

Model: Default
File Name: I18370 IDOT1170 over E Little Creek18370 000 1-70 over E Little Creek PH 112-HMG(0)00 Sheets1874401-alt-gennotes.dgn

INDEX OF SHEETS

1	COVER SHEET
2	INDEX OF SHEETS, GENERAL NOTES, HIGHWAY STANDARDS AND COMMITMENTS
3-8	SUMMARY OF QUANTITIES
9-11	TYPICAL SECTIONS
12-16	SCHEDULE OF QUANTITIES
17-20	ALIGNMENTS TIES AND BENCHMARKS
21	PLAN & PROFILE FAI-70
22	PLAN & PROFILE WEST CROSS OVER
23	WEST CROSS OVER OFFSET & ELEVATION DATA
24	PLAN & PROFILE EAST CROSS OVER
25	EAST CROSS OVER OFFSET & ELEVATION DATA
26-27	MAINTENANCE OF TRAFFIC - STAGE 1
28-29	MAINTENANCE OF TRAFFIC - STAGE 2
30-31	MAINTENANCE OF TRAFFIC - STAGE 3
32	EROSION CONTROL AND SEEDING PLAN
33	DETOUR SIGNING PLAN
34-78	STRUCTURE DETAIL SHEETS
79-85	CROSS SECTIONS WEST CROSS OVER
86-93	CROSS SECTIONS EAST CROSS OVER

COMMITMENTS

NO COMMITMENTS

GENERAL NOTES

1. UTILITIES KNOWN TO HAVE FACILITIES WITHIN THE PROJECT AREA:
2. THE RESIDENT ENGINEER SHALL VERIFY THE EXISTENCE OF HIGHWAY LIGHTING AND/OR INTELLIGENT TRANSPORTATION SYSTEMS (I.T.S.) UTILITIES WITHIN THE PROJECT LIMITS. IF HIGHWAY LIGHTING AND/OR I.T.S. EXISTS WITHIN THE PROJECT LIMITS, AND IF THESE ITEMS REQUIRE LOCATING, THE CONTRACTOR SHALL BE DIRECTED TO DO SO ACCORDING TO SECTION 803 OF THE STANDARD SPECIFICATIONS. THIS WORK SHALL BE PAID FOR ACCORDING TO ARTICLE 109.04 OF THE STANDARD SPECIFICATIONS.
3. TWO (2) CHANGEABLE MESSAGE SIGNS WILL BE REQUIRED FOR THIS PROJECT. THEY SHALL BE PLACED TWO (2) WEEKS PRIOR TO EACH STAGE AND FOR THE DURATION OF STAGE 1, STAGE 2 AND STAGE 3. THE CHANGEABLE MESSAGE SIGNS SHALL BE PLACED AT EACH END OF THE PROJECT ON I-70 AT THE DIRECTION OF THE ENGINEER.
4. THE CONTRACTOR SHALL PROVIDE POSITIVE AND ADEQUATE DRAINAGE AT ALL LOCATIONS AT ALL TIMES. THIS MAY INCLUDE, BUT IS NOT LIMITED TO, REPLACEMENT OR RECONSTRUCTION OF EXISTING DRAINAGE STRUCTURES THAT HAVE BEEN DAMAGED OR REMOVED, REGRAIDING, PLUGGING ABANDONED PIPES, OR OTHER ACTIVITIES REQUIRED BY THE ENGINEER.
5. ALL ELEVATIONS REFER TO THE NAVD 88 DATUM.
6. ONLY SHORT TERM PAVEMENT MARKING REMOVAL FROM THE FINAL SURFACE SHALL BE PAID FOR AS “SHORT TERM PAVEMENT MARKING REMOVAL.”
9. FACTORS FOR ESTIMATING PLAN QUANTITIES ARE AS FOLLOWS AND SHALL NOT BE USED FOR THE BASIS OF FINAL QUANTITIES:

AGGREGATE (SURFACE, BASE, & BACKFILL)	2.05 TON/CU YD
RIP RAP	1.5 TON/CU YD
SEEDING, CLASS 2A	200 LB/ACRE
TEMPORARY EROSION CONTROL SEEDING	100 LB/ACRE
NITROGEN FERTILIZER NUTRIENT	90 LB/ACRE
PHOSPHORUS FERTILIZER NUTRIENT	90 LB/ACRE
POTASSIUM FERTILIZER NUTRIENT	90 LB/ACRE
MULCH	2 TON/ACRE

10. ALL REMOVED GUARDRAIL COMPONENTS ARE THE PROPERTY OF THE CONTRACTOR AND THE SALVAGE VALUE OF SAID COMPONENTS SHALL BE REFLECTED IN THE CONTRACTOR'S BID.
11. SAW CUTTING ON ALL EDGES FOR REMOVAL ITEMS SHALL BE INCLUDED IN THE COST OF THE REMOVAL ITEM AS INDICATED AND IN ACCORDANCE WITH SECTION 440 OF THE STANDARD SPECIFICAITONS.
12. PERMANENT SURVEY MARKERS, TYPE 1 SHALL BE CAST IN ONE WING WALL OF EACH STRUCTURE FOR A TOTAL OF TWO (2) NEW MARKERS. THE ENGINEER SHALL SPECIFY TO THE CONTRACTOR WHICH WINGWALLS THE MARKERS SHALL BE PLACED. THIS WORK WILL BE PAID FOR AT THE CONTRACT BID PRICE FOR PERMANENT SURVEY MARKERS, TYPE 1.
13. EXCAVATION AND REMOVAL OF THE INSIDE AGGREGATE WEDGE SHOULDERS REQUIRED FOR THE CONSTRUCTION OF THE MEDIAN CROSSTOVERS IS INCLUDED IN THE QUANTITY CALCULATED FOR EARTH EXCAVATION.

HIGHWAY STANDARDS

000001-08	STANDARD SYMBOLS, ABBREVIATIONS AND PATTERNS
001001-02	AREAS OF REINFORCEMENT BARS
001006	DECIMAL OF AN INCH AND OF A FOOT
280001-07	TEMPORARY EROSION CONTROL SYSTEMS
420001-10	PAVEMENT JOINTS
420401-13	PAVEMENT CONNECTOR (PCC) FOR BRIDGE APPROACH SLAB
421001-03	BAR REINFORCEMENT FOR CRC PAVEMENT
483001-06	PCC SHOULDER
515001-04	NAME PLATES FOR BRIDGES
542011-02	CONCRETE END SECTIONS FOR ELLIPTICAL PIPE CULVERTS 15"-72" DIA
602301-04	INLET TYPE A
602411-09	PRECAST MANHOLE TYPE A 7' DIAMETER
604001-05	FRAME AND LIDS TYPE 1
604036-03	GRATE TYPE 8
631031-18	TRAFFIC BARRIER TERMINAL TYPE 6
642001-03	SHOULDER RUMBLE STRIPS 16"
701400-12	APPROACH TO LANE CLOSURE FREEWAY EXPRESSWAY
701401-13	LANE CLOSURE FREEWAY EXPRESSWAY
701402-12	LANE CLOSURE FREEWAY EXPRESSWAY WITH BARRIER
701406-13	LANE CLOSURE FREEWAY EXPRESSWAY DAY OPERATIONS ONLY
701416-11	LANE CLOSURE FREEWAY EXPRESSWAY WITH CROSSTOVER AND BARRIER
701428-01	TRAFFIC CONTROL SETUP REMOVAL FREEWAY EXPRESSWAY
701901-10	TRAFFIC CONTROL DEVICES
704001-08	TEMPORARY CONCRETE BARRIER
780001-05	TYPICAL PAVEMENT MARKINGS
781001-04	TYPICAL APPLICATIONS RAISED REFLECTIVE PAVEMENT MARKERS
782006-01	GUARDRAIL AND BARRIER WALL REFLECTOR MOUNTING DETAILS
701101-05	OFF-ROAD OPERATIONS, MULTILANE, 15' TO 24" FROM PAVEMENT EDGE
701106-02	OFF-ROAD OPERATIONS, MULTILANE, MORE THAN 15' AWAY

REV - MS

HMG ENGINEERS IL PROF DESIGN FIRM 184.000899	USER NAME = tkrupe	DESIGNED = M. O'BRIEN	REVISED =	STATE OF ILLINOIS DEPARTMENT OF TRANSPORTATION	INDEX OF SHEETS, HIGHWAY STANDARDS, COMMITMENTS & GENERAL NOTES	F.A.I. RTE.	SECTION	COUNTY	TOTAL SHEETS	SHEET NO.
		DRAWN = M. O'BRIEN	REVISED =			70	(12-53B-1)BR-1	CLARK	93	2
	PLOT SCALE = 100.0000 " / in.	CHECKED =	REVISED =			CONTRACT NO. 74A01				
	PLOT DATE = 1/27/2025	DATE =	REVISED =			SCALE: N.T.S.	SHEET 1 OF 1 SHEETS	STA. TO STA.	ILLINOIS FED. AID PROJECT	

MODEL Default
FILE NAME: \\HMG\jobs\8370_IDOT7_L70 over E Little Creek PH 162-HMG\CAD_Sheets\0714A01-shr-002.dgn

HMG

ENGINEERS

IL PROF DESIGN FIRM 184,000899

USER NAME = tkrupe	DESIGNED - M. O'BRIEN	REVISED -
	DRAWN - M. O'BRIEN	REVISED -
PLOT SCALE = 100,0000 ' / in.	CHECKED -	REVISED -
PLOT DATE = 1/27/2025	DATE -	REVISED -

STATE OF ILLINOIS

DEPARTMENT OF TRANSPORTATION

SUMMARY OF QUANTITIES			
SCALE: N.T.S.	SHEET 1	OF 6 SHEETS	STA. TO STA.

F.A.I. RTE.	SECTION	COUNTY	TOTAL SHEETS	SHEET NO.
70	(12-53B-1)BR-1	CLARK	93	3
		CONTRACT NO. 74A01		
		ILLINOIS	FED. AID PROJECT	

CODE NO.	ITEM	UNIT	TOTAL QUANTITY	CONSTRUCTION CODE		
				CLARK COUNTY	CLARK COUNTY	CLARK COUNTY
				ROADWAY	BRIDGE	BRIDGE
				0004	0013	0013
				RURAL	SN 012-0006	SN 012-0007
20200100	EARTH EXCAVATION	CU YD	980	980		
20300100	CHANNEL EXCAVATION	CU YD	565		329	236
25000210	SEEDING, CLASS 2A	ACRE	0.5	0.5		
25000400	NITROGEN FERTILIZER NUTRIENT	POUND	31	31		
25000500	PHOSPHORUS FERTILIZER NUTRIENT	POUND	31	31		
25000600	POTASSIUM FERTILIZER NUTRIENT	POUND	31	31		
25000700	AGRICULTURAL GROUND LIMESTONE	TON	1	1		
25100115	MULCH, METHOD 2	ACRE	0.5	0.5		
28000305	TEMPORARY DITCH CHECKS	FOOT	32	32		
28000500	INLET AND PIPE PROTECTION	EACH	5	5		
28100105	STONE RIPRAP, CLASS A3	SQ YD	74		37	37
28100109	STONE RIPRAP, CLASS A5	SQ YD	2055		1026	1029
28100111	STONE RIPRAP, CLASS A6	SQ YD	2680		1570	1110
28200200	FILTER FABRIC	SQ YD	4735		2596	2139

MODEL: Default
FILE NAME: \\HMG\jobs\8370_IDOT_170 over E Little Creek PH 162-HMG\CAD_Sheets\0714A01-shr-004.dgn



IL PROF DESIGN FIRM 184,000899

USER NAME	= tkrupe
PLOT SCALE	= 100,0000 ' / in.
PLOT DATE	= 1/27/2025

DESIGNED -	M. O'BRIEN
DRAWN -	M. O'BRIEN
CHECKED -	
DATE -	

REVISED -	
REVISED -	
REVISED -	
REVISED -	

STATE OF ILLINOIS
DEPARTMENT OF TRANSPORTATION

SUMMARY OF QUANTITIES

SCALE: N.T.S. SHEET 2 OF 6 SHEETS STA. TO STA.

F.A.I. RTE.	SECTION	COUNTY	TOTAL SHEETS	SHEET NO.
70	(12-53B-1)BR-1	CLARK	93	4
		CONTRACT NO. 74A01		
		ILLINOIS	FED. AID PROJECT	

CODE NO.	ITEM	UNIT	TOTAL QUANTITY	CONSTRUCTION CODE		
				CLARK COUNTY	CLARK COUNTY	CLARK COUNTY
				ROADWAY 0004	BRIDGE 0013	BRIDGE 0013
				RURAL	SN 012-0006	SN 012-0007
35101500	AGGREGATE BASE COURSE, TYPE B	CU YD	4731	4731		
42000060	WELDED WIRE REINFORCEMENT	SQ YD	221	221		
42000080	PAVEMENT CONNECTOR (PCC) FOR BRIDGE APPROACH SLAB	SQ YD	374	374		
42000560	PORTLAND CEMENT CONCRETE PAVEMENT 13"	SQ YD	3622	3622		
44000100	PAVEMENT REMOVAL	SQ YD	374	374		
50101700	REMOVAL OF EXISTING SUPERSTRUCTURES NO. 1	EACH	1		1	
50101800	REMOVAL OF EXISTING SUPERSTRUCTURES NO. 2	EACH	1			1
50102400	CONCRETE REMOVAL	CU YD	16.3		8	8.3
50104650	SLOPE WALL REMOVAL	SQ YD	2161		1148	1013
50200100	STRUCTURE EXCAVATION	CU YD	540		268	272
50300225	CONCRETE STRUCTURES	CU YD	68.9		34.3	34.6
50300255	CONCRETE SUPERSTRUCTURE	CU YD	826.8		413.3	413.5
50300300	PROTECTIVE COAT	SQ YD	3126		1563	1563
50301350	CONCRETE SUPERSTRUCTURE (APPROACH SLAB)	CU YD	235.4		117.7	117.7

MODEL Default
FILE NAME: \\HMG\jobs\8370_IDOT L70 over E Little Creek PH 162-HMG\CAD_Sheets\0714A01-shr-sps.dgn

HMG

ENGINEERS

IL PROF DESIGN FIRM 184,000899

USER NAME	= tkrupe
PLOT SCALE	= 100,0000 ' / in.
PLOT DATE	= 1/27/2025

DESIGNED -	M. O'BRIEN
DRAWN -	M. O'BRIEN
CHECKED -	
DATE -	

REVISED -	
REVISED -	
REVISED -	
REVISED -	

STATE OF ILLINOIS

DEPARTMENT OF TRANSPORTATION

SUMMARY OF QUANTITIES

SCALE: N.T.S.

SHEET 3 OF 6 SHEETS

STA. TO STA.

F.A.I. RTE.	SECTION	COUNTY	TOTAL SHEETS	SHEET NO.
70	(12-53B-1)BR-1	CLARK	93	5
		CONTRACT NO. 74A01		
		ILLINOIS	FED. AID PROJECT	

CODE NO.	ITEM	UNIT	TOTAL QUANTITY	CONSTRUCTION CODE		
				CLARK COUNTY	CLARK COUNTY	CLARK COUNTY
				ROADWAY 0004	BRIDGE 0013	BRIDGE 0013
				RURAL	SN 012-0006	SN 012-0007
50500105	FURNISHING AND ERECTING STRUCTURAL STEEL	L SUM	1		0.5	0.5
50500505	STUD SHEAR CONNECTORS	EACH	13752		6876	6876
50800205	REINFORCEMENT BARS, EPOXY COATED	POUND	288620		144290	144330
51500100	NAME PLATES	EACH	2		1	1
52100010	ELASTOMERIC BEARING ASSEMBLY, TYPE I	EACH	36		18	18
52100510	ANCHOR BOLTS, 3/4"	EACH	72		36	36
52100530	ANCHOR BOLTS, 1 1/4"	EACH	48		24	24
542A5479	PIPE CULVERTS, CLASS A, TYPE 1 EQUIVALENT ROUND-SIZE 24"	FOOT	1470	1470		
54214509	PRECAST REINFORCED CONCRETE FLARED END SECTIONS, EQUIVALENT ROUND-SIZE 24"	EACH	4	4		
550A0070	STORM SEWERS, CLASS A, TYPE 1 15"	FOOT	56	56		
58600101	GRANULAR BACKFILL FOR STRUCTURES	CU YD	550		270	280
59100100	GEOCOMPOSITE WALL DRAIN	SQ YD	252		125	127
60146304	PIPE UNDERDRAINS FOR STRUCTURES 4"	FOOT	340		170	170
60224445	MANHOLES, TYPE A, 7'-DIAMETER, TYPE 1 FRAME, OPEN LID	EACH	2	2		

MODEL Path: \\HMG\Jobs\8370_IDOT L70 over E Little Creek\8370_000_L70 over E Little Creek PH 162-HMG\CAD_Sheets\0714A01-shr-000.dgn
FILE NAME: \\HMG\Jobs\8370_IDOT L70 over E Little Creek\8370_000_L70 over E Little Creek PH 162-HMG\CAD_Sheets\0714A01-shr-000.dgn

HMG

ENGINEERS

IL PROF DESIGN FIRM 184,000899

USER NAME = tkrupe

PLOT SCALE = 100,0000 ' / in.

PLOT DATE = 1/27/2025

DESIGNED - M. O'BRIEN

DRAWN - M. O'BRIEN

CHECKED -

DATE -

REVISED -

REVISED -

REVISED -

REVISED -

* SPECIALTY ITEM

CODE NO.	ITEM	UNIT	TOTAL QUANTITY	CONSTRUCTION CODE		
				CLARK COUNTY	CLARK COUNTY	CLARK COUNTY
				ROADWAY	BRIDGE	BRIDGE
				0004	0013	0013
				RURAL	SN 012-0006	SN 012-0007
60236200	INLETS, TYPE A, TYPE 8 GRATE	EACH	4	4		
* 63000001	STEEL PLATE BEAM GUARDRAIL, TYPE A, 6 FOOT POSTS	FOOT	500	500		
* 63100085	TRAFFIC BARRIER TERMINAL, TYPE 6	EACH	8	2	4	2
* 63100167	TRAFFIC BARRIER TERMINAL, TYPE 1 (SPECIAL) TANGENT	EACH	2	2		
63200310	GUARDRAIL REMOVAL	FOOT	150		75	75
63800920	MODULAR GLARE SCREEN SYSTEM, TEMPORARY	FOOT	3525	3525		
64200116	SHOULDER RUMBLE STRIPS, 16 INCH	FOOT	6971	6971		
66700205	PERMANENT SURVEY MARKERS, TYPE I	EACH	2	2		
67000400	ENGINEER'S FIELD OFFICE, TYPE A	CAL MO	30	6	12	12
67100100	MOBILIZATION	L SUM	1	1		
70100207	TRAFFIC CONTROL AND PROTECTION, STANDARD 701402	EACH	1	1		
70100410	TRAFFIC CONTROL AND PROTECTION, STANDARD 701416	EACH	1	1		
70100700	TRAFFIC CONTROL AND PROTECTION, STANDARD 701406	L SUM	1	1		
70100800	TRAFFIC CONTROL AND PROTECTION, STANDARD 701401	L SUM	1	1		

STATE OF ILLINOIS
DEPARTMENT OF TRANSPORTATION

SUMMARY OF QUANTITIES

SCALE: N.T.S. SHEET 4 OF 6 SHEETS STA. TO STA.

F.A.I. RTE.	SECTION	COUNTY	TOTAL SHEETS	SHEET NO.
70	(12-53B-1)BR-1	CLARK	93	6
CONTRACT NO. 74A01				
ILLINOIS FED. AID PROJECT				

MODEL Default
FILE Name: T:\3370 IDOT7 170 over E Little Creek\3370_000 170 over E Little Creek PH 1&2-HMG\CAD Sheets\0774A01.sht-soc.dgn

CODE NO.	ITEM	UNIT	TOTAL QUANTITY	CONSTRUCTION CODE		
				CLARK COUNTY	CLARK COUNTY	CLARK COUNTY
				ROADWAY	BRIDGE	BRIDGE
				0004 RURAL	0013 SN 012-0006	0013 SN 012-0007
70103815	TRAFFIC CONTROL SURVEILLANCE	CAL DA	900	900		
70107025	CHANGEABLE MESSAGE SIGN	CAL DA	474	474		
70300100	SHORT TERM PAVEMENT MARKING	FOOT	13915	13915		
70300150	SHORT TERM PAVEMENT MARKING REMOVAL	SQ FT	6957	6957		
70300241	TEMPORARY PAVEMENT MARKING - LINE 6"- PAINT	FOOT	26910	26910		
70400100	TEMPORARY CONCRETE BARRIER	FOOT	3525	3525		
70400125	PINNING TEMPORARY CONCRETE BARRIER	EACH	1668	1668		
* 78004630	PREFORMED PLASTIC PAVEMENT MARKING, TYPE D - STANDARD - LINE 6"	FOOT	12368	12368		
* 78004645	PREFORMED PLASTIC PAVEMENT MARKING, TYPE D - STANDARD - LINE 9"	FOOT	1546	1546		
* 78011035	GROOVING FOR RECESSED PAVEMENT MARKING 7"	FOOT	12368	12368		
* 78011050	GROOVING FOR RECESSED PAVEMENT MARKING 10"	FOOT	1546	1546		
78300200	RAISED REFLECTIVE PAVEMENT MARKER REMOVAL	EACH	138	138		
78300202	PAVEMENT MARKING REMOVAL - WATER BLASTING	SQ FT	20412	20412		
X5030250	BRIDGE DECK GROOVING (LONGITUDINAL)	SQ YD	1570		785	785

* SPECIALTY ITEM

REV - MS

MODEL: Default
FILE NAME: \\HMG\Gis\Jobs\8370 IDOT\1-70\Draw E Little Creek\8370 000 1-70 Draw E Little Creek PH 162 HMG\CAD Sheets\0774401 unit.dwg.dgn



IL PROF DESIGN FIRM 184.000899

USER NAME = tkruap	DESIGNED = M. ●BRIEN	REVISED =
	DRAWN = M. ●BRIEN	REVISED =
PLOT SCALE = 100.0000 " / in	CHECKED =	REVISED =
PLOT DATE = 1/27/2025	DATE =	REVISED =

STATE OF ILLINOIS
DEPARTMENT OF TRANSPORTATION

SUMMARY OF QUANTITIES

SCALE: N.T.S. SHEET 6 OF 66 SHEETS STA. T STA.


F.A.I. RTE.	SECTION	COUNTY	TOTAL SHEETS	SHEET NO.
70	(12-53B-1)BR-1	CLARK	93	8
CONTRACT NO. 74A01				
ILLINOIS FED. AID PROJECT				

REV - MS

CODE NO .	ITEM	UNIT	TOTAL QUANTITY	CONSTRUCTION CODE		
				CLARK COUNTY	CLARK COUNTY	CLARK COUNTY
				ROADWAY 0004 RURAL	BRIDGE 0013 SN 012-0006	BRIDGE 0013 SN 012-0007
X5080530	BAR TERMINATOR	EACH	572		286	286
X6420002	FILLING EXISTING RUMBLE STRIP	FOOT	6300	6300		
Z0004552	APPROACH SLAB REMOVAL	SQ YD	555	555		
X7200203	DETOUR SIGNING	L SUM	1		0.5	0.5
Ø Z0076600	TRAINEES	HOURL	1000	1000		
X5230176	DRAINAGE SCUPPERS, DS-12	EACH	12		6	6
Ø Z0076604	TRAINEES TRAINING PROGRAM GRADUATE	HOURL	1000	1000		
Z0029090	DIAMOND GRINDING (BRIDGE SECTION)	SQ YD	2680		1340	1340

Ø 0042

MODEL: Default
FILE NAME: \\HMG\Jobs\8370_1\DOT7_L70 over E Little Creek PH 162-HMG\CAD_Sheets\0714A01-shr-Typical.dgn

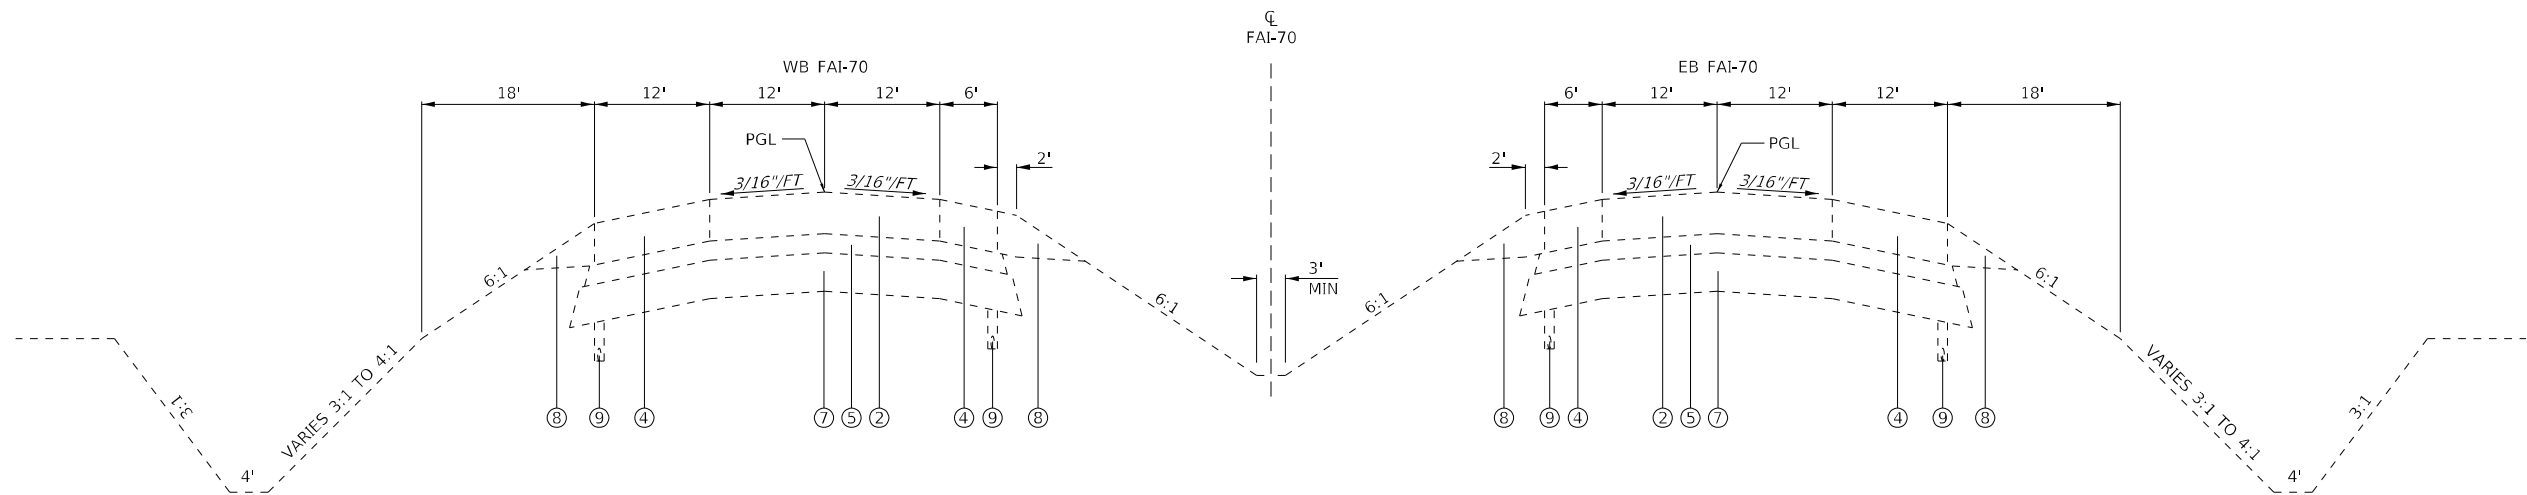


FAI-70 EXISTING TYPICAL SECTION

STA 196+00 - STA 214+12 LT
STA 196+00 - STA 214+37 RT
STA 217+07 - STA 218+61 LT
STA 217+33 - STA 218+87 RT

EXISTING LEGEND

- ① CRC PCC PAVEMENT, 12"
- ② CRC PCC PAVEMENT, 13"
- ③ PCC SHOULDERS, 12"
- ④ PCC SHOULDERS, 13"
- ⑤ HOT-MIX ASPHALT BINDER COURSE, 6"
- ⑥ HOT-MIX ASPHALT BASE COURSE, 8"
- ⑦ AGGREGATE SUBBASE, 12"
- ⑧ AGGREGATE SHOULDERS
- ⑨ PIPE UNDERDRAINS, 4"
- ⑩ HMA SHOULDER
- ⑪ BIT-AGG MIXTURE SUB-BASE
- ⑫ CRC PAVEMENT
- ⑬ HMA PAVEMENT

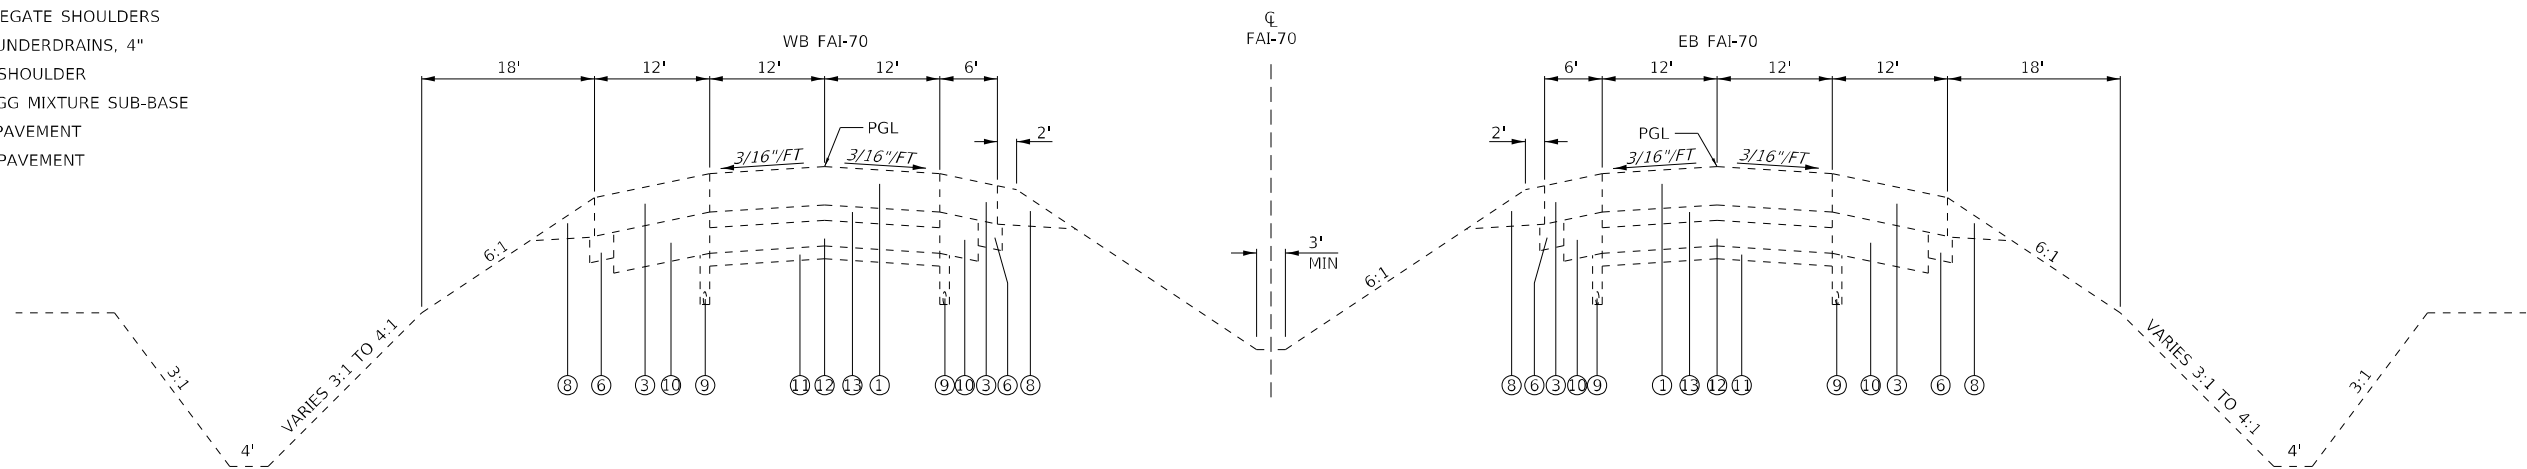

FAI-70 EXISTING TYPICAL SECTION

STA 218+61 - STA 246+12 LT
STA 218+87 - STA 246+12 RT

NOTE:
PAVEMENT STRUCTURES WERE DERIVED FROM CONTRACT 70044 PLANS.



IL PROF DESIGN FIRM 184,000899

USER NAME	= tkrupe	DESIGNED -	M. O'BRIEN	REVISED -	
		DRAWN -	M. O'BRIEN	REVISED -	
PLOT SCALE	= 100,0000 ' / in.	CHECKED -		REVISED -	
PLOT DATE	= 1/27/2025	DATE -		REVISED -	


**STATE OF ILLINOIS
DEPARTMENT OF TRANSPORTATION**

**EXISTING TYPICAL SECTIONS
FAI-70**

SCALE: N.T.S. SHEET 1 OF 3 SHEETS STA. TO STA.

F.A.I. RTE.	SECTION	COUNTY	TOTAL SHEETS	SHEET NO.
70	(12-53B-1)BR-1	CLARK	93	9
CONTRACT NO. 74A01				
ILLINOIS FED. AID PROJECT				

MODEL: Default
FILE NAME: \\HMG\Jobs\8370_IDOT_L70 over E Little Creek\8370_000_L70 over E Little Creek PH 162-HMG\CAD_Sheets\0714A01-shr-Typical.dgn

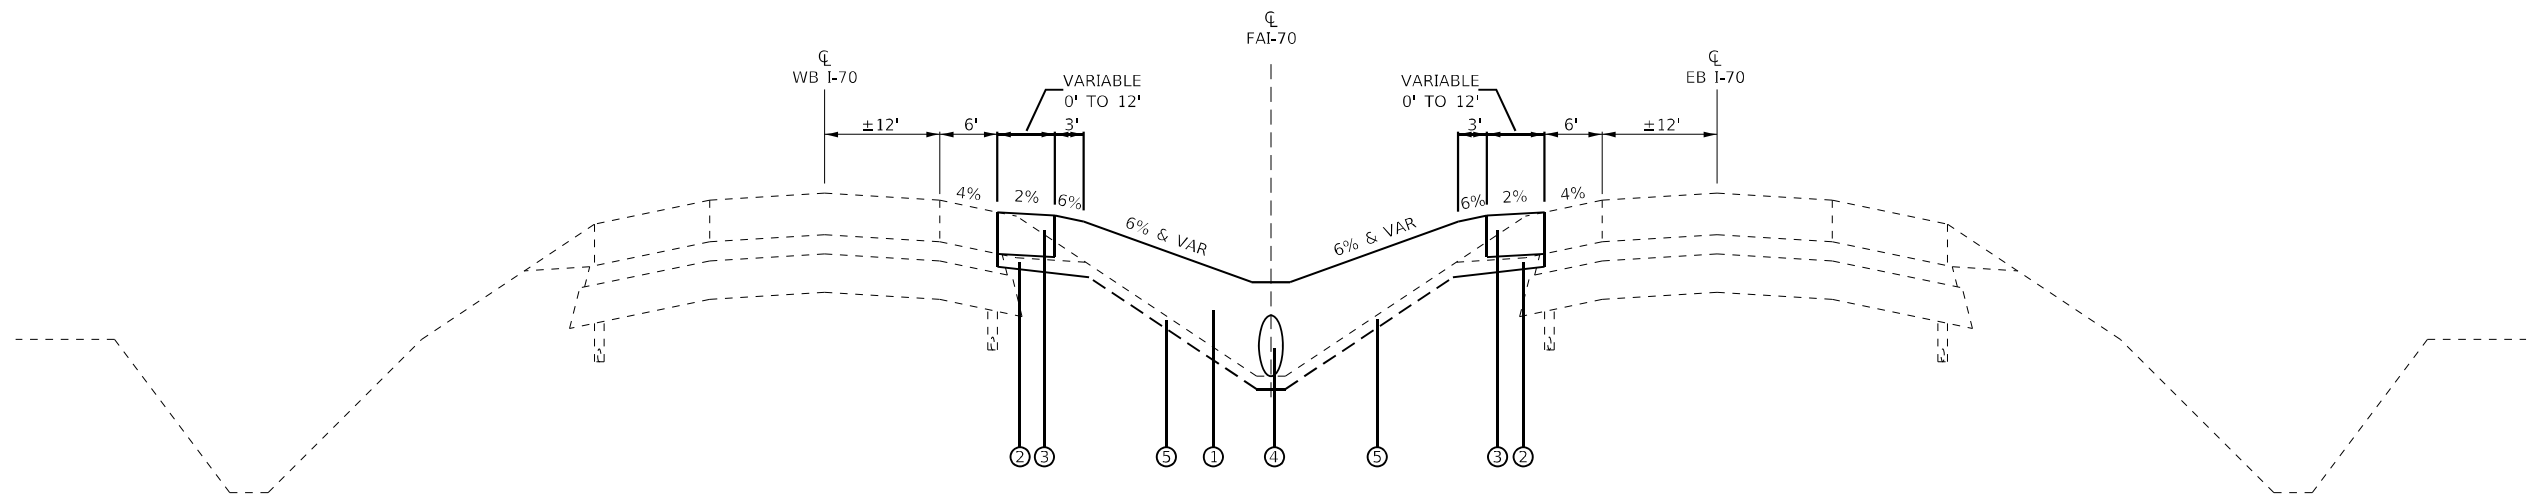

FAI-70 PROPOSED TYPICAL SECTION

STA 201+98.48 TO STA 204+4.68
STA 207+25.36 TO STA 209+41.34
STA 220+98.32 TO STA 223+14.86
STA 226+25.44 TO STA 228+41.69

PROPOSED LEGEND

- ① AGGREGATE BASE COURSE, TYPE B
- ② AGGREGATE BASE COURSE, TYPE B (4" MIN)
- ③ PORTLAND CEMENT CONCRETE PAVEMENT, 13"
- ④ PIPE CULVERT, CLASS A, TYPE 1 EQUIVALENT ROUND-SIZE 24"
- ⑤ EARTH EXCAVATION (TOPSOIL STRIPPING)



IL PROF DESIGN FIRM 184,000899


USER NAME = tkrupe	DESIGNED - M. O'BRIEN	REVISED -
	DRAWN - M. O'BRIEN	REVISED -
PLOT SCALE = 100,0000 ' / in.	CHECKED -	REVISED -
PLOT DATE = 1/27/2025	DATE -	REVISED -

STATE OF ILLINOIS
DEPARTMENT OF TRANSPORTATION

**PROPOSED TYPICAL SECTIONS
FAI-70**

SCALE: N.T.S. SHEET 2 OF 3 SHEETS STA. TO STA.

F.A.I. RTE.	SECTION	COUNTY	TOTAL SHEETS	SHEET NO.
70	(12-53B-1)BR-1	CLARK	93	10
CONTRACT NO. 74A01				
ILLINOIS FED. AID PROJECT				

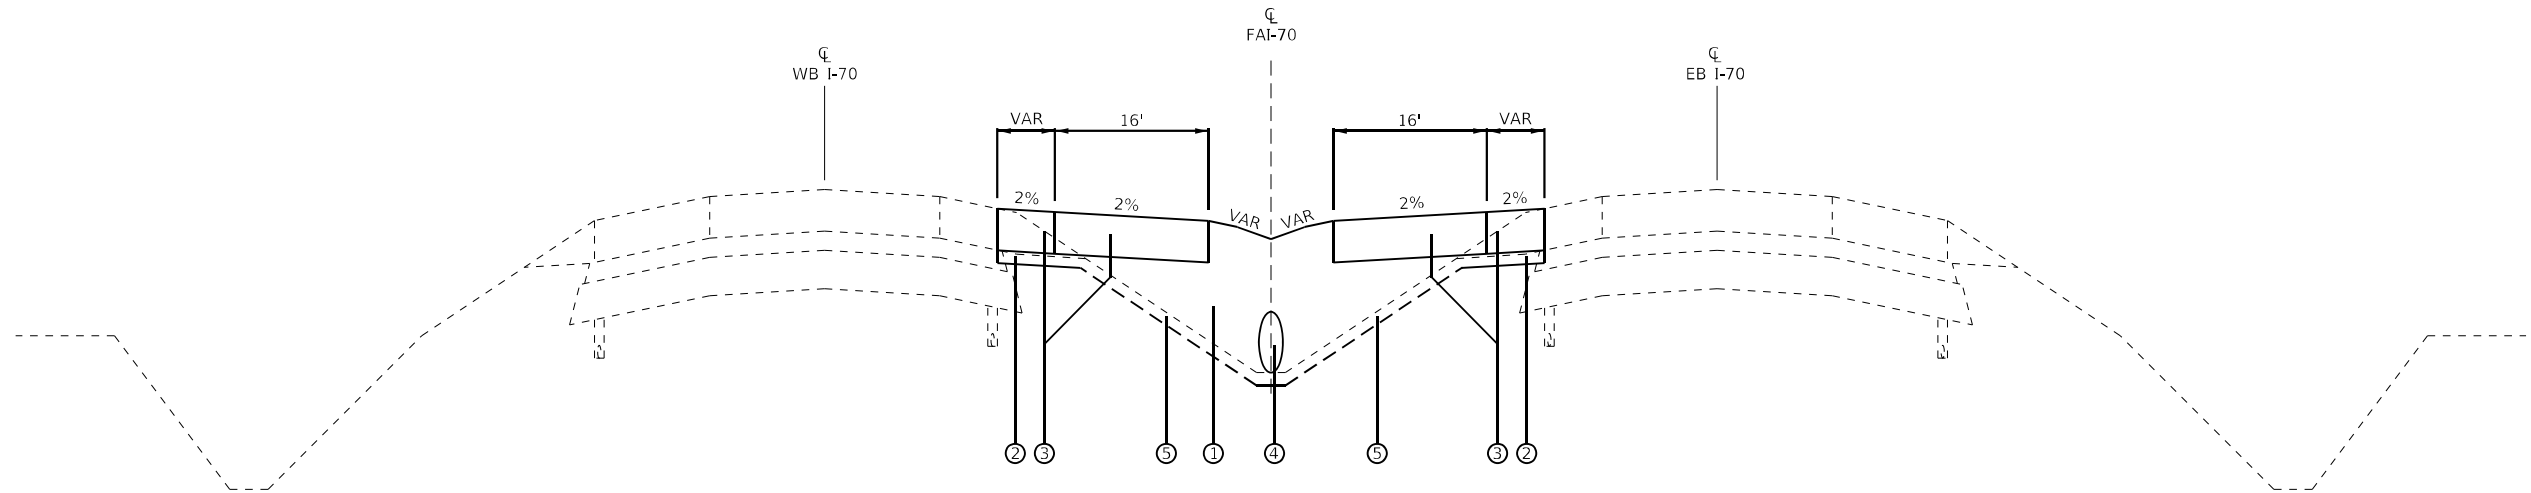


FAI-70 PROPOSED TYPICAL SECTION

STA 204+14.68 TO STA 205+00.00
STA 206+40.00 TO STA 207+25.36
STA 223+14.86 TO STA 224+00.18
STA 225+40.18 TO STA 226+25.54

PROPOSED LEGEND

- ① AGGREGATE BASE COURSE, TYPE B
- ② AGGREGATE BASE COURSE, TYPE B (4" MIN)
- ③ PORTLAND CEMENT CONCRETE PAVEMENT, 13"
- ④ PIPE CULVERT, CLASS A, TYPE 1 EQUIVALENT ROUND-SIZE 24"
- ⑤ EARTH EXCAVATION (TOPSOIL STRIPPING)

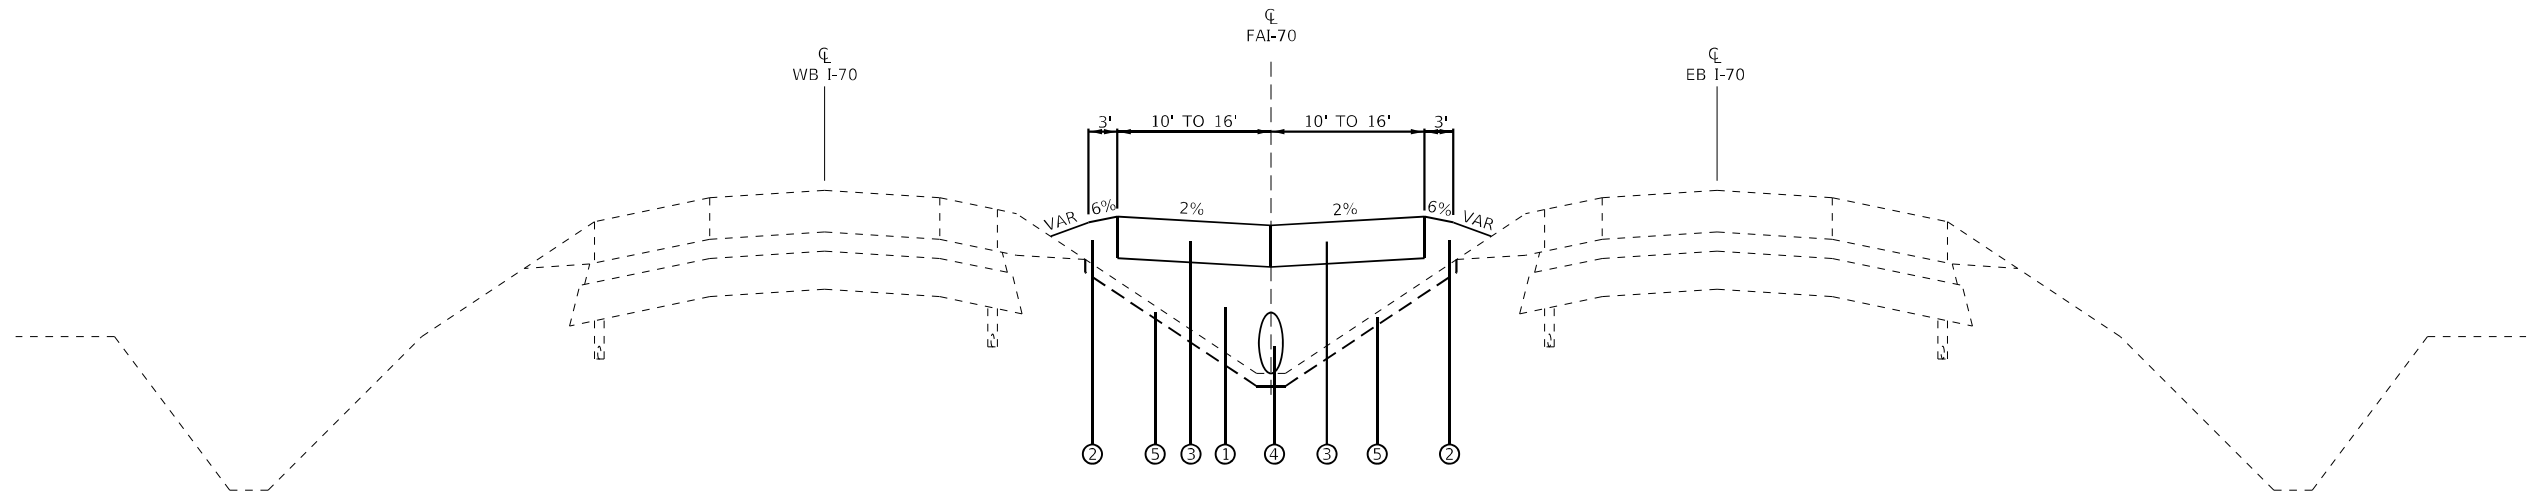

FAI-70 PROPOSED TYPICAL SECTION

STA 205+00.00 TO STA 206+40.00
STA 224+00.18 TO STA 225+40.18

MODEL: Default
FILE NAME: \\HMG\jobs\8370_IDOT_I-70 over E Little Creek PH 162-HMG\CAD-Sheets\0714A01-shr-Typical.dgn

HMG
ENGINEERS
IL PROF DESIGN FIRM 184,000899

USER NAME = tkrupe	DESIGNED - M. O'BRIEN	REVISED -
	DRAWN - M. O'BRIEN	REVISED -
PLOT SCALE = 100,0000 ' / in.	CHECKED -	REVISED -
PLOT DATE = 1/27/2025	DATE -	REVISED -

STATE OF ILLINOIS
DEPARTMENT OF TRANSPORTATION

PROPOSED TYPICAL SECTIONS
FAI-70

SCALE: N.T.S. SHEET 3 OF 3 SHEETS STA. TO STA.

F.A.I. RTE.	SECTION	COUNTY	TOTAL SHEETS	SHEET NO.
70	(12-53B-1)BR-1	CLARK	93	11
CONTRACT NO. 74A01				
ILLINOIS FED. AID PROJECT				

CROSSOVER SCHEDULE

	EARTH EXCAVATION	AGGREGATE BASE COURSE , TYPE B	PORTLAND CEMENT CONCRETE PAVEMENT 13"	PROTECTIVE COAT	PIPE CULVERTS , CLASS A, TYPE 1 EQUIV RS 24"	PRECAST REINFORCED CONCRETE FLARED ENDSECTIONS , EQ RS 24"	STORM SEWERS, CLASS A, TYPE 1 15"	MANHOLES , TYPE A, 7' DIA, TYPE 1 FRAME, OPEN LID	INLETS, TYPE A, TYPE 8 GRATE
	CU YD	CU YD	SQ YD	SQ YD	FOOT	EACH	FOOT	EACH	EACH
I - 70									
STAGE 1 - WEST CROSSOVER									
STA 199+95.00 TO STA 211+44.83						1.0			
STA 201+81.67									
STA 202+00.00 TO STA 205+67.50					367.5				
STA 201+98.48 TO STA 209+41.34	538.8	2,280.7	1,817.1	1,817.1					
STA 205+70.00							28.0	1.0	2.0
STA 205+73.84 TO STA 209+41.34					367.5				
STA 209+23.01						1.0			
STAGE 1 - EAST CROSSOVER									
STA 209+41.34 TO STA 230+45.18									
STA 220+81.67						1.0			
STA 220+98.32 TO STA 228+41.69	539.2	2,343.8	1,804.5	1,804.5					
STA 221+00.00 TO STA 224+67.50					367.5				
STA 224+70.18							28.0	1.0	2.0
STA 224+72.50 TO STA 228+40.00					367.5				
STA 228+21.67						1.0			
STAGE 2 - I-70 EAST BOUND									
STA 214+17.59 TO STA 214+37.60		26.4							
SIA 217+31.89 TO SIA 217+52.92		26.4							
STAGE 3 - I-70 WEST BOUND									
STA 213+91.32 TO STA 214+12.35		26.4							
STA 217+06.17 TO STA 217+26.66		26.5							
SUB-TOTAL	1,078.0	4,730.2	3,621.6	3,621.6	1,470.0	4.0	56.0	2.0	4.0
TOTALS	1,080	4,731	3,622	3,622	1,470	4	56	2	4

NOTES :

MODEL Default
FILE NAME: \\HNG\Jobs\8370 IDOT7 I70 over E Little Creek PH 162.HMG\CAD Sheets\074A01-shit-schedules.dgn

MODEL Default
FILE NAME: Y:\HNG\Jobs\8370 IDOT7 170 over 1 Little Creek\8370 000 170 over 1 Little Creek PH 162 HNG\CAD Sheets\074A01-shl-schedules.dgn

ROADWAY PAVEMENT SCHEDULE								
	AGGREGATE BASE COURSE , TYPE B	WELDED WIRE REINFORCEM ENT	PAVEMENT REMOVAL	APPROACH SLAB REMOVAL	PAVEMENT CONNECTOR (PCC) FOR BRIDGE APPROACH SLAB	SHOULDER RUMBLE STRIPS, 16 INCH	TRAFFIC BARRIER TERMINAL , TYPE 6	GUARDRAIL REMOVAL
	CU YD	SQ YD	SQ YD	SQ YD	SQ YD	FOOT	EACH	FOOT
I - 70								
STAGE 2								
STA 214+17.59 TO STA 214+37.60	26.4	53.4	93.4		93.4		2	75.0
STA 214+32.40 TO STA 214+74.22				142.0				
STA 216+97.50 TO STA 217+39.00				139.1				
STA 217+31.89 TO STA 217+52.92	26.4	56.1	93.3		93.3			
STAGE 3								
STA 199+00 TO STA 230+50 (INSIDE)						6,300.0		
STA 213+91.30 TO STA 217+26.70 (OUTSIDE)						335.3		
STA 213+91.32 TO STA 214+12.35	26.4	56.1	93.4		93.4		2	75.0
STA 214+06.00 TO STA 214+47.00				137.2				
STA 214+17.60 TO STA 217+52.90 (OUTSIDE)						335.3		
STA 216+71.00 TO STA 217+12.00				136.1				
STA 217+06.17 TO STA 217+26.66	26.5	54.6	93.6		93.6		2	
SUB-TOTAL	105.7	220.2	373.7	554.4	373.7	6,970.6	6.0	150.0
TOTALS	106	221	374	555	374	6,971	6	150

NOTES :

STEEL PLATE BEAM GUARDRAIL SCHEDULE				
LOCATION	OFFSET	STEEL PLATE BEAM GUARDRAIL , TYPE A, 6 FOOT POSTS	TRAFFIC BARRIER TERMINAL , TYPE 6	TRAFFIC BARRIER TERMINAL , TYPE 1 (SPECIAL) TANGENT
		FOOT	EACH	EACH
STAGE 2				
STA 210+97 TO STA 213+47	LT INSIDE	250	1	1
STAGE 3				
STA 216+97 TO STA 219+47	RT INSIDE	250	1	1
COLOR SUB-TOTALS		500	2	2
TOTALS		500	2	2

NOTES :

MODEL Default
FILE Name: \\HUNG\Jobs\8370 IDOT 170 over 1 Little Creek\8370 000 170 over 1 Little Creek PH 162 HMG\CAD Sheets\074A01-shit schedules.dgn

TEMPORARY TRAFFIC CONTROL SCHEDULE OF QUANTITIES													
LOCATION	SHORT TERM PAVEMENT MARKING			SHORT TERM PAVEMENT MARKING REMOVAI SQ FT	TEMPORARY PAVEMENT MARKING - LINE 6" - PAINT			PAVEMENT MARKING REMOVAL WATER BLASTING SQ FT	TEMPORARY CONCRETE BARRIER FOOT	PINNING TEMPORARY CONCRETE BARRIER EACH	MODULAR GLARE SCREEN SYSTEM, TEMPORARY FOOT	FILLING RUMBLE STRIP FOOT	
	SOLID YELLOW	36' - 4' SKIP DASH WHITE	SOLID WHITE		SOLID YELLOW	30' - 10' SKIP DASH WHITE	SOLID WHITE						
													FOOT
FAI - 70													
STA 199+00 TO STA 230+41								3,533.6				3150	
STA 198+98 TO STA 230+41								3,423.4				3150	
STAGE 1													
FAI - 70													
EAST BOUND													
STA 196+80 TO STA 234+20					3,740.0	830.0	4,580.0	4,575.0					
WEST BOUND													
STA 196+80 TO STA 234+20					3,740.0	830.0	4,580.0	4,575.0					
STAGE 2													
FAI - 70													
EAST BOUND													
STA 189+07 TO STA 230+48							4,166.1	2,083.1					
STA 199+07 TO STA 230+48					3,166.1			1,583.0					
WEST BOUND													
STA 203+77 TO STA 229+07							2,529.9	1,265.0					
STA 203+77 TO STA 239+07					3,530.0			1,765.0					
STA 206+59 TO STA 223+76									1,725	816	1,725		
STAGE 3													
FAI - 70													
EAST BOUND													
STA 190+69 TO STA 228+39					3,769.8			1,884.9					
STA 199+00 TO STA 230+41	3,141.0	785.3	3,141.0	3,533.6									
STA 202+69 TO STA 228+39							2,629.9	1,315.0					
STA 206+73 TO STA 224+62									1,800	852	1,800		
WEST BOUND													
STA 199+98 TO STA 230+41	3,043.0	760.8	3,043.0	3,423.4									
STA 200+08 TO STA 230+51					3,050.3			1,525.2					
STA 200+08 TO STA 240+49							4,066.0	2,033.0					
COLOR SUB-TOTALS	6,184.0	1,546.1	6,184.0	6,957.0	20,996	1,660.0	22,552	29,561.2	3,525.0	1,668	3,525.0	6,300.0	
TOTALS	13,915			6,957	45,209			29,562	3,525.0	1,668	3,525	6300	

NOTES :
SHORT TERM PAVEMENT MARKINGS ARE ESTIMATED TO BE USED 1 TIME ON THE MAINLINE.
TEMPORARY PAVEMENT MARKINGS ARE ESTIMATED TO BE USED ONLY ONCE ON THE FINAL SURFACE.



IL PROF DESIGN FIRM 184.000899

USER NAME = tkruap	DESIGNED - M. O'BRIEN	REVISED -
	DRAWN - M. O'BRIEN	REVISED -
PLOT SCALE = 100.0000' / in.	CHECKED -	REVISED -
PLOT DATE = 1/27/2025	DATE -	REVISED -

STATE OF ILLINOIS
DEPARTMENT OF TRANSPORTATION

SCHEDULE OF QUANTITIES

SCALE: N.T.S. SHEET 3 OF 5 SHEETS STA. TO STA.

F.A.I. RTE.	SECTION	COUNTY	TOTAL SHEETS	SHEET NO.
70	(12-53B-1)BR-1	CLARK	93	14
CONTRACT NO. 74A01				
		ILLINOIS	FED. AID PROJECT	

MODEL Default
FILE NAME: \\HMG\GIS\8370 IDOT 170 over E Little Creek\8370 000 170 over E Little Creek PH 162 HMG\CAD Sheets\074401-ehi-schedules.dgn

EROSION CONTROL & SEEDING SCHEDULE									
	CHANNEL EXCAVATION CU YD	SEEDING, CLASS 2A ACRE	NITROGEN FERTILIZER NUTRIENT POUND	PHOSPHORUS FERTILIZER NUTRIENT POUND	POTASSIUM FERTILIZER NUTRIENT POUND	AGRI - CULTURAL GROUND LIMESTONE TON	MULCH, METHOD 2 ACRE	TEMPORARY DITCH CHECKS FOOT	INLET AND PIPE PROTECTION EACH
STAGE 1									
FAI - 70 - WEST CROSS OVER									
STA 201+00.00 TO STA 201+94.00		0.11	9.7	9.7	9.7	0.2	0.11	16.0	
STA 201+94.00 CL									1
STA 209+47.34 TO STA 210+00.00		0.06	5.4	5.4	5.4	0.1	0.06		
STA 210+21.45 CL									1
STA 213+98.00 CL									1
FAI - 70 - EAST CROSS OVER									
STA 218+25.58 CL									1
STA 220+00.00 TO STA 220+94.00		0.11	9.8	9.8	9.8	0.2	0.11	16.0	
STA 228+46.00 TO STA 229+00.00		0.06	5.5	5.5	5.5	0.1	0.06		
STA 228+46.00 CL									1
STAGE 2									
SN 012-0007	236.0								
STAGE 3									
SN 012-0006	329.00								
SUB-TOTAL	565.0	0.34	30.4	30.4	30.4	0.7	0.3	32.0	
TOTALS	565	0.50	31	31	31	1	0.50	32	5

NOTES:

CHANNEL EXCAVATION IS THE RESULT OF PLACEMENT OF RIPRAP SLOPE PROTECTION SHOWN ON BRIDGE PLANS AT DEPTHS AS SPECIFIED IN SECTION 281 OF THE STANDARD SPECIFICATIONS.

MODEL Default
FILE NAME: \\HUNG\Jobs\8370 IDOT 7 170 over E Little Creek\8370 000 170 over E Little Creek PH 162 HMG\CAD Sheets\074A01-sht-schedules.dgn



IL PROF DESIGN FIRM 184.000899

USER NAME = tkruap	DESIGNED - M. O'BRIEN	REVISED -
	DRAWN - M. O'BRIEN	REVISED -
PLOT SCALE = 100.0000' / in.	CHECKED -	REVISED -
PLOT DATE = 1/27/2025	DATE -	REVISED -

STATE OF ILLINOIS
DEPARTMENT OF TRANSPORTATION

SCHEDULE OF QUANTITIES

SCALE: N.T.S. SHEET 5 OF 5 SHEETS STA. TO STA.

F.A.I. RTE.	SECTION	COUNTY	TOTAL SHEETS	SHEET NO.
70	(12-53B-1)BR-1	CLARK	93	16
CONTRACT NO. 74A01				
		ILLINOIS	FED. AID PROJECT	

BENCHMARK	ELEVATION	STATION	OFFSET	DESCRIPTION
BM 512	582.210	242+65	86.5' LT	CHISELED SQUARE ON E. SIDE OF BOX CUVLERT WITH GRATE
BM 701	543.994	216+90	68.2' LT	BRASS DISC ON THE NE WINGWALL OF SN 012-0006; STAMPED ELEV IS 544.01
BM 702	546.039	214+81	68.2' RT	BRASS DISC ON THE SW WINGWALL OF SN 012-0007; STAMPED ELEV IS 546.05
BM 703	555.800	207+00	97.3' LT	CUT SQUARE ON SOUTH FOUNDATION OF REST AREA SIGN, SOUTH SIDE
BM 704	580.060	194+25	67.4' LT	CUT SQUARE ON TOP CENTER OF CRASH WALL OF WB I-70 NORTH SIDE OF OH STRUCT #45, APPROX 6.1' OFF E END

```

Beginning chain I70 description
Feature:  Geom_Ex_Centerline
=====
Point I701          N    1,004,025.315 E    1,173,908.900 Sta    170+33.37

Course from I701 to STAEQU1 S 89° 55' 42" E Dist 3,872.380

                                     End    Region 1
Equation: Sta 209+05.75 (BK) = Sta 209+05.58 (AH) -----
                                     Begin Region 2

Point STAEQU1       N    1,004,020.468 E    1,177,781.277 Sta    209+05.58

Course from STAEQU1 to STAEQU2 S 89° 55' 42" E Dist 1,312.160

                                     End    Region 2
Equation: Sta 222+17.74 (BK) = Sta 222+18.09 (AH) -----
                                     Begin Region 3



Point STAEQU2       N    1,004,018.825 E    1,179,093.436 Sta    222+18.09

Course from STAEQU2 to I702 S 89° 55' 42" E Dist 2,582.093

Point I702          N    1,004,015.593 E    1,181,675.527 Sta    248+00.18

=====
Ending chain I70 description

```

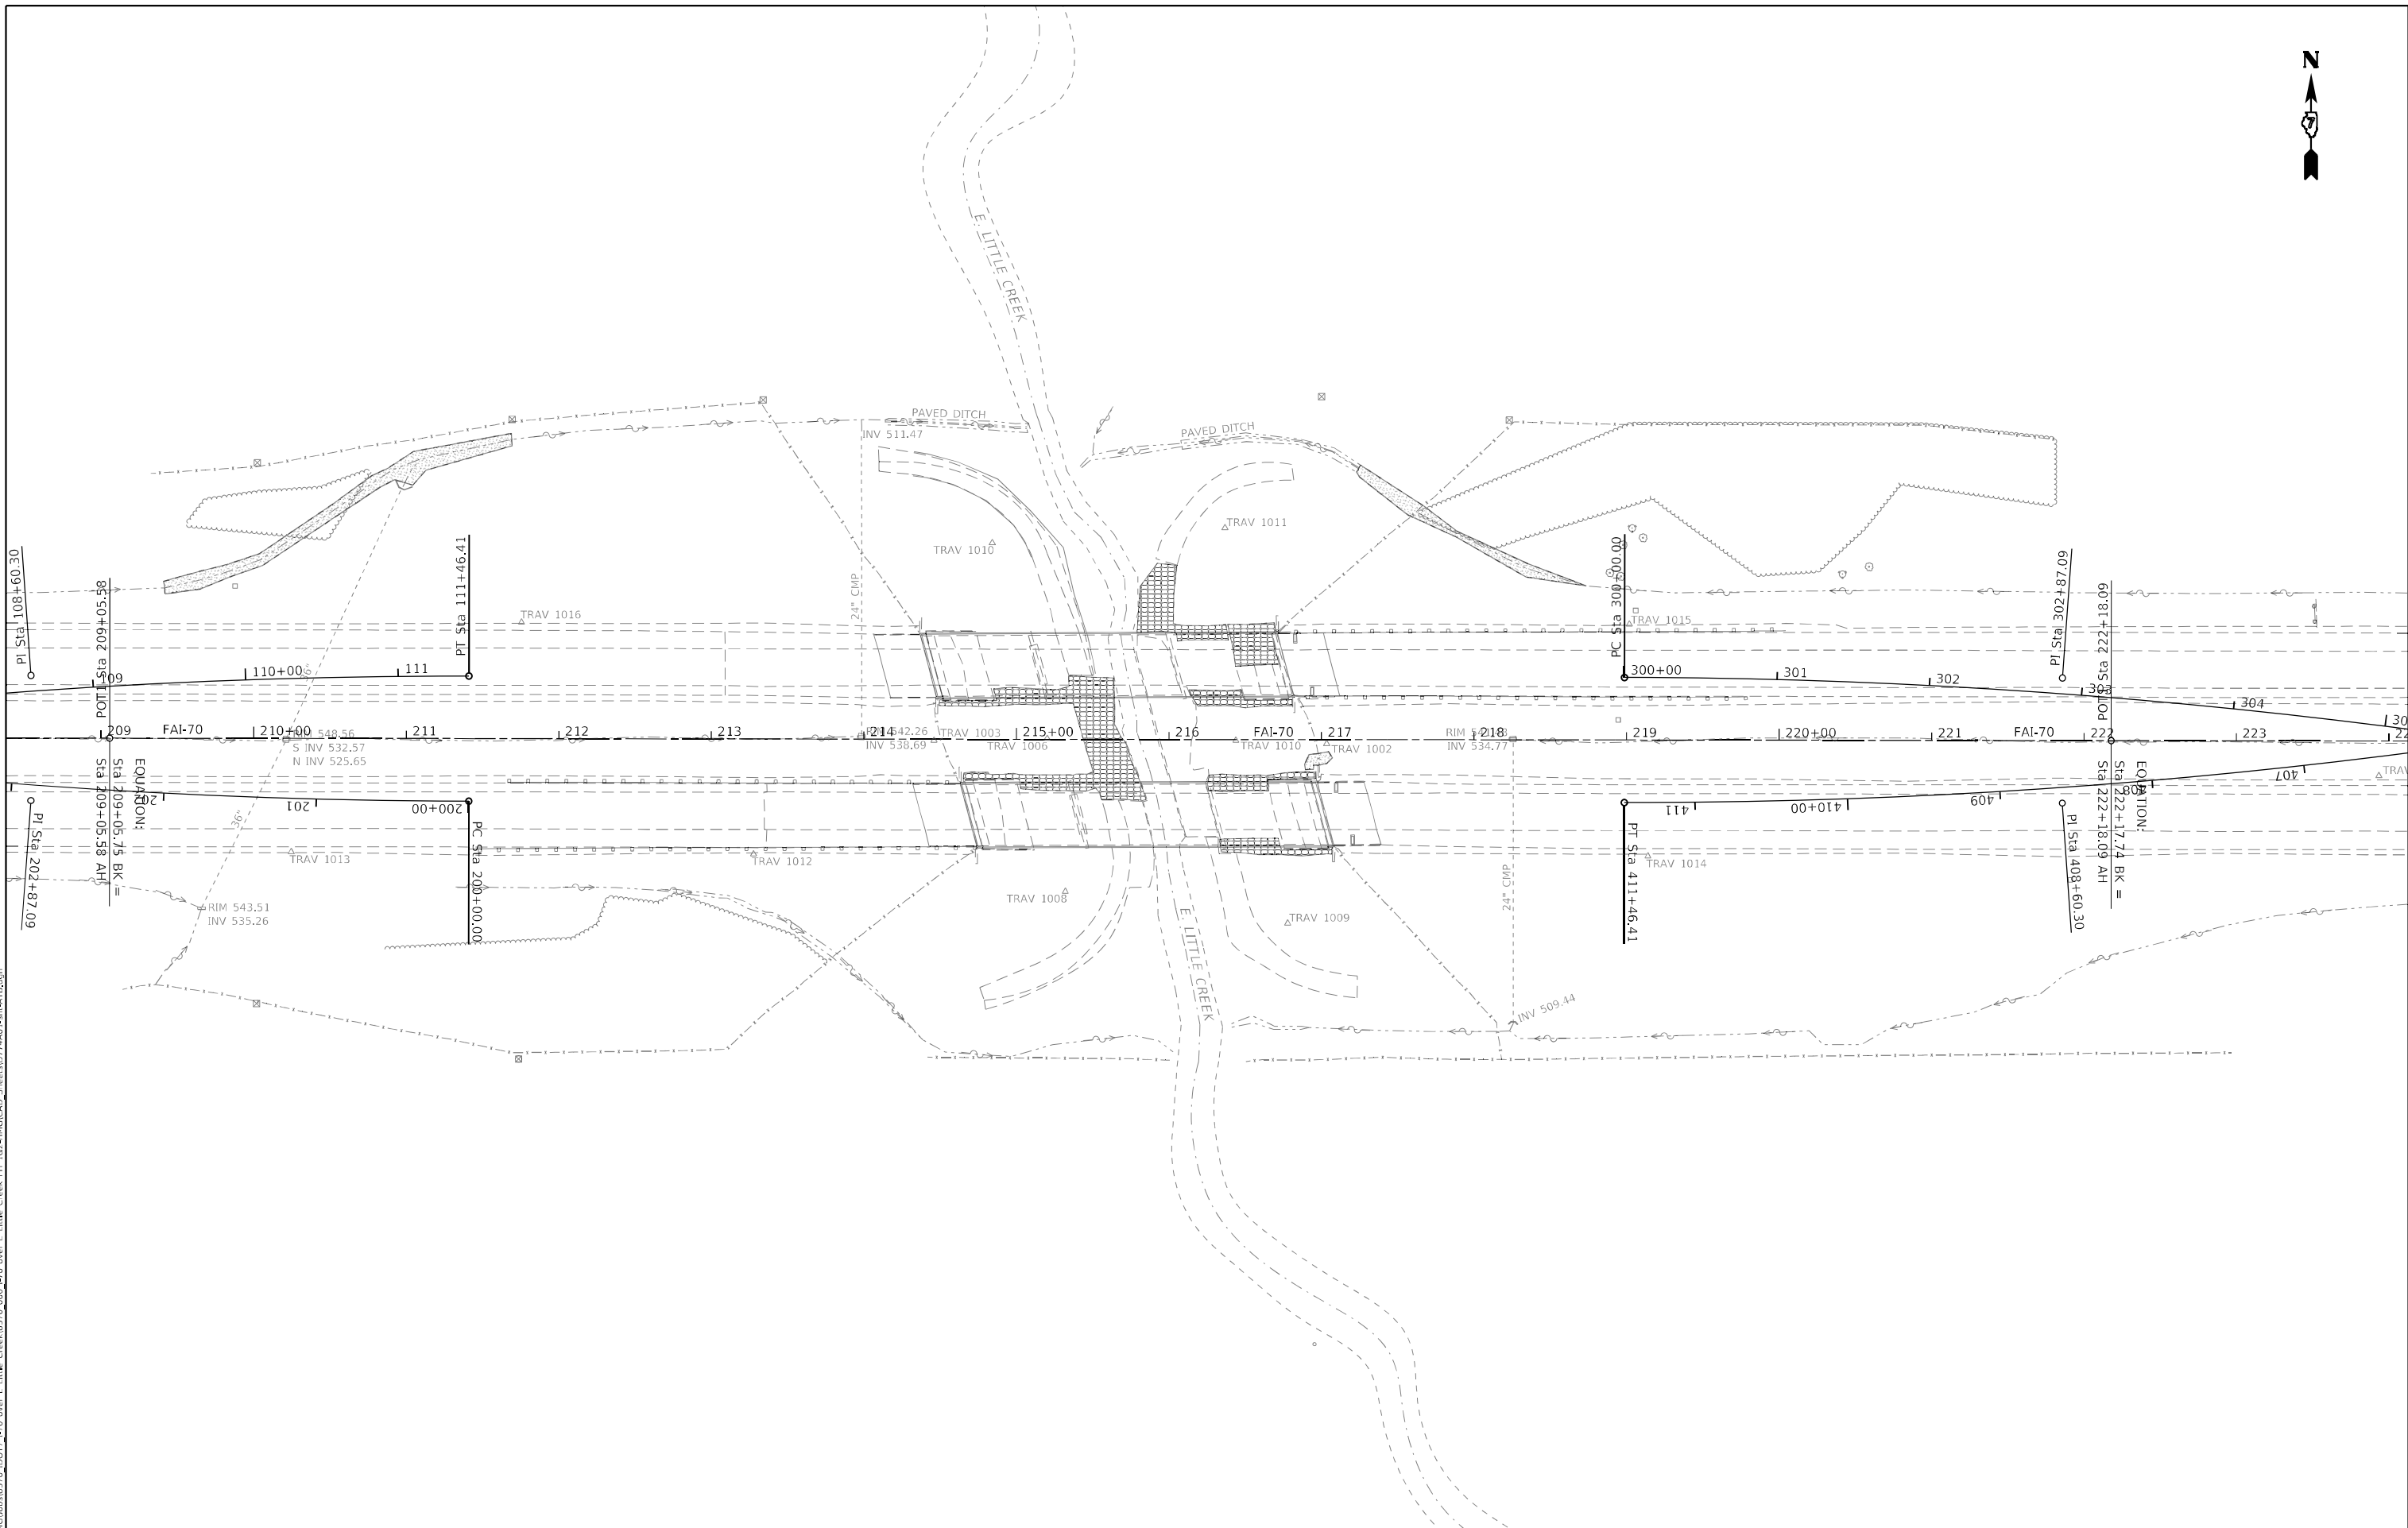 MODEL: Default
FILE NAME: \\HMG\jobs\8370_IDOT7_L70 over E Little Creek\8370_000_L70 over E Little Creek PH 162-HMG\CAD_Sheets\0714A01-shr-ATR.dgn



IL PROF DESIGN FIRM 184,000899

USER NAME	= tkrupe	DESIGNED	-	REVISED	-
		DRAWN	-	REVISED	-
PLOT SCALE	= 100,0000 ' / in.	CHECKED	-	REVISED	-
PLOT DATE	= 1/27/2025	DATE	-	REVISED	-

STATE OF ILLINOIS
DEPARTMENT OF TRANSPORTATION

ALIGNMENTS, TIES,
& BENCHMARKS

SCALE: SHEET 2 OF 4 SHEETS STA. TO STA.

F.A.I. RTE.	SECTION	COUNTY	TOTAL SHEETS	SHEET NO.
70	(12-53B-1)BR-1	CLARK	93	18
CONTRACT NO. 74A01				
ILLINOIS FED. AID PROJECT				

Beginning chain WESTXOVER WB description
=====

Curve Data

Curve WESTXOVER WB1


P.I. Station	202+87.09 N	1,003,979.532 E	1,177,729.626
Delta	=	8° 12' 38" (RT)	
Degree	=	1° 25' 57"	
Tangent	=	287.093	
Length	=	573.203	
Radius	=	4,000.000	
External	=	10.290	
Long Chord	=	572.713	
Mid. Ord.	=	10.263	
P.C. Station	200+00.00 N	1,003,979.173 E	1,178,016.719
P.T. Station	205+73.20 N	1,004,020.888 E	1,177,445.527
C.C.	N	1,007,979.170 E	1,178,021.726
Back	=	N 89° 55' 42" W	
Ahead	=	N 81° 43' 04" W	
Chord Bear	=	N 85° 49' 23" W	

Curve Data

Curve WESTXOVER WB2

P.I. Station	208+60.30 N	1,004,062.244 E	1,177,161.428
Delta	=	8° 12' 38" (LT)	
Degree	=	1° 25' 57"	
Tangent	=	287.093	
Length	=	573.203	
Radius	=	4,000.000	
External	=	10.290	
Long Chord	=	572.713	
Mid. Ord.	=	10.263	
P.C. Station	205+73.20 N	1,004,020.888 E	1,177,445.527
P.T. Station	211+46.41 N	1,004,062.603 E	1,176,874.336
C.C.	N	1,000,062.606 E	1,176,869.329
Back	=	N 81° 43' 04" W	
Ahead	=	N 89° 55' 42" W	
Chord Bear	=	N 85° 49' 23" W	

Ending chain WESTXOVER WB description
=====

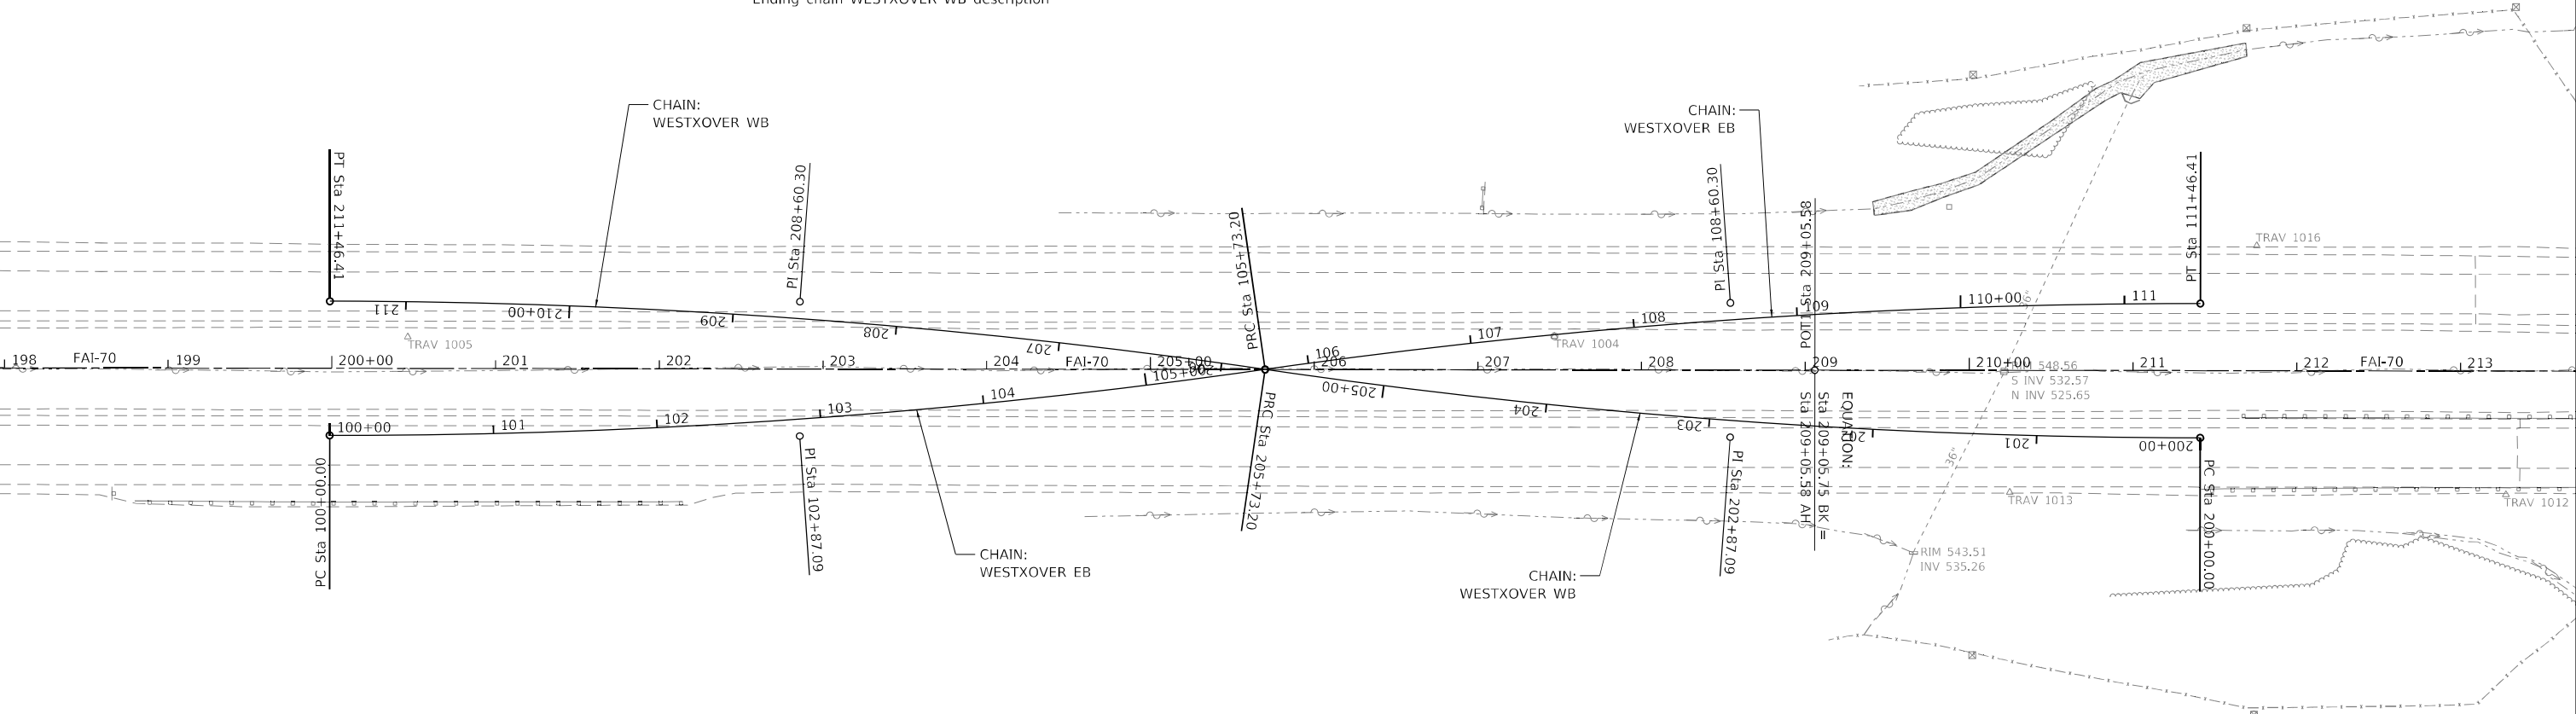

Beginning chain WESTXOVER EB description
=====

Curve Data

Curve WESTXOVER EB1

P.I. Station	102+87.09 N	1,003,980.244 E	1,177,161.326
Delta	=	8° 12' 38" (LT)	
Degree	=	1° 25' 57"	
Tangent	=	287.093	
Length	=	573.203	
Radius	=	4,000.000	
External	=	10.290	
Long Chord	=	572.713	
Mid. Ord.	=	10.263	
P.C. Station	100+00.00 N	1,003,980.603 E	1,176,874.233
P.T. Station	105+73.20 N	1,004,020.888 E	1,177,445.527
C.C.	N	1,007,980.600 E	1,176,879.240
Back	=	S 89° 55' 42" E	
Ahead	=	N 81° 51' 40" E	
Chord Bear	=	N 85° 57' 59" E	

Curve Data

Curve WESTXOVER EB2

P.I. Station	108+60.30 N	1,004,061.532 E	1,177,729.729
Delta	=	8° 12' 38" (RT)	
Degree	=	1° 25' 57"	
Tangent	=	287.093	
Length	=	573.203	
Radius	=	4,000.000	
External	=	10.290	
Long Chord	=	572.713	
Mid. Ord.	=	10.263	
P.C. Station	105+73.20 N	1,004,020.888 E	1,177,445.527
P.T. Station	111+46.41 N	1,004,061.173 E	1,178,016.821
C.C.	N	1,000,061.176 E	1,178,011.814
Back	=	N 81° 51' 40" E	
Ahead	=	S 89° 55' 42" E	
Chord Bear	=	N 85° 57' 59" E	

Ending chain WESTXOVER EB description
=====

MODEL: Default
FILE NAME: \\HMG\jobs\8370_IDOT_1-70 over E Little Creek\8370_000-1-70 over E Little Creek PH 162-HMG\CAD_Sheets\0714A01-shr-ATR.dgn




USER NAME = tkrupe	DESIGNED -	REVISED -
	DRAWN -	REVISED -
PLOT SCALE = 100,0000 ' / in.	CHECKED -	REVISED -
PLOT DATE = 1/27/2025	DATE -	REVISED -

STATE OF ILLINOIS
DEPARTMENT OF TRANSPORTATION

ALIGNMENTS, TIES,
& BENCHMARKS

SCALE: SHEET 3 OF 4 SHEETS STA. TO STA.

F.A.I. RTE.	SECTION	COUNTY	TOTAL SHEETS	SHEET NO.
70	(12-53B-1)BR-1	CLARK	93	19
CONTRACT NO. 74A01				
ILLINOIS FED. AID PROJECT				

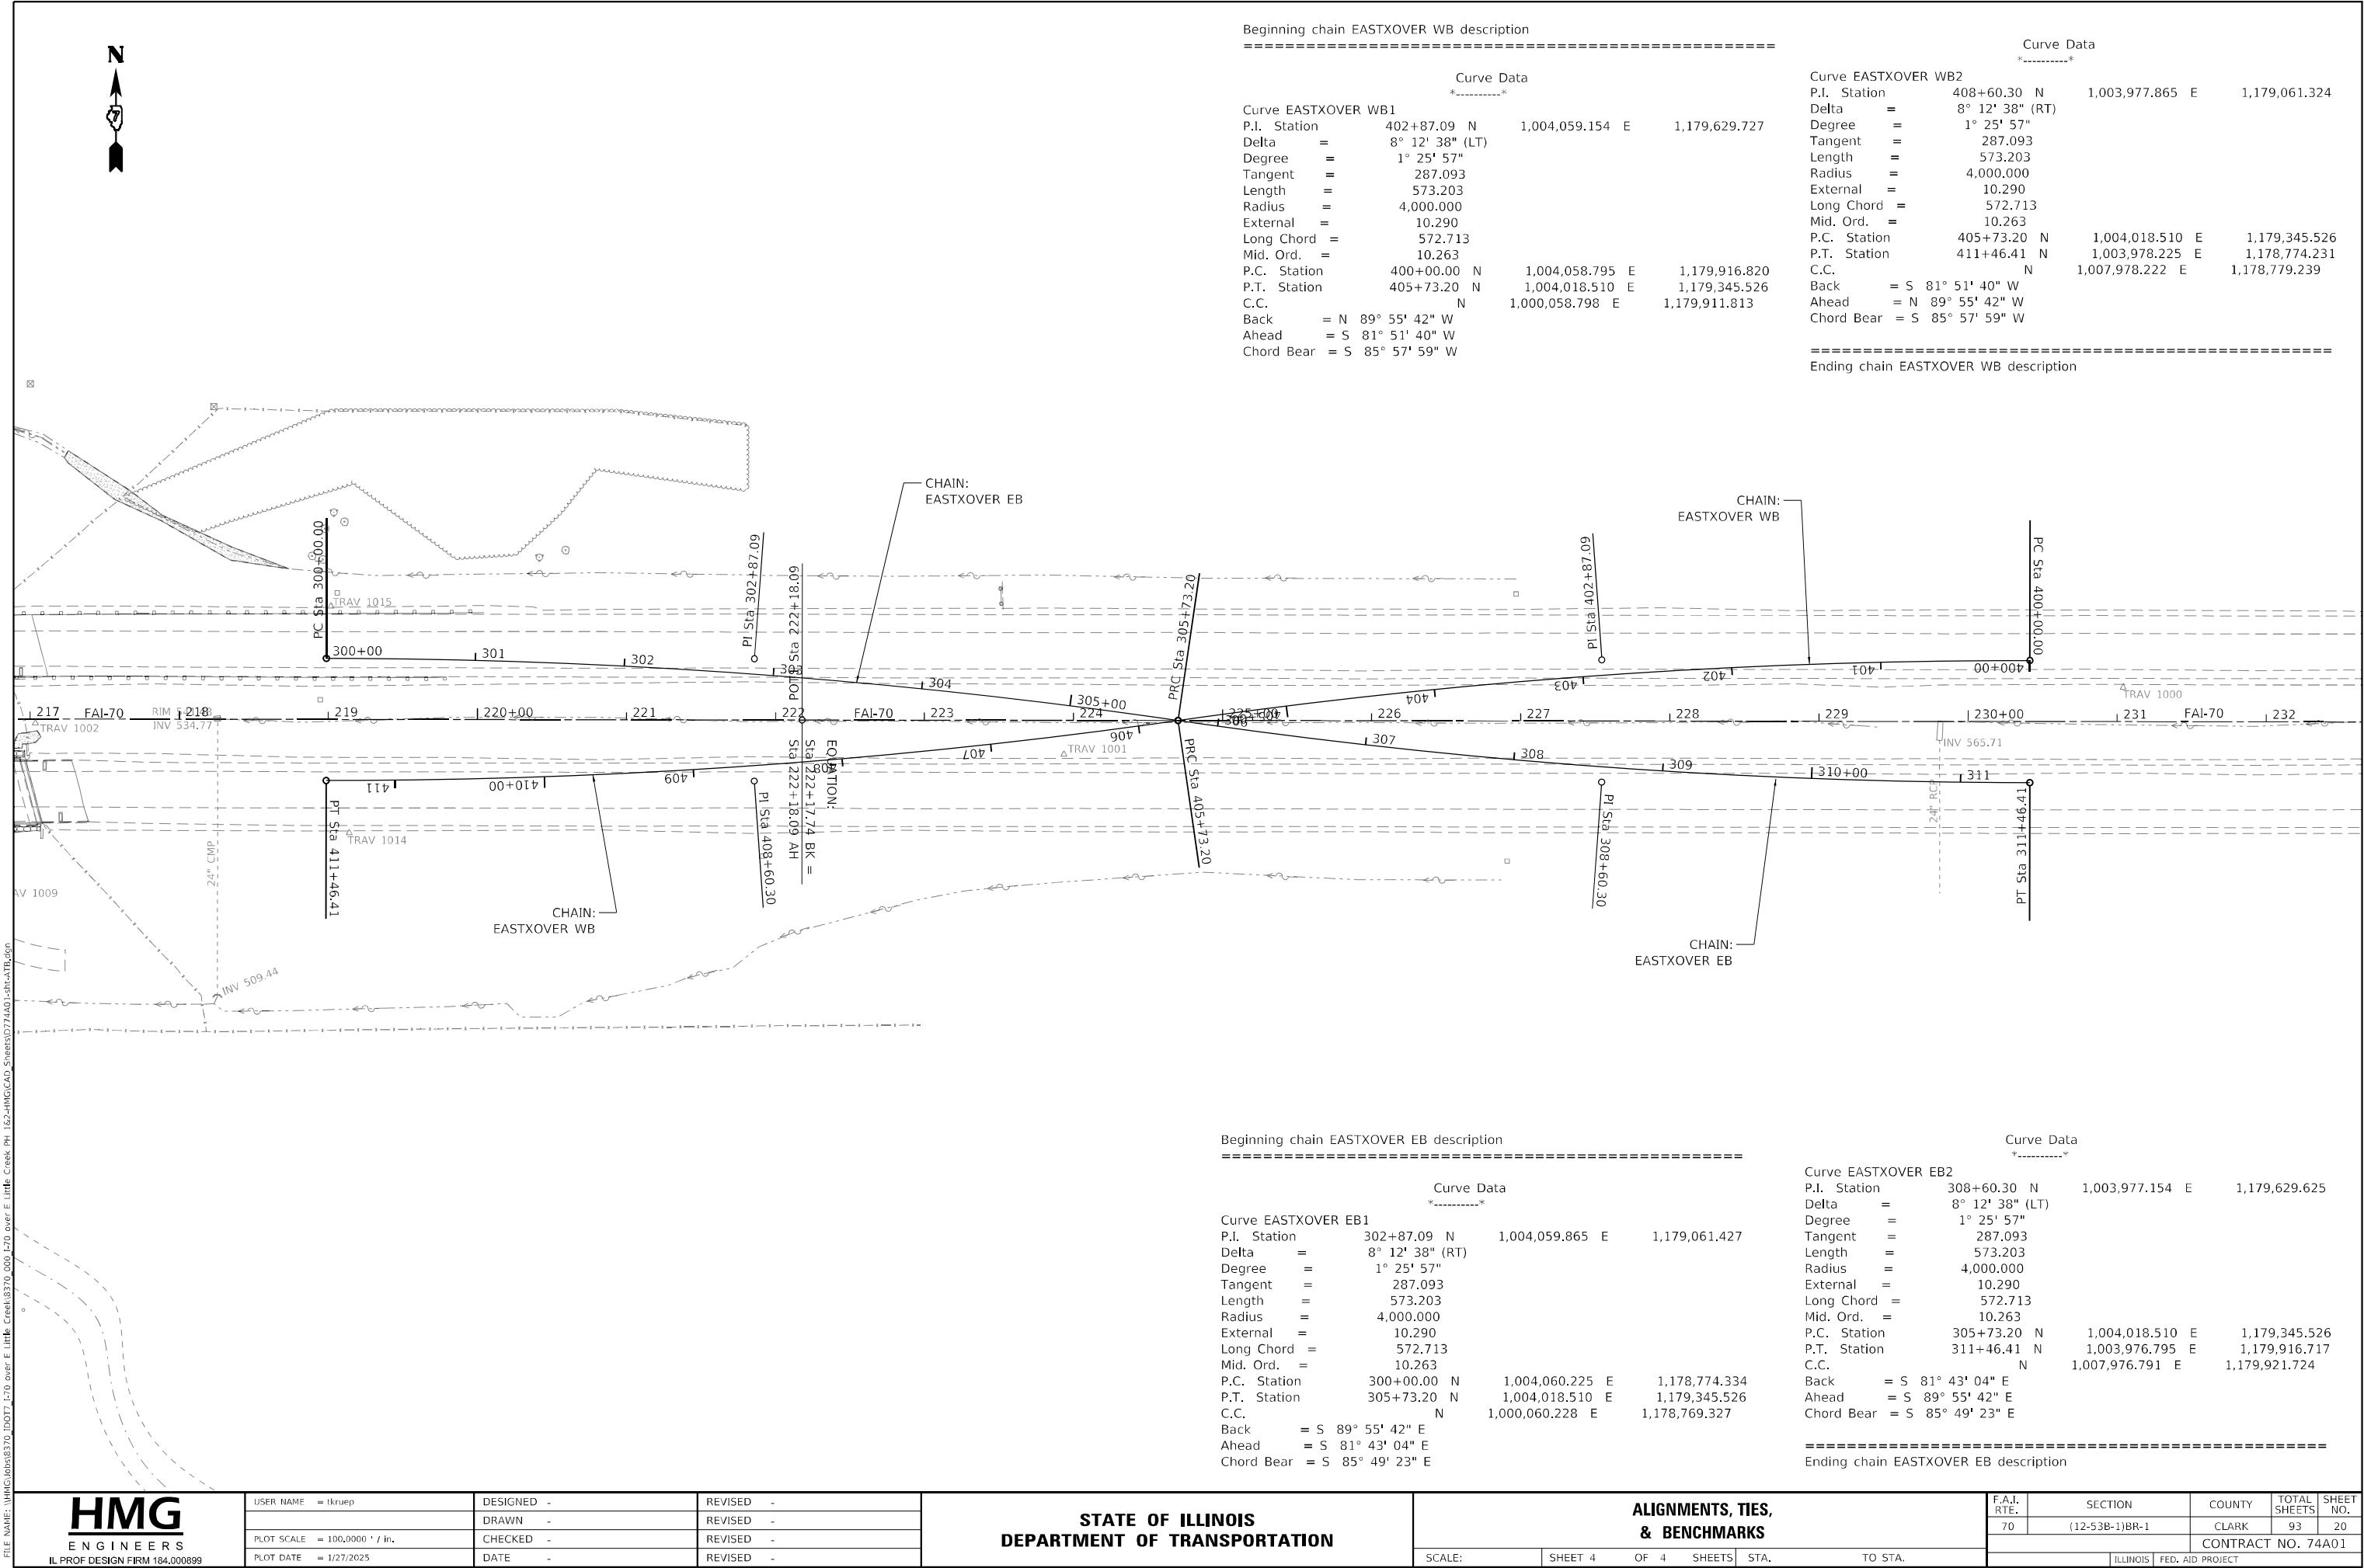

MODEL: Default
FILE NAME: \\HMG\jobs\8370_000_L70 over E Little Creek\8370_000_L70 over E Little Creek PH 162-HMG\CAD_Sheets\0714A01-sht-A1B.dwg



USER NAME	= tkrupe	DESIGNED	-	REVISED	-
		DRAWN	-	REVISED	-
PLOT SCALE	= 100,0000 ' / in.	CHECKED	-	REVISED	-
PLOT DATE	= 1/27/2025	DATE	-	REVISED	-

STATE OF ILLINOIS
DEPARTMENT OF TRANSPORTATION


ALIGNMENTS, TIES,
& BENCHMARKS

SCALE: SHEET 4 OF 4 SHEETS STA. TO STA.

F.A.I. RTE.	SECTION	COUNTY	TOTAL SHEETS	SHEET NO.
70	(12-53B-1)BR-1	CLARK	93	20
CONTRACT NO. 74A01				
ILLINOIS FED. AID PROJECT				

PLAN	SURVEYED	BY	DATE
	PLOTTED		
NOTE BOOK NO.	ALIGNMENT CHECKED		
	STRUCTURE NOTATION CHWD		



PROFILE	SURVEYED	BY	DATE
	PLOTTED		
NOTE BOOK NO.	GRADES CHECKED		
	STRUCTURE NOTATION CHWD		

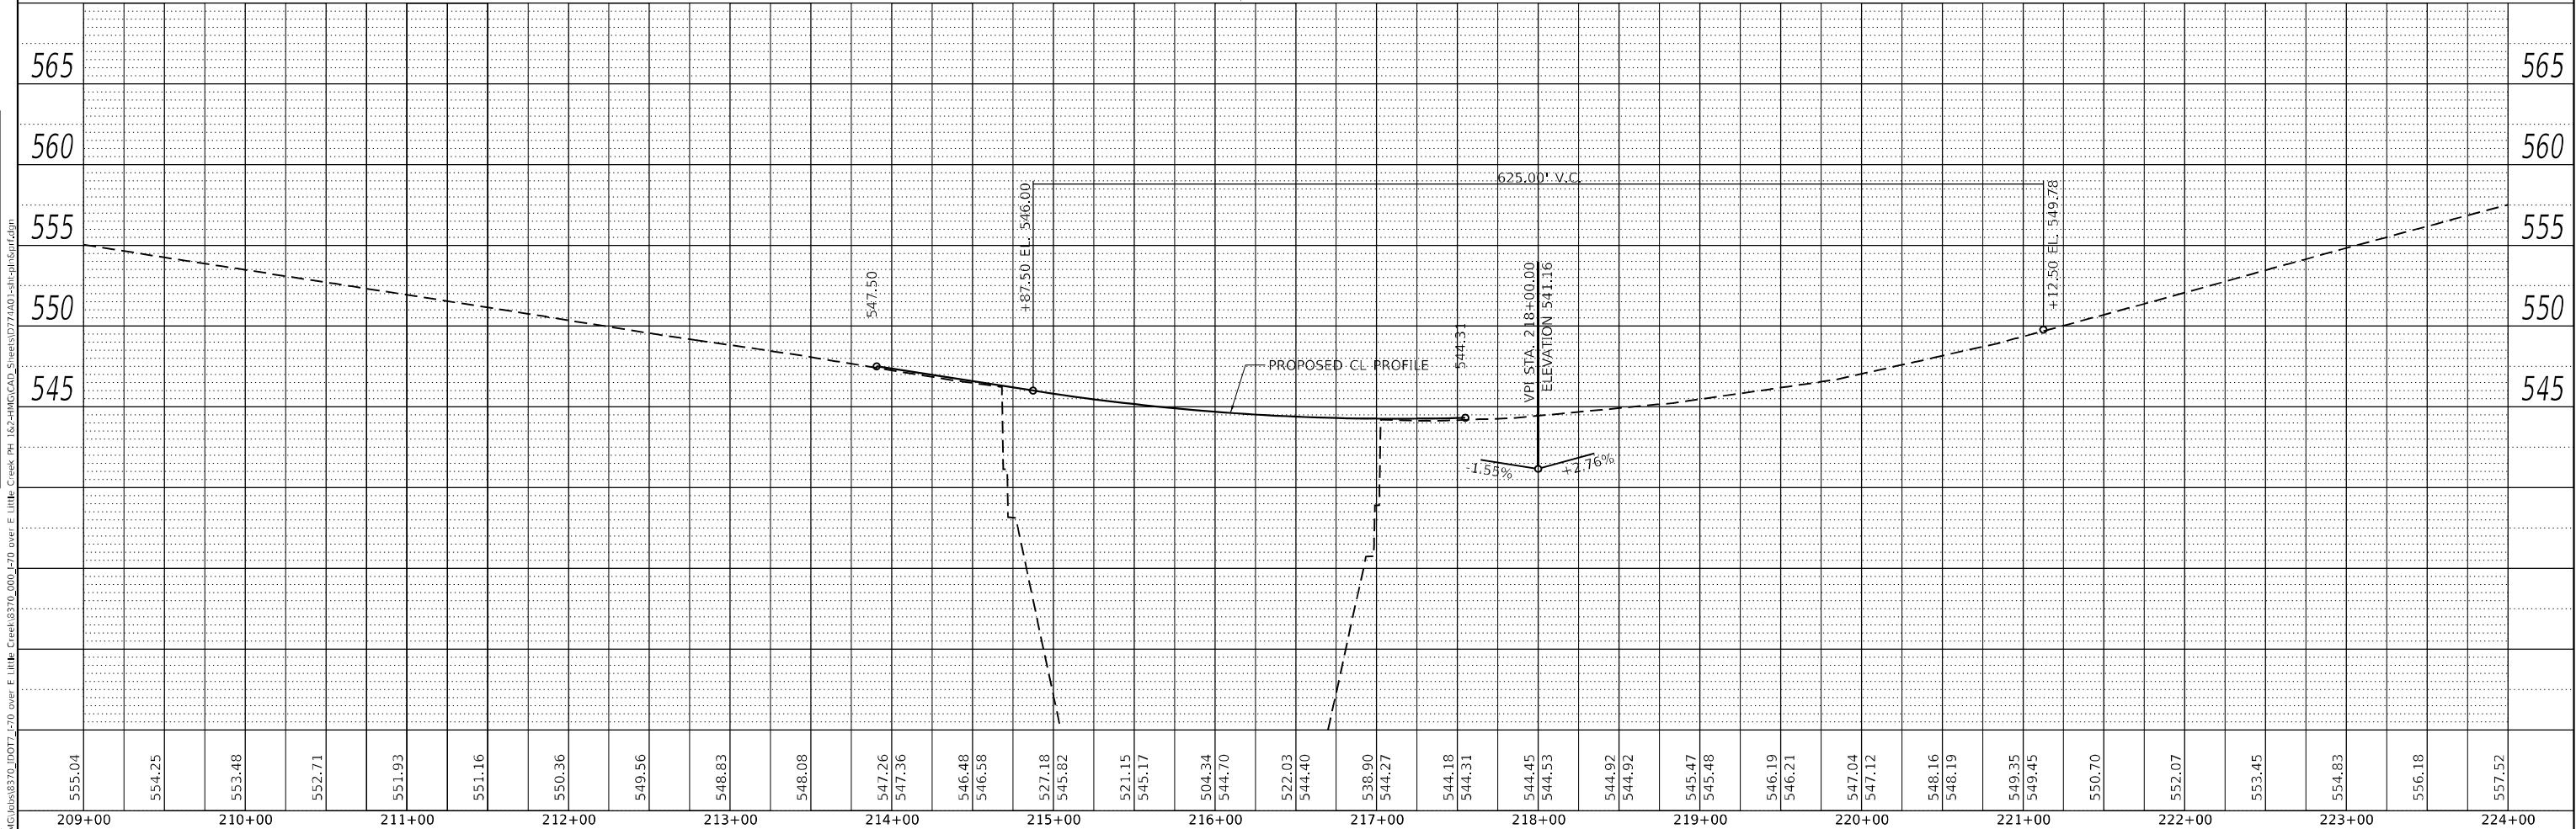

PLAN	SURVEYED	DATE
NOTE BOOK NO.	PLOTTED	BY
	ALIGNMENT CHECKED	
	STRUCTURE NOTED	
	CADD FILE NAME	

PROFILE	SURVEYED	DATE
NOTE BOOK NO.	PLOTTED	BY
	GRADES CHECKED	
	STRUCTURE NOTED	
	CADD FILE NAME	

MODEL: Default
FILE NAME: \\HMC\Jobs\8770_1DOT_1270 over E Little Creek\8770_000_1270 over E Little Creek PH 162-HMC\CADD Sheets\8770_1DOT_1270 over E Little Creek\8770_000_1270 over E Little Creek.dgn

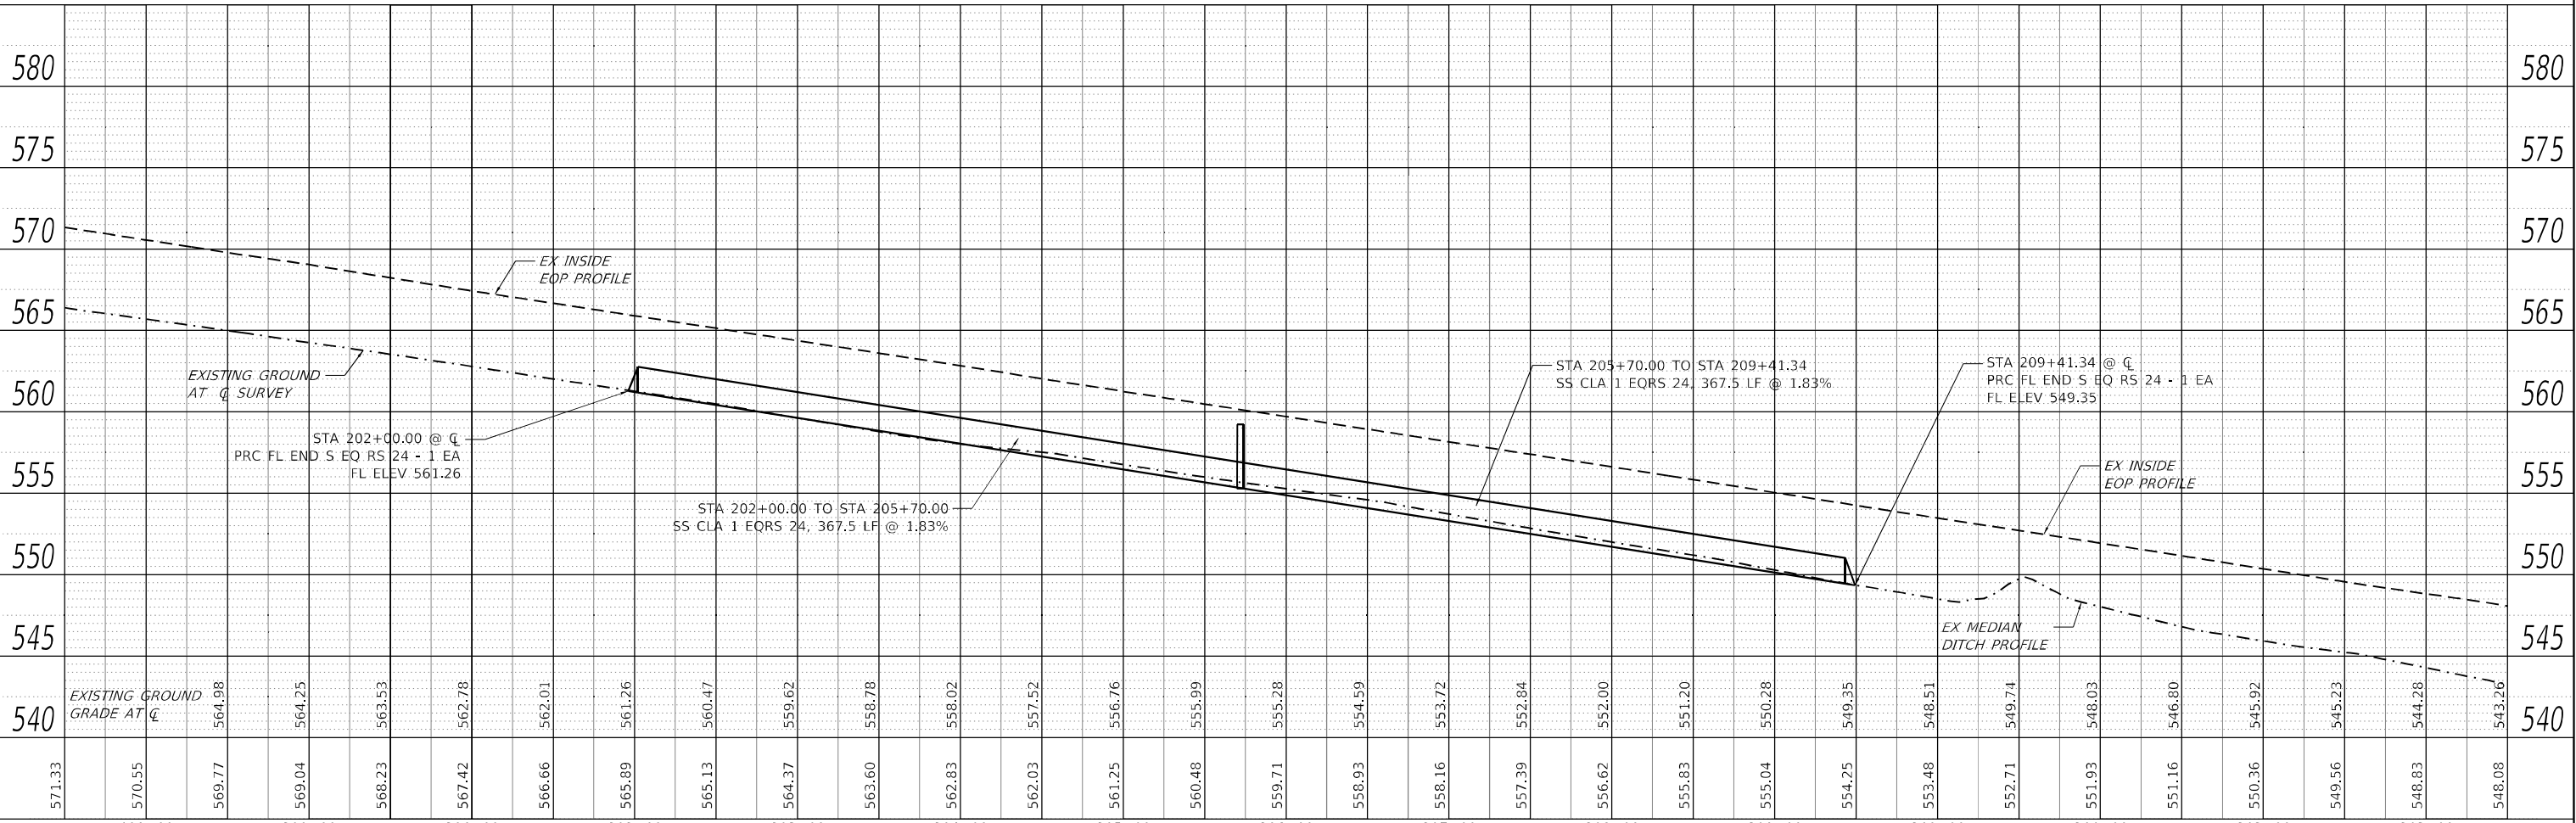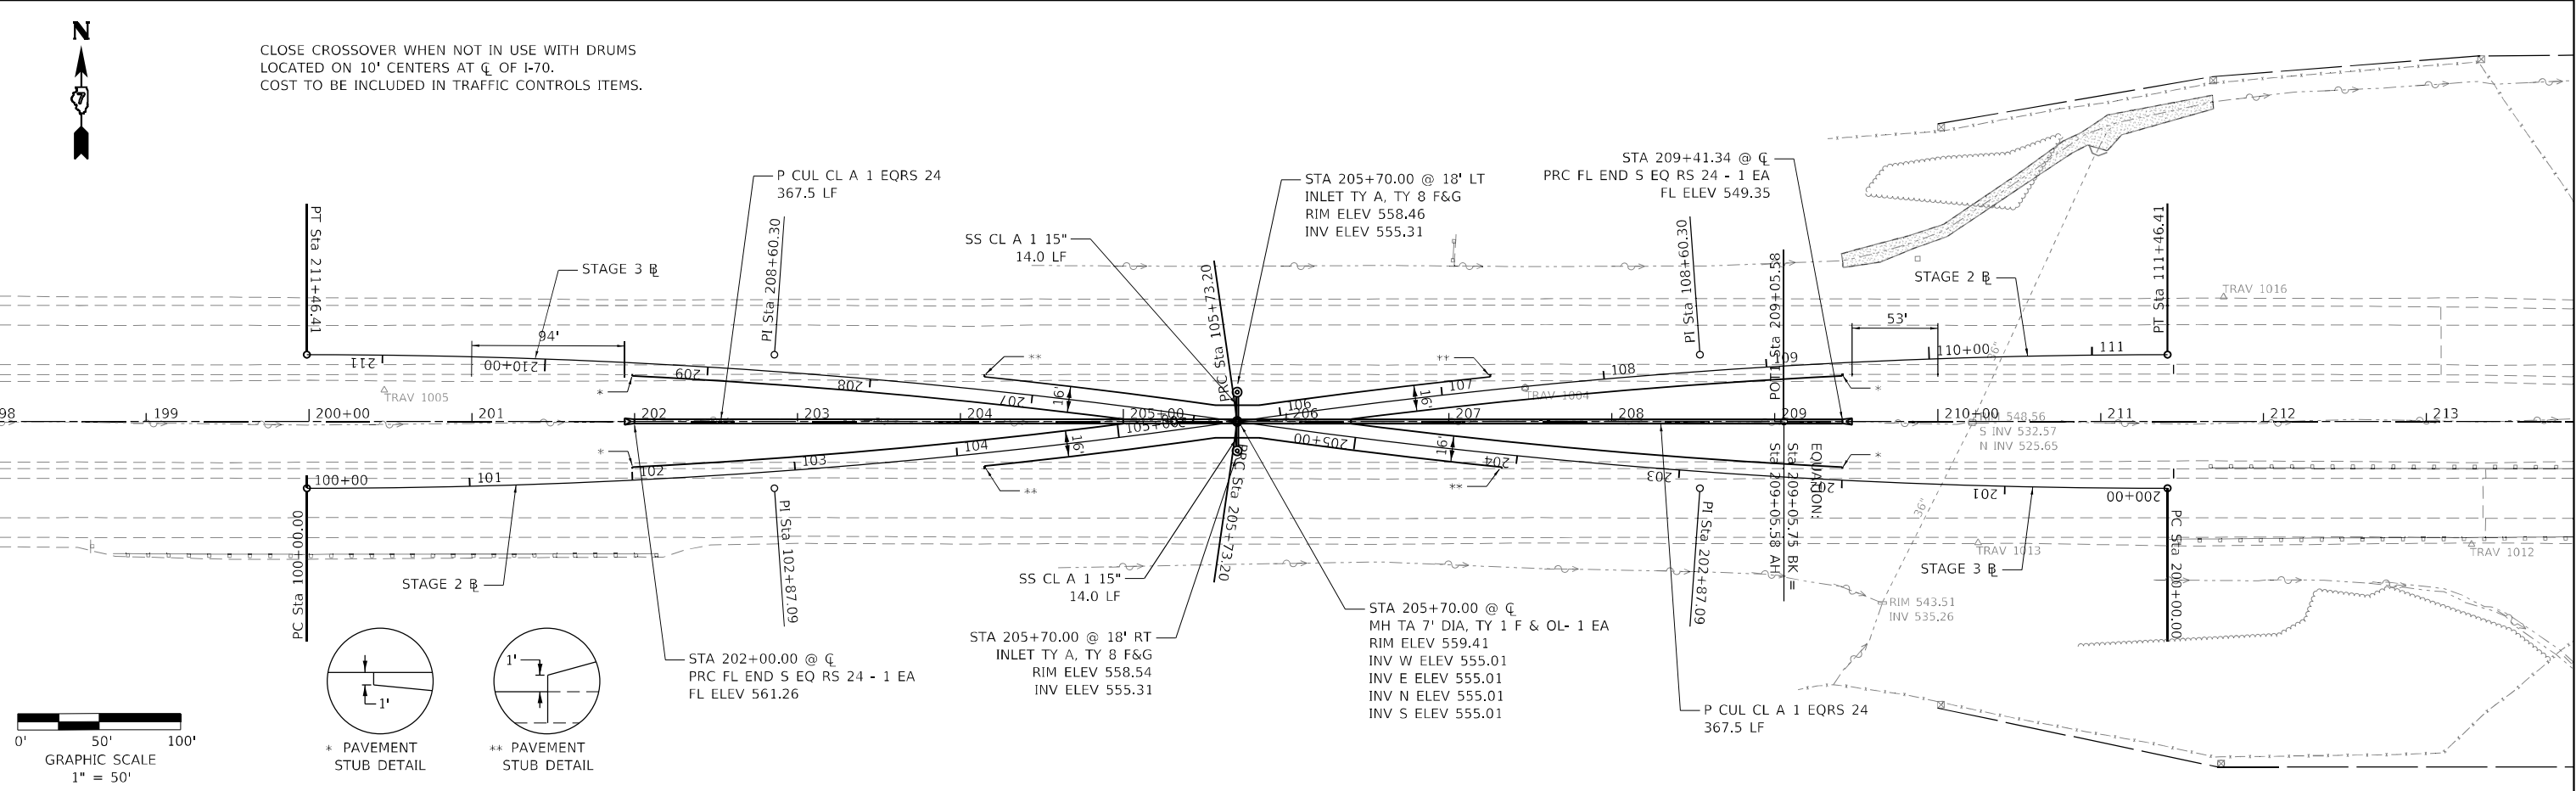

HMG
ENGINEERS
IL PROF DESIGN FIRM 184.000899

USER NAME = tkrupe
PLOT SCALE = 100,0000' / in.
PLOT DATE = 1/27/2025

DESIGNED -
DRAWN -
CHECKED -
DATE -

REVISED -
REVISED -
REVISED -
REVISED -

STATE OF ILLINOIS
DEPARTMENT OF TRANSPORTATION

PLAN AND PROFILE
WEST CROSSOVER

SCALE: 1" = 50' SHEET 1 OF 2 SHEETS STA. TO STA.

F.A.I. RTE.	SECTION	COUNTY	TOTAL SHEETS	SHEET NO.
70	(12-53B-1)BR-1	CLARK	93	22
CONTRACT NO. 74A01				
ILLINOIS FED. AID PROJECT				

MODEL: Default
FILE NAME: \\HMG\Jobs\8370_IDOT7_L70 over E Little Creek\8370_000_L70 over E Little Creek PH 162-HMG\CAD_Sheets\0714A01-shr-spl-sgrd-WXOver.dgn

WEST CROSS OVER ELEVATION AND OFFSET DATA												
C.L. STATION	STAGE 2 CENTERLINE	STAGE 3 CENTERLINE	E.O.P. LEFT OF C.L.		E.O.P. LEFT OF C.L.		BREAK POINT		E.O.P. RIGHT OF C.L.		E.O.P. RIGHT OF C.L.	
I - 70	OFFSET (FT)	OFFSET (FT)	OFFSET (FT)	ELEV.	OFFSET (FT)	ELEV.	OFFSET (FT)	ELEV.	OFFSET (FT)	ELEV.	OFFSET (FT)	ELEV.
201+98.49	36.00	-36.00			-28.00	565.61			28.00	565.5		
202+00.00	35.93	-35.93			-27.92	565.59			27.92	565.47		
202+25.00	34.60	-34.60			-26.58	565.17			26.58	565.05		
202+50.00	33.10	-33.10			-25.09	564.74			25.09	564.63		
202+75.00	31.69	-31.69			-23.43	564.31			23.43	564.21		
203+00.00	29.64	-29.64			-21.62	563.88			21.62	563.78		
203+25.00	27.67	-27.67			-19.65	563.45			19.65	563.37		
203+50.00	25.55	-25.55			-17.52	563.02			17.52	562.95		
203+75.00	23.27	-23.27			-15.23	562.59			15.23	562.54		
204+00.00	20.82	-20.82			-12.78	562.16			12.78	562.11		
204+25.00	18.22	-18.22	-26.27	562.03	-10.18	561.71			10.18	561.66	26.27	561.98
204+50.00	15.47	-15.47	-23.52	561.58	-7.41	561.26			7.41	561.19	23.52	561.51
204+75.00	12.55	-12.55	-20.61	561.13	-4.49	560.81			4.49	560.73	20.61	561.05
205+00.00	9.47	-9.47	-17.53	560.69	-1.40	560.37	0.00	560.34	1.40	560.26	17.53	560.63
205+25.00	6.23	-6.23	-14.30	560.24			0.00	559.96			14.30	560.18
205+50.00	2.83	-2.83	-10.91	559.79			0.00	559.57			10.91	559.74
205+75.00	-0.72	0.72	-10.00	559.38			0.00	559.18			10.00	559.34
206+00.00	-4.21	4.21	-12.29	559.04			0.00	558.79			12.29	558.99
206+25.00	-7.55	7.55	-15.61	558.71			0.00	558.40			15.61	558.66
206+50.00	-10.72	10.72	-18.78	558.38	-2.67	558.06			2.67	557.98	18.78	558.33
206+75.00	-13.73	13.73	-21.79	558.06	-5.68	557.74			5.68	557.66	21.79	558.01
207+00.00	-16.59	16.59	-24.64	557.74	-8.54	557.42			8.54	557.34	24.64	557.69
207+25.00	-19.28	19.28	-27.33	557.42	-11.24	557.10			11.24	557.01	27.33	557.37
207+50.00	-21.82	21.82			-13.78	556.77			13.78	556.68		
207+75.00	-24.20	24.20			-16.16	556.43			16.16	556.34		
208+00.00	-26.42	26.42			-18.39	556.07			18.39	555.99		
208+25.00	-28.48	28.48			-20.45	555.71			20.45	555.64		
208+50.00	-32.13	32.13			-22.36	555.34			22.36	555.28		
208+75.00	-31.69	31.69			-24.11	554.99			24.11	554.93		
209+00.00	-33.72	33.72			-25.70	554.63			25.70	554.57		
209+25.00	-35.16	35.16			-27.15	554.28			27.15	554.21		
209+41.34	-36.00	36.00			-28.00	554.04			28.00	553.97		



IL PROF DESIGN FIRM 184,000899

USER NAME = tkruup	DESIGNED -	REVISED -
	DRAWN -	REVISED -
PLOT SCALE = 100,0000 ' / in.	CHECKED -	REVISED -
PLOT DATE = 1/27/2025	DATE -	REVISED -

STATE OF ILLINOIS
DEPARTMENT OF TRANSPORTATION

WEST CROSSOVER
OFFSET & ELEVATION DATA

SCALE: SHEET 2 OF 2 SHEETS STA. TO STA.

F.A.I. RTE.	SECTION	COUNTY	TOTAL SHEETS	SHEET NO.
70	(12-53B-1)BR-1	CLARK	93	23
CONTRACT NO. 74A01				
ILLINOIS		FED. AID PROJECT		



PROFILE		BY	DATE
NOTE BOOK NO. _____	SURVEYED _____		
	PLOTTED _____		
	GRADES CHECKED _____		
	R.M. NOTED _____		
	STRUCTURE NOTATIONS CHKD _____		

HMG
ENGINEERS
PROF DESIGN FIRM 184.000

DESIGNED	-	M.OBRIEN
DRAWN	-	M.OBRIEN
CHECKED	-	
DATE	-	

**STATE OF ILLINOIS
DEPARTMENT OF TRANSPORTATION**

SCALE: 1" = 50'	SHEET 1	OF 2	SHEETS	STA.	TO STA.
-----------------	---------	------	--------	------	---------

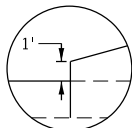 ILLINOIS | FED. AID PROJECT

0' 50' 100'

GRAPHIC SCALE
1" = 50'

MODEL: Default
FILE NAME: \\HMG\jobs\8370_IDOT7_L70 over E Little Creek PH 162-HMG\CAD_Sheets\0714A01-shr-spl-spr-d5-over.dgn

EAST CROSS OVER ELEVATION AND OFFSET DATA												
C.L. STATION	STAGE 2 CENTERLINE	STAGE 3 CENTERLINE	E.O.P. LEFT OF C.L.		E.O.P. LEFT OF C.L.		BREAK POINT		E.O.P. RIGHT OF C.L.		E.O.P. RIGHT OF C.L.	
I - 70	OFFSET (FT)	OFFSET (FT)	OFFSET (FT)	ELEV.	OFFSET (FT)	ELEV.	OFFSET (FT)	ELEV.	OFFSET (FT)	ELEV.	OFFSET (FT)	ELEV.
220+98.32	-36.00	36.00			-28.00	548.94			28.00	548.94		
221+00.00	-35.93	35.93			-27.92	548.98			27.92	548.98		
221+25.00	-34.59	34.59			-26.57	549.64			26.57	549.64		
221+50.00	-33.04	33.04			-25.08	550.29			25.08	550.29		
221+75.00	-31.44	31.44			-23.42	550.94			23.42	550.94		
222+00.00	-29.63	29.63			-21.60	551.58			21.60	551.58		
222+25.00	-27.69	27.69			-19.66	552.20			19.66	552.20		
222+50.00	25.56	25.56			17.53	552.83			17.53	552.83		
222+75.00	-23.28	23.28			-15.25	553.45			15.25	553.45		
223+00.00	-20.84	20.84			-12.80	554.08			12.80	554.08		
223+25.00	-18.24	18.24	-26.29	555.05	-10.20	554.72			10.20	554.72	26.29	555.05
223+50.00	-15.49	15.49	-23.54	555.68	-7.43	555.36			7.43	555.36	23.54	555.68
223+75.00	-12.57	12.57	-20.63	556.31	-4.51	555.99			4.51	555.99	20.63	556.31
224+00.00	-9.49	9.49	-17.56	556.93	-1.43	556.61	0.00	556.58	1.43	556.61	17.56	556.93
224+25.00	-6.26	6.26	-14.33	557.53			0.00	557.24			14.33	557.53
224+50.00	-2.86	2.86	-10.94	558.12			0.00	557.90			10.94	558.12
224+75.00	0.69	-0.69	-10.00	558.77			0.00	558.57			10.00	558.77
225+00.00	4.19	-4.19	-12.28	559.45			0.00	559.20			12.28	559.45
225+25.00	7.53	-7.53	-15.59	560.13			0.00	559.82			15.59	560.13
225+50.00	10.70	-10.70	-18.76	560.81	-2.64	560.49			2.64	560.49	18.76	560.81
225+75.00	13.71	-13.71	-21.77	561.49	-5.66	561.17			5.66	561.17	21.77	561.49
226+00.00	16.57	-16.57	-24.62	562.17	-8.56	561.84			8.56	561.84	24.62	562.17
226+25.00	19.26	-19.26	-27.31	562.84	-11.22	562.52			11.22	562.52	27.31	562.84
226+50.00	21.80	-21.80			-13.76	563.19			13.76	563.19		
226+75.00	24.18	-24.18			-16.15	563.85			16.15	563.85		
227+00.00	26.40	-26.40			-18.37	564.47			18.37	564.47		
227+25.00	28.46	-28.46			-20.44	565.07			20.44	565.07		
227+50.00	32.11	-32.11			-22.35	565.66			21.94	565.66		
227+75.00	31.67	-31.67			-24.10	566.24			24.10	566.24		
228+00.00	33.70	-33.70			-25.69	566.82			25.03	566.82		
228+25.00	35.14	-35.14			-27.13	567.38			27.13	567.38		
228+41.51	36.00	-36.00			-28.00	567.75			28.00	567.75		



IL PROF DESIGN FIRM 184,000899




USER NAME = tkruap	DESIGNED -	REVISED -
	DRAWN -	REVISED -
PLOT SCALE = 100,0000 ' / in.	CHECKED -	REVISED -
PLOT DATE = 1/27/2025	DATE -	REVISED -

STATE OF ILLINOIS
DEPARTMENT OF TRANSPORTATION

EAST CROSSOVER
OFFSET & ELEVATION DATA


SCALE: SHEET 2 OF 2 SHEETS STA. TO STA.

F.A.I. RTE.	SECTION	COUNTY	TOTAL SHEETS	SHEET NO.
70	(12-53B-1)BR-1	CLARK	93	25
CONTRACT NO. 74A01				
		ILLINOIS	FED. AID PROJECT	

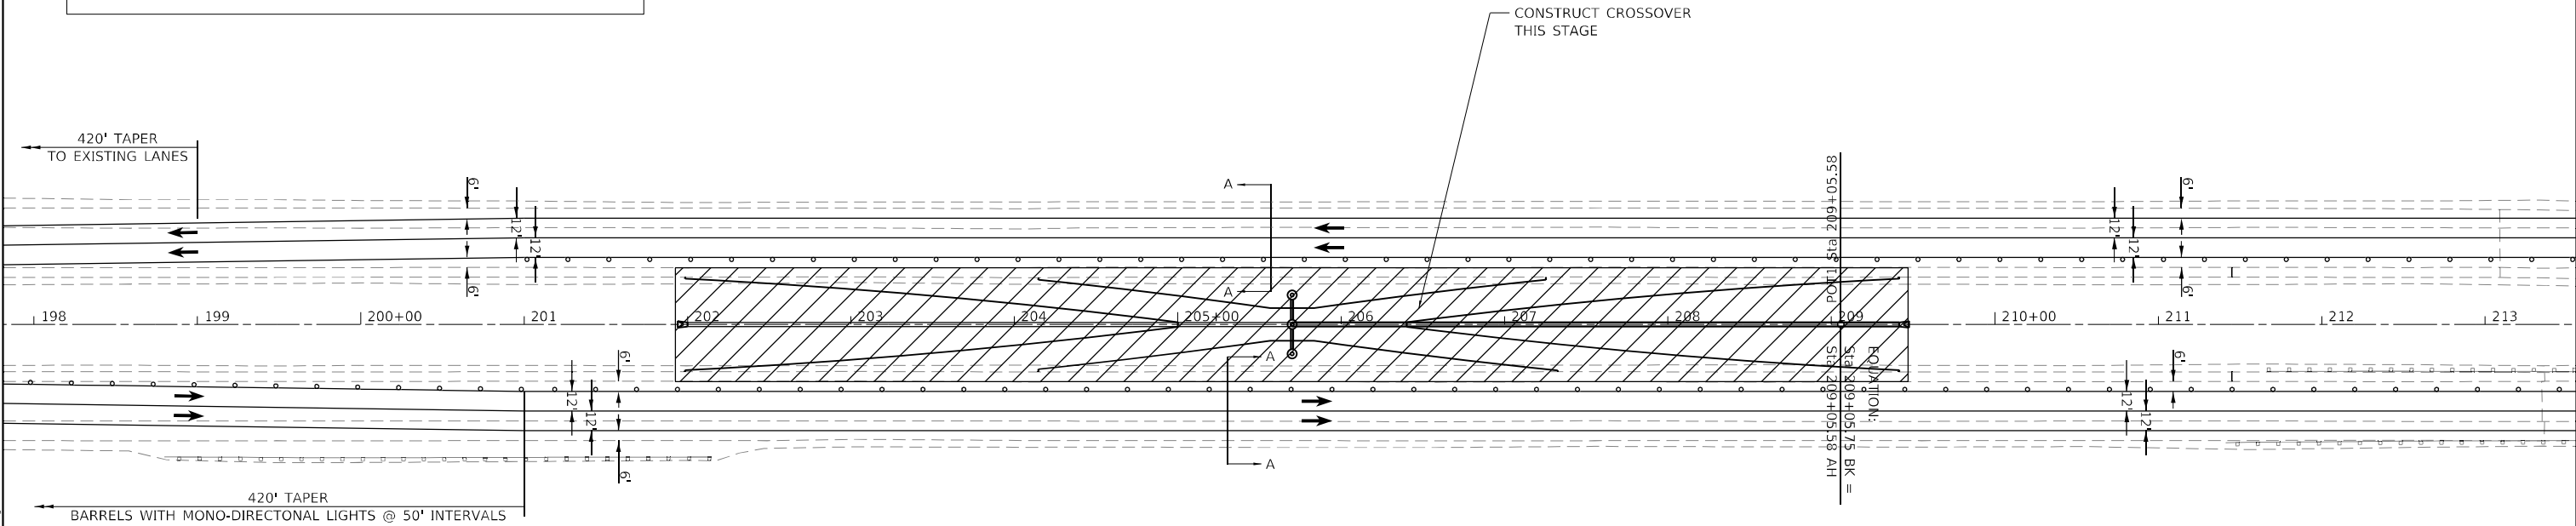 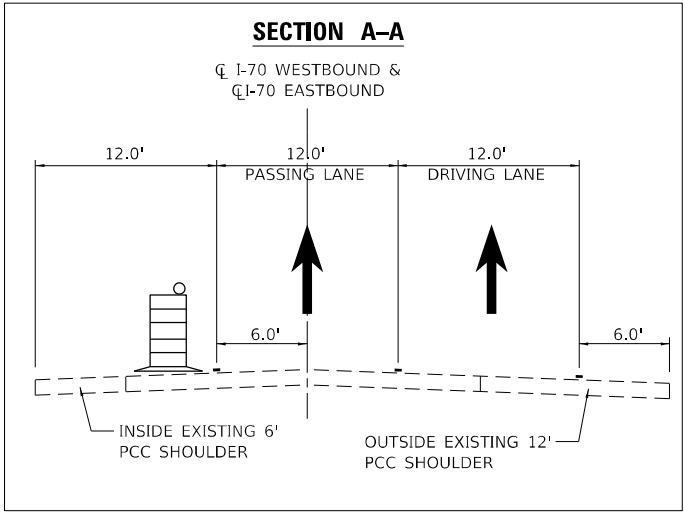


STAGE 1 SUGGESTED SEQUENCE OF OPERATIONS

1. CONSTRUCT EAST AND WEST CROSSOVERS UTILIZING HIGHWAY STANDARD 701400 & 701401 AND A 6 FOOT LANE SHIFT TO THE OUTSIDE SHOULDER.
2. FILL EXISTING INSIDE & OUTSIDE SHOULDER RUMBLE STRIPS USING LANE CLOSURES.
3. BEGIN CHANNEL EXCAVATION, SLOPE WORK AND ANY OTHER WORK UNDER STRUCTURES NOT REQUIRING LANE REDUCTIONS.

 

STAGE 1 WORK AREA

 

GRAPHIC SCALE
1" = 50'

MODEL: Default
FILE NAME: \\HMG\jobs\8370_IDOT7_L70 over E Little Creek\8370_000_L70 over E Little Creek PH 162-HMG\CAD_Sheets\0714A01-shr-dp-MOT5stage1.dgn



USER NAME	= tkrupe
PLOT SCALE	= 100,0000 ' / in.
PLOT DATE	= 1/27/2025


DESIGNED -	REVISD -
DRAWN -	REVISED -
CHECKED -	REVISED -
DATE -	REVISED -

STATE OF ILLINOIS
DEPARTMENT OF TRANSPORTATION


STAGE 1
MAINTENANCE OF TRAFFIC

SCALE: 1" = 50' SHEET 1 OF 2 SHEETS STA. TO STA.

F.A.I. RTE.	SECTION	COUNTY	TOTAL SHEETS	SHEET NO.
70	(12-53B-1)BR-1	CLARK	93	26
CONTRACT NO. 74A01				
ILLINOIS FED. AID PROJECT				

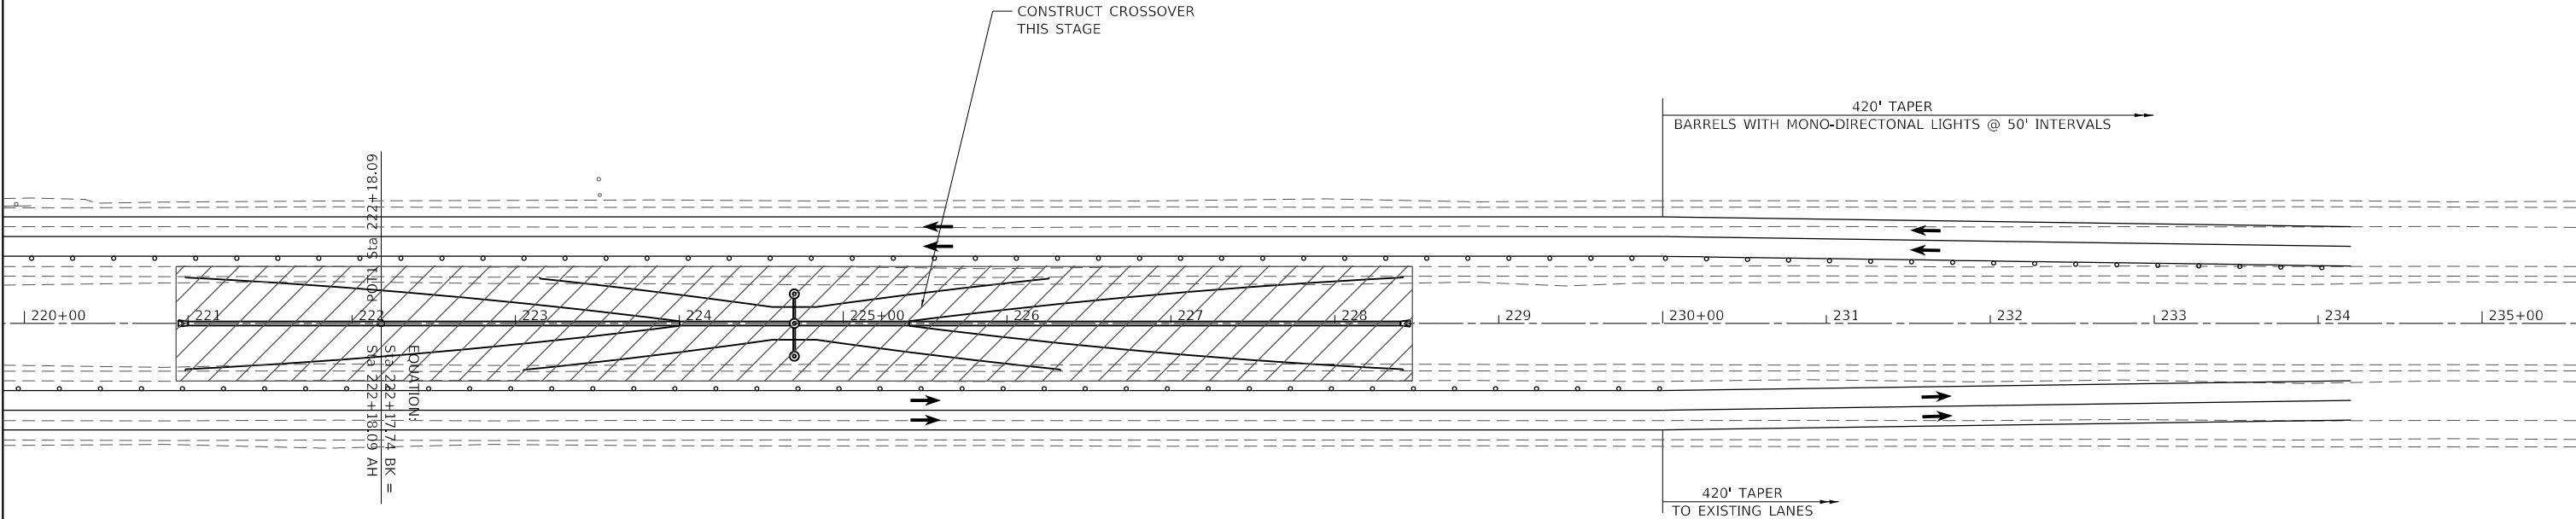

STAGE 1 WORK AREA

 

MODEL: Default
FILE NAME: I:\3370 IDOT7 170 over E Little Creek\3370_000_170 over E Little Creek PH 1&2-HMG\CAD Sheets\0774A01.dwg
162-HMG\CAD Sheets\0774A01.dwg
162-HMG\CAD Sheets\0774A01.dwg



IL PROF DESIGN FIRM 184.000899


USER NAME	= tkrupe	DESIGNED	-	REVISED	-
		DRAWN	-	REVISED	-
PLOT SCALE	= 100.0000' / in.	CHECKED	-	REVISED	-
PLOT DATE	= 1/27/2025	DATE	-	REVISED	-

STATE OF ILLINOIS
DEPARTMENT OF TRANSPORTATION


STAGE 1
MAINTENANCE OF TRAFFIC

SCALE: 1" = 50' SHEET 2 OF 2 SHEETS STA. TO STA.


F.A.I. RTE.	SECTION	COUNTY	TOTAL SHEETS	SHEET NO.
70	(12-53B-1)BR-1	CLARK	93	27
CONTRACT NO. 74A01				
ILLINOIS FED. AID PROJECT				

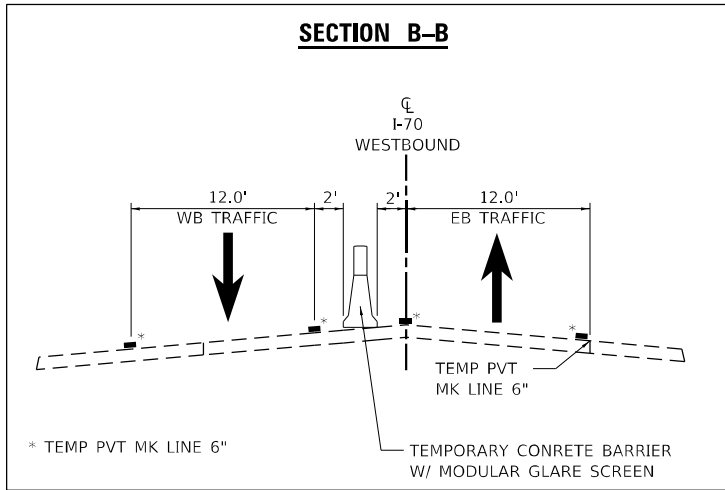

- STAGE 2 SUGGESTED SEQUENCE OF OPERATIONS
1. MOVE EB TRAFFIC TO WB PASSING LANE FAI-70 AFTER PLACING TEMPORARY CONCRETE BARRIER, PLACING STEEL PLATE BEAM GUARDRAIL ON INSIDE DEPARTURE PARAPET WALL OF EXISTING SN 012-0006 AND STRIPING FOR STAGE 2.
 2. CONSTRUCT PR SN 012-0007.
 3. COMPLETE STRIPING FOR STAGE 3 ON PORTIONS OF EB I-70 WHICH ARE CLOSED.

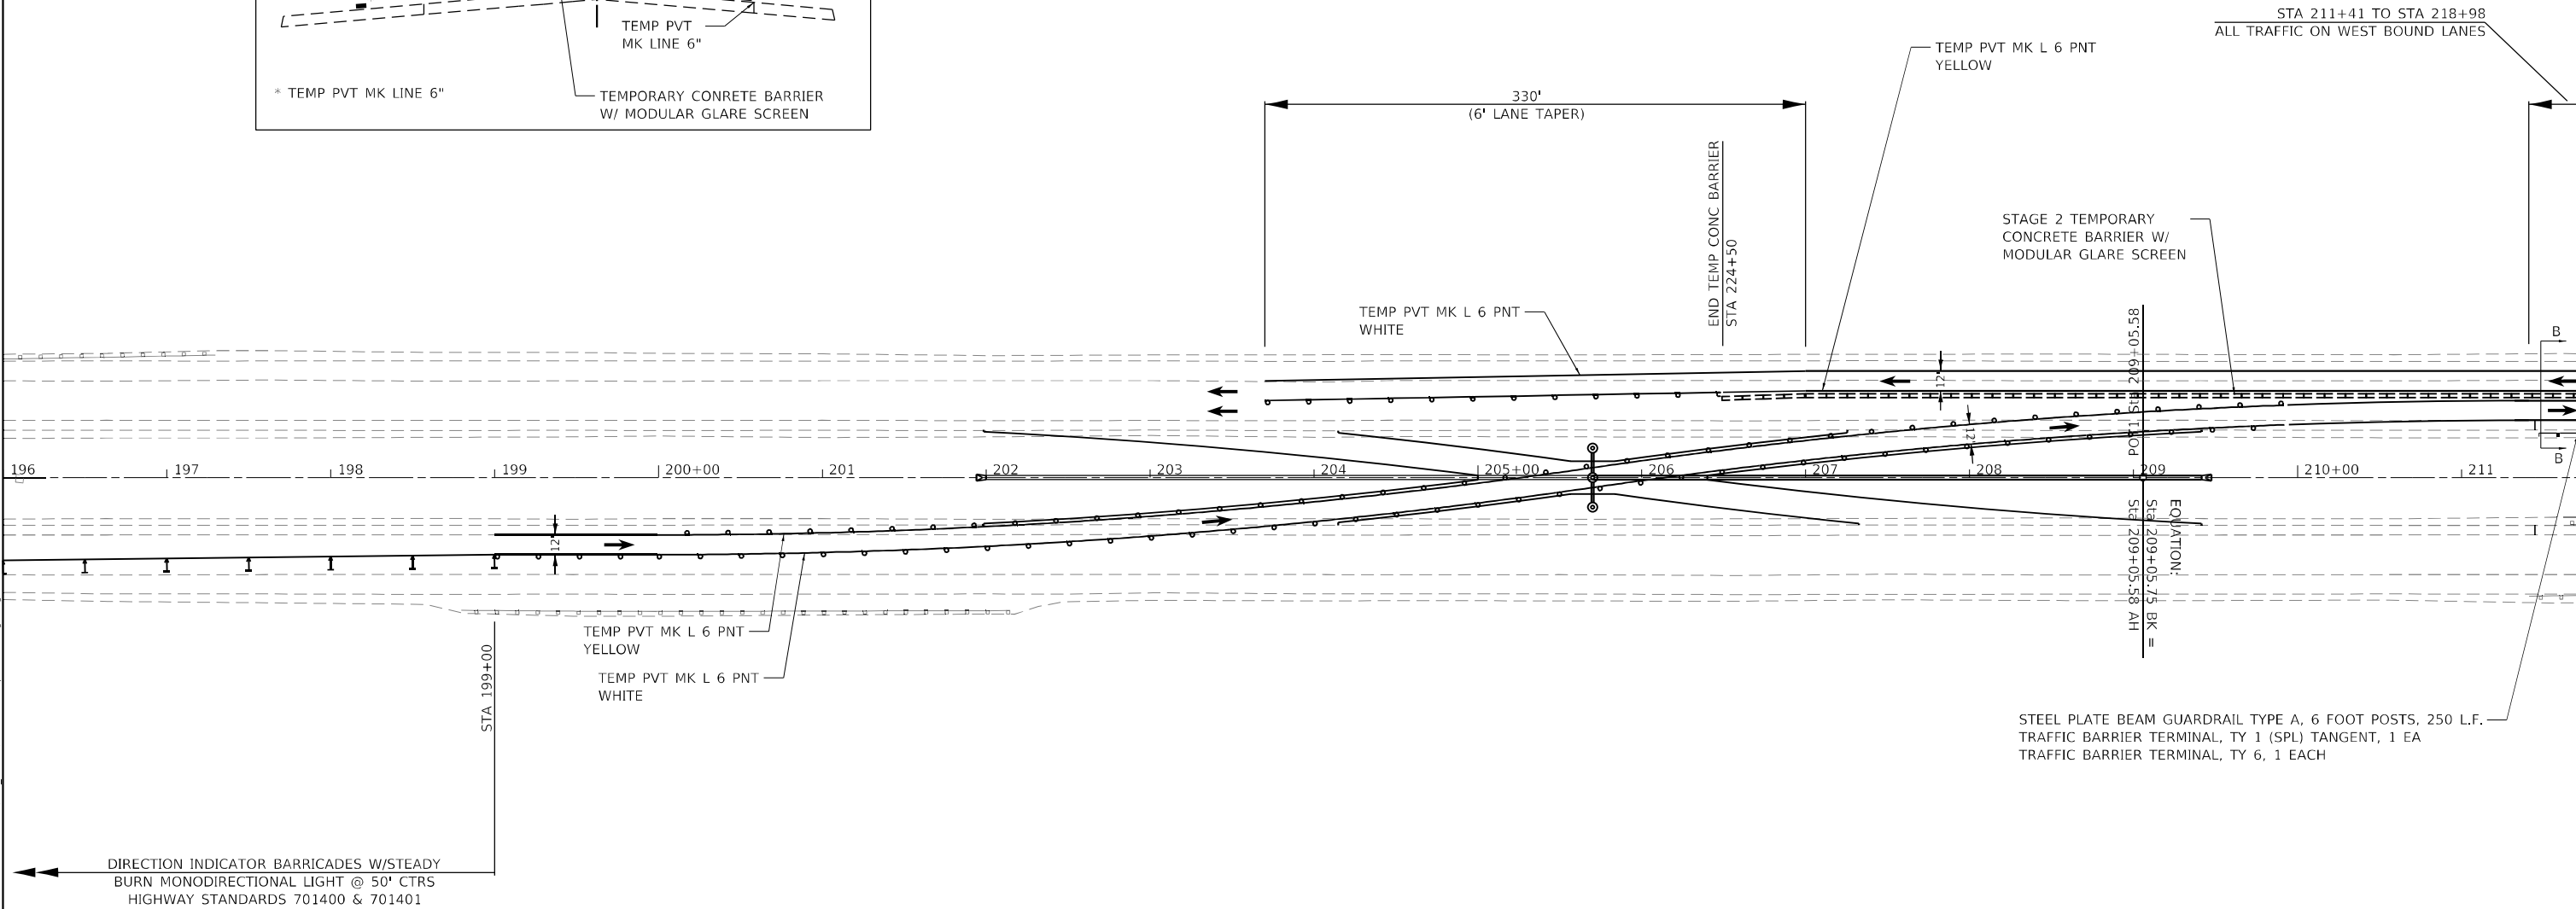

STEEL PLATE BEAM GUARDRAIL TYPE A, 6 FOOT POSTS, 250 L.F.
TRAFFIC BARRIER TERMINAL, TY 1 (SPL) TANGENT, 1 EA
TRAFFIC BARRIER TERMINAL, TY 6, 1 EACH

 

MODEL: Default
FILE NAME: \\HMG\Jobs\8370_IDOT7_L70 over E Little Creek PH 162-HMG\CAD_Sheets\0714A01-shr-01-MOTStage2.dgn

HMG
ENGINEERS

IL PROF DESIGN FIRM 184,000899



USER NAME	= tkrupe	DESIGNED	-	REVISED	-
DRAWN	-	REVISION	-	REVISION	-
PLOT SCALE	= 100,0000 ' / in.	CHECKED	-	REVISION	-
PLOT DATE	= 1/27/2025	DATE	-	REVISION	-

STATE OF ILLINOIS
DEPARTMENT OF TRANSPORTATION

STAGE 2
MAINTENANCE OF TRAFFIC

SCALE: 1" = 50' SHEET 1 OF 2 SHEETS STA. TO STA.

F.A.I. RTE.	SECTION	COUNTY	TOTAL SHEETS	SHEET NO.
70	(12-53B-1)BR-1	CLARK	93	28
CONTRACT NO. 74A01				
ILLINOIS FED. AID PROJECT				

 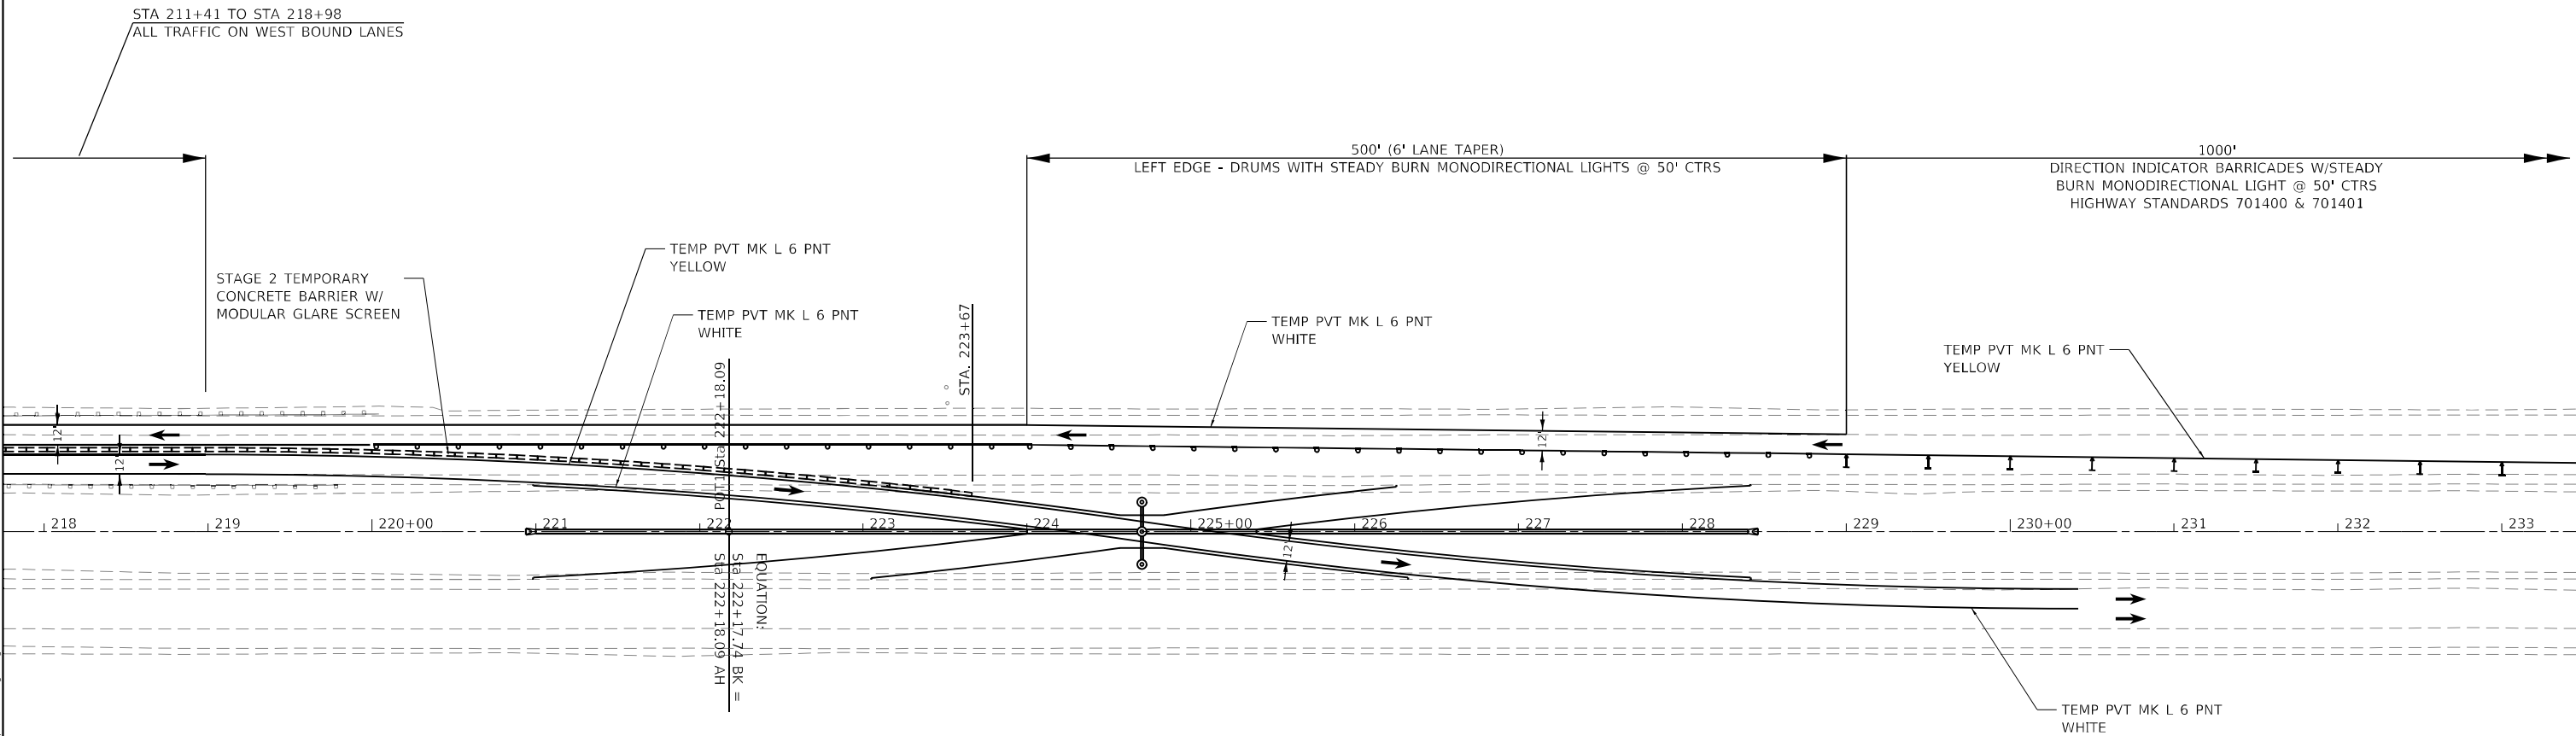


GRAPHIC SCALE
1" = 50'

MODEL: Default
FILE NAME: \\HMG\jobs\8370_IDOT7_L70 over E Little Creek\8370_000_L70 over E Little Creek PH 162-HMG\CAD_Sheets\0714A01-shr-shp-MOTStage2.dgn


HMG ENGINEERS IL PROF DESIGN FIRM 184.000899	USER NAME = tkrupe	DESIGNED -	REVISED -	STATE OF ILLINOIS DEPARTMENT OF TRANSPORTATION	STAGE 2 MAINTENANCE OF TRAFFIC				F.A.I. RTE.	SECTION	COUNTY	TOTAL SHEETS	SHEET NO.
	PLOT SCALE = 100,0000 ' / in.	DRAWN -	REVISED -						70	(12-53B-1)BR-1	CLARK	93	29
	PLOT DATE = 1/27/2025	CHECKED -	REVISED -		CONTRACT NO. 74A01								
		DATE -	REVISED -		ILLINOIS FED. AID PROJECT								
				SCALE: 1" = 50'	SHEET 2	OF 2 SHEETS	STA.	TO STA.					

MODEL: Default
FILE NAME: \\HMG\Jobs\8370_1\DOT7_L70 over E Little Creek\8370_000_L70 over E Little Creek PH 162-HMG\CAD Sheets\DOT7 L70 over E Little Creek PH 162-MOT Stage3.dgn

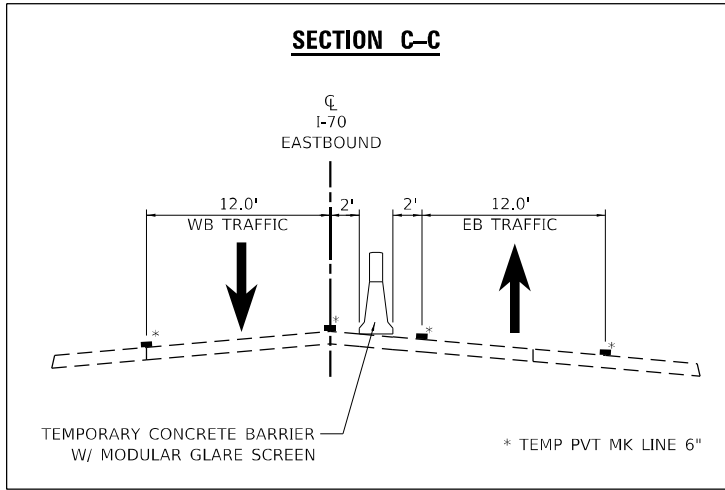

STAGE 3 SUGGESTED SEQUENCE OF OPERATIONS

1. MOVE WB TRAFFIC TO EB PASSING LANE OF FAI-70 AFTER PLACING TEMPORARY CONCRETE BARRIER, PLACING STEEL PLATE BEAM GUARDRAIL ON INSIDE DEPARTURE PARPET WALL OF NEW SN 012-0007 AND STRIPING FOR STAGE 3.
2. CONSTRUCT PROPOSED SN 012-0006.
3. REMOVE ALL TEMPORARY CONCRETE BARRIER AND IMPACT ATTENUATORS.
4. PLACE FINAL PAVEMENT MARKINGS AND REFLECTORS AND GRIND RUMBLE STRIPS.

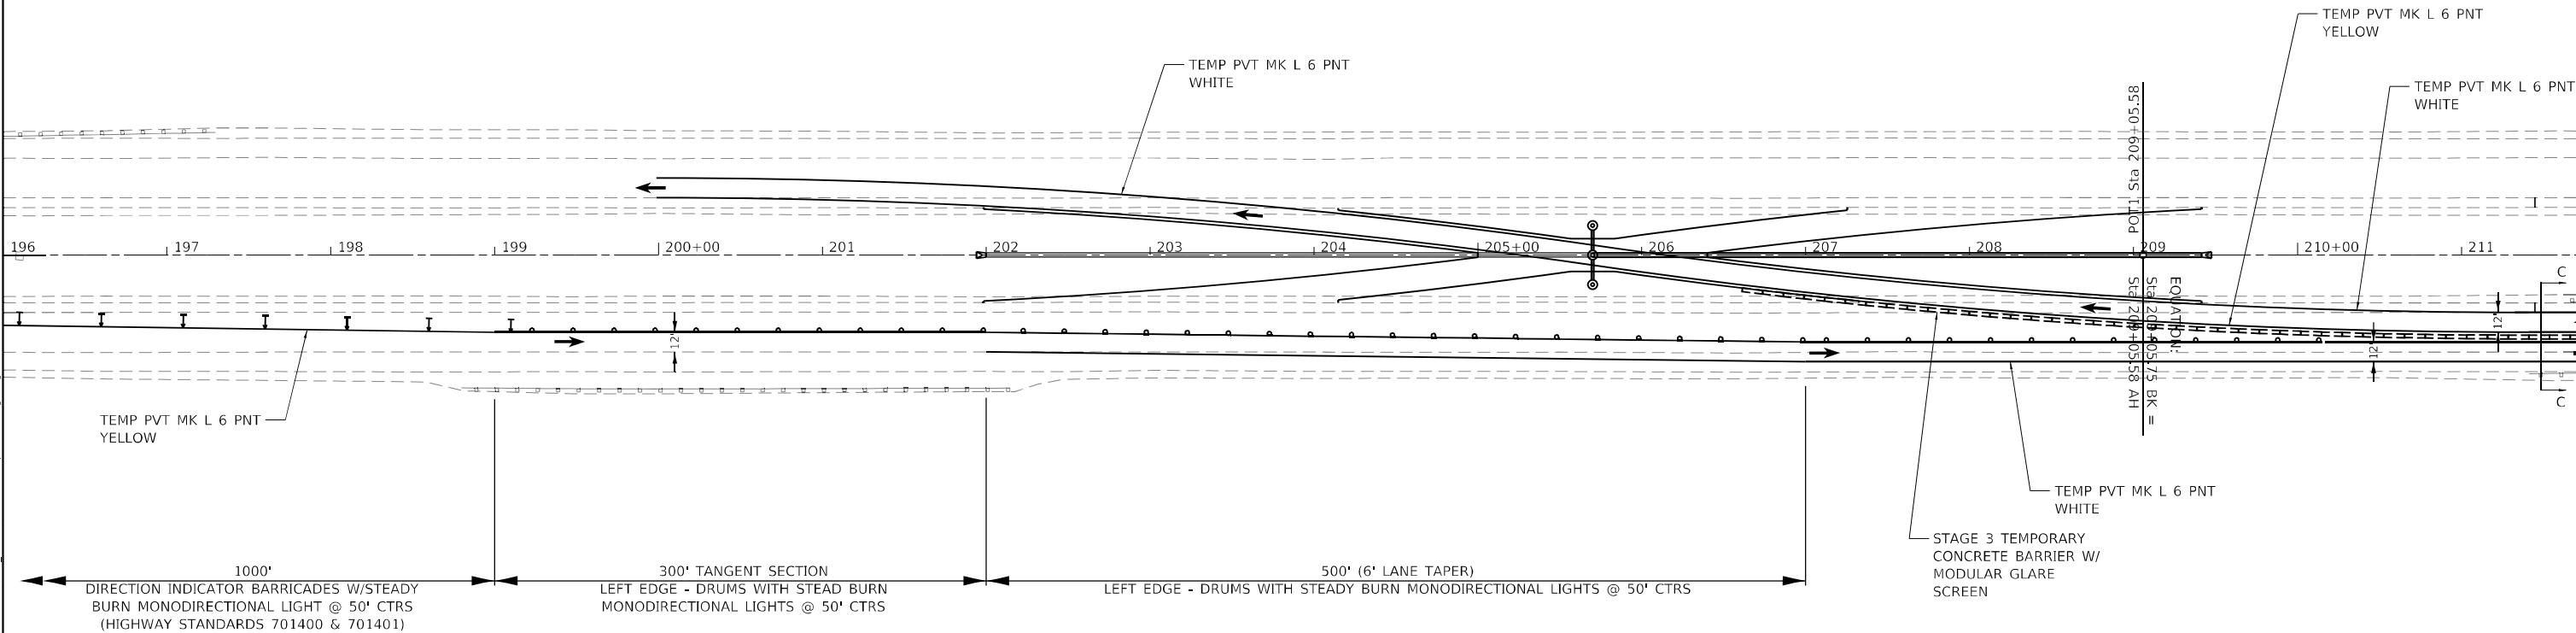

SEE HIGHWAY STANDARD 701400 & 701416 FOR DETAILS NOT SHOWN




USER NAME = tkrupe	DESIGNED -	REVISED -
PLOT SCALE = 100,000' / in.	DRAWN -	REVISED -
PLOT DATE = 1/27/2025	CHECKED -	REVISED -
	DATE -	REVISED -

**STATE OF ILLINOIS
DEPARTMENT OF TRANSPORTATION**

**STAGE 3
MAINTENANCE OF TRAFFIC**

SCALE: 1" = 50' SHEET 1 OF 2 SHEETS STA. TO STA.



F.A.I. RTE.	SECTION	COUNTY	TOTAL SHEETS	SHEET NO.
70	(12-53B-1)BR-1	CLARK	93	30
CONTRACT NO. 74A01				
ILLINOIS FED. AID PROJECT				

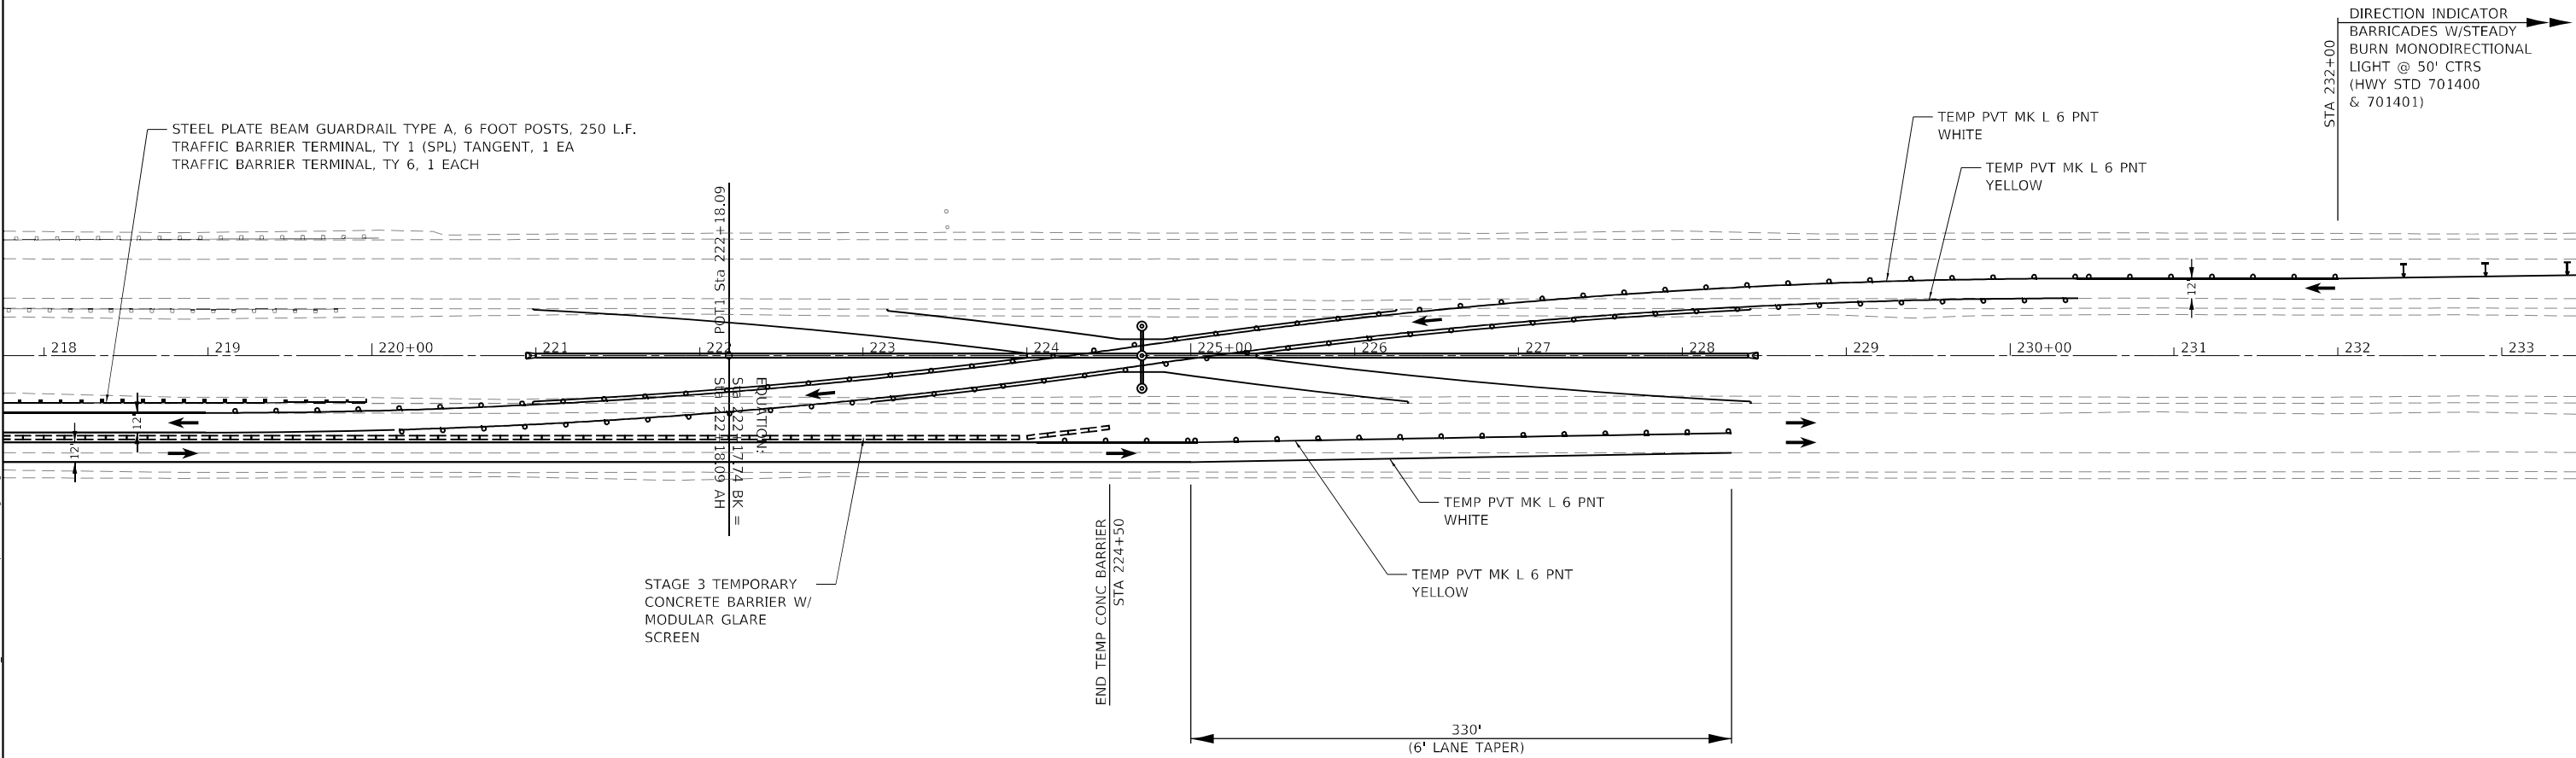

SEE HIGHWAY STANDARD 701400 &
701416 FOR DETAILS NOT SHOWN

MODEL: Default
FILE NAME: \\HMG\jobs\8370_IDOT7_L70 over E Little Creek\8370_000_L70 over E Little Creek_P1\162-HMG\CAD_Sheets\0714A01-shr-sh-MOTStage3.dgn

HMG ENGINEERS IL PROF DESIGN FIRM 184,000899	USER NAME = tkrupe	DESIGNED -	REVISED -	STATE OF ILLINOIS DEPARTMENT OF TRANSPORTATION	STAGE 3 MAINTENANCE OF TRAFFIC			F.A.I. RTE.	SECTION	COUNTY	TOTAL SHEETS	SHEET NO.
	PLOT SCALE = 100,0000 ' / in.	DRAWN -	REVISED -					70	(12-53B-1)BR-1	CLARK	93	31
	PLOT DATE = 1/27/2025	CHECKED -	REVISED -		SCALE: 1" = 50' SHEET 2 OF 2 SHEETS STA. TO STA.			CONTRACT NO. 74A01				
		DATE -	REVISED -					ILLINOIS FED. AID PROJECT				

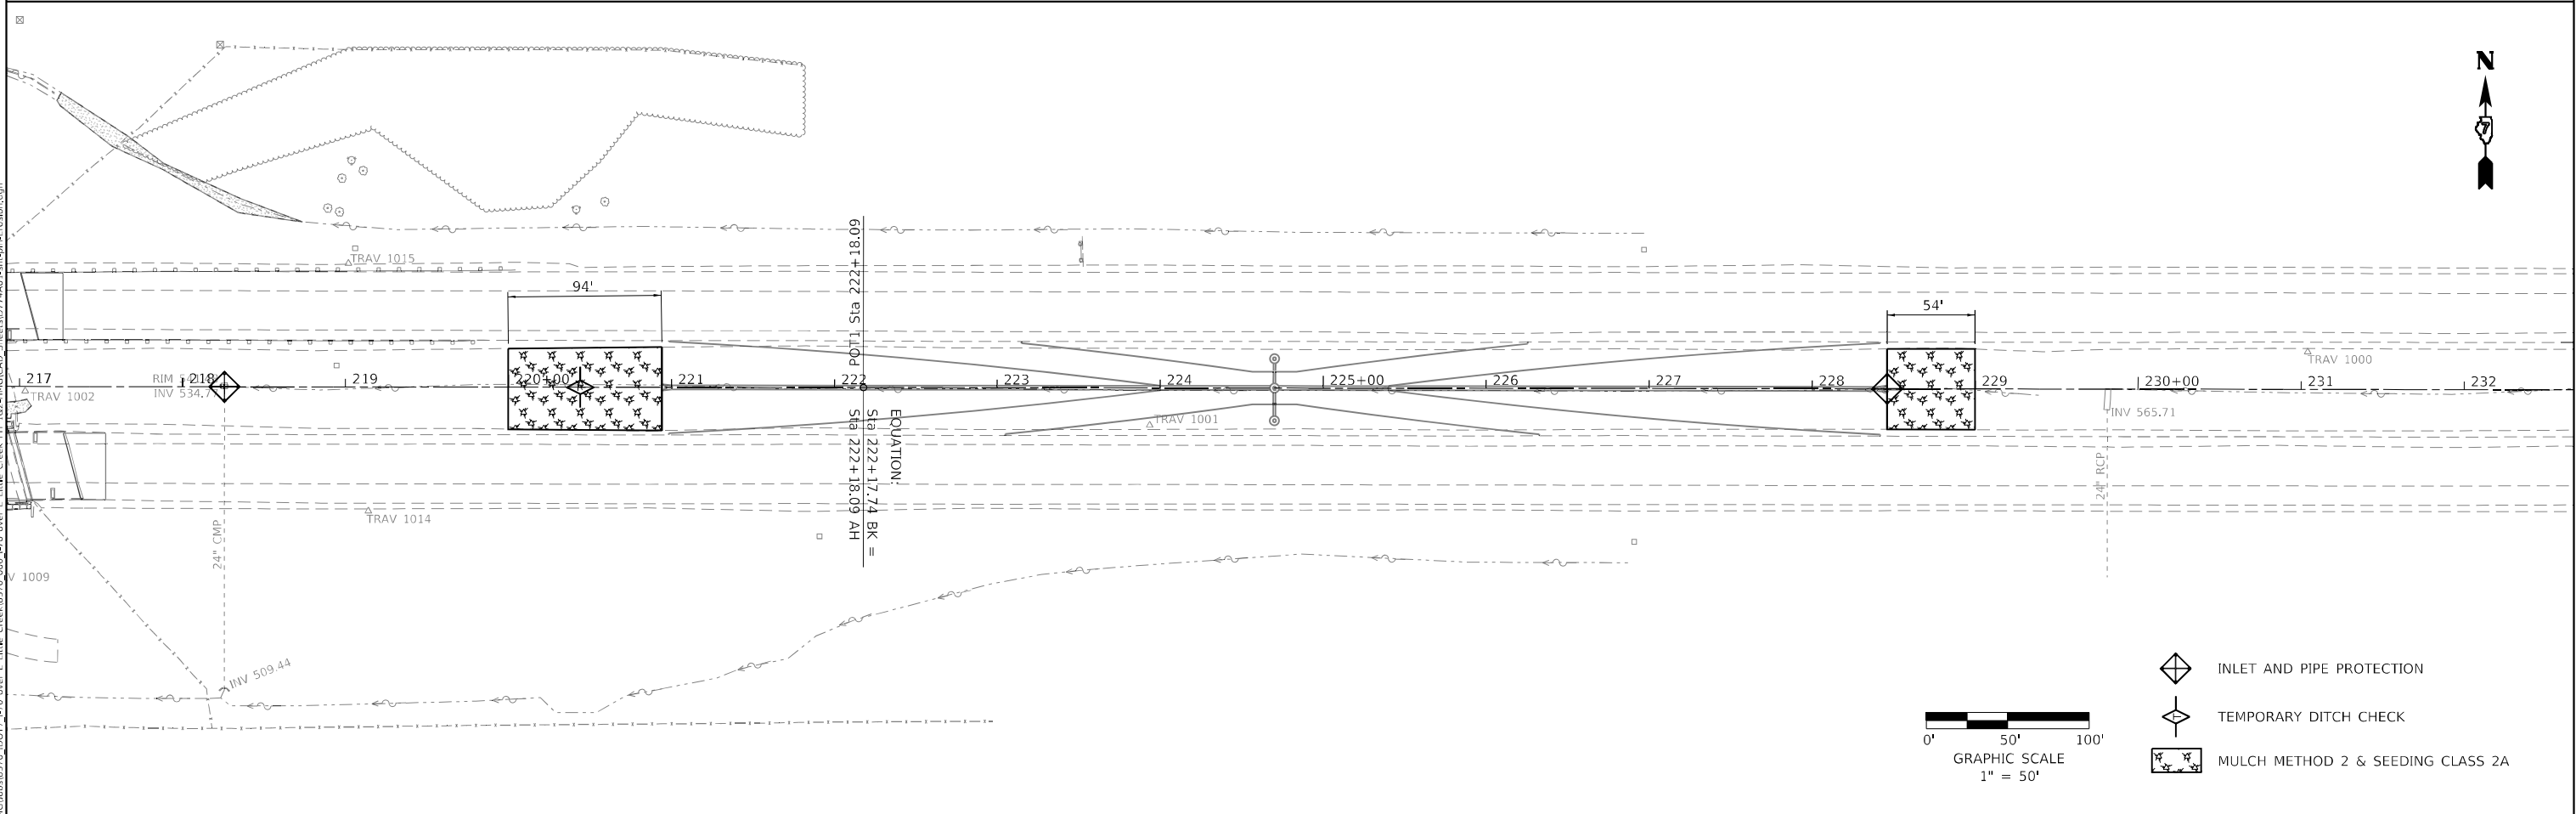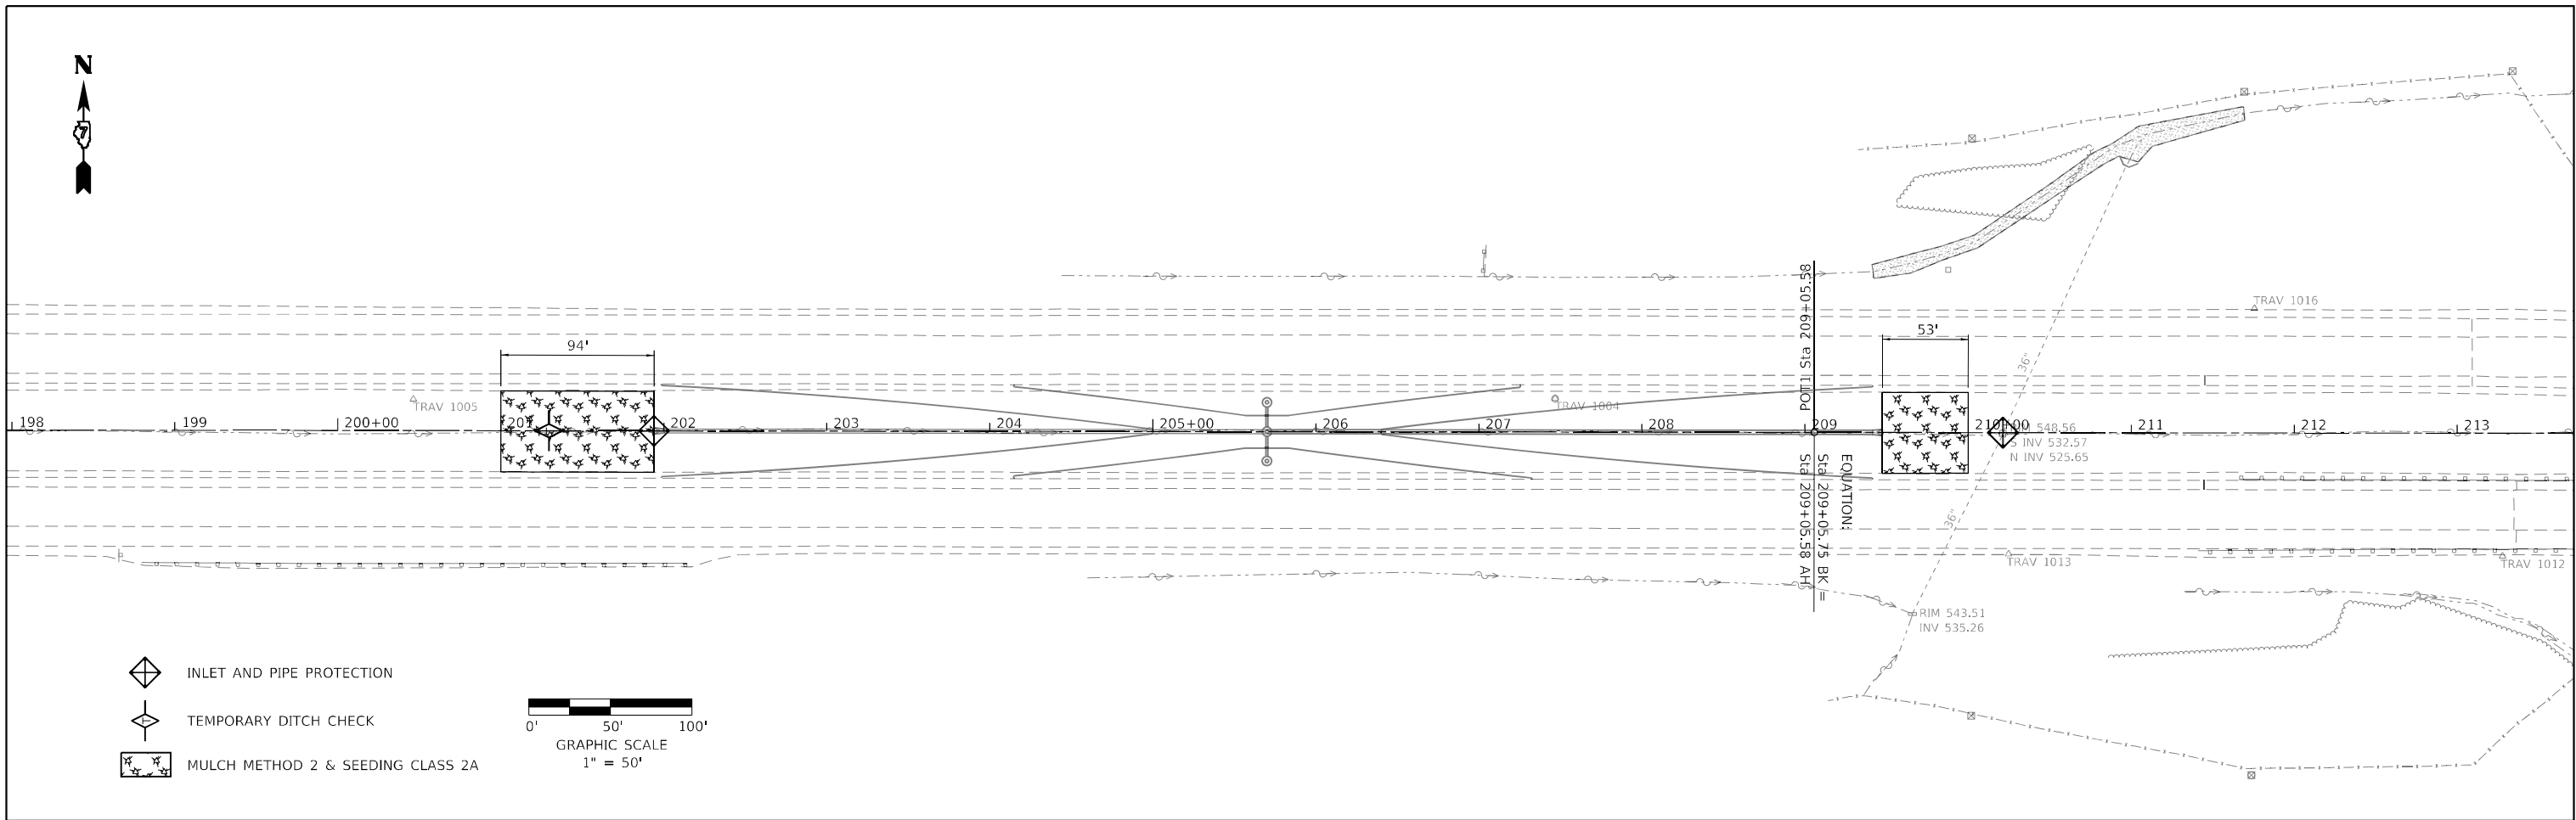

MODEL: Default
FILE NAME: \\HMG\jobs\8370_IDOT7_L70 over E Little Creek\8370_000_L70 over E Little Creek.dwg
SHEET: 1 of 1
DATE: 1/27/2025



USER NAME	= tkrupe	DESIGNED	-	REVISED	-
DRAWN	-	REVISION	-	REVISION	-
PLOT SCALE	= 100,0000 ' / in.	CHECKED	-	REVISION	-
PLOT DATE	= 1/27/2025	DATE	-	REVISION	-

STATE OF ILLINOIS
DEPARTMENT OF TRANSPORTATION



EROSION CONTROL & SEEDING
PLAN

SCALE: 1" = 50' SHEET 1 OF 1 SHEETS STA. TO STA.

INLET AND PIPE PROTECTION
TEMPORARY DITCH CHECK
MULCH METHOD 2 & SEEDING CLASS 2A

F.A.I. RTE.	SECTION	COUNTY	TOTAL SHEETS	SHEET NO.
70	(12-538-1)BR-1	CLARK	93	32
CONTRACT NO. 74A01				
ILLINOIS FED. AID PROJECT				

74A01

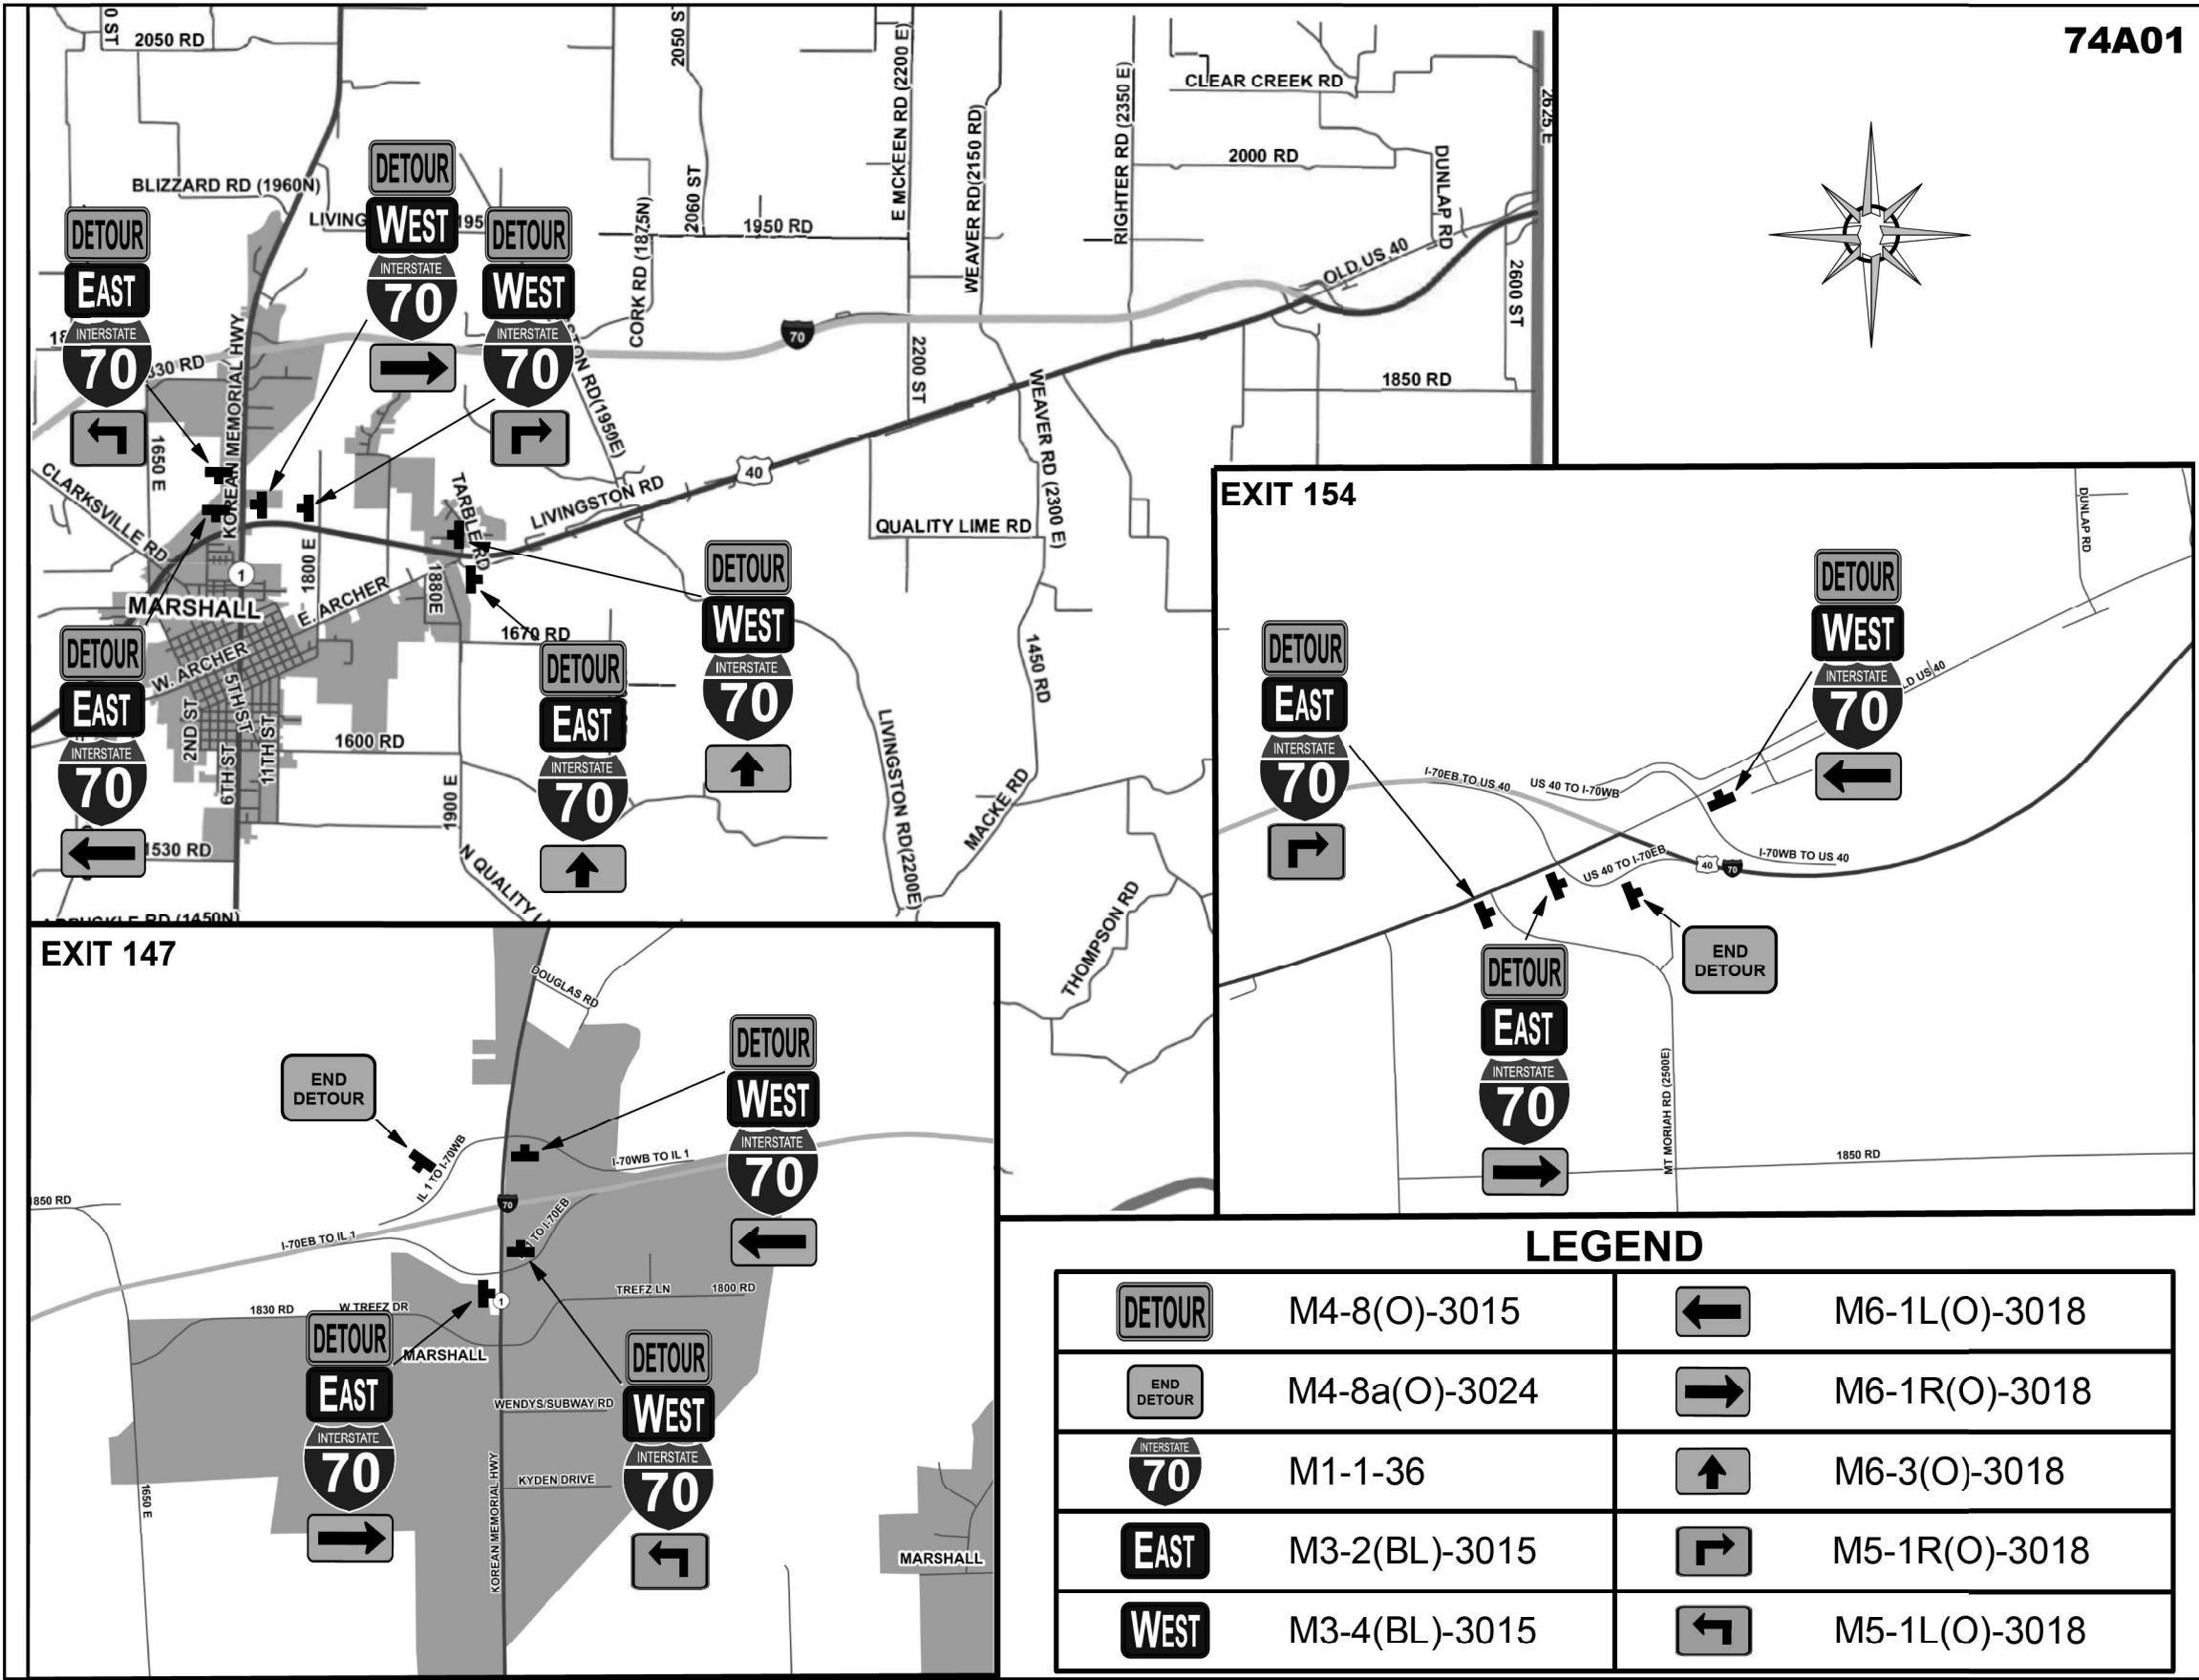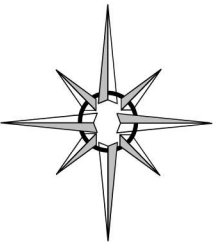

MODEL Default
FILE NAME: \\HNG\Globe\8370 IDOT7 170 over E Little Creek PH 162 HNG\CAD Sheets\074A01-shit detourplan.dgn



USER NAME	= tkruup	DESIGNED	- M. O'BRIEN	REVISED	-
		DRAWN	- M. O'BRIEN	REVISED	-
PLOT SCALE	= 100.0000' / in.	CHECKED	-	REVISED	-
PLOT DATE	= 1/27/2025	DATE	-	REVISED	-

STATE OF ILLINOIS
DEPARTMENT OF TRANSPORTATION

DETOUR SIGNING PLAN

SCALE: N.T.S. SHEET 1 OF 1 SHEETS STA. TO STA.

F.A.I. RTE.	SECTION	COUNTY	TOTAL SHEETS	SHEET NO.
70	(12-53B-1)BR-1	CLARK	93	33
CONTRACT NO. 74A01				
ILLINOIS FED. AID PROJECT				

Fasteners shall be ASTM F 3125 Grade A325 Type 1, hot dip galvanized bolts in metallized areas. Bolts $\frac{7}{8}$ in. diameter, holes $\frac{15}{16}$ in. diameter, unless otherwise noted. See special provision for "Metalizing of Structural Steel".

All structural steel shall be metallized. See Special Provision for "Metallizing of Structural Steel."

No field welding is permitted except as specified in the contract documents.
Reinforcement bars designated (E) shall be epoxy coated.

Bearing seat surfaces shall be constructed or adjusted to the designated elevations within a tolerance of $\frac{1}{8}$ in. (0.01 ft.). Adjustment shall be made either by grinding the surface or by shimming the bearings.

Layout of the slope protection system may be varied to suit ground conditions in the field as directed by the Engineer.


Plan dimensions and details relative to the existing structure have been taken from existing plans are subject to normal construction variations. The Contractor shall field verify existing dimensions and details affecting new construction and make necessary approved adjustments prior to construction or ordering of materials. Such variation shall not be cause for additional compensation for a change in scope of work, however, the Contractor will be paid for the quantity actually furnished at the unit price bid for the work.

The existing structural steel coating contains lead. The Contractor shall take appropriate precautions to address the presence of lead on this project.

See Top of Slab Elevations Tables for exact Stations and Offsets of C Bearing of each girder at each substructure unit.


Existing Overtopping Elev.= 544.17 at Sta. 216+77 Drainage Area = 5.6 sq. mi. Proposed Overtopping Elev.= 544.17 at Sta. 216+77									
Flood	Freq. Yr.	Discharge (cfs)	Opening Ft ²		Nat.	Head - Ft.		Headwater El.	
			Exist.	Prop.	H.W.E.	Exist.	Prop.	Exist.	Prop.
Ten-Year	10	1,640	311	311	512.7	0	0	512.7	512.7
Design	50	2,720	407	407	514.3	0.3	0.3	514.6	514.6
Base	100	3,210	435	435	514.9	0.5	0.5	515.4	515.4
Scour Check	200	3,520	458	458	515.2	0.7	0.7	515.9	515.9
Max. Calc.	500	4,440	527	527	516.3	1.1	1.1	517.4	517.4

Event / Limit State	Design Scour Elevations (ft.)				Item 113
	W. Abut.	Pier 1	Pier 2	E. Abut.	
Q100	535.5	520.4	507.3	533.5	8
Design	535.5	520.4	503.1	533.5	

 

1. General Plan and Elevation
2. General Data
- 3-6. Top of Slab Elevations (WB)
- 7-10. Top of Slab Elevations (EB)
11. Top of West Approach Slab Elevations (WB)
12. Top of East Approach Slab Elevations (WB)
13. Top of West Approach Slab Elevations (EB)
14. Top of East Approach Slab Elevations (EB)
15. Superstructure (WB)
- 16-17. Superstructure Details (WB)
18. Diaphragm Details (WB)
19. Superstructure (EB)
- 20-21. Superstructure Details (EB)
22. Diaphragm Details (EB)
23. West Bridge Approach Slab (WB)
24. East Bridge Approach Slab (WB)
25. Bridge Approach Slab Details (WB)
26. West Bridge Approach Slab (EB)
27. East Bridge Approach Slab (EB)
28. Bridge Approach Slab Details (EB)
29. Steel Framing Plan (WB)
30. Steel Framing Plan (EB)
31. Steel Framing Details
32. Design Data Tables
33. West and East Abutment Bearing Details (WB)
34. West and East Abutment Bearing Details (EB)
35. Pier Bearing Details
36. West Abutment Concrete Removal (WB)
37. East Abutment Concrete Removal (WB)
38. West Abutment Concrete Removal (EB)
39. East Abutment Concrete Removal (EB)
40. West Abutment Modifications (WB)
41. East Abutment Modifications (WB)
42. West Abutment Modifications (EB)
43. East Abutment Modifications (EB)
44. Concrete Parapet Slipforming Option
45. Drainage Scupper, DS-12

ITEM	UNIT	SN 012-0006 (WB)		SN 012-0007 (EB)		TOTAL
		SUPER	SUB	SUPER	SUB	
Stone Riprap, Class A3	Sq. Yd.		37		37	74
Stone Riprap, Class A5	Sq. Yd.		1,026		1,029	2,055
Stone Riprap, Class A6	Sq. Yd.		1,570		1,110	2,680
Filter Fabric	Sq. Yd.		2,596		2,139	4,735
Removal of Existing Superstructures No. 1	Each	1				1
Removal of Existing Superstructures No. 2	Each			1		1
Concrete Removal	Cu. Yd.		8.0		8.3	16.3
Slope Wall Removal	Sq. Yd.		1,148		1,013	2,161
Structure Excavation	Cu. Yd.		268		272	540
Concrete Structures	Cu. Yd.		34.3		34.6	68.9
Concrete Superstructure	Cu. Yd.	413.3		413.5		826.8
Protective Coat	Sq. Yd.	1,563		1,563		3,126
Concrete Superstructure (Approach Slab)	Cu. Yd.	117.7		117.7		235.4
Furnishing & Erecting Structural Steel	L Sum	0.5		0.5		1.0
Stud Shear Connectors	Each	6,876		6,876		13,752
Reinforcement Bars, Epoxy Coated	Pound	138,890	5,400	138,910	5,420	288,620
Name Plates	Each	1		1		2
Elastomeric Bearing Assembly, Type I	Each		18		18	36
Anchor Bolts, 1"	Each		36		36	72
Anchor Bolts, 1½"	Each		24		24	48
Granular Backfill for Structures	Cu. Yd.		270		280	550
Geocomposite Wall Drain	Sq. Yd.		125		127	252
Pipe Underdrains for Structures, 4"	Foot		170		170	340
Drainage Scuppers, DS-12	Each	6		6		12
Diamond Grinding (Bridge Section)	Sq. Yd.	1,340		1,340		2,680
Bar Terminator	Each	286		286		572
Bridge Deck Grooving (Longitudinal)	Sq. Yd.	785		785		1,570

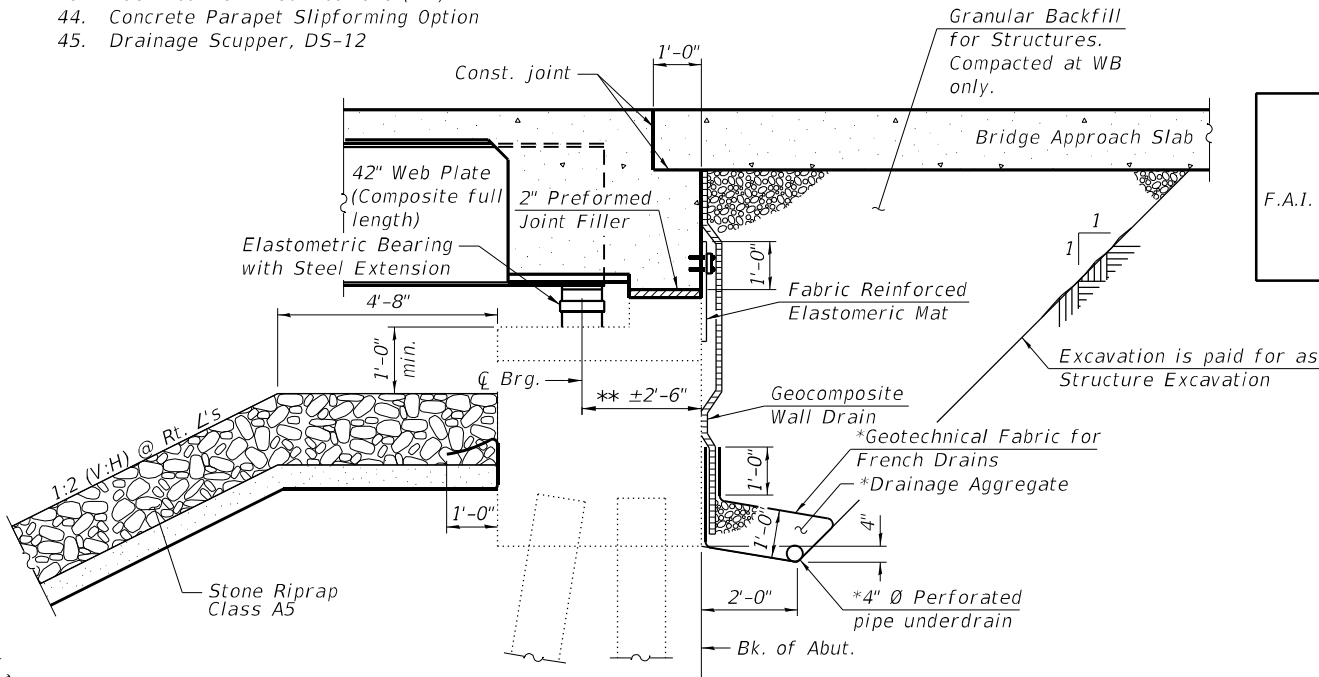

(Horiz. dim. at Rt. $\angle$'s)

* Included in the cost of Pipe Underdrains for Structures.
 ** See Top of Slab Elevations Tables for exact Stations
 and Offsets of C Bearing of each girder.


Note:

All drainage system components shall extend to 2'-0" from the end of each wingwall except an outlet pipe shall extend until intersecting with the side or front slopes. The pipes shall drain into concrete headwalls. (See Article 601.05 of the Standard Specifications and Highway Standard 601101).

STA. 215+72.64 RE-BUILT BY STATE OF ILLINOIS F.A.I. RT. 70 Sec. (12-53B-1)BR-1 LOADING HL-93 STR. NO. 012-0006	STA. 215+72.64 RE-BUILT BY STATE OF ILLINOIS F.A.I. RT. 70 Sec. (12-53B-1)BR-1 LOADING HL-93 STR. NO. 012-0007
---	---

See Std. 515001

*Note:
Existing Name Plate shall be cleaned and
relocated next to new Name Plate. Cost
included with Name Plates.*

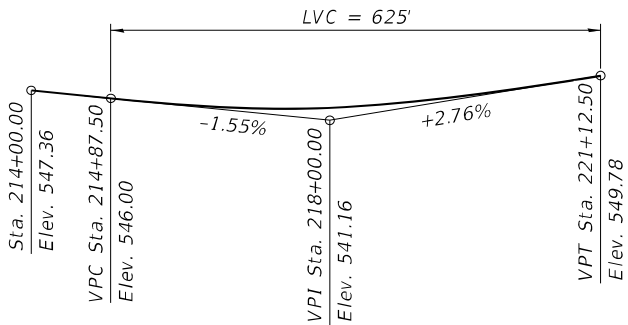

(Along ζ WB & EB Lanes)

Note:
The profile grade shows the final elevations after grinding.



QUIGG ENGINEERING INC


USER NAME	=	JCray	DESIGNED	-	KFO	REVISED	-	
0120006_0120007-74A01-002-General Details.dgn			CHECKED	-	KWB	REVISED	-	
PLOT SCALE	=		DRAWN	-	JDC	REVISED	-	
PLOT DATE	=		CHECKED	-	RPW	REVISED	-	

**STATE OF ILLINOIS
DEPARTMENT OF TRANSPORTATION**

GENERAL DATA
STRUCTURE NO. 012-0006 (WB) & 012-0007 (EB)


SHEET 2 OF 45 SHEETS

F.A.I. RTE.	SECTION	COUNTY	TOTAL SHEETS	SHEET NO.
70	(12-53B-1)BR-1	CLARK	93	35
CONTRACT NO. 74A01				
ILLINOIS		FED. AID PROJECT		

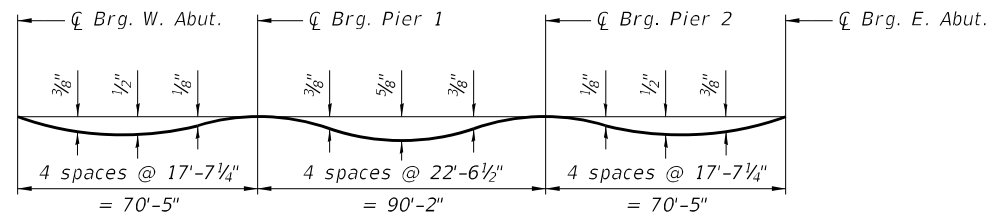


DEAD LOAD DEFLECTION DIAGRAM
(Includes weight of concrete only.)

Note:
The above deflections are not to be used in the field if the engineer is working from the grade elevations adjusted for dead load deflections and grinding as shown on sheets 4 through 6 of 45.

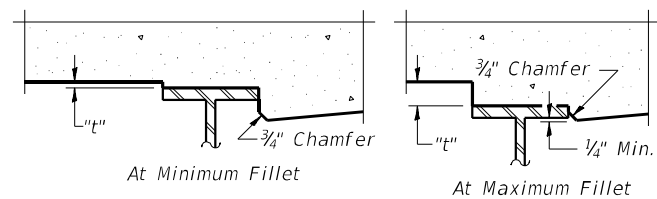

To determine "t": After all structural steel has been erected, elevations of the top flanges of the beams shall be taken at intervals shown below. These elevations subtracted from the "Theoretical Grade Elevations Adjusted for Dead Load Deflection and Grinding" shown on sheets 4 through 6 of 45, minus the initial slab thickness prior to grinding, equals the fillet heights "t" above top flange of beams.
The slab is to be ground after curing to achieve smoothness, but the slab is not to be ground to elevations below the "Theoretical Grade Elevations" shown on sheets 4 through 6 of 45. For grinding the deck, see Special Provisions.

FILLET HEIGHTS

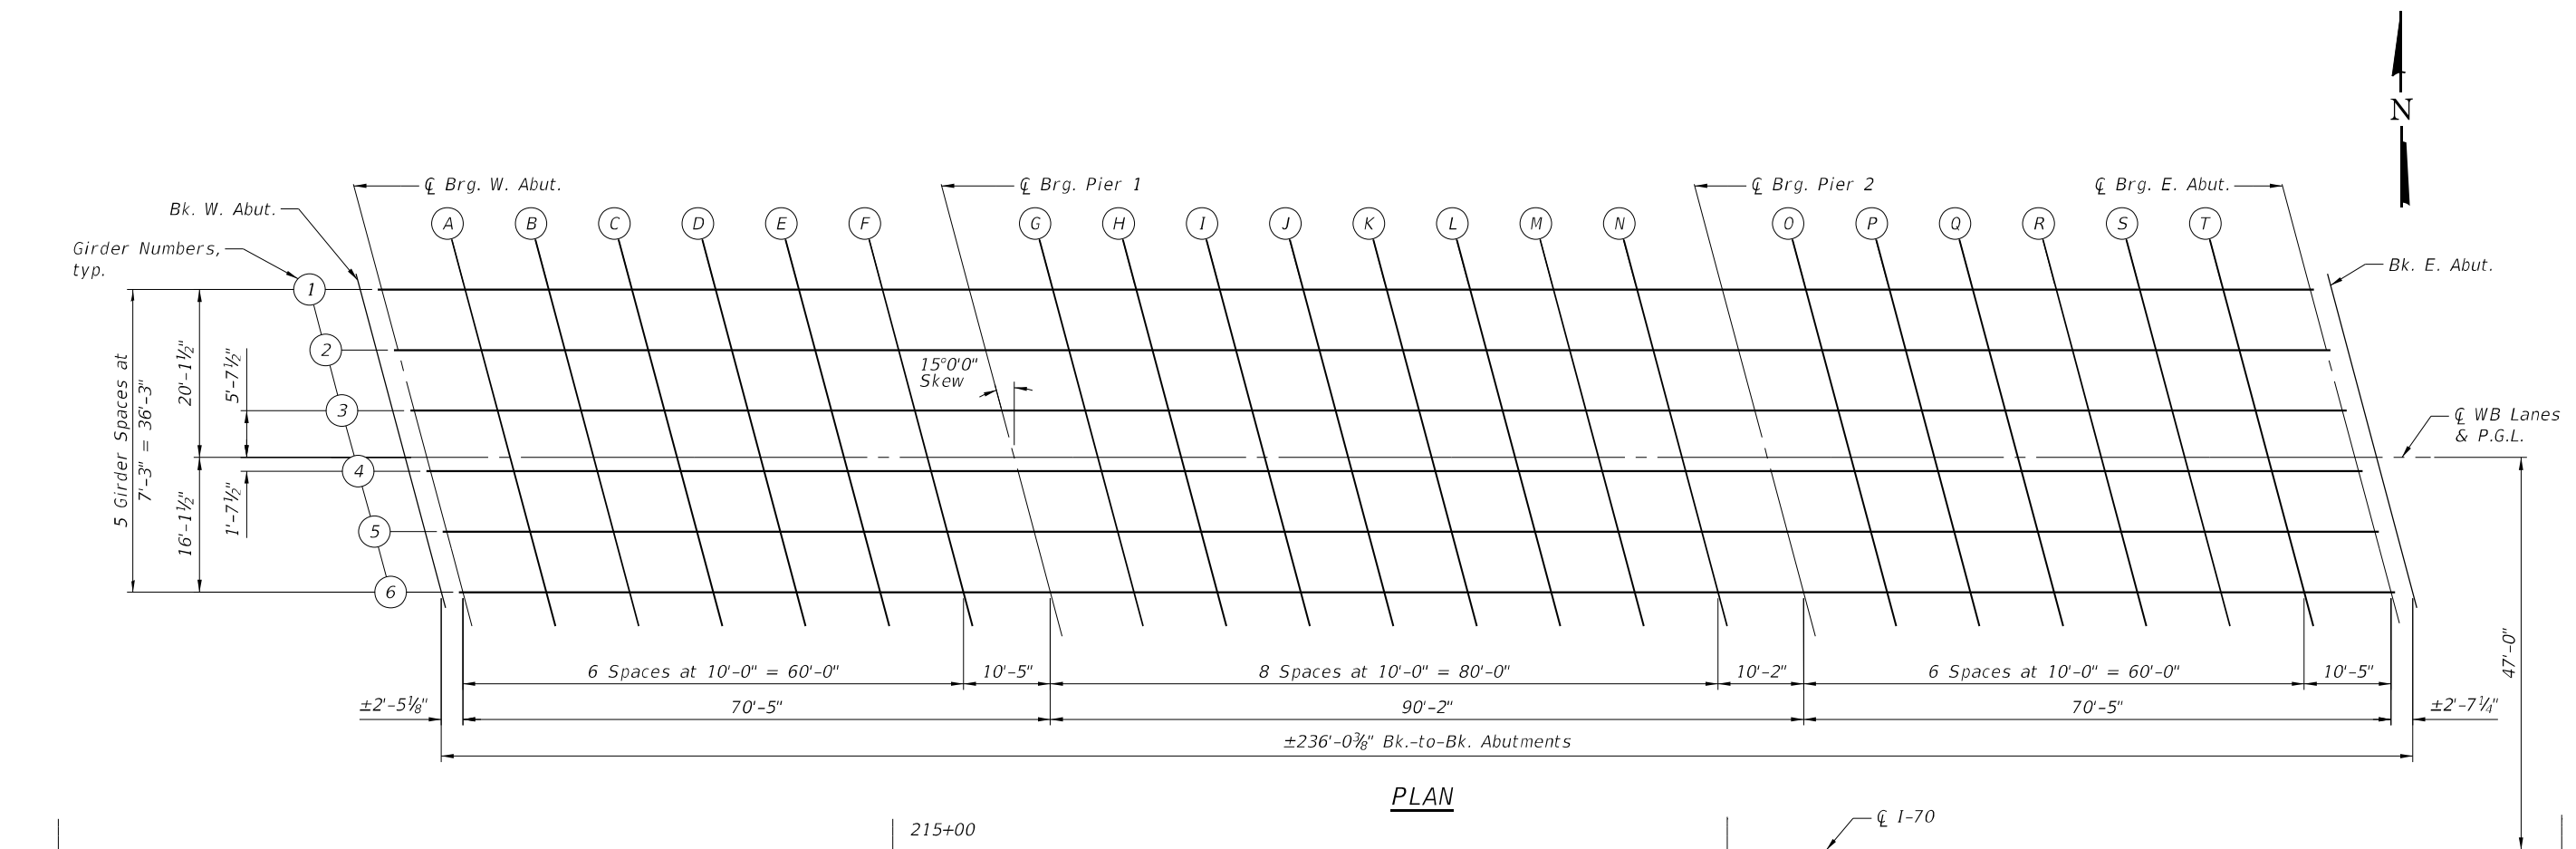

MODEL: Default
FILE NAME: S:\2022\212\I10.10 - PTB 202-35 - D7 - HMG - I-70 Ph H\I\CADD\CADD Sheets\0120006_0120007-74A01-003-TOS Elev WB.dgn
1/22/2025 10:47:17 AM



QUIGG ENGINEERING INC

USER NAME	=	JCray
0120006_0120007-74A01-003-TOS Elev WB.dgn		
PLOT SCALE	=	
PLOT DATE	=	

DESIGNED	-	KFO
CHECKED	-	KWB
DRAWN	-	JDC
CHECKED	-	RPW

REVISED	-	
REVISED	-	
REVISED	-	
REVISED	-	

STATE OF ILLINOIS
DEPARTMENT OF TRANSPORTATION

TOP OF SLAB ELEVATIONS (1 OF 4) (WB)
STRUCTURE NO. 012-0006 (WB)

SHEET 3 OF 45 SHEETS

F.A.I. RTE.	SECTION	COUNTY	TOTAL SHEETS	SHEET NO.
70	(12-538-1)BR-1	CLARK	93	36
CONTRACT NO. 74A01				
ILLINOIS FED. AID PROJECT				

MODEL: Default
FILE NAME: S:\2022\2121\010 - PTB 202-35 - D7 - HMG - I-70 Ph H\I\CADD\CADD Sheets\0120006_0120007-74A01-004-TOS Elev WB.dgn
1/22/2025 10:47:26 AM

GIRDER 1

Location	Station	Offset	Theoretical Grade Elevations	Theoretical Grade Elevations Adjusted for Dead Load Deflections and Grinding
Bk. W. Abut.	214+36.64	-20.13	546.45	546.47
☒ Brg W. Abut.	214+39.07	-20.13	546.41	546.43
A	214+49.07	-20.13	546.25	546.29
B	214+59.07	-20.13	546.10	546.15
C	214+69.07	-20.13	545.94	546.00
D	214+79.07	-20.13	545.79	545.84
E	214+89.07	-20.13	545.63	545.67
F	214+99.07	-20.13	545.48	545.51
☒ Brg. Pier 1	215+09.48	-20.13	545.33	545.35
G	215+19.48	-20.13	545.20	545.23
H	215+29.48	-20.13	545.07	545.11
I	215+39.48	-20.13	544.95	545.01
J	215+49.48	-20.13	544.83	544.90
K	215+59.48	-20.13	544.72	544.79
L	215+69.48	-20.13	544.62	544.68
M	215+79.48	-20.13	544.52	544.57
N	215+89.48	-20.13	544.44	544.47
☒ Brg. Pier 2	215+99.65	-20.13	544.35	544.37
O	216+09.65	-20.13	544.28	544.30
P	216+19.65	-20.13	544.21	544.25
Q	216+29.65	-20.13	544.15	544.20
R	216+39.65	-20.13	544.10	544.16
S	216+49.65	-20.13	544.05	544.11
T	216+59.65	-20.13	544.01	544.05
☒ Brg. E. Abut.	216+70.07	-20.13	543.98	544.00
Bk. E. Abut.	216+72.67	-20.13	543.97	543.99

GIRDER 2

Location	Station	Offset	Theoretical Grade Elevations	Theoretical Grade Elevations Adjusted for Dead Load Deflections and Grinding
Bk. W. Abut.	214+38.58	-12.88	546.56	546.58
☒ Brg W. Abut.	214+41.01	-12.88	546.52	546.54
A	214+51.01	-12.88	546.37	546.41
B	214+61.01	-12.88	546.21	546.27
C	214+71.01	-12.88	546.06	546.12
D	214+81.01	-12.88	545.90	545.96
E	214+91.01	-12.88	545.75	545.79
F	215+01.01	-12.88	545.60	545.63
☒ Brg. Pier 1	215+11.42	-12.88	545.45	545.47
G	215+21.42	-12.88	545.32	545.35
H	215+31.42	-12.88	545.19	545.24
I	215+41.42	-12.88	545.07	545.13
J	215+51.42	-12.88	544.95	545.03
K	215+61.42	-12.88	544.85	544.92
L	215+71.42	-12.88	544.74	544.81
M	215+81.42	-12.88	544.65	544.70
N	215+91.42	-12.88	544.56	544.59
☒ Brg. Pier 2	216+01.59	-12.88	544.48	544.50
O	216+11.59	-12.88	544.41	544.44
P	216+21.59	-12.88	544.34	544.38
Q	216+31.59	-12.88	544.28	544.34
R	216+41.59	-12.88	544.23	544.29
S	216+51.59	-12.88	544.19	544.24
T	216+61.59	-12.88	544.15	544.19
☒ Brg. E. Abut.	216+72.01	-12.88	544.12	544.14
Bk. E. Abut.	216+74.61	-12.88	544.11	544.13

GIRDER 3

Location	Station	Offset	Theoretical Grade Elevations	Theoretical Grade Elevations Adjusted for Dead Load Deflections and Grinding
Bk. W. Abut.	214+40.52	-5.63	546.64	546.66
☒ Brg W. Abut.	214+42.95	-5.63	546.61	546.63
A	214+52.95	-5.63	546.45	546.49
B	214+62.95	-5.63	546.30	546.35
C	214+72.95	-5.63	546.14	546.20
D	214+82.95	-5.63	545.99	546.04
E	214+92.95	-5.63	545.83	545.87
F	215+02.95	-5.63	545.68	545.71
☒ Brg. Pier 1	215+13.36	-5.63	545.54	545.56
G	215+23.36	-5.63	545.40	545.43
H	215+33.36	-5.63	545.28	545.32
I	215+43.36	-5.63	545.16	545.22
J	215+53.36	-5.63	545.04	545.12
K	215+63.36	-5.63	544.94	545.01
L	215+73.36	-5.63	544.84	544.90
M	215+83.36	-5.63	544.75	544.79
N	215+93.36	-5.63	544.66	544.69
☒ Brg. Pier 2	216+03.53	-5.63	544.58	544.60
O	216+13.53	-5.63	544.51	544.54
P	216+23.53	-5.63	544.45	544.48
Q	216+33.53	-5.63	544.39	544.44
R	216+43.53	-5.63	544.34	544.40
S	216+53.53	-5.63	544.29	544.35
T	216+63.53	-5.63	544.26	544.30
☒ Brg. E. Abut.	216+73.95	-5.63	544.22	544.25
Bk. E. Abut.	216+76.55	-5.63	544.22	544.24

Notes:
Stations are measured along ☒ I-70.
Offsets are measured from WB P.G.L.



QUIGG ENGINEERING INC

USER NAME	=	JCray
0120006_0120007-74A01-004-TOS Elev WB.dgn		
PLOT SCALE	=	
PLOT DATE	=	

DESIGNED	-	KFO
CHECKED	-	KWB
DRAWN	-	JDC
CHECKED	-	RPW

REVISED	-
REVISED	-
REVISED	-
REVISED	-

STATE OF ILLINOIS
DEPARTMENT OF TRANSPORTATION

TOP OF SLAB ELEVATIONS (2 OF 4) (WB)
STRUCTURE NO. 012-0006 (WB)

SHEET 4 OF 45 SHEETS

F.A.I. RTE.	SECTION	COUNTY	TOTAL SHEETS	SHEET NO.
70	(12-53B-1)BR-1	CLARK	93	37
CONTRACT NO. 74A01				
ILLINOIS		FED. AID PROJECT		

MODEL: Default
FILE NAME: S:\2022\2121010 - PTB 202-35 - D7 - HMG - I-70 Ph H\I\CADD\CADD Sheets\0120006_0120007-74A01-005-TOS Elev WB.dgn
1/22/2025 10:47:34 AM

☐ WB LANES & P.G.L.

Location	Station	Offset	Theoretical Grade Elevations	Theoretical Grade Elevations Adjusted for Dead Load Deflections and Grinding
Bk. W. Abut.	214+42.03	0.00	546.70	546.73
☐ Brg W. Abut.	214+44.46	0.00	546.67	546.69
A	214+54.46	0.00	546.51	546.55
B	214+64.46	0.00	546.36	546.41
C	214+74.46	0.00	546.20	546.26
D	214+84.46	0.00	546.05	546.10
E	214+94.46	0.00	545.89	545.93
F	215+04.46	0.00	545.75	545.77
☐ Brg. Pier 1	215+14.87	0.00	545.60	545.62
G	215+24.87	0.00	545.47	545.50
H	215+34.87	0.00	545.34	545.39
I	215+44.87	0.00	545.22	545.29
J	215+54.87	0.00	545.11	545.19
K	215+64.87	0.00	545.01	545.08
L	215+74.87	0.00	544.91	544.97
M	215+84.87	0.00	544.82	544.87
N	215+94.87	0.00	544.73	544.76
☐ Brg. Pier 2	216+05.04	0.00	544.65	544.68
O	216+15.04	0.00	544.58	544.61
P	216+25.04	0.00	544.52	544.56
Q	216+35.04	0.00	544.46	544.52
R	216+45.04	0.00	544.41	544.47
S	216+55.04	0.00	544.37	544.43
T	216+65.04	0.00	544.33	544.38
☐ Brg. E. Abut.	216+75.46	0.00	544.30	544.33
Bk. E. Abut.	216+78.06	0.00	544.30	544.32

GIRDER 4

Location	Station	Offset	Theoretical Grade Elevations	Theoretical Grade Elevations Adjusted for Dead Load Deflections and Grinding
Bk. W. Abut.	214+42.47	1.63	546.67	546.69
☐ Brg W. Abut.	214+44.90	1.63	546.64	546.66
A	214+54.90	1.63	546.48	546.52
B	214+64.90	1.63	546.33	546.38
C	214+74.90	1.63	546.17	546.23
D	214+84.90	1.63	546.02	546.07
E	214+94.90	1.63	545.86	545.90
F	215+04.90	1.63	545.72	545.74
☐ Brg. Pier 1	215+15.31	1.63	545.57	545.59
G	215+25.31	1.63	545.44	545.47
H	215+35.31	1.63	545.31	545.36
I	215+45.31	1.63	545.19	545.26
J	215+55.31	1.63	545.08	545.16
K	215+65.31	1.63	544.98	545.05
L	215+75.31	1.63	544.88	544.95
M	215+85.31	1.63	544.79	544.84
N	215+95.31	1.63	544.71	544.74
☐ Brg. Pier 2	216+05.48	1.63	544.63	544.65
O	216+15.48	1.63	544.56	544.58
P	216+25.48	1.63	544.49	544.53
Q	216+35.48	1.63	544.44	544.49
R	216+45.48	1.63	544.39	544.45
S	216+55.48	1.63	544.34	544.40
T	216+65.48	1.63	544.31	544.35
☐ Brg. E. Abut.	216+75.90	1.63	544.28	544.30
Bk. E. Abut.	216+78.50	1.63	544.27	544.29

GIRDER 5

Location	Station	Offset	Theoretical Grade Elevations	Theoretical Grade Elevations Adjusted for Dead Load Deflections and Grinding
Bk. W. Abut.	214+44.41	8.88	546.53	546.56
☐ Brg W. Abut.	214+46.84	8.88	546.50	546.52
A	214+56.84	8.88	546.34	546.38
B	214+66.84	8.88	546.19	546.24
C	214+76.84	8.88	546.03	546.09
D	214+86.84	8.88	545.88	545.93
E	214+96.84	8.88	545.73	545.77
F	215+06.84	8.88	545.58	545.61
☐ Brg. Pier 1	215+17.25	8.88	545.44	545.46
G	215+27.25	8.88	545.31	545.34
H	215+37.25	8.88	545.18	545.23
I	215+47.25	8.88	545.06	545.13
J	215+57.25	8.88	544.95	545.03
K	215+67.25	8.88	544.85	544.92
L	215+77.25	8.88	544.75	544.82
M	215+87.25	8.88	544.66	544.71
N	215+97.25	8.88	544.58	544.61
☐ Brg. Pier 2	216+07.42	8.88	544.50	544.52
O	216+17.42	8.88	544.44	544.46
P	216+27.42	8.88	544.37	544.41
Q	216+37.42	8.88	544.32	544.37
R	216+47.42	8.88	544.27	544.33
S	216+57.42	8.88	544.23	544.28
T	216+67.42	8.88	544.19	544.24
☐ Brg. E. Abut.	216+77.84	8.88	544.17	544.19
Bk. E. Abut.	216+80.44	8.88	544.16	544.18

Notes:
Stations are measured along ☐ I-70.
Offsets are measured from WB P.G.L.



QUIGG ENGINEERING INC

USER NAME	=	JCray	DESIGNED	-	KFO
0120006_0120007-74A01-005-TOS Elev WB.dgn			CHECKED	-	KWB
PLOT SCALE	=		DRAWN	-	JDC
PLOT DATE	=		CHECKED	-	RPW

REVISED	-	
REVISED	-	
REVISED	-	
REVISED	-	

STATE OF ILLINOIS
DEPARTMENT OF TRANSPORTATION

TOP OF SLAB ELEVATIONS (3 OF 4) (WB)
STRUCTURE NO. 012-0006 (WB)

SHEET 5 OF 45 SHEETS

F.A.I. RTE.	SECTION	COUNTY	TOTAL SHEETS	SHEET NO.
70	(12-53B-1)BR-1	CLARK	93	38
		CONTRACT NO. 74A01		
		ILLINOIS	FED. AID PROJECT	

MODEL: Default
FILE NAME: S:\2022\2121\010 - PTB 202-35 - D7 - HMG - I-70 Ph H\I\CADD\CADD Sheets\0120006_0120007-74A01-006-TOS Elev WB.dgn



QUIGG ENGINEERING INC

USER NAME	=	JCray
0120006_0120007-74A01-006-TOS Elev WB.dgn		
PLOT SCALE	=	
PLOT DATE	=	

DESIGNED	-	KFO
CHECKED	-	KWB
DRAWN	-	JDC
CHECKED	-	RPW

REVISED	-
REVISED	-
REVISED	-
REVISED	-

STATE OF ILLINOIS
DEPARTMENT OF TRANSPORTATION

TOP OF SLAB ELEVATIONS (4 OF 4) (WB)
STRUCTURE NO. 012-0006 (WB)


SHEET 6 OF 45 SHEETS

F.A.I. RTE.	SECTION	COUNTY	TOTAL SHEETS	SHEET NO.
70	(12-53B-1)BR-1	CLARK	93	39
		CONTRACT NO. 74A01		
		ILLINOIS	FED. AID PROJECT	

GIRDER 6

Location	Station	Offset	Theoretical Grade Elevations	Theoretical Grade Elevations Adjusted for Dead Load Deflections and Grinding
Bk. W. Abut.	214+46.35	16.13	546.38	546.40
☒ Brg W. Abut.	214+48.78	16.13	546.34	546.36
A	214+58.78	16.13	546.18	546.22
B	214+68.78	16.13	546.03	546.08
C	214+78.78	16.13	545.87	545.93
D	214+88.78	16.13	545.72	545.77
E	214+98.78	16.13	545.57	545.61
F	215+08.78	16.13	545.42	545.45
☒ Brg. Pier 1	215+19.19	16.13	545.28	545.30
G	215+29.19	16.13	545.15	545.18
H	215+39.19	16.13	545.03	545.07
I	215+49.19	16.13	544.91	544.98
J	215+59.19	16.13	544.80	544.88
K	215+69.19	16.13	544.70	544.77
L	215+79.19	16.13	544.61	544.67
M	215+89.19	16.13	544.52	544.56
N	215+99.19	16.13	544.44	544.47
☒ Brg. Pier 2	216+09.36	16.13	544.36	544.38
O	216+19.36	16.13	544.29	544.32
P	216+29.36	16.13	544.23	544.27
Q	216+39.36	16.13	544.18	544.23
R	216+49.36	16.13	544.13	544.19
S	216+59.36	16.13	544.09	544.15
T	216+69.36	16.13	544.06	544.10
☒ Brg. E. Abut.	216+79.78	16.13	544.03	544.05
Bk. E. Abut.	216+82.38	16.13	544.03	544.05

Notes:
Stations are measured along ☒ I-70.
Offsets are measured from WB P.G.L.

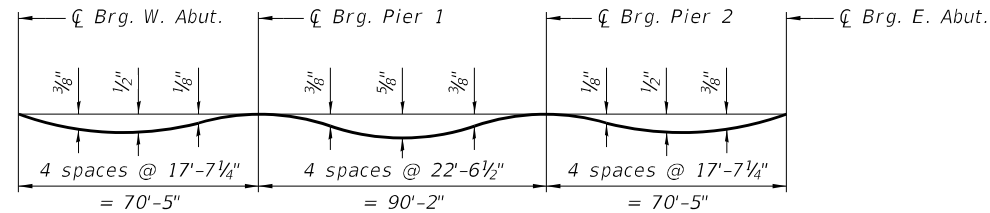


DEAD LOAD DEFLECTION DIAGRAM

(Includes weight of concrete only.)

Note:


The above deflections are not to be used in the field if the engineer is working from the grade elevations adjusted for dead load deflections and grinding as shown on sheets 8 through 10 of 45.

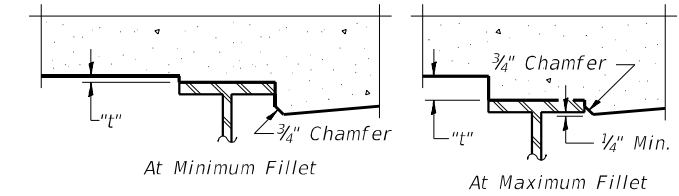

To determine "t": After all structural steel has been erected, elevations of the top flanges of the beams shall be taken at intervals shown below. These elevations subtracted from the "Theoretical Grade Elevations Adjusted for Dead Load Deflection and Grinding" shown on sheets 8 through 10 of 45, minus the initial slab thickness prior to grinding, equals the fillet heights "t" above top flange of beams.

The slab is to be ground after curing to achieve smoothness, but the slab is not to be ground to elevations below the "Theoretical Grade Elevations" shown on sheets 8 through 10 of 45. For grinding the deck, see Special Provisions.

FILLET HEIGHTS

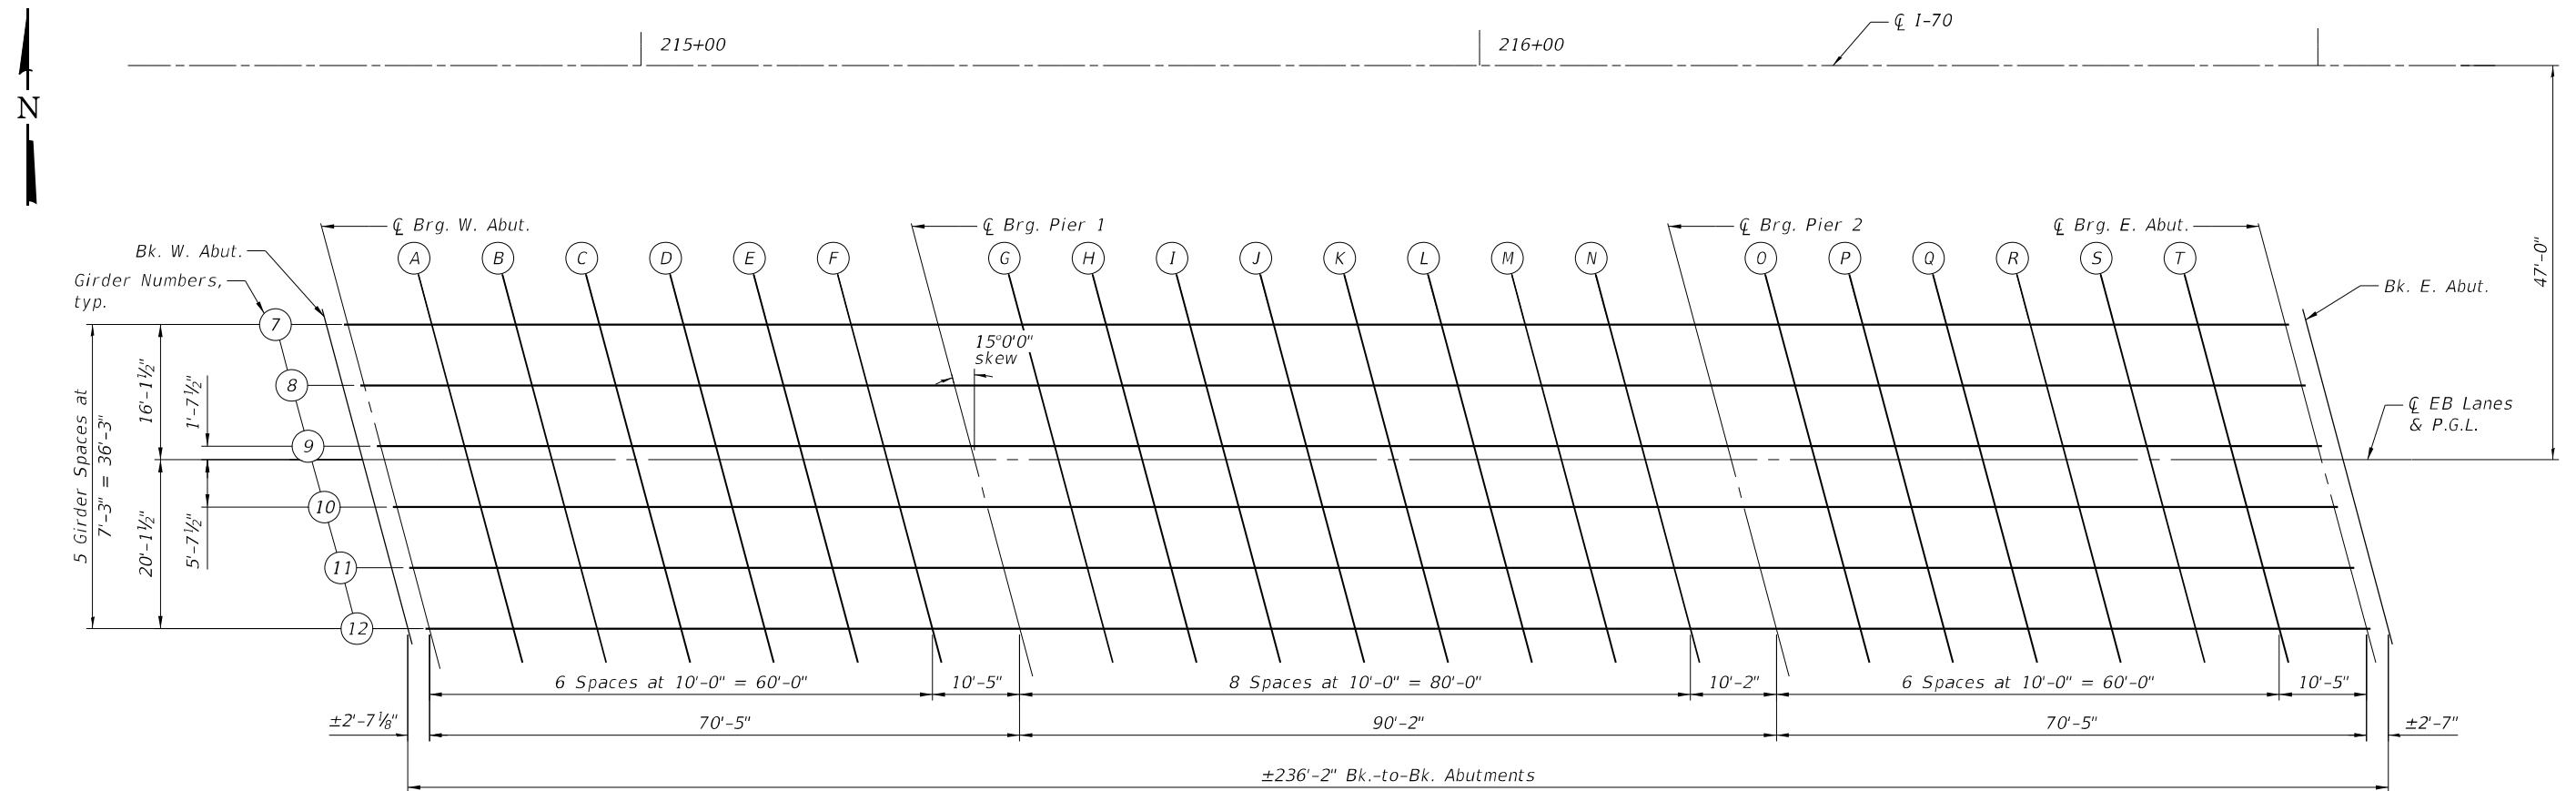

PLAN

STATE OF ILLINOIS
DEPARTMENT OF TRANSPORTATION

TOP OF SLAB ELEVATIONS (1 OF 4) (EB)
STRUCTURE NO. 012-0007 (EB)

F.A.I. RTE.	SECTION	COUNTY	TOTAL SHEETS	SHEET NO.
70	(12-538-1)BR-1	CLARK	93	40
CONTRACT NO. 74A01				
ILLINOIS FED. AID PROJECT				

SHEET 7 OF 45 SHEETS



QUIGG ENGINEERING INC

USER NAME	=	JCray	DESIGNED	-	KFO	REVISED	-
0120006_0120007-74A01-007-TOS Elev EB.dgn			CHECKED	-	KWB	REVISED	-
PLOT SCALE	=		DRAWN	-	JDC	REVISED	-
PLOT DATE	=		CHECKED	-	RPW	REVISED	-

MODEL: Default
FILE NAME: S:\2022\2121LO10 - PTB 202-35 - D7 - HMG - I-70 Ph H\ICADD\CADD Sheets\0120006_0120007-74A01-007-TOS Elev EB.dgn
1/22/2025 10:47:52 AM

MODEL: Default
FILE NAME: S:\2022\2121010 - PTB 202-35 - D7 - HMG - I-70 Ph H\I\CADD\CADD Sheets\0120007-74A01-008-TOS Elev EB.dgn
1/22/2025 10:48:00 AM

GIRDER 7

Location	Station	Offset	Theoretical Grade Elevations	Theoretical Grade Elevations Adjusted for Dead Load Deflections and Grinding
Bk. W. Abut.	214+62.83	-16.13	546.12	546.14
☉ Brg W. Abut.	214+65.42	-16.13	546.08	546.10
A	214+75.42	-16.13	545.92	545.97
B	214+85.42	-16.13	545.77	545.82
C	214+95.42	-16.13	545.62	545.67
D	215+05.42	-16.13	545.47	545.52
E	215+15.42	-16.13	545.33	545.37
F	215+25.42	-16.13	545.20	545.23
☉ Brg. Pier 1	215+35.84	-16.13	545.07	545.09
G	215+45.84	-16.13	544.95	544.98
H	215+55.84	-16.13	544.84	544.89
I	215+65.84	-16.13	544.73	544.80
J	215+75.84	-16.13	544.64	544.71
K	215+85.84	-16.13	544.55	544.62
L	215+95.84	-16.13	544.46	544.53
M	216+05.84	-16.13	544.39	544.43
N	216+15.84	-16.13	544.32	544.35
☉ Brg. Pier 2	216+26.01	-16.13	544.25	544.27
O	216+36.01	-16.13	544.20	544.22
P	216+46.01	-16.13	544.15	544.19
Q	216+56.01	-16.13	544.10	544.16
R	216+66.01	-16.13	544.07	544.13
S	216+76.01	-16.13	544.04	544.10
T	216+86.01	-16.13	544.02	544.06
☉ Brg. E. Abut.	216+96.42	-16.13	544.00	544.03
Bk. E. Abut.	216+99.00	-16.13	544.00	544.02

GIRDER 8

Location	Station	Offset	Theoretical Grade Elevations	Theoretical Grade Elevations Adjusted for Dead Load Deflections and Grinding
Bk. W. Abut.	214+64.77	-8.88	546.22	546.24
☉ Brg W. Abut.	214+67.36	-8.88	546.18	546.20
A	214+77.36	-8.88	546.02	546.07
B	214+87.36	-8.88	545.87	545.92
C	214+97.36	-8.88	545.72	545.78
D	215+07.36	-8.88	545.57	545.63
E	215+17.36	-8.88	545.43	545.48
F	215+27.36	-8.88	545.30	545.33
☉ Brg. Pier 1	215+37.78	-8.88	545.17	545.20
G	215+47.78	-8.88	545.06	545.09
H	215+57.78	-8.88	544.95	545.00
I	215+67.78	-8.88	544.84	544.91
J	215+77.78	-8.88	544.75	544.82
K	215+87.78	-8.88	544.66	544.73
L	215+97.78	-8.88	544.58	544.64
M	216+07.78	-8.88	544.50	544.55
N	216+17.78	-8.88	544.43	544.46
☉ Brg. Pier 2	216+27.95	-8.88	544.37	544.39
O	216+37.95	-8.88	544.32	544.34
P	216+47.95	-8.88	544.27	544.31
Q	216+57.95	-8.88	544.23	544.28
R	216+67.95	-8.88	544.19	544.25
S	216+77.95	-8.88	544.17	544.22
T	216+87.95	-8.88	544.15	544.19
☉ Brg. E. Abut.	216+98.37	-8.88	544.13	544.15
Bk. E. Abut.	217+00.94	-8.88	544.13	544.15

GIRDER 9

Location	Station	Offset	Theoretical Grade Elevations	Theoretical Grade Elevations Adjusted for Dead Load Deflections and Grinding
Bk. W. Abut.	214+66.71	-1.63	546.30	546.32
☉ Brg W. Abut.	214+69.30	-1.63	546.26	546.28
A	214+79.30	-1.63	546.10	546.14
B	214+89.30	-1.63	545.95	546.00
C	214+99.30	-1.63	545.80	545.86
D	215+09.30	-1.63	545.65	545.71
E	215+19.30	-1.63	545.52	545.56
F	215+29.30	-1.63	545.39	545.41
☉ Brg. Pier 1	215+39.72	-1.63	545.26	545.28
G	215+49.72	-1.63	545.14	545.17
H	215+59.72	-1.63	545.04	545.08
I	215+69.72	-1.63	544.93	545.00
J	215+79.72	-1.63	544.84	544.91
K	215+89.72	-1.63	544.75	544.83
L	215+99.72	-1.63	544.67	544.73
M	216+09.72	-1.63	544.60	544.64
N	216+19.72	-1.63	544.53	544.56
☉ Brg. Pier 2	216+29.89	-1.63	544.47	544.49
O	216+39.89	-1.63	544.41	544.44
P	216+49.89	-1.63	544.37	544.41
Q	216+59.89	-1.63	544.33	544.38
R	216+69.89	-1.63	544.30	544.36
S	216+79.89	-1.63	544.27	544.33
T	216+89.89	-1.63	544.25	544.29
☉ Brg. E. Abut.	217+00.31	-1.63	544.24	544.26
Bk. E. Abut.	217+02.88	-1.63	544.24	544.26

Notes:
Stations are measured along ☉ I-70.
Offsets are measured from EB P.G.L.



QUIGG ENGINEERING INC

USER NAME	=	JCray	DESIGNED	-	KFO
0120006_0120007-74A01-008-TOS Elev EB.dgn			CHECKED	-	KWB
PLOT SCALE	=		DRAWN	-	JDC
PLOT DATE	=		CHECKED	-	RPW

REVISED	-	
REVISED	-	
REVISED	-	
REVISED	-	

STATE OF ILLINOIS
DEPARTMENT OF TRANSPORTATION

TOP OF SLAB ELEVATIONS (2 OF 4) (EB)
STRUCTURE NO. 012-0007 (EB)

SHEET 8 OF 45 SHEETS

F.A.I. RTE.	SECTION	COUNTY	TOTAL SHEETS	SHEET NO.
70	(12-53B-1)BR-1	CLARK	93	41
CONTRACT NO. 74A01				
ILLINOIS		FED. AID PROJECT		

MODEL: Default
FILE NAME: S:\2022\2121\010 - PTB 202-35 - D7 - HMG - I-70 Ph H\I\CADD\CADD Sheets\0120007-74A01-009-TOS Elev EB.dgn
1/22/2025 10:48:09 AM

☐ EB LANES & P.G.L.

Location	Station	Offset	Theoretical Grade Elevations	Theoretical Grade Elevations Adjusted for Dead Load Deflections and Grinding
Bk. W. Abut.	214+67.15	0.00	546.32	546.34
☐ Brg W. Abut.	214+69.74	0.00	546.28	546.30
A	214+79.74	0.00	546.12	546.16
B	214+89.74	0.00	545.97	546.02
C	214+99.74	0.00	545.82	545.87
D	215+09.74	0.00	545.67	545.73
E	215+19.74	0.00	545.54	545.58
F	215+29.74	0.00	545.41	545.43
☐ Brg. Pier 1	215+40.16	0.00	545.28	545.30
G	215+50.16	0.00	545.16	545.19
H	215+60.16	0.00	545.06	545.10
I	215+70.16	0.00	544.95	545.02
J	215+80.16	0.00	544.86	544.93
K	215+90.16	0.00	544.77	544.85
L	216+00.16	0.00	544.69	544.76
M	216+10.16	0.00	544.62	544.67
N	216+20.16	0.00	544.55	544.58
☐ Brg. Pier 2	216+30.33	0.00	544.49	544.51
O	216+40.33	0.00	544.44	544.46
P	216+50.33	0.00	544.39	544.43
Q	216+60.33	0.00	544.35	544.40
R	216+70.33	0.00	544.32	544.38
S	216+80.33	0.00	544.29	544.35
T	216+90.33	0.00	544.27	544.32
☐ Brg. E. Abut.	217+00.74	0.00	544.26	544.28
Bk. E. Abut.	217+03.32	0.00	544.26	544.28

GIRDER 10

Location	Station	Offset	Theoretical Grade Elevations	Theoretical Grade Elevations Adjusted for Dead Load Deflections and Grinding
Bk. W. Abut.	214+68.66	5.63	546.21	546.23
☐ Brg W. Abut.	214+71.25	5.63	546.17	546.19
A	214+81.25	5.63	546.01	546.05
B	214+91.25	5.63	545.86	545.91
C	215+01.25	5.63	545.71	545.77
D	215+11.25	5.63	545.57	545.62
E	215+21.25	5.63	545.43	545.47
F	215+31.25	5.63	545.30	545.33
☐ Brg. Pier 1	215+41.67	5.63	545.18	545.20
G	215+51.67	5.63	545.06	545.09
H	215+61.67	5.63	544.96	545.00
I	215+71.67	5.63	544.86	544.92
J	215+81.67	5.63	544.76	544.84
K	215+91.67	5.63	544.68	544.75
L	216+01.67	5.63	544.60	544.66
M	216+11.67	5.63	544.52	544.57
N	216+21.67	5.63	544.46	544.49
☐ Brg. Pier 2	216+31.83	5.63	544.40	544.42
O	216+41.83	5.63	544.34	544.37
P	216+51.83	5.63	544.30	544.34
Q	216+61.83	5.63	544.26	544.31
R	216+71.83	5.63	544.23	544.29
S	216+81.83	5.63	544.21	544.26
T	216+91.83	5.63	544.19	544.23
☐ Brg. E. Abut.	217+02.25	5.63	544.18	544.20
Bk. E. Abut.	217+04.83	5.63	544.18	544.20

GIRDER 11

Location	Station	Offset	Theoretical Grade Elevations	Theoretical Grade Elevations Adjusted for Dead Load Deflections and Grinding
Bk. W. Abut.	214+70.60	12.88	546.06	546.09
☐ Brg W. Abut.	214+73.19	12.88	546.02	546.05
A	214+83.19	12.88	545.87	545.91
B	214+93.19	12.88	545.72	545.77
C	215+03.19	12.88	545.57	545.63
D	215+13.19	12.88	545.43	545.48
E	215+23.19	12.88	545.29	545.33
F	215+33.19	12.88	545.17	545.19
☐ Brg. Pier 1	215+43.61	12.88	545.04	545.06
G	215+53.61	12.88	544.93	544.96
H	215+63.61	12.88	544.82	544.87
I	215+73.61	12.88	544.72	544.79
J	215+83.61	12.88	544.63	544.71
K	215+93.61	12.88	544.55	544.62
L	216+03.61	12.88	544.47	544.53
M	216+13.61	12.88	544.40	544.44
N	216+23.61	12.88	544.33	544.36
☐ Brg. Pier 2	216+33.78	12.88	544.27	544.29
O	216+43.78	12.88	544.22	544.25
P	216+53.78	12.88	544.18	544.22
Q	216+63.78	12.88	544.14	544.19
R	216+73.78	12.88	544.11	544.17
S	216+83.78	12.88	544.09	544.14
T	216+93.78	12.88	544.07	544.11
☐ Brg. E. Abut.	217+04.19	12.88	544.06	544.08
Bk. E. Abut.	217+06.77	12.88	544.06	544.08

Notes:
Stations are measured along ☐ I-70.
Offsets are measured from EB P.G.L.



USER NAME = JCray	DESIGNED - KFO	REVISED -
0120006_0120007-74A01-009-TOS Elev EB.dgn	CHECKED - KWB	REVISED -
PLOT SCALE =	DRAWN - JDC	REVISED -
PLOT DATE =	CHECKED - RPW	REVISED -

STATE OF ILLINOIS
DEPARTMENT OF TRANSPORTATION

TOP OF SLAB ELEVATIONS (3 OF 4) (EB)
STRUCTURE NO. 012-0007 (EB)

F.A.I. RTE.	SECTION	COUNTY	TOTAL SHEETS	SHEET NO.
70	(12-53B-1)BR-1	CLARK	93	42
CONTRACT NO. 74A01				
ILLINOIS		FED. AID PROJECT		

MODEL: Default
FILE NAME: S:\2022\2121010 - PTB 202-35 - D7 - HMG - I-70 Ph H\I\CADD\CADD Sheets\0120006_0120007-74A01-010-TOS Elev EB.dgn

GIRDER 12

Location	Station	Offset	Theoretical Grade Elevations	Theoretical Grade Elevations Adjusted for Dead Load Deflections and Grinding
Bk. W. Abut.	214+72.54	20.13	545.89	545.91
℄ Brg W. Abut.	214+75.13	20.13	545.85	545.87
A	214+85.13	20.13	545.69	545.73
B	214+95.13	20.13	545.54	545.60
C	215+05.13	20.13	545.39	545.45
D	215+15.13	20.13	545.26	545.31
E	215+25.13	20.13	545.12	545.16
F	215+35.13	20.13	545.00	545.02
℄ Brg. Pier 1	215+45.55	20.13	544.87	544.89
G	215+55.55	20.13	544.76	544.79
H	215+65.55	20.13	544.66	544.70
I	215+75.55	20.13	544.56	544.62
J	215+85.55	20.13	544.47	544.54
K	215+95.55	20.13	544.39	544.46
L	216+05.55	20.13	544.31	544.37
M	216+15.55	20.13	544.24	544.28
N	216+25.55	20.13	544.17	544.20
℄ Brg. Pier 2	216+35.72	20.13	544.12	544.14
O	216+45.72	20.13	544.07	544.09
P	216+55.72	20.13	544.03	544.06
Q	216+65.72	20.13	543.99	544.04
R	216+75.72	20.13	543.96	544.02
S	216+85.72	20.13	543.94	543.99
T	216+95.72	20.13	543.92	543.97
℄ Brg. E. Abut.	217+06.14	20.13	543.92	543.94
Bk. E. Abut.	217+08.71	20.13	543.92	543.94

Notes:
Stations are measured along ℄ I-70.
Offsets are measured from EB P.G.L.



QUIGG ENGINEERING INC

USER NAME	=	JCray
0120006_0120007-74A01-010-TOS Elev EB.dgn		
PLOT SCALE	=	
PLOT DATE	=	

DESIGNED	-	KFO
CHECKED	-	KWB
DRAWN	-	JDC
CHECKED	-	RPW

REVISED	-
REVISED	-
REVISED	-
REVISED	-

STATE OF ILLINOIS
DEPARTMENT OF TRANSPORTATION

TOP OF SLAB ELEVATIONS (4 OF 4) (EB)
STRUCTURE NO. 012-0007 (EB)

SHEET 10 OF 45 SHEETS

F.A.I. RTE.	SECTION	COUNTY	TOTAL SHEETS	SHEET NO.
70	(12-53B-1)BR-1	CLARK	93	43
		CONTRACT NO. 74A01		
		ILLINOIS	FED. AID PROJECT	




**STATE OF ILLINOIS
DEPARTMENT OF TRANSPORTATION**

TOP OF WEST APPROACH SLAB ELEVATIONS (WB)
STRUCTURE NO. 012-0006 (WB)

<i>Location</i>	<i>Station</i>	<i>Offset</i>	<i>Theoretical Grade Elevations</i>	<i>Theoretical Grade Elevations Adjusted For Grinding</i>
<i>W. End of W. Apr. Slab</i>	<i>214+17.89</i>	<i>18.00</i>	<i>546.78</i>	<i>546.80</i>
<i>A1</i>	<i>214+27.89</i>	<i>18.00</i>	<i>546.62</i>	<i>546.64</i>
<i>A2</i>	<i>214+37.89</i>	<i>18.00</i>	<i>546.47</i>	<i>546.49</i>
<i>E. End of W. Apr. Slab</i>	<i>214+47.89</i>	<i>18.00</i>	<i>546.31</i>	<i>546.33</i>

MODEL: Default
FILE NAME: S:\2022\2121\010 - PTB 202-35 - D7 - HMG - I-70 Ph H\I\CADD\CADD Sheets\0120006_0120007-74A01-012-TOASEA Elev (WB).dgn

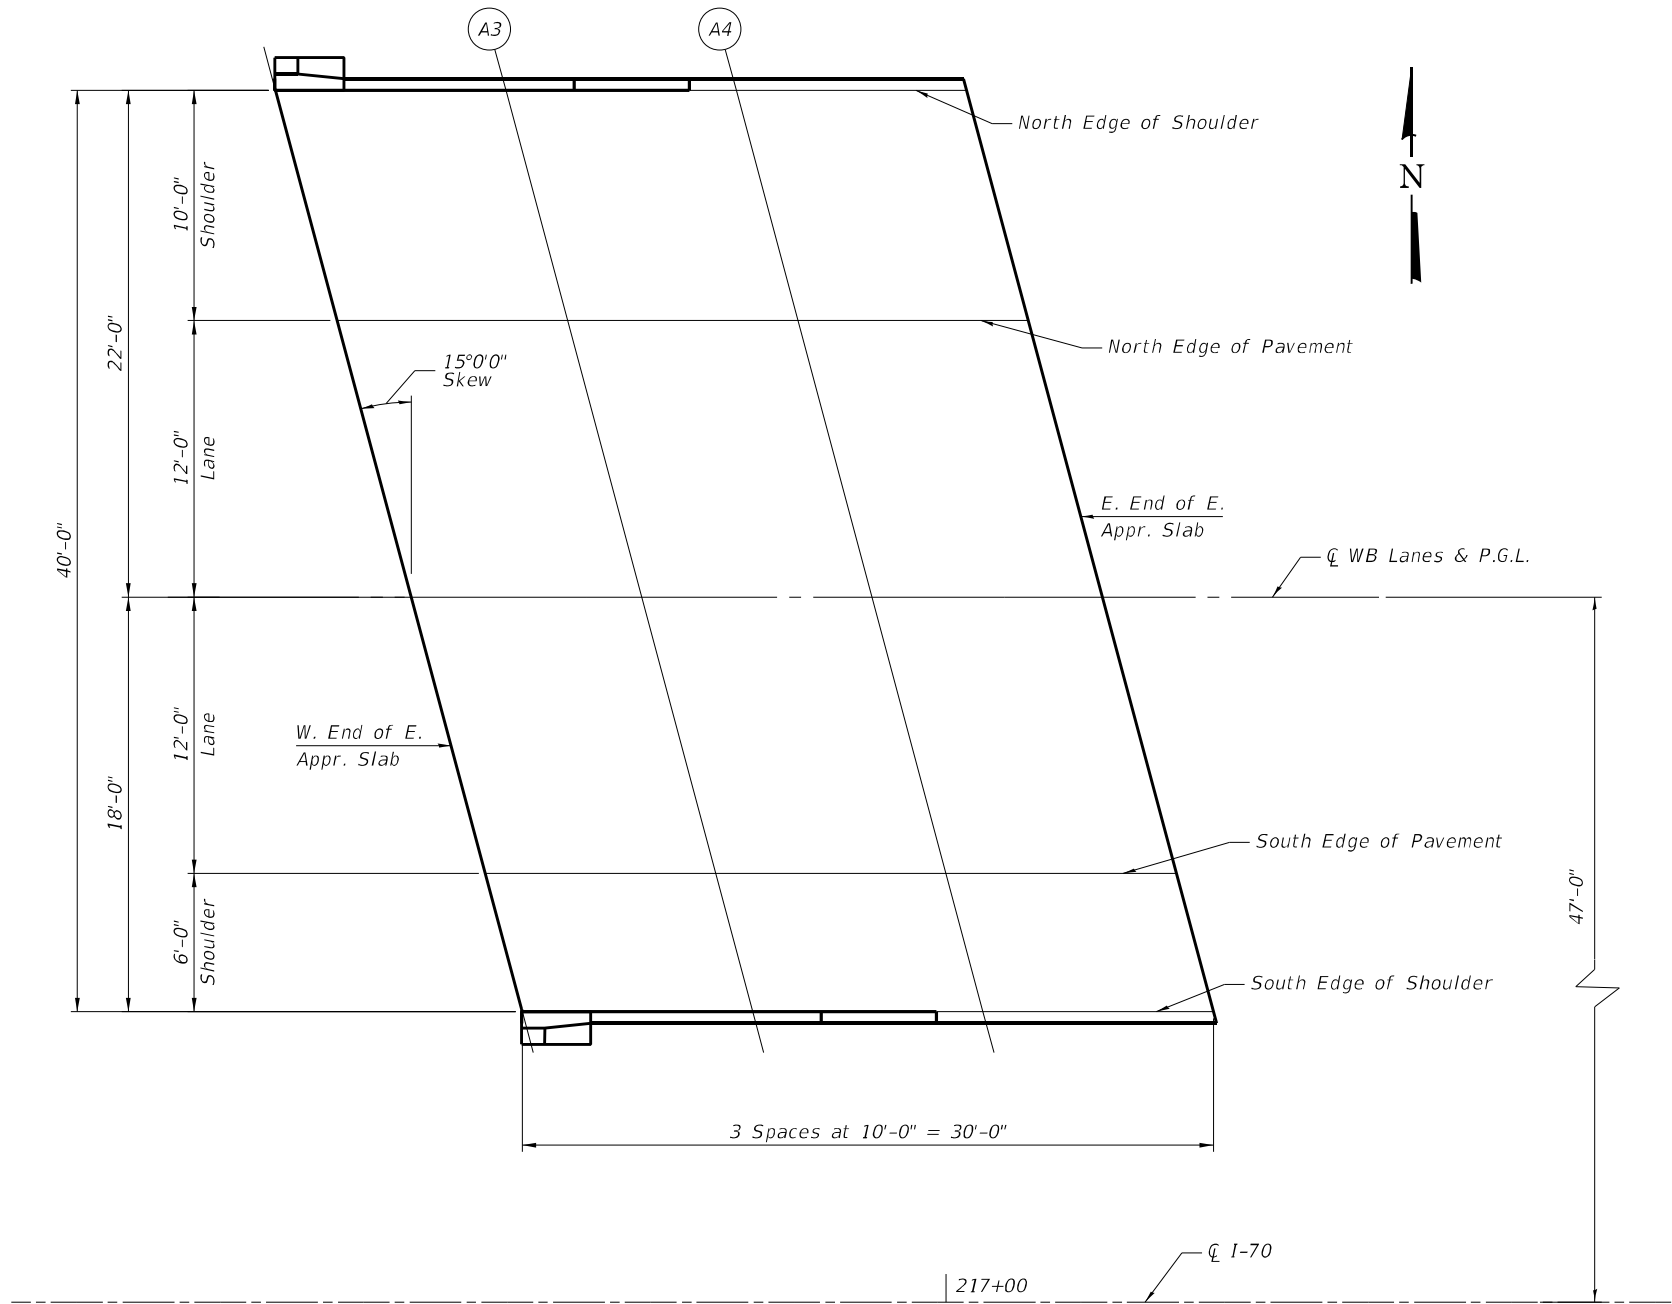

PLAN - WESTBOUND EAST APPROACH SLAB

Notes:
Stations are measured along CL I-70 .
Offsets are measured from WB P.G.L.

NORTH EDGE OF SHOULDER

Location	Station	Offset	Theoretical Grade Elevations	Theoretical Grade Elevations Adjusted For Grinding
W. End of E. Aprpr. Slab	216+71.13	-22.00	543.94	543.96
A3	216+81.13	-22.00	543.91	543.93
A4	216+91.13	-22.00	543.89	543.91
E. End of E. Aprpr. Slab	217+01.13	-22.00	543.88	543.90

NORTH EDGE OF PAVEMENT

Location	Station	Offset	Theoretical Grade Elevations	Theoretical Grade Elevations Adjusted For Grinding
W. End of E. Aprpr. Slab	216+73.81	-12.00	544.13	544.15
A3	216+83.81	-12.00	544.11	544.13
A4	216+93.81	-12.00	544.09	544.11
E. End of E. Aprpr. Slab	217+03.81	-12.00	544.08	544.10

CL WB LANES & P.G.L.

Location	Station	Offset	Theoretical Grade Elevations	Theoretical Grade Elevations Adjusted For Grinding
W. End of E. Aprpr. Slab	216+77.02	0.00	544.30	544.32
A3	216+87.02	0.00	544.28	544.30
A4	216+97.02	0.00	544.27	544.29
E. End of E. Aprpr. Slab	217+07.02	0.00	544.26	544.28

SOUTH EDGE OF PAVEMENT

Location	Station	Offset	Theoretical Grade Elevations	Theoretical Grade Elevations Adjusted For Grinding
W. End of E. Aprpr. Slab	216+80.24	12.00	544.11	544.13
A3	216+90.24	12.00	544.09	544.11
A4	217+00.24	12.00	544.08	544.10
E. End of E. Aprpr. Slab	217+10.24	12.00	544.08	544.10

SOUTH EDGE OF SHOULDER

Location	Station	Offset	Theoretical Grade Elevations	Theoretical Grade Elevations Adjusted For Grinding
W. End of E. Aprpr. Slab	216+81.85	18.00	543.99	544.01
A3	216+91.85	18.00	543.97	543.99
A4	217+01.85	18.00	543.96	543.98
E. End of E. Aprpr. Slab	217+11.85	18.00	543.96	543.98



QUIGG ENGINEERING INC

USER NAME	=	JCray	DESIGNED	-	KFO	REVISED	-
0120006_0120007-74A01-012-TOASEA Elev (WB)	CHECKED	-	KWB	REVISED	-		
PLOT SCALE	=		DRAWN	-	JDC	REVISED	-
PLOT DATE	=		CHECKED	-	RPW	REVISED	-


STATE OF ILLINOIS
DEPARTMENT OF TRANSPORTATION

TOP OF EAST APPROACH SLAB ELEVATIONS (WB)
STRUCTURE NO. 012-0006 (WB)

SHEET 12 OF 45 SHEETS

F&I RTE.	SECTION	COUNTY	TOTAL SHEETS	SHEET NO.
70	(12-53B-1)BR-1	CLARK	93	45
CONTRACT NO. 74A01				
ILLINOIS FED. AID PROJECT				

MODEL: Default
FILE NAME: S:\2022\2121\010 - PTB 202+35 - D7 - HMG - I-70 Ph I\I\CADD\CADD Sheets\0120006_0120007-74A01-013-TOASWA Elev (EB).dgn

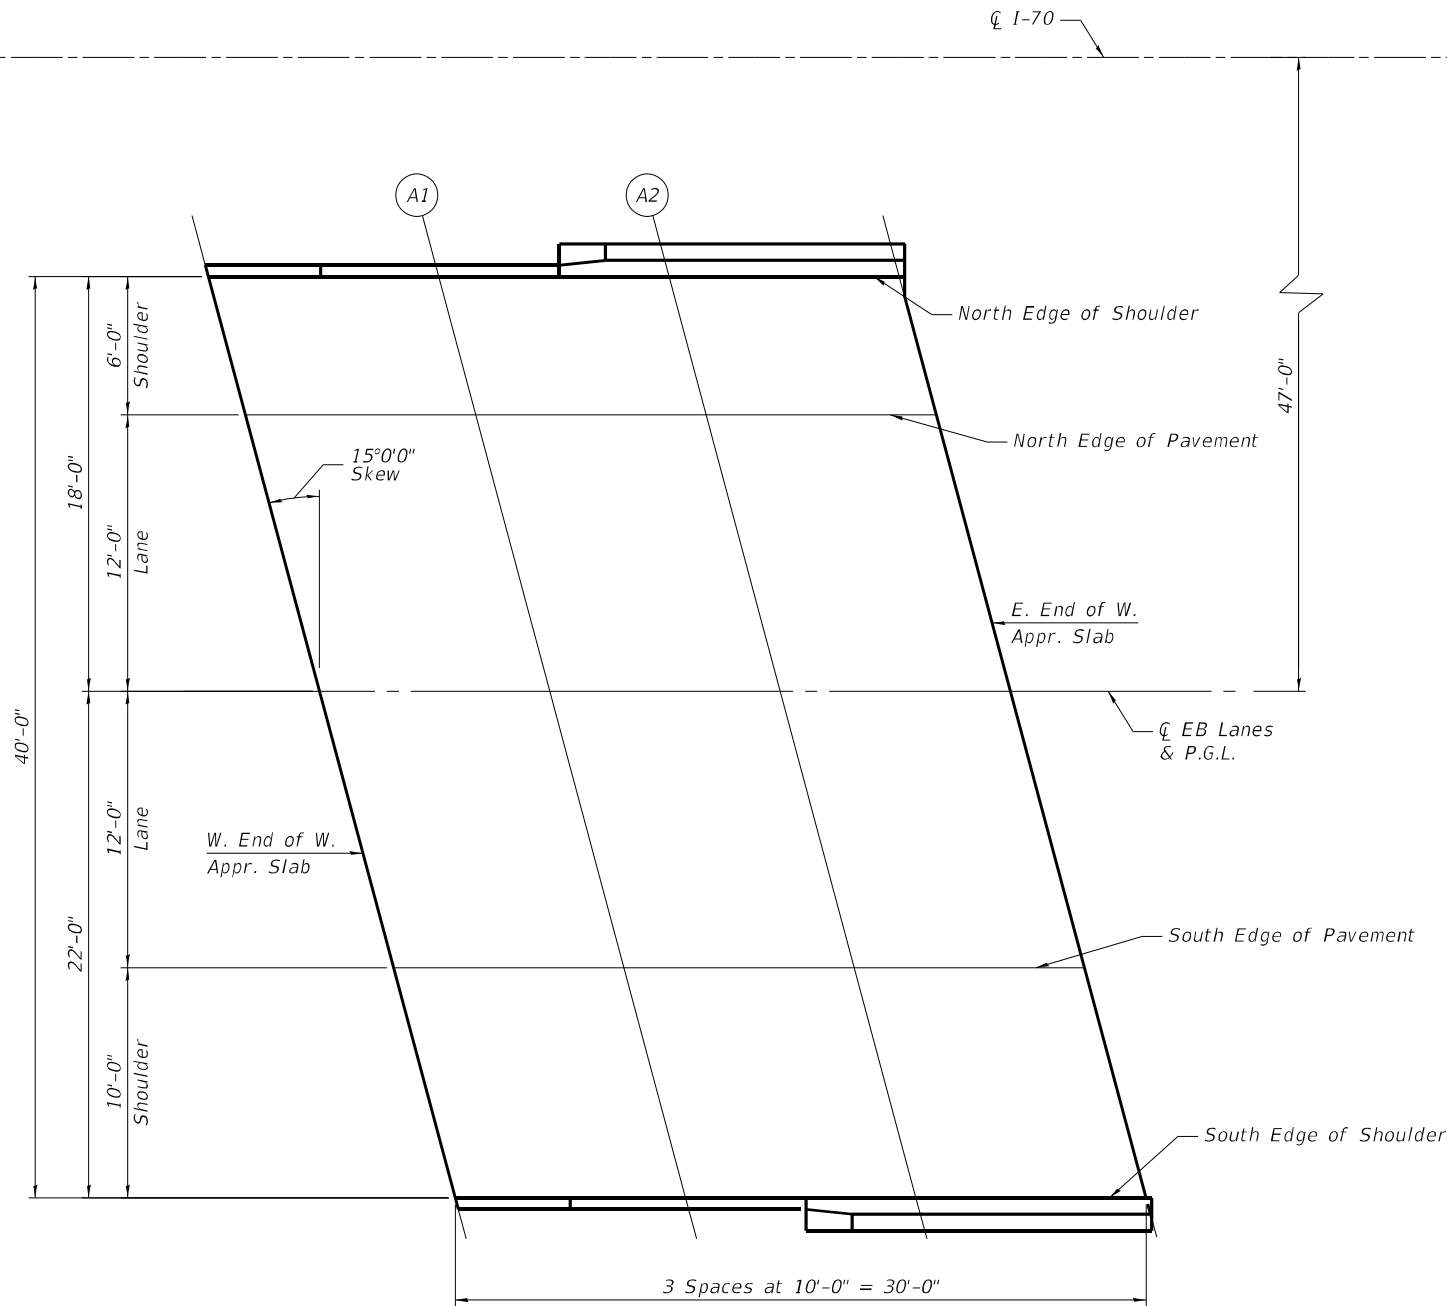

PLAN - EASTBOUND WEST APPROACH SLAB

Notes:
Stations are measured along CL I-70 .
Offsets are measured from EB P.G.L.

NORTH EDGE OF SHOULDER

Location	Station	Offset	Theoretical Grade Elevations	Theoretical Grade Elevations Adjusted For Grinding
W. End of W. Appr. Slab	214+33.36	-18.00	546.54	546.56
A1	214+43.36	-18.00	546.38	546.40
A2	214+53.36	-18.00	546.23	546.25
E. End of W. Appr. Slab	214+63.36	-18.00	546.07	546.09

NORTH EDGE OF PAVEMENT

Location	Station	Offset	Theoretical Grade Elevations	Theoretical Grade Elevations Adjusted For Grinding
W. End of W. Appr. Slab	214+34.97	-12.00	546.63	546.65
A1	214+44.97	-12.00	546.48	546.50
A2	214+54.97	-12.00	546.32	546.34
E. End of W. Appr. Slab	214+64.97	-12.00	546.17	546.19

CL EB LANES & P.G.L.

Location	Station	Offset	Theoretical Grade Elevations	Theoretical Grade Elevations Adjusted For Grinding
W. End of W. Appr. Slab	214+38.19	0.00	546.76	546.78
A1	214+48.19	0.00	546.61	546.63
A2	214+58.19	0.00	546.45	546.47
E. End of W. Appr. Slab	214+68.19	0.00	546.30	546.32

SOUTH EDGE OF PAVEMENT

Location	Station	Offset	Theoretical Grade Elevations	Theoretical Grade Elevations Adjusted For Grinding
W. End of W. Appr. Slab	214+41.40	12.00	546.53	546.55
A1	214+51.40	12.00	546.38	546.40
A2	214+61.40	12.00	546.22	546.24
E. End of W. Appr. Slab	214+71.40	12.00	546.07	546.09

SOUTH EDGE OF SHOULDER

Location	Station	Offset	Theoretical Grade Elevations	Theoretical Grade Elevations Adjusted For Grinding
W. End of W. Appr. Slab	214+44.08	22.00	546.29	546.31
A1	214+54.08	22.00	546.14	546.16
A2	214+64.08	22.00	545.98	546.00
E. End of W. Appr. Slab	214+74.08	22.00	545.83	545.85



QUIGG ENGINEERING INC

USERNAME	=	JCray
0120006_0120007-74A01-013-TOASWA Elev (EB)	CHECKED	- KWB
PLOT SCALE	=	
PLOT DATE	=	

DESIGNED	-	KFO
CHECKED	-	KWB
DRAWN	-	JDC
CHECKED	-	RPW

REVISED	-	
REVISED	-	
REVISED	-	
REVISED	-	


STATE OF ILLINOIS
DEPARTMENT OF TRANSPORTATION

TOP OF WEST APPROACH SLAB ELEVATIONS (EB)
STRUCTURE NO. 012-0007 (EB)

SHEET 13 OF 45 SHEETS

F&I RTE.	SECTION	COUNTY	TOTAL SHEETS	SHEET NO.
70	(12-538-1)BR-1	CLARK	93	46
CONTRACT NO. 74A01				
ILLINOIS FED. AID PROJECT				

MODEL: Default
FILE NAME: S:\2022\2121010 - PTB 202-35 - D7 - HMG - I-70 Ph I\I\CADD\CADD Sheets\0120006_0120007-74A01-014-TOASEA Elev (EB).dgn

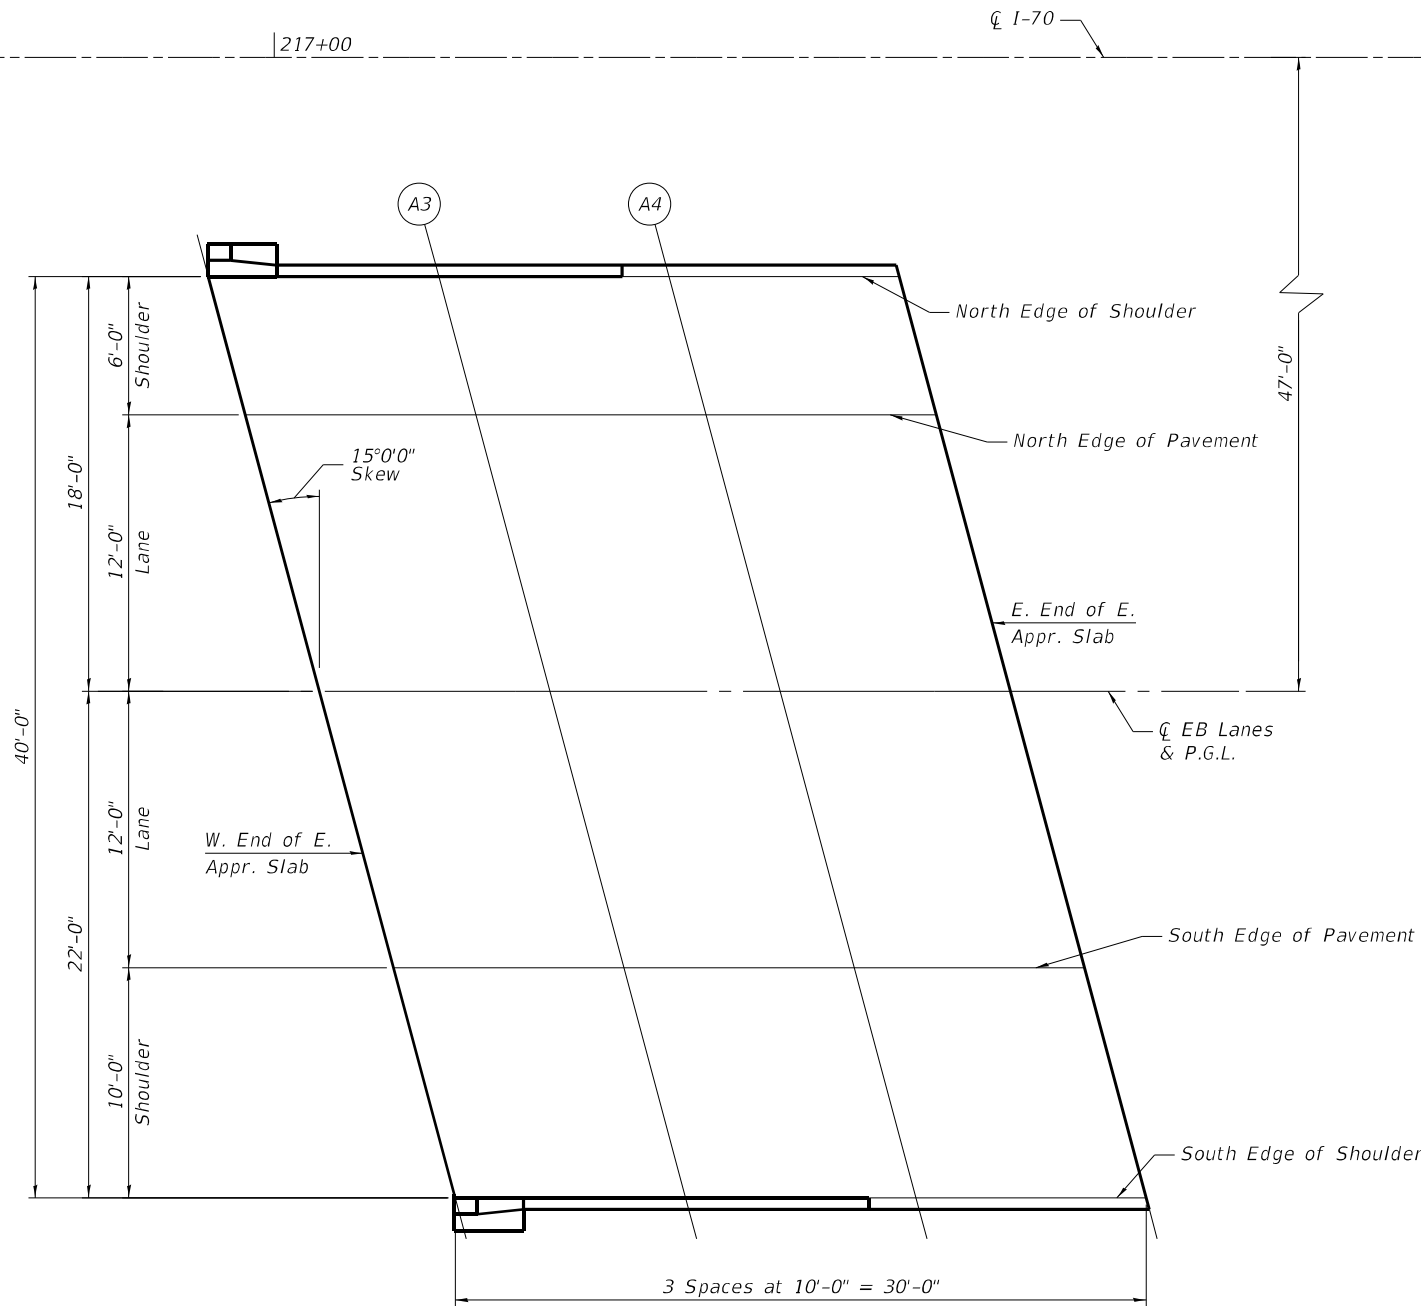

PLAN - EASTBOUND EAST APPROACH SLAB

Notes:
Stations are measured along CL I-70.
Offsets are measured from EB P.G.L.

NORTH EDGE OF SHOULDER

Location	Station	Offset	Theoretical Grade Elevations	Theoretical Grade Elevations Adjusted For Grinding
W. End of E. Appr. Slab	216+97.46	-18.00	543.97	543.99
A3	217+07.46	-18.00	543.96	543.98
A4	217+17.46	-18.00	543.96	543.98
E. End of E. Appr. Slab	217+27.46	-18.00	543.97	543.99

NORTH EDGE OF PAVEMENT

Location	Station	Offset	Theoretical Grade Elevations	Theoretical Grade Elevations Adjusted For Grinding
W. End of E. Appr. Slab	216+99.07	-12.00	544.08	544.10
A3	217+09.07	-12.00	544.08	544.10
A4	217+19.07	-12.00	544.08	544.10
E. End of E. Appr. Slab	217+29.07	-12.00	544.09	544.11

CL EB LANES & P.G.L.

Location	Station	Offset	Theoretical Grade Elevations	Theoretical Grade Elevations Adjusted For Grinding
W. End of E. Appr. Slab	217+02.28	0.00	544.26	544.28
A3	217+12.28	0.00	544.26	544.28
A4	217+22.28	0.00	544.26	544.28
E. End of E. Appr. Slab	217+32.28	0.00	544.27	544.29

SOUTH EDGE OF PAVEMENT

Location	Station	Offset	Theoretical Grade Elevations	Theoretical Grade Elevations Adjusted For Grinding
W. End of E. Appr. Slab	217+05.50	12.00	544.08	544.10
A3	217+15.50	12.00	544.08	544.10
A4	217+25.50	12.00	544.08	544.10
E. End of E. Appr. Slab	217+35.50	12.00	544.10	544.12

SOUTH EDGE OF SHOULDER

Location	Station	Offset	Theoretical Grade Elevations	Theoretical Grade Elevations Adjusted For Grinding
W. End of E. Appr. Slab	217+08.18	22.00	543.88	543.90
A3	217+18.18	22.00	543.88	543.90
A4	217+28.18	22.00	543.89	543.91
E. End of E. Appr. Slab	217+38.18	22.00	543.90	543.92



QUIGG ENGINEERING INC

USERNAME = JCray
0120006_0120007-74A01-014-TOASEA Elev (EB).dgn
PLOT SCALE =
PLOT DATE =

DESIGNED - KFO
CHECKED - KWB
DRAWN - JDC
CHECKED - RPW

REVISED -
REVISED -
REVISED -
REVISED -

STATE OF ILLINOIS
DEPARTMENT OF TRANSPORTATION

TOP OF EAST APPROACH SLAB ELEVATIONS (EB)
STRUCTURE NO. 012-0007 (EB)

SHEET 14 OF 45 SHEETS

F&I
RTE.

SECTION
(12-53B-1)BR-1

COUNTY
CLARK


TOTAL
SHEETS
93

SHEET
NO.
47

CONTRACT NO. 74A01

ILLINOIS
FED. AID PROJECT

MODEL: Default
FILE NAME: S:\2022\2121010 - PTB 202-35 - D7 - HMG - I-70 Ph I-170 CADD\CADD Sheets\0120006_0120007-74A01-015-Super. (WB).dgn
1/22/2025 10:49:00 AM

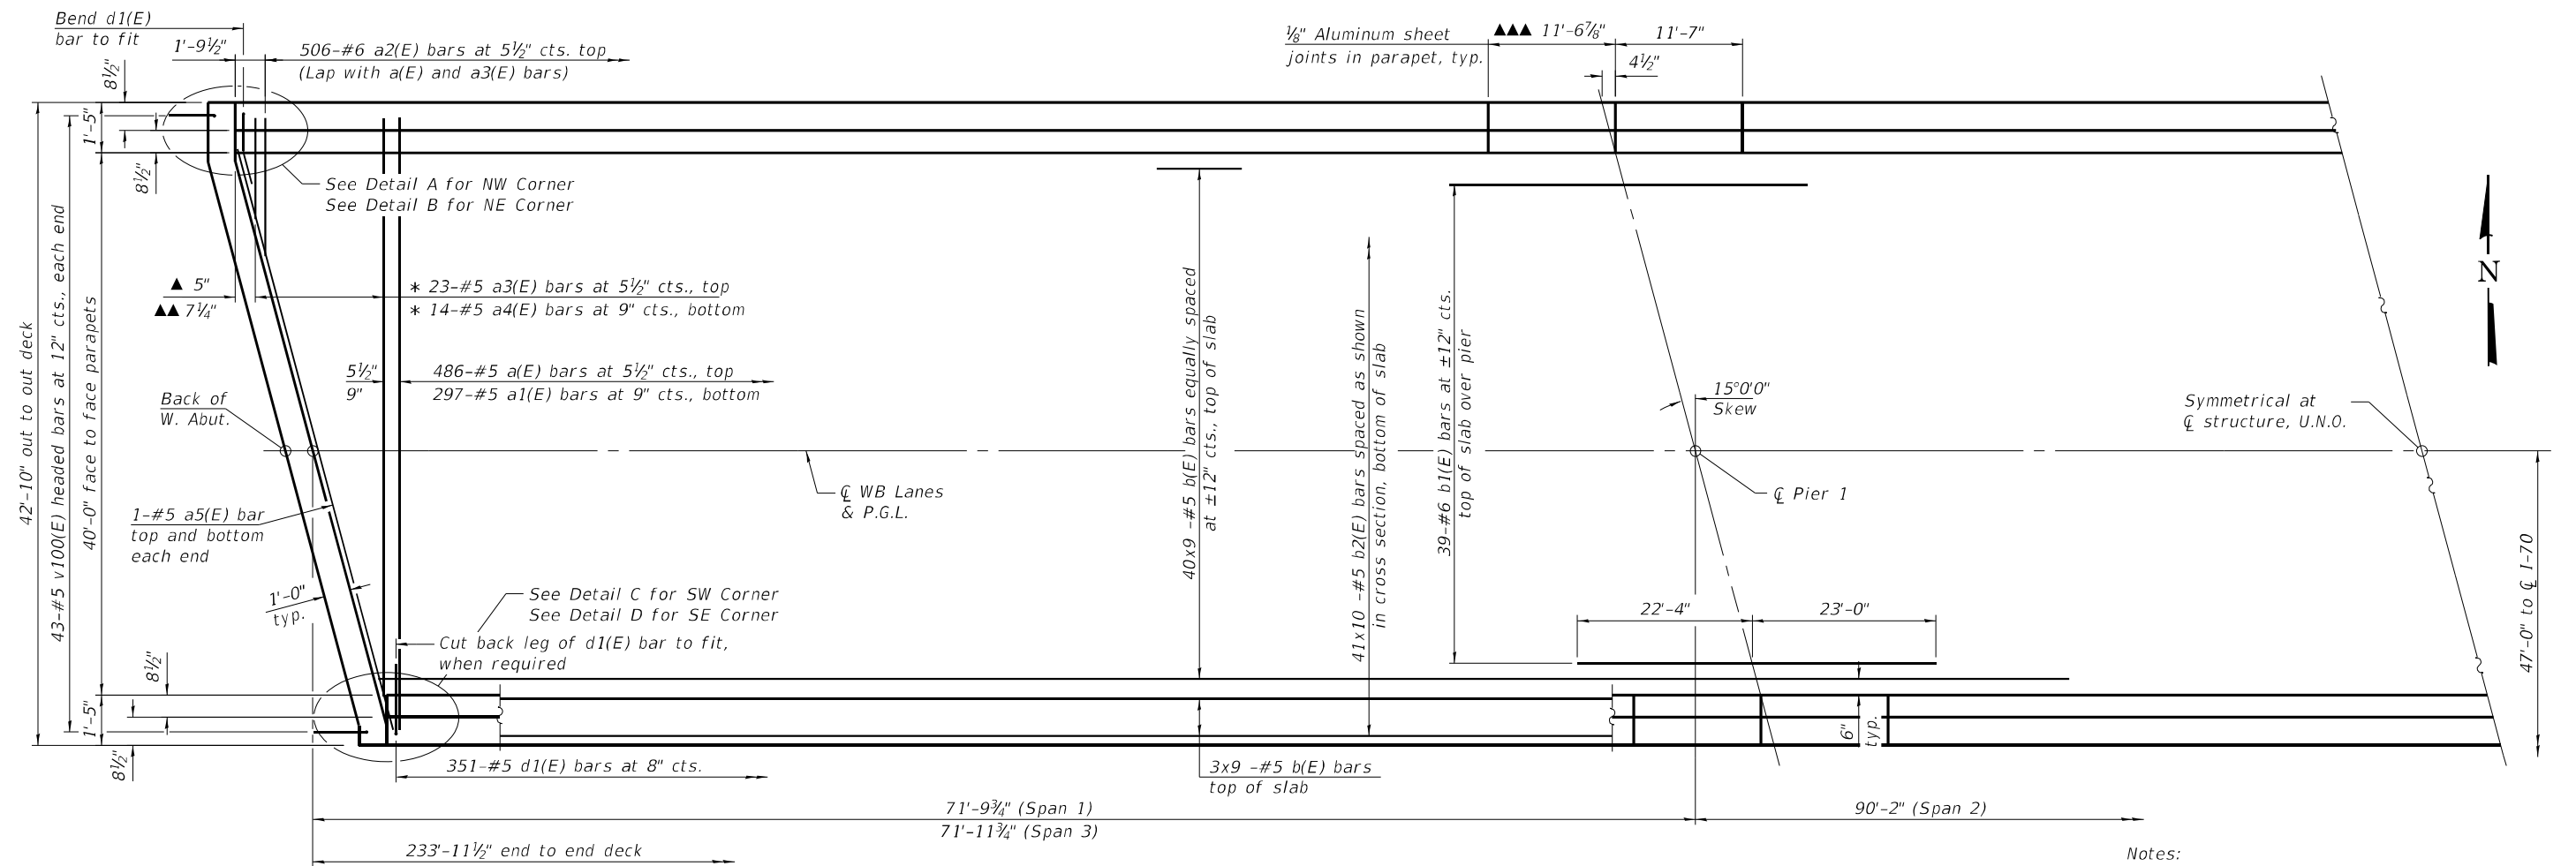


MINIMUM BAR LAP
#5 bar = 3'-6"

- ▲ 7 1/2" at Southeast corner.
- ▲▲ 9 3/4" at Southeast corner.
- ▲▲▲ 11'-7 1/4" at Parapets in Span 3.

PARTIAL PLAN

- * See Field Cutting Diagram on sheet 17 of 45.
- ** Prior to grinding.

Notes:
See sheet 17 of 45 for superstructure details and Bill of Material.
Bars indicated thus 20 x 3-#5 etc. indicates 20 lines of bars with 3 lengths per line.
See sheet 16 of 45 for parapet reinforcement.
For scupper locations see sheet 1 of 45.
For Details A, B, C, and D see sheet 16 of 45.

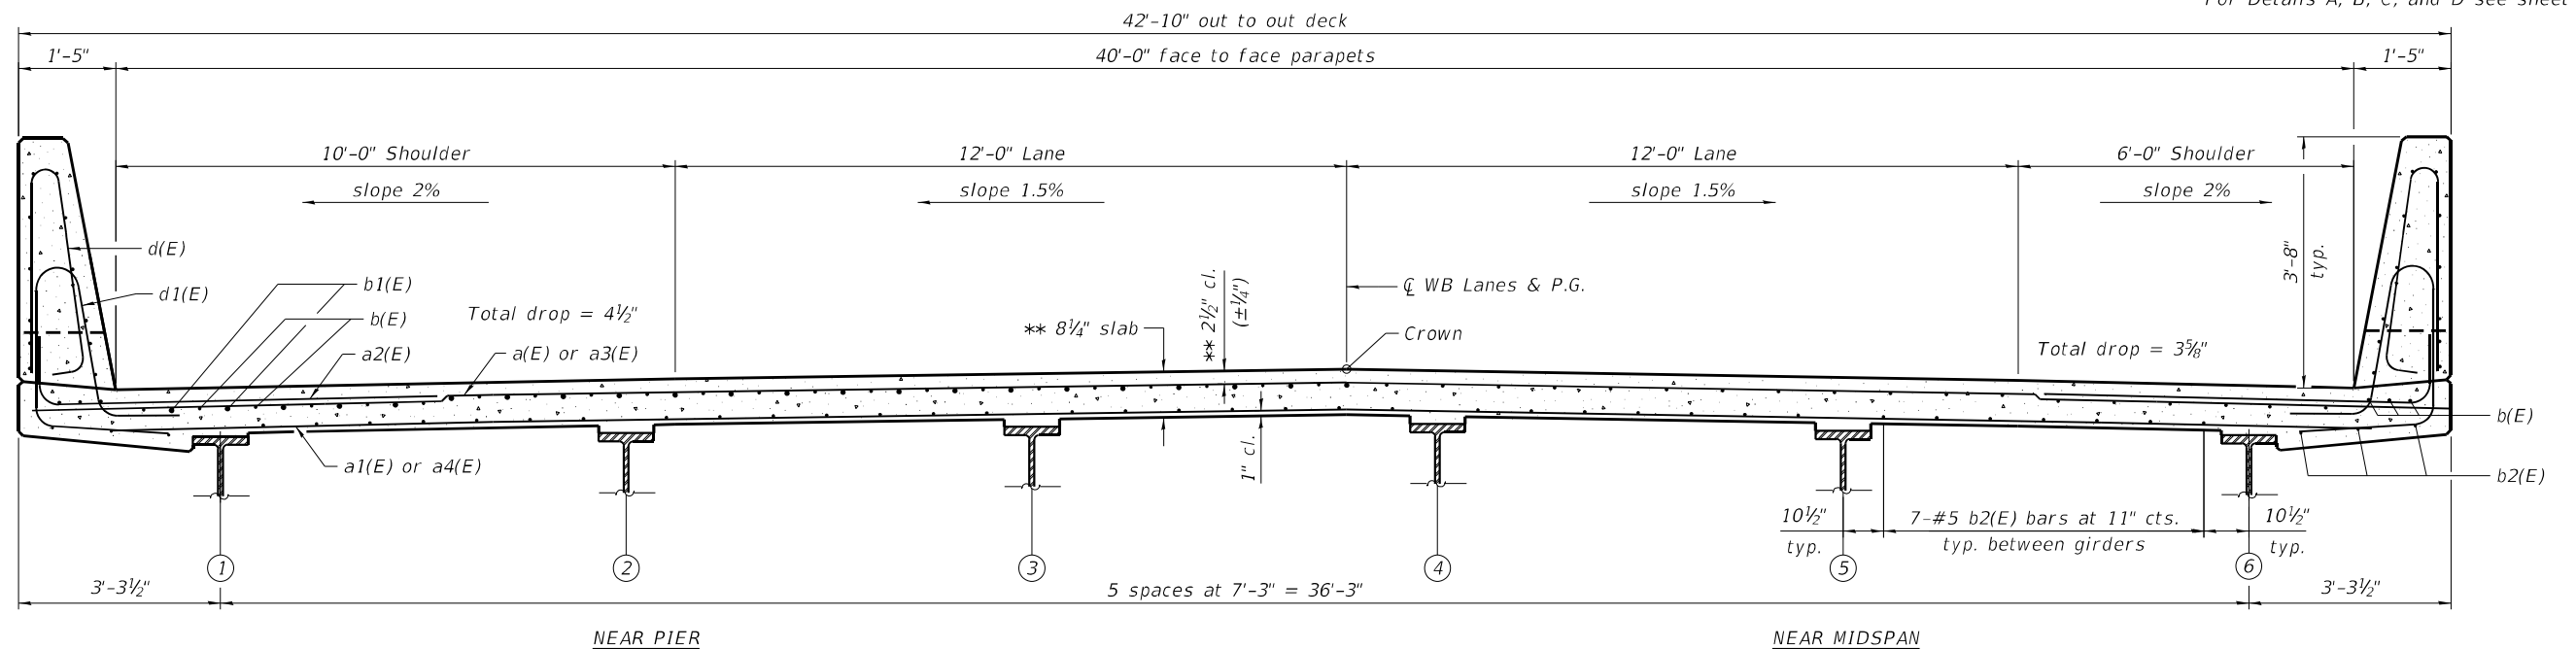

CROSS SECTION
(Looking East)



QUIGG ENGINEERING INC

USER NAME = JCray
0120006_0120007-74A01-015-Super. (WB).dgn
PLOT SCALE =
PLOT DATE =

DESIGNED - KFO
CHECKED - KWB
DRAWN - JDC
CHECKED - RPW


REVISED -
REVISED -
REVISED -
REVISED -

STATE OF ILLINOIS
DEPARTMENT OF TRANSPORTATION

SUPERSTRUCTURE (WB)
STRUCTURE NO. 012-0006 (WB)


SHEET 15 OF 45 SHEETS

F.A.I. RTE.	SECTION	COUNTY	TOTAL SHEETS	SHEET NO.
70	(12-538-1)BR-1	CLARK	93	48
CONTRACT NO. 74A01				
ILLINOIS FED. AID PROJECT				

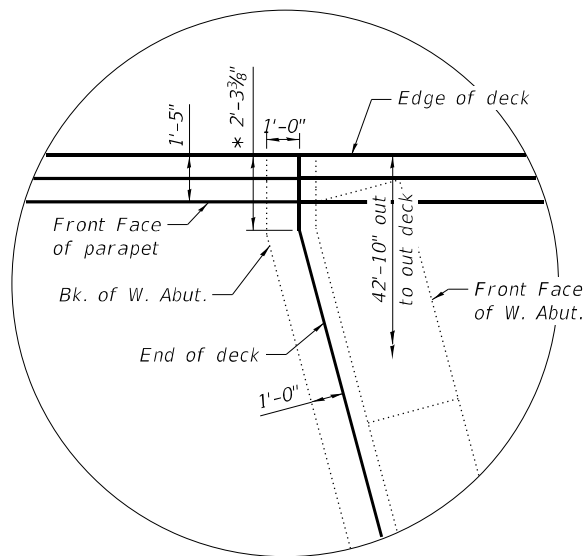


DETAIL A

(Reinforcement not shown for clarity)

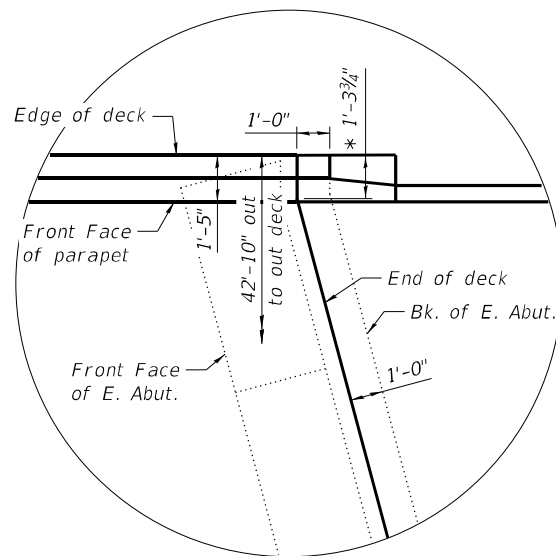


DETAIL B

(Reinforcement not shown for clarity)

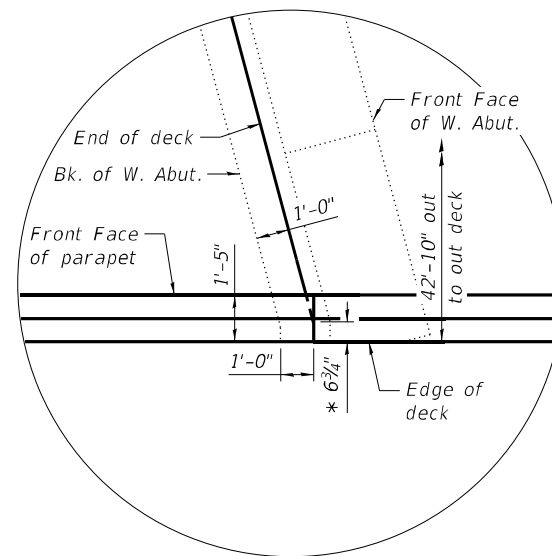

DETAIL C


(Reinforcement not shown for clarity)

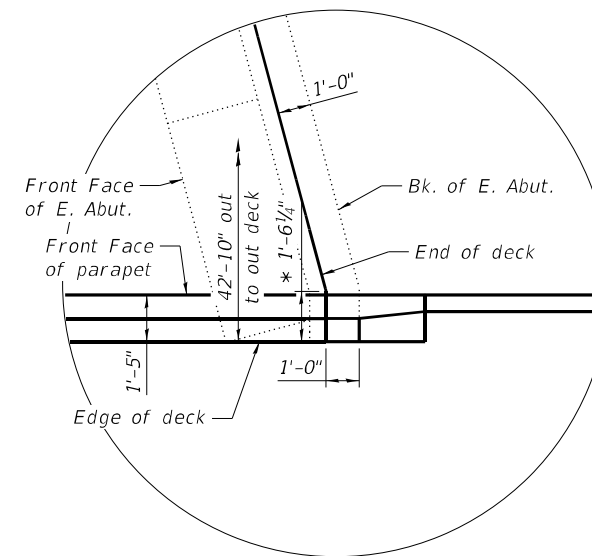

DETAIL D

(Reinforcement not shown for clarity)

* Distance to the bend in the deck.

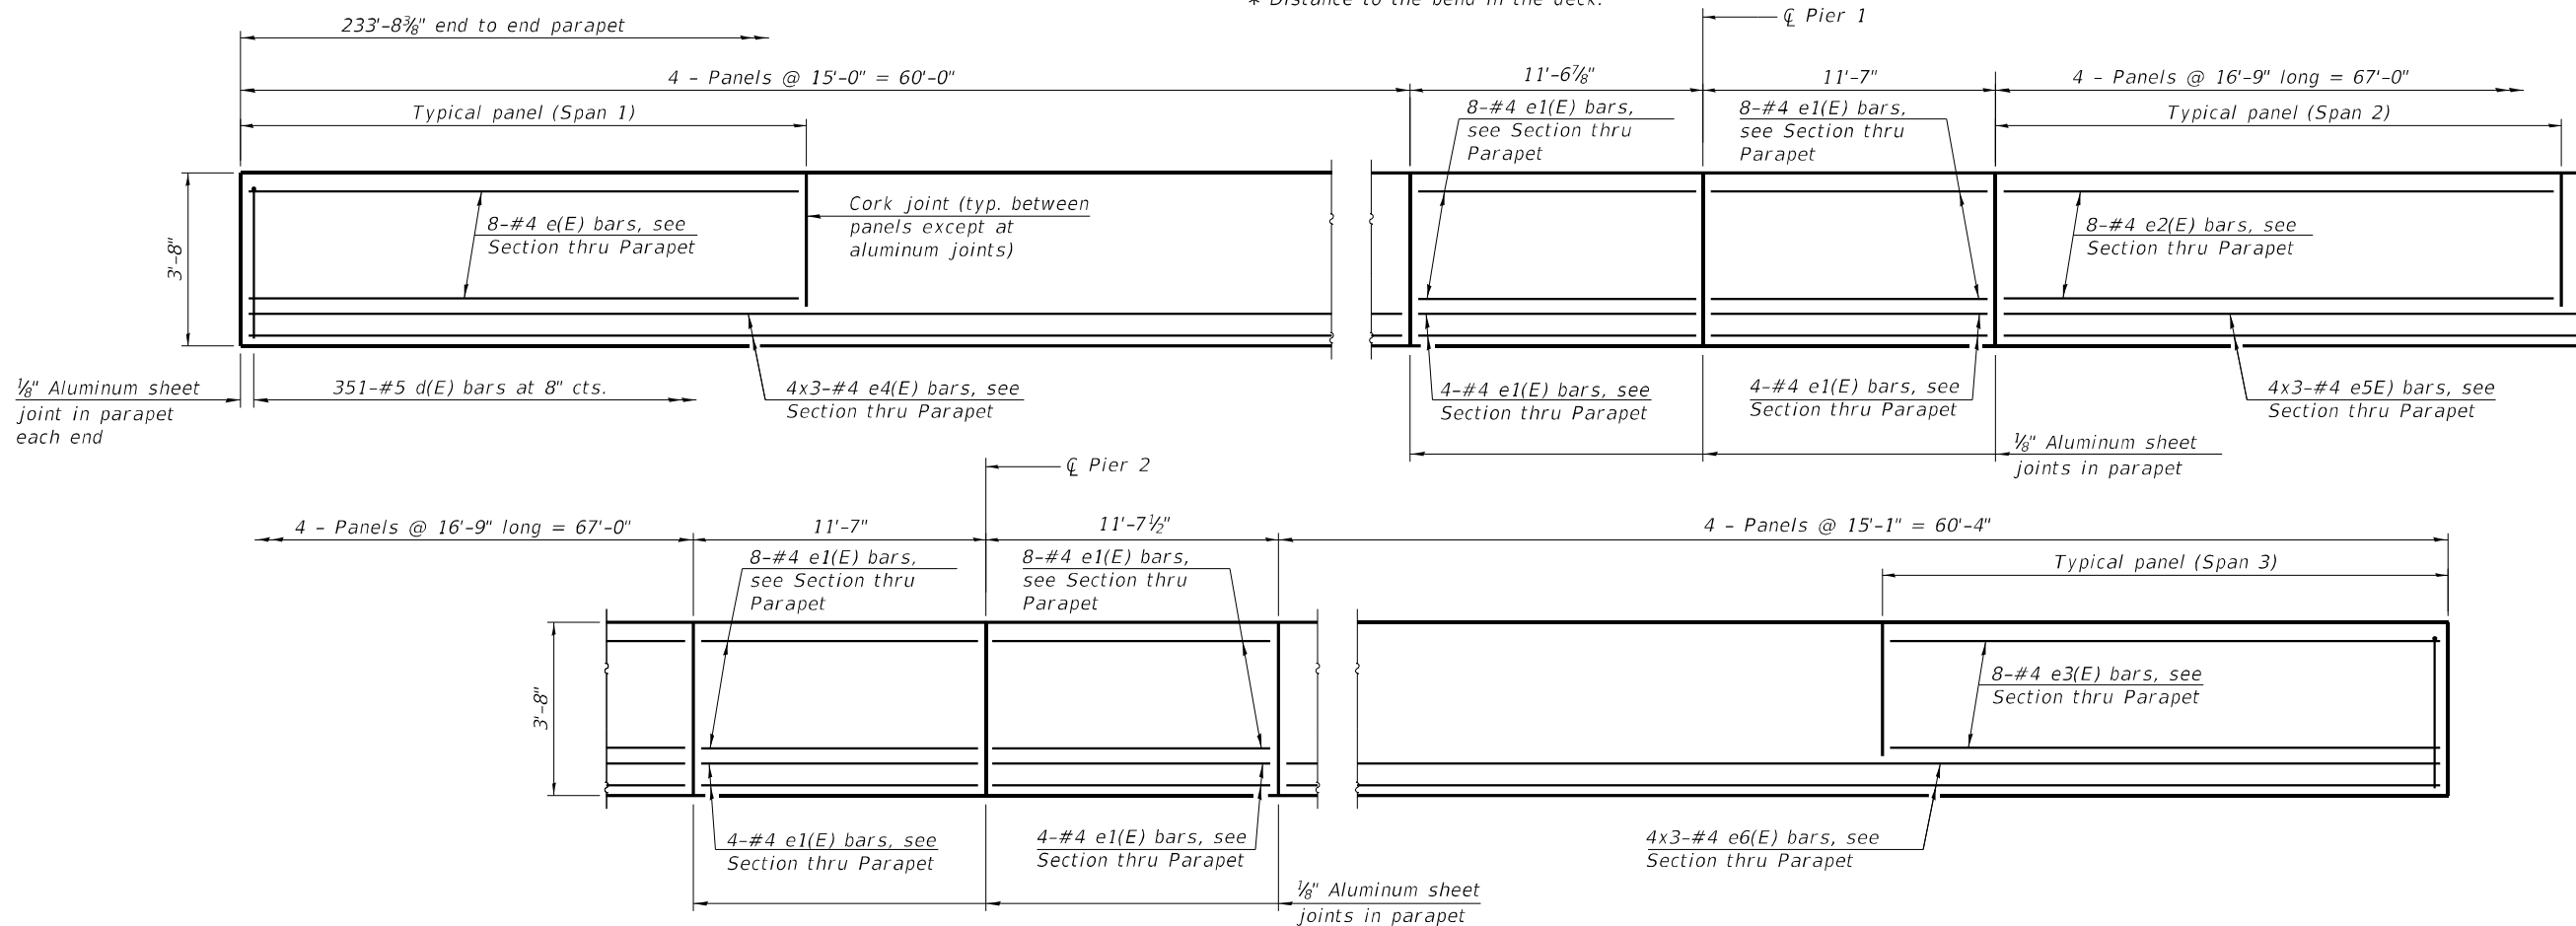

INSIDE ELEVATION PARAPET

MINIMUM BAR LAP
#4 bar = 2'-5"

Note:
See sheet 17 of 45 for additional
superstructure details and Bill of Material.
Bars indicated thus 4x3-#4 etc. indicates
4 line of bars with 3 lengths per line.

MODEL: Default
FILE NAME: S:\2022\221010 - PTB 202-35 - D7 - HMG - I-70 Ph I-170 CADD\CADD Sheets\0120006_0120007-74A01-016-S- Details (WB).dgn
1/22/2025 10:49:09 AM



QUIGG ENGINEERING INC

USER NAME = JCray	DESIGNED - KFO	REVISED -
0120006_0120007-74A01-016-S- Details (WB).dgn	CHECKED - KWB	REVISED -
PLOT SCALE =	DRAWN - JDC	REVISED -
PLOT DATE =	CHECKED - RPW	REVISED -


**STATE OF ILLINOIS
DEPARTMENT OF TRANSPORTATION**

**SUPERSTRUCTURE DETAILS (1 OF 2) (WB)
STRUCTURE NO. 012-0006 (WB)**

SHEET 16 OF 45 SHEETS


F.A.I. RTE.	SECTION	COUNTY	TOTAL SHEETS	SHEET NO.
70	(12-53B-1)BR-1	CLARK	93	49
CONTRACT NO. 74A01				
ILLINOIS FED. AID PROJECT				

MODEL: Default
FILE NAME: S:\2022\221010 - PTB 202-35 - D7 - HMG - I-70 Ph H/CADD\CADD Sheets\0120006_0120007-74A01-017-S, Details (WB).dgn
1/22/2025 10:49:18 AM

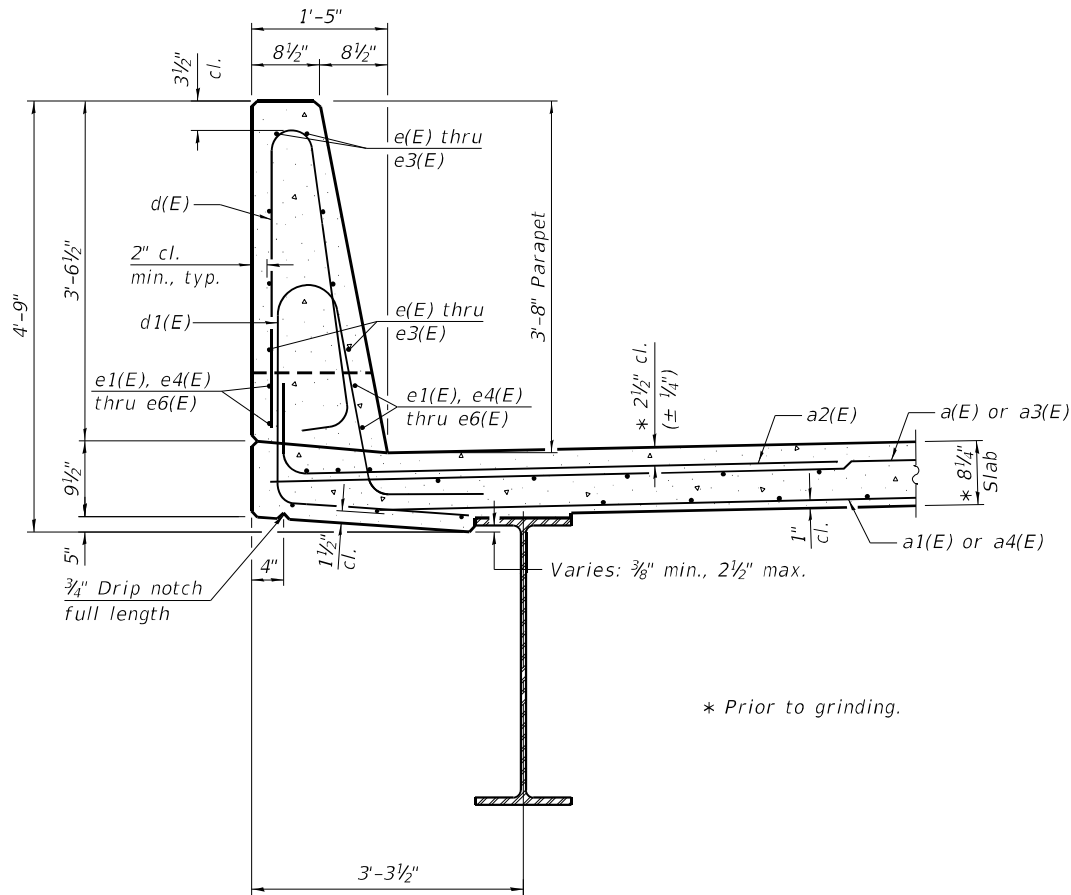


SECTION THRU PARAPET


* Prior to grinding.

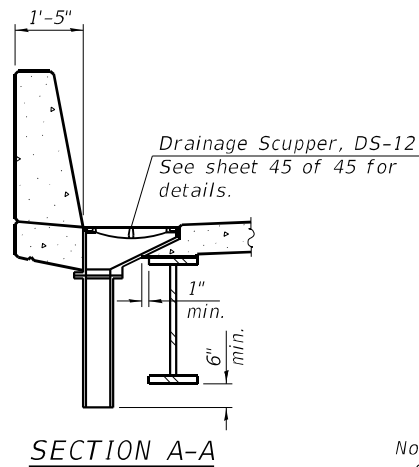

SECTION A-A

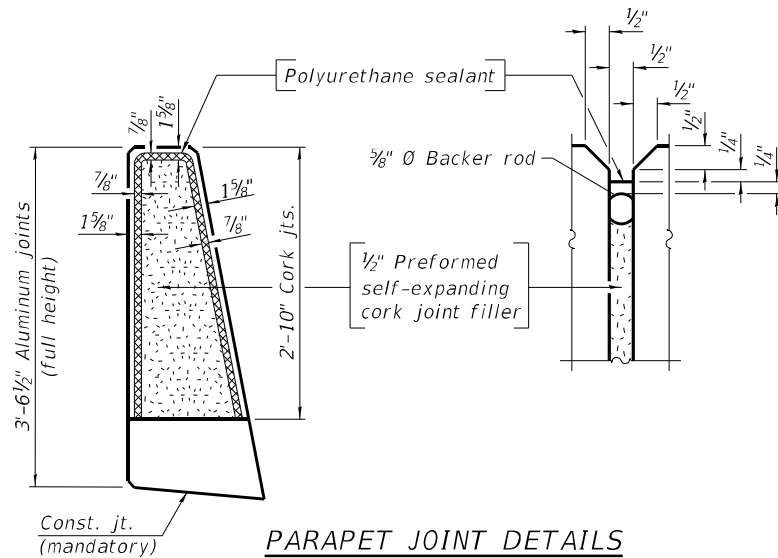

PARAPET JOINT DETAILS

 

BAR m11(E) & m15(E)


(Headed)
(m11(E) - 40-#6 Bar Terminators)
(m15(E) - 16-#6 Bar Terminators)

Notes:

The 1/8" Aluminum sheet shall be ASTM B 209 alloy 3003-H14 and coated to minimize reaction with wet concrete. Cost included with Concrete Superstructure.

The Polyurethane Sealant shall be according to Article 1050.04 of the Std. Spec. and the color shall be gray.


Bar terminators paid for separately. See Total Bill of Material.

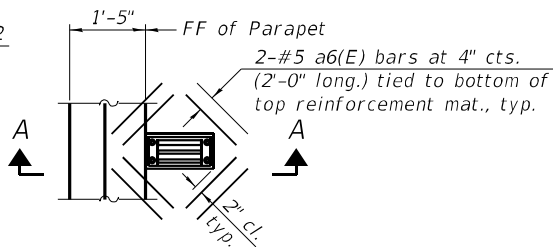

PLAN AT DS-12 SCUPPER


Note:

Cut longitudinal reinforcement to clear drainage scuppers.

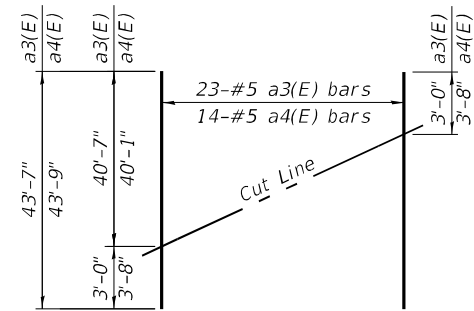


FIELD CUTTING DIAGRAM

Order a3(E) and a4(E) bars full length.
Cut as shown and use remainder of bars in opposite end of deck.

 


BAR v100(E)

(Headed)
(86-#5 Bar Terminators)

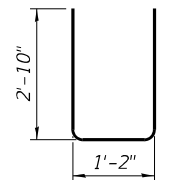


BAR u10(E)

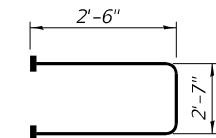


BAR s10(E)


(Headed)
(144-#5 Bar Terminators)

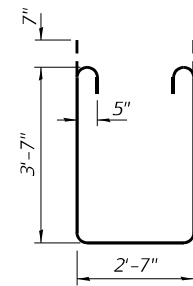


BAR s11(E)

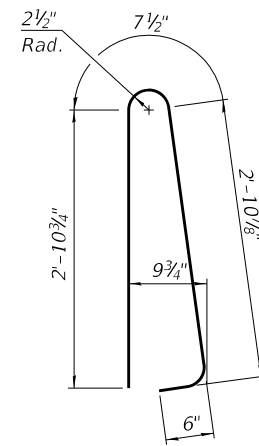

BAR d(E)

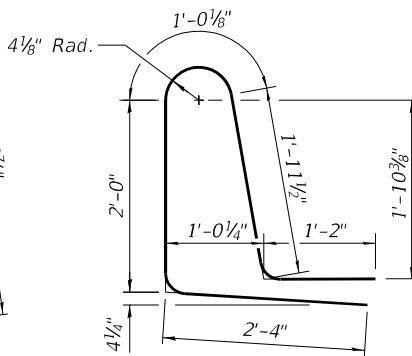

BAR d1(E)

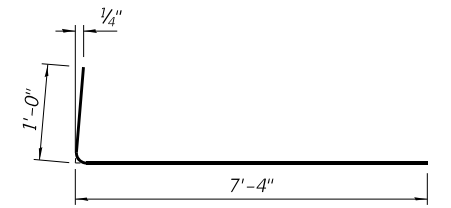

BAR a2(E)

WB SUPERSTRUCTURE
BILL OF MATERIAL

Bar	No.	Size	Length	Shape
a(E)	486	#5	42'-6"	—
a1(E)	297	#5	40'-6"	—
a2(E)	1,012	#6	8'-4"	—
a3(E)	23	#5	43'-7"	—
a4(E)	14	#5	43'-9"	—
a5(E)	4	#5	41'-10"	—
a6(E)	48	#5	2'-0"	—
b(E)	414	#5	29'-2"	—
b1(E)	78	#6	45'-4"	—
b2(E)	410	#5	26'-7"	—
d(E)	702	#5	7'-0"	—
d1(E)	702	#5	8'-5"	—
e(E)	64	#4	14'-8"	—
e1(E)	96	#4	11'-3"	—
e2(E)	64	#4	16'-5"	—
e3(E)	64	#4	14'-9"	—
e4(E)	24	#4	21'-6"	—
e5(E)	24	#4	23'-10"	—
e6(E)	24	#4	21'-8"	—
m10(E)	10	#6	44'-0"	—
m11(E)	20	#6	7'-0"	—
m12(E)	20	#6	7'-0"	—
m13(E)	4	#4	44'-0"	—
m14(E)	8	#6	2'-10"	—
m15(E)	8	#6	2'-10"	—
s10(E)	72	#5	7'-7"	—
s11(E)	72	#5	10'-11"	—
u10(E)	86	#5	6'-10"	—
v100(E)	86	#5	3'-1"	—
Reinforcement Bars, Epoxy Coated Concrete Superstructure			Pound	96,580
			Cu. Yds.	408.2

Bars indicated thus 1 x 2-#4 etc. indicates 1 line of bars with 2 lengths per line.



QUIGG ENGINEERING INC

USER NAME	=	JCray	DESIGNED	-	KFO
0120006_0120007-74A01-017-S, Details (WB).dgn	CHECKED	-	KWB	REVISED	-
PLOT SCALE	=		DRAWN	-	JDC
PLOT DATE	=		CHECKED	-	RPW


DESIGNED	-	KFO	REVISED	-
CHECKED	-	KWB	REVISED	-
DRAWN	-	JDC	REVISED	-
CHECKED	-	RPW	REVISED	-

STATE OF ILLINOIS
DEPARTMENT OF TRANSPORTATION

SUPERSTRUCTURE DETAILS (2 OF 2) (WB)
STRUCTURE NO. 012-0006 (WB)

SHEET 17 OF 45 SHEETS


FAI RTE.	SECTION	COUNTY	TOTAL SHEETS	SHEET NO.
70	(12-538-1)BR-1	CLARK	93	50
CONTRACT NO. 74A01				
ILLINOIS FED. AID PROJECT				

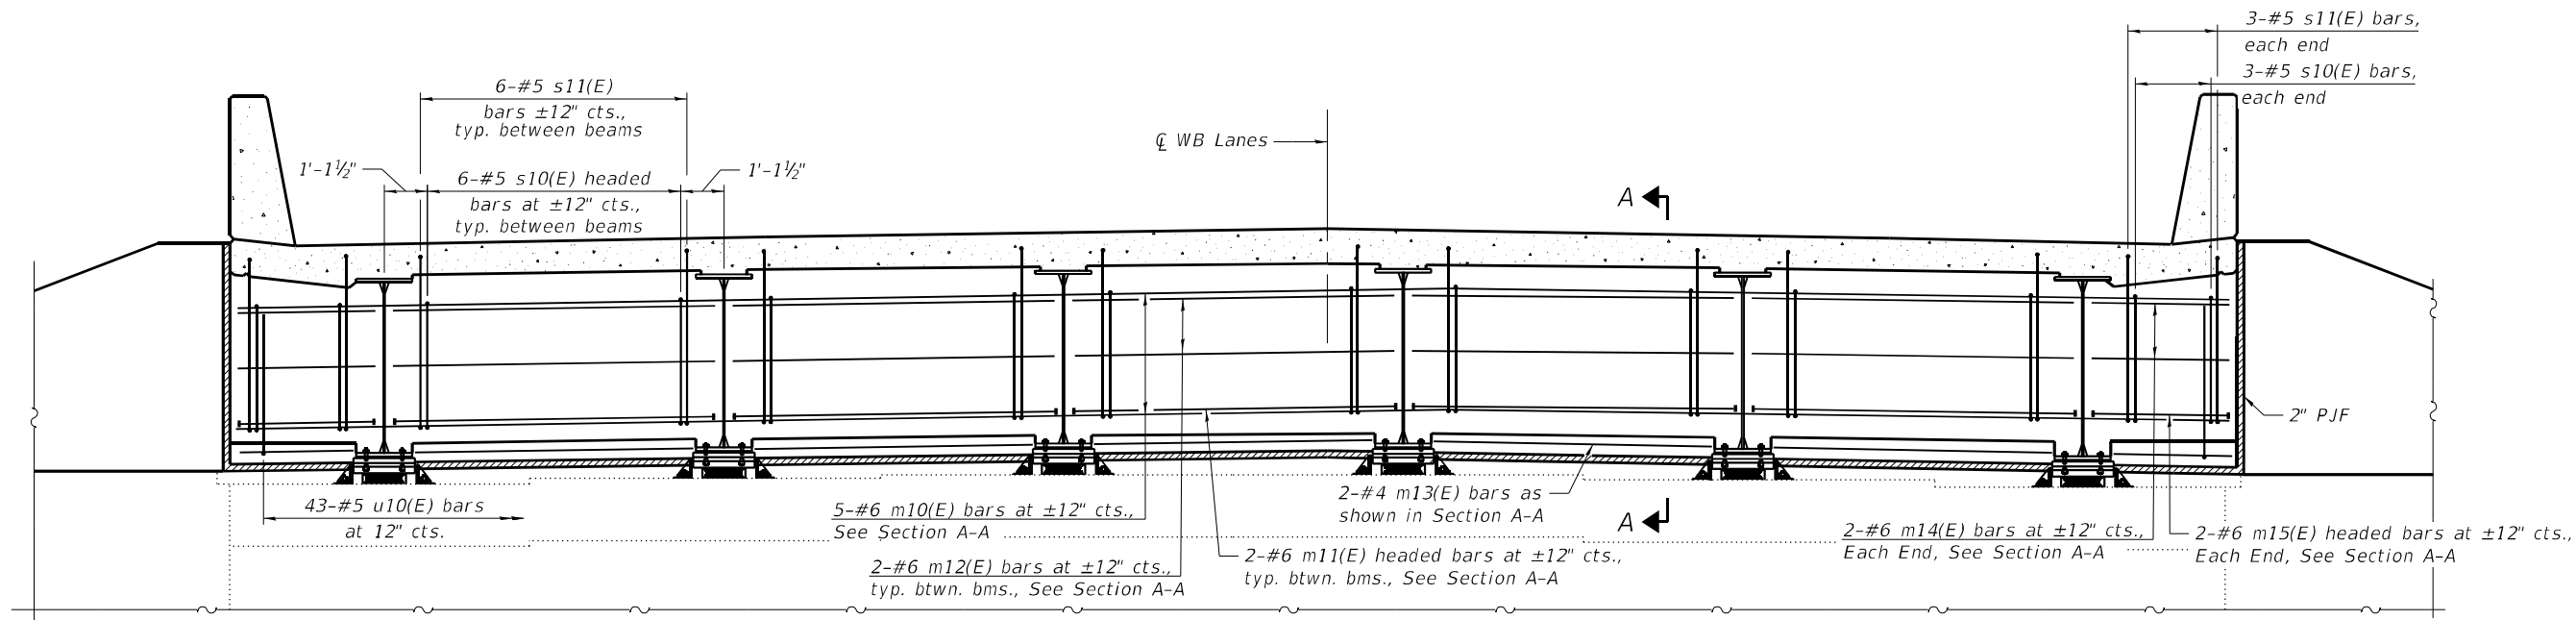

DIAPHRAGM AT ABUTMENT

Looking East (East Abutment Shown, West Abutment Similar)


- * Prior to grinding.
- ** Remove and replace existing PJF.
- *** See Top of Slab Elevations Tables for exact Stations and Offsets of $\bar{C}$ Bearing of each girder. The surveyed distance from the back of the abutment to the proposed centerline of bearing varies due to the adjustment of the alignment to be parallel to the interstate.

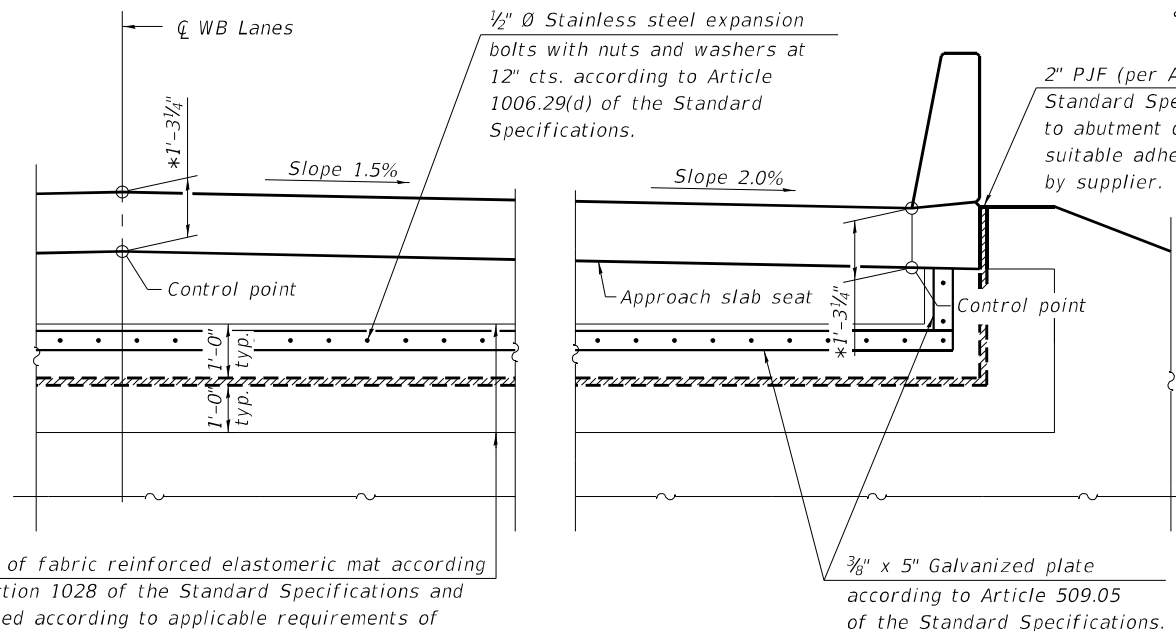

Limits of fabric reinforced elastomeric mat according to Section 1028 of the Standard Specifications and installed according to applicable requirements of Article 520.09 of the Standard Specifications.

VIEW B-B

(Showing 2\" PJF and limits of Fabric Reinforced Elastomeric Mat. See Section Thru Semi-Integral Abutment on Sheet 2 of 45).

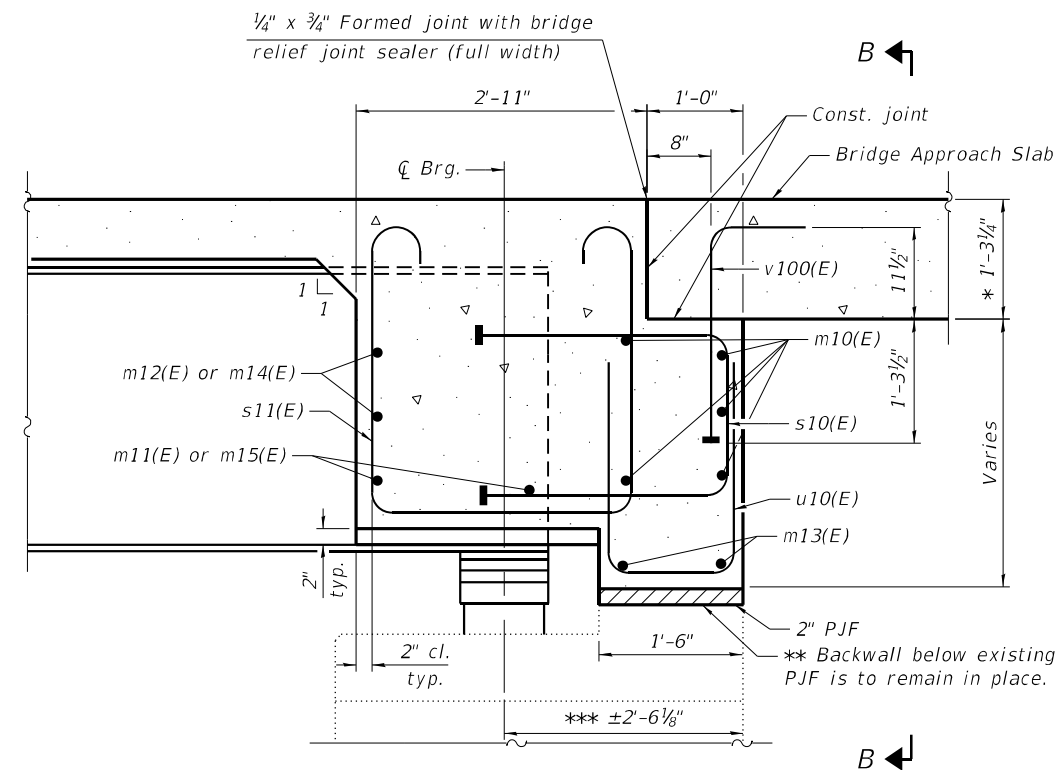

SECTION A-A (at Rt. L's)

Notes:

- See sheets 16 and 17 of 45 for superstructure details and Bill of Material.
- The s10(E), s11(E), and u10(E) bars shall be placed parallel to the beams. Spacing for these bars shall be at right angles to the beams.
- The approach slab seat shall have a constant slope determined from the control points shown.
- Cost of fabric reinforced elastomeric mat, galvanized plate, stainless steel expansion bolts with nuts and washers and installation are included in the cost of Concrete Superstructure.

STATE OF ILLINOIS
DEPARTMENT OF TRANSPORTATION

DIAPHRAGM DETAILS (WB)
STRUCTURE NO. 012-0006 (WB)


SHEET 18 OF 45 SHEETS

FA.I. RTE.	SECTION	COUNTY	TOTAL SHEETS	SHEET NO.
70	(12-538-1)BR-1	CLARK	93	51
CONTRACT NO. 74A01				
ILLINOIS FED. AID PROJECT				




QUIGG ENGINEERING INC

USER NAME = JCray	DESIGNED - KFO	REVISED -
0120006_0120007-74A01-018-D, Details (WB).dgn	CHECKED - KWB	REVISED -
PLOT SCALE =	DRAWN - JDC	REVISED -
PLOT DATE =	CHECKED - RPW	REVISED -

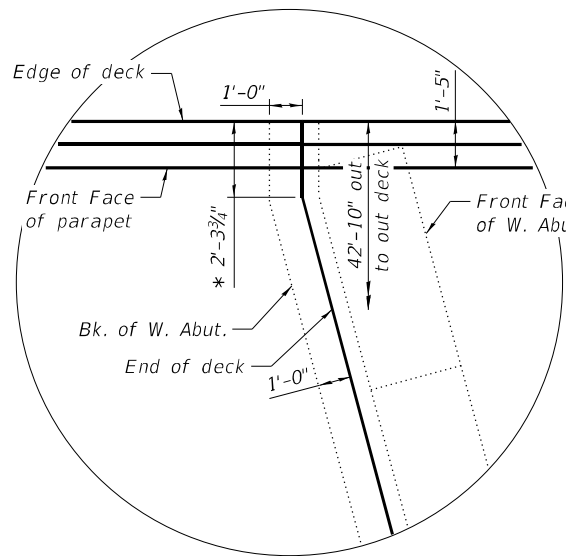


DETAIL A

(Reinforcement not shown for clarity)

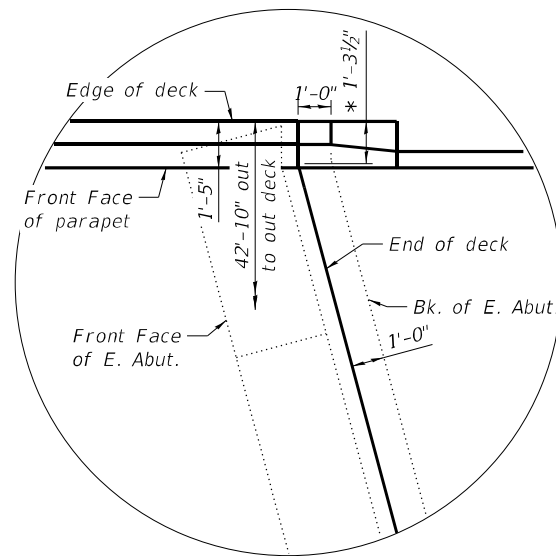


DETAIL B

(Reinforcement not shown for clarity)

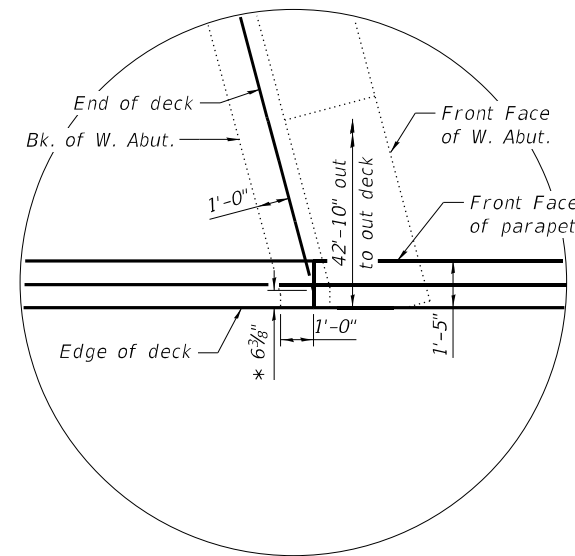


DETAIL C

(Reinforcement not shown for clarity)

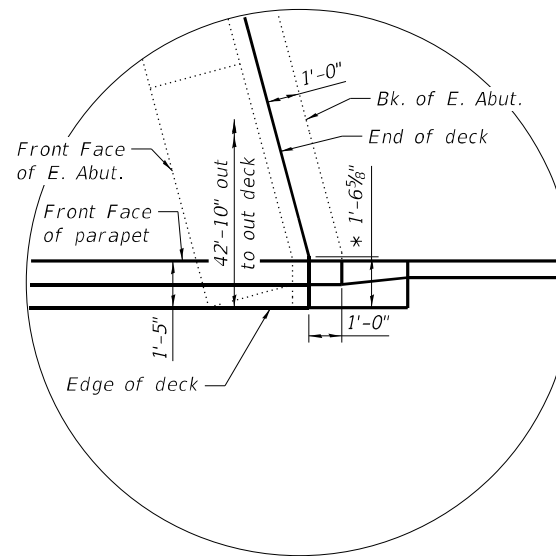

DETAIL D

(Reinforcement not shown for clarity)

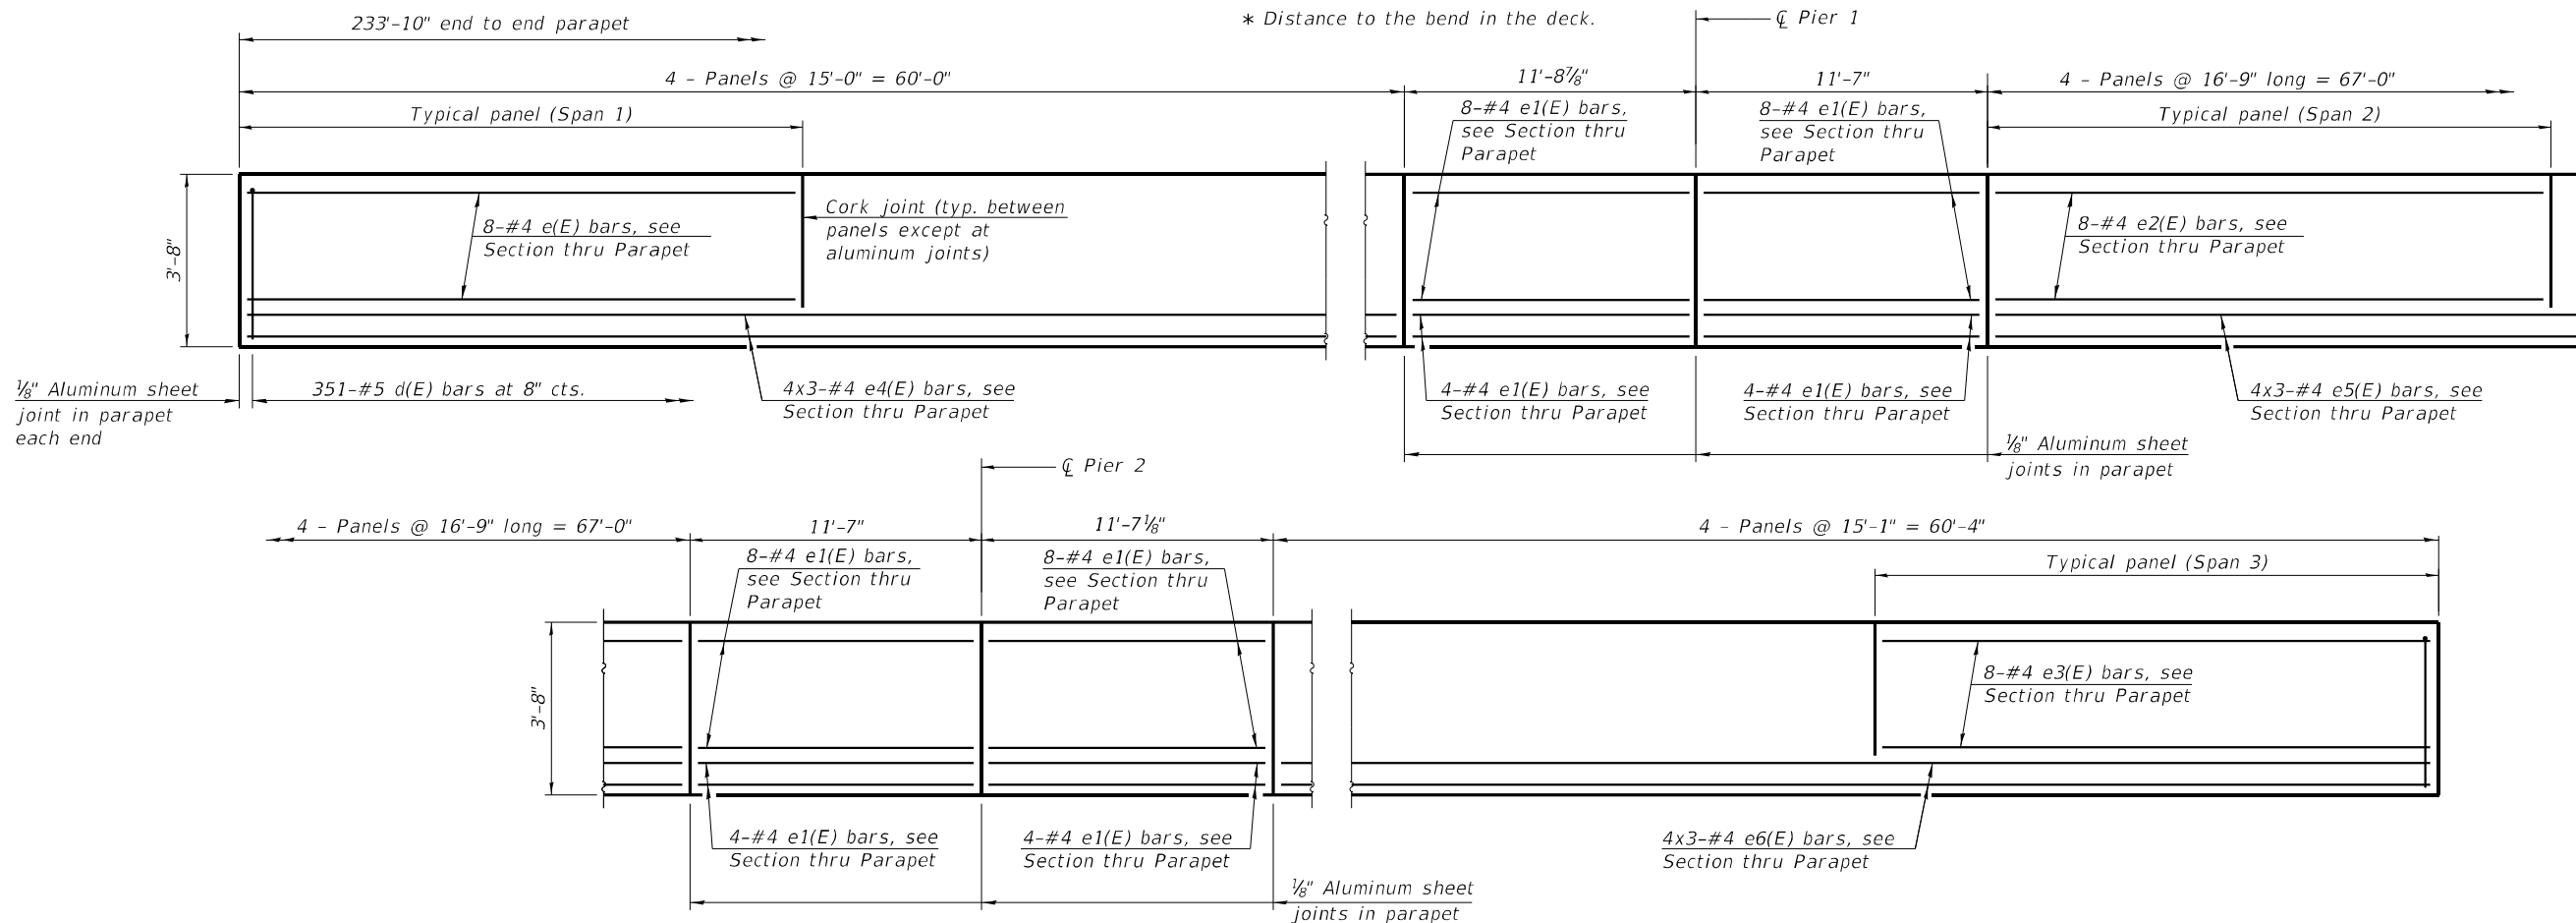

INSIDE ELEVATION PARAPET

MINIMUM BAR LAP
#4 bar = 2'-5"

Note:
See sheet 21 of 45 for additional
superstructure details and Bill of Material.
Bars indicated thus 4x3-#4 etc. indicates
4 line of bars with 3 lengths per line.

MODEL: Default
FILE NAME: S:\2022\2121010 - PTB 202-35 - D7 - HMG - I-70 Ph I-11\CADD\CADD Sheets\0120006_0120007-74A01-020-S, Details (EB).dgn
1/22/2025 10:49:45 AM



QUIGG ENGINEERING INC

USER NAME = J.Cray	DESIGNED - KFO	REVISED -
0120006_0120007-74A01-020-S, Details (EB).dgn	CHECKED - KWB	REVISED -
PLOT SCALE =	DRAWN - JDC	REVISED -
PLOT DATE =	CHECKED - RPW	REVISED -


**STATE OF ILLINOIS
DEPARTMENT OF TRANSPORTATION**

**SUPERSTRUCTURE DETAILS (1 OF 2) (EB)
STRUCTURE NO. 012-0007 (EB)**

SHEET 20 OF 45 SHEETS


FAI RTE.	SECTION	COUNTY	TOTAL SHEETS	SHEET NO.
70	(12-53B-1)BR-1	CLARK	93	53
CONTRACT NO. 74A01				
ILLINOIS FED. AID PROJECT				

MODEL: Default
FILE NAME: S:\2022\22IL010 - PTB 202-35 - D7 - HMG - I-70 Ph H\I\CADD\CADD Sheets\0120006_0120007-74A01-021-S, Details (EB).dgn
1/22/2025 10:49:55 AM

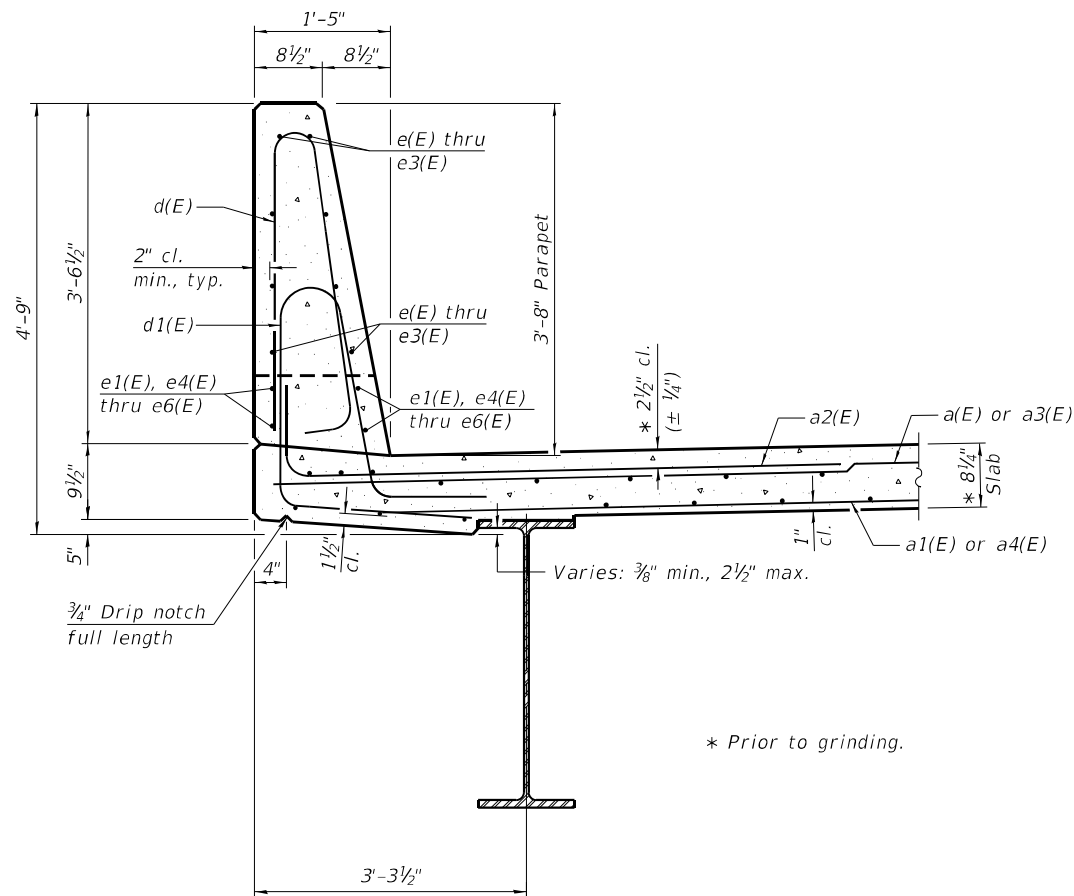


SECTION THRU PARAPET

* Prior to grinding.

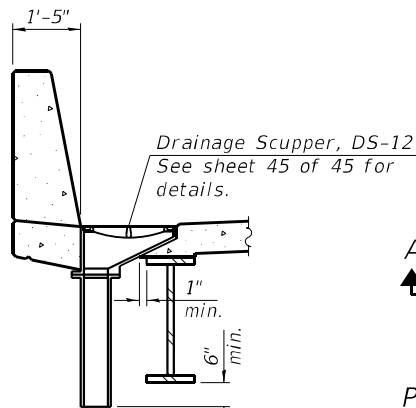


SECTION A-A

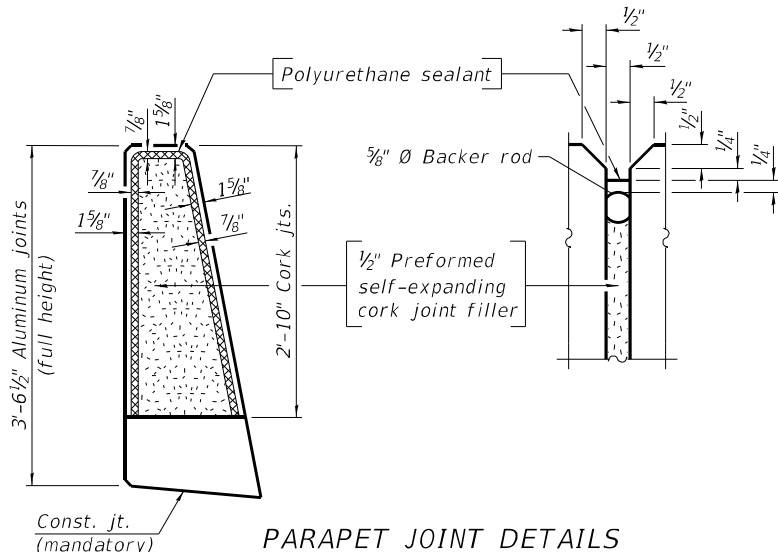

PARAPET JOINT DETAILS

Notes:


The 1/8" Aluminum sheet shall be ASTM B 209 alloy 3003-H14 and coated to minimize reaction with wet concrete. Cost included with Concrete Superstructure.
The Polyurethane Sealant shall be according to Article 1050.04 of the Std. Spec. and the color shall be gray.
Bar terminators paid for separately. See Total Bill of Material.

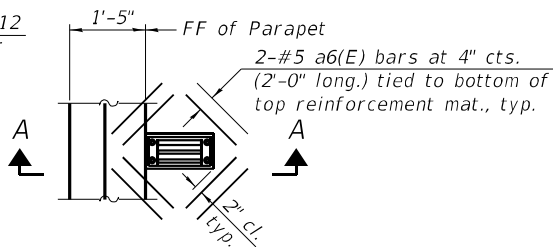

PLAN AT DS-12 SCUPPER


Note:

Cut longitudinal reinforcement to clear drainage scuppers.

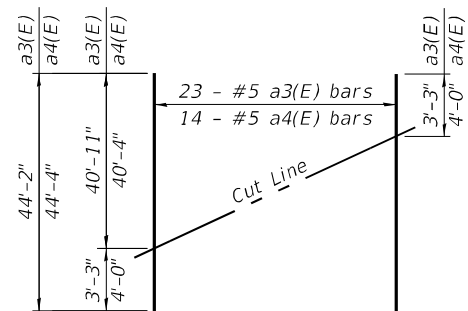


FIELD CUTTING DIAGRAM

Order a3(E) and a4(E) bars full length.
Cut as shown and use remainder of bars in opposite end of deck.

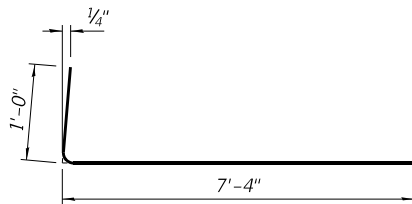


BAR a2(E)

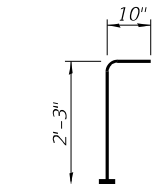


BAR v100(E)

(Headed)
(86-#5 Bar Terminator)

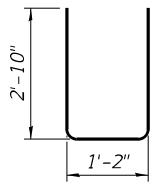


BAR u10(E)

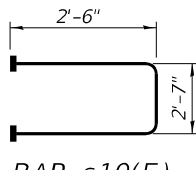


BAR s10(E)


(Headed)
(144-#5 Bar Terminator)

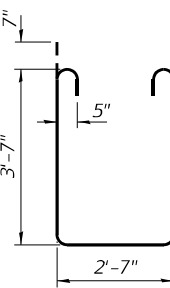

BAR s11(E)

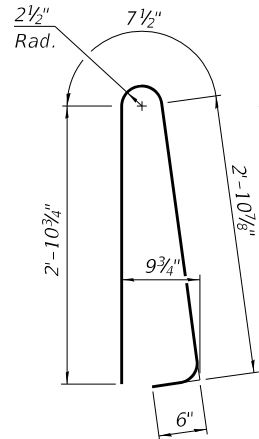

BAR d(E)

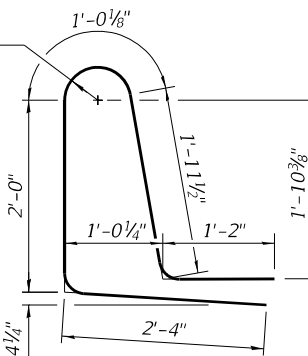

BAR d1(E)

EB SUPERSTRUCTURE BILL OF MATERIAL

Bar	No.	Size	Length	Shape
a(E)	486	#5	42'-6"	—
a1(E)	297	#5	40'-6"	—
a2(E)	1,012	#6	8'-4"	—
a3(E)	23	#5	44'-2"	—
a4(E)	14	#5	44'-4"	—
a5(E)	4	#5	41'-10"	—
a6(E)	48	#5	2'-0"	—
b(E)	414	#5	29'-2"	—
b1(E)	78	#6	45'-4"	—
b2(E)	410	#5	26'-7"	—
d(E)	702	#5	7'-0"	—
d1(E)	702	#5	8'-5"	—
e(E)	64	#4	14'-8"	—
e1(E)	96	#4	11'-3"	—
e2(E)	64	#4	16'-5"	—
e3(E)	64	#4	14'-9"	—
e4(E)	24	#4	21'-6"	—
e5(E)	24	#4	23'-10"	—
e6(E)	24	#4	21'-8"	—
m10(E)	10	#6	44'-0"	—
m11(E)	20	#6	7'-0"	—
m12(E)	20	#6	7'-0"	—
m13(E)	4	#4	44'-0"	—
m14(E)	8	#6	2'-10"	—
m15(E)	8	#6	2'-10"	—
s10(E)	72	#5	7'-7"	—
s11(E)	72	#5	10'-11"	—
u10(E)	86	#5	6'-10"	—
v100(E)	86	#5	3'-1"	—
Reinforcement Bars, Epoxy Coated			Pound	96,600
Concrete Superstructure			Cu. Yds.	408.5

Bars indicated thus 1 x 2-#4 etc. indicates 1 line of bars with 2 lengths per line.



QUIGG ENGINEERING INC


USER NAME	=	JCray	DESIGNED	-	KFO	REVISED	-
0120006_0120007-74A01-021-S, Details (EB).dgn			CHECKED	-	KWB	REVISED	-
PLOT SCALE	=		DRAWN	-	JDC	REVISED	-
PLOT DATE	=		CHECKED	-	RPW	REVISED	-

STATE OF ILLINOIS
DEPARTMENT OF TRANSPORTATION

SUPERSTRUCTURE DETAILS (2 OF 2) (EB)
STRUCTURE NO. 012-0007 (EB)

SHEET 21 OF 45 SHEETS


FAI RTE.	SECTION	COUNTY	TOTAL SHEETS	SHEET NO.
70	(12-538-1)BR-1	CLARK	93	54
CONTRACT NO. 74A01				
ILLINOIS FED. AID PROJECT				

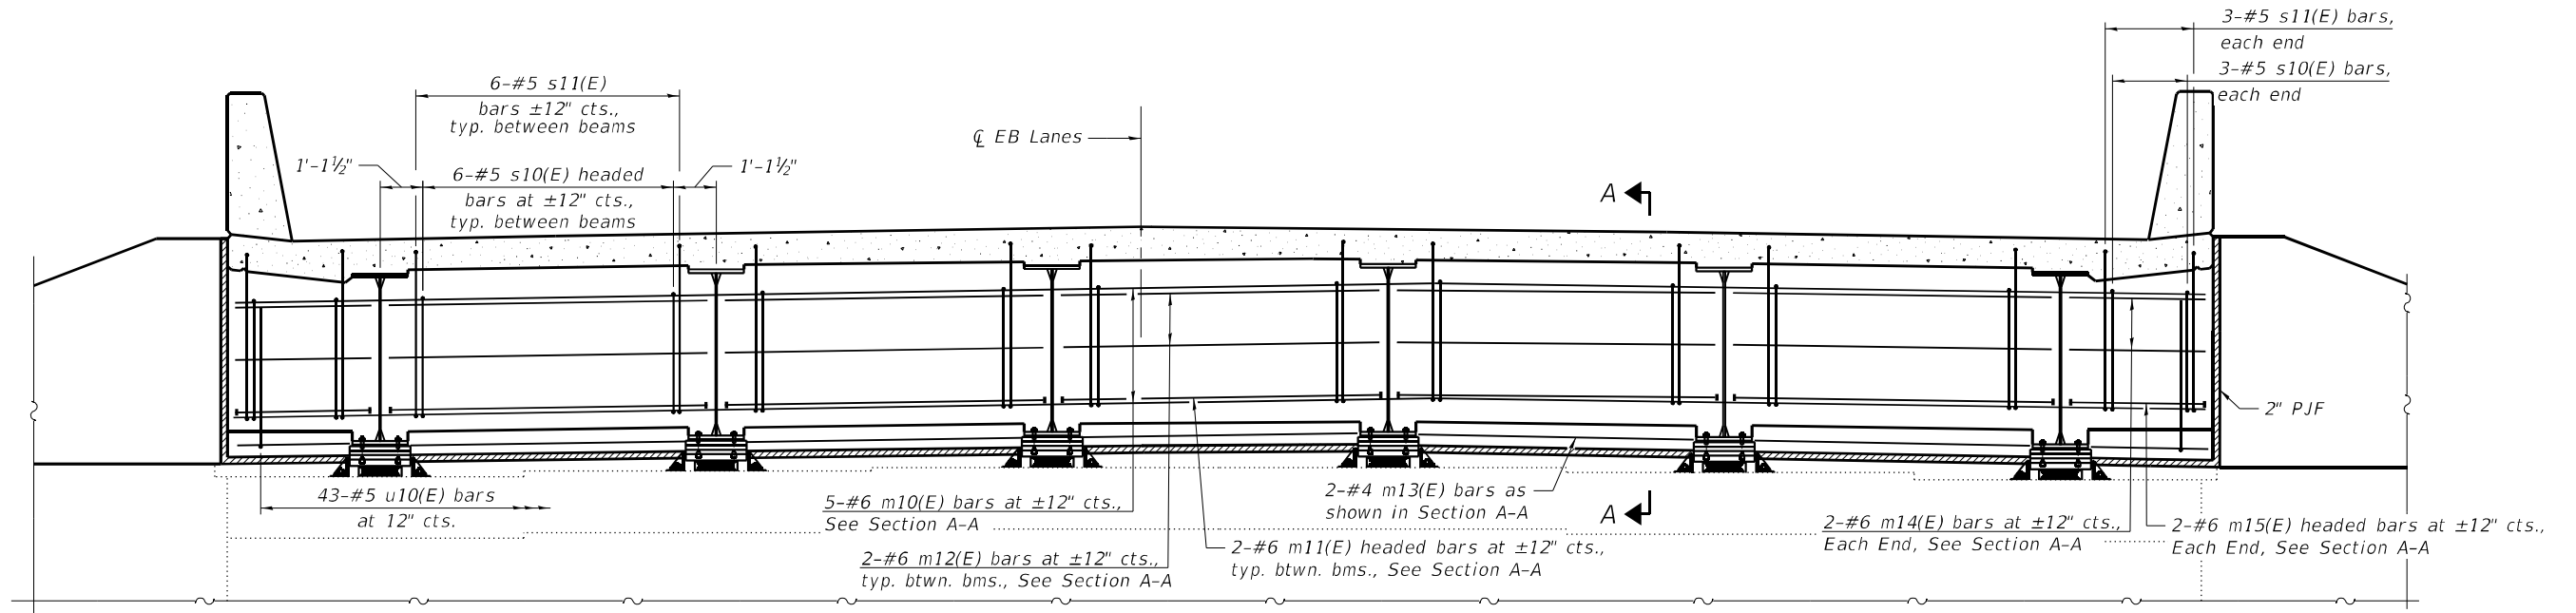

DIAPHRAGM AT ABUTMENT


Looking East (East Abutment Shown, West Abutment Similar)

- * Prior to grinding.
- ** Remove and replace existing PJF.
- *** See Top of Slab Elevations Tables for exact Stations and Offsets of $\bar{C}$ Bearing of each girder. The surveyed distance from the back of the abutment to the proposed centerline of bearing varies due to the adjustment of the alignment to be parallel to the interstate.

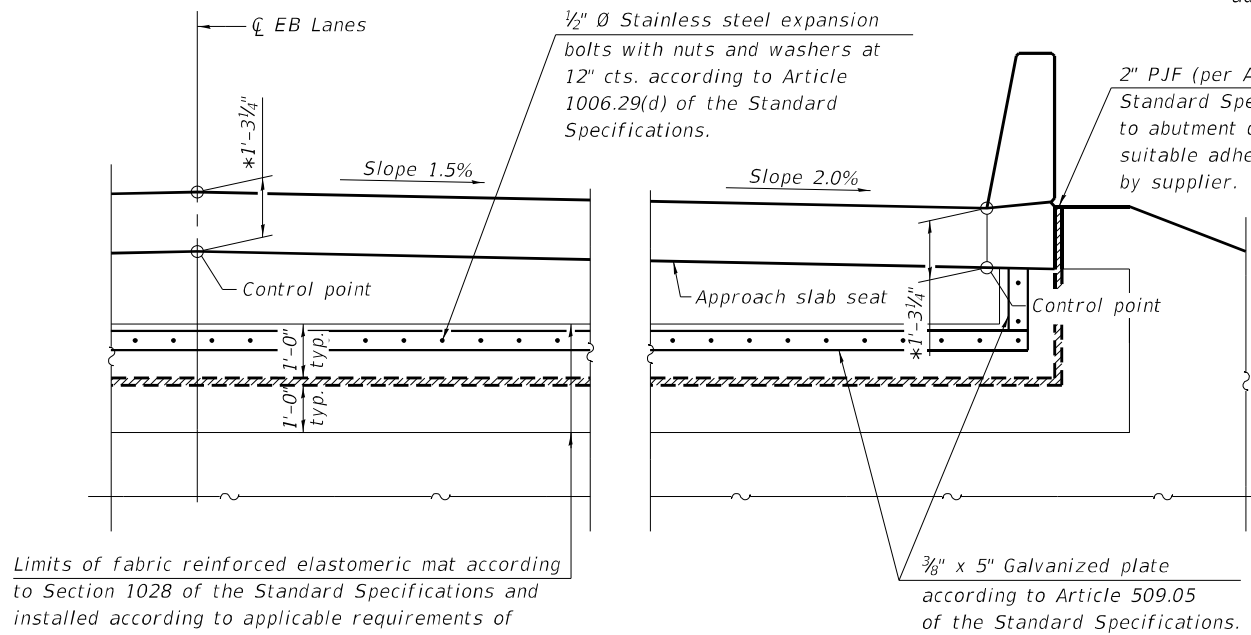

VIEW B-B

(Showing 2" PJF and limits of Fabric Reinforced Elastomeric Mat. See Section Thru Semi-Integral Abutment on Sheet 2 of 45).

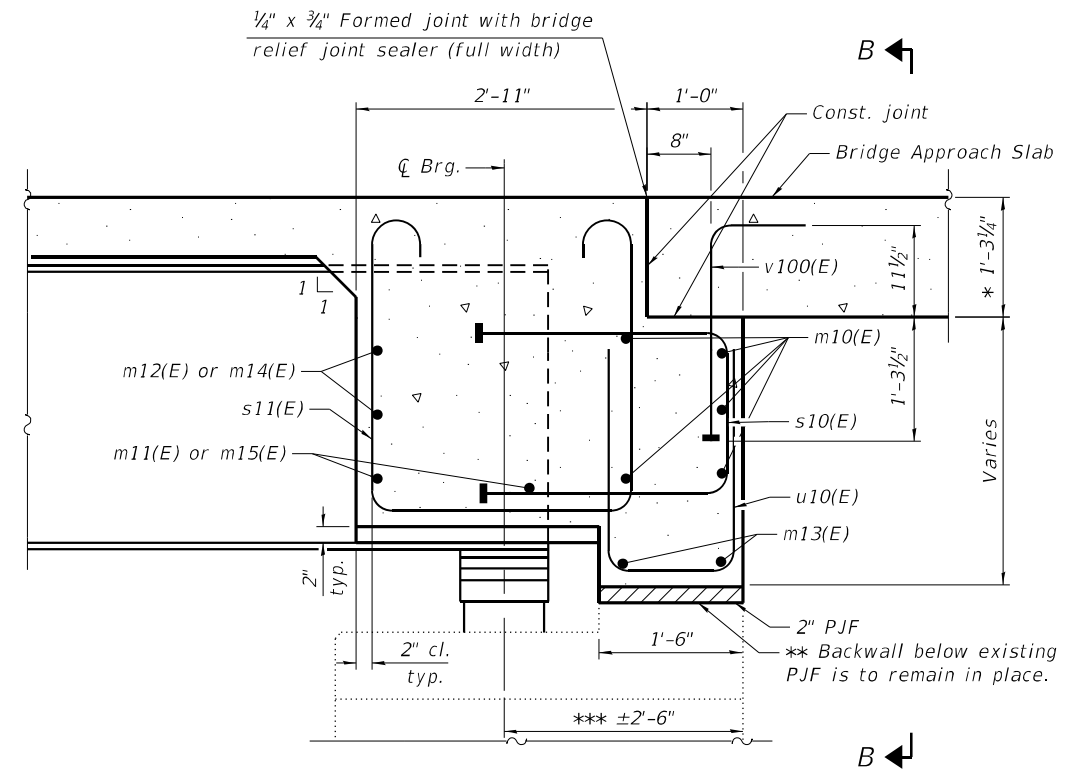

SECTION A-A (at Rt. L's)

Notes:

- See sheets 20 and 21 of 45 for superstructure details and Bill of Material.
- The s10(E), s11(E), and u10(E) bars shall be placed parallel to the beams. Spacing for these bars shall be at right angles to the beams.
- The approach slab seat shall have a constant slope determined from the control points shown.
- Cost of fabric reinforced elastomeric mat, galvanized plate, stainless steel expansion bolts with nuts and washers and installation are included in the cost of Concrete Superstructure.

MODEL: Default
FILE NAME: S:\2022\2121010 - PTB 202-35 - D7 - HMG - I-70 Ph HVCADD\CADD Sheets\0120006_0120007-74A01-022-D, Details (EB).dgn
1/22/2025 10:50:04 AM



QUIGG ENGINEERING INC


USER NAME = JCray	DESIGNED - KFO	REVISED -
0120006_0120007-74A01-022-D, Details (EB).dgn	CHECKED - KWB	REVISED -
PLOT SCALE =	DRAWN - JDC	REVISED -
PLOT DATE =	CHECKED - RPW	REVISED -

STATE OF ILLINOIS
DEPARTMENT OF TRANSPORTATION

DIAPHRAGM DETAILS (EB)
STRUCTURE NO. 012-0007 (EB)

SHEET 22 OF 45 SHEETS

F.A.I. RTE.	SECTION	COUNTY	TOTAL SHEETS	SHEET NO.
70	(12-538-1)BR-1	CLARK	93	55
CONTRACT NO. 74A01				
ILLINOIS FED. AID PROJECT				

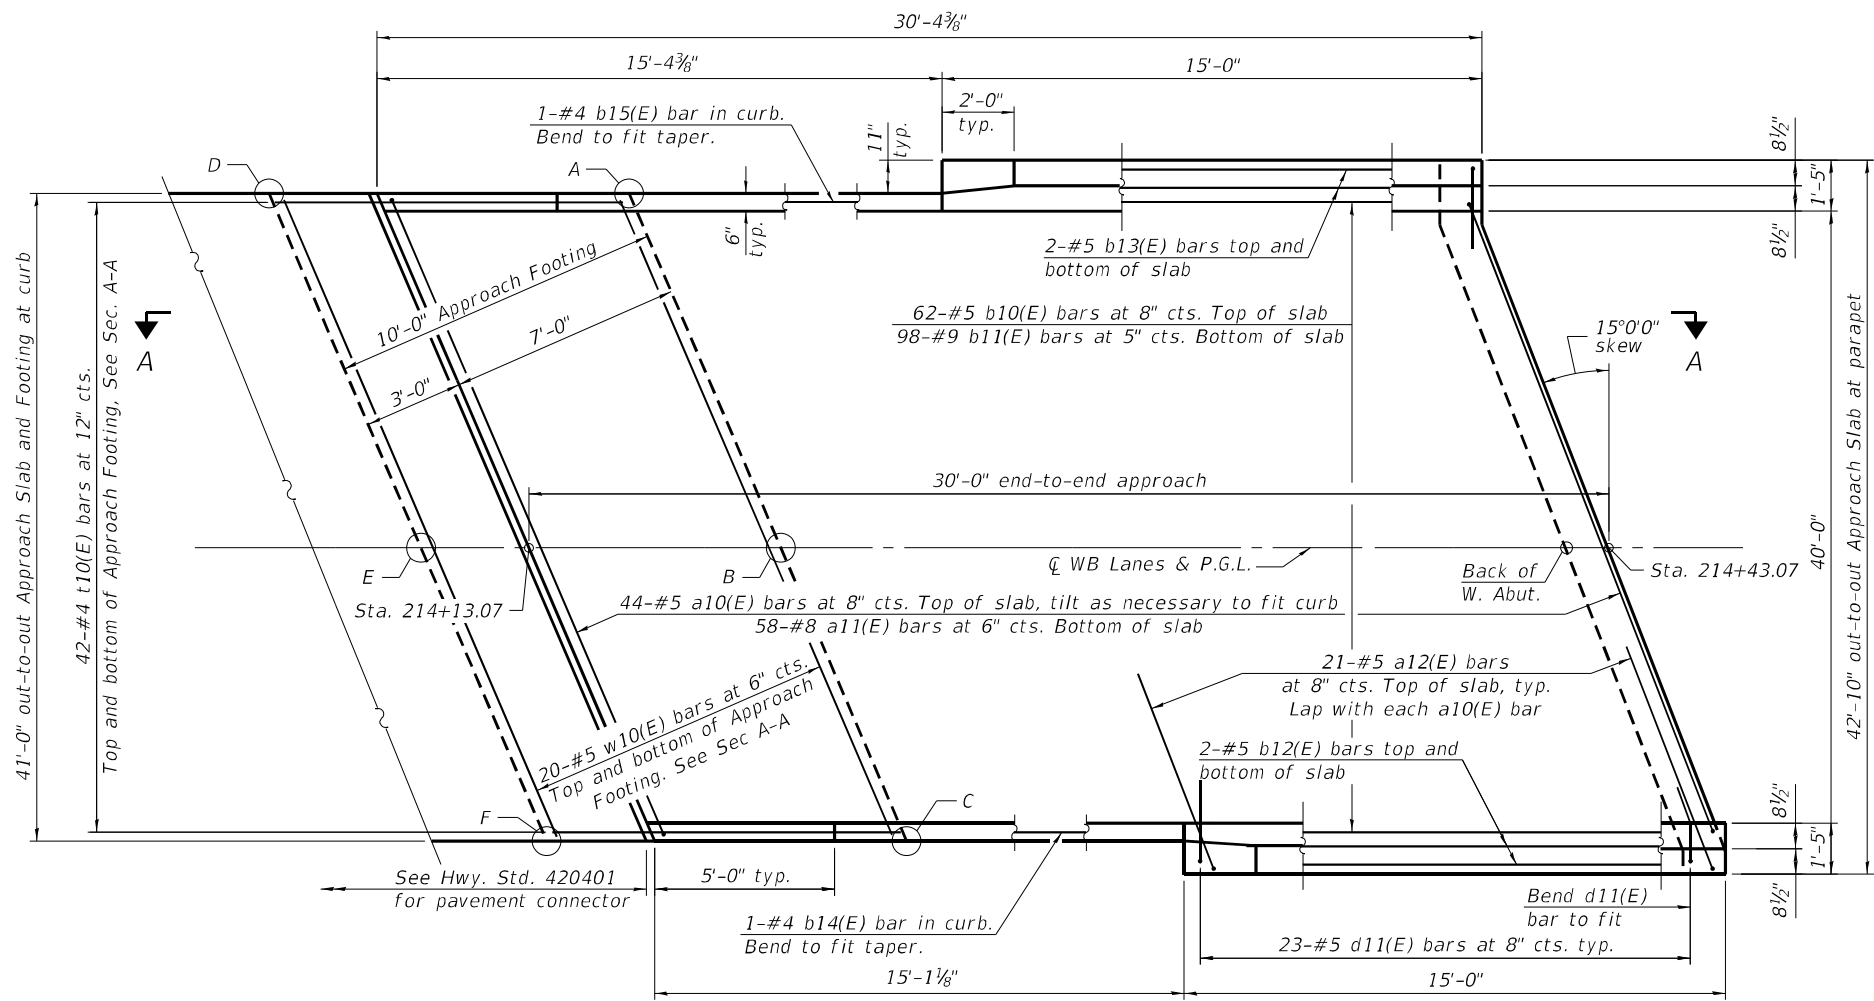


PLAN

TOP AND BOTTOM ELEVATIONS
FOR APPROACH FOOTING


Approach		
Point/Location	Top	Bottom
A	545.49	544.66
B	545.79	544.96
C	545.40	544.57
D	545.65	544.82
E	545.95	545.12
F	545.56	544.73

* Prior to Grinding

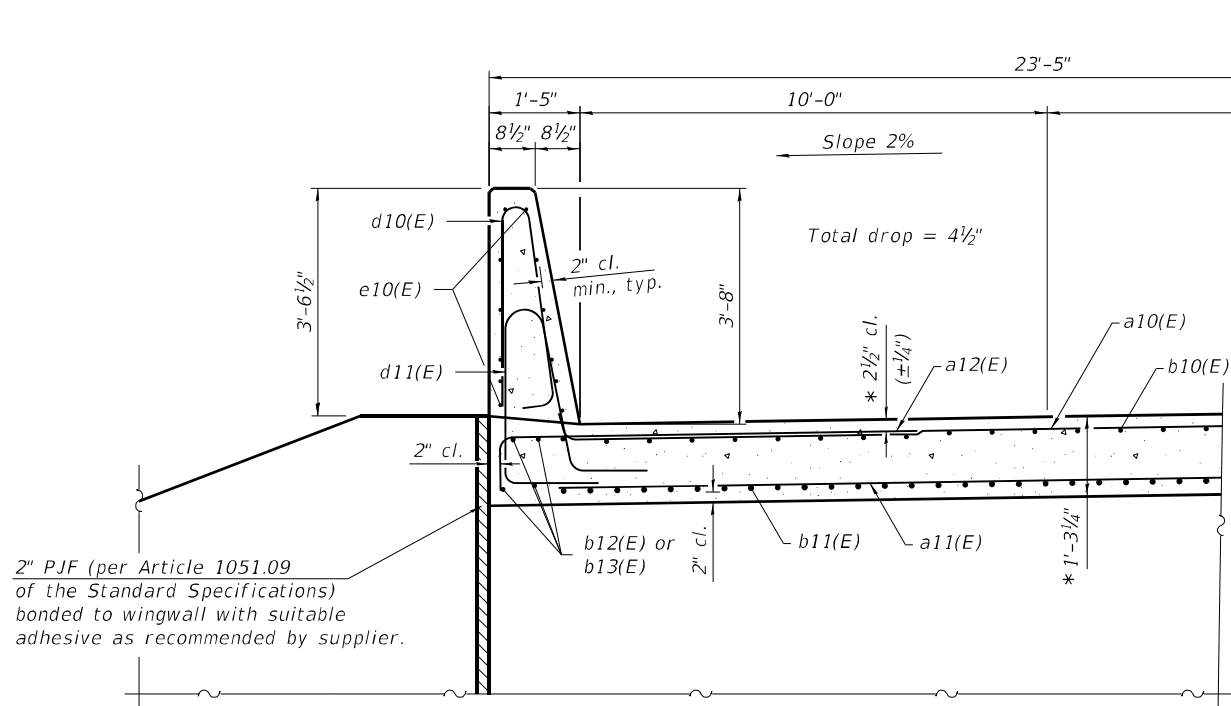

NEAR ABUTMENT

CROSS SECTION
(Looking East)

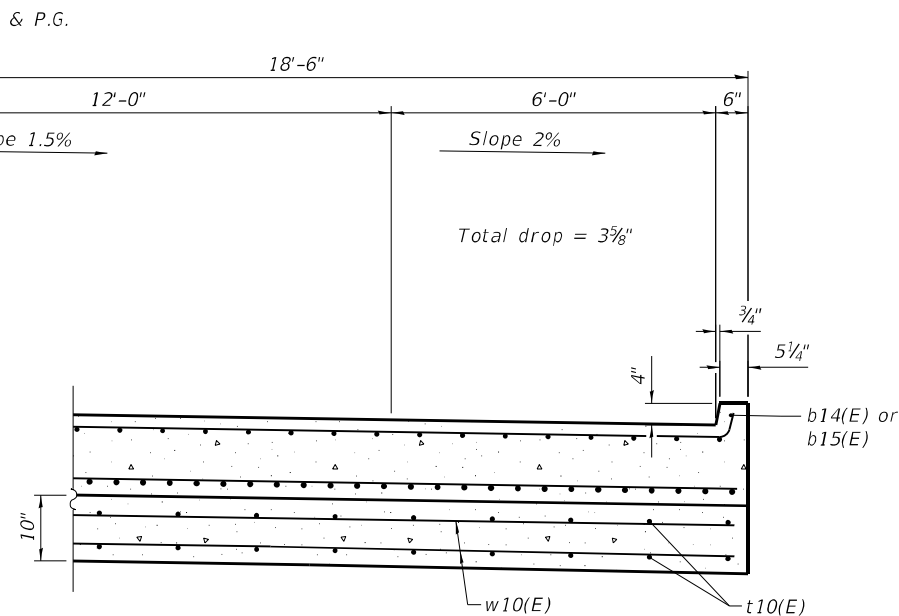

AT APPROACH FOOTING

STATE OF ILLINOIS
DEPARTMENT OF TRANSPORTATION

WEST BRIDGE APPROACH SLAB (WB)
STRUCTURE NO. 012-0006 (WB)

SHEET 23 OF 45 SHEETS

F.A.I. RTE.	SECTION	COUNTY	TOTAL SHEETS	SHEET NO.
70	(12-538-1)BR-1	CLARK	93	56
CONTRACT NO. 74A01				


ILLINOIS FED. AID PROJECT



QUIGG ENGINEERING INC

USER NAME = JCray	DESIGNED - KFO	REVISED -
0120006_0120007-74A01-023-W. Appr. S. (WB).dgn	CHECKED - KWB	REVISED -
PLOT SCALE =	DRAWN - JDC	REVISED -
PLOT DATE =	CHECKED - RPW	REVISED -



MODEL: Default
FILE NAME: S:\2022\2121010 - PTB 202-35 - D7 - HMG - I-70 Ph H\I\CADD\CADD Sheets\0120006_0120007-74A01-024-E, Appr. S. (WB).dgn
1/22/2025 10:50:21 AM

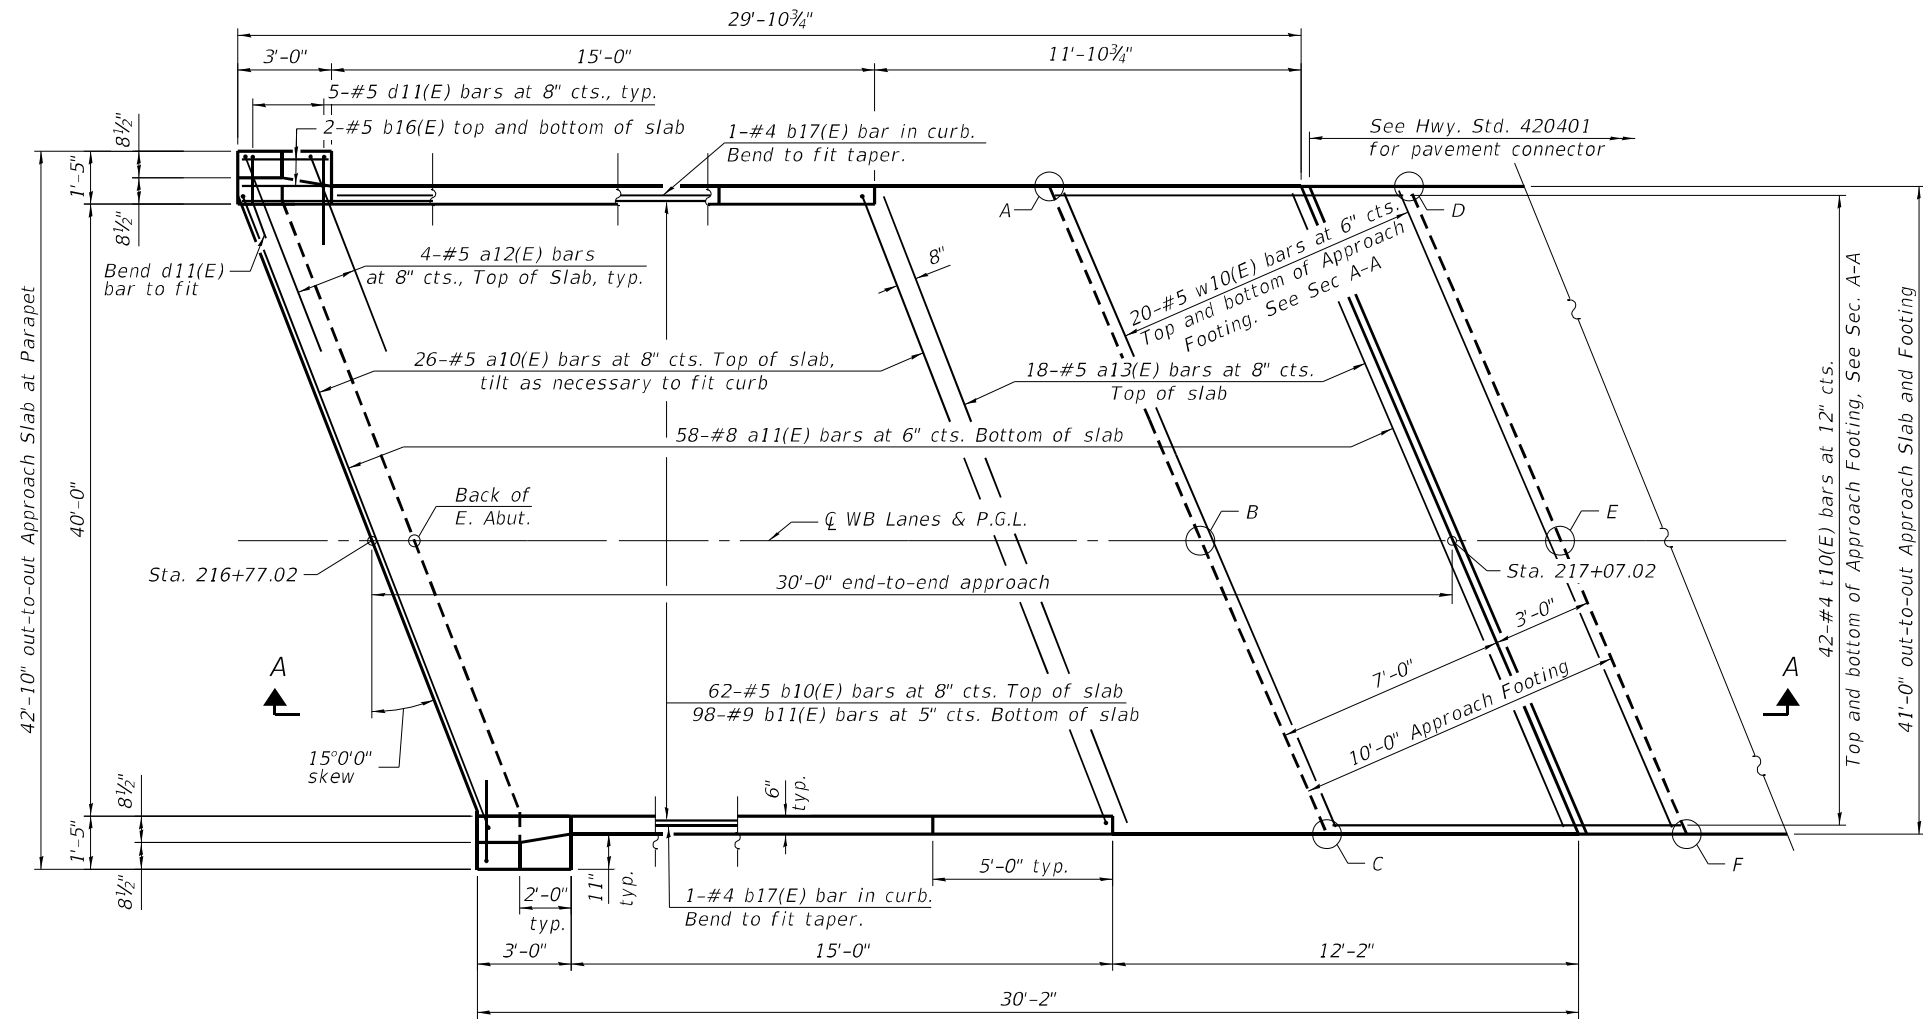


TOP AND BOTTOM ELEVATIONS
FOR APPROACH FOOTING

Approach		
Point/ Location	Top	Bottom
A	542.63	541.80
B	543.01	542.18
C	542.70	541.87
D	542.62	541.79
E	543.01	542.17
F	542.70	541.86

* Prior to Grinding

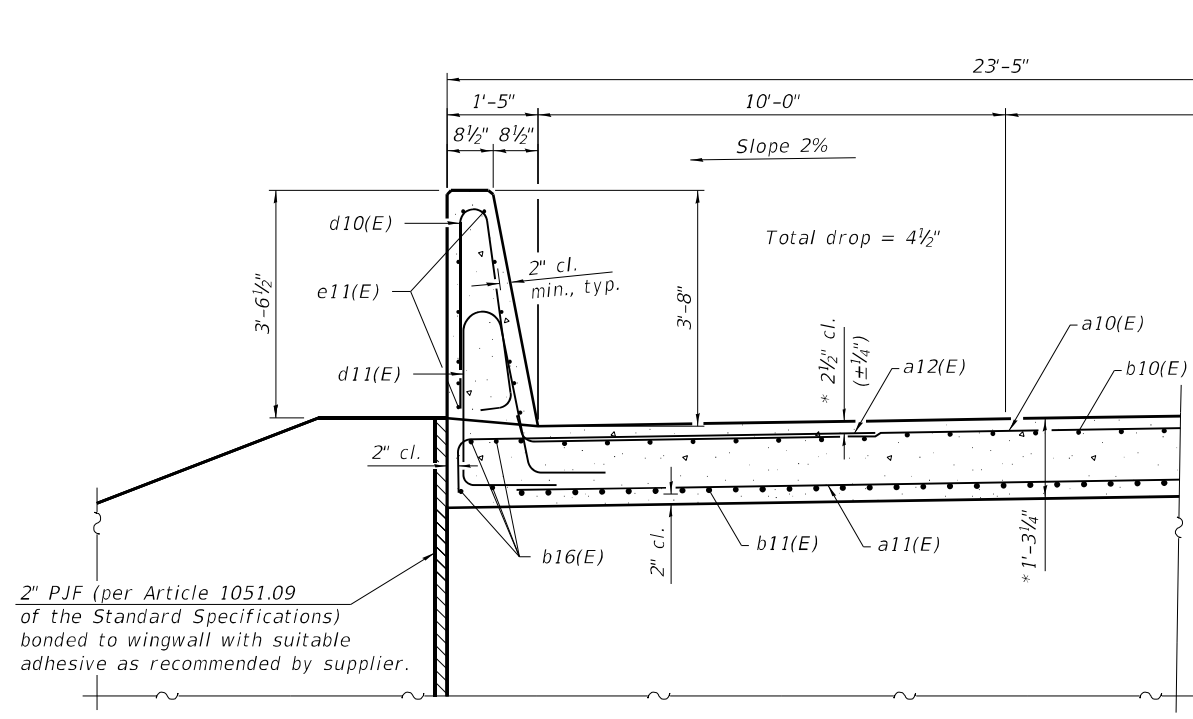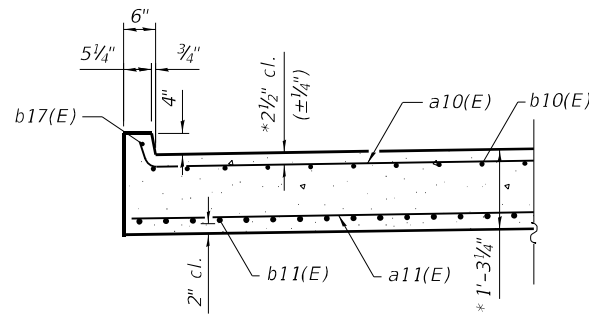

CROSS SECTION
(Looking East)

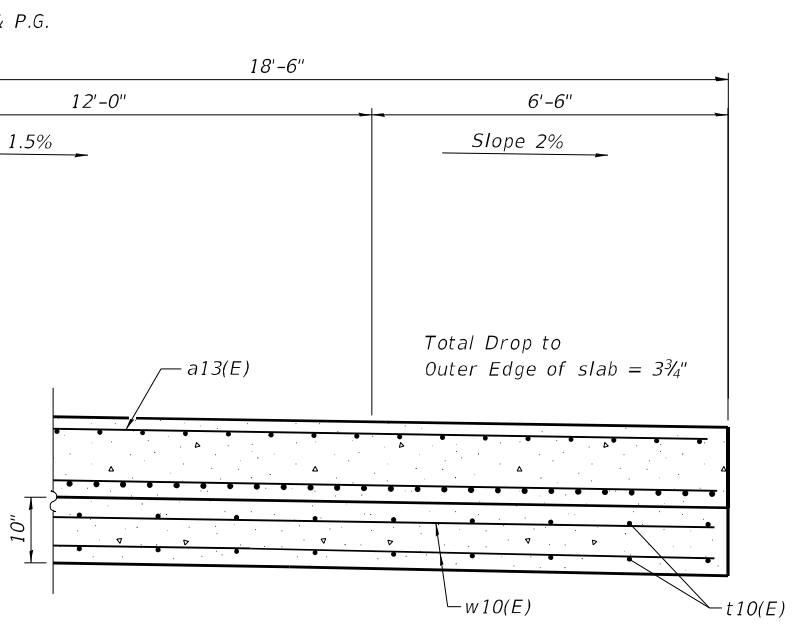

AT APPROACH FOOTING




USER NAME	=	JCray	DESIGNED	-	KFO	REVISED	-
0120006_0120007-74A01-024-E, Appr. S. (WB).dgn	CHECKED	-	KWB	REVISED	-		
PLOT SCALE	=		DRAWN	-	JDC	REVISED	-
PLOT DATE	=		CHECKED	-	RPW	REVISED	-

STATE OF ILLINOIS
DEPARTMENT OF TRANSPORTATION


EAST BRIDGE APPROACH SLAB (WB)
STRUCTURE NO. 012-0006 (WB)

SHEET 24 OF 45 SHEETS


F.A.I. RTE.	SECTION	COUNTY	TOTAL SHEETS	SHEET NO.
70	(12-538-1)BR-1	CLARK	93	57
CONTRACT NO. 74A01				
ILLINOIS FED. AID PROJECT				

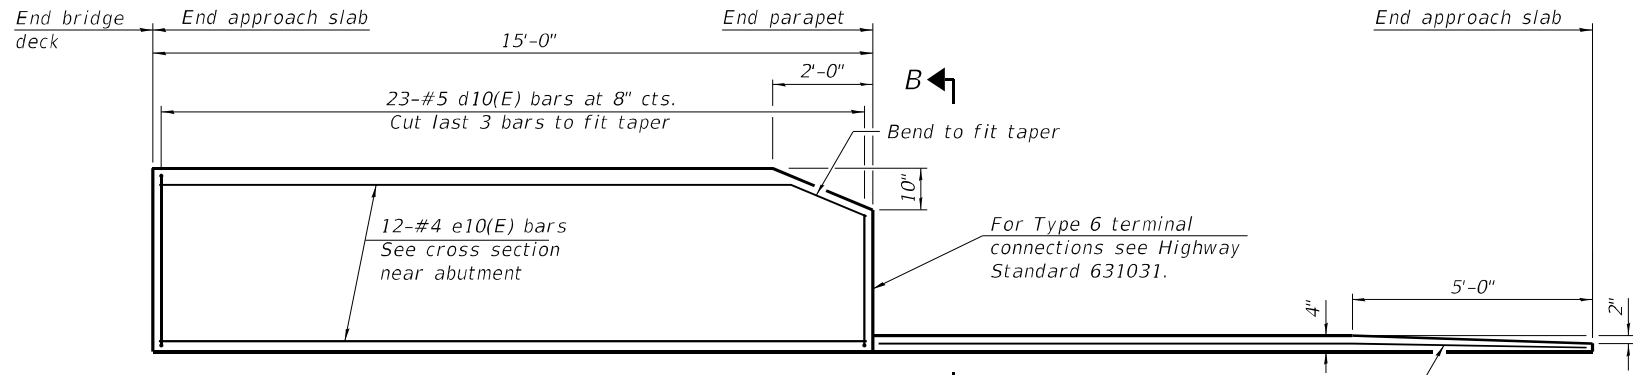


INSIDE ELEVATION OF PARAPET AND CURB AT WEST APPROACH SLAB

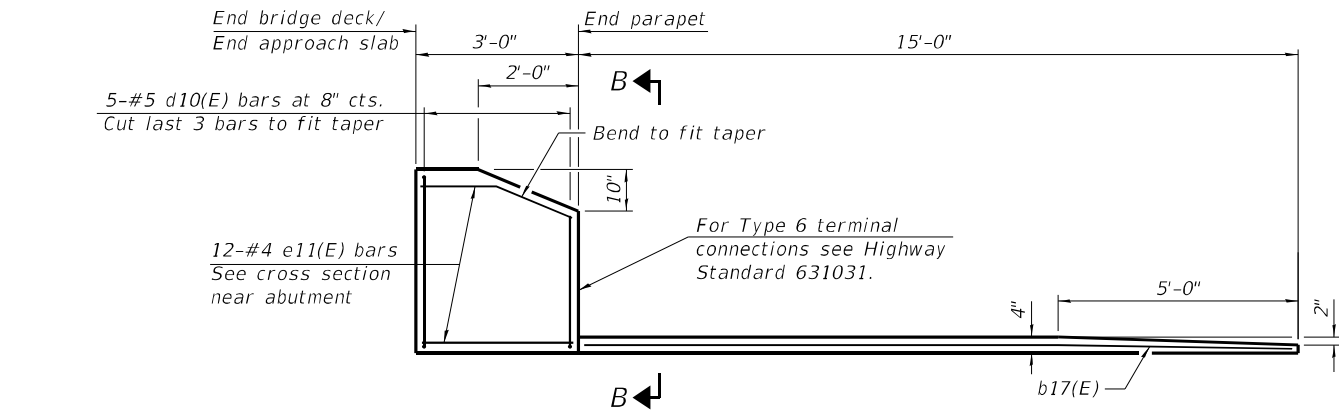

INSIDE ELEVATION OF PARAPET AND CURB AT EAST APPROACH SLAB

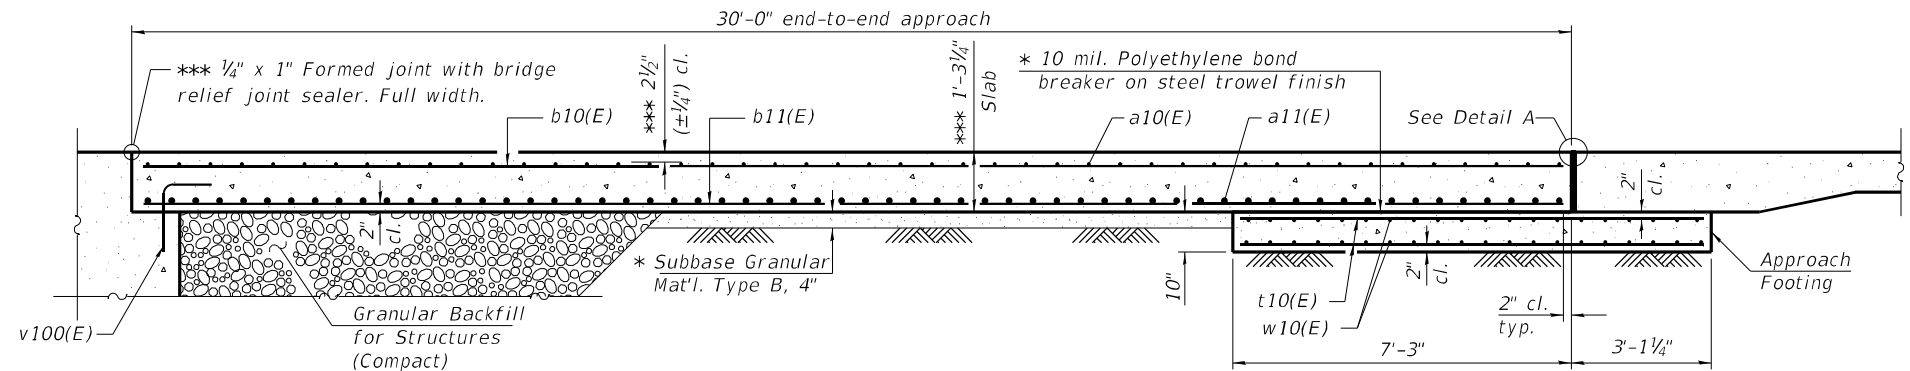


SECTION A-A

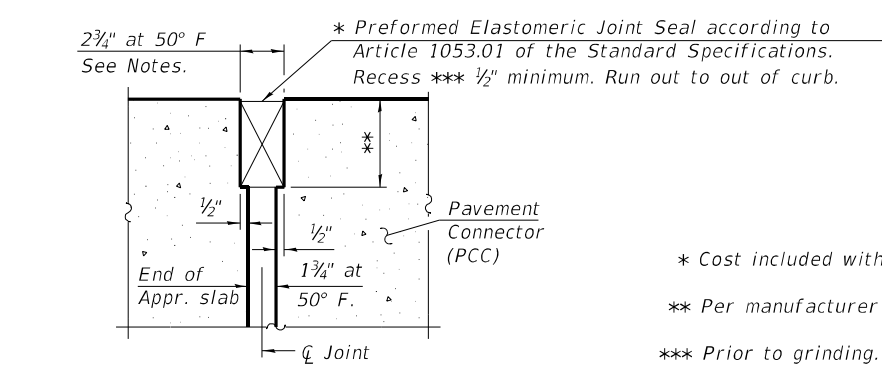


DETAIL A
(at Rt. L's)

* Cost included with Concrete Superstructure (Approach Slab).
** Per manufacturer recommendations.
*** Prior to grinding.

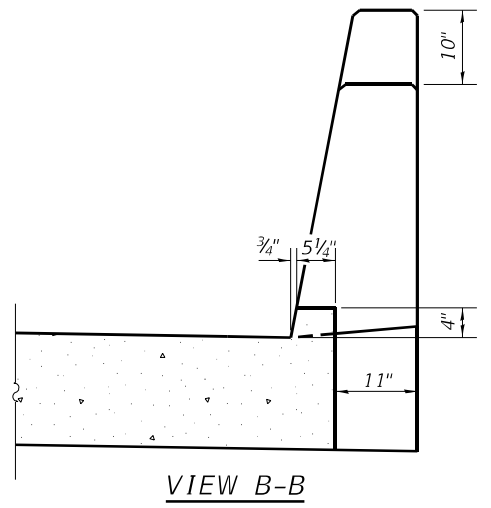


VIEW B-B

Notes:
The joint opening shall be adjusted for temperature per Article 520.04 of the Standard Specifications. However, since this detail is for jointless structures, the length of bridge used to calculate the adjustment shall be equal to half the total bridge length plus the length of the bridge approach slab.
Parapet concrete shall be paid for as Concrete Superstructure.
Approach slab shall be paid for as Concrete Superstructure (Approach Slab).
Approach footing concrete shall be paid for as Concrete Structures.
The approach footing maximum applied service bearing pressure (Qmax) = 2.0 ksf.
Cost of excavation for approach footing included with Concrete Structures.
For Granular Backfill for Structures and drainage treatment details, see sheet 2 of 45.

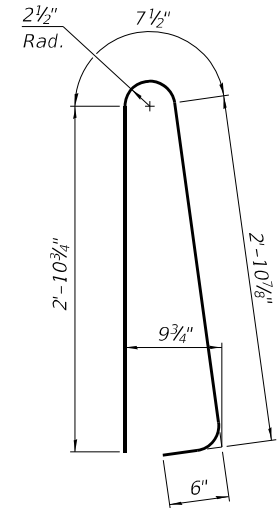


BAR d10(E)

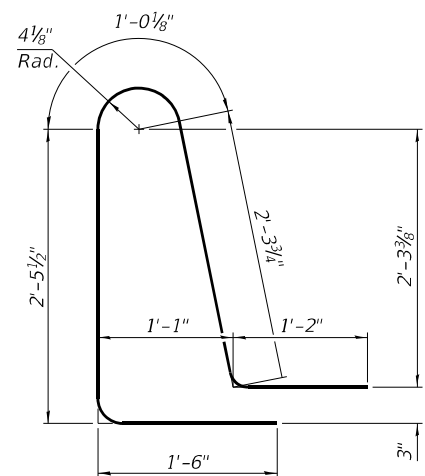


BAR d11(E)

WESTBOUND APPROACHES
BILL OF MATERIAL

Bar	No.	Size	Length	Shape
a10(E)	70	#5	42'-9"	
a11(E)	116	#8	42'-1"	
a12(E)	50	#5	7'-4"	
a13(E)	18	#5	42'-1"	
b10(E)	124	#5	29'-8"	
b11(E)	196	#9	29'-8"	
b12(E)	4	#5	14'-6"	
b13(E)	4	#5	14'-8"	
b14(E)	1	#4	14'-9"	
b15(E)	1	#4	15'-0"	
b16(E)	8	#5	2'-8"	
b17(E)	2	#4	14'-8"	
d10(E)	56	#5	7'-0"	
d11(E)	56	#5	8'-6"	
e10(E)	24	#4	14'-8"	
e11(E)	24	#4	2'-8"	
t10(E)	168	#4	10'-0"	
w10(E)	80	#5	42'-1"	
Concrete Superstructure			Cu. Yd.	5.1
Concrete Superstructure (Approach Slab)			Cu. Yd.	117.7
Concrete Structures			Cu. Yd.	26.4
Reinforcement Bars, Epoxy Coated			Pound	46,950

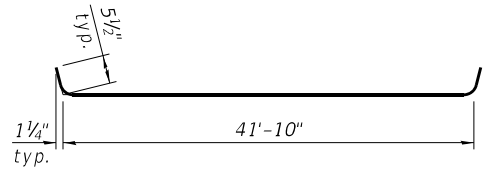

BAR a10(E)

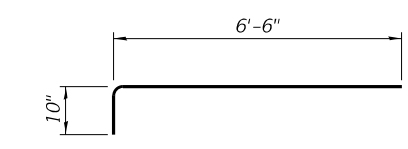

BAR a12(E)

MODEL: Default
FILE NAME: S:\2022\2121010 - PTB 202-35 - D7 - HMG - I-70 Ph HVCADD\CADD Sheets\0120006-74A01-025-Appr. S. D. (WB).dgn
1/22/2025 10:50:30 AM




USER NAME	=	JCray	DESIGNED	-	KFO	REVISED	-
0120006_0120007-74A01-025-Appr. S. D. (WB).dgn			CHECKED	-	KWB	REVISED	-
PLOT SCALE	=		DRAWN	-	JDC	REVISED	-
PLOT DATE	=		CHECKED	-	RPW	REVISED	-

STATE OF ILLINOIS
DEPARTMENT OF TRANSPORTATION

BRIDGE APPROACH SLAB DETAILS (WB)
STRUCTURE NO. 012-0006 (WB)

SHEET 25 OF 45 SHEETS

FAI RTE.	SECTION	COUNTY	TOTAL SHEETS	SHEET NO.
70	(12-53B-1)BR-1	CLARK	93	58
CONTRACT NO. 74A01				
ILLINOIS FED. AID PROJECT				

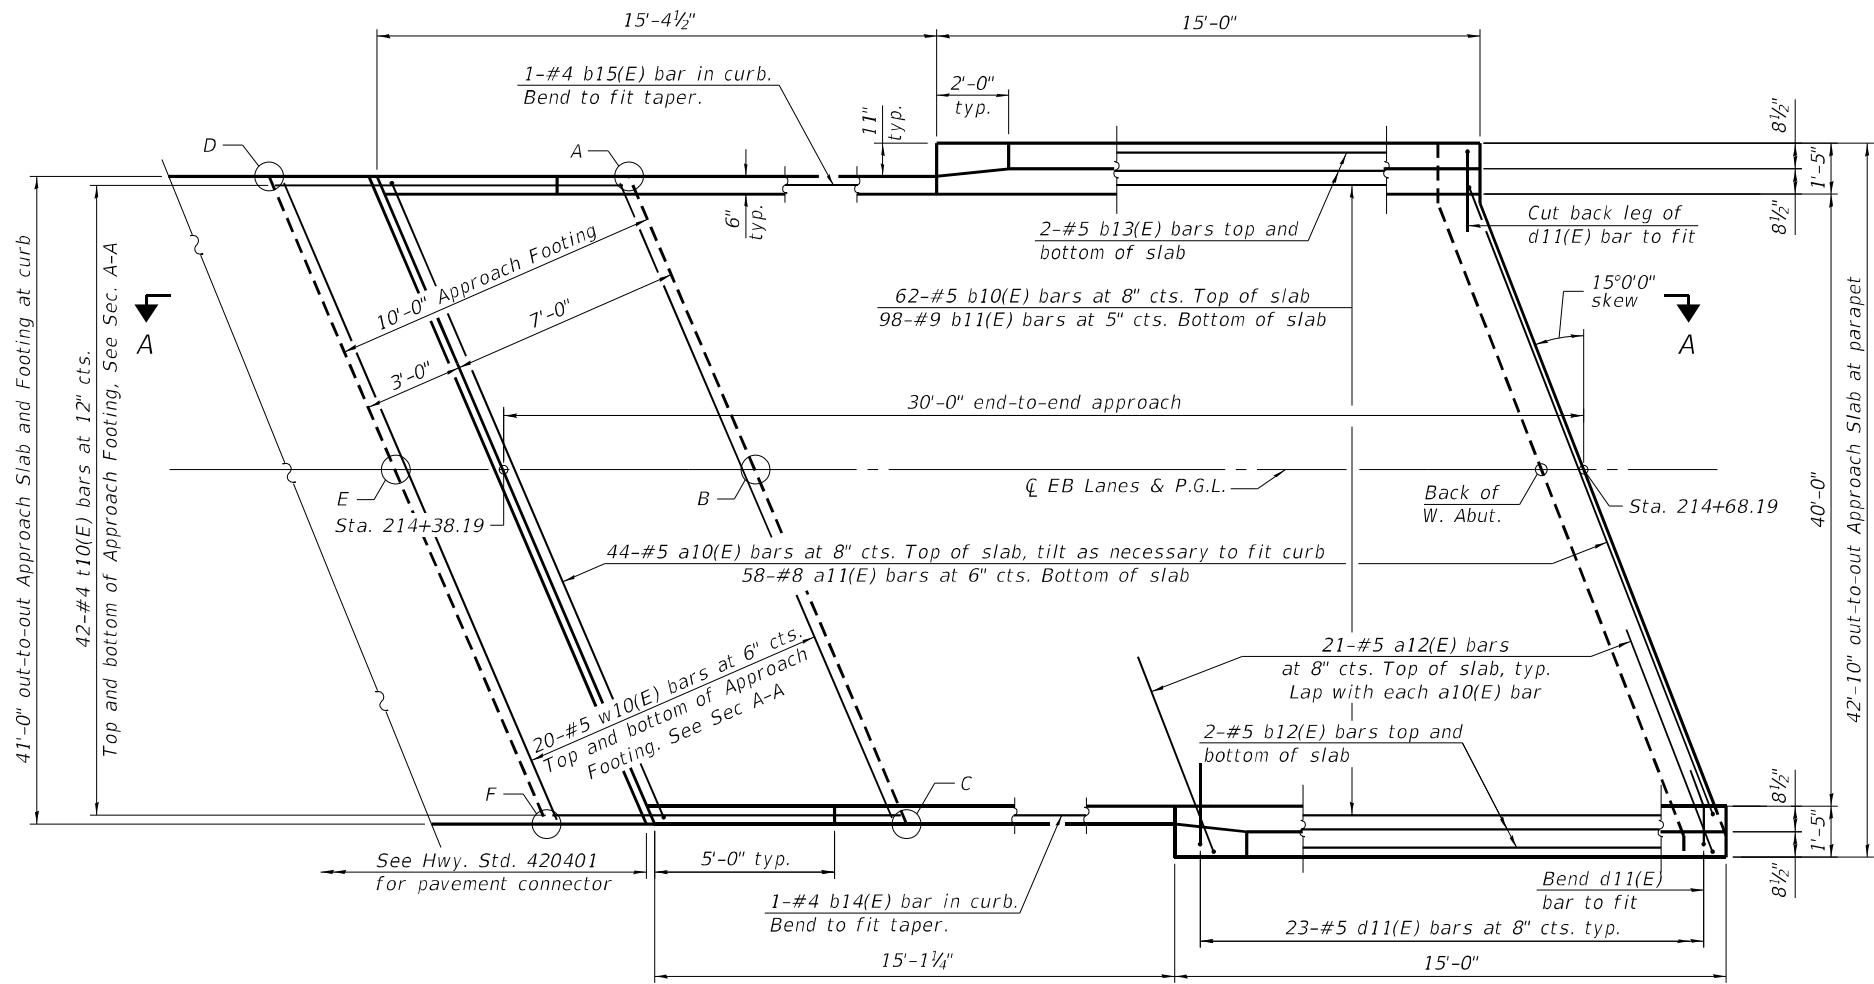


PLAN

TOP AND BOTTOM ELEVATIONS
FOR APPROACH FOOTING

Point/ Location	Approach	
	Top	Bottom
A	545.17	544.33
B	545.40	544.57
C	544.92	544.08
D	545.33	544.50
E	545.56	544.73
F	545.08	544.24

* Prior to Grinding

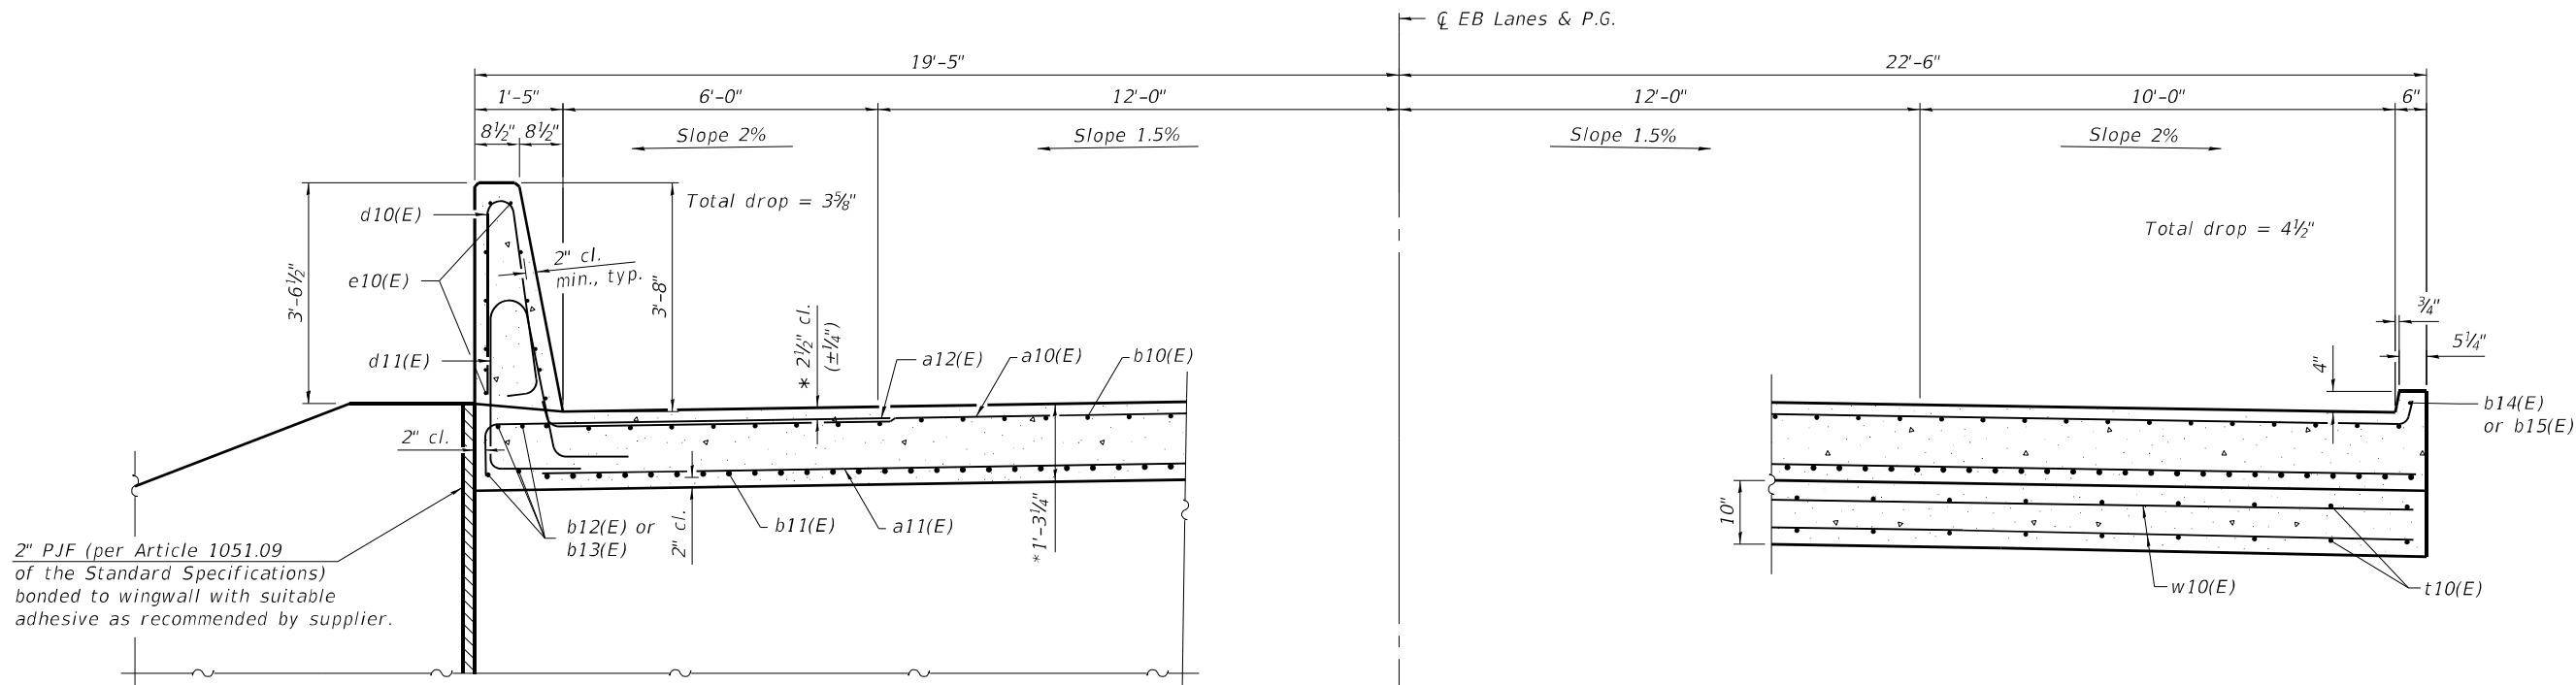

NEAR ABUTMENT

CROSS SECTION
(Looking East)

AT APPROACH FOOTING

STATE OF ILLINOIS
DEPARTMENT OF TRANSPORTATION

WEST BRIDGE APPROACH SLAB (EB)
STRUCTURE NO. 012-0007 (EB)

F.A.I. RTE.	SECTION	COUNTY	TOTAL SHEETS	SHEET NO.
70	(12-538-1)BR-1	CLARK	93	59
CONTRACT NO. 74A01				

SHEET 26 OF 45 SHEETS


ILLINOIS FED. AID PROJECT



QUIGG ENGINEERING INC

USER NAME = JCray	DESIGNED - KFO	REVISED -
0120006_0120007-74A01-026-W, Appr. S. (EB).dgn	CHECKED - KWB	REVISED -
PLOT SCALE =	DRAWN - JDC	REVISED -
PLOT DATE =	CHECKED - RPW	REVISED -




MODEL: Default
FILE NAME: S:\2022\221010 - PTB 202-35 - D7 - HMG - I-70 Ph HVCADD\CADD Sheets\0120006_0120007-74A01-027-E, Appr. S. (EB).dgn
1/22/2025 10:50:47 AM

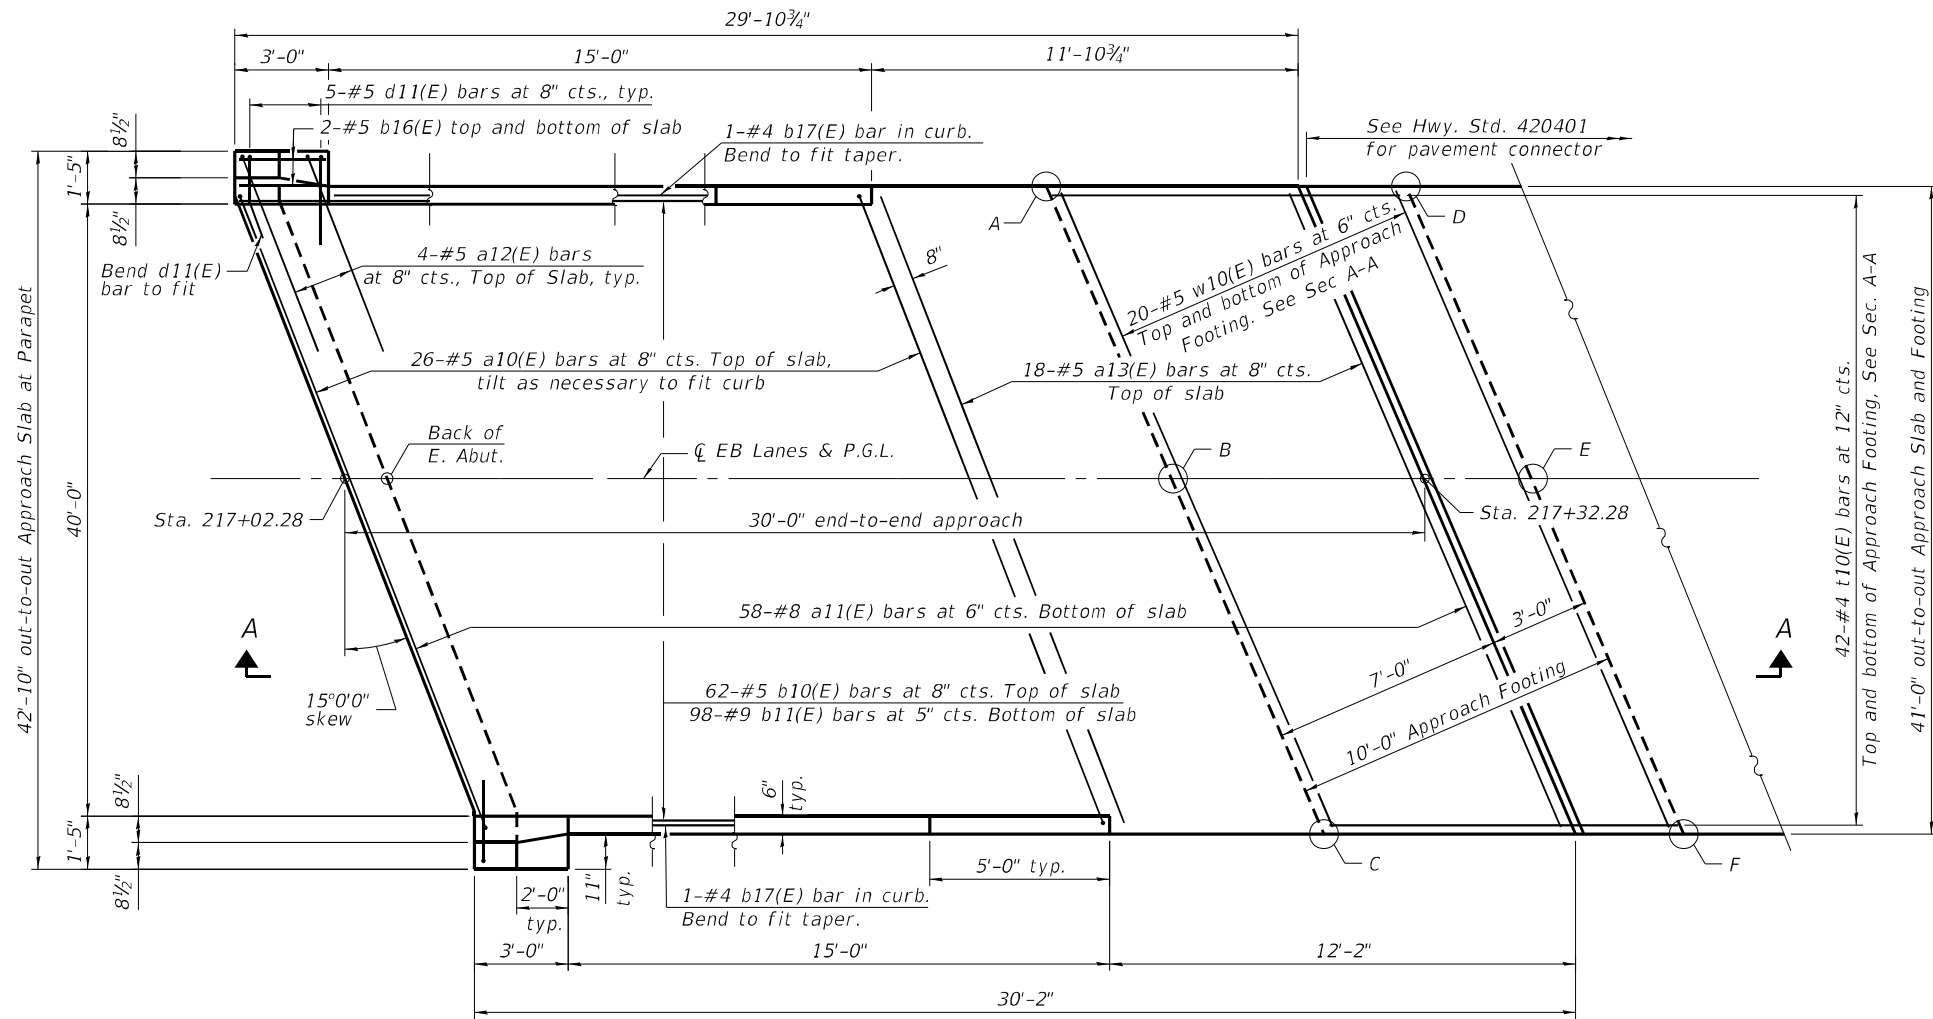

TOP AND BOTTOM ELEVATIONS
FOR APPROACH FOOTING

Approach		
Point/ Location	Top	Bottom
A	542.70	541.87
B	543.01	542.18
C	542.63	541.80
D	542.71	541.88
E	543.03	542.19
F	542.65	541.81

* Prior to Grinding

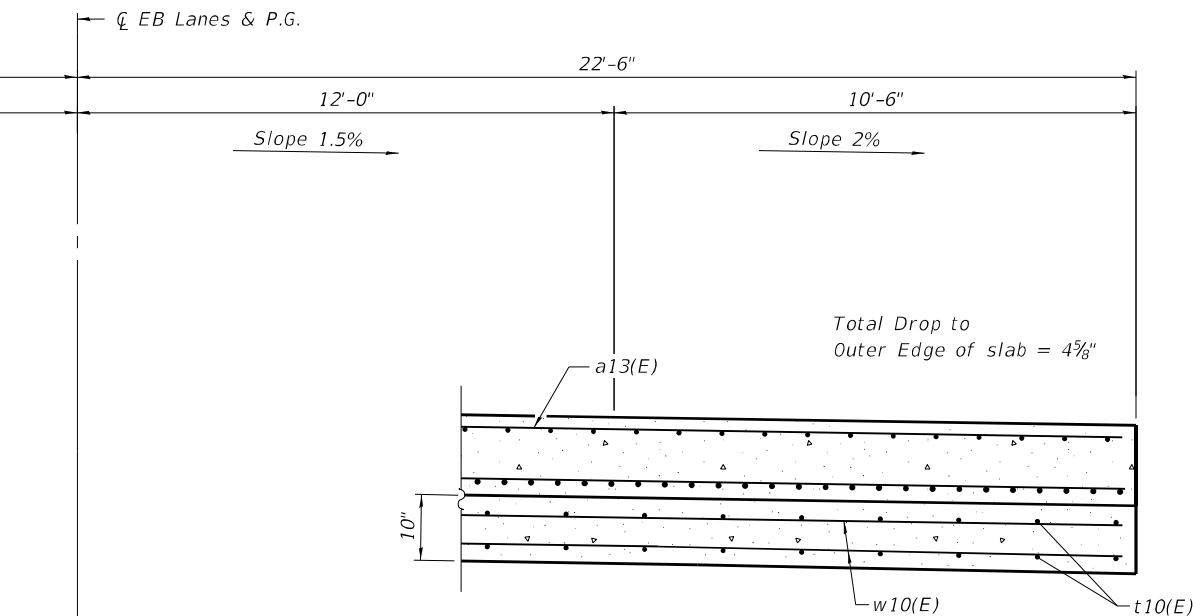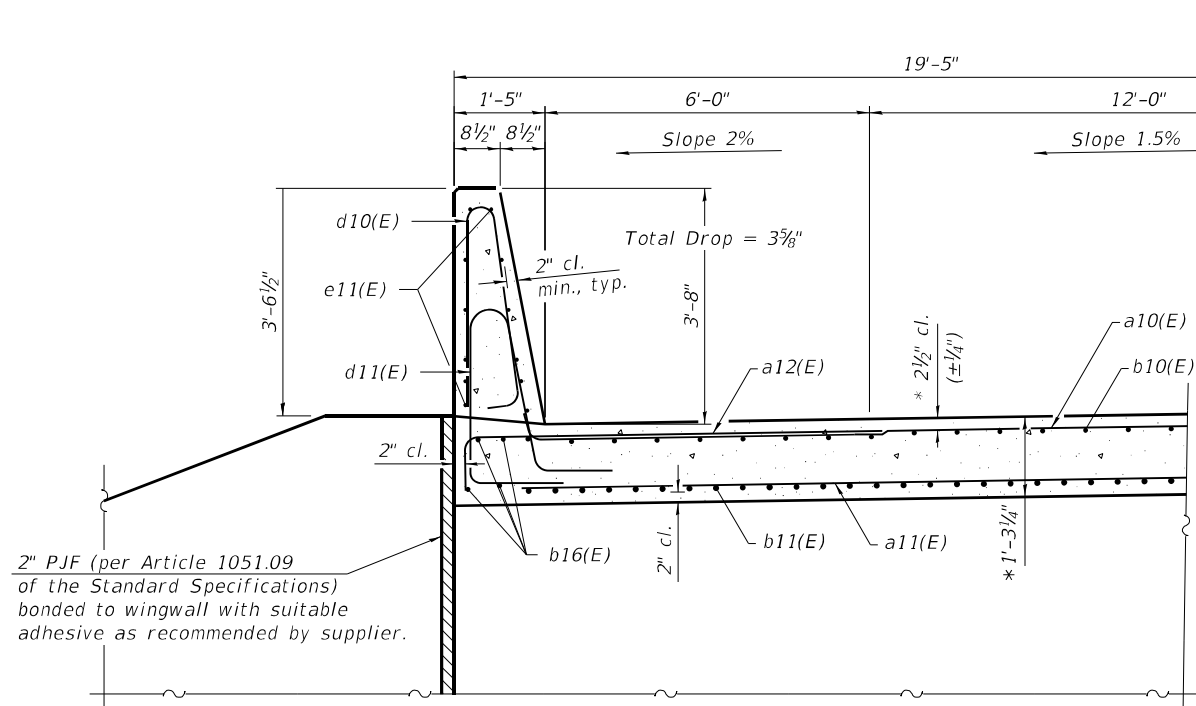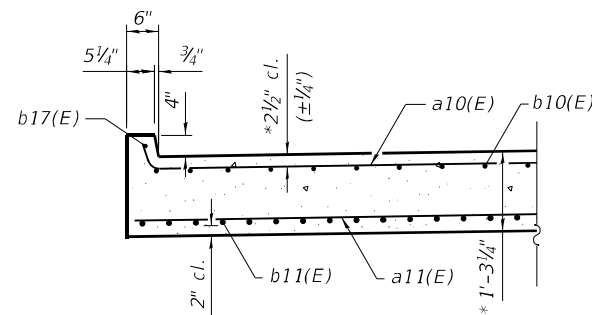

QUIGG ENGINEERING INC


USER NAME = JCray	DESIGNED - KFO	REVISED -
0120006_0120007-74A01-027-E, Appr. S. (EB).dgn	CHECKED - KWB	REVISED -
PLOT SCALE =	DRAWN - JDC	REVISED -
PLOT DATE =	CHECKED - RPW	REVISED -

STATE OF ILLINOIS
DEPARTMENT OF TRANSPORTATION


EAST BRIDGE APPROACH SLAB (EB)
STRUCTURE NO. 012-0007 (EB)

SHEET 27 OF 45 SHEETS


F.A.I. RTE.	SECTION	COUNTY	TOTAL SHEETS	SHEET NO.
70	(12-538-1)BR-1	CLARK	93	60
CONTRACT NO. 74A01				
ILLINOIS FED. AID PROJECT				

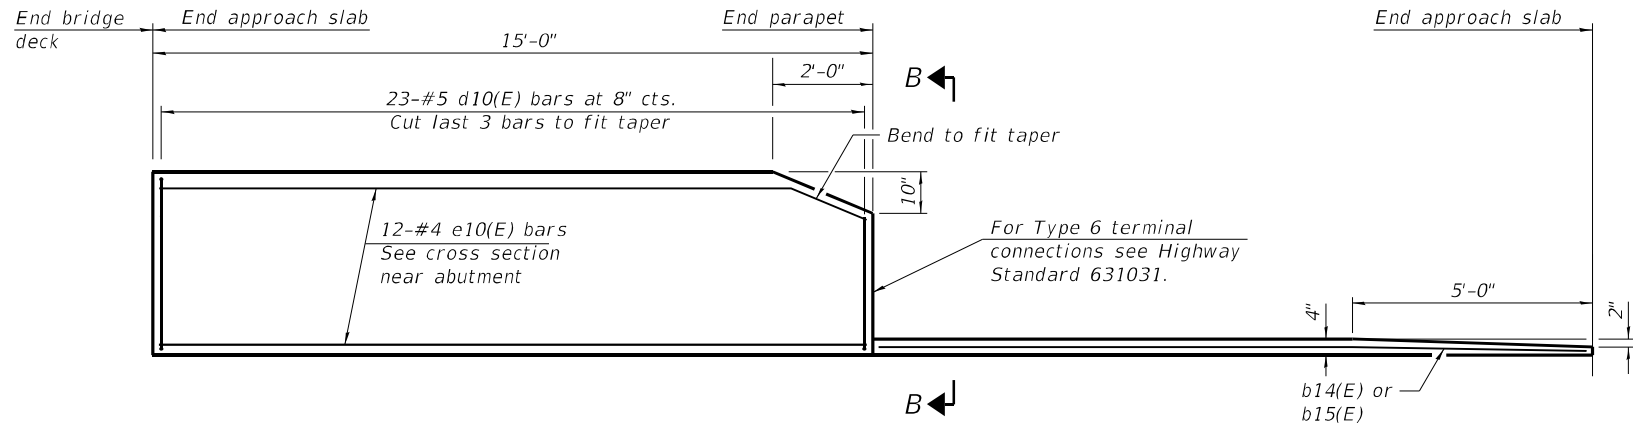


INSIDE ELEVATION OF PARAPET AND CURB AT WEST APPROACH SLAB

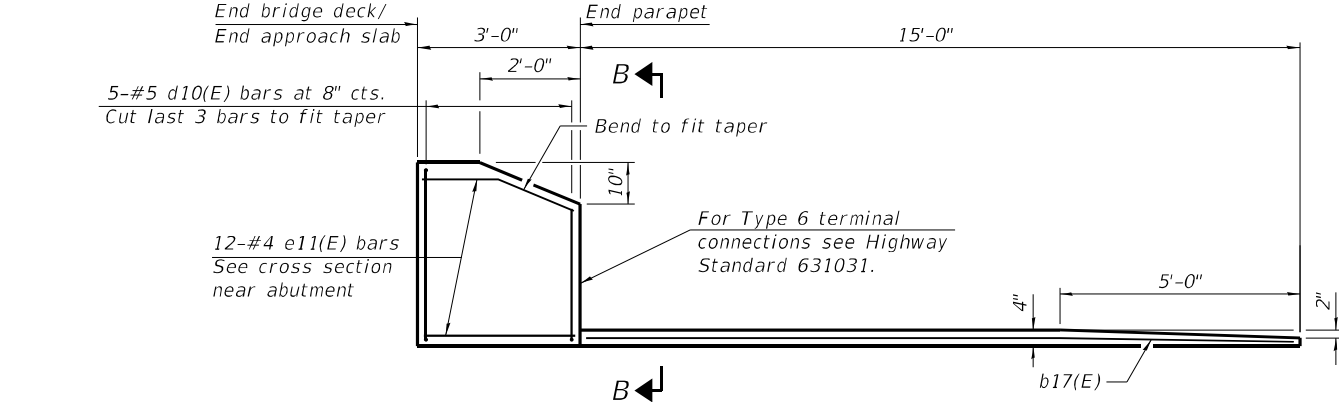

INSIDE ELEVATION OF PARAPET AND CURB AT EAST APPROACH SLAB

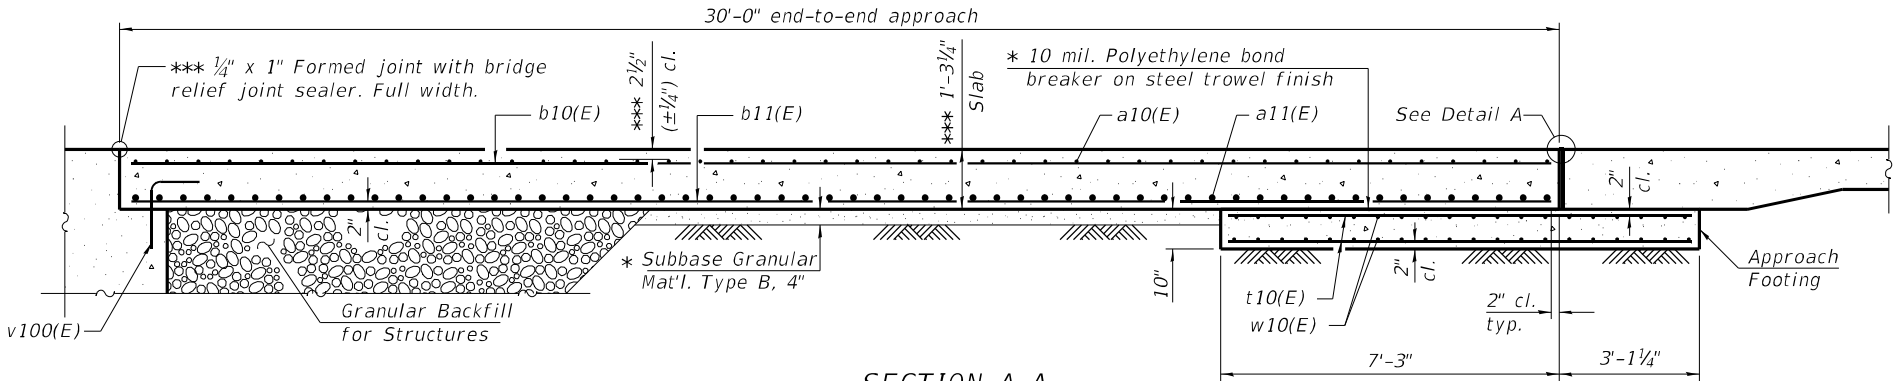


SECTION A-A

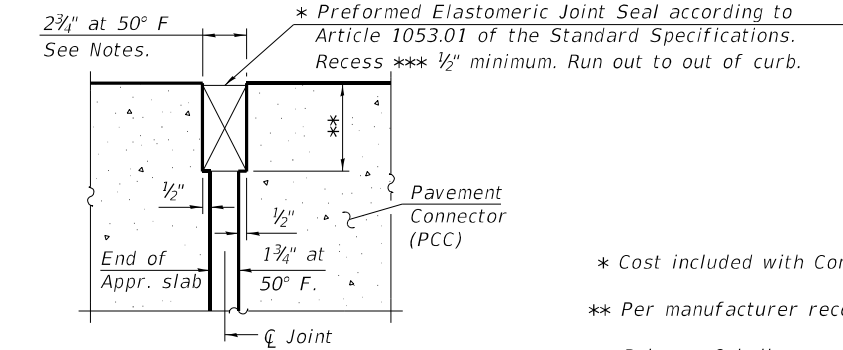


DETAIL A
(at Rt. L's)

* Cost included with Concrete Superstructure (Approach Slab).
** Per manufacturer recommendations.
*** Prior to Grinding.

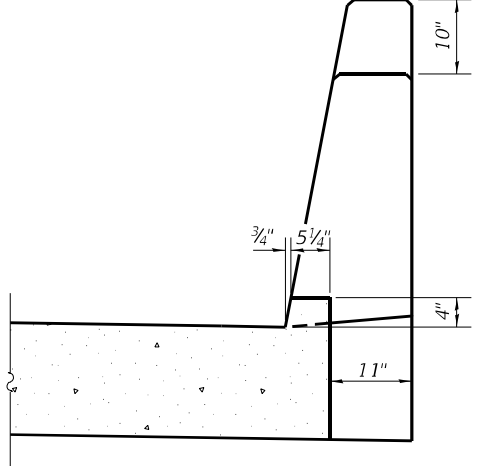


VIEW B-B


Notes:
The joint opening shall be adjusted for temperature per Article 520.04 of the Standard Specifications. However, since this detail is for jointless structures, the length of bridge used to calculate the adjustment shall be equal to half the total bridge length plus the length of the bridge approach slab.
Parapet concrete shall be paid for as Concrete Superstructure.
Approach slab shall be paid for as Concrete Superstructure (Approach Slab).
Approach footing concrete shall be paid for as Concrete Structures.
The approach footing maximum applied service bearing pressure (Qmax) = 2.0 ksf.
Cost of excavation for approach footing included with Concrete Structures.
For Granular Backfill for Structures and drainage treatment details, see sheet 2 of 45.

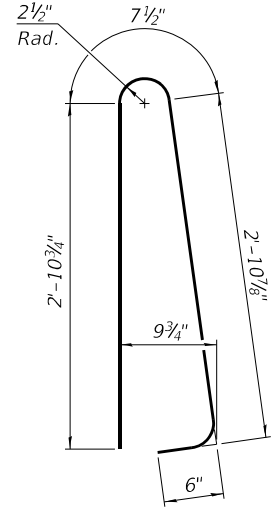

BAR d10(E)

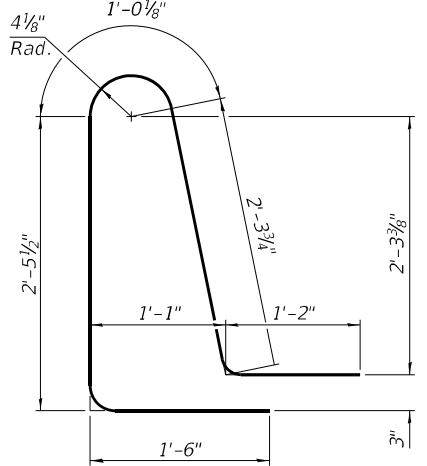

BAR d11(E)

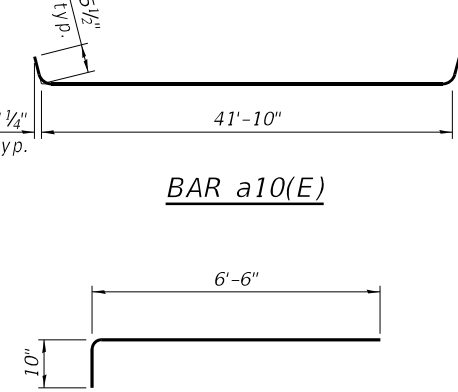





BAR a10(E)

BAR a12(E)

EASTBOUND APPROACHES
BILL OF MATERIAL

Bar	No.	Size	Length	Shape
a10(E)	70	#5	42'-9"	
a11(E)	116	#8	42'-1"	
a12(E)	50	#5	7'-4"	
a13(E)	18	#5	42'-1"	
b10(E)	124	#5	29'-8"	
b11(E)	196	#9	29'-8"	
b12(E)	4	#5	14'-6"	
b13(E)	4	#5	14'-8"	
b14(E)	1	#4	14'-9"	
b15(E)	1	#4	15'-0"	
b16(E)	8	#5	2'-8"	
b17(E)	2	#4	14'-8"	
d10(E)	56	#5	7'-0"	
d11(E)	56	#5	8'-6"	
e10(E)	24	#4	14'-8"	
e11(E)	24	#4	2'-8"	
t10(E)	168	#4	10'-0"	
w10(E)	80	#5	42'-1"	
Concrete Superstructure			Cu. Yd.	5.1
Concrete Superstructure (Approach Slab)			Cu. Yd.	117.7
Concrete Structures			Cu. Yd.	26.4
Reinforcement Bars, Epoxy Coated			Pound	46,950

MODEL: Default
FILE NAME: S:\2022\2121010 - PTB 202-35 - D7 - HMG - I-70 Ph HVCADD\CADD Sheets\0120007-74A01-028-Appr. S. D. (EB).dgn
1/22/2025 10:50:57 AM

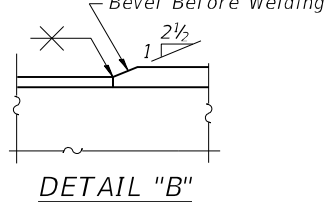
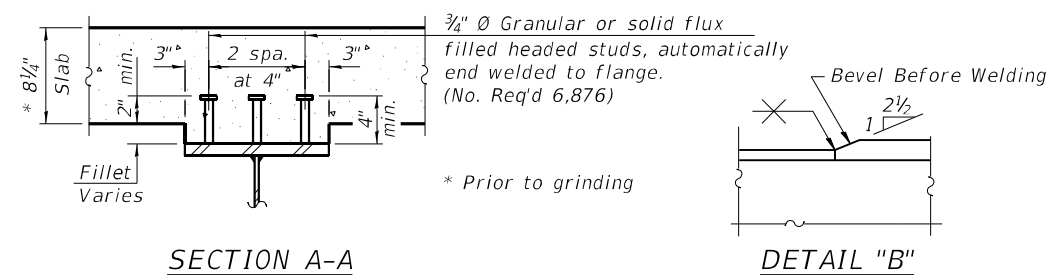
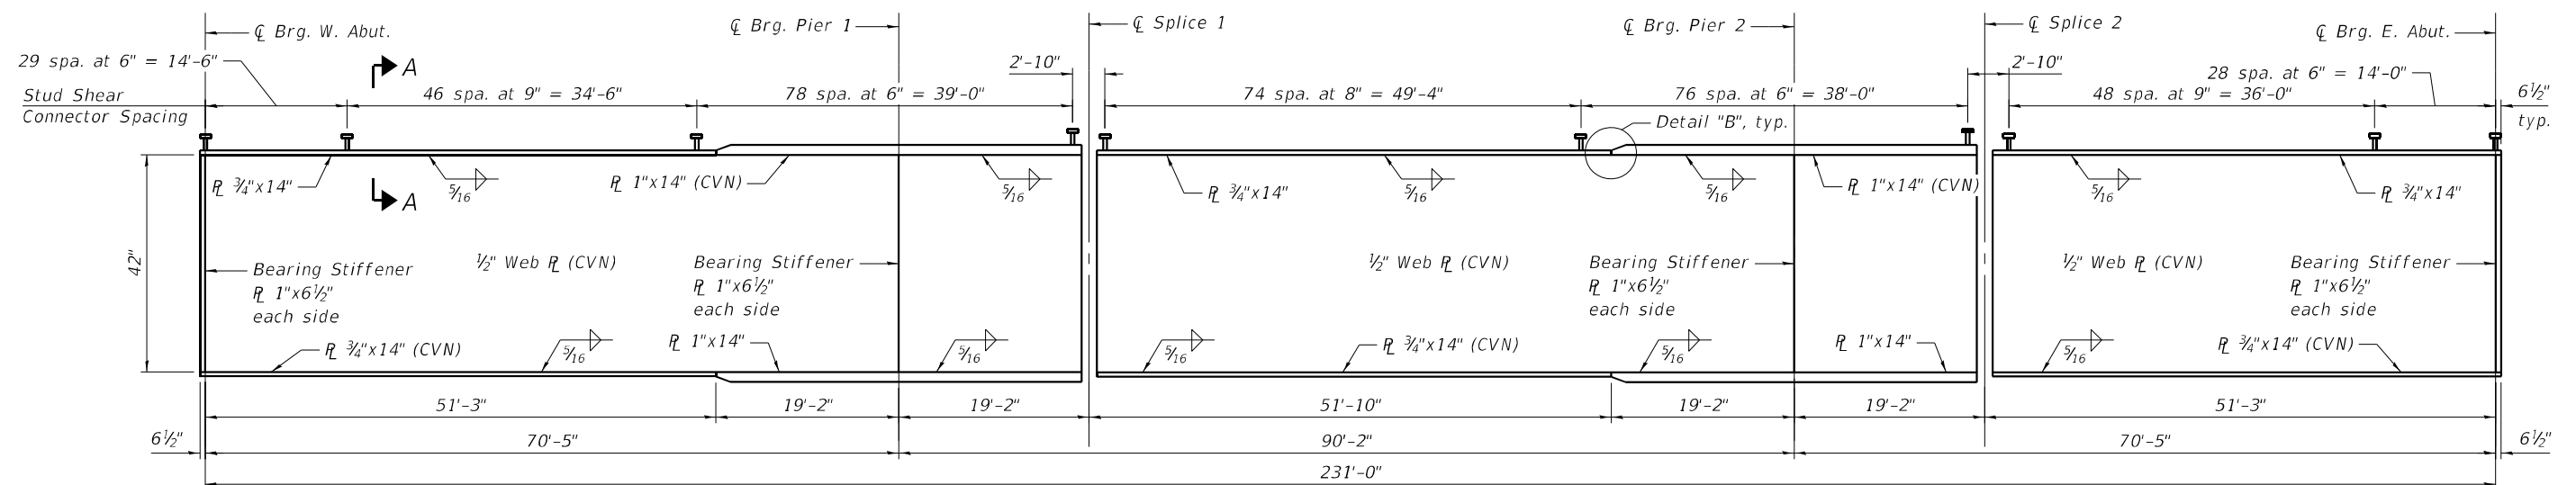
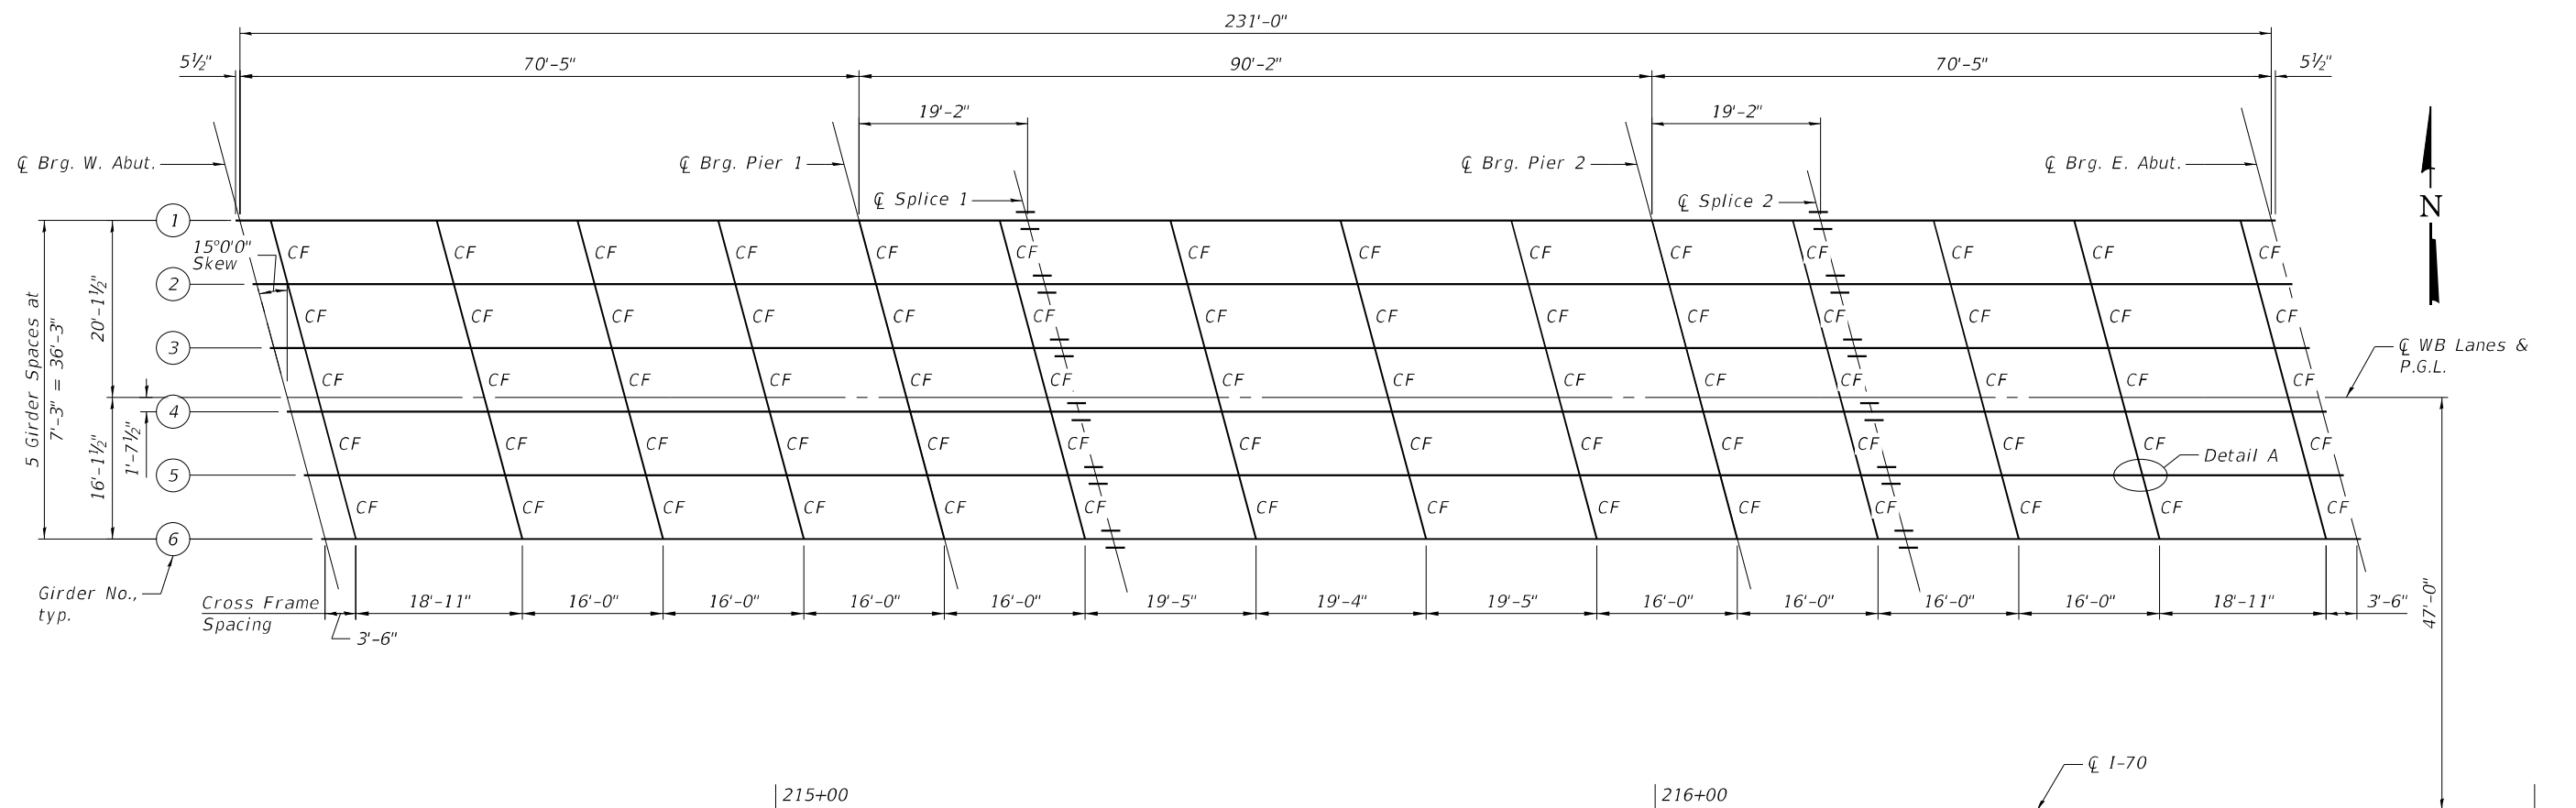


GIRDER ELEVATION
Load carrying components designated
"CVN" shall conform to the Charpy-V-
Notch Impact Energy Requirement, Zone 2

TOP OF WEB ELEVATIONS TABLE
(For Fabrication Only)

Location	£ Brg. W. Abut.	£ Brg. Pier 1	£ Splice 1	£ Brg. Pier 2	£ Splice 2	£ Brg. E. Abu.
Girder 1	545.49	544.35	544.04	543.37	543.18	543.03
Girder 2	545.61	544.47	544.16	543.50	543.32	543.17
Girder 3	545.69	544.55	544.24	543.63	543.47	543.28
Girder 4	545.73	544.60	544.30	543.65	543.47	543.31
Girder 5	545.58	544.41	544.09	543.50	543.33	543.19
Girder 6	545.42	544.28	543.97	543.35	543.18	543.09

Notes:
See Sheet 31 of 45 for Detail A and additional details.
All girders, bearing stiffeners, and splice plates, shall be AASHTO M270 Grade 50.
All cross frames shall be installed as steel is erected and secured with erection pins and bolts except as otherwise noted. Individual cross frames at supports may be temporarily disconnected to install bearing anchor rods.
Girders shall be braced for stability during erection and remain braced until deck is poured and cured.

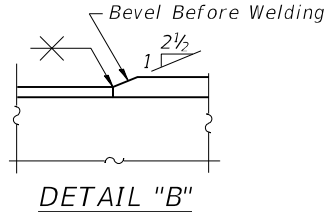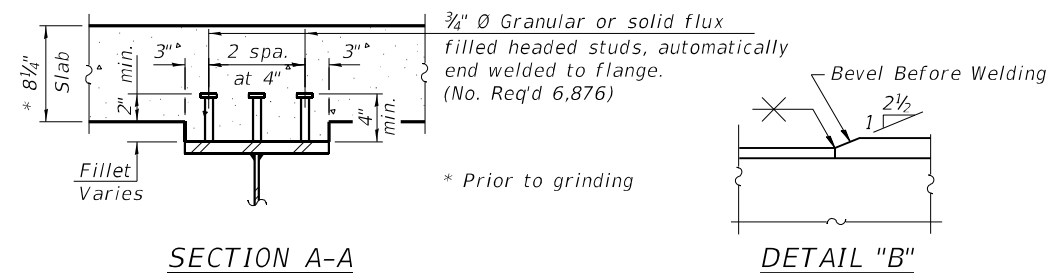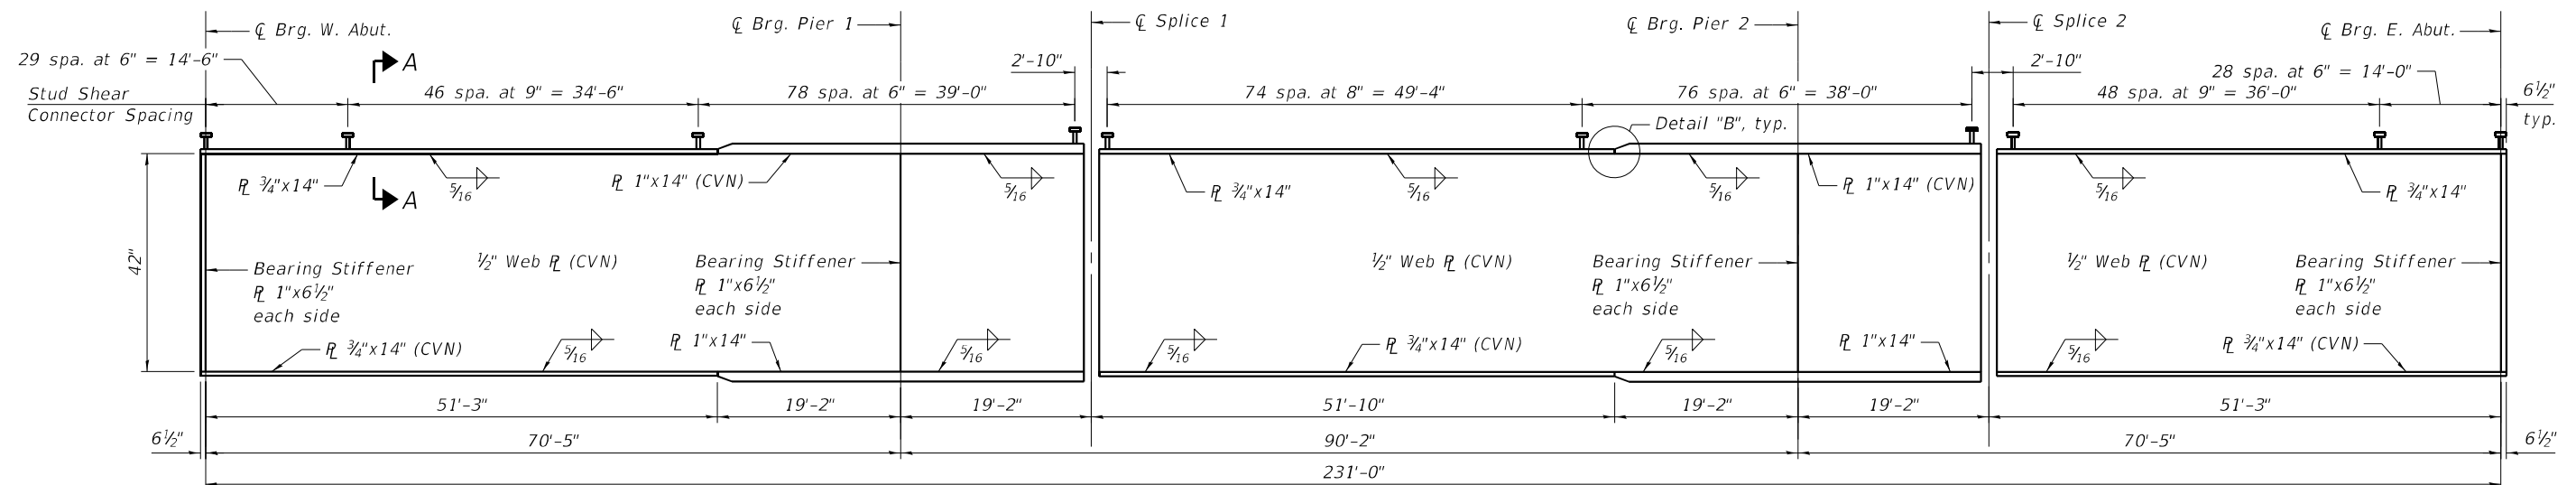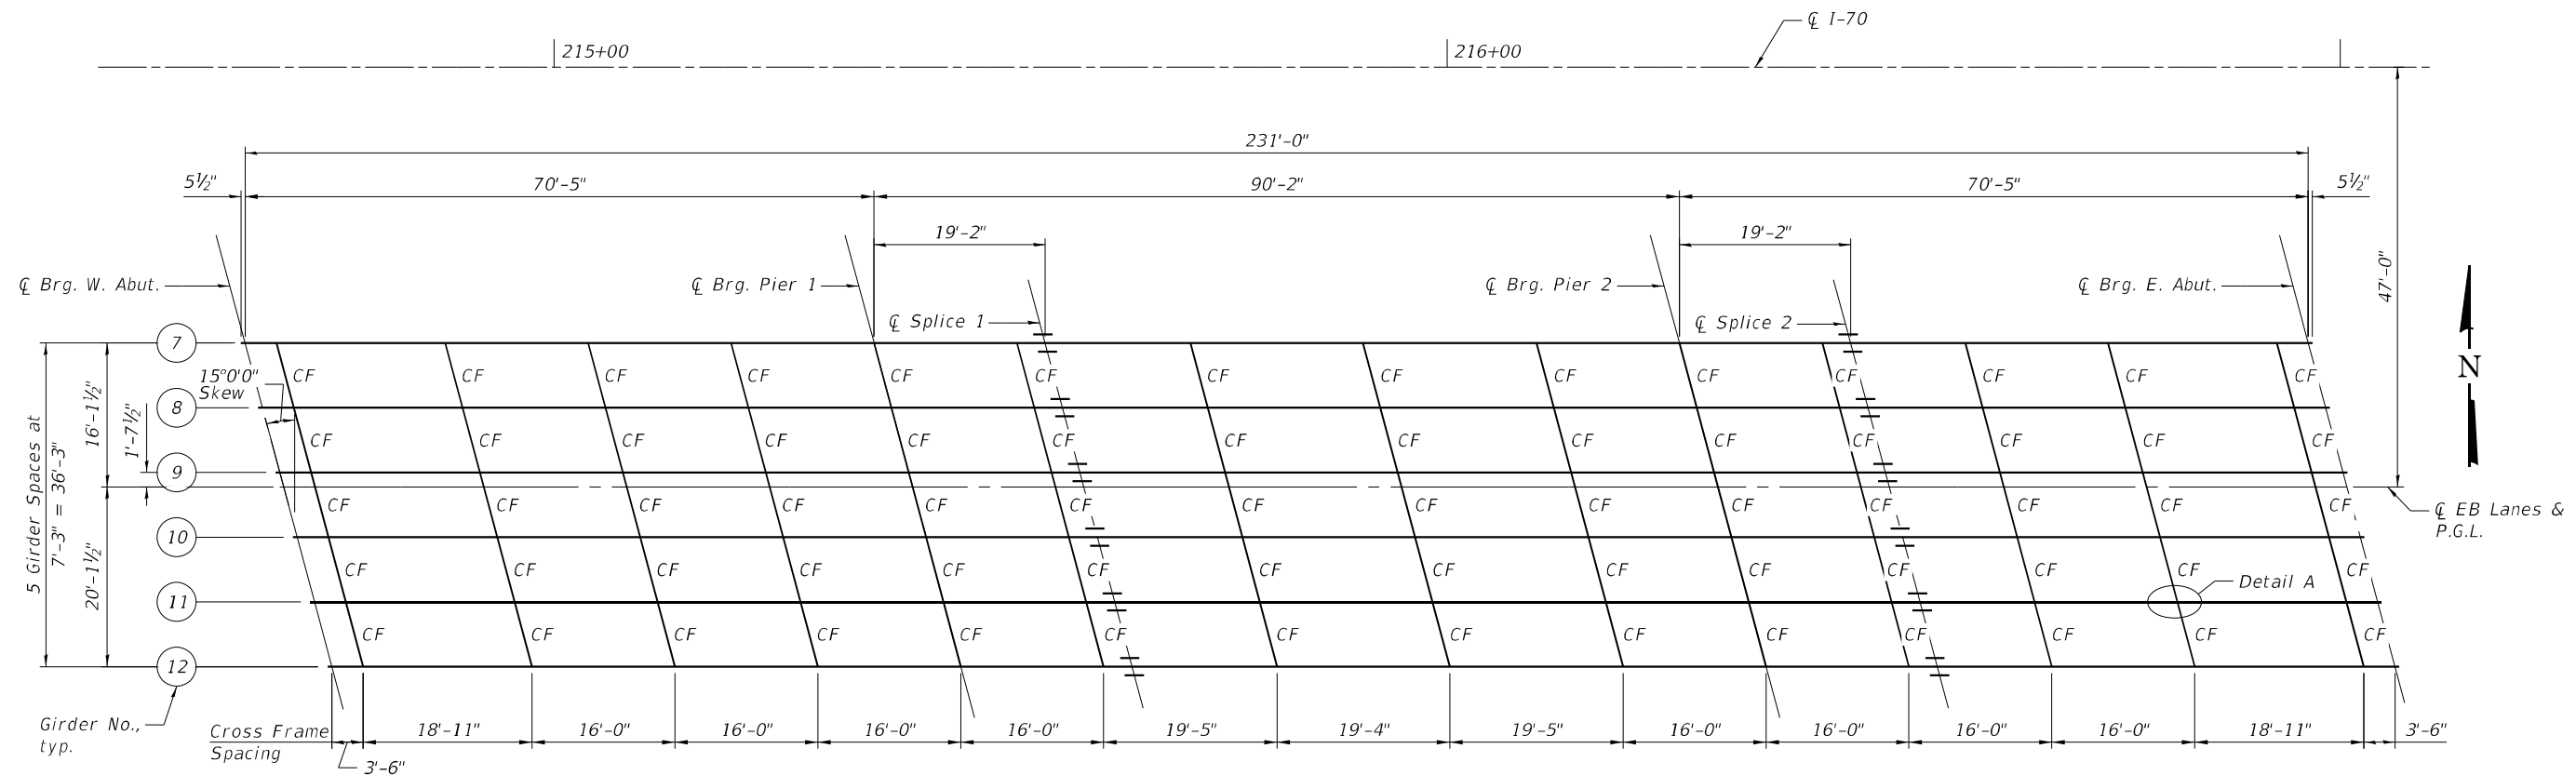


GIRDER ELEVATION
Load carrying components designated
"CVN" shall conform to the Charpy-V-
Notch Impact Energy Requirement, Zone 2










TOP OF WEB ELEVATIONS TABLE
(For Fabrication Only)

Location	℄ Brg. W. Abut.	℄ Brg. Pier 1	℄ Splice 1	℄ Brg. Pier 2	℄ Splice 2	℄ Brg. E. Abut.
Girder 7	545.14	544.08	543.79	543.27	543.12	543.06
Girder 8	545.25	544.20	543.91	543.39	543.24	543.17
Girder 9	545.32	544.26	543.97	543.48	543.34	543.30
Girder 10	545.21	544.20	543.92	543.41	543.26	543.23
Girder 11	545.06	544.03	543.75	543.26	543.12	543.12
Girder 12	544.92	543.88	543.60	543.11	542.97	542.97

Notes:
See Sheet 31 of 45 for Detail A and additional details.
All girders, bearing stiffeners, and splice plates, shall be AASHTO M270 Grade 50.
All cross frames shall be installed as steel is erected and secured with erection pins and bolts except as otherwise noted. Individual cross frames at supports may be temporarily disconnected to install bearing anchor rods.
Girders shall be braced for stability during erection and remain braced until deck is poured and cured.

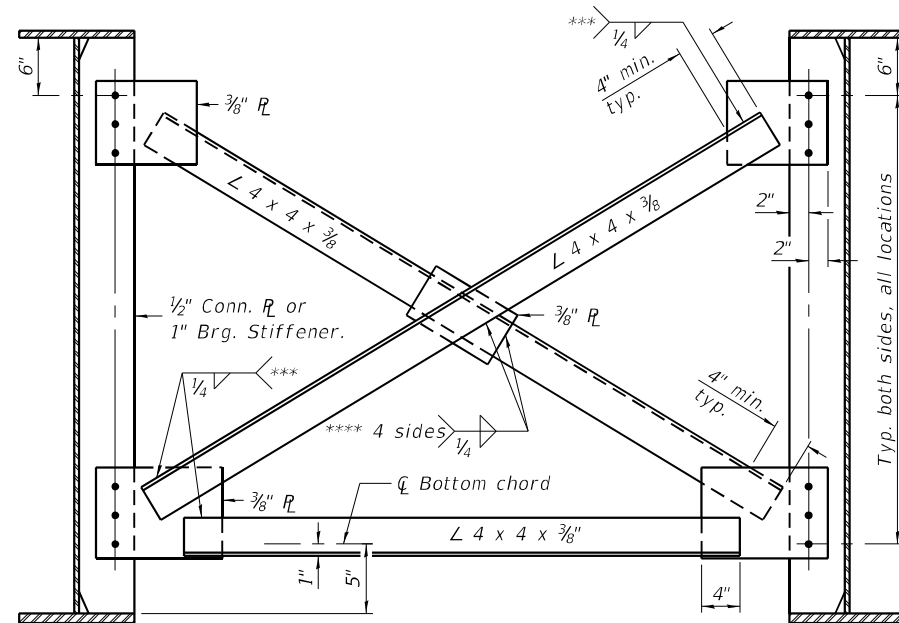

(70 Required)

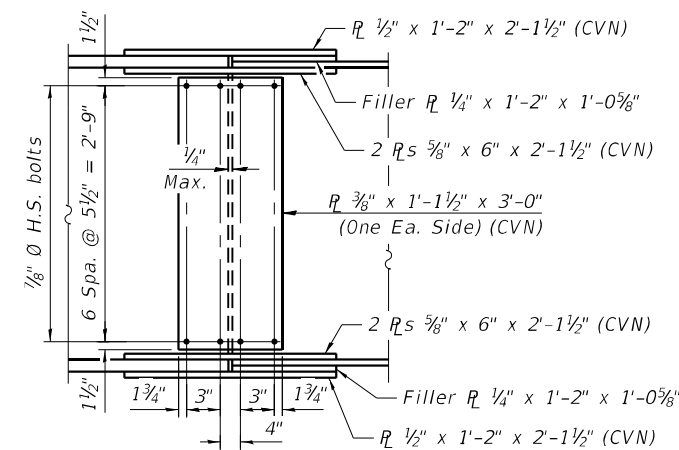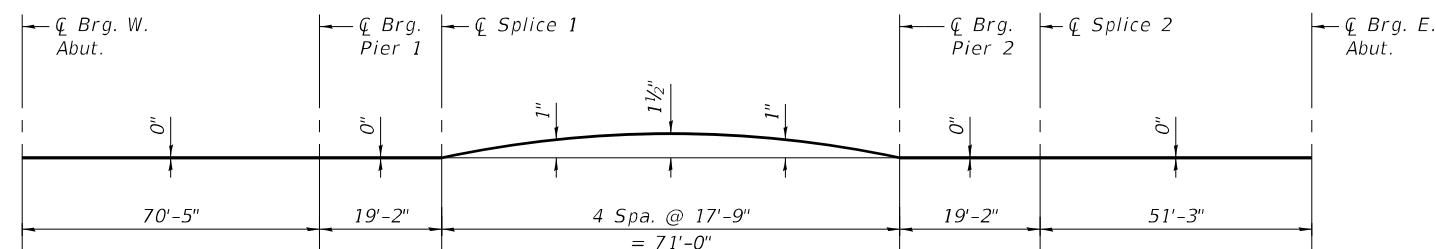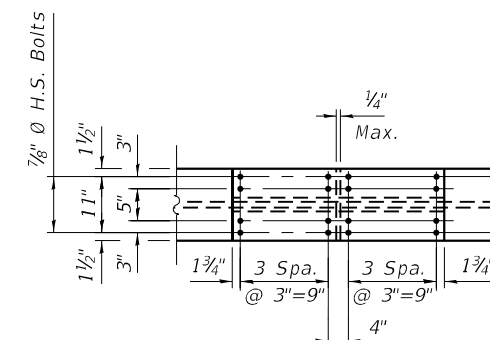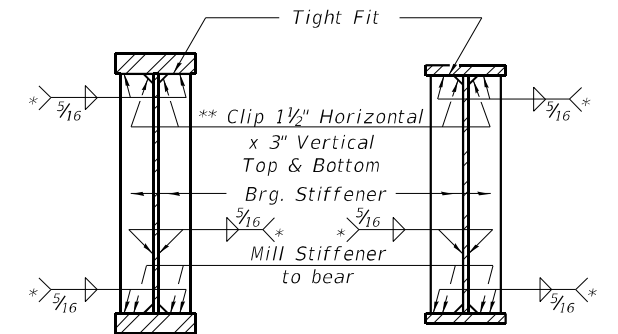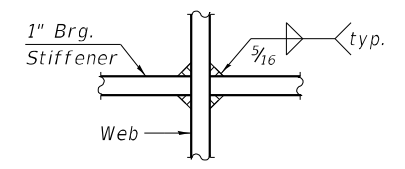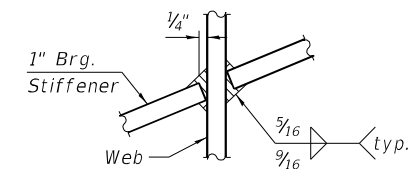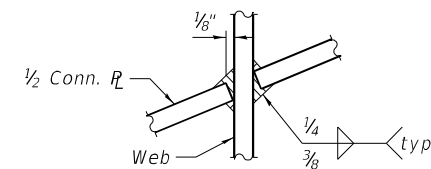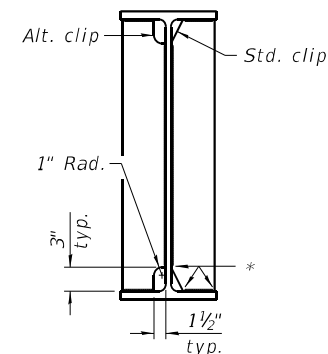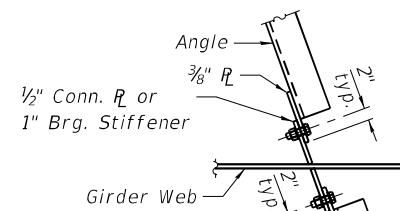

- * Stop welds $\frac{1}{4}$ " ($\pm \frac{1}{8}$ ") from edges as shown. Typical.
- ** Clip may be rounded for ease of shop painting.
- *** Fillet weld angles along 3 sides on one face of gusset plate; however, if cross-frames are galvanized, weld all-around.
- **** If cross-frames are galvanized, weld all-around.

Notes:

Detail 1 $\frac{1}{8}$ " $\emptyset$ holes for all $\frac{7}{8}$ " $\emptyset$ H.S. bolts for Field Splices.

Detail 1 $\frac{1}{8}$ " $\emptyset$ holes for all $\frac{3}{4}$ " $\emptyset$ H.S. bolts for Interior Cross Frames.

Two hardened washers required for each set of oversized holes at the Interior Cross Frames.

See Sheets 29 and 30 of 45 for Detail A location and additional details.

All girders, bearing stiffeners, and splice plates, including filler plates, shall be AASHTO M270 Grade 50.

"CVN" denotes Charpy-V-Notch impact energy requirements, zone 2.

MODEL: Default
FILE NAME: S:\2022\2121LO10 - PTB 202-35 - D7 - HMG - I-70 Ph H\ICADD\CADD Sheets\0120006_0120007-74A01-032-Data Tables.dgn

INTERIOR GIRDER MOMENT TABLE				
		0.4 Sp. 1 or 0.6 Sp. 3	Piers	0.5 Sp. 2
I_s	(in ⁴)	12,683	16,032	12,683
$I_c(n)$	(in ⁴)	37,323	43,801	37,323
$I_c(3n)$	(in ⁴)	27,842	32,456	27,842
$I_c(cr)$	(in ⁴)	-	-	-
S_s	(in ³)	583	729	583
$S_c(n)$	(in ³)	894	1,064	894
$S_c(3n)$	(in ³)	815	971	815
$S_c(cr)$	(in ³)	-	-	-
S_x	(in ³)	839	805	837
DC1	(k/')	0.964	0.988	0.964
M _{DC1}	('k)	309	-667	320
DC2	(k/')	0.190	0.190	0.190
M _{DC2}	('k)	62	-130	64
DW	(k/')	0.363	0.363	0.363
M _{DW}	('k)	118	-248	122
LLDF		0.603	0.592	0.565
M _{ℓ + IM}	('k)	833	-962	819
f_i (Strength I)	(ksi)	0	0	0
M _u + 1/3 f_i S_x	('k)	2,099	-3,052	2,096
Ø _f M _n	('k)	4,544	3,798	4,533
f_s DC1	(ksi)	6.36	-10.98	6.59
f_s DC2	(ksi)	0.91	-1.61	0.94
f_s DW	(ksi)	1.74	-3.07	1.80
f_s (ℓ+IM)	(ksi)	11.18	-10.85	10.99
f_i (Service II)	(ksi)	0	0	0
$f_s + f_i / 2$ (Service II)	(ksi)	23.54	-29.77	23.61
Service II Resistance	(ksi)	47.50	47.50	47.50
$f_s + f_i / 3$ (Strength I)	(ksi)	-	-	-
Ø _f F _n	(ksi)	-	-	-
V _f	(k)	63.12	-	68.14

* 0.95R_hF_{yf}

GIRDER REACTION TABLE			
		Abut.	Pier
LLDF		0.761	0.761
OCF		1.054	-
R _{DC1}	(k)	63.8	87.8
R _{DC2}	(k)	7.7	17.1
R _{DW}	(k)	14.3	32.7
R _ℓ	(k)	65.0	106.3
R _{IM}	(k)	16.0	21.3
R _{Total} (Strength I)(Impact)	(k)	252.6	403.5
R _{Total} (Strength I)(No Impact)	(k)	224.6	366.2

Note: Abutment Reactions include loads from the approach slabs and concrete diaphragms.

- I_s, S_s : Non-composite moment of inertia and section modulus of the steel section used for computing f_s (Total-Strength I, and Service II) due to non-composite dead loads (in.⁴ and in.³).
- $I_c(n), S_c(n)$: Composite moment of inertia and section modulus of the steel and deck based upon the modular ratio, "n", used for computing f_s (Total-Strength I, and Service II) in uncracked sections due to short-term composite live loads (in.⁴ and in.³).
- $I_c(3n), S_c(3n)$: Composite moment of inertia and section modulus of the steel and deck based upon 3 times the modular ratio, "3n", used for computing f_s (Total-Strength I, and Service II) in uncracked sections, due to long-term composite (superimposed) dead loads (in.⁴ and in.³).
- $I_c(cr), S_c(cr)$: Composite moment of inertia and section modulus of the steel and longitudinal deck reinforcement, used for computing f_s (Total-Strength I and Service II) in cracked sections, due to both short-term composite live loads and long-term composite (superimposed) dead loads (in.⁴ and in.³).
- S_x : Section modulus about the major axis of a section to the controlling flange, tension or compression, taken as yield moment with respect to the controlling flange over the yield strength of the controlling flange (in.³).
- DC1: Un-factored non-composite dead load (kips/ft.).
- M_{DC1} : Un-factored moment due to non-composite dead load (kip-ft.).
- DC2: Un-factored long-term composite (superimposed excluding future wearing surface) dead load (kips/ft.).
- M_{DC2} : Un-factored moment due to long-term composite (superimposed excluding future wearing surface) dead load (kip-ft.).
- DW: Un-factored long-term composite (superimposed future wearing surface only) dead load (kips/ft.).
- M_{DW} : Un-factored moment due to long-term composite (superimposed future wearing surface only) dead load (kip-ft.).
- LLDF: Live Load Distribution Factor for moment and shear computed according to Article 4.6.2.2 and further IDOT provisions.
- M_{ℓ + IM} : Un-factored live load moment plus dynamic load allowance (impact) (kip-ft.).
- M_u : Strength I load combination of factored design moments (kip-ft.). 1.25 (M_{DC1} + M_{DC2}) + 1.5 M_{DW} + 1.75 M_{ℓ + IM}
- $f_ℓ$: Factored calculated flange lateral bending stress as calculated using Article 6.10.1.6 and as further simplified by IDOT provisions (ksi).
- Ø_fM_n: Factored nominal flexural resistance of the section determined as specified in Article 6.10.7.1 or A6 as applicable (kip-ft.).

- f_s DC1: Un-factored stress at edge of flange for controlling steel flange due to vertical non-composite dead loads as calculated below (ksi). M_{DC1} / S_s
- f_s DC2: Un-factored stress at edge of flange for controlling steel flange due to vertical composite dead loads as calculated below (ksi). M_{DC2} / $S_c(3n)$ or M_{DC2} / $S_c(cr)$ as applicable.
- f_s DW: Un-factored stress at edge of flange for controlling steel flange due to vertical composite future wearing surface loads as calculated below (ksi). M_{DW} / $S_c(3n)$ or M_{DW} / $S_c(cr)$ as applicable.
- f_s (ℓ + IM): Un-factored stress at edge of flange for controlling steel flange due to vertical composite live load plus impact loads as calculated below (ksi). M_{ℓ + IM} / $S_c(n)$ or M_{ℓ + IM} / $S_c(cr)$ as applicable.
- $f_s + f_i / 2$ (Service II): Sum of stresses as computed below (ksi). f_s DC1 + f_s DC2 + f_s DW + 1.3 f_s (ℓ + IM) + $f_i / 2$
- Service II Resistance: Composite (0.95R_hF_{yf}) or noncomposite (0.80R_hF_{yf}) stress capacity according to Article 6.10.4.2 (ksi).
- $f_s + f_i / 3$ (Strength I): Sum of stresses as computed below on non-compact sections (ksi). 1.25 (f_s DC1 + f_s DC2) + 1.5 f_s DW + 1.75 f_s (ℓ + IM) + $f_i / 3$
- Ø_fF_n : Factored nominal flexural resistance of the section as specified in Article 6.10.7.2 or 6.10.8 as applicable (ksi).
- V_f : Maximum factored shear range in span computed according to Article 6.10.10.
- R_{DC1} : Un-factored reaction due to non-composite dead load (kip).
- R_{DC2} : Un-factored reaction due to long-term composite (superimposed excluding future wearing surface) dead load (kip).
- R_{DW} : Un-factored reaction due to long-term composite (superimposed future wearing surface only) dead load (kip).
- R_ℓ : Un-factored live load reaction (kip).
- R_{IM} : Un-factored dynamic load allowance (impact) (kip).
- R_{Total} (Strength I)(Impact): Strength I load combination of factored design reactions (kip). 1.25 (R_{DC1} + R_{DC2}) + 1.5R_{DW} + 1.75 (R_ℓ + R_{IM})
- R_{Total} (Strength I)(No Impact): Strength I load combination of factored design reactions, not including dynamic load allowance (Impact) (kip). 1.25 (R_{DC1} + R_{DC2}) + 1.5R_{DW} + 1.75 (R_ℓ)



QUIGG ENGINEERING INC

USER NAME	=	JCray
0120006_0120007-74A01-032-Data Tables.dgn		
PLOT SCALE	=	
PLOT DATE	=	

DESIGNED	-	KFO
CHECKED	-	KWB
DRAWN	-	JDC
CHECKED	-	RPW


REVISED	-
REVISED	-
REVISED	-
REVISED	-

STATE OF ILLINOIS
DEPARTMENT OF TRANSPORTATION


DESIGN DATA TABLES
STRUCTURE NO. 012-0006 (WB) & 012-0007 (EB)

SHEET 32 OF 45 SHEETS


F.A.I. RTE.	SECTION	COUNTY	TOTAL SHEETS	SHEET NO.
70	(12-53B-1)BR-1	CLARK	93	65
CONTRACT NO. 74A01				
ILLINOIS		FED. AID PROJECT		

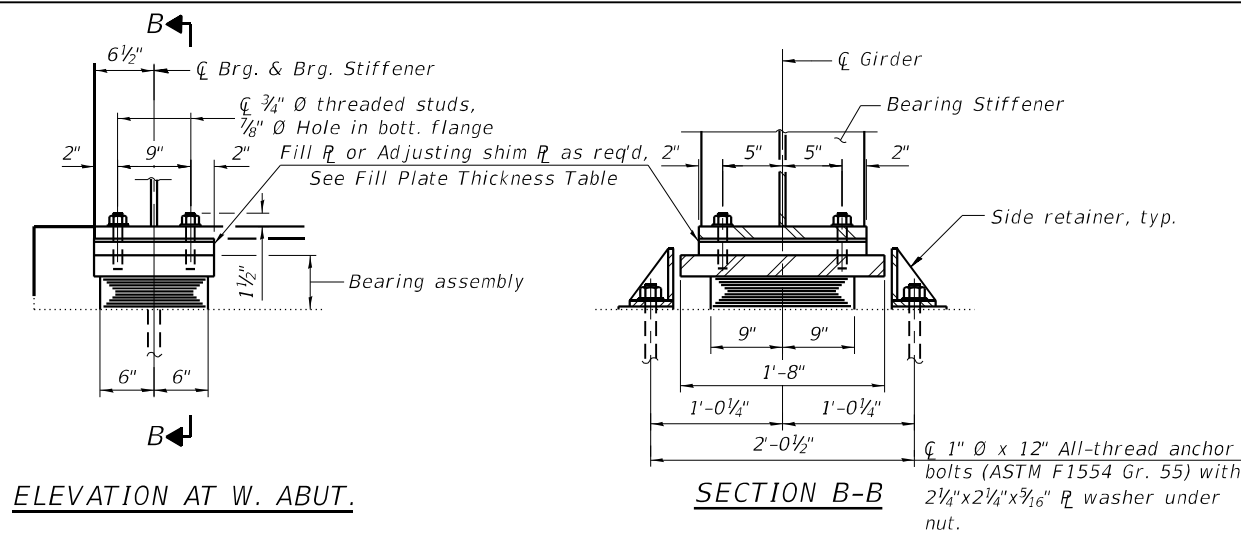

TYPE I ELASTOMERIC EXP. BRG. AT W. ABUT.
(6 Required)

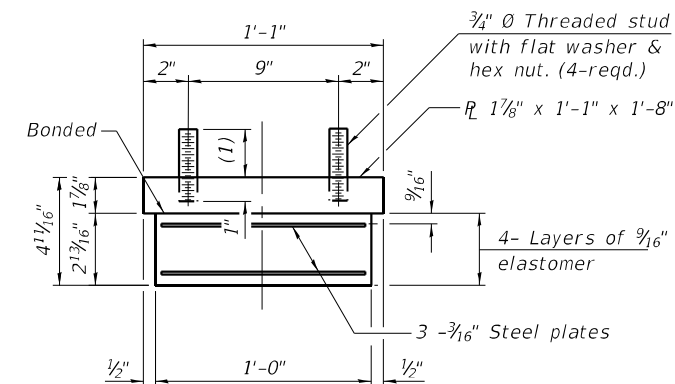


Location	W. Abut.
Girder 1	$\frac{3}{4}$ "
Girder 2	$\frac{3}{4}$ "
Girder 3	$\frac{3}{4}$ "
Girder 4	$1\frac{1}{4}$ "
Girder 5	$\frac{3}{4}$ "
Girder 6	$\frac{3}{4}$ "

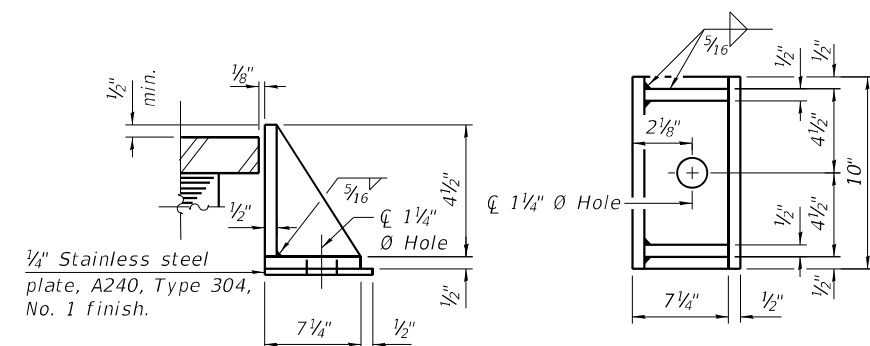


E. ABUT. SIDE RETAINER
Equivalent rolled angle with stiffeners will be allowed in lieu of welded plates.

<i>Item</i>	<i>Unit</i>	<i>Total</i>
<i>Elastomeric Bearing Assembly Type I</i>	<i>Each</i>	<i>12</i>
<i>Anchor Bolts, 1"</i>	<i>Each</i>	<i>36</i>


MODEL: Default
FILE NAME: S:\2022\21210.10 - PTB 202-35 - D7 - HMG - I-70 Ph HVCADD\CADD Sheets\0120007-74A01-034-Abut. Brg. D. EB.dgn
1/22/2025 10:51:54 AM

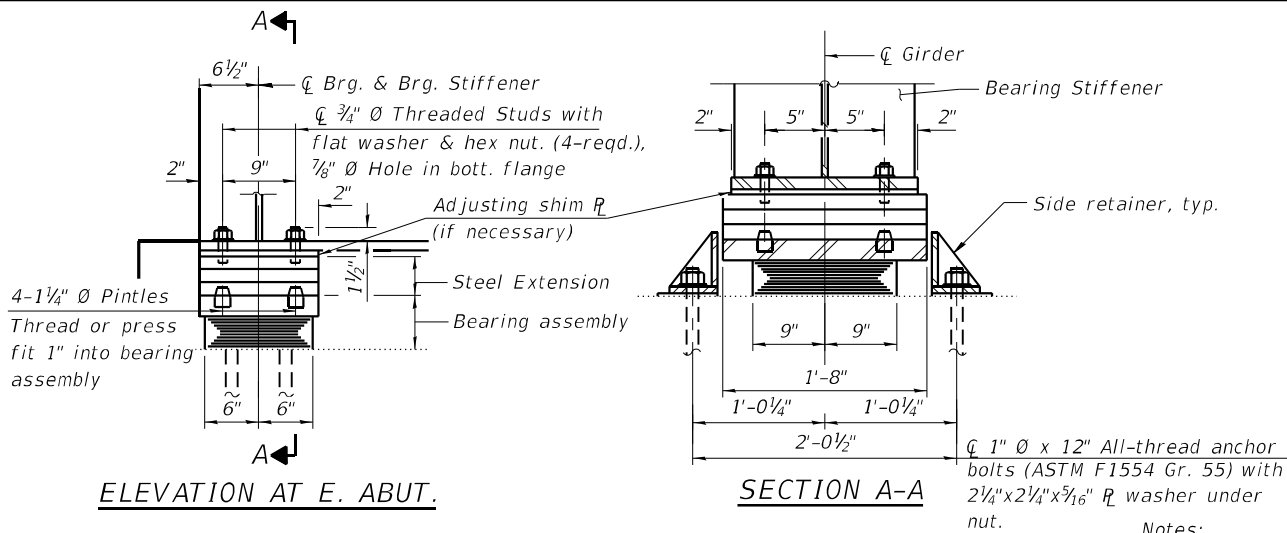


TYPE I ELASTOMERIC EXP. BRG. AT E. ABUT.
(6 Required)

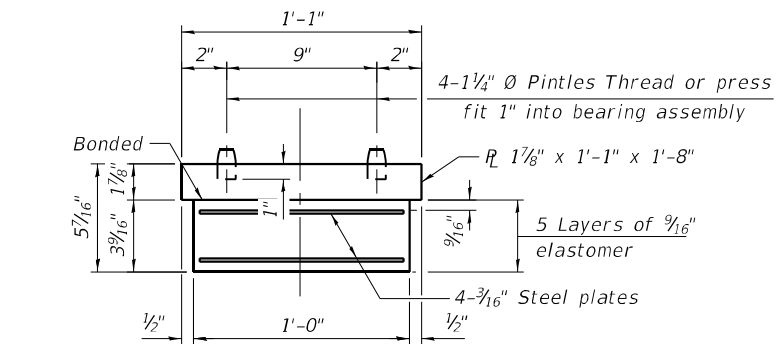


BEARING ASSEMBLY AT E. ABUT.

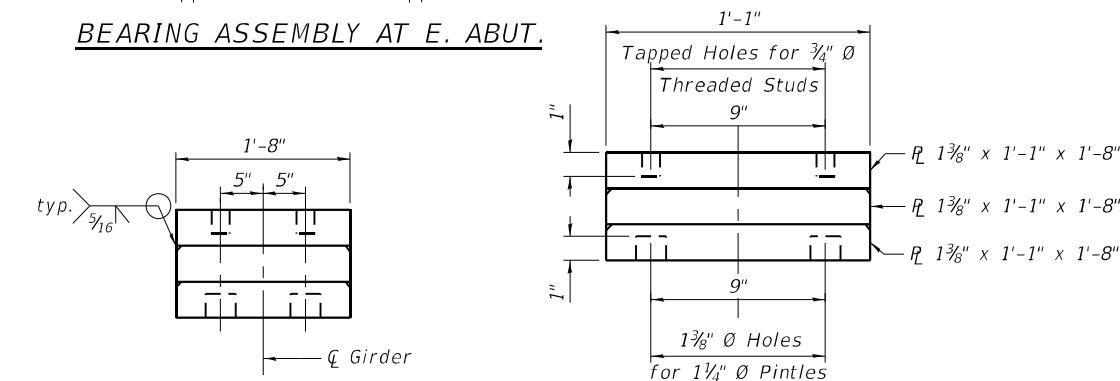


END VIEW STEEL EXTENSION **ELEVATION STEEL EXTENSION**
STEEL EXTENSION DETAIL AT E. ABUT.

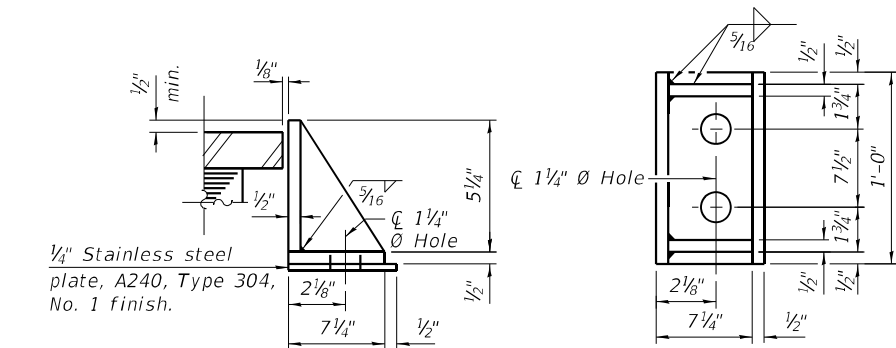


E. ABUT. SIDE RETAINER
Equivalent rolled angle with stiffeners
will be allowed in lieu of welded plates.

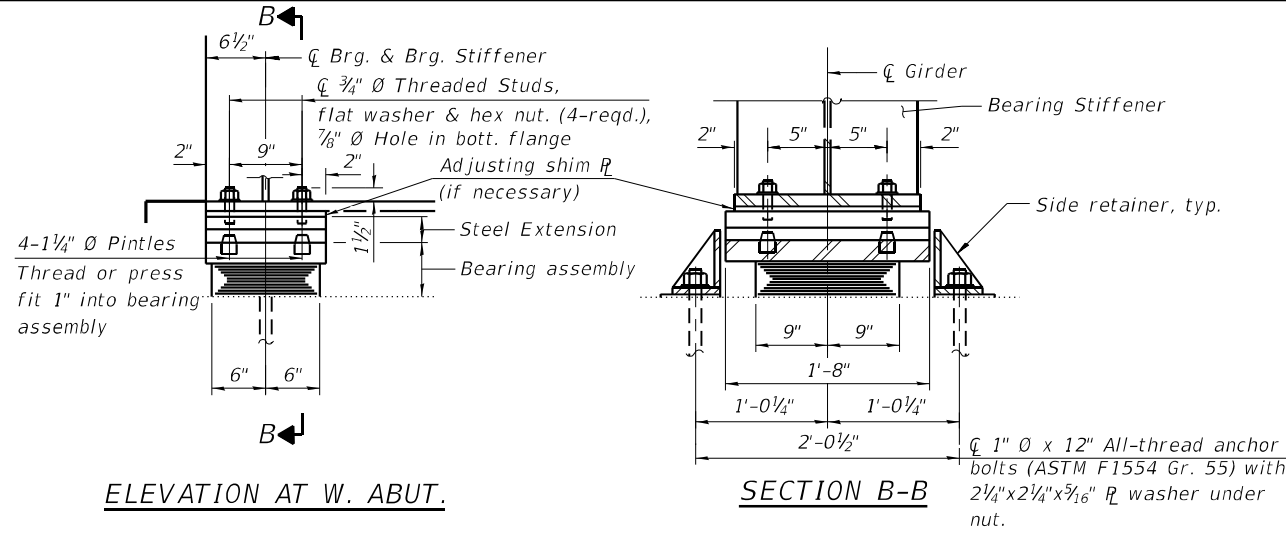


TYPE I ELASTOMERIC EXP. BRG. AT W. ABUT.
(6 Required)

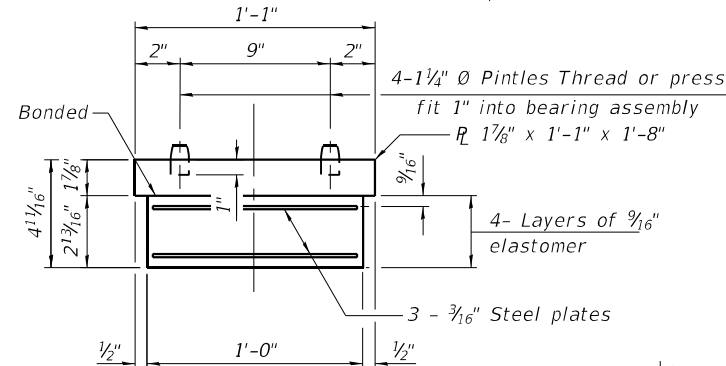

BEARING ASSEMBLY AT W. ABUT.

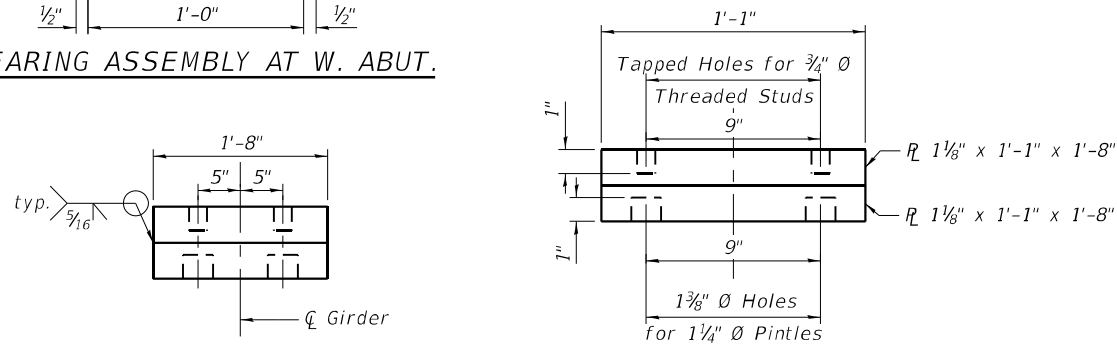

END VIEW STEEL EXTENSION **ELEVATION STEEL EXTENSION**
STEEL EXTENSION DETAIL AT W. ABUT.

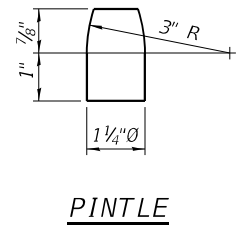

PINTLE

BILL OF MATERIAL
AT EB ABUTMENT BEARINGS

Item	Unit	Total
Elastomeric Bearing Assembly Type I	Each	12
Anchor Bolts, 1"	Each	36




WEST AND EAST ABUTMENT BEARING DETAILS (EB)
STRUCTURE NO. 012-0007 (EB)

SHEET 34 OF 45 SHEETS

FAI RTE.	SECTION	COUNTY	TOTAL SHEETS	SHEET NO.
70	(12-538-1)BR-1	CLARK	93	67
CONTRACT NO. 74A01				

ILLINOIS FED. AID PROJECT

MODEL: Default
FILE NAME: S:\2022\212L10 - PTB 202-35 - D7 - HMG - I-70 Ph HVCADD\CADD Sheets\0120006_0120007-74A01-035-Pier Brg. Details.dgn
1/22/2025 10:52:04 AM

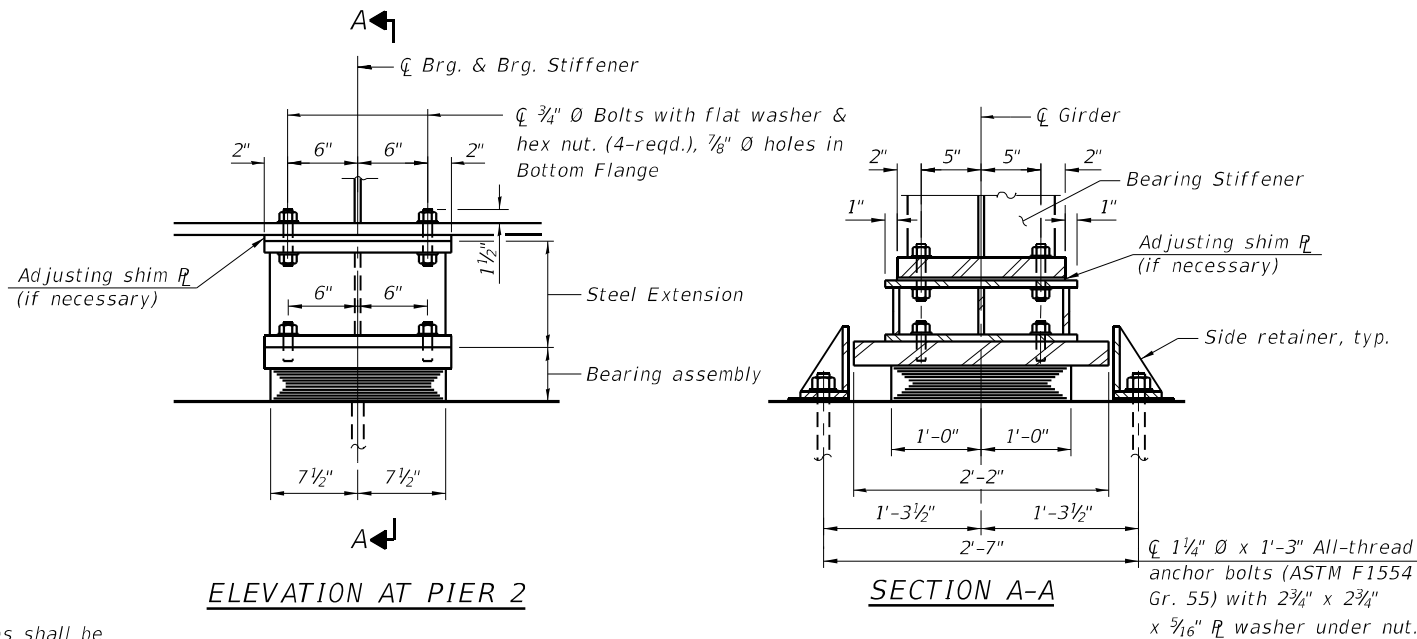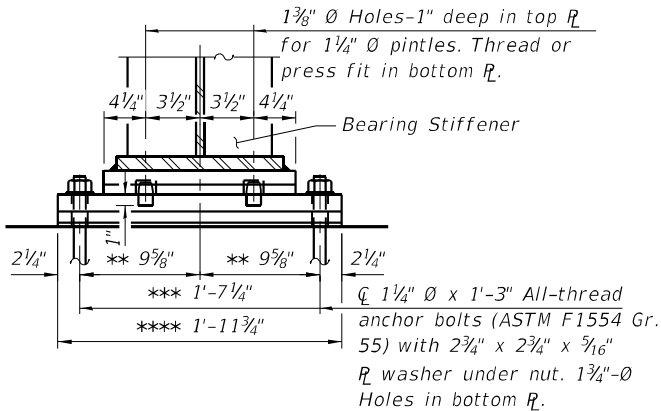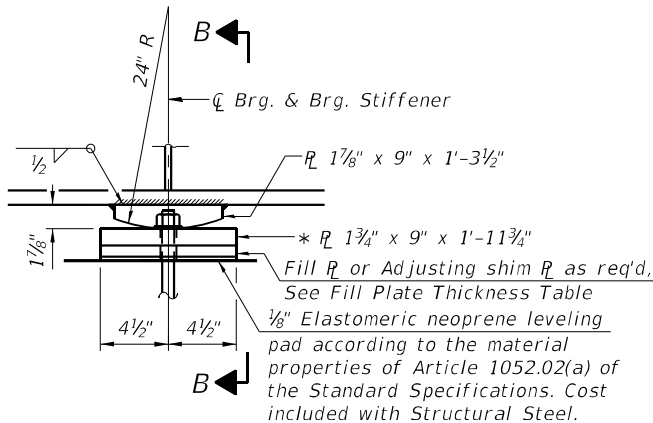


FIXED BEARING AT PIER 1
(12 Required)

FILL PLATE THICKNESS TABLE


Location	Pier 1	Location	Pier 1
Girder 1	$1\frac{1}{4}"$	Girder 7	$1\frac{1}{4}"$
Girder 2	$1\frac{1}{4}"$	Girder 8	$1\frac{1}{4}"$
Girder 3	$1\frac{1}{4}"$	Girder 9	$1\frac{1}{4}"$
Girder 4	$1\frac{7}{8}"$	Girder 10	$1\frac{1}{4}"$
Girder 5	$1\frac{1}{4}"$	Girder 11	$1\frac{1}{4}"$
Girder 6	$1\frac{1}{4}"$	Girder 12	$1\frac{1}{4}"$

EXTENSION HEIGHTS TABLE

Beam No.	Pier 2 Dim. 'h'	Beam No.	Pier 2 Dim. 'h'
1	$10\frac{3}{8}"$	7	$10\frac{3}{8}"$
2	$10\frac{3}{8}"$	8	$10\frac{3}{8}"$
3	$10\frac{3}{8}"$	9	$10\frac{3}{8}"$
4	$10\frac{7}{8}"$	10	$10\frac{3}{8}"$
5	$10\frac{3}{8}"$	11	$10\frac{3}{8}"$
6	$10\frac{3}{8}"$	12	$10\frac{3}{8}"$

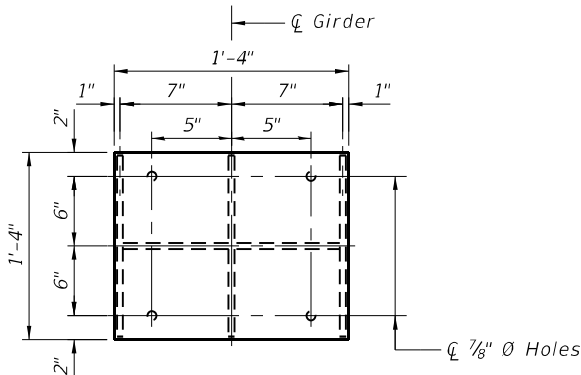


PLAN STEEL EXTENSION

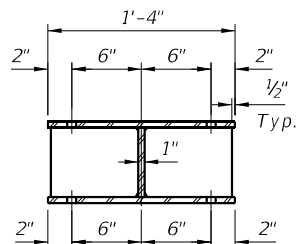

SECTION C-C

STEEL EXTENSION DETAIL

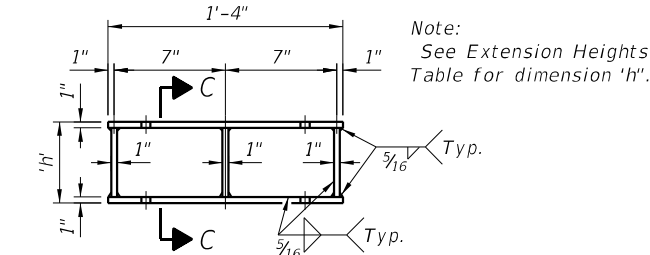

ELEVATION STEEL EXTENSION

Notes:

Side retainers and stainless steel plates shall be included in the cost of Elastomeric Bearing Assembly, Type I.

Anchor bolts and side retainers at all supports shall be installed as each member is erected unless an equivalent temporary means of lateral restraint is used.

The structural steel plates of the Bearing Assembly, steel extensions and pintles shall conform to the requirements of AASHTO M270 Grade 50.


Two $\frac{1}{8}$ in. adjusting shims shall be provided for each bearing in addition to all other plates or shims and placed as shown on bearing details.

Prior to ordering extensions & shims, the Contractor shall field-verify the height between the bottom of girder and its seat at each bearing as this height shall be maintained.


All steel extensions, bearing plates, side retainers, anchor bolts, nuts, washers and pintles shall be galvanized according to AASHTO M111 or M232 as applicable. Cost shall be included with Elastomeric Bearing Assembly, Type I.

Steel extensions, pintles, shim and fill plates shall be included in the contract unit lump sum cost for Furnishing and Erecting Structural Steel.

Burn existing anchor bolts flush with existing concrete surface. Grind existing anchor bolt smooth and seal with epoxy. Cost incidental to "Removal of Existing Superstructures No. 1" or "Removal of Existing Superstructures No. 2".

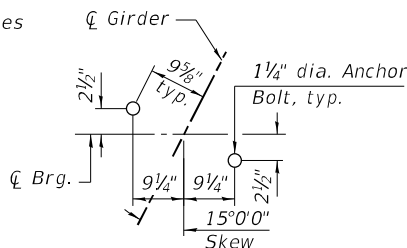

PIER 1 ANCHOR BOLT LAYOUT
(At Girders 1 thru 10)

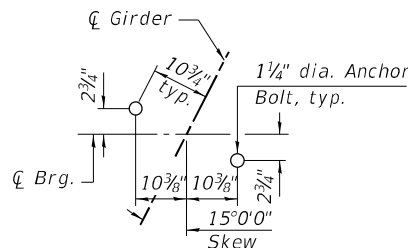


PIER 1 ANCHOR BOLT LAYOUT
(At Girders 11 & 12)

BILL OF MATERIAL AT PIERS


Item	Unit	Total
Elastomeric Bearing Assembly Type I	Each	12
Anchor Bolts, $1\frac{1}{4}"$	Each	48

TYPE I ELASTOMERIC EXP. BRG. AT PIER 2
(12 Required)

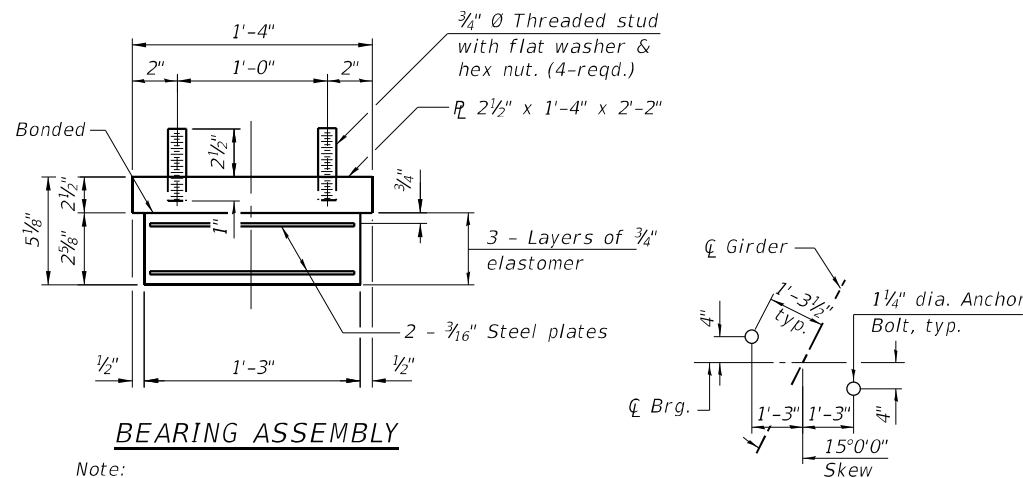


Note:

Shim plates shall not be placed under bearing assembly.

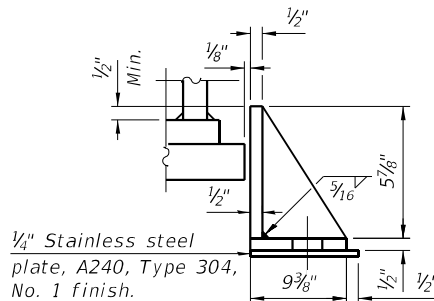

Equivalent rolled angle with stiffeners will be allowed in lieu of welded plates.

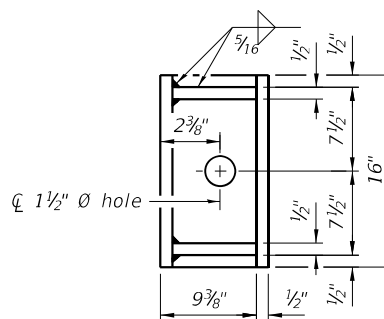

QUIGG ENGINEERING INC

USER NAME = JCray
0120006_0120007-74A01-035-Pier Brg. Details.dgn
PLOT SCALE =
PLOT DATE =

DESIGNED - KFO
CHECKED - KWB
DRAWN - JDC
CHECKED - RPW

REVISED -
REVISED -
REVISED -
REVISED -


STATE OF ILLINOIS
DEPARTMENT OF TRANSPORTATION

PIER BEARING DETAILS
STRUCTURE NO. 012-0006 (WB) & 012-0007 (EB)


SHEET 35 OF 45 SHEETS

F.A.I. RTE. SECTION COUNTY TOTAL SHEETS SHEET NO.
70 (12-538-1)BR-1 CLARK 93 68
CONTRACT NO. 74A01
ILLINOIS FED. AID PROJECT


MODEL: Default
FILE NAME: S:\2022\2121010 - PTB 202-35 - D7 - HMG - I-70 Ph H\I\CADD\CADD Sheets\0120006_0120007-74A01-036-W. Abut. R. WB.dgn
1/22/2025 10:52:14 AM

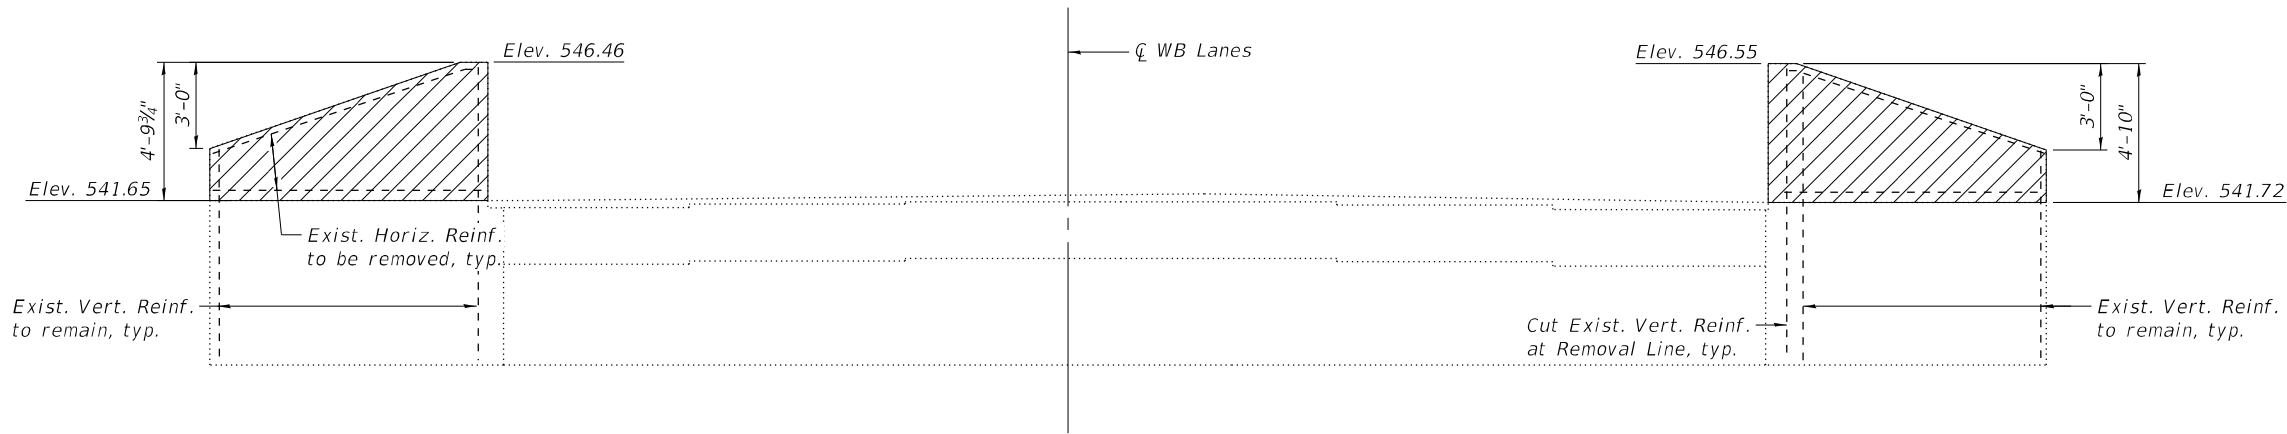

ELEVATION

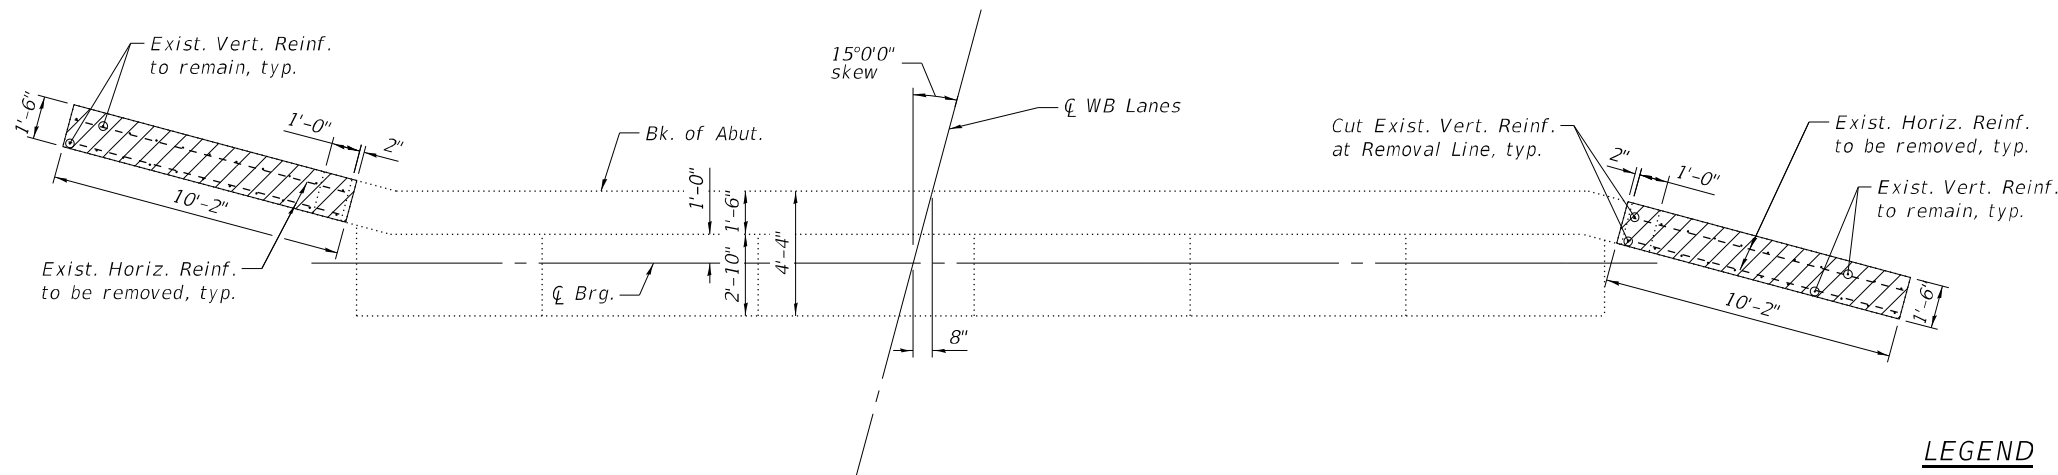

PLAN

 

LEGEND



Notes:
Existing bars to remain shall be cleaned, straightened and incorporated into the new construction. Cost included with concrete removal.

BILL OF MATERIAL

ITEM	UNIT	TOTAL
Concrete Removal	Cu. Yd.	3.9



QUIGG ENGINEERING INC

USER NAME	=	JCray
0120006_0120007-74A01-036-W. Abut. R. WB.dgn	CHECKED	- KWB
PLOT SCALE	=	
PLOT DATE	=	

DESIGNED	-	KFO
CHECKED	-	KWB
DRAWN	-	JDC
CHECKED	-	RPW

REVISED	-	
REVISED	-	
REVISED	-	
REVISED	-	


STATE OF ILLINOIS
DEPARTMENT OF TRANSPORTATION

WEST ABUTMENT CONCRETE REMOVAL (WB)
STRUCTURE NO. 012-0006 (WB)


SHEET 36 OF 45 SHEETS

FAI RTE.	SECTION	COUNTY	TOTAL SHEETS	SHEET NO.
70	(12-53B-1)BR-1	CLARK	93	69
CONTRACT NO. 74A01				
ILLINOIS FED. AID PROJECT				

MODEL: Default
FILE NAME: S:\2022\2121010 - PTB 202-35 - D7 - HMG - I-70 Ph I-11\CADD\CADD Sheets\0120006_0120007-74A01-037-E, Abut. R, WB.dgn
1/22/2025 10:52:22 AM

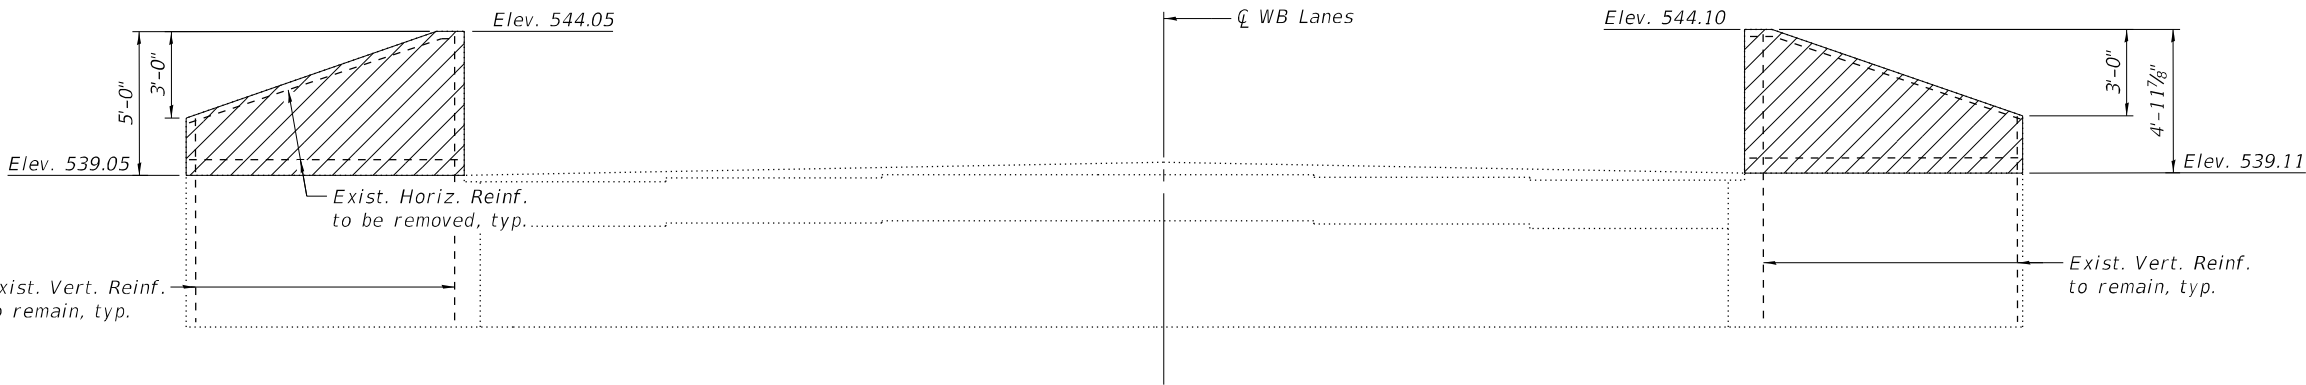

ELEVATION

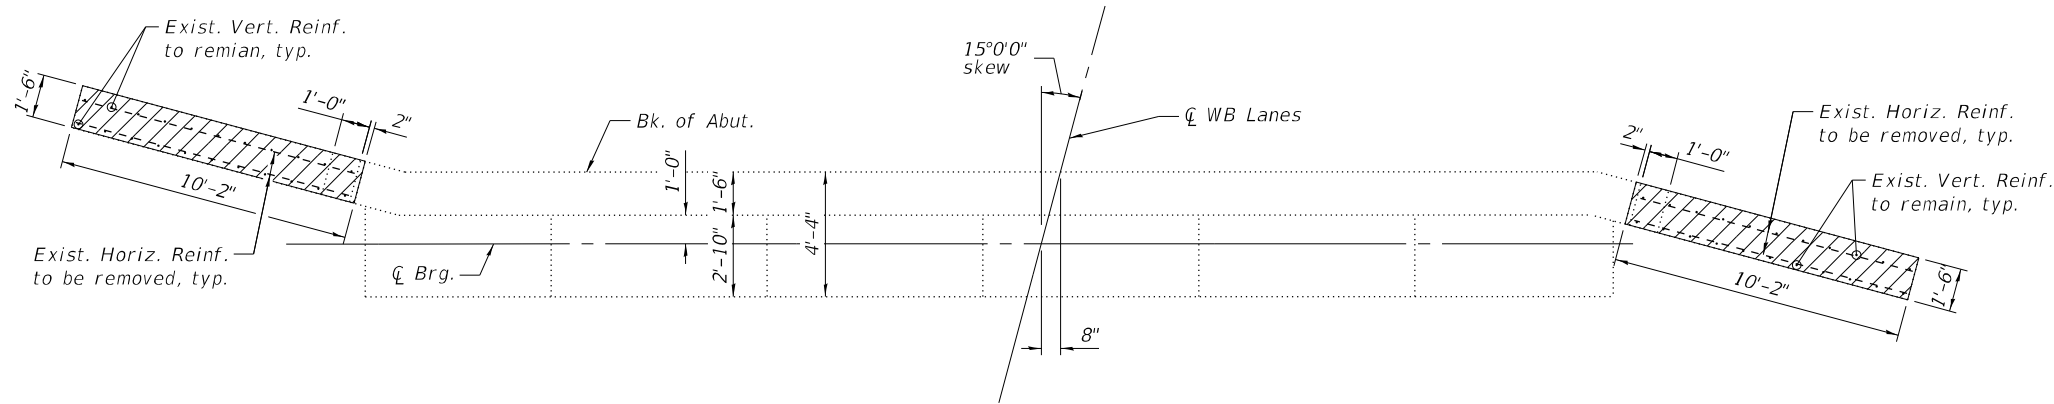

PLAN

LEGEND



Notes:
Existing bars to remain shall be cleaned, straightened and incorporated into the new construction. Cost included with concrete removal.

BILL OF MATERIAL

ITEM	UNIT	TOTAL
Concrete Removal	Cu. Yd.	4.1



QUIGG ENGINEERING INC

USER NAME	=	JCray
0120006_0120007-74A01-037-E, Abut. R, WB.dgn	CHECKED	- KWB
PLOT SCALE	=	
PLOT DATE	=	

DESIGNED	-	KFO
CHECKED	-	KWB
DRAWN	-	JDC
CHECKED	-	RPW

REVISED	-	
REVISED	-	
REVISED	-	
REVISED	-	


STATE OF ILLINOIS
DEPARTMENT OF TRANSPORTATION

EAST ABUTMENT CONCRETE REMOVAL (WB)
STRUCTURE NO. 012-0006 (WB)


SHEET 37 OF 45 SHEETS

FAI RTE.	SECTION	COUNTY	TOTAL SHEETS	SHEET NO.
70	(12-538-1)BR-1	CLARK	93	70
CONTRACT NO. 74A01				
ILLINOIS FED. AID PROJECT				

MODEL: Default
FILE NAME: S:\2022\2121010 - PTB 202-35 - D7 - HMG - I-70 Ph I-17CADD\CADD Sheets\0120006_0120007-74A01-038-W, Abut. R, EB.dgn
1/22/2025 10:52:31 AM

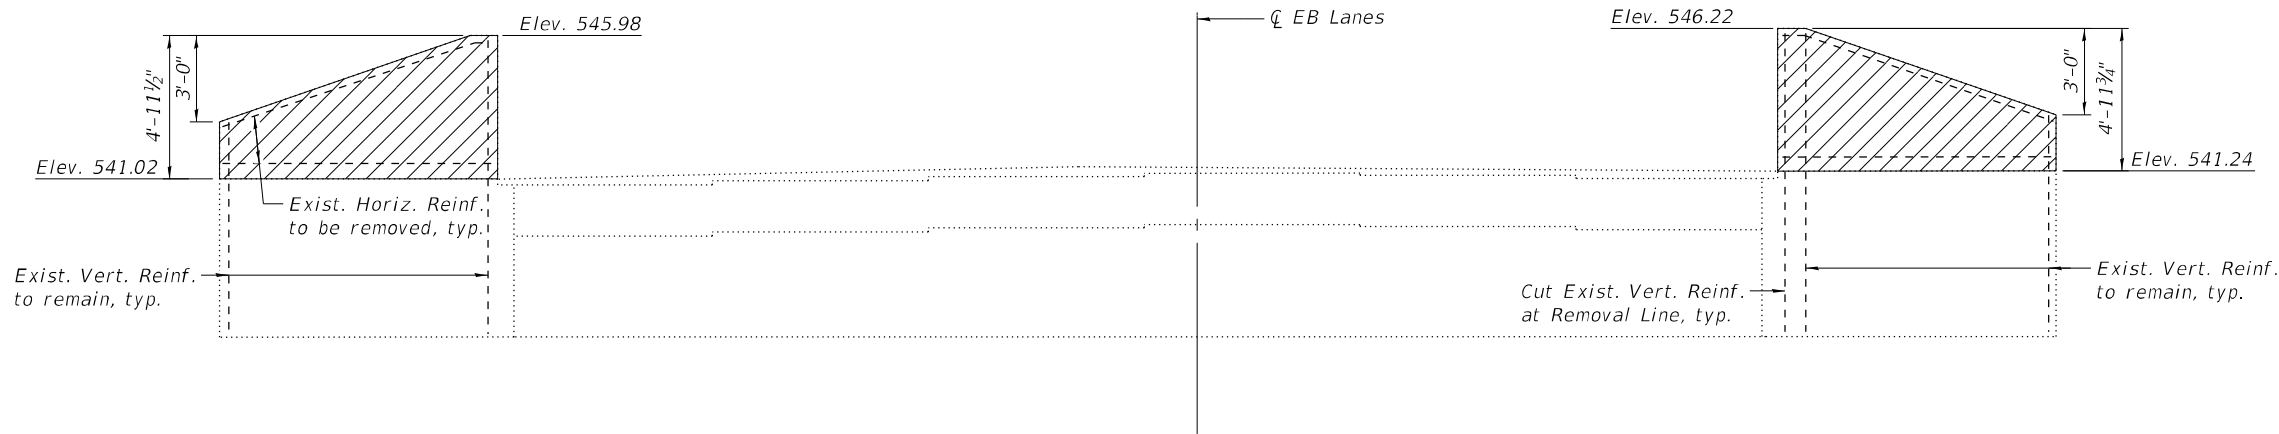

ELEVATION

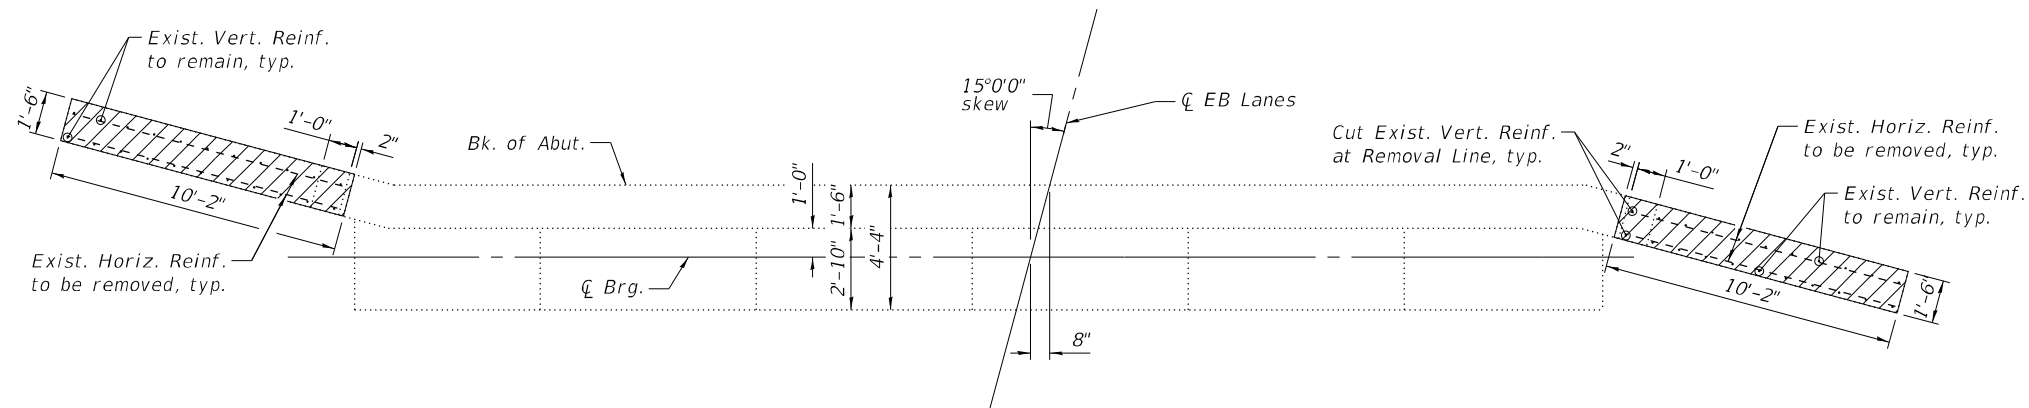

PLAN

LEGEND



Notes:
Existing bars to remain shall be cleaned, straightened and incorporated into the new construction. Cost included with concrete removal.

BILL OF MATERIAL

ITEM	UNIT	TOTAL
Concrete Removal	Cu. Yd.	4.1



QUIGG ENGINEERING INC

USERNAME	=	JCray
0120006_0120007-74A01-038-W, Abut. R, EB.dgn	CHECKED	- KWB
PLOT SCALE	=	
PLOT DATE	=	

DESIGNED	-	KFO
CHECKED	-	KWB
DRAWN	-	JDC
CHECKED	-	RPW

REVISED	-	
REVISED	-	
REVISED	-	
REVISED	-	


STATE OF ILLINOIS
DEPARTMENT OF TRANSPORTATION

WEST ABUTMENT CONCRETE REMOVAL (EB)
STRUCTURE NO. 012-0007 (EB)


SHEET 38 OF 45 SHEETS

FAI RTE.	SECTION	COUNTY	TOTAL SHEETS	SHEET NO.
70	(12-538-1)BR-1	CLARK	93	71
CONTRACT NO. 74A01				
ILLINOIS FED. AID PROJECT				


MODEL: Default
FILE NAME: S:\2022\2121010 - PTB 202-35 - D7 - HMG - I-70 Ph I\I\CADD\CADD Sheets\0120006_0120007-74A01-039-E, Abut. R, EB.dgn
1/22/2025 10:52:39 AM

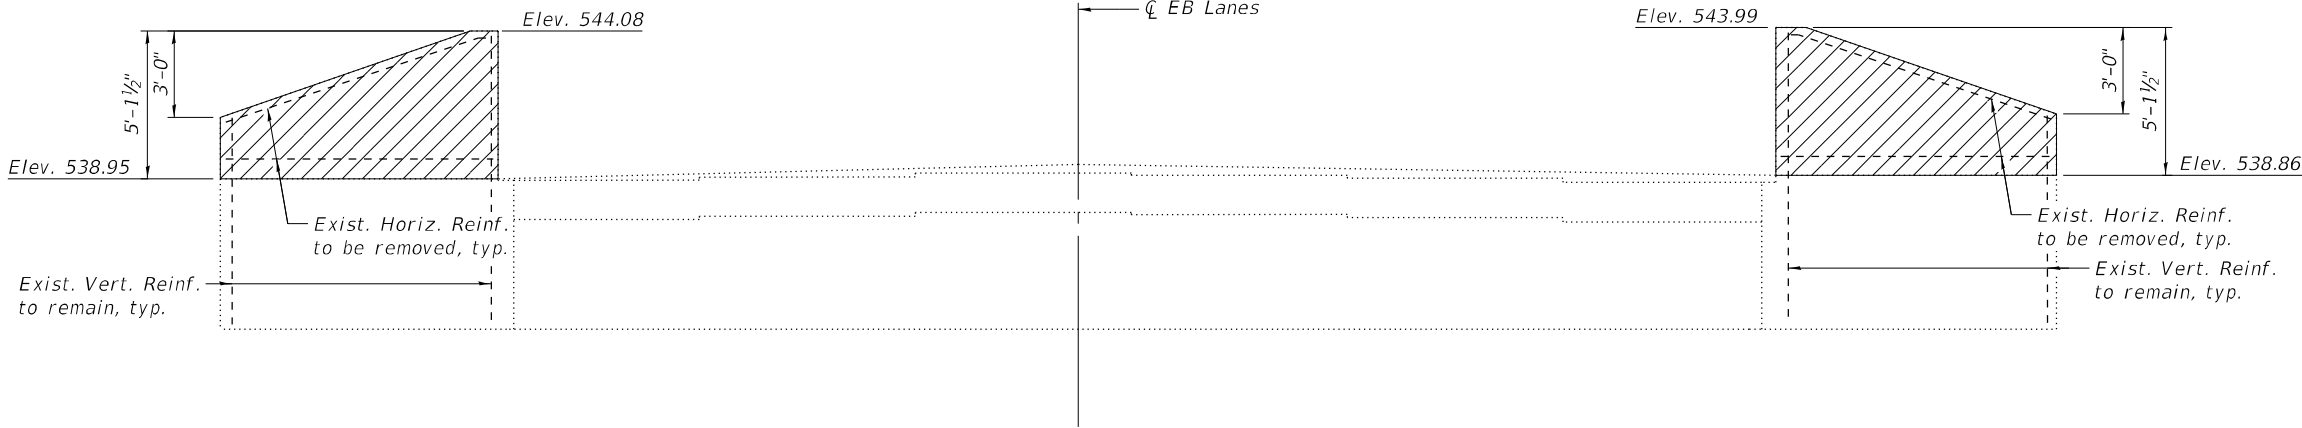

ELEVATION

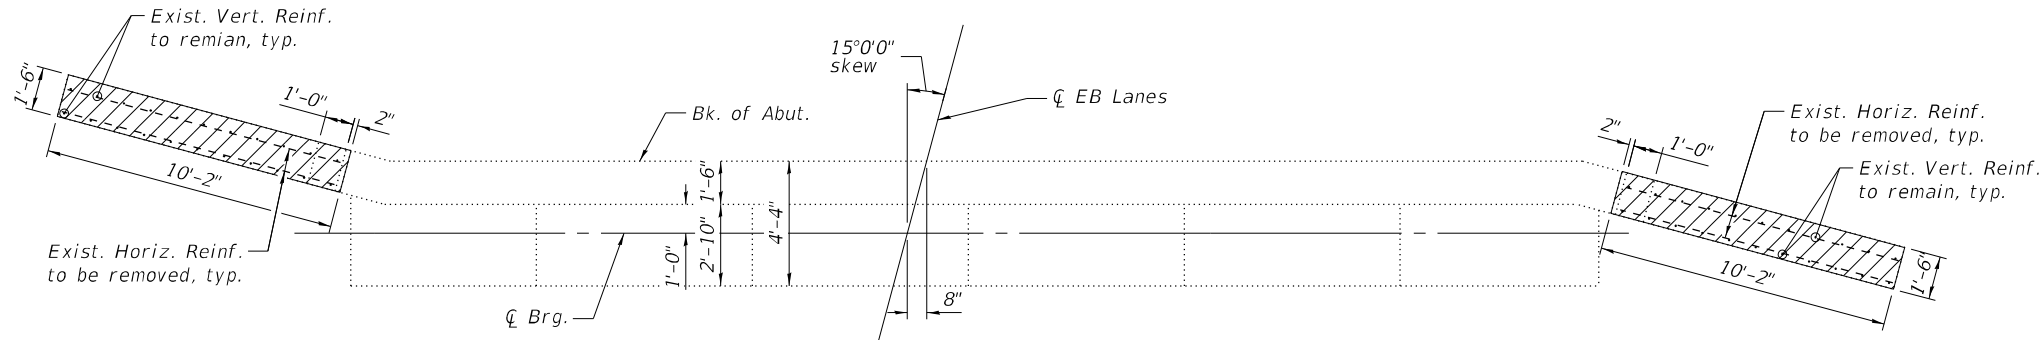

PLAN

 

LEGEND



Notes:
Existing bars to remain shall be cleaned, straightened and incorporated into the new construction. Cost included with concrete removal.

BILL OF MATERIAL

ITEM	UNIT	TOTAL
Concrete Removal	Cu. Yd.	4.2



QUIGG ENGINEERING INC

USERNAME	=	JCray
0120006_0120007-74A01-039-E, Abut. R, EB.dgn	CHECKED	- KWB
PLOT SCALE	=	
PLOT DATE	=	

DESIGNED	-	KFO
CHECKED	-	KWB
DRAWN	-	JDC
CHECKED	-	RPW


REVISED	-	
REVISED	-	
REVISED	-	
REVISED	-	

STATE OF ILLINOIS
DEPARTMENT OF TRANSPORTATION


EAST ABUTMENT CONCRETE REMOVAL (EB)
STRUCTURE NO. 012-0007 (EB)

SHEET 39 OF 45 SHEETS

FAI RTE.	SECTION	COUNTY	TOTAL SHEETS	SHEET NO.
70	(12-538-1)BR-1	CLARK	93	72
CONTRACT NO. 74A01				
ILLINOIS FED. AID PROJECT				

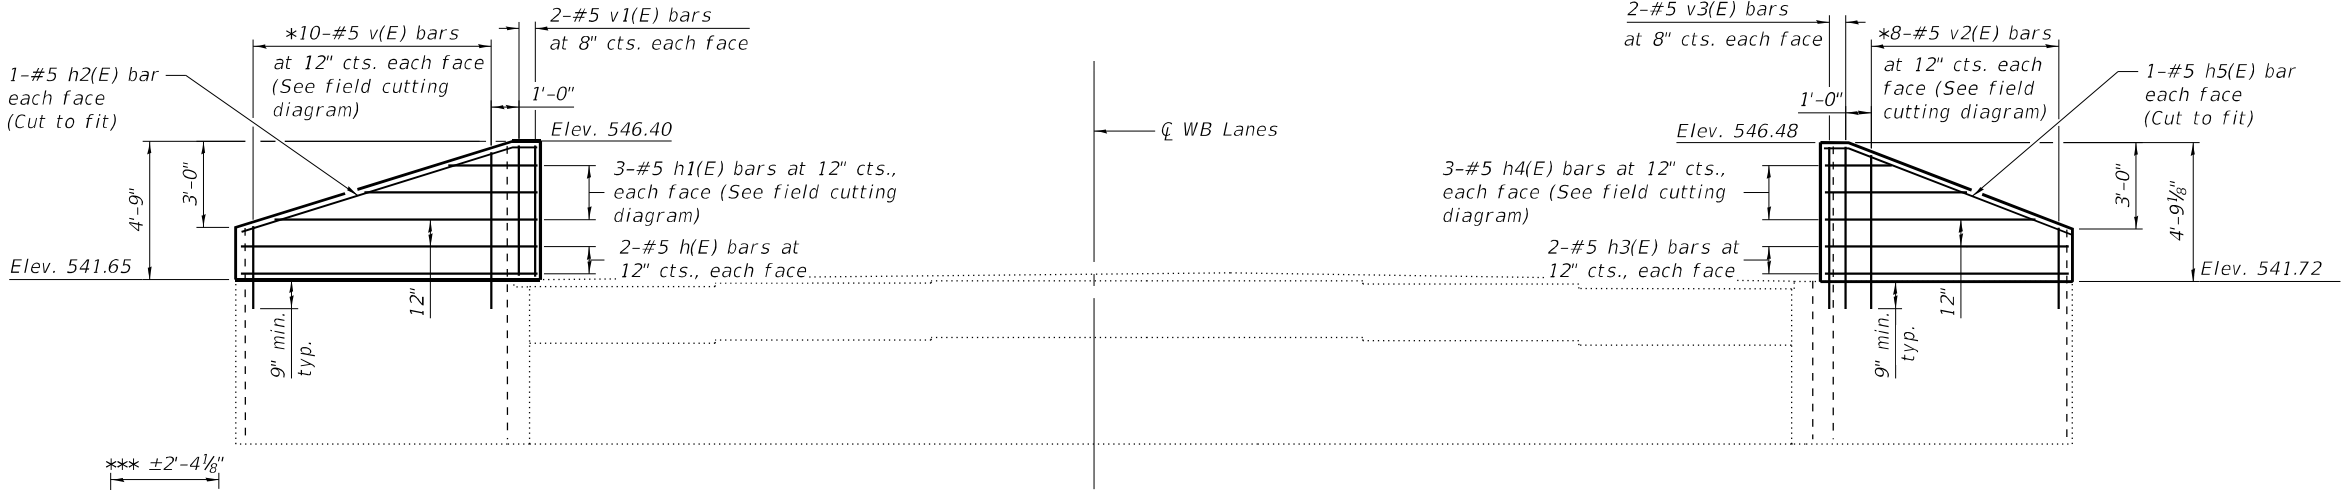

ELEVATION

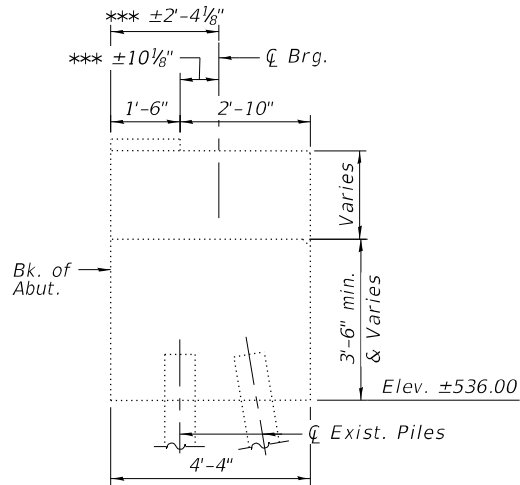


SECTION THRU ABUTMENT



(Horiz. dim. @ Rt. L)

- * Drill and grout bars 9" min. into existing wingwall according to Section 584 of the Standard Specifications.
- ** Field Verify lateral offset of edge of cap from $\bar{C}$ Girder.
- *** See Top of Slab Elevations Tables for exact Stations and Offsets of $\bar{C}$ Bearing of each girder.
- **** Prior to ordering materials, the Contractor shall field-verify the wingwall length.


Notes:
Drilling and grouting bars included in the cost of Reinforcement Bars, Epoxy Coated.
Existing vertical reinforcement to be reused may be cut to fit into the new construction if necessary.
Existing reinforcement shall be cleaned, straightened and incorporated into the new construction. Cost included with Concrete Removal.

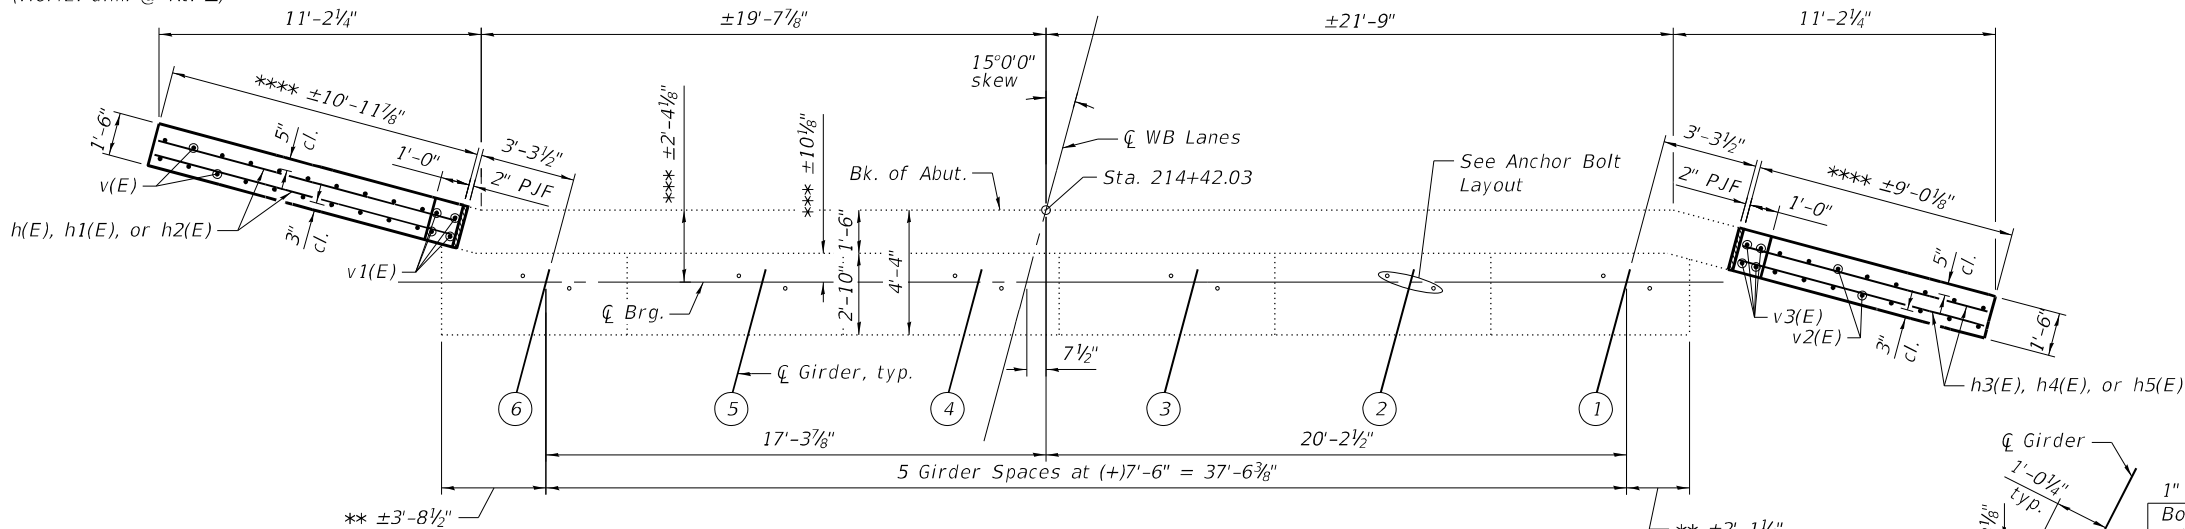

PLAN

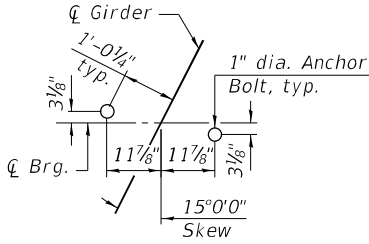 


ANCHOR BOLT LAYOUT

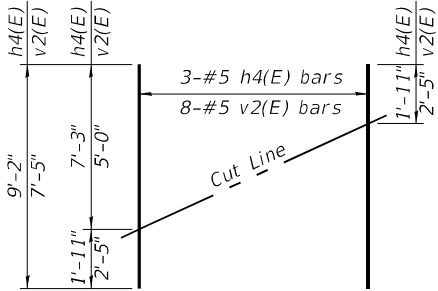


FIELD CUTTING DIAGRAM

Order h4(E) and v2(E) full length. Cut as shown.

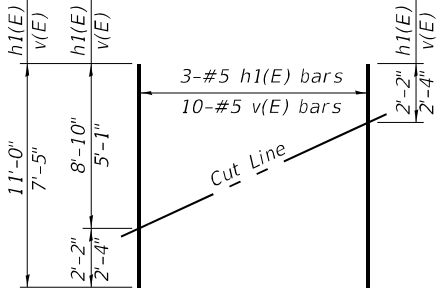

FIELD CUTTING DIAGRAM

Order h1(E) and v(E) full length. Cut as shown.

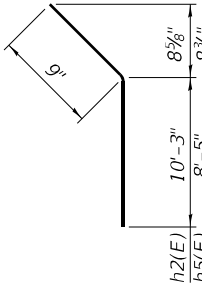

BAR h2(E) & h5(E)

BILL OF MATERIAL

Bar	No.	Size	Length	Shape
h(E)	4	#5	10'-7"	
h1(E)	3	#5	11'-0"	
h2(E)	2	#5	11'-0"	
h3(E)	4	#5	8'-8"	
h4(E)	3	#5	9'-2"	
h5(E)	2	#5	9'-2"	
v(E)	10	#5	7'-5"	
v1(E)	4	#5	4'-5"	
v2(E)	8	#5	7'-5"	
v3(E)	4	#5	5'-4"	
Structure Excavation			Cu. Yd.	134
Concrete Structures			Cu. Yd.	3.8
Reinforcement Bars, Epoxy Coated			Pound	370

MODEL: Default
FILE NAME: S:\2022\221010 - PTB 202-35 - D7 - HMG - I-70 Ph H\I\CADD\CADD Sheets\0120006_0120007-74A01-040-W, Abut. Mod. WB.dgn
1/22/2025 10:52:48 AM



QUIGG ENGINEERING INC

USER NAME	=	JCray	DESIGNED	-	KFO	REVISED	-
0120006_0120007-74A01-040-W, Abut. Mod. WB.dgn			CHECKED	-	KWB	REVISED	-
PLOT SCALE	=		DRAWN	-	JDC	REVISED	-
PLOT DATE	=		CHECKED	-	RPW	REVISED	-




STATE OF ILLINOIS
DEPARTMENT OF TRANSPORTATION

WEST ABUTMENT MODIFICATIONS (WB)
STRUCTURE NO. 012-0006 (WB)

SHEET 40 OF 45 SHEETS

FAI RTE.	SECTION	COUNTY	TOTAL SHEETS	SHEET NO.
70	(12-538-1)BR-1	CLARK	93	73
CONTRACT NO. 74A01				
ILLINOIS FED. AID PROJECT				

MODEL: Default
FILE NAME: S:\2022\212L10.10 - PTB 202-35 - D7 - HMG - I-70 Ph H\I\CADD\CADD Sheets\0120006_0120007-74A01-041-E, Abut. Mod. WB.dgn
1/22/2025 10:52:58 AM

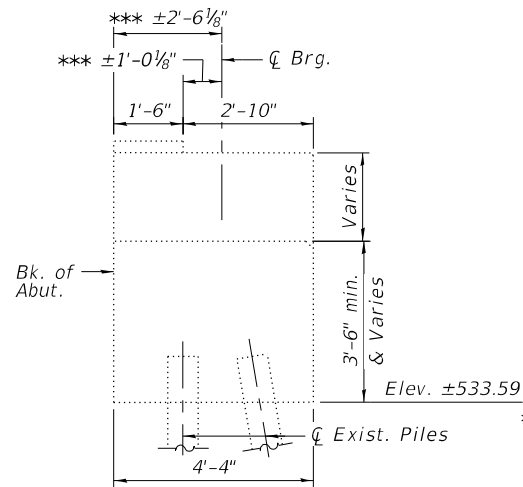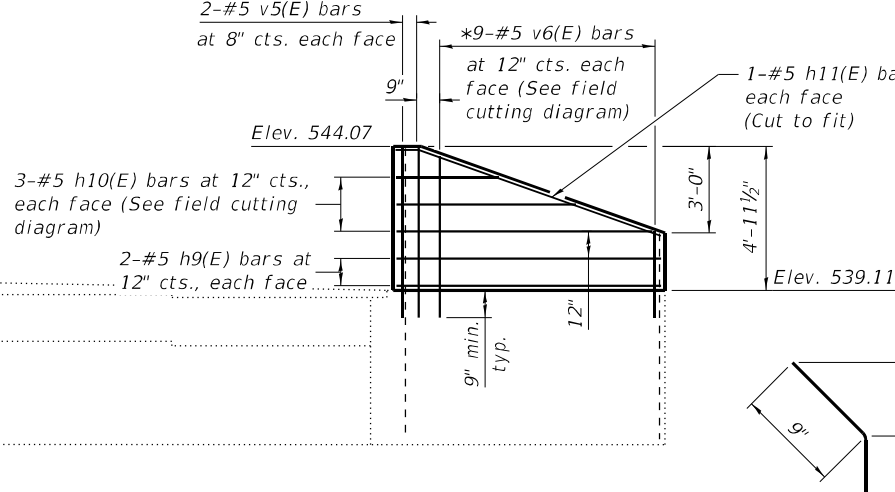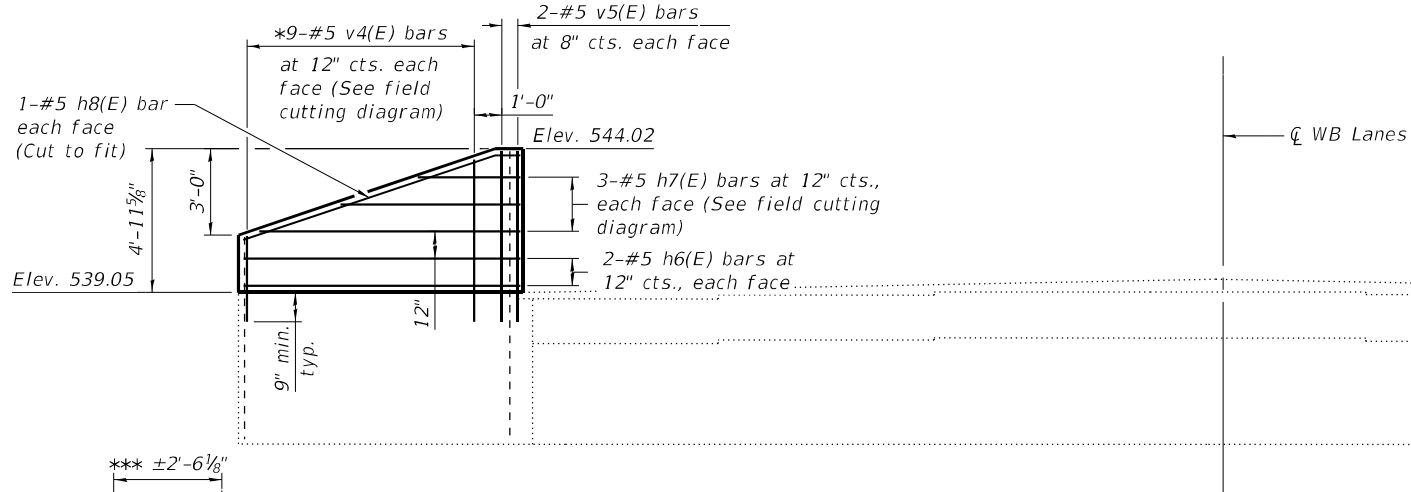


- * Drill and grout bars 9" min. into existing wingwall according to Section 584 of the Standard Specifications.
- ** Field Verify lateral offset of edge of cap from ϕ Girder.
- *** See Top of Slab Elevations Tables for exact Stations and Offsets of ϕ Bearing of each girder.
- **** Prior to ordering materials, the Contractor shall field-verify the wingwall length.


Notes:
Drilling and grouting bars included in the cost of Reinforcement Bars, Epoxy Coated.
Existing vertical reinforcement to be reused may be cut to fit into the new construction if necessary.
Existing reinforcement shall be cleaned, straightened and incorporated into the new construction. Cost included with Concrete Removal.

SECTION THRU ABUTMENT

(Horiz. dim. @ Rt. $\angle$)

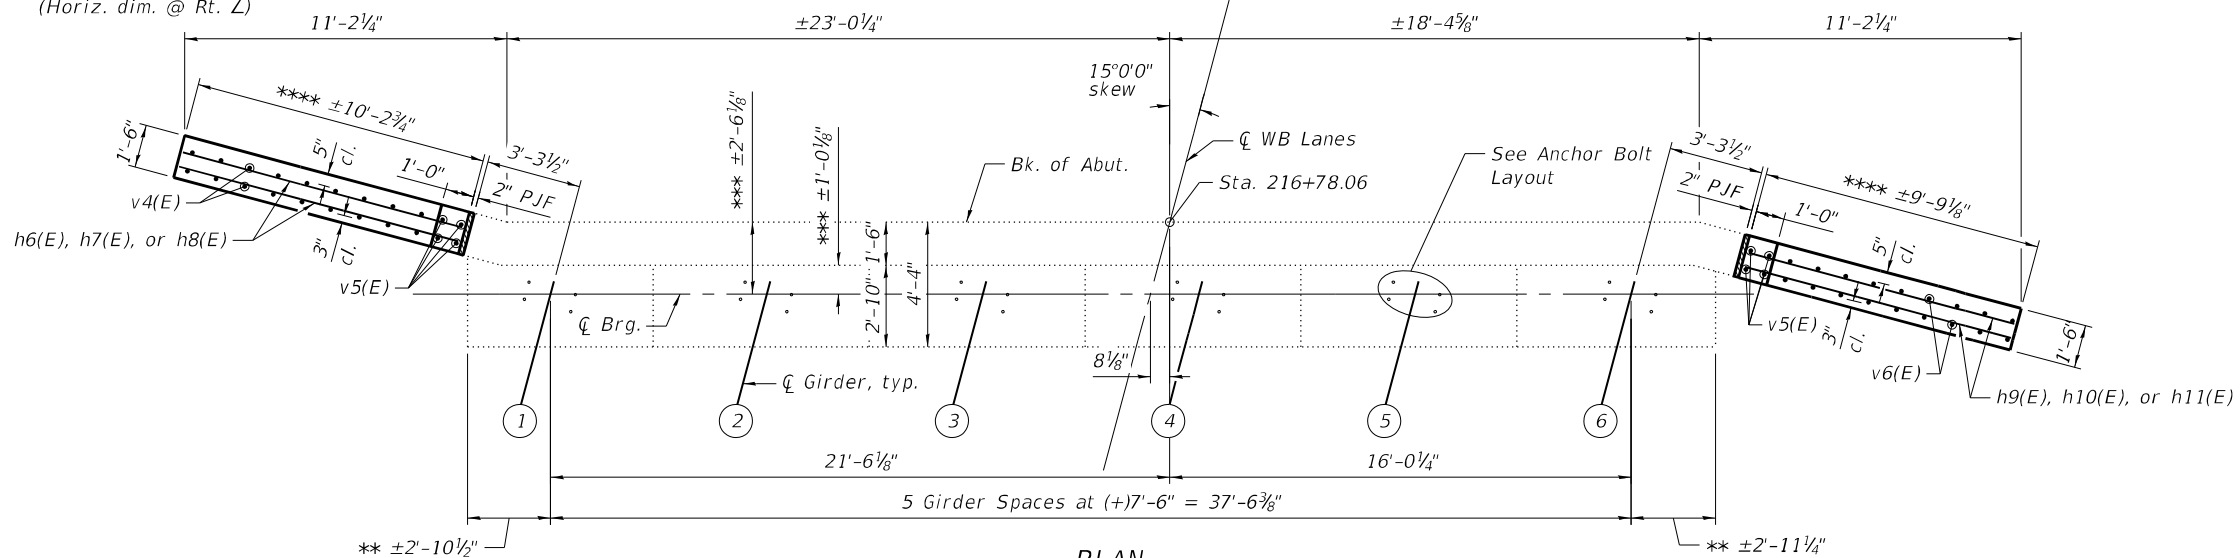


PLAN

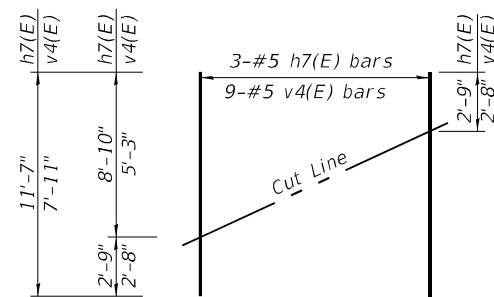


FIELD CUTTING DIAGRAM

Order h7(E) and v4(E) full length. Cut as shown.

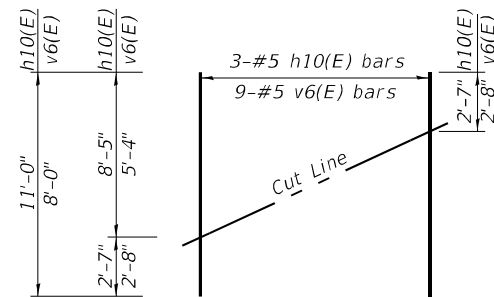

FIELD CUTTING DIAGRAM

Order h10(E) and v6(E) full length. Cut as shown.

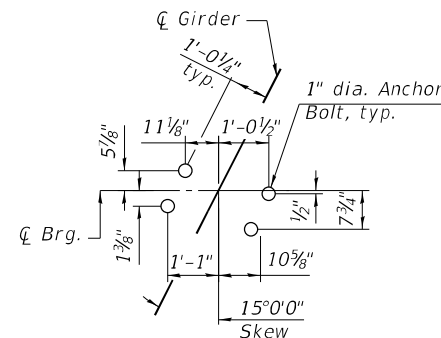

ANCHOR BOLT LAYOUT

BILL OF MATERIAL

Bar	No.	Size	Length	Shape
h6(E)	4	#5	9'-10"	
h7(E)	3	#5	11'-7"	
h8(E)	2	#5	10'-3"	
h9(E)	4	#5	9'-5"	
h10(E)	3	#5	11'-0"	
h11(E)	2	#5	9'-11"	
v4(E)	9	#5	7'-11"	
v5(E)	8	#5	5'-6"	
v6(E)	9	#5	8'-0"	
Structure Excavation			Cu. Yd.	134
Concrete Structures			Cu. Yd.	4.1
Reinforcement Bars, Epoxy Coated			Pound	390



QUIGG ENGINEERING INC

USER NAME	=	JCray	DESIGNED	-	KFO	REVISED	-
0120006_0120007-74A01-041-E, Abut. Mod. WB.dgn			CHECKED	-	KWB	REVISED	-
PLOT SCALE	=		DRAWN	-	JDC	REVISED	-
PLOT DATE	=		CHECKED	-	RPW	REVISED	-


STATE OF ILLINOIS
DEPARTMENT OF TRANSPORTATION

EAST ABUTMENT MODIFICATIONS (WB)
STRUCTURE NO. 012-0006 (WB)


SHEET 41 OF 45 SHEETS

FAI RTE.	SECTION	COUNTY	TOTAL SHEETS	SHEET NO.
70	(12-538-1)BR-1	CLARK	93	74
CONTRACT NO. 74A01				
ILLINOIS FED. AID PROJECT				

MODEL: Default
FILE NAME: S:\2022\21210.10 - PTB 202-35 - D7 - HMG - I-70 Ph H/CADD\CADD Sheets\0120007-74A01-042-W. Abut. Mod. EB.dgn
1/22/2025 10:53:07 AM

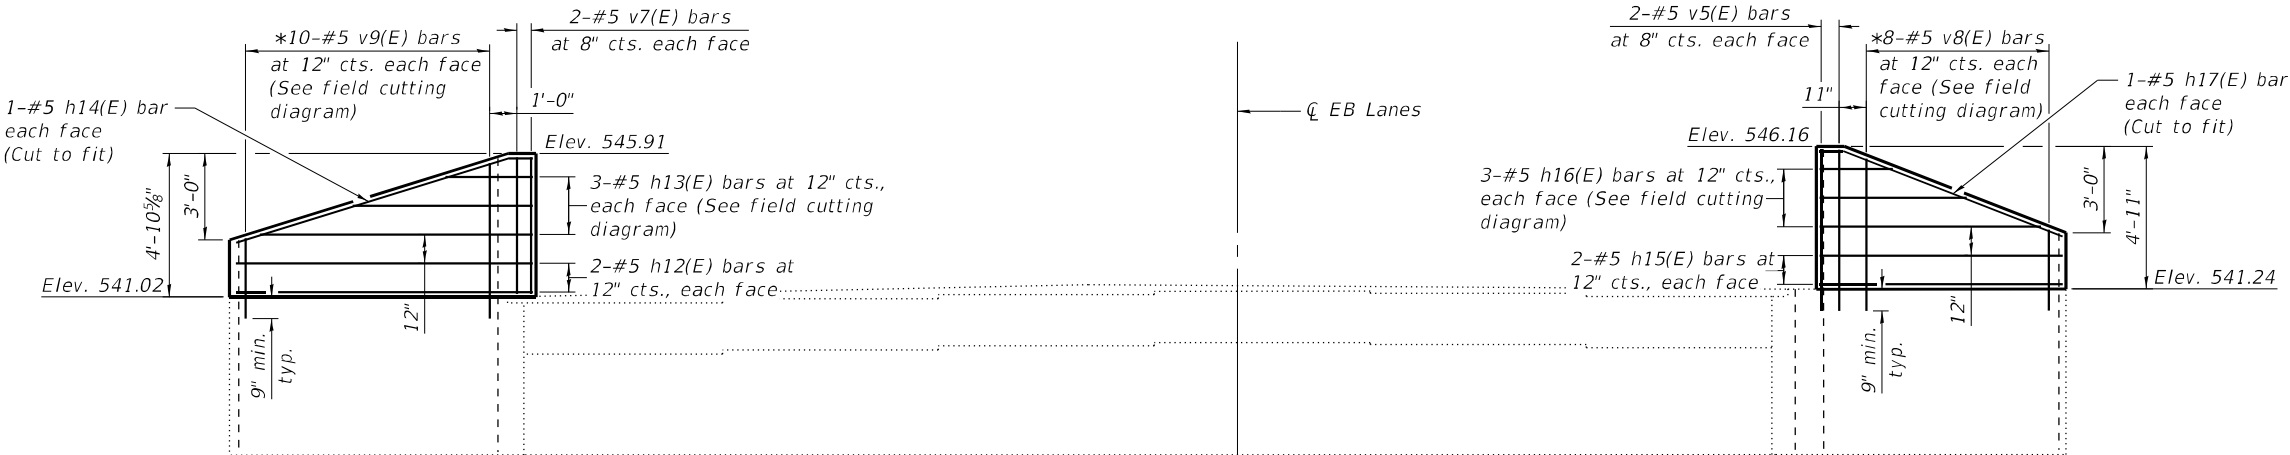

ELEVATION

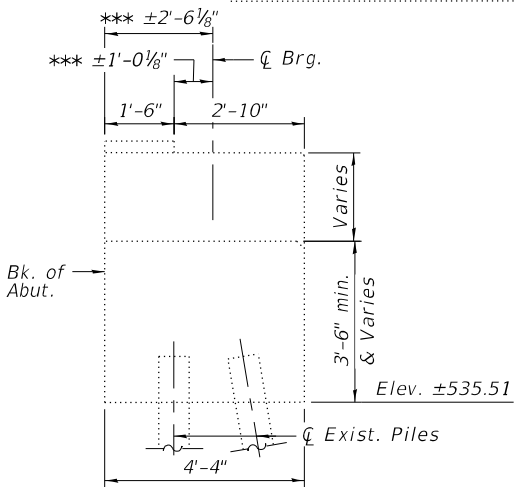


SECTION THRU ABUTMENT


(Horiz. dim. @ Rt. L)

- * Drill and grout bars 9" min. into existing wingwall according to Section 584 of the Standard Specifications.
- ** Field Verify lateral offset of edge of cap from ϕ Girder.
- *** See Top of Slab Elevations Tables for exact Stations and Offsets of ϕ Bearing of each girder.
- **** Prior to ordering materials, the Contractor shall field-verify the wingwall length.


Notes:
Drilling and grouting bars included in the cost of Reinforcement Bars, Epoxy Coated.
Existing vertical reinforcement to be reused may be cut to fit into the new construction if necessary.
Existing reinforcement shall be cleaned, straightened and incorporated into the new construction. Cost included with Concrete Removal.

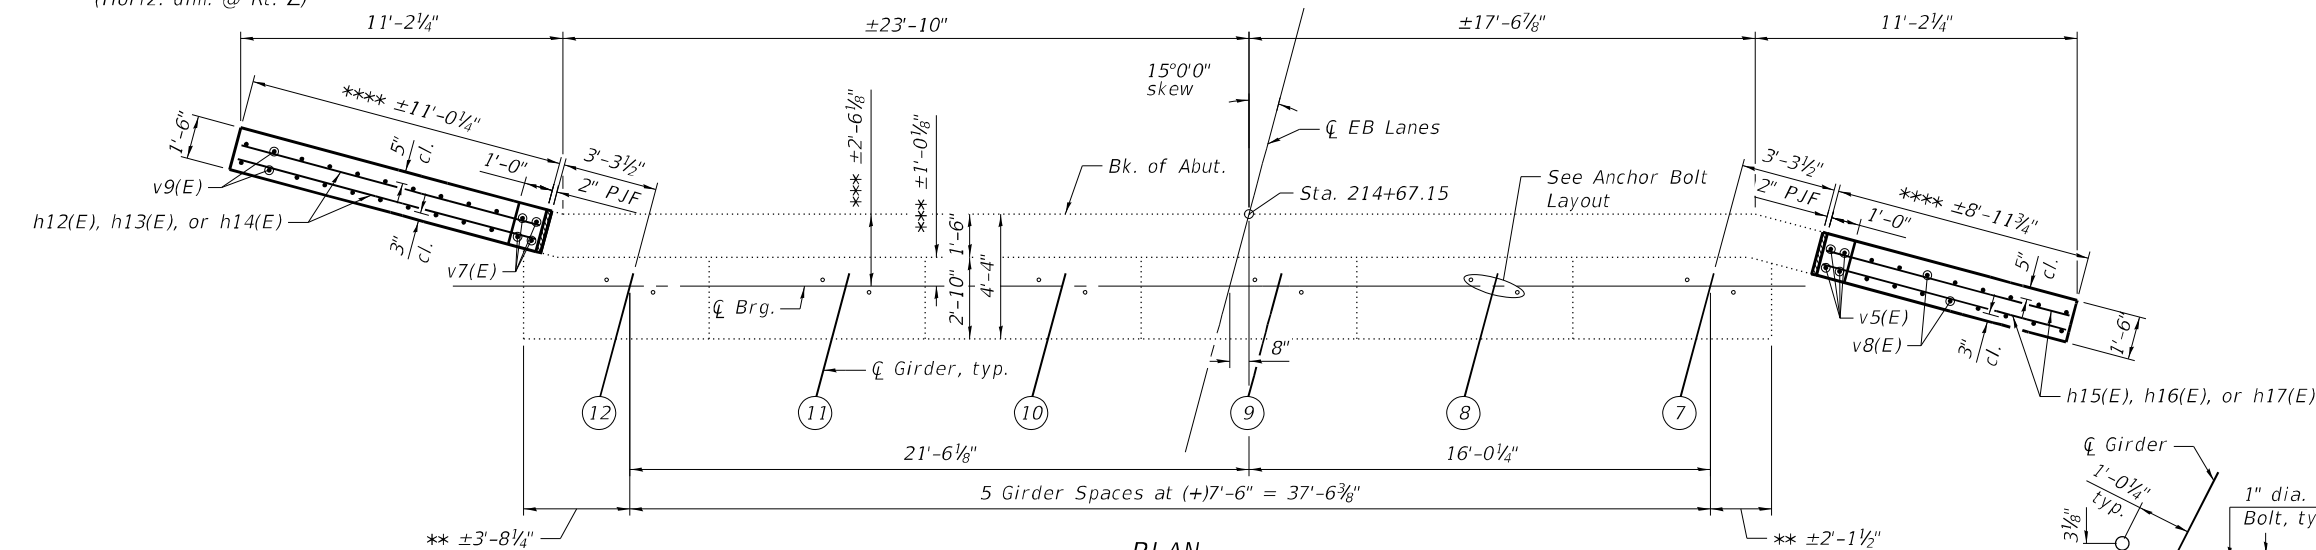

PLAN

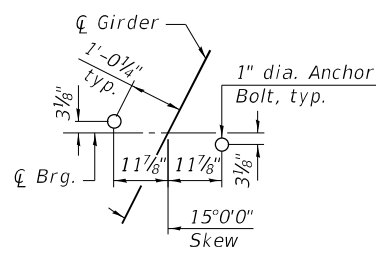


ANCHOR BOLT LAYOUT

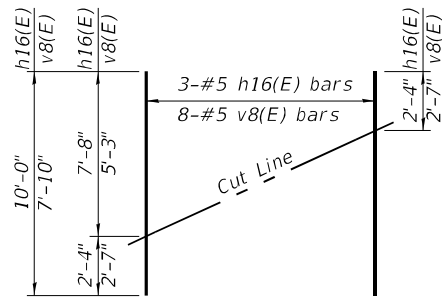


FIELD CUTTING DIAGRAM

Order h16(E) and v8(E) full length. Cut as shown.

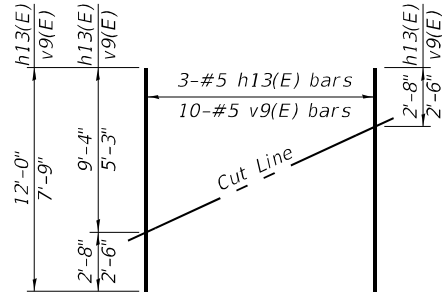

FIELD CUTTING DIAGRAM

Order h13(E) and v9(E) full length. Cut as shown.

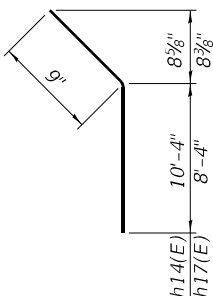

BAR h14(E) & h17(E)

BILL OF MATERIAL

Bar	No.	Size	Length	Shape
h12(E)	4	#5	10'-8"	
h13(E)	3	#5	12'-0"	
h14(E)	2	#5	11'-1"	
h15(E)	4	#5	8'-7"	
h16(E)	3	#5	10'-0"	
h17(E)	2	#5	9'-1"	
v5(E)	4	#5	5'-6"	
v7(E)	4	#5	4'-6"	
v8(E)	8	#5	7'-10"	
v9(E)	10	#5	7'-9"	
Structure Excavation				Cu. Yd. 136
Concrete Structures				Cu. Yd. 4.0
Reinforcement Bars, Epoxy Coated				Pound 380



QUIGG ENGINEERING INC




USER NAME	=	JCray	DESIGNED	-	KFO	REVISED	-
0120006_0120007-74A01-042-W. Abut. Mod. EB.dgn			CHECKED	-	KWB	REVISED	-
PLOT SCALE	=		DRAWN	-	JDC	REVISED	-
PLOT DATE	=		CHECKED	-	RPW	REVISED	-

STATE OF ILLINOIS
DEPARTMENT OF TRANSPORTATION

WEST ABUTMENT MODIFICATIONS (EB)
STRUCTURE NO. 012-0007 (EB)

SHEET 42 OF 45 SHEETS

FAI RTE.	SECTION	COUNTY	TOTAL SHEETS	SHEET NO.
70	(12-538-1)BR-1	CLARK	93	75
CONTRACT NO. 74A01				
ILLINOIS FED. AID PROJECT				

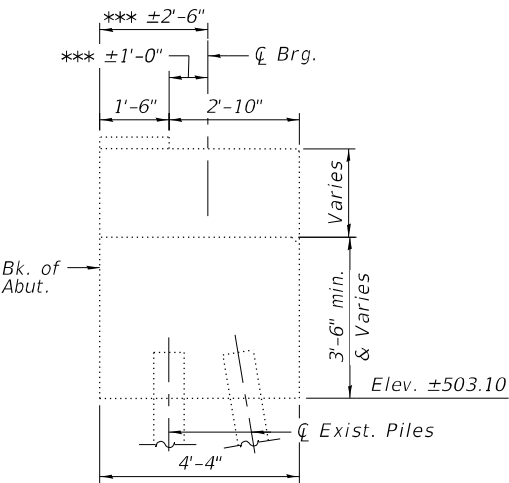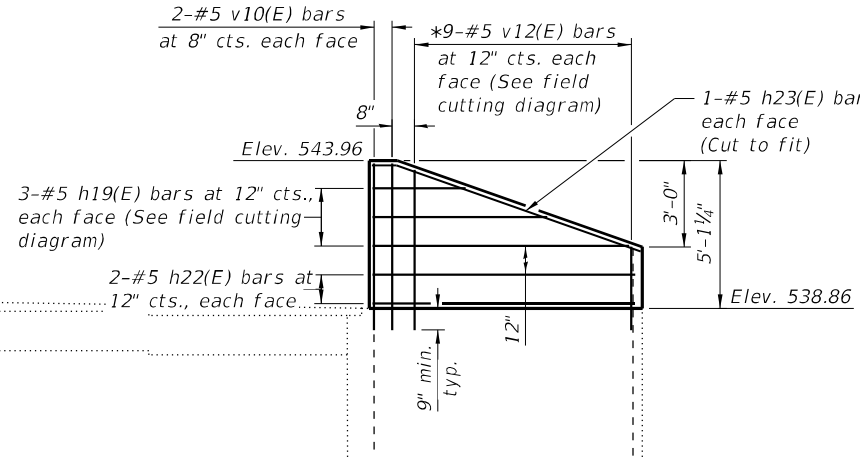
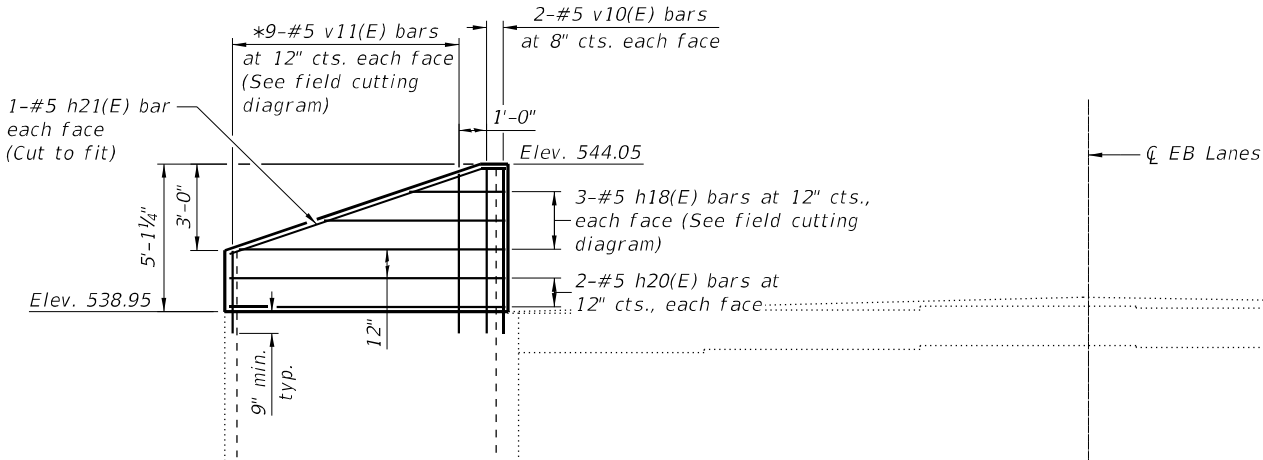


SECTION THRU ABUTMENT
(Horiz. dim. @ Rt. L)

- * Drill and grout bars 9" min. into existing wingwall according to Section 584 of the Standard Specifications.
- ** Field Verify lateral offset of edge of cap from ϕ Girder.
- *** See Top of Slab Elevations Tables for exact Stations and Offsets of ϕ Bearing of each girder.
- **** Prior to ordering materials, the Contractor shall field-verify the wingwall length.


Notes:
Drilling and grouting bars included in the cost of Reinforcement Bars, Epoxy Coated.
Existing vertical reinforcement to be reused may be cut to fit into the new construction if necessary.
Existing reinforcement shall be cleaned, straightened and incorporated into the new construction. Cost included with Concrete Removal.

BAR h21(E) & h23(E)

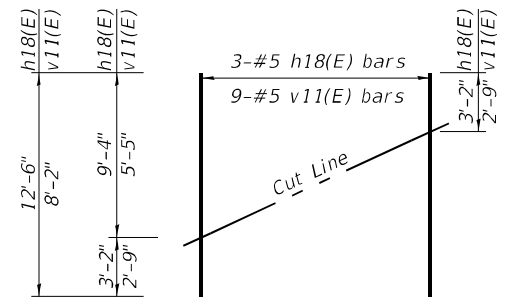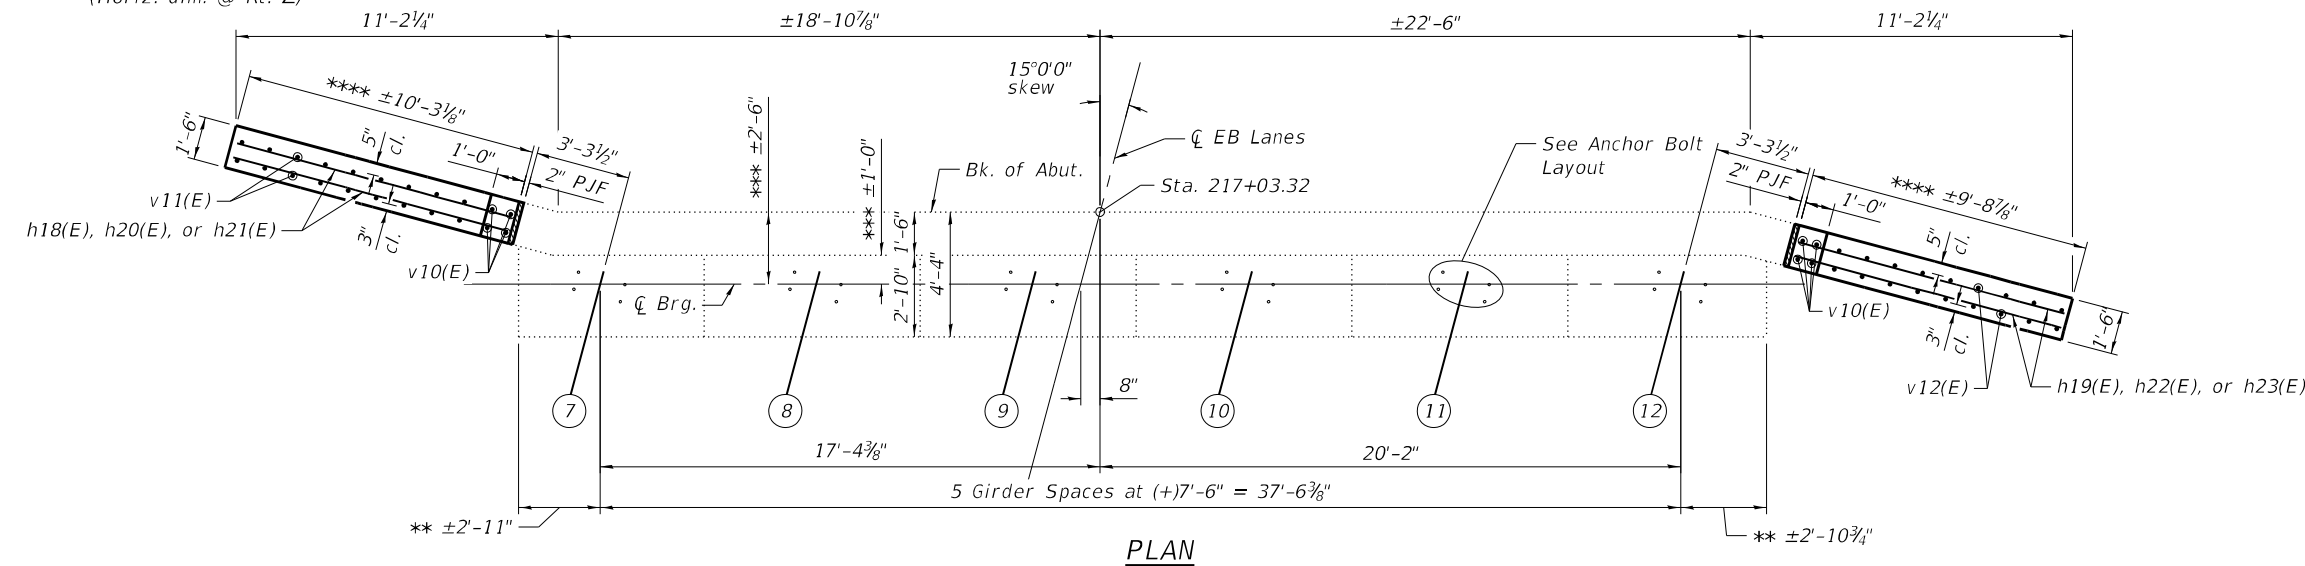


FIELD CUTTING DIAGRAM

Order h18(E) and v11(E) full length. Cut as shown.

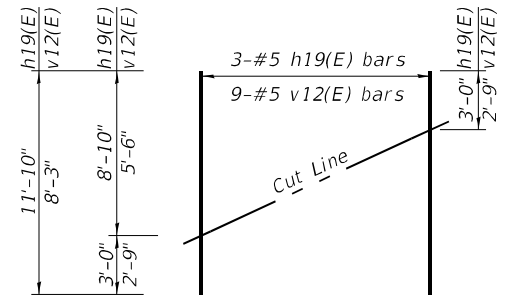

FIELD CUTTING DIAGRAM

Order h19(E) and v12(E) full length. Cut as shown.

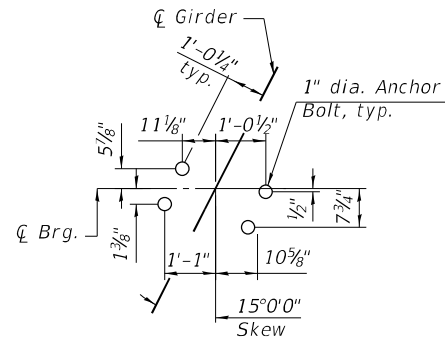


ANCHOR BOLT LAYOUT

BILL OF MATERIAL


Bar	No.	Size	Length	Shape
h18(E)	3	#5	12'-6"	
h19(E)	3	#5	11'-10"	
h20(E)	4	#5	9'-11"	
h21(E)	2	#5	10'-4"	
h22(E)	4	#5	9'-4"	
h23(E)	2	#5	9'-10"	
v10(E)	8	#5	5'-8"	
v11(E)	9	#5	8'-2"	
v12(E)	9	#5	8'-3"	
Structure Excavation			Cu. Yd.	136
Concrete Structures			Cu. Yd.	4.2
Reinforcement Bars, Epoxy Coated			Pound	400

MODEL: Default
FILE NAME: S:\2022\22IL010 - PTB 202-35 - D7 - HMG - I-70 Ph H\ICADD\CADD Sheets\0120006_0120007-74A01-044-Para_Slipform.dgn

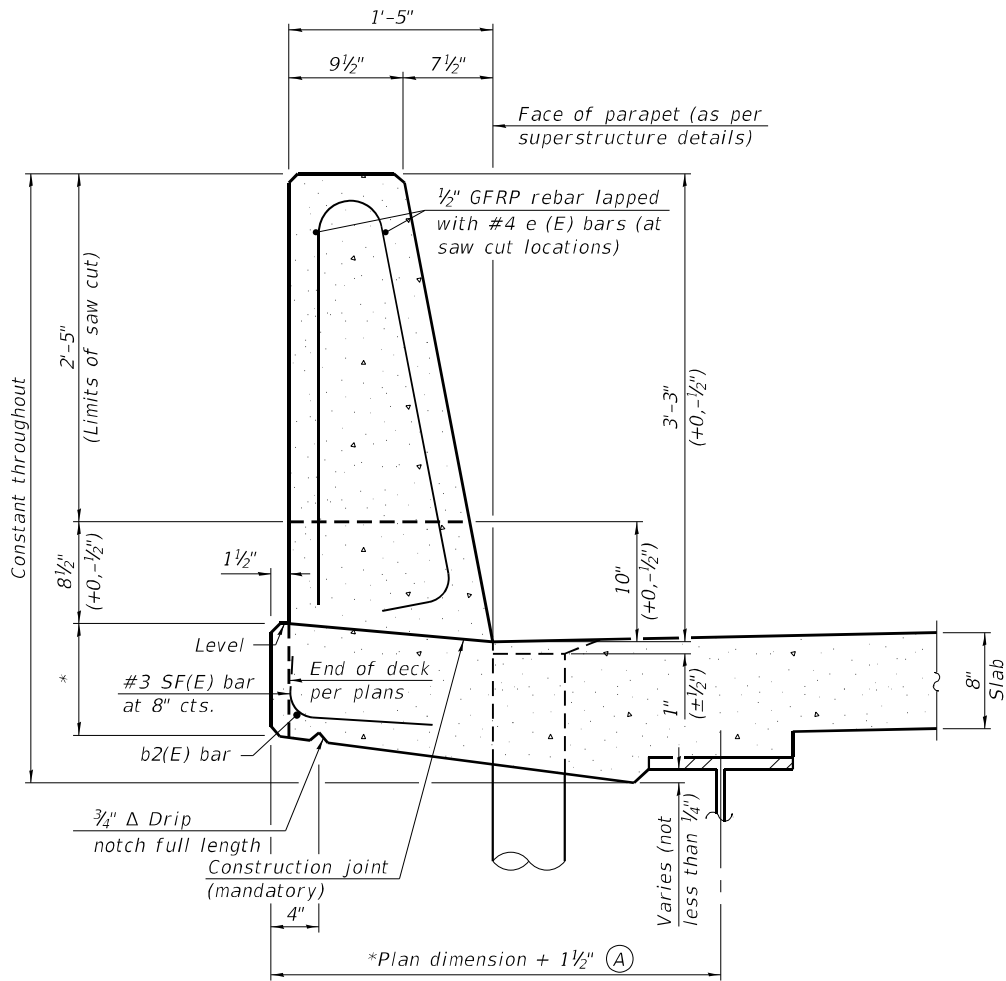


**39" CONSTANT-SLOPE
PARAPET SECTION**

(Showing dimensions, d(E), and 1/2" Ø GFRP rebar)

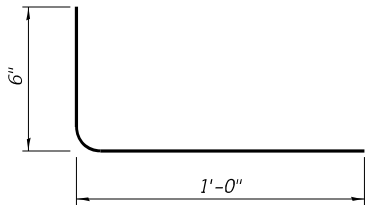


SF(E) BAR

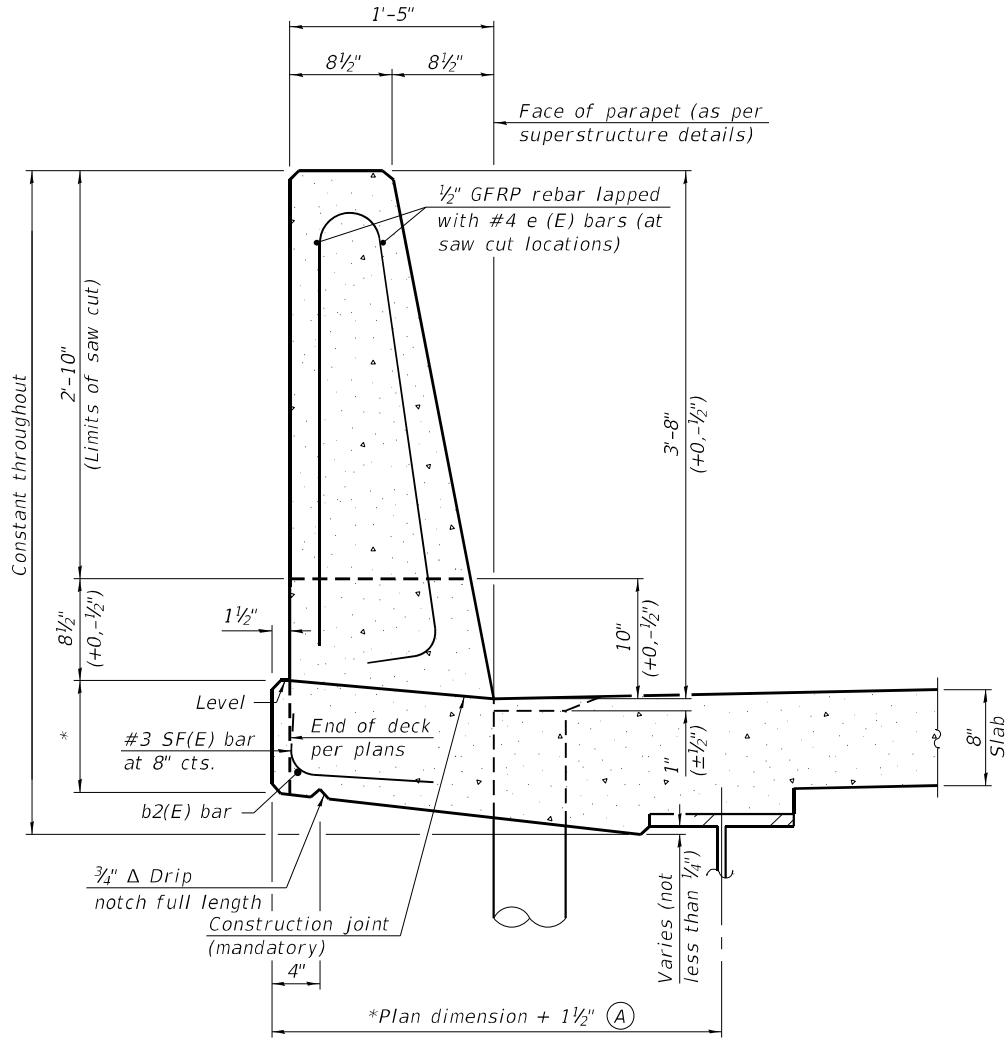

**44" CONSTANT-SLOPE
PARAPET SECTION**

(Showing dimensions, d(E), and 1/2" Ø GFRP rebar)

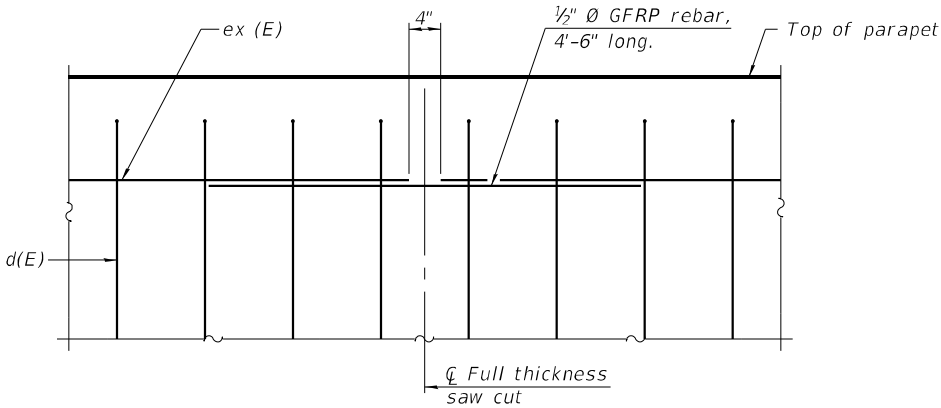

GFRP REBAR STIFFENING DETAIL

(Place as shown in parapet section
at each parapet joint location.)

Notes:
All dimensions shall remain the same as shown on superstructure details, except dimension A which is to be revised as shown. Additional concrete needed to revise dimension A = 0.00348 cu. yds./ft. for 39" and 44" parapets.
Place full depth aluminum sheets as shown on superstructure details.
Replace all cork joint filler locations with a full thickness saw cut.
Steel superstructure shown. Other superstructure types similar.

SFP 39-44

11-1-2022



QUIGG ENGINEERING INC

USER NAME	=	JCray
0120006_0120007-74A01-044-Para_Slipform.dgn		
PLOT SCALE	=	
PLOT DATE	=	

DESIGNED	-	KFO
CHECKED	-	KWB
DRAWN	-	JDC
CHECKED	-	RPW

REVISED	-	
REVISED	-	
REVISED	-	
REVISED	-	

STATE OF ILLINOIS
DEPARTMENT OF TRANSPORTATION

CONCRETE PARAPET SLIPFORMING OPTION
STRUCTURE NO. 012-0006 (WB) & 012-0007 (EB)

SHEET 44 OF 45 SHEETS

F.A.I. RTE.	SECTION	COUNTY	TOTAL SHEETS	SHEET NO.
70	(12-53B-1)BR-1	CLARK	93	77
CONTRACT NO. 74A01				
ILLINOIS FED. AID PROJECT				

MODEL: Default
FILE NAME: S:\2022\2121010 - PTB 202-35 - D7 - HMG - I-70 Ph H\I\CADD\CADD Sheets\0120006_0120007-74A01-045-Dr. Scup. DS-12.dgn
1/22/2025 10:53:34 AM

DS-12

2-1-2023



USER NAME	=	JCray	DESIGNED	-	KFO	REVISED	-
0120006_0120007-74A01-045-Dr. Scup. DS-12.dgn			CHECKED	-	KWB	REVISED	-
PLOT SCALE	=		DRAWN	-	JDC	REVISED	-
PLOT DATE	=		CHECKED	-	RPW	REVISED	-




STATE OF ILLINOIS
DEPARTMENT OF TRANSPORTATION

DRAINAGE SCUPPERS, DS-12
STRUCTURE NO. 012-0006 (WB) & 012-0007 (EB)





SHEET 45 OF 45 SHEETS

ITEM	UNIT	QUANTITY
Drainage Scuppers, DS-12	Each	12


ILLINOIS FED. AID PROJECT

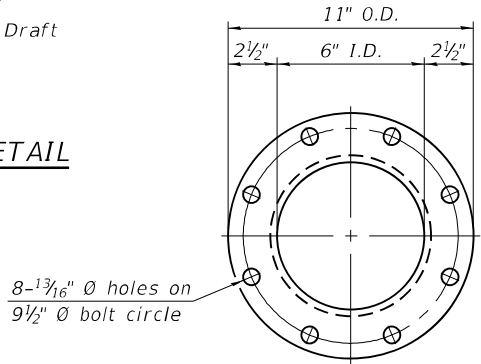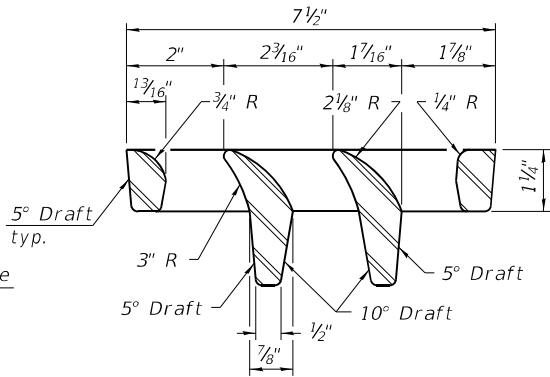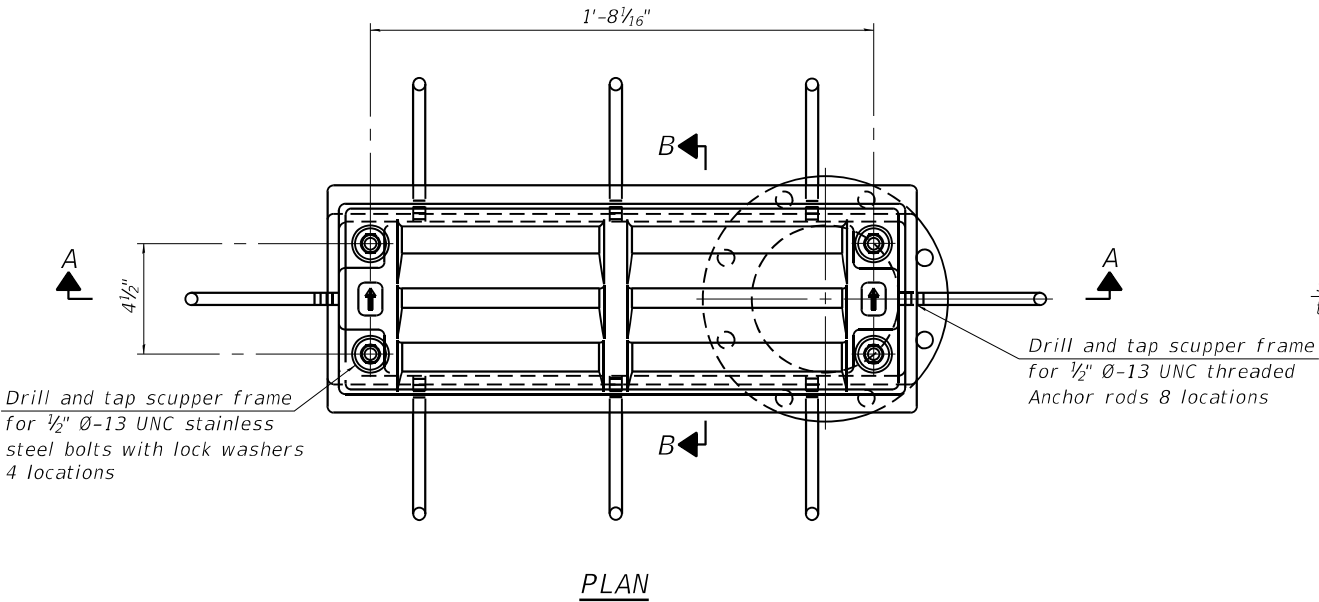

Notes:
All cast iron parts shall be gray iron conforming to the requirements of AASHTO M105, Class 35B and AASHTO M306.
Bolts, anchor rods, nuts and washers shall be according to ASTM A307 and shall be galvanized according to AASHTO M232. As an alternate stainless steel may be used.
Stainless steel hardware shall be according to Article 1006.29(d) of the Standard Specifications.
Structural steel weldments of equal sections and of the same configuration may be substituted for the cast iron scupper frames and downspouts; however, the scupper grates shall remain cast iron. Fillet or full penetration welds shall be used for the weldments. Details shall be submitted to the Engineer for approval.
Structural steel scupper frames and downspouts, when utilized, shall be galvanized according to AASHTO M111.
As an alternate, fiberglass may be used for downspouts according to ASTM D2996 with a short-time rupture strength hoop tensile stress of 30,000 psi min. in lieu of the cast iron or structural steel.
Exterior surfaces of downspouts and exterior exposed surfaces of the scupper frame below deck shall be pigmented or painted to match the color of the adjacent girder.
The Contractor shall take appropriate measures to assure that Protective Coat is not applied to the scupper.
Cost of the grate, frame, downspout, anchor rods, nuts and washers including complete installation of the scupper shall be paid for at the contract unit price for Drainage Scuppers, DS-12.

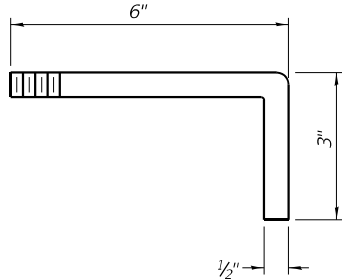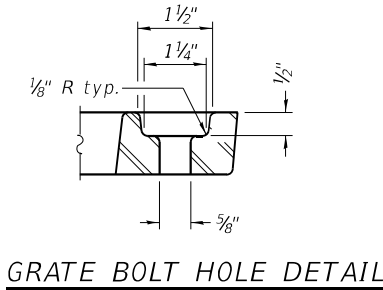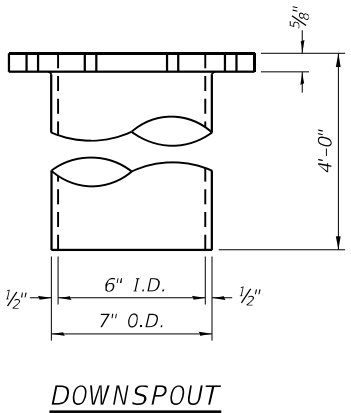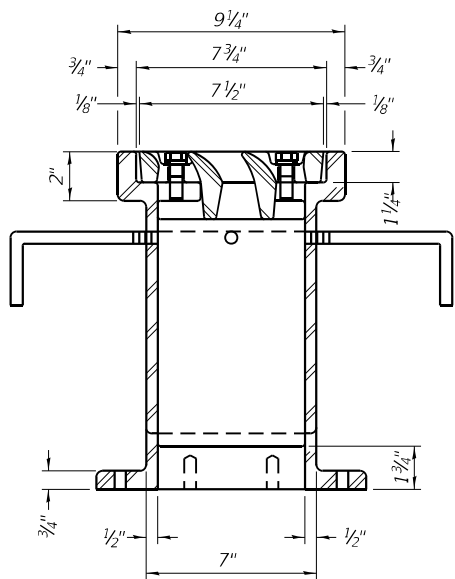

SECTION A-A
See sheet 17 and 21 of 45
for scupper location relative
to parapet.

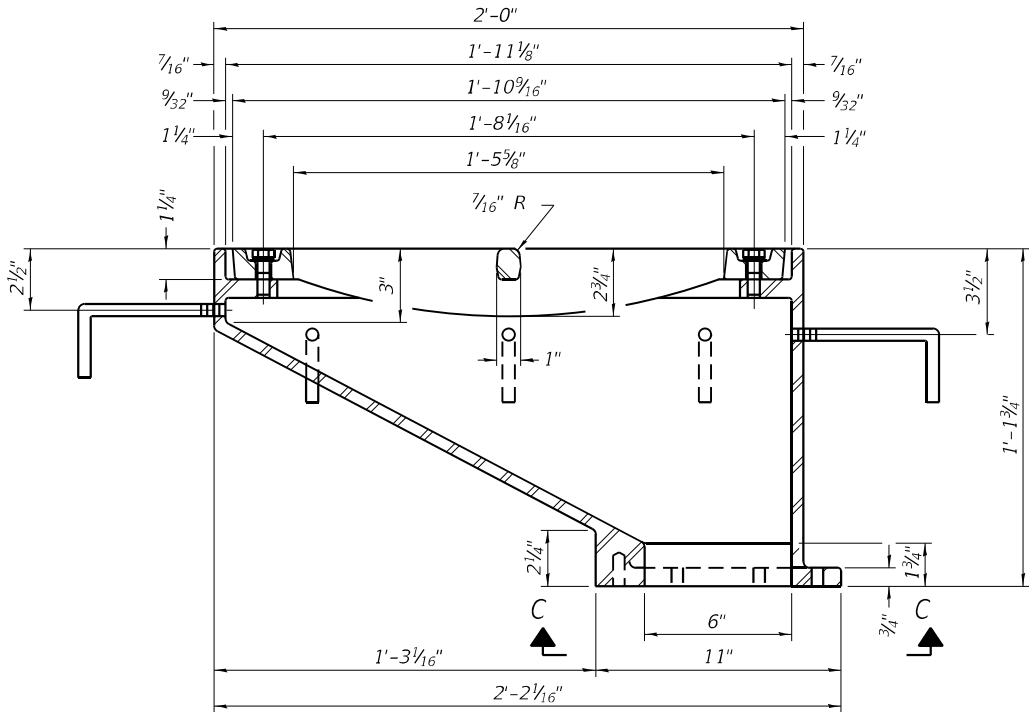


Drill and tap 8 holes for 3/4" Ø-13 UNC bolts on 9 1/2" Ø bolt circle. (2 blind holes are 1 1/4" deep, 6 thru holes)

FINAL SURVEY NO.	BY	DATE	SURVEYED	PLOTTED	TEMPLATE	AREAS CHECKED

ORIGINAL SURVEY NO.	BY	DATE	SURVEYED	PLOTTED	TEMPLATE	AREAS CHECKED

MODEL: Default
FILE NAME: H:\370_1\DOT1_17D over F Little Creek\370_17D over F Little Creek PH 182-HMG\CAD Sheets\DOT17440-181-xct-westCrossover.dgn

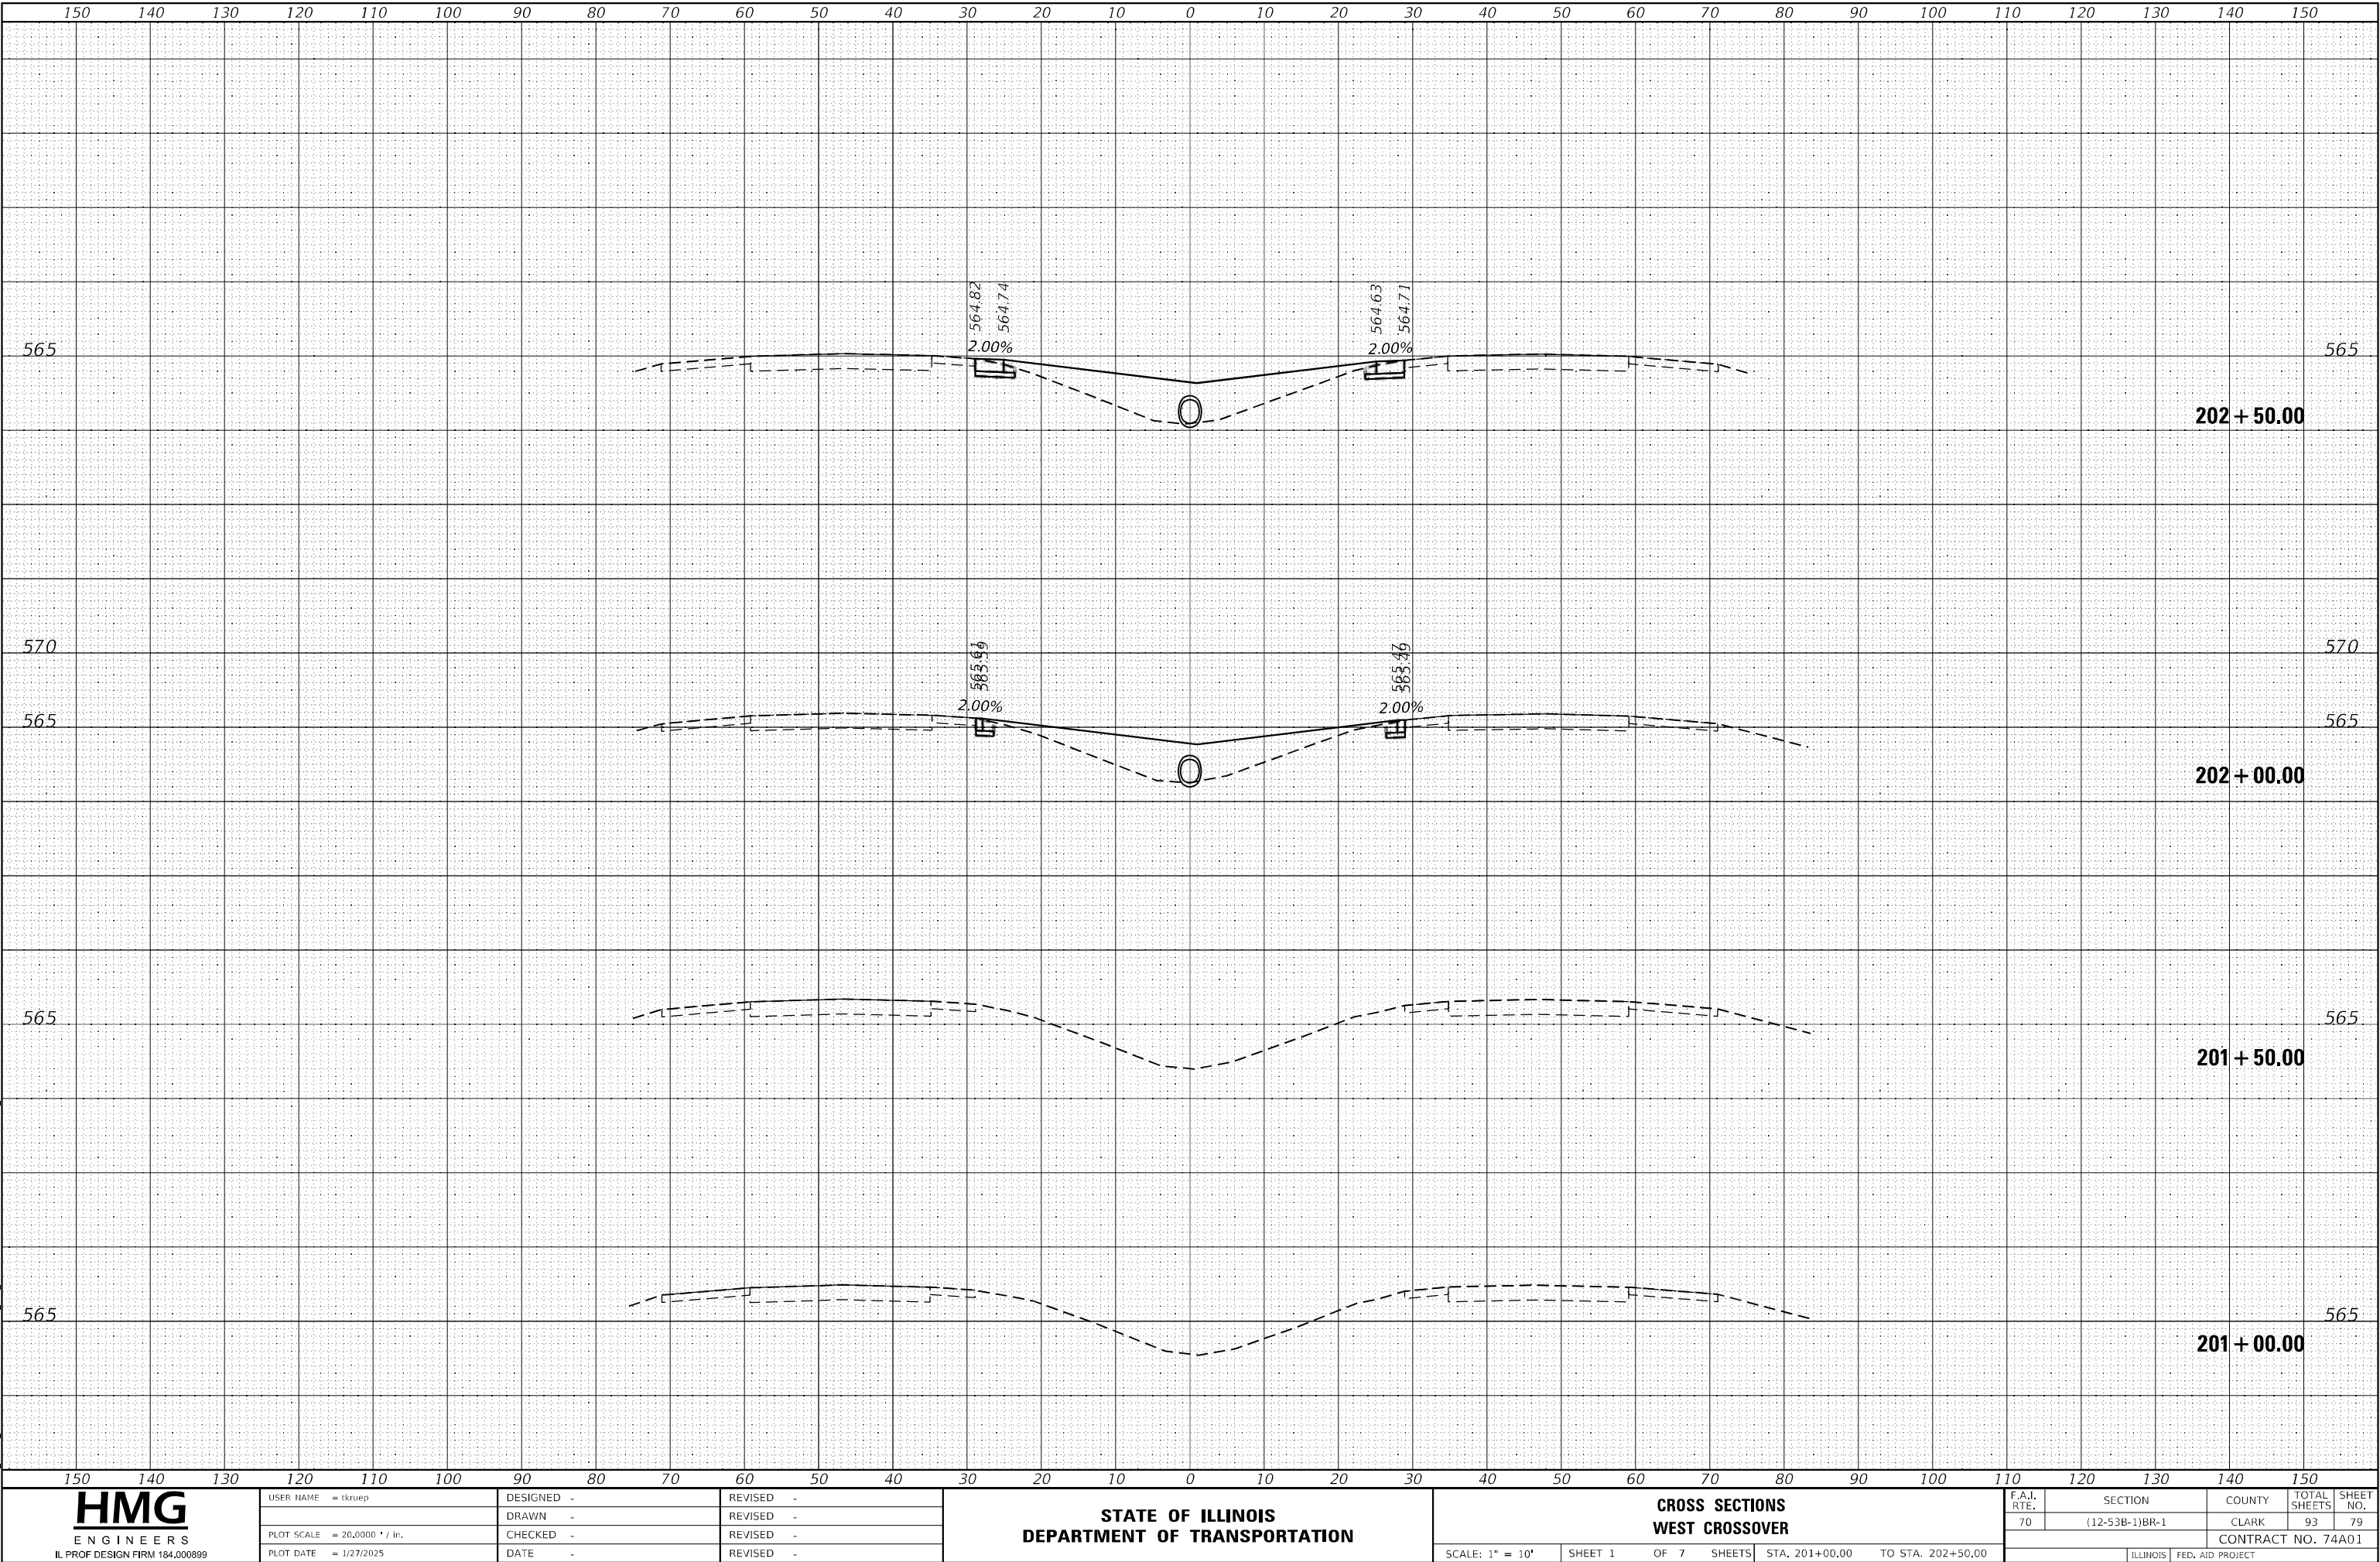

USER NAME = tkruop	DESIGNED -	REVISED -
	DRAWN -	REVISED -
PLOT SCALE = 20,0000' / in.	CHECKED -	REVISED -
PLOT DATE = 1/27/2025	DATE -	REVISED -

STATE OF ILLINOIS
DEPARTMENT OF TRANSPORTATION

CROSS SECTIONS
WEST CROSSOVER


SCALE: 1" = 10' SHEET 1 OF 7 SHEETS STA. 201+00.00 TO STA. 202+50.00

F.A.I. RTE.	SECTION	COUNTY	TOTAL SHEETS	SHEET NO.
70	(12-53B-1)BR-1	CLARK	93	79
CONTRACT NO. 74A01				
ILLINOIS FED. AID PROJECT				

FINAL	SURVEYED	BY	DATE
SURVEY	PLOTTED		
NOTE BOOK	TEMPLATE		
NO.	AREAS CHECKED		

ORIGINAL	SURVEYED	BY	DATE
SURVEY	PLOTTED		
NOTE BOOK	TEMPLATE		
NO.	AREAS CHECKED		

MODEL: Default
FILE NAME: H:\370_1\DOT1_17D over F Little Creek.dwg
17D over F Little Creek PH 182-HMG(CAD_Sheets)\D7440-181-xct-westXover.dgn

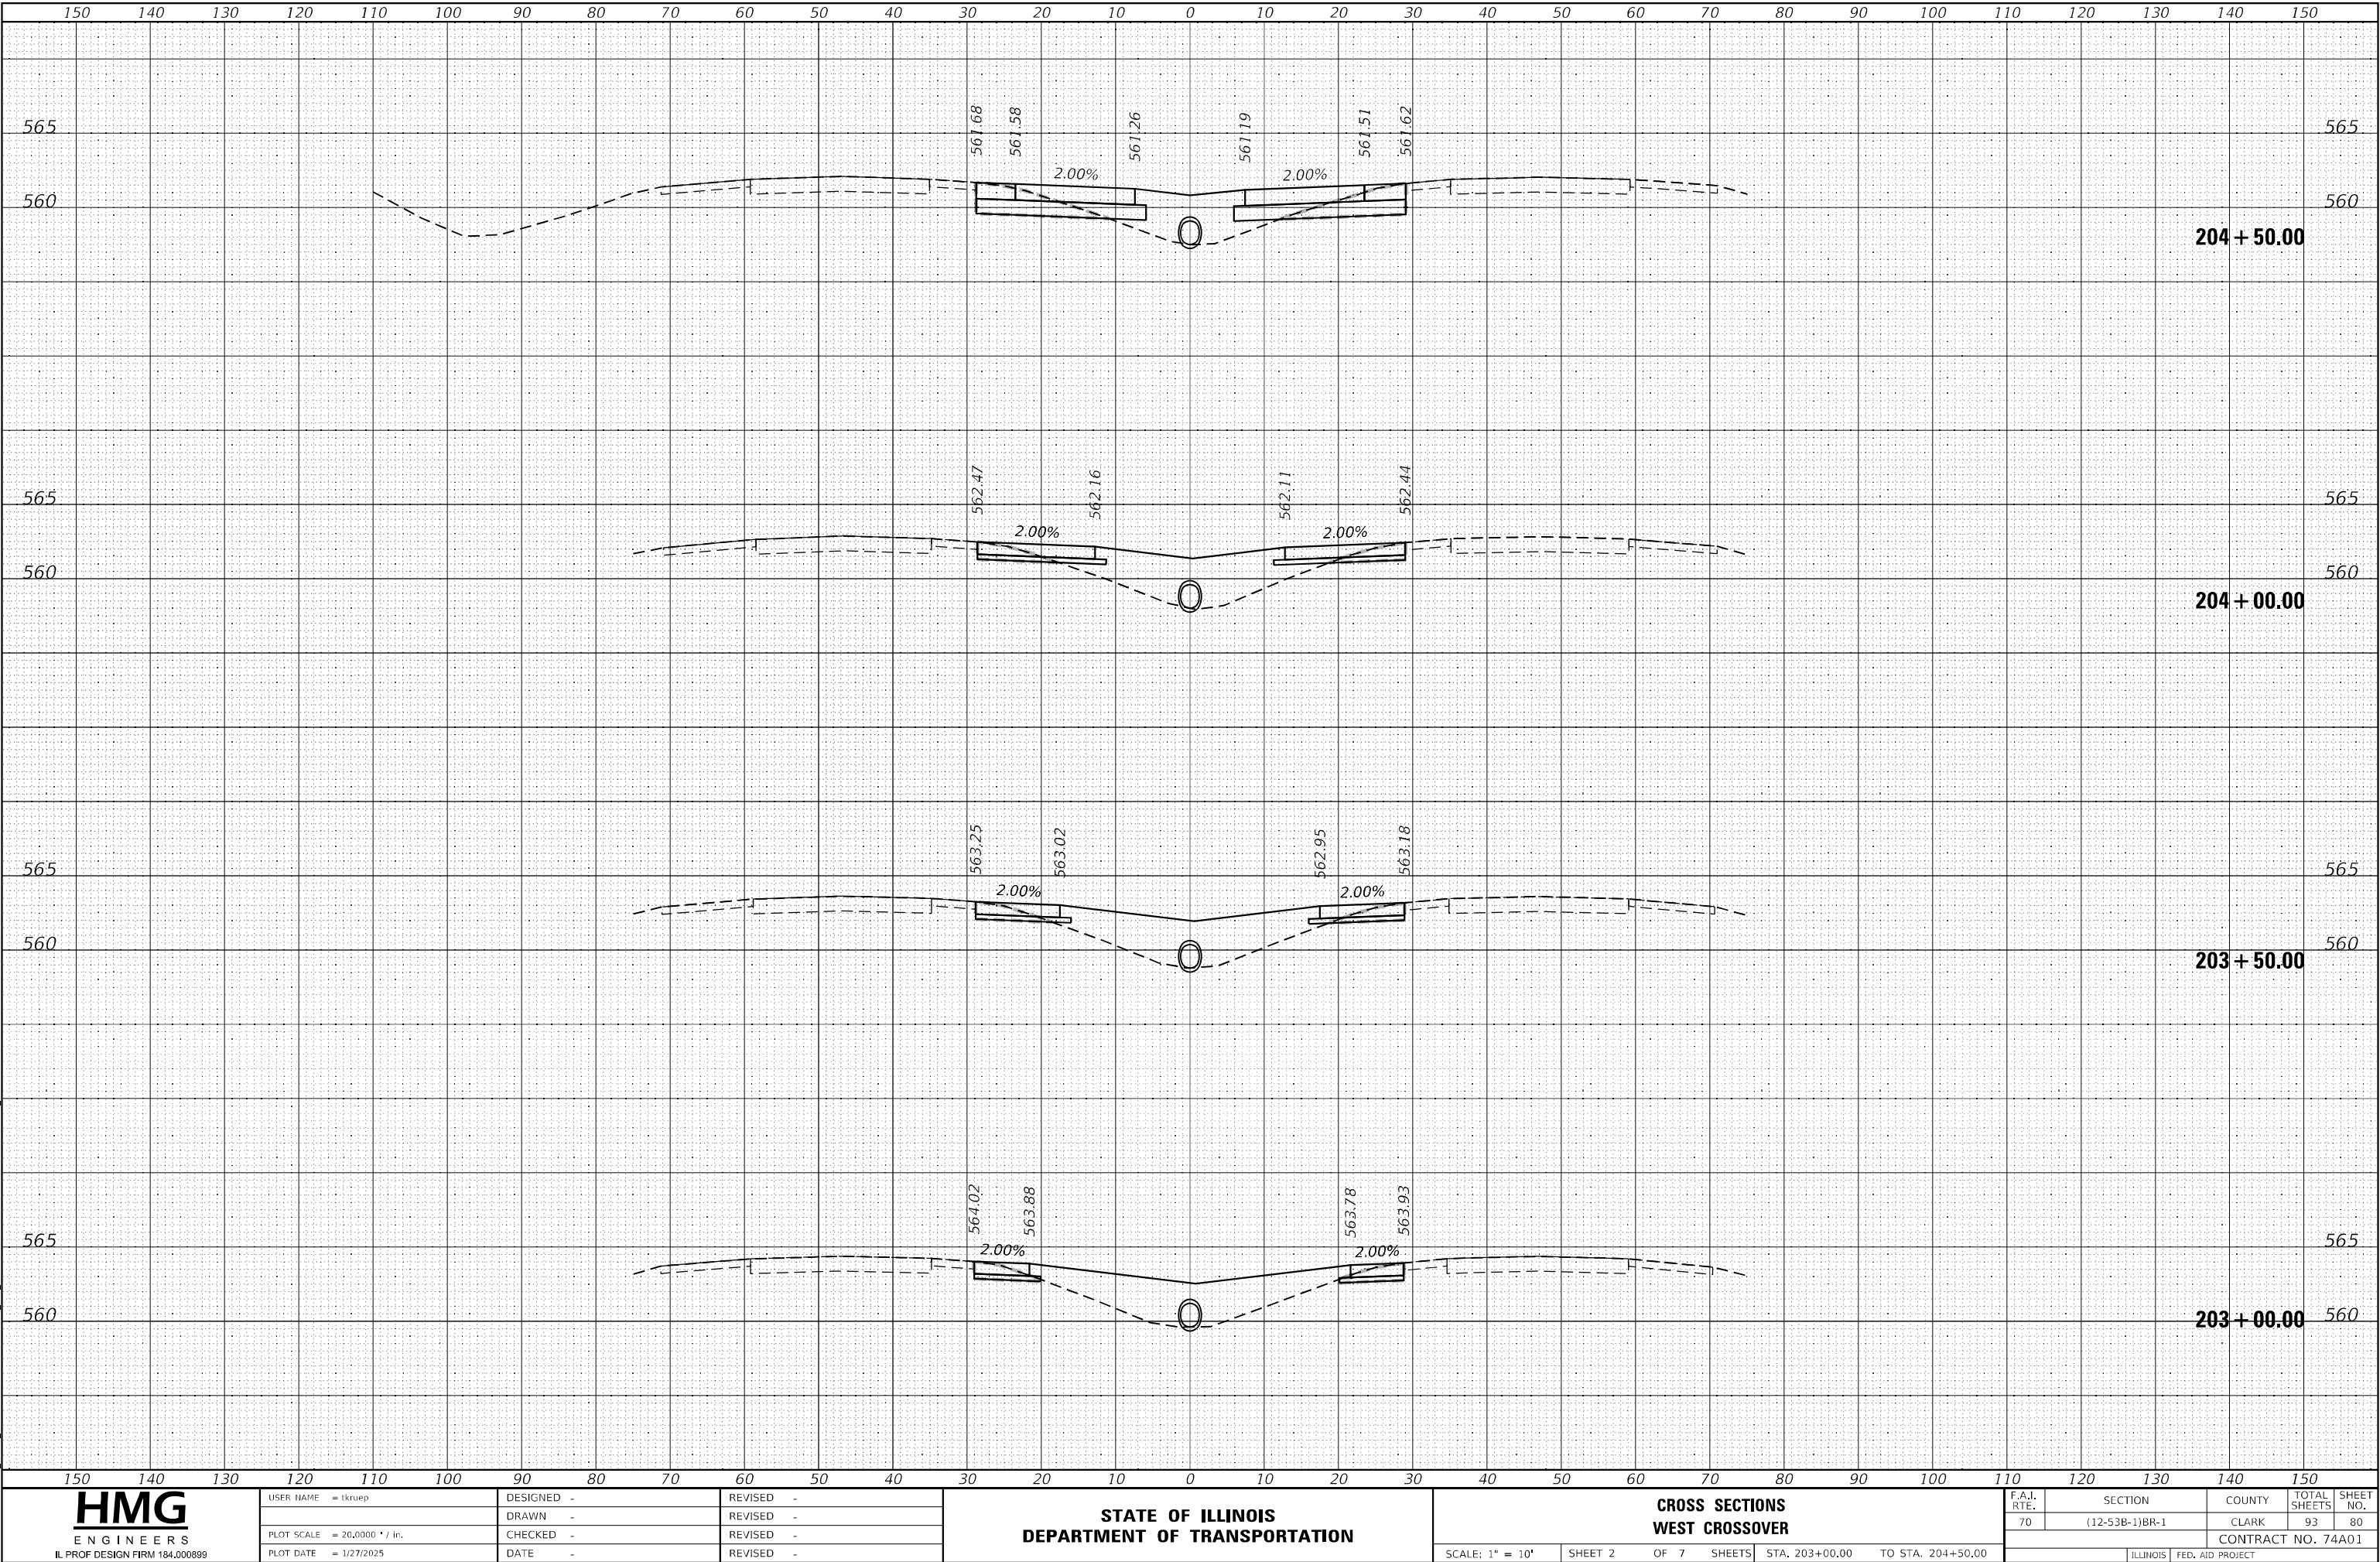

USER NAME = tkrupe	DESIGNED -	REVISED -
	DRAWN -	REVISED -
PLOT SCALE = 20,0000 * / in.	CHECKED -	REVISED -
PLOT DATE = 1/27/2025	DATE -	REVISED -

STATE OF ILLINOIS
DEPARTMENT OF TRANSPORTATION

CROSS SECTIONS
WEST CROSSOVER

SCALE: 1" = 10' SHEET 2 OF 7 SHEETS STA. 203+00.00 TO STA. 204+50.00

F.A.I. RTE.	SECTION	COUNTY	TOTAL SHEETS	SHEET NO.
70	(12-53B-1)BR-1	CLARK	93	80
CONTRACT NO. 74A01				
ILLINOIS FED. AID PROJECT				

ORIGINAL SURVEY	SURVEYED _____		BY _____	DATE _____
	PLOTTED _____			
	TEMPLATE _____			
	AREAS _____			
	AREAS CHECKED _____			
	NO. _____			
NOTE BOOK				

HMG
ENGINEERS
PROF DESIGN FIRM 184.000899


STATE OF ILLINOIS
DEPARTMENT OF TRANSPORTATION

F.A.I. RTE.	SECTION	COUNTY	TOTAL SHEETS	SHEET NO.
70	(12-53B-1)BR-1	CLARK	93	81
		CONTRACT NO. 74A01		
ILLINOIS		FED. AID PROJECT		

FINAL	SURVEYED	BY	DATE
SURVEY	PLOTTED		
NOTE BOOK	TEMPLATE		
NO.	AREAS CHECKED		

ORIGINAL	SURVEYED	BY	DATE
SURVEY	PLOTTED		
NOTE BOOK	TEMPLATE		
NO.	AREAS CHECKED		

MODEL: Default
FILE NAME: H:\370_1\DOT1_270 over F Little Creek\370_380_270 over F Little Creek PH 182-HMG\CAD Sheets\074401-381-382-westXover.dgn

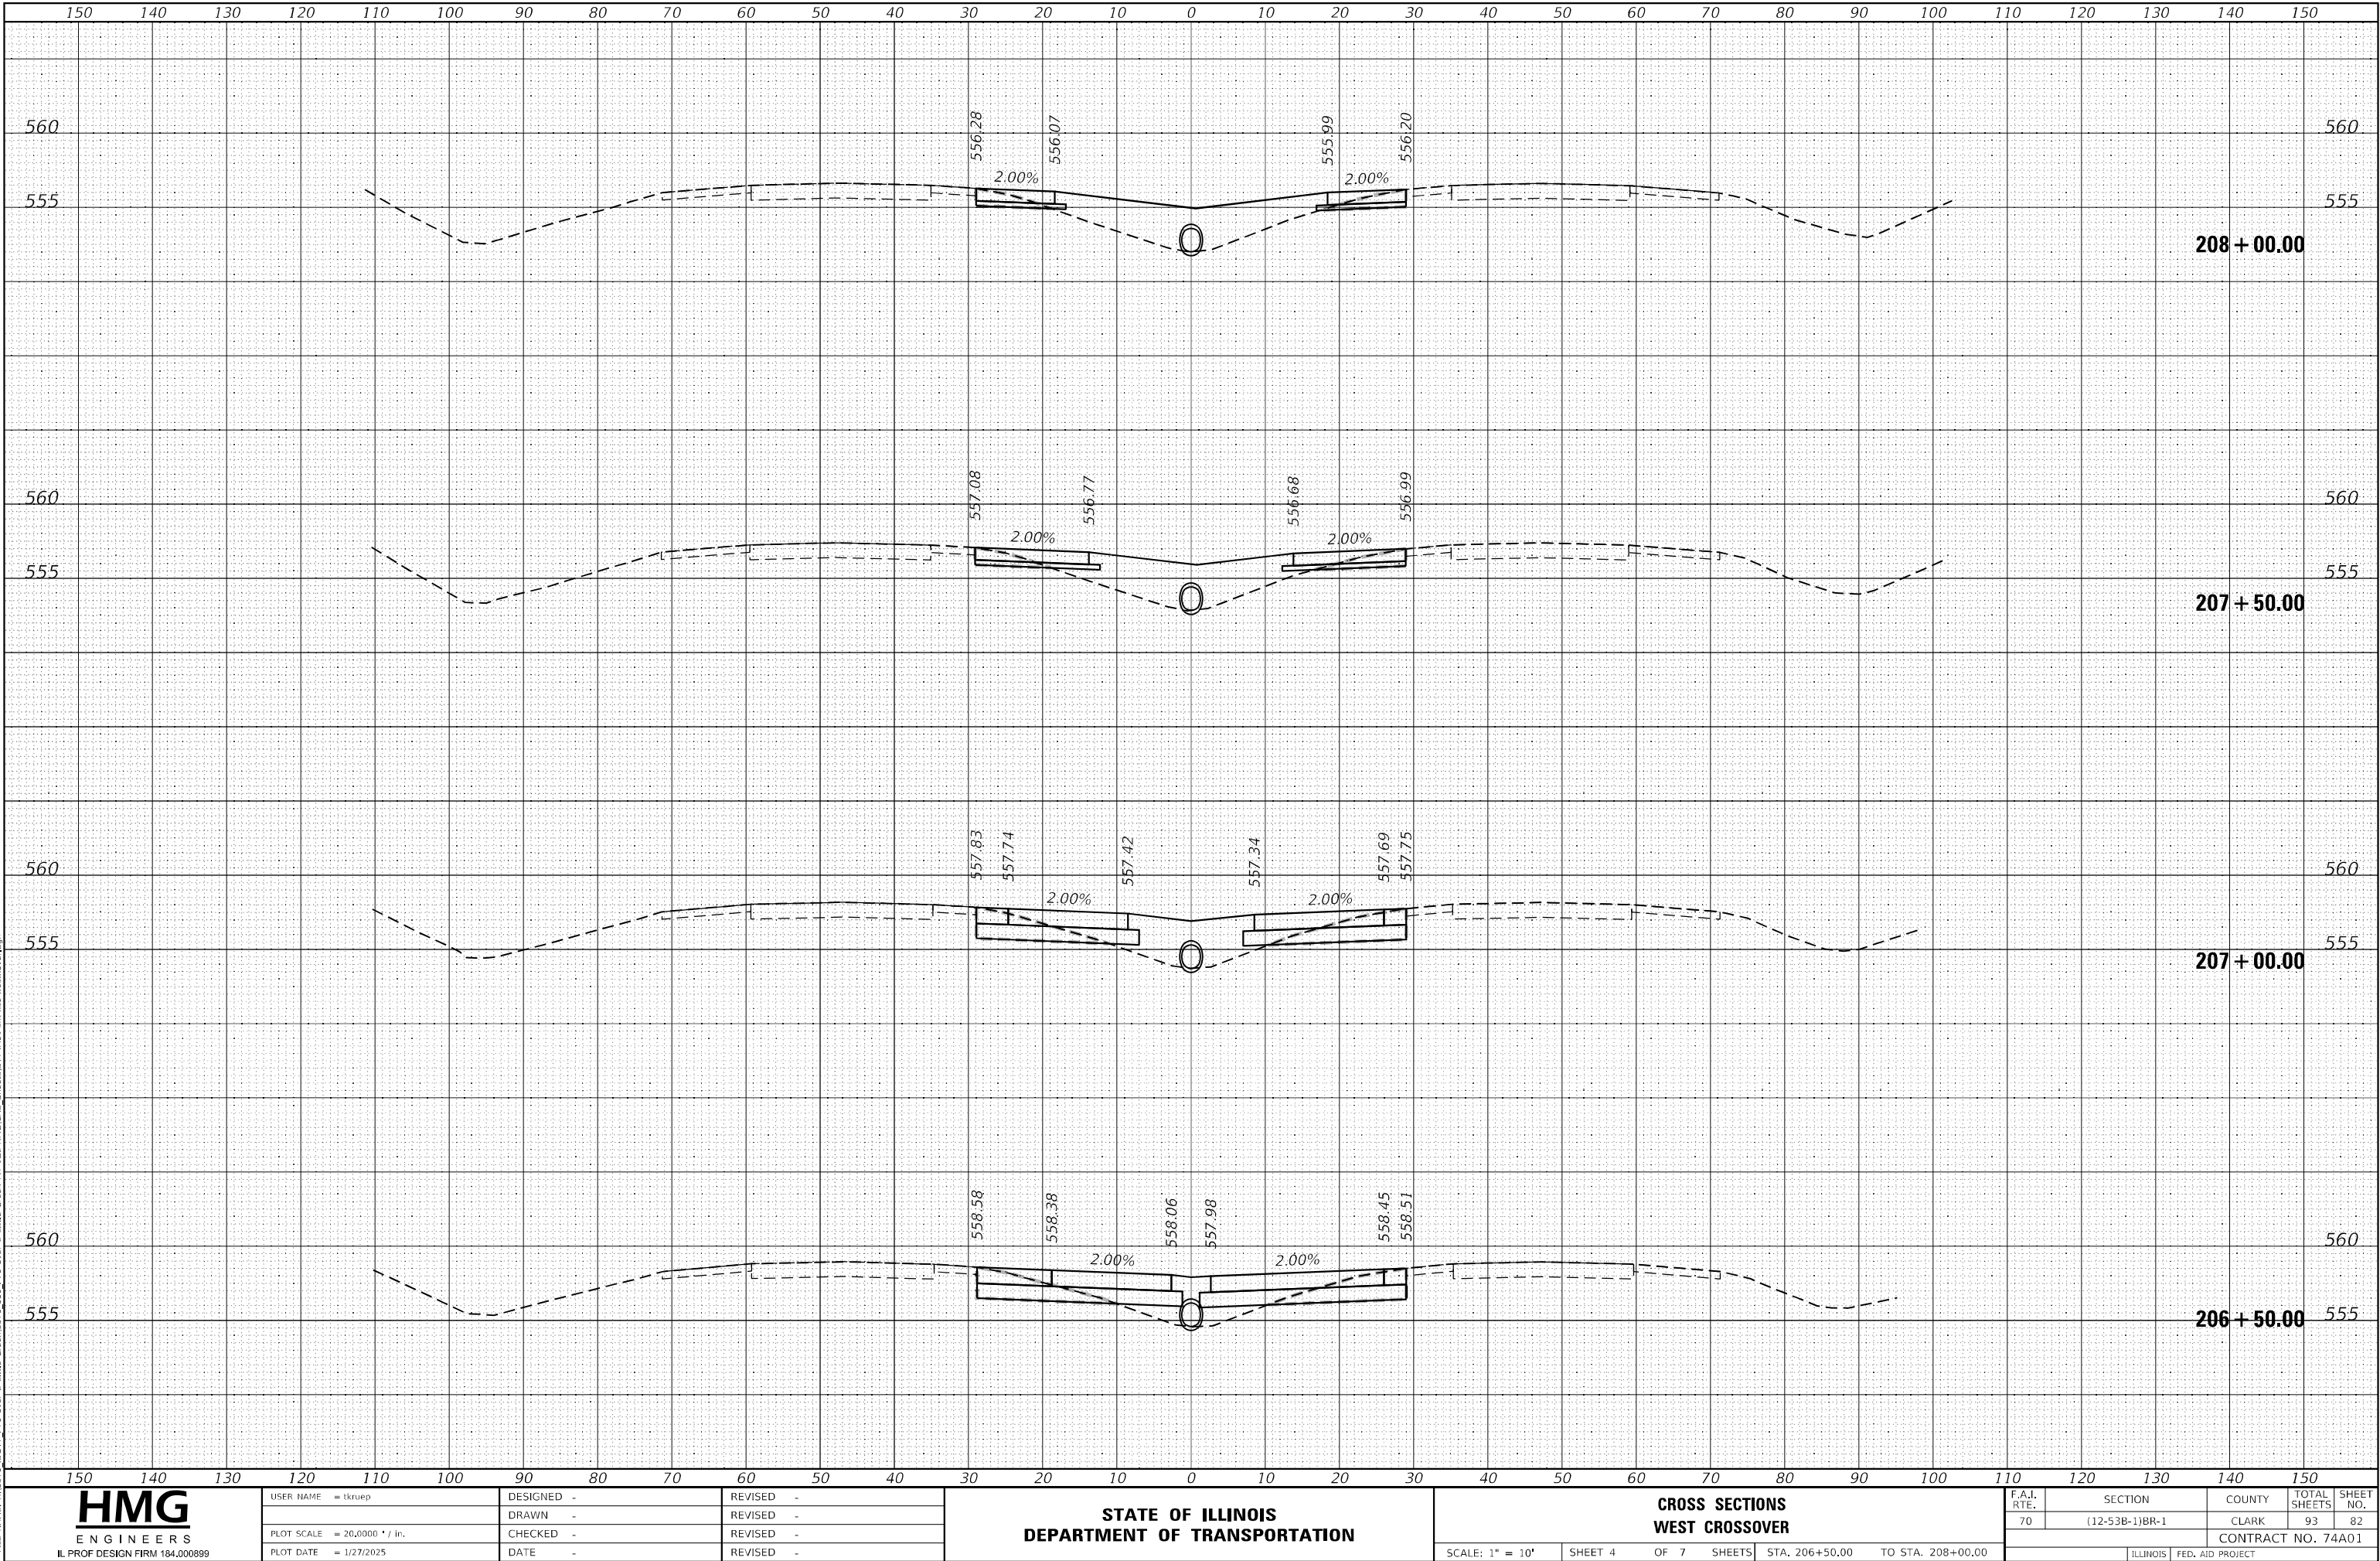

USER NAME = tkruup	DESIGNED -	REVISED -
	DRAWN -	REVISED -
PLOT SCALE = 20,0000 * / in.	CHECKED -	REVISED -
PLOT DATE = 1/27/2025	DATE -	REVISED -

STATE OF ILLINOIS
DEPARTMENT OF TRANSPORTATION

CROSS SECTIONS
WEST CROSSOVER

SCALE: 1" = 10' SHEET 4 OF 7 SHEETS STA. 206+50.00 TO STA. 208+00.00

F.A.I. RTE.	SECTION	COUNTY	TOTAL SHEETS	SHEET NO.
70	(12-53B-1)BR-1	CLARK	93	82
CONTRACT NO. 74A01				
ILLINOIS FED. AID PROJECT				


ORIGINAL		BY	DATE
SURVEYED			
PLOTTED			
TEMPERATURE			
AREAS			
AREAS CHECKED			
NO.			

 HMG ENGINEERS IL PROF DESIGN FIRM 184,000899	USER NAME = tkrupe	DESIGNED -	REVISED -	STATE OF ILLINOIS DEPARTMENT OF TRANSPORTATION	CROSS SECTIONS				F.A.I. RTE.	SECTION	COUNTY	TOTAL SHEETS	SHEET NO.
		DRAWN -	REVISED -			70	(12-53B-1)BR-1	CLARK	93	83			
	PLOT SCALE = 20,0000 ' / in.	CHECKED -	REVISED -		SCALE: 1" = 10'				SHEET 5	OF 7 SHEETS	STA. 208+50.00	TO STA. 210+00.00	
	PLOT DATE = 1/27/2025	DATE -	REVISED -						CONTRACT NO. 74A01				
									ILLINOIS FED. AID PROJECT				

FINAL SURVEY NO.	SURVEYED NOTE BOOK	BY	DATE

ORIGINAL SURVEY NO.	SURVEYED NOTE BOOK	BY	DATE

MODEL: Default
FILE NAME: H:\370_1\DOT1_17D over F Little Creek\370_17D over F Little Creek Plt 162-HMG(CAD Sheets)\370_17D over F Little Creek.dgn

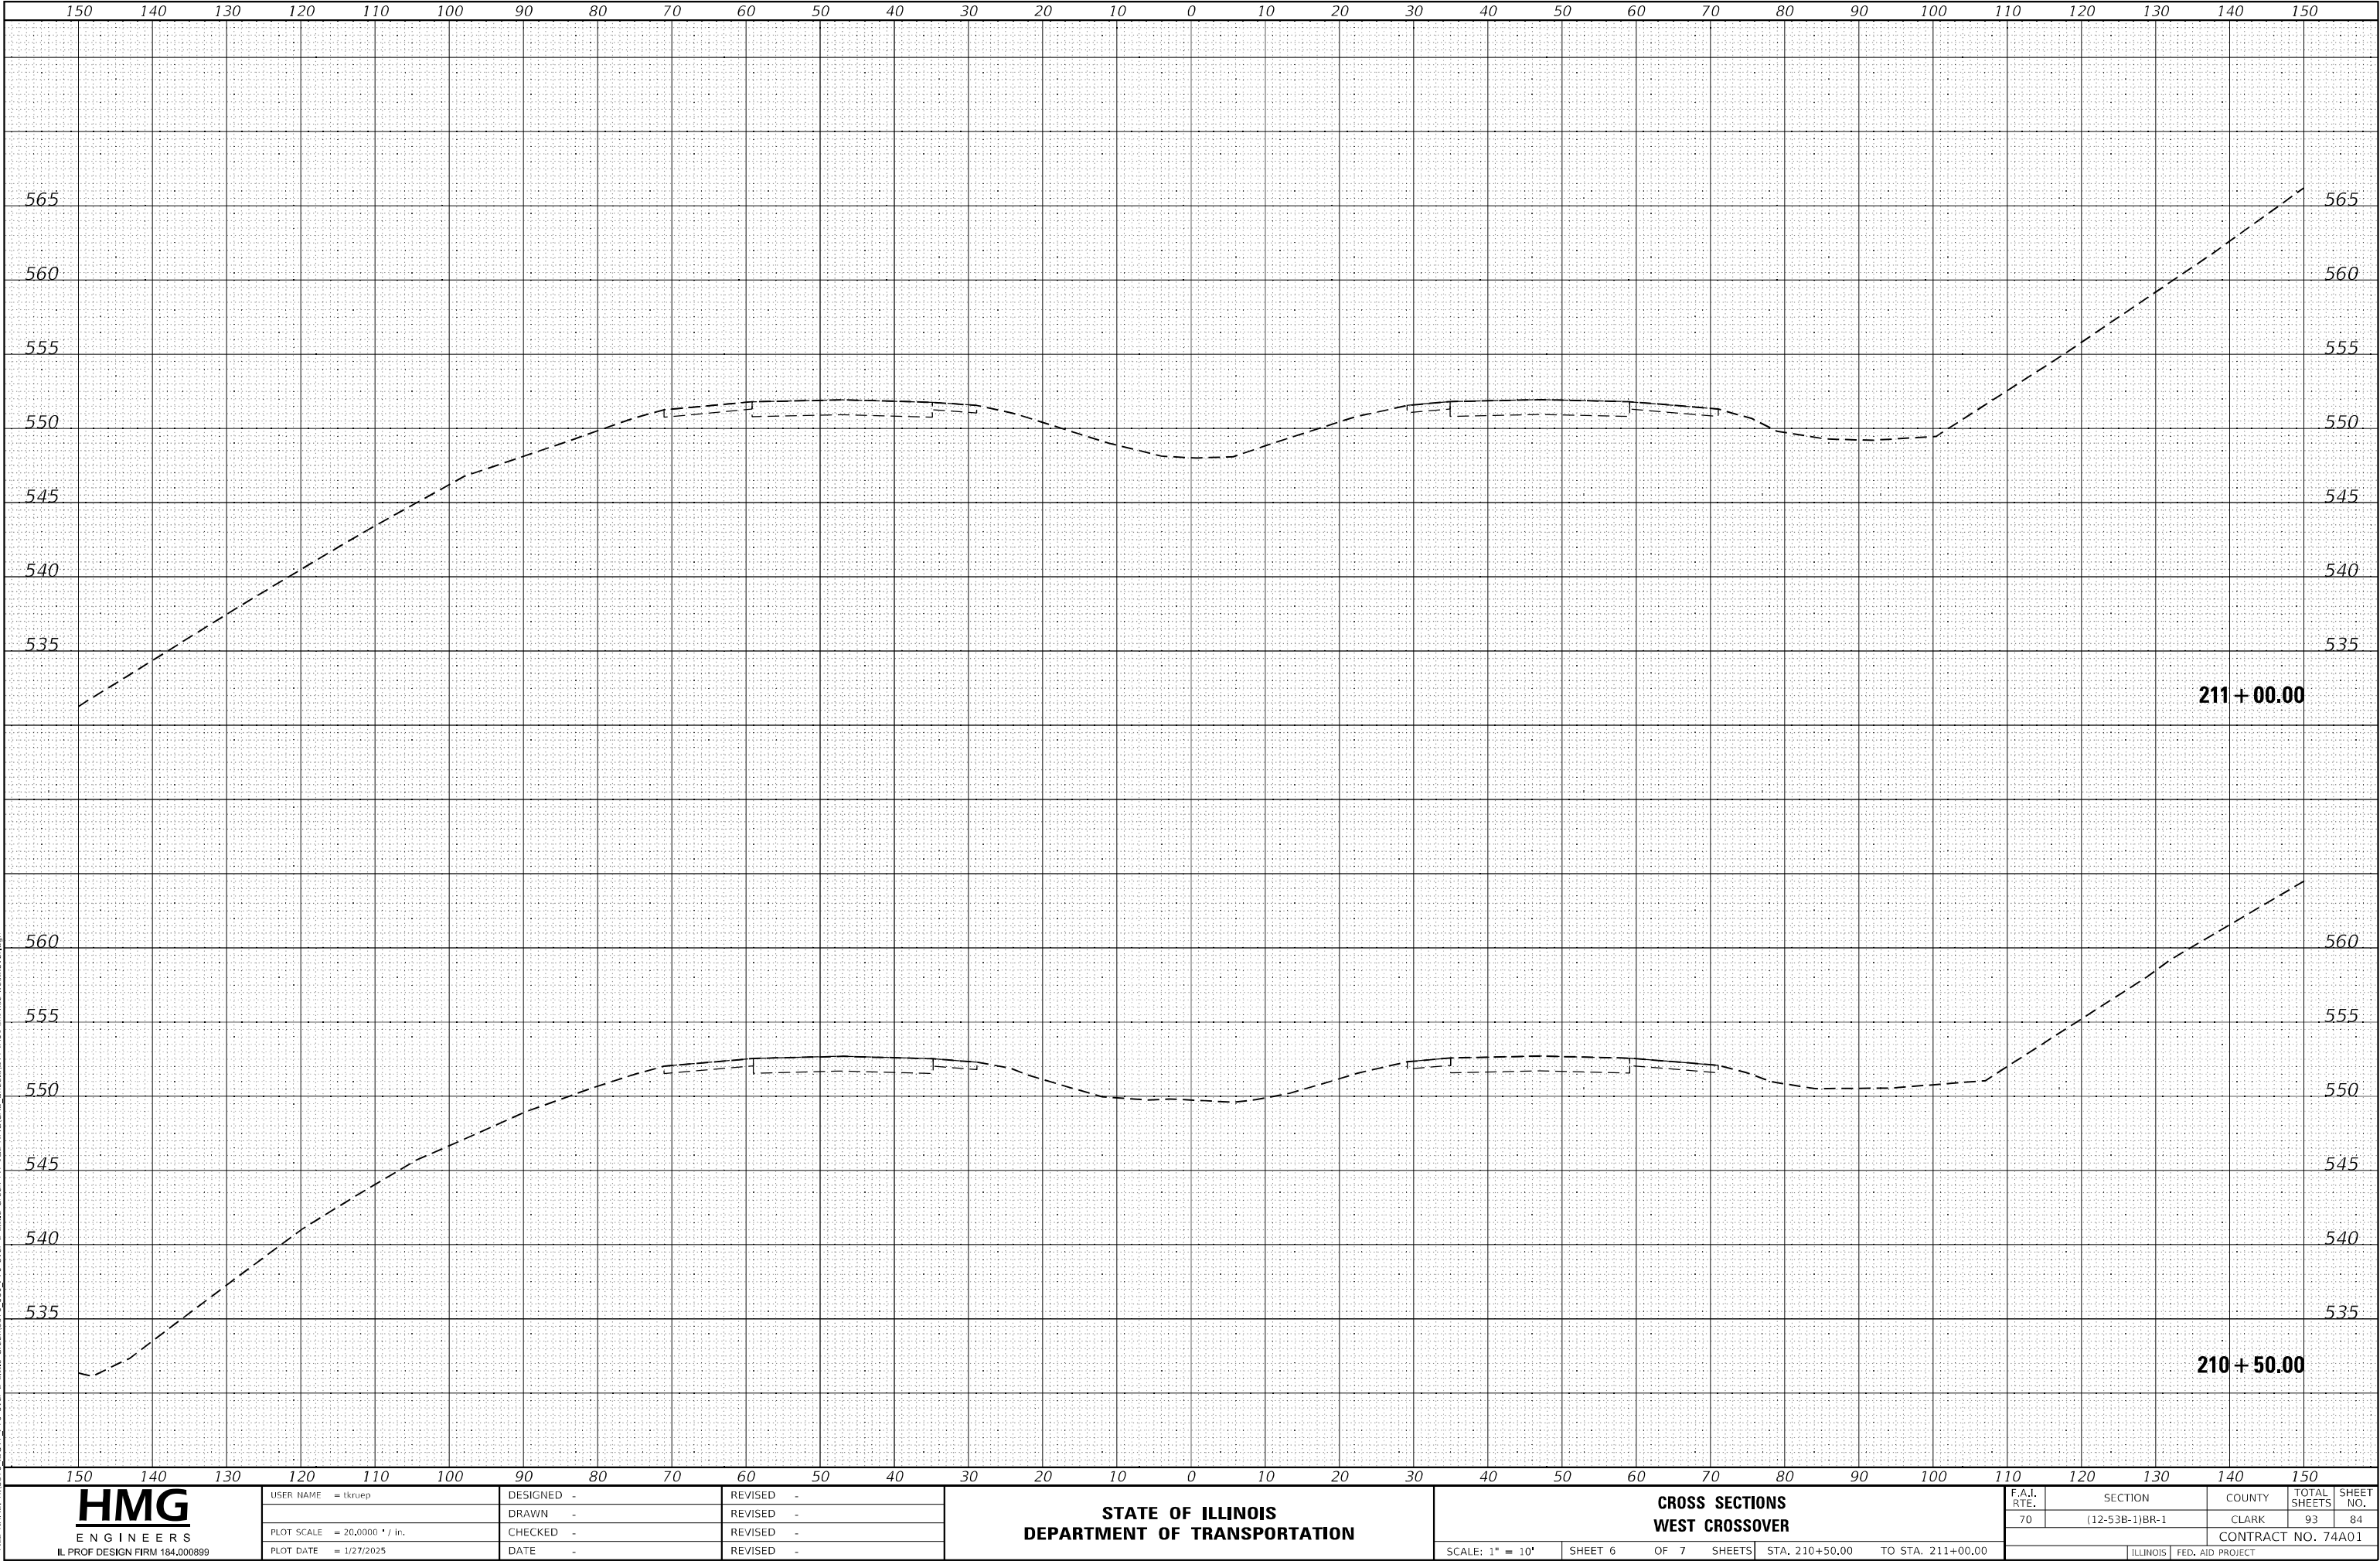

USER NAME = tkrupe	DESIGNED -	REVISED -
	DRAWN -	REVISED -
PLOT SCALE = 20,000 * / in.	CHECKED -	REVISED -
PLOT DATE = 1/27/2025	DATE -	REVISED -

STATE OF ILLINOIS
DEPARTMENT OF TRANSPORTATION

CROSS SECTIONS
WEST CROSSOVER


SCALE: 1" = 10'	SHEET 6	OF 7 SHEETS	STA. 210+50.00	TO STA. 211+00.00
-----------------	---------	-------------	----------------	-------------------

F.A.I. RTE.	SECTION	COUNTY	TOTAL SHEETS	SHEET NO.
70	(12-53B-1)BR-1	CLARK	93	84
CONTRACT NO. 74A01				
ILLINOIS FED. AID PROJECT				

FINAL	SURVEYED	BY	DATE
SURVEY	PLOTTED		
NOTE BOOK	TEMPLATE		
NO.	AREAS CHECKED		

ORIGINAL	SURVEYED	BY	DATE
SURVEY	PLOTTED		
NOTE BOOK	TEMPLATE		
NO.	AREAS CHECKED		

MODEL Default
FILE NAME: H:\370_1\DOT7_17D over F Little Creek\370_17D over F Little Creek Plt 162-HMG\CAD Sheets\077440 1st-xct-westXover.dgn

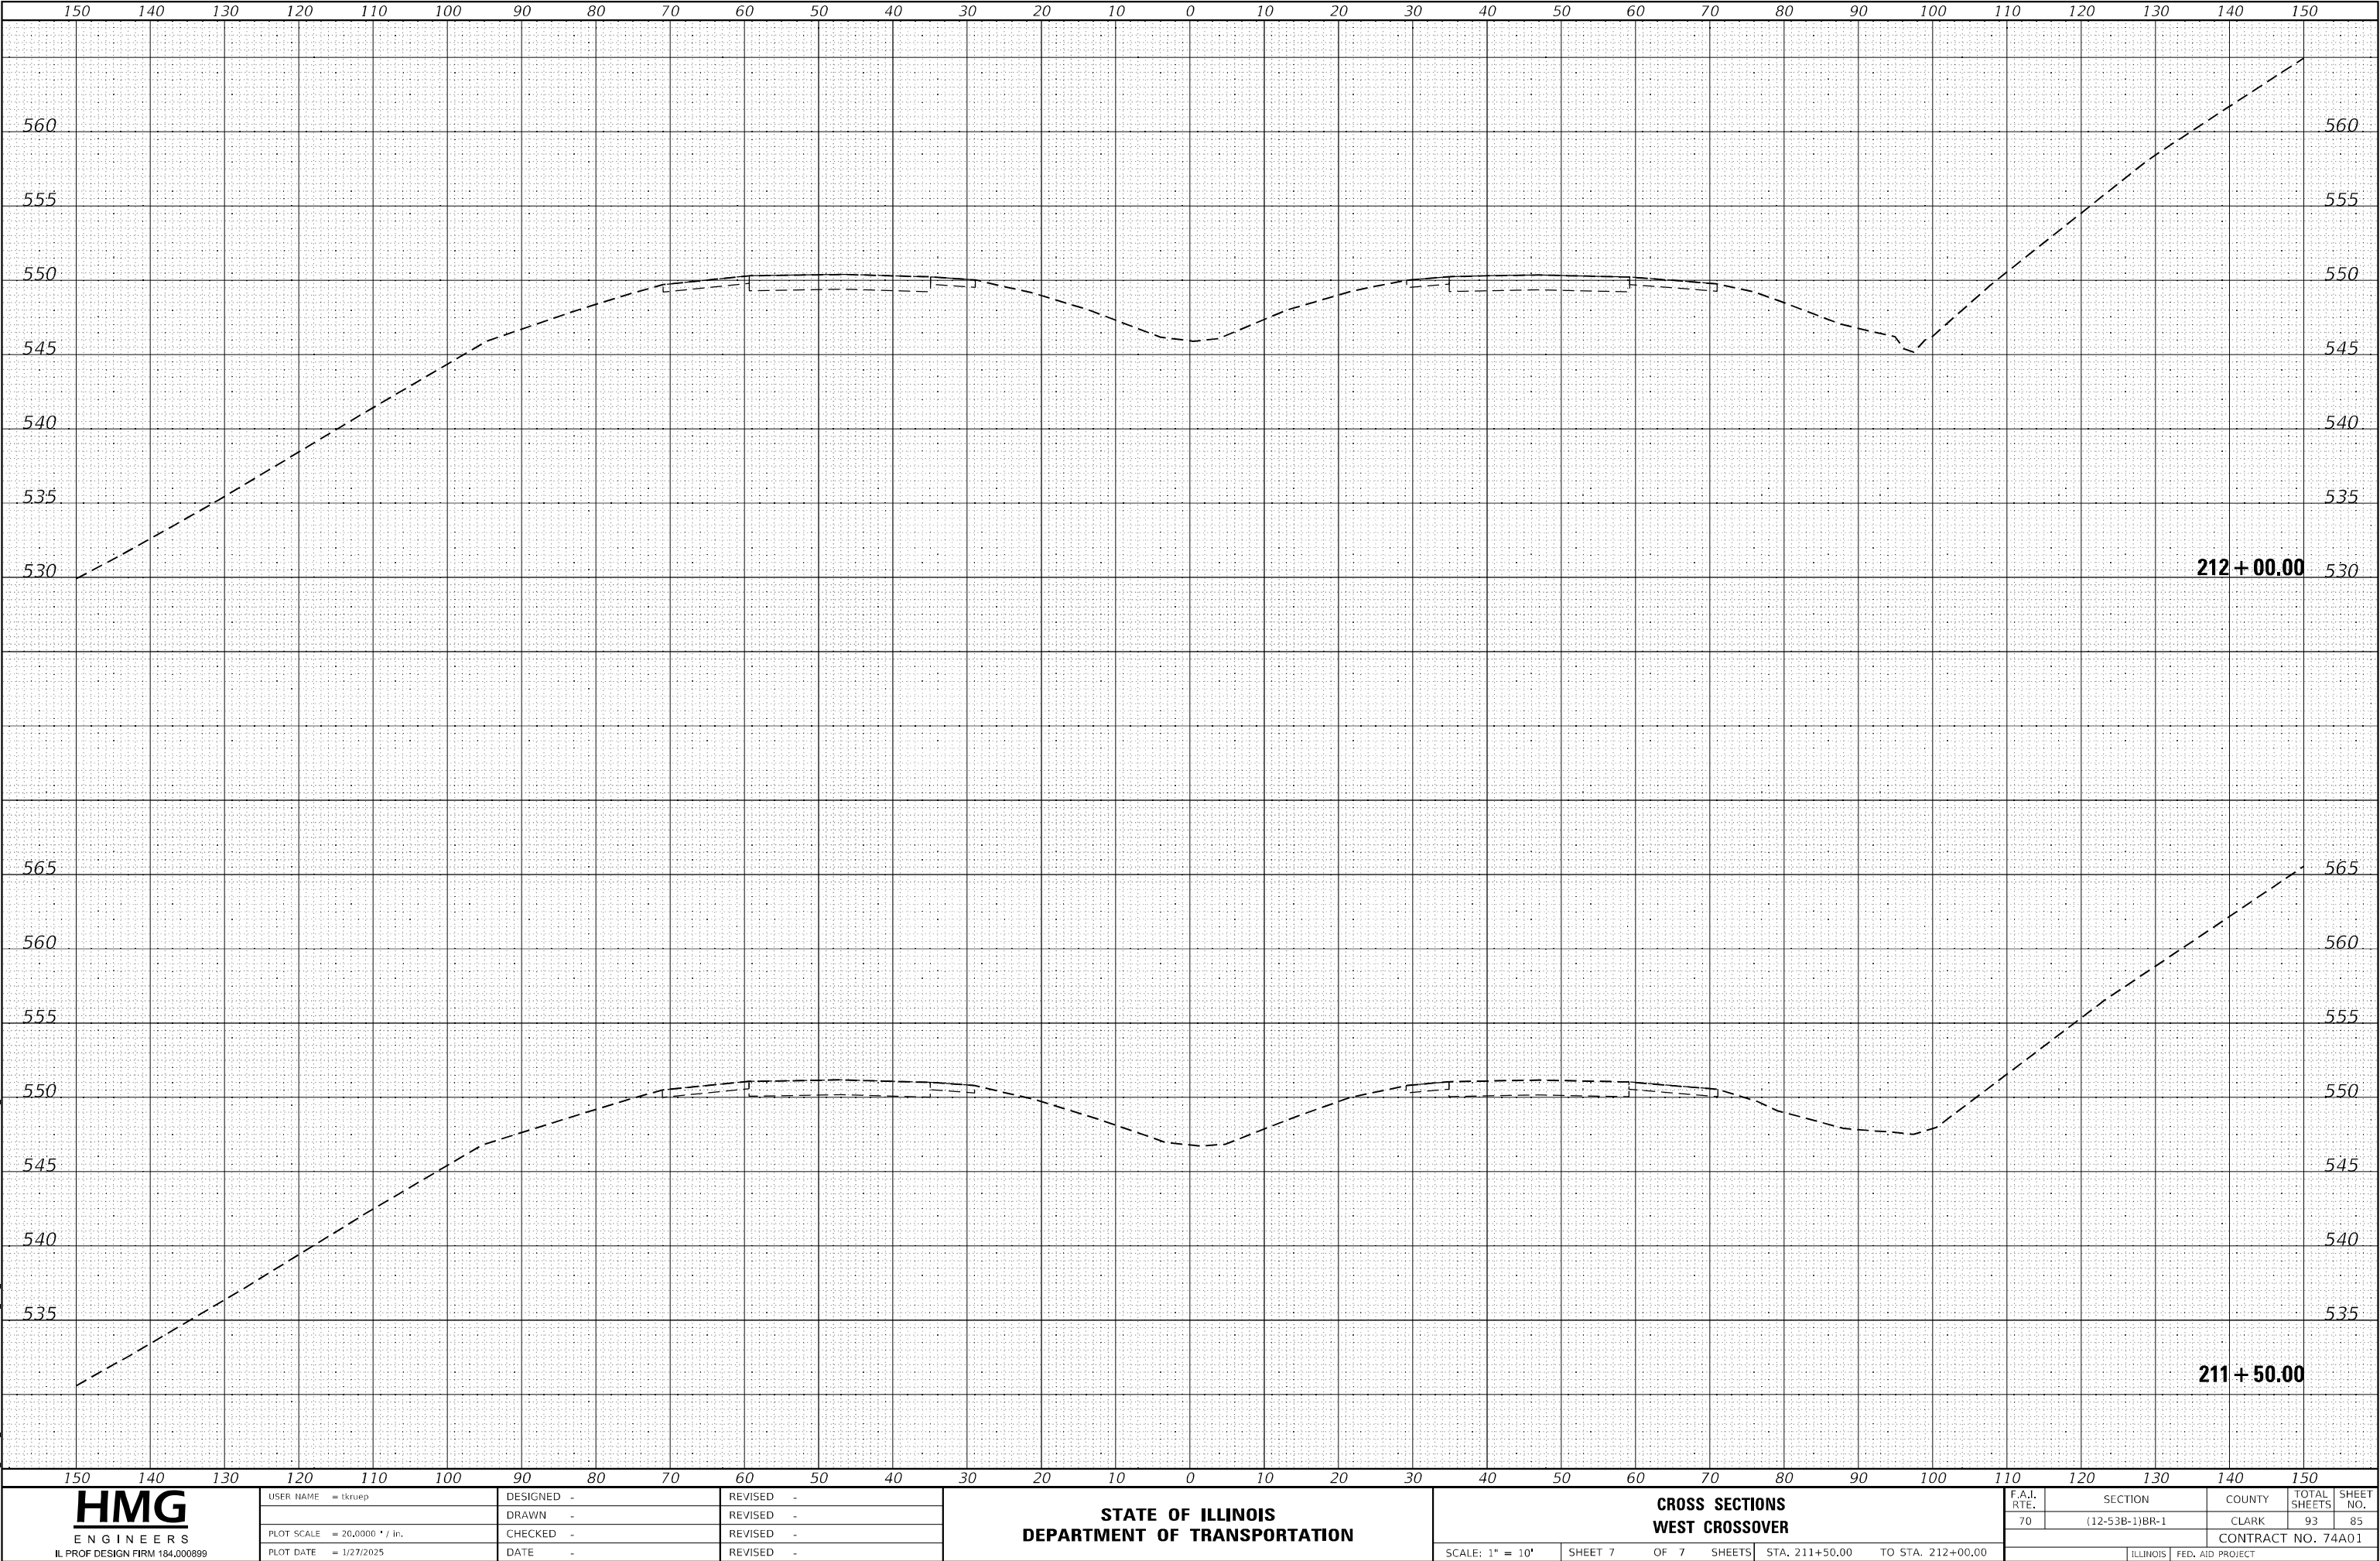

USER NAME = tkruup	DESIGNED -	REVISED -
	DRAWN -	REVISED -
PLOT SCALE = 20,0000' / in.	CHECKED -	REVISED -
PLOT DATE = 1/27/2025	DATE -	REVISED -

STATE OF ILLINOIS
DEPARTMENT OF TRANSPORTATION

CROSS SECTIONS
WEST CROSSOVER


SCALE: 1" = 10' SHEET 7 OF 7 SHEETS STA. 211+50.00 TO STA. 212+00.00

F.A.I. RTE.	SECTION	COUNTY	TOTAL SHEETS	SHEET NO.
70	(12-53B-1)BR-1	CLARK	93	85
CONTRACT NO. 74A01				
ILLINOIS FED. AID PROJECT				

FINAL SURVEY NOTE BOOK NO.	SURVEYED PLOTTED TEMPLATE AREAS CHECKED	BY	DATE

ORIGINAL SURVEY NOTE BOOK NO.	SURVEYED PLOTTED TEMPLATE AREAS CHECKED	BY	DATE

MODEL Default
FILE NAME: \\hmg\chgs\370_IDOT_170 over E Link Creek Ph 162-HMG\CAD_Sheets\077440-1st-xsect-east-over.dgn

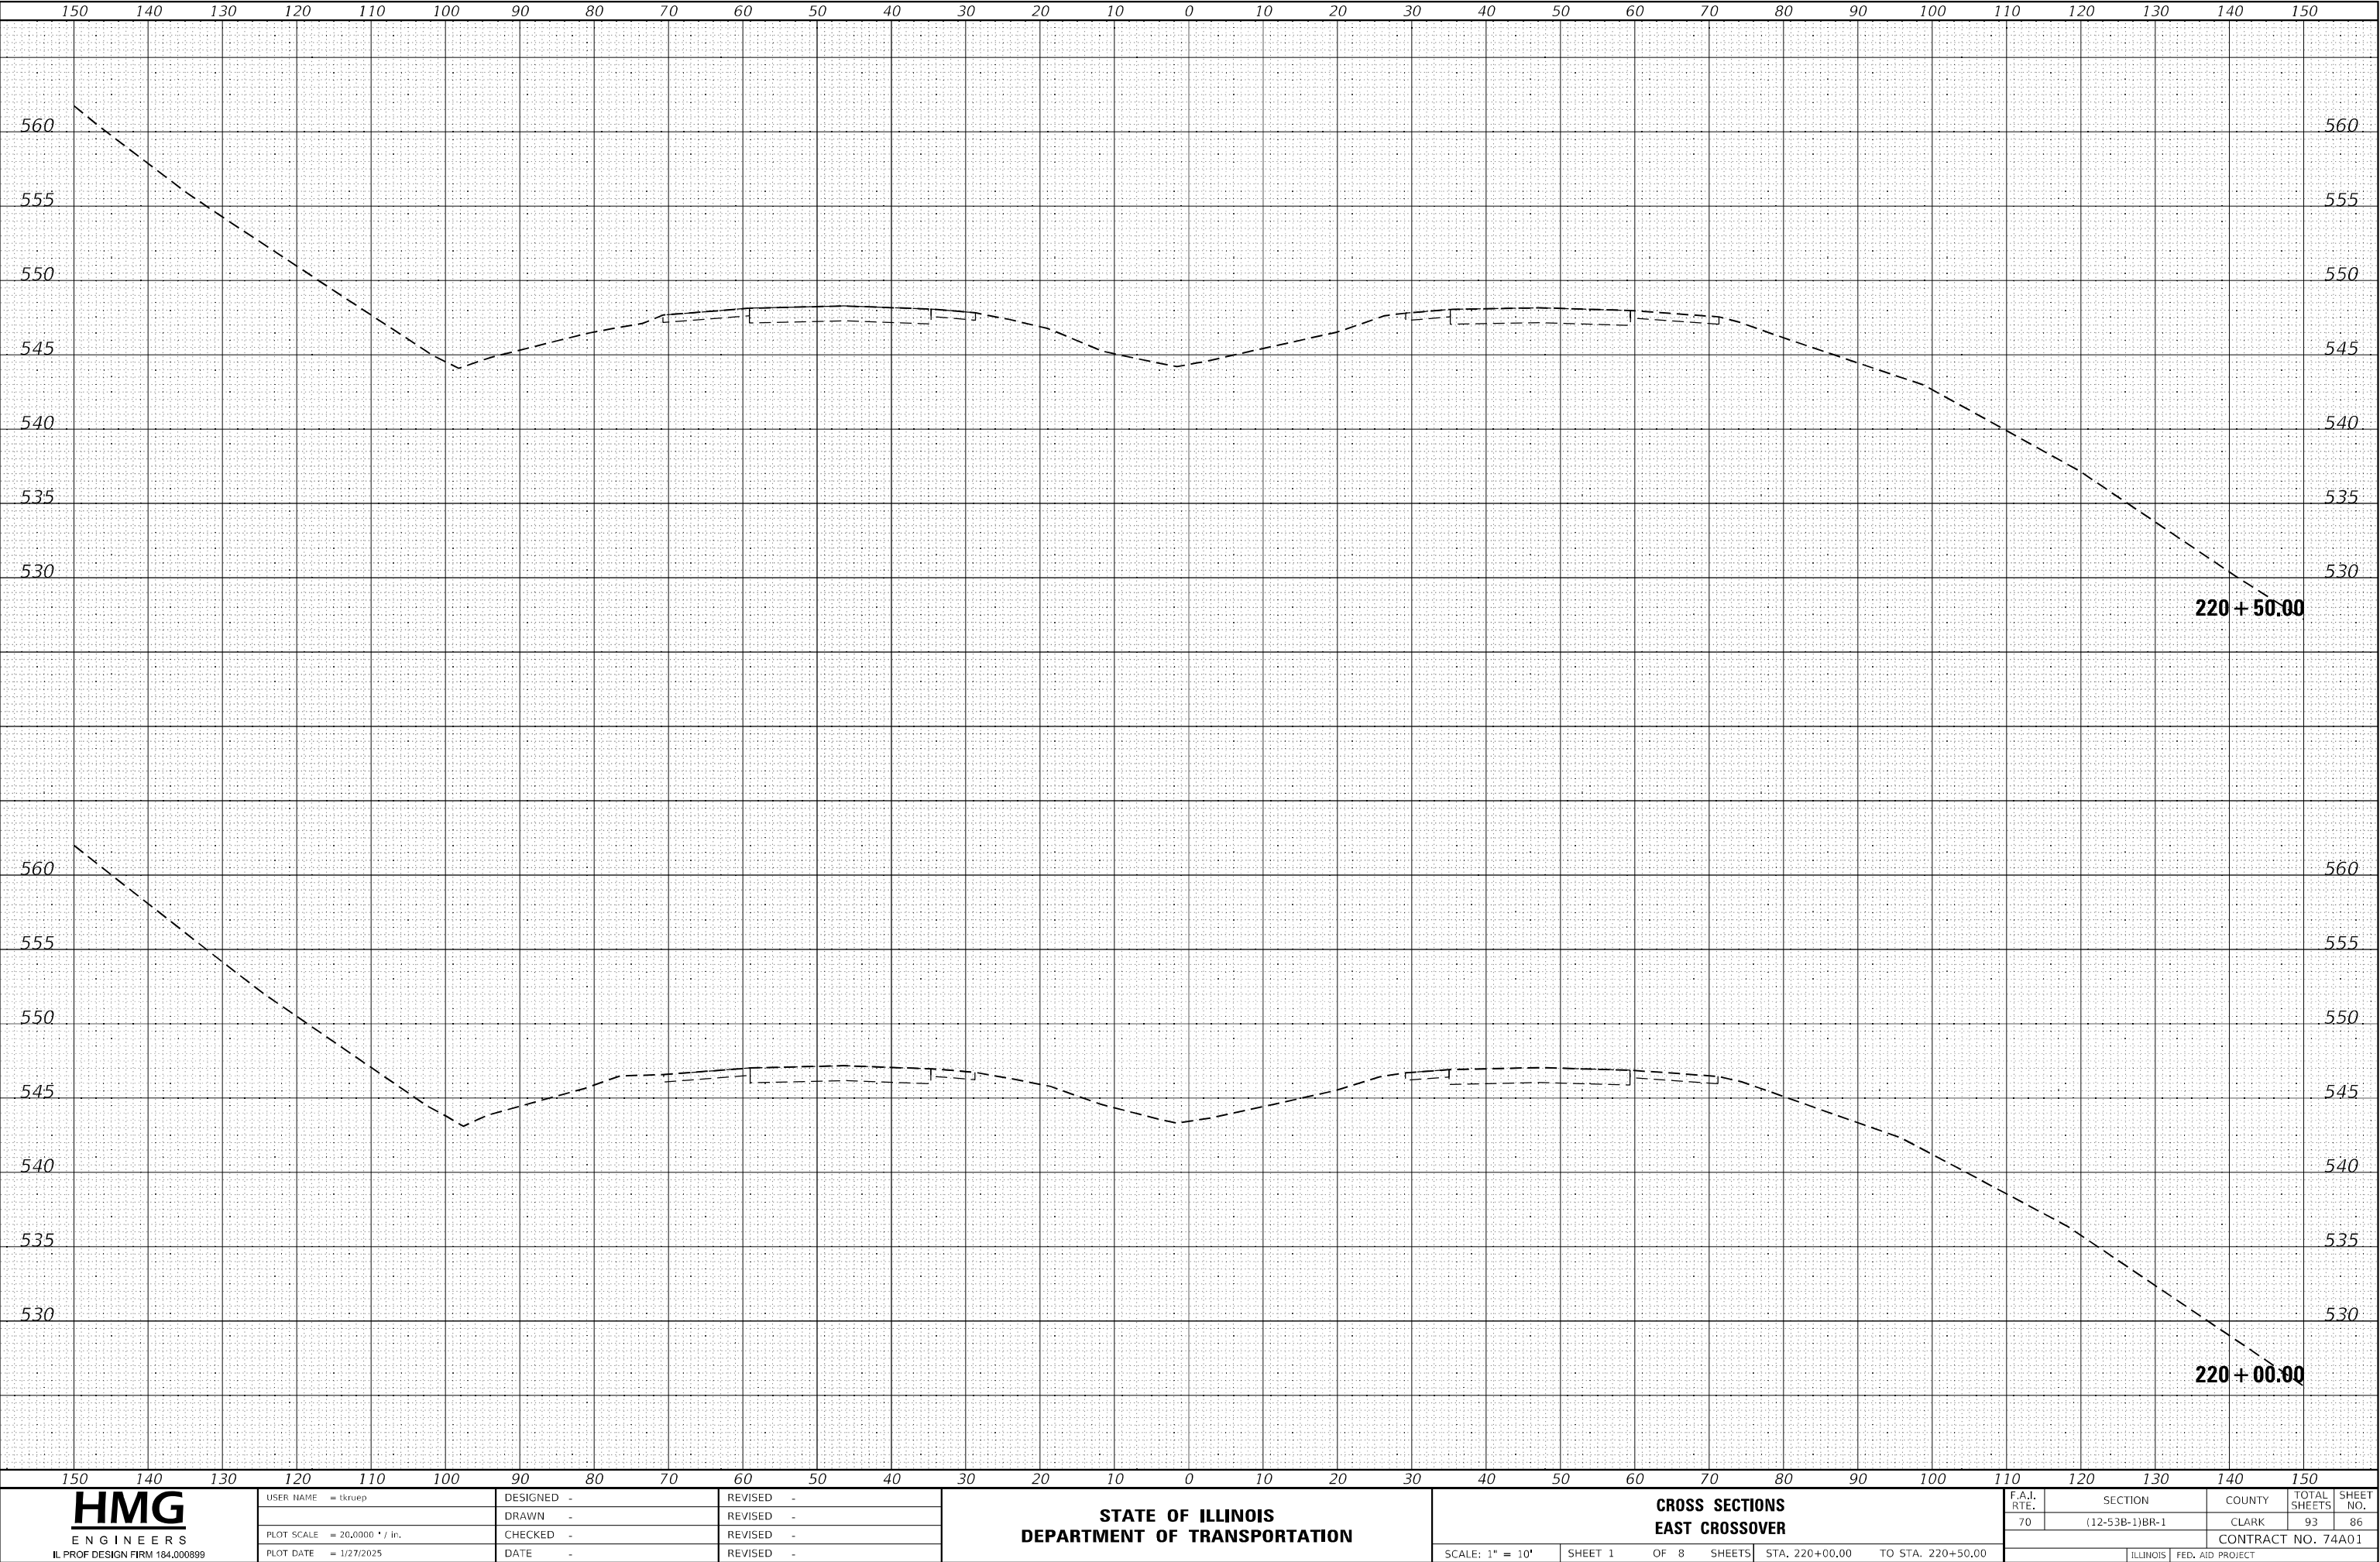

USER NAME = tkruop	DESIGNED -	REVISED -
	DRAWN -	REVISED -
PLOT SCALE = 20,0000 * / in.	CHECKED -	REVISED -
PLOT DATE = 1/27/2025	DATE -	REVISED -

STATE OF ILLINOIS
DEPARTMENT OF TRANSPORTATION

CROSS SECTIONS
EAST CROSSOVER


SCALE: 1" = 10' SHEET 1 OF 8 SHEETS STA. 220+00.00 TO STA. 220+50.00

F.A.I. RTE.	SECTION	COUNTY	TOTAL SHEETS	SHEET NO.
70	(12-53B-1)BR-1	CLARK	93	86
CONTRACT NO. 74A01				
ILLINOIS FED. AID PROJECT				

FINAL	SURVEYED	DATE
SURVEY	PLOTTED	BY
NOTE BOOK	TEMPLATE	
NO.	AREAS CHECKED	

ORIGINAL	SURVEYED	DATE
SURVEY	PLOTTED	BY
NOTE BOOK	TEMPLATE	
NO.	AREAS CHECKED	

MODEL: Default
FILE NAME: \\HMG\johs8370_IDOT_170 over E Link Creek Ph 162-HMG\CAD_Sheets\077440-1st-xsect-east-over.dgn

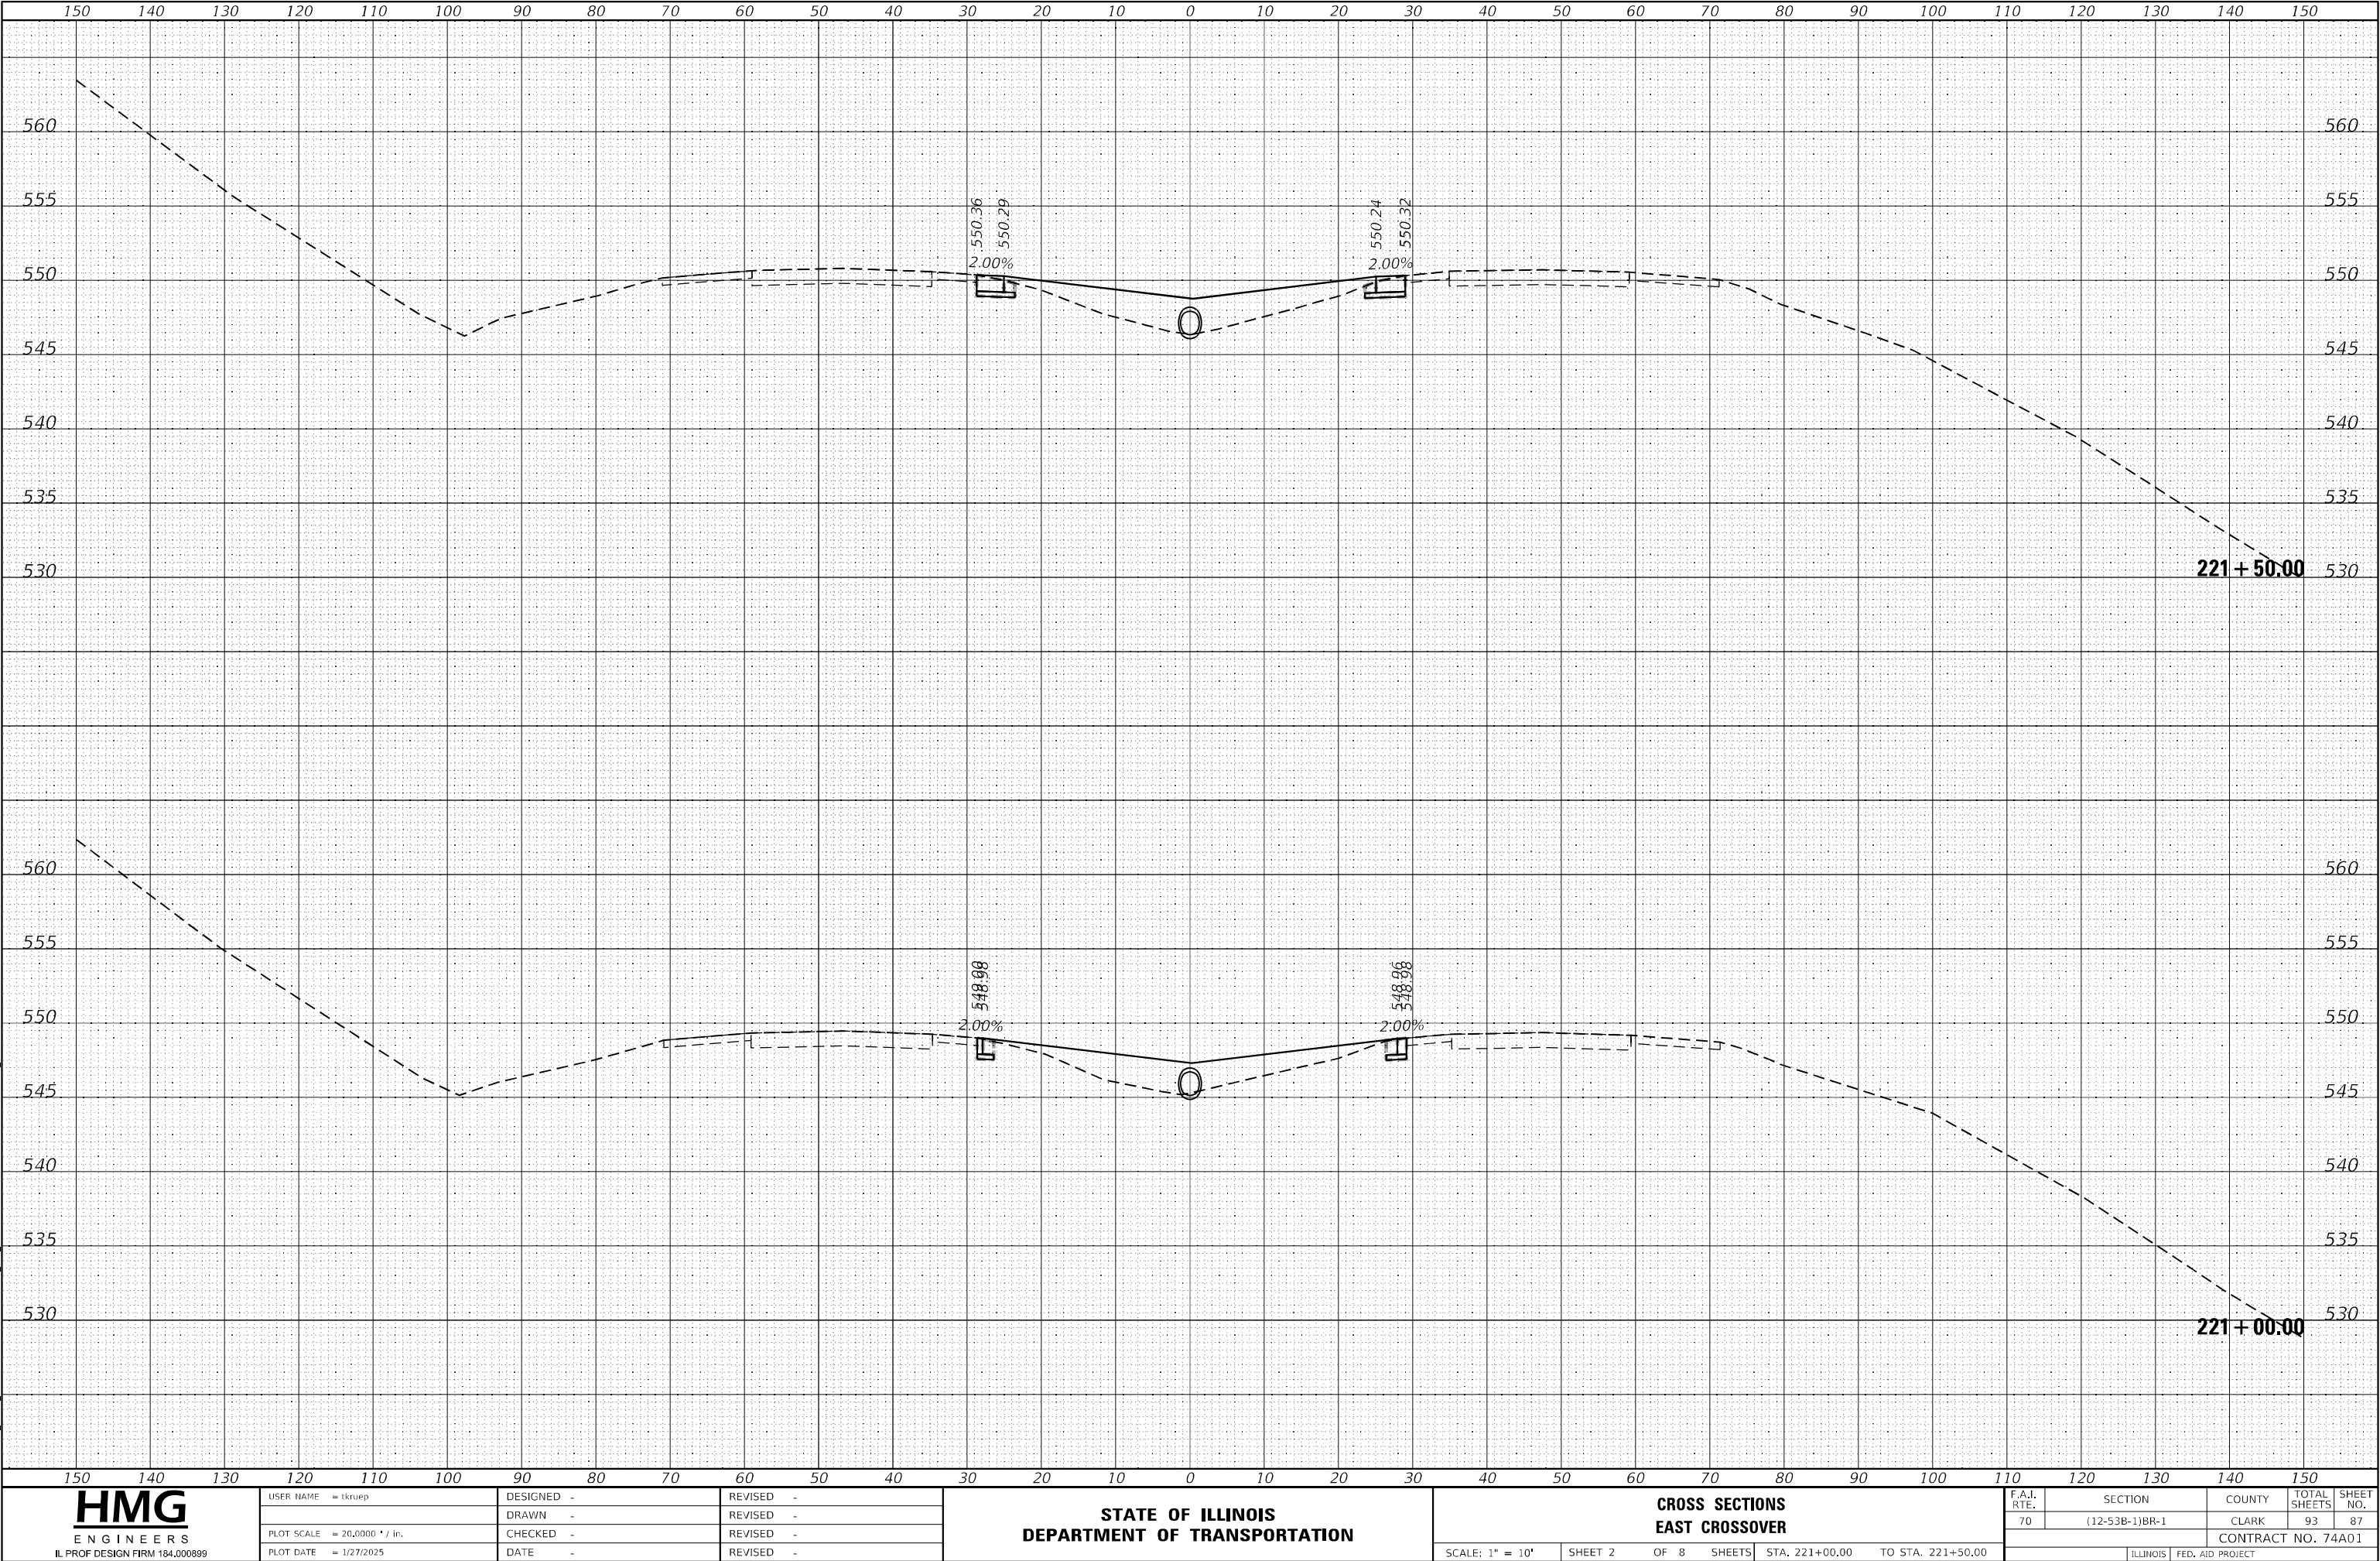

USER NAME = tkruup	DESIGNED -	REVISED -
	DRAWN -	REVISED -
PLOT SCALE = 20,0000 * / in.	CHECKED -	REVISED -
PLOT DATE = 1/27/2025	DATE -	REVISED -

STATE OF ILLINOIS
DEPARTMENT OF TRANSPORTATION

CROSS SECTIONS
EAST CROSSOVER


SCALE: 1" = 10' SHEET 2 OF 8 SHEETS STA. 221+00.00 TO STA. 221+50.00

F.A.I. RTE.	SECTION	COUNTY	TOTAL SHEETS	SHEET NO.
70	(12-53B-1)BR-1	CLARK	93	87
CONTRACT NO. 74A01				
ILLINOIS FED. AID PROJECT				

FINAL SURVEY	SURVEYED _____	BY _____	DATE _____
	PLOTTED _____		
	TEMPLATE _____		
	AREAS _____		
NO. _____	AREAS CHECKED _____		

ORIGINAL SURVEY		SURVEYED _____		BY _____		DATE _____
NOTE BOOK		PLOTTED _____				
		TEMPLATE _____				
		AREA S _____				
NO. _____		AREAS CHECKED _____				

MODEL: Default	NO.	AREAS CHECKED
----------------	-----	---------------

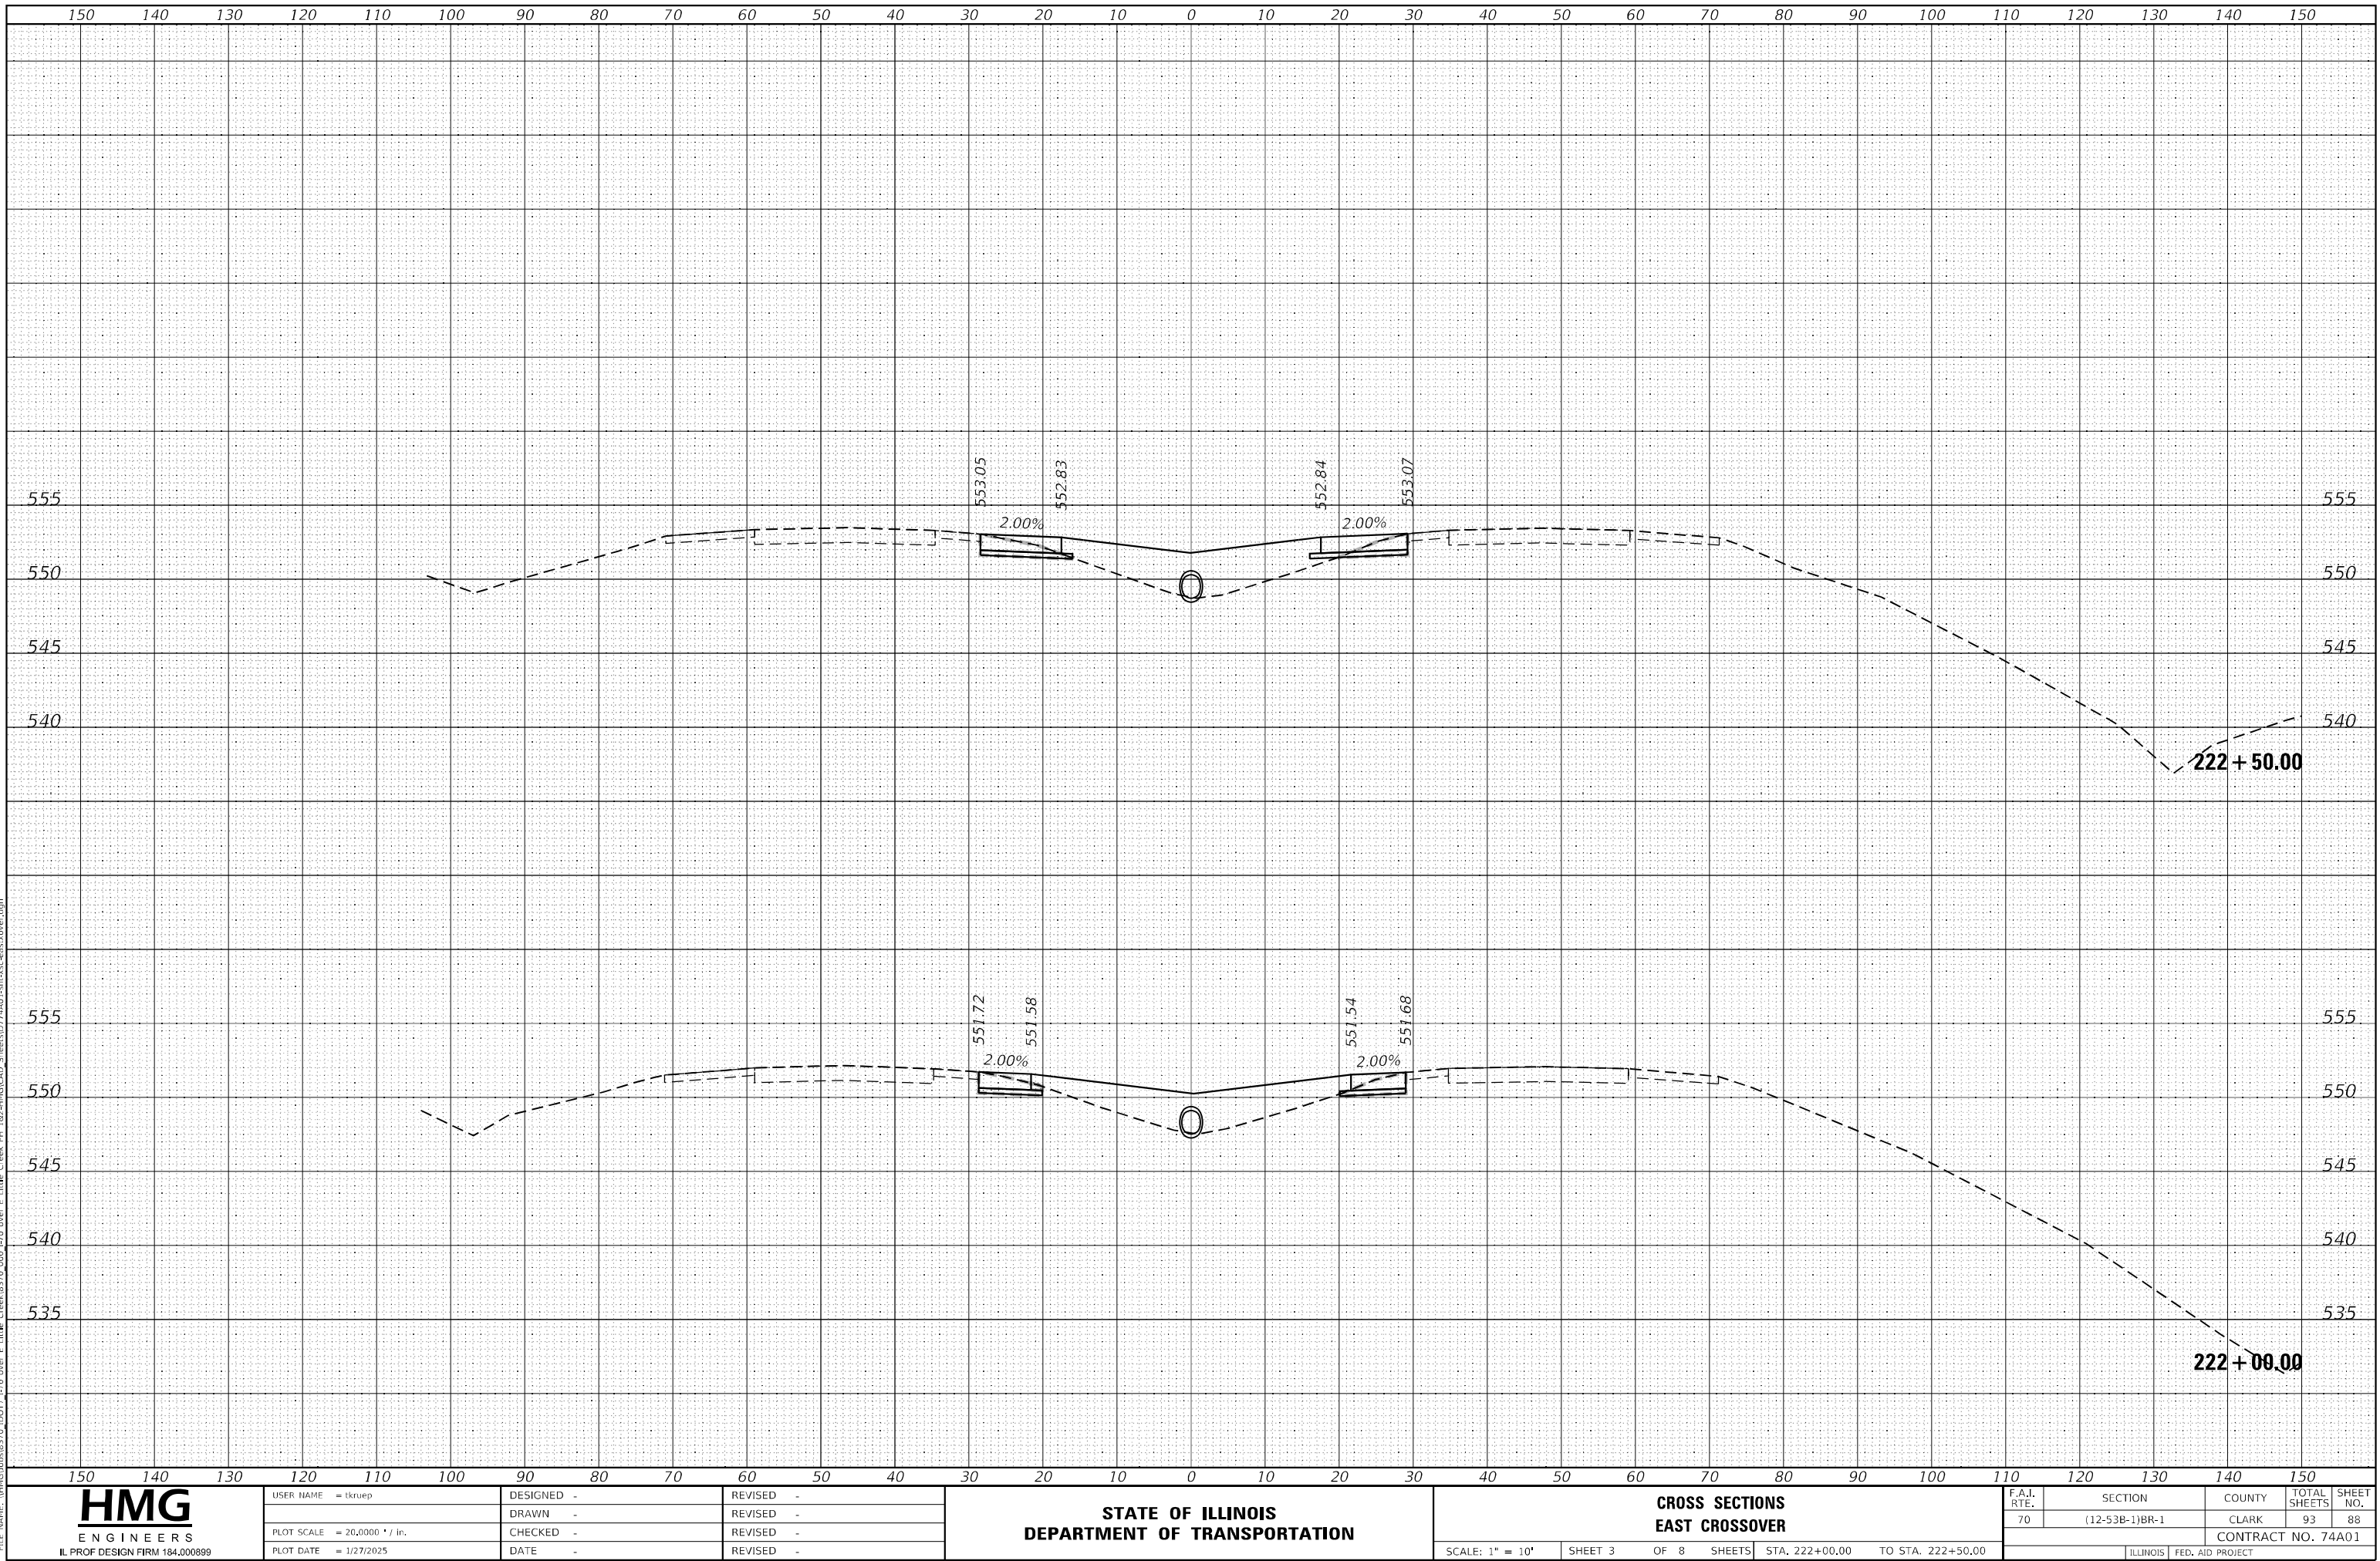


HMG ENGINEERS IL PROF DESIGN FIRM 184.000899	USER NAME = tkruetp	DESIGNED -	REVISED -	STATE OF ILLINOIS DEPARTMENT OF TRANSPORTATION	CROSS SECTIONS EAST CROSSOVER				F.A.J. RTE.	SECTION	COUNTY	TOTAL SHEETS	SHEET NO.	
		DRAWN -	REVISED -						70	(12-53B-1)BR-1	CLARK	93	88	
	PLOT SCALE = 20,0000 ' / in.	CHECKED -	REVISED -		SCALE: 1" = 10'		SHEET 3	OF 8 SHEETS	STA. 222+00.00	TO STA. 222+50.00	CONTRACT NO. 74A01			
	PLOT DATE = 1/27/2025	DATE -	REVISED -						ILLINOIS		FED. AID PROJECT			

FINAL SURVEY	NO.	SURVEYED	BY	DATE

ORIGINAL SURVEY	NO.	SURVEYED	BY	DATE

MODEL Default
FILE NAME: W:\GIS\GIS\370 IDOT L70 over E Link Creek PH 162-HMG\CAO_Sheets\0774401-1st-xsect-over.dgn
Creek\370_000 L70 over E Link Creek PH 162-HMG\CAO_Sheets\0774401-1st-xsect-over.dgn

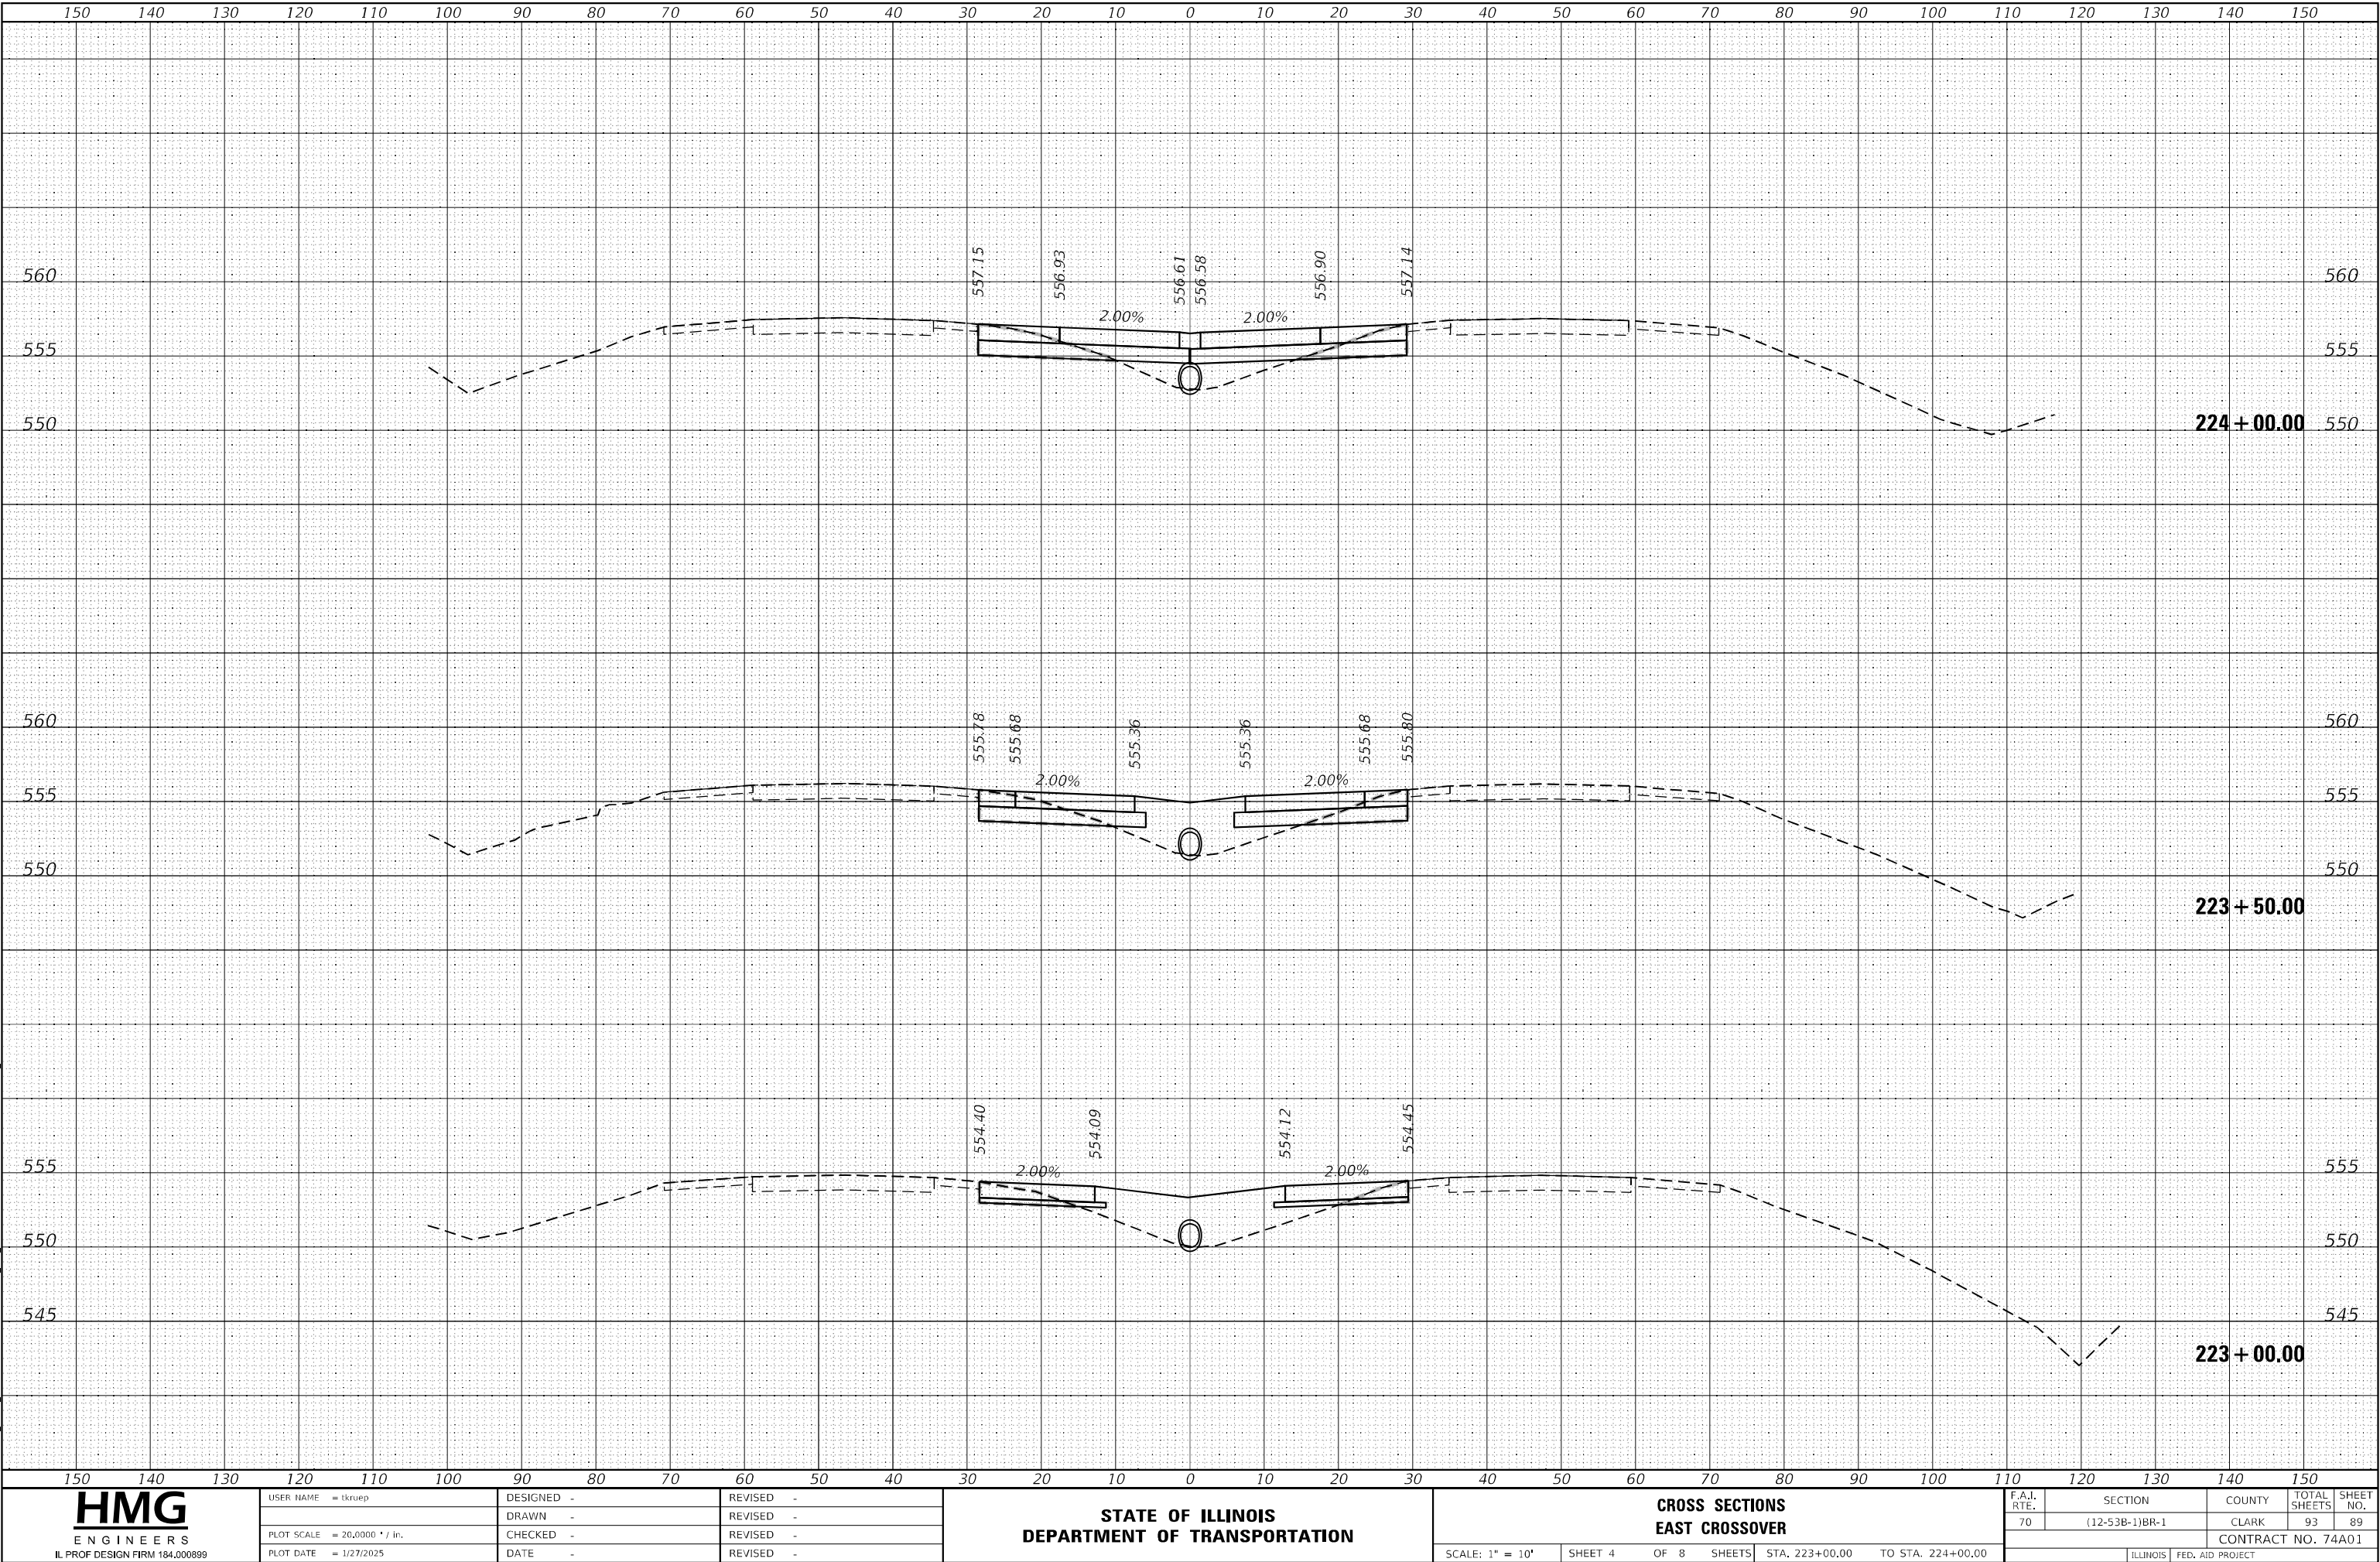

USER NAME = tkrupe	DESIGNED -	REVISED -
	DRAWN -	REVISED -
PLOT SCALE = 20,0000 * / in.	CHECKED -	REVISED -
PLOT DATE = 1/27/2025	DATE -	REVISED -

STATE OF ILLINOIS
DEPARTMENT OF TRANSPORTATION

CROSS SECTIONS
EAST CROSSOVER


SCALE: 1" = 10' SHEET 4 OF 8 SHEETS STA. 223+00.00 TO STA. 224+00.00

F.A.I. RTE.	SECTION	COUNTY	TOTAL SHEETS	SHEET NO.
70	(12-53B-1)BR-1	CLARK	93	89
CONTRACT NO. 74A01				
ILLINOIS FED. AID PROJECT				

FINAL	SURVEYED	BY	DATE
SURVEY	PLOTTED		
NOTE BOOK	TEMPLATE		
NO.	AREAS CHECKED		

ORIGINAL	SURVEYED	BY	DATE
SURVEY	PLOTTED		
NOTE BOOK	TEMPLATE		
NO.	AREAS CHECKED		

MODEL: Default
FILE NAME: \\hmc\ghs\370 IDOT L70 over E Little Creek Pl (62-HMC\CAO_Sheets\074A01-1st-xsect-over.dgn
Creek Pl (62-HMC\CAO_Sheets\074A01-1st-xsect-over.dgn

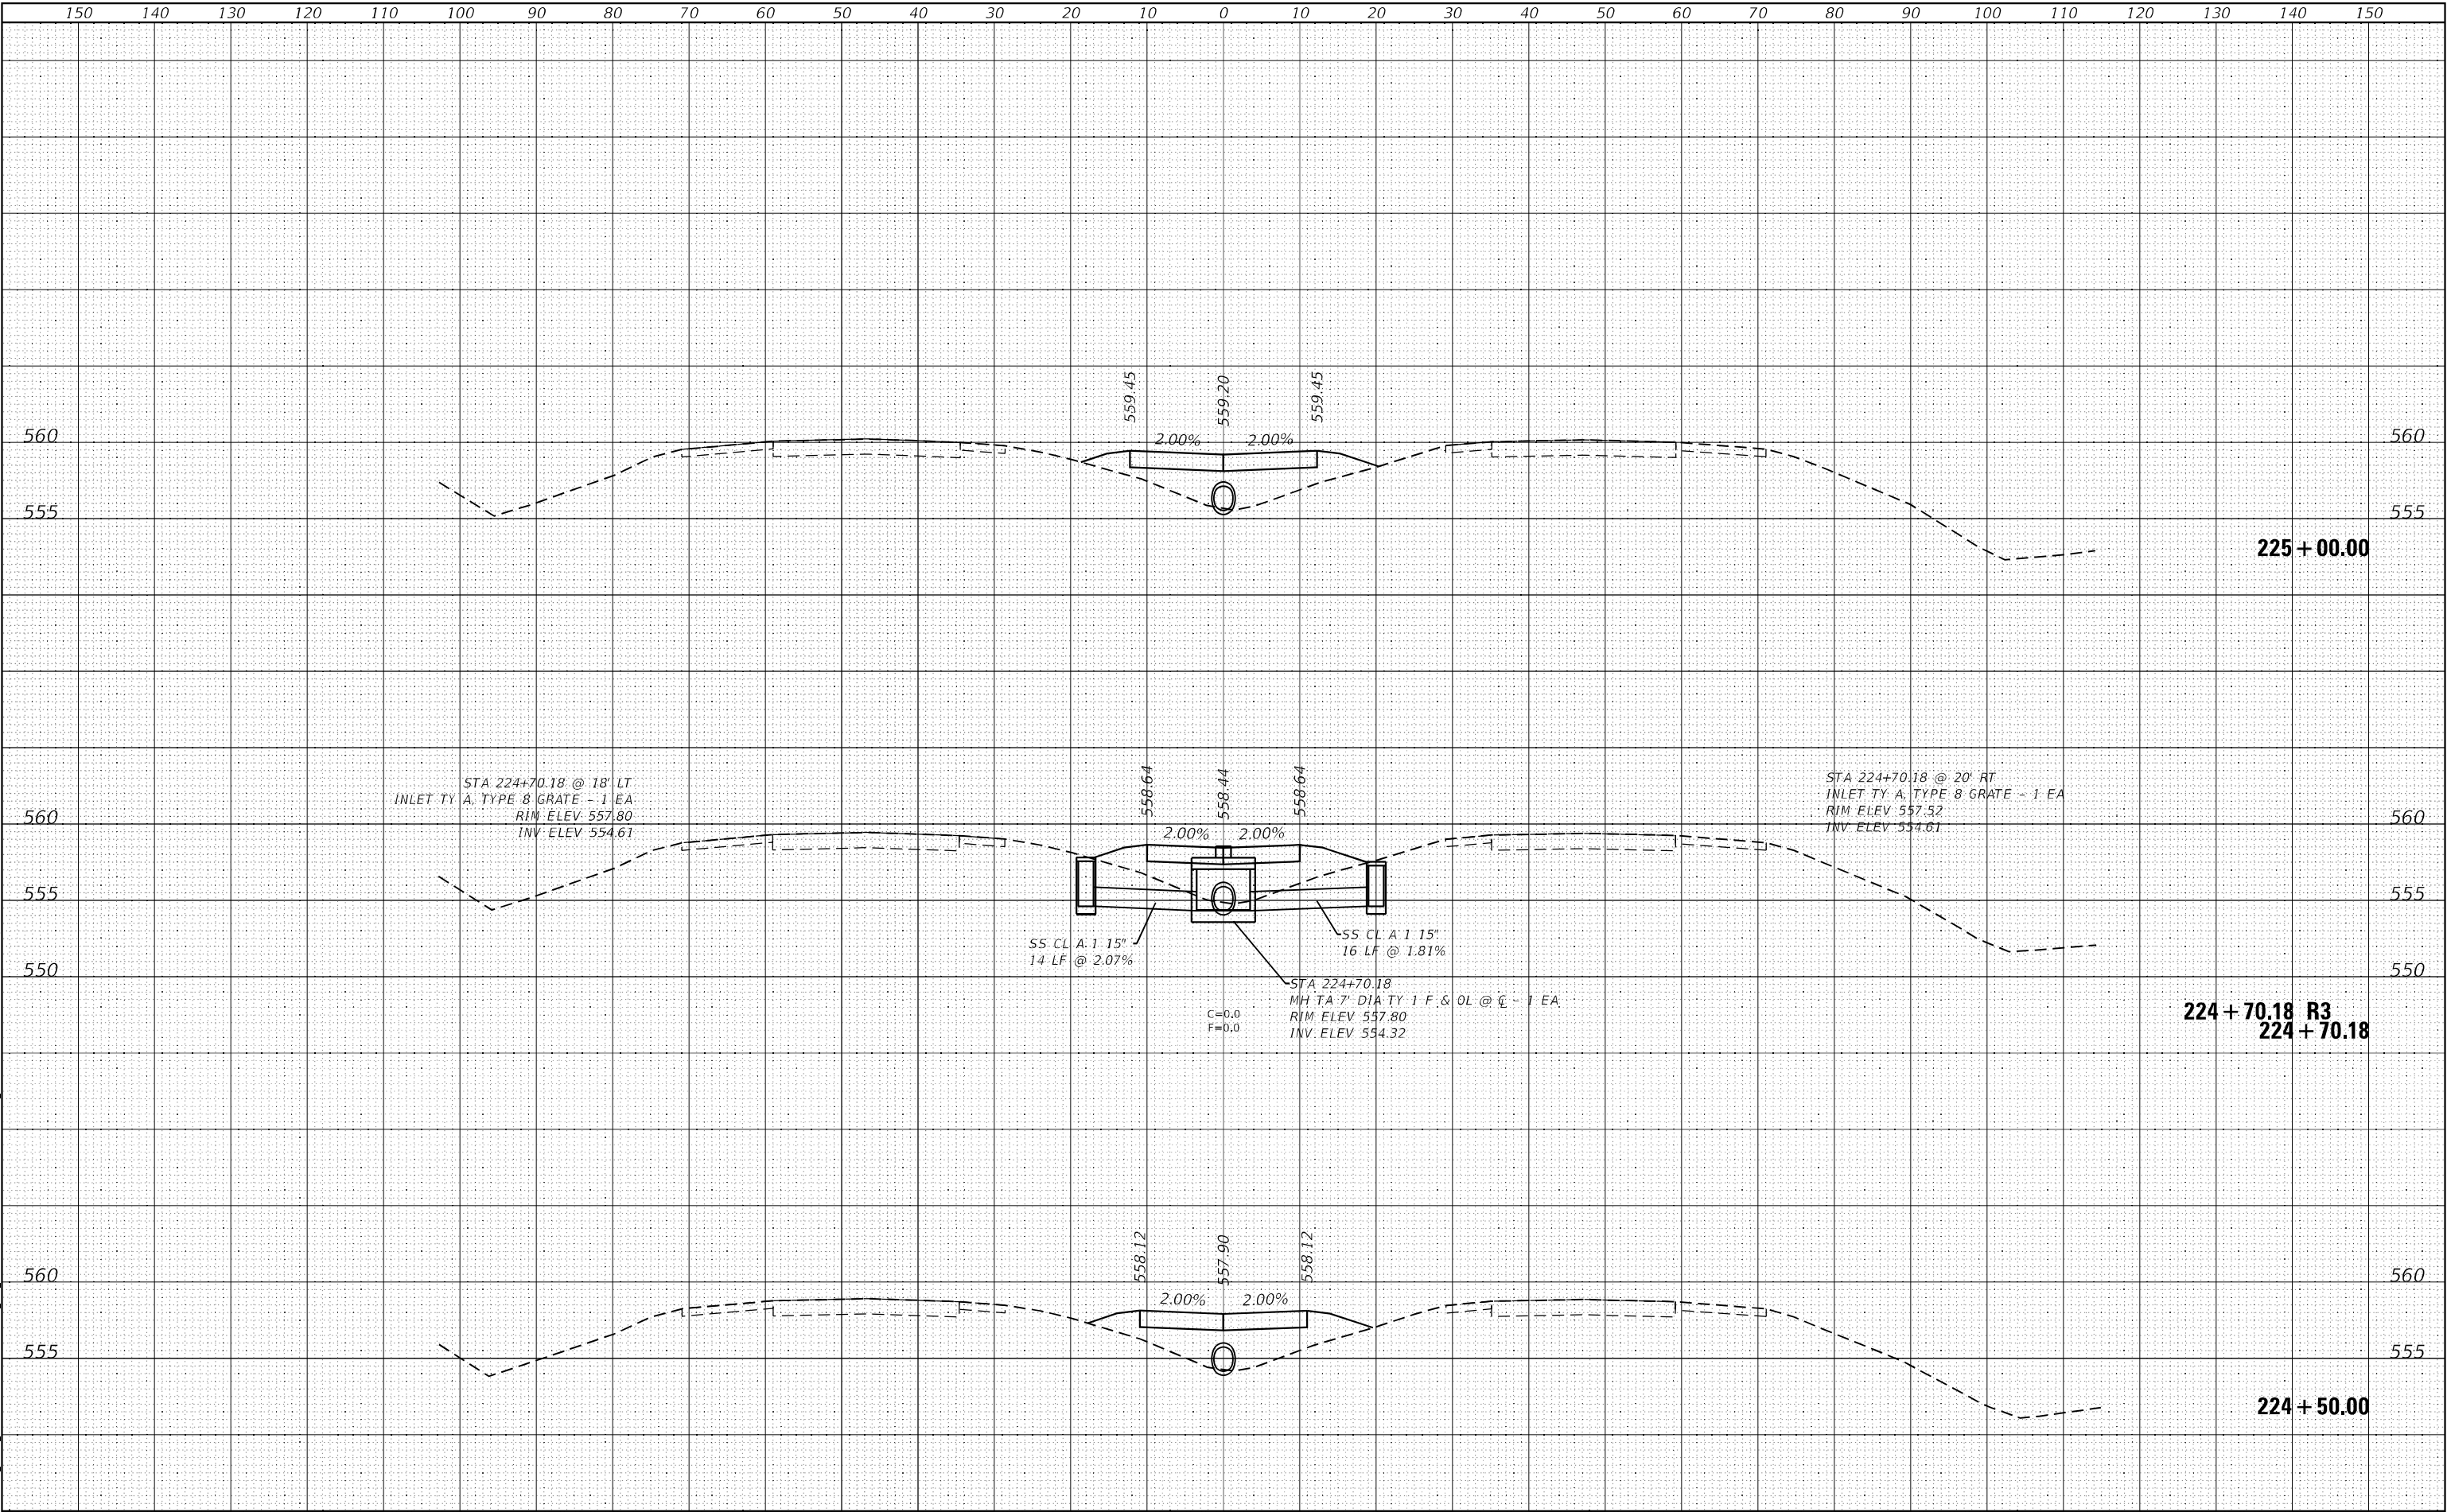

USER NAME = tkrupe	DESIGNED -	REVISED -
	DRAWN -	REVISED -
PLOT SCALE = 20,000 * / in.	CHECKED -	REVISED -
PLOT DATE = 1/27/2025	DATE -	REVISED -

STATE OF ILLINOIS
DEPARTMENT OF TRANSPORTATION

CROSS SECTIONS
EAST CROSSOVER


SCALE: 1" = 10' SHEET 5 OF 8 SHEETS STA. 224+50.00 TO STA. 225+00.00

F.A.I. RTE.	SECTION	COUNTY	TOTAL SHEETS	SHEET NO.
70	(12-53B-1)BR-1	CLARK	93	90
CONTRACT NO. 74A01				
ILLINOIS FED. AID PROJECT				

FINAL SURVEY	NO.	SURVEYED	BY	DATE
NO.	SURVEYED	BY	DATE	DATE
NO.	SURVEYED	BY	DATE	DATE

ORIGINAL SURVEY	NO.	SURVEYED	BY	DATE
NO.	SURVEYED	BY	DATE	DATE
NO.	SURVEYED	BY	DATE	DATE

MODEL: Default
FILE NAME: \\hmg\hmg\370 IDOT L70 over E Little Creek Ph 162-HMG\CAO_Sheets\0774401-1st-xsec-east-over.dgn

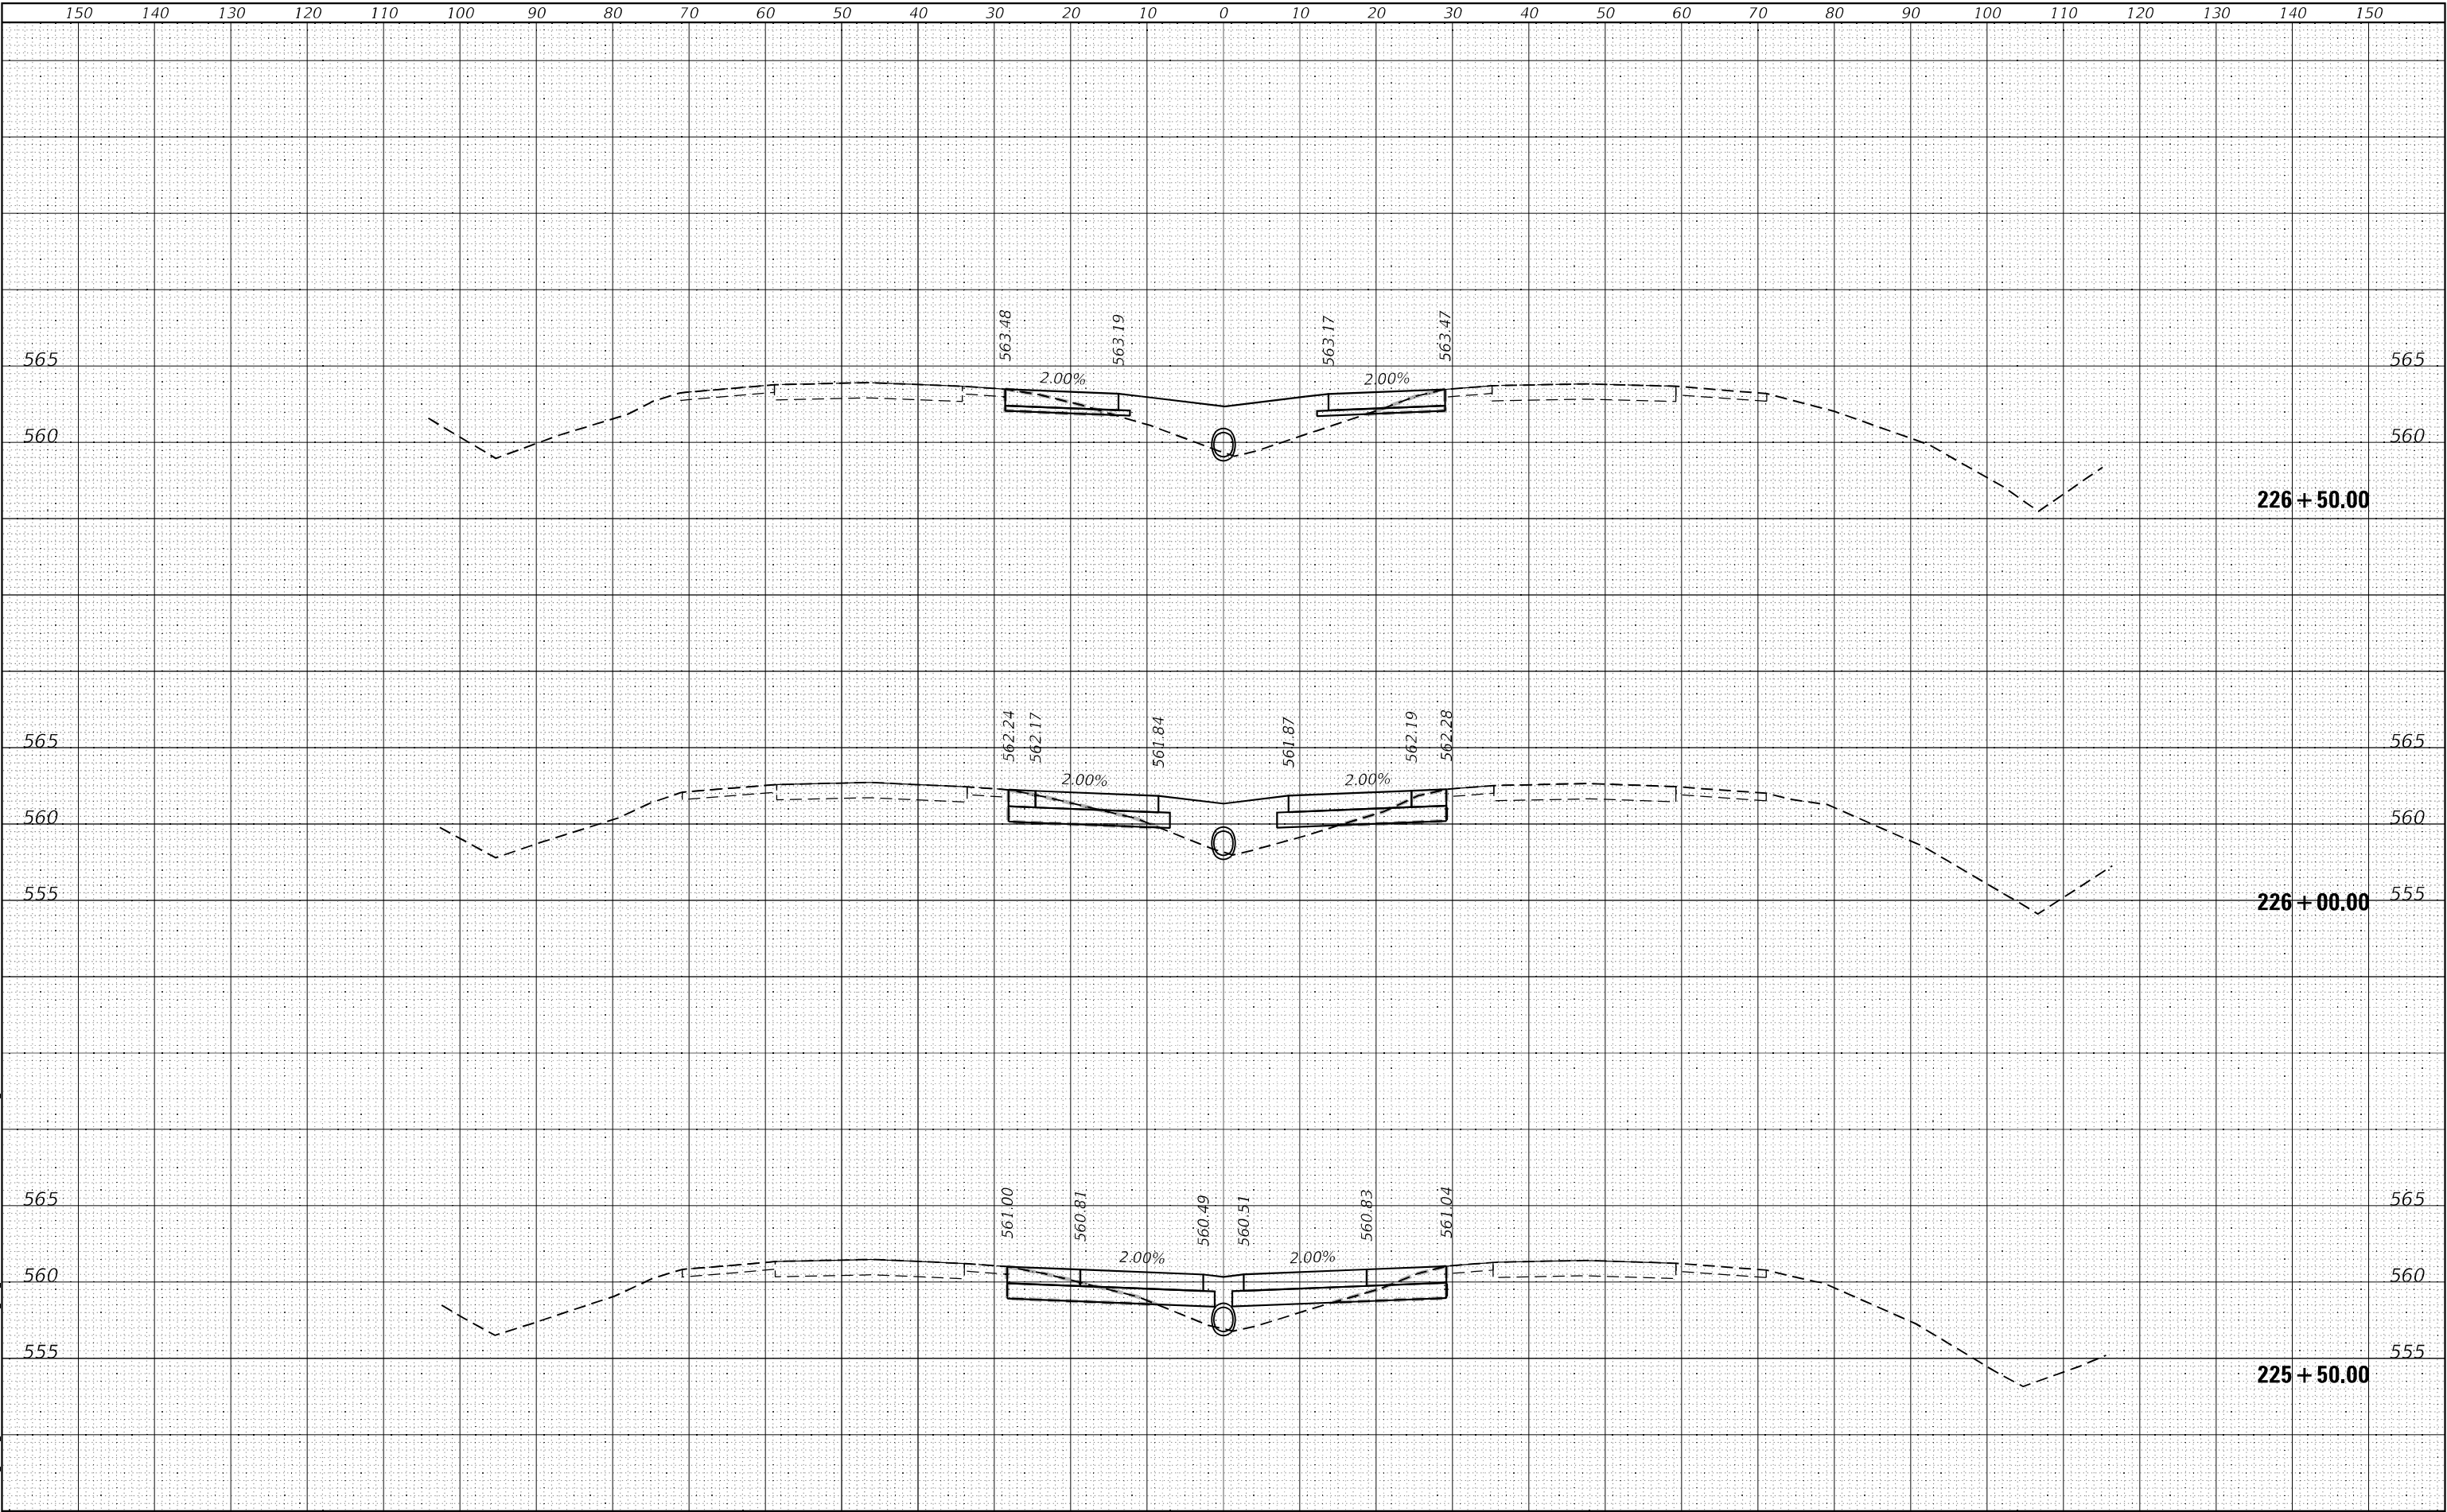

USER NAME = tkrupe	DESIGNED -	REVISED -
	DRAWN -	REVISED -
PLOT SCALE = 20,0000 * / in.	CHECKED -	REVISED -
PLOT DATE = 1/27/2025	DATE -	REVISED -

STATE OF ILLINOIS
DEPARTMENT OF TRANSPORTATION

CROSS SECTIONS
EAST CROSSOVER


SCALE: 1" = 10' SHEET 6 OF 8 SHEETS STA. 225+50.00 TO STA. 226+50.00

F.A.I. RTE.	SECTION	COUNTY	TOTAL SHEETS	SHEET NO.
70	(12-53B-1)BR-1	CLARK	93	91
CONTRACT NO. 74A01				
ILLINOIS FED. AID PROJECT				

FINAL	SURVEYED	BY	DATE
SURVEY	PLOTTED		
NOTE BOOK	TEMPLATE		
NO.	AREAS CHECKED		

ORIGINAL	SURVEYED	BY	DATE
SURVEY	PLOTTED		
NOTE BOOK	TEMPLATE		
NO.	AREAS CHECKED		

MODEL: Default
FILE NAME: \\H:\G:\h8\370 IDOT L70 over E Link Creek PH (62-HMG\CAO_Sheets\0774A01-21r1-xst-east-over.dgn

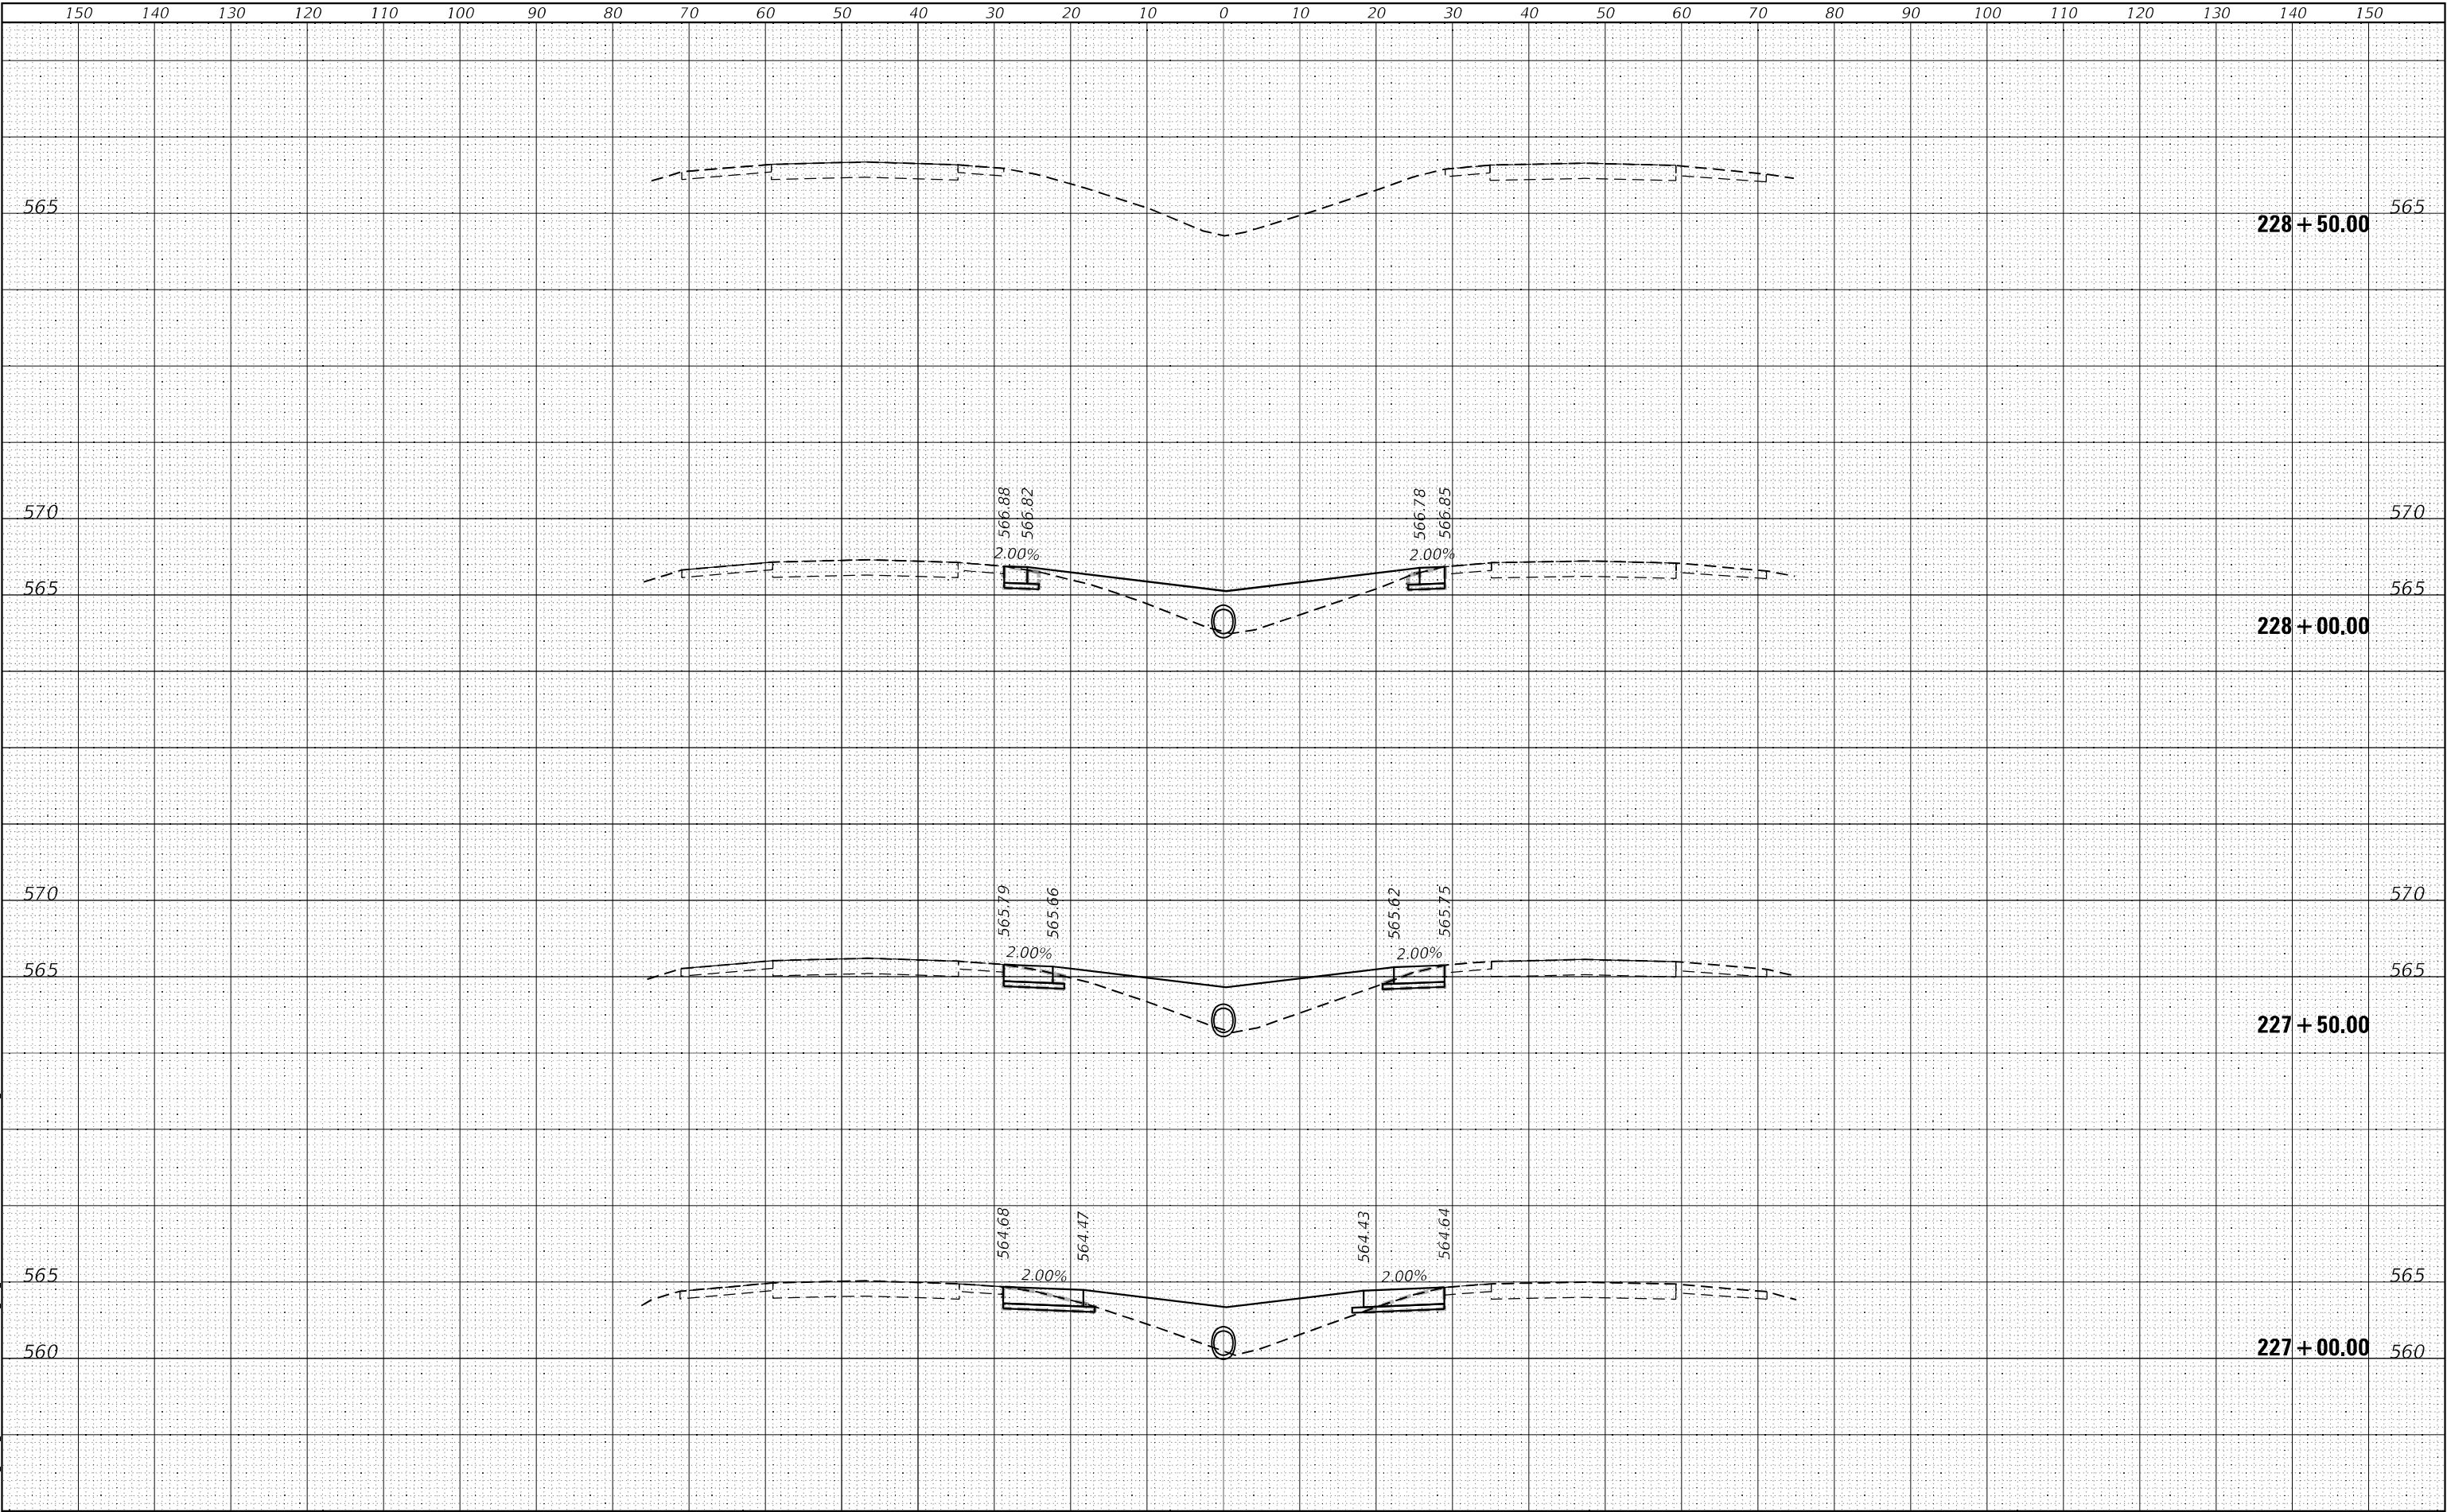

USER NAME = tkrupe	DESIGNED -	REVISED -
	DRAWN -	REVISED -
PLOT SCALE = 20,0000 * / in.	CHECKED -	REVISED -
PLOT DATE = 1/27/2025	DATE -	REVISED -

STATE OF ILLINOIS
DEPARTMENT OF TRANSPORTATION

CROSS SECTIONS
EAST CROSSOVER

SCALE: 1" = 10' SHEET 7 OF 8 SHEETS STA. 227+00.00 TO STA. 228+50.00

F.A.I. RTE.	SECTION	COUNTY	TOTAL SHEETS	SHEET NO.
70	(12-53B-1)BR-1	CLARK	93	92
CONTRACT NO. 74A01				
ILLINOIS FED. AID PROJECT				

FINAL SURVEY NO.	SURVEYED PLOTTED NOTE BOOK AREAS CHECKED	BY	DATE

ORIGINAL SURVEY NO.	SURVEYED PLOTTED NOTE BOOK AREAS CHECKED	BY	DATE

MODEL Default
FILE NAME: \\HMC\gibbs\370 IDOT\ 170 over E Little Creek Pl (62-HMC\CAD Sheets\774A01-170 over E Little Creek.dgn

