


MODEL: Detail
FILE NAME: C:\Users\engr\OneDrive\Documents\Projects\2022\22-169 IL 13 - CDD\Design\100 - Drawings\CADD Data Sheets\207837-CDD\Sheet-01.dgn


FIBER COMMUNICATIONS SYSTEM TOPOLOGY

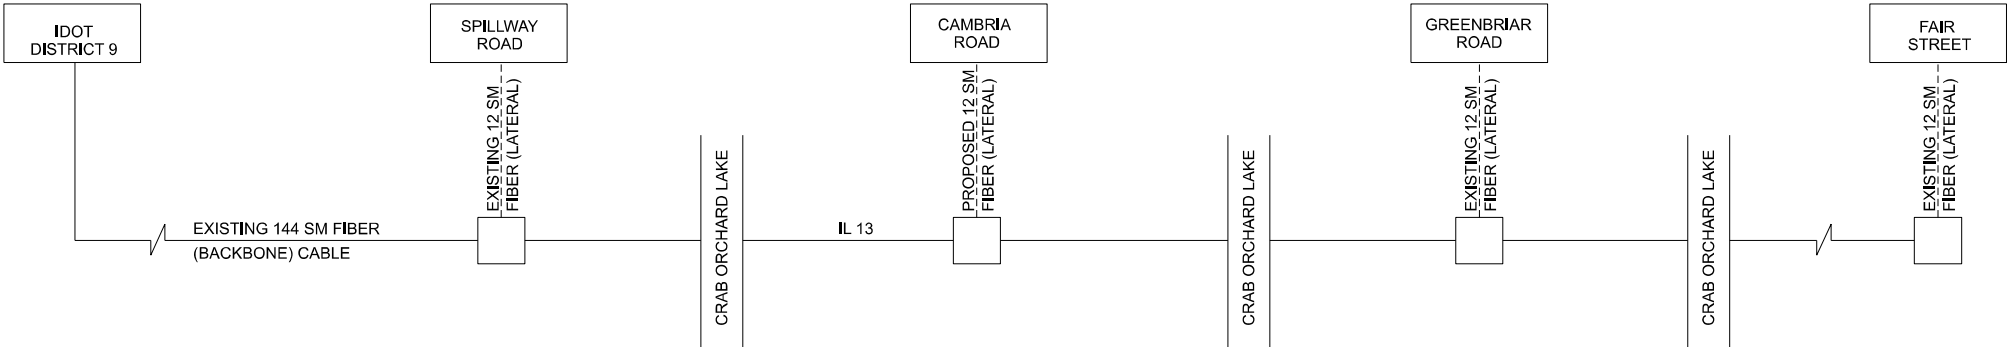

LEGEND

- INTERSECTION STREET NAME
- COMMUNICATIONS VAULT
- 12 SINGLE MODE FIBER (LATERAL) CABLE
- 144 SINGLE MODE FIBER (BACKBONE) CABLE

FIBER COMMUNICATIONS SYSTEM SCHEMATIC

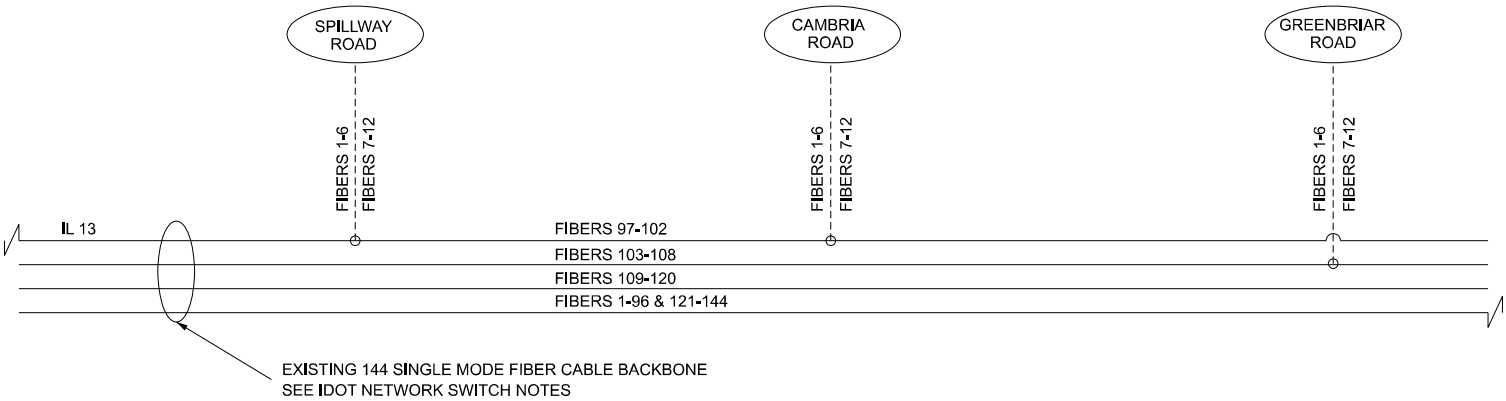

LEGEND

- INTERSECTION NAME
- LAYER 2 NETWORK SWITCH
- SPLICE LOCATIONS
- 12 SINGLE MODE FIBER (LATERAL) CABLE
- 144 SINGLE MODE FIBER (BACKBONE) CABLE



USER NAME	ColinC	DESIGNED	CC	REVISED	-
DRAWN	AE	REVISION	-	REVISION	-
PLOT SCALE	20,014" / in.	CHECKED	NS	REVISION	-
PLOT DATE	11/26/2024	DATE	2024/11/26	REVISION	-

STATE OF ILLINOIS
DEPARTMENT OF TRANSPORTATION

TRAFFIC SIGNAL INTERCONNECT

SCALE: SHEET 1 OF 1 SHEETS STA. TO STA.

F.A.I RTE.	SECTION	COUNTY	TOTAL SHEETS	SHEET NO.
331	(1-4)R-5,B-1,B-2,B-3,B-4	Williamson	519	201
CONTRACT NO.				
ILLINOIS FED.AID PROJECT				

MODEL Lighting Legend (Sheet)
FILE NAME: C:\CONTRACTS\2024\78373\Lighting\CA00_Sheet1.DWG
C:\CONTRACTS\2024\78373\Lighting\CA00_Sheet1.DWG

LIGHTING SUMMARY OF QUANTITIES			
CODE NO.	DESCRIPTION	UNIT	QUANTITY
80400100	ELECTRIC SERVICE INSTALLATION	EACH	1
81028320	UNDERGROUND CONDUIT, PVC, 1" DIA	FOOT	4,025
81500120	GULFBOX JUNCTION, COMPOSITE CONCRETE	EACH	3
81702110	ELECTRIC CABLE IN CONDUIT, 600V (XLP-TYPE USE) 1/C NO. 10	FOOT	16,122
82110008	LUMINAIRE, LED, ROADWAY, OUTPUT DESIGNATION H	EACH	24
82500335	LIGHTING CONTROLLER, BASE MOUNTED, 240VOLT, 100AMP	ECH	1
83002600	LIGHT POLE, ALUMINUM, 40FT. M.H., 15 FT. DAVIT ARM	EACH	12
83003600	LIGHT POLE, ALUMINUM, 45FT. M.H., 15 FT. DAVIT ARM	EACH	8
83002350	LIGHT POLE, ALUMINUM, 40FT. M.H., 8 FT. DAVIT ARM-TWIN	EACH	2
83600300	LIGHT POLE FOUNDATION, 30" DIAMETER	FOOT	132
84200600	REMOVAL OF LIGHTING UNIT, NO SALVAGE	EACH	10
84200804	REMOVAL OF POLE FOUNDATION	EACH	10
84500110	REMOVAL OF LIGHTING CONTROLLER	EACH	1
84500130	REMOVAL OF LIGHTING CONTROLLER FOUNDATION	EACH	1
89502300	REMOVE ELECTRIC CABLE FROM CONDUIT	FOOT	4,620
Z0033024	MAINTAIN EXISTING LIGHTING SYSTEM	L SUM	1

CALCULATION RESULTS				
	DESIGN CRITERIA		RESULTS	
LOCATION	AVG.	AVG./MIN.	AVG.	AVG./MIN.
INTERSECTION	1.7	3.0	2.03	2.90

DESIGN DATA TABLE	
INITIAL LAMP LUMEN (LL) FIXTURE	27,000 LUMENS
LIGHT LOSS FACTOR (LLF)	0.9
NOMINAL MOUNTING HEIGHT, FIXTURE A & B	40 FT
NOMINAL MOUNTING HEIGHT, FIXTURE C	45 FT
LUMINAIRE CLASSIFICATION	LED, TYPE III
PAVEMENT CLASSIFICATION	R3

SERVICE AMPERAGE TABLE					
VOLTAGE	MAIN BREAKER	CIRCUIT	BRANCH CIRCUIT COLOR	BRANCH CIRCUIT DESIGN LOAD (AMPS)	BRANCH CIRCUIT BREAKER
CONTROLLER #1 120/240VAC (SERVICE)	100A	C1-L1	RED	11.0	20A
			BLACK		
		C1-L2	RED	12.0	20A
			BLACK		
		C1-L3	RED	1.0	20A
			BLACK		

GENERAL NOTES

- ELECTRIC CABLES IN EXISTING UNIT DUCT OR CONDUIT SHALL BE REMOVED AND PAID FOR AS "REMOVE ELECTRIC CABLE FROM CONDUIT".
- IN NO INSTANCE SHALL THE CONTRACTOR INSTALL A LIGHT POLE AND/OR LIGHTING CONTROLLER WITHIN 5 FOOT OF THE BACK OF GUARDRAIL POST.
- THE CONTRACTOR SHALL ENSURE CONTINUITY OF THE CIRCUITS VIA UNDERGROUND OR AERIAL CABLE INSTALLATION, AS NECESSARY, DURING CONSTRUCTION STAGES. THIS WORK SHALL BE PAID FOR AS "MAINTAIN EXISTING LIGHTING SYSTEM".
- OFFSET FOR PROPOSED GROUND MOUNTED LIGHT POLES IS MEASURED FROM ROADWAY BASELINES.

HIGHWAY STANDARDS


805001-01	ELECTRICAL SERVICE INSTALLATION
814001-03	HANDHOLES
821101-02	LUMINAIRE WIRING IN POLE
825011-04	LIGHTING CONTROLLER PEDESTAL MOUNTED, 240V
830006-05	LIGHT POLE ALUMINUM DAVIT ARM
836001-04	LIGHT POLE FOUNDATION
838001-01	BREAKAWAY DEVICES

LIGHTING LEGEND

	PROPOSED LIGHTING CONTROLLER, PEDESTAL MOUNTED
	PROPOSED GULFBOX JUNCTION, COMPOSITE CONCRETE
	PROPOSED LIGHTING UNIT, 40 FT. M.H., 15 FT DAVIT ARM, LED LUMINAIRE, OUTPUT TYPE H
	PROPOSED LIGHTING UNIT, 45 FT. M.H., 15 FT. DAVIT ARM, LED LUMINAIRE, OUTPUT TYPE H
	PROPOSED LIGHTING UNIT, ALUMINUM, 40FT. M.H., 15 FT. DAVIT ARM-TWIN, LED LUMINAIRE, OUTPUT TYPE H
	PROPOSED UNDERGROUND CONDUIT, PVC, 1" DIA., ELECTRIC CABLE IN CONDUIT, 600V (XLP-TYPE USE) 1/C NO. 10
	EXISTING UNDERGROUND ELECTRIC CABLE
	EXISTING LIGHTING UNIT TO BE REMOVED
	EXISTING LIGHTING CONTROLLER TO BE REMOVED
	EXISTING ELECTRIC SERVICE TO BE REMAIN

CABLE TAGS

Ⓐ 2-#10 AWG (240V), 1-#10 GND IN 1" CONDUIT

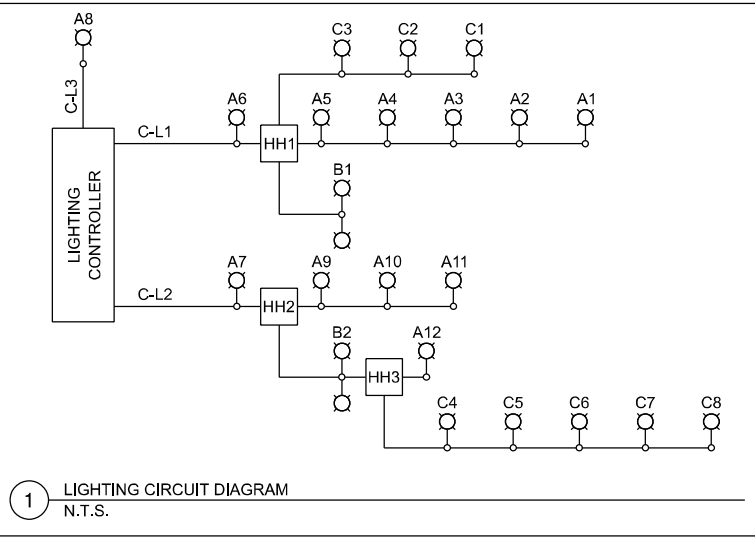

License No. 184-000613

© Copyright CMT, Inc.

USER NAME	= ajnewar
PLOT SCALE	= 0.16666667" / in.
PLOT DATE	= 12/12/2024

DESIGNED -	JRV
DRAWN -	BLY
CHECKED -	MJO
DATE -	10/11/2024

REVISED -	
REVISED -	
REVISED -	
REVISED -	


STATE OF ILLINOIS
DEPARTMENT OF TRANSPORTATION

LIGHTING LEGEND, NOTES, AND SUMMARY OF QUANTITIES
ILLINOIS ROUTE 13

SCALE: 1"=20' SHEET OF SHEETS STA. TO STA.

F.A.P. RTE.	SECTION	COUNTY	TOTAL SHEETS	SHEET NO.
331	(1-4)R-5,B-1,B-2,B-4	WILLIAMSON	519	202
		CONTRACT NO. 78373		
		ILLINOIS	FED. AID PROJECT	

MODEL: SUT_358R_4_1T_11_13_P_1M4
FILE NAME: L:\2022\206365-04\3500\Lighting\CADD_Sheets\DJ78377-cell-light_plan.dgn

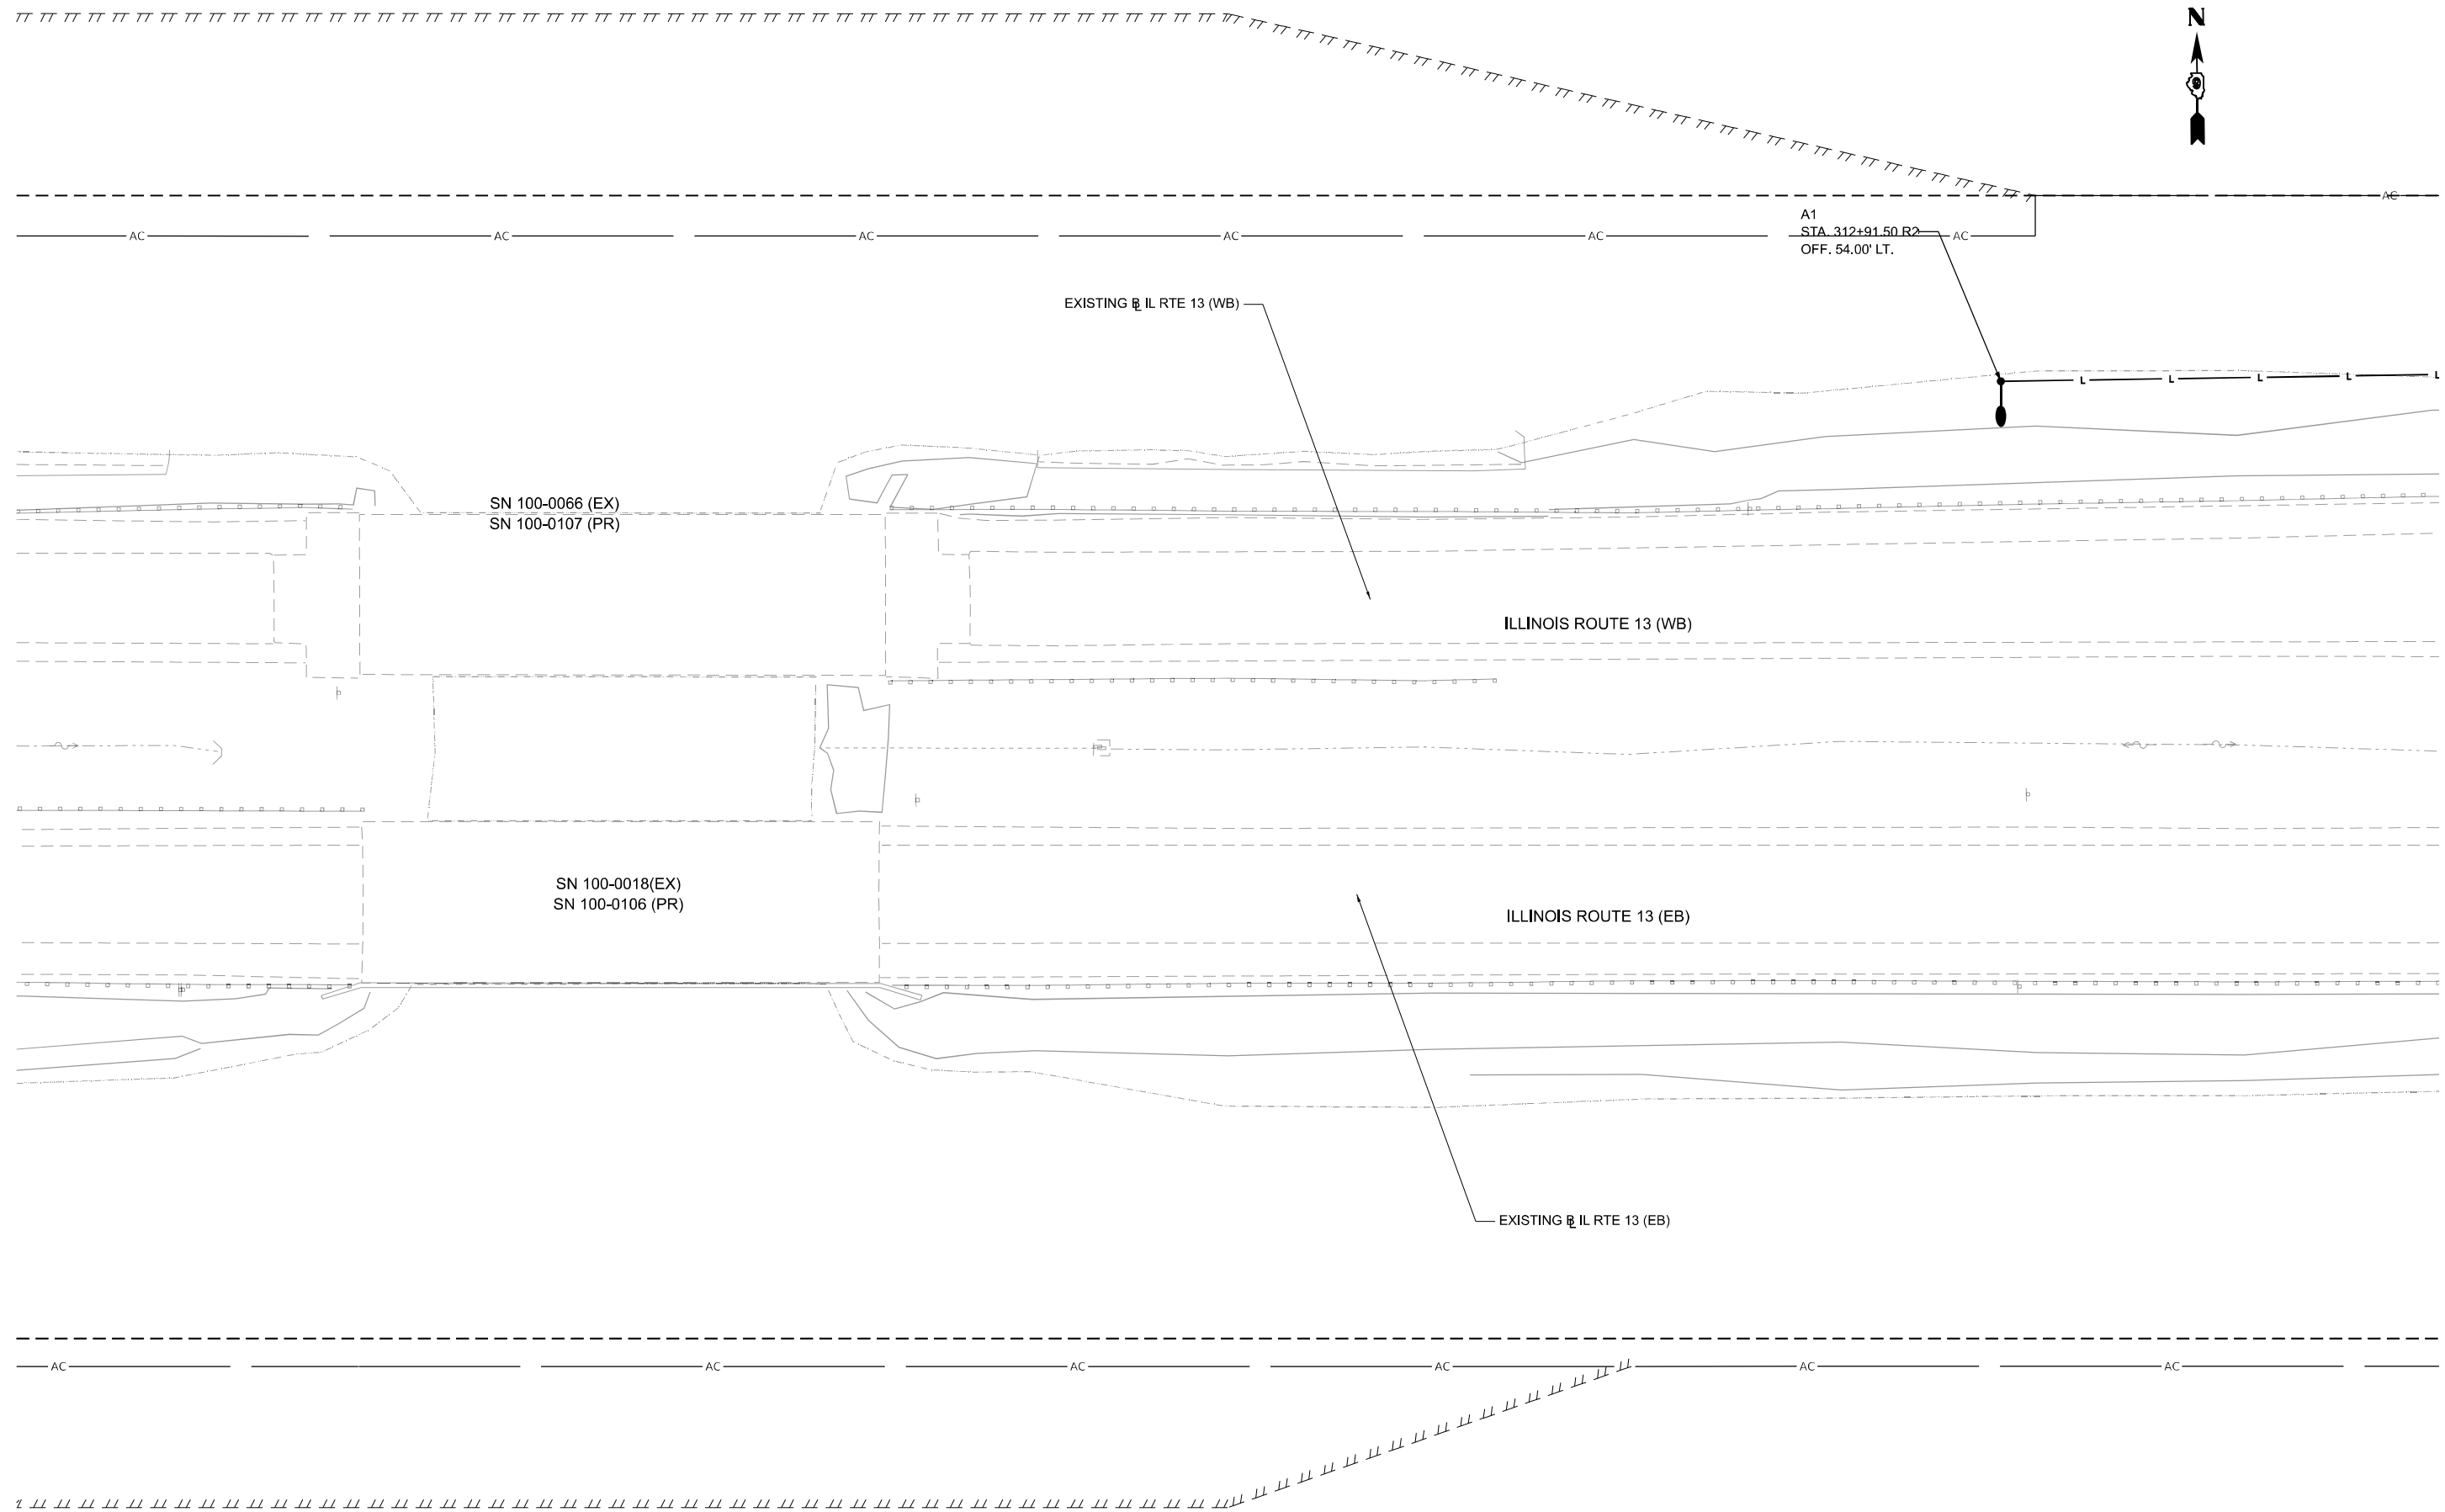


USER NAME = ajnewar	DESIGNED - JRV	REVISED -
DRAWN - BLY	REVISED -	
PLOT SCALE = 0.16666667' / in.	CHECKED - MJO	REVISED -
PLOT DATE = 12/12/2024	DATE - 10/11/2024	REVISED -

STATE OF ILLINOIS
DEPARTMENT OF TRANSPORTATION

LIGHTING PLAN ILLINOIS ROUTE 13			
SCALE: 1"=20'	SHEET	OF SHEETS	STA. TO STA.

F.A.P. RTE.	SECTION	COUNTY	TOTAL SHEETS	SHEET NO.
331	(1-4)R-5,B-1,B-2,B-4	WILLIAMSON	519	203
CONTRACT NO. 78373				
ILLINOIS FED. AID PROJECT				

MODEL: SUT_05R_4_1T_11_13_P_1A2
FILE NAME: L:\CONTRACTS\635435\63543500\Lighting\CADD_Sheets\078373\Lighting_Plan.dgn

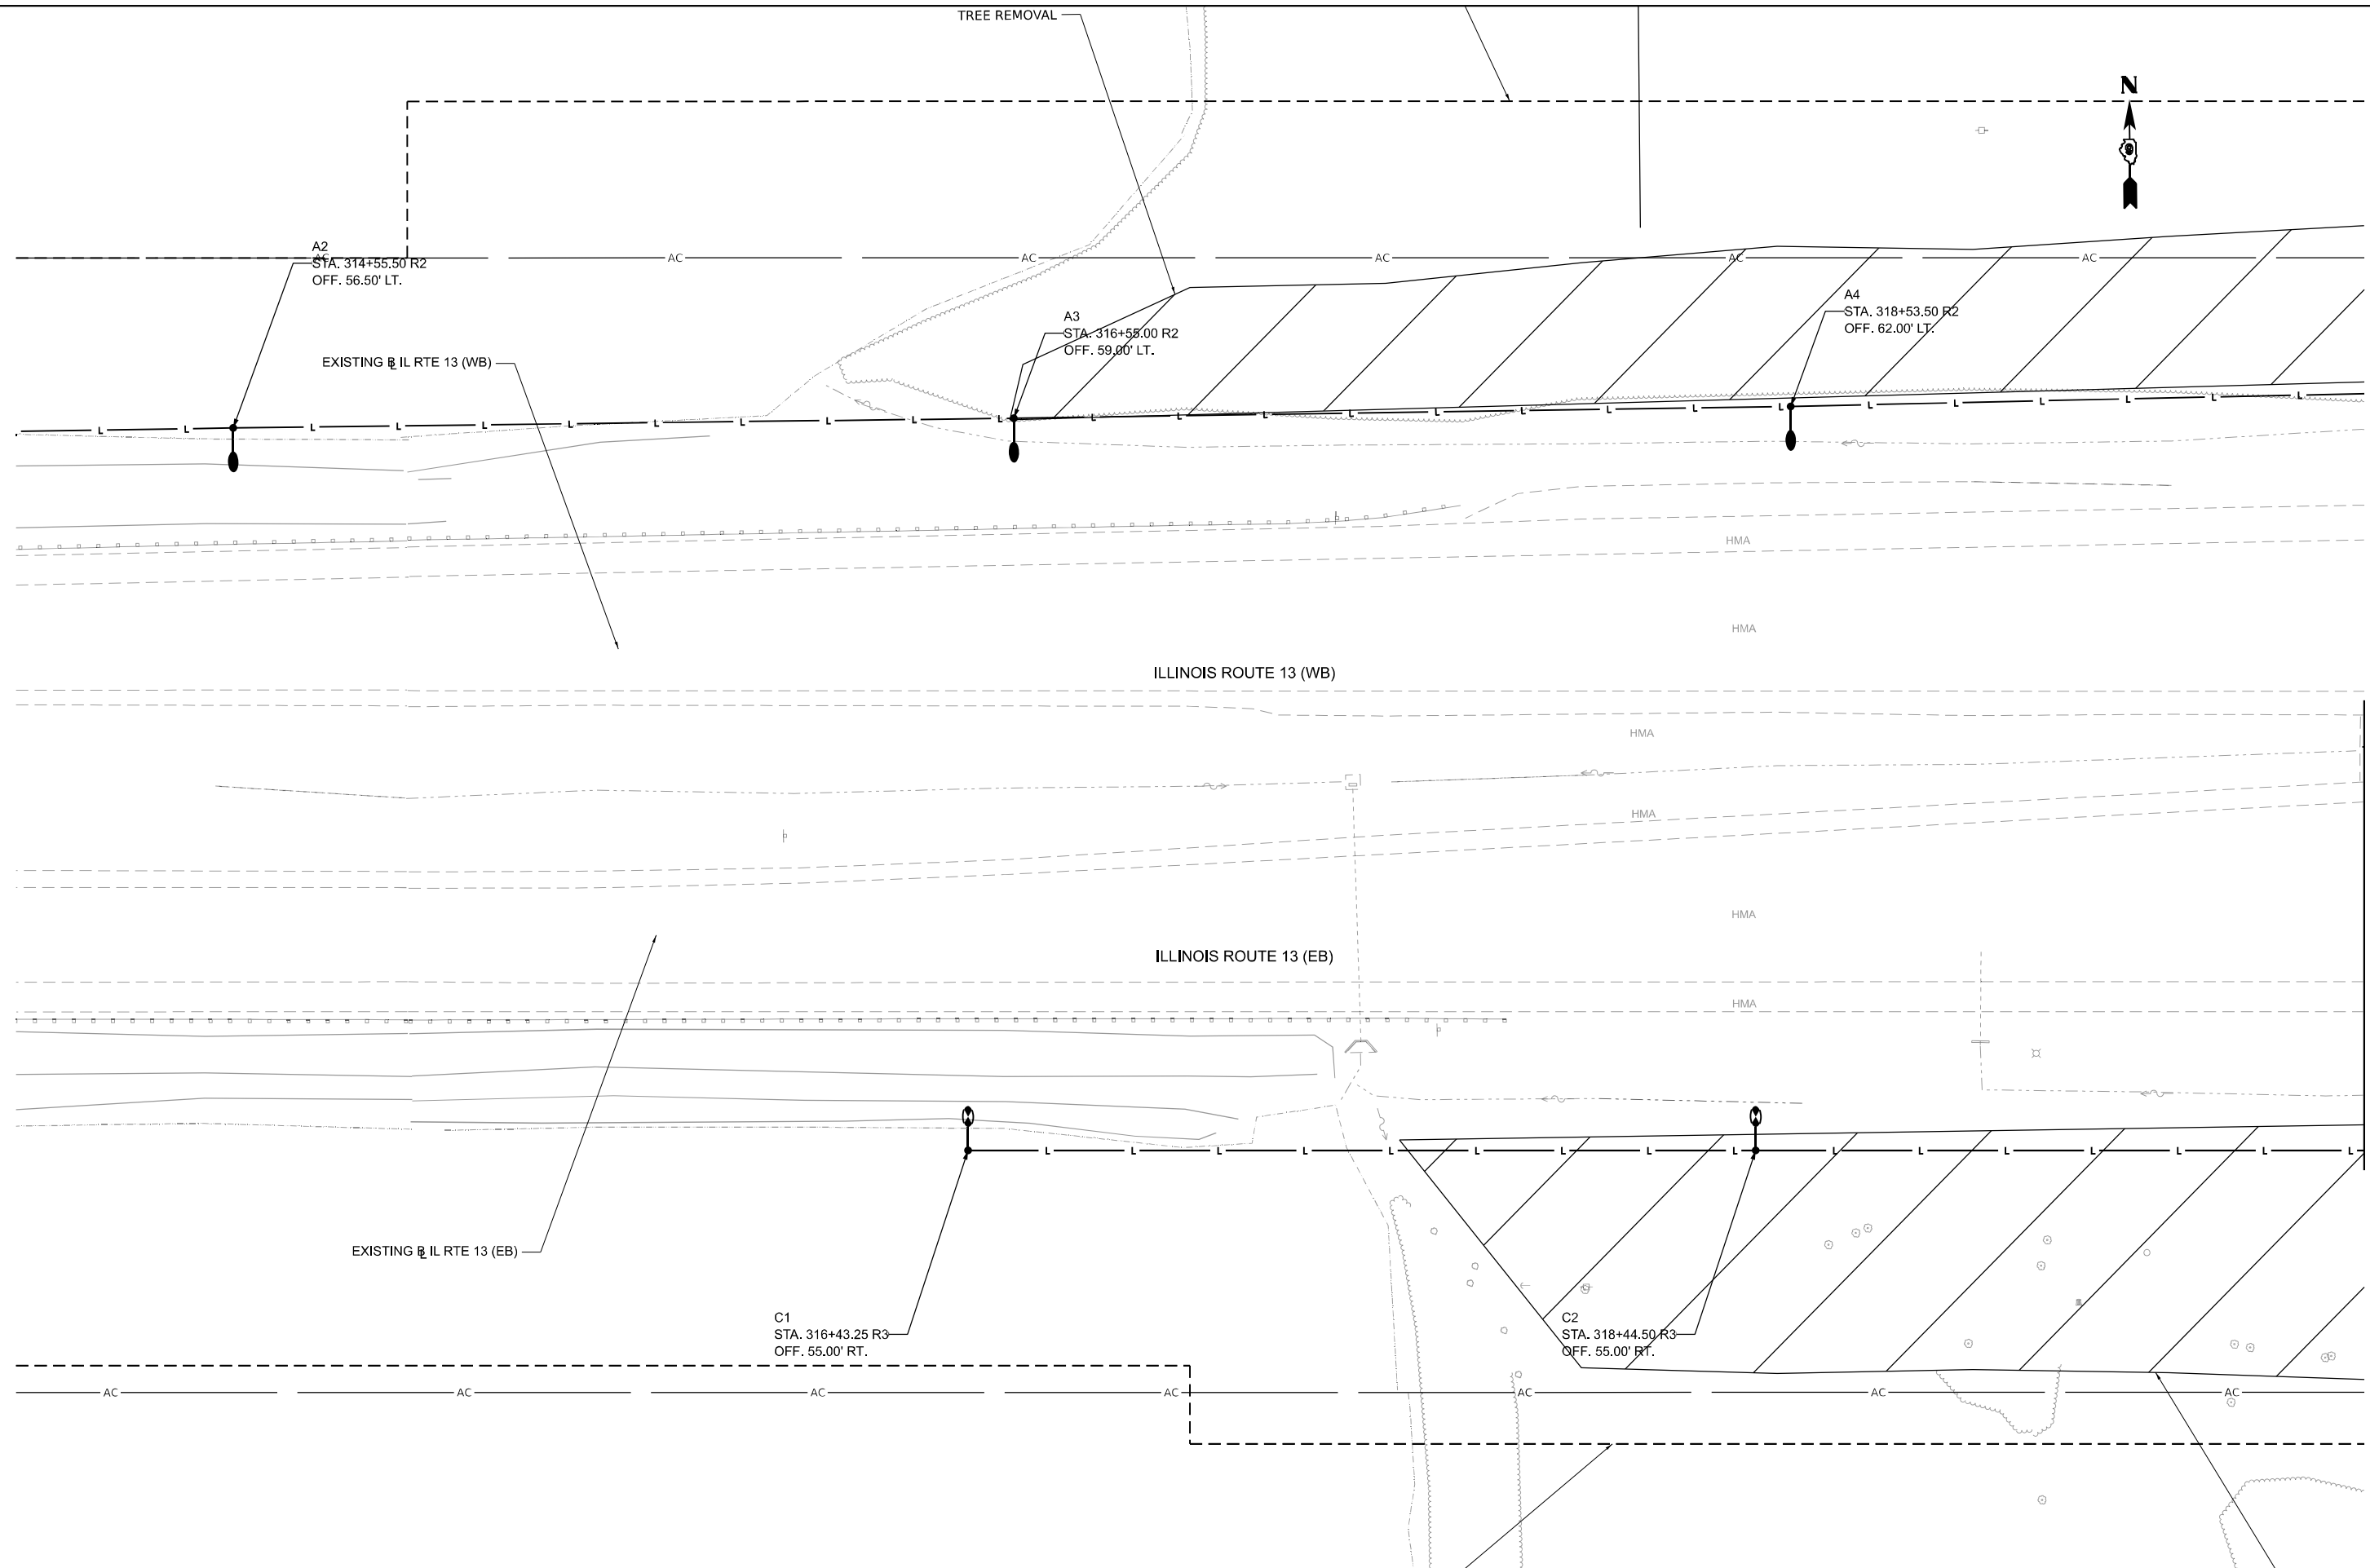


USER NAME	= ajhewar	DESIGNED -	JRV	REVISED -	
DRAWN -	BLY	REVISED -			
PLOT SCALE	= 0.16666667" / ft.	CHECKED -	MJO	REVISED -	
PLOT DATE	= 12/12/2024	DATE -	10/11/2024	REVISED -	

STATE OF ILLINOIS
DEPARTMENT OF TRANSPORTATION

LIGHTING PLAN
ILLINOIS ROUTE 13

SCALE: 1"=20' SHEET OF SHEETS STA. TO STA.

F.A.P. RTE.	SECTION	COUNTY	TOTAL SHEETS	SHEET NO.
331	(1-4)R-5,B-1,B-2,B-4	WILLIAMSON	519	204
CONTRACT NO. 78373				
ILLINOIS FED. AID PROJECT				

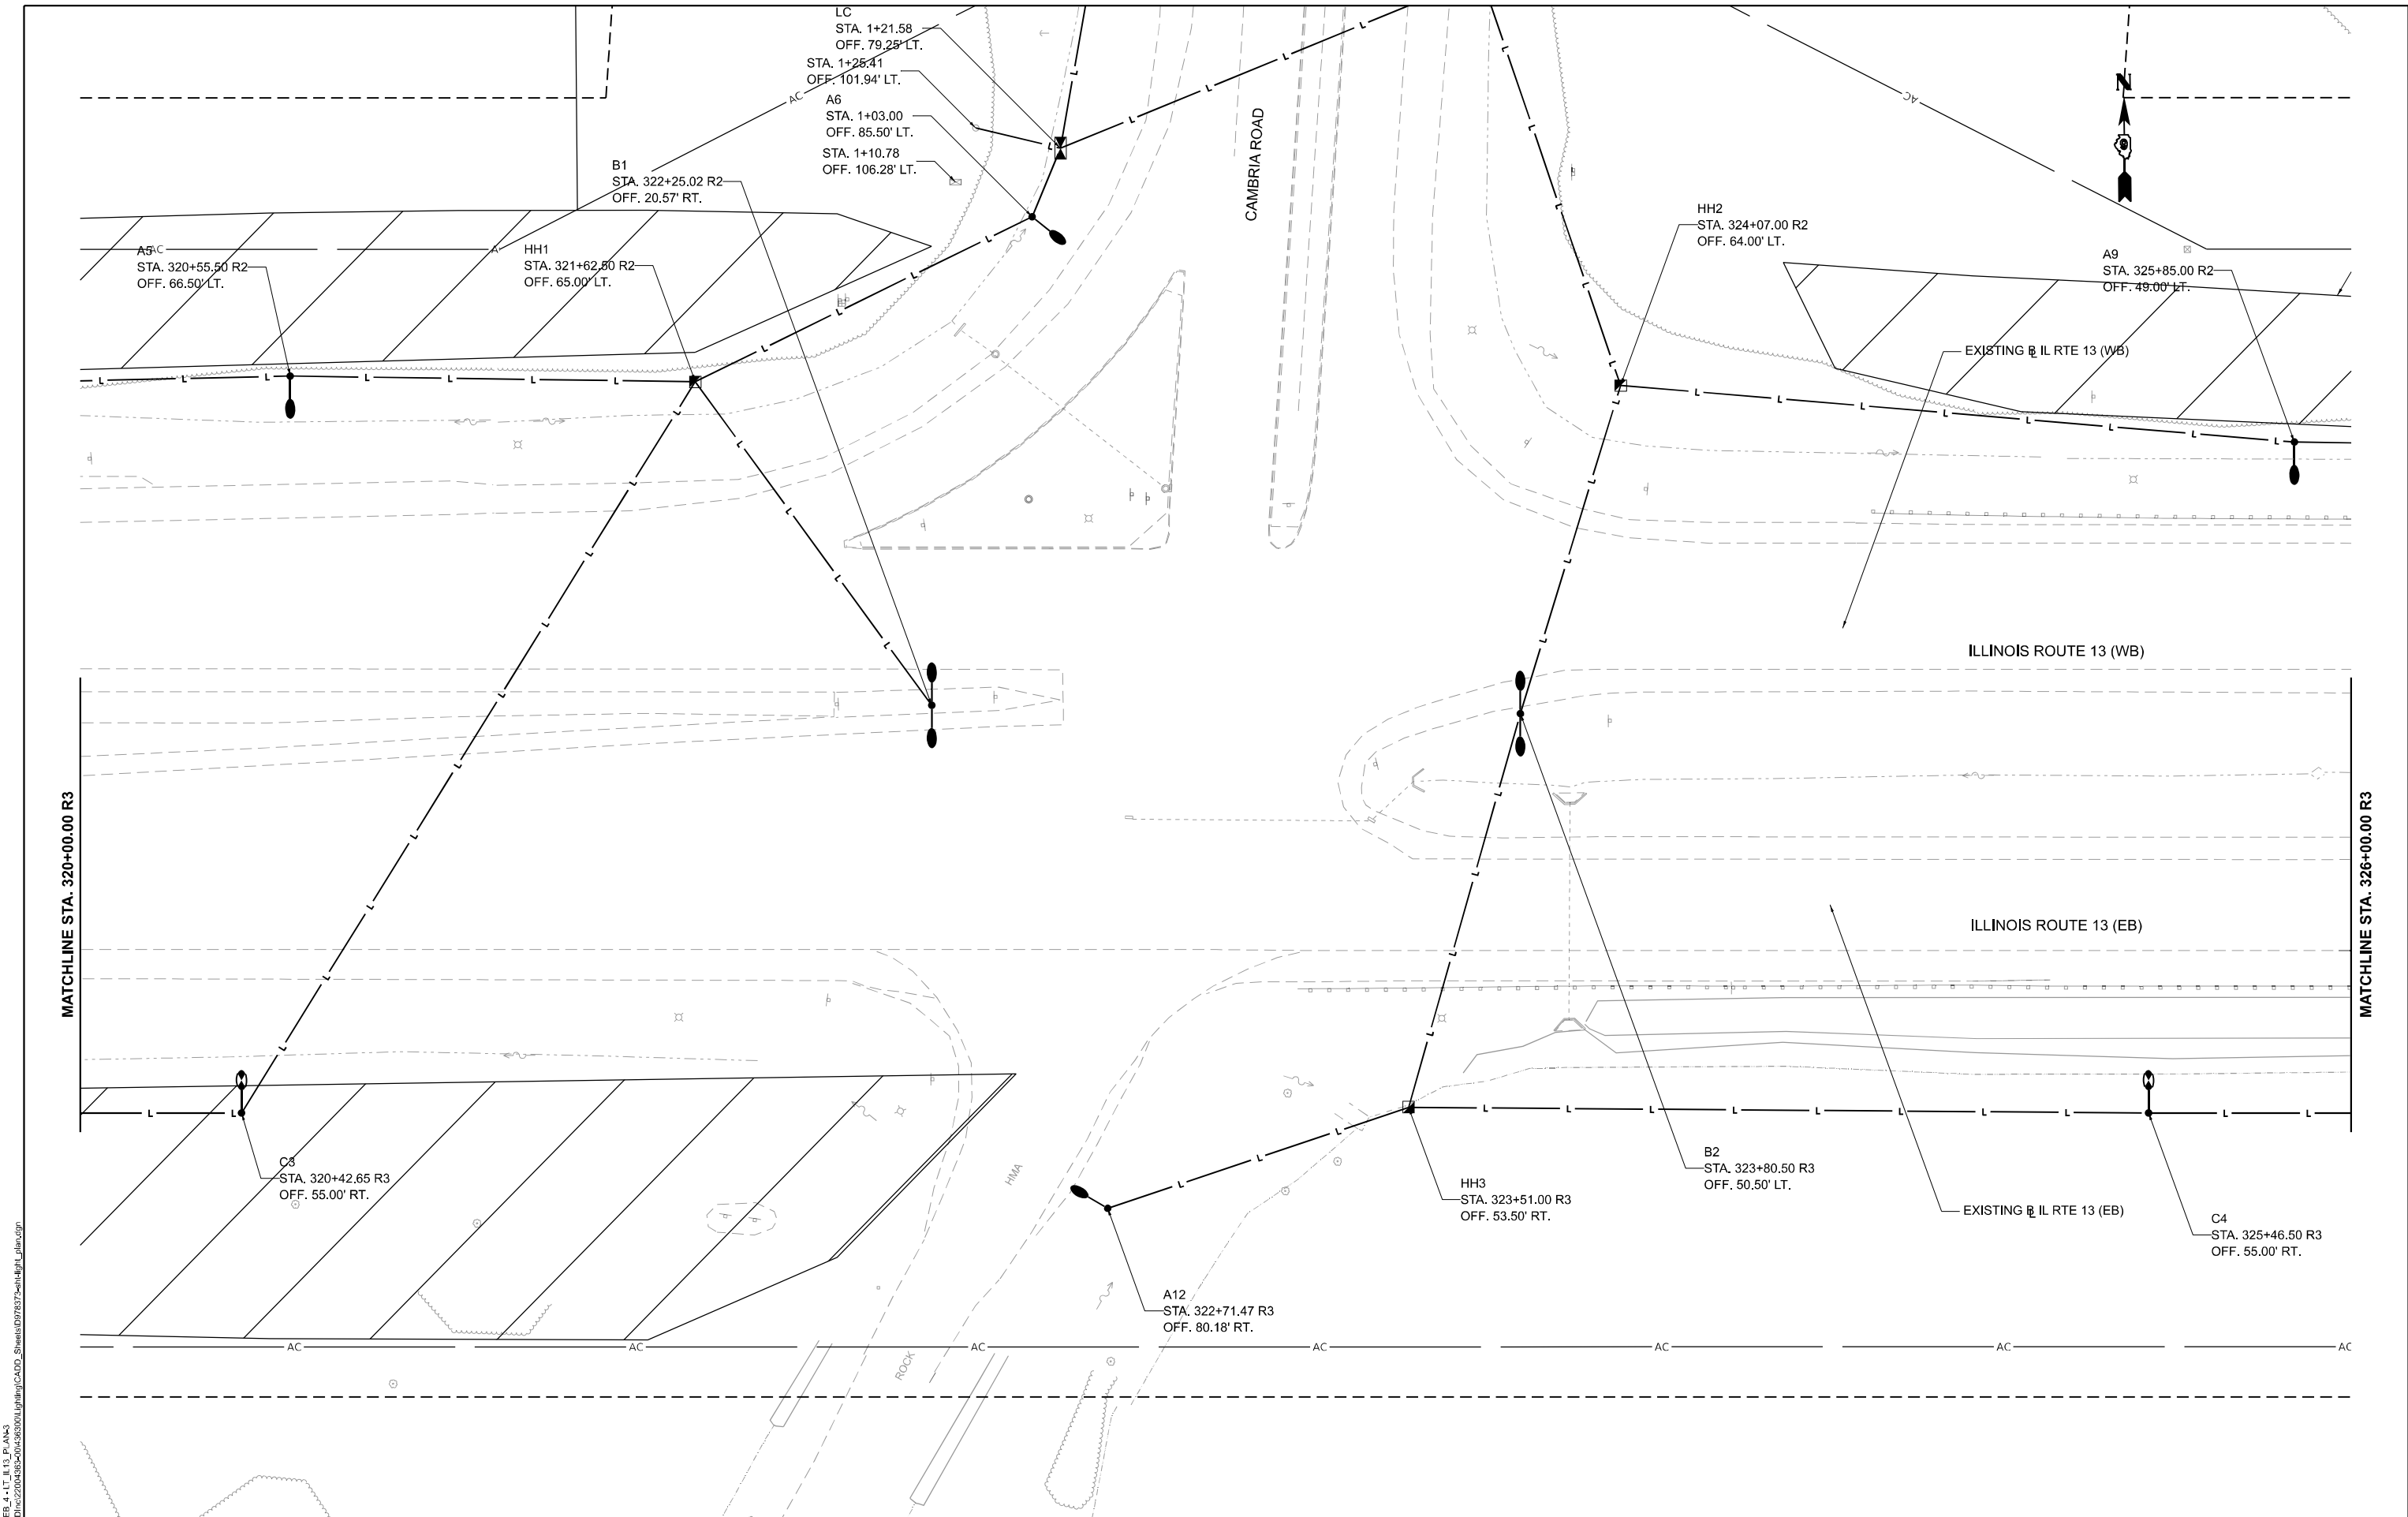

MODEL: SUT_05B_4_1T_11_13_P_LN.dgn
FILE NAME: L:\01222024\05B-4_1T_11_13_P_LN.dgn



USER NAME	= ajnewar	DESIGNED -	JRV	REVISED -	
		DRAWN -	BLY	REVISED -	
PLOT SCALE	= 0.16666667" / in.	CHECKED -	MJO	REVISED -	
PLOT DATE	= 12/12/2024	DATE -	10/11/2024	REVISED -	


STATE OF ILLINOIS
DEPARTMENT OF TRANSPORTATION

LIGHTING PLAN
ILLINOIS ROUTE 13


SCALE: 1"=20'
SHEET OF SHEETS STA. TO STA.

F.A.P. RTE.	SECTION	COUNTY	TOTAL SHEETS	SHEET NO.
331	(1-4)R-5,B-1,B-2,B-4	WILLIAMSON	519	205
CONTRACT NO. 78373				
ILLINOIS FED. AID PROJECT				

MODEL: SUT_35R_4_1T_11_13_P_1M4
FILE NAME: L:\2022\2022-06-06-04\500\Lighting\CADD_Sheets\0783737-elli-light_plan.dgn

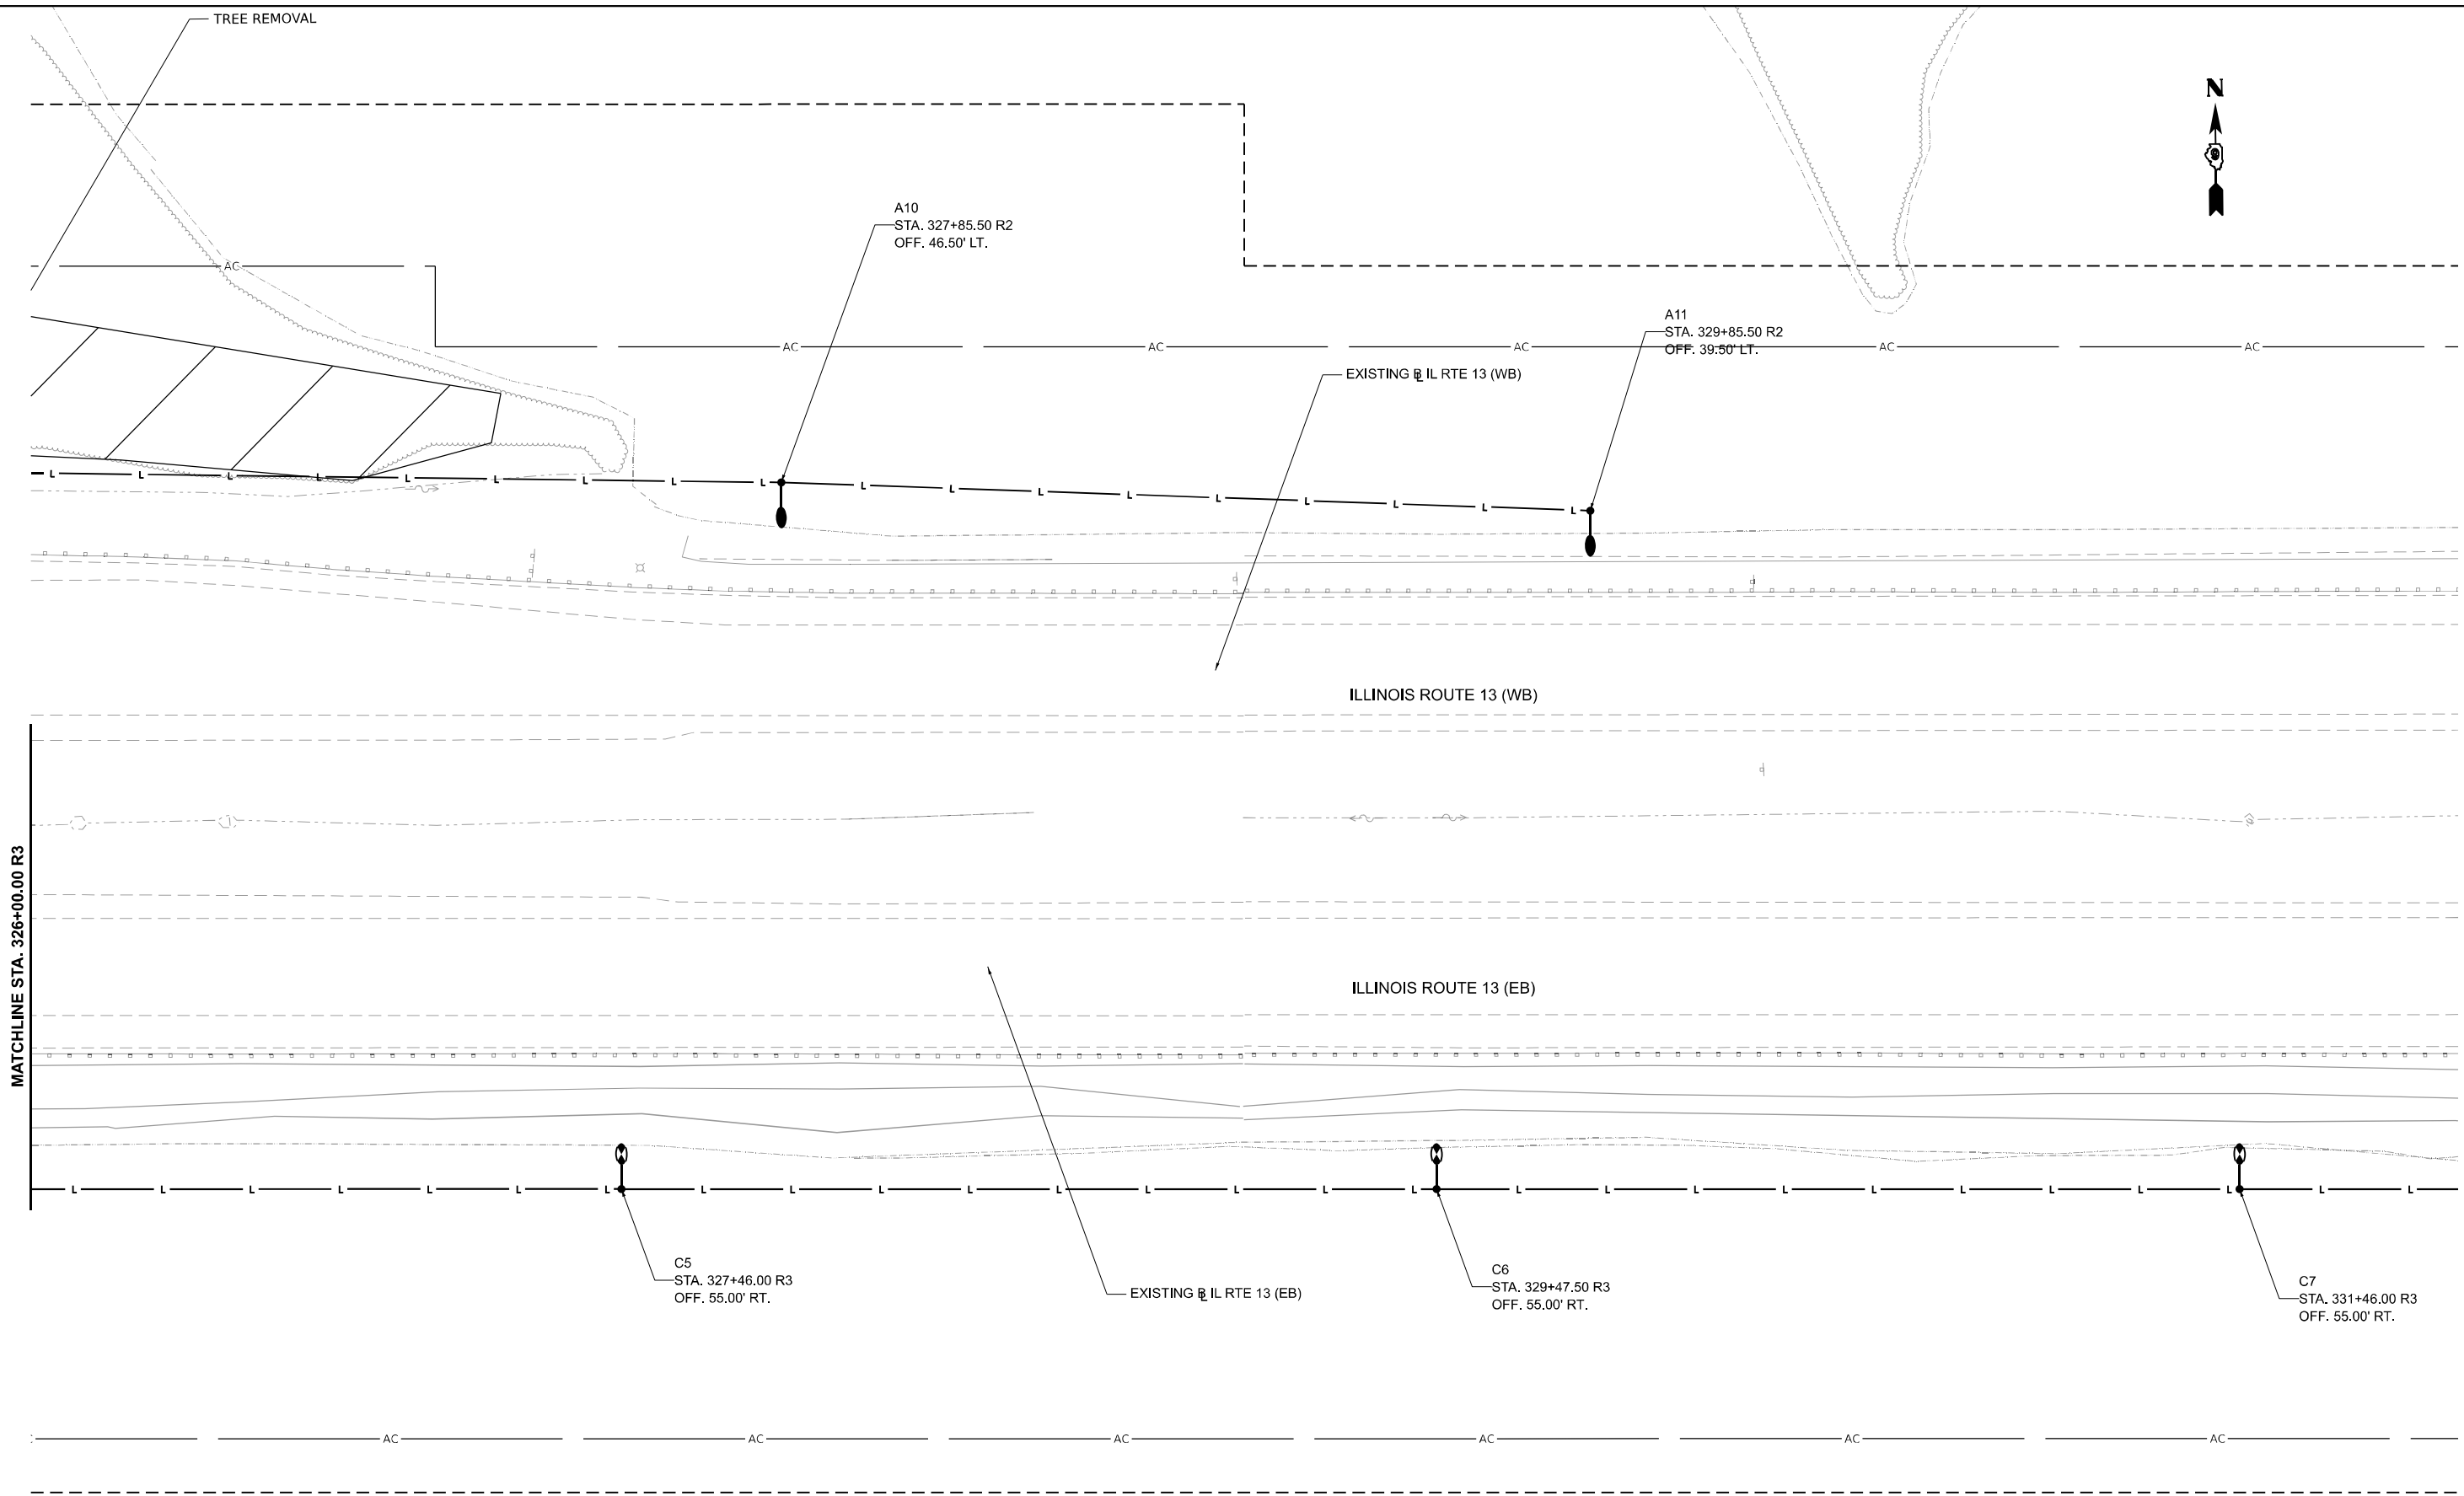

MODEL: SUT_05R_4_1T_11_13_P_1.MXD
FILE NAME: L:\0122200685-043500\Lighting\CADD_Sheets\0783737-elli-light_plan.dgn

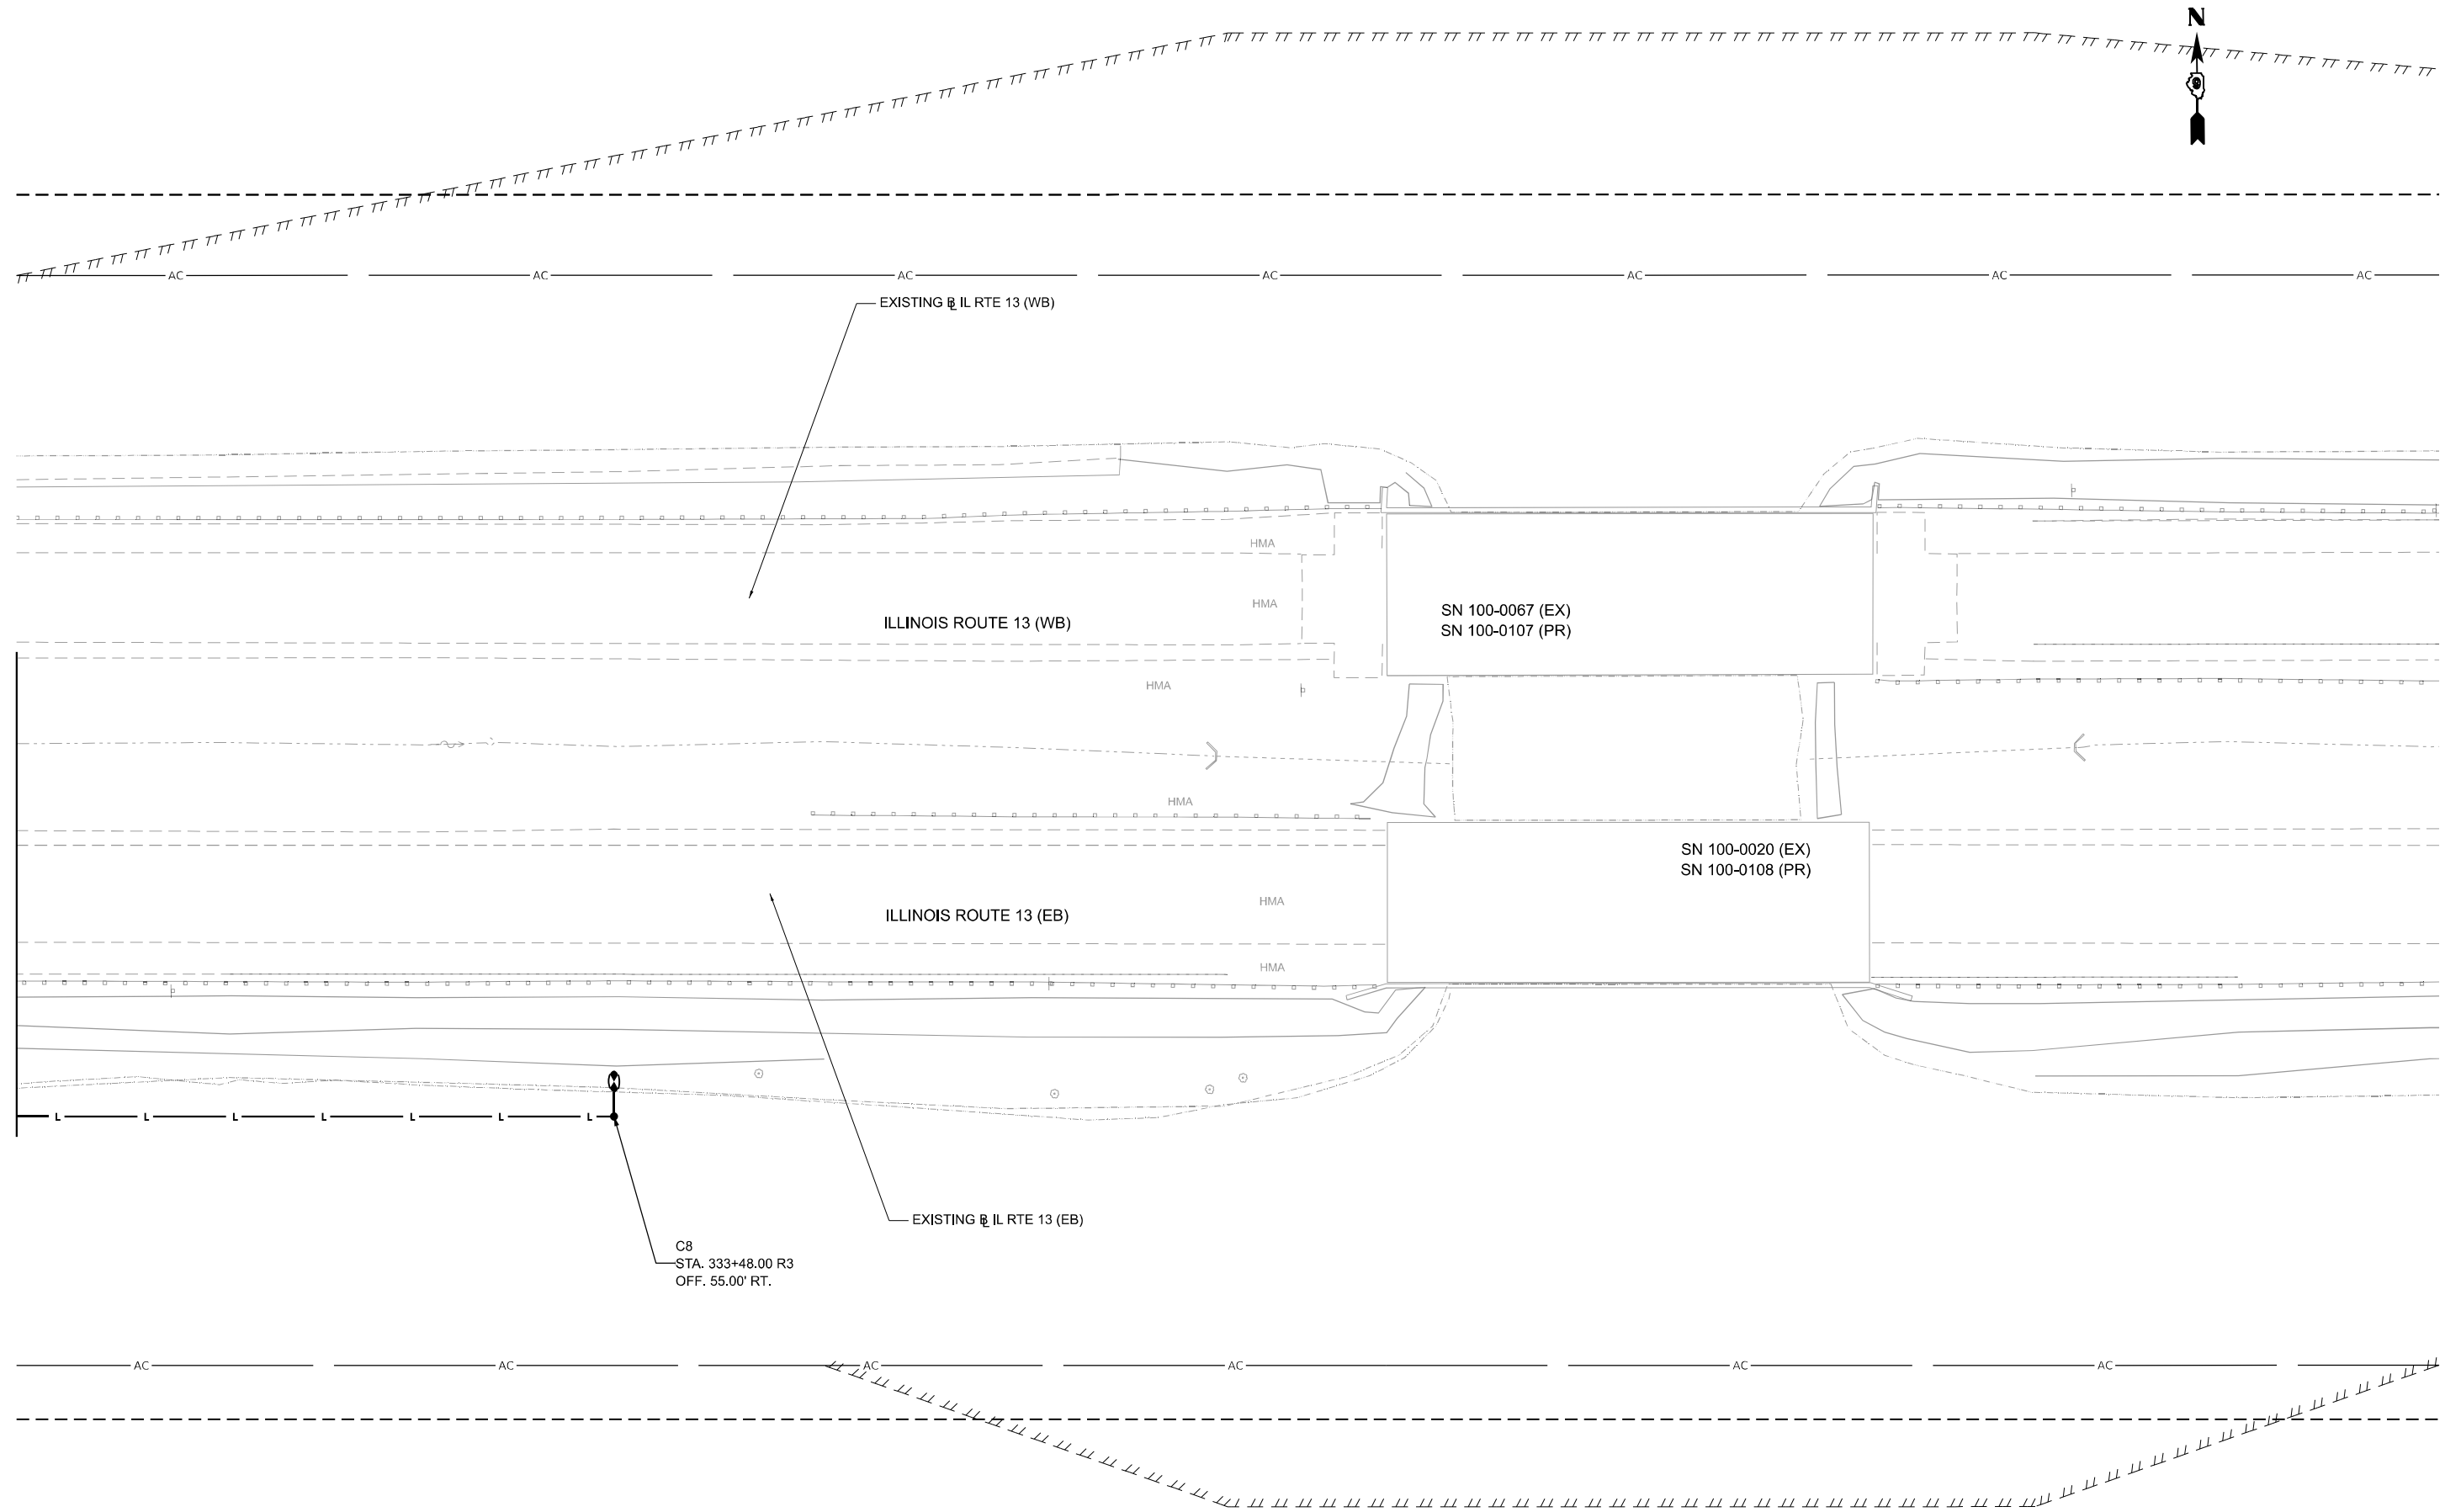

USER NAME =	ajhewar	DESIGNED -	JRV	REVISED -	
DRAWN -	BLY	REVISIED -			
PLOT SCALE =	0.16666667' / in.	CHECKED -	MJO	REVISED -	
PLOT DATE =	12/12/2024	DATE -	10/11/2024	REVISED -	

STATE OF ILLINOIS
DEPARTMENT OF TRANSPORTATION

LIGHTING PLAN ILLINOIS ROUTE 13			
SCALE: 1"=20'	SHEET	OF	SHEETS
STA.	TO STA.		

F.A.P. RTE.	SECTION	COUNTY	TOTAL SHEETS	SHEET NO.
331	(1-4)R-5,B-1,B-2,B-4	WILLIAMSON	519	207
CONTRACT NO. 78373				
ILLINOIS FED. AID PROJECT				

MODEL: SUT_CUMBERN_LT_CR_PLAN [Sheet]
FILE NAME: L:\CD\222635-035-03500\Lighting\CADD_Sheets\DJ78377-elli-light_plan.dgn




USER NAME = ajhewar	DESIGNED - JRV	REVISED -
	DRAWN - BLY	REVISED -
PLOT SCALE = 0.16660000"/in.	CHECKED - MJO	REVISED -
PLOT DATE = 12/12/2024	DATE - 10/11/2024	REVISED -

STATE OF ILLINOIS
DEPARTMENT OF TRANSPORTATION

LIGHTING PLAN
ILLINOIS ROUTE 13

SCALE: 1"=20'
SHEET OF SHEETS
STA. TO STA.

F.A.P. RTE.	SECTION	COUNTY	TOTAL SHEETS	SHEET NO.
331	(1-4)R-5,B-1,B-2,B-4	WILLIAMSON	519	208
CONTRACT NO. 78373				
ILLINOIS FED. AID PROJECT				

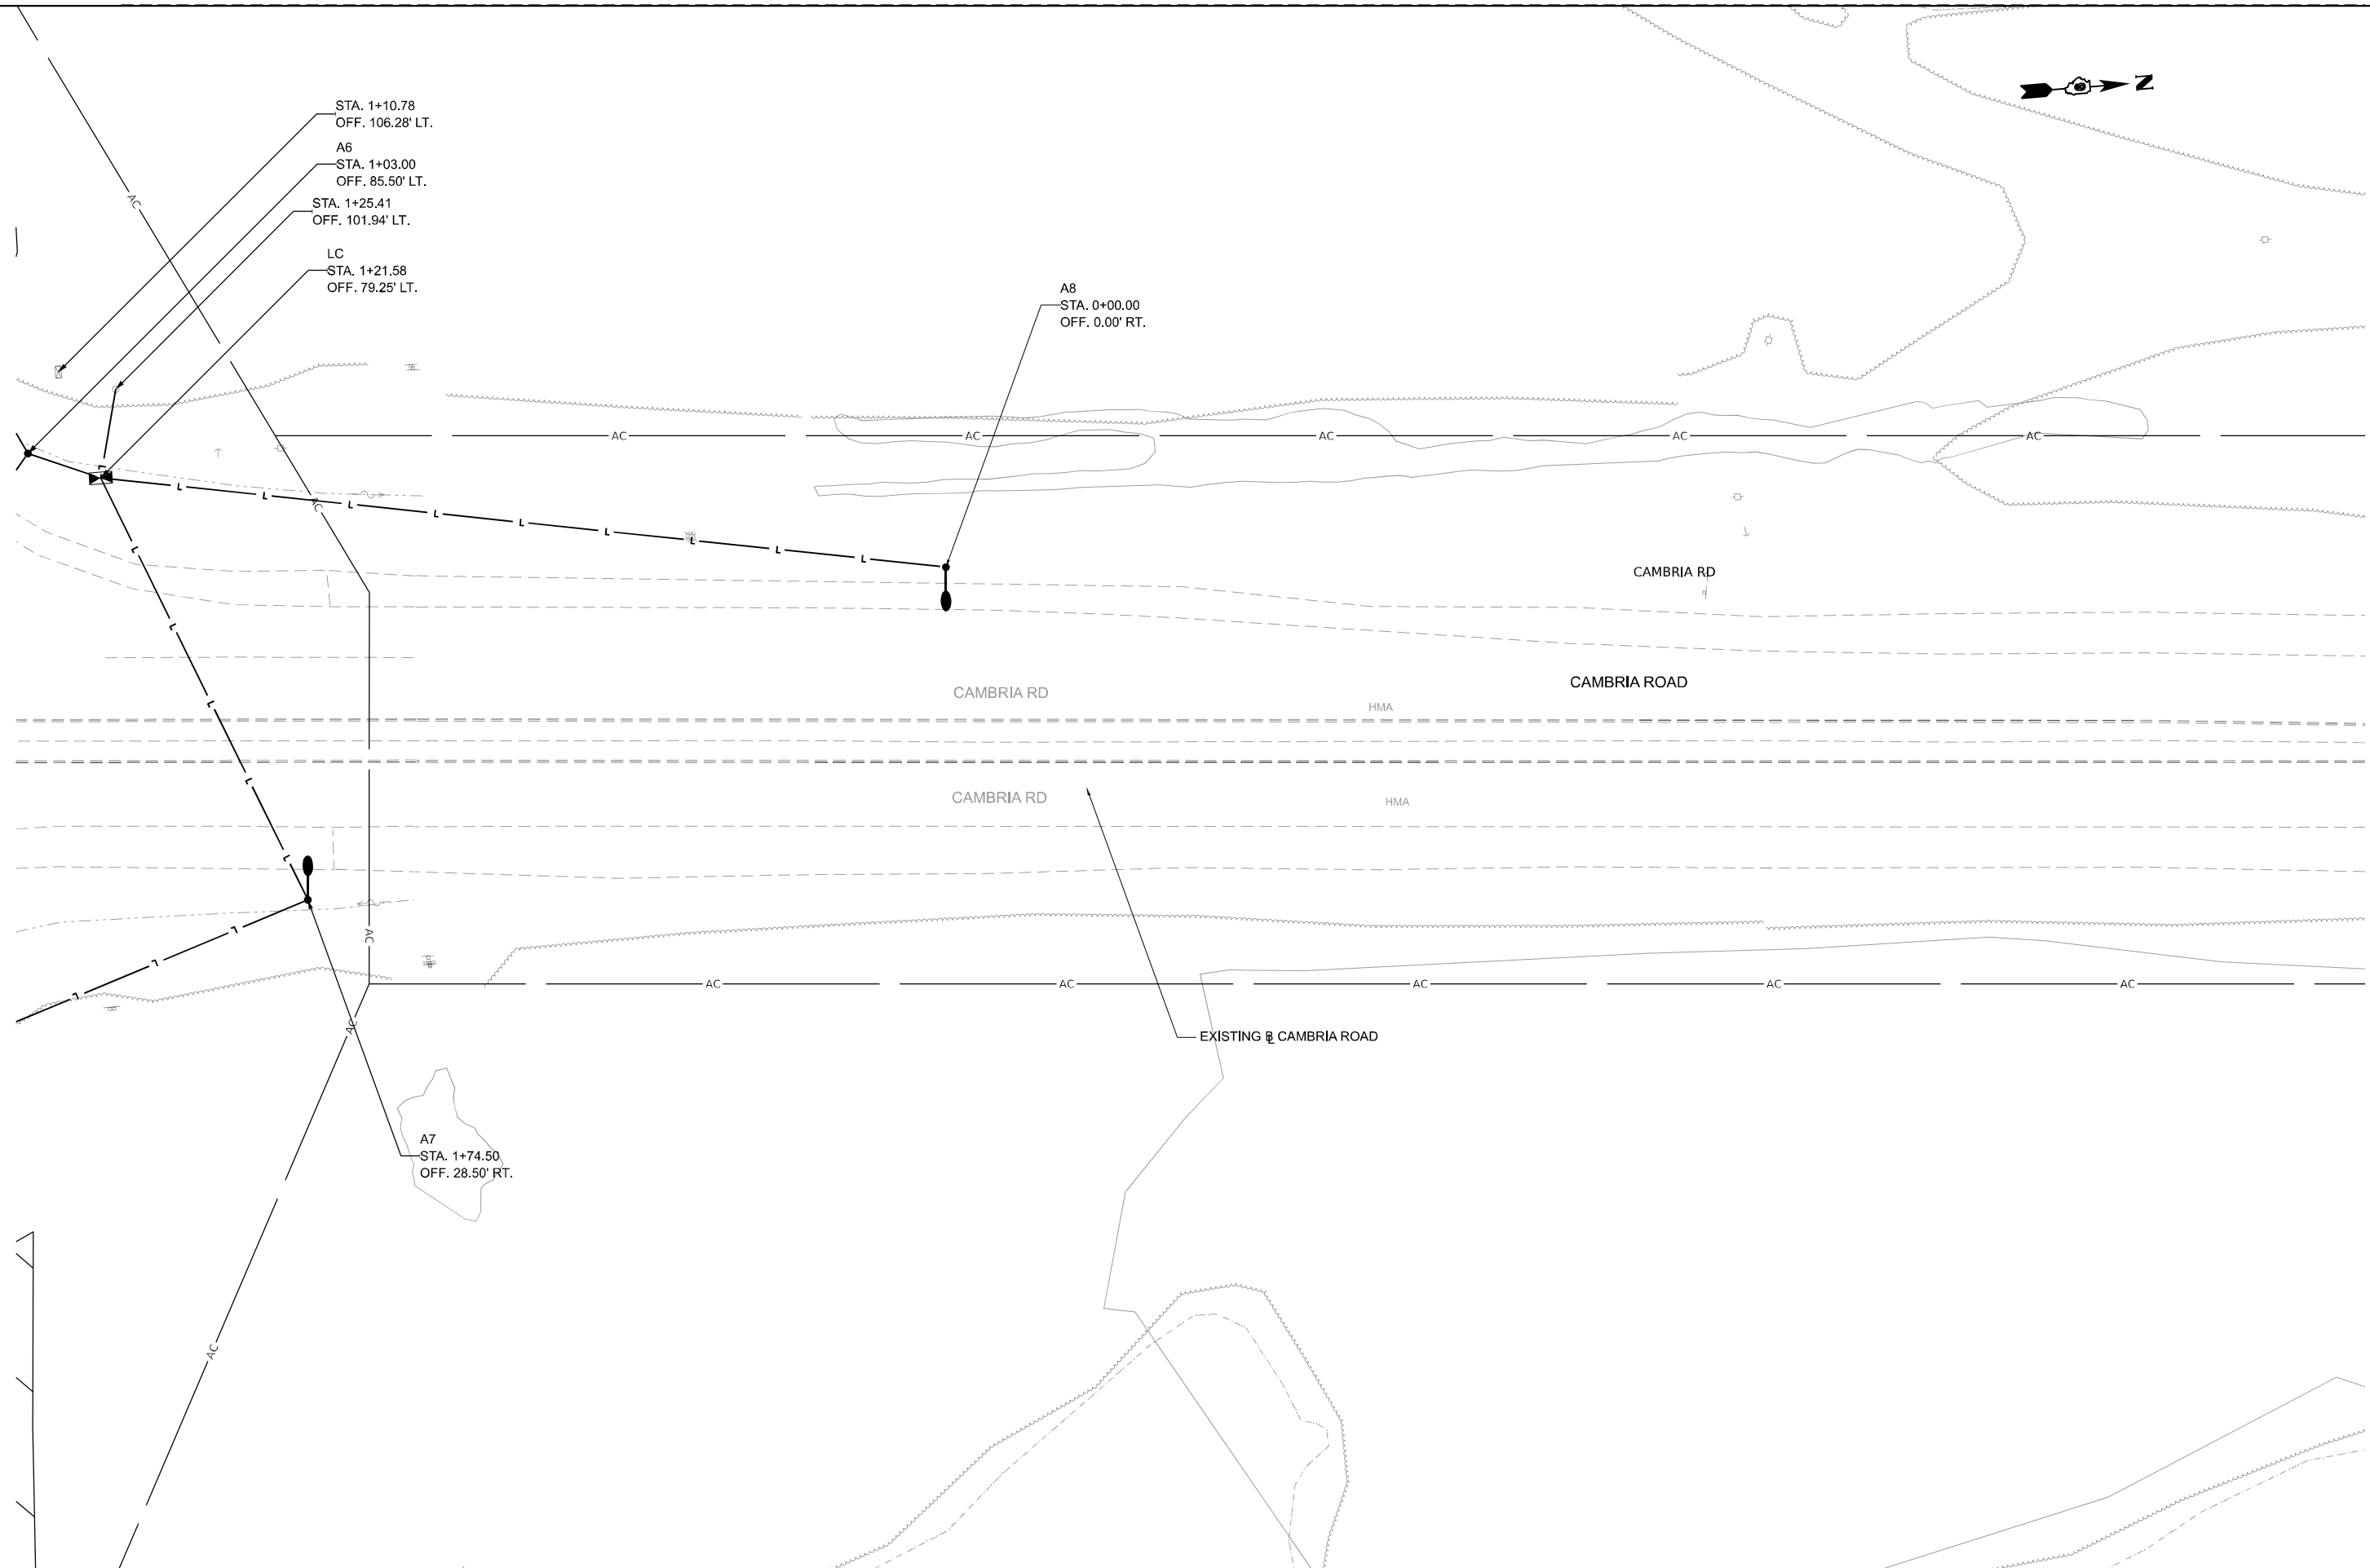


LIGHT POLE FOUNDATION

DATA, STEEL ** FOUNDATION TABLE			
BOLT CIRCLE	A	B	MOUNTING HEIGHT
1'-3"	10"	6'-0"	45'-0" OR 50'-0" *
1'-3"	8"	6'-0"	45'-0"
11"	8"	6'-0"	40'-0" OR LESS



FOR USE ON POLES
W/TWIN TENON

** MINIMUM TORQUE
REQ'D TO INSTALL
FOUNDATIONS SHALL
BE 5,000 LBS

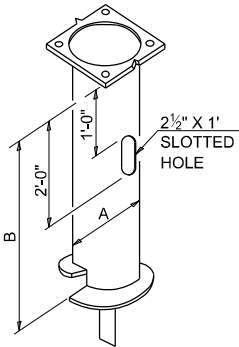


STEEL POLE FOUNDATION

LOW MOUNTING FOUNDATION TABLE		
HEIGHT	DEPTH	BOLT CIRCLE
30'-0"	5'-0"	11"
31'-0" - 35'-0"	6'-0"	11"
36'-0" - 40'-0"	7'-0"	1'-3"
41'-0" - 45'-0"	7'-6"	1'-3"
46'-0" - 50'-0"	8'-0"	1'-3"

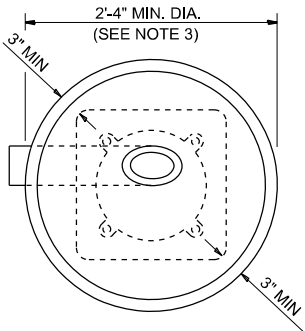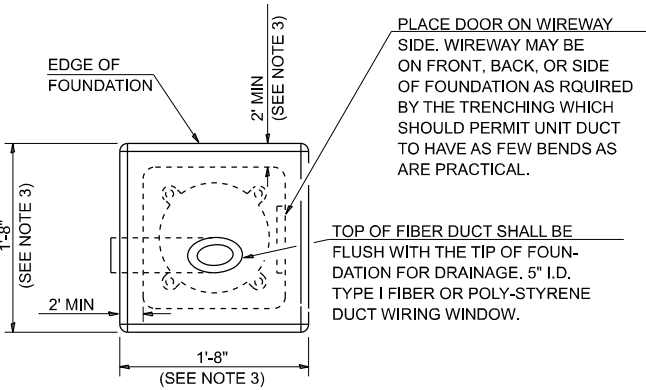

ALT. FOUNDATION

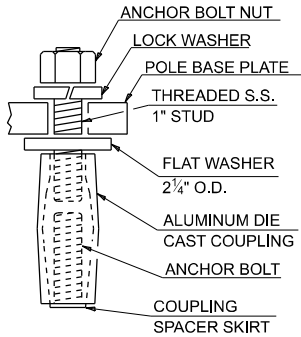

TYP. COUPLING


GENERAL NOTES

- AFTER POURING CONCRETE, THE FORM SHALL REMAIN UNDISTURBED OVERNIGHT.
- THE TOP 15" ONLY SHALL BE FORMED. CONCRETE BOUNDED BY UNDISTURBED EARTH ONLY SHALL FILL THE REMAINDER OF THE HOLE.
- MINIMUM CLEARANCE FROM THE OUTSIDE EDGE OF FOUNDATION TO ANY PART OF THE POLE BASEPLATE SHALL BE 3".
- THE DEPTH OF THE FOUNDATION MAY BE REDUCED 6" FOR EVERY 12" OF ROCK ENCOUNTERED WITH A MINIMUM DEPTH OF 4'-6". WHEN THE DEPTH OF THE FOUNDATION IS DECREASED TO LESS THAN 6' THE ANCHOR BOLTS SHALL BE CUT, THREADED, AND A STEEL PLATE 20" X 20" X 1/4" SHALL BE INSTALLED ON THE ANCHOR BOLTS 6" ABOVE THE BOTTOM OF THE EXCAVATION. THE COST SHALL BE INCIDENTAL THE FOUNDATION.
- ON PARAPET WALLS USE 1 1/4" DIA. ANCHOR BOLTS. USE SELF-LOCKING NUT AND FLAT WASHER. DO NOT USE LOCKWASHER. (FOR DETAILS SEE STANDARD III/2.35 OF BRIDGE DESIGN MANUAL.
- BEND RADIUS SHALL BE FOUR TIMES BOLT DIAMETER.
- CONNECT GROUND WIRES TO POLE BASE GROUND LUG, NOT ANCHOR BOLTS OR TRANSFORMER BASE.
- LOW MOUNT POLE FOUNDATION SETBACK: FOR HORIZONTAL MOUNTED LUMINAIRES, SETBACK SHALL BE A MINIMUM OF 20' FROM EDGE OF PAVEMENT.

FOR VERTICAL MOUNT LUMINAIRES, SETBACK SHALL BE A MINIMUM OF 30' FROM EDGE OF PAVEMENT. POLES SHALL BE LOCATED 5' BEHIND GUARDRAIL OR OTHER PROTECTIVE BARRIERS, OR AS DIRECTED BY THE ENGINEER.

DRAWN	02-09-01
REVISED	05-06-08
REVISED	10-21-21
REVISED	05-03-22

STD. 9-09

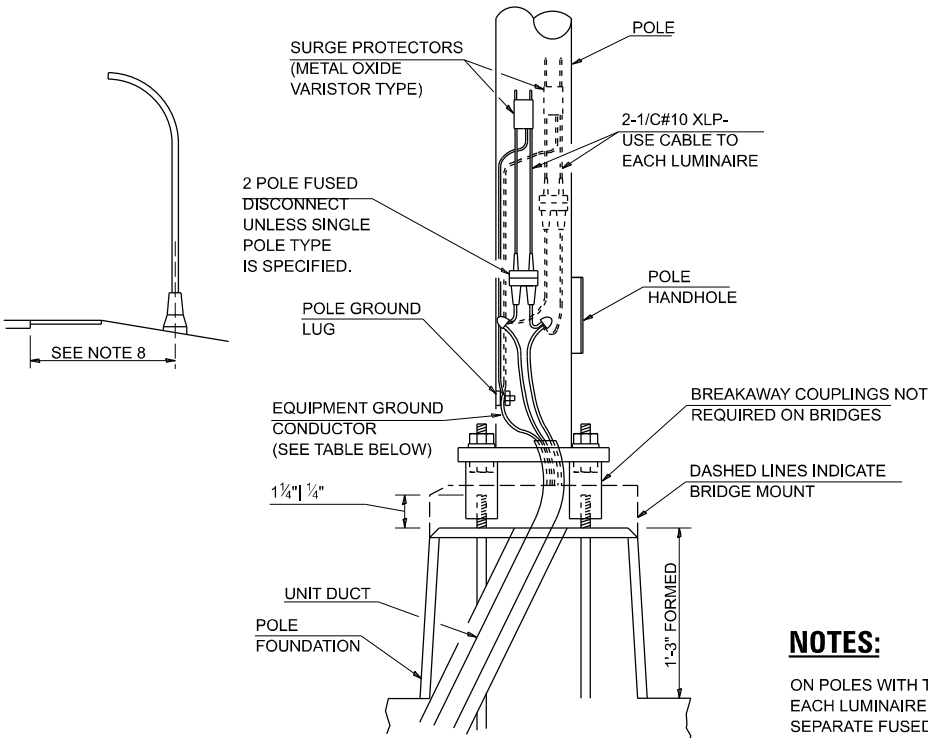

EQUIPMENT GROUND TABLE	
BREAKER SIZE	CONDUCTOR SIZE
30 AMP.	#10 COPPER
40 AMP.	#10 COPPER
60 AMP.	#10 COPPER
100 AMP.	#8 COPPER

NOTES:


ON POLES WITH TWO LUMINAIRES, EACH LUMINAIRE SHALL HAVE A SEPARATE FUSED DISCONNECT.

INSTALLATION INSTRUCTIONS:

SCREW COUPLINGS ON TO ANCHOR BOLTS TO END OF THREADS. LEVEL COUPLINGS VERY IMPORTANT. AS COUPLINGS WILL BECOME OVER-STRESSED AND EITHER CRACK OR STRIP THREADS INSIDE COUPLING.

ANCHOR BOLT SHALL EXTEND THROUGH NUT 3/8" TO 1". USE SELF-LOCKING NUT AND FLAT WASHER. DO NOT USE LOCK-WASHER. LENGTH ABOVE FOUNDATION SHALL BE ADJUSTED WHEN BREAKAWAY DEVICES ARE USED.

USE DIRT REMOVED FROM FOUNDATION TO FILL AROUND FOUNDATION TOP. MAKE TOP OF DIRT LEVEL WITH TOP OF CONCRETE. ANY EXCESS DIRT WILL BE DISPOSED OF BY THE CONTRACTOR AT HIS EXPENSE.

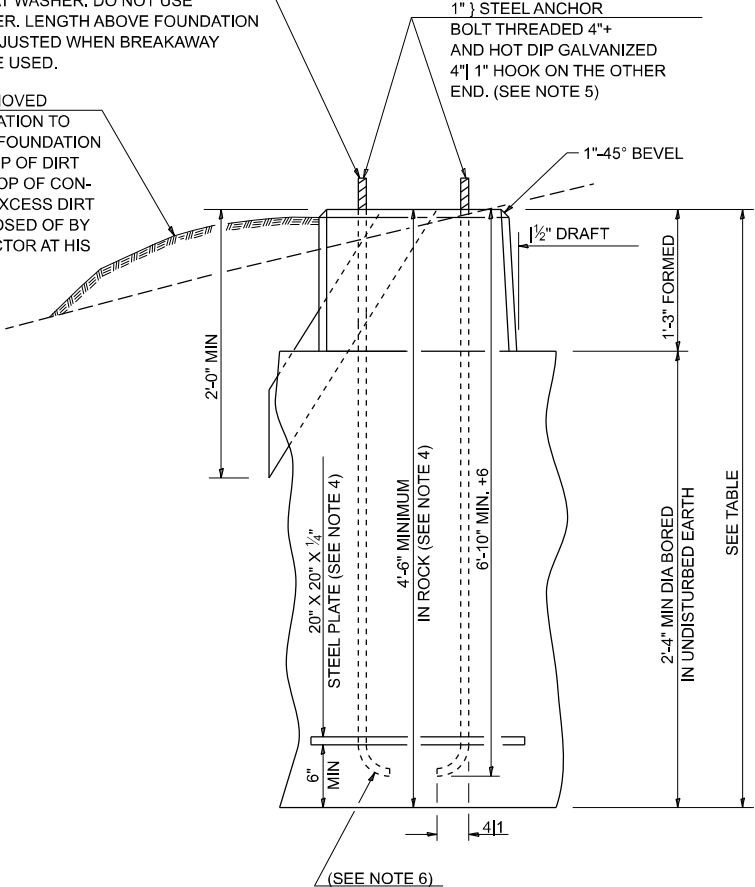

METAL

OR

CONCRETE

STATE OF ILLINOIS
DEPARTMENT OF TRANSPORTATION

LIGHTING - DISTRICT DETAILS
ILLINOIS ROUTE 13

SCALE: N.T.S. SHEET OF SHEETS STA. TO STA.

F.A.P. RTE.	SECTION	COUNTY	TOTAL SHEETS	SHEET NO.
331	(1-4)R-5,B-1,B-2,B-4	WILLIAMSON	519	209
CONTRACT NO. 78373				
ILLINOIS FED. AID PROJECT				

USER NAME	= ajnewar
PLOT SCALE	= 0.16666667 / in.
PLOT DATE	= 12/12/2024


DESIGNED	- JRV
DRAWN	- BLY
CHECKED	- MJO
DATE	- 10/11/2024

REVISED	-
REVISED	-
REVISED	-
REVISED	-

POLE STANDARDS


"INSTALL AND ORIENT ARM BRACKET OVER POLE TENON AND FIRMLY HAND TIGHTEN THE TWO SET SCREWS. USE THIRD HOLE IN ARM BRACKET AS A GUIDE TO DRILL A 2 1/64 DIAMETER HOLE THROUGH TENON. INSTALL AND TIGHTEN SELF-TAPPING SCREW. TIGHTEN SET SCREWS AN ADDITIONAL 1/4 TO 3/8 TURN WITH HEX KEY (NOT PROVIDED). INSTALL LOCKNUTS ON SET SCREWS IF THREADED PROJECTION ALLOWS."

POLE SHALL MEET AASHTO STANDARD SPECIFICATIONS FOR 80 MPH WIND LOADING AND 90 LB, 4.0 SQ. FT E.P.A. LUMINAIRE.

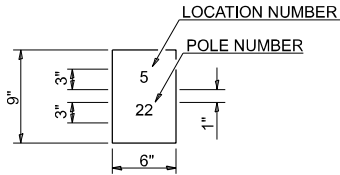


THE CONTRACTOR SHALL FURNISH AND INSTALL A LIGHT POLE IDENTIFICATION OF EACH NEW LIGHT POLE, AS SHOWN ABOVE, INCIDENTAL TO THE RESPECTIVE LIGHT POLE PAY ITEM IN ACCORDANCE WITH ART, 1069.06


THE LIGHT POLE IDENTIFICATION SHALL BE APPLIED TO SIGN BASE MATERIAL AS SPECIFIED IN ART. 1069.06, APPROXIMATELY 7" ABOVE THE ADJACENT PAVEMENT GRADE VISIBLE TO APPROACHING TRAFFIC IN ACCORDANCE WITH HIGHWAY STANDARD 720001.

 

TWIN TENON

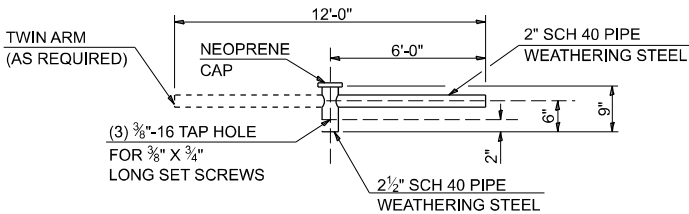


TENON MOUNT BRACKET ARM

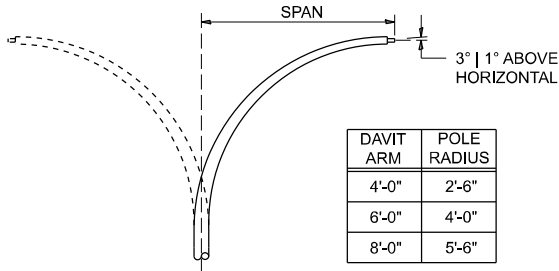


DAVIT ARM	POLE RADIUS
4'-0"	2'-6"
6'-0"	4'-0"
8'-0"	5'-6"

DAVIT ARM (AND OR)


DAVIT ARM-TWIN

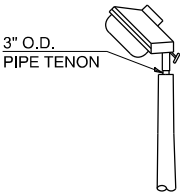

TENON

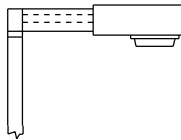


SHORT BRACKET

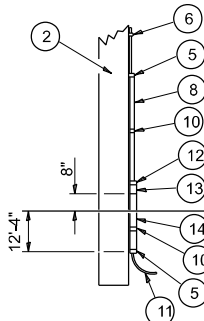


POLE, WOOD


POLE LENGTH	DEPTH IN GROUND
65'-0"	12'-0"
60'-0"	10'-0"
55'-0"	9'-0"
50'-0"	8'-0"
45'-0"	7'-0"
40'-0"	6'-6"
35'-0"	6'-0"
30'-0"	5'-6"

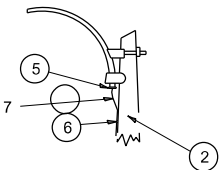


MAST ARM

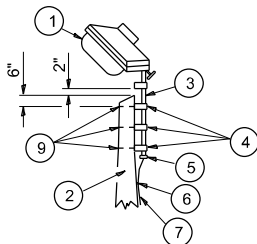


TENON

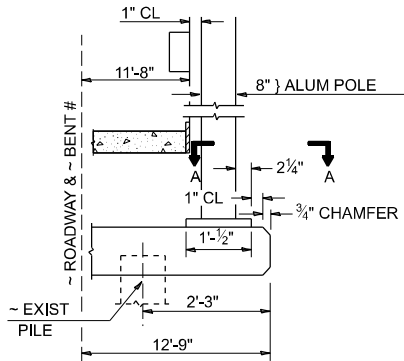


BENT # (LOOKING)

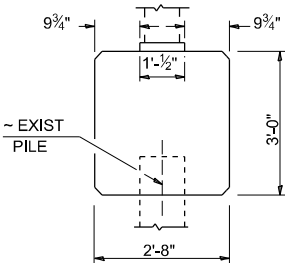


BRIDGE PIER MOUNT

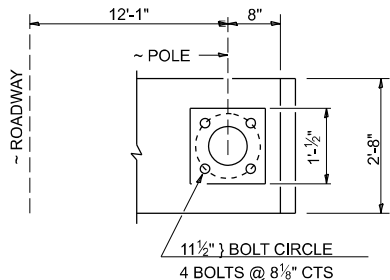


SECTION A-A

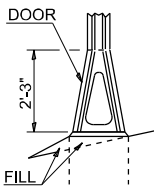


STAINLESS STEEL FLAIR BASE

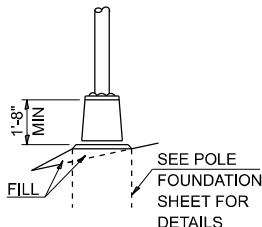


TRANSFORMER BASE FRANGIBLE

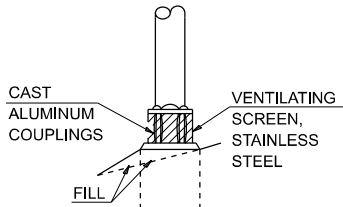

BREAKAWAY COUPLING

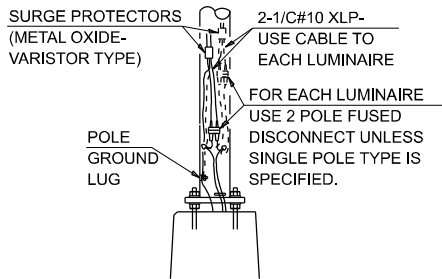

ANCHOR

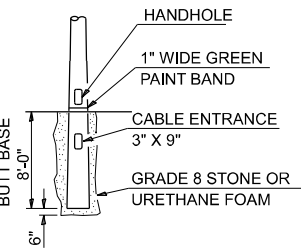

BUTT BASE

- 1 LUMINAIRE
- 2 WOOD POLE, CLASS 3 OR BETTER
- 3 2 1/2" GALV. STEEL CONDUIT
- 4 SINGLE OFFSET POLE BAND
- 5 CONDUIT BUSHING
- 6 CABLE CLAMPS ON 2' CENTERS
- 7 2/C #12 TYPE USE CABLE
- 8 1" GALV. STEEL CONDUIT 10' IN LENGTH
- 9 5/8" Ø HOT DIPPED GALVANIZED BOLT WITH FLAT WASHER & LOCKNUT (3 REQ'D)
- 10 CONDUIT CLAMPS ON 3' CENTERS
- 11 UNIT DUCT
- 12 THREADED REDUCER
- 13 "C" CONDULET, THREADED
- 14 1 1/2" GALV. STEEL CONDUIT FOR 1 UNIT DUCT OR 3" GALV. STEEL CONDUIT FOR 2 OR 3 UNIT DUCTS.

STD. 9-12

DRAWN	02-09-01
REVISED	05-06-08
REVISED	10-21-21
REVISED	05-04-22



USER NAME = ajhewar
PLOT SCALE = 0.16666667 / in.
PLOT DATE = 12/12/2024

DESIGNED - JRV
DRAWN - BLY
CHECKED - MJO
DATE - 10/11/2024

REVISED -
REVISED -
REVISED -
REVISED -

STATE OF ILLINOIS
DEPARTMENT OF TRANSPORTATION

LIGHTING - DISTRICT DETAILS
ILLINOIS ROUTE 13

SCALE: N.T.S. SHEET OF SHEETS STA. TO STA.


F.A.P. RTE.	SECTION	COUNTY	TOTAL SHEETS	SHEET NO.
331	(1-4)R-5,B-1,B-2,B-4	WILLIAMSON	519	210
CONTRACT NO. 78373				
ILLINOIS FED. AID PROJECT				

Bench Mark: Sq. cut in N.W. corner W. wall of S.N. 100-0020.


Existing Structure: S.N. 100-0018 was originally constructed in 1964 under F.A. Rte. 14, Section 5-3B-3. The structure is a three span (38'-3", 50'-11", 38'-3") continuous wide flange bridge with seven beam lines on pile bent abutments. The structure is 132'-0" from bk. to bk. abutments on a zero degree skew. The clear width is 40'-0" between face to face of parapets and the overall out to out width of the bridge is 42'-0". The superstructure consists of seven beam lines of 27WF94 on 6'-4" centers. The original reinforced concrete deck thickness was 7", but was later scarified 1/2" (1999) and a 2 1/4" Microsilica concrete overlay was installed for a total thickness of +/- 8 3/4". The bridge deck is on a normal crown. The abutments are pile bent abutments on H-piles driven to refusal. The wingwalls consist of 12" walls bearing on a single H-pile. The piers are pile bents on seven individually encased piles driven to refusal.

Road closure shall be used during construction. Traffic will be detoured on the adjacent structure using crossovers.


No salvage.

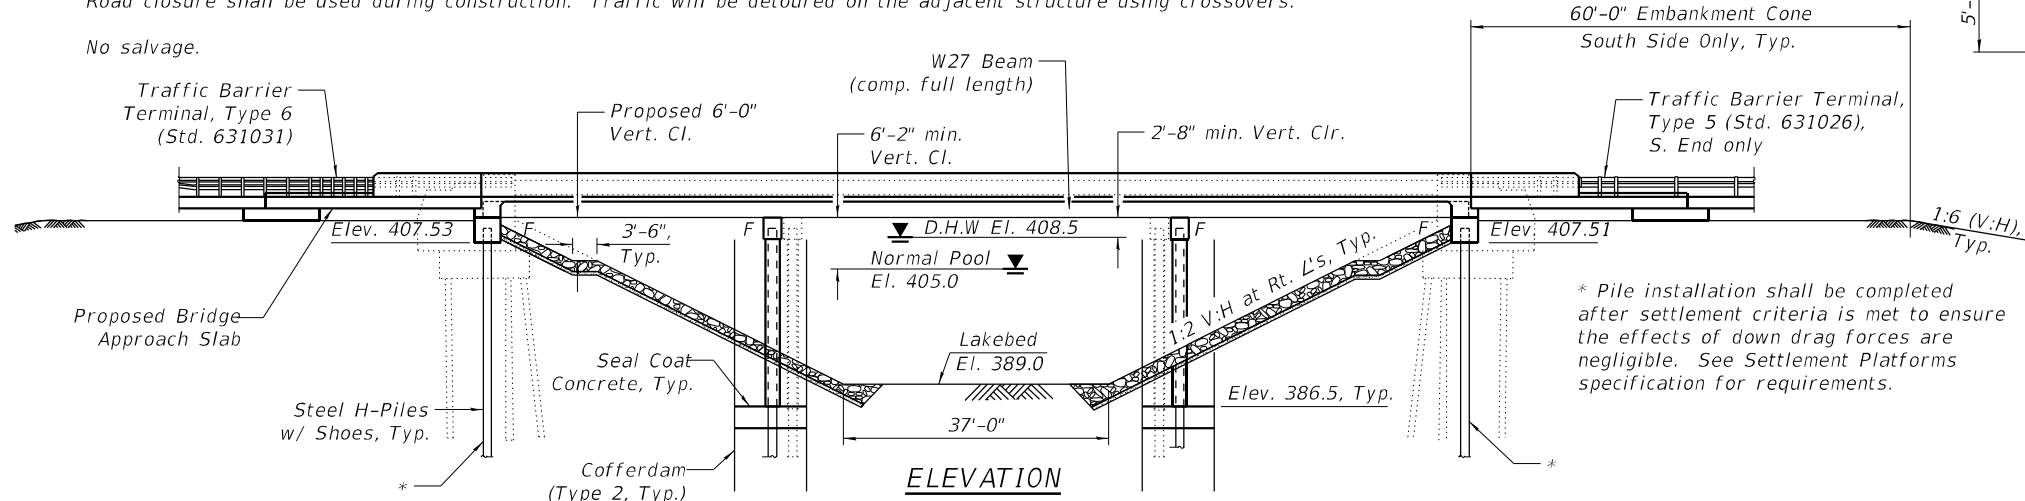

* Pile installation shall be completed after settlement criteria is met to ensure the effects of down drag forces are negligible. See Settlement Platforms specification for requirements.

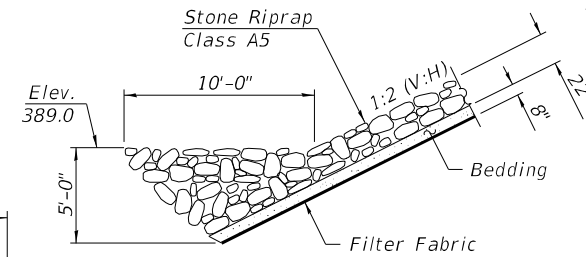

SECTION A-A

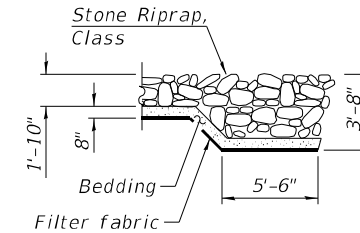

SECTION B-B

LOADING HL-93

Allow 50#/sq. ft. for future wearing surface.

DESIGN SPECIFICATIONS

2020 AASHTO LRFD Bridge Design Specifications, 9th Edition.


DESIGN STRESSES

FIELD UNITS

f'c = 3,500 psi (Substructure)
f'c = 4,000 psi (Superstructure)
fy = 60,000 psi (Reinforcement)
fy = 50,000 psi (M270 Grade 50)
All new structural steel to be galvanized.

SEISMIC DATA

Seismic Performance Zone (SPZ) = 3
Design Spectral Acceleration at 1.0 sec. (SD1) = 0.359g
Design Spectral Acceleration at 0.2 sec. (SDS) = 0.864g
Soil Site Class = D

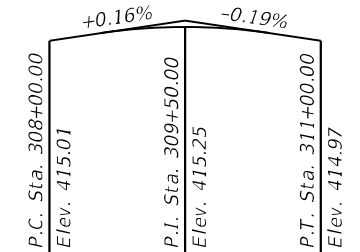


PROFILE GRADE

Along Centerline Eastbound Lanes

Notes:

Up to a 1/4" to be ground off deck and approach slabs. The Profile Grade shows the final grade after grinding.

See Roadway Plans for Rip Rap quantities and pay items.

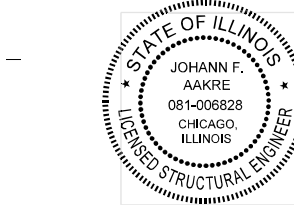

Signature of Johann F. Aakre

EXPIRES: 11/30/2026
DATE: 02/21/2025


Sheets 24 thru 26 of 29.



Signature of Robert H. Coulter

EXPIRES: 11/30/2026
DATE: 02/21/2025


Sheets 21 thru 23 of 29.

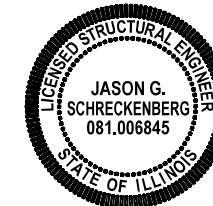

Signature of Jason G. Schreckenberg

EXPIRES: 11/30/2026
DATE: 02/21/2025

Sheets 1 thru 20 and 27 thru 29 of 29.

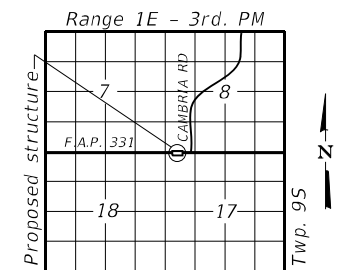

LOCATION SKETCH

GENERAL PLAN AND ELEVATION
IL 13 E.B. OVER CRAB ORCHARD LAKE

F.A.P. RT. 331 - SEC. 1-4(B-1)

WILLIAMSON COUNTY

STATION 309+50.00

STRUCTURE NO. 100-0106

F.A.P. RTE.	SECTION	COUNTY	TOTAL SHEETS	SHEET NO.
331	(1-4)R-5,RS-2,B-1,B-2,B-3,B-4	WILLIAMSON	519	211
CONTRACT NO. 78373				

ILLINOIS FED. AID PROJECT

STATE OF ILLINOIS
DEPARTMENT OF TRANSPORTATION

GENERAL PLAN & ELEVATION
STRUCTURE NO. 100-0106

SHEET 1 OF 29 SHEETS


USER NAME =	DESIGNED - JAG	REVISED -
PLOT SCALE =	CHECKED - JGS	REVISED -
PLOT DATE =	DRAWN - JAG	REVISED -
	CHECKED - JGS	REVISED -




MODEL: Default
FILE NAME: P:\5XXXXX\50XX-51XX\5000 - IDOT PTE 200-038 D9 IL 13 Crab Orchard Bridges\24-Structures\CAD-M5\100-0106-78373-003-Substructure Layout.dgn
3/11/2025 5:52:22 AM

Notes:

Pier and Cofferdam (Type 2) dimensions are typical at all proposed pier locations.

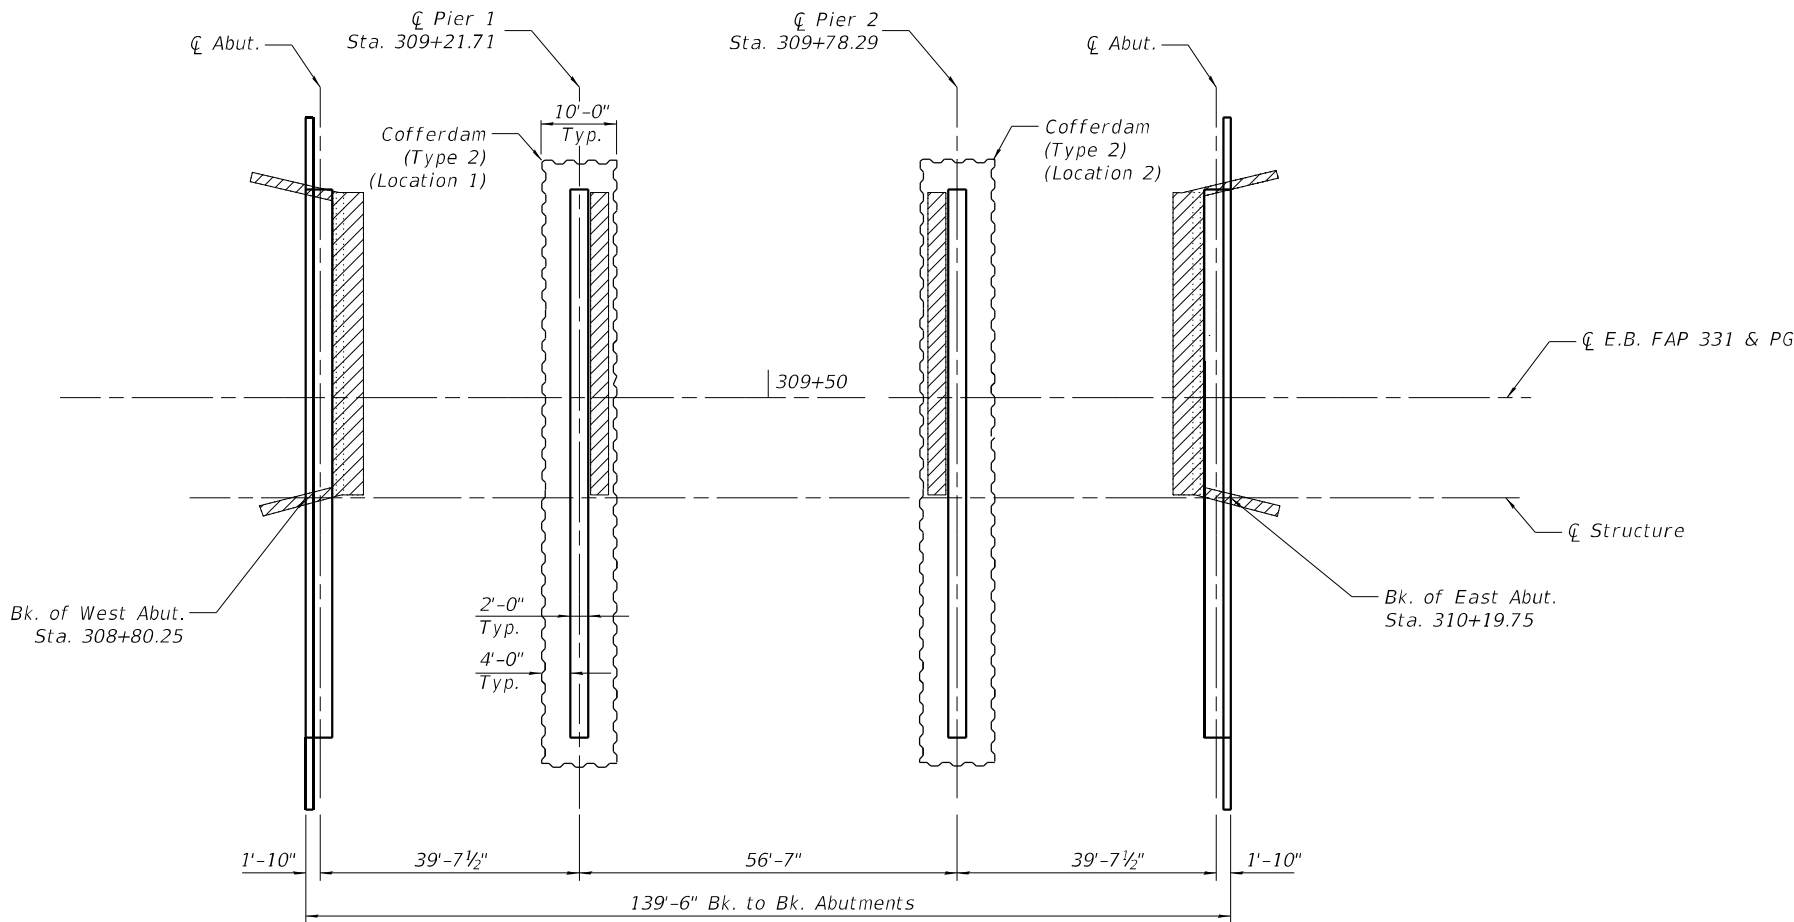

SUBSTRUCTURE LAYOUT

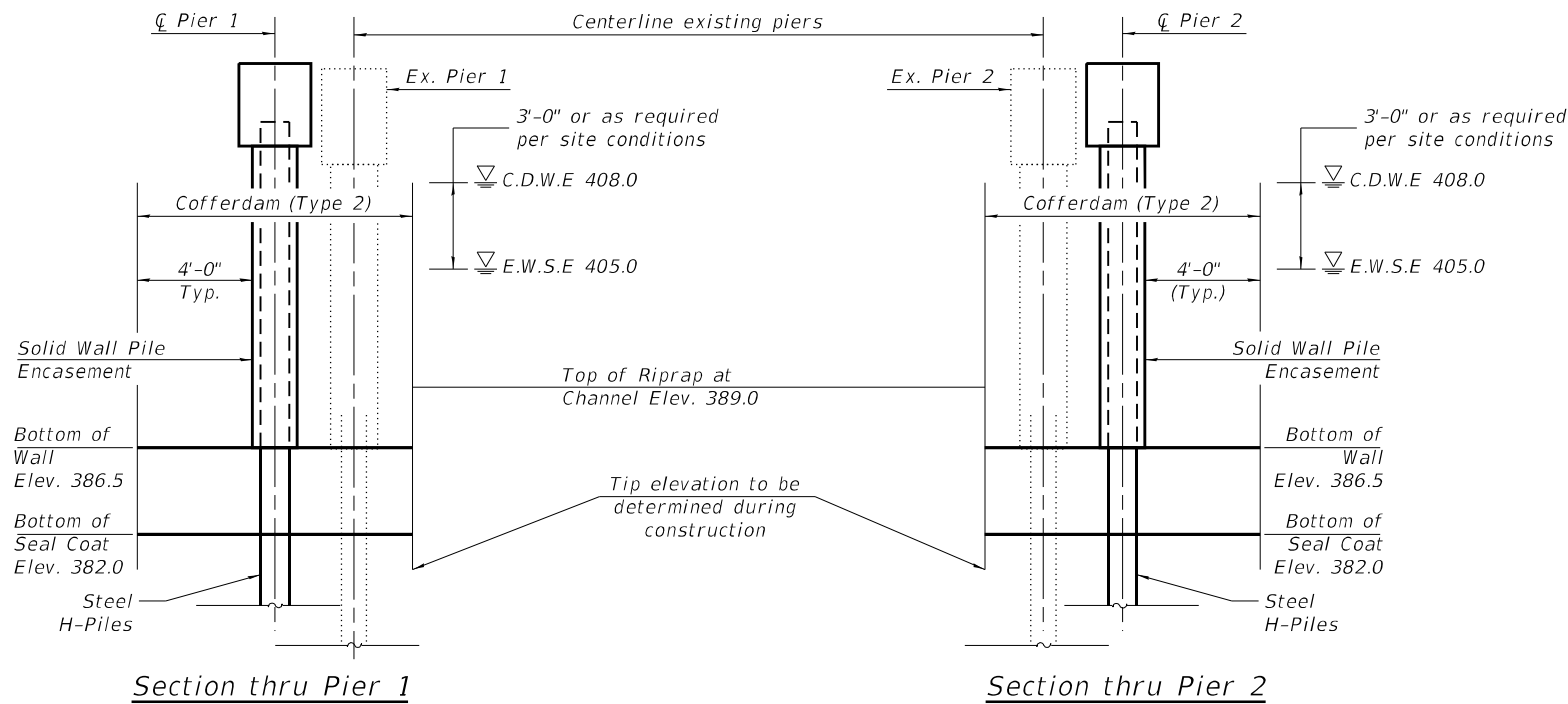

COFFERDAM DETAILS
(Horiz. dim. @ Rt. L's)



CIVIL DESIGN, INC.
WBE / DBE
EFFINGHAM, IL
LICENSE #184.003222

USER NAME =
PLOT SCALE =
PLOT DATE =

DESIGNED - JAG
CHECKED - JGS
DRAWN - JAG
CHECKED - JGS


REVISED -
REVISED -
REVISED -
REVISED -

STATE OF ILLINOIS
DEPARTMENT OF TRANSPORTATION


SUBSTRUCTURE LAYOUT
STRUCTURE NO. 100-0106

SHEET 3 OF 29 SHEETS

F.A.P. RTE.	SECTION	COUNTY	TOTAL SHEETS	SHEET NO.
331	(1-4)R-5,RS-2,B-1,B-2,B-3,B-4	WILLIAMSON	519	213
CONTRACT NO. 78373				
ILLINOIS FED. AID PROJECT				

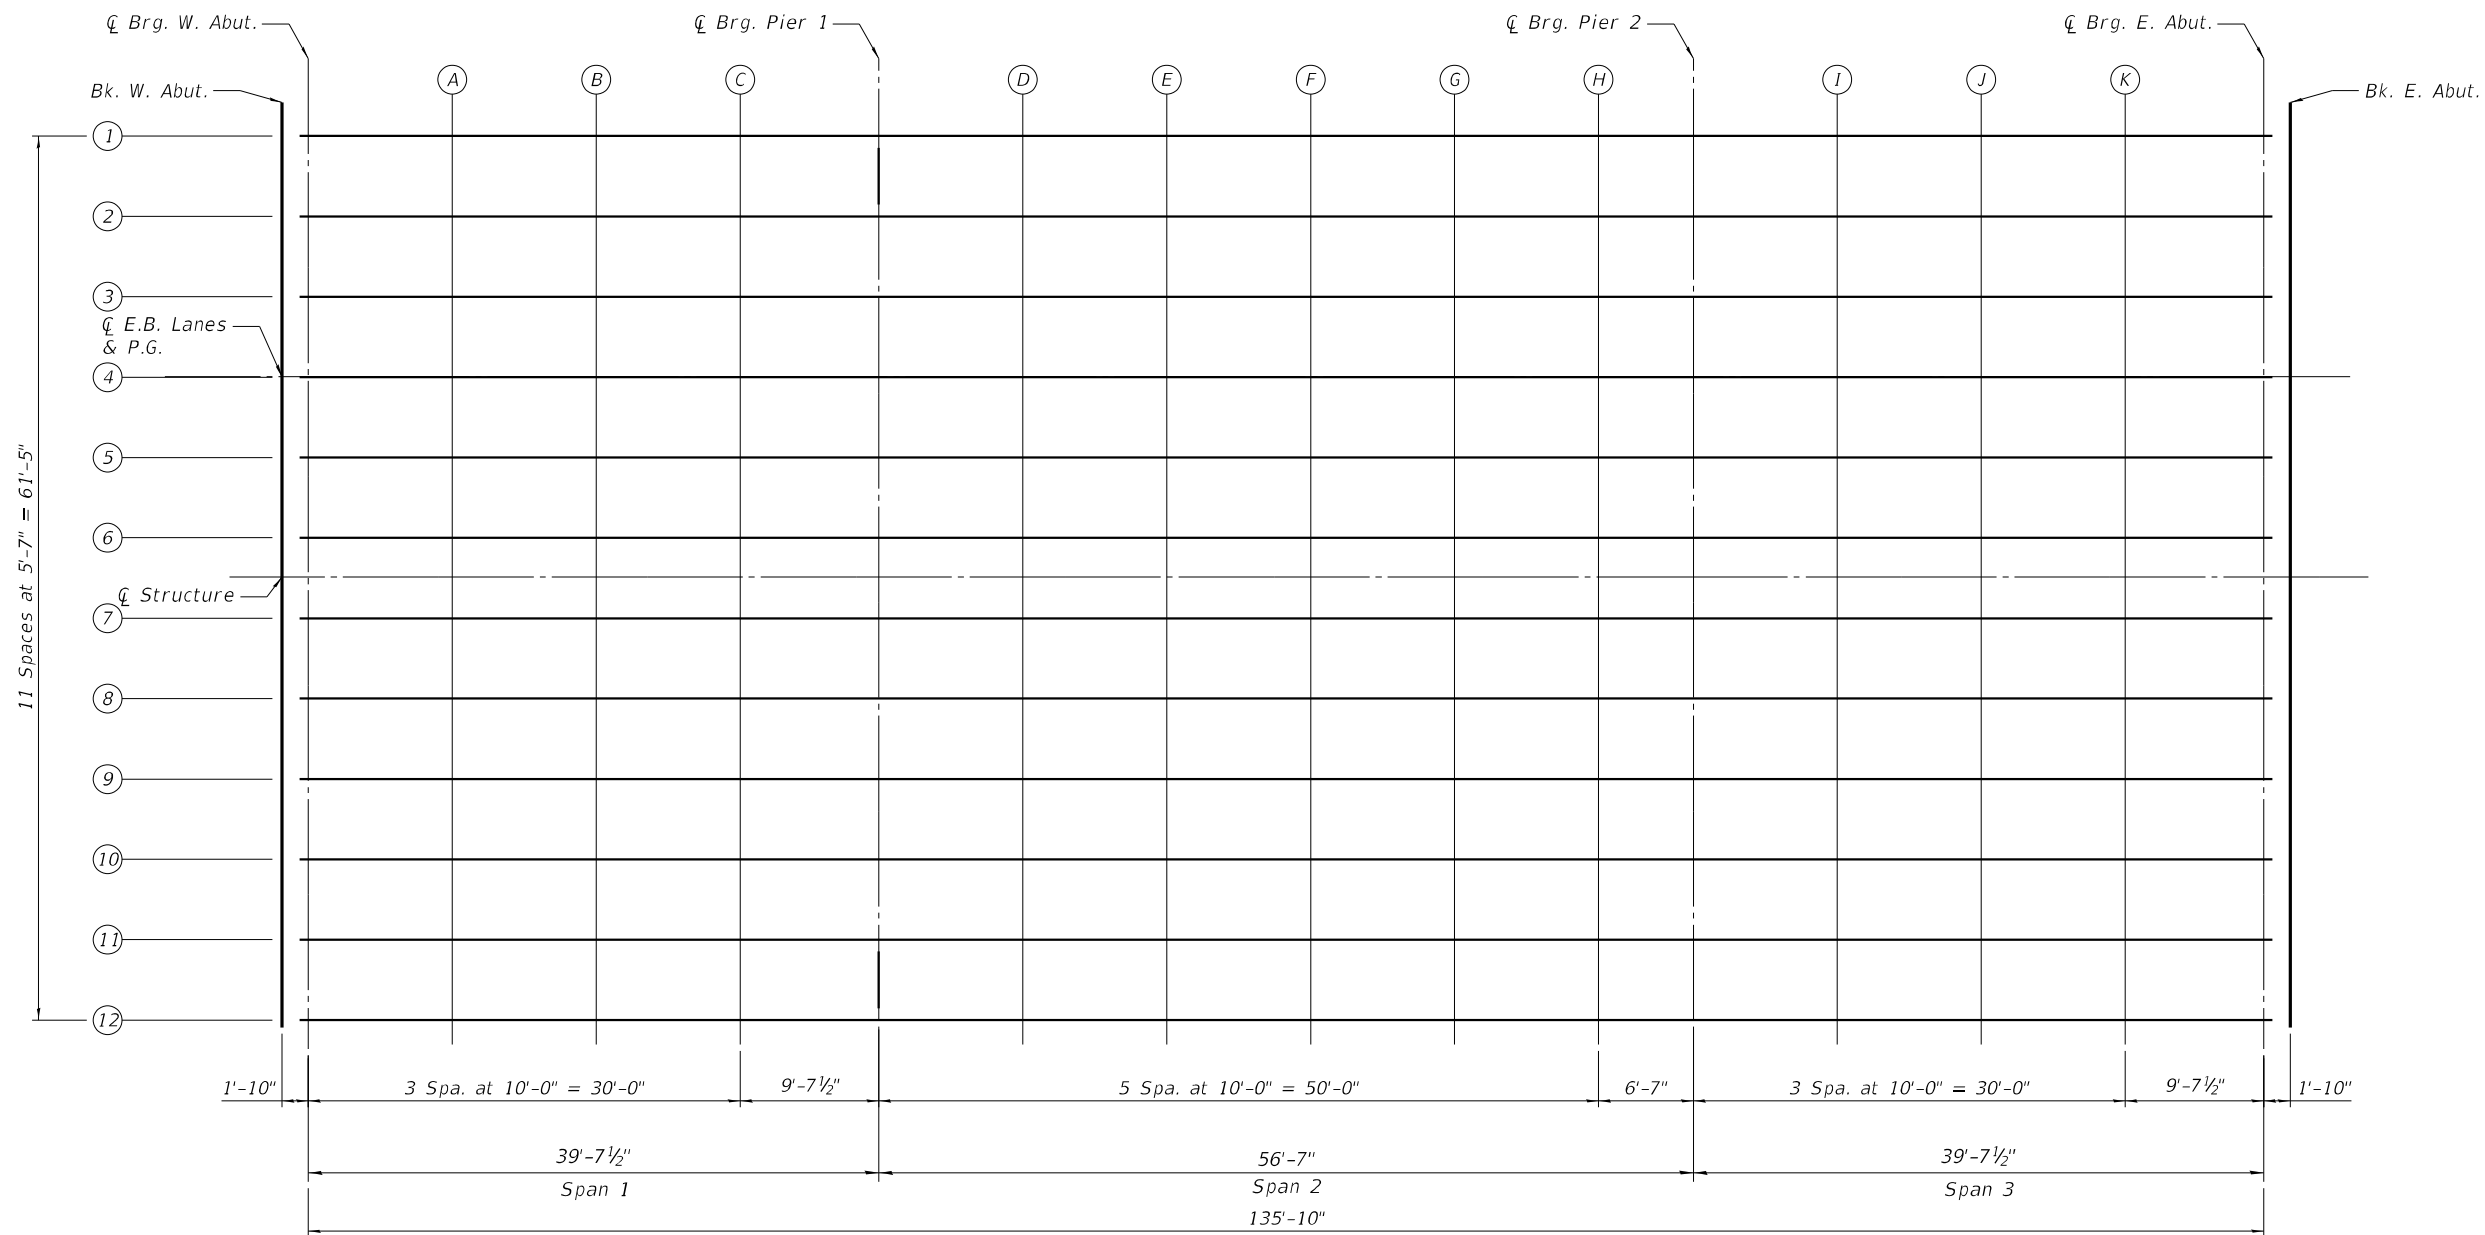

PLAN

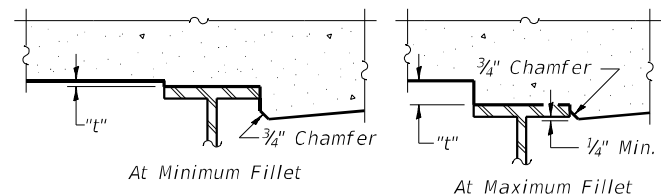


To determine "t": After all structural steel has been erected, elevations of the top flanges of the beams shall be taken at intervals shown above. These elevations subtracted from the "Theoretical Grade Elevations Adjusted for Dead Load Deflection and Grinding" shown below, minus the initial slab thickness prior to grinding, equals the fillet heights "t" above top flange of beams.

The slab is to be ground after curing to achieve smoothness, but the slab is not to be ground to elevations below the "Theoretical Grade Elevations" shown above. For grinding the deck, see Special Provisions.

See sheets 5 & 6 of 29 for Top of Slab Elevations.

FILLET HEIGHTS

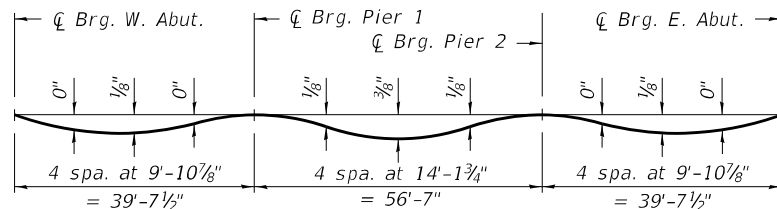

DEAD LOAD DEFLECTION DIAGRAM

(Includes weight of concrete only.)

Note:

The above deflections are not to be used in the field if the engineer is working from the grade elevations adjusted for dead load deflections and grinding as shown above.

See sheets 5 & 6 of 29 for Top of Slab Elevations.

STATE OF ILLINOIS
DEPARTMENT OF TRANSPORTATION

TOP OF SLAB ELEVATIONS LAYOUT
STRUCTURE NO. 100-0106

SHEET 4 OF 29 SHEETS

F.A.P. RTE.	SECTION	COUNTY	TOTAL SHEETS	SHEET NO.
331	(1-4)R-5,RS-2,B-1,B-2,B-3,B-4	WILLIAMSON	519	214
CONTRACT NO. 78373				

ILLINOIS FED. AID PROJECT

<u>BEAM 1</u>				
<i>Location</i>	<i>Station</i>	<i>Offset</i>	<i>Theoretical Grade Elevations</i>	<i>Theoretical Grade Elevations Adjusted For Dead Load Deflection and Grinding</i>
<i>Bk. of W. Abut.</i>	<i>308+80.25</i>	<i>-16.79</i>	<i>414.83</i>	<i>414.85</i>
<i>☒ Brg. W. Abut.</i>	<i>308+82.08</i>	<i>-16.79</i>	<i>414.83</i>	<i>414.85</i>
<i>A</i>	<i>308+92.08</i>	<i>-16.79</i>	<i>414.83</i>	<i>414.86</i>
<i>B</i>	<i>309+02.08</i>	<i>-16.79</i>	<i>414.84</i>	<i>414.86</i>
<i>C</i>	<i>309+12.08</i>	<i>-16.79</i>	<i>414.84</i>	<i>414.86</i>
<i>☒ Brg. Pier 1</i>	<i>309+21.71</i>	<i>-16.79</i>	<i>414.84</i>	<i>414.86</i>
<i>D</i>	<i>309+31.71</i>	<i>-16.79</i>	<i>414.84</i>	<i>414.88</i>
<i>E</i>	<i>309+41.71</i>	<i>-16.79</i>	<i>414.84</i>	<i>414.89</i>
<i>F</i>	<i>309+51.71</i>	<i>-16.79</i>	<i>414.84</i>	<i>414.90</i>
<i>G</i>	<i>309+61.71</i>	<i>-16.79</i>	<i>414.84</i>	<i>414.89</i>
<i>H</i>	<i>309+71.71</i>	<i>-16.79</i>	<i>414.84</i>	<i>414.86</i>
<i>☒ Brg. Pier 2</i>	<i>309+78.29</i>	<i>-16.79</i>	<i>414.83</i>	<i>414.85</i>
<i>I</i>	<i>309+88.29</i>	<i>-16.79</i>	<i>414.83</i>	<i>414.85</i>
<i>J</i>	<i>309+98.29</i>	<i>-16.79</i>	<i>414.82</i>	<i>414.85</i>
<i>K</i>	<i>310+08.29</i>	<i>-16.79</i>	<i>414.81</i>	<i>414.84</i>
<i>☒ Brg. E. Abut.</i>	<i>310+17.91</i>	<i>-16.79</i>	<i>414.81</i>	<i>414.83</i>
<i>Bk. of E. Abut.</i>	<i>310+19.75</i>	<i>-16.79</i>	<i>414.80</i>	<i>414.82</i>

<u>BEAM 2</u>				
Location	Station	Offset	Theoretical Grade Elevations	Theoretical Grade Elevations Adjusted For Dead Load Deflection and Grinding
Bk. of W. Abut.	308+80.25	-11.21	414.93	414.95
☒ Brg. W. Abut.	308+82.08	-11.21	414.93	414.95
A	308+92.08	-11.21	414.94	414.97
B	309+02.08	-11.21	414.94	414.97
C	309+12.08	-11.21	414.95	414.97
☒ Brg. Pier 1	309+21.71	-11.21	414.95	414.97
D	309+31.71	-11.21	414.95	414.98
E	309+41.71	-11.21	414.95	415.00
F	309+51.71	-11.21	414.95	415.00
G	309+61.71	-11.21	414.95	414.99
H	309+71.71	-11.21	414.94	414.97
☒ Brg. Pier 2	309+78.29	-11.21	414.94	414.96
I	309+88.29	-11.21	414.94	414.96
J	309+98.29	-11.21	414.93	414.96
K	310+08.29	-11.21	414.92	414.95
☒ Brg. E. Abut.	310+17.91	-11.21	414.91	414.94
Bk. of E. Abut.	310+19.75	-11.21	414.91	414.94

<u>BEAM 3</u>				
Location	Station	Offset	Theoretical Grade Elevations	Theoretical Grade Elevations Adjusted For Dead Load Deflection and Grinding
Bk. of W. Abut.	308+80.25	-5.63	415.02	415.04
☒ Brg. W. Abut.	308+82.08	-5.63	415.02	415.04
A	308+92.08	-5.63	415.02	415.05
B	309+02.08	-5.63	415.03	415.06
C	309+12.08	-5.63	415.03	415.05
☒ Brg. Pier 1	309+21.71	-5.63	415.03	415.05
D	309+31.71	-5.63	415.04	415.07
E	309+41.71	-5.63	415.04	415.08
F	309+51.71	-5.63	415.03	415.09
G	309+61.71	-5.63	415.03	415.07
H	309+71.71	-5.63	415.03	415.06
☒ Brg. Pier 2	309+78.29	-5.63	415.03	415.05
I	309+88.29	-5.63	415.02	415.04
J	309+98.29	-5.63	415.01	415.04
K	310+08.29	-5.63	415.01	415.03
☒ Brg. E. Abut.	310+17.91	-5.63	415.00	415.02
Bk. of E. Abut.	310+19.75	-5.63	415.00	415.02

Location	Station	Offset	Theoretical Grade Elevations	Theoretical Grade Elevations Adjusted For Dead Load Deflection and Grinding
Bk. of W. Abut.	308+80.25	-0.04	415.10	415.12
Ç Brg. W. Abut.	308+82.08	-0.04	415.10	415.12
A	308+92.08	-0.04	415.11	415.14
B	309+02.08	-0.04	415.11	415.14
C	309+12.08	-0.04	415.12	415.14
Ç Brg. Pier 1	309+21.71	-0.04	415.12	415.14
D	309+31.71	-0.04	415.12	415.15
E	309+41.71	-0.04	415.12	415.17
F	309+51.71	-0.04	415.12	415.17
G	309+61.71	-0.04	415.12	415.16
H	309+71.71	-0.04	415.11	414.14
Ç Brg. Pier 2	309+78.29	-0.04	415.11	415.13
I	309+88.29	-0.04	415.11	415.13
J	309+98.29	-0.04	415.10	415.13
K	310+08.29	-0.04	415.09	415.12
Ç Brg. E. Abut.	310+17.91	-0.04	415.08	415.10
Bk. of E. Abut.	310+19.75	-0.04	415.08	415.10

<u>BEAM 5</u>				
<i>Location</i>	<i>Station</i>	<i>Offset</i>	<i>Theoretical Grade Elevations</i>	<i>Theoretical Grade Elevations Adjusted For Dead Load Deflection and Grinding</i>
<i>Bk. of W. Abut.</i>	<i>308+80.25</i>	<i>5.54</i>	<i>415.02</i>	<i>415.04</i>
<i>☒ Brg. W. Abut.</i>	<i>308+82.08</i>	<i>5.54</i>	<i>415.02</i>	<i>415.04</i>
<i>A</i>	<i>308+92.08</i>	<i>5.54</i>	<i>415.02</i>	<i>415.05</i>
<i>B</i>	<i>309+02.08</i>	<i>5.54</i>	<i>415.03</i>	<i>415.06</i>
<i>C</i>	<i>309+12.08</i>	<i>5.54</i>	<i>415.03</i>	<i>415.06</i>
<i>☒ Brg. Pier 1</i>	<i>309+21.71</i>	<i>5.54</i>	<i>415.04</i>	<i>415.06</i>
<i>D</i>	<i>309+31.71</i>	<i>5.54</i>	<i>415.04</i>	<i>415.07</i>
<i>E</i>	<i>309+41.71</i>	<i>5.54</i>	<i>415.04</i>	<i>415.08</i>
<i>F</i>	<i>309+51.71</i>	<i>5.54</i>	<i>415.04</i>	<i>415.09</i>
<i>G</i>	<i>309+61.71</i>	<i>5.54</i>	<i>415.03</i>	<i>415.08</i>
<i>H</i>	<i>309+71.71</i>	<i>5.54</i>	<i>415.03</i>	<i>415.06</i>
<i>☒ Brg. Pier 2</i>	<i>309+78.29</i>	<i>5.54</i>	<i>415.03</i>	<i>415.05</i>
<i>I</i>	<i>309+88.29</i>	<i>5.54</i>	<i>415.02</i>	<i>415.04</i>
<i>J</i>	<i>309+98.29</i>	<i>5.54</i>	<i>415.01</i>	<i>415.04</i>
<i>K</i>	<i>310+08.29</i>	<i>5.54</i>	<i>415.01</i>	<i>415.03</i>
<i>☒ Brg. E. Abut.</i>	<i>310+17.91</i>	<i>5.54</i>	<i>415.00</i>	<i>415.02</i>
<i>Bk. of E. Abut.</i>	<i>310+19.75</i>	<i>5.54</i>	<i>415.00</i>	<i>415.02</i>

<u>BEAM 6</u>				
Location	Station	Offset	Theoretical Grade Elevations	Theoretical Grade Elevations Adjusted For Dead Load Deflection and Grinding
Bk. of W. Abut.	308+80.25	11.12	414.93	414.96
℄ Brg. W. Abut.	308+82.08	11.12	414.93	414.96
A	308+92.08	11.12	414.94	414.97
B	309+02.08	11.12	414.95	414.97
C	309+12.08	11.12	414.95	414.97
℄ Brg. Pier 1	309+21.71	11.12	414.95	414.97
D	309+31.71	11.12	414.95	414.99
E	309+41.71	11.12	414.95	415.00
F	309+51.71	11.12	414.95	415.00
G	309+61.71	11.12	414.95	414.99
H	309+71.71	11.12	414.95	414.97
℄ Brg. Pier 2	309+78.29	11.12	414.94	414.96
I	309+88.29	11.12	414.94	414.96
J	309+98.29	11.12	414.93	414.96
K	310+08.29	11.12	414.92	414.95
℄ Brg. E. Abut.	310+17.91	11.12	414.91	414.94
Bk. of E. Abut.	310+19.75	11.12	414.91	414.93

<i>Location</i>	<i>Station</i>	<i>Offset</i>	<i>Theoretical Grade Elevations</i>	<i>Theoretical Grade Elevations Adjusted For Dead Load Deflection and Grinding</i>
<i>Bk. of W. Abut.</i>	<i>308+80.25</i>	<i>13.92</i>	<i>414.88</i>	<i>414.91</i>
<i>§ Brg. W. Abut.</i>	<i>308+82.08</i>	<i>13.92</i>	<i>414.88</i>	<i>414.91</i>
<i>A</i>	<i>308+92.08</i>	<i>13.92</i>	<i>414.89</i>	<i>414.92</i>
<i>B</i>	<i>309+02.08</i>	<i>13.92</i>	<i>414.90</i>	<i>414.92</i>
<i>C</i>	<i>309+12.08</i>	<i>13.92</i>	<i>414.90</i>	<i>414.92</i>
<i>§ Brg. Pier 1</i>	<i>309+21.71</i>	<i>13.92</i>	<i>414.90</i>	<i>414.92</i>
<i>D</i>	<i>309+31.71</i>	<i>13.92</i>	<i>414.90</i>	<i>414.94</i>
<i>E</i>	<i>309+41.71</i>	<i>13.92</i>	<i>414.90</i>	<i>414.95</i>
<i>F</i>	<i>309+51.71</i>	<i>13.92</i>	<i>414.90</i>	<i>414.95</i>
<i>G</i>	<i>309+61.71</i>	<i>13.92</i>	<i>414.90</i>	<i>414.94</i>
<i>H</i>	<i>309+71.71</i>	<i>13.92</i>	<i>414.90</i>	<i>414.92</i>
<i>§ Brg. Pier 2</i>	<i>309+78.29</i>	<i>13.92</i>	<i>414.89</i>	<i>414.91</i>
<i>I</i>	<i>309+88.29</i>	<i>13.92</i>	<i>414.89</i>	<i>414.91</i>
<i>J</i>	<i>309+98.29</i>	<i>13.92</i>	<i>414.88</i>	<i>414.91</i>
<i>K</i>	<i>310+08.29</i>	<i>13.92</i>	<i>414.87</i>	<i>414.90</i>
<i>§ Brg. E. Abut.</i>	<i>310+17.91</i>	<i>13.92</i>	<i>414.86</i>	<i>414.89</i>
<i>Bk. of E. Abut.</i>	<i>310+19.75</i>	<i>13.92</i>	<i>414.86</i>	<i>414.88</i>

MODEL: Default
FILE NAME: P:\5XXXXX\50XX-51XX\5000 - IDOT RTE 200-038 D9 IL 13 Crab Orchard Bridges\24-Structures\CAD\M5\100+0.106-78373+006+Top of Slab Elevations 2.dgn
3/14/2025 7:31:21 AM

BEAM 7				
Location	Station	Offset	Theoretical Grade Elevations	Theoretical Grade Elevations Adjusted For Dead Load Deflection and Grinding
Bk. of W. Abut.	308+80.25	16.71	414.83	414.85
⌀ Brg. W. Abut.	308+82.08	16.71	414.83	414.85
A	308+92.08	16.71	414.83	414.86
B	309+02.08	16.71	414.84	414.87
C	309+12.08	16.71	414.84	414.86
⌀ Brg. Pier 1	309+21.71	16.71	414.84	414.87
D	309+31.71	16.71	414.85	414.88
E	309+41.71	16.71	414.85	414.89
F	309+51.71	16.71	414.84	414.90
G	309+61.71	16.71	414.84	414.88
H	309+71.71	16.71	414.84	414.87
⌀ Brg. Pier 2	309+78.29	16.71	414.84	414.86
I	309+88.29	16.71	414.83	414.85
J	309+98.29	16.71	414.82	414.85
K	310+08.29	16.71	414.82	414.84
⌀ Brg. E. Abut.	310+17.91	16.71	414.81	414.83
Bk. of E. Abut.	310+19.75	16.71	414.81	414.83

BEAM 8				
Location	Station	Offset	Theoretical Grade Elevations	Theoretical Grade Elevations Adjusted For Dead Load Deflection and Grinding
Bk. of W. Abut.	308+80.25	22.29	414.72	414.74
⌀ Brg. W. Abut.	308+82.08	22.29	414.72	414.74
A	308+92.08	22.29	414.72	414.75
B	309+02.08	22.29	414.73	414.75
C	309+12.08	22.29	414.73	414.75
⌀ Brg. Pier 1	309+21.71	22.29	414.73	414.75
D	309+31.71	22.29	414.73	414.77
E	309+41.71	22.29	414.73	414.78
F	309+51.71	22.29	414.73	414.78
G	309+61.71	22.29	414.73	414.77
H	309+71.71	22.29	414.73	414.75
⌀ Brg. Pier 2	309+78.29	22.29	414.72	414.74
I	309+88.29	22.29	414.72	414.74
J	309+98.29	22.29	414.71	414.74
K	310+08.29	22.29	414.70	414.73
⌀ Brg. E. Abut.	310+17.91	22.29	414.70	414.72
Bk. of E. Abut.	310+19.75	22.29	414.70	414.72

BEAM 9				
Location	Station	Offset	Theoretical Grade Elevations	Theoretical Grade Elevations Adjusted For Dead Load Deflection and Grinding
Bk. of W. Abut.	308+80.25	27.87	414.60	414.62
⌀ Brg. W. Abut.	308+82.08	27.87	414.60	414.62
A	308+92.08	27.87	414.61	414.64
B	309+02.08	27.87	414.62	414.64
C	309+12.08	27.87	414.62	414.64
⌀ Brg. Pier 1	309+21.71	27.87	414.62	414.64
D	309+31.71	27.87	414.62	414.66
E	309+41.71	27.87	414.62	414.67
F	309+51.71	27.87	414.62	414.67
G	309+61.71	27.87	414.62	414.66
H	309+71.71	27.87	414.62	414.64
⌀ Brg. Pier 2	309+78.29	27.87	414.61	414.63
I	309+88.29	27.87	414.61	414.63
J	309+98.29	27.87	414.60	414.63
K	310+08.29	27.87	414.59	414.62
⌀ Brg. E. Abut.	310+17.91	27.87	414.58	414.61
Bk. of E. Abut.	310+19.75	27.87	414.58	414.61

BEAM 10				
Location	Station	Offset	Theoretical Grade Elevations	Theoretical Grade Elevations Adjusted For Dead Load Deflection and Grinding
Bk. of W. Abut.	308+80.25	33.46	414.49	414.51
⌀ Brg. W. Abut.	308+82.08	33.46	414.49	414.51
A	308+92.08	33.46	414.50	414.53
B	309+02.08	33.46	414.50	414.53
C	309+12.08	33.46	414.51	414.53
⌀ Brg. Pier 1	309+21.71	33.46	414.51	414.53
D	309+31.71	33.46	414.51	414.54
E	309+41.71	33.46	414.51	414.56
F	309+51.71	33.46	414.51	414.56
G	309+61.71	33.46	414.51	414.55
H	309+71.71	33.46	414.50	414.53
⌀ Brg. Pier 2	309+78.29	33.46	414.50	414.52
I	309+88.29	33.46	414.50	414.52
J	309+98.29	33.46	414.49	414.52
K	310+08.29	33.46	414.48	414.51
⌀ Brg. E. Abut.	310+17.91	33.46	414.47	414.49
Bk. of E. Abut.	310+19.75	33.46	414.47	414.49

BEAM 11				
Location	Station	Offset	Theoretical Grade Elevations	Theoretical Grade Elevations Adjusted For Dead Load Deflection and Grinding
Bk. of W. Abut.	308+80.25	39.04	414.38	414.40
⌀ Brg. W. Abut.	308+82.08	39.04	414.38	414.40
A	308+92.08	39.04	414.39	414.41
B	309+02.08	39.04	414.39	414.42
C	309+12.08	39.04	414.40	414.42
⌀ Brg. Pier 1	309+21.71	39.04	414.40	414.42
D	309+31.71	39.04	414.40	414.43
E	309+41.71	39.04	414.40	414.45
F	309+51.71	39.04	414.40	414.45
G	309+61.71	39.04	414.40	414.44
H	309+71.71	39.04	414.39	414.42
⌀ Brg. Pier 2	309+78.29	39.04	414.39	414.41
I	309+88.29	39.04	414.38	414.41
J	309+98.29	39.04	414.38	414.40
K	310+08.29	39.04	414.37	414.40
⌀ Brg. E. Abut.	310+17.91	39.04	414.36	414.38
Bk. of E. Abut.	310+19.75	39.04	414.36	414.38

BEAM 12				
Location	Station	Offset	Theoretical Grade Elevations	Theoretical Grade Elevations Adjusted For Dead Load Deflection and Grinding
Bk. of W. Abut.	308+80.25	44.62	414.27	414.29
⌀ Brg. W. Abut.	308+82.08	44.62	414.27	414.29
A	308+92.08	44.62	414.28	414.30
B	309+02.08	44.62	414.28	414.31
C	309+12.08	44.62	414.28	414.31
⌀ Brg. Pier 1	309+21.71	44.62	414.29	414.31
D	309+31.71	44.62	414.29	414.32
E	309+41.71	44.62	414.29	414.33
F	309+51.71	44.62	414.29	414.34
G	309+61.71	44.62	414.28	414.33
H	309+71.71	44.62	414.28	414.31
⌀ Brg. Pier 2	309+78.29	44.62	414.28	414.30
I	309+88.29	44.62	414.27	414.29
J	309+98.29	44.62	414.27	414.29
K	310+08.29	44.62	414.26	414.29
⌀ Brg. E. Abut.	310+17.91	44.62	414.25	414.27
Bk. of E. Abut.	310+19.75	44.62	414.25	414.27

MODEL: Default
FILE NAME: P:\5XXXXX\50XX-51XX\5000 - IDOT RTE 200-038 D9 IL 13 Crab Orchard Bridges\24-Structures\CAD-M5\100-0106-78373-007-Top of Appr. Slab Elevations West.dgn
3/11/2025 5:54:05 AM

E-AS1

2-17-2017



USER NAME	=	DESIGNED - JAG	REVISED -
		CHECKED - JGS	REVISED -
PLOT SCALE	=	DRAWN - JAG	REVISED -
PLOT DATE	=	CHECKED - JGS	REVISED -

STATE OF ILLINOIS
DEPARTMENT OF TRANSPORTATION

TOP OF APPROACH SLAB ELEVATIONS
STRUCTURE NO. 100-0106

SHEET 7 OF 29 SHEETS

F.A.P. RTE.	SECTION	COUNTY	TOTAL SHEETS	SHEET NO.
331	(1-4)R-5,RS-2,B-1,B-2,B-3,B-4	WILLIAMSON	519	217
CONTRACT NO. 78373				
ILLINOIS FED. AID PROJECT				

NORTH EDGE OF SHOULDER


Location	Station	Offset	Theoretical Grade Elevations	Theoretical Grade Elevations Adjusted For Grinding
W. End West Appr. Slab	308+51.25	-18.00	414.78	414.80
A1	308+61.25	-18.00	414.79	414.81
A2	308+71.25	-18.00	414.79	414.81
E. End West Appr. Slab	308+81.25	-18.00	414.80	414.82

NORTH EDGE OF PAVEMENT

Location	Station	Offset	Theoretical Grade Elevations	Theoretical Grade Elevations Adjusted For Grinding
W. End West Appr. Slab	308+51.25	-12.00	414.90	414.92
A1	308+61.25	-12.00	414.91	414.93
A2	308+71.25	-12.00	414.91	414.93
E. End West Appr. Slab	308+81.25	-12.00	414.92	414.94

☐ E.B. IL 13 & P.G.

Location	Station	Offset	Theoretical Grade Elevations	Theoretical Grade Elevations Adjusted For Grinding
W. End West Appr. Slab	308+51.25	0.00	415.08	415.10
A1	308+61.25	0.00	415.09	415.11
A2	308+71.25	0.00	415.09	415.11
E. End West Appr. Slab	308+81.25	0.00	415.10	415.12

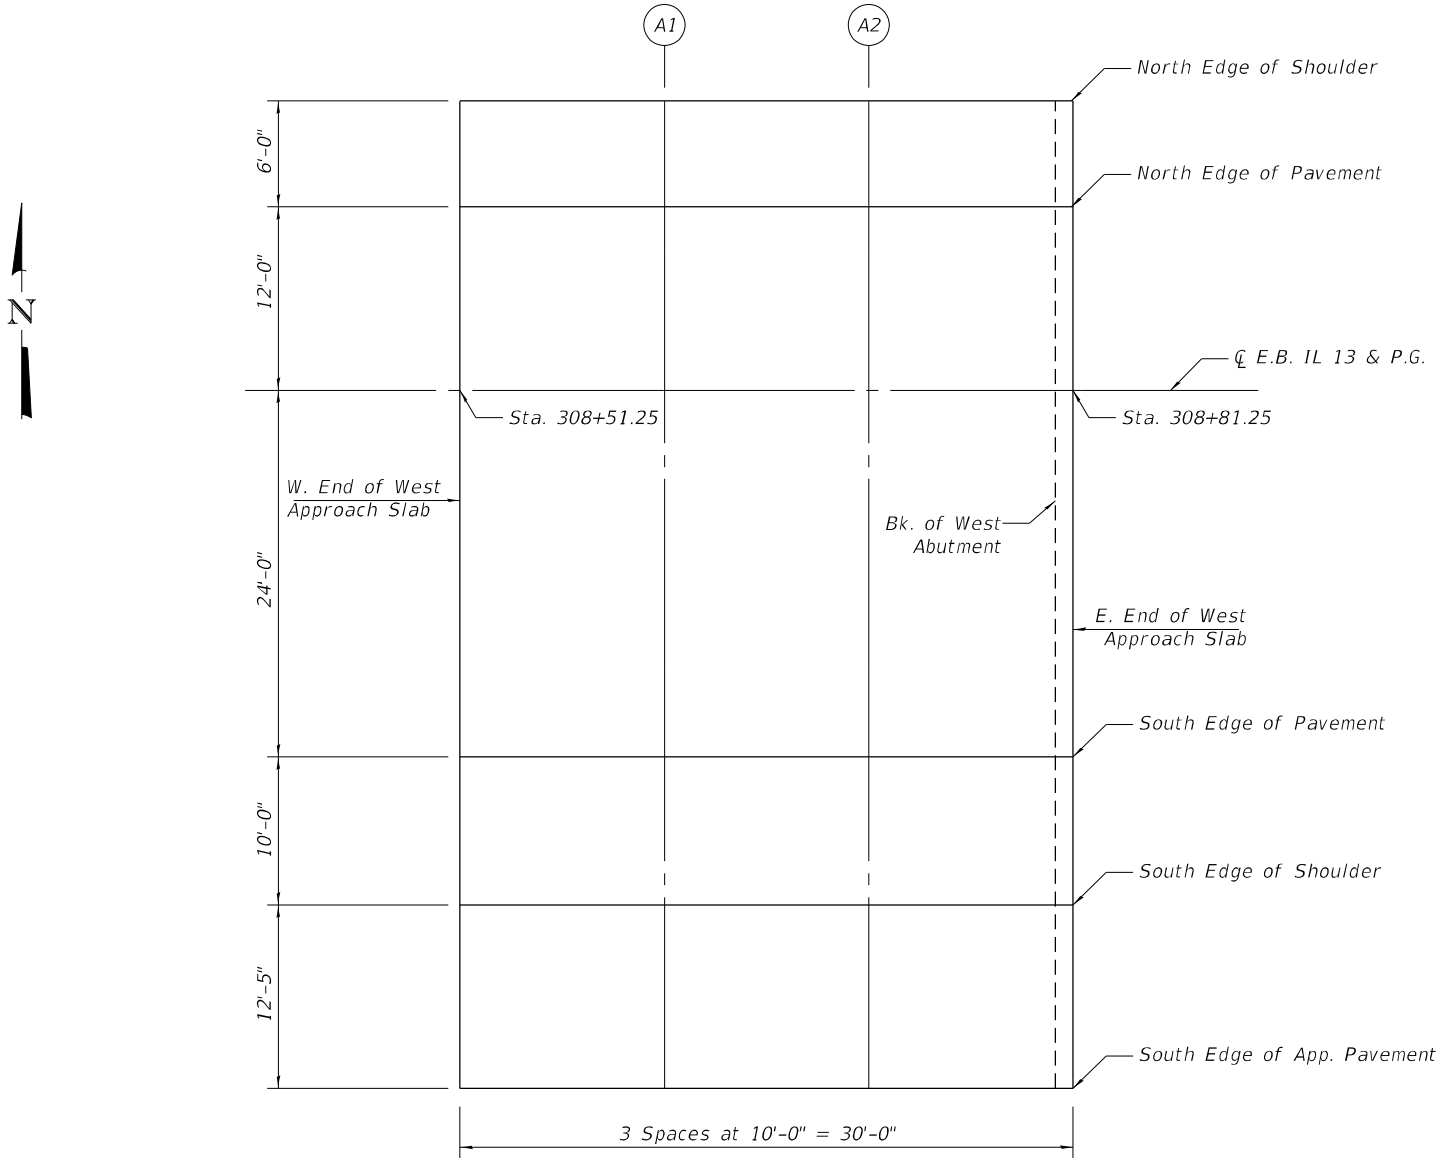

PLAN
(West Approach)

SOUTH EDGE OF PAVEMENT

Location	Station	Offset	Theoretical Grade Elevations	Theoretical Grade Elevations Adjusted For Grinding
W. End West Appr. Slab	308+51.25	24.00	414.66	414.68
A1	308+61.25	24.00	414.67	414.69
A2	308+71.25	24.00	414.67	414.69
E. End West Appr. Slab	308+81.25	24.00	414.68	414.70

SOUTH EDGE OF SHOULDER

Location	Station	Offset	Theoretical Grade Elevations	Theoretical Grade Elevations Adjusted For Grinding
W. End West Appr. Slab	308+51.25	34.00	414.46	414.48
A1	308+61.25	34.00	414.47	414.49
A2	308+71.25	34.00	414.47	414.49
E. End West Appr. Slab	308+81.25	34.00	414.48	414.50

SOUTH EDGE OF APP. PAVEMENT

Location	Station	Offset	Theoretical Grade Elevations	Theoretical Grade Elevations Adjusted For Grinding
W. End West Appr. Slab	308+51.25	46.42	414.21	414.23
A1	308+61.25	46.42	414.22	414.24
A2	308+71.25	46.42	414.23	414.25
E. End West Appr. Slab	308+81.25	46.42	414.23	414.25

MODEL: Default
FILE NAME: P:\5XXXXX\50XX-51XX\5000 - IDOT RTE 200-038 D9 IL 13 Crab Orchard Bridges\24-Structures\CAD\M5\100-0106-78373-008-Top of Appr. Slab Elevations East.dgn
3/11/2025 5:54:28 AM

E-AS1

2-17-2017

 CIVIL DESIGN, INC. WBE DBE EFFINGHAM, IL LICENSE #184.003222	USER NAME =	DESIGNED – JAG	REVISED –	STATE OF ILLINOIS DEPARTMENT OF TRANSPORTATION	TOP OF APPROACH SLAB ELEVATIONS STRUCTURE NO. 100-0106	F.A.P. RTE.	SECTION	COUNTY	TOTAL SHEETS	SHEET NO.
		CHECKED – JGS	REVISED –			331	(1-4)R-5,RS-2,B-1,B-2,B-3,B-4	WILLIAMSON	519	218
	PLOT SCALE =	DRAWN – JAG	REVISED –			CONTRACT NO. 78373				
	PLOT DATE =	CHECKED – JGS	REVISED –			ILLINOIS FED. AID PROJECT				
	SHEET 8 OF 29 SHEETS									

NORTH EDGE OF SHOULDER

Location	Station	Offset	Theoretical Grade Elevations	Theoretical Grade Elevations Adjusted For Grinding
W. End East Appr. Slab	310+18.75	-18.00	414.78	414.80
A3	310+28.75	-18.00	414.77	414.79
A4	310+38.75	-18.00	414.76	414.78
E. End East Appr. Slab	310+48.75	-18.00	414.75	414.77

NORTH EDGE OF PAVEMENT

Location	Station	Offset	Theoretical Grade Elevations	Theoretical Grade Elevations Adjusted For Grinding
W. End East Appr. Slab	310+18.75	-12.00	414.90	414.92
A3	310+28.75	-12.00	414.89	414.91
A4	310+38.75	-12.00	414.88	414.90
E. End East Appr. Slab	310+48.75	-12.00	414.87	414.89

☐ E.B. IL 13 & P.G.

Location	Station	Offset	Theoretical Grade Elevations	Theoretical Grade Elevations Adjusted For Grinding
W. End East Appr. Slab	310+18.75	0.00	415.08	415.10
A3	310+28.75	0.00	415.07	415.09
A4	310+38.75	0.00	415.06	415.08
E. End East Appr. Slab	310+48.75	0.00	415.05	415.05

SOUTH EDGE OF PAVEMENT


Location	Station	Offset	Theoretical Grade Elevations	Theoretical Grade Elevations Adjusted For Grinding
W. End East Appr. Slab	310+18.75	24.00	414.66	414.68
A3	310+28.75	24.00	414.65	414.67
A4	310+38.75	24.00	414.64	414.66
E. End East Appr. Slab	310+48.75	24.00	414.63	414.65

SOUTH EDGE OF SHOULDER

Location	Station	Offset	Theoretical Grade Elevations	Theoretical Grade Elevations Adjusted For Grinding
W. End East Appr. Slab	310+18.75	34.00	414.46	414.48
A3	310+28.75	34.00	414.45	414.78
A4	310+38.75	34.00	414.44	414.46
E. End East Appr. Slab	310+48.75	34.00	414.43	414.45

SOUTH EDGE OF APP. PAVEMENT

Location	Station	Offset	Theoretical Grade Elevations	Theoretical Grade Elevations Adjusted For Grinding
W. End West Appr. Slab	308+51.25	46.42	414.21	414.23
A3	308+61.25	46.42	414.20	414.22
A4	308+71.25	46.42	414.19	414.21
E. End West Appr. Slab	308+81.25	46.42	414.18	414.20

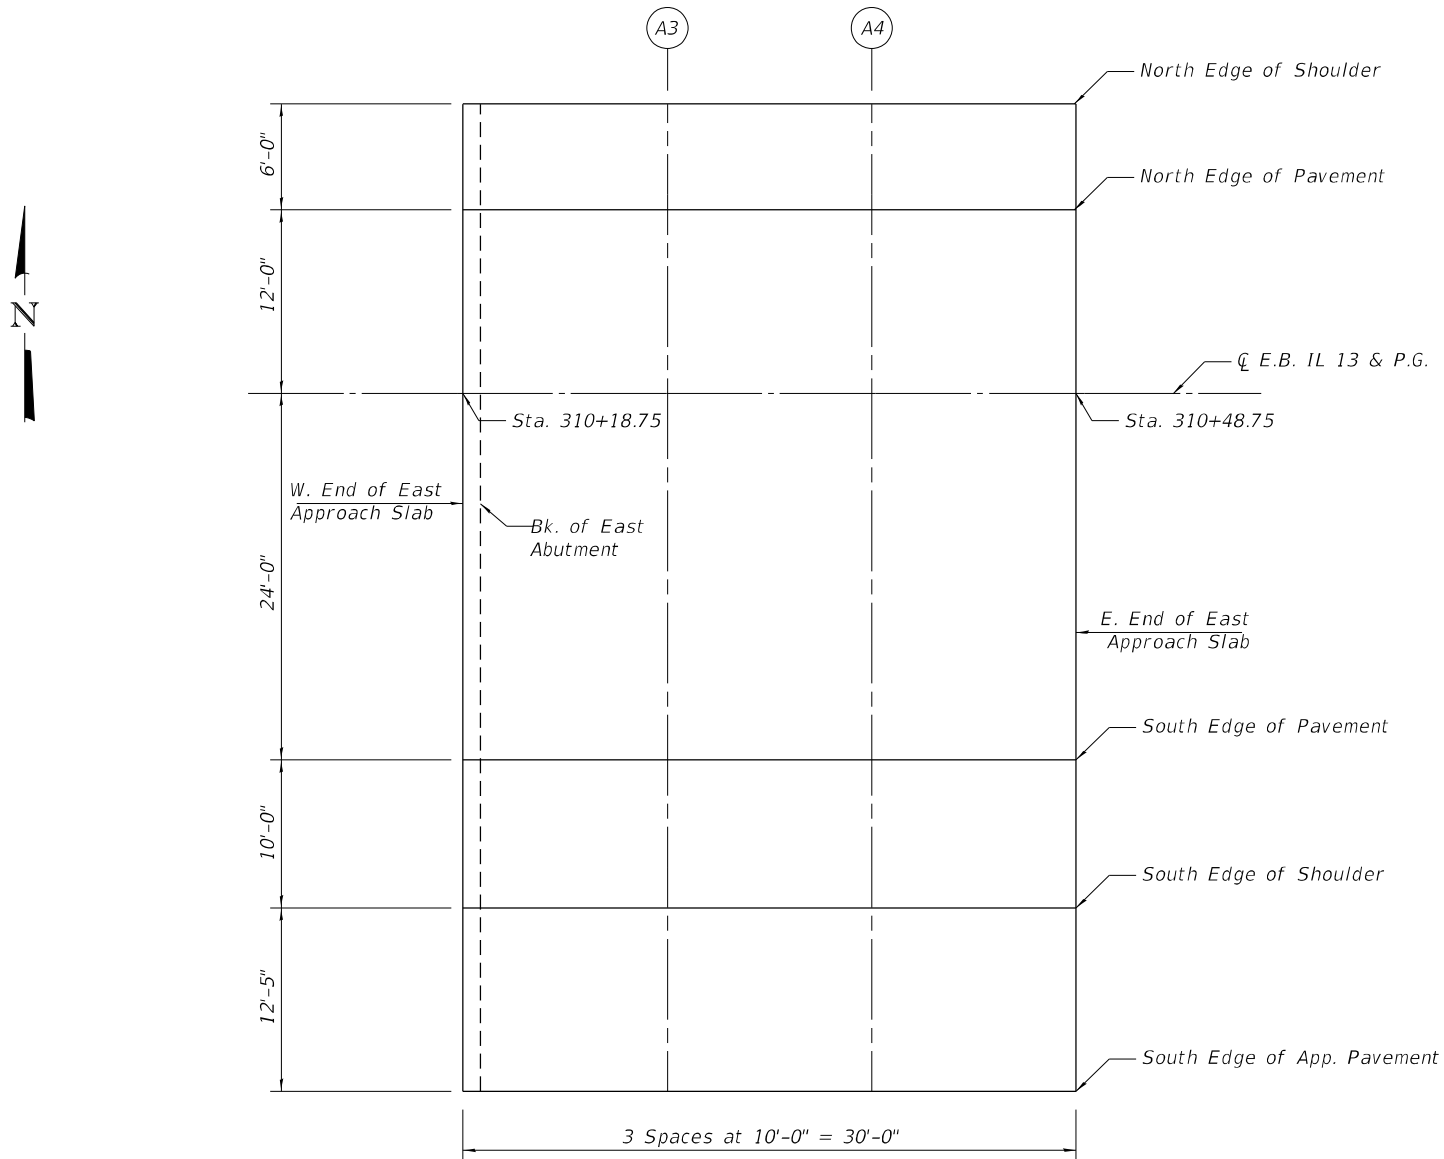

PLAN
(East Approach)

MODEL: Default
FILE NAME: P:\5XXXXX\50XX-51XX\5000 - IDOT RTE 200-038 D9 IL 13 Crab Orchard Bridges\24-Structures\CAD-M5\100-0106-78373-009-Superstructure Plan.dgn
3/11/2025 5:54:54 AM




USER NAME	=	DESIGNED	-	JAG	REVISED	-
		CHECKED	-	JGS	REVISED	-
PLOT SCALE	=	DRAWN	-	JAG	REVISED	-
PLOT DATE	=	CHECKED	-	JGS	REVISED	-

STATE OF ILLINOIS
DEPARTMENT OF TRANSPORTATION



SUPERSTRUCTURE PLAN
STRUCTURE NO. 100-0106

SHEET 9 OF 29 SHEETS

F.A.P. RTE.	SECTION	COUNTY	TOTAL SHEETS	SHEET NO.
331	(1-4)R-5,RS-2,B-1,B-2,B-3,B-4	WILLIAMSON	519	219
CONTRACT NO. 78373				
ILLINOIS FED. AID PROJECT				

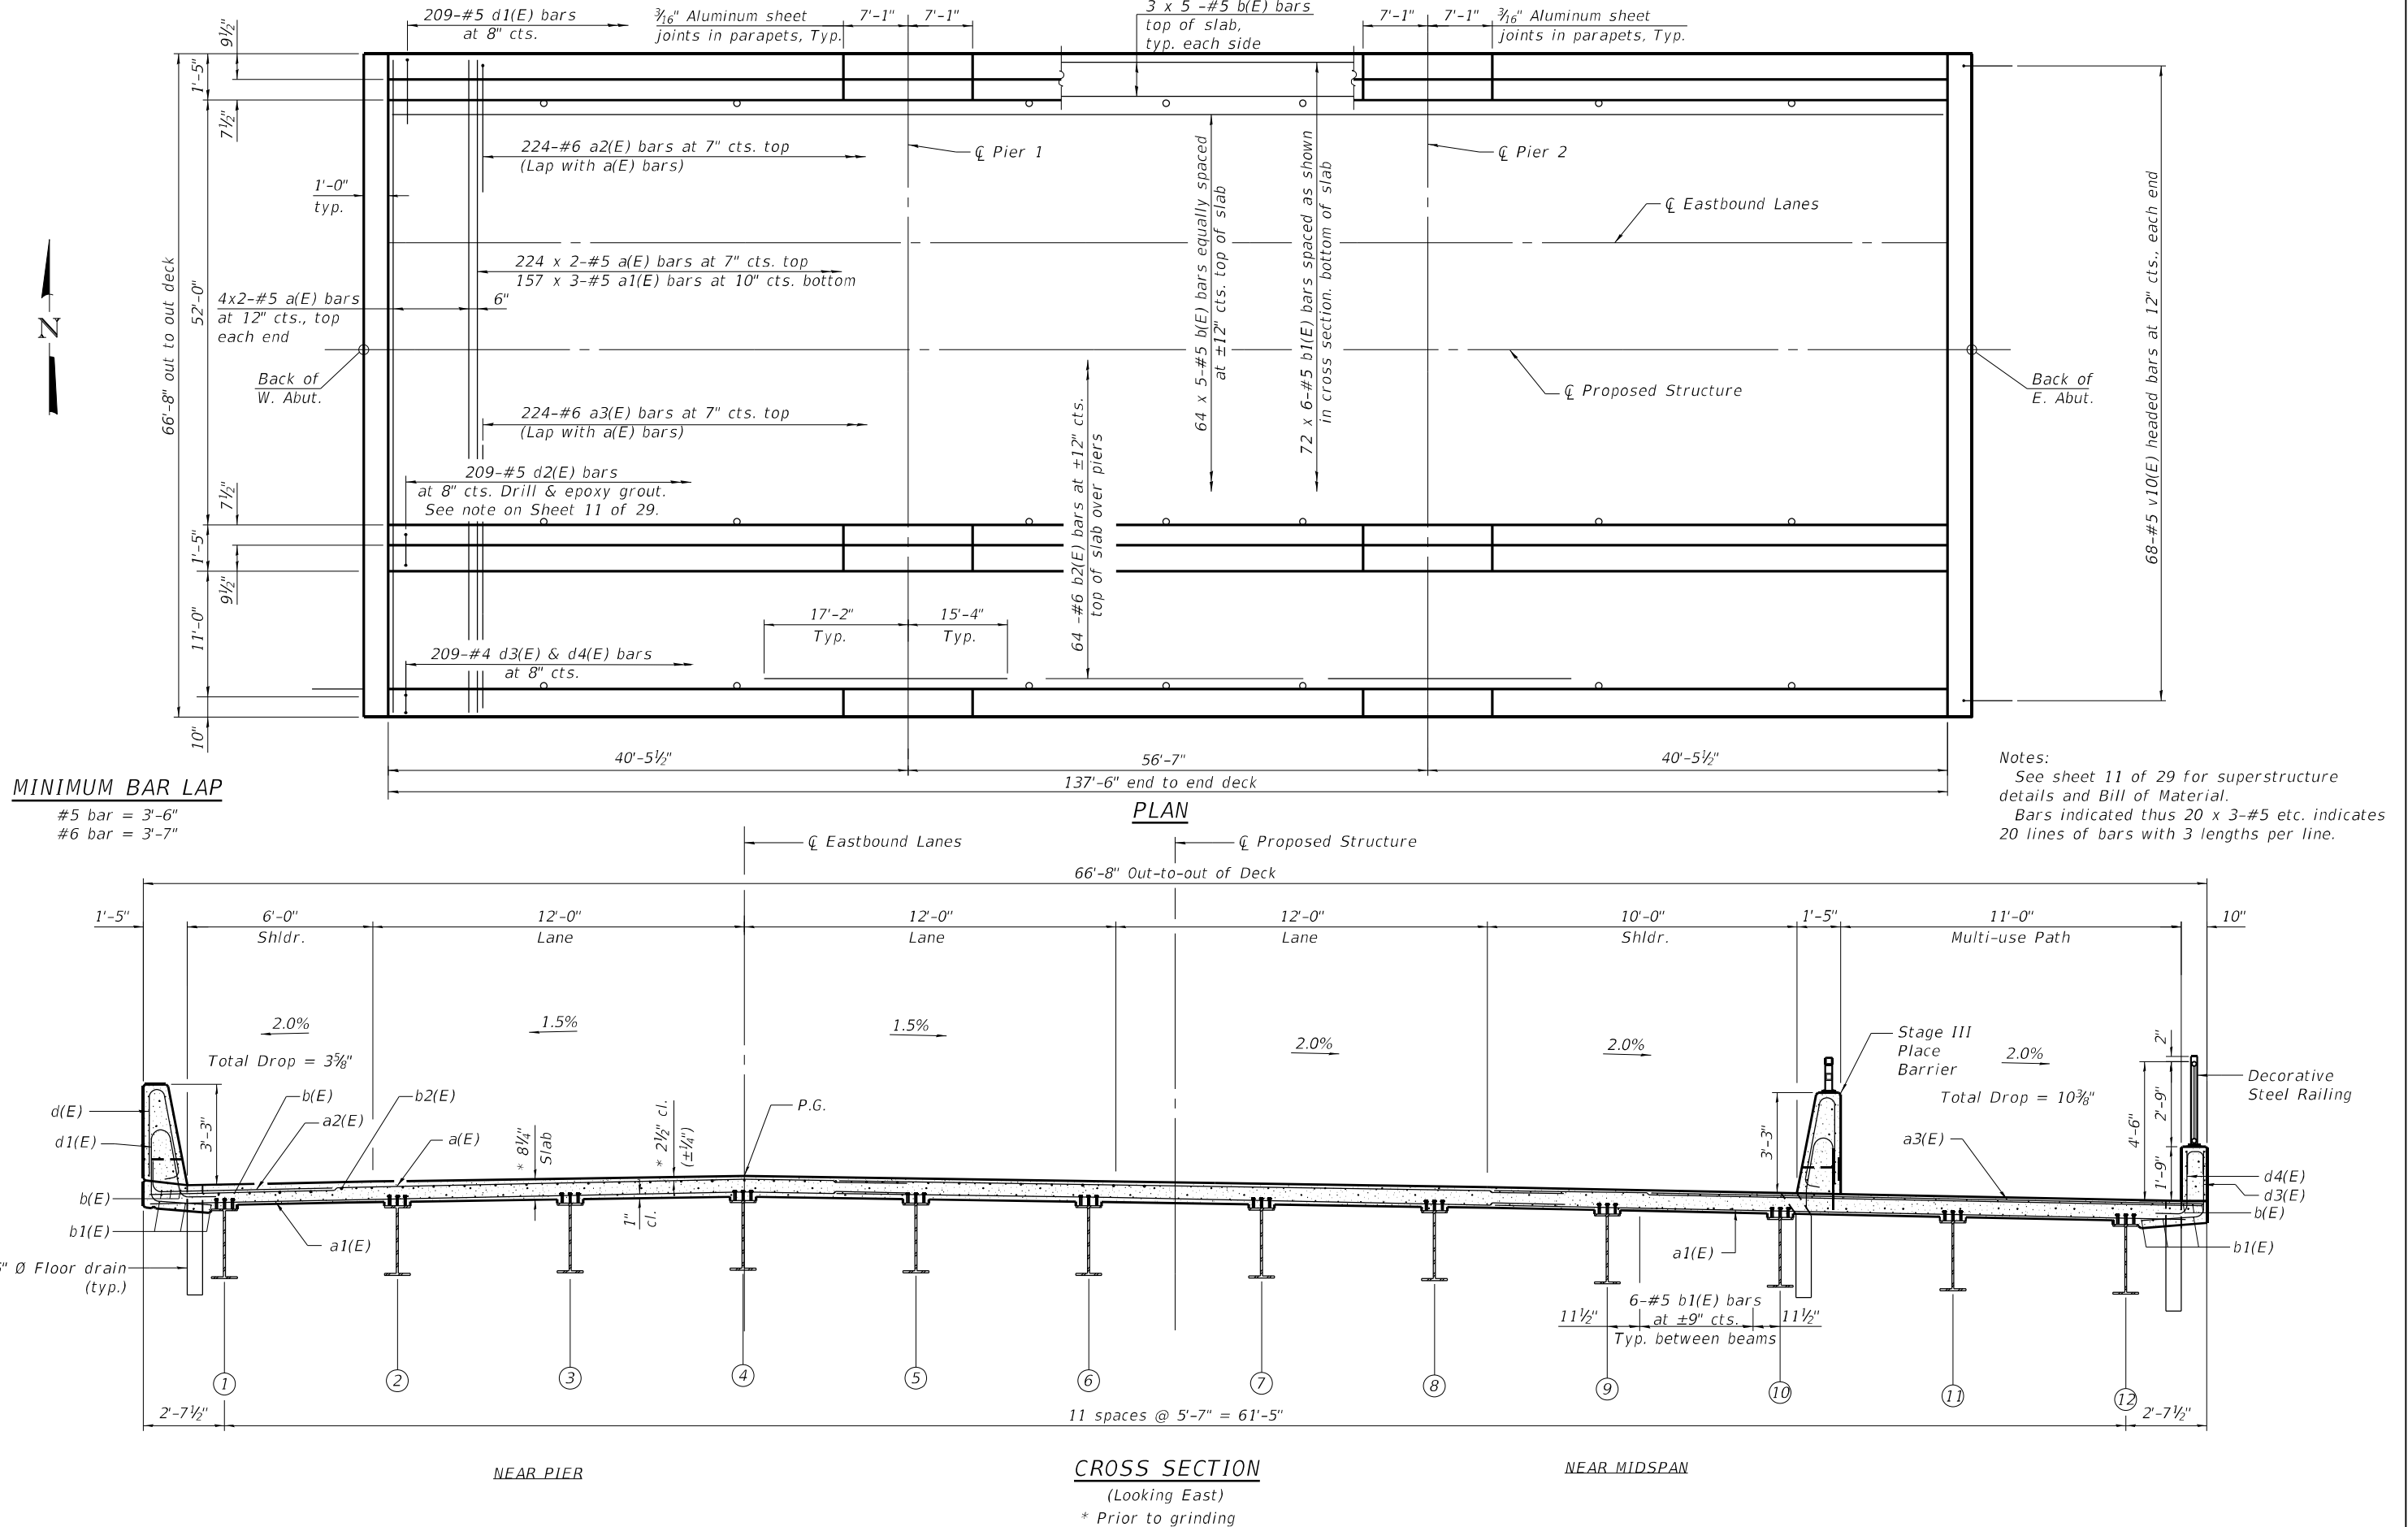


MODEL: Default
FILE NAME: P:\5XXXXX\50XX-51XX\5000 - IDOT RTE 200-038 D9 IL 13 Crab Orchard Bridges\24-Structures\CAD-M5\100-0106-78373-010-Superstructure Details 1.dgn

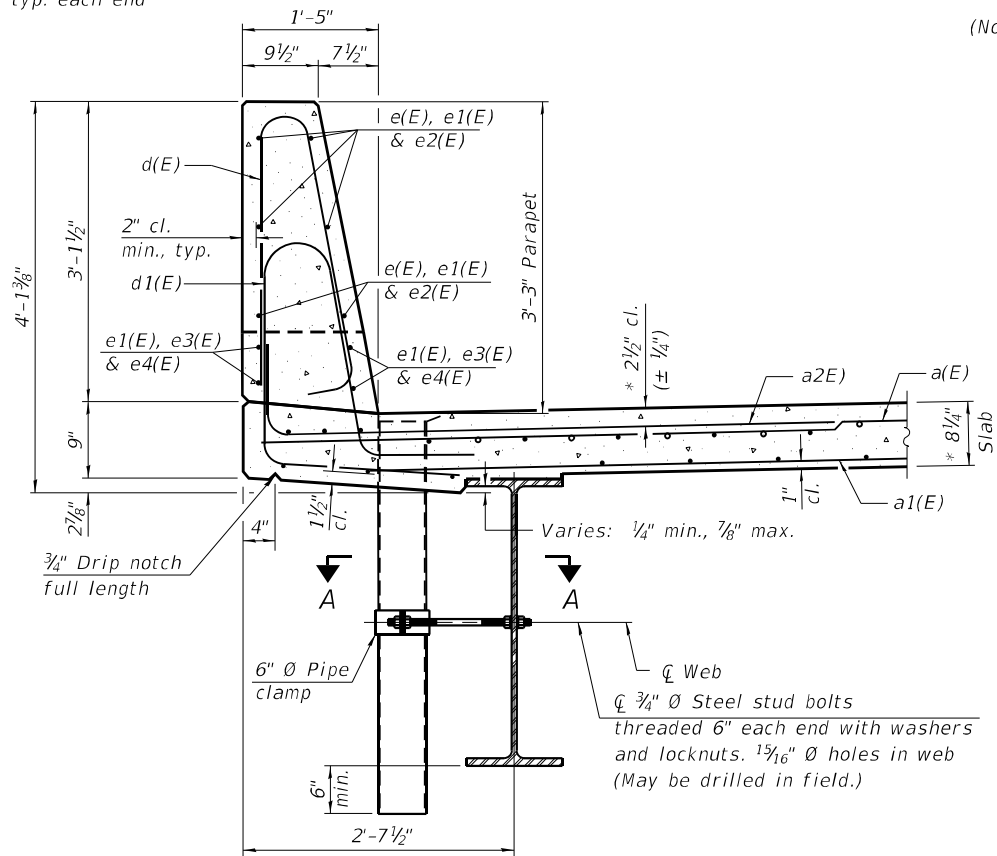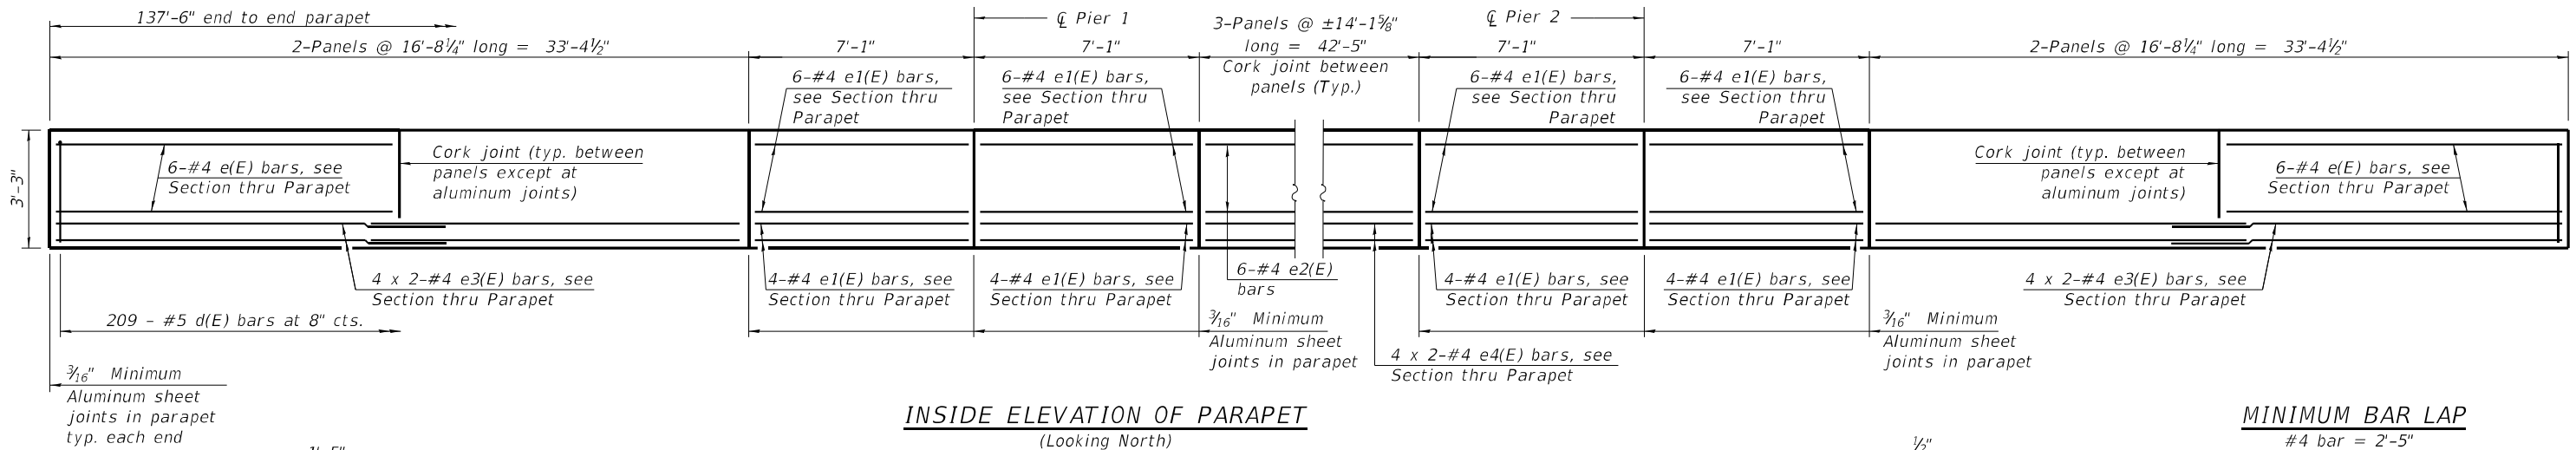

SECTION THRU PARAPET

INSIDE ELEVATION OF PARAPET
(Looking North)
(North parapet shown, South parapet mirrored)

MINIMUM BAR LAP
#4 bar = 2'-5"

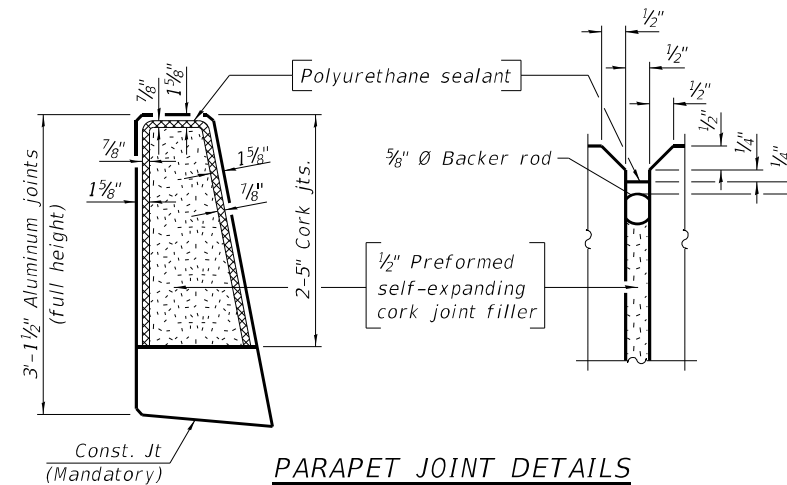

Notes:

Fiberglass pipe shall conform to ASTM D2996, with short-time rupture strength hoop tensile stress of 30,000 p.s.i. minimum.

The exterior surfaces of the floor drains shall be painted according to Article 506 with the finish coat as specified. The exterior surfaces of the drains shall be cleaned according to the Society of Protective Coatings Spec. SSPC-SP1 prior to painting.




The top portion of aluminum floor drains shall be coated with 5 mils of either bitumen paint or epoxy paint to minimize reaction with wet concrete.

The clamping device shall be galvanized according to AASHTO M 232. Cost of clamping device included with Floor Drains.

The 3/16" Min. aluminum sheet shall be ASTM B 209 alloy 3003-H14 and coated with 5 mils of either bitumen paint or epoxy paint to minimize reaction with wet concrete. Cost included with Concrete Superstructure.

The polyurethane sealant shall be according to Article 1050.04 of the Std. Spec. and the color shall be gray.

Bar terminators paid for separately. See Total Bill of Material.

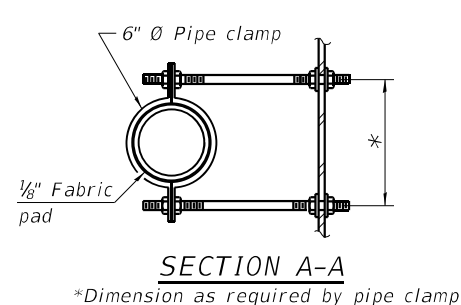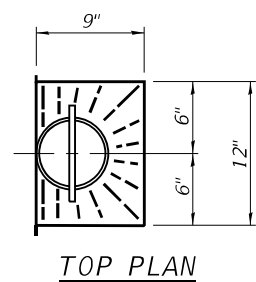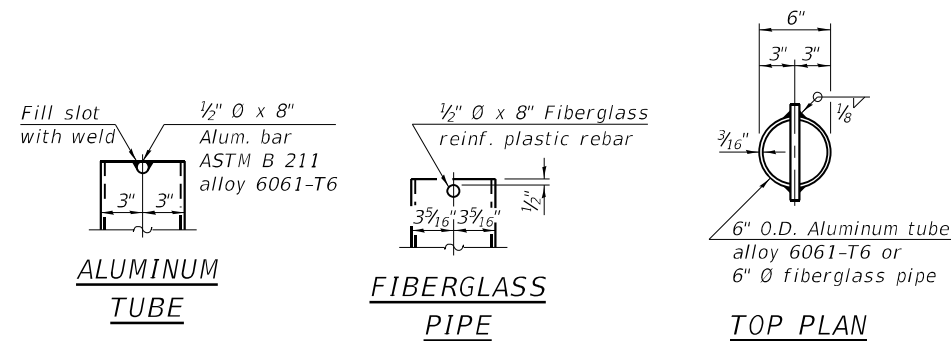

SDI-SB-2

10-27-2023



USER NAME =
PLOT SCALE =
PLOT DATE =

DESIGNED - JAG
CHECKED - JGS
DRAWN - JAG
CHECKED - JGS

REVISED -
REVISED -
REVISED -
REVISED -


STATE OF ILLINOIS
DEPARTMENT OF TRANSPORTATION

SUPERSTRUCTURE DETAILS 1
STRUCTURE NO. 100-0106

SHEET 10 OF 29 SHEETS

F.A.P. RTE.	SECTION	COUNTY	TOTAL SHEETS	SHEET NO.
331	(1-4)R-5,RS-2,B-1,B-2,B-3,B-4	WILLIAMSON	519	220
CONTRACT NO. 78373				
ILLINOIS FED. AID PROJECT				



MODEL: Default
FILE NAME: P:\5XXXXX\50XX-51XX\5000 - IDOT PTE 200-038 D9 IL 13 Crab Orchard Bridges\24-Structures\CAD\M5\100-0106-78373-011-Superstructure Details 2.dgn
3/11/2025 5:55:45 AM

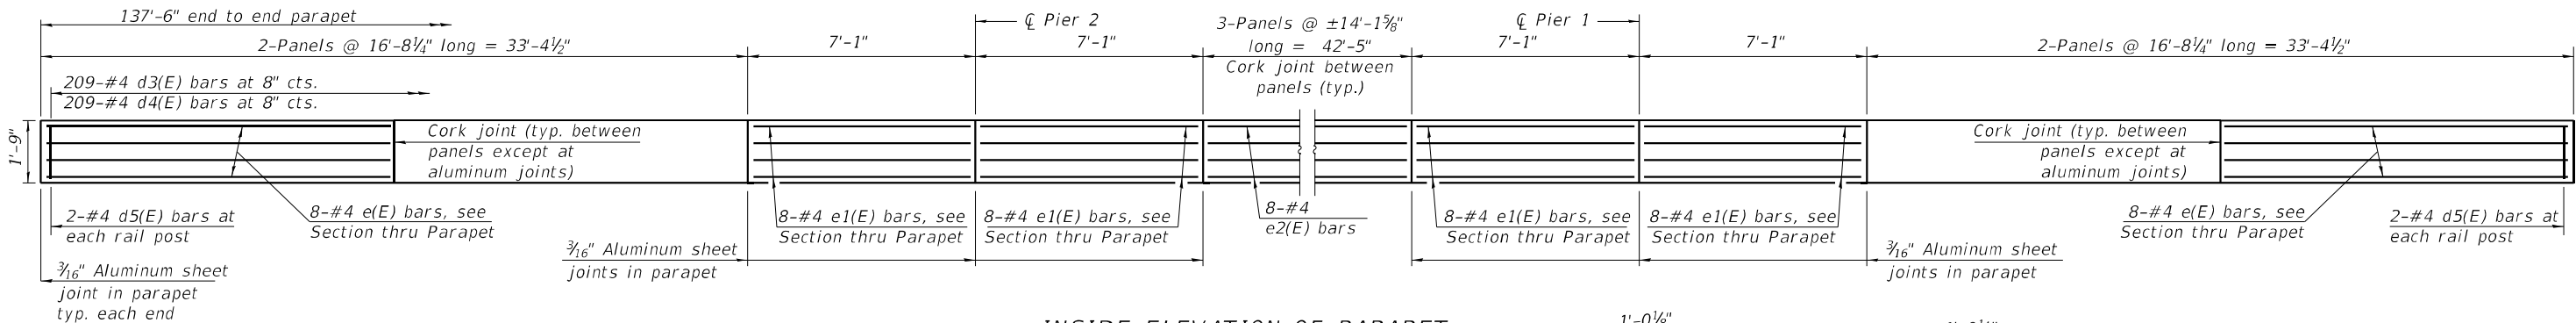

INSIDE ELEVATION OF PARAPET
(Looking South)


MINIMUM BAR LAP
#4 bar = 2'-5"

** Drill and set #5 d2(E) bar according to Article 509.06 of the Standard Specifications. Drilled holes shall be roughened or scored per manufacturer's recommendations. Maximum depth of hole shall not exceed 6". Contractor shall take all necessary precautions to prevent drilled hole interference with deck reinforcement bars. Locate longitudinal bars to miss drilled locations. Locate drilled holes to miss transverse bars in deck. Traverse bars shall be set to miss the pipe drains.

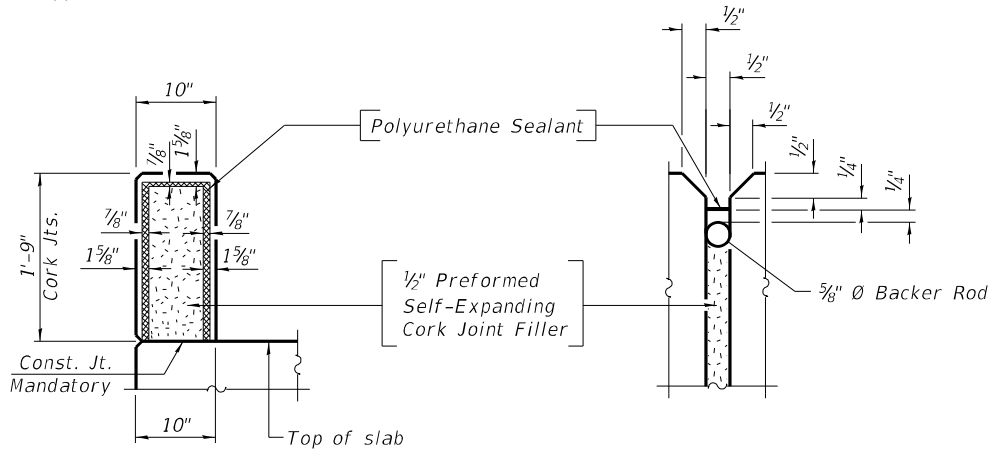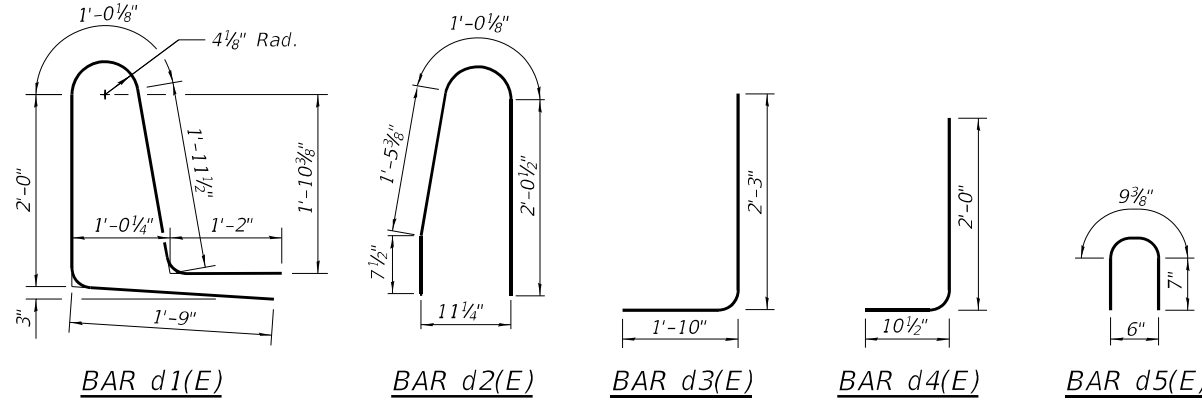


PARAPET JOINT DETAILS

Notes:
The Polyurethane Sealant shall be according to Article 1050.04 of the Std. Spec. and the color shall be gray.

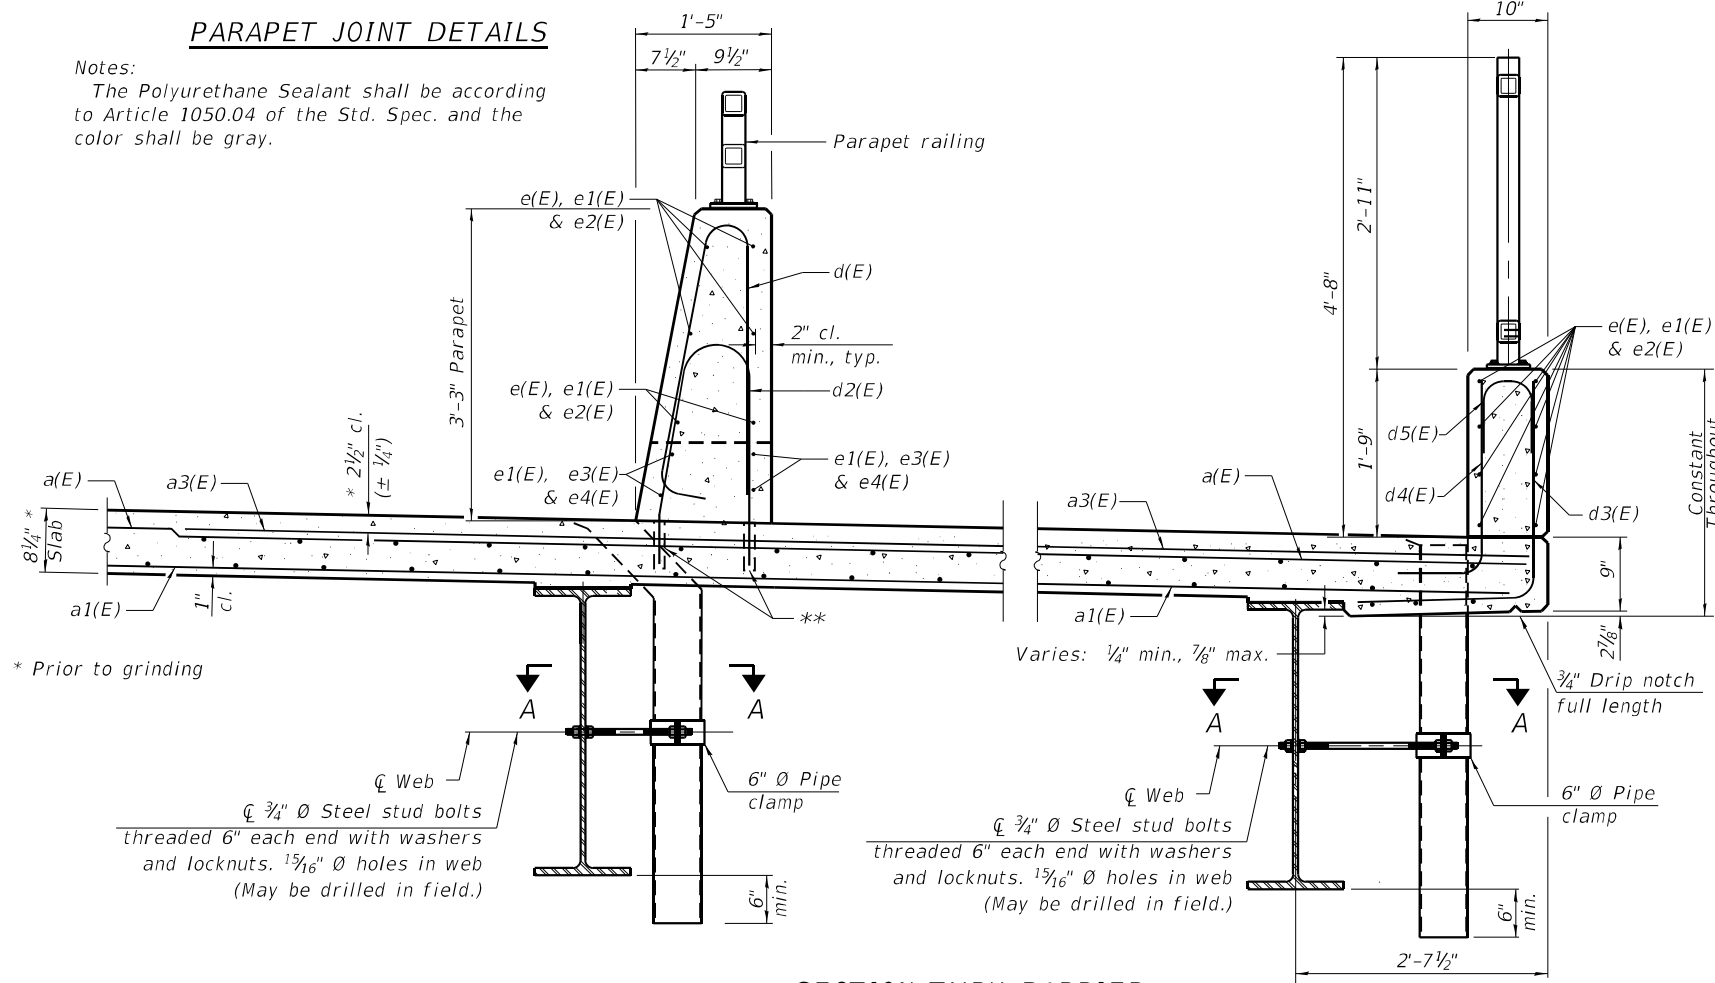

SECTION THRU BARRIER
(See sheet 10 of 29 for Section A-A)

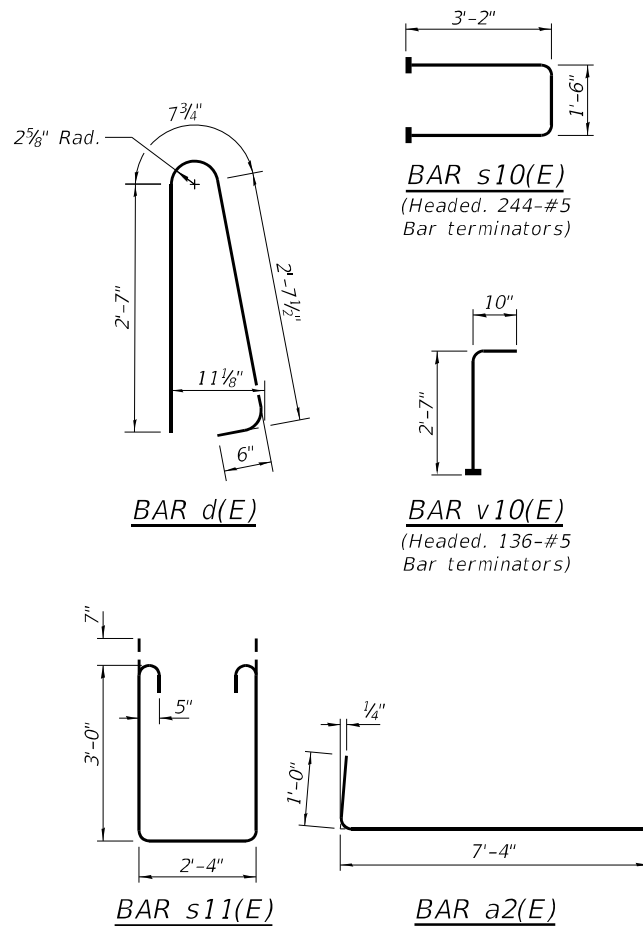

SUPERSTRUCTURE BILL OF MATERIAL

Bar	No.	Size	Length	Shape
a(E)	464	#5	34'-11"	—
a1(E)	471	#5	24'-6"	—
a2(E)	224	#6	8'-4"	—
a3(E)	224	#6	20'-2"	—
b(E)	350	#5	30'-3"	—
b1(E)	432	#5	26'-5"	—
b2(E)	128	#6	32'-6"	—
d(E)	418	#5	6'-5"	—
d1(E)	209	#5	7'-9"	—
d2(E)	209	#5	5'-2"	—
d3(E)	209	#4	4'-1"	—
d4(E)	209	#4	2'-11"	—
d5(E)	66	#4	2'-0"	—
e(E)	80	#4	16'-10"	—
e1(E)	112	#4	6'-9"	—
e2(E)	60	#4	13'-9"	—
e3(E)	32	#4	17'-9"	—
e4(E)	16	#4	23'-0"	—
m10(E)	12	#6	34'-0"	—
m11(E)	66	#6	5'-3"	—
m12(E)	12	#6	2'-3"	—
s10(E)	122	#5	7'-10"	—
s11(E)	122	#5	9'-6"	—
v10(E)	136	#5	3'-5"	—
Concrete Superstructure			Cu. Yd.	276.7
Reinforcement Bars, Epoxy Coated			Pound	80,860



CIVIL DESIGN, INC.
WBE | DBE
EFFINGHAM, IL
LICENSE #184.003222

USER NAME =	DESIGNED - JAG	REVISED -
PLOT SCALE =	CHECKED - JGS	REVISED -
PLOT DATE =	DRAWN - JAG	REVISED -
	CHECKED - JGS	REVISED -


STATE OF ILLINOIS
DEPARTMENT OF TRANSPORTATION

SUPERSTRUCTURE DETAILS 2
STRUCTURE NO. 100-0106

SHEET 11 OF 29 SHEETS

F.A.P. RTE.	SECTION	COUNTY	TOTAL SHEETS	SHEET NO.
331	(1-4)R-5,RS-2,B-1,B-2,B-3,B-4	WILLIAMSON	519	221
CONTRACT NO. 78373				
ILLINOIS FED. AID PROJECT				


MODEL: Default
FILE NAME: P:\5XXXXX\50XX-51XX\5000 - IDOT RTE 200-038 D9 IL 13 Crab Orchard Bridges\24-Structures\CAD-M5\100-0106-78373-012-Superstructure Details 3.dgn
3/11/2025 5:56:09 AM

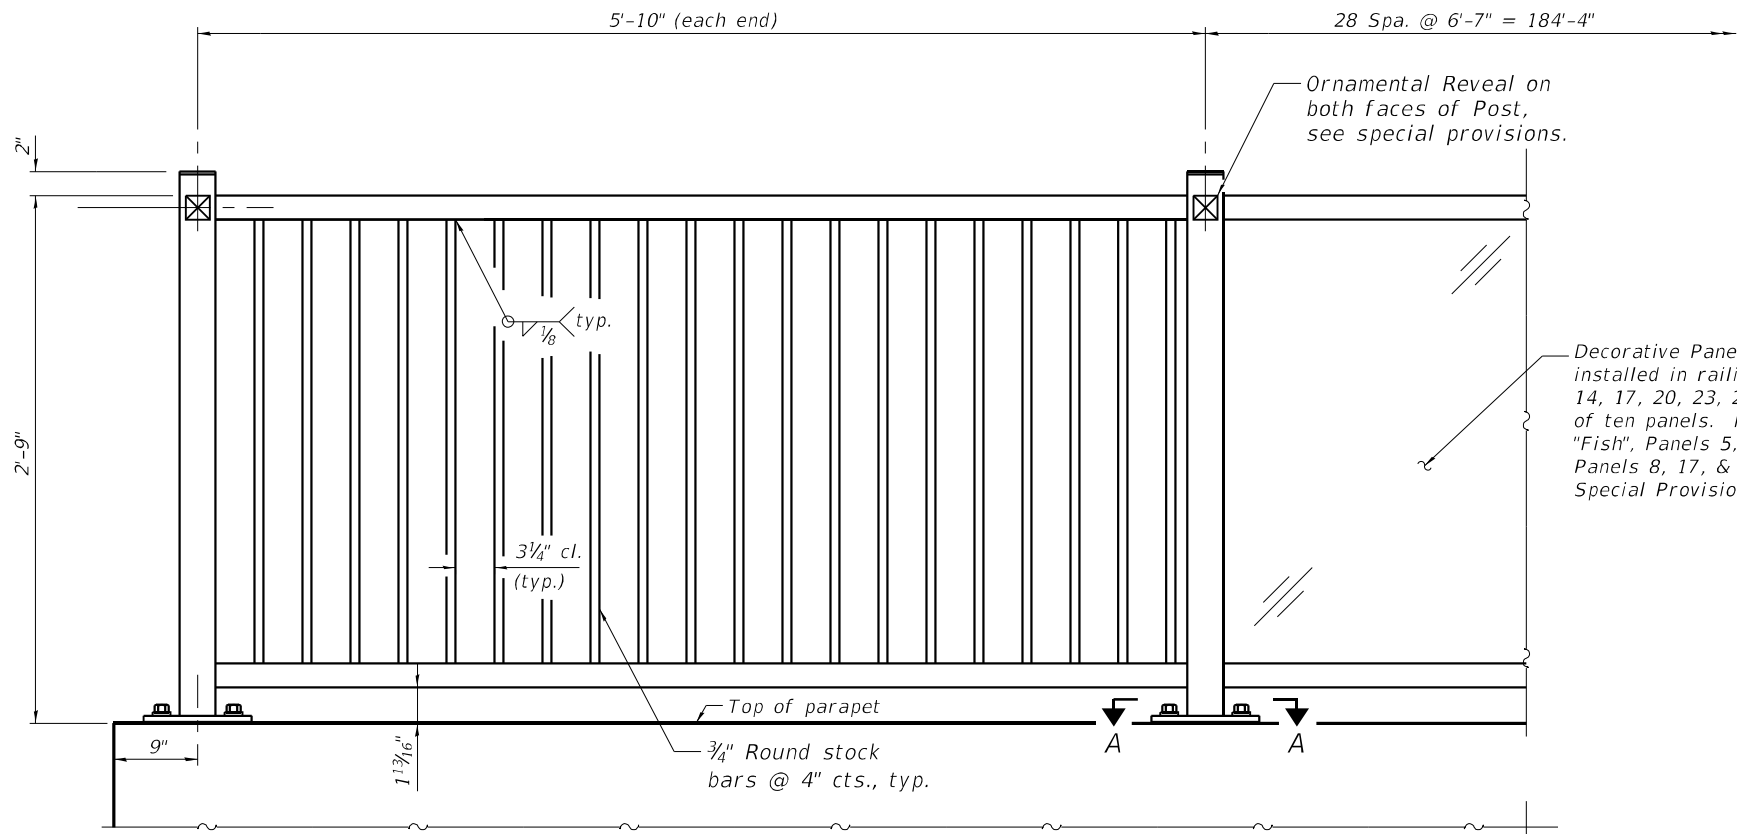

DECORATIVE STEEL RAILING ELEVATION


(Inside face)

Aesthetic details to be coordinated with the District

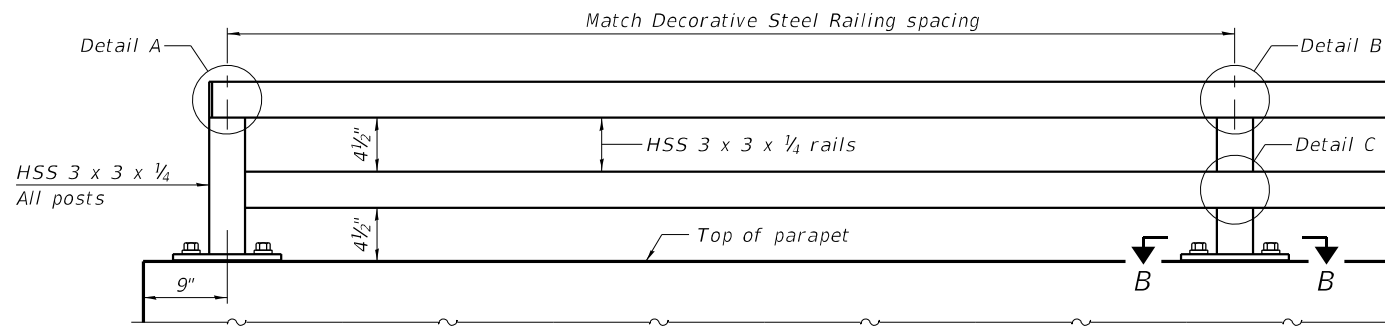


ELEVATION OF SOUTH PARAPET RAILING


(Inside face)

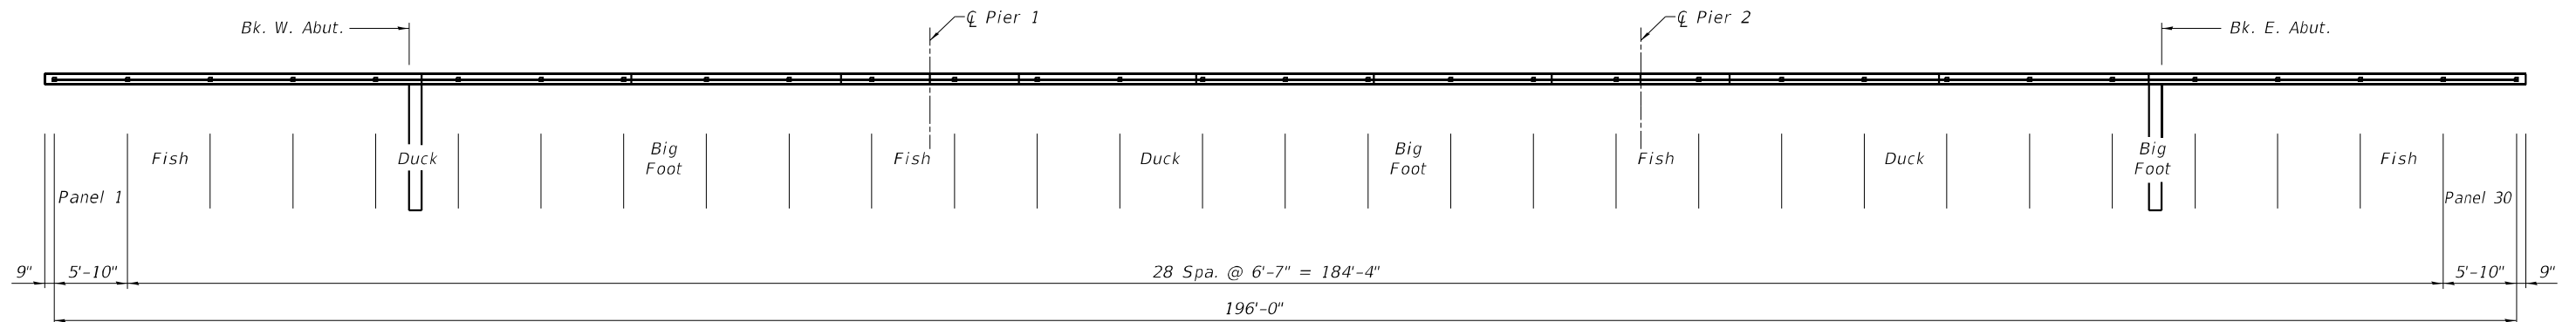


DECORATIVE STEEL RAILING PLAN

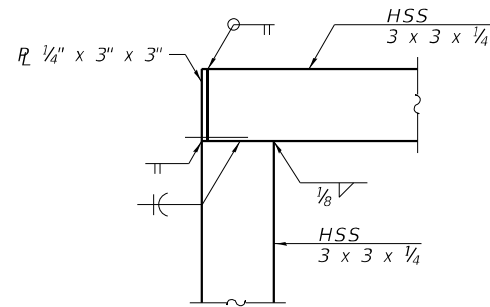


DETAIL A

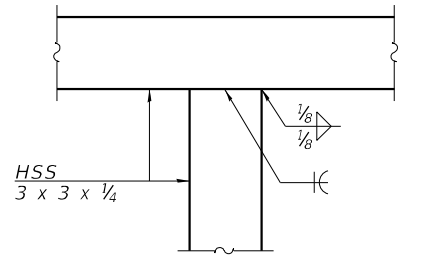


DETAIL B

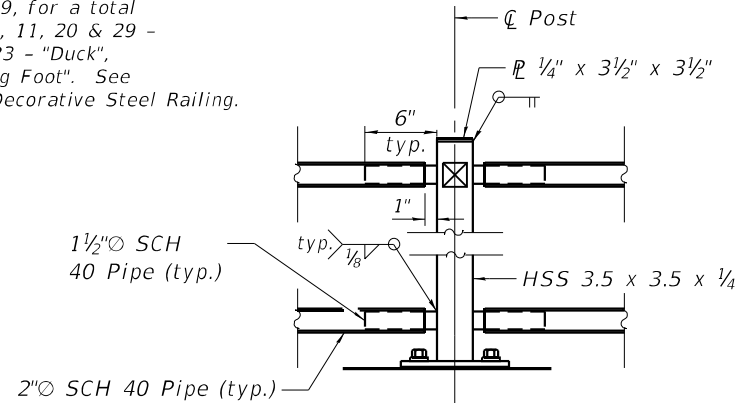

DECORATIVE STEEL RAILING POST

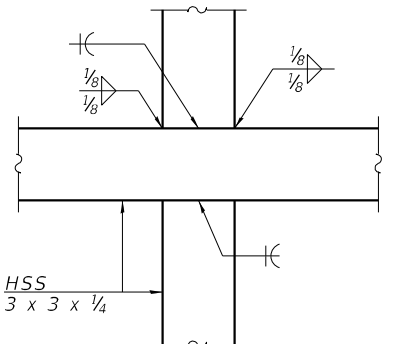

DETAIL C

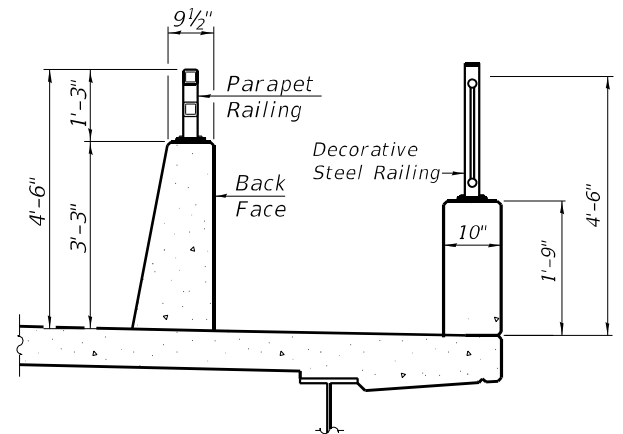

SECTION THRU DECK

Notes:
All post, railing, splices, anchor devices and bent plates shall be painted black.



CIVIL DESIGN, INC.
WBE | DBE
EFFINGHAM, IL
LICENSE #184.003222





USER NAME	=	DESIGNED	-	JAG	REVISED	-
PLOT SCALE	=	CHECKED	-	JGS	REVISED	-
PLOT DATE	=	DRAWN	-	JAG	REVISED	-
		CHECKED	-	JGS	REVISED	-

STATE OF ILLINOIS
DEPARTMENT OF TRANSPORTATION

SUPERSTRUCTURE DETAILS 3
STRUCTURE NO. 100-0106

SHEET 12 OF 29 SHEETS

F.A.P. RTE.	SECTION	COUNTY	TOTAL SHEETS	SHEET NO.
331	(1-4)R-5,RS-2,B-1,B-2,B-3,B-4	WILLIAMSON	519	222
CONTRACT NO. 78373				
ILLINOIS FED. AID PROJECT				

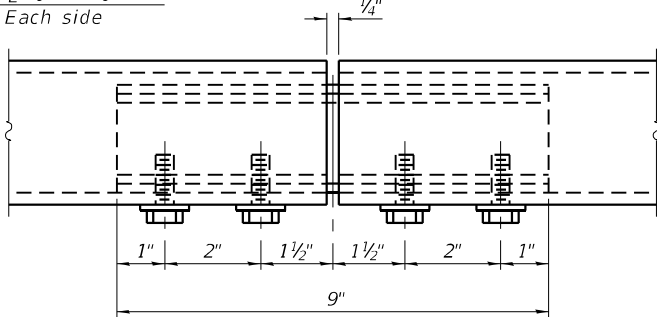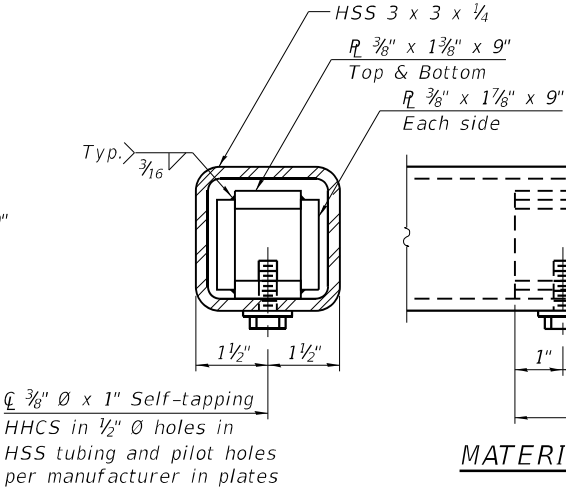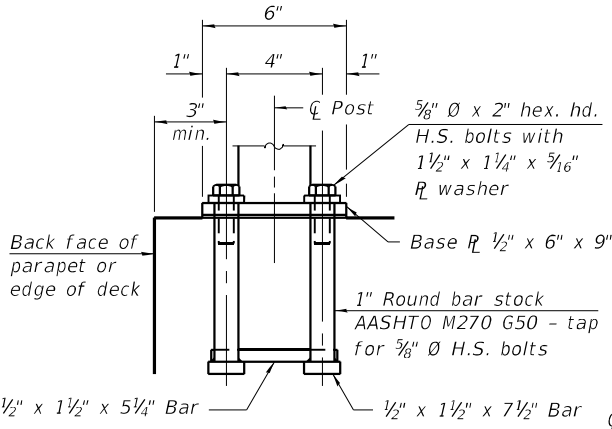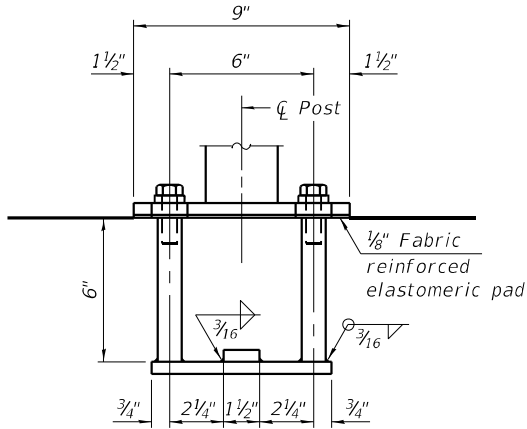


ANCHORAGE ASSEMBLY


In lieu of the cast-in-place anchor device shown, the Contractor has the option of drilling and setting 5/8"Ø fully threaded anchor rods with the same plate washers as specified above and heavy hex lock nuts according to Article 509.06 of the Standard Specifications. Embedment shall be according to the manufacturer's specifications.

MATERIAL SPLICE

Notes:
Place reinforcement bars to miss anchor rod locations.
CVN testing is not required for the HSS tubing used in the Bicycle Railing.
All HSS tubing used for the Parapet Railing shall be CVN tested according to Article 1006.34(b) of the Standard Specifications.
All HSS tubing used for the Parapet Railing shall be ASTM A500 grade C.
All base plates used for the Parapet Railing shall be AASHTO M270 grade 50.
All heavy hex nuts shall be according to ASTM A 563 grade DH.
All fully threaded anchor rods shall be ASTM F1554 grade 105.
The post base plate shall be fastened to the curb snug tight and given an additional 1/8" turn.
Rail splice inserts may be built out of bent plates of the same thicknesses and outside geometry limits as the 4 plate rail splice inserts shown.
When the contract specifies a galvanized railing, all steel rail elements shall be galvanized according to Article 509.05 of the Standard Specifications. When the contract specifies a painted railing, all posts, rail, splices, anchor devices and plates of the railing shall be painted according to the paint system for railings as specified in the General Notes.

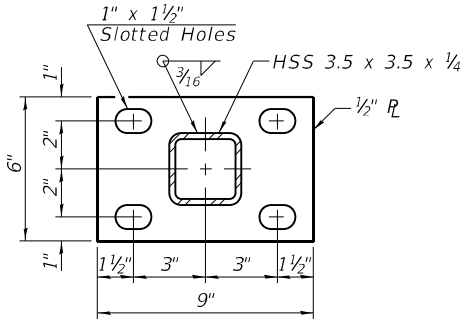

SECTION A-A

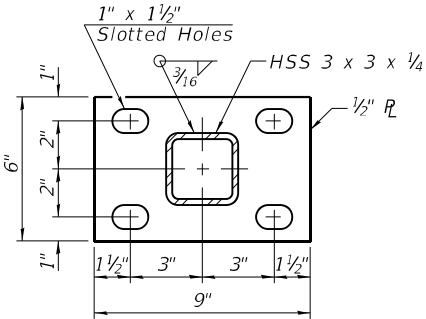


SECTION B-B

BILL OF MATERIAL


Item	Unit	Quantity
Decorative Steel Railing	Foot	196.0
Parapet Railing	Foot	196.0

USER NAME =	DESIGNED - JAG	REVISED -
	CHECKED - JGS	REVISED -
PLOT SCALE =	DRAWN - JAG	REVISED -
PLOT DATE =	CHECKED - JGS	REVISED -

F.A.P. RTE.	SECTION	COUNTY	TOTAL SHEETS	SHEET NO.
331	(1-4)R-5,RS-2,B-1,B-2,B-3,B-4	WILLIAMSON	519	223
				CONTRACT NO. 78373
ILLINOIS FED. AID PROJECT				

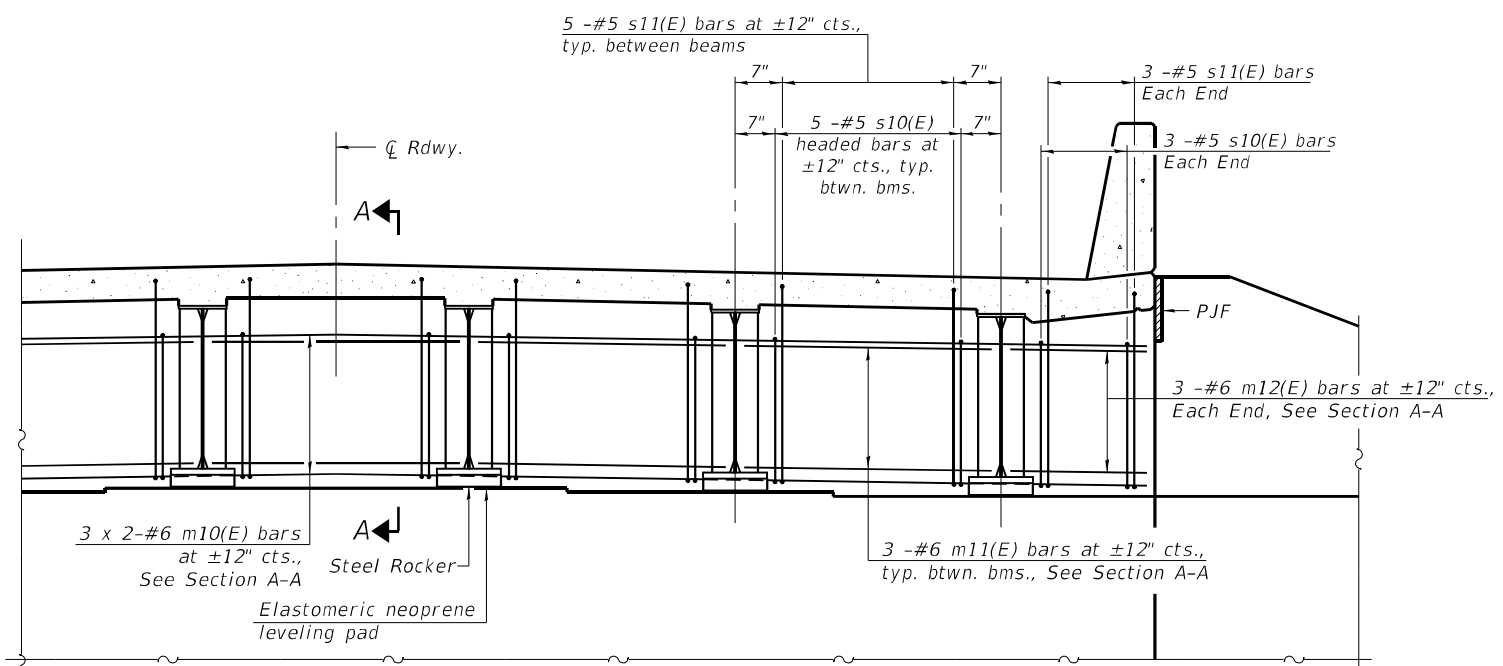


DIAPHRAGM AT ABUTMENT

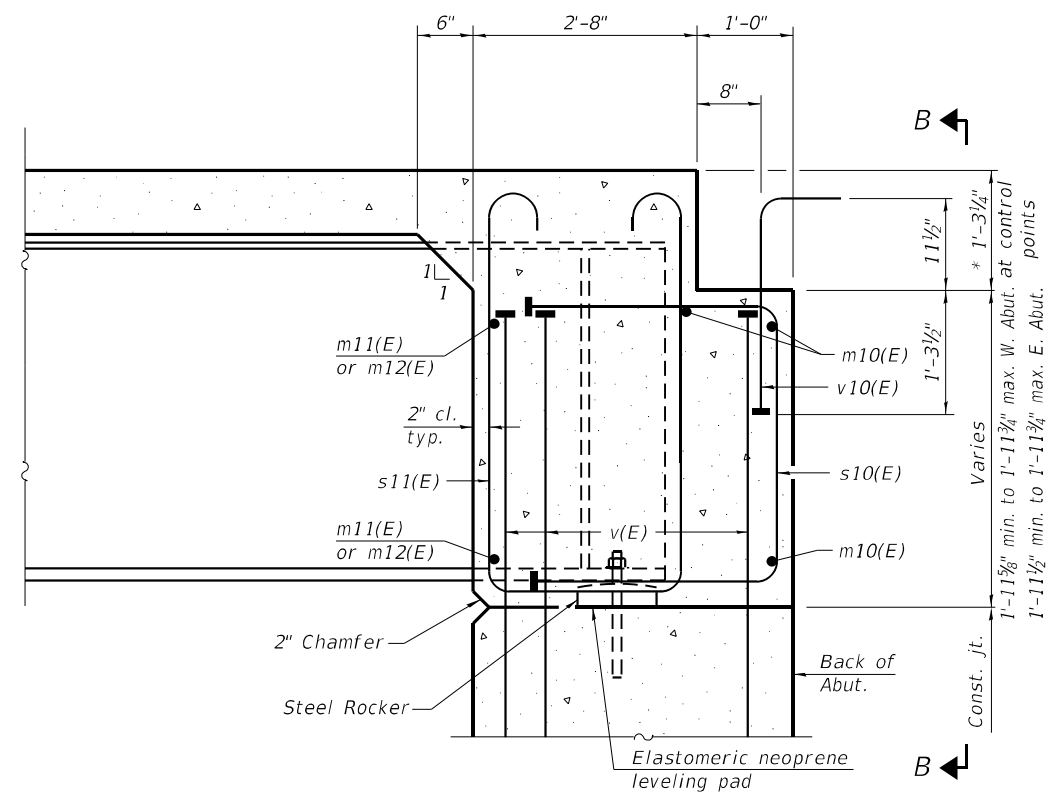


SECTION A-A

* Prior to grinding.

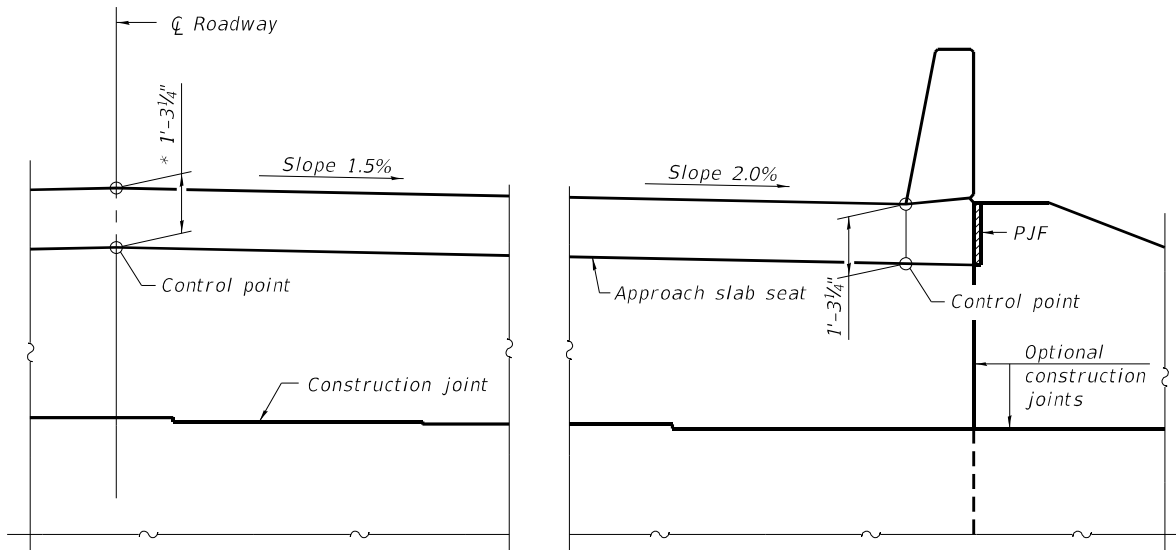

VIEW B-B

* Prior to grinding.

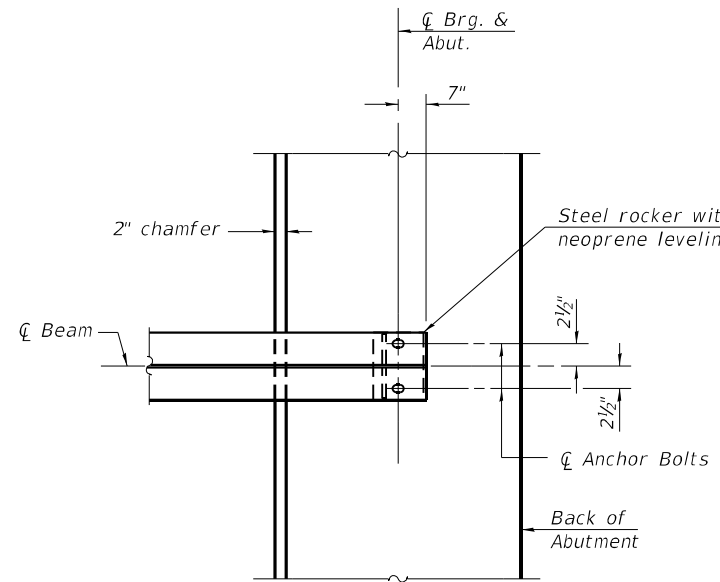

PLAN AT ABUTMENT

(Showing bottom flange of beam)

Notes:
See sheet 11 of 29 for superstructure details and Bill of Material.
See sheet 15 of 29 for P.J.F. details.
The approach slab seat shall have a constant slope determined from the control points shown.

MODEL: Default
FILE NAME: P:\5XXXXX\50XX-51XX\5000 - IDOT PTE 200-038 D9 IL 13 Crab Orchard Bridges\24-Structures\CAD-M5\100-0106-78373-014-Diaphragm Details.dgn
3/11/2025 5:57:01 AM

DIA-SB-0

2-1-2023



USER NAME =	DESIGNED - JAG	REVISED -
	CHECKED - JGS	REVISED -
PLOT SCALE =	DRAWN - JAG	REVISED -
PLOT DATE =	CHECKED - JGS	REVISED -


**STATE OF ILLINOIS
DEPARTMENT OF TRANSPORTATION**

**DIAPHRAGM DETAILS
STRUCTURE NO. 100-0106**

SHEET 14 OF 29 SHEETS


F.A.P. RTE.	SECTION	COUNTY	TOTAL SHEETS	SHEET NO.
331	(1-4)R-5,RS-2,B-1,B-2,B-3,B-4	WILLIAMSON	519	224
CONTRACT NO. 78373				
ILLINOIS FED. AID PROJECT				

MODEL: Default
FILE NAME: P:\5XXXXX\50XX-51XX\5000 - IDOT PTE 200-038 D9 IL 13 Crab Orchard Bridges\24-Structures\CAD-M5\100-0106-78373-015-BridgeApproachSlab1.dgn
3/11/2025 5:57:22 AM

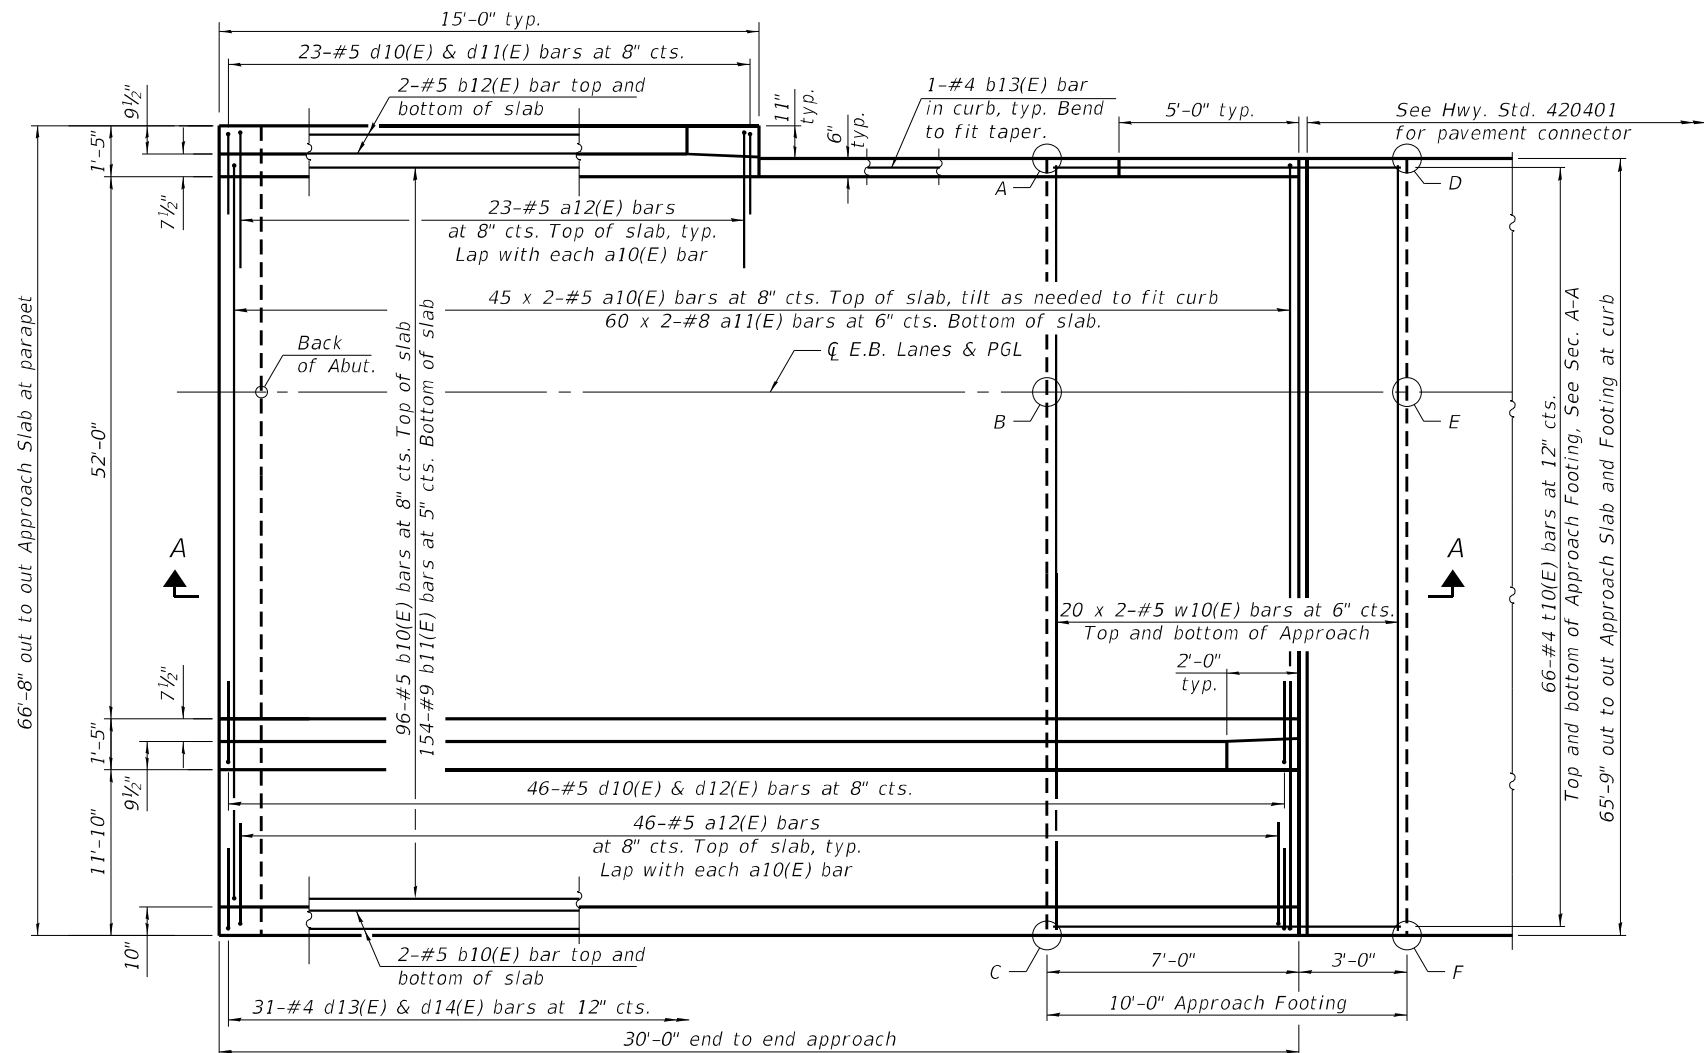


PLAN


(East approach slab shown; West approach slab similar by 180° rotation)

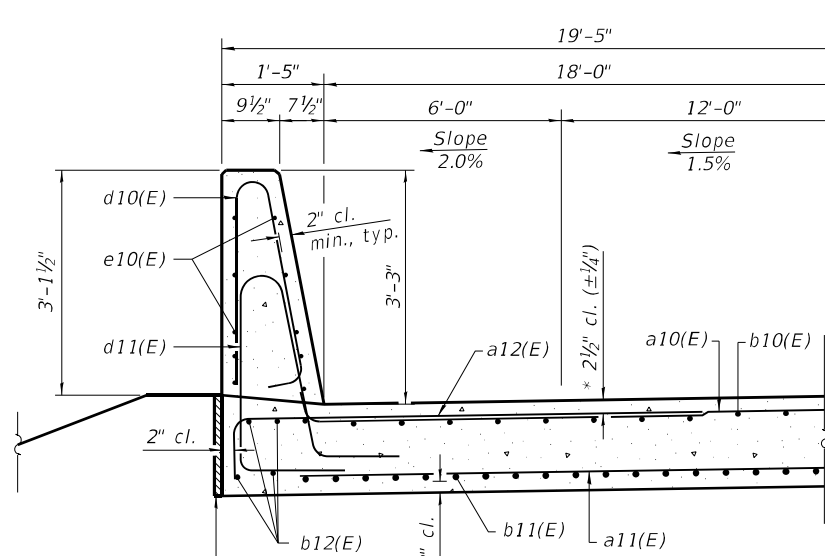

NEAR ABUTMENT
* Prior to grinding

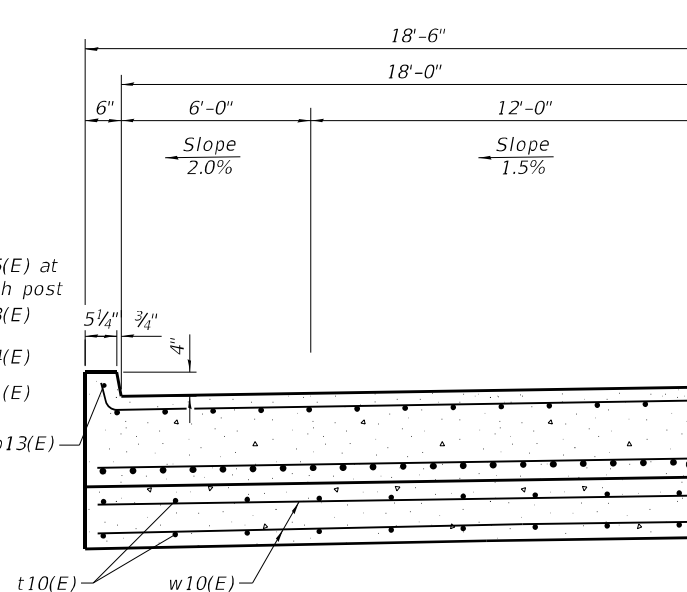

CROSS SECTION
(Looking East)

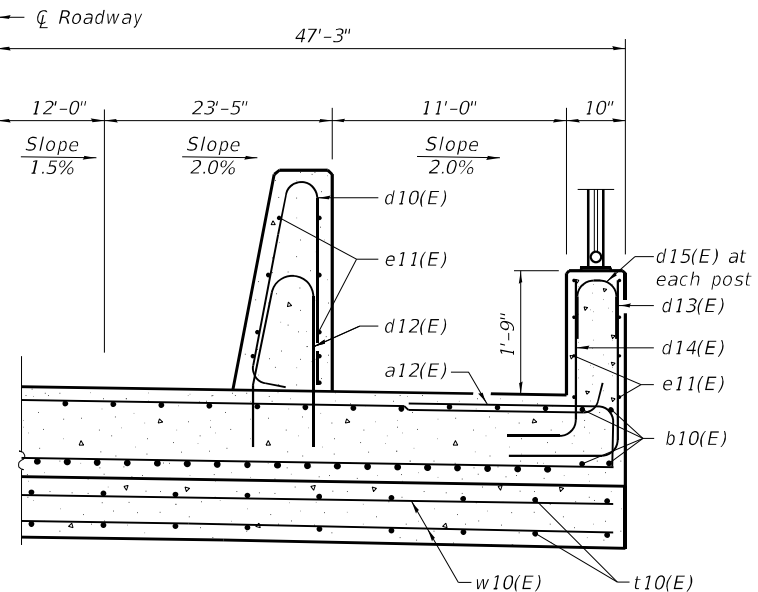

AT APPROACH FOOTING

(Sheet 1 of 2)

**TOP AND BOTTOM ELEVATIONS
FOR APPROACH FOOTING**

East Approach			West Approach		
Point/ Location	Top	Bottom	Point/ Location	Top	Bottom
A - NW	413.51	412.68	A - NW	413.55	412.72
B - WCL	413.81	412.97	B - WCL	413.85	413.01
C - SW	412.94	412.11	C - SW	412.98	412.15
D - NE	413.49	412.66	D - NE	413.55	412.72
E - ECL	413.79	412.96	E - ECL	413.85	413.02
F - SE	412.92	412.09	F - SE	412.98	412.15



USER NAME =
DESIGNED - JAG
CHECKED - JGS
PLOT SCALE =
PLOT DATE =

DESIGNED - JAG
CHECKED - JGS
DRAWN - JAG
CHECKED - JGS
REVISED -
REVISED -
REVISED -
REVISED -


**STATE OF ILLINOIS
DEPARTMENT OF TRANSPORTATION**

**BRIDGE APPROACH SLAB DETAILS
STRUCTURE NO. 100-0106**


SHEET 15 OF 29 SHEETS

F.A.P. RTE. 331 SECTION (1-4)R-5,RS-2,B-1,B-2,B-3,B-4 COUNTY WILLIAMSON TOTAL SHEETS 519 SHEET NO. 225 CONTRACT NO. 78373 ILLINOIS FED. AID PROJECT


MODEL: Default
FILE NAME: P:\5\XXX50XX-51XX\5000 - IDOT PTE 200-038 D9 IL 13 Crab Orchard Bridges\24-Structures\CAD-M5\100-0106-78373-016-Bridge-ApproachSlab2.dgn
3/11/2025 5:57:51 AM

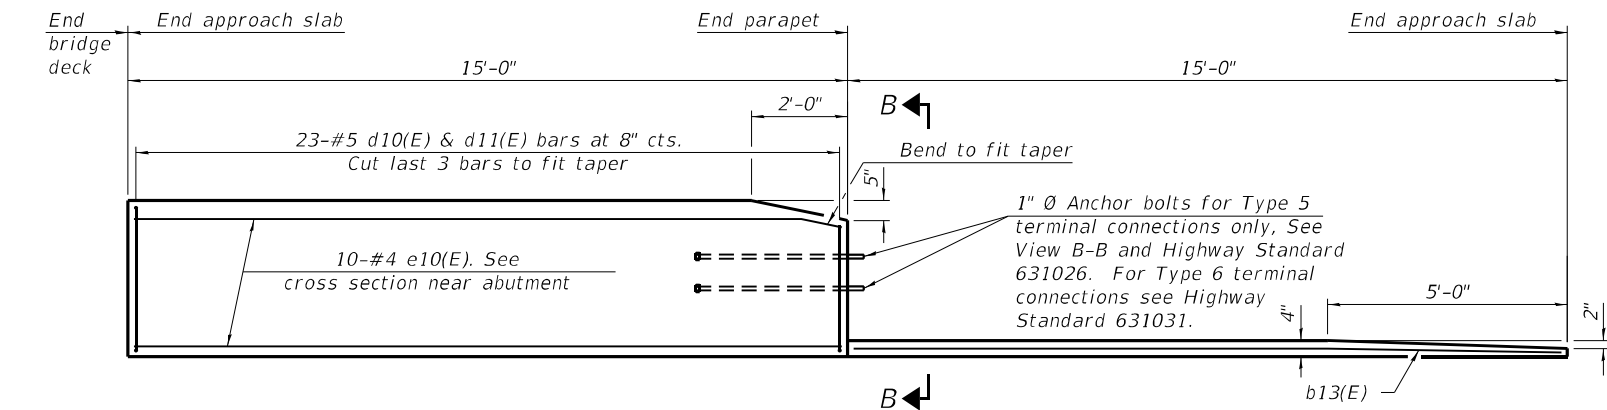


INSIDE ELEVATION OF PARAPET AND CURB

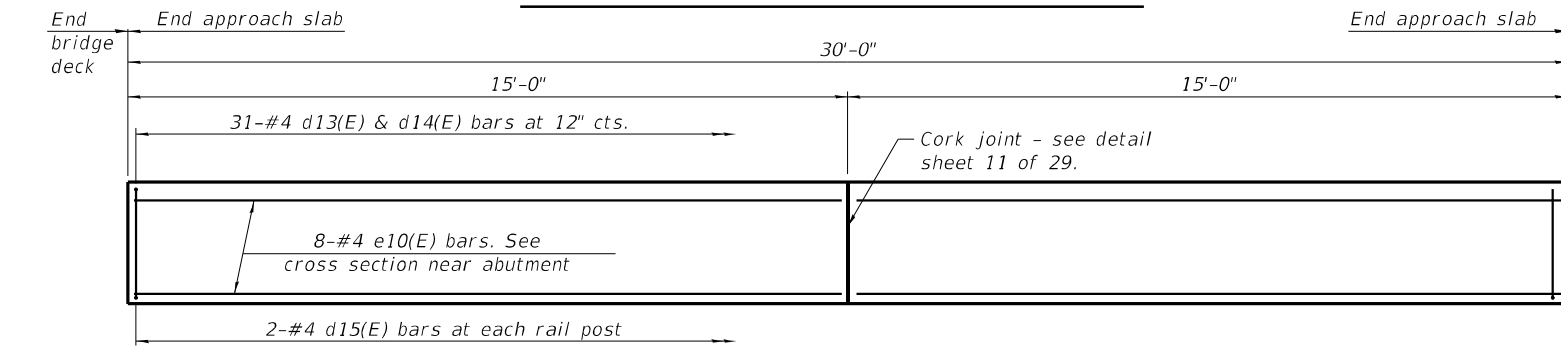

INSIDE ELEVATION OF SOUTH PARAPET

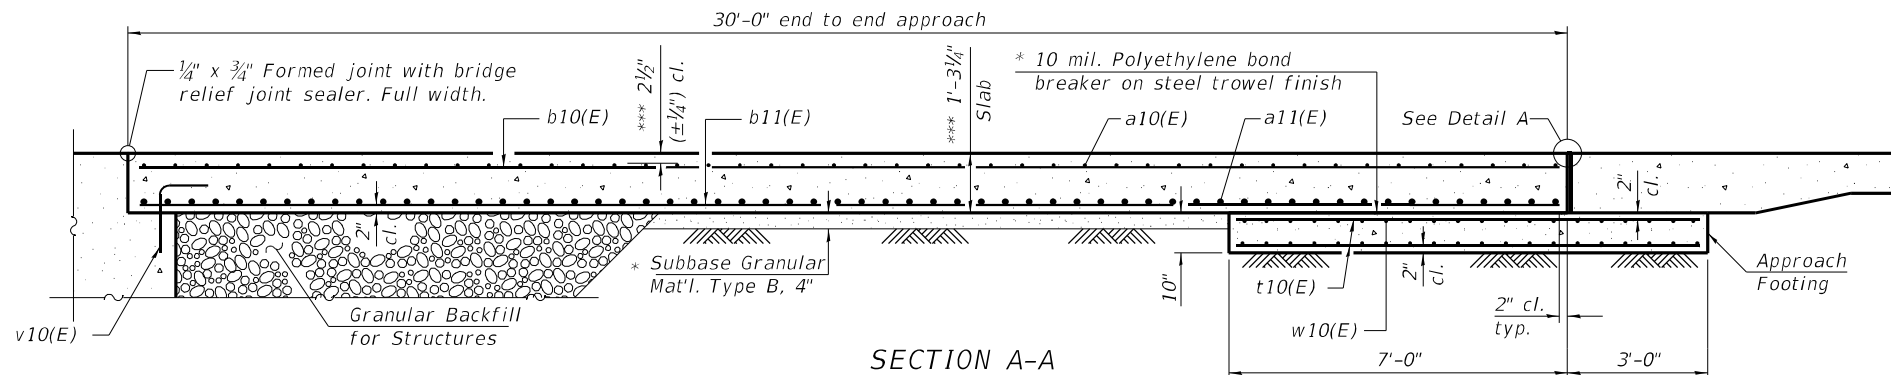

SECTION A-A

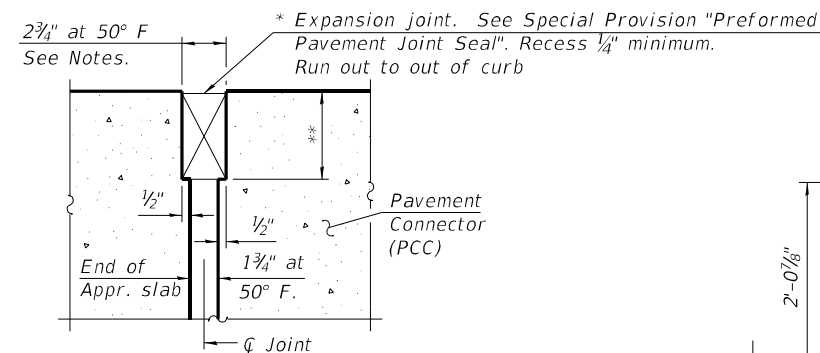


DETAIL A


* Cost included with Concrete Superstructure (Approach Slab).

** Per manufacturer recommendations

*** Prior to grinding

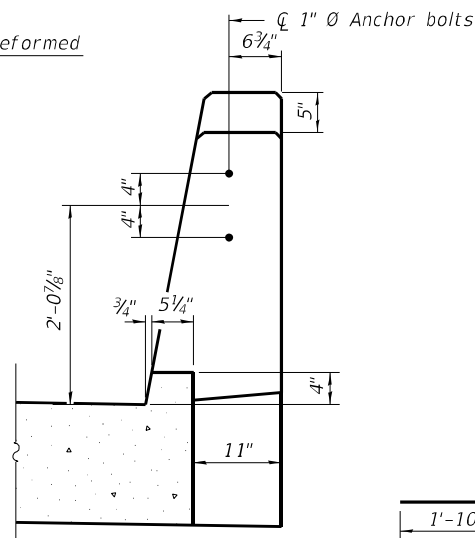


VIEW B-B

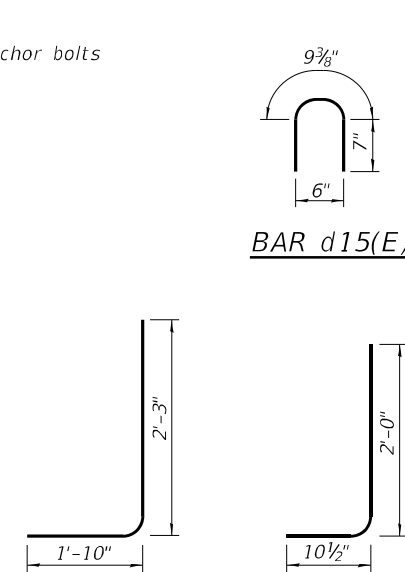


BAR d13(E)

BAR d14(E)

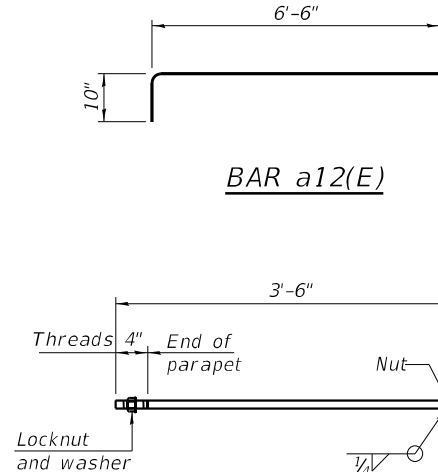


BAR a12(E)

* 1" Ø ANCHOR BOLT
(Anchor bolt assemblies shall be galvanized according to Article 1006.09 of the Standard Specifications)

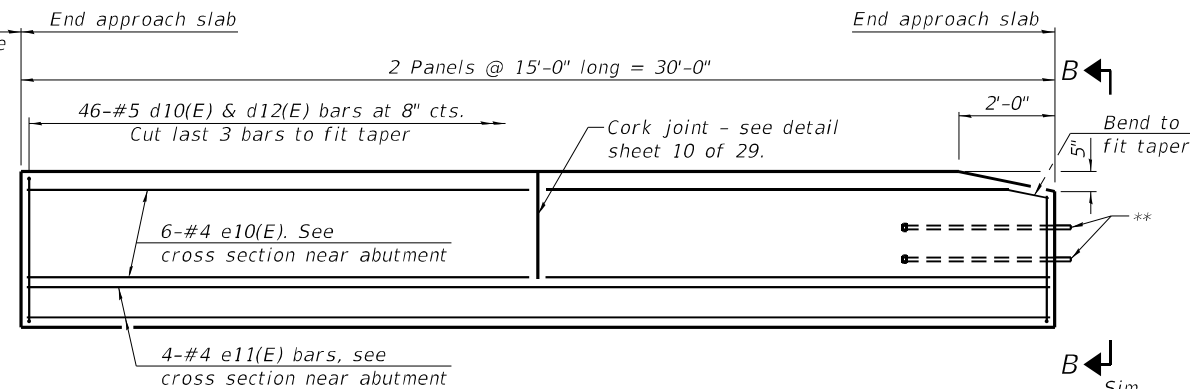


INSIDE ELEVATION OF INTERMEDIATE PARAPET


** 1" Ø Anchor bolts for Type 5 terminal connections only, See View B-B and Highway Standard 631026. For Type 6 terminal connections see Highway Standard 631031.

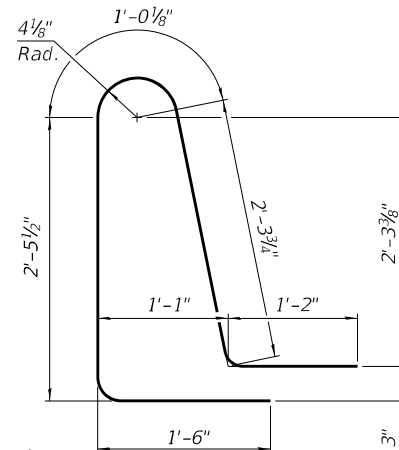


BAR d11(E)

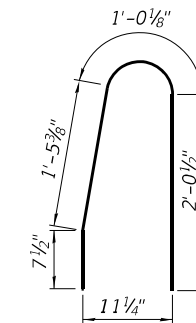

BAR d12(E)

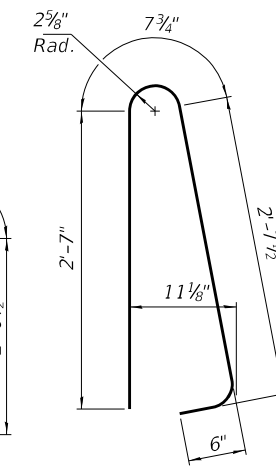

BAR d10(E)

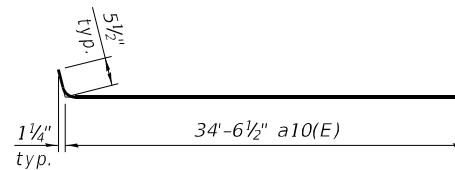

BAR a10(E)

Notes:
Parapet and barrier concrete shall be paid for as Concrete Superstructure.
Approach slab shall be paid for as Concrete Superstructure (Approach Slab).
Approach footing concrete shall be paid for as Concrete Structures.
The approach footing maximum applied service bearing pressure (Qmax) = 2.0 ksf.
Cost of excavation for approach footing included with Concrete Structures.
For Granular Backfill for Structures and drainage treatment details, see sheet 2 of 29.

TWO APPROACHES
BILL OF MATERIAL

Bar	No.	Size	Length	Shape
a10(E)	180	#5	35'-0"	
a11(E)	240	#8	35'-8"	
a12(E)	138	#5	7'-4"	
b10(E)	192	#5	29'-8"	
b11(E)	308	#9	29'-8"	
b12(E)	8	#5	14'-8"	
b13(E)	2	#4	14'-8"	
d10(E)	138	#5	6'-5"	
d11(E)	46	#5	8'-6"	
d12(E)	92	#5	5'-2"	
d13(E)	62	#4	4'-1"	
d14(E)	62	#4	2'-11"	
d15(E)	20	#4	2'-0"	
e10(E)	76	#4	14'-8"	
e11(E)	8	#4	29'-8"	
t10(E)	264	#4	9'-8"	
w10(E)	160	#5	35'-0"	
Concrete Superstructure			Cu. Yd.	15.0
Concrete Superstructure (Approach Slab)			Cu. Yd.	187.1
Concrete Structures			Cu. Yd.	40.6
Reinforcement Bars, Epoxy Coated			Pound	78,180

(Sheet 2 of 2)



CIVIL DESIGN, INC.
WBE | DBE
EFFINGHAM, IL
LICENSE #184.003222

USER NAME =	DESIGNED - JAG	REVISED -
PLOT SCALE =	CHECKED - JGS	REVISED -
PLOT DATE =	DRAWN - JAG	REVISED -
	CHECKED - JGS	REVISED -


STATE OF ILLINOIS
DEPARTMENT OF TRANSPORTATION

BRIDGE APPROACH SLAB DETAILS
STRUCTURE NO. 100-0106


SHEET 16 OF 29 SHEETS

F.A.P. RTE.	SECTION	COUNTY	TOTAL SHEETS	SHEET NO.
331	(1-4)R-5,RS-2,B-1,B-2,B-3,B-4	WILLIAMSON	519	226
				CONTRACT NO. 78373
ILLINOIS FED. AID PROJECT				

MODEL: Default
FILE NAME: P:\5XXXX50XX-51XX\5000 - IDOT PTE 200-038.D9 IL 13 Crab Orchard Bridges\24-Structures\CAD-M5\100-0106-78373-017-Structural Steel.dgn
3/11/2025 5:58:16 AM

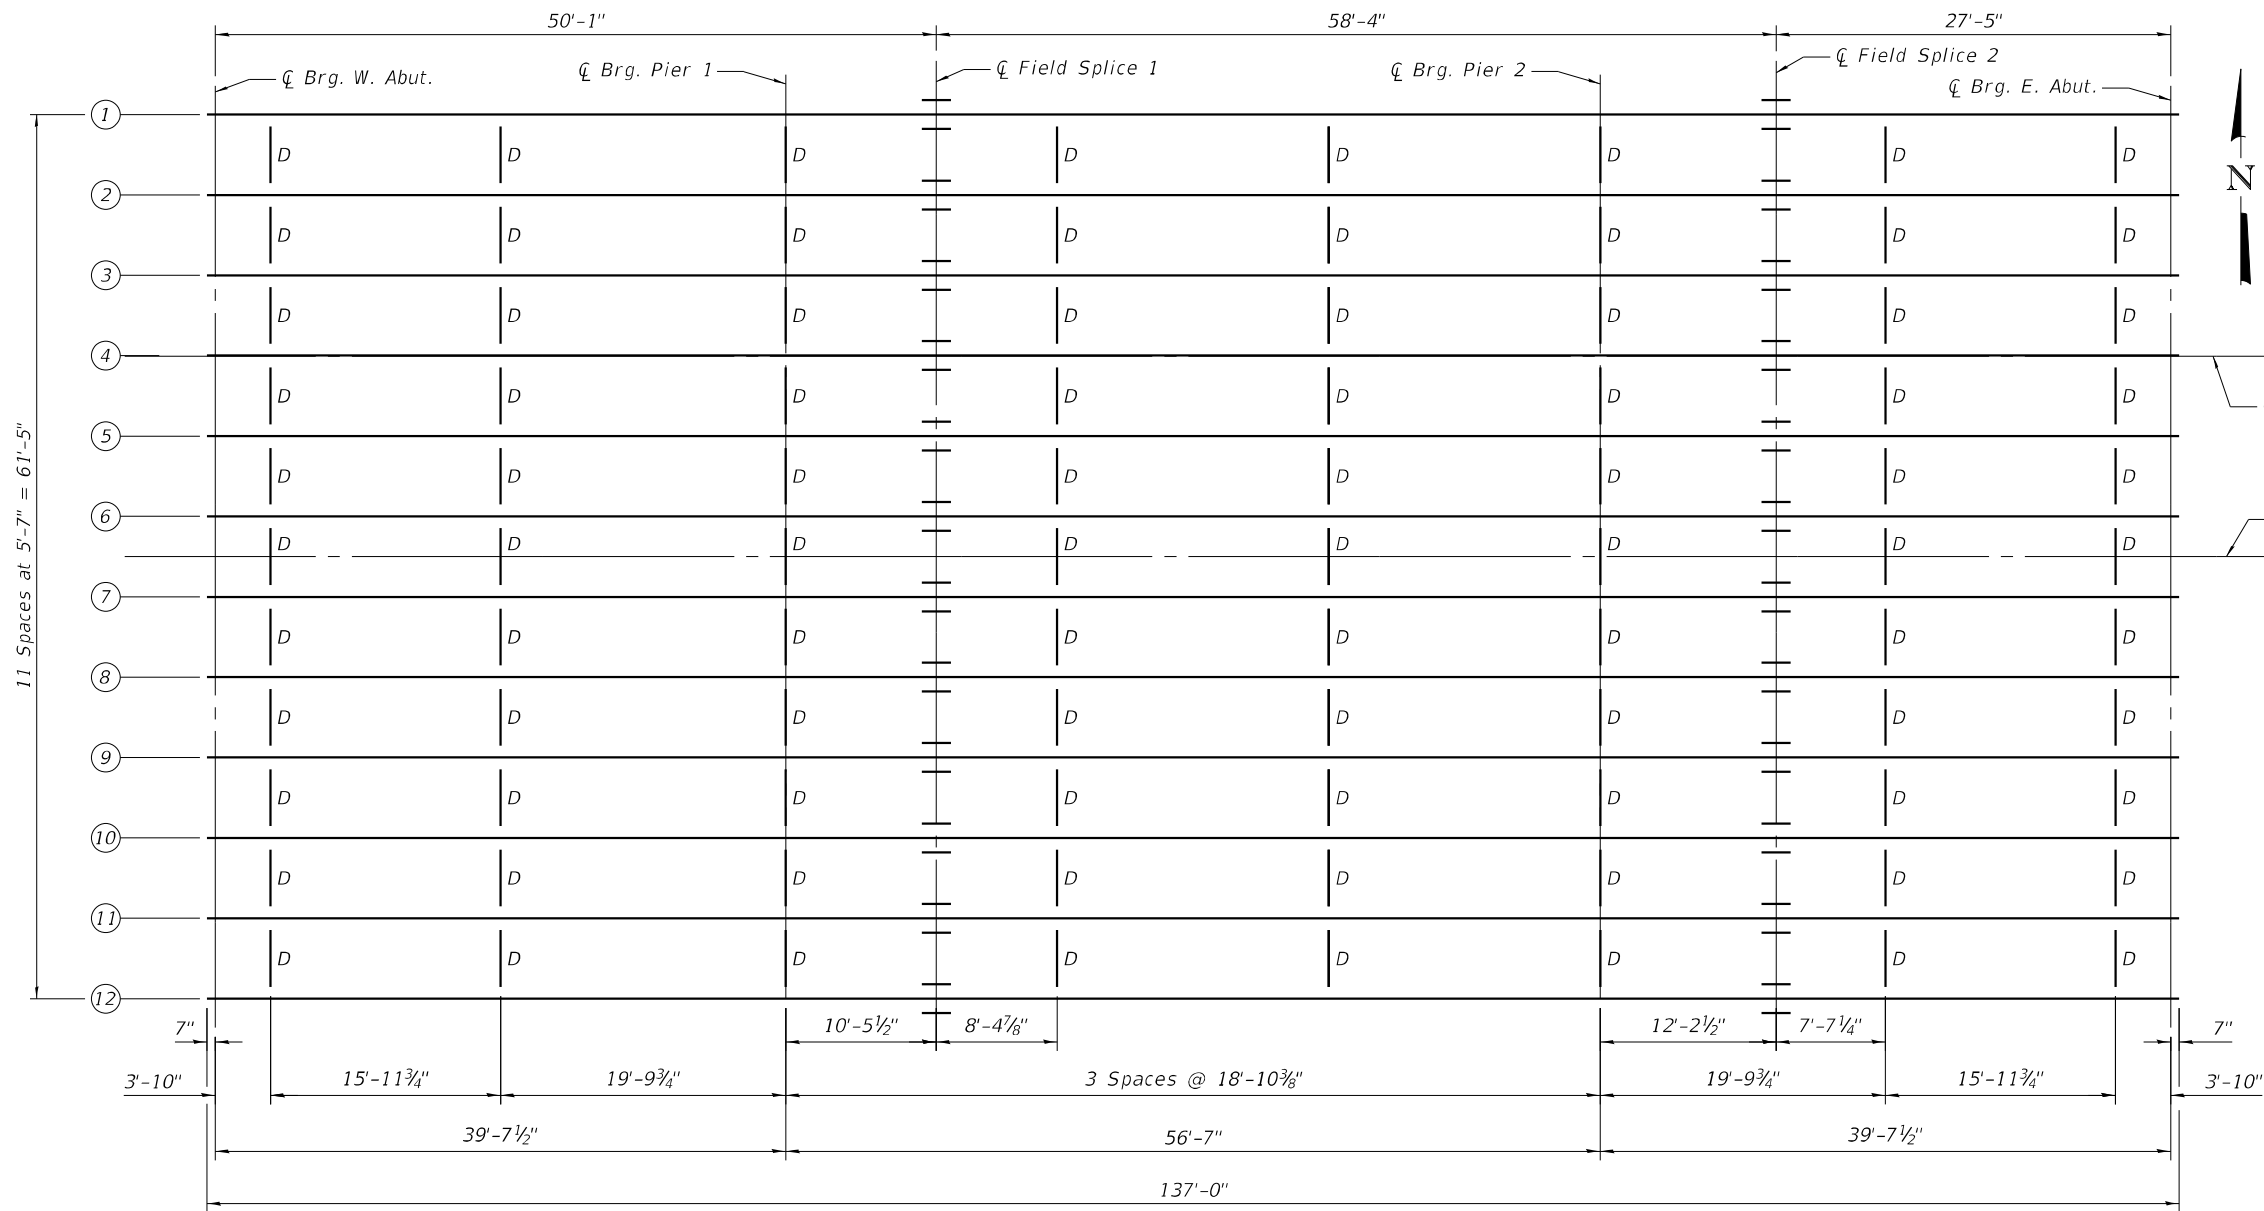

FRAMING PLAN

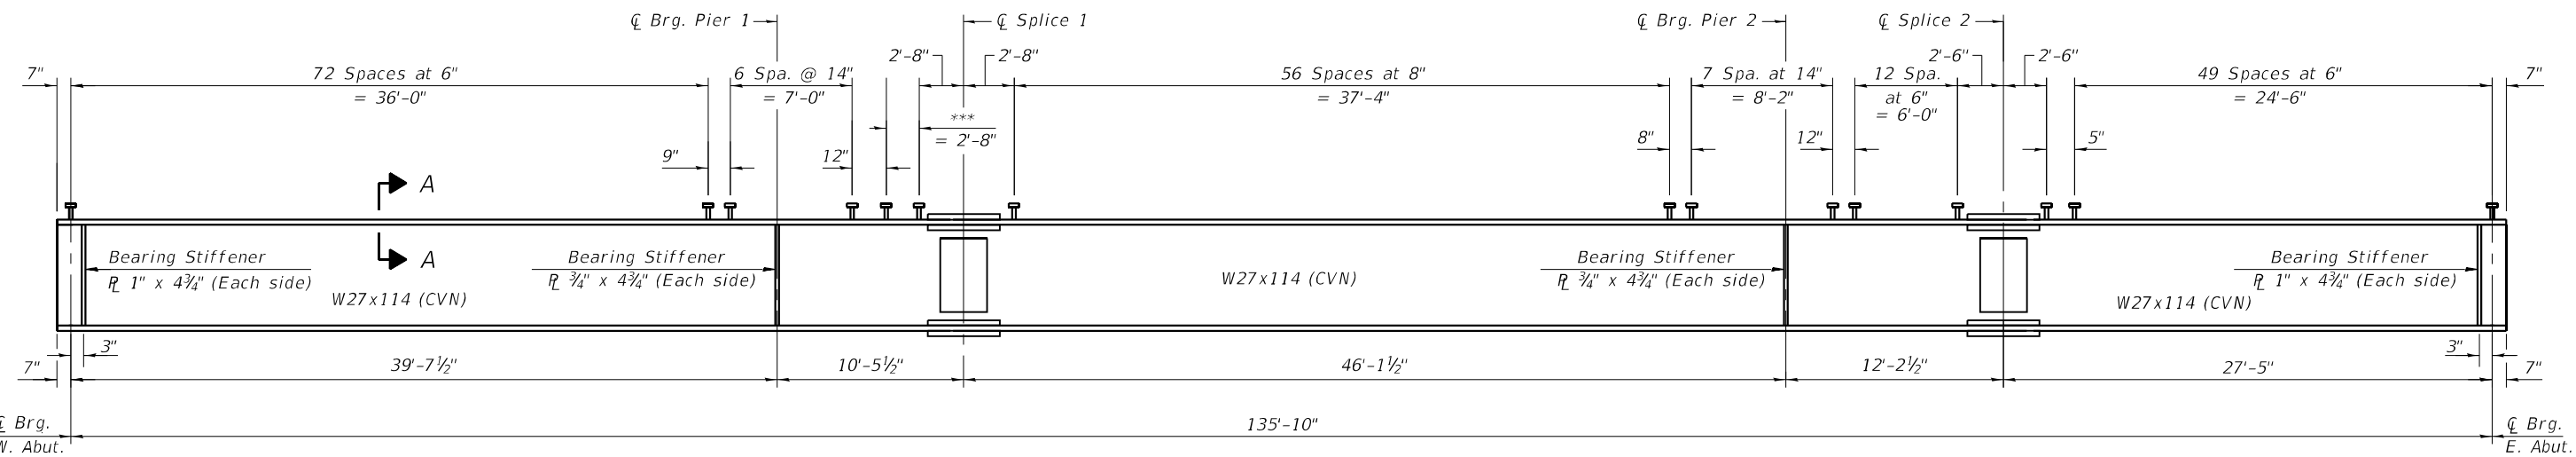

BEAM ELEVATION

*** 4 Spaces @ 8"



1 3/8" x 2" slotted holes for Brgs.

11 Spaces at 5'-7" = 61'-5"


1 3/8" x 2" slotted holes for Brgs.

END OF BEAM DETAIL

Notes:
All splice plates and bearing stiffeners shall be ASTM M270, Grade 50.

Load carrying components designated "CVN" shall conform to the Charpy-V-Notch Impact Energy Requirement, Zone 2.

All diaphragms shall be installed as steel is erected and secured with erection pins and bolts except as otherwise noted. Individual diaphragms at supports may be temporarily disconnected to install bearing anchor rods.

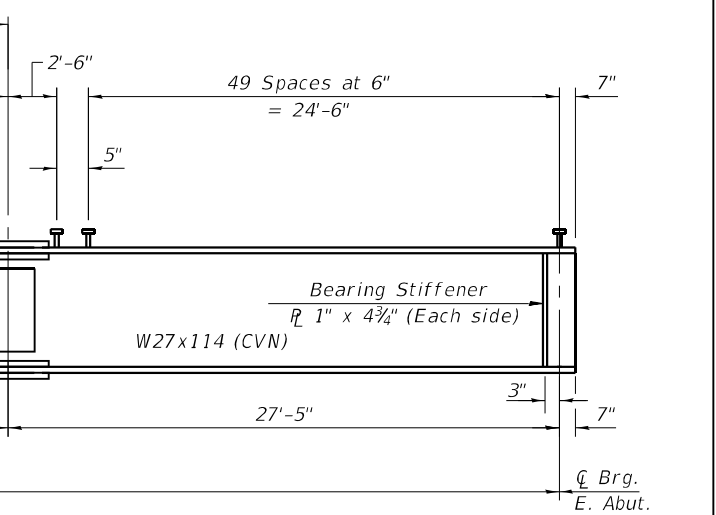

CIVIL DESIGN, INC.
WBE | DBE
EFFINGHAM, IL
LICENSE #184.003222

USER NAME =
PLOT SCALE =
PLOT DATE =

DESIGNED - JAG
CHECKED - JGS
DRAWN - JAG
CHECKED - JGS

REVISED -
REVISED -
REVISED -
REVISED -

STATE OF ILLINOIS
DEPARTMENT OF TRANSPORTATION

STRUCTURAL STEEL
STRUCTURE NO. 100-0106

SHEET 17 OF 29 SHEETS

F.A.P. RTE.	SECTION	COUNTY	TOTAL SHEETS	SHEET NO.
331	(14)R-5,RS-2,B-1,B-2,B-3,B-4	WILLIAMSON	519	227
CONTRACT NO. 78373				
ILLINOIS FED. AID PROJECT				

MODEL: Default
FILE NAME: P:\5XXXXX\50XX-51XX\5000 - IDOT RTE 200-038 D9 IL 13 Crab Orchard Bridges\24-Structures\CAD\M5\100-0106-78373-018-Structural Steel Details.dgn
3/11/2025 5:58:39 AM


TOP OF BEAM ELEVATIONS
(FOR FABRICATION ONLY)

Location	Girder 1	Girder 2	Girder 3	Girder 4	Girder 5	Girder 6	Girder 7	Girder 8	Girder 9	Girder 10	Girder 11	Girder 12
℄ Brg. W. Abut.	414.06	414.16	414.25	414.33	414.25	414.16	414.06	413.95	413.83	413.72	413.61	413.50
℄ Brg. Pier 1	414.07	414.18	414.26	414.35	414.26	414.18	414.07	413.96	413.85	413.74	413.63	413.52
℄ Splice 1	414.07	414.18	414.26	414.35	414.26	414.18	414.07	413.96	413.85	413.74	413.63	413.51
℄ Brg. Pier 2	414.06	414.17	414.25	414.34	414.26	414.17	414.06	413.95	413.84	413.73	413.62	413.51
℄ Splice 2	414.05	414.16	414.25	414.33	414.25	414.16	414.06	413.94	413.83	413.72	413.61	413.50
℄ Brg. E. Abut.	414.04	414.14	414.23	414.31	414.23	414.14	414.04	413.93	413.81	413.70	413.59	413.48

Notes:


Alternate channels of equal depth and larger weight are permitted to facilitate material acquisition. Alternate channels, if utilized, shall be provided at no additional cost to the Department.

Two hardened washers required for each set of oversized holes.

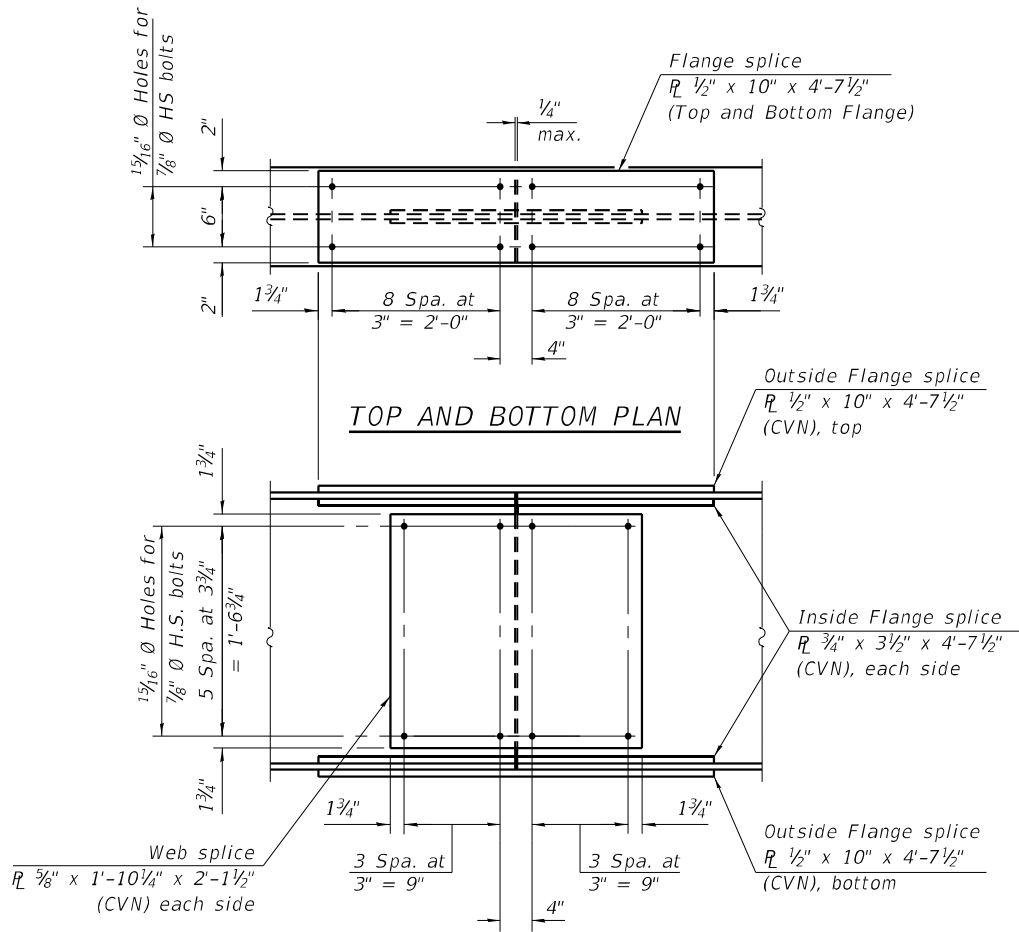


ELEVATION


SPLICE DETAIL
(24 Required)

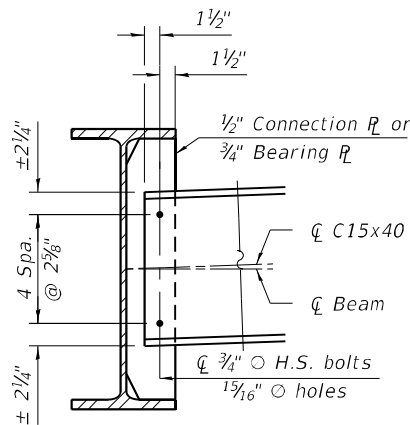


DIAPHRAGM D
(88 Required)

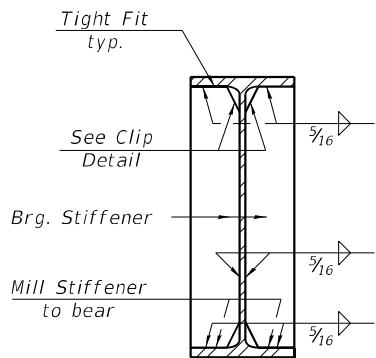

BEARING STIFFENER
DETAIL

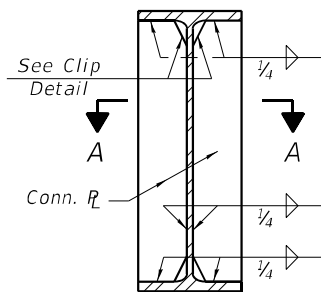


CONNECTION PLATE
DETAIL

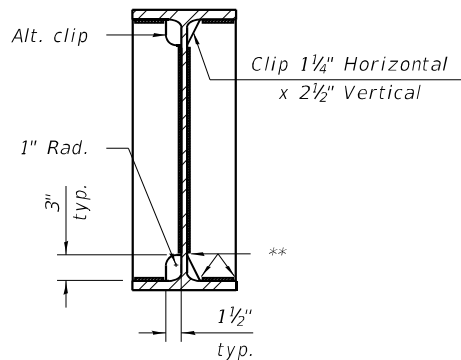


WELD LIMITS AND CLIP DETAILS

** Stop welds 1/4 inch (±1/8 inch) from edges as shown. Typical.

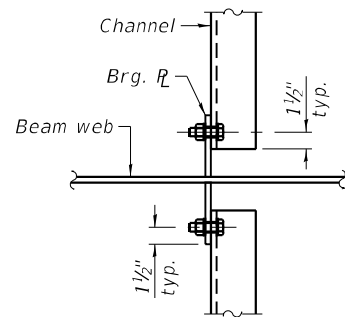

SECTION A-A

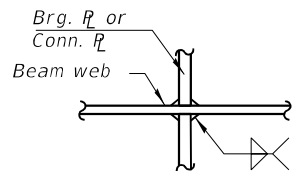

WEB WELD DETAIL



CIVIL DESIGN, INC.
WBE / DBE
EFFINGHAM, IL
LICENSE #184.003222

USER NAME =
PLOT SCALE =
PLOT DATE =

DESIGNED - JAG
CHECKED - JGS
DRAWN - JAG
CHECKED - JGS

REVISED -
REVISED -
REVISED -
REVISED -

STATE OF ILLINOIS
DEPARTMENT OF TRANSPORTATION

STRUCTURAL STEEL DETAILS 1
STRUCTURE NO. 100-0106

SHEET 18 OF 29 SHEETS

F.A.P.
RTE.
331

SECTION
(1-4)R-5,RS-2,B-1,B-2,B-3,B-4

COUNTY
WILLIAMSON

TOTAL
SHEETS
519

SHEET
NO.
228

CONTRACT NO. 78373

ILLINOIS FED. AID PROJECT

MODEL: Default
FILE NAME: P:\5XXXXX\50XX-51XX\5000 - IDOT RTE 200-038 D9 IL 13 Crab Orchard Bridges\24-Structures\CAD\M5\100-0106-78373-d\19-Structural Steel Details 2.dgn
3/11/2025 5:59:08 AM

INTERIOR GIRDER MOMENT TABLE				
		0.4 Sp. 1 or 0.6 Sp. 2	Pier 1 & Pier 2	0.5 Sp. 2
I_s	(in ⁴)	4,080	4,080	4,080
$I_c(n)$	(in ⁴)	12,592	12,592	12,592
$I_c(3n)$	(in ⁴)	9,190	9,190	9,190
$I_c(cr)$	(in ⁴)	—	5,850	—
S_s	(in ³)	299	299	299
$S_c(n)$	(in ³)	468	—	468
$S_c(3n)$	(in ³)	418	—	418
$S_c(cr)$	(in ³)	—	297	—
S_x	(in ³)	—	—	—
DC1	(k/')	0.762	0.762	0.762
M_{DC1}	('k)	67	177	116
DC2	(k/')	0.175	0.175	0.175
M_{DC2}	('k)	67	43	27
DW	(k/')	0.269	0.269	0.269
M_{DW}	('k)	24	66	42
LLDF		0.529	0.503	0.483
$M_{\text{L} + IM}$	('k)	317	303	351
f_t (Strength I)	(ksi)	—	—	—
$M_u + \frac{1}{3} f_t S_x$	('k)	758	904	856
$\phi_f M_n$	('k)	2,480	1,782	2,480
f_s DC1	(ksi)	2.69	7.10	4.66
f_s DC2	(ksi)	1.93	1.73	0.78
f_s DW	(ksi)	0.69	2.66	1.21
f_s (L+IM)	(ksi)	8.13	12.23	9.00
f_t (Service II)	(ksi)	0.0	0.0	0.0
$f_s + \frac{f_t}{2}$ (Service II)	(ksi)	15.88	27.40	18.34
Service II Resistance	(ksi)	47.5	47.5	47.5
$f_s + \frac{f_t}{3}$ (Strength I)	(ksi)	21.0	36.4	24.4
$\phi_f F_n$	(ksi)	—	—	—
Vr	(k)	30.2	36.3	28.2

GIRDER REACTION TABLE		
	Abut.	Pier
LLDF	0.640	0.640
OCF	-	-
R_{DC1}	(k) 10.7	39.7
R_{DC2}	(k) 2.4	9.5
R_{DW}	(k) 3.7	14.6
R_L	(k) 40.8	66.6
R_{IM}	(k) 11.1	14.3
R_{Total} (Strength I)(Impact)	(k) 112.8	225.0
R_{Total} (Strength I)(No Impact)	(k) 93.3	200.0

I_s, S_s : Non-composite moment of inertia and section modulus of the steel section used for computing f_s (Total-Strength I, and Service II) due to non-composite dead loads (in.⁴ and in.³).

$I_c(n), S_c(n)$: Composite moment of inertia and section modulus of the steel and deck based upon the modular ratio, "n", used for computing f_s (Total-Strength I, and Service II) in uncracked sections due to short-term composite live loads (in.⁴ and in.³).

$I_c(3n), S_c(3n)$: Composite moment of inertia and section modulus of the steel and deck based upon 3 times the modular ratio, "3n", used for computing f_s (Total-Strength I, and Service II) in uncracked sections, due to long-term composite (superimposed) dead loads (in.⁴ and in.³).

$I_c(cr), S_c(cr)$: Composite moment of inertia and section modulus of the steel and longitudinal deck reinforcement, used for computing f_s (Total-Strength I and Service II) in cracked sections, due to both short-term composite live loads and long-term composite (superimposed) dead loads (in.⁴ and in.³).

S_x : Section modulus about the major axis of a section to the controlling flange, tension or compression, taken as yield moment with respect to the controlling flange over the yield strength of the controlling flange (in.³).

DC1: Un-factored non-composite dead load (kips/ft.).

M_{DC1} : Un-factored moment due to non-composite dead load (kip-ft.).

DC2: Un-factored long-term composite (superimposed excluding future wearing surface) dead load (kips/ft.).

M_{DC2} : Un-factored moment due to long-term composite (superimposed excluding future wearing surface) dead load (kip-ft.).

DW: Un-factored long-term composite (superimposed future wearing surface only) dead load (kips/ft.).

M_{DW} : Un-factored moment due to long-term composite (superimposed future wearing surface only) dead load (kip-ft.).

LLDF: Live Load Distribution Factor for moment and shear computed according to Article 4.6.2.2 and further IDOT provisions.

$M_{\text{L} + IM}$: Un-factored live load moment plus dynamic load allowance (impact) (kip-ft.).

M_u : Strength I load combination of factored design moments (kip-ft.).
1.25 ($M_{DC1} + M_{DC2}$) + 1.5 M_{DW} + 1.75 $M_{\text{L} + IM}$

f_t : Factored calculated flange lateral bending stress as calculated using Article 6.10.1.6 and as further simplified by IDOT provisions (ksi).

$\phi_f M_n$: Factored nominal flexural resistance of the section determined as specified in Article 6.10.7.1 or A6 as applicable (kip-ft.).

f_s DC1: Un-factored stress at edge of flange for controlling steel flange due to vertical non-composite dead loads as calculated below (ksi).
 M_{DC1} / S_s

f_s DC2: Un-factored stress at edge of flange for controlling steel flange due to vertical composite dead loads as calculated below (ksi).
 $M_{DC2} / S_c(3n)$ or $M_{DC2} / S_c(cr)$ as applicable.

f_s DW: Un-factored stress at edge of flange for controlling steel flange due to vertical composite future wearing surface loads as calculated below (ksi).
 $M_{DW} / S_c(3n)$ or $M_{DW} / S_c(cr)$ as applicable.

f_s (L + IM): Un-factored stress at edge of flange for controlling steel flange due to vertical composite live load plus impact loads as calculated below (ksi).
 $M_{\text{L} + IM} / S_c(n)$ or $M_{\text{L} + IM} / S_c(cr)$ as applicable.

$f_s + f_t / 2$ (Service II): Sum of stresses as computed below (ksi).
 f_s DC1 + f_s DC2 + f_s DW + 1.3 f_s (L + IM) + $f_t / 2$

Service II Resistance: Composite (0.95 $R_n F_{yf}$) or noncomposite (0.80 $R_n F_{yf}$) stress capacity according to Article 6.10.4.2 (ksi).

$f_s + f_t / 3$ (Strength I): Sum of stresses as computed below on non-compact sections (ksi).
1.25 (f_s DC1 + f_s DC2) + 1.5 f_s DW + 1.75 f_s (L + IM) + $f_t / 3$

$\phi_f F_n$: Factored nominal flexural resistance of the section as specified in Article 6.10.7.2 or 6.10.8 as applicable (ksi).

Vr: Maximum factored shear range in span computed according to Article 6.10.10.

OCF: Obtuse Correction Factor according to Article 4.6.2.2.3c or as further simplified by IDOT provisions.

R_{DC1} : Un-factored reaction due to non-composite dead load (kip).

R_{DC2} : Un-factored reaction due to long-term composite (superimposed excluding future wearing surface) dead load (kip).

R_{DW} : Un-factored reaction due to long-term composite (superimposed future wearing surface only) dead load (kip).

R_L : Un-factored live load reaction (kip).


R_{IM} : Un-factored dynamic load allowance (impact) (kip).

R_{Total} (Strength I)(Impact): Strength I load combination of factored design reactions (kip).
1.25 ($R_{DC1} + R_{DC2}$) + 1.5 R_{DW} + 1.75 ($R_L + R_{IM}$)

R_{Total} (Strength I)(No Impact): Strength I load combination of factored design reactions, not including dynamic load allowance (Impact) (kip).
1.25 ($R_{DC1} + R_{DC2}$) + 1.5 R_{DW} + 1.75 (R_L)

Note:
 M_L and R_L include the effects of centrifugal force and superelevation.


MODEL: Default
FILE NAME: P:\5XXXXX\50XX-51XX\5000 - IDOT RTE 200-038 D9 IL 13 Crab Orchard Bridges\24-Structures\CAD-M5\100-0106-78373-020-Bearing details.dgn
3/11/2025 5:59:35 AM

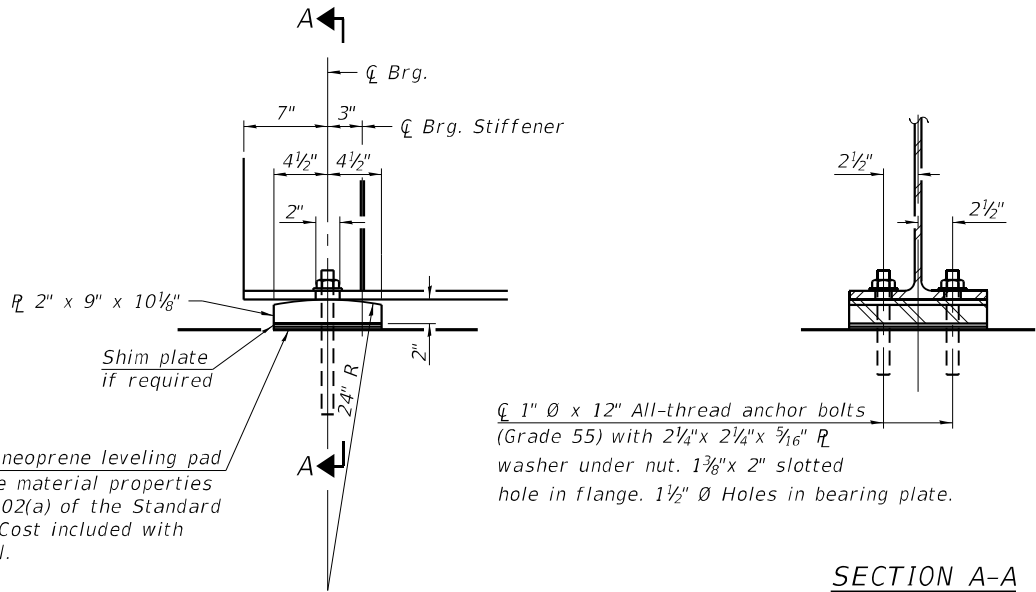

ELEVATION AT ABUTMENT


FIXED BEARING AT ABUTMENT
(24 Required)

Notes:
Anchor bolts shall be according to Article 521.06 of the Standard Specifications. Beams shall be braced for stability during erection and remain braced until deck is poured and cured.
Anchor bolts at all supports shall be installed as each member is erected unless an equivalent temporary means of lateral restraint is used.
Anchor bolts shall be ASTM F1554 all-thread (or an Engineer-approved alternate material) of the grade(s) and diameter(s) specified. The corresponding specified grade of AASHTO M314 anchor bolts may be used in lieu of ASTM F1554.
Two 1/8 in. adjusting shims shall be provided for each bearing in addition to all other plates or shims and placed as shown on bearing details.
The anchor bolts sizes and grades shown at the pier constitute a calculated seismic structural fuse. Substitution of higher diameter and/or grade anchor bolts will not be allowed.
The structural steel bearing and fill plates shall conform to the requirement of AASHTO M270 Grade 50.

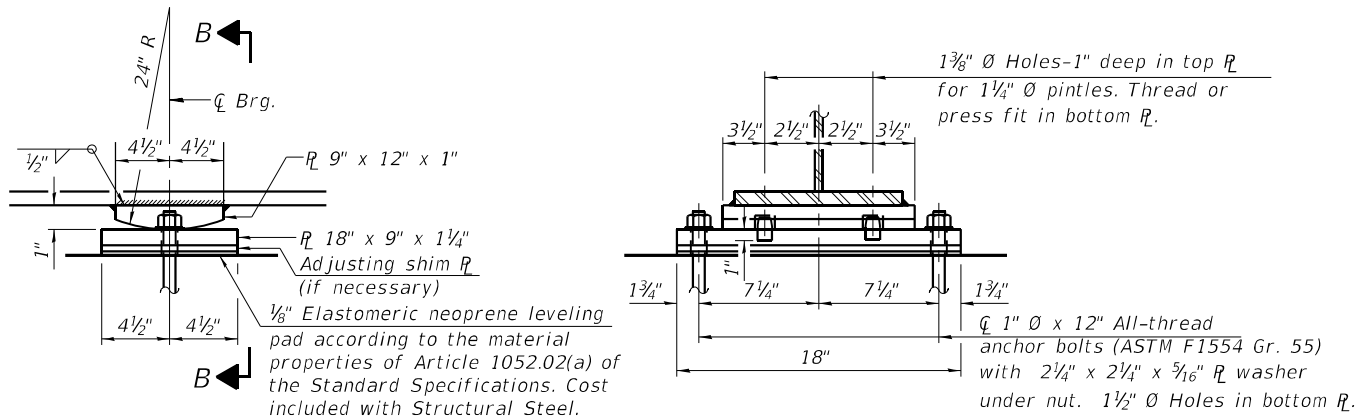

ELEVATION AT PIER

FIXED BEARING AT PIER
(24 Required)

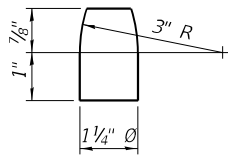


PINTLE

BILL OF MATERIAL


Item	Unit	Total
Anchor Bolts, 1"	Each	96

 CIVIL DESIGN, INC. WBE DBE EFFINGHAM, IL LICENSE #184.003222	USER NAME =	DESIGNED – JAG	REVISED –	STATE OF ILLINOIS DEPARTMENT OF TRANSPORTATION	BEARING DETAILS STRUCTURE NO. 100-0106	F.A.P. RTE.	SECTION	COUNTY	TOTAL SHEETS	SHEET NO.
		CHECKED – JGS	REVISED –			331	(1-4)R-5,RS-2,B-1,B-2,B-3,B-4	WILLIAMSON	519	230
	PLOT SCALE =	DRAWN – JAG	REVISED –			CONTRACT NO. 78373				
	PLOT DATE =	CHECKED – JGS	REVISED –			ILLINOIS FED. AID PROJECT				
	SHEET 20 OF 29 SHEETS									

MODEL: Default
FILE NAME: Z:\0 V and K jobs\652 - Civil Design and Erosion Control\CADD\Structural\SN 100-0106\100-0106-78373-Oxx-W Abut.dgn
2/14/2025 11:33:09 AM

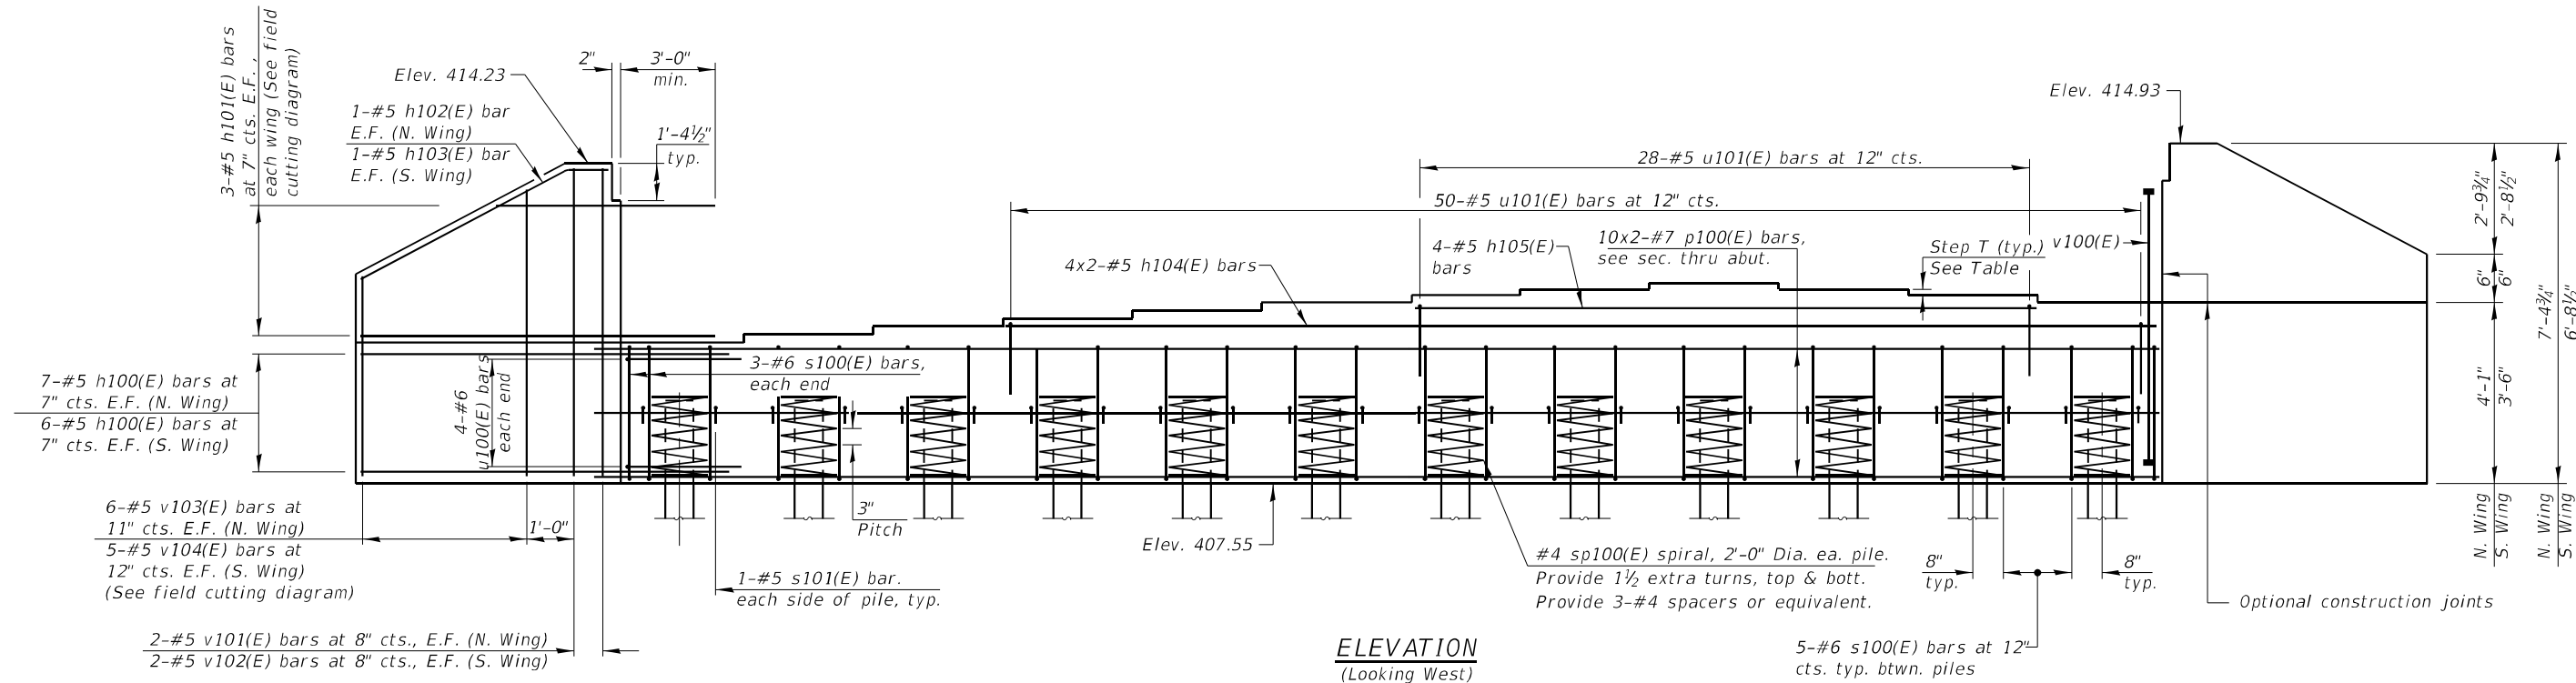

ELEVATION
(Looking West)

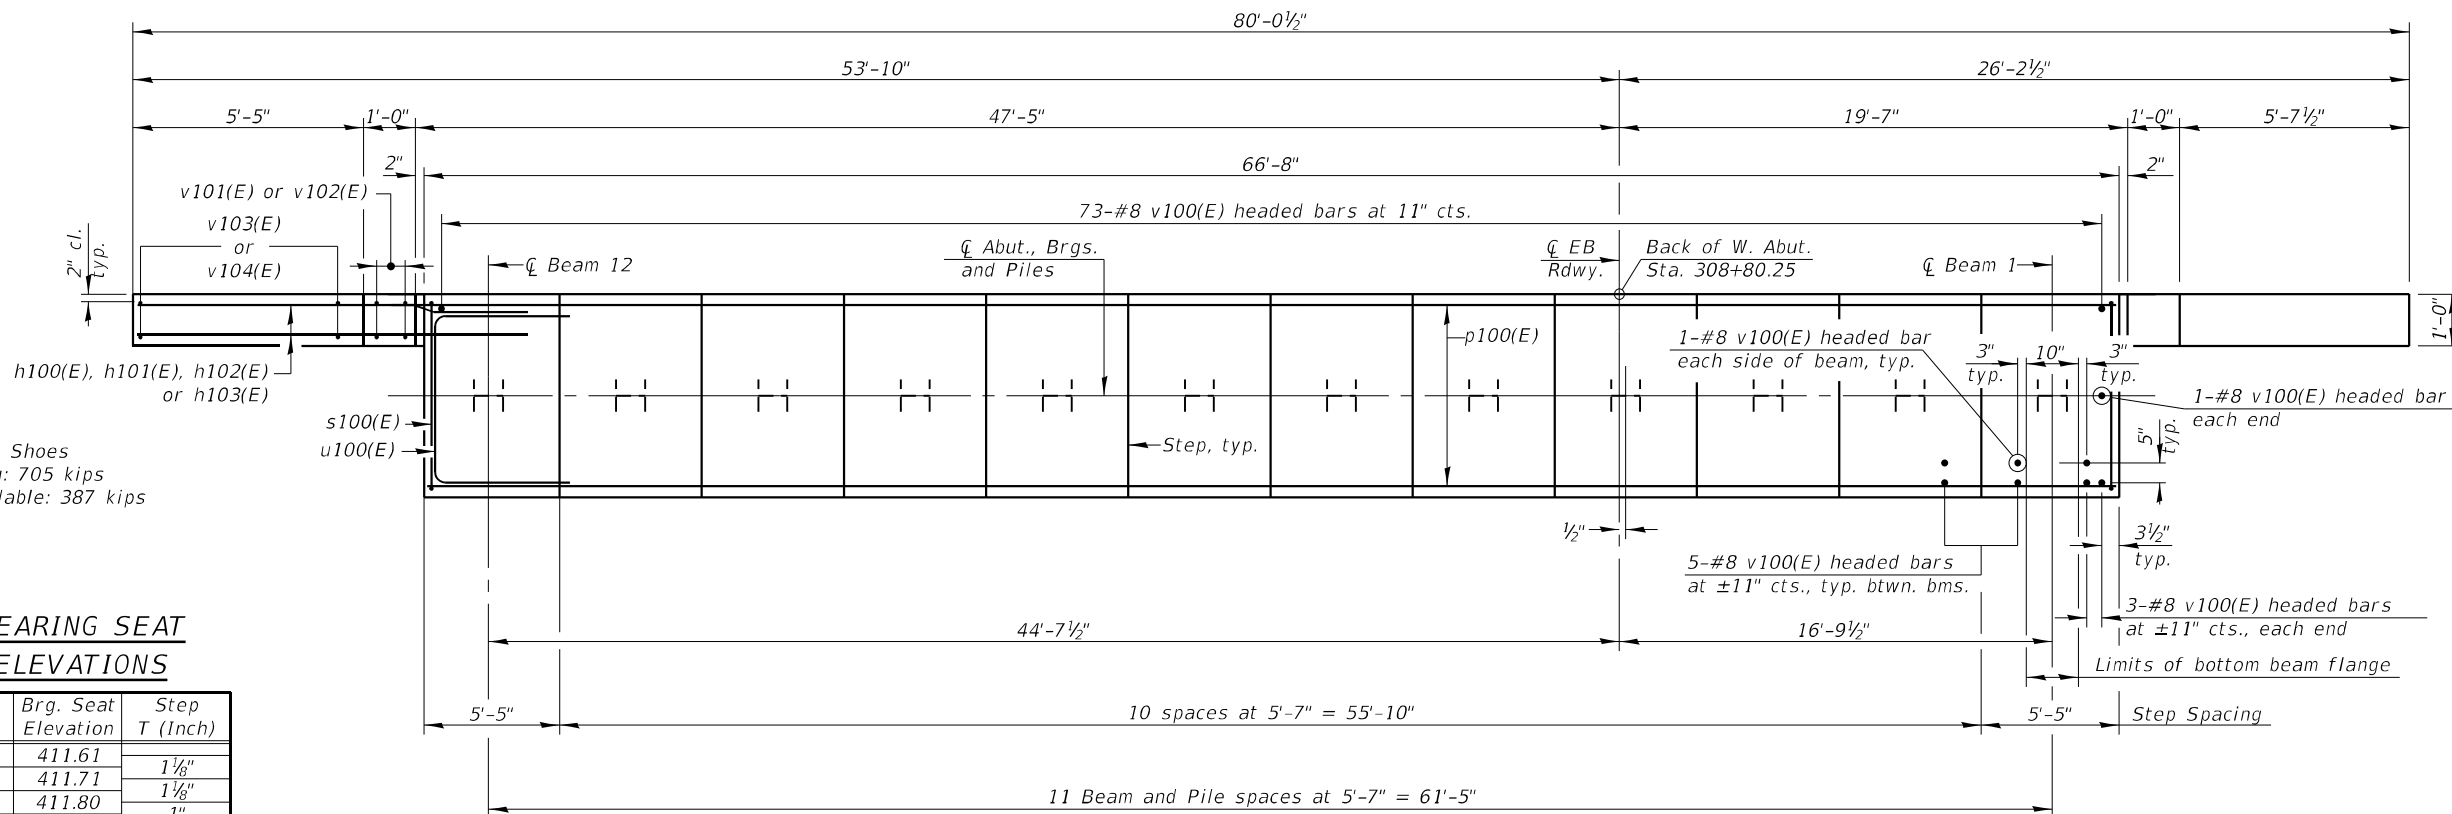


PLAN

Notes:
Pour steps monolithically with cap.
For details of piles see sheet 27 of 29.
Bars indicated thus 10x2 - #7 etc. indicates
10 lines of bars with 2 lengths per line.

MINIMUM BAR LAP

#4 Bar = 2'-11"
#7 Bar = 5'-0"

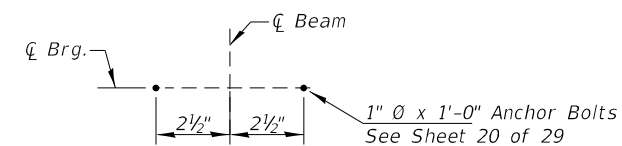




ANCHOR BOLT LAYOUT

PILE DATA

Type: HP 14x89 with Pile Shoes
Nominal Required Bearing: 705 kips
Factored Resistance Available: 387 kips
Est. Length: 65 feet
No. Production Piles: 11
No. Test Piles: 1

**BEARING SEAT
ELEVATIONS**

Beam	Brg. Seat Elevation	Step T (Inch)
1	411.61	1 1/8"
2	411.71	1 1/8"
3	411.80	1"
4	411.88	1"
5	411.80	1 1/8"
6	411.71	1 1/8"
7	411.61	1 1/8"
8	411.50	1 3/8"
9	411.38	1 3/8"
10	411.27	1 1/4"
11	411.16	1 3/8"
12	411.05	1 3/8"

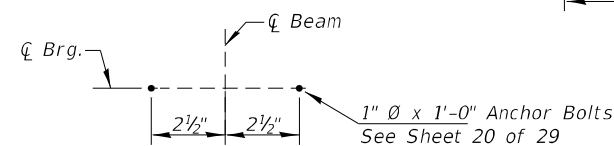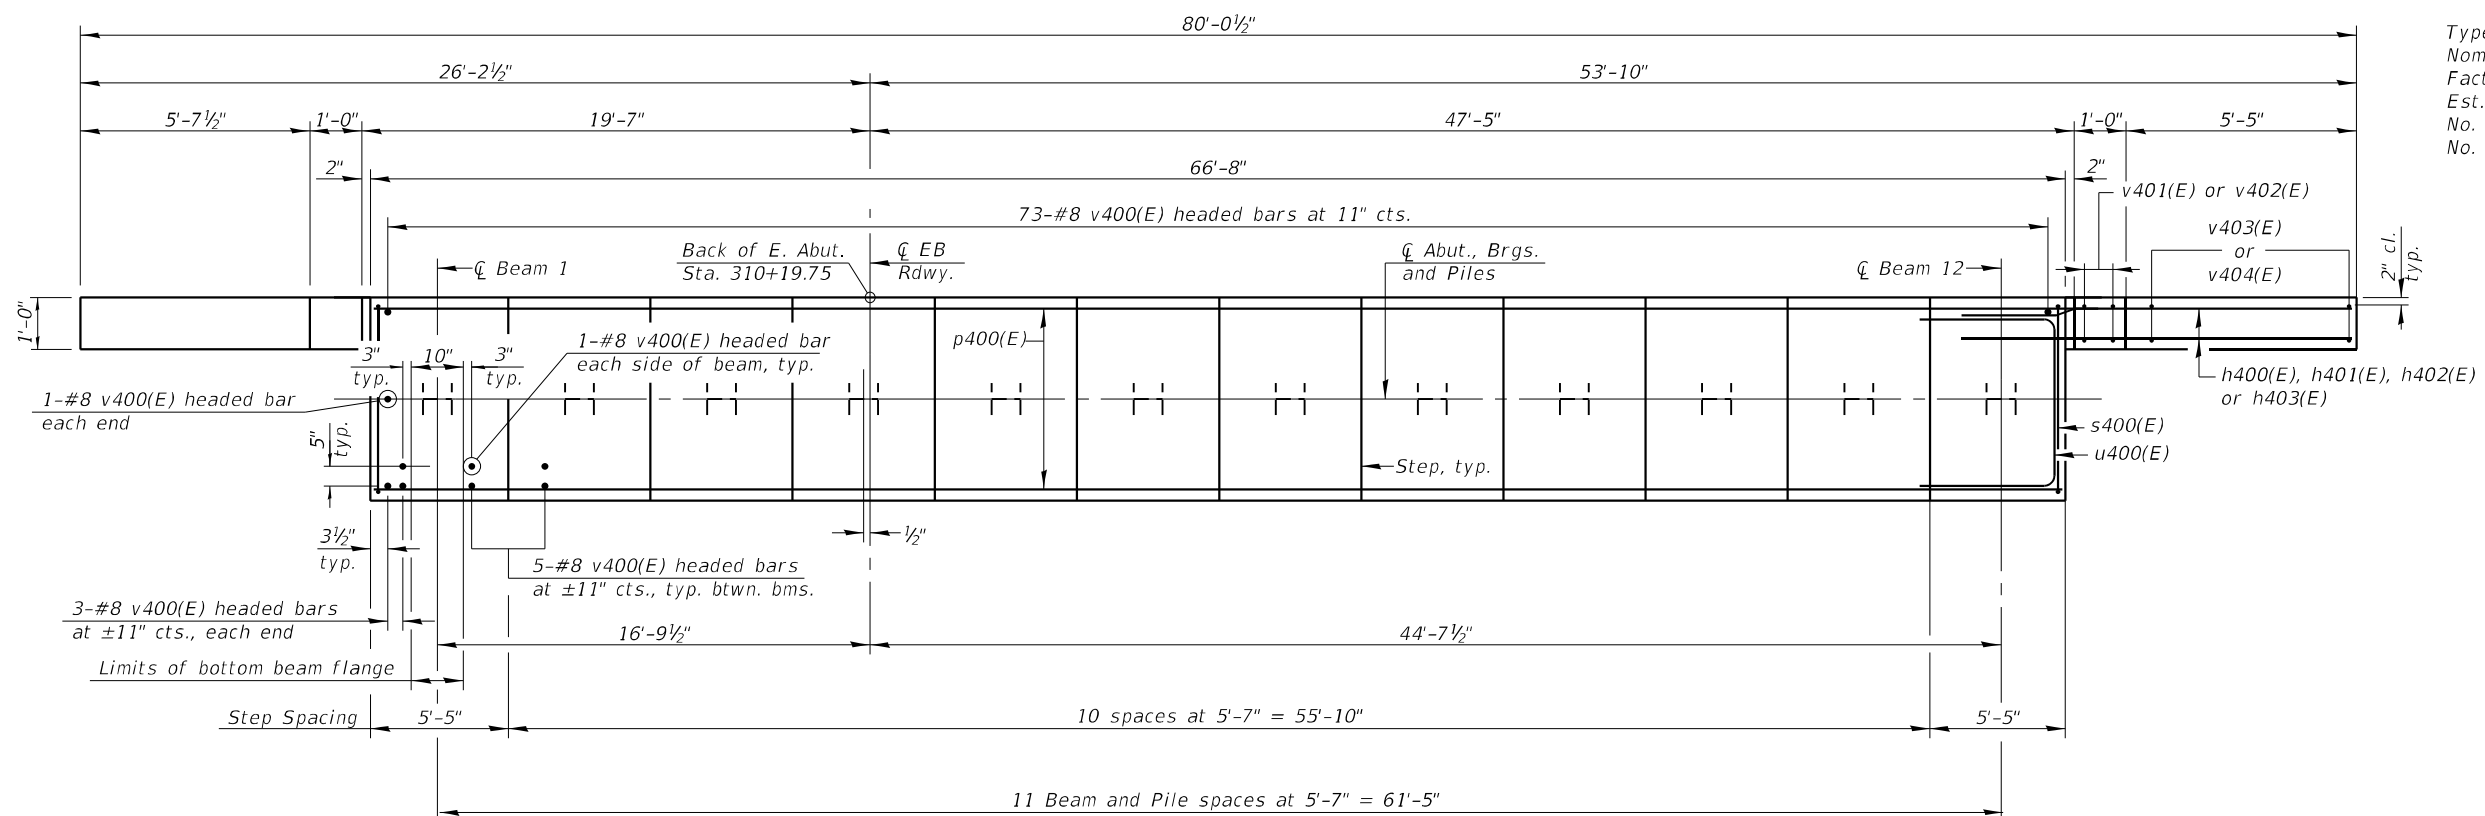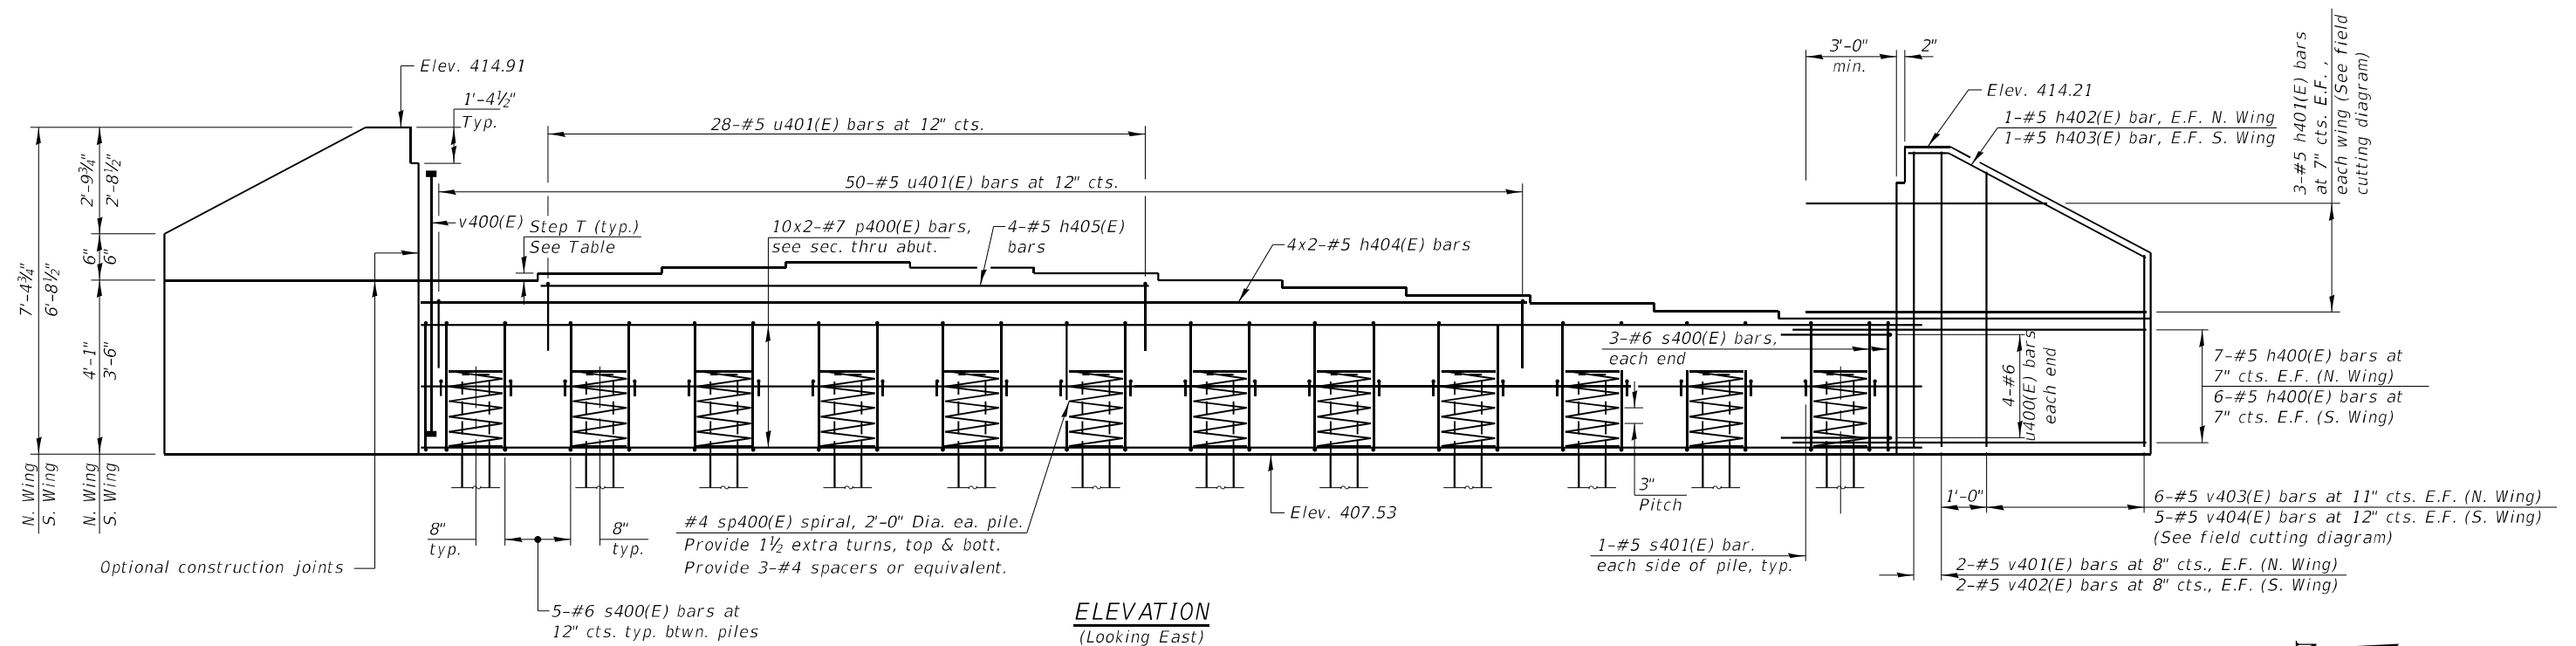

PILE DATA

Type: HP 14x89 with Pile Shoes
Nominal Required Bearing: 705 kips
Factored Resistance Available: 387 kips
Est. Length: 61 feet
No. Production Piles: 11
No. Test Piles: 1

BEARING SEAT
ELEVATIONS

Beam	Brg. Seat Elevation	Step T (Inch)
1	411.59	1 $\frac{1}{8}$ "
2	411.69	1 $\frac{1}{8}$ "
3	411.78	1"
4	411.86	1"
5	411.78	1 $\frac{1}{8}$ "
6	411.69	1 $\frac{1}{8}$ "
7	411.59	1 $\frac{3}{8}$ "
8	411.48	1 $\frac{3}{8}$ "
9	411.36	1 $\frac{3}{8}$ "
10	411.25	1 $\frac{1}{2}$ "
11	411.14	1 $\frac{1}{2}$ "
12	411.03	1 $\frac{3}{8}$ "

Notes:
 Pour steps monolithically with cap.
 For details of piles see sheet 27 of 29.
 Bars indicated thus 10x2 - #7 etc. indicates
 10 lines of bars with 2 lengths per line.

MINIMUM BAR LAP

#4 Bar = 2'-11"
#7 Bar = 5'-0"

WEST ABUTMENT
BILL OF MATERIAL


Bar	No.	Size	Length	Shape
h100(E)	26	#5	9'-8"	
h101(E)	6	#5	17'-5"	
h102(E)	2	#5	6'-11"	
h103(E)	2	#5	6'-8"	
h104(E)	8	#5	26'-3"	
h105(E)	4	#5	27'-7"	
p100(E)	20	#7	35'-9"	
s100(E)	61	#6	14'-4"	
s101(E)	24	#5	4'-4"	
*sp100(E)	12	#4	2'-0"	
u100(E)	8	#6	11'-10"	
u101(E)	78	#5	7'-4"	
v100(E)	160	#8	5'-3"	
v101(E)	4	#5	7'-0"	
v102(E)	4	#5	6'-4"	
v103(E)	6	#5	11'-0"	
v104(E)	5	#5	9'-8"	
Structure Excavation			Cu. Yd.	191
Concrete Structures			Cu. Yd.	39.2
Reinforcement Bars, Epoxy Coated			Pound	7390
Furnishing Steel Piles HP14X89			Foot	715
Driving Piles			Foot	715
Test Pile Steel HP14X89			Each	1
Pile Shoes			Each	12
Granular Backfill for Structures			Cu. Yd.	118
Geocomposite Wall Drain			Sq. Yd.	56
Pipe Underdrains for Structures			Foot	117

* Length is height of spiral.

EAST ABUTMENT
BILL OF MATERIAL


Bar	No.	Size	Length	Shape
h400(E)	26	#5	9'-8"	
h401(E)	6	#5	17'-5"	
h402(E)	2	#5	6'-11"	
h403(E)	2	#5	6'-8"	
h404(E)	8	#5	26'-3"	
h405(E)	4	#5	27'-7"	
p400(E)	20	#7	35'-9"	
s400(E)	61	#6	14'-4"	
s401(E)	24	#5	4'-4"	
*sp400(E)	12	#4	2'-0"	
u400(E)	8	#6	11'-10"	
u401(E)	78	#5	7'-4"	
v400(E)	160	#8	5'-3"	
v401(E)	4	#5	7'-0"	
v402(E)	4	#5	6'-4"	
v403(E)	6	#5	11'-0"	
v404(E)	5	#5	9'-8"	
Structure Excavation			Cu. Yd.	191
Concrete Structures			Cu. Yd.	39.2
Reinforcement Bars, Epoxy Coated			Pound	7390
Furnishing Steel Piles HP14X89			Foot	671
Driving Piles			Foot	671
Test Pile Steel HP14X89			Each	1
Pile Shoes			Each	12
Granular Backfill for Structures			Cu. Yd.	118
Geocomposite Wall Drain			Sq. Yd.	56
Pipe Underdrains for Structures			Foot	117

* Length is height of spiral.

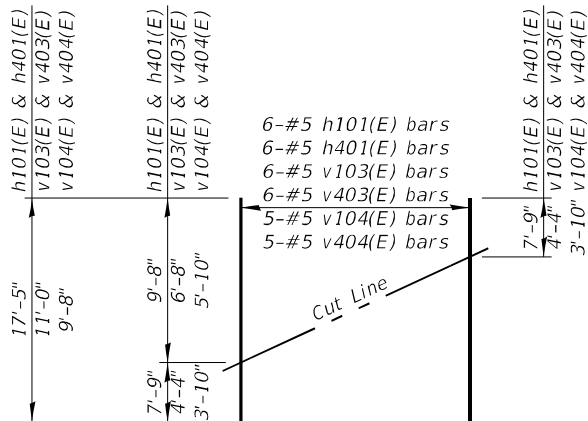


FIELD CUTTING DIAGRAM


Order h101(E), h401(E), v103(E), v104(E), v403(E) and v404(E) full length. Cut as shown and use remainder of bars in opposite face.

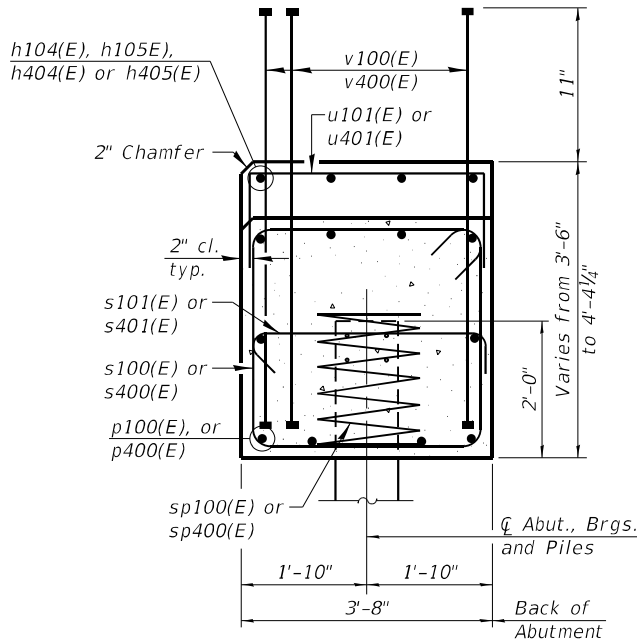


SEC. THRU ABUT.

 


BARS v100(E) & V400(E)
(Headed 640-#8 Bar Terminators)

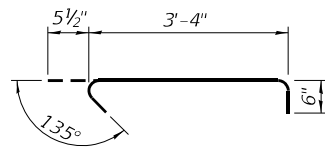


BARS s101(E) & s401(E)

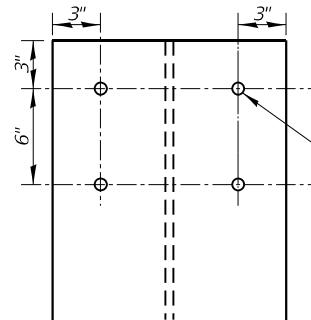


DETAIL A
Pile Studs

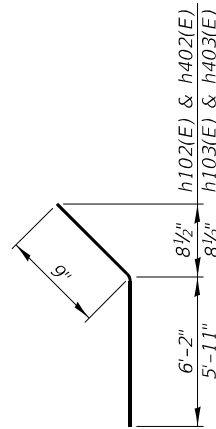


BARS h102(E) & h103(E)
BARS h402(E) & h403(E)

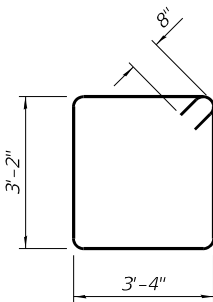

BARS s100(E) & s400(E)

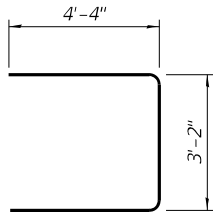


BARS u100(E) & u400(E)

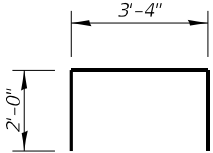

BARS u101(E) & u401(E)


Note: Bar terminators paid for separately.
See Total Bill of Material

Notes:
Pour steps monolithically with cap.
See sheet 26 of 29 for additional pier details and Bill of Material.
Space reinforcement in cap to miss anchor bolts.
For details of piles, see sheet 27 of 29.
Bars indicated thus 23 x 2 - #5 etc. indicates 23 lines of bars with 2 lengths per line.

 


DETAIL A

1" Ø Anchor bolt, typ.
See sheet 20 of 29

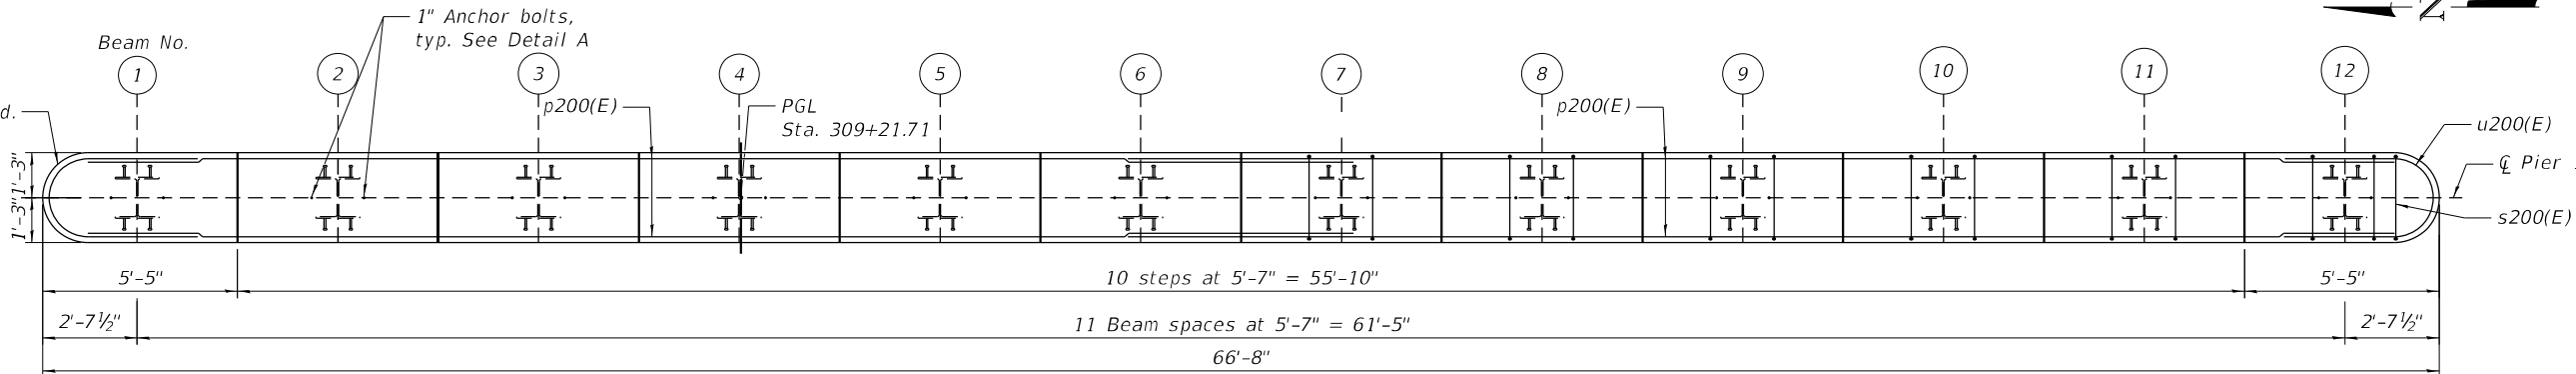

TOP PLAN

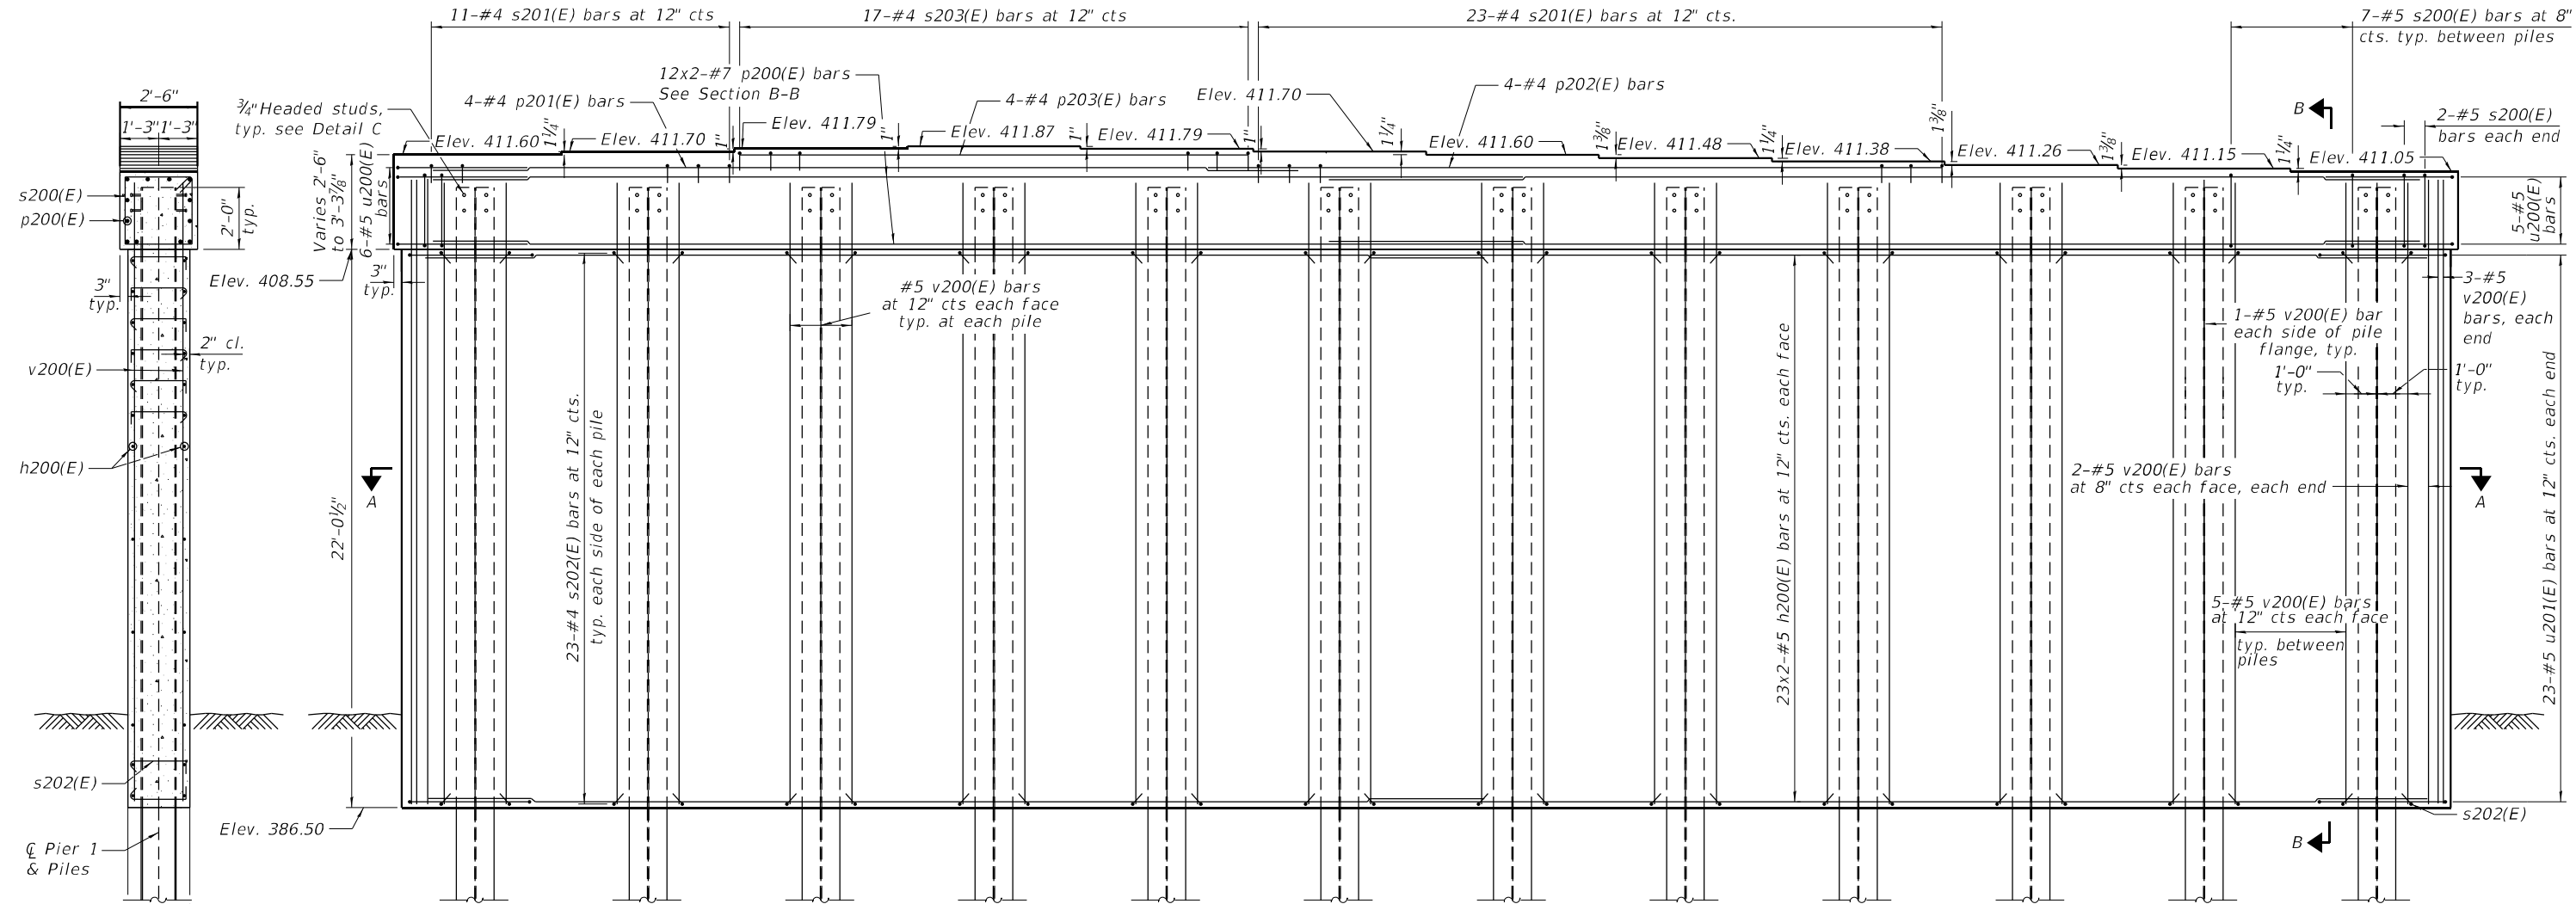

ELEVATION


MINIMUM LAP LENGTH

#4 bar = 2'-11"
#5 bar = 3'-7"
#7 bar = 6'-3"

SECTION B-B

PILE DATA

Type: Steel HP14x89 with pile shoes
Nominal Required Bearing: 687 kips
Factored Resistance Available: 362 kips
Est. Length: 66'
No. Req'd: 11
Test Pile: 1

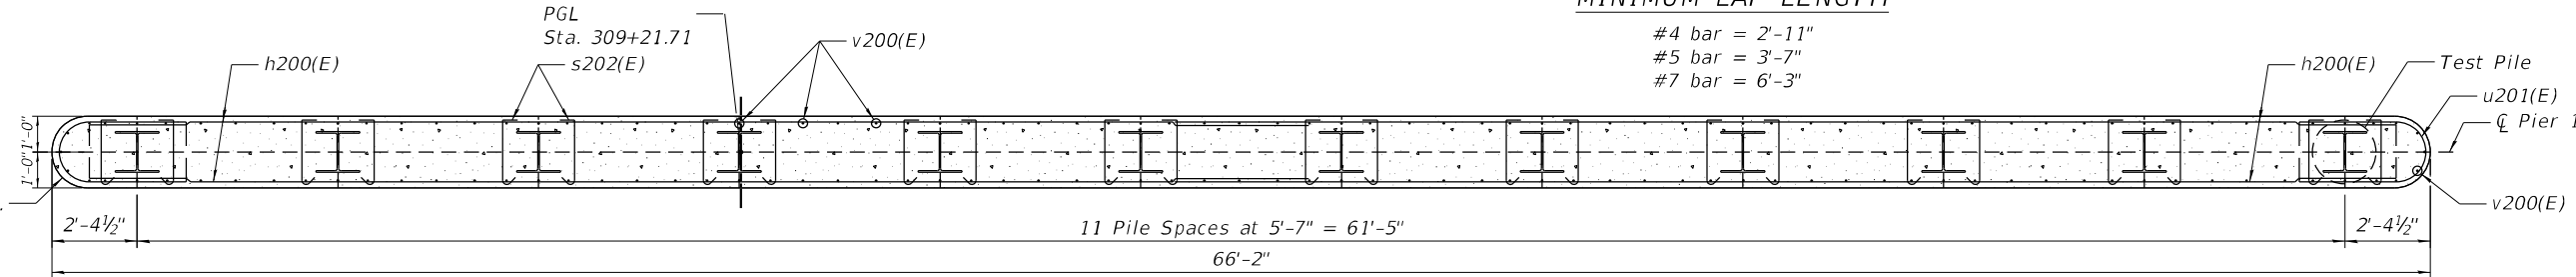

SECTION A-A

MODEL: Sheet
FILE NAME: pw:\mb-us-pw-ben\ben\m\p-us-pw-c3\Documents\Chicago_IL\13_Crab_Orchard\5.0_CADD\CAD_Sheets\1000106-78383-029-pier.dgn

Michael Baker INTERNATIONAL
200 W Adams Street
Suite 1800
Chicago, IL 60606
PH: 312.707.8770
FAX: 312.707.8804

USER NAME =	DESIGNED - AMR	REVISED -
	CHECKED - MLK	REVISED -
PLOT SCALE =	DRAWN - FS	REVISED -
PLOT DATE =	CHECKED - AMR	REVISED -


STATE OF ILLINOIS
DEPARTMENT OF TRANSPORTATION

PIER 1
STRUCTURE NO. 100-0106





SHEET 24 OF 29 SHEETS

F.A.P. RTE.	SECTION	COUNTY	TOTAL SHEETS	SHEET NO.
331	(1-4)R-5,RS-2,B-1,B-2,B-3,B-4	WILLIAMSON	519	234
CONTRACT NO. 78373				
ILLINOIS FED. AID PROJECT				


2/14/2025 3:07:55 PM

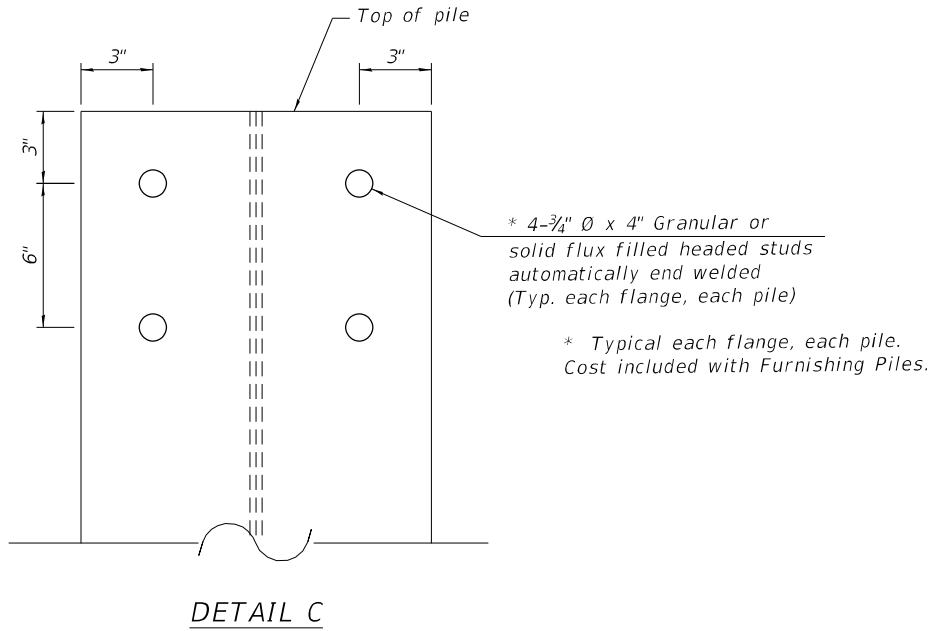

DETAIL C

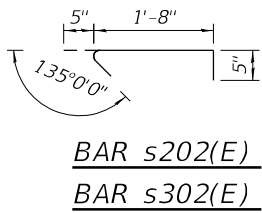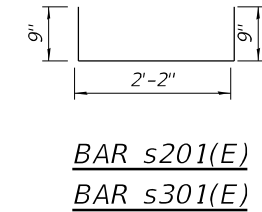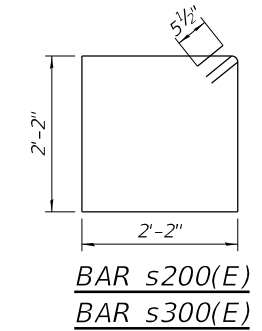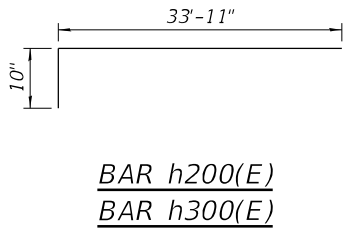

PIER 2				
BILL OF MATERIAL				
Bar	No.	Size	Length	Shape
h300(E)	92	#5	34'-9"	
p300(E)	24	#7	35'-3"	
p301(E)	4	#4	28'-0"	
p302(E)	4	#4	23'-8"	
p303(E)	4	#4	16'-5"	
s300(E)	81	#5	9'-7"	
s301(E)	34	#4	3'-8"	
s302(E)	552	#4	2'-6"	
s303(E)	17	#4	4'-2"	
u300(E)	11	#5	9'-5"	
u301(E)	46	#5	10'-4"	
v300(E)	148	#5	24'-1"	
Cofferdam Excavation			Cu Yd	300
Cofferdam (Type 2) (Location - 2)			Each	1
Concrete Structures			Cu Yd	125.7
Seal Coat Concrete			Cu Yd	124
Reinforcement Bars, Epoxy Coated			Pound	11,430
Furnishing Steel Piles HP14X89			Foot	682
Driving Piles			Foot	682
Test Pile Steel HP14X89			Each	1
Pile Shoes			Each	12

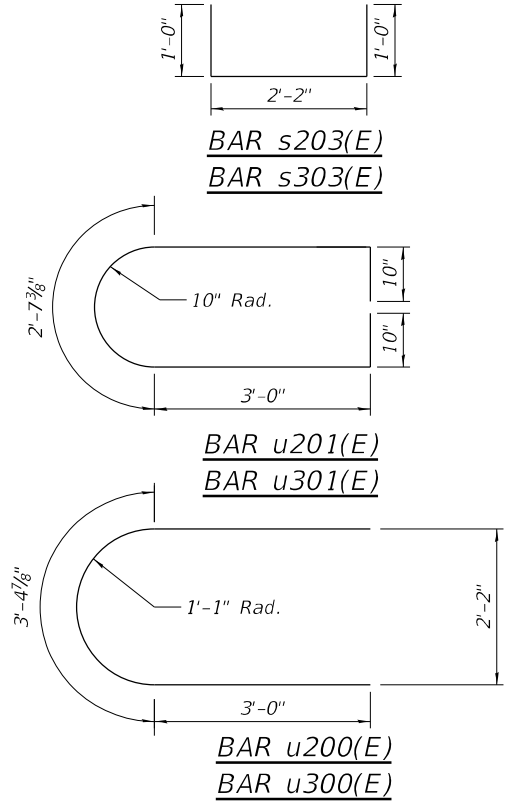

MODEL: Sheet
FILE NAME: pw:\mb-us-pw-ben\ey.com\mb-us-pw-c3\Documents\Chicago_IL\01_Projects\190812_PTB200-38_IL13_Crab_Orchard\5.0_CADD\CAD_Sheets\1000106-78383-031-pier.dgn
2/14/2025 3:08:09 PM

Michael Baker

INTERNATIONAL

200 W Adams Street
Suite 1800
Chicago, IL 60606
PH: 312.707.8770
FAX: 312.707.8804


USER NAME =	DESIGNED - AMR	REVISD -
	CHECKED - MLK	REVISED -
PLOT SCALE =	DRAWN - FS	REVISED -
PLOT DATE =	CHECKED - AMR	REVISED -

STATE OF ILLINOIS
DEPARTMENT OF TRANSPORTATION

PIER DETAILS
STRUCTURE NO.100-0106


SHEET 26 OF 29 SHEETS

F.A.P. RTE.	SECTION	COUNTY	TOTAL SHEETS	SHEET NO.
331	(1-4)R-5,RS-2,B-1,B-2,B-3,B-4	WILLIAMSON	519	236
CONTRACT NO. 78373				
ILLINOIS FED. AID PROJECT				

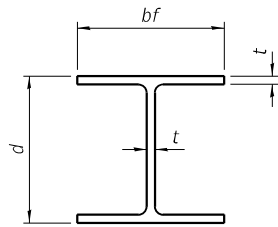


STEEL PILE TABLE


Designation	Depth d	Flange width bf	Web and Flange thickness t	Encasement diameter A
HP 18x181	18	18	1	36"
x157	17 3/4"	17 7/8"	7/8"	36"
x135	17 1/2"	17 3/4"	3/4"	36"
HP 16x183	16 1/2"	16 1/2"	1 1/8"	36"
x162	16 1/4"	16 1/8"	1"	36"
x141	16	16	7/8"	36"
x121	15 3/4"	15 7/8"	3/4"	36"
HP 14x117	14 1/4"	14 7/8"	1 3/16"	30"
x102	14"	14 3/4"	1 1/16"	30"
x89	13 7/8"	14 3/4"	5/8"	30"
x73	13 3/8"	14 5/8"	1/2"	30"
HP 12x84	12 1/4"	12 1/4"	1 1/16"	24"
x74	12 1/8"	12 1/4"	5/8"	24"
x63	12"	12 1/8"	1/2"	24"
x53	11 3/4"	12"	7/16"	24"
HP 10x57	10"	10 1/4"	9/16"	24"
x42	9 3/4"	10 1/8"	7/16"	24"
HP 8x36	8"	8 1/8"	7/16"	18"

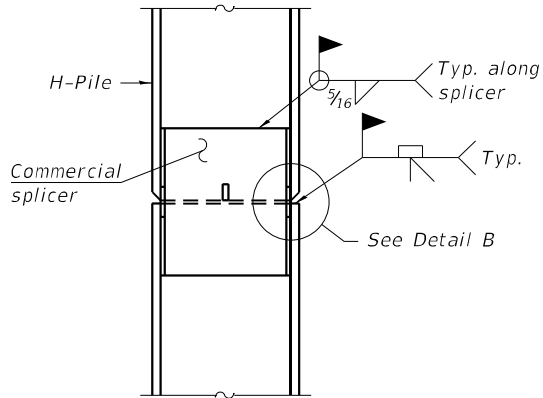

ELEVATION

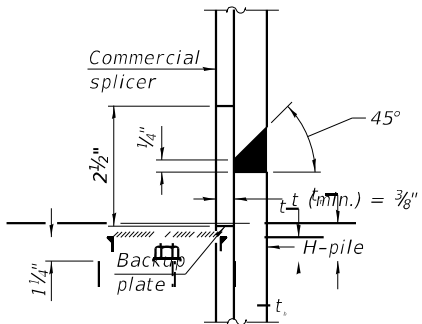


DETAIL B

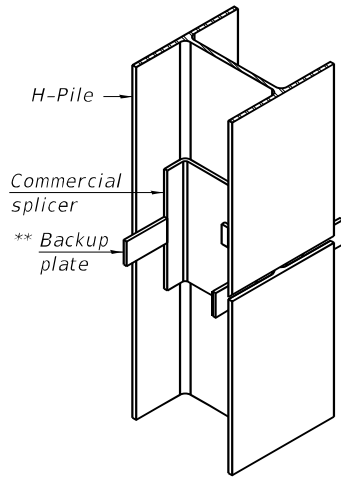

ISOMETRIC VIEW

WELDED COMMERCIAL SPLICE

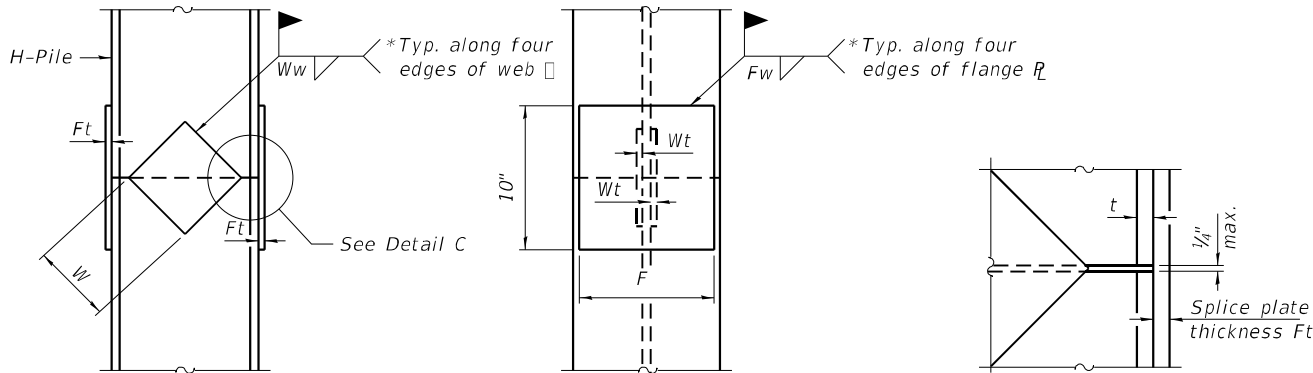


ELEVATION

END VIEW


DETAIL C

Designation	F	Ft	Fw	W	Wt	Ww
HP 18x181	15 1/2"	1 1/2"	1"	9 1/2"	7/8"	3/4"
x157	15 1/4"	1 1/4"	1"	9 1/2"	7/8"	3/4"
x135	15 1/4"	1 1/4"	1"	9 1/2"	7/8"	3/4"
HP 16x183	13 3/4"	1 1/2"	1"	8 1/4"	7/8"	3/4"
x162	13 1/2"	1 1/2"	1"	8 1/4"	3/4"	5/8"
x141	13 1/2"	1 1/4"	7/8"	8 1/4"	3/4"	5/8"
x121	13 1/2"	1 1/4"	7/8"	8 1/4"	3/4"	5/8"
HP 14x117	12 1/2"	1 1/4"	7/8"	7 3/4"	5/8"	1/2"
x102	12 1/2"	1"	3/4"	7 3/4"	5/8"	1/2"
x89	12 1/2"	7/8"	1 1/16"	7 3/4"	5/8"	1/2"
x73	12 1/2"	3/4"	9/16"	7 3/4"	5/8"	1/2"
HP 12x84	10"	1"	1 1/16"	6 1/2"	5/8"	1/2"
x74	10"	7/8"	1 1/16"	6 1/2"	5/8"	1/2"
x63	10"	3/4"	1/2"	6 1/2"	1/2"	3/8"
x53	10"	3/4"	1/2"	6 1/2"	1/2"	3/8"
HP 10x57	8"	7/8"	9/16"	5 1/4"	1/2"	3/8"
x42	8"	3/4"	9/16"	5 1/4"	1/2"	3/8"
HP 8x36	6 3/4"	5/8"	7/16"	4"	1/2"	3/8"

WELDED PLATE FIELD SPLICE

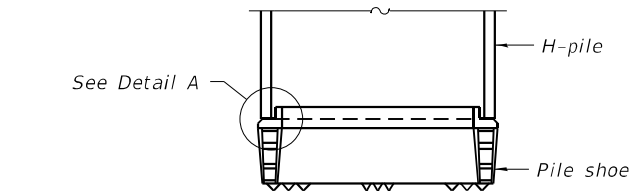


ELEVATION

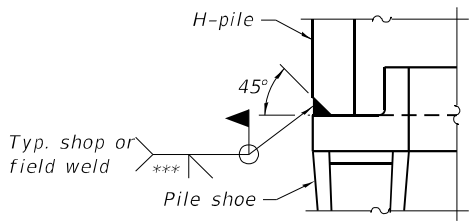

DETAIL A

SHOE ATTACHMENT

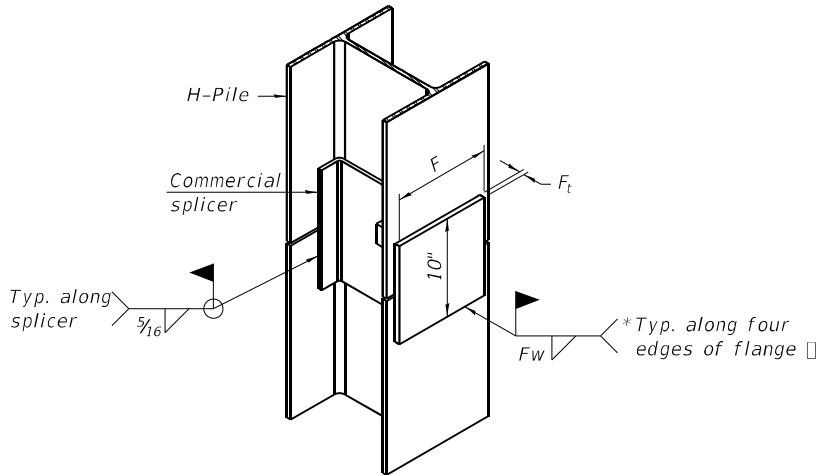


ISOMETRIC VIEW

WELDED COMMERCIAL SPLICE ALTERNATE


* Interrupt welds 1/4" from end of web and/or each flange.

** Remove portions of backup plates that extend outside the flanges.

*** Weld size per pile shoe manufacturer (3/16" min.).

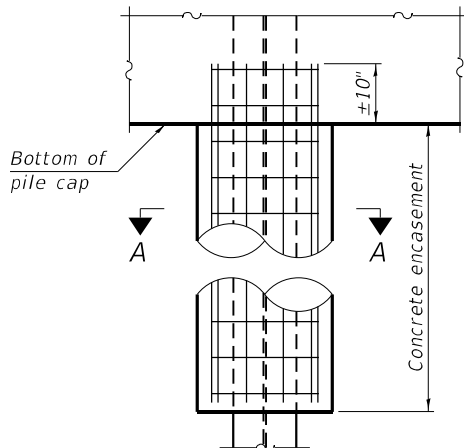

ELEVATION

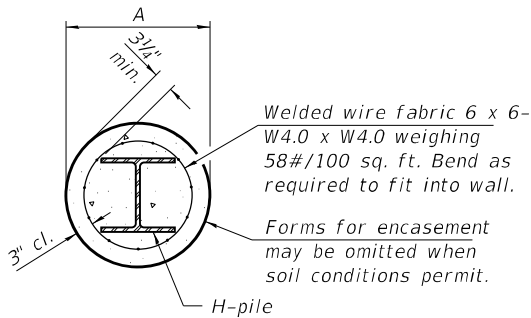

SECTION A-A

INDIVIDUAL PILE
CONCRETE ENCASEMENT
(when specified)

Note:
The steel H-piles shall be according to
AASHTO M270 Grade 50.

F-HP

10-27-2023

STATE OF ILLINOIS
DEPARTMENT OF TRANSPORTATION

HP PILE DETAILS
STRUCTURE NO. 100-0106

SHEET 27 OF 29 SHEETS

F.A.P. RTE.	SECTION	COUNTY	TOTAL SHEETS	SHEET NO.
331	(1-4)R-5,RS-2,B-1,B-2,B-3,B-4	WILLIAMSON	519	237
CONTRACT NO. 78373				

ILLINOIS FED. AID PROJECT

Page 1 of 2

Date 6/18/14

ROUTE FAP 331 (IL 13) DESCRIPTION IL 13 EB Lanes over Crab Orchard Lake LOGGED BY L. Estel

SECTION 5-3B-3 **LOCATION** 1.1 mi. E of Jackson Co. (near W Abut.), SEC. 17, TWP. 9S, RNG. 1E, PM

COUNTY Williamson DRILLING METHOD Hollow Stem Auger (8" O.D., 3.25" I.D.) HAMMER TYPE Auto SPT 140 lb

[illegible]

The Unconfined Compressive Strength (UCS) Failure Mode is indicated by (B-Bulge, S-Shear, P-Penetrometer, E-Estimated) Abbreviations W.O.H - Sampler Advanced By Weight of Hammer, W.O.P - Advanced by Weight of Pipe, B.S. - Before Seating The SPT (N value) is the sum of the last two blow values in each sampling zone (AASHTO T206) BBS, from 137 (Rev. 8-99)

Page 2 of 2

Date 6/18/14

ROUTE FAP 331 (IL 13) DESCRIPTION IL 13 EB Lanes over Crab Orchard Lake LOGGED BY L. Estel

SECTION 5-3B-3 **LOCATION** 1.1 mi. E of Jackson Co. (near W Abut.), SEC. 17, TWP. 9S, RNG. 1E, PM

COUNTY Williamson **DRILLING METHOD** Hollow Stem Auger (8" O.D., 3.25" I.D.) **HAMMER TYPE** Auto SPT 140 lb

[illegible]

The Unconfined Compressive Strength (UCS) Failure Mode is indicated by (B-Bulge, S-Shear, P-Penetrometer, E-Estimated) Abbreviations W.O.H - Sampler Advanced By Weight of Hammer, W.O.P - Advanced by Weight of Pipe, B.S. - Before Seating The SPT (N value) is the sum of the last two blow values in each sampling zone (AASHTO T206) BBS, from 137 (Rev. 8-99)

MODEL: Default
FILE NAME: C:\Users\j\Documents\Download\106-100-0106-78373-031-Existing Structure Framing.dgn



CIVIL DESIGN, INC.
WBE / DBE
EFFINGHAM, IL
LICENSE #184.003222

USER NAME =
DESIGNED - JAG
CHECKED - JGS
PLOT SCALE =
DRAWN - JAG
PLOT DATE =
CHECKED - JGS

DESIGNED - JAG
CHECKED - JGS
PLOT SCALE =
DRAWN - JAG
PLOT DATE =
CHECKED - JGS

DESIGNED - JAG
CHECKED - JGS
PLOT SCALE =
DRAWN - JAG
PLOT DATE =
CHECKED - JGS

STATE OF ILLINOIS
DEPARTMENT OF TRANSPORTATION


EX. STRUCTURE - FRAMING PLAN
STRUCTURE NO. 100-0106

F.A.P. RT. 14 SEC. 5-3B-3
WILLIAMSON COUNTY
STA. 309+50.00

ILLINOIS FED. AID PROJECT

STATE OF ILLINOIS
DEPARTMENT OF PUBLIC WORKS & BUILDINGS
DIVISION OF HIGHWAYS

ROUTE NO.	SECTION	COUNTY	TOTAL SHEETS	SHEET NO.	SHEET NO. 2
5-3B-3	WILLIAMSON	18	7	8 SHEETS	


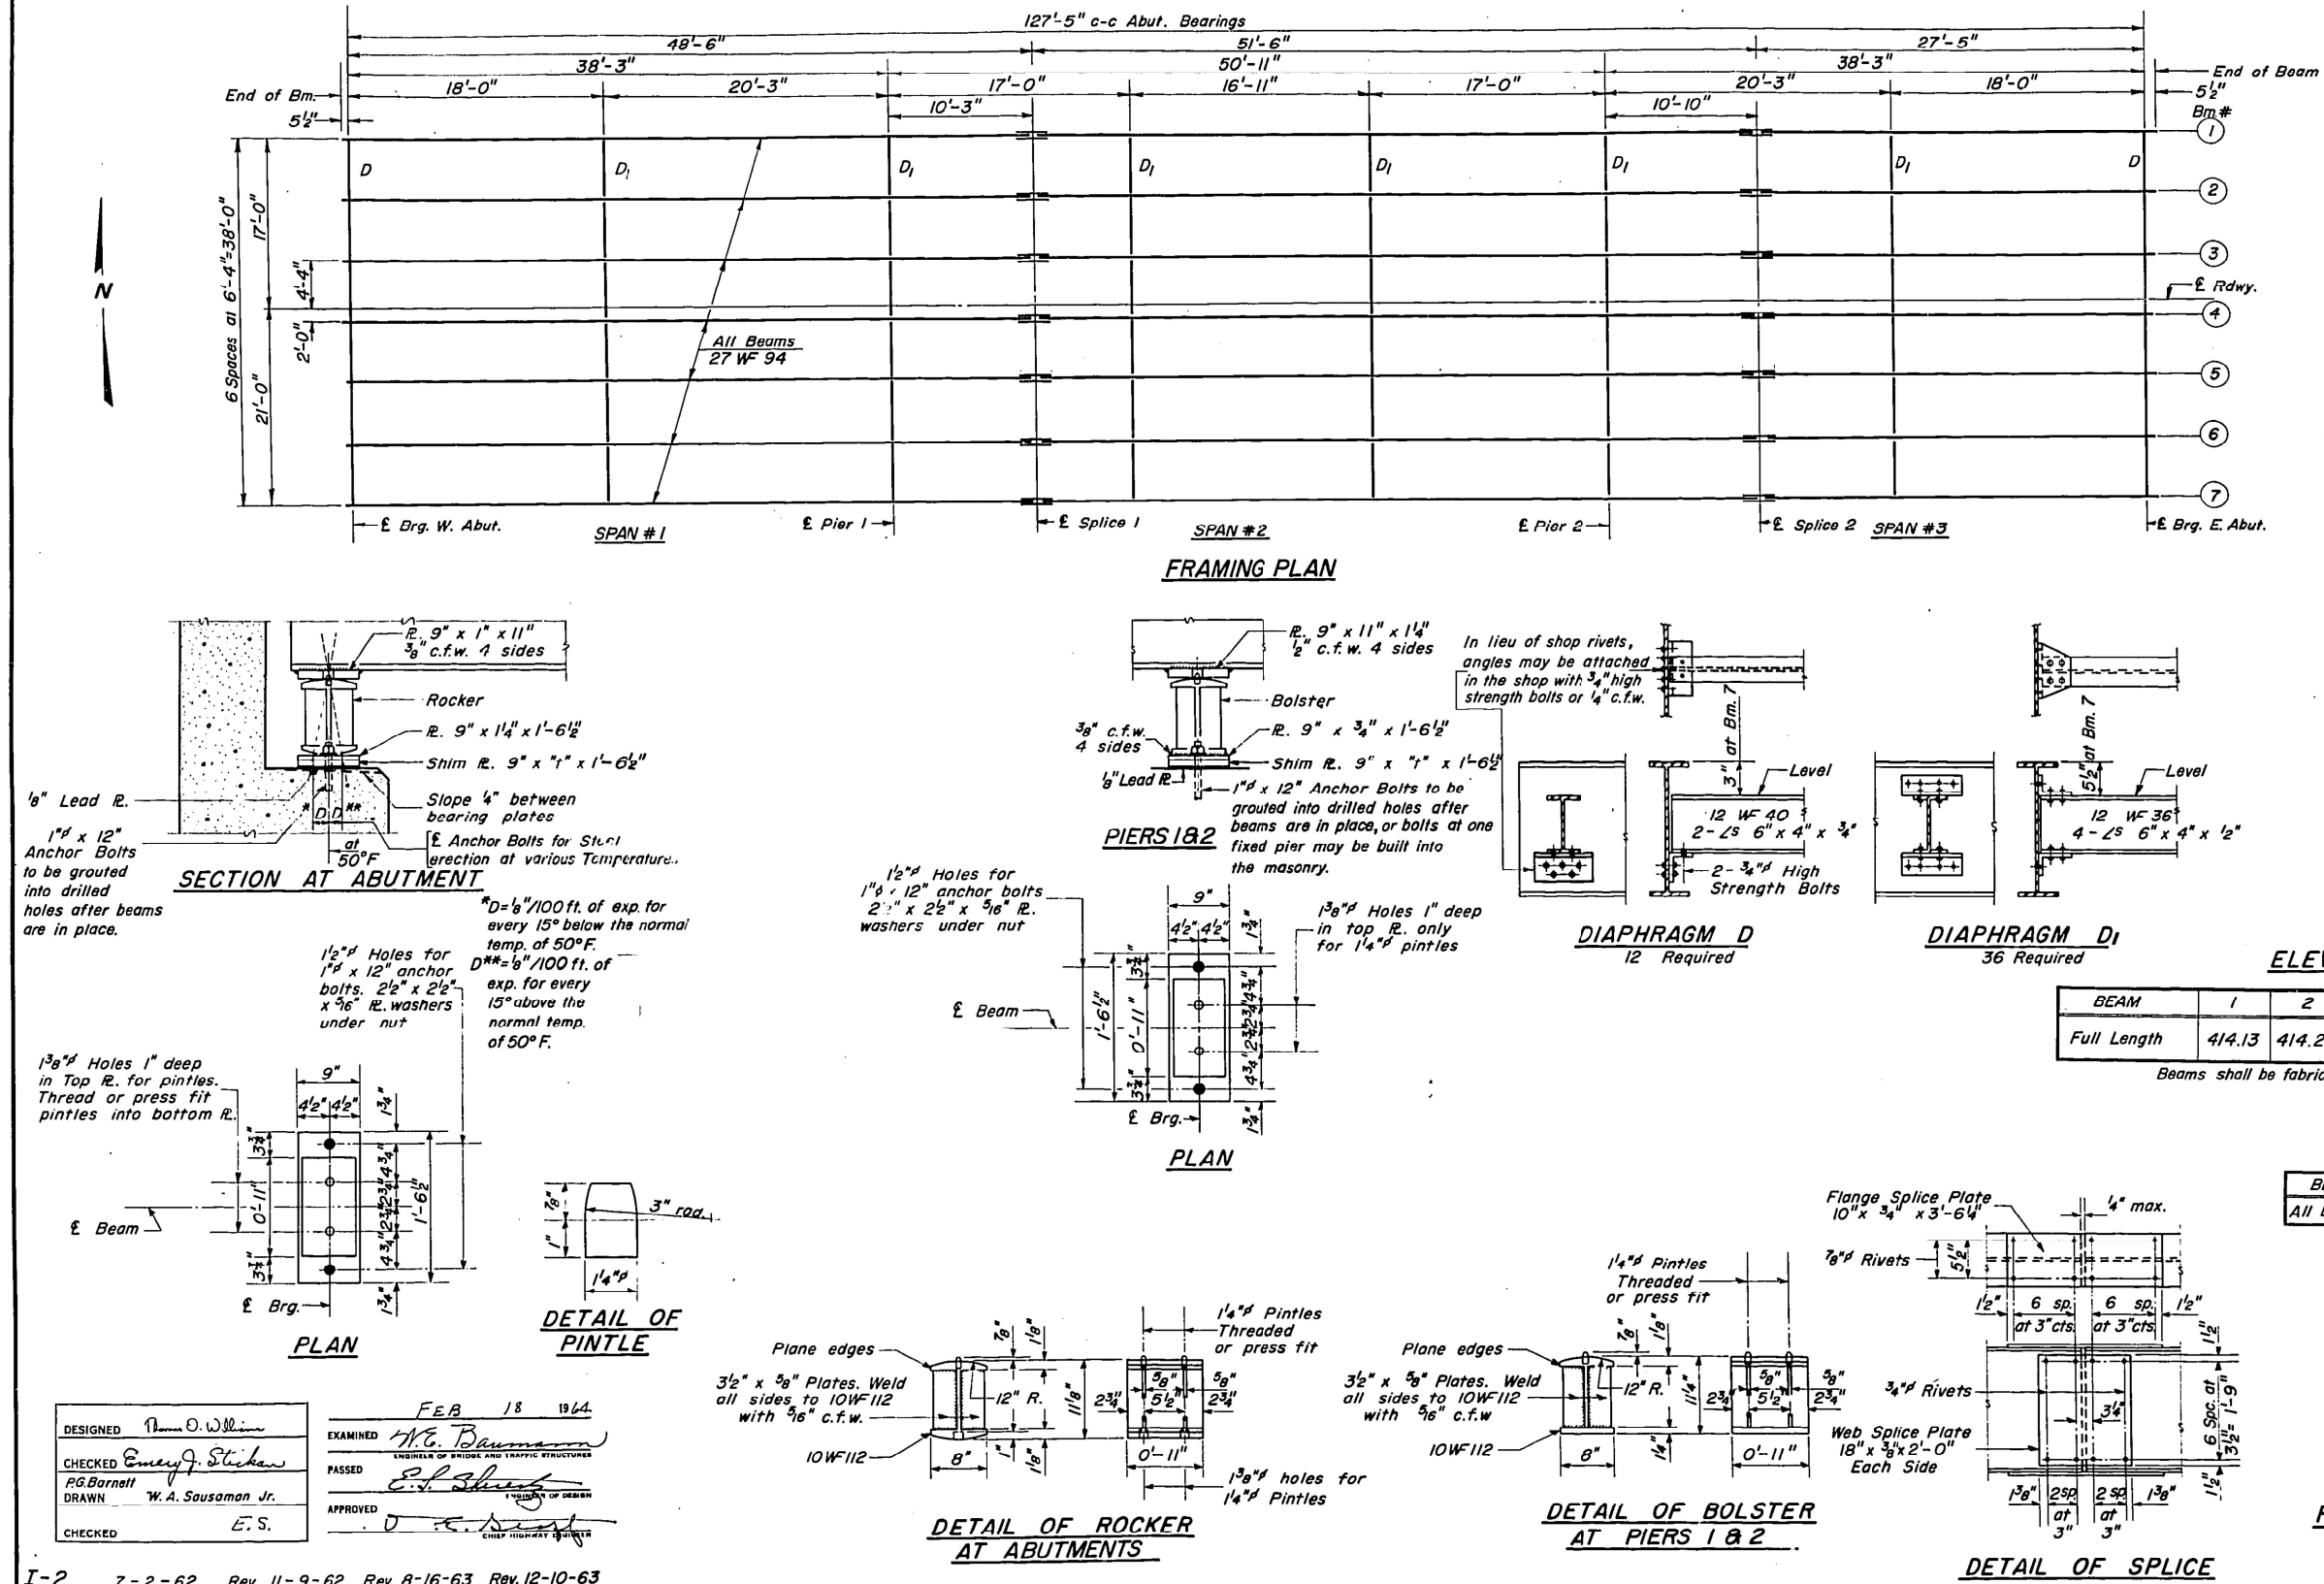


FOR INFORMATION ONLY

F.A.P. RTE.	SECTION	COUNTY	TOTAL SHEETS	SHEET NO.
331	(1-4)R-5,RS-2,B-1,B-2,B-3,B-4	WILLIAMSON	519	242
		CONTRACT NO. 78377		
ILLINOIS		FED. AID PROJECT		

ROUTE NO.	SECTION	COUNTY	TOTAL SHEETS	SHEET NO.
14	5-38-3	WILLIAMSON	18	9
FED. ROAD DIST. NO. 2		ILLINOIS FED. AID PROJECT.		

SHEETS

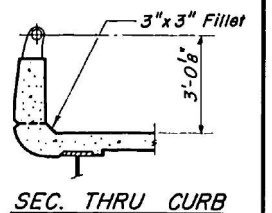 

Item	Unit	Quantity
Aluminum Handrail	Lin. Ft.	258



F.A. RT. 14 SEC. 5-3B-3
WILLAMSION COUNTY
STA. 309+50

PARAPET JOINT DETAIL

1000-1000

All Posts shall be placed normal to parapet

All Posts shall be of Aluminum conforming to ASTM Specification B-108 alloy SG-70B-T6.

All Rail Tubing shall be of Aluminum conforming to ASTM Specification B-235 alloy 6061-T6.

Aluminum handrail shall be measured in lineal feet. The length paid for shall be the overall length along the top longitudinal railing member through all post and gaps.

Rail Tubing may extend a maximum of 3 panel lengths

For material composition of Prefabricated Pad, See Art. 54.9 (f), (Bearings and Anchorage), of the Std. Specs.

Set Screws shall be of Aluminum conforming to ASTM Specification B-211 alloy 2024-T4.

Aluminum handrail will be paid for at the contract unit price per lineal foot for ALUMINUM HANDRAIL, measured as specified, which price shall be payment in full for all materials, fabrication, transportation and erection.






R-10 Drawn 2-16-60 Rev. 11-2-62 Rev. 7-17-63

FOR INFORMATION ONLY

F.A.P. RTE.	SECTION	COUNTY	TOTAL SHEETS	SHEET NO.
331	(1-4)R-5,RS-2,B-1,B-2,B-3,B-4	WILLIAMSON	519	243
CONTRACT NO. 78373				
TITLINGS, EED, AND PROJECT				

STATE OF ILLINOIS
DEPARTMENT OF PUBLIC WORKS & BUILDINGS
DIVISION OF HIGHWAYS

ROUTE NO.	SECTION	COUNTY	TOTAL SHEETS	SHEET NO.	SHEET NO. 6
5-3B-3	WILLIAMSON	18	11	8 SHEETS	
FED. ROAD DIST. NO. 7 ILLINOIS FED. AID PROJECT					

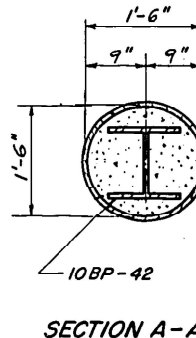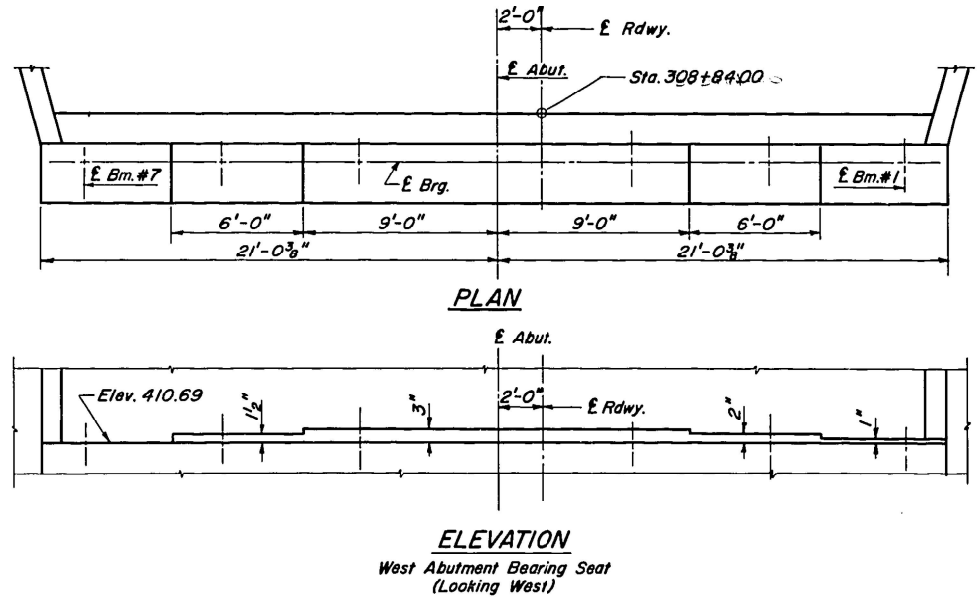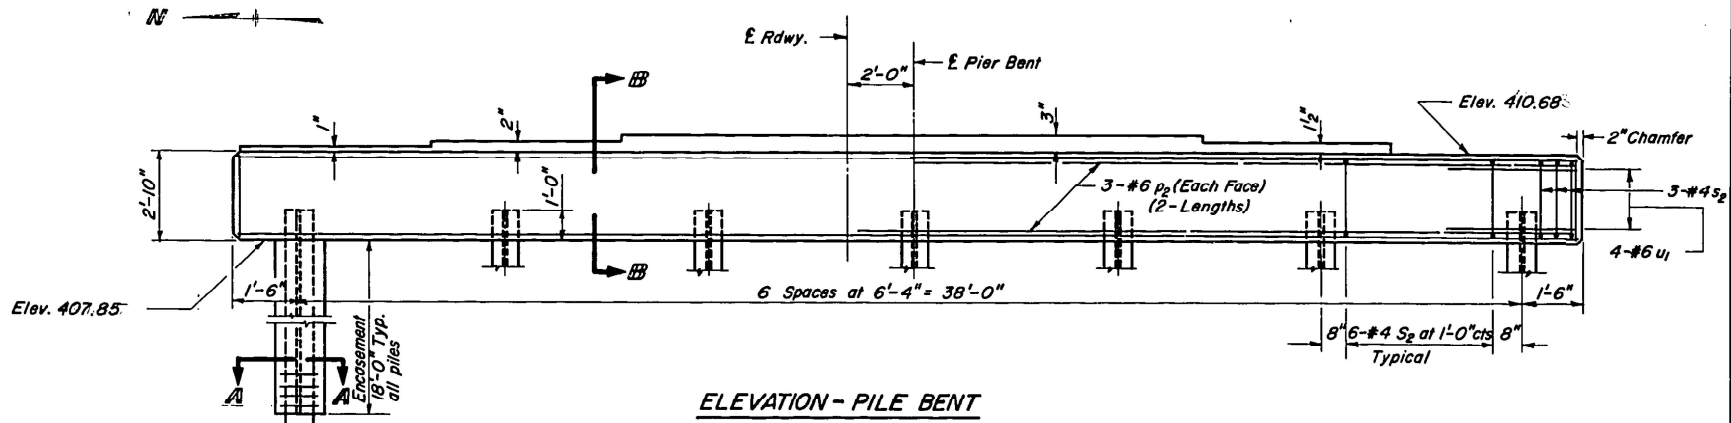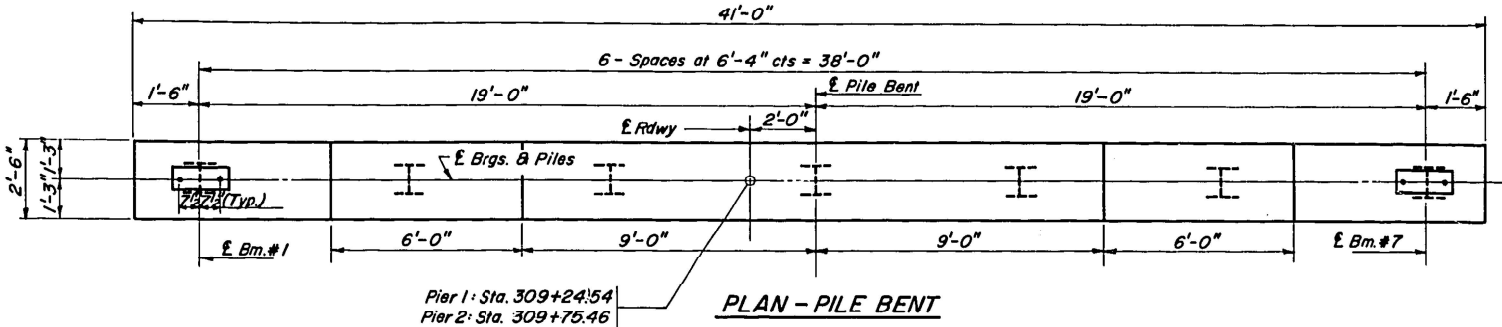
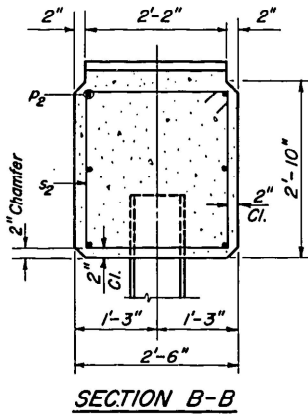


18" I.D. - 7/8" Galv. Metal Shell pile encasement. Fill with Class X Conc. See Special Provisions for "Furnishing and Filling Metal Shells."

PILE DATA
(2 Bents)
Type: Steel (10BP-42)
Capacity: Drive to Refusal
Est. Length: ± 60'-0"
No. Req'd.: 14

**TWO PILE BENTS
BILL OF MATERIAL**

BAR	NO.	SIZE	LENGTH	SHAPE
P2	24	#6	21'-0"	—
S2	84	#4	10'-1"	□
U1	16	#6	10'-1"	⊏
Class X Concrete		Cu Yds.	22.6	
Reinforcement Bars		Lbs.	1570	
Steel Piles 10BP-42		Lin. Ft.	840	
Furn. & Filling Metal Shells		Lin. Ft.	252	

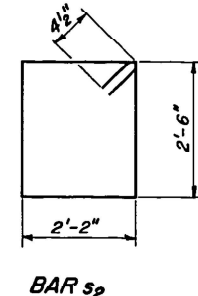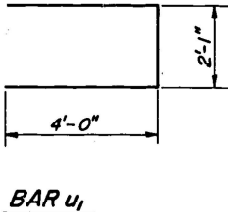

**PIERS - PILE BENTS
& WEST ABUTMENT STEPS**

F.A. RT. 14 SEC. 5-3B-3
WILLIAMSON COUNTY
STA. 309+50

DESIGNED	Thomas D. Williams
CHECKED	Emery J. Sticker
DRAWN	Paul Barnett
CHECKED	E.S.


EXAMINED	W.E. Bismann
PASSED	E.S. Shurt
APPROVED	J.E. Shurt

FOR INFORMATION ONLY

MODEL: Default
FILE NAME: C:\Users\j\Documents\Downloads\106100-0106-78373-034-Existing Structure_Substructure Det. 1.dgn
2/11/2025 5:48:56 PM

CDI CIVIL DESIGN, INC. WBE / DBE EFFINGHAM, IL LICENSE #184.003222	USER NAME =	DESIGNED - JAG	REVISED -	STATE OF ILLINOIS DEPARTMENT OF TRANSPORTATION	EX. STRUCTURE - SUBSTRUCTURE DETAILS 1 STRUCTURE NO. 100-0106	F.A.P. RTE.	SECTION	COUNTY	TOTAL SHEETS	SHEET NO.
	PLOT SCALE =	CHECKED - JGS	REVISED -			331	(1-4)R-5,RS-2,B-1,B-2,B-3,B-4	WILLIAMSON	519	244
PLOT DATE =	CHECKED - JGS	REVISED -				ILLINOIS FED. AID PROJECT				

MODEL: Default
FILE NAME: C:\Users\j\Documents\Download\106-100-0106-7837-035-Existing Structure_Substructure Det. 2.dgn
2/11/2025 5:50:32 PM

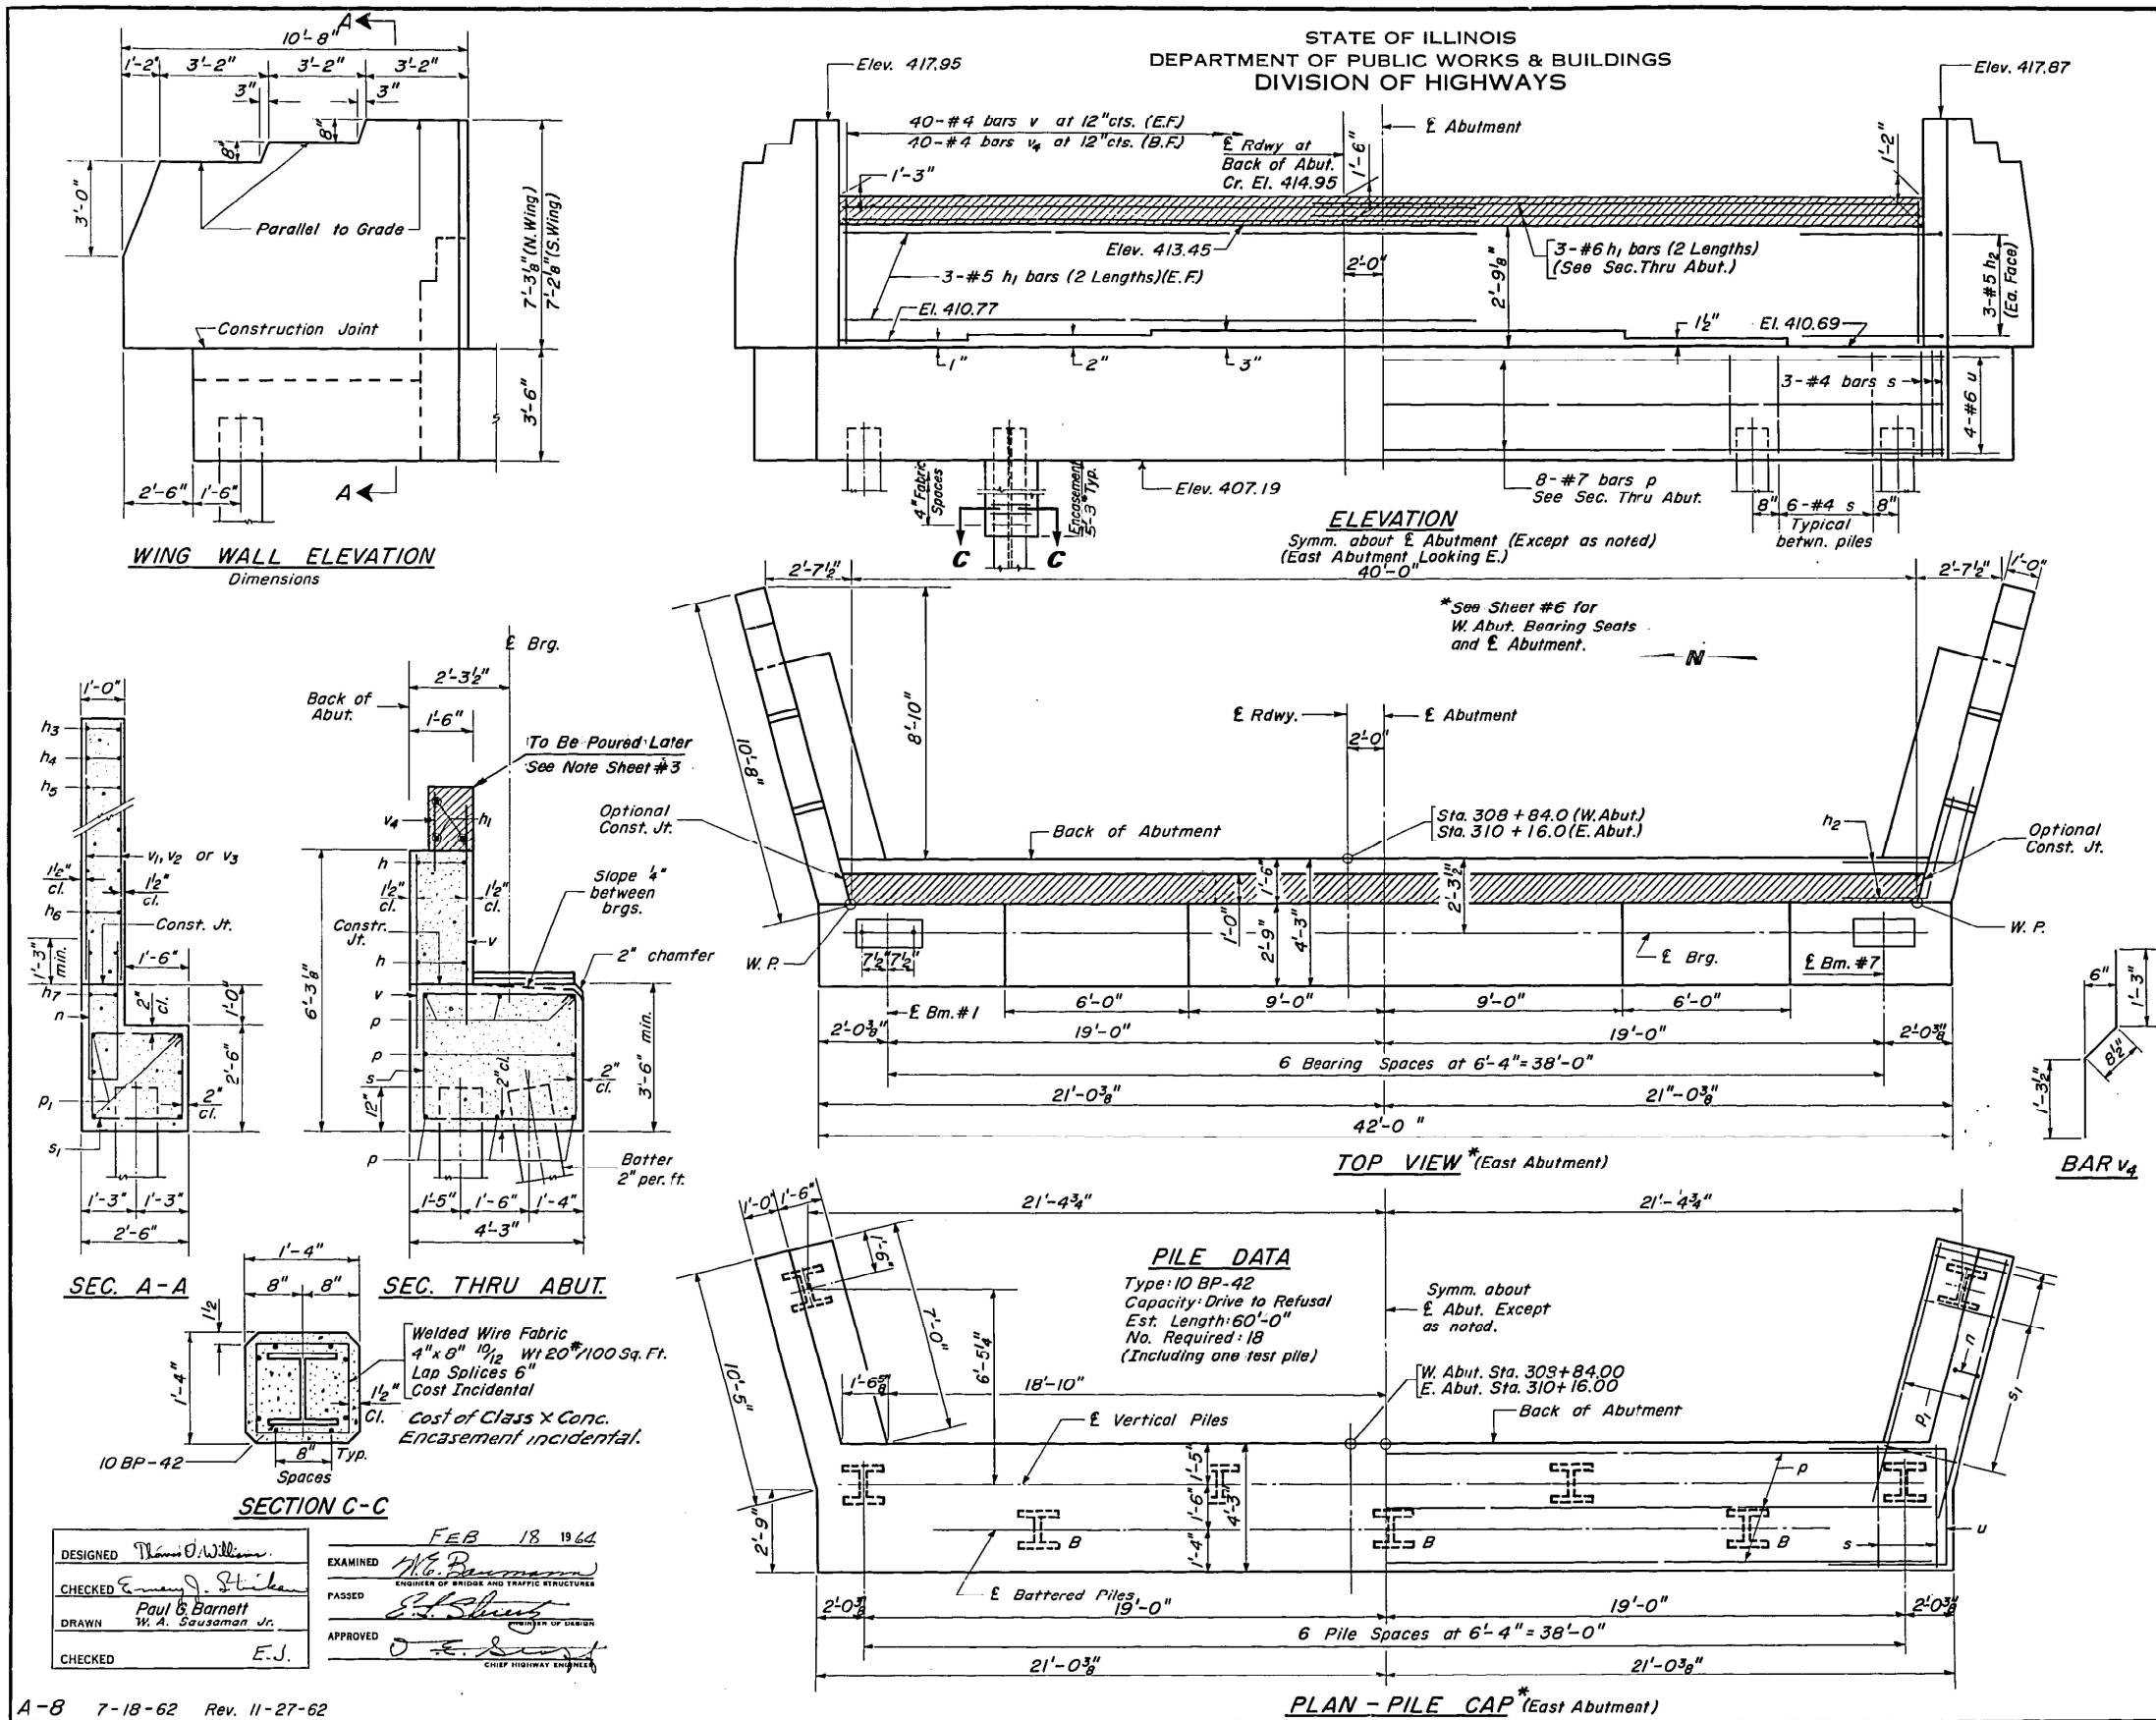

ROUTE NO. 14
SECTION 5-3B-3
COUNTY WILLIAMSON
TOTAL SHEETS 18
SHEET NO. 7
8 SHEETS

11 #4 bars at 12" cts. (Each Face)

8 #4 bars at 12" cts. (Each Face)

SEC. B-B

TWO ABUTMENTS
BILL OF MATERIAL

Bar	No.	Size	Length	Shape
h	24	#5	21'-0"	
h ₁	12	#6	21'-0"	
h ₂	24	#5	5'-0"	
h ₃	8	#4	2'-9"	
h ₄	8	#4	6'-0"	
h ₅	24	#4	9'-0"	
h ₆	24	#4	10'-3"	
h ₇	8	#4	10'-6"	
n	36	#4	7'-9"	
p	16	#7	41'-6"	
p ₁	24	#7	11'-0"	
s	84	#4	14'-11"	
s ₁	28	#4	9'-5"	
u	16	#6	11'-0"	
v	160	#4	5'-0"	
v ₁	32	#4	7'-0"	
v ₂	24	#4	6'-3"	
v ₃	32	#4	5'-8"	
v ₄	80	#4	3'-3"	
Class X Concrete			Cu. Yds.	78.4
Reinforcement Bars			Lbs.	5880
Steel Piles 10BP-42			Lin. Ft.	1020
Test Piles			Ea.	1

ABUTMENTS

F.A. RT. 14 SEC. 5-3B-3
WILLIAMSON COUNTY
STA. 309+50

FOR INFORMATION ONLY



CIVIL DESIGN, INC.
WBE DBE
EFFINGHAM, IL
LICENSE #184.003222

USER NAME =
DESIGNED = JAG
CHECKED = JGS
DRAWN = JAG
PLOT SCALE =
PLOT DATE =

DESIGNED = JAG
CHECKED = JGS
DRAWN = JAG
PLOT DATE =

REVISED =
REVISED =
REVISED =
REVISED =

STATE OF ILLINOIS
DEPARTMENT OF TRANSPORTATION

EX. STRUCTURE - SUBSTRUCTURE DETAILS 2
STRUCTURE NO. 100-0106

F.A.P. RT. 14
SECTION (1-4)R-5,RS-2,B-1,B-2,B-3,B-4
COUNTY WILLIAMSON
TOTAL SHEETS 519
SHEET NO. 245
CONTRACT NO. 78373
ILLINOIS FED. AID PROJECT

STATE OF ILLINOIS
DEPARTMENT OF PUBLIC WORKS & BUILDINGS
DIVISION OF HIGHWAYS

ROUTE NO.	SECTION	COUNTY	TOTAL SHEETS	SHEET NO.
14	5-3B-3	WILLIAMSON	18	13
SHEETS 8				

COUNTY Williamson		Surface Water El. 405.0			
Boring No. 1		Groundwater El. at Completion			
Station 309+88		After 0 Hours			
Offset 10 ft. Rte.					
Ground Surface	390.0	0			
Soft wet gray clay A-6(12-13)					
	387.7	2	0.8P	22	
Medium wet gray clay A-7-6(15)					
	384.2	1	1.0P	20	
		6	0.8B	24	
Medium moist gray mottled brown silty clay loan A-6(9-10)					
	376.7	7	0.8B	24	
Medium moist gray mottled brown silty clay A-6(10-11)					
	375.7	12	1.0B	21	
Very stiff moist gray mottled brown and black clay A-7-6(14-15)					
	373.2	11	1.4B	22	
See next column					
	370.0	10	1.6B	24	

COUNTY Williamson		Surface Water El. 405.0			
Boring No. 1		Groundwater El. at Completion			
Station 309+88		After 0 Hours			
Offset 10 ft. Rte.					
Ground Surface	390.0	0			
Soft wet gray clay A-6(12-13)					
	387.7	2	0.8P	22	
Medium wet gray clay A-7-6(15)					
	384.2	1	1.0P	20	
		6	0.8B	24	
Medium moist gray mottled brown silty clay loan A-6(9-10)					
	376.7	7	0.8B	24	
Medium moist gray mottled brown silty clay A-6(10-11)					
	375.7	12	1.0B	21	
Very stiff moist gray mottled brown and black clay A-7-6(14-15)					
	373.2	11	1.4B	22	
See next column					
	370.0	10	1.6B	24	

N - Standard Penetration Test - Blows per foot to drive 2" O.D. Split Spoon Sampler 12" with 140# hammer falling 30".

Qu - Unconfined Compressive Strength - 1/2" w - Water Content - percentage of oven dry weight - %

Type failure: B - Bulge Failure S - Shear Failure E - Estimated Value P - Penetrometer Value

DESIGNED TO WILLIAMS
CHECKED *Emily A. Stinson*
DRAWN T.O.W.
CHECKED E.S.

EXAMINED *W.C. Beaman*
PASSED *P.B. Shurt*
APPROVED *O.E. Scott*

COUNTY Williamson		Surface Water El. 402.7			
Boring No. 2		Groundwater El. at Completion			
Station 309+24.5		After 0 Hours			
Offset 14' L&S					
Ground Surface	388.9	0			
Medium moist gray mottled brown silty clay loan A-4(8)					
	361.8	23	9	1.2B	31
Medium to stiff moist dark gray clay A-7-6(15-17)					
	359.4	30	5	0.6P	27
Medium moist brown mottled black silty clay loan A-6(9-10)					
	357.4	7	0.8B	25	
Stiff moist gray mottled brown silty clay to clay A-6(11-13)					
	355.9	8	0.8P	24	
Medium fine to coarse very moist light brown sandy gravel with clay loan binder					
	346.2	100	Blows	in 6"	
Bottom of Hole = 42.9 ft. Boring taken in Lake through 39.8 feet of water. Washing procedure used in drilling entire hole.					

COUNTY Williamson		Surface Water El. 402.2			
Boring No. 4		Groundwater El. at Completion			
Station 309+94		After 0 Hours			
Offset 19 ft. Rte.					
Ground Surface	392.0	0			
Medium moist light brown mottled gray and black clay A-7-6(14-15)					
	386.5	5	0.8B	31	
Soft very moist gray mottled black silty loan A-4(8) with rotten vegetation					
	385.0	6	1.1B	26	
Stiff moist gray mottled brown silty clay loan A-6(9)					
	381.0	7	1.0B	23	
Medium moist light brown mottled black silty clay loan A-6(9-10)					
	377.0	9	0.8B	24	
Stiff moist gray mottled brown and black clay A-7-6(17+)					
	372.5	8	0.8B	43	
Medium moist gray mottled brown and black clay A-7-6(17+)					
	369.5	100	Blows	in 6"	

COUNTY Williamson		Surface Water El. 402.1			
Boring No. 3		Groundwater El. at Completion			
Station 309+75.5		After 0 Hours			
Offset 6 ft. Rte.					
Ground Surface	392.0	0			
Stiff to medium moist gray mottled brown silty clay loan A-4(8)					
	366.8	23	6	0.7B	43
Medium moist gray mottled brown clay A-7-6(14-15)					
	364.5	19	1.5B	28	
Medium moist to very moist gray mottled brown silty clay to clay A-6(11-12) with some vegetation					
	364.5	9	0.6B	27	
Stiff to medium moist gray mottled brown and black silty clay loan A-6(9-10)					
	361.8	23	9	1.2B	31
Medium moist gray mottled brown clay A-7-6(14-15)					
	359.4	30	5	0.6P	27
Medium moist to very moist dark gray silty clay to clay A-6(11-12)					
	357.4	7	0.8B	25	
Medium fine to coarse very moist light brown sandy gravel with clay loan binder					
	355.9	8	0.8P	24	
Medium moist brown mottled black silty clay loan A-6(9-10)					
	357.4	7	0.8B	25	
Stiff moist gray mottled brown silty clay to clay A-6(11-13)					
	355.9	8	0.8P	24	
Medium fine to coarse very moist light brown sandy gravel with clay loan binder					
	346.2	100	Blows	in 6"	
Bottom of Hole = 42.9 ft. Boring taken in Lake through 39.8 feet of water. Washing procedure used in drilling entire hole.					

COUNTY Williamson		Surface Water El. 402.1			
Boring No. 4		Groundwater El. at Completion			
Station 309+96		After 0 Hours			
Offset 19 ft. Rte.					
Ground Surface	392.0	0			
Soft light brown sandstone					
	389.5	100	Blows	in 6"	
Medium hard light brown to gray sandstone with thin laminations of black sandy shale					
	384.5	45			
Bottom of Hole = 46.5 ft. Boring taken in Lake through 12.2 feet of water. Washing procedure used in drilling entire hole.					

BORINGS
F.A. Rte. 14 SEC. 5-3B-3
WILLIAMSON COUNTY
STA. 309+50

FOR INFORMATION ONLY

STATE OF ILLINOIS
DEPARTMENT OF TRANSPORTATION

EX. STRUCTURE - BORINGS
STRUCTURE NO. 100-0106

F.A.P. Rte.	SECTION	COUNTY	TOTAL SHEETS	SHEET NO.
331	(1-4)R-5,RS-2,B-1,B-2,B-3,B-4	WILLIAMSON	519	246
CONTRACT NO. 78373				


CDI
CIVIL DESIGN, INC.
WBE / DBE
EFFINGHAM, IL
LICENSE #184.003222

USER NAME	DESIGNED	REVISOR
JAG	JAG	JAG
REVISOR	JGS	JGS
REVISOR	JGS	JGS
REVISOR	JGS	JGS
REVISOR	JGS	JGS


MODEL: Default
FILE NAME: C:\Users\j\Documents\Download\106100-0106-78373-036-Existing Borings.dgn
2/11/2025 5:57:58 PM

Existing Structure: S.N. 100-0066 was originally constructed in 1939 under F.A. Proj. 15, Section 5-B1 and 5-A1. An extensive reconstruction was built in 1989 under F.A. Route 410, Section (5B-1)DR. This reconstruction included an entirely new superstructure, abutments, and pier caps. The structure is a three span (39'-7", 50'-0", 39'-7") continuous wide flange bridge with seven beam lines on pile bent abutments. The structure is 133'-6" from bk. to bk. abutments on a zero degree skew. The clear width is 40'-0" between face to face of parapets and the overall out to out width of the bridge is 43'-2". The composite superstructure consists of seven beam lines of W24x62 for spans one and three, and W24x68 for span two, on 6'-4" centers. The reinforced concrete deck thickness is 7 1/2". The bridge deck is on a normal crown. The abutments are pile bent abutments on H-piles driven to refusal. The wingwalls are typical 12" thick dog ear wing walls. Each pier is comprised of 6 original precast concrete piles, two new H-piles encased in concrete driven to refusal, and new pier caps installed in 1989. There is a fiber optics utility that runs through the backwalls on the abutments and spans the entire length of the bridge on hangers.


No salvage.

 

GENERAL PLAN & ELEVATION
STRUCTURE NO. 100-0107
SHEET 1 OF 28 SHEETS

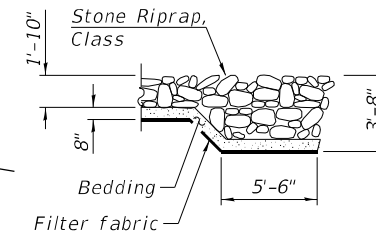

SECTION B-B

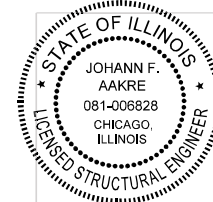

Sheets 22 thru 24 of 28.

Sheets 22 thru 24 of 28.



EXPIRES: 11/30/2026
DATE: 02/21/2025

Sheets 19 thru 21 of 28.



Sheets 1 thru 18 and 25 thru 28 of 28.

Allow 50#/sq. ft. for future wearing surface.


2020 AASHTO LRFD Bridge Design
Specifications, 9th Edition.

FIELD UNITS

All new structural steel to be galvanized.

Seismic Performance Zone (SPZ) = 3

Soil Site Class = D

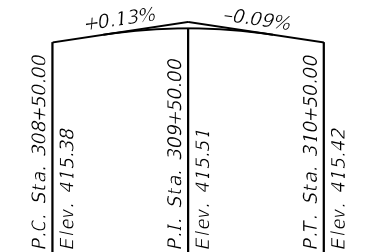


V.C. 200'

Along $\mathbb{C}$ Westbound Lanes

Notes:

Up to a 1/4" to be ground off deck and approach slabs. The Profile Grade shows the final grade after grinding.

See Roadway Plans for Rip Rap quantities
and pay items.

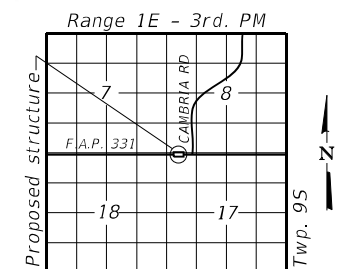

LOCATION SKETCH

GENERAL PLAN AND ELEVATION
IL 13 W.B. OVER CRAB ORCHARD LAKE

F.A.P. RT. 331 - SEC. 1-4(B-2)


WILLIAMSON COUNTY

STATION 309+50.00

STRUCTURE NO. 100-0107

F.A.P. RTE.	SECTION	COUNTY	TOTAL SHEETS	SHEET NO.
331	(1-4)R-5,RS-2,B-1,B-2-B-3,B-4	WILLIAMSON	519	247
CONTRACT NO. 78373				
ILLINOIS		FED. AID PROJECT		

MODEL: Default
FILE NAME: P:\5\XXXX50XX-51\X15000 - IDOT RTE 200-038 D9 IL 13 Crab Orchard Bridges\24-Structures\CAD\M5\100-0107-78373-002-General Notes.dgn
3/19/2025 6:52:46 AM

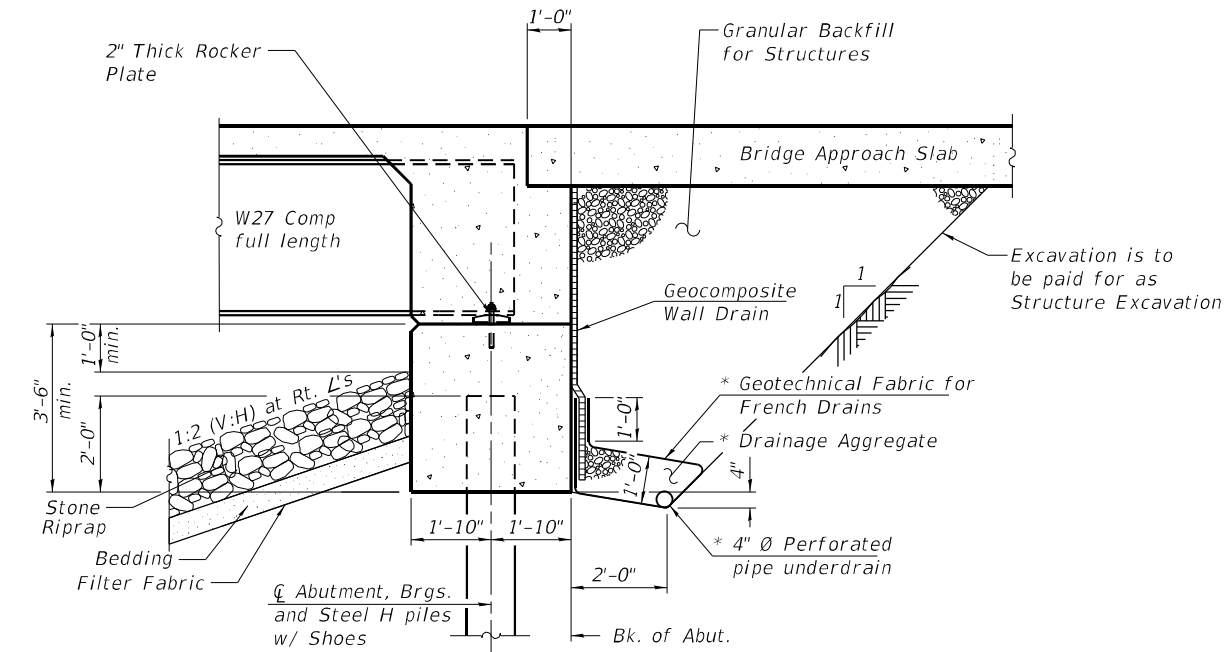

SECTION THRU INTEGRAL ABUTMENT
(Horiz. dim. @ Rt. L's)

* Included in the cost of Pipe Underdrains for Structures.

All drainage system components shall extend 2'-0" from the end of each wingwall except an outlet pipe shall extend until intersecting with the side slopes. The pipes shall drain into concrete headwalls. (See Article 601.05 of the Standard Specifications and Highway Standard 601101).

WATERWAY INFORMATION

Drainage Area = 1.3 Sq. mi. Low Grade Elev. 411.65 @ Sta. 310+17									
Flood	Freq. Yr.	Q C.F.S.	Opening Ft ²		Nat. H.W.E.	Head - Ft.		Headwater El.	
			Exist.	Prop.		Exist.	Prop.	Exist.	Prop.
Ten-Year	10	586	1,314	1,316	407.5	0.0	0.0	407.5	407.5
Design	50	962	1,424	1,435	408.5	0.0	0.0	408.5	408.5
Base	100	1,131	1,470	1,483	408.9	0.0	0.0	408.9	408.9
Scour Check	200	1,295	1,517	1,532	409.3	0.0	0.0	409.3	409.3
Max. Calc.	500	1,570	1,602	1,620	410.0	0.0	0.0	410.0	410.0

DESIGN SCOUR ELEVATION TABLE

Event / Limit	Design Scour Elevations (ft.)					Item 113
	State	W. Abut.	Pier 1	Pier 2	E. Abut.	
Q100		407.9	385.3	385.3	407.9	5
Q200		407.9	385.2	385.2	407.9	
Design		407.9	385.3	385.3	407.9	
Check		407.9	385.2	385.2	407.9	

STATION 309+50.00
BUILT 202X BY
STATE OF ILLINOIS
SEC. 1-4(B-2)
F.A.S. RT. 331
LOADING HL-93
STR. NO. 100-0107

NAME PLATE
See Std. 515001

INDEX OF SHEETS

1. General Plan & Elevation
2. General Notes & Details
3. Substructure Layout
4. Top of Slab Elevations Layout
- 5-6. Top of Slab Elevations
- 7-8. Top of Approach Slab Elevations
9. Superstructure Plan
- 10-11. Superstructure Details
12. Diaphragm Details
- 13-14. Bridge Approach Slab Details
15. Structural Steel
- 16-17. Structural Steel Details
18. Bearing Details
19. West Abutment
20. East Abutment
21. Abutment Details
22. Pier 1
23. Pier 2
24. Pier Details
25. HP Pile Details
- 26.-28. Boring Logs

GENERAL NOTES

Fasteners shall be ASTM F3125 Grade A325 Type 1. Fasteners shall be hot dip galvanized. See Special Provision for "Hot Dip Galvanizing for Structural Steel." Bolts 7/8 in. diameter, holes 15/16 in. diameter, unless otherwise noted.

Calculated weight of Structural Steel = 180,180 lbs. (AASHTO M270 Grade 50)
19,590 lbs. (AASHTO M270 Grade 36)

All structural Steel shall be galvanized. See Special Provision for "Hot Dip Galvanizing for Structural Steel".

No field welding is permitted except as specified in the contract documents.

Reinforcement bars designated (E) shall be epoxy coated.

The finishing machine rails shall be placed on the top of the top flange of the exterior beams within the deck pour. Beam blocks shall be placed between beams at all tie locations in each bay for the full width of the deck pour.

Bearing seat surfaces shall be constructed or adjusted to the designated elevations within a tolerance of 1/8 inch (0.01 ft.). Adjustment shall be made either by grinding the surface or by shimming the bearings.

All bearing plates, side retainers, anchor bolts, nuts, washers and pintles shall be galvanized according to AASHTO M111 or M232 as applicable.

The Seal Coat design thickness is based on the Cofferdam Design Water Elevation (CDWE) shown. Final cofferdam design, details and seal coat thickness shall be submitted to the Engineer for approval. The CDWE is equal to the Estimated Water Surface Elevation (EWSE) plus three feet.

The existing structural steel coating contains lead. The Contractor shall take appropriate precautions to deal with presence of lead on this project.

Layout of the slope protection system may be varied to suit ground conditions in the field as directed by the Engineer.

Embankment configuration shown shall be the minimum that must be placed and compacted prior to construction of the abutments.

Slipforming of the parapets is not allowed.

TOTAL BILL OF MATERIAL

ITEM	UNIT	SUPER	SUB	TOTAL
Removal of Existing Structures No. 2	Each	-	-	1
Structure Excavation	Cu. Yd.	-	305	305
Cofferdam Excavation	Cu. Yd.	-	592	592
Cofferdam (Type 2) (Location-3)	Each	-	1	1
Cofferdam (Type 2) (Location-4)	Each	-	1	1
Floor Drains	Each	14	-	14
Concrete Structures	Cu. Yd.	-	351.5	351.5
Concrete Superstructure	Cu. Yd.	265.2	-	265.2
Seal Coat Concrete	Cu. Yd.	-	236	236
Protective Coat	Sq. Yd.	1,499	-	1,499
Concrete Superstructure (Approach Slab)	Cu. Yd.	175.9	-	175.9
Furnishing and Erecting Structural Steel	L. Sum	0.25	-	0.25
Stud Shear Connectors	Each	7,080	-	7,080
Reinforcement Bars, Epoxy Coated	Pound	139,260	42,590	181,850
Furnishing Steel Piles HP 14 x 89	Foot	-	2,304	2,304
Driving Piles	Foot	-	2,304	2,304
Test Pile Steel HP 14 x 89	Each	-	4	4
Pile Shoes	Each	-	40	40
Name Plates	Each	1	-	1
Anchor Bolts, 1"	Each	-	80	80
Granular Backfill for Structures	Cu. Yd.	-	225	225
Geocomposite Wall Drain	Sq. Yd.	-	94	94
Pipe Underdrains for Structures 4"	Foot	-	226	226
Bar Terminator	Each	368	604	972
Bridge Deck Grooving (Longitudinal)	Sq. Yd.	1,036	-	1,036
Diamond Grinding (Bridge Section)	Sq. Yd.	1,234	-	1,234



CIVIL DESIGN, INC.
WBE | DBE
EFFINGHAM, IL
LICENSE #184.003222


USER NAME =	DESIGNED - JAG	REVISED -
	CHECKED - JGS	REVISED -
PLOT SCALE =	DRAWN - JAG	REVISED -
PLOT DATE =	CHECKED - JGS	REVISED -

STATE OF ILLINOIS
DEPARTMENT OF TRANSPORTATION

GENERAL NOTES & DETAILS
STRUCTURE NO. 100-0107

SHEET 2 OF 28 SHEETS

F.A.P. RTE.	SECTION	COUNTY	TOTAL SHEETS	SHEET NO.
331	(1-4)R-5,RS-2,B-1,B-2,B-3,B-4	WILLIAMSON	519	248
CONTRACT NO. 78373				
ILLINOIS FED. AID PROJECT				

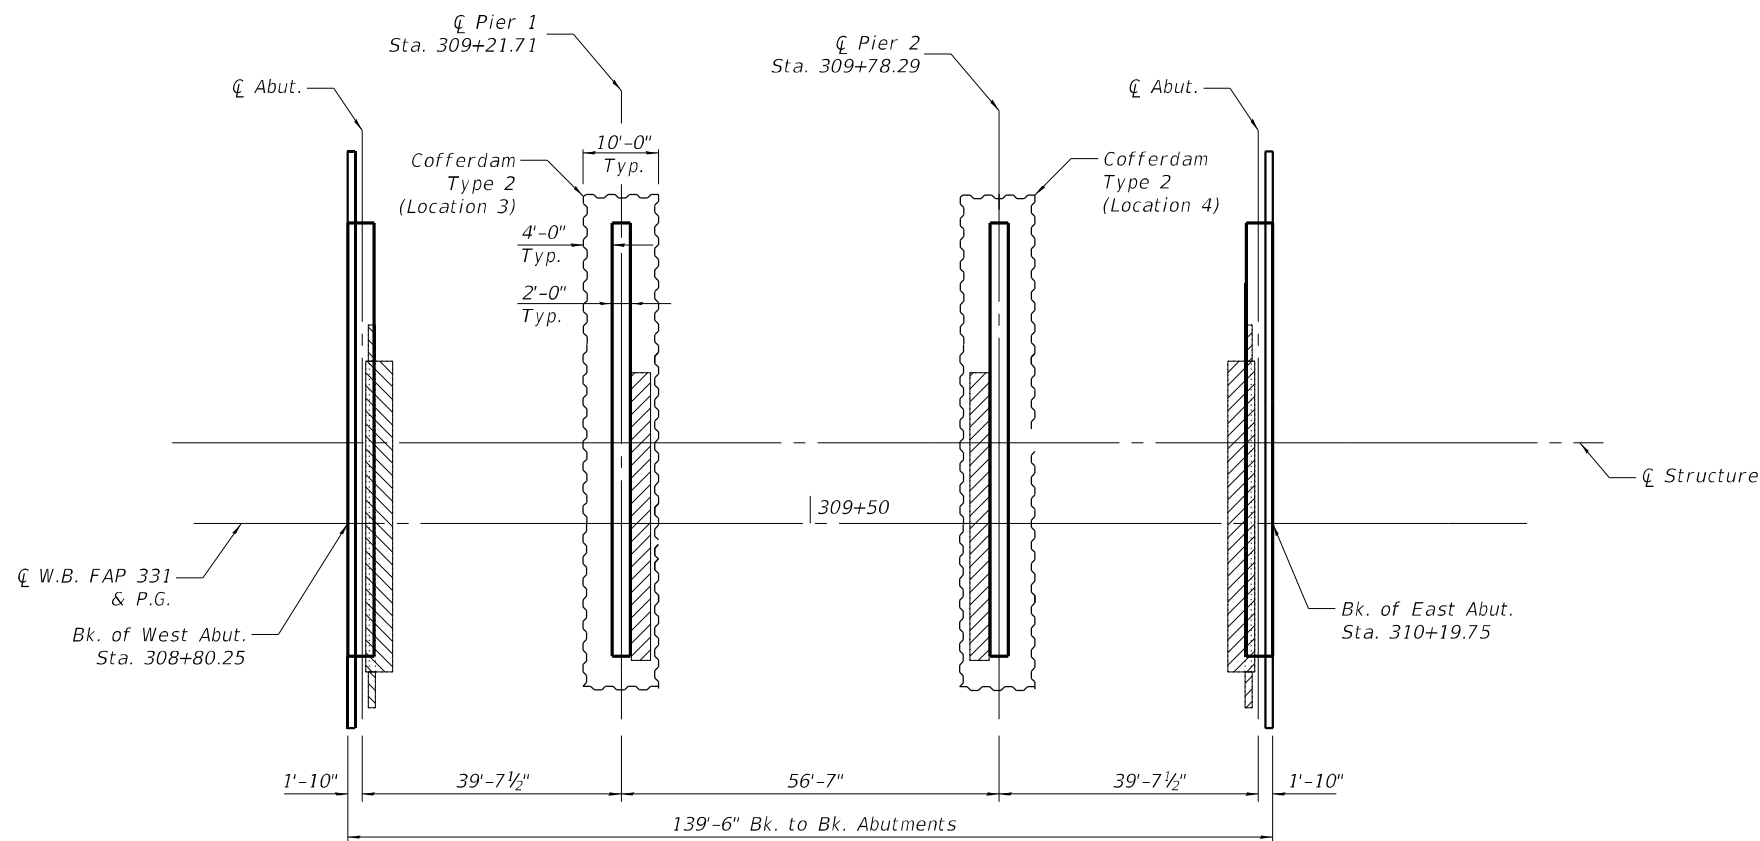


The diagrams show two cross-sections of bridge piers, Pier 1 and Pier 2, with the following details:

- Centerline existing piers:** Indicated by a horizontal line at the top of both sections.
- Ex. Pier 1 / Ex. Pier 2:** Existing pier structures shown as dashed outlines.
- Cofferdam (Type 2):** A rectangular structure around the pier, with a width of 4'-0" (typ.).
- 3'-0" or as required per site conditions:** Dimension for the cofferdam's depth or width.
- Elevations:**
 - C.D.W.E 408.0 (Cofferdam Working Elevation)
 - E.W.S.E 405.0 (Existing Water Surface Elevation)
 - Top of Riprap at Channel Elev. 389.0
 - Bottom of Wall Elev. 386.5
 - Bottom of Seal Coat Elev. 382.0
- Structural Elements:**
 - Solid Wall Pile Encasement
 - Steel H-Piles
- Tip elevation to be determined during construction:** Indicated by arrows pointing to the bottom of the wall and seal coat.


Section thru Pier 1 (Left) and **Section thru Pier 2** (Right) are labeled at the bottom.

F.A.P. RTE.	SECTION	COUNTY	TOTAL SHEETS	SHEET NO.
331	(1-4)R-5,RS-2,B-1,B-2,B-3,B-4	WILLIAMSON	519	249
		CONTRACT NO. 78377		
ILLINOIS		FED. AID PROJECT		

MODEL: Default
FILE NAME: P:\5\XXXXX\50XX-51XX\5000 - IDOT RTE 200-038 D9 IL 13 Crab Orchard Bridges\24-Structures\CAD-M5\100-0107-78373-004-TOS Elev. Layout.dgn

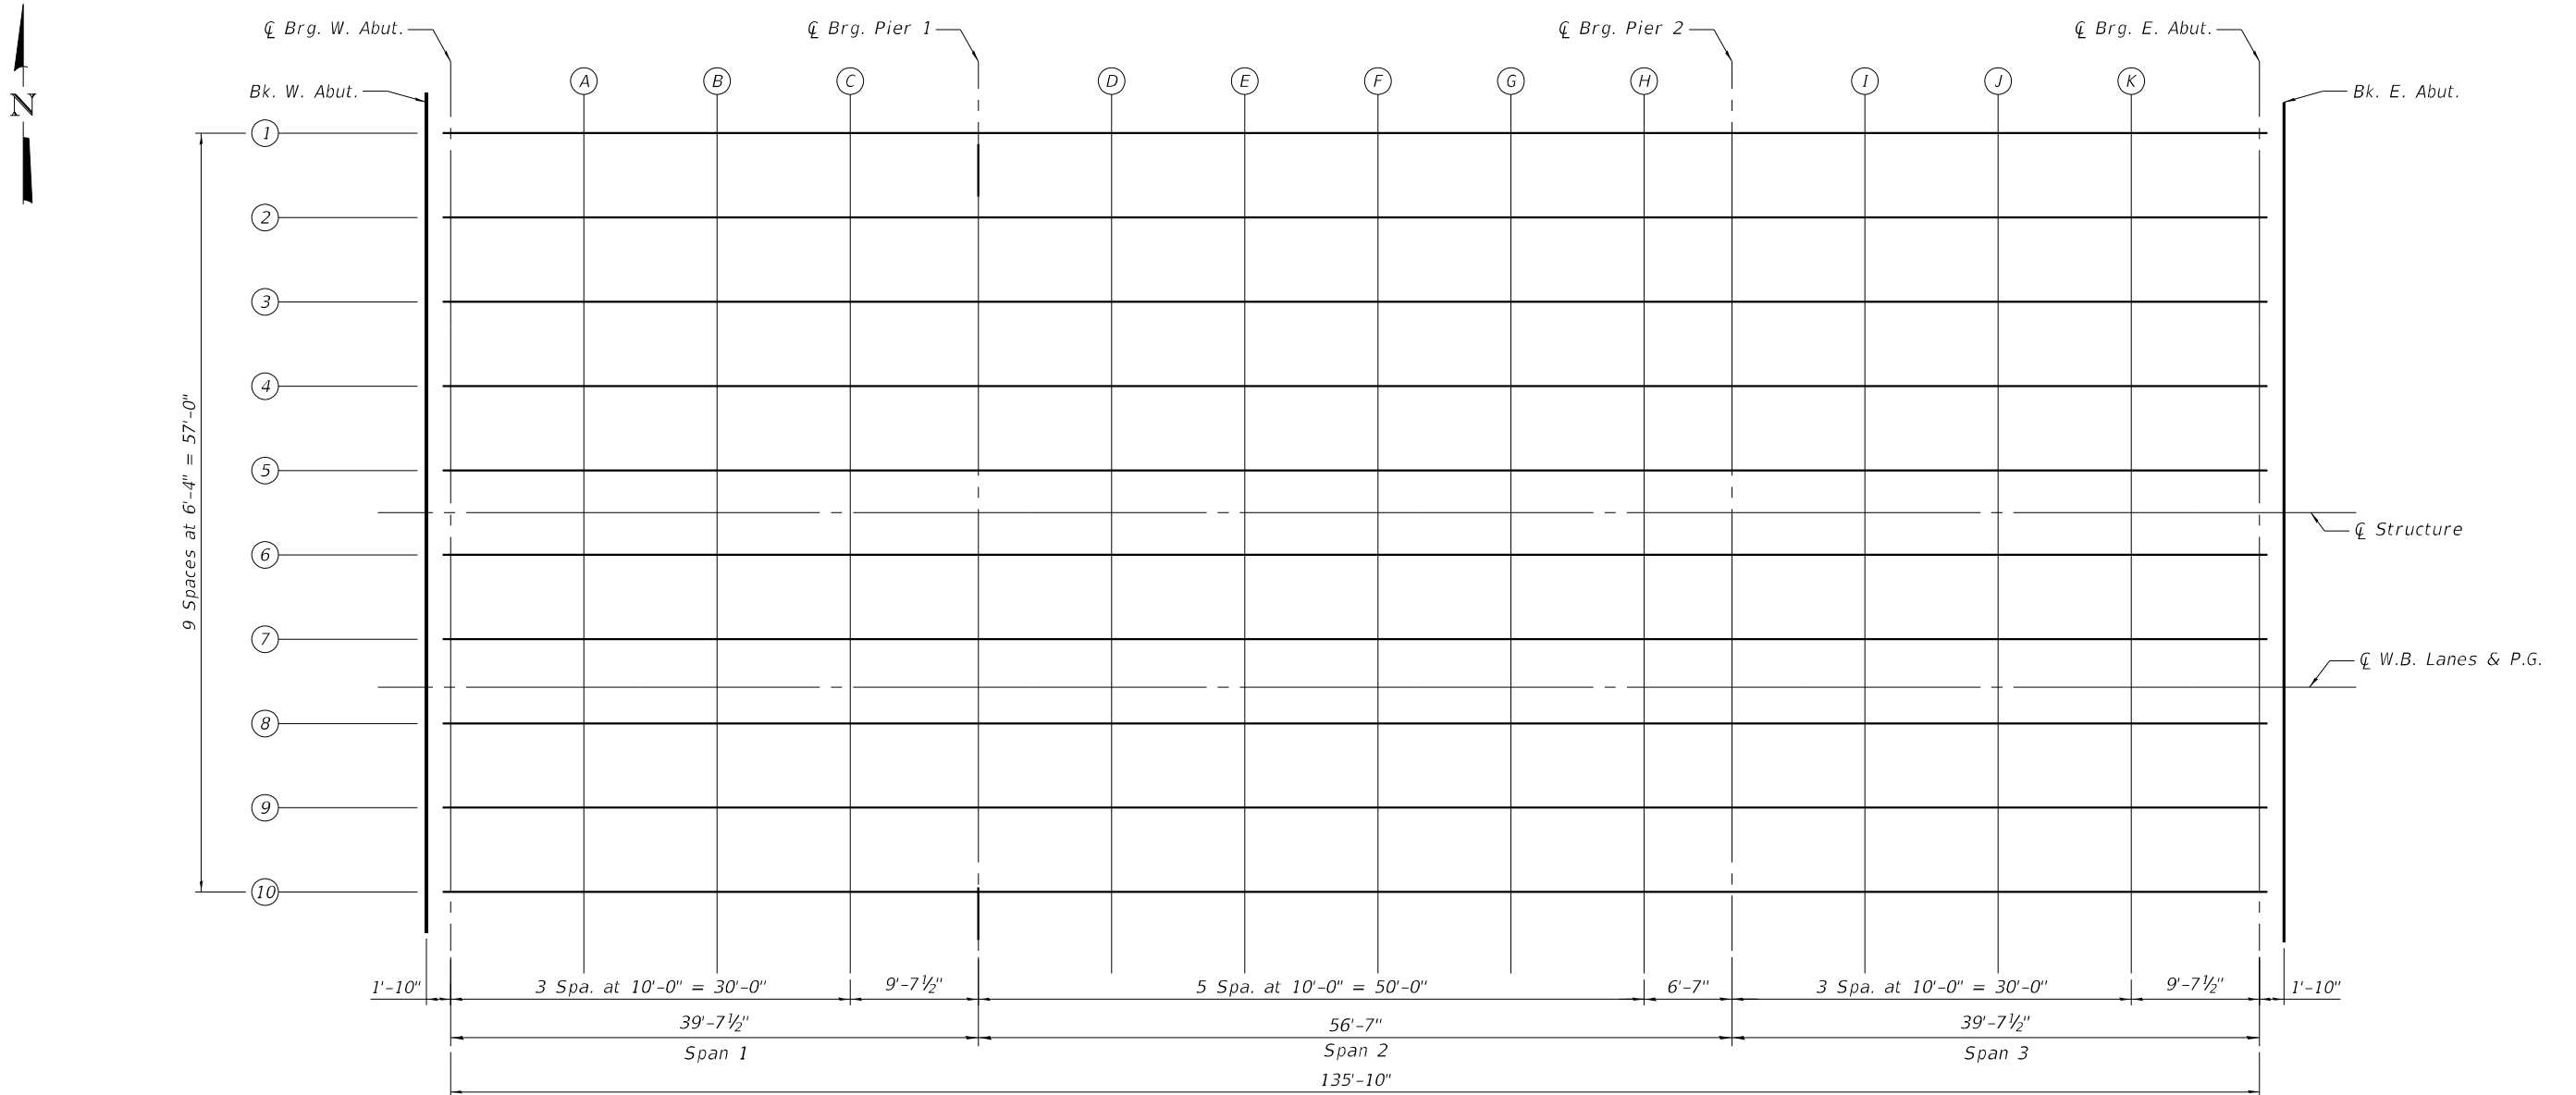

PLAN

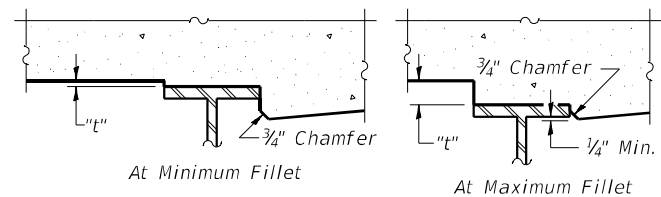


To determine "t": After all structural steel has been erected, elevations of the top flanges of the beams shall be taken at intervals shown above. These elevations subtracted from the "Theoretical Grade Elevations Adjusted for Dead Load Deflection and Grinding" shown below, minus the initial slab thickness prior to grinding, equals the fillet heights "t" above top flange of beams.

The slab is to be ground after curing to achieve smoothness, but the slab is not to be ground to elevations below the "Theoretical Grade Elevations" shown above. For grinding the deck, see Special Provisions.

See sheets 5 & 6 of 28 for Top of Slab Elevations.

FILLET HEIGHTS

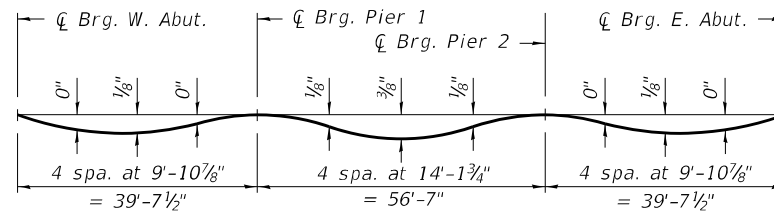

DEAD LOAD DEFLECTION DIAGRAM

(Includes weight of concrete only.)

Note:

The above deflections are not to be used in the field if the engineer is working from the grade elevations adjusted for dead load deflections and grinding as shown above.

See sheets 5 & 6 of 28 for Top of Slab Elevations.



CIVIL DESIGN, INC.
WBE / DBE
EFFINGHAM, IL
LICENSE #184.003222

USER NAME =	DESIGNED - JAG	REVISED -
PLOT SCALE =	CHECKED - JGS	REVISED -
PLOT DATE =	DRAWN - JAG	REVISED -
	CHECKED - JGS	REVISED -

STATE OF ILLINOIS
DEPARTMENT OF TRANSPORTATION

TOP OF SLAB ELEVATIONS LAYOUT
STRUCTURE NO. 100-0107

SHEET 4 OF 28 SHEETS

F.A.P. RTE.	SECTION	COUNTY	TOTAL SHEETS	SHEET NO.
331	(1-4)R-5,RS-2,B-1,B-2,B-3,B-4	WILLIAMSON	519	250
CONTRACT NO. 78373				
ILLINOIS FED. AID PROJECT				

MODEL: Default
FILE NAME: P:\5XXXXX\50XX-51XX\5000 - IDOT RTE 200-038 D9 IL 13 Crab Orchard Bridges\24-Structures\CAD\M5\100-0107-78373-005-Top of Slab Elevations 1.dgn

BEAM 1				
Location	Station	Offset	Theoretical Grade Elevations	Theoretical Grade Elevations Adjusted For Dead Load Deflection and Grinding
Bk. of W. Abut.	308+80.25	-41.63	414.64	414.66
Ç Brg. W. Abut.	308+82.08	-41.63	414.64	414.66
A	308+92.08	-41.63	414.65	414.68
B	309+02.08	-41.63	414.66	414.68
C	309+12.08	-41.63	414.67	414.68
Ç Brg. Pier 1	309+21.71	-41.63	414.67	414.69
D	309+31.71	-41.63	414.67	414.71
E	309+41.71	-41.63	414.68	414.73
F	309+51.71	-41.63	414.68	414.73
G	309+61.71	-41.63	414.68	414.72
H	309+71.71	-41.63	414.68	414.71
Ç Brg. Pier 2	309+78.29	-41.63	414.68	414.70
I	309+88.29	-41.63	414.68	414.70
J	309+98.29	-41.63	414.67	414.70
K	310+08.29	-41.63	414.67	414.70
Ç Brg. E. Abut.	310+17.91	-41.63	414.67	414.69
Bk. of E. Abut.	310+19.75	-41.63	414.66	414.68

BEAM 2				
Location	Station	Offset	Theoretical Grade Elevations	Theoretical Grade Elevations Adjusted For Dead Load Deflection and Grinding
Bk. of W. Abut.	308+80.25	-35.29	414.76	414.78
Ç Brg. W. Abut.	308+82.08	-35.29	414.77	414.79
A	308+92.08	-35.29	414.77	414.80
B	309+02.08	-35.29	414.78	414.81
C	309+12.08	-35.29	414.79	414.81
Ç Brg. Pier 1	309+21.71	-35.29	414.79	414.81
D	309+31.71	-35.29	414.80	414.83
E	309+41.71	-35.29	414.80	414.85
F	309+51.71	-35.29	414.80	414.86
G	309+61.71	-35.29	414.81	414.85
H	309+71.71	-35.29	414.81	414.83
Ç Brg. Pier 2	309+78.29	-35.29	414.81	414.83
I	309+88.29	-35.29	414.80	414.83
J	309+98.29	-35.29	414.80	414.83
K	310+08.29	-35.29	414.80	414.83
Ç Brg. E. Abut.	310+17.91	-35.29	414.79	414.81
Bk. of E. Abut.	310+19.75	-35.29	414.79	414.81

BEAM 3				
Location	Station	Offset	Theoretical Grade Elevations	Theoretical Grade Elevations Adjusted For Dead Load Deflection and Grinding
Bk. of W. Abut.	308+80.25	-28.96	414.89	414.91
Ç Brg. W. Abut.	308+82.08	-28.96	414.89	414.91
A	308+92.08	-28.96	414.90	414.93
B	309+02.08	-28.96	414.91	414.94
C	309+12.08	-28.96	414.92	414.94
Ç Brg. Pier 1	309+21.71	-28.96	414.92	414.94
D	309+31.71	-28.96	414.93	414.96
E	309+41.71	-28.96	414.93	414.98
F	309+51.71	-28.96	414.93	414.99
G	309+61.71	-28.96	414.93	414.98
H	309+71.71	-28.96	414.93	414.96
Ç Brg. Pier 2	309+78.29	-28.96	414.93	414.95
I	309+88.29	-28.96	414.93	414.95
J	309+98.29	-28.96	414.93	414.95
K	310+08.29	-28.96	414.92	414.95
Ç Brg. E. Abut.	310+17.91	-28.96	414.92	414.94
Bk. of E. Abut.	310+19.75	-28.96	414.92	414.94

BEAM 4				
Location	Station	Offset	Theoretical Grade Elevations	Theoretical Grade Elevations Adjusted For Dead Load Deflection and Grinding
Bk. of W. Abut.	308+80.25	-22.63	415.02	415.04
Ç Brg. W. Abut.	308+82.08	-22.63	415.02	415.04
A	308+92.08	-22.63	415.03	415.06
B	309+02.08	-22.63	415.04	415.06
C	309+12.08	-22.63	415.04	415.06
Ç Brg. Pier 1	309+21.71	-22.63	415.05	415.07
D	309+31.71	-22.63	414.05	415.09
E	309+41.71	-22.63	415.06	415.11
F	309+51.71	-22.63	415.06	415.11
G	309+61.71	-22.63	415.06	415.10
H	309+71.71	-22.63	415.06	415.09
Ç Brg. Pier 2	309+78.29	-22.63	415.06	415.08
I	309+88.29	-22.63	415.06	415.08
J	309+98.29	-22.63	415.05	415.08
K	310+08.29	-22.63	415.05	415.08
Ç Brg. E. Abut.	310+17.91	-22.63	415.05	415.07
Bk. of E. Abut.	310+19.75	-22.63	415.04	415.06

BEAM 5				
Location	Station	Offset	Theoretical Grade Elevations	Theoretical Grade Elevations Adjusted For Dead Load Deflection and Grinding
Bk. of W. Abut.	308+80.25	-16.29	415.14	415.16
Ç Brg. W. Abut.	308+82.08	-16.29	415.15	415.17
A	308+92.08	-16.29	415.15	415.18
B	309+02.08	-16.29	415.16	415.19
C	309+12.08	-16.29	415.17	415.19
Ç Brg. Pier 1	309+21.71	-16.29	415.17	415.19
D	309+31.71	-16.29	415.18	415.21
E	309+41.71	-16.29	415.18	415.23
F	309+51.71	-16.29	415.18	415.24
G	309+61.71	-16.29	415.19	415.23
H	309+71.71	-16.29	415.19	415.21
Ç Brg. Pier 2	309+78.29	-16.29	415.19	415.21
I	309+88.29	-16.29	415.18	415.21
J	309+98.29	-16.29	415.18	415.21
K	310+08.29	-16.29	415.18	415.21
Ç Brg. E. Abut.	310+17.91	-16.29	415.17	415.19
Bk. of E. Abut.	310+19.75	-16.29	415.17	415.19

Ç STRUCTURE				
Location	Station	Offset	Theoretical Grade Elevations	Theoretical Grade Elevations Adjusted For Dead Load Deflection and Grinding
Bk. of W. Abut.	308+80.25	-13.13	415.20	415.23
Ç Brg. W. Abut.	308+82.08	-13.13	415.21	415.23
A	308+92.08	-13.13	415.21	415.24
B	309+02.08	-13.13	415.22	415.25
C	309+12.08	-13.13	415.23	415.25
Ç Brg. Pier 1	309+21.71	-13.13	415.23	415.26
D	309+31.71	-13.13	415.24	415.27
E	309+41.71	-13.13	415.24	415.29
F	309+51.71	-13.13	415.25	415.30
G	309+61.71	-13.13	415.25	415.29
H	309+71.71	-13.13	415.25	415.28
Ç Brg. Pier 2	309+78.29	-13.13	415.25	415.27
I	309+88.29	-13.13	415.24	415.27
J	309+98.29	-13.13	415.24	415.27
K	310+08.29	-13.13	415.24	415.27
Ç Brg. E. Abut.	310+17.91	-13.13	415.23	415.25
Bk. of E. Abut.	310+19.75	-13.13	415.23	415.25



CIVIL DESIGN, INC.
WBE | DBE
EFFINGHAM, IL
LICENSE #184.003222

USER NAME =	DESIGNED - JAG	REVISED -
	CHECKED - JGS	REVISED -
PLOT SCALE =	DRAWN - JAG	REVISED -
PLOT DATE =	CHECKED - JGS	REVISED -

STATE OF ILLINOIS
DEPARTMENT OF TRANSPORTATION

TOP OF SLAB ELEVATIONS
STRUCTURE NO. 100-0107

SHEET 5 OF 28 SHEETS

F.A.P. RTE.	SECTION	COUNTY	TOTAL SHEETS	SHEET NO.
331	(1-4)R-5,RS-2,B-1,B-2,B-3,B-4	WILLIAMSON	519	251
CONTRACT NO. 78373				
ILLINOIS FED. AID PROJECT				

<u>BEAM 6</u>				
<i>Location</i>	<i>Station</i>	<i>Offset</i>	<i>Theoretical Grade Elevations</i>	<i>Theoretical Grade Elevations Adjusted For Dead Load Deflection and Grinding</i>
<i>Bk. of W. Abut.</i>	<i>308+80.25</i>	<i>-9.96</i>	<i>415.26</i>	<i>415.29</i>
<i>☒ Brg. W. Abut.</i>	<i>308+82.08</i>	<i>-9.96</i>	<i>415.27</i>	<i>415.29</i>
<i>A</i>	<i>308+92.08</i>	<i>-9.96</i>	<i>415.28</i>	<i>415.30</i>
<i>B</i>	<i>309+02.08</i>	<i>-9.96</i>	<i>415.28</i>	<i>415.31</i>
<i>C</i>	<i>309+12.08</i>	<i>-9.96</i>	<i>415.29</i>	<i>415.31</i>
<i>☒ Brg. Pier 1</i>	<i>309+21.71</i>	<i>-9.96</i>	<i>415.30</i>	<i>415.32</i>
<i>D</i>	<i>309+31.71</i>	<i>-9.96</i>	<i>415.30</i>	<i>415.33</i>
<i>E</i>	<i>309+41.71</i>	<i>-9.96</i>	<i>415.30</i>	<i>415.35</i>
<i>F</i>	<i>309+51.71</i>	<i>-9.96</i>	<i>415.31</i>	<i>415.36</i>
<i>G</i>	<i>309+61.71</i>	<i>-9.96</i>	<i>415.31</i>	<i>415.35</i>
<i>H</i>	<i>309+71.71</i>	<i>-9.96</i>	<i>415.31</i>	<i>415.34</i>
<i>☒ Brg. Pier 2</i>	<i>309+78.29</i>	<i>-9.96</i>	<i>415.31</i>	<i>415.33</i>
<i>I</i>	<i>309+88.29</i>	<i>-9.96</i>	<i>414.31</i>	<i>415.33</i>
<i>J</i>	<i>309+98.29</i>	<i>-9.96</i>	<i>415.30</i>	<i>415.33</i>
<i>K</i>	<i>310+08.29</i>	<i>-9.96</i>	<i>415.30</i>	<i>415.33</i>
<i>☒ Brg. E. Abut.</i>	<i>310+17.91</i>	<i>-9.96</i>	<i>415.29</i>	<i>415.31</i>
<i>Bk. of E. Abut.</i>	<i>310+19.75</i>	<i>-9.96</i>	<i>415.29</i>	<i>415.31</i>

<u>BEAM 7</u>				
Location	Station	Offset	Theoretical Grade Elevations	Theoretical Grade Elevations Adjusted For Dead Load Deflection and Grinding
Bk. of W. Abut.	308+80.25	-3.63	415.36	415.38
☒ Brg. W. Abut.	308+82.08	-3.63	415.36	415.38
A	308+92.08	-3.63	415.37	415.40
B	309+02.08	-3.63	415.38	415.41
C	309+12.08	-3.63	415.39	415.41
☒ Brg. Pier 1	309+21.71	-3.63	415.39	415.41
D	309+31.71	-3.63	415.40	415.43
E	309+41.71	-3.63	415.40	414.45
F	309+51.71	-3.63	415.40	415.46
G	309+61.71	-3.63	415.40	414.45
H	309+71.71	-3.63	415.40	415.43
☒ Brg. Pier 2	309+78.29	-3.63	415.40	415.42
I	309+88.29	-3.63	415.40	415.42
J	309+98.29	-3.63	415.40	415.42
K	310+08.29	-3.63	415.39	415.42
☒ Brg. E. Abut.	310+17.91	-3.63	415.39	415.41
Bk. of E. Abut.	310+19.75	-3.63	415.39	415.41

<u>☿ W.B. LANES & P.G.</u>				
<i>Location</i>	<i>Station</i>	<i>Offset</i>	<i>Theoretical Grade Elevations</i>	<i>Theoretical Grade Elevations Adjusted For Dead Load Deflection and Grinding</i>
<i>Bk. of W. Abut.</i>	<i>308+80.25</i>	<i>0.00</i>	<i>415.41</i>	<i>415.44</i>
<i>☿ Brg. W. Abut.</i>	<i>308+82.08</i>	<i>0.00</i>	<i>415.42</i>	<i>415.44</i>
<i>A</i>	<i>308+92.08</i>	<i>0.00</i>	<i>415.42</i>	<i>415.45</i>
<i>B</i>	<i>309+02.08</i>	<i>0.00</i>	<i>415.43</i>	<i>415.46</i>
<i>C</i>	<i>309+12.08</i>	<i>0.00</i>	<i>415.44</i>	<i>415.46</i>
<i>☿ Brg. Pier 1</i>	<i>309+21.71</i>	<i>0.00</i>	<i>415.44</i>	<i>415.47</i>
<i>D</i>	<i>309+31.71</i>	<i>0.00</i>	<i>415.45</i>	<i>415.48</i>
<i>E</i>	<i>309+41.71</i>	<i>0.00</i>	<i>415.45</i>	<i>415.50</i>
<i>F</i>	<i>309+51.71</i>	<i>0.00</i>	<i>415.46</i>	<i>415.51</i>
<i>G</i>	<i>309+61.71</i>	<i>0.00</i>	<i>415.46</i>	<i>415.50</i>
<i>H</i>	<i>309+71.71</i>	<i>0.00</i>	<i>415.46</i>	<i>415.49</i>
<i>☿ Brg. Pier 2</i>	<i>309+78.29</i>	<i>0.00</i>	<i>415.46</i>	<i>415.48</i>
<i>I</i>	<i>309+88.29</i>	<i>0.00</i>	<i>415.45</i>	<i>415.48</i>
<i>J</i>	<i>309+98.29</i>	<i>0.00</i>	<i>415.45</i>	<i>415.48</i>
<i>K</i>	<i>310+08.29</i>	<i>0.00</i>	<i>415.45</i>	<i>415.48</i>
<i>☿ Brg. E. Abut.</i>	<i>310+17.91</i>	<i>0.00</i>	<i>415.44</i>	<i>415.46</i>
<i>Bk. of E. Abut.</i>	<i>310+19.75</i>	<i>0.00</i>	<i>415.44</i>	<i>415.46</i>

Location	Station	Offset	Theoretical Grade Elevations	Theoretical Grade Elevations Adjusted For Dead Load Deflection and Grinding
Bk. of W. Abut.	308+80.25	2.71	415.37	415.39
☒ Brg. W. Abut.	308+82.08	2.71	415.38	415.40
A	308+92.08	2.71	415.38	415.41
B	309+02.08	2.71	415.39	415.42
C	309+12.08	2.71	415.40	415.42
☒ Brg. Pier 1	309+21.71	2.71	415.40	415.43
D	309+31.71	2.71	415.41	415.44
E	309+41.71	2.71	415.41	415.46
F	309+51.71	2.71	415.41	415.47
G	309+61.71	2.71	415.42	415.46
H	309+71.71	2.71	415.42	415.44
☒ Brg. Pier 2	309+78.29	2.71	415.42	415.44
I	309+88.29	2.71	415.41	415.44
J	309+98.29	2.71	415.41	415.44
K	310+08.29	2.71	415.41	415.44
☒ Brg. E. Abut.	310+17.91	2.71	415.40	415.42
Bk. of E. Abut.	310+19.75	2.71	415.40	415.42

<u>BEAM 9</u>				
Location	Station	Offset	Theoretical Grade Elevations	Theoretical Grade Adjusted For Dead Load Deflection and Grinding
Bk. of W. Abut.	308+80.25	9.04	415.28	415.30
☒ Brg. W. Abut.	308+82.08	9.04	415.28	415.30
A	308+92.08	9.04	415.29	415.32
B	309+02.08	9.04	415.30	415.33
C	309+12.08	9.04	415.30	415.33
☒ Brg. Pier 1	309+21.71	9.04	415.31	415.33
D	309+31.71	9.04	415.31	415.35
E	309+41.71	9.04	415.32	415.37
F	309+51.71	9.04	415.32	415.37
G	309+61.71	9.04	415.32	415.37
H	309+71.71	9.04	415.32	415.35
☒ Brg. Pier 2	309+78.29	9.04	415.32	415.34
I	309+88.29	9.04	415.32	415.34
J	309+98.29	9.04	415.32	415.34
K	310+08.29	9.04	415.31	415.34
☒ Brg. E. Abut.	310+17.91	9.04	415.31	415.33
Bk. of E. Abut.	310+19.75	9.04	415.31	415.33

<u>BEAM 10</u>				
Location	Station	Offset	Theoretical Grade Elevations	Theoretical Grade Elevations Adjusted For Dead Load Deflection and Grinding
Bk. of W. Abut.	308+80.25	15.38	415.16	415.18
℄ Brg. W. Abut.	308+82.08	15.38	415.16	415.18
A	308+92.08	15.38	415.17	415.20
B	309+02.08	15.38	415.18	415.21
C	309+12.08	15.38	415.19	415.21
℄ Brg. Pier 1	309+21.71	15.38	415.19	415.21
D	309+31.71	15.38	415.20	415.23
E	309+41.71	15.38	415.20	415.25
F	309+51.71	15.38	415.20	415.26
G	309+61.71	15.38	415.20	415.25
H	309+71.71	15.38	415.20	415.23
℄ Brg. Pier 2	309+78.29	15.38	415.20	415.22
I	309+88.29	15.38	415.20	415.22
J	309+98.29	15.38	415.20	415.23
K	310+08.29	15.38	415.20	415.22
℄ Brg. E. Abut.	310+17.91	15.38	415.19	415.21
Bk. of E. Abut.	310+19.75	15.38	415.19	415.21

MODEL: Default
FILE NAME: P:\5XXXXX\50XX-51XX\5000 - IDOT RTE 200-038 D9 IL 13 Crab Orchard Bridges\24-Structures\CAD+M5\100-0107-78373-007-Top of Appr. Slab Elevations West.dgn
3/11/2025 6:07:25 AM

E-AS1

2-17-2017



USER NAME	=	DESIGNED - JAG	REVISED -
		CHECKED - JGS	REVISED -
PLOT SCALE	=	DRAWN - JAG	REVISED -
PLOT DATE	=	CHECKED - JGS	REVISED -

STATE OF ILLINOIS
DEPARTMENT OF TRANSPORTATION

TOP OF APPROACH SLAB ELEVATIONS
STRUCTURE NO. 100-0107

SHEET 7 OF 28 SHEETS

F.A.P. RTE.	SECTION	COUNTY	TOTAL SHEETS	SHEET NO.
331	(1-4)R-5,RS-2,B-1,B-2,B-3,B-4	WILLIAMSON	519	253
CONTRACT NO. 78373				
ILLINOIS FED. AID PROJECT				

NORTH EDGE OF SHOULDER


Location	Station	Offset	Theoretical Grade Elevations	Theoretical Grade Elevations Adjusted For Grinding
W. End West Appr. Slab	308+51.25	-41.31	414.61	414.63
A1	308+61.25	-41.31	414.62	414.64
A2	308+71.25	-41.31	414.63	414.65
E. End West Appr. Slab	308+81.25	-41.31	414.64	414.66

NORTH EDGE OF PAVEMENT

Location	Station	Offset	Theoretical Grade Elevations	Theoretical Grade Elevations Adjusted For Grinding
W. End West Appr. Slab	308+51.25	-35.26	414.73	414.75
A1	308+61.25	-35.26	414.74	414.76
A2	308+71.25	-35.26	414.76	414.78
E. End West Appr. Slab	308+81.25	-35.26	414.77	414.79

CL W.B. IL 13 & P.G.

Location	Station	Offset	Theoretical Grade Elevations	Theoretical Grade Elevations Adjusted For Grinding
W. End West Appr. Slab	308+51.25	0.00	415.38	415.40
A1	308+61.25	0.00	415.39	415.41
A2	308+71.25	0.00	415.41	415.43
E. End West Appr. Slab	308+81.25	0.00	415.42	415.44

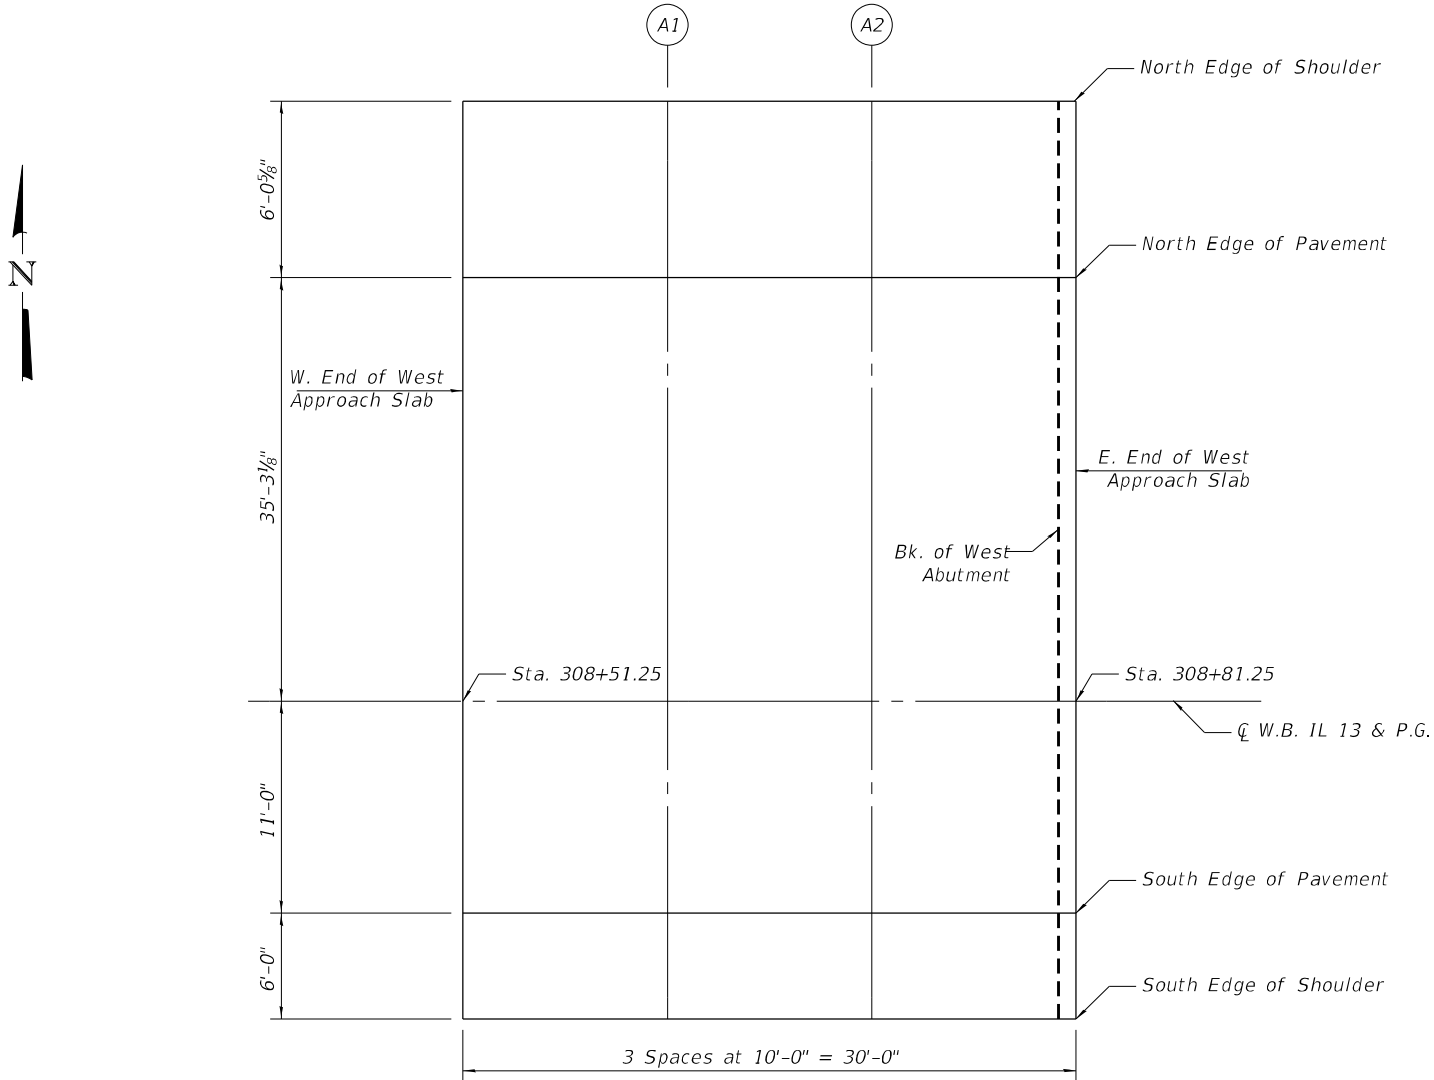

PLAN
(West Approach)

SOUTH EDGE OF PAVEMENT

Location	Station	Offset	Theoretical Grade Elevations	Theoretical Grade Elevations Adjusted For Grinding
W. End West Appr. Slab	308+51.25	11.00	415.22	415.24
A1	308+61.25	11.00	415.23	415.25
A2	308+71.25	11.00	415.24	415.26
E. End West Appr. Slab	308+81.25	11.00	415.25	415.27

SOUTH EDGE OF SHOULDER

Location	Station	Offset	Theoretical Grade Elevations	Theoretical Grade Elevations Adjusted For Grinding
W. End West Appr. Slab	308+51.25	17.00	415.10	415.12
A1	308+61.25	17.00	415.11	415.13
A2	308+71.25	17.00	415.12	415.14
E. End West Appr. Slab	308+81.25	17.00	415.13	415.15

MODEL: Default
FILE NAME: P:\5XXXXX\50XX-51XX\5000 - IDOT RTE 200-038 D9 IL 13 Crab Orchard Bridges\24-Structures\CAD+M5\100-0107-78373-008-Top of Appr. Slab Elevations East.dgn
3/11/2025 6:07:49 AM

E-AS1

2-17-2017

 CIVIL DESIGN, INC. WBE DBE EFFINGHAM, IL LICENSE #184.003222	USER NAME =	DESIGNED – JAG	REVISED –	STATE OF ILLINOIS DEPARTMENT OF TRANSPORTATION	TOP OF APPROACH SLAB ELEVATIONS STRUCTURE NO. 100-0107	F.A.P. RTE.	SECTION	COUNTY	TOTAL SHEETS	SHEET NO.
		CHECKED – JGS	REVISED –			331	(1-4)R-5,RS-2,B-1,B-2,B-3,B-4	WILLIAMSON	519	254
	PLOT SCALE =	DRAWN – JAG	REVISED –			CONTRACT NO. 78373				
	PLOT DATE =	CHECKED – JGS	REVISED –			ILLINOIS FED. AID PROJECT				
	SHEET 8 OF 28 SHEETS									

NORTH EDGE OF SHOULDER


Location	Station	Offset	Theoretical Grade Elevations	Theoretical Grade Elevations Adjusted For Grinding
W. End East Appr. Slab	310+18.75	-45.12	414.60	414.62
A3	310+28.75	-45.12	414.59	414.61
A4	310+38.75	-45.12	414.58	414.60
E. End East Appr. Slab	310+48.75	-45.12	414.57	414.59

NORTH EDGE OF PAVEMENT

Location	Station	Offset	Theoretical Grade Elevations	Theoretical Grade Elevations Adjusted For Grinding
W. End East Appr. Slab	310+18.75	-37.20	414.75	414.77
A3	310+28.75	-37.20	414.75	414.77
A4	310+38.75	-37.20	414.74	414.76
E. End East Appr. Slab	310+48.75	-37.20	414.73	414.75

℄ W.B. IL 13 & P.G.

Location	Station	Offset	Theoretical Grade Elevations	Theoretical Grade Elevations Adjusted For Grinding
W. End East Appr. Slab	310+18.75	0.00	415.44	415.46
A3	310+28.75	0.00	415.44	415.46
A4	310+38.75	0.00	415.43	415.45
E. End East Appr. Slab	310+48.75	0.00	415.42	415.44

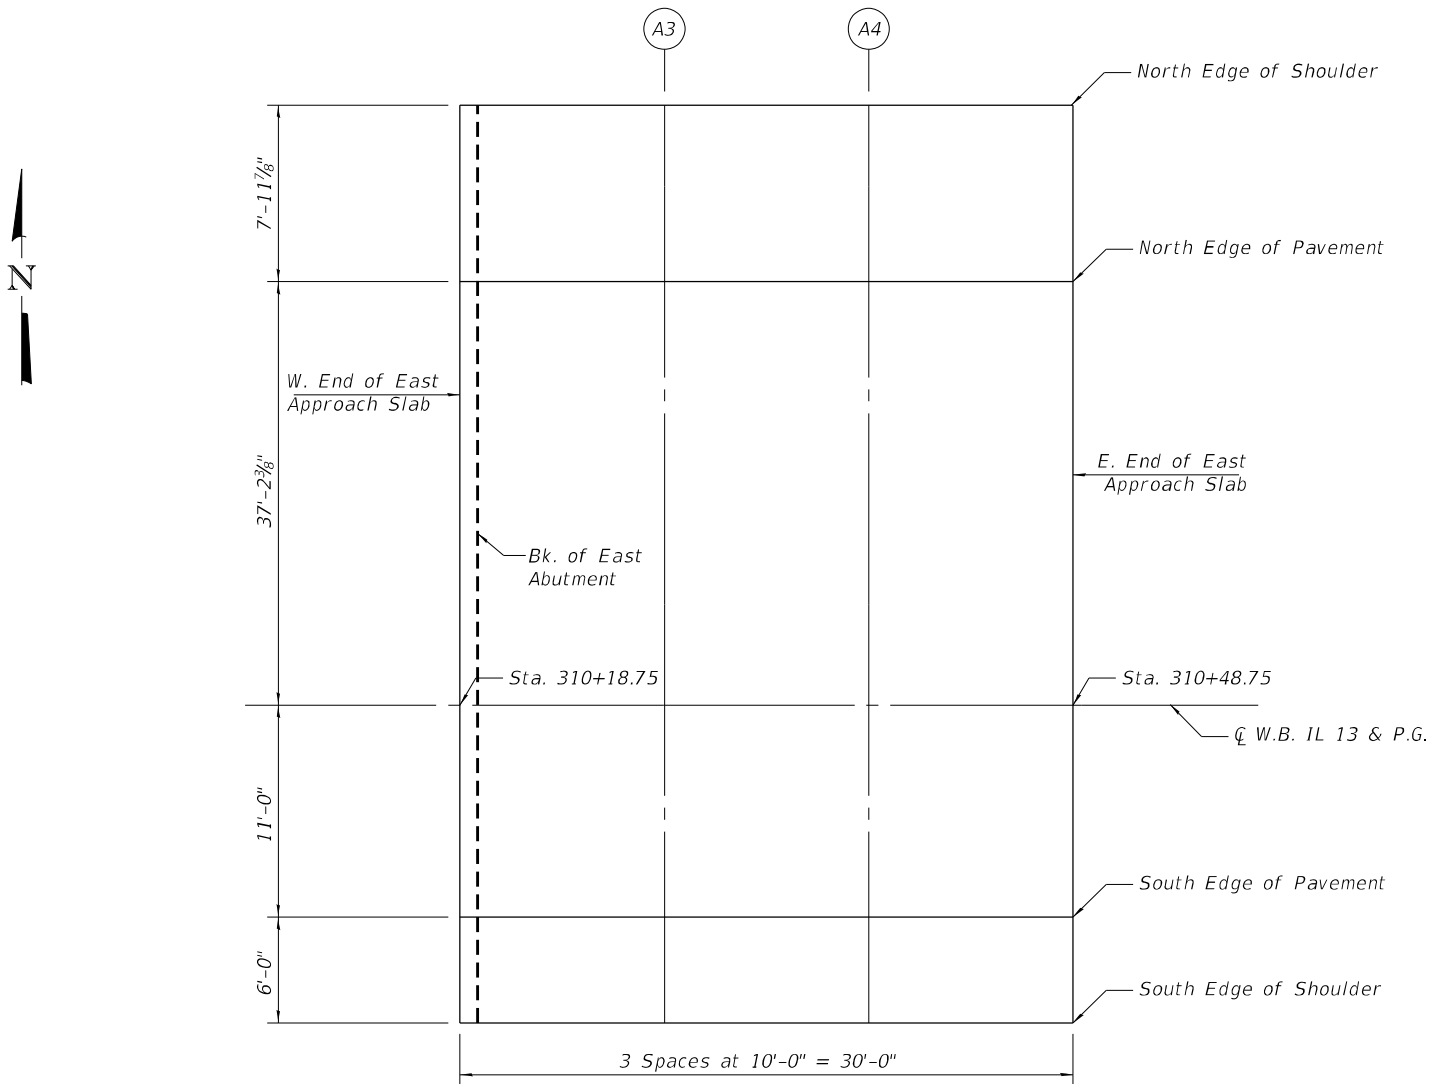

PLAN
(East Approach)


SOUTH EDGE OF PAVEMENT

Location	Station	Offset	Theoretical Grade Elevations	Theoretical Grade Elevations Adjusted For Grinding
W. End East Appr. Slab	310+18.75	11.00	415.28	415.30
A3	310+28.75	11.00	415.27	415.29
A4	310+38.75	11.00	415.26	415.28
E. End East Appr. Slab	310+48.75	11.00	415.26	415.28

SOUTH EDGE OF SHOULDER


Location	Station	Offset	Theoretical Grade Elevations	Theoretical Grade Elevations Adjusted For Grinding
W. End East Appr. Slab	310+18.75	17.00	415.16	415.18
A3	310+28.75	17.00	415.15	415.17
A4	310+38.75	17.00	415.14	415.16
E. End East Appr. Slab	310+48.75	17.00	415.14	415.16

MODEL: Default
FILE NAME: P:\5\XXXX50XX-51XX\5000 - IDOT PTE 200-038 D9 IL 13 Crab Orchard Bridges\24-Structures\CAD-M5\100-0107-78373-009-Superstructure Plan.dgn
3/11/2025 6:08:13 AM

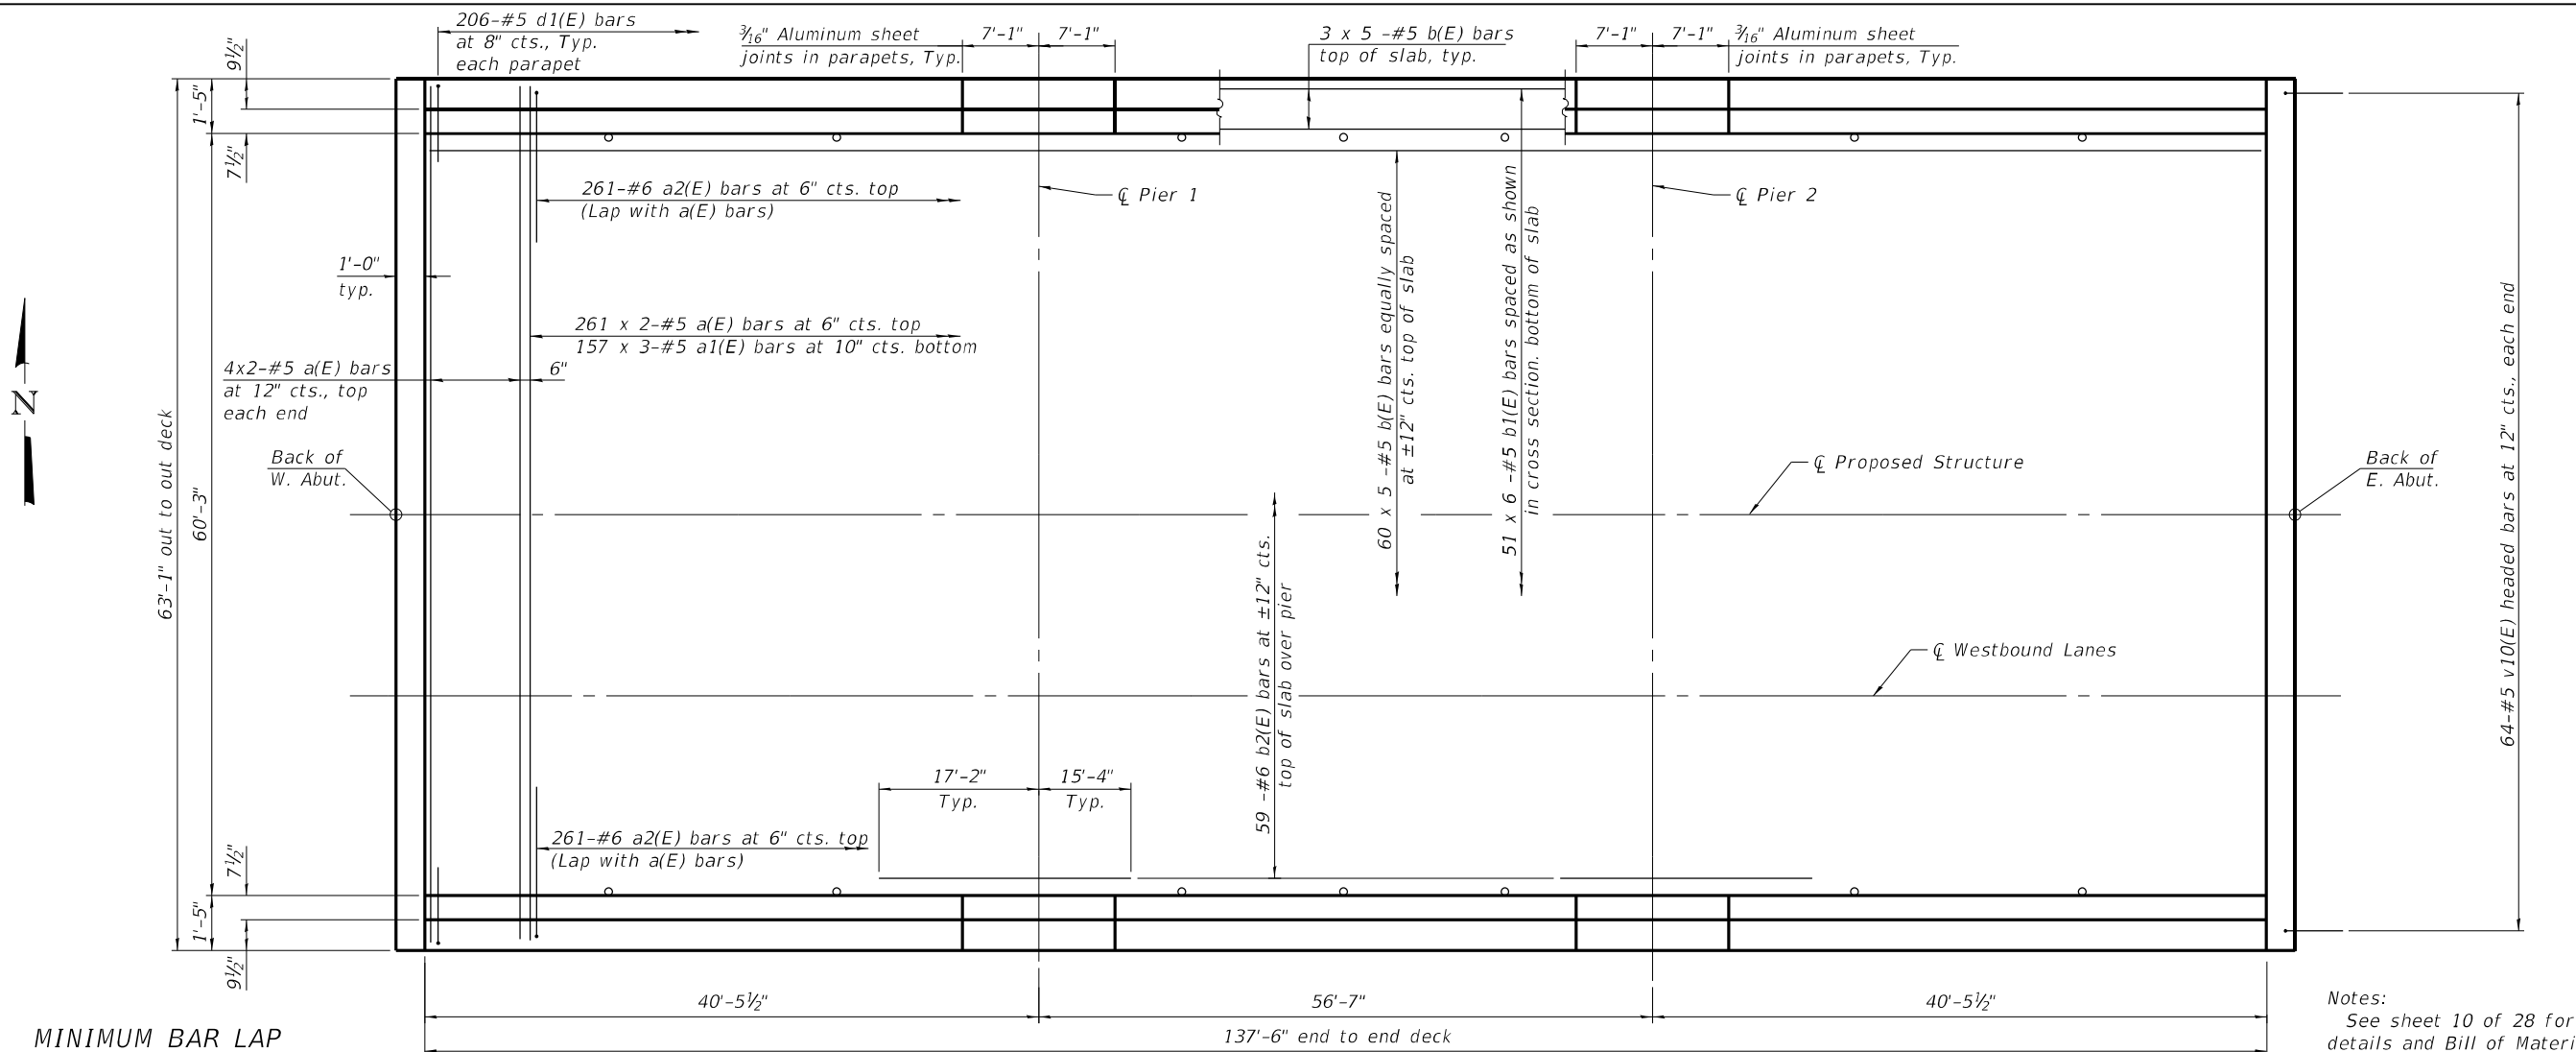

MINIMUM BAR LAP

#5 bar = 3'-6"
#6 bar = 3'-7"

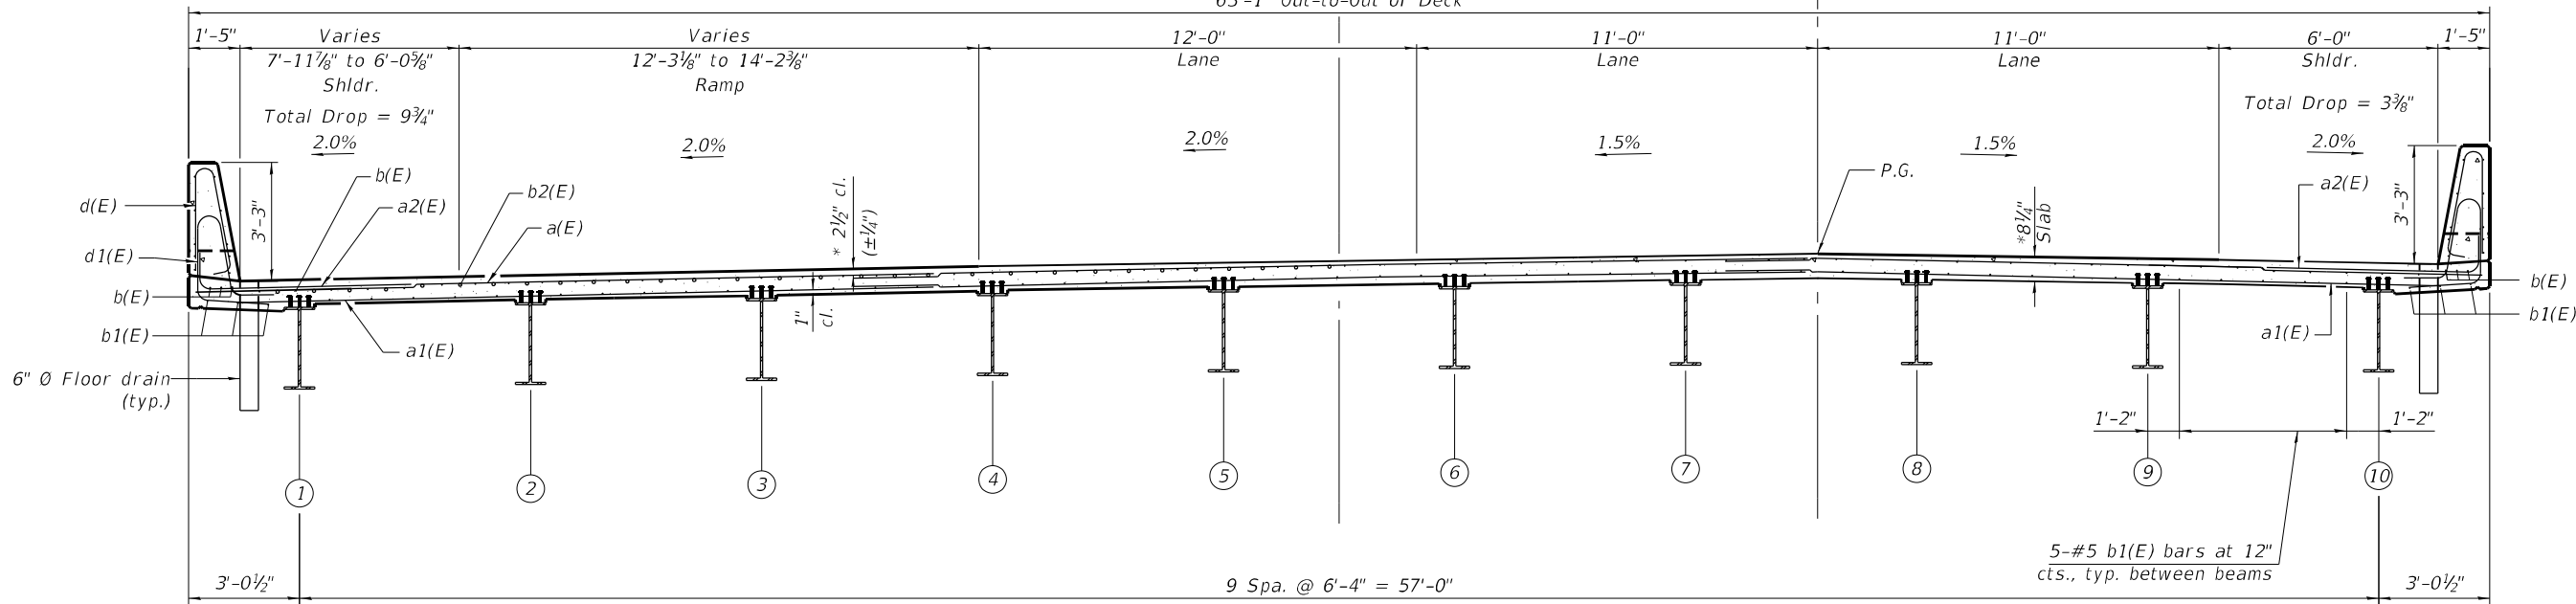

CIVIL DESIGN, INC.
WBE | DBE
EFFINGHAM, IL
LICENSE #184.003222

USER NAME	=	DESIGNED	-	JAG	REVISED	-
		CHECKED	-	JGS	REVISED	-
PLOT SCALE	=	DRAWN	-	JAG	REVISED	-
PLOT DATE	=	CHECKED	-	JGS	REVISED	-


STATE OF ILLINOIS
DEPARTMENT OF TRANSPORTATION

SUPERSTRUCTURE PLAN
STRUCTURE NO. 100-0107

SHEET 9 OF 28 SHEETS

F.A.P. RTE.	SECTION	COUNTY	TOTAL SHEETS	SHEET NO.
331	(1-4)R-5,RS-2,B-1,B-2,B-3,B-4	WILLIAMSON	519	255
CONTRACT NO. 78373				
ILLINOIS FED. AID PROJECT				

MODEL: Default
FILE NAME: P:\5XXXXX\50XX-51XX\5000 - IDOT PTE 200-038 D9 IL 13 Crab Orchard Bridges\24-Structures\CAD-M5\100-0107-78373-010-Superstructure Details 1.dgn
3/11/2025 6:08:36 AM

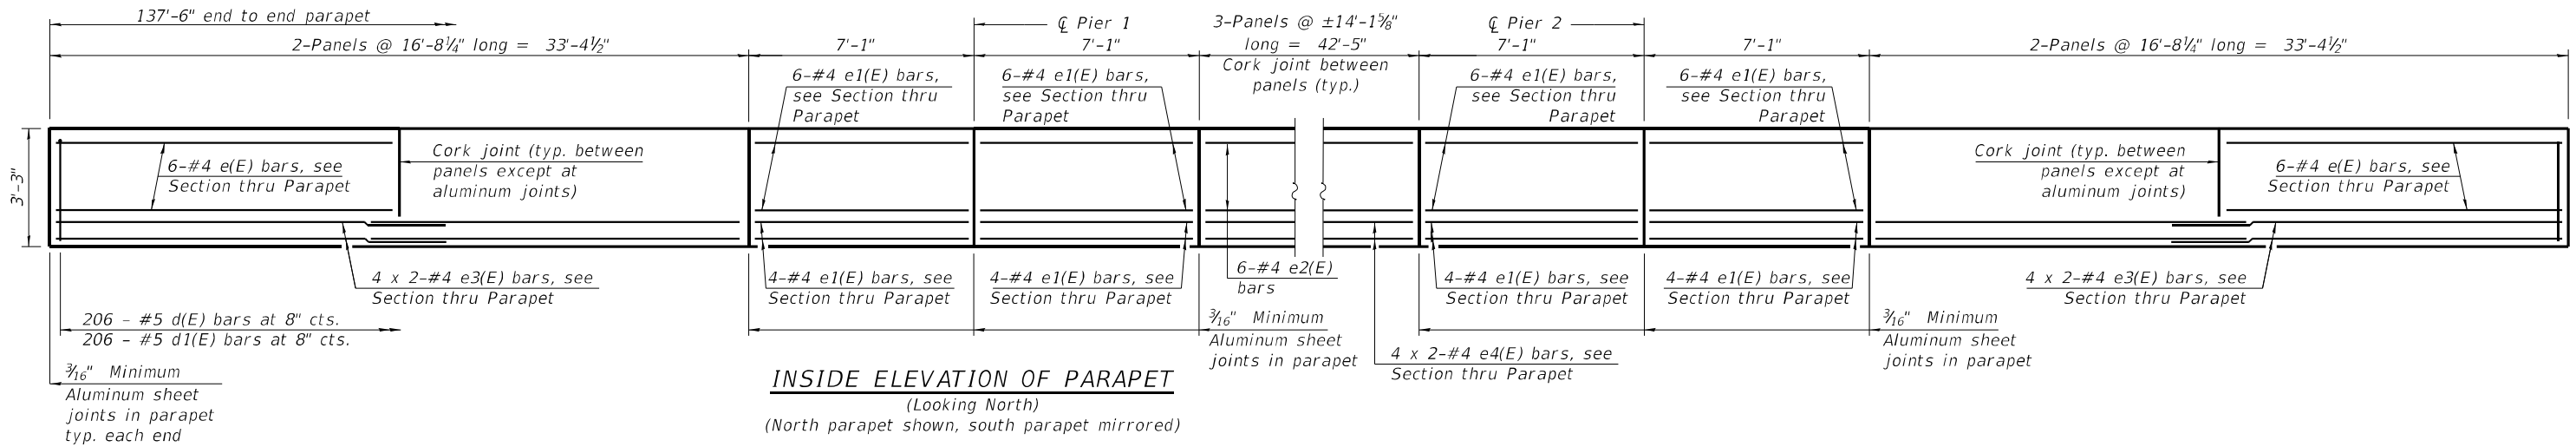

Notes:

Fiberglass pipe shall conform to ASTM D2996, with short-time rupture strength hoop tensile stress of 30,000 p.s.i. minimum.

The exterior surfaces of the floor drains shall be painted according to Article 506 with the finish coat as specified. The exterior surfaces of the drains shall be cleaned according to the Society of Protective Coatings' Spec. SSPC-SP1 prior to painting.


The top portion of aluminum floor drains shall be coated with 5 mils of either bitumen paint or epoxy paint to minimize reaction with wet concrete.

The clamping device shall be galvanized according to AASHTO M 232. Cost of clamping device included with Floor Drains.






The 3/16" Min. aluminum sheet shall be ASTM B 209 alloy 3003-H14 and coated with 5 mils of either bitumen paint or epoxy paint to minimize reaction with wet concrete. Cost included with Concrete Superstructure.

The polyurethane sealant shall be according to Article 1050.04 of the Std. Spec. and the color shall be gray.

Bar terminators paid for separately. See Total Bill of Material.

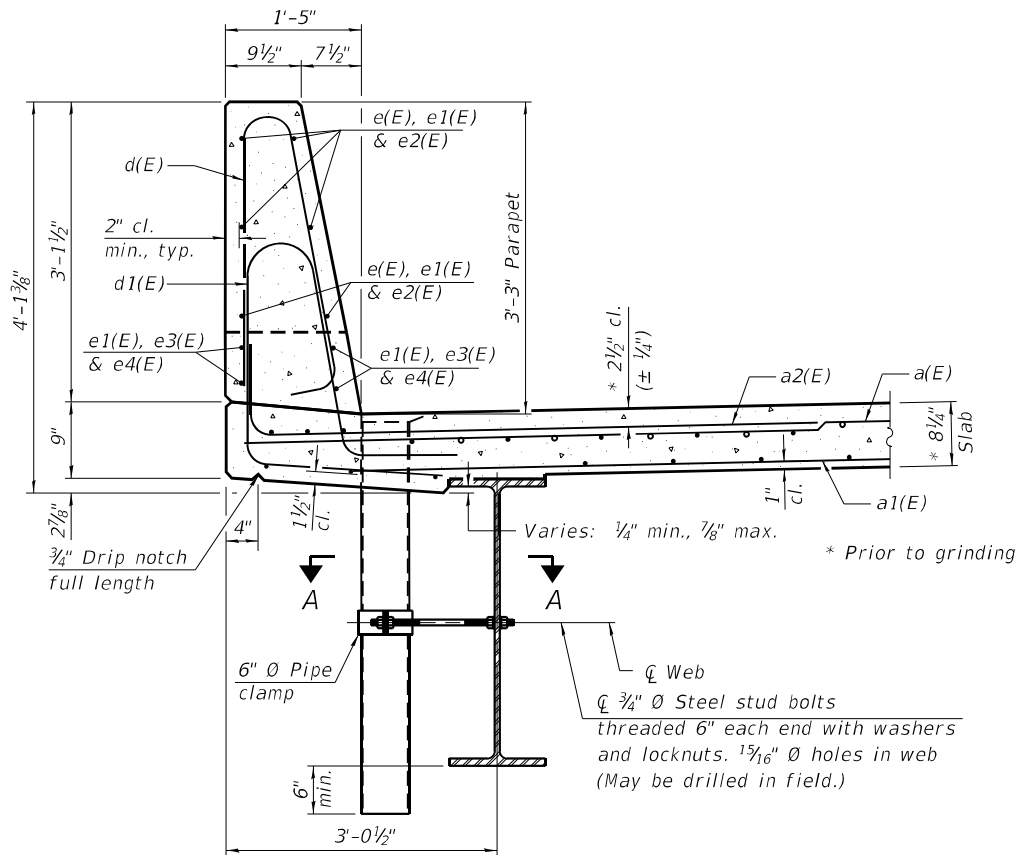

SECTION THRU PARAPET

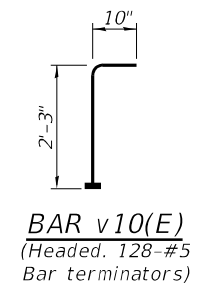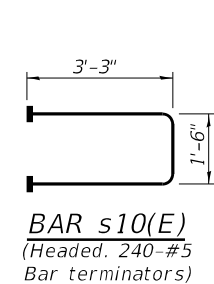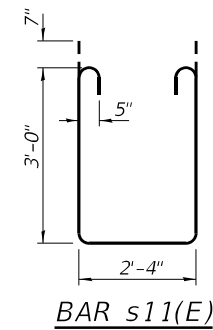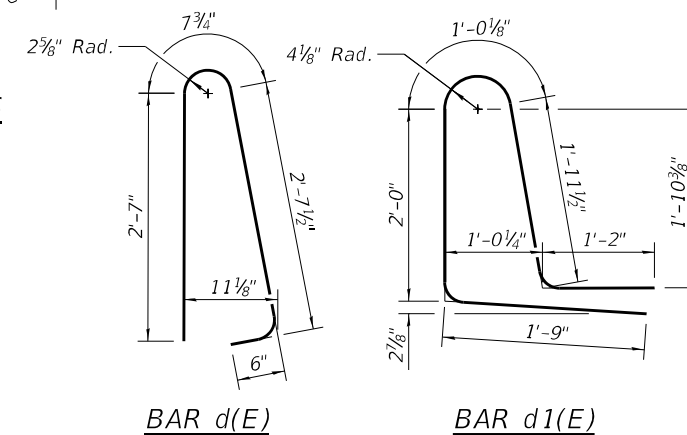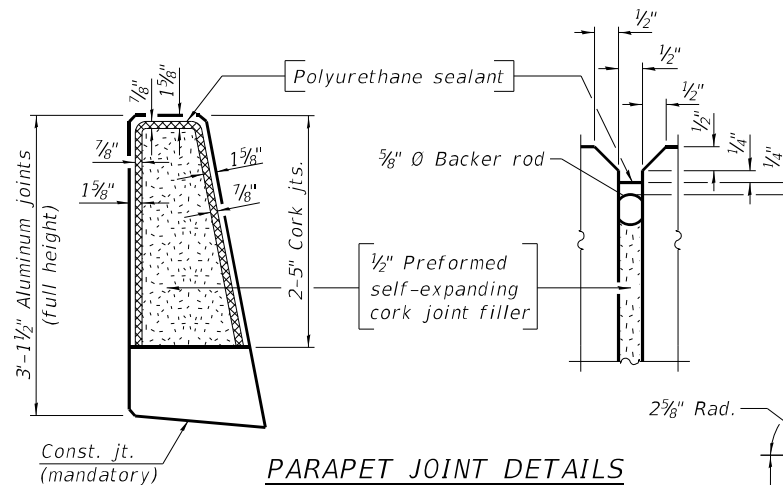

MINIMUM BAR LAP
#4 bar = 2'-5"

**SUPERSTRUCTURE
BILL OF MATERIAL**

Bar	No.	Size	Length	Shape
a(E)	538	#5	33'-2"	—
a1(E)	471	#5	23'-5"	—
a2(E)	522	#6	8'-4"	└
b(E)	330	#5	30'-3"	—
b1(E)	306	#5	26'-5"	—
b2(E)	118	#6	32'-6"	—
d(E)	412	#5	7'-0"	└
d1(E)	412	#5	7'-11"	└
e(E)	48	#4	16'-10"	—
e1(E)	80	#4	6'-9"	—
e2(E)	36	#4	13'-9"	—
e3(E)	32	#4	17'-9"	—
e4(E)	16	#4	23'-0"	—
m10(E)	12	#6	32'-4"	—
m11(E)	54	#6	6'-0"	—
m12(E)	12	#6	2'-8"	—
s10(E)	120	#5	8'-0"	└
s11(E)	120	#5	9'-6"	└
v10(E)	128	#5	3'-1"	└
Concrete Superstructure			Cu. Yd.	257.4
Reinforcement Bars, Epoxy Coated			Pound	73,240



USER NAME =	DESIGNED - JAG	REVISED -
PLOT SCALE =	CHECKED - JGS	REVISED -
PLOT DATE =	DRAWN - JAG	REVISED -
	CHECKED - JGS	REVISED -

STATE OF ILLINOIS
DEPARTMENT OF TRANSPORTATION

SUPERSTRUCTURE DETAILS 1
STRUCTURE NO. 100-0107

SHEET 10 OF 28 SHEETS

F.A.P. RTE.	SECTION	COUNTY	TOTAL SHEETS	SHEET NO.
331	(1-4)R-5,RS-2,B-1,B-2,B-3,B-4	WILLIAMSON	519	256
CONTRACT NO. 78373				
ILLINOIS FED. AID PROJECT				

MODEL: Default
FILE NAME: P:\5XXXXX\50XX-51XX\5000 - IDOT RTE 200-038 D9 IL 13 Crab Orchard Bridges\24-Structures\CAD-M5\100-0107-78373-011-Superstructure Details 2.dgn
3/11/2025 6:09:00 AM



CIVIL DESIGN, INC.
WBE / DBE
EFFINGHAM, IL
LICENSE #184.003222






USER NAME	=	DESIGNED	-	JAG	REVISED	-
		CHECKED	-	JGS	REVISED	-
PLOT SCALE	=	DRAWN	-	JAG	REVISED	-
PLOT DATE	=	CHECKED	-	JGS	REVISED	-


STATE OF ILLINOIS
DEPARTMENT OF TRANSPORTATION

SUPERSTRUCTURE DETAILS 2
STRUCTURE NO. 100-0107


SHEET 11 OF 28 SHEETS

F.A.P. RTE.	SECTION	COUNTY	TOTAL SHEETS	SHEET NO.
331	(1-4)R-5,RS-2,B-1,B-2,B-3,B-4	WILLIAMSON	519	257
CONTRACT NO. 78373				
ILLINOIS			FED. AID PROJECT	

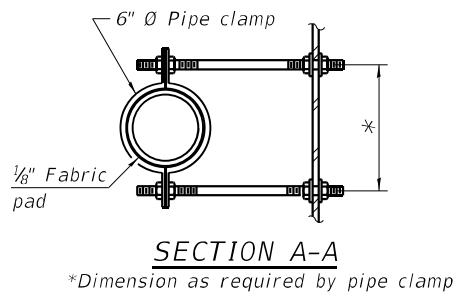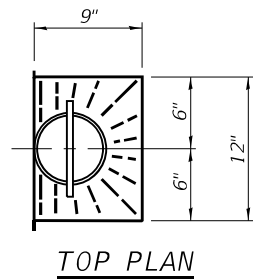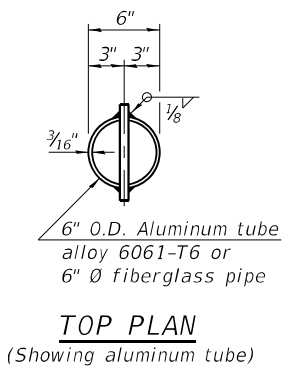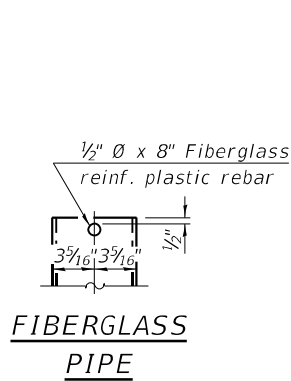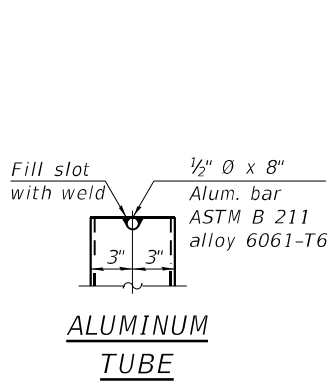


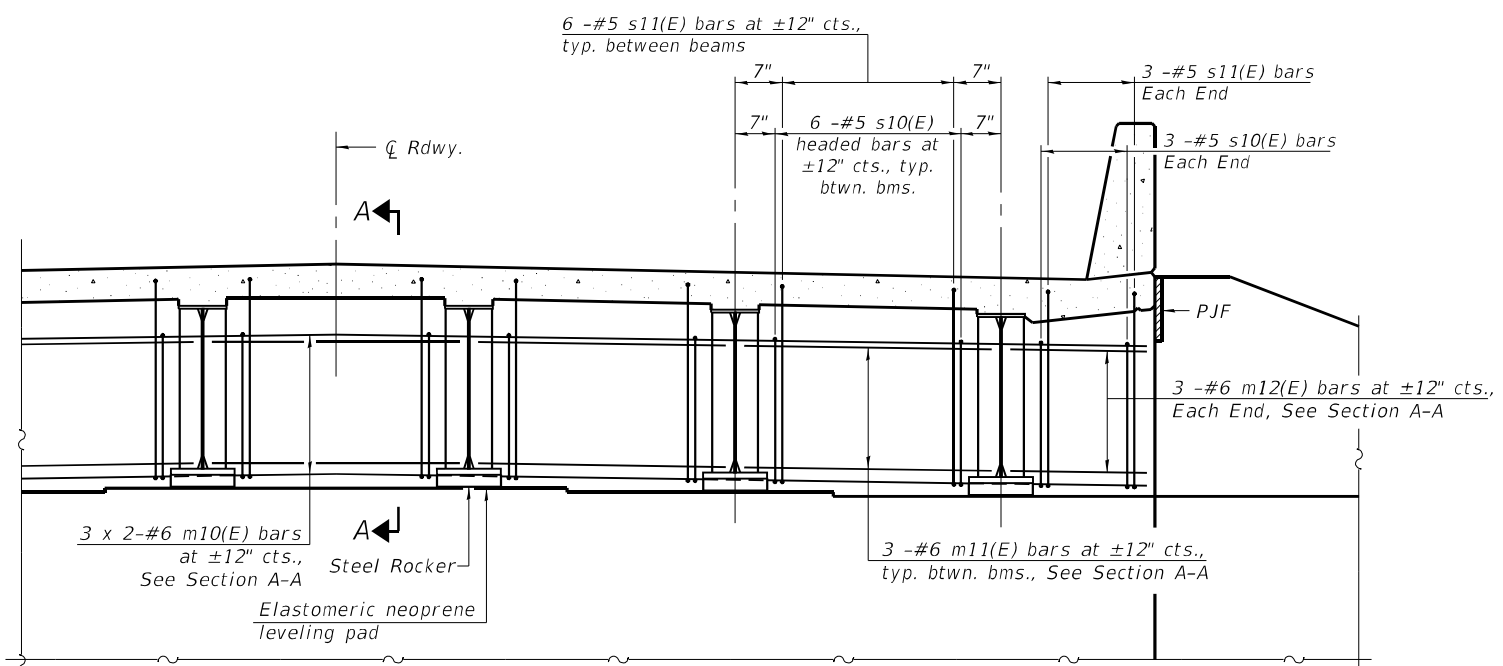


DIAPHRAGM AT ABUTMENT

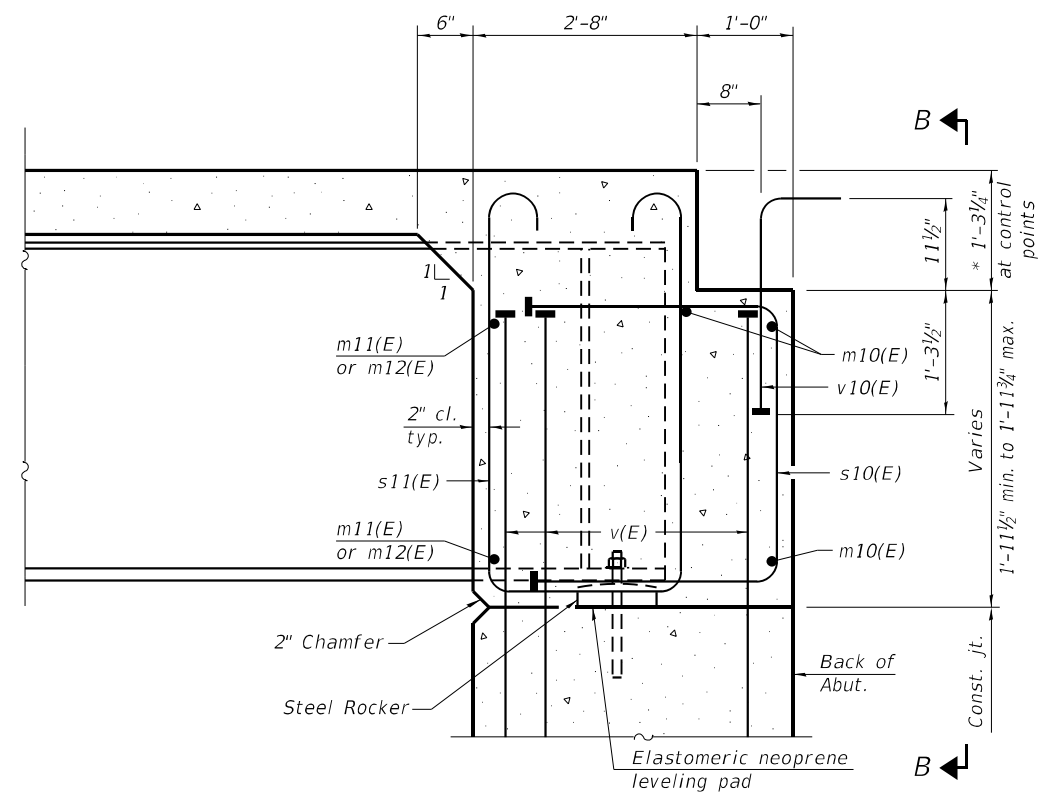

SECTION A-A
* Prior to grinding.

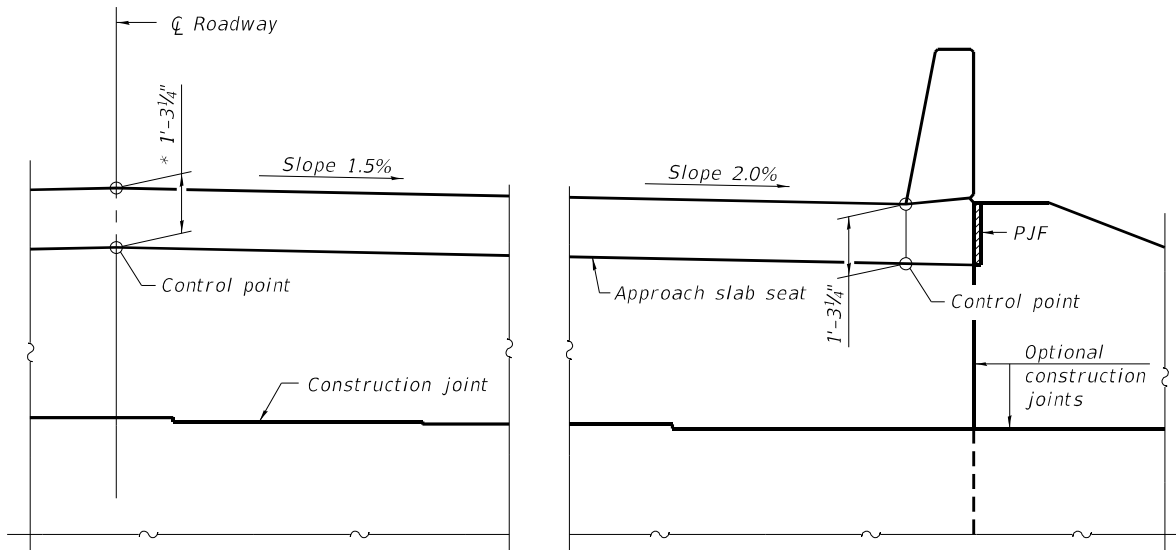

VIEW B-B

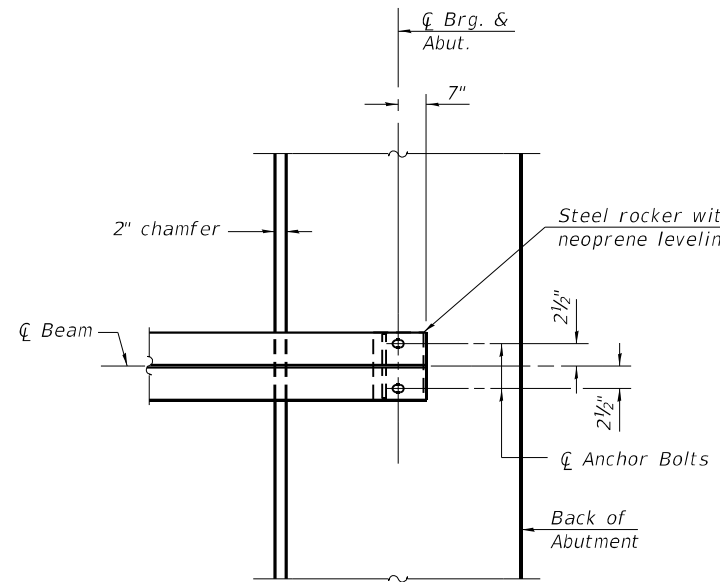

PLAN AT ABUTMENT
(Showing bottom flange of beam)

Notes:
See sheet 10 of 28 for superstructure details and Bill of Material.
See sheet 13 of 28 for P.J.F. details.
The approach slab seat shall have a constant slope determined from the control points shown.

MODEL: Default
FILE NAME: P:\5XXXXX\50XX-51XX\5000 - IDOT RTE 200-038 D9 IL 13 Crab Orchard Bridges\24-Structures\CAD-M5\100-0107-78373-012-Diaphragm Details.dgn
3/11/2025 6:09:25 AM

DIA-SB-0

2-1-2023



USER NAME =	DESIGNED - JAG	REVISED -
	CHECKED - JGS	REVISED -
PLOT SCALE =	DRAWN - JAG	REVISED -
PLOT DATE =	CHECKED - JGS	REVISED -


**STATE OF ILLINOIS
DEPARTMENT OF TRANSPORTATION**

**DIAPHRAGM DETAILS
STRUCTURE NO. 100-0107**

SHEET 12 OF 28 SHEETS

F.A.P. RTE.	SECTION	COUNTY	TOTAL SHEETS	SHEET NO.
331	(1-4)R-5,RS-2,B-1,B-2,B-3,B-4	WILLIAMSON	519	258
CONTRACT NO. 78373				
ILLINOIS FED. AID PROJECT				

MODEL: Default
FILE NAME: P:\5XXXXX\50XX-51XX\5000 - IDOT PTE 200-038 D9 IL 13 Crab Orchard Bridges\24-Structures\CAD-M5\100-0107-78373-013-BridgeApproachSlab1.dgn
3/11/2025 6:09:49 AM

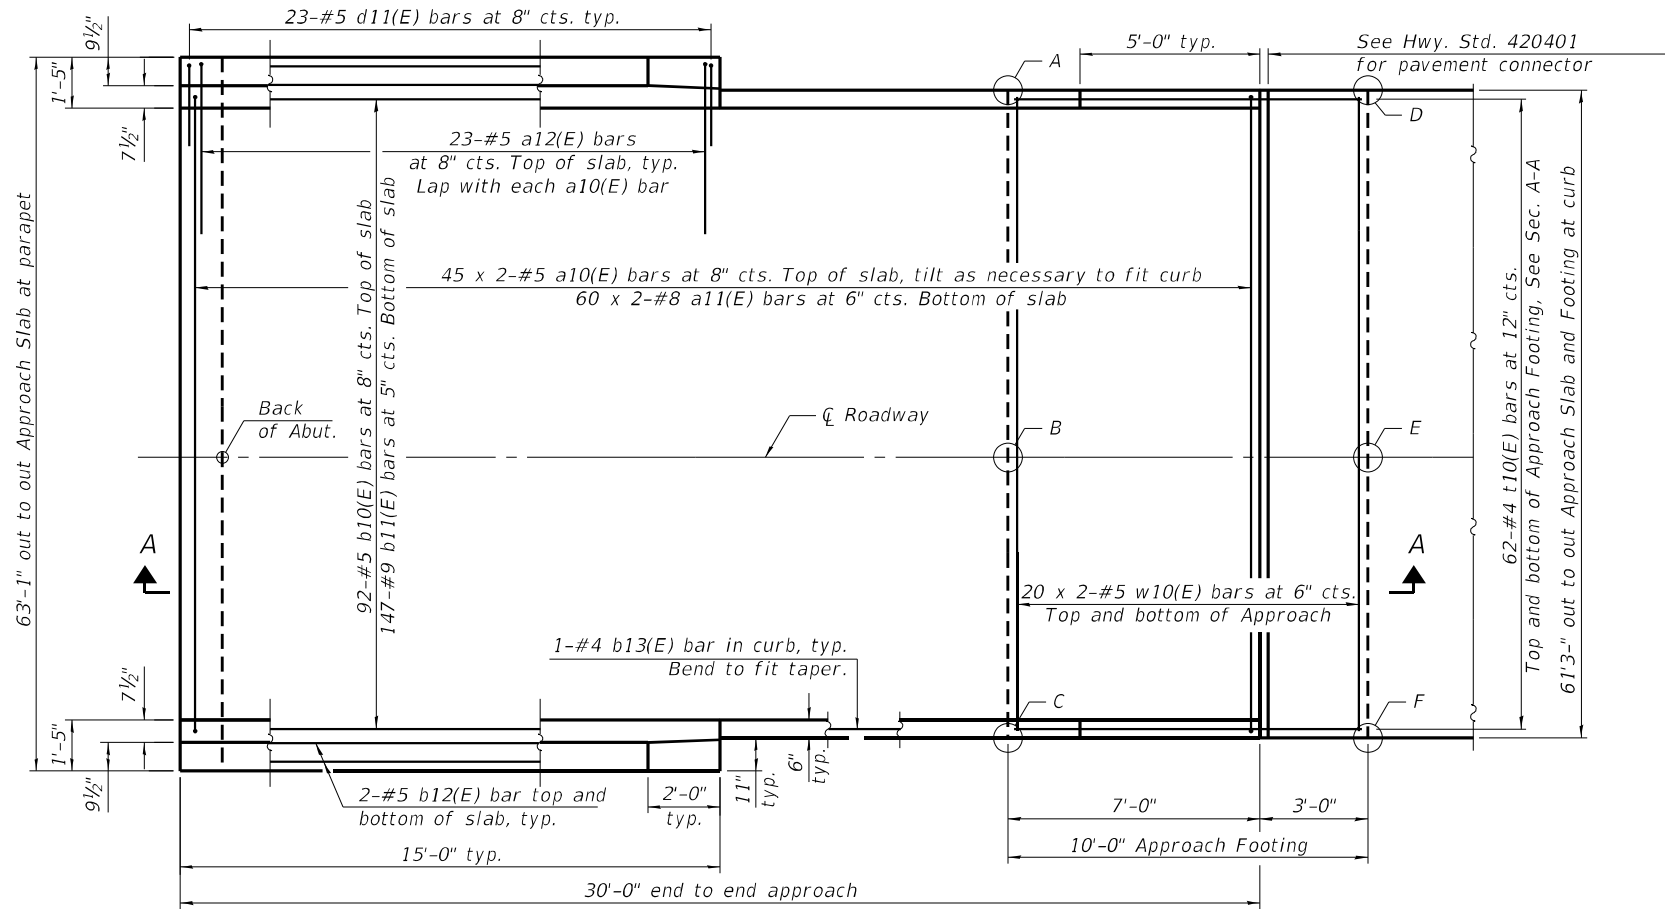


PLAN

(East approach slab shown; West approach slab similar by 180° rotation)


**TOP AND BOTTOM ELEVATIONS
FOR APPROACH FOOTING**

East Approach			West Approach		
Point/ Location	Top	Bottom	Point/ Location	Top	Bottom
A - NW	413.33	412.50	A - NW	413.39	412.56
B - WCL	414.18	413.34	B - WCL	414.16	413.33
C - SW	413.89	413.06	C - SW	413.87	413.04
D - NE	413.32	412.49	D - NE	413.40	412.57
E - ECL	414.17	413.34	E - ECL	414.17	413.34
F - SE	413.88	413.05	F - SE	413.88	413.05

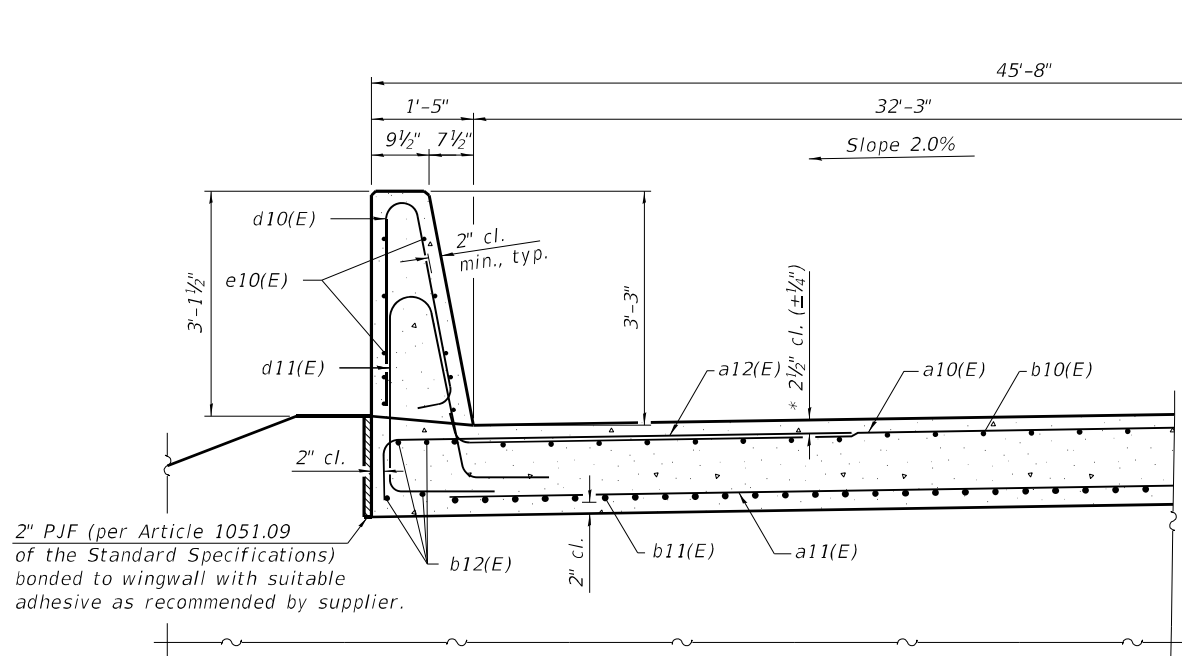

NEAR ABUTMENT
* Prior to grinding

CROSS SECTION
(Looking East)

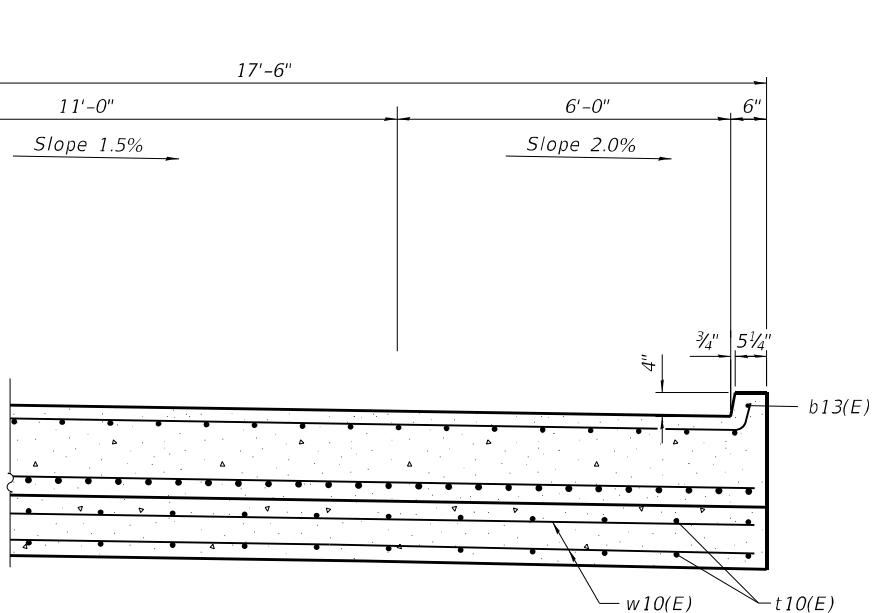

AT APPROACH FOOTING

(Sheet 1 of 2)

BAIA-CIP-39CS-0

2-1-2023



USER NAME	=	
PLOT SCALE	=	
PLOT DATE	=	

DESIGNED	-	JAG
CHECKED	-	JGS
DRAWN	-	JAG
CHECKED	-	JGS


REVISED	-	
REVISED	-	
REVISED	-	
REVISED	-	

**STATE OF ILLINOIS
DEPARTMENT OF TRANSPORTATION**

**BRIDGE APPROACH SLAB DETAILS
STRUCTURE NO. 100-0107**

SHEET 13 OF 28 SHEETS


F.A.P. RTE.	SECTION	COUNTY	TOTAL SHEETS	SHEET NO.
331	(1-4)R-5,RS-2,B-1,B-2,B-3,B-4	WILLIAMSON	519	259
CONTRACT NO. 78373				
ILLINOIS FED. AID PROJECT				

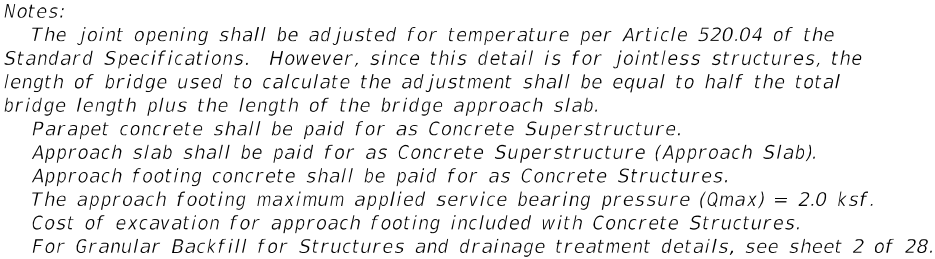


The image contains two technical drawings of reinforcement bars, labeled BAR d10(E) and BAR d11(E).

BAR d10(E): This bar has a total height of 2'-7" and a total width of 2'-1 1/2". The top curve has a radius of 2 5/8" and a width of 7 3/4". The vertical stem has a width of 11 1/8". The bottom flange has a width of 6" and a thickness of 2'-1 1/2".


BAR d11(E): This bar has a total height of 2'-5 1/2" and a total width of 2'-3 3/8". The top curve has a radius of 4 1/8" and a width of 1'-0 1/8". The vertical stem has a width of 1'-1". The bottom flange has a width of 1'-2" and a thickness of 3". The bottom flange also has a width of 1'-6" and a height of 2'-3 3/8".

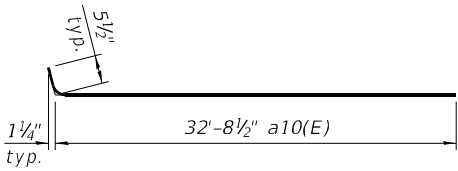

BAR a10(E)

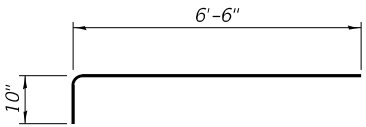

BAR a12(E)

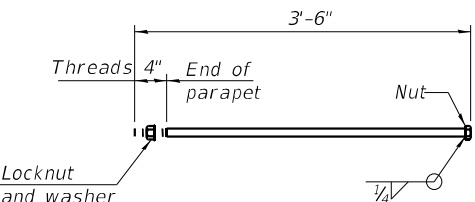

*1" Ø ANCHOR BOLT
(Anchor bolt assemblies shall be
galvanized according to Article 1006.09
of the Standard Specifications)

Bar	No.	Size	Length	Shape
a10(E)	180	#5	33'-2"	
a11(E)	240	#8	33'-9"	
a12(E)	92	#5	7'-4"	
b10(E)	184	#5	29'-8"	
b11(E)	294	#9	29'-8"	
b12(E)	16	#5	14'-8"	
b13(E)	4	#4	14'-8"	
d10(E)	92	#5	6'-5"	
d11(E)	92	#5	8'-6"	
e10(E)	40	#4	14'-8"	
t10(E)	248	#4	9'-8"	
w10(E)	160	#5	32'-9"	
Concrete Superstructure			Cu. Yd.	7.8
Concrete Superstructure (Approach Slab)			Cu. Yd.	175.9
Concrete Structures			Cu. Yd.	37.8
Reinforcement Bars, Epoxy Coated			Pound	73,090


BAIA-CIP-39CS-0 2-1-2023

**STATE OF ILLINOIS
DEPARTMENT OF TRANSPORTATION**


SHEET 14 OF 28 SHEETS

F.A.P. RTE.	SECTION	COUNTY	TOTAL SHEETS	SHEET NO.
331	(1-4)R-5,RS-2,B-1,B-2,B-3,B-4	WILLIAMSON	519	260
		CONTRACT NO. 78373		
ILLINOIS		FED. AID PROJECT		

MODEL: Default
FILE NAME: P:\5XXXXX\50XX-51XX\5000 - IDOT PTE 200-038 D9 IL 13 Crab Orchard Bridges\24-Structures\CAD-M5\100-0107-78373-015-Structural Steel.dgn
3/11/2025 6:10:38 AM

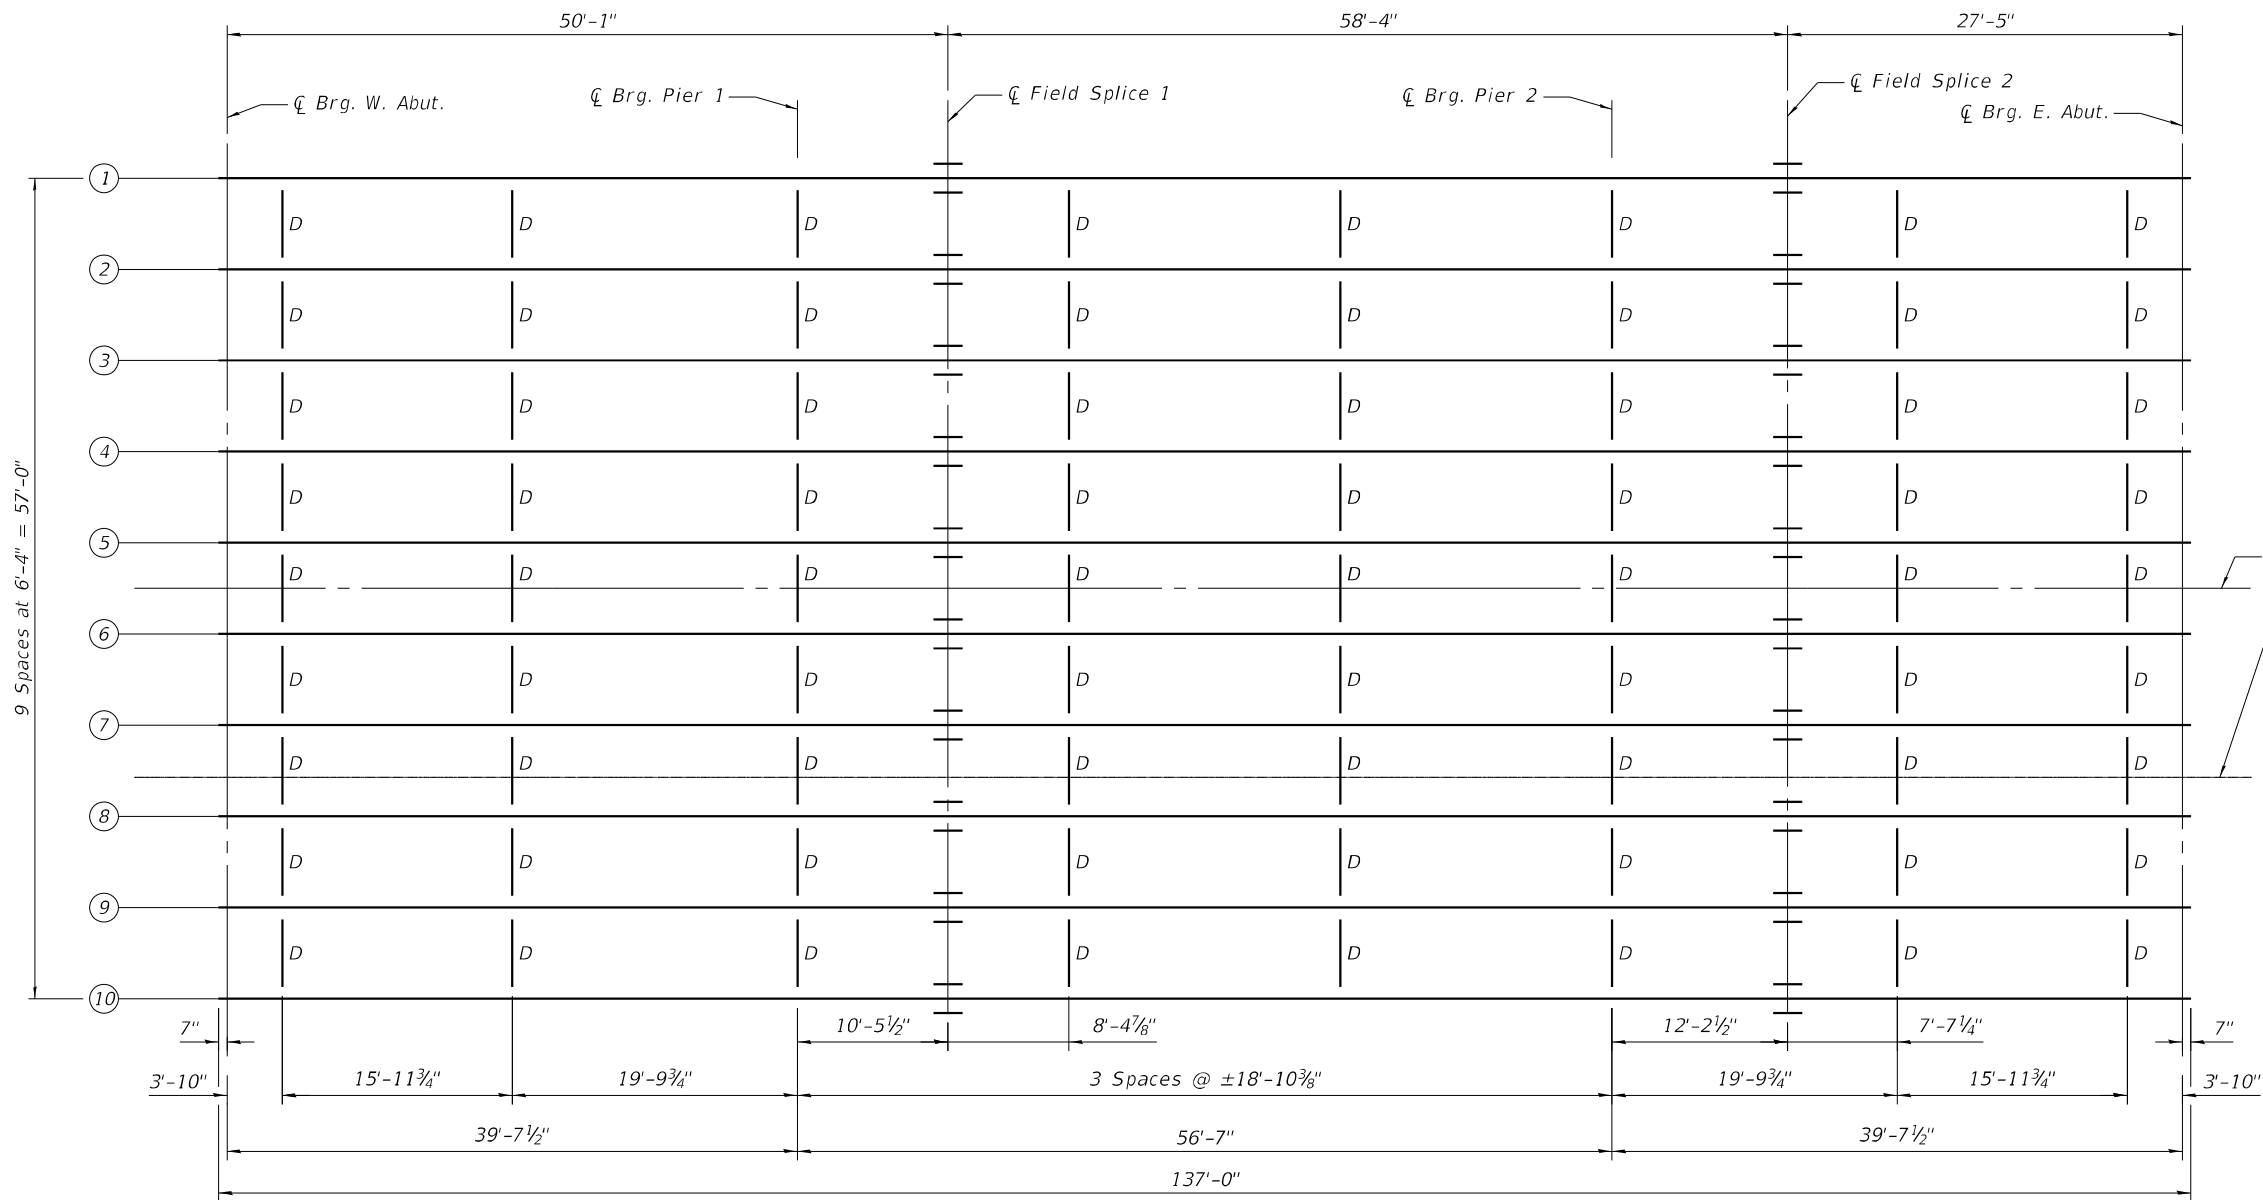


FRAMING PLAN

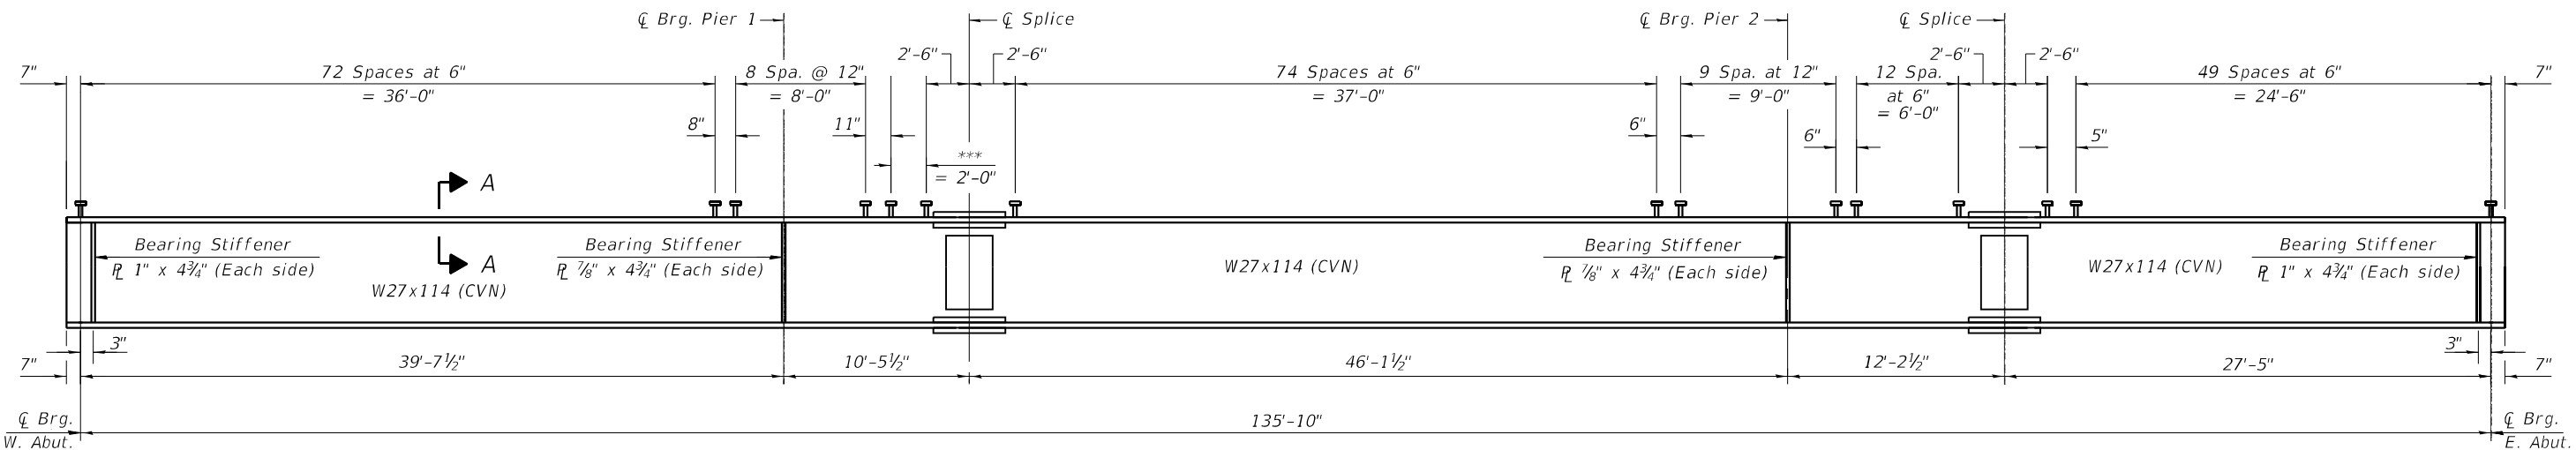


BEAM ELEVATION

*** 4 Spaces @ 6"

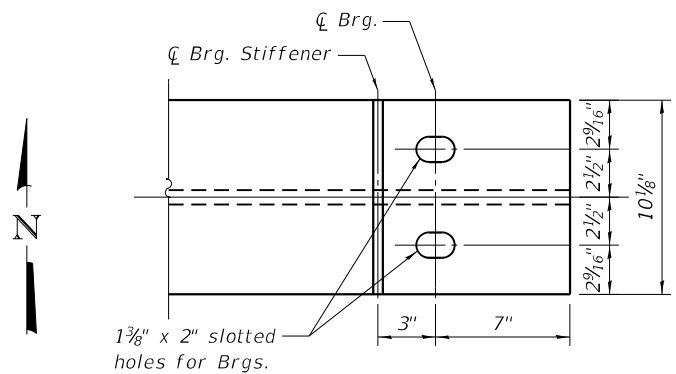

END OF BEAM DETAIL

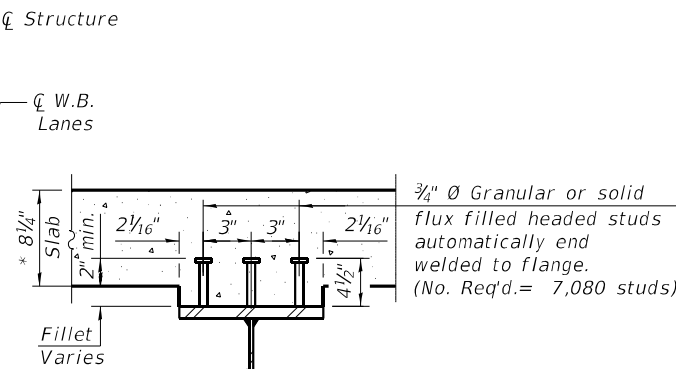

SECTION A-A

* Prior to grinding

Notes:
All splice plates and bearing stiffeners shall be ASTM M270, Grade 50.
Load carrying components designated "CVN" shall conform to the Charpy-V-Notch Impact Energy Requirement, Zone 2.
All diaphragms shall be installed as steel is erected and secured with erection pins and bolts except as otherwise noted. Individual diaphragms at supports may be temporarily disconnected to install bearing anchor rods.

 CIVIL DESIGN, INC. WBE DBE EFFINGHAM, IL LICENSE #184.003222	USER NAME = PLOT SCALE = PLOT DATE =	DESIGNED - JAG	REVISED -	STATE OF ILLINOIS DEPARTMENT OF TRANSPORTATION	STRUCTURAL STEEL STRUCTURE NO. 100-0107 SHEET 15 OF 28 SHEETS	F.A.P. RTE.	SECTION	COUNTY	TOTAL SHEETS	SHEET NO.
		CHECKED - JGS	REVISED -			331	(1-4)R-5,RS-2,B-1,B-2,B-3,B-4	WILLIAMSON	519	261
		DRAWN - JAG	REVISED -			CONTRACT NO. 78373				
		CHECKED - JGS	REVISED -			ILLINOIS FED. AID PROJECT				


TOP OF WEB ELEVATIONS (FOR FABRICATION ONLY)

Location / Beam	Girder 1	Girder 2	Girder 3	Girder 4	Girder 5	Girder 6	Girder 7	Girder 8	Girder 9	Girder 10
☒ Brg. W. Abut.	413.87	414.00	414.13	414.25	414.38	414.50	414.59	414.60	414.51	414.39
☒ Brg. Pier 1	413.90	414.03	414.15	414.28	414.41	414.52	414.62	414.63	414.54	414.42
☒ Splice #1	413.90	414.03	414.16	414.28	414.41	414.53	414.62	414.64	414.54	414.42
☒ Brg. Pier 2	413.91	414.04	414.17	414.29	414.42	414.54	414.63	414.64	414.55	414.43
☒ Splice #2	413.91	414.04	414.16	414.29	414.42	414.53	414.63	414.64	414.55	414.43
☒ Brg. E. Abut.	413.90	414.03	414.15	414.28	414.41	414.52	414.62	414.63	414.54	414.42


Notes:

Alternate channels of equal depth and larger weight are permitted to facilitate material acquisition. Alternate channels, if utilized, shall be provided at no additional cost to the Department.


Two hardened washers required for each set of oversized holes.

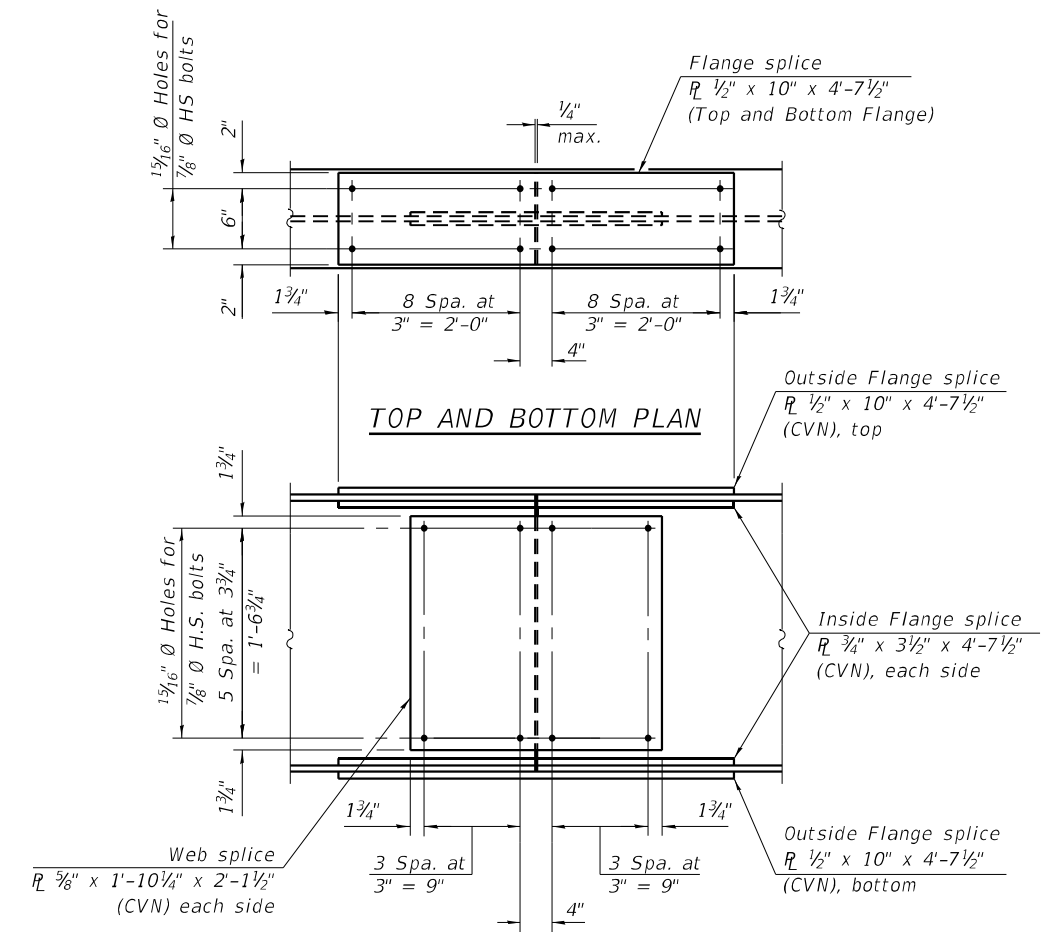ELEVATION


SPLICE DETAIL
(20 Required)

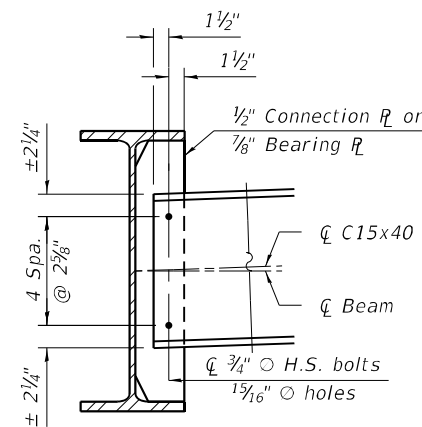


DIAPHRAGM D
(72 Required)

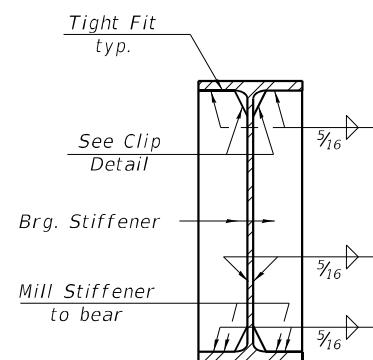

BEARING STIFFENER
DETAIL

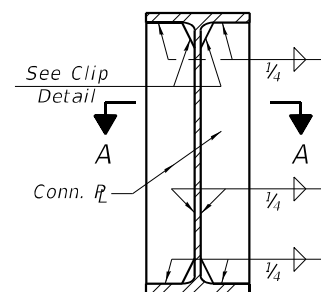


CONNECTION PLATE
DETAIL

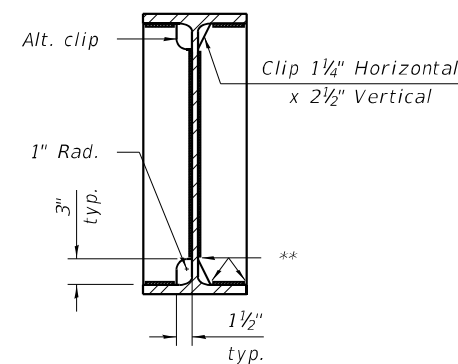


WELD LIMITS AND CLIP DETAILS

** Stop welds $\frac{1}{4}$ " ($\pm \frac{1}{8}$ ") from edges as shown.
Typical.

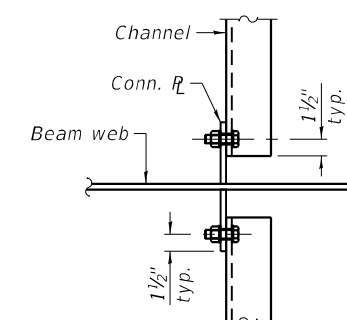

SECTION A-A

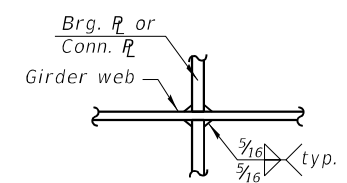

WEB WELD DETAIL

MODEL: Default
FILE NAME: P:\5XXXXX\50XX-51XX\5000 - IDOT RTE 200-038 D9 IL 13 Crab Orchard Bridges\24-Structures\CAD-M5\100-0107-78373-017-Structural Steel Details 2.dgn
3/11/2025 6:11:31 AM

INTERIOR GIRDER MOMENT TABLE				
		0.4 Sp. 1 or 0.6 Sp. 3	Pier 1 & Pier 2	0.5 Sp. 2
I_s	(in ⁴)	4,080	4,080	4,080
$I_c(n)$	(in ⁴)	12,960	12,960	12,960
$I_c(3n)$	(in ⁴)	9,574	9,574	9,574
$I_c(cr)$	(in ⁴)	—	6,051	—
S_s	(in ³)	299	299	299
$S_c(n)$	(in ³)	480	—	480
$S_c(3n)$	(in ³)	432	—	432
$S_c(cr)$	(in ³)	—	309	—
S_x	(in ³)	—	—	—
DC1	(k/')	0.844	0.844	0.844
M_{DC1}	('k)	74	196	128
DC2	(k/')	0.175	0.175	0.175
M_{DC2}	('k)	16	43	27
DW	(k/')	0.301	0.301	0.301
M_{DW}	('k)	27	74	47
LLDF		0.577	0.548	0.526
$M_{\text{L} + IM}$	('k)	346	330	382
f_t (Strength I)	(ksi)	—	—	—
$M_u + \frac{1}{3} f_t S_x$	('k)	759	987	933
$\phi_f M_n$	('k)	2,581	1,797	2,457
f_s DC1	(ksi)	2.97	7.87	5.14
f_s DC2	(ksi)	0.44	1.67	0.75
f_s DW	(ksi)	0.75	2.88	1.30
f_s (L+IM)	(ksi)	8.66	12.83	9.56
f_t (Service II)	(ksi)	0.0	0.0	0.0
$f_s + \frac{f_t}{2}$ (Service II)	(ksi)	15.42	29.09	19.61
Service II Resistance	(ksi)	47.5	47.5	47.5
$f_s + \frac{f_t}{3}$ (Strength I)	(ksi)	20.5	38.7	26.0
$\phi_f F_n$	(ksi)	—	—	—
Vr	(k)	31.7	38.2	29.7

GIRDER REACTION TABLE		
	Abut.	Pier
LLDF	0.695	0.695
OCF	-	-
R_{DC1}	(k) 11.9	44.0
R_{DC2}	(k) 2.4	9.5
R_{DW}	(k) 4.1	16.4
R_L	(k) 44.4	72.3
R_{Im}	(k) 11.9	15.5
R_{Total} (Strength I)(Impact)	(k) 122.6	245.1
R_{Total} (Strength I)(No Impact)	(k) 101.7	218.0

I_s, S_s : Non-composite moment of inertia and section modulus of the steel section used for computing f_s (Total-Strength I, and Service II) due to non-composite dead loads (in.⁴ and in.³).

$I_c(n), S_c(n)$: Composite moment of inertia and section modulus of the steel and deck based upon the modular ratio, "n", used for computing f_s (Total-Strength I, and Service II) in uncracked sections due to short-term composite live loads (in.⁴ and in.³).

$I_c(3n), S_c(3n)$: Composite moment of inertia and section modulus of the steel and deck based upon 3 times the modular ratio, "3n", used for computing f_s (Total-Strength I, and Service II) in uncracked sections, due to long-term composite (superimposed) dead loads (in.⁴ and in.³).

$I_c(cr), S_c(cr)$: Composite moment of inertia and section modulus of the steel and longitudinal deck reinforcement, used for computing f_s (Total-Strength I and Service II) in cracked sections, due to both short-term composite live loads and long-term composite (superimposed) dead loads (in.⁴ and in.³).

S_x : Section modulus about the major axis of a section to the controlling flange, tension or compression, taken as yield moment with respect to the controlling flange over the yield strength of the controlling flange (in.³).

DC1: Un-factored non-composite dead load (kips/ft.).

M_{DC1} : Un-factored moment due to non-composite dead load (kip-ft.).

DC2: Un-factored long-term composite (superimposed excluding future wearing surface) dead load (kips/ft.).

M_{DC2} : Un-factored moment due to long-term composite (superimposed excluding future wearing surface) dead load (kip-ft.).

DW: Un-factored long-term composite (superimposed future wearing surface only) dead load (kips/ft.).

M_{DW} : Un-factored moment due to long-term composite (superimposed future wearing surface only) dead load (kip-ft.).

LLDF: Live Load Distribution Factor for moment and shear computed according to Article 4.6.2.2 and further IDOT provisions.

$M_{\text{L} + IM}$: Un-factored live load moment plus dynamic load allowance (impact) (kip-ft.).

M_u : Strength I load combination of factored design moments (kip-ft.).
1.25 ($M_{DC1} + M_{DC2}$) + 1.5 $M_{DW} + 1.75 M_{\text{L} + IM}$

f_t : Factored calculated flange lateral bending stress as calculated using Article 6.10.1.6 and as further simplified by IDOT provisions (ksi).

$\phi_f M_n$: Factored nominal flexural resistance of the section determined as specified in Article 6.10.7.1 or A6 as applicable (kip-ft.).

f_s DC1: Un-factored stress at edge of flange for controlling steel flange due to vertical non-composite dead loads as calculated below (ksi).
 M_{DC1} / S_s

f_s DC2: Un-factored stress at edge of flange for controlling steel flange due to vertical composite dead loads as calculated below (ksi).
 $M_{DC2} / S_c(3n)$ or $M_{DC2} / S_c(cr)$ as applicable.

f_s DW: Un-factored stress at edge of flange for controlling steel flange due to vertical composite future wearing surface loads as calculated below (ksi).
 $M_{DW} / S_c(3n)$ or $M_{DW} / S_c(cr)$ as applicable.

f_s (L + IM): Un-factored stress at edge of flange for controlling steel flange due to vertical composite live load plus impact loads as calculated below (ksi).
 $M_{\text{L} + IM} / S_c(n)$ or $M_{\text{L} + IM} / S_c(cr)$ as applicable.

$f_s + f_t / 2$ (Service II): Sum of stresses as computed below (ksi).
 f_s DC1 + f_s DC2 + f_s DW + 1.3 f_s (L + IM) + $f_t / 2$

Service II Resistance: Composite (0.95 $R_n F_{yf}$) or noncomposite (0.80 $R_n F_{yf}$) stress capacity according to Article 6.10.4.2 (ksi).

$f_s + f_t / 3$ (Strength I): Sum of stresses as computed below on non-compact sections (ksi).
1.25 (f_s DC1 + f_s DC2) + 1.5 f_s DW + 1.75 f_s (L + IM) + $f_t / 3$

$\phi_f F_n$: Factored nominal flexural resistance of the section as specified in Article 6.10.7.2 or 6.10.8 as applicable (ksi).

Vr: Maximum factored shear range in span computed according to Article 6.10.10.

OCF: Obtuse Correction Factor according to Article 4.6.2.2.3c or as further simplified by IDOT provisions.

R_{DC1} : Un-factored reaction due to non-composite dead load (kip).

R_{DC2} : Un-factored reaction due to long-term composite (superimposed excluding future wearing surface) dead load (kip).

R_{DW} : Un-factored reaction due to long-term composite (superimposed future wearing surface only) dead load (kip).

R_L : Un-factored live load reaction (kip).


R_{IM} : Un-factored dynamic load allowance (impact) (kip).

R_{Total} (Strength I)(Impact): Strength I load combination of factored design reactions (kip).
1.25 ($R_{DC1} + R_{DC2}$) + 1.5 $R_{DW} + 1.75 (R_L + R_{IM})$

R_{Total} (Strength I)(No Impact): Strength I load combination of factored design reactions, not including dynamic load allowance (Impact) (kip).
1.25 ($R_{DC1} + R_{DC2}$) + 1.5 $R_{DW} + 1.75 (R_L)$

Note:
 M_L and R_L include the effects of centrifugal force and superelevation.


MODEL: Default
FILE NAME: P:\5XXXXX\50XX-51XX\5000 - IDOT RTE 200-038 D9 IL 13 Crab Orchard Bridges\24-Structures\CAD-M5\100-0107-78373-018-Bearing Details.dgn
3/11/2025 6:12:00 AM

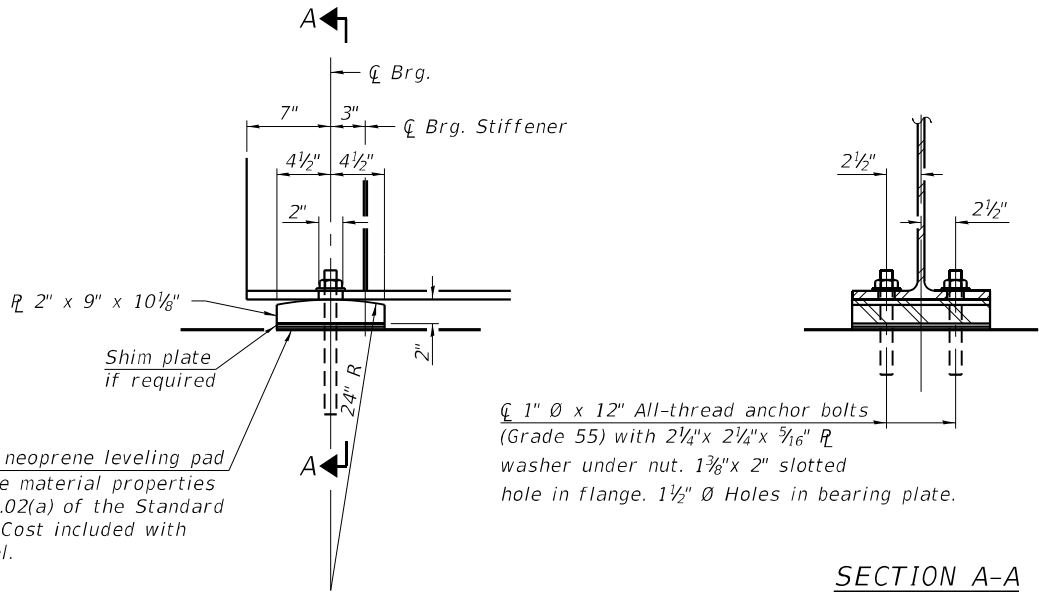

ELEVATION AT ABUTMENT

FIXED BEARING AT ABUTMENT
(20 Required)


Notes:
Anchor bolts shall be according to Article 521.06 of the Standard Specifications.
Beams shall be braced for stability during erection and remain braced until deck is poured and cured.
Anchor bolts at all supports shall be installed as each member is erected unless an equivalent temporary means of lateral restraint is used.
Anchor bolts shall be ASTM F1554 all-thread (or an Engineer-approved alternate material) of the grade(s) and diameter(s) specified. The corresponding specified grade of AASHTO M314 anchor bolts may be used in lieu of ASTM F1554.
The anchor bolts sizes and grades shown at the pier constitute a calculated seismic structural fuse. Substitution of higher diameter and/or grade anchor bolts will not be allowed.
The structural steel bearing and fill plates shall conform to the requirement of AASHTO M270 Grade 50.

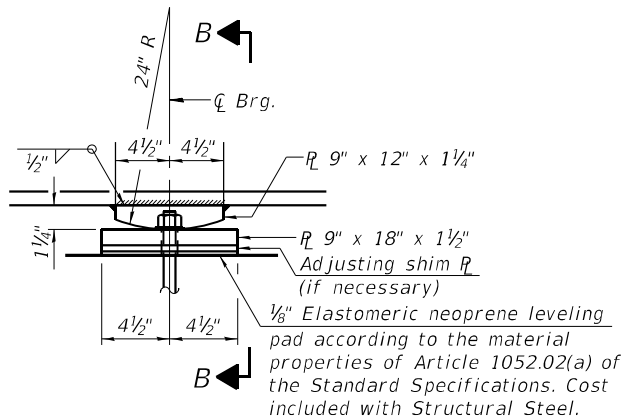

ELEVATION AT PIER

SECTION B-B

FIXED BEARING AT PIER
(20 Required)

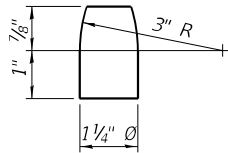

PINTLE

Notes:
Beam 8 shall have one - 18"x12"x3/16" thick shim plate for the bearing at each pier. Cost included with Furnishing and Erecting Structural Steel.

BILL OF MATERIAL

Item	Unit	Total
Anchor Bolts, 1"	Each	80





USER NAME	=	DESIGNED	-	JAG	REVISED	-
PLOT SCALE	=	CHECKED	-	JGS	REVISED	-
PLOT DATE	=	DRAWN	-	JAG	REVISED	-
		CHECKED	-	JGS	REVISED	-

STATE OF ILLINOIS
DEPARTMENT OF TRANSPORTATION

BEARING DETAILS
STRUCTURE NO. 100-0107

SHEET 18 OF 28 SHEETS

F.A.P. RTE.	SECTION	COUNTY	TOTAL SHEETS	SHEET NO.
331	(1-4)R-5,RS-2,B-1,B-2,B-3,B-4	WILLIAMSON	519	264
CONTRACT NO. 78373				
ILLINOIS FED. AID PROJECT				

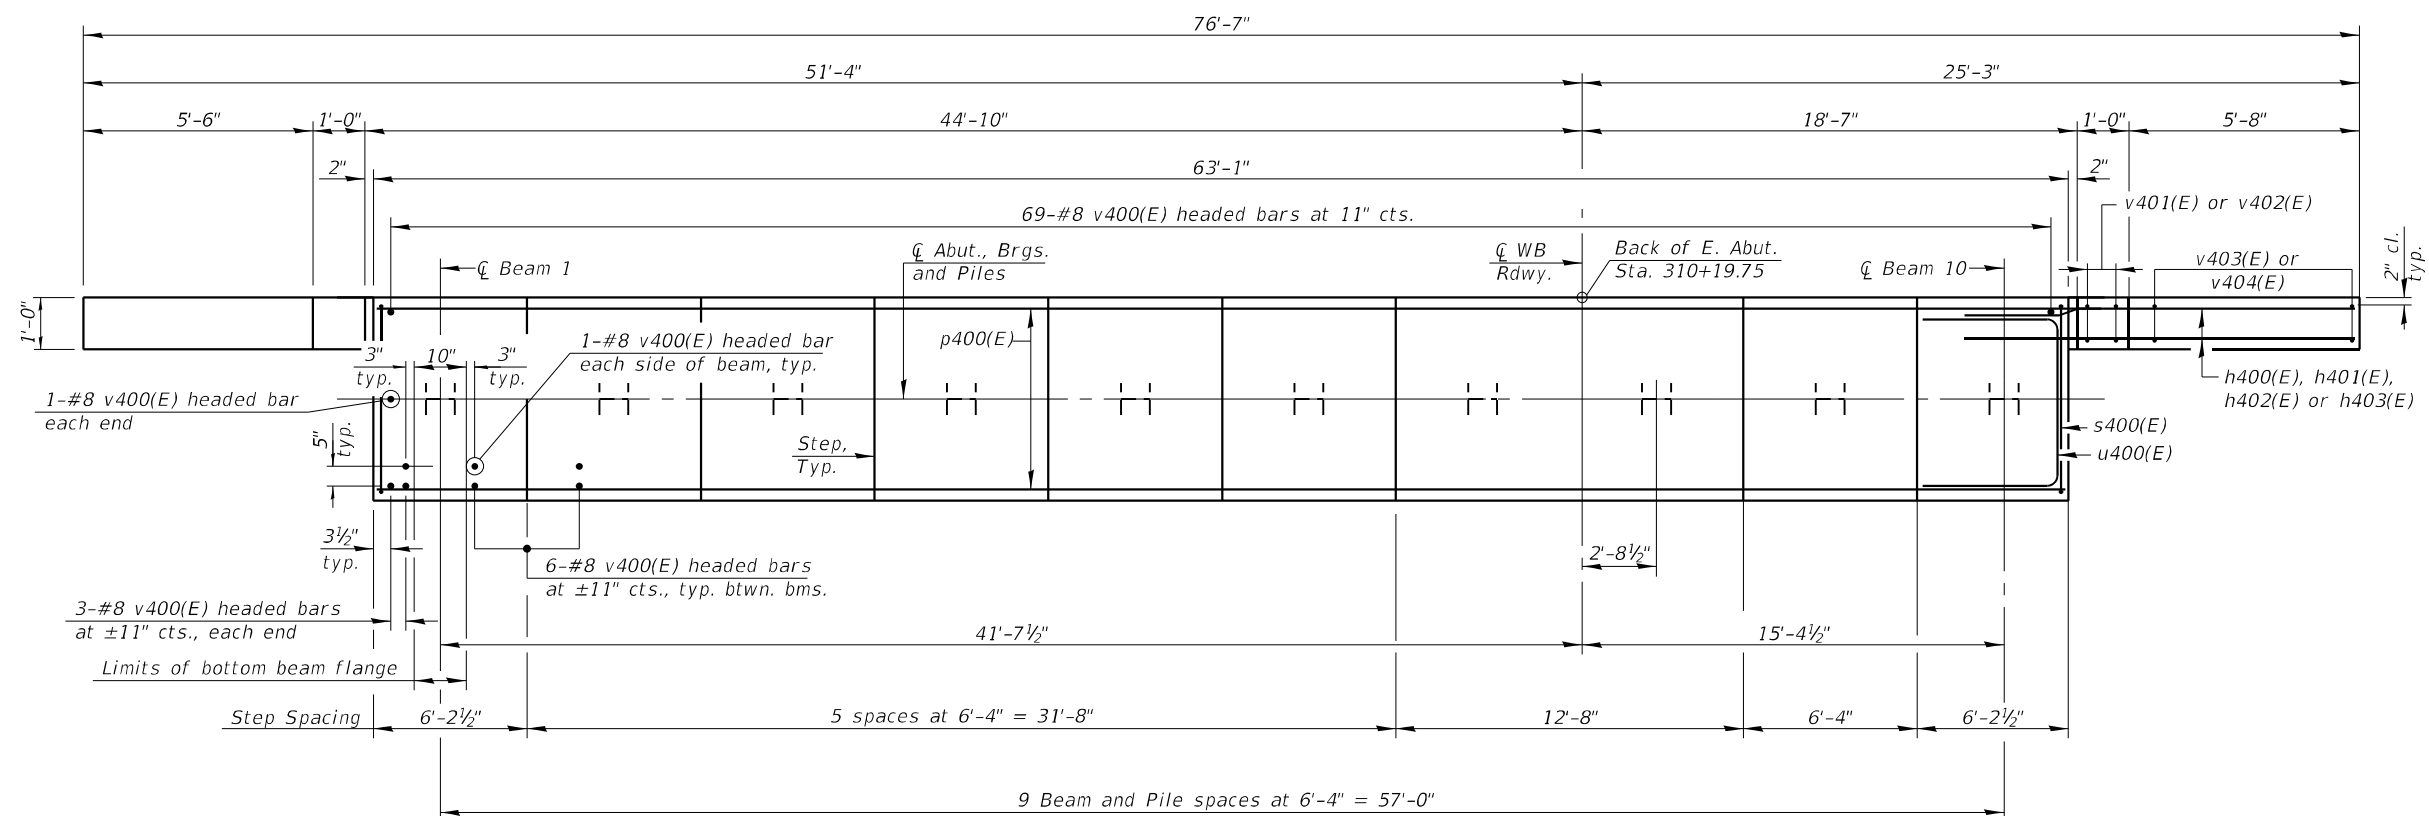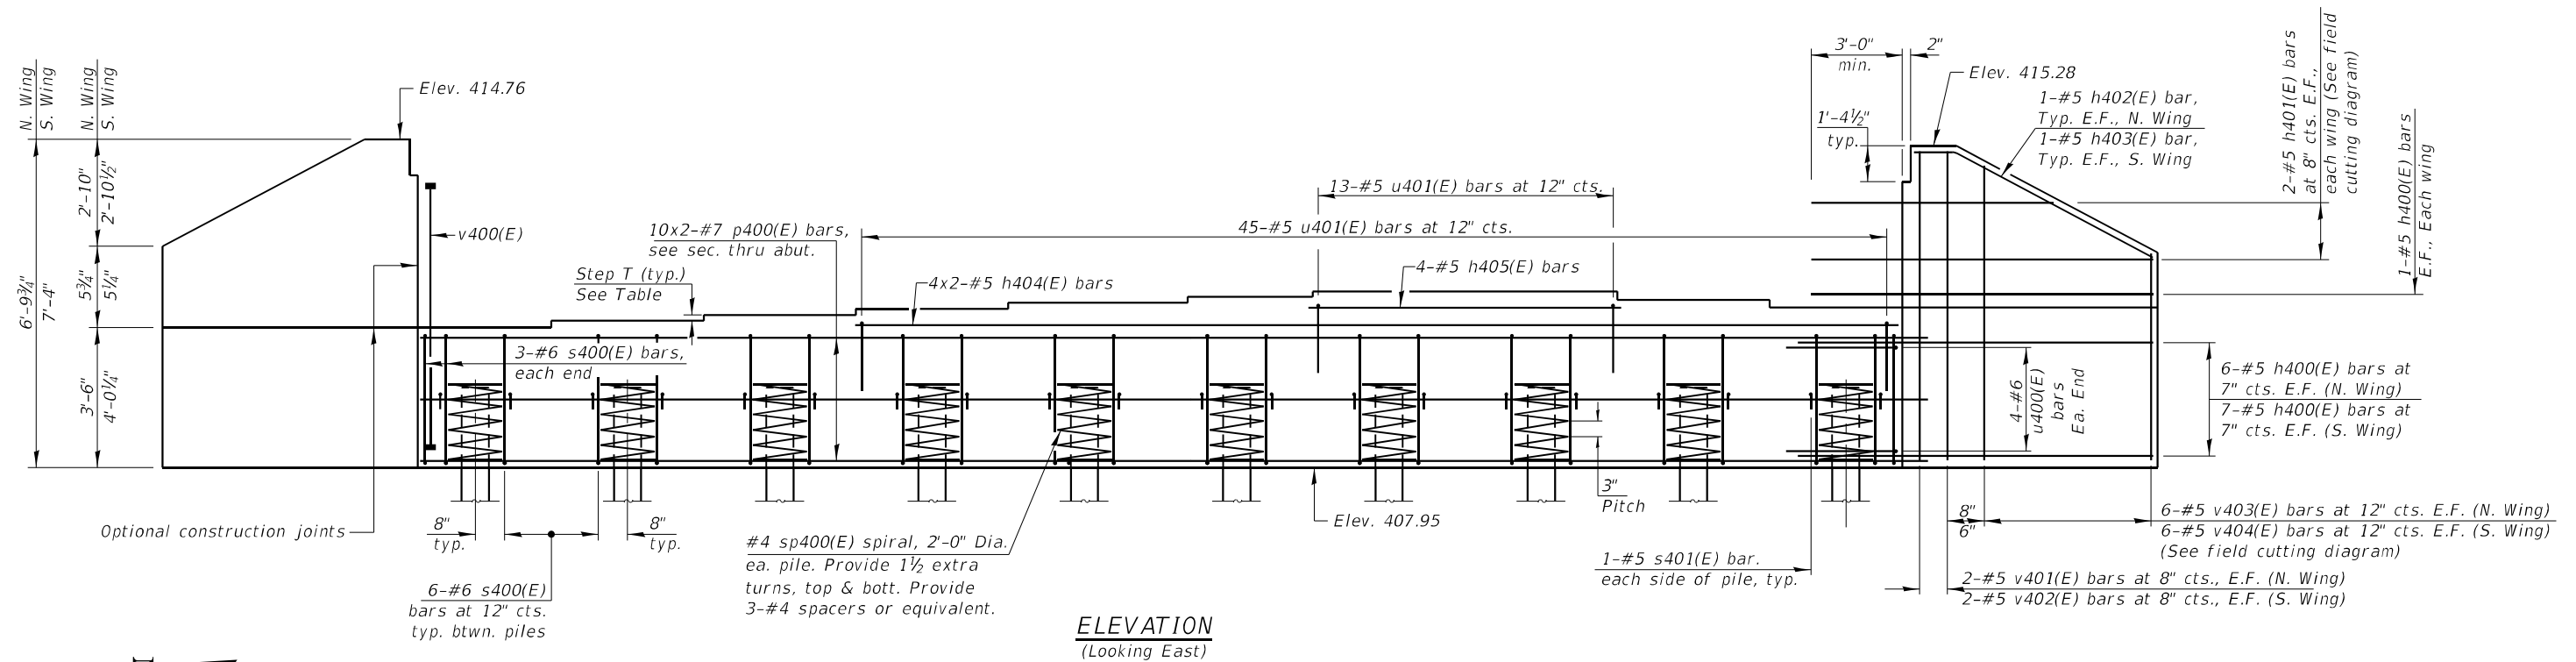

PLAN

ANCHOR BOLT LAYOUT

ADJUSTMENT SHIM PLATE THICKNESS

Location	Beam 1	Beam 2	Beam 3	Beam 4	Beam 4	Beam 6	Beam 7	Beam 8	Beam 9	Beam 10
Thickness	none	none	none	none	none	none	none	1/8"	none	none

MINIMUM BAR LAP

#4 Bar = 2'-11"
#7 Bar = 5'-0"

PILE DATA

Type: HP 14x89 with Pile Shoes
Nominal Required Bearing: 708 kips
Factored Resistance Available: 387 kips
Est. Length: 62 feet
No. Production Piles: 9
No. Test Piles: 1

BEARING SEAT
ELEVATIONS

Beam	Brg. Seat Elevation	Step T (Inch)
1	411.45	
2	411.58	1½"
3	411.70	1½"
4	411.83	1½"
5	411.96	1⅝"
6	412.07	1⅝"
7	412.17	0
8	412.17	⅞"
9	412.09	1½"
10	411.97	

Notes:
 Pour steps monolithically with cap.
 For details of piles see sheet 25 of 28.
 Bars indicated thus 10x2 - #7 etc. indicates
 10 lines of bars with 2 lengths per line.

WEST ABUTMENT
BILL OF MATERIAL


Bar	No.	Size	Length	Shape
h100(E)	30	#5	9'-8"	
h101(E)	4	#5	15'-3"	
h102(E)	2	#5	6'-10"	
h103(E)	2	#5	6'-11"	
h104(E)	8	#5	23'-5"	
h105(E)	4	#5	12'-4"	
p100(E)	20	#7	33'-11"	
s100(E)	60	#6	14'-4"	
s101(E)	20	#5	4'-4"	
*sp100(E)	10	#4	2'-0"	
u100(E)	8	#6	11'-10"	
u101(E)	58	#5	7'-4"	
v100(E)	151	#8	5'-3"	
v101(E)	4	#5	6'-5"	
v102(E)	4	#5	7'-0"	
v103(E)	6	#5	9'-11"	
v104(E)	6	#5	11'-0"	
Structure Excavation			Cu. Yd.	152
Concrete Structures			Cu. Yd.	36.7
Reinforcement Bars, Epoxy Coated			Pound	6820
Furnishing Steel Piles HP14X89			Foot	558
Driving Piles			Foot	558
Test Pile Steel HP14X89			Each	1
Pile Shoes			Each	10
Granular Backfill for Structures			Cu. Yd.	112
Geocomposite Wall Drain			Sq. Yd.	47
Pipe Underdrains for Structures			Foot	113

* Length is height of spiral.

EAST ABUTMENT
BILL OF MATERIAL


Bar	No.	Size	Length	Shape
h400(E)	30	#5	9'-8"	
h401(E)	4	#5	15'-3"	
h402(E)	2	#5	6'-10"	
h403(E)	2	#5	6'-11"	
h404(E)	8	#5	23'-5"	
h405(E)	4	#5	12'-4"	
p400(E)	20	#7	33'-11"	
s400(E)	60	#6	14'-4"	
s401(E)	20	#5	4'-4"	
*sp400(E)	10	#4	2'-0"	
u400(E)	8	#6	11'-10"	
u401(E)	58	#5	7'-4"	
v400(E)	151	#8	5'-3"	
v401(E)	4	#5	6'-5"	
v402(E)	4	#5	7'-0"	
v403(E)	6	#5	9'-11"	
v404(E)	6	#5	11'-0"	
Structure Excavation			Cu. Yd.	153
Concrete Structures			Cu. Yd.	36.7
Reinforcement Bars, Epoxy Coated			Pound	6820
Furnishing Steel Piles HP14X89			Foot	558
Driving Piles			Foot	558
Test Pile Steel HP14X89			Each	1
Pile Shoes			Each	10
Granular Backfill for Structures			Cu. Yd.	113
Geocomposite Wall Drain			Sq. Yd.	47
Pipe Underdrains for Structures			Foot	113

* Length is height of spiral.

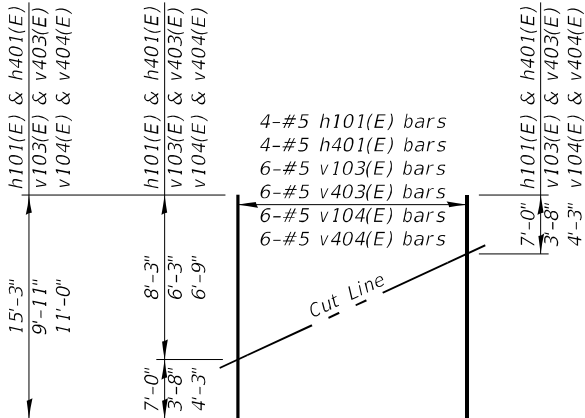


FIELD CUTTING DIAGRAM


Order h101(E), h401(E), v103(E), v104(E), v403(E) and v404(E) full length. Cut as shown and use remainder of bars in opposite face.

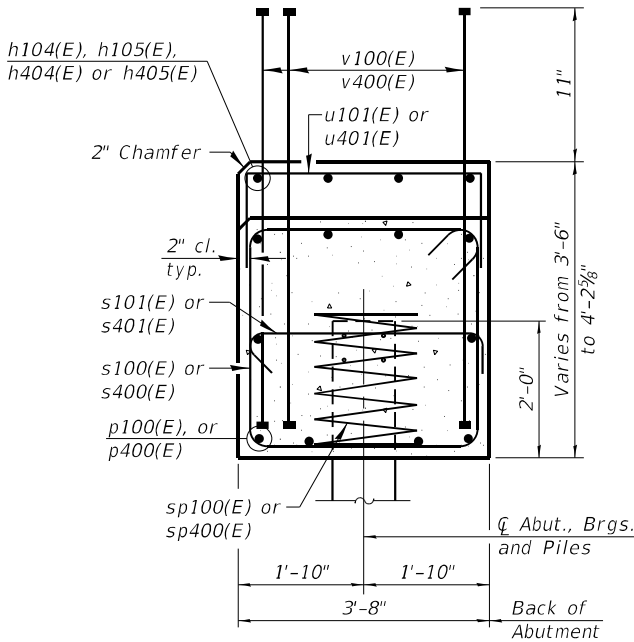


SEC. THRU ABUT.

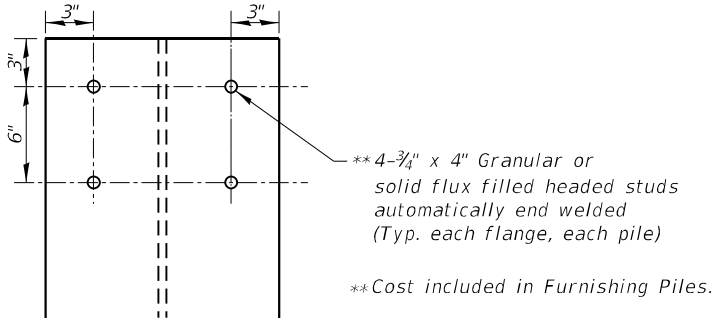


DETAIL A
Pile Studs

 


BARS v100(E) & V400(E)
(Headed. 772-#8 Bar terminators)

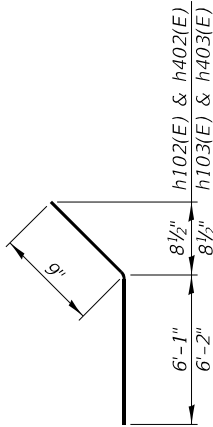


BARS h102(E) & h103(E)
BARS h402(E) & h403(E)

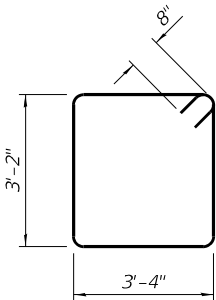


BARS s100(E) & s400(E)

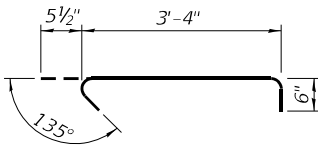

BARS s101(E) & s401(E)

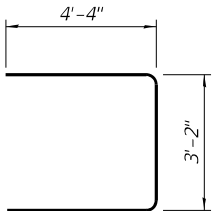


BARS u100(E) & u400(E)

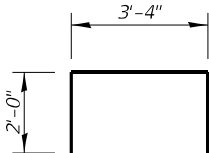


BARS u101(E) & u401(E)

Note: Bar terminators paid for separately.
See Total Bill of Material

Notes:
Pour steps monolithically with cap.
See sheet 24 of 28 for additional pier details and Bill of Material.
Space reinforcement in cap to miss anchor bolts.
For details of piles, see sheet 25 of 28.
Bars indicated thus 23 X 2 - #5 etc. indicates 23 lines of bars with 2 lengths per line.

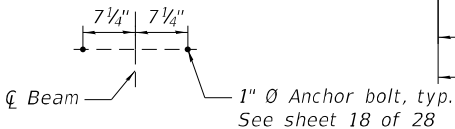

DETAIL A

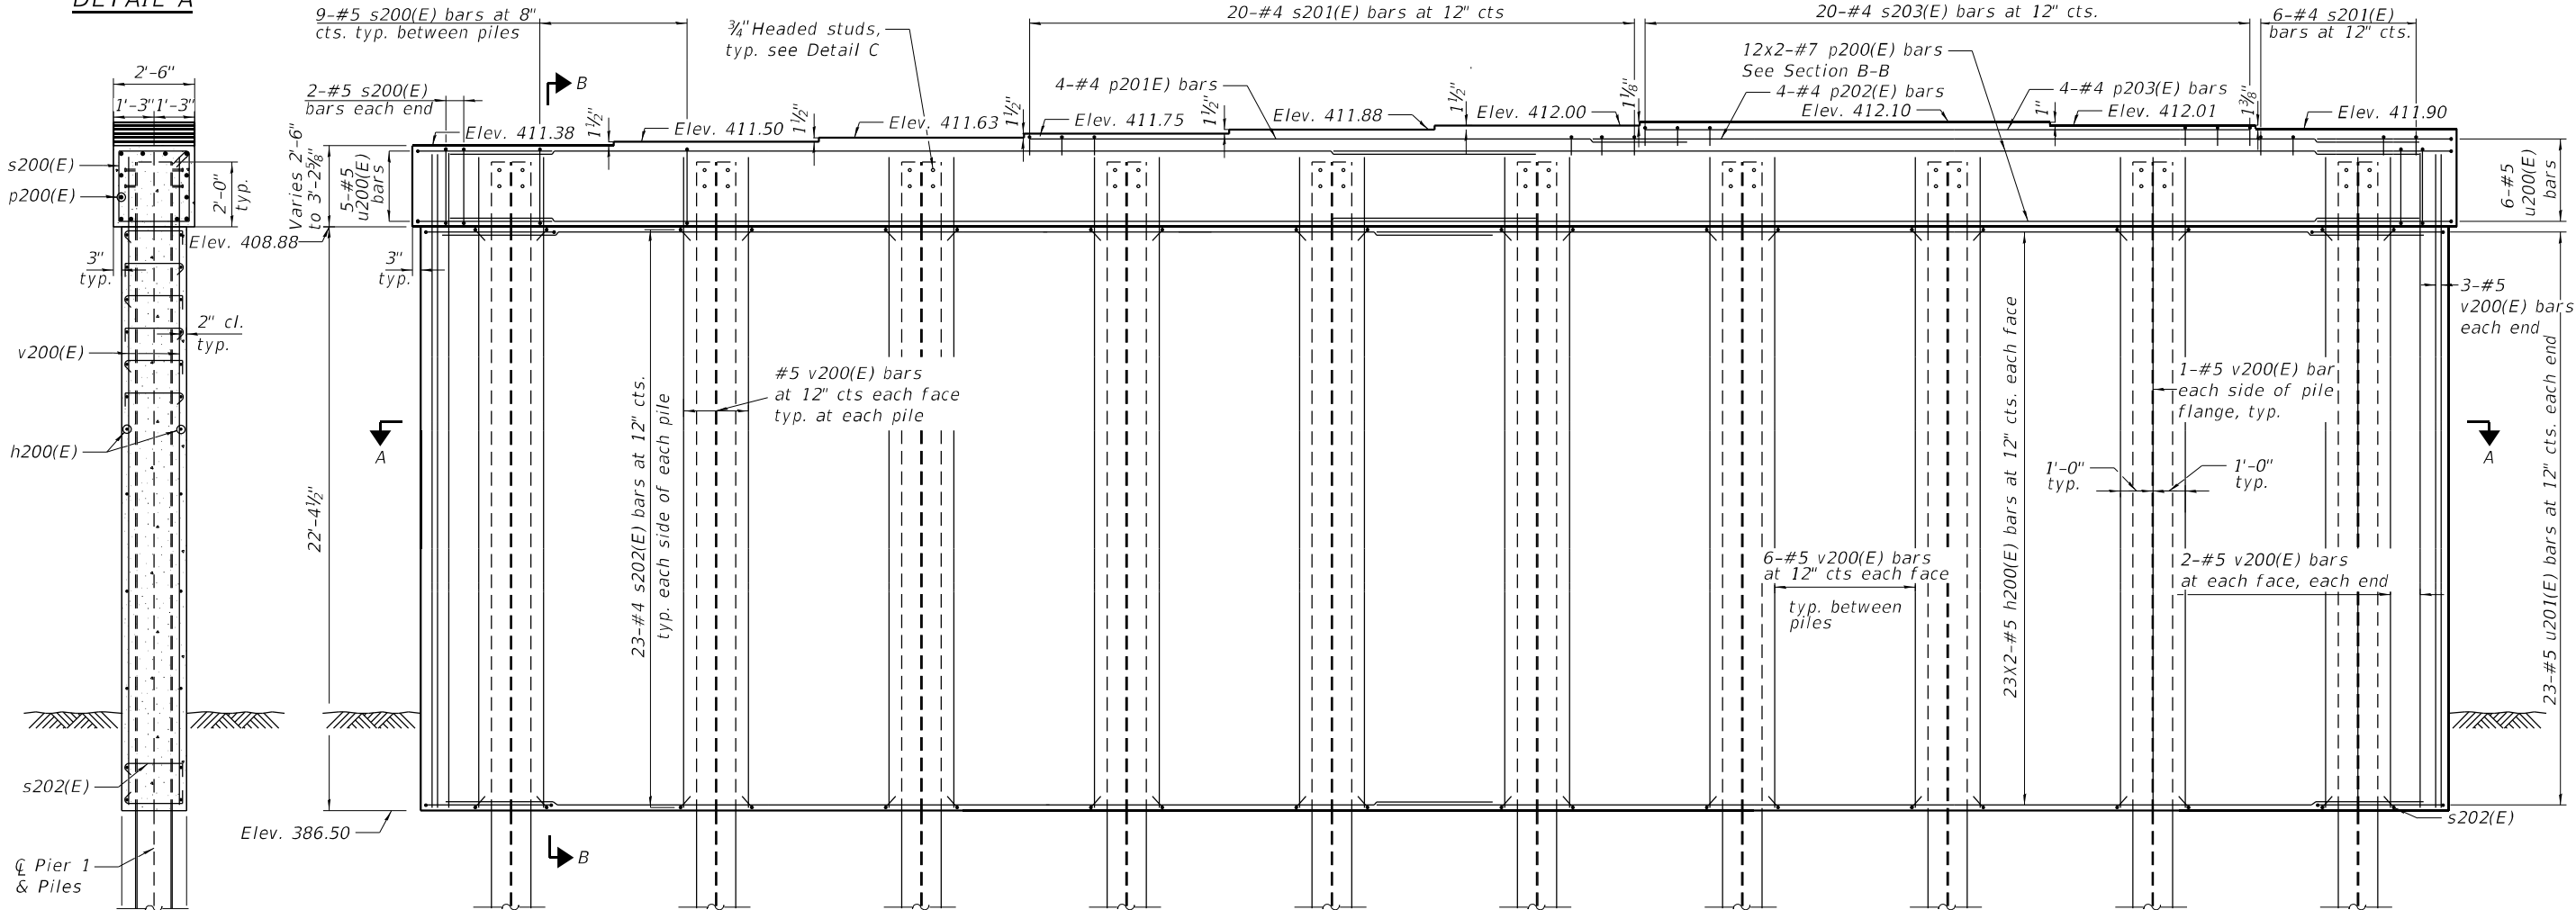

SECTION B-B


ELEVATION

MINIMUM LAP LENGTH

#4 bar = 2'-11"
#5 bar = 3'-7"
#7 bar = 6'-3"

PILE DATA

Type: Steel HP14x89 with pile shoes
Nominal Required Bearing: 667 kips
Factored Resistance Available: 352 kips
Est. Length: 66'
No. Req'd: 9
Test Pile: 1

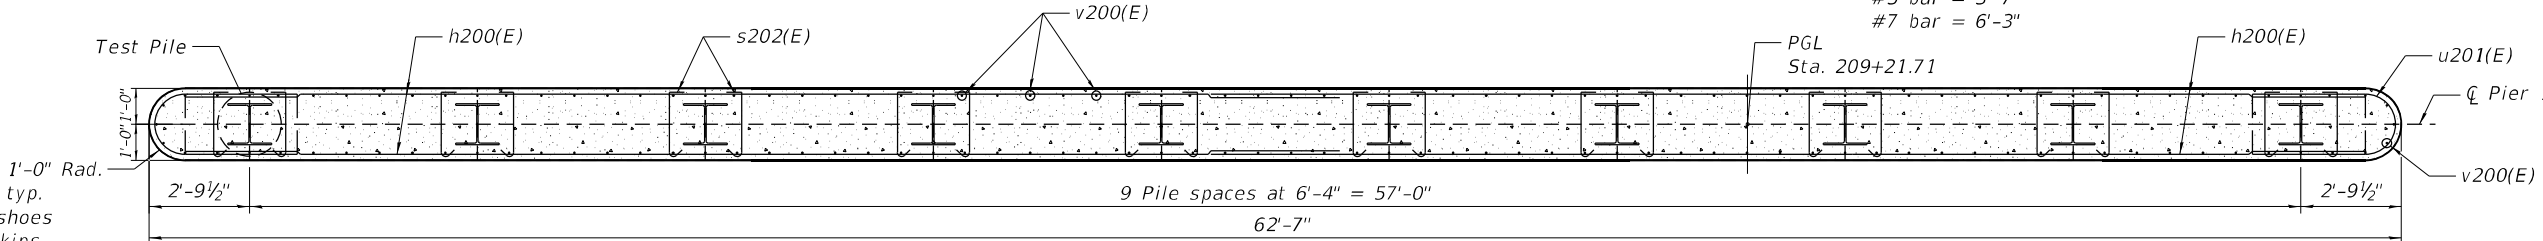


SECTION A-A

MODEL: Sheet
FILE NAME: pw:\mb-us-pw-bentley.com\mb-us-pw-c3\Projects\190812_PTB200-38_IL13_Crab_Orchard\5.0 CADD\CAD_Sheets\1000107-78383-029-pier.dgn


Michael Baker INTERNATIONAL 200 W Adams Street Suite 1800 Chicago, IL 60606 PH: 312.707.8770 FAX: 312.707.8804	USER NAME =	DESIGNED - AMR	REVISED -	STATE OF ILLINOIS DEPARTMENT OF TRANSPORTATION	PIER 1 STRUCTURE NO. 100-0107	SHEET 22 OF 28 SHEETS	F.A.P. RTE.	SECTION	COUNTY	TOTAL SHEETS	SHEET NO.
		CHECKED - MLK	REVISED -				331	(1-4)R-5,RS-2,B-1,B-2,B-3,B-4	WILLIAMSON	519	268
	PLOT SCALE =	DRAWN - FS	REVISED -				CONTRACT NO. 78373				
	PLOT DATE =	CHECKED - AMR	REVISED -				ILLINOIS FED. AID PROJECT				

Notes:

Pour steps monolithically with cap.
See sheet 24 of 28 for additional
pier details and Bill of Material.
Space reinforcement in cap to
miss anchor bolts.
For details of piles,
see sheet 25 of 28.
Bars indicated thus 23 X 2 -
#5 etc. indicates 23 lines of
bars with 2 lengths per line.

 


DETAIL B

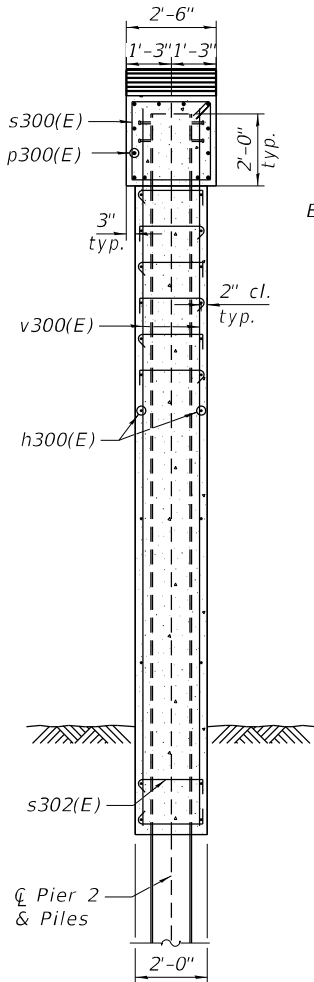

SECTION D-D


PILE DATA

Type: Steel HP14x89 with pile shoes
Nominal Required Bearing: 672 kips
Factored Resistance Available: 345 kips
Est. Length: 66'
No. Req'd: 9
Test Pile: 1

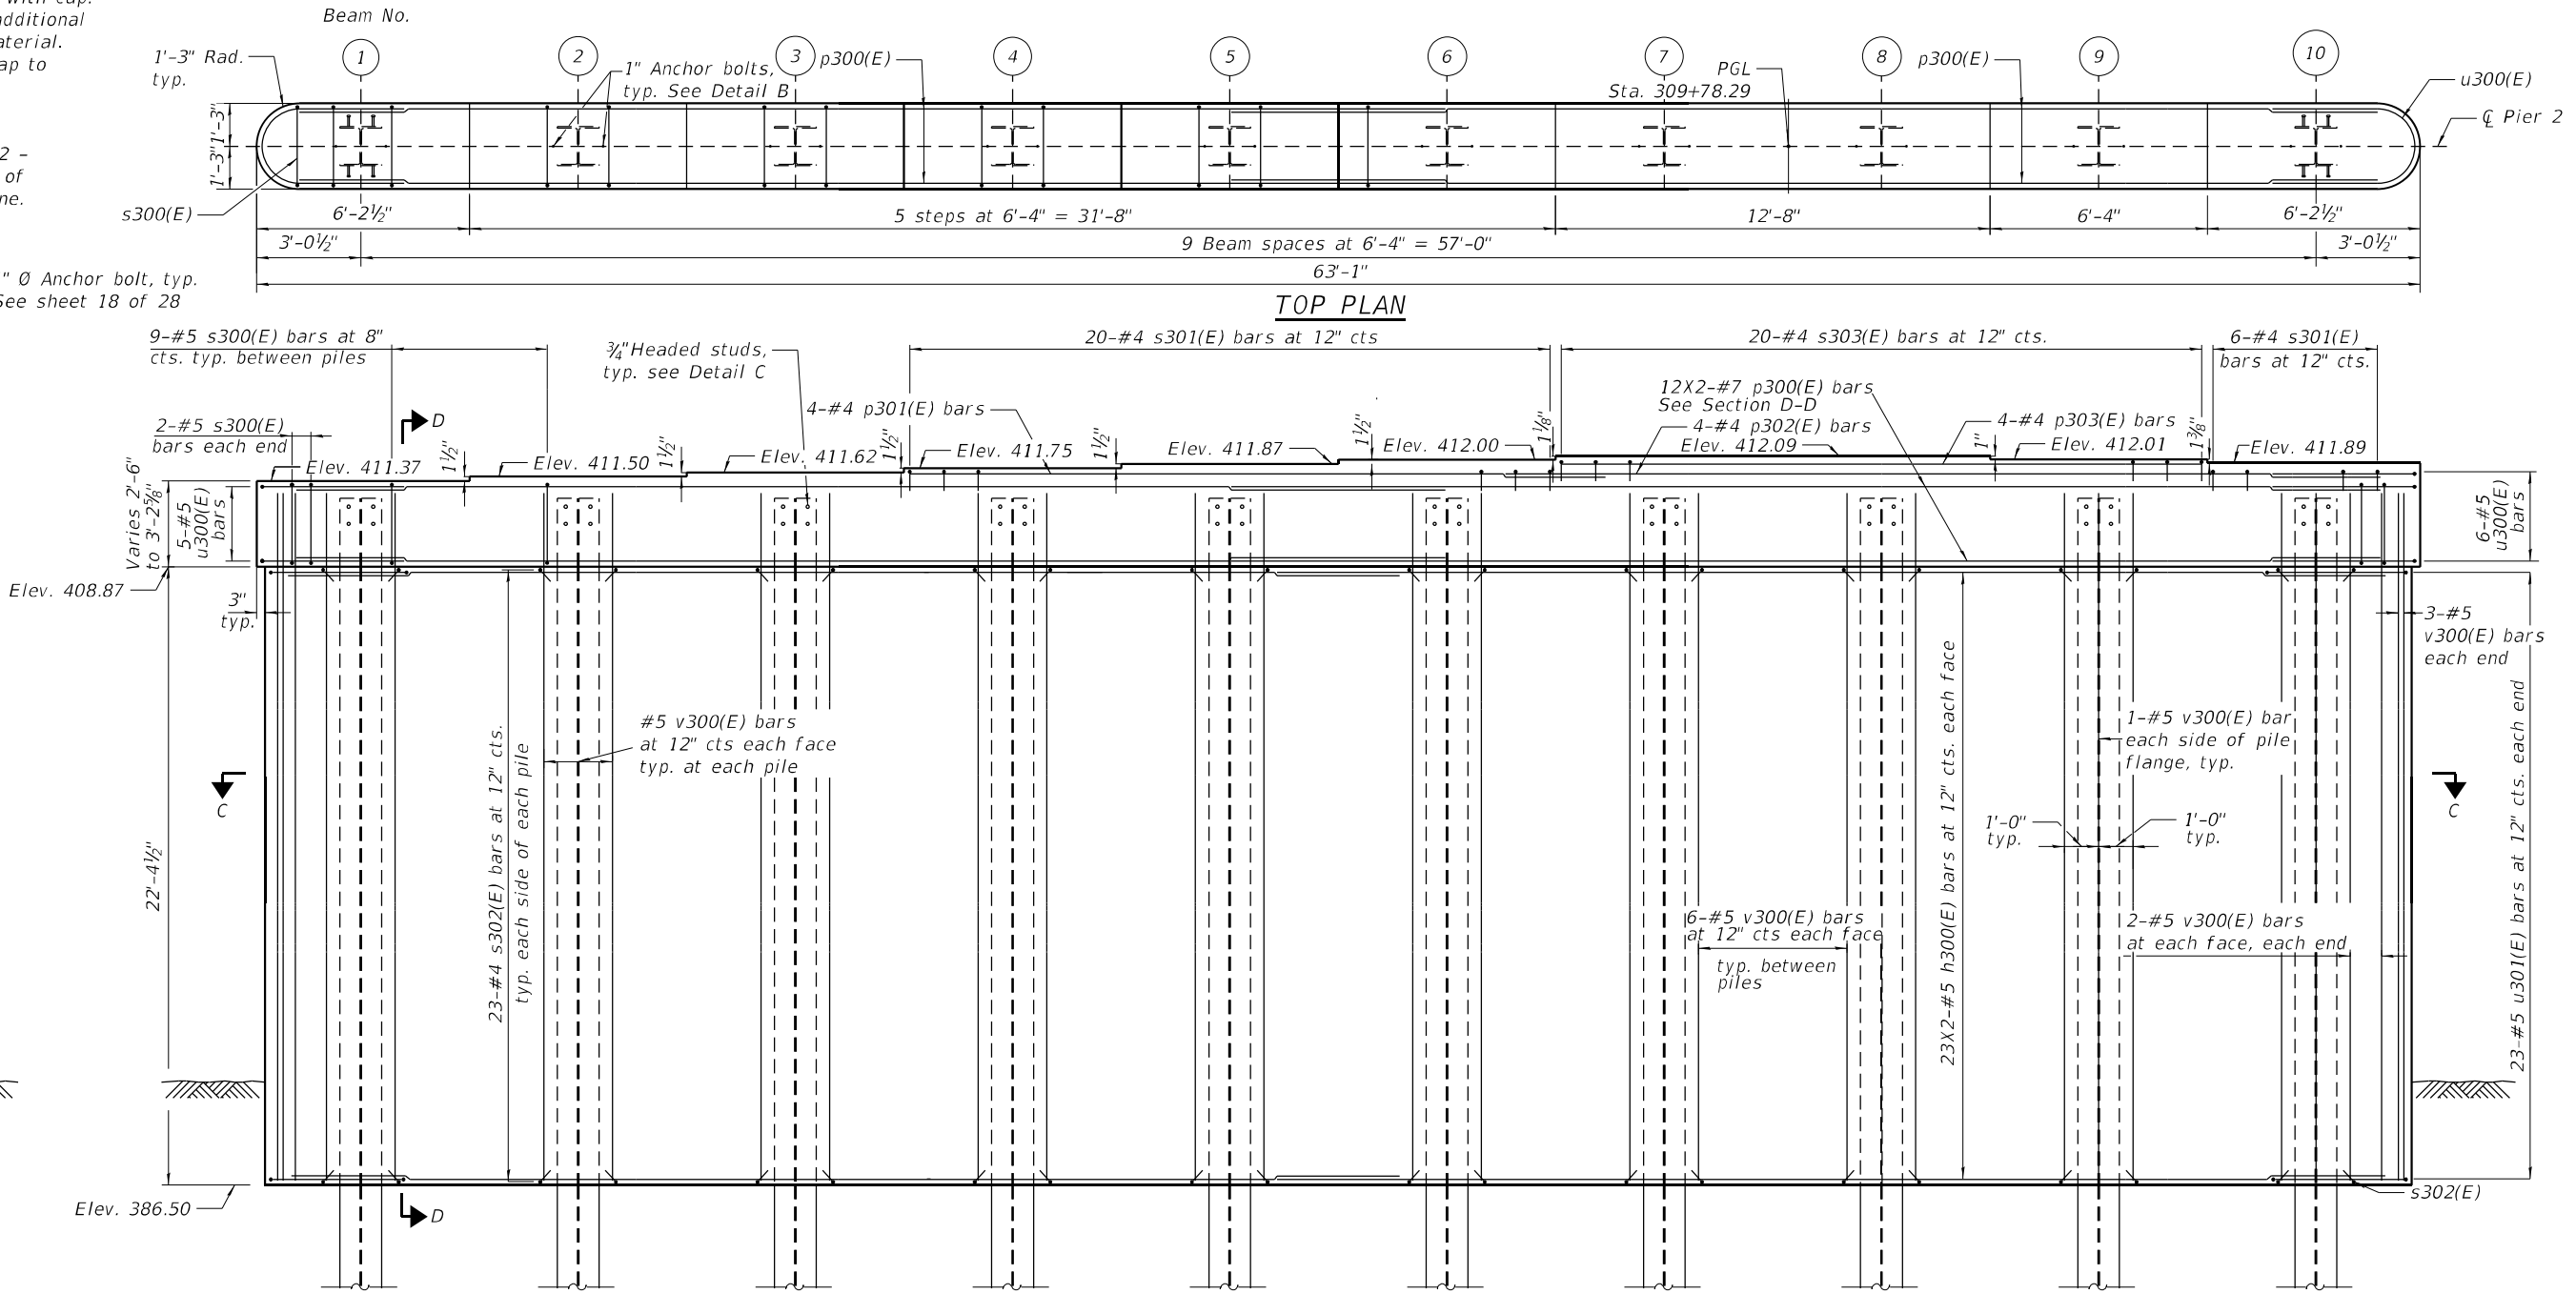

ELEVATION

MINIMUM LAP LENGTH

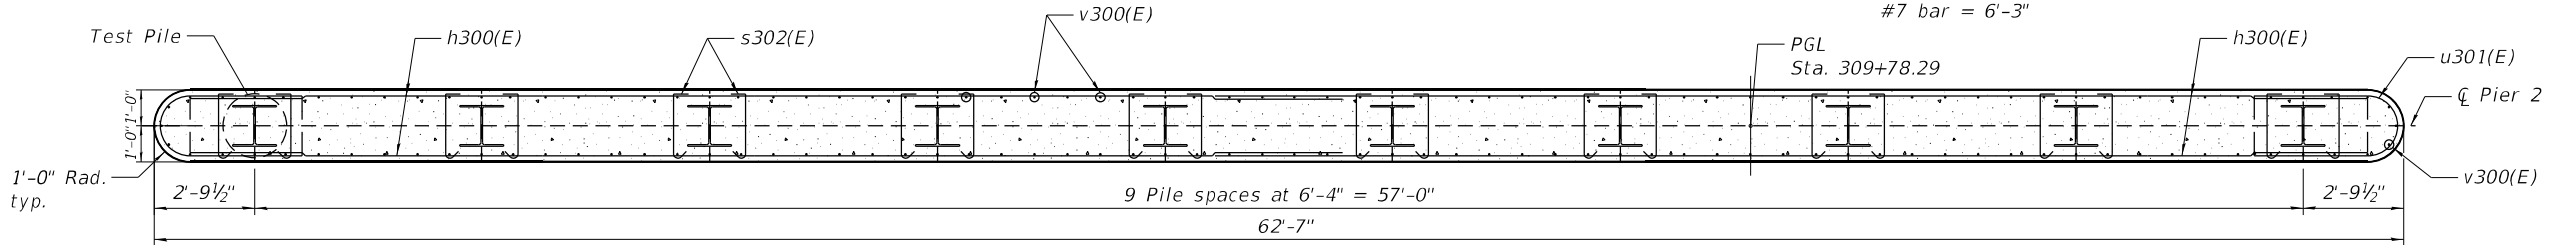

SECTION C-C

MODEL: Sheet
FILE NAME: p:\mbs-us-pw-ben\mbs-us-pw-c3\Documents\Chicago_IL\13_Crab_Orchard\5.0_CADD\CAD_Sheets\1000107-78383-030-pier.dgn

Michael Baker
INTERNATIONAL

200 W Adams Street
Suite 1800
Chicago, IL 60606
PH: 312.767.8770
FAX: 312.767.8804






USER NAME =	DESIGNED - AMR	REVISED -
	CHECKED - MLK	REVISED -
PLOT SCALE =	DRAWN - FS	REVISED -
PLOT DATE =	CHECKED - AMR	REVISED -

STATE OF ILLINOIS
DEPARTMENT OF TRANSPORTATION

PIER 2
STRUCTURE NO. 100-0107

SHEET 23 OF 28 SHEETS

F.A.P. RTE.	SECTION	COUNTY	TOTAL SHEETS	SHEET NO.
331	(1-4)R-5,RS-2,B-1,B-2,B-3,B-4	WILLIAMSON	519	269
CONTRACT NO. 78373				
ILLINOIS FED. AID PROJECT				

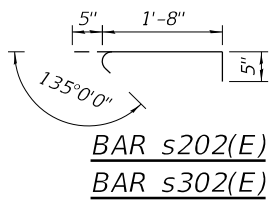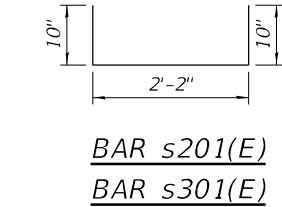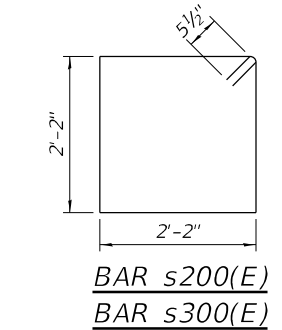
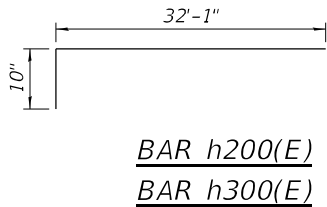
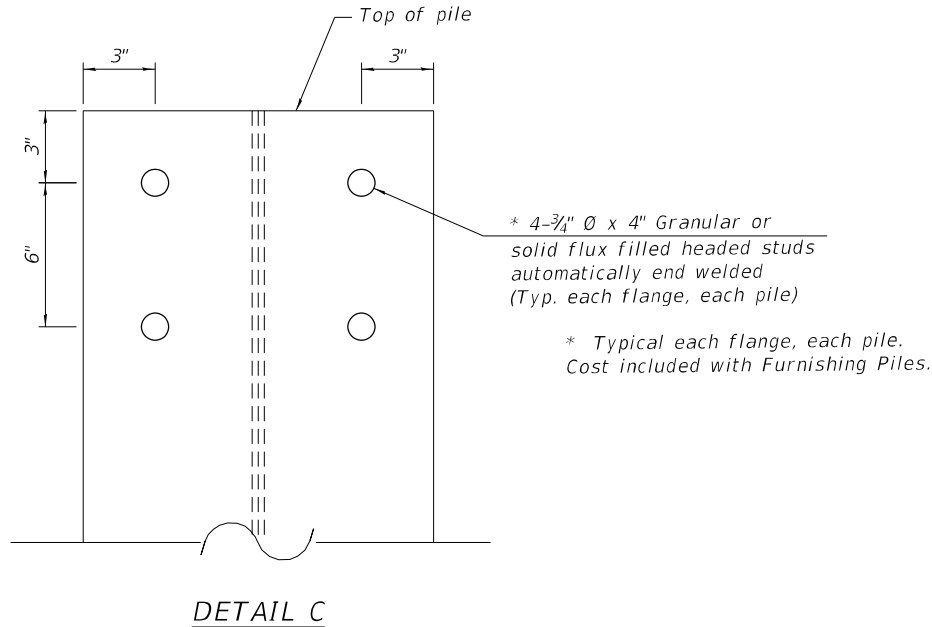


PIER 1
BILL OF MATERIAL

Bar	No.	Size	Length	Shape
h200(E)	92	#5	32'-11"	
p200(E)	24	#7	33'-5"	
p201(E)	4	#4	20'-4"	
p202(E)	4	#4	25'-5"	
p203(E)	4	#4	18'-8"	
s200(E)	85	#5	9'-7"	
s201(E)	26	#4	3'-10"	
s202(E)	460	#4	2'-6"	
s203(E)	20	#4	4'-4"	
u200(E)	11	#5	9'-5"	
u201(E)	46	#5	10'-4"	
v200(E)	142	#5	24'-5"	
Cofferdam Excavation			Cu Yd	296
Cofferdam (Type 2) (Location - 1)			Each	1
Concrete Structures			Cu Yd	120.2
Seal Coat Concrete			Cu Yd	118
Reinforcement Bars, Epoxy Coated			Pound	10,940
Furnishing Steel Piles HP14X89			Foot	594
Driving Piles			Foot	594
Test Pile Steel HP14X89			Each	1
Pile Shoes			Each	10


PIER 2
BILL OF MATERIAL

Bar	No.	Size	Length	Shape
h300(E)	92	#5	32'-11"	
p300(E)	24	#7	33'-5"	
p301(E)	4	#4	20'-4"	
p302(E)	4	#4	25'-5"	
p303(E)	4	#4	18'-8"	
s300(E)	85	#5	9'-7"	
s301(E)	26	#4	3'-10"	
s302(E)	460	#4	2'-6"	
s303(E)	20	#4	4'-4"	
u300(E)	11	#5	9'-5"	
u301(E)	46	#5	10'-4"	
v300(E)	142	#5	24'-5"	
Cofferdam Excavation			Cu Yd	296
Cofferdam (Type 2) (Location - 2)			Each	1
Concrete Structures			Cu Yd	120.1
Seal Coat Concrete			Cu Yd	118
Reinforcement Bars, Epoxy Coated			Pound	10,940
Furnishing Steel Piles HP14X89			Foot	594
Driving Piles			Foot	594
Test Pile Steel HP14X89			Each	1
Pile Shoes			Each	10

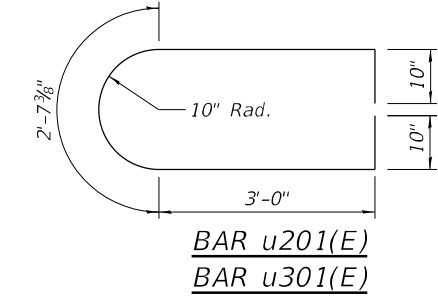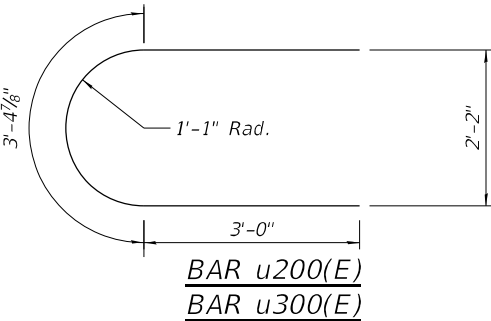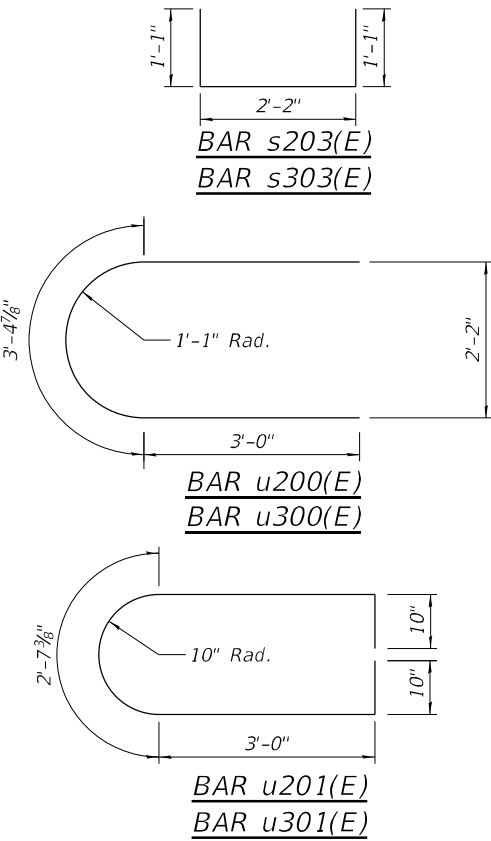


USER NAME =	DESIGNED - AMR	REVISED -
	CHECKED - MLK	REVISED -
PLOT SCALE =	DRAWN - FS	REVISED -
PLOT DATE =	CHECKED - AMR	REVISED -

F.A.P. RTE.	SECTION	COUNTY	TOTAL SHEETS	SHEET NO.
331	(1-4)R-5,RS-2,B-1,B-2,B-3,B-4	WILLIAMSON	519	270
CONTRACT NO. 78373				
ILLINOIS FED. AID PROJECT				

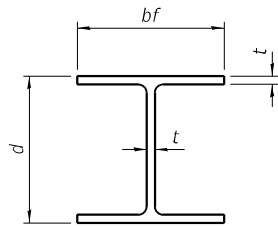


STEEL PILE TABLE


Designation	Depth d	Flange width bf	Web and Flange thickness t	Encasement diameter A
HP 18x181	18	18	1	36"
x157	17 3/4"	17 7/8"	7/8"	36"
x135	17 1/2"	17 3/4"	3/4"	36"
HP 16x183	16 1/2"	16 1/2"	1 1/8"	36"
x162	16 1/4"	16 1/8"	1"	36"
x141	16	16	7/8"	36"
x121	15 3/4"	15 7/8"	3/4"	36"
HP 14x117	14 1/4"	14 7/8"	1 3/16"	30"
x102	14"	14 3/4"	1 1/16"	30"
x89	13 7/8"	14 3/4"	5/8"	30"
x73	13 3/8"	14 5/8"	1/2"	30"
HP 12x84	12 1/4"	12 1/4"	1 1/16"	24"
x74	12 1/8"	12 1/4"	5/8"	24"
x63	12"	12 1/8"	1/2"	24"
x53	11 3/4"	12"	7/16"	24"
HP 10x57	10"	10 1/4"	9/16"	24"
x42	9 3/4"	10 1/8"	7/16"	24"
HP 8x36	8"	8 1/8"	7/16"	18"

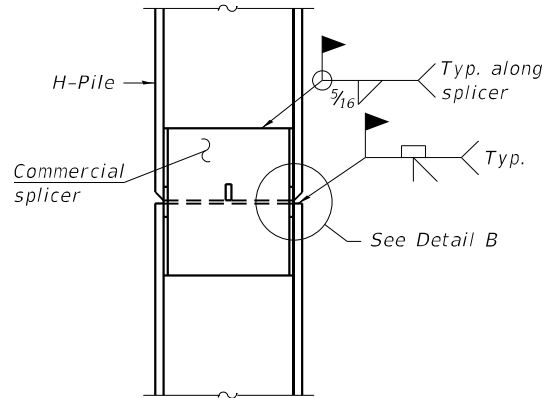

ELEVATION

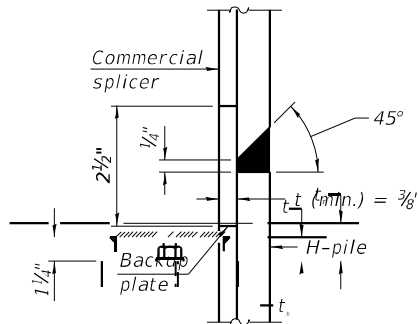


DETAIL B

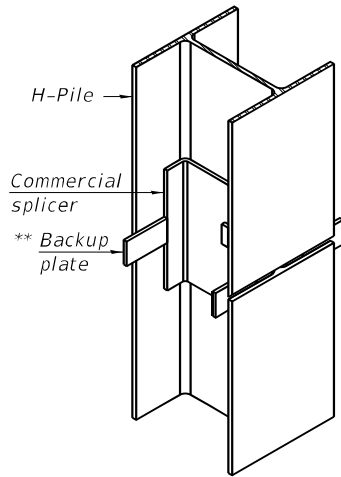

ISOMETRIC VIEW

WELDED COMMERCIAL SPLICE

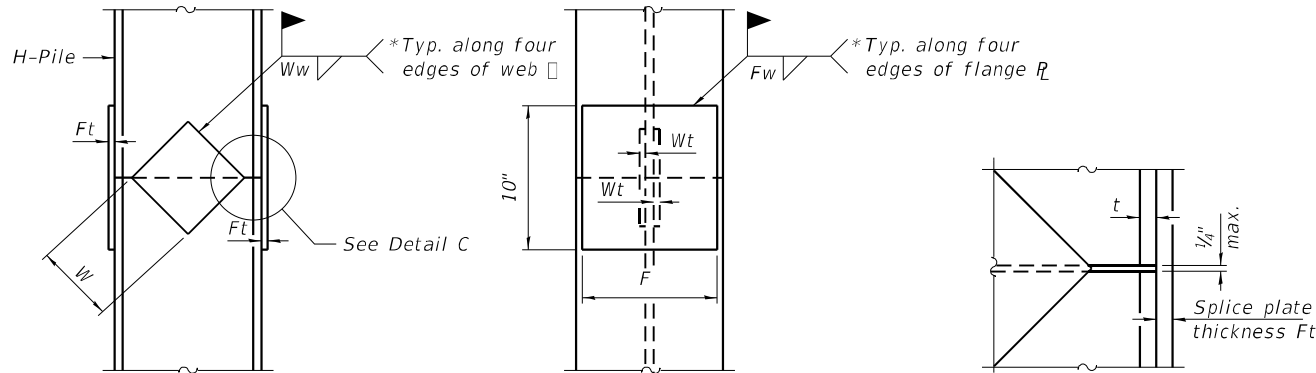


ELEVATION

END VIEW


DETAIL C

Designation	F	Ft	Fw	W	Wt	Ww
HP 18x181	15 1/2"	1 1/2"	1"	9 1/2"	7/8"	3/4"
x157	15 1/4"	1 1/4"	1"	9 1/2"	7/8"	3/4"
x135	15 1/4"	1 1/4"	1"	9 1/2"	7/8"	3/4"
HP 16x183	13 3/4"	1 1/2"	1"	8 1/4"	7/8"	3/4"
x162	13 1/2"	1 1/2"	1"	8 1/4"	3/4"	5/8"
x141	13 1/2"	1 1/4"	7/8"	8 1/4"	3/4"	5/8"
x121	13 1/2"	1 1/4"	7/8"	8 1/4"	3/4"	5/8"
HP 14x117	12 1/2"	1 1/4"	7/8"	7 3/4"	5/8"	1/2"
x102	12 1/2"	1"	3/4"	7 3/4"	5/8"	1/2"
x89	12 1/2"	7/8"	1 1/16"	7 3/4"	5/8"	1/2"
x73	12 1/2"	3/4"	9/16"	7 3/4"	5/8"	1/2"
HP 12x84	10"	1"	1 1/16"	6 1/2"	5/8"	1/2"
x74	10"	7/8"	1 1/16"	6 1/2"	5/8"	1/2"
x63	10"	3/4"	1/2"	6 1/2"	1/2"	3/8"
x53	10"	3/4"	1/2"	6 1/2"	1/2"	3/8"
HP 10x57	8"	7/8"	9/16"	5 1/4"	1/2"	3/8"
x42	8"	3/4"	9/16"	5 1/4"	1/2"	3/8"
HP 8x36	6 3/4"	5/8"	7/16"	4"	1/2"	3/8"

WELDED PLATE FIELD SPLICE

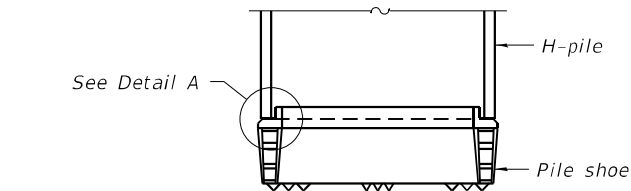


ELEVATION

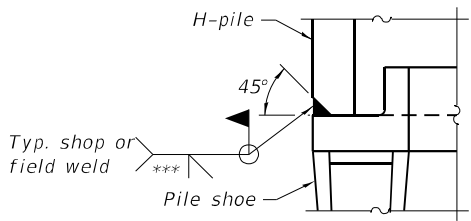

DETAIL A

SHOE ATTACHMENT

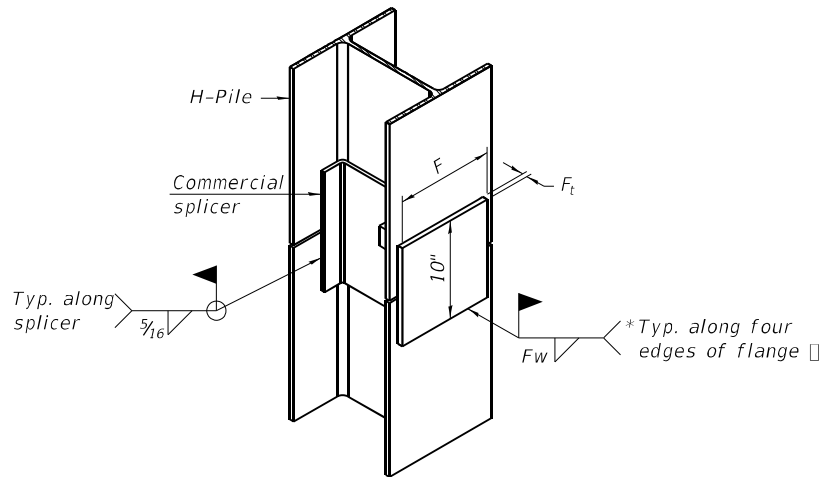


ISOMETRIC VIEW

WELDED COMMERCIAL SPLICE ALTERNATE


* Interrupt welds 1/4" from end of web and/or each flange.

** Remove portions of backup plates that extend outside the flanges.

*** Weld size per pile shoe manufacturer (3/16" min.).

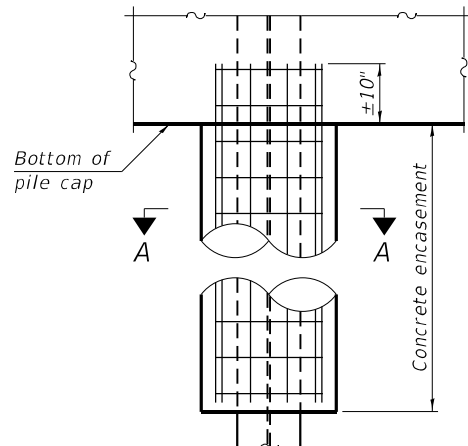

ELEVATION

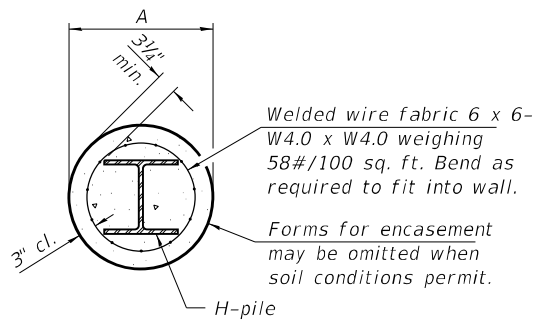

SECTION A-A

INDIVIDUAL PILE
CONCRETE ENCASUREMENT
(when specified)

Note:
The steel H-piles shall be according to
AASHTO M270 Grade 50.

F-HP

10-27-2023

STATE OF ILLINOIS
DEPARTMENT OF TRANSPORTATION

HP PILE DETAILS
STRUCTURE NO. 100-0107

SHEET 25 OF 28 SHEETS

F.A.P. RTE.	SECTION	COUNTY	TOTAL SHEETS	SHEET NO.
331	(1-4)R-5,RS-2,B-1,B-2,B-3,B-4	WILLIAMSON	519	271
CONTRACT NO. 78373				

ILLINOIS FED. AID PROJECT

Page 1 of 2

Date 9/19/14

ROUTE FAP 331 (IL 13) **DESCRIPTION** IL 13 WB over Crab Orchard Lake **LOGGED BY** L. Estel

SECTION 5-B1 **LOCATION** 0.2 miles W of Cambria Road (near W Abut.), **SEC. 17, TWP. 9S, RNG. 1E, PM**

COUNTY Williamson **DRILLING METHOD** Hollow Stem Auger (8" O.D., 3.25" I.D.) **HAMMER TYPE** Auto SPT 140 lbs

STRUCT. NO. 100-0066
Station 309+50

BORING NO.	2-S
Station	308+65
Offset	14.0ft Lt CL WB
Ground Surface Elev.	415.2

DEPTH	BLOWS	UCS	MOIST
(ft)		(tsf)	(%)

Surface Water Elev. 405.5 ft
Stream Bed Elev. ft

Groundwater Elev.:		
	First Encounter	<u>380.7</u> ft
	Upon Completion	<u> </u> ft
	After _____ Hrs.	<u> </u> ft

D E P T H	B L O W S	U C S Qu	M O I S T
(ft)		(tsf)	(%)

The Unconfined Compressive Strength (UCS) Failure Mode is indicated by (B-Bulge, S-Shear, P-Penetrometer, E-Estimated) Abbreviations W.O.H - Sampler Advanced By Weight of Hammer, W.O.P - Advanced by Weight of Blow, B.S. - Before Seating the SPT (N value) is the sum of the last two blow values in each sampling zone (AASHTO T206) BBS, from 137 (Rev. 8-99)

Page 2 of 2

Date 9/19/14

ROUTE FAP 331 (IL 13) DESCRIPTION IL 13 WB over Crab Orchard Lake LOGGED BY L. Estel

SECTION	5-B1	LOCATION	0.2 miles W of Cambria Road (near W Abut.), SEC. 17, TWP. 9S, RNG. 1E, PM
----------------	------	-----------------	--

COUNTY Williamson **DRILLING METHOD** Hollow Stem Auger (8" O.D., 3.25" I.D.) **HAMMER TYPE** Auto SPT 140 lbs

STRUCT. NO. 100-0066
Station 309+50

BORING NO. 2-S
Station 308+65
Offset 14.0ft Lt CL WB
Ground Surface Elev. 415.2

D E P T H (ft)	B L O W S	U C S Qu (tsf)	M O I S T (%)
-----------------------------------	-----------------------	--------------------------------	----------------------------------

Surface Water Elev. 405.5 ft
Stream Bed Elev. ft

Groundwater Elev.:

▽ First Encounter	380.7	ft
▽ Upon Completion		ft
▽ After _____ Hrs.		ft

D E P T H	B L O W S	U C S Qu	M O I S T
(ft)		(tsf)	(%)

The Unconfined Compressive Strength (UCS) Failure Mode is indicated by (B-Bulge, S-Shear, P-Penetrometer, E-Estimated) Abbreviations W.O.H - Sampler Advanced By Weight of Hammer, W.O.P - Advanced by Weight of Blow, B.S. - Before Seating the SPT (N value) is the sum of the last two blow values in each sampling zone (AASHTO T206) BBS, from 137 (Rev. 8-99)

Bench Mark: "a" out in S.W. corner of N. hubguard, 13' Lt. Sta. 308+82 Elev. 416.03


Existing Structure: #100-0019 Built in 1939 as S.B.I. Rte. 13, Sec. 5-B1 and 5-A1 is a 133'-6" bk. to bk. three span bridge. The existing concrete deck has an out to out width of 31'-8" and is supported on 6 continuous steel wf beams. The existing superstructure is supported by 4 pile bents. The existing substructure caps and superstructure shall be removed totally. An entirely new superstructure, abutments and pier caps shall be constructed which will require additional piles for the piers and all new piles for abutments. Traffic shall be detoured. No salvage.

STATE OF ILLINOIS
DEPARTMENT OF TRANSPORTATION

This portion of embankment
backfill by bridge contractor
after structure is in place.

STATION 309+50.00
BUILT BY
STATE OF ILLINOIS
F.A. RT. 410 SEC. (5B-DDR)
F.A. PROJ. F-410-2(10)
LOADING HS 20
STR. NO. 100-0066

NAME PLATE
See Std. 2113

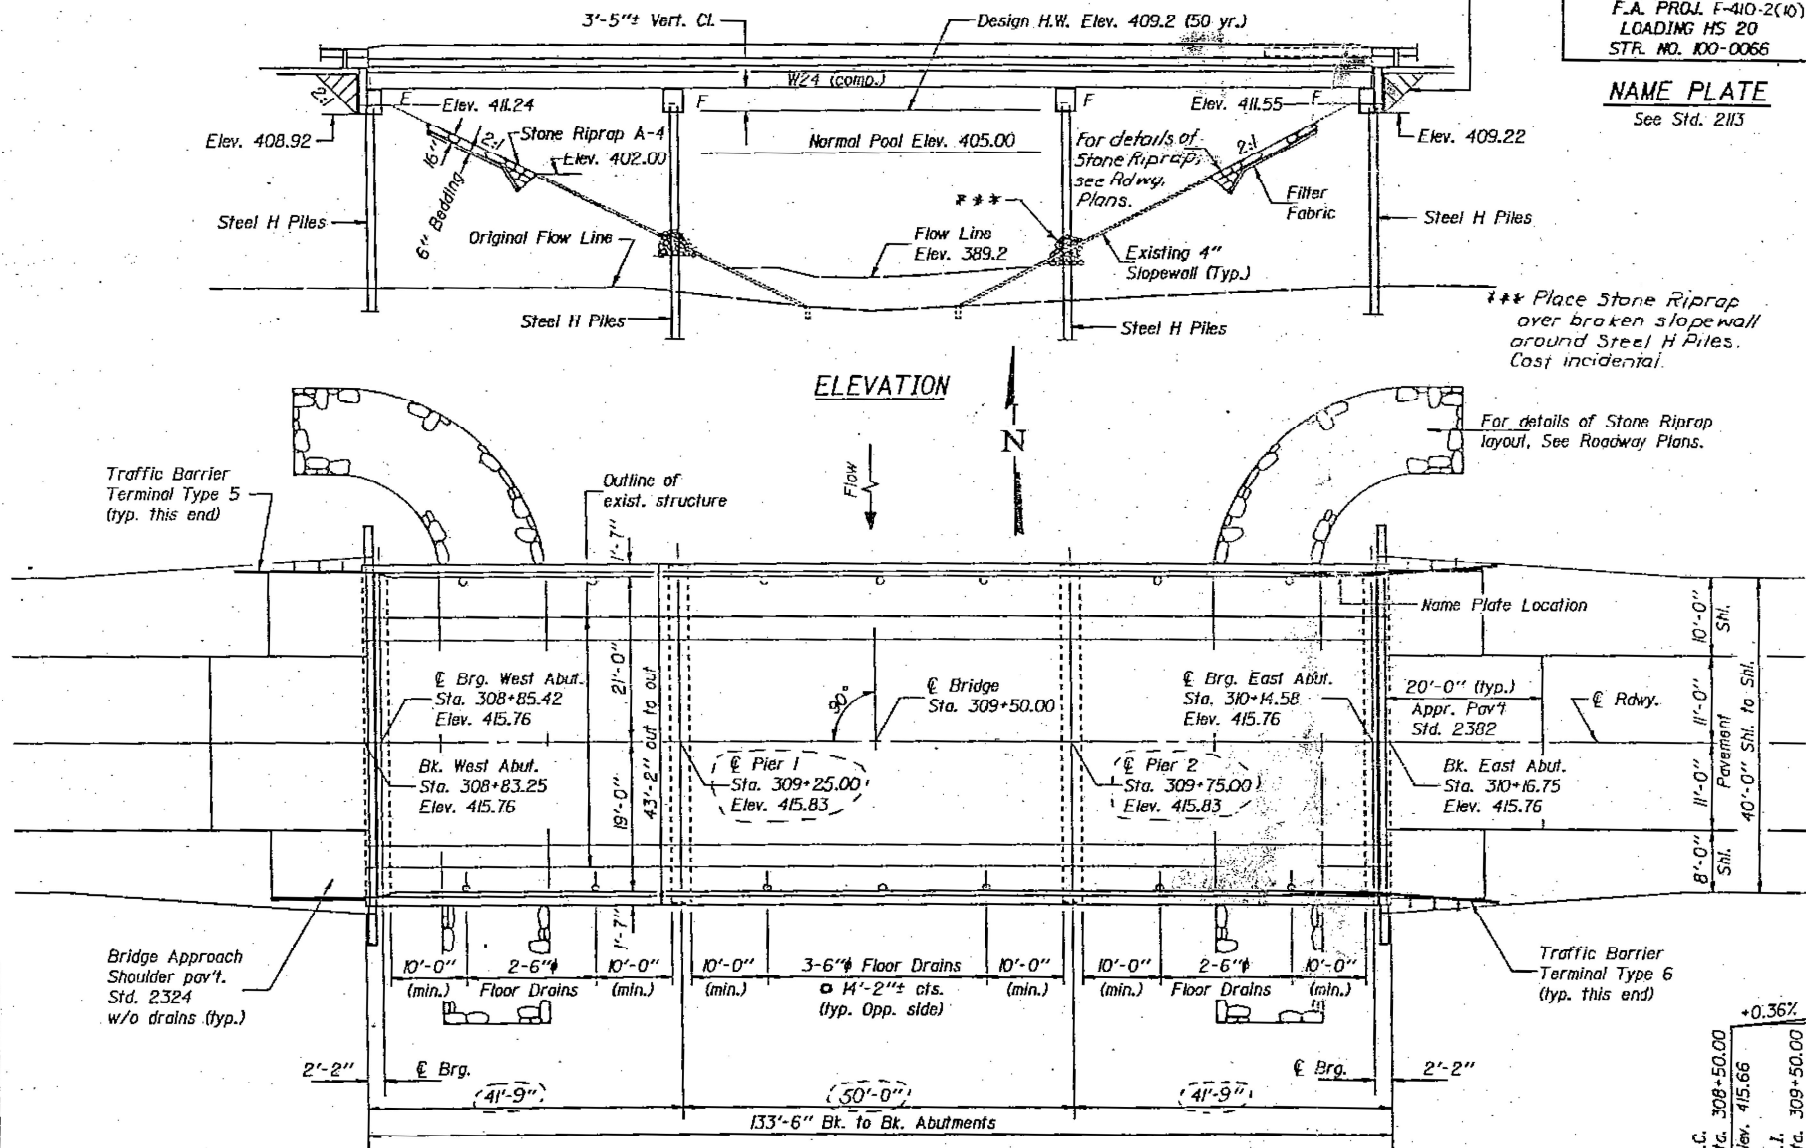

Boring #1 located
±83' right of C
Bridge at Sta. 308+88.00

Boring #2 located
±59' right of C
Bridge at Sta. 309+24.50

Boring #3 located
±81' right of C
Bridge at Sta. 309+75.50

Boring #4 located
±92' right of C
Bridge at Sta. 309+96.00

PLAN

WATERWAY INFORMATION

Drainage Area = 1.4 sq. mi.		Low Grade Elev. 414.03		Sta. 315+00.00	
Flood	Freq. Yr.	0	Opening Sq. Ft.	Not. H.W.E.	Head - Ft.
Design	50	810	1388	1388	409.2
Base	100	930	1399	1399	409.3
Overtopping					
Max. Calc.	500	1220	1454	1454	409.8

DESIGN SPECIFICATIONS

1983 AASHTO 'B, 1984, 1985 & 1986 Interims

LOADING HS20-44

Allow 25#/sq. ft. for future wearing surface

DESIGN STRESSES


$f'_c = 3,500$ psi
 $f_y = 60,000$ psi (reinf.)
 $f_y = 50,000$ psi (A223 Grade 50)

GENERAL NOTES

See Proposal for boring data.
Fasteners shall be high strength bolts. Bolts $\frac{7}{8}$ " ϕ , open holes $\frac{7}{8}$ " ϕ , unless otherwise noted.
Calculated weight of Structural Steel = 63,040 Lbs. (M 223, Grade 50), 20,340 Lbs. (M 183)
The Zinc-silicate and vinyl paint system shall be used for shop and field painting of Structural Steel except where otherwise noted.
Field welding of construction accessories will not be permitted to the bottom flange of beams nor to the top flange for a distance equal to one-fourth the span length each way from the pier supports. Field welding in other areas will be permitted only when approved by the Engineer.
Anchor bolts shall be set before bolting diaphragms over supports.
The main load carrying member components subject to tensile stress shall conform to the Supplemental Requirements for Notch Toughness Zone 2. These components are the wide flange beams and all splice plate material. Reinforcement bars shall conform to the requirements of AASHTO M-31, M-42 or M-53 Grade 60.
Layout of stone riprap may be varied in the field to suit ground conditions as directed by the Engineer.
Plan dimensions and details relative to existing structure have been taken from existing plans and are subject to nominal construction variations. It shall be the Contractor's responsibility to verify such dimensions and details in the field and make necessary approved adjustments prior to construction or ordering of materials. Such variations shall not be cause for additional compensation for a change in the scope of the work, however, the Contractor will be paid for the quantity actually furnished at the unit price bid for the work.
Bearing seat surfaces shall be constructed or adjusted to the designated elevations within a tolerance of $\frac{1}{8}$ inch. Adjustment shall be made either by grinding the surface or by shimming the bearing. Two $\frac{1}{8}$ " adjusting shims, of the dimensions of the bottom bearing plate, shall be provided for each bearing in addition to all other plates or shims.
The contractor shall drive, in a permanent location, one steel HP10 x 42 test pile at Pier 1 as directed by the Engineer before ordering the remainder of piles. Tightening and inspection of all high strength bolt connections shall conform to the requirements of the latest issue of the Specification for Structural Joints using ASTM A325 (M16) or A490 (M253) bolts for slip-critical connections. Except tightening methods using the calibrated wrench is not allowed.
For cantilever forming brackets, see Special Provisions.
The cost of driving piling through the existing slope wall will be considered incidental.

TOTAL BILL OF MATERIAL

Item	Unit	Super	Sub	Total
Removal of Existing Structures	Each			1
Structure Excavation	Cu. Yd.		187	187
Floor Drains	Each	14		14
Preformed Joint Seal (1-1/2")	Lin. Ft.	43		43
Preformed Joint Seal (4")	Lin. Ft.	43		43
Protective Coat	Sq. Yd.	107		107
Elastomeric Bearing Assembly, Type II	Each	7		7
Class X Concrete	Cu. Yd.		181.6	181.6
Class X Concrete Superstructure	Cu. Yd.	155.3		155.3
Structural Steel	Lump Sum	1		1
Stud Shear Connectors	Each	2492		2492
Reinforcement Bars	Pound		18240	18240
Reinforcement Bars, Epoxy Coated	Pound	39,190		39,190
Steel Piles HP10 x 42	Lin. Ft.		1094	1094
Test Pile Steel HP10 x 42	Each		1	1
Name Plates	Each	1		1
Stone Riprap Class A-4	Sq. Yd.		415	415
Slope Wall Removal	Sq. Yd.		36	36
Filter Fabric For Use With Riprap	Sq. Yd.		415	415

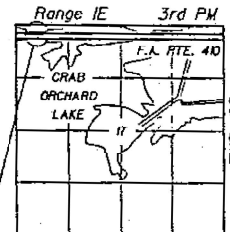

LOCATION SKETCH

* Existing piles shall remain in place undamaged at piers.
** See Roadway Plans.

GENERAL PLAN
ILL. RTE. 13 WEST BD. LANES
OVER CRAB ORCHARD LAKE
F.A. ROUTE 410 SEC. (5B-DDR)
WILLIAMSON COUNTY
STATION 309+50.00
STRUCTURE NO. 100-0066

REVISED - 11/3/88 - M.P.T.

FOR INFORMATION ONLY

STATE OF ILLINOIS
DEPARTMENT OF TRANSPORTATION

EX. STRUCTURE - GPE
STRUCTURE NO. 100-0107

F.A.P. RTE.	SECTION	COUNTY	TOTAL SHEETS	SHEET NO.
331	(1-4)R-5,RS-2,B-1,B-2,B-3,B-4	WILLIAMSON	519	275
				CONTRACT NO. 78373

ILLINOIS FED. AID PROJECT

ENTRY NO.	SECTION	QUALITY	TYPE QUANTITY	ENTRY NO.
8-10	*	William	4 2	20
FUEL PUMP CMT. NO. 7		FUEL AND FREIGHT.		

SHEET NO. 40
13 SHEETS

3 #5 d₄(E) bars at 11" cts. Inside Face Typ. Each Corner

131 #4 d₃(E) bars at 12" cts. Outside Face

137 #5 d₁(E) bars at 11" cts. Inside Face

±11"

5'-7" 5'-7" 5'-7" 5'-7"

Aluminum sheeted construction joints in base of parapet.

7'-4" 1'-0" 2"

1'-7" 12" 7" 1" Typ.

3/4" x 7" Plates

21'-0"

Back of West Abut.

43'-2" out to out of Deck

19'-0"

7"

1'-7" 12"

224 #5 α(E) bars at 7" cts. Top of Slab
157 #5 α(E) bars at 10" cts. Bot. of Slab

11'-6" 13'-5"

39 #6 b₁(E) bars at 12" cts. Top of Slab over Piers (Typ.)

40 x 4 #5 b₁(E) bars at 12" cts. Top of Slab

42 x 5 #5 b₂(E) bars spaced as shown in cross section. Bottom of Slab

13'-5" 11'-6"

7" Typ.

112 #6 α₁(E) bars at 14" cts. Top of Slab (Lap with alternate α(E) bars) Each Side (40'-2 1/4")

2 #6 b₁(E) bars Top of Slab over Piers Each Side

3 x 4 #5 b(E) bars Top of Slab Each Side (50'-0")

130'-6 1/4"

2 3/4" at 50° F.

40'-4"

1"

Back of East Abut.

Roadway and P.G.


3/4" x 5" Plates

1'-7" 12" 7" 1" Typ.

40'-2 1/4"

PLAN

PLAN

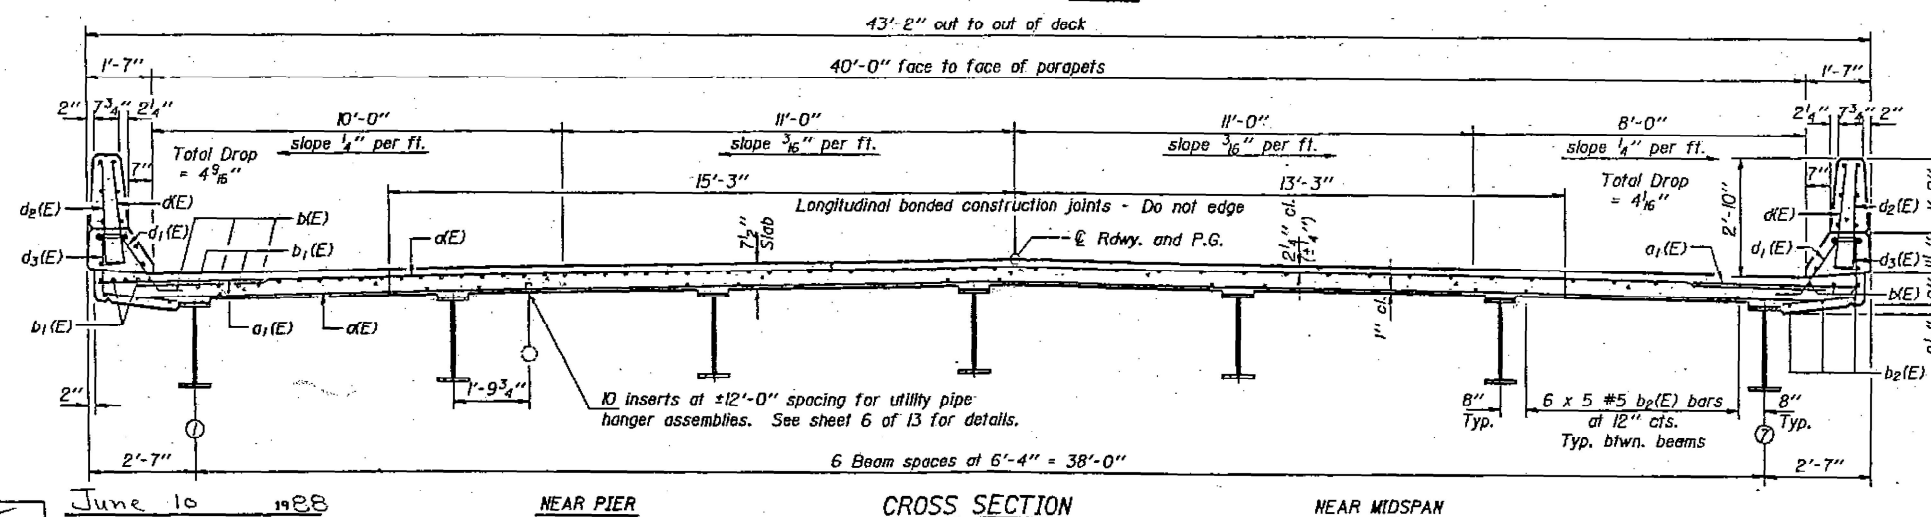

Notes: See sheet 5 and 6 of 13 for superstructure details and Bill of Material.
Reinforcement bars designated (E) shall be epoxy coated.
Bars Indicated thus 42 x 5 #5 etc. indicates 42 lines of bars with 5 lengths per line.

MIN. BAR LAPS
#5 bars = 1'-8"


DESIGNED <i>Mal P. Torres</i>	June 10 1988
CHECKED <i>Shavita Ali (SD)</i>	EXAMINED <i>Original of Specimen</i> ENGINEER OF SPECIAL DESIGN
DRAWN <i>Joe Sutherland</i>	PASSED <i>James J. Kuchner</i> ENGINEER OF STRUCTURES
CHECKED <i>max</i>	APPROVED _____ DIRECTOR OF HIGHWATE

CROSS SECTION
(Looking East)

NEAR MIDSPAN


FOR INFORMATION ONLY

AS REVISED - 11/3/88 - MPT
SUPERSTRUCTURE
F.A. RT. 410 SEC. (5B-1)DR
WILLIAMSON COUNTY
STATION 309+50.00

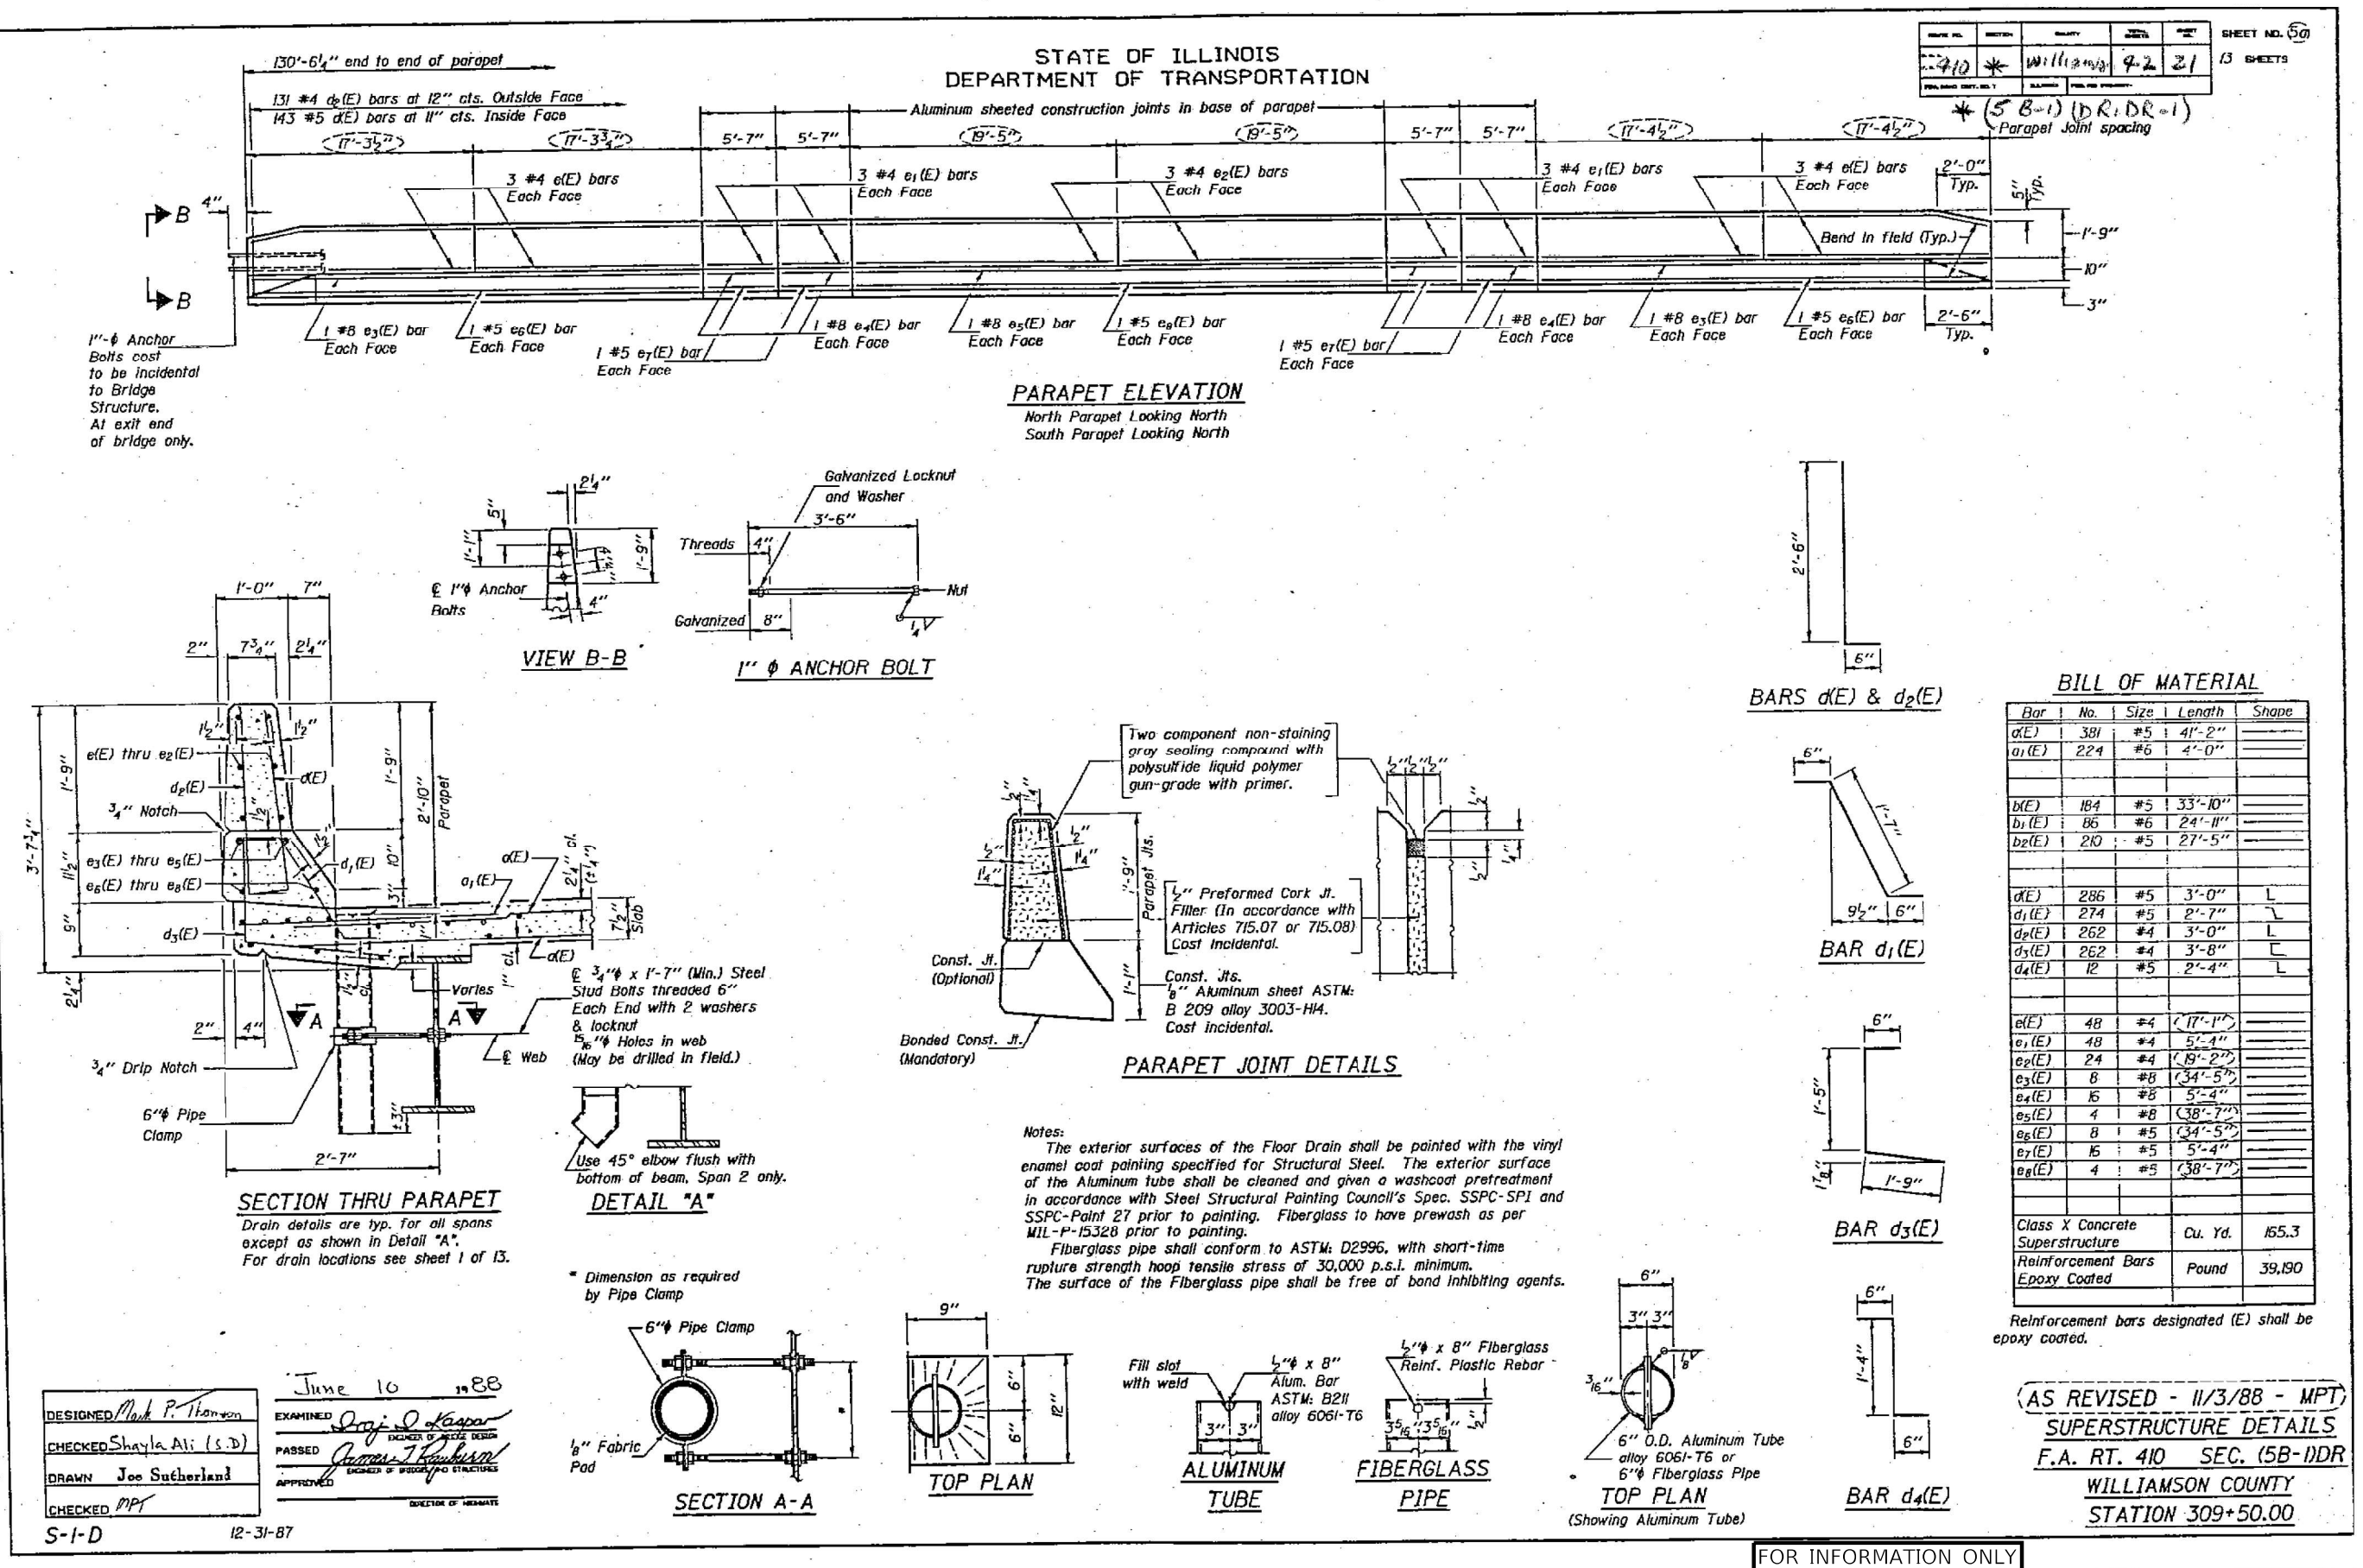

STATE OF ILLINOIS
DEPARTMENT OF TRANSPORTATION

DESIGN NO.	SECTION	QUANTITY	DATE	SHEET NO. (70)
410	WILLIAMSON	42	23	13 SHEETS

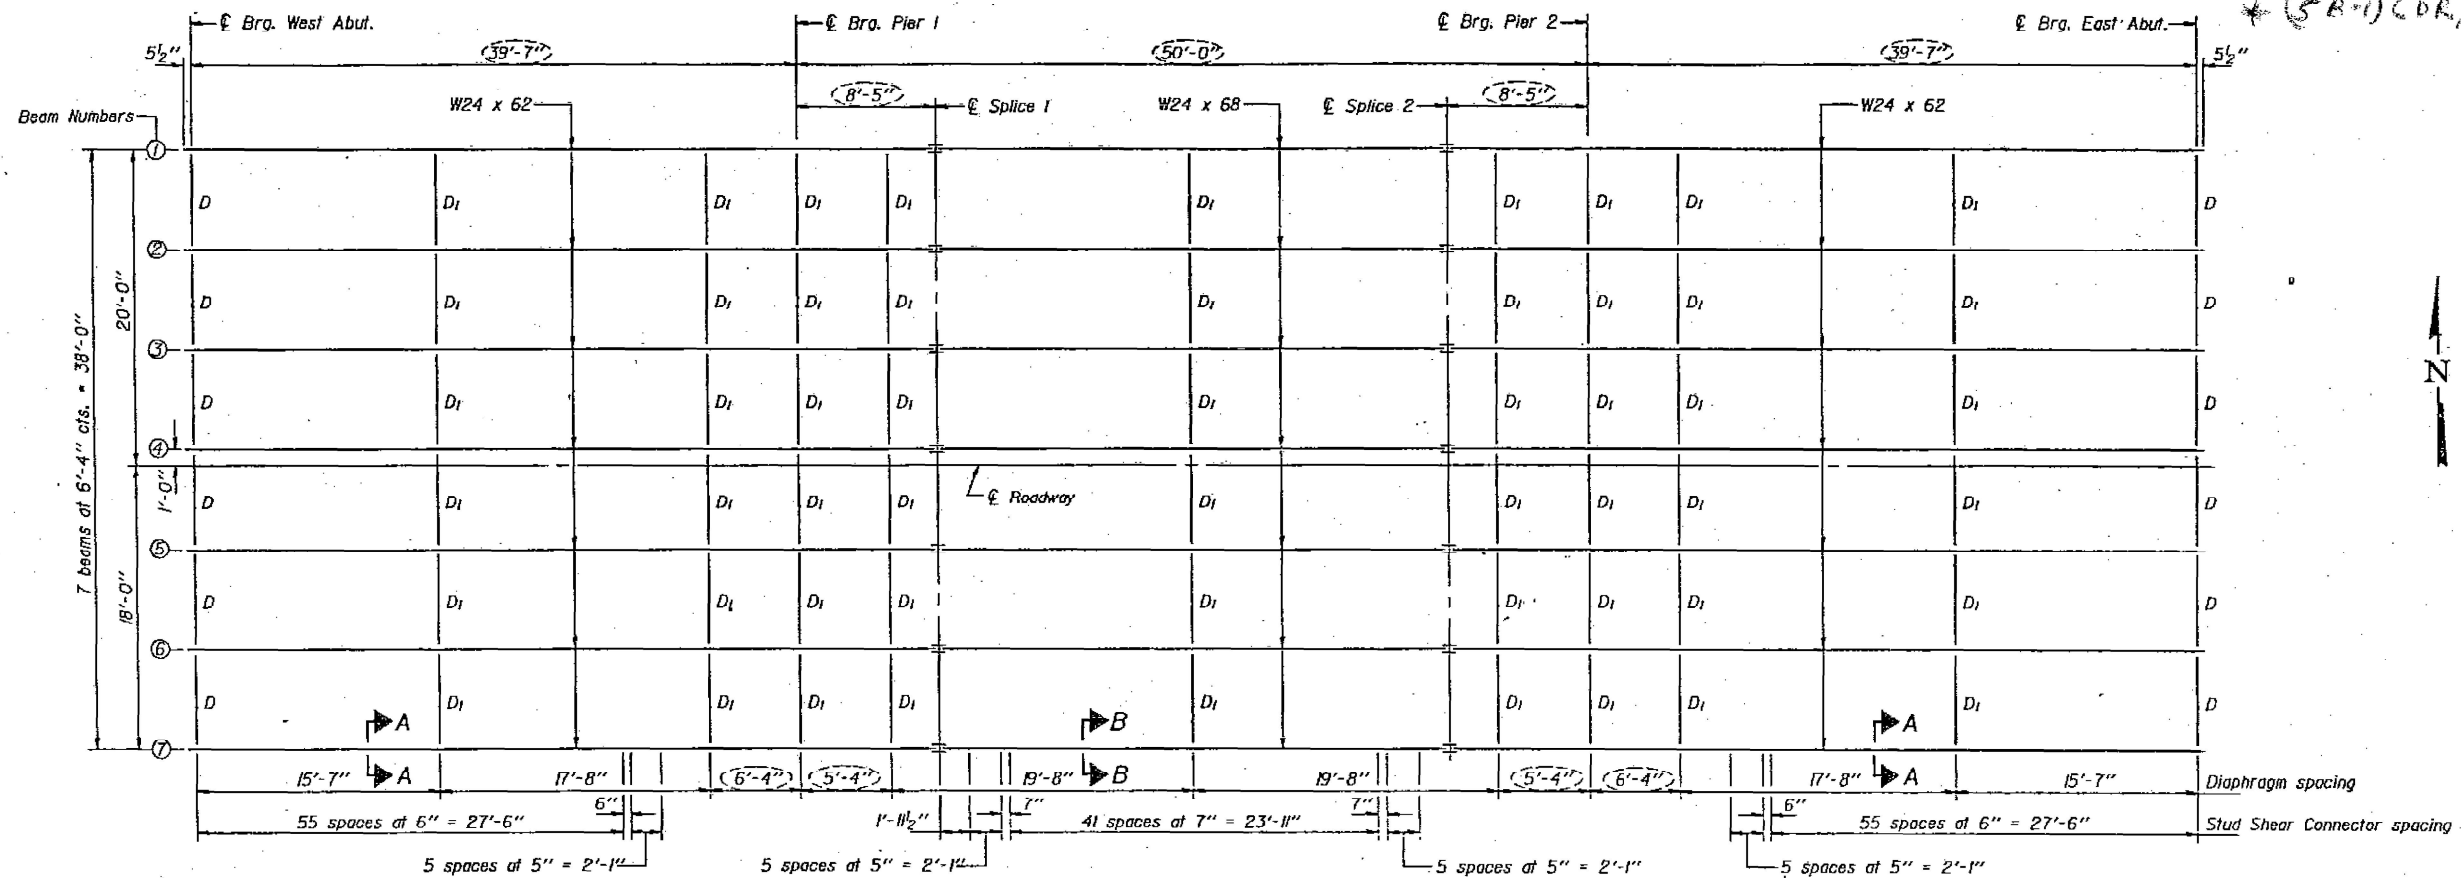


FRAMING PLAN

Notes: All beams shall be AASHTO M 223, Grade 50
and shall meet Notch Toughness Requirements.
For details of diaphragms and splices see
sheet 8 of 13.

DESIGNED	MPT
CHECKED	Shayla Ali (SD)
DRAWN	Joe Sutherland
CHECKED	MPT

June 10 1988
EXAMINED
PASSED
APPROVED
DIRECTOR OF HIGHWAYS

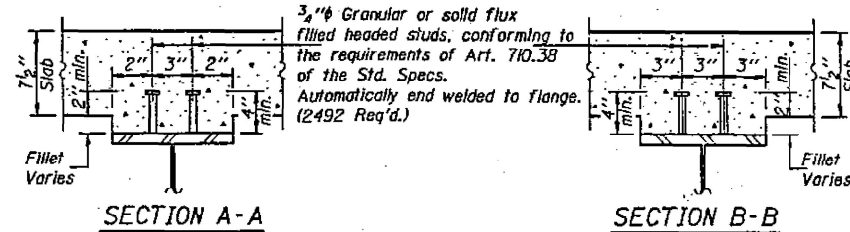

AS REVISED - 11/3/88 - MPT
STRUCTURAL STEEL DETAILS
F.A. RT. 410 SEC. (5B-1)DR
WILLIAMSON COUNTY
STATION 309+50.00

FOR INFORMATION ONLY

STATE OF ILLINOIS
DEPARTMENT OF TRANSPORTATION

EX. STRUCTURE - FRAMING PLAN
STRUCTURE NO. 100-0107


F.A.P. RTE.	SECTION	COUNTY	TOTAL SHEETS	SHEET NO.
331	(1-4)R-5,RS-2,B-1,B-2,B-3,B-4	WILLIAMSON	519	278
CONTRACT NO. 78373				

ILLINOIS FED. AID PROJECT


STATE OF ILLINOIS
DEPARTMENT OF TRANSPORTATION

DATE	BY	CHKD	APPD	SHEET NO.
7/10/88	WILLIAMSON	42	24	13
PROJECT NO.				13 SHEETS


* (5B-1) (DR, DR-1)

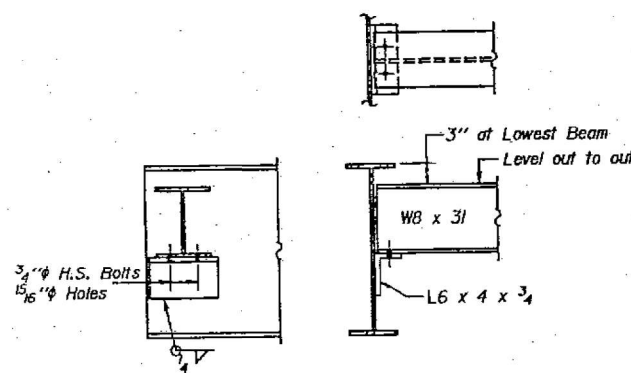


DIAPHRAGM D
(12 Required)

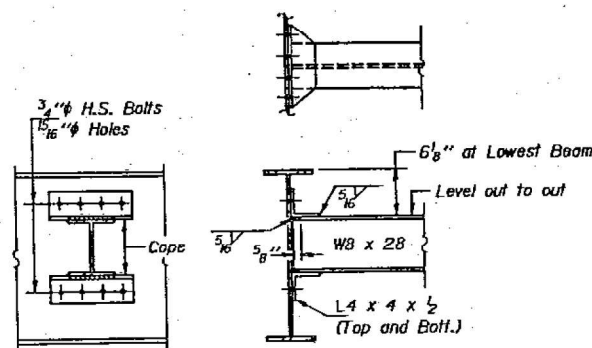

DIAPHRAGM D1
(54 Required)

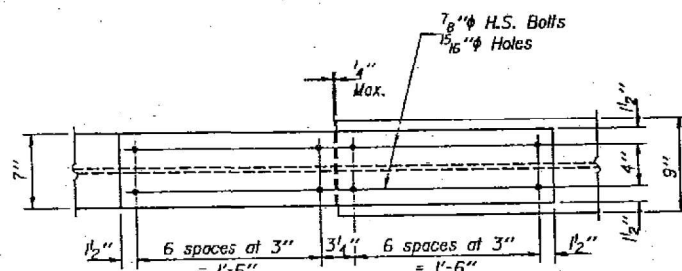

PLAN OF TOP AND BOT. FLANGE

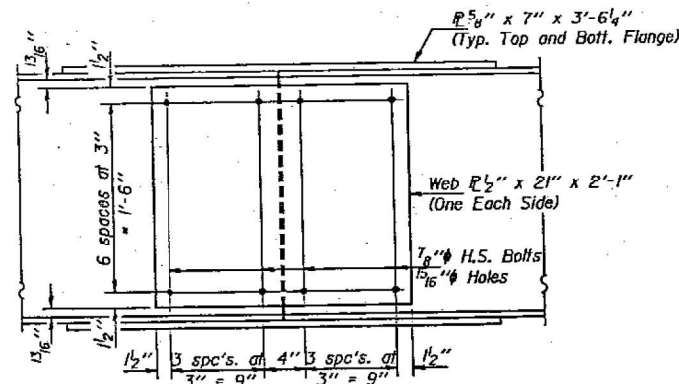

WEB ELEVATION

Splice 1 looking North
Splice 2 looking South

Notes: Two hardened washers shall be required over all bolt holes in diaphragms.
All splice plate material shall meet Notch Toughness Requirements.
All splice plate material shall be AASHTO M 223, Grade 50.

INTERIOR BEAM MOMENT TABLE			
	0.4 Sp. #1 or 0.6 Sp. #3	Pier 1 or Pier 2	.5 Sp. 2
Is (in ⁴)	1550	1550	1830
Ic (in ⁴)	5520		6089
Ss (in ³)	131	131	154
Sc (in ³)	226		253
P (K/ft.)	.69	.95	.695
M _D (K)	70	179	85
s _D (K/ft.)	.26		.26
M _{sD} (K)	33		47
M _L (K)	215	III	272
M (Imp) (K)	65	34	82
S _D (M _L +I) (K)	467	242	590
M _a (K)	740	547	938
M _u (K)	1392		1511
f _{sD} non-comp (k.s.i.)	6.4	(16.1)	6.6
f _{sD} (comp) (k.s.i.)	1.8		2.2
f _{sD} (k+I) (k.s.i.)	24.8	(21.8)	28
f _s (Overload) (k.s.i.)	33	(37.9)	36.8
f _s (Total) (k.s.i.)		(49.3)	
VR (K)	43.3		46.4

INTERIOR BEAM REACTION TABLE		
	Abuts.	Pier 1 or Pier 2
R _D (K)	15.0	47.5
R _L (K)	30.4	37.5
Imp. (K)	9.1	11.2
R (Total) (K)	54.5	96.2

* TOP OF FLANGE ELEVATIONS

Location	Beam 1	Beam 2	Beam 3	Beam 4	Beam 5	Beam 6	Beam 7
C Brg. West and East Abut's.	414.73	414.87	414.98	415.08	415.01	414.91	414.78
C Brg. Pier 1 and Pier 2	414.73	414.87	414.98	415.08	415.01	414.91	414.78
C Splice 1 and 2	414.73	414.87	414.98	415.08	415.01	414.91	414.78

* For fabrication purposes only.

DESIGNED Mark P. Thomas
CHECKED Shayla Ali (S.D.)
DRAWN Joe Sutherland
CHECKED MPT

June 10 1988
EXAMINED [Signature]
PASSED [Signature]
APPROVED [Signature]
DIRECTOR OF HIGHWAYS

AS REVISED - 11/3/88 - MPT
STRUCTURAL STEEL DETAILS
F.A. RT. 410 SEC. (5B-1)DR
WILLIAMSON COUNTY
STATION 309+50.00

FOR INFORMATION ONLY

STATE OF ILLINOIS
DEPARTMENT OF TRANSPORTATION

EX. STRUCTURE - FRAMING DETAILS
STRUCTURE NO. 100-0107

F.A.P. RTE.	SECTION	COUNTY	TOTAL SHEETS	SHEET NO.
331	(1-4)R-5,RS-2,B-1,B-2,B-3,B-4	WILLIAMSON	519	279
CONTRACT NO. 78373				

ILLINOIS FED. AID PROJECT

USER NAME =	DESIGNED - JAG	REVISED -
PLOT SCALE =	CHECKED - JGS	REVISED -
PLOT DATE =	DRAWN - JAG	REVISED -
	CHECKED - JGS	REVISED -

MODEL: Default
FILE NAME: C:\Users\j\Documents\Downloads\107100-0107-8373-034-Existing Structure_Substructure Det. 1.dgn
2/13/2025 7:11:15 AM



CIVIL DESIGN, INC.
WBE | DBE
EFFINGHAM, IL
LICENSE #184.003222

USER NAME =
DESIGNED = JAG
CHECKED = JGS
PLOT SCALE =
DRAWN = JAG
PLOT DATE =
CHECKED = JGS


DESIGNED - JAG
CHECKED - JGS
DRAWN - JAG
CHECKED - JGS


REVISED -
REVISED -
REVISED -
REVISED -

STATE OF ILLINOIS
DEPARTMENT OF TRANSPORTATION

EX. STRUCTURE - SUBSTRUCTURE DETAILS 1
STRUCTURE NO. 100-0107

F.A.P. SHEET NO. 280
SECTION (1-4)R-5,RS-2,B-1,B-2,B-3,B-4
COUNTY WILLIAMSON
TOTAL SHEETS 519
CONTRACT NO. 78373
ILLINOIS FED. AID PROJECT

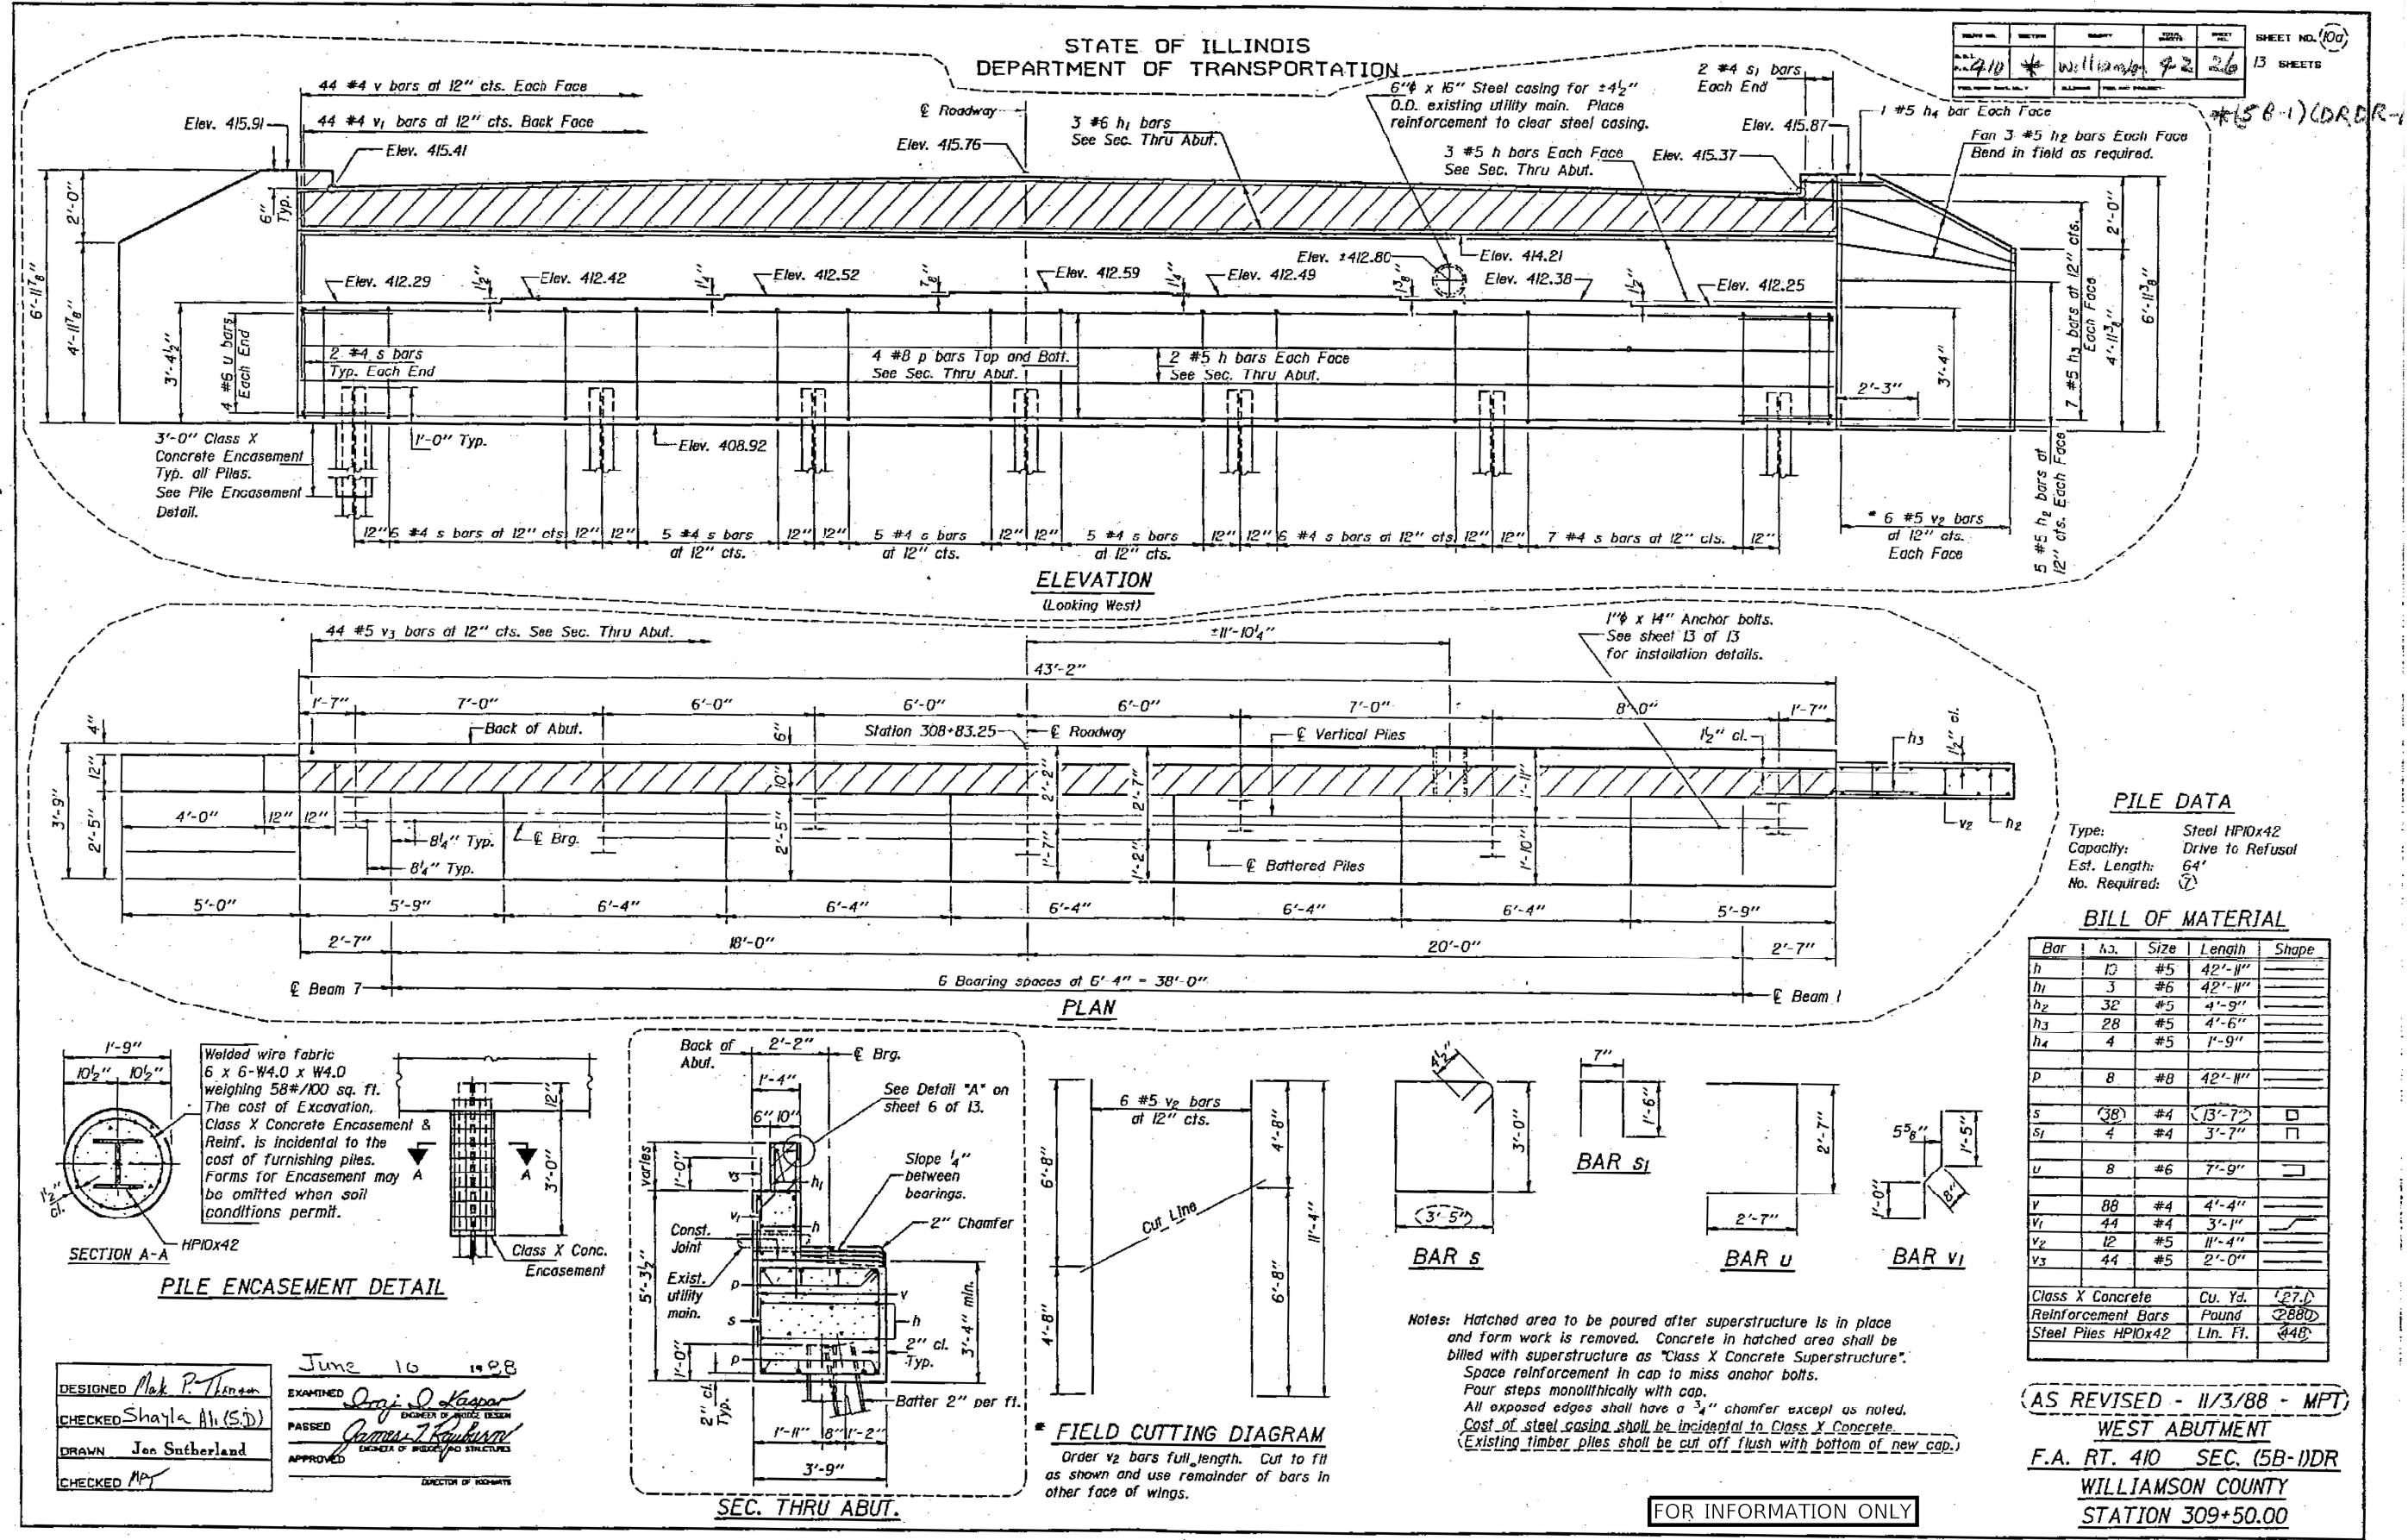

 

ELEVATION
(Looking East)

44 #5 v₃ bars at 12" cfs. See Sec. Thru Abut.

±11'-10 1/4"

43'-2"

1'-7" 8'-0" 7'-0" 6'-0" 6'-0" 6'-0" 7'-0" 1'-7"

Back of Abut.

Station 310+6.75

⊗ Roadway

⊗ Vertical Piles

1 1/2" cl.

h₃

1 1/2" cl.

h₂

h₁

3'-9" 4" 12" 2'-5" 4'-0" 12" 12" 7" Typ. 7" Typ. 2'-5" 10" 2'-2" 1'-7" 1'-2" 1'-10" 1'-11" 1'-10" 5'-9" 2'-7"

⊗ Brg.

⊗ Battered Piles

5'-0" 5'-9" 6'-4" 6'-4" 6'-4" 6'-4" 6'-4" 5'-9" 2'-7"

20'-0" 18'-0"

⊗ Beam 1


6 Bearing spaces at 6'-4" = 38'-0"

⊗ Beam 7


PLAN

Type: Steel HP10x42
Capacity: Drive to Refusal
Est. Length: 64'
No. Required: (7)

Bar	No.	Size	Length	Shape
h	10	#5	42'-11"	—
h_1	3	#6	42'-11"	—
h_2	32	#5	4'-9"	—
h_3	28	#5	4'-6"	—
h_4	4	#5	1'-9"	—
p	8	#8	42'-11"	—
s	38	#4	13'-7"	□
s_1	4	#4	3'-7"	□
u	8	#6	7'-9"	⊐
v	88	#4	4'-4"	—
v_1	44	#4	3'-1"	—
y_3	44	#5	2'-0"	—
y_4	12	#5	10'-10"	—
Class X Concrete			Cu. Yd.	26.3
Reinforcement Bars			Pound	2887
Steel Piles HPI0x42			Lin. Ft.	440

 

Order v_4 bars full length. Cut to fit as shown and use remainder of bars in other face of wings.

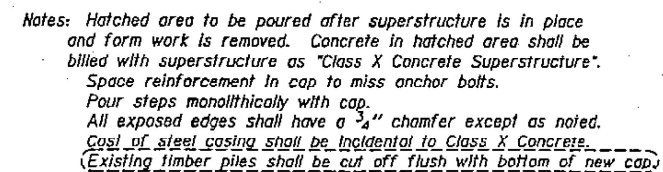


FOR INFORMATION ONLY


Notes: Space reinforcement in cap to miss anchor bolts.
All edges shall have standard 3/4" chamfers except as noted.
Four steps monolithically with cap.

STATE OF ILLINOIS
DEPARTMENT OF TRANSPORTATION


DATE	BY	CHKD	DATE	SHEET NO.
4.10	WILLIAMSON	2.28	28	13 SHEETS

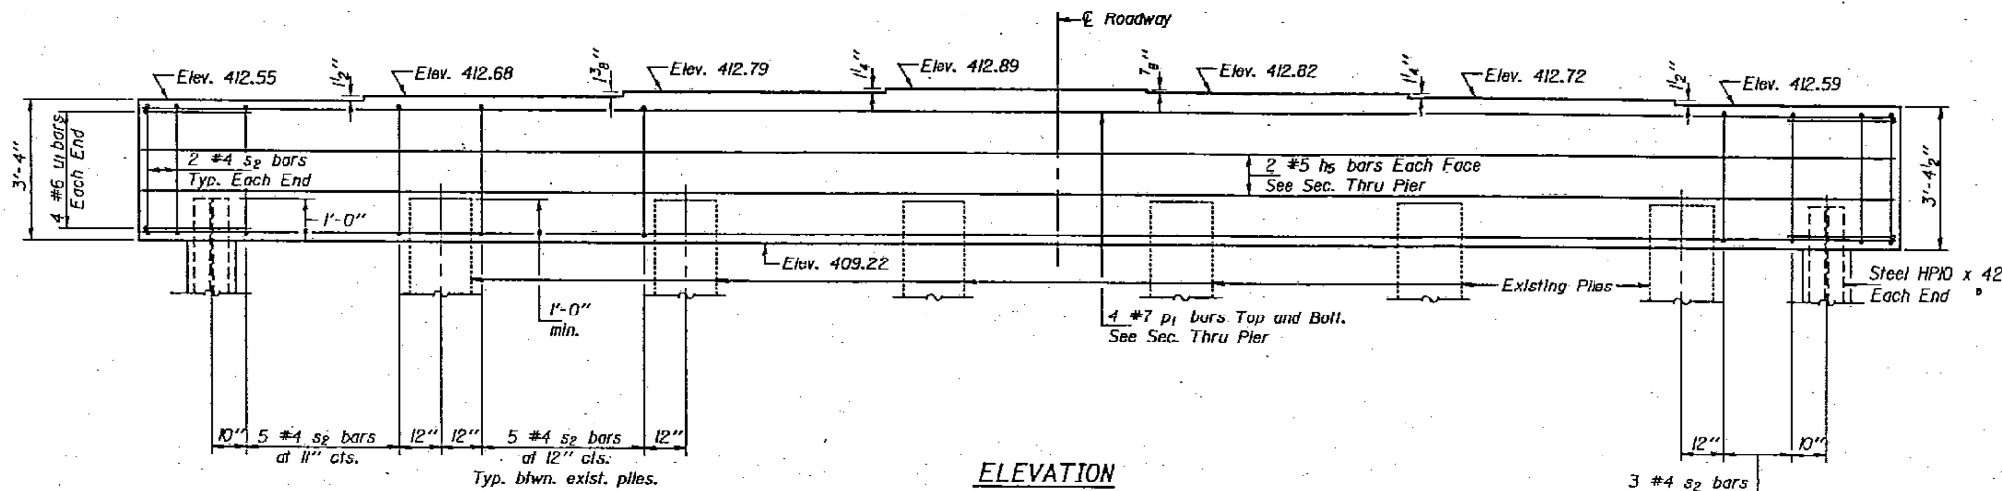


ELEVATION
(Looking East)

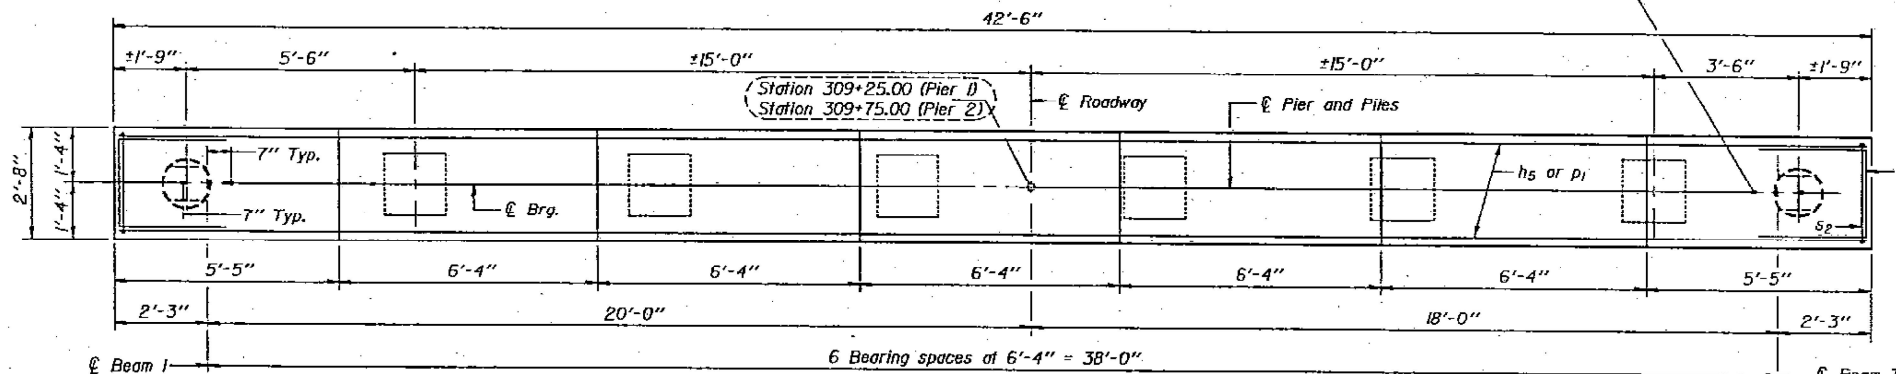


PLAN

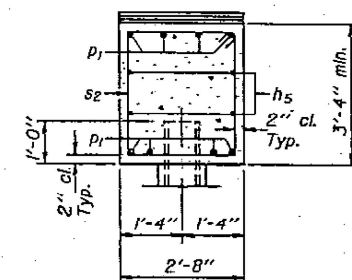

SEC. THRU PIERS

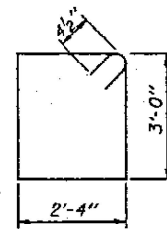

BAR s2

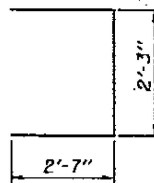

BAR u1

PIER 1
BILL OF MATERIAL

Bar	No.	Size	Length	Shape
hs	4	#5	42'-3"	
p1	8	#7	42'-3"	
s2	37	#4	11'-5"	
u1	8	#6	7'-5"	
Class X Concrete		Cu. Yd.	14.1	
Reinforcement Bars		Pound	1240	
Steel Piles		Lin. Ft.	66	
Test Pile Steel		Each	1	

PIER 2
BILL OF MATERIAL

Bar	No.	Size	Length	Shape
hs	4	#5	42'-3"	
p1	8	#7	42'-3"	
s2	37	#4	11'-5"	
u1	8	#6	7'-5"	
Class X Concrete		Cu. Yd.	14.1	
Reinforcement Bars		Pound	1240	
Steel Piles		Lin. Ft.	132	


PILE DATA FOR PIER 1

Type: Steel HPI0 x 42
Capacity: Drive to Refusal
Est. Length: 66'
No. Required: 1 Plus 1 test pile.

PILE DATA FOR PIER 2


Type: Steel HPI0 x 42
Capacity: Drive to Refusal
Est. Length: 66'
No. Required: 2

AS REVISED - 11/3/88 - MPT
PIERS 1 AND 2
F.A. RT. 410 SEC. (5B-1)DR
WILLIAMSON COUNTY
STATION 309+50.00

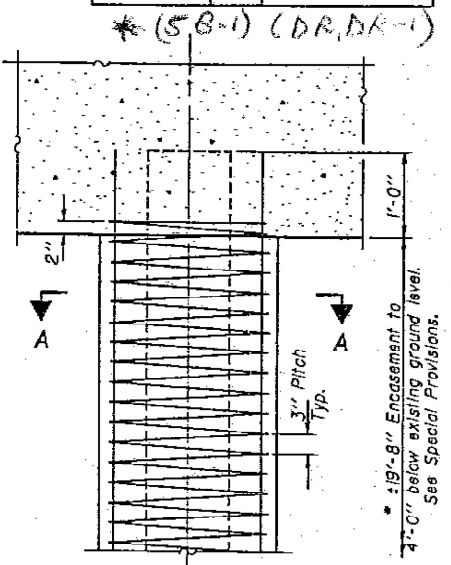

DETAIL OF PROTECTION
FOR STEEL H PILES

* If a portion of the pile encasement is under water,
Class X Concrete shall be tremmed under water into
forms as necessary. Cofferdams are not required.

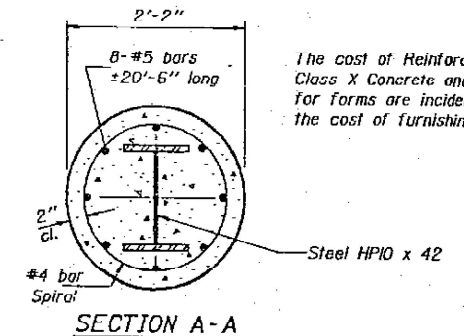

The cost of Reinforcement,
Class X Concrete and excavation
for forms are incidental to
the cost of furnishing piles.

DESIGNED: M. P. T. 11/1/88
CHECKED: Shayla Ali (52)
DRAWN: Joe Sutherland
CHECKED: MPT
EXAMINED: [Signature]
PASSED: [Signature]
APPROVED: [Signature]
JUNE 10 1988

STATE OF ILLINOIS
DEPARTMENT OF TRANSPORTATION

EX. STRUCTURE - SUBSTRUCTURE DETAILS 3
STRUCTURE NO. 100-0107

F.A.P. RT.	SECTION	COUNTY	TOTAL SHEETS	SHEET NO.
331	(1-4)R-5,RS-2,B-1,B-2,B-3,B-4	WILLIAMSON	519	282
ILLINOIS FED. AID PROJECT				CONTRACT NO. 78373

CIVIL DESIGN, INC.
WBE / DBE
EFFINGHAM, IL
LICENSE #184.003222


USER NAME =	DESIGNED - JAG	REVISED -
PLOT SCALE =	CHECKED - JGS	REVISED -
PLOT DATE =	DRAWN - JAG	REVISED -
	CHECKED - JGS	REVISED -

Bench Mark: Sq. cut in N.W. corner W. wall of S.N. 100-0020.



Existing Structure: S.N. 100-0020 was originally constructed in 1964 under F.A. Rte. 14, Section 5-3B-4. The structure is a three span (35'-9", 46'-11", 35'-9") continuous wide flange bridge with seven beam lines on pile bent abutments. The structure is 123'-0" from bk. to bk. abutments on a zero degree skew. The clear width is 40'-0" between face of parapets and the overall out to out width of the bridge is 42'-0". The superstructure consists of seven beam lines of 27WF94 on 6'-4" centers. The original reinforced concrete deck thickness was 7", but was later scarified 1/2" (1999) and a 2 1/4" Microsilica concrete overlay was installed for a total thickness of +/- 8 3/4". The bridge deck is on a normal crown. The abutments are pile bent abutments on H-piles driven to refusal. The wingwalls consist of 12" walls bearing on a single H-pile. The piers are pile bents on seven individually encased piles driven to refusal.

Road closure shall be used during construction. Traffic will be detoured on the adjacent structure using crossovers.


No salvage.

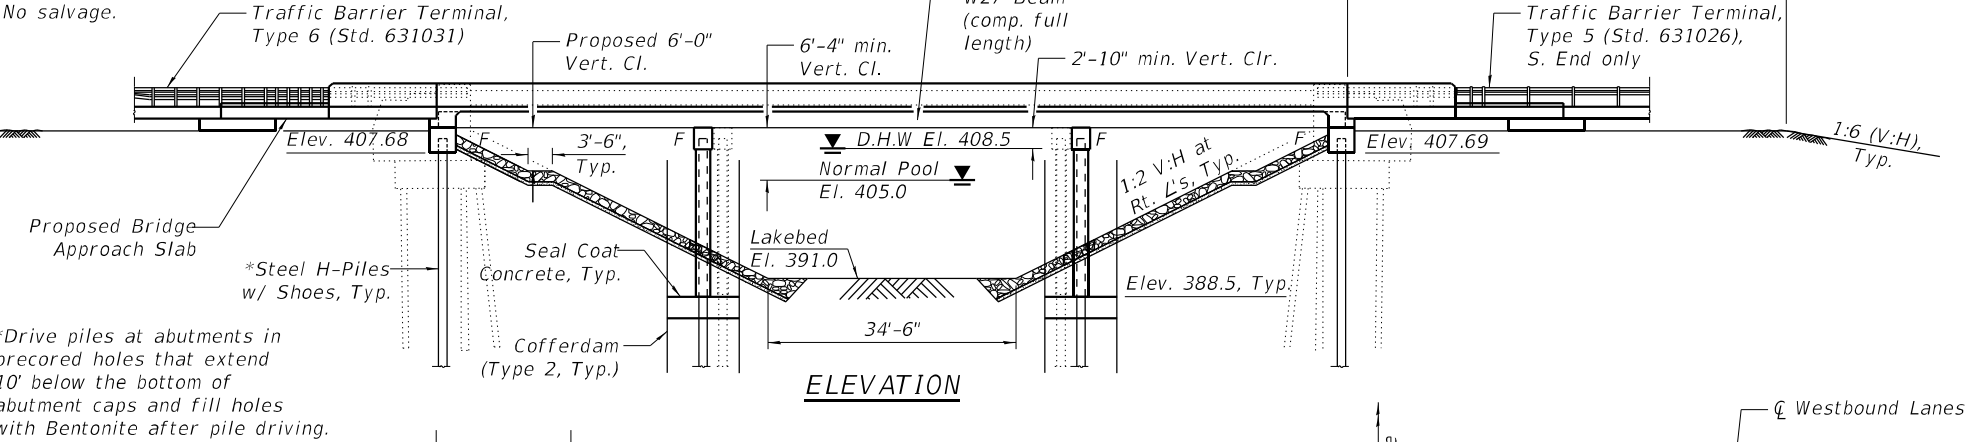

*Drive piles at abutments in precored holes that extend 10' below the bottom of abutment caps and fill holes with Bentonite after pile driving.

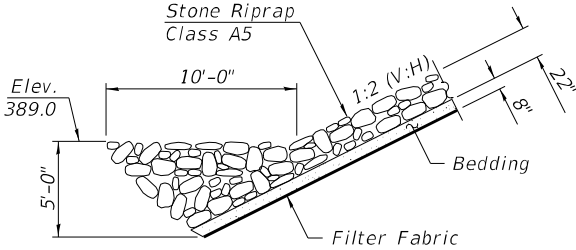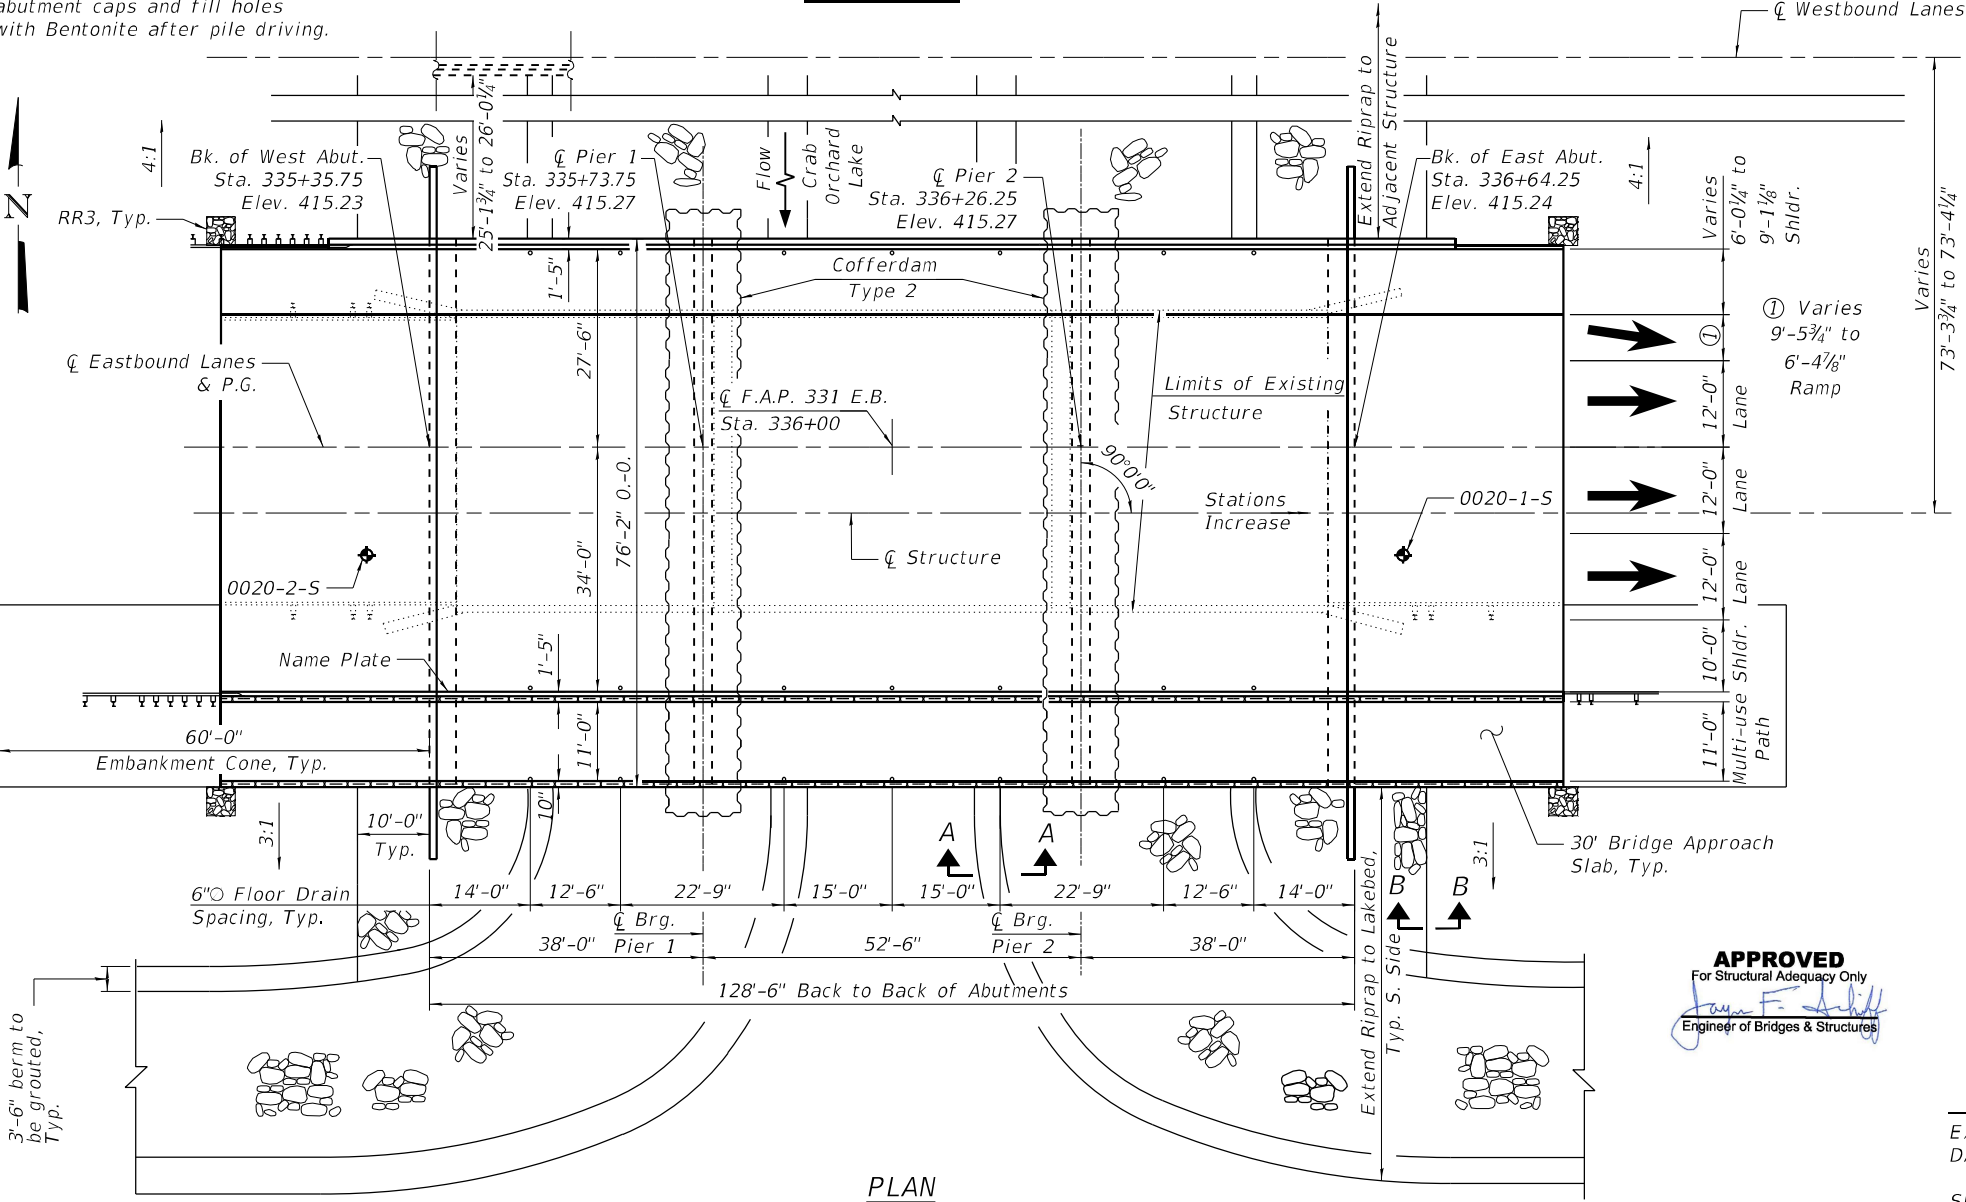

SECTION A-A

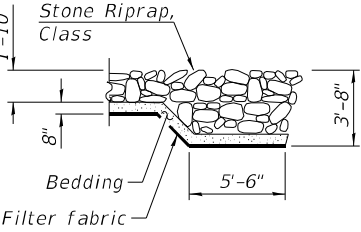

SECTION B-B

LOADING HL-93
Allow 50#/sq. ft. for future wearing surface.

DESIGN SPECIFICATIONS
2020 AASHTO LRFD Bridge Design Specifications, 9th Edition.


DESIGN STRESSES

FIELD UNITS

f'c = 3,500 psi (Substructure)
f'c = 4,000 psi (Superstructure)
fy = 60,000 psi (Reinforcement)
fy = 50,000 psi (M270 Grade 50)
All new structural steel to be galvanized.

SEISMIC DATA

Seismic Performance Zone (SPZ) = 3
Design Spectral Acceleration at 1.0 sec. (SD1) = 0.359g
Design Spectral Acceleration at 0.2 sec. (SDS) = 0.864g
Soil Site Class = D

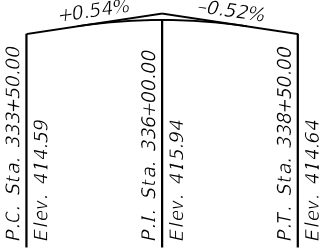

PROFILE GRADE

Along Eastbound Lanes



EXPIRES: 11/30/2026
DATE: 02/21/2025
Sheets 24 thru 26 of 30.



EXPIRES: 11/30/2026
DATE: 02/21/2025
Sheets 21 thru 23 of 30.




EXPIRES: 11/30/2026
DATE: 02/21/2025
Sheets 1 thru 20 and 27 thru 30 of 30.

Notes:

Up to a 1/4" to be ground off deck and approach slabs. The Profile Grade shows the final grade after grinding.

See Roadway Plans for Rip Rap quantities and pay items.

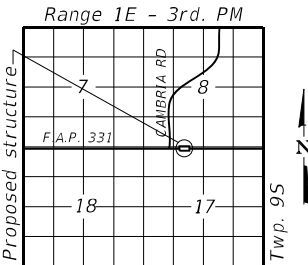

LOCATION SKETCH

GENERAL PLAN AND ELEVATION
IL 13 E.B. OVER CRAB ORCHARD LAKE

F.A.P. RT. 331 - SEC. 1-4(B-3)

WILLIAMSON COUNTY

STATION 336+00.00

STRUCTURE NO. 100-0108



USER NAME =	DESIGNED - JAG	REVISED -
PLOT SCALE =	CHECKED - JGS	REVISED -
PLOT DATE =	DRAWN - JAG	REVISED -
	CHECKED - JGS	REVISED -

STATE OF ILLINOIS
DEPARTMENT OF TRANSPORTATION

GENERAL PLAN & ELEVATION
STRUCTURE NO. 100-0108

SHEET 1 OF 30 SHEETS


F.A.P. RTE.	SECTION	COUNTY	TOTAL SHEETS	SHEET NO.
331	(1-4)R-5,RS-2,B-1,B-2,B-3,B-4	WILLIAMSON	519	283
CONTRACT NO. 78373				

ILLINOIS FED. AID PROJECT


MODEL: Default
FILE NAME: P:\5XXXXX\50XX-51XX\5000 - IDOT RTE 200-038 D9 IL 13 Crab Orchard Bridges\24-Structures\CAD-M5\100-0108-78373-003-Substructure Layout.dgn

Notes:

Pier and Cofferdam (Type 2) dimensions are typical at all proposed pier locations.

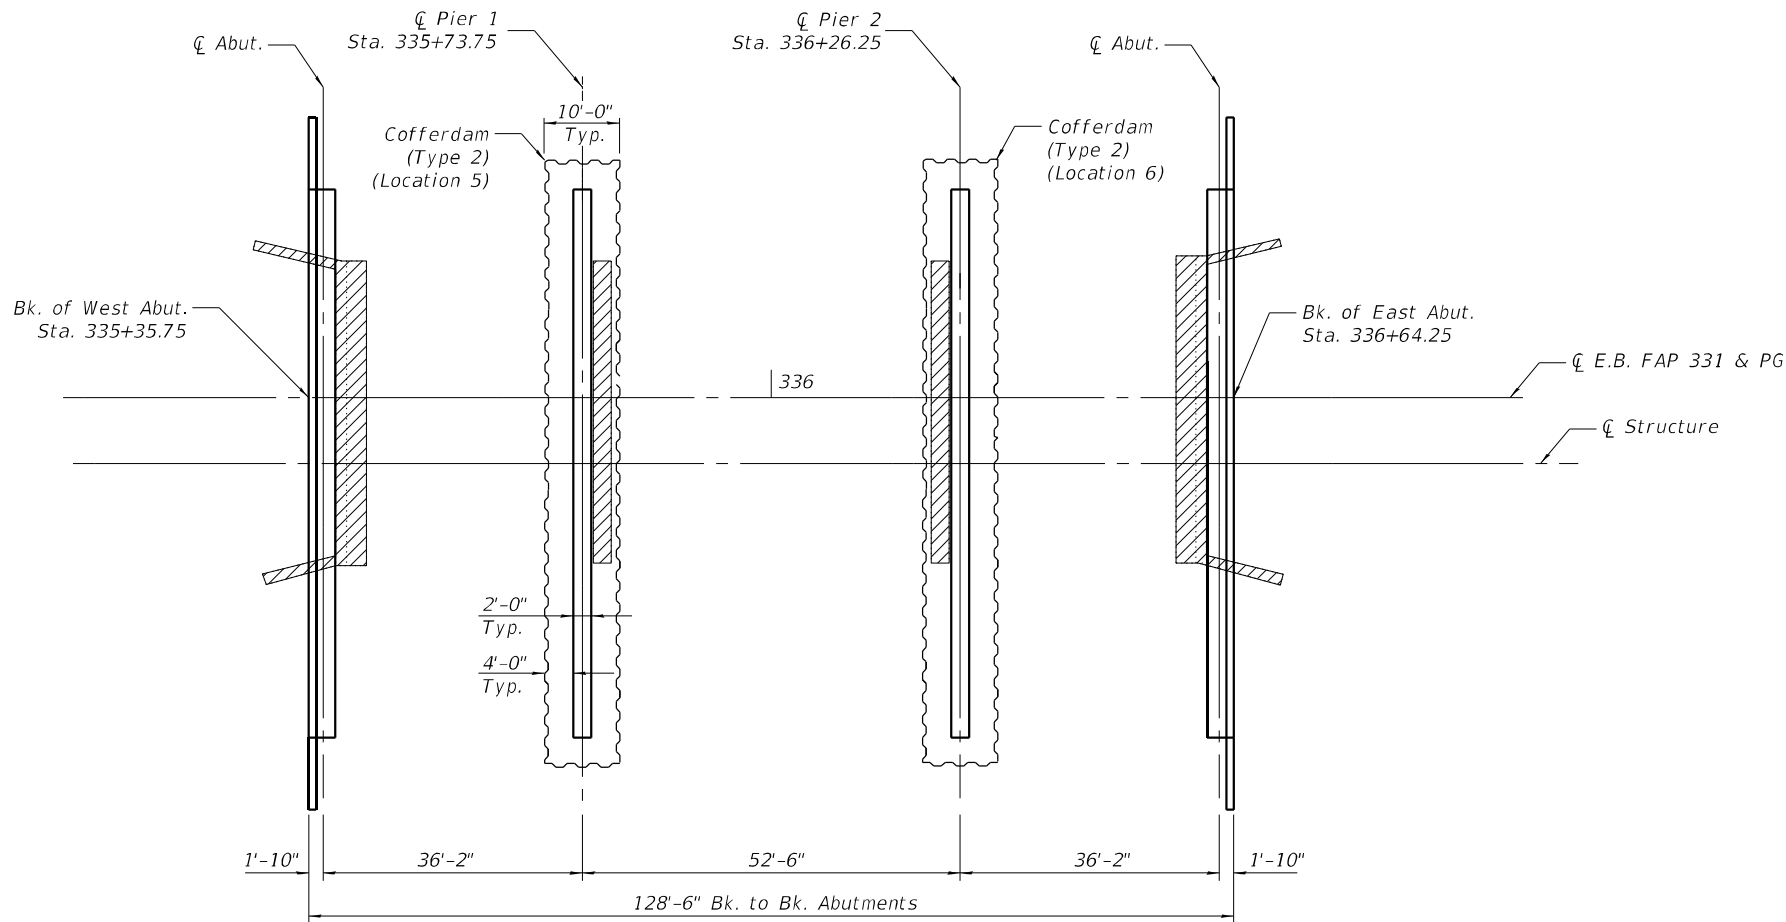

SUBSTRUCTURE LAYOUT

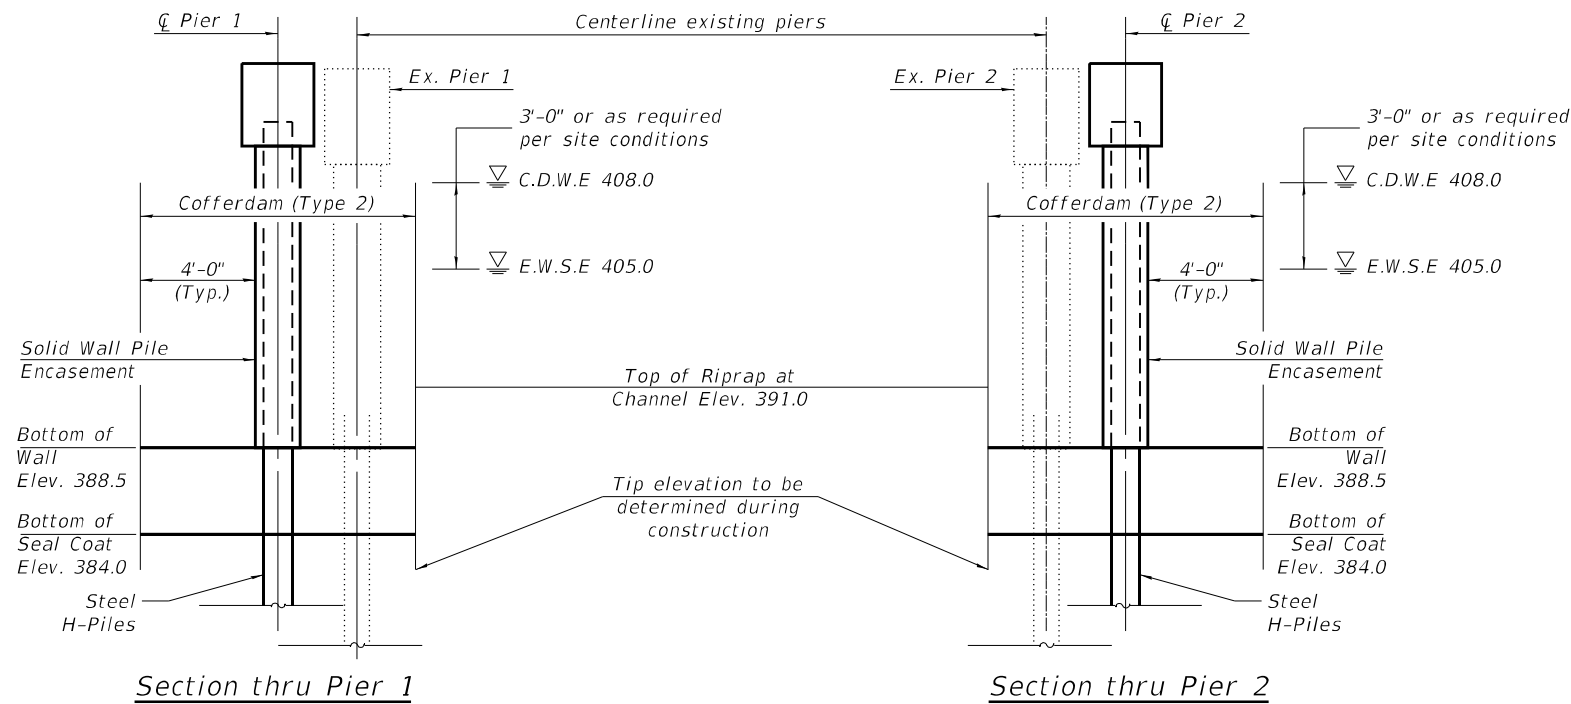

COFFERDAM DETAILS
(Horiz. dim. @ Rt. L's)



CIVIL DESIGN, INC.
WBE / DBE
EFFINGHAM, IL
LICENSE #184.003222

USER NAME	=	
PLOT SCALE	=	
PLOT DATE	=	

DESIGNED	-	JAG
CHECKED	-	JGS
DRAWN	-	JAG
CHECKED	-	JGS

REVISED	-	
REVISED	-	
REVISED	-	
REVISED	-	


STATE OF ILLINOIS
DEPARTMENT OF TRANSPORTATION

SUBSTRUCTURE LAYOUT
STRUCTURE NO. 100-0108


SHEET 3 OF 30 SHEETS

F.A.P. RTE.	SECTION	COUNTY	TOTAL SHEETS	SHEET NO.
331	(1-4)R-5,RS-2,B-1,B-2,B-3,B-4	WILLIAMSON	519	285
CONTRACT NO. 78373				
ILLINOIS FED. AID PROJECT				

MODEL: Default
FILE NAME: P:\5\XXXXX\50XX-51XX\5000 - IDOT RTE 200-038 D9 IL 13 Crab Orchard Bridges\24-Structures\CAD-M5\100-0108-78373-004-TOS Elev. Layout.dgn

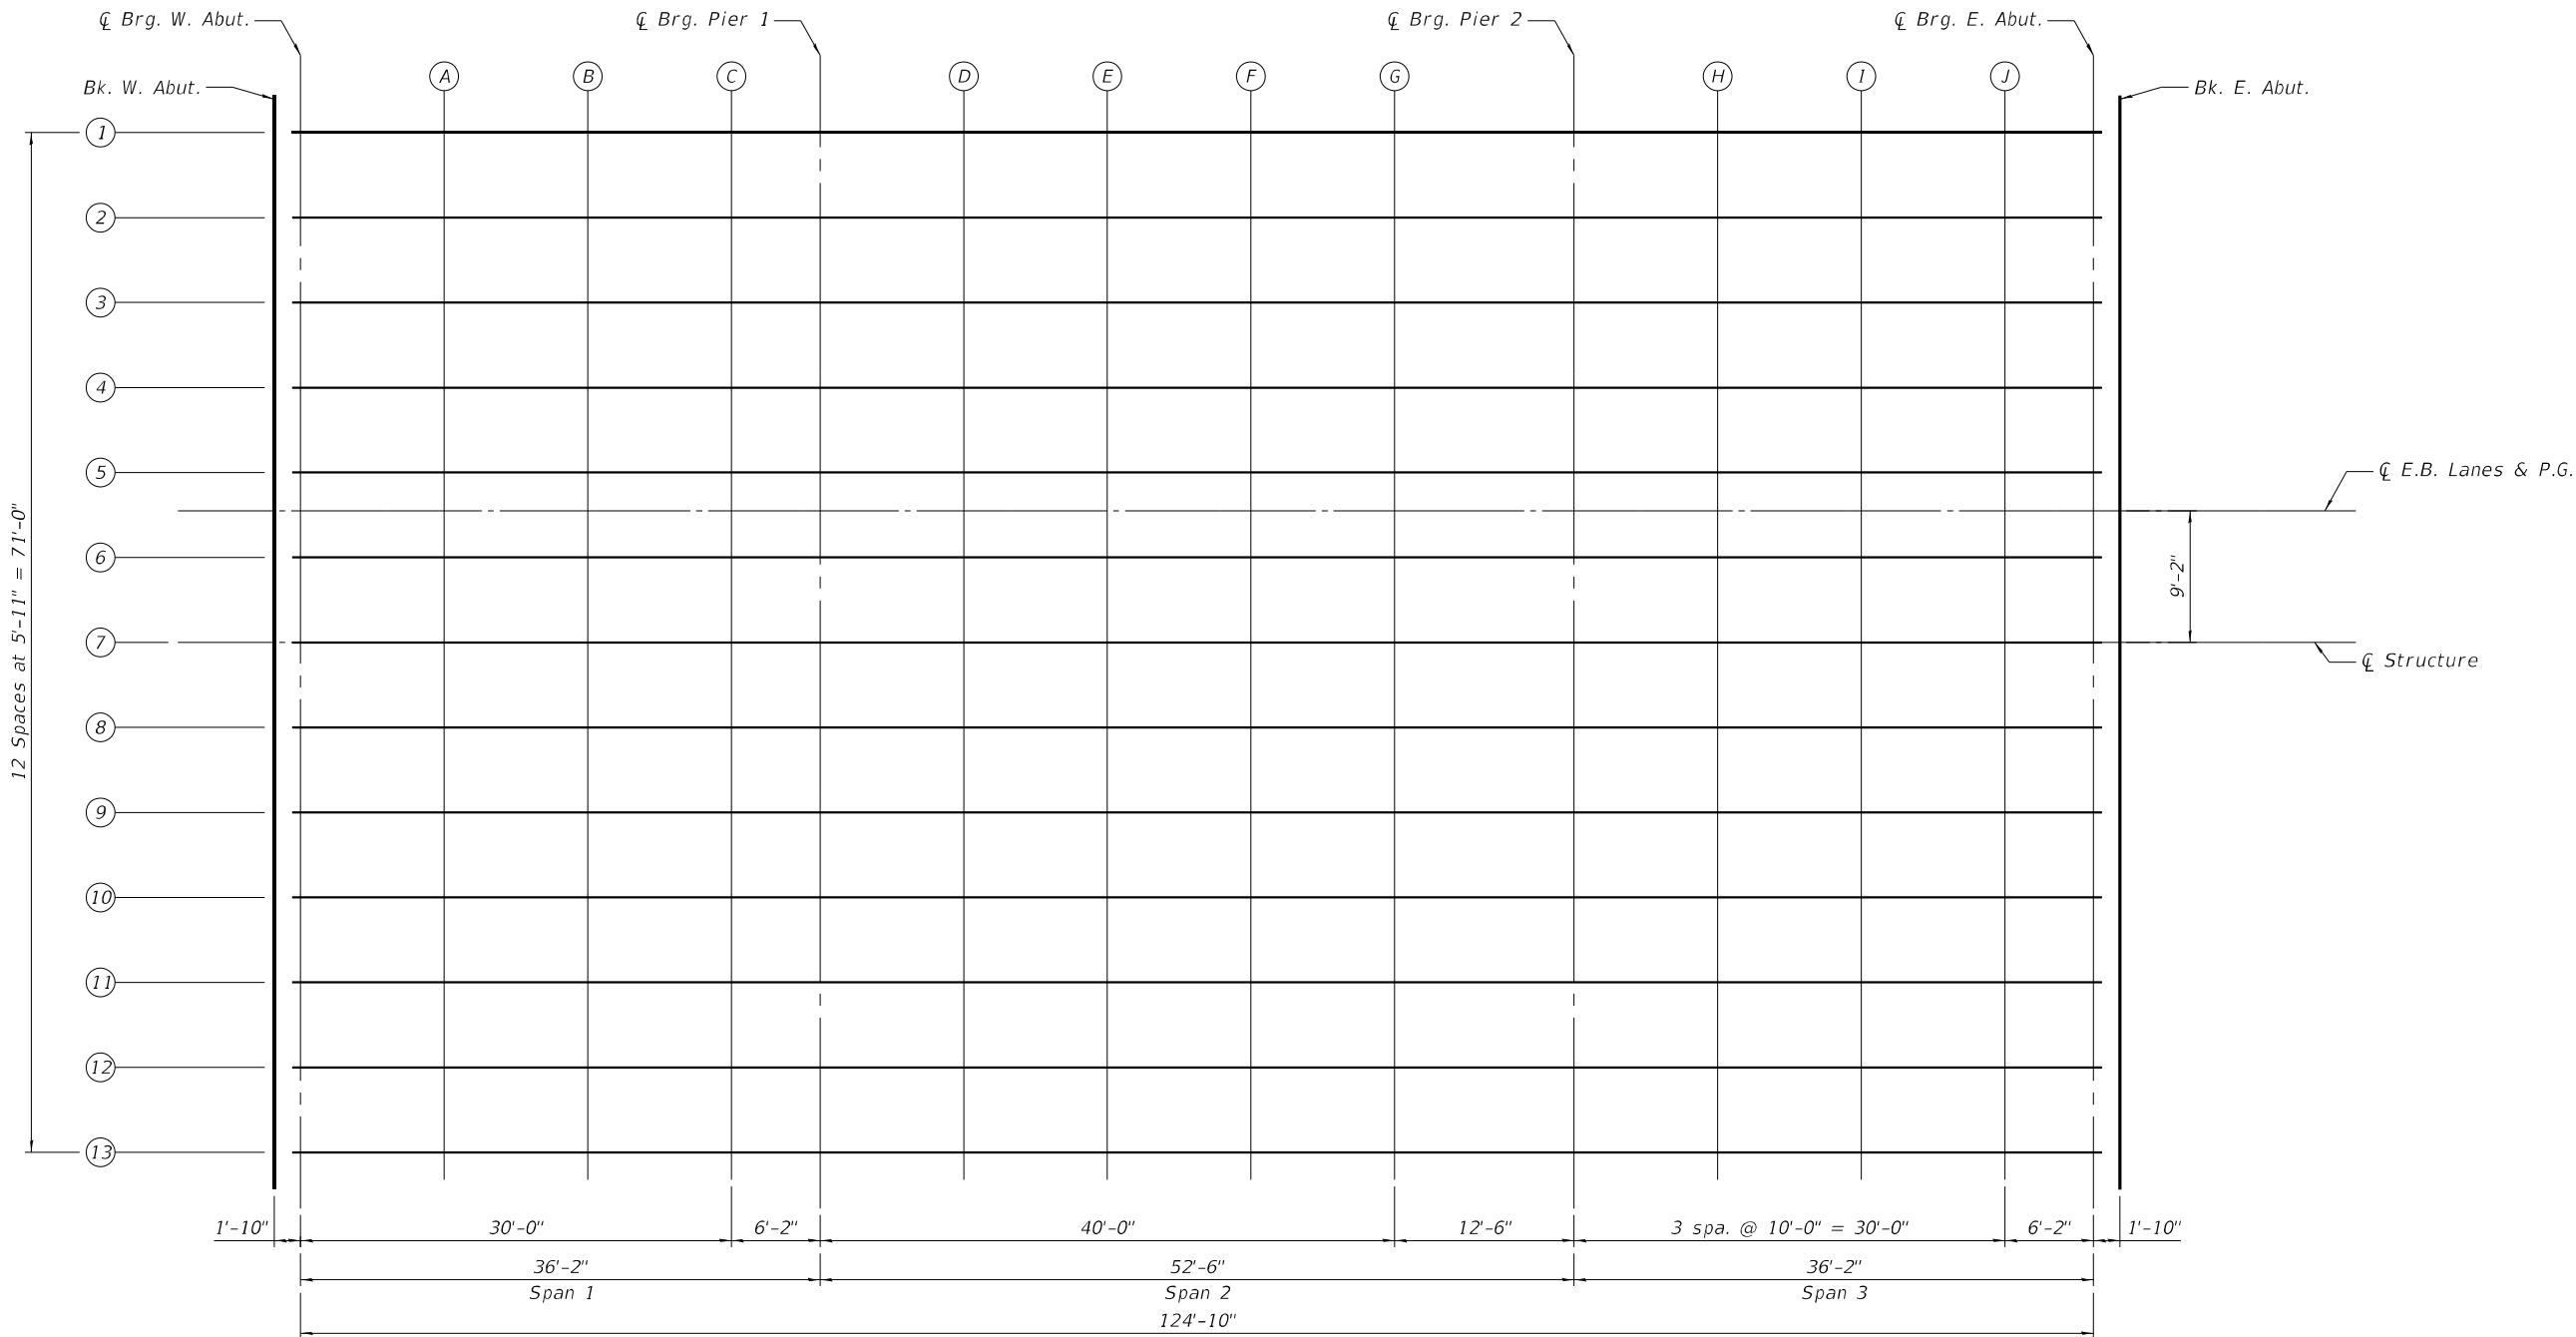

PLAN

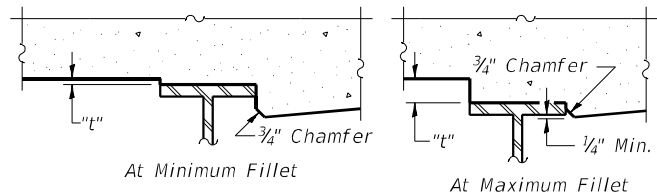


To determine "t": After all structural steel has been erected, elevations of the top flanges of the beams shall be taken at intervals shown above. These elevations subtracted from the "Theoretical Grade Elevations Adjusted for Dead Load Deflection and Grinding" shown below, minus the initial slab thickness prior to grinding, equals the fillet heights "t" above top flange of beams.

The slab is to be ground after curing to achieve smoothness, but the slab is not to be ground to elevations below the "Theoretical Grade Elevations" shown above. For grinding the deck, see Special Provisions.

See sheets 5 & 6 of 30 for Top of Slab Elevations.

FILLET HEIGHTS

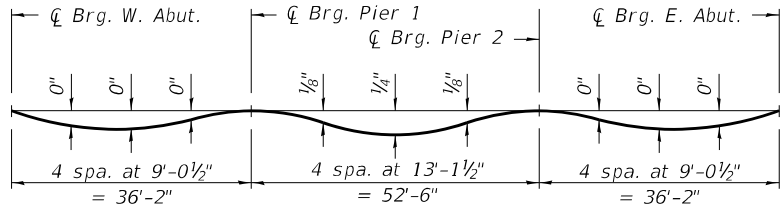

DEAD LOAD DEFLECTION DIAGRAM

(Includes weight of concrete only.)

Note:

The above deflections are not to be used in the field if the engineer is working from the grade elevations adjusted for dead load deflections and grinding as shown above.

See sheets 5 & 6 of 30 for Top of Slab Elevations.

STATE OF ILLINOIS
DEPARTMENT OF TRANSPORTATION

TOP OF SLAB ELEVATIONS LAYOUT
STRUCTURE NO. 100-0108

SHEET 4 OF 30 SHEETS

F.A.P. RTE.	SECTION	COUNTY	TOTAL SHEETS	SHEET NO.
331	(1-4)R-5,RS-2,B-1,B-2,B-3,B-4	WILLIAMSON	519	286
CONTRACT NO. 78373				
ILLINOIS FED. AID PROJECT				

MODEL: Default
FILE NAME: P:\5XXXX50XX-51XX\5000 - IDOT RTE 200-038 D9 IL 13 Crab Orchard Bridges\24-Structures\CAD\M5\100-0108-78373-005-Top of Slab Elevations 1.dgn

BEAM 1				
Location	Station	Offset	Theoretical Grade Elevations	Theoretical Grade Elevations Adjusted For Dead Load Deflection and Grinding
Bk. of W. Abut.	335+35.75	-26.33	414.76	414.78
Ç Brg. W. Abut.	335+37.58	-26.33	414.76	414.78
A	335+47.58	-26.33	414.78	414.80
B	335+57.58	-26.33	414.79	414.81
C	336+67.58	-26.33	414.80	414.82
Ç Brg. Pier 1	335+73.75	-26.33	414.80	414.82
D	335+83.75	-26.33	414.81	414.84
E	335+93.75	-26.33	414.81	414.85
F	336+03.75	-26.33	414.81	414.85
G	336+13.75	-26.33	414.81	414.84
Ç Brg. Pier 2	336+26.25	-26.33	414.81	414.83
H	336+36.25	-26.33	414.80	414.82
I	336+46.25	-26.33	414.79	414.82
J	336+56.25	-26.33	414.78	414.81
Ç Brg. E. Abut.	336+62.42	-26.33	414.78	414.80
Bk. of E. Abut.	336+64.25	-26.33	414.77	414.79

BEAM 2				
Location	Station	Offset	Theoretical Grade Elevations	Theoretical Grade Elevations Adjusted For Dead Load Deflection and Grinding
Bk. of W. Abut.	335+35.75	-20.42	414.88	414.90
Ç Brg. W. Abut.	335+37.58	-20.42	414.88	414.90
A	335+47.58	-20.42	414.89	414.92
B	335+57.58	-20.42	414.91	414.93
C	336+67.58	-20.42	414.91	414.94
Ç Brg. Pier 1	335+73.75	-20.42	414.92	414.94
D	335+83.75	-20.42	414.92	414.96
E	335+93.75	-20.42	414.93	414.97
F	336+03.75	-20.42	414.93	414.97
G	336+13.75	-20.42	414.93	414.96
Ç Brg. Pier 2	336+26.25	-20.42	414.92	414.95
H	336+36.25	-20.42	414.92	414.94
I	336+46.25	-20.42	414.91	414.94
J	336+56.25	-20.42	414.90	414.93
Ç Brg. E. Abut.	336+62.42	-20.42	414.89	414.91
Bk. of E. Abut.	336+64.25	-20.42	414.89	414.91

BEAM 3				
Location	Station	Offset	Theoretical Grade Elevations	Theoretical Grade Elevations Adjusted For Dead Load Deflection and Grinding
Bk. of W. Abut.	335+35.75	-14.50	415.00	415.02
Ç Brg. W. Abut.	335+37.58	-14.50	415.00	415.02
A	335+47.58	-14.50	415.01	415.04
B	335+57.58	-14.50	415.02	415.05
C	336+67.58	-14.50	415.03	415.05
Ç Brg. Pier 1	335+73.75	-14.50	415.04	415.06
D	335+83.75	-14.50	415.04	415.07
E	335+93.75	-14.50	415.05	415.09
F	336+03.75	-14.50	415.05	415.09
G	336+13.75	-14.50	415.05	415.08
Ç Brg. Pier 2	336+26.25	-14.50	415.04	415.06
H	336+36.25	-14.50	415.04	415.06
I	336+46.25	-14.50	415.03	414.06
J	336+56.25	-14.50	415.02	415.04
Ç Brg. E. Abut.	336+62.42	-14.50	415.01	415.03
Bk. of E. Abut.	336+64.25	-14.50	415.01	415.03

BEAM 4				
Location	Station	Offset	Theoretical Grade Elevations	Theoretical Grade Elevations Adjusted For Dead Load Deflection and Grinding
Bk. of W. Abut.	335+35.75	-8.58	415.10	415.12
Ç Brg. W. Abut.	335+37.58	-8.58	415.10	415.12
A	335+47.58	-8.58	415.11	415.14
B	335+57.58	-8.58	415.13	415.15
C	336+67.58	-8.58	415.13	415.16
Ç Brg. Pier 1	335+73.75	-8.58	415.14	415.16
D	335+83.75	-8.58	415.14	415.18
E	335+93.75	-8.58	415.15	415.19
F	336+03.75	-8.58	415.15	415.19
G	336+13.75	-8.58	415.15	415.18
Ç Brg. Pier 2	336+26.25	-8.58	415.14	415.16
H	336+36.25	-8.58	415.14	415.16
I	336+46.25	-8.58	415.13	415.16
J	336+56.25	-8.58	415.12	415.15
Ç Brg. E. Abut.	336+62.42	-8.58	415.11	415.13
Bk. of E. Abut.	336+64.25	-8.58	415.11	415.13

BEAM 5				
Location	Station	Offset	Theoretical Grade Elevations	Theoretical Grade Elevations Adjusted For Dead Load Deflection and Grinding
Bk. of W. Abut.	335+35.75	-2.67	415.19	415.21
Ç Brg. W. Abut.	335+37.58	-2.67	415.19	415.21
A	335+47.58	-2.67	415.20	415.23
B	335+57.58	-2.67	415.21	415.24
C	336+67.58	-2.67	415.22	415.24
Ç Brg. Pier 1	335+73.75	-2.67	415.23	415.25
D	335+83.75	-2.67	415.23	415.26
E	335+93.75	-2.67	415.24	415.28
F	336+03.75	-2.67	415.24	415.28
G	336+13.75	-2.67	415.24	415.27
Ç Brg. Pier 2	336+26.25	-2.67	415.23	415.25
H	336+36.25	-2.67	415.23	415.25
I	336+46.25	-2.67	415.22	415.25
J	336+56.25	-2.67	415.21	415.23
Ç Brg. E. Abut.	336+62.42	-2.67	415.20	415.22
Bk. of E. Abut.	336+64.25	-2.67	415.20	415.22

Ç E.B. LANES & P.G.				
Location	Station	Offset	Theoretical Grade Elevations	Theoretical Grade Elevations Adjusted For Dead Load Deflection and Grinding
Bk. of W. Abut.	335+35.75	0.00	415.23	415.25
Ç Brg. W. Abut.	335+37.58	0.00	415.23	415.25
A	335+47.58	0.00	415.24	415.27
B	335+57.58	0.00	415.25	415.28
C	336+67.58	0.00	415.26	415.28
Ç Brg. Pier 1	335+73.75	0.00	415.27	415.29
D	335+83.75	0.00	415.27	415.30
E	335+93.75	0.00	415.28	415.32
F	336+03.75	0.00	415.28	415.32
G	336+13.75	0.00	415.28	415.31
Ç Brg. Pier 2	336+26.25	0.00	415.27	415.29
H	336+36.25	0.00	415.27	415.29
I	336+46.25	0.00	415.26	415.29
J	336+56.25	0.00	415.25	415.27
Ç Brg. E. Abut.	336+62.42	0.00	415.24	415.26
Bk. of E. Abut.	336+64.25	0.00	415.24	415.26

BEAM 6				
Location	Station	Offset	Theoretical Grade Elevations	Theoretical Grade Elevations Adjusted For Dead Load Deflection and Grinding
Bk. of W. Abut.	335+35.75	3.25	415.18	415.20
Ç Brg. W. Abut.	335+37.58	3.25	415.18	415.20
A	335+47.58	3.25	415.19	415.22
B	335+57.58	3.25	415.21	415.23
C	336+67.58	3.25	415.21	415.24
Ç Brg. Pier 1	335+73.75	3.25	415.22	415.24
D	335+83.75	3.25	415.22	415.26
E	335+93.75	3.25	415.23	415.27
F	336+03.75	3.25	415.23	415.27
G	336+13.75	3.25	415.23	415.26
Ç Brg. Pier 2	336+26.25	3.25	415.22	415.24
H	336+36.25	3.25	415.22	415.24
I	336+46.25	3.25	415.21	415.24
J	336+56.25	3.25	415.20	415.23
Ç Brg. E. Abut.	336+62.42	3.25	415.19	415.21
Bk. of E. Abut.	336+64.25	3.25	415.19	415.21

MODEL: Default
FILE NAME: P:\5XXXXX\50XX-51XX\5000 - IDOT RTE 200-038 D9 IL 13 Crab Orchard Bridges\24-Structures\CAD\M5\100-0108-78373-006-Top of Slab Elevations 2.dgn
3/14/2025 7:45:57 AM

BEAM 7 & Ç STRUCTURE

Location	Station	Offset	Theoretical Grade Elevations	Theoretical Grade Elevations Adjusted For Dead Load Deflection and Grinding
Bk. of W. Abut.	335+35.75	9.17	415.09	415.11
Ç Brg. W. Abut.	335+37.58	9.17	415.09	415.11
A	335+47.58	9.17	415.11	415.13
B	335+57.58	9.17	415.12	415.14
C	336+67.58	9.17	415.13	415.15
Ç Brg. Pier 1	335+73.75	9.17	415.13	415.15
D	335+83.75	9.17	415.14	415.17
E	335+93.75	9.17	415.14	415.18
F	336+03.75	9.17	415.14	415.18
G	336+13.75	9.17	415.14	415.17
Ç Brg. Pier 2	336+26.25	9.17	415.14	415.16
H	336+36.25	9.17	415.13	415.15
I	336+46.25	9.17	415.12	415.14
J	336+56.25	9.17	415.11	415.14
Ç Brg. E. Abut.	336+62.42	9.17	415.10	415.13
Bk. of E. Abut.	336+64.25	9.17	415.10	415.12

BEAM 8

Location	Station	Offset	Theoretical Grade Elevations	Theoretical Grade Elevations Adjusted For Dead Load Deflection and Grinding
Bk. of W. Abut.	335+35.75	15.08	414.99	415.01
Ç Brg. W. Abut.	335+37.58	15.08	414.99	415.01
A	335+47.58	15.08	415.00	415.03
B	335+57.58	15.08	415.01	415.04
C	336+67.58	15.08	415.02	415.04
Ç Brg. Pier 1	335+73.75	15.08	415.03	415.05
D	335+83.75	15.08	415.03	415.06
E	335+93.75	15.08	415.03	415.08
F	336+03.75	15.08	415.04	415.08
G	336+13.75	15.08	415.04	415.07
Ç Brg. Pier 2	336+26.25	15.08	415.03	415.05
H	336+36.25	15.08	415.03	415.05
I	336+46.25	15.08	415.02	415.04
J	336+56.25	15.08	415.01	415.03
Ç Brg. E. Abut.	336+62.42	15.08	415.00	415.02
Bk. of E. Abut.	336+64.25	15.08	415.00	415.02

BEAM 9

Location	Station	Offset	Theoretical Grade Elevations	Theoretical Grade Elevations Adjusted For Dead Load Deflection and Grinding
Bk. of W. Abut.	335+35.75	21.00	414.87	414.89
Ç Brg. W. Abut.	335+37.58	21.00	414.87	414.89
A	335+47.58	21.00	414.88	414.91
B	335+57.58	21.00	414.89	414.92
C	336+67.58	21.00	414.90	414.92
Ç Brg. Pier 1	335+73.75	21.00	414.91	414.93
D	335+83.75	21.00	414.91	414.94
E	335+93.75	21.00	414.92	414.96
F	336+03.75	21.00	414.92	414.96
G	336+13.75	21.00	414.92	414.95
Ç Brg. Pier 2	336+26.25	21.00	414.91	414.93
H	336+36.25	21.00	414.91	414.93
I	336+46.25	21.00	414.90	414.93
J	336+56.25	21.00	414.89	414.91
Ç Brg. E. Abut.	336+62.42	21.00	414.88	414.90
Bk. of E. Abut.	336+64.25	21.00	414.88	414.90

BEAM 10

Location	Station	Offset	Theoretical Grade Elevations	Theoretical Grade Elevations Adjusted For Dead Load Deflection and Grinding
Bk. of W. Abut.	335+35.75	26.92	414.75	414.77
Ç Brg. W. Abut.	335+37.58	26.92	414.75	414.77
A	335+47.58	26.92	414.76	414.79
B	335+57.58	26.92	414.78	414.80
C	336+67.58	26.92	414.78	414.81
Ç Brg. Pier 1	335+73.75	26.92	414.79	414.81
D	335+83.75	26.92	414.79	414.83
E	335+93.75	26.92	414.80	414.84
F	336+03.75	26.92	414.80	414.84
G	336+13.75	26.92	414.80	414.83
Ç Brg. Pier 2	336+26.25	26.92	414.79	414.82
H	336+36.25	26.92	414.79	414.81
I	336+46.25	26.92	414.78	414.81
J	336+56.25	26.92	414.77	414.80
Ç Brg. E. Abut.	336+62.42	26.92	414.76	414.78
Bk. of E. Abut.	336+64.25	26.92	414.76	414.78

BEAM 11

Location	Station	Offset	Theoretical Grade Elevations	Theoretical Grade Elevations Adjusted For Dead Load Deflection and Grinding
Bk. of W. Abut.	335+35.75	32.83	414.63	414.65
Ç Brg. W. Abut.	335+37.58	32.83	414.63	414.65
A	335+47.58	32.83	414.65	414.67
B	335+57.58	32.83	414.66	414.68
C	336+67.58	32.83	414.67	414.69
Ç Brg. Pier 1	335+73.75	32.83	414.67	414.69
D	335+83.75	32.83	414.68	414.71
E	335+93.75	32.83	414.68	414.72
F	336+03.75	32.83	414.68	414.72
G	336+13.75	32.83	414.68	414.71
Ç Brg. Pier 2	336+26.25	32.83	414.68	414.70
H	336+36.25	32.83	414.67	414.69
I	336+46.25	32.83	414.66	414.69
J	336+56.25	32.83	414.65	414.68
Ç Brg. E. Abut.	336+62.42	32.83	414.65	414.67
Bk. of E. Abut.	336+64.25	32.83	414.64	414.67

BEAM 12

Location	Station	Offset	Theoretical Grade Elevations	Theoretical Grade Elevations Adjusted For Dead Load Deflection and Grinding
Bk. of W. Abut.	335+35.75	38.75	414.51	414.54
Ç Brg. W. Abut.	335+37.58	38.75	414.51	414.54
A	335+47.58	38.75	414.53	414.55
B	335+57.58	38.75	414.54	414.56
C	336+67.58	38.75	414.55	414.57
Ç Brg. Pier 1	335+73.75	38.75	414.55	414.57
D	335+83.75	38.75	414.56	414.59
E	335+93.75	38.75	414.56	414.60
F	336+03.75	38.75	414.56	414.61
G	336+13.75	38.75	414.56	414.60
Ç Brg. Pier 2	336+26.25	38.75	414.56	414.58
H	336+36.25	38.75	414.55	414.57
I	336+46.25	38.75	414.54	414.57
J	336+56.25	38.75	414.53	414.56
Ç Brg. E. Abut.	336+62.42	38.75	414.53	414.55
Bk. of E. Abut.	336+64.25	38.75	414.53	414.55

BEAM 13

Location	Station	Offset	Theoretical Grade Elevations	Theoretical Grade Elevations Adjusted For Dead Load Deflection and Grinding
Bk. of W. Abut.	335+35.75	44.67	414.39	414.41
Ç Brg. W. Abut.	335+37.58	44.67	414.40	414.42
A	335+47.58	44.67	414.41	414.44
B	335+57.58	44.67	414.42	414.45
C	336+67.58	44.67	414.43	414.45
Ç Brg. Pier 1	335+73.75	44.67	414.43	414.46
D	335+83.75	44.67	414.44	414.47
E	335+93.75	44.67	414.44	414.49
F	336+03.75	44.67	414.44	414.49
G	336+13.75	44.67	414.44	414.48
Ç Brg. Pier 2	336+26.25	44.67	414.44	414.46
H	336+36.25	44.67	414.43	414.46
I	336+46.25	44.67	414.43	414.45
J	336+56.25	44.67	414.42	414.44
Ç Brg. E. Abut.	336+62.42	44.67	414.41	414.43
Bk. of E. Abut.	336+64.25	44.67	414.41	414.43



CIVIL DESIGN, INC.
WBE | DBE
EFFINGHAM, IL
LICENSE #184.003222

USER NAME	=	
PLOT SCALE	=	
PLOT DATE	=	

DESIGNED	—	JAG
CHECKED	—	JGS
DRAWN	—	JAG
CHECKED	—	JGS

REVISED	—	
REVISED	—	
REVISED	—	
REVISED	—	

STATE OF ILLINOIS
DEPARTMENT OF TRANSPORTATION

TOP OF SLAB ELEVATIONS
STRUCTURE NO. 100-0108

SHEET 6 OF 30 SHEETS

F.A.P. RTE.	SECTION	COUNTY	TOTAL SHEETS	SHEET NO.
331	(1-4)R-5,RS-2,B-1,B-2,B-3,B-4	WILLIAMSON	519	288
CONTRACT NO. 78373				
ILLINOIS		FED. AID PROJECT		

MODEL: Default
FILE NAME: P:\5XXXXX\50XX-51XX\5000 - IDOT RTE 200-038 D9 IL 13 Crab Orchard Bridges\24-Structures\CAD-M5\100-0108-78373-007-Top of Appr. Slab Elevations West.dgn
3/11/2025 6:31:22 AM

NORTH EDGE OF SHOULDER


Location	Station	Offset	Theoretical Grade Elevations	Theoretical Grade Elevations Adjusted For Grinding
W. End West Appr. Slab	335+06.75	-27.50	414.69	414.71
A1	335+16.75	-27.50	414.71	414.73
A2	335+26.75	-27.50	414.72	414.74
E. End West Appr. Slab	335+36.75	-27.50	414.74	414.76

NORTH EDGE OF PAVEMENT

Location	Station	Offset	Theoretical Grade Elevations	Theoretical Grade Elevations Adjusted For Grinding
W. End West Appr. Slab	335+06.75	-22.18	414.80	414.82
A1	335+16.75	-21.94	414.82	414.84
A2	335+26.75	-21.70	414.84	414.86
E. End West Appr. Slab	335+36.75	-21.46	414.85	414.87

CL E.B. LANES & P.G.

Location	Station	Offset	Theoretical Grade Elevations	Theoretical Grade Elevations Adjusted For Grinding
W. End West Appr. Slab	335+06.75	0.00	415.18	415.20
A1	335+16.75	0.00	415.20	415.22
A2	335+26.75	0.00	415.21	415.23
E. End West Appr. Slab	335+36.75	0.00	415.23	415.25

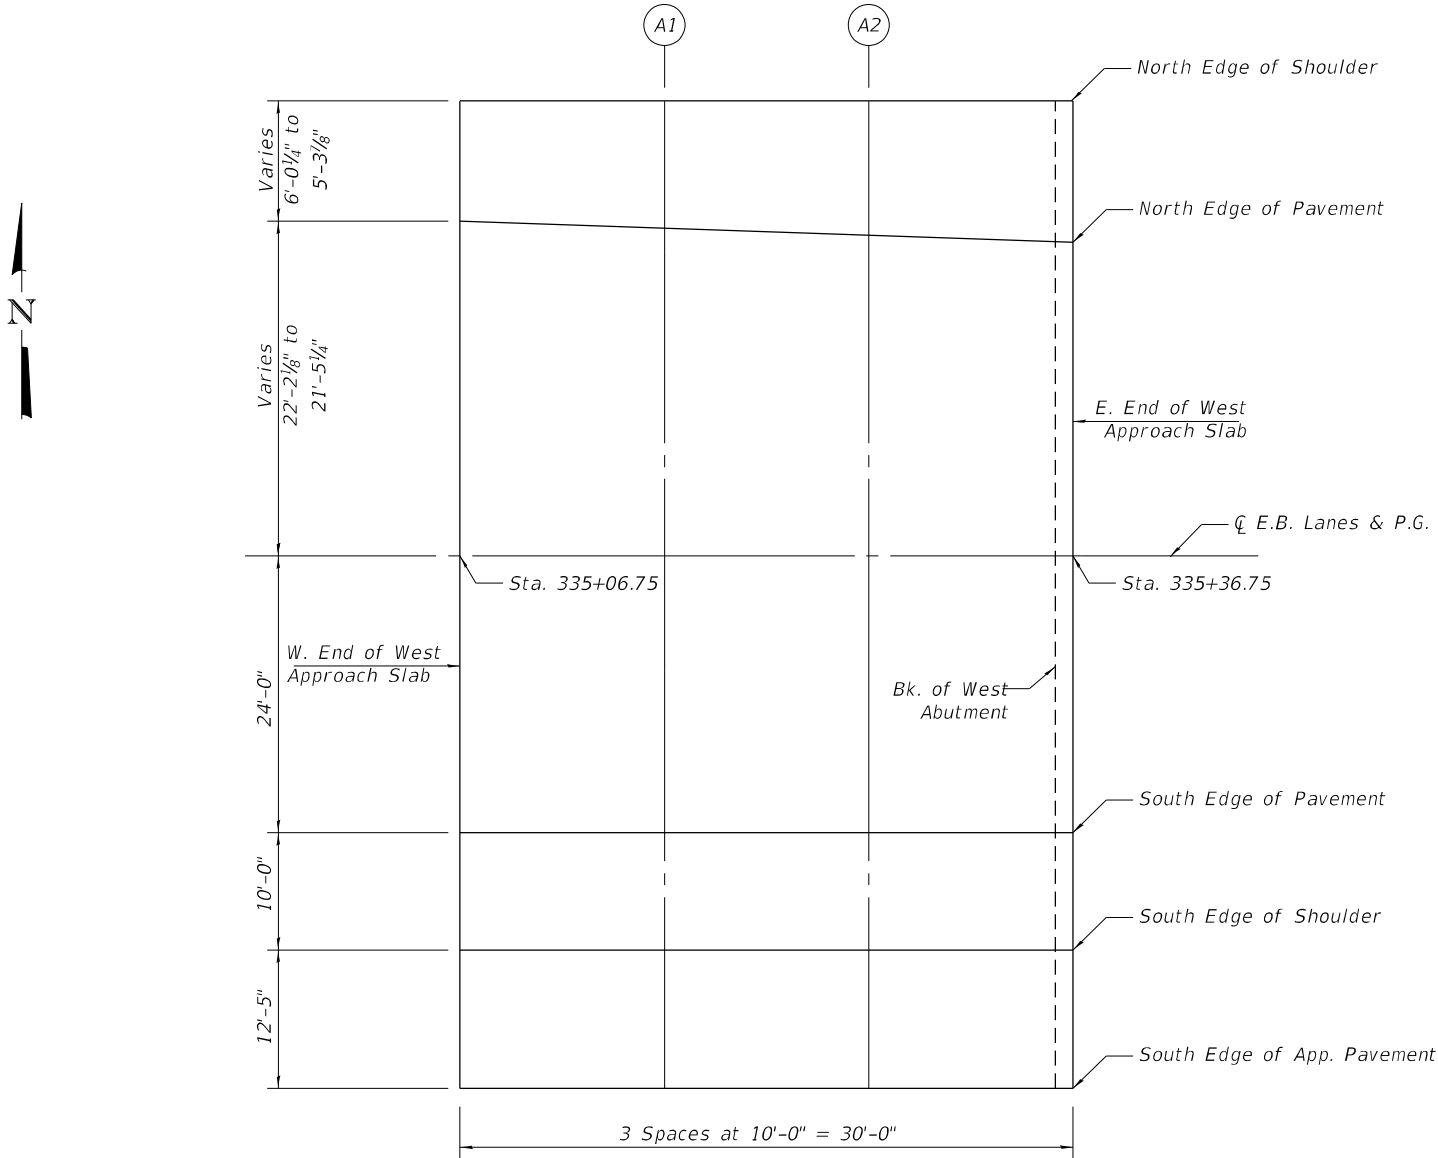

PLAN

(West Approach)

SOUTH EDGE OF PAVEMENT

Location	Station	Offset	Theoretical Grade Elevations	Theoretical Grade Elevations Adjusted For Grinding
W. End West Appr. Slab	335+06.75	24.00	414.76	414.78
A1	335+16.75	24.00	414.78	414.80
A2	335+26.75	24.00	414.79	414.81
E. End West Appr. Slab	335+36.75	24.00	414.81	414.83

SOUTH EDGE OF SHOULDER

Location	Station	Offset	Theoretical Grade Elevations	Theoretical Grade Elevations Adjusted For Grinding
W. End West Appr. Slab	335+06.75	34.00	414.56	414.58
A1	335+16.75	34.00	414.58	414.60
A2	335+26.75	34.00	414.59	414.61
E. End West Appr. Slab	335+36.75	34.00	414.60	414.62

SOUTH EDGE OF APP. PAVEMENT

Location	Station	Offset	Theoretical Grade Elevations	Theoretical Grade Elevations Adjusted For Grinding
W. End West Appr. Slab	335+06.75	46.42	414.31	414.33
A1	335+16.75	46.42	414.33	414.35
A2	335+26.75	46.42	414.34	414.36
E. End West Appr. Slab	335+36.75	46.42	414.36	414.38

E-AS1

2-17-2017



CIVIL DESIGN, INC.
WBE / DBE
EFFINGHAM, IL
LICENSE #184.003222

USER NAME =	DESIGNED - JAG	REVISED -
	CHECKED - JGS	REVISED -
PLOT SCALE =	DRAWN - JAG	REVISED -
PLOT DATE =	CHECKED - JGS	REVISED -

STATE OF ILLINOIS
DEPARTMENT OF TRANSPORTATION

TOP OF APPROACH SLAB ELEVATIONS
STRUCTURE NO. 100-0108

SHEET 7 OF 30 SHEETS

F.A.P. RTE.	SECTION	COUNTY	TOTAL SHEETS	SHEET NO.
331	(1-4)R-5,RS-2,B-1,B-2,B-3,B-4	WILLIAMSON	519	289
CONTRACT NO. 78373				
ILLINOIS FED. AID PROJECT				

MODEL: Default
FILE NAME: P:\5XXXXX\50XX-51XX\5000 - IDOT RTE 200-038 D9 IL 13 Crab Orchard Bridges\24-Structures\CAD-M5\100-0108-78373-008-Top of Appr. Slab Elevations East.dgn
3/11/2025 6:31:45 AM

E-AS1

2-17-2017



USER NAME	=	DESIGNED - JAG	REVISED -
		CHECKED - JGS	REVISED -
PLOT SCALE	=	DRAWN - JAG	REVISED -
PLOT DATE	=	CHECKED - JGS	REVISED -

STATE OF ILLINOIS
DEPARTMENT OF TRANSPORTATION

TOP OF APPROACH SLAB ELEVATIONS
STRUCTURE NO. 100-0108

SHEET 8 OF 30 SHEETS

F.A.P. RTE.	SECTION	COUNTY	TOTAL SHEETS	SHEET NO.
331	(1-4)R-5,RS-2,B-1,B-2,B-3,B-4	WILLIAMSON	519	290
CONTRACT NO. 78373				
ILLINOIS FED. AID PROJECT				

NORTH EDGE OF SHOULDER


Location	Station	Offset	Theoretical Grade Elevations	Theoretical Grade Elevations Adjusted For Grinding
W. End West Appr. Slab	336+63.25	-27.50	414.75	414.77
A3	336+73.25	-27.50	414.74	414.76
A4	336+83.25	-27.50	414.72	414.74
E. End West Appr. Slab	336+93.75	-27.50	414.70	414.72

NORTH EDGE OF PAVEMENT

Location	Station	Offset	Theoretical Grade Elevations	Theoretical Grade Elevations Adjusted For Grinding
W. End West Appr. Slab	336+63.25	-18.43	414.94	414.96
A3	336+73.25	-18.19	414.93	414.95
A4	336+83.25	-17.95	414.91	414.93
E. End West Appr. Slab	336+93.75	-17.71	414.89	414.91

℄ E.B. LANES & P.G.

Location	Station	Offset	Theoretical Grade Elevations	Theoretical Grade Elevations Adjusted For Grinding
W. End West Appr. Slab	336+63.25	0.00	415.24	415.26
A3	336+73.25	0.00	415.23	415.25
A4	336+83.25	0.00	415.21	415.23
E. End West Appr. Slab	336+93.75	0.00	415.19	415.21

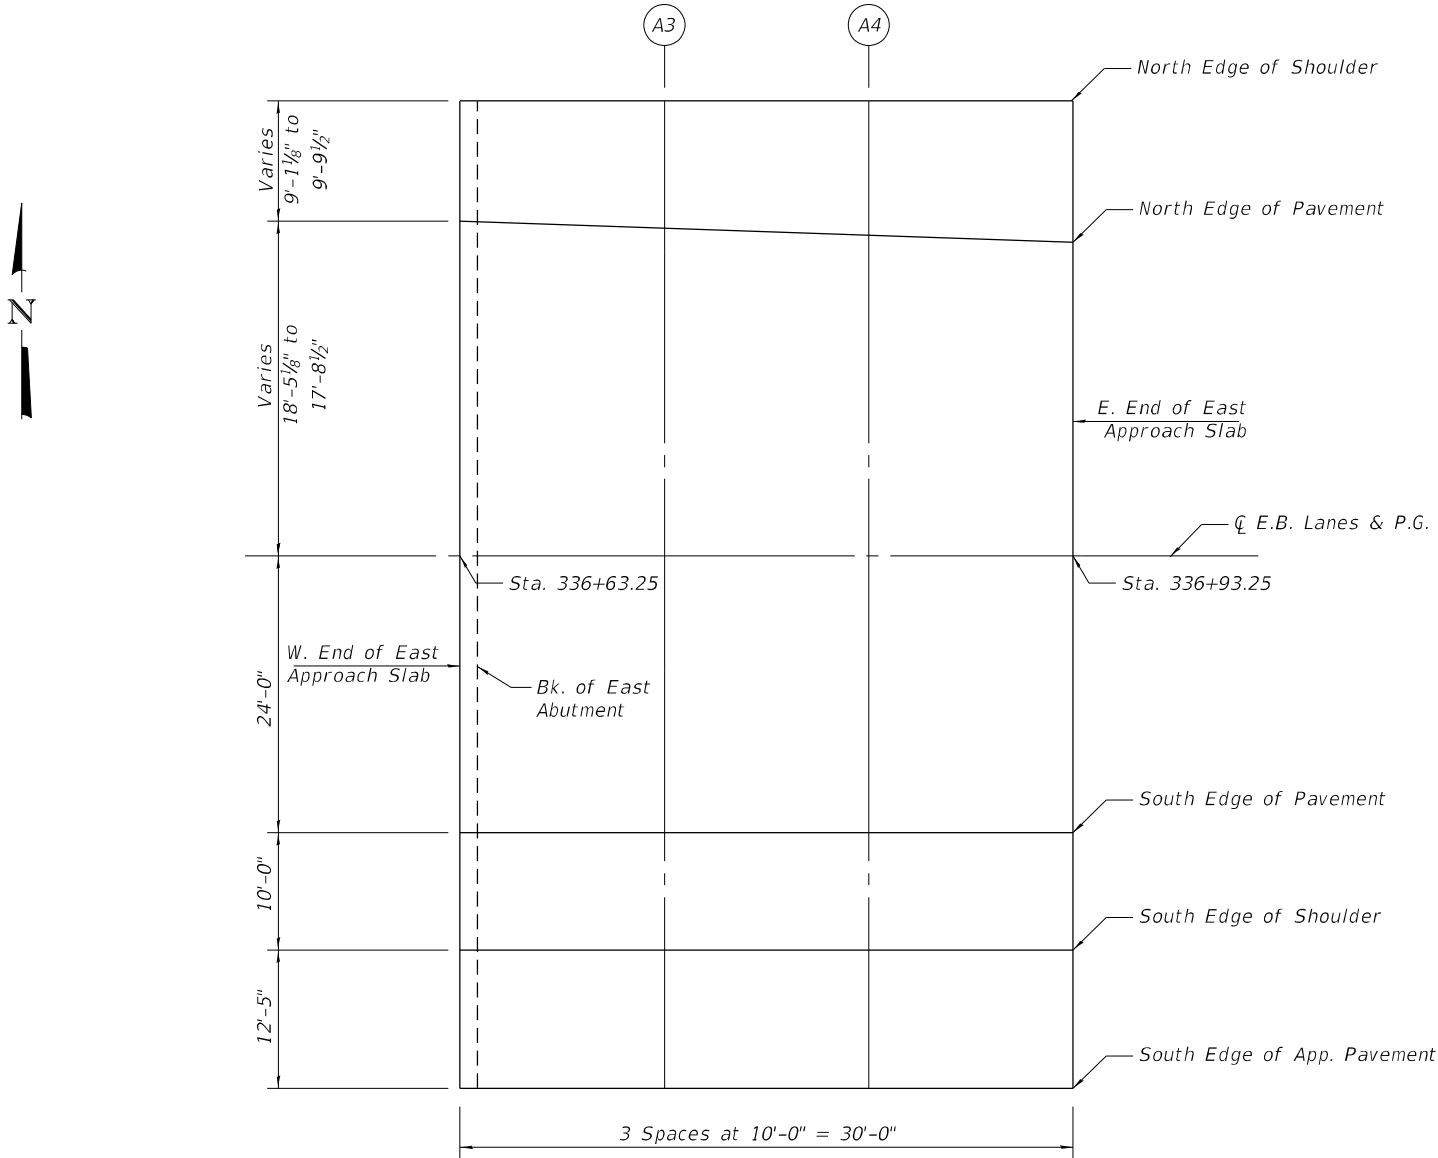

PLAN

(East Approach)

SOUTH EDGE OF PAVEMENT

Location	Station	Offset	Theoretical Grade Elevations	Theoretical Grade Elevations Adjusted For Grinding
W. End West Appr. Slab	336+63.25	24.00	414.82	414.84
A3	336+73.25	24.00	414.81	414.83
A4	336+83.25	24.00	414.79	414.81
E. End West Appr. Slab	336+93.75	24.00	414.77	414.79



SOUTH EDGE OF SHOULDER

Location	Station	Offset	Theoretical Grade Elevations	Theoretical Grade Elevations Adjusted For Grinding
W. End West Appr. Slab	336+63.25	34.00	414.62	414.64
A3	336+73.25	34.00	414.61	414.63
A4	336+83.25	34.00	414.59	414.61
E. End West Appr. Slab	336+93.75	34.00	414.57	414.59


SOUTH EDGE OF APP. PAVEMENT

Location	Station	Offset	Theoretical Grade Elevations	Theoretical Grade Elevations Adjusted For Grinding
W. End West Appr. Slab	336+63.25	46.42	414.37	414.39
A3	336+73.25	46.42	414.36	414.38
A4	336+83.25	46.42	414.34	414.36
E. End West Appr. Slab	336+93.75	46.42	414.33	414.35

MODEL: Default
FILE NAME: P:\5XXXX50XX-51XX\5000 - IDOT RTE 200-038 D9 IL 13 Crab Orchard Bridges\24-Structures\CAD-M5\100-0108-78373-005-Superstructure Plan.dgn

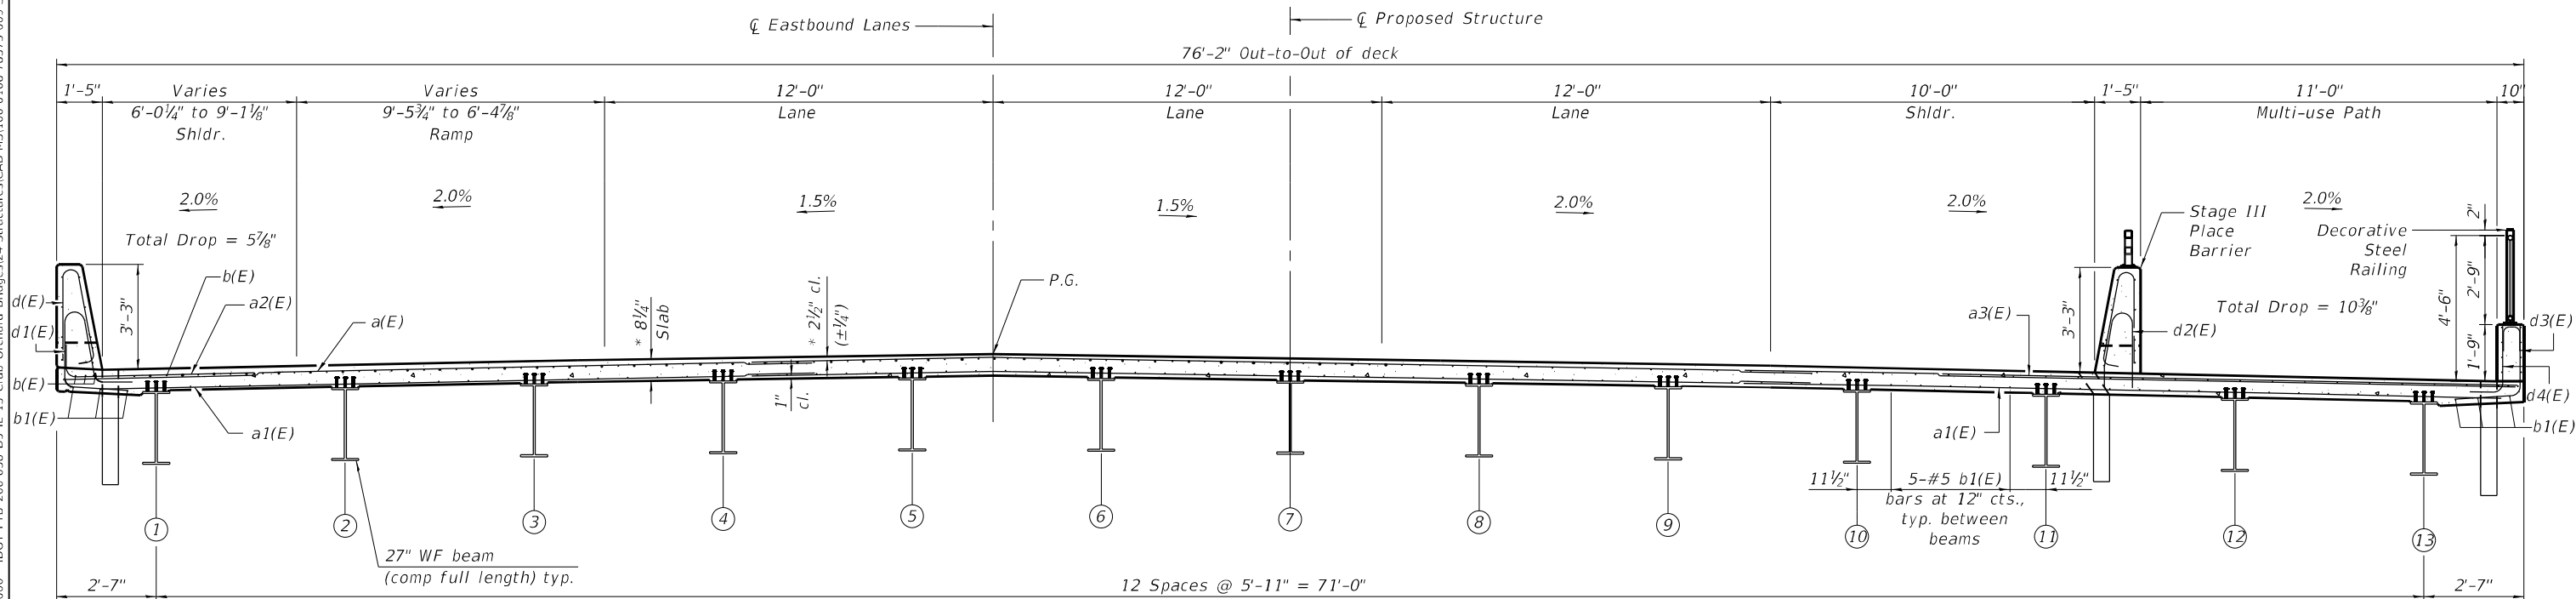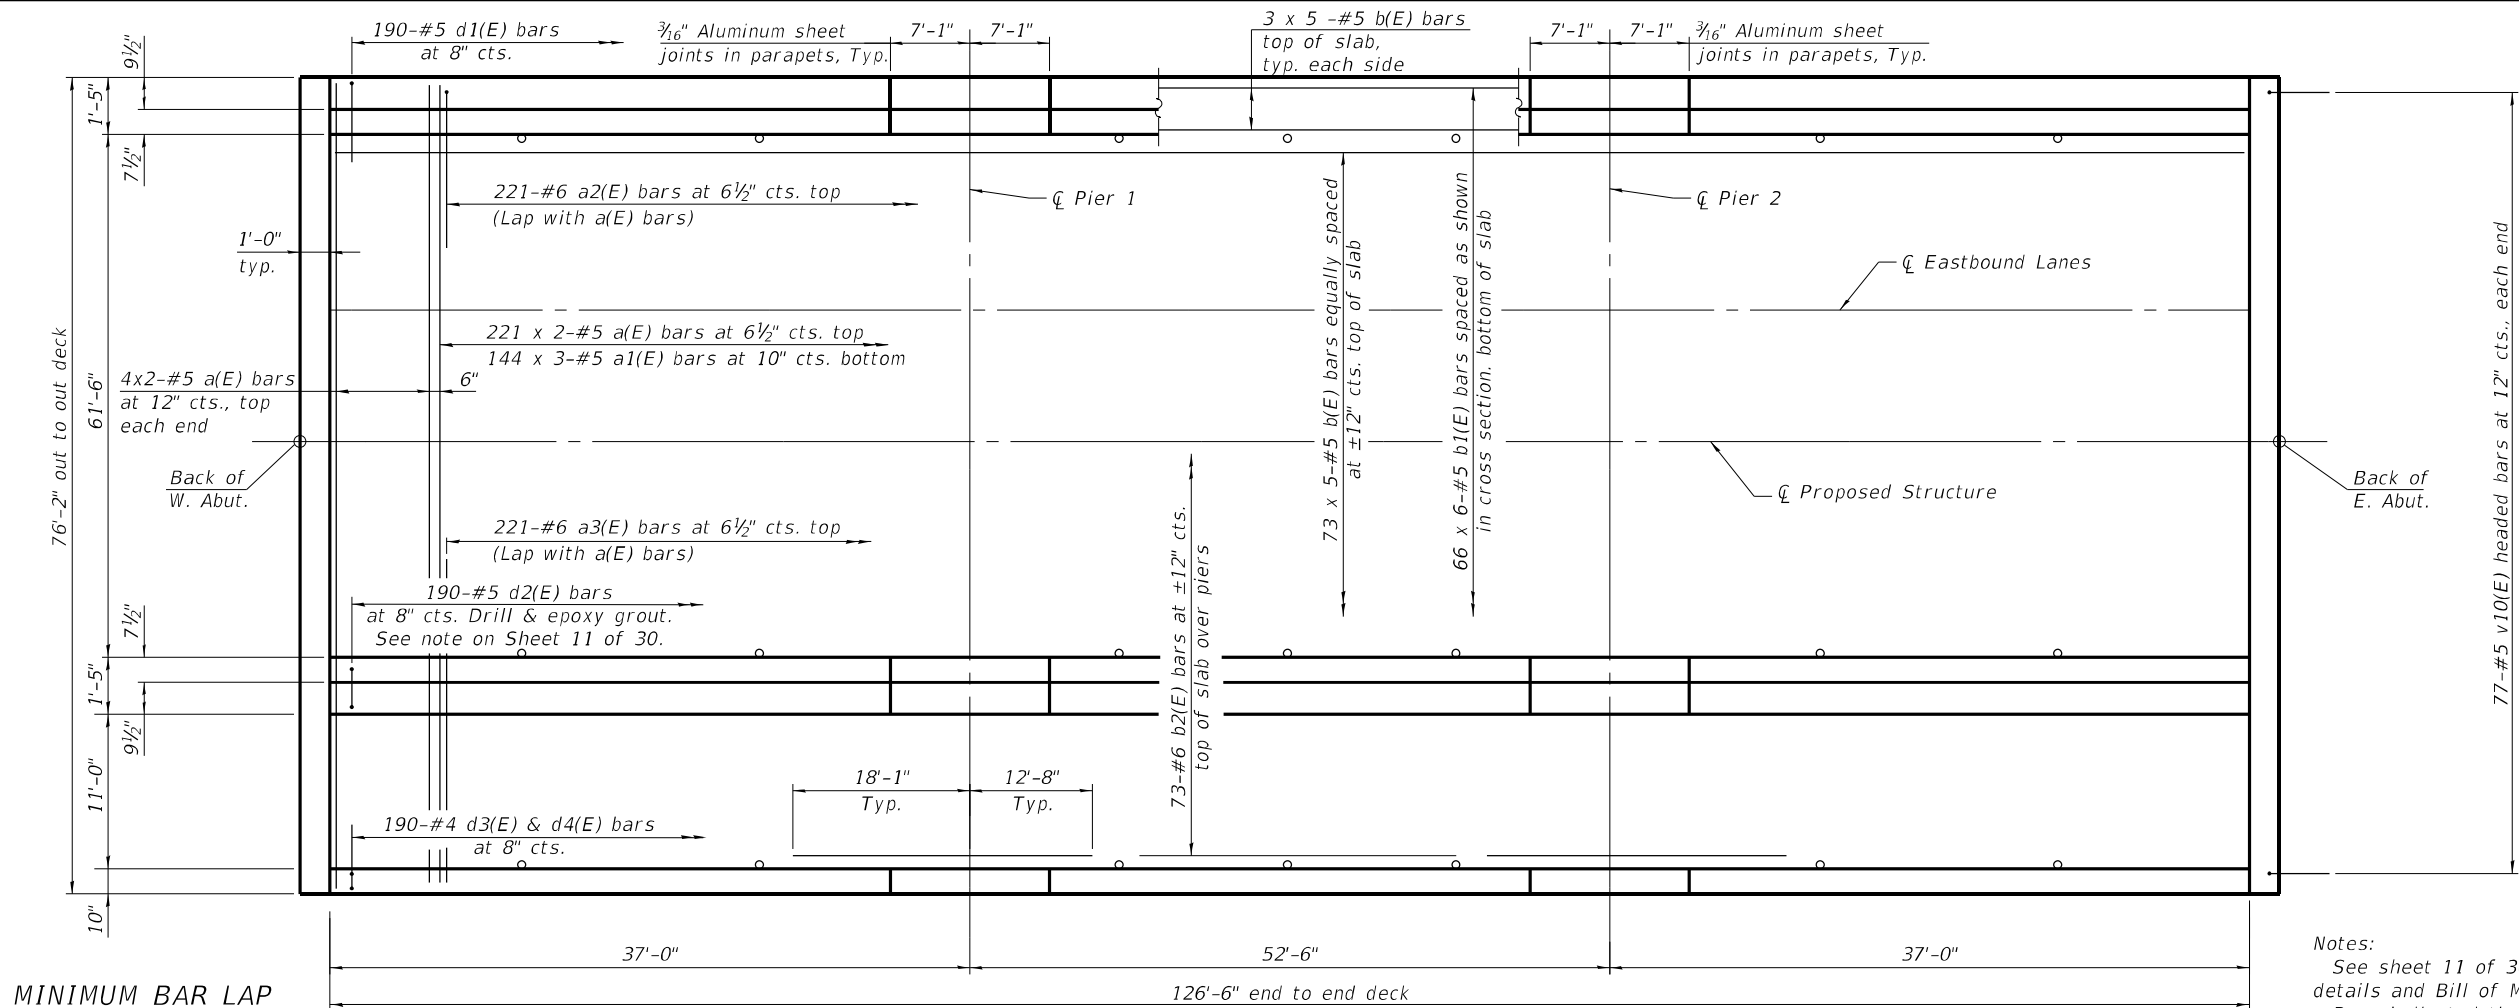



 CIVIL DESIGN, INC. WBE DBE EFFINGHAM, IL LICENSE #184.003222	USER NAME =		DESIGNED – JAG	REVISED –	STATE OF ILLINOIS DEPARTMENT OF TRANSPORTATION	SUPERSTRUCTURE PLAN STRUCTURE NO. 100-0108		F.A.P. RTE.		SECTION	COUNTY	TOTAL SHEETS	SHEET NO.
			CHECKED – JGS	REVISED –				331	(1-4)R-5,RS-2,B-1,B-2,B-3,B-4	WILLIAMSON	519	291	
	PLOT SCALE =		DRAWN – JAG	REVISED –				CONTRACT NO. 78373					
	PLOT DATE =		CHECKED – JGS	REVISED –				ILLINOIS FED. AID PROJECT					
			SHEET 9 OF 30 SHEETS										

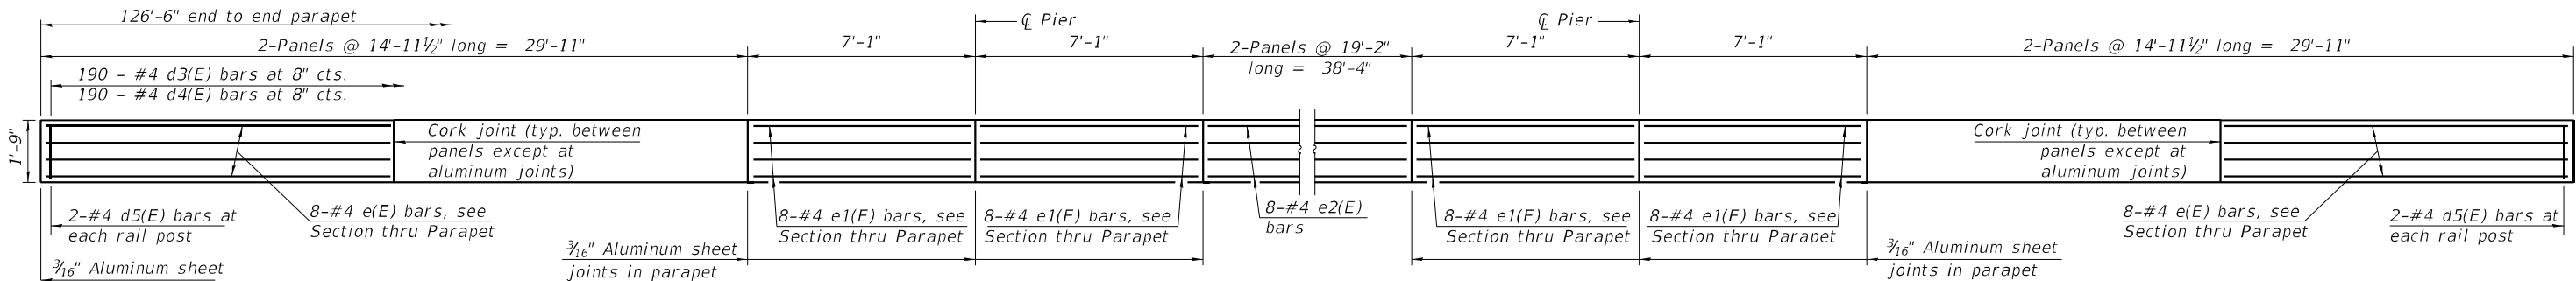

INSIDE ELEVATION OF PARAPET
(Looking South)

MINIMUM BAR LAP
#4 bar = 2'-5"

** Drill and set #5 d2(E) bar according to Article 509.06 of the Standard Specifications. Drilled holes shall be roughened or scored per manufacturer's recommendations. Maximum depth of hole shall not exceed 6". Contractor shall take all necessary precautions to prevent drilled hole interference with deck reinforcement bars. Locate longitudinal bars to miss drilled locations. Locate drilled holes to miss transverse bars in deck. Transverse bars shall be set to miss the pipe drains.

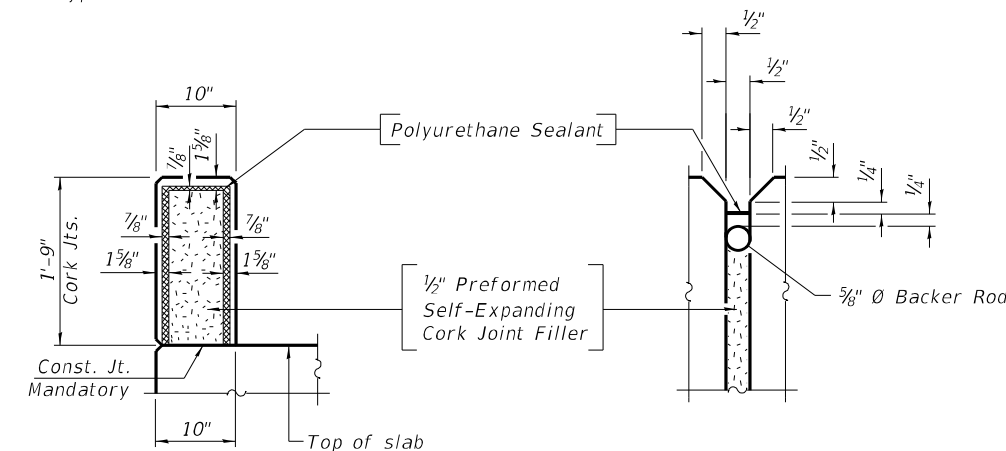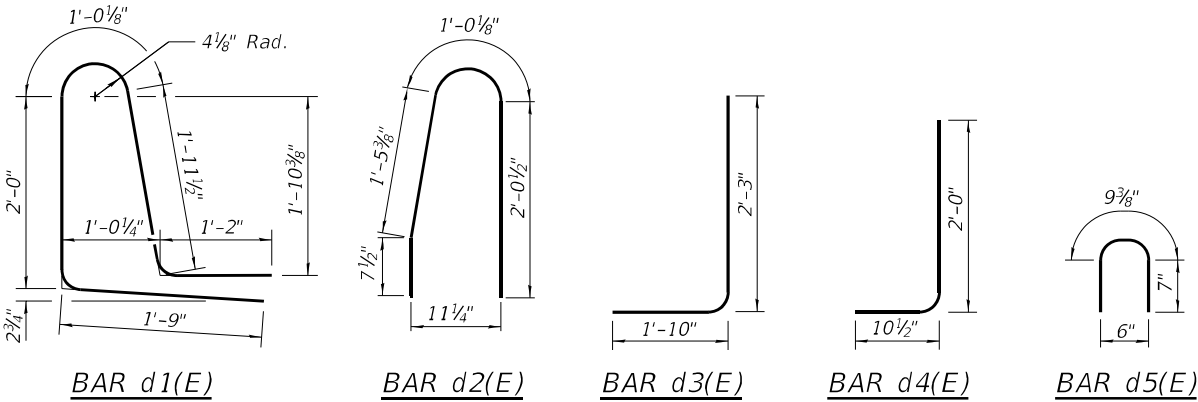


PARAPET JOINT DETAILS


Notes:
The Polyurethane Sealant shall be according to Article 1050.04 of the Std. Spec. and the color shall be gray.

SUPERSTRUCTURE
BILL OF MATERIAL

Bar	No.	Size	Length	Shape
a(E)	458	#5	39'-8"	
a1(E)	432	#5	27'-9"	
a2(E)	221	#6	8'-4"	
a3(E)	221	#6	20'-2"	
b(E)	395	#5	28'-10"	
b1(E)	396	#5	24'-0"	
b2(E)	128	#6	30'-9"	
d(E)	380	#5	6'-5"	
d1(E)	190	#5	7'-11"	
d2(E)	190	#5	5'-6"	
d3(E)	190	#4	4'-7"	
d4(E)	190	#4	2'-11"	
d5(E)	88	#4	2'-0"	
e(E)	80	#4	13'-8"	
e1(E)	112	#4	6'-9"	
e2(E)	40	#4	18'-10"	
e3(E)	16	#4	29'-7"	
e4(E)	16	#4	22'-0"	
m10(E)	18	#6	29'-0"	
m11(E)	72	#6	5'-6"	
m12(E)	12	#6	2'-3"	
s10(E)	132	#5	7'-10"	
s11(E)	132	#5	9'-6"	
v10(E)	154	#5	3'-5"	
Concrete Superstructure			Cu. Yd.	285.8
Reinforcement Bars, Epoxy Coated			Pounds	81,540

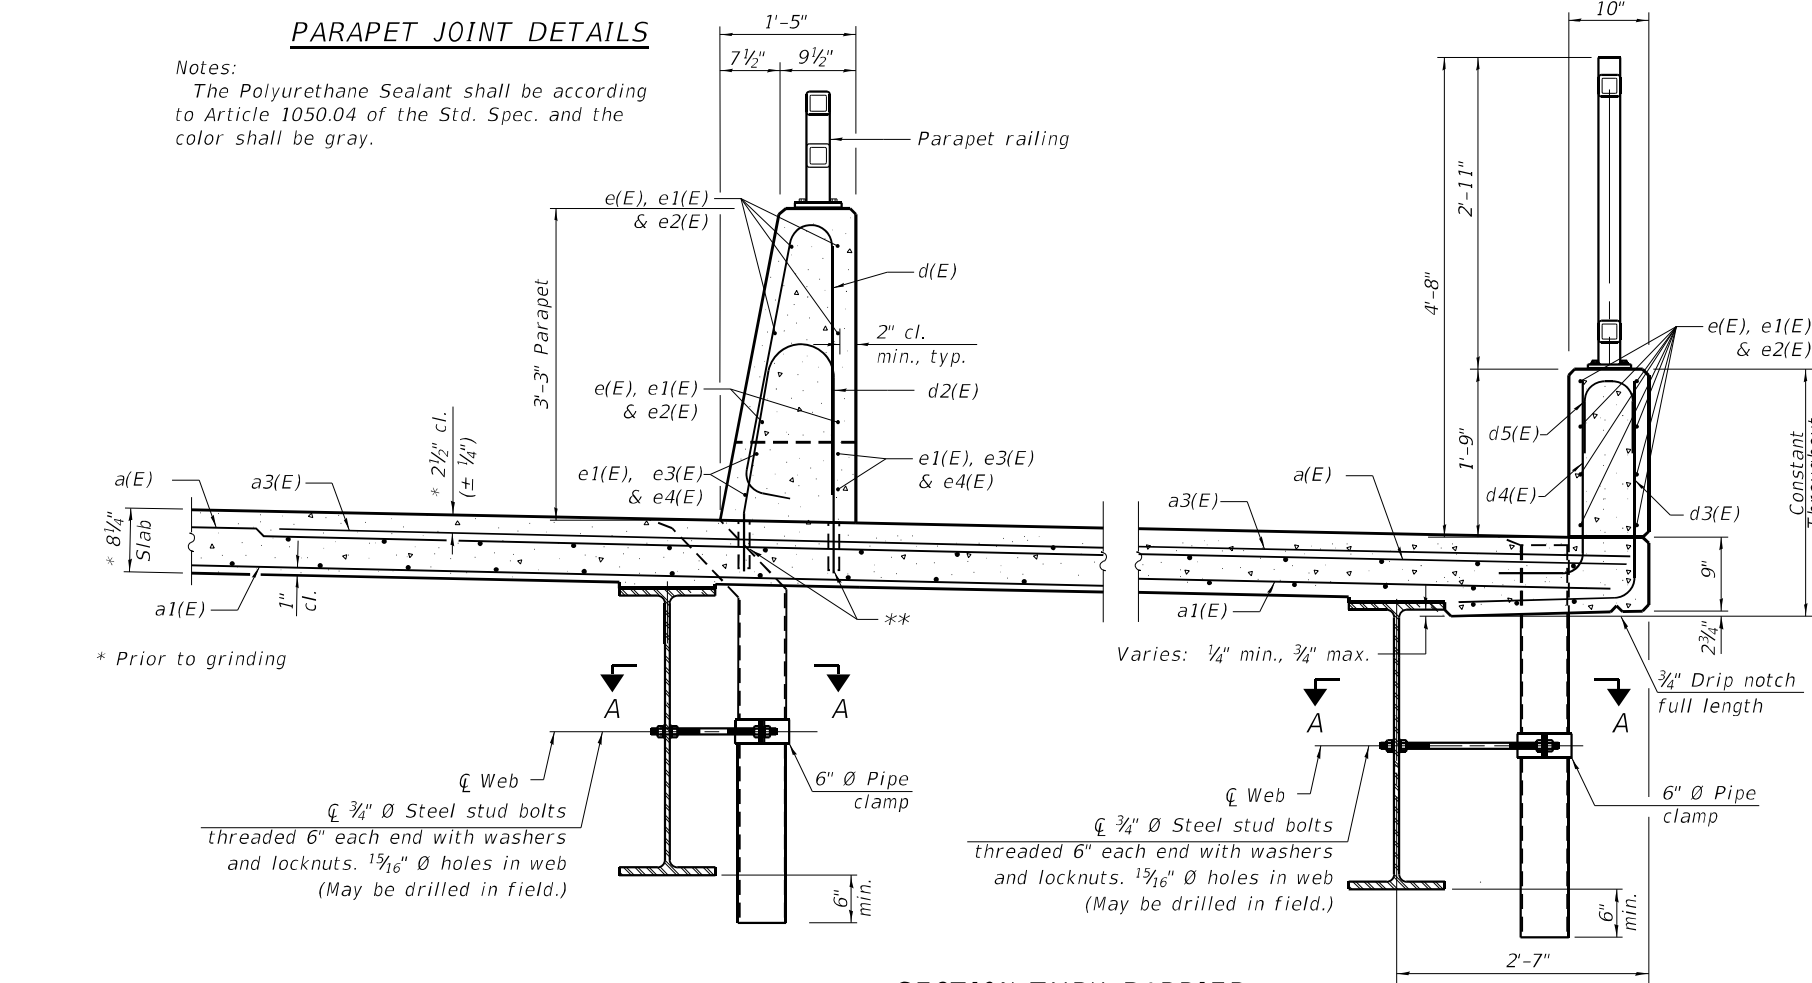


SECTION THRU BARRIER
(See sheet 10 of 30 for Section A-A)

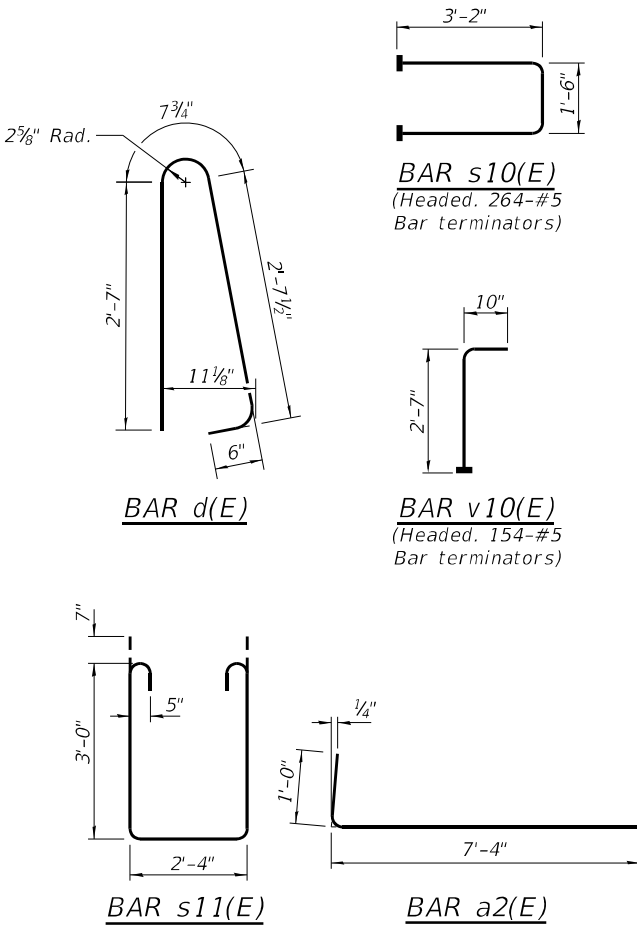

MODEL: Default
FILE NAME: P:\5XXXXX\50XX-51XX\5000 - IDOT FTE 200-038 D9 IL 13 Crab Orchard Bridges\24-Structures\CAD\M5\100-0108-78373-011-Superstructure Details 2.dgn
3/11/2025 6:33:02 AM



MODEL: Default
FILE NAME: P:\5XXXXX\50XX-51XX\5000 - IDOT RTE 200-038 D9 IL 13 Crab Orchard Bridges\24-Structures\CAD-M5\100-0108-78373-012-Superstructure Details 3.dgn
3/11/2025 6:33:27 AM

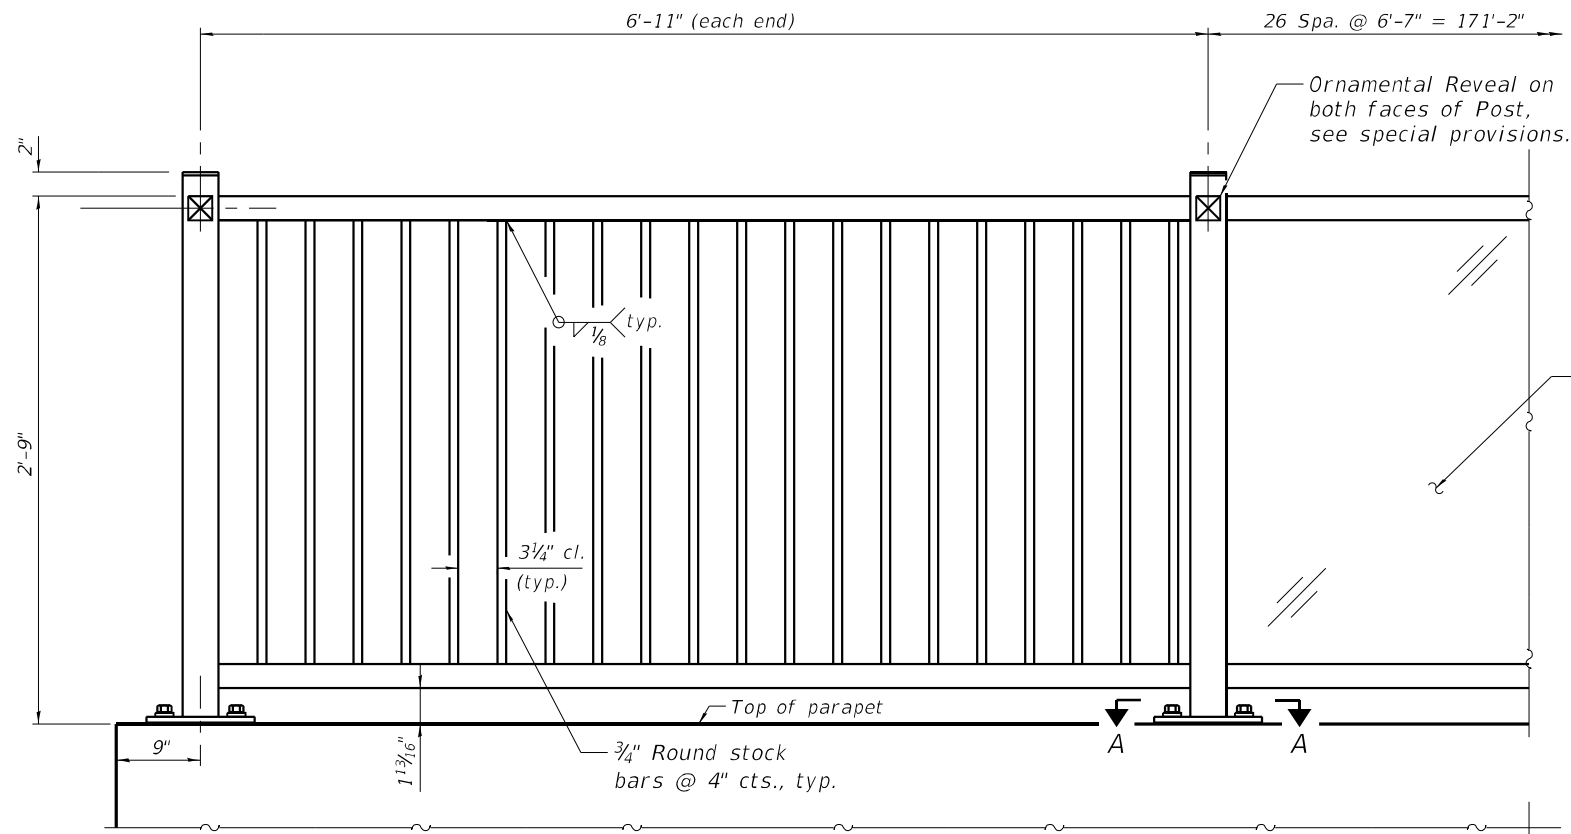

DECORATIVE STEEL RAILING ELEVATION

(Inside face)
Aesthetic details to be coordinated with the District


Decorative Panels to be provided and installed in railing spans 2, 5, 8, 11, 14, 17, 20, 23 and 26, for a total of nine panels. Panels 2, 11, & 20 - "Fish", Panels 5, 14, & 23 - "Ducks", Panels 8, 17, & 26 - "Bigfoot". See Special Provisions for Decorative Steel Railing.

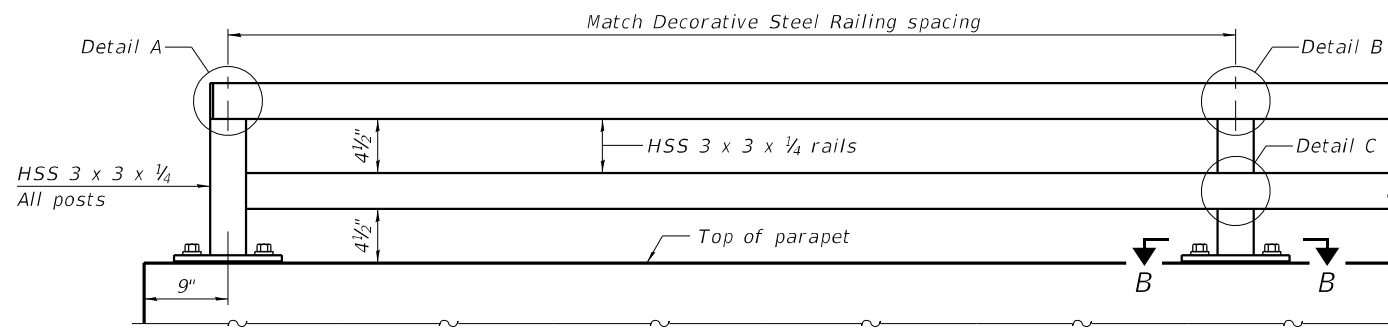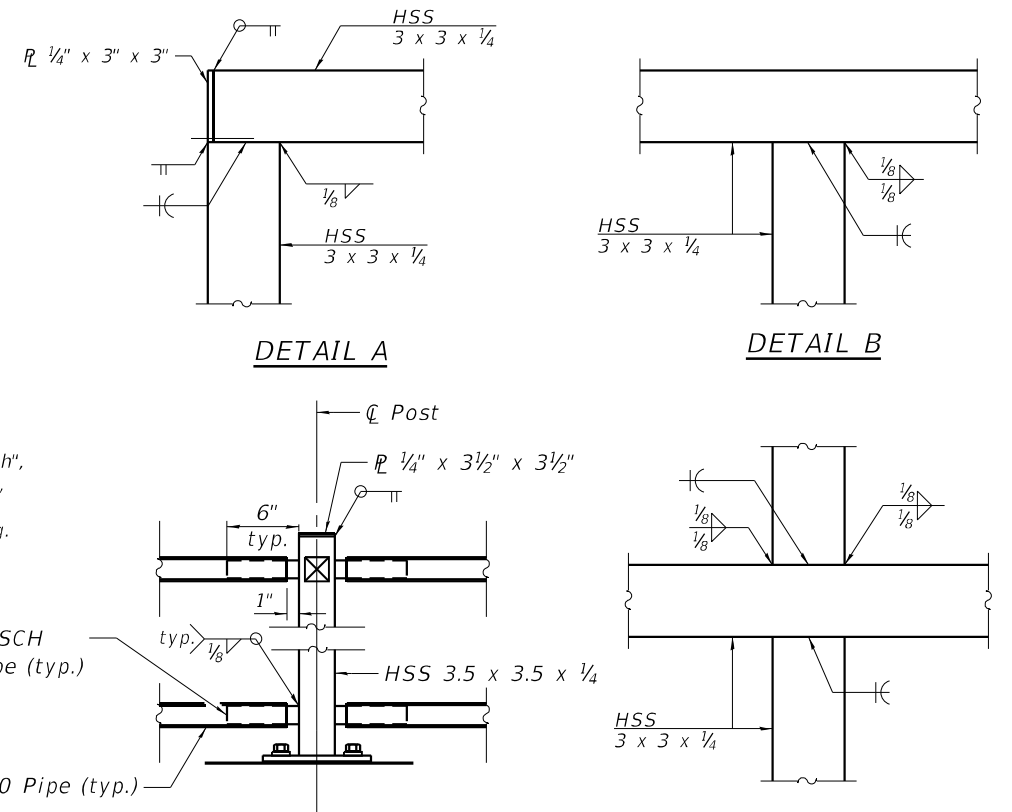


ELEVATION OF SOUTH PARAPET RAILING

(Inside face)

Notes:
All post, railing, splices, anchor devices and bent plates shall be painted black.

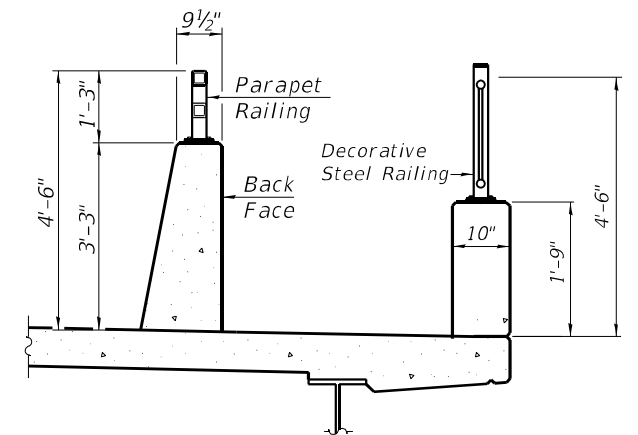

SECTION THRU DECK

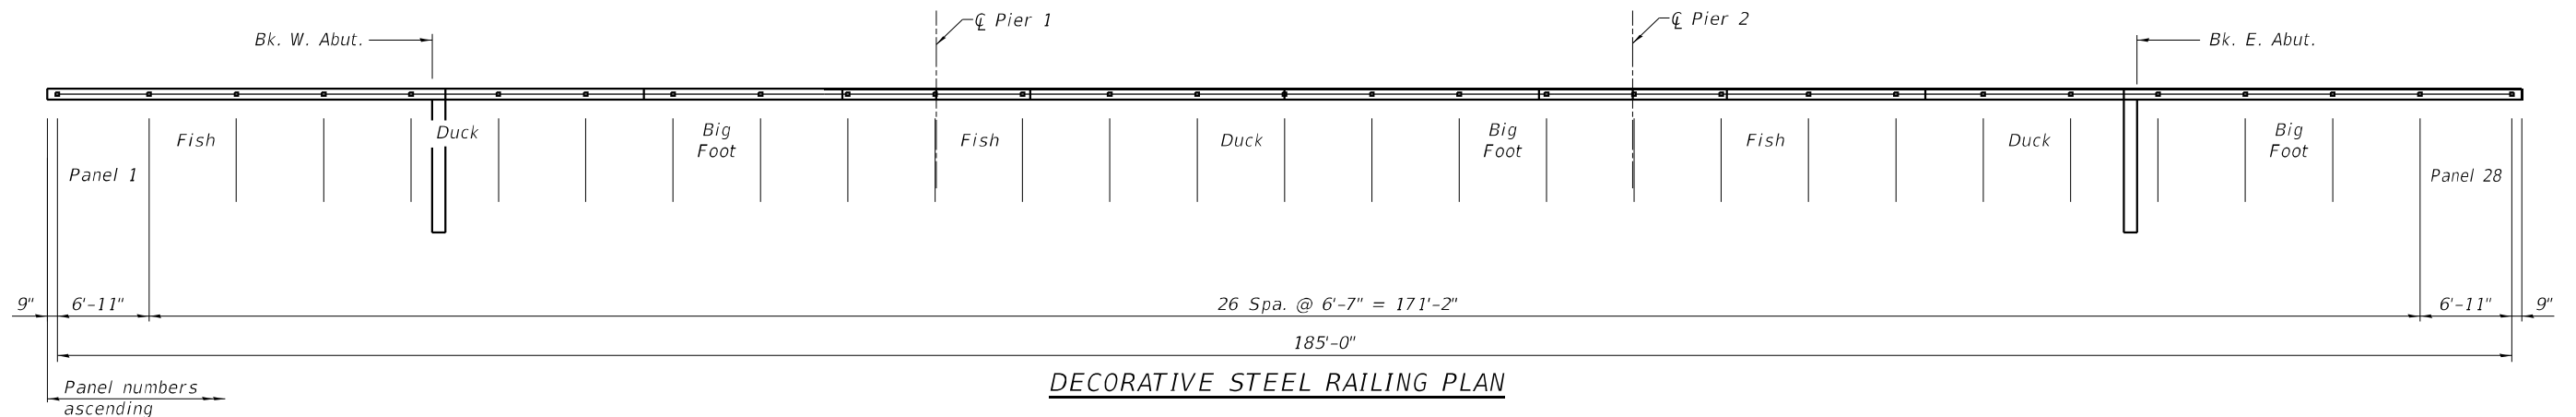

DECORATIVE STEEL RAILING PLAN



CIVIL DESIGN, INC.
WBE | DBE
EFFINGHAM, IL
LICENSE #184.003222





USER NAME	=	DESIGNED	-	JAG	REVISED	-	
		CHECKED	-	JGS	REVISED	-	
PLOT SCALE	=	DRAWN	-	JAG	REVISED	-	
PLOT DATE	=	CHECKED	-	JGS	REVISED	-	

STATE OF ILLINOIS
DEPARTMENT OF TRANSPORTATION

SUPERSTRUCTURE DETAILS 3
STRUCTURE NO. 100-0108


SHEET 12 OF 30 SHEETS

F.A.P. RTE.	SECTION	COUNTY	TOTAL SHEETS	SHEET NO.
331	(1-4)R-5,RS-2,B-1,B-2,B-3,B-4	WILLIAMSON	519	294
CONTRACT NO. 78373				
ILLINOIS FED. AID PROJECT				

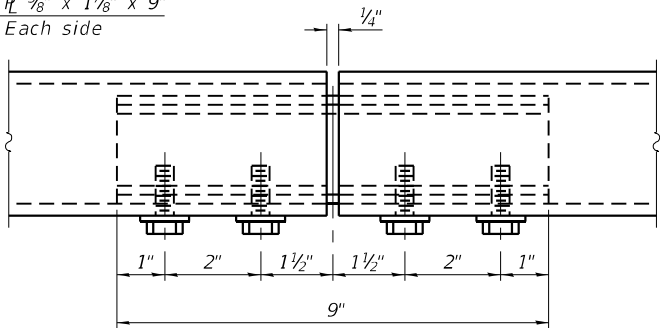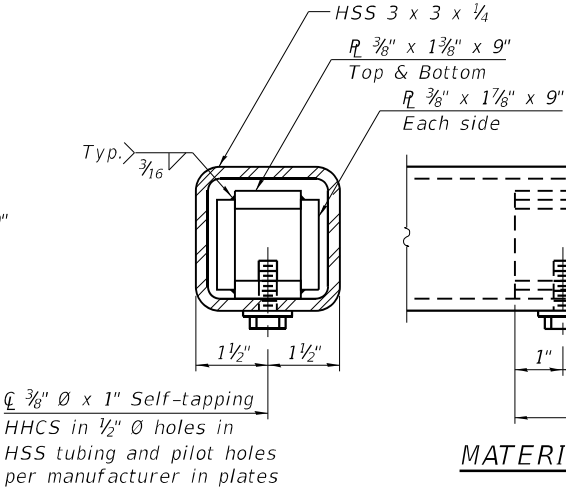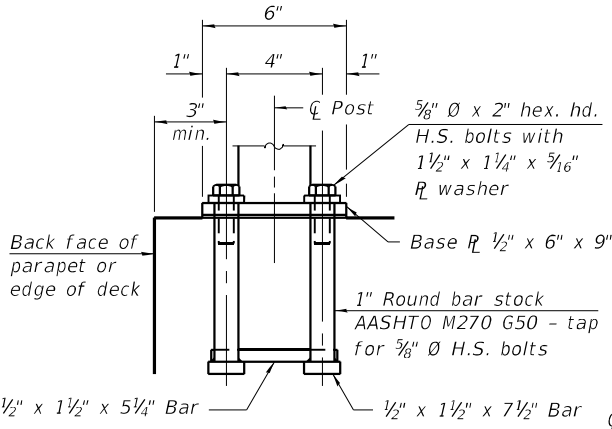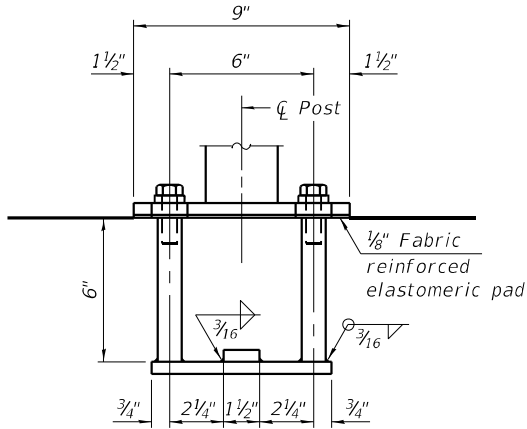


ANCHORAGE ASSEMBLY

In lieu of the cast-in-place anchor device shown, the Contractor has the option of drilling and setting 5/8"Ø fully threaded anchor rods with the same plate washers as specified above and heavy hex lock nuts according to Article 509.06 of the Standard Specifications. Embedment shall be according to the manufacturer's specifications.

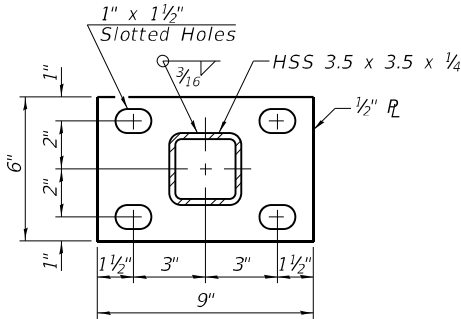

SECTION A-A

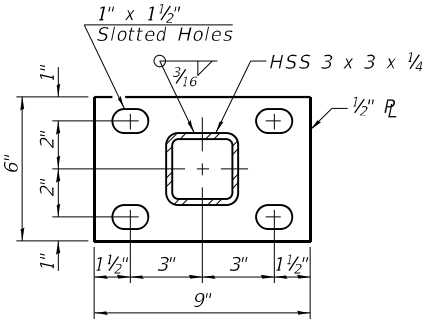

SECTION B-B

Notes:
Place reinforcement bars to miss anchor rod locations.
CVN testing is not required for the HSS tubing used in the Bicycle Railing.
All HSS tubing used for the Parapet Railing shall be CVN tested according to Article 1006.34(b) of the Standard Specifications.
All HSS tubing used for the Parapet Railing shall be ASTM A500 grade C.
All base plates used for the Parapet Railing shall be AASHTO M270 grade 50.
All heavy hex nuts shall be according to ASTM A 563 grade DH.
All fully threaded anchor rods shall be ASTM F1554 grade 105.
The post base plate shall be fastened to the curb snug tight and given an additional 1/8" turn.
Rail splice inserts may be built out of bent plates of the same thicknesses and outside geometry limits as the 4 plate rail splice inserts shown.
When the contract specifies a galvanized railing, all steel rail elements shall be galvanized according to Article 509.05 of the Standard Specifications. When the contract specifies a painted railing, all posts, rail, splices, anchor devices and plates of the railing shall be painted according to the paint system for railings as specified in the General Notes.

MATERIAL SPLICE

BILL OF MATERIAL

Item	Unit	Quantity
Decorative Steel Railing	Foot	185.0
Parapet Railing	Foot	185.0


STATE OF ILLINOIS
DEPARTMENT OF TRANSPORTATION

SUPERSTRUCTURE DETAILS 4
STRUCTURE NO. 100-0108


SHEET 13 OF 30 SHEETS

F.A.P. RTE.	SECTION	COUNTY	TOTAL SHEETS	SHEET NO.
331	(1-4)R-5,RS-2,B-1,B-2,B-3,B-4	WILLIAMSON	519	295
CONTRACT NO. 78373				
ILLINOIS FED. AID PROJECT				

USER NAME =	DESIGNED - JAG	REVISED -
	CHECKED - JGS	REVISED -
PLOT SCALE =	DRAWN - JAG	REVISED -
PLOT DATE =	CHECKED - JGS	REVISED -

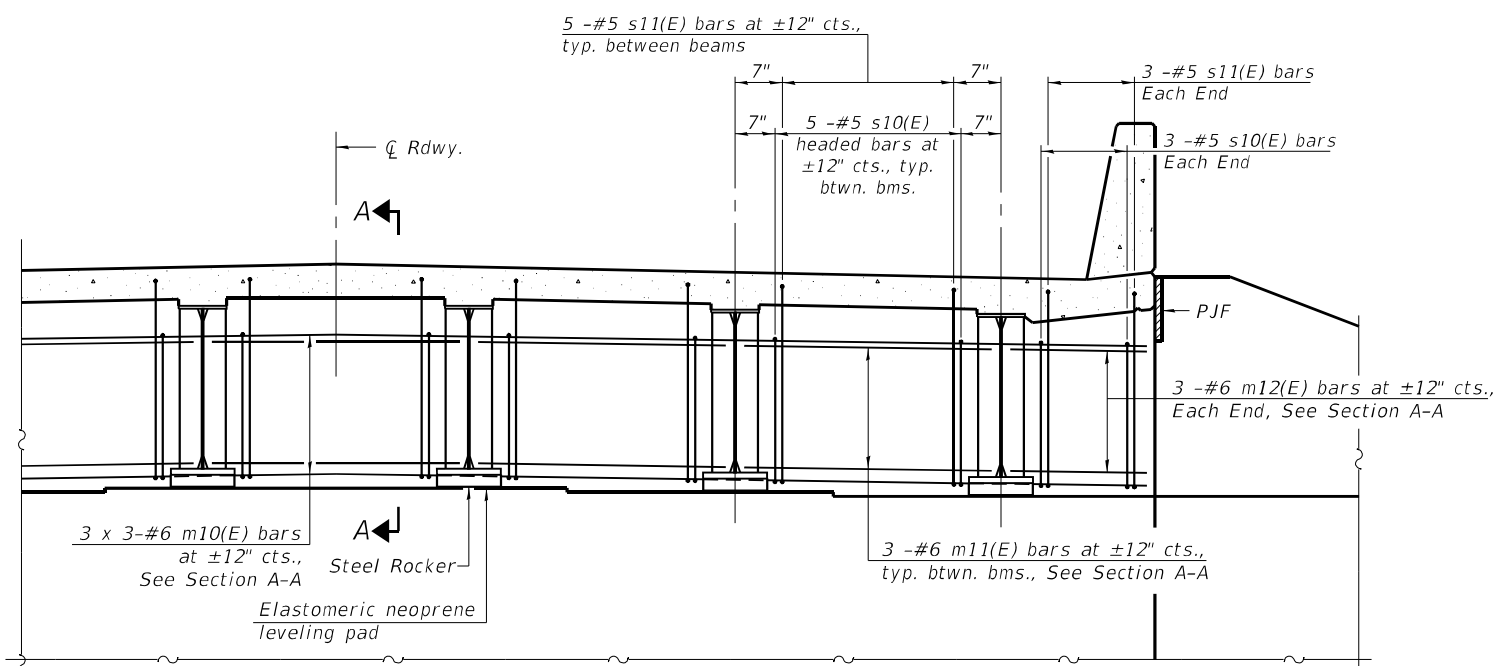


DIAPHRAGM AT ABUTMENT

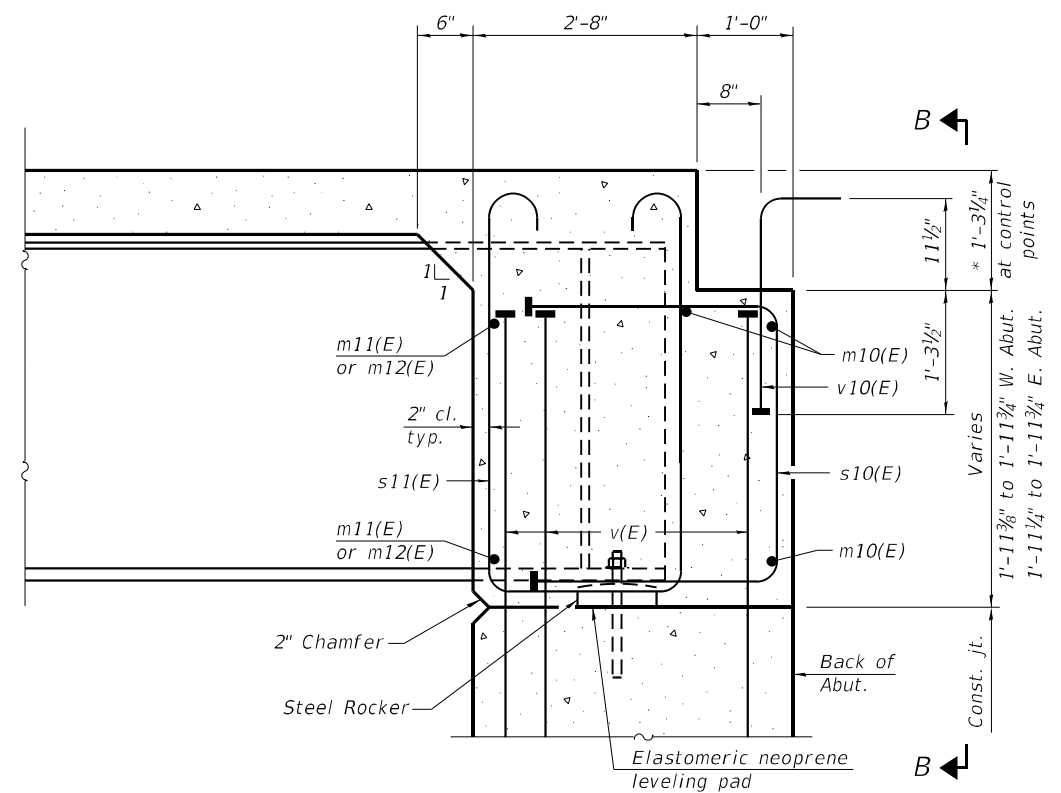


SECTION A-A

* Prior to grinding

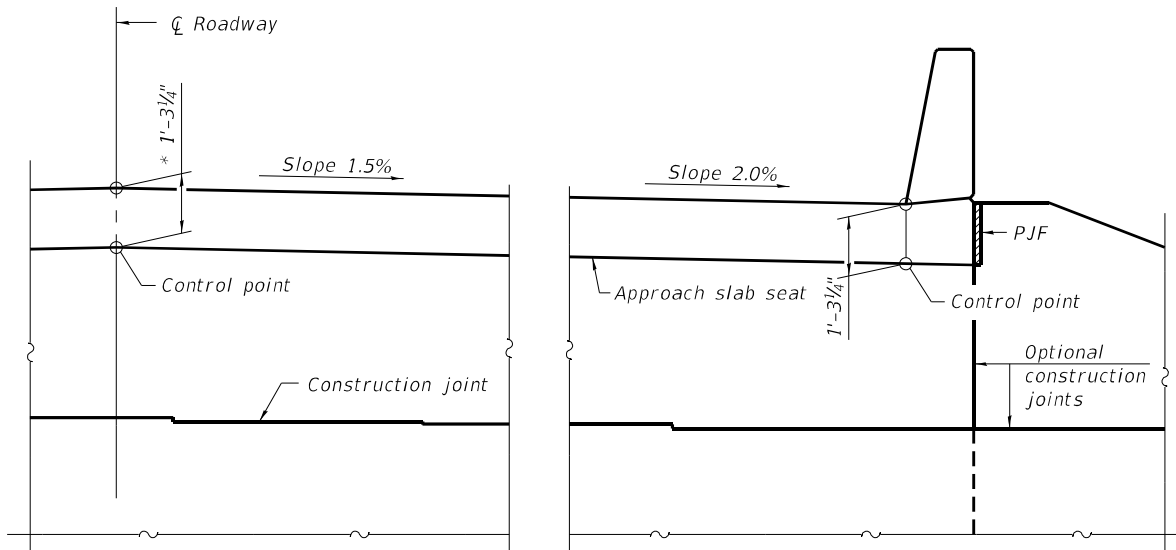

VIEW B-B

* Prior to grinding

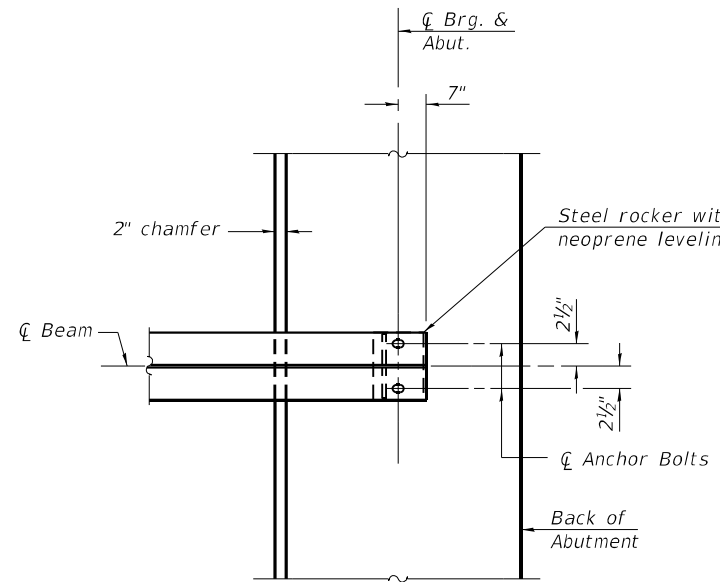

PLAN AT ABUTMENT

(Showing bottom flange of beam)

Notes:
See sheet 11 of 30 for superstructure details and Bill of Material.
See sheet 15 of 30 for P.J.F. details.
The approach slab seat shall have a constant slope determined from the control points shown.

MODEL: Default
FILE NAME: P:\5XXXXX\50XX-51XX\5000 - IDOT RTE 200-038 D9 IL 13 Crab Orchard Bridges\24-Structures\CAD-M5\100-0108-78373-014-Diaphragm Details.dgn
3/11/2025 6:34:18 AM

DIA-SB-0

2-1-2023



USER NAME =	DESIGNED - JAG	REVISED -
	CHECKED - JGS	REVISED -
PLOT SCALE =	DRAWN - JAG	REVISED -
PLOT DATE =	CHECKED - JGS	REVISED -


**STATE OF ILLINOIS
DEPARTMENT OF TRANSPORTATION**

**DIAPHRAGM DETAILS
STRUCTURE NO. 100-0108**


SHEET 14 OF 30 SHEETS

F.A.P. RTE.	SECTION	COUNTY	TOTAL SHEETS	SHEET NO.
331	(1-4)R-5,RS-2,B-1,B-2,B-3,B-4	WILLIAMSON	519	296
CONTRACT NO. 78373				

ILLINOIS FED. AID PROJECT

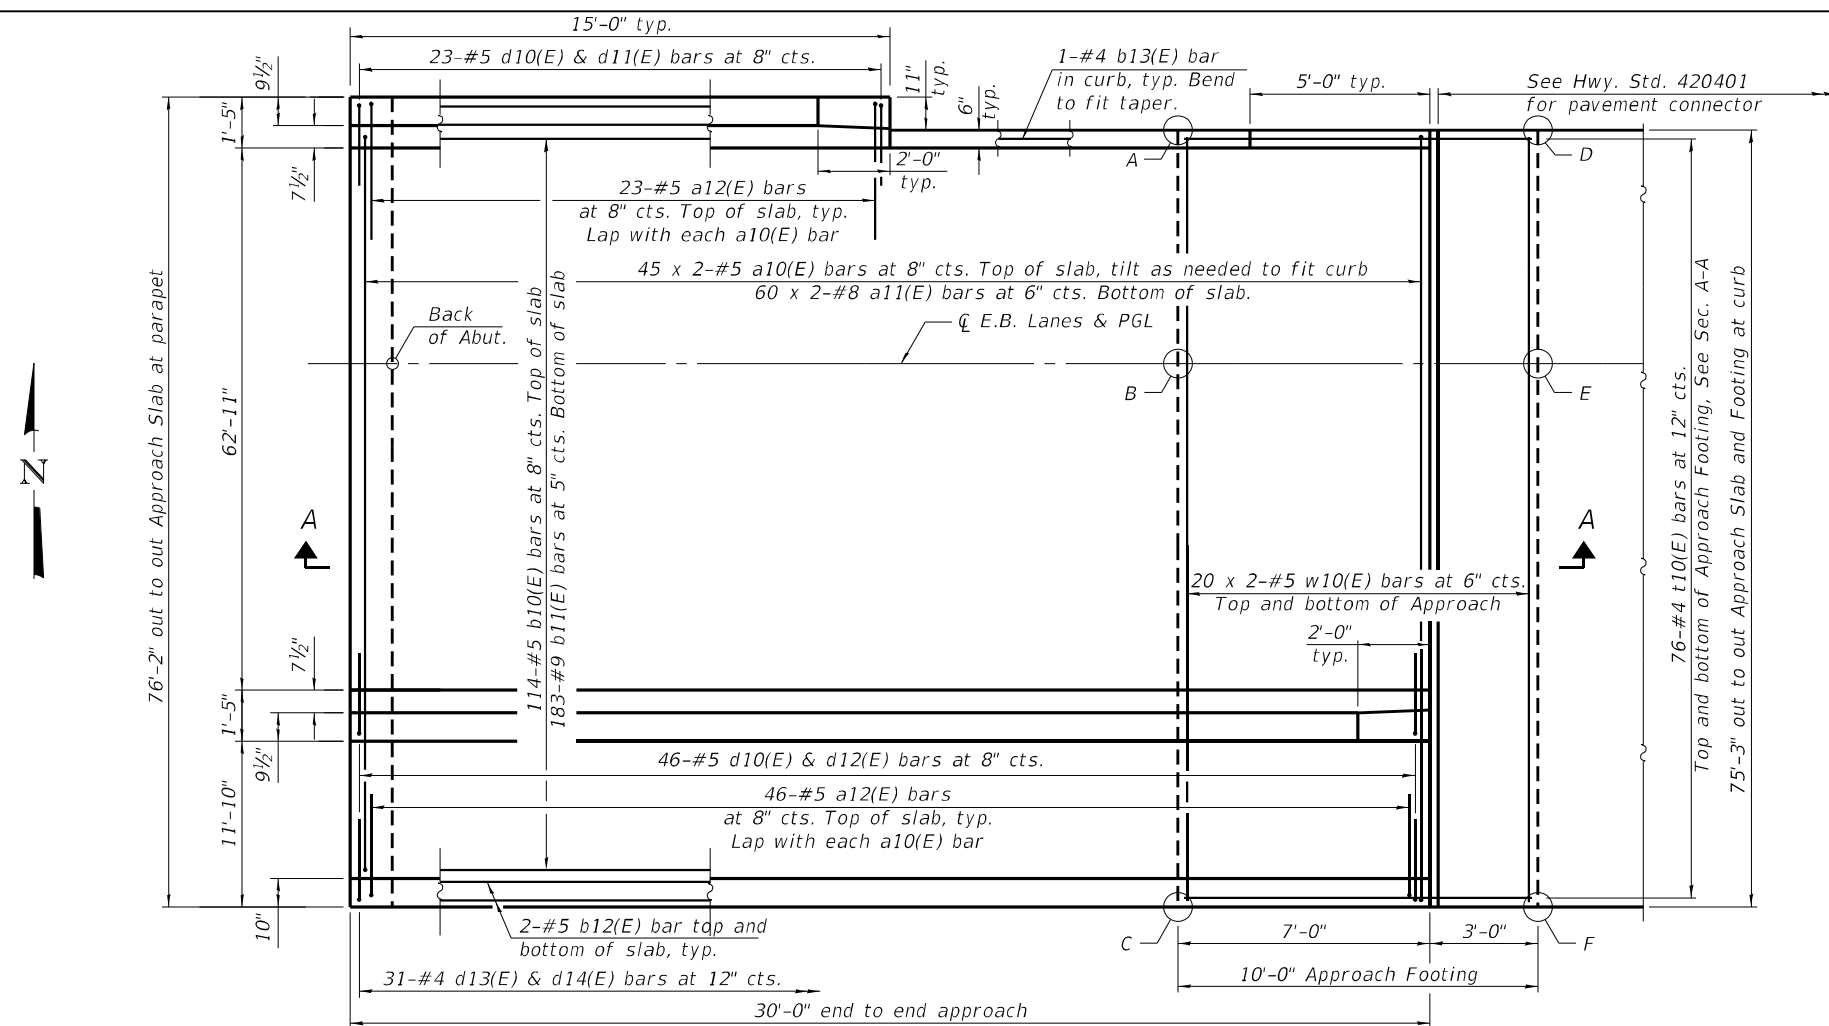


PLAN
(East approach slab shown; West approach slab similar by 180° rotation)

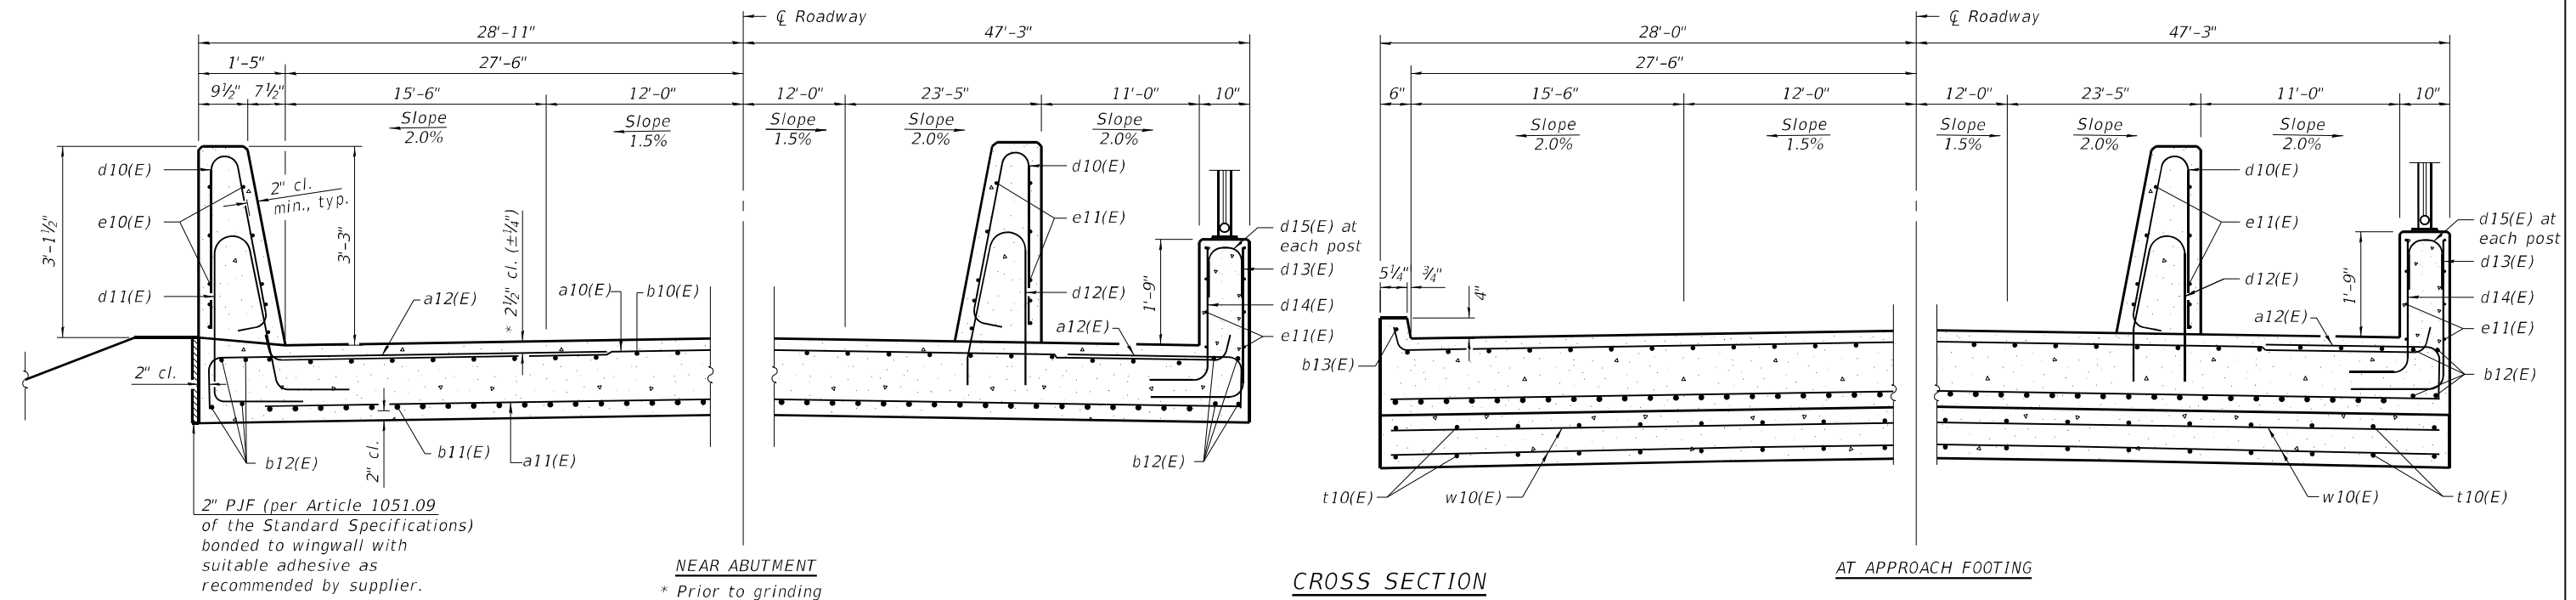


(Sheet 1 of 2)


MODEL: Default
FILE NAME: P:\5\XXXXX\50XX-51XX\5000 - IDOT PTE 200-038 D9 IL 13 Crab Orchard Bridges\24-Structures\CAD-M5\100-0108-78373-016-Bridge-ApproachSlab2.dgn
3/11/2025 6:34:56 AM

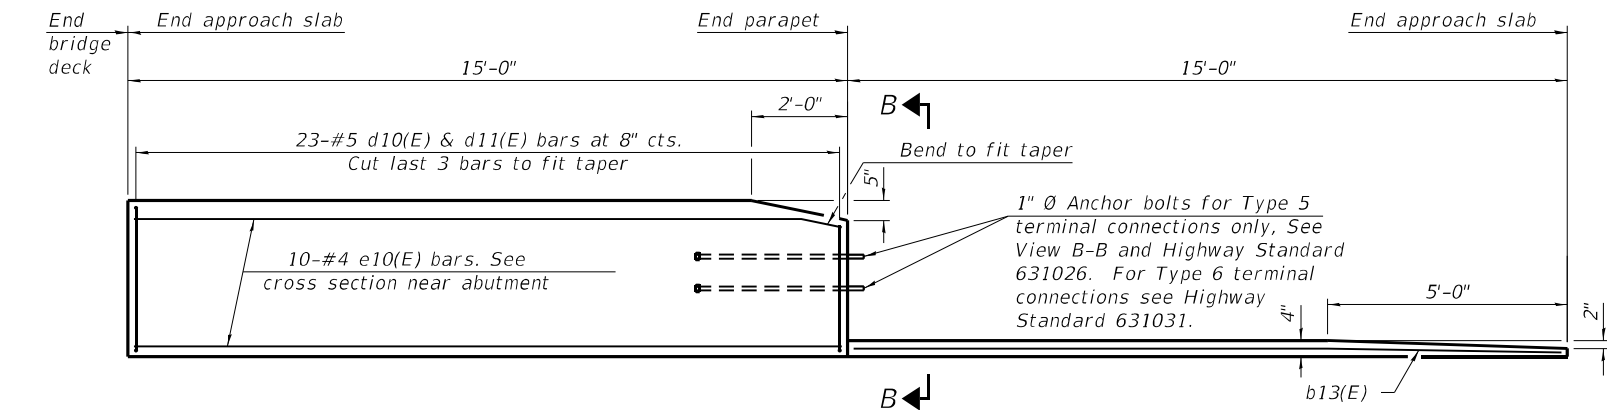


INSIDE ELEVATION OF PARAPET AND CURB

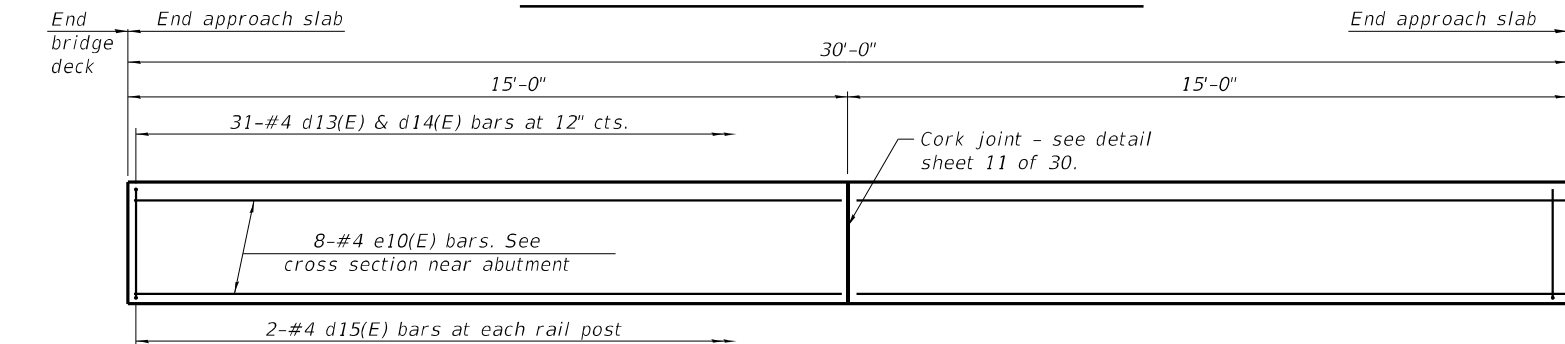

INSIDE ELEVATION OF SOUTH PARAPET

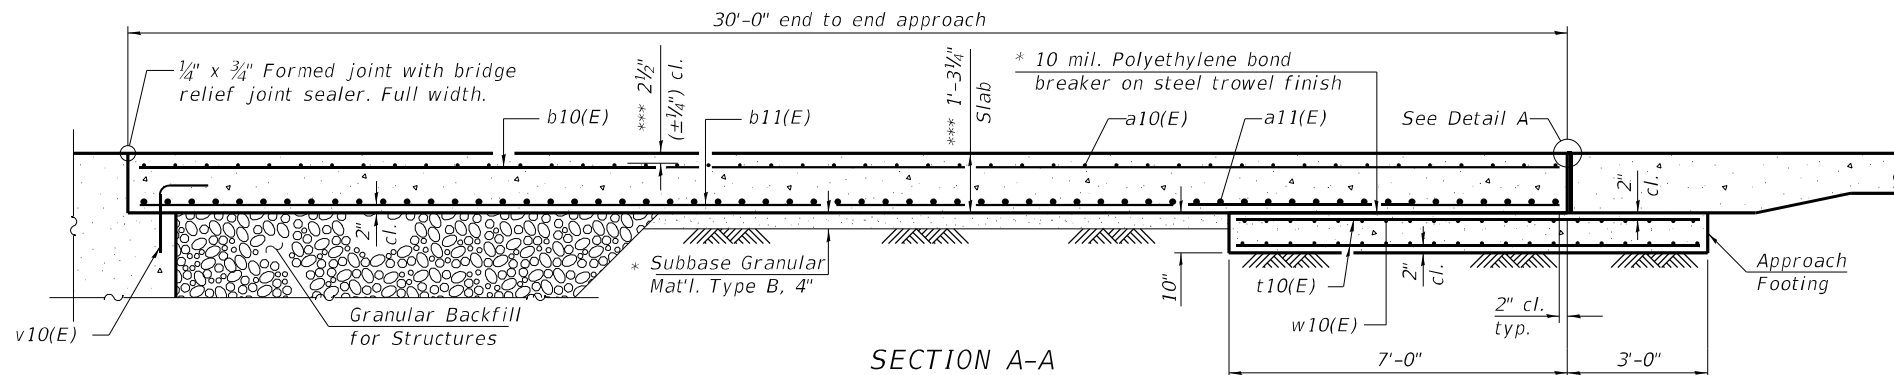

SECTION A-A

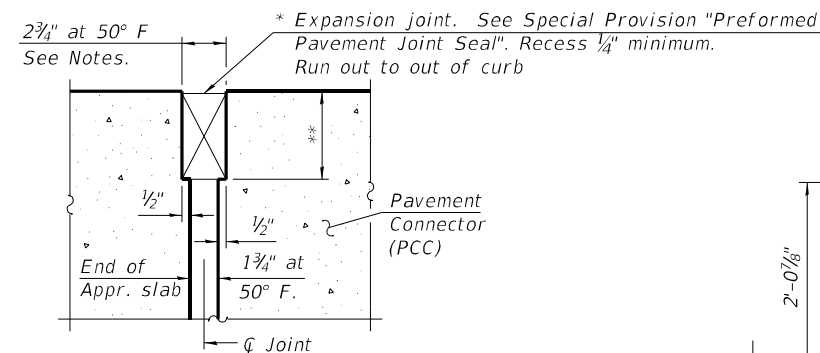


DETAIL A


* Cost included with Concrete Superstructure (Approach Slab).

** Per manufacturer recommendations

*** Prior to grinding

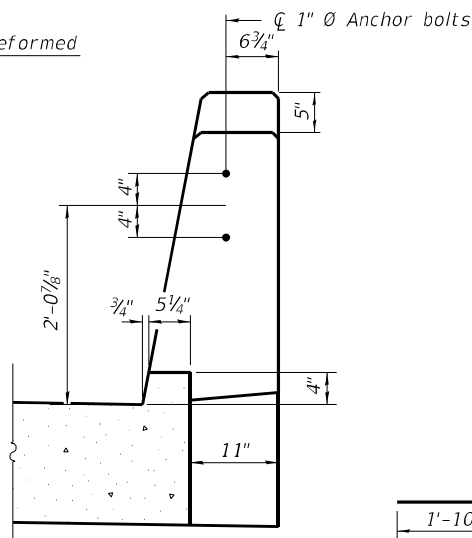


VIEW B-B

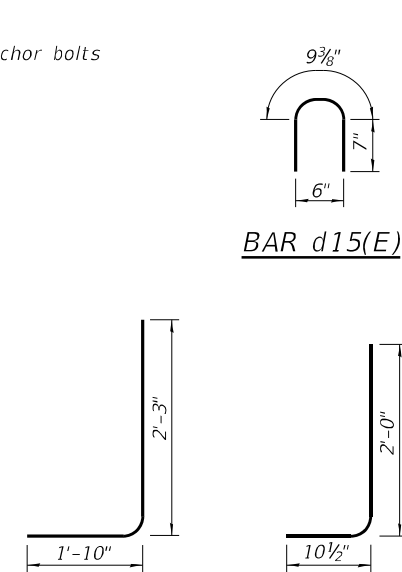


BAR d13(E)

BAR d14(E)

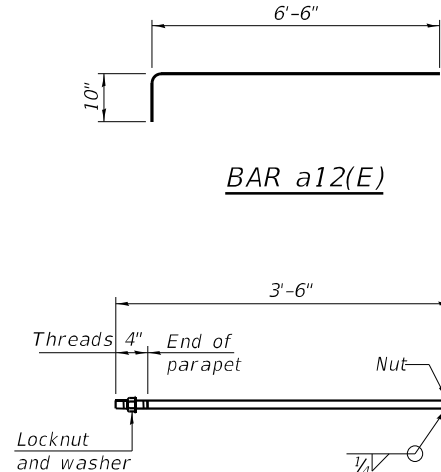


BAR a12(E)


* 1" Ø ANCHOR BOLT
(Anchor bolt assemblies shall be galvanized according to Article 1006.09 of the Standard Specifications)

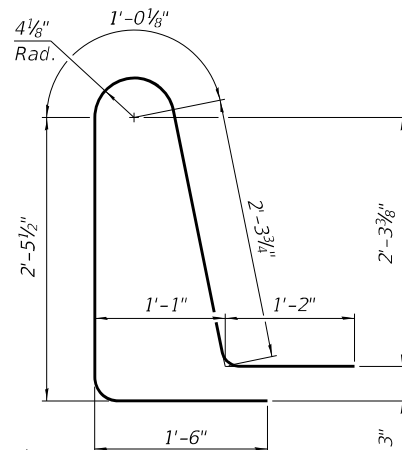


BAR d11(E)

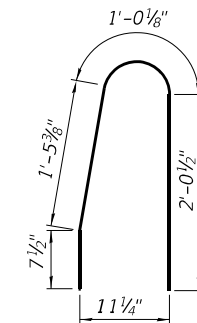

BAR d12(E)

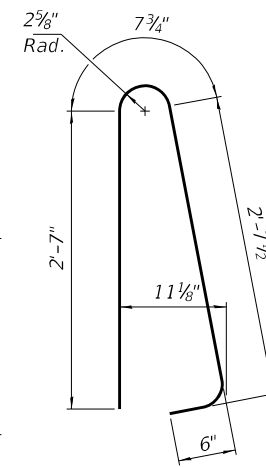

BAR d10(E)

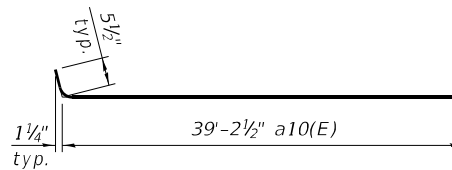

BAR a10(E)

Notes:
Parapet and barrier concrete shall be paid for as Concrete Superstructure.
Approach slab shall be paid for as Concrete Superstructure (Approach Slab).
Approach footing concrete shall be paid for as Concrete Structures.
The approach footing maximum applied service bearing pressure (Q_{max}) = 2.0 ksf.
Cost of excavation for approach footing included with Concrete Structures.
For Granular Backfill for Structures and drainage treatment details, see sheet 2 of 30.

TWO APPROACHES
BILL OF MATERIAL

Bar	No.	Size	Length	Shape
a10(E)	180	#5	39'-8"	
a11(E)	240	#8	39'-8"	
a12(E)	138	#5	7'-4"	
b10(E)	228	#5	29'-8"	
b11(E)	366	#9	29'-8"	
b12(E)	16	#5	14'-8"	
b13(E)	2	#4	14'-8"	
d10(E)	138	#5	6'-5"	
d11(E)	46	#5	8'-6"	
d12(E)	92	#5	5'-2"	
d13(E)	62	#4	4'-1"	
d14(E)	62	#4	2'-11"	
d15(E)	20	#4	2'-0"	
e10(E)	76	#4	14'-8"	
e11(E)	8	#4	29'-8"	
t10(E)	304	#4	9'-8"	
w10(E)	160	#5	39'-9"	
Concrete Superstructure			Cu. Yd.	15.0
Concrete Superstructure (Approach Slab)			Cu. Yd.	214.0
Concrete Structures			Cu. Yd.	46.4
Reinforcement Bars, Epoxy Coated			Pound	89,810

(Sheet 2 of 2)


STATE OF ILLINOIS
DEPARTMENT OF TRANSPORTATION

BRIDGE APPROACH SLAB DETAILS
STRUCTURE NO. 100-0108


SHEET 16 OF 30 SHEETS

F.A.P. RTE.	SECTION	COUNTY	TOTAL SHEETS	SHEET NO.
331	(1-4)R-5,RS-2,B-1,B-2,B-3,B-4	WILLIAMSON	519	298
CONTRACT NO. 78373				
ILLINOIS FED. AID PROJECT				

MODEL: Default
FILE NAME: P:\5XXXXX\50XX-51XX\5000 - IDOT PTE 200-038 D9 IL 13 Crab Orchard Bridges\24-Structures\CAD\M5\100-0108-78373-d17-Structural Steel.dgn

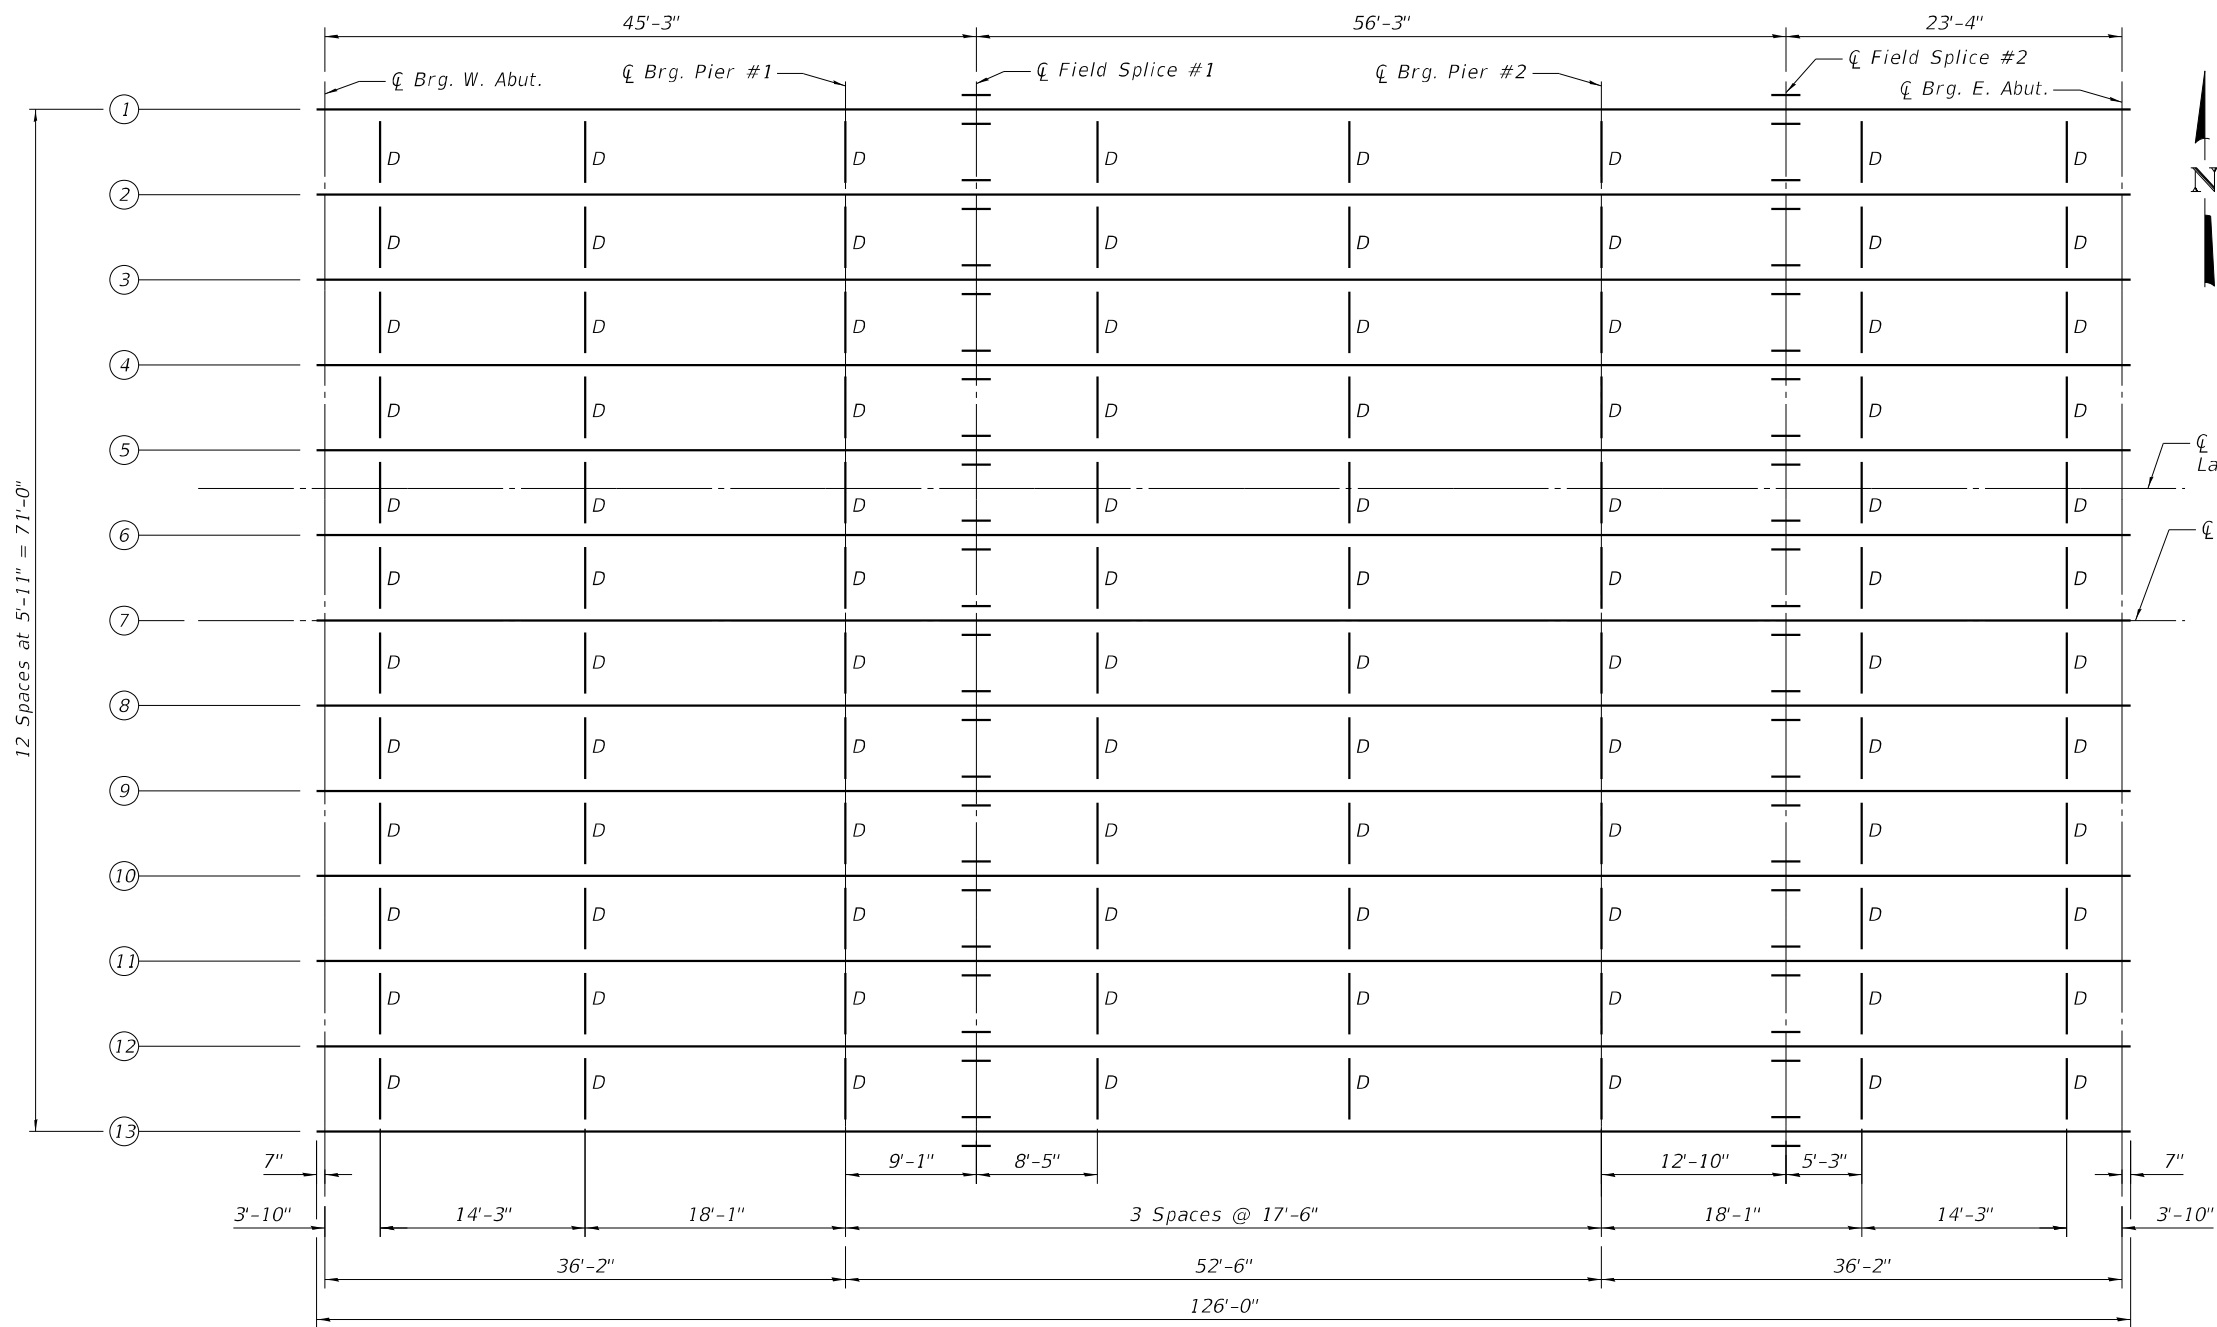


FRAMING PLAN

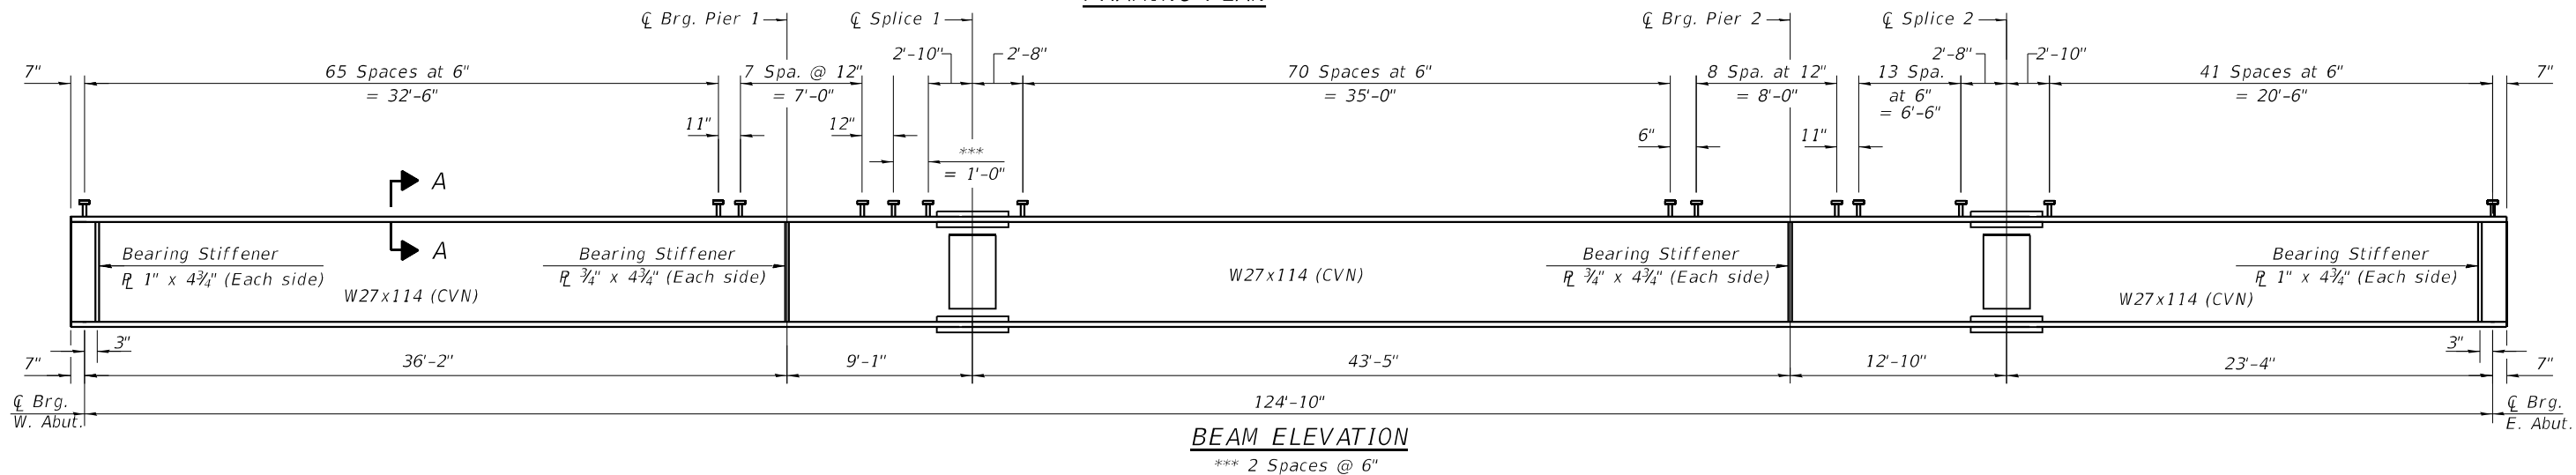


BEAM ELEVATION

*** 2 Spaces @ 6"

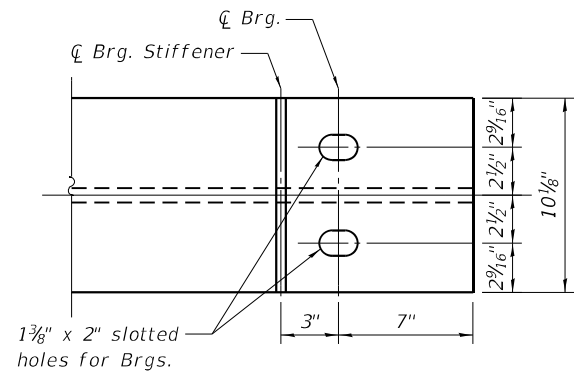

END OF BEAM DETAIL

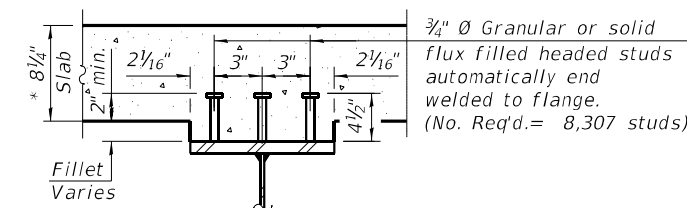

SECTION A-A

*Prior to grinding

Notes:
All splice plates and bearing stiffeners shall be ASTM M270, Grade 50.
Load carrying components designated "CVN" shall conform to the Charpy-V-Notch Impact Energy Requirement, Zone 2.
All diaphragms shall be installed as steel is erected and secured with erection pins and bolts except as otherwise noted. Individual diaphragms at supports may be temporarily disconnected to install bearing anchor rods.

	CIVIL DESIGN, INC. WBE DBE EFFINGHAM, IL LICENSE #184.003222			USER NAME =	DESIGNED - JAG	REVISED -	STATE OF ILLINOIS DEPARTMENT OF TRANSPORTATION	STRUCTURAL STEEL STRUCTURE NO. 100-0108		F.A.P. RTE.	SECTION	COUNTY	TOTAL SHEETS	SHEET NO.
				PLOT SCALE =	CHECKED - JGS	REVISED -				331	(1-4)R-5,RS-2,B-1,B-2,B-3,B-4	WILLIAMSON	519	299
				PLOT DATE =	DRAWN - JAG	REVISED -				CONTRACT NO. 78373				
					CHECKED - JGS	REVISED -		SHEET 17 OF 30 SHEETS		ILLINOIS FED. AID PROJECT				


TOP OF WEB ELEVATIONS (FOR FABRICATION ONLY)

Location / Beam	Girder 1	Girder 2	Girder 3	Girder 4	Girder 5	Girder 6	Girder 7	Girder 8	Girder 9	Girder 10	Girder 11	Girder 12	Girder 13
℄ Brg. W. Abut.	414.01	414.12	414.24	414.33	414.42	414.41	414.32	414.22	414.10	413.99	413.87	413.74	413.63
℄ Brg. Pier 1	414.05	414.16	414.27	414.37	414.46	414.45	414.36	414.26	414.14	414.02	413.91	413.78	413.66
℄ Splice #1	414.05	414.16	414.27	414.37	414.46	414.45	414.36	414.26	414.14	414.02	413.91	413.78	413.66
℄ Brg. Pier 2	414.06	414.16	414.28	414.38	414.46	414.45	414.36	414.26	414.15	414.03	413.91	413.79	413.67
℄ Splice #2	414.04	414.15	414.27	414.37	414.45	414.44	414.35	414.25	414.13	414.02	413.90	413.78	413.66
℄ Brg. E. Abut.	414.02	414.13	414.25	414.35	414.43	414.42	414.33	414.23	414.11	414.00	413.88	413.76	413.64

Notes:


Alternate channels of equal depth and larger weight are permitted to facilitate material acquisition. Alternate channels, if utilized, shall be provided at no additional cost to the Department.

Two hardened washers required for each set of oversized holes.

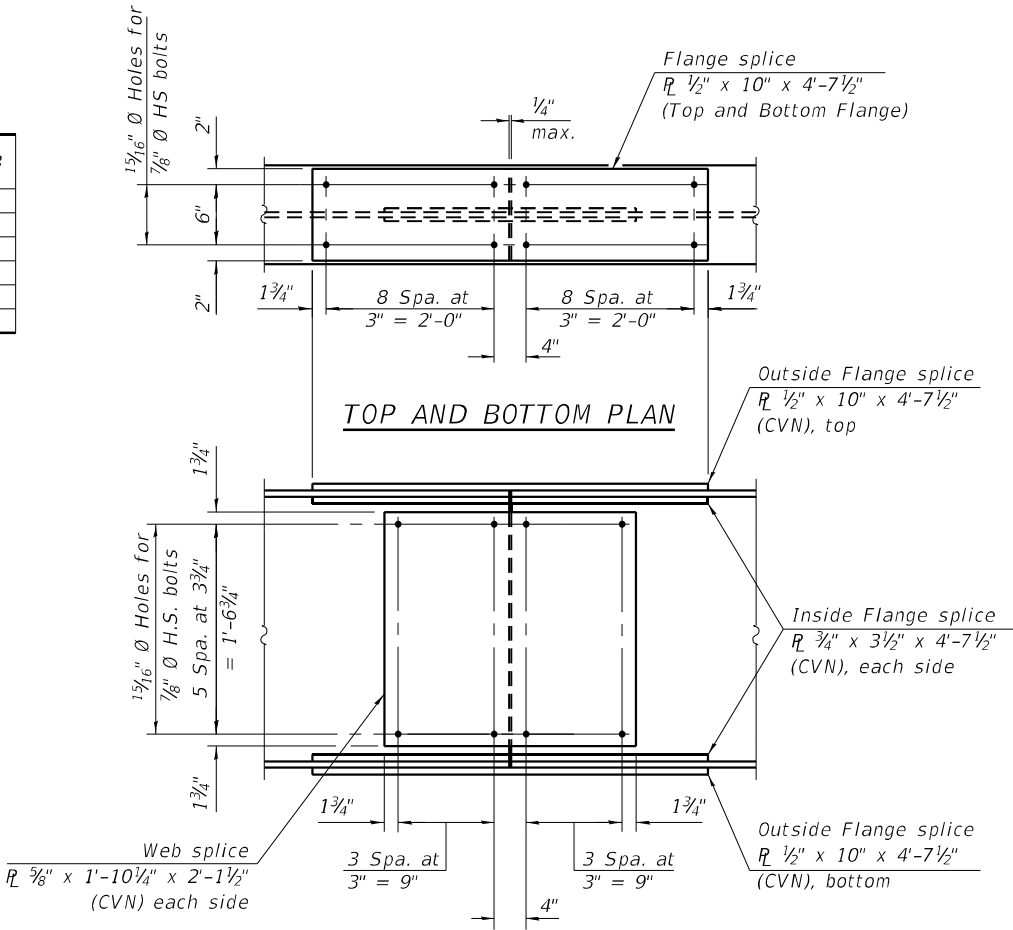


ELEVATION


SPLICE DETAIL
(26 Required)

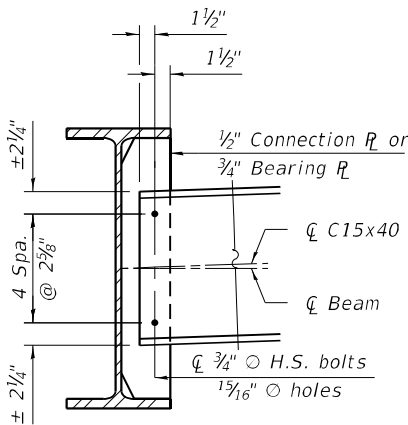


DIAPHRAGM D
(96 Required)

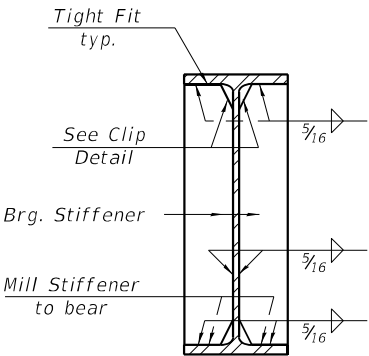


BEARING STIFFENER
DETAIL

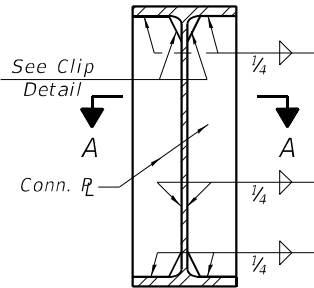


CONNECTION PLATE
DETAIL

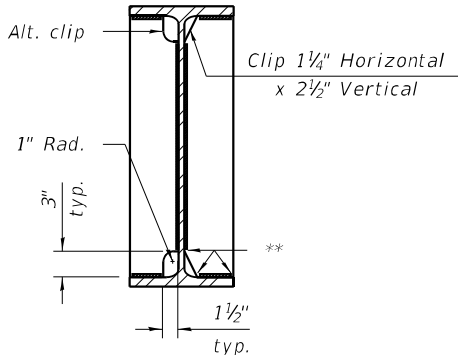

WELD LIMITS AND CLIP DETAILS
** Stop welds 1/4" ($\pm 1/8$ ") from edges as shown.
Typical.

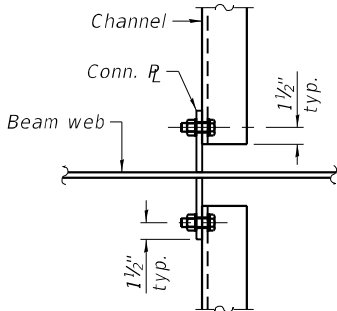

SECTION A-A

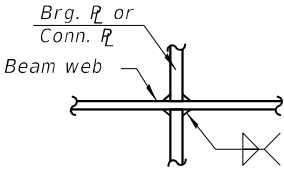

WEB WELD DETAIL