



MODEL: Default
FILE: W:\MISC\W11cs01\ICS_pdf_work\dlr26071455_5680D163K33chc52wp2MOT04.dgn

MATCHLINE STA 447+50

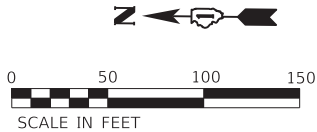

W1-4L-48

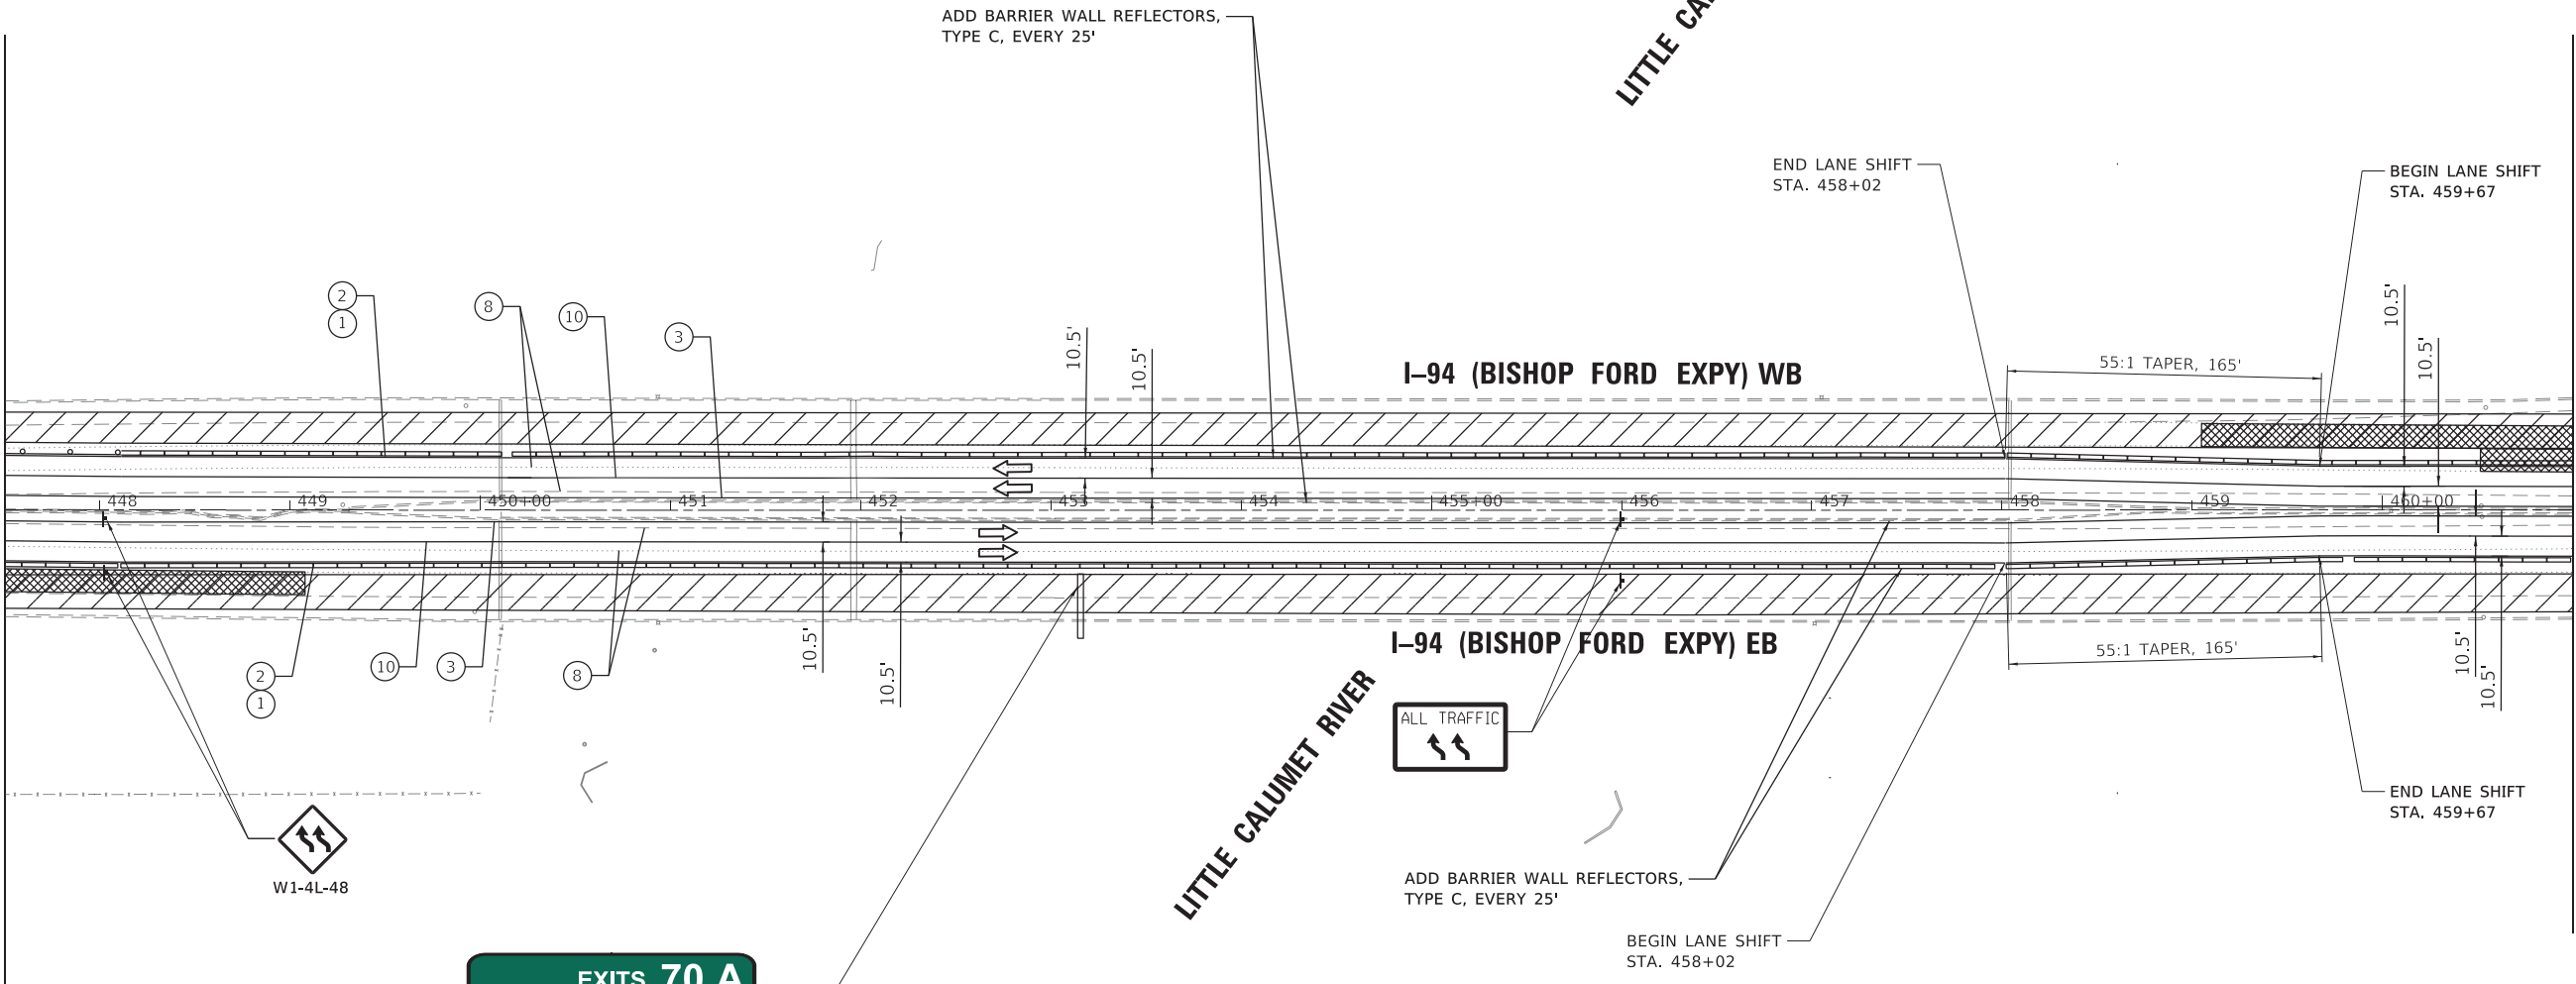

OVERHEAD SIGN TO BE MODIFIED

MOT LEGEND (I-94 MAINLINE)


- TEMP. CONCRETE BARRIER, PINNED, WITH BARRIER WALL REFLECTOR, TYPE C
- TEMP. PAVEMENT MARKING - LINE 4", WHITE*
- TEMP. PAVEMENT MARKING - LINE 4", YELLOW*
- TEMP. PAVEMENT MARKING - SKIP DASH 5", 10' DASH, 30' SPACE, WHITE*
- TEMP. PAVEMENT MARKING - SKIP DASH 4", 2' DASH, 6' SKIP, WHITE*
- ATTENUATOR, TEMP., FULLY REDIRECTIVE, NARROW, TEST LEVEL 3
- TEMP. BARRICADES OR DRUMS**
- PAVEMENT MARKING REMOVAL - WATER BLASTING
- TEMP. PAVEMENT MARKING - LINE 8", WHITE*
- TEMP. PAVEMENT MARKING - LINE 5", WHITE*

- TT —TYPE III BARRICADE
→ —DIRECTION OF TRAFFIC
—TEMPORARY BARRICADES OR DRUMS WITH STEADY BURN MONODIRECTIONAL LIGHT**
—TEMPORARY CONCRETE BARRIER, PINNED
—ATTENUATOR, TEMP., FULLY REDIRECTIVE, NARROW, TEST LEVEL 3

* TEMP. PAVEMENT MARKINGS SHALL BE MODIFIED URETHANE, EXCEPT WHERE PLACED ON PORTLAND CEMENT CONCRETE (PCC) OR OTHERWISE SPECIFIED. TEMP. PAVEMENT MARKING TAPE, TYPE IV, WET, REFLECTIVE, SHALL BE USED ON PCC. TEMP. RAISED REFLECTIVE PAVEMENT MARKERS SHALL BE PLACED EVERY 40' ON CENTER ON LANE LINES DURING EACH STAGE.

** FOR LANE DROPS AND SHIFTS, USE DIRECTION INDICATOR BARRICADES WITH STEADY BURN MONODIRECTIONAL LIGHT

- (A) W2-1115(0)-3618
(B) R2-1-3648
(C) R10-1108p-3618
(D) R2-1106p-3618
(E) W3-2(0)-48
(F) W4-1(0)-48
(G) G20-1103-6036
(H) D4-1102(G)-3648
(I) D4-1102(G)-3648
(J) E5-1-3648
(Y) R1-2-48
(L) W1-6L0-6030 ABOVE TYPE III BARRICADE
(R) W1-6R0-6030 ABOVE TYPE III BARRICADE

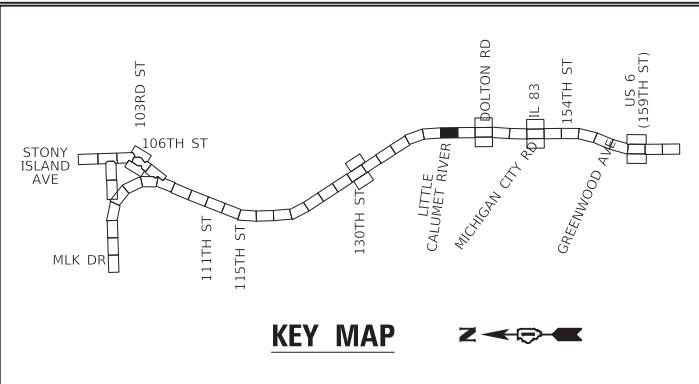

KEY MAP



GR&EF
8501 W. Higgins Road, Suite 280
Chicago, Illinois 60631 (773) 399-0112

USER NAME = hbmeppw11cs01s
DESIGNED - JPC
DRAWN - JPC
PLOT SCALE = 100,0000' / in.
CHECKED - EJM
PLOT DATE = 1/21/2025
DATE - 12/9/2024

DESIGNED - JPC
DRAWN - JPC
CHECKED - EJM
DATE - 12/9/2024

REVISED -
REVISED -
REVISED -
REVISED -


STATE OF ILLINOIS
DEPARTMENT OF TRANSPORTATION

SUGGESTED MOT STAGE 2 PLAN
I-94 (BISHOP FORD EXPY)

SCALE: SHEET 5 OF 18 SHEETS STA. 447+50 TO STA. 461+00

F.A.I. RTE.	SECTION	COUNTY	TOTAL SHEETS	SHEET NO.
94	(42-B-11-1) BR, BJR 24	COOK	761	201
CONTRACT NO. 62W87				
ILLINOIS FED. AID PROJECT				

MODEL: Default
FILE NAME: W:\mtnswa\11cs01\1CS.pdf work-dll\26071455_5680D163K53-cht-S2wp2\MOT05.dgn

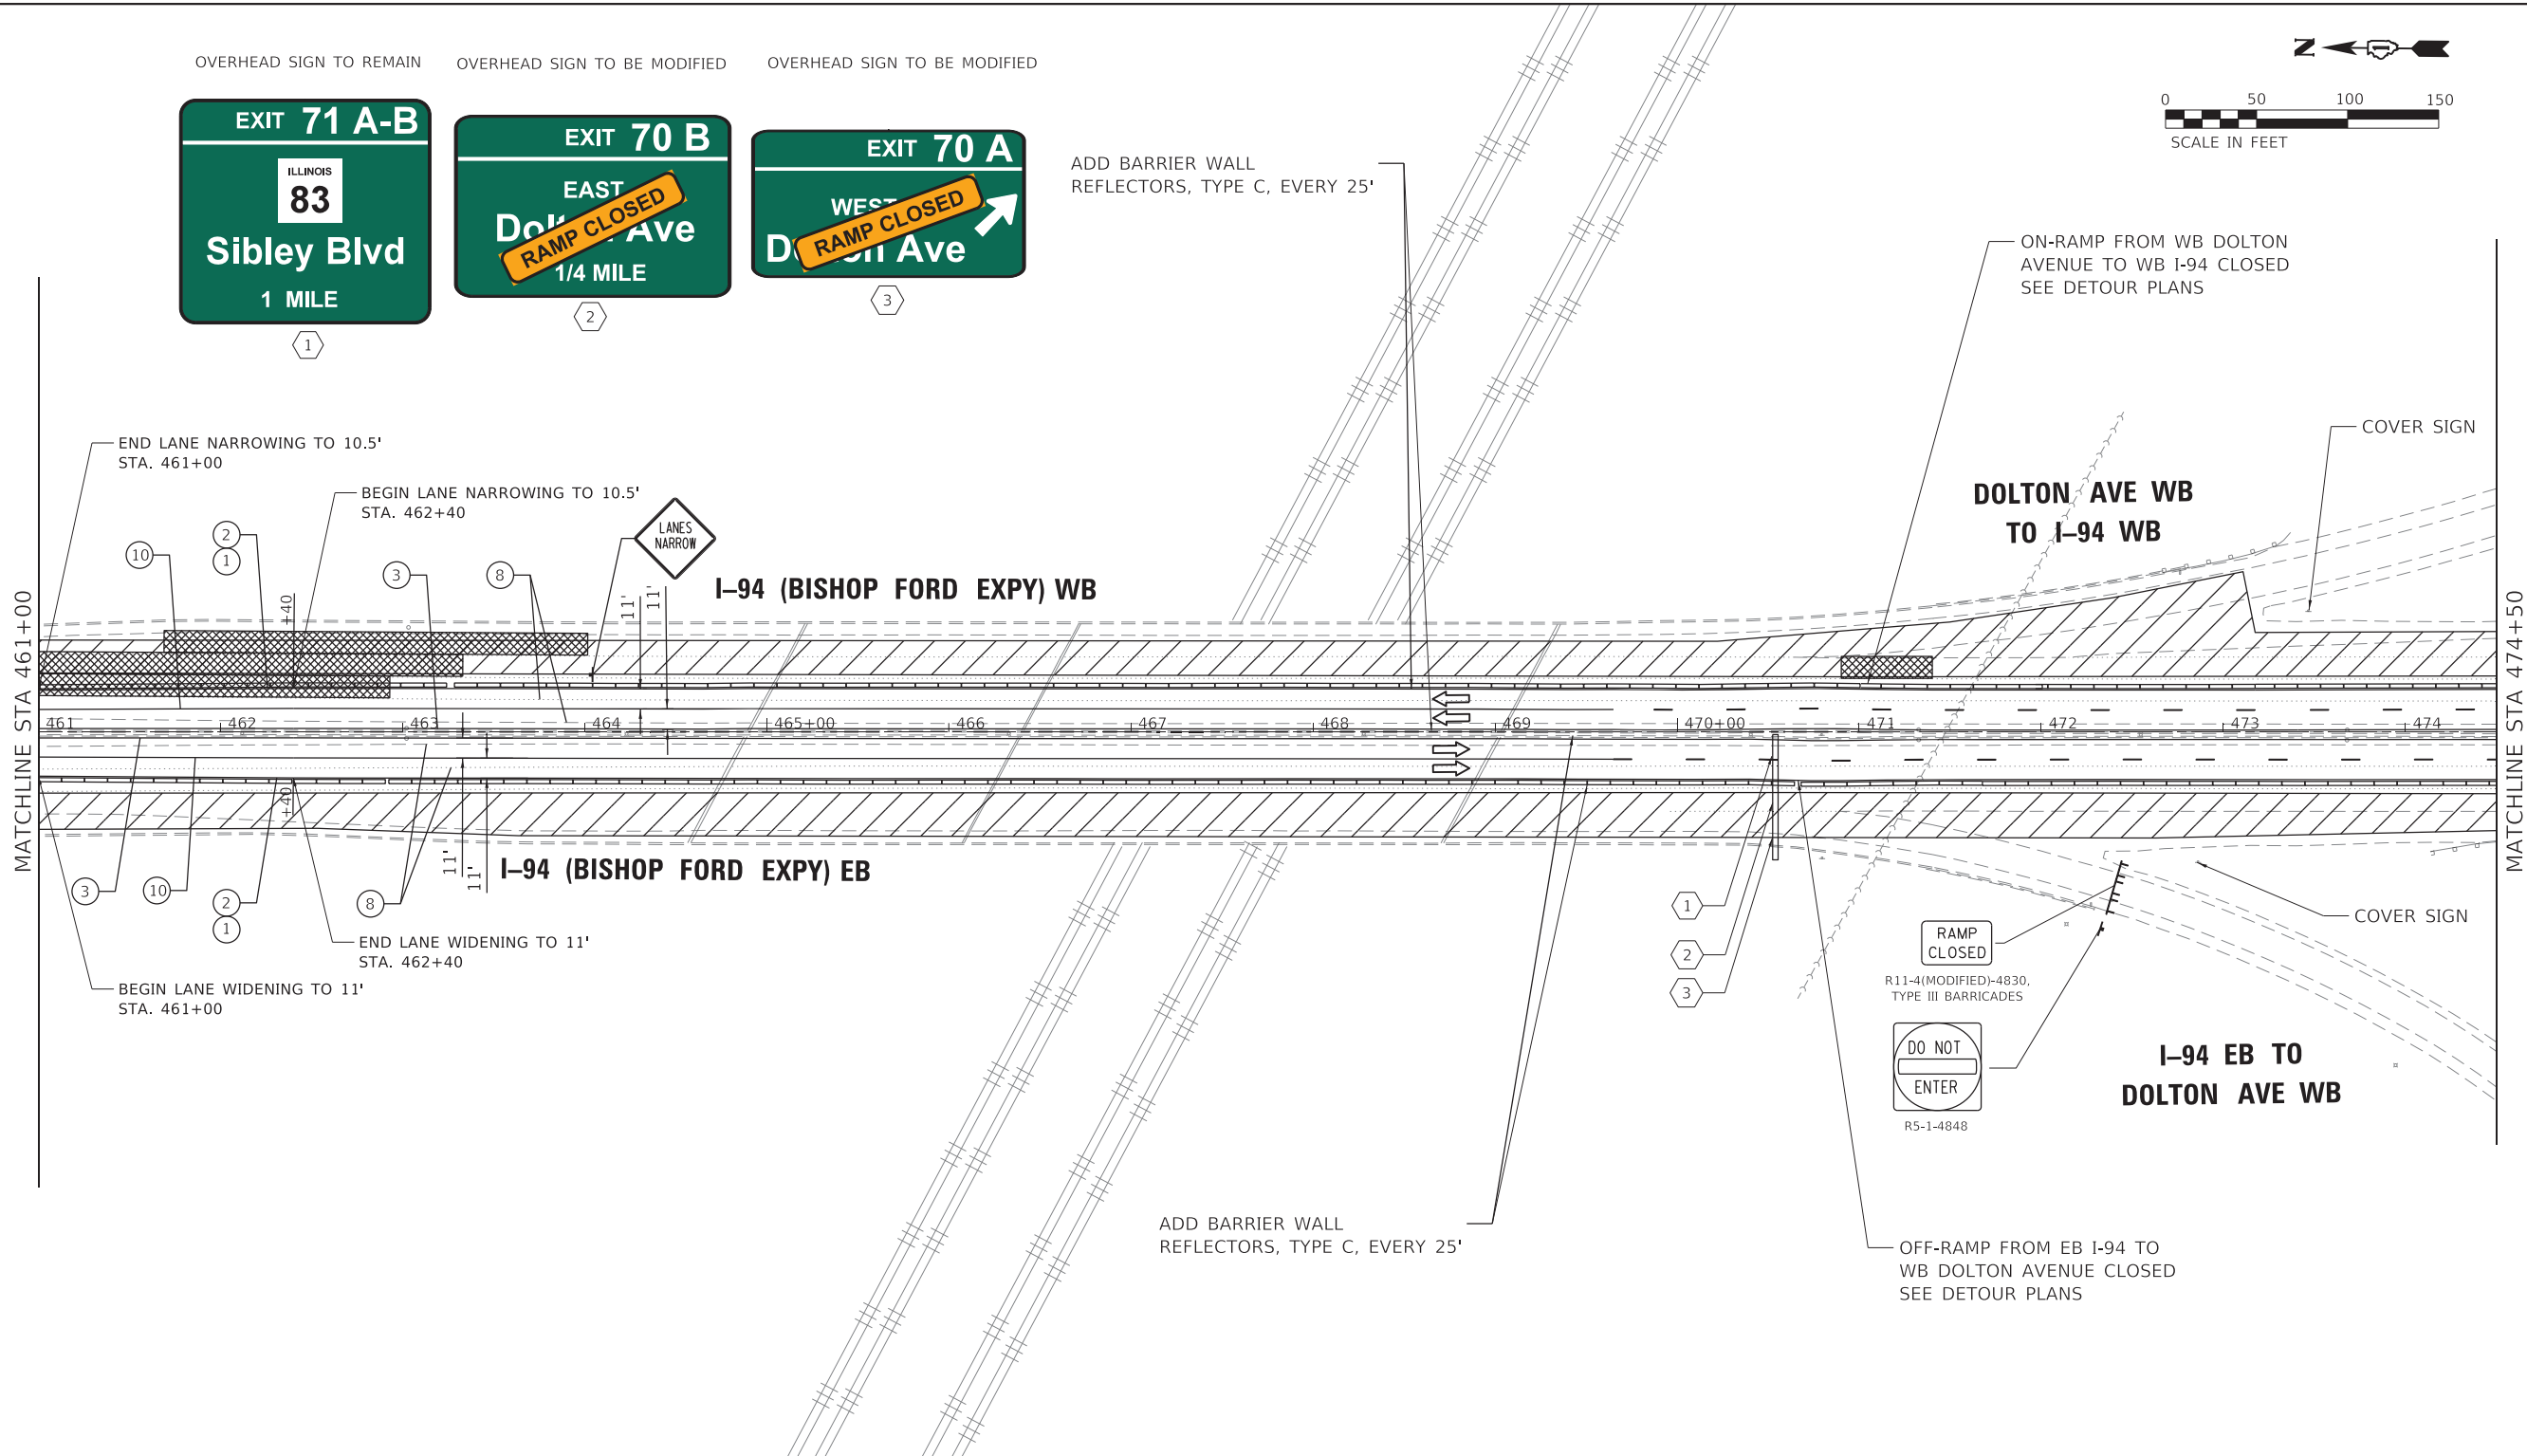

MOT LEGEND (I-94 MAINLINE)


- TEMP. CONCRETE BARRIER, PINNED, WITH BARRIER WALL REFLECTOR, TYPE C
- TEMP. PAVEMENT MARKING - LINE 4", WHITE*
- TEMP. PAVEMENT MARKING - LINE 4", YELLOW*
- TEMP. PAVEMENT MARKING - SKIP DASH 5", 10' DASH, 30' SPACE, WHITE*
- TEMP. PAVEMENT MARKING - SKIP DASH 4", 2' DASH, 6' SKIP, WHITE*
- ATTENUATOR, TEMP., FULLY REDIRECTIVE, NARROW, TEST LEVEL 3
- TEMP. BARRICADES OR DRUMS**
- PAVEMENT MARKING REMOVAL - WATER BLASTING
- TEMP. PAVEMENT MARKING - LINE 8", WHITE*
- TEMP. PAVEMENT MARKING - LINE 5", WHITE*

- TT —TYPE III BARRICADE
- —ARROW BOARD
- —DIRECTION OF TRAFFIC
- ▨ —WORK AREA
- TEMPORARY BARRICADES OR DRUMS WITH STEADY BURN MONODIRECTIONAL LIGHT**
- TEMPORARY CONCRETE BARRIER, PINNED
- ATTENUATOR, TEMP., FULLY REDIRECTIVE, NARROW, TEST LEVEL 3

* TEMP. PAVEMENT MARKINGS SHALL BE MODIFIED URETHANE, EXCEPT WHERE PLACED ON PORTLAND CEMENT CONCRETE (PCC) OR OTHERWISE SPECIFIED. TEMP. PAVEMENT MARKING TAPE, TYPE IV, WET, REFLECTIVE, SHALL BE USED ON PCC. TEMP. RAISED REFLECTIVE PAVEMENT MARKERS SHALL BE PLACED EVERY 40' ON CENTER ON LANE LINES DURING EACH STAGE.

** FOR LANE DROPS AND SHIFTS, USE DIRECTION INDICATOR BARRICADES WITH STEADY BURN MONODIRECTIONAL LIGHT

- (A) W2-1115(0)-3618 R2-1-3648 R10-1108p-3618 R2-1106p-3618
- (B) R3-33a-3648
- (C) RX-XX-3648
- (D) W20-1103(0)-48
- (E) W3-2(0)-48
- (F) W4-1(0)-48
- (G) G20-1103-6036
- (H) D4-1102(G)-3648
- (I) D4-1102(G)-3648
- (J) E5-1-3648
- (Y) R1-2-48
- (L) W1-6L0-6030 ABOVE TYPE III BARRICADE
- (R) W1-6R0-6030 ABOVE TYPE III BARRICADE

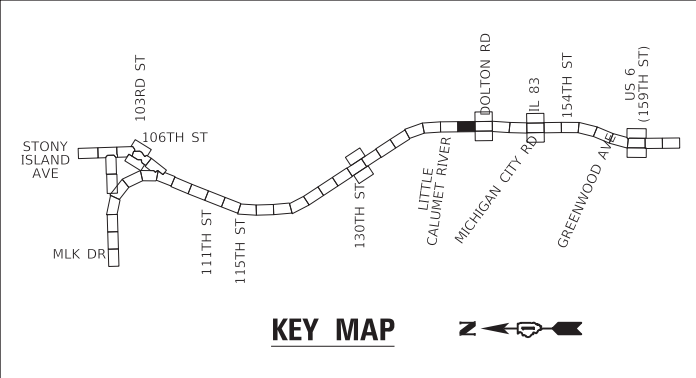

GRaEF
8501 W. Higgins Road, Suite 280
Chicago, Illinois 60631; (773) 399-0112

USER NAME = hbmeppw11cs01s	DESIGNED - JPC	REVISED -
DRAWN - JPC	REVISED -	
PLOT SCALE = 100,0000 ' / in.	CHECKED - EJM	REVISED -
PLOT DATE = 1/21/2025	DATE - 12/9/2024	REVISED -

DESIGNED - JPC	REVISED -
DRAWN - JPC	REVISED -
CHECKED - EJM	REVISED -
DATE - 12/9/2024	REVISED -


STATE OF ILLINOIS
DEPARTMENT OF TRANSPORTATION

SUGGESTED MOT STAGE 2 PLAN
I-94 (BISHOP FORD EXPY)

SCALE: SHEET 6 OF 18 SHEETS STA. 461+00 TO STA. 474+50

F.A.I. RTE.	SECTION	COUNTY	TOTAL SHEETS	SHEET NO.
94	(42-B-11-1) BR, BJR 24	COOK	761	202
CONTRACT NO. 62W87				
ILLINOIS FED. AID PROJECT				

MODEL Default
FILE NAME: \\mtnsaw11cs01\CS_pdfs\work\dlr\260711455_5560D163K53ch-S2age2\MOT06-1.dgn

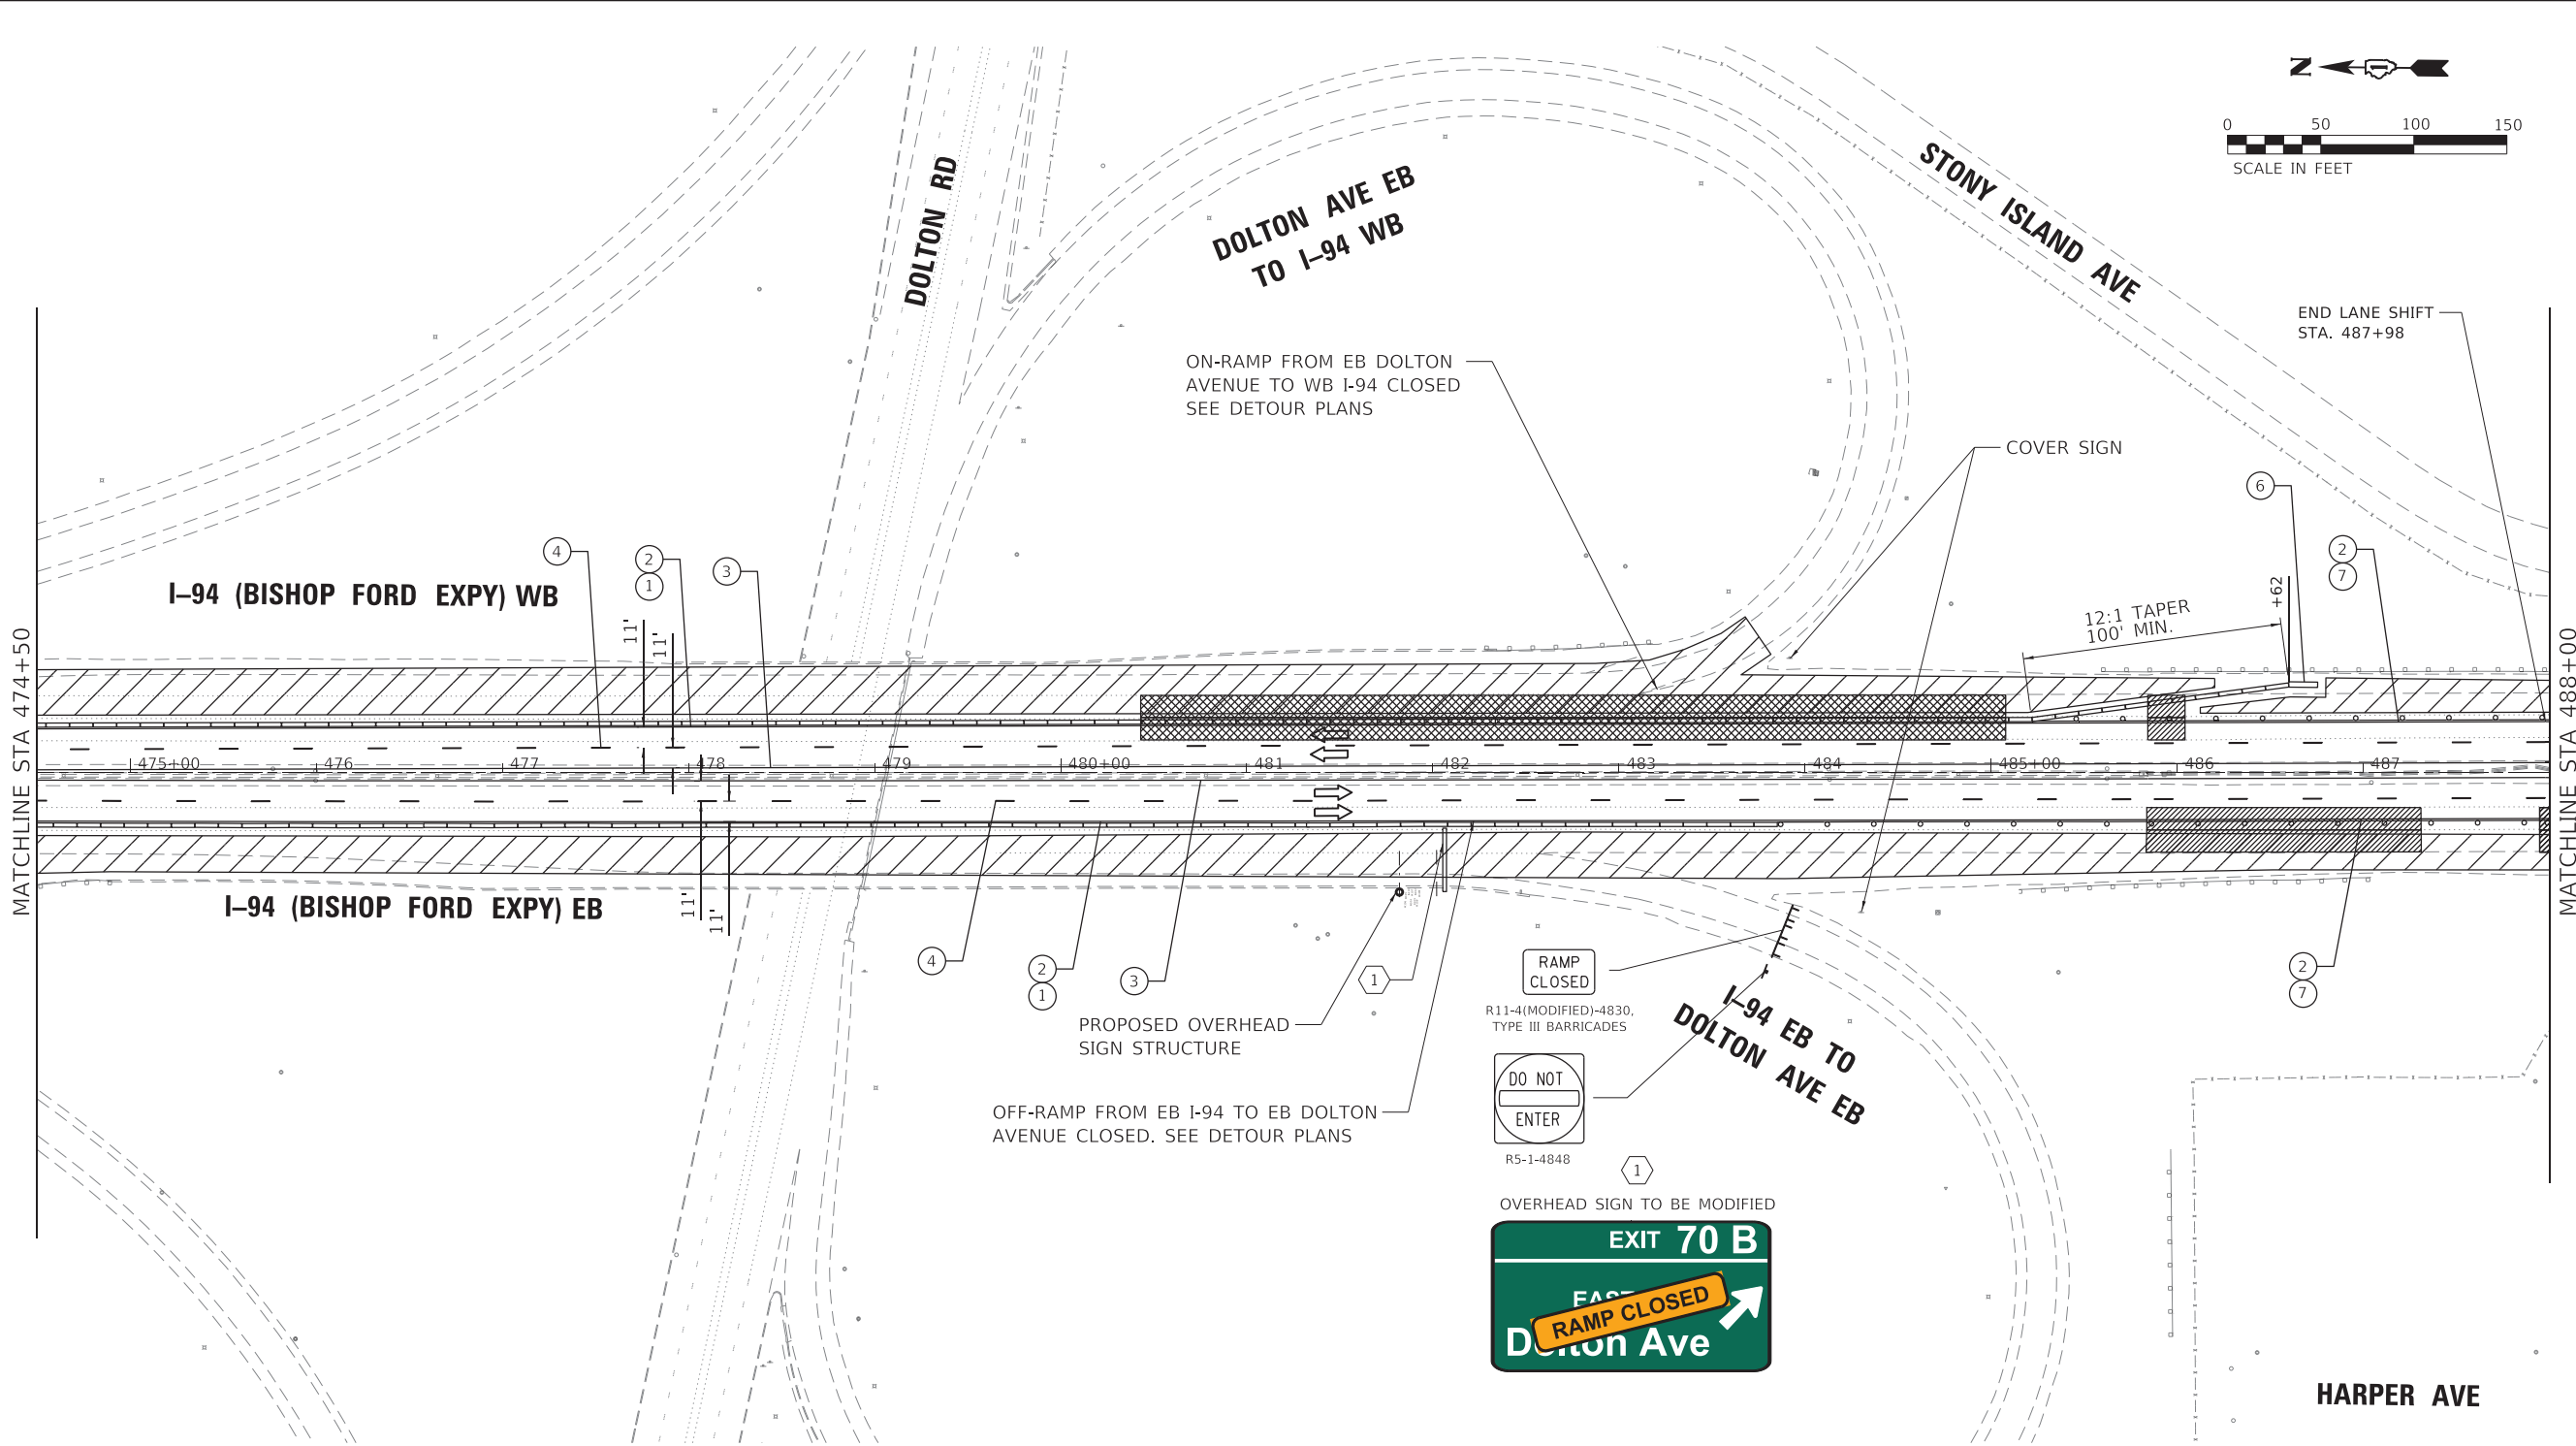

MOT LEGEND (I-94 MAINLINE)


- TEMP. CONCRETE BARRIER, PINNED, WITH BARRIER WALL REFLECTOR, TYPE C
- TEMP. PAVEMENT MARKING - LINE 4", WHITE*
- TEMP. PAVEMENT MARKING - LINE 4", YELLOW*
- TEMP. PAVEMENT MARKING - SKIP DASH 5", 10' DASH, 30' SPACE, WHITE*
- TEMP. PAVEMENT MARKING - SKIP DASH 4", 2' DASH, 6' SKIP, WHITE*
- ATTENUATOR, TEMP., FULLY REDIRECTIVE, NARROW, TEST LEVEL 3
- TEMP. BARRICADES OR DRUMS**
- PAVEMENT MARKING REMOVAL - WATER BLASTING
- TEMP. PAVEMENT MARKING - LINE 8", WHITE*
- TEMP. PAVEMENT MARKING - LINE 5", WHITE*

- TT —TYPE III BARRICADE
→ —ARROW BOARD
—DIRECTION OF TRAFFIC
—WORK AREA
—TEMPORARY BARRICADES OR DRUMS WITH STEADY BURN MONODIRECTIONAL LIGHT**
—TEMPORARY CONCRETE BARRIER, PINNED
—ATTENUATOR, TEMP., FULLY REDIRECTIVE, NARROW, TEST LEVEL 3


* TEMP. PAVEMENT MARKINGS SHALL BE MODIFIED URETHANE, EXCEPT WHERE PLACED ON PORTLAND CEMENT CONCRETE (PCC) OR OTHERWISE SPECIFIED. TEMP. PAVEMENT MARKING TAPE, TYPE IV, WET, REFLECTIVE, SHALL BE USED ON PCC. TEMP. RAISED REFLECTIVE PAVEMENT MARKERS SHALL BE PLACED EVERY 40' ON CENTER ON LANE LINES DURING EACH STAGE.

** FOR LANE DROPS AND SHIFTS, USE DIRECTION INDICATOR BARRICADES WITH STEADY BURN MONODIRECTIONAL LIGHT

- (A) W2-1115(0)-3618 R2-1-3648 R10-1108p-3618 R2-1106p-3618
(B) R3-33a-3648
(C) RX-XX-3648
(D) W20-1103(0)-48
(E) W3-2(0)-48
(F) W4-1(0)-48
(G) G20-1103-6036
(H) D4-1102(G)-3648
(I) D4-1102(G)-3648
(J) E5-1-3648
(Y) R1-2-48
(L) W1-6L0-6030 ABOVE TYPE III BARRICADE
(R) W1-6R0-6030 ABOVE TYPE III BARRICADE

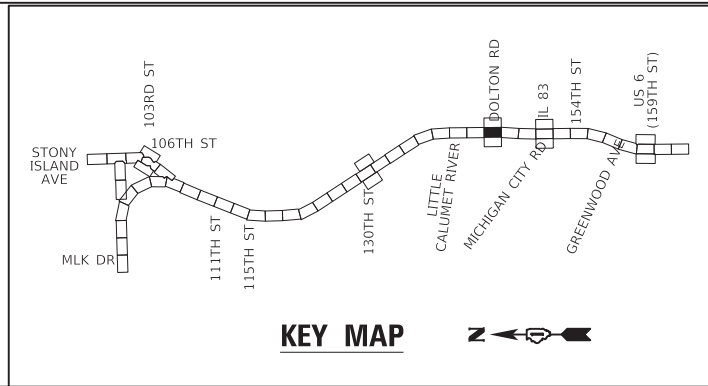

GRaeF 8501 W. Higgins Road, Suite 280 Chicago, Illinois 60631; (773) 399-0112	USER NAME = hbmeppw11cs01s	DESIGNED - JPC	REVISED -	STATE OF ILLINOIS DEPARTMENT OF TRANSPORTATION	SUGGESTED MOT STAGE 2 PLAN I-94 (BISHOP FORD EXPY)					F.A.I. RTE.	SECTION	COUNTY	TOTAL SHEETS	SHEET NO.
		DRAWN - JPC	REVISED -							94	(42-B-11-1) BR, BJR 24	COOK	761	203
	PLOT SCALE = 100,0000 ' / in.	CHECKED - EJM	REVISED -		CONTRACT NO. 62W87									
	PLOT DATE = 1/21/2025	DATE - 12/9/2024	REVISED -		SCALE:	SHEET 7	OF 18 SHEETS	STA. 474+50	TO STA. 488+00		ILLINOIS	FED. AID PROJECT		

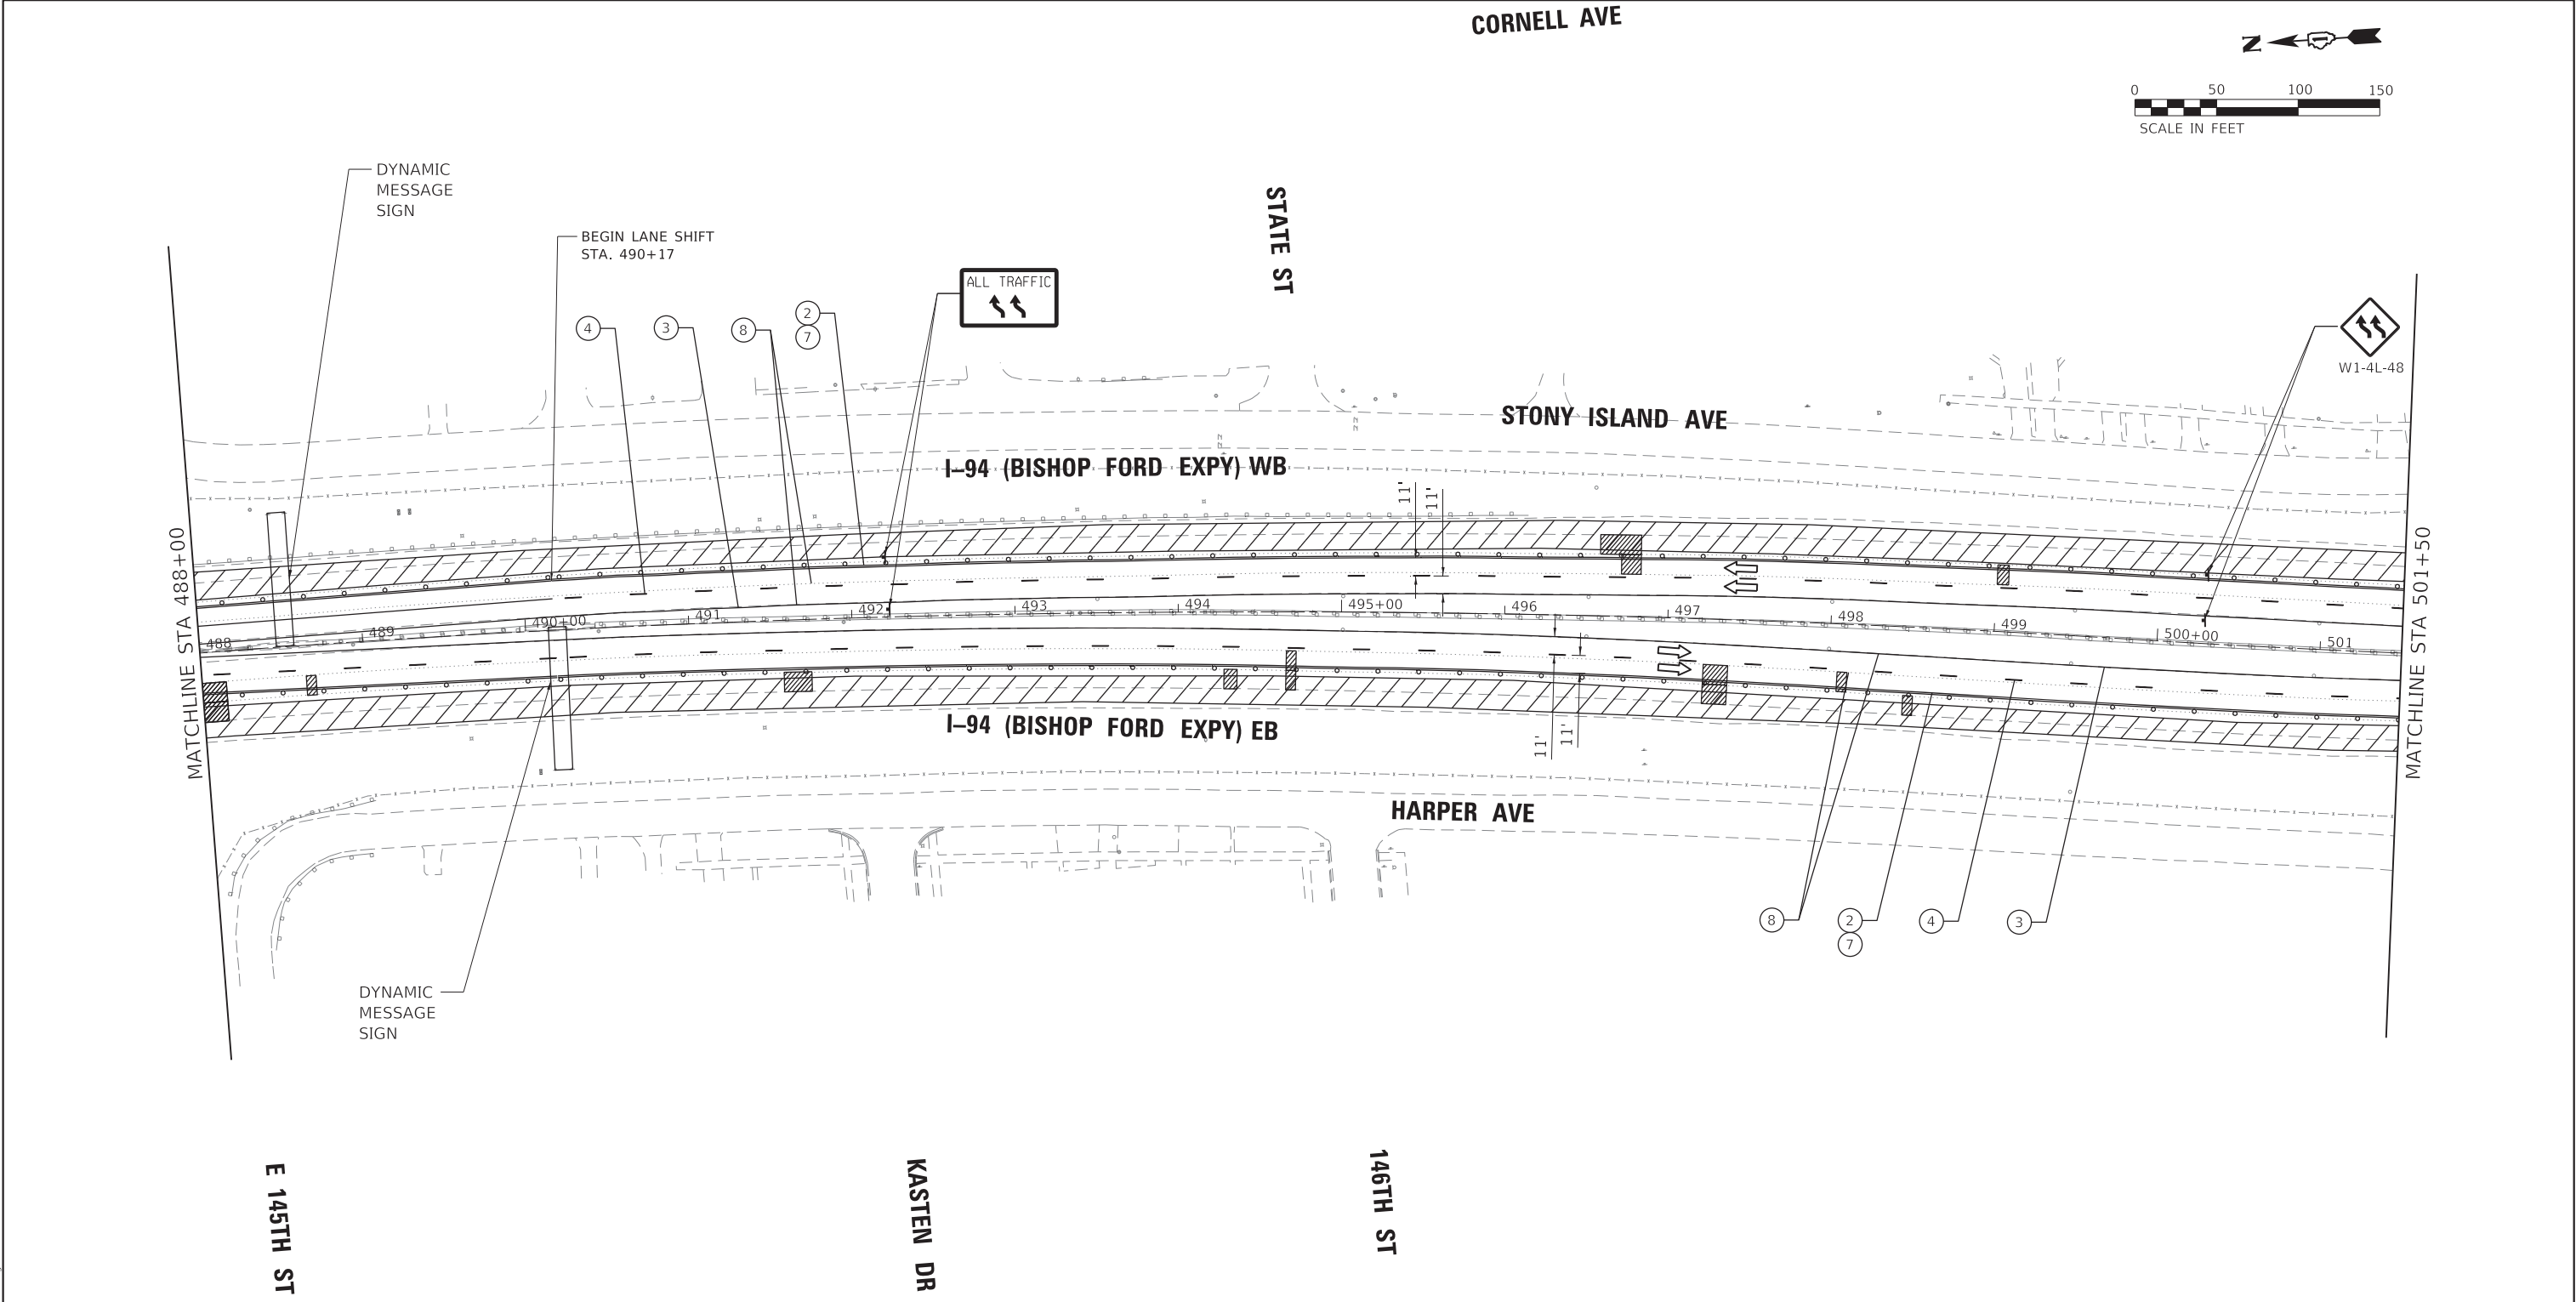

MOT LEGEND (I-94 MAINLINE)

- 1 TEMP. CONCRETE BARRIER, PINNED, WITH BARRIER WALL REFLECTOR, TYPE C
- 2 TEMP. PAVEMENT MARKING - LINE 4", WHITE*
- 3 TEMP. PAVEMENT MARKING - LINE 4", YELLOW*
- 4 TEMP. PAVEMENT MARKING - SKIP DASH 5", 10' DASH, 30' SPACE, WHITE*
- 5 TEMP. PAVEMENT MARKING - SKIP DASH 4", 2' DASH, 6' SKIP, WHITE*
- 6 ATTENUATOR, TEMP., FULLY REDIRECTIVE, NARROW, TEST LEVEL 3
- 7 TEMP. BARRICADES OR DRUMS**
- 8 PAVEMENT MARKING REMOVAL - WATER BLASTING
- 9 TEMP. PAVEMENT MARKING - LINE 8", WHITE*
- 10 TEMP. PAVEMENT MARKING - LINE 5", WHITE*

- TT —TYPE III BARRICADE
- —ARROW BOARD
- —DIRECTION OF TRAFFIC
- ▨ —WORK AREA
- —TEMPORARY BARRICADES OR DRUMS WITH STEADY BURN MONODIRECTIONAL LIGHT**
- —TEMPORARY CONCRETE BARRIER, PINNED
- —ATTENUATOR, TEMP., FULLY REDIRECTIVE, NARROW, TEST LEVEL 3

* TEMP. PAVEMENT MARKINGS SHALL BE MODIFIED URETHANE, EXCEPT WHERE PLACED ON PORTLAND CEMENT CONCRETE (PCC) OR OTHERWISE SPECIFIED. TEMP. PAVEMENT MARKING TAPE, TYPE IV, WET, REFLECTIVE, SHALL BE USED ON PCC. TEMP. RAISED REFLECTIVE PAVEMENT MARKERS SHALL BE PLACED EVERY 40' ON CENTER ON LANE LINES DURING EACH STAGE.

** FOR LANE DROPS AND SHIFTS, USE DIRECTION INDICATOR BARRICADES WITH STEADY BURN MONODIRECTIONAL LIGHT

A

W2-I115(0)-3618

R2-1-3648

R10-I108p-3618

R2-I106p-3618

WORK ZONE

SPEED LIMIT

45

PHOTO ENFORCED

MINIMUM

G

END WORK ZONE SPEED LIMIT

H

EXIT OPEN AHEAD

I

EXITS OPEN AHEAD

J

EXIT

Y

YIELD

B

RIGHT LANE MUST EXIT

C

STAY IN YOUR LANE

D

ROAD CONSTRUCTION AHEAD

E

W3-2(0)-48

F

W4-1(0)-48

L

W1-6L0-6030 ABOVE TYPE III BARRICADE

R


W1-6R0-6030 ABOVE TYPE III BARRICADE

R3-33a-3648

RX-XX-3648

GRaEF 8501 W. Higgins Road, Suite 280 Chicago, Illinois 60631; (773) 399-0112	USER NAME = hbmeppw11cs01s		DESIGNED - JPC	REVISED -	STATE OF ILLINOIS DEPARTMENT OF TRANSPORTATION	SUGGESTED MOT STAGE 2 PLAN			F.A.I. RTE. 94	SECTION (42-B-11-1) BR, BJR 24	COUNTY COOK	TOTAL SHEETS 761	SHEET NO. 204							
	DRAWN - JPC		REVIS	REVISED -		I-94 (BISHOP FORD EXPY)														
	PLOT SCALE = 100,0000 ' / in.		CHECKED - EJM	REVIS		SCALE:														
	PLOT DATE = 1/21/2025		DATE - 12/9/2024	REVISED -		SHEET 8 OF 18 SHEETS														
											CONTRACT NO. 62W87									
											ILLINOIS FED. AID PROJECT									

MODEL Default
FILE NAME: \\hbmepw11cs01\CS_gd\work\dlr\26071455_571\0162\K33-chc-stage2\MOCT02.dgn

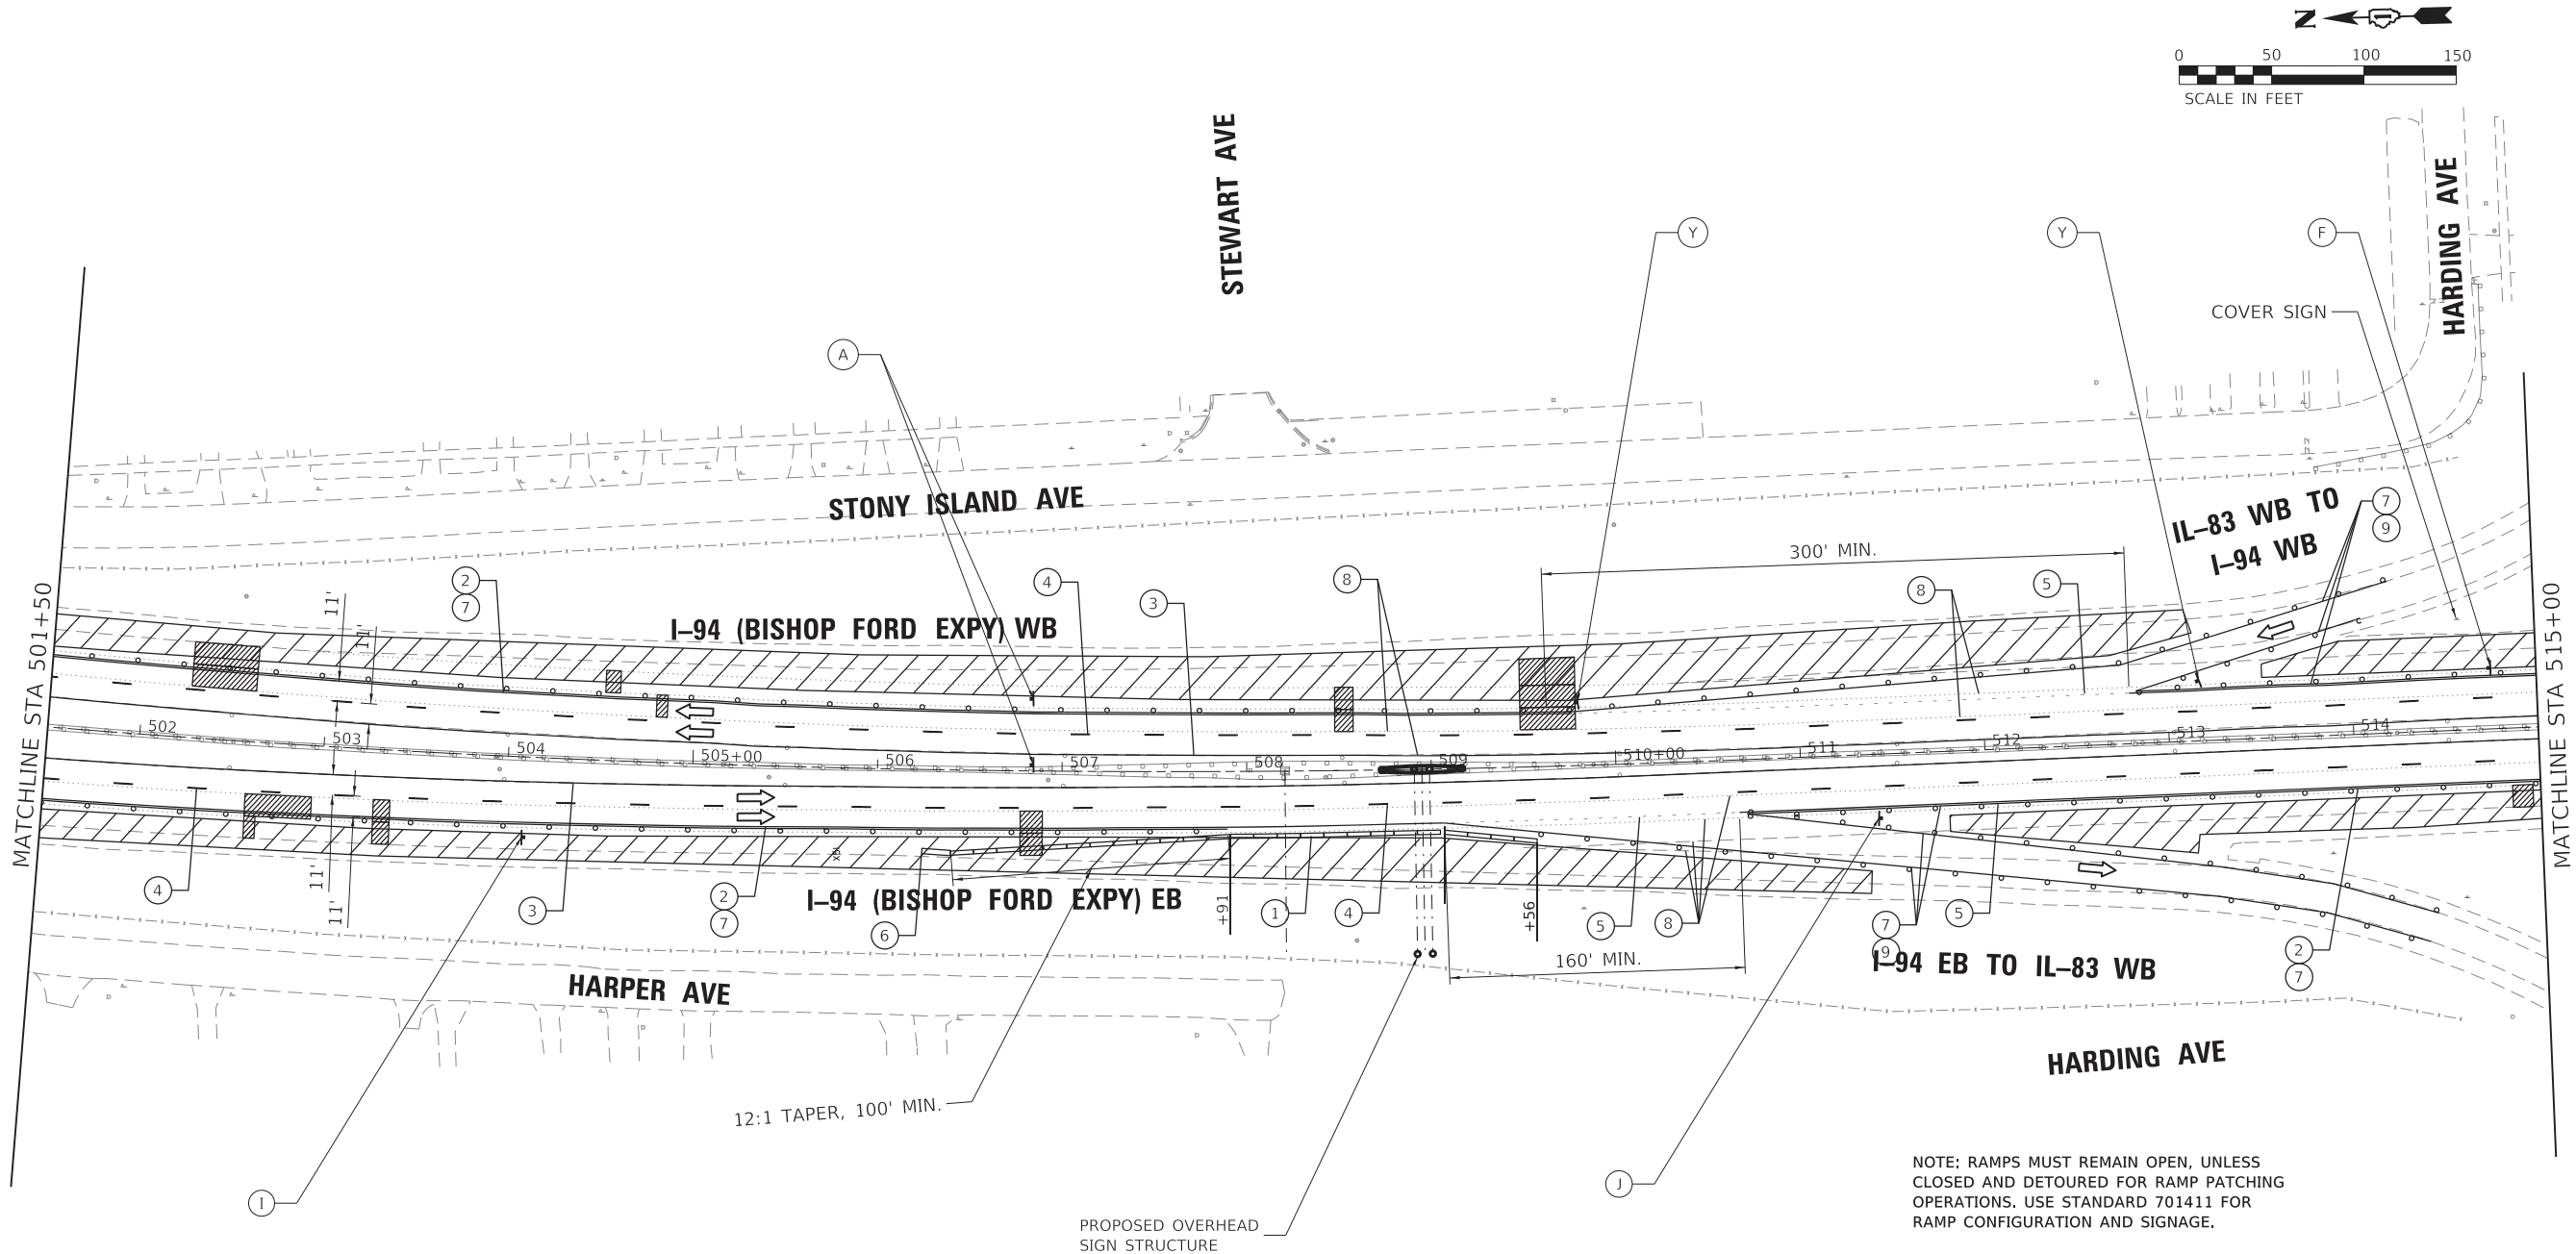

MOT LEGEND (I-94 MAINLINE)


- 1 TEMP. CONCRETE BARRIER, PINNED, WITH BARRIER WALL REFLECTOR, TYPE C
- 2 TEMP. PAVEMENT MARKING - LINE 4", WHITE*
- 3 TEMP. PAVEMENT MARKING - LINE 4", YELLOW*
- 4 TEMP. PAVEMENT MARKING - SKIP DASH 5", 10' DASH, 30' SPACE, WHITE*
- 5 TEMP. PAVEMENT MARKING - SKIP DASH 4", 2' DASH, 6' SKIP, WHITE*
- 6 ATTENUATOR, TEMP., FULLY REDIRECTIVE, NARROW, TEST LEVEL 3
- 7 TEMP. BARRICADES OR DRUMS**
- 8 PAVEMENT MARKING REMOVAL - WATER BLASTING
- 9 TEMP. PAVEMENT MARKING - LINE 8", WHITE*
- 10 TEMP. PAVEMENT MARKING - LINE 5", WHITE*

- TT —TYPE III BARRICADE
- —ARROW BOARD
- —DIRECTION OF TRAFFIC
- ▨ —WORK AREA
- TEMPORARY BARRICADES OR DRUMS WITH STEADY BURN MONODIRECTIONAL LIGHT**
- TEMPORARY CONCRETE BARRIER, PINNED
- ATTENUATOR, TEMP., FULLY REDIRECTIVE, NARROW, TEST LEVEL 3



* TEMP. PAVEMENT MARKINGS SHALL BE MODIFIED URETHANE, EXCEPT WHERE PLACED ON PORTLAND CEMENT CONCRETE (PCC) OR OTHERWISE SPECIFIED. TEMP. PAVEMENT MARKING TAPE, TYPE IV, WET, REFLECTIVE, SHALL BE USED ON PCC. TEMP. RAISED REFLECTIVE PAVEMENT MARKERS SHALL BE PLACED EVERY 40' ON CENTER ON LANE LINES DURING EACH STAGE.

** FOR LANE DROPS AND SHIFTS, USE DIRECTION INDICATOR BARRICADES WITH STEADY BURN MONODIRECTIONAL LIGHT

- A W2-I115(0)-3618 R2-1-3648 R10-I108p-3618 R2-I106p-3618
- B R3-33a-3648
- C RX-XX-3648
- D W20-I103(0)-48
- E W3-2(0)-48
- F W4-1(0)-48
- G G20-I103-6036
- H D4-I102(G)-3648
- I D4-I102(G)-3648
- J E5-1-3648
- Y R1-2-48
- L W1-6L0-6030 ABOVE TYPE III BARRICADE
- R W1-6R0-6030 ABOVE TYPE III BARRICADE

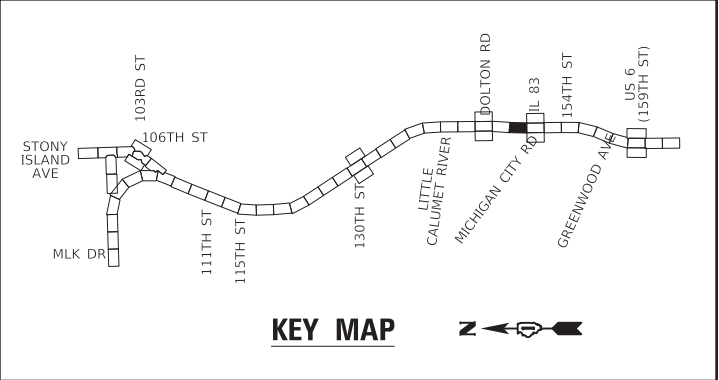

GR&E 8501 W. Higgins Road, Suite 280 Chicago, Illinois 60631; (773) 399-0112	USER NAME = hbmepw11cs01s		DESIGNED - JPC	REVISED -	STATE OF ILLINOIS DEPARTMENT OF TRANSPORTATION	SUGGESTED MOT STAGE 2 PLAN I-94 (BISHOP FORD EXPY)					F.A.I. RTE.	SECTION	COUNTY	TOTAL SHEETS	SHEET NO.
	DRAWN - JPC		CHECKED - EJM	REVISED -							94	(42-B-11-1) BR, BJR 24	COOK	761	205
	PLOT SCALE = 100.0000' / in.		DATE - 12/9/2024	REVISED -							CONTRACT NO. 62W87				
	PLOT DATE = 1/21/2025														
	SCALE:			SHEET 9 OF 18 SHEETS		STA. 501+50 TO STA. 515+00									

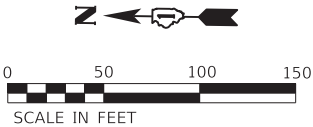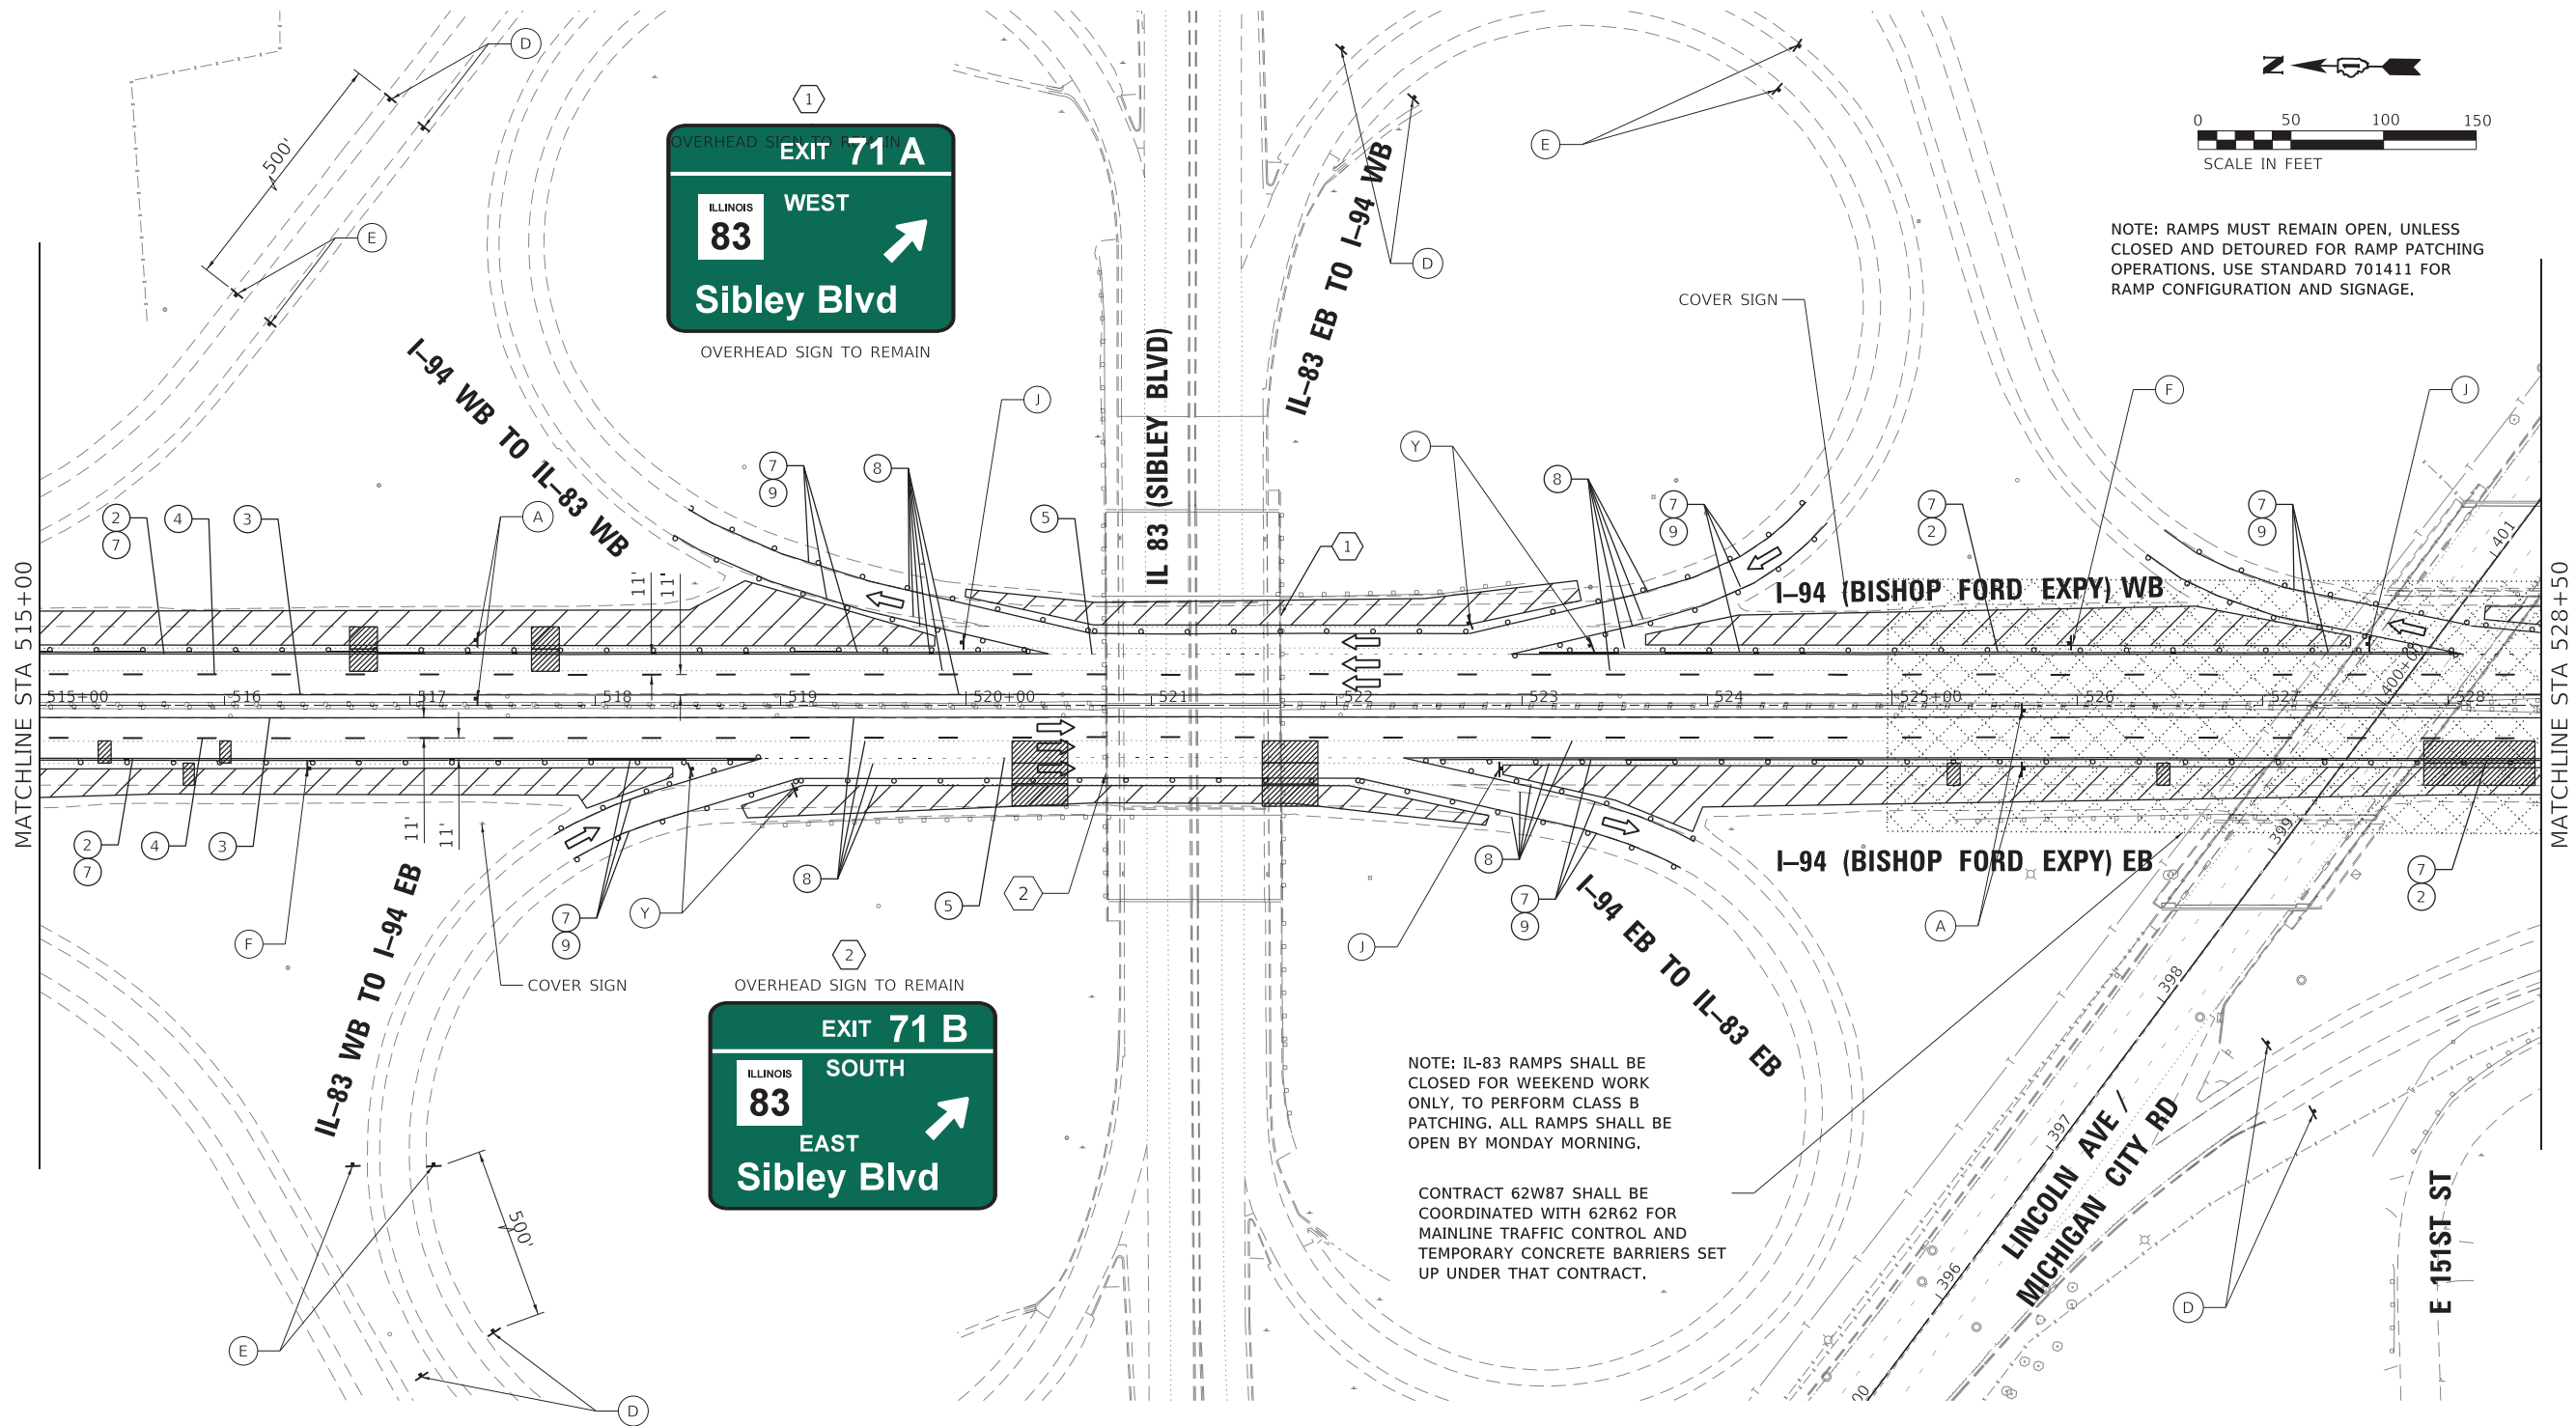

NOTE: RAMPS MUST REMAIN OPEN, UNLESS CLOSED AND DETOURED FOR RAMP PATCHING OPERATIONS. USE STANDARD 701411 FOR RAMP CONFIGURATION AND SIGNAGE.

NOTE: IL-83 RAMPS SHALL BE CLOSED FOR WEEKEND WORK ONLY, TO PERFORM CLASS B PATCHING. ALL RAMPS SHALL BE OPEN BY MONDAY MORNING.

CONTRACT 62W87 SHALL BE COORDINATED WITH 62R62 FOR MAINLINE TRAFFIC CONTROL AND TEMPORARY CONCRETE BARRIERS SET UP UNDER THAT CONTRACT.

MOT LEGEND (I-94 MAINLINE)

- 1 TEMP. CONCRETE BARRIER, PINNED, WITH BARRIER WALL REFLECTOR, TYPE C
- 2 TEMP. PAVEMENT MARKING - LINE 4", WHITE*
- 3 TEMP. PAVEMENT MARKING - LINE 4", YELLOW*
- 4 TEMP. PAVEMENT MARKING - SKIP DASH 5", 10' DASH, 30' SPACE, WHITE*
- 5 TEMP. PAVEMENT MARKING - SKIP DASH 4", 2' DASH, 6' SKIP, WHITE*
- 6 ATTENUATOR, TEMP., FULLY REDIRECTIVE, NARROW, TEST LEVEL 3
- 7 TEMP. BARRICADES OR DRUMS**
- 8 PAVEMENT MARKING REMOVAL - WATER BLASTING
- 9 TEMP. PAVEMENT MARKING - LINE 8", WHITE*
- 10 TEMP. PAVEMENT MARKING - LINE 5", WHITE*

- TT —TYPE III BARRICADE
- —ARROW BOARD
- —DIRECTION OF TRAFFIC
- ▨ —WORK AREA
- TEMPORARY BARRICADES OR DRUMS WITH STEADY BURN MONODIRECTIONAL LIGHT**
- TEMPORARY CONCRETE BARRIER, PINNED
- ATTENUATOR, TEMP., FULLY REDIRECTIVE, NARROW, TEST LEVEL 3

* TEMP. PAVEMENT MARKINGS SHALL BE MODIFIED URETHANE, EXCEPT WHERE PLACED ON PORTLAND CEMENT CONCRETE (PCC) OR OTHERWISE SPECIFIED. TEMP. PAVEMENT MARKING TAPE, TYPE IV, WET, REFLECTIVE, SHALL BE USED ON PCC. TEMP. RAISED REFLECTIVE PAVEMENT MARKERS SHALL BE PLACED EVERY 40' ON CENTER ON LANE LINES DURING EACH STAGE.

** FOR LANE DROPS AND SHIFTS, USE DIRECTION INDICATOR BARRICADES WITH STEADY BURN MONODIRECTIONAL LIGHT

W2-1115(0)-3618

R2-1-3648

R10-I108p-3618

R2-I106p-3618

WORK ZONE

SPEED LIMIT

45

PHOTO ENFORCED

XXXX FINE MINIMUM

END WORK ZONE

SPEED LIMIT

45

RIGHT LANE MUST EXIT

STAY IN YOUR LANE

ROAD CONSTRUCTION AHEAD

W20-I103(0)-48

W3-2(0)-48

W4-1(0)-48

EXIT OPEN AHEAD

EXIT OPEN AHEAD

EXIT

YIELD

W1-6L0-6030 ABOVE TYPE III BARRICADE

W1-6R0-6030 ABOVE TYPE III BARRICADE


G20-I103-6036

D4-I102(G)-3648

D4-I102(G)-3648


E5-1-3648

R1-2-48

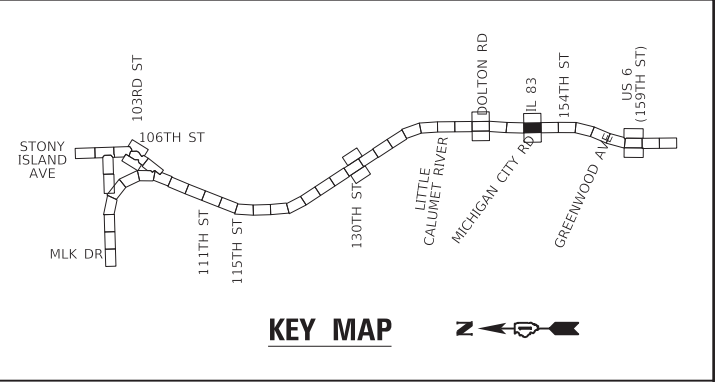

GRaEF 8501 W. Higgins Road, Suite 280 Chicago, Illinois 60631; (773) 399-0112	USER NAME = hbmeppw11cs01s		DESIGNED - JPC	REVISED -	STATE OF ILLINOIS DEPARTMENT OF TRANSPORTATION	SUGGESTED MOT STAGE 2 PLAN I-94 (BISHOP FORD EXPY)				F.A.I. RTE.	SECTION	COUNTY	TOTAL SHEETS	SHEET NO.
	DRAWN - JPC		REVIS	REVISED -		SCALE:				94	(42-B-11-1) BR, BJR 24	COOK	761	206
	PLOT SCALE = 100,0000 ' / in.		CHECKED - EJM	REVISED -		SHEET 10 OF 18 SHEETS				CONTRACT NO. 62W87				
	PLOT DATE = 3/17/2025		DATE - 12/9/2024	REVISED -		STA. 515+00 TO STA. 528+50								

MODEL: Default
FILE NAME: \\hbmepw11cs01\CS - proj work - dli\200711455_5721D163K53-chc-S2ap2\MOT10.dgn

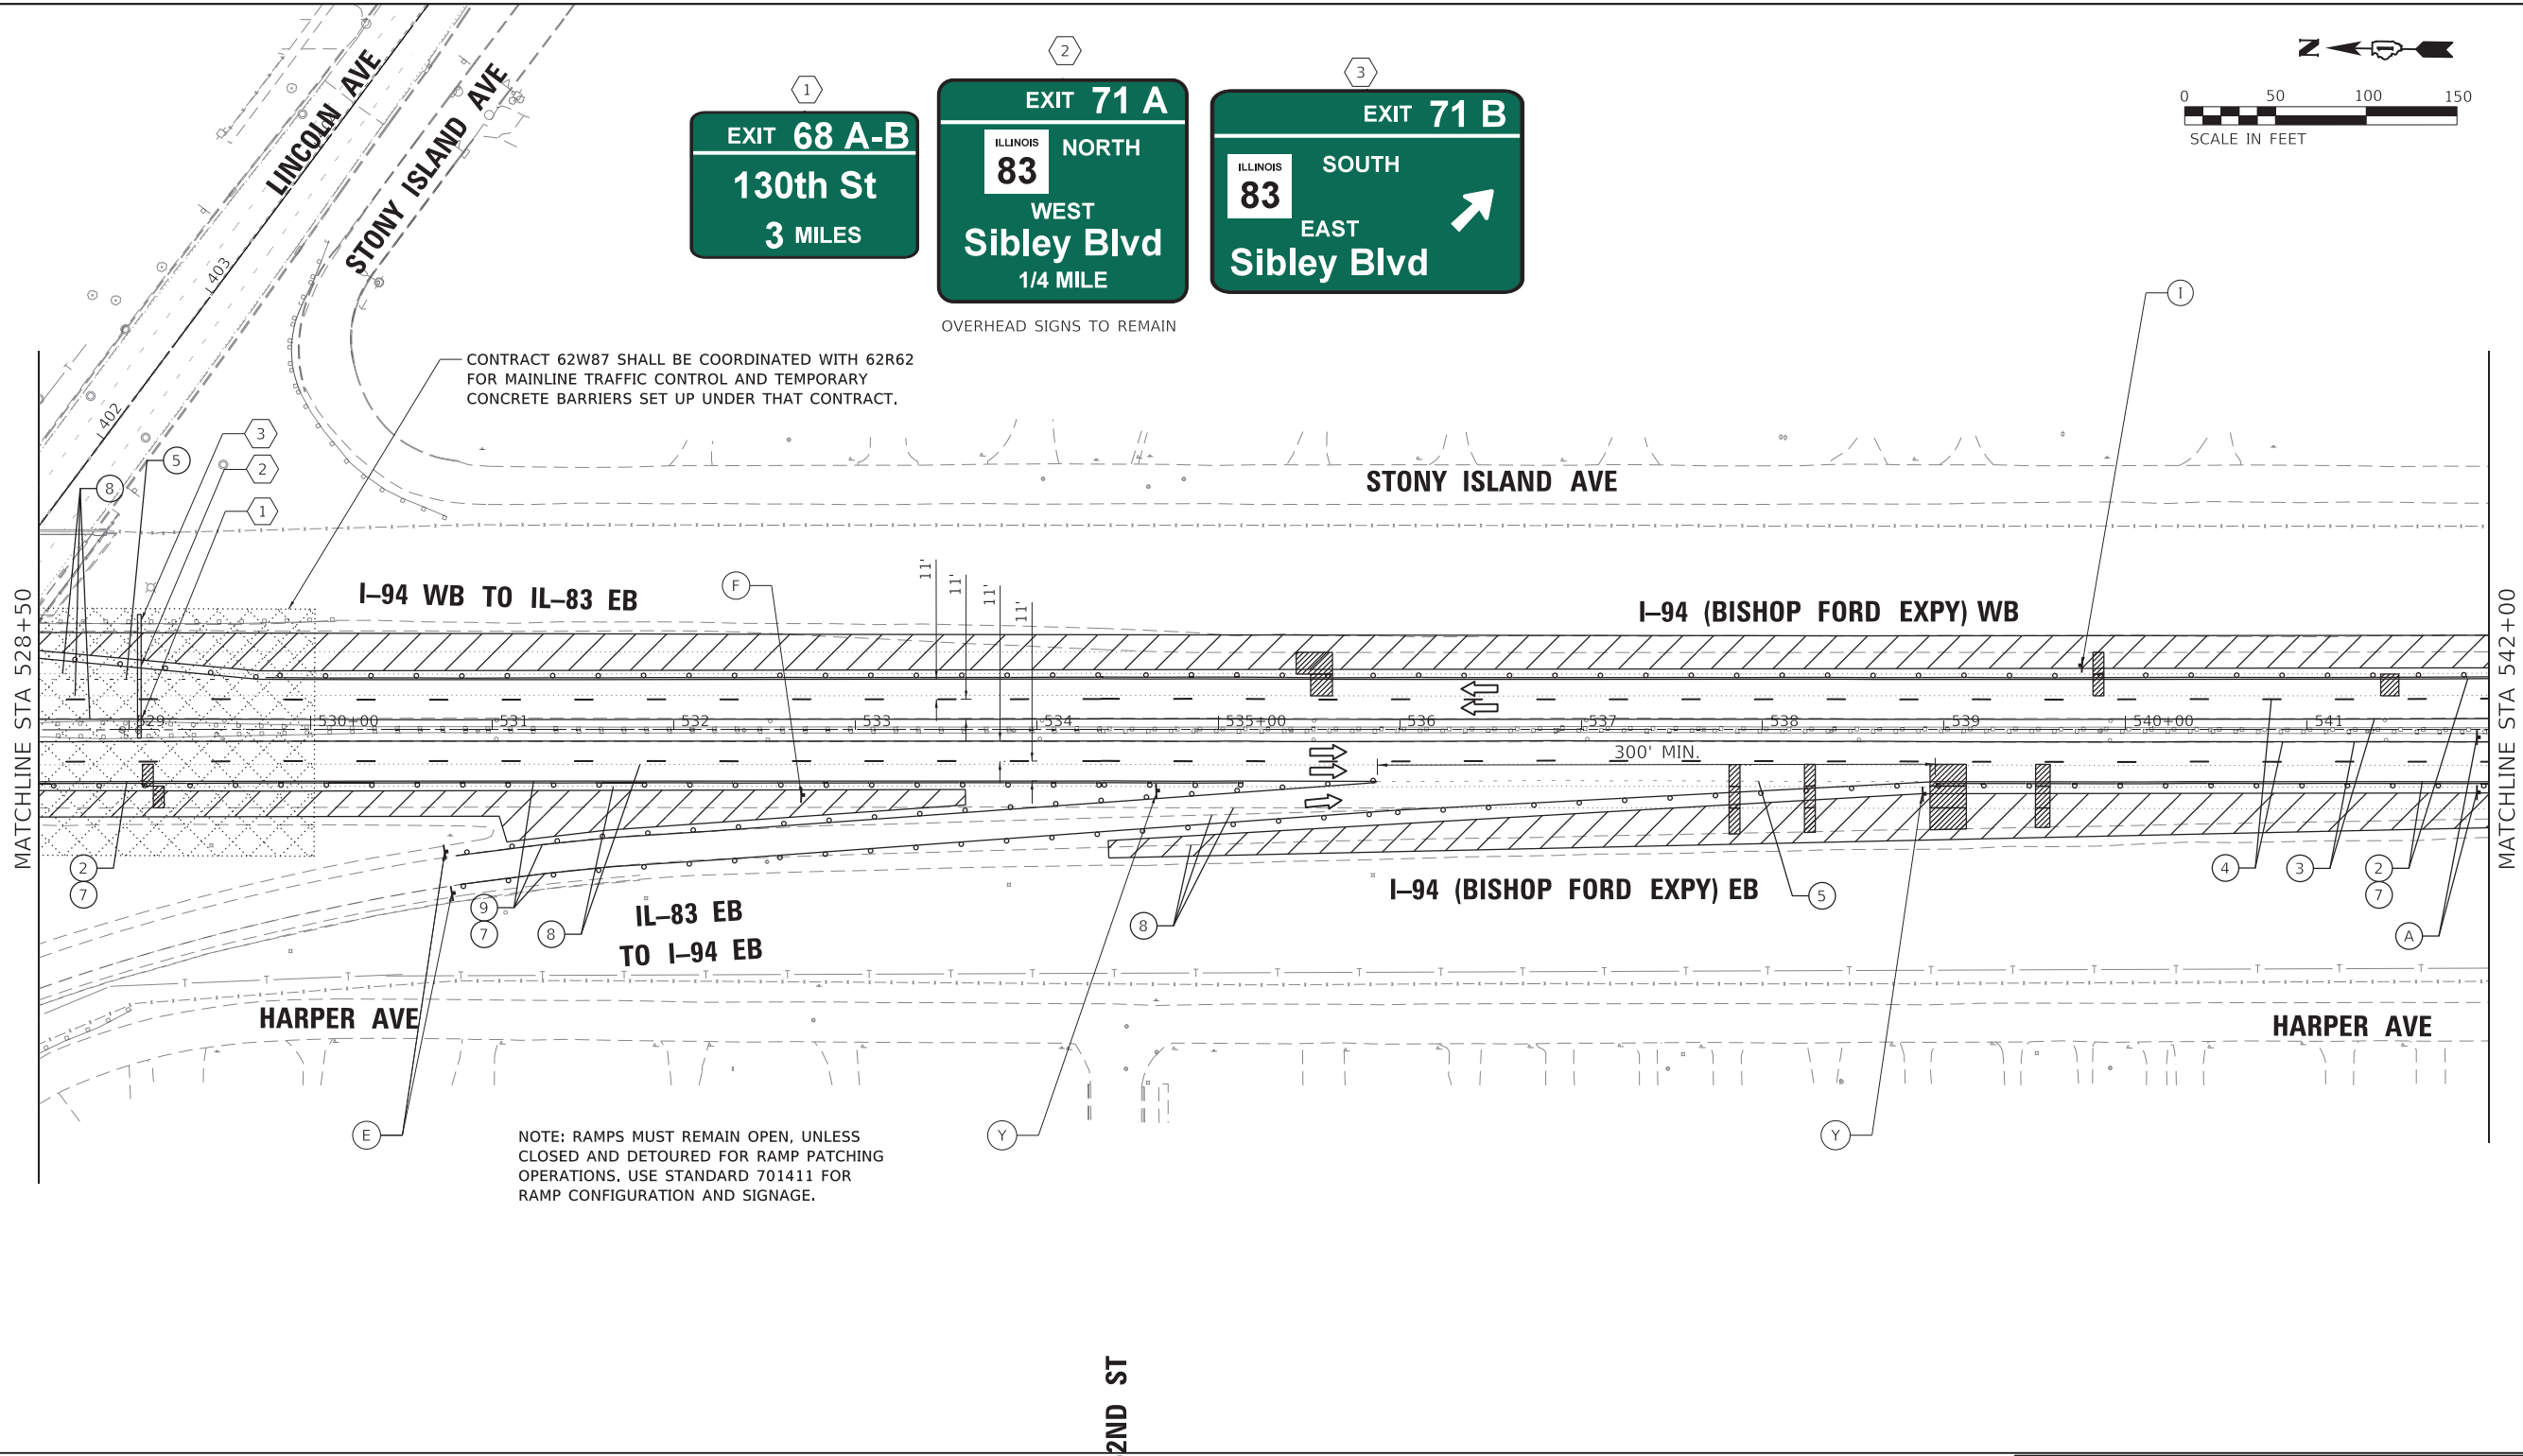

MOT LEGEND (I-94 MAINLINE)


- TEMP. CONCRETE BARRIER, PINNED, WITH BARRIER WALL REFLECTOR, TYPE C
- TEMP. PAVEMENT MARKING - LINE 4", WHITE*
- TEMP. PAVEMENT MARKING - LINE 4", YELLOW*
- TEMP. PAVEMENT MARKING - SKIP DASH 5", 10' DASH, 30' SPACE, WHITE*
- TEMP. PAVEMENT MARKING - SKIP DASH 4", 2' DASH, 6' SKIP, WHITE*
- ATTENUATOR, TEMP., FULLY REDIRECTIVE, NARROW, TEST LEVEL 3
- TEMP. BARRICADES OR DRUMS**
- PAVEMENT MARKING REMOVAL - WATER BLASTING
- TEMP. PAVEMENT MARKING - LINE 8", WHITE*
- TEMP. PAVEMENT MARKING - LINE 5", WHITE*

- TT —TYPE III BARRICADE
→ —DIRECTION OF TRAFFIC
—TEMPORARY BARRICADES OR DRUMS WITH STEADY BURN MONODIRECTIONAL LIGHT**
—TEMPORARY CONCRETE BARRIER, PINNED
—ATTENUATOR, TEMP., FULLY REDIRECTIVE, NARROW, TEST LEVEL 3

* TEMP. PAVEMENT MARKINGS SHALL BE MODIFIED URETHANE, EXCEPT WHERE PLACED ON PORTLAND CEMENT CONCRETE (PCC) OR OTHERWISE SPECIFIED. TEMP. PAVEMENT MARKING TAPE, TYPE IV, WET, REFLECTIVE, SHALL BE USED ON PCC. TEMP. RAISED REFLECTIVE PAVEMENT MARKERS SHALL BE PLACED EVERY 40' ON CENTER ON LANE LINES DURING EACH STAGE.


** FOR LANE DROPS AND SHIFTS, USE DIRECTION INDICATOR BARRICADES WITH STEADY BURN MONODIRECTIONAL LIGHT

- (A) W2-1115(0)-3618 R2-1-3648 R10-1108p-3618 R2-1106p-3618
(B) R3-33a-3648
(C) RX-XX-3648
(D) W20-1103(0)-48
(E) W3-2(0)-48
(F) W4-1(0)-48
(G) G20-1103-6036
(H) D4-1102(G)-3648
(I) D4-1102(G)-3648
(J) E5-1-3648
(Y) R1-2-48
(L) W1-6L0-6030 ABOVE TYPE III BARRICADE
(R) W1-6R0-6030 ABOVE TYPE III BARRICADE

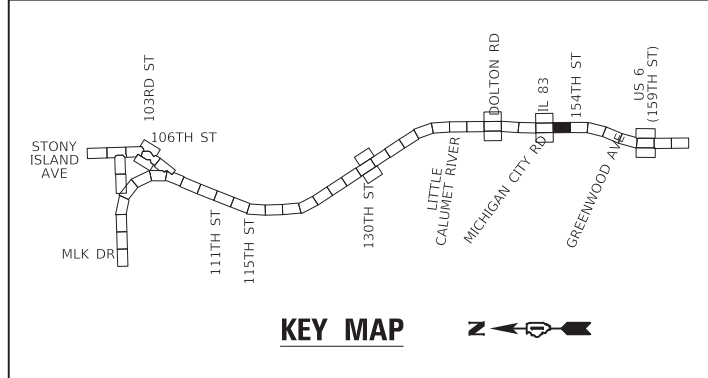

GRaEF 8501 W. Higgins Road, Suite 280 Chicago, Illinois 60631; (773) 399-0112	USER NAME = hbmeqpw11cs01s	DESIGNED - JPC	REVISED -	STATE OF ILLINOIS DEPARTMENT OF TRANSPORTATION	SUGGESTED MOT STAGE 2 PLAN I-94 (BISHOP FORD EXPY)					F.A.I. RTE.	SECTION	COUNTY	TOTAL SHEETS	SHEET NO.
		DRAWN - JPC	REVISED -							94	(42-B-11-1) BR, BJR 24	COOK	761	207
	PLOT SCALE = 100,0000' / in.	CHECKED - EJM	REVISED -		CONTRACT NO. 62W87									
	PLOT DATE = 3/17/2025	DATE - 12/9/2024	REVISED -		SCALE:	SHEET 11	OF 18 SHEETS	STA. 528+50	TO STA. 542+00		ILLINOIS	FED. AID PROJECT		

MODEL Default
FILE NAME: W:\mtnswa11cs01\CS - pdf - d126071455_573D\03K33ch-Snap2\MOT11.dgn

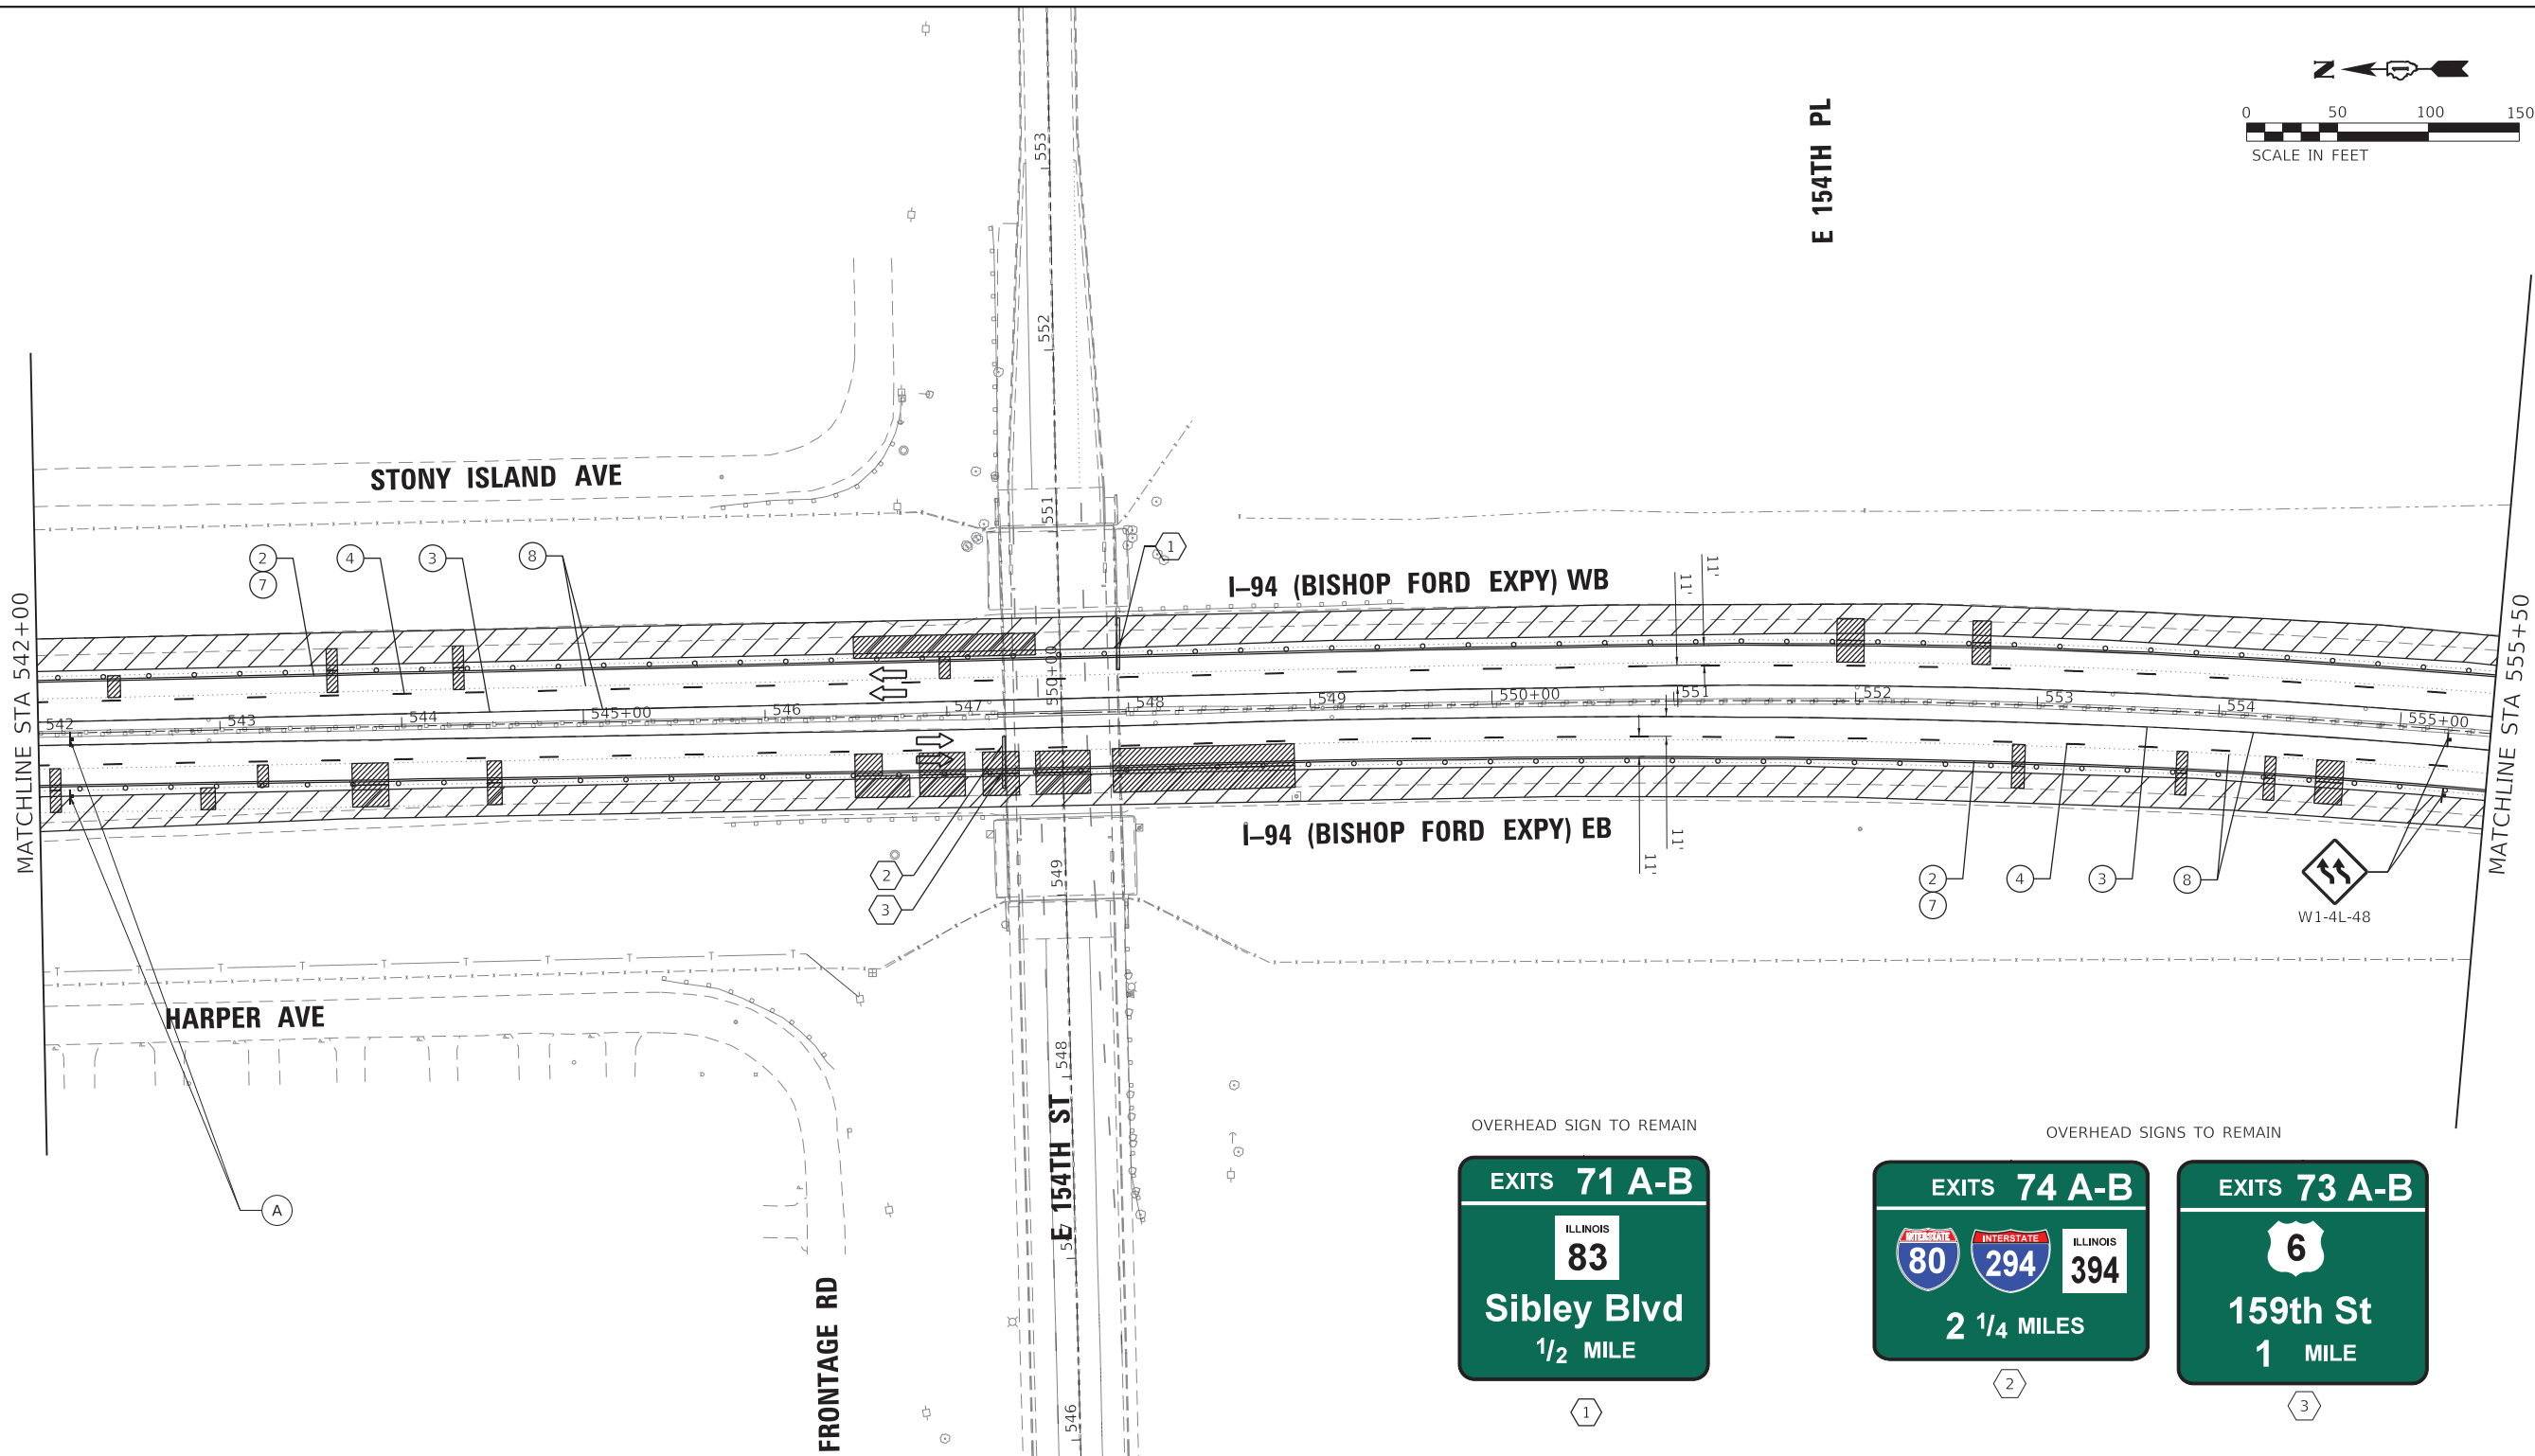

MOT LEGEND (I-94 MAINLINE)


- 1 TEMP. CONCRETE BARRIER, PINNED, WITH BARRIER WALL REFLECTOR, TYPE C
- 2 TEMP. PAVEMENT MARKING - LINE 4", WHITE*
- 3 TEMP. PAVEMENT MARKING - LINE 4", YELLOW*
- 4 TEMP. PAVEMENT MARKING - SKIP DASH 5", 10' DASH, 30' SPACE, WHITE*
- 5 TEMP. PAVEMENT MARKING - SKIP DASH 4", 2' DASH, 6' SKIP, WHITE*
- 6 ATTENUATOR, TEMP., FULLY REDIRECTIVE, NARROW, TEST LEVEL 3
- 7 TEMP. BARRICADES OR DRUMS**
- 8 PAVEMENT MARKING REMOVAL - WATER BLASTING
- 9 TEMP. PAVEMENT MARKING - LINE 8", WHITE*
- 10 TEMP. PAVEMENT MARKING - LINE 5", WHITE*

- TT —TYPE III BARRICADE
- —DIRECTION OF TRAFFIC
- TEMPORARY BARRICADES OR DRUMS WITH STEADY BURN MONODIRECTIONAL LIGHT**
- TEMPORARY CONCRETE BARRIER, PINNED
- ATTENUATOR, TEMP., FULLY REDIRECTIVE, NARROW, TEST LEVEL 3
- ARROW BOARD
- WORK AREA



* TEMP. PAVEMENT MARKINGS SHALL BE MODIFIED URETHANE, EXCEPT WHERE PLACED ON PORTLAND CEMENT CONCRETE (PCC) OR OTHERWISE SPECIFIED. TEMP. PAVEMENT MARKING TAPE, TYPE IV, WET, REFLECTIVE, SHALL BE USED ON PCC. TEMP. RAISED REFLECTIVE PAVEMENT MARKERS SHALL BE PLACED EVERY 40' ON CENTER ON LANE LINES DURING EACH STAGE.

** FOR LANE DROPS AND SHIFTS, USE DIRECTION INDICATOR BARRICADES WITH STEADY BURN MONODIRECTIONAL LIGHT

- (A) W2-I115(0)-3618 R2-1-3648 R10-I108p-3618 R2-I106p-3618
- (B) R3-33a-3648
- (C) RX-XX-3648
- (D) W20-I103(0)-48
- (E) W3-2(0)-48
- (F) W4-1(0)-48
- (G) G20-I103-6036
- (H) D4-I102(G)-3648
- (I) D4-I102(G)-3648
- (J) E5-1-3648
- (Y) R1-2-48
- (L) W1-6L0-6030 ABOVE TYPE III BARRICADE
- (R) W1-6R0-6030 ABOVE TYPE III BARRICADE

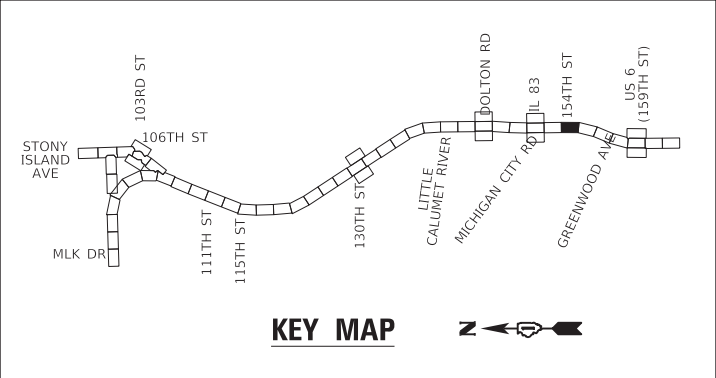

GR&E 8501 W. Higgins Road, Suite 280 Chicago, Illinois 60631; (773) 399-0112	USER NAME = hbmeprw11cs01s	DESIGNED - JPC	REVISED -	STATE OF ILLINOIS DEPARTMENT OF TRANSPORTATION	SUGGESTED MOT STAGE 2 PLAN I-94 (BISHOP FORD EXPY)					F.A.I. RTE.	SECTION	COUNTY	TOTAL SHEETS	SHEET NO.
		DRAWN - JPC	REVISED -							94	(42-B-11-1) BR, BJR 24	COOK	761	208
	PLOT SCALE = 100,0000 ' / in.	CHECKED - EJM	REVISED -		SCALE: SHEET 12 OF 18 SHEETS STA. 542+00 TO STA. 555+50					CONTRACT NO. 62W87				
	PLOT DATE = 1/21/2025	DATE - 12/9/2024	REVISED -							ILLINOIS FED. AID PROJECT				

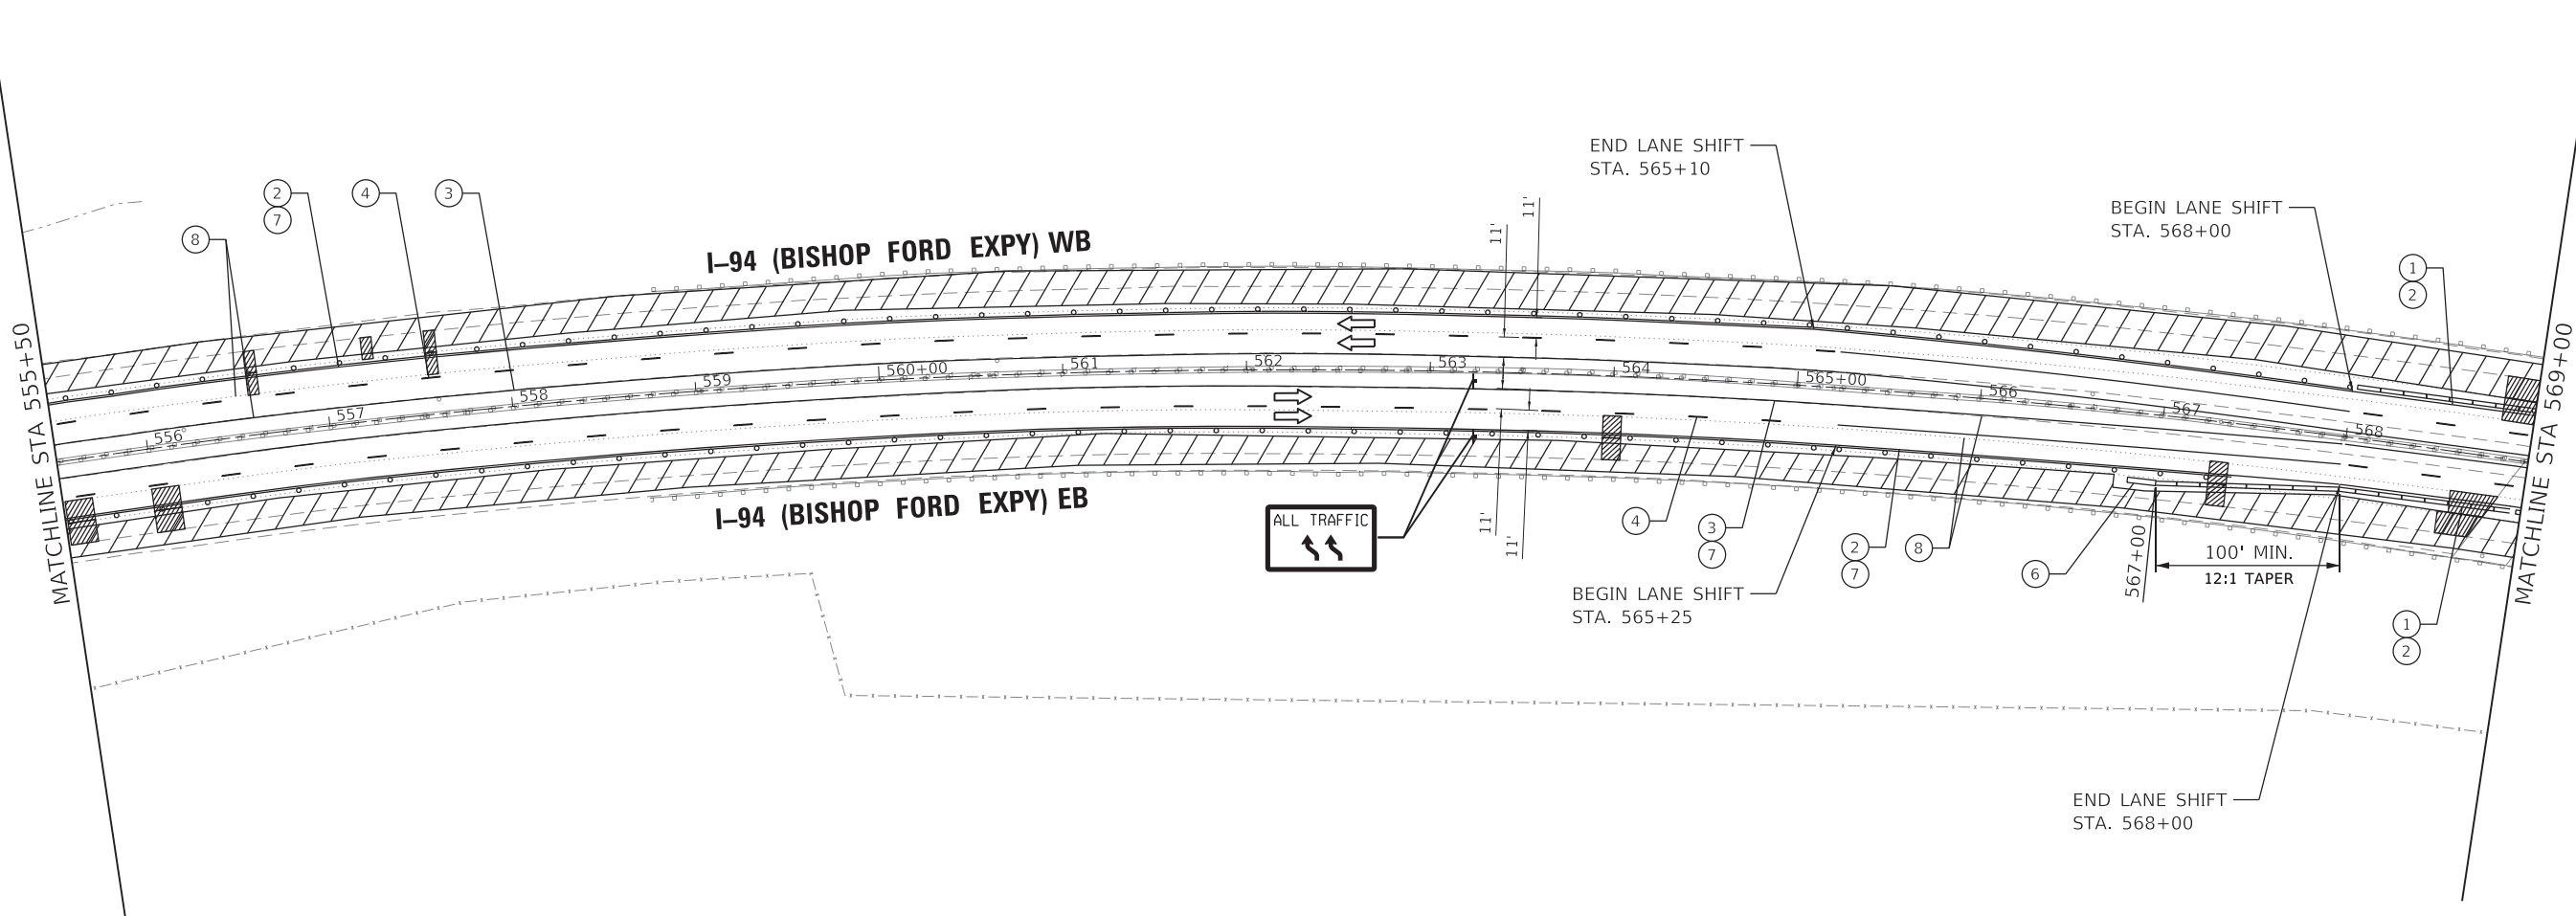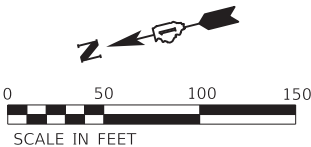

MOT LEGEND (I-94 MAINLINE)


- 1 TEMP. CONCRETE BARRIER, PINNED, WITH BARRIER WALL REFLECTOR, TYPE C
- 2 TEMP. PAVEMENT MARKING - LINE 4", WHITE*
- 3 TEMP. PAVEMENT MARKING - LINE 4", YELLOW*
- 4 TEMP. PAVEMENT MARKING - SKIP DASH 5", 10' DASH, 30' SPACE, WHITE*
- 5 TEMP. PAVEMENT MARKING - SKIP DASH 4", 2' DASH, 6' SKIP, WHITE*
- 6 ATTENUATOR, TEMP., FULLY REDIRECTIVE, NARROW, TEST LEVEL 3
- 7 TEMP. BARRICADES OR DRUMS**
- 8 PAVEMENT MARKING REMOVAL - WATER BLASTING
- 9 TEMP. PAVEMENT MARKING - LINE 8", WHITE*
- 10 TEMP. PAVEMENT MARKING - LINE 5", WHITE*

- TT —TYPE III BARRICADE
- ➡ —DIRECTION OF TRAFFIC
- ▨ —WORK AREA
- —TEMPORARY BARRICADES OR DRUMS WITH STEADY BURN MONODIRECTIONAL LIGHT**
- —TEMPORARY CONCRETE BARRIER, PINNED
- —ATTENUATOR, TEMP., FULLY REDIRECTIVE, NARROW, TEST LEVEL 3

* TEMP. PAVEMENT MARKINGS SHALL BE MODIFIED URETHANE, EXCEPT WHERE PLACED ON PORTLAND CEMENT CONCRETE (PCC) OR OTHERWISE SPECIFIED. TEMP. PAVEMENT MARKING TAPE, TYPE IV, WET, REFLECTIVE, SHALL BE USED ON PCC. TEMP. RAISED REFLECTIVE PAVEMENT MARKERS SHALL BE PLACED EVERY 40' ON CENTER ON LANE LINES DURING EACH STAGE.

** FOR LANE DROPS AND SHIFTS, USE DIRECTION INDICATOR BARRICADES WITH STEADY BURN MONODIRECTIONAL LIGHT

- (A) W2-1115(0)-3618 R2-1-3648 R10-1108p-3618 R2-1106p-3618
- (B) R3-33a-3648
- (C) RX-XX-3648
- (D) W20-1103(0)-48
- (E) W3-2(0)-48
- (F) W4-1(0)-48
- (G) G20-1103-6036
- (H) D4-1102(G)-3648
- (I) D4-1102(G)-3648
- (J) E5-1-3648
- (Y) R1-2-48
- (L) W1-6L0-6030 ABOVE TYPE III BARRICADE
- (R) W1-6R0-6030 ABOVE TYPE III BARRICADE

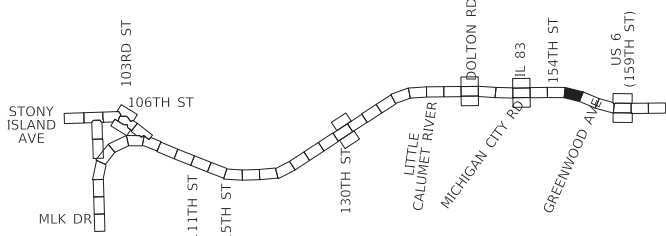

KEY MAP

GRaEF
8501 W. Higgins Road, Suite 280
Chicago, Illinois 60631 (773) 399-0112


USER NAME = hbmeprw11cs01s	DESIGNED - JPC	REVISED -
	DRAWN - JPC	REVISED -
PLOT SCALE = 100,0000 ' / in.	CHECKED - EJM	REVISED -
PLOT DATE = 1/21/2025	DATE - 12/9/2024	REVISED -

STATE OF ILLINOIS
DEPARTMENT OF TRANSPORTATION

SUGGESTED MOT STAGE 2 PLAN
I-94 (BISHOP FORD EXPY)

SCALE: SHEET 13 OF 18 SHEETS STA. 555+50 TO STA. 569+00

F.A.I. RTE.	SECTION	COUNTY	TOTAL SHEETS	SHEET NO.
94	(42-B-11-1) BR, BJR 24	COOK	761	209
CONTRACT NO. 62W87				
ILLINOIS FED. AID PROJECT				

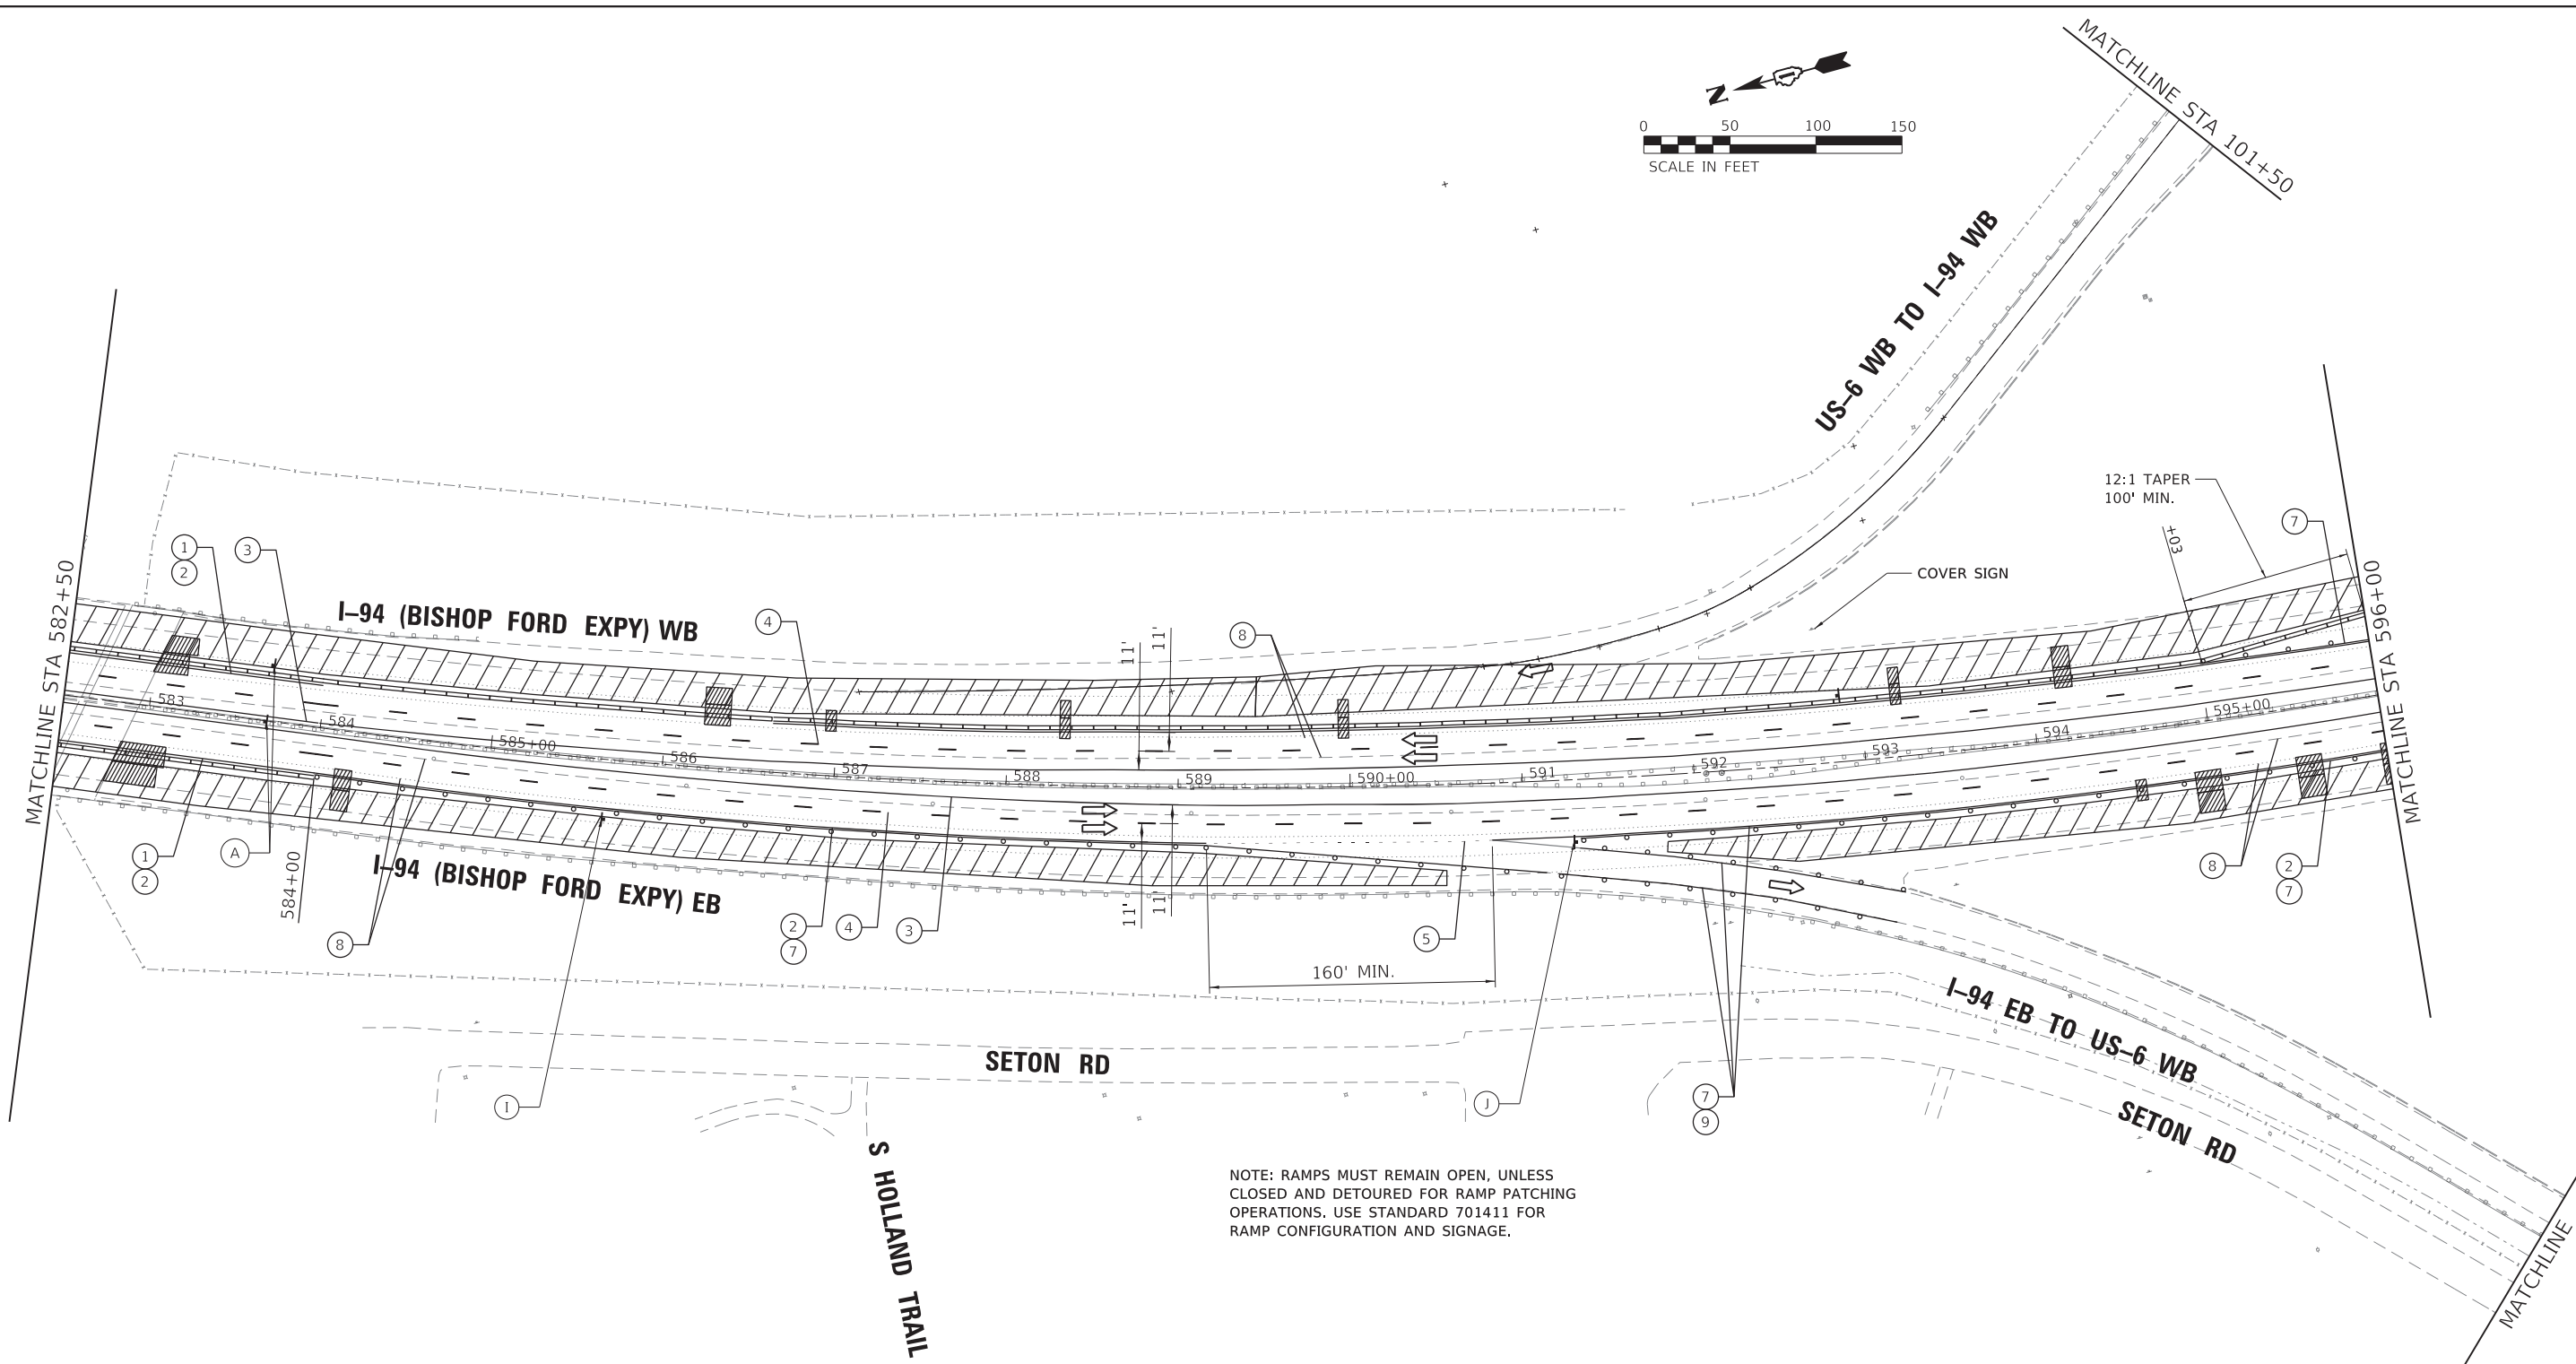

NOTE: RAMPs MUST REMAIN OPEN, UNLESS CLOSED AND DETOURED FOR RAMP PATCHING OPERATIONS. USE STANDARD 701411 FOR RAMP CONFIGURATION AND SIGNAGE.

MOT LEGEND (I-94 MAINLINE)

- 1 TEMP. CONCRETE BARRIER, PINNED, WITH BARRIER WALL REFLECTOR, TYPE C
- 2 TEMP. PAVEMENT MARKING - LINE 4", WHITE*
- 3 TEMP. PAVEMENT MARKING - LINE 4", YELLOW*
- 4 TEMP. PAVEMENT MARKING - SKIP DASH 5", 10' DASH, 30' SPACE, WHITE*
- 5 TEMP. PAVEMENT MARKING - SKIP DASH 4", 2' DASH, 6' SKIP, WHITE*
- 6 ATTENUATOR, TEMP., FULLY REDIRECTIVE, NARROW, TEST LEVEL 3
- 7 TEMP. BARRICADES OR DRUMS**
- 8 PAVEMENT MARKING REMOVAL - WATER BLASTING
- 9 TEMP. PAVEMENT MARKING - LINE 8", WHITE*
- 10 TEMP. PAVEMENT MARKING - LINE 5", WHITE*

- TT —TYPE III BARRICADE
- —ARROW BOARD
- —DIRECTION OF TRAFFIC
- ▨ —WORK AREA
- —TEMPORARY BARRICADES OR DRUMS WITH STEADY BURN MONODIRECTIONAL LIGHT**
- —TEMPORARY CONCRETE BARRIER, PINNED
- —ATTENUATOR, TEMP., FULLY REDIRECTIVE, NARROW, TEST LEVEL 3

* TEMP. PAVEMENT MARKINGS SHALL BE MODIFIED URETHANE, EXCEPT WHERE PLACED ON PORTLAND CEMENT CONCRETE (PCC) OR OTHERWISE SPECIFIED. TEMP. PAVEMENT MARKING TAPE, TYPE IV, WET, REFLECTIVE, SHALL BE USED ON PCC. TEMP. RAISED REFLECTIVE PAVEMENT MARKERS SHALL BE PLACED EVERY 40' ON CENTER ON LANE LINES DURING EACH STAGE.

** FOR LANE DROPS AND SHIFTS, USE DIRECTION INDICATOR BARRICADES WITH STEADY BURN MONODIRECTIONAL LIGHT

W2-I115(0)-3618

R2-1-3648

R10-I108p-3618

R2-I106p-3618

WORK ZONE

SPEED LIMIT

45

PHOTO ENFORCED

MINIMUM

END WORK ZONE

SPEED LIMIT

45

RIGHT LANE MUST EXIT

STAY IN YOUR LANE

ROAD CONSTRUCTION AHEAD

W20-I103(0)-48

W3-2(0)-48

W4-1(0)-48

EXIT OPEN AHEAD

EXIT

EXIT OPEN AHEAD

EXIT

YIELD

W1-6L0-6030


ABOVE TYPE III BARRICADE

W1-6R0-6030

ABOVE TYPE III BARRICADE

 8501 W. Higgins Road, Suite 280 Chicago, Illinois 60631; (773) 399-0112	USER NAME = hbmeppw11cs01s	DESIGNED - JPC	REVISED -	STATE OF ILLINOIS DEPARTMENT OF TRANSPORTATION	SUGGESTED MOT STAGE 2 PLAN I-94 (BISHOP FORD EXPY)			F.A.I. RTE. 94	SECTION (42-B-11-1) BR, BJR 24	COUNTY COOK	TOTAL SHEETS 761	SHEET NO. 211
	PLOT SCALE = 100,0000 ' / in.	CHECKED - EJM	REVISED -		SCALE:	SHEET 15	OF 18 SHEETS	STA. 582+50	TO STA. 596+00	CONTRACT NO. 62W87		
	PLOT DATE = 1/21/2025	DATE - 12/9/2024	REVISED -		ILLINOIS FED. AID PROJECT							

MODEL Default
FILE NAME: W:\mtns\11cs01\CS_01\work\dlr\200711455_5631D163K33ch-S2wp2MOT15-1.dgn

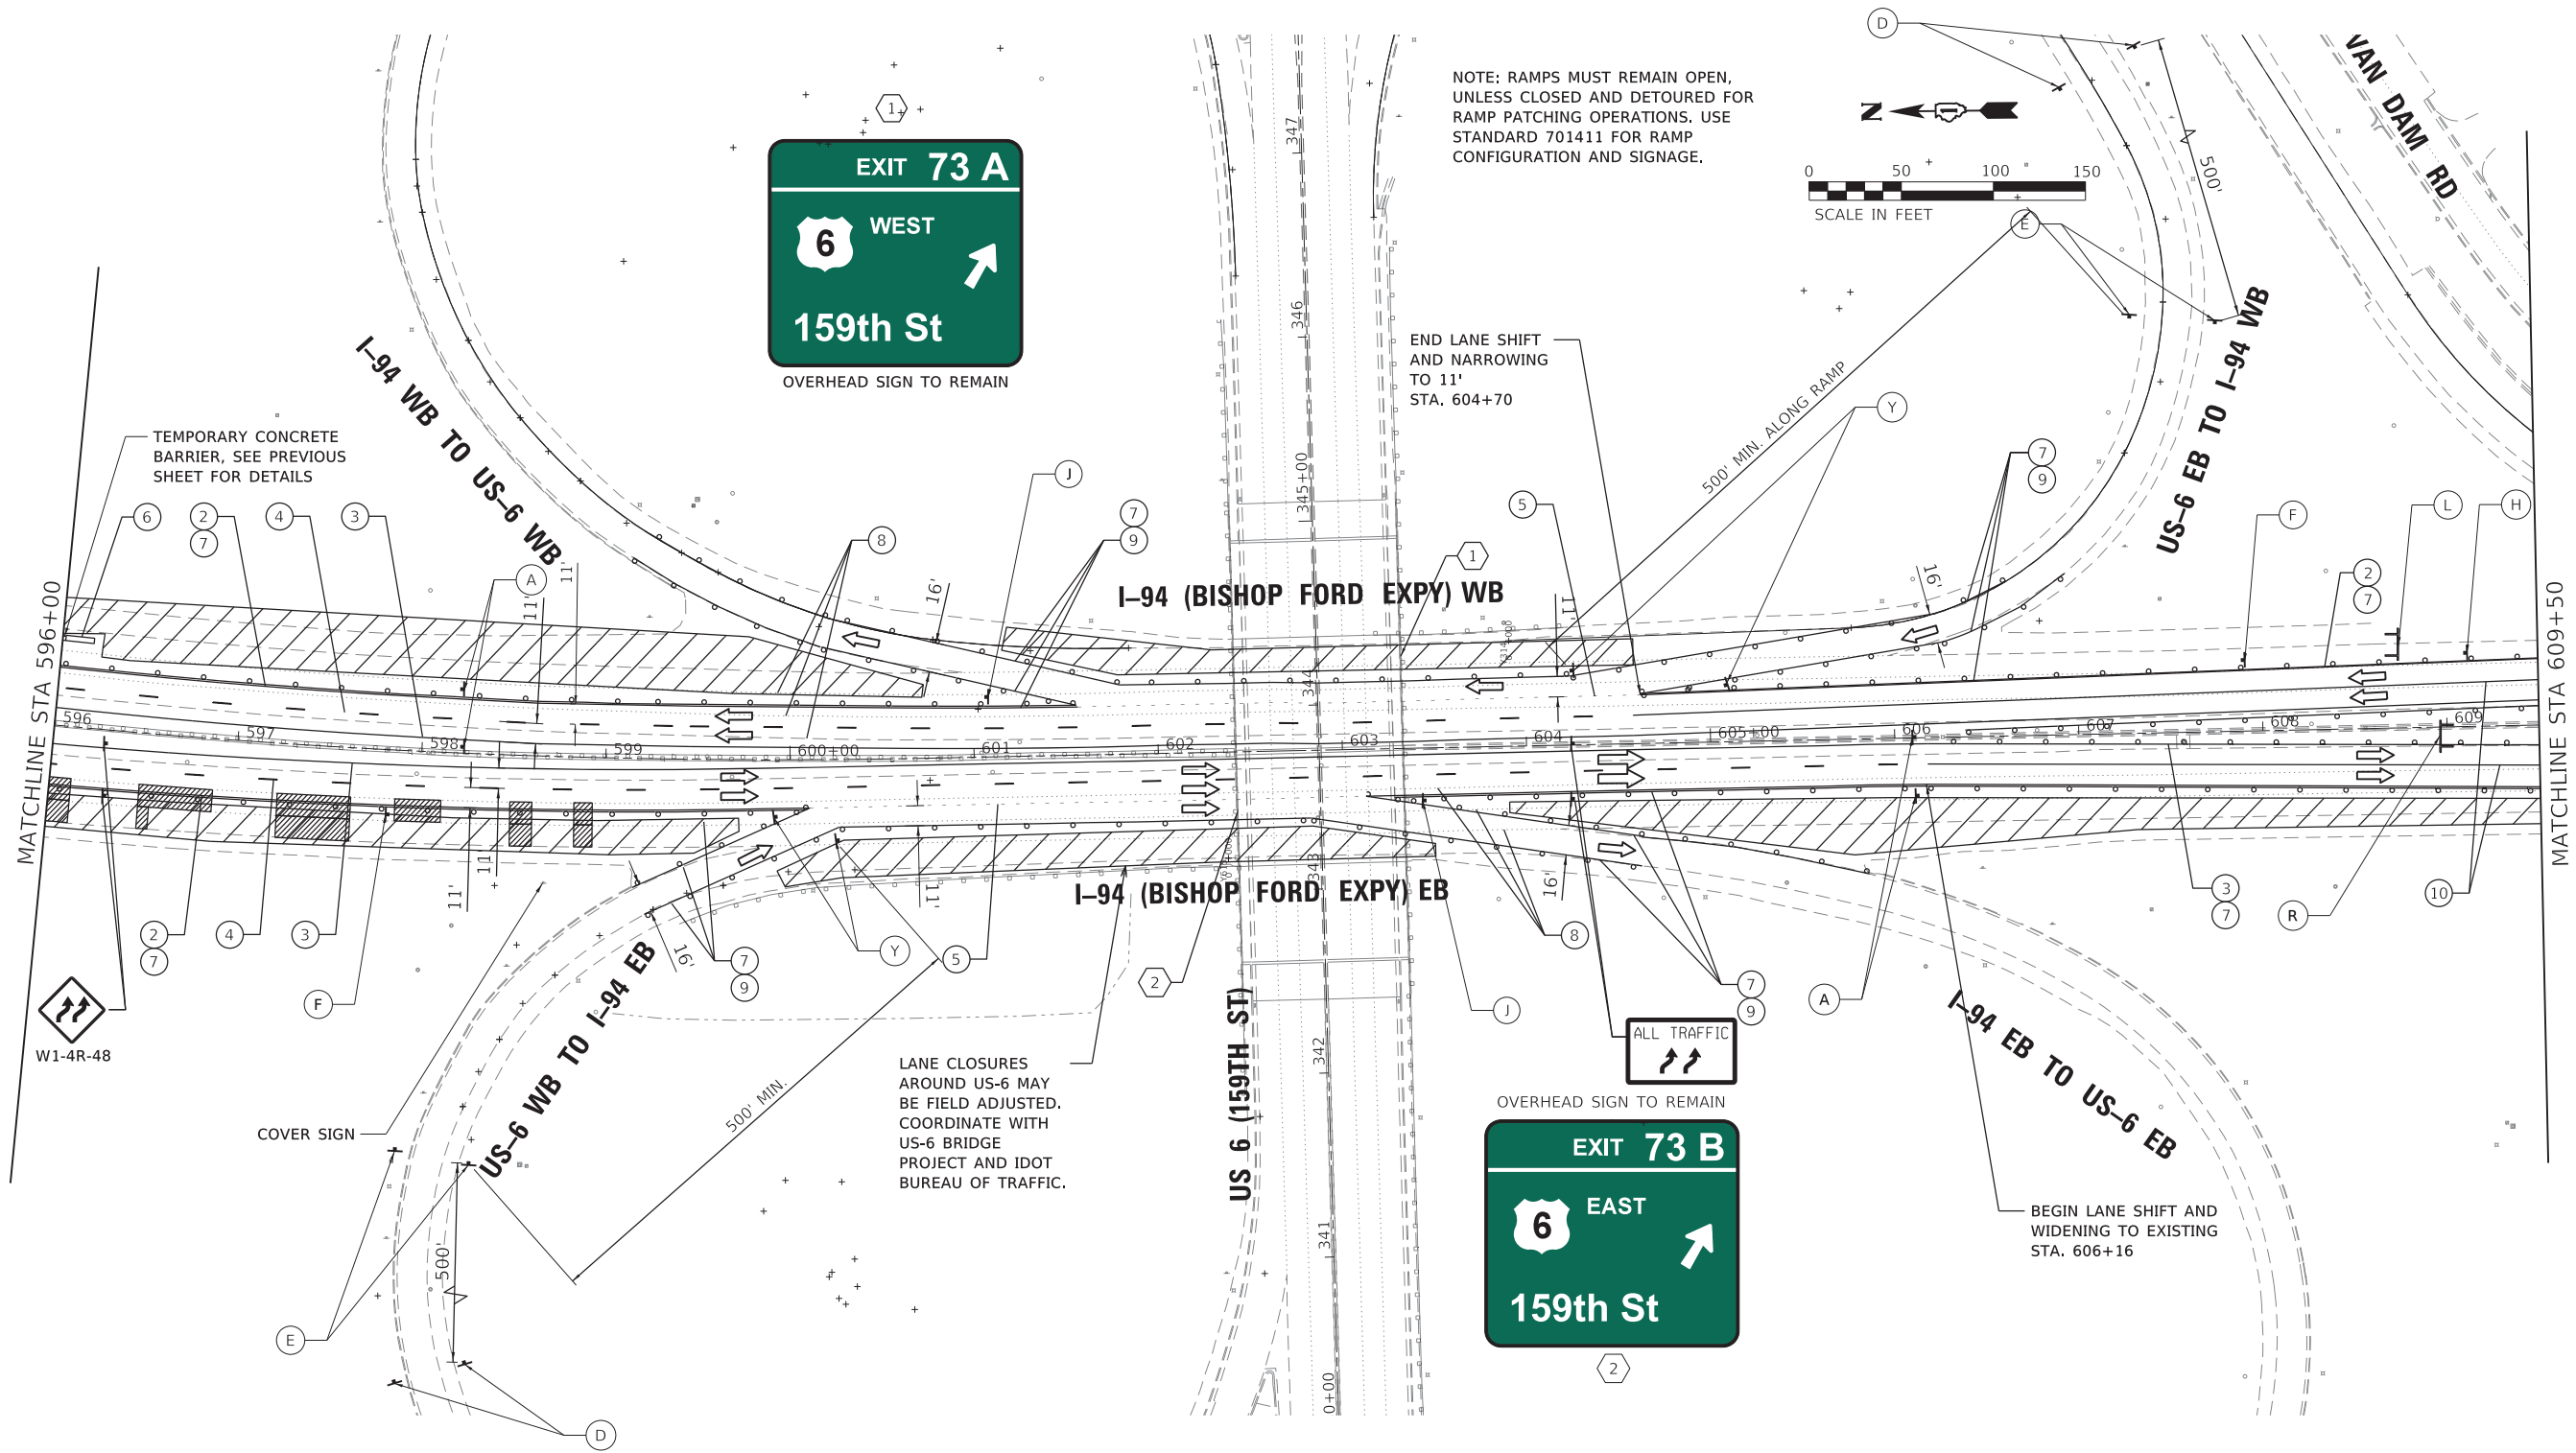

MOT LEGEND (I-94 MAINLINE)


- TEMP. CONCRETE BARRIER, PINNED, WITH BARRIER WALL REFLECTOR, TYPE C
- TEMP. PAVEMENT MARKING - LINE 4", WHITE*
- TEMP. PAVEMENT MARKING - LINE 4", YELLOW*
- TEMP. PAVEMENT MARKING - SKIP DASH 5", 10' DASH, 30' SPACE, WHITE*
- TEMP. PAVEMENT MARKING - SKIP DASH 4", 2' DASH, 6' SKIP, WHITE*
- ATTENUATOR, TEMP., FULLY REDIRECTIVE, NARROW, TEST LEVEL 3
- TEMP. BARRICADES OR DRUMS**
- PAVEMENT MARKING REMOVAL - WATER BLASTING
- TEMP. PAVEMENT MARKING - LINE 8", WHITE*
- TEMP. PAVEMENT MARKING - LINE 5", WHITE*

- TT —TYPE III BARRICADE
→ —ARROW BOARD
—DIRECTION OF TRAFFIC
—WORK AREA
—TEMPORARY BARRICADES OR DRUMS WITH STEADY BURN MONODIRECTIONAL LIGHT**
—TEMPORARY CONCRETE BARRIER, PINNED
—ATTENUATOR, TEMP., FULLY REDIRECTIVE, NARROW, TEST LEVEL 3

* TEMP. PAVEMENT MARKINGS SHALL BE MODIFIED URETHANE, EXCEPT WHERE PLACED ON PORTLAND CEMENT CONCRETE (PCC) OR OTHERWISE SPECIFIED. TEMP. PAVEMENT MARKING TAPE, TYPE IV, WET, REFLECTIVE, SHALL BE USED ON PCC. TEMP. RAISED REFLECTIVE PAVEMENT MARKERS SHALL BE PLACED EVERY 40' ON CENTER ON LANE LINES DURING EACH STAGE.

** FOR LANE DROPS AND SHIFTS, USE DIRECTION INDICATOR BARRICADES WITH STEADY BURN MONODIRECTIONAL LIGHT

- (A) W2-1115(0)-3618
(B) R2-1-3648
(C) R10-I108p-3618
(D) R2-I106p-3618
(E) G20-I103-6036
(F) D4-I102(G)-3648
(G) D4-I102(G)-3648
(H) E5-1-3648
(I) R1-2-48
(J) YIELD
(K) W1-6L0-6030 ABOVE TYPE III BARRICADE
(L) W1-6R0-6030 ABOVE TYPE III BARRICADE
(M) W3-2(0)-48
(N) W4-1(0)-48
(O) W20-I103(0)-48
(P) W3-2(0)-48
(Q) W4-1(0)-48
(R) W3-33a-3648
(S) RX-XX-3648

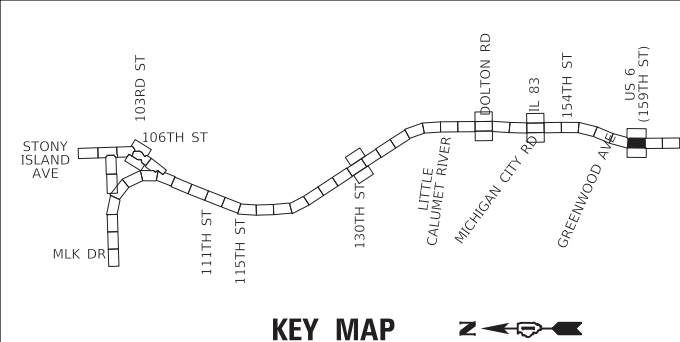

GR&E
8501 W. Higgins Road, Suite 280
Chicago, Illinois 60631; (773) 399-0112

USER NAME	= hbmeprw11cs01s
DESIGNED	- JPC
DRAWN	- JPC
PLOT SCALE	= 100,0000 ' / in.
PLOT DATE	= 3/17/2025

REVISD	-
REVISD	-
REVISD	-
REVISD	-


STATE OF ILLINOIS
DEPARTMENT OF TRANSPORTATION

SUGGESTED MOT STAGE 2 PLAN
I-94 (BISHOP FORD EXPY)

SCALE: SHEET 16 OF 18 SHEETS STA. 596+00 TO STA. 609+50

F.A.I. RTE.	SECTION	COUNTY	TOTAL SHEETS	SHEET NO.
94	(42-B-11-1) BR, BJR 24	COOK	761	212
CONTRACT NO. 62W87				
ILLINOIS FED. AID PROJECT				

MODEL Default
FILE NAME: W:\mtnsw\11cs01\CS_001\work\dlr26071455_5633D\623K53-chr-S2age2\MOT15.dgn

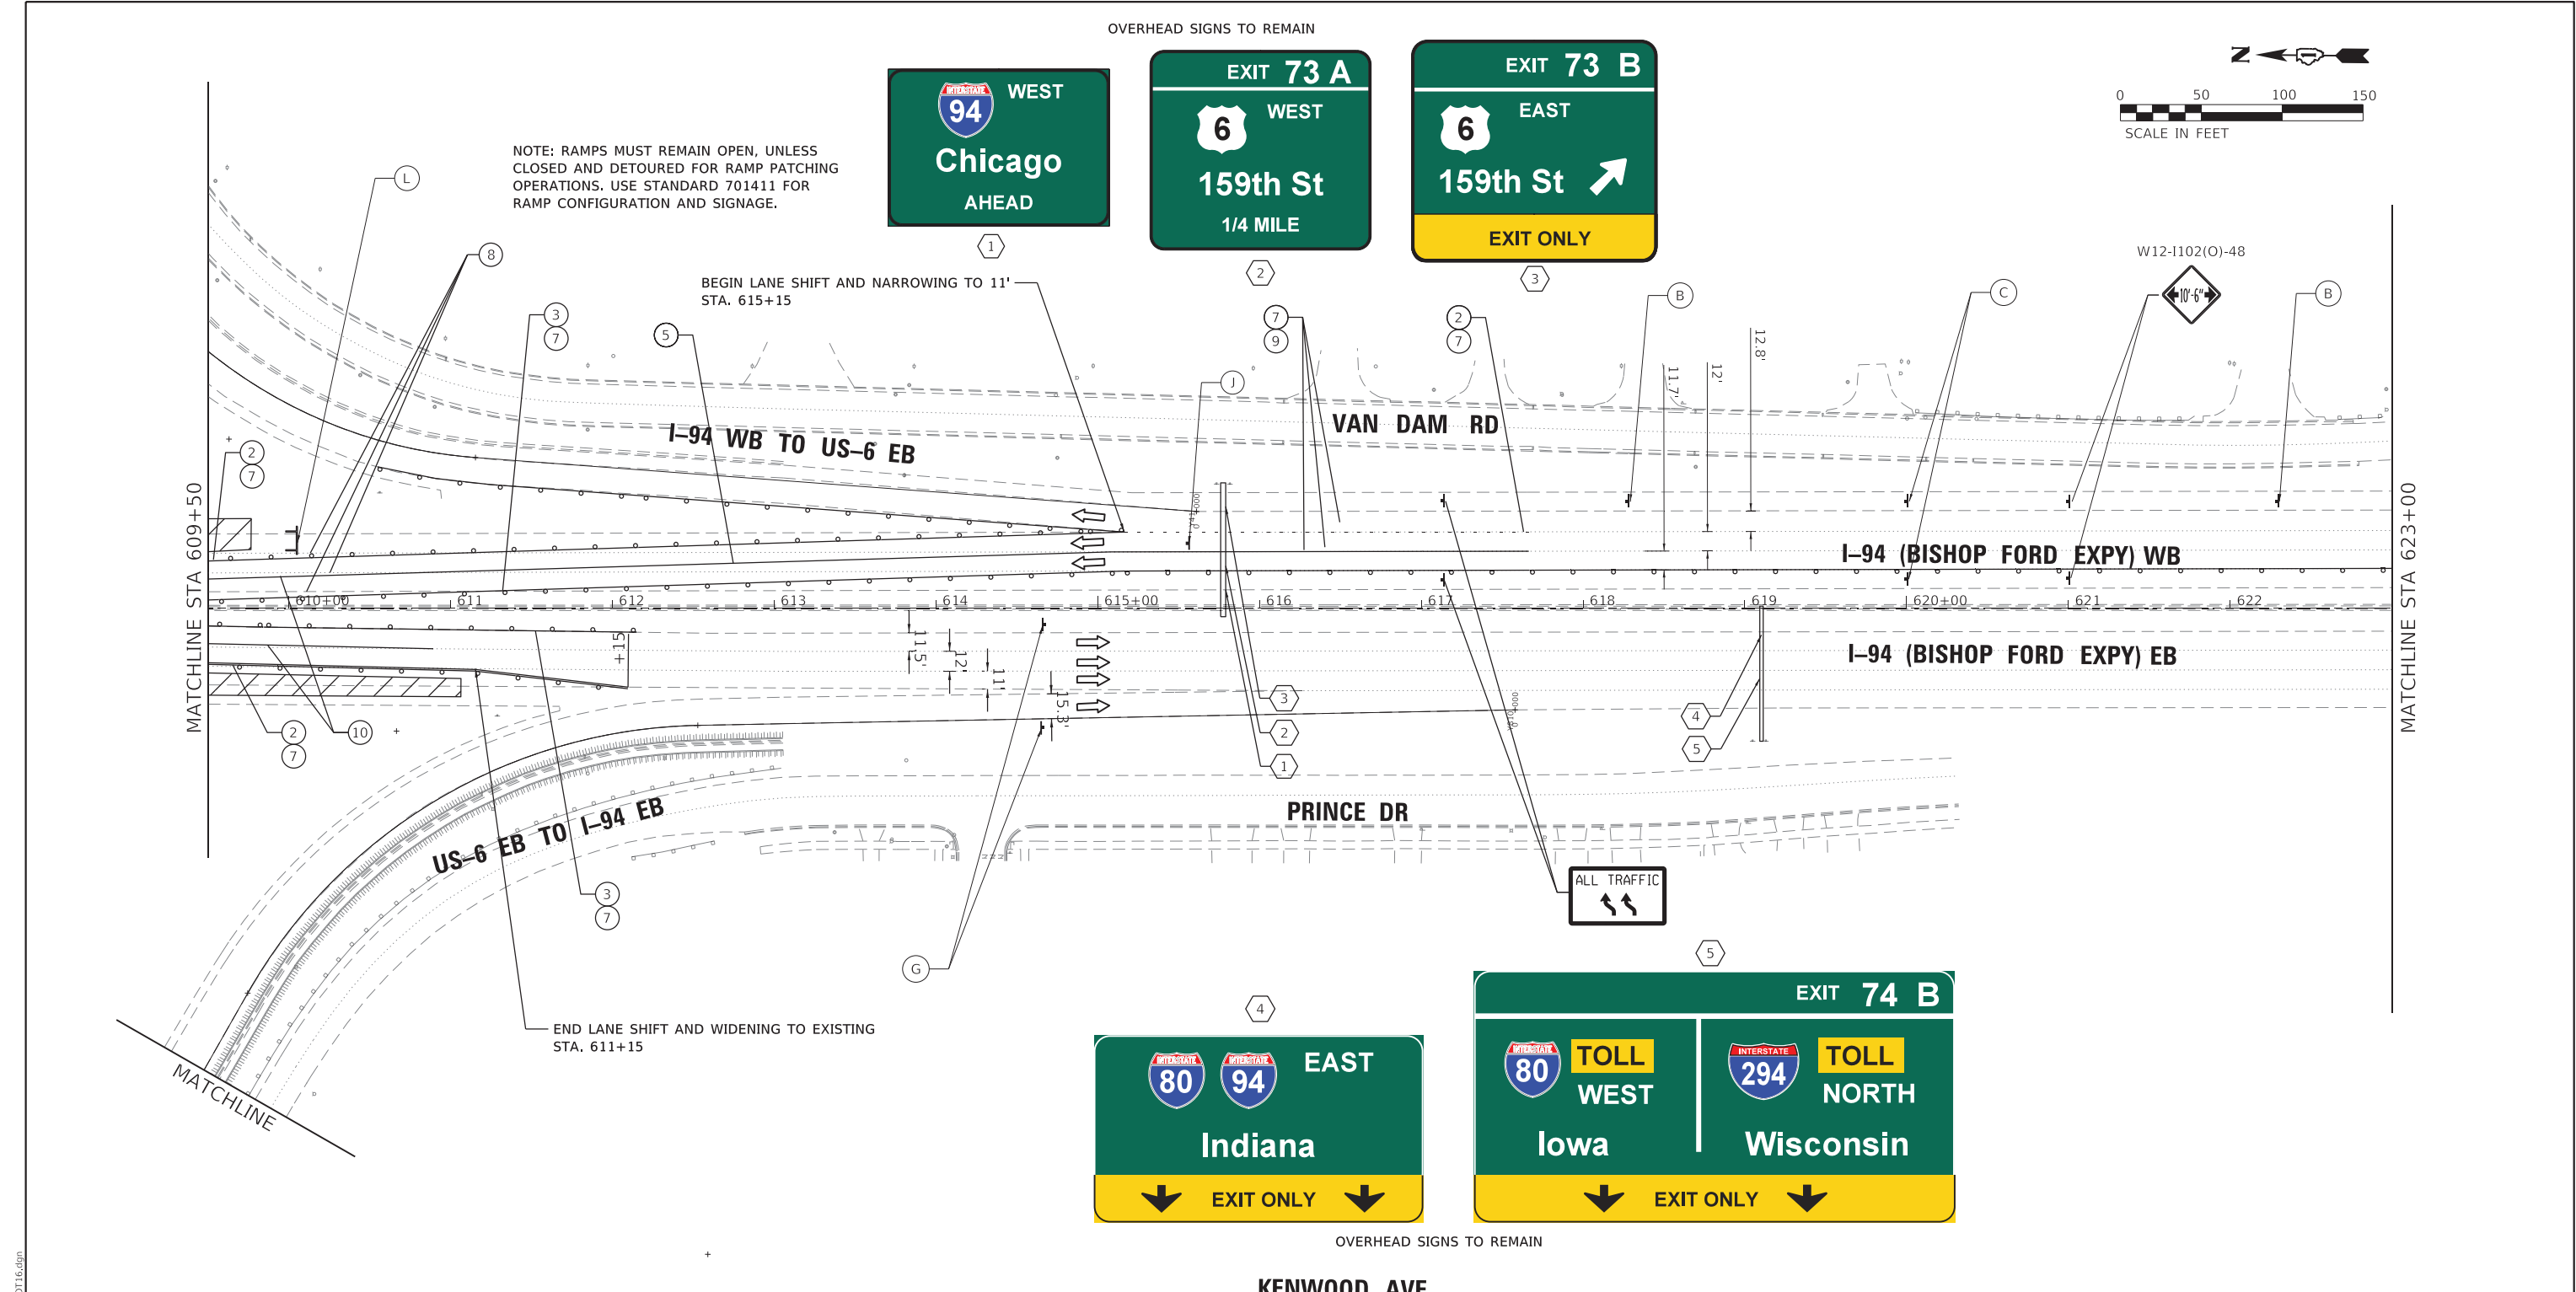

MOT LEGEND (I-94 MAINLINE)

1 TEMP. CONCRETE BARRIER, PINNED, WITH BARRIER WALL REFLECTOR, TYPE C

2 TEMP. PAVEMENT MARKING - LINE 4", WHITE*

3 TEMP. PAVEMENT MARKING - LINE 4", YELLOW*

4 TEMP. PAVEMENT MARKING - SKIP DASH 5", 10' DASH, 30' SPACE, WHITE*

5 TEMP. PAVEMENT MARKING - SKIP DASH 4", 2' DASH, 6' SKIP, WHITE*

6 ATTENUATOR, TEMP., FULLY REDIRECTIVE, NARROW, TEST LEVEL 3

7 TEMP. BARRICADES OR DRUMS**

8 PAVEMENT MARKING REMOVAL - WATER BLASTING

9 TEMP. PAVEMENT MARKING - LINE 8", WHITE*

10 TEMP. PAVEMENT MARKING - LINE 5", WHITE*

TT —TYPE III BARRICADE

→ —ARROW BOARD

—DIRECTION OF TRAFFIC

—WORK AREA

—TEMPORARY BARRICADES OR DRUMS WITH STEADY BURN MONODIRECTIONAL LIGHT**

—TEMPORARY CONCRETE BARRIER, PINNED

—ATTENUATOR, TEMP., FULLY REDIRECTIVE, NARROW, TEST LEVEL 3

* TEMP. PAVEMENT MARKINGS SHALL BE MODIFIED URETHANE, EXCEPT WHERE PLACED ON PORTLAND CEMENT CONCRETE (PCC) OR OTHERWISE SPECIFIED. TEMP. PAVEMENT MARKING TAPE, TYPE IV, WET, REFLECTIVE, SHALL BE USED ON PCC. TEMP. RAISED REFLECTIVE PAVEMENT MARKERS SHALL BE PLACED EVERY 40' ON CENTER ON LANE LINES DURING EACH STAGE.

** FOR LANE DROPS AND SHIFTS, USE DIRECTION INDICATOR BARRICADES WITH STEADY BURN MONODIRECTIONAL LIGHT

OVERHEAD SIGNS TO REMAIN

EXIT 73 A WEST 159th St 1/4 MILE

EXIT 73 B EAST 159th St EXIT ONLY

EXIT 74 B WEST TOLL Iowa EAST TOLL NORTH Wisconsin

KEY MAP

STONY ISLAND AVE

103RD ST

106TH ST

111TH ST

115TH ST

130TH ST

LITTLE CALUMET RIVER

MICHIGAN CITY RD

154TH ST

GREENWOOD AVE

US 6 (159TH ST)




STATE OF ILLINOIS DEPARTMENT OF TRANSPORTATION

SUGGESTED MOT STAGE 2 PLAN I-94 (BISHOP FORD EXPY)

SCALE: SHEET 17 OF 18 SHEETS STA. 609+50 TO STA. 623+00

F.A.I. RTE. 94 SECTION (42-B-11-1) BR, BJR 24 COUNTY COOK TOTAL SHEETS 761 SHEET NO. 213 CONTRACT NO. 62W87

ILLINOIS FED. AID PROJECT

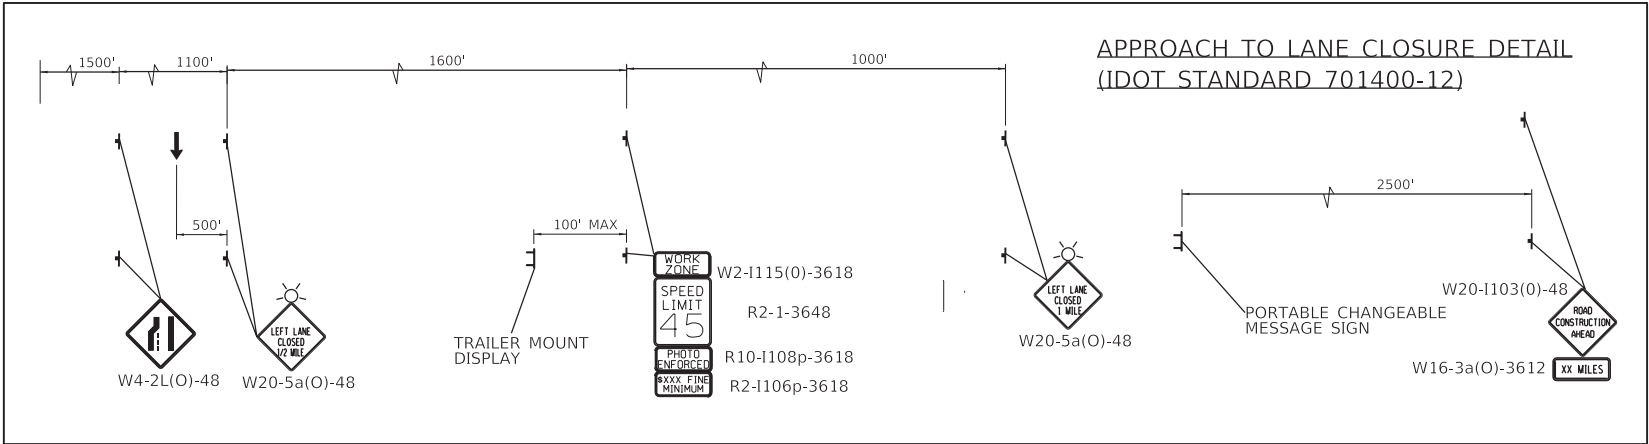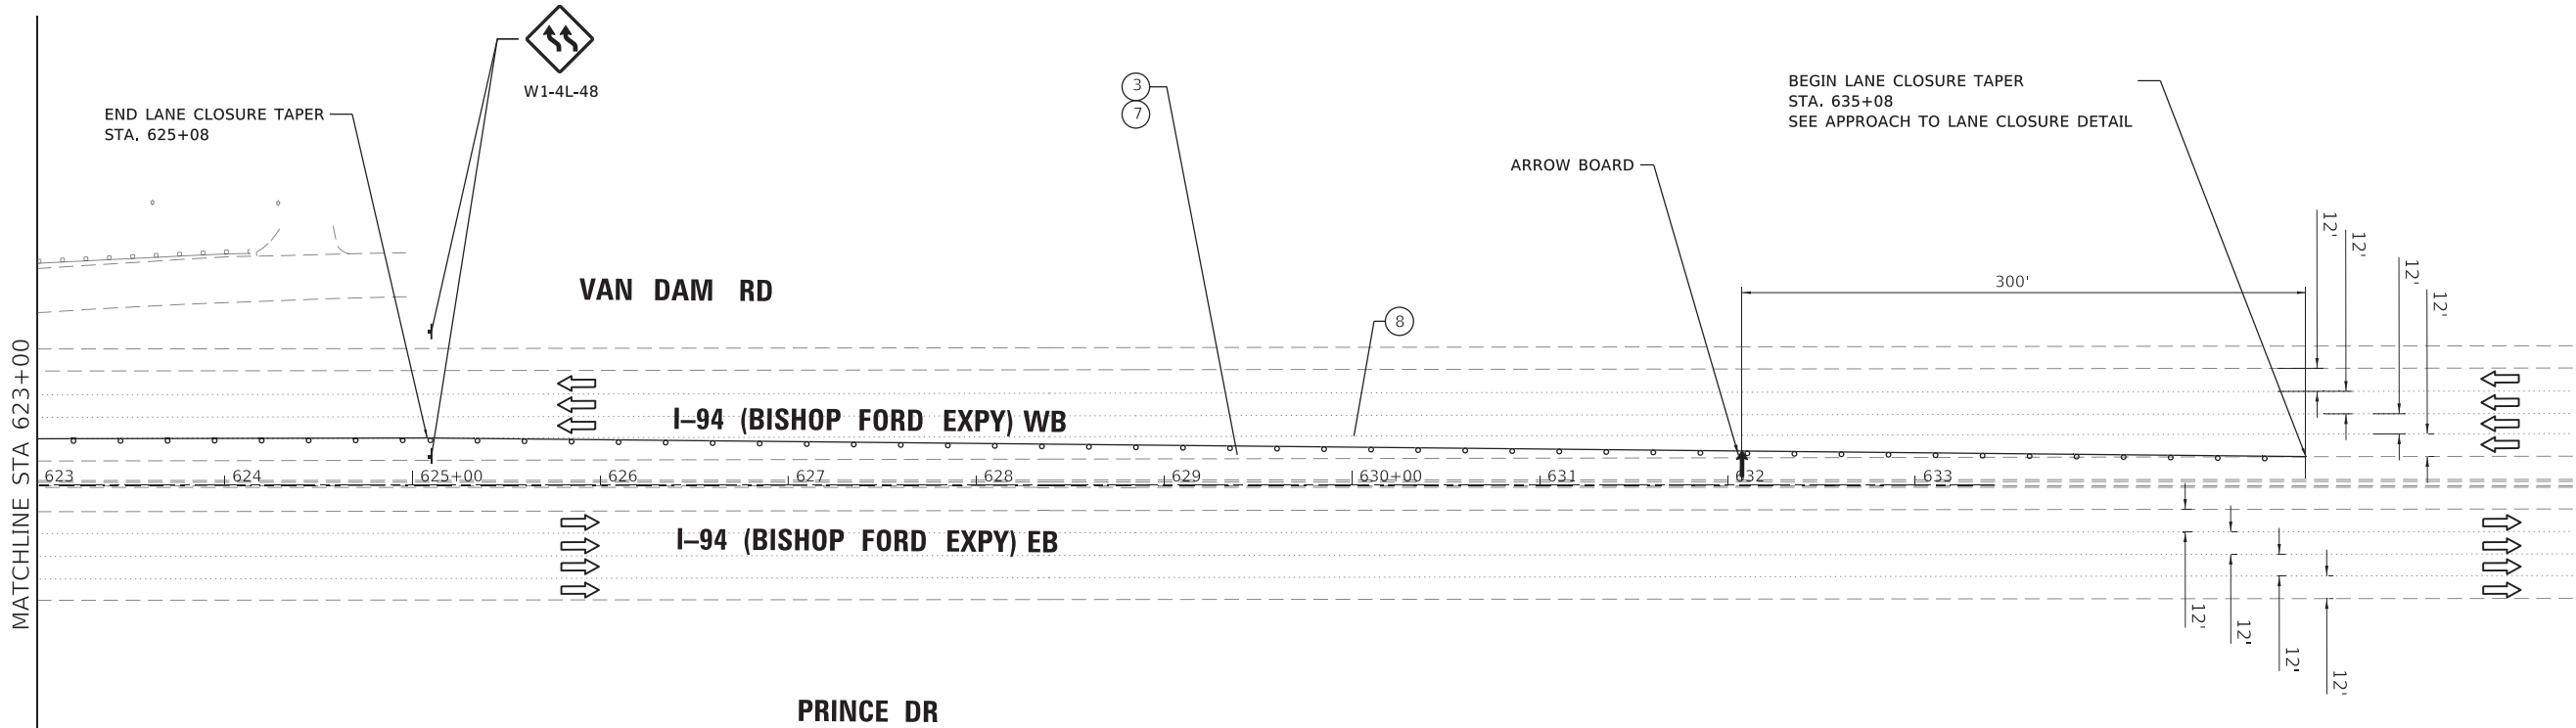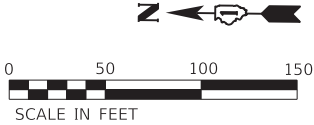


MOT LEGEND (I-94 MAINLINE)

- TEMP. CONCRETE BARRIER, PINNED, WITH BARRIER WALL REFLECTOR, TYPE C
- TEMP. PAVEMENT MARKING - LINE 4", WHITE*
- TEMP. PAVEMENT MARKING - LINE 4", YELLOW*
- TEMP. PAVEMENT MARKING - SKIP DASH 5", 10' DASH, 30' SPACE, WHITE*
- TEMP. PAVEMENT MARKING - SKIP DASH 4", 2' DASH, 6' SKIP, WHITE*
- ATTENUATOR, TEMP., FULLY REDIRECTIVE, NARROW, TEST LEVEL 3
- TEMP. BARRICADES OR DRUMS**
- PAVEMENT MARKING REMOVAL - WATER BLASTING
- TEMP. PAVEMENT MARKING - LINE 8", WHITE*
- TEMP. PAVEMENT MARKING - LINE 5", WHITE*

- TT —TYPE III BARRICADE
- —ARROW BOARD
- —DIRECTION OF TRAFFIC
- ▨ —WORK AREA
- TEMPORARY BARRICADES OR DRUMS WITH STEADY BURN MONODIRECTIONAL LIGHT**
- TEMPORARY CONCRETE BARRIER, PINNED
- ATTENUATOR, TEMP., FULLY REDIRECTIVE, NARROW, TEST LEVEL 3
- * TEMP. PAVEMENT MARKINGS SHALL BE MODIFIED URETHANE, EXCEPT WHERE PLACED ON PORTLAND CEMENT CONCRETE (PCC) OR OTHERWISE SPECIFIED. TEMP. PAVEMENT MARKING TAPE, TYPE IV, WET, REFLECTIVE, SHALL BE USED ON PCC. TEMP. RAISED REFLECTIVE PAVEMENT MARKERS SHALL BE PLACED EVERY 40' ON CENTER ON LANE LINES DURING EACH STAGE.
- ** FOR LANE DROPS AND SHIFTS, USE DIRECTION INDICATOR BARRICADES WITH STEADY BURN MONODIRECTIONAL LIGHT

- (A) W2-1115(0)-3618
- R2-1-3648
- R10-1108p-3618
- R2-1106p-3618
- (B) R3-33a-3648
- (C) RX-XX-3648
- (D) W20-1103(0)-48
- (E) W3-2(0)-48
- (F) W4-1(0)-48
- (G) G20-1103-6036
- (H) D4-1102(G)-3648
- (I) D4-1102(G)-3648
- (J) E5-1-3648
- (Y) R1-2-48
- (L) W1-6L0-6030 ABOVE TYPE III BARRICADE
- (R) W1-6R0-6030 ABOVE TYPE III BARRICADE

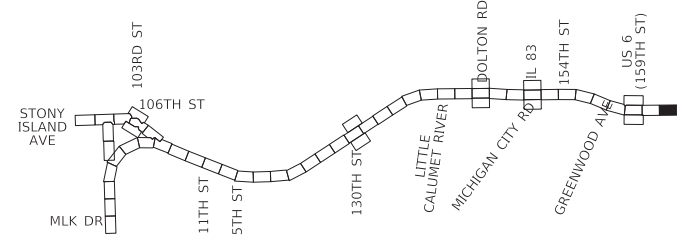

GRaEF

8501 W. Higgins Road, Suite 280
Chicago, Illinois 60631 (773) 399-0112

USER NAME = hbmeppw11cs01s

DRAWN - JPC

PLOT SCALE = 100.0000 ' / in.

PLOT DATE = 1/21/2025

DESIGNED - JPC

CHECKED - EJM

DATE - 12/9/2024

REVISED -

REVISED -

REVISED -

REVISED -

STATE OF ILLINOIS
DEPARTMENT OF TRANSPORTATION

SUGGESTED MOT STAGE 2 PLAN
I-94 (BISHOP FORD EXPY)

SCALE: SHEET 18 OF 18 SHEETS STA. 623+00 TO STA.

F.A.I. RTE.	SECTION	COUNTY	TOTAL SHEETS	SHEET NO.
94	(42-B-11-1) BR, BJR 24	COOK	761	214
CONTRACT NO. 62W87				
ILLINOIS FED. AID PROJECT				

NOTES


1. SUGGESTED SEQUENCE OF OPERATIONS ARE THE SAME FOR BOTH EASTBOUND AND WESTBOUND LANES.
2. CLASS A AND D PATCHING WORK SHALL BE DONE BEFORE MILLING. CONTRACTOR SHALL MILL OFF THE FIRST 4" OF PATCH TO PROVIDE ONE, EVEN HMA SURFACE. THIS REMOVAL SHALL BE PAID FOR AS PAVEMENT REMOVAL.
3. DURING MILLING OPERATIONS, ANY GRADE DIFFERENTIALS GREATER THAN 1.5" SHALL UTILIZE TEMPORARY WEDGES BETWEEN LANES. GRADE DIFFERENTIAL BETWEEN LANES SHOULD NOT EXCEED 2". "UNEVEN LANE" SIGNS SHALL BE USED.
4. BARRICADES/DRUMS SHALL BE PLACED ON THE SHOULDER WITHIN 2' OF THE EDGE OF THE PAVEMENT DURING NON-WORKING HOURS.
5. HMA LONGITUDINAL JOINT SEALANT SHALL BE APPLIED BETWEEN THE FINAL MILLED SURFACE AND PROPOSED BINDER COURSE, AND BETWEEN THE PROPOSED BINDER COURSE AND PROPOSED SURFACE COURSE.
6. THE CONTRACTOR WILL ONLY BE PAID FOR HMA SURFACE REMOVAL, 4" ONCE, REGARDLESS OF THE NUMBER OF MILLING OPERATIONS UTILIZED TO ACCOMPLISH THE WORK.
7. ALL WORK SHALL TAKE PLACE OVERNIGHT, AND LANE CLOSURES SHALL BE REOPENED FOR DAYTIME TRAFFIC. OPERATIONS THAT REQUIRE MILLING AND PAVING TO TAKE PLACE IN THE SAME OPERATION SHALL REQUIRE EXTENDED WEEKEND CLOSURES TO BE COORDINATED WITH IDOT EXPRESSWAY TRAFFIC CONTROL SUPERVISOR.
8. TRAFFIC SHALL NOT BE PUT ON EXPOSED CRC PAVEMENT. CONSTRUCTION OPERATIONS SHOULD BE COMBINED WHEN NECESSARY TO AVOID PLACING TRAFFIC ON EXPOSED CRC PAVEMENT.
9. ALL FINAL PAVEMENT MARKINGS SHALL BE APPLIED AFTER COMPLETION OF ALL MILLING AND PAVING OPERATIONS AND ACCORDING TO PERMANENT PAVEMENT MARKING PLANS. ALL REMAINING TEMPORARY PAVEMENT MARKINGS SHALL BE REMOVED BY PROJECT COMPLETION.

SYMBOLS


- MILLING
- PAVING

LEGEND


- ① EXIST. HMA SURFACE REMOVAL, 2"
- ② EXIST. HMA SURFACE REMOVAL, 1"
- ③ EPOXY PAVEMENT MARKING, LINE 5" - 10' DASH, 30' SKIP, WHITE
- ④ URETHANE PAVEMENT MARKING, LINE 4", WHITE
- ⑤ URETHANE PAVEMENT MARKING, LINE 4", YELLOW
- ⑥ (NOT USED)
- ⑦ PROP. POLY. HMA BINDER COURSE, SMA, 12.5, N80, 2" (MAINLINE)
- ⑧ PROP. HMA BINDER COURSE, IL-19.0, N70, 2" (SHOULDERS AND RAMPS)
- ⑨ PROP. POLY. HMA SURFACE COURSE, SMA, 12.5, MIX "F", N80, 2" (MAINLINE)
- ⑩ PROP. HMA SURFACE COURSE, MIX. "D", N70, 2" (SHOULDERS AND RAMPS)
- ⑪ TEMPORARY WEDGE REQUIRED, 1:3 MINIMUM

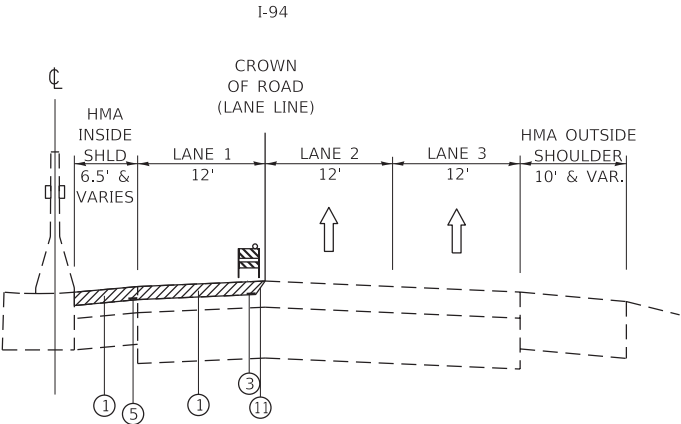


OPERATION 1

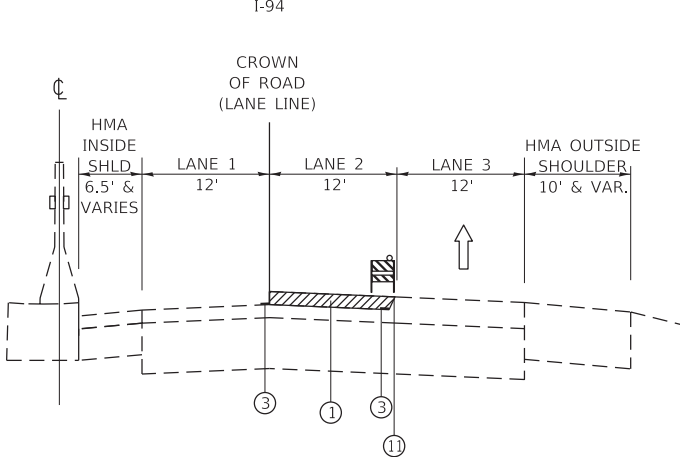


OPERATION 2

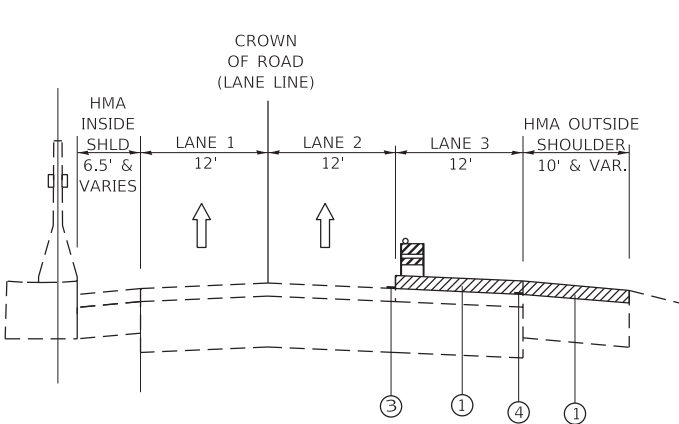


OPERATION 3

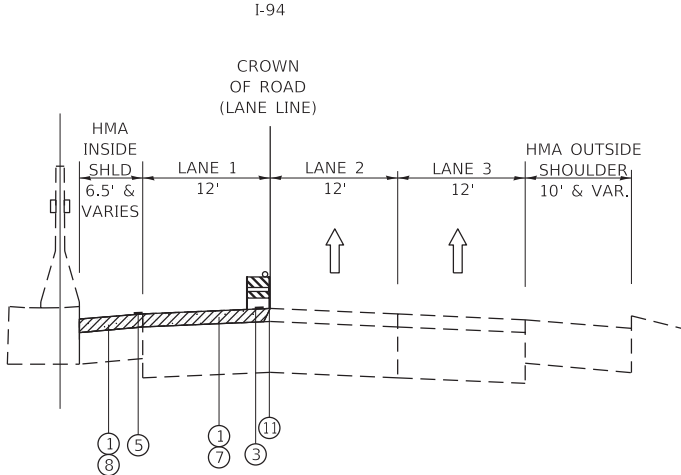


OPERATION 4

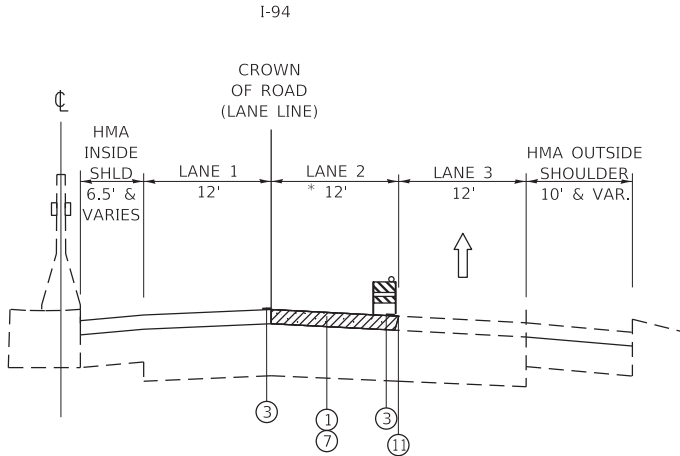


OPERATION 5

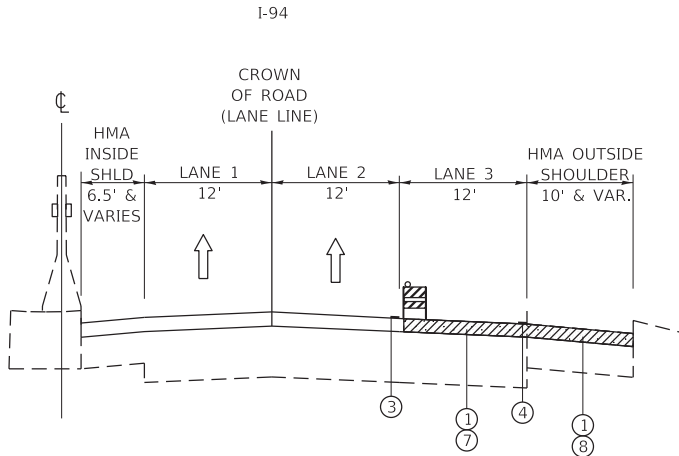


OPERATION 6

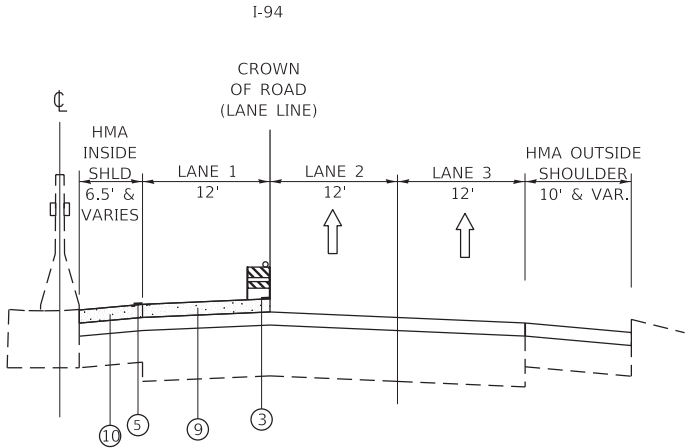

OPERATION 7

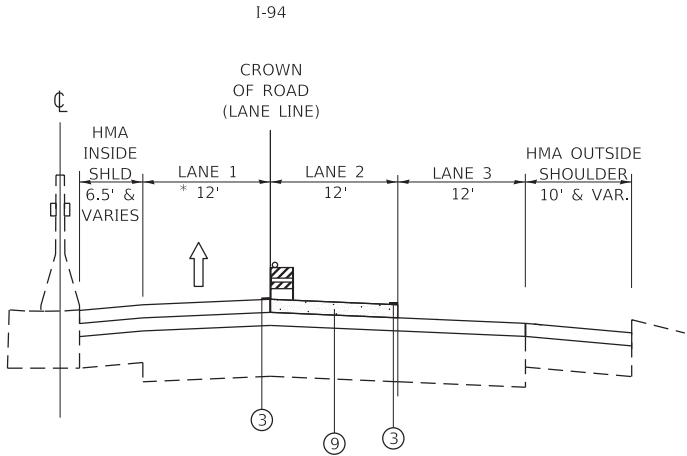

OPERATION 8

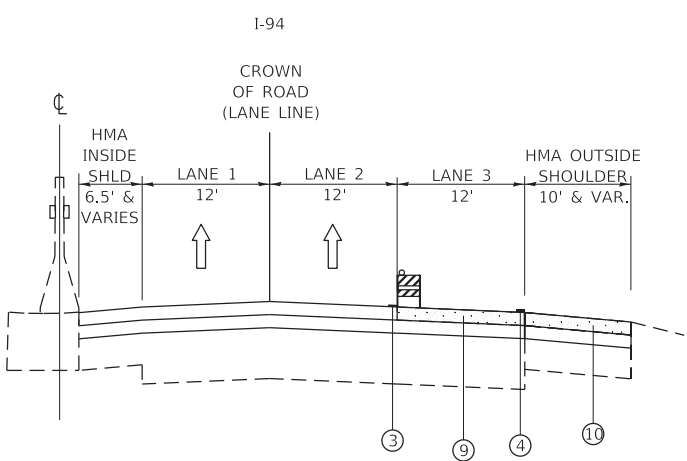

OPERATION 9

NOTES

1. SUGGESTED SEQUENCE OF OPERATIONS ARE THE SAME FOR BOTH EASTBOUND AND WESTBOUND LANES.
2. CLASS A AND D PATCHING WORK SHALL BE DONE BEFORE MILLING. CONTRACTOR SHALL MILL OFF THE FIRST 4" OF PATCH TO PROVIDE ONE, EVEN HMA SURFACE. THIS REMOVAL SHALL BE PAID FOR AS PAVEMENT REMOVAL.
3. DURING MILLING OPERATIONS, ANY GRADE DIFFERENTIALS GREATER THAN 1.5" SHALL UTILIZE TEMPORARY WEDGES BETWEEN LANES. GRADE DIFFERENTIAL BETWEEN LANES SHOULD NOT EXCEED 2". "UNEVEN LANE" SIGNS SHALL BE USED.
4. BARRICADES/DRUMS SHALL BE PLACED ON THE SHOULDER WITHIN 2' OF THE EDGE OF THE PAVEMENT DURING NON-WORKING HOURS.
5. HMA LONGITUDINAL JOINT SEALANT SHALL BE APPLIED BETWEEN THE FINAL MILLED SURFACE AND PROPOSED BINDER COURSE, AND BETWEEN THE PROPOSED BINDER COURSE AND PROPOSED SURFACE COURSE.
6. THE CONTRACTOR WILL ONLY BE PAID FOR HMA SURFACE REMOVAL, 4" ONCE, REGARDLESS OF THE NUMBER OF MILLING OPERATIONS UTILIZED TO ACCOMPLISH THE WORK.
7. ALL WORK SHALL TAKE PLACE OVERNIGHT, AND LANE CLOSURES SHALL BE REOPENED FOR DAYTIME TRAFFIC. OPERATIONS THAT REQUIRE MILLING AND PAVING TO TAKE PLACE IN THE SAME OPERATION SHALL REQUIRE EXTENDED WEEKEND CLOSURES TO BE COORDINATED WITH IDOT EXPRESSWAY TRAFFIC CONTROL SUPERVISOR.
8. TRAFFIC SHALL NOT BE PUT ON EXPOSED CRC PAVEMENT. CONSTRUCTION OPERATIONS SHOULD BE COMBINED WHEN NECESSARY TO AVOID PLACING TRAFFIC ON EXPOSED CRC PAVEMENT.
9. ALL FINAL PAVEMENT MARKINGS SHALL BE APPLIED AFTER COMPLETION OF ALL MILLING AND PAVING OPERATIONS AND ACCORDING TO PERMANENT PAVEMENT MARKING PLANS. ALL REMAINING TEMPORARY PAVEMENT MARKINGS SHALL BE REMOVED BY PROJECT COMPLETION.

SYMBOLS

-  MILLING
-  PAVING

LEGEND

- ① EXIST. HMA SURFACE REMOVAL, 2"
- ② EXIST. HMA SURFACE REMOVAL, 1"
- ③ EPOXY PAVEMENT MARKING, LINE 5" - 10' DASH, 30' SKIP, WHITE
- ④ URETHANE PAVEMENT MARKING, LINE 4", WHITE
- ⑤ URETHANE PAVEMENT MARKING, LINE 4", YELLOW
- ⑥ (NOT USED)
- ⑦ PROP. POLY. HMA BINDER COURSE, SMA, 12.5, N80, 2" (MAINLINE)
- ⑧ PROP. HMA BINDER COURSE, IL-19.0, N70, 2" (SHOULDERS AND RAMPS)
- ⑨ PROP. POLY. HMA SURFACE COURSE, SMA, 12.5, MIX "F", N80, 2" (MAINLINE)
- ⑩ PROP. HMA SURFACE COURSE, MIX. "D", N70, 2" (SHOULDERS AND RAMPS)
- ⑪ TEMPORARY WEDGE REQUIRED, 1:3 MINIMUM

MODEL: Default
FILE: hbmepw11cs01\CS_gdf_work_dtl\260711455_0631D162\K33-cht-MOT-SequenceofConstruction02.dgn

GRaEF
8501 W. Higgins Road, Suite 280
Chicago, Illinois 60631; (773) 399-0112

USER NAME = hbmepw11cs01\$	DESIGNED - JPC
	DRAWN - JPC
PLOT SCALE = 100,0000 ' / in.	CHECKED - EJM
PLOT DATE = 1/21/2025	DATE - 12/9/2024

REVISED -
REVISED -
REVISED -
REVISED -

STATE OF ILLINOIS
DEPARTMENT OF TRANSPORTATION

SUGGESTED MOT STAGE 3 PLAN
SEQUENCE OF MILLING & OVERLAY CONSTRUCTION - I-94

SCALE: SHEET 2 OF 2 SHEETS STA. TO STA.

F.A.I. RTE.	SECTION	COUNTY	TOTAL SHEETS	SHEET NO.
94	(42-B-11-1) BR, BJR 24	COOK	761	216
CONTRACT NO. 62W87				
ILLINOIS FED. AID PROJECT				

MODEL Default
FILE Name: p:\wsp\p-w-bentley.com\wsp\p-w-ill\Documents\Project IDOT 2050082201 - IDOT District 1\Various\CAD Sheets\ID16\K333-3-3-15th-159th St.dgn

SUGGESTED SEQUENCE OF CONSTRUCTION AND STAGING – 154TH STREET

154TH ST - STAGE 1

- COVER ANY CONFLICTING SIGNS.
- REMOVE PAVEMENT MARKINGS AND RAISED PAVEMENT MARKERS THAT MAY CONFLICT WITH THE PROPOSED TRAFFIC CONTROL PLANS.
- INSTALL TEMPORARY PAVEMENT MARKINGS PER PLANS.
- CLOSE EASTBOUND OUTSIDE THROUGH LANE. SHIFT ONE EASTBOUND LANE ONTO WESTBOUND PAVEMENT. MAINTAIN ONE EASTBOUND LANE AND ONE WESTBOUND LANE.
- INSTALL EROSION CONTROL DEVICES PER PLANS. PERFORM BRIDGE DECK SCARIFICATION, SUPERSTRUCTURE AND SUBSTRUCTURE REPAIRS, AND POLYMER DECK OVERLAY.

154TH ST - STAGE 2

- COVER ANY CONFLICTING SIGNS.
- REMOVE TEMPORARY MARKINGS THAT MAY CONFLICT WITH THE PROPOSED TRAFFIC CONTROL PLANS.
- INSTALL TEMPORARY PAVEMENT MARKINGS PER PLANS.
- CLOSE EASTBOUND OUTSIDE THROUGH LANE. SHIFT WESTBOUND THROUGH LANE ONTO EASTBOUND PAVEMENT. MAINTAIN ONE EASTBOUND LANE AND ONE WESTBOUND LANE.
- INSTALL EROSION CONTROL DEVICES PER PLANS. PERFORM BRIDGE DECK SCARIFICATION, SUPERSTRUCTURE AND SUBSTRUCTURE REPAIRS, AND POLYMER DECK OVERLAY.

154TH STREET - STAGE 3

- REMOVE TEMPORARY PAVEMENT MARKINGS AND EROSION CONTROL DEVICES. INSTALL PERMANENT PAVEMENT MARKINGS.
- MAINTAIN ALL LANES IN FINAL CONFIGURATION. CONSTRUCTION ACTIVITIES SHALL BE PERFORMED PER IDOT STANDARD 701427 AND 701601.
- CLEAN AND PAINT SUPSTRUCTURE. THIS WORK SHALL BE COORDINATED WITH I-94 STAGING.

SUGGESTED SEQUENCE OF CONSTRUCTION AND STAGING – US 6 (159TH STREET)

US 6 - PRESTAGE

- REMOVE EXISTING MEDIAN AND INSTALL TEMPORARY PAVEMENT IN GORE AREAS AS SHOWN PER PLANS.
- TEMPORARY CLOSURE OF INSIDE EASTBOUND AND WESTBOUND LANES PER IDOT STANDARD 701601.

US 6 - STAGE 1

- COVER ANY CONFLICTING SIGNS.
- REMOVE PAVEMENT MARKINGS AND RAISED PAVEMENT MARKERS THAT MAY CONFLICT WITH THE PROPOSED TRAFFIC CONTROL PLANS.
- INSTALL TEMPORARY PAVEMENT MARKINGS PER PLANS.
- INSTALL RAMP DETOURS PER PLANS.
- CLOSE EASTBOUND US 6 TO WESTBOUND I-94 ENTRANCE RAMP AND WESTBOUND US 6 TO EB I-94 ENTRANCE RAMP. RAMPs SHALL NOT BE CLOSED AT THE SAME TIME TO MINIMIZE DELAYS.

CLOSE EASTBOUND THROUGH LANES , EASTBOUND AUXILIARY LANE, AND INSIDE WESTBOUND LANE. SHIFT ONE EASTBOUND LANE ONTO WESTBOUND PAVEMENT. MAINTAIN ONE WESTBOUND LANE AND AUXILIARY LANE.
- INSTALL EROSION CONTROL DEVICES PER PLANS. REMOVE AND CONSTRUCT EASTBOUND PAVEMENT, SIDEWALK, DRAINAGE STRUCTURES/PIPES, AND GUARDRAIL. REMOVE AND CONSTRUCT BRIDGE SUPERSTRUCTURE AND APPROACH SLABS.

US 6 - STAGE 2


- COVER ANY CONFLICTING SIGNS.
- REMOVE PAVEMENT MARKINGS AND RAISED PAVEMENT MARKER REFLECTORS THAT MAY CONFLICT WITH THE PROPOSED TRAFFIC CONTROL PLANS.
- INSTALL TEMPORARY PAVEMENT MARKINGS PER PLANS.
- MAINTAIN RAMP CLOSURES AND DETOURS FROM PREVIOUS STAGE. CLOSE WESTBOUND THROUGH LANES, WESTBOUND AUXILIARY LANE, AND INSIDE EASTBOUND LANE. SHIFT ONE WESTBOUND LANE ONTO EASTBOUND PAVEMENT. MAINTAIN ONE EASTBOUND LANE AND AUXILIARY LANE.
- INSTALL EROSION CONTROL DEVICES PER PLANS. REMOVE AND CONSTRUCT WESTBOUND PAVEMENT, SIDEWALK, DRAINAGE STRUCTURES/PIPES, AND GUARDRAIL. REMOVE AND CONSTRUCT BRIDGE SUPERSTRUCTURE AND APPROACH SLABS.

US 6 - STAGE 3


- REMOVE TEMPORARY PAVEMENT AND INSTALL MEDIAN PER PLANS.
- REMOVE EROSION CONTROL DEVICES. INSTALL PERMANENT LANDSCAPING AND PERMANENT PAVEMENT MARKINGS.
- MAINTAIN ALL LANES IN FINAL CONFIGURATION. CONSTRUCTION ACTIVITIES SHALL BE PERFORMED PER IDOT STANDARD 701427 AND 701601.

	USER NAME = USKE715271	DESIGNED - TC	REVISED -	STATE OF ILLINOIS DEPARTMENT OF TRANSPORTATION	154TH STREET AND US 6 (159TH STREET) SEQUENCE OF CONSTRUCTION			F.A.J RTE.	SECTION	COUNTY	TOTAL SHEETS	SHEET NO.
		DRAWN - TC	REVISED -					94	(42-B-11-1) BR, BJR 24	COOK	761	217
	PLOT SCALE = 100.0000 ' / in.	CHECKED - KE	REVISED -					CONTRACT NO. 62W87				
	PLOT DATE = 12/6/2024	DATE - 12/6/2024	REVISED -		SCALE: NTS	SHEET 1	OF 1	SHEETS	STA.	TO STA.	ILLINOIS FED. AID PROJECT	

MODEL: Default
FILE: \\wsp-01\pwwsp-01\pwwsp-01\Documents\Project IDOT District 1\Various\CAD Sheets\163\WB7-1ht-ctg\163-cyl-cal-001-154th St.dgn

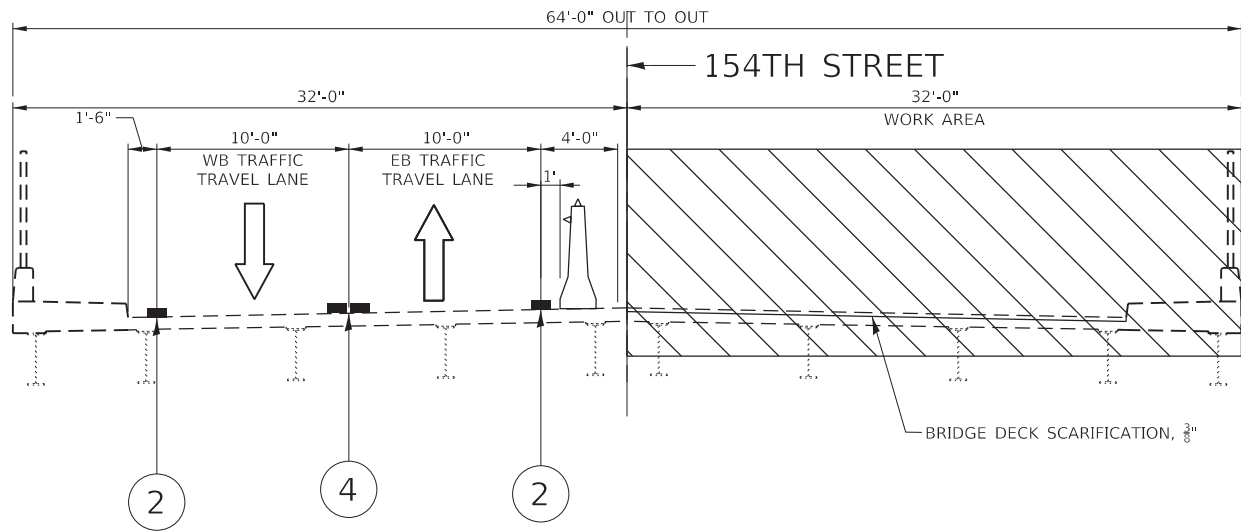

MOT STAGE 1
LOOKING EAST
154TH STREET OVER I-94

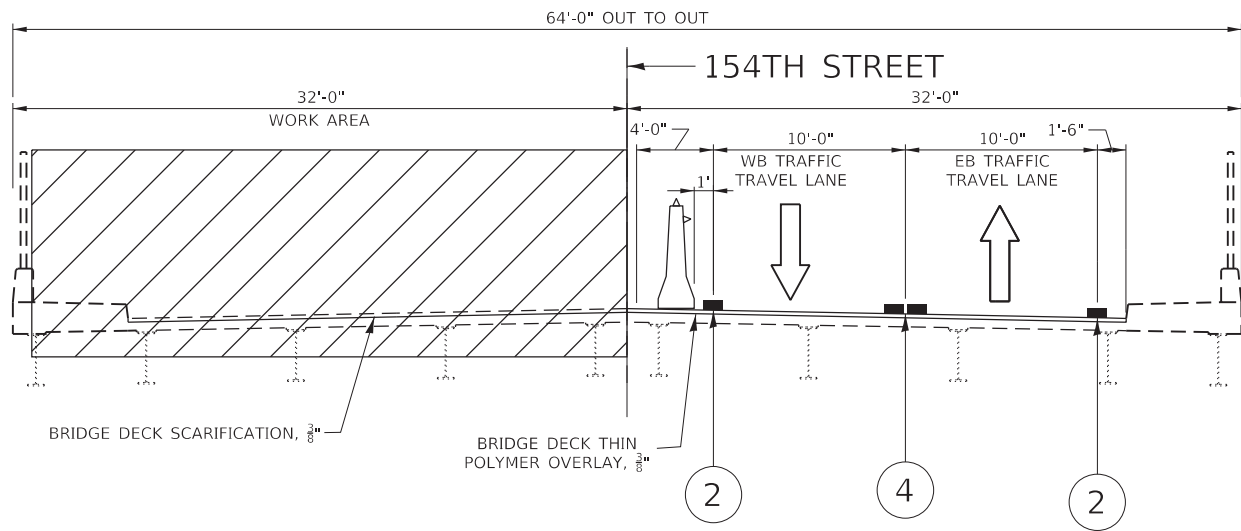

MOT STAGE 2
LOOKING EAST
154TH STREET OVER I-94

LEGEND

- (A) EXISTING PAVEMENT MARKING 4" SKIP-DASH WHITE
- (B) EXISTING PAVEMENT MARKING 4" SOLID WHITE
- (C) EXISTING PAVEMENT MARKING 4" SOLID YELLOW
- (D) EXISTING PAVEMENT MARKING 8" SOLID WHITE
- (E) EXISTING PAVEMENT MARKING 8" DOTTED WHITE
- (F) EXISTING HOT-MIX ASPHALT PAVEMENT
- (G) EXISTING PORTLAND CEMENT CONCRETE BASE COURSE
- (1) TEMPORARY PAVEMENT MARKING - LINE 4" - TYPE IV TAPE SOLID YELLOW
- (2) TEMPORARY PAVEMENT MARKING - LINE 4" - TYPE IV TAPE SOLID WHITE
- (3) TEMPORARY PAVEMENT MARKING - LINE 4" - TYPE IV TAPE WHITE, 10' DASH 30' SKIP
- (4) TEMPORARY PAVEMENT MARKING - LINE 4" - TYPE IV SOLID DOUBLE YELLOW
- (5) TEMPORARY PAVEMENT MARKING - LINE 8" - TYPE IV DOTTED WHITE
- (6) TEMPORARY PAVEMENT
- ↑ DIRECTION OF TRAFFIC FLOW
- TYPE II BARRICADE OR DRUM
- ↑ TEMPORARY CONCRETE BARRIER
- ↑ TEMPORARY CONCRETE BARRIER - PINNED
- ▨ WORK AREA

NOTES

- TEMPORARY CONCRETE BARRIER WITH MONDIRECTIONAL CRYSTAL TYPE C REFLECTORS PER HIGHWAY STANDARD 704001 AND 782006.





USER NAME = USKE715271	DESIGNED - TC	REVISED -
DRAWN - TC	REVISED -	
PLOT SCALE = 20.0000 ' / in.	CHECKED - KE	REVISED -
PLOT DATE = 1/21/2025	DATE - 1/24/2025	REVISED -

STATE OF ILLINOIS
DEPARTMENT OF TRANSPORTATION

I-94 (BISHOP FORD FREEWAY) AT 154TH STREET
TRAFFIC CONTROL TYPICAL SECTION







SCALE: NTS SHEET 1 OF 1 SHEETS STA. TO STA.

F.A.J. RTE.	SECTION	COUNTY	TOTAL SHEETS	SHEET NO.
94	(42-B-11-1) BR, BJR 24	COOK	761	218
CONTRACT NO. 62W87				
ILLINOIS FED. AID PROJECT				

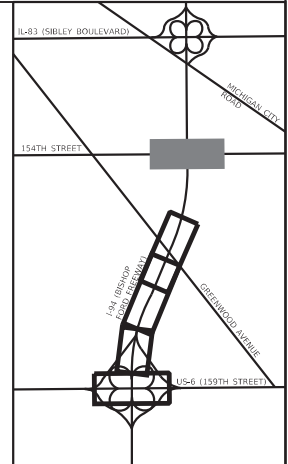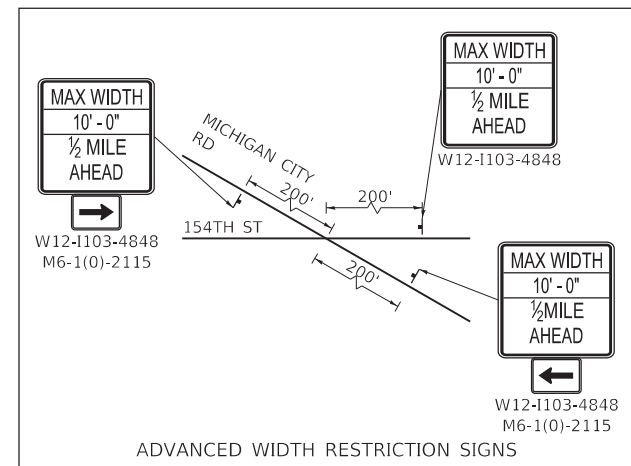

- | LEGEND | |
|---|---|
| ① | TEMPORARY PAVEMENT MARKING - LINE 4" - TYPE IV TAPE SOLID YELLOW |
| ② | TEMPORARY PAVEMENT MARKING - LINE 4" - TYPE IV TAPE SOLID WHITE |
| ③ | TEMPORARY PAVEMENT MARKING - LINE 4" - TYPE IV TAPE WHITE, 10' DASH 30' SKIP |
| ④ | TEMPORARY PAVEMENT MARKING - LINE 4" - TYPE IV SOLID DOUBLE YELLOW |
| ⑤ | TEMPORARY PAVEMENT MARKING - LINE 8" - TYPE IV TAPE WHITE, 2' DASH 6' SKIP |
| ⑥ | TEMPORARY PAVEMENT MARKING - LINE 8" - TYPE IV TAPE SOLID WHITE |
| ⌋ | SIGN |
| ○ | TYPE II BARRICADE OR DRUM AT 50' CENTERS IN TANGENT AND 20' CENTERS IN TAPERS AND RADII |
| ⌋ | TYPE III BARRICADE WITH FLASHING LIGHTS |
|  | WORK AREA |
|  | TEMPORARY PAVEMENT PREVIOUSLY BUILT |
|  | TEMPORARY CONCRETE BARRIER |
|  | IMPACT ATTENUATORS, TEMPORARY (FULLY REDIRECTIVE, NARROW), TEST LEVEL 2 |
|  | FLASHING ARROW BOARD |
|  | TRAFFIC FLOW DIRECTION |
| ● | FLAGGER WITH CONTROL SIGN |

MODEL: Default
FILE: \\nrt-pxw\wp-pxw\kentley.com\wp-pxw\11\Documents\Project IDOT 2050082201 - IDOT District 1\Various\CAD Sheets\163\W07-07-24\sign\02-001-154th St.dgn

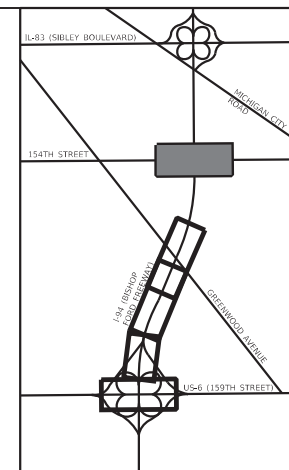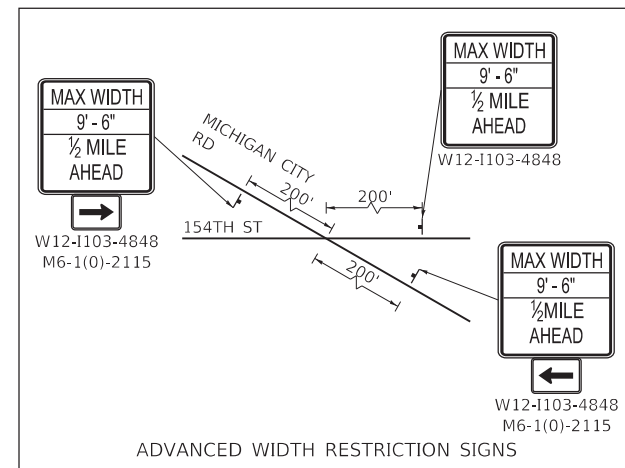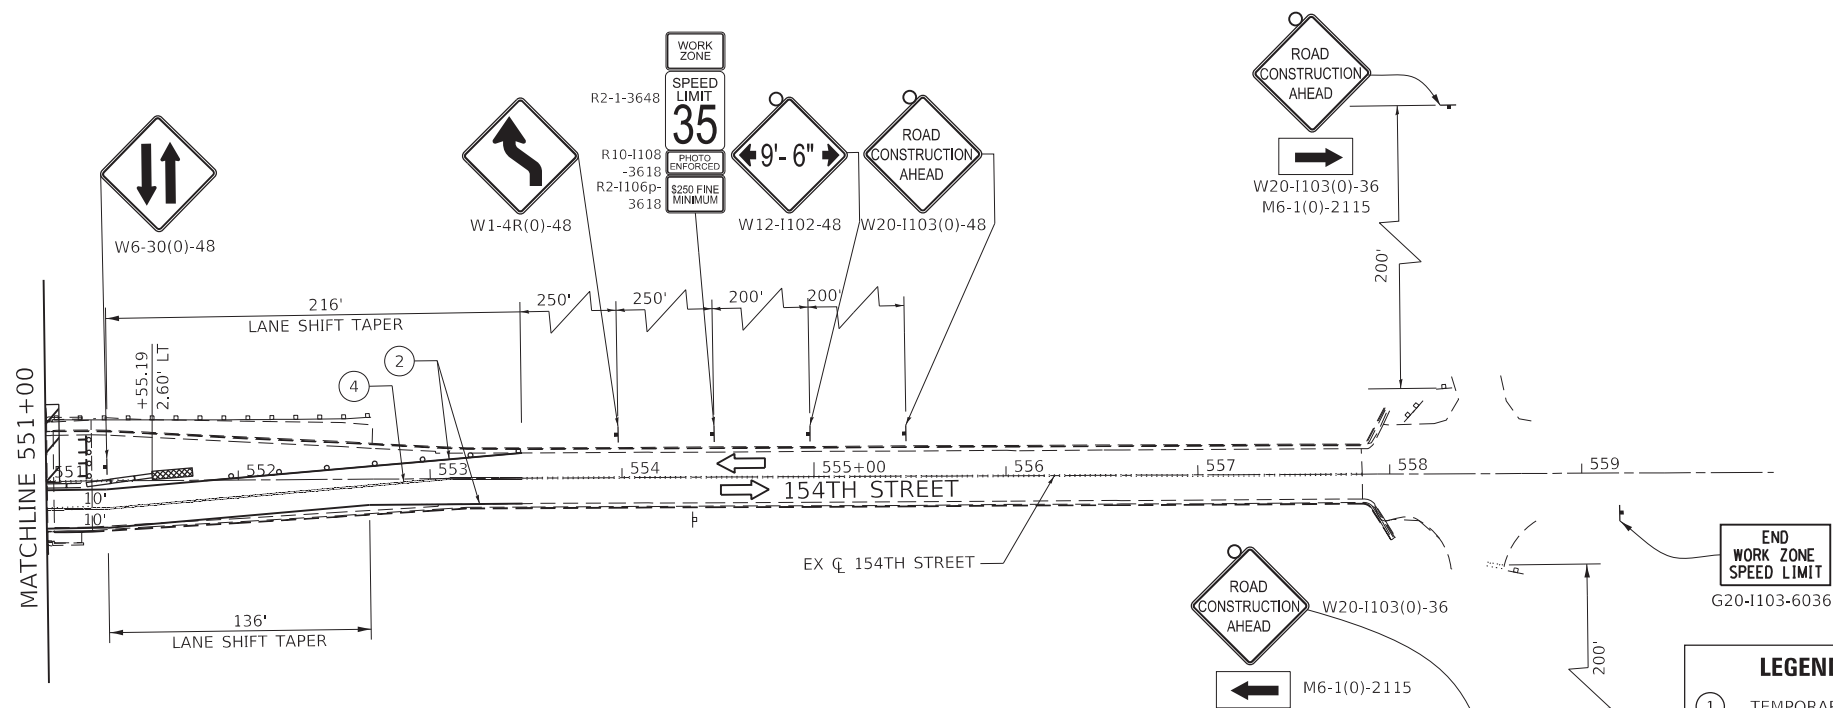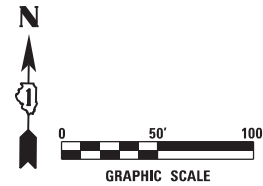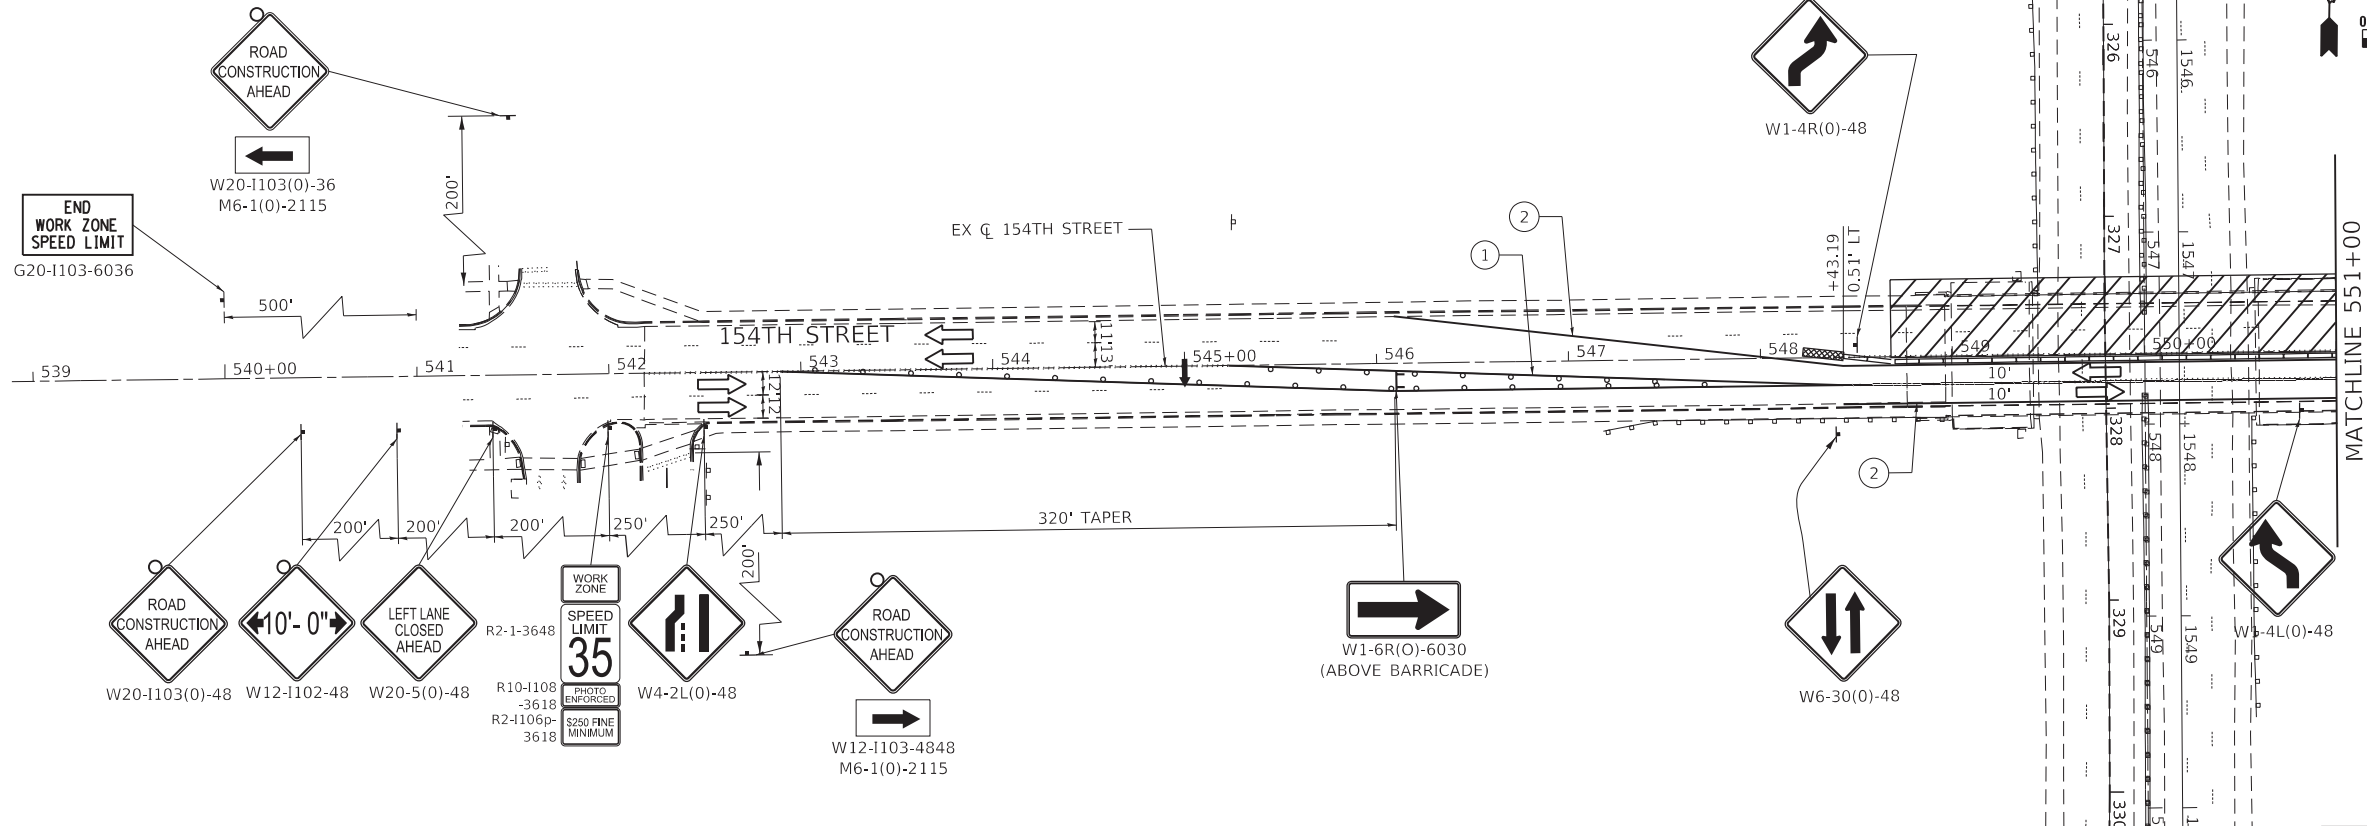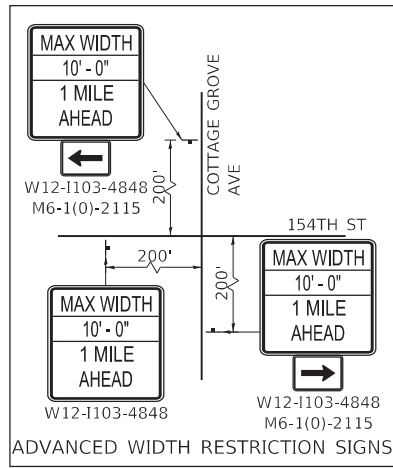

LEGEND

- TEMPORARY PAVEMENT MARKING - LINE 4" - TYPE IV TAPE SOLID YELLOW
- TEMPORARY PAVEMENT MARKING - LINE 4" - TYPE IV TAPE SOLID WHITE
- TEMPORARY PAVEMENT MARKING - LINE 4" - TYPE IV TAPE WHITE, 10' DASH 30' SKIP
- TEMPORARY PAVEMENT MARKING - LINE 4" - TYPE IV SOLID DOUBLE YELLOW
- TEMPORARY PAVEMENT MARKING - LINE 8" - TYPE IV TAPE WHITE, 2' DASH 6' SKIP
- TEMPORARY PAVEMENT MARKING - LINE 8" - TYPE IV TAPE SOLID WHITE
- SIGN
- TYPE II BARRICADE OR DRUM AT 50' CENTERS IN TANGENT AND 20' CENTERS IN TAPERS AND RADII
- TYPE III BARRICADE WITH FLASHING LIGHTS
- WORK AREA
- TEMPORARY PAVEMENT PREVIOUSLY BUILT
- TEMPORARY CONCRETE BARRIER
- IMPACT ATTENUATORS, TEMPORARY (FULLY REDIRECTIVE, NARROW), TEST LEVEL 2
- FLASHING ARROW BOARD
- TRAFFIC FLOW DIRECTION
- FLAGGER WITH CONTROL SIGN



USER NAME	= USKE715271
DESIGNED	- TC
DRAWN	- TC
PLOT SCALE	= 100,0000 ' / in.
PLOT DATE	= 1/21/2025

REVISED	-
REVISED	-
REVISED	-
REVISED	-




STATE OF ILLINOIS
DEPARTMENT OF TRANSPORTATION

I-94 (BISHOP FORD FREEWAY) AT 154TH STREET
MAINTENANCE OF TRAFFIC STAGE 2

SCALE: 1"=50' SHEET 2 OF 2 SHEETS STA. TO STA.

F.A.I RTE.	SECTION	COUNTY	TOTAL SHEETS	SHEET NO.
94	(42-B-11-1) BR, BJR 24	COOK	761	220
CONTRACT NO. 62W87				
ILLINOIS FED. AID PROJECT				

MODEL: Default
FILE: \\nortc-pw\wsp-uspw\hntley.com\wsp-uspw\Illinois\Projects\DOT 2050082201 - IDOT District 1\Various\CAD Sheets\ID163\W87-rht-csajl-jg-cyl-cal-001-159m_S.dgn

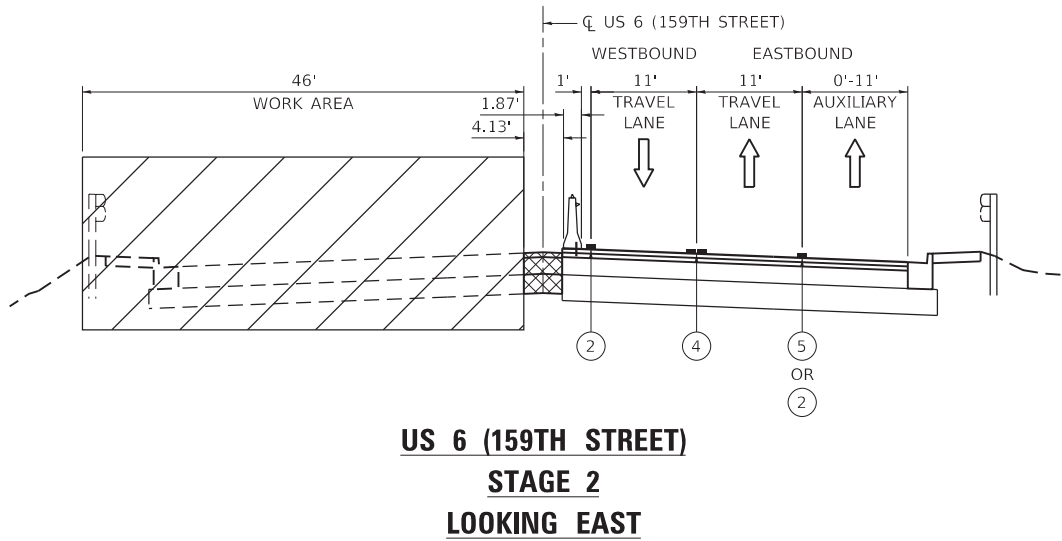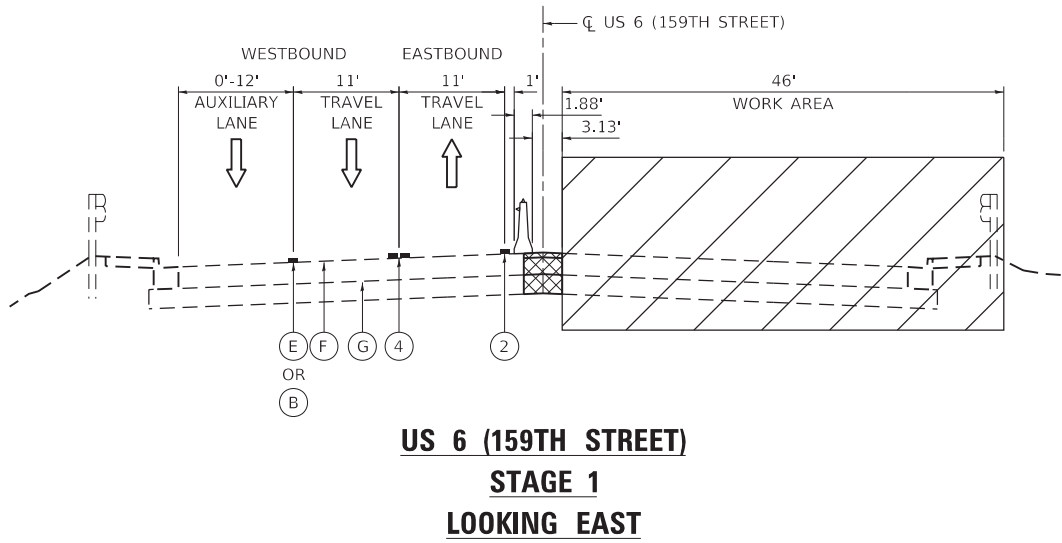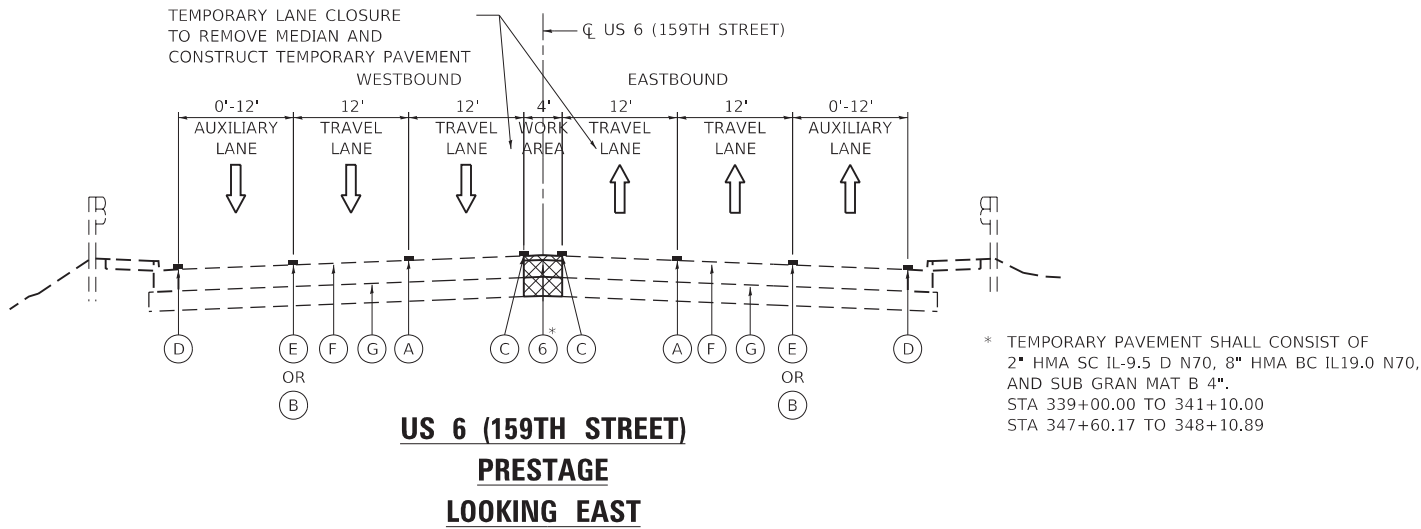

LEGEND

- (A) EXISTING PAVEMENT MARKING 4" SKIP-DASH WHITE
- (B) EXISTING PAVEMENT MARKING 4" SOLID WHITE
- (C) EXISTING PAVEMENT MARKING 4" SOLID YELLOW
- (D) EXISTING PAVEMENT MARKING 8" SOLID WHITE
- (E) EXISTING PAVEMENT MARKING 8" DOTTED WHITE
- (F) EXISTING HOT-MIX ASPHALT PAVEMENT
- (G) EXISTING PORTLAND CEMENT CONCRETE BASE COURSE
- (1) TEMPORARY PAVEMENT MARKING - LINE 4" - TYPE IV TAPE SOLID YELLOW
- (2) TEMPORARY PAVEMENT MARKING - LINE 4" - TYPE IV TAPE SOLID WHITE
- (3) TEMPORARY PAVEMENT MARKING - LINE 4" - TYPE IV TAPE WHITE, 10' DASH 30' SKIP
- (4) TEMPORARY PAVEMENT MARKING - LINE 4" - TYPE IV SOLID DOUBLE YELLOW
- (5) TEMPORARY PAVEMENT MARKING - LINE 8" - TYPE IV DOTTED WHITE
- (6) TEMPORARY PAVEMENT
- ↑ DIRECTION OF TRAFFIC FLOW
- ≡ TYPE II BARRICADE OR DRUM
- ↑ TEMPORARY CONCRETE BARRIER
- ↑ TEMPORARY CONCRETE BARRIER - PINNED
- ▨ WORK AREA

NOTES

1. TEMPORARY CONCRETE BARRIER WITH MONDIRECTIONAL CRYSTAL TYPE C REFLECTORS PER HIGHWAY STANDARD 704001 AND 782006.






USER NAME = USKE715271	DESIGNED - TC	REVISED -
	DRAWN - TC	REVISED -
PLOT SCALE = 20.0000 ' / in.	CHECKED - KE	REVISED -
PLOT DATE = 1/21/2025	DATE - 1/24/2025	REVISED -

STATE OF ILLINOIS
DEPARTMENT OF TRANSPORTATION





I-94 (BISHOP FORD FREEWAY) AT US 6 (159TH STREET)
TRAFFIC CONTROL TYPICAL SECTION



SCALE: NTS SHEET 1 OF 1 SHEETS STA. TO STA.

F.A.J. RTE.	SECTION	COUNTY	TOTAL SHEETS	SHEET NO.
94	(42-B-11-1) BR, BJR 24	COOK	761	221
CONTRACT NO. 62W87				
ILLINOIS FED. AID PROJECT				

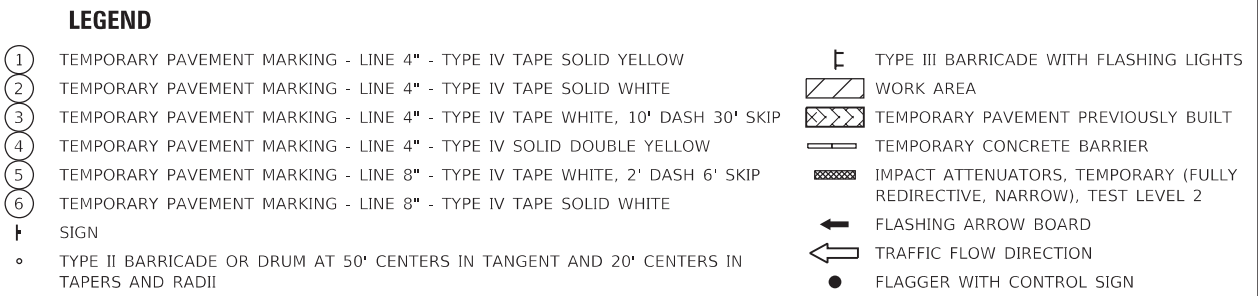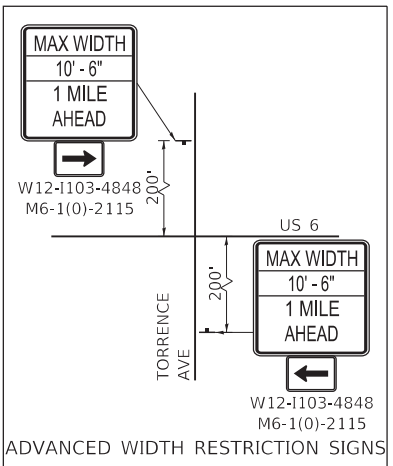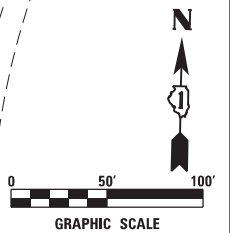

F.A.I. RTE.	SECTION	COUNTY	TOTAL SHEETS	SHEET NO.
94	(42-B-11-1) BR, BJR 24	COOK	761	222
		CONTRACT NO. 62W87		
ILLINOIS		FED. AID PROJECT		

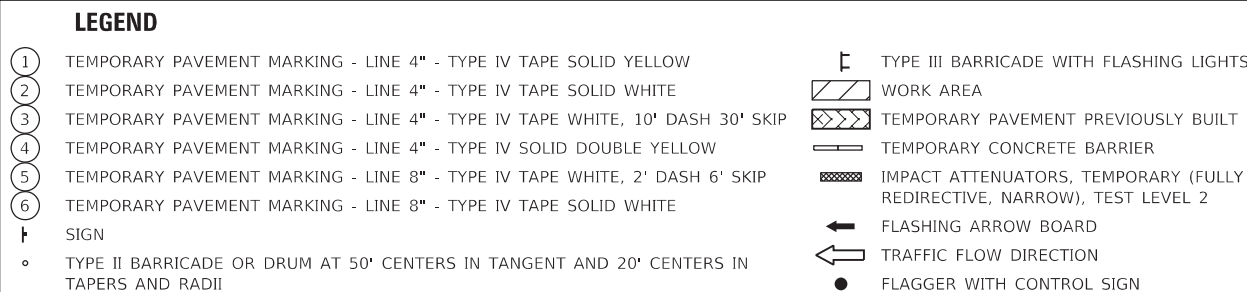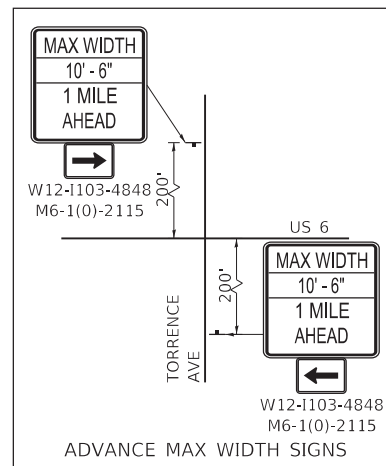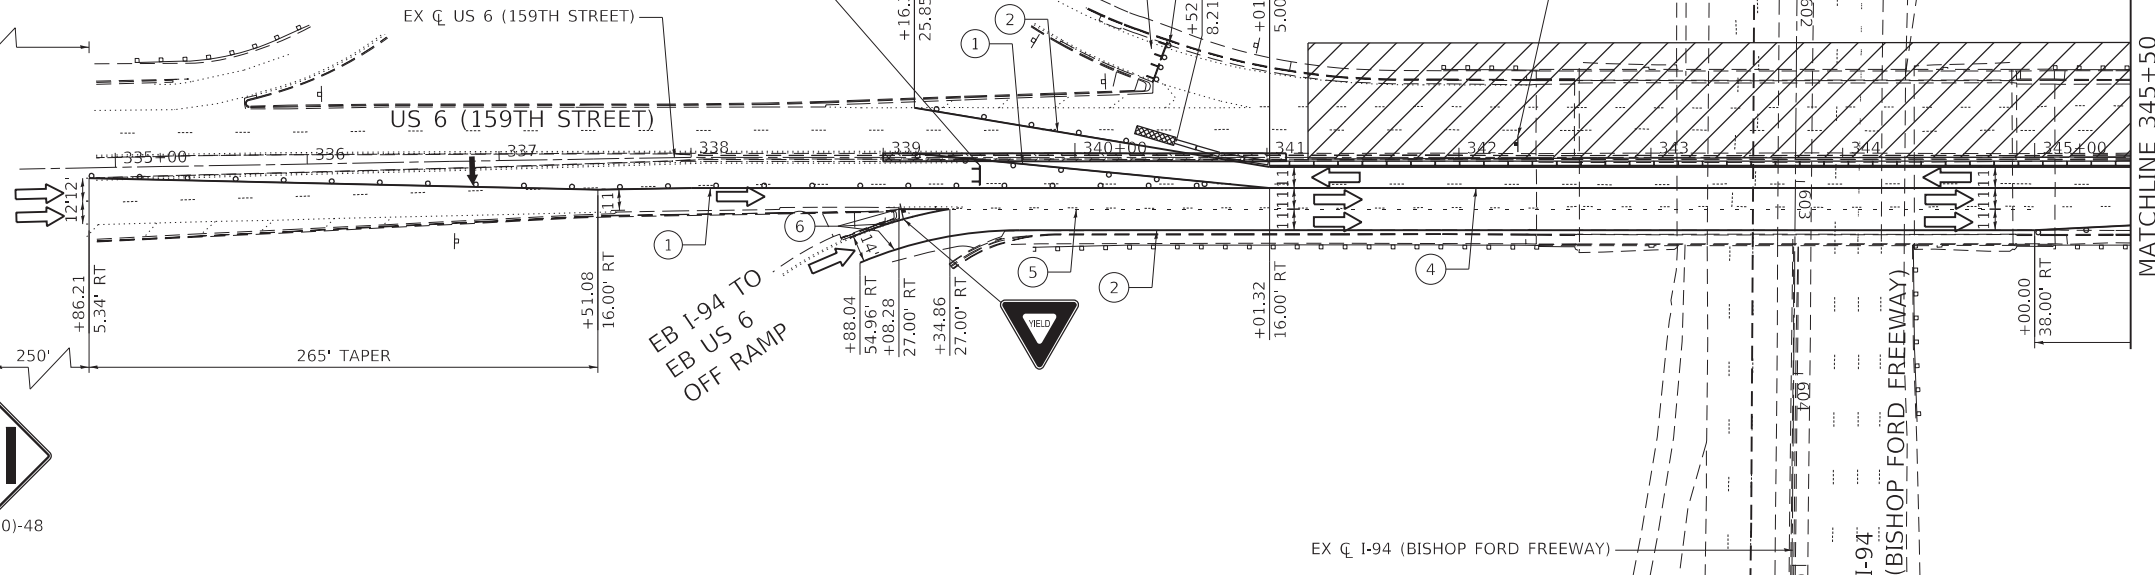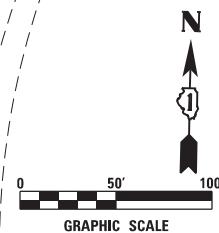

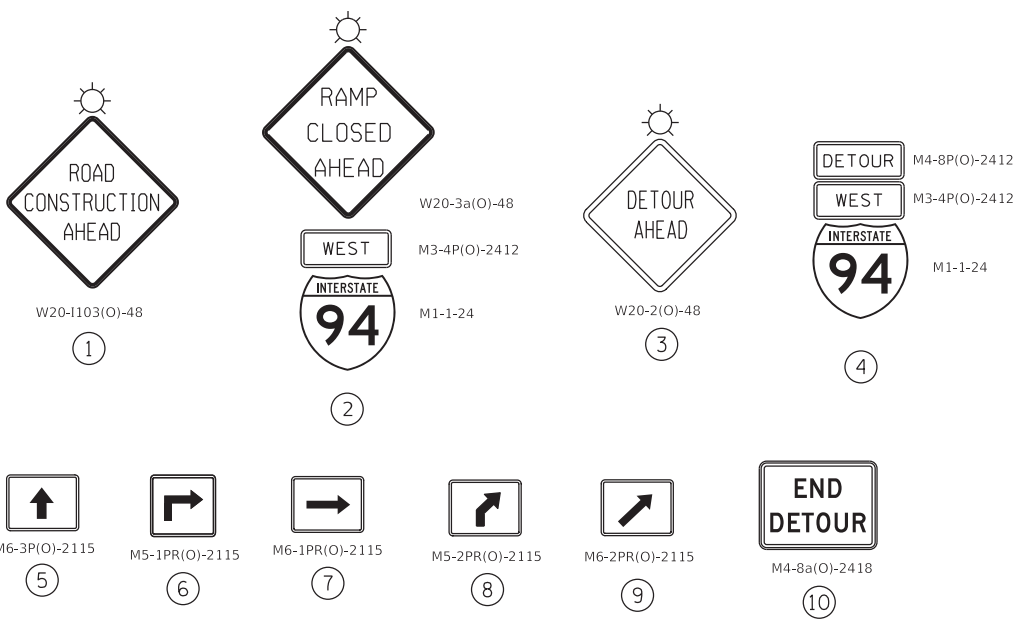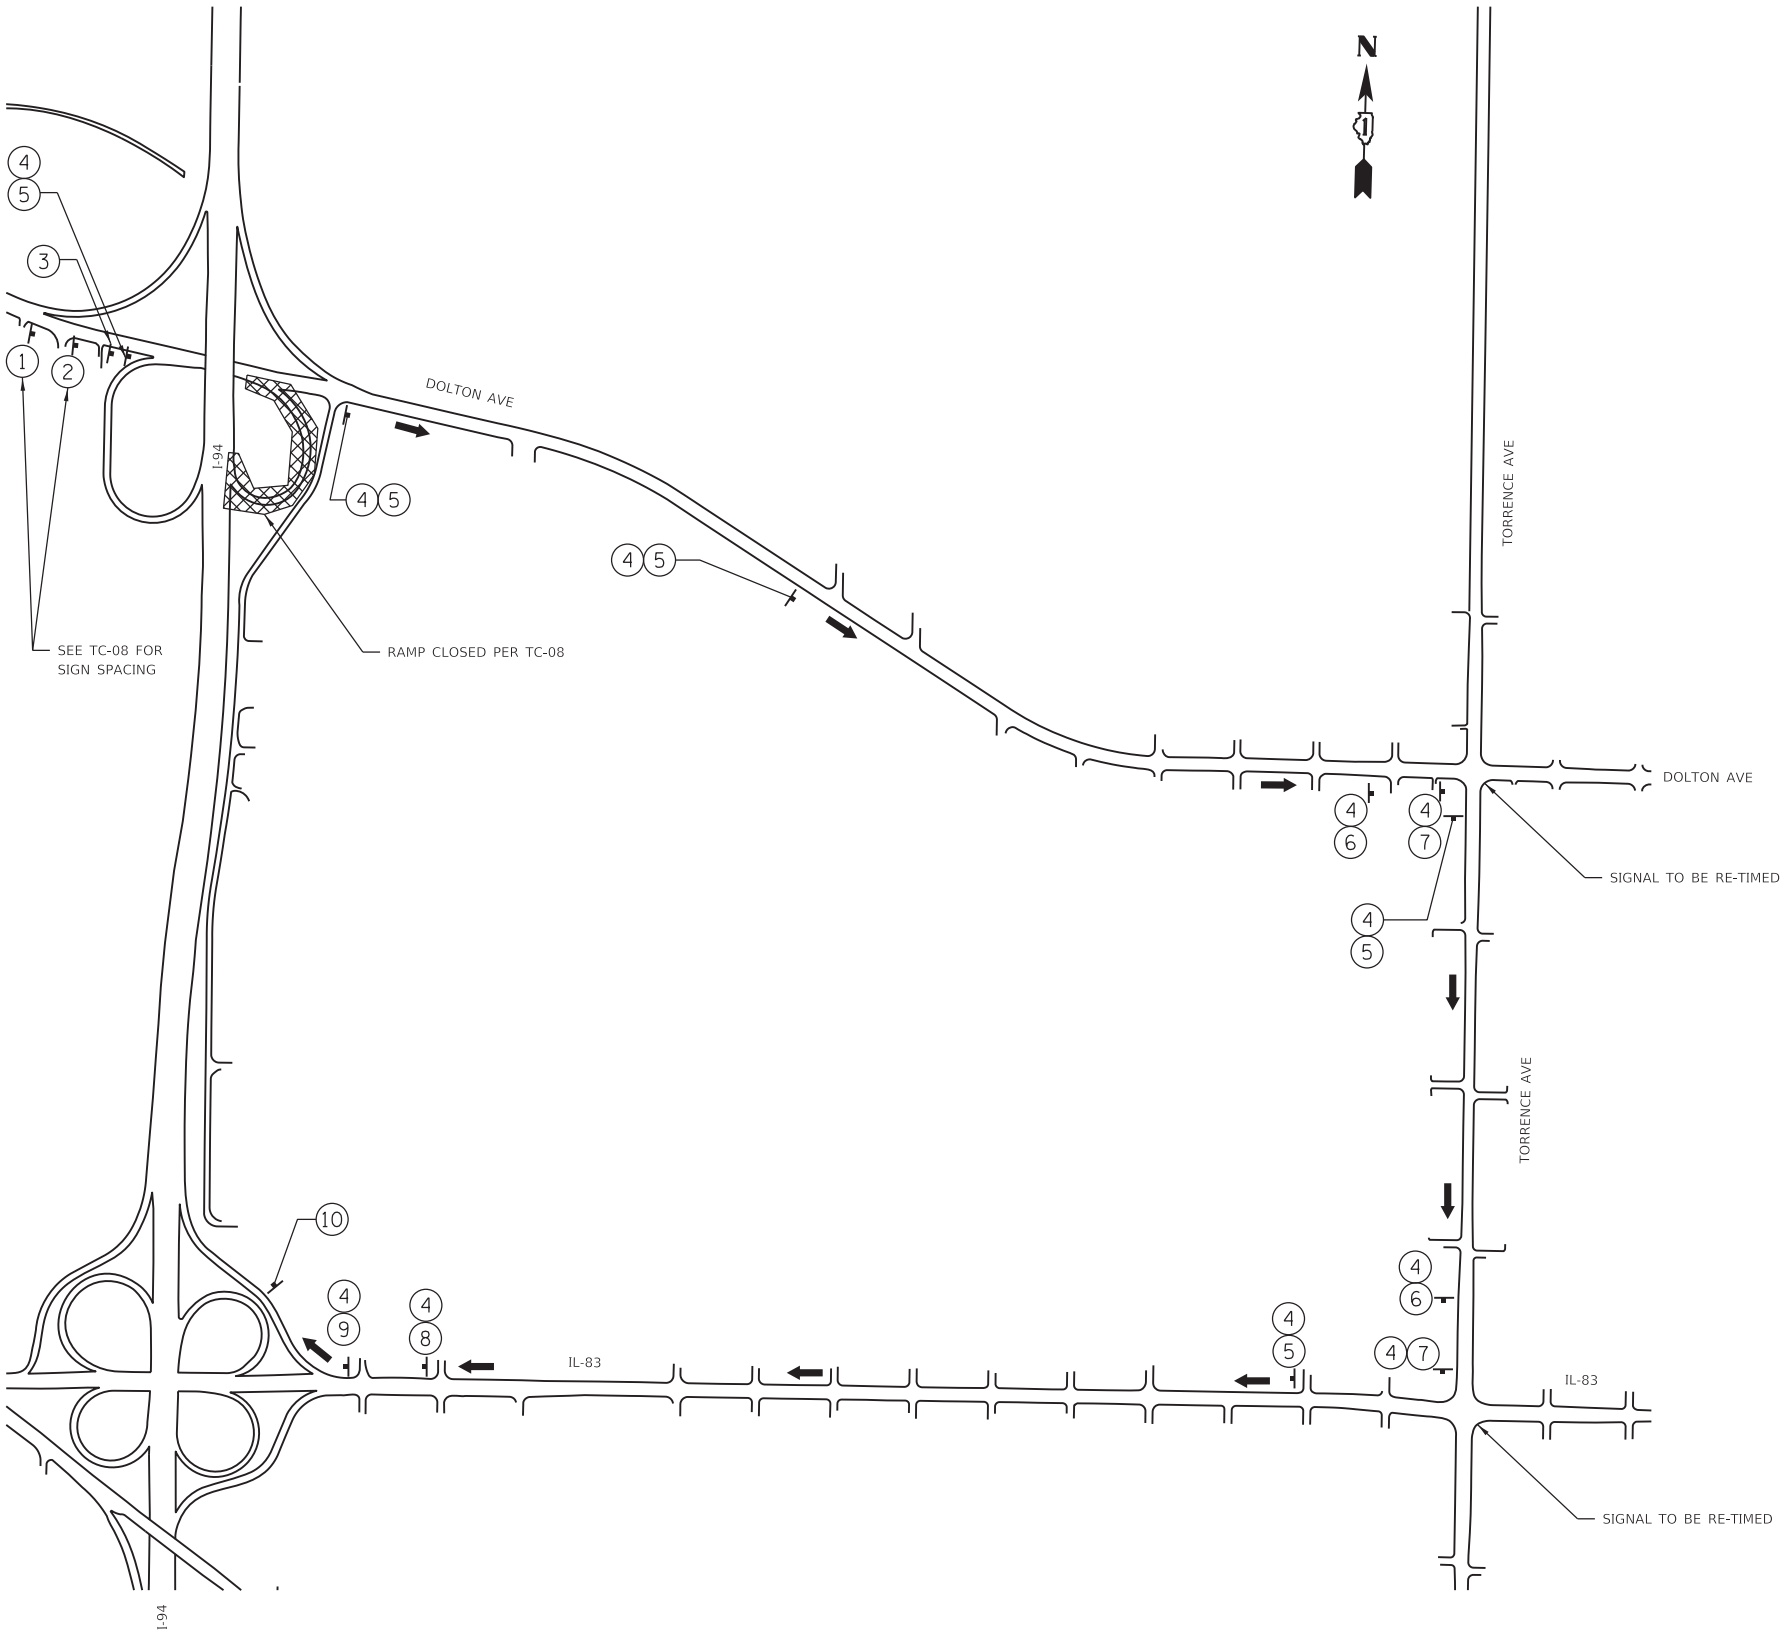

DETOUR STAGING NOTES

THE FOLLOWING NOTES APPLY TO DETOUR SHEETS 1 THROUGH 25 (SHEETS 224 THROUGH 248):

- 1. ALL SIGNING MUST BE IN ACCORDANCE WITH THE APPLICABLE PROVISIONS OF THE STATE OF ILLINOIS "STANDARD SPECIFICATIONS FOR ROAD AND BRIDGE CONSTRUCTION", LATEST EDITION, THE DETAILS IN THESE PLANS, THE LATEST EDITION OF THE IDOT BUREAU OF DESIGN AND ENVIRONMENT HIGHWAY STANDARDS AND THE LATEST EDITION OF THE STATE OF ILLINOIS "MANUAL ON UNIFORM TRAFFIC CONTROL DEVICES".
- 2. THE CONTRACTOR MUST BE RESPONSIBLE FOR ENSURING THAT ALL BARRICADES, SIGNS, LIGHTS AND OTHER DEVICES INSTALLED BY THE CONTRACTOR ARE IN PLACE AND OPERATING 24 HOURS EACH DAY INCLUDING SUNDAYS AND HOLIDAYS DURING THE TIME THIS CONSTRUCTION IS IN EFFECT.
- 3. ALL EXISTING SIGNING THAT IS NOT APPLICABLE WHILE THE CONSTRUCTION IS IN EFFECT MUST BE COMPLETELY COVERED OR REMOVED BY THE CONTRACTOR, PER ARTICLE 701.04. THIS APPLIES TO WORK THAT IS DUE TO TAKE PLACE OVER MORE THAN SEVEN (7) CONSECUTIVE DAYS.
- 4. DETOUR SIGNAGE SHALL BE CONSIDERED INCLUDED IN THE COST FOR DETOUR SIGNING UNLESS OTHERWISE NOTED.
- 5. AS A MINIMUM, ALL AMBER FLASHING LIGHTS THAT ARE REQUIRED MUST MEET THE REQUIREMENTS FOR TYPE A - LOW INTENSITY FLASHING LIGHTS IN ARTICLE 702. 04 OF THE STANDARD SPECIFICATIONS. ALL LIGHTS SHALL OPERATE DURING HOURS OF DARKNESS. ONLY LIGHTS THAT HAVE BEEN APPROVED BY THE ILLINOIS DEPARTMENT OF TRANSPORTATION MUST BE USED.
- 6. THE CONTRACTOR MUST MAINTAIN ACCESS TO ALL PRIVATE AND COMMERCIAL DRIVEWAYS DURING CONSTRUCTION.
- 7. PROPOSED DETOUR SIGNING MUST BE COVERED OR REMOVED WHEN NOT REQUIRED DURING A SPECIFIC STAGE OF CONSTRUCTION.
- 8. THE CONTRACTOR MUST CONDUCT THE WORK IN SUCH A MANNER THAT EMERGENCY VEHICLES WILL HAVE ACCESS TO THE AREA AT ALL TIMES.
- 9. THE CONTRACTOR SHALL CONTACT THE DISTRICT ONE TRAFFIC CONTROL SUPERVISOR AT (847) 705-4470 A MINIMUM 72 HOURS BEFORE BEGINNING WORK.
- 10. REFER TO DISTRICT 1 STANDARD TC-08 DETAILS FOR RAMP CLOSURES.
- 11. REFER TO DISTRICT 1 STANDARD TC 21 FOR TYPICAL DETOUR SIGN LAYOUT AND SPACING.
- 12. A MINIMUM OF FOURTEEN (14) DAYS IN ADVANCE OF THE CLOSURE, THE CONTRACTOR SHALL PLACE ONE (1) PORTABLE CHANGEABLE MESSAGE SIGN AT EACH END OF THE PROJECT AS DIRECTED AND AT ALLOCATION DESIGNATED BY THE ENGINEER TO INFORM MOTORISTS OF THE UPCOMING CLOSURE. THE MESSAGE SHALL BE APPROVED BY THE ENGINEER. THIS WORK IS TO BE PAID FOR AT THE CONTRACT UNIT PRICE PER CALENDAR DAY FOR THE CHANGEABLE MESSAGE SIGN.
- 13. UTILIZATION OF LOOP RAMPS IS PREFERRED FOR DETOURS.
- 14. THE CONTRACTOR SHALL NOT OBSTRUCT ANY EXISTING SIGN WITH PLACEMENT OF DETOUR SIGNAGE.
- 15. TEMPORARY TRAFFIC SIGNAL RE-TIMING AS SPECIFIED IN THE PLANS (SIGNAL TO BE RE-TIMED) IS NOT REQUIRED IF THE DETOUR IT IS TO BE USED FOR WILL BE LESS THAN THREE CONSECUTIVE DAYS IN LENGTH.

DETOUR 1

MODEL Default
FILE NAME: W:\mnew11cs01\CS_gdf_work_dtl\29071455_631\ID162\K33-cht-Detour01.dgn

GR

AEF

8501 W. Higgins Road, Suite 280
Chicago, Illinois 60631; (773) 399-0112

USER NAME	= hbmeprw11cs01s	DESIGNED -	JPC	REVISED -	
		DRAWN -	MGA	REVISED -	
PLOT SCALE	= 800,0000 ' / in.	CHECKED -	EJM	REVISED -	
PLOT DATE	= 3/17/2025	DATE -	12/9/2024	REVISED -	


STATE OF ILLINOIS
DEPARTMENT OF TRANSPORTATION

EB DOLTON RD TO WB I-94 ON RAMP
DETOUR PLAN

SCALE:	SHEET 1	OF 25	SHEETS	STA.	TO STA.
--------	---------	-------	--------	------	---------

F.A.I. RTE.	SECTION	COUNTY	TOTAL SHEETS	SHEET NO.
94	(42-B-11-1) BR, BJR 24	COOK	761	224
CONTRACT NO. 62W87				
		ILLINOIS	FED. AID PROJECT	

MODEL Default:
FILE Name: Wmnpw11cs01\ICS.pdf work_dtl2007\1455_632\ID\62K53-shd-Detour02.dgn

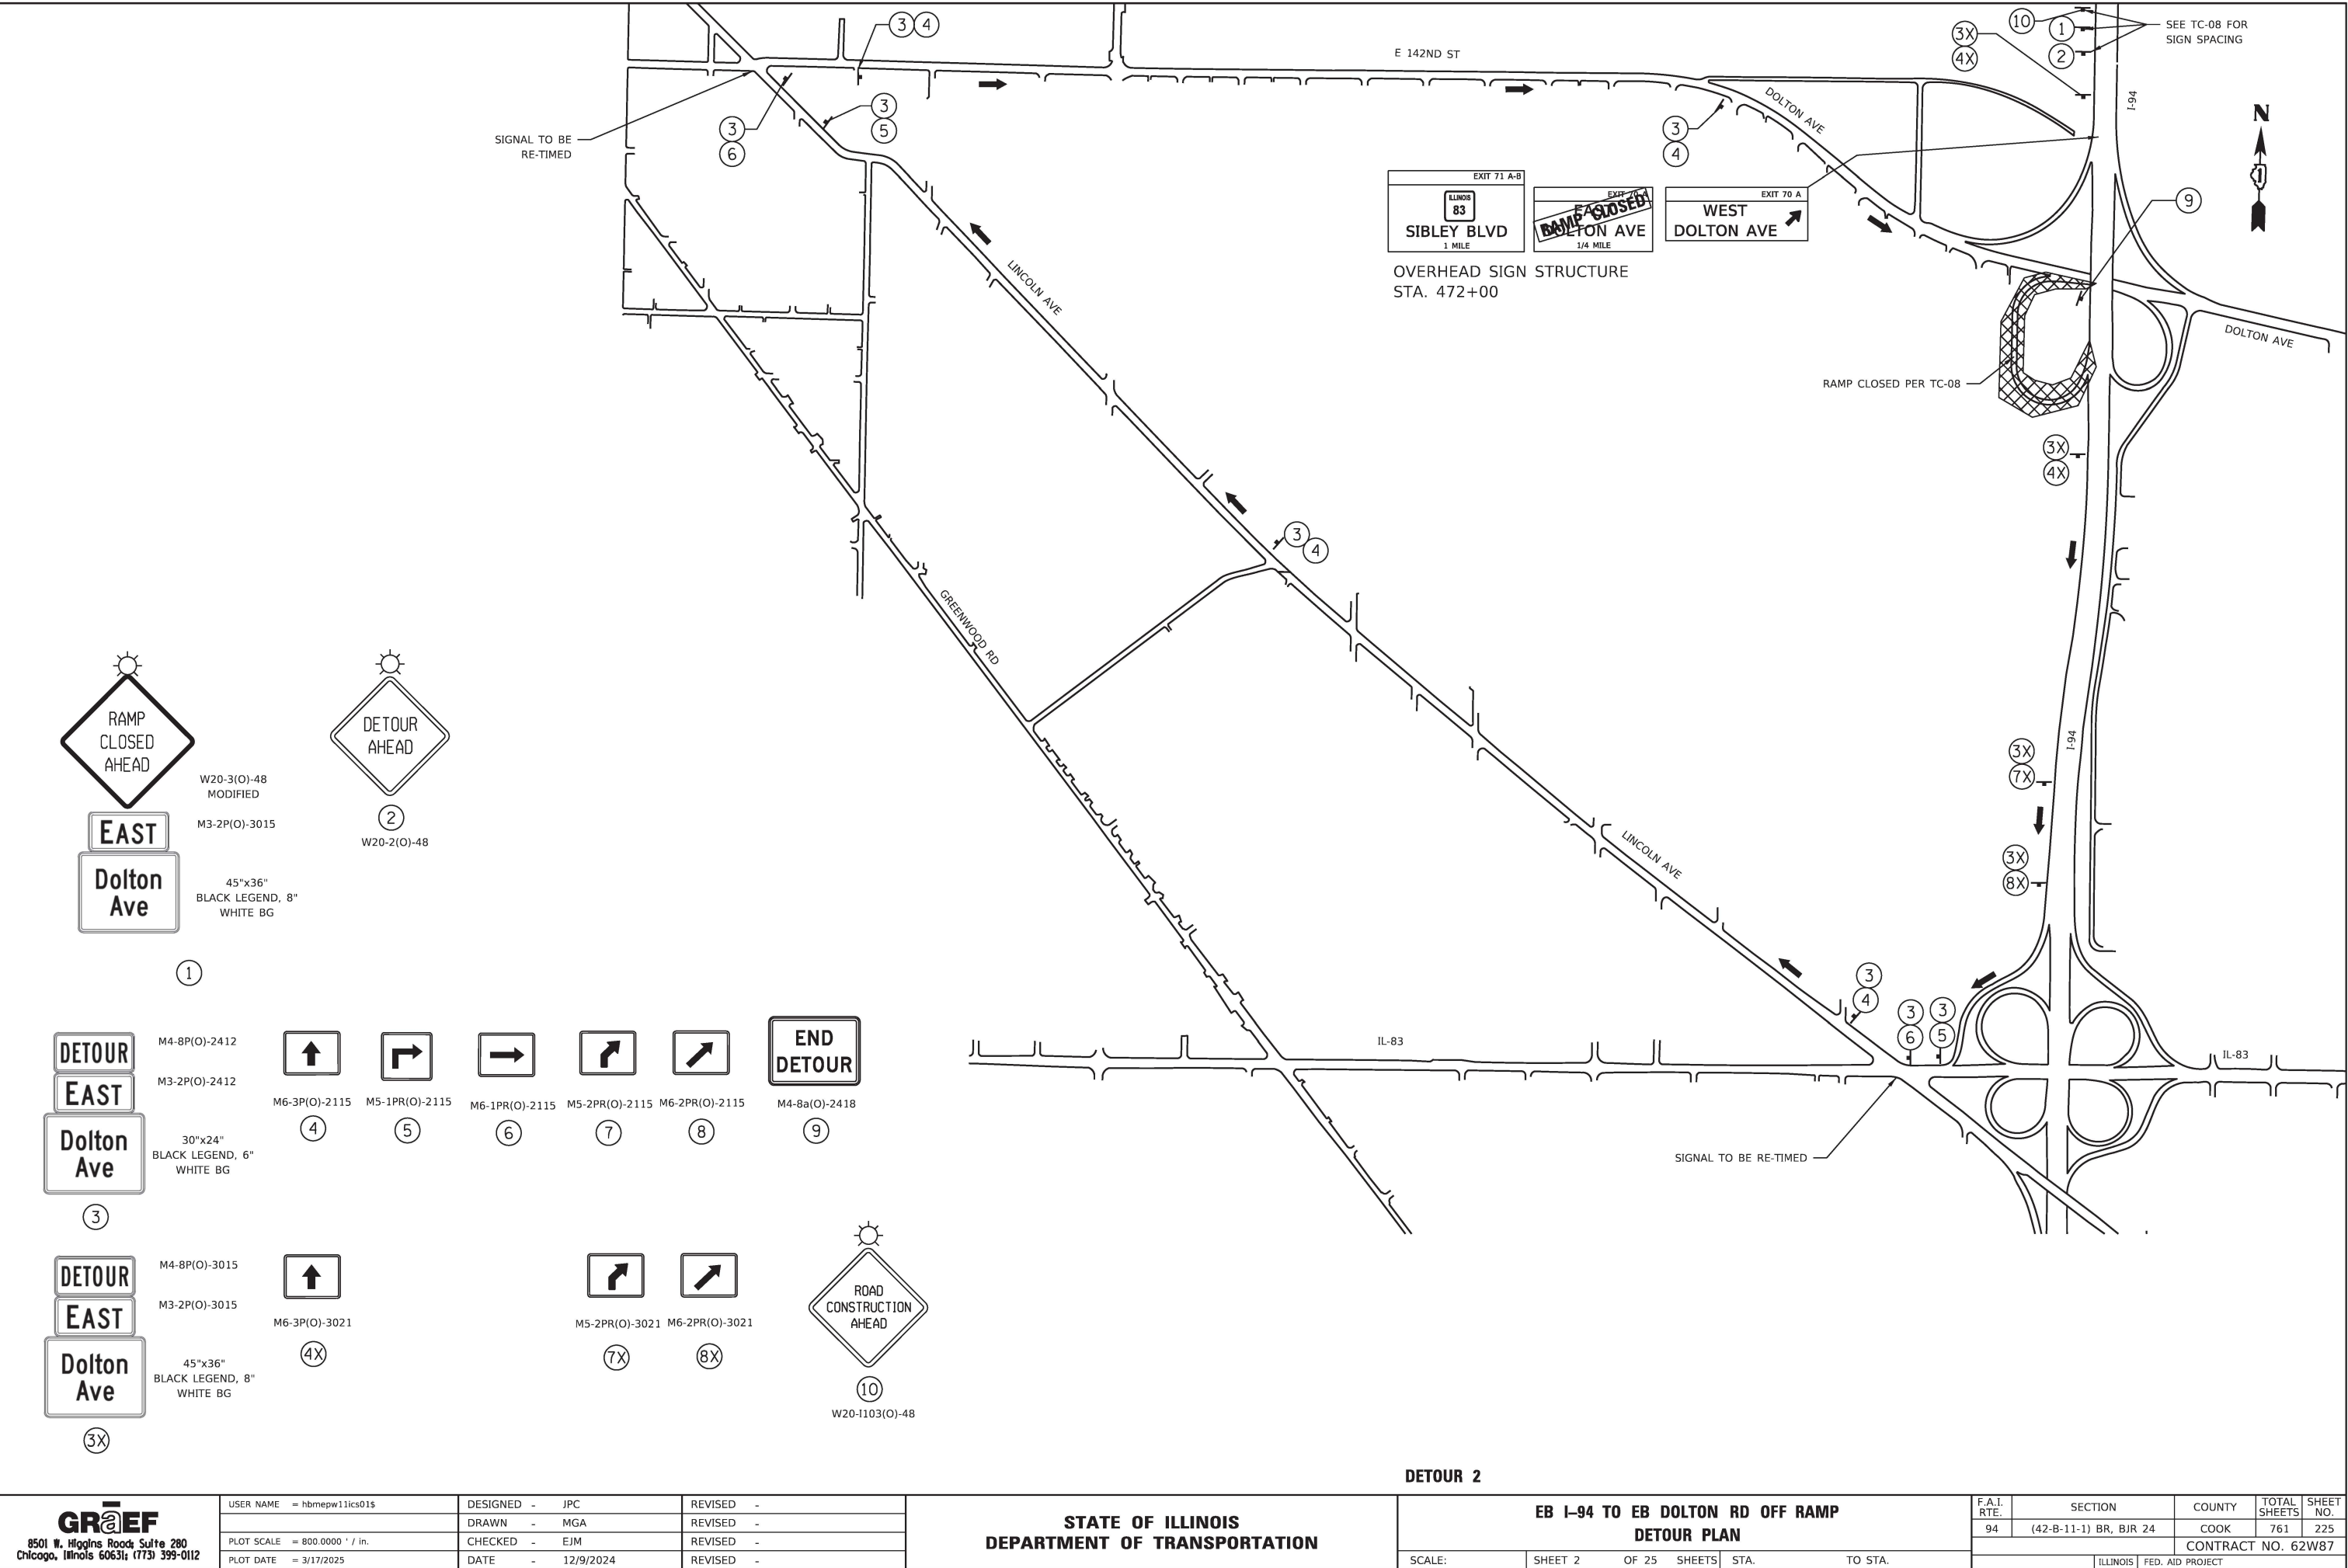


GR&EF
8501 W. Higgins Road, Suite 280
Chicago, Illinois 60631; (773) 399-0112

USER NAME = hbmpw11cs01\$	DESIGNED - JPC	REVISED -
	DRAWN - MGA	REVISED -
PLOT SCALE = 800.0000' / in.	CHECKED - EJM	REVISED -
PLOT DATE = 3/17/2025	DATE - 12/9/2024	REVISED -

STATE OF ILLINOIS
DEPARTMENT OF TRANSPORTATION

EB I-94 TO EB DOLTON RD OFF RAMP DETOUR PLAN			
SCALE:	SHEET 2	OF 25 SHEETS	STA. TO STA.

F.A.I. RTE.	SECTION	COUNTY	TOTAL SHEETS	SHEET NO.
94	(42-B-11-1) BR, B/R 24	COOK	761	225
CONTRACT NO. 62W87				
ILLINOIS FED. AID PROJECT				

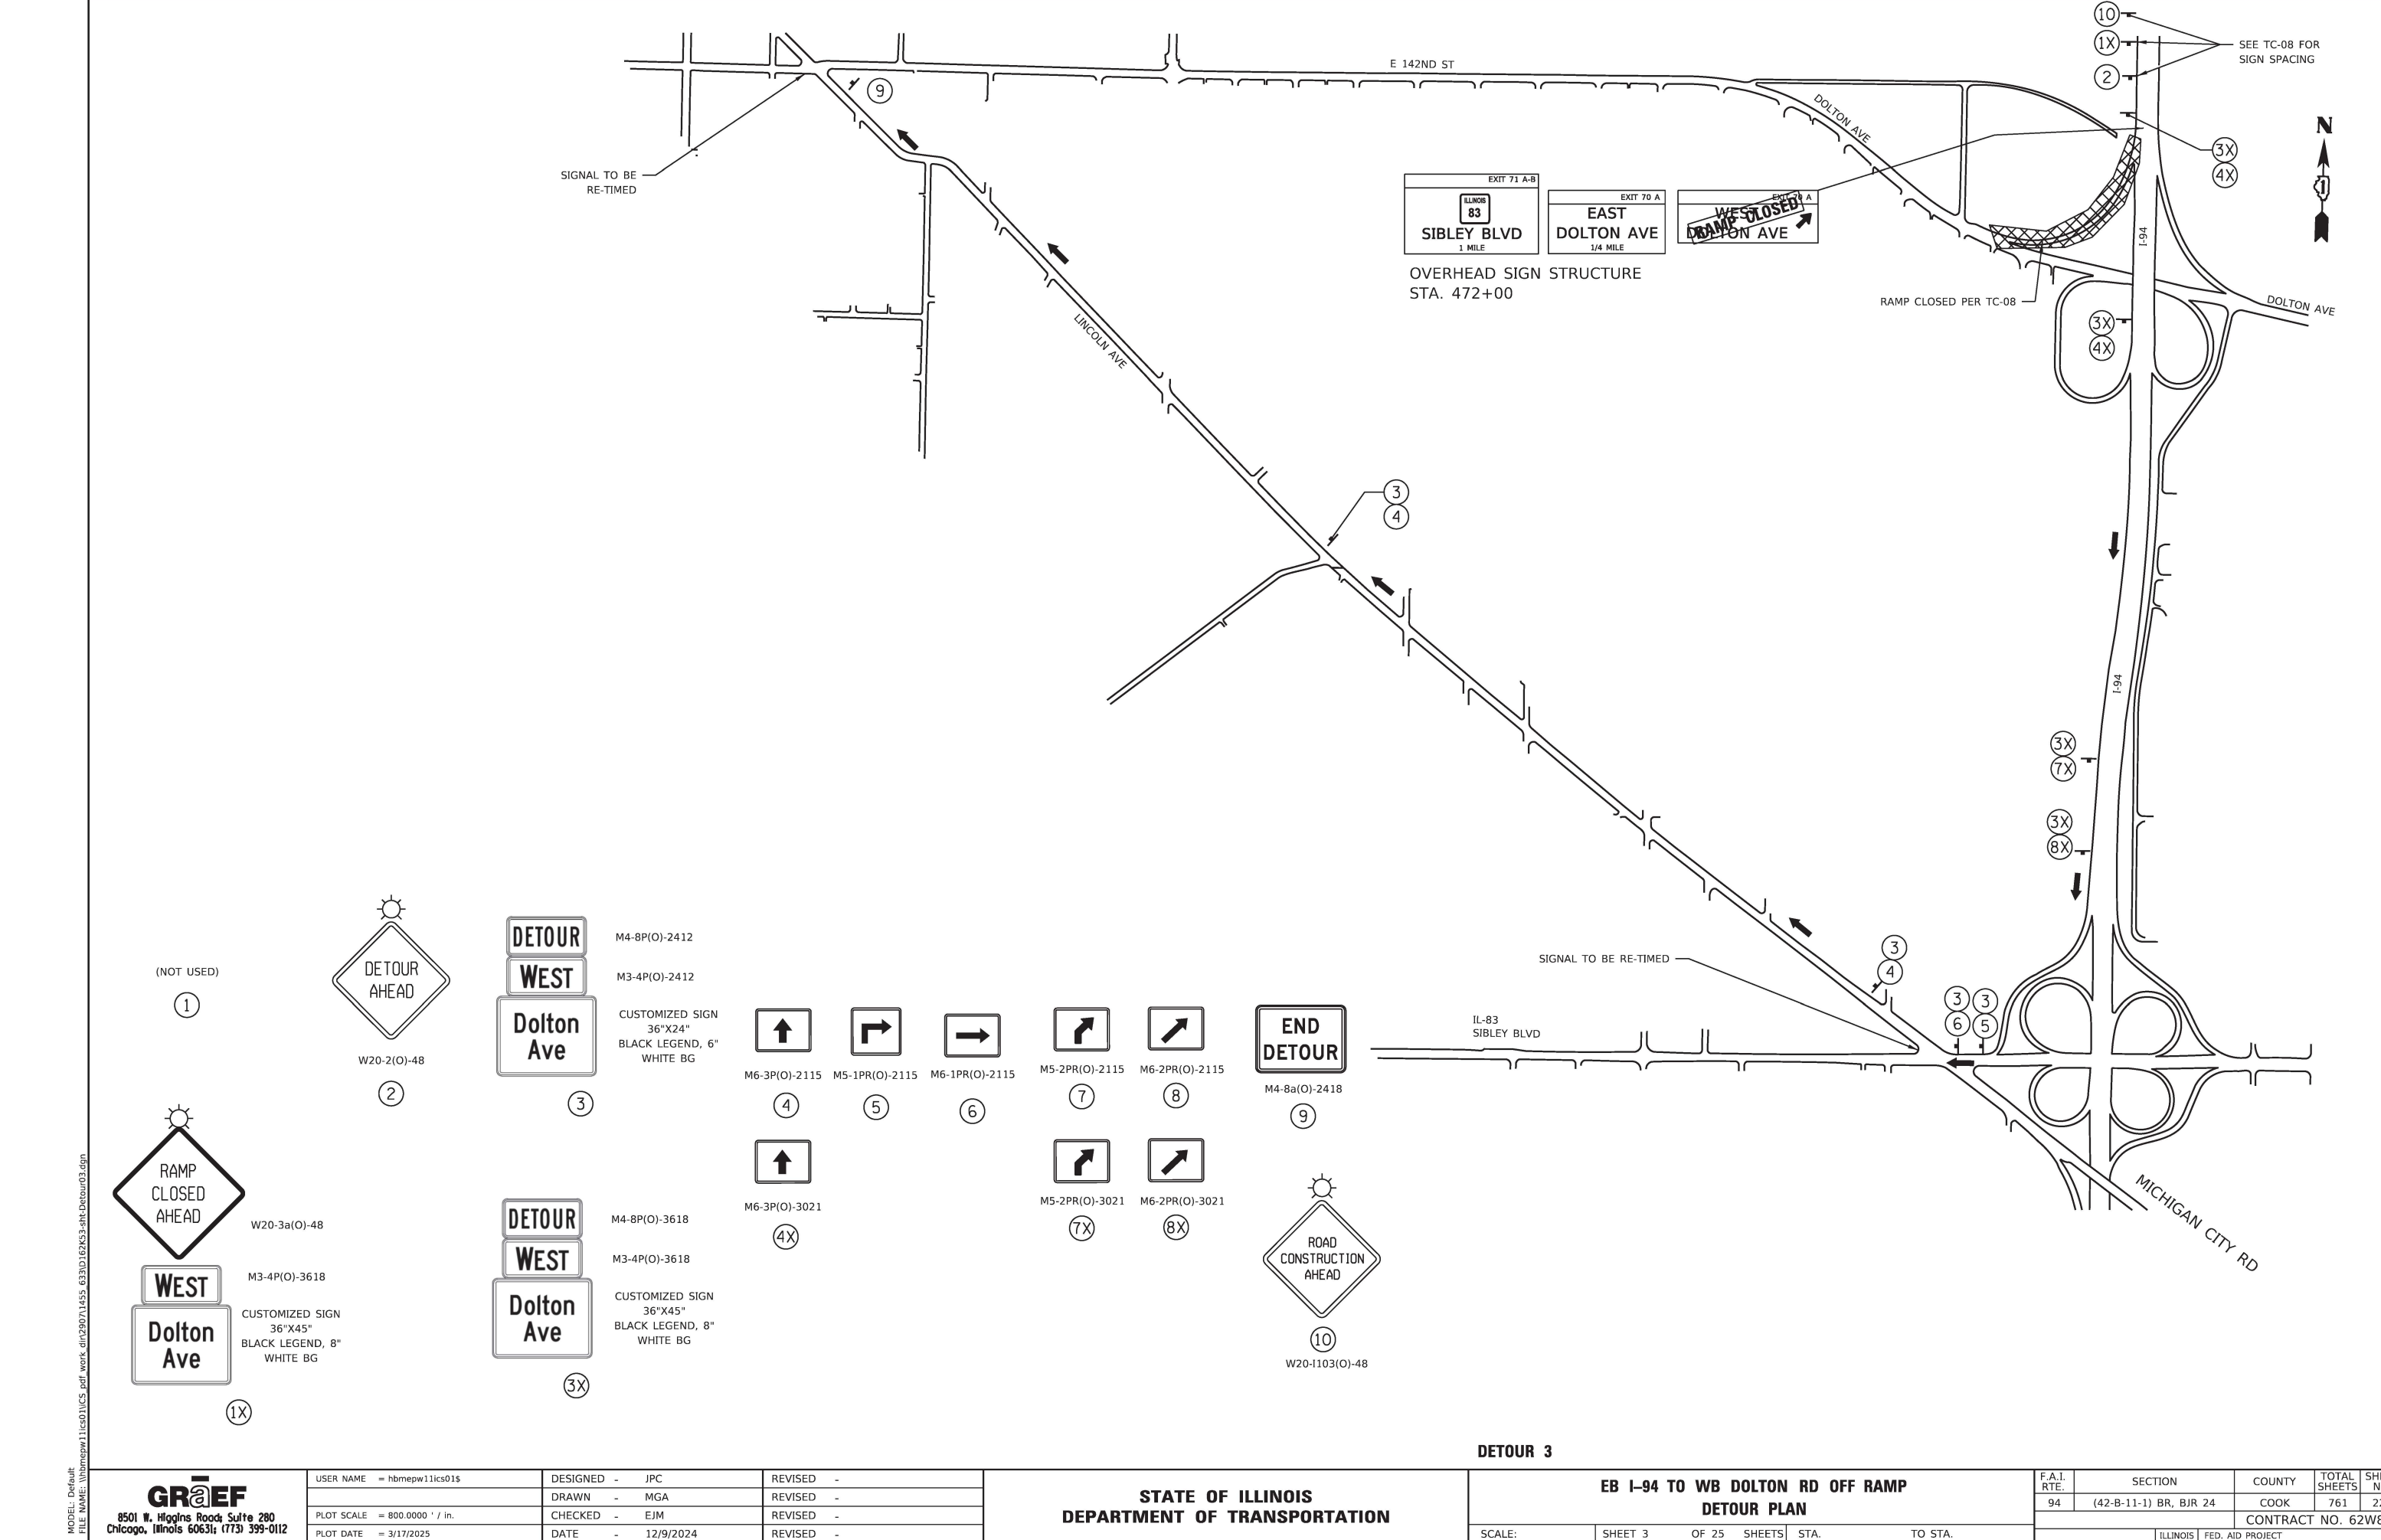

(NOT USED)

1



W20-2(O)-48

2



W20-3a(O)-48



M3-4P(O)-3618

CUSTOMIZED SIGN
36"x45"
BLACK LEGEND, 8"
WHITE BG

1X



M4-8P(O)-2412

M3-4P(O)-2412

CUSTOMIZED SIGN
36"x24"
BLACK LEGEND, 6"
WHITE BG

3



M4-8P(O)-3618

M3-4P(O)-3618

CUSTOMIZED SIGN
36"x45"
BLACK LEGEND, 8"
WHITE BG

3X



M6-3P(O)-2115

4



M5-1PR(O)-2115

5



M6-1PR(O)-2115

6



M5-2PR(O)-2115

7



M6-2PR(O)-2115

8



M4-8a(O)-2418

9



W20-1103(O)-48

10

DETOUR 3

MODEL Default
FILE Name: W:\mepw\11cs01\ICS.pdf work_dtl2007\1455_633D\06K33-shd-Detour03.dgn

GR&EF
8501 W. Higgins Road, Suite 280
Chicago, Illinois 60631; (773) 399-0112

USER NAME = hbmepw11cs01\$
PLOT SCALE = 800.0000 ' / in.
PLOT DATE = 3/17/2025

DESIGNED - JPC
DRAWN - MGA
CHECKED - EJM
DATE - 12/9/2024




REVISED -
REVISED -
REVISED -
REVISED -

STATE OF ILLINOIS
DEPARTMENT OF TRANSPORTATION

EB I-94 TO WB DOLTON RD OFF RAMP
DETOUR PLAN

SCALE: SHEET 3 OF 25 SHEETS STA. TO STA.

F.A.I. RTE.	SECTION	COUNTY	TOTAL SHEETS	SHEET NO.
94	(42-B-11-1) BR, BJR 24	COOK	761	226
CONTRACT NO. 62W87				
ILLINOIS FED. AID PROJECT				

  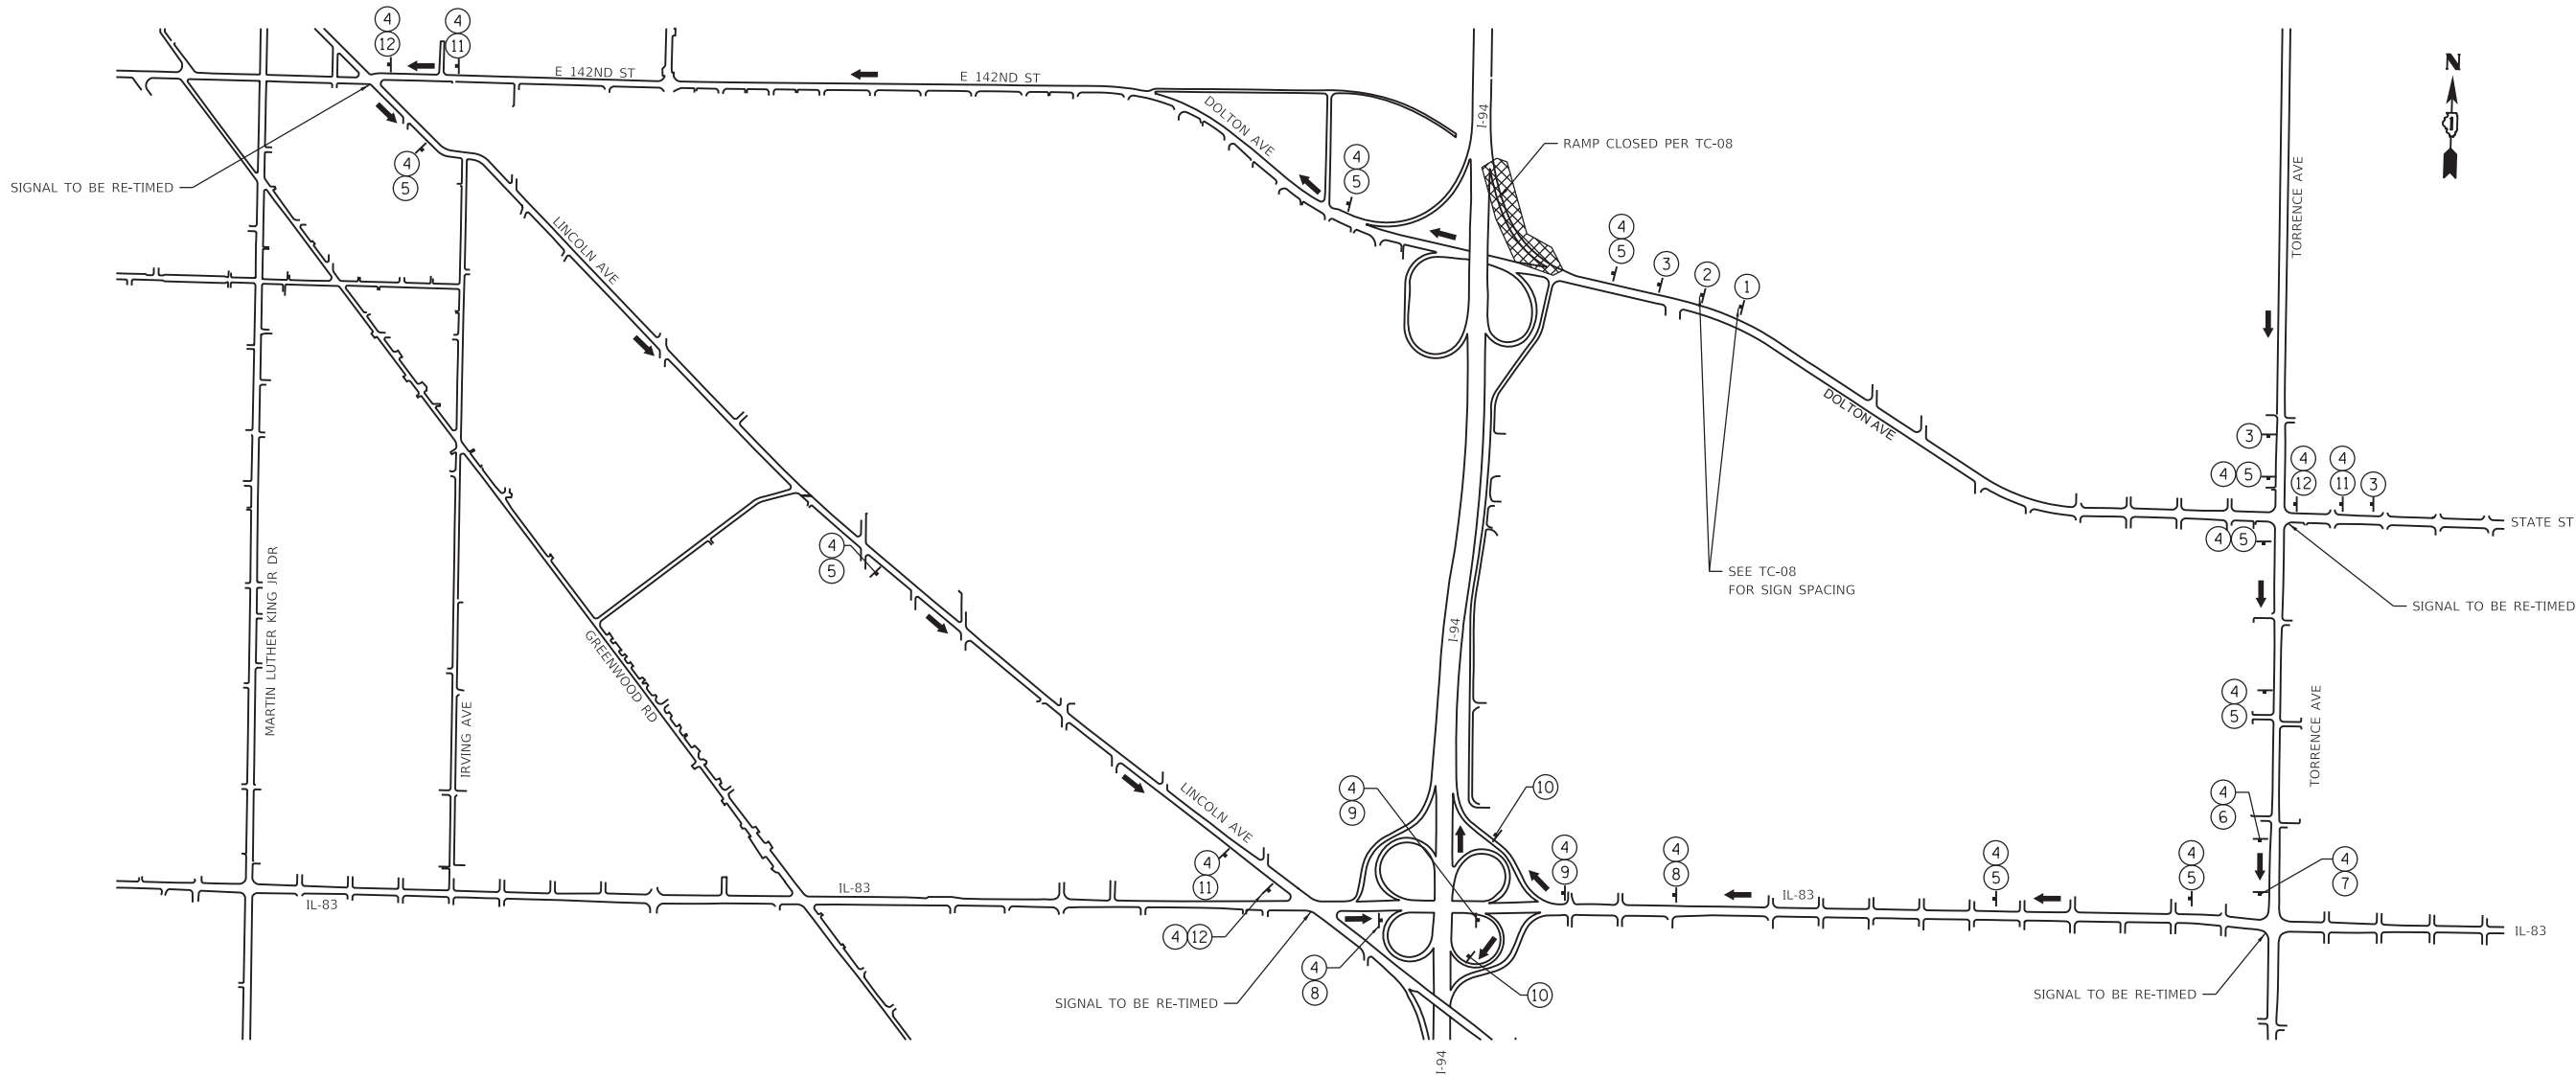

DETOUR 4

MODEL Default
FILE NAME: W:\mnewsw\11cs01\CS_gdf_work_dtl\261111455_635D162K33-ctt-Detour04.dgn

GRaEF
8501 W. Higgins Road, Suite 280
Chicago, Illinois 60631; (773) 399-0112

USER NAME	= hbmeppw11cs01\$
PLOT SCALE	= 1200,0000 ' / in.
PLOT DATE	= 1/21/2025

DESIGNED -	JPC
DRAWN -	MGA
CHECKED -	EJM
DATE -	12/9/2024


REVISED -	
REVISED -	
REVISED -	
REVISED -	

STATE OF ILLINOIS
DEPARTMENT OF TRANSPORTATION

WB DOLTON RD TO WB I-94 ON RAMP
DETOUR PLAN

SCALE:	SHEET 4	OF 25	SHEETS	STA.	TO STA.
--------	---------	-------	--------	------	---------

F.A.I. RTE.	SECTION	COUNTY	TOTAL SHEETS	SHEET NO.
94	(42-B-11-1) BR, BJR 24	COOK	761	227
CONTRACT NO.62W87				
		ILLINOIS	FED. AID PROJECT	

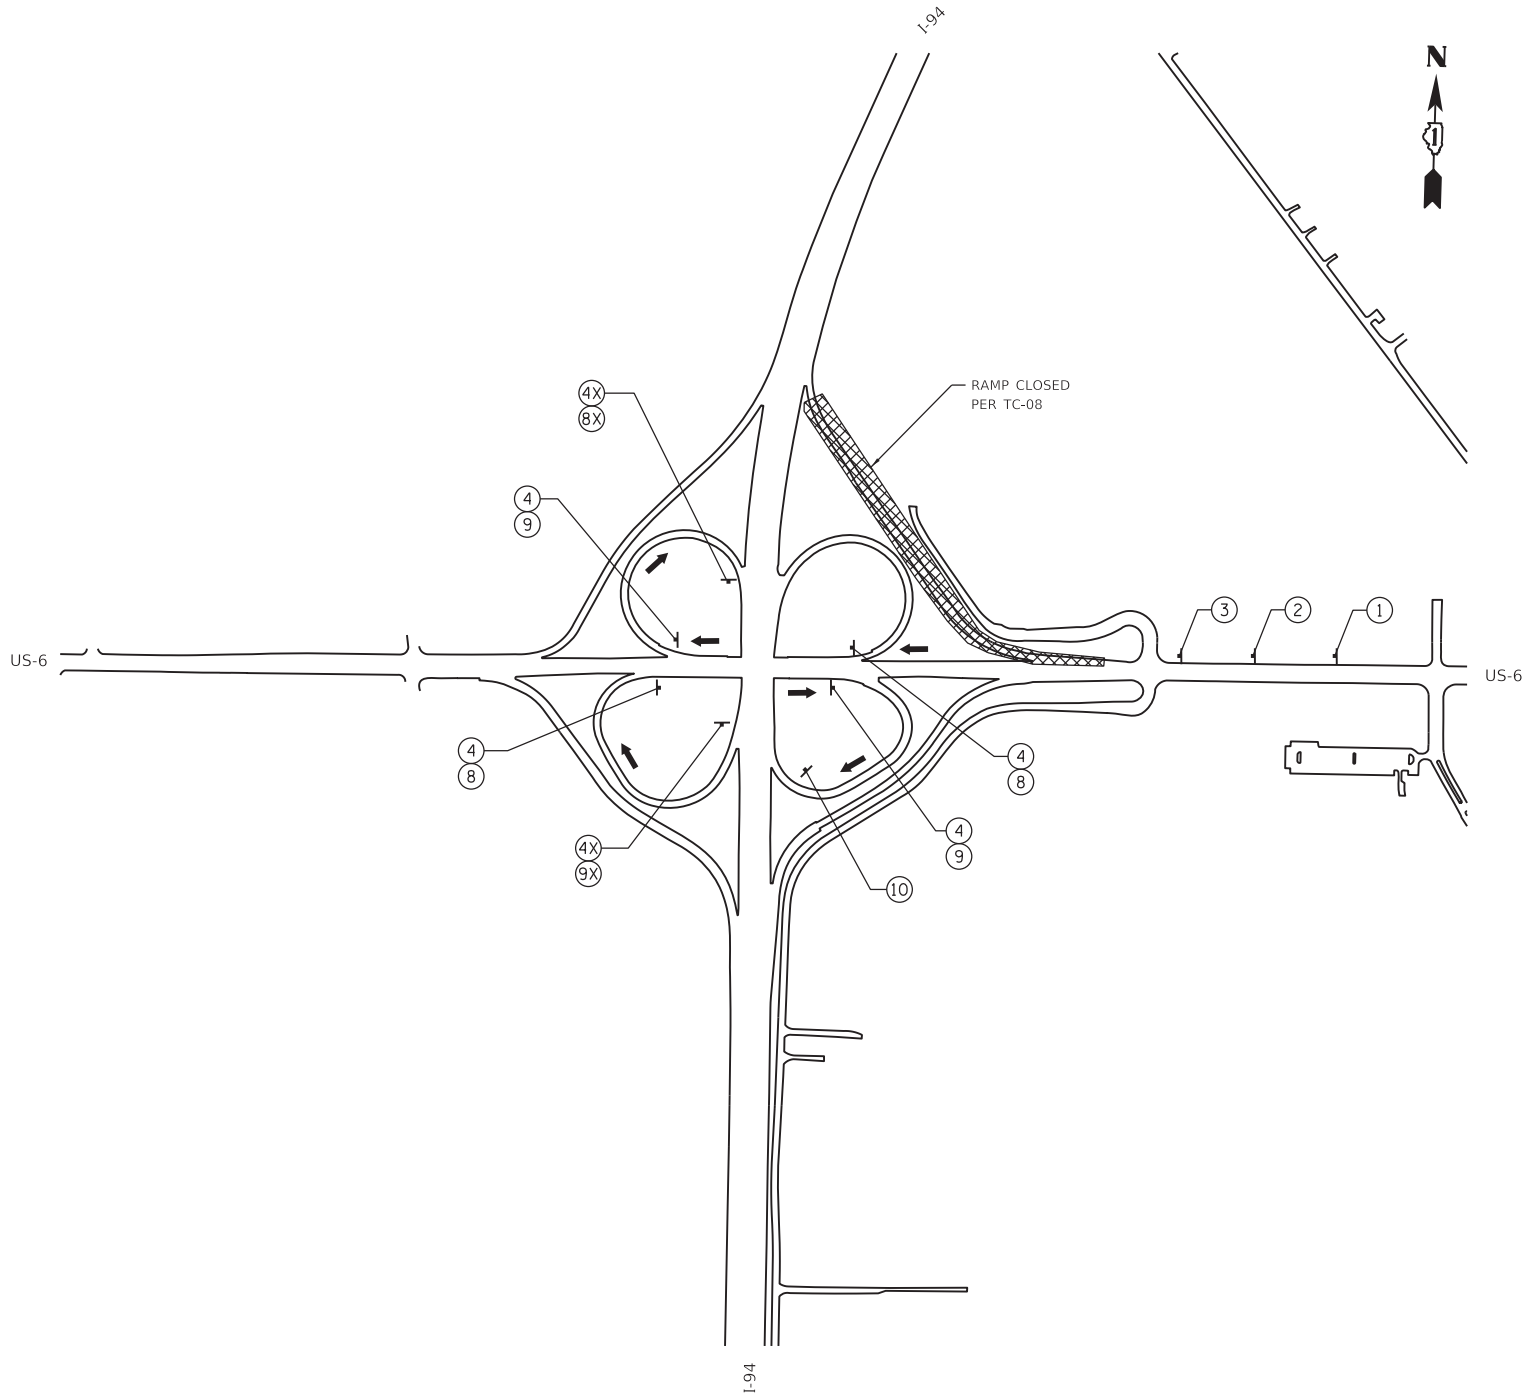

W20-1103(O)-48
①



W20-30(O)-48
M3-4P(O)-2412
M1-1-24
②



W20-2(O)-48
③



M4-8(O)-2412
M3-4P(O)-2412
M1-1-24
④



M4-8(O)-3618
M3-4P(O)-3618
M1-1-36
④X




M6-3P(O)-2115
⑤




M5-1PR(O)-2115
⑥




M6-1PR(O)-2115
⑦

 

M5-2PR(O)-2115
⑧

 


M6-2PR(O)-2115
⑨

 

M4-8a(O)-2418
⑩




M5-1PL(O)-2115
⑪

 

M6-1PL(O)-2115
⑫



M5-2PR(O)-3021
⑧X

 

M6-2PR(O)-3021
⑨X

DETOUR 5

MODEL Default
FILE NAME: W:\mgnsw\11cs01\CS_pdfs\dlr29071455_9851D162K53-ct-Detour05.dgn

GRaEF
8501 W. Higgins Road, Suite 280
Chicago, Illinois 60631; (773) 399-0112

USER NAME	= hbmeprw11cs01\$
PLOT SCALE	= 1200,0000 ' / in.
PLOT DATE	= 3/17/2025

DESIGNED	-	JPC
DRAWN	-	MGA
CHECKED	-	EJM
DATE	-	12/9/2024


REVISED	-
REVISED	-
REVISED	-
REVISED	-

STATE OF ILLINOIS
DEPARTMENT OF TRANSPORTATION

WB US-6 TO WB I-94 ON RAMP
DETOUR PLAN

SCALE:	SHEET 5	OF 25	SHEETS	STA.	TO STA.
--------	---------	-------	--------	------	---------

F.A.I. RTE.	SECTION	COUNTY	TOTAL SHEETS	SHEET NO.
94	(42-B-11-1) BR, BJR 24	COOK	761	228
CONTRACT NO. 62W87				
ILLINOIS FED. AID PROJECT				

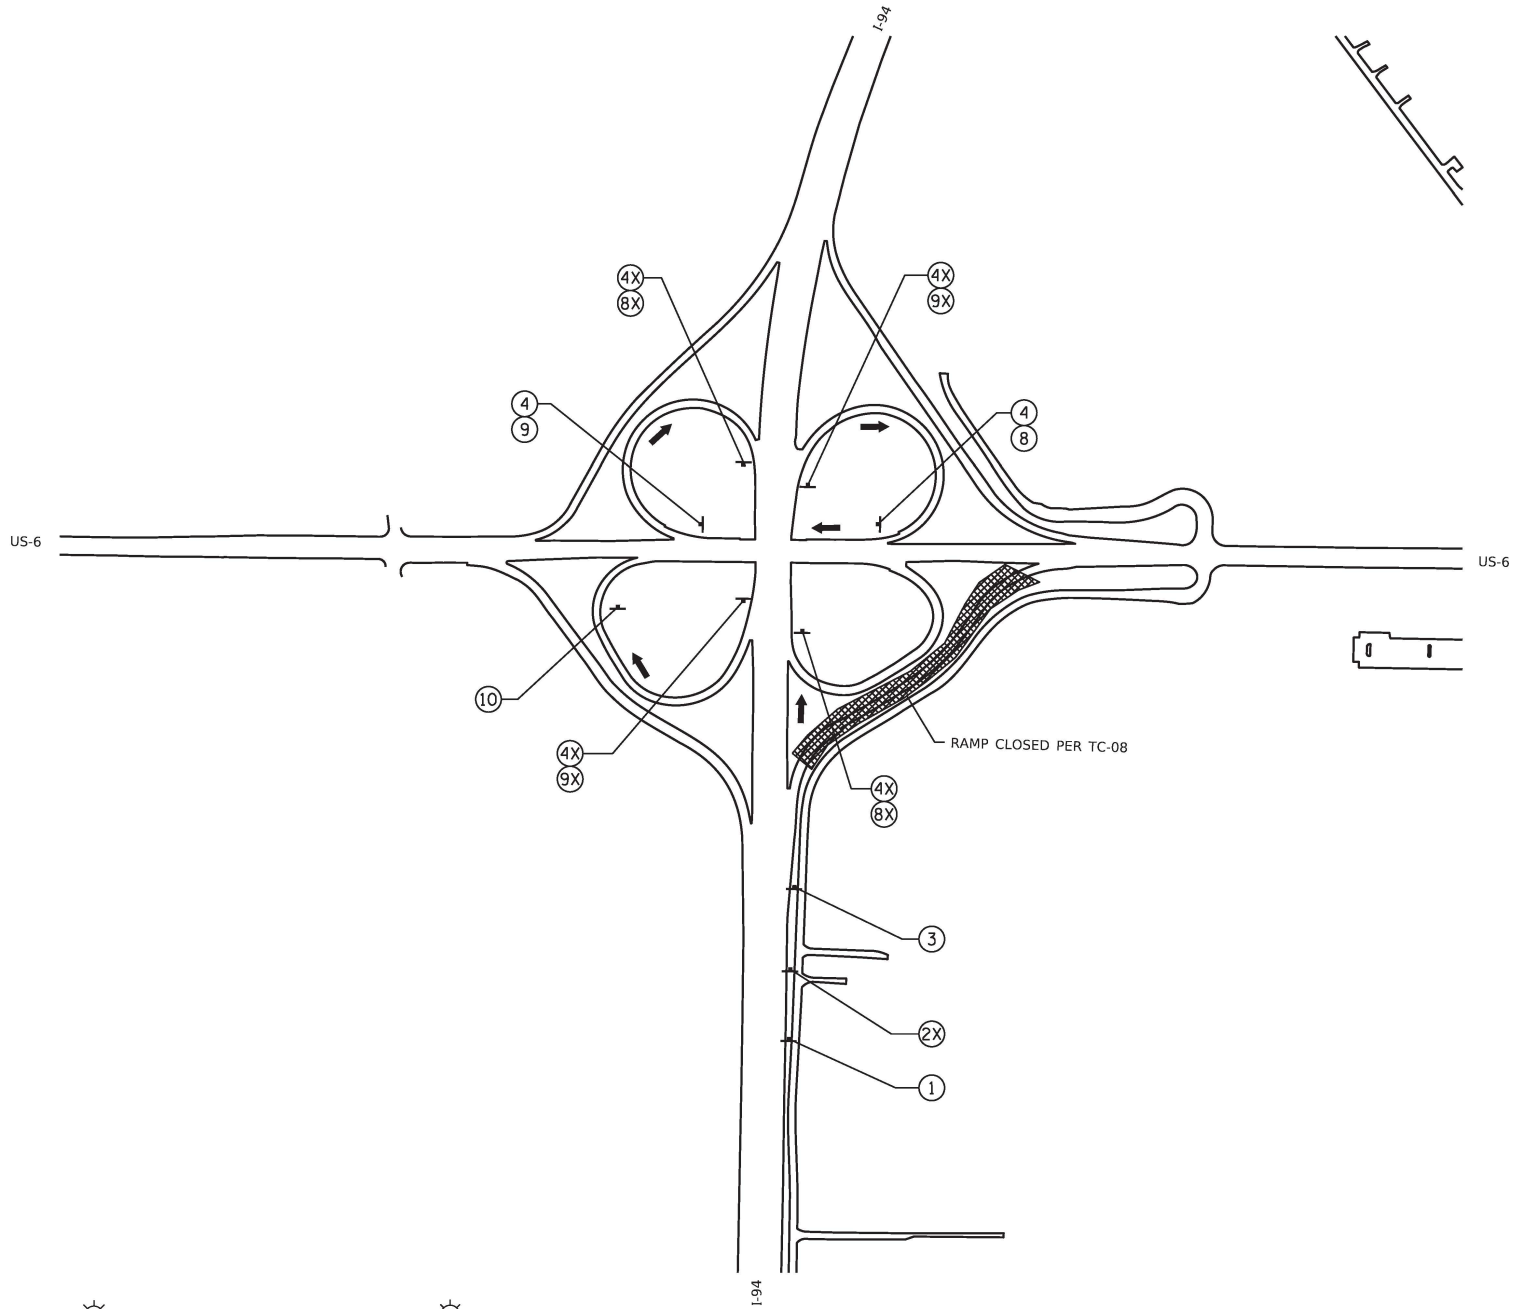

W20-1103(O)-48
①

(NOT USED)
②

W20-2(O)-48
③

W20-30(O)-48
②X

M4-8P(O)-2412
M3-2P(O)-2412
M1-4-24
④

M4-8P(O)-3618
M3-2P(O)-3618
M1-4-36
④X

M6-3P(O)-2115
⑤

M5-1PR(O)-2115
⑥

M6-1PR(O)-2115
⑦

M5-2PR(O)-2115
⑧

M6-2PR(O)-2115
⑨

M4-8a(O)-2418
⑩

M5-1PL(O)-2115
⑪

M6-1PL(O)-2115
⑫

M6-3P(O)-3021
⑤X

M5-2PR(O)-3021
⑧X

M6-2PR(O)-3021
⑨X

DETOUR 6

MODEL Default
FILE Name: W:\mepw\11cs01\ICS.pdf work_dtl2007\1455_806\0162\K33-shd-Detour06.dgn

GRāEF
8501 W. Higgins Road, Suite 280
Chicago, Illinois 60631; (773) 399-0112

USER NAME = hbmepw11cs01\$	DESIGNED - JPC	REVISED -
	DRAWN - JPC	REVISED -
PLOT SCALE = 1200.0000 ' / in.	CHECKED - EJM	REVISED -
PLOT DATE = 3/17/2025	DATE - 12/9/2024	REVISED -









STATE OF ILLINOIS
DEPARTMENT OF TRANSPORTATION

WB I-94 TO EB US-6 OFF RAMP
DETOUR PLAN

SCALE: SHEET 6 OF 25 SHEETS STA. TO STA.

F.A.I. RTE.	SECTION	COUNTY	TOTAL SHEETS	SHEET NO.
94	(42-B-11-1) BR, B/R 24	COOK	761	229
CONTRACT NO. 62W87				
ILLINOIS FED. AID PROJECT				

MODEL Default
FILE NAME: W:\mepw\11cs01\CS_gdf_work_dtl\29071455_958D162\K3-cht-Detour07.dgn

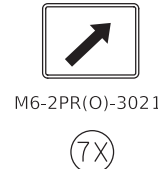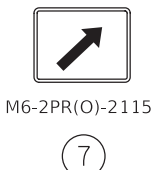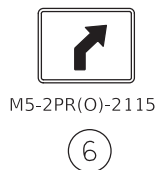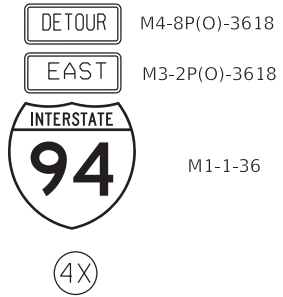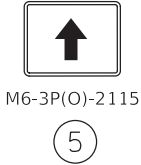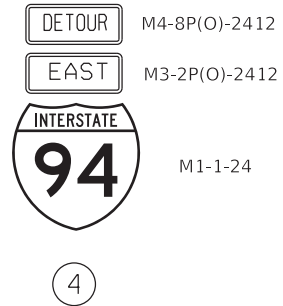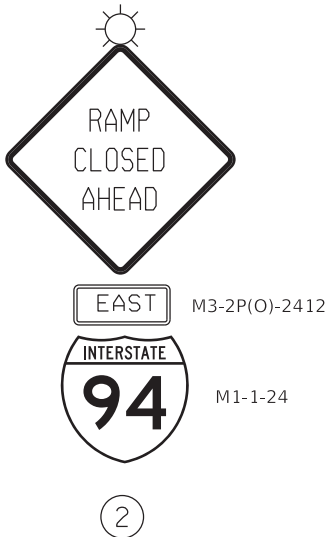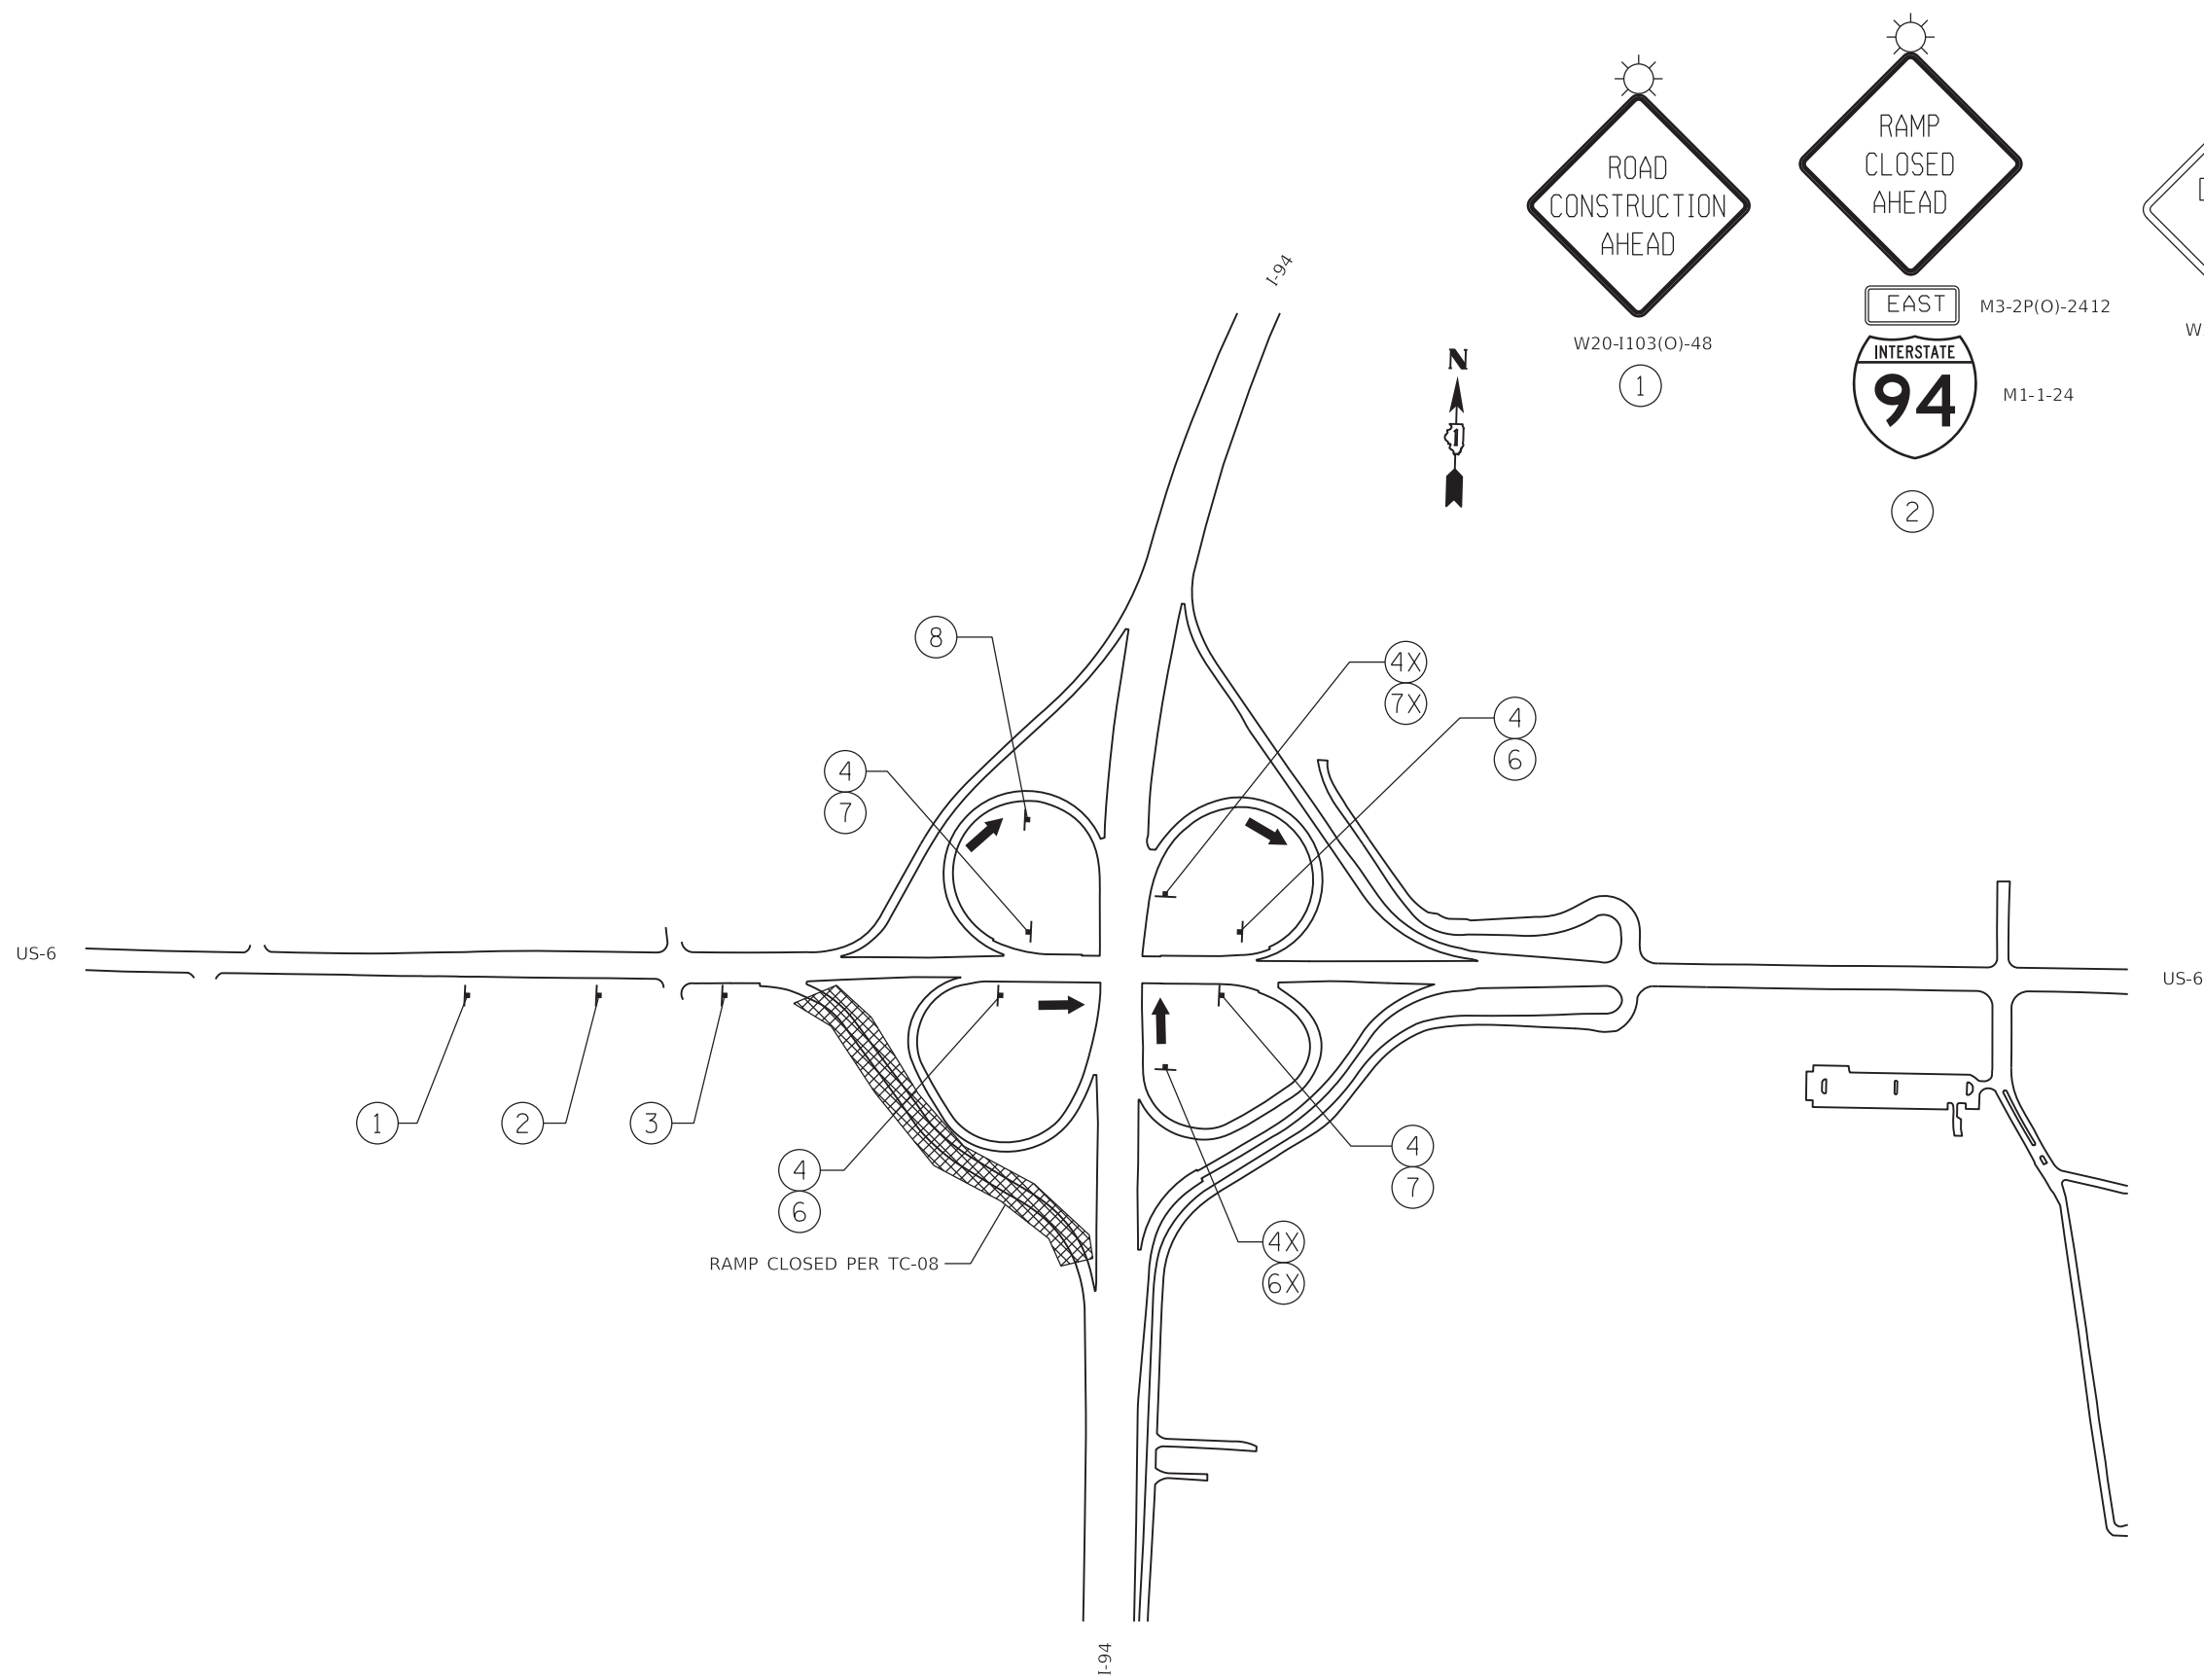

DETOUR 7

GRaEF
8501 W. Higgins Road, Suite 280
Chicago, Illinois 60631 (773) 399-0112

USER NAME = hbmeprw11cs01s	DESIGNED - JPC	REVISED -
	DRAWN - JPC	REVISED -
PLOT SCALE = 1200,0000 ' / in.	CHECKED - EJM	REVISED -
PLOT DATE = 3/17/2025	DATE - 12/9/2024	REVISED -


STATE OF ILLINOIS
DEPARTMENT OF TRANSPORTATION

EB US-6 TO EB I-94 ON RAMP
DETOUR PLAN

SCALE: SHEET 7 OF 25 SHEETS STA. TO STA.

F.A.I. RTE.	SECTION	COUNTY	TOTAL SHEETS	SHEET NO.
94	(42-B-11-1) BR, BJR 24	COOK	761	230
CONTRACT NO. 62W87				
ILLINOIS FED. AID PROJECT				

MODEL: Default
FILE NAME: W:\mepw11\cs01\ICS.pdf work_dtl20071455 5950D162K33-shd-Detour08.dgn

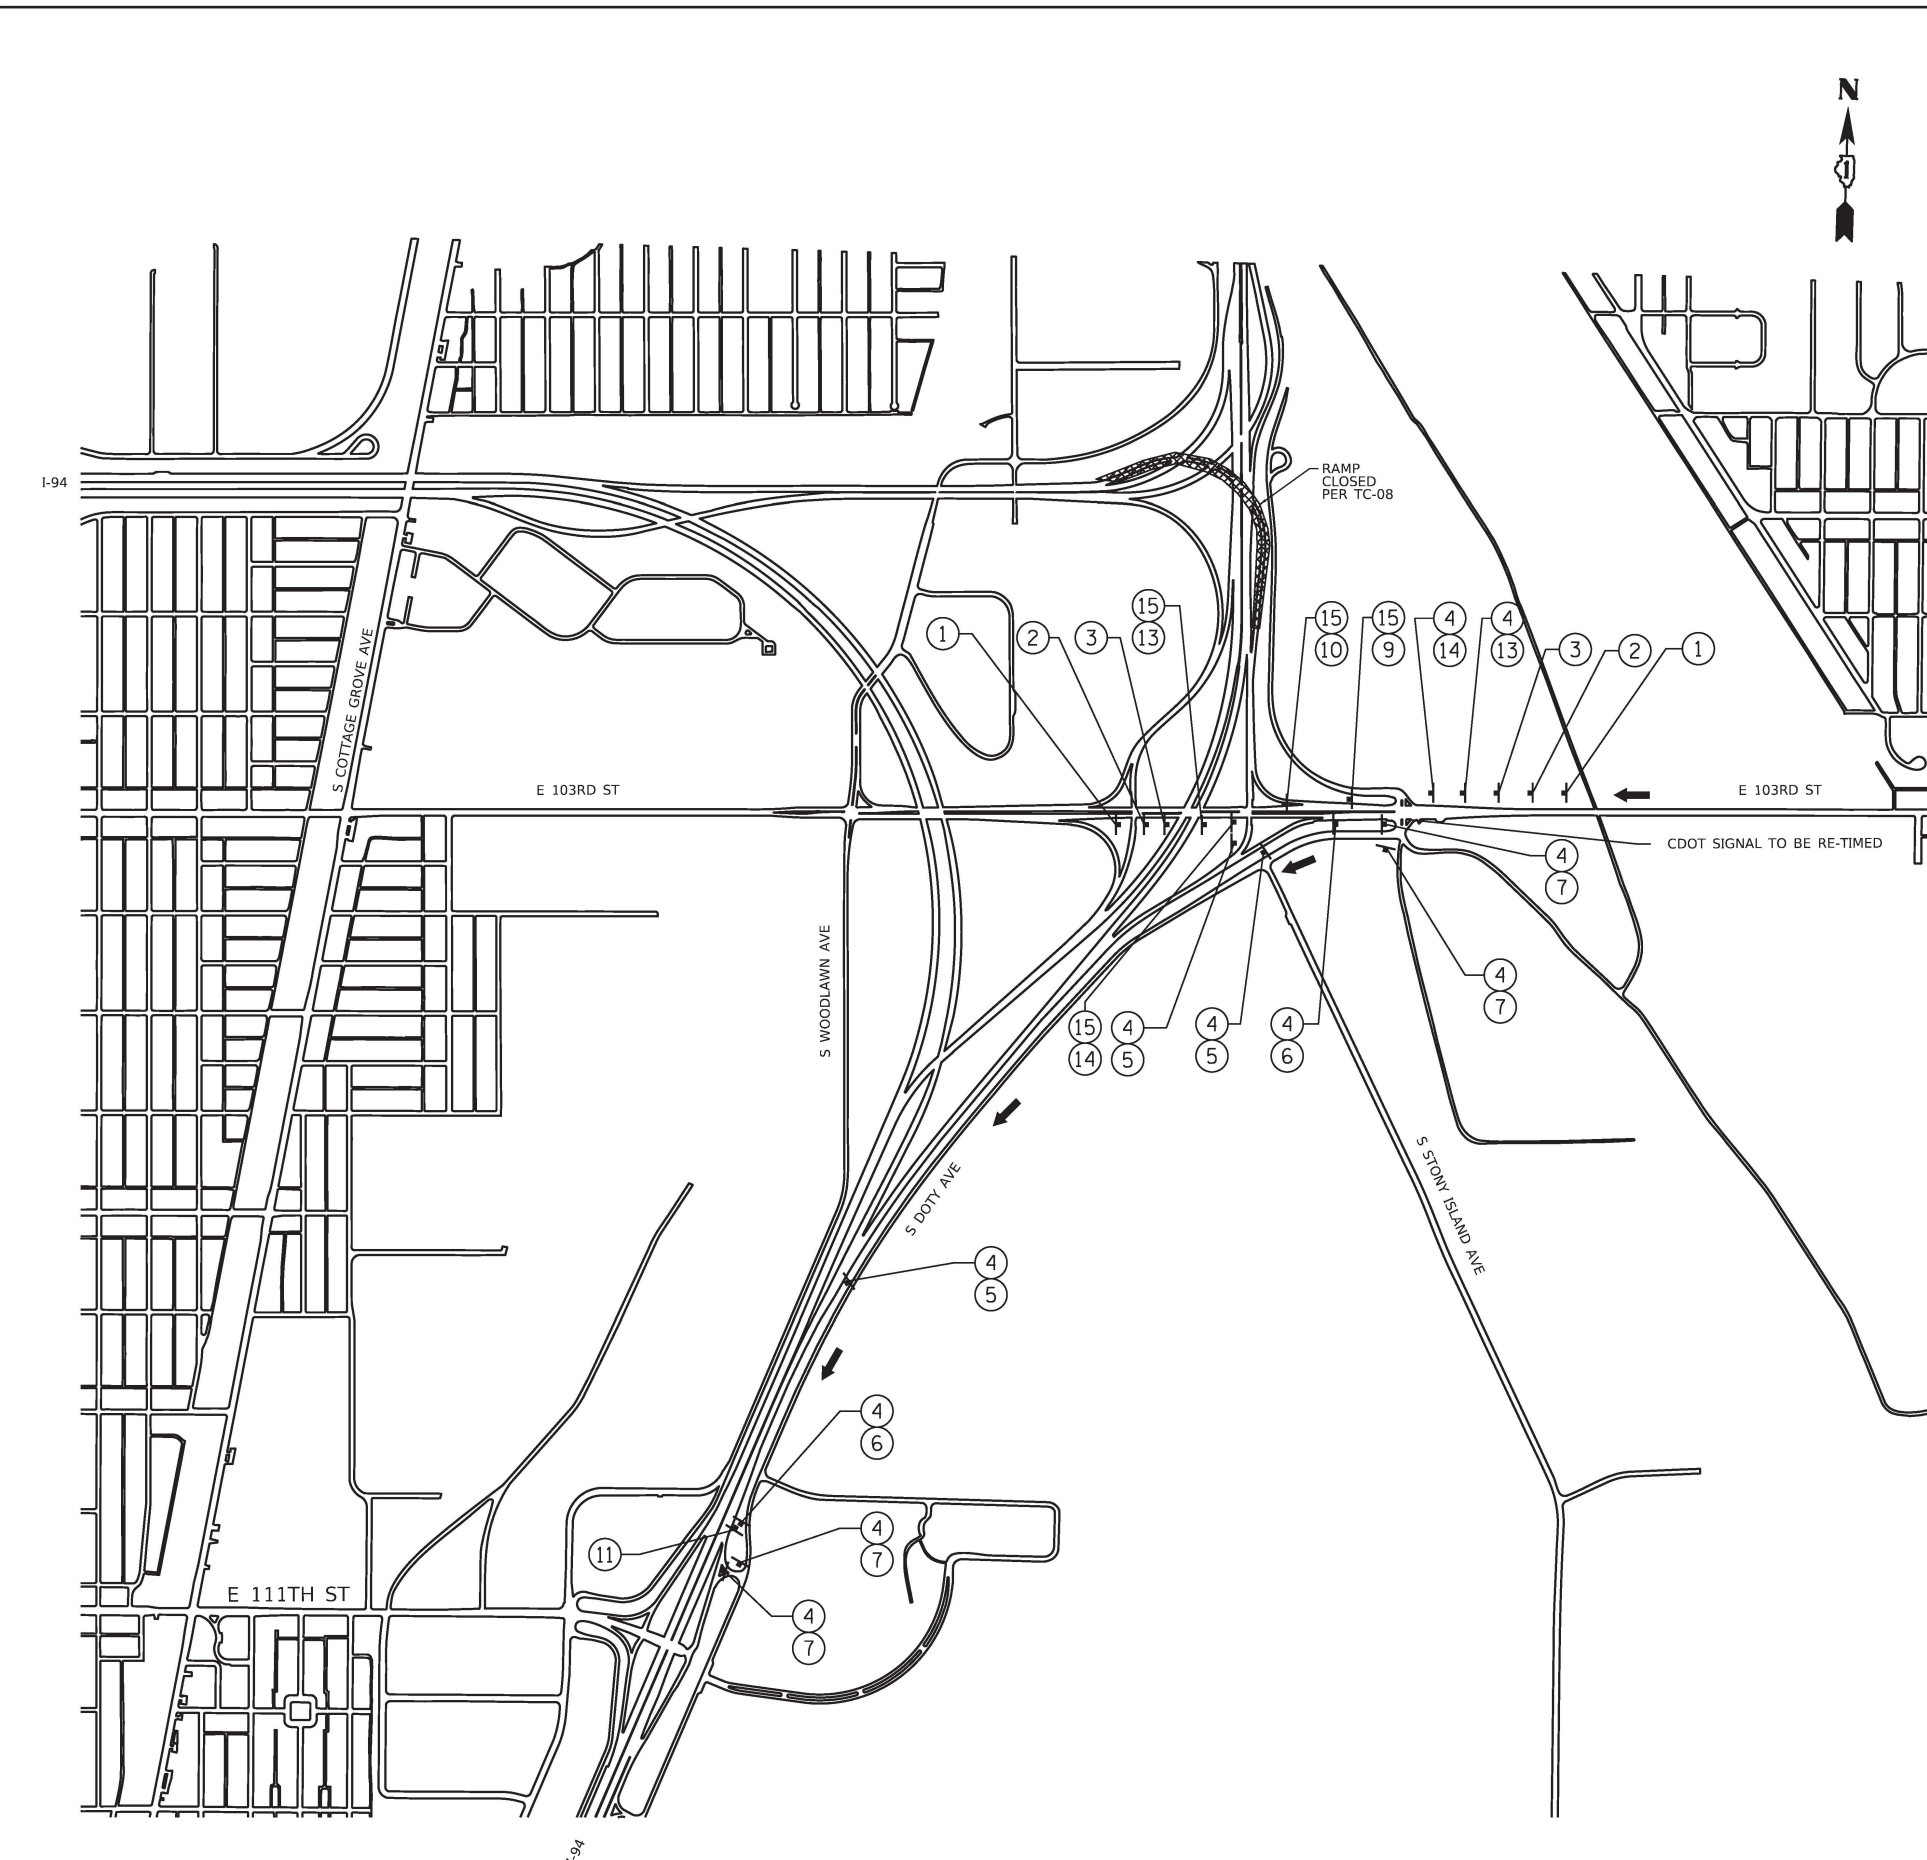

ROAD
CONSTRUCTION
AHEAD

W20-I103(O)-48

1

RAMP
CLOSED
AHEAD

WEST
INTERSTATE
94

M3-4P(O)-2412
M1-1-24

2

DETOUR
AHEAD

W20-2(O)-48

3

DETOUR
WEST
INTERSTATE
94

M4-8P(O)-2412
M3-4P(O)-2412
M1-1-24

4

M6-3P(O)-2115

5

M5-1PR(O)-2115

6

M6-3PR(O)-2115

7

M5-2PR(O)-2115

9

M6-2PR(O)-2115

10

END
DETOUR

M4-8a(O)-2418

11

M5-1PL(O)-2115

13



M6-1PL(O)-2115

14

TO
NORTH
Stony
Island
Ave
ONLY

M4-5P(O)-2412
M3-1P(O)-2412
CUSTOMIZED SIGN
24"x30"
BLACK TEXT, 6"
ORANGE BG
CUSTOMIZED SIGN
24"x12"
BLACK LEGEND, 6"
ORANGE BG

15

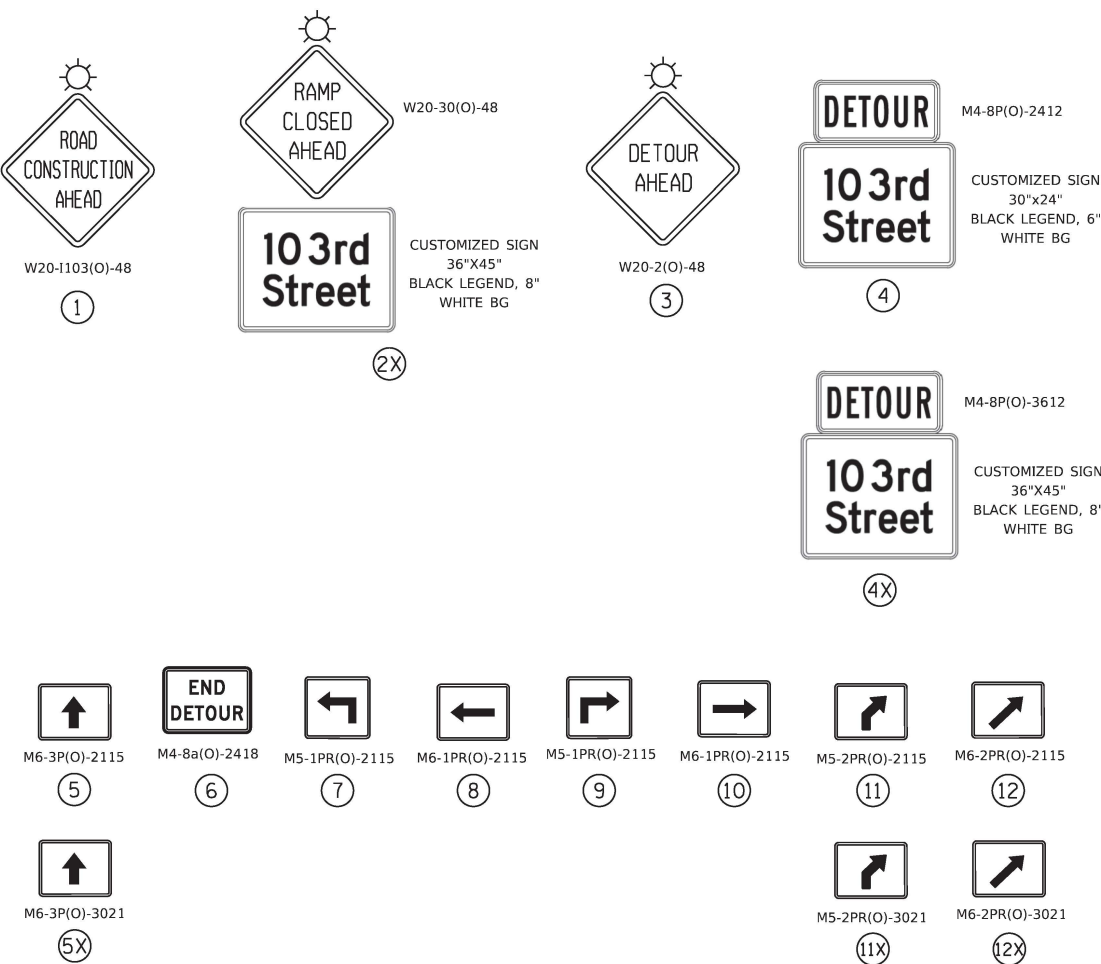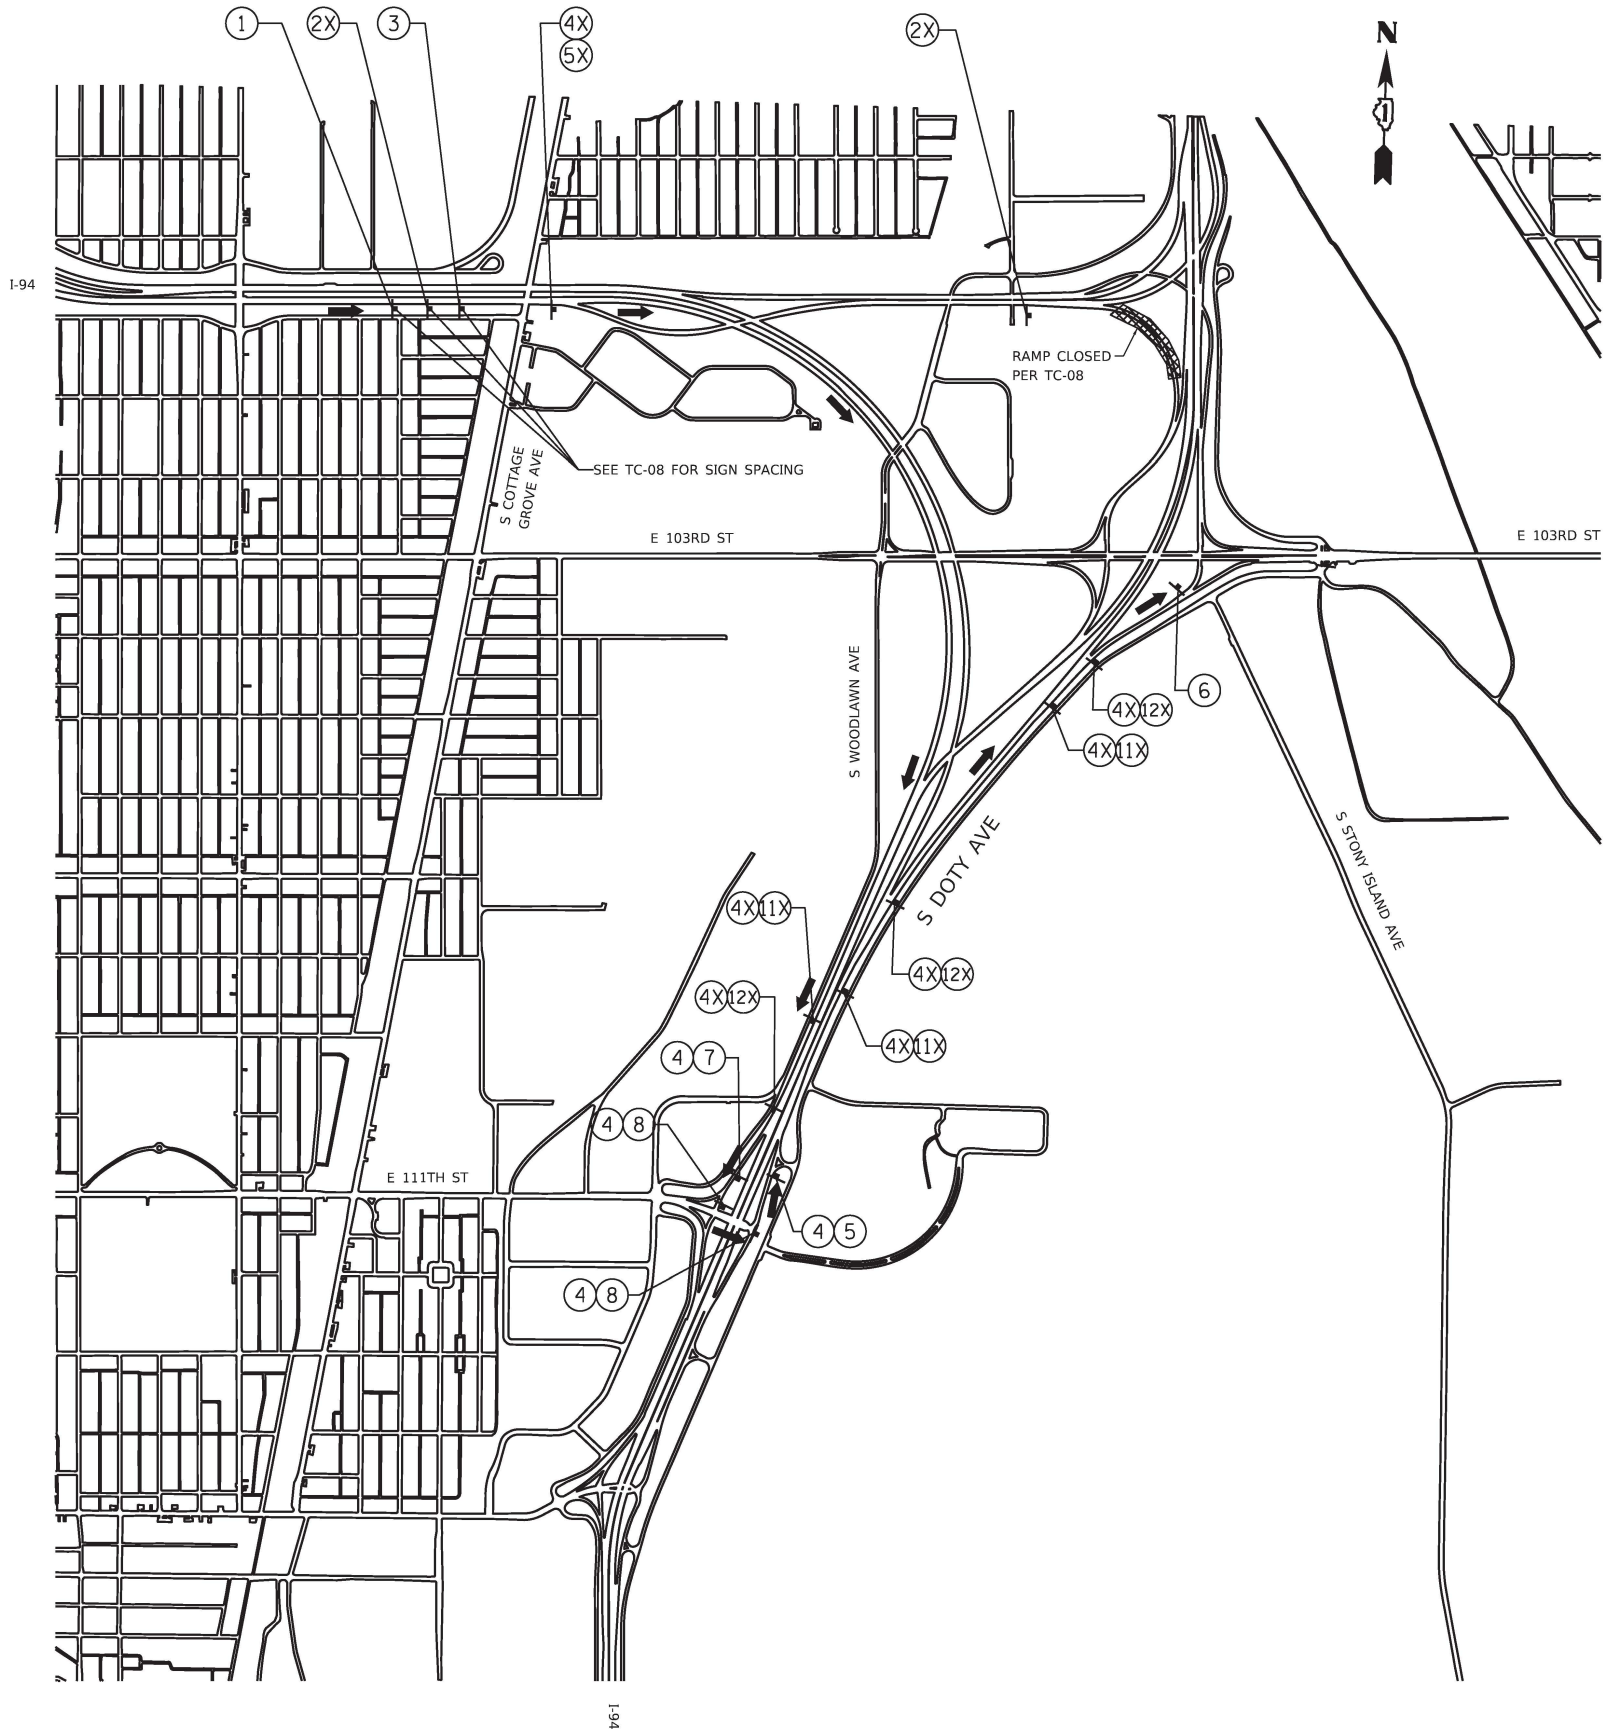

DETOUR 9

MODEL Default
FILE Name: W:\mepw\11cs01\ICS.pdf work_dtl26111455 560D162X53-shd-Detour09.dgn

GRāEF
8501 W. Higgins Road, Suite 280
Chicago, Illinois 60631; (773) 399-0112

USER NAME = hbmepw11cs01\$	DESIGNED - JPC	REVISED -
	DRAWN - JPC	REVISED -
PLOT SCALE = 1600.0000 ' / in.	CHECKED - EJM	REVISED -
PLOT DATE = 1/21/2025	DATE - 12/9/2024	REVISED -

STATE OF ILLINOIS
DEPARTMENT OF TRANSPORTATION

EB I-94 TO 103RD ST OFF RAMP
DETOUR PLAN

SCALE: SHEET 9 OF 25 SHEETS STA. TO STA.

F.A.I. RTE.	SECTION	COUNTY	TOTAL SHEETS	SHEET NO.
94	(42-B-11-1) BR, B/R 24	COOK	761	232
CONTRACT NO. 62W87				
ILLINOIS FED. AID PROJECT				

MODEL Default
FILE NAME: W:\mnpw\11cs01\CS_gdf_work_dtl\200711455_961D162\K33-ctt-Detour10.dgn

GR&E
8501 W. Higgins Road, Suite 280
Chicago, Illinois 60631; (773) 399-0112

USER NAME	= hbmepw11cs01\$
PLOT SCALE	= 2400,0000 ' / in.
PLOT DATE	= 3/17/2025

DESIGNED -	JPC
DRAWN -	JPC
CHECKED -	EJM
DATE -	12/9/2024

REVISED -	
REVISED -	
REVISED -	
REVISED -	



STATE OF ILLINOIS
DEPARTMENT OF TRANSPORTATION



DETOUR 10

EB 130TH ST TO WB I-94 ON RAMP
DETOUR PLAN

SCALE:	SHEET 10	OF 25	SHEETS	STA.	TO STA.
--------	----------	-------	--------	------	---------

F.A.I. RTE.	SECTION	COUNTY	TOTAL SHEETS	SHEET NO.
94	(42-B-11-1) BR, BJR 24	COOK	761	233
CONTRACT NO. 62W87				
		ILLINOIS	FED. AID PROJECT	

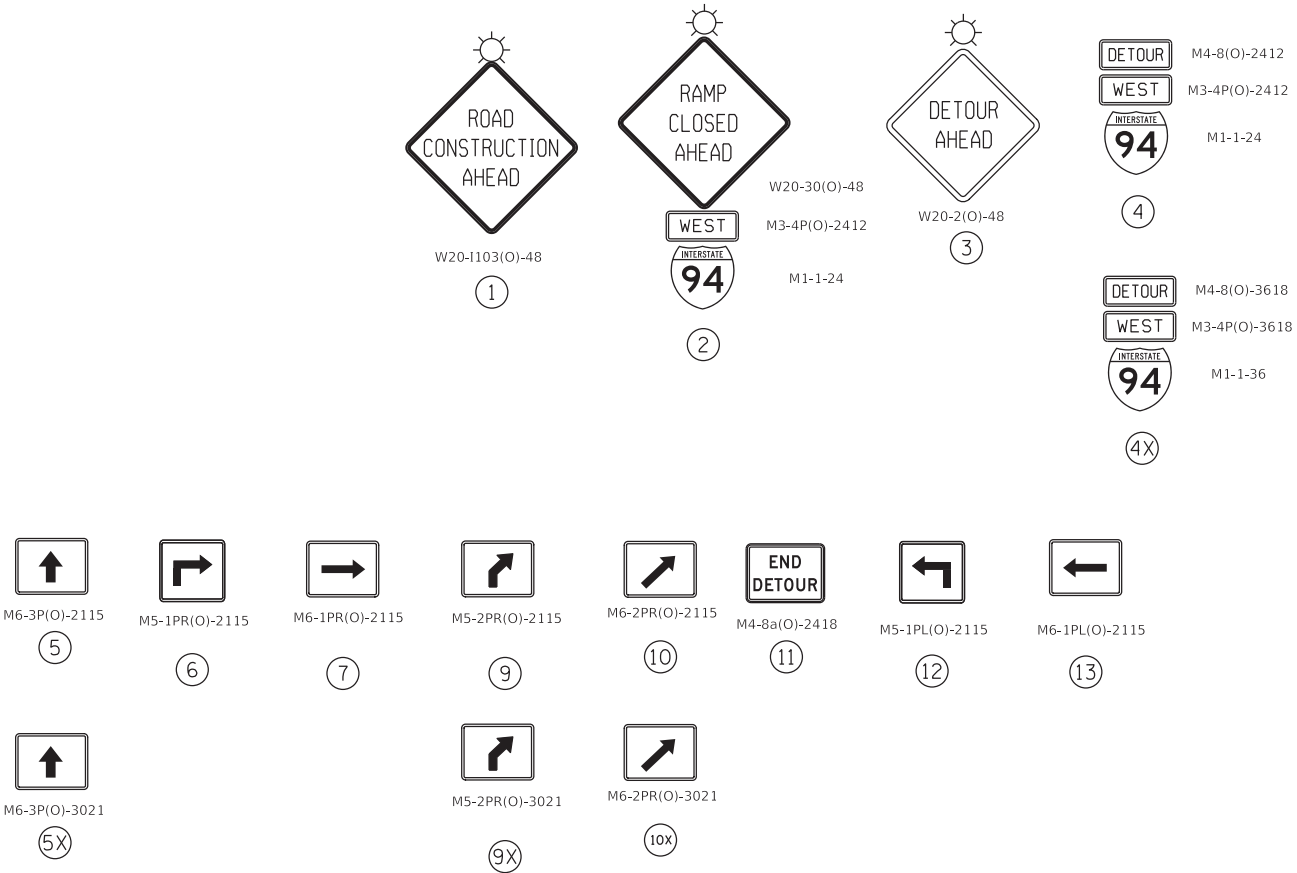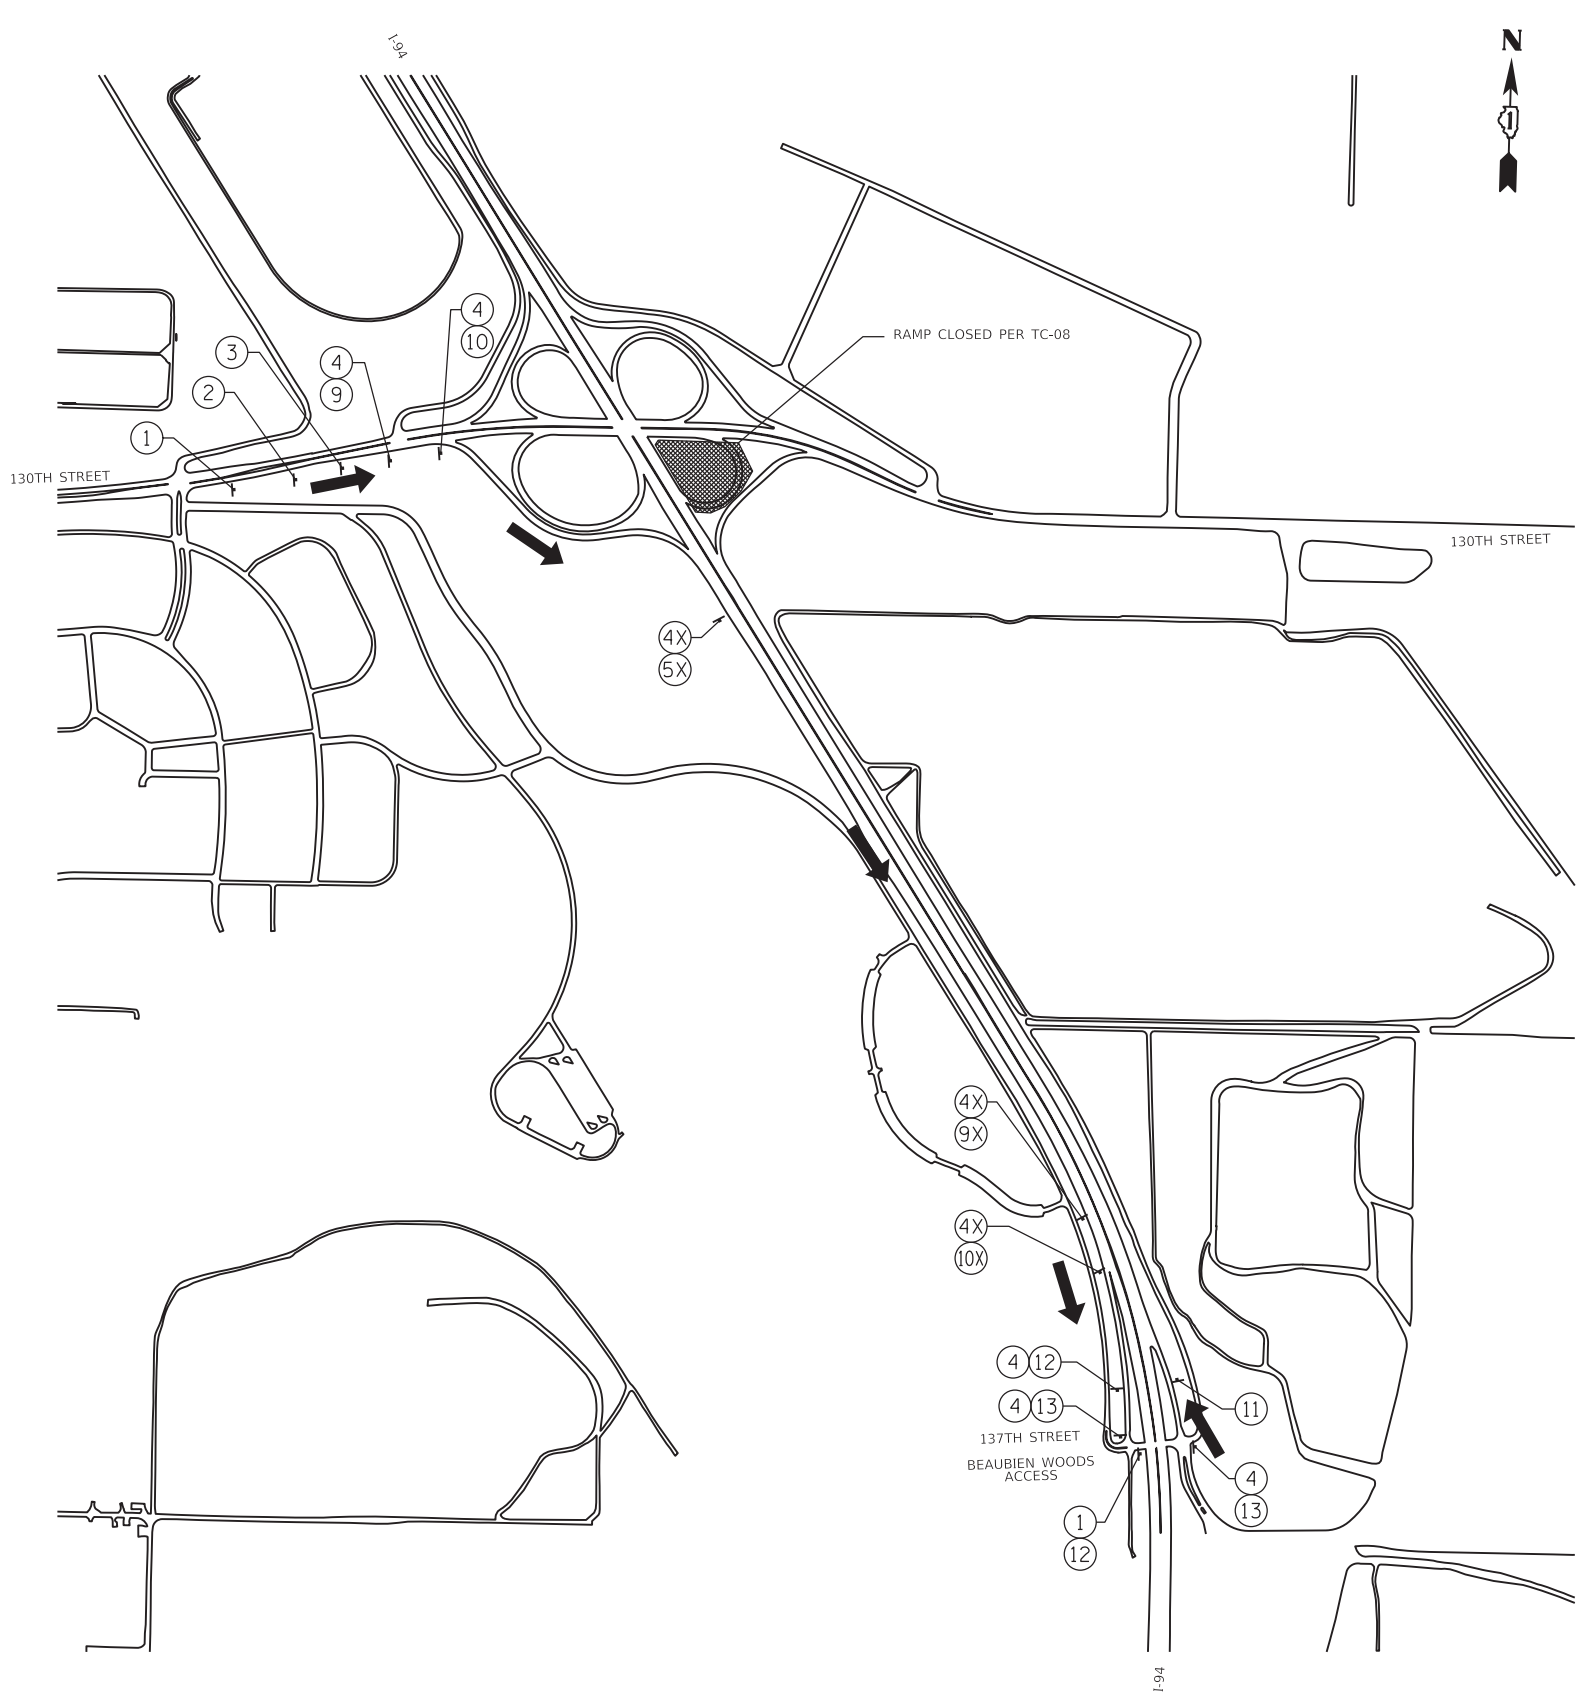

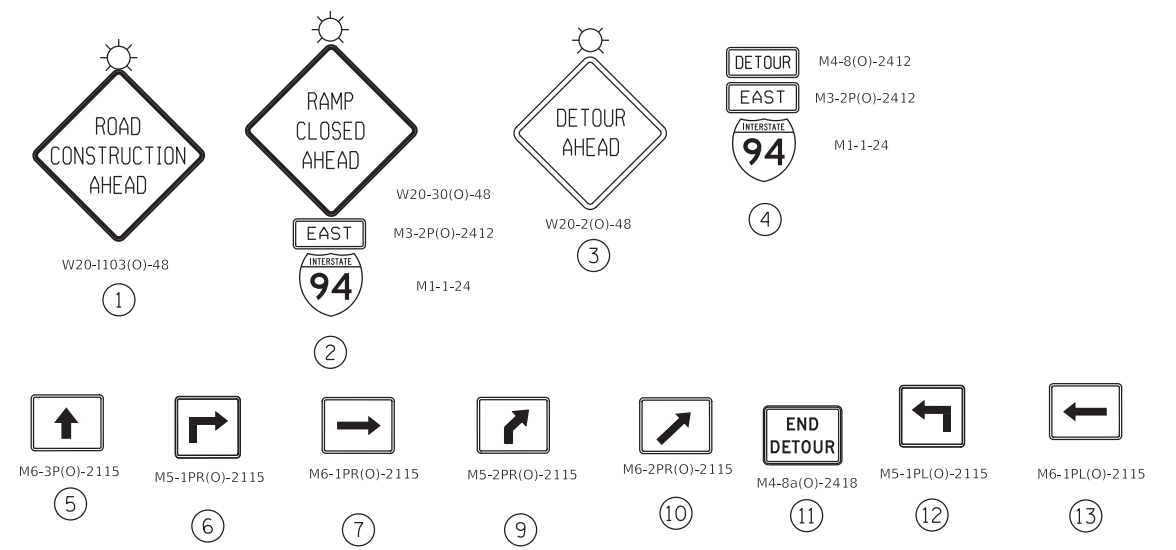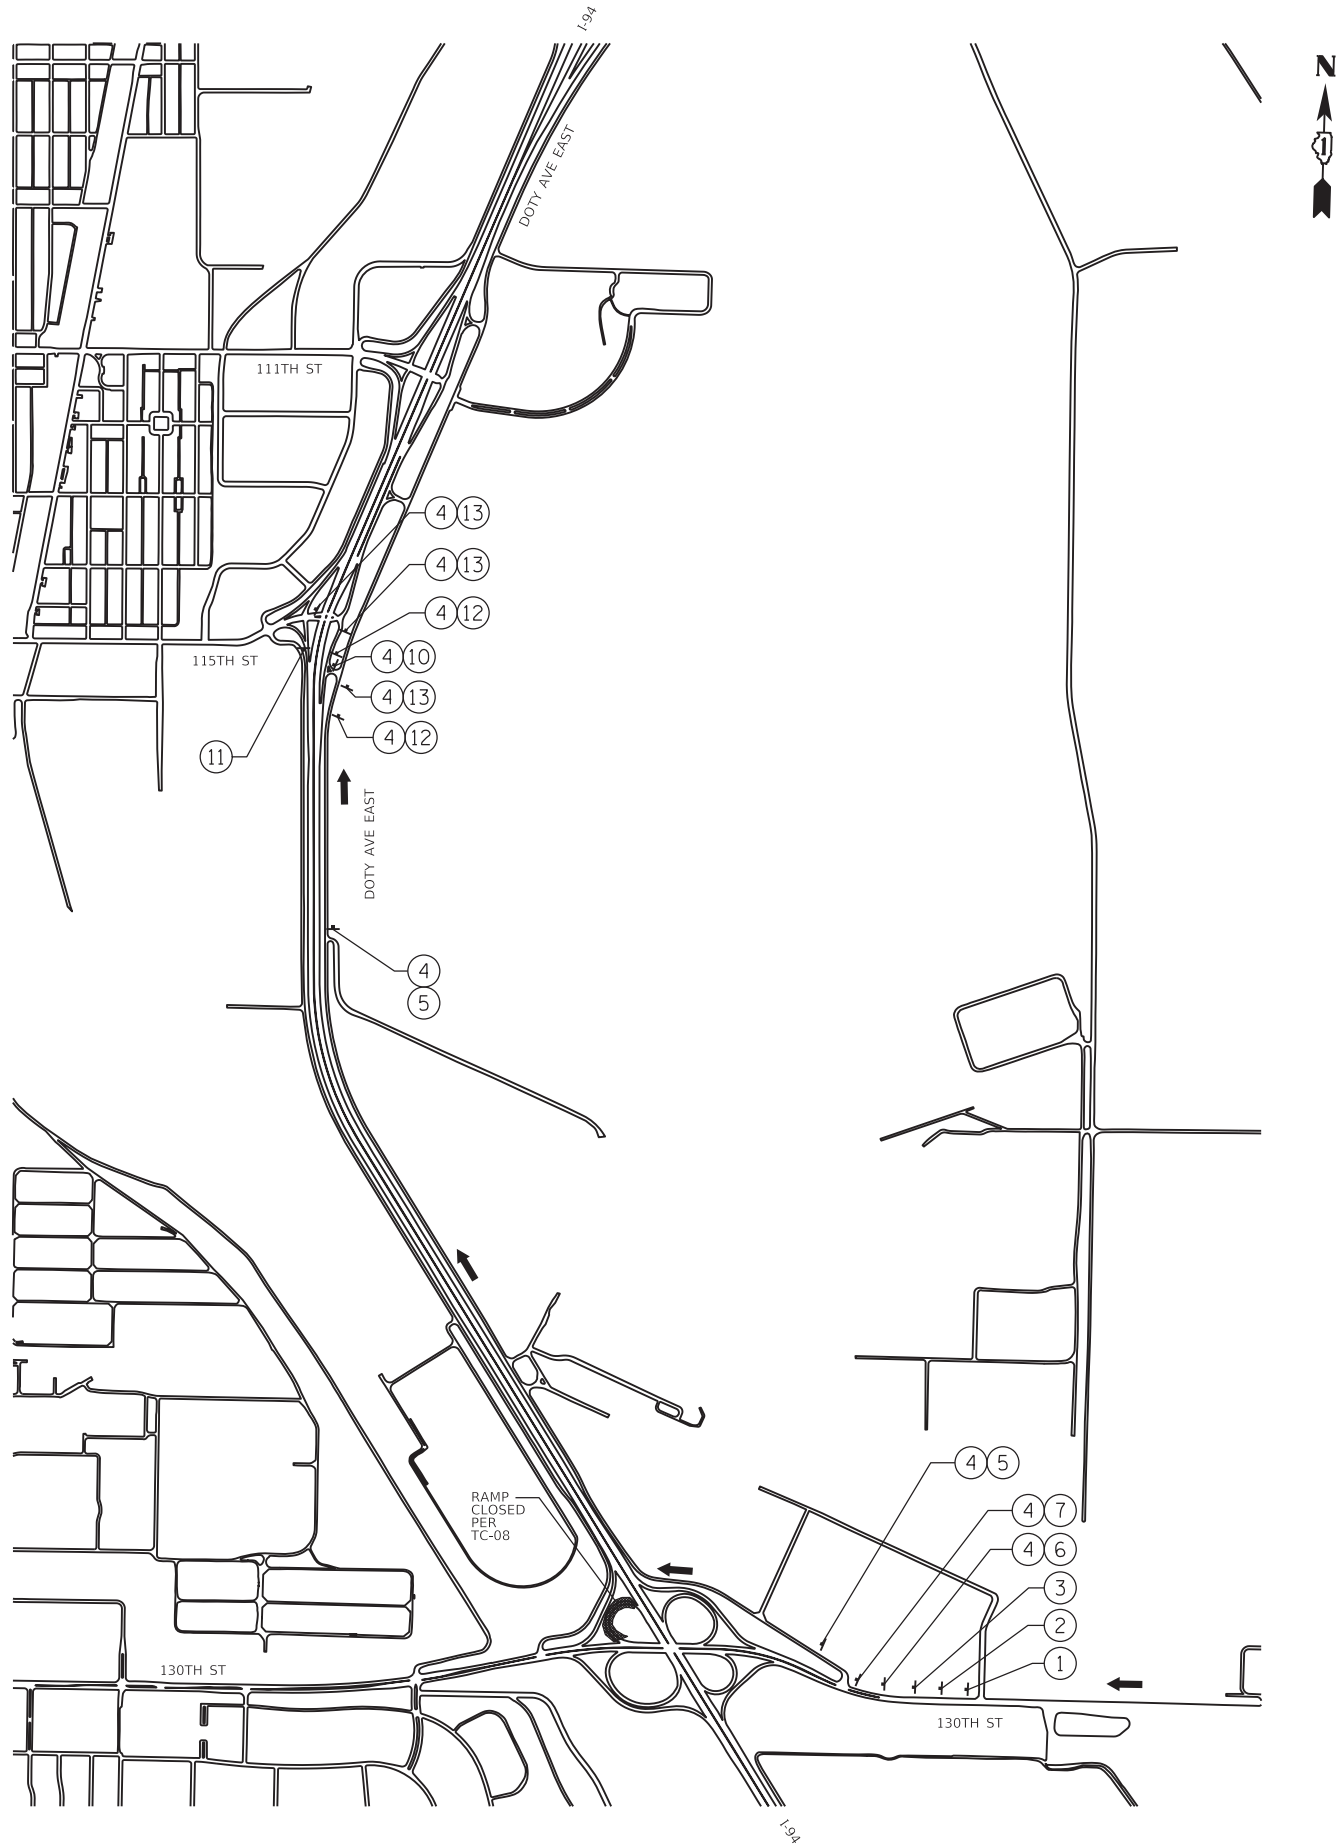

DETOUR 11

MODEL: Default
FILE NAME: W:\mnpw\11cs01\CS_gdf_work-dtl\29071455_9631D163\K33-ctt-Detour11.dgn



8501 W. Higgins Road, Suite 280
Chicago, Illinois 60631; (773) 399-0112


USER NAME = hbmepw11cs01s	DESIGNED -	JPC	REVISED -
	DRAWN -	JPC	REVISED -
	CHECKED -	EJM	REVISED -
	DATE -	12/9/2024	REVISED -
PLOT SCALE = 2400,0000 ' / in.			
PLOT DATE = 3/17/2025			

STATE OF ILLINOIS
DEPARTMENT OF TRANSPORTATION

WB 130TH ST TO EB I-94 ON RAMP
DETOUR PLAN

SCALE:	SHEET 11	OF 25	SHEETS	STA.	TO STA.
--------	----------	-------	--------	------	---------

F.A.I. RTE.	SECTION	COUNTY	TOTAL SHEETS	SHEET NO.
94	(42-B-11-1) BR, BJR 24	COOK	761	234
CONTRACT NO. 62W87				
		ILLINOIS	FED. AID PROJECT	

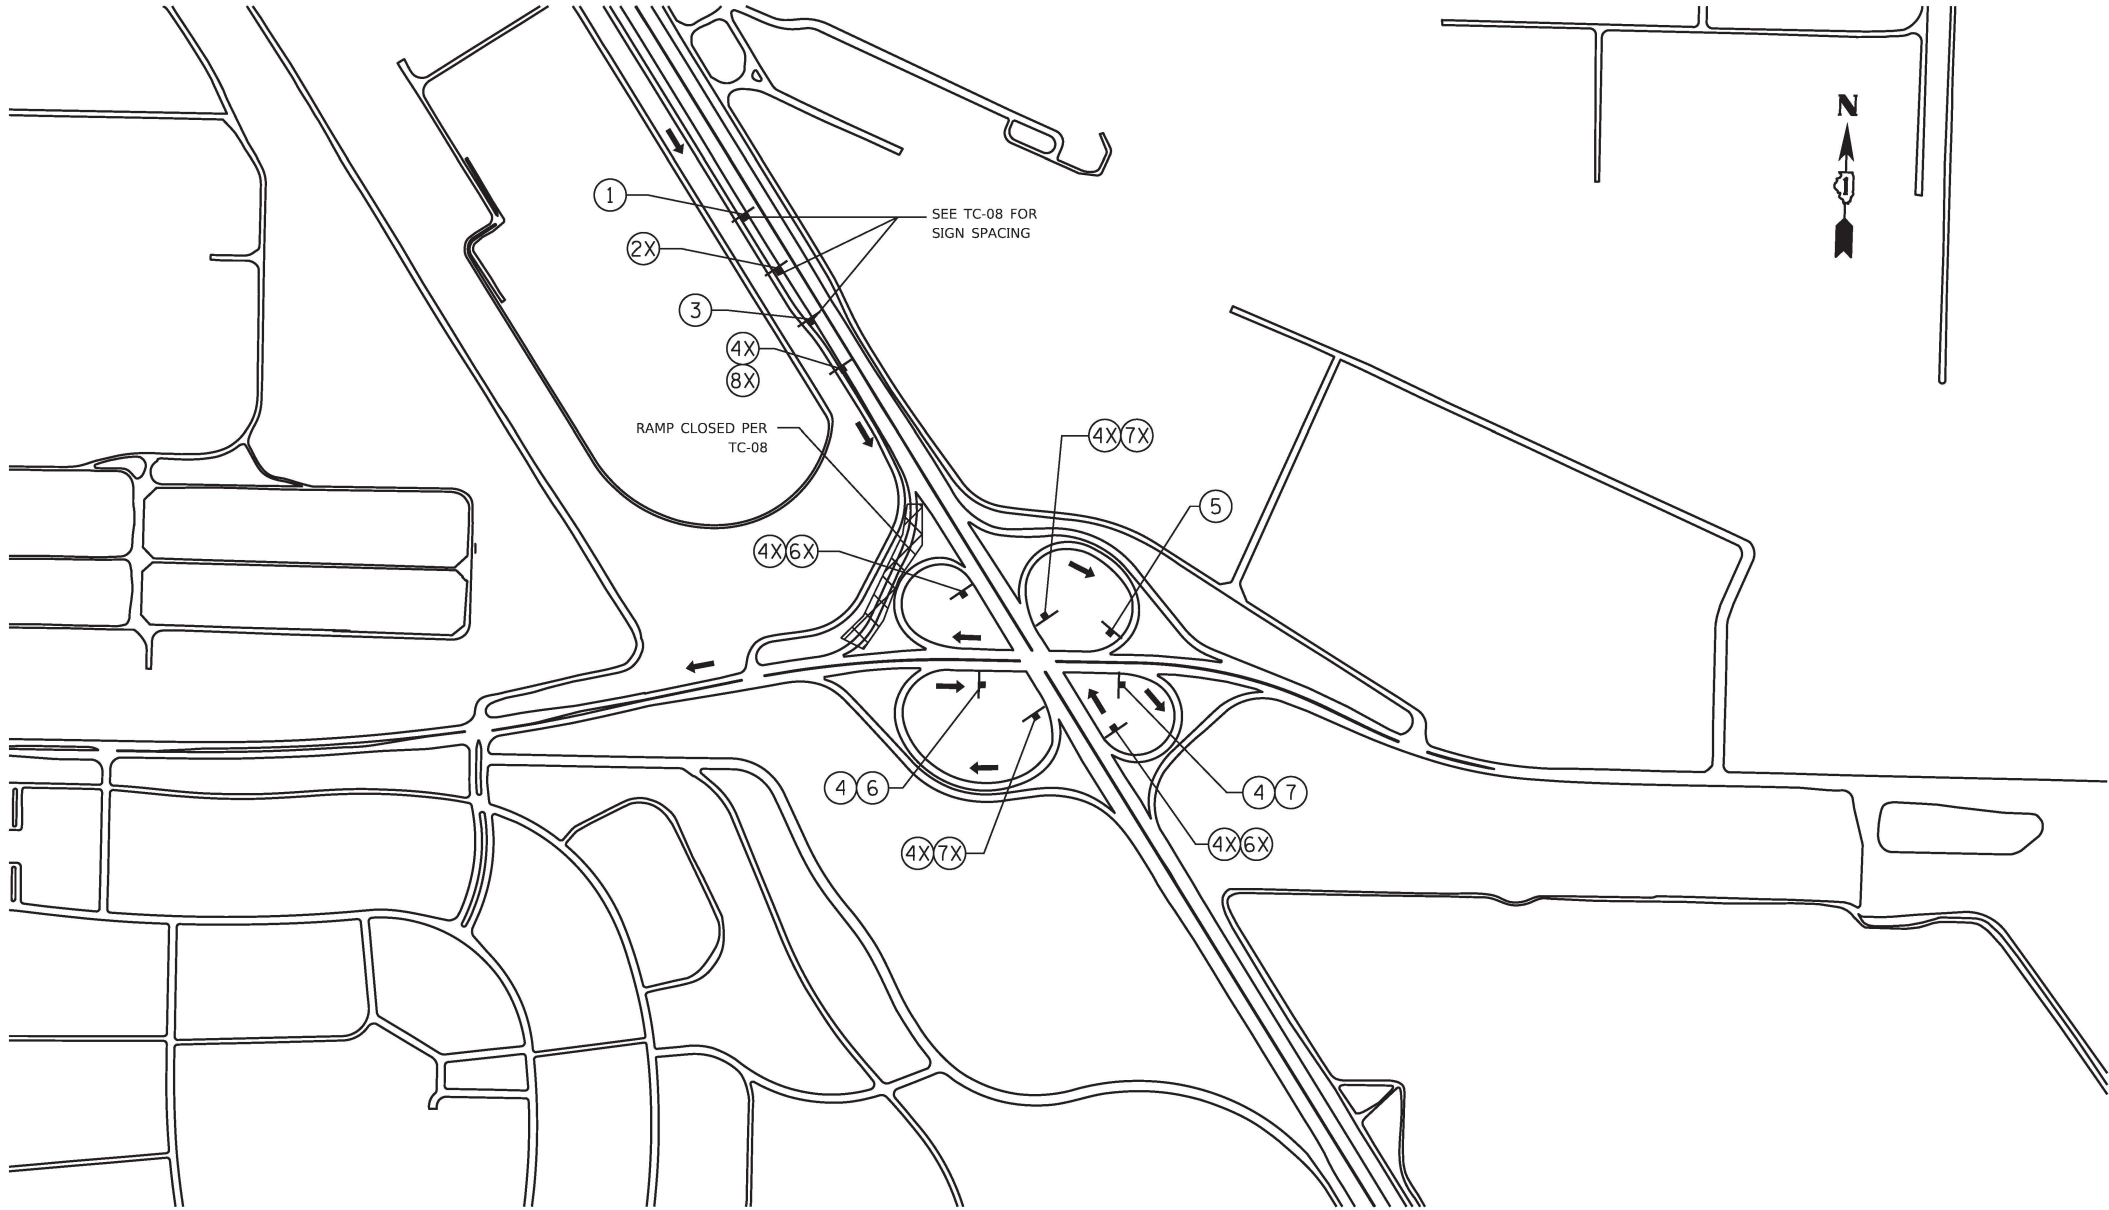

ROAD
CONSTRUCTION
AHEAD

W20-1103(O)-48

1

(NOT USED)

2

DETOUR
AHEAD

W20-2(O)-48

3

WEST

130th
Street

M3-4P(O)-3618

CUSTOMIZED SIGN
45"X36"
BLACK LEGEND, 8" MIN.
WHITE BG

2X

DETOUR

WEST

130th
Street

M4-8(O)-2412

M3-4P(O)-2412

CUSTOMIZED SIGN
30"X24"
BLACK LEGEND, 6" MIN.
WHITE BG

4

END
DETOUR

M4-8a(O)-2418

5

6

M5-2PR(O)-2115

6

7

M6-2PR(O)-2115

7

DETOUR

WEST

130th
Street

M4-8(O)-3618

M3-4P(O)-3618

CUSTOMIZED SIGN
45"X36"
BLACK LEGEND, 8" MIN.
WHITE BG

4X

6X

M5-2PR(O)-3021

6X

7X

M6-2PR(O)-3021

7X

8X

M6-3P(O)-3021

8X

DETOUR 12

MODEL: Default
FILE: W20-1103-11cs01\CS - pdf work - d1220071455_9631D162X33-shd-Detour12.dgn

GRāEF 8501 W. Higgins Road, Suite 280 Chicago, Illinois 60631; (773) 399-0112	USER NAME = hbmepw11cs01\$	DESIGNED - JPC	REVISED -	STATE OF ILLINOIS DEPARTMENT OF TRANSPORTATION	EB I-94 TO WB 130TH ST OFF RAMP DETOUR PLAN		F.A.I. RTE.	SECTION	COUNTY	TOTAL SHEETS	SHEET NO.
	PLOT SCALE = 2400.0000 ' / in.	DRAWN - JPC	REVISED -				94	(42-B-11-1) BR, BJR 24	COOK	761	235
	PLOT DATE = 3/17/2025	CHECKED - EJM	REVISED -		SCALE:		CONTRACT NO. 62W87				
		DATE - 12/9/2024	REVISED -		SHEET 12	OF 25 SHEETS	STA.	TO STA.	ILLINOIS FED. AID PROJECT		

MODEL Default
FILE NAME: W:\mnpw\11cs01\CS_gdf_work_dll\200711455_96AUD162\K33-cht-Detour13.dgn

GRāEF
8501 W. Higgins Road, Suite 280
Chicago, Illinois 60631; (773) 399-0112

USER NAME	= hbmeppw11cs01\$
PLOT SCALE	= 2400,0000 ' / in.
PLOT DATE	= 3/17/2025

DESIGNED -	JPC
DRAWN -	JPC
CHECKED -	EJM
DATE -	12/9/2024

REVISED -	
REVISED -	
REVISED -	
REVISED -	



STATE OF ILLINOIS
DEPARTMENT OF TRANSPORTATION

DETOUR 13

WB 130TH ST TO WB I-94 ON RAMP
DETOUR PLAN

SCALE:	SHEET 13	OF 25	SHEETS	STA.	TO STA.
--------	----------	-------	--------	------	---------

F.A.I. RTE.	SECTION	COUNTY	TOTAL SHEETS	SHEET NO.
94	(42-B-11-1) BR, BJR 24	COOK	761	236
CONTRACT NO. 62W87				
		ILLINOIS	FED. AID PROJECT	

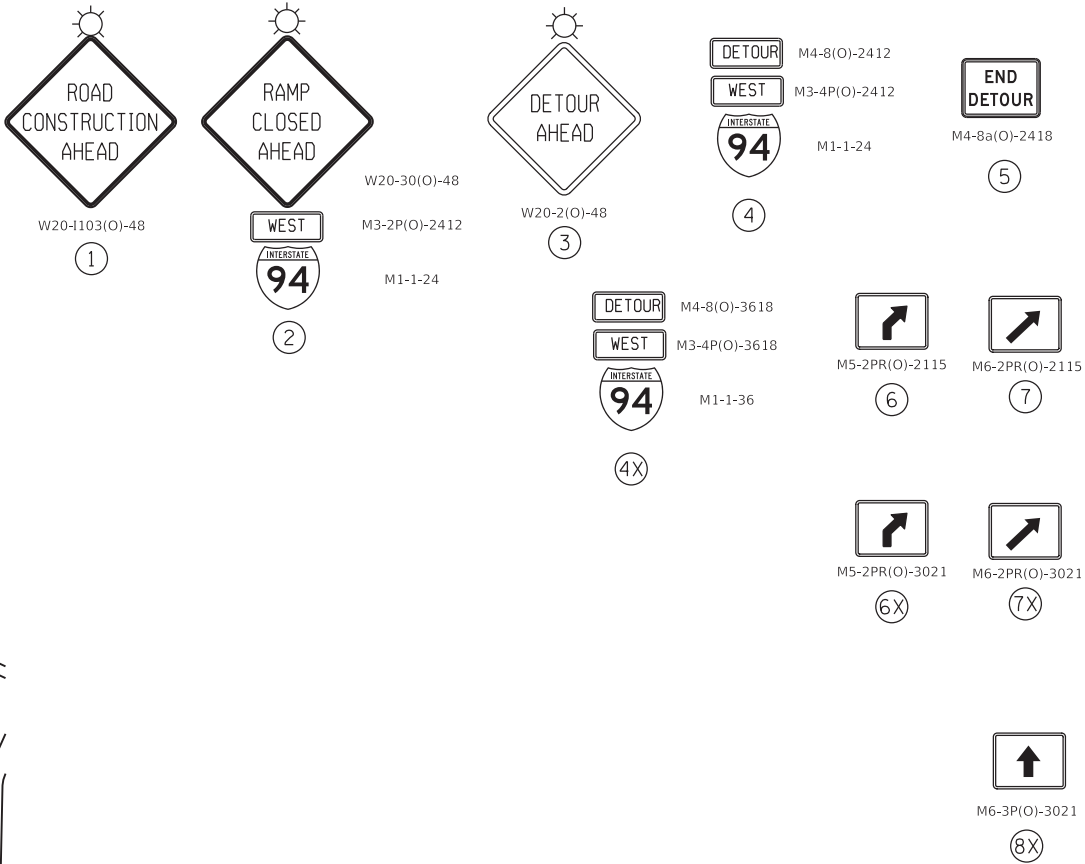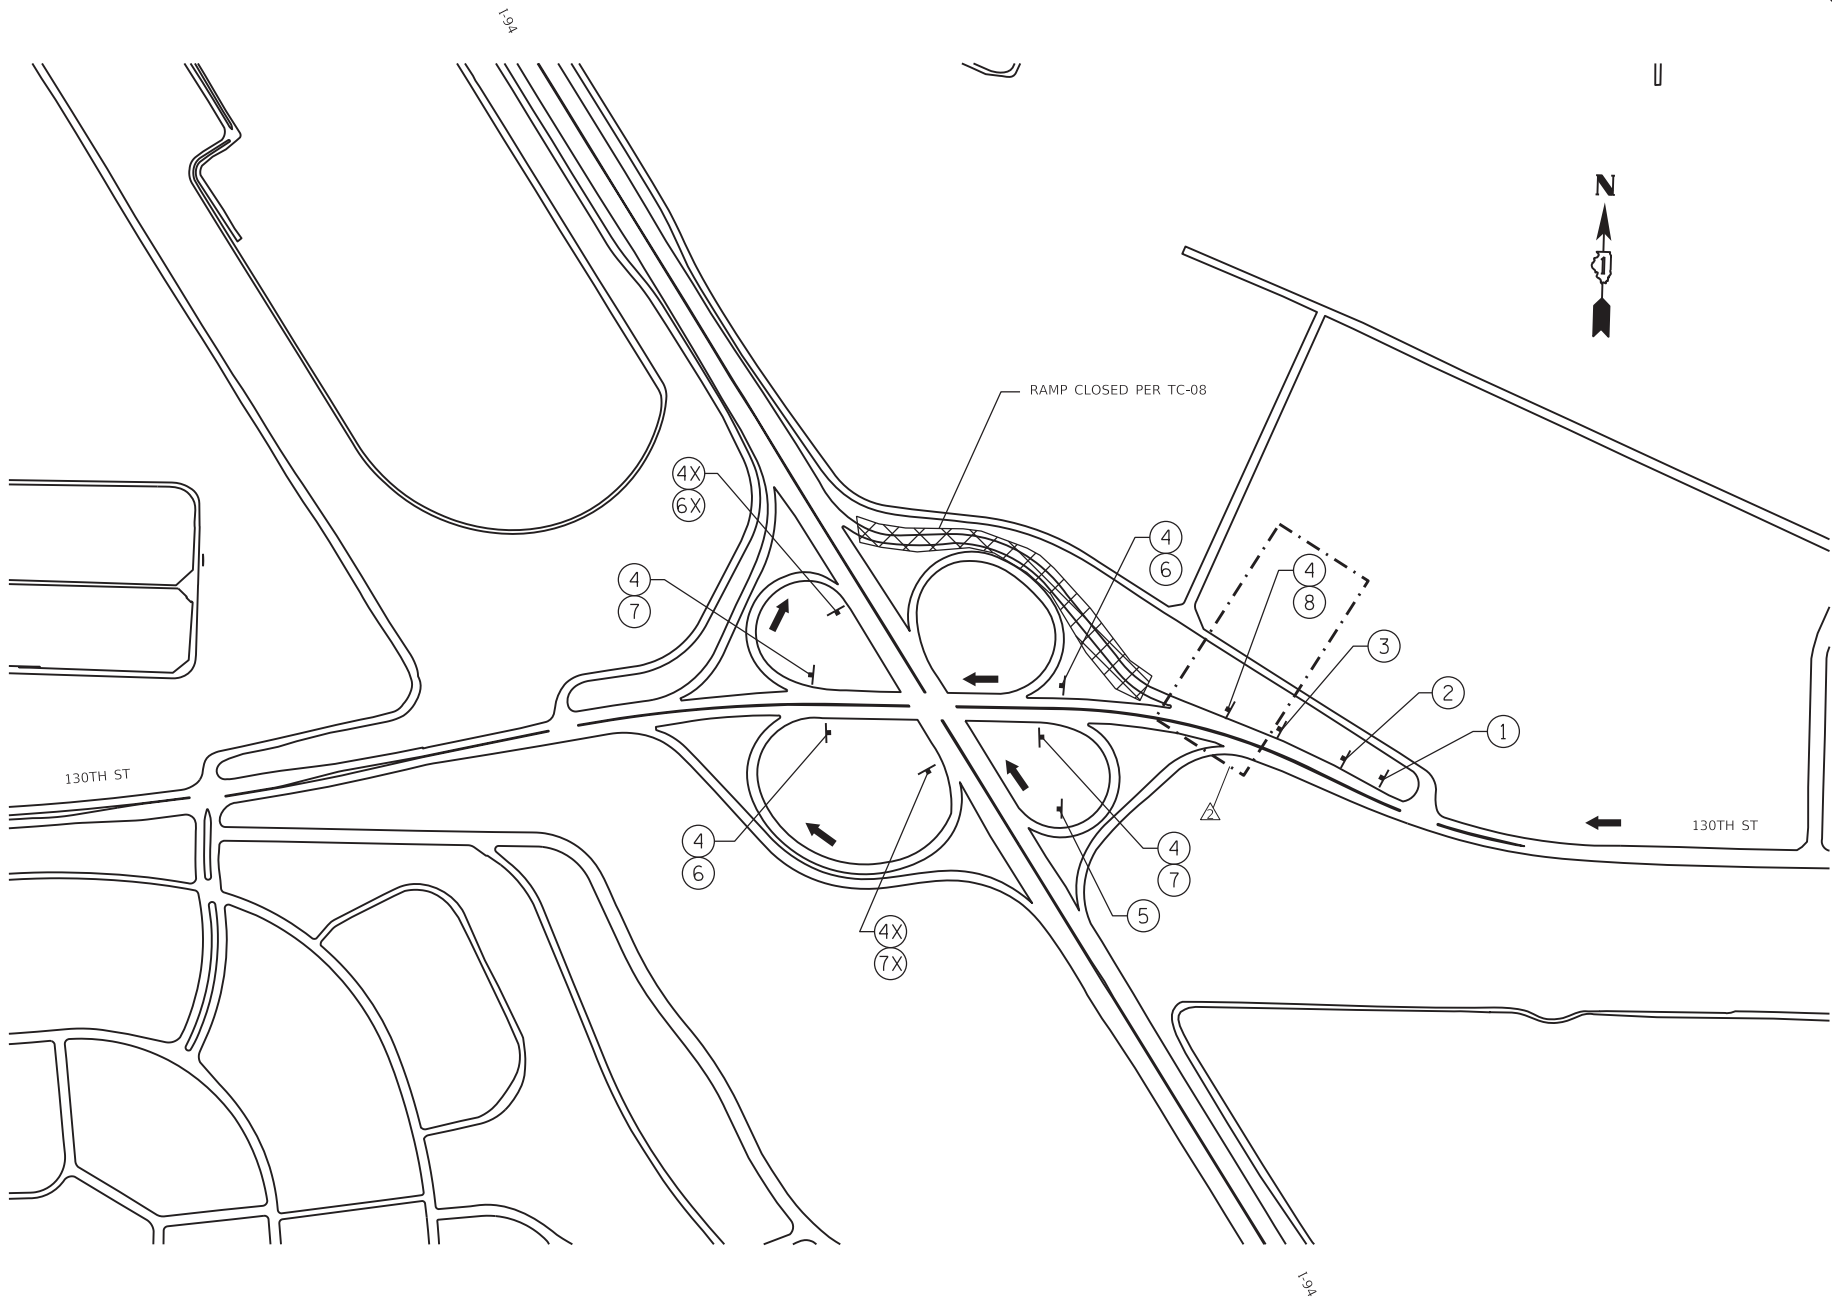

MODEL Default
FILE NAME: W:\mnpw\11cs01\CS_gdf_work_dli\29071455_965\D162\K3-cht-Detour14.dgn



8501 W. Higgins Road, Suite 280
Chicago, Illinois 60631; (773) 399-0112

USER NAME	= hbmeppw11cs01\$
PLOT SCALE	= 2400,0000 ' / in.
PLOT DATE	= 3/17/2025

DESIGNED	-	JPC
DRAWN	-	JPC
CHECKED	-	EJM
DATE	-	12/9/2024

REVISED	-
REVISED	-
REVISED	-
REVISED	-







STATE OF ILLINOIS
DEPARTMENT OF TRANSPORTATION


DETOUR 14


EB 130TH ST TO EB I-94 ON RAMP
DETOUR PLAN

SCALE:	SHEET 14	OF 25	SHEETS	STA.	TO STA.
--------	----------	-------	--------	------	---------

F.A.I. RTE.	SECTION	COUNTY	TOTAL SHEETS	SHEET NO.
94	(42-B-11-1) BR, BJR 24	COOK	761	237
CONTRACT NO. 62W87				
		ILLINOIS	FED. AID PROJECT	

  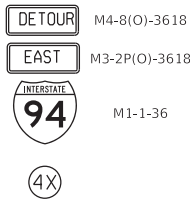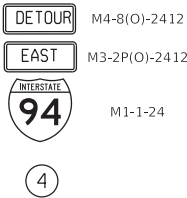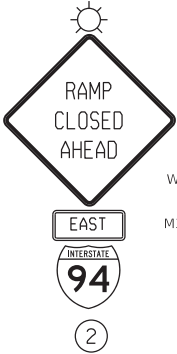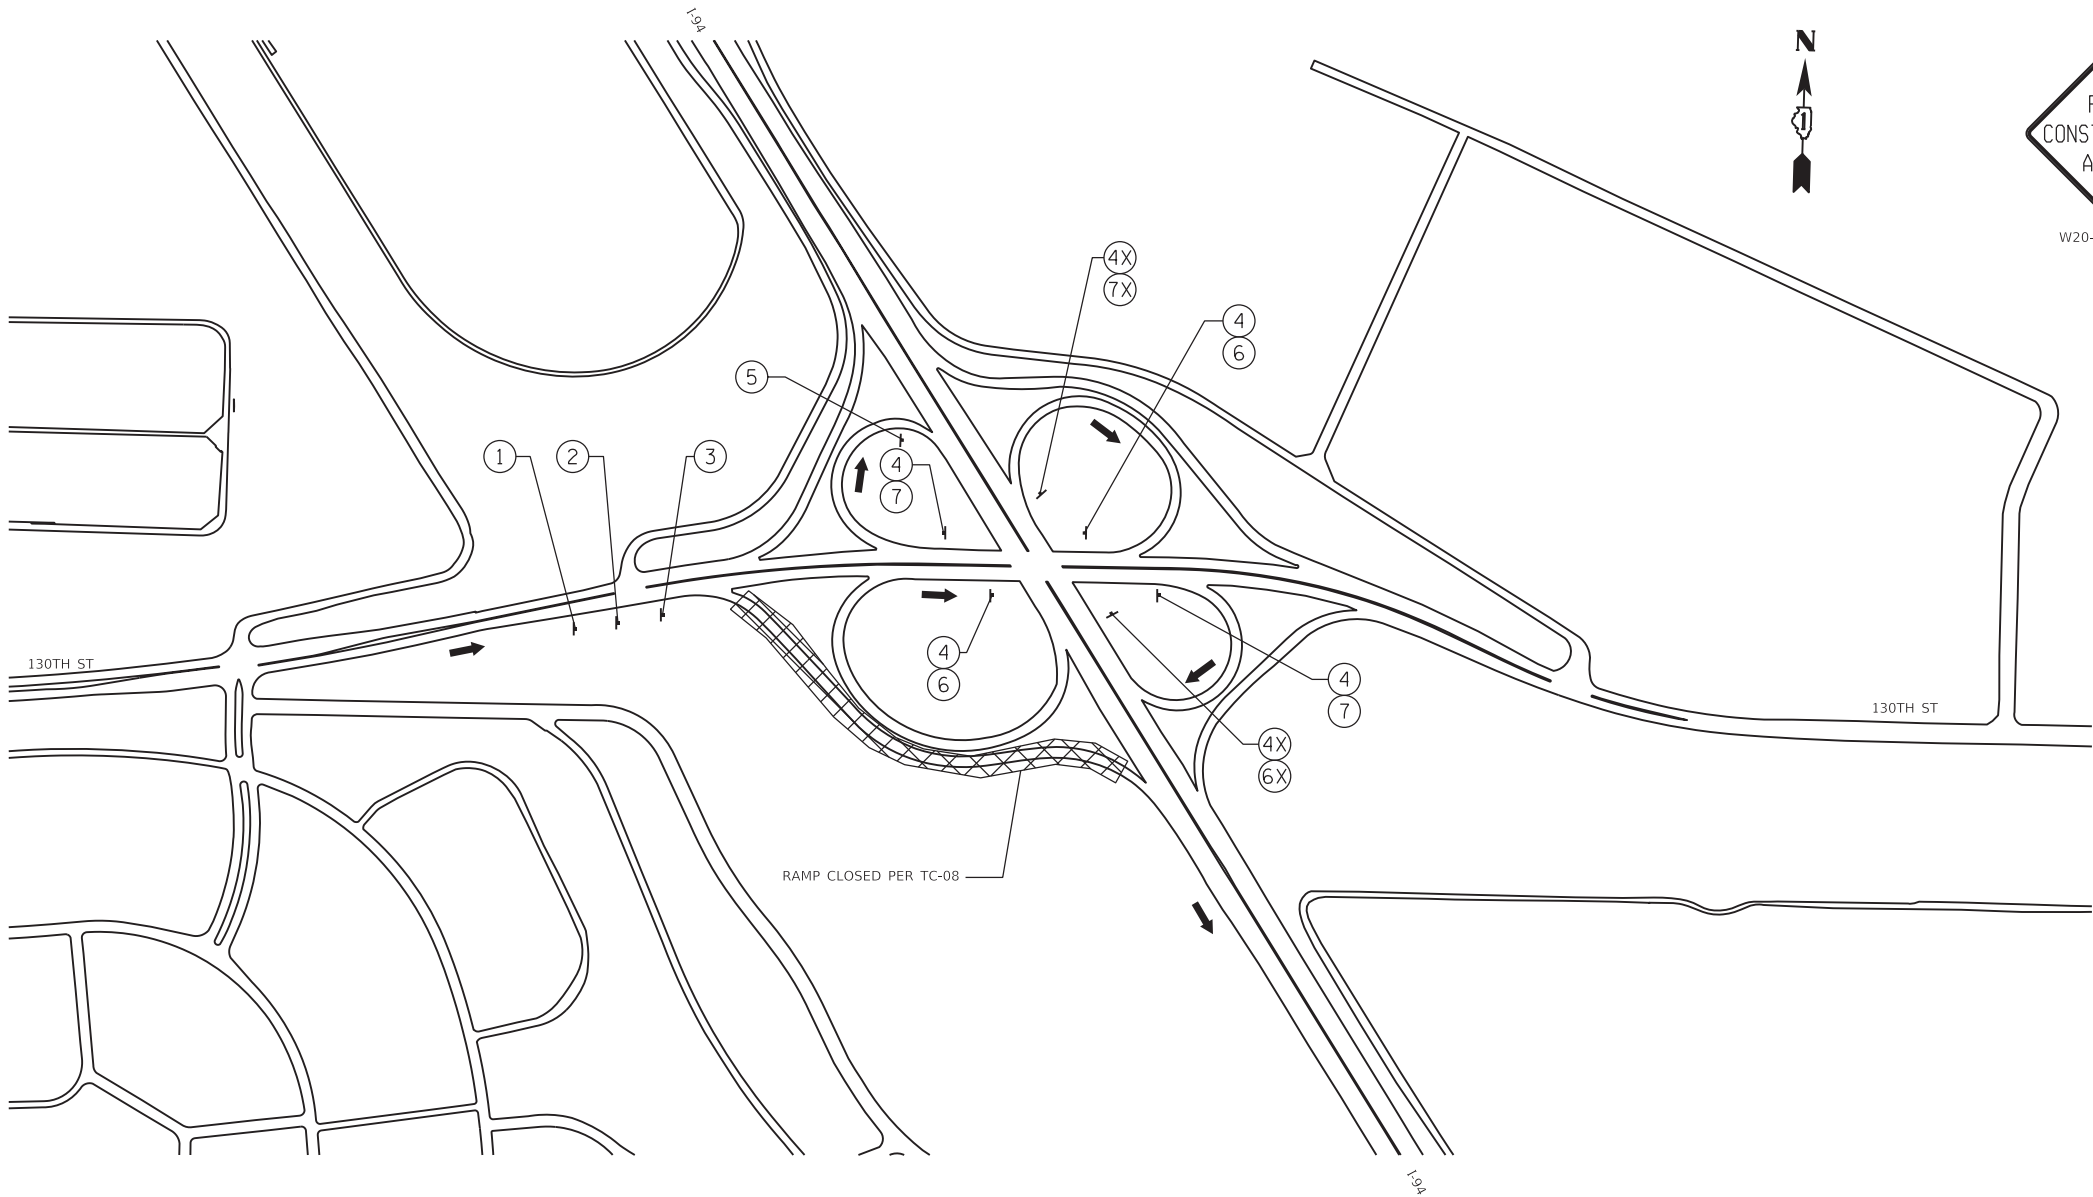

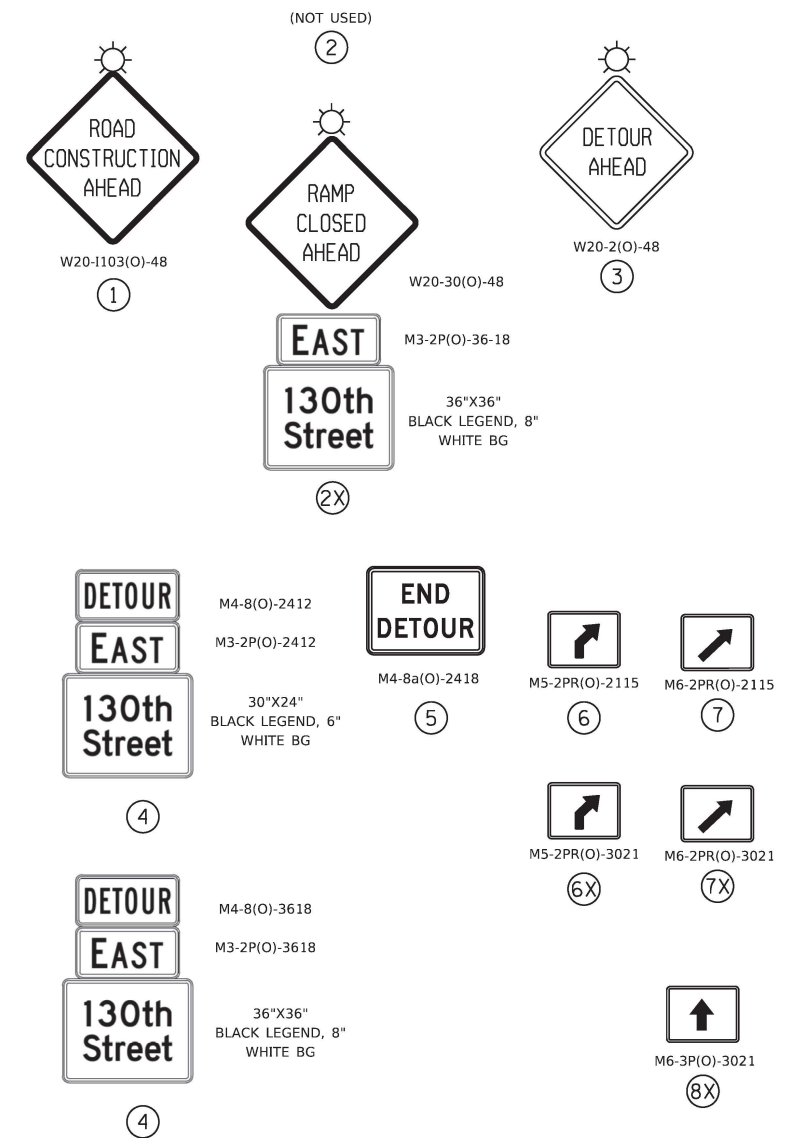

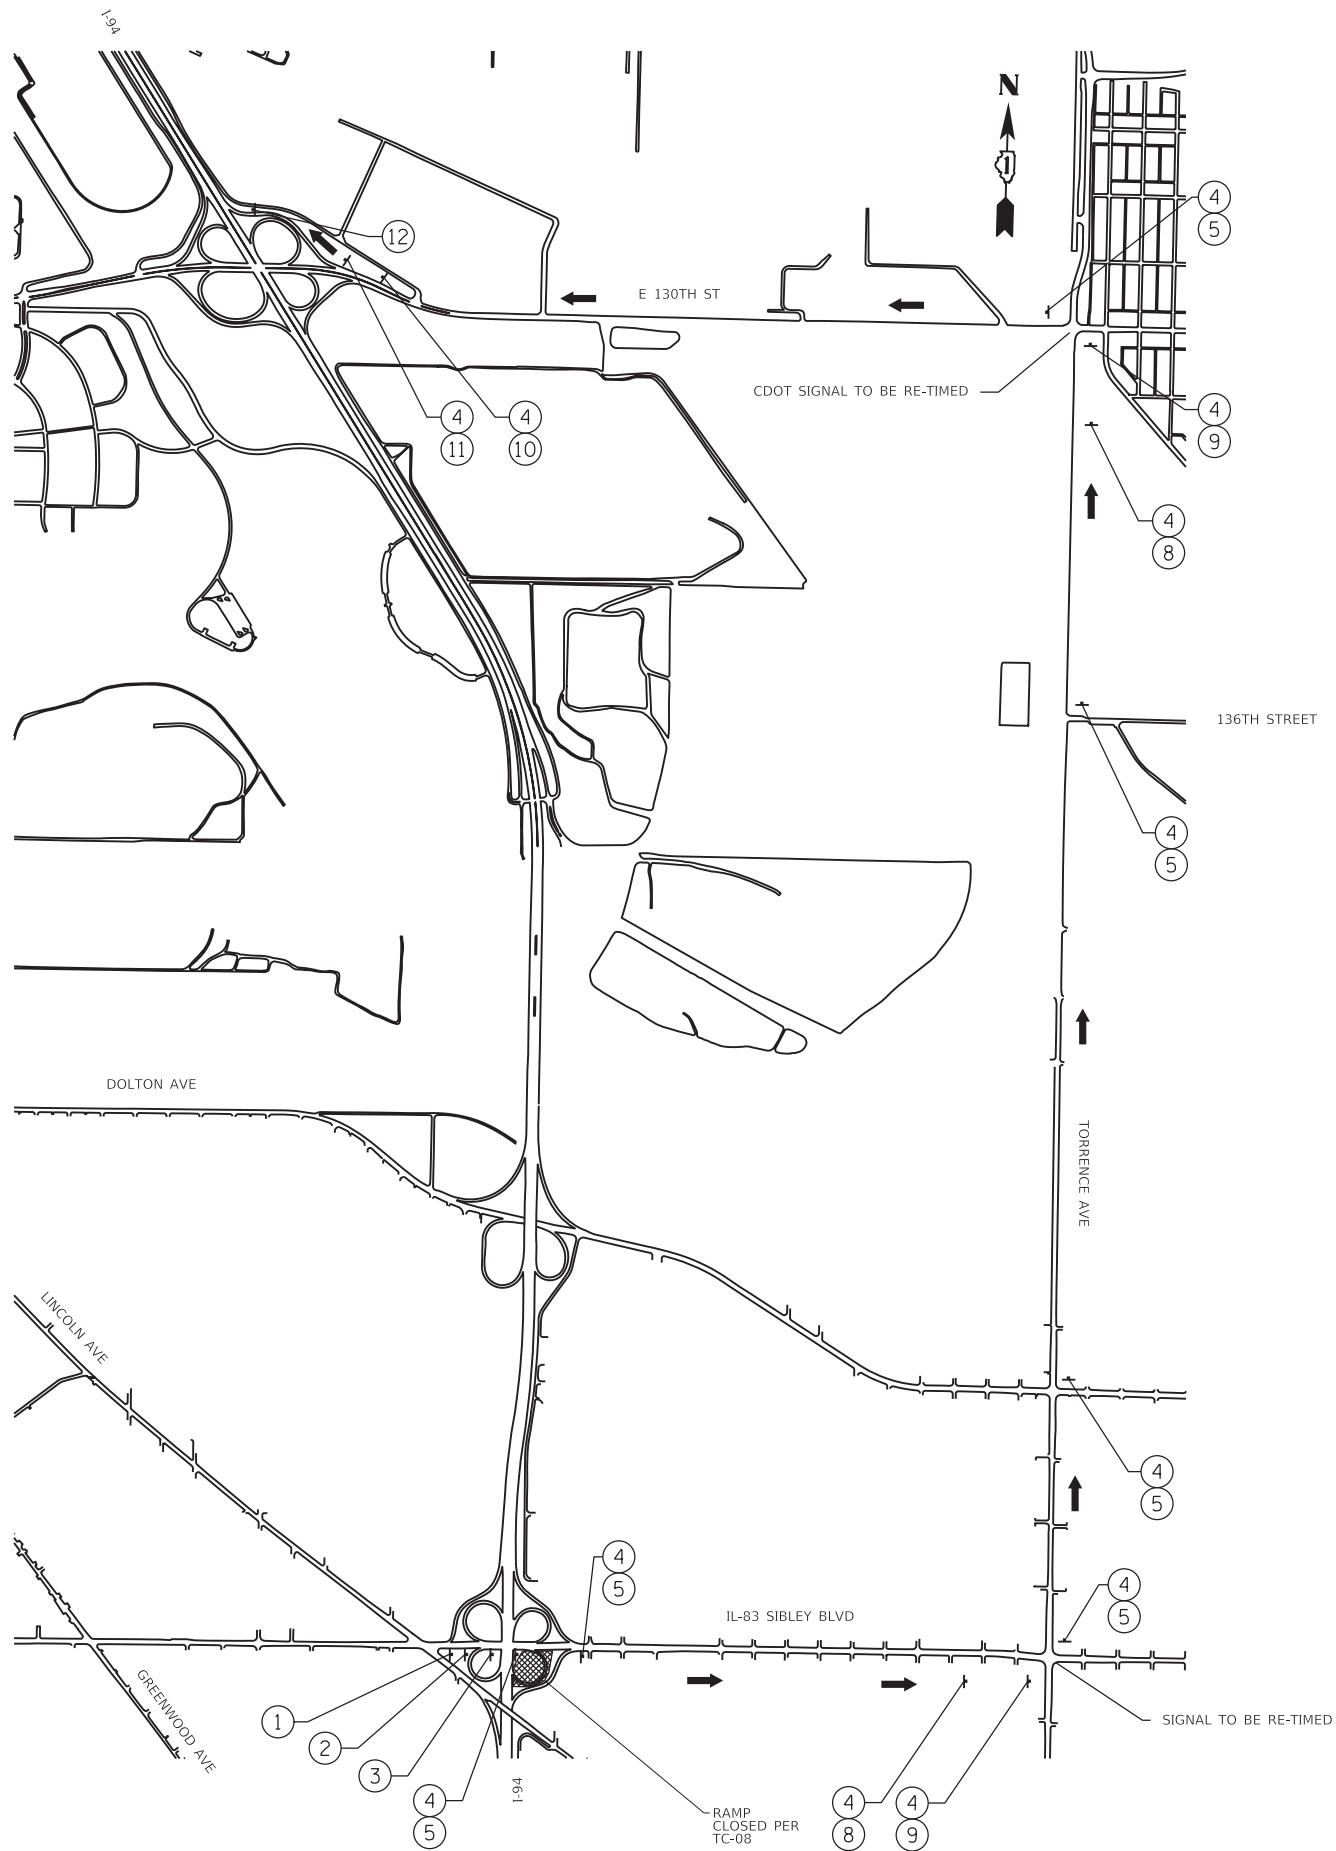

ROAD
CONSTRUCTION
AHEAD

W20-1103(O)-48

1

RAMP
CLOSED
AHEAD

WEST
INTERSTATE
94

2

DETOUR
AHEAD

W20-2(O)-48

3

DETOUR
WEST
INTERSTATE
94

M4-8(O)-2412
M3-2P(O)-2412
M1-1-24

4

5

M6-3P(O)-2115

6

M5-1PR(O)-2115

7

M6-1PR(O)-2115

8

M5-1PL(O)-2115

9

M6-1PL(O)-2115

10

M5-2PR(O)-2115

11

M6-2PR(O)-2115

12

END
DETOUR

M4-8a(O)-2418

DETOUR 16

MODEL Default
FILE NAME: W:\mnpw\11cs01\CS_pdfs\dlr29071455_9671D162\K33-ctt-Detour16.dgn

MODEL Default
FILE NAME: W:\mnsaw\11cs01\CS_gdf_work_dtl\290711455_966ID162\K33-ctt-Detour17.dgn



8501 W. Higgins Road, Suite 280
Chicago, Illinois 60631; (773) 399-0112

USER NAME	= hbmeprw11cs01\$
PLOT SCALE	= 2400,0000 ' / in.
PLOT DATE	= 3/17/2025

DESIGNED	-	JPC
DRAWN	-	JPC
CHECKED	-	EJM
DATE	-	12/9/2024



REVISED	-
REVISED	-
REVISED	-
REVISED	-

STATE OF ILLINOIS
DEPARTMENT OF TRANSPORTATION

EB IL-83/LINCOLN AVE TO EB I-94 ON RAMP
DETOUR PLAN


SCALE: SHEET 17 OF 25 SHEETS STA. TO STA.

F.A.I. RTE.	SECTION	COUNTY	TOTAL SHEETS	SHEET NO.
94	(42-B-11-1) BR, BJR 24	COOK	761	240
CONTRACT NO. 62W87				
ILLINOIS FED. AID PROJECT				

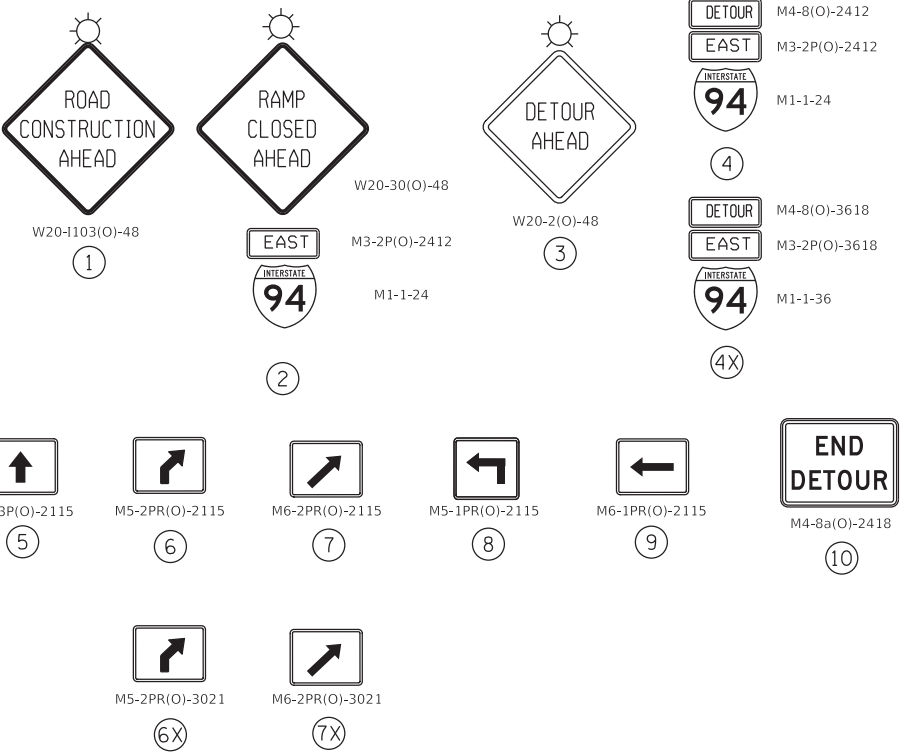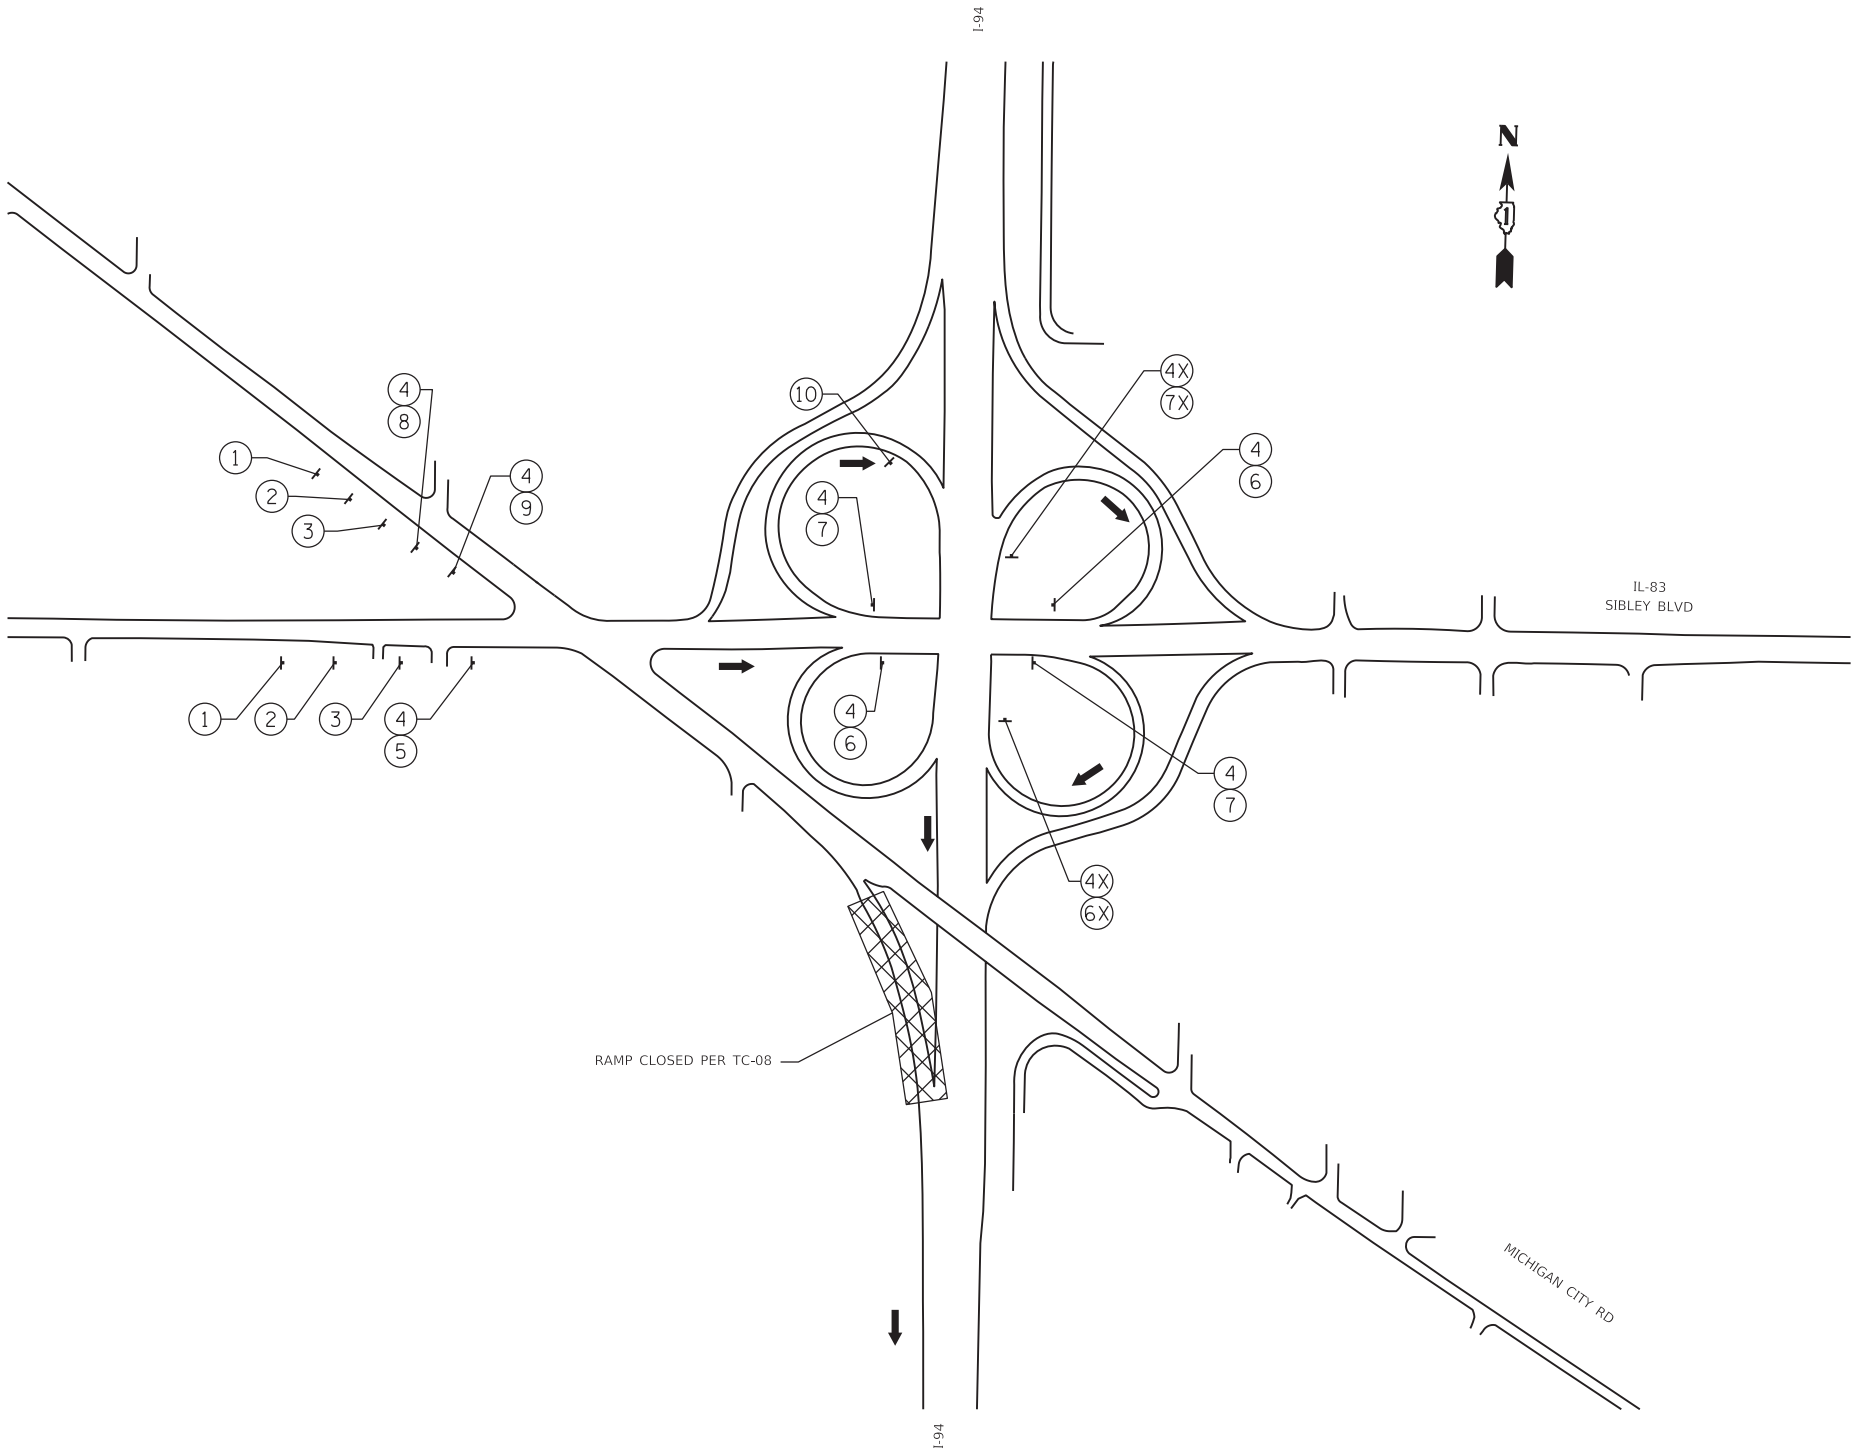

DETOUR 17

MODEL Default
FILE NAME: W:\mnpw\11cs01\CS_gdf_work_dtl\26111455_966\0162\K33-ctt-Detour18.dgn

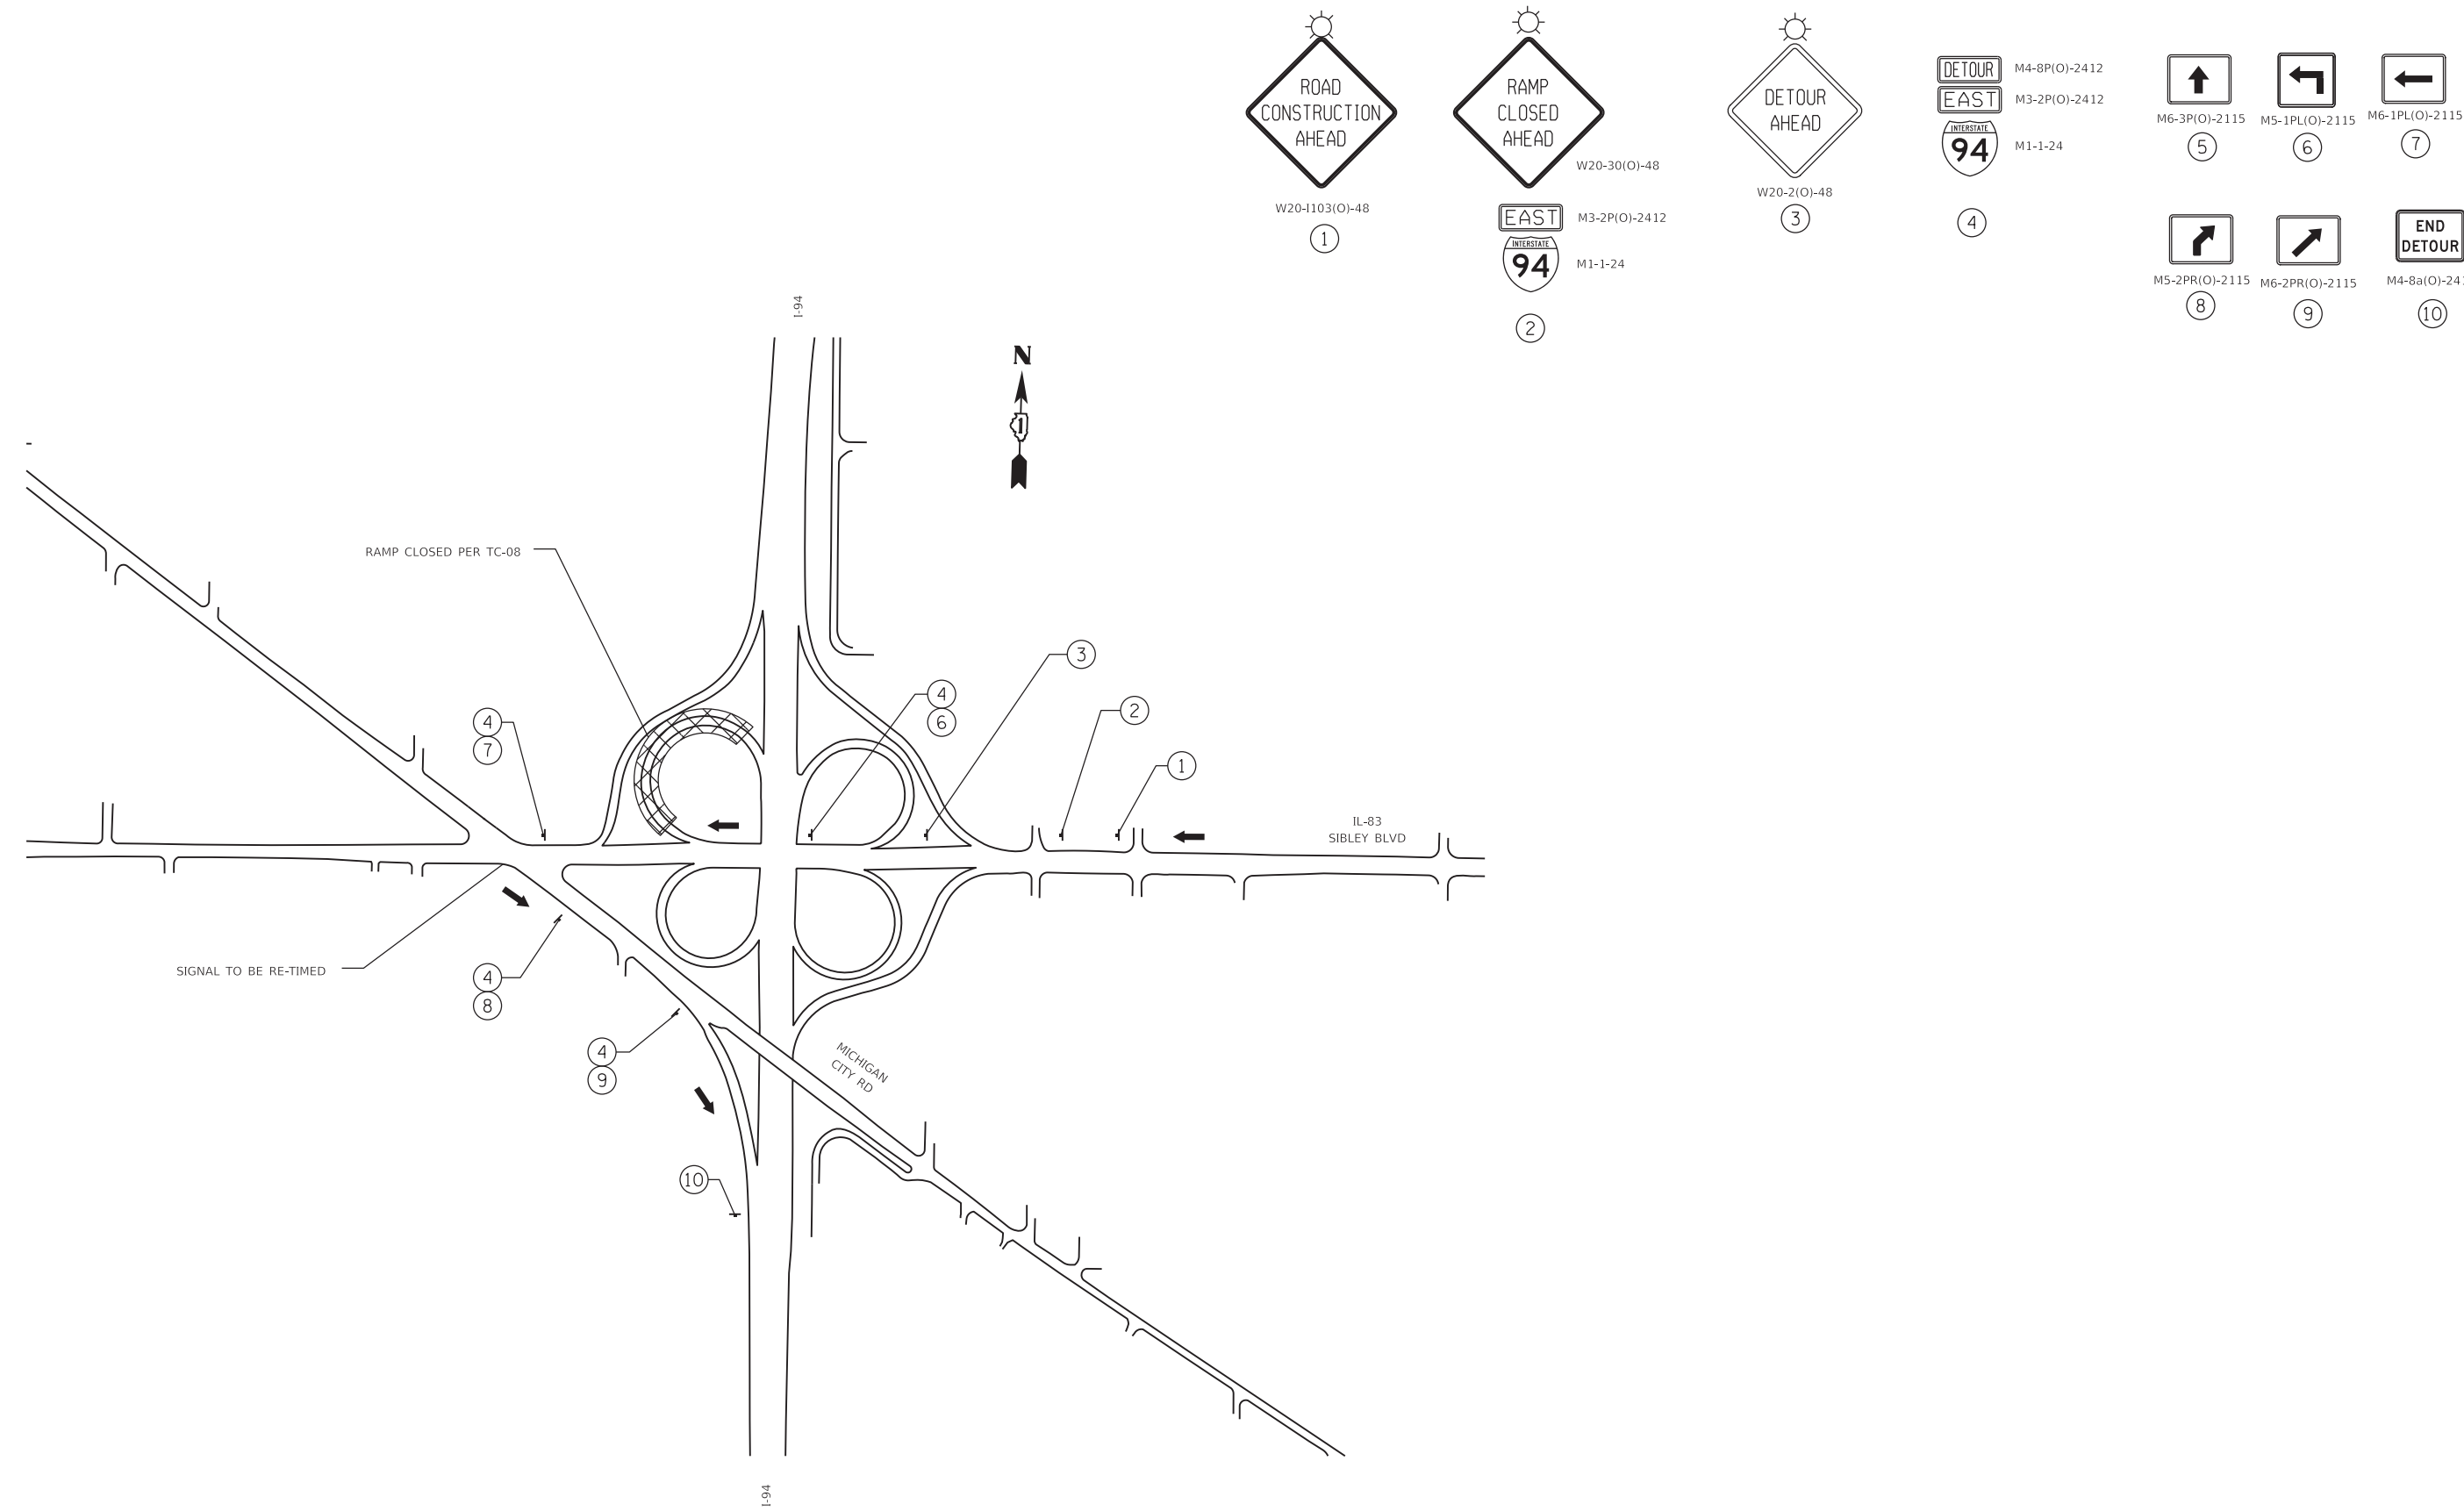

GR

EF

8501 W. Higgins Road, Suite 280
Chicago, Illinois 60631; (773) 399-0112

USER NAME = hbmeqwl11cs01s	DESIGNED - JPC	REVISED -
	DRAWN - JPC	REVISED -
PLOT SCALE = 2400,0000 ' / in.	CHECKED - EJM	REVISED -
PLOT DATE = 1/21/2025	DATE - 12/9/2024	REVISED -


STATE OF ILLINOIS
DEPARTMENT OF TRANSPORTATION

DETOUR 18

WB IL-83 TO EB I-94 ON RAMP DETOUR PLAN			
SCALE:	SHEET 18	OF 25 SHEETS	STA. TO STA.

F.A.I. RTE.	SECTION	COUNTY	TOTAL SHEETS	SHEET NO.
94	(42-B-11-1) BR, BJR 24	COOK	761	241
CONTRACT NO. 62W87				
		ILLINOIS	FED. AID PROJECT	

MODEL Default
FILE Name: W:\mepw11\cd01\CS.pdf work_dtl2007\1455 871\ID 62\K33-shd-Detour20.dgn

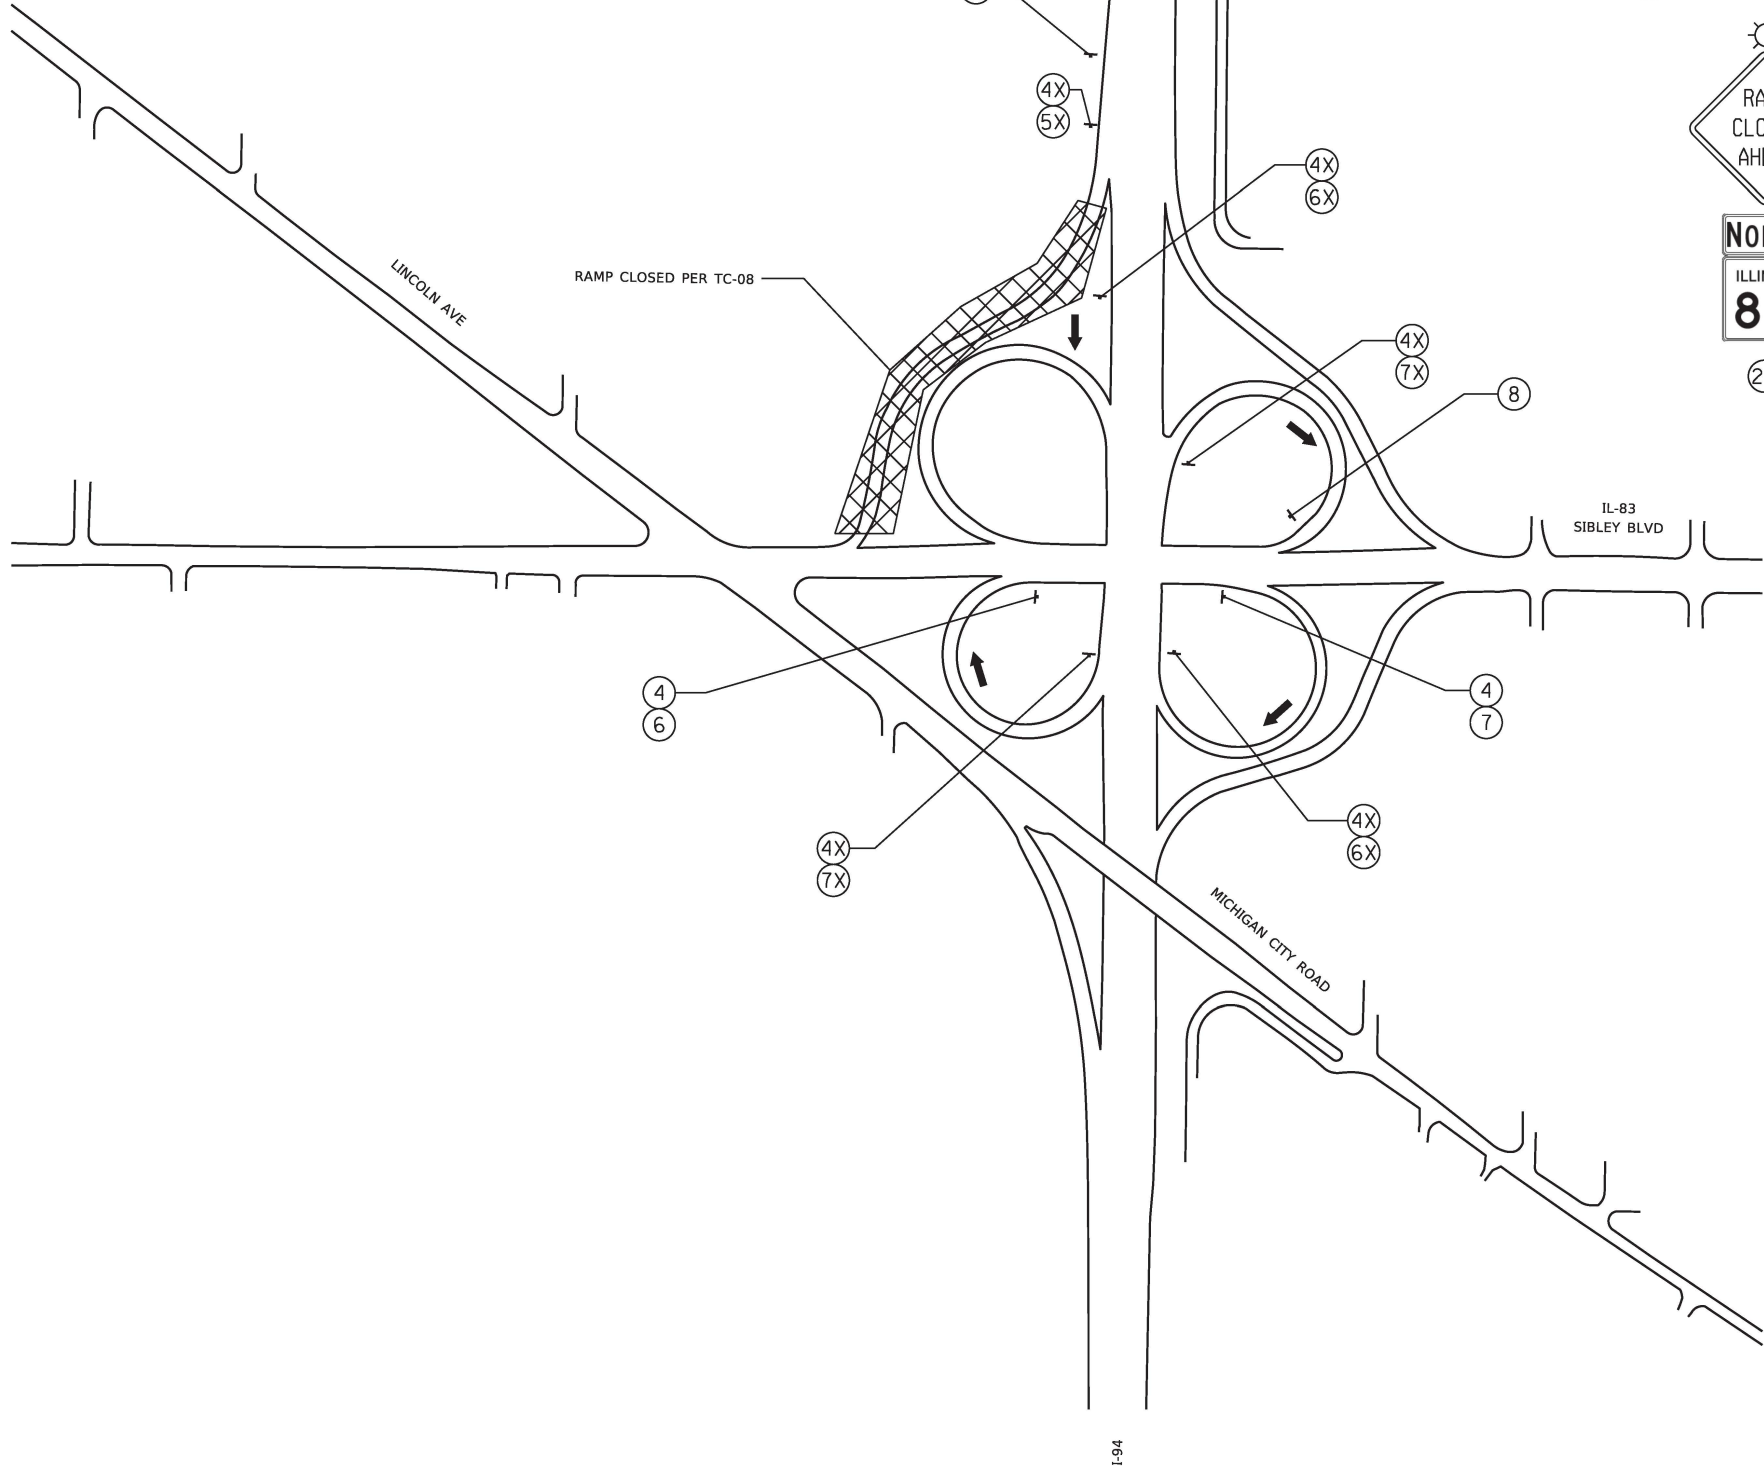

(NOT USED)
2



M4-8P(O)-2412
M3-1P(O)-2412
M1-1100-24

(NOT USED)
5



W20-30(O)-48

M3-1P(O)-3618

M1-1100-36



M4-8P(O)-3618
M3-1P(O)-3618
M1-1100-36



DETOUR 20

GRaEF
8501 W. Higgins Road, Suite 280
Chicago, Illinois 60631; (773) 399-0112

USER NAME = hbmepw11\cs01\$	DESIGNED - JPC	REVISED -
	DRAWN - JPC	REVISED -
PLOT SCALE = 2400.0000 ' / in.	CHECKED - EJM	REVISED -
PLOT DATE = 3/17/2025	DATE - 12/9/2024	REVISED -


DESIGNED - JPC	REVISED -
DRAWN - JPC	REVISED -
CHECKED - EJM	REVISED -
DATE - 12/9/2024	REVISED -

STATE OF ILLINOIS
DEPARTMENT OF TRANSPORTATION

EB I-94 TO WB IL-83 OFF RAMP
DETOUR PLAN

SCALE:	SHEET 20	OF 25	SHEETS	STA.	TO STA.
--------	----------	-------	--------	------	---------


F.A.I. RTE.	SECTION	COUNTY	TOTAL SHEETS	SHEET NO.
94	(42-B-11-1) BR, B/R 24	COOK	761	243
CONTRACT NO. 62W87				
ILLINOIS FED. AID PROJECT				

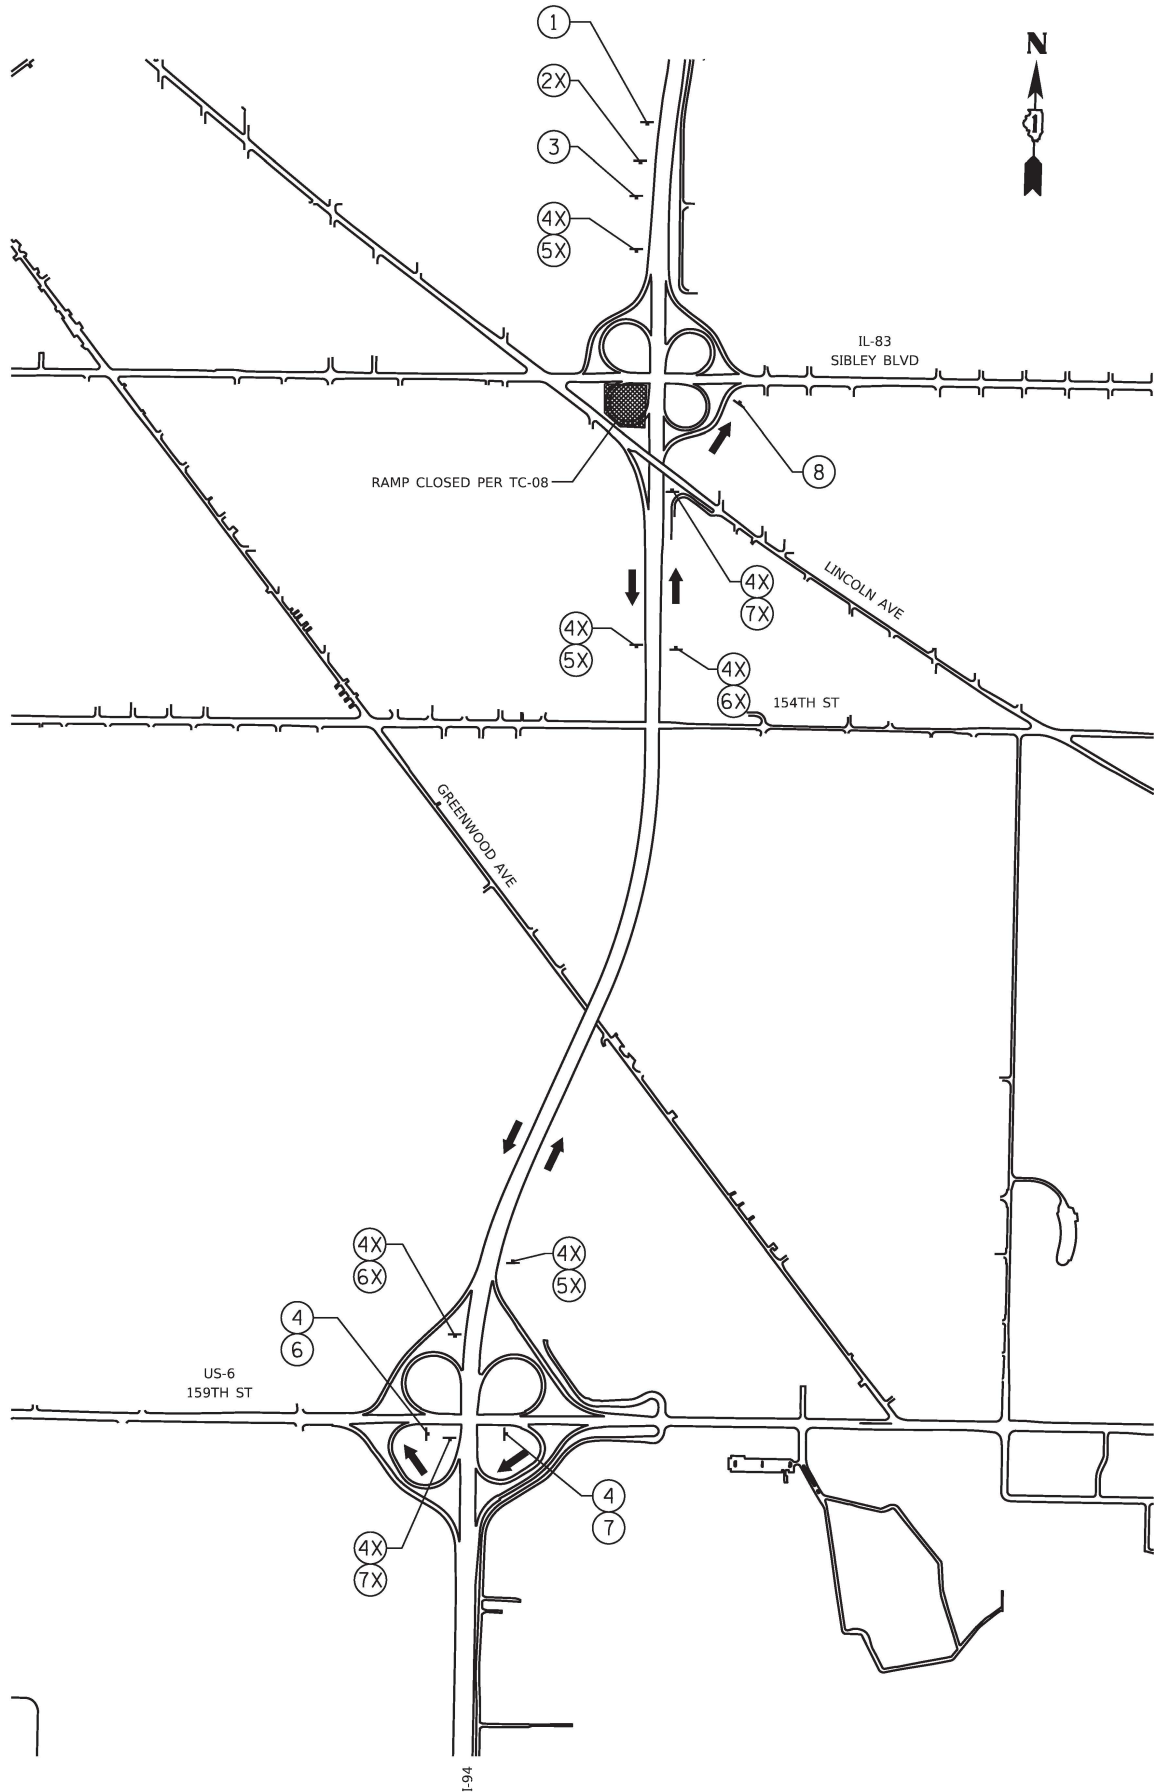

2
(NOT USED)



M4-8P(O)-2412
M3-3P(O)-2412
M2-1100-24

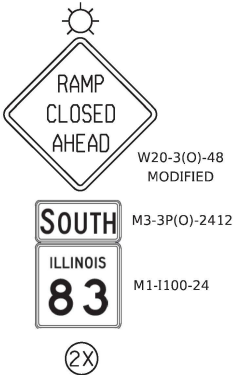

M4-8P(O)-3618
M3-3P(O)-3618
M2-1100-36



DETOUR 21

MODEL Default
FILE Name: W:\mepw\11cs01\CS.pdf work_dtl\2007\1455_972\102\K33-shd-Detour21.dgn

GRaEF
8501 W. Higgins Road, Suite 280
Chicago, Illinois 60631; (773) 399-0112

USER NAME = hbmepw11cs01\$	DESIGNED - JPC	REVISED -
	DRAWN - JPC	REVISED -
PLOT SCALE = 2400.0000 ' / in.	CHECKED - EJM	REVISED -
PLOT DATE = 3/17/2025	DATE - 12/9/2024	REVISED -


DESIGNED - JPC	REVISED -
DRAWN - JPC	REVISED -
CHECKED - EJM	REVISED -
DATE - 12/9/2024	REVISED -

STATE OF ILLINOIS
DEPARTMENT OF TRANSPORTATION

EB I-94 TO EB IL-83 OFF RAMP
DETOUR PLAN

SCALE: SHEET 21 OF 25 SHEETS STA. TO STA.

F.A.I. RTE.	SECTION	COUNTY	TOTAL SHEETS	SHEET NO.
94	(42-B-11-1) BR, B/R 24	COOK	761	244
CONTRACT NO. 62W87				
ILLINOIS FED. AID PROJECT				

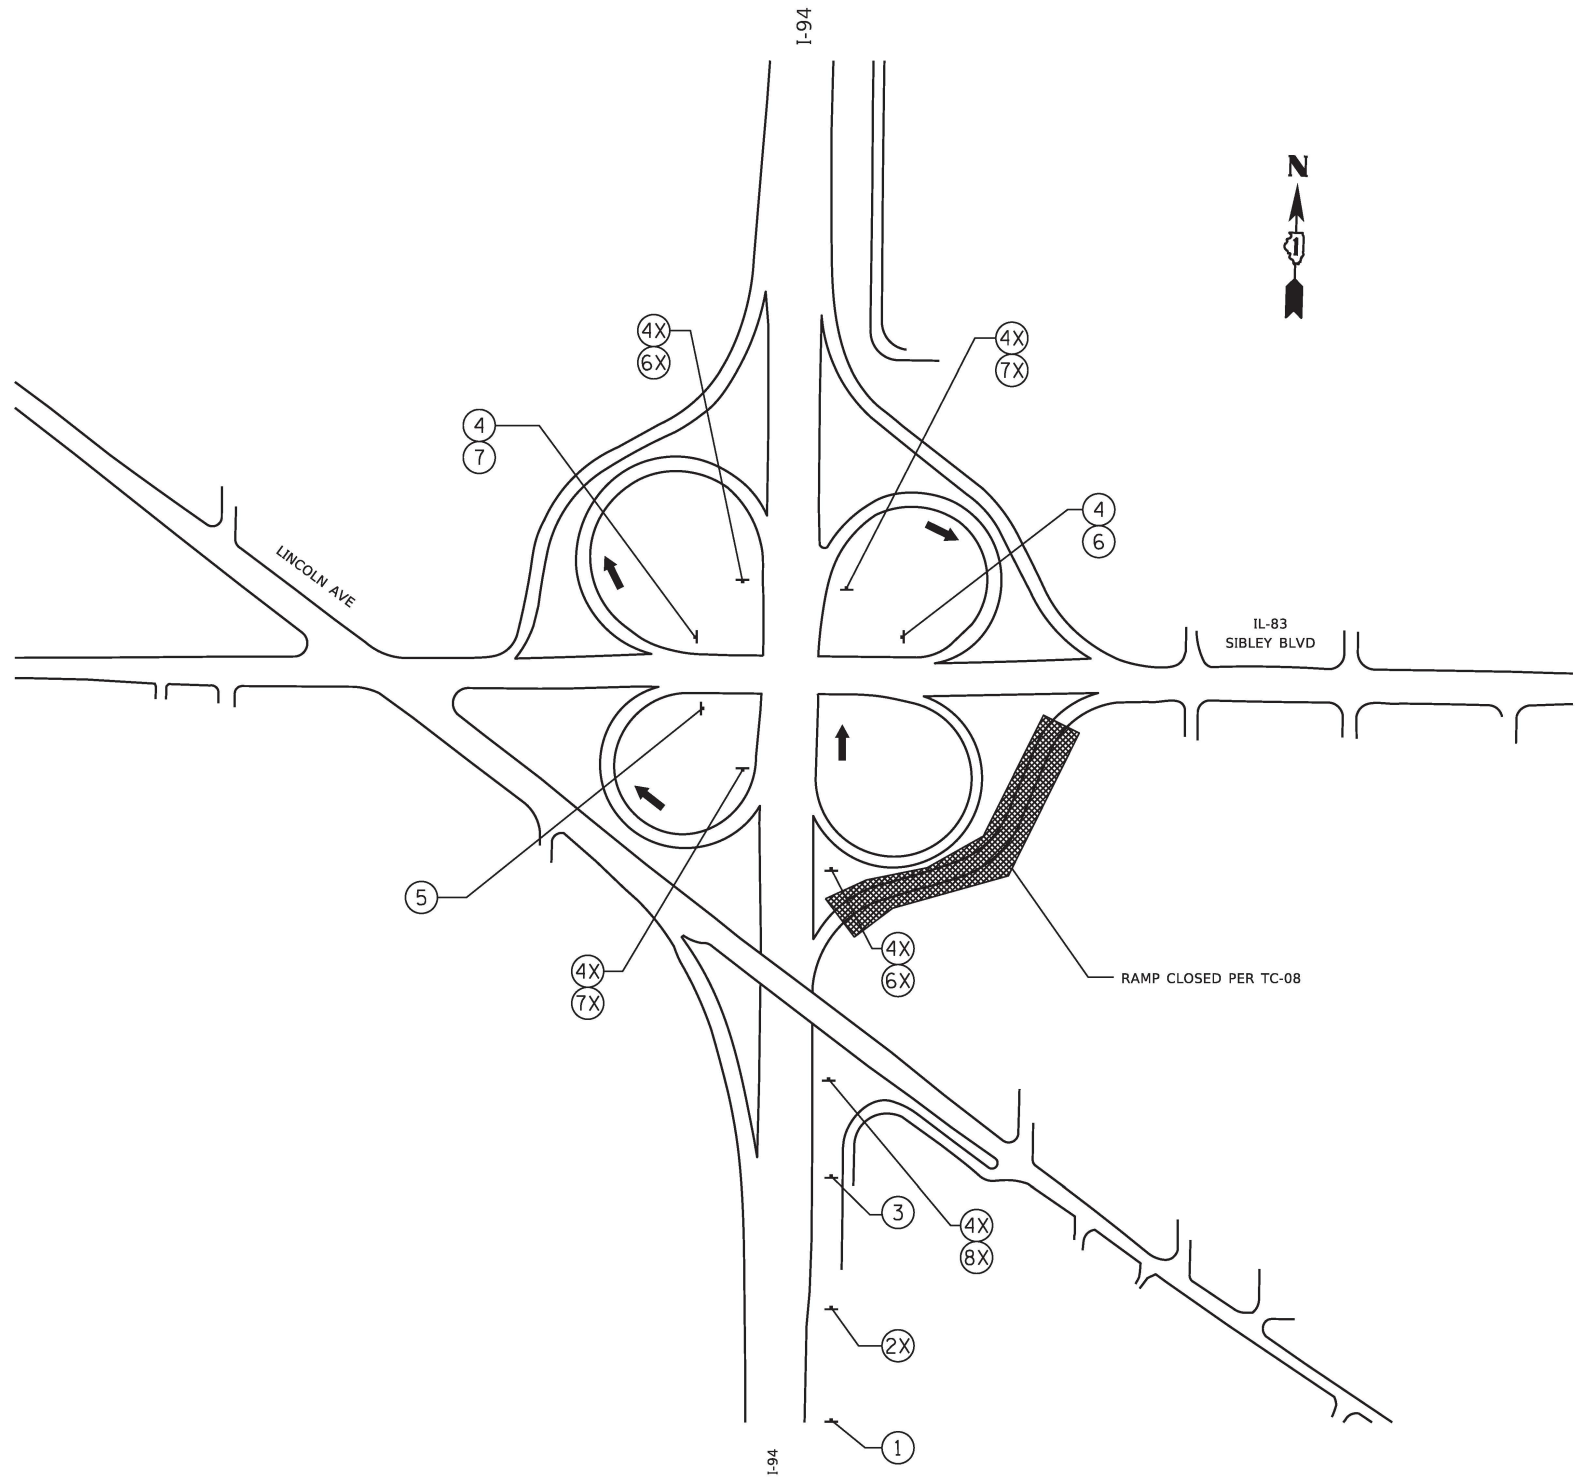



ROAD
CONSTRUCTION
AHEAD

W20-1103(O)-48

①

(NOT USED)

②



RAMP
CLOSED
AHEAD

SOUTH

ILLINOIS
83

②X

W20-3(O)-48
MODIFIED

M3-3P(O)-3618

M1-1100-36



DETOUR
AHEAD

W20-2(O)-48

③

DETOUR
SOUTH

ILLINOIS
83

④

M4-8P(O)-2412

M3-3P(O)-2412

M2-1100-24

DETOUR
SOUTH

ILLINOIS
83

④X

M4-8P(O)-3618

M3-3P(O)-3618

M2-1100-36

END
DETOUR

⑤

M4-8a(O)-2418



⑥

M5-2PR(O)-2115



⑦

M6-2PR(O)-2115



⑥X

M5-2PR(O)-3021



⑦X

M6-2PR(O)-3021



⑧X

M6-3P(O)-3021

DETOUR 22

STATE OF ILLINOIS
DEPARTMENT OF TRANSPORTATION


WB I-94 TO EB IL-83 OFF RAMP DETOUR PLAN			
SCALE:	SHEET 22	OF 25 SHEETS	STA. TO STA.

F.A.I. RTE.	SECTION	COUNTY	TOTAL SHEETS	SHEET NO.
94	(42-B-11-1) BR, B/R 24	COOK	761	245
				CONTRACT NO. 62W87
		ILLINOIS	FED. AID PROJECT	

MODEL Default
FILE Name: W:\mepw\11cs01\CS.pdf work_dtl\2007\1455_9731D\62X33-shd-Detour22.dgn

GRāEF
8501 W. Higgins Road, Suite 280
Chicago, Illinois 60631; (773) 399-0112


USER NAME = hbmepw11cs01\$	DESIGNED - JPC	REVISED -
	DRAWN - JPC	REVISED -
PLOT SCALE = 2400.0000 ' / in.	CHECKED - EJM	REVISED -
PLOT DATE = 3/17/2025	DATE - 12/9/2024	REVISED -

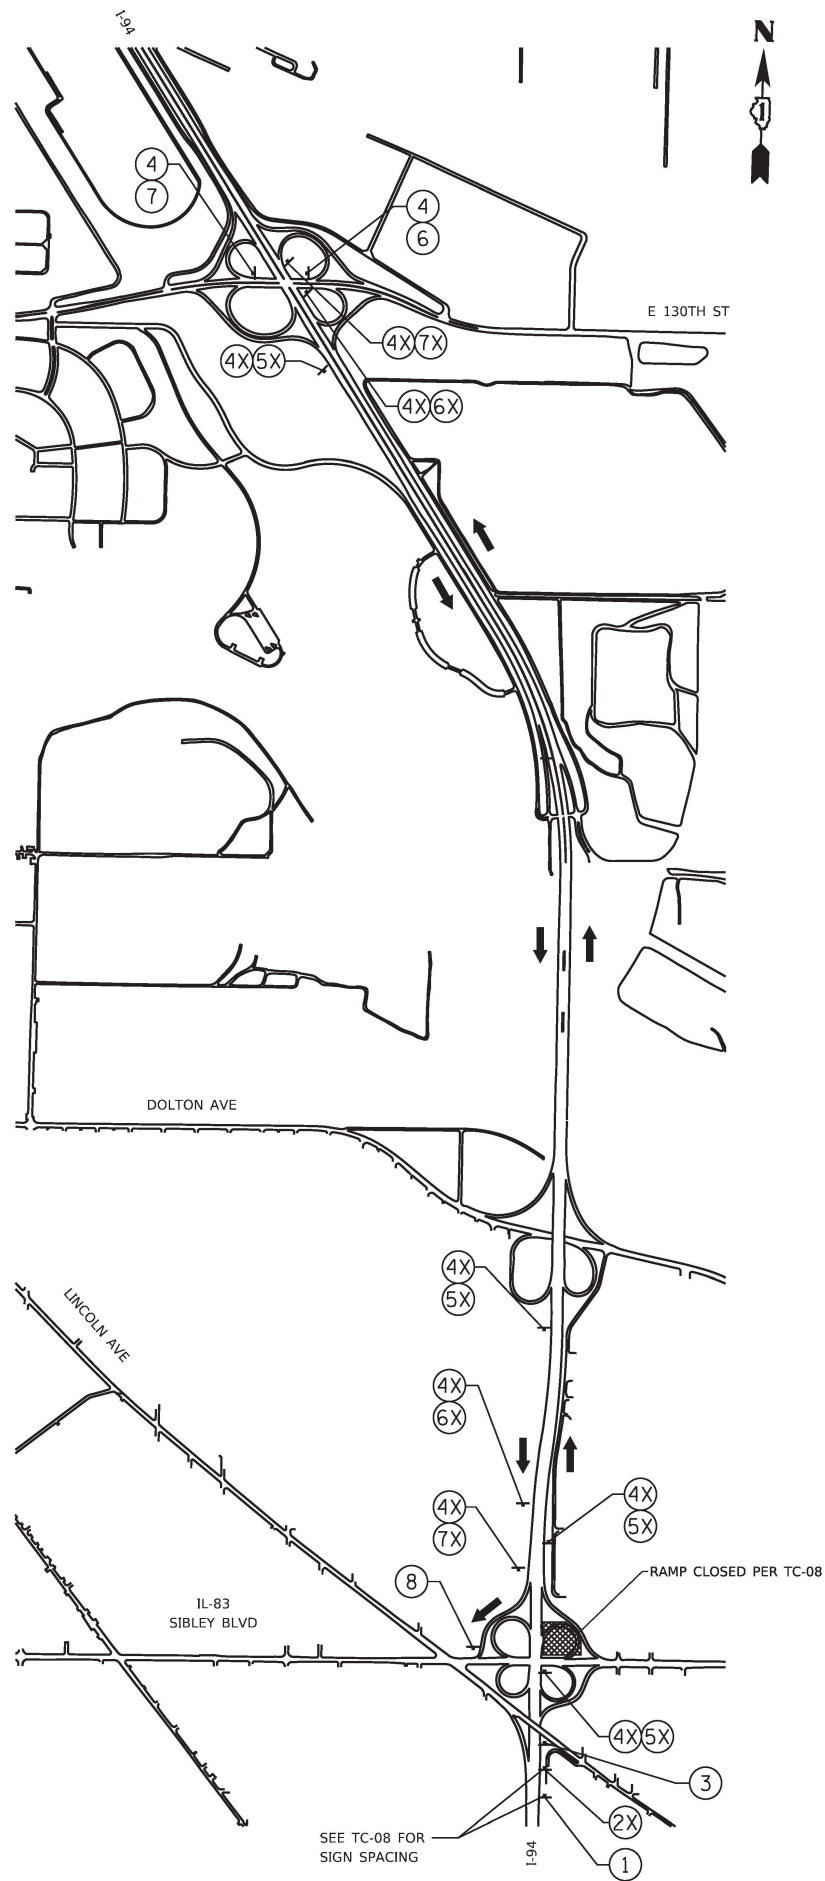

(NOT USED)
(2)



M4-8(O)-2412
M3-1P(O)-2412
M1-1100-24

 

W20-3(O)-48
MODIFIED
M3-1(O)-3618
M1-1100-36



M4-8P(O)-3618
M3-1P(O)-3618
M1-1100-36



DETOUR 23

MODEL Default
FILE Name: W:\mepw\11cs01\CS.pdf work_dtl2007\1455 9\AUD\62X33-shd-Detour23.dgn

GRaEF
8501 W. Higgins Road, Suite 280
Chicago, Illinois 60631; (773) 399-0112



USER NAME = hbmepw11cs01\$	DESIGNED - JPC	REVISED -
	DRAWN - JPC	REVISED -
PLOT SCALE = 2400.0000 ' / in.	CHECKED - EJM	REVISED -
PLOT DATE = 3/17/2025	DATE - 12/9/2024	REVISED -

STATE OF ILLINOIS
DEPARTMENT OF TRANSPORTATION

WB I-94 TO WB IL-83 OFF RAMP
DETOUR PLAN

SCALE: SHEET 23 OF 25 SHEETS STA. TO STA.

F.A.I. RTE.	SECTION	COUNTY	TOTAL SHEETS	SHEET NO.
94	(42-B-11-1) BR, BJR 24	COOK	761	246
CONTRACT NO. 62W87				
ILLINOIS FED. AID PROJECT				

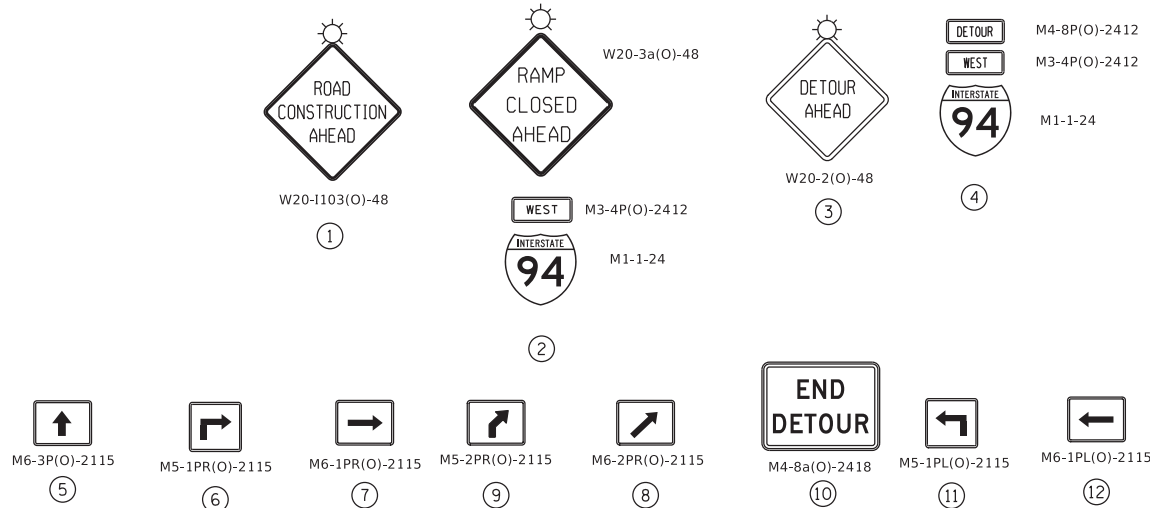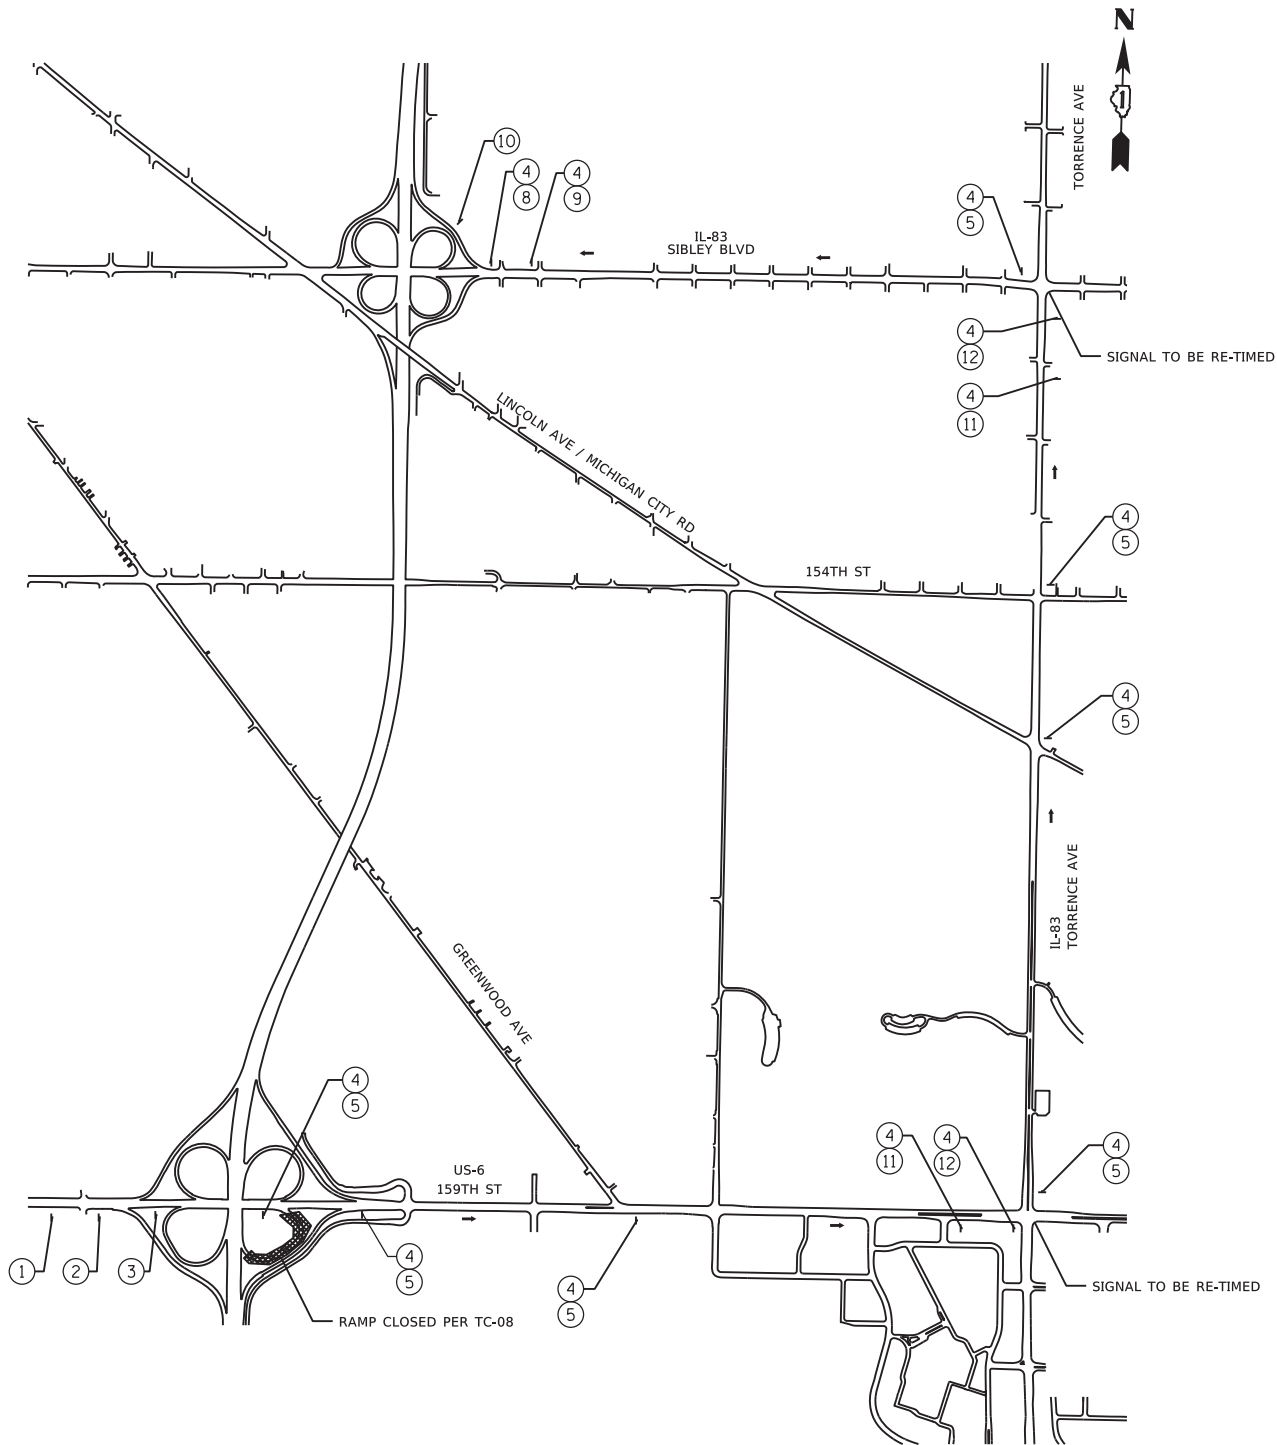

DETOUR 25

MODEL Default
FILE NAME: W:\mepw\11cs01\CS_01\work_dtl\29071455_980\162\K33-ctt-Detour25.dgn

GRaEF
8501 W. Higgins Road, Suite 280
Chicago, Illinois 60631; (773) 399-0112

USER NAME = hbmeprw11cs01s	DESIGNED - JPC	REVISED -
DRAWN - JPC	REVISED -	
PLOT SCALE = 1200,0000 ' / in.	CHECKED - EJM	REVISED -
PLOT DATE = 3/17/2025	DATE - 12/9/2024	REVISED -

STATE OF ILLINOIS
DEPARTMENT OF TRANSPORTATION

EB US-6 TO WB I-94 ON RAMP
DETOUR PLAN

SCALE: SHEET 25 OF 25 SHEETS STA. TO STA.

F.A.I. RTE.	SECTION	COUNTY	TOTAL SHEETS	SHEET NO.
94	(42-B-11-1) BR, BJR 24	COOK	761	248
CONTRACT NO. 62W87				
ILLINOIS FED. AID PROJECT				

DRAINAGE STRUCTURE SCHEDULE

STRUCTURE NUMBER	STATION	OFFSET	STRUCTURE TYPE	RIM ELEVATION	STORM SEWER INVERTS							REMARKS	
					NORTH	NORTHEAST	EAST	SOUTHEAST	SOUTH	SOUTHWEST	WEST		NORTHWEST
DS-01	573+35.85	56.56 LT	INLETS, TYPE A, TYPE 1 FRAME, OPEN LID	623.55						620.36			t1f open
DS-02	574+83.60	56.52 LT	INLETS, TYPE A, TYPE 1 FRAME, OPEN LID	622.11						617.71			
DS-03	576+35.28	56.49 LT	INLETS, TYPE A, TYPE 1 FRAME, OPEN LID	619.38						616.50			
DS-04	577+85.84	56.45 LT	INLETS, TYPE A, TYPE 1 FRAME, OPEN LID	616.31						612.38			
DS-05	579+36.55	56.41 LT	INLETS, TYPE A, TYPE 1 FRAME, OPEN LID	613.26						610.69			
DS-06	583+22.59	55.70 LT	INLETS, TYPE A, TYPE 1 FRAME, OPEN LID	602.85					599.40			599.40	
DS-07	583+32.54	55.86 LT	INLETS, TYPE A, TYPE 1 FRAME, OPEN LID	602.53	599.43								

STORM SEWER SCHEDULE

PIPE NUMBER	UPSTREAM STATION	DOWNSTREAM STATION	DESCRIPTION	CLASS	TYPE	SIZE	LENGTH (FT)	SLOPE (%)	* TBF (CY)	REMARKS
P-01	573+36.81	573+38.72	STORM SEWER	A	1	12"	2.00	1.00%	0.52	* USE OF CLASS SI CONCRETE SHALL BE INCLUDED IN COST OF TRENCH BACKFILL
P-02	574+84.56	574+86.48	STORM SEWER	A	1	12"	2.00	1.00%	0.77	* USE OF CLASS SI CONCRETE SHALL BE INCLUDED IN COST OF TRENCH BACKFILL
P-03	576+36.24	576+38.16	STORM SEWER	A	1	12"	2.00	1.00%	0.45	* USE OF CLASS SI CONCRETE SHALL BE INCLUDED IN COST OF TRENCH BACKFILL
P-04	577+86.78	577+88.67	STORM SEWER	A	1	12"	2.00	1.00%	0.67	* USE OF CLASS SI CONCRETE SHALL BE INCLUDED IN COST OF TRENCH BACKFILL
P-05	579+37.49	579+39.36	STORM SEWER	A	1	12"	2.00	1.00%	0.39	* USE OF CLASS SI CONCRETE SHALL BE INCLUDED IN COST OF TRENCH BACKFILL
P-06	582+96.19	583+20.59	STORM SEWER	A	1	12"	26.66	0.44%	7.57	* USE OF CLASS SI CONCRETE SHALL BE INCLUDED IN COST OF TRENCH BACKFILL
P-07	583+24.58	583+30.59	STORM SEWER	A	1	12"	8.05	0.44%	1.99	* USE OF CLASS SI CONCRETE SHALL BE INCLUDED IN COST OF TRENCH BACKFILL

- NOTES:
- A QUANTITY FOR DRAINAGE STRUCTURES TO BE CLEANED HAS BEEN PROVIDED IN THE CONTRACT. THERE ARE APPROXIMATELY 200 LOCATIONS TO BE REPAIRED. THE LOCATIONS WILL BE MARKED IN THE FIELD BY THE ENGINEER.

MODEL Default
FILE Name: hbmsew11cs01CS.pdf, work_dir: 78D162W87-clt-001DrainageSchedule.dgn



USER NAME = hbmepw11cs01\$	DESIGNED - FA	REVISED -
	DRAWN - FA	REVISED -
PLOT SCALE = 40,0000 ' / in.	CHECKED - DA	REVISED -
PLOT DATE = 3/19/2025	DATE - 12/6/2024	REVISED -

STATE OF ILLINOIS
DEPARTMENT OF TRANSPORTATION



DRAINAGE SCHEDULE
I-94 (BISHOP FORD EXPY)

SCALE: SHEET 1 OF 8 SHEETS STA. TO STA.

F.A.I. RTE.	SECTION	COUNTY	TOTAL SHEETS	SHEET NO.
94	(42-B-11-1) BR, BJR 24	COOK	756	249
CONTRACT NO. 62W87				
		ILLINOIS	FED. AID PROJECT	

NOTES:

- 1. FOR DECK DRAINS LOCATIONS ON GREENWOOD AVE. & LITTLE CALUMET RIVER BRIDGES, REFER TO STRUCTURAL PLANS
- 2. ADJUST RIM ELEVATIONS FOR ALL EXISTING DRAINAGE STRUCTURES TO MATCH PROPOSED ROADWAY RESURFACING ELEVATIONS
- 3. FOR ALL PROPOSED DRAINAGE STRUCTURES RIM ELEVATIONS, PIPE INVERTS, STRUCTURE TYPES, PAY ITEMS, REFER TO DRAINAGE STRUCTURES SCHEDULE
- 4. FOR ALL PROPOSED DRAINAGE PIPES, LENGTHS, SLOPES TYPES, PAY ITEMS REFER TO DRAINAGE PIPES SCHEDULE
- 5. FOR ALL OTHER DETAILS, REFER TO STANDARDS & PLAN DETAILS
- 6. FOR THE PROPOSED SEWER LINE, MATCH THE INVERT AT THE EXISTING DRAINAGE STRUCTURE
- 7. ALL TRENCH BACKFILL QUANTITIES SHOWN ON STORM SEWER SCHEDULE SHALL BE CONCRETE TYPE S1 IN LIEU OF AGGREGATE AND PAID FOR UNDER TRENCH BACKFILL PAY ITEM

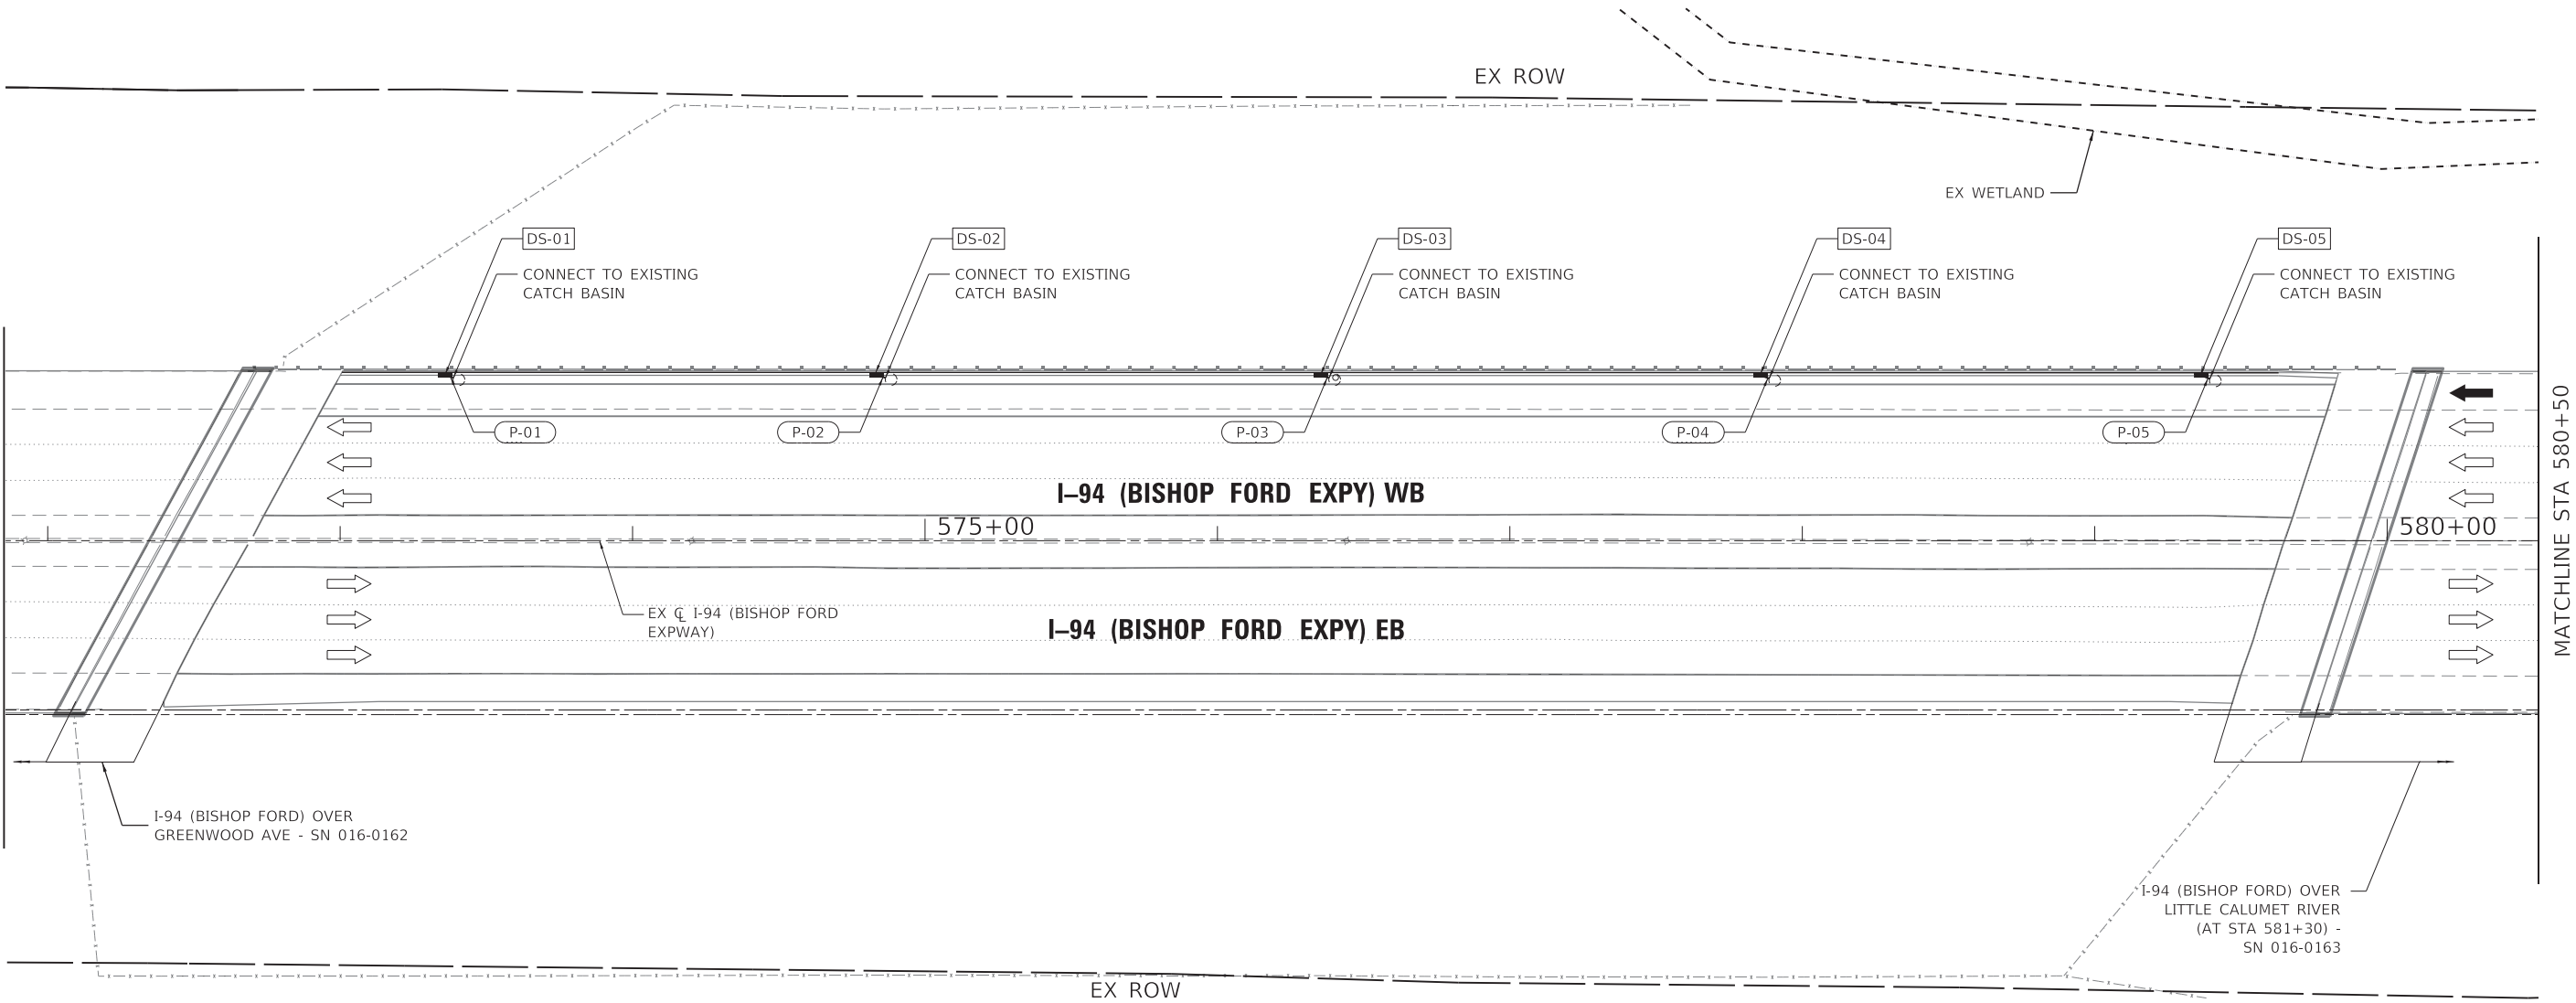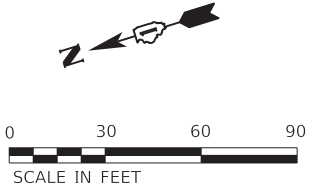

DRAINAGE LEGEND

# - #	PROPOSED SEWER PIPE		PROPOSED STORM SEWER		EXISTING STORM SEWER
# - #	PROPOSED SEWER STRUCTURE		PROPOSED UNDERDRAIN		EXISTING UNDERDRAIN
SU # - #	PROPOSED UNDERDRAIN STRUCTURE		PROPOSED CATCH BASIN		EXISTING CATCH BASIN
PU # - #	PROPOSED UNDERDRAIN PIPE		PROPOSED DITCH FLOW		EXISTING DITCH FLOW
			PROPOSED INLET		EXISTING INLET
			PROPOSED HEADWALL		PROPOSED LIMITS OF CONSTRUCTION





USER NAME = hbmeprw11ics01s	DESIGNED - FA	REVISED -
	DRAWN - FA	REVISED -
PLOT SCALE = 60,0005 ' / in.	CHECKED - DA	REVISED -
PLOT DATE = 1/24/2025	DATE - 12/6/2024	REVISED -

STATE OF ILLINOIS
DEPARTMENT OF TRANSPORTATION

DRAINAGE PLAN
I-94 (BISHOP FORD EXPY)

SCALE:	SHEET 2	OF 8	SHEETS	STA. 571+85	TO STA. 580+50
--------	---------	------	--------	-------------	----------------

F.A.I. RTE.	SECTION	COUNTY	TOTAL SHEETS	SHEET NO.
94	(42-B-11-1) BR, BJR 24	COOK	761	250
CONTRACT NO. 62W87				
		ILLINOIS	FED. AID PROJECT	

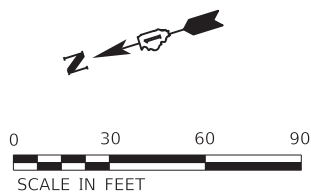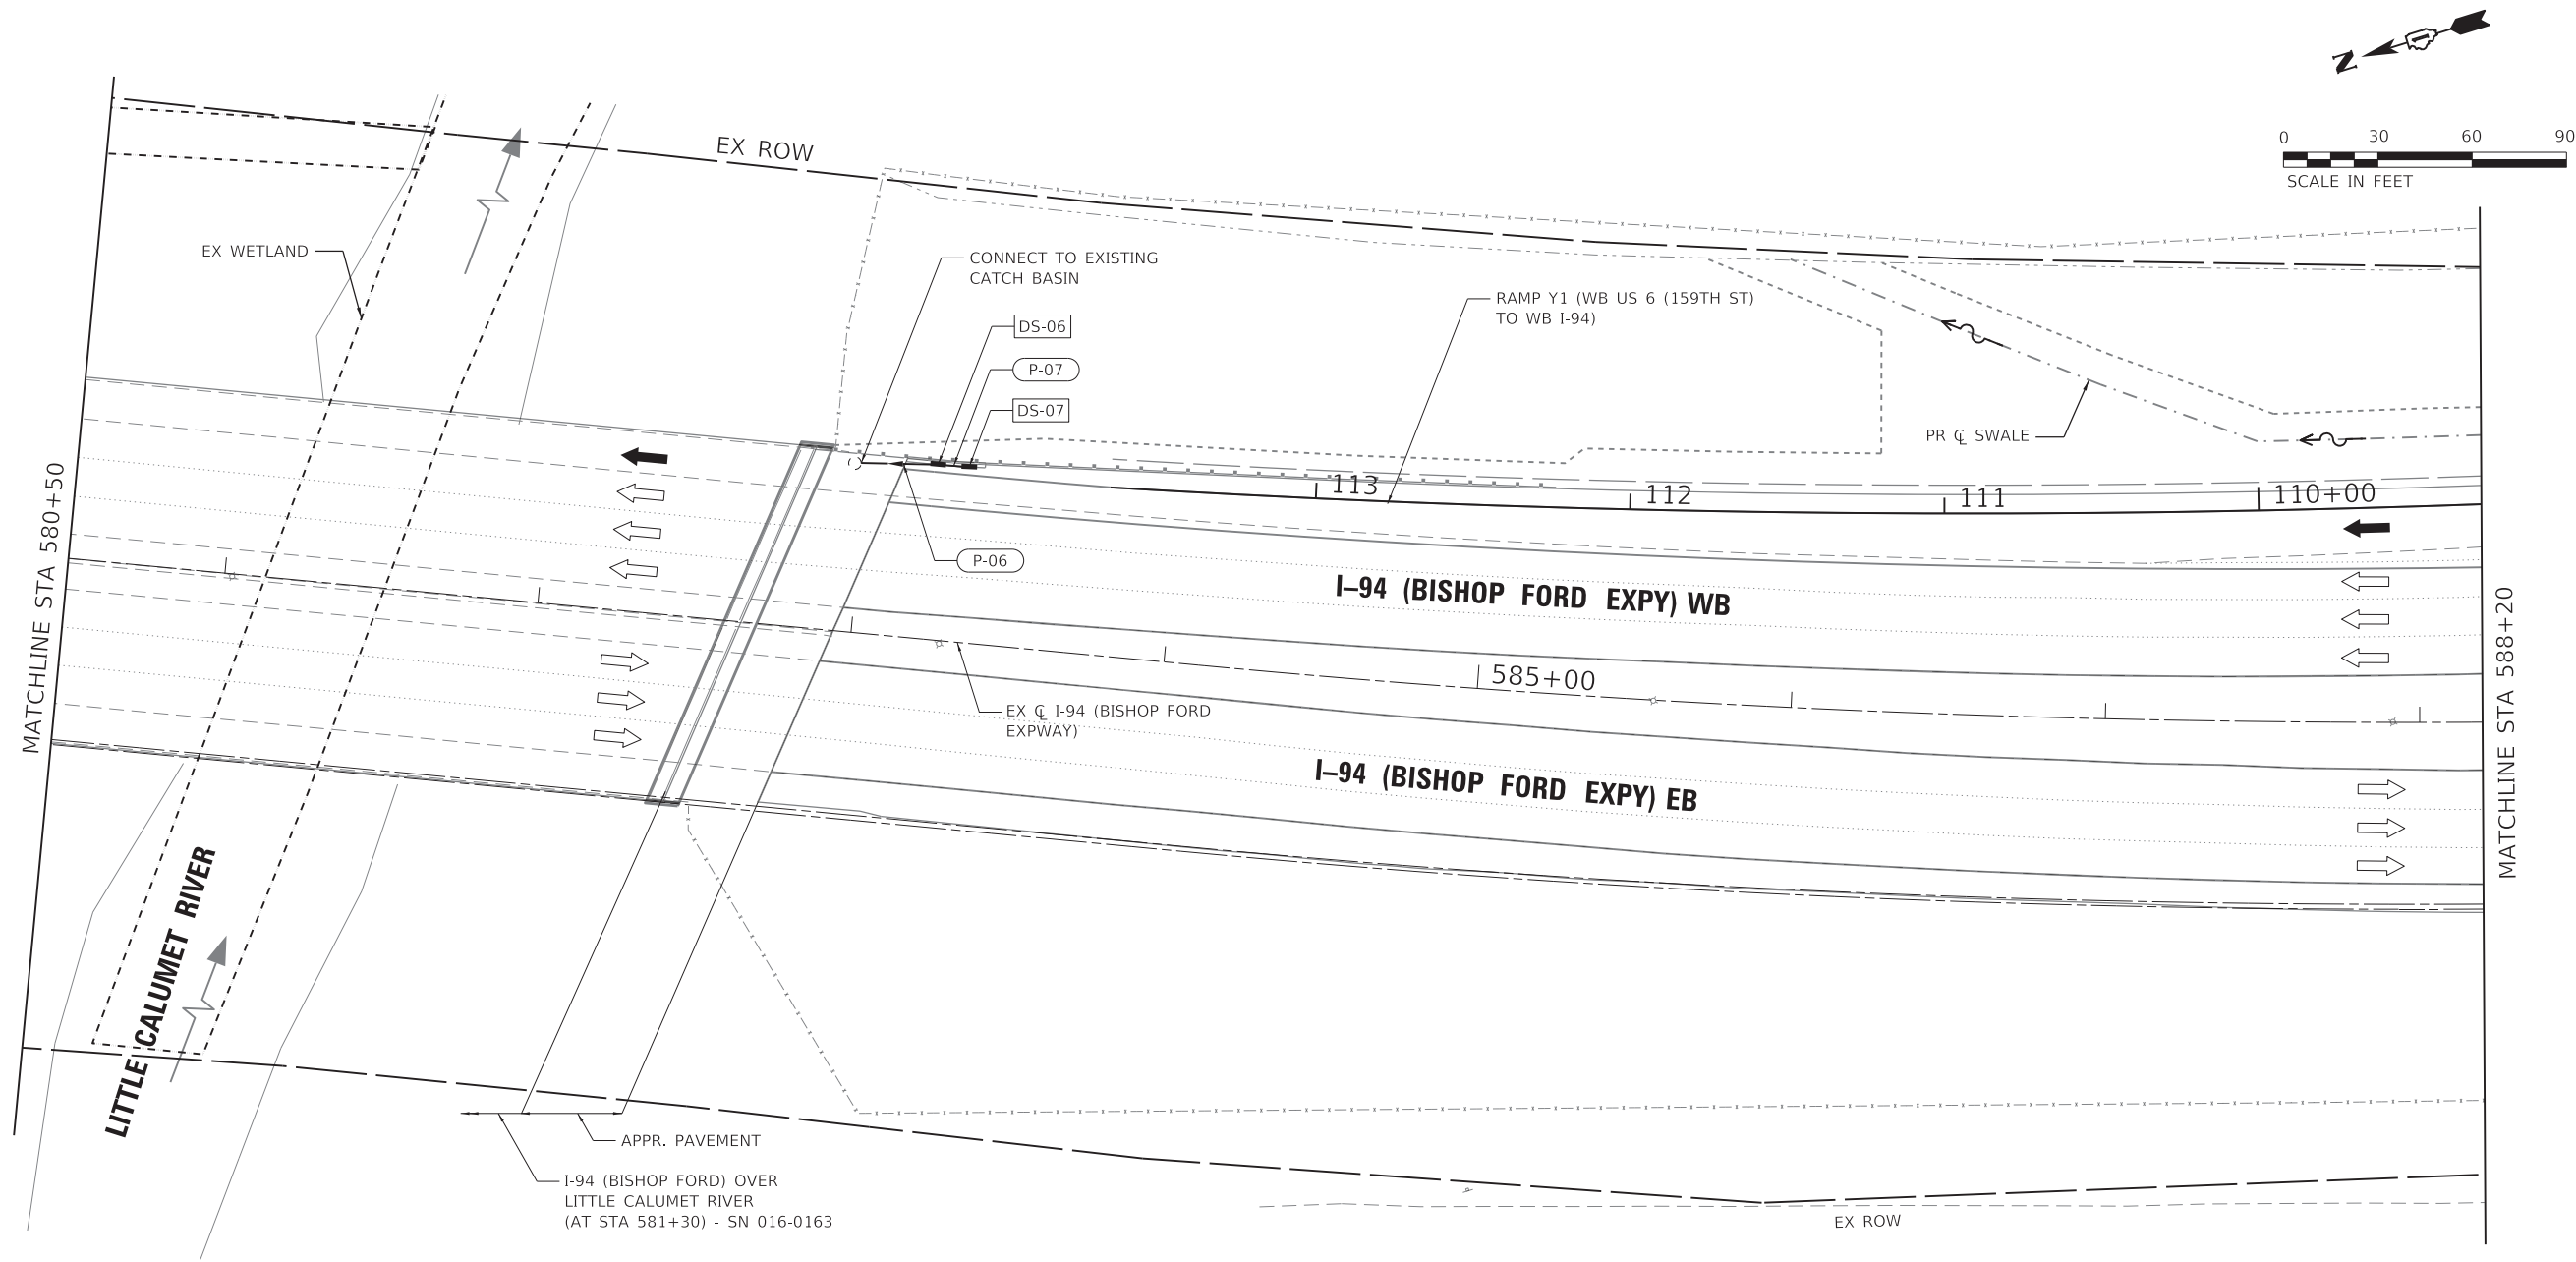

DRAINAGE LEGEND

# - #	PROPOSED SEWER PIPE		PROPOSED STORM SEWER		EXISTING STORM SEWER
# - #	PROPOSED SEWER STRUCTURE		PROPOSED UNDERDRAIN		EXISTING UNDERDRAIN
SU #-#	PROPOSED UNDERDRAIN STRUCTURE		PROPOSED CATCH BASIN		EXISTING CATCH BASIN
PU #-#	PROPOSED UNDERDRAIN PIPE		PROPOSED DITCH FLOW		EXISTING DITCH FLOW
			PROPOSED INLET		EXISTING INLET
			PROPOSED HEADWALL		PROPOSED LIMITS OF CONSTRUCTION





USER NAME = hbmeprw11cs01s	DESIGNED - FA	REVISED -
DRAWN - FA	REVIS	REVISED -
PLOT SCALE = 60,0000 ' / in.	CHECKED - DA	REVISED -
PLOT DATE = 1/24/2025	DATE - 12/09/2024	REVISED -

STATE OF ILLINOIS
DEPARTMENT OF TRANSPORTATION

DRAINAGE PLAN
I-94 (BISHOP FORD EXPY)

SCALE: 30 SHEET 3 OF 580+50 SHEETS STA. 588+20 TO STA.

F.A.I. RTE.	SECTION	COUNTY	TOTAL SHEETS	SHEET NO.
94	(42-B-11-1) BR, BJR 24	COOK	761	251
CONTRACT NO. 62W87				
ILLINOIS FED. AID PROJECT				

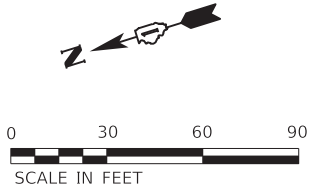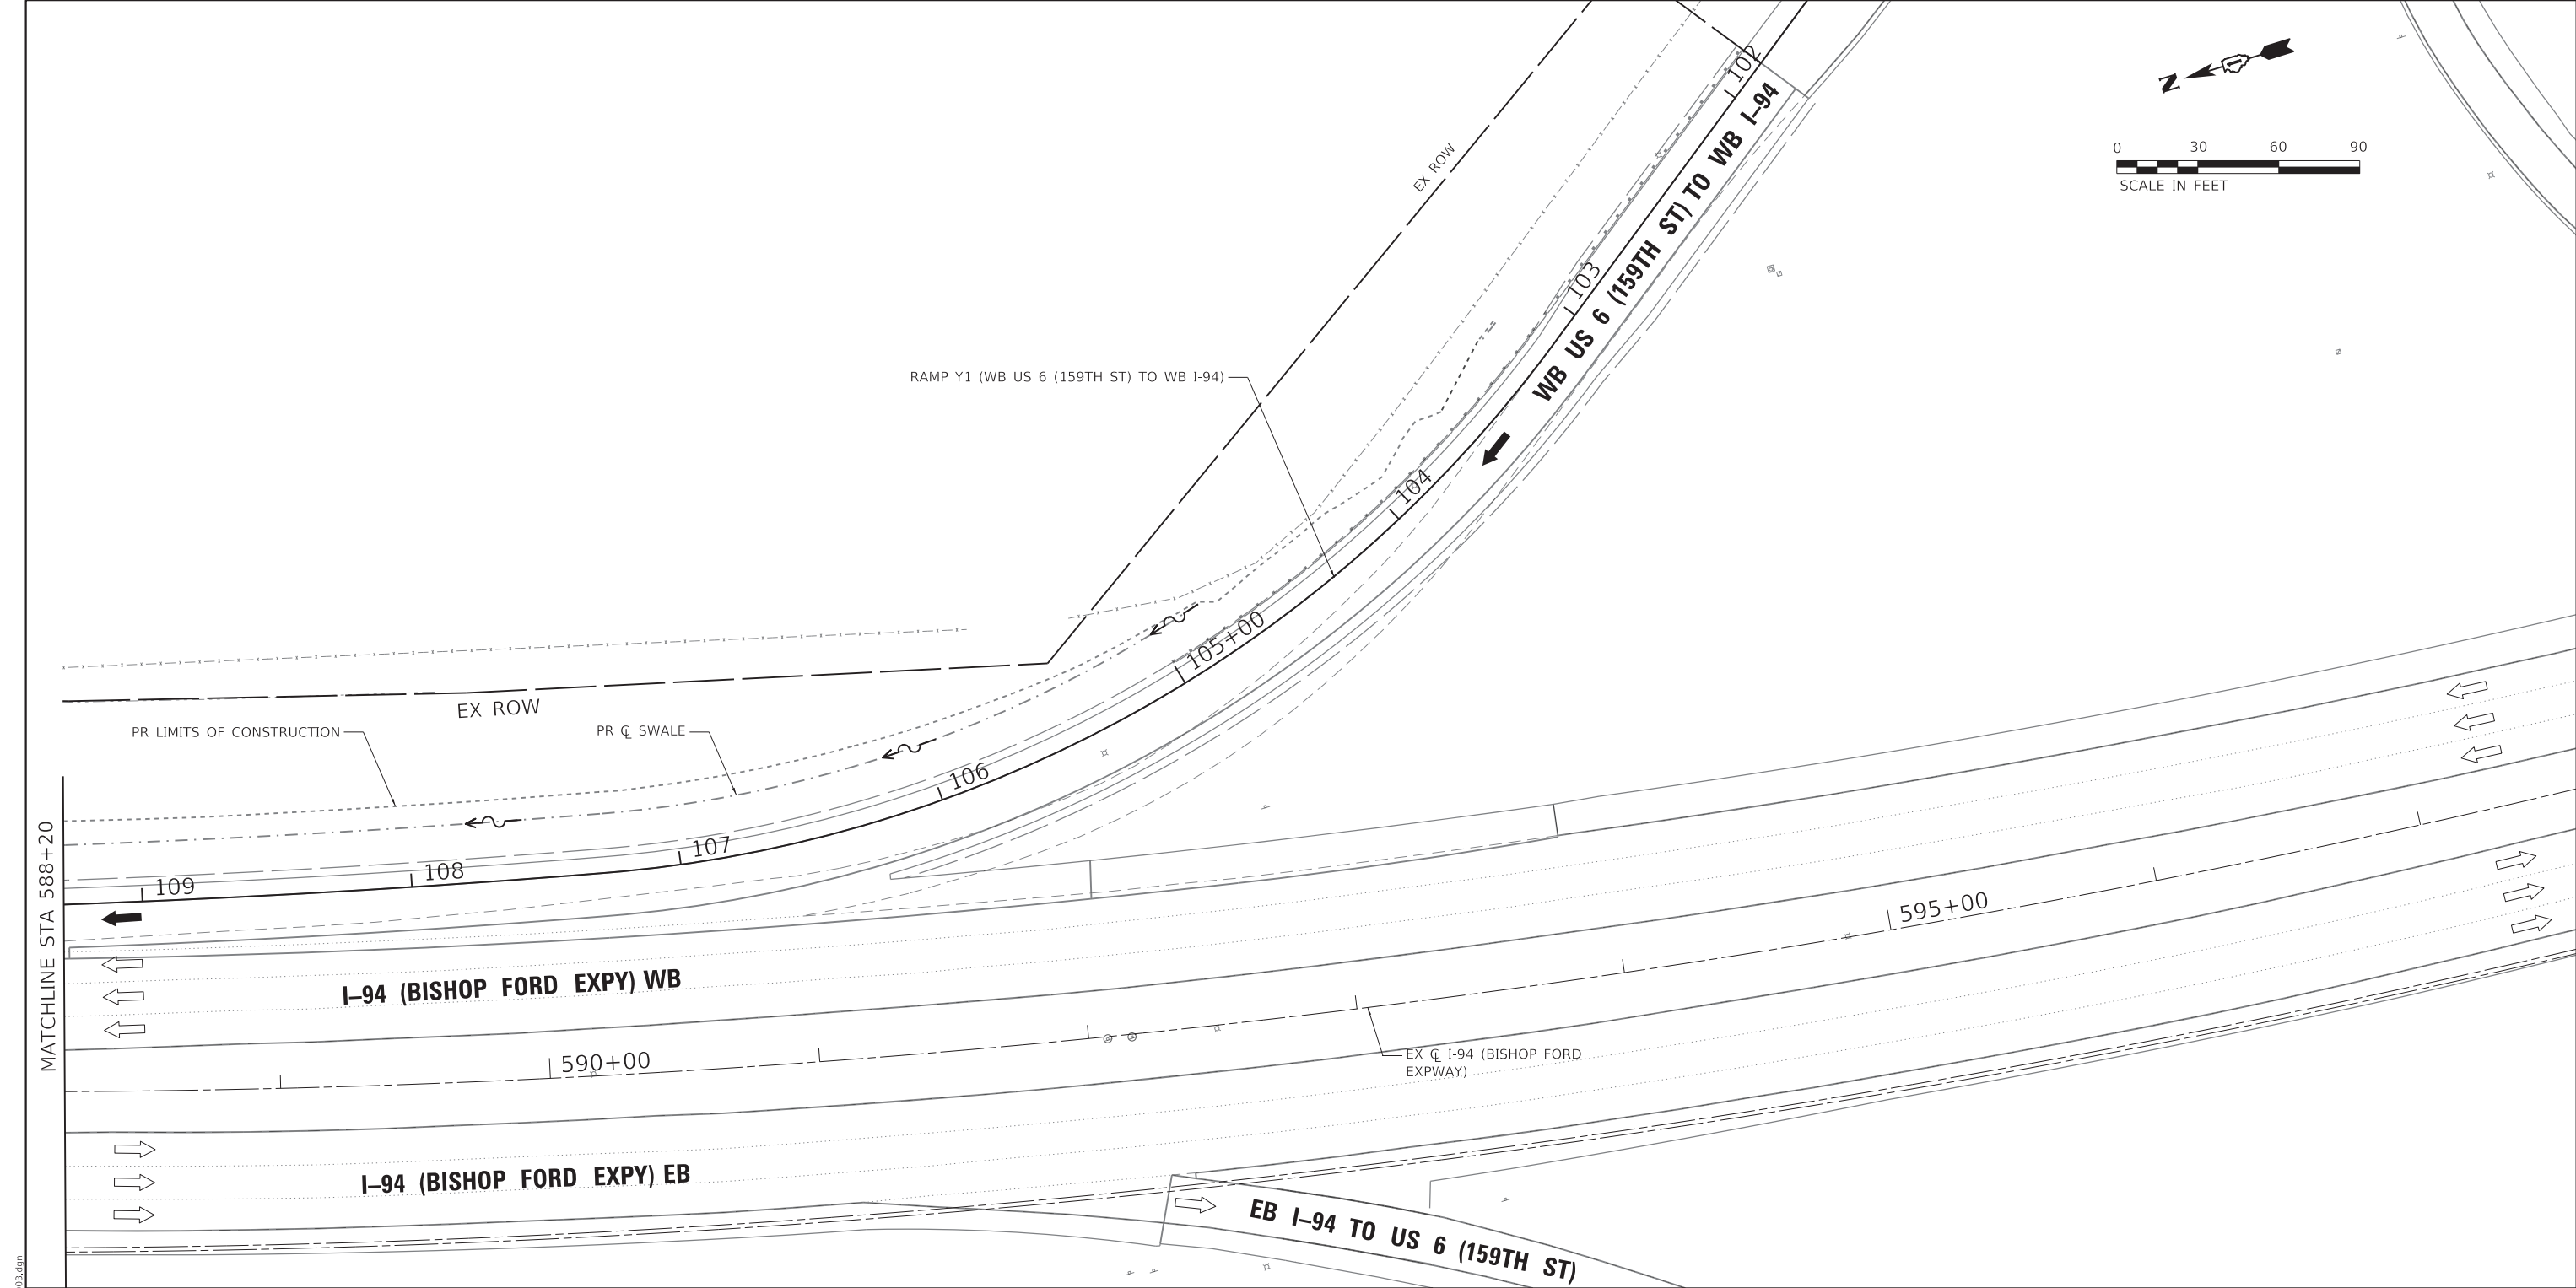

DRAINAGE LEGEND

# - #	PROPOSED SEWER PIPE		PROPOSED STORM SEWER		EXISTING STORM SEWER
# - #	PROPOSED SEWER STRUCTURE		PROPOSED UNDERDRAIN		EXISTING UNDERDRAIN
SU #-#	PROPOSED UNDERDRAIN STRUCTURE		PROPOSED CATCH BASIN		EXISTING CATCH BASIN
PU #-#	PROPOSED UNDERDRAIN PIPE		PROPOSED DITCH FLOW		EXISTING DITCH FLOW
			PROPOSED INLET		EXISTING INLET
			PROPOSED HEADWALL		PROPOSED LIMITS OF CONSTRUCTION

MODEL: Default
FILE NAME: \\hbm\sew\11cs01\CS_gdf_work\dlr2653011458_86\0152\WB1-cht-Drainage-003.dgn



USER NAME = hbmepw11cs01\$	DESIGNED - FA	REVISED -
	DRAWN - FA	REVISED -
PLOT SCALE = 60,0000 ' / in.	CHECKED - DA	REVISED -
PLOT DATE = 1/24/2025	DATE - 12/09/2024	REVISED -

STATE OF ILLINOIS
DEPARTMENT OF TRANSPORTATION

DRAINAGE PLAN
I-94 (BISHOP FORD EXPY)

SCALE: 30 SHEET 4 OF 88+20 SHEETS STA. 597+60 TO STA.

F.A.I. RTE.	SECTION	COUNTY	TOTAL SHEETS	SHEET NO.
94	(42-B-11-1) BR, BJR 24	COOK	761	252
CONTRACT NO. 62W87				
ILLINOIS FED. AID PROJECT				

PIPE UNDERDRAIN SCHEDULE

PIPE UNDERDRAIN NO.	ALIGNMENT	FROM		TO		BENT INVERT	LENGTH (FT)	SIZE (INCH)	DESCRIPTION	REMARKS
		STATION	OFFSET	STATION	OFFSET					
PU-1	EX_CL_I94	572+98.69	54.07 LT	*573+32.15	54.06 LT	621.80	33.46	6 INCH	PIPE UNDERDRAIN 6"	
PU-2	EX_CL_I94	573+42.48	54.06 LT	*574+79.90	54.03 LT	620.07	137.18	6 INCH	PIPE UNDERDRAIN 6"	
PU-3	EX_CL_I94	574+90.80	54.02 LT	*576+31.57	53.99 LT	617.79	140.77	6 INCH	PIPE UNDERDRAIN 6"	
PU-4	EX_CL_I94	576+42.40	53.99 LT	*577+82.13	53.95 LT	614.24	139.74	6 INCH	PIPE UNDERDRAIN 6"	
PU-5	EX_CL_I94	577+93.43	53.95 LT	*579+32.85	53.91 LT	611.68	139.42	6 INCH	PIPE UNDERDRAIN 6"	
PU-6	EX_CL_I94	579+58.23	53.91 LT	*579+81.34	53.90 LT	613.13	23.11	6 INCH	PIPE UNDERDRAIN 6"	
PU-07	US6_Y1	*112+00	0.5 RT	113+65.40	0.5 RT	596.17	165.40	6 INCH	PIPE UNDERDRAIN 6"	
PU-08	US6_Y1	*109+50	0.5 RT	112+00	0.5 RT	594.31	250.00	6 INCH	PIPE UNDERDRAIN 6"	
PU-09	US6_Y1	*107+00	0.5 RT	109+50	0.5 RT	593.33	250.00	6 INCH	PIPE UNDERDRAIN 6"	
PU-10	US6_Y1	104+50	0.5 RT	*107+00	0.5 RT	594.33	250.00	6 INCH	PIPE UNDERDRAIN 6"	
PU-11	US6_Y1	*102+00	0.5 RT	104+50	0.5 RT	594.33	250.00	6 INCH	PIPE UNDERDRAIN 6"	

*BENT ELEVATION STATION

PIPE UNDERDRAIN SPECIAL SCHEDULE

PIPE UNDERDRAIN SPECIAL NO.	ALIGNMENT	FROM		TO		LENGTH (FT)	SIZE (INCH)	DESCRIPTION	REMARKS
		STATION	OFFSET	STATION	OFFSET				
PUS-01	EX_CL_I94	573+32.15	54.06 LT	573+32.86	64.46 LT	10.69	6 INCH	PIPE UNDERDRAINS 6" (SPECIAL)	
PUS-02	EX_CL_I94	574+79.90	54.03 LT	574+80.60	63.85 LT	10.12	6 INCH	PIPE UNDERDRAINS 6" (SPECIAL)	
PUS-03	EX_CL_I94	576+31.57	53.99 LT	576+32.28	63.04 LT	9.35	6 INCH	PIPE UNDERDRAINS 6" (SPECIAL)	
PUS-04	EX_CL_I94	577+82.13	53.95 LT	577+82.84	63.16 LT	9.50	6 INCH	PIPE UNDERDRAINS 6" (SPECIAL)	
PUS-05	EX_CL_I94	579+32.85	53.91 LT	579+33.55	67.41 LT	13.78	6 INCH	PIPE UNDERDRAINS 6" (SPECIAL)	
PUS-06	EX_CL_I94	579+81.34	53.90 LT	579+82.04	67.40 LT	13.79	6 INCH	PIPE UNDERDRAINS 6" (SPECIAL)	
PUS-07	US6_Y1	112+00	0.5 RT	112+00	12.93 RT	12.43	6 INCH	PIPE UNDERDRAINS 6" (SPECIAL)	
PUS-08	US6_Y1	109+50	0.5 RT	109+50	16.18 RT	17.72	6 INCH	PIPE UNDERDRAINS 6" (SPECIAL)	
PUS-09	US6_Y1	109+50	0.5 RT	109+50	14.31 RT	18.72	6 INCH	PIPE UNDERDRAINS 6" (SPECIAL)	
PUS-10	US6_Y1	107+00	0.5 RT	107+00	16.38 RT	14.20	6 INCH	PIPE UNDERDRAINS 6" (SPECIAL)	
PUS-11	US6_Y1	102+00	0.5 RT	102+00	15.56 RT	15.90	6 INCH	PIPE UNDERDRAINS 6" (SPECIAL)	

PIPE UNDERDRAIN STRUCTURE SCHEDULE

UNDERDRAIN STRUCTURE NO.	ALIGNMENT	STATION	OFFSET	OUTLET INVERT	DESCRIPTION	REMARKS
SU-01	EX_CL_I94	573+32.86	64.46 LT	621.60	CONCRETE HEADWALLS FOR PIPE DRAINS	
SU-02	EX_CL_I94	574+80.60	63.85 LT	619.87	CONCRETE HEADWALLS FOR PIPE DRAINS	
SU-03	EX_CL_I94	576+32.28	63.04 LT	617.61	CONCRETE HEADWALLS FOR PIPE DRAINS	
SU-04	EX_CL_I94	577+82.84	63.16 LT	614.06	CONCRETE HEADWALLS FOR PIPE DRAINS	
SU-05	EX_CL_I94	579+33.55	67.41 LT	611.41	CONCRETE HEADWALLS FOR PIPE DRAINS	
SU-06	EX_CL_I94	579+82.04	67.40 LT	612.86	CONCRETE HEADWALLS FOR PIPE DRAINS	
SU-07	US6_Y1	112+00	12.93 RT	596.10	CONCRETE HEADWALLS FOR PIPE DRAINS	
SU-08	US6_Y1	109+50	16.18 RT	594.06	CONCRETE HEADWALLS FOR PIPE DRAINS	
SU-09	US6_Y1	107+00	14.31 RT	594.05	CONCRETE HEADWALLS FOR PIPE DRAINS	
SU-10	US6_Y1	102+00	16.38 RT	594.01	CONCRETE HEADWALLS FOR PIPE DRAINS	

MODEL Default
FILE Name: W:\msepw11\c01\CS_pdf_work_dtl\2650\1458_90\DI\2\W87-cht-Drainage-004.dgn




USER NAME = hbmeppw11cs01s	DESIGNED - FA	REVISED -
	DRAWN - FA	REVISED -
PLOT SCALE = 40,0000 ' / in.	CHECKED - DA	REVISED -
PLOT DATE = 1/24/2025	DATE - 12/09/2024	REVISED -

STATE OF ILLINOIS
DEPARTMENT OF TRANSPORTATION

SUBSURFACE PIPE UNDERDRAIN SCHEDULE I-94 (BISHOP FORD EXPY)			
SCALE:	SHEET 5	OF 8 SHEETS	STA. TO STA.

F.A.I. RTE.	SECTION	COUNTY	TOTAL SHEETS	SHEET NO.
94	(42-B-11-1) BR, BJR 24	COOK	761	253
		CONTRACT NO. 62W87		
		ILLINOIS	FED. AID PROJECT	

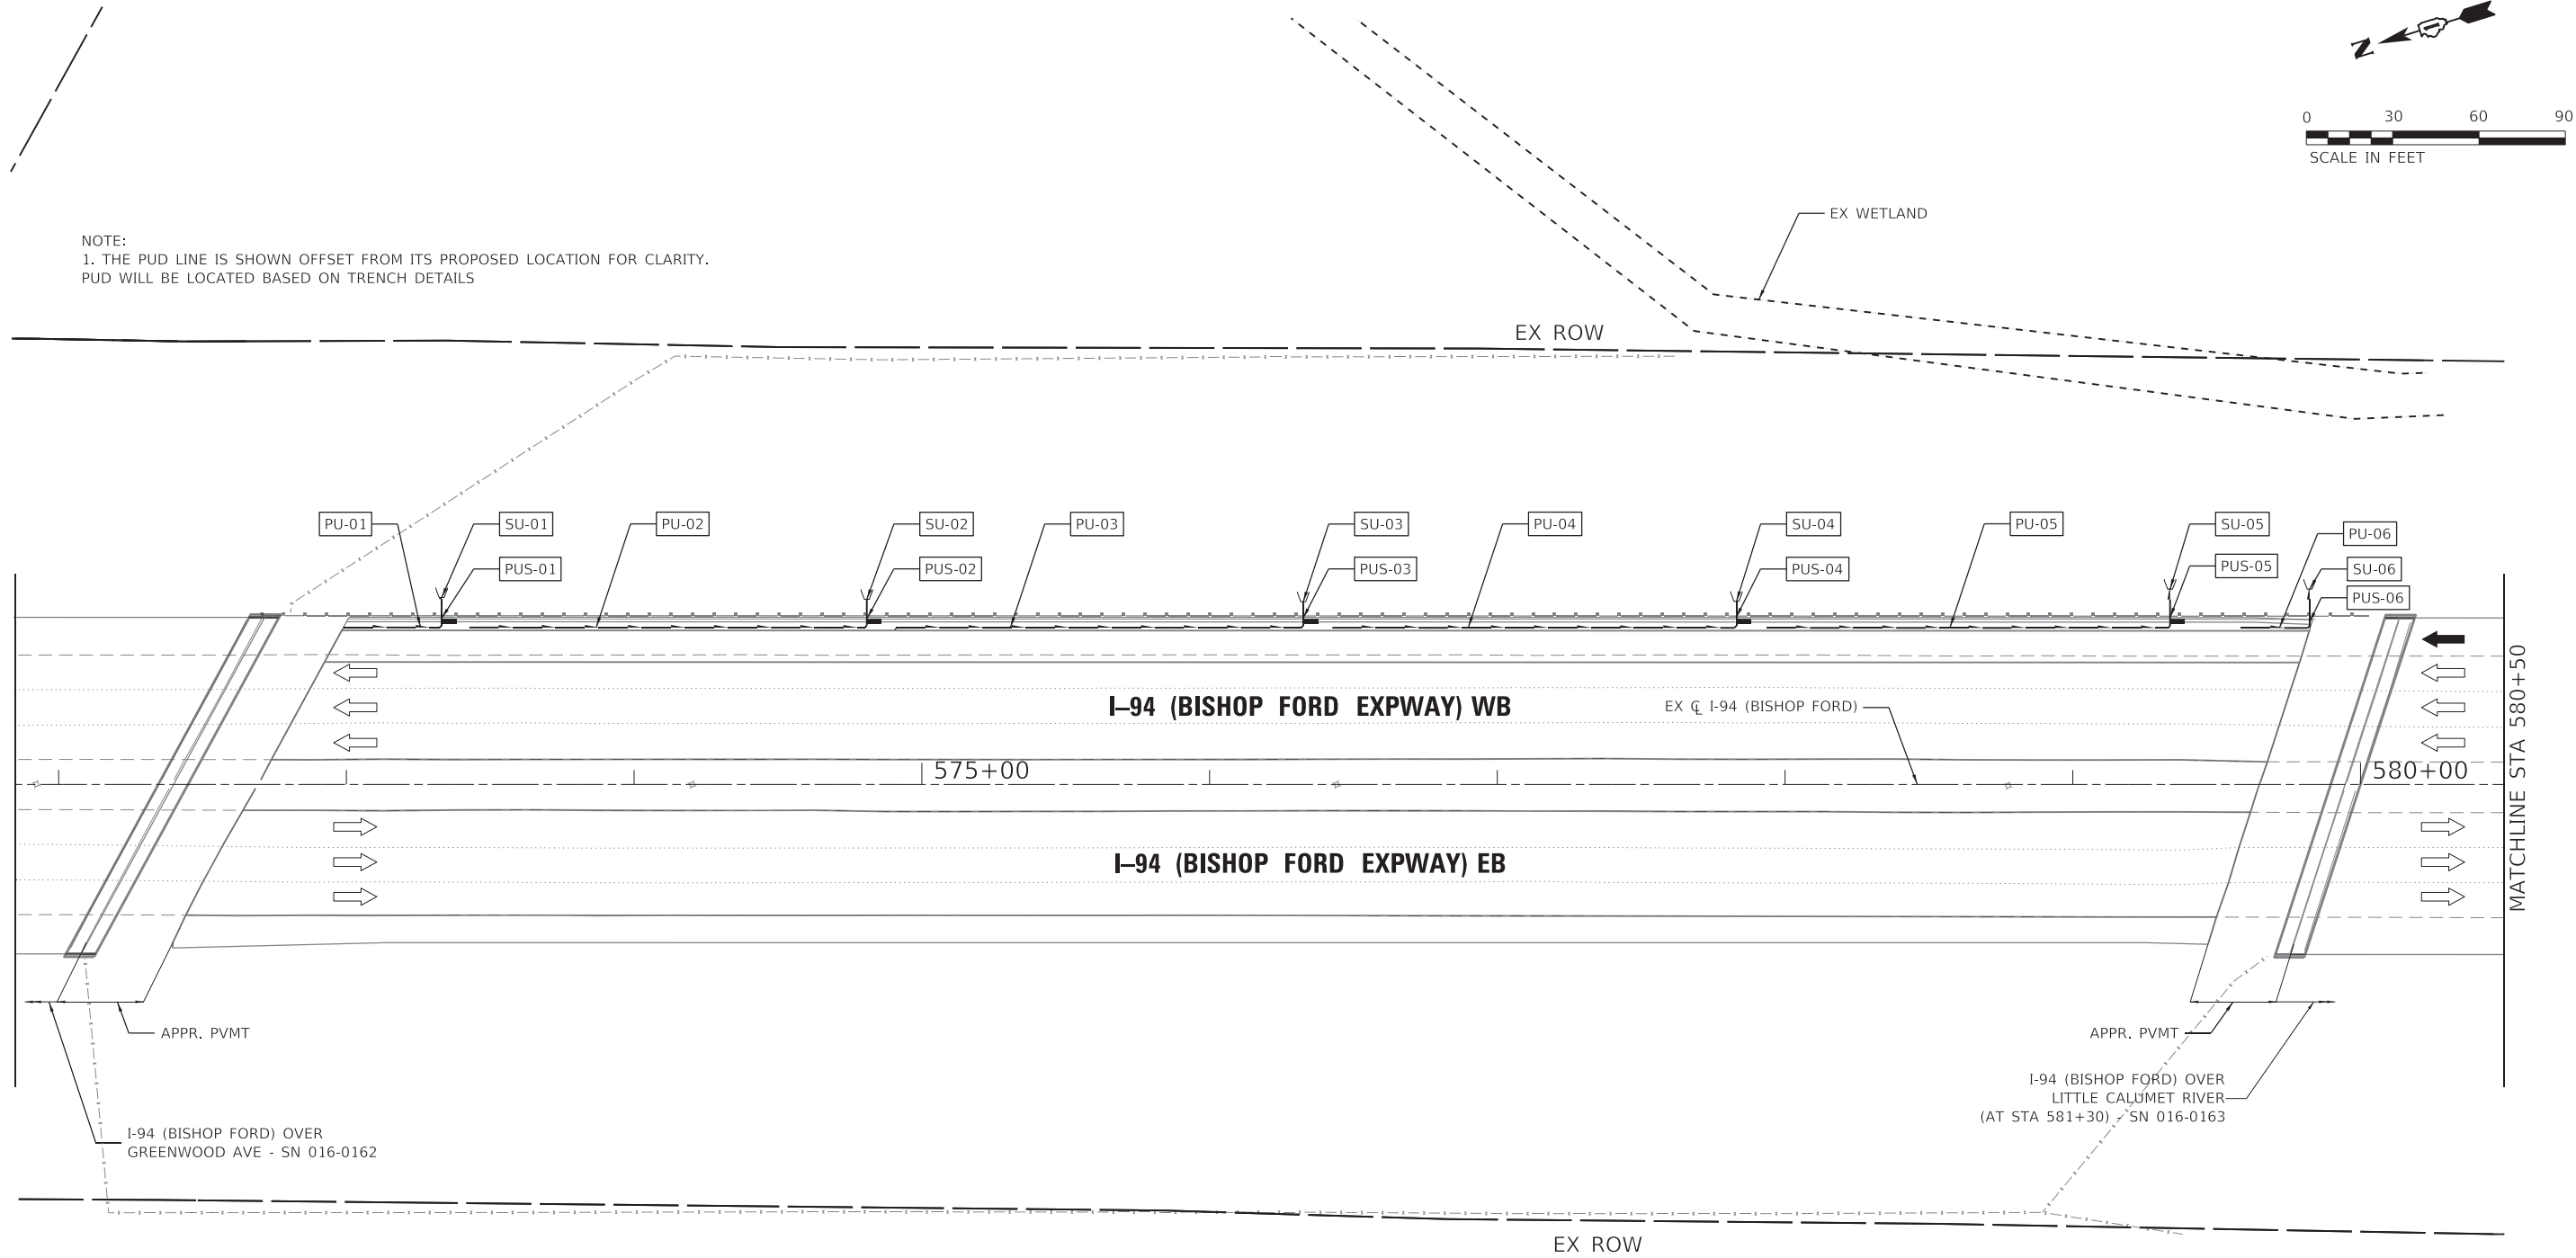

NOTE:
1. THE PUD LINE IS SHOWN OFFSET FROM ITS PROPOSED LOCATION FOR CLARITY.
PUD WILL BE LOCATED BASED ON TRENCH DETAILS

DRAINAGE LEGEND

# - #	PROPOSED SEWER PIPE		PROPOSED STORM SEWER		EXISTING STORM SEWER
# - #	PROPOSED SEWER STRUCTURE		PROPOSED UNDERDRAIN		EXISTING UNDERDRAIN
SU #-#	PROPOSED UNDERDRAIN STRUCTURE		PROPOSED CATCH BASIN		EXISTING CATCH BASIN
PU #-#	PROPOSED UNDERDRAIN PIPE		PROPOSED DITCH FLOW		EXISTING DITCH FLOW
			PROPOSED INLET		EXISTING INLET
			PROPOSED HEADWALL		PROPOSED LIMITS OF CONSTRUCTION




USER NAME = hbmeprw11ics01s	DESIGNED - FA	REVISED -
DRAWN - FA	REVIS	REVISED -
PLOT SCALE = 60,0000 ' / in.	CHECKED - DA	REVISED -
PLOT DATE = 1/24/2025	DATE - 12/09/2024	REVISED -

STATE OF ILLINOIS
DEPARTMENT OF TRANSPORTATION

SUBSURFACE PIPE UNDERDRAIN PLAN
I-94 (BISHOP FORD EXPY)

SCALE: 30 SHEET 6 OF 8 SHEETS STA. 571+85 TO STA. 580+50

F.A.I. RTE.	SECTION	COUNTY	TOTAL SHEETS	SHEET NO.
94	(42-B-11-1) BR, BJR 24	COOK	761	254
CONTRACT NO. 62W87				
ILLINOIS FED. AID PROJECT				

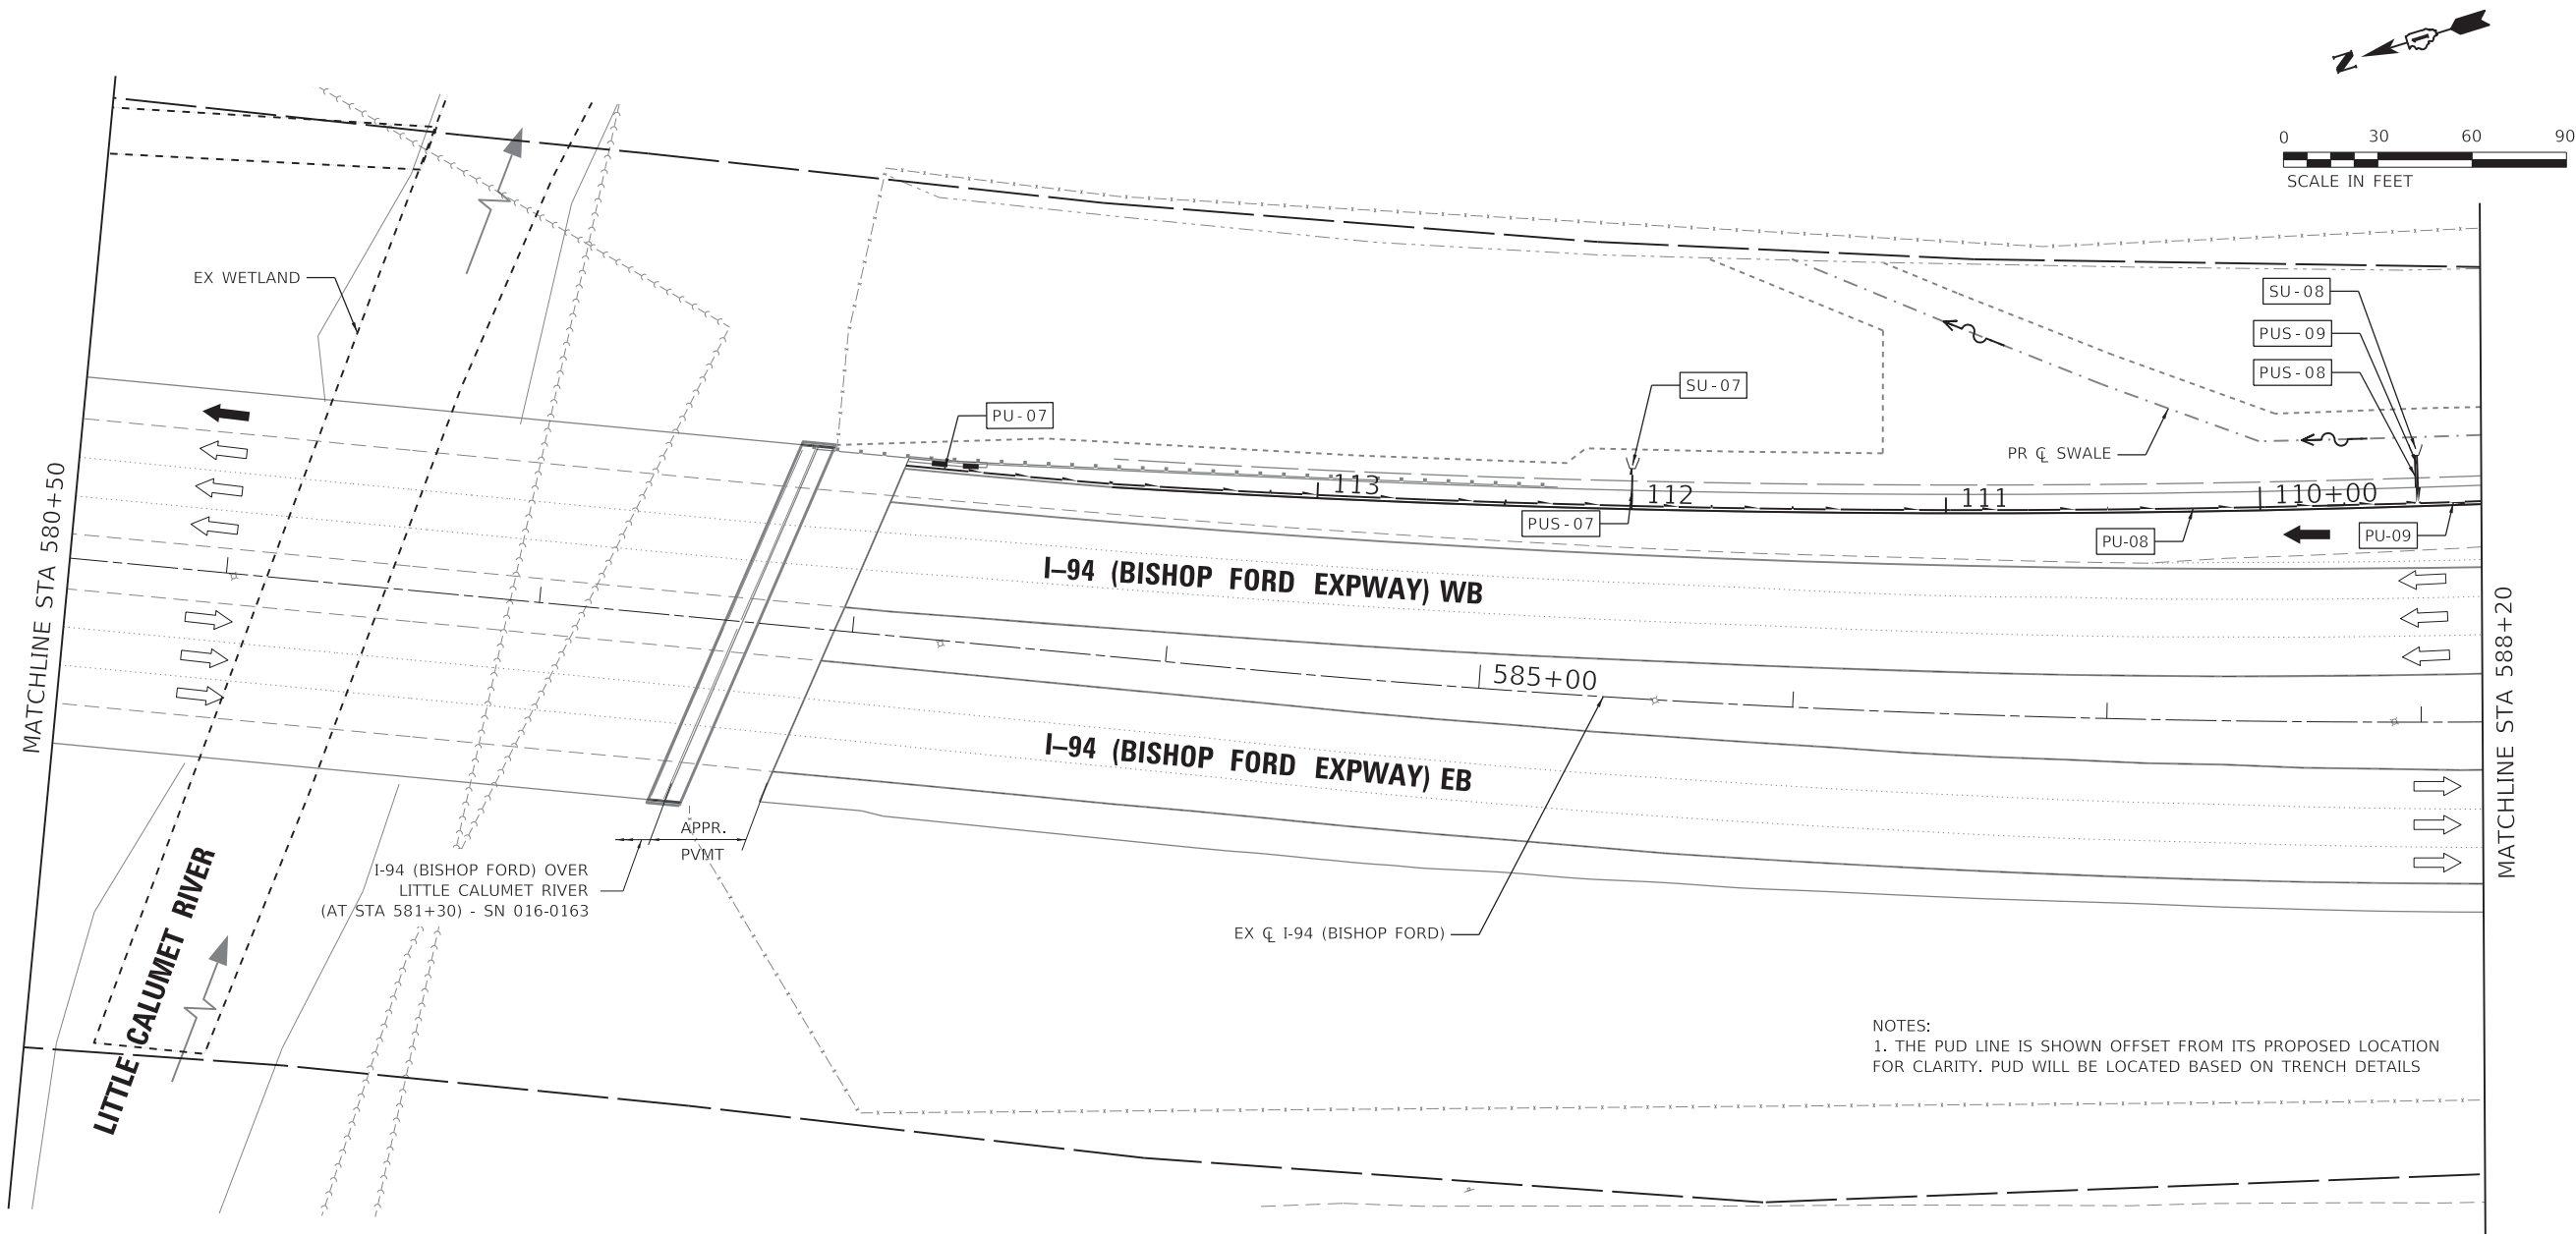

DRAINAGE LEGEND

-

PROPOSED SEWER PIPE

-

PROPOSED SEWER STRUCTURE

SU # - #


PROPOSED UNDERDRAIN STRUCTURE

PU # - #

PROPOSED UNDERDRAIN PIPE



PROPOSED STORM SEWER

 

PROPOSED UNDERDRAIN



PROPOSED CATCH BASIN



PROPOSED DITCH FLOW



PROPOSED INLET



PROPOSED HEADWALL



EXISTING STORM SEWER



EXISTING UNDERDRAIN




EXISTING CATCH BASIN



EXISTING DITCH FLOW



EXISTING INLET

 

PROPOSED LIMITS OF CONSTRUCTION



USER NAME = hbmeprw11cs01\$
DRAWN - FA
CHECKED - DA
PLOT SCALE = 60,0000 ' / in.
PLOT DATE = 1/24/2025

DESIGNED - FA
DRAWN - FA
CHECKED - DA
DATE - 12/09/2024


REVISED -
REVISED -
REVISED -
REVISED -

STATE OF ILLINOIS
DEPARTMENT OF TRANSPORTATION

SUBSURFACE PIPE UNDERDRAIN PLAN
I-94 (BISHOP FORD EXPY)

SCALE: 30 SHEET 7 OF 80+50 SHEETS STA. 588+20 TO STA.



F.A.I. RTE.	SECTION	COUNTY	TOTAL SHEETS	SHEET NO.
94	(42-B-11-1) BR, BJR 24	COOK	761	255
CONTRACT NO. 62W87				
ILLINOIS FED. AID PROJECT				

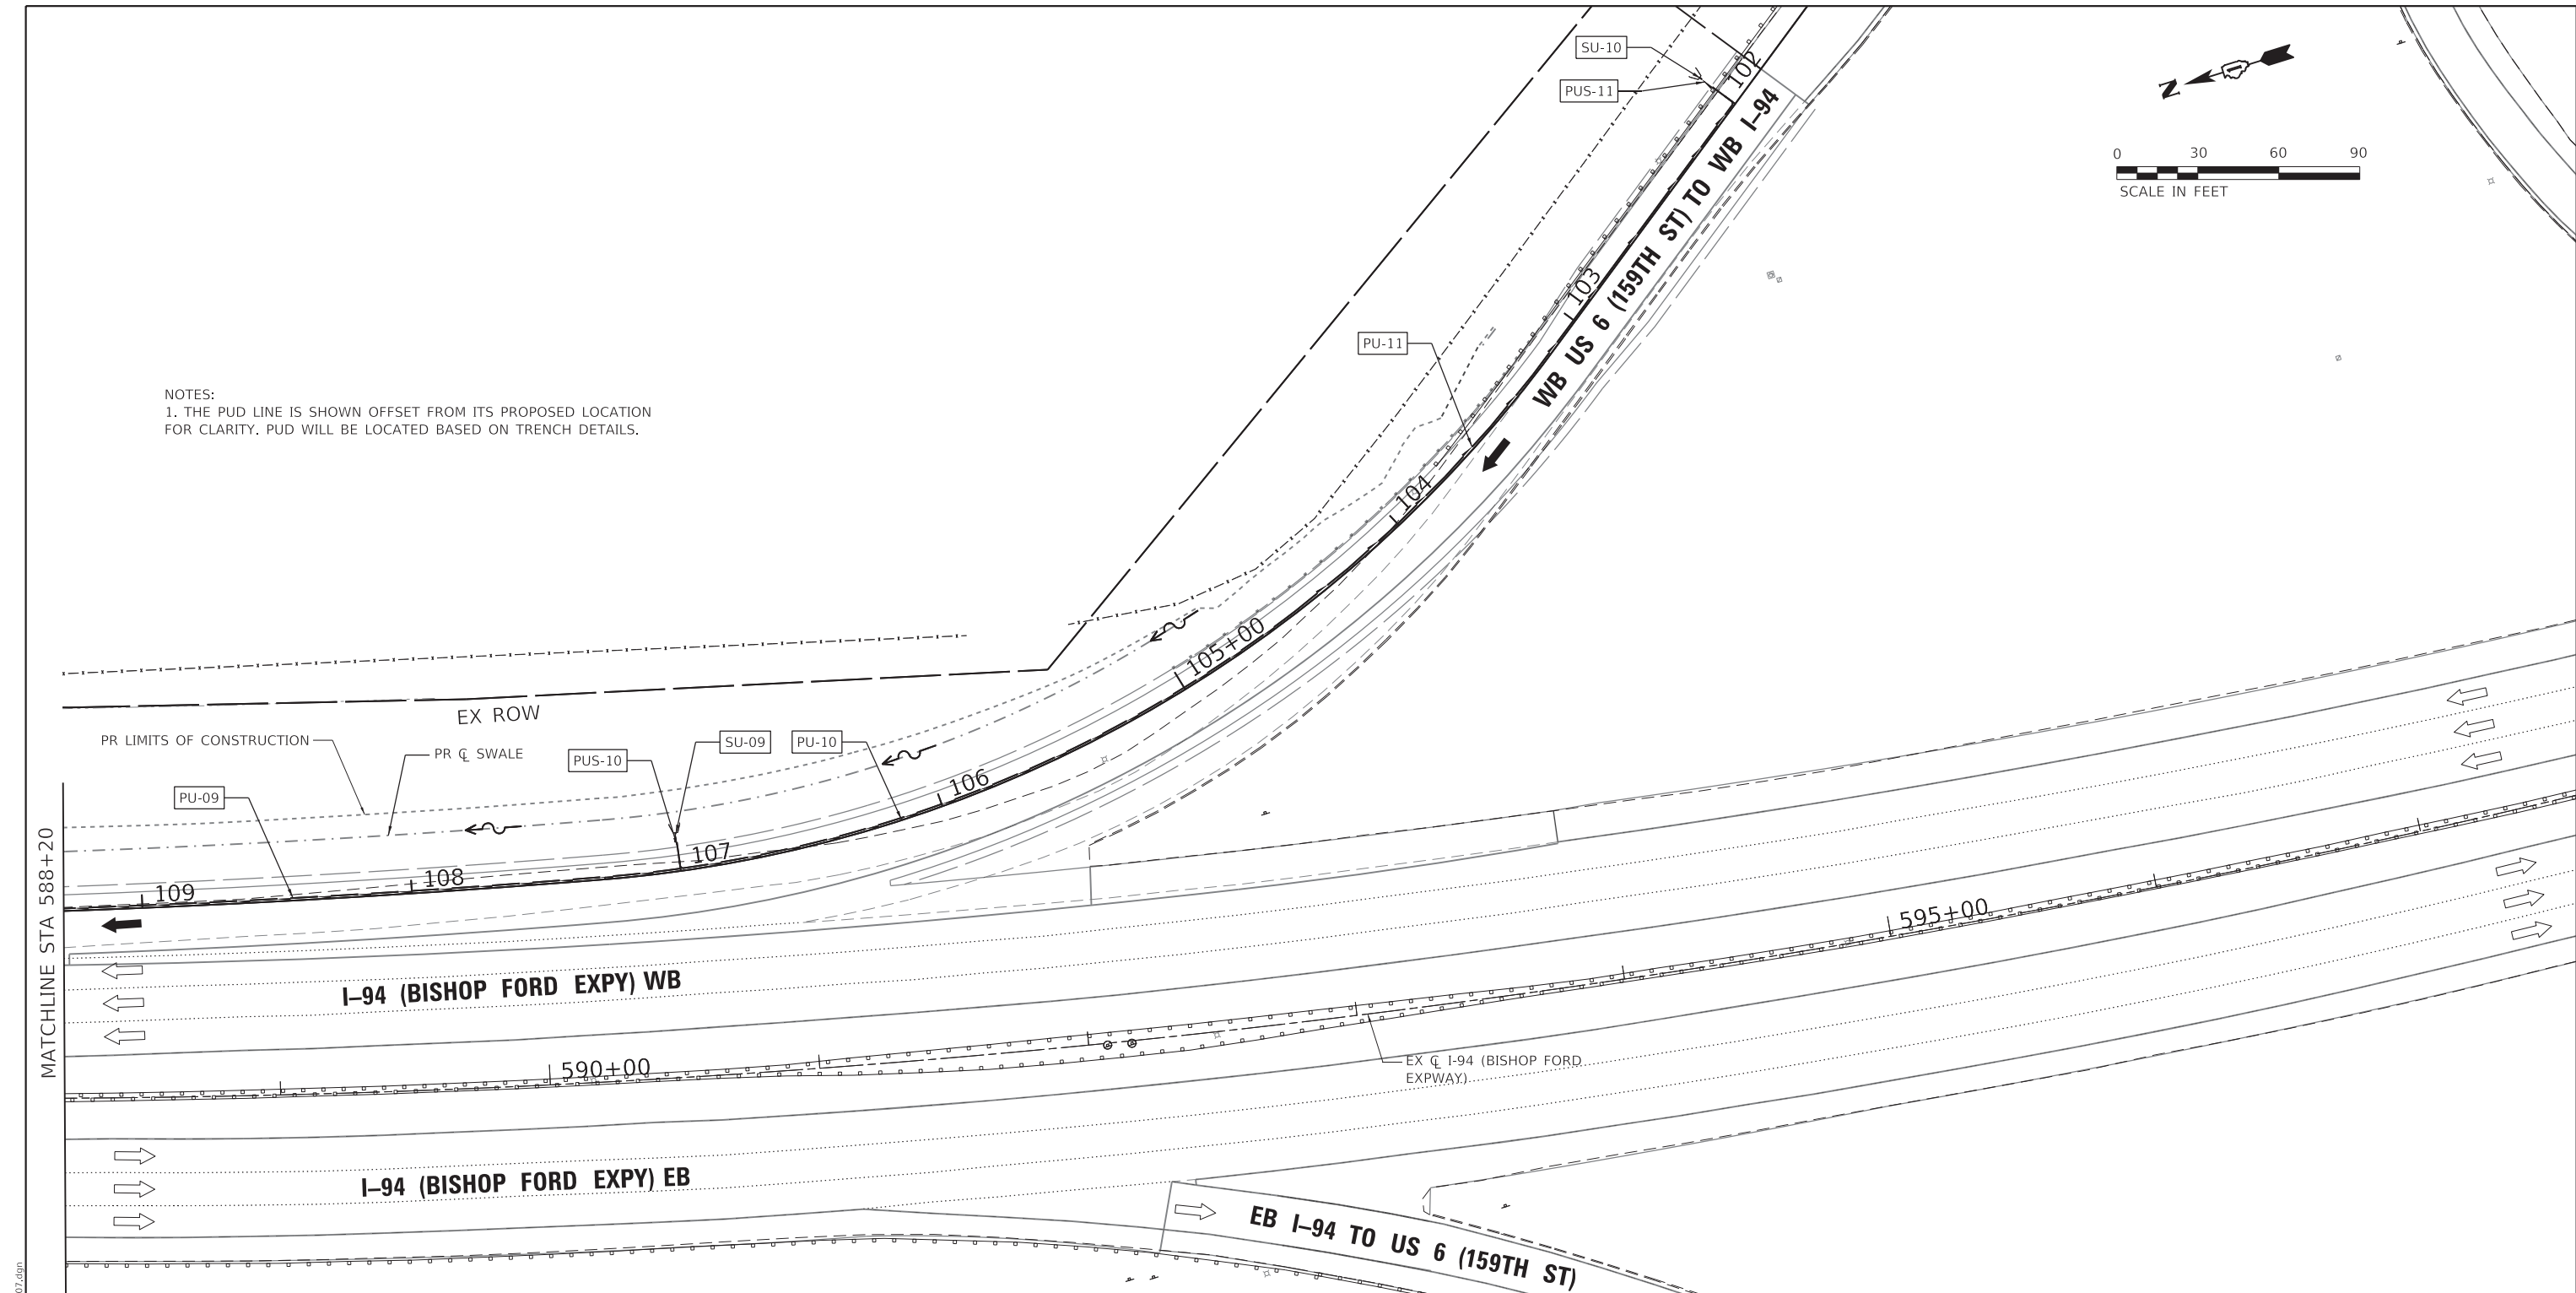

NOTES:
1. THE PUD LINE IS SHOWN OFFSET FROM ITS PROPOSED LOCATION FOR CLARITY. PUD WILL BE LOCATED BASED ON TRENCH DETAILS.


DRAINAGE LEGEND

# - #	PROPOSED SEWER PIPE		PROPOSED STORM SEWER		EXISTING STORM SEWER
# - #	PROPOSED SEWER STRUCTURE		PROPOSED UNDERDRAIN		EXISTING UNDERDRAIN
SU #-#	PROPOSED UNDERDRAIN STRUCTURE		PROPOSED CATCH BASIN		EXISTING CATCH BASIN
PU #-#	PROPOSED UNDERDRAIN PIPE		PROPOSED DITCH FLOW		EXISTING DITCH FLOW
			PROPOSED INLET		EXISTING INLET
			PROPOSED HEADWALL		PROPOSED LIMITS OF CONSTRUCTION

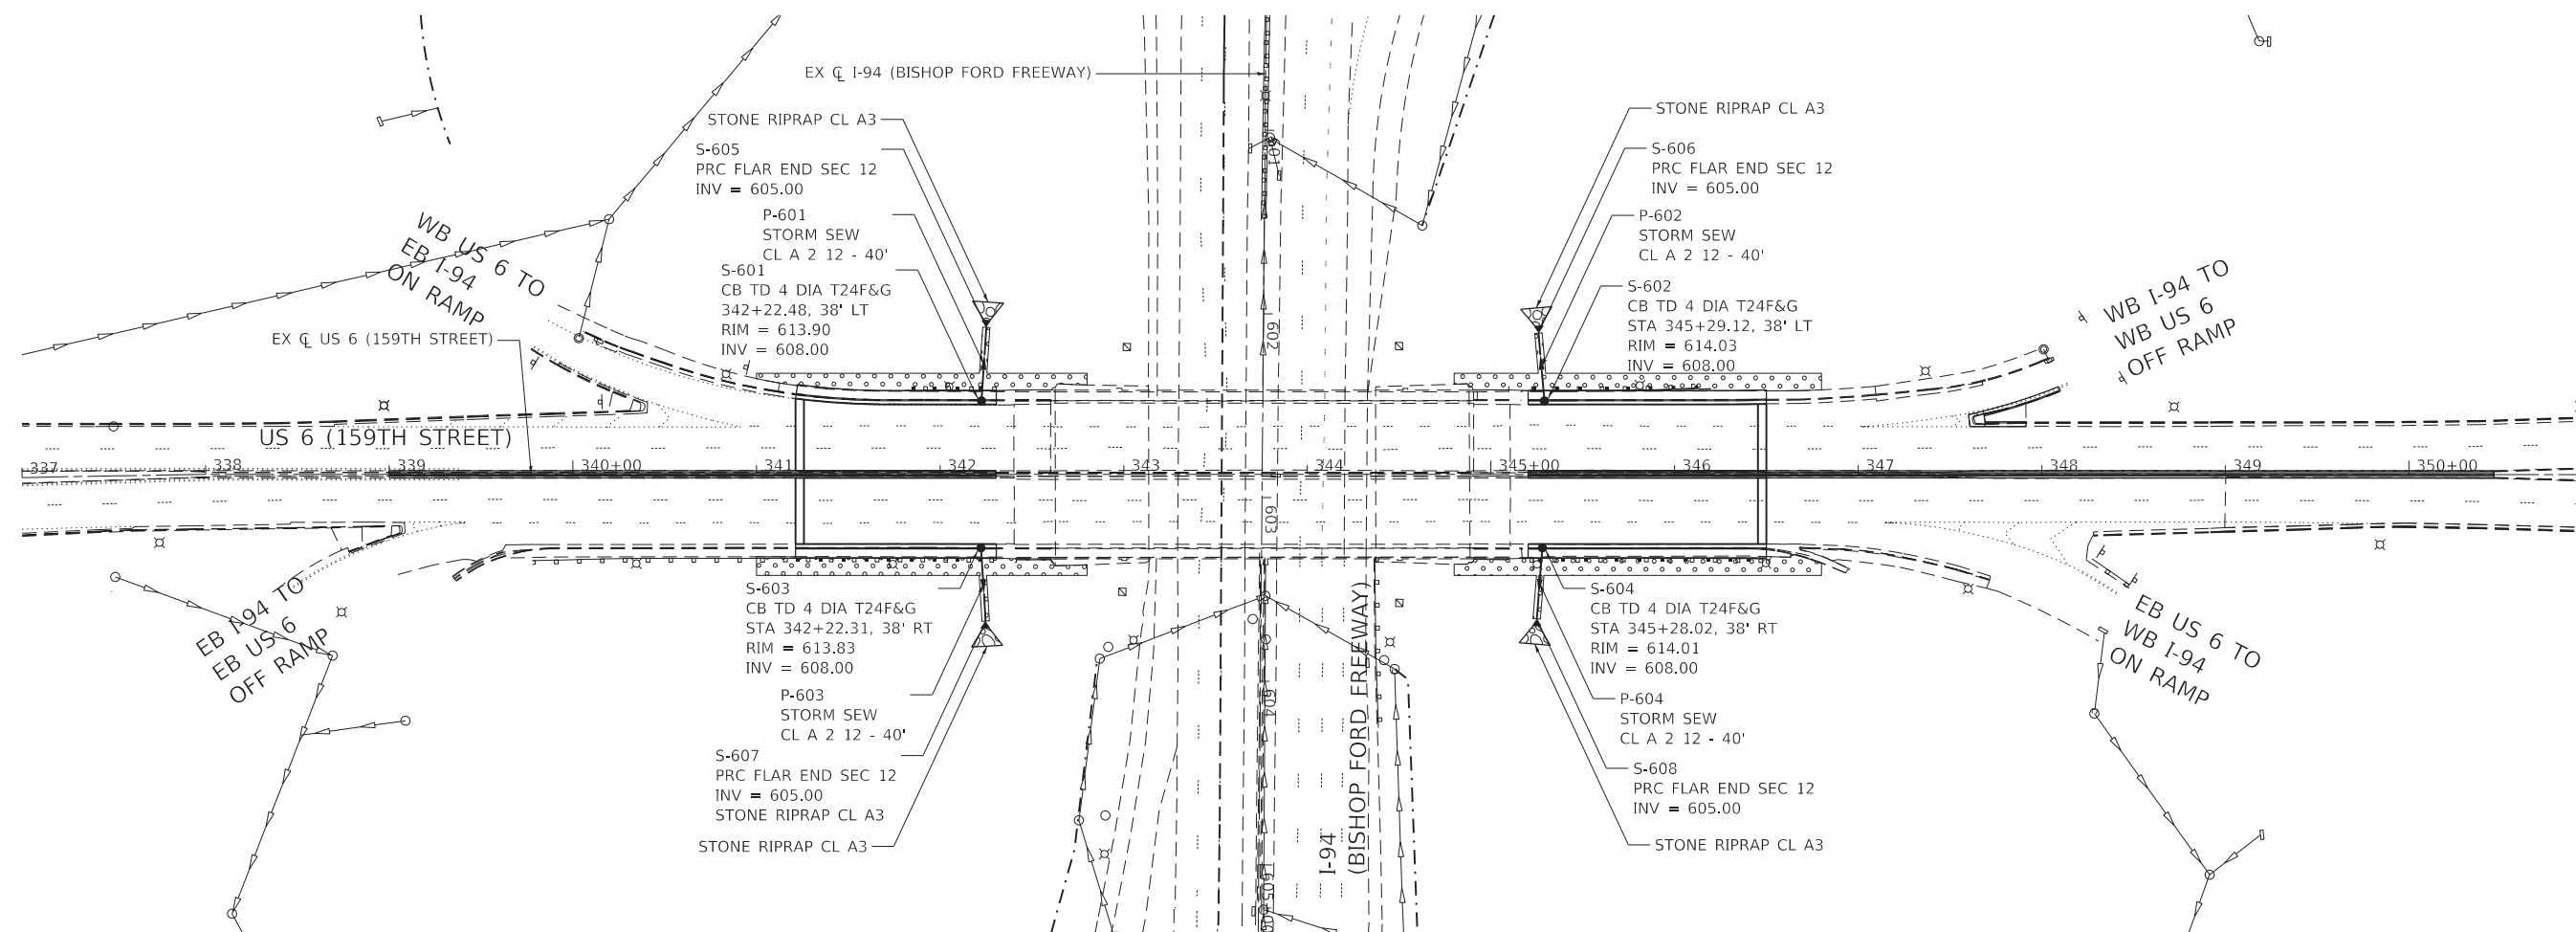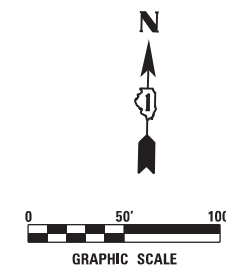

NOTES:

1. RIM ELEVATIONS EQUAL TO EDGE OF PAVEMENT ELEVATIONS.
2. OFFSETS TO DRAINAGE STRUCTURES ARE MEASURED TO EDGE OF PAVEMENT.

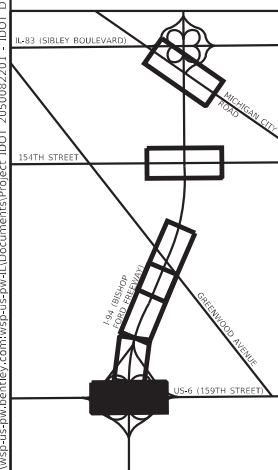


USER NAME = USKE715271	DESIGNED - TC	REVISED -
	DRAWN - TC	REVISED -
PLOT SCALE = 100.0000 ' / in.	CHECKED - KE	REVISED -
PLOT DATE = 12/6/2024	DATE - 12/6/2024	REVISED -

**STATE OF ILLINOIS
DEPARTMENT OF TRANSPORTATION**

**I-94 (BISHOP FORD FREEWAY) AT US 6 (159TH STREET)
DRAINAGE PLAN**

SCALE: 1"=50'	SHEET 1	OF 1	SHEETS	STA.	TO STA.
---------------	---------	------	--------	------	---------

F.A.I RTE.	SECTION	COUNTY	TOTAL SHEETS	SHEET NO.
94	(42-B-11-1) BR, BJR 24	COOK	761	257
		CONTRACT NO. 62W87		
ILLINOIS		FED. AID PROJECT		

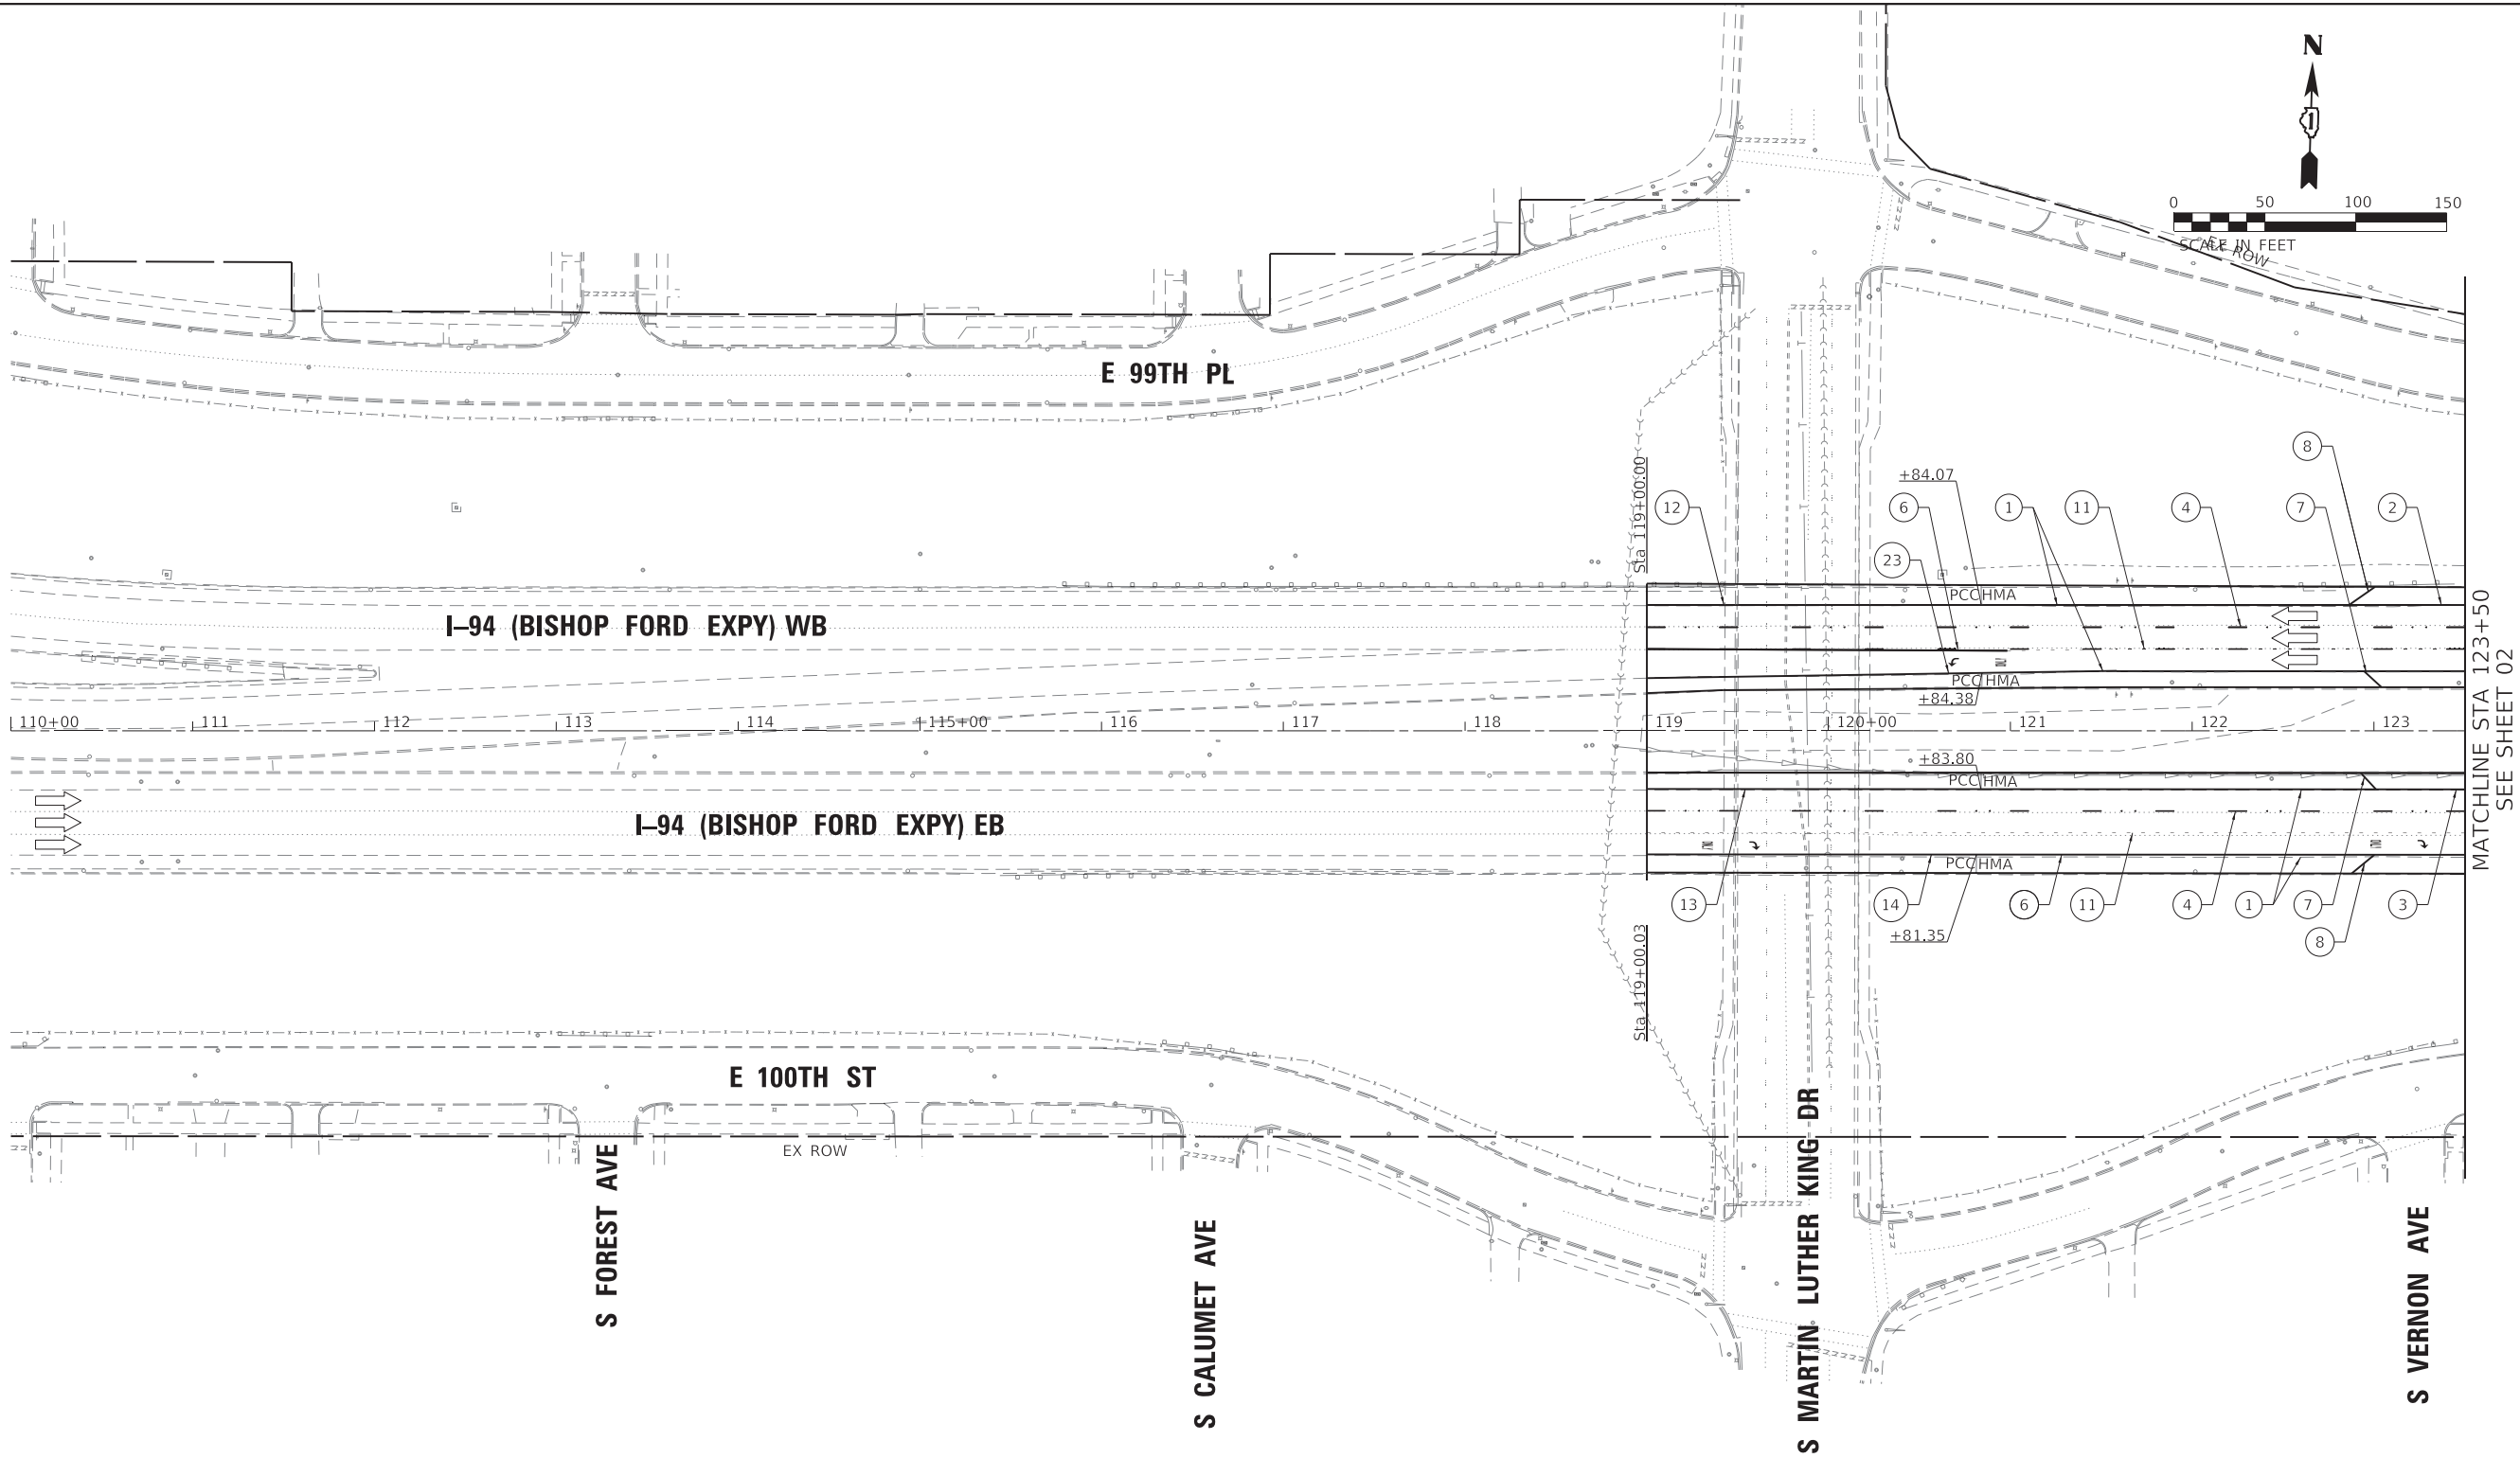


LEGEND

- 1 SHOULDER RUMBLE STRIPS, 16" (64200116)
- 2 THERMOPLASTIC PAVEMENT MARKING - LINE 4", WHITE (78000200)
- 3 THERMOPLASTIC PAVEMENT MARKING - LINE 4", YELLOW (78000200)
- 4 PREFORMED PLASTIC PAVEMENT MARKING, TYPE D - LINE 5", 10' DASH, 30' SKIP, WHITE (78004625)
- 5 PREFORMED PLASTIC PAVEMENT MARKING, TYPE D - LINE 4", 2' DASH, 6' SKIP, WHITE (78004620)

- 6 THERMOPLASTIC PAVEMENT MARKING - LINE 8", WHITE (78000500)
- 7 THERMOPLASTIC PAVEMENT MARKING - LINE 12", YELLOW, 45°, 500' SPACING (78000600)
- 8 THERMOPLASTIC PAVEMENT MARKING - LINE 12", WHITE, 45°, 500' SPACING (78000600)
- 9 THERMOPLASTIC PAVEMENT MARKING - LINE 12", WHITE, CHEVRONS, 30' SPACING (78000600)
- 10 THERMOPLASTIC PAVEMENT MARKING - LETTERS AND SYMBOLS, WHITE (78000100)
- 11 PREFORMED PLASTIC PAVEMENT MARKING, TYPE D - LINE 8", 3' DASH, 9' SKIP, WHITE (78004640)

- 12 MODIFIED URETHANE PAVEMENT MARKING - LINE 4", WHITE (78009004)
- 13 MODIFIED URETHANE PAVEMENT MARKING - LINE 4", YELLOW (78009004)
- 14 MODIFIED URETHANE PAVEMENT MARKING - LINE 8", WHITE (78009008)
- 15 MODIFIED URETHANE PAVEMENT MARKING - LINE 12", WHITE, 45°, 500' SPACING (78009012)
- 16 MODIFIED URETHANE PAVEMENT MARKING - LINE 12", YELLOW, 45°, 500' SPACING (78009012)
- 17 MODIFIED URETHANE PAVEMENT MARKING - LINE 12", WHITE, CHEVRON, 30' SPACING (78009012)

- 18 MODIFIED URETHANE PAVEMENT MARKING - LINE 12", WHITE, 45° (78009012)
- 19 MODIFIED URETHANE PAVEMENT MARKING - LINE 12", YELLOW, 45° (78009012)
- 20 PREFORMED PLASTIC PAVEMENT MARKING, TYPE D - LINE 7" CONTRAST, 2' DASH, 6' SKIP, WHITE (78004635)
- 21 RAISED REFLECTIVE PAVEMENT MARKERS (78100100)
- 22 PREFORMED PLASTIC PAVEMENT MARKING TYPE D - LINE 8" CONTRAST, 10' DASH, 30' SKIP, WHITE (78004640)
- 23 MODIFIED URETHANE PAVEMENT MARKING - LINE 8", YELLOW (78009008)

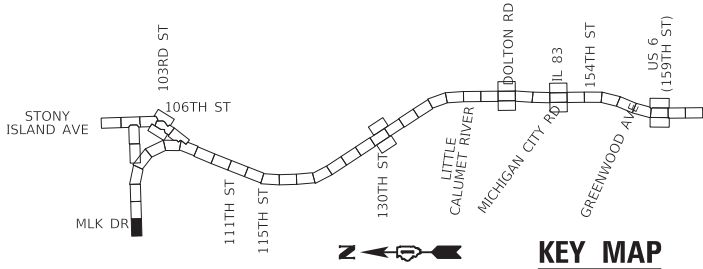

USER NAME	= hbmepw11cs01\$
PLOT SCALE	= 100.0000 ' / in.
PLOT DATE	= 12/10/2024



DESIGNED	-	FA	REVISED	-
DRAWN	-	FA	REVISED	-
CHECKED	-	AMI	REVISED	-
DATE	-	12/9/2024	REVISED	-

STATE OF ILLINOIS
DEPARTMENT OF TRANSPORTATION

PAVEMENT MARKING PLAN
I-94 (BISHOP FORD EXPY)

SCALE: SHEET 1 OF 56 SHEETS STA. 447+5 TO STA. 461+45

F.A.I. RTE.	SECTION	COUNTY	TOTAL SHEETS	SHEET NO.
94	(42-B-11-1) BR, BJR 24	COOK	761	258
CONTRACT NO. 62W87				
ILLINOIS FED. AID PROJECT				

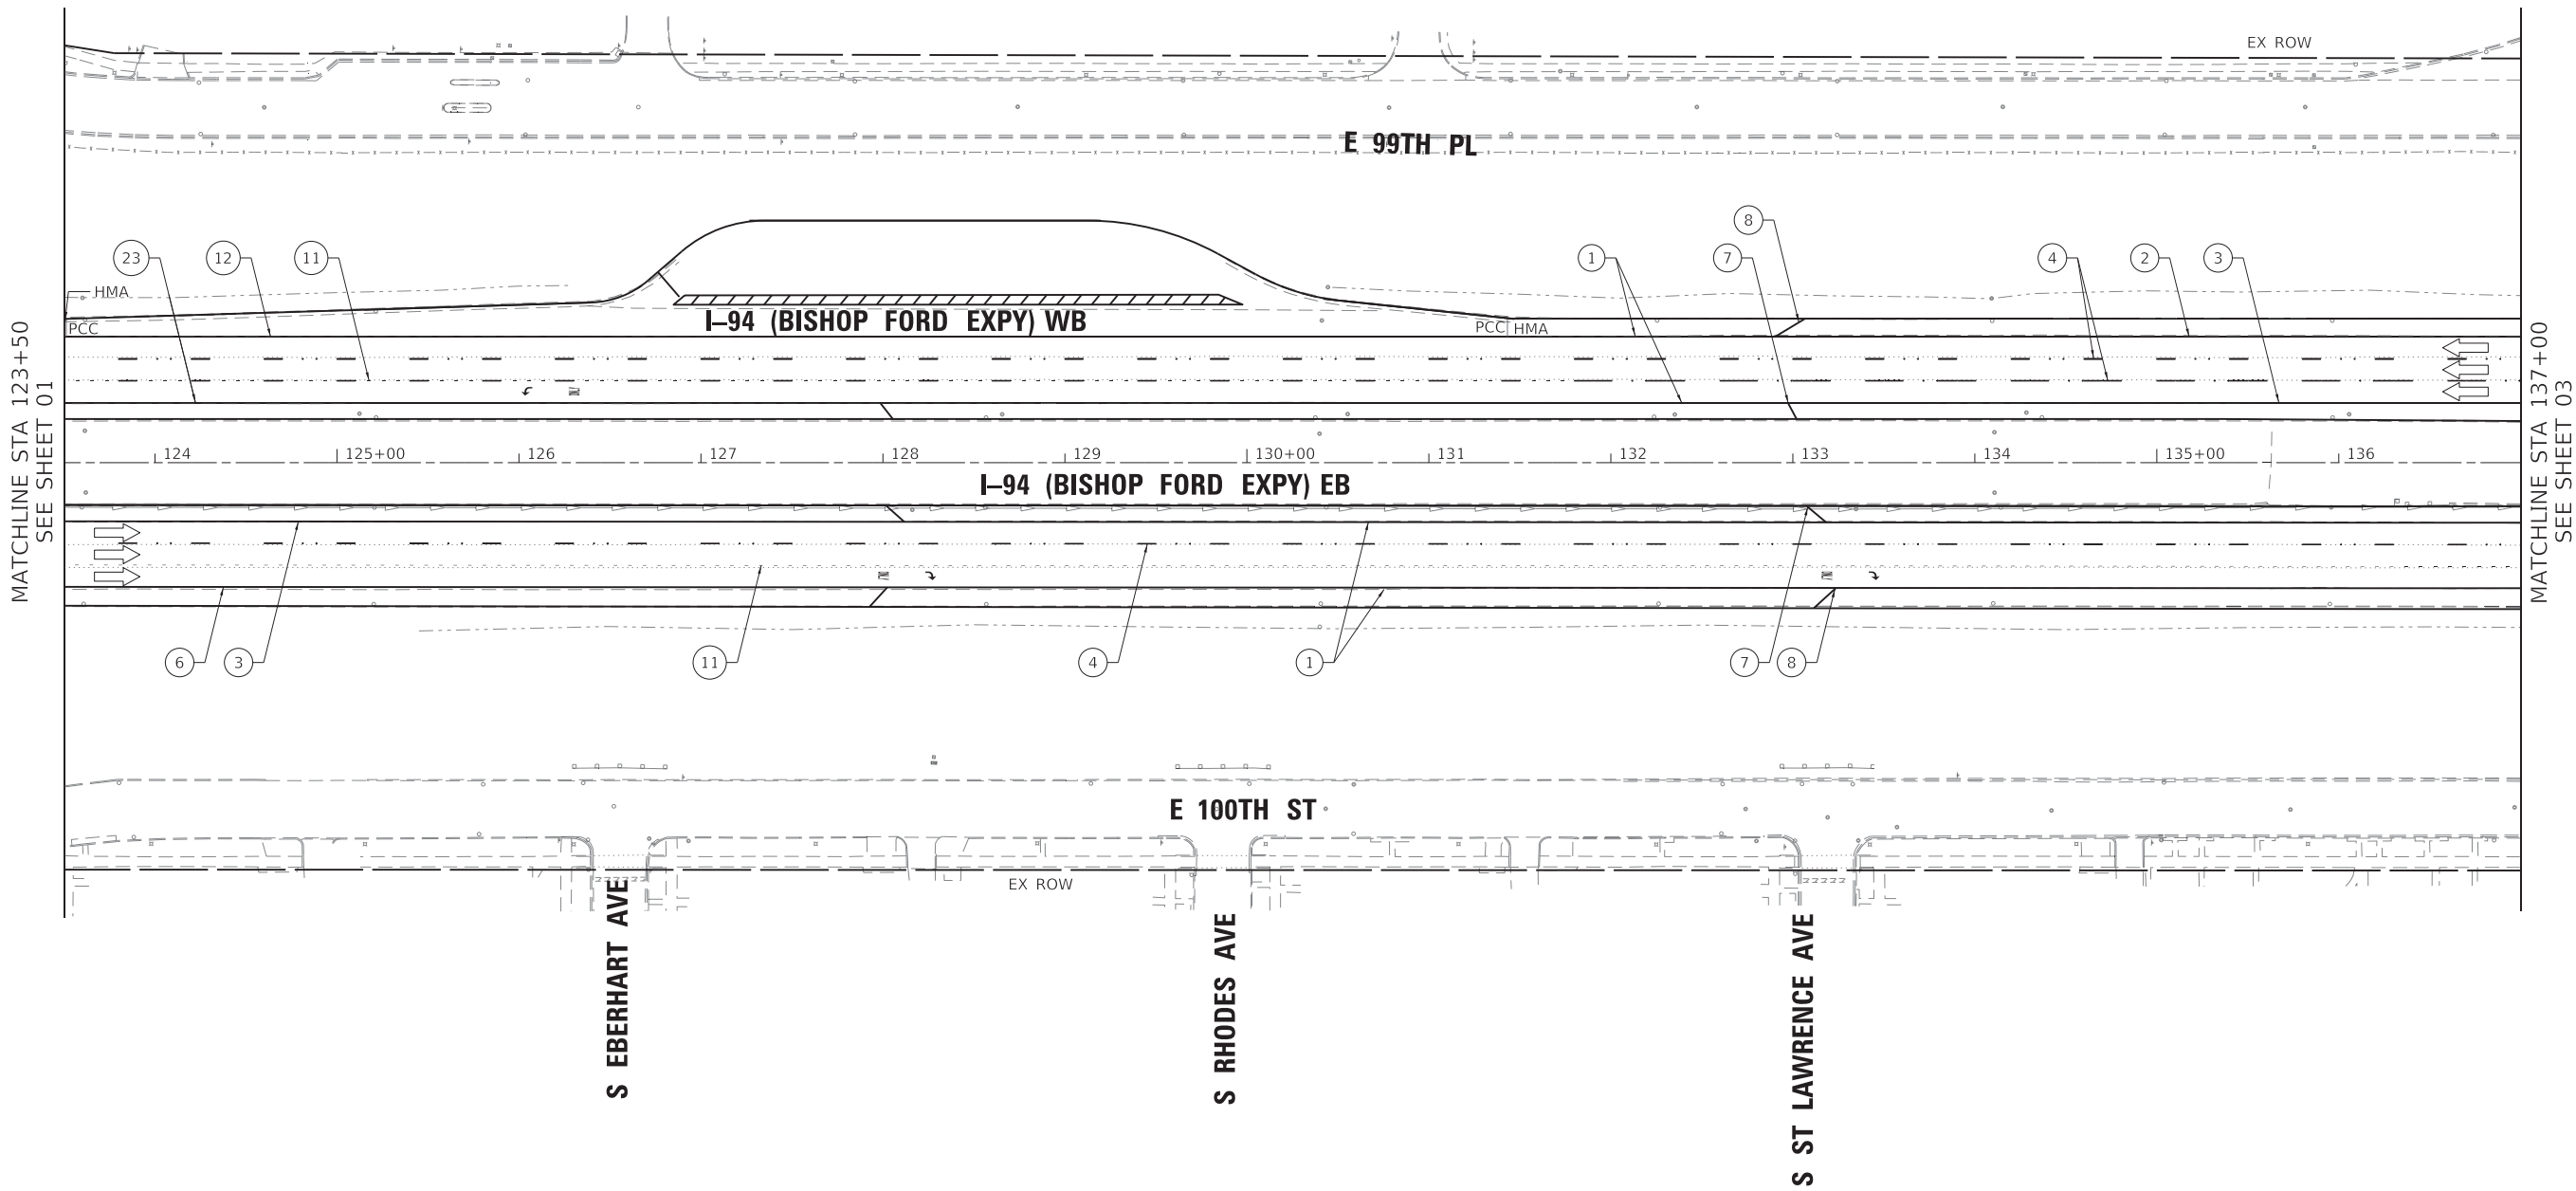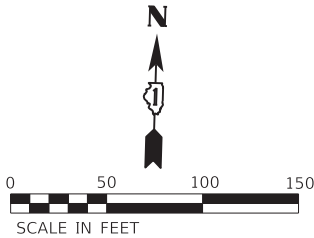


LEGEND

- 1 SHOULDER RUMBLE STRIPS, 16" (64200116)
- 2 THERMOPLASTIC PAVEMENT MARKING - LINE 4", WHITE (78000200)
- 3 THERMOPLASTIC PAVEMENT MARKING - LINE 4", YELLOW (78000200)
- 4 PREFORMED PLASTIC PAVEMENT MARKING, TYPE D - LINE 5", 10' DASH, 30' SKIP, WHITE (78004625)
- 5 PREFORMED PLASTIC PAVEMENT MARKING, TYPE D - LINE 4", 2' DASH, 6' SKIP, WHITE (78004620)

- 6 THERMOPLASTIC PAVEMENT MARKING - LINE 8", WHITE (78000500)
- 7 THERMOPLASTIC PAVEMENT MARKING - LINE 12", YELLOW, 45°, 500' SPACING (78000600)
- 8 THERMOPLASTIC PAVEMENT MARKING - LINE 12", WHITE, 45°, 500' SPACING (78000600)
- 9 THERMOPLASTIC PAVEMENT MARKING - LINE 12", WHITE, CHEVRONS, 30' SPACING (78000600)
- 10 THERMOPLASTIC PAVEMENT MARKING - LETTERS AND SYMBOLS, WHITE (78000100)
- 11 PREFORMED PLASTIC PAVEMENT MARKING, TYPE D - LINE 8", 3' DASH, 9' SKIP, WHITE (78004640)

- 12 MODIFIED URETHANE PAVEMENT MARKING - LINE 4", WHITE (78009004)
- 13 MODIFIED URETHANE PAVEMENT MARKING - LINE 4", YELLOW (78009004)
- 14 MODIFIED URETHANE PAVEMENT MARKING - LINE 8", WHITE (78009008)
- 15 MODIFIED URETHANE PAVEMENT MARKING - LINE 12", WHITE, 45°, 500' SPACING (78009012)
- 16 MODIFIED URETHANE PAVEMENT MARKING - LINE 12", YELLOW, 45°, 500' SPACING (78009012)
- 17 MODIFIED URETHANE PAVEMENT MARKING - LINE 12", WHITE, CHEVRON, 30' SPACING (78009012)

- 18 MODIFIED URETHANE PAVEMENT MARKING - LINE 12", WHITE, 45° (78009012)
- 19 MODIFIED URETHANE PAVEMENT MARKING - LINE 12", YELLOW, 45° (78009012)
- 20 PREFORMED PLASTIC PAVEMENT MARKING, TYPE D - LINE 7" CONTRAST, 2' DASH, 6' SKIP, WHITE (78004635)
- 21 RAISED REFLECTIVE PAVEMENT MARKERS (78100100)
- 22 PREFORMED PLASTIC PAVEMENT MARKING TYPE D - LINE 8" CONTRAST, 10' DASH, 30' SKIP, WHITE (78004640)
- 23 MODIFIED URETHANE PAVEMENT MARKING - LINE 8", YELLOW (78009008)

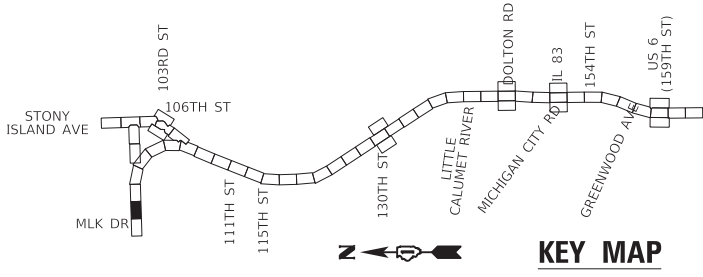

USER NAME	= hbmepw11cs01\$
PLOT SCALE	= 100.0000 ' / in.
PLOT DATE	= 12/10/2024


DESIGNED -	FA	REVISED -	
DRAWN -	FA	REVISED -	
CHECKED -	AMI	REVISED -	
DATE -	12/9/2024	REVISED -	

STATE OF ILLINOIS
DEPARTMENT OF TRANSPORTATION

PAVEMENT MARKING PLAN
I-94 (BISHOP FORD EXPY)

SCALE: SHEET 2 OF 56 SHEETS STA. 447+6 TO STA. 461+44

F.A.I. RTE.	SECTION	COUNTY	TOTAL SHEETS	SHEET NO.
94	(42-B-11-1) BR, BJR 24	COOK	761	259
CONTRACT NO. 62W87				
ILLINOIS FED. AID PROJECT				

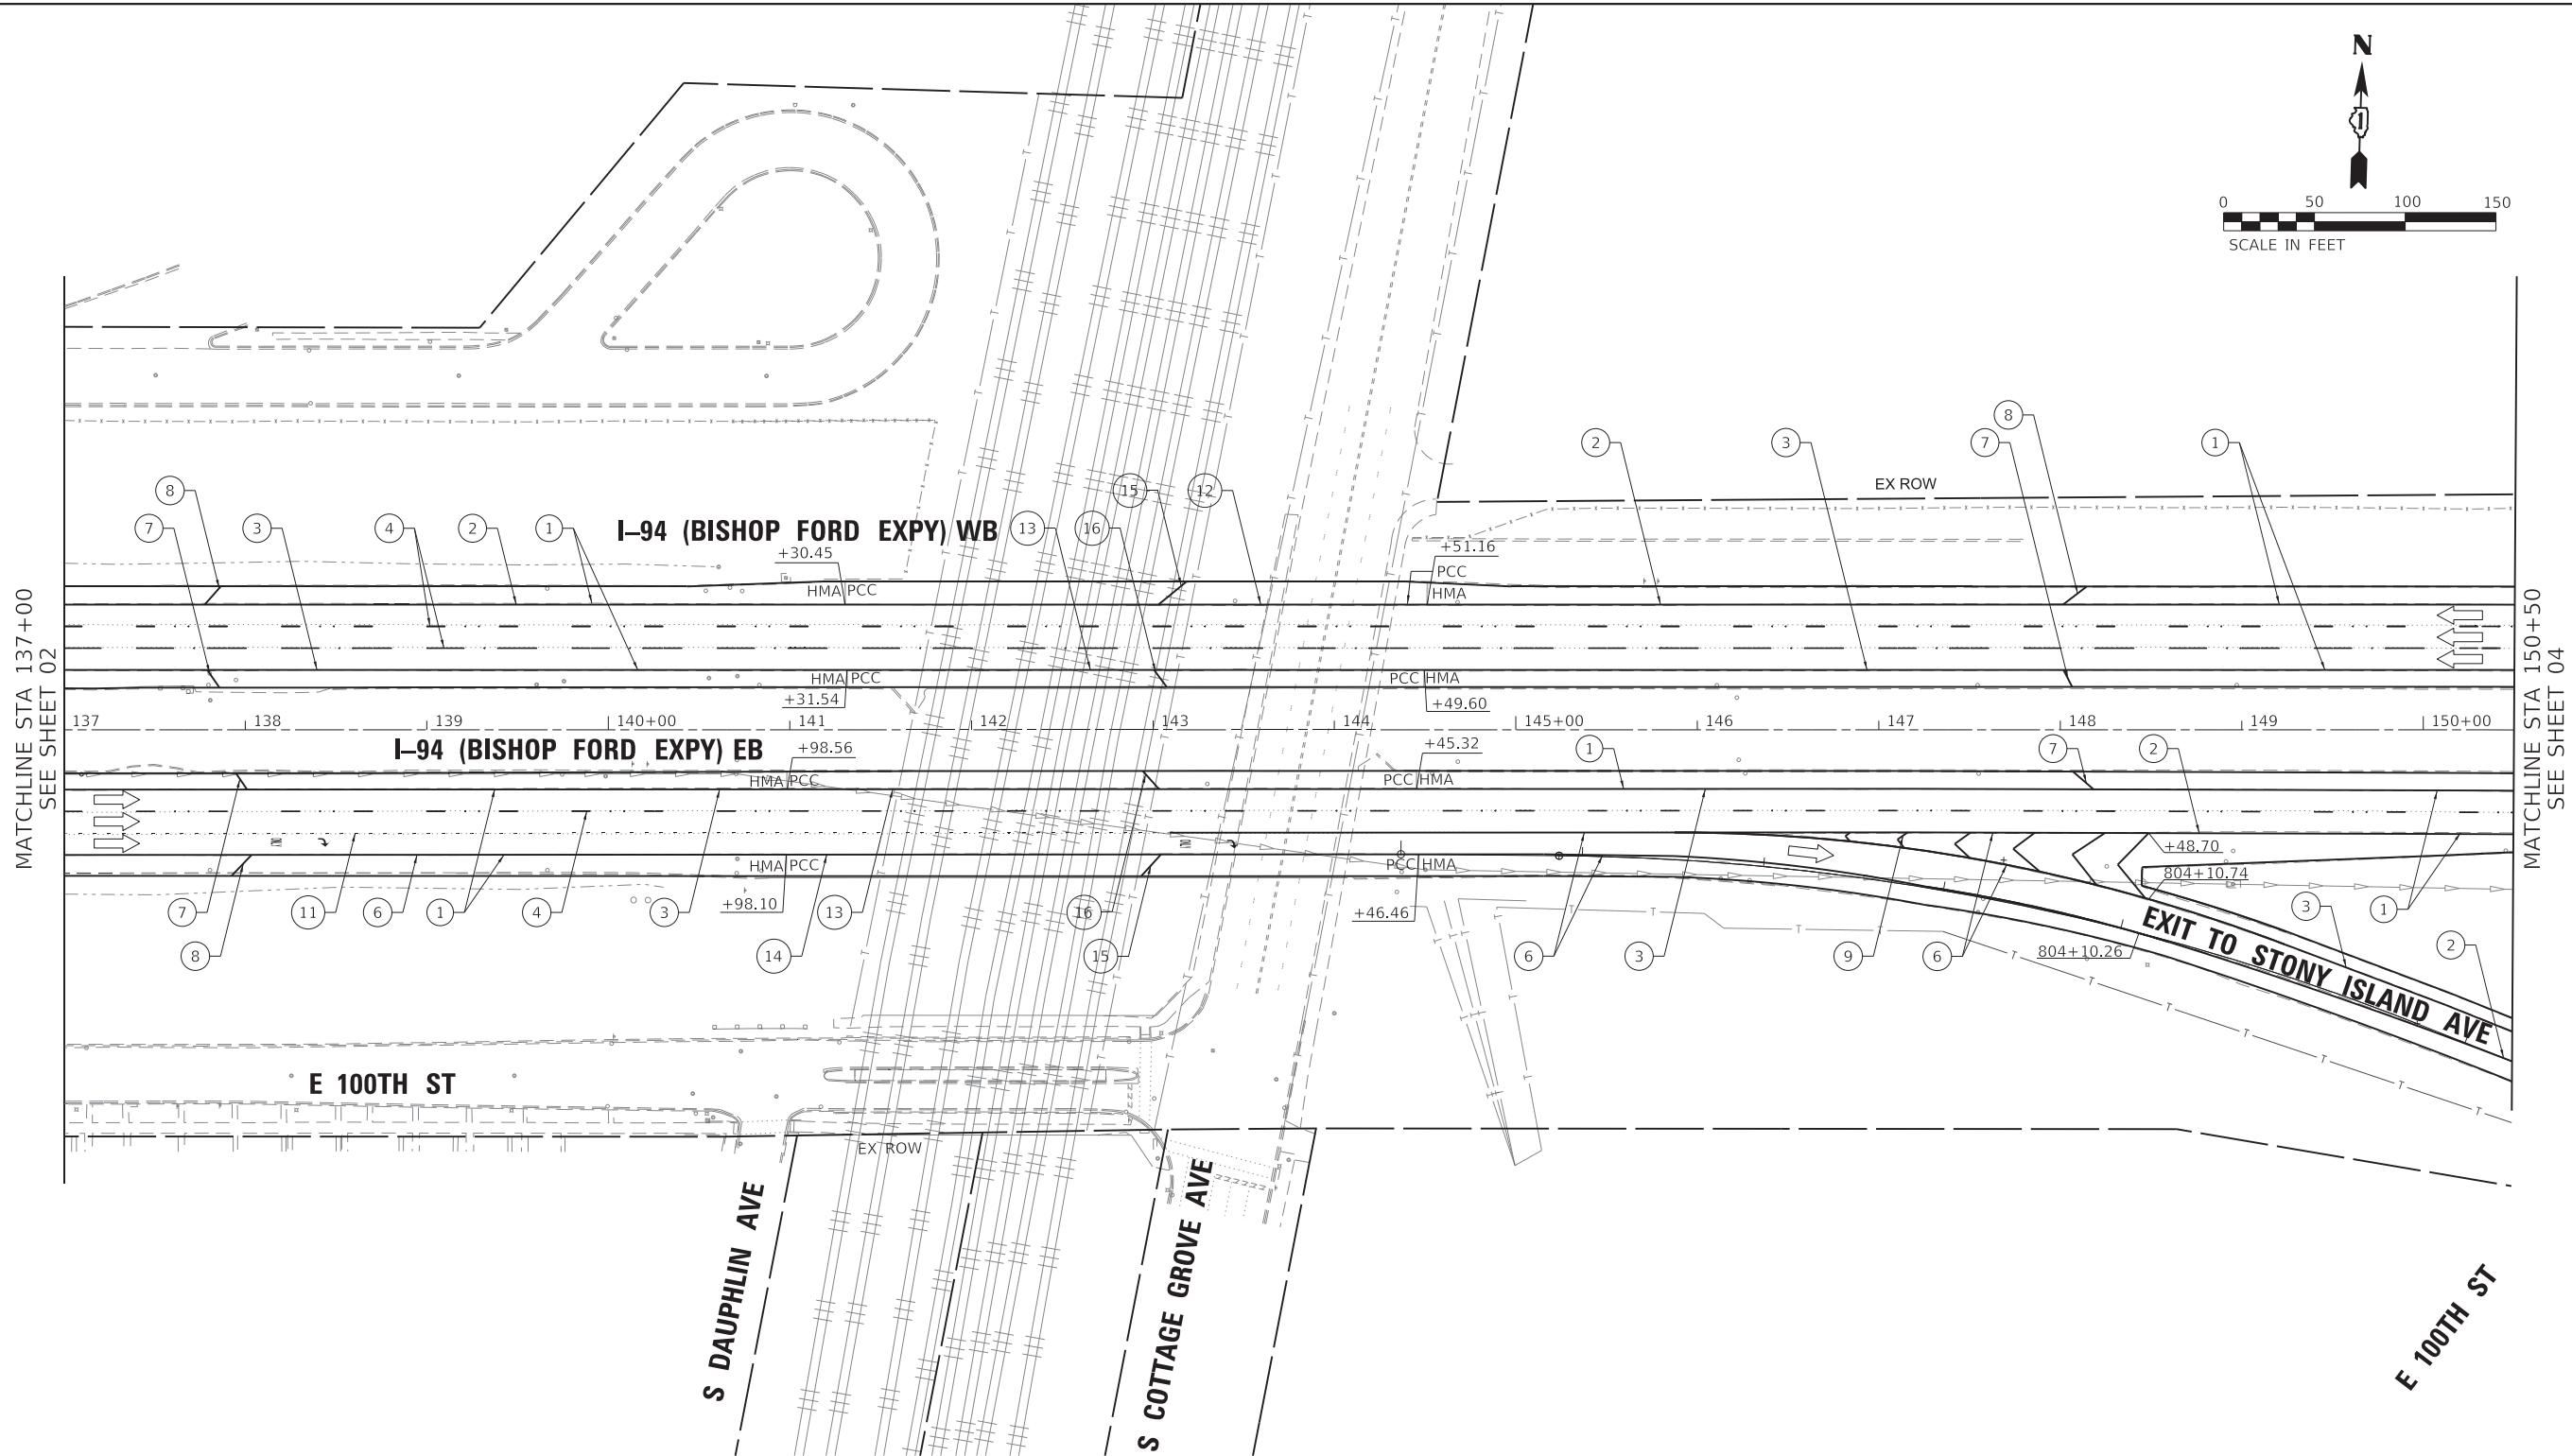

- | | |
|----|---|
| 18 | MODIFIED URETHANE PAVEMENT MARKING -
LINE 12", WHITE, 45° (78009012) |
| 19 | MODIFIED URETHANE PAVEMENT MARKING -
LINE 12", YELLOW, 45° (78009012) |
| 20 | PREFORMED PLASTIC PAVEMENT MARKING, TYPE D -
LINE 7" CONTRAST, 2' DASH, 6' SKIP, WHITE (78004635) |
| 21 | RAISED REFLECTIVE PAVEMENT MARKERS (78100100) |
| 22 | PREFORMED PLASTIC PAVEMENT MARKING TYPE D -
LINE 8" CONTRAST, 10' DASH, 30' SKIP, WHITE (78004640) |
| 23 | MODIFIED URETHANE PAVEMENT MARKING -
LINE 8", YELLOW (78009008) |



HBM
ENGINEERING GROUP, LLC

USER NAME	= hbmeppw1lics01\$
PLOT SCALE	= 100.0000 ' / in.
PLOT DATE	= 12/10/2024

DESIGNED	-	FA
DRAWN	-	FA
CHECKED	-	AMI
DATE	-	12/9/2024

REVISED	-
REVISED	-
REVISED	-
REVISED	-

**STATE OF ILLINOIS
DEPARTMENT OF TRANSPORTATION**

PAVEMENT MARKING PLAN


I-94 (BISHOP FORD EXPY)

SCALE:	SHEET 3	OF 56	SHEETS	STA. 447+7	TO STA. 461+43
--------	---------	-------	--------	------------	----------------

F.A.I. RTE.	SECTION	COUNTY	TOTAL SHEETS	SHEET NO.
94	(42-B-11-1) BR, BJR 24	COOK	761	260
		CONTRACT NO. 62W87		
ILLINOIS		FED. AID PROJECT		

MODEL: Default
FILE NAME: \\hbmepw11\cs01\CS pdf work dir\2429\1461 95\DI62K53-sht-jmk003.dgn

MODEL: Default
FILE NAME: \\hbm\new\11cs01\CS_001\work_dtl\2429\1461_360D12\K53-shl-pmk\004.dgn

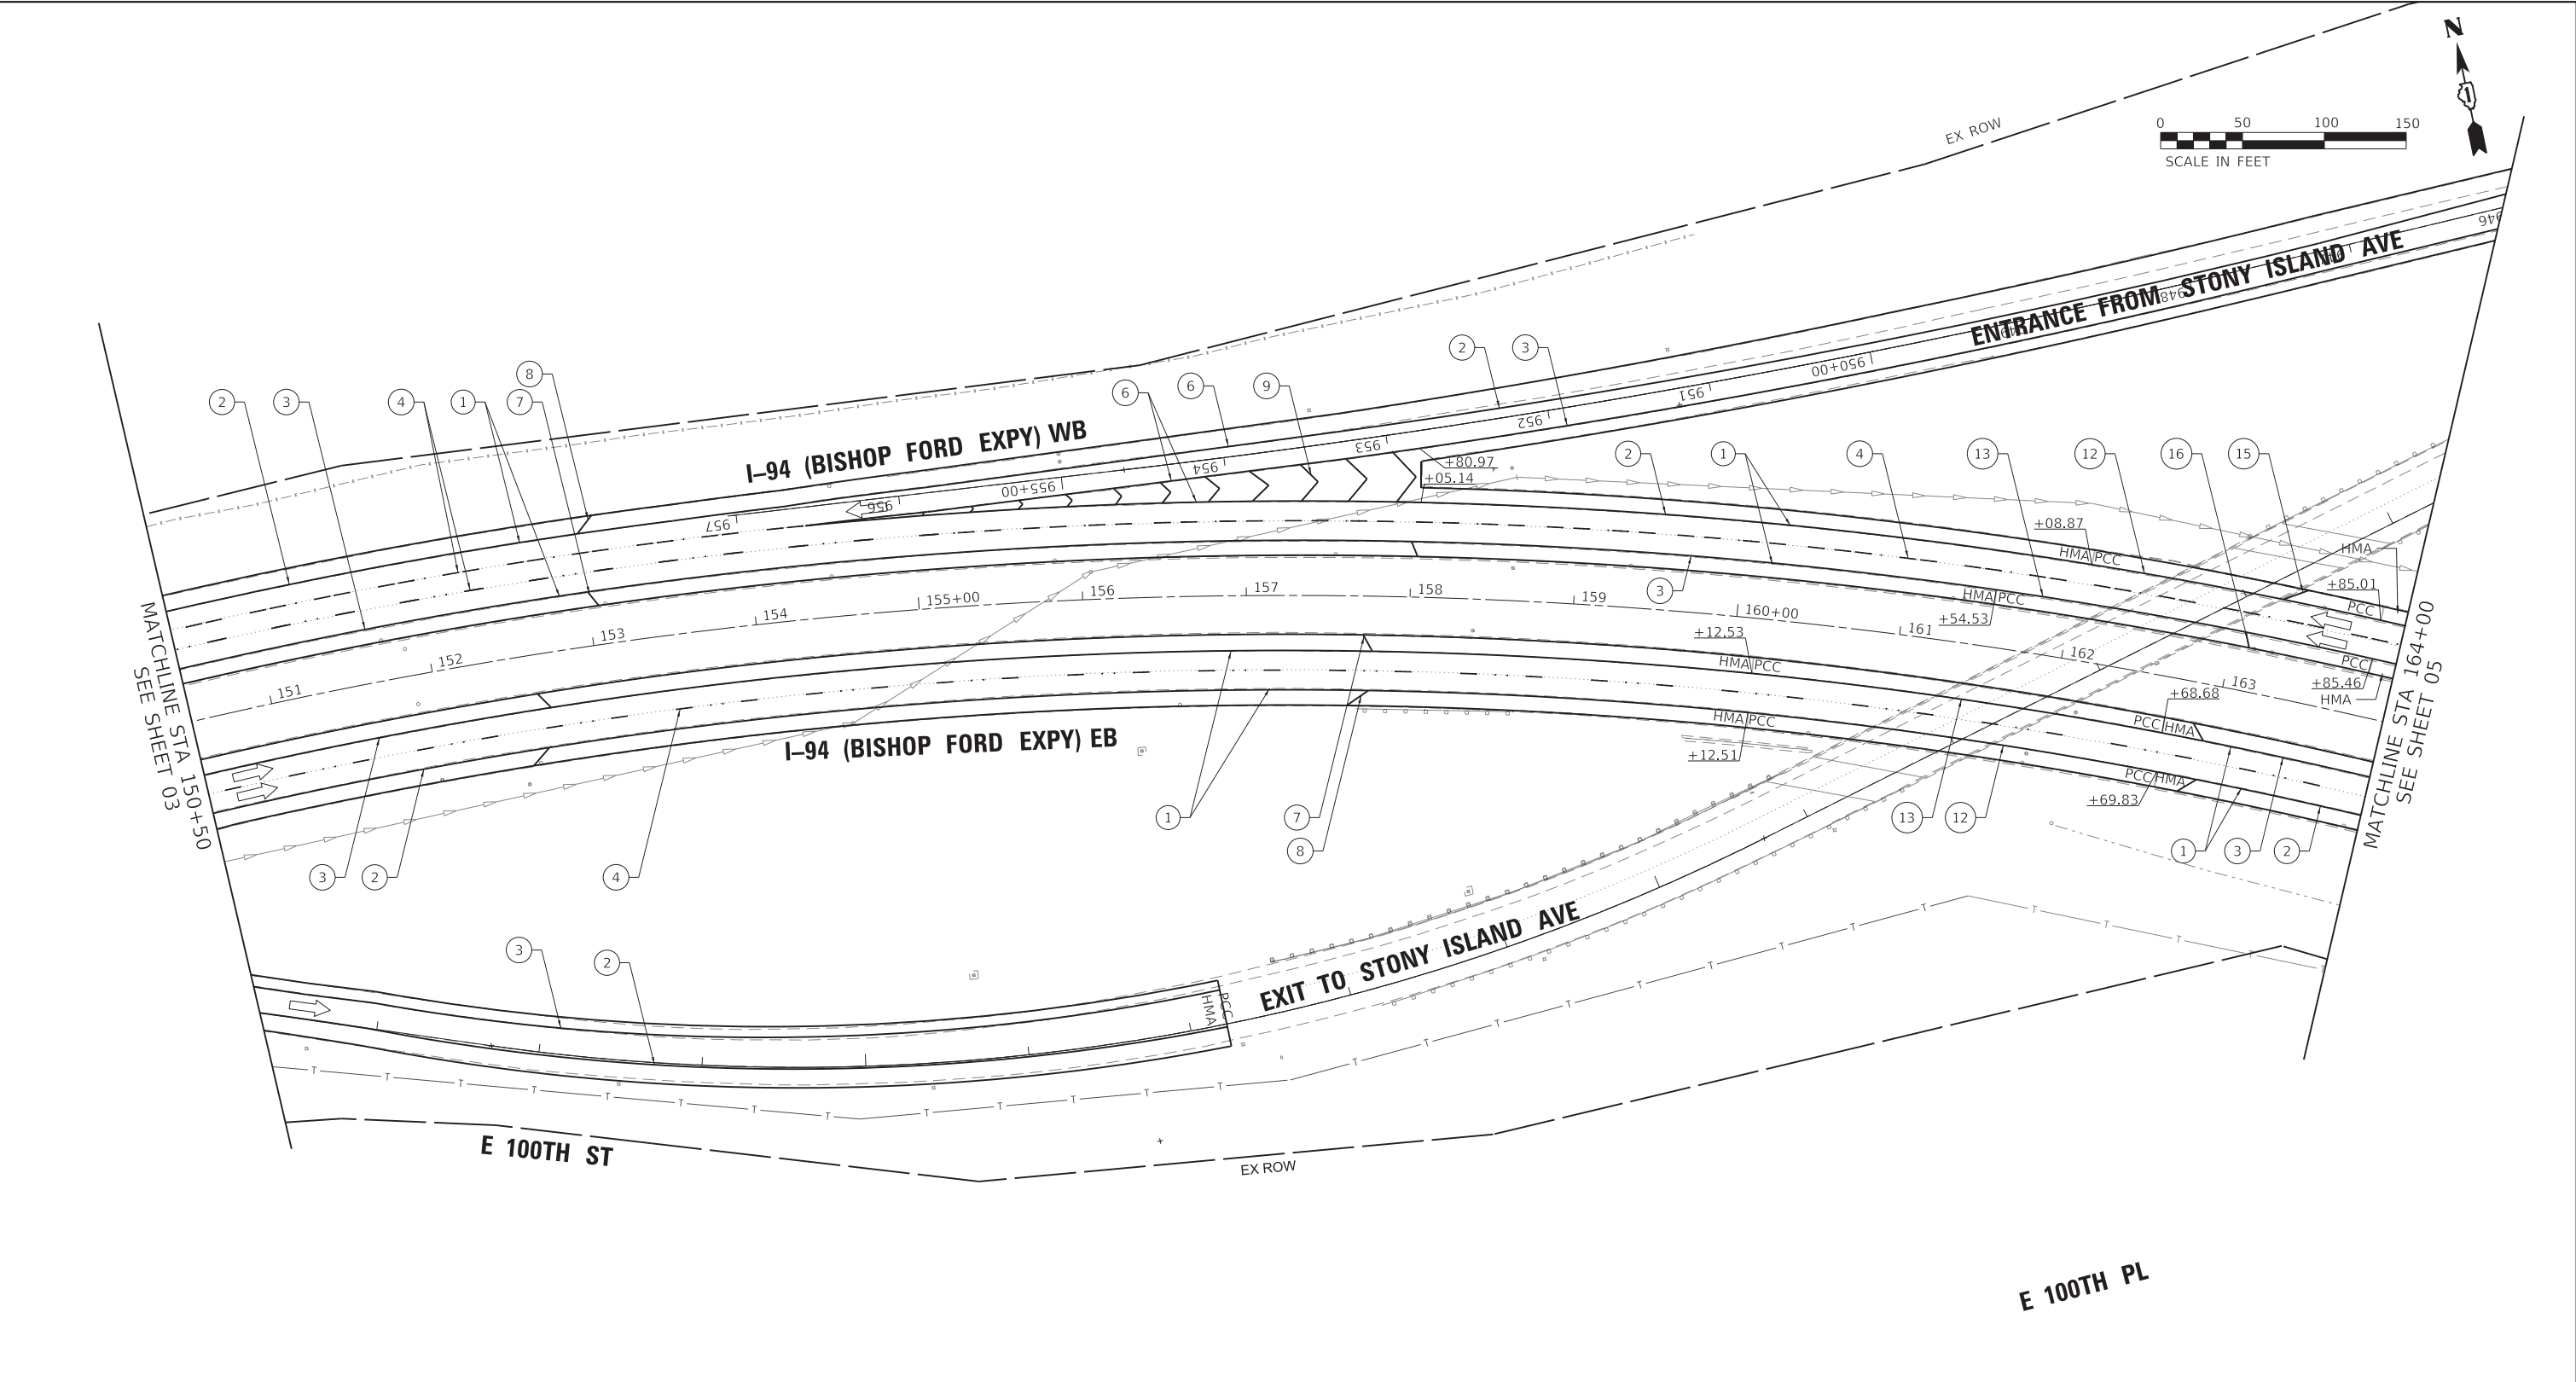


LEGEND

- 1 SHOULDER RUMBLE STRIPS, 16" (64200116)
- 2 THERMOPLASTIC PAVEMENT MARKING - LINE 4", WHITE (78000200)
- 3 THERMOPLASTIC PAVEMENT MARKING - LINE 4", YELLOW (78000200)
- 4 PREFORMED PLASTIC PAVEMENT MARKING, TYPE D - LINE 5", 10' DASH, 30' SKIP, WHITE (78004625)
- 5 PREFORMED PLASTIC PAVEMENT MARKING, TYPE D - LINE 4", 2' DASH, 6' SKIP, WHITE (78004620)

- 6 THERMOPLASTIC PAVEMENT MARKING - LINE 8", WHITE (78000500)
- 7 THERMOPLASTIC PAVEMENT MARKING - LINE 12", YELLOW, 45°, 500' SPACING (78000600)
- 8 THERMOPLASTIC PAVEMENT MARKING - LINE 12", WHITE, 45°, 500' SPACING (78000600)
- 9 THERMOPLASTIC PAVEMENT MARKING - LINE 12", WHITE, CHEVRONS, 30' SPACING (78000600)
- 10 THERMOPLASTIC PAVEMENT MARKING - LETTERS AND SYMBOLS, WHITE (78000100)
- 11 PREFORMED PLASTIC PAVEMENT MARKING, TYPE D - LINE 8", 3' DASH, 9' SKIP, WHITE (78004640)

- 12 MODIFIED URETHANE PAVEMENT MARKING - LINE 4", WHITE (78009004)
- 13 MODIFIED URETHANE PAVEMENT MARKING - LINE 4", YELLOW (78009004)
- 14 MODIFIED URETHANE PAVEMENT MARKING - LINE 8", WHITE (78009008)
- 15 MODIFIED URETHANE PAVEMENT MARKING - LINE 12", WHITE, 45°, 500' SPACING (78009012)
- 16 MODIFIED URETHANE PAVEMENT MARKING - LINE 12", YELLOW, 45°, 500' SPACING (78009012)
- 17 MODIFIED URETHANE PAVEMENT MARKING - LINE 12", WHITE, CHEVRON, 30' SPACING (78009012)

- 18 MODIFIED URETHANE PAVEMENT MARKING - LINE 12", WHITE, 45° (78009012)
- 19 MODIFIED URETHANE PAVEMENT MARKING - LINE 12", YELLOW, 45° (78009012)
- 20 PREFORMED PLASTIC PAVEMENT MARKING, TYPE D - LINE 7" CONTRAST, 2' DASH, 6' SKIP, WHITE (78004635)
- 21 RAISED REFLECTIVE PAVEMENT MARKERS (78100100)
- 22 PREFORMED PLASTIC PAVEMENT MARKING TYPE D - LINE 8" CONTRAST, 10' DASH, 30' SKIP, WHITE (78004640)
- 23 MODIFIED URETHANE PAVEMENT MARKING - LINE 8", YELLOW (78009008)

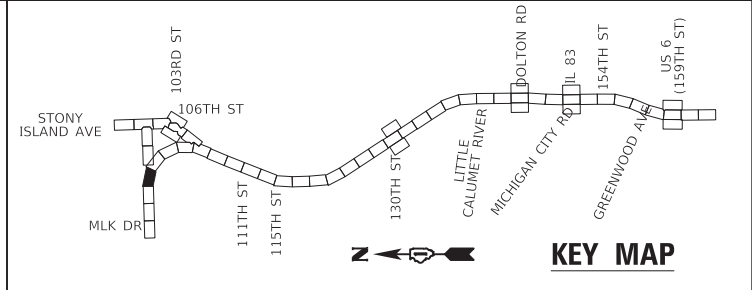

USER NAME	= hbmepw11cs01\$
PLOT SCALE	= 100.0000 ' / in.
PLOT DATE	= 12/10/2024

DESIGNED -	FA	REVISED -	
DRAWN -	FA	REVISED -	
CHECKED -	AMI	REVISED -	
DATE -	12/9/2024	REVISED -	


STATE OF ILLINOIS DEPARTMENT OF TRANSPORTATION

PAVEMENT MARKING PLAN I-94 (BISHOP FORD EXPY)

SCALE: SHEET 4 OF 56 SHEETS STA. 447+7 TO STA. 461+41

F.A.I. RTE.	SECTION	COUNTY	TOTAL SHEETS	SHEET NO.
94	(42-B-11-1) BR, BJR 24	COOK	761	261
CONTRACT NO. 62W87				
ILLINOIS FED. AID PROJECT				

MODEL Default
FILE NAME: \\hbm\new11cs01\CS_gd\work_d\1242901461_1060D163\K33-cht-pmk005.dgn

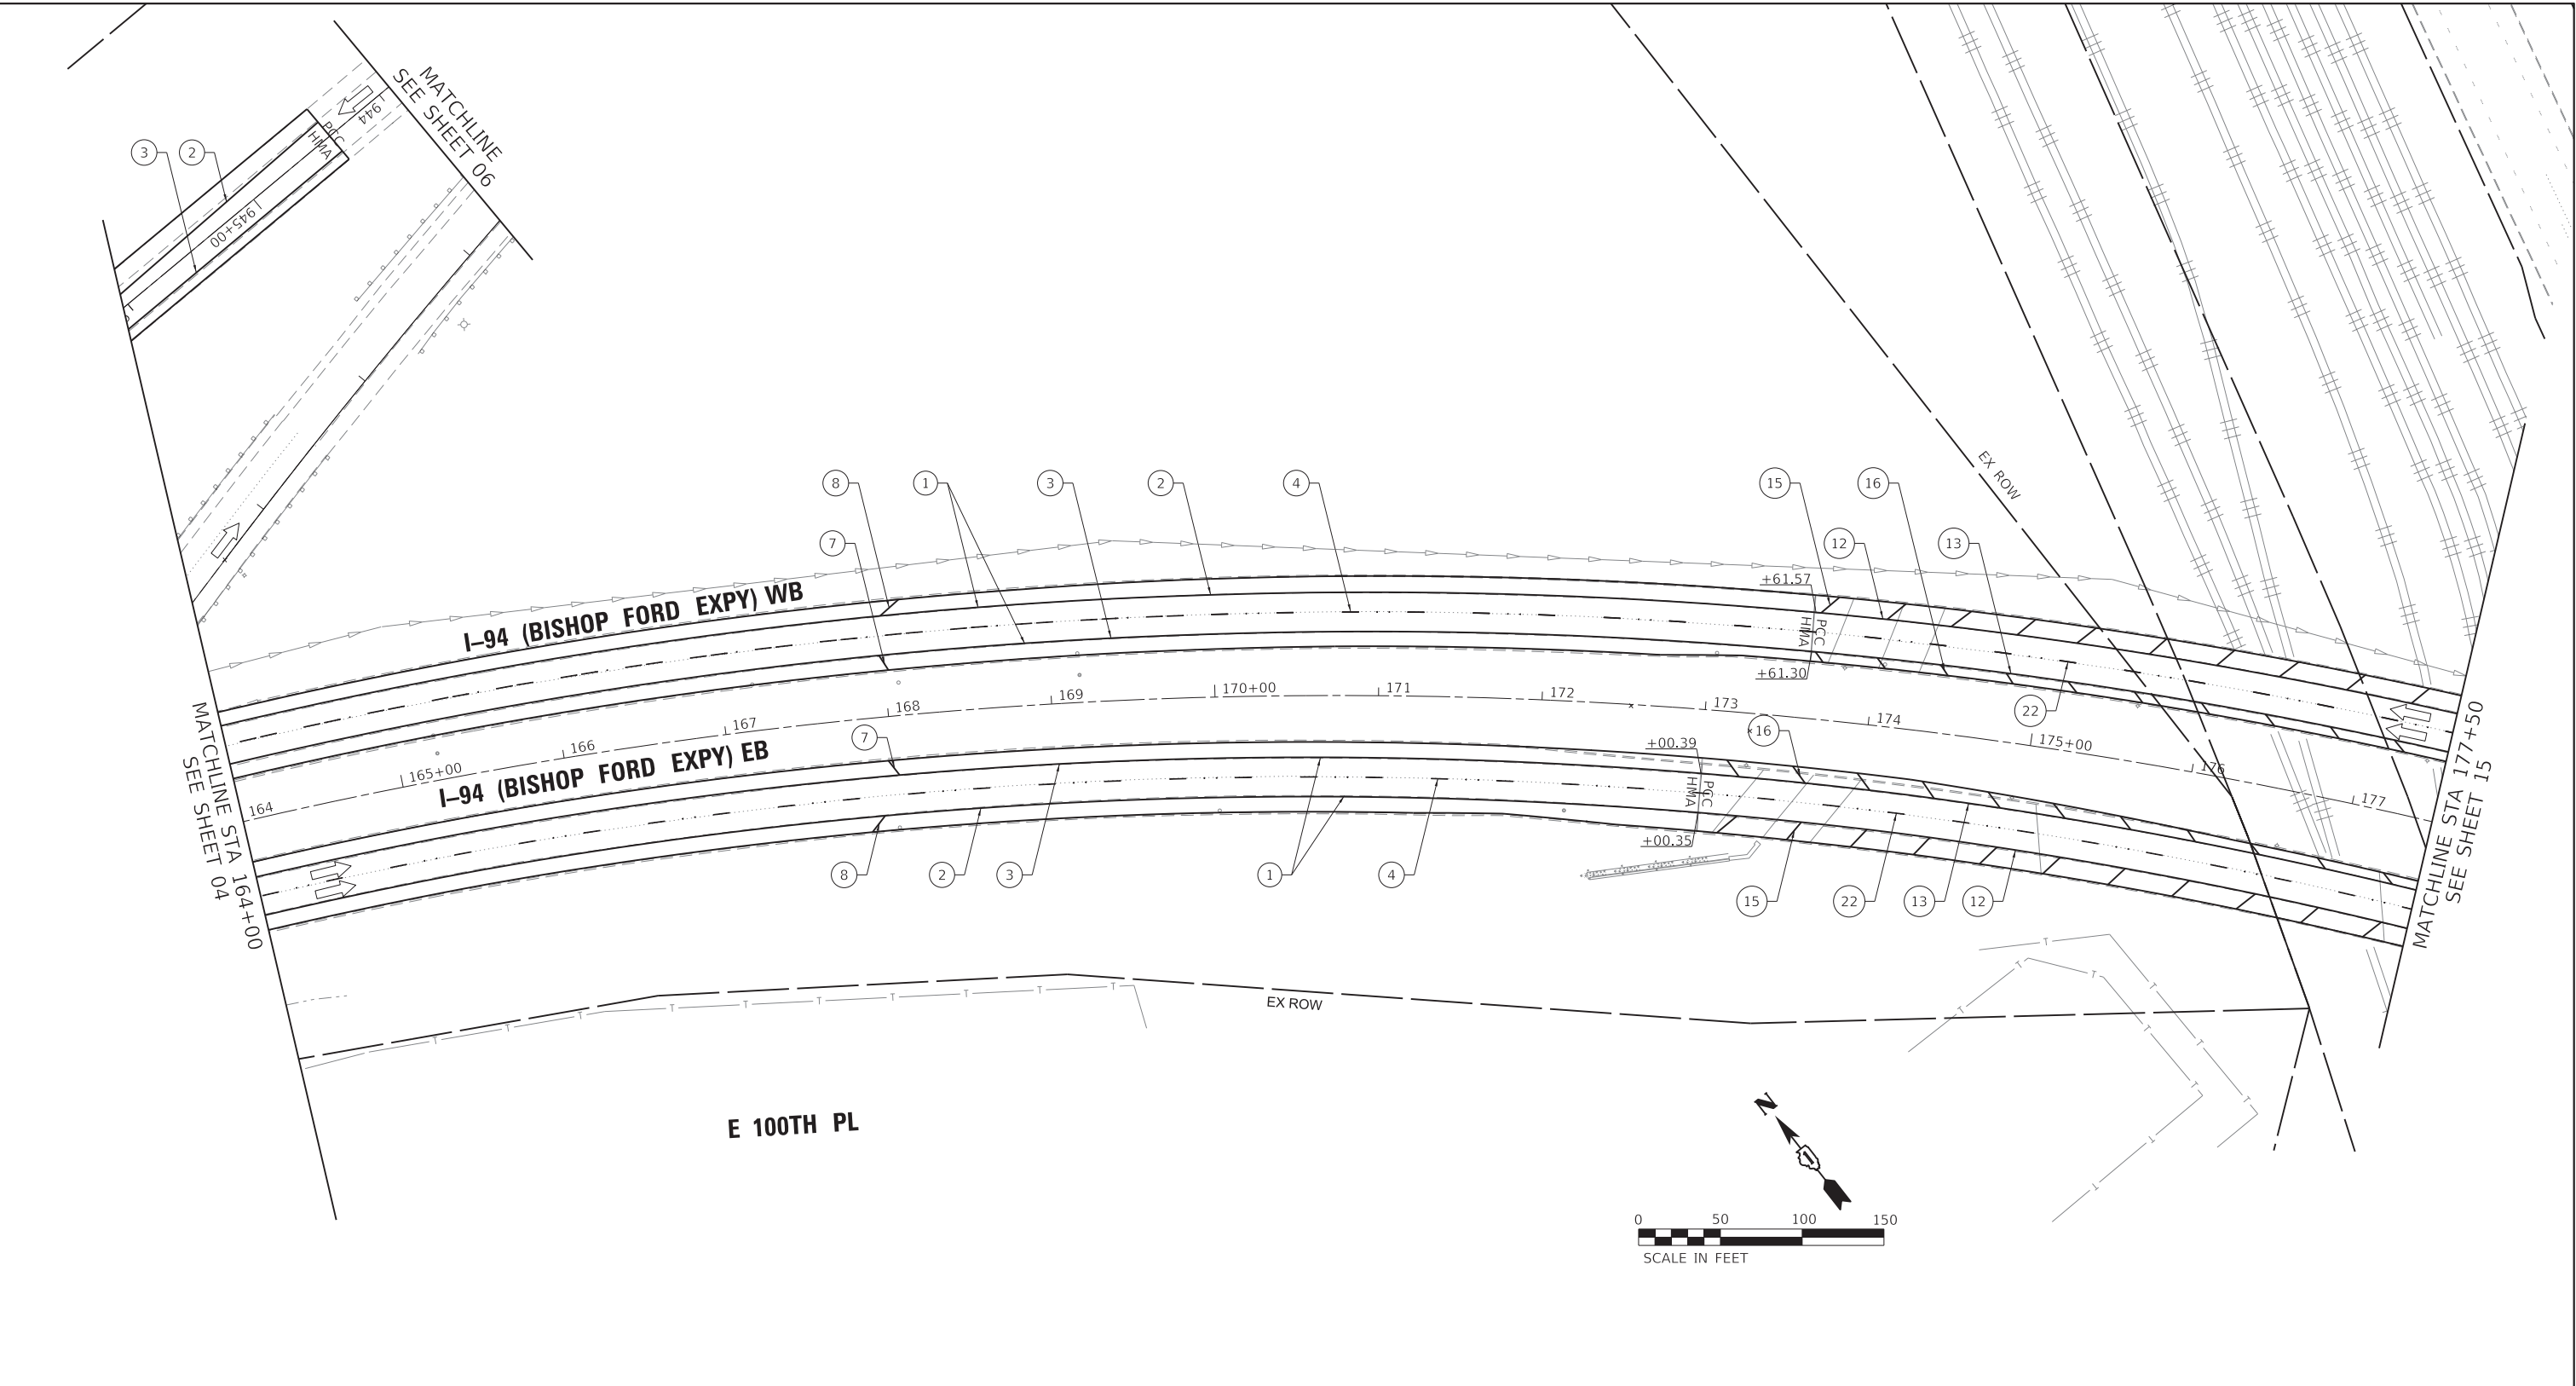

LEGEND

1

SHOULDER RUMBLE STRIPS, 16" (64200116)

2

THERMOPLASTIC PAVEMENT MARKING - LINE 4", WHITE (78000200)

3

THERMOPLASTIC PAVEMENT MARKING - LINE 4", YELLOW (78000200)

4

PREFORMED PLASTIC PAVEMENT MARKING, TYPE D - LINE 5", 10' DASH, 30' SKIP, WHITE (78004625)

5

PREFORMED PLASTIC PAVEMENT MARKING, TYPE D - LINE 4", 2' DASH, 6' SKIP, WHITE (78004620)

6

THERMOPLASTIC PAVEMENT MARKING - LINE 8", WHITE (78000500)

7

THERMOPLASTIC PAVEMENT MARKING - LINE 12", YELLOW, 45°, 500' SPACING (78000600)

8

THERMOPLASTIC PAVEMENT MARKING - LINE 12", WHITE, 45°, 500' SPACING (78000600)

9

THERMOPLASTIC PAVEMENT MARKING - LINE 12", WHITE, CHEVRONS, 30' SPACING (78000600)

10

THERMOPLASTIC PAVEMENT MARKING - LETTERS AND SYMBOLS, WHITE (78000100)

11

PREFORMED PLASTIC PAVEMENT MARKING, TYPE D - LINE 8", 3' DASH, 9' SKIP, WHITE (78004640)

12

MODIFIED URETHANE PAVEMENT MARKING - LINE 4", WHITE (78009004)

13

MODIFIED URETHANE PAVEMENT MARKING - LINE 4", YELLOW (78009004)

14

MODIFIED URETHANE PAVEMENT MARKING - LINE 8", WHITE (78009008)

15

MODIFIED URETHANE PAVEMENT MARKING - LINE 12", WHITE, 45°, 500' SPACING (78009012)

16

MODIFIED URETHANE PAVEMENT MARKING - LINE 12", YELLOW, 45°, 500' SPACING (78009012)

17

MODIFIED URETHANE PAVEMENT MARKING - LINE 12", WHITE, CHEVRON, 30' SPACING (78009012)

18

MODIFIED URETHANE PAVEMENT MARKING - LINE 12", WHITE, 45° (78009012)

19

MODIFIED URETHANE PAVEMENT MARKING - LINE 12", YELLOW, 45° (78009012)

20

PREFORMED PLASTIC PAVEMENT MARKING, TYPE D - LINE 7" CONTRAST, 2' DASH, 6' SKIP, WHITE (78004635)

21

RAISED REFLECTIVE PAVEMENT MARKERS (78100100)

22

PREFORMED PLASTIC PAVEMENT MARKING TYPE D - LINE 8" CONTRAST, 10' DASH, 30' SKIP, WHITE (78004640)

23

MODIFIED URETHANE PAVEMENT MARKING - LINE 8", YELLOW (78009008)

STONY ISLAND AVE

MLK DR

103RD ST

106TH ST

111TH ST

115TH ST

130TH ST

LITTLE CALUMET RIVER

MICHIGAN CITY RD

BOLTON RD

JIL 83

154TH ST

GREENWOOD AVE

US 6 (159TH ST)

KEY MAP

HBM

ENGINEERING GROUP, LLC

USER NAME = hbmepw11cs01\$

DESIGNED - FA

REVIS

DRAWN - FA

REVIS

PLOT SCALE = 100.0000 ' / in.

CHECKED - AMI

REVIS

PLOT DATE = 12/10/2024

DATE - 12/9/2024

REVIS

STATE OF ILLINOIS

DEPARTMENT OF TRANSPORTATION

PAVEMENT MARKING PLAN

I-94 (BISHOP FORD EXPY)

SCALE:

SHEET 5 OF 56 SHEETS

STA. 447+8 TO STA. 461+42

F.A.I. RTE.

94

SECTION

(42-B-11-1) BR, BJR 24

COUNTY

COOK

TOTAL SHEETS

761

SHEET NO.


262

CONTRACT NO. 62W87

ILLINOIS

FED. AID PROJECT

MATCHLINE
SEE SHEET 05

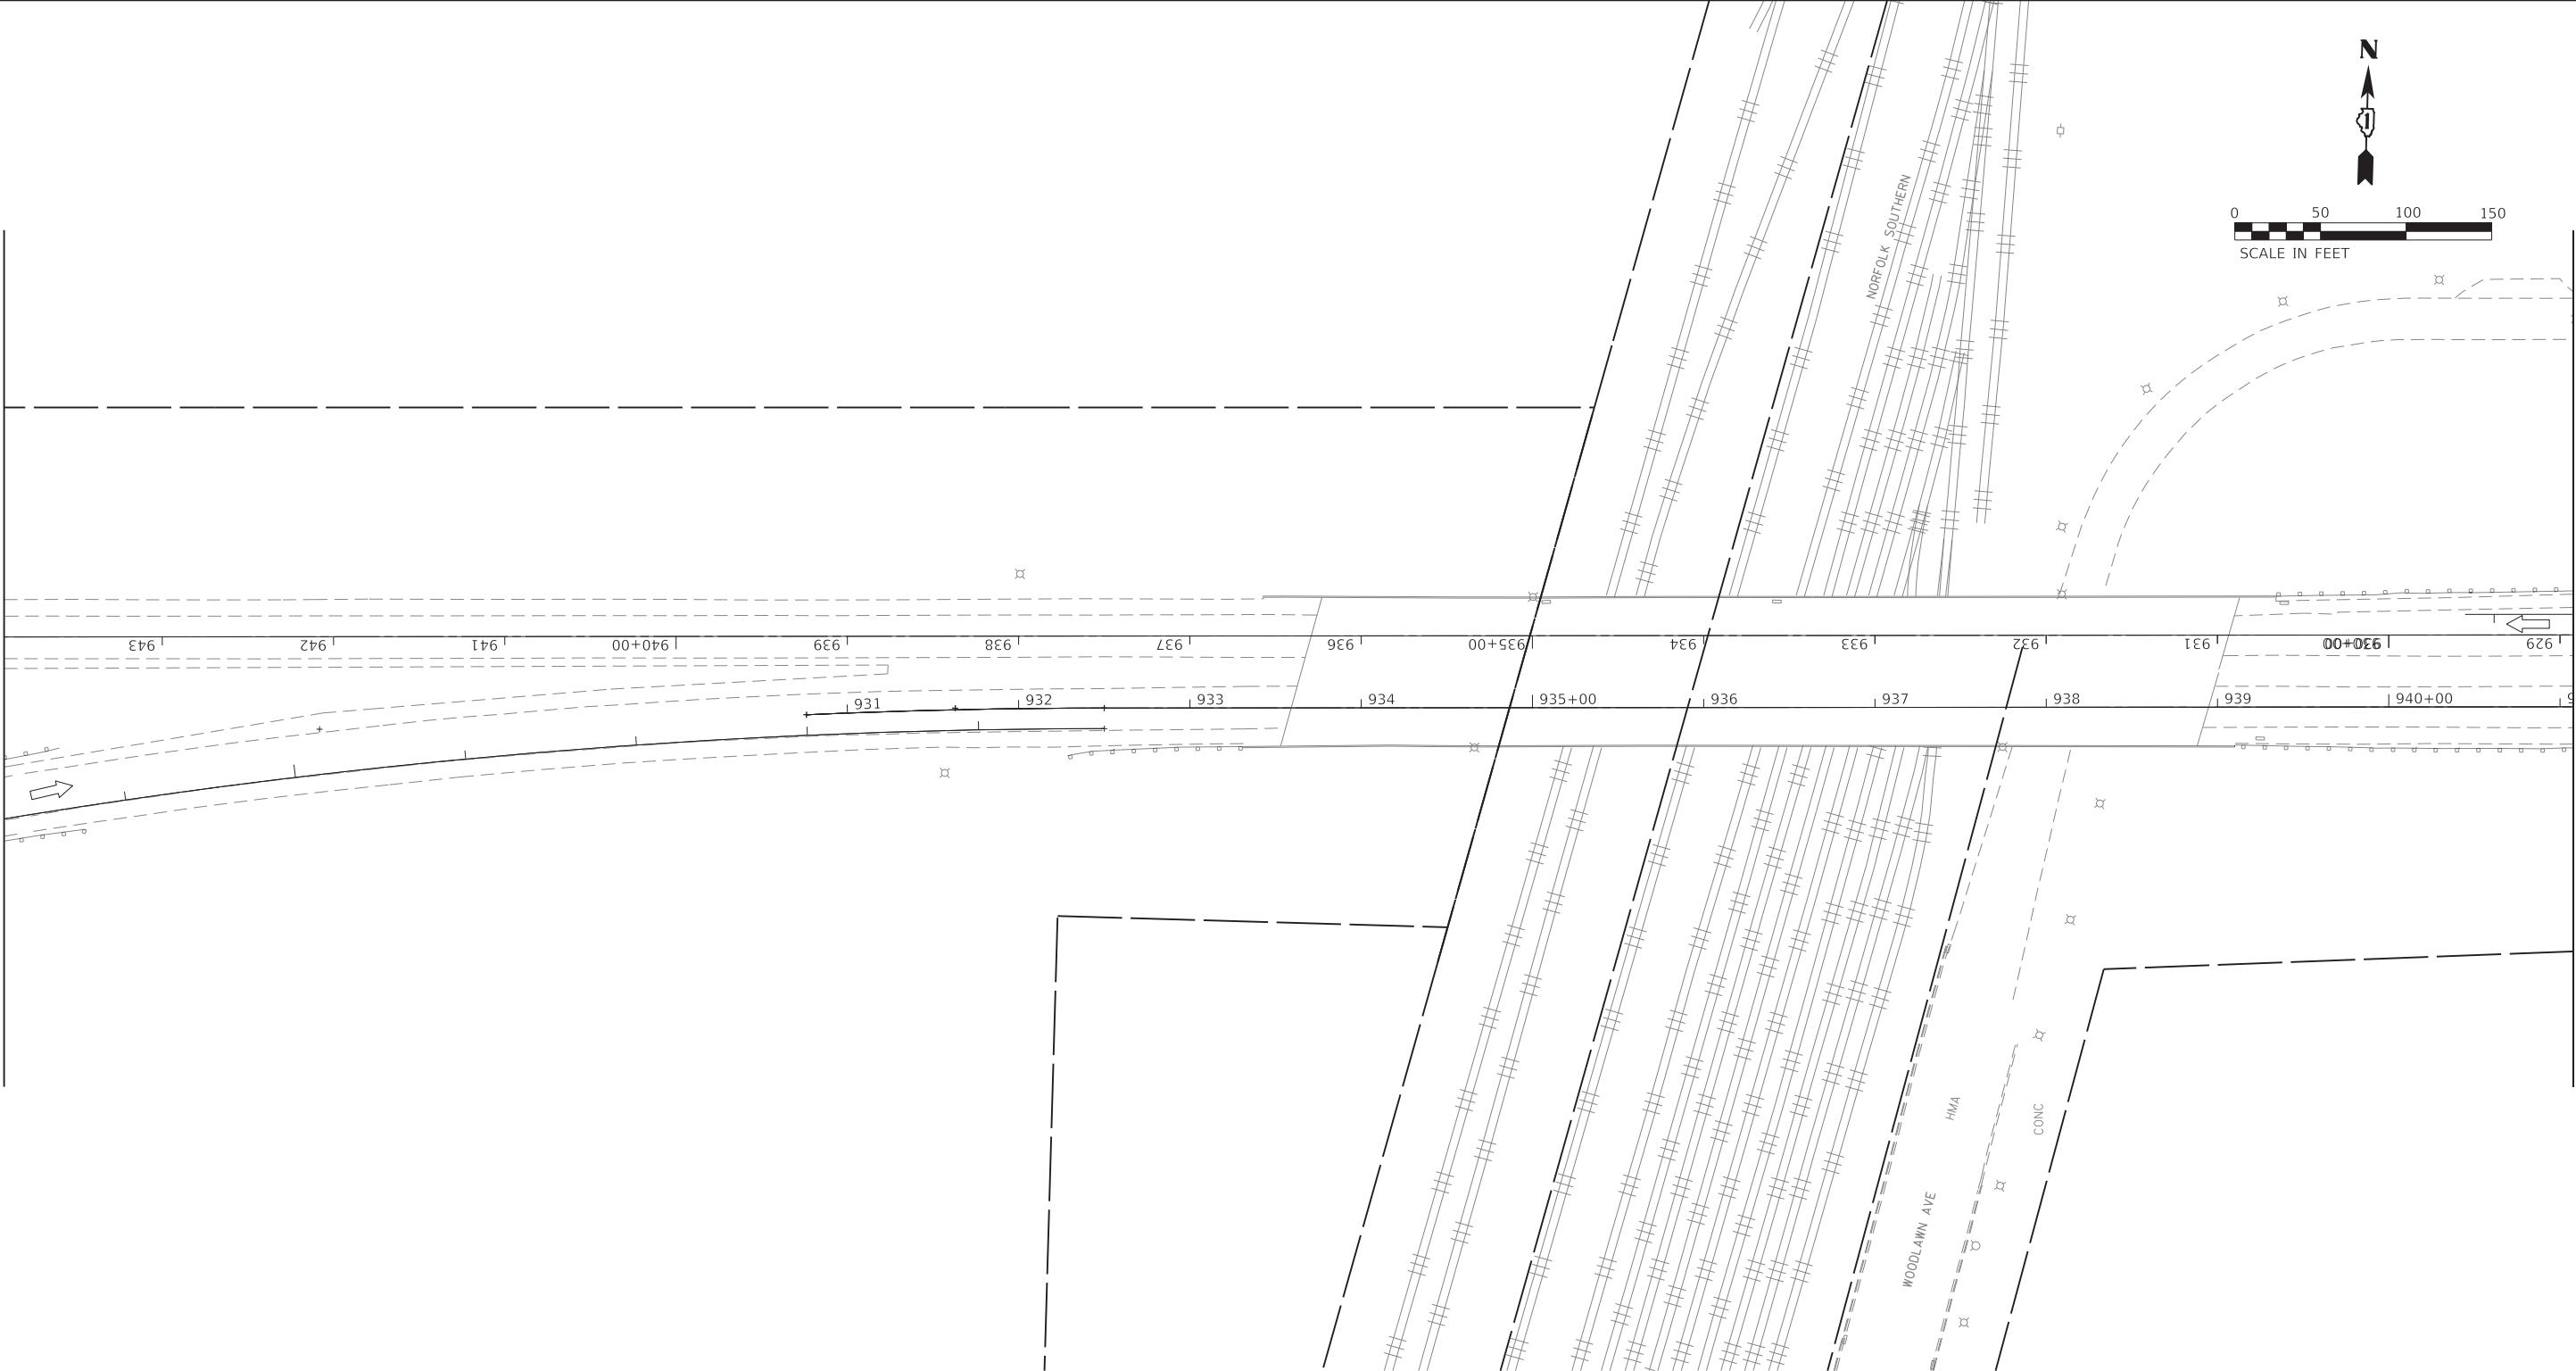

MATCHLINE
SEE SHEET 07


LEGEND

- 1 SHOULDER RUMBLE STRIPS, 16" (64200116)
- 2 THERMOPLASTIC PAVEMENT MARKING - LINE 4", WHITE (78000200)
- 3 THERMOPLASTIC PAVEMENT MARKING - LINE 4", YELLOW (78000200)
- 4 PREFORMED PLASTIC PAVEMENT MARKING, TYPE D - LINE 5", 10' DASH, 30' SKIP, WHITE (78004625)
- 5 PREFORMED PLASTIC PAVEMENT MARKING, TYPE D - LINE 4", 2' DASH, 6' SKIP, WHITE (78004620)

- 6 THERMOPLASTIC PAVEMENT MARKING - LINE 8", WHITE (78000500)
- 7 THERMOPLASTIC PAVEMENT MARKING - LINE 12", YELLOW, 45°, 500' SPACING (78000600)
- 8 THERMOPLASTIC PAVEMENT MARKING - LINE 12", WHITE, 45°, 500' SPACING (78000600)
- 9 THERMOPLASTIC PAVEMENT MARKING - LINE 12", WHITE, CHEVRONS, 30' SPACING (78000600)
- 10 THERMOPLASTIC PAVEMENT MARKING - LETTERS AND SYMBOLS, WHITE (78000100)
- 11 PREFORMED PLASTIC PAVEMENT MARKING, TYPE D - LINE 8", 3' DASH, 9' SKIP, WHITE (78004640)

- 12 MODIFIED URETHANE PAVEMENT MARKING - LINE 4", WHITE (78009004)
- 13 MODIFIED URETHANE PAVEMENT MARKING - LINE 4", YELLOW (78009004)
- 14 MODIFIED URETHANE PAVEMENT MARKING - LINE 8", WHITE (78009008)
- 15 MODIFIED URETHANE PAVEMENT MARKING - LINE 12", WHITE, 45°, 500' SPACING (78009012)
- 16 MODIFIED URETHANE PAVEMENT MARKING - LINE 12", YELLOW, 45°, 500' SPACING (78009012)
- 17 MODIFIED URETHANE PAVEMENT MARKING - LINE 12", WHITE, CHEVRON, 30' SPACING (78009012)

- 18 MODIFIED URETHANE PAVEMENT MARKING - LINE 12", WHITE, 45° (78009012)
- 19 MODIFIED URETHANE PAVEMENT MARKING - LINE 12", YELLOW, 45° (78009012)
- 20 PREFORMED PLASTIC PAVEMENT MARKING, TYPE D - LINE 7" CONTRAST, 2' DASH, 6' SKIP, WHITE (78004635)
- 21 RAISED REFLECTIVE PAVEMENT MARKERS (78100100)
- 22 PREFORMED PLASTIC PAVEMENT MARKING TYPE D - LINE 8" CONTRAST, 10' DASH, 30' SKIP, WHITE (78004640)
- 23 MODIFIED URETHANE PAVEMENT MARKING - LINE 8", YELLOW (78009008)

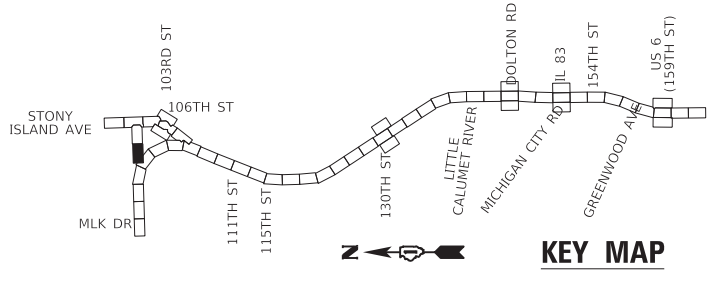

USER NAME	= hbmeprw11cs01s
PLOT SCALE	= 100,0000 ' / in.
PLOT DATE	= 12/10/2024

DESIGNED	-	FA
DRAWN	-	FA
CHECKED	-	AMI
DATE	-	12/9/2024

REVISED	-
REVISED	-
REVISED	-
REVISED	-

STATE OF ILLINOIS
DEPARTMENT OF TRANSPORTATION

PAVEMENT MARKING PLAN
I-94 (BISHOP FORD EXPY)


SCALE: SHEET 6 OF 56 SHEETS STA. 447+9 TO STA. 461+41

F.A.I. RTE.	SECTION	COUNTY	TOTAL SHEETS	SHEET NO.
94	(42-B-11-1) BR, BJR 24	COOK	761	263
CONTRACT NO. 62W87				
ILLINOIS FED. AID PROJECT				

MATCHLINE
SEE SHEET 06

MATCHLINE
SEE SHEET 09

MATCHLINE
SEE SHEET 09

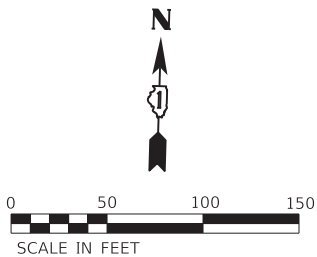


LEGEND

- ① SHOULDER RUMBLE STRIPS, 16" (64200116)
- ② THERMOPLASTIC PAVEMENT MARKING - LINE 4", WHITE (78000200)
- ③ THERMOPLASTIC PAVEMENT MARKING - LINE 4", YELLOW (78000200)
- ④ PREFORMED PLASTIC PAVEMENT MARKING, TYPE D - LINE 5", 10' DASH, 30' SKIP, WHITE (78004625)
- ⑤ PREFORMED PLASTIC PAVEMENT MARKING, TYPE D - LINE 4", 2' DASH, 6' SKIP, WHITE (78004620)

- ⑥ THERMOPLASTIC PAVEMENT MARKING - LINE 8", WHITE (78000500)
- ⑦ THERMOPLASTIC PAVEMENT MARKING - LINE 12", YELLOW, 45°, 500' SPACING (78000600)
- ⑧ THERMOPLASTIC PAVEMENT MARKING - LINE 12", WHITE, 45°, 500' SPACING (78000600)
- ⑨ THERMOPLASTIC PAVEMENT MARKING - LINE 12", WHITE, CHEVRONS, 30' SPACING (78000600)
- ⑩ THERMOPLASTIC PAVEMENT MARKING - LETTERS AND SYMBOLS, WHITE (78000100)
- ⑪ PREFORMED PLASTIC PAVEMENT MARKING, TYPE D - LINE 8", 3' DASH, 9' SKIP, WHITE (78004640)

- ⑫ MODIFIED URETHANE PAVEMENT MARKING - LINE 4", WHITE (78009004)
- ⑬ MODIFIED URETHANE PAVEMENT MARKING - LINE 4", YELLOW (78009004)
- ⑭ MODIFIED URETHANE PAVEMENT MARKING - LINE 8", WHITE (78009008)
- ⑮ MODIFIED URETHANE PAVEMENT MARKING - LINE 12", WHITE, 45°, 500' SPACING (78009012)
- ⑯ MODIFIED URETHANE PAVEMENT MARKING - LINE 12", YELLOW, 45°, 500' SPACING (78009012)
- ⑰ MODIFIED URETHANE PAVEMENT MARKING - LINE 12", WHITE, CHEVRON, 30' SPACING (78009012)

- ⑱ MODIFIED URETHANE PAVEMENT MARKING - LINE 12", WHITE, 45° (78009012)
- ⑲ MODIFIED URETHANE PAVEMENT MARKING - LINE 12", YELLOW, 45° (78009012)
- ⑳ PREFORMED PLASTIC PAVEMENT MARKING, TYPE D - LINE 7" CONTRAST, 2' DASH, 6' SKIP, WHITE (78004635)
- ㉑ RAISED REFLECTIVE PAVEMENT MARKERS (78100100)
- ㉒ PREFORMED PLASTIC PAVEMENT MARKING TYPE D - LINE 8" CONTRAST, 10' DASH, 30' SKIP, WHITE (78004640)
- ㉓ MODIFIED URETHANE PAVEMENT MARKING - LINE 8", YELLOW (78009008)

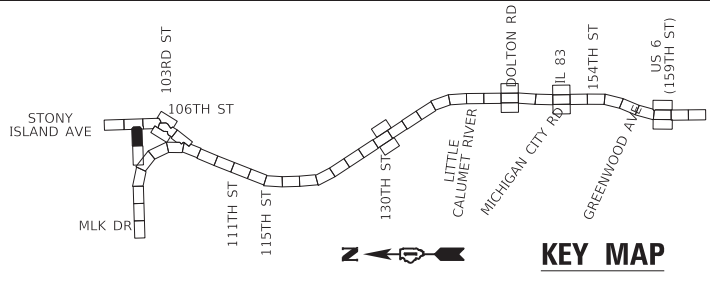

USER NAME	= hbmeprw11ics01s
PLOT SCALE	= 100.0000 ' / in.
PLOT DATE	= 12/10/2024


DESIGNED -	FA	REVISED -
DRAWN -	FA	REVISED -
CHECKED -	AMI	REVISED -
DATE -	12/9/2024	REVISED -



STATE OF ILLINOIS
DEPARTMENT OF TRANSPORTATION

PAVEMENT MARKING PLAN
I-94 (BISHOP FORD EXPY)

SCALE: SHEET 7 OF 56 SHEETS STA. 447+10 TO STA. 461+40

F.A.I. RTE.	SECTION	COUNTY	TOTAL SHEETS	SHEET NO.
94	(42-B-11-1) BR, BJR 24	COOK	761	264
CONTRACT NO. 62W87				
ILLINOIS FED. AID PROJECT				

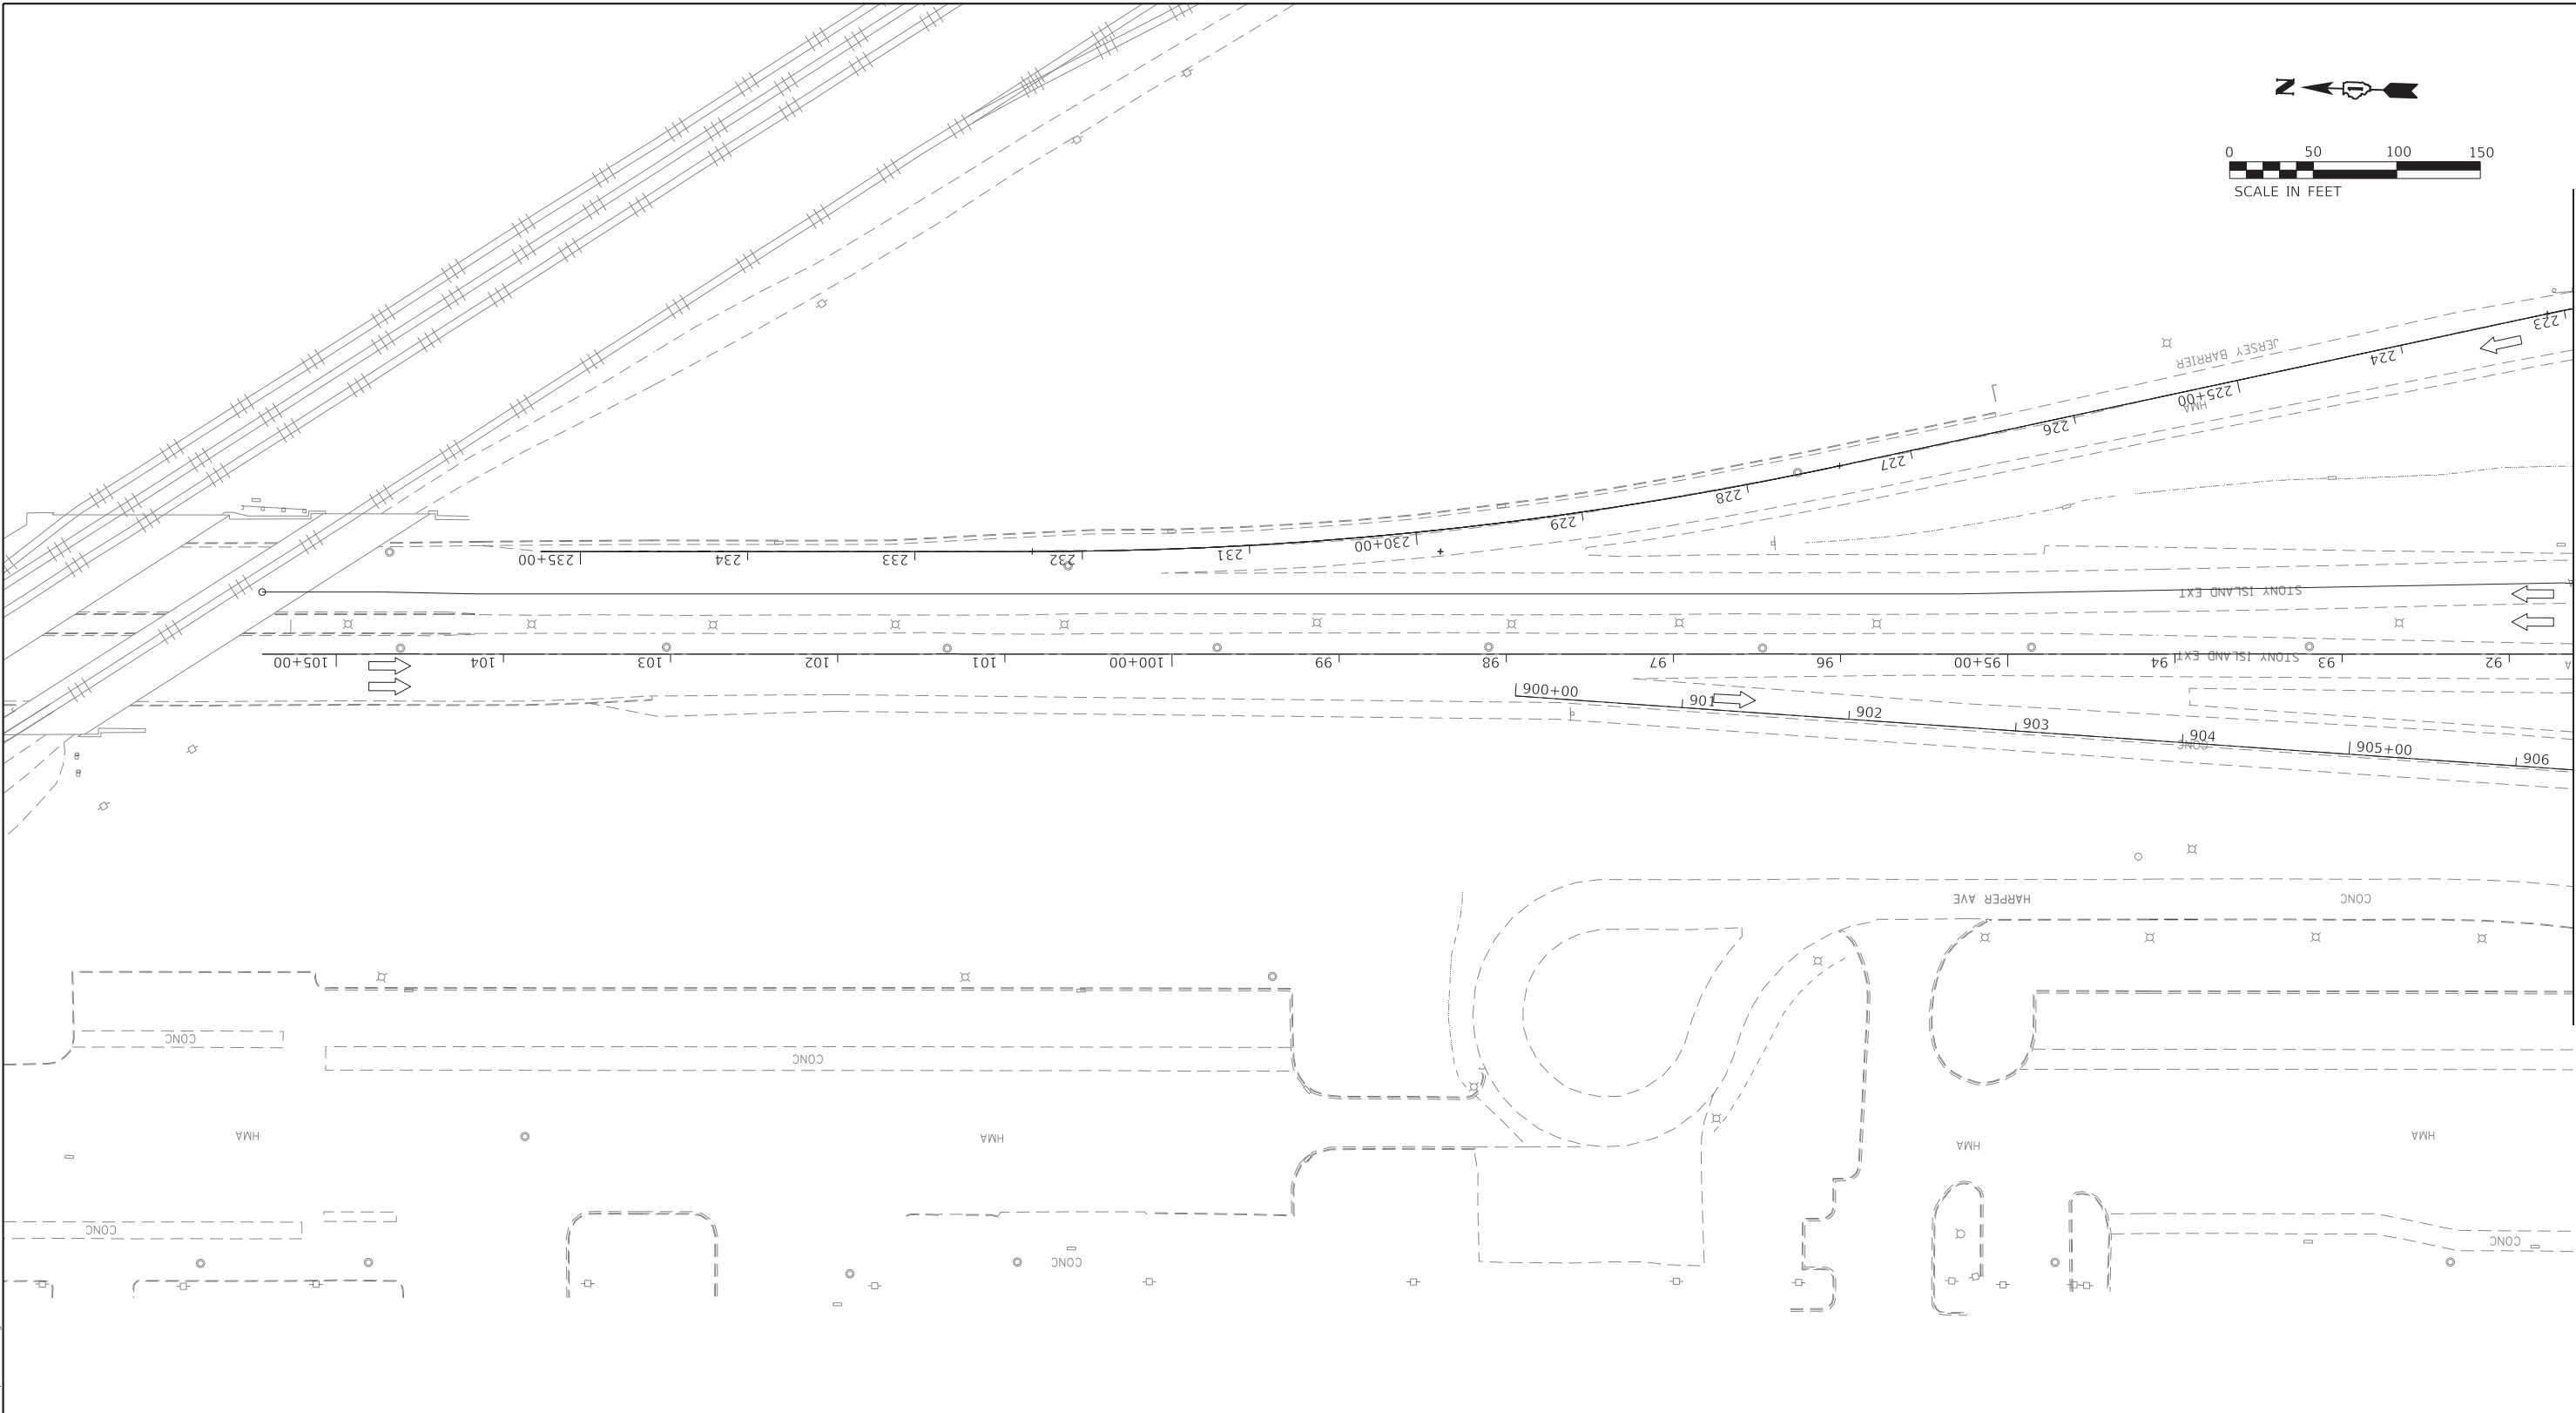[illegible]

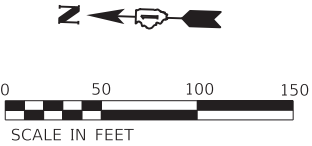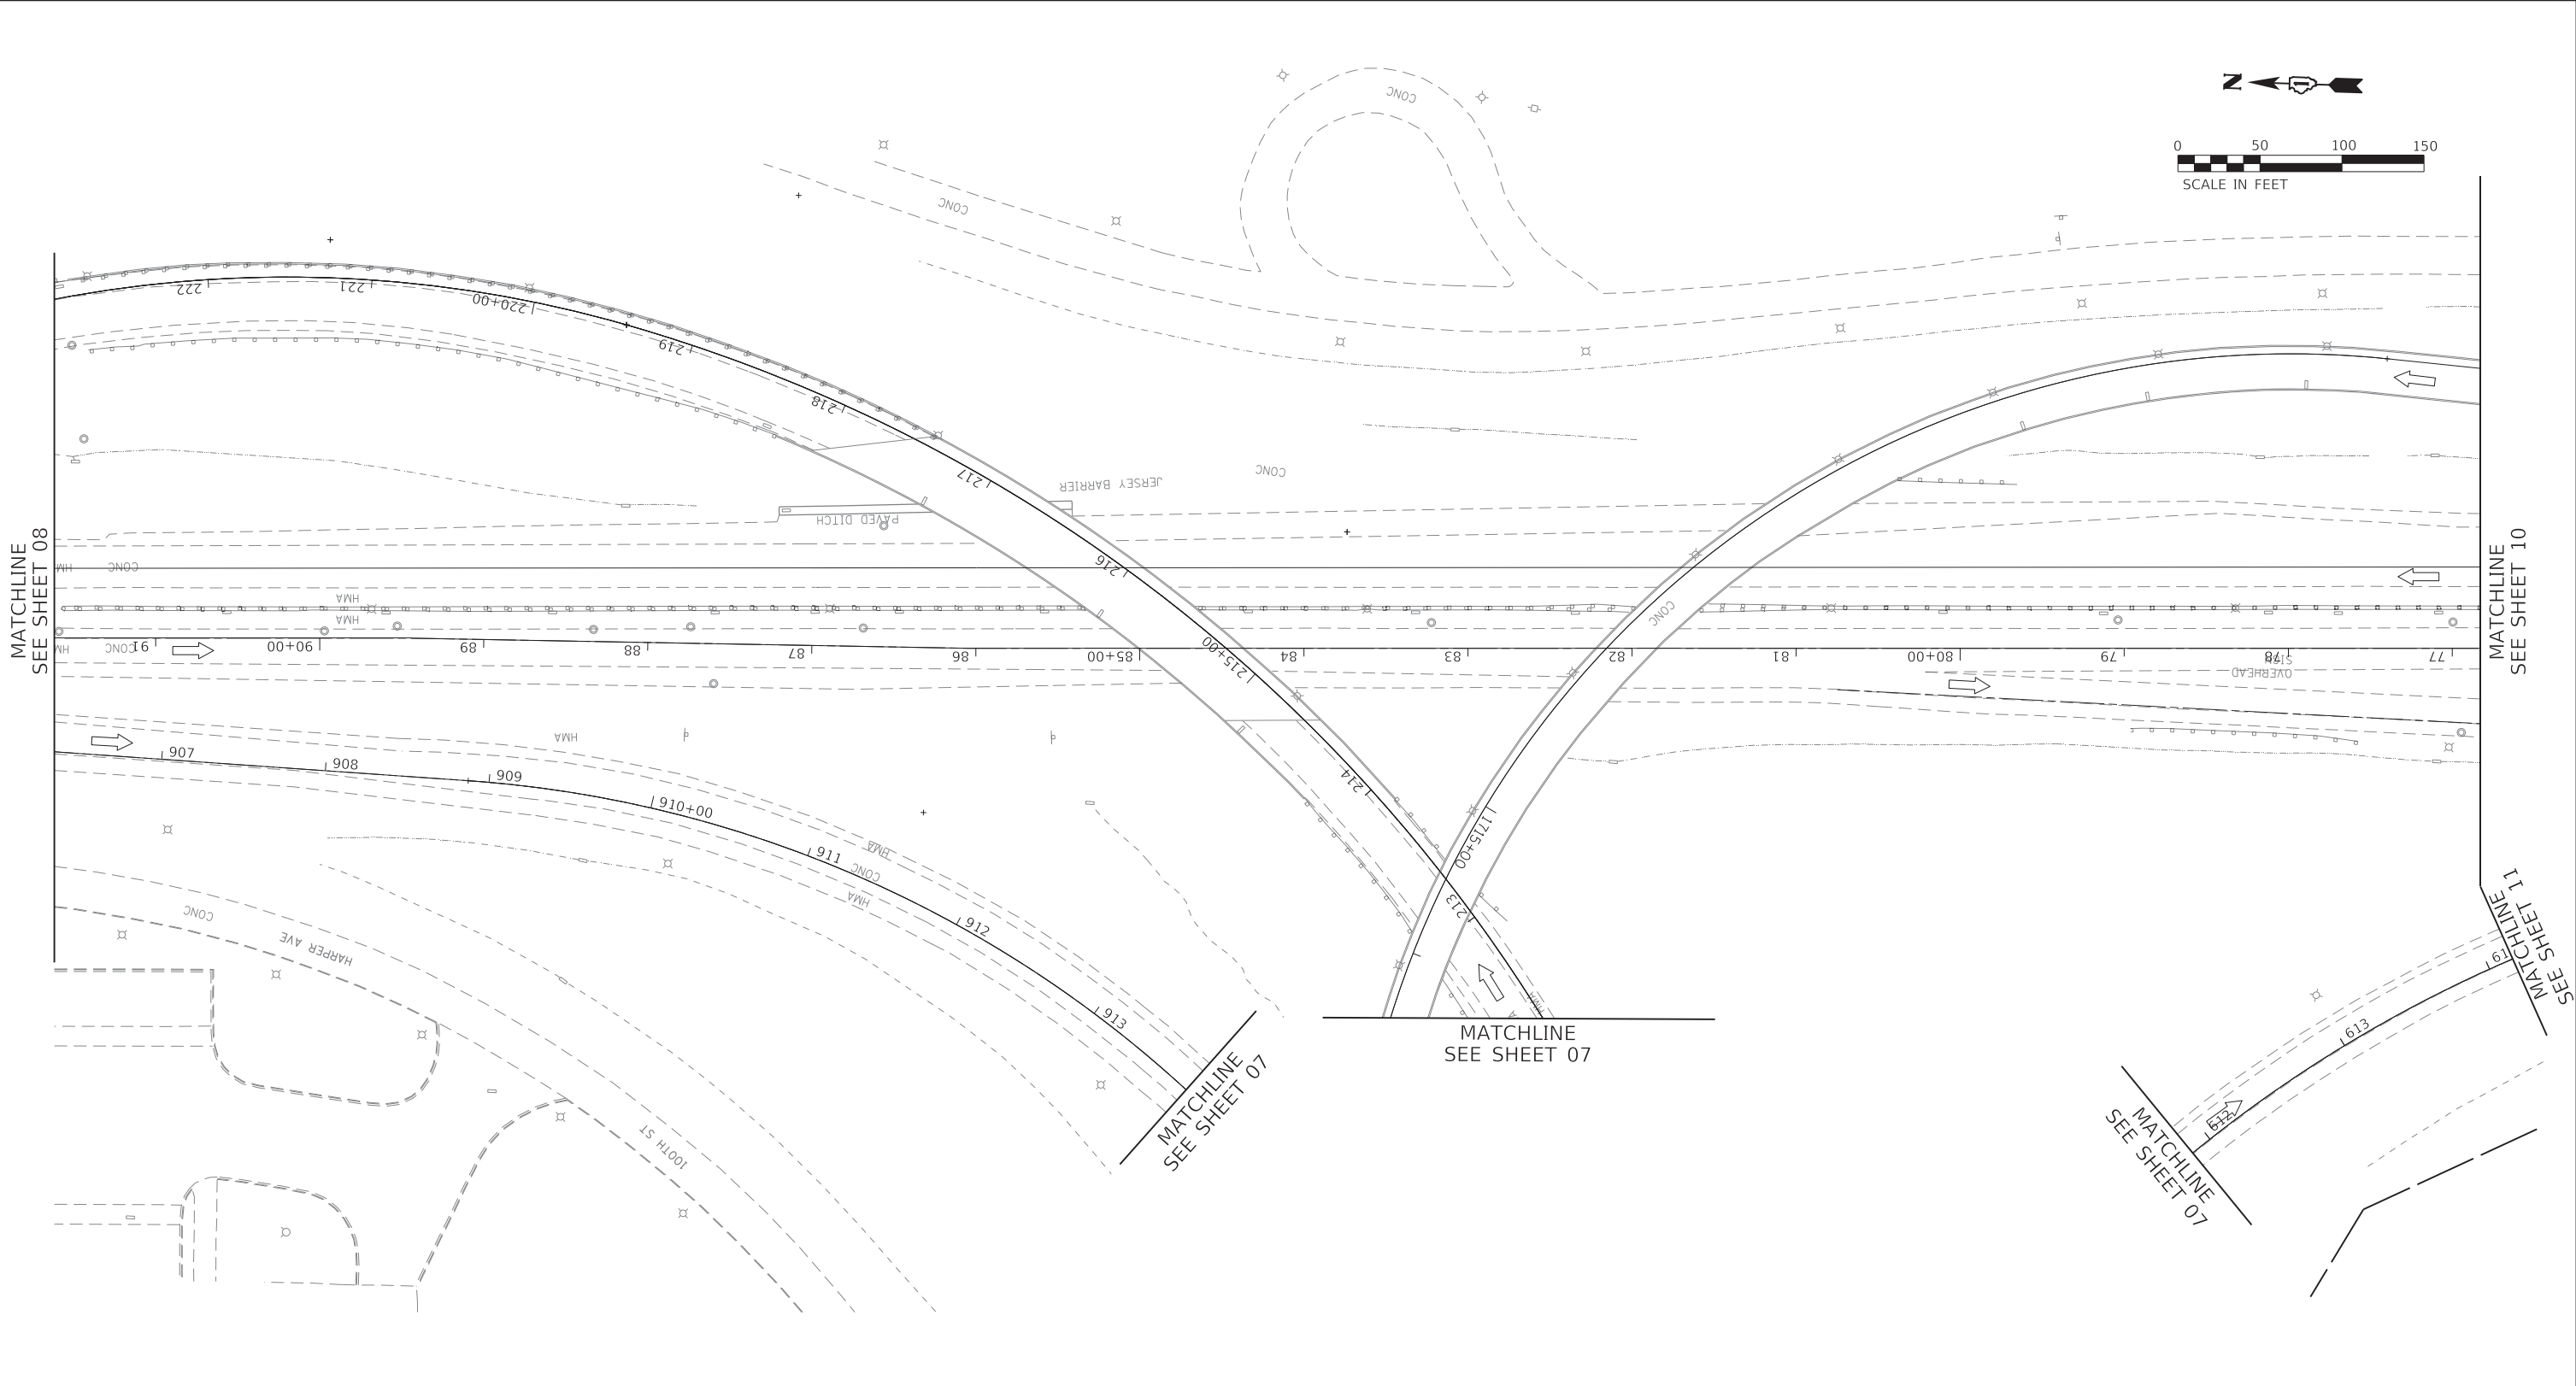

LEGEND

1

SHOULDER RUMBLE STRIPS, 16" (64200116)

2

THERMOPLASTIC PAVEMENT MARKING - LINE 4", WHITE (78000200)

3

THERMOPLASTIC PAVEMENT MARKING - LINE 4", YELLOW (78000200)

4

PREFORMED PLASTIC PAVEMENT MARKING, TYPE D - LINE 5", 10' DASH, 30' SKIP, WHITE (78004625)

5

PREFORMED PLASTIC PAVEMENT MARKING, TYPE D - LINE 4", 2' DASH, 6' SKIP, WHITE (78004620)

6

THERMOPLASTIC PAVEMENT MARKING - LINE 8", WHITE (78000500)

7

THERMOPLASTIC PAVEMENT MARKING - LINE 12", YELLOW, 45°, 500' SPACING (78000600)

8

THERMOPLASTIC PAVEMENT MARKING - LINE 12", WHITE, 45°, 500' SPACING (78000600)

9

THERMOPLASTIC PAVEMENT MARKING - LINE 12", WHITE, CHEVRONS, 30' SPACING (78000600)

10

THERMOPLASTIC PAVEMENT MARKING - LETTERS AND SYMBOLS, WHITE (78000100)

11

PREFORMED PLASTIC PAVEMENT MARKING, TYPE D - LINE 8", 3' DASH, 9' SKIP, WHITE (78004640)

12

MODIFIED URETHANE PAVEMENT MARKING - LINE 4", WHITE (78009004)

13

MODIFIED URETHANE PAVEMENT MARKING - LINE 4", YELLOW (78009004)

14

MODIFIED URETHANE PAVEMENT MARKING - LINE 8", WHITE (78009008)

15

MODIFIED URETHANE PAVEMENT MARKING - LINE 12", WHITE, 45°, 500' SPACING (78009012)

16

MODIFIED URETHANE PAVEMENT MARKING - LINE 12", YELLOW, 45°, 500' SPACING (78009012)

17

MODIFIED URETHANE PAVEMENT MARKING - LINE 12", WHITE, CHEVRON, 30' SPACING (78009012)

18

MODIFIED URETHANE PAVEMENT MARKING - LINE 12", WHITE, 45° (78009012)

19

MODIFIED URETHANE PAVEMENT MARKING - LINE 12", YELLOW, 45° (78009012)

20

PREFORMED PLASTIC PAVEMENT MARKING, TYPE D - LINE 7" CONTRAST, 2' DASH, 6' SKIP, WHITE (78004635)

21

RAISED REFLECTIVE PAVEMENT MARKERS (78100100)

22

PREFORMED PLASTIC PAVEMENT MARKING TYPE D - LINE 8" CONTRAST, 10' DASH, 30' SKIP, WHITE (78004640)

23

MODIFIED URETHANE PAVEMENT MARKING - LINE 8", YELLOW (78009008)

KEY MAP

HBM
ENGINEERING GROUP, LLC

USER NAME = hbmeppw11cs01\$	DESIGNED - FA	REVISED -
	DRAWN - FA	REVISED -
PLOT SCALE = 100.0000 ' / in.	CHECKED - AMI	REVISED -
PLOT DATE = 12/10/2024	DATE - 12/9/2024	REVISED -



STATE OF ILLINOIS
DEPARTMENT OF TRANSPORTATION

PAVEMENT MARKING PLAN
I-94 (BISHOP FORD EXPY)

SCALE:	SHEET 9	OF 56	SHEETS	STA. 447+12	TO STA. 461+38
--------	---------	-------	--------	-------------	----------------

F.A.I. RTE.	SECTION	COUNTY	TOTAL SHEETS	SHEET NO.
94	(42-B-11-1) BR, BJR 24	COOK	761	266
CONTRACT NO. 62W87				
ILLINOIS		FED. AID PROJECT		

MODEL: Default
FILE NAME: W:\mshw11cs01\CS_gdf_work_dtl\2429\1461_100\DD163\K33-cht-pmk006-4.dgn

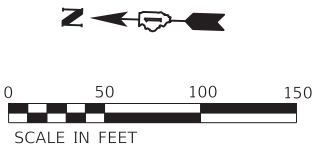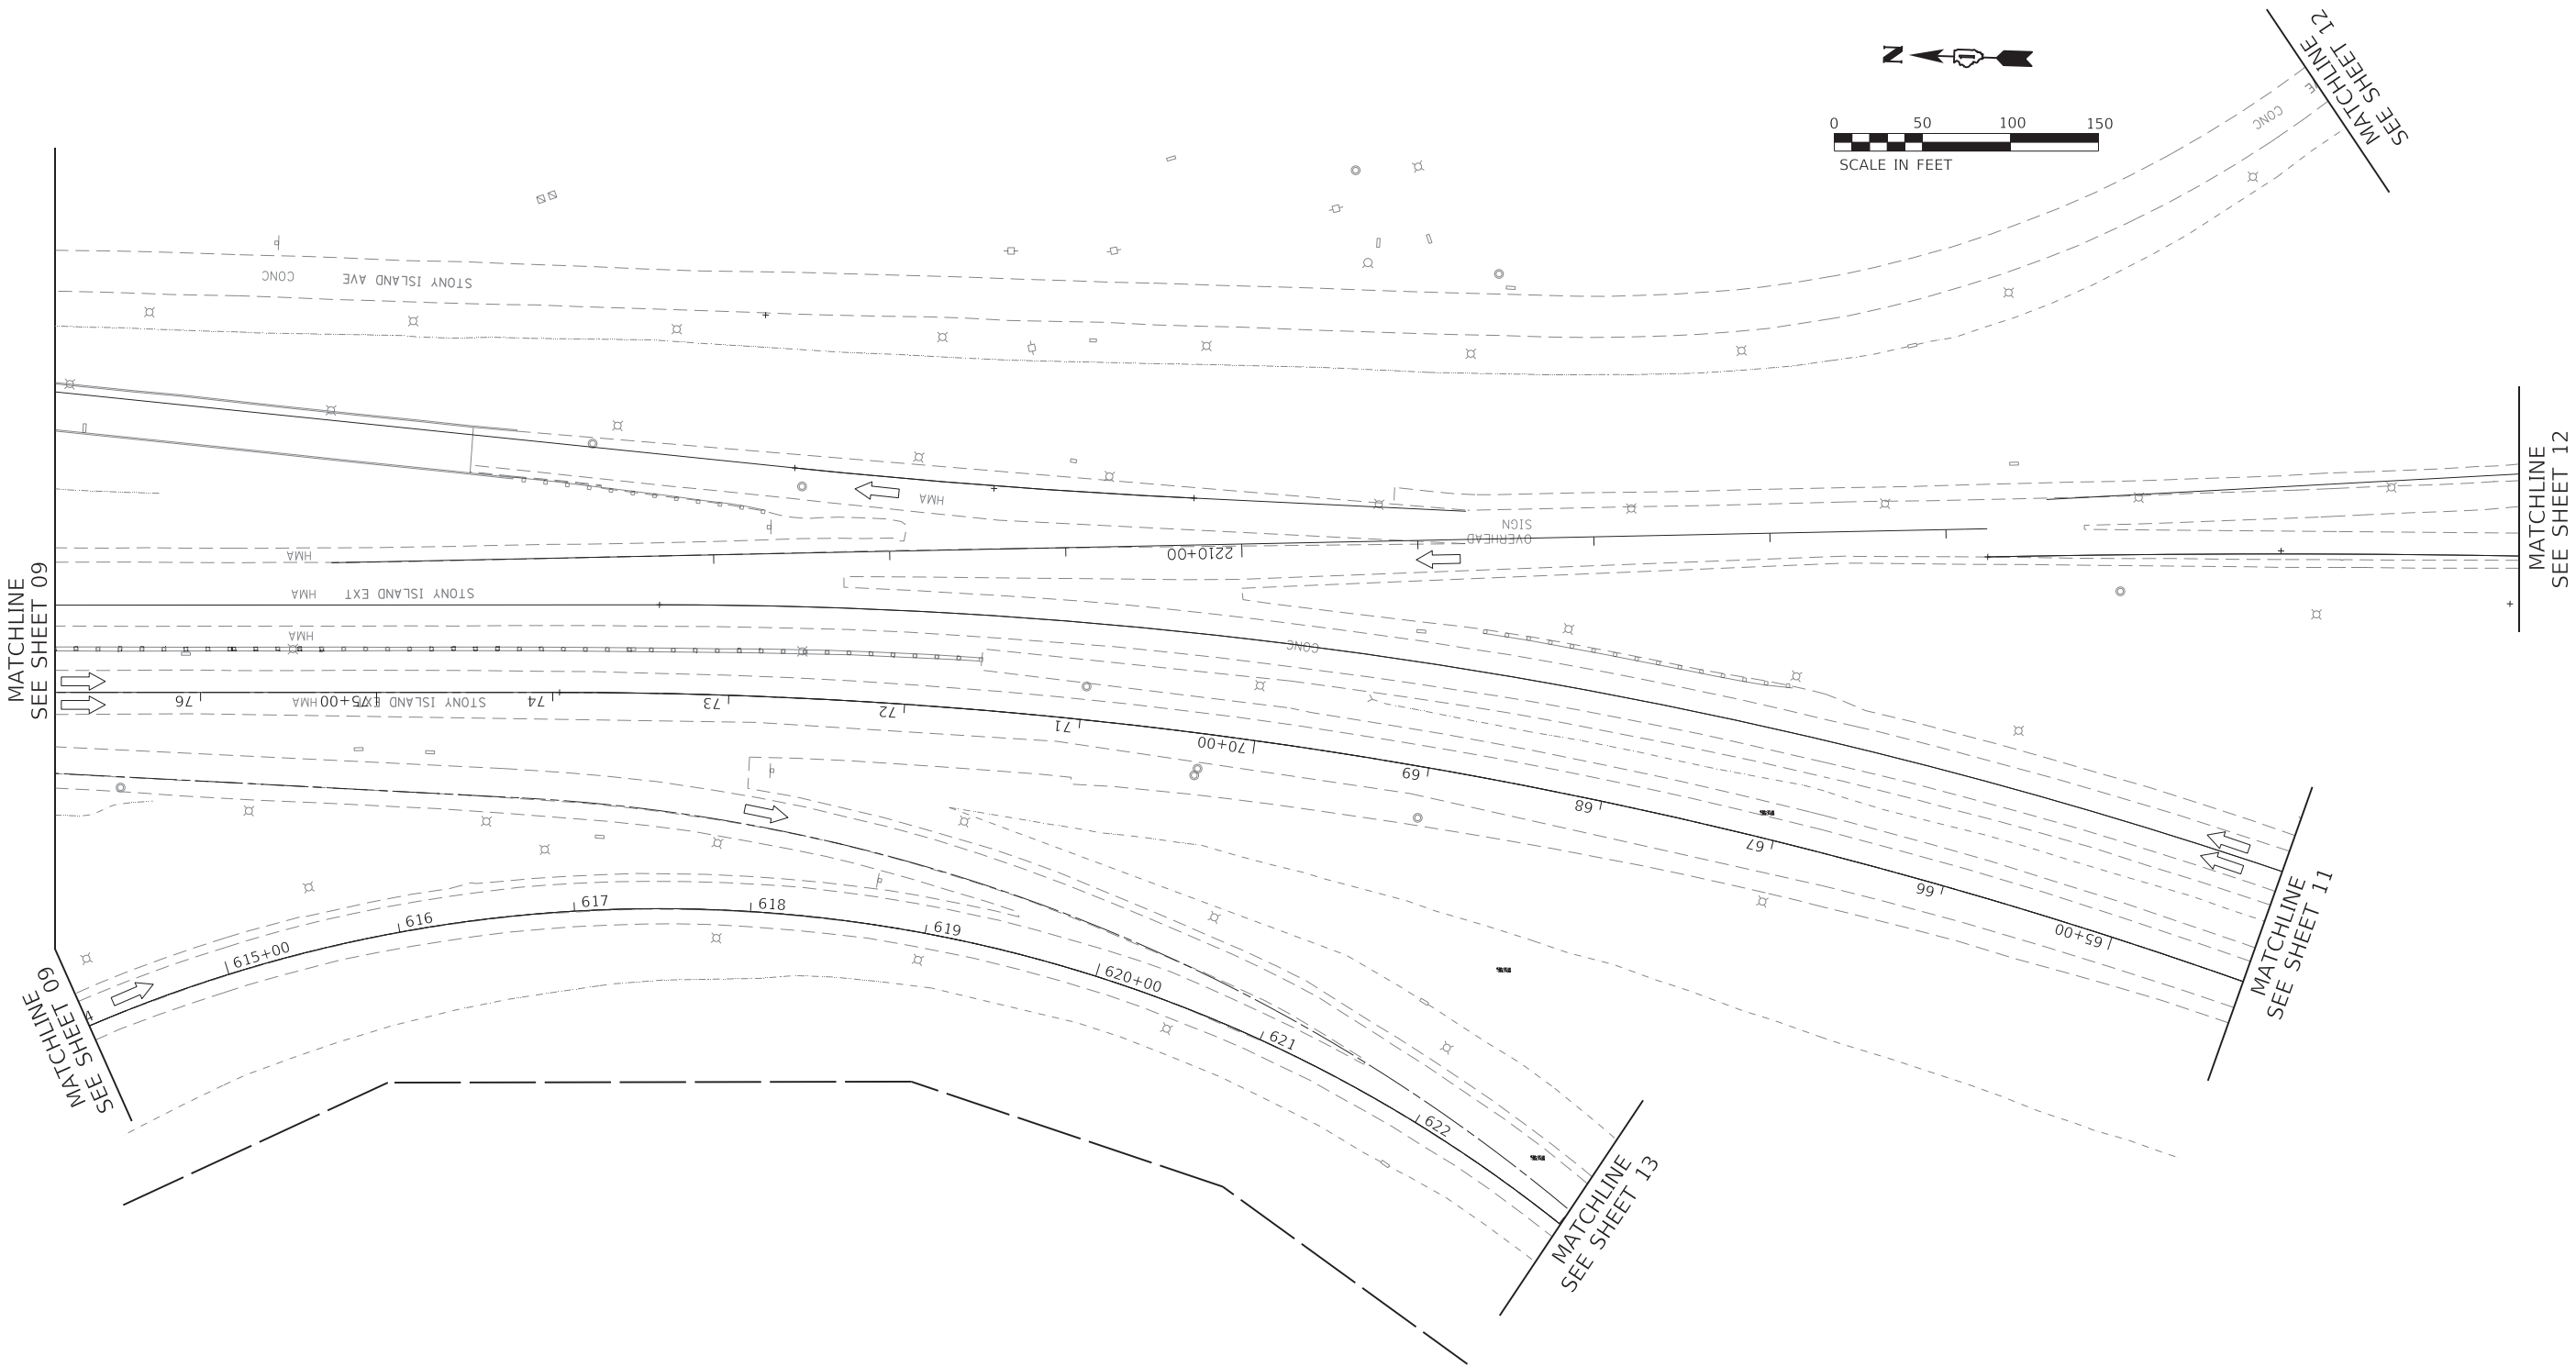


LEGEND

- 1 SHOULDER RUMBLE STRIPS, 16" (64200116)
- 2 THERMOPLASTIC PAVEMENT MARKING - LINE 4", WHITE (78000200)
- 3 THERMOPLASTIC PAVEMENT MARKING - LINE 4", YELLOW (78000200)
- 4 PREFORMED PLASTIC PAVEMENT MARKING, TYPE D - LINE 5", 10' DASH, 30' SKIP, WHITE (78004625)
- 5 PREFORMED PLASTIC PAVEMENT MARKING, TYPE D - LINE 4", 2' DASH, 6' SKIP, WHITE (78004620)

- 6 THERMOPLASTIC PAVEMENT MARKING - LINE 8", WHITE (78000500)
- 7 THERMOPLASTIC PAVEMENT MARKING - LINE 12", YELLOW, 45°, 500' SPACING (78000600)
- 8 THERMOPLASTIC PAVEMENT MARKING - LINE 12", WHITE, 45°, 500' SPACING (78000600)
- 9 THERMOPLASTIC PAVEMENT MARKING - LINE 12", WHITE, CHEVRONS, 30' SPACING (78000600)
- 10 THERMOPLASTIC PAVEMENT MARKING - LETTERS AND SYMBOLS, WHITE (78000100)
- 11 PREFORMED PLASTIC PAVEMENT MARKING, TYPE D - LINE 8", 3' DASH, 9' SKIP, WHITE (78004640)

- 12 MODIFIED URETHANE PAVEMENT MARKING - LINE 4", WHITE (78009004)
- 13 MODIFIED URETHANE PAVEMENT MARKING - LINE 4", YELLOW (78009004)
- 14 MODIFIED URETHANE PAVEMENT MARKING - LINE 8", WHITE (78009008)
- 15 MODIFIED URETHANE PAVEMENT MARKING - LINE 12", WHITE, 45°, 500' SPACING (78009012)
- 16 MODIFIED URETHANE PAVEMENT MARKING - LINE 12", YELLOW, 45°, 500' SPACING (78009012)
- 17 MODIFIED URETHANE PAVEMENT MARKING - LINE 12", WHITE, CHEVRON, 30' SPACING (78009012)

- 18 MODIFIED URETHANE PAVEMENT MARKING - LINE 12", WHITE, 45° (78009012)
- 19 MODIFIED URETHANE PAVEMENT MARKING - LINE 12", YELLOW, 45° (78009012)
- 20 PREFORMED PLASTIC PAVEMENT MARKING, TYPE D - LINE 7" CONTRAST, 2' DASH, 6' SKIP, WHITE (78004635)
- 21 RAISED REFLECTIVE PAVEMENT MARKERS (78100100)
- 22 PREFORMED PLASTIC PAVEMENT MARKING TYPE D - LINE 8" CONTRAST, 10' DASH, 30' SKIP, WHITE (78004640)
- 23 MODIFIED URETHANE PAVEMENT MARKING - LINE 8", YELLOW (78009008)

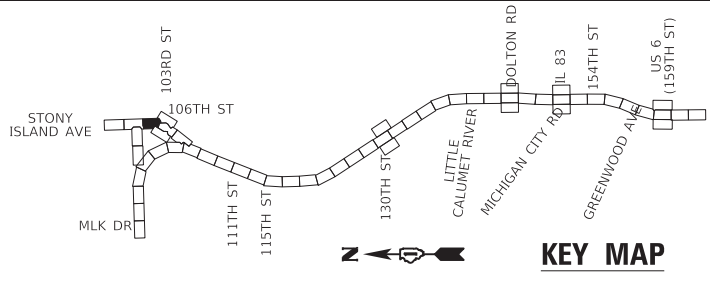

USER NAME	= hbmeprw11cs01s
PLOT SCALE	= 100.0000 ' / in.
PLOT DATE	= 12/10/2024

DESIGNED	-	FA	REVISED	-
DRAWN	-	FA	REVISED	-
CHECKED	-	AMI	REVISED	-
DATE	-	12/9/2024	REVISED	-



STATE OF ILLINOIS
DEPARTMENT OF TRANSPORTATION

PAVEMENT MARKING PLAN
I-94 (BISHOP FORD EXPY)

SCALE: SHEET 10 OF 56 SHEETS STA. 447+13 TO STA. 461+37

F.A.I. RTE.	SECTION	COUNTY	TOTAL SHEETS	SHEET NO.
94	(42-B-11-1) BR, BJR 24	COOK	761	267
CONTRACT NO. 62W87				
ILLINOIS FED. AID PROJECT				

MODEL: Default
FILE NAME: \\hbm\new11cs01\CS_gdf_work_dlf\2429\1461_1031D163\33-shr-pmk006-6.dgn

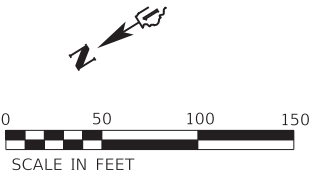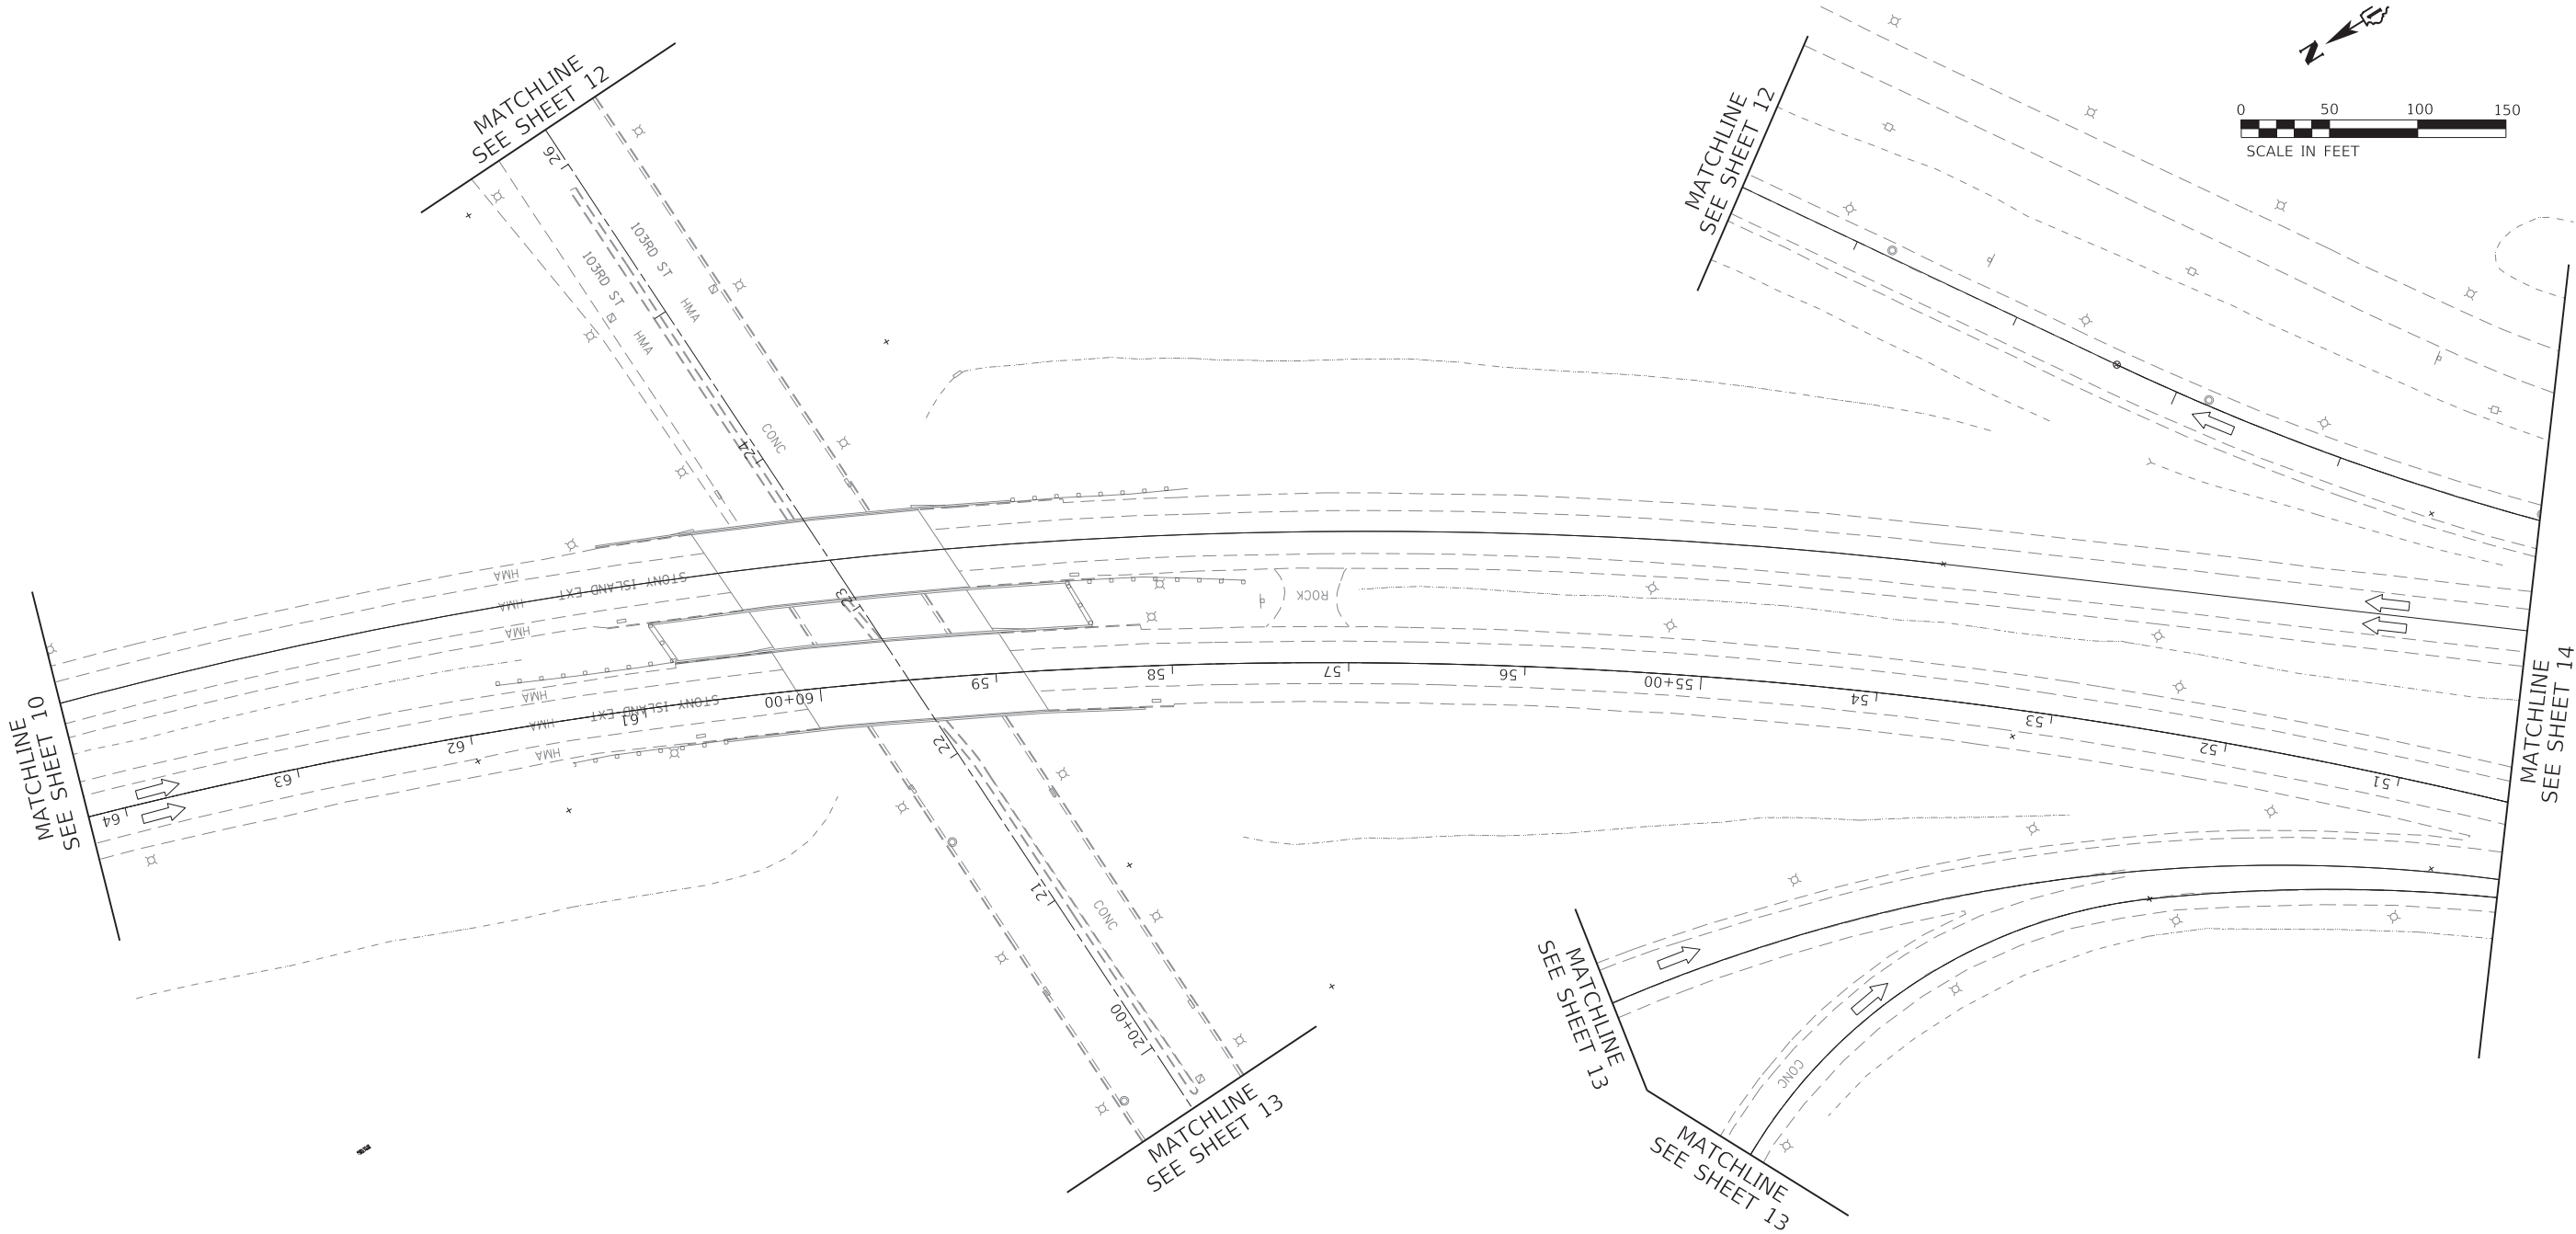


LEGEND

- 1 SHOULDER RUMBLE STRIPS, 16" (64200116)
- 2 THERMOPLASTIC PAVEMENT MARKING - LINE 4", WHITE (78000200)
- 3 THERMOPLASTIC PAVEMENT MARKING - LINE 4", YELLOW (78000200)
- 4 PREFORMED PLASTIC PAVEMENT MARKING, TYPE D - LINE 5", 10' DASH, 30' SKIP, WHITE (78004625)
- 5 PREFORMED PLASTIC PAVEMENT MARKING, TYPE D - LINE 4", 2' DASH, 6' SKIP, WHITE (78004620)

- 6 THERMOPLASTIC PAVEMENT MARKING - LINE 8", WHITE (78000500)
- 7 THERMOPLASTIC PAVEMENT MARKING - LINE 12", YELLOW, 45°, 500' SPACING (78000600)
- 8 THERMOPLASTIC PAVEMENT MARKING - LINE 12", WHITE, 45°, 500' SPACING (78000600)
- 9 THERMOPLASTIC PAVEMENT MARKING - LINE 12", WHITE, CHEVRONS, 30' SPACING (78000600)
- 10 THERMOPLASTIC PAVEMENT MARKING - LETTERS AND SYMBOLS, WHITE (78000100)
- 11 PREFORMED PLASTIC PAVEMENT MARKING, TYPE D - LINE 8", 3' DASH, 9' SKIP, WHITE (78004640)

- 12 MODIFIED URETHANE PAVEMENT MARKING - LINE 4", WHITE (78009004)
- 13 MODIFIED URETHANE PAVEMENT MARKING - LINE 4", YELLOW (78009004)
- 14 MODIFIED URETHANE PAVEMENT MARKING - LINE 8", WHITE (78009008)
- 15 MODIFIED URETHANE PAVEMENT MARKING - LINE 12", WHITE, 45°, 500' SPACING (78009012)
- 16 MODIFIED URETHANE PAVEMENT MARKING - LINE 12", YELLOW, 45°, 500' SPACING (78009012)
- 17 MODIFIED URETHANE PAVEMENT MARKING - LINE 12", WHITE, CHEVRON, 30' SPACING (78009012)

- 18 MODIFIED URETHANE PAVEMENT MARKING - LINE 12", WHITE, 45° (78009012)
- 19 MODIFIED URETHANE PAVEMENT MARKING - LINE 12", YELLOW, 45° (78009012)
- 20 PREFORMED PLASTIC PAVEMENT MARKING, TYPE D - LINE 7" CONTRAST, 2' DASH, 6' SKIP, WHITE (78004635)
- 21 RAISED REFLECTIVE PAVEMENT MARKERS (78100100)
- 22 PREFORMED PLASTIC PAVEMENT MARKING TYPE D - LINE 8" CONTRAST, 10' DASH, 30' SKIP, WHITE (78004640)
- 23 MODIFIED URETHANE PAVEMENT MARKING - LINE 8", YELLOW (78009008)

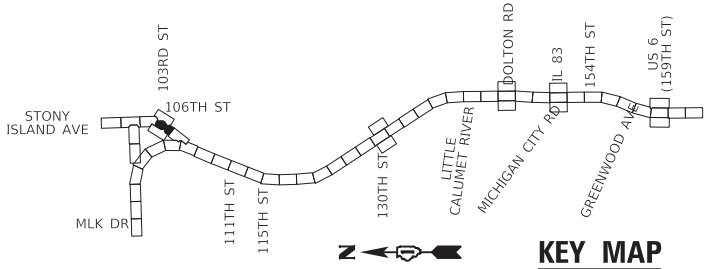

USER NAME	= hbmepw11cs01\$
PLOT SCALE	= 100,0000 ' / in.
PLOT DATE	= 12/10/2024

DESIGNED	-	FA	REVISED	-
DRAWN	-	FA	REVISED	-
CHECKED	-	AMI	REVISED	-
DATE	-	12/9/2024	REVISED	-


STATE OF ILLINOIS
DEPARTMENT OF TRANSPORTATION

PAVEMENT MARKING PLAN
I-94 (BISHOP FORD EXPY)

SCALE: SHEET 11 OF 56 SHEETS STA. 447+14 TO STA. 461+36

F.A.I. RTE.	SECTION	COUNTY	TOTAL SHEETS	SHEET NO.
94	(42-B-11-1) BR, BJR 24	COOK	761	268
CONTRACT NO. 62W87				
ILLINOIS FED. AID PROJECT				

MODEL Default
FILE NAME: \\hbm\new11cs01\CS_wd\work_d\1242901461_1031D163\33-shr-pmk006-7.dgn

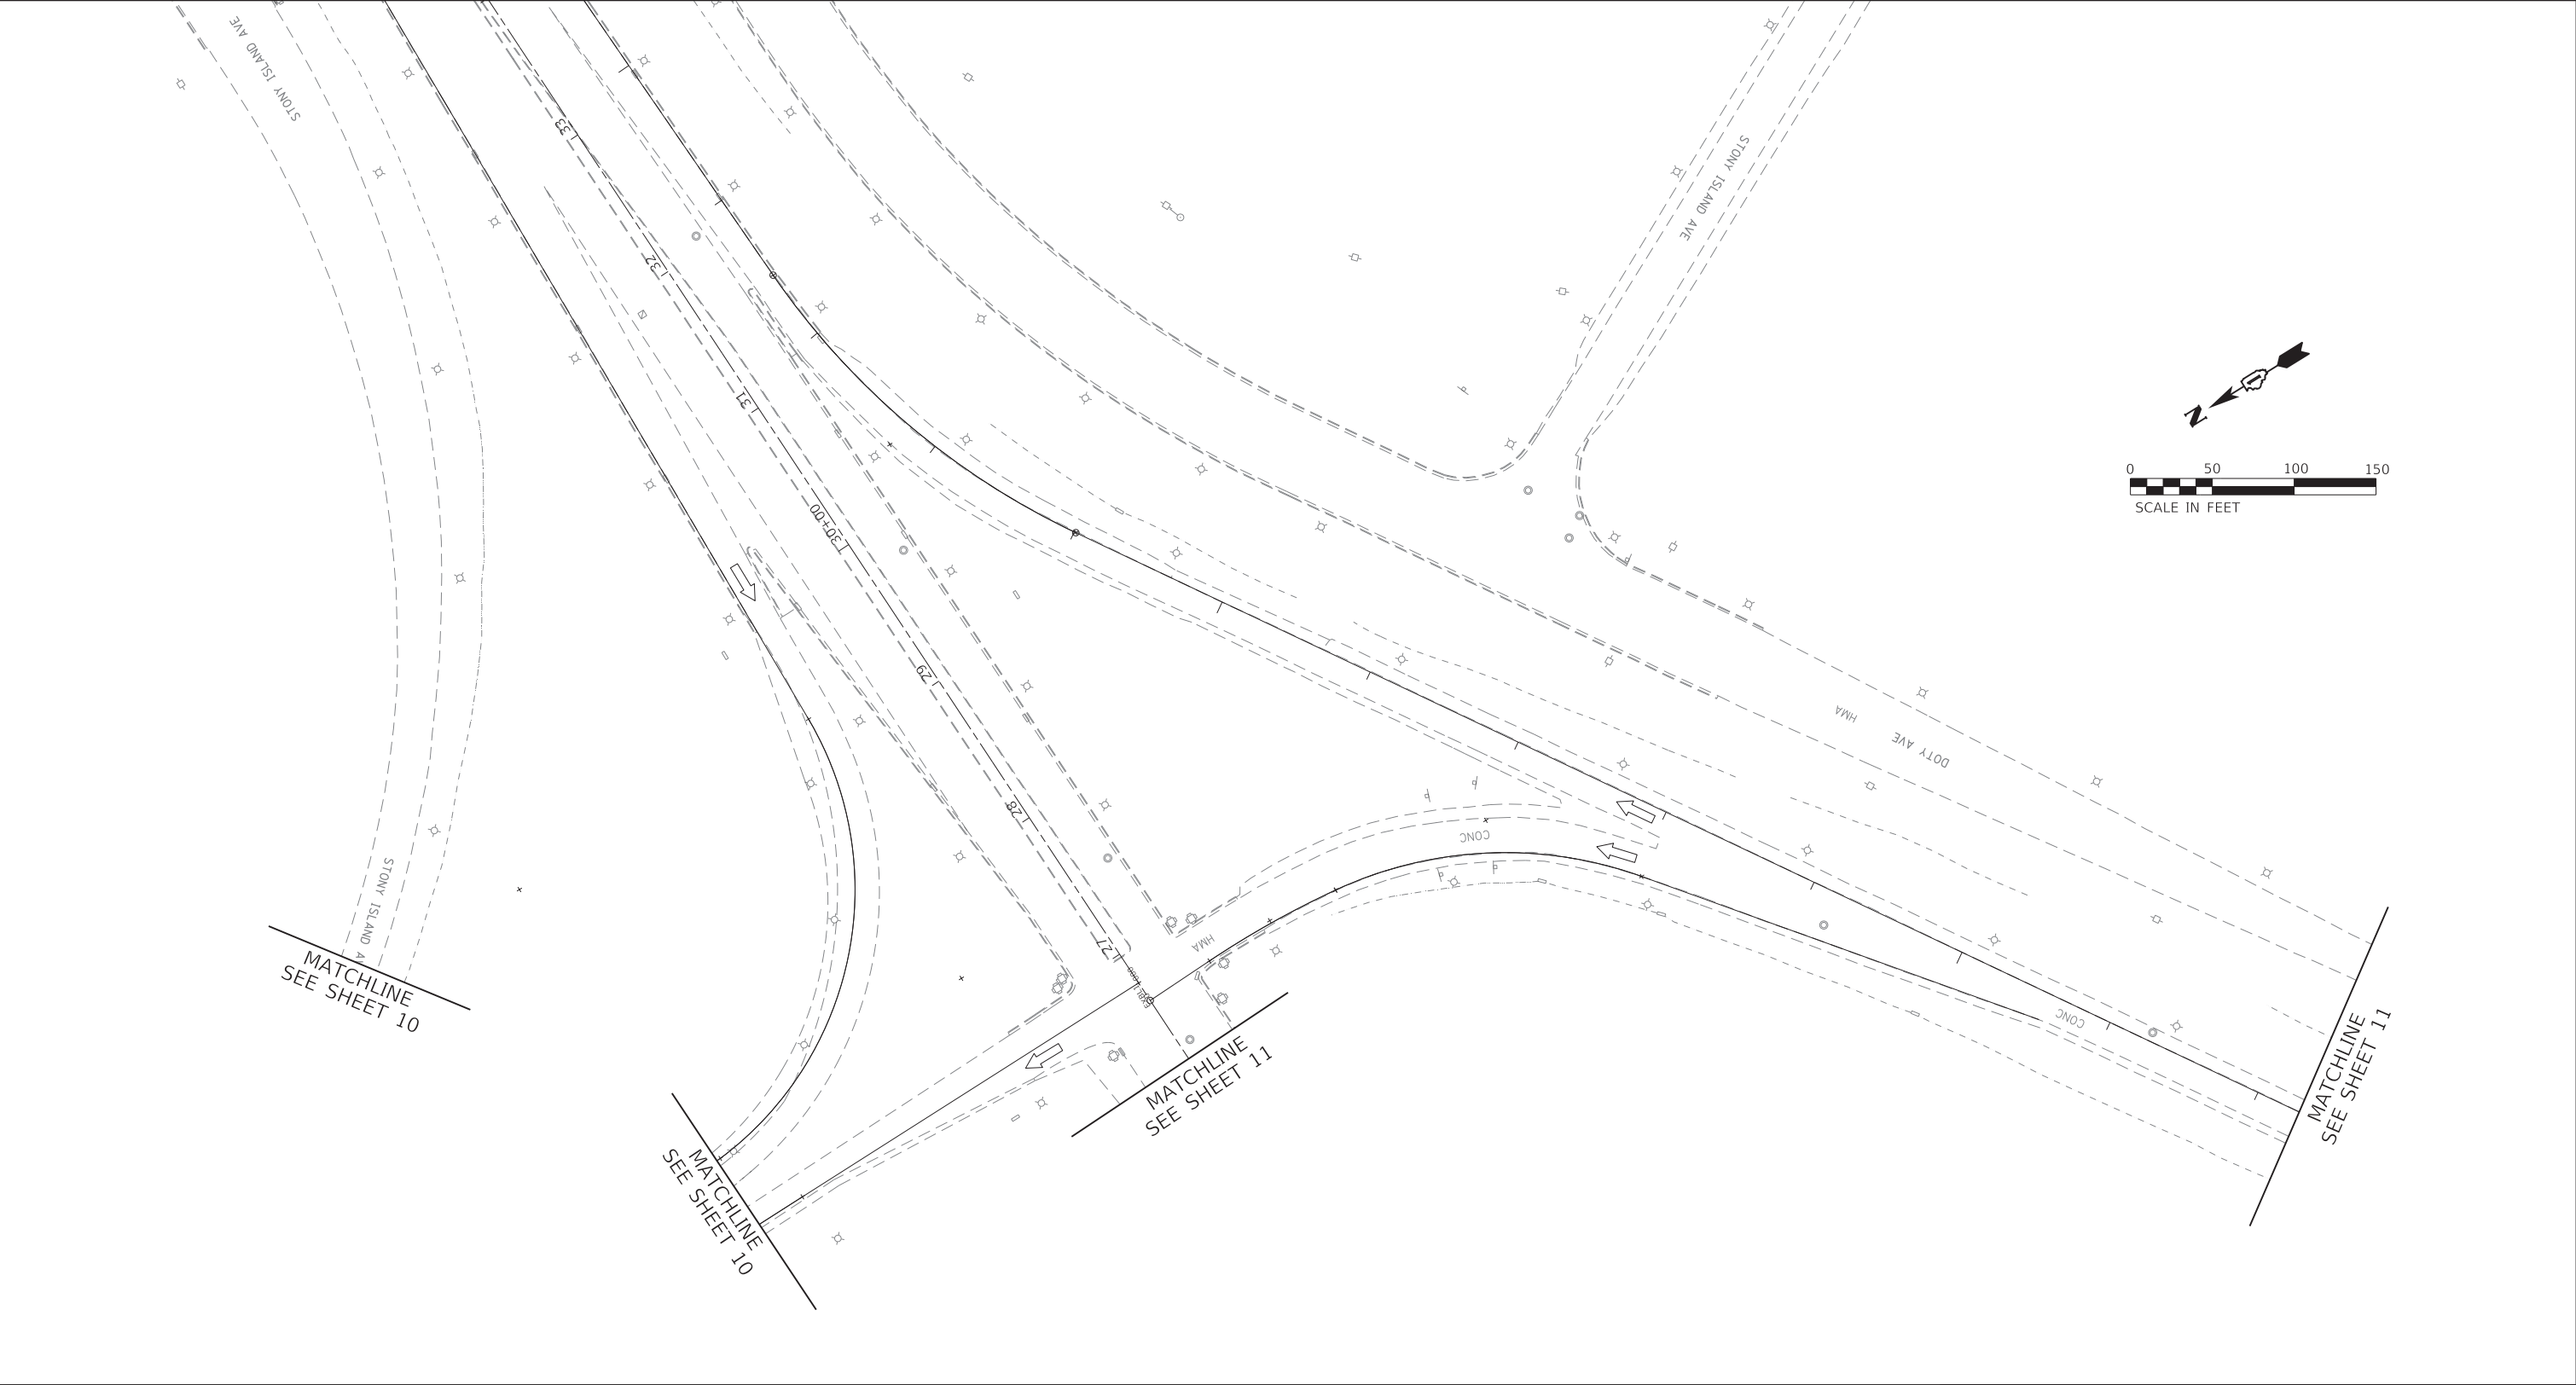

LEGEND

1

SHOULDER RUMBLE STRIPS, 16" (64200116)

2

THERMOPLASTIC PAVEMENT MARKING - LINE 4", WHITE (78000200)

3

THERMOPLASTIC PAVEMENT MARKING - LINE 4", YELLOW (78000200)

4

PREFORMED PLASTIC PAVEMENT MARKING, TYPE D - LINE 5", 10' DASH, 30' SKIP, WHITE (78004625)

5

PREFORMED PLASTIC PAVEMENT MARKING, TYPE D - LINE 4", 2' DASH, 6' SKIP, WHITE (78004620)

6

THERMOPLASTIC PAVEMENT MARKING - LINE 8", WHITE (78000500)

7

THERMOPLASTIC PAVEMENT MARKING - LINE 12", YELLOW, 45°, 500' SPACING (78000600)

8

THERMOPLASTIC PAVEMENT MARKING - LINE 12", WHITE, 45°, 500' SPACING (78000600)

9

THERMOPLASTIC PAVEMENT MARKING - LINE 12", WHITE, CHEVRONS, 30' SPACING (78000600)

10

THERMOPLASTIC PAVEMENT MARKING - LETTERS AND SYMBOLS, WHITE (78000100)

11

PREFORMED PLASTIC PAVEMENT MARKING, TYPE D - LINE 8", 3' DASH, 9' SKIP, WHITE (78004640)

12

MODIFIED URETHANE PAVEMENT MARKING - LINE 4", WHITE (78009004)

13

MODIFIED URETHANE PAVEMENT MARKING - LINE 4", YELLOW (78009004)

14

MODIFIED URETHANE PAVEMENT MARKING - LINE 8", WHITE (78009008)

15

MODIFIED URETHANE PAVEMENT MARKING - LINE 12", WHITE, 45°, 500' SPACING (78009012)

16

MODIFIED URETHANE PAVEMENT MARKING - LINE 12", YELLOW, 45°, 500' SPACING (78009012)

17

MODIFIED URETHANE PAVEMENT MARKING - LINE 12", WHITE, CHEVRON, 30' SPACING (78009012)

18

MODIFIED URETHANE PAVEMENT MARKING - LINE 12", WHITE, 45° (78009012)

19

MODIFIED URETHANE PAVEMENT MARKING - LINE 12", YELLOW, 45° (78009012)

20

PREFORMED PLASTIC PAVEMENT MARKING, TYPE D - LINE 7" CONTRAST, 2' DASH, 6' SKIP, WHITE (78004635)

21

RAISED REFLECTIVE PAVEMENT MARKERS (78100100)

22

PREFORMED PLASTIC PAVEMENT MARKING TYPE D - LINE 8" CONTRAST, 10' DASH, 30' SKIP, WHITE (78004640)

23

MODIFIED URETHANE PAVEMENT MARKING - LINE 8", YELLOW (78009008)

STONY ISLAND AVE

103RD ST

106TH ST

MLK DR

111TH ST

115TH ST

130TH ST

LITTLE CALUMET RIVER

MICHIGAN CITY RD

BOLTON RD

IL 83

154TH ST

GREENWOOD AVE

US 6 (159TH ST)

KEY MAP

0

50

100

150

SCALE IN FEET

USER NAME	= hbmepw11cs01\$	DESIGNED	-	FA	REVISED	-
		DRAWN	-	FA	REVISED	-
PLOT SCALE	= 100.0000 ' / in.	CHECKED	-	AMI	REVISED	-
PLOT DATE	= 12/10/2024	DATE	-	12/9/2024	REVISED	-

STATE OF ILLINOIS

DEPARTMENT OF TRANSPORTATION

PAVEMENT MARKING PLAN

I-94 (BISHOP FORD EXPY)

SCALE:

SHEET 12

OF 56

SHEETS



STA. 447+15

TO STA. 461+35

F.A.I. RTE.	SECTION	COUNTY	TOTAL SHEETS	SHEET NO.
94	(42-B-11-1) BR, BJR 24	COOK	761	269
CONTRACT NO. 62W87				
ILLINOIS		FED. AID PROJECT		

MODEL Default
FILE NAME: \\hbm\new11\cs01\CS_01\work_dtl\242901461_10A\UD\62W87\33-CHT-pmk006-8.dgn

MATCHLINE
SEE SHEET 10

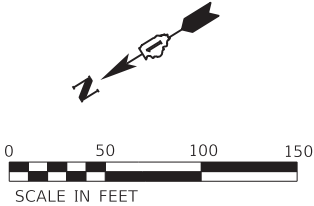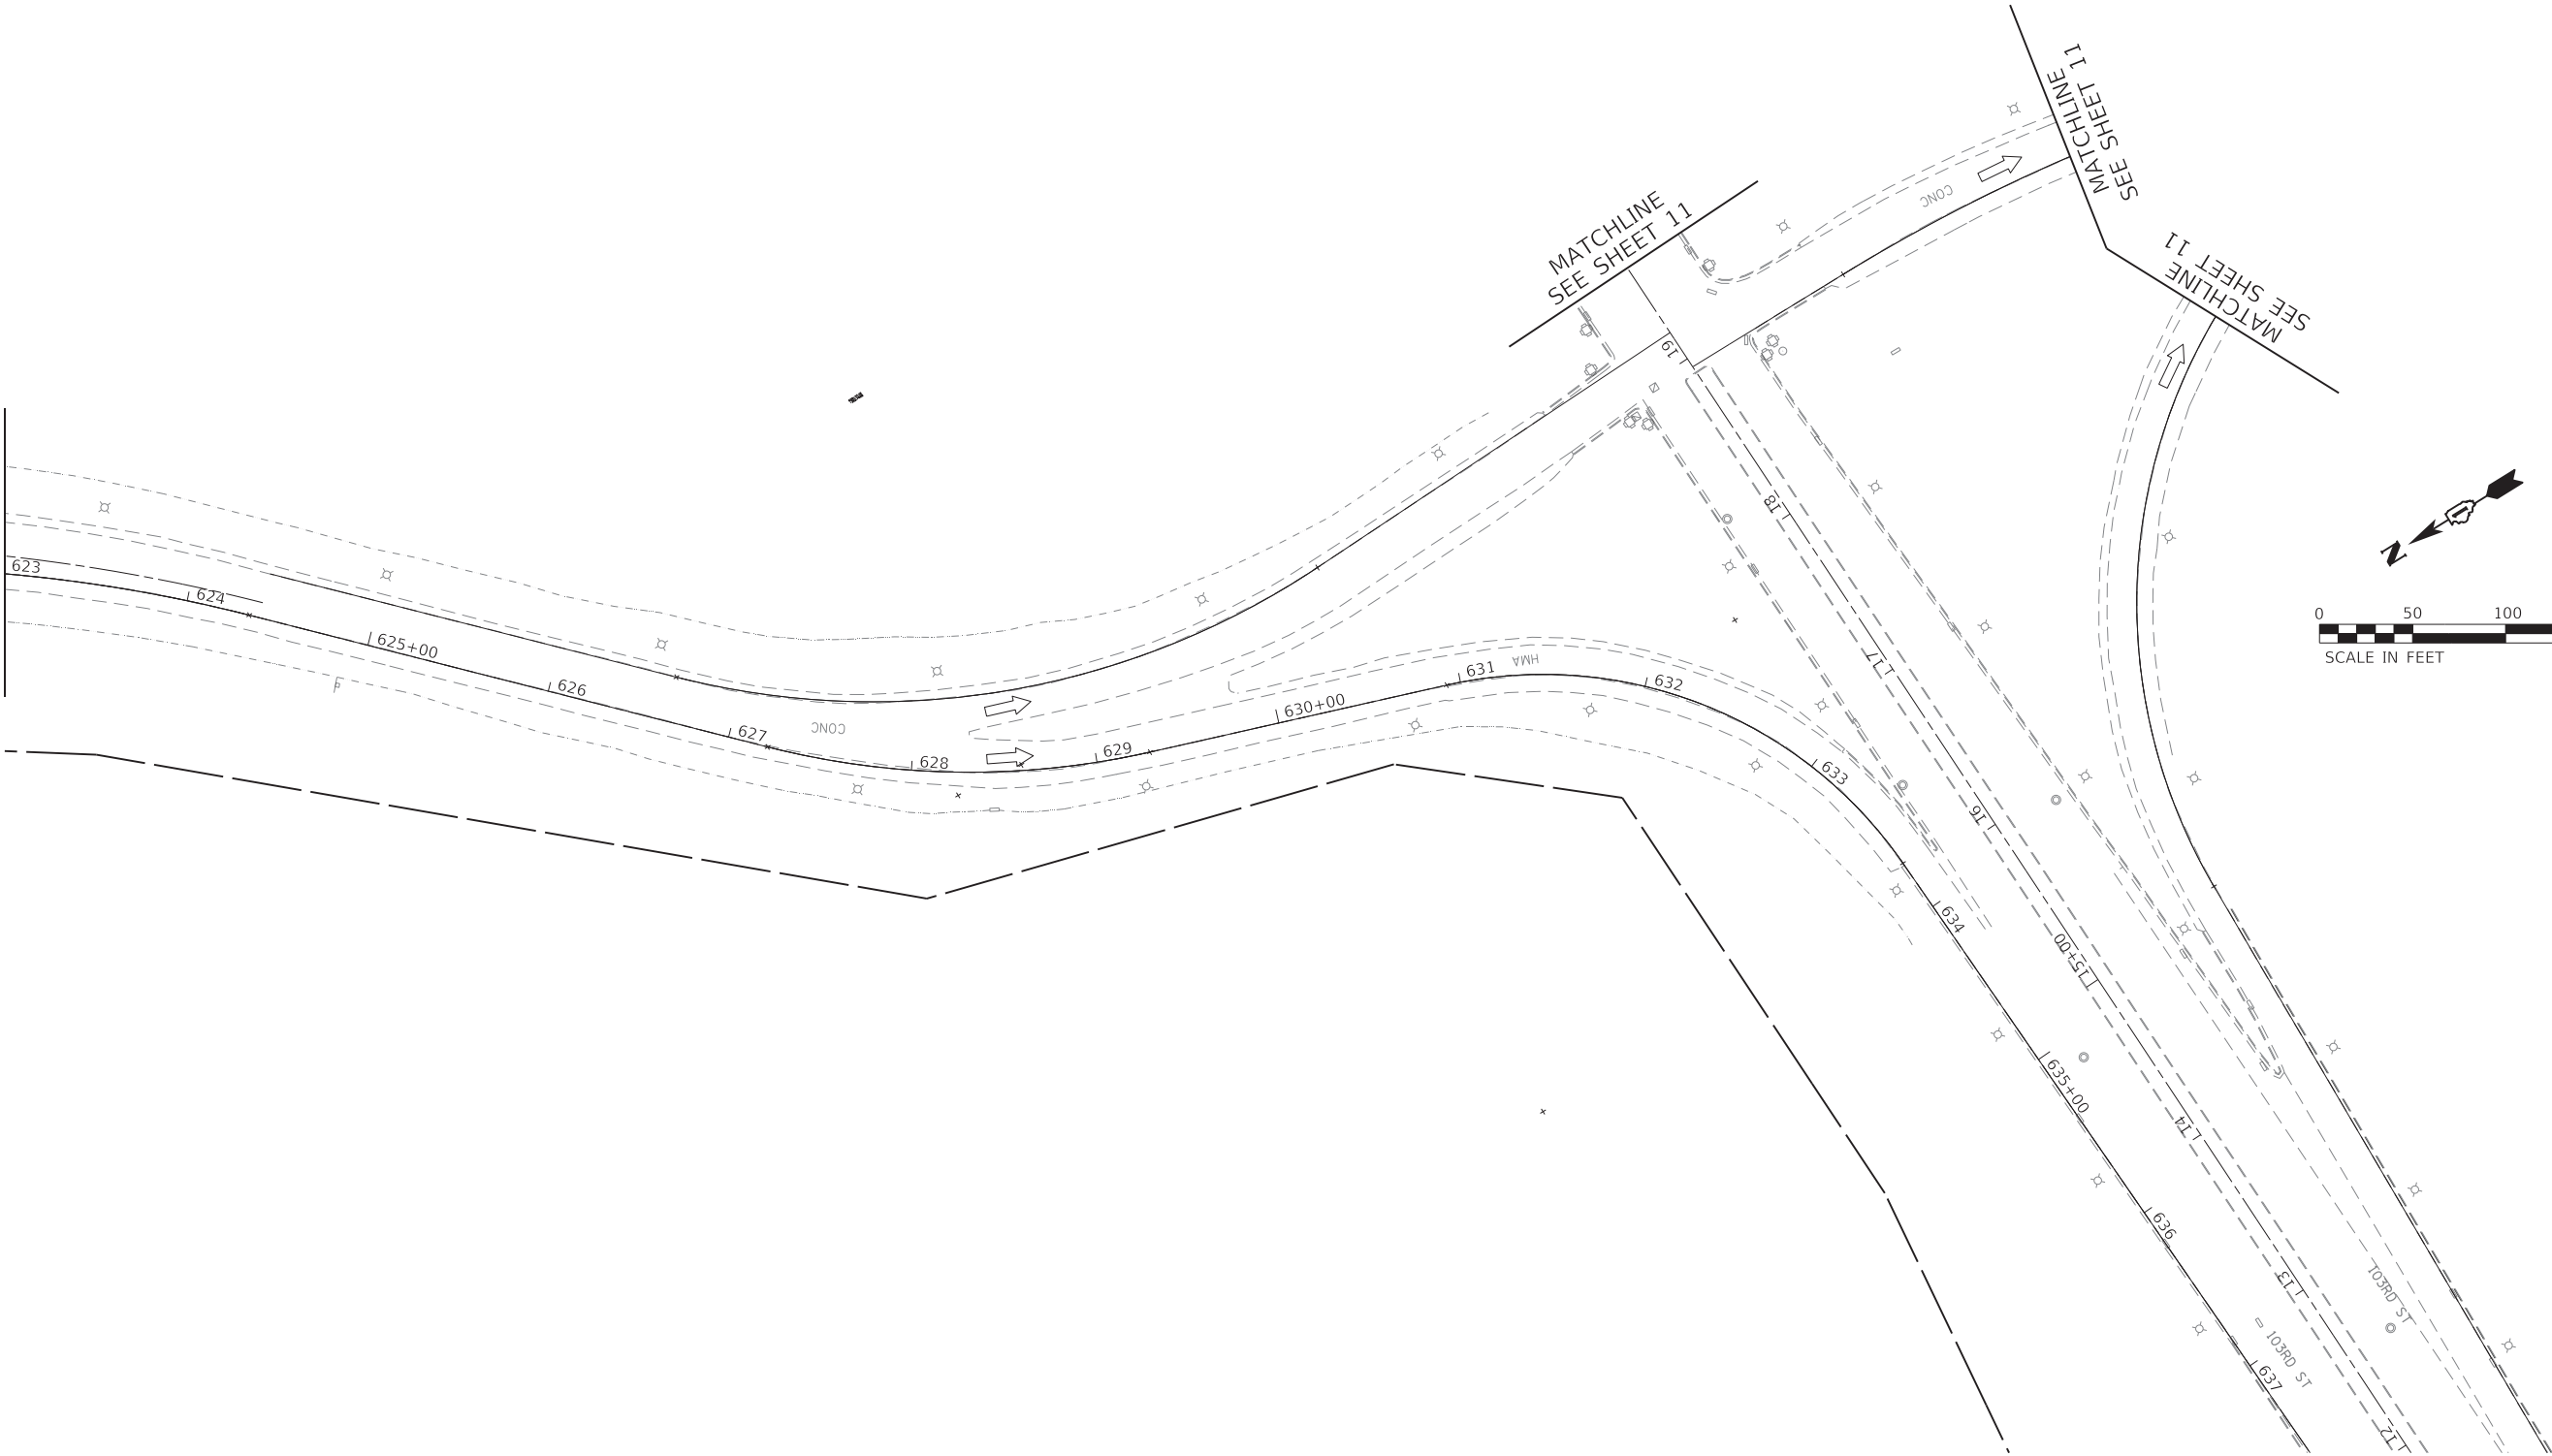


LEGEND

- 1 SHOULDER RUMBLE STRIPS, 16" (64200116)
- 2 THERMOPLASTIC PAVEMENT MARKING - LINE 4", WHITE (78000200)
- 3 THERMOPLASTIC PAVEMENT MARKING - LINE 4", YELLOW (78000200)
- 4 PREFORMED PLASTIC PAVEMENT MARKING, TYPE D - LINE 5", 10' DASH, 30' SKIP, WHITE (78004625)
- 5 PREFORMED PLASTIC PAVEMENT MARKING, TYPE D - LINE 4", 2' DASH, 6' SKIP, WHITE (78004620)

- 6 THERMOPLASTIC PAVEMENT MARKING - LINE 8", WHITE (78000500)
- 7 THERMOPLASTIC PAVEMENT MARKING - LINE 12", YELLOW, 45°, 500' SPACING (78000600)
- 8 THERMOPLASTIC PAVEMENT MARKING - LINE 12", WHITE, 45°, 500' SPACING (78000600)
- 9 THERMOPLASTIC PAVEMENT MARKING - LINE 12", WHITE, CHEVRONS, 30' SPACING (78000600)
- 10 THERMOPLASTIC PAVEMENT MARKING - LETTERS AND SYMBOLS, WHITE (78000100)
- 11 PREFORMED PLASTIC PAVEMENT MARKING, TYPE D - LINE 8", 3' DASH, 9' SKIP, WHITE (78004640)

- 12 MODIFIED URETHANE PAVEMENT MARKING - LINE 4", WHITE (78009004)
- 13 MODIFIED URETHANE PAVEMENT MARKING - LINE 4", YELLOW (78009004)
- 14 MODIFIED URETHANE PAVEMENT MARKING - LINE 8", WHITE (78009008)
- 15 MODIFIED URETHANE PAVEMENT MARKING - LINE 12", WHITE, 45°, 500' SPACING (78009012)
- 16 MODIFIED URETHANE PAVEMENT MARKING - LINE 12", YELLOW, 45°, 500' SPACING (78009012)
- 17 MODIFIED URETHANE PAVEMENT MARKING - LINE 12", WHITE, CHEVRON, 30' SPACING (78009012)

- 18 MODIFIED URETHANE PAVEMENT MARKING - LINE 12", WHITE, 45° (78009012)
- 19 MODIFIED URETHANE PAVEMENT MARKING - LINE 12", YELLOW, 45° (78009012)
- 20 PREFORMED PLASTIC PAVEMENT MARKING, TYPE D - LINE 7" CONTRAST, 2' DASH, 6' SKIP, WHITE (78004635)
- 21 RAISED REFLECTIVE PAVEMENT MARKERS (78100100)
- 22 PREFORMED PLASTIC PAVEMENT MARKING TYPE D - LINE 8" CONTRAST, 10' DASH, 30' SKIP, WHITE (78004640)
- 23 MODIFIED URETHANE PAVEMENT MARKING - LINE 8", YELLOW (78009008)

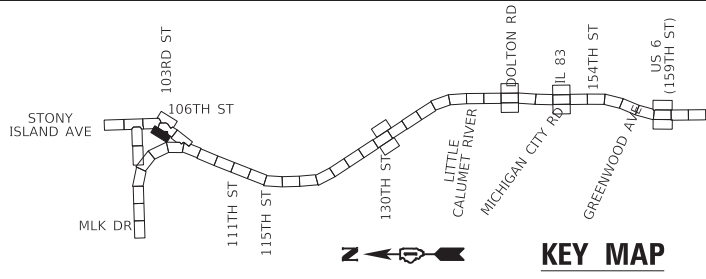

USER NAME	= hbmepw11\cs01\$
PLOT SCALE	= 100.0000 ' / in.
PLOT DATE	= 12/10/2024

DESIGNED	-	FA
DRAWN	-	FA
CHECKED	-	AMI
DATE	-	12/9/2024



REVISED	-
REVISED	-
REVISED	-
REVISED	-

STATE OF ILLINOIS
DEPARTMENT OF TRANSPORTATION

PAVEMENT MARKING PLAN
I-94 (BISHOP FORD EXPY)

SCALE: SHEET 13 OF 56 SHEETS STA. 447+16 TO STA. 461+34

F.A.I. RTE.	SECTION	COUNTY	TOTAL SHEETS	SHEET NO.
94	(42-B-11-1) BR, BJR 24	COOK	761	270
CONTRACT NO. 62W87				
ILLINOIS FED. AID PROJECT				

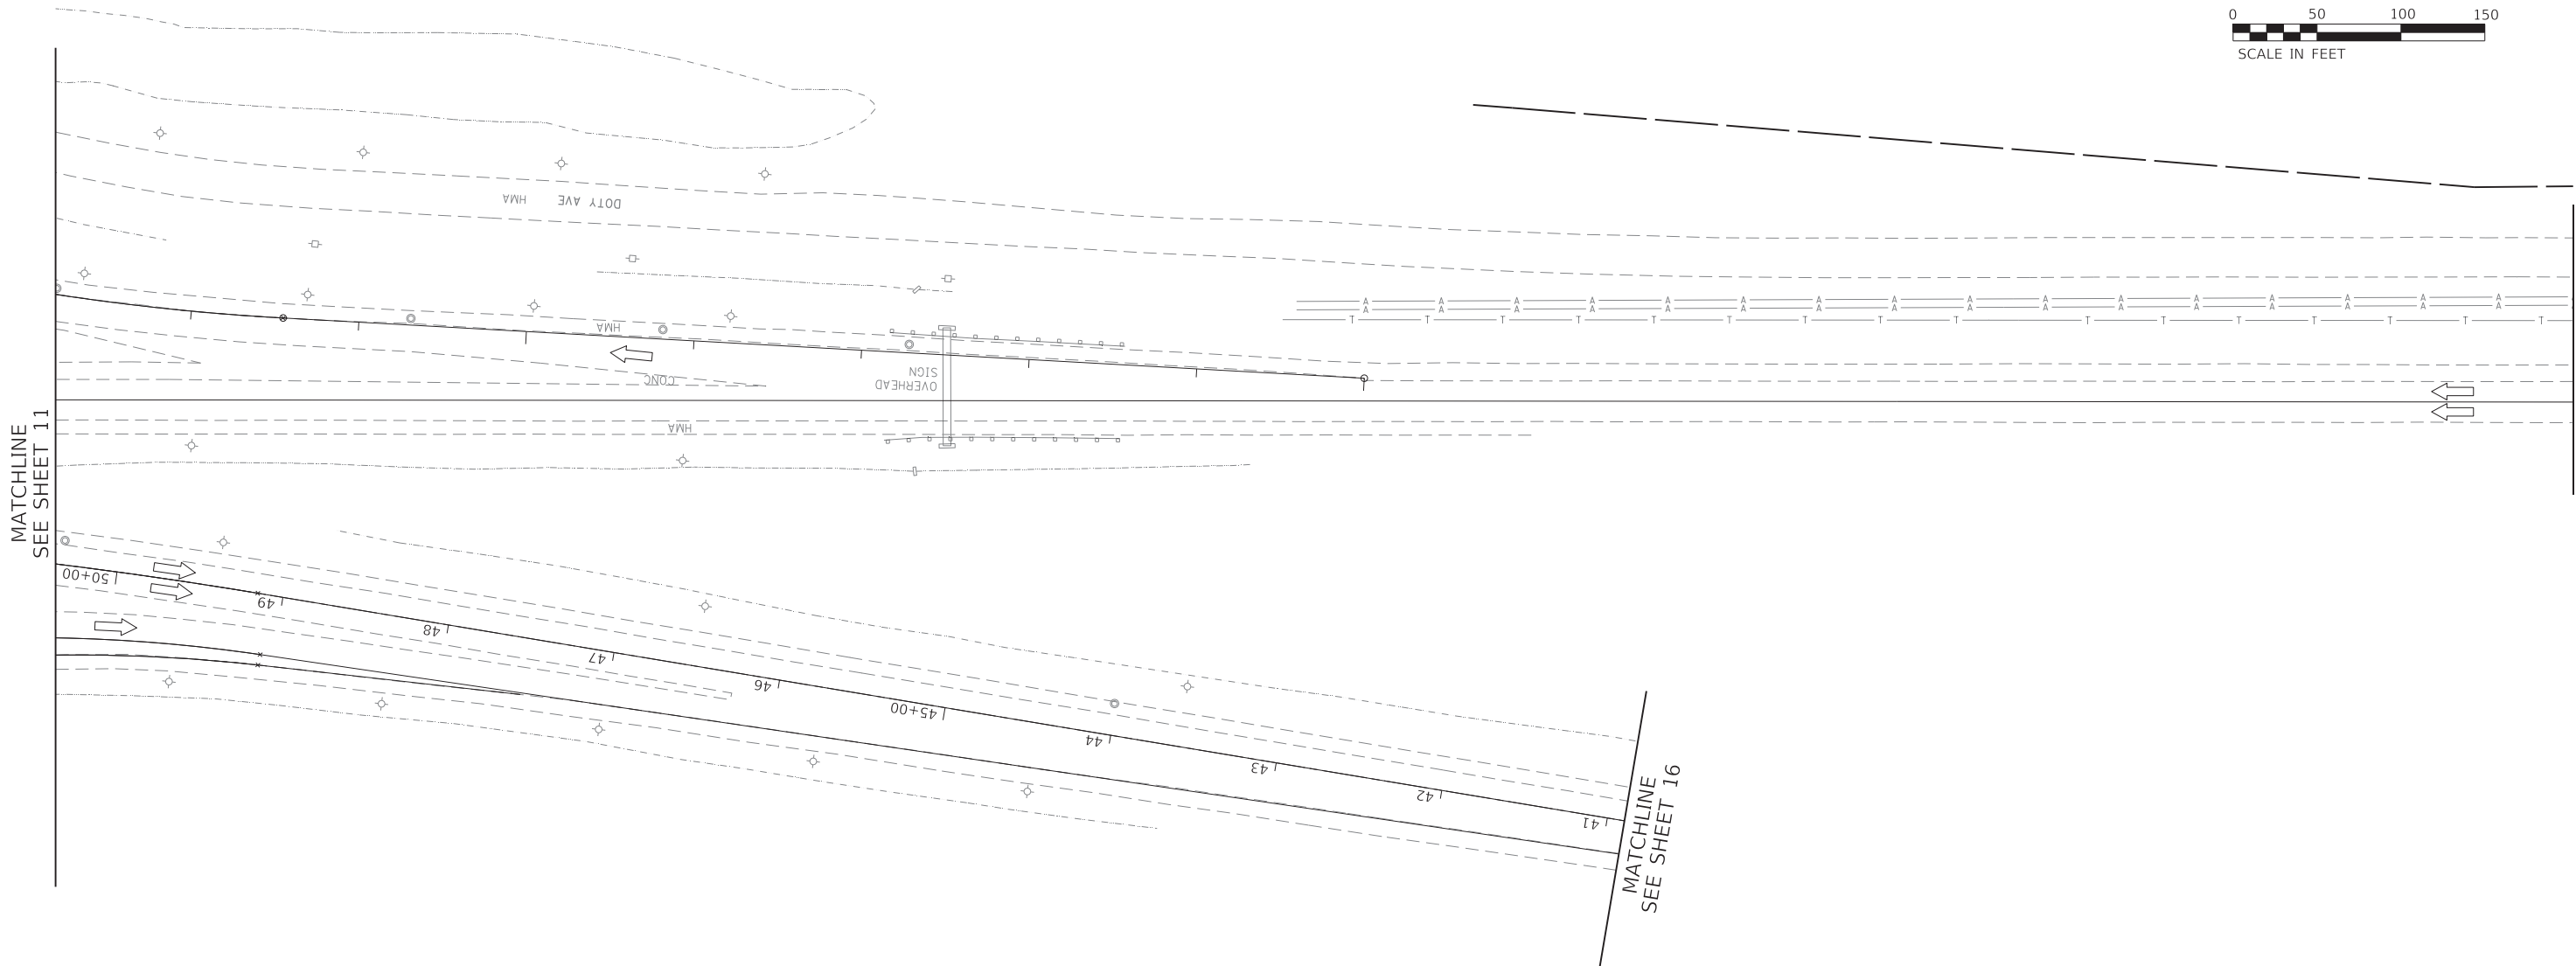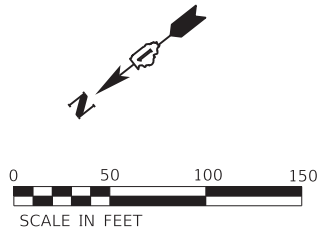


LEGEND

- 1 SHOULDER RUMBLE STRIPS, 16" (64200116)
- 2 THERMOPLASTIC PAVEMENT MARKING - LINE 4", WHITE (78000200)
- 3 THERMOPLASTIC PAVEMENT MARKING - LINE 4", YELLOW (78000200)
- 4 PREFORMED PLASTIC PAVEMENT MARKING, TYPE D - LINE 5", 10' DASH, 30' SKIP, WHITE (78004625)
- 5 PREFORMED PLASTIC PAVEMENT MARKING, TYPE D - LINE 4", 2' DASH, 6' SKIP, WHITE (78004620)

- 6 THERMOPLASTIC PAVEMENT MARKING - LINE 8", WHITE (78000500)
- 7 THERMOPLASTIC PAVEMENT MARKING - LINE 12", YELLOW, 45°, 500' SPACING (78000600)
- 8 THERMOPLASTIC PAVEMENT MARKING - LINE 12", WHITE, 45°, 500' SPACING (78000600)
- 9 THERMOPLASTIC PAVEMENT MARKING - LINE 12", WHITE, CHEVRONS, 30' SPACING (78000600)
- 10 THERMOPLASTIC PAVEMENT MARKING - LETTERS AND SYMBOLS, WHITE (78000100)
- 11 PREFORMED PLASTIC PAVEMENT MARKING, TYPE D - LINE 8", 3' DASH, 9' SKIP, WHITE (78004640)

- 12 MODIFIED URETHANE PAVEMENT MARKING - LINE 4", WHITE (78009004)
- 13 MODIFIED URETHANE PAVEMENT MARKING - LINE 4", YELLOW (78009004)
- 14 MODIFIED URETHANE PAVEMENT MARKING - LINE 8", WHITE (78009008)
- 15 MODIFIED URETHANE PAVEMENT MARKING - LINE 12", WHITE, 45°, 500' SPACING (78009012)
- 16 MODIFIED URETHANE PAVEMENT MARKING - LINE 12", YELLOW, 45°, 500' SPACING (78009012)
- 17 MODIFIED URETHANE PAVEMENT MARKING - LINE 12", WHITE, CHEVRON, 30' SPACING (78009012)

- 18 MODIFIED URETHANE PAVEMENT MARKING - LINE 12", WHITE, 45° (78009012)
- 19 MODIFIED URETHANE PAVEMENT MARKING - LINE 12", YELLOW, 45° (78009012)
- 20 PREFORMED PLASTIC PAVEMENT MARKING, TYPE D - LINE 7" CONTRAST, 2' DASH, 6' SKIP, WHITE (78004635)
- 21 RAISED REFLECTIVE PAVEMENT MARKERS (78100100)
- 22 PREFORMED PLASTIC PAVEMENT MARKING TYPE D - LINE 8" CONTRAST, 10' DASH, 30' SKIP, WHITE (78004640)
- 23 MODIFIED URETHANE PAVEMENT MARKING - LINE 8", YELLOW (78009008)

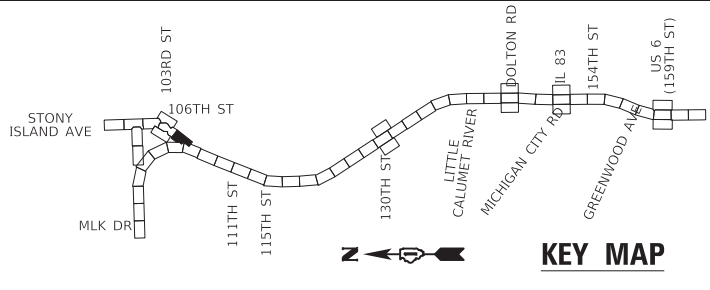

USER NAME	= hbmeppw11ics01s
PLOT SCALE	= 100.0000 ' / in.
PLOT DATE	= 12/10/2024

DESIGNED -	FA	REVISED -
DRAWN -	FA	REVISED -
CHECKED -	AMI	REVISED -
DATE -	12/9/2024	REVISED -


STATE OF ILLINOIS
DEPARTMENT OF TRANSPORTATION

PAVEMENT MARKING PLAN
I-94 (BISHOP FORD EXPY)

SCALE: SHEET 14 OF 56 SHEETS STA. 447+17 TO STA. 461+33

F.A.I. RTE.	SECTION	COUNTY	TOTAL SHEETS	SHEET NO.
94	(42-B-11-1) BR, BJR 24	COOK	761	271
CONTRACT NO. 62W87				
ILLINOIS FED. AID PROJECT				

MODEL Default
FILE NAME: W:\mnew11cs01\CS_gdf_work_dli\292711461_101\10163\K33-cht-pmk006.dgn

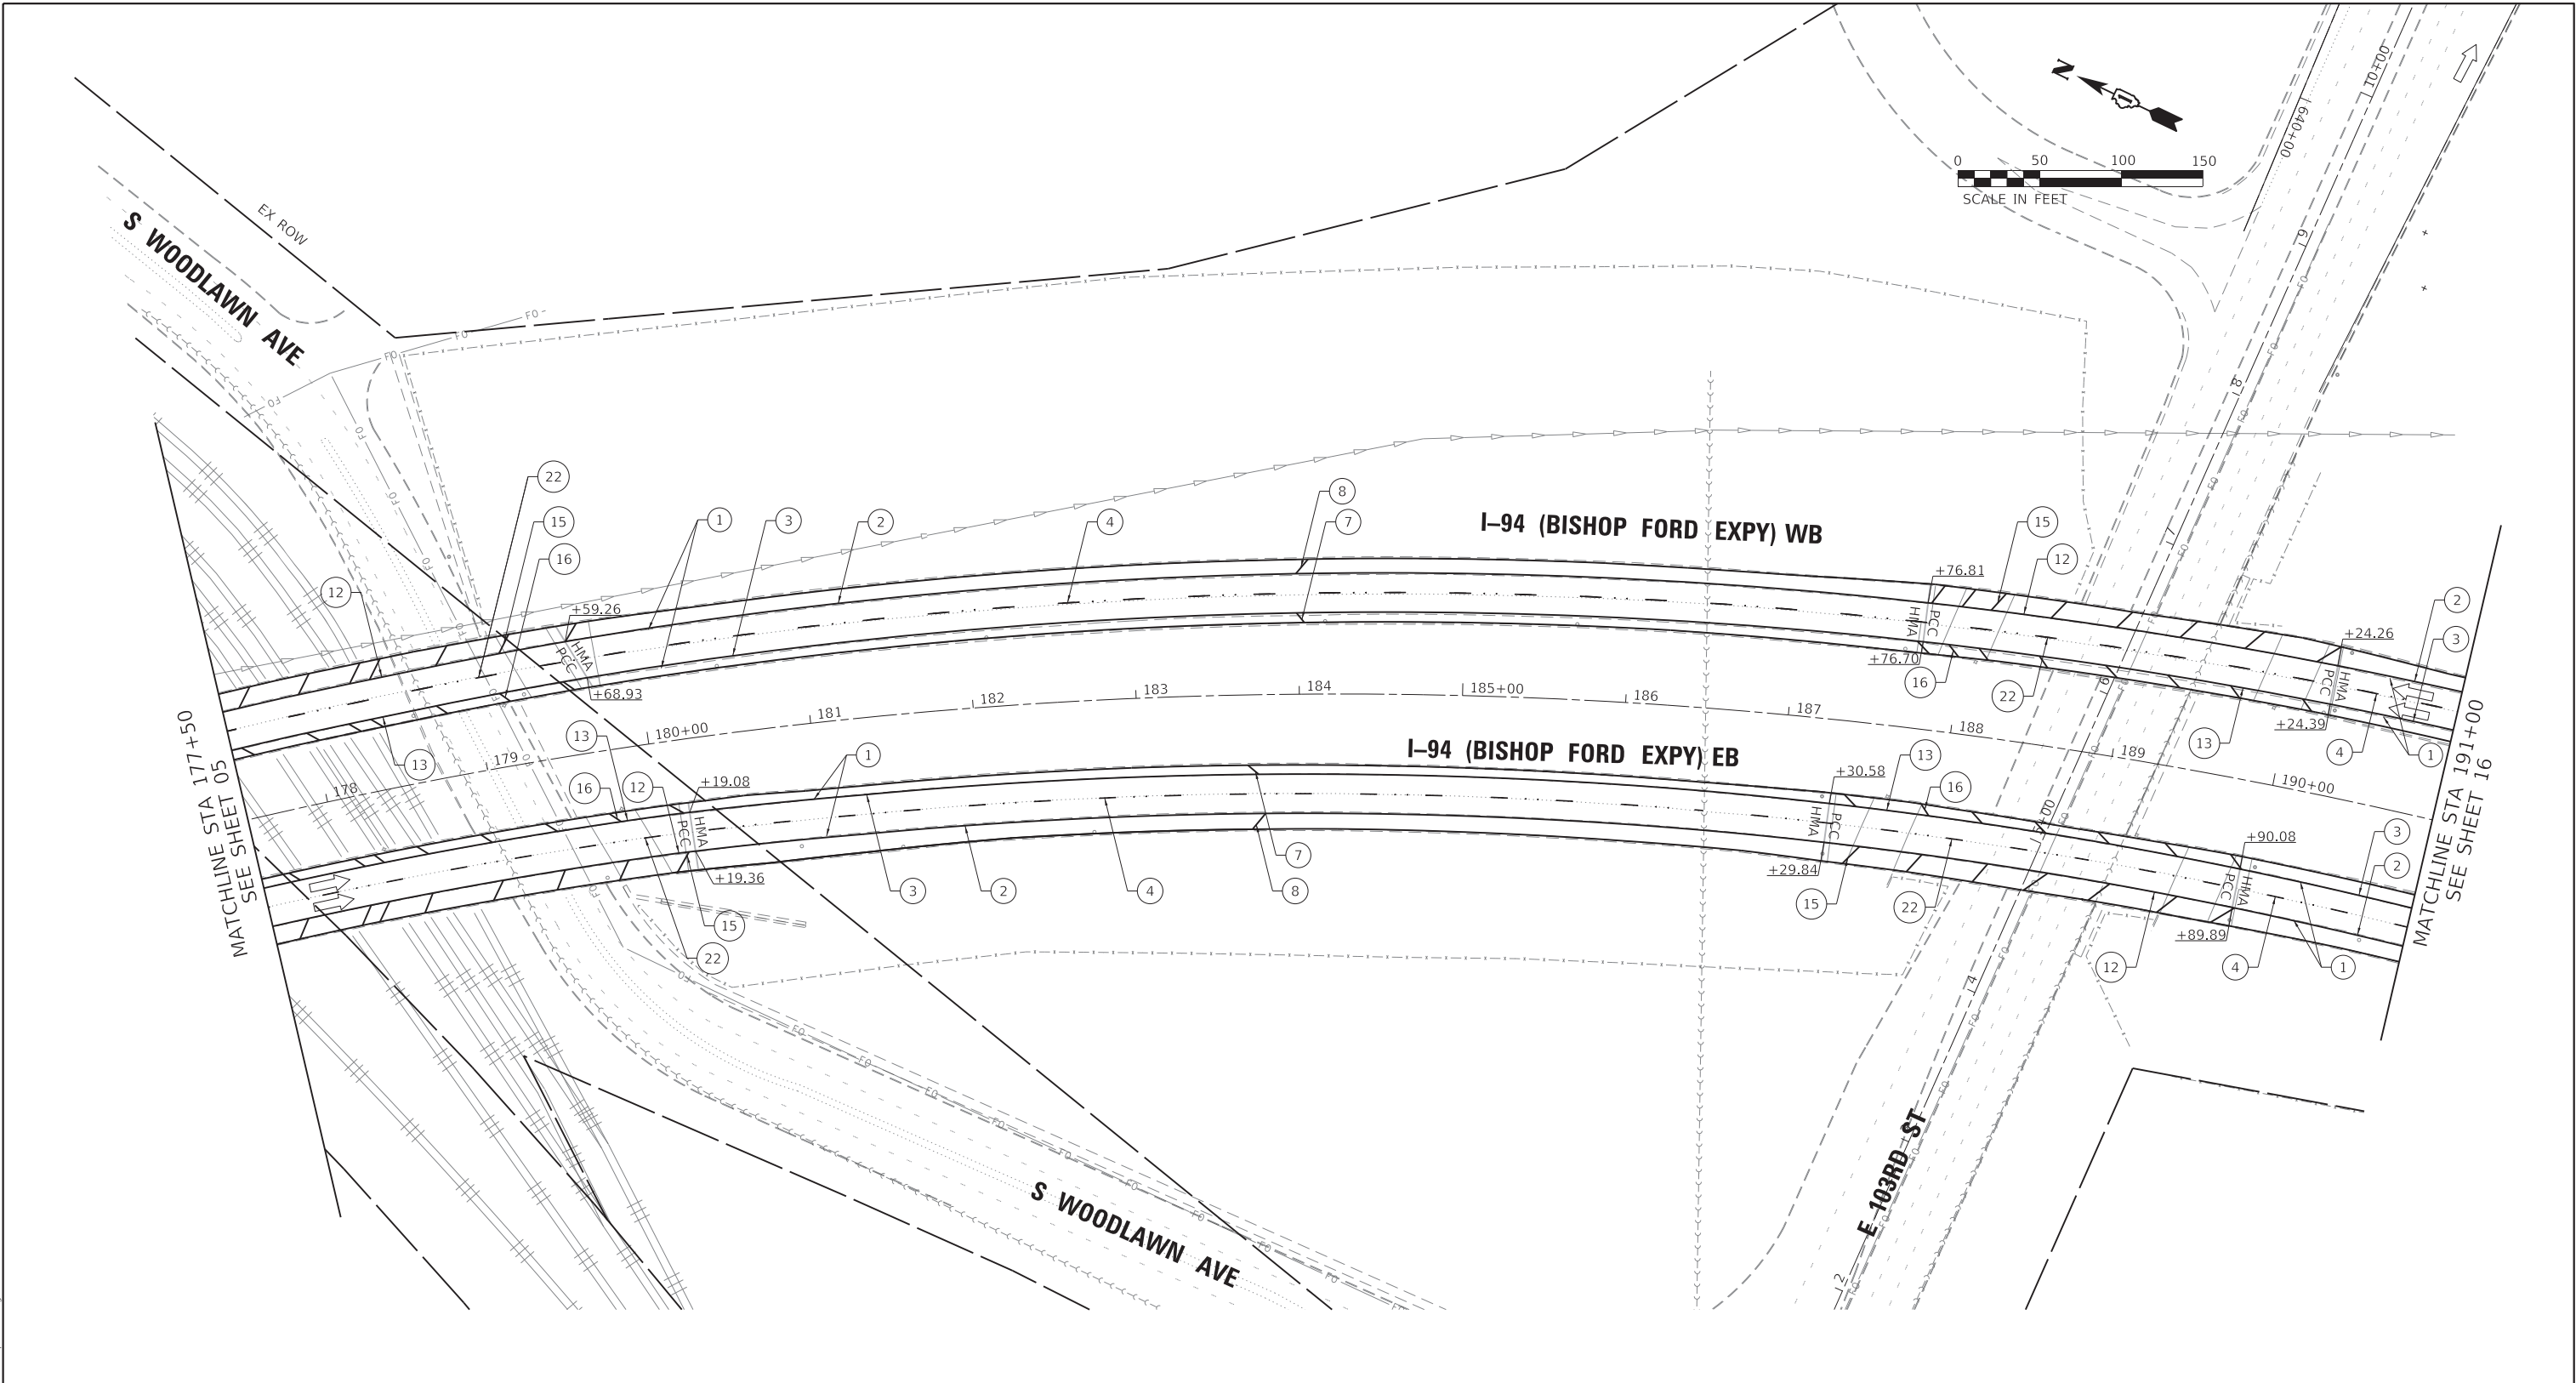


LEGEND

- 1 SHOULDER RUMBLE STRIPS, 16" (64200116)
- 2 THERMOPLASTIC PAVEMENT MARKING - LINE 4", WHITE (78000200)
- 3 THERMOPLASTIC PAVEMENT MARKING - LINE 4", YELLOW (78000200)
- 4 PREFORMED PLASTIC PAVEMENT MARKING, TYPE D - LINE 5", 10' DASH, 30' SKIP, WHITE (78004625)
- 5 PREFORMED PLASTIC PAVEMENT MARKING, TYPE D - LINE 4", 2' DASH, 6' SKIP, WHITE (78004620)

- 6 THERMOPLASTIC PAVEMENT MARKING - LINE 8", WHITE (78000500)
- 7 THERMOPLASTIC PAVEMENT MARKING - LINE 12", YELLOW, 45°, 500' SPACING (78000600)
- 8 THERMOPLASTIC PAVEMENT MARKING - LINE 12", WHITE, 45°, 500' SPACING (78000600)
- 9 THERMOPLASTIC PAVEMENT MARKING - LINE 12", WHITE, CHEVRONS, 30' SPACING (78000600)
- 10 THERMOPLASTIC PAVEMENT MARKING - LETTERS AND SYMBOLS, WHITE (78000100)
- 11 PREFORMED PLASTIC PAVEMENT MARKING, TYPE D - LINE 8", 3' DASH, 9' SKIP, WHITE (78004640)

- 12 MODIFIED URETHANE PAVEMENT MARKING - LINE 4", WHITE (78009004)
- 13 MODIFIED URETHANE PAVEMENT MARKING - LINE 4", YELLOW (78009004)
- 14 MODIFIED URETHANE PAVEMENT MARKING - LINE 8", WHITE (78009008)
- 15 MODIFIED URETHANE PAVEMENT MARKING - LINE 12", WHITE, 45°, 500' SPACING (78009012)
- 16 MODIFIED URETHANE PAVEMENT MARKING - LINE 12", YELLOW, 45°, 500' SPACING (78009012)
- 17 MODIFIED URETHANE PAVEMENT MARKING - LINE 12", WHITE, CHEVRON, 30' SPACING (78009012)

- 18 MODIFIED URETHANE PAVEMENT MARKING - LINE 12", WHITE, 45° (78009012)
- 19 MODIFIED URETHANE PAVEMENT MARKING - LINE 12", YELLOW, 45° (78009012)
- 20 PREFORMED PLASTIC PAVEMENT MARKING, TYPE D - LINE 7" CONTRAST, 2' DASH, 6' SKIP, WHITE (78004635)
- 21 RAISED REFLECTIVE PAVEMENT MARKERS (78100100)
- 22 PREFORMED PLASTIC PAVEMENT MARKING TYPE D - LINE 8" CONTRAST, 10' DASH, 30' SKIP, WHITE (78004640)
- 23 MODIFIED URETHANE PAVEMENT MARKING - LINE 8", YELLOW (78009008)

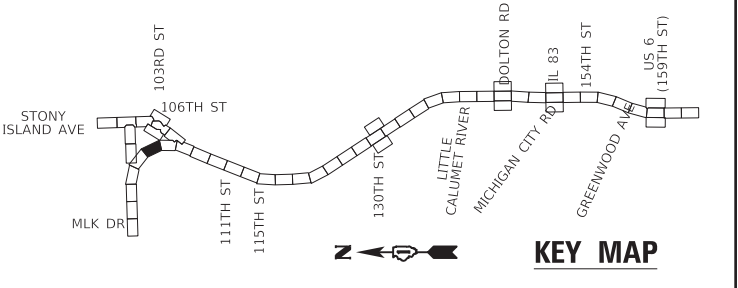

USER NAME	= hbmeprw11cs01\$
PLOT SCALE	= 100,0000 ' / in.
PLOT DATE	= 3/18/2025

DESIGNED	-	FA	REVISED	-
DRAWN	-	FA	REVISED	-
CHECKED	-	AMI	REVISED	-
DATE	-	12/9/2024	REVISED	-



STATE OF ILLINOIS
DEPARTMENT OF TRANSPORTATION

PAVEMENT MARKING PLAN
I-94 (BISHOP FORD EXPY)

SCALE: SHEET 15 OF 56 SHEETS STA. 447+18 TO STA. 461+32

F.A.I. RTE.	SECTION	COUNTY	TOTAL SHEETS	SHEET NO.
94	(42-B-11-1) BR, BJR 24	COOK	761	272
CONTRACT NO. 62W87				
ILLINOIS FED. AID PROJECT				

MODEL Default
FILE NAME: W:\mnew11cs01\CS_work\dl1242901461_1080D162333-cht-pmk007.dgn

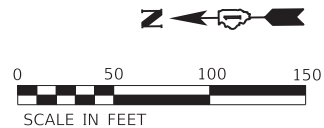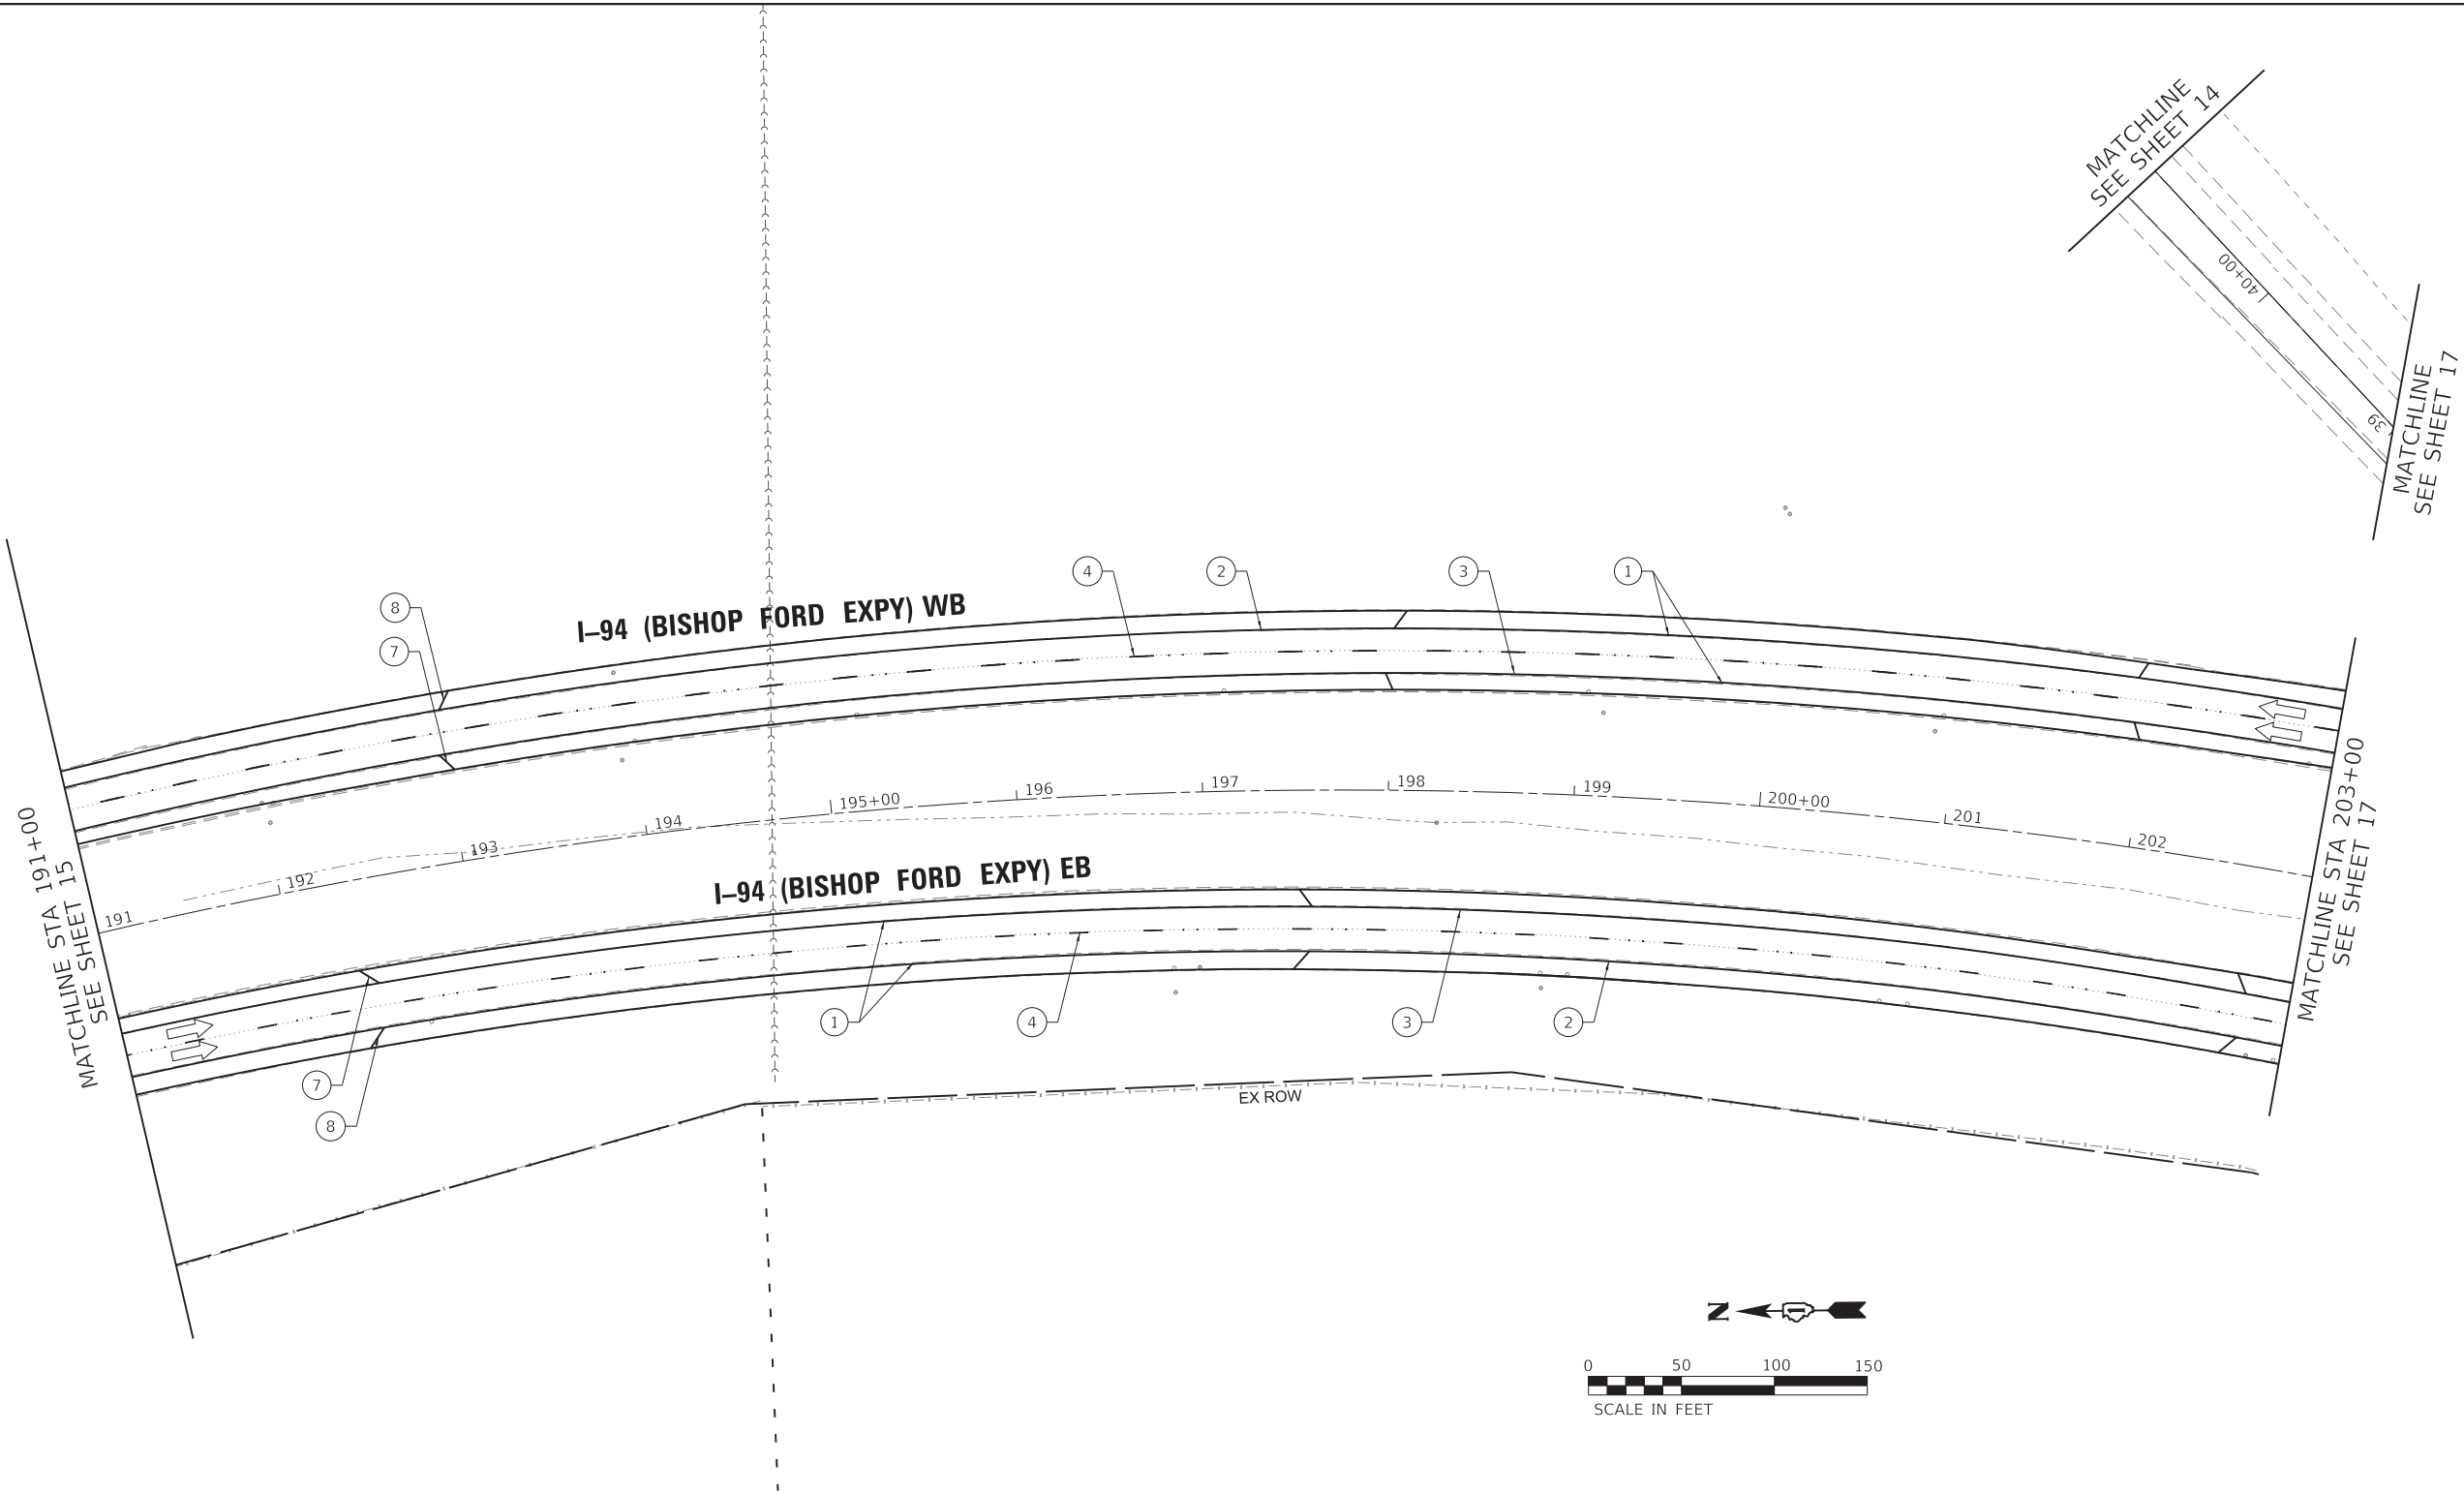


LEGEND

- 1 SHOULDER RUMBLE STRIPS, 16" (64200116)
- 2 THERMOPLASTIC PAVEMENT MARKING - LINE 4", WHITE (78000200)
- 3 THERMOPLASTIC PAVEMENT MARKING - LINE 4", YELLOW (78000200)
- 4 PREFORMED PLASTIC PAVEMENT MARKING, TYPE D - LINE 5", 10' DASH, 30' SKIP, WHITE (78004625)
- 5 PREFORMED PLASTIC PAVEMENT MARKING, TYPE D - LINE 4", 2' DASH, 6' SKIP, WHITE (78004620)

- 6 THERMOPLASTIC PAVEMENT MARKING - LINE 8", WHITE (78000500)
- 7 THERMOPLASTIC PAVEMENT MARKING - LINE 12", YELLOW, 45°, 500' SPACING (78000600)
- 8 THERMOPLASTIC PAVEMENT MARKING - LINE 12", WHITE, 45°, 500' SPACING (78000600)
- 9 THERMOPLASTIC PAVEMENT MARKING - LINE 12", WHITE, CHEVRONS, 30' SPACING (78000600)
- 10 THERMOPLASTIC PAVEMENT MARKING - LETTERS AND SYMBOLS, WHITE (78000100)
- 11 PREFORMED PLASTIC PAVEMENT MARKING, TYPE D - LINE 8", 3' DASH, 9' SKIP, WHITE (78004640)

- 12 MODIFIED URETHANE PAVEMENT MARKING - LINE 4", WHITE (78009004)
- 13 MODIFIED URETHANE PAVEMENT MARKING - LINE 4", YELLOW (78009004)
- 14 MODIFIED URETHANE PAVEMENT MARKING - LINE 8", WHITE (78009008)
- 15 MODIFIED URETHANE PAVEMENT MARKING - LINE 12", WHITE, 45°, 500' SPACING (78009012)
- 16 MODIFIED URETHANE PAVEMENT MARKING - LINE 12", YELLOW, 45°, 500' SPACING (78009012)
- 17 MODIFIED URETHANE PAVEMENT MARKING - LINE 12", WHITE, CHEVRON, 30' SPACING (78009012)

- 18 MODIFIED URETHANE PAVEMENT MARKING - LINE 12", WHITE, 45° (78009012)
- 19 MODIFIED URETHANE PAVEMENT MARKING - LINE 12", YELLOW, 45° (78009012)
- 20 PREFORMED PLASTIC PAVEMENT MARKING, TYPE D - LINE 7" CONTRAST, 2' DASH, 6' SKIP, WHITE (78004635)
- 21 RAISED REFLECTIVE PAVEMENT MARKERS (78100100)
- 22 PREFORMED PLASTIC PAVEMENT MARKING TYPE D - LINE 8" CONTRAST, 10' DASH, 30' SKIP, WHITE (78004640)
- 23 MODIFIED URETHANE PAVEMENT MARKING - LINE 8", YELLOW (78009008)

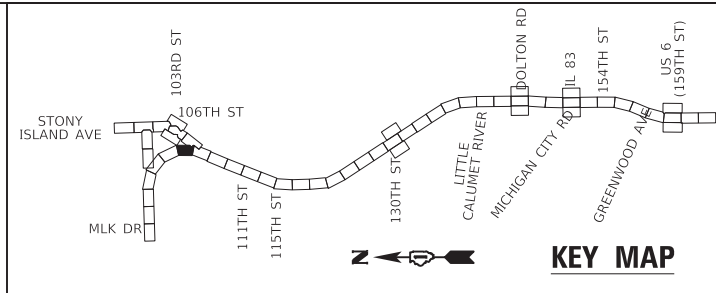

USER NAME	= hbmeppw11cs01\$
PLOT SCALE	= 100,0000 ' / in.
PLOT DATE	= 12/10/2024

DESIGNED -	FA	REVISED -
DRAWN -	FA	REVISED -
CHECKED -	AMI	REVISED -
DATE -	12/9/2024	REVISED -

STATE OF ILLINOIS
DEPARTMENT OF TRANSPORTATION

PAVEMENT MARKING PLAN
I-94 (BISHOP FORD EXPY)

SCALE: SHEET 16 OF 56 SHEETS STA. 447+19 TO STA. 461+31


F.A.I. RTE.	SECTION	COUNTY	TOTAL SHEETS	SHEET NO.
94	(42-B-11-1) BR, BJR 24	COOK	761	273
CONTRACT NO. 62W87				
ILLINOIS FED. AID PROJECT				

MODEL: Default
FILE NAME: \\hbm\new11cs01\CS_gd\work_d\1242911461_109\D1632\K33-cht-pmk008.dgn


MATCHLINE
SEE SHEET 16

MATCHLINE STA 203+00
SEE SHEET 16

MATCHLINE
SEE SHEET 14

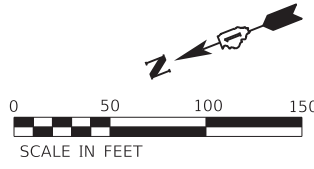

MATCHLINE STA 216+00
SEE SHEET 18

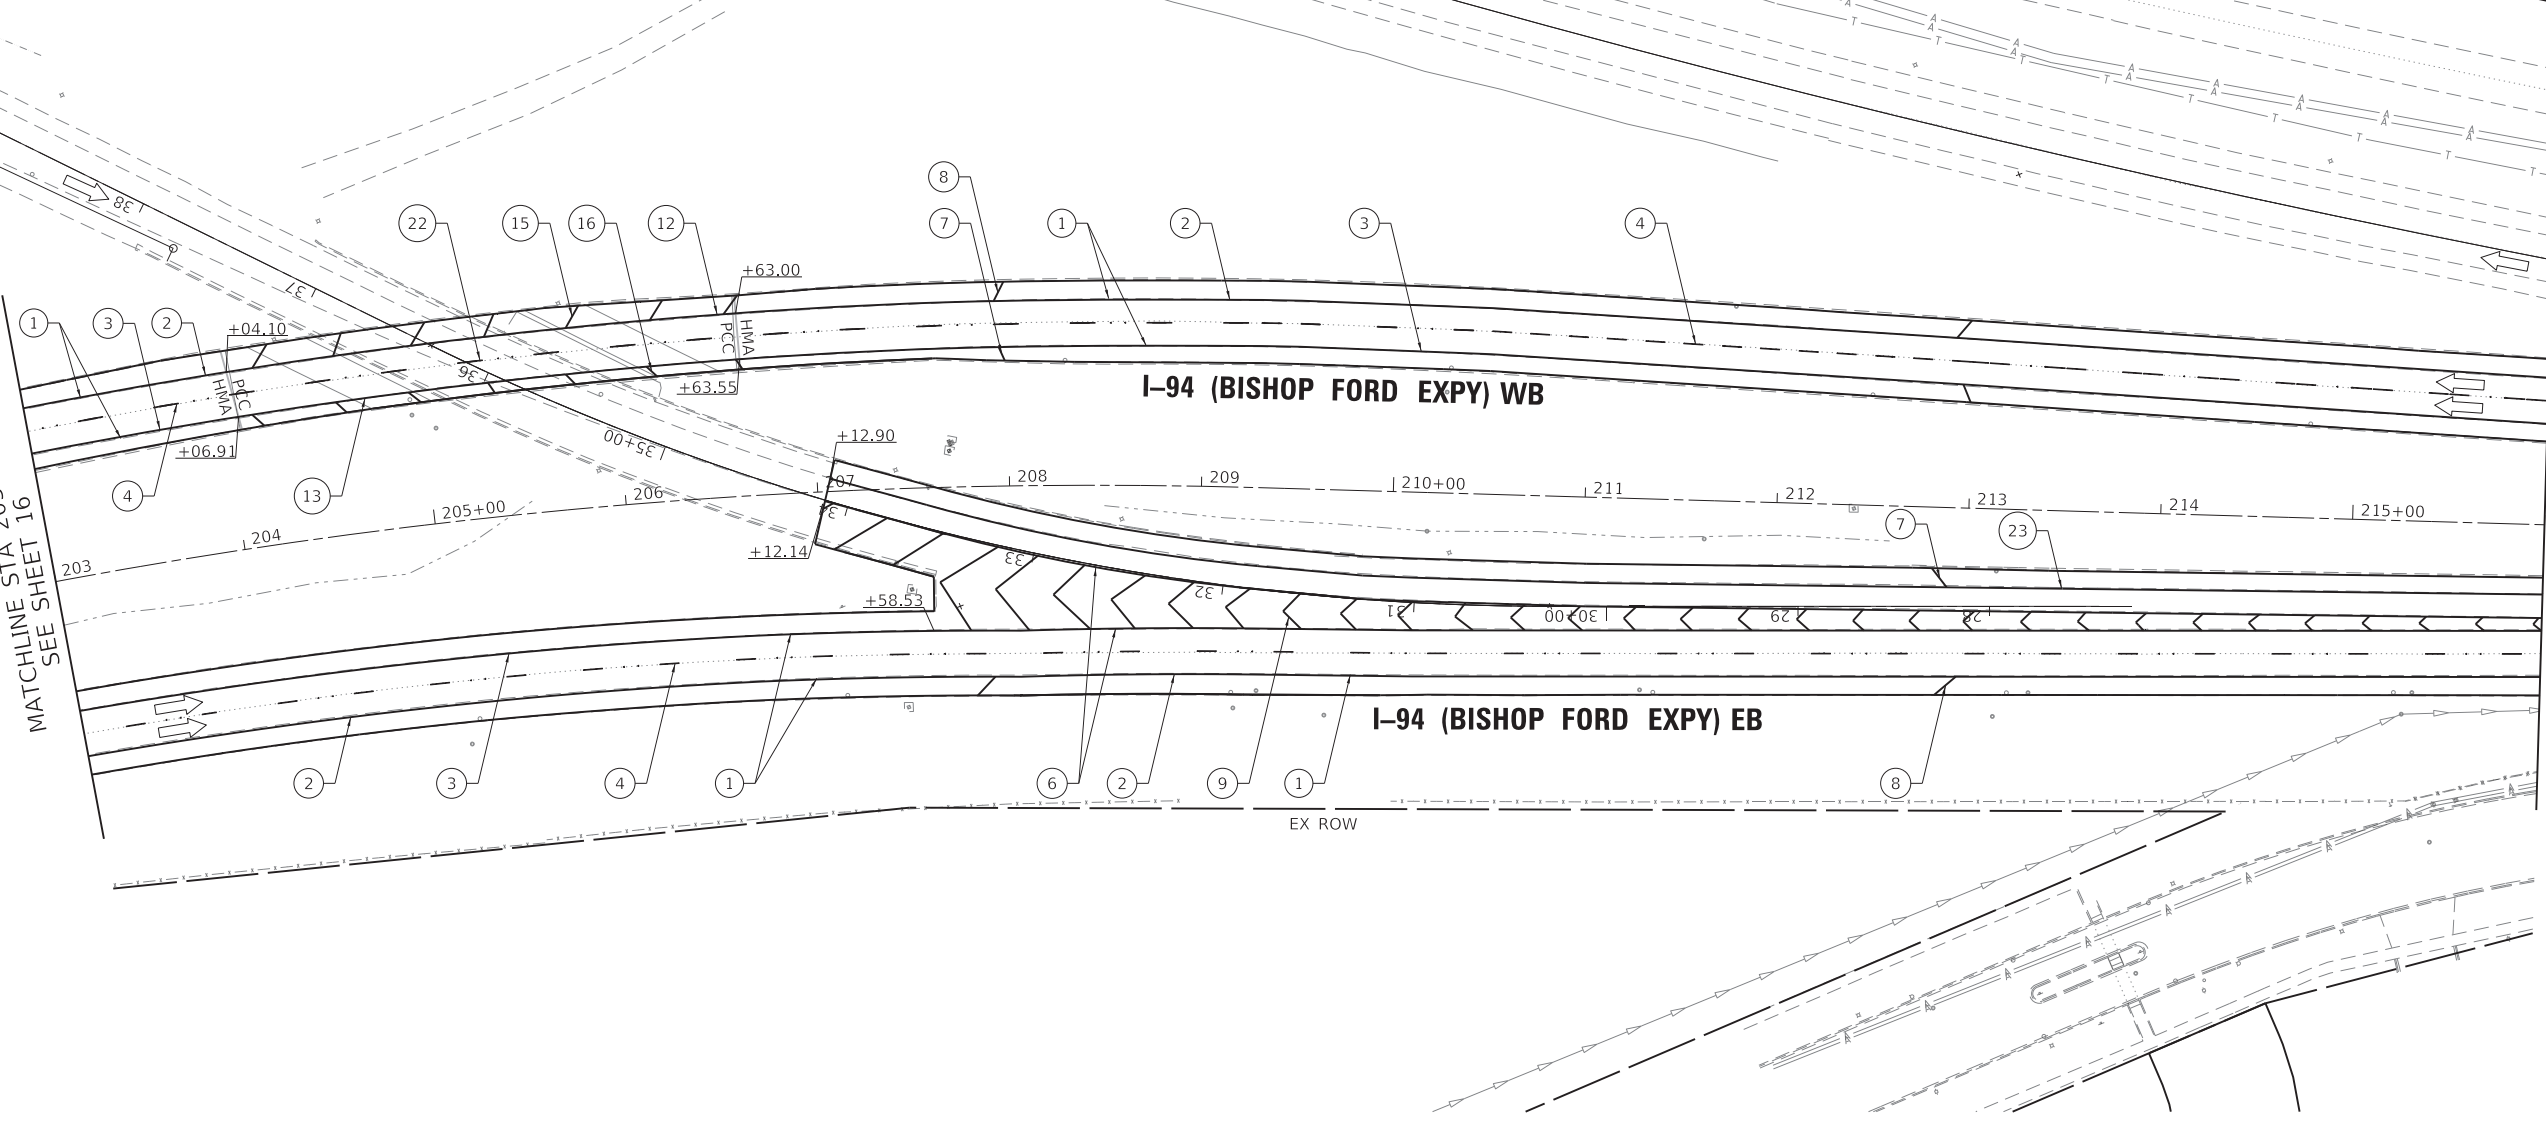


LEGEND

- 1 SHOULDER RUMBLE STRIPS, 16" (64200116)
- 2 THERMOPLASTIC PAVEMENT MARKING - LINE 4", WHITE (78000200)
- 3 THERMOPLASTIC PAVEMENT MARKING - LINE 4", YELLOW (78000200)
- 4 PREFORMED PLASTIC PAVEMENT MARKING, TYPE D - LINE 5", 10' DASH, 30' SKIP, WHITE (78004625)
- 5 PREFORMED PLASTIC PAVEMENT MARKING, TYPE D - LINE 4", 2' DASH, 6' SKIP, WHITE (78004620)

- 6 THERMOPLASTIC PAVEMENT MARKING - LINE 8", WHITE (78000500)
- 7 THERMOPLASTIC PAVEMENT MARKING - LINE 12", YELLOW, 45°, 500' SPACING (78000600)
- 8 THERMOPLASTIC PAVEMENT MARKING - LINE 12", WHITE, 45°, 500' SPACING (78000600)
- 9 THERMOPLASTIC PAVEMENT MARKING - LINE 12", WHITE, CHEVRONS, 30' SPACING (78000600)
- 10 THERMOPLASTIC PAVEMENT MARKING - LETTERS AND SYMBOLS, WHITE (78000100)
- 11 PREFORMED PLASTIC PAVEMENT MARKING, TYPE D - LINE 8", 3' DASH, 9' SKIP, WHITE (78004640)

- 12 MODIFIED URETHANE PAVEMENT MARKING - LINE 4", WHITE (78009004)
- 13 MODIFIED URETHANE PAVEMENT MARKING - LINE 4", YELLOW (78009004)
- 14 MODIFIED URETHANE PAVEMENT MARKING - LINE 8", WHITE (78009008)
- 15 MODIFIED URETHANE PAVEMENT MARKING - LINE 12", WHITE, 45°, 500' SPACING (78009012)
- 16 MODIFIED URETHANE PAVEMENT MARKING - LINE 12", YELLOW, 45°, 500' SPACING (78009012)
- 17 MODIFIED URETHANE PAVEMENT MARKING - LINE 12", WHITE, CHEVRON, 30' SPACING (78009012)

- 18 MODIFIED URETHANE PAVEMENT MARKING - LINE 12", WHITE, 45° (78009012)
- 19 MODIFIED URETHANE PAVEMENT MARKING - LINE 12", YELLOW, 45° (78009012)
- 20 PREFORMED PLASTIC PAVEMENT MARKING, TYPE D - LINE 7" CONTRAST, 2' DASH, 6' SKIP, WHITE (78004635)
- 21 RAISED REFLECTIVE PAVEMENT MARKERS (78100100)
- 22 PREFORMED PLASTIC PAVEMENT MARKING TYPE D - LINE 8" CONTRAST, 10' DASH, 30' SKIP, WHITE (78004640)
- 23 MODIFIED URETHANE PAVEMENT MARKING - LINE 8", YELLOW (78009008)

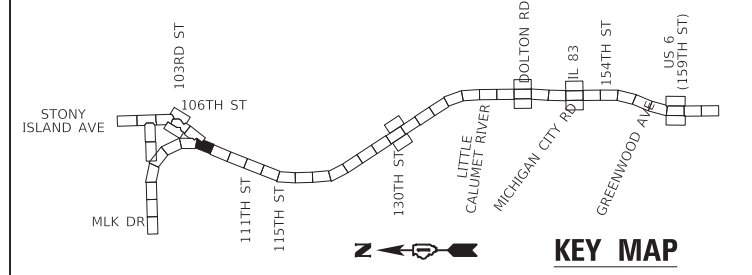

USER NAME	= hbmepw11cs01\$
PLOT SCALE	= 100.0000 ' / in.
PLOT DATE	= 12/10/2024



DESIGNED -	FA	REVISED -
DRAWN -	FA	REVISED -
CHECKED -	AMI	REVISED -
DATE -	12/9/2024	REVISED -

STATE OF ILLINOIS
DEPARTMENT OF TRANSPORTATION

PAVEMENT MARKING PLAN
I-94 (BISHOP FORD EXPY)

SCALE:	SHEET 17	OF 56	SHEETS	STA. 447+20	TO STA. 461+30
--------	----------	-------	--------	-------------	----------------

F.A.I. RTE.	SECTION	COUNTY	TOTAL SHEETS	SHEET NO.
94	(42-B-11-1) BR, BJR 24	COOK	761	274
CONTRACT NO. 62W87				
ILLINOIS FED. AID PROJECT				

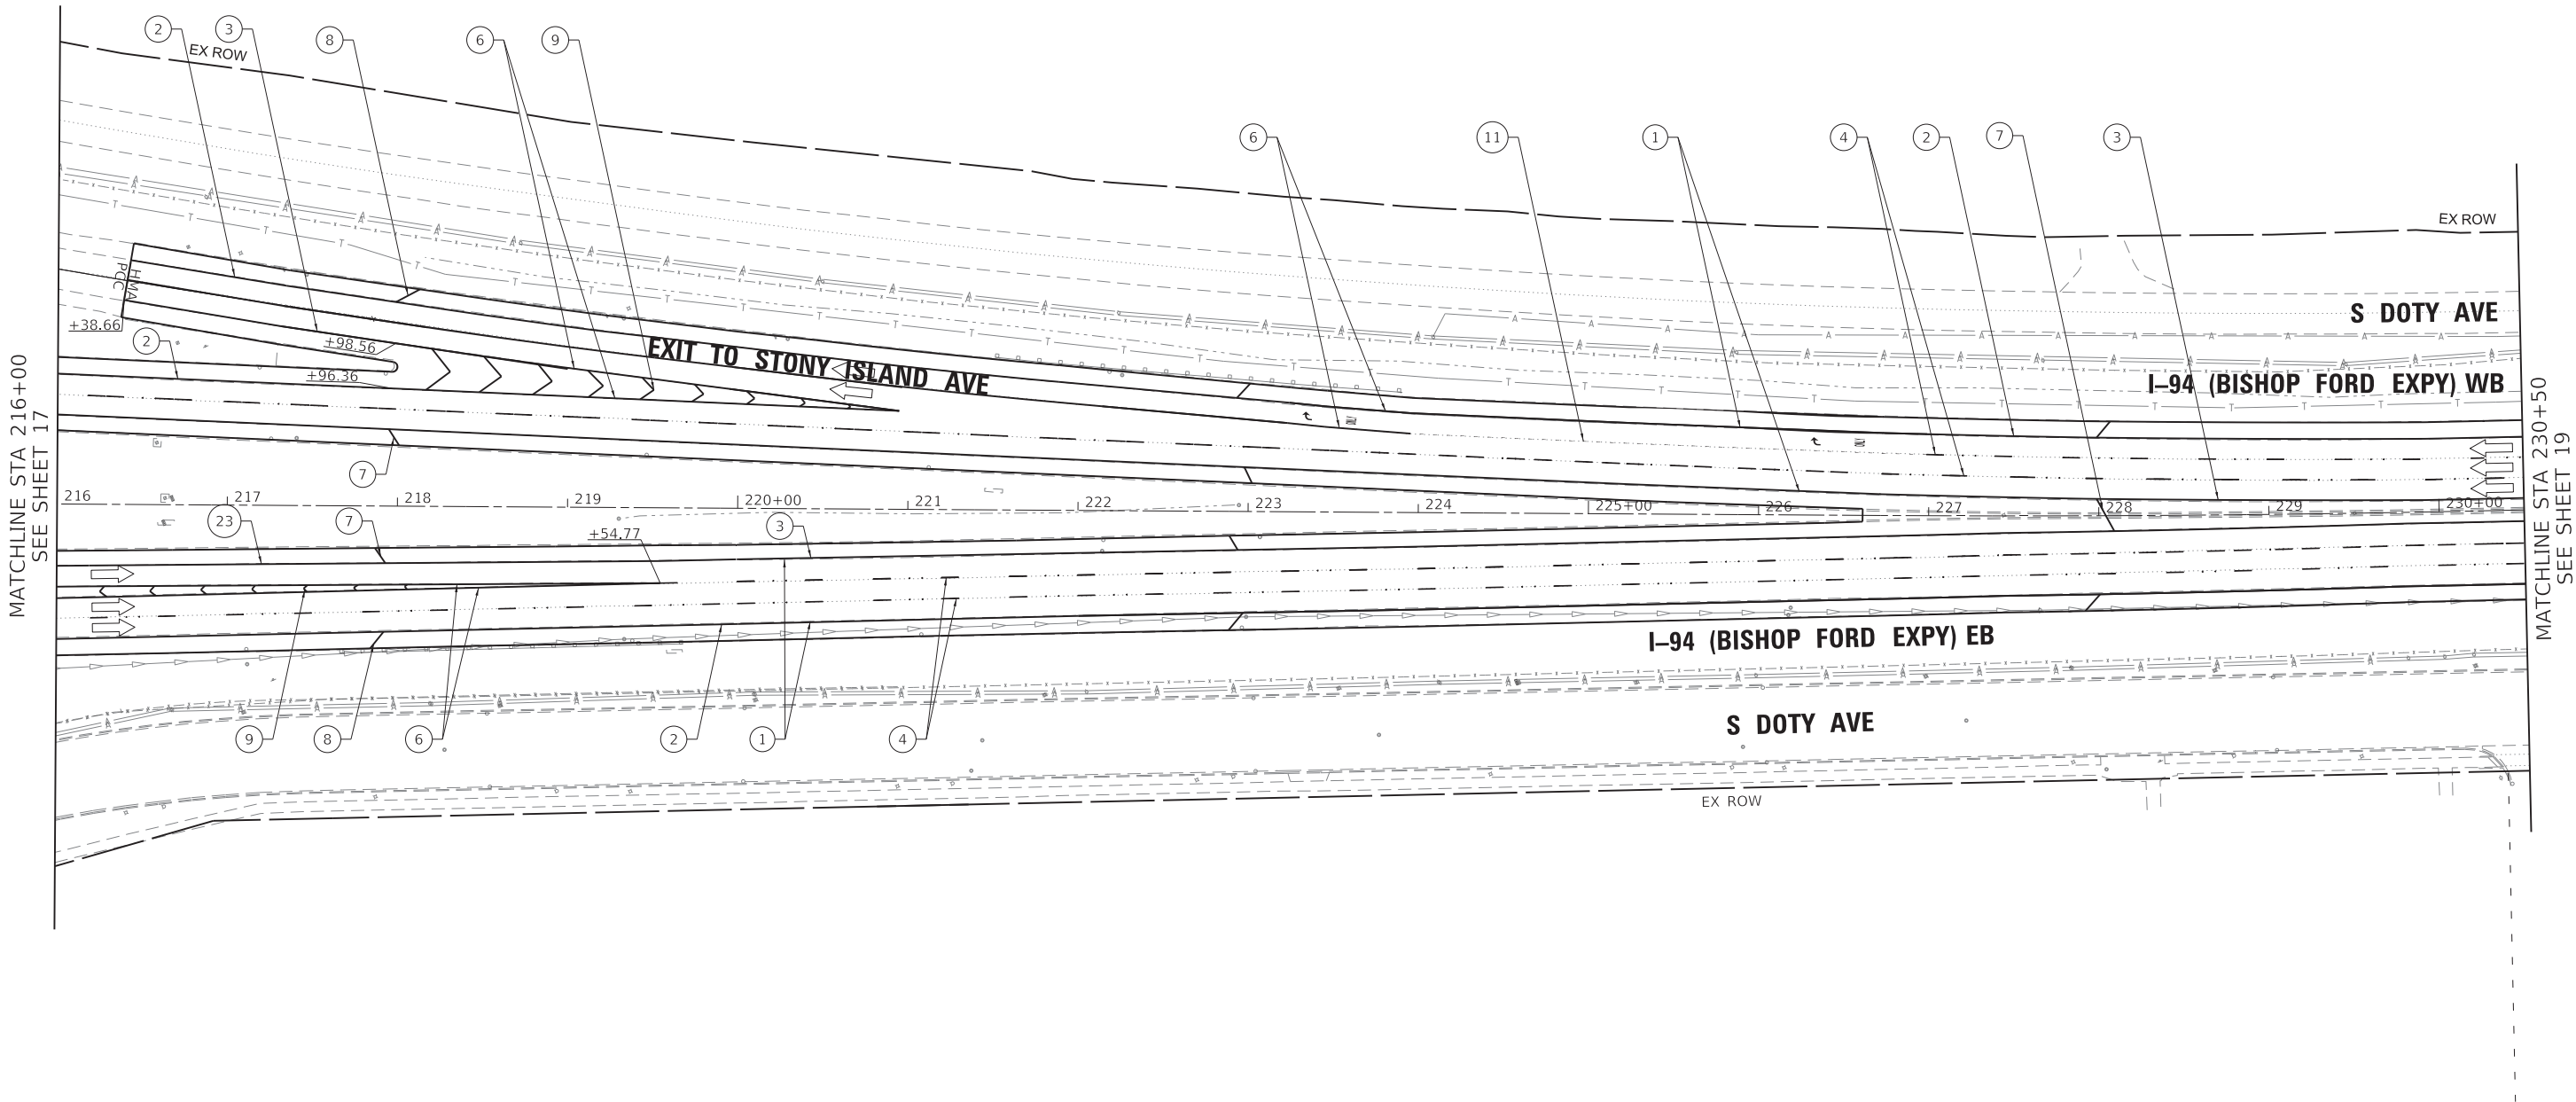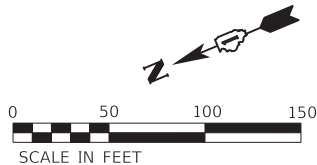


LEGEND

- 1 SHOULDER RUMBLE STRIPS, 16" (64200116)
- 2 THERMOPLASTIC PAVEMENT MARKING - LINE 4", WHITE (78000200)
- 3 THERMOPLASTIC PAVEMENT MARKING - LINE 4", YELLOW (78000200)
- 4 PREFORMED PLASTIC PAVEMENT MARKING, TYPE D - LINE 5", 10' DASH, 30' SKIP, WHITE (78004625)
- 5 PREFORMED PLASTIC PAVEMENT MARKING, TYPE D - LINE 4", 2' DASH, 6' SKIP, WHITE (78004620)

- 6 THERMOPLASTIC PAVEMENT MARKING - LINE 8", WHITE (78000500)
- 7 THERMOPLASTIC PAVEMENT MARKING - LINE 12", YELLOW, 45°, 500' SPACING (78000600)
- 8 THERMOPLASTIC PAVEMENT MARKING - LINE 12", WHITE, 45°, 500' SPACING (78000600)
- 9 THERMOPLASTIC PAVEMENT MARKING - LINE 12", WHITE, CHEVRONS, 30' SPACING (78000600)
- 10 THERMOPLASTIC PAVEMENT MARKING - LETTERS AND SYMBOLS, WHITE (78000100)
- 11 PREFORMED PLASTIC PAVEMENT MARKING, TYPE D - LINE 8", 3' DASH, 9' SKIP, WHITE (78004640)

- 12 MODIFIED URETHANE PAVEMENT MARKING - LINE 4", WHITE (78009004)
- 13 MODIFIED URETHANE PAVEMENT MARKING - LINE 4", YELLOW (78009004)
- 14 MODIFIED URETHANE PAVEMENT MARKING - LINE 8", WHITE (78009008)
- 15 MODIFIED URETHANE PAVEMENT MARKING - LINE 12", WHITE, 45°, 500' SPACING (78009012)
- 16 MODIFIED URETHANE PAVEMENT MARKING - LINE 12", YELLOW, 45°, 500' SPACING (78009012)
- 17 MODIFIED URETHANE PAVEMENT MARKING - LINE 12", WHITE, CHEVRON, 30' SPACING (78009012)

- 18 MODIFIED URETHANE PAVEMENT MARKING - LINE 12", WHITE, 45° (78009012)
- 19 MODIFIED URETHANE PAVEMENT MARKING - LINE 12", YELLOW, 45° (78009012)
- 20 PREFORMED PLASTIC PAVEMENT MARKING, TYPE D - LINE 7" CONTRAST, 2' DASH, 6' SKIP, WHITE (78004635)
- 21 RAISED REFLECTIVE PAVEMENT MARKERS (78100100)
- 22 PREFORMED PLASTIC PAVEMENT MARKING TYPE D - LINE 8" CONTRAST, 10' DASH, 30' SKIP, WHITE (78004640)
- 23 MODIFIED URETHANE PAVEMENT MARKING - LINE 8", YELLOW (78009008)

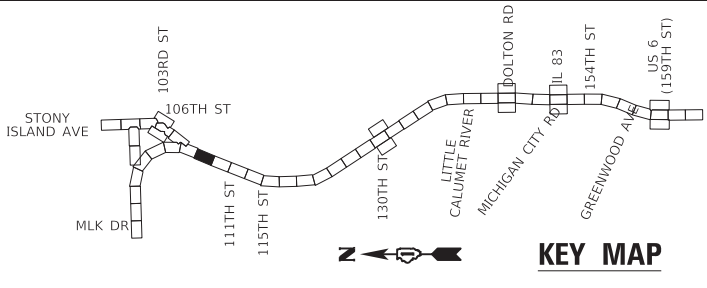

USER NAME	= hbmepw11cs01\$
PLOT SCALE	= 100.0000 ' / in.
PLOT DATE	= 3/18/2025



DESIGNED -	FA	REVISED -	
DRAWN -	FA	REVISED -	
CHECKED -	AMI	REVISED -	
DATE -	12/9/2024	REVISED -	

STATE OF ILLINOIS
DEPARTMENT OF TRANSPORTATION

PAVEMENT MARKING PLAN
I-94 (BISHOP FORD EXPY)

SCALE: SHEET 18 OF 56 SHEETS STA. 447+21 TO STA. 461+29

F.A.I. RTE.	SECTION	COUNTY	TOTAL SHEETS	SHEET NO.
94	(42-B-11-1) BR, BJR 24	COOK	761	275
CONTRACT NO. 62W87				
ILLINOIS FED. AID PROJECT				

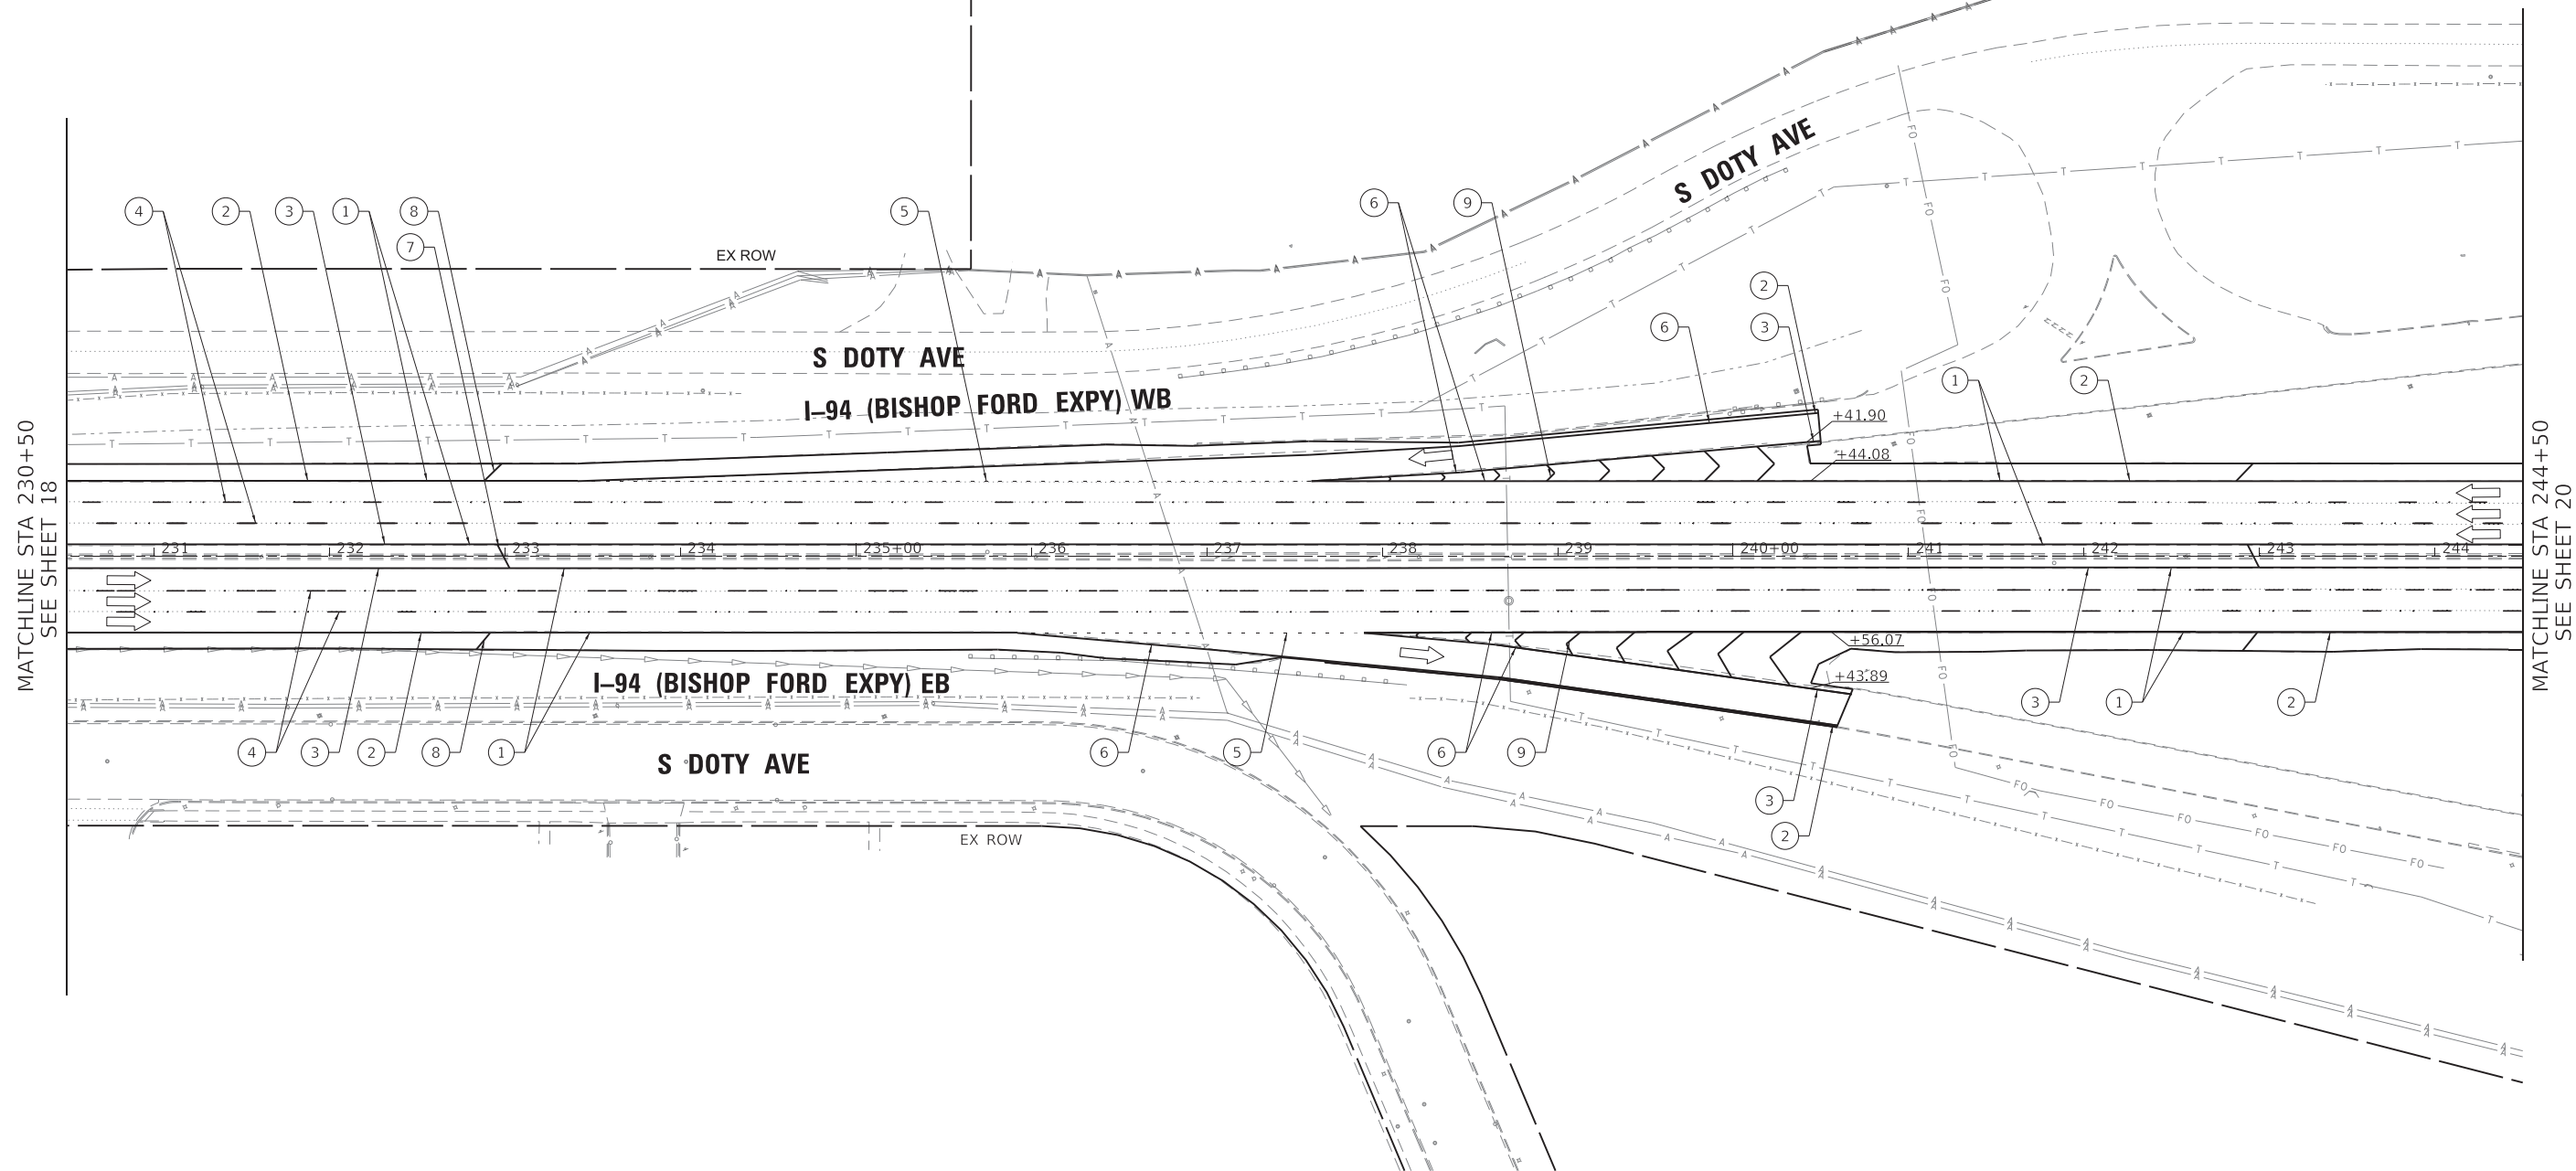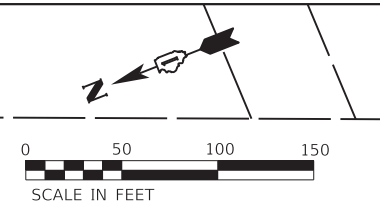


LEGEND

- ① SHOULDER RUMBLE STRIPS, 16" (64200116)
- ② THERMOPLASTIC PAVEMENT MARKING - LINE 4", WHITE (78000200)
- ③ THERMOPLASTIC PAVEMENT MARKING - LINE 4", YELLOW (78000200)
- ④ PREFORMED PLASTIC PAVEMENT MARKING, TYPE D - LINE 5", 10' DASH, 30' SKIP, WHITE (78004625)
- ⑤ PREFORMED PLASTIC PAVEMENT MARKING, TYPE D - LINE 4", 2' DASH, 6' SKIP, WHITE (78004620)

- | | |
|----|--|
| 6 | THERMOPLASTIC PAVEMENT MARKING - LINE 8", WHITE (78000500) |
| 7 | THERMOPLASTIC PAVEMENT MARKING - LINE 12", YELLOW, 45°, 500' SPACING (78000600) |
| 8 | THERMOPLASTIC PAVEMENT MARKING - LINE 12", WHITE, 45°, 500' SPACING (78000600) |
| 9 | THERMOPLASTIC PAVEMENT MARKING - LINE 12", WHITE, CHEVRONS, 30' SPACING (78000600) |
| 10 | THERMOPLASTIC PAVEMENT MARKING - LETTERS AND SYMBOLS, WHITE (78000100) |
| 11 | PREFORMED PLASTIC PAVEMENT MARKING, TYPE D - LINE 8", 3' DASH, 9' SKIP, WHITE (78004640) |

- | | |
|----|---|
| 12 | MODIFIED URETHANE PAVEMENT MARKING - LINE 4", WHITE (78009004) |
| 13 | MODIFIED URETHANE PAVEMENT MARKING - LINE 4", YELLOW (78009004) |
| 14 | MODIFIED URETHANE PAVEMENT MARKING - LINE 8", WHITE (78009008) |
| 15 | MODIFIED URETHANE PAVEMENT MARKING - LINE 12", WHITE, 45°, 500' SPACING (78009012) |
| 16 | MODIFIED URETHANE PAVEMENT MARKING - LINE 12", YELLOW, 45°, 500' SPACING (78009012) |
| 17 | MODIFIED URETHANE PAVEMENT MARKING - LINE 12", WHITE, CHEVRON, 30' SPACING (78009012) |

- | | |
|----|---|
| 18 | MODIFIED URETHANE PAVEMENT MARKING -
LINE 12", WHITE, 45° (78009012) |
| 19 | MODIFIED URETHANE PAVEMENT MARKING -
LINE 12", YELLOW, 45° (78009012) |
| 20 | PREFORMED PLASTIC PAVEMENT MARKING, TYPE D -
LINE 7" CONTRAST, 2' DASH, 6' SKIP, WHITE (78004635) |
| 21 | RAISED REFLECTIVE PAVEMENT MARKERS (78100100) |
| 22 | PREFORMED PLASTIC PAVEMENT MARKING TYPE D -
LINE 8" CONTRAST, 10' DASH, 30' SKIP, WHITE (78004640) |
| 23 | MODIFIED URETHANE PAVEMENT MARKING -
LINE 8", YELLOW (78009008) |

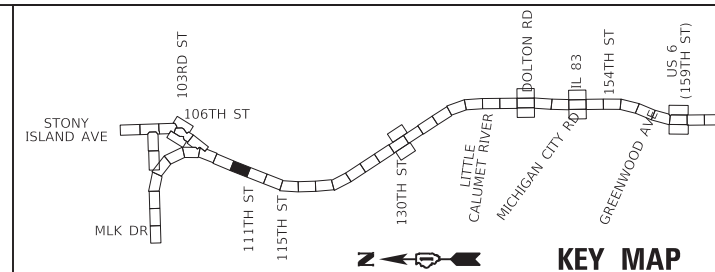

USER NAME = hbmeprw11cs01\$	DESIGNED - FA	REVISED -
	DRAWN - FA	REVISED -
PLOT SCALE = 100.0000 ' / in.	CHECKED - AMI	REVISED -
PLOT DATE = 12/10/2024	DATE - 12/9/2024	REVISED -



**STATE OF ILLINOIS
DEPARTMENT OF TRANSPORTATION**

PAVEMENT MARKING PLAN I-94 (BISHOP FORD EXPY)

SCALE:	SHEET 19	OF 56	SHEETS	STA. 447+22	TO STA. 461+28
--------	----------	-------	--------	-------------	----------------

F.A.I. RTE.	SECTION	COUNTY	TOTAL SHEETS	SHEET NO.
94	(42-B-11-1) BR, BJR 24	COOK	761	276
		CONTRACT NO. 62W87		
ILLINOIS		FED. AID PROJECT		

MODEL Default
FILE NAME: \\hbm\new11cs01\CS_gdf_work_dlf\2429\1461_112\D\62\33-sht-pmk011.dgn

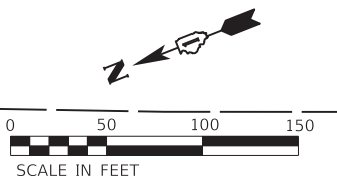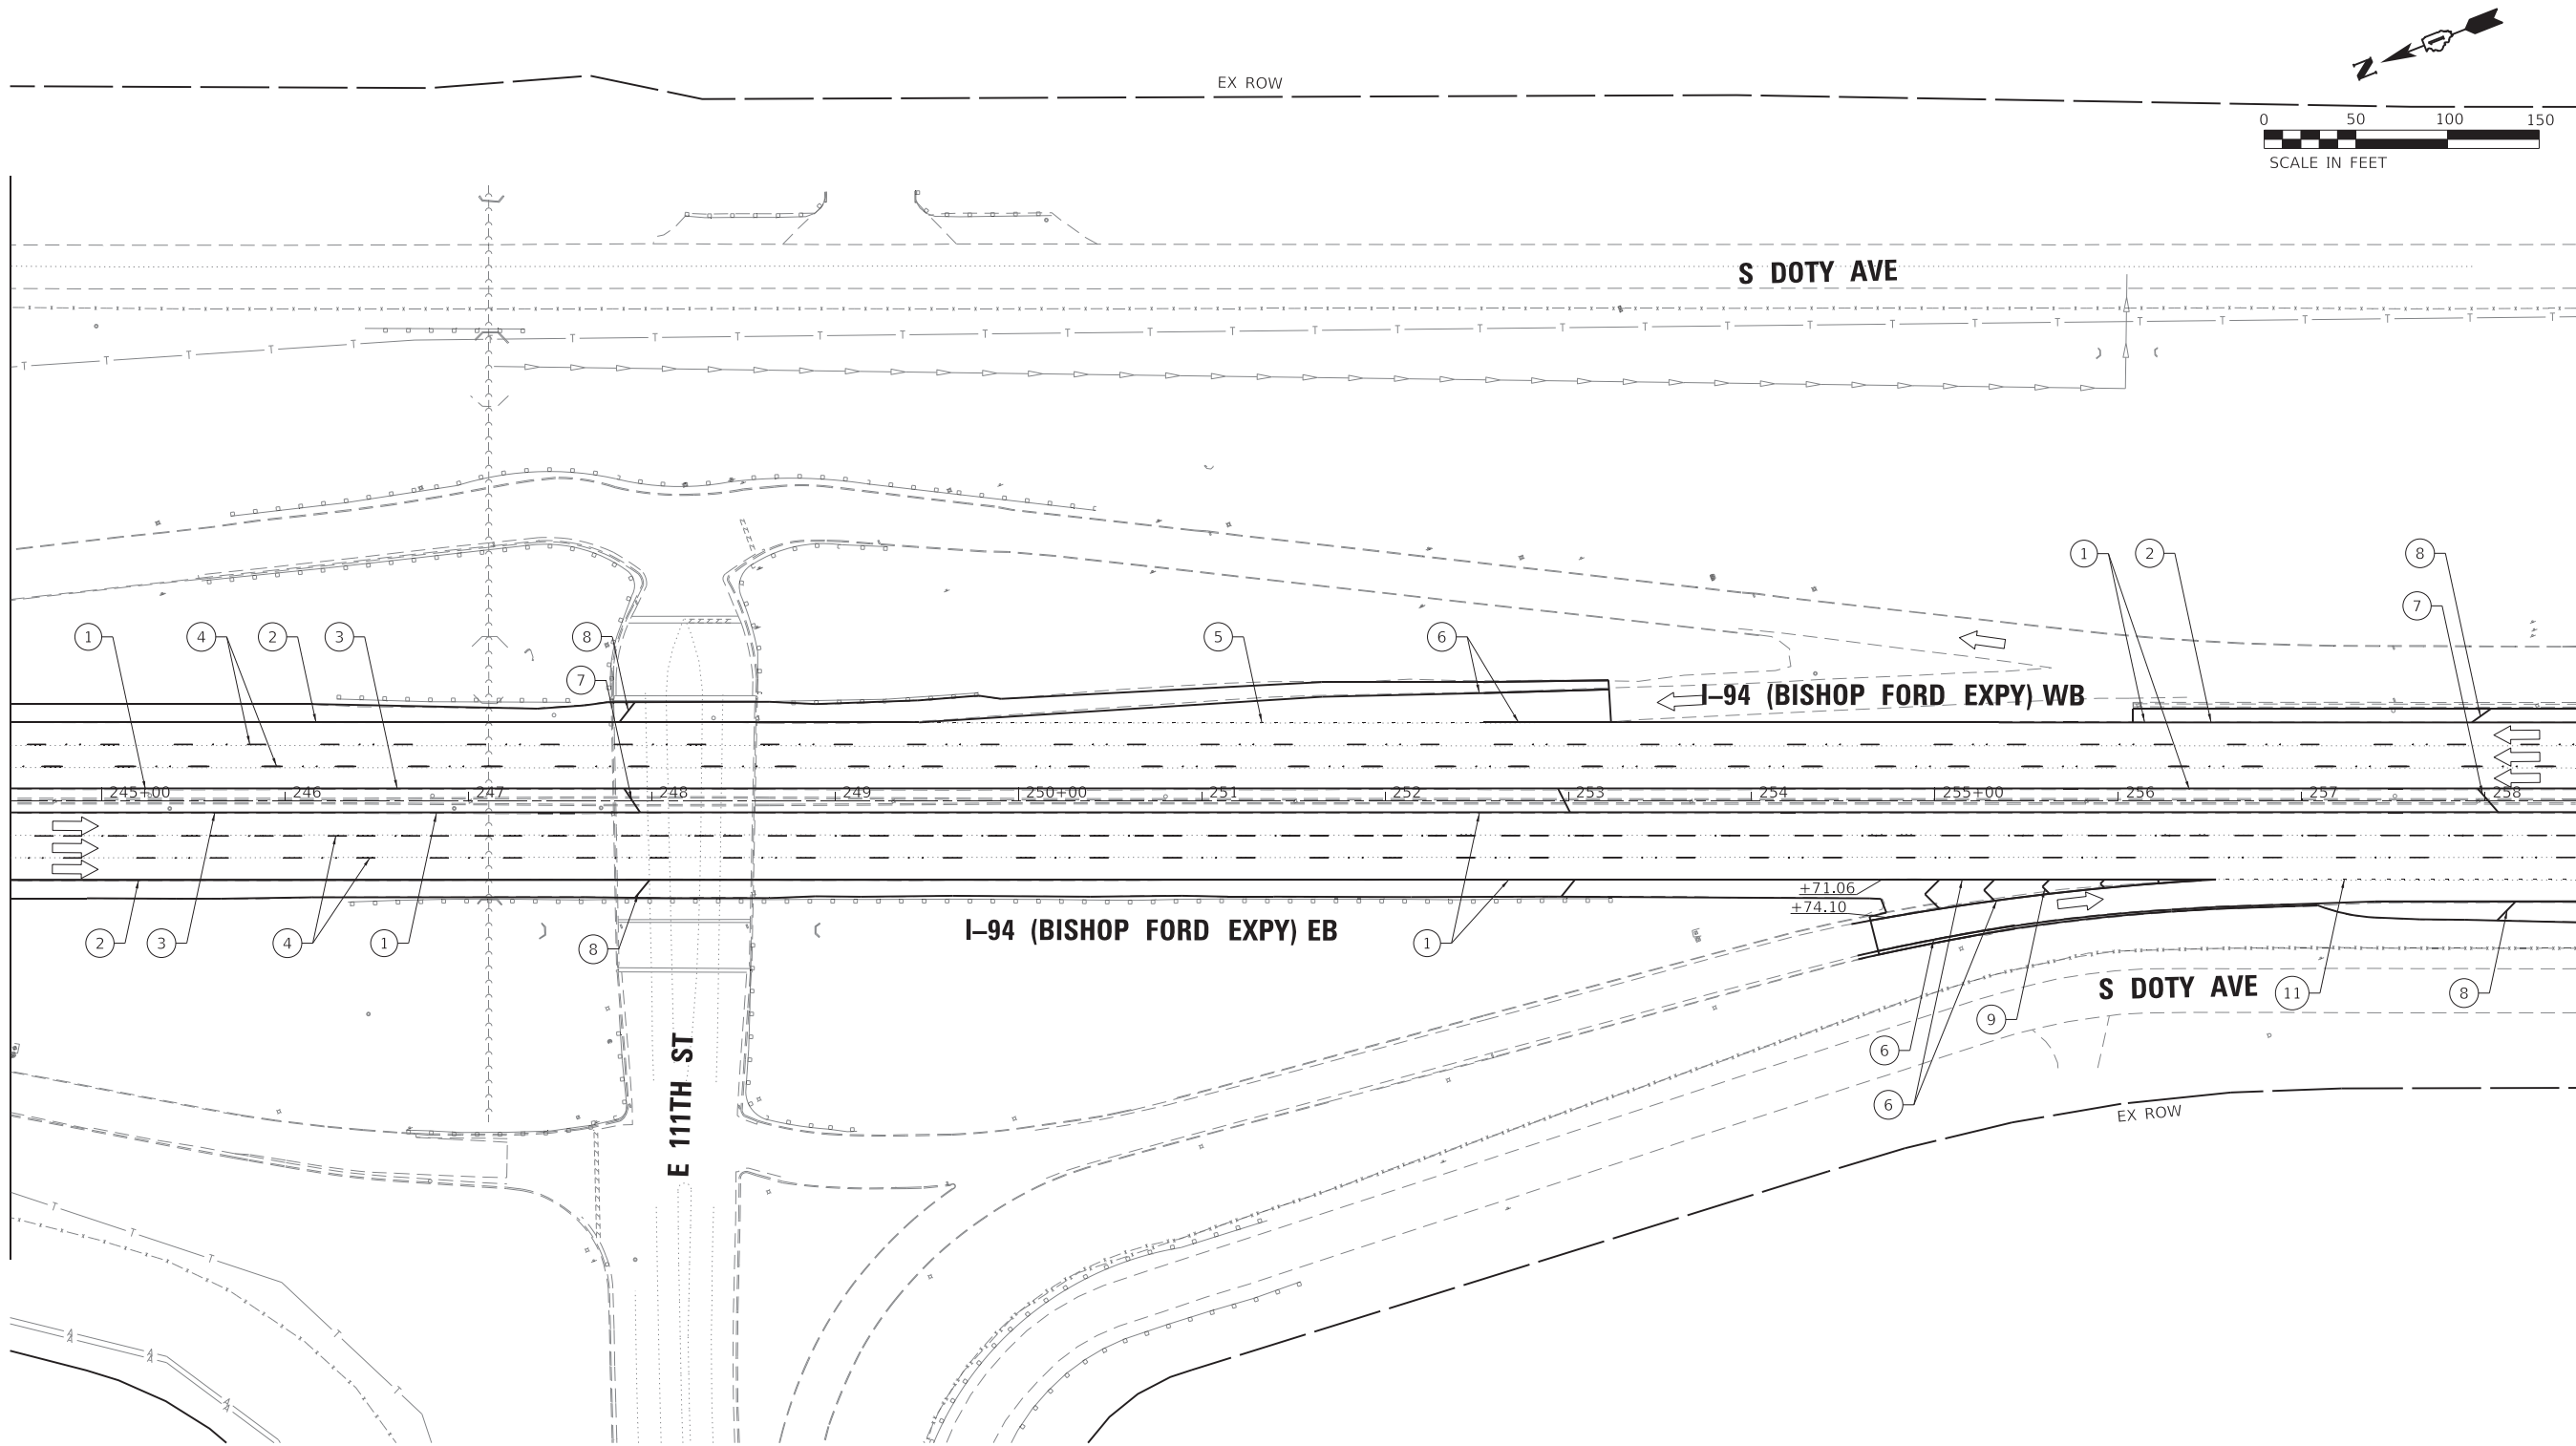


LEGEND

- 1 SHOULDER RUMBLE STRIPS, 16" (64200116)
- 2 THERMOPLASTIC PAVEMENT MARKING - LINE 4", WHITE (78000200)
- 3 THERMOPLASTIC PAVEMENT MARKING - LINE 4", YELLOW (78000200)
- 4 PREFORMED PLASTIC PAVEMENT MARKING, TYPE D - LINE 5", 10' DASH, 30' SKIP, WHITE (78004625)
- 5 PREFORMED PLASTIC PAVEMENT MARKING, TYPE D - LINE 4", 2' DASH, 6' SKIP, WHITE (78004620)

- 6 THERMOPLASTIC PAVEMENT MARKING - LINE 8", WHITE (78000500)
- 7 THERMOPLASTIC PAVEMENT MARKING - LINE 12", YELLOW, 45°, 500' SPACING (78000600)
- 8 THERMOPLASTIC PAVEMENT MARKING - LINE 12", WHITE, 45°, 500' SPACING (78000600)
- 9 THERMOPLASTIC PAVEMENT MARKING - LINE 12", WHITE, CHEVRONS, 30' SPACING (78000600)
- 10 THERMOPLASTIC PAVEMENT MARKING - LETTERS AND SYMBOLS, WHITE (78000100)
- 11 PREFORMED PLASTIC PAVEMENT MARKING, TYPE D - LINE 8", 3' DASH, 9' SKIP, WHITE (78004640)

- 12 MODIFIED URETHANE PAVEMENT MARKING - LINE 4", WHITE (78009004)
- 13 MODIFIED URETHANE PAVEMENT MARKING - LINE 4", YELLOW (78009004)
- 14 MODIFIED URETHANE PAVEMENT MARKING - LINE 8", WHITE (78009008)
- 15 MODIFIED URETHANE PAVEMENT MARKING - LINE 12", WHITE, 45°, 500' SPACING (78009012)
- 16 MODIFIED URETHANE PAVEMENT MARKING - LINE 12", YELLOW, 45°, 500' SPACING (78009012)
- 17 MODIFIED URETHANE PAVEMENT MARKING - LINE 12", WHITE, CHEVRON, 30' SPACING (78009012)

- 18 MODIFIED URETHANE PAVEMENT MARKING - LINE 12", WHITE, 45° (78009012)
- 19 MODIFIED URETHANE PAVEMENT MARKING - LINE 12", YELLOW, 45° (78009012)
- 20 PREFORMED PLASTIC PAVEMENT MARKING, TYPE D - LINE 7" CONTRAST, 2' DASH, 6' SKIP, WHITE (78004635)
- 21 RAISED REFLECTIVE PAVEMENT MARKERS (78100100)
- 22 PREFORMED PLASTIC PAVEMENT MARKING TYPE D - LINE 8" CONTRAST, 10' DASH, 30' SKIP, WHITE (78004640)
- 23 MODIFIED URETHANE PAVEMENT MARKING - LINE 8", YELLOW (78009008)

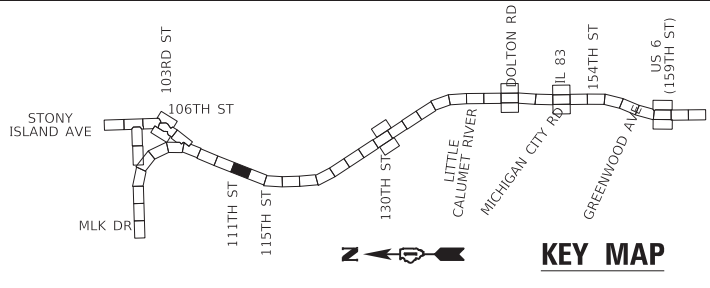

USER NAME	= hbmepw11cs01\$
PLOT SCALE	= 100.0000 ' / in.
PLOT DATE	= 12/10/2024

DESIGNED	-	FA
DRAWN	-	FA
CHECKED	-	AMI
DATE	-	12/9/2024



REVISED	-
REVISED	-
REVISED	-
REVISED	-

STATE OF ILLINOIS
DEPARTMENT OF TRANSPORTATION

PAVEMENT MARKING PLAN
I-94 (BISHOP FORD EXPY)

SCALE: SHEET 20 OF 56 SHEETS STA. 447+23 TO STA. 461+27

F.A.I. RTE.	SECTION	COUNTY	TOTAL SHEETS	SHEET NO.
94	(42-B-11-1) BR, BJR 24	COOK	761	277
CONTRACT NO. 62W87				
ILLINOIS FED. AID PROJECT				

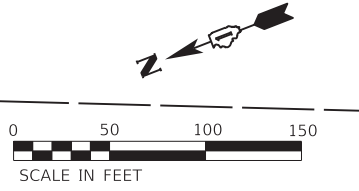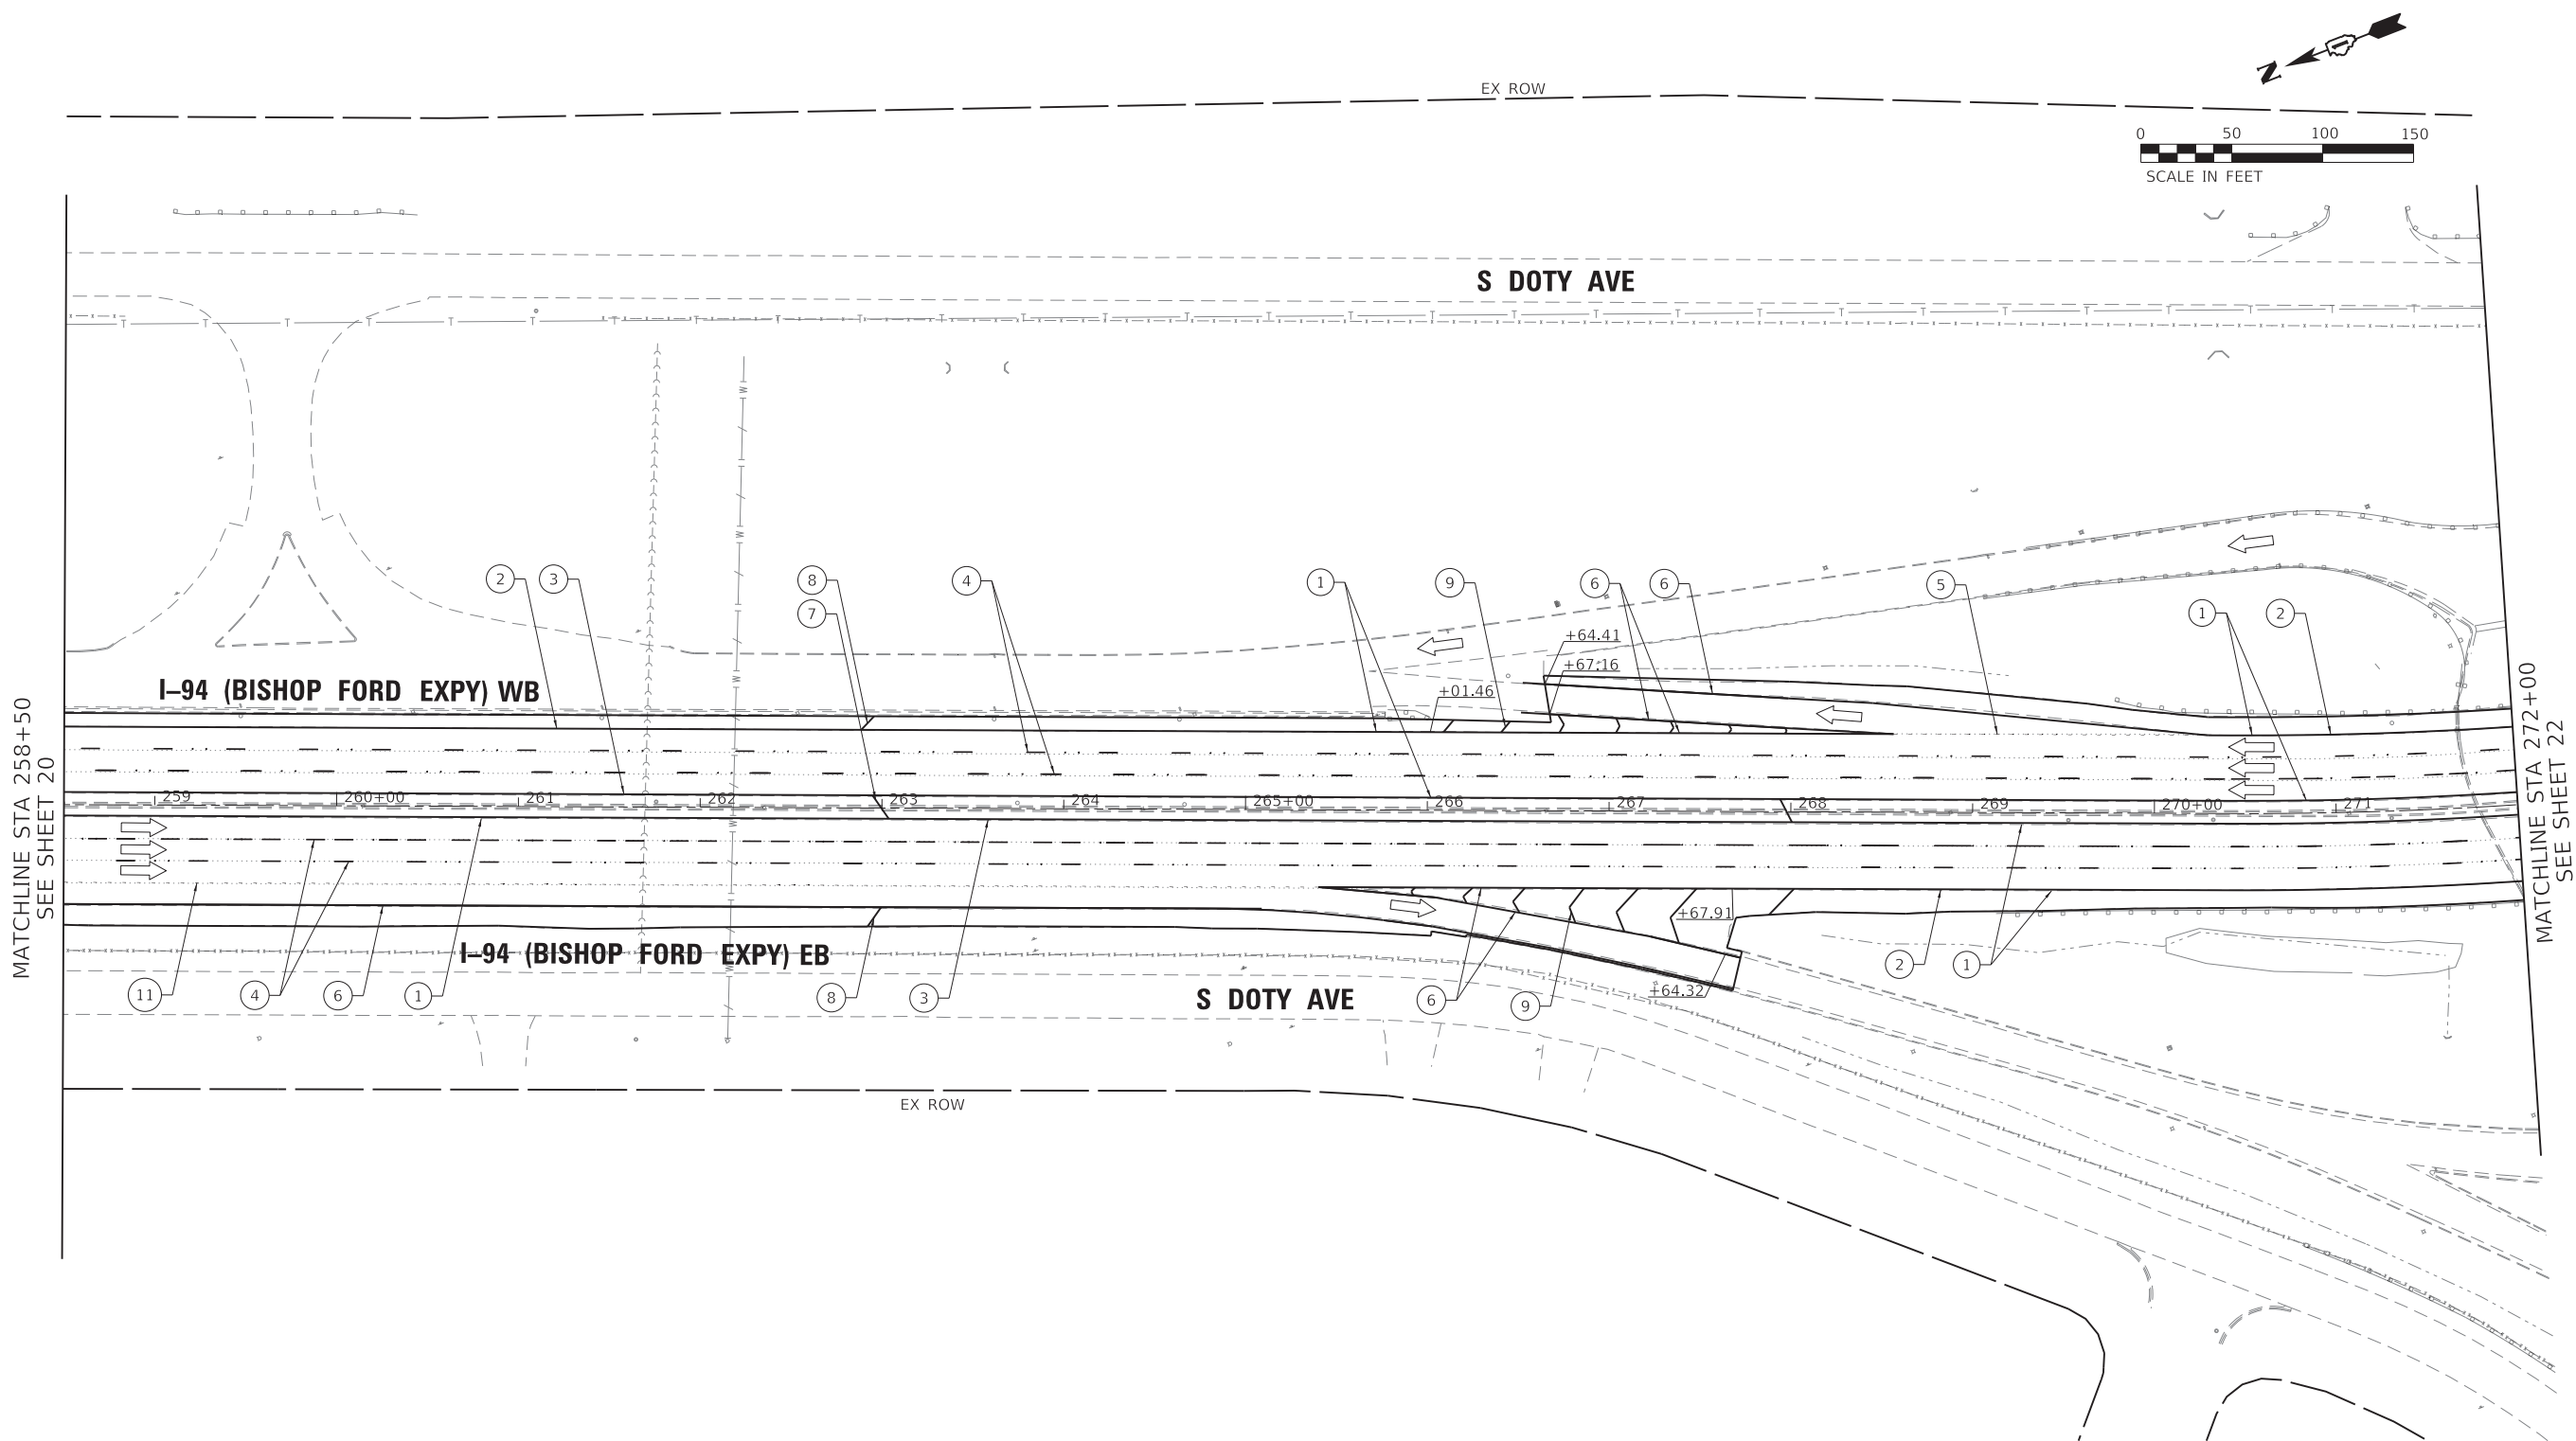


LEGEND

- 1 SHOULDER RUMBLE STRIPS, 16" (64200116)
- 2 THERMOPLASTIC PAVEMENT MARKING - LINE 4", WHITE (78000200)
- 3 THERMOPLASTIC PAVEMENT MARKING - LINE 4", YELLOW (78000200)
- 4 PREFORMED PLASTIC PAVEMENT MARKING, TYPE D - LINE 5", 10' DASH, 30' SKIP, WHITE (78004625)
- 5 PREFORMED PLASTIC PAVEMENT MARKING, TYPE D - LINE 4", 2' DASH, 6' SKIP, WHITE (78004620)

- 6 THERMOPLASTIC PAVEMENT MARKING - LINE 8", WHITE (78000500)
- 7 THERMOPLASTIC PAVEMENT MARKING - LINE 12", YELLOW, 45°, 500' SPACING (78000600)
- 8 THERMOPLASTIC PAVEMENT MARKING - LINE 12", WHITE, 45°, 500' SPACING (78000600)
- 9 THERMOPLASTIC PAVEMENT MARKING - LINE 12", WHITE, CHEVRONS, 30' SPACING (78000600)
- 10 THERMOPLASTIC PAVEMENT MARKING - LETTERS AND SYMBOLS, WHITE (78000100)
- 11 PREFORMED PLASTIC PAVEMENT MARKING, TYPE D - LINE 8", 3' DASH, 9' SKIP, WHITE (78004640)

- 12 MODIFIED URETHANE PAVEMENT MARKING - LINE 4", WHITE (78009004)
- 13 MODIFIED URETHANE PAVEMENT MARKING - LINE 4", YELLOW (78009004)
- 14 MODIFIED URETHANE PAVEMENT MARKING - LINE 8", WHITE (78009008)
- 15 MODIFIED URETHANE PAVEMENT MARKING - LINE 12", WHITE, 45°, 500' SPACING (78009012)
- 16 MODIFIED URETHANE PAVEMENT MARKING - LINE 12", YELLOW, 45°, 500' SPACING (78009012)
- 17 MODIFIED URETHANE PAVEMENT MARKING - LINE 12", WHITE, CHEVRON, 30' SPACING (78009012)

- 18 MODIFIED URETHANE PAVEMENT MARKING - LINE 12", WHITE, 45° (78009012)
- 19 MODIFIED URETHANE PAVEMENT MARKING - LINE 12", YELLOW, 45° (78009012)
- 20 PREFORMED PLASTIC PAVEMENT MARKING, TYPE D - LINE 7" CONTRAST, 2' DASH, 6' SKIP, WHITE (78004635)
- 21 RAISED REFLECTIVE PAVEMENT MARKERS (78100100)
- 22 PREFORMED PLASTIC PAVEMENT MARKING TYPE D - LINE 8" CONTRAST, 10' DASH, 30' SKIP, WHITE (78004640)
- 23 MODIFIED URETHANE PAVEMENT MARKING - LINE 8", YELLOW (78009008)

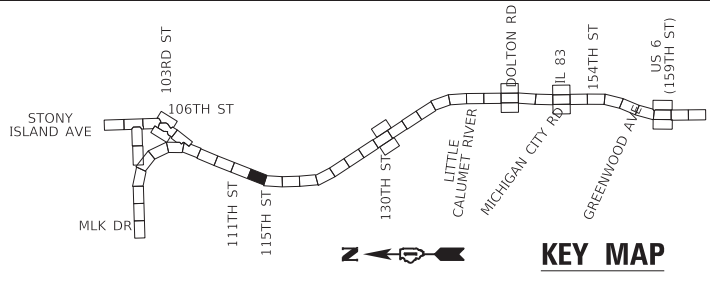

USER NAME	= hbmeprw11cs01s
PLOT SCALE	= 100.0000 ' / in.
PLOT DATE	= 12/10/2024

DESIGNED	-	FA
DRAWN	-	FA
CHECKED	-	AMI
DATE	-	12/9/2024

REVISED	-
REVISED	-
REVISED	-
REVISED	-



STATE OF ILLINOIS
DEPARTMENT OF TRANSPORTATION

PAVEMENT MARKING PLAN
I-94 (BISHOP FORD EXPY)

SCALE: SHEET 21 OF 56 SHEETS STA. 447+24 TO STA. 461+26

F.A.I. RTE.	SECTION	COUNTY	TOTAL SHEETS	SHEET NO.
94	(42-B-11-1) BR, BJR 24	COOK	761	278
CONTRACT NO. 62W87				
ILLINOIS FED. AID PROJECT				

MODEL Default
FILE NAME: \\hbm\new11\cs01\CS_01\work_dtl\242901461_110\0163\53-sht-pmk014.dgn

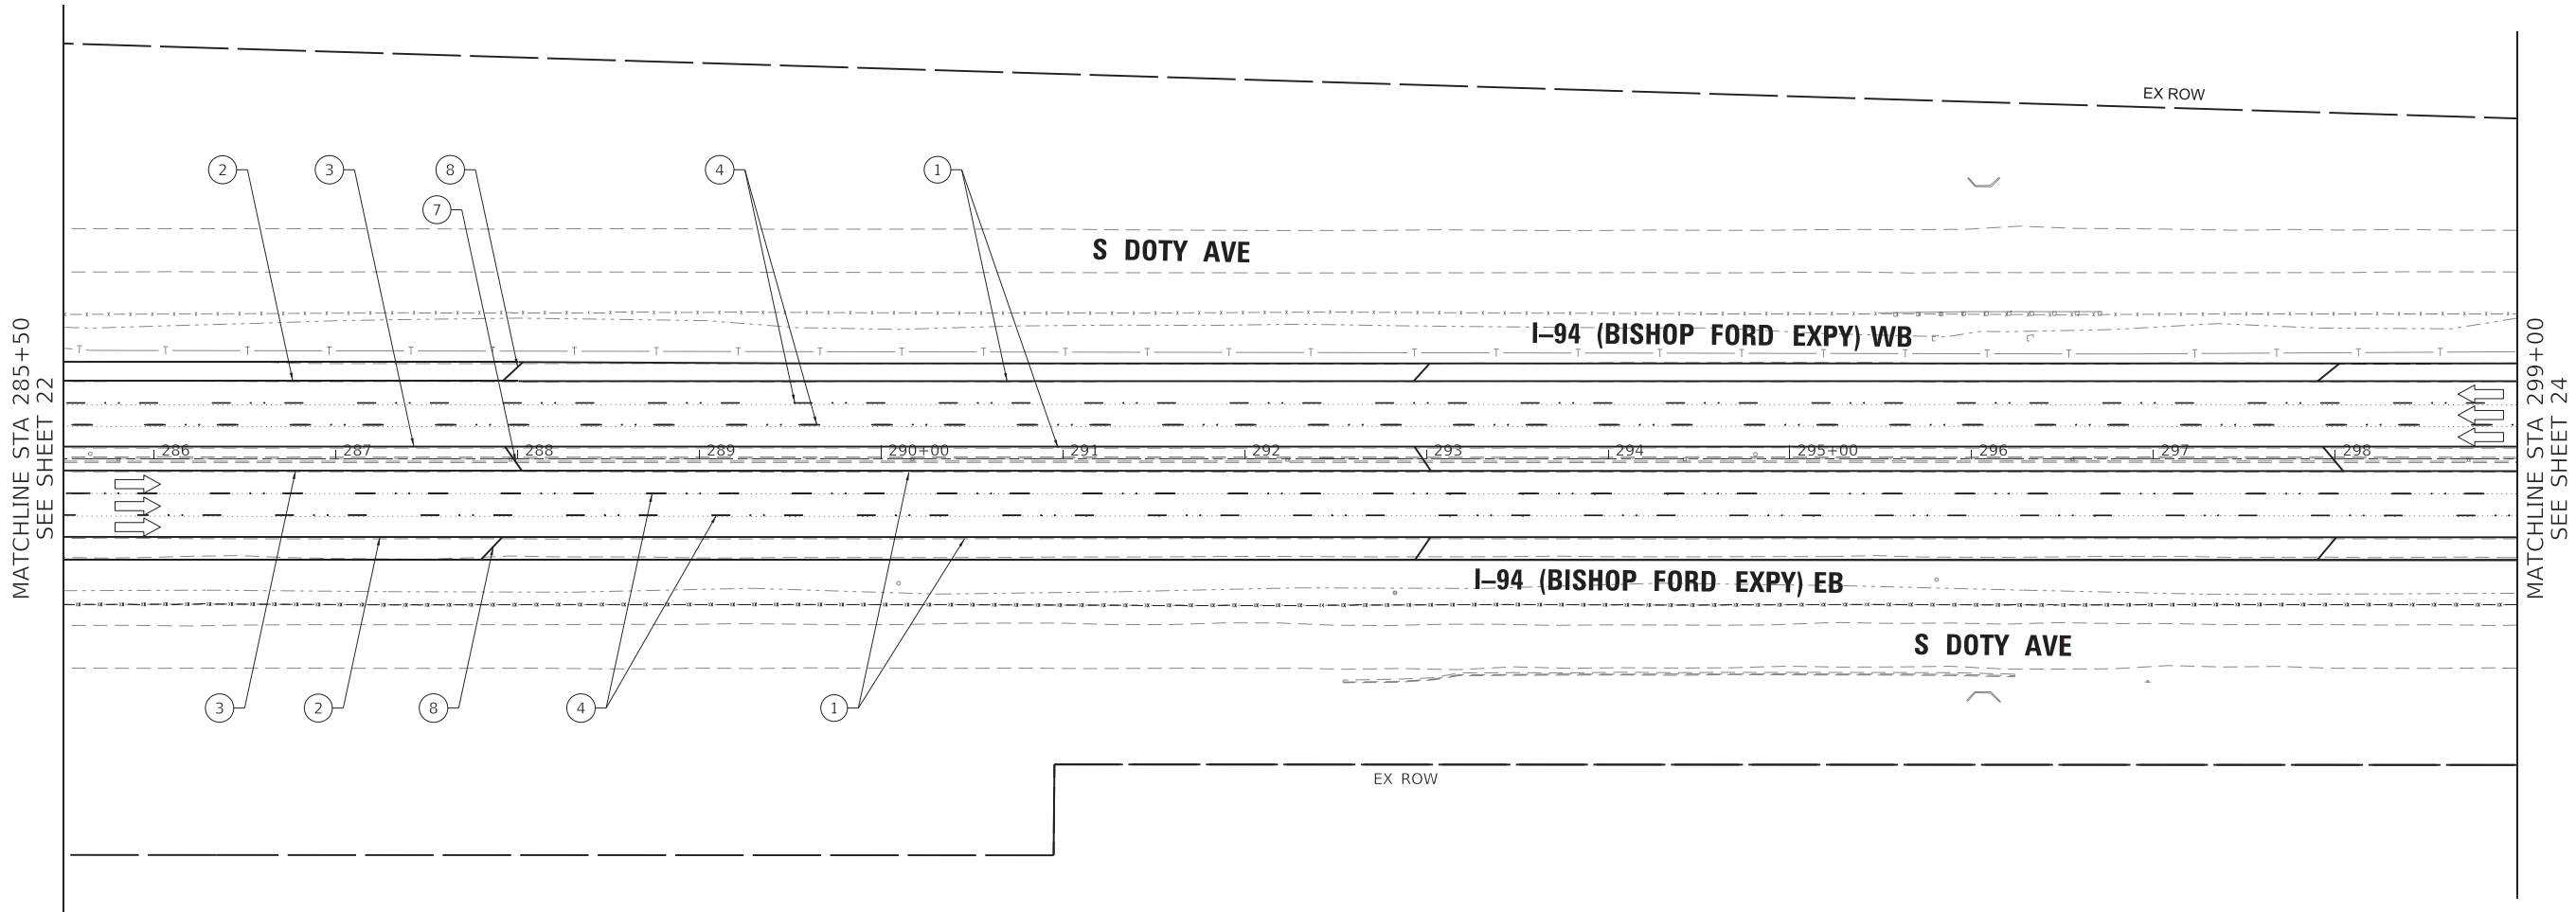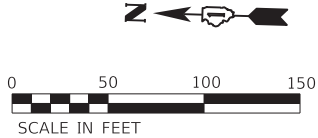


LEGEND

- 1 SHOULDER RUMBLE STRIPS, 16" (64200116)
- 2 THERMOPLASTIC PAVEMENT MARKING - LINE 4", WHITE (78000200)
- 3 THERMOPLASTIC PAVEMENT MARKING - LINE 4", YELLOW (78000200)
- 4 PREFORMED PLASTIC PAVEMENT MARKING, TYPE D - LINE 5", 10' DASH, 30' SKIP, WHITE (78004625)
- 5 PREFORMED PLASTIC PAVEMENT MARKING, TYPE D - LINE 4", 2' DASH, 6' SKIP, WHITE (78004620)

- 6 THERMOPLASTIC PAVEMENT MARKING - LINE 8", WHITE (78000500)
- 7 THERMOPLASTIC PAVEMENT MARKING - LINE 12", YELLOW, 45°, 500' SPACING (78000600)
- 8 THERMOPLASTIC PAVEMENT MARKING - LINE 12", WHITE, 45°, 500' SPACING (78000600)
- 9 THERMOPLASTIC PAVEMENT MARKING - LINE 12", WHITE, CHEVRONS, 30' SPACING (78000600)
- 10 THERMOPLASTIC PAVEMENT MARKING - LETTERS AND SYMBOLS, WHITE (78000100)
- 11 PREFORMED PLASTIC PAVEMENT MARKING, TYPE D - LINE 8", 3' DASH, 9' SKIP, WHITE (78004640)

- 12 MODIFIED URETHANE PAVEMENT MARKING - LINE 4", WHITE (78009004)
- 13 MODIFIED URETHANE PAVEMENT MARKING - LINE 4", YELLOW (78009004)
- 14 MODIFIED URETHANE PAVEMENT MARKING - LINE 8", WHITE (78009008)
- 15 MODIFIED URETHANE PAVEMENT MARKING - LINE 12", WHITE, 45°, 500' SPACING (78009012)
- 16 MODIFIED URETHANE PAVEMENT MARKING - LINE 12", YELLOW, 45°, 500' SPACING (78009012)
- 17 MODIFIED URETHANE PAVEMENT MARKING - LINE 12", WHITE, CHEVRON, 30' SPACING (78009012)

- 18 MODIFIED URETHANE PAVEMENT MARKING - LINE 12", WHITE, 45° (78009012)
- 19 MODIFIED URETHANE PAVEMENT MARKING - LINE 12", YELLOW, 45° (78009012)
- 20 PREFORMED PLASTIC PAVEMENT MARKING, TYPE D - LINE 7" CONTRAST, 2' DASH, 6' SKIP, WHITE (78004635)
- 21 RAISED REFLECTIVE PAVEMENT MARKERS (78100100)
- 22 PREFORMED PLASTIC PAVEMENT MARKING TYPE D - LINE 8" CONTRAST, 10' DASH, 30' SKIP, WHITE (78004640)
- 23 MODIFIED URETHANE PAVEMENT MARKING - LINE 8", YELLOW (78009008)

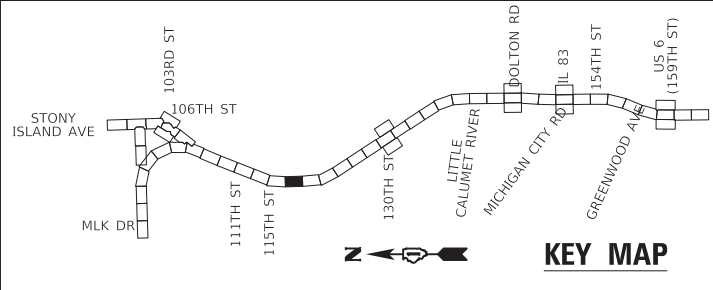

USER NAME	= hbmepw11cs01s
PLOT SCALE	= 100.0000 ' / in.
PLOT DATE	= 12/10/2024

DESIGNED	-	FA
DRAWN	-	FA
CHECKED	-	AMI
DATE	-	12/9/2024



REVISED	-
REVISED	-
REVISED	-
REVISED	-

STATE OF ILLINOIS
DEPARTMENT OF TRANSPORTATION

PAVEMENT MARKING PLAN
I-94 (BISHOP FORD EXPY)

SCALE: SHEET 23 OF 56 SHEETS STA. 447+26 TO STA. 461+24

F.A.I. RTE.	SECTION	COUNTY	TOTAL SHEETS	SHEET NO.
94	(42-B-11-1) BR, BJR 24	COOK	761	280
CONTRACT NO. 62W87				
ILLINOIS FED. AID PROJECT				

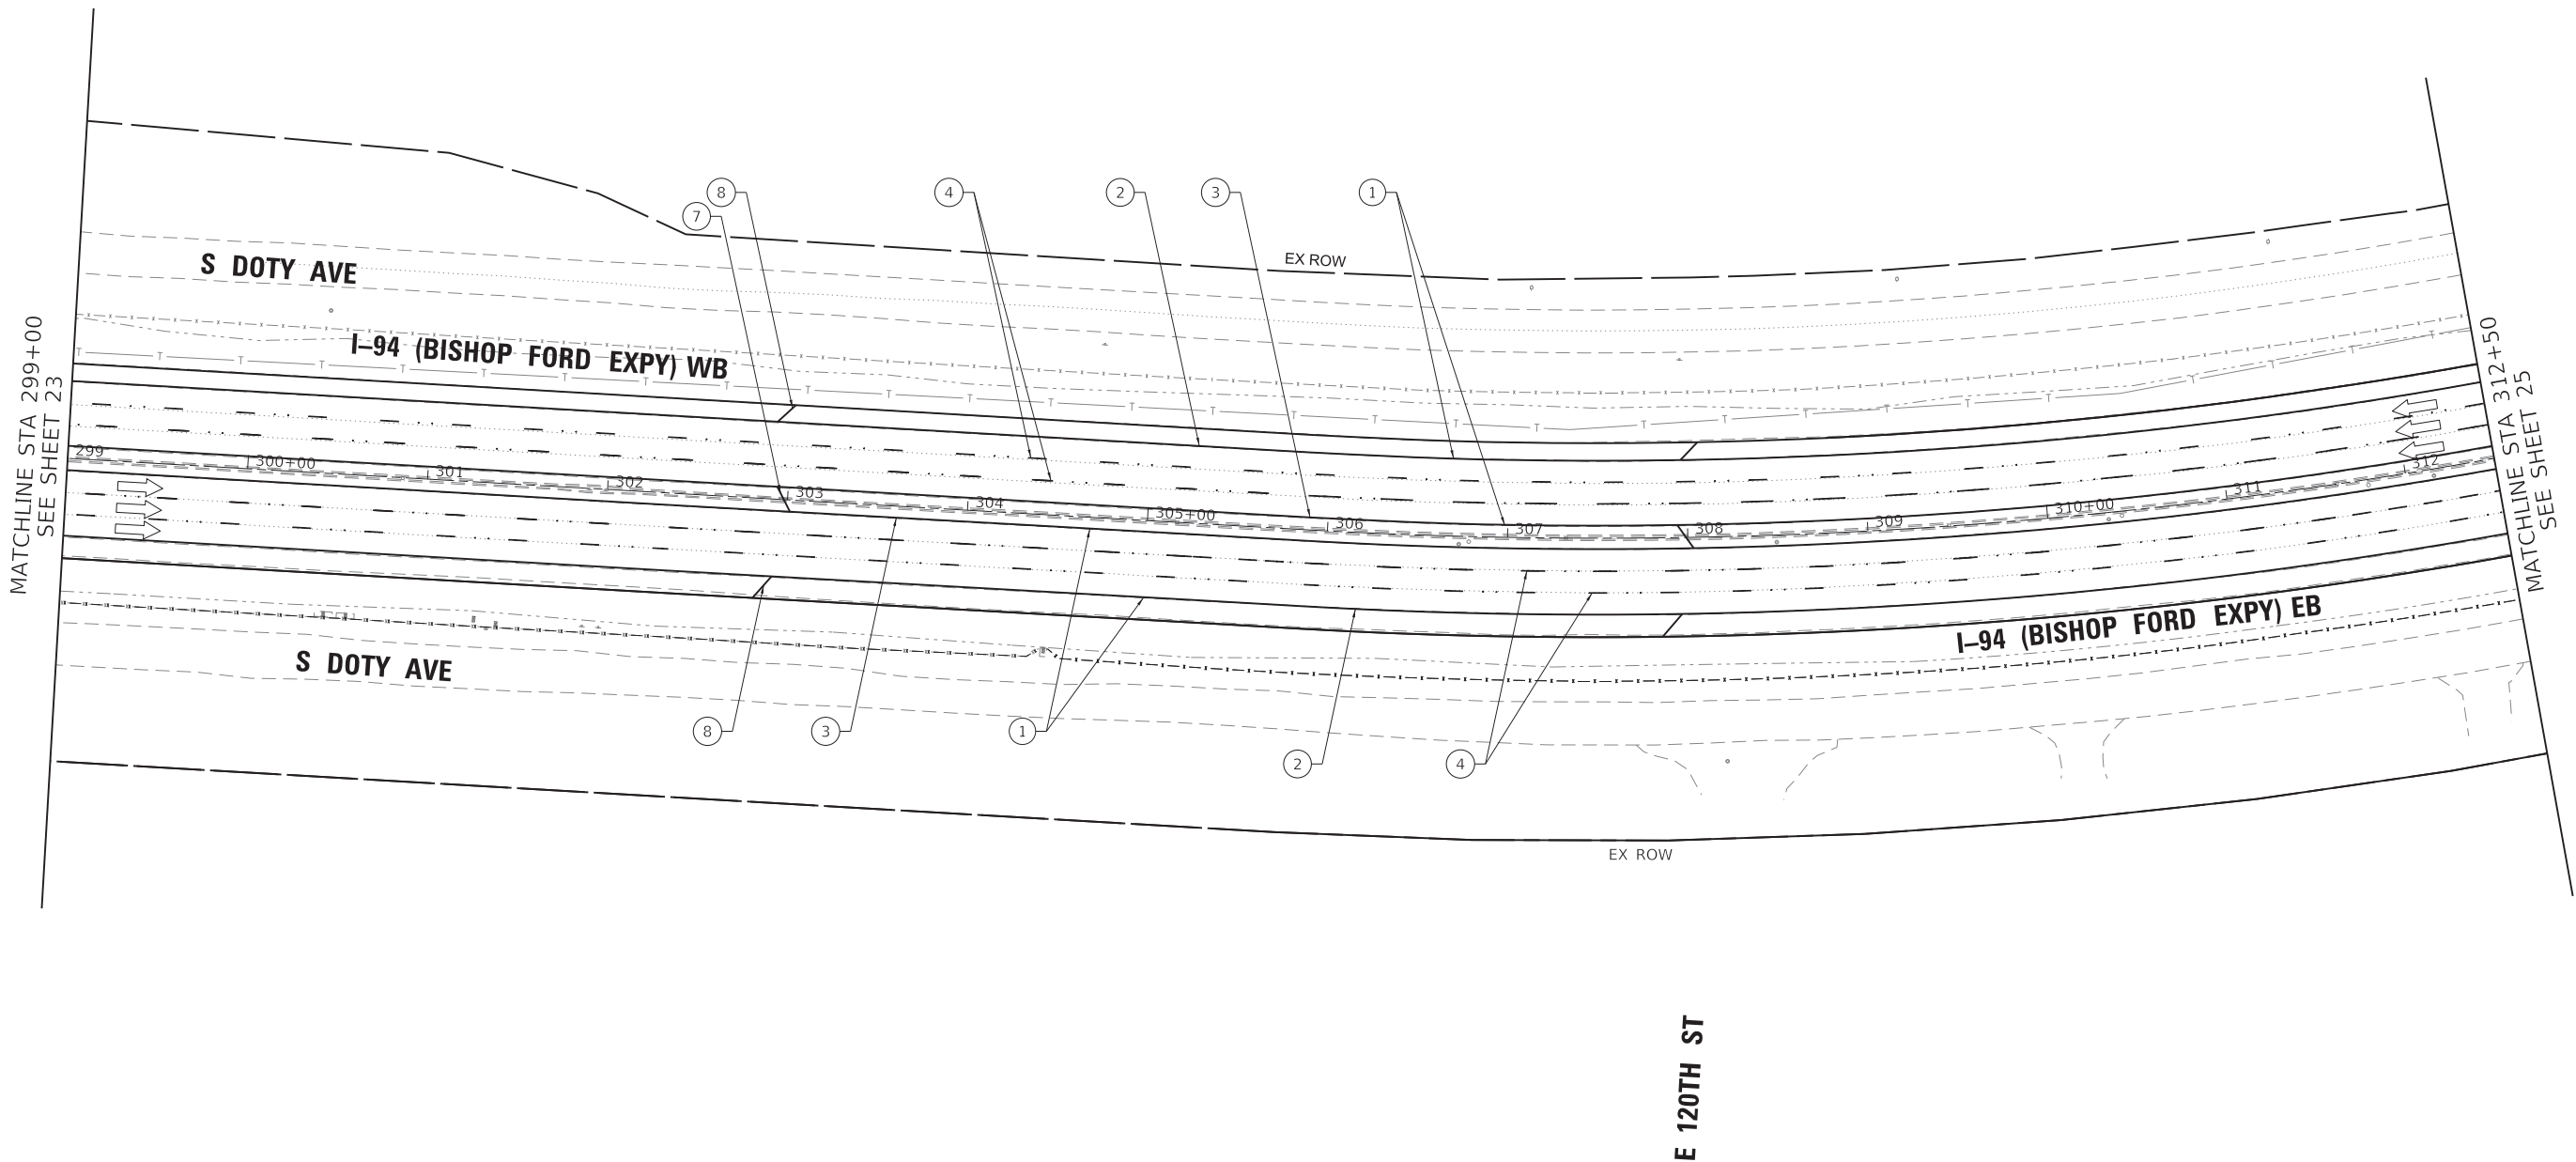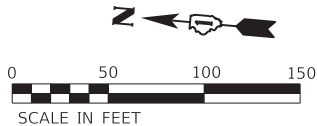


LEGEND

- 1 SHOULDER RUMBLE STRIPS, 16" (64200116)
- 2 THERMOPLASTIC PAVEMENT MARKING - LINE 4", WHITE (78000200)
- 3 THERMOPLASTIC PAVEMENT MARKING - LINE 4", YELLOW (78000200)
- 4 PREFORMED PLASTIC PAVEMENT MARKING, TYPE D - LINE 5", 10' DASH, 30' SKIP, WHITE (78004625)
- 5 PREFORMED PLASTIC PAVEMENT MARKING, TYPE D - LINE 4", 2' DASH, 6' SKIP, WHITE (78004620)

- 6 THERMOPLASTIC PAVEMENT MARKING - LINE 8", WHITE (78000500)
- 7 THERMOPLASTIC PAVEMENT MARKING - LINE 12", YELLOW, 45°, 500' SPACING (78000600)
- 8 THERMOPLASTIC PAVEMENT MARKING - LINE 12", WHITE, 45°, 500' SPACING (78000600)
- 9 THERMOPLASTIC PAVEMENT MARKING - LINE 12", WHITE, CHEVRONS, 30' SPACING (78000600)
- 10 THERMOPLASTIC PAVEMENT MARKING - LETTERS AND SYMBOLS, WHITE (78000100)
- 11 PREFORMED PLASTIC PAVEMENT MARKING, TYPE D - LINE 8", 3' DASH, 9' SKIP, WHITE (78004640)

- 12 MODIFIED URETHANE PAVEMENT MARKING - LINE 4", WHITE (78009004)
- 13 MODIFIED URETHANE PAVEMENT MARKING - LINE 4", YELLOW (78009004)
- 14 MODIFIED URETHANE PAVEMENT MARKING - LINE 8", WHITE (78009008)
- 15 MODIFIED URETHANE PAVEMENT MARKING - LINE 12", WHITE, 45°, 500' SPACING (78009012)
- 16 MODIFIED URETHANE PAVEMENT MARKING - LINE 12", YELLOW, 45°, 500' SPACING (78009012)
- 17 MODIFIED URETHANE PAVEMENT MARKING - LINE 12", WHITE, CHEVRON, 30' SPACING (78009012)

- 18 MODIFIED URETHANE PAVEMENT MARKING - LINE 12", WHITE, 45° (78009012)
- 19 MODIFIED URETHANE PAVEMENT MARKING - LINE 12", YELLOW, 45° (78009012)
- 20 PREFORMED PLASTIC PAVEMENT MARKING, TYPE D - LINE 7" CONTRAST, 2' DASH, 6' SKIP, WHITE (78004635)
- 21 RAISED REFLECTIVE PAVEMENT MARKERS (78100100)
- 22 PREFORMED PLASTIC PAVEMENT MARKING TYPE D - LINE 8" CONTRAST, 10' DASH, 30' SKIP, WHITE (78004640)
- 23 MODIFIED URETHANE PAVEMENT MARKING - LINE 8", YELLOW (78009008)

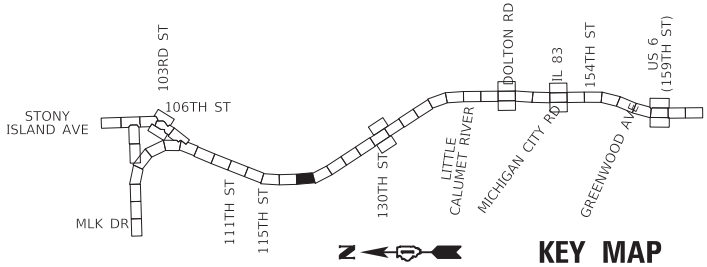

USER NAME	= hbmepw11ics01s
PLOT SCALE	= 100.0000 ' / in.
PLOT DATE	= 12/10/2024



DESIGNED -	FA	REVISED -
DRAWN -	FA	REVISED -
CHECKED -	AMI	REVISED -
DATE -	12/9/2024	REVISED -

**STATE OF ILLINOIS
DEPARTMENT OF TRANSPORTATION**

**PAVEMENT MARKING PLAN
I-94 (BISHOP FORD EXPY)**

SCALE: SHEET 24 OF 56 SHEETS STA. 447+27 TO STA. 461+23

F.A.I. RTE.	SECTION	COUNTY	TOTAL SHEETS	SHEET NO.
94	(42-B-11-1) BR, BJR 24	COOK	761	281
CONTRACT NO. 62W87				
ILLINOIS FED. AID PROJECT				

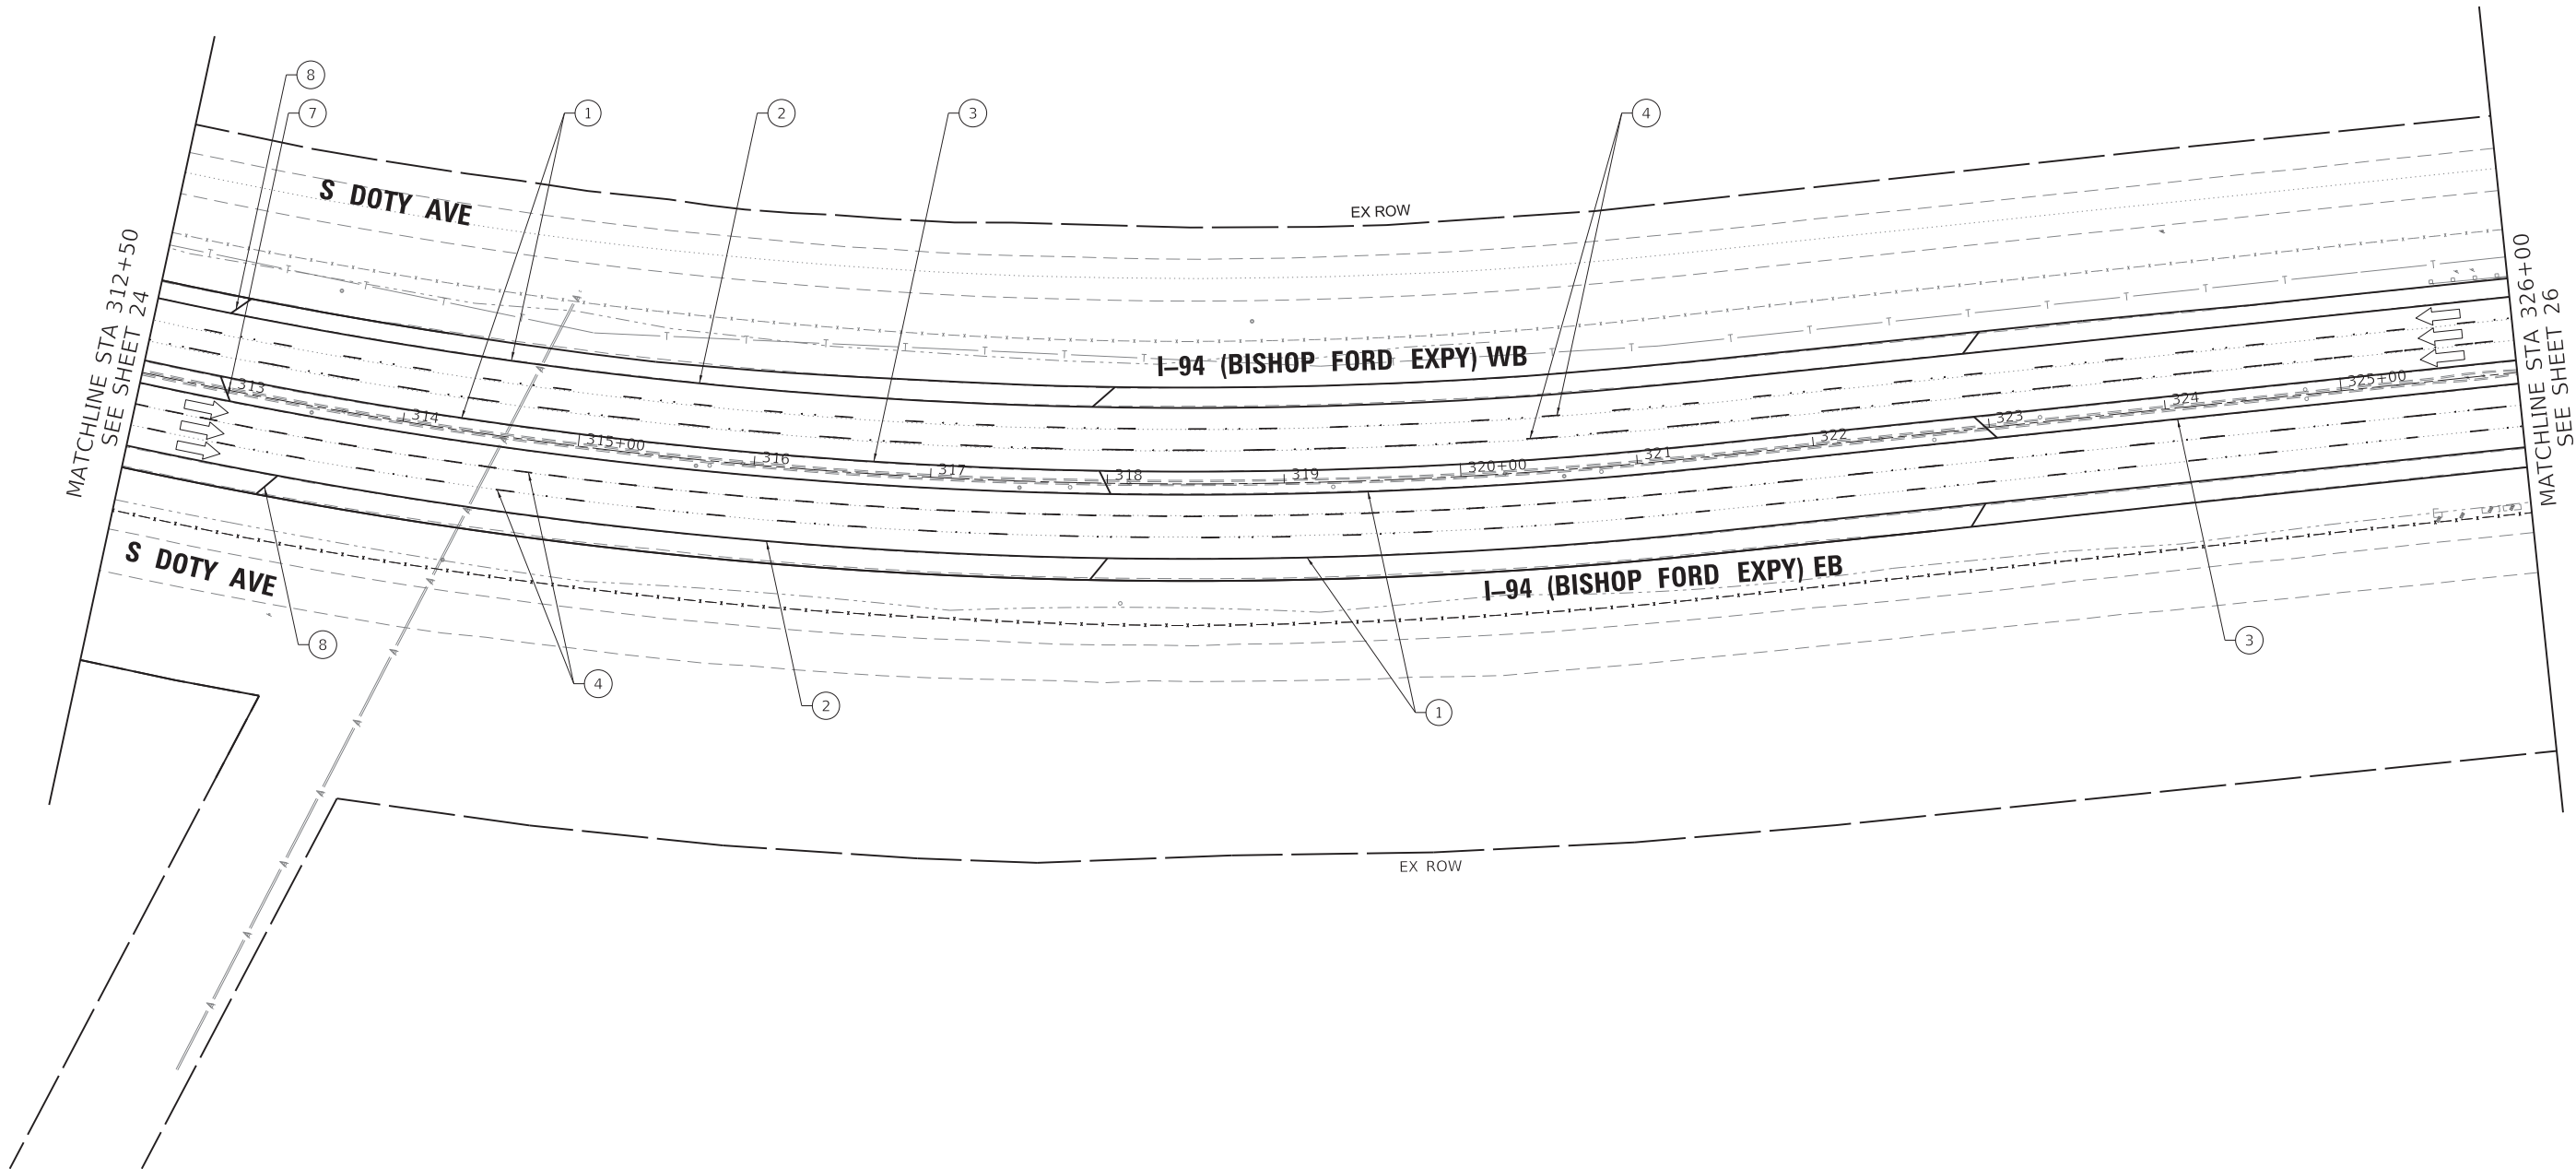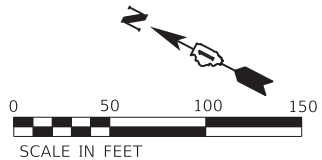


LEGEND

- 1 SHOULDER RUMBLE STRIPS, 16" (64200116)
- 2 THERMOPLASTIC PAVEMENT MARKING - LINE 4", WHITE (78000200)
- 3 THERMOPLASTIC PAVEMENT MARKING - LINE 4", YELLOW (78000200)
- 4 PREFORMED PLASTIC PAVEMENT MARKING, TYPE D - LINE 5", 10' DASH, 30' SKIP, WHITE (78004625)
- 5 PREFORMED PLASTIC PAVEMENT MARKING, TYPE D - LINE 4", 2' DASH, 6' SKIP, WHITE (78004620)

- 6 THERMOPLASTIC PAVEMENT MARKING - LINE 8", WHITE (78000500)
- 7 THERMOPLASTIC PAVEMENT MARKING - LINE 12", YELLOW, 45°, 500' SPACING (78000600)
- 8 THERMOPLASTIC PAVEMENT MARKING - LINE 12", WHITE, 45°, 500' SPACING (78000600)
- 9 THERMOPLASTIC PAVEMENT MARKING - LINE 12", WHITE, CHEVRONS, 30' SPACING (78000600)
- 10 THERMOPLASTIC PAVEMENT MARKING - LETTERS AND SYMBOLS, WHITE (78000100)
- 11 PREFORMED PLASTIC PAVEMENT MARKING, TYPE D - LINE 8", 3' DASH, 9' SKIP, WHITE (78004640)

- 12 MODIFIED URETHANE PAVEMENT MARKING - LINE 4", WHITE (78009004)
- 13 MODIFIED URETHANE PAVEMENT MARKING - LINE 4", YELLOW (78009004)
- 14 MODIFIED URETHANE PAVEMENT MARKING - LINE 8", WHITE (78009008)
- 15 MODIFIED URETHANE PAVEMENT MARKING - LINE 12", WHITE, 45°, 500' SPACING (78009012)
- 16 MODIFIED URETHANE PAVEMENT MARKING - LINE 12", YELLOW, 45°, 500' SPACING (78009012)
- 17 MODIFIED URETHANE PAVEMENT MARKING - LINE 12", WHITE, CHEVRON, 30' SPACING (78009012)

- 18 MODIFIED URETHANE PAVEMENT MARKING - LINE 12", WHITE, 45° (78009012)
- 19 MODIFIED URETHANE PAVEMENT MARKING - LINE 12", YELLOW, 45° (78009012)
- 20 PREFORMED PLASTIC PAVEMENT MARKING, TYPE D - LINE 7" CONTRAST, 2' DASH, 6' SKIP, WHITE (78004635)
- 21 RAISED REFLECTIVE PAVEMENT MARKERS (78100100)
- 22 PREFORMED PLASTIC PAVEMENT MARKING TYPE D - LINE 8" CONTRAST, 10' DASH, 30' SKIP, WHITE (78004640)
- 23 MODIFIED URETHANE PAVEMENT MARKING - LINE 8", YELLOW (78009008)

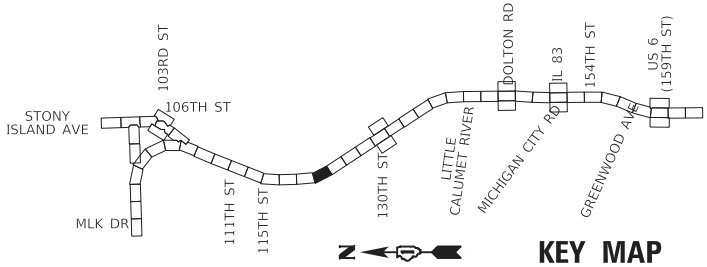

USER NAME	= hbmeprw11cs01s
PLOT SCALE	= 100.0000 ' / in.
PLOT DATE	= 12/10/2024



DESIGNED -	FA	REVISED -
DRAWN -	FA	REVISED -
CHECKED -	AMI	REVISED -
DATE -	12/9/2024	REVISED -

STATE OF ILLINOIS
DEPARTMENT OF TRANSPORTATION

PAVEMENT MARKING PLAN
I-94 (BISHOP FORD EXPY)

SCALE: SHEET 25 OF 56 SHEETS STA. 447+28 TO STA. 461+22

F.A.I. RTE.	SECTION	COUNTY	TOTAL SHEETS	SHEET NO.
94	(42-B-11-1) BR, BJR 24	COOK	761	282
CONTRACT NO. 62W87				
ILLINOIS FED. AID PROJECT				

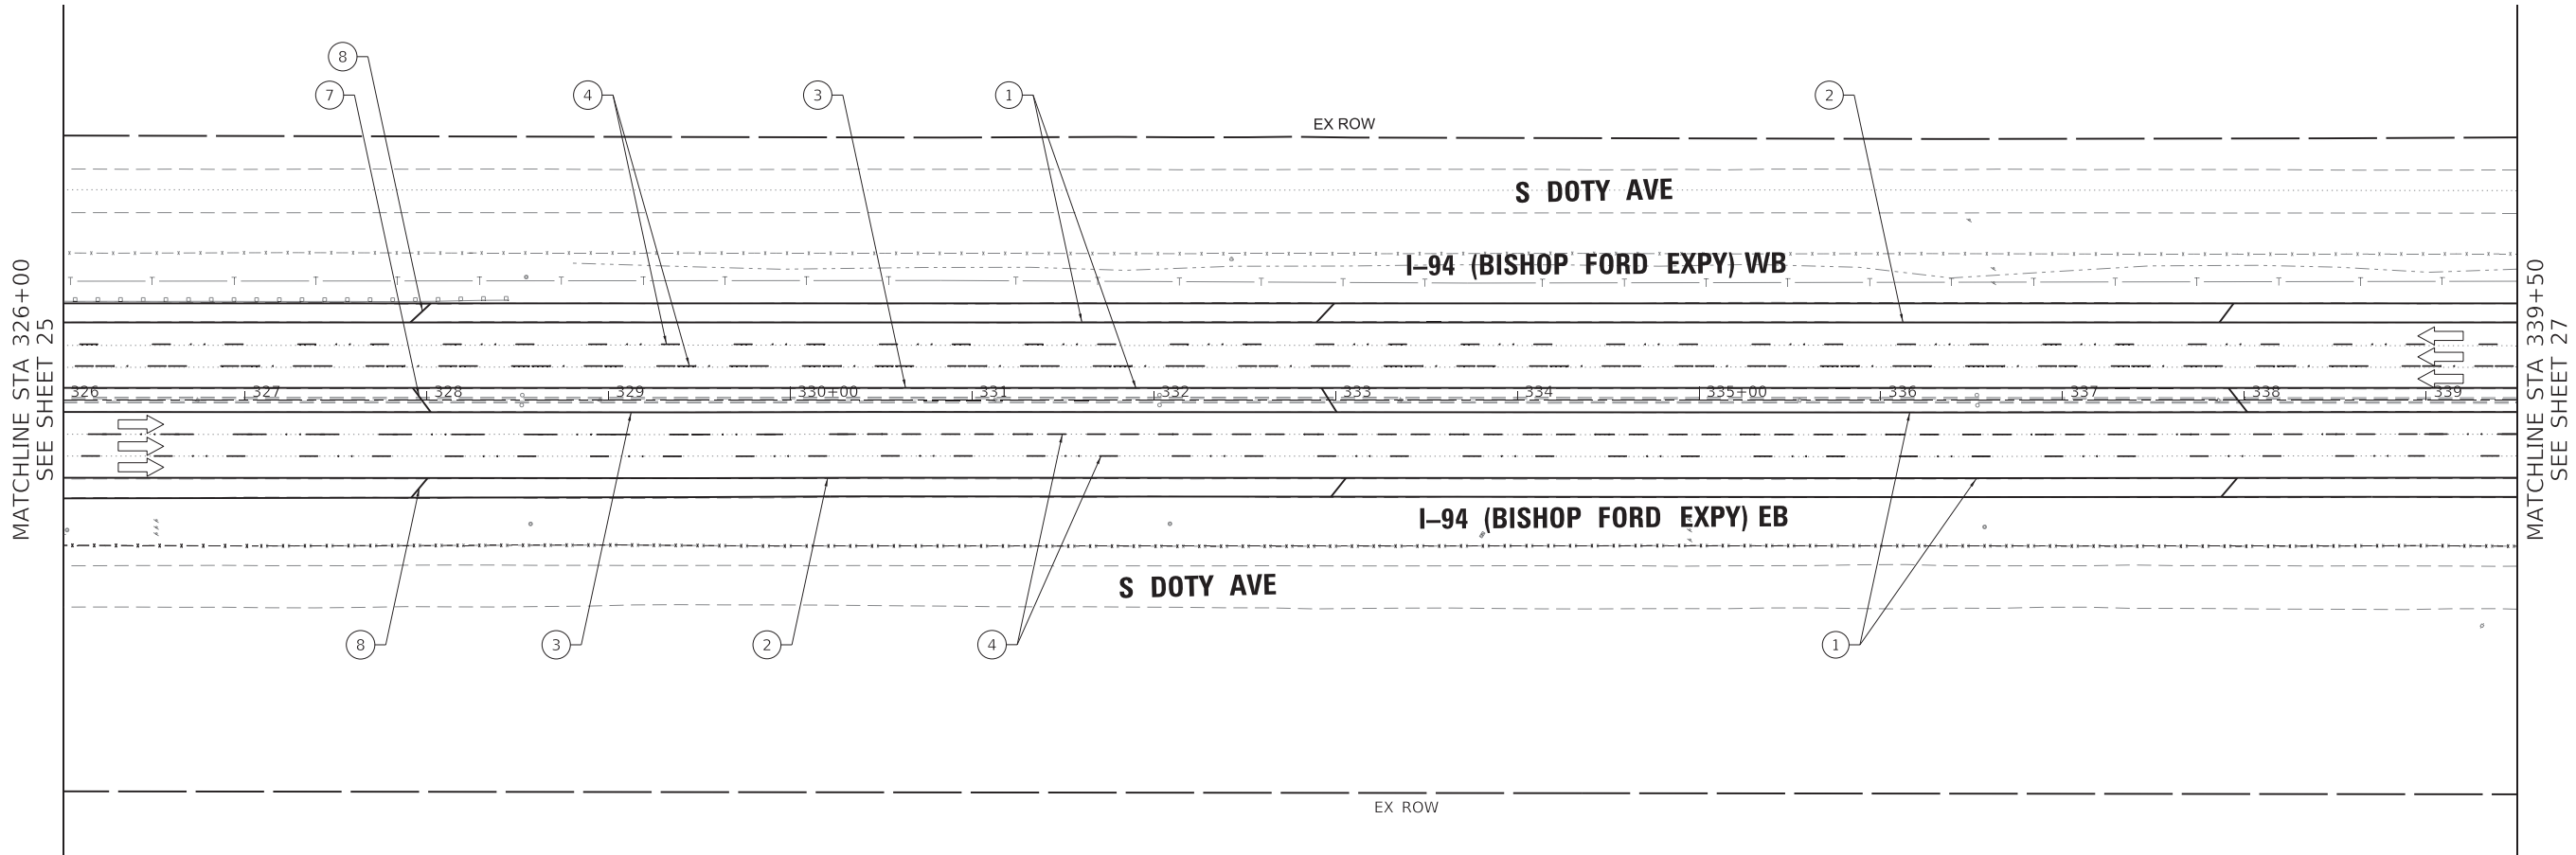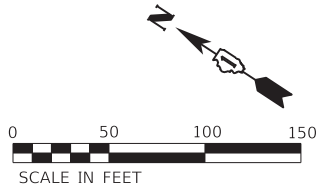


LEGEND

- 1 SHOULDER RUMBLE STRIPS, 16" (64200116)
- 2 THERMOPLASTIC PAVEMENT MARKING - LINE 4", WHITE (78000200)
- 3 THERMOPLASTIC PAVEMENT MARKING - LINE 4", YELLOW (78000200)
- 4 PREFORMED PLASTIC PAVEMENT MARKING, TYPE D - LINE 5", 10' DASH, 30' SKIP, WHITE (78004625)
- 5 PREFORMED PLASTIC PAVEMENT MARKING, TYPE D - LINE 4", 2' DASH, 6' SKIP, WHITE (78004620)

- 6 THERMOPLASTIC PAVEMENT MARKING - LINE 8", WHITE (78000500)
- 7 THERMOPLASTIC PAVEMENT MARKING - LINE 12", YELLOW, 45°, 500' SPACING (78000600)
- 8 THERMOPLASTIC PAVEMENT MARKING - LINE 12", WHITE, 45°, 500' SPACING (78000600)
- 9 THERMOPLASTIC PAVEMENT MARKING - LINE 12", WHITE, CHEVRONS, 30' SPACING (78000600)
- 10 THERMOPLASTIC PAVEMENT MARKING - LETTERS AND SYMBOLS, WHITE (78000100)
- 11 PREFORMED PLASTIC PAVEMENT MARKING, TYPE D - LINE 8", 3' DASH, 9' SKIP, WHITE (78004640)

- 12 MODIFIED URETHANE PAVEMENT MARKING - LINE 4", WHITE (78009004)
- 13 MODIFIED URETHANE PAVEMENT MARKING - LINE 4", YELLOW (78009004)
- 14 MODIFIED URETHANE PAVEMENT MARKING - LINE 8", WHITE (78009008)
- 15 MODIFIED URETHANE PAVEMENT MARKING - LINE 12", WHITE, 45°, 500' SPACING (78009012)
- 16 MODIFIED URETHANE PAVEMENT MARKING - LINE 12", YELLOW, 45°, 500' SPACING (78009012)
- 17 MODIFIED URETHANE PAVEMENT MARKING - LINE 12", WHITE, CHEVRON, 30' SPACING (78009012)

- 18 MODIFIED URETHANE PAVEMENT MARKING - LINE 12", WHITE, 45° (78009012)
- 19 MODIFIED URETHANE PAVEMENT MARKING - LINE 12", YELLOW, 45° (78009012)
- 20 PREFORMED PLASTIC PAVEMENT MARKING, TYPE D - LINE 7" CONTRAST, 2' DASH, 6' SKIP, WHITE (78004635)
- 21 RAISED REFLECTIVE PAVEMENT MARKERS (78100100)
- 22 PREFORMED PLASTIC PAVEMENT MARKING TYPE D - LINE 8" CONTRAST, 10' DASH, 30' SKIP, WHITE (78004640)
- 23 MODIFIED URETHANE PAVEMENT MARKING - LINE 8", YELLOW (78009008)

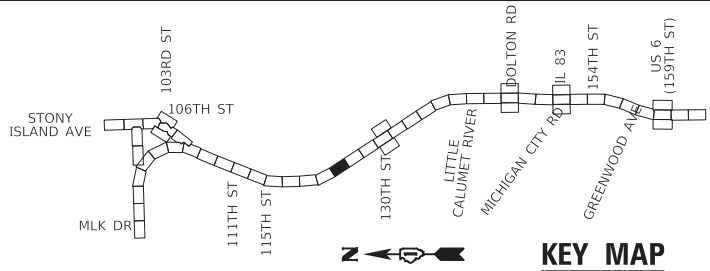

USER NAME	= hbmepw11cs01\$
PLOT SCALE	= 100,0000 ' / in.
PLOT DATE	= 12/10/2024

DESIGNED -	FA	REVISED -	
DRAWN -	FA	REVISED -	
CHECKED -	AMI	REVISED -	
DATE -	12/9/2024	REVISED -	



STATE OF ILLINOIS
DEPARTMENT OF TRANSPORTATION

PAVEMENT MARKING PLAN
I-94 (BISHOP FORD EXPY)

SCALE: SHEET 26 OF 56 SHEETS STA. 447+29 TO STA. 461+21

F.A.I. RTE.	SECTION	COUNTY	TOTAL SHEETS	SHEET NO.
94	(42-B-11-1) BR, BJR 24	COOK	761	283
CONTRACT NO. 62W87				
		ILLINOIS	FED. AID PROJECT	

MODEL Default
FILE NAME: \\hbm\new11cs01\CS_gdf_work_dtl\2429\1461_1231D\632\K33-cht-pmk018.dgn

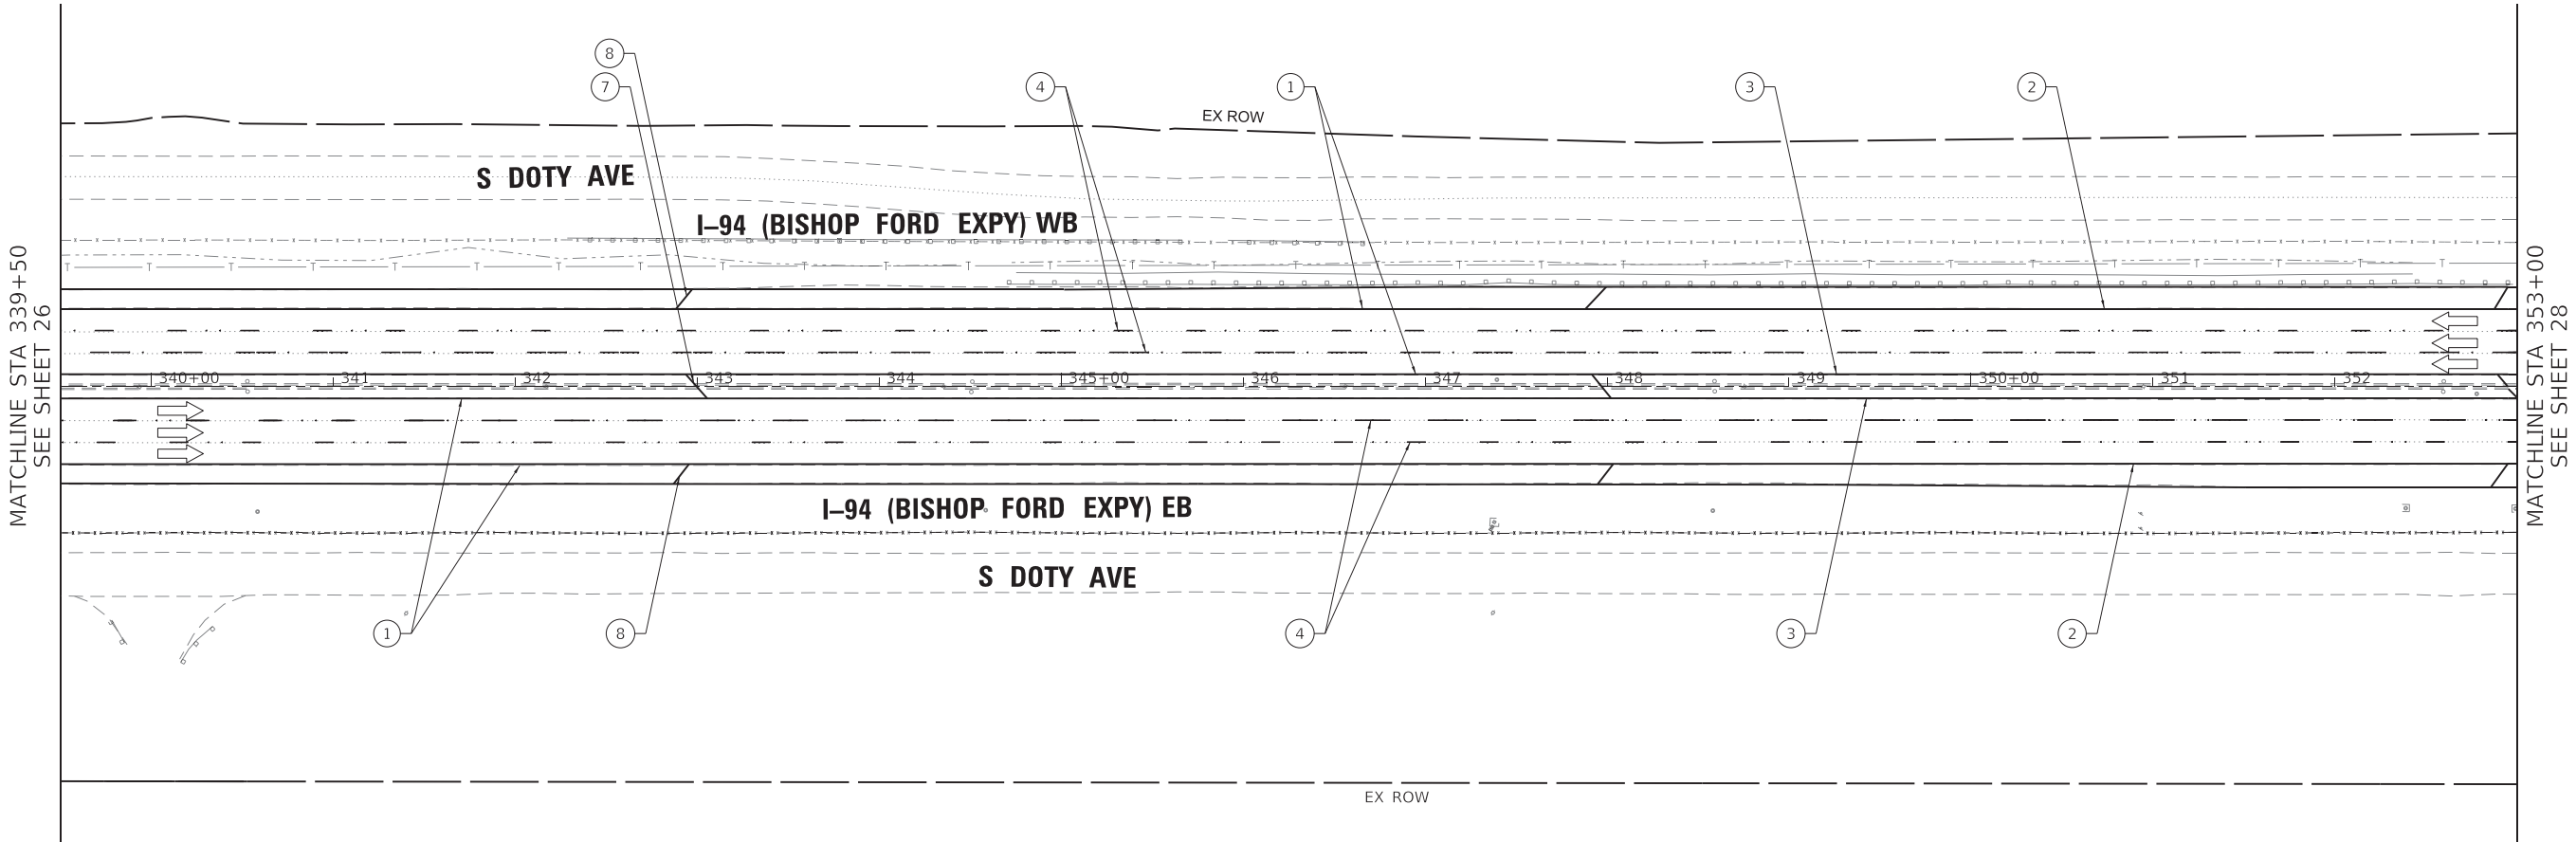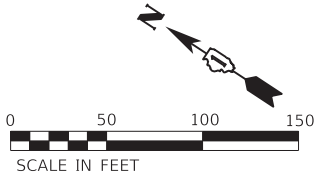


LEGEND

- 1 SHOULDER RUMBLE STRIPS, 16" (64200116)
- 2 THERMOPLASTIC PAVEMENT MARKING - LINE 4", WHITE (78000200)
- 3 THERMOPLASTIC PAVEMENT MARKING - LINE 4", YELLOW (78000200)
- 4 PREFORMED PLASTIC PAVEMENT MARKING, TYPE D - LINE 5", 10' DASH, 30' SKIP, WHITE (78004625)
- 5 PREFORMED PLASTIC PAVEMENT MARKING, TYPE D - LINE 4", 2' DASH, 6' SKIP, WHITE (78004620)

- 6 THERMOPLASTIC PAVEMENT MARKING - LINE 8", WHITE (78000500)
- 7 THERMOPLASTIC PAVEMENT MARKING - LINE 12", YELLOW, 45°, 500' SPACING (78000600)
- 8 THERMOPLASTIC PAVEMENT MARKING - LINE 12", WHITE, 45°, 500' SPACING (78000600)
- 9 THERMOPLASTIC PAVEMENT MARKING - LINE 12", WHITE, CHEVRONS, 30' SPACING (78000600)
- 10 THERMOPLASTIC PAVEMENT MARKING - LETTERS AND SYMBOLS, WHITE (78000100)
- 11 PREFORMED PLASTIC PAVEMENT MARKING, TYPE D - LINE 8", 3' DASH, 9' SKIP, WHITE (78004640)

- 12 MODIFIED URETHANE PAVEMENT MARKING - LINE 4", WHITE (78009004)
- 13 MODIFIED URETHANE PAVEMENT MARKING - LINE 4", YELLOW (78009004)
- 14 MODIFIED URETHANE PAVEMENT MARKING - LINE 8", WHITE (78009008)
- 15 MODIFIED URETHANE PAVEMENT MARKING - LINE 12", WHITE, 45°, 500' SPACING (78009012)
- 16 MODIFIED URETHANE PAVEMENT MARKING - LINE 12", YELLOW, 45°, 500' SPACING (78009012)
- 17 MODIFIED URETHANE PAVEMENT MARKING - LINE 12", WHITE, CHEVRON, 30' SPACING (78009012)

- 18 MODIFIED URETHANE PAVEMENT MARKING - LINE 12", WHITE, 45° (78009012)
- 19 MODIFIED URETHANE PAVEMENT MARKING - LINE 12", YELLOW, 45° (78009012)
- 20 PREFORMED PLASTIC PAVEMENT MARKING, TYPE D - LINE 7" CONTRAST, 2' DASH, 6' SKIP, WHITE (78004635)
- 21 RAISED REFLECTIVE PAVEMENT MARKERS (78100100)
- 22 PREFORMED PLASTIC PAVEMENT MARKING TYPE D - LINE 8" CONTRAST, 10' DASH, 30' SKIP, WHITE (78004640)
- 23 MODIFIED URETHANE PAVEMENT MARKING - LINE 8", YELLOW (78009008)

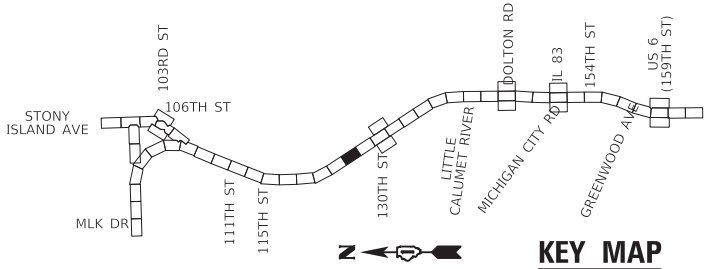

USER NAME	= hbmepw11cs01\$
PLOT SCALE	= 100.0000 ' / in.
PLOT DATE	= 12/10/2024

DESIGNED	-	FA
DRAWN	-	FA
CHECKED	-	AMI
DATE	-	12/9/2024


REVISED	-
REVISED	-
REVISED	-
REVISED	-

STATE OF ILLINOIS
DEPARTMENT OF TRANSPORTATION

PAVEMENT MARKING PLAN
I-94 (BISHOP FORD EXPY)

SCALE: SHEET 27 OF 56 SHEETS STA. 447+30 TO STA. 461+20

F.A.I. RTE.	SECTION	COUNTY	TOTAL SHEETS	SHEET NO.
94	(42-B-11-1) BR, BJR 24	COOK	761	284
CONTRACT NO. 62W87				
ILLINOIS FED. AID PROJECT				

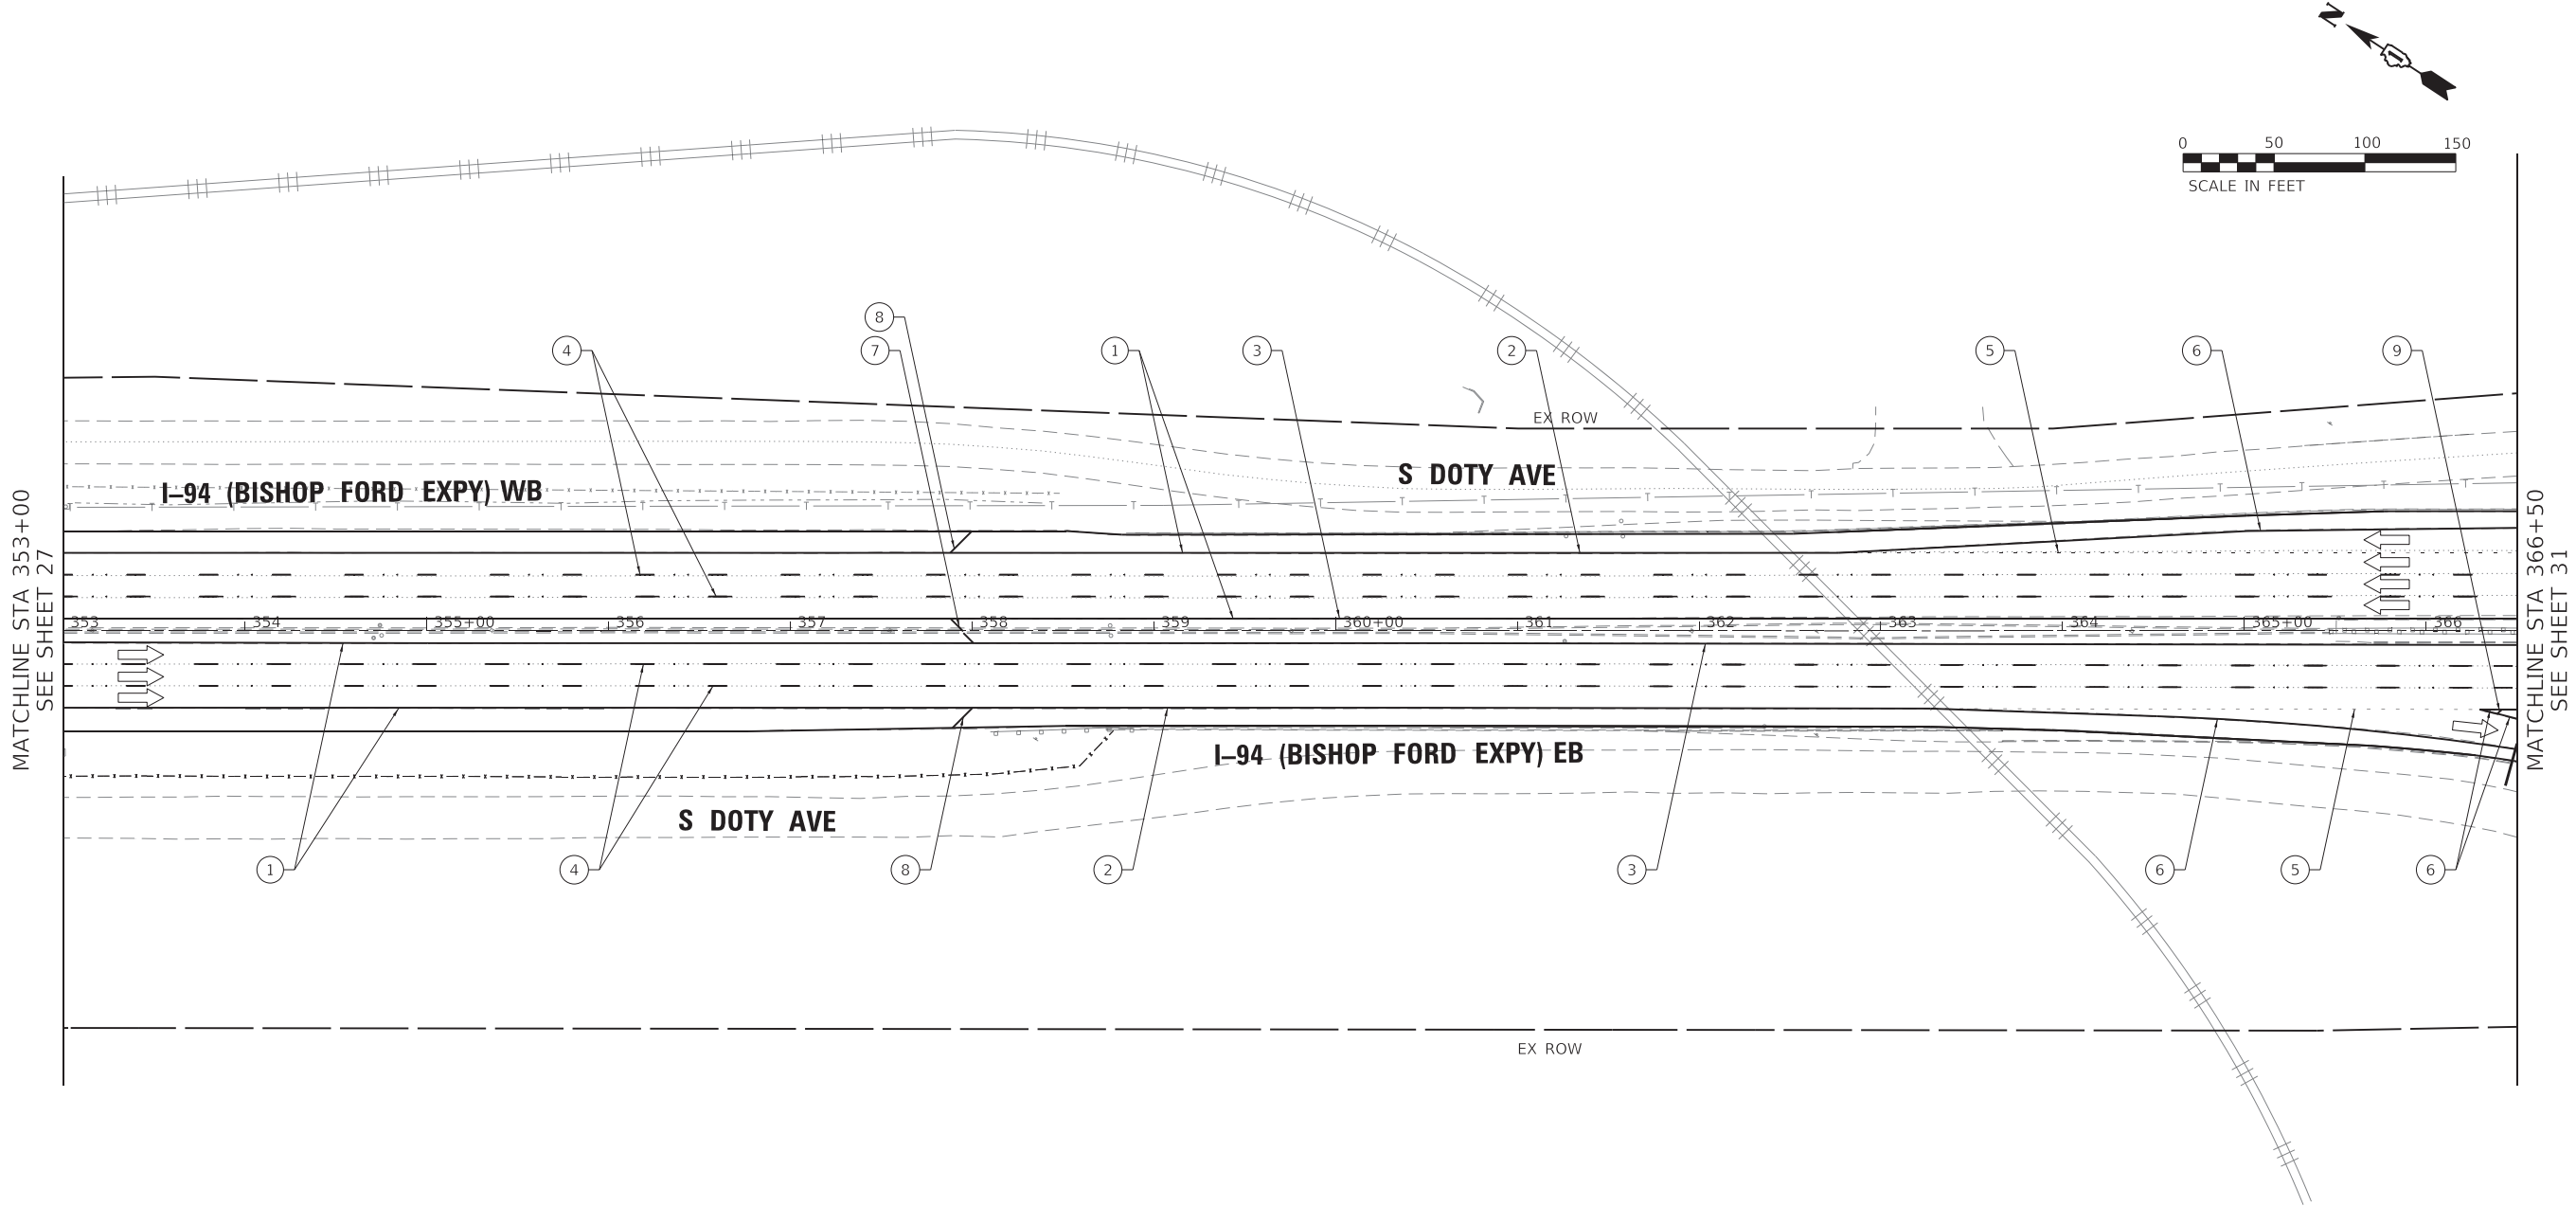


LEGEND

- 1 SHOULDER RUMBLE STRIPS, 16" (64200116)
- 2 THERMOPLASTIC PAVEMENT MARKING - LINE 4", WHITE (78000200)
- 3 THERMOPLASTIC PAVEMENT MARKING - LINE 4", YELLOW (78000200)
- 4 PREFORMED PLASTIC PAVEMENT MARKING, TYPE D - LINE 5", 10' DASH, 30' SKIP, WHITE (78004625)
- 5 PREFORMED PLASTIC PAVEMENT MARKING, TYPE D - LINE 4", 2' DASH, 6' SKIP, WHITE (78004620)

- 6 THERMOPLASTIC PAVEMENT MARKING - LINE 8", WHITE (78000500)
- 7 THERMOPLASTIC PAVEMENT MARKING - LINE 12", YELLOW, 45°, 500' SPACING (78000600)
- 8 THERMOPLASTIC PAVEMENT MARKING - LINE 12", WHITE, 45°, 500' SPACING (78000600)
- 9 THERMOPLASTIC PAVEMENT MARKING - LINE 12", WHITE, CHEVRONS, 30' SPACING (78000600)
- 10 THERMOPLASTIC PAVEMENT MARKING - LETTERS AND SYMBOLS, WHITE (78000100)
- 11 PREFORMED PLASTIC PAVEMENT MARKING, TYPE D - LINE 8", 3' DASH, 9' SKIP, WHITE (78004640)

- 12 MODIFIED URETHANE PAVEMENT MARKING - LINE 4", WHITE (78009004)
- 13 MODIFIED URETHANE PAVEMENT MARKING - LINE 4", YELLOW (78009004)
- 14 MODIFIED URETHANE PAVEMENT MARKING - LINE 8", WHITE (78009008)
- 15 MODIFIED URETHANE PAVEMENT MARKING - LINE 12", WHITE, 45°, 500' SPACING (78009012)
- 16 MODIFIED URETHANE PAVEMENT MARKING - LINE 12", YELLOW, 45°, 500' SPACING (78009012)
- 17 MODIFIED URETHANE PAVEMENT MARKING - LINE 12", WHITE, CHEVRON, 30' SPACING (78009012)

- 18 MODIFIED URETHANE PAVEMENT MARKING - LINE 12", WHITE, 45° (78009012)
- 19 MODIFIED URETHANE PAVEMENT MARKING - LINE 12", YELLOW, 45° (78009012)
- 20 PREFORMED PLASTIC PAVEMENT MARKING, TYPE D - LINE 7" CONTRAST, 2' DASH, 6' SKIP, WHITE (78004635)
- 21 RAISED REFLECTIVE PAVEMENT MARKERS (78100100)
- 22 PREFORMED PLASTIC PAVEMENT MARKING TYPE D - LINE 8" CONTRAST, 10' DASH, 30' SKIP, WHITE (78004640)
- 23 MODIFIED URETHANE PAVEMENT MARKING - LINE 8", YELLOW (78009008)

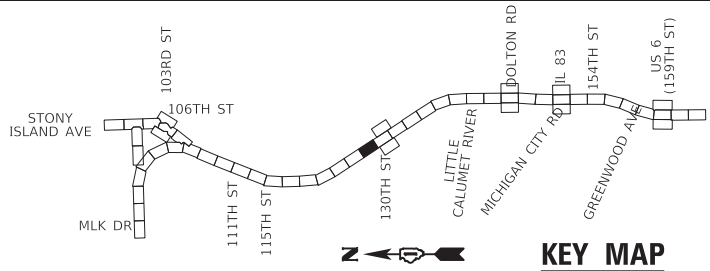

USER NAME	= hbmeprw11ics01s
PLOT SCALE	= 100.0000 ' / in.
PLOT DATE	= 12/10/2024

DESIGNED -	FA	REVISED -
DRAWN -	FA	REVISED -
CHECKED -	AMI	REVISED -
DATE -	12/9/2024	REVISED -



STATE OF ILLINOIS
DEPARTMENT OF TRANSPORTATION

PAVEMENT MARKING PLAN
I-94 (BISHOP FORD EXPY)

SCALE: SHEET 28 OF 56 SHEETS STA. 447+31 TO STA. 461+19

F.A.I. RTE.	SECTION	COUNTY	TOTAL SHEETS	SHEET NO.
94	(42-B-11-1) BR, BJR 24	COOK	761	285
CONTRACT NO. 62W87				
ILLINOIS FED. AID PROJECT				

MATCHLINE
SEE SHEET 29

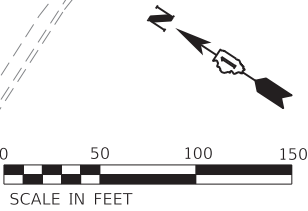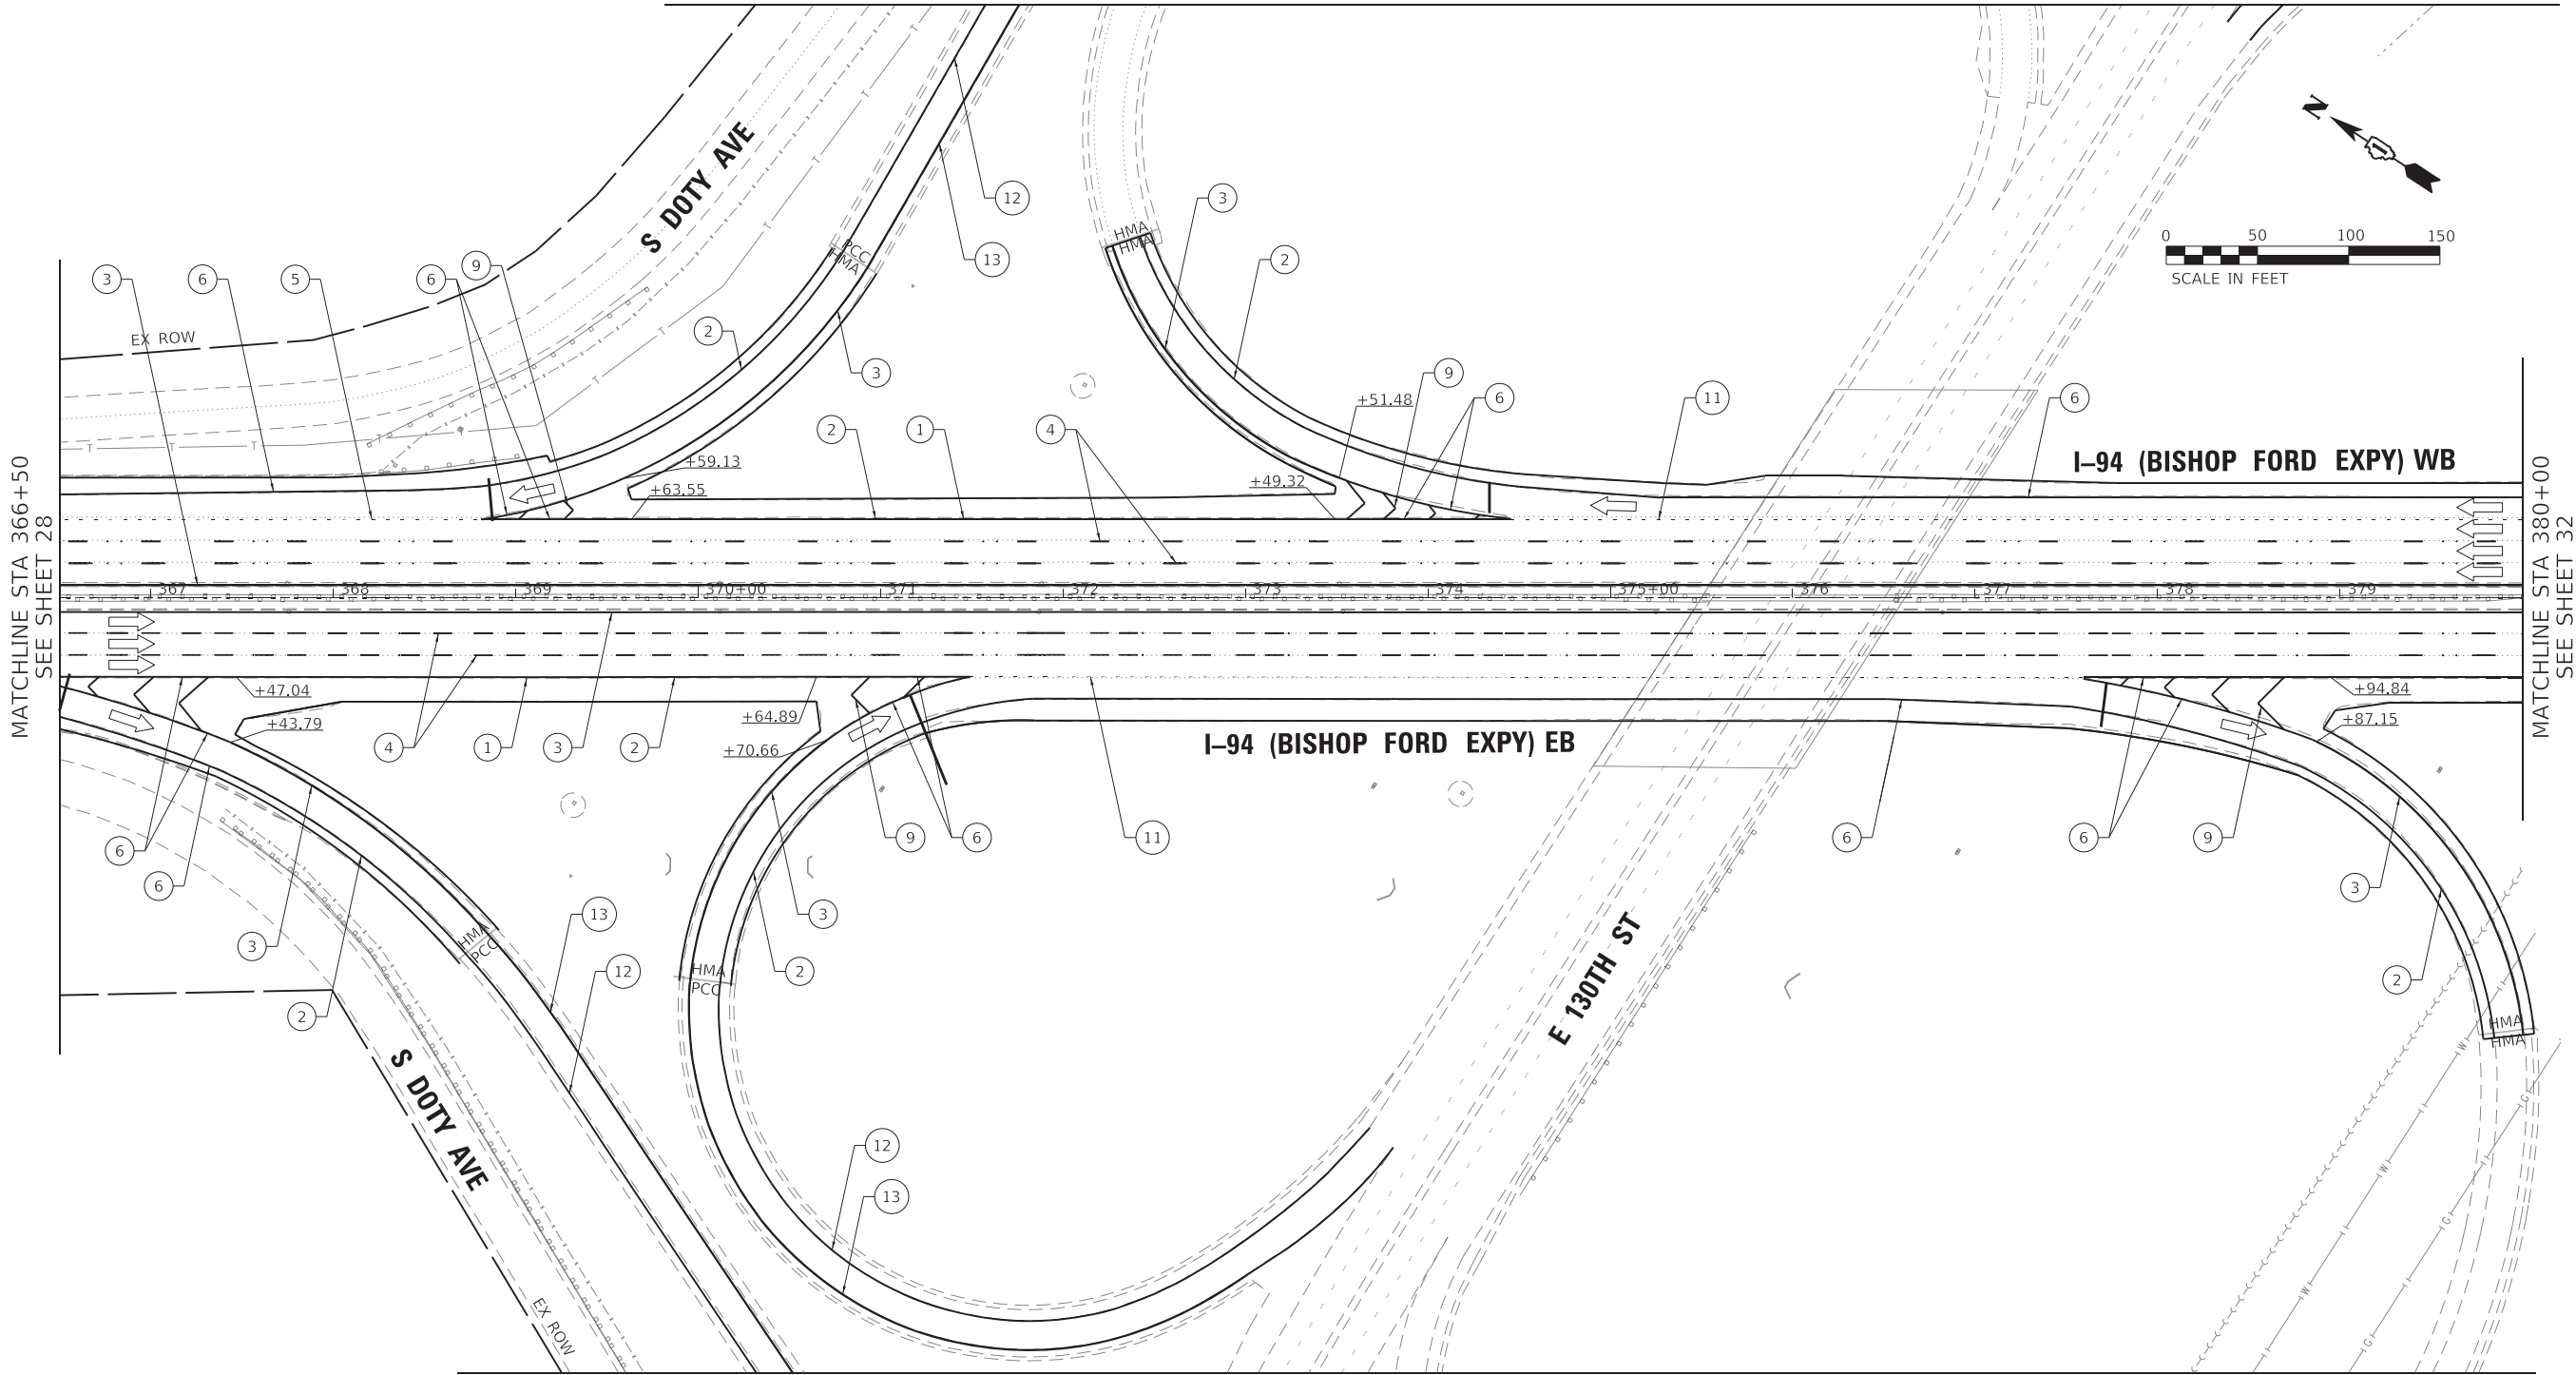

MATCHLINE STA 366+50
SEE SHEET 28

MATCHLINE STA 380+00
SEE SHEET 32

MATCHLINE
SEE SHEET 30


LEGEND

- 1 SHOULDER RUMBLE STRIPS, 16" (64200116)
- 2 THERMOPLASTIC PAVEMENT MARKING - LINE 4", WHITE (78000200)
- 3 THERMOPLASTIC PAVEMENT MARKING - LINE 4", YELLOW (78000200)
- 4 PREFORMED PLASTIC PAVEMENT MARKING, TYPE D - LINE 5", 10' DASH, 30' SKIP, WHITE (78004625)
- 5 PREFORMED PLASTIC PAVEMENT MARKING, TYPE D - LINE 4", 2' DASH, 6' SKIP, WHITE (78004620)

- 6 THERMOPLASTIC PAVEMENT MARKING - LINE 8", WHITE (78000500)
- 7 THERMOPLASTIC PAVEMENT MARKING - LINE 12", YELLOW, 45°, 500' SPACING (78000600)
- 8 THERMOPLASTIC PAVEMENT MARKING - LINE 12", WHITE, 45°, 500' SPACING (78000600)
- 9 THERMOPLASTIC PAVEMENT MARKING - LINE 12", WHITE, CHEVRONS, 30' SPACING (78000600)
- 10 THERMOPLASTIC PAVEMENT MARKING - LETTERS AND SYMBOLS, WHITE (78000100)
- 11 PREFORMED PLASTIC PAVEMENT MARKING, TYPE D - LINE 8", 3' DASH, 9' SKIP, WHITE (78004640)

- 12 MODIFIED URETHANE PAVEMENT MARKING - LINE 4", WHITE (78009004)
- 13 MODIFIED URETHANE PAVEMENT MARKING - LINE 4", YELLOW (78009004)
- 14 MODIFIED URETHANE PAVEMENT MARKING - LINE 8", WHITE (78009008)
- 15 MODIFIED URETHANE PAVEMENT MARKING - LINE 12", WHITE, 45°, 500' SPACING (78009012)
- 16 MODIFIED URETHANE PAVEMENT MARKING - LINE 12", YELLOW, 45°, 500' SPACING (78009012)
- 17 MODIFIED URETHANE PAVEMENT MARKING - LINE 12", WHITE, CHEVRON, 30' SPACING (78009012)

- 18 MODIFIED URETHANE PAVEMENT MARKING - LINE 12", WHITE, 45° (78009012)
- 19 MODIFIED URETHANE PAVEMENT MARKING - LINE 12", YELLOW, 45° (78009012)
- 20 PREFORMED PLASTIC PAVEMENT MARKING, TYPE D - LINE 7" CONTRAST, 2' DASH, 6' SKIP, WHITE (78004635)
- 21 RAISED REFLECTIVE PAVEMENT MARKERS (78100100)
- 22 PREFORMED PLASTIC PAVEMENT MARKING TYPE D - LINE 8" CONTRAST, 10' DASH, 30' SKIP, WHITE (78004640)
- 23 MODIFIED URETHANE PAVEMENT MARKING - LINE 8", YELLOW (78009008)

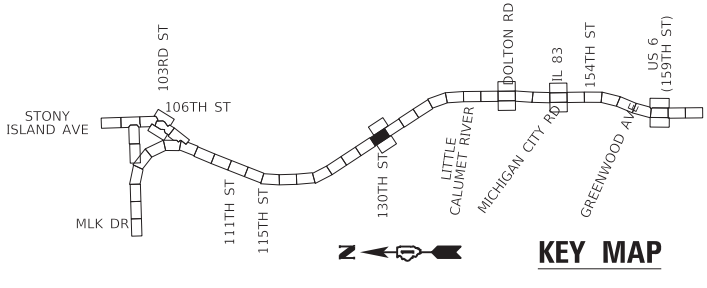

USER NAME	= hbmeprw11cs01s
PLOT SCALE	= 100.0000 ' / in.
PLOT DATE	= 12/10/2024

DESIGNED	-	FA
DRAWN	-	FA
CHECKED	-	AMI
DATE	-	12/9/2024


REVISED	-
REVISED	-
REVISED	-
REVISED	-

STATE OF ILLINOIS
DEPARTMENT OF TRANSPORTATION

PAVEMENT MARKING PLAN
I-94 (BISHOP FORD EXPY)

SCALE: SHEET 31 OF 56 SHEETS STA. 447+32 TO STA. 461+18

F.A.I. RTE.	SECTION	COUNTY	TOTAL SHEETS	SHEET NO.
94	(42-B-11-1) BR, BJR 24	COOK	761	288
CONTRACT NO. 62W87				
ILLINOIS FED. AID PROJECT				

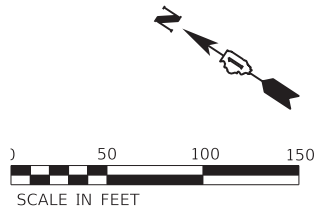

MATCHLINE
SEE SHEET 31

MATCHLINE
SEE SHEET 32


LEGEND

- 1 SHOULDER RUMBLE STRIPS, 16" (64200116)
- 2 THERMOPLASTIC PAVEMENT MARKING - LINE 4", WHITE (78000200)
- 3 THERMOPLASTIC PAVEMENT MARKING - LINE 4", YELLOW (78000200)
- 4 PREFORMED PLASTIC PAVEMENT MARKING, TYPE D - LINE 5", 10' DASH, 30' SKIP, WHITE (78004625)
- 5 PREFORMED PLASTIC PAVEMENT MARKING, TYPE D - LINE 4", 2' DASH, 6' SKIP, WHITE (78004620)

- 6 THERMOPLASTIC PAVEMENT MARKING - LINE 8", WHITE (78000500)
- 7 THERMOPLASTIC PAVEMENT MARKING - LINE 12", YELLOW, 45°, 500' SPACING (78000600)
- 8 THERMOPLASTIC PAVEMENT MARKING - LINE 12", WHITE, 45°, 500' SPACING (78000600)
- 9 THERMOPLASTIC PAVEMENT MARKING - LINE 12", WHITE, CHEVRONS, 30' SPACING (78000600)
- 10 THERMOPLASTIC PAVEMENT MARKING - LETTERS AND SYMBOLS, WHITE (78000100)
- 11 PREFORMED PLASTIC PAVEMENT MARKING, TYPE D - LINE 8", 3' DASH, 9' SKIP, WHITE (78004640)

- 12 MODIFIED URETHANE PAVEMENT MARKING - LINE 4", WHITE (78009004)
- 13 MODIFIED URETHANE PAVEMENT MARKING - LINE 4", YELLOW (78009004)
- 14 MODIFIED URETHANE PAVEMENT MARKING - LINE 8", WHITE (78009008)
- 15 MODIFIED URETHANE PAVEMENT MARKING - LINE 12", WHITE, 45°, 500' SPACING (78009012)
- 16 MODIFIED URETHANE PAVEMENT MARKING - LINE 12", YELLOW, 45°, 500' SPACING (78009012)
- 17 MODIFIED URETHANE PAVEMENT MARKING - LINE 12", WHITE, CHEVRON, 30' SPACING (78009012)

- 18 MODIFIED URETHANE PAVEMENT MARKING - LINE 12", WHITE, 45° (78009012)
- 19 MODIFIED URETHANE PAVEMENT MARKING - LINE 12", YELLOW, 45° (78009012)
- 20 PREFORMED PLASTIC PAVEMENT MARKING, TYPE D - LINE 7" CONTRAST, 2' DASH, 6' SKIP, WHITE (78004635)
- 21 RAISED REFLECTIVE PAVEMENT MARKERS (78100100)
- 22 PREFORMED PLASTIC PAVEMENT MARKING TYPE D - LINE 8" CONTRAST, 10' DASH, 30' SKIP, WHITE (78004640)
- 23 MODIFIED URETHANE PAVEMENT MARKING - LINE 8", YELLOW (78009008)

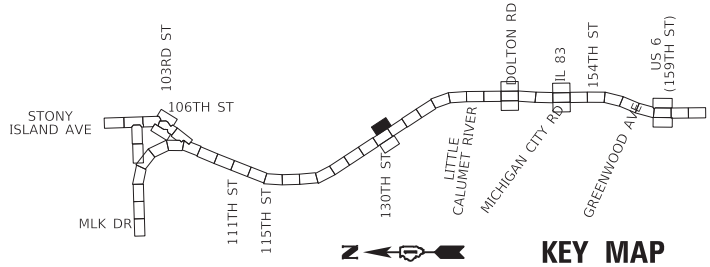

USER NAME	= hbmepw11cs01\$
PLOT SCALE	= 100.0000 ' / in.
PLOT DATE	= 12/10/2024

DESIGNED	-	FA
DRAWN	-	FA
CHECKED	-	AMI
DATE	-	12/9/2024

REVISED	-
REVISED	-
REVISED	-
REVISED	-


STATE OF ILLINOIS
DEPARTMENT OF TRANSPORTATION

PAVEMENT MARKING PLAN
I-94 (BISHOP FORD EXPY)

SCALE: SHEET 29 OF 56 SHEETS STA. 447+30 TO STA. 461+16

F.A.I. RTE.	SECTION	COUNTY	TOTAL SHEETS	SHEET NO.
94	(42-B-11-1) BR, BJR 24	COOK	761	286
CONTRACT NO. 62W87				
ILLINOIS FED. AID PROJECT				

MODEL Default
FILE NAME: \\hbm\new11cs01\CS_01\work_dtl\24291461_1160D162\K33-cht-pmk0202.dgn

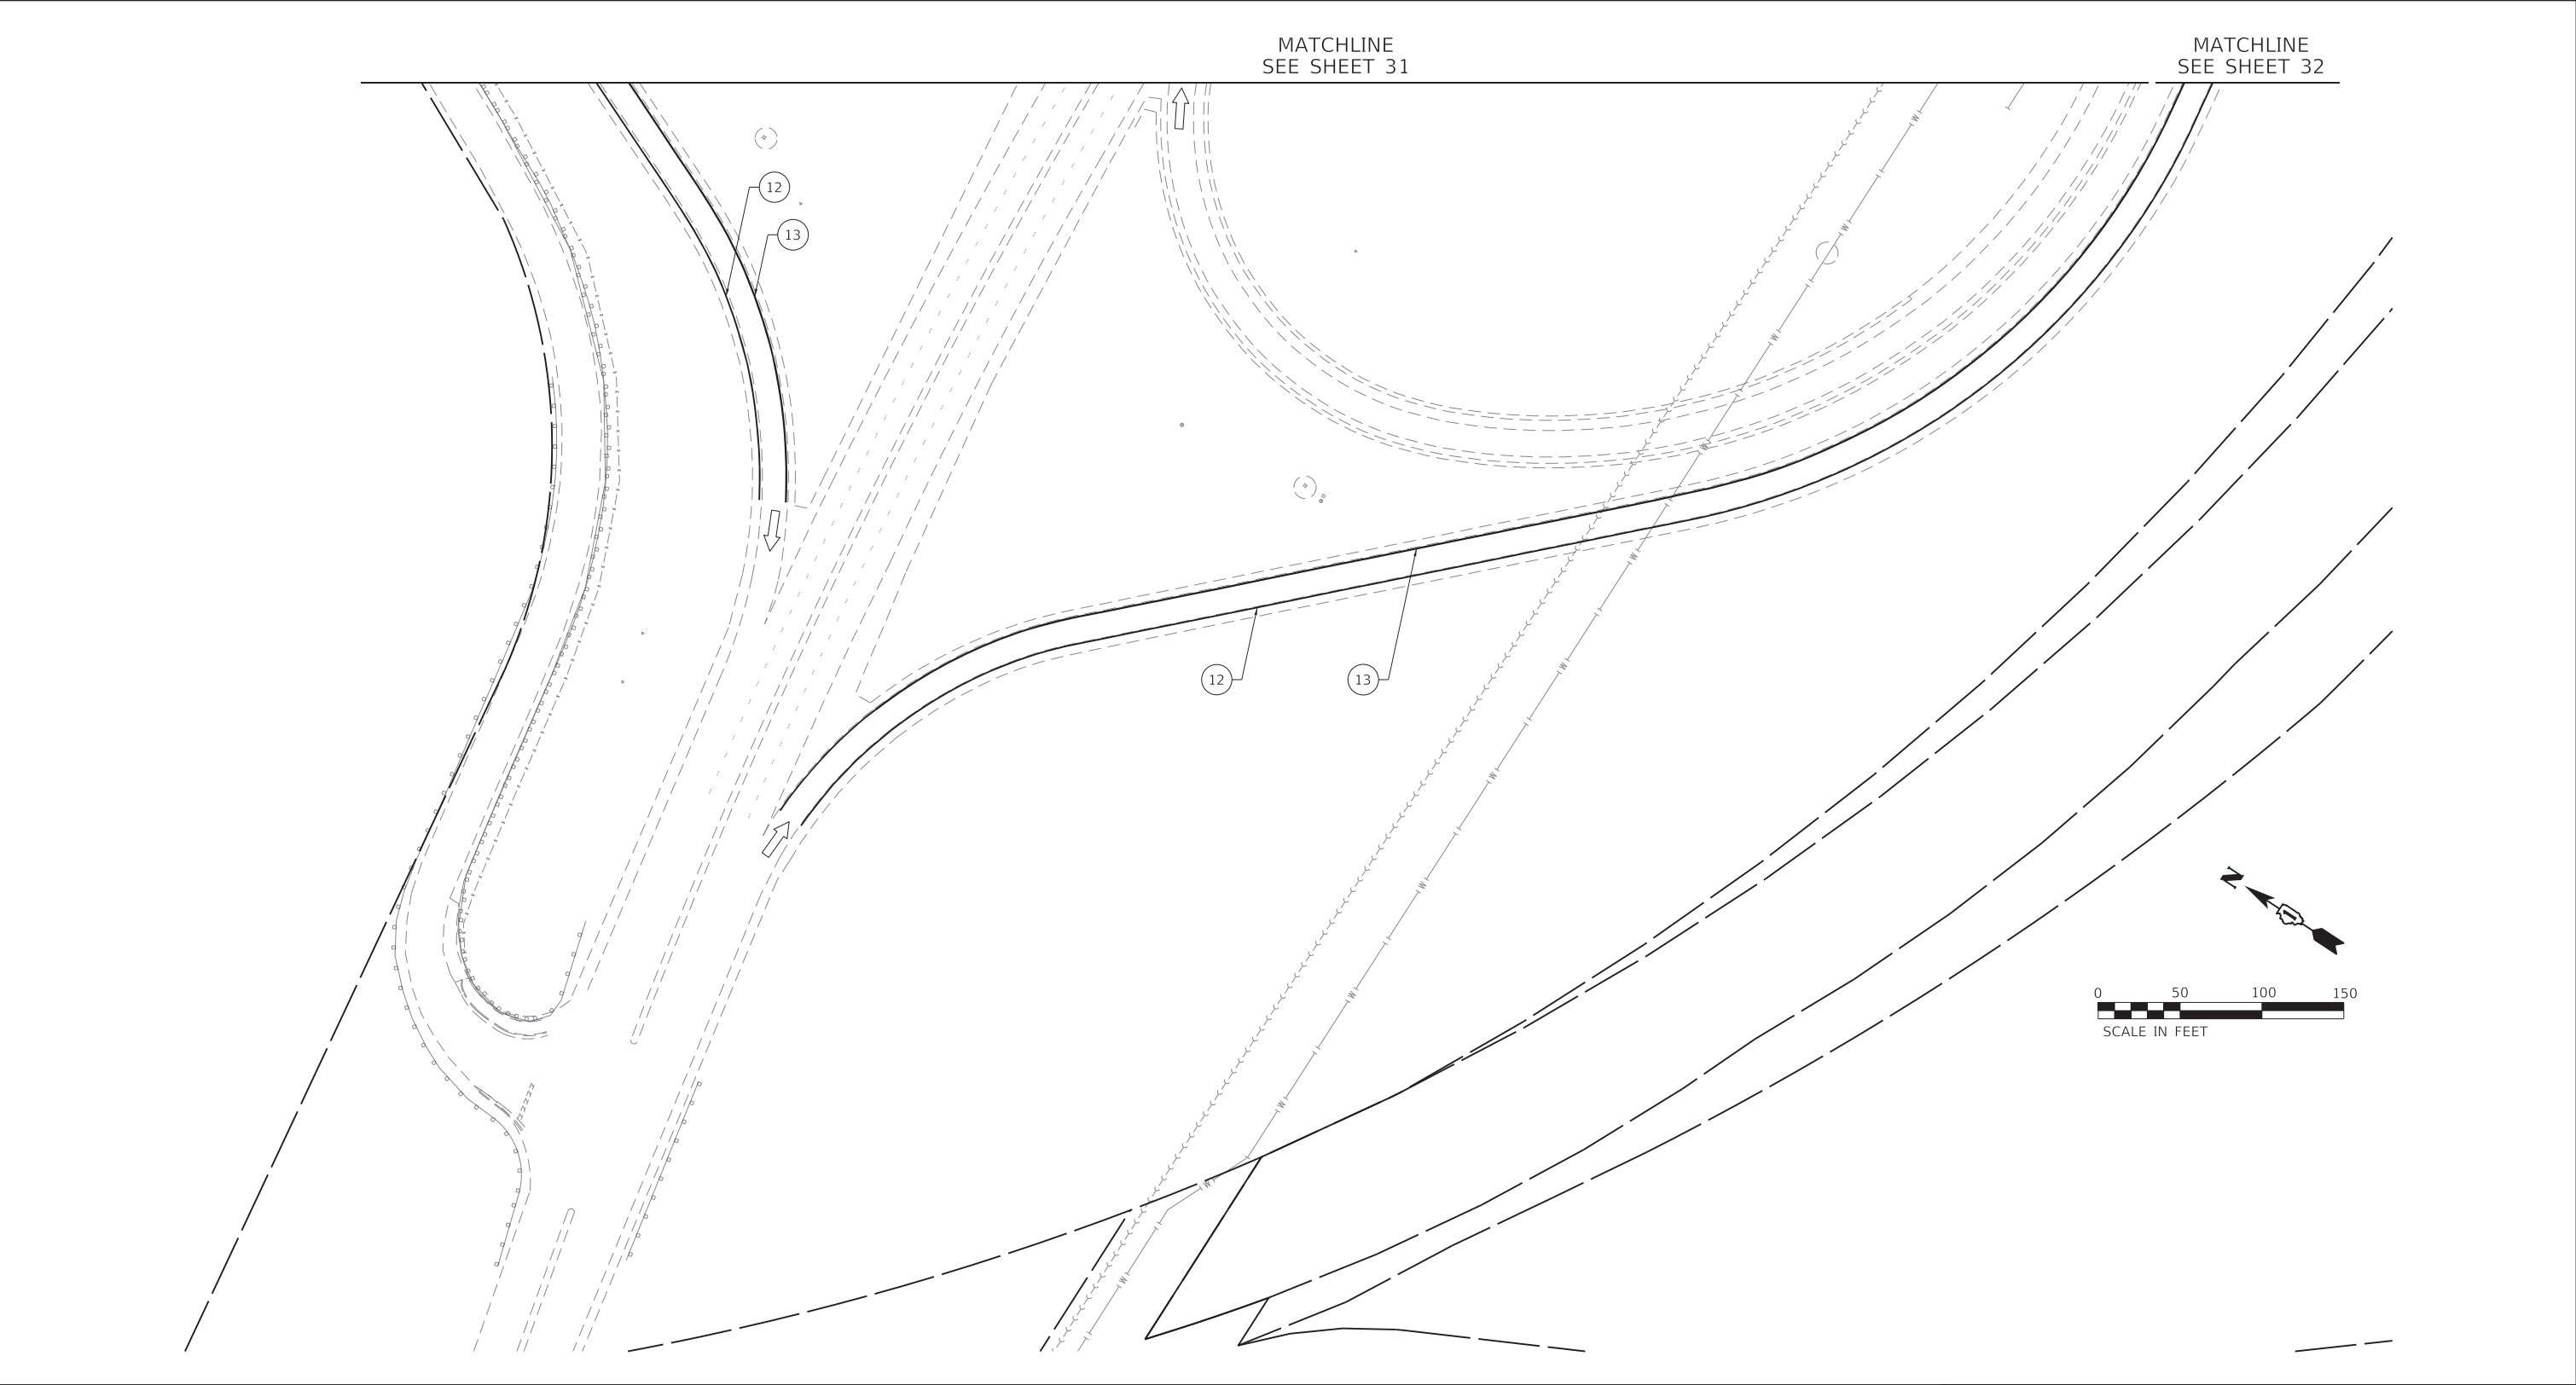

LEGEND

1

SHOULDER RUMBLE STRIPS, 16" (64200116)

2

THERMOPLASTIC PAVEMENT MARKING - LINE 4", WHITE (78000200)

3

THERMOPLASTIC PAVEMENT MARKING - LINE 4", YELLOW (78000200)

4

PREFORMED PLASTIC PAVEMENT MARKING, TYPE D - LINE 5", 10' DASH, 30' SKIP, WHITE (78004625)

5

PREFORMED PLASTIC PAVEMENT MARKING, TYPE D - LINE 4", 2' DASH, 6' SKIP, WHITE (78004620)

6

THERMOPLASTIC PAVEMENT MARKING - LINE 8", WHITE (78000500)

7

THERMOPLASTIC PAVEMENT MARKING - LINE 12", YELLOW, 45°, 500' SPACING (78000600)

8

THERMOPLASTIC PAVEMENT MARKING - LINE 12", WHITE, 45°, 500' SPACING (78000600)

9

THERMOPLASTIC PAVEMENT MARKING - LINE 12", WHITE, CHEVRONS, 30' SPACING (78000600)

10

THERMOPLASTIC PAVEMENT MARKING - LETTERS AND SYMBOLS, WHITE (78000100)

11

PREFORMED PLASTIC PAVEMENT MARKING, TYPE D - LINE 8", 3' DASH, 9' SKIP, WHITE (78004640)

12

MODIFIED URETHANE PAVEMENT MARKING - LINE 4", WHITE (78009004)

13

MODIFIED URETHANE PAVEMENT MARKING - LINE 4", YELLOW (78009004)

14

MODIFIED URETHANE PAVEMENT MARKING - LINE 8", WHITE (78009008)

15

MODIFIED URETHANE PAVEMENT MARKING - LINE 12", WHITE, 45°, 500' SPACING (78009012)

16

MODIFIED URETHANE PAVEMENT MARKING - LINE 12", YELLOW, 45°, 500' SPACING (78009012)

17

MODIFIED URETHANE PAVEMENT MARKING - LINE 12", WHITE, CHEVRON, 30' SPACING (78009012)

18

MODIFIED URETHANE PAVEMENT MARKING - LINE 12", WHITE, 45° (78009012)

19

MODIFIED URETHANE PAVEMENT MARKING - LINE 12", YELLOW, 45° (78009012)

20

PREFORMED PLASTIC PAVEMENT MARKING, TYPE D - LINE 7" CONTRAST, 2' DASH, 6' SKIP, WHITE (78004635)

21

RAISED REFLECTIVE PAVEMENT MARKERS (78100100)

22

PREFORMED PLASTIC PAVEMENT MARKING TYPE D - LINE 8" CONTRAST, 10' DASH, 30' SKIP, WHITE (78004640)

23

MODIFIED URETHANE PAVEMENT MARKING - LINE 8", YELLOW (78009008)

STONY ISLAND AVE

MLK DR

103RD ST

106TH ST

111TH ST

115TH ST

130TH ST

130TH ST

LITTLE CALUMET RIVER

MICHIGAN CITY RD

BOLTON RD

JIL 83

154TH ST

GREENWOOD AVE

US 6 (159TH ST)

KEY MAP

USER NAME

= hbmepw11cs01\$

DESIGNED

-

FA

REVISED

-

DRAWN

-

FA

REVISED

-

PLOT SCALE

= 100.0000 ' / in.

CHECKED

-

AMI

REVISED

-

PLOT DATE

= 12/10/2024

DATE

-

12/9/2024

REVISED

-

STATE OF ILLINOIS

DEPARTMENT OF TRANSPORTATION

PAVEMENT MARKING PLAN

I-94 (BISHOP FORD EXPY)

SCALE:

SHEET 30 OF 56 SHEETS

STA. 447+31 TO STA. 461+17

F.A.I. RTE.

94

SECTION

(42-B-11-1) BR, BJR 24

COUNTY

COOK

TOTAL SHEETS

761

SHEET NO.

287


CONTRACT NO.

62W87

ILLINOIS

FED. AID PROJECT

MODEL Default
FILE NAME: \\hbm\new11cs01\CS_01\work_dtl\2429\1461_117\10\63\33-sht-cmk021.dgn

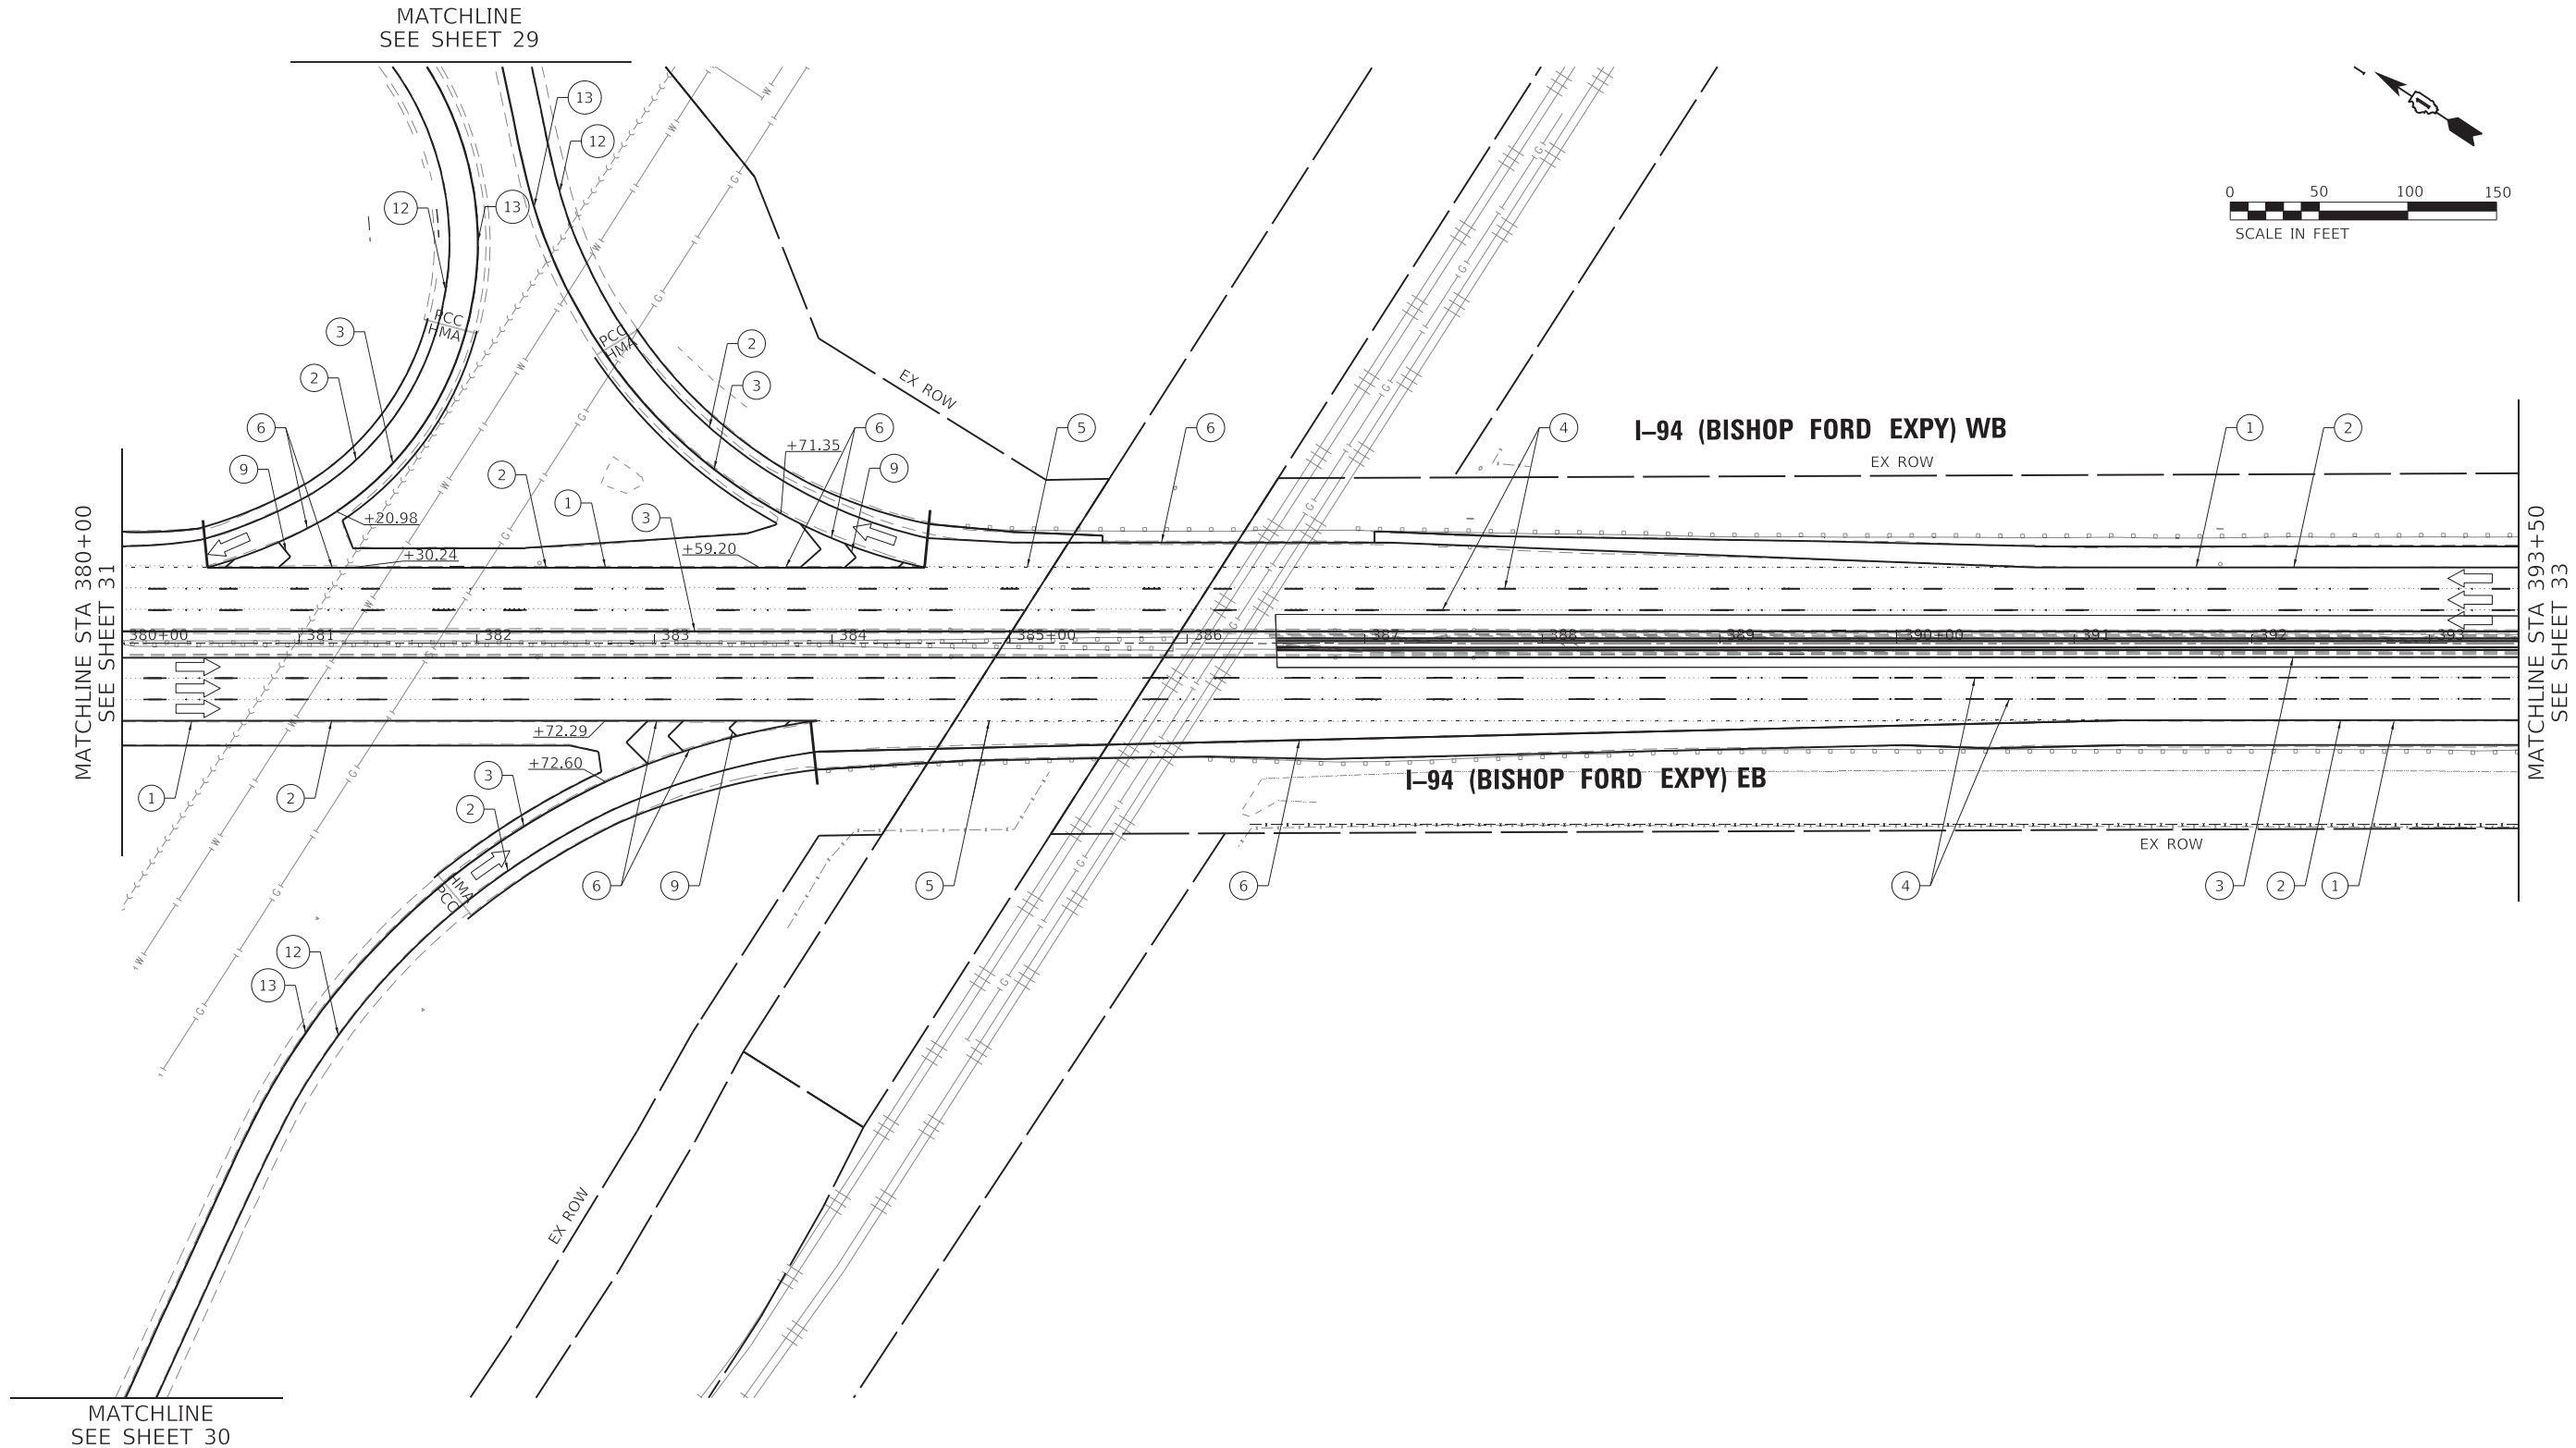


LEGEND

- ① SHOULDER RUMBLE STRIPS, 16" (64200116)
- ② THERMOPLASTIC PAVEMENT MARKING - LINE 4", WHITE (78000200)
- ③ THERMOPLASTIC PAVEMENT MARKING - LINE 4", YELLOW (78000200)
- ④ PREFORMED PLASTIC PAVEMENT MARKING, TYPE D - LINE 5", 10' DASH, 30' SKIP, WHITE (78004625)
- ⑤ PREFORMED PLASTIC PAVEMENT MARKING, TYPE D - LINE 4", 2' DASH, 6' SKIP, WHITE (78004620)

- ⑥ THERMOPLASTIC PAVEMENT MARKING - LINE 8", WHITE (78000500)
- ⑦ THERMOPLASTIC PAVEMENT MARKING - LINE 12", YELLOW, 45°, 500' SPACING (78000600)
- ⑧ THERMOPLASTIC PAVEMENT MARKING - LINE 12", WHITE, 45°, 500' SPACING (78000600)
- ⑨ THERMOPLASTIC PAVEMENT MARKING - LINE 12", WHITE, CHEVRONS, 30' SPACING (78000600)
- ⑩ THERMOPLASTIC PAVEMENT MARKING - LETTERS AND SYMBOLS, WHITE (78000100)
- ⑪ PREFORMED PLASTIC PAVEMENT MARKING, TYPE D - LINE 8", 3' DASH, 9' SKIP, WHITE (78004640)

- ⑫ MODIFIED URETHANE PAVEMENT MARKING - LINE 4", WHITE (78009004)
- ⑬ MODIFIED URETHANE PAVEMENT MARKING - LINE 4", YELLOW (78009004)
- ⑭ MODIFIED URETHANE PAVEMENT MARKING - LINE 8", WHITE (78009008)
- ⑮ MODIFIED URETHANE PAVEMENT MARKING - LINE 12", WHITE, 45°, 500' SPACING (78009012)
- ⑯ MODIFIED URETHANE PAVEMENT MARKING - LINE 12", YELLOW, 45°, 500' SPACING (78009012)
- ⑰ MODIFIED URETHANE PAVEMENT MARKING - LINE 12", WHITE, CHEVRON, 30' SPACING (78009012)

- ⑱ MODIFIED URETHANE PAVEMENT MARKING - LINE 12", WHITE, 45° (78009012)
- ⑲ MODIFIED URETHANE PAVEMENT MARKING - LINE 12", YELLOW, 45° (78009012)
- ⑳ PREFORMED PLASTIC PAVEMENT MARKING, TYPE D - LINE 7" CONTRAST, 2' DASH, 6' SKIP, WHITE (78004635)
- ㉑ RAISED REFLECTIVE PAVEMENT MARKERS (78100100)
- ㉒ PREFORMED PLASTIC PAVEMENT MARKING TYPE D - LINE 8" CONTRAST, 10' DASH, 30' SKIP, WHITE (78004640)
- ㉓ MODIFIED URETHANE PAVEMENT MARKING - LINE 8", YELLOW (78009008)

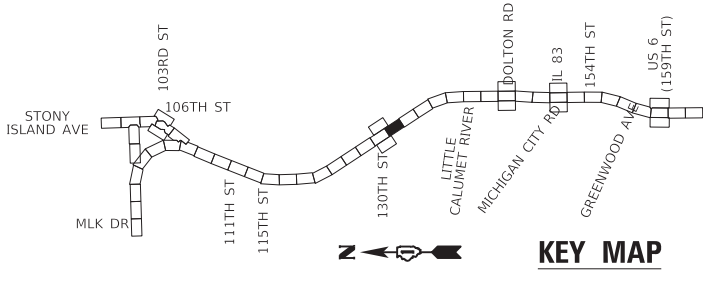

USER NAME	= hbmepw11cs01s
PLOT SCALE	= 100.0000 ' / in.
PLOT DATE	= 12/10/2024

DESIGNED	-	FA	REVISED	-
DRAWN	-	FA	REVISED	-
CHECKED	-	AMI	REVISED	-
DATE	-	12/9/2024	REVISED	-


STATE OF ILLINOIS
DEPARTMENT OF TRANSPORTATION

PAVEMENT MARKING PLAN
I-94 (BISHOP FORD EXPY)

SCALE: SHEET 32 OF 56 SHEETS STA. 447+33 TO STA. 461+17

F.A.I. RTE.	SECTION	COUNTY	TOTAL SHEETS	SHEET NO.
94	(42-B-11-1) BR, BJR 24	COOK	761	289
CONTRACT NO. 62W87				
ILLINOIS FED. AID PROJECT				

MODEL: Default
FILE: hbmepw11cs01ucs_def_work.dwg
D:\2429\1461_125\DWG\633-sht-pmk022.dgn

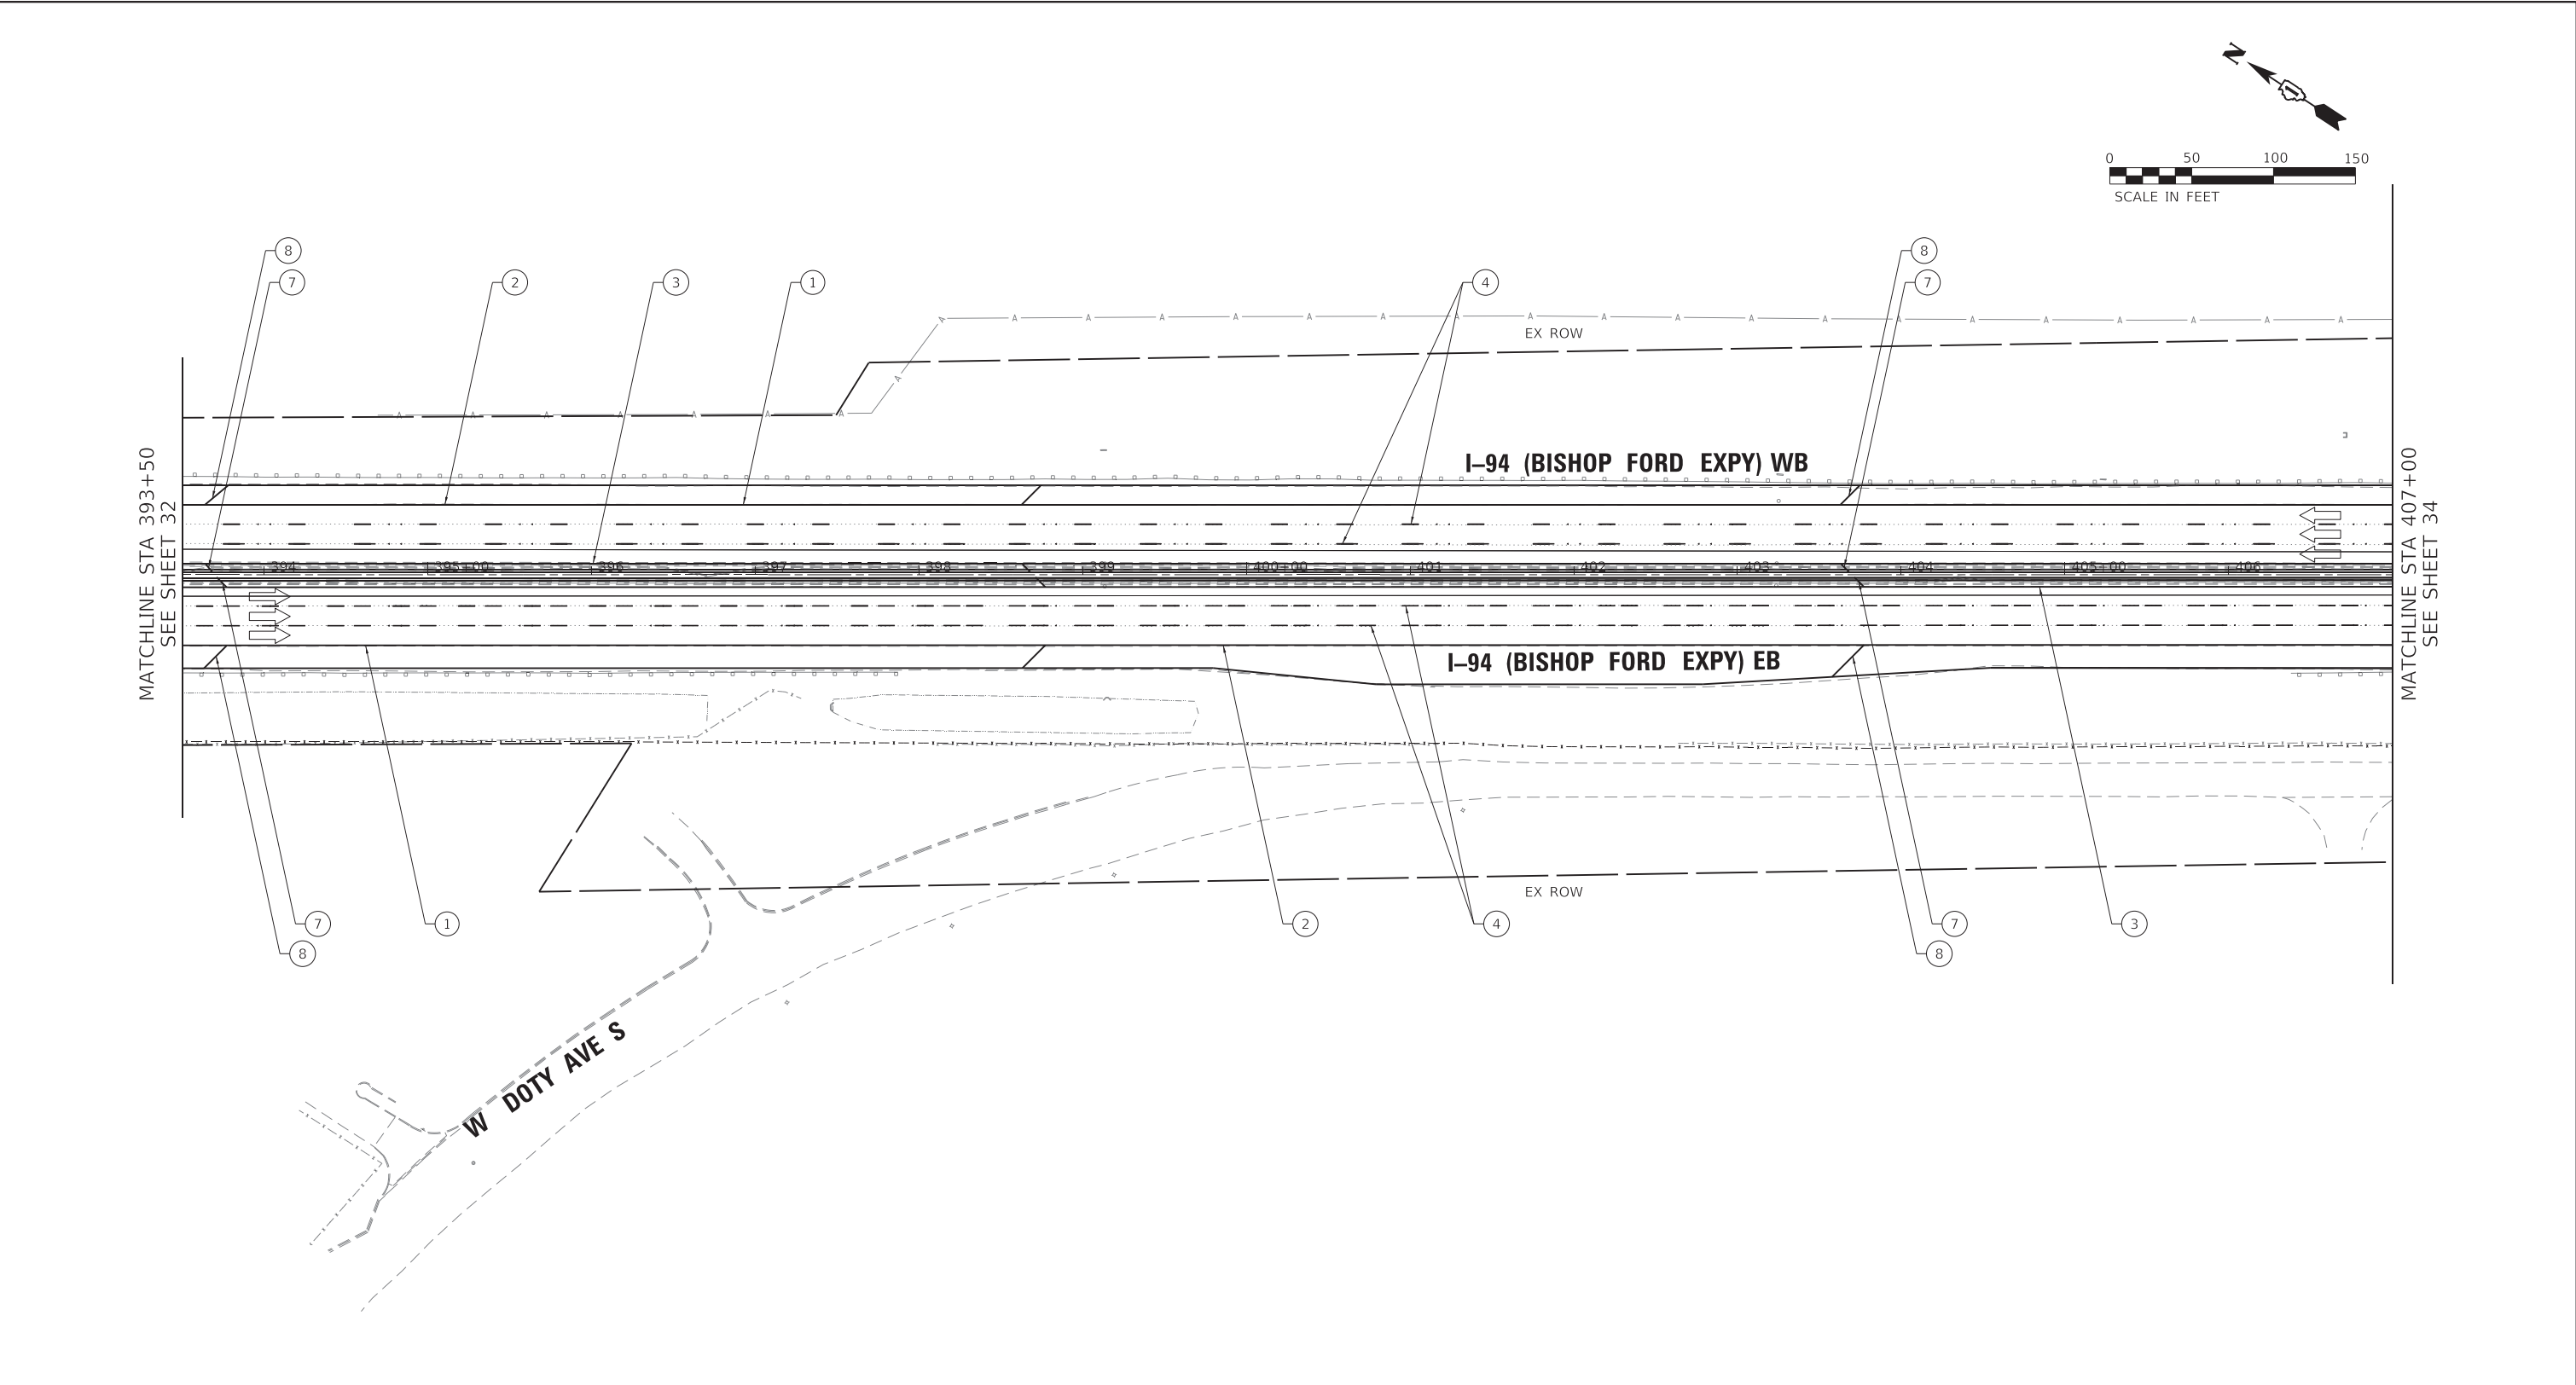

LEGEND

1

SHOULDER RUMBLE STRIPS, 16" (64200116)

2

THERMOPLASTIC PAVEMENT MARKING - LINE 4", WHITE (78000200)

3

THERMOPLASTIC PAVEMENT MARKING - LINE 4", YELLOW (78000200)

4

PREFORMED PLASTIC PAVEMENT MARKING, TYPE D - LINE 5", 10' DASH, 30' SKIP, WHITE (78004625)

5

PREFORMED PLASTIC PAVEMENT MARKING, TYPE D - LINE 4", 2' DASH, 6' SKIP, WHITE (78004620)

6

THERMOPLASTIC PAVEMENT MARKING - LINE 8", WHITE (78000500)

7

THERMOPLASTIC PAVEMENT MARKING - LINE 12", YELLOW, 45°, 500' SPACING (78000600)

8

THERMOPLASTIC PAVEMENT MARKING - LINE 12", WHITE, 45°, 500' SPACING (78000600)

9

THERMOPLASTIC PAVEMENT MARKING - LINE 12", WHITE, CHEVRONS, 30' SPACING (78000600)

10

THERMOPLASTIC PAVEMENT MARKING - LETTERS AND SYMBOLS, WHITE (78000100)

11

PREFORMED PLASTIC PAVEMENT MARKING, TYPE D - LINE 8", 3' DASH, 9' SKIP, WHITE (78004640)

12

MODIFIED URETHANE PAVEMENT MARKING - LINE 4", WHITE (78009004)

13

MODIFIED URETHANE PAVEMENT MARKING - LINE 4", YELLOW (78009004)

14

MODIFIED URETHANE PAVEMENT MARKING - LINE 8", WHITE (78009008)

15

MODIFIED URETHANE PAVEMENT MARKING - LINE 12", WHITE, 45°, 500' SPACING (78009012)

16

MODIFIED URETHANE PAVEMENT MARKING - LINE 12", YELLOW, 45°, 500' SPACING (78009012)

17

MODIFIED URETHANE PAVEMENT MARKING - LINE 12", WHITE, CHEVRON, 30' SPACING (78009012)

18

MODIFIED URETHANE PAVEMENT MARKING - LINE 12", WHITE, 45° (78009012)

19

MODIFIED URETHANE PAVEMENT MARKING - LINE 12", YELLOW, 45° (78009012)

20

PREFORMED PLASTIC PAVEMENT MARKING, TYPE D - LINE 7" CONTRAST, 2' DASH, 6' SKIP, WHITE (78004635)

21

RAISED REFLECTIVE PAVEMENT MARKERS (78100100)

22

PREFORMED PLASTIC PAVEMENT MARKING TYPE D - LINE 8" CONTRAST, 10' DASH, 30' SKIP, WHITE (78004640)

23

MODIFIED URETHANE PAVEMENT MARKING - LINE 8", YELLOW (78009008)

HBM
ENGINEERING GROUP, LLC

USER NAME = hbmepw11cs01s	DESIGNED - FA	REVISED -
	DRAWN - FA	REVISED -
PLOT SCALE = 100,0000 ' / in.	CHECKED - AMI	REVISED -
PLOT DATE = 12/10/2024	DATE - 12/9/2024	REVISED -

STATE OF ILLINOIS
DEPARTMENT OF TRANSPORTATION



PAVEMENT MARKING PLAN
I-94 (BISHOP FORD EXPY)

SCALE: SHEET 33 OF 56 SHEETS STA. 447+34 TO STA. 461+16

F.A.I. RTE.	SECTION	COUNTY	TOTAL SHEETS	SHEET NO.
94	(42-B-11-1) BR, BJR 24	COOK	761	290
CONTRACT NO. 62W87				
ILLINOIS		FED. AID PROJECT		

MODEL Default
FILE NAME: \\hbm\new11cs01\CS_gd\work_dtl\2429\1461_126\0163\33-sht-pmk023.dgn

MATCHLINE STA 407+00
SEE SHEET 33

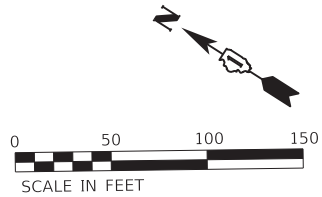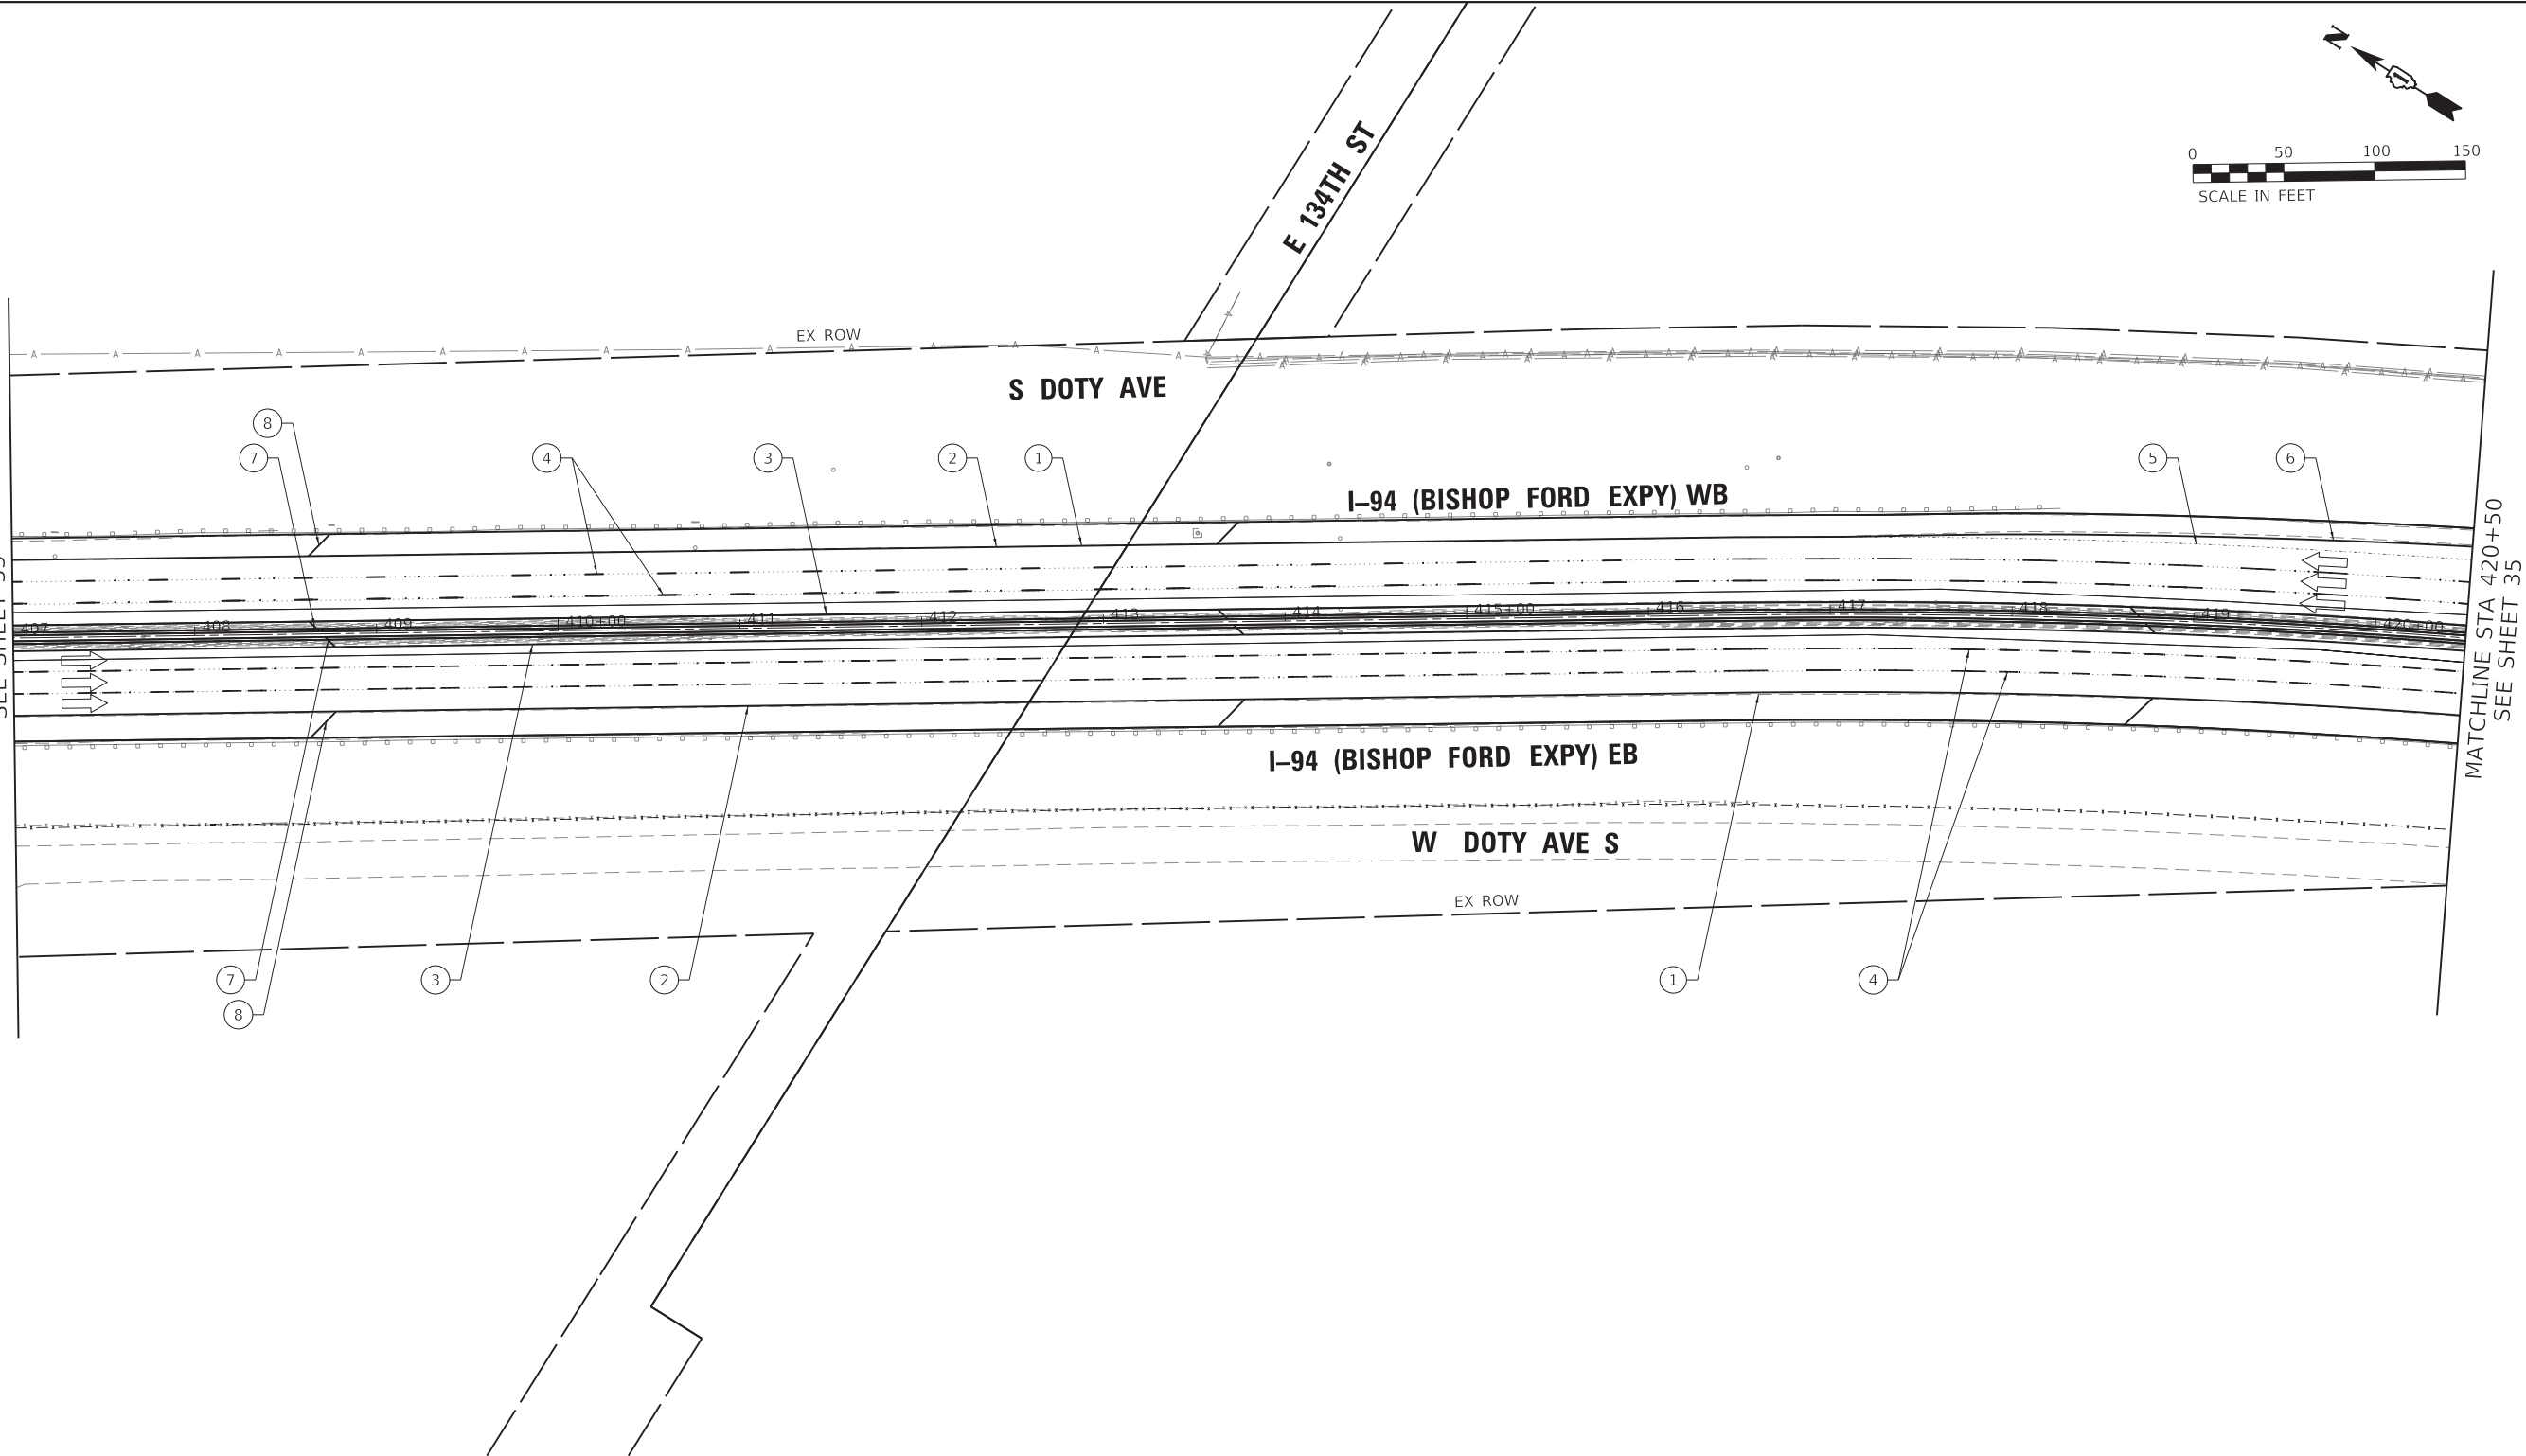

MATCHLINE STA 420+50
SEE SHEET 35


LEGEND

- 1 SHOULDER RUMBLE STRIPS, 16" (64200116)
- 2 THERMOPLASTIC PAVEMENT MARKING - LINE 4", WHITE (78000200)
- 3 THERMOPLASTIC PAVEMENT MARKING - LINE 4", YELLOW (78000200)
- 4 PREFORMED PLASTIC PAVEMENT MARKING, TYPE D - LINE 5", 10' DASH, 30' SKIP, WHITE (78004625)
- 5 PREFORMED PLASTIC PAVEMENT MARKING, TYPE D - LINE 4", 2' DASH, 6' SKIP, WHITE (78004620)

- 6 THERMOPLASTIC PAVEMENT MARKING - LINE 8", WHITE (78000500)
- 7 THERMOPLASTIC PAVEMENT MARKING - LINE 12", YELLOW, 45°, 500' SPACING (78000600)
- 8 THERMOPLASTIC PAVEMENT MARKING - LINE 12", WHITE, 45°, 500' SPACING (78000600)
- 9 THERMOPLASTIC PAVEMENT MARKING - LINE 12", WHITE, CHEVRONS, 30' SPACING (78000600)
- 10 THERMOPLASTIC PAVEMENT MARKING - LETTERS AND SYMBOLS, WHITE (78000100)
- 11 PREFORMED PLASTIC PAVEMENT MARKING, TYPE D - LINE 8", 3' DASH, 9' SKIP, WHITE (78004640)

- 12 MODIFIED URETHANE PAVEMENT MARKING - LINE 4", WHITE (78009004)
- 13 MODIFIED URETHANE PAVEMENT MARKING - LINE 4", YELLOW (78009004)
- 14 MODIFIED URETHANE PAVEMENT MARKING - LINE 8", WHITE (78009008)
- 15 MODIFIED URETHANE PAVEMENT MARKING - LINE 12", WHITE, 45°, 500' SPACING (78009012)
- 16 MODIFIED URETHANE PAVEMENT MARKING - LINE 12", YELLOW, 45°, 500' SPACING (78009012)
- 17 MODIFIED URETHANE PAVEMENT MARKING - LINE 12", WHITE, CHEVRON, 30' SPACING (78009012)

- 18 MODIFIED URETHANE PAVEMENT MARKING - LINE 12", WHITE, 45° (78009012)
- 19 MODIFIED URETHANE PAVEMENT MARKING - LINE 12", YELLOW, 45° (78009012)
- 20 PREFORMED PLASTIC PAVEMENT MARKING, TYPE D - LINE 7" CONTRAST, 2' DASH, 6' SKIP, WHITE (78004635)
- 21 RAISED REFLECTIVE PAVEMENT MARKERS (78100100)
- 22 PREFORMED PLASTIC PAVEMENT MARKING TYPE D - LINE 8" CONTRAST, 10' DASH, 30' SKIP, WHITE (78004640)
- 23 MODIFIED URETHANE PAVEMENT MARKING - LINE 8", YELLOW (78009008)

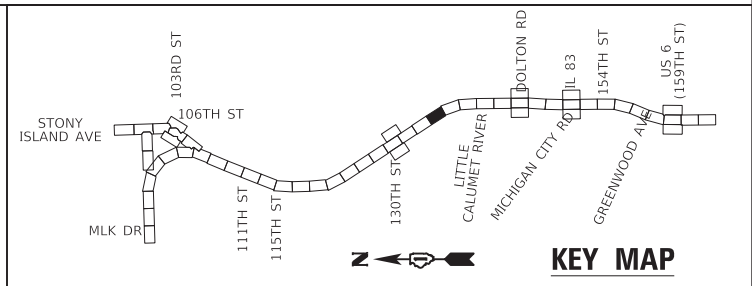


USER NAME = hbmepw11cs01s	DESIGNED - FA	REVISED -
	DRAWN - FA	REVISED -
PLOT SCALE = 100,0000 ' / in.	CHECKED - AMI	REVISED -
PLOT DATE = 12/10/2024	DATE - 12/9/2024	REVISED -

STATE OF ILLINOIS
DEPARTMENT OF TRANSPORTATION

PAVEMENT MARKING PLAN
I-94 (BISHOP FORD EXPY)

SCALE: SHEET 34 OF 56 SHEETS STA. 447+35 TO STA. 461+15

F.A.I. RTE.	SECTION	COUNTY	TOTAL SHEETS	SHEET NO.
94	(42-B-11-1) BR, BJR 24	COOK	761	291
CONTRACT NO. 62W87				
		ILLINOIS	FED. AID PROJECT	

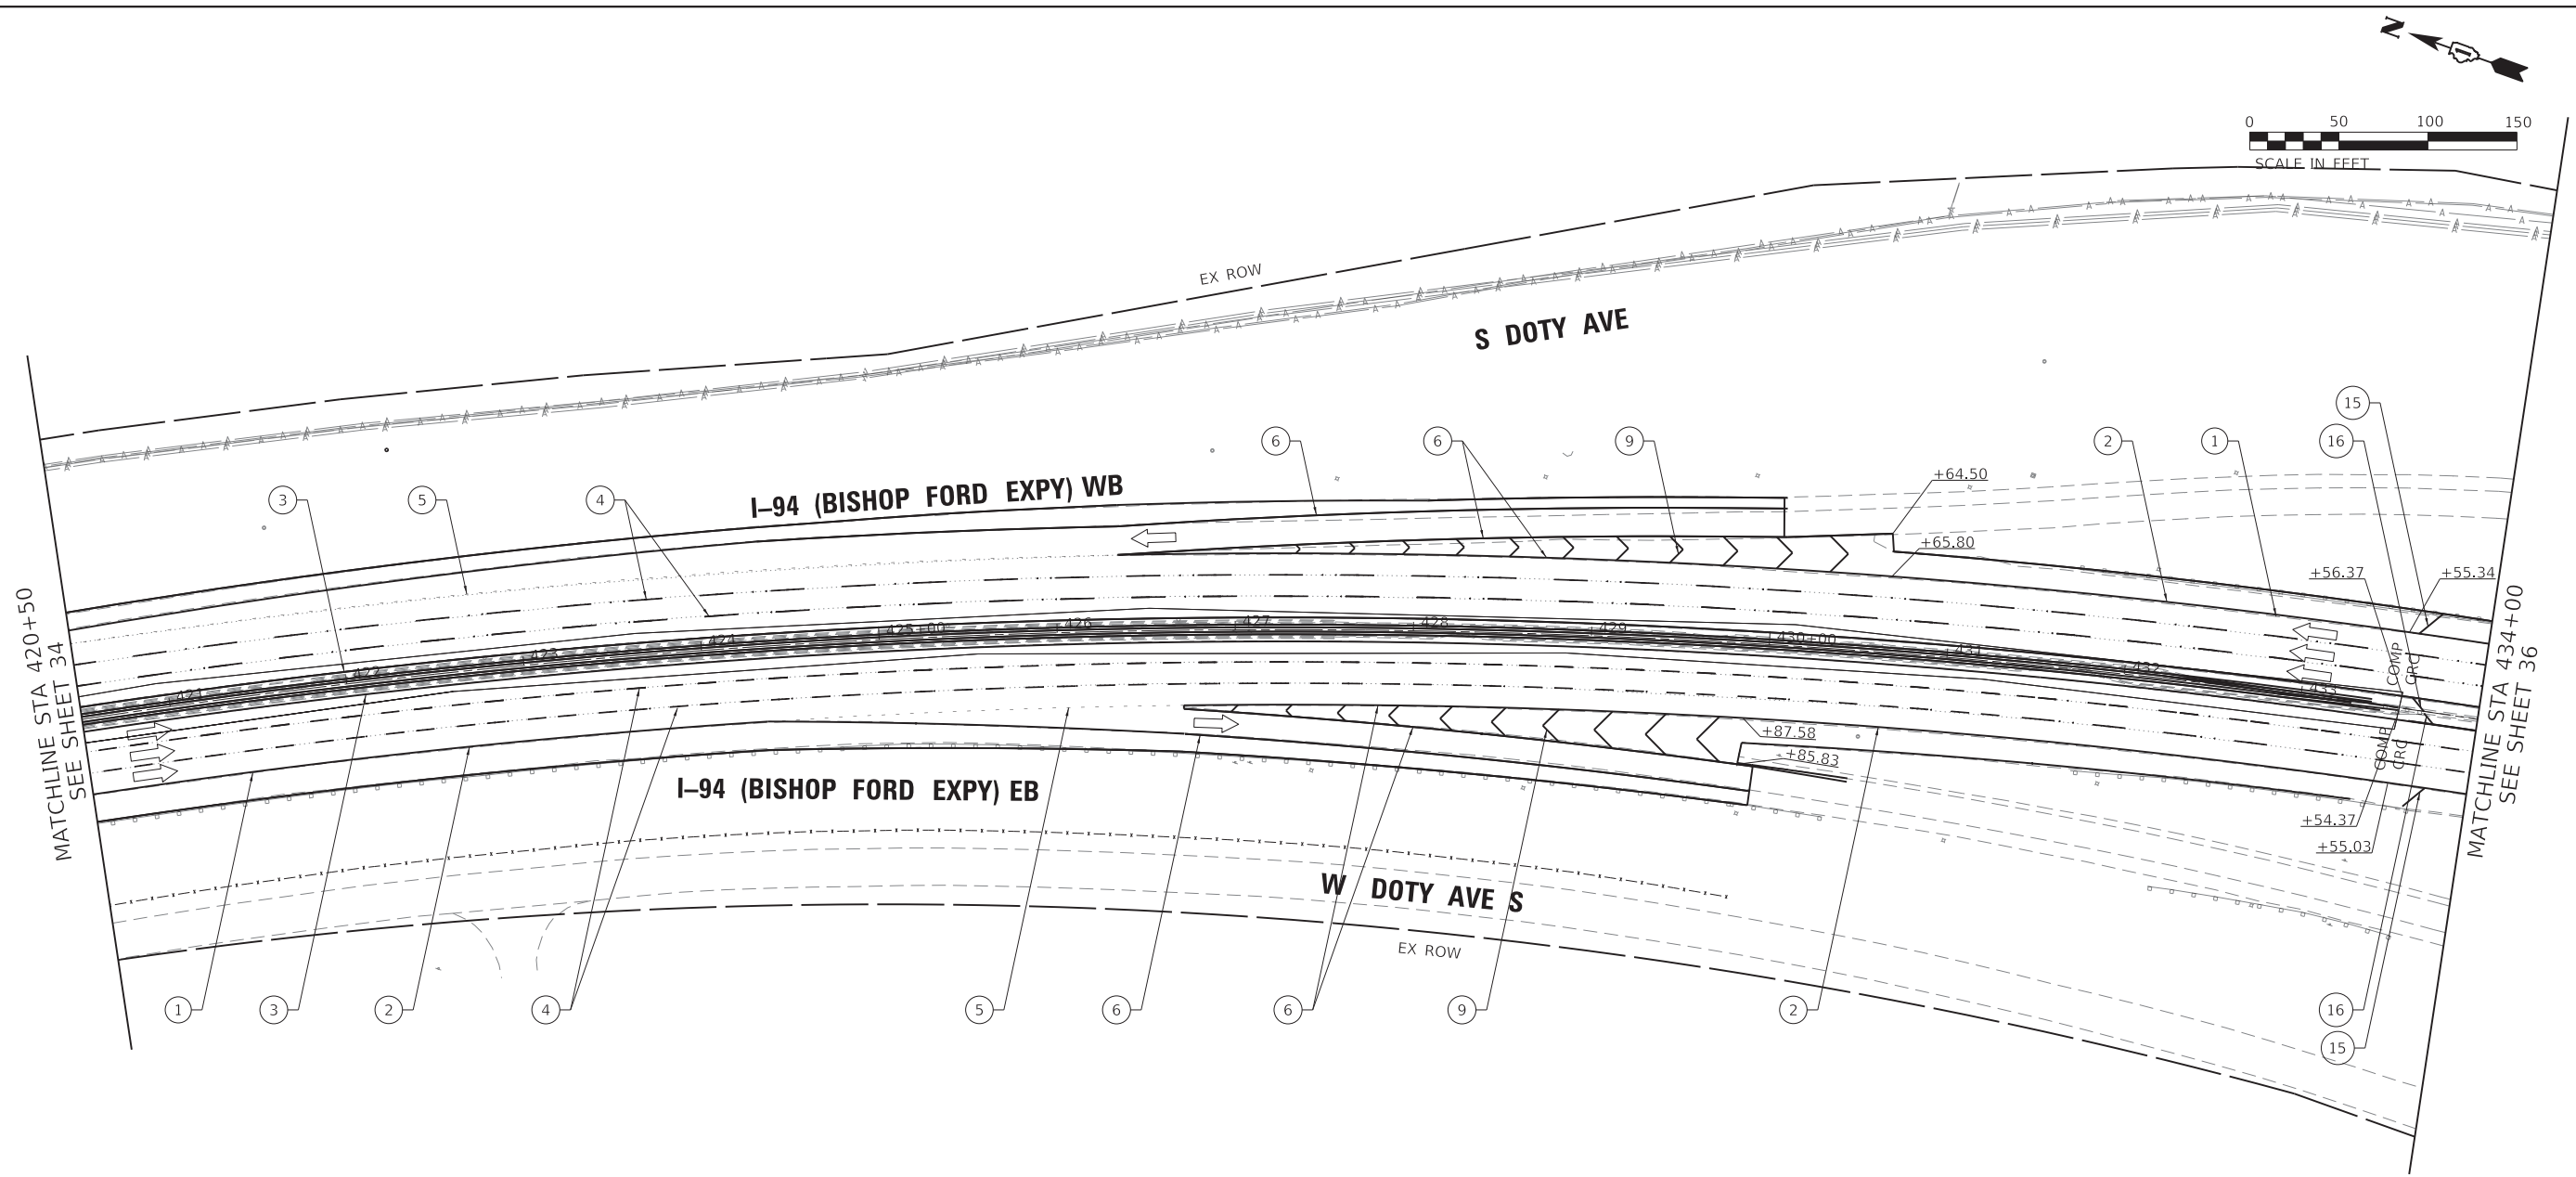


LEGEND

- 1 SHOULDER RUMBLE STRIPS, 16" (64200116)
- 2 THERMOPLASTIC PAVEMENT MARKING - LINE 4", WHITE (78000200)
- 3 THERMOPLASTIC PAVEMENT MARKING - LINE 4", YELLOW (78000200)
- 4 PREFORMED PLASTIC PAVEMENT MARKING, TYPE D - LINE 5", 10' DASH, 30' SKIP, WHITE (78004625)
- 5 PREFORMED PLASTIC PAVEMENT MARKING, TYPE D - LINE 4", 2' DASH, 6' SKIP, WHITE (78004620)

- 6 THERMOPLASTIC PAVEMENT MARKING - LINE 8", WHITE (78000500)
- 7 THERMOPLASTIC PAVEMENT MARKING - LINE 12", YELLOW, 45°, 500' SPACING (78000600)
- 8 THERMOPLASTIC PAVEMENT MARKING - LINE 12", WHITE, 45°, 500' SPACING (78000600)
- 9 THERMOPLASTIC PAVEMENT MARKING - LINE 12", WHITE, CHEVRONS, 30' SPACING (78000600)
- 10 THERMOPLASTIC PAVEMENT MARKING - LETTERS AND SYMBOLS, WHITE (78000100)
- 11 PREFORMED PLASTIC PAVEMENT MARKING, TYPE D - LINE 8", 3' DASH, 9' SKIP, WHITE (78004640)

- 12 MODIFIED URETHANE PAVEMENT MARKING - LINE 4", WHITE (78009004)
- 13 MODIFIED URETHANE PAVEMENT MARKING - LINE 4", YELLOW (78009004)
- 14 MODIFIED URETHANE PAVEMENT MARKING - LINE 8", WHITE (78009008)
- 15 MODIFIED URETHANE PAVEMENT MARKING - LINE 12", WHITE, 45°, 500' SPACING (78009012)
- 16 MODIFIED URETHANE PAVEMENT MARKING - LINE 12", YELLOW, 45°, 500' SPACING (78009012)
- 17 MODIFIED URETHANE PAVEMENT MARKING - LINE 12", WHITE, CHEVRON, 30' SPACING (78009012)

- 18 MODIFIED URETHANE PAVEMENT MARKING - LINE 12", WHITE, 45° (78009012)
- 19 MODIFIED URETHANE PAVEMENT MARKING - LINE 12", YELLOW, 45° (78009012)
- 20 PREFORMED PLASTIC PAVEMENT MARKING, TYPE D - LINE 7" CONTRAST, 2' DASH, 6' SKIP, WHITE (78004635)
- 21 RAISED REFLECTIVE PAVEMENT MARKERS (78100100)
- 22 PREFORMED PLASTIC PAVEMENT MARKING TYPE D - LINE 8" CONTRAST, 10' DASH, 30' SKIP, WHITE (78004640)
- 23 MODIFIED URETHANE PAVEMENT MARKING - LINE 8", YELLOW (78009008)

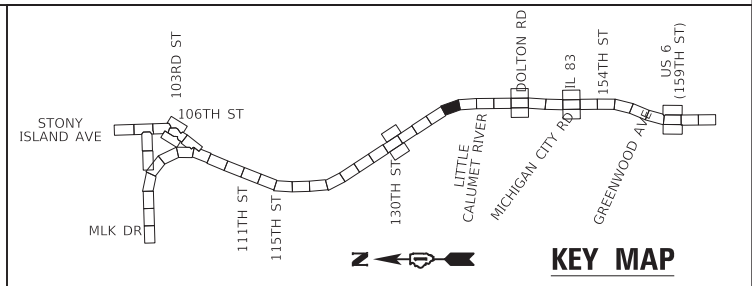

USER NAME = hbmeprw11cs01s	DESIGNED - FA	REVISED -
	DRAWN - FA	REVISED -
PLOT SCALE = 100,0000 ' / in.	CHECKED - AMI	REVISED -
PLOT DATE = 12/10/2024	DATE - 12/9/2024	REVISED -

STATE OF ILLINOIS
DEPARTMENT OF TRANSPORTATION

PAVEMENT MARKING PLAN I-94 (BISHOP FORD EXPY)			
SCALE:	SHEET 35	OF 56 SHEETS	STA. 447+36 TO STA. 461+14

F.A.I. RTE.	SECTION	COUNTY	TOTAL SHEETS	SHEET NO.
94	(42-B-11-1) BR, BJR 24	COOK	761	292
CONTRACT NO. 62W87				
ILLINOIS		FED. AID PROJECT		

MODEL: Default
FILE NAME: \\hbm\new11cs01\CS_01s\work_dtl\242901461_1212\01632\53-shr-pmk024.dgn

MODEL Default
FILE NAME: \\hbm\pww\11cs01\CS_01cs01\work_dtl\242901461_01\0162K53-shl-pmk026.dgn


LEGEND

- 1
- SHOULDER RUMBLE STRIPS, 16" (64200116)
- 2
- THERMOPLASTIC PAVEMENT MARKING - LINE 4", WHITE (78000200)
- 3
- THERMOPLASTIC PAVEMENT MARKING - LINE 4", YELLOW (78000200)
- 4
- PREFORMED PLASTIC PAVEMENT MARKING, TYPE D - LINE 5", 10' DASH, 30' SKIP, WHITE (78004625)
- 5
- PREFORMED PLASTIC PAVEMENT MARKING, TYPE D - LINE 4", 2' DASH, 6' SKIP, WHITE (78004620)

- 6
- THERMOPLASTIC PAVEMENT MARKING - LINE 8", WHITE (78000500)
- 7
- THERMOPLASTIC PAVEMENT MARKING - LINE 12", YELLOW, 45°, 500' SPACING (78000600)
- 8
- THERMOPLASTIC PAVEMENT MARKING - LINE 12", WHITE, 45°, 500' SPACING (78000600)
- 9
- THERMOPLASTIC PAVEMENT MARKING - LINE 12", WHITE, CHEVRONS, 30' SPACING (78000600)
- 10
- THERMOPLASTIC PAVEMENT MARKING - LETTERS AND SYMBOLS, WHITE (78000100)
- 11
- PREFORMED PLASTIC PAVEMENT MARKING, TYPE D - LINE 8", 3' DASH, 9' SKIP, WHITE (78004640)

- 12
- MODIFIED URETHANE PAVEMENT MARKING - LINE 4", WHITE (78009004)
- 13
- MODIFIED URETHANE PAVEMENT MARKING - LINE 4", YELLOW (78009004)
- 14
- MODIFIED URETHANE PAVEMENT MARKING - LINE 8", WHITE (78009008)
- 15
- MODIFIED URETHANE PAVEMENT MARKING - LINE 12", WHITE, 45°, 500' SPACING (78009012)
- 16
- MODIFIED URETHANE PAVEMENT MARKING - LINE 12", YELLOW, 45°, 500' SPACING (78009012)
- 17
- MODIFIED URETHANE PAVEMENT MARKING - LINE 12", WHITE, CHEVRON, 30' SPACING (78009012)

- 18
- MODIFIED URETHANE PAVEMENT MARKING - LINE 12", WHITE, 45° (78009012)
- 19
- MODIFIED URETHANE PAVEMENT MARKING - LINE 12", YELLOW, 45° (78009012)
- 20
- PREFORMED PLASTIC PAVEMENT MARKING, TYPE D - LINE 7" CONTRAST, 2' DASH, 6' SKIP, WHITE (78004635)
- 21
- RAISED REFLECTIVE PAVEMENT MARKERS (78100100)
- 22
- PREFORMED PLASTIC PAVEMENT MARKING TYPE D - LINE 8" CONTRAST, 10' DASH, 30' SKIP, WHITE (78004640)
- 23
- MODIFIED URETHANE PAVEMENT MARKING - LINE 8", YELLOW (78009008)

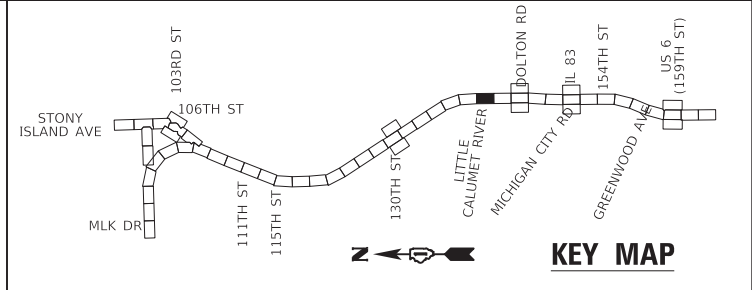

USER NAME	= hbmepw11cs01\$
PLOT SCALE	= 100.0000 ' / in.
PLOT DATE	= 12/10/2024

DESIGNED	-	FA	REVISED	-
DRAWN	-	FA	REVISED	-
CHECKED	-	AMI	REVISED	-
DATE	-	12/9/2024	REVISED	-


STATE OF ILLINOIS
DEPARTMENT OF TRANSPORTATION

PAVEMENT MARKING PLAN
I-94 (BISHOP FORD EXPY)


SCALE: SHEET 37 OF 56 SHEETS STA. 447+50 TO STA. 461+00


F.A.I. RTE.	SECTION	COUNTY	TOTAL SHEETS	SHEET NO.
94	(42-B-11-1) BR, BJR 24	COOK	761	294
CONTRACT NO. 62W87				
ILLINOIS FED. AID PROJECT				

MATCHLINE STA 447+50
SEE SHEET 36

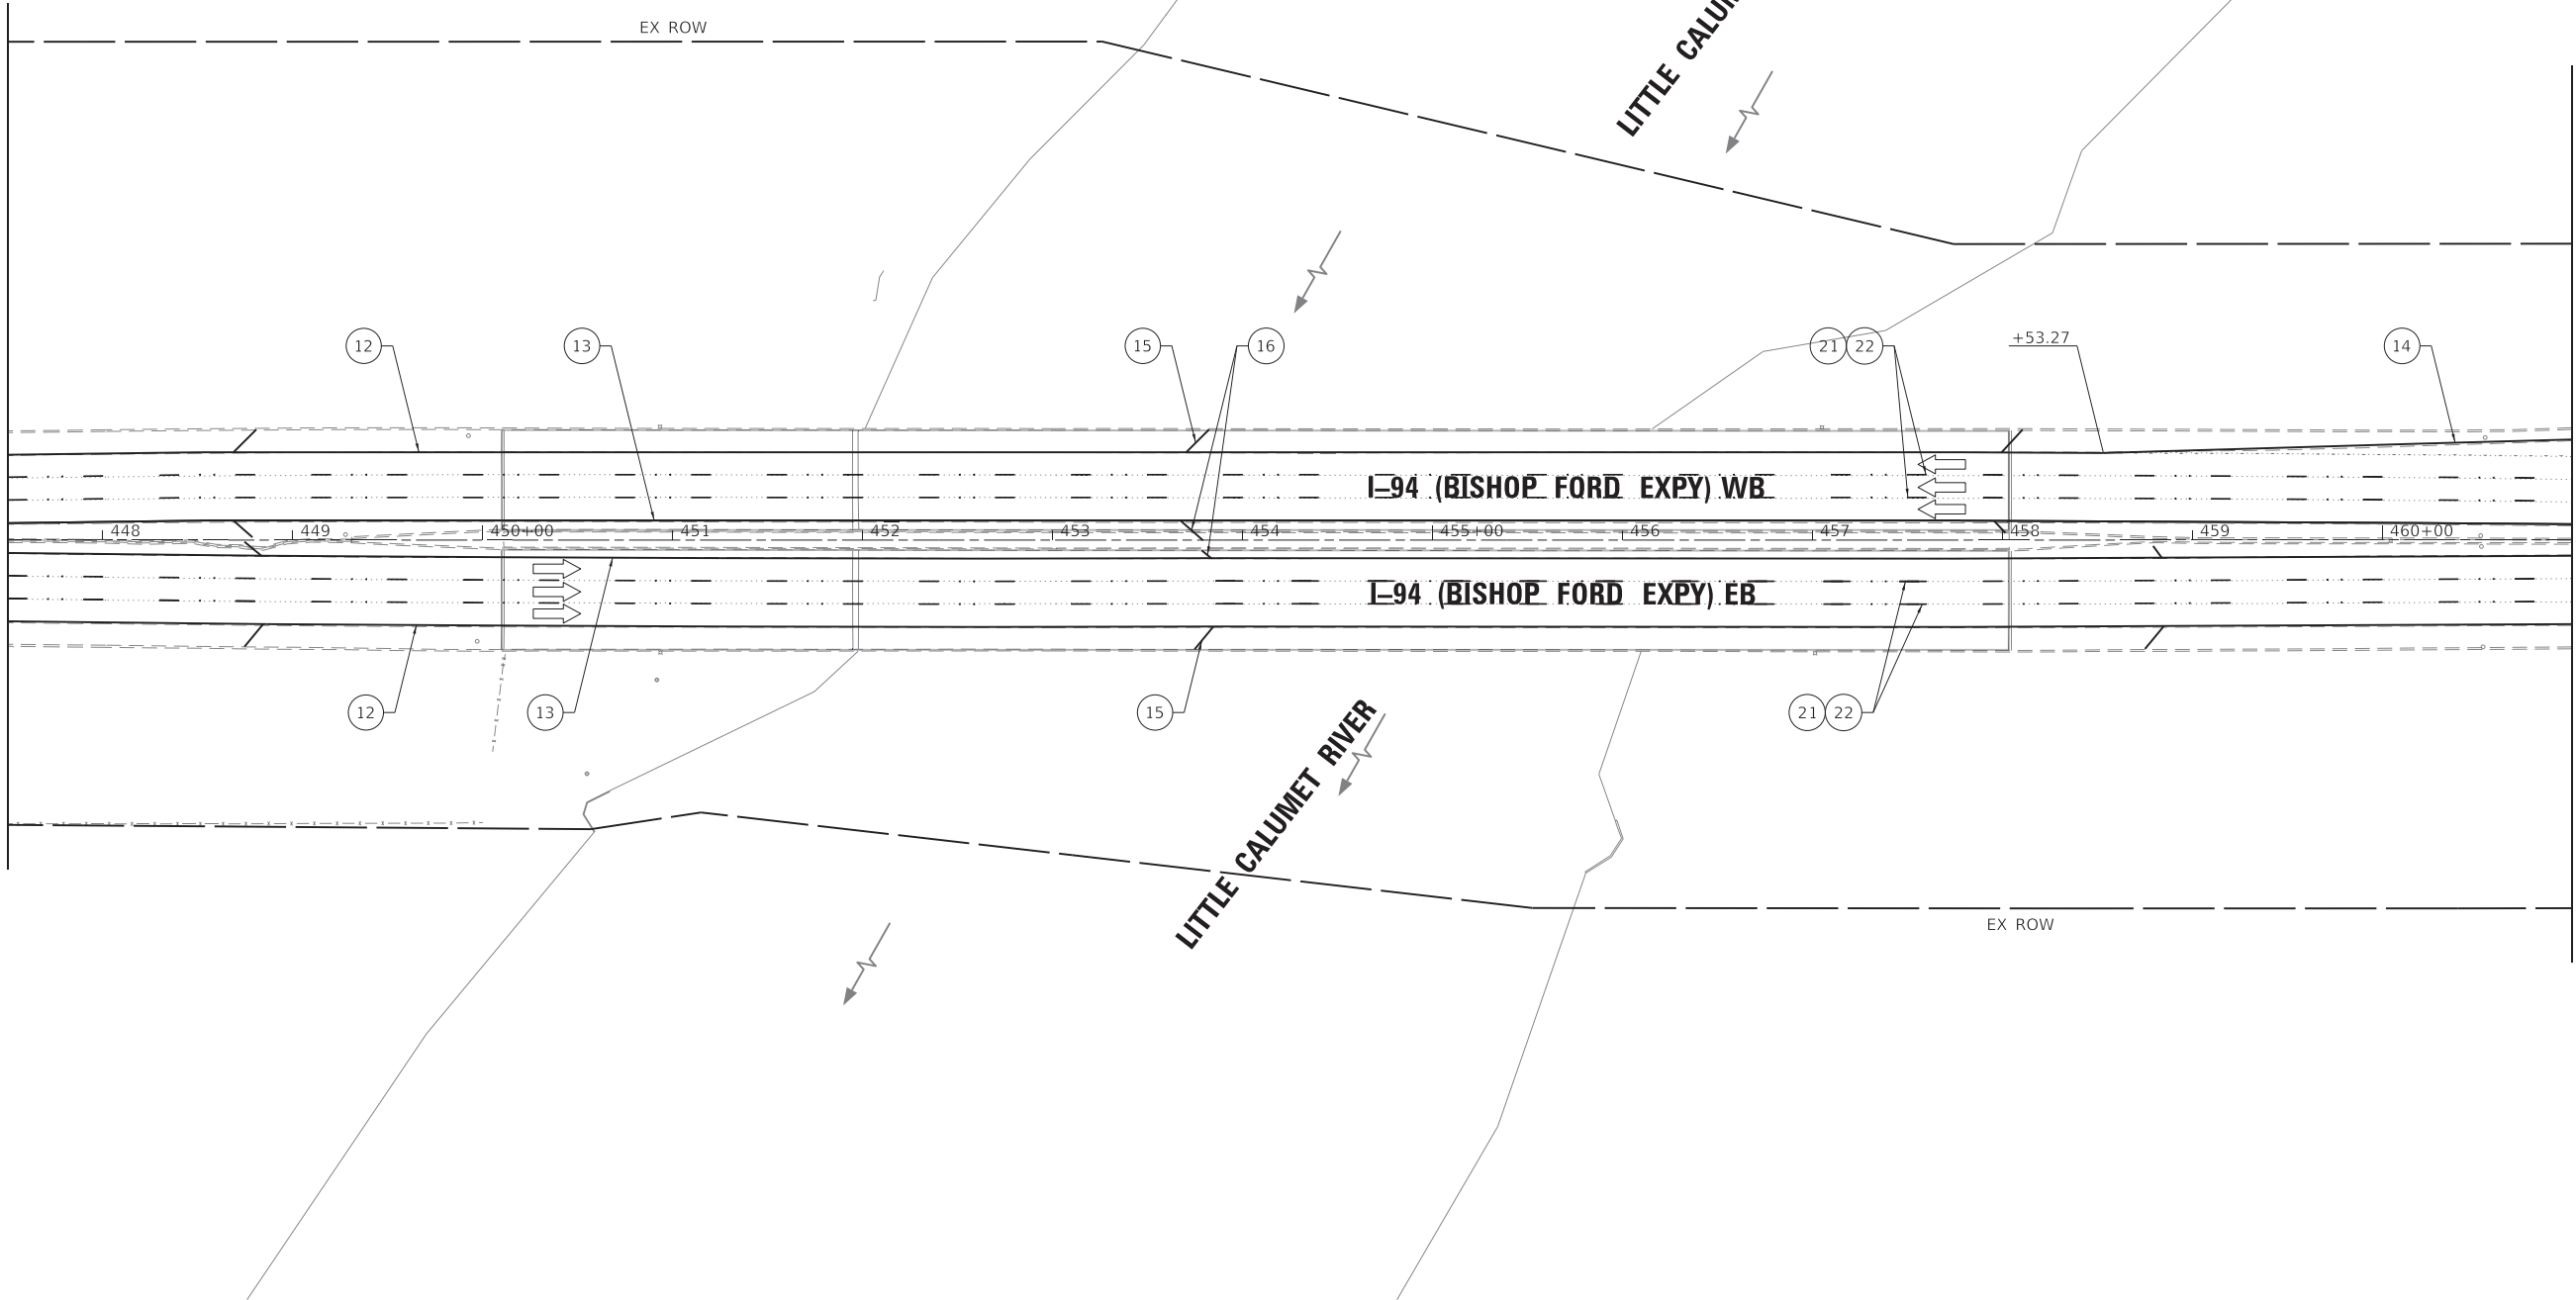


MATCHLINE STA 461+00
SEE SHEET 38

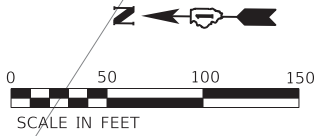

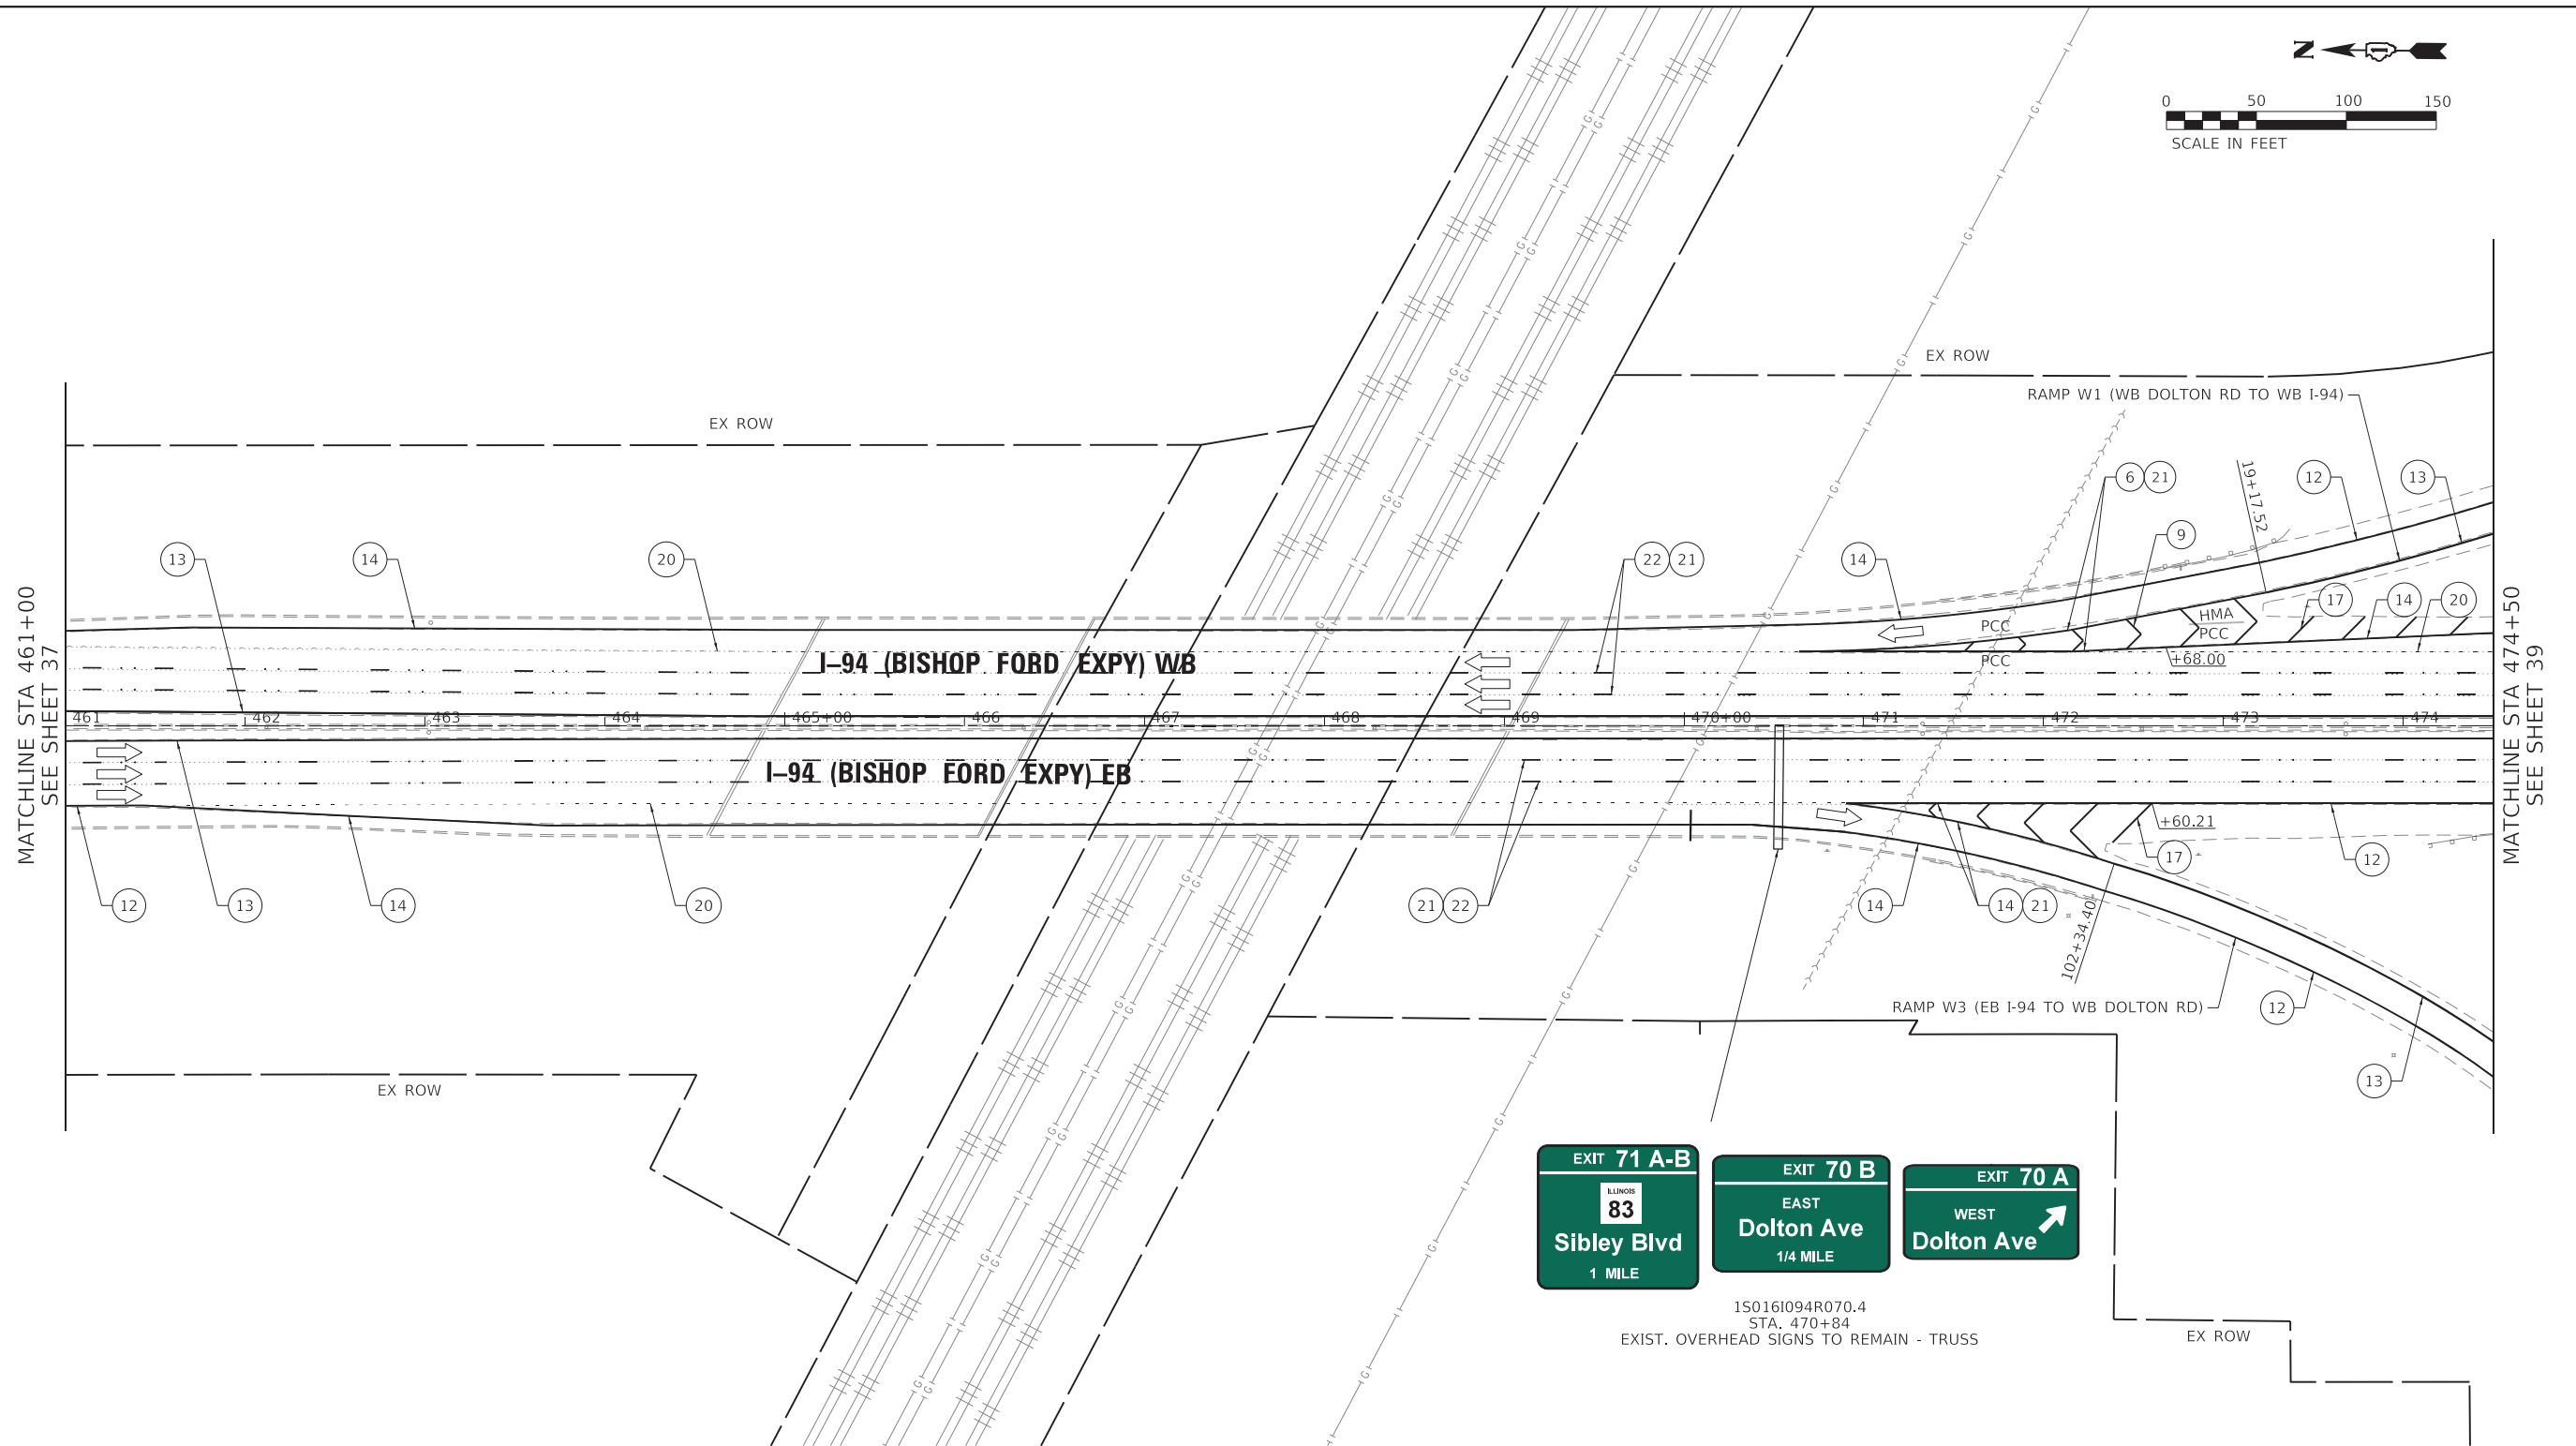

MODEL Default
FILE NAME: W:\mshw\11cs01\CS_01\work_dtl\242901461_720102\K53-shl-epmk028.dgn

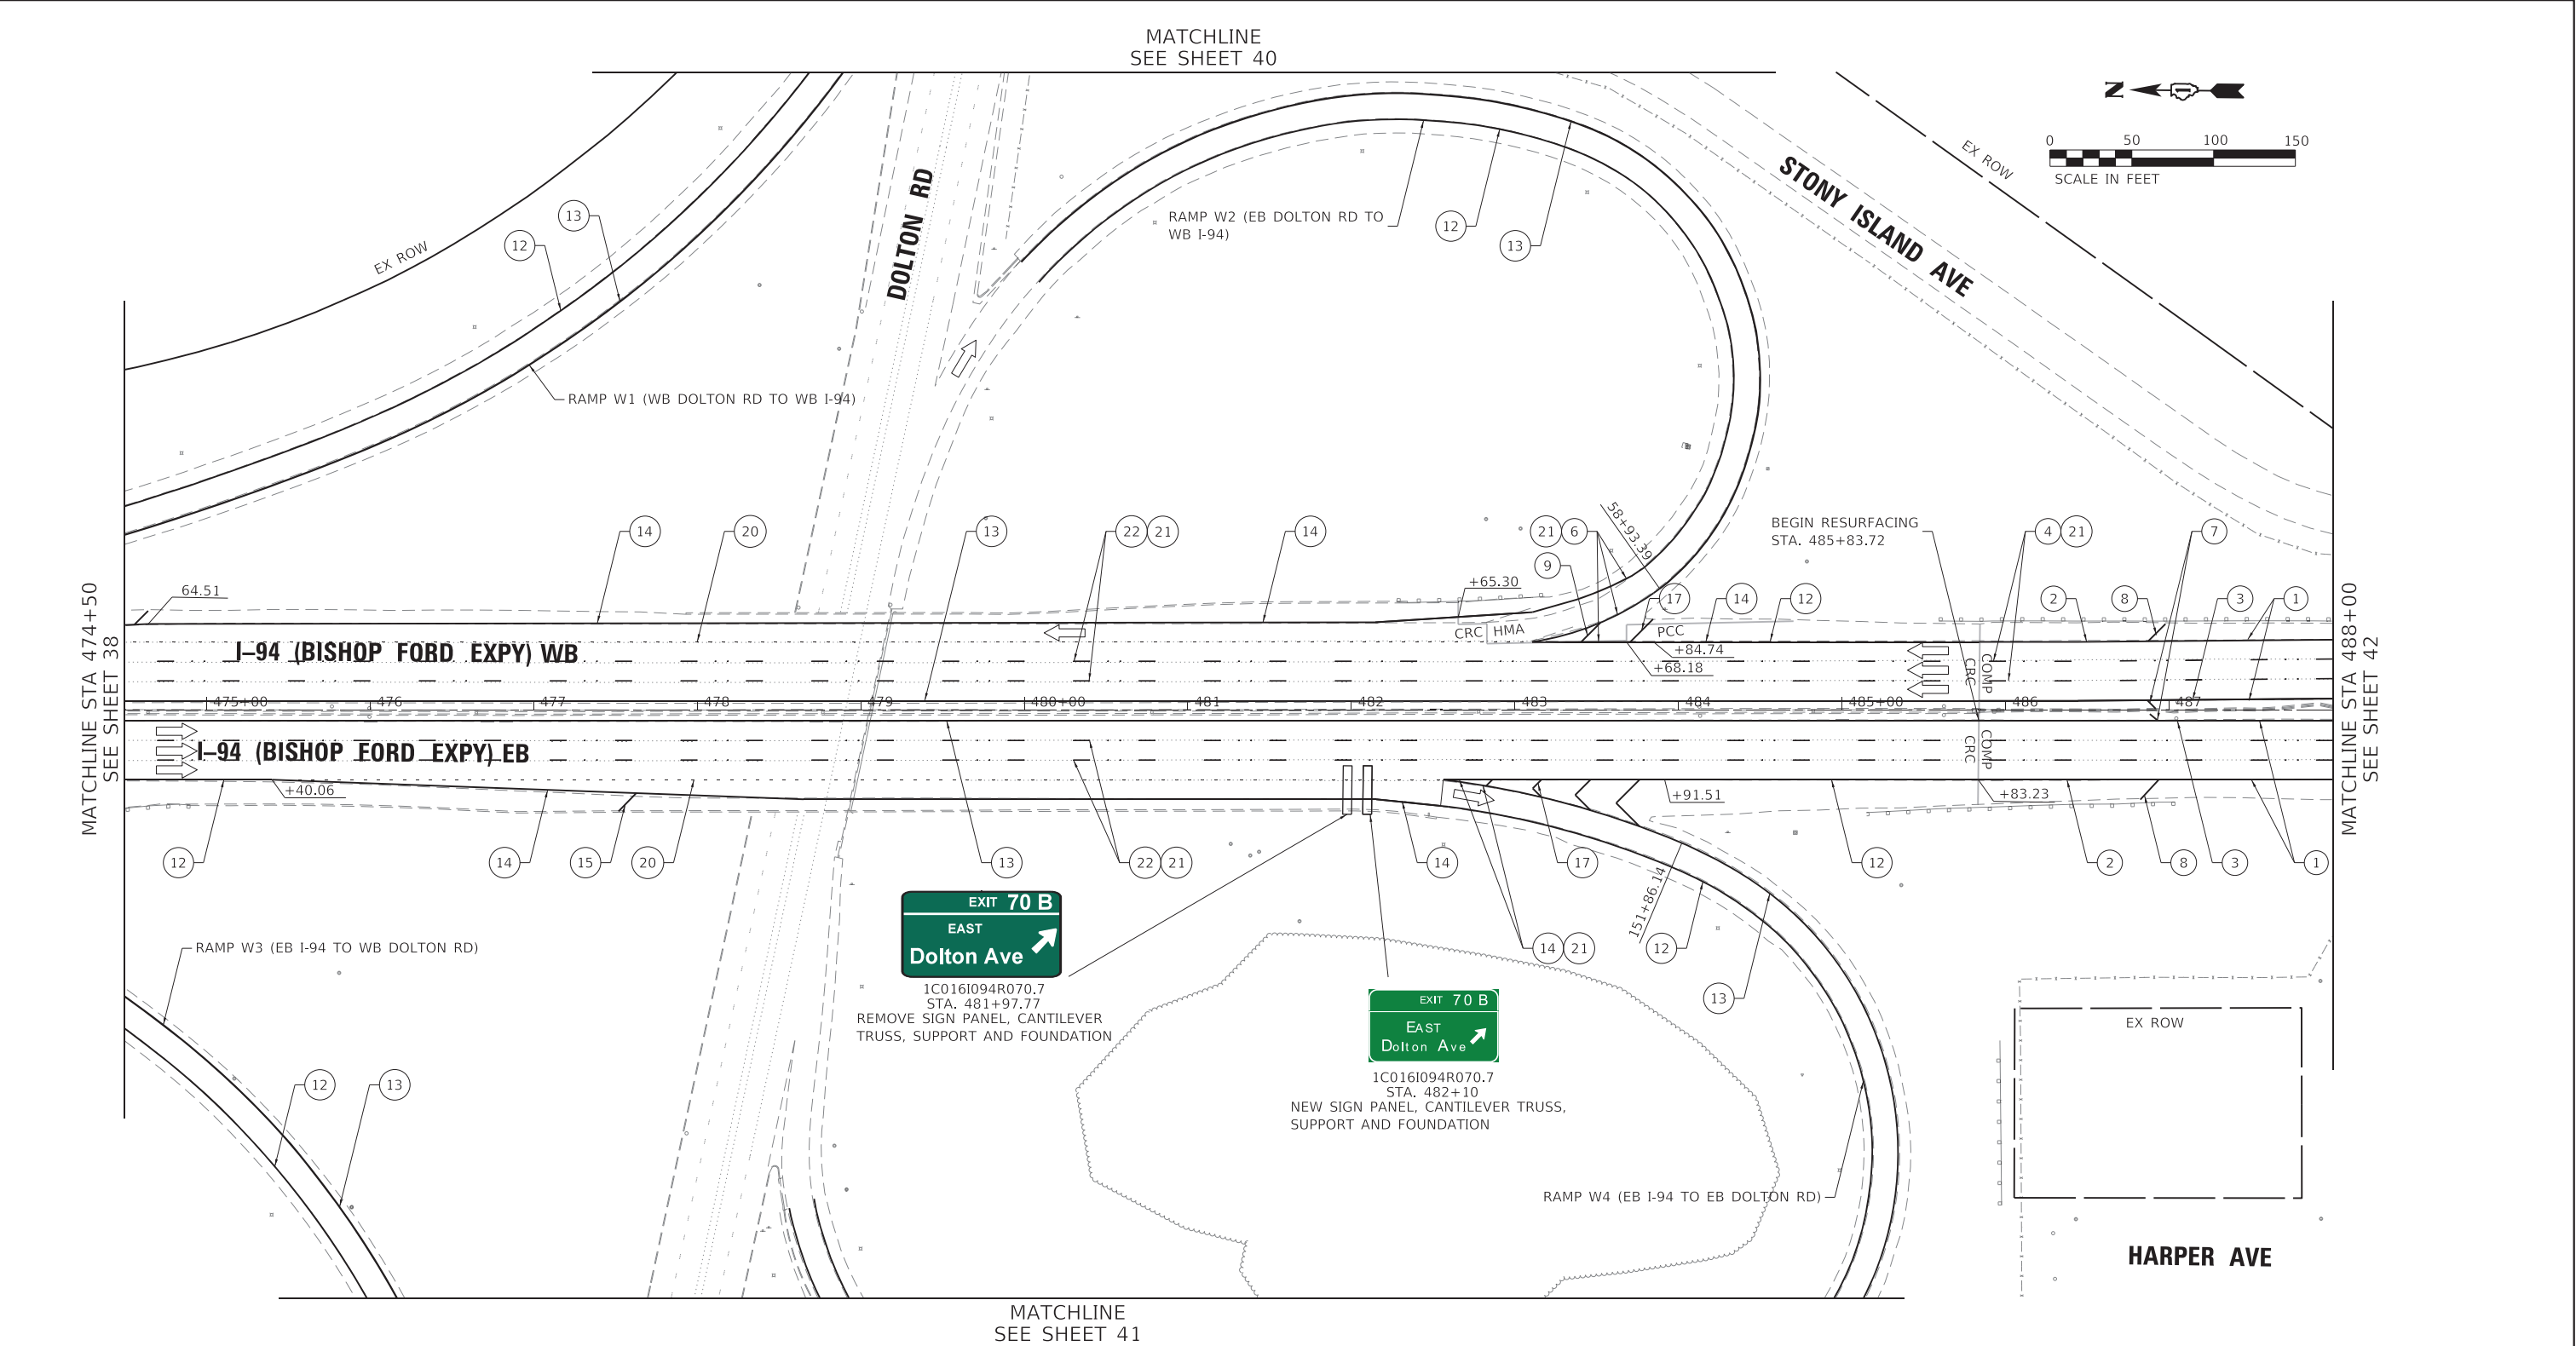


LEGEND

- ① SHOULDER RUMBLE STRIPS, 16" (64200116)
- ② THERMOPLASTIC PAVEMENT MARKING - LINE 4", WHITE (78000200)
- ③ THERMOPLASTIC PAVEMENT MARKING - LINE 4", YELLOW (78000200)
- ④ PREFORMED PLASTIC PAVEMENT MARKING, TYPE D - LINE 5", 10' DASH, 30' SKIP, WHITE (78004625)
- ⑤ PREFORMED PLASTIC PAVEMENT MARKING, TYPE D - LINE 4", 2' DASH, 6' SKIP, WHITE (78004620)

- ⑥ THERMOPLASTIC PAVEMENT MARKING - LINE 8", WHITE (78000500)
- ⑦ THERMOPLASTIC PAVEMENT MARKING - LINE 12", YELLOW, 45°, 500' SPACING (78000600)
- ⑧ THERMOPLASTIC PAVEMENT MARKING - LINE 12", WHITE, 45°, 500' SPACING (78000600)
- ⑨ THERMOPLASTIC PAVEMENT MARKING - LINE 12", WHITE, CHEVRONS, 30' SPACING (78000600)
- ⑩ THERMOPLASTIC PAVEMENT MARKING - LETTERS AND SYMBOLS, WHITE (78000100)
- ⑪ PREFORMED PLASTIC PAVEMENT MARKING, TYPE D - LINE 8", 3' DASH, 9' SKIP, WHITE (78004640)

- ⑫ MODIFIED URETHANE PAVEMENT MARKING - LINE 4", WHITE (78009004)
- ⑬ MODIFIED URETHANE PAVEMENT MARKING - LINE 4", YELLOW (78009004)
- ⑭ MODIFIED URETHANE PAVEMENT MARKING - LINE 8", WHITE (78009008)
- ⑮ MODIFIED URETHANE PAVEMENT MARKING - LINE 12", WHITE, 45°, 500' SPACING (78009012)
- ⑯ MODIFIED URETHANE PAVEMENT MARKING - LINE 12", YELLOW, 45°, 500' SPACING (78009012)
- ⑰ MODIFIED URETHANE PAVEMENT MARKING - LINE 12", WHITE, CHEVRON, 30' SPACING (78009012)

- ⑱ MODIFIED URETHANE PAVEMENT MARKING - LINE 12", WHITE, 45° (78009012)
- ⑲ MODIFIED URETHANE PAVEMENT MARKING - LINE 12", YELLOW, 45° (78009012)
- ⑳ PREFORMED PLASTIC PAVEMENT MARKING, TYPE D - LINE 7" CONTRAST, 2' DASH, 6' SKIP, WHITE (78004635)
- ㉑ RAISED REFLECTIVE PAVEMENT MARKERS (78100100)
- ㉒ PREFORMED PLASTIC PAVEMENT MARKING TYPE D - LINE 8" CONTRAST, 10' DASH, 30' SKIP, WHITE (78004640)
- ㉓ MODIFIED URETHANE PAVEMENT MARKING - LINE 8", YELLOW (78009008)

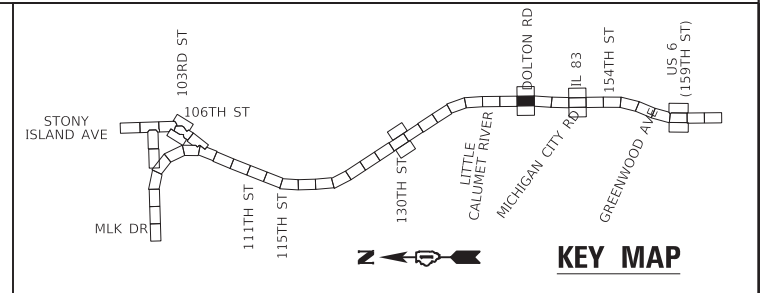

HBM
ENGINEERING GROUP, LLC

USER NAME = hbmeprw11cs01\$
PLOT SCALE = 100.0000 ' / in.
PLOT DATE = 12/10/2024

DESIGNED - FA
DRAWN - FA
CHECKED - AMI
DATE - 12/9/2024



REVISED -
REVISED -
REVISED -
REVISED -

STATE OF ILLINOIS
DEPARTMENT OF TRANSPORTATION

PAVEMENT MARKING PLAN
I-94 (BISHOP FORD EXPY)

SCALE: SHEET 39 OF 56 SHEETS STA. 474+50 TO STA. 488+00

F.A.I. RTE.	SECTION	COUNTY	TOTAL SHEETS	SHEET NO.
94	(42-B-11-1) BR, BJR 24	COOK	761	296
CONTRACT NO. 62W87				
ILLINOIS FED. AID PROJECT				

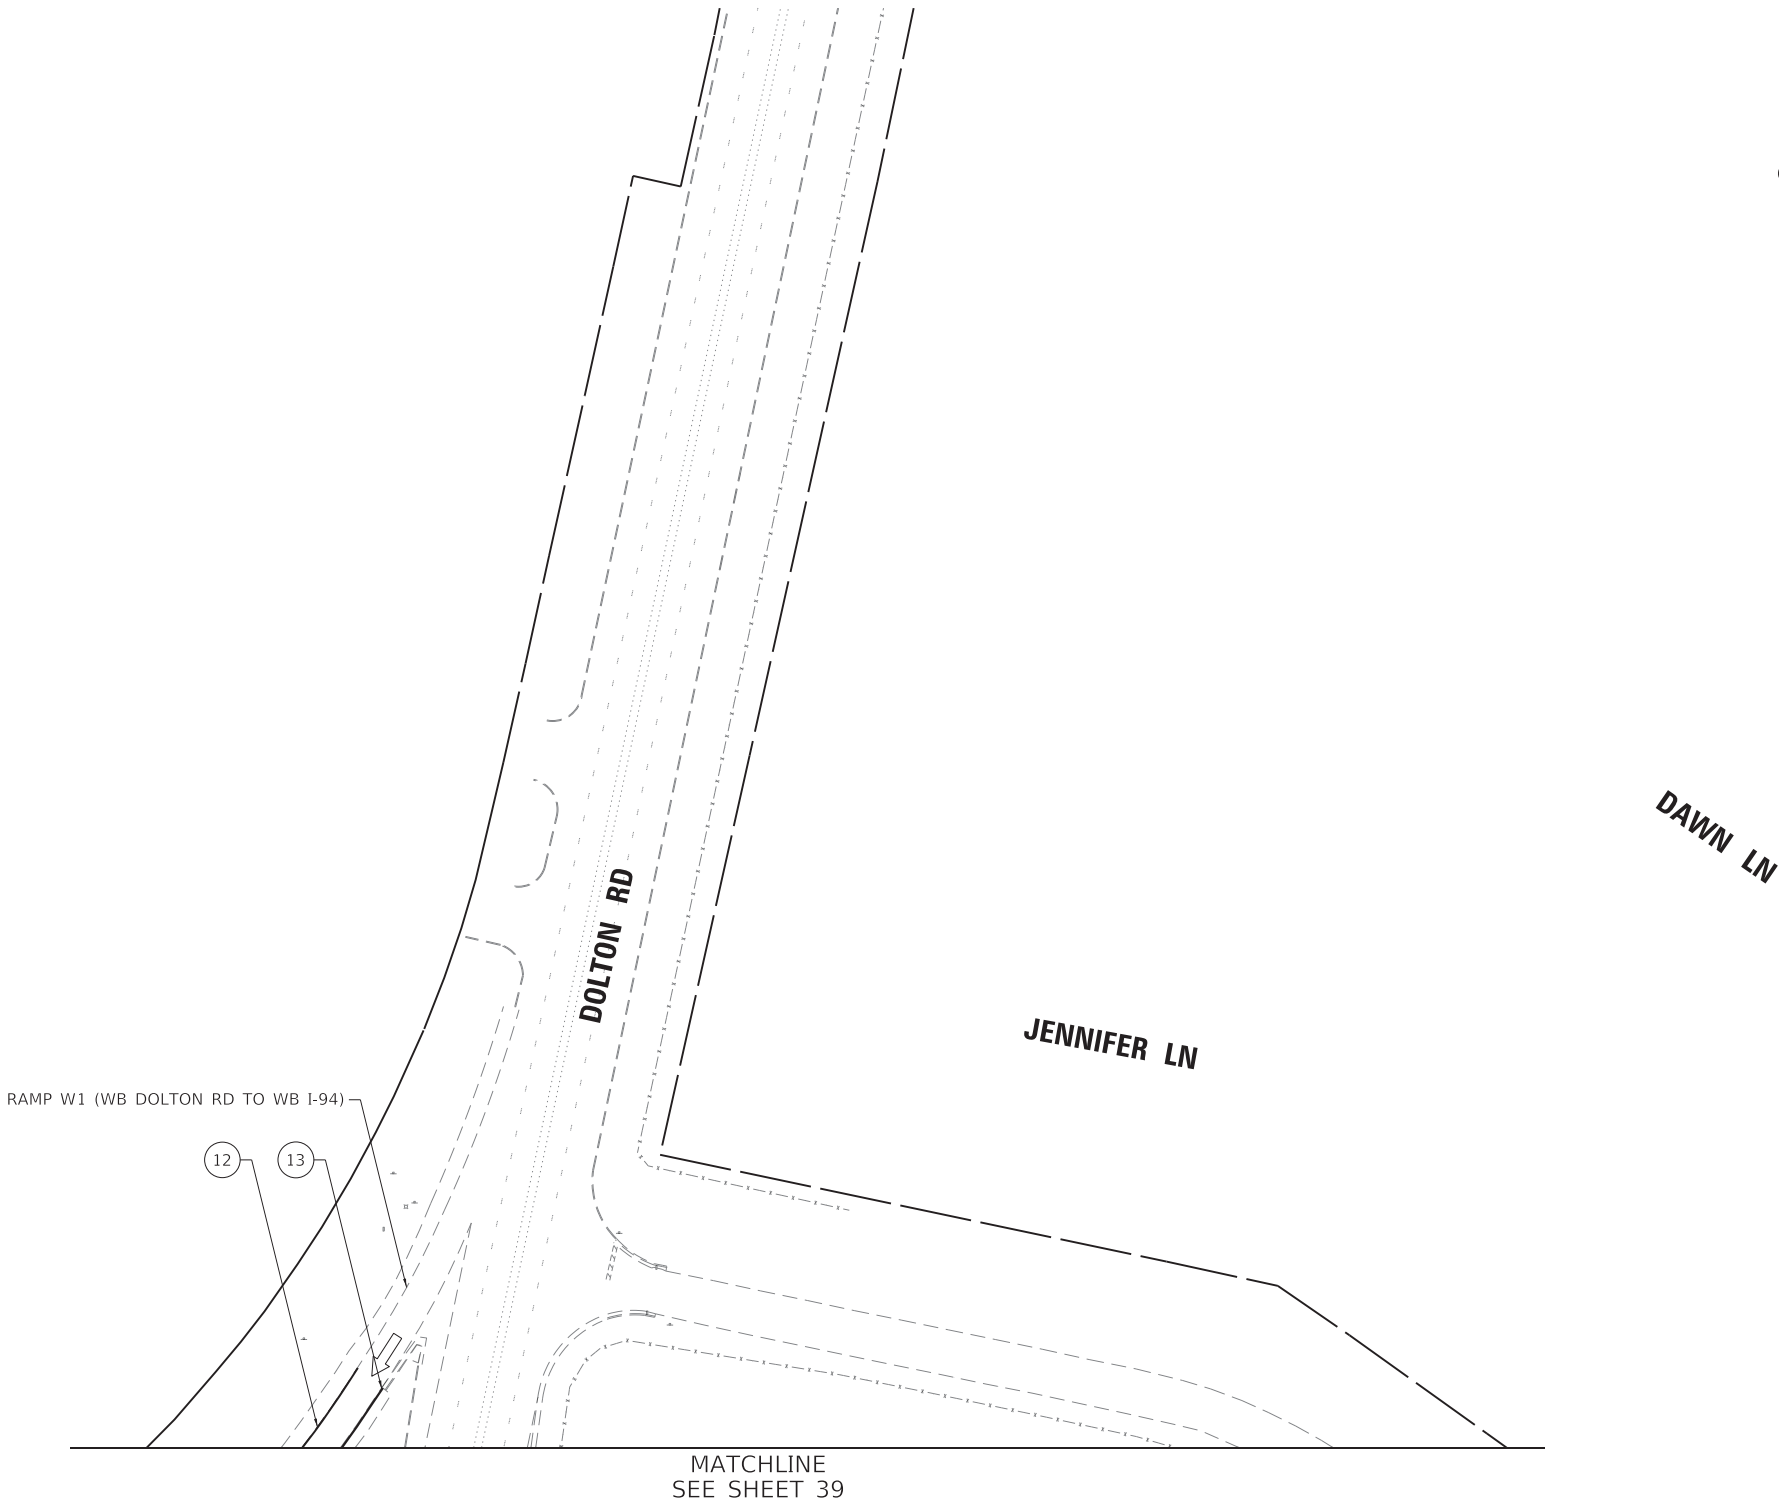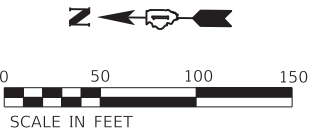


LEGEND

- 1 SHOULDER RUMBLE STRIPS, 16" (64200116)
- 2 THERMOPLASTIC PAVEMENT MARKING - LINE 4", WHITE (78000200)
- 3 THERMOPLASTIC PAVEMENT MARKING - LINE 4", YELLOW (78000200)
- 4 PREFORMED PLASTIC PAVEMENT MARKING, TYPE D - LINE 5", 10' DASH, 30' SKIP, WHITE (78004625)
- 5 PREFORMED PLASTIC PAVEMENT MARKING, TYPE D - LINE 4", 2' DASH, 6' SKIP, WHITE (78004620)

- 6 THERMOPLASTIC PAVEMENT MARKING - LINE 8", WHITE (78000500)
- 7 THERMOPLASTIC PAVEMENT MARKING - LINE 12", YELLOW, 45°, 500' SPACING (78000600)
- 8 THERMOPLASTIC PAVEMENT MARKING - LINE 12", WHITE, 45°, 500' SPACING (78000600)
- 9 THERMOPLASTIC PAVEMENT MARKING - LINE 12", WHITE, CHEVRONS, 30' SPACING (78000600)
- 10 THERMOPLASTIC PAVEMENT MARKING - LETTERS AND SYMBOLS, WHITE (78000100)
- 11 PREFORMED PLASTIC PAVEMENT MARKING, TYPE D - LINE 8", 3' DASH, 9' SKIP, WHITE (78004640)

- 12 MODIFIED URETHANE PAVEMENT MARKING - LINE 4", WHITE (78009004)
- 13 MODIFIED URETHANE PAVEMENT MARKING - LINE 4", YELLOW (78009004)
- 14 MODIFIED URETHANE PAVEMENT MARKING - LINE 8", WHITE (78009008)
- 15 MODIFIED URETHANE PAVEMENT MARKING - LINE 12", WHITE, 45°, 500' SPACING (78009012)
- 16 MODIFIED URETHANE PAVEMENT MARKING - LINE 12", YELLOW, 45°, 500' SPACING (78009012)
- 17 MODIFIED URETHANE PAVEMENT MARKING - LINE 12", WHITE, CHEVRON, 30' SPACING (78009012)

- 18 MODIFIED URETHANE PAVEMENT MARKING - LINE 12", WHITE, 45° (78009012)
- 19 MODIFIED URETHANE PAVEMENT MARKING - LINE 12", YELLOW, 45° (78009012)
- 20 PREFORMED PLASTIC PAVEMENT MARKING, TYPE D - LINE 7" CONTRAST, 2' DASH, 6' SKIP, WHITE (78004635)
- 21 RAISED REFLECTIVE PAVEMENT MARKERS (78100100)
- 22 PREFORMED PLASTIC PAVEMENT MARKING TYPE D - LINE 8" CONTRAST, 10' DASH, 30' SKIP, WHITE (78004640)
- 23 MODIFIED URETHANE PAVEMENT MARKING - LINE 8", YELLOW (78009008)

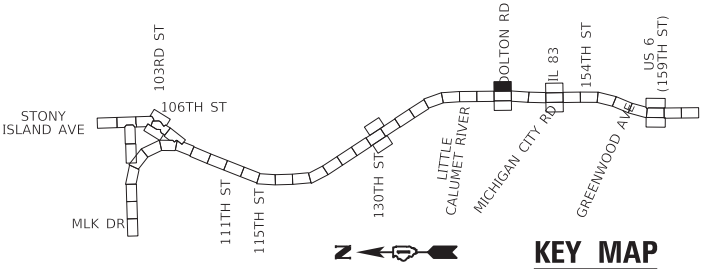

KEY MAP



USER NAME	= hbmeppw11cs01\$
PLOT SCALE	= 100,0000 ' / in.
PLOT DATE	= 12/10/2024

DESIGNED	-	FA
DRAWN	-	FA
CHECKED	-	AMI
DATE	-	12/9/2024

REVISED	-
REVISED	-
REVISED	-
REVISED	-


STATE OF ILLINOIS
DEPARTMENT OF TRANSPORTATION

PAVEMENT MARKING PLAN
I-94 (BISHOP FORD EXPY)

SCALE: SHEET 40 OF 56 SHEETS STA. TO STA.

F.A.I. RTE.	SECTION	COUNTY	TOTAL SHEETS	SHEET NO.
94	(42-B-11-1) BR, BJR 24	COOK	761	297
CONTRACT NO. 62W87				
ILLINOIS FED. AID PROJECT				

MODEL Default
FILE NAME: \\hbm\pww11cs01\CS_wd\work_d\1242901461_740102\6253-shl-spmk\028-2.dgn

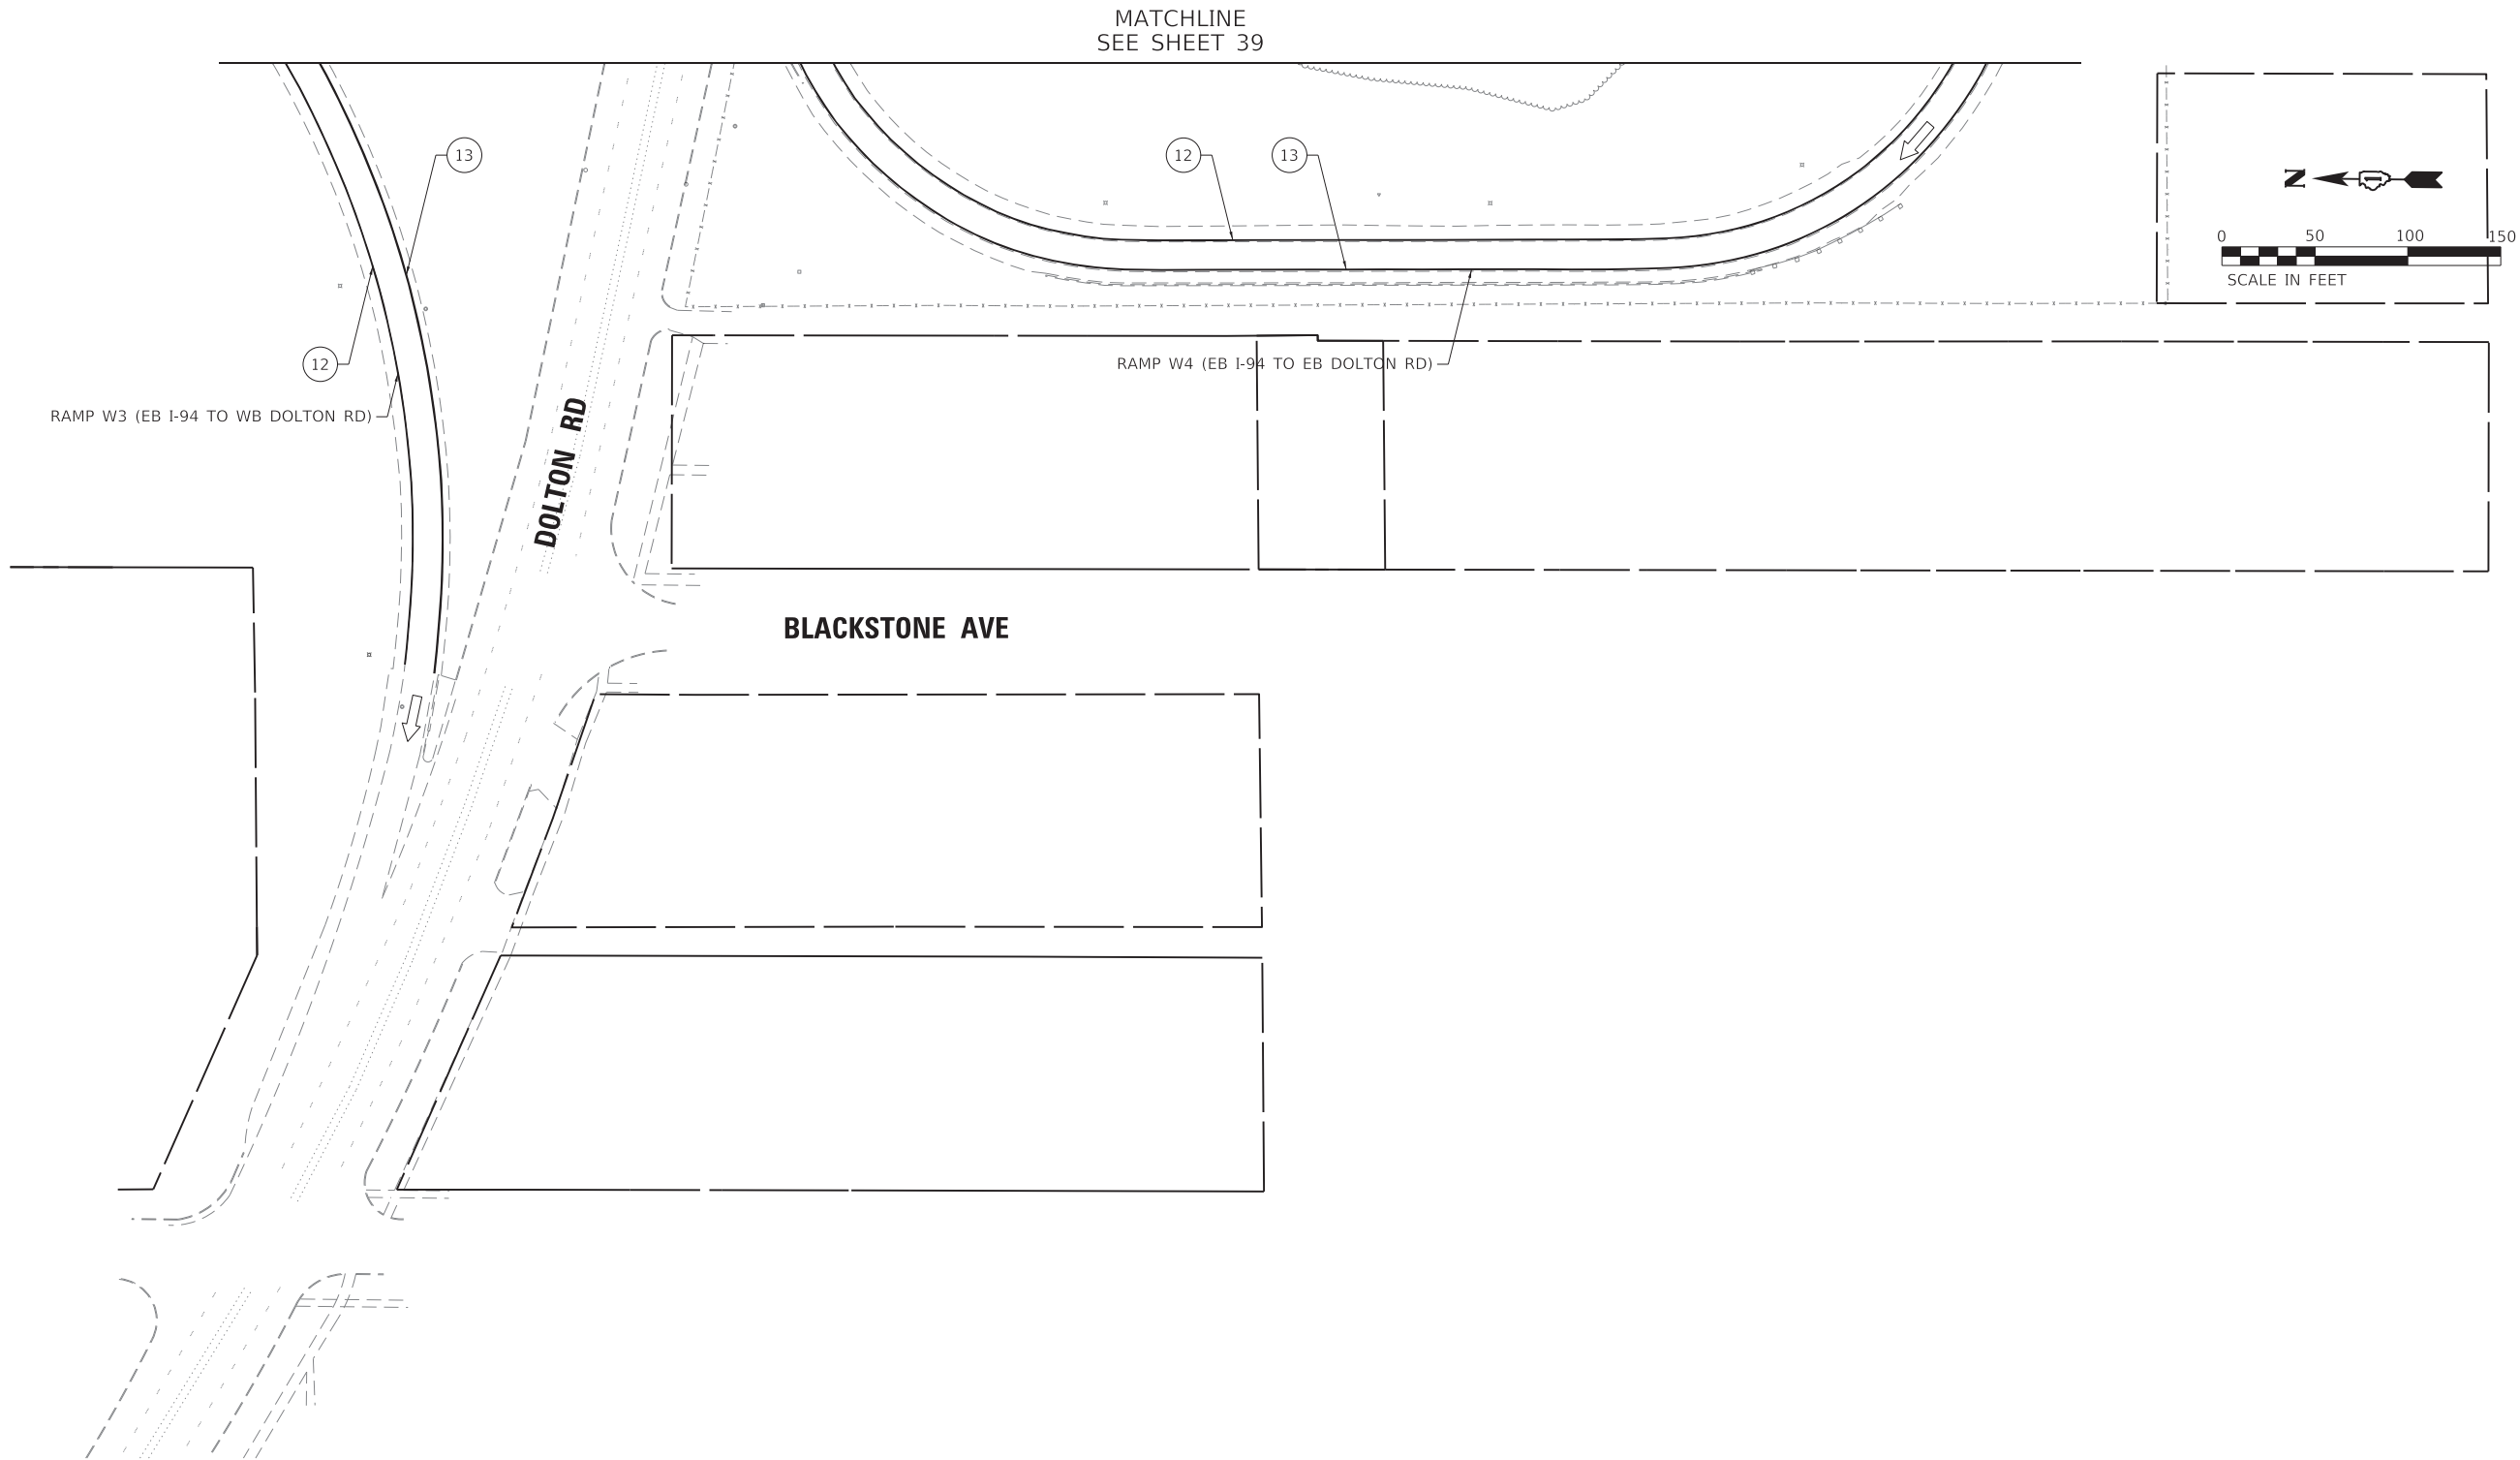


LEGEND

- ① SHOULDER RUMBLE STRIPS, 16" (64200116)
- ② THERMOPLASTIC PAVEMENT MARKING - LINE 4", WHITE (78000200)
- ③ THERMOPLASTIC PAVEMENT MARKING - LINE 4", YELLOW (78000200)
- ④ PREFORMED PLASTIC PAVEMENT MARKING, TYPE D - LINE 5", 10' DASH, 30' SKIP, WHITE (78004625)
- ⑤ PREFORMED PLASTIC PAVEMENT MARKING, TYPE D - LINE 4", 2' DASH, 6' SKIP, WHITE (78004620)

- ⑥ THERMOPLASTIC PAVEMENT MARKING - LINE 8", WHITE (78000500)
- ⑦ THERMOPLASTIC PAVEMENT MARKING - LINE 12", YELLOW, 45°, 500' SPACING (78000600)
- ⑧ THERMOPLASTIC PAVEMENT MARKING - LINE 12", WHITE, 45°, 500' SPACING (78000600)
- ⑨ THERMOPLASTIC PAVEMENT MARKING - LINE 12", WHITE, CHEVRONS, 30' SPACING (78000600)
- ⑩ THERMOPLASTIC PAVEMENT MARKING - LETTERS AND SYMBOLS, WHITE (78000100)
- ⑪ PREFORMED PLASTIC PAVEMENT MARKING, TYPE D - LINE 8", 3' DASH, 9' SKIP, WHITE (78004640)

- ⑫ MODIFIED URETHANE PAVEMENT MARKING - LINE 4", WHITE (78009004)
- ⑬ MODIFIED URETHANE PAVEMENT MARKING - LINE 4", YELLOW (78009004)
- ⑭ MODIFIED URETHANE PAVEMENT MARKING - LINE 8", WHITE (78009008)
- ⑮ MODIFIED URETHANE PAVEMENT MARKING - LINE 12", WHITE, 45°, 500' SPACING (78009012)
- ⑯ MODIFIED URETHANE PAVEMENT MARKING - LINE 12", YELLOW, 45°, 500' SPACING (78009012)
- ⑰ MODIFIED URETHANE PAVEMENT MARKING - LINE 12", WHITE, CHEVRON, 30' SPACING (78009012)

- ⑱ MODIFIED URETHANE PAVEMENT MARKING - LINE 12", WHITE, 45° (78009012)
- ⑲ MODIFIED URETHANE PAVEMENT MARKING - LINE 12", YELLOW, 45° (78009012)
- ⑳ PREFORMED PLASTIC PAVEMENT MARKING, TYPE D - LINE 7" CONTRAST, 2' DASH, 6' SKIP, WHITE (78004635)
- ㉑ RAISED REFLECTIVE PAVEMENT MARKERS (78100100)
- ㉒ PREFORMED PLASTIC PAVEMENT MARKING TYPE D - LINE 8" CONTRAST, 10' DASH, 30' SKIP, WHITE (78004640)
- ㉓ MODIFIED URETHANE PAVEMENT MARKING - LINE 8", YELLOW (78009008)

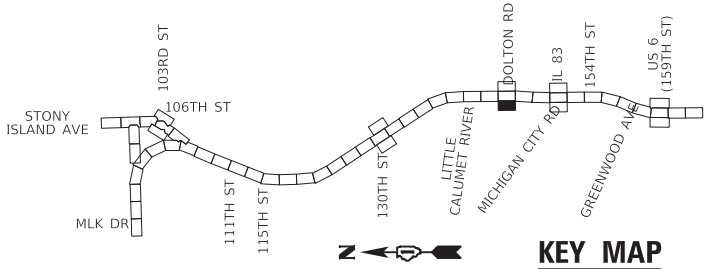

USER NAME	= hbmepw11cs01\$
PLOT SCALE	= 100.0000 ' / in.
PLOT DATE	= 12/10/2024

DESIGNED -	FA	REVISED -
DRAWN -	FA	REVISED -
CHECKED -	AMI	REVISED -
DATE -	12/9/2024	REVISED -



STATE OF ILLINOIS
DEPARTMENT OF TRANSPORTATION

PAVEMENT MARKING PLAN
I-94 (BISHOP FORD EXPY)

SCALE: SHEET 41 OF 56 SHEETS STA. TO STA.

F.A.I. RTE.	SECTION	COUNTY	TOTAL SHEETS	SHEET NO.
94	(42-B-11-1) BR, BJR 24	COOK	761	298
CONTRACT NO. 62W87				
ILLINOIS FED. AID PROJECT				

MODEL Default
FILE NAME: W:\mnpw\11cs01\CS_01\work_dtl\242901461_03\0167653-shl-pmk029.dgn

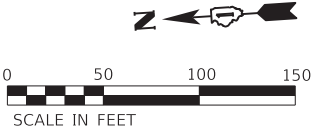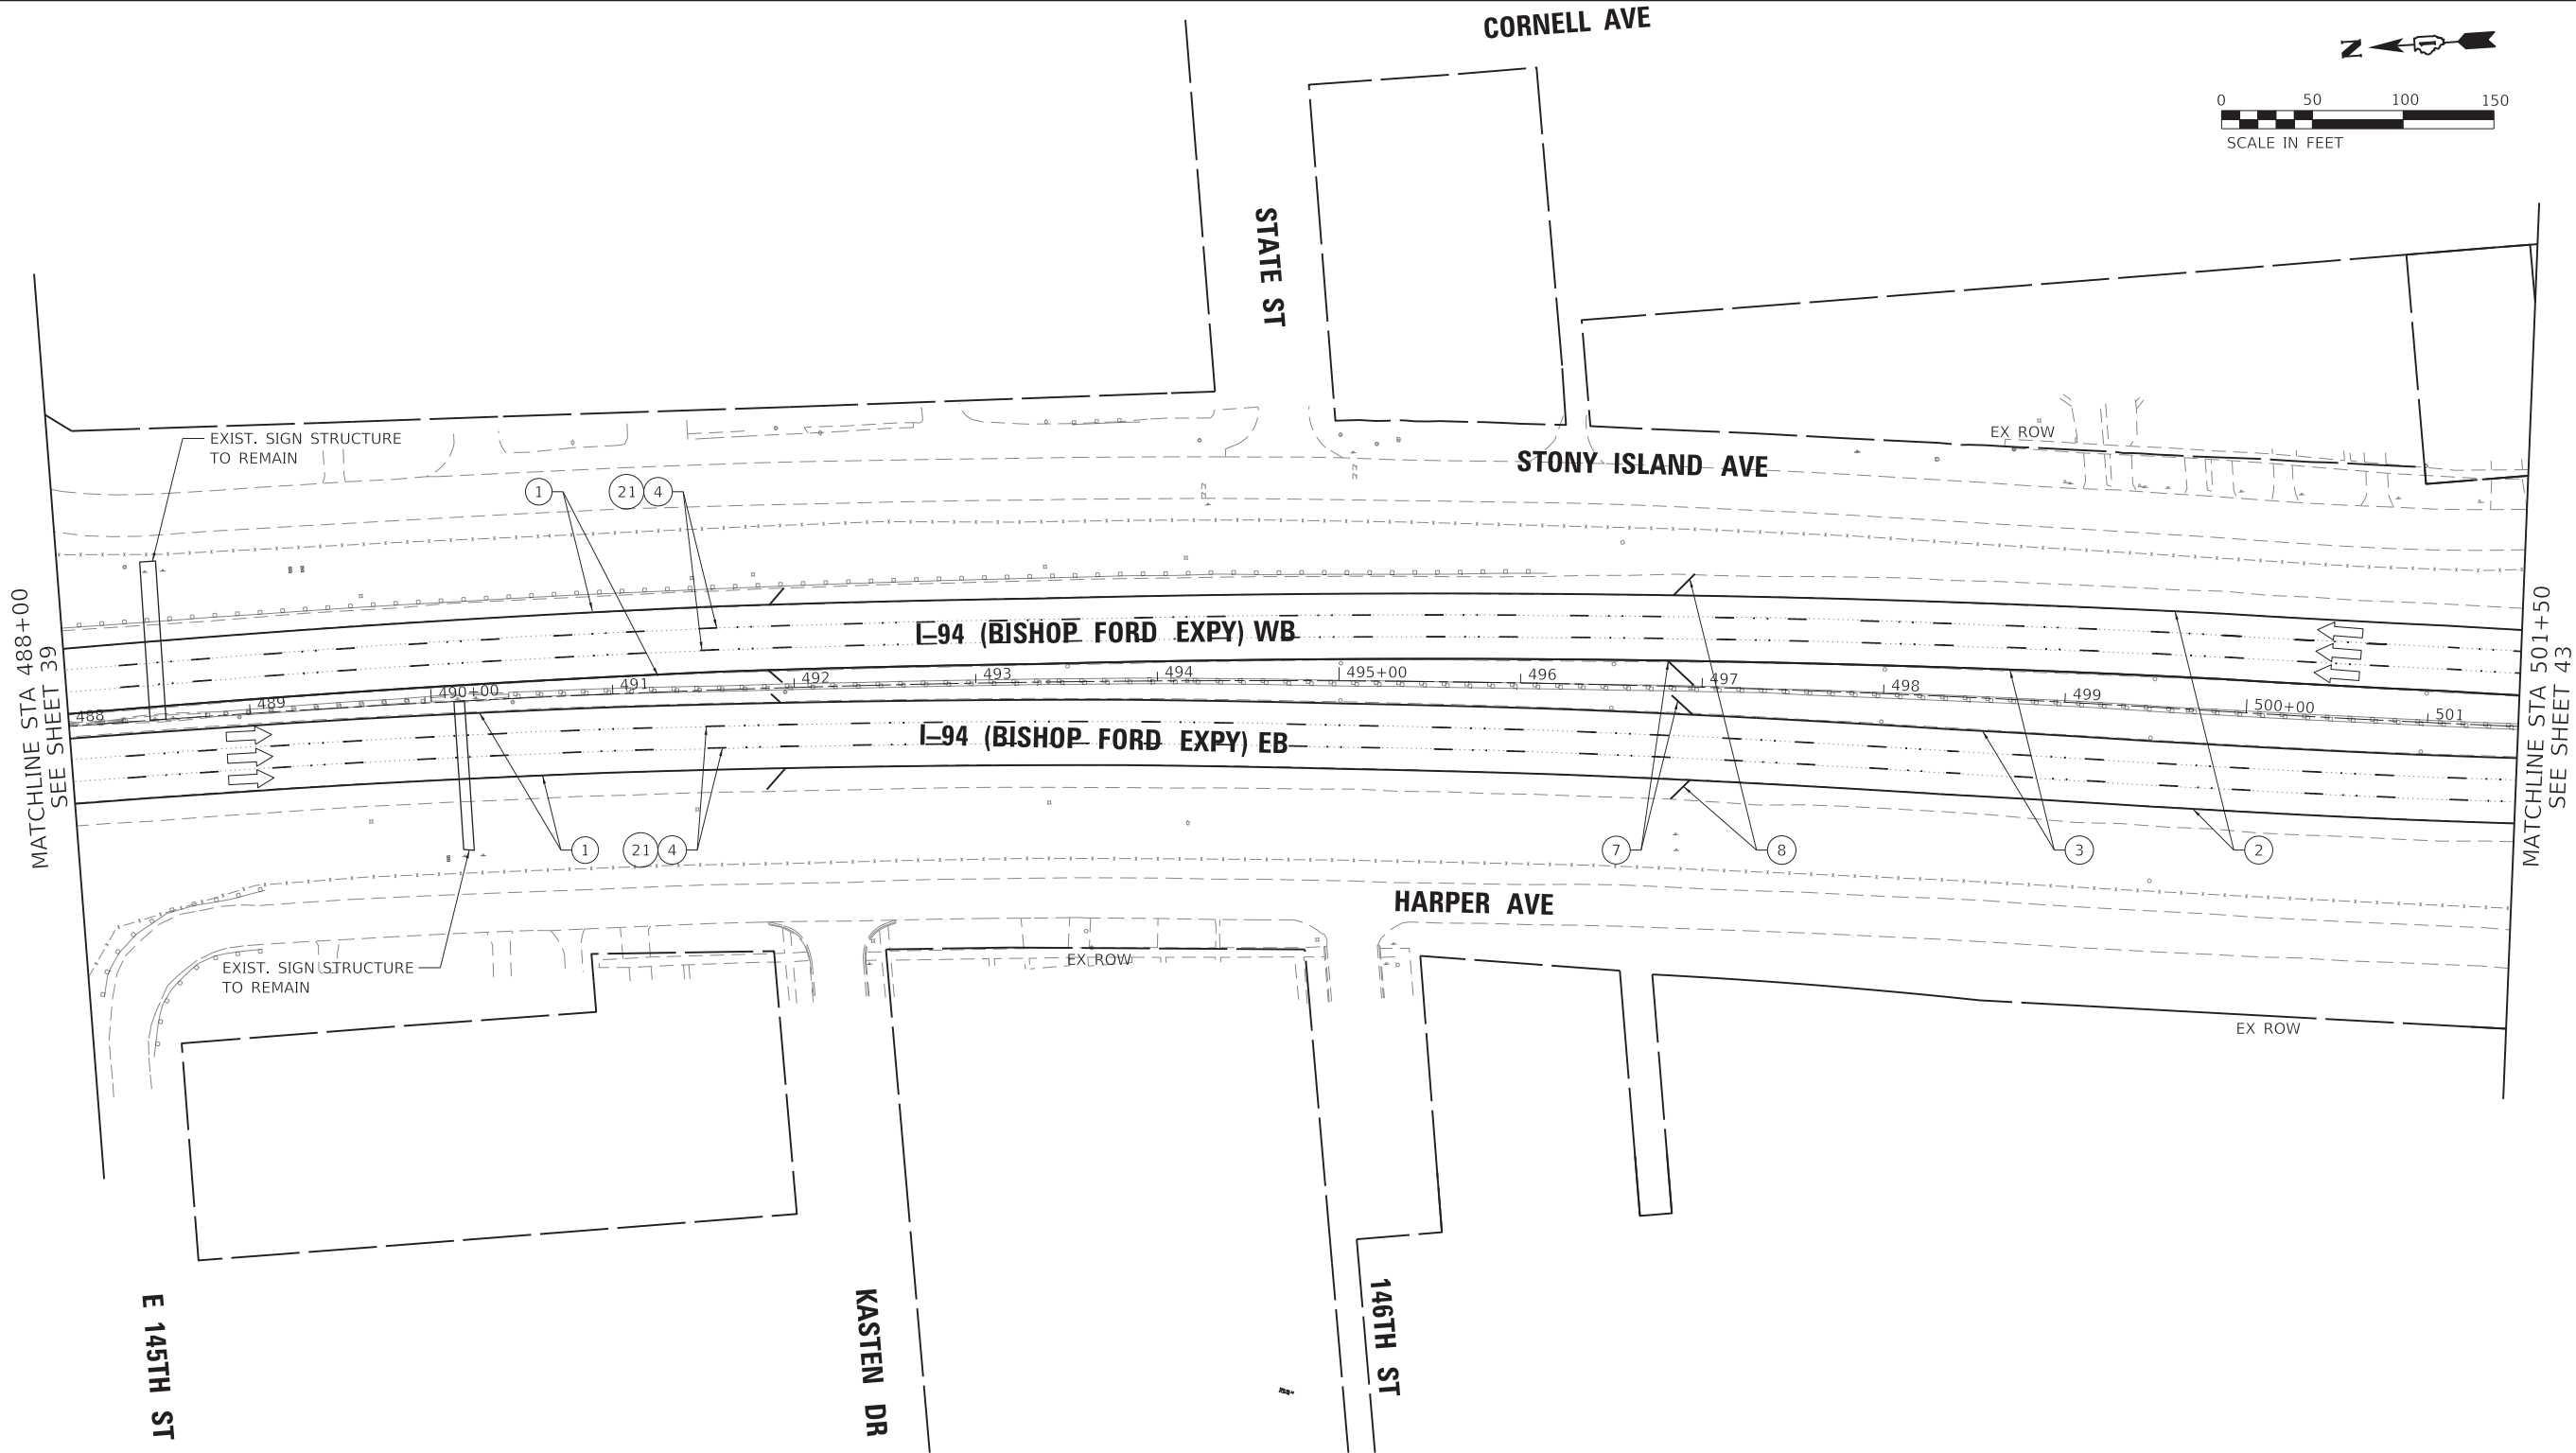


LEGEND

- 1 SHOULDER RUMBLE STRIPS, 16" (64200116)
- 2 THERMOPLASTIC PAVEMENT MARKING - LINE 4", WHITE (78000200)
- 3 THERMOPLASTIC PAVEMENT MARKING - LINE 4", YELLOW (78000200)
- 4 PREFORMED PLASTIC PAVEMENT MARKING, TYPE D - LINE 5", 10' DASH, 30' SKIP, WHITE (78004625)
- 5 PREFORMED PLASTIC PAVEMENT MARKING, TYPE D - LINE 4", 2' DASH, 6' SKIP, WHITE (78004620)

- 6 THERMOPLASTIC PAVEMENT MARKING - LINE 8", WHITE (78000500)
- 7 THERMOPLASTIC PAVEMENT MARKING - LINE 12", YELLOW, 45°, 500' SPACING (78000600)
- 8 THERMOPLASTIC PAVEMENT MARKING - LINE 12", WHITE, 45°, 500' SPACING (78000600)
- 9 THERMOPLASTIC PAVEMENT MARKING - LINE 12", WHITE, CHEVRONS, 30' SPACING (78000600)
- 10 THERMOPLASTIC PAVEMENT MARKING - LETTERS AND SYMBOLS, WHITE (78000100)
- 11 PREFORMED PLASTIC PAVEMENT MARKING, TYPE D - LINE 8", 3' DASH, 9' SKIP, WHITE (78004640)

- 12 MODIFIED URETHANE PAVEMENT MARKING - LINE 4", WHITE (78009004)
- 13 MODIFIED URETHANE PAVEMENT MARKING - LINE 4", YELLOW (78009004)
- 14 MODIFIED URETHANE PAVEMENT MARKING - LINE 8", WHITE (78009008)
- 15 MODIFIED URETHANE PAVEMENT MARKING - LINE 12", WHITE, 45°, 500' SPACING (78009012)
- 16 MODIFIED URETHANE PAVEMENT MARKING - LINE 12", YELLOW, 45°, 500' SPACING (78009012)
- 17 MODIFIED URETHANE PAVEMENT MARKING - LINE 12", WHITE, CHEVRON, 30' SPACING (78009012)

- 18 MODIFIED URETHANE PAVEMENT MARKING - LINE 12", WHITE, 45° (78009012)
- 19 MODIFIED URETHANE PAVEMENT MARKING - LINE 12", YELLOW, 45° (78009012)
- 20 PREFORMED PLASTIC PAVEMENT MARKING, TYPE D - LINE 7" CONTRAST, 2' DASH, 6' SKIP, WHITE (78004635)
- 21 RAISED REFLECTIVE PAVEMENT MARKERS (78100100)
- 22 PREFORMED PLASTIC PAVEMENT MARKING TYPE D - LINE 8" CONTRAST, 10' DASH, 30' SKIP, WHITE (78004640)
- 23 MODIFIED URETHANE PAVEMENT MARKING - LINE 8", YELLOW (78009008)

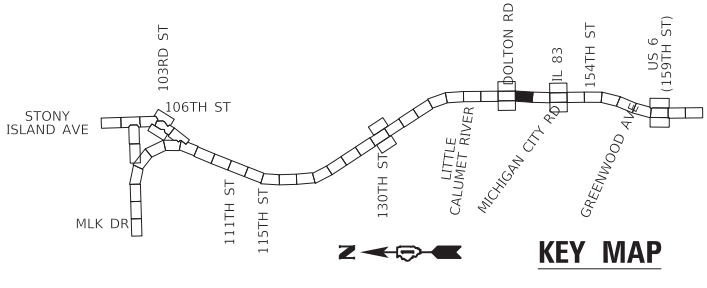

USER NAME	= hbmepw11cs01\$
PLOT SCALE	= 100.0000 ' / in.
PLOT DATE	= 12/10/2024

DESIGNED	-	FA	REVISED	-
DRAWN	-	FA	REVISED	-
CHECKED	-	AMI	REVISED	-
DATE	-	12/9/2024	REVISED	-


STATE OF ILLINOIS
DEPARTMENT OF TRANSPORTATION

PAVEMENT MARKING PLAN
I-94 (BISHOP FORD EXPY)

SCALE: SHEET 42 OF 56 SHEETS STA. 488+00 TO STA. 501+50

F.A.I. RTE.	SECTION	COUNTY	TOTAL SHEETS	SHEET NO.
94	(42-B-11-1) BR, BJR 24	COOK	761	299
CONTRACT NO. 62W87				
		ILLINOIS	FED. AID PROJECT	

MODEL Default
FILE NAME: W:\mnsaw\11cs01\CS_01\work_dtl\242901461_BA0102\K53-shl-pmk\030.dgn

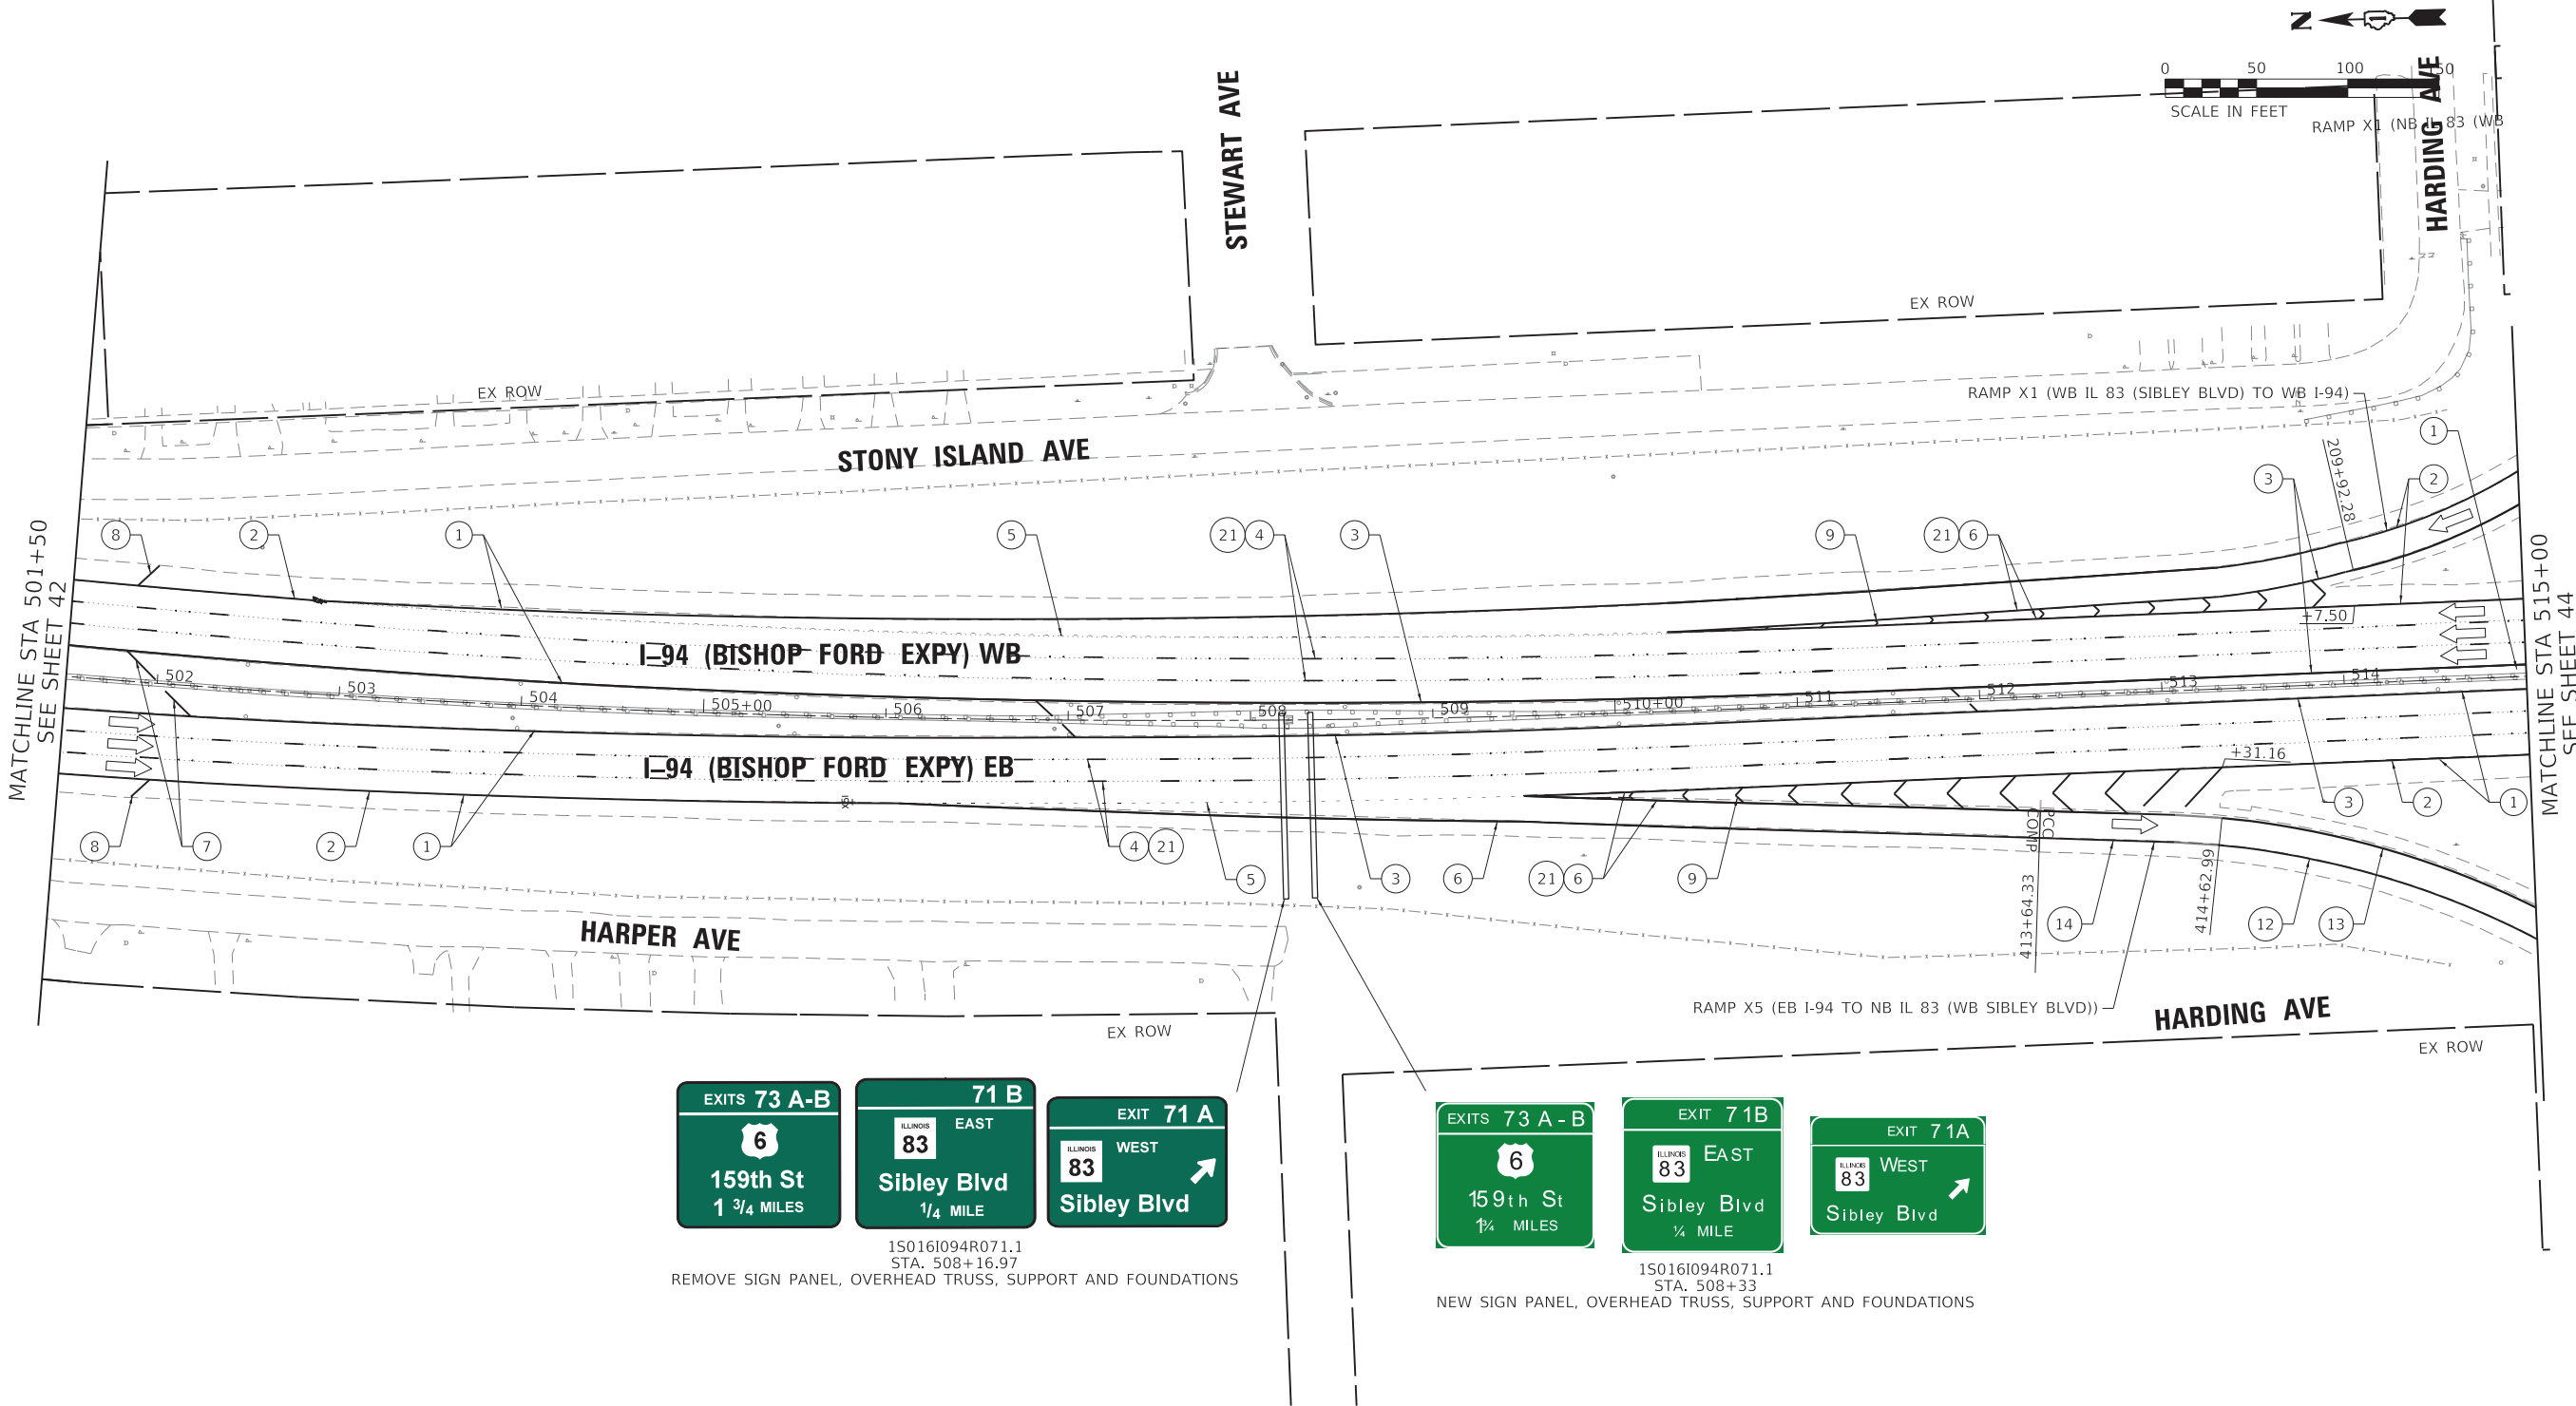


LEGEND

- 1 SHOULDER RUMBLE STRIPS, 16" (64200116)
- 2 THERMOPLASTIC PAVEMENT MARKING - LINE 4", WHITE (78000200)
- 3 THERMOPLASTIC PAVEMENT MARKING - LINE 4", YELLOW (78000200)
- 4 PREFORMED PLASTIC PAVEMENT MARKING, TYPE D - LINE 5", 10' DASH, 30' SKIP, WHITE (78004625)
- 5 PREFORMED PLASTIC PAVEMENT MARKING, TYPE D - LINE 4", 2' DASH, 6' SKIP, WHITE (78004620)

- 6 THERMOPLASTIC PAVEMENT MARKING - LINE 8", WHITE (78000500)
- 7 THERMOPLASTIC PAVEMENT MARKING - LINE 12", YELLOW, 45°, 500' SPACING (78000600)
- 8 THERMOPLASTIC PAVEMENT MARKING - LINE 12", WHITE, 45°, 500' SPACING (78000600)
- 9 THERMOPLASTIC PAVEMENT MARKING - LINE 12", WHITE, CHEVRONS, 30' SPACING (78000600)
- 10 THERMOPLASTIC PAVEMENT MARKING - LETTERS AND SYMBOLS, WHITE (78000100)
- 11 PREFORMED PLASTIC PAVEMENT MARKING, TYPE D - LINE 8", 3' DASH, 9' SKIP, WHITE (78004640)

- 12 MODIFIED URETHANE PAVEMENT MARKING - LINE 4", WHITE (78009004)
- 13 MODIFIED URETHANE PAVEMENT MARKING - LINE 4", YELLOW (78009004)
- 14 MODIFIED URETHANE PAVEMENT MARKING - LINE 8", WHITE (78009008)
- 15 MODIFIED URETHANE PAVEMENT MARKING - LINE 12", WHITE, 45°, 500' SPACING (78009012)
- 16 MODIFIED URETHANE PAVEMENT MARKING - LINE 12", YELLOW, 45°, 500' SPACING (78009012)
- 17 MODIFIED URETHANE PAVEMENT MARKING - LINE 12", WHITE, CHEVRON, 30' SPACING (78009012)

- 18 MODIFIED URETHANE PAVEMENT MARKING - LINE 12", WHITE, 45° (78009012)
- 19 MODIFIED URETHANE PAVEMENT MARKING - LINE 12", YELLOW, 45° (78009012)
- 20 PREFORMED PLASTIC PAVEMENT MARKING, TYPE D - LINE 7" CONTRAST, 2' DASH, 6' SKIP, WHITE (78004635)
- 21 RAISED REFLECTIVE PAVEMENT MARKERS (78100100)
- 22 PREFORMED PLASTIC PAVEMENT MARKING TYPE D - LINE 8" CONTRAST, 10' DASH, 30' SKIP, WHITE (78004640)
- 23 MODIFIED URETHANE PAVEMENT MARKING - LINE 8", YELLOW (78009008)

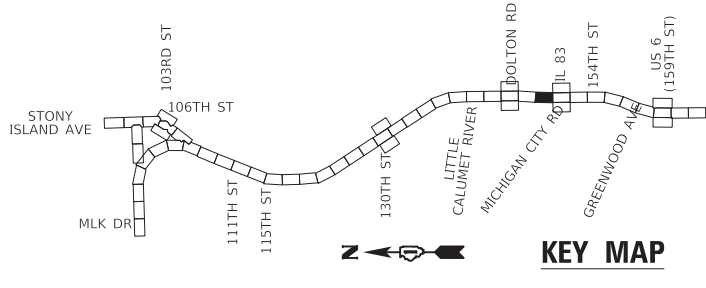

USER NAME	= hbmepw11cs01\$
PLOT SCALE	= 100,0000 ' / in.
PLOT DATE	= 12/10/2024

DESIGNED	-	FA	REVISED	-
DRAWN	-	FA	REVISED	-
CHECKED	-	AMI	REVISED	-
DATE	-	12/9/2024	REVISED	-

STATE OF ILLINOIS DEPARTMENT OF TRANSPORTATION

PAVEMENT MARKING PLAN I-94 (BISHOP FORD EXPY)

SCALE: SHEET 43 OF 56 SHEETS STA. 501+50 TO STA. 515+00

F.A.I. RTE.	SECTION	COUNTY	TOTAL SHEETS	SHEET NO.
94	(42-B-11-1) BR, BJR 24	COOK	761	300
CONTRACT NO. 62W87				
ILLINOIS FED. AID PROJECT				