



MODEL: Default
FILE NAME: pw:\wsp-us-pw.bentley.com\wsp-us-pw-l\Documents\Project IDOT 2050082201 - IDOT District 1 Various Structures\Work Order 1\016-0388 - 159th over I-94\Sheets\03_016-0388-Construction Staging.dgn

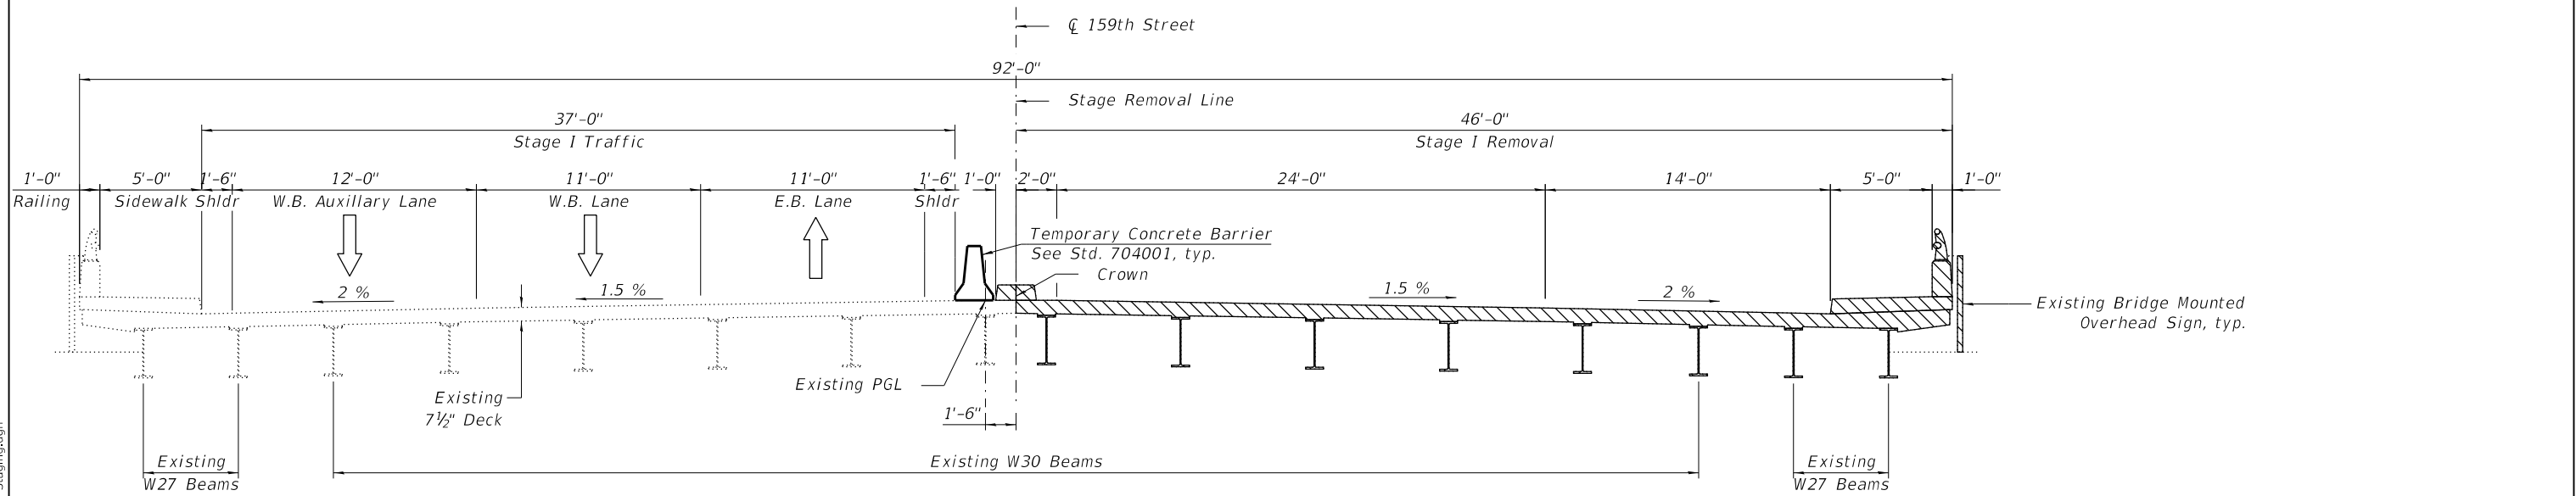

STAGE I REMOVAL
(Looking East)

LEGEND

 Removal of Existing Superstructure

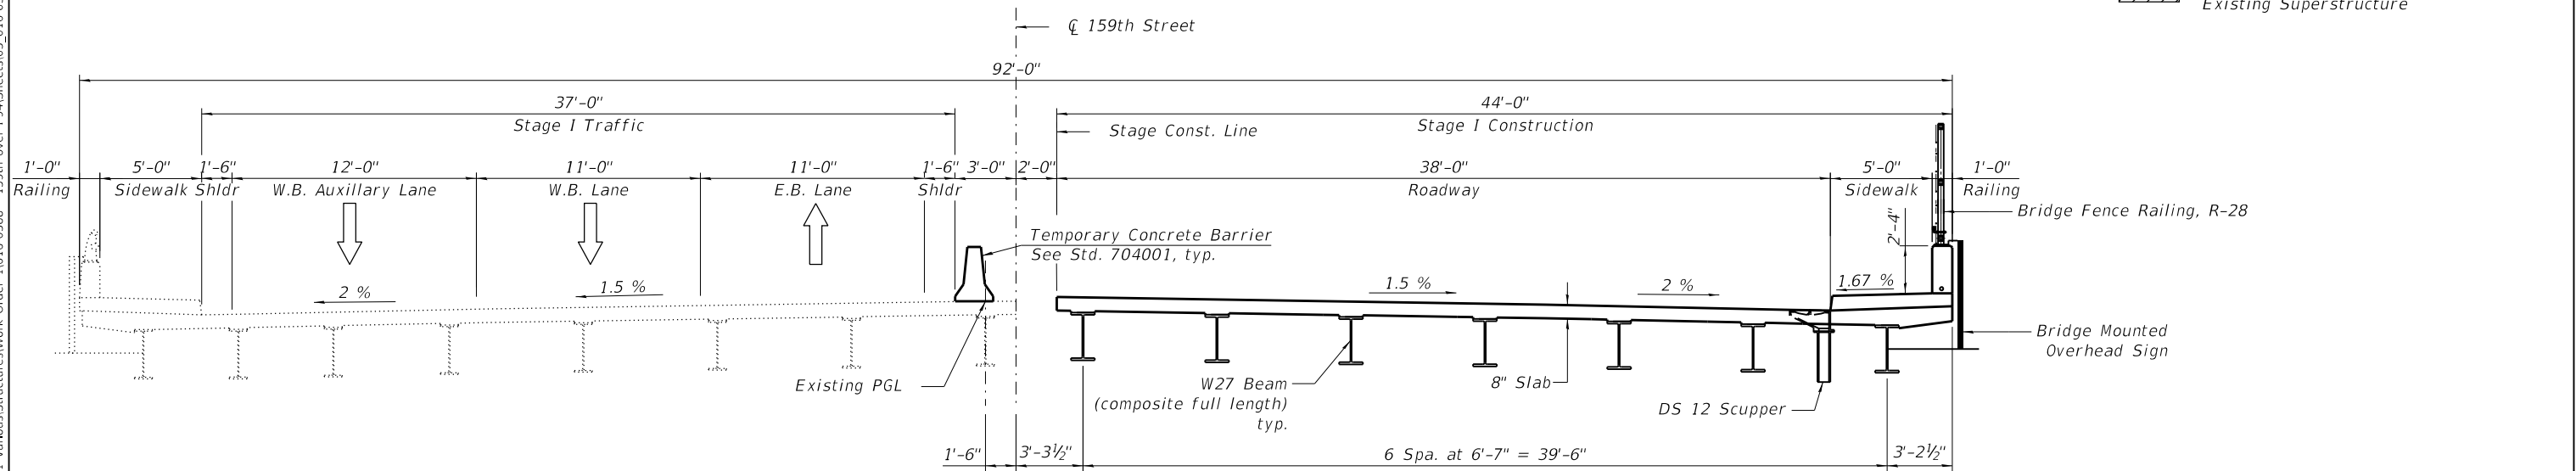

STAGE I CONSTRUCTION
(Looking East)

Notes:
For details of Temporary Concrete Barrier,
see Sheet S10-05.
For quantity of Temporary Concrete Barrier,
see Roadway Plans.





USER NAME =	DESIGNED - BJD	REVISED -
	CHECKED - MGH	REVISED -
PLOT SCALE =	DRAWN - GM	REVISED -
PLOT DATE =	CHECKED - BJD	REVISED -

STATE OF ILLINOIS
DEPARTMENT OF TRANSPORTATION


STAGE CONSTRUCTION DETAILS - 1
STRUCTURE NO. 016-0388

SHEET S10-03 OF S10-37 SHEETS

FAP RTE.	SECTION	COUNTY	TOTAL SHEETS	SHEET NO.
581	(42-B-11-1) BR, BJR 24	COOK	761	701
CONTRACT NO. 62W87				
ILLINOIS FED. AID PROJECT				

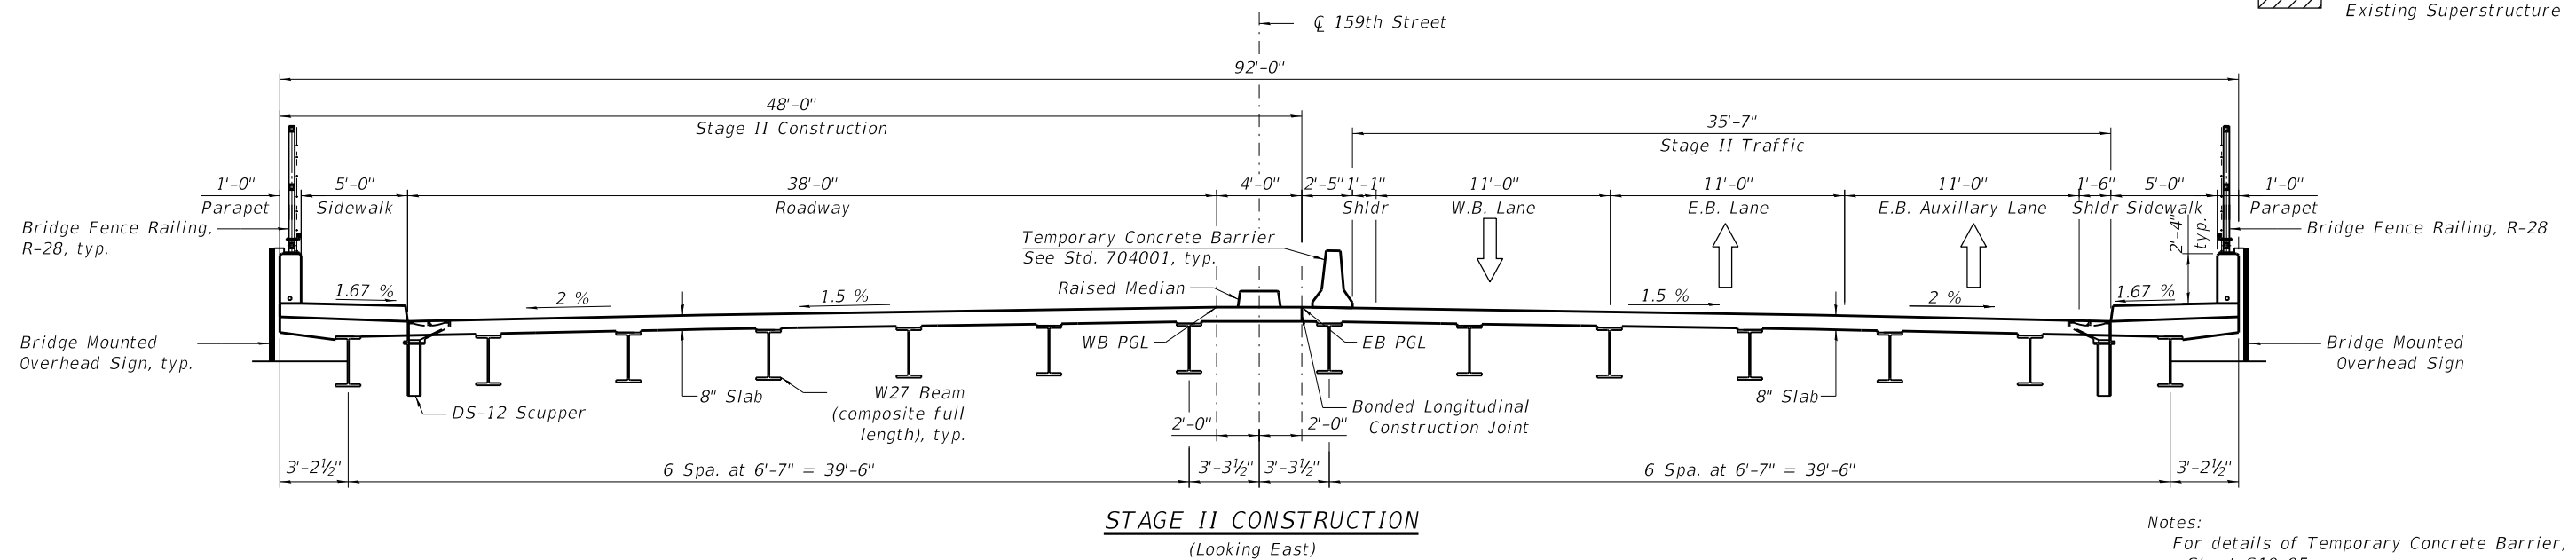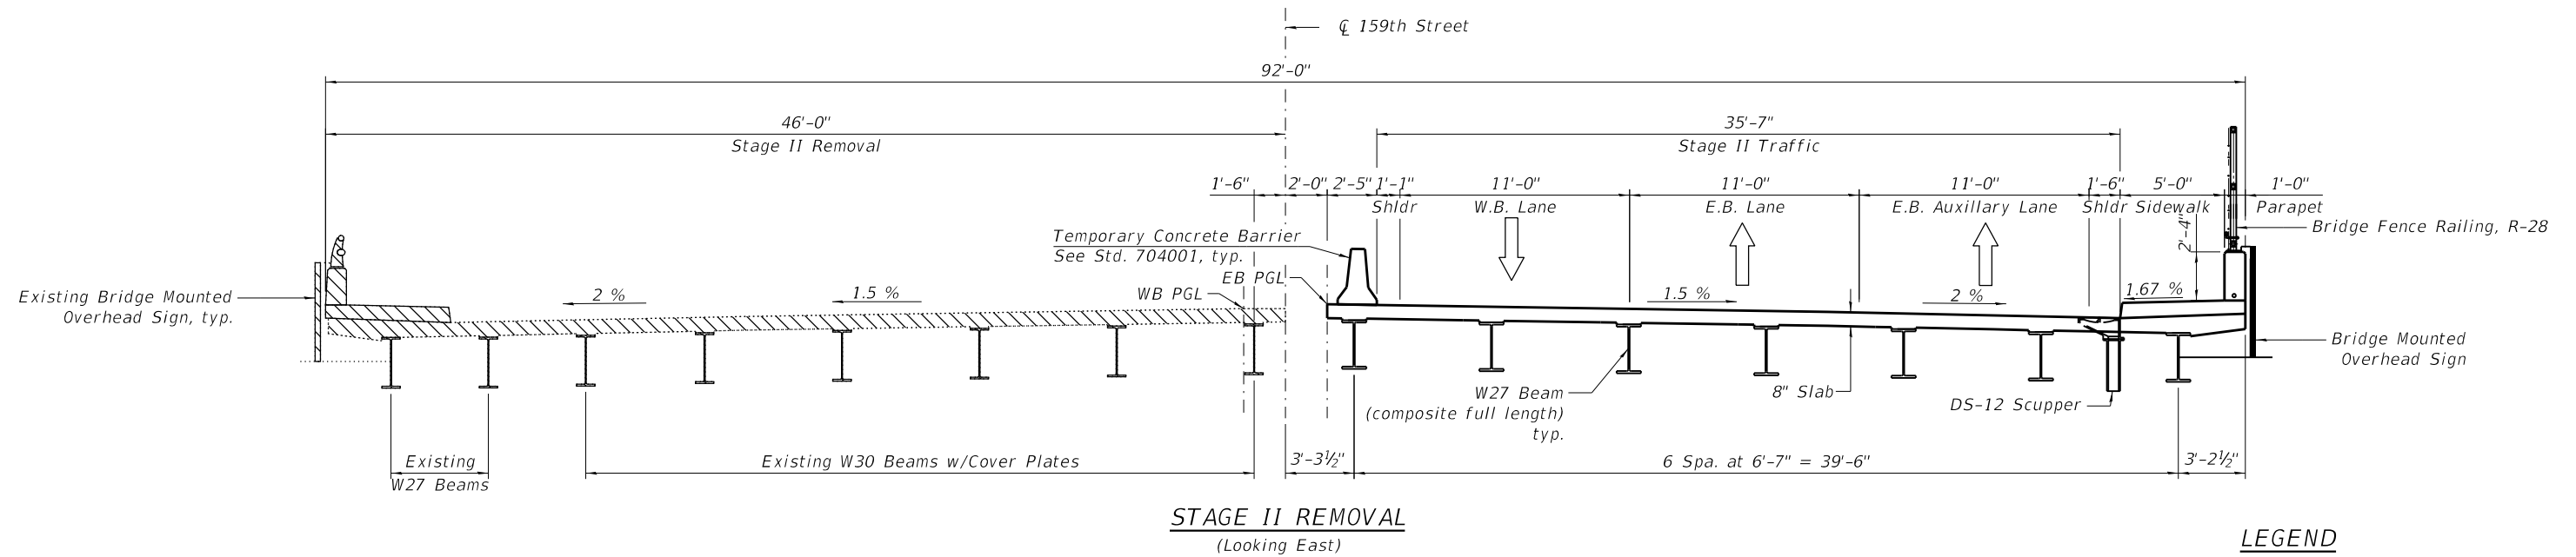

Notes:
For details of Temporary Concrete Barrier,
see Sheet S10-05.
For quantity of Temporary Concrete Barrier,
see Roadway Plans.

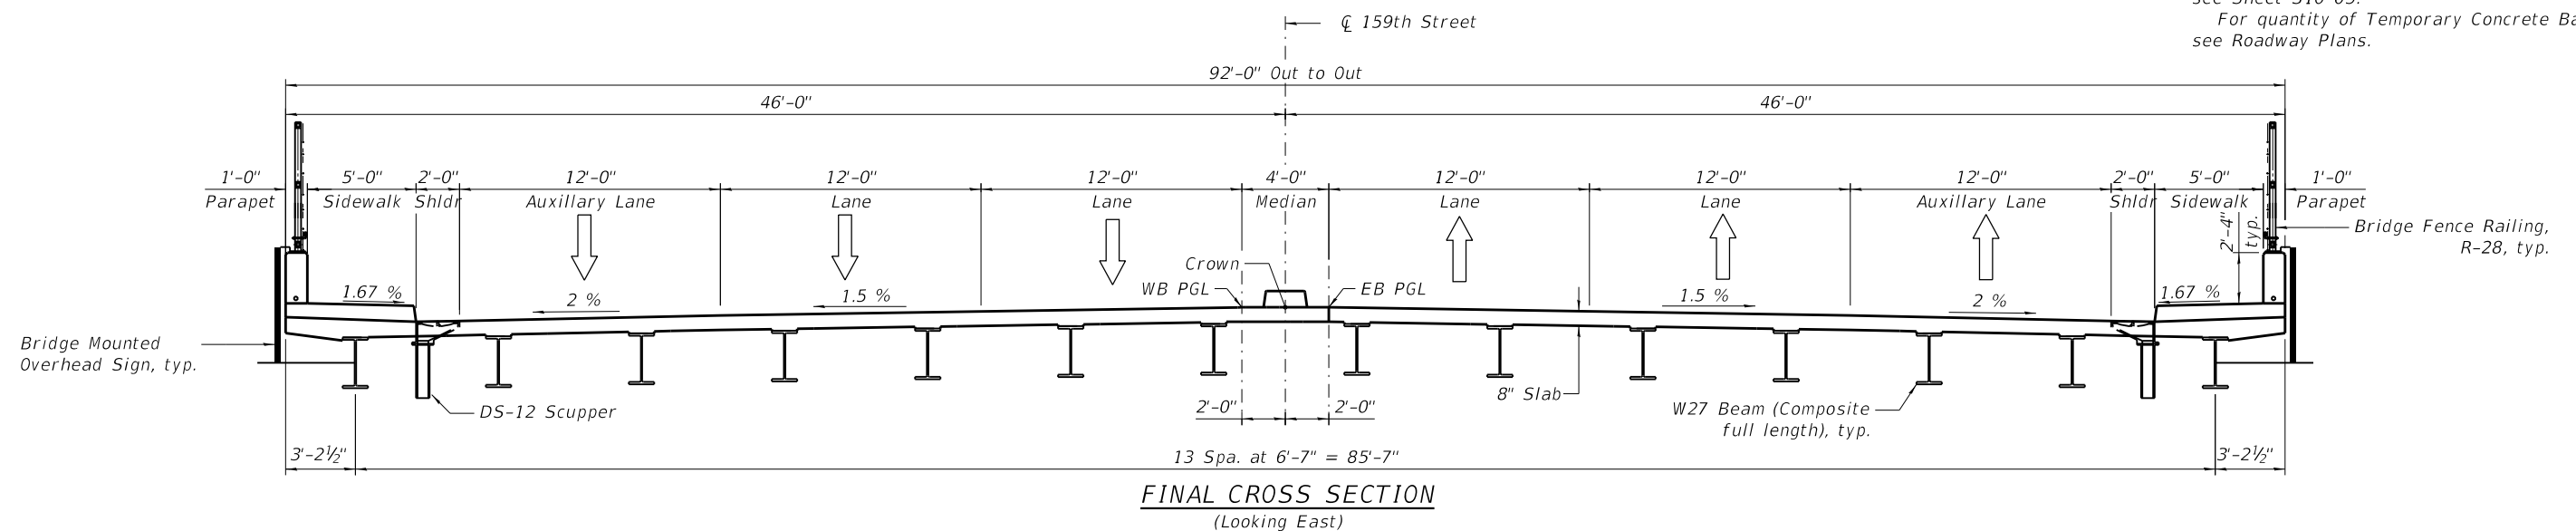

USER NAME =	DESIGNED - BJD	REVISED -
	CHECKED - MGH	REVISED -
PLOT SCALE =	DRAWN - GM	REVISED -
PLOT DATE =	CHECKED - BJD	REVISED -


**STATE OF ILLINOIS
DEPARTMENT OF TRANSPORTATION**

STAGE CONSTRUCTION DETAILS - 2
STRUCTURE NO. 016-0388

SHEET S10-04 OF S10-37 SHEETS


FAP RTE.	SECTION	COUNTY	TOTAL SHEETS	SHEET NO.
581	(42-B-11-1) BR, BJR 24	COOK	761	702
		CONTRACT NO. 62W87		
ILLINOIS		FED. AID PROJECT		

MODEL: Default
FILE NAME: pw:\wsp-us-pw-bentley.com\wsp-us-pw-l\Documents\Project IDOT 2050082201 - IDOT District 1 VariousStructures\Work Order 1\016-0388 - 159th over I-94\Sheets\05_016-0388-TemporaryConcreteBarrier.dgn

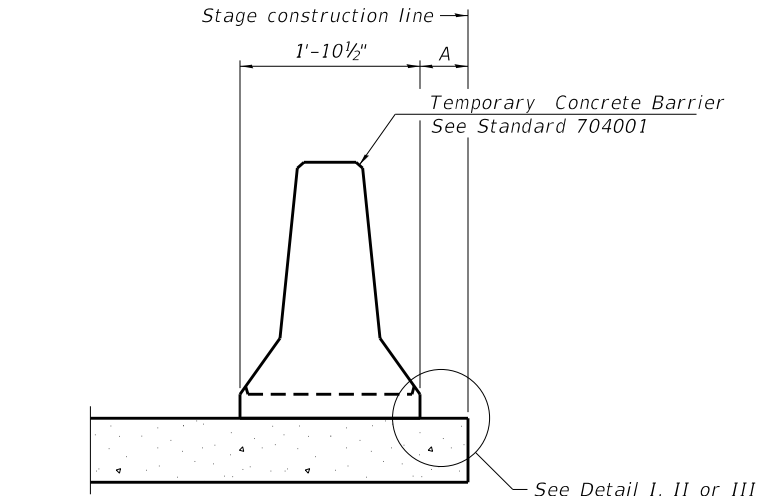


When "A" is 3'-1" or less, the temporary concrete barrier shall be restrained to the new slab according to Detail I, II or III. No restraint is required when "A" is greater than 3'-1".

NEW SLAB OR NEW DECK BEAM

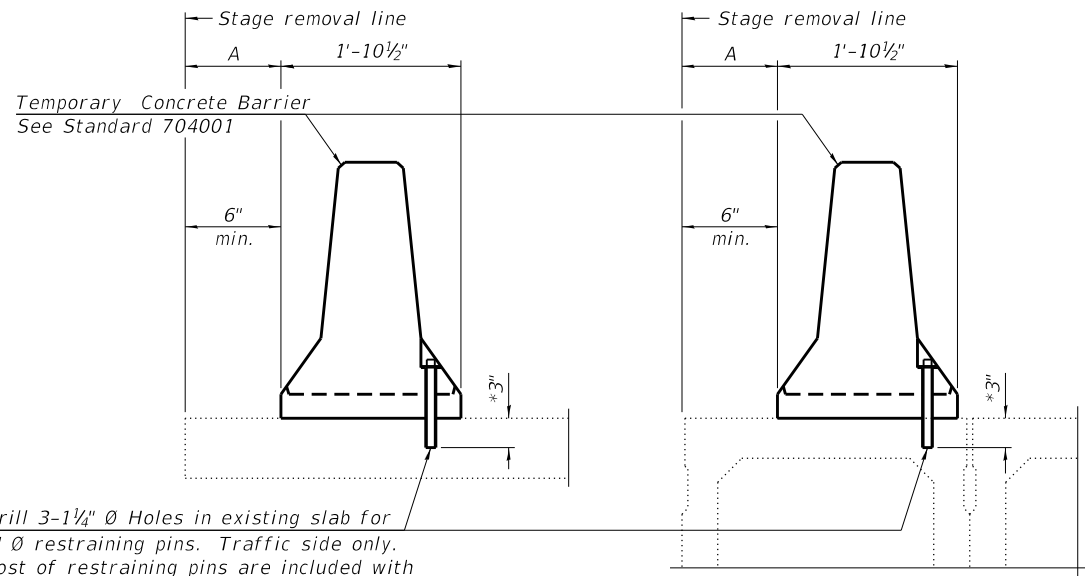


Drill 3-1 1/4" Ø Holes in existing slab for 1" Ø restraining pins. Traffic side only. Cost of restraining pins are included with Temporary Concrete Barrier. No restraint is required when "A" is greater than 3'-1".

EXISTING SLAB

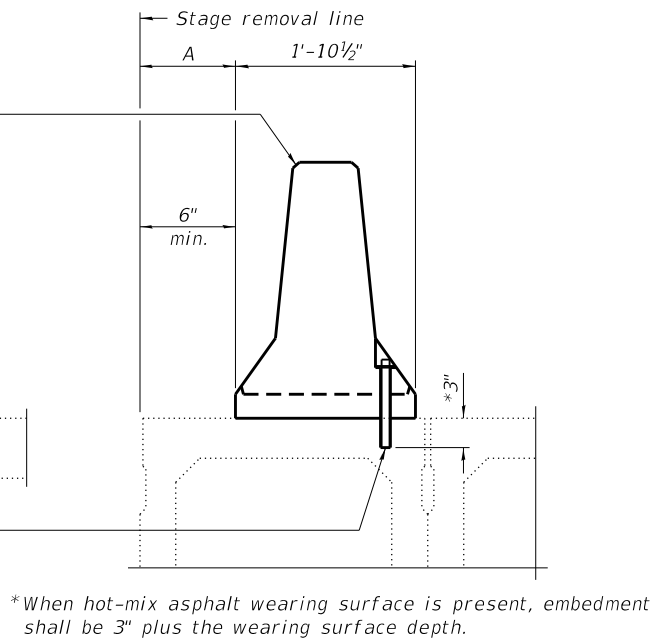


*When hot-mix asphalt wearing surface is present, embedment shall be 3" plus the wearing surface depth.


EXISTING DECK BEAM

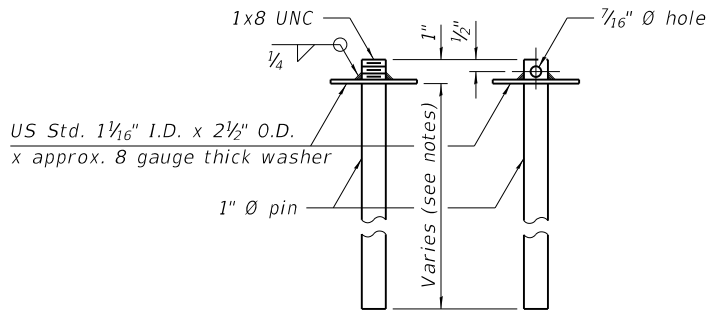


RESTRAINING PIN

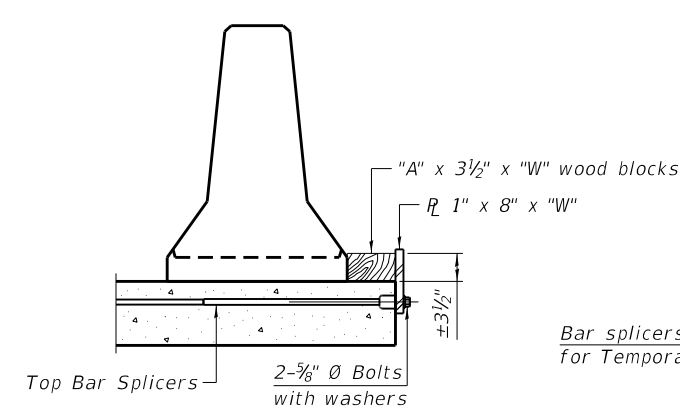


DETAIL I

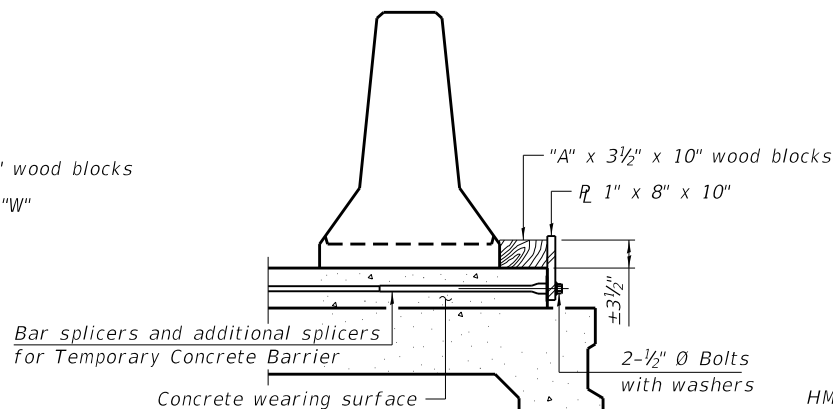


DETAIL II

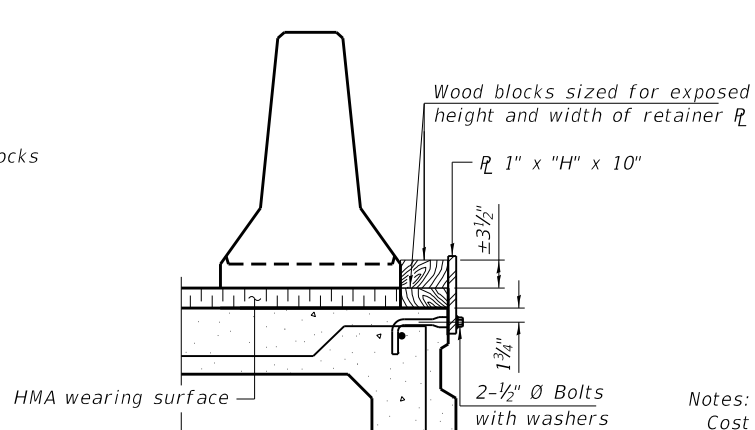


DETAIL III

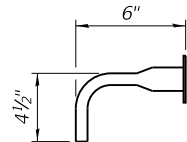

BAR SPLICER FOR #4 BAR - DETAIL III

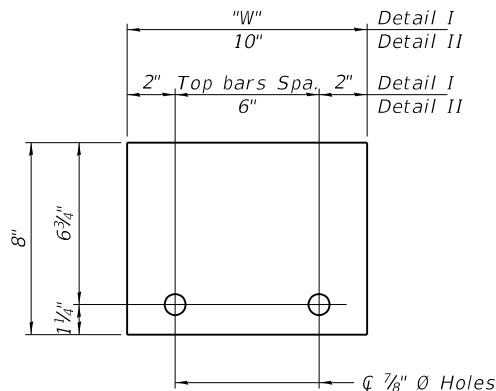

STEEL RETAINER R 1" x 8" x "W"
(Detail I)

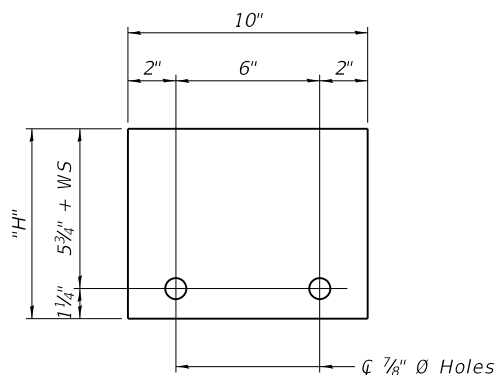

STEEL RETAINER R 1" x "H" x 10"
(Detail III)

RAILING CRITERIA

NCHRP 350 Test Level	3
Railing Weight (plf)	440

R-27

5-15-2023



STATE OF ILLINOIS
DEPARTMENT OF TRANSPORTATION

TEMPORARY CONCRETE BARRIER FOR STAGE CONSTRUCTION
STRUCTURE NO. 016-0388

SHEET S10-05 OF S10-37 SHEETS

FAP RTE.	SECTION	COUNTY	TOTAL SHEETS	SHEET NO.
581	(42-B-11-1) BR, BUR 24	COOK	761	703
CONTRACT NO. 62W87				
ILLINOIS FED. AID PROJECT				

MODEL: Default
FILE NAME: pw:\3\wsp-us-pw-bentley.com\wsp-us-pw-l\Documents\Project IDOT 2050082201 - IDOT District 1 VariousStructures\Work Order 1\016-0388 - 159th over I-94\Sheets\06 016-0388 - Top of Deck Slab Layout

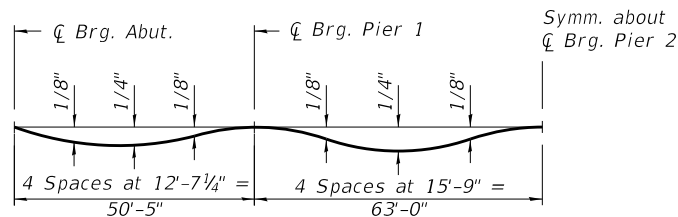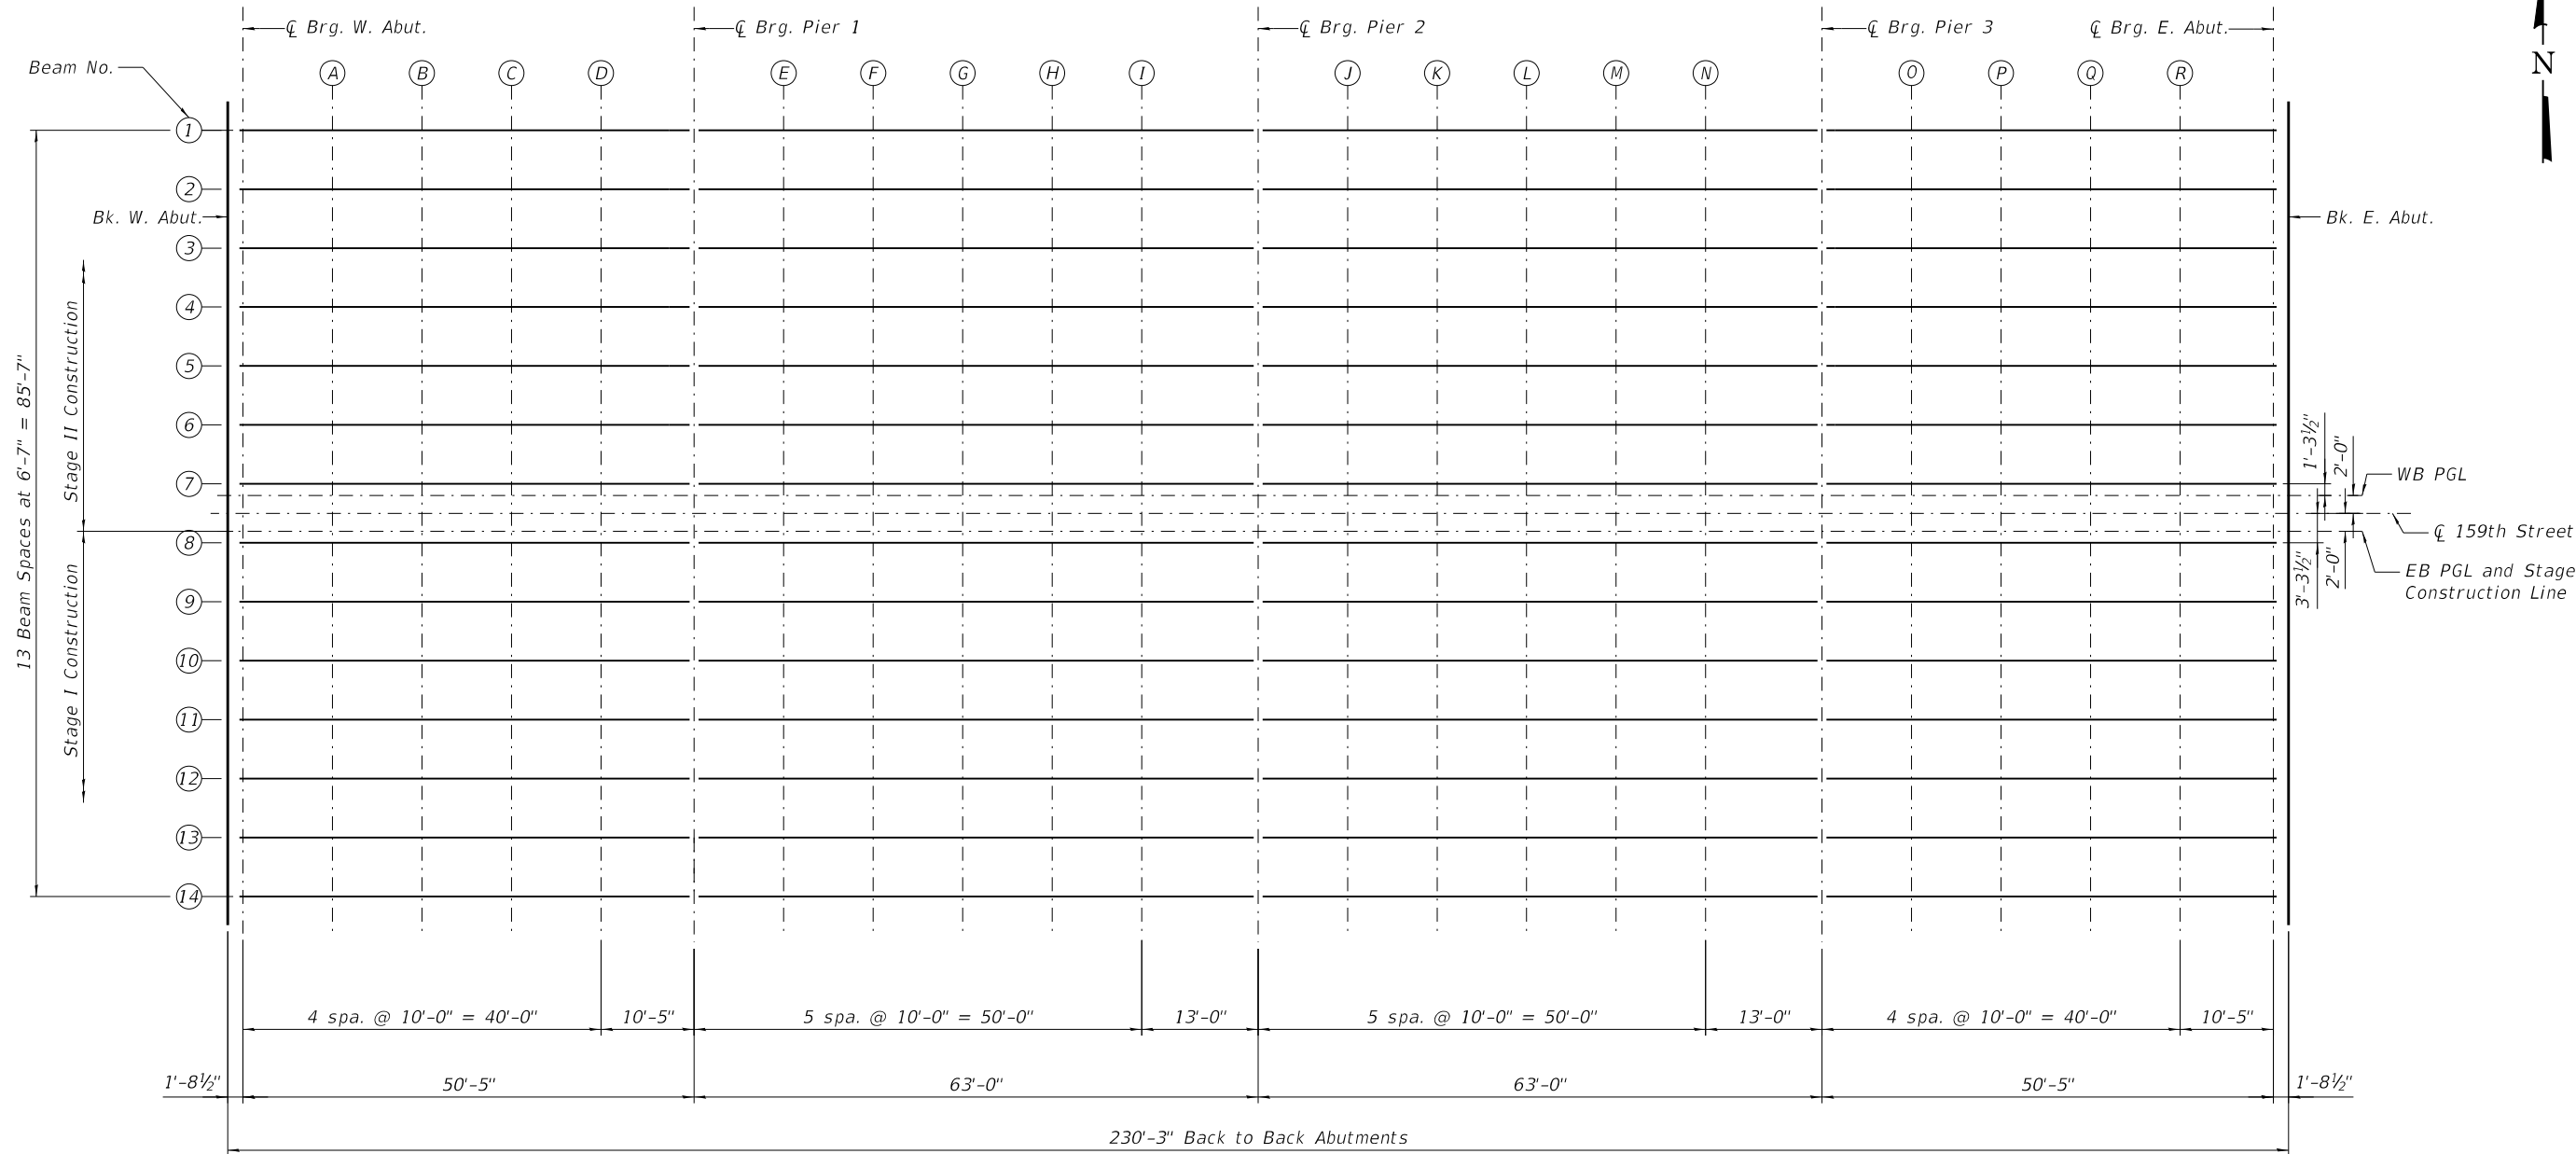


DEAD LOAD DEFLECTION DIAGRAM


(Includes weight of concrete only.)

Note:

The above deflections are not to be used in the field if the engineer is working from the grade elevations adjusted for dead load deflections as shown on Sheets S10-07 to S10-09 of S10-37.

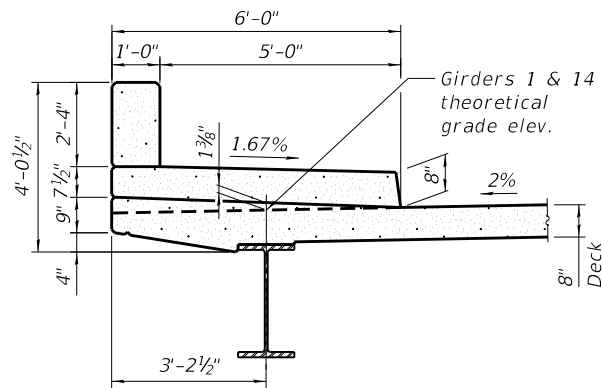

SECTION THRU SIDEWALK

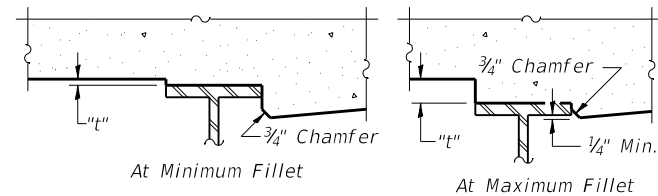

To determine "t": After all structural steel has been erected, elevations of the top flanges of the beams shall be taken at intervals shown above. These elevations subtracted from the "Theoretical Grade Elevations Adjusted for Dead Load Deflection" shown on Sheets S10-07 to S10-09 of S10-37, minus slab thickness, equals the fillet heights "t" above top flange of beams.

FILLET HEIGHTS



USER NAME =	DESIGNED - BJD	REVISED -
	CHECKED - MGH	REVISED -
PLOT SCALE =	DRAWN - GM	REVISED -
PLOT DATE =	CHECKED - BJD	REVISED -

STATE OF ILLINOIS
DEPARTMENT OF TRANSPORTATION

TOP OF DECK SLAB ELEVATION LAYOUT
STRUCTURE NO. 016-0388

SHEET S10-06 OF S10-37 SHEETS

FAP RTE.	SECTION	COUNTY	TOTAL SHEETS	SHEET NO.
581	(42-B-11-1) BR, BJR 24	COOK	761	704
CONTRACT NO. 62W87				
ILLINOIS FED. AID PROJECT				

MODEL: Default
FILE NAME: pw:\3\wsp-us-pw-IL\Documents\Project_IDOT 2050082201 - IDOT District 1 Various\Structures\Work Order 1\016-0388 - 159th over I-94\Sheets\07_016-0388 - Top of Deck Slab Elevations 1.dgn

BEAM 1

Location	Station	Offset	Theoretical Grade Elevations	Theoretical Grade Elevations Adjusted For Dead Load Deflection
Back W. Abut.	1342 + 60.29	-42.79	614.45	614.45
CL Brg. W. Abut.	1342 + 62.00	-42.79	614.48	614.48
A	1342 + 72.00	-42.79	614.62	614.62
B	1342 + 82.00	-42.79	614.74	614.76
C	1342 + 92.00	-42.79	614.86	614.87
D	1343 + 02.00	-42.79	614.96	614.97
CL Brg. Pier 1	1343 + 12.42	-42.79	615.05	615.05
E	1343 + 22.42	-42.79	615.13	615.14
F	1343 + 32.42	-42.79	615.20	615.21
G	1343 + 42.42	-42.79	615.25	615.27
H	1343 + 52.42	-42.79	615.29	615.30
I	1343 + 62.42	-42.79	615.32	615.33
CL Brg. Pier 2	1343 + 75.42	-42.79	615.33	615.33
J	1343 + 85.42	-42.79	615.33	615.34
K	1343 + 95.42	-42.79	615.32	615.33
L	1344 + 05.42	-42.79	615.29	615.31
M	1344 + 15.42	-42.79	615.25	615.27
N	1344 + 25.42	-42.79	615.20	615.21
CL Brg. Pier 3	1344 + 38.42	-42.79	615.12	615.12
O	1344 + 48.42	-42.79	615.04	615.05
P	1344 + 58.42	-42.79	614.95	614.96
Q	1344 + 68.42	-42.79	614.84	614.86
R	1344 + 78.42	-42.79	614.73	614.74
CL Brg. E. Abut.	1344 + 88.83	-42.79	614.59	614.59
Bk. E. Abut.	1344 + 90.54	-42.79	614.57	614.57

BEAM 2

Location	Station	Offset	Theoretical Grade Elevations	Theoretical Grade Elevations Adjusted For Dead Load Deflection
Back W. Abut.	1342 + 60.29	-36.21	614.58	614.58
CL Brg. W. Abut.	1342 + 62.00	-36.21	614.61	614.61
A	1342 + 72.00	-36.21	614.75	614.76
B	1342 + 82.00	-36.21	614.87	614.89
C	1342 + 92.00	-36.21	614.99	615.01
D	1343 + 02.00	-36.21	615.09	615.10
CL Brg. Pier 1	1343 + 12.42	-36.21	615.19	615.19
E	1343 + 22.42	-36.21	615.26	615.27
F	1343 + 32.42	-36.21	615.33	615.34
G	1343 + 42.42	-36.21	615.38	615.40
H	1343 + 52.42	-36.21	615.42	615.43
I	1343 + 62.42	-36.21	615.45	615.46
CL Brg. Pier 2	1343 + 75.42	-36.21	615.46	615.46
J	1343 + 85.42	-36.21	615.46	615.47
K	1343 + 95.42	-36.21	615.45	615.46
L	1344 + 05.42	-36.21	615.42	615.44
M	1344 + 15.42	-36.21	615.39	615.40
N	1344 + 25.42	-36.21	615.33	615.35
CL Brg. Pier 3	1344 + 38.42	-36.21	615.25	615.25
O	1344 + 48.42	-36.21	615.17	615.18
P	1344 + 58.42	-36.21	615.08	615.09
Q	1344 + 68.42	-36.21	614.97	614.99
R	1344 + 78.42	-36.21	614.86	614.87
CL Brg. E. Abut.	1344 + 88.83	-36.21	614.72	614.72
Bk. E. Abut.	1344 + 90.54	-36.21	614.70	614.70

BEAM 3

Location	Station	Offset	Theoretical Grade Elevations	Theoretical Grade Elevations Adjusted For Dead Load Deflection
Back W. Abut.	1342 + 60.29	-29.63	614.71	614.71
CL Brg. W. Abut.	1342 + 62.00	-29.63	614.74	614.74
A	1342 + 72.00	-29.63	614.88	614.89
B	1342 + 82.00	-29.63	615.01	615.02
C	1342 + 92.00	-29.63	615.12	615.14
D	1343 + 02.00	-29.63	615.22	615.23
CL Brg. Pier 1	1343 + 12.42	-29.63	615.32	615.32
E	1343 + 22.42	-29.63	615.39	615.40
F	1343 + 32.42	-29.63	615.46	615.47
G	1343 + 42.42	-29.63	615.51	615.53
H	1343 + 52.42	-29.63	615.55	615.57
I	1343 + 62.42	-29.63	615.58	615.59
CL Brg. Pier 2	1343 + 75.42	-29.63	615.60	615.60
J	1343 + 85.42	-29.63	615.59	615.60
K	1343 + 95.42	-29.63	615.58	615.59
L	1344 + 05.42	-29.63	615.56	615.57
M	1344 + 15.42	-29.63	615.52	615.53
N	1344 + 25.42	-29.63	615.47	615.48
CL Brg. Pier 3	1344 + 38.42	-29.63	615.38	615.38
O	1344 + 48.42	-29.63	615.30	615.31
P	1344 + 58.42	-29.63	615.21	615.23
Q	1344 + 68.42	-29.63	615.11	615.12
R	1344 + 78.42	-29.63	614.99	615.00
CL Brg. E. Abut.	1344 + 88.83	-29.63	614.85	614.85
Bk. E. Abut.	1344 + 90.54	-29.63	614.83	614.83

BEAM 4

Location	Station	Offset	Theoretical Grade Elevations	Theoretical Grade Elevations Adjusted For Dead Load Deflection
Back W. Abut.	1342 + 60.29	-23.04	614.83	614.83
CL Brg. W. Abut.	1342 + 62.00	-23.04	614.86	614.86
A	1342 + 72.00	-23.04	615.00	615.00
B	1342 + 82.00	-23.04	615.12	615.14
C	1342 + 92.00	-23.04	615.24	615.26
D	1343 + 02.00	-23.04	615.34	615.35
CL Brg. Pier 1	1343 + 12.42	-23.04	615.43	615.43
E	1343 + 22.42	-23.04	615.51	615.52
F	1343 + 32.42	-23.04	615.58	615.59
G	1343 + 42.42	-23.04	615.63	615.65
H	1343 + 52.42	-23.04	615.67	615.68
I	1343 + 62.42	-23.04	615.70	615.71
CL Brg. Pier 2	1343 + 75.42	-23.04	615.71	615.71
J	1343 + 85.42	-23.04	615.71	615.72
K	1343 + 95.42	-23.04	615.70	615.71
L	1344 + 05.42	-23.04	615.67	615.69
M	1344 + 15.42	-23.04	615.63	615.65
N	1344 + 25.42	-23.04	615.58	615.59
CL Brg. Pier 3	1344 + 38.42	-23.04	615.50	615.50
O	1344 + 48.42	-23.04	615.42	615.43
P	1344 + 58.42	-23.04	615.33	615.34
Q	1344 + 68.42	-23.04	615.22	615.24
R	1344 + 78.42	-23.04	615.11	615.12
CL Brg. E. Abut.	1344 + 88.83	-23.04	614.97	614.97
Bk. E. Abut.	1344 + 90.54	-23.04	614.95	614.95

BEAM 5

Location	Station	Offset	Theoretical Grade Elevations	Theoretical Grade Elevations Adjusted For Dead Load Deflection
Back W. Abut.	1342 + 60.29	-16.46	614.93	614.93
CL Brg. W. Abut.	1342 + 62.00	-16.46	614.96	614.96
A	1342 + 72.00	-16.46	615.09	615.10
B	1342 + 82.00	-16.46	615.22	615.24
C	1342 + 92.00	-16.46	615.34	615.35
D	1343 + 02.00	-16.46	615.44	615.45
CL Brg. Pier 1	1343 + 12.42	-16.46	615.53	615.53
E	1343 + 22.42	-16.46	615.61	615.62
F	1343 + 32.42	-16.46	615.67	615.69
G	1343 + 42.42	-16.46	615.73	615.75
H	1343 + 52.42	-16.46	615.77	615.78
I	1343 + 62.42	-16.46	615.79	615.81
CL Brg. Pier 2	1343 + 75.42	-16.46	615.81	615.81
J	1343 + 85.42	-16.46	615.81	615.82
K	1343 + 95.42	-16.46	615.80	615.81
L	1344 + 05.42	-16.46	615.77	615.79
M	1344 + 15.42	-16.46	615.73	615.75
N	1344 + 25.42	-16.46	615.68	615.69
CL Brg. Pier 3	1344 + 38.42	-16.46	615.60	615.60
O	1344 + 48.42	-16.46	615.52	615.53
P	1344 + 58.42	-16.46	615.43	615.44
Q	1344 + 68.42	-16.46	615.32	615.34
R	1344 + 78.42	-16.46	615.20	615.22
CL Brg. E. Abut.	1344 + 88.83	-16.46	615.07	615.07
Bk. E. Abut.	1344 + 90.54	-16.46	615.05	615.05

BEAM 6

Location	Station	Offset	Theoretical Grade Elevations	Theoretical Grade Elevations Adjusted For Dead Load Deflection
Back W. Abut.	1342 + 60.29	-9.88	615.03	615.03
CL Brg. W. Abut.	1342 + 62.00	-9.88	615.05	615.05
A	1342 + 72.00	-9.88	615.19	615.20
B	1342 + 82.00	-9.88	615.32	615.34
C	1342 + 92.00	-9.88	615.44	615.45
D	1343 + 02.00	-9.88	615.54	615.55
CL Brg. Pier 1	1343 + 12.42	-9.88	615.63	615.63
E	1343 + 22.42	-9.88	615.71	615.72
F	1343 + 32.42	-9.88	615.77	615.79
G	1343 + 42.42	-9.88	615.83	615.85
H	1343 + 52.42	-9.88	615.87	615.88
I	1343 + 62.42	-9.88	615.89	615.90
CL Brg. Pier 2	1343 + 75.42	-9.88	615.91	615.91
J	1343 + 85.42	-9.88	615.91	615.92
K	1343 + 95.42	-9.88	615.90	615.91
L	1344 + 05.42	-9.88	615.87	615.89
M	1344 + 15.42	-9.88	615.83	615.85
N	1344 + 25.42	-9.88	615.78	615.79
CL Brg. Pier 3	1344 + 38.42	-9.88	615.70	615.70
O	1344 + 48.42	-9.88	615.62	615.62
P	1344 + 58.42	-9.88	615.52	615.54
Q	1344 + 68.42	-9.88	615.42	615.44
R	1344 + 78.42	-9.88	615.30	615.31
CL Brg. E. Abut.	1344 + 88.83	-9.88	615.17	615.17
Bk. E. Abut.	1344 + 90.54	-9.88	615.15	615.15

- Notes:
1. Offsets are measured with respect to the Centerline.
2. Negative offsets are left of the centerline while looking upstation.
3. All Elevations and Offsets are in feet.

E-S
2-17-2017

	USER NAME =	DESIGNED - BJD	REVISED -	STATE OF ILLINOIS DEPARTMENT OF TRANSPORTATION	TOP OF SLAB ELEVATIONS - 1 STRUCTURE NO. 016-0388	FAP RTE.	SECTION	COUNTY	TOTAL SHEETS	SHEET NO.
		CHECKED - MGH	REVISED -			581	(42-B-11-1) BR. BUR 24	COOK	761	705
	PLOT SCALE =	DRAWN - GM	REVISED -			CONTRACT NO. 62W87				
	PLOT DATE =	CHECKED - BJD	REVISED -			SHEET S10-07 OF S10-37 SHEETS				
								ILLINOIS	FED. AID PROJECT	

MODEL: Default
FILE NAME: pw:\wsp-us-pw-l\Documents\Project_IDOT_2050082201 - IDOT District 1 Various\Structures\Work_Order_1\016-0388 - 159th over I-94\Sheets\08_016-0388 - Top of Deck Slab Elevations 2.dgn

BEAM 7

Location	Station	Offset	Theoretical Grade Elevations	Theoretical Grade Elevations Adjusted For Dead Load Deflection
Back W. Abut.	1342 + 60.29	-3.29	615.13	615.13
CL Brg. W. Abut.	1342 + 62.00	-3.29	615.15	615.15
A	1342 + 72.00	-3.29	615.29	615.30
B	1342 + 82.00	-3.29	615.42	615.44
C	1342 + 92.00	-3.29	615.53	615.55
D	1343 + 02.00	-3.29	615.64	615.65
CL Brg. Pier 1	1343 + 12.42	-3.29	615.73	615.73
E	1343 + 22.42	-3.29	615.81	615.81
F	1343 + 32.42	-3.29	615.87	615.89
G	1343 + 42.42	-3.29	615.92	615.94
H	1343 + 52.42	-3.29	615.96	615.98
I	1343 + 62.42	-3.29	615.99	616.00
CL Brg. Pier 2	1343 + 75.42	-3.29	616.01	616.01
J	1343 + 85.42	-3.29	616.01	616.01
K	1343 + 95.42	-3.29	615.99	616.01
L	1344 + 05.42	-3.29	615.97	615.99
M	1344 + 15.42	-3.29	615.93	615.95
N	1344 + 25.42	-3.29	615.88	615.89
CL Brg. Pier 3	1344 + 38.42	-3.29	615.79	615.79
O	1344 + 48.42	-3.29	615.72	615.72
P	1344 + 58.42	-3.29	615.62	615.64
Q	1344 + 68.42	-3.29	615.52	615.54
R	1344 + 78.42	-3.29	615.40	615.41
CL Brg. E. Abut.	1344 + 88.83	-3.29	615.27	615.27
Bk. E. Abut.	1344 + 90.54	-3.29	615.24	615.24

WB PGL

Location	Station	Offset	Theoretical Grade Elevations	Theoretical Grade Elevations Adjusted For Dead Load Deflection
Back W. Abut.	1342 + 60.29	-2.00	615.15	615.15
CL Brg. W. Abut.	1342 + 62.00	-2.00	615.17	615.17
A	1342 + 72.00	-2.00	615.31	615.32
B	1342 + 82.00	-2.00	615.44	615.46
C	1342 + 92.00	-2.00	615.55	615.57
D	1343 + 02.00	-2.00	615.66	615.67
CL Brg. Pier 1	1343 + 12.42	-2.00	615.75	615.75
E	1343 + 22.42	-2.00	615.83	615.83
F	1343 + 32.42	-2.00	615.89	615.90
G	1343 + 42.42	-2.00	615.94	615.96
H	1343 + 52.42	-2.00	615.98	616.00
I	1343 + 62.42	-2.00	616.01	616.02
CL Brg. Pier 2	1343 + 75.42	-2.00	616.03	616.03
J	1343 + 85.42	-2.00	616.03	616.03
K	1343 + 95.42	-2.00	616.01	616.03
L	1344 + 05.42	-2.00	615.99	616.01
M	1344 + 15.42	-2.00	615.95	615.96
N	1344 + 25.42	-2.00	615.90	615.91
CL Brg. Pier 3	1344 + 38.42	-2.00	615.81	615.81
O	1344 + 48.42	-2.00	615.73	615.74
P	1344 + 58.42	-2.00	615.64	615.66
Q	1344 + 68.42	-2.00	615.54	615.56
R	1344 + 78.42	-2.00	615.42	615.43
CL Brg. E. Abut.	1344 + 88.83	-2.00	615.29	615.29
Bk. E. Abut.	1344 + 90.54	-2.00	615.26	615.26

CL 159TH ST.

Location	Station	Offset	Theoretical Grade Elevations	Theoretical Grade Elevations Adjusted For Dead Load Deflection
Back W. Abut.	342 + 60.29	0.00	615.11	615.12
CL Brg. W. Abut.	342 + 62.00	0.00	615.14	615.14
A	342 + 72.00	0.00	615.28	615.29
B	342 + 82.00	0.00	615.40	615.42
C	342 + 92.00	0.00	615.52	615.54
D	343 + 02.00	0.00	615.62	615.64
CL Brg. Pier 1	343 + 12.42	0.00	615.72	615.72
E	343 + 22.42	0.00	615.79	615.80
F	343 + 32.42	0.00	615.86	615.88
G	343 + 42.42	0.00	615.91	615.94
H	343 + 52.42	0.00	615.95	615.97
I	343 + 62.42	0.00	615.98	616.00
CL Brg. Pier 2	343 + 75.42	0.00	616.00	616.00
J	343 + 85.42	0.00	616.00	616.01
K	343 + 95.42	0.00	615.98	616.00
L	344 + 05.42	0.00	615.96	615.98
M	344 + 15.42	0.00	615.92	615.94
N	344 + 25.42	0.00	615.87	615.89
CL Brg. Pier 3	344 + 38.42	0.00	615.79	615.79
O	344 + 48.42	0.00	615.71	615.72
P	344 + 58.42	0.00	615.62	615.64
Q	344 + 68.42	0.00	615.51	615.53
R	344 + 78.42	0.00	615.40	615.41
CL Brg. E. Abut.	344 + 88.83	0.00	615.26	615.27
Bk. E. Abut.	344 + 90.54	0.00	615.24	615.24

EB PGL AND STAGE CONSTRUCTION LINE

Location	Station	Offset	Theoretical Grade Elevations	Theoretical Grade Elevations Adjusted For Dead Load Deflection
Back W. Abut.	2342 + 60.29	2.00	615.08	615.08
CL Brg. W. Abut.	2342 + 62.00	2.00	615.11	615.11
A	2342 + 72.00	2.00	615.25	615.26
B	2342 + 82.00	2.00	615.38	615.39
C	2342 + 92.00	2.00	615.49	615.51
D	2343 + 02.00	2.00	615.60	615.61
CL Brg. Pier 1	2343 + 12.42	2.00	615.69	615.69
E	2343 + 22.42	2.00	615.77	615.78
F	2343 + 32.42	2.00	615.84	615.85
G	2343 + 42.42	2.00	615.89	615.91
H	2343 + 52.42	2.00	615.93	615.94
I	2343 + 62.42	2.00	615.96	615.97
CL Brg. Pier 2	2343 + 75.42	2.00	615.98	615.98
J	2343 + 85.42	2.00	615.98	615.98
K	2343 + 95.42	2.00	615.96	615.98
L	2344 + 05.42	2.00	615.94	615.96
M	2344 + 15.42	2.00	615.90	615.92
N	2344 + 25.42	2.00	615.85	615.86
CL Brg. Pier 3	2344 + 38.42	2.00	615.77	615.77
O	2344 + 48.42	2.00	615.69	615.70
P	2344 + 58.42	2.00	615.60	615.62
Q	2344 + 68.42	2.00	615.50	615.51
R	2344 + 78.42	2.00	615.38	615.39
CL Brg. E. Abut.	2344 + 88.83	2.00	615.25	615.25
Bk. E. Abut.	2344 + 90.54	2.00	615.22	615.22

BEAM 8

Location	Station	Offset	Theoretical Grade Elevations	Theoretical Grade Elevations Adjusted For Dead Load Deflection
Back W. Abut.	2342 + 60.29	3.29	615.06	615.06
CL Brg. W. Abut.	2342 + 62.00	3.29	615.09	615.09
A	2342 + 72.00	3.29	615.23	615.24
B	2342 + 82.00	3.29	615.36	615.37
C	2342 + 92.00	3.29	615.47	615.49
D	2343 + 02.00	3.29	615.58	615.59
CL Brg. Pier 1	2343 + 12.42	3.29	615.67	615.67
E	2343 + 22.42	3.29	615.75	615.76
F	2343 + 32.42	3.29	615.82	615.83
G	2343 + 42.42	3.29	615.87	615.89
H	2343 + 52.42	3.29	615.91	615.93
I	2343 + 62.42	3.29	615.94	615.95
CL Brg. Pier 2	2343 + 75.42	3.29	615.96	615.96
J	2343 + 85.42	3.29	615.96	615.96
K	2343 + 95.42	3.29	615.94	615.96
L	2344 + 05.42	3.29	615.92	615.94
M	2344 + 15.42	3.29	615.88	615.90
N	2344 + 25.42	3.29	615.83	615.84
CL Brg. Pier 3	2344 + 38.42	3.29	615.75	615.75
O	2344 + 48.42	3.29	615.67	615.68
P	2344 + 58.42	3.29	615.58	615.60
Q	2344 + 68.42	3.29	615.48	615.49
R	2344 + 78.42	3.29	615.36	615.37
CL Brg. E. Abut.	2344 + 88.83	3.29	615.23	615.23
Bk. E. Abut.	2344 + 90.54	3.29	615.20	615.20

BEAM 9

Location	Station	Offset	Theoretical Grade Elevations	Theoretical Grade Elevations Adjusted For Dead Load Deflection
Back W. Abut.	2342 + 60.29	9.88	614.97	614.97
CL Brg. W. Abut.	2342 + 62.00	9.88	614.99	614.99
A	2342 + 72.00	9.88	615.13	615.14
B	2342 + 82.00	9.88	615.26	615.28
C	2342 + 92.00	9.88	615.38	615.39
D	2343 + 02.00	9.88	615.48	615.49
CL Brg. Pier 1	2343 + 12.42	9.88	615.57	615.57
E	2343 + 22.42	9.88	615.65	615.66
F	2343 + 32.42	9.88	615.72	615.73
G	2343 + 42.42	9.88	615.77	615.79
H	2343 + 52.42	9.88	615.81	615.83
I	2343 + 62.42	9.88	615.84	615.85
CL Brg. Pier 2	2343 + 75.42	9.88	615.86	615.86
J	2343 + 85.42	9.88	615.86	615.86
K	2343 + 95.42	9.88	615.85	615.86
L	2344 + 05.42	9.88	615.82	615.84
M	2344 + 15.42	9.88	615.78	615.80
N	2344 + 25.42	9.88	615.73	615.74
CL Brg. Pier 3	2344 + 38.42	9.88	615.65	615.65
O	2344 + 48.42	9.88	615.57	615.58
P	2344 + 58.42	9.88	615.48	615.50
Q	2344 + 68.42	9.88	615.38	615.39
R	2344 + 78.42	9.88	615.26	615.27
CL Brg. E. Abut.	2344 + 88.83	9.88	615.13	615.13
Bk. E. Abut.	2344 + 90.54	9.88	615.11	615.11

- Notes:
1. Offsets are measured with respect to the Centerline.
2. Negative offsets are left of the centerline while looking upstation.
3. All Elevations and Offsets are in feet.

E-S 2-17-2017

	USER NAME =	DESIGNED - BJD	REVISED -	STATE OF ILLINOIS DEPARTMENT OF TRANSPORTATION	TOP OF SLAB ELEVATIONS - 2 STRUCTURE NO. 016-0388	FAP RTE.	SECTION	COUNTY	TOTAL SHEETS	SHEET NO.
	CHECKED - MGH	REVIS	ED -			581	(42-B-11-1) BR, BUR 24	COOK	761	706
	PLOT SCALE =	DRAWN - GM	REVISED -			CONTRACT NO. 62W87				
	PLOT DATE =	CHECKED - BJD	REVISED -			ILLINOIS FED. AID PROJECT				

MODEL: Default
FILE NAME: pw:\wsp-us-pw-bentley.com\wsp-us-pw-l\Documents\Project_IDOT_2050082201 - IDOT District 1 Various\Structures\Work_Order_1\016-0388 - 159th over I-94\Sheets\09_016-0388 - Top of Deck Slab Elevations 3.dgn

BEAM 10

Location	Station	Offset	Theoretical Grade Elevations	Theoretical Grade Elevations Adjusted For Dead Load Deflection
Back W. Abut.	2342 + 60.29	16.46	614.87	614.87
CL Brg. W. Abut.	2342 + 62.00	16.46	614.89	614.89
A	2342 + 72.00	16.46	615.03	615.04
B	2342 + 82.00	16.46	615.16	615.18
C	2342 + 92.00	16.46	615.28	615.29
D	2343 + 02.00	16.46	615.38	615.39
CL Brg. Pier 1	2343 + 12.42	16.46	615.47	615.47
E	2343 + 22.42	16.46	615.55	615.56
F	2343 + 32.42	16.46	615.62	615.63
G	2343 + 42.42	16.46	615.67	615.69
H	2343 + 52.42	16.46	615.71	615.73
I	2343 + 62.42	16.46	615.74	615.75
CL Brg. Pier 2	2343 + 75.42	16.46	615.76	615.76
J	2343 + 85.42	16.46	615.76	615.77
K	2343 + 95.42	16.46	615.75	615.76
L	2344 + 05.42	16.46	615.72	615.74
M	2344 + 15.42	16.46	615.68	615.70
N	2344 + 25.42	16.46	615.63	615.65
CL Brg. Pier 3	2344 + 38.42	16.46	615.55	615.55
O	2344 + 48.42	16.46	615.47	615.48
P	2344 + 58.42	16.46	615.38	615.40
Q	2344 + 68.42	16.46	615.28	615.30
R	2344 + 78.42	16.46	615.16	615.17
CL Brg. E. Abut.	2344 + 88.83	16.46	615.03	615.03
Bk. E. Abut.	2344 + 90.54	16.46	615.01	615.01

BEAM 11

Location	Station	Offset	Theoretical Grade Elevations	Theoretical Grade Elevations Adjusted For Dead Load Deflection
Back W. Abut.	2342 + 60.29	23.04	614.77	614.77
CL Brg. W. Abut.	2342 + 62.00	23.04	614.79	614.79
A	2342 + 72.00	23.04	614.93	614.94
B	2342 + 82.00	23.04	615.06	615.08
C	2342 + 92.00	23.04	615.18	615.19
D	2343 + 02.00	23.04	615.28	615.29
CL Brg. Pier 1	2343 + 12.42	23.04	615.38	615.38
E	2343 + 22.42	23.04	615.45	615.46
F	2343 + 32.42	23.04	615.52	615.53
G	2343 + 42.42	23.04	615.57	615.59
H	2343 + 52.42	23.04	615.61	615.63
I	2343 + 62.42	23.04	615.64	615.65
CL Brg. Pier 2	2343 + 75.42	23.04	615.66	615.66
J	2343 + 85.42	23.04	615.66	615.67
K	2343 + 95.42	23.04	615.65	615.66
L	2344 + 05.42	23.04	615.62	615.64
M	2344 + 15.42	23.04	615.59	615.60
N	2344 + 25.42	23.04	615.54	615.55
CL Brg. Pier 3	2344 + 38.42	23.04	615.45	615.45
O	2344 + 48.42	23.04	615.37	615.38
P	2344 + 58.42	23.04	615.28	615.30
Q	2344 + 68.42	23.04	615.18	615.20
R	2344 + 78.42	23.04	615.06	615.08
CL Brg. E. Abut.	2344 + 88.83	23.04	614.93	614.93
Bk. E. Abut.	2344 + 90.54	23.04	614.91	614.91

BEAM 12

Location	Station	Offset	Theoretical Grade Elevations	Theoretical Grade Elevations Adjusted For Dead Load Deflection
Back W. Abut.	2342 + 60.29	29.63	614.65	614.65
CL Brg. W. Abut.	2342 + 62.00	29.63	614.68	614.68
A	2342 + 72.00	29.63	614.82	614.83
B	2342 + 82.00	29.63	614.95	614.96
C	2342 + 92.00	29.63	615.06	615.08
D	2343 + 02.00	29.63	615.16	615.18
CL Brg. Pier 1	2343 + 12.42	29.63	615.26	615.26
E	2343 + 22.42	29.63	615.34	615.34
F	2343 + 32.42	29.63	615.40	615.42
G	2343 + 42.42	29.63	615.46	615.48
H	2343 + 52.42	29.63	615.50	615.51
I	2343 + 62.42	29.63	615.53	615.54
CL Brg. Pier 2	2343 + 75.42	29.63	615.54	615.54
J	2343 + 85.42	29.63	615.54	615.55
K	2343 + 95.42	29.63	615.53	615.54
L	2344 + 05.42	29.63	615.51	615.53
M	2344 + 15.42	29.63	615.47	615.48
N	2344 + 25.42	29.63	615.42	615.43
CL Brg. Pier 3	2344 + 38.42	29.63	615.34	615.34
O	2344 + 48.42	29.63	615.26	615.27
P	2344 + 58.42	29.63	615.17	615.18
Q	2344 + 68.42	29.63	615.06	615.08
R	2344 + 78.42	29.63	614.95	614.96
CL Brg. E. Abut.	2344 + 88.83	29.63	614.81	614.81
Bk. E. Abut.	2344 + 90.54	29.63	614.79	614.79

BEAM 13

Location	Station	Offset	Theoretical Grade Elevations	Theoretical Grade Elevations Adjusted For Dead Load Deflection
Back W. Abut.	2342 + 60.29	36.21	614.52	614.52
CL Brg. W. Abut.	2342 + 62.00	36.21	614.54	614.54
A	2342 + 72.00	36.21	614.69	614.69
B	2342 + 82.00	36.21	614.81	614.83
C	2342 + 92.00	36.21	614.93	614.95
D	2343 + 02.00	36.21	615.03	615.04
CL Brg. Pier 1	2343 + 12.42	36.21	615.13	615.13
E	2343 + 22.42	36.21	615.21	615.21
F	2343 + 32.42	36.21	615.27	615.28
G	2343 + 42.42	36.21	615.32	615.34
H	2343 + 52.42	36.21	615.37	615.38
I	2343 + 62.42	36.21	615.39	615.40
CL Brg. Pier 2	2343 + 75.42	36.21	615.41	615.41
J	2343 + 85.42	36.21	615.41	615.42
K	2343 + 95.42	36.21	615.40	615.41
L	2344 + 05.42	36.21	615.37	615.39
M	2344 + 15.42	36.21	615.34	615.35
N	2344 + 25.42	36.21	615.29	615.30
CL Brg. Pier 3	2344 + 38.42	36.21	615.20	615.20
O	2344 + 48.42	36.21	615.13	615.13
P	2344 + 58.42	36.21	615.03	615.05
Q	2344 + 68.42	36.21	614.93	614.95
R	2344 + 78.42	36.21	614.82	614.83
CL Brg. E. Abut.	2344 + 88.83	36.21	614.68	614.68
Bk. E. Abut.	2344 + 90.54	36.21	614.66	614.66

BEAM 14

Location	Station	Offset	Theoretical Grade Elevations	Theoretical Grade Elevations Adjusted For Dead Load Deflection
Back W. Abut.	2342 + 60.29	42.79	614.39	614.39
CL Brg. W. Abut.	2342 + 62.00	42.79	614.41	614.41
A	2342 + 72.00	42.79	614.55	614.56
B	2342 + 82.00	42.79	614.68	614.70
C	2342 + 92.00	42.79	614.80	614.81
D	2343 + 02.00	42.79	614.90	614.91
CL Brg. Pier 1	2343 + 12.42	42.79	615.00	615.00
E	2343 + 22.42	42.79	615.07	615.08
F	2343 + 32.42	42.79	615.14	615.15
G	2343 + 42.42	42.79	615.19	615.21
H	2343 + 52.42	42.79	615.23	615.25
I	2343 + 62.42	42.79	615.26	615.27
CL Brg. Pier 2	2343 + 75.42	42.79	615.28	615.28
J	2343 + 85.42	42.79	615.28	615.29
K	2343 + 95.42	42.79	615.27	615.28
L	2344 + 05.42	42.79	615.24	615.26
M	2344 + 15.42	42.79	615.21	615.22
N	2344 + 25.42	42.79	615.16	615.17
CL Brg. Pier 3	2344 + 38.42	42.79	615.07	615.07
O	2344 + 48.42	42.79	614.99	615.00
P	2344 + 58.42	42.79	614.90	614.92
Q	2344 + 68.42	42.79	614.80	614.82
R	2344 + 78.42	42.79	614.68	614.70
CL Brg. E. Abut.	2344 + 88.83	42.79	614.55	614.55
Bk. E. Abut.	2344 + 90.54	42.79	614.53	614.53

- Notes:
1. Offsets are measured with respect to the Centerline.
2. Negative offsets are left of the centerline while looking upstation.
3. All Elevations and Offsets are in feet.

E-S 2-17-2017

	USER NAME =	DESIGNED - BJD	REVISED -	STATE OF ILLINOIS DEPARTMENT OF TRANSPORTATION	TOP OF SLAB ELEVATIONS - 3 STRUCTURE NO. 016-0388	FAP RTE.	SECTION	COUNTY	TOTAL SHEETS	SHEET NO.
		CHECKED - MGH	REVISED -			581	(42-B-11-1) BR, BJR 24	COOK	761	707
	PLOT SCALE =	DRAWN - GM	REVISED -			CONTRACT NO. 62W87				
	PLOT DATE =	CHECKED - BJD	REVISED -			SHEET S10-09 OF S10-37 SHEETS				
								ILLINOIS	FED. AID PROJECT	

MODEL: Default
FILE NAME: pw:\wsp-us-pw.bentley.com\wsp-us-pw-l\Documents\Project IDOT 2050082201 - IDOT District 1 Various\Structures\Work Order 1\016-0388 - 159th over I-94\Sheets\10_016-0388 - Top of West Approach Slab Elevations.dgn

NORTH EDGE OF SHOULDER			
Location	Station	Offset	Theoretical Grade Elevations
W. End of W. Approach	1342 + 30.54	-40.00	614.01
A1	1342 + 40.54	-40.00	614.19
A2	1342 + 50.54	-40.00	614.36
E. End of W. Approach	1342 + 60.54	-40.00	614.51

NORTH EDGE OF ROADWAY			
Location	Station	Offset	Theoretical Grade Elevations
W. End of W. Approach	1342 + 30.54	-38.00	614.05
A1	1342 + 40.54	-38.00	614.23
A2	1342 + 50.54	-38.00	614.40
E. End of W. Approach	1342 + 60.54	-38.00	614.55

WB PGL			
Location	Station	Offset	Theoretical Grade Elevations
W. End of W. Approach	1342 + 30.54	-2.00	614.65
A1	1342 + 40.54	-2.00	614.83
A2	1342 + 50.54	-2.00	615.00
E. End of W. Approach	1342 + 60.54	-2.00	615.15


CL 159TH ST			
Location	Station	Offset	Theoretical Grade Elevations
W. End of W. Approach	342 + 30.54	0.00	614.62
A1	342 + 40.54	0.00	614.80
A2	342 + 50.54	0.00	614.96
E. End of W. Approach	342 + 60.54	0.00	615.12

EB PGL AND STAGE CONSTRUCTION LINE			
Location	Station	Offset	Theoretical Grade Elevations
W. End of W. Approach	2342 + 30.54	2.00	614.58
A1	2342 + 40.54	2.00	614.76
A2	2342 + 50.54	2.00	614.93
E. End of W. Approach	2342 + 60.54	2.00	615.09

SOUTH EDGE OF ROADWAY			
Location	Station	Offset	Theoretical Grade Elevations
W. End of W. Approach	2342 + 30.54	38.00	614.98
A1	2342 + 40.54	38.00	614.16
A2	2342 + 50.54	38.00	614.33
E. End of W. Approach	2342 + 60.54	38.00	614.49

SOUTH EDGE OF SHOULDER			
Location	Station	Offset	Theoretical Grade Elevations
W. End of W. Approach	2342 + 30.54	40.00	613.94
A1	2342 + 40.54	40.00	614.12
A2	2342 + 50.54	40.00	614.29
E. End of W. Approach	2342 + 60.54	40.00	614.45

- Notes:
- Offsets are measured with respect to the Centerline.
 - Negative offsets are left of the centerline while looking upstation.
 - All Elevations and Offsets are in feet.

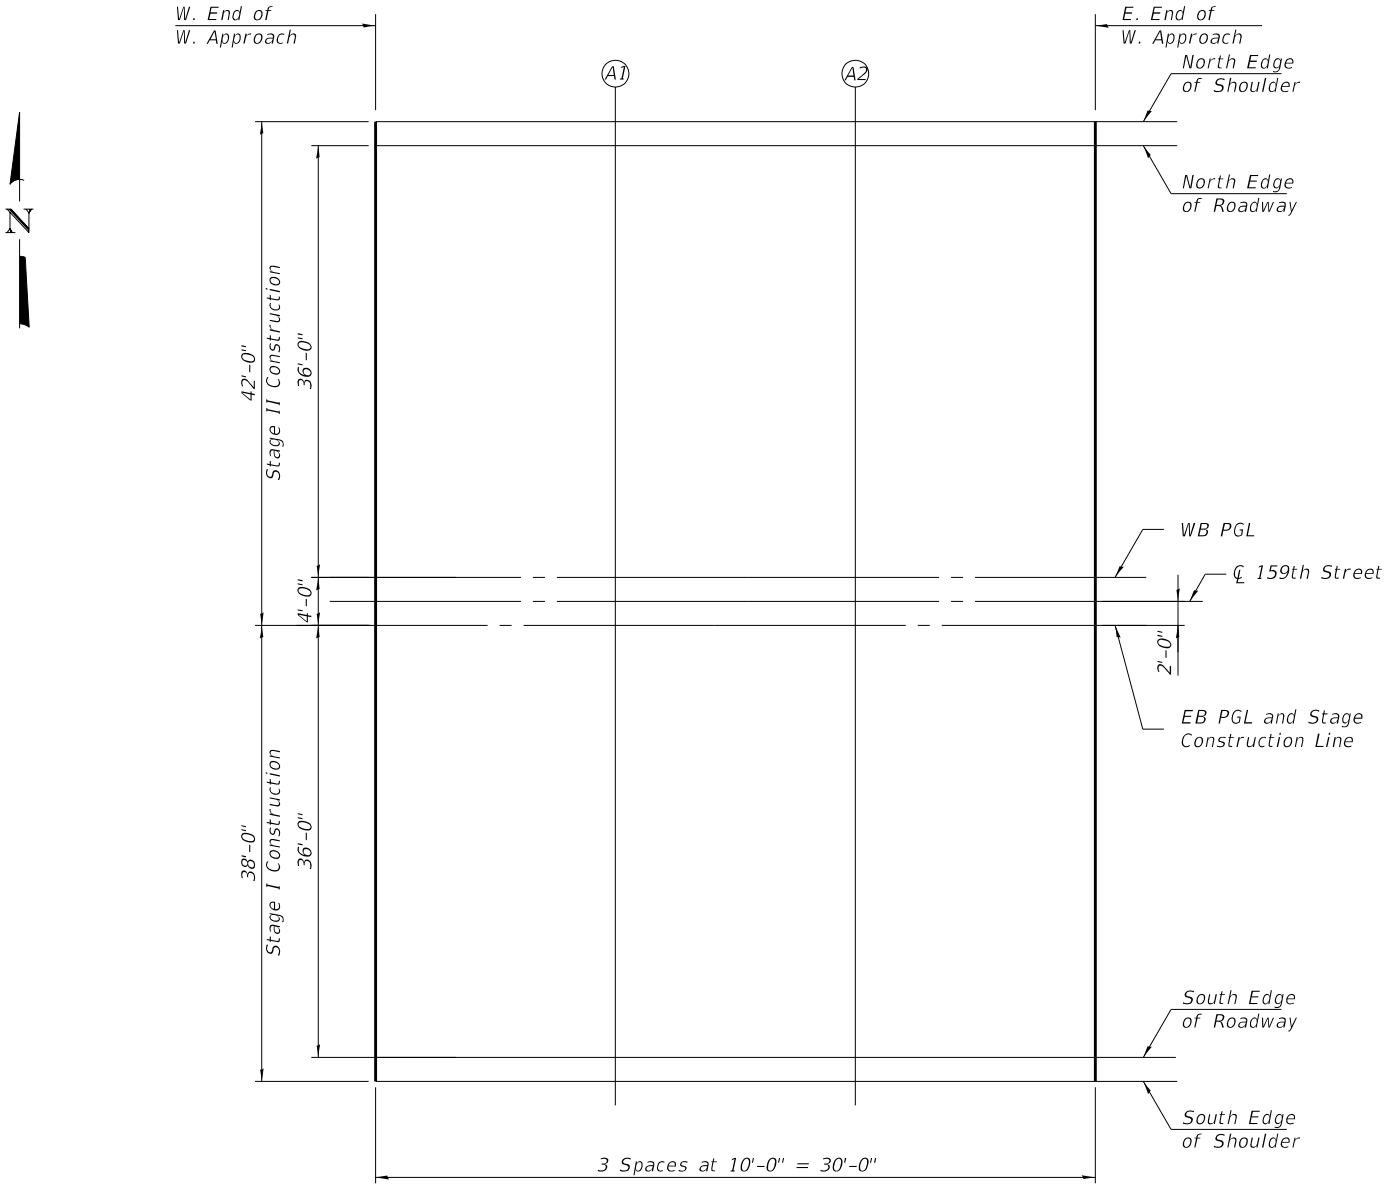

PLAN



USER NAME =	DESIGNED - BJD	REVISED -
	CHECKED - MGH	REVISED -
PLOT SCALE =	DRAWN - GM	REVISED -
PLOT DATE =	CHECKED - BJD	REVISED -

STATE OF ILLINOIS
DEPARTMENT OF TRANSPORTATION

TOP OF WEST APPROACH SLAB ELEVATIONS
STRUCTURE NO. 016-0388

SHEET S10-10 OF S10-37 SHEETS

FAP RTE.	SECTION	COUNTY	TOTAL SHEETS	SHEET NO.
581	(42-B-11-1) BR. BUR 24	COOK	761	708
CONTRACT NO. 62W87				
ILLINOIS FED. AID PROJECT				

MODEL: Default
FILE NAME: pw:\wsp-us-pw.bentley.com:wsp-us-pw-l\Documents\Project IDOT 2050082201 - IDOT District 1 Various\Structures\Work Order 1\016-0388 - 159th over I-94\Sheets\11_016-0388 - Top of East Approach Slab Elevations.dgn

NORTH EDGE OF SHOULDER			
Location	Station	Offset	Theoretical Grade Elevations
W. End of E. Approach	1344 + 90.29	-40.00	614.63
A3	1345 + 00.29	-40.00	614.48
A4	1345 + 10.29	-40.00	614.33
E. End of E. Approach	1345 + 20.29	-40.00	614.16

NORTH EDGE OF ROADWAY			
Location	Station	Offset	Theoretical Grade Elevations
W. End of E. Approach	1344 + 90.29	-38.00	614.67
A3	1345 + 00.29	-38.00	614.52
A4	1345 + 10.29	-38.00	614.37
E. End of E. Approach	1345 + 20.29	-38.00	614.20

WB PGL			
Location	Station	Offset	Theoretical Grade Elevations
W. End of E. Approach	1344 + 90.29	-2.00	615.27
A3	1345 + 00.29	-2.00	615.12
A4	1345 + 10.29	-2.00	614.97
E. End of E. Approach	1345 + 20.29	-2.00	614.80


CL 159TH ST			
Location	Station	Offset	Theoretical Grade Elevations
W. End of E. Approach	344 + 90.29	0.00	615.25
A3	345 + 00.29	0.00	615.10
A4	345 + 10.29	0.00	614.95
E. End of E. Approach	345 + 20.29	0.00	614.78

EB PGL AND STAGE CONSTRUCTION LINE			
Location	Station	Offset	Theoretical Grade Elevations
W. End of E. Approach	2344 + 90.29	2.00	615.23
A3	2345 + 00.29	2.00	615.08
A4	2345 + 10.29	2.00	614.93
E. End of E. Approach	2345 + 20.29	2.00	614.76

SOUTH EDGE OF ROADWAY			
Location	Station	Offset	Theoretical Grade Elevations
W. End of E. Approach	2344 + 90.29	38.00	614.63
A3	2345 + 00.29	38.00	614.48
A4	2345 + 10.29	38.00	614.33
E. End of E. Approach	2345 + 20.29	38.00	614.16

SOUTH EDGE OF SHOULDER			
Location	Station	Offset	Theoretical Grade Elevations
W. End of E. Approach	2344 + 90.29	40.00	614.59
A3	2345 + 00.29	40.00	614.44
A4	2345 + 10.29	40.00	614.29
E. End of E. Approach	2345 + 20.29	40.00	614.12

- Notes:
- Offsets are measured with respect to the Centerline.
 - Negative offsets are left of the centerline while looking upstation.
 - All Elevations and Offsets are in feet.

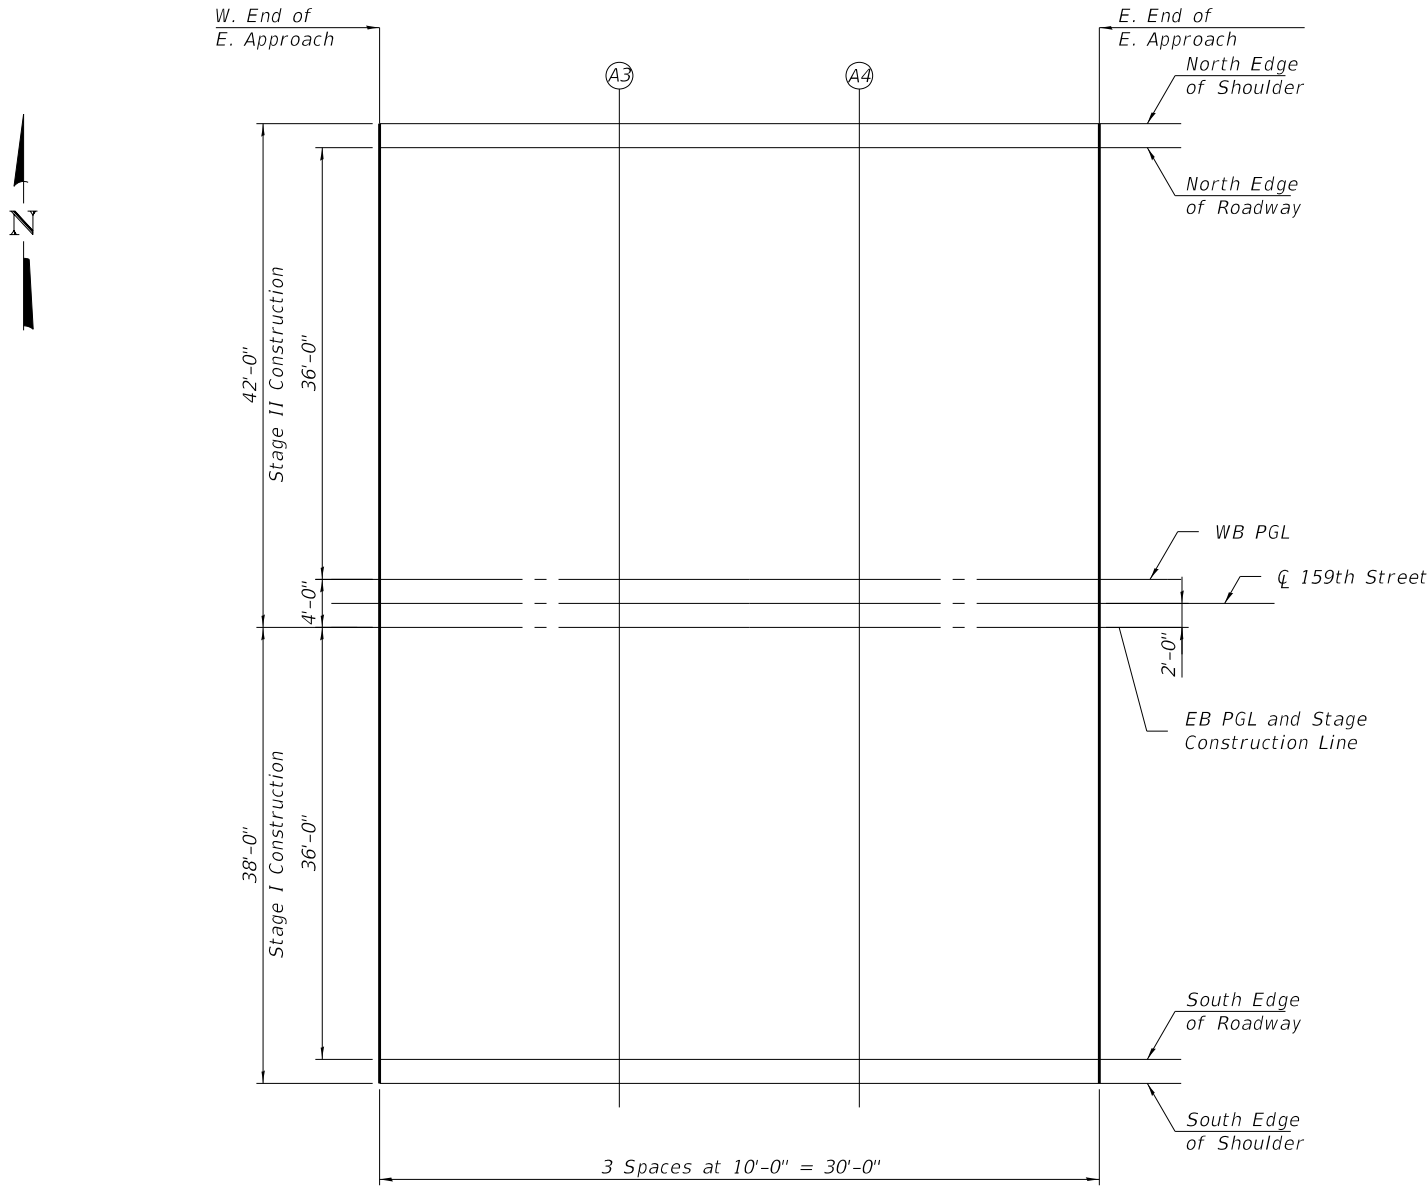

PLAN



USER NAME =	DESIGNED - BJD	REVISED -
	CHECKED - MGH	REVISED -
PLOT SCALE =	DRAWN - GM	REVISED -
PLOT DATE =	CHECKED - BJD	REVISED -


STATE OF ILLINOIS
DEPARTMENT OF TRANSPORTATION

TOP OF EAST APPROACH SLAB ELEVATIONS
STRUCTURE NO. 016-0388

SHEET S10-11 OF S10-37 SHEETS

FAP RTE.	SECTION	COUNTY	TOTAL SHEETS	SHEET NO.
581	(42-B-11-1) BR. BUR 24	COOK	761	709
CONTRACT NO. 62W87				
ILLINOIS FED. AID PROJECT				

MODEL: Default
FILE NAME: pw:\3\wsp-us-pw-bentley.com\wsp-us-pw-l\Documents\Project IDOT 2050082201 - IDOT District 1 Various\Structures\Work Order 1\016-0388 - Superstructure-1.dgn

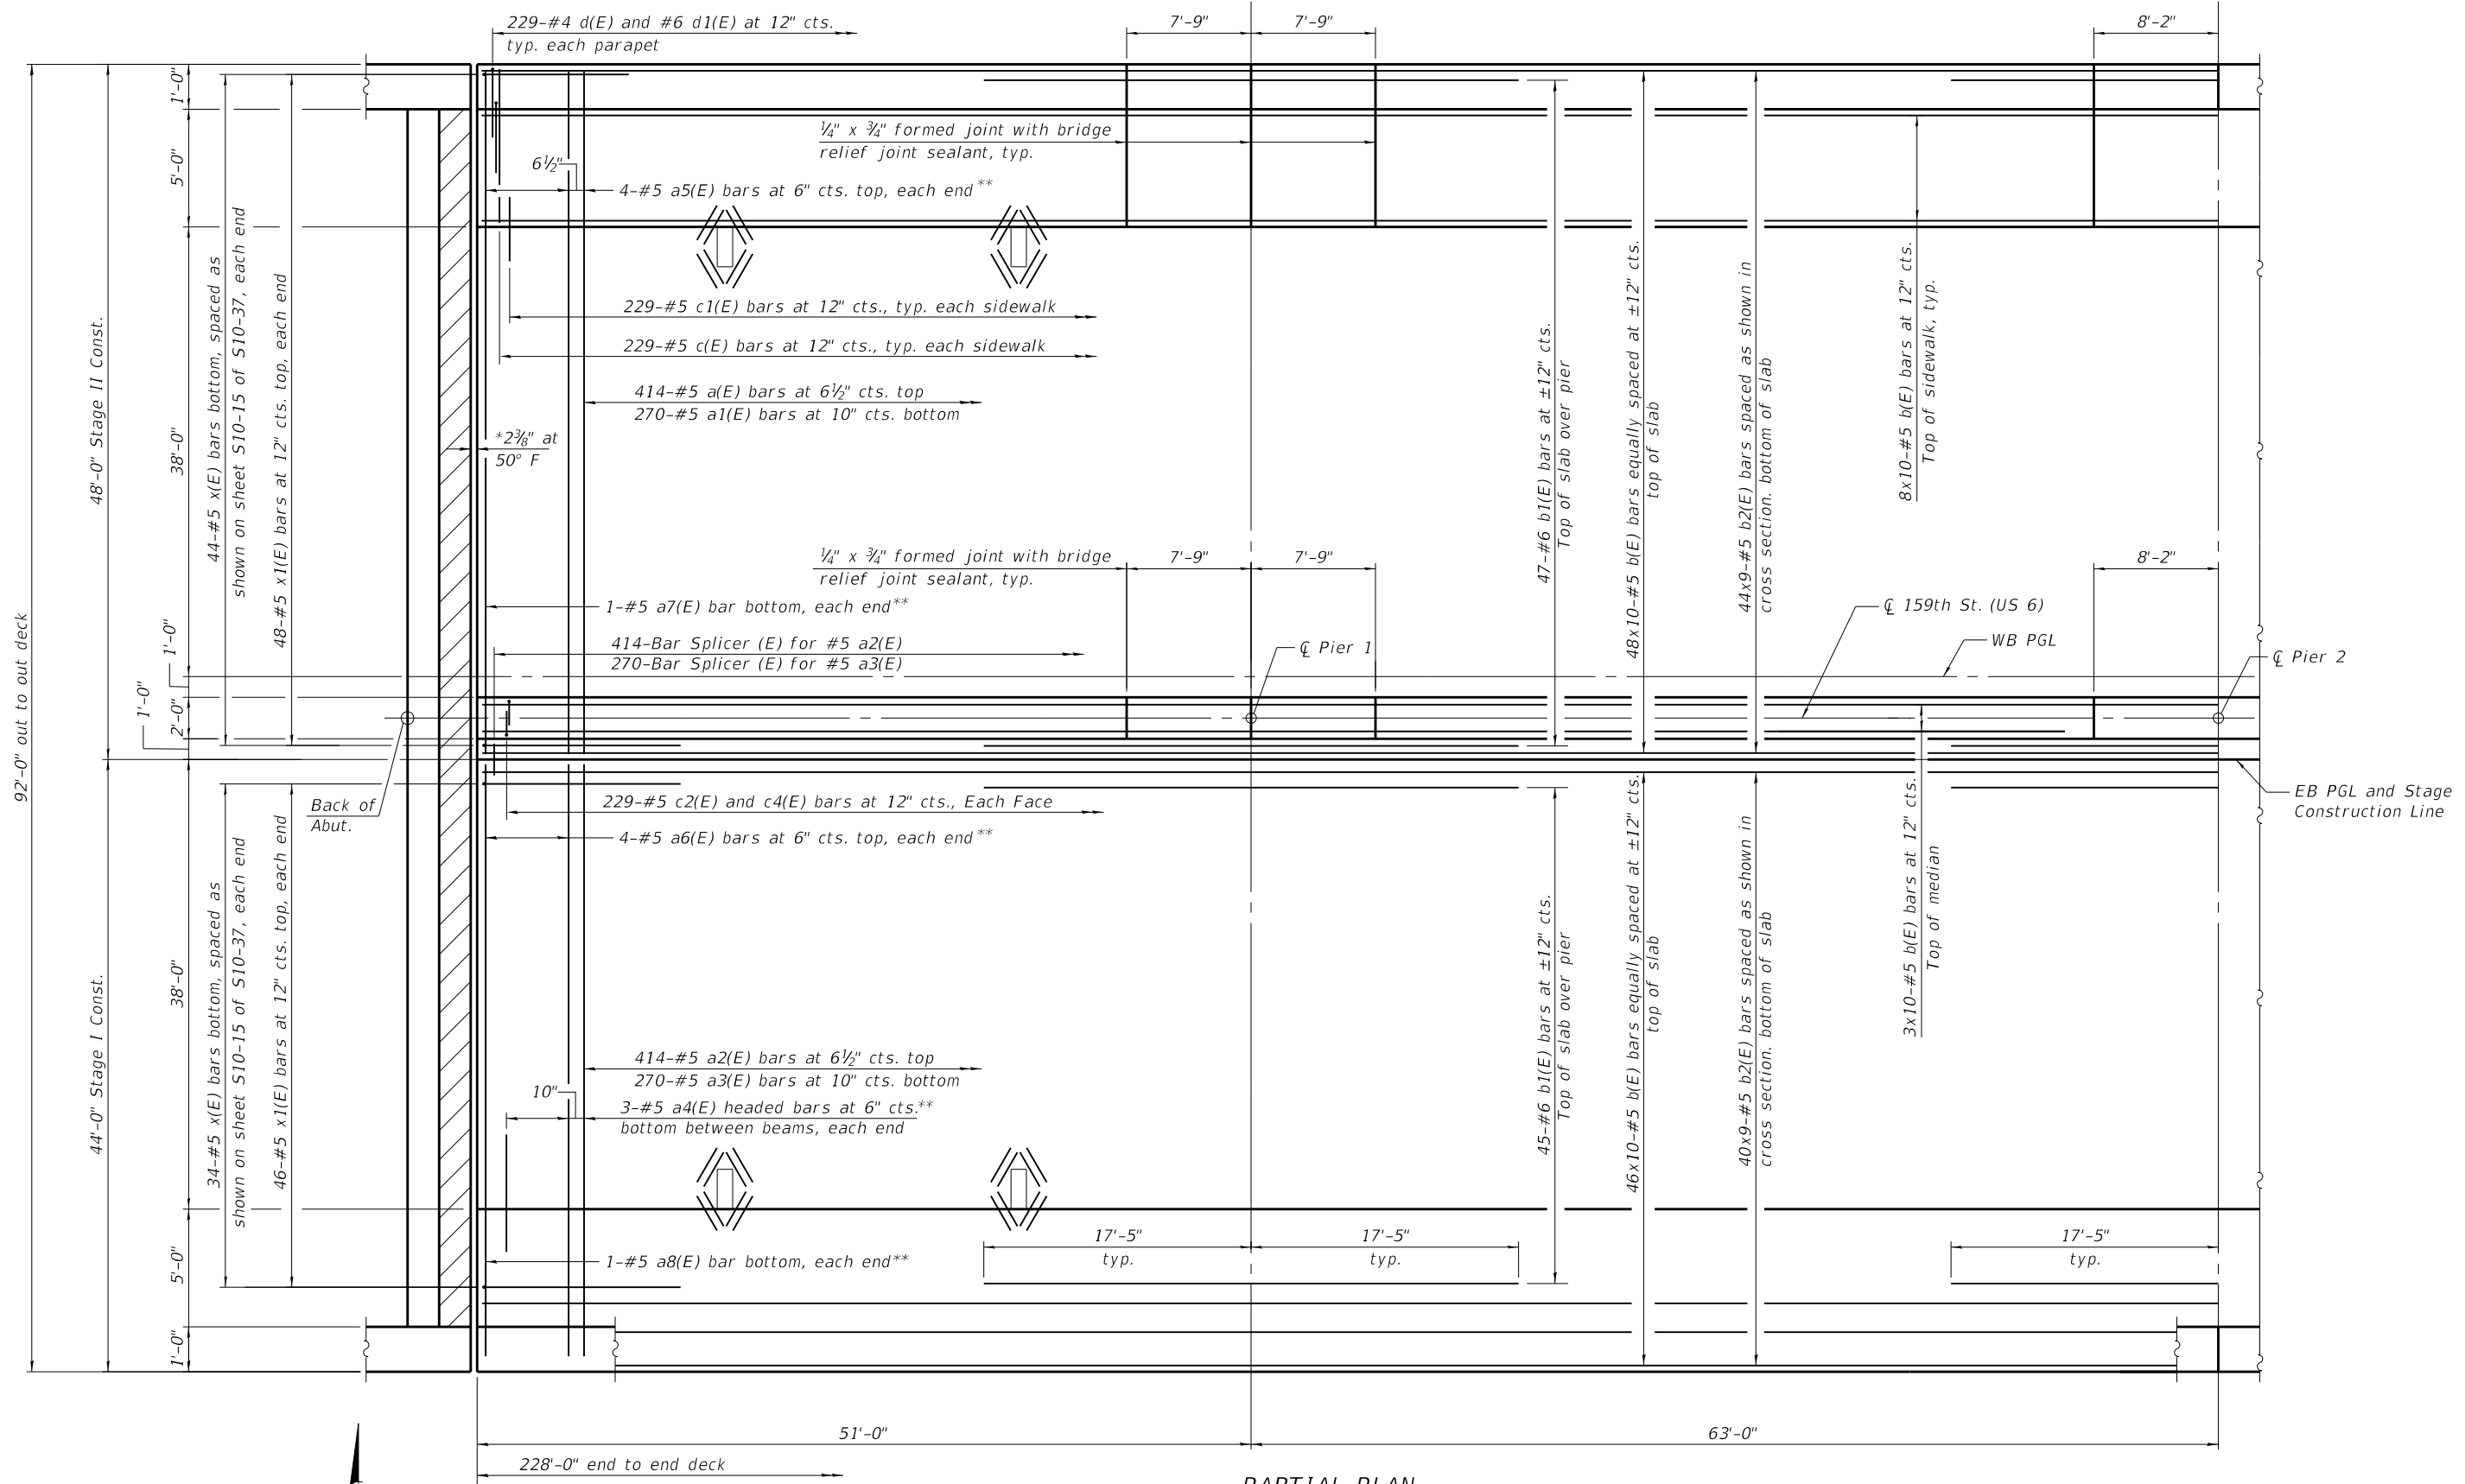

MINIMUM BAR LAP
#5 bar = 3'-6"

PARTIAL PLAN
(Symmetry about Centerline of Pier 2)

*Dimension showing concrete opening. For joint opening see sheet S10-20 and S10-21 of S10-37.
**See S10-15 of S10-37 for edge beam details.

Notes:
See sheet S10-14 of S10-37 for superstructure details and Bill of Material.
Bars indicated thus 95x10-#5 etc. indicates 95 lines of bars with 10 lengths per line.
Cut longitudinal reinforcement to clear drainage scuppers.



USER NAME =	DESIGNED - BJD	REVISED -
	CHECKED - MGH	REVISED -
PLOT SCALE =	DRAWN - GM	REVISED -
PLOT DATE =	CHECKED - BJD	REVISED -


STATE OF ILLINOIS
DEPARTMENT OF TRANSPORTATION

SUPERSTRUCTURE - 1
STRUCTURE NO. 016-0388

SHEET S10-12 OF S10-37 SHEETS


FAP RTE.	SECTION	COUNTY	TOTAL SHEETS	SHEET NO.
581	(42-B-11-1) BR, BJR 24	COOK	761	710
CONTRACT NO. 62W87				
ILLINOIS FED. AID PROJECT				

MODEL: Default
FILE NAME: pw:\3\wsp-us-pw-bentley.com\wsp-us-pw-l\Documents\Project IDOT 2050082201 - IDOT District 1 Various Structures\Work Order 1\016-0388 - 159th over I-94\Sheets\13_016-0388 - Superstructure-2.dgn

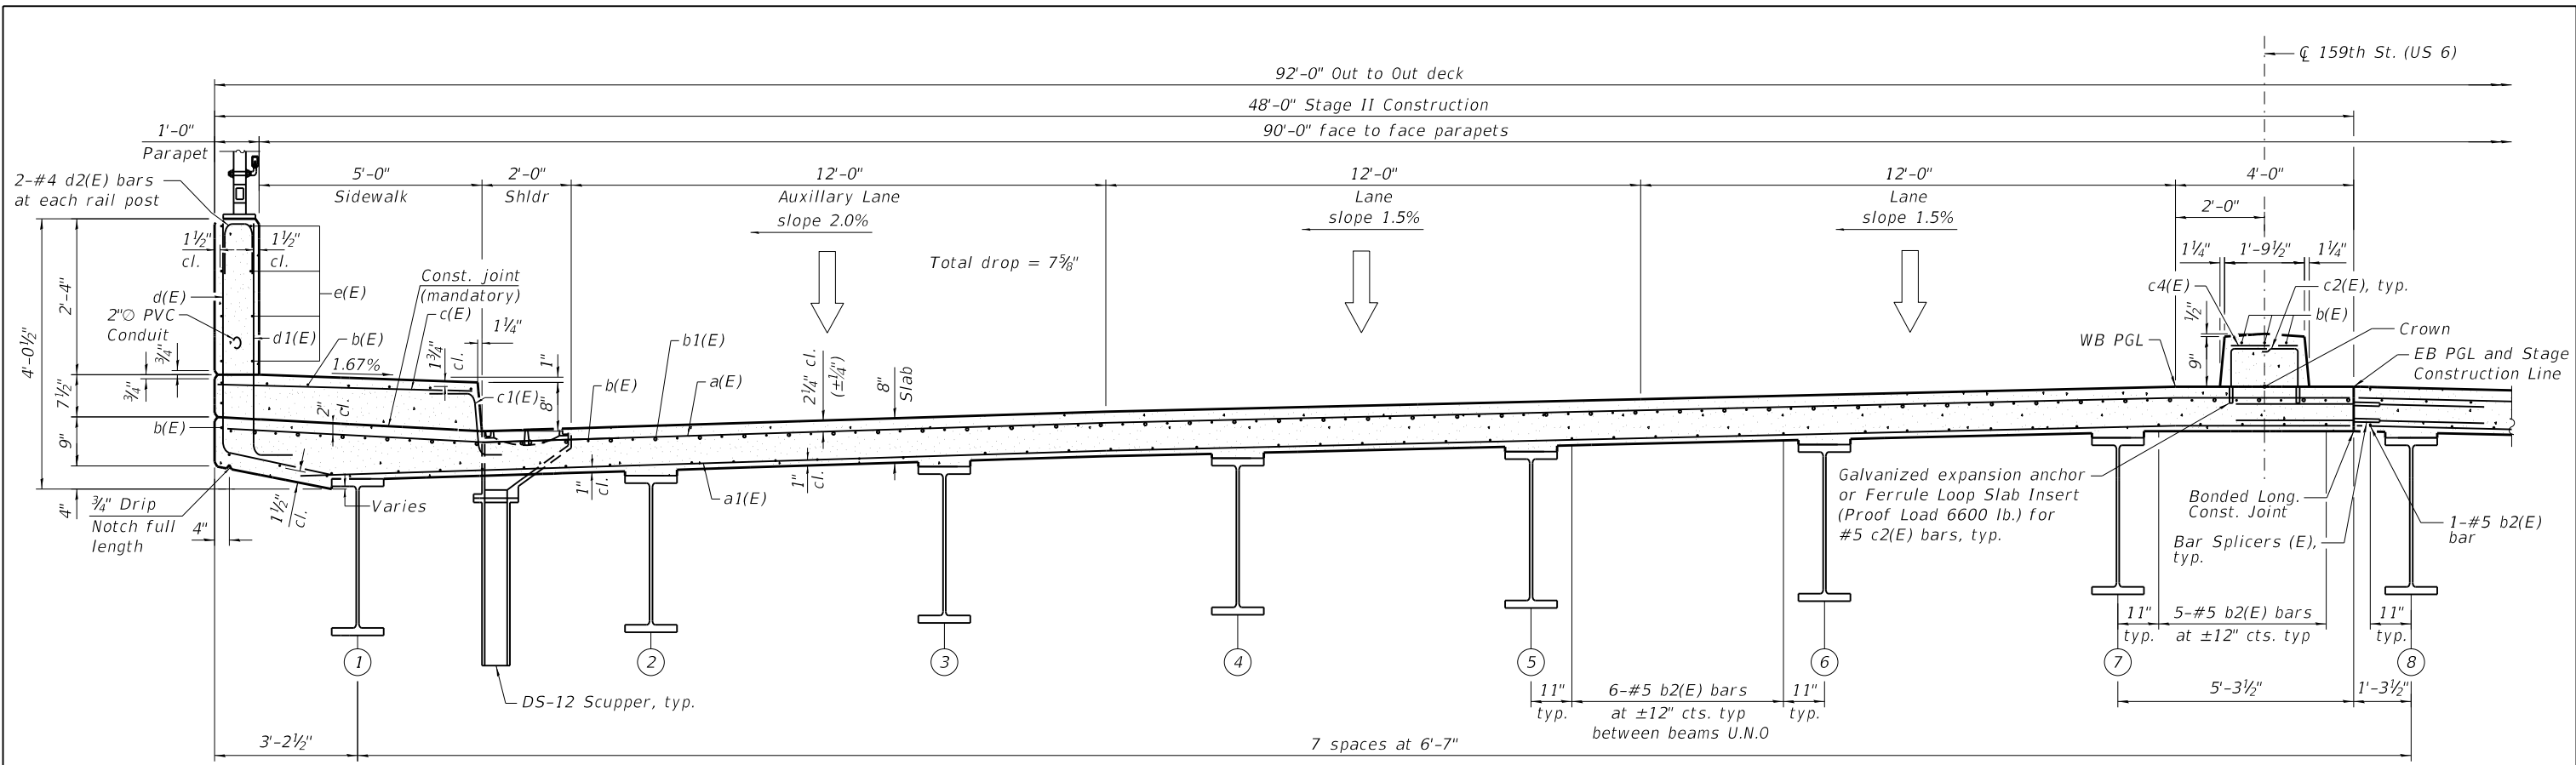

NEAR PIER

CROSS SECTION
(Looking East)

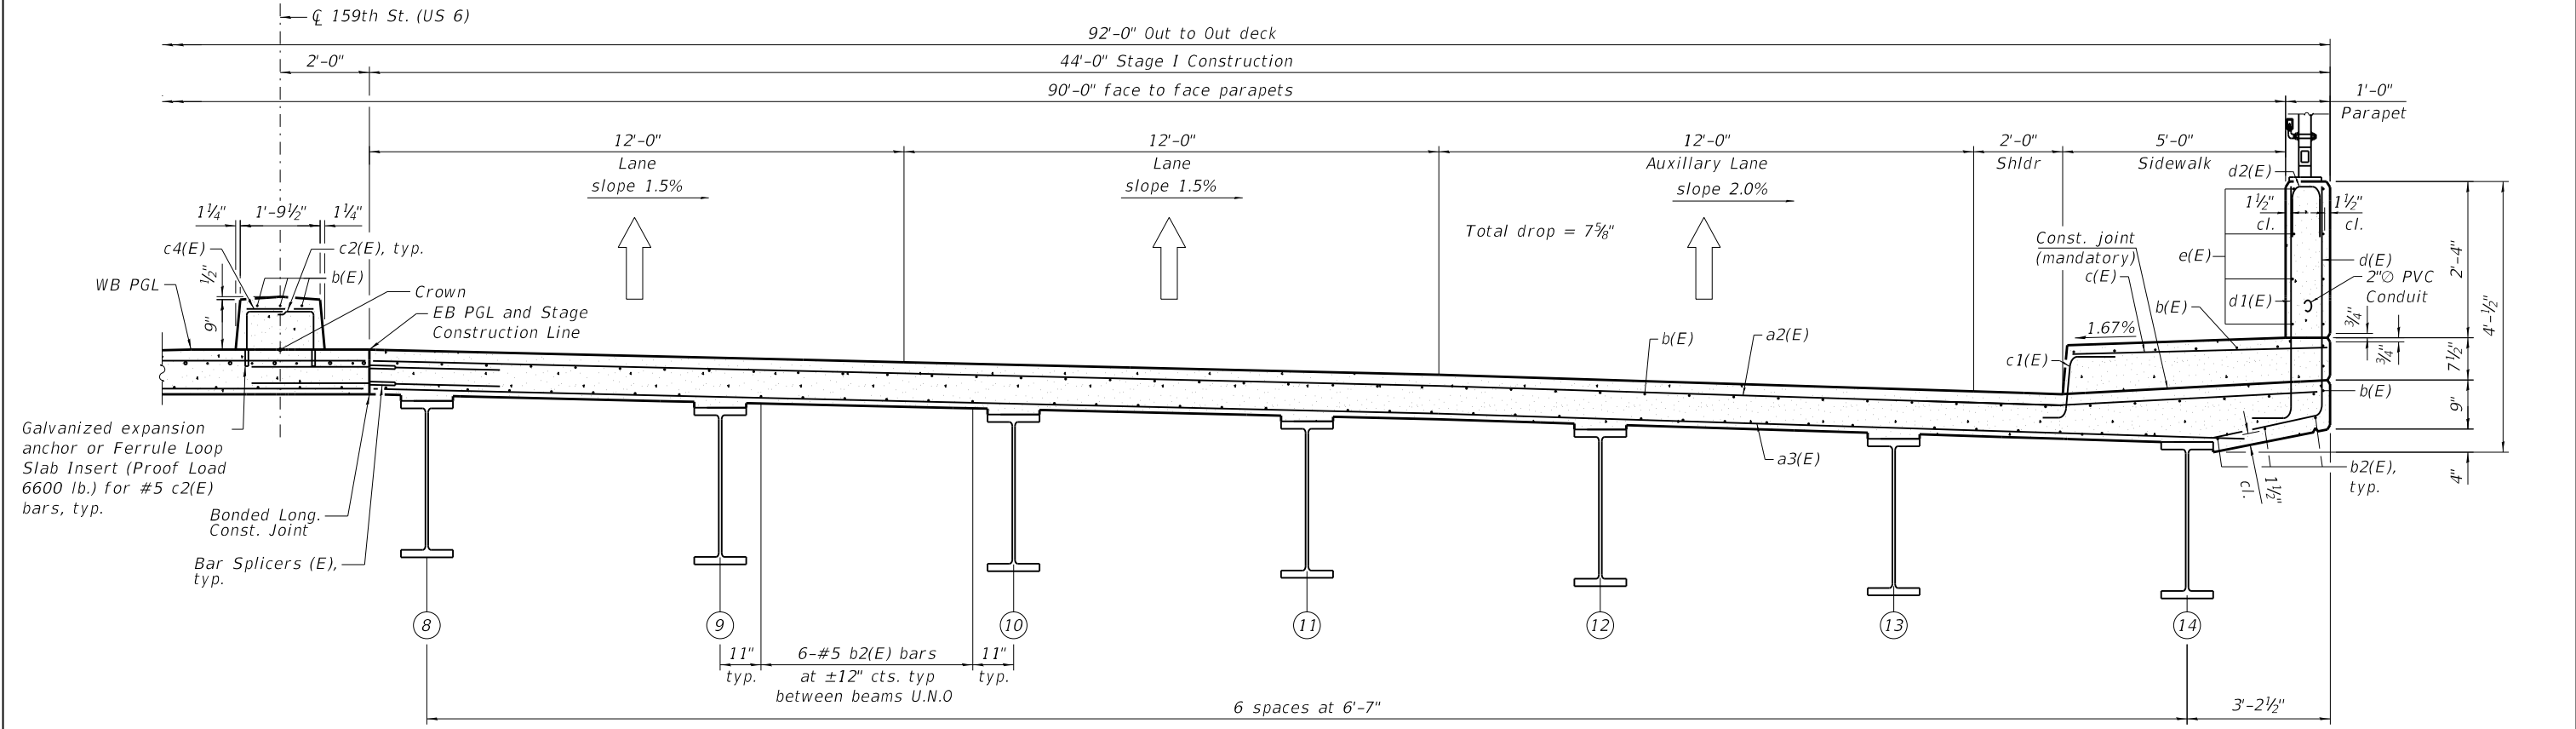

NEAR MIDSPAN

CROSS SECTION
(Looking East)



USER NAME =	DESIGNED - BJD	REVISED -
	CHECKED - MGH	REVISED -
PLOT SCALE =	DRAWN - GM	REVISED -
PLOT DATE =	CHECKED - BJD	REVISED -


STATE OF ILLINOIS
DEPARTMENT OF TRANSPORTATION

SUPERSTRUCTURE - 2
STRUCTURE NO. 016-0388


SHEET S10-13 OF S10-37 SHEETS

FAP RTE.	SECTION	COUNTY	TOTAL SHEETS	SHEET NO.
581	(42-B-11-1) BR, BUR 24	COOK	761	711
CONTRACT NO. 62W87				
ILLINOIS FED. AID PROJECT				

MODEL: Default
FILE NAME: pw:\wsp-us-pw-bentley.com\wsp-us-pw-l\Documents\Project IDOT 2050082201 - IDOT District 1 Various Structures\Work Order 1\016-0388 - 159th over I-94\Sheets\15_016-0388 - DIAPHRAGM DETAILS.dgn

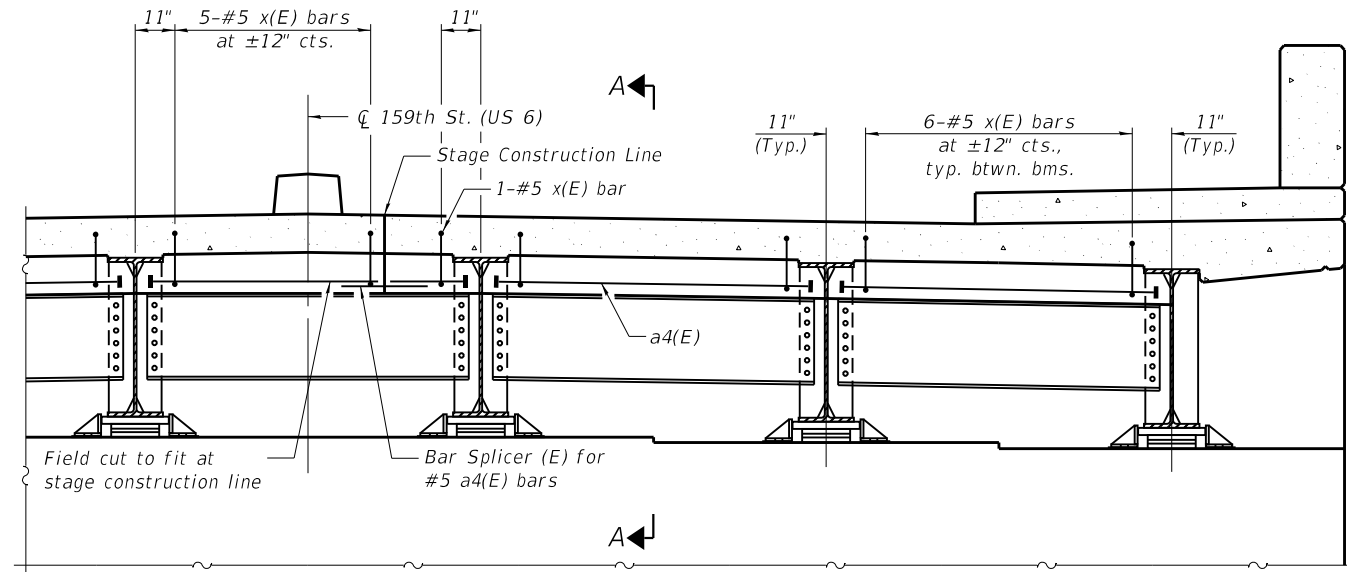


DIAPHRAGM AT ABUTMENT

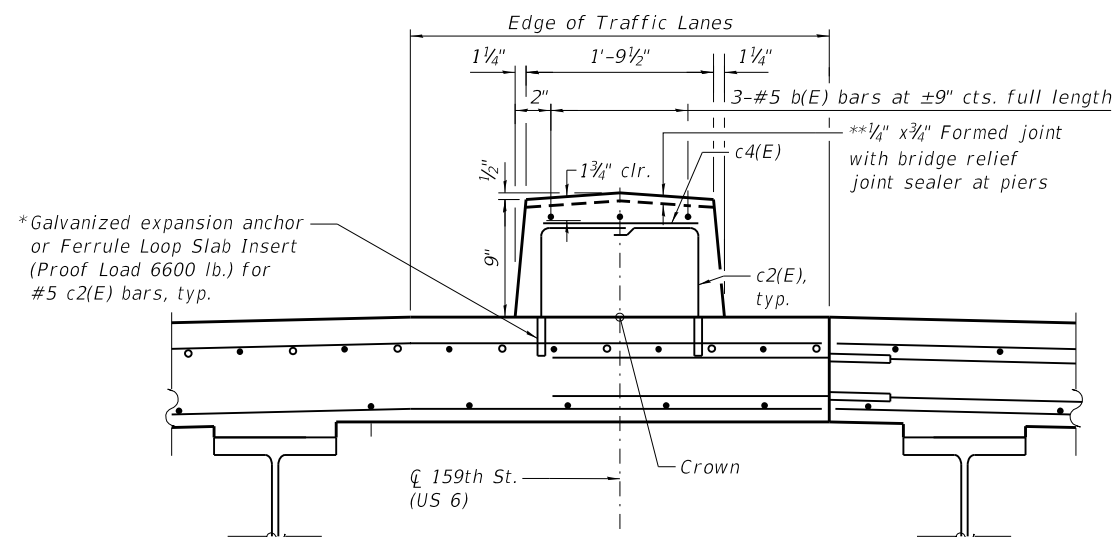

SECTION THRU MEDIAN

* The cost of expansion anchors/inserts is included in the cost of Reinforcement Bars, Epoxy Coated.

** Full width along joint - backer rod not required.

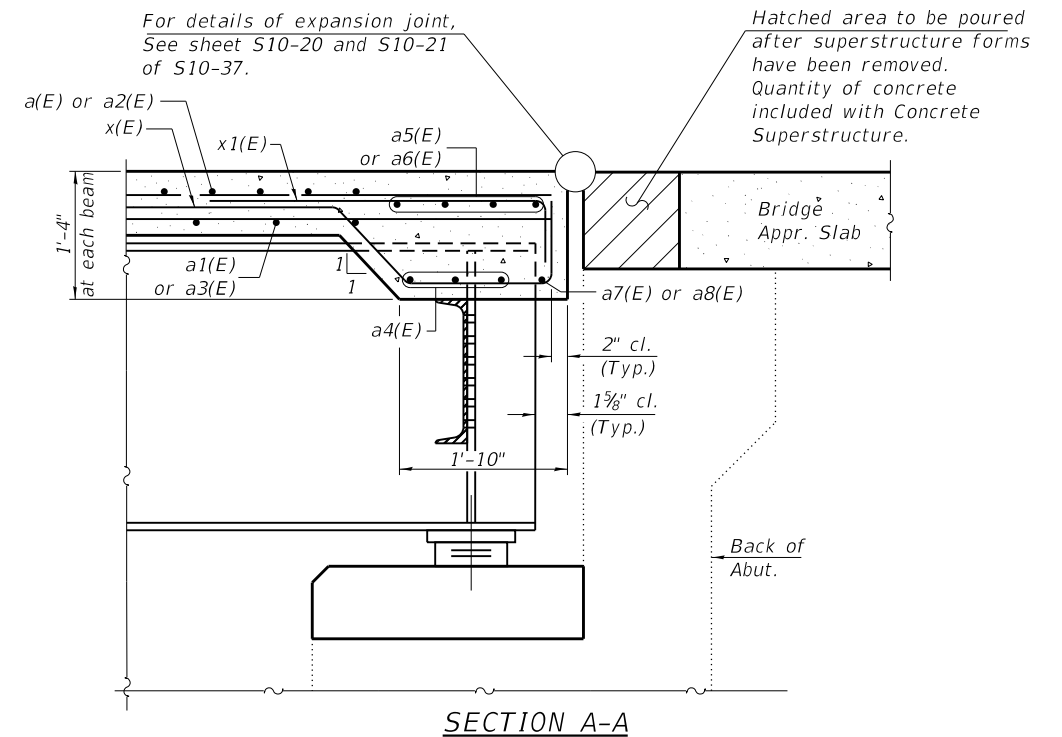

Notes:
See sheet S10-14 of S10-37 for superstructure details and Bill of Material.
Reinforcement bars designated (E) shall be epoxy coated.



USER NAME =	DESIGNED - BJD	REVISED -
	CHECKED - MGH	REVISED -
PLOT SCALE =	DRAWN - GM	REVISED -
PLOT DATE =	CHECKED - BJD	REVISED -



STATE OF ILLINOIS
DEPARTMENT OF TRANSPORTATION

SUPERSTRUCTURE DETAILS
STRUCTURE NO. 016-0388

SHEET S10-15 OF S10-37 SHEETS




FAP RTE.	SECTION	COUNTY	TOTAL SHEETS	SHEET NO.
581	(42-B-11-1) BR, BJR 24	COOK	761	713
CONTRACT NO. 62W87				
ILLINOIS FED. AID PROJECT				

MODEL: Default
FILE NAME: pw:\3\wsp-us-pw-bentley.com\wsp-us-pw-l\Documents\Project IDOT 2050082201 - IDOT District 1 Various Structures\Work Order 1\016-0388 - 159th over I-94\Approach-Slab-Replacement-1.dgn
3/11/2025 12:46:27 PM

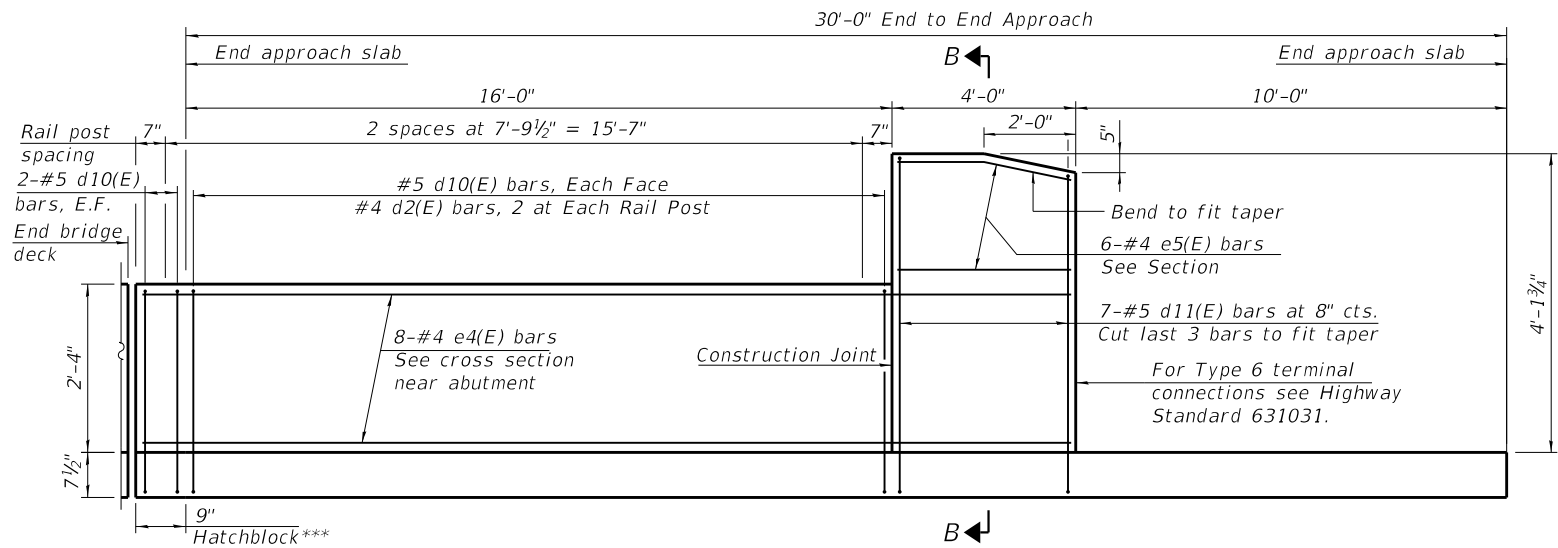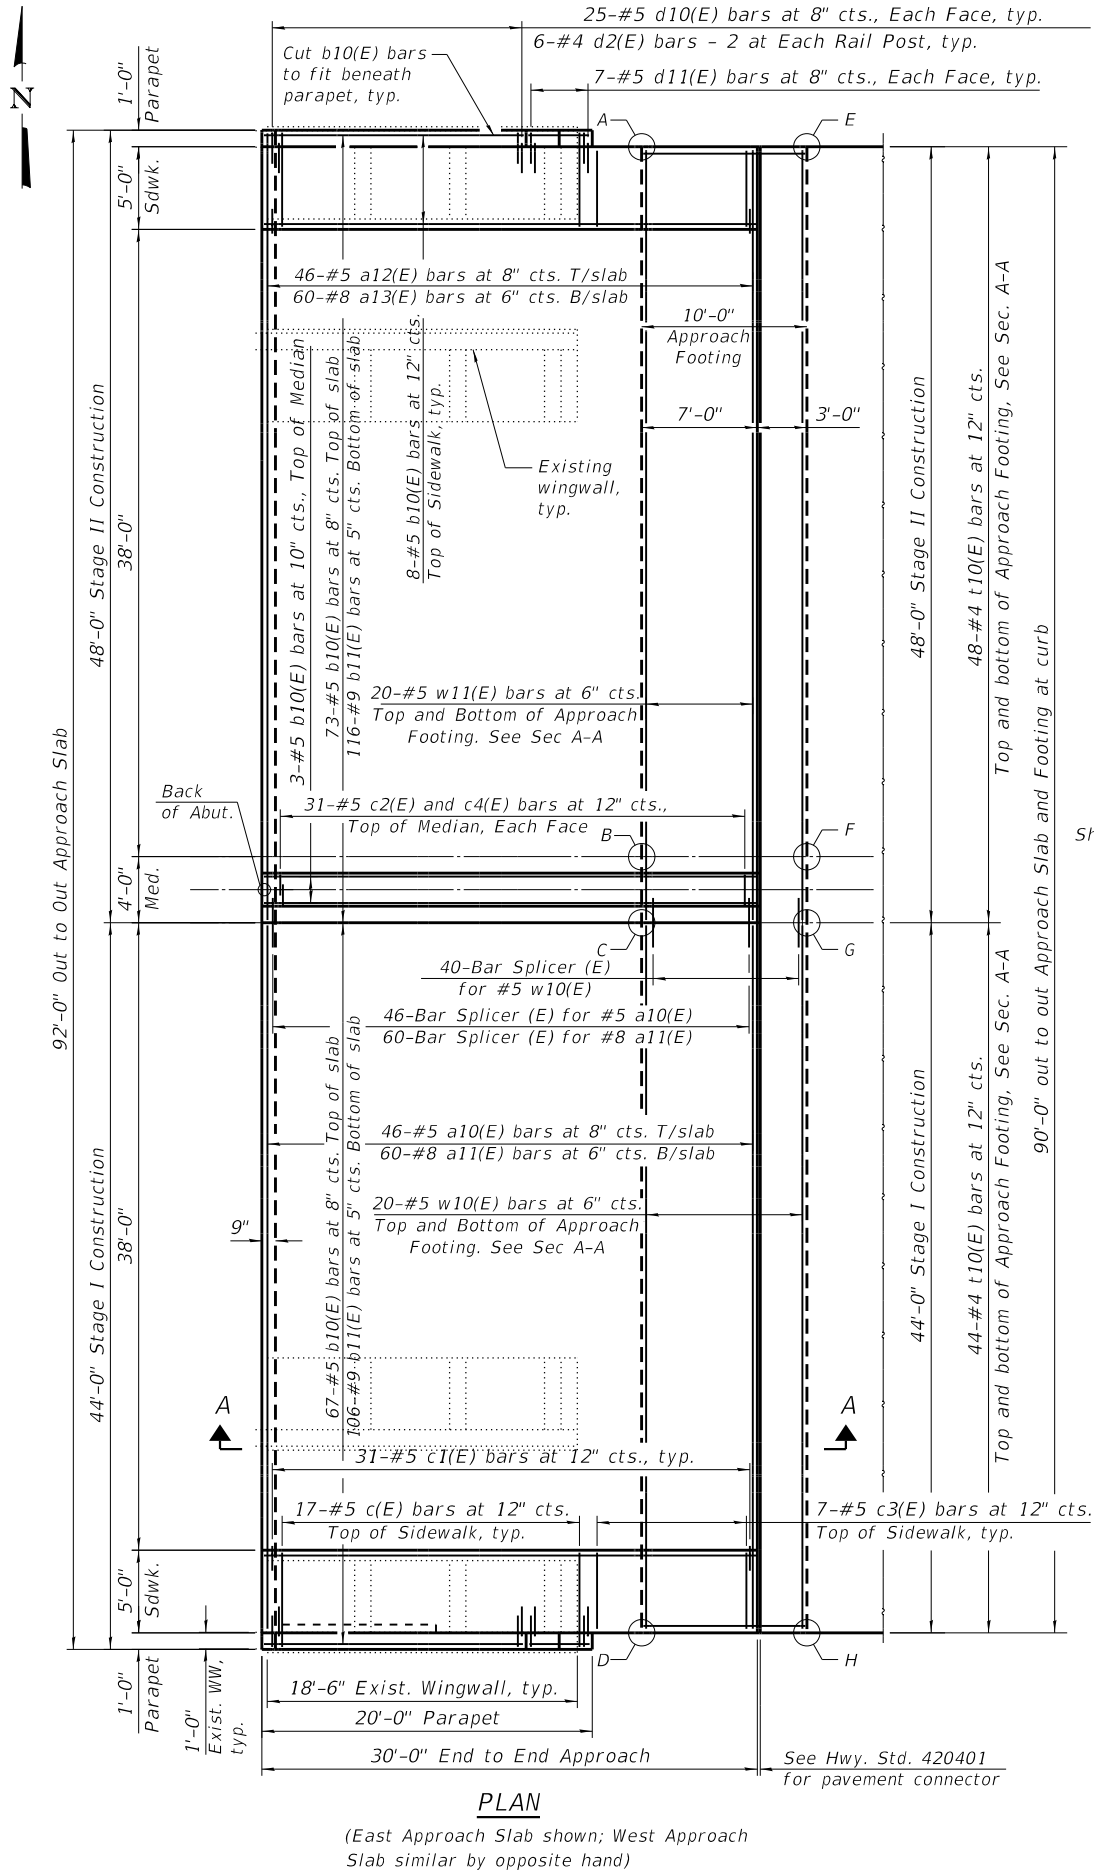


*** See sheet S10-17 for layout of b12(E), c(E), c1(E), and d10(E) bars in the parapet and sidewalk over the hatchblock.

Notes:
See sheet S10-17 for notes.

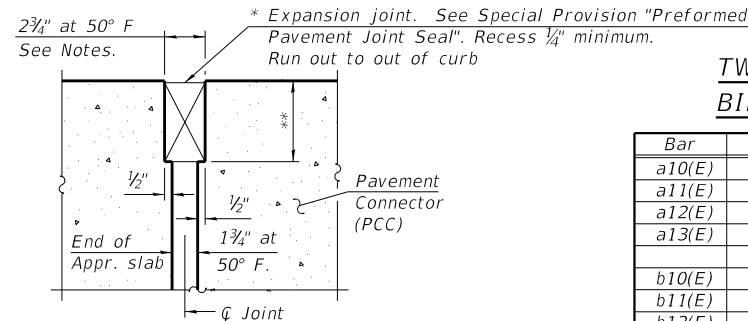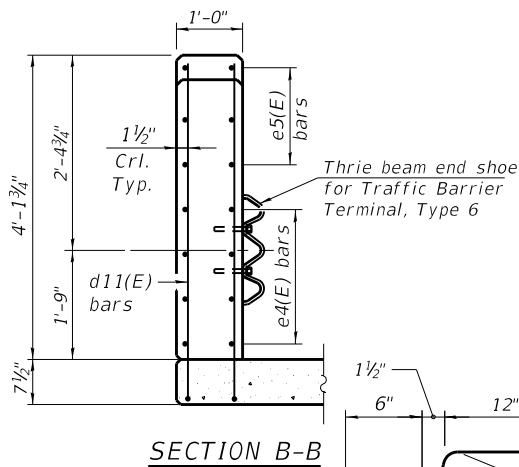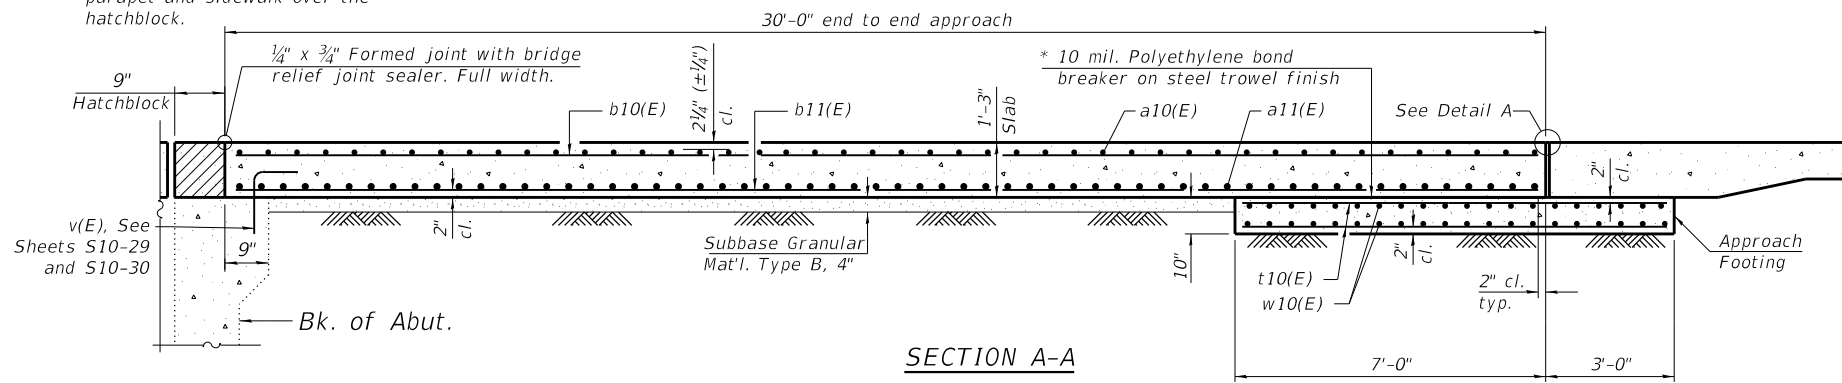

* Cost included with Concrete Superstructure (Approach Slab).
** Per manufacturer recommendations

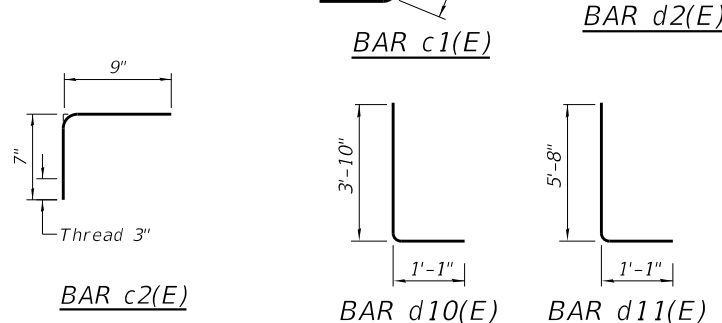

TOP AND BOTTOM ELEVATIONS FOR APPROACH FOOTING

Point	West Approach		Point	East Approach	
	Top	Bottom		Top	Bottom
A-SE	612.79	611.95	A-NW	612.93	612.09
B-E SL	613.53	612.69	B-W PGL	613.67	612.83
C-E PGL	613.46	612.63	C-W SL	613.63	612.80
D-NE	612.72	611.89	D-SW	612.89	612.06
E-SW	612.61	611.77	E-NE	612.76	611.92
F-W SL	613.35	612.51	F-E PGL	613.50	612.66
G-W PGL	613.28	612.45	G-E SL	613.46	612.63
H-NW	612.54	611.71	H-SE	612.72	611.89

TWO APPROACHES BILL OF MATERIAL

Bar	No.	Size	Length	Shape
a10(E)	92	#5	43'-8"	—
a11(E)	120	#8	43'-8"	—
a12(E)	92	#5	47'-8"	—
a13(E)	120	#8	47'-8"	—
b10(E)	318	#5	29'-8"	—
b11(E)	444	#9	29'-8"	—
b12(E)	32	#5	30'-5"	—
c(E)	92	#5	5'-8"	—
c1(E)	132	#5	2'-4"	—
c2(E)	124	#5	1'-4"	—
c3(E)	52	#5	4'-8"	—
c4(E)	31	#5	1'-6"	—
d2(E)	24	#4	2'-8"	—
d10(E)	200	#5	4'-11"	—
d11(E)	56	#5	6'-9"	—
e4(E)	32	#4	20'-5"	—
e5(E)	24	#4	3'-8"	—
t10(E)	368	#4	9'-8"	—
w10(E)	80	#5	43'-8"	—
w11(E)	80	#5	47'-8"	—
Concrete Superstructure (Approach Slab)		Cu. Yd.	29.0	
Concrete Structures		Cu. Yd.	253.8	
Reinforcement Bars, Epoxy Coated		Pound	214,090	





USER NAME =	DESIGNED - BJD	REVISED -
CHECKED =	CHECKED - MGH	REVISED -
PLOT SCALE =	DRAWN - GM	REVISED -
PLOT DATE =	CHECKED - BJD	REVISED -

STATE OF ILLINOIS
DEPARTMENT OF TRANSPORTATION


BRIDGE APPROACH SLAB DETAILS - 1
STRUCTURE NO. 016-0388

SHEET S10-16 OF S10-37 SHEETS


FAP RTE.	SECTION	COUNTY	TOTAL SHEETS	SHEET NO.
581	(42-B-11-1) BR. BUR 24	COOK	761	714
CONTRACT NO. 62W87				
ILLINOIS FED. AID PROJECT				

 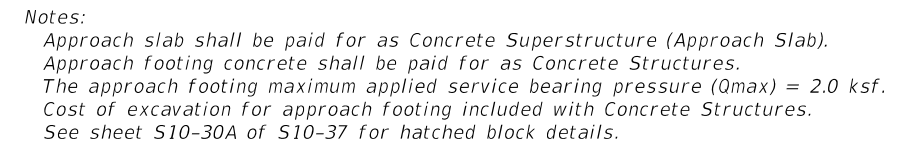


MODEL: Default
FILE NAME: pw:\wsp-us-pw-bentley.com\wsp-us-pw-l\Documents\Project IDOT 2050082201 - IDOT District 1 Various Structures\Work Order 1\016-0388 - 159th over I-94\Sheets\18_016-0388 - Bridge Fence Railing.dgn
3/11/2025 12:46:35 PM

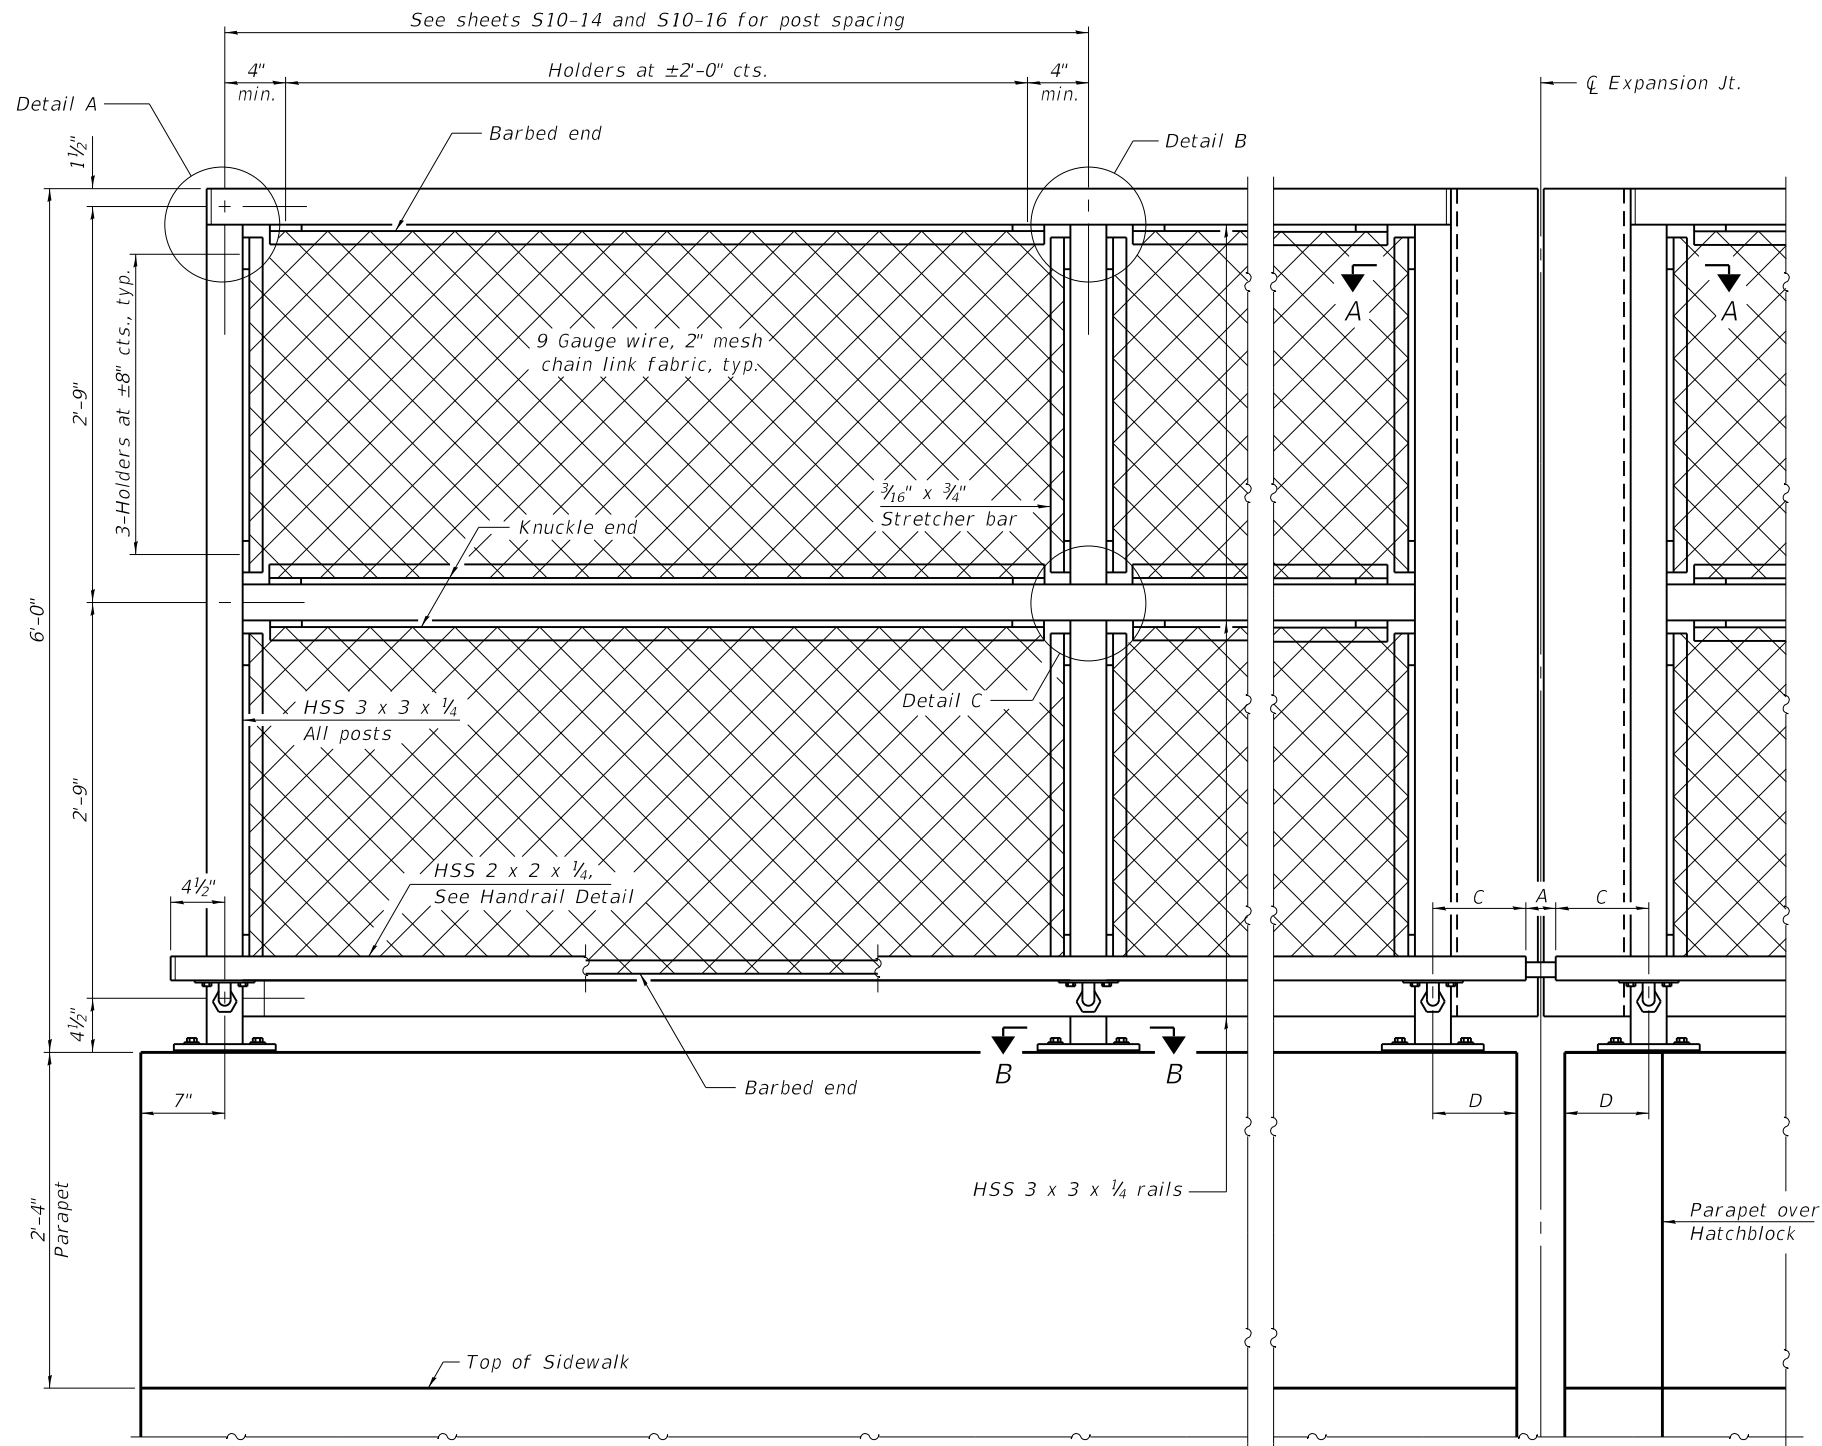


ELEVATION BRIDGE FENCE RAILING
(Inside face)

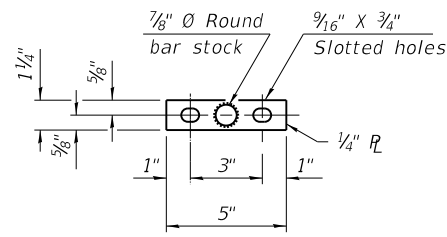

VIEW C-C
(Handrail)

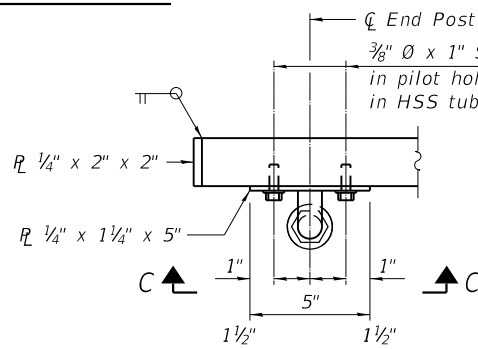


HANDRAIL DETAIL

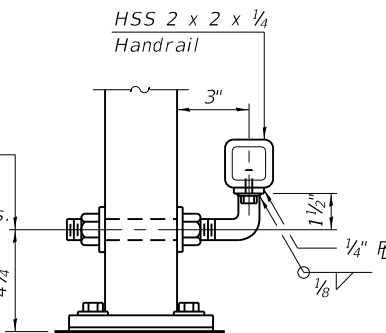

(Sheet 1 of 2)


BRIDGE FENCE RAILING
STRUCTURE NO. 016-0388

SHEET S10-18 OF S10-37 SHEETS

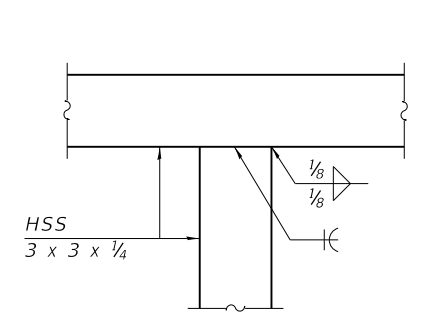


DETAIL A

DETAIL B

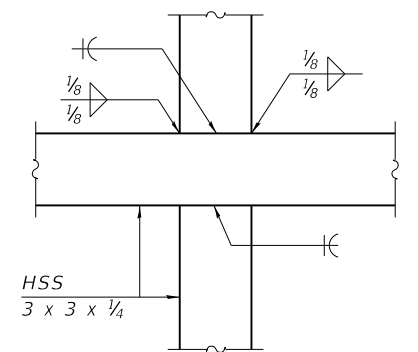

DETAIL C

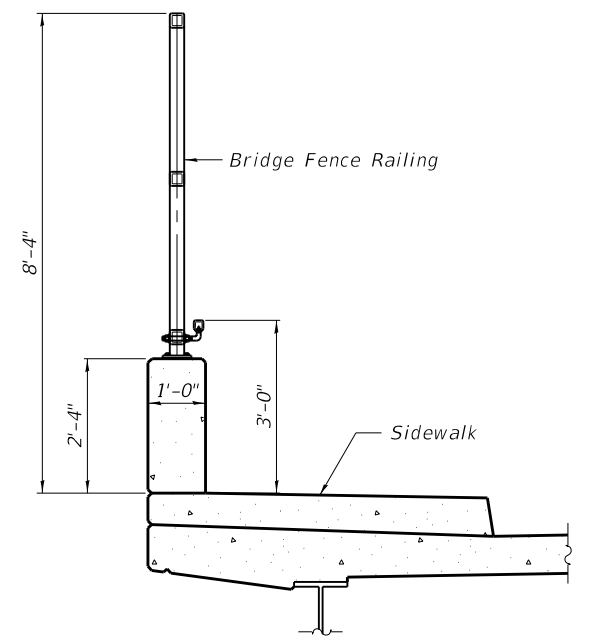

SECTION THRU DECK

RAILING CRITERIA

NCHRP 350 Test Level	4
Max Post Spacing	10'-0"
Railing Weight (plf)	50



USER NAME =
PLOT SCALE =
PLOT DATE =



DESIGNED - BJD
CHECKED - MGH
DRAWN - GM
CHECKED - BJD

REVISED -
REVISED -
REVISED -
REVISED -



STATE OF ILLINOIS
DEPARTMENT OF TRANSPORTATION

FAP RTE.	SECTION	COUNTY	TOTAL SHEETS	SHEET NO.
581	(42-B-11-1) BR, BJR 24	COOK	761	716
CONTRACT NO. 62W87				
ILLINOIS FED. AID PROJECT				

MODEL: Default
FILE NAME: pw:\3\wsp-us-pw-bentley.com\wsp-us-pw-l\Documents\Project IDOT 2050082201 - IDOT District 1 Various\Structures\Work Order 1\016-0388 - 159th over I-94\Sheets\19_016-0388 - Bridge Fence Railing.dgn
3/11/2025 12:46:39 PM

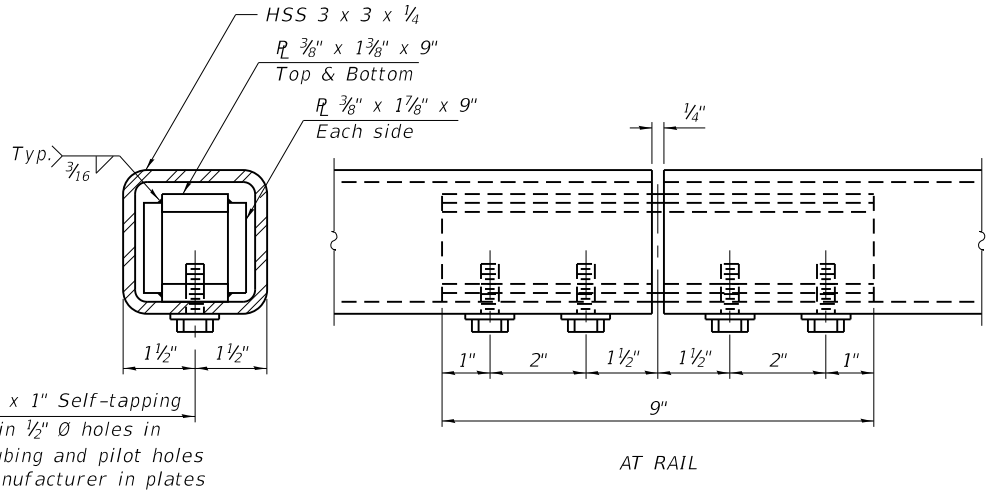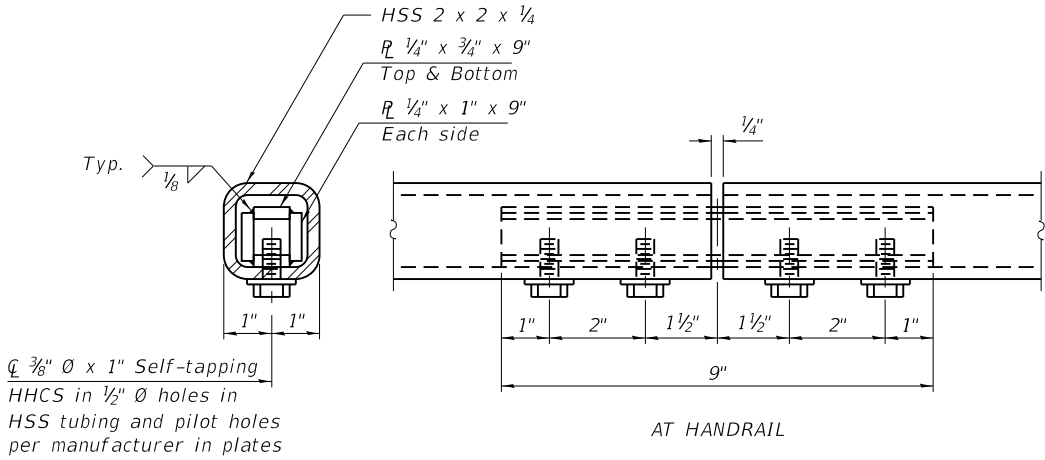

MATERIAL SPLICE

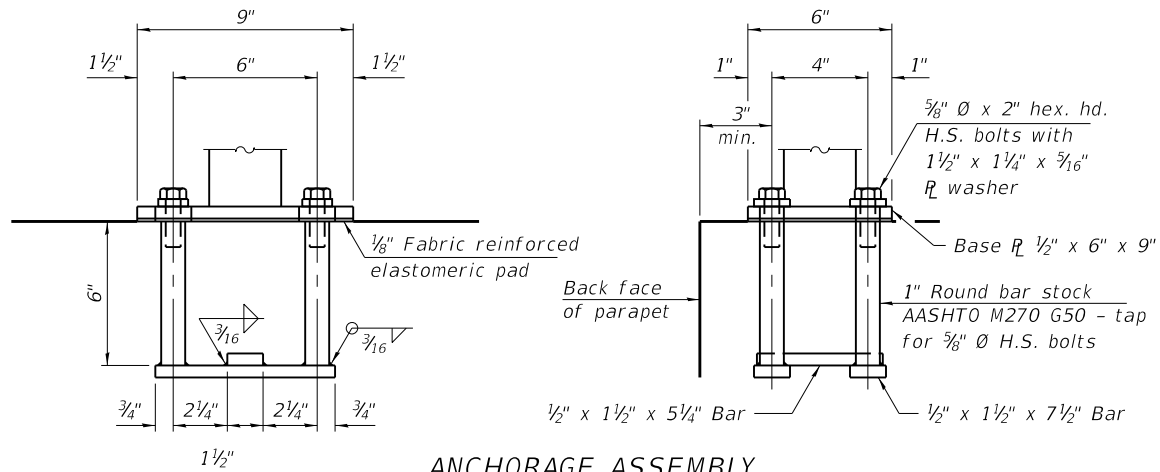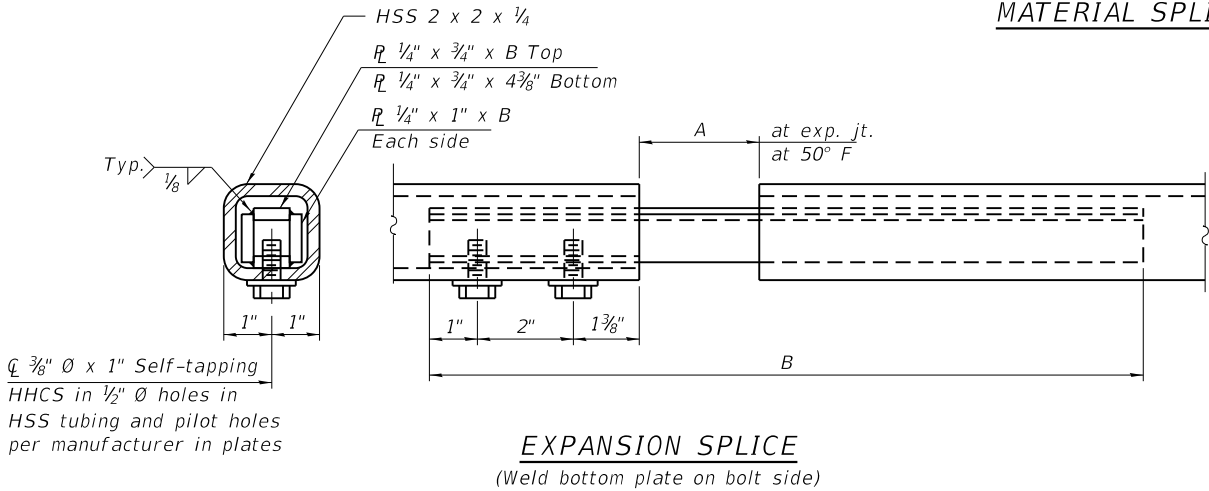

ANCHORAGE ASSEMBLY

The Bridge Fence Railing fasteners for end posts near expansion joints may need to be installed prior to installing the bent plates. In lieu of the cast-in-place anchor device shown, the Contractor has the option of drilling and setting 5/8" $\varnothing$ fully threaded anchor rods with the same plate washers as specified above and heavy hex lock nuts according to Article 509.06 of the Standard Specifications. Embedment shall be according to the manufacturer's specifications.


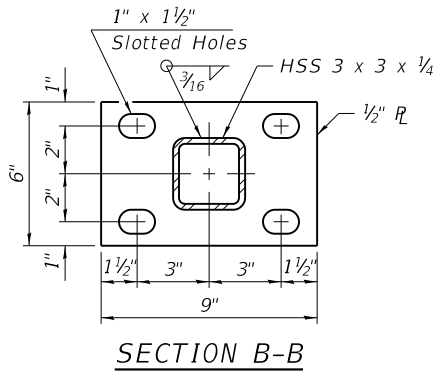



TABLE OF DIMENSIONS

Location	T	A	B	C	D
Over Strip Seal Jt.	$\leq 4"$	$2\frac{1}{2}"$	$1'-5\frac{5}{8}"$	$7\frac{1}{4}"$	$7"$

T = ; total movement based on total temperature range from -20°F to 120°F along centerline of roadway at expansion joint.

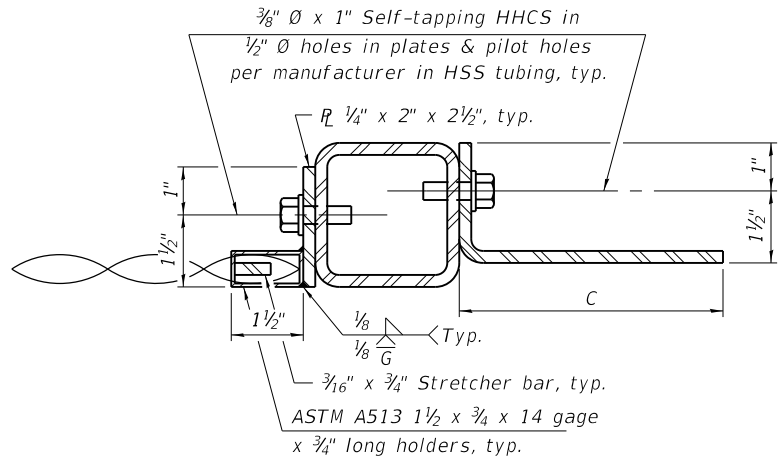

SECTION A-A

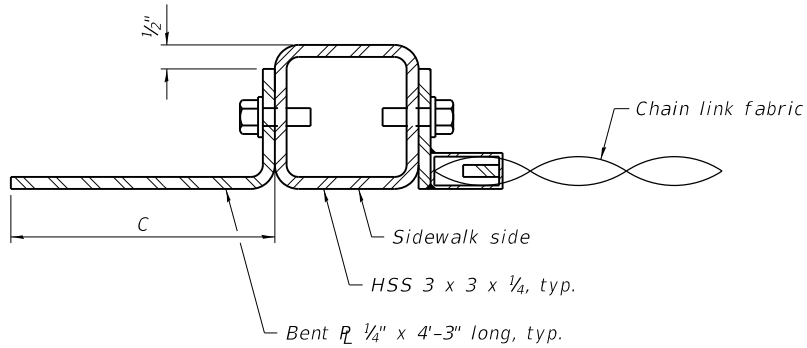

BILL OF MATERIAL

Item	Unit	Quantity
Bridge Fence Railing	Foot	524

(Sheet 2 of 2)


STATE OF ILLINOIS
DEPARTMENT OF TRANSPORTATION

BRIDGE FENCE RAILING
STRUCTURE NO. 016-0388

SHEET S10-19 OF S10-37 SHEETS

FAP RTE.	SECTION	COUNTY	TOTAL SHEETS	SHEET NO.
581	(42-B-11-1) BR, BJR 24	COOK	761	717
CONTRACT NO. 62W87				
ILLINOIS FED. AID PROJECT				


MODEL: Default
FILE NAME: pw:\3\wsp-us-pw-bentley.com\wsp-us-pw-l\Documents\Project IDOT 2050082201 - IDOT District 1 VariousStructures\Work Order 1\016-0388 - 159th over I-94\Sheets\20_016-0388-PreformedStripSeal.dgn

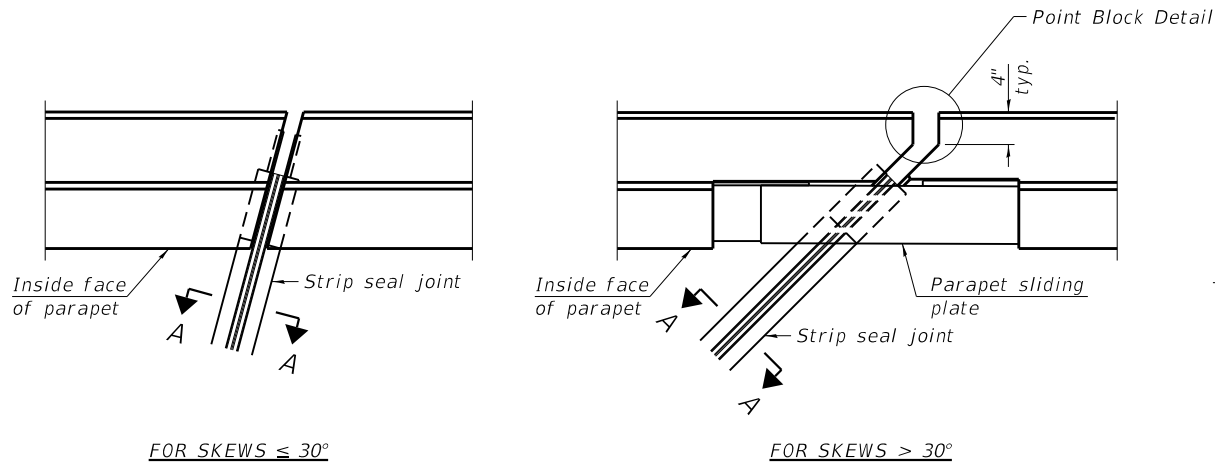

FOR SKEWS $\leq 30^\circ$


FOR SKEWS $> 30^\circ$

PLAN AT PARAPET

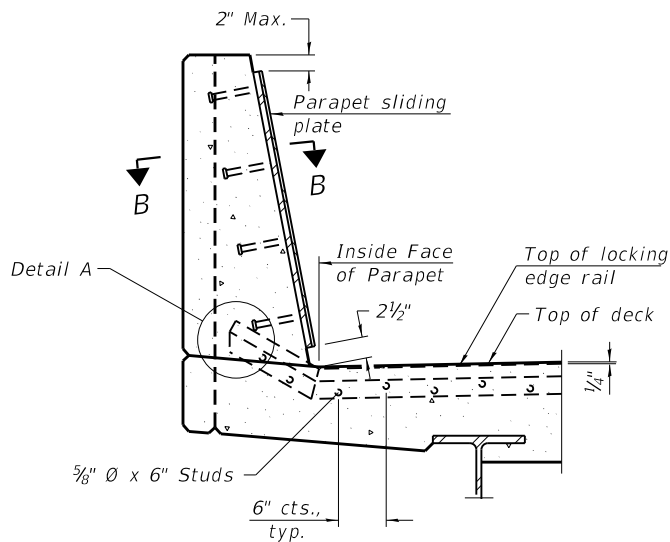


SECTION AT PARAPET


(Skews $> 30^\circ$ shown. Skews $\leq 30^\circ$ similar except as shown in plan view.)

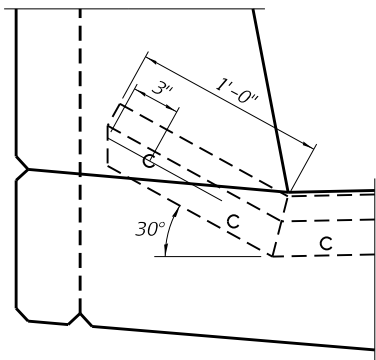

DETAIL A

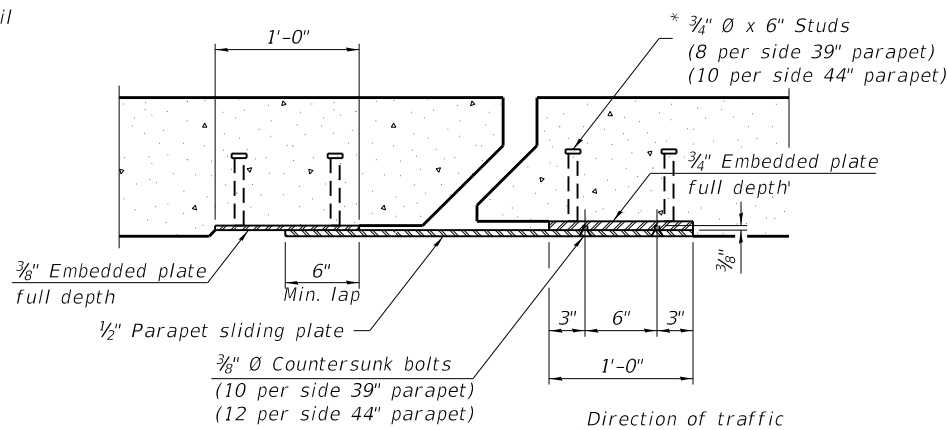


SECTION B-B

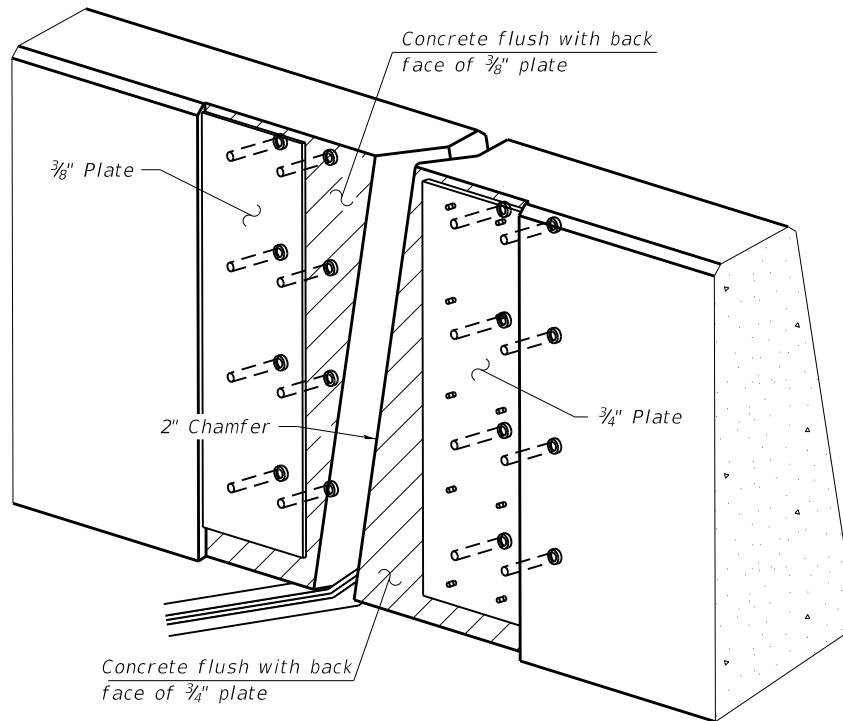

TRIMETRIC VIEW

(Showing embedded plates only)

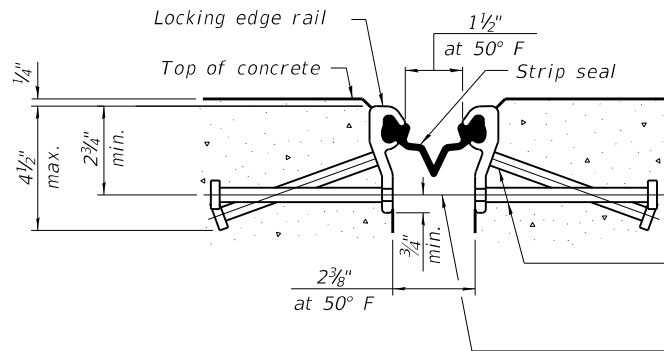


SHOWING ROLLED RAIL JOINT

* $\frac{5}{8}$ " $\varnothing$ x 6" studs @ 6" cts. (alternate angled/bent studs with horizontal studs)


$\frac{3}{8}$ " $\varnothing$ threaded rods in $\frac{7}{16}$ " $\varnothing$ holes at 4'-0" $\pm$ cts. for holding the proper joint opening based on the temperature during the deck pour. Place to miss studs. All rods shall be burned, or sawed off flush with the plates after concrete is set.

SECTION A-A

* Granular or solid flux filled headed studs conforming to Article 1006.32 of the Std. Specs., automatically end welded.

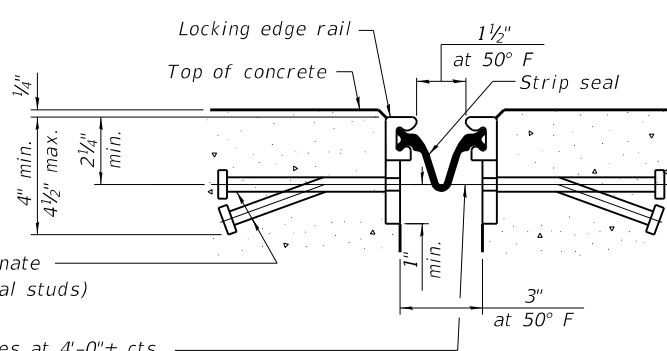


SHOWING WELDED RAIL JOINT

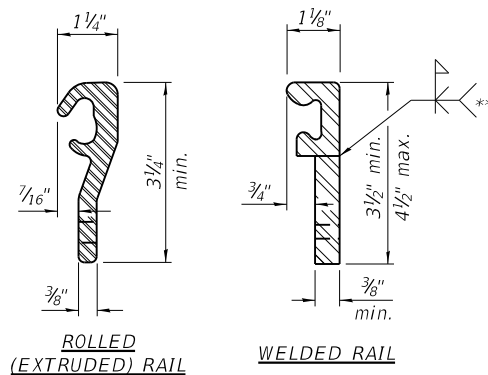

LOCKING EDGE RAILS

** Back gouge not required if complete joint penetration is verified by mock-up.

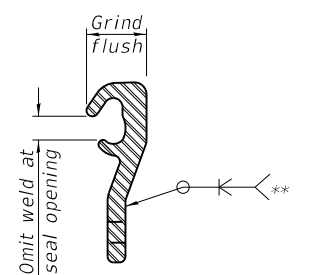

LOCKING EDGE RAIL SPLICE

The inside of the locking edge rail groove shall be free of weld residue. Rolled rail shown, welded rail similar.

BILL OF MATERIAL

Item	Unit	Total
Preformed Joint Strip Seal	Foot	184

EJ-SS-S

5-15-2023



USER NAME =	DESIGNED - BJD	REVISED -
PLOT SCALE =	CHECKED - MGH	REVISED -
PLOT DATE =	DRAWN - GM	REVISED -
	CHECKED - BJD	REVISED -


STATE OF ILLINOIS
DEPARTMENT OF TRANSPORTATION

PREFORMED JOINT STRIP SEAL
STRUCTURE NO. 016-0388


SHEET S10-20 OF S10-37 SHEETS

FAP RTE.	SECTION	COUNTY	TOTAL SHEETS	SHEET NO.
581	(42-B-11-1) BR, BUR 24	COOK	761	718
CONTRACT NO. 62W87				
ILLINOIS FED. AID PROJECT				


MODEL: Default
FILE NAME: pw:\wsp-us-pw-bentley.com\wsp-us-pw-l\Documents\Project IDOT 2050082201 - IDOT District 1 Various Structures\Work Order 1\016-0388 - 159th over I-94\Sheets\21_016-0388-PreformedStripSeal2.dgn
1/23/2025 11:45:44 AM

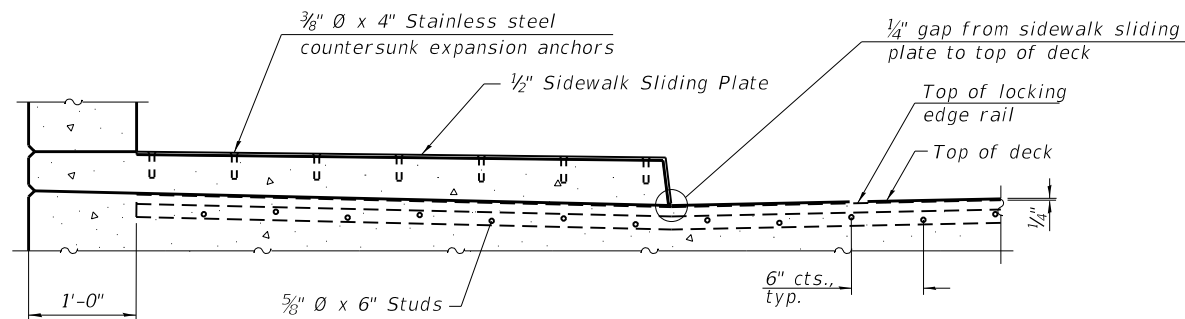

SECTION AT RAISED SIDEWALK

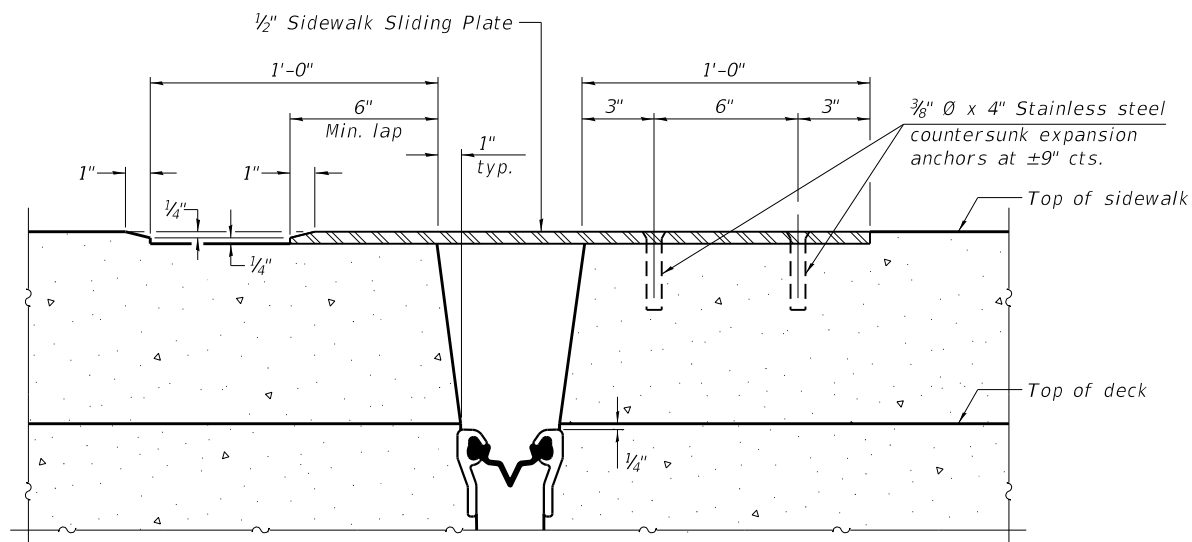


SECTION C-C

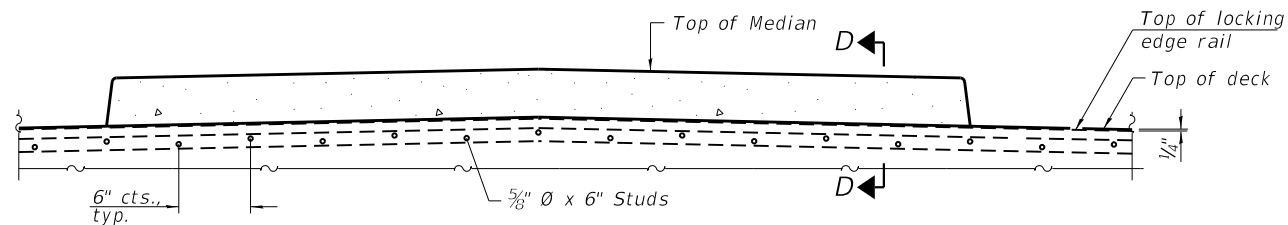

SECTION AT MEDIAN


For skews > 30°, chamfer acute corners 2" similar to sidewalk.

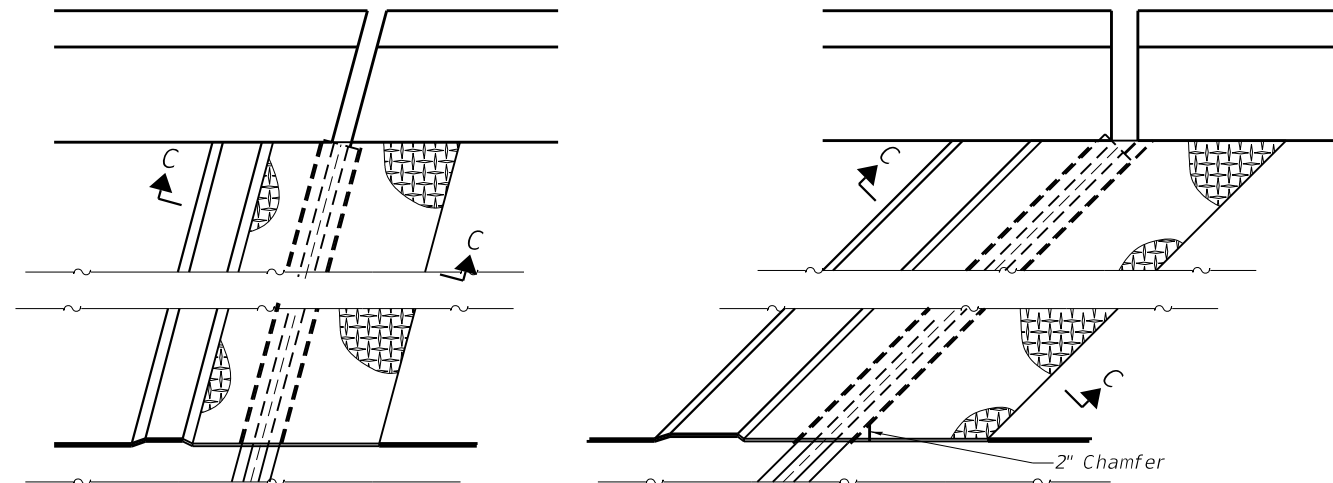


(FOR SKEWS ≤ 30°)

(FOR SKEWS > 30°)

PLAN AT RAISED SIDEWALK

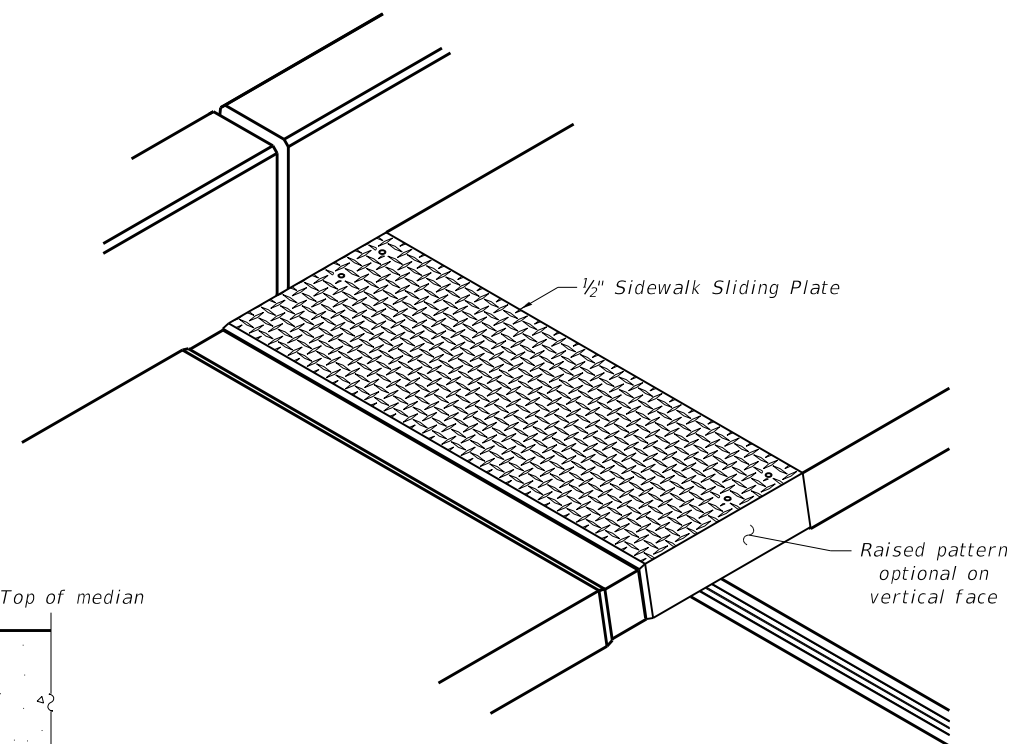

TRIMETRIC VIEW

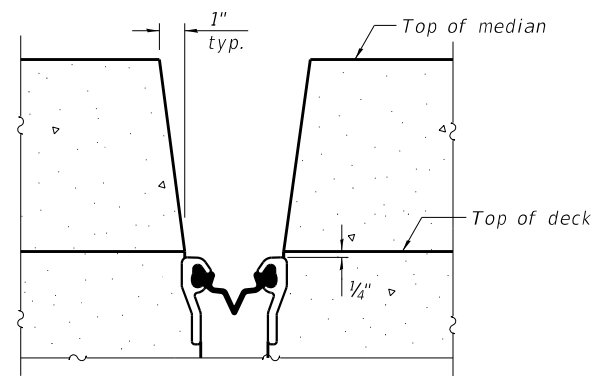

SECTION D-D

(at Rt. L's)

EJ-SS-S

5/15/2023



USER NAME =	DESIGNED - BJD	REVISED -
	CHECKED - MGH	REVISED -
PLOT SCALE =	DRAWN - GM	REVISED -
PLOT DATE =	CHECKED - BJD	REVISED -




STATE OF ILLINOIS
DEPARTMENT OF TRANSPORTATION

PREFORMED JOINT STRIP SEAL - SIDEWALK
STRUCTURE NO. 016-0388

SHEET S10-21 OF S10-37 SHEETS

FAP RTE.	SECTION	COUNTY	TOTAL SHEETS	SHEET NO.
581	(42-B-11-1) BR, BJR 24	COOK	761	719
CONTRACT NO. 62W87				
ILLINOIS FED. AID PROJECT				

MODEL: Default
FILE NAME: pw:\wsp-us-pw.bentley.com\wsp-us-pw-l\Documents\Project IDOT 2050082201 - IDOT District 1 VariousStructures\Work Order 1\016-0388 - 159th over I-94\Sheets\22_016-0388 -Drainage Scupper Details.dgn

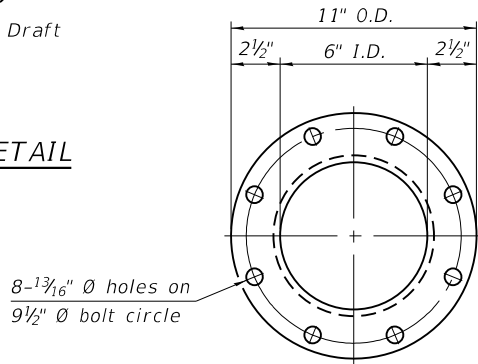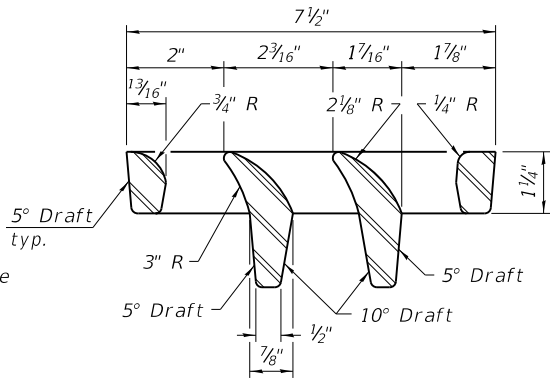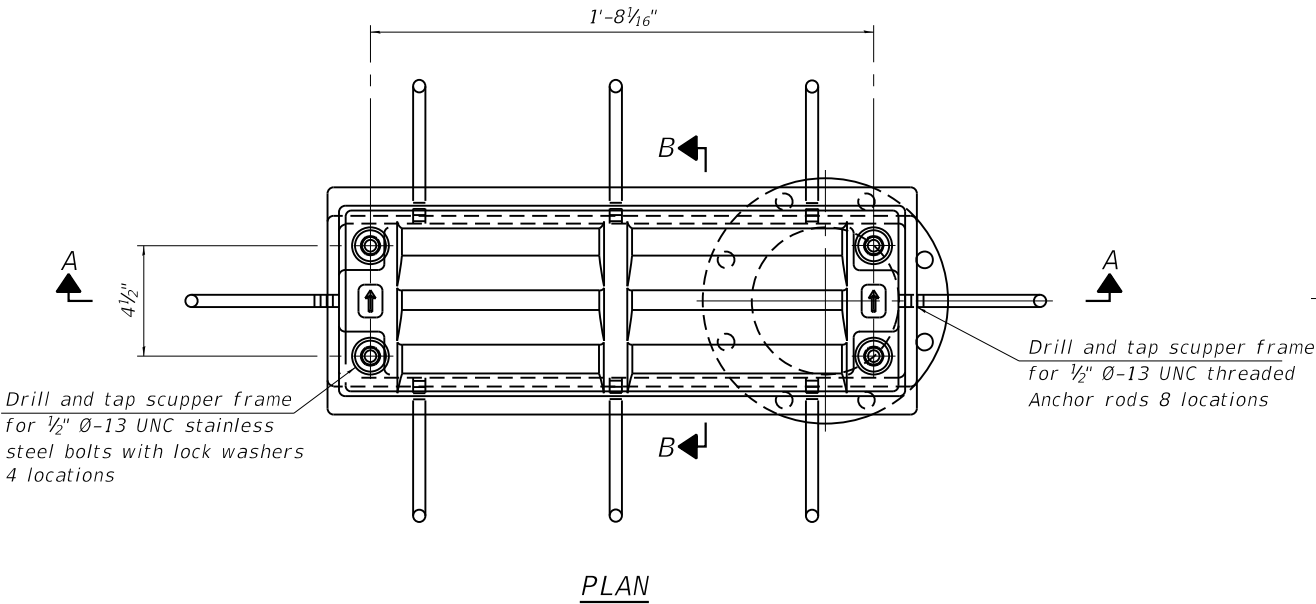

Notes:

All cast iron parts shall be gray iron conforming to the requirements of AASHTO M105, Class 35B and AASHTO M306.

Bolts, anchor rods, nuts and washers shall be according to ASTM A307 and shall be galvanized according to AASHTO M232. As an alternate stainless steel may be used.

Stainless steel hardware shall be according to Article 1006.29(d) of the Standard Specifications.

Structural steel weldments of equal sections and of the same configuration may be substituted for the cast iron scupper frames and downspouts; however, the scupper grates shall remain cast iron. Fillet or full penetration welds shall be used for the weldments. Details shall be submitted to the Engineer for approval.


Structural steel scupper frames and downspouts, when utilized, shall be galvanized according to AASHTO M111.

As an alternate, fiberglass may be used for downspouts according to ASTM D2996 with a short-time rupture strength hoop tensile stress of 30,000 psi min. in lieu of the cast iron or structural steel.




Exterior surfaces of downspouts and exterior exposed surfaces of the scupper frame below deck shall be pigmented or painted to match the color of the adjacent beam.

The Contractor shall take appropriate measures to assure that Protective Coat is not applied to the scupper.


Cost of the grate, frame, downspout, anchor rods, nuts and washers including complete installation of the scupper shall be paid for at the contract unit price for Drainage Scuppers, DS-12.

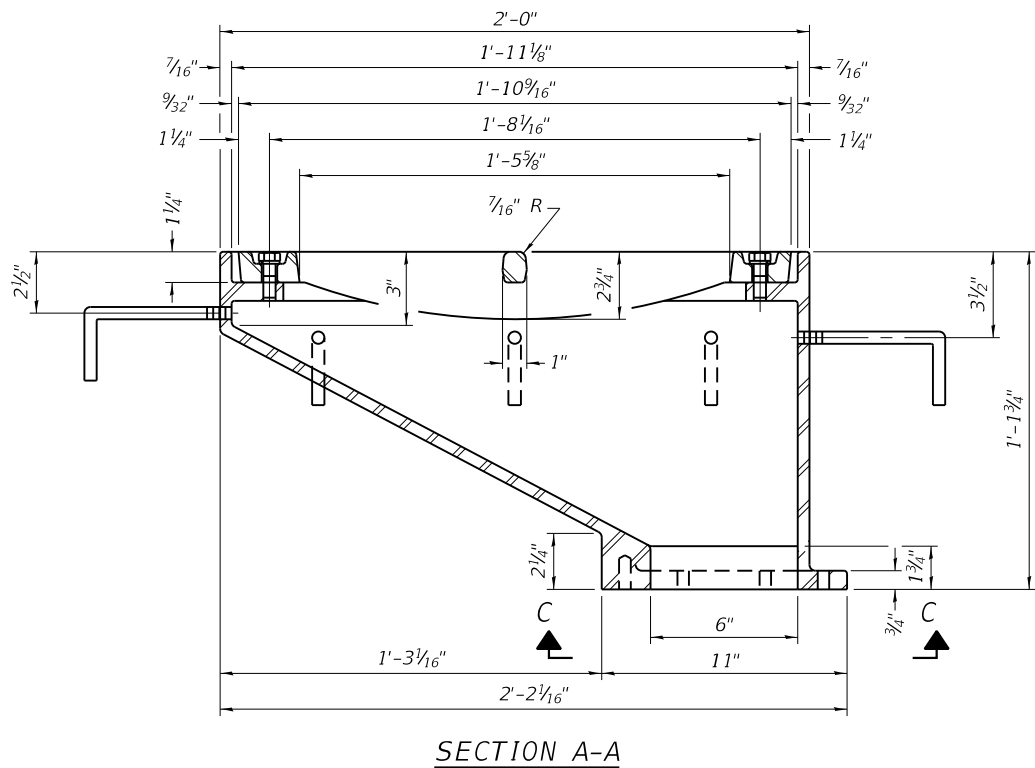


See sheet S10-14 of S10-37 for scupper location relative to the curb.

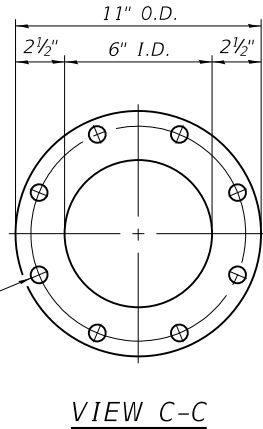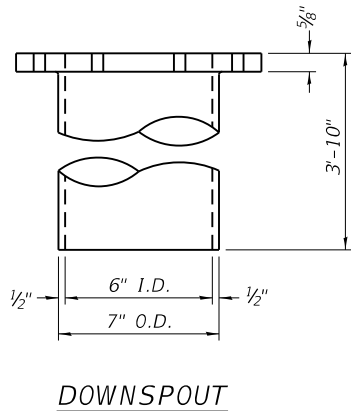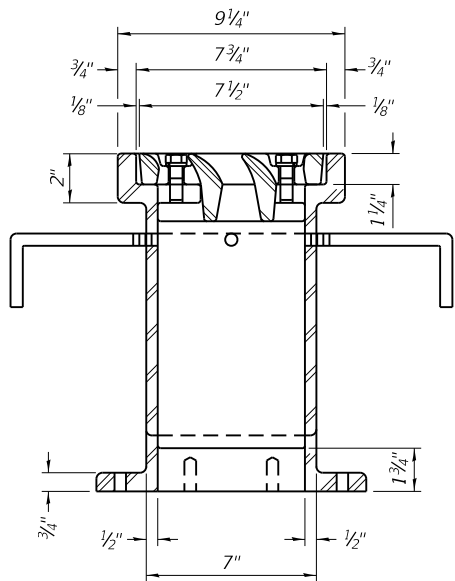

Drill and tap 8 holes for $\frac{3}{4}$ " $\emptyset$ -13 UNC bolts on 9 $\frac{1}{2}$ " $\emptyset$ bolt circle. (2 blind holes are 1 $\frac{1}{4}$ " deep, 6 thru holes)

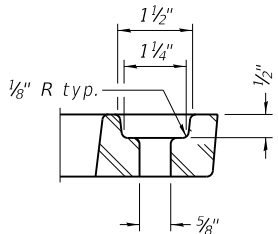

GRATE BOLT HOLE DETAIL

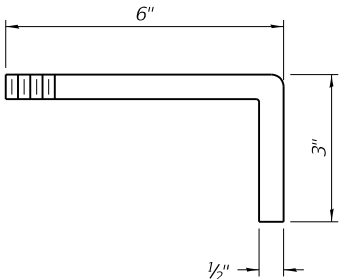

ANCHOR ROD DETAIL

BILL OF MATERIAL

ITEM	UNIT	QUANTITY
Drainage Scuppers, DS-12	Each	8

DS-12

5-15-2023



USER NAME =	DESIGNED - BJD	REVISED -
	CHECKED - MGH	REVISED -
PLOT SCALE =	DRAWN - GM	REVISED -
PLOT DATE =	CHECKED - BJD	REVISED -


STATE OF ILLINOIS
DEPARTMENT OF TRANSPORTATION

DRAINAGE SCUPPER DETAILS
STRUCTURE NO. 016-0388

SHEET S10-22 OF S10-37 SHEETS

FAP RTE.	SECTION	COUNTY	TOTAL SHEETS	SHEET NO.
581	(42-B-11-1) BR, BJR 24	COOK	761	720
CONTRACT NO. 62W87				
ILLINOIS FED. AID PROJECT				

MODEL: Default
FILE NAME: pw:\wsp-us-pw-bentley.com\wsp-us-pw-l\Documents\Project IDOT 2050082201 - IDOT District 1 Various\Structures\Work Order 1\016-0388 - 159th over I-94\Sheets\23_016-0388 - FramingPlan.dgn

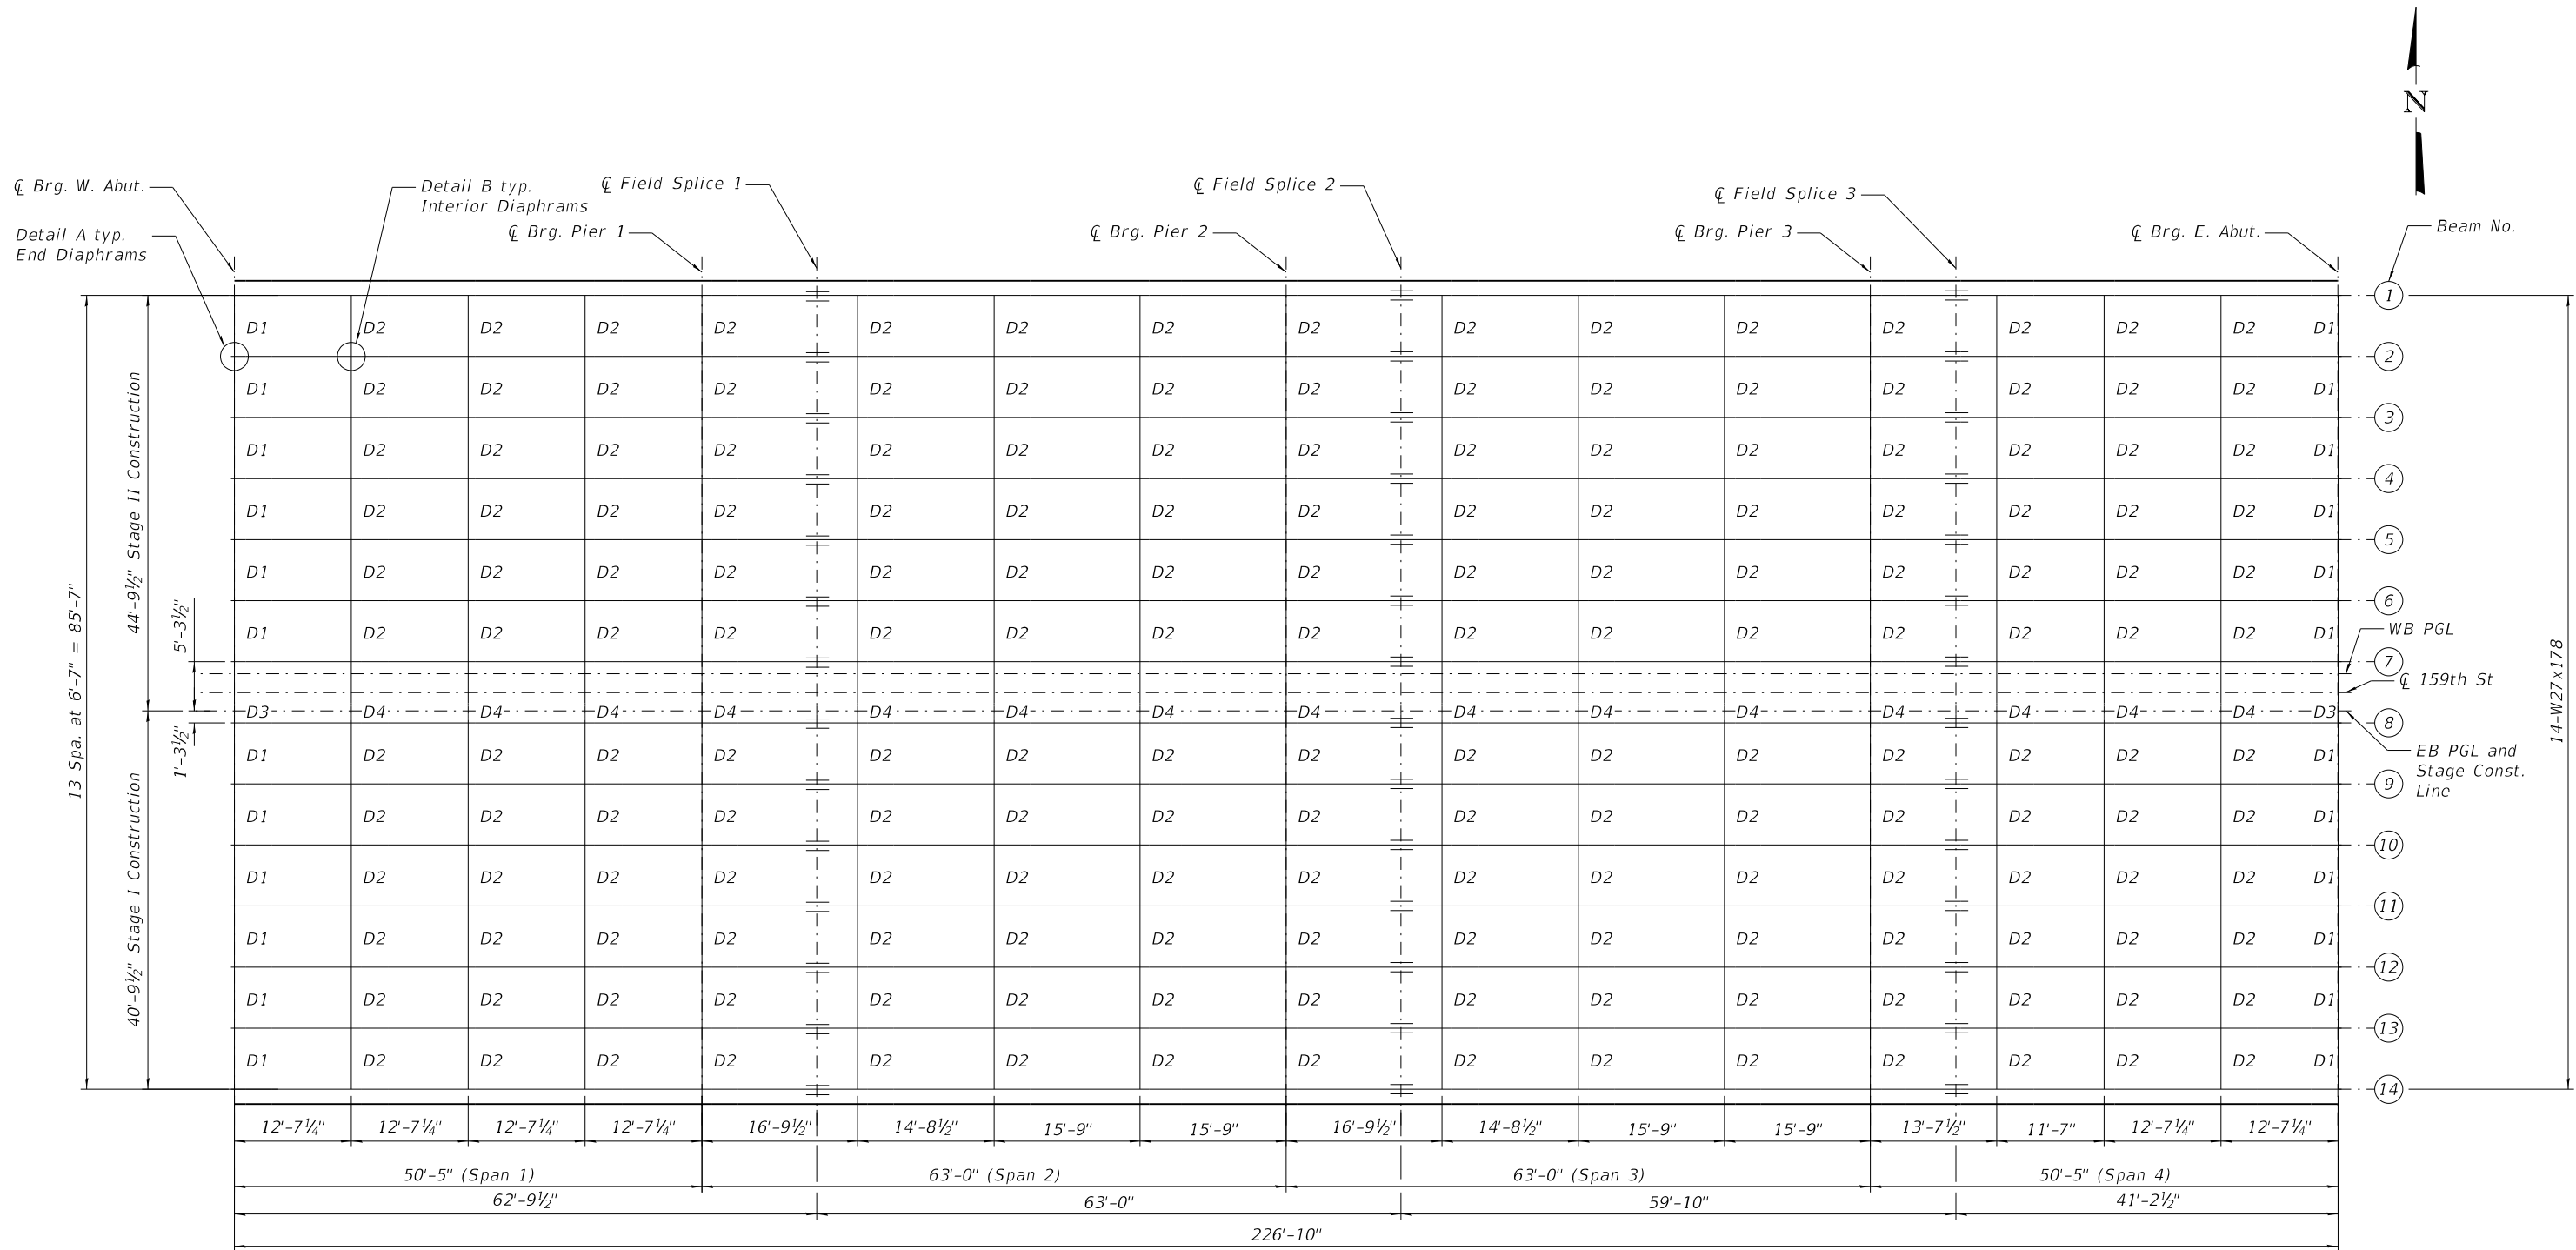

FRAMING PLAN

TOP OF BEAM ELEVATIONS
(For fabrication only)

	Beam 1	Beam 2	Beam 3	Beam 4	Beam 5	Beam 6	Beam 7	Beam 8	Beam 9	Beam 10	Beam 11	Beam 12	Beam 13	Beam 14
℄ Brg. W. Abut.	613.65	613.78	613.91	614.03	614.13	614.22	614.32	614.26	614.16	614.04	613.96	613.85	613.71	613.58
℄ Brg. Pier 1	614.22	614.36	614.49	614.60	614.70	614.81	614.90	614.84	614.74	614.64	614.55	614.43	614.30	614.17
℄ Splice 1	614.32	614.45	614.58	614.70	614.80	614.90	614.99	614.94	614.84	614.74	614.64	614.52	614.39	614.26
℄ Brg. Pier 2	614.50	614.63	614.77	614.88	614.98	615.07	615.18	615.13	615.03	614.93	614.83	614.71	614.58	614.45
℄ Splice 2	614.55	614.68	614.82	614.93	615.03	615.12	615.23	615.18	615.08	614.98	614.88	614.76	614.63	614.50
℄ Brg. Pier 3	614.29	614.42	614.55	614.67	614.77	614.87	614.96	614.92	614.82	614.72	614.62	614.51	614.37	614.24
℄ Splice 3	614.22	614.35	614.48	614.60	614.69	614.80	614.89	614.85	614.75	614.65	614.55	614.43	614.30	614.17
℄ Brg. E. Abut.	613.76	613.89	614.02	614.14	614.24	614.34	614.44	614.40	614.30	614.20	614.10	613.98	613.85	613.72

Notes:
All diaphragms shall be installed as steel is erected and secured with erection pins and bolts except as otherwise noted. Individual diaphragms at supports maybe temporarily disconnected to install bearing anchor bolts.



USER NAME =	DESIGNED - BJD	REVISED -
	CHECKED - MGH	REVISED -
PLOT SCALE =	DRAWN - GM	REVISED -
PLOT DATE =	CHECKED - BJD	REVISED -


STATE OF ILLINOIS
DEPARTMENT OF TRANSPORTATION

FRAMING PLAN
STRUCTURE NO. 016-0388


SHEET S10-23 OF S10-37 SHEETS

FAP RTE.	SECTION	COUNTY	TOTAL SHEETS	SHEET NO.
581	(42-B-11-1) BR. BUR 24	COOK	761	721
CONTRACT NO. 62W87				
ILLINOIS FED. AID PROJECT				


MODEL: Default
FILE NAME: pw:\wsp-us-pw-bentley.com\wsp-us-pw-l\Documents\Project IDOT 2050082201 - IDOT District 1 Various Structures\Work Order 1\016-0388 - 159th over I-94\Sheets\24_016-0388 - Structural Steel.dgn
3/11/2025 12:47:01 PM

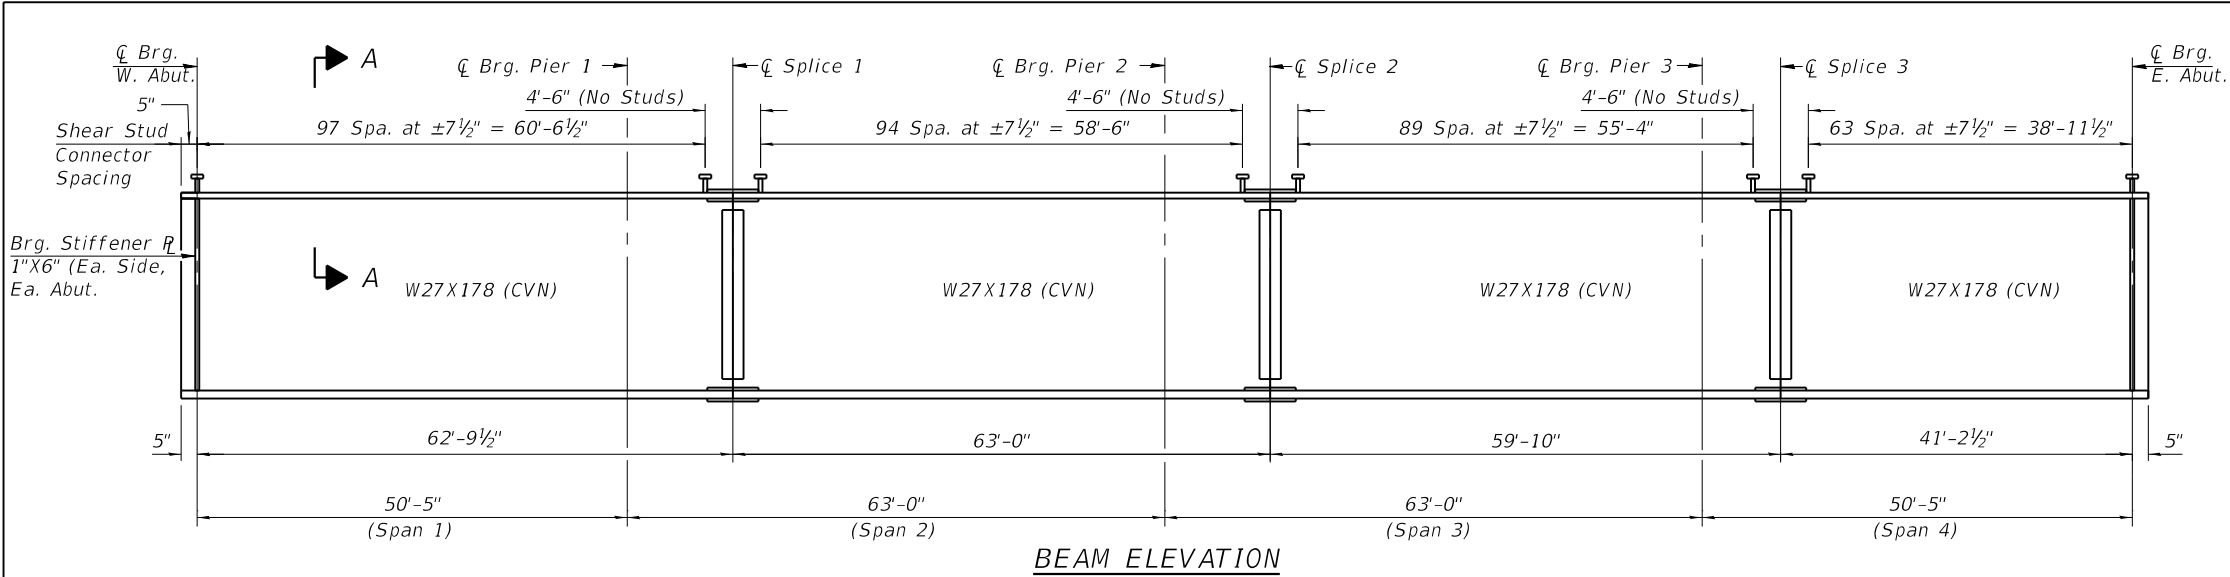


BEAM ELEVATION

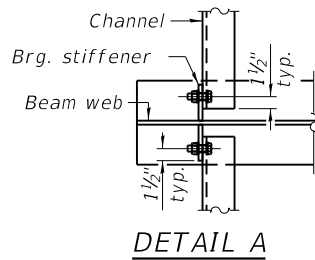


DETAIL A

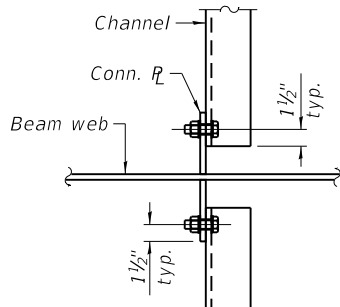


DETAIL B

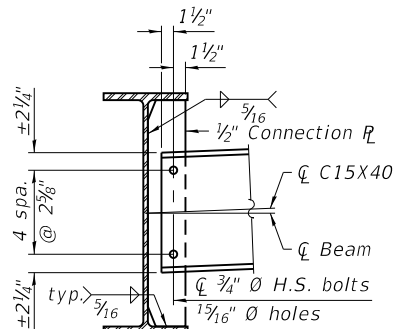


INTERIOR DIAPHRAGM
D2 (180 Required)

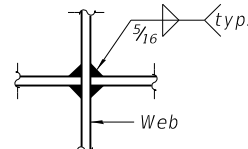

WEB WELD DETAIL

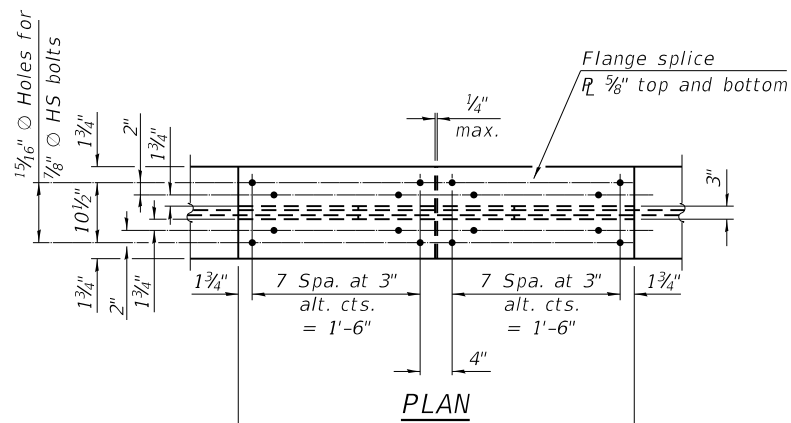


PLAN

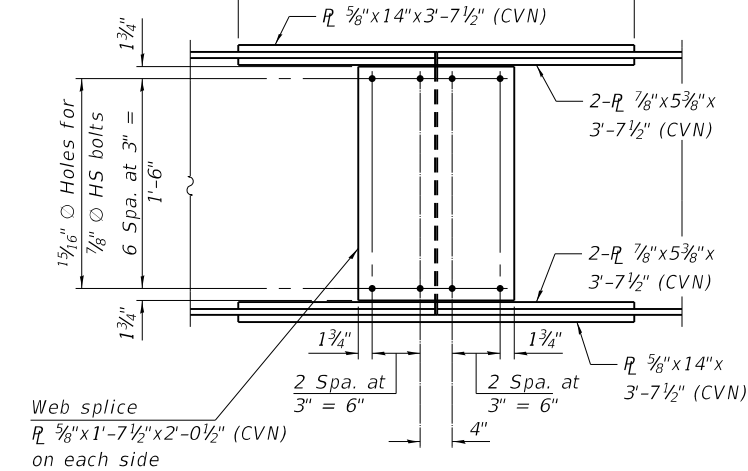


ELEVATION

SPLICE DETAIL
(42 Required)

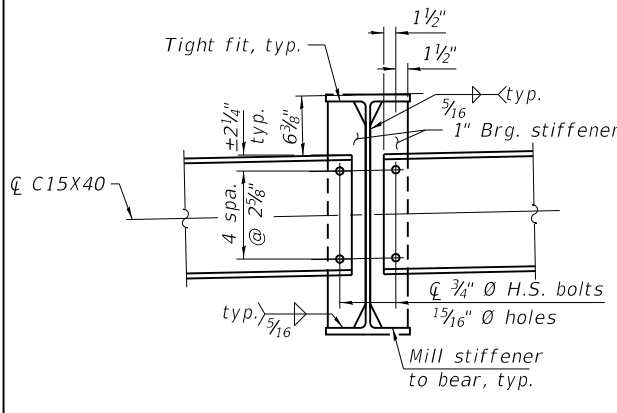


END DIAPHRAGMS
D1 (24 Required)

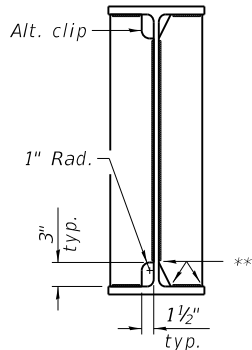

WELD LIMITS AND CLIP DETAILS
** Stop welds 1/4" (±1/8") from edges as shown.
Typical.


Notes:
Two hardened washers required for each set of oversized holes.
Alternate channels of equal depth and larger weight are permitted to facilitate material acquisition. Alternate channels, if utilized, shall be provided at no additional cost to the Department.

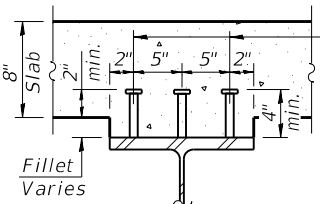

SECTION A-A

3/4" H.S. bolts
1 5/16" holes diaphragm,
1 3/16" wide by 1 7/8"
vertical slotted holes
in conn. plate

* 3 sides of each stiffener
and/or connection plate

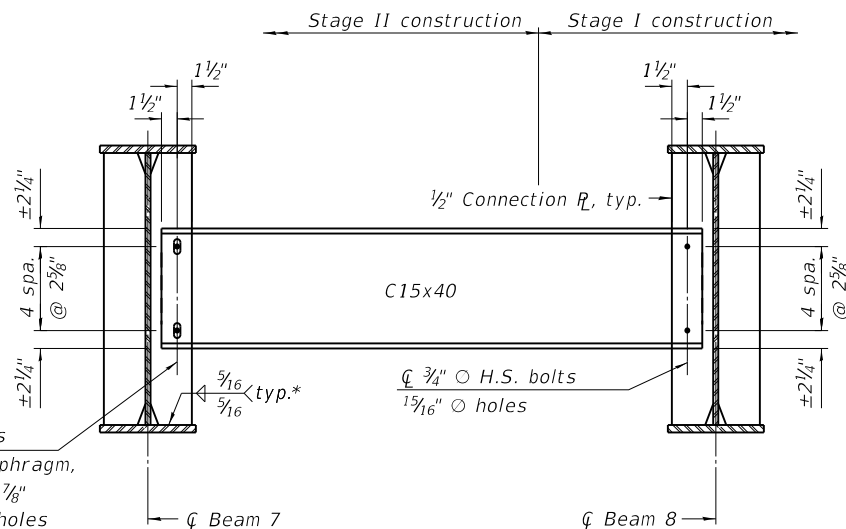

INTERIOR DIAPHRAGM
AT STAGE CONSTRUCTION LINE
D4 (15 Required)

Bolts in slots shall be finger tight until the second stage pour is complete, and position slots so bolts start at one end with no concrete load and finish near the opposite end under deck load, allowing maximum displacement without laterally stressing main members. Provide 5/16" plate washers for slotted holes.

Notes:
See sheet S10-25 for moment tables and reaction tables.
All beams, splice plates, and bearing stiffeners shall be AASHTO M270 Grade 50.
All diaphragms shall be installed as steel is erected and secured with erection pins and bolts except as otherwise notes.
Individual diaphragms at supports may be temporarily disconnected to install bearing anchor rods.
Load carrying components designated "CVN" shall conform to the Charpy-V-Notch Impact Energy, Zone 2.
All structural steel shall be metalized. Cost included with Furnishing and Erecting Structural Steel.



USER NAME =	DESIGNED - BJD	REVISED -
PLOT SCALE =	CHECKED - MGH	REVISED -
PLOT DATE =	DRAWN - GM	REVISED -
	CHECKED - BJD	REVISED -

STATE OF ILLINOIS
DEPARTMENT OF TRANSPORTATION

STRUCTURAL STEEL
STRUCTURE NO. 016-0388

SHEET S10-24 OF S10-37 SHEETS

FAP RTE.	SECTION	COUNTY	TOTAL SHEETS	SHEET NO.
581	(42-B-11-1) BR, BJR 24	COOK	761	722
CONTRACT NO. 62W87				
ILLINOIS FED. AID PROJECT				

MODEL: Default
FILE NAME: pw:\3\wsp-us-pw.bentley.com\wsp-us-pw-l\Documents\Project IDOT 2050082201 - IDOT District 1 VariousStructures\Work Order 1\016-0388 - 159th over I-94\Sheets\25_016-0388 - Design Data Tables.dgn

INTERIOR GIRDER MOMENT TABLE					
		0.4 Sp. 1 or 0.6 Sp. 4	Pier 1 or Pier 3	0.5 Sp. 2 or 0.5 Sp. 3	Pier 2
I_s	(in ⁴)	7,020	7,020	7,020	7,020
$I_c(n)$	(in ⁴)	17,796	--	17,796	--
$I_c(3n)$	(in ⁴)	13,000	--	13,000	--
$I_c(cr)$	(in ⁴)	--	8,930	--	8,930
S_s	(in ³)	505	505	505	505
$S_c(n)$	(in ³)	715	--	715	--
$S_c(3n)$	(in ³)	647	--	647	--
$S_c(cr)$	(in ³)	--	562	--	562
S_x	(in ³)	505	505	505	505
DC1	(k/')	0.90	0.90	0.90	0.90
M _{DC1}	('k)	159	289	136	298
DC2	(k/')	0.31	0.31	0.31	0.31
M _{DC2}	('k)	54	100	46	104
DW	(k/')	0.29	0.29	0.29	0.29
M _{DW}	('k)	51	94	43	97
LLDF		0.586	0.569	0.553	0.553
M _{ℓ + IM}	('k)	500	439	472	484
f_t (Strength I)	(ksi)	--	--	--	--
$M_u + \frac{1}{3} f_t S_x$	('k)	1,218	1,396	1,118	1,495
$\phi_f M_n$	('k)	3,408	--	3,408	--
f_s DC1	(ksi)	3.8	6.9	3.2	7.1
f_s DC2	(ksi)	1.0	2.1	0.9	2.2
f_s DW	(ksi)	0.9	2.0	0.8	2.1
f_s (ℓ+IM)	(ksi)	8.4	9.4	7.9	10.3
f_t (Service II)	(ksi)	--	--	--	--
$f_s + \frac{f_t}{2}$ (Service II)	(ksi)	16.6	23.2	15.2	24.8
Service II Resistance	(ksi)	47.5	47.5	47.5	47.5
$f_s + \frac{f_t}{3}$ (Strength I)	(ksi)	--	30.7	--	32.8
$\phi_f F_n$	(ksi)	--	50.0	--	50.0
V_f	(k)	42.6	44.7	43.5	47.7

GIRDER REACTION TABLE			
	Abuts.	Piers 1 or 3	Pier 2
LLDF	0.7132	0.7132	0.7132
OCF	--	--	--
R_{DC1}	(k)	17.8	56.6
R_{DC2}	(k)	5.8	19.5
R_{DW}	(k)	5.5	18.4
R_ℓ	(k)	50.6	80.1
R_{IM}	(k)	13.2	16.2
R_{Total} (Strength I)(Impact)	(k)	149.2	291.0
R_{Total} (Strength I)(No Impact)	(k)	126.2	262.7

Note:
M_ℓ and R_ℓ include the effects of centrifugal force and superelevation.

I_s, S_s : Non-composite moment of inertia and section modulus of the steel section used for computing f_s (Total-Strength I, and Service II) due to non-composite dead loads (in.⁴ and in.³).

$I_c(n), S_c(n)$: Composite moment of inertia and section modulus of the steel and deck based upon the modular ratio, "n", used for computing f_s (Total-Strength I, and Service II) in uncracked sections due to short-term composite live loads (in.⁴ and in.³).

$I_c(3n), S_c(3n)$: Composite moment of inertia and section modulus of the steel and deck based upon 3 times the modular ratio, "3n", used for computing f_s (Total-Strength I, and Service II) in uncracked sections, due to long-term composite (superimposed) dead loads (in.⁴ and in.³).

$I_c(cr), S_c(cr)$: Composite moment of inertia and section modulus of the steel and longitudinal deck reinforcement, used for computing f_s (Total-Strength I and Service II) in cracked sections, due to both short-term composite live loads and long-term composite (superimposed) dead loads (in.⁴ and in.³).

S_x : Section modulus about the major axis of a section to the controlling flange, tension or compression, taken as yield moment with respect to the controlling flange over the yield strength of the controlling flange (in.³).

DC1: Un-factored non-composite dead load (kips/ft.).

M_{DC1} : Un-factored moment due to non-composite dead load (kip-ft.).

DC2: Un-factored long-term composite (superimposed excluding future wearing surface) dead load (kips/ft.).

M_{DC2} : Un-factored moment due to long-term composite (superimposed excluding future wearing surface) dead load (kip-ft.).

DW: Un-factored long-term composite (superimposed future wearing surface only) dead load (kips/ft.).

M_{DW} : Un-factored moment due to long-term composite (superimposed future wearing surface only) dead load (kip-ft.).

LLDF: Live Load Distribution Factor for moment and shear computed according to Article 4.6.2.2 and further IDOT provisions.

M_{ℓ + IM} : Un-factored live load moment plus dynamic load allowance (impact) (kip-ft.).

M_u : Strength I load combination of factored design moments (kip-ft.).
1.25 (M_{DC1} + M_{DC2}) + 1.5 M_{DW} + 1.75 M_{ℓ + IM}

f_t : Factored calculated flange lateral bending stress as calculated using Article 6.10.1.6 and as further simplified by IDOT provisions (ksi).

$\phi_f M_n$: Factored nominal flexural resistance of the section determined as specified in Article 6.10.7.1 or A6 as applicable (kip-ft.).

f_s DC1: Un-factored stress at edge of flange for controlling steel flange due to vertical non-composite dead loads as calculated below (ksi).
M_{DC1} / S_s

f_s DC2: Un-factored stress at edge of flange for controlling steel flange due to vertical composite dead loads as calculated below (ksi).
M_{DC2} / S_c(3n) or M_{DC2} / S_c(cr) as applicable.

f_s DW: Un-factored stress at edge of flange for controlling steel flange due to vertical composite future wearing surface loads as calculated below (ksi).
M_{DW} / S_c(3n) or M_{DW} / S_c(cr) as applicable.

f_s (ℓ + IM): Un-factored stress at edge of flange for controlling steel flange due to vertical composite live load plus impact loads as calculated below (ksi).
M_{ℓ + IM} / S_c(n) or M_{ℓ + IM} / S_c(cr) as applicable.

$f_s + f_t/2$ (Service II): Sum of stresses as computed below (ksi).
 f_s DC1 + f_s DC2 + f_s DW + 1.3 f_s (ℓ + IM) + $f_t/2$

Service II Resistance: Composite (0.95R_hF_{yr}) or noncomposite (0.80R_hF_{yr}) stress capacity according to Article 6.10.4.2 (ksi).

$f_s + f_t/3$ (Strength I): Sum of stresses as computed below on non-compact sections (ksi).
1.25 (f_s DC1 + f_s DC2) + 1.5 f_s DW + 1.75 f_s (ℓ + IM) + $f_t/3$

$\phi_f F_n$: Factored nominal flexural resistance of the section as specified in Article 6.10.7.2 or 6.10.8 as applicable (ksi).

V_r : Maximum factored shear range in span computed according to Article 6.10.10.

OCF: Obtuse Correction Factor according to Article 4.6.2.2.3c or as further simplified by IDOT provisions.

R_{DC1} : Un-factored reaction due to non-composite dead load (kip).

R_{DC2} : Un-factored reaction due to long-term composite (superimposed excluding future wearing surface) dead load (kip).


R_{DW} : Un-factored reaction due to long-term composite (superimposed future wearing surface only) dead load (kip).

R_ℓ : Un-factored live load reaction (kip).

R_{IM} : Un-factored dynamic load allowance (impact) (kip).

R_{Total} (Strength I)(Impact): Strength I load combination of factored design reactions (kip).
1.25 (R_{DC1} + R_{DC2}) + 1.5R_{DW} + 1.75 (R_ℓ + R_{IM})

R_{Total} (Strength I)(No Impact): Strength I load combination of factored design reactions, not including dynamic load allowance (Impact) (kip).
1.25 (R_{DC1} + R_{DC2}) + 1.5R_{DW} + 1.75 (R_ℓ)

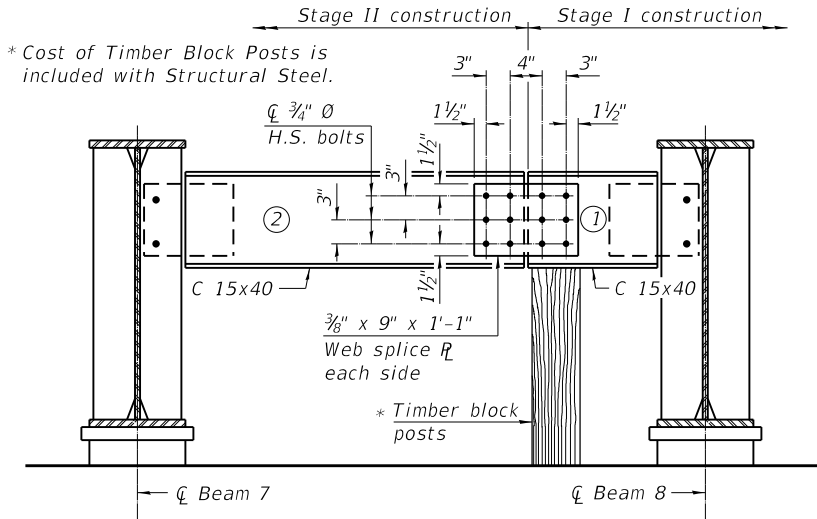

END DIAPHRAGM

D3 (2 Required)

END DIAPHRAGM STAGE

CONSTRUCTION SEQUENCE

- 1.) Order diaphragm in two sections.
- 2.) Attach section ① of diaphragm to beam 8.
- 3.) Place timber block posts between section ① of diaphragm and abutment bearing section.
- 4.) Attach section ② of diaphragm to both beam 7 and section ① of diaphragm during stage II construction with splice plates.
- 5.) Remove timber block posts.





USER NAME =	DESIGNED - BJD	REVISED -
	CHECKED - MGH	REVISED -
PLOT SCALE =	DRAWN - GM	REVISED -
PLOT DATE =	CHECKED - BJD	REVISED -

STATE OF ILLINOIS DEPARTMENT OF TRANSPORTATION

STRUCTURAL STEEL DETAILS STRUCTURE NO. 016-0388

SHEET S10-25 OF S10-37 SHEETS

FAP RTE.	SECTION	COUNTY	TOTAL SHEETS	SHEET NO.
581	(42-B-11-1) BR, BJR 24	COOK	761	723
CONTRACT NO. 62W87				
ILLINOIS		FED. AID PROJECT		

  

(28 Required)



The structural steel plates and pintles of the fixed bearings shall be AASHTO M270, Grade 50.

[illegible]


*Equivalent rolled angle with stiffeners
will be allowed in lieu of welded plates.*

Item	Z	W	H	Y
Assembly I	5½"	8"	4¾"	2½"
Assembly II	7⅞"	12"	3¾"	2⅜"




Item	Unit	Total
Elastomeric Bearing Assembly Type I	Each	56
Anchor Bolts, 1"	Each	112
Anchor Bolts, 1½"	Each	28


MODEL: Default
FILE NAME: pw:\wsp-us-pw-bentley.com\wsp-us-pw-l\Documents\Project IDOT 2050082201 - IDOT District 1 Various Structures\Work Order 1\016-0388 - 159th over I-94\Sheets\27_016-0388_West Abutment Removal and Repairs.dgn
3/11/2025 12:47:14 PM

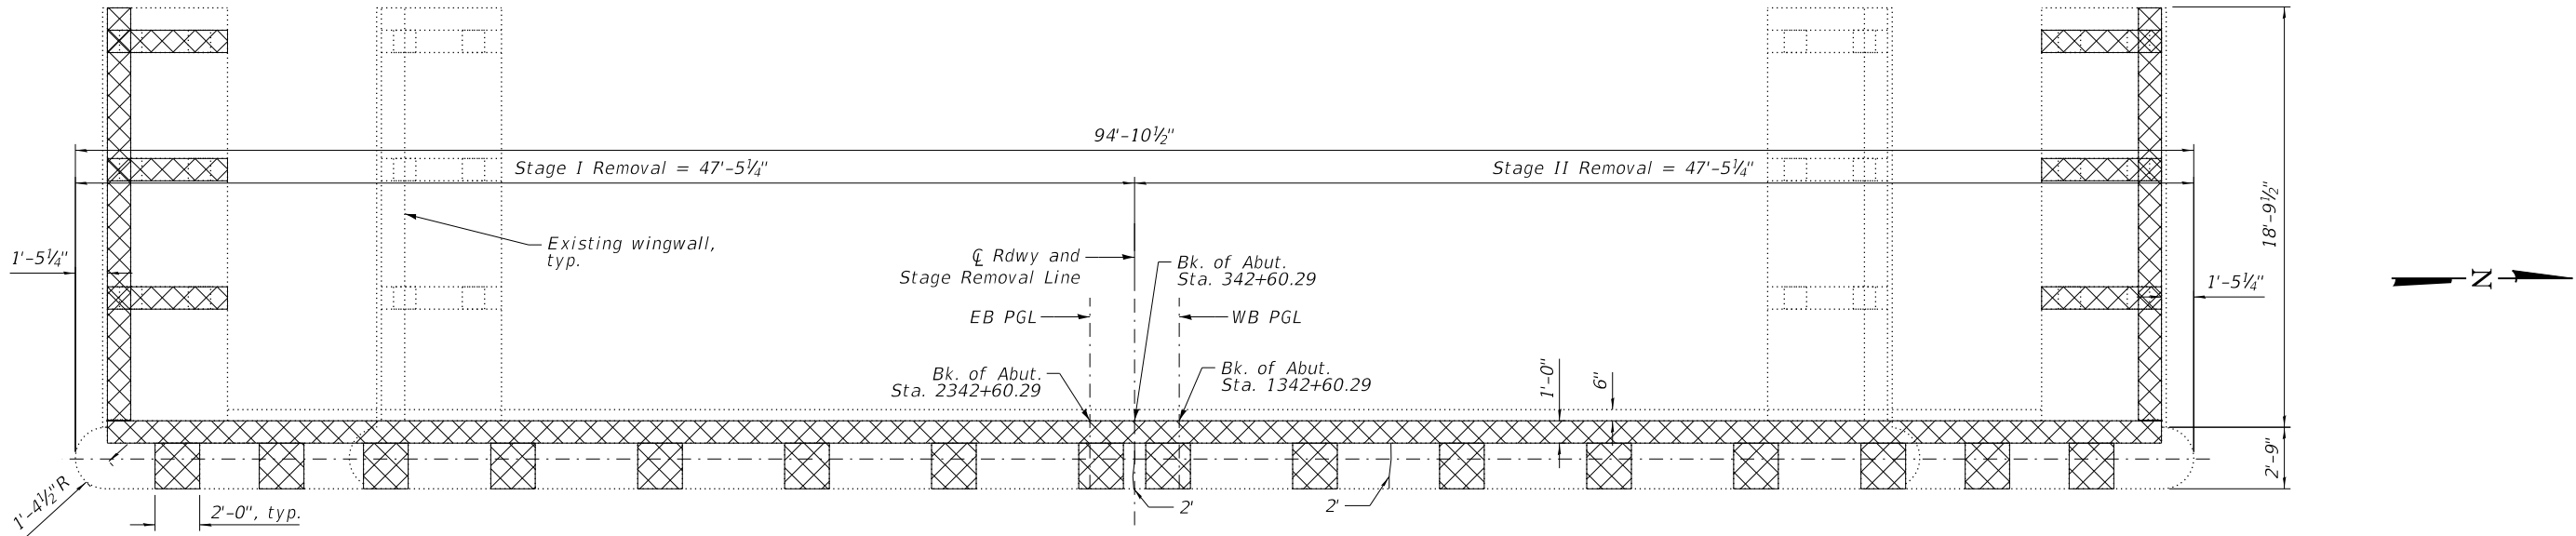


PLAN

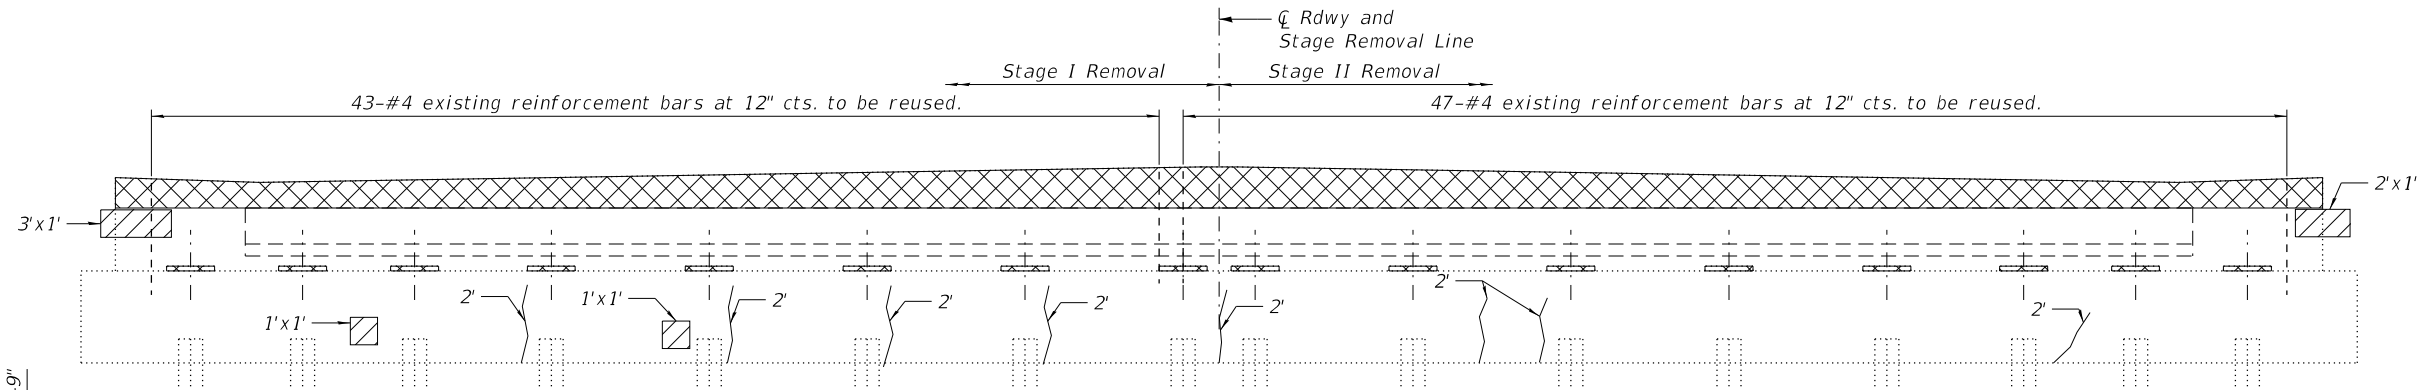

ELEVATION
(Looking West)

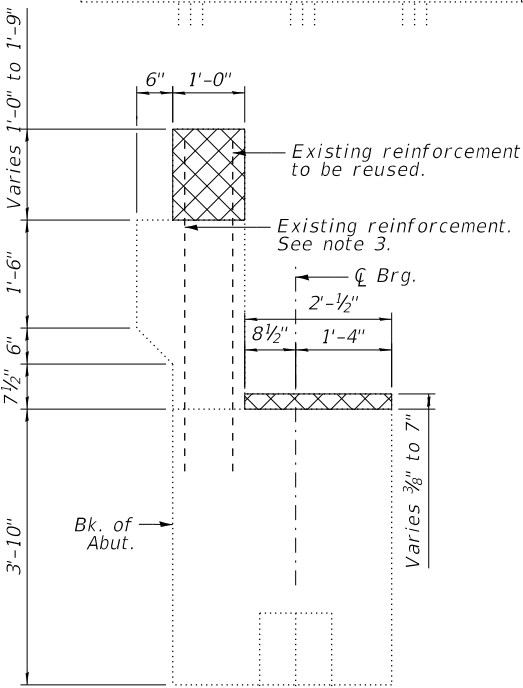


SECTION A-A

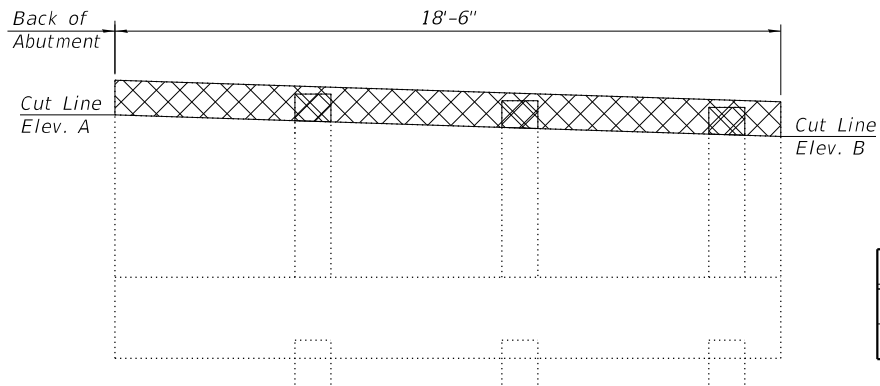

WINGWALL ELEVATION

ITEM	A	B
North Wingwall	612.97	612.65
South Wingwall	612.91	611.59

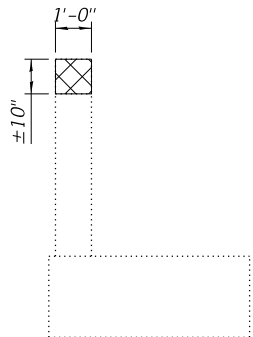

SECTION THRU
WINGWALL

- Notes:
1. Cross hatched areas indicate the limits of Concrete Removal.
 2. Existing reinforcement extending into new construction shall be cleaned, straightened, and incorporated into the new construction. Cost included with Concrete Removal.
 3. Existing reinforcement not extending into new construction shall be cut flush and covered with a 2" layer of cement grout. Cost included with Concrete Removal.
 4. The elevations shown above were calculated from the survey information provided by the district.
 5. Any reinforcement bars that are damaged during concrete removal operations shall be repaired or replaced using an approved bar splicer or anchorage system. Cost incidental to "Concrete Removal".
 6. Any reinforcement bars that are damaged during concrete removal operations shall be repaired or replaced using an approved bar splicer or anchorage system. Cost incidental to "Concrete Removal".

LEGEND:

- Concrete Removal
- Structural Repair Of Concrete (Depth Equal To Or Less Than 5 In)
- Epoxy Crack Injection

BILL OF MATERIAL

ITEM	UNIT	QUANTITY
Structural Repair Of Concrete (Depth Equal To Or Less Than 5 In)	Sq. Ft.	7
Epoxy Crack Injection	Foot	20
Concrete Removal	Cu. Yd.	8.0



USER NAME =	DESIGNED - BJD	REVISED -
	CHECKED - MGH	REVISED -
PLOT SCALE =	DRAWN - GM	REVISED -
PLOT DATE =	CHECKED - BJD	REVISED -





STATE OF ILLINOIS
DEPARTMENT OF TRANSPORTATION

WEST ABUTMENT REMOVAL AND REPAIRS
STRUCTURE NO. 016-0388


SHEET S10-27 OF S10-37 SHEETS

FAP RTE.	SECTION	COUNTY	TOTAL SHEETS	SHEET NO.
581	(42-B-11-1) BR, BJR 24	COOK	761	725
CONTRACT NO. 62W87				
ILLINOIS FED. AID PROJECT				

MODEL: Default
FILE NAME: pw:\wsp-us-pw-bentley.com\wsp-us-pw-l\Documents\Project IDOT 2050082201 - IDOT District 1 Various\Structures\Work Order 1\016-0388 - 159th over I-94\Sheets\28_016-0388_East Abutment Removal and Repairs.dgn

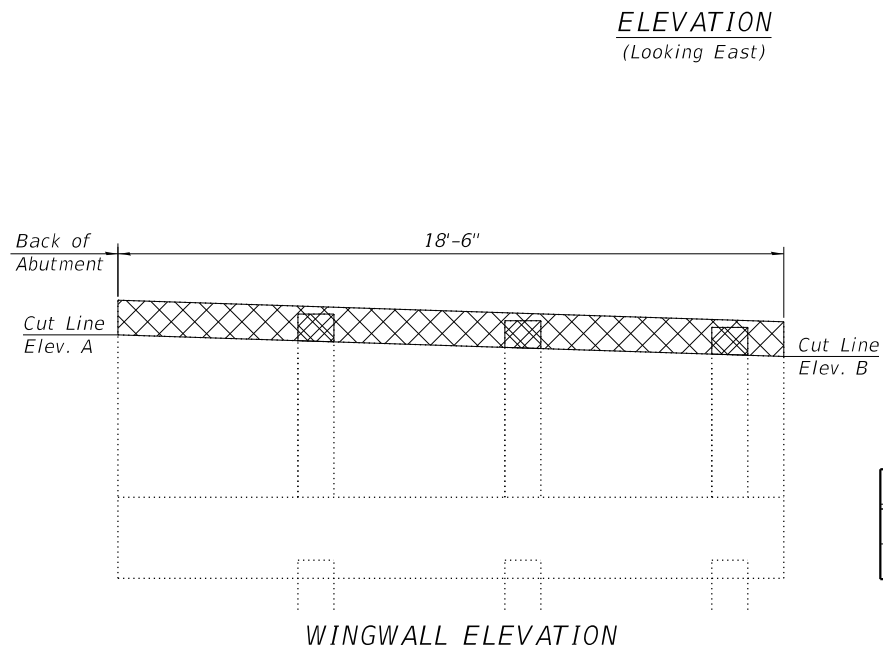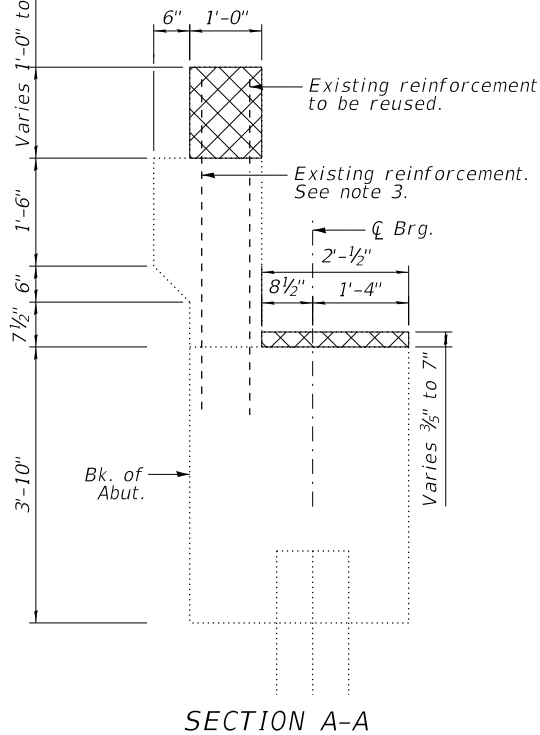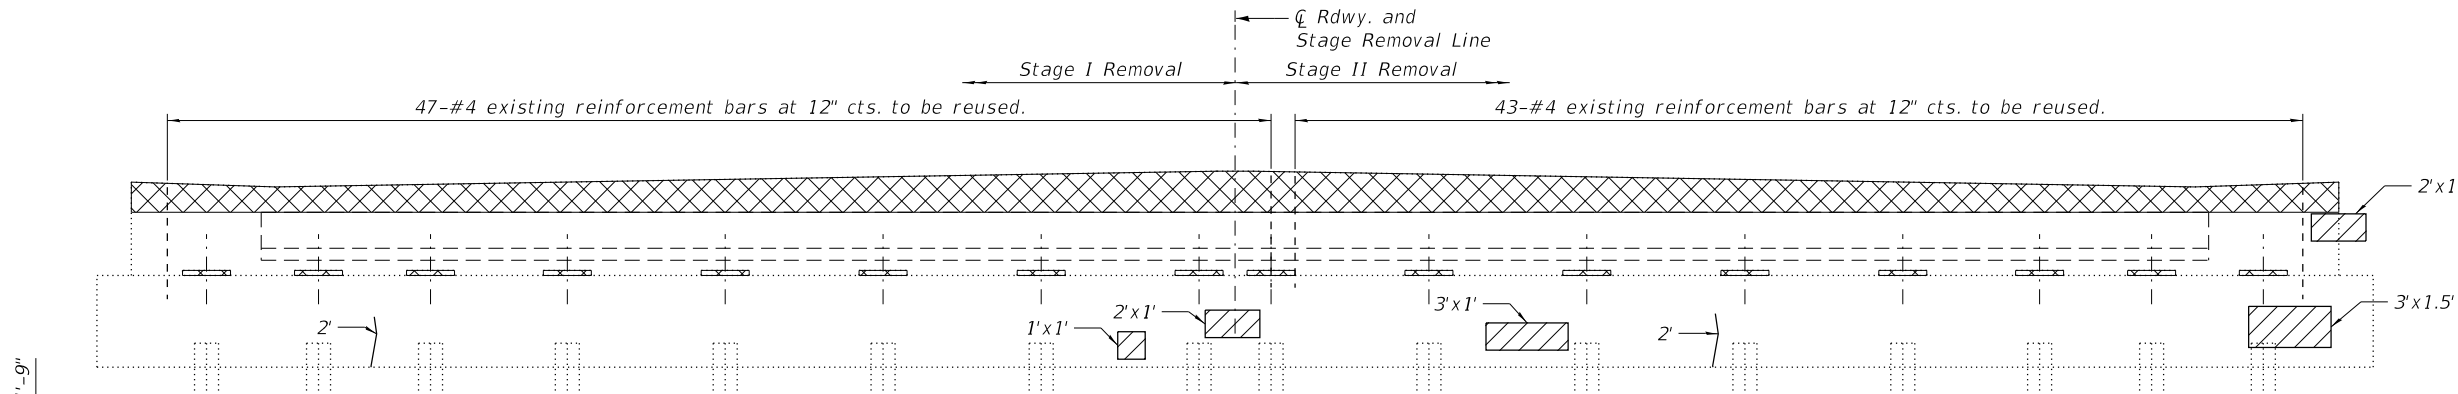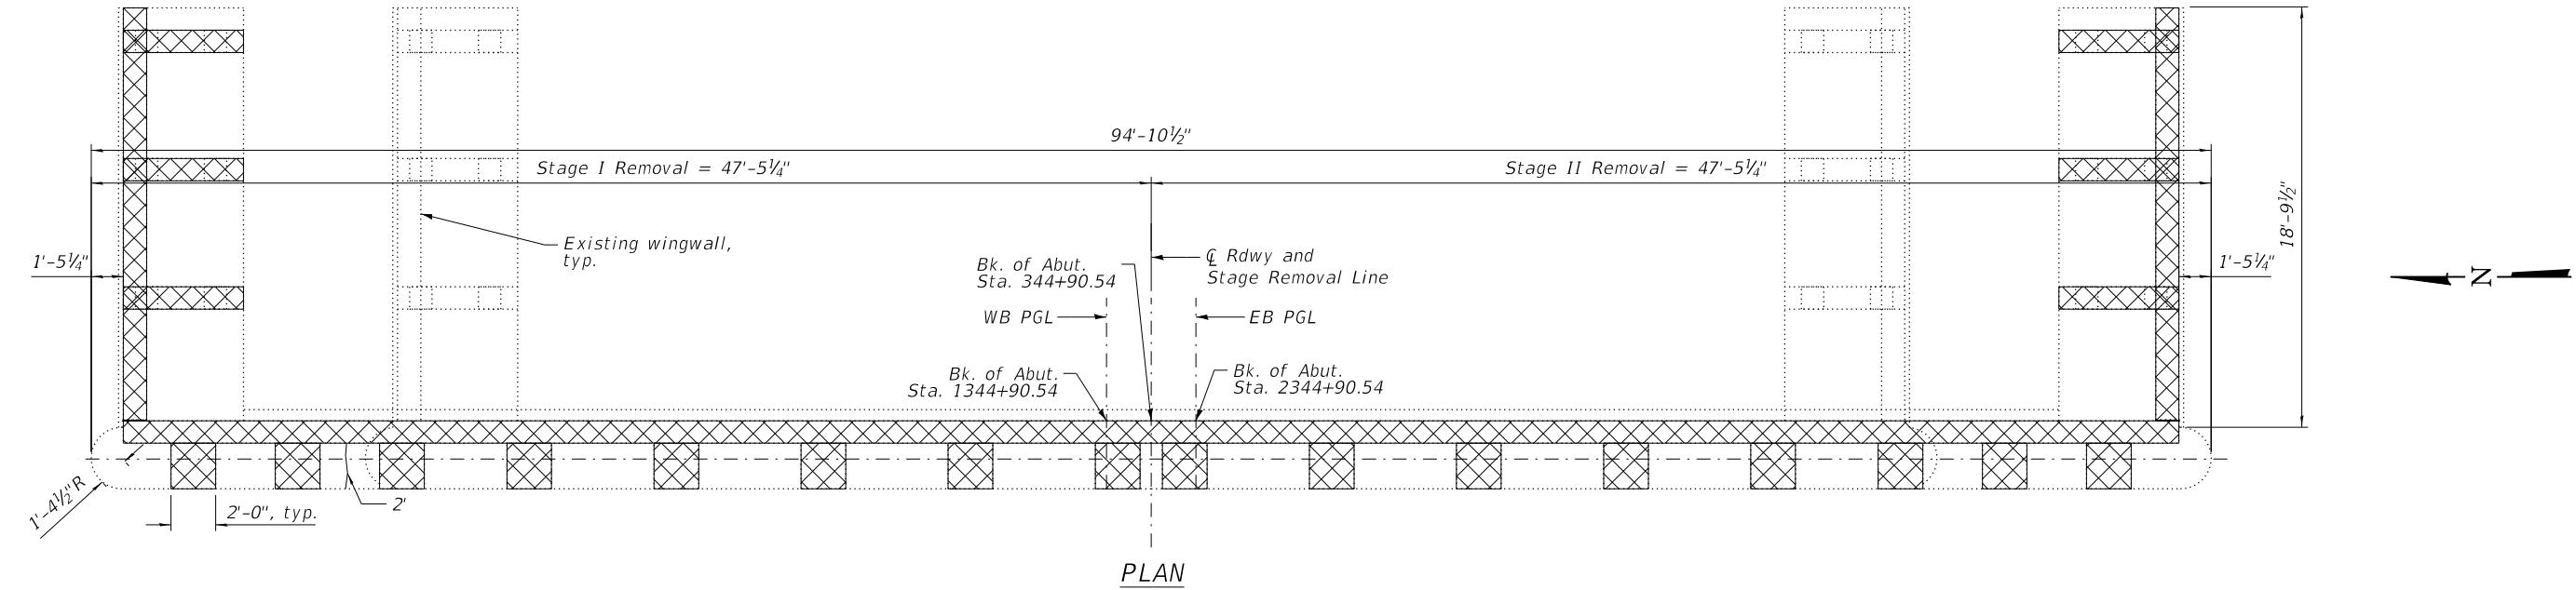

ITEM	A	B
North Wingwall	613.09	612.79
South Wingwall	613.05	612.75

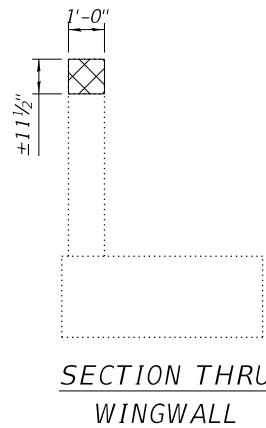

Notes:
1. See sheet S10-27 for notes.

LEGEND:

- Concrete Removal
- Structural Repair Of Concrete (Depth Equal To Or Less Than 5 In)
- Epoxy Crack Injection

ITEM	UNIT	QUANTITY
Structural Repair Of Concrete (Depth Equal To Or Less Than 5 In)	Sq. Ft.	13
Epoxy Crack Injection	Foot	6
Concrete Removal	Cu. Yd.	7.8

wsp	USER NAME =	DESIGNED - BJD	REVISED -
		CHECKED - MGH	REVISED -
	PLOT SCALE =	DRAWN - GM	REVISED -
	PLOT DATE =	CHECKED - BJD	REVISED -


STATE OF ILLINOIS
DEPARTMENT OF TRANSPORTATION

EAST ABUTMENT REMOVAL AND REPAIRS
STRUCTURE NO. 016-0388


SHEET S10-28 OF S10-37 SHEETS

FAP RTE.	SECTION	COUNTY	TOTAL SHEETS	SHEET NO.
581	(42-B-11-1) BR, BJR 24	COOK	761	726
CONTRACT NO. 62W87				
ILLINOIS FED. AID PROJECT				

MODEL: Default
FILE NAME: pw:\3\wsp-us-pw-bentley.com\wsp-us-pw-IL\Documents\Project IDOT 2050082201 - IDOT District 1 Various Structures\Work Order 1\016-0388 - 159th over I-94\Sheets\29_016-0388_West Abutment Modifications.dgn

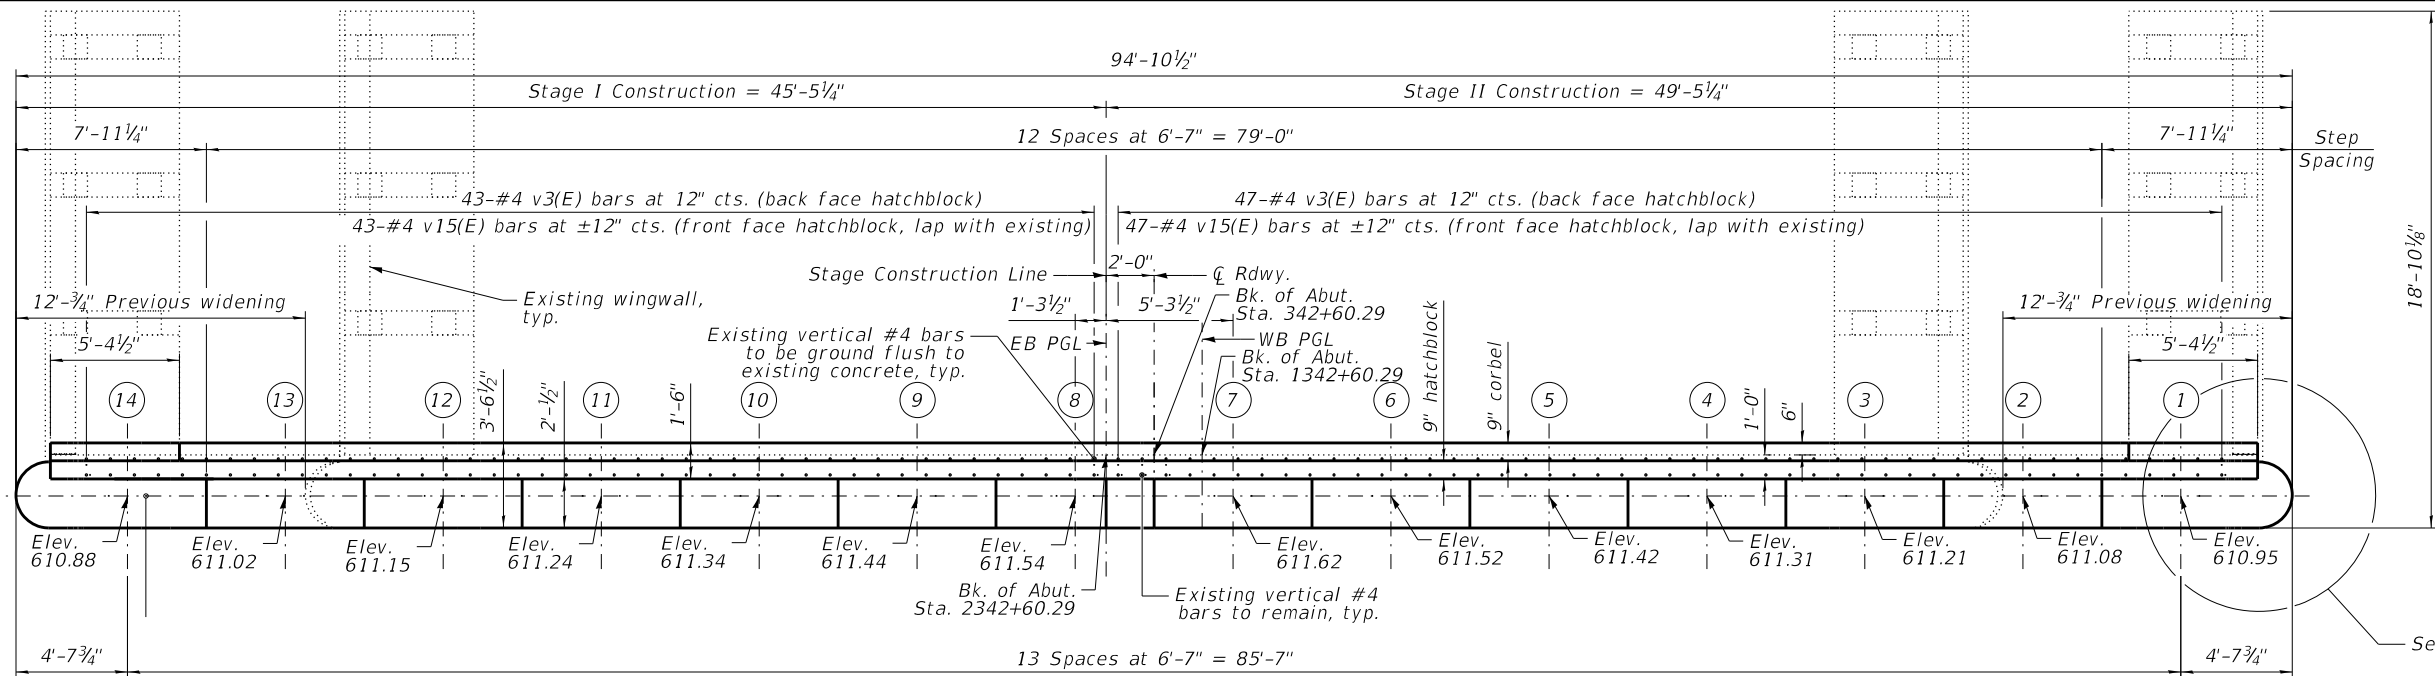


PLAN

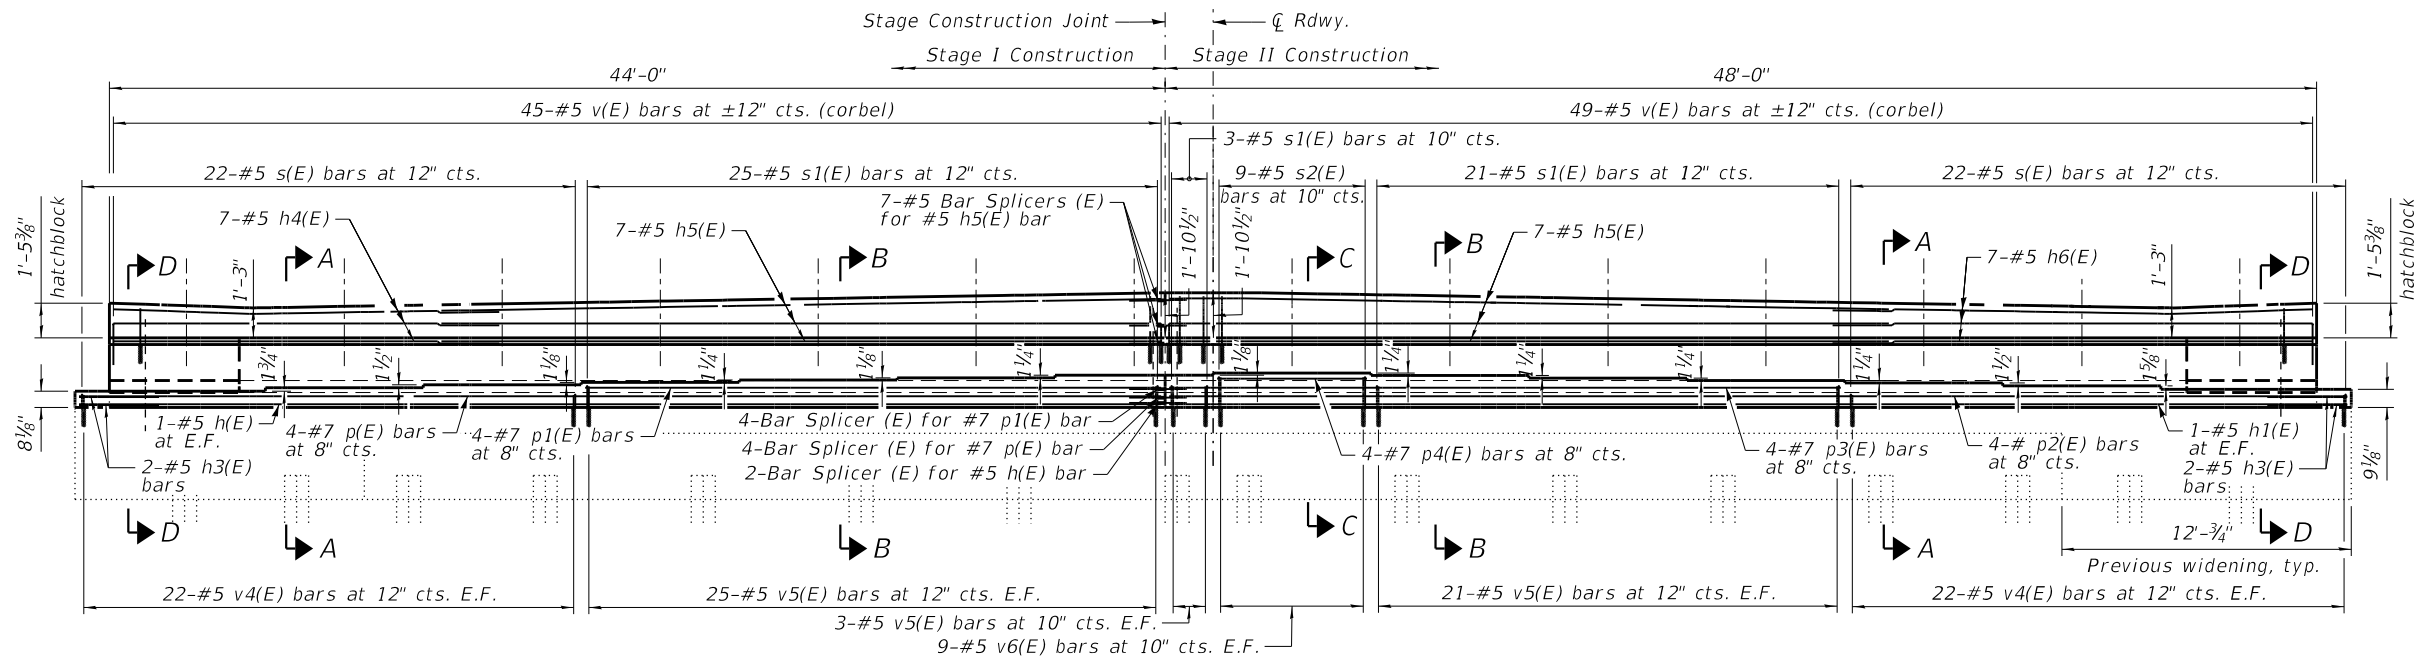


ELEVATION
(Looking West)

- Notes:
1. Cost of drilling and grouting reinforcing bars included in cost or Concrete Structures.
 2. Bars shall be drilled and grout according to Article 584 of the Standard Specifications. Bars shall have a 9" minimum embedment depth.
 3. All construction joints between new and existing concrete shall be Bonded Construction Joints.
 4. Existing reinforcement extending into new construction shall be cleaned, straightened, and incorporated into the new construction. Cost included with Concrete Removal.
 5. The elevations shown above were calculated from the survey information provided by the district.
 6. Hatched area to be poured separately after superstructure falsework has been removed and after approach slab side formwork has been removed.
 7. The top of back wall and approach slab seat shall have a constant slope determined from the control points shown.

8. Space reinforcement in steps to miss anchor bolts.
9. Pour steps monolithically with cap.
10. See sheet S10-37 for bar splicer details.
11. Concrete Sealer shall be applied to the top surface of new concrete bearing steps and the front faces of the new concrete bearing steps, the new backwall extension and the new hatchblock.
12. For Detail A, Section A-A, Section B-B, Section C-C and Section D-D, see Sheet S10-30A.

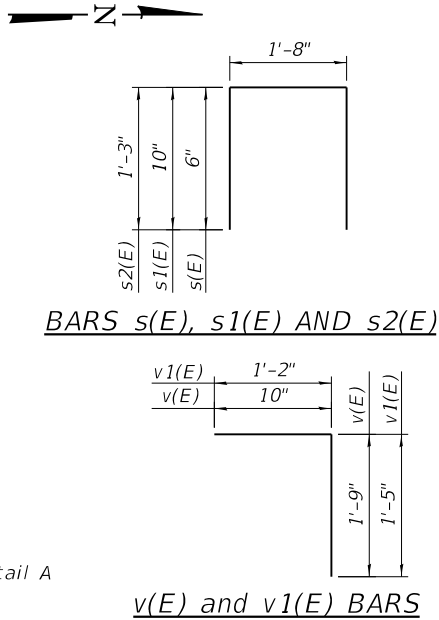

v(E) and v1(E) BARS

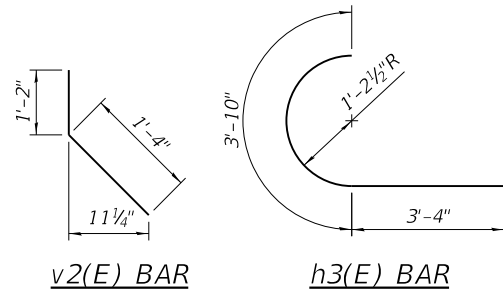

WEST ABUTMENT BILL OF MATERIAL

Bar	No.	Size	Length	Shape
h(E)	2	#5	45'-1"	—
h1(E)	2	#5	49'-1"	—
h2(E)	6	#4	7'-8"	—
h3(E)	4	#5	7'-2"	C
h4(E)	7	#4	16'-1"	—
h5(E)	14	#4	30'-0"	—
h6(E)	7	#4	20'-1"	—
p(E)	4	#7	45'-1"	—
p1(E)	4	#7	24'-0"	—
p2(E)	4	#7	49'-1"	—
p3(E)	4	#7	28'-0"	—
p4(E)	4	#7	6'-3"	—
s(E)	44	#5	2'-8"	□
s1(E)	49	#5	3'-4"	□
s2(E)	9	#5	4'-2"	□
v(E)	94	#5	2'-7"	┐
v1(E)	12	#4	2'-7"	┐
v2(E)	12	#4	2'-6"	┐
v3(E)	90	#4	2'-2"	┐
v4(E)	88	#5	1'-3"	┐
v5(E)	98	#5	1'-7"	┐
v6(E)	18	#5	2'-0"	┐
v15(E)	90	#4	1'-10"	┐
Concrete Structures			Cu. Yd.	9.0
Reinforcement Bars, Epoxy Coated			Pound	6,300
Concrete Sealer			Sq. Ft.	463







USER NAME =	DESIGNED - BJD	REVISED -
CHECKED - MGH	REVISED -	
PLOT SCALE =	DRAWN - GM	REVISED -
PLOT DATE =	CHECKED - BJD	REVISED -

STATE OF ILLINOIS
DEPARTMENT OF TRANSPORTATION

WEST ABUTMENT MODIFICATIONS
STRUCTURE NO. 016-0388

SHEET S10-29 OF S10-37 SHEETS


FAP RTE.	SECTION	COUNTY	TOTAL SHEETS	SHEET NO.
581	(42-B-11-1) BR. BUR 24	COOK	761	727
CONTRACT NO. 62W87				
ILLINOIS FED. AID PROJECT				

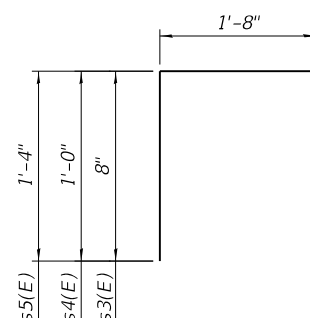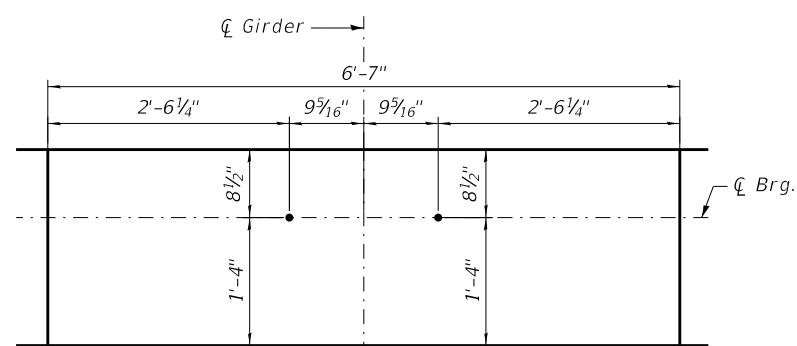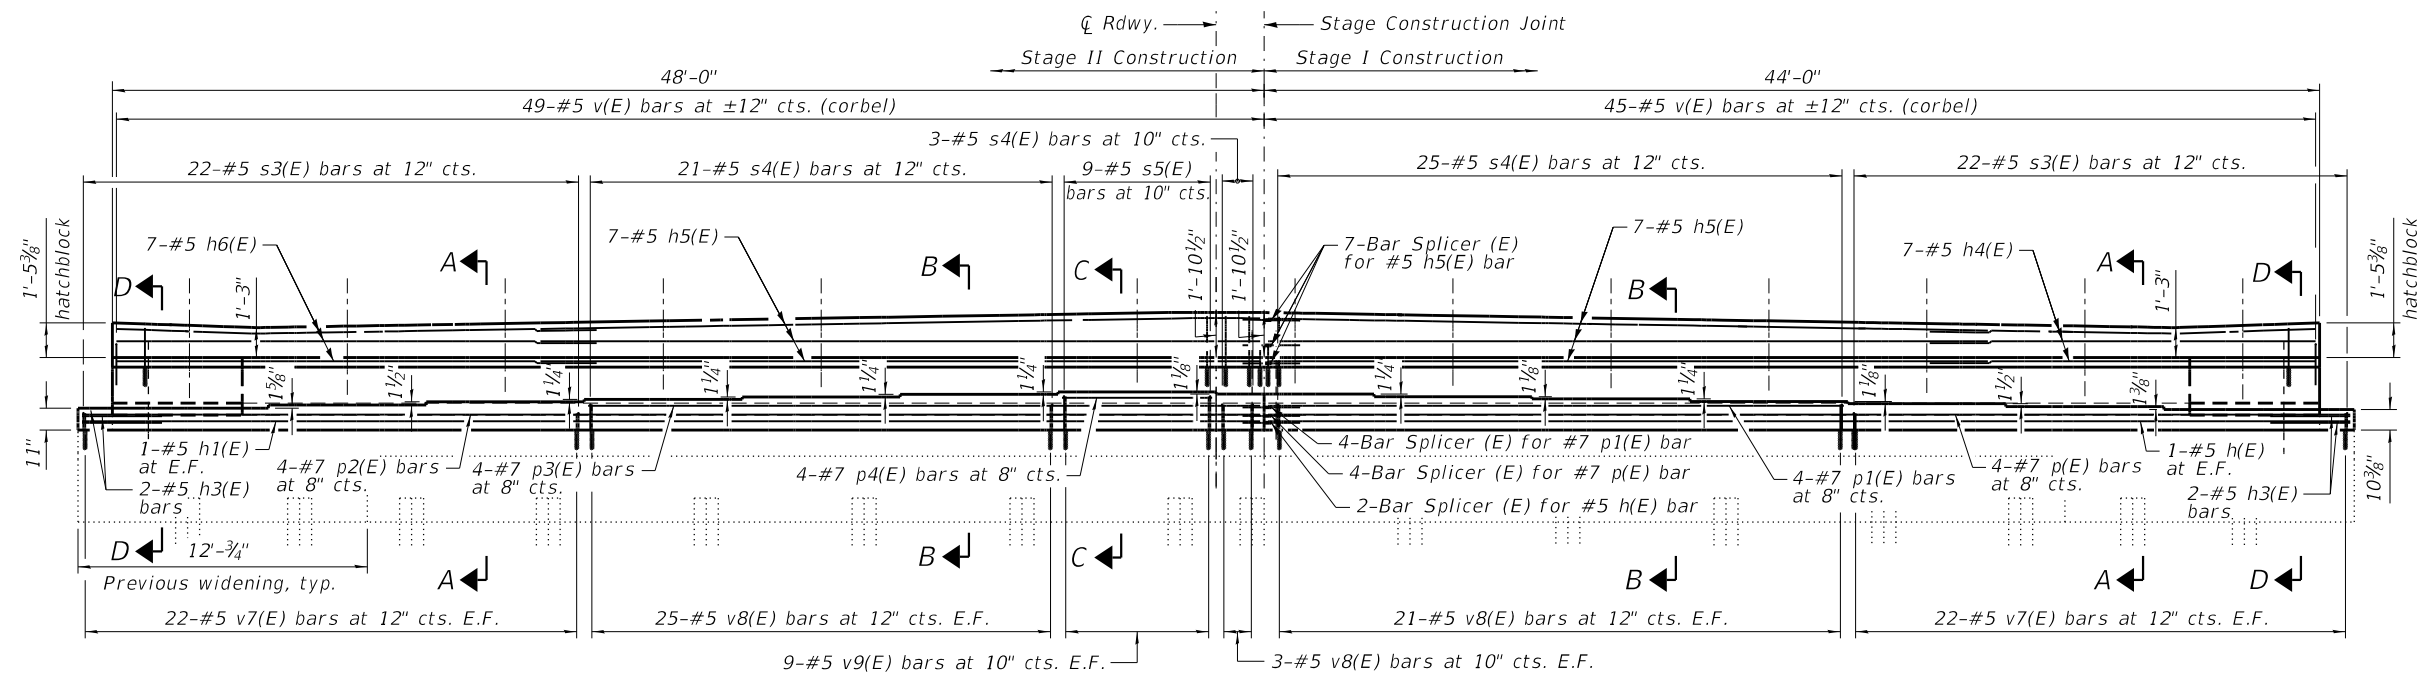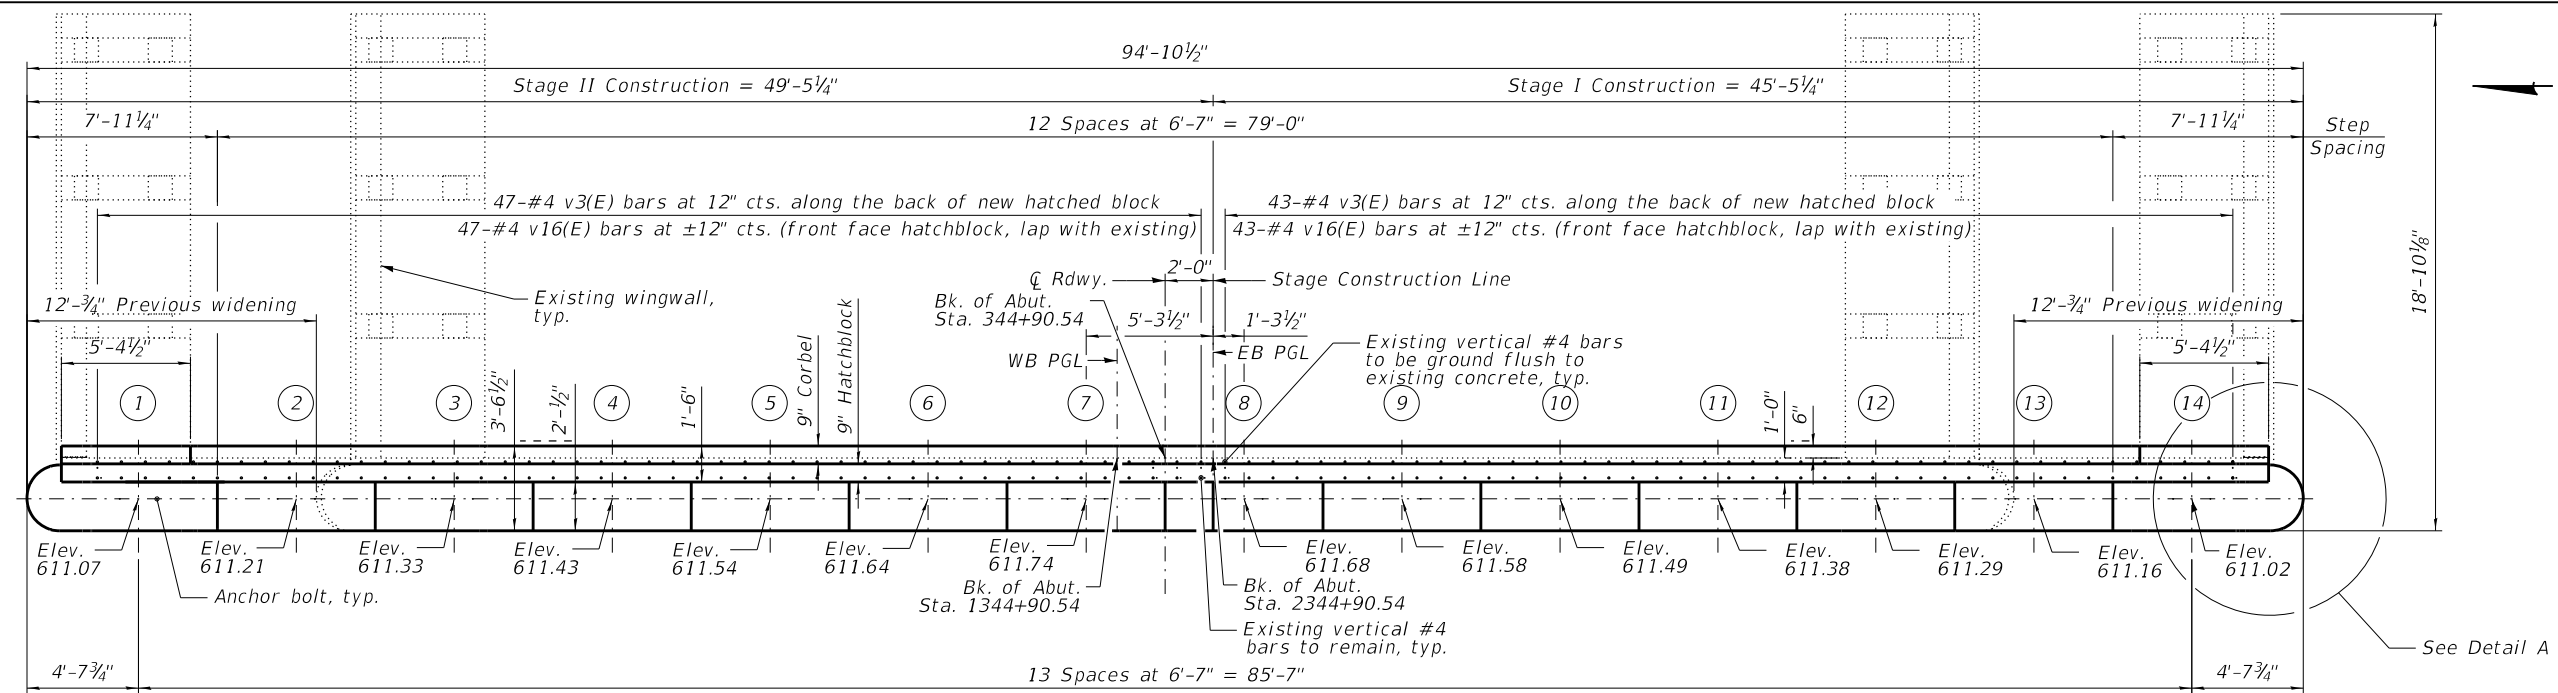


EAST ABUTMENT BILL OF MATERIAL

Bar	No.	Size	Length	Shape
h(E)	2	#5	45'-1"	=====
h1(E)	2	#5	49'-1"	=====
h2(E)	6	#4	7'-8"	=====
h3(E)	4	#5	7'-2"	=====
h4(E)	7	#4	16'-1"	=====
h5(E)	14	#4	30'-0"	=====
h6(E)	7	#4	20'-1"	=====
p(E)	4	#7	45'-1"	=====
p1(E)	4	#7	24'-0"	=====
p2(E)	4	#7	49'-1"	=====
p3(E)	4	#7	28'-0"	=====
p4(E)	4	#7	6'-3"	=====
s3(E)	44	#5	3'-0"	=====
s4(E)	49	#5	3'-8"	=====
s5(E)	9	#5	4'-4"	=====
v(E)	94	#5	2'-7"	=====
v1(E)	12	#4	2'-7"	=====
v2(E)	12	#4	2'-6"	=====
v3(E)	90	#4	2'-2"	=====
v7(E)	88	#5	1'-6"	=====
v8(E)	98	#5	1'-10"	=====
v9(E)	18	#5	2'-4"	=====
v16(E)	90	#4	2'-0"	=====
Concrete Structures			Cu. Yd.	10.3
Reinforcement Bars, Epoxy Coated			Pound	6,490
Concrete Sealer			Sq. Ft.	490

Notes:
1. See Sheet S10-29 for notes.

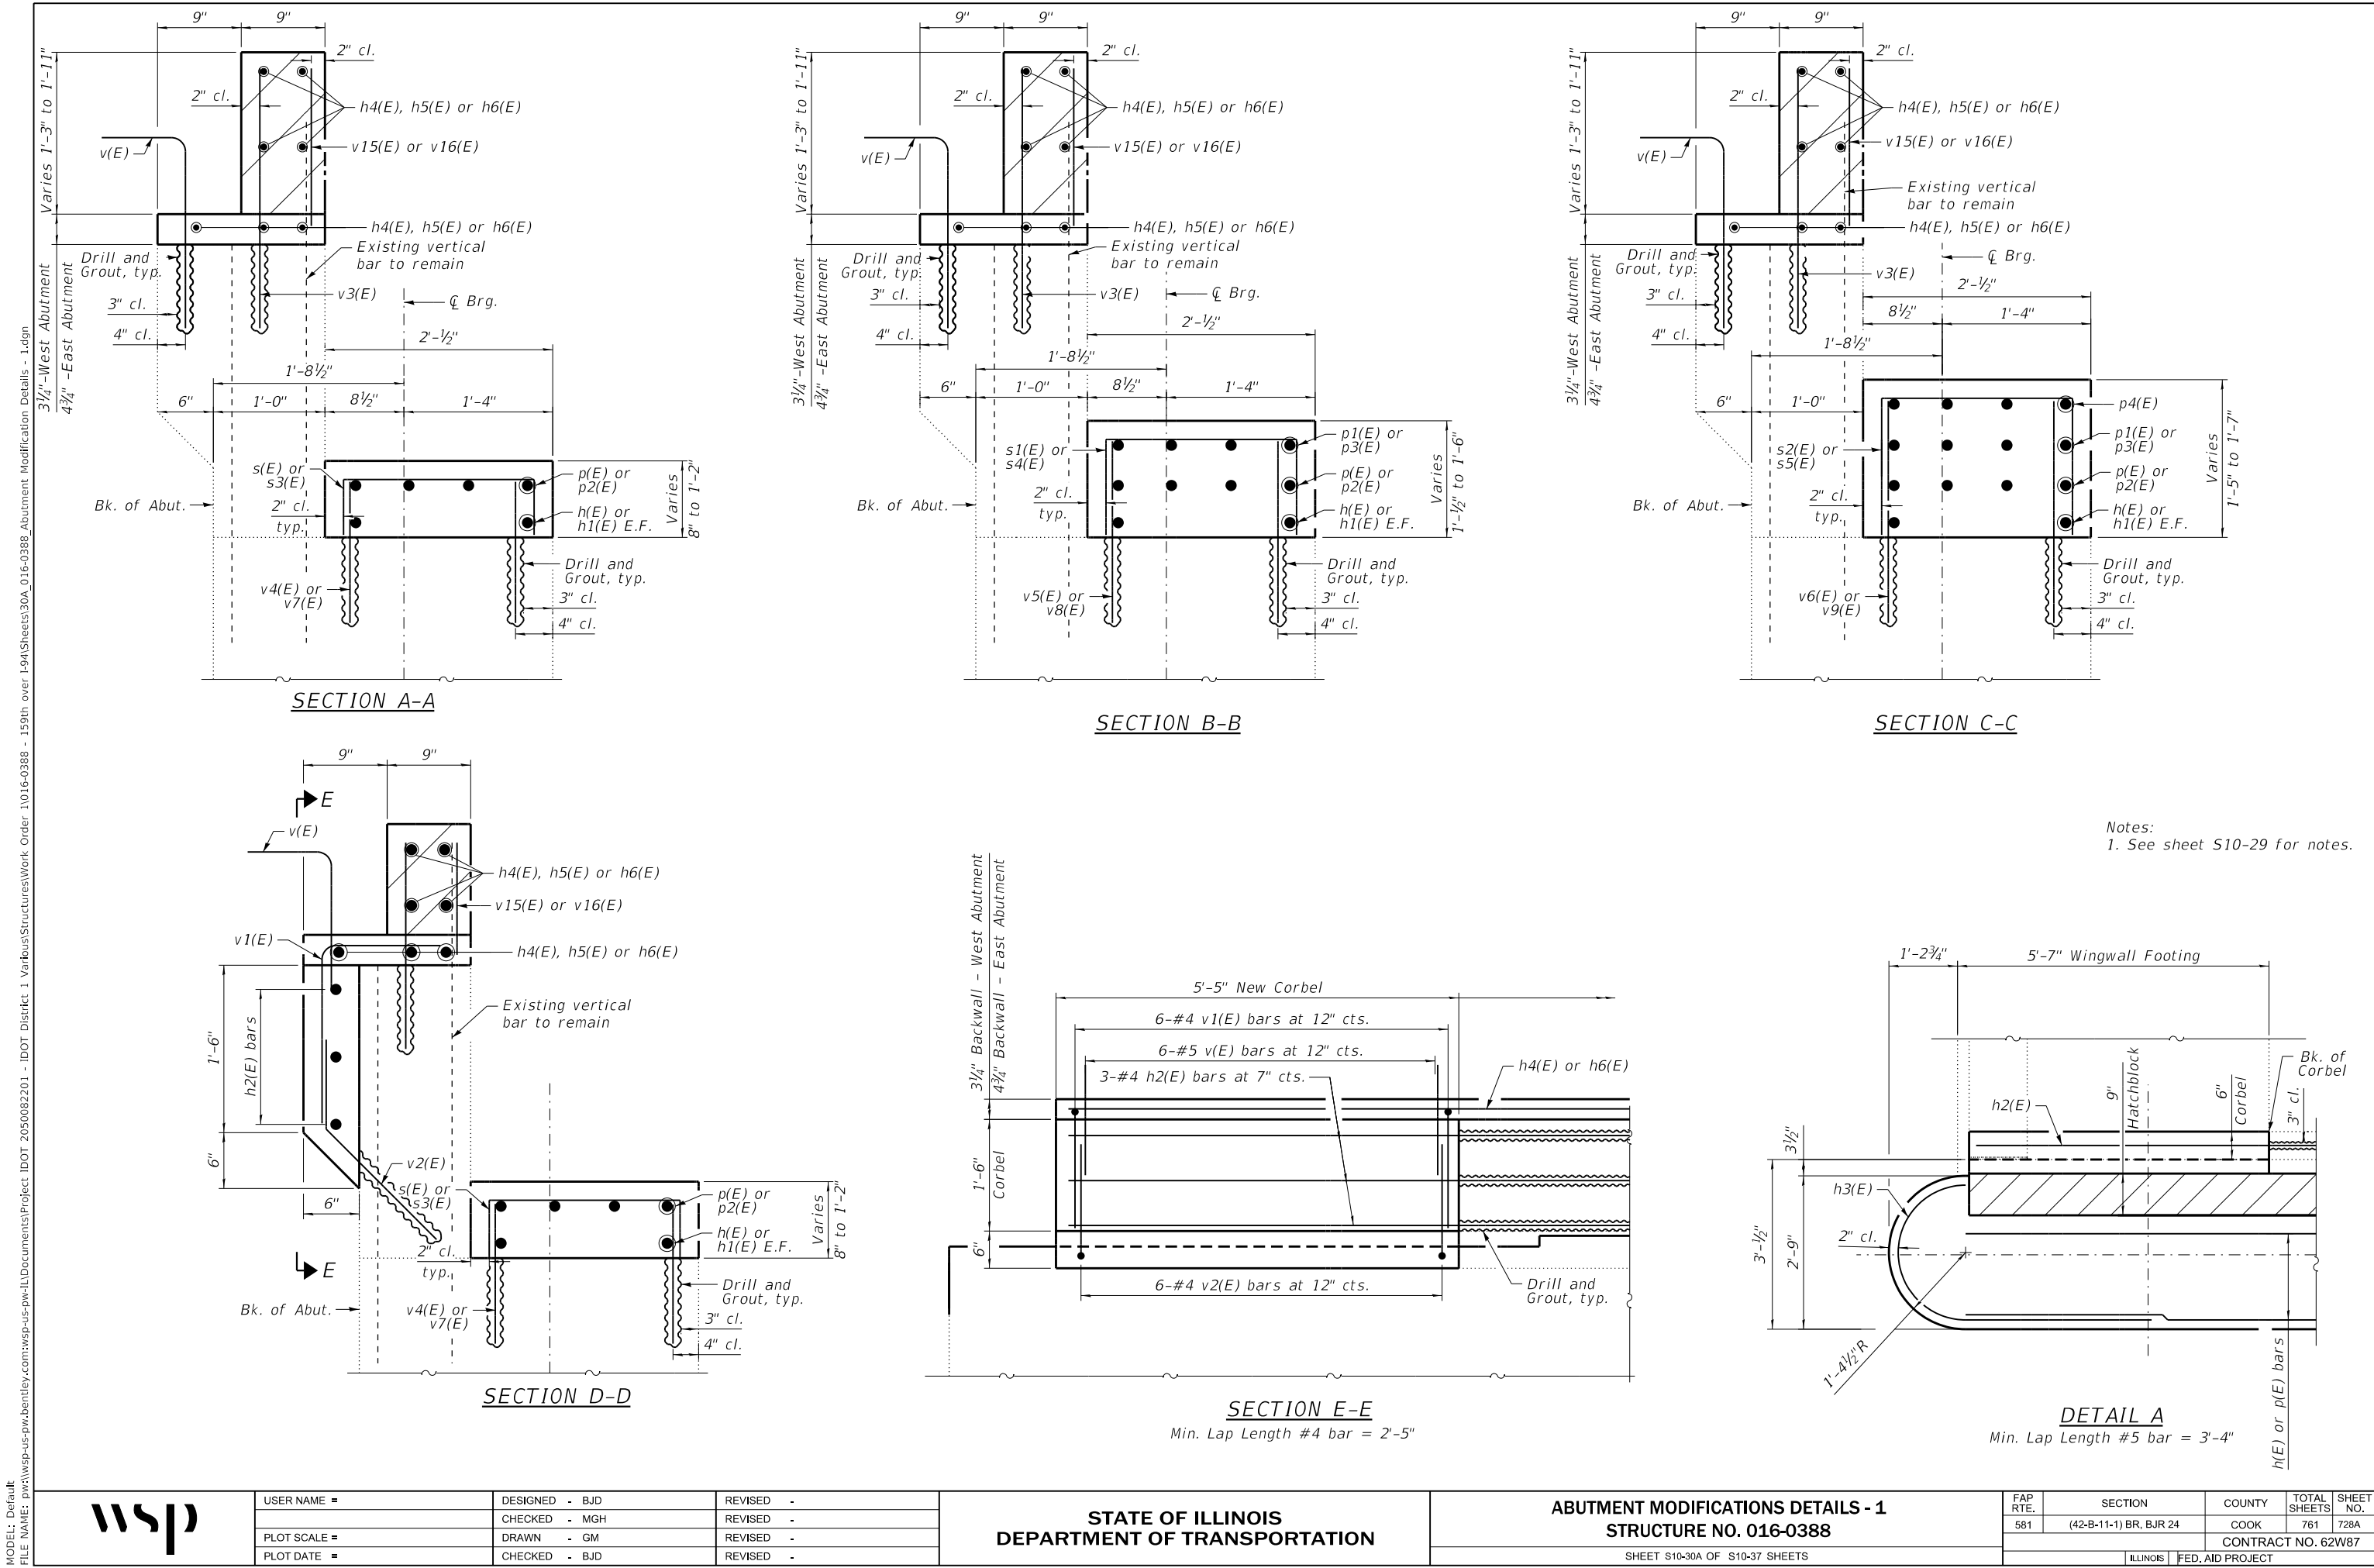

MODEL: Default
FILE NAME: pw:\wsp-us-pw.bentley.com:wsp-us-pw-l\Documents\Project IDOT 2050082201 - IDOT District 1 Various\Structures\Work Order 1\016-0388 - 159th over I-94\Sheets\30B_016-0388_Abument Modification Details - 2.dgn

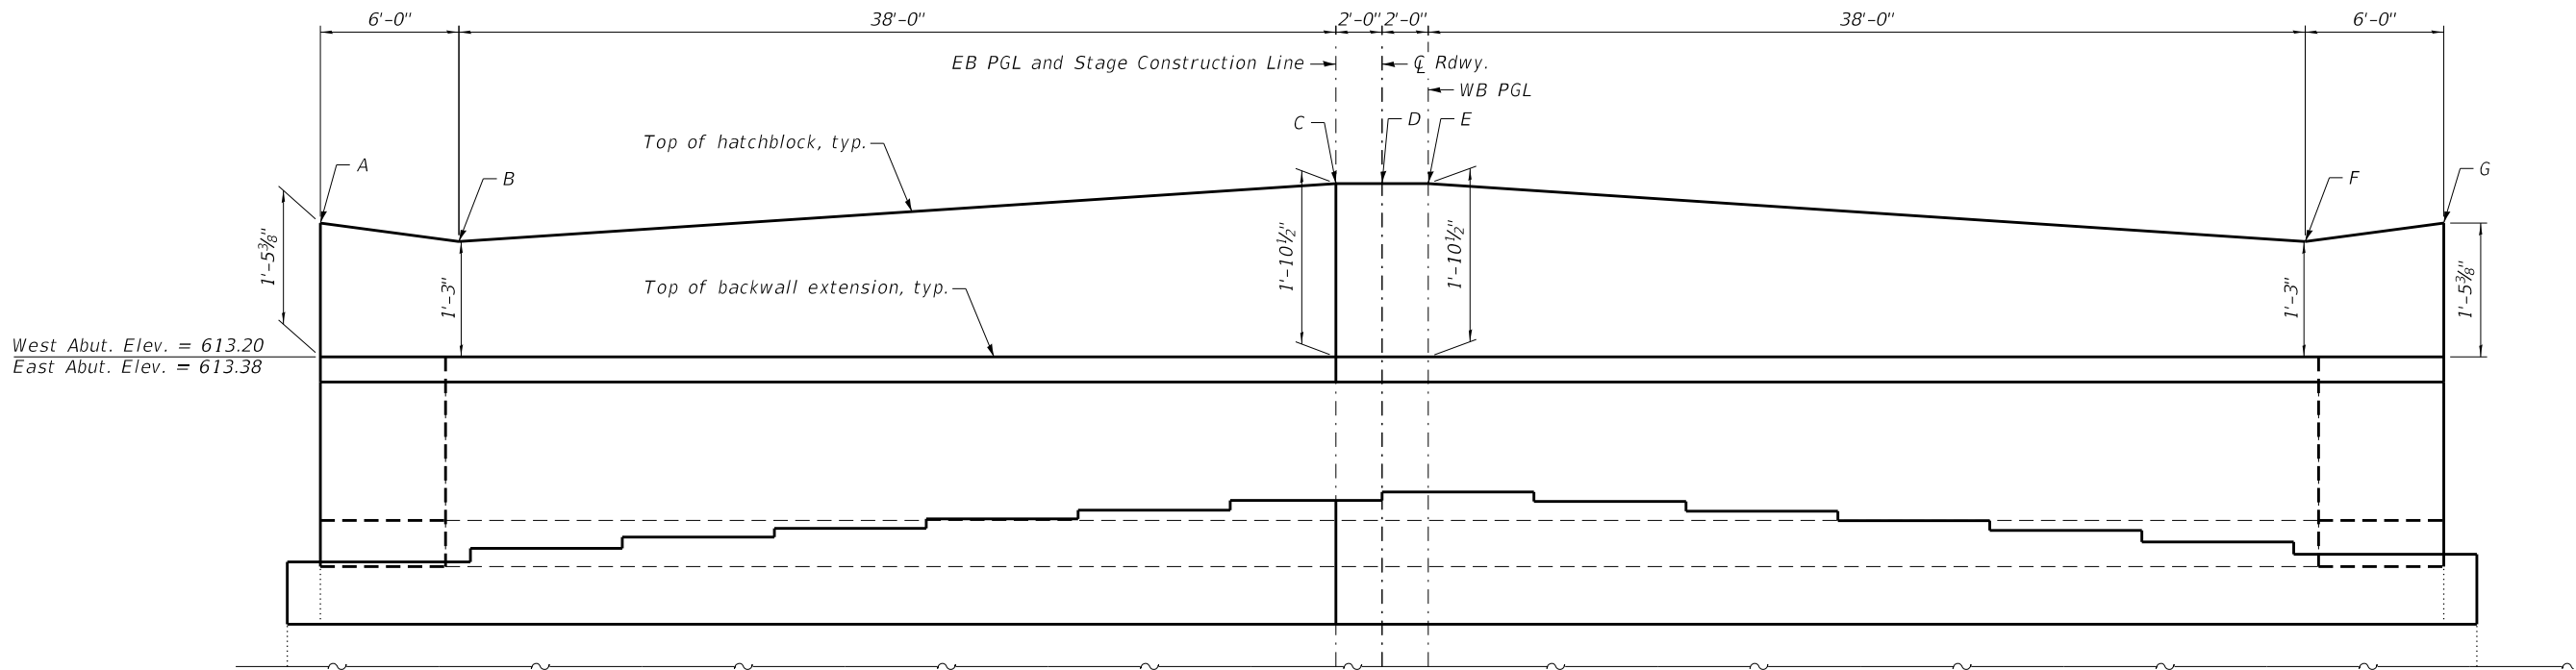

ELEVATION - HATCHBLOCK CONTROL POINTS
West Abutment, Looking West is shown,
East Abutment is opposite hand

HATCHBLOCK ELEVATIONS

Location	West Abutment Elevation	East Abutment Elevation
A	614.65	614.79
B	614.45	614.59
C	615.09	615.23
D	615.12	615.25
E	615.15	615.27
F	614.51	614.63
G	614.71	614.83



USER NAME =	DESIGNED - BJD	REVISED -
	CHECKED - MGH	REVISED -
PLOT SCALE =	DRAWN - GM	REVISED -
PLOT DATE =	CHECKED - BJD	REVISED -


STATE OF ILLINOIS
DEPARTMENT OF TRANSPORTATION

ABUTMENT MODIFICATIONS DETAILS - 2
STRUCTURE NO. 016-0388


SHEET S10-30B OF S10-37 SHEETS

FAP RTE.	SECTION	COUNTY	TOTAL SHEETS	SHEET NO.
581	(42-B-11-1) BR, BJR 24	COOK	761	728B
CONTRACT NO. 62W87				
ILLINOIS		FED. AID PROJECT		


MODEL: Default
FILE NAME: pw:\wsp-us-pw-bentley.com\wsp-us-pw-l\Documents\Project IDOT 2050082201 - IDOT District 1 VariousStructures\Work Order 1\016-0388 - 159th over I-94\Sheets\31_016-0388_Pier 1 Removal and Repairs.dgn

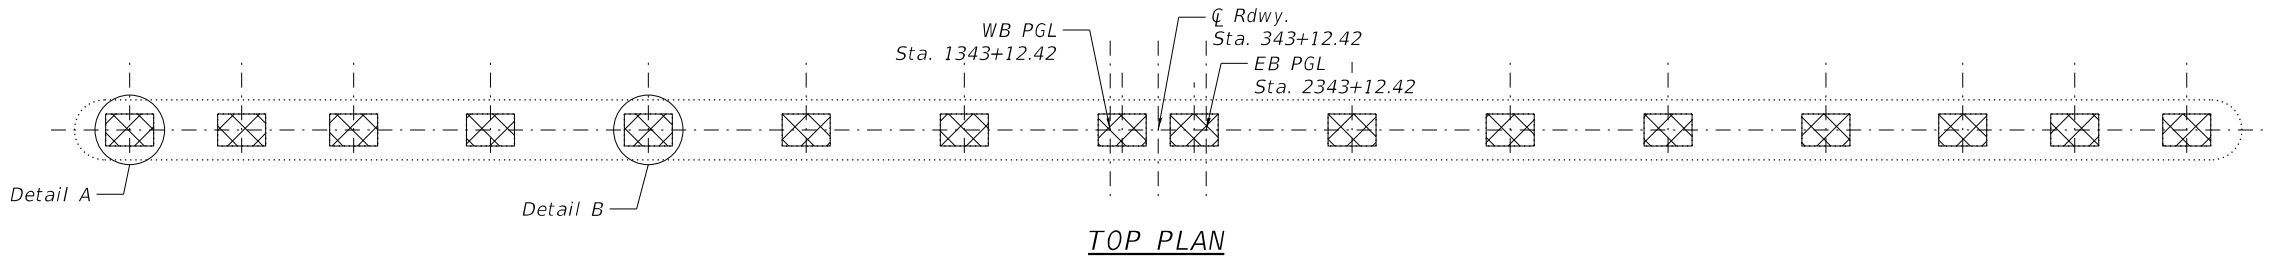


NORTH FACE

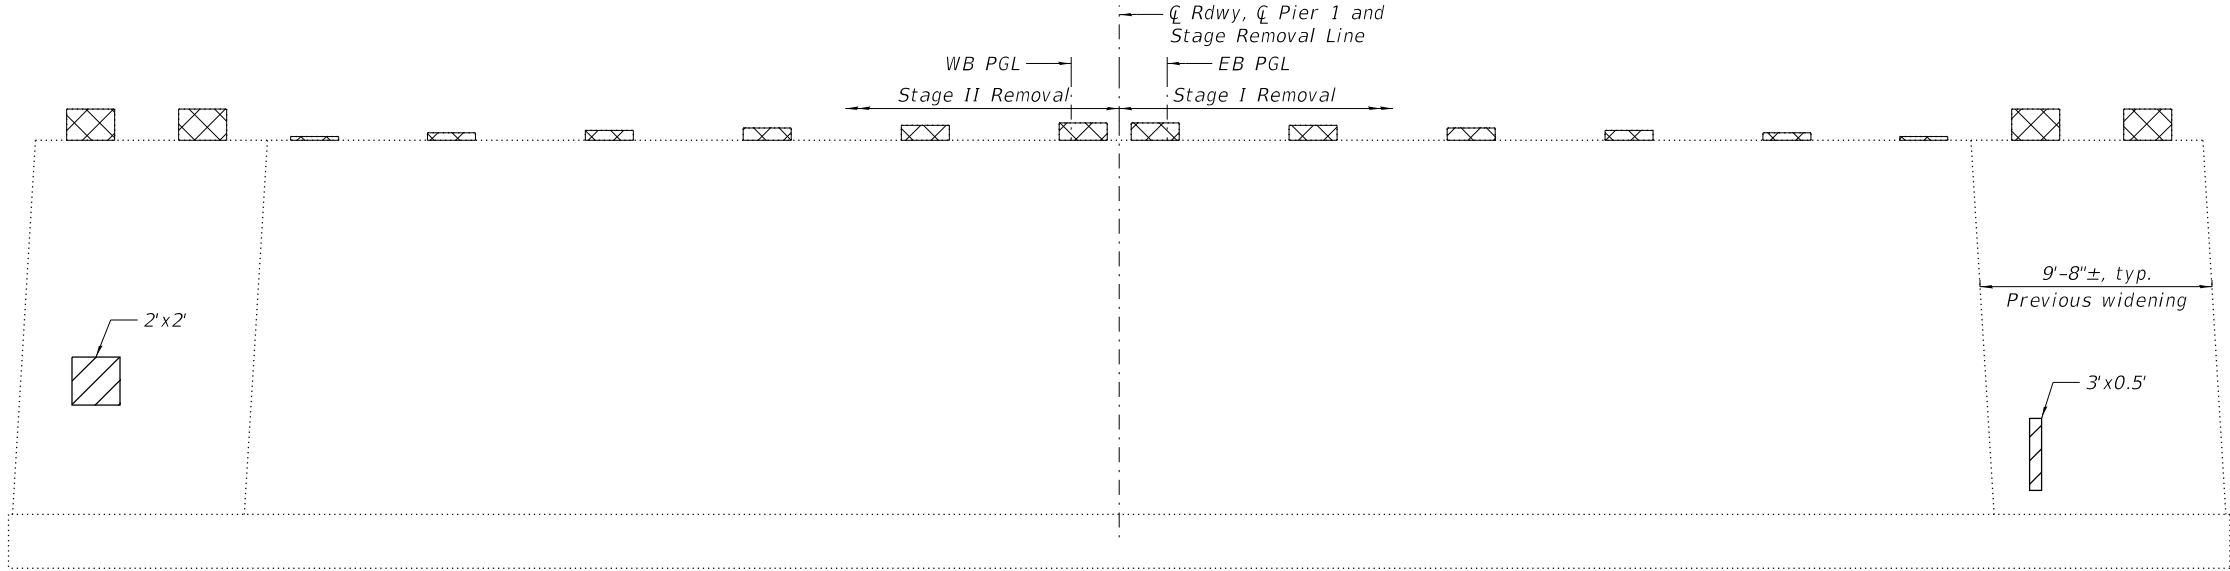


SOUTH FACE

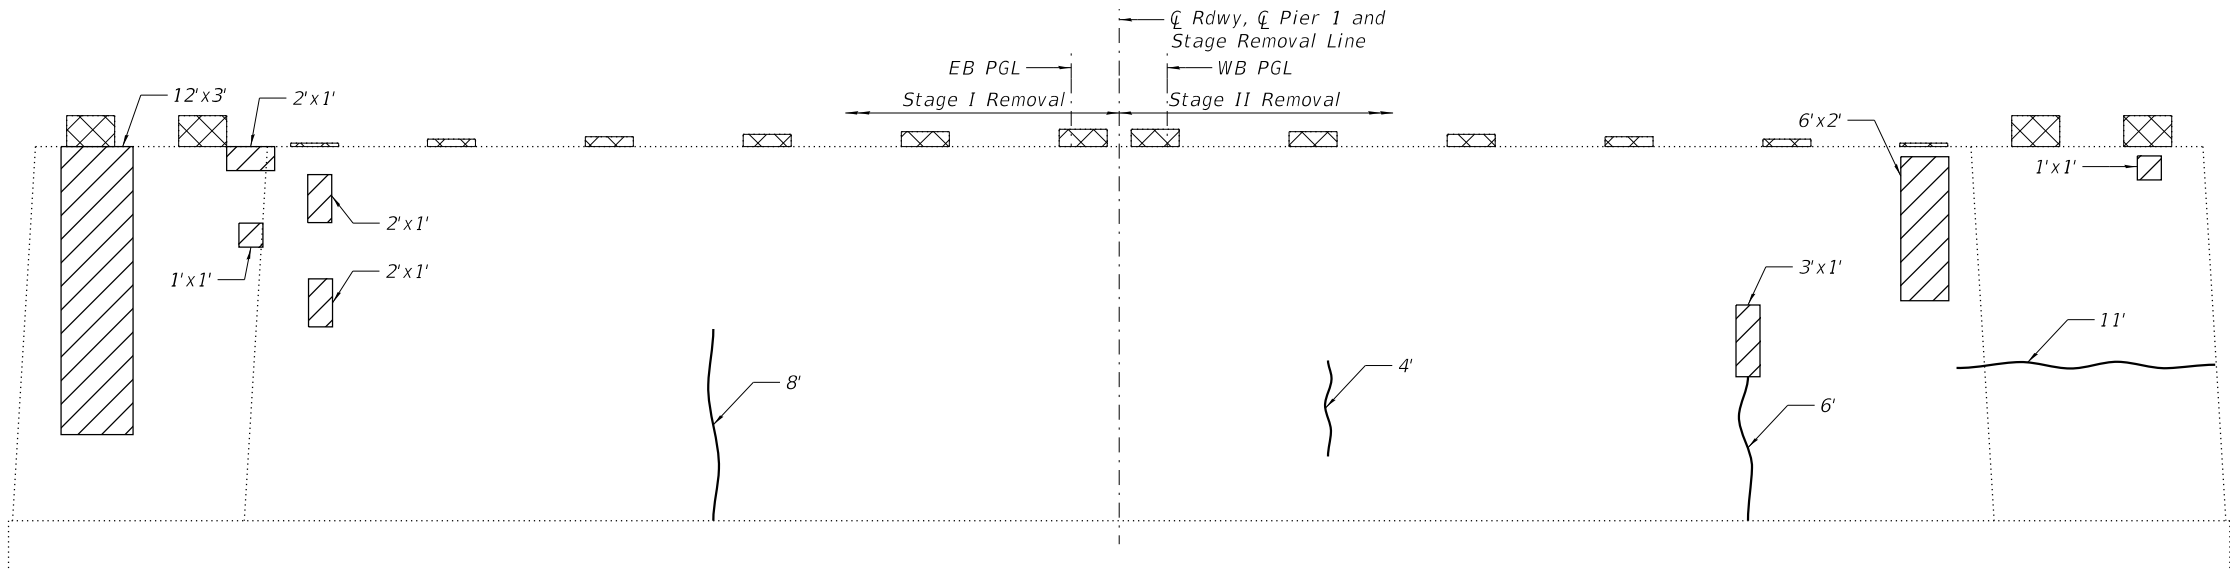


- Notes:
1. Cross hatched areas indicate the limits of Concrete Removal.
 2. Existing reinforcement not extending into new construction shall be cut flush and covered with a 2" layer of cement grout. Cost included with Concrete Removal.
 3. The elevations shown above were calculated from the survey information provided by the district.

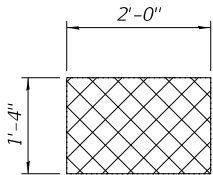

PLAN

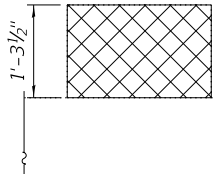


ELEVATION

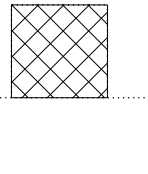


SECTION


Applies to bearing seats 1,2,15 and 16
Pier 3 bearing seats are similar.

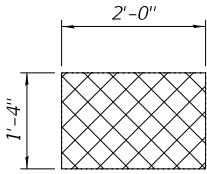

PLAN

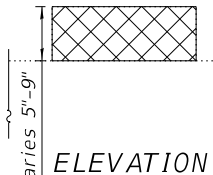

ELEVATION

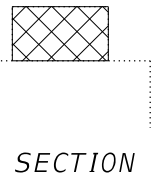

SECTION

Applies to bearing seats 5-12
Pier 3 bearing seats are similar.

LEGEND:



Concrete Removal



Structural Repair
Of Concrete
(Depth Equal To Or
Less Than 5 In)



Epoxy Crack Injection

BILL OF MATERIAL

ITEM	UNIT	QUANTITY
Concrete Removal	Cu. Yd.	2.1
Structural Repair Of Concrete (Depth Equal To Or Less Than 5 In)	Sq. Ft.	65
Epoxy Crack Injection	Foot	29



USER NAME =	DESIGNED - BJD	REVISIONS
CHECKED - MGH	REVISIONS	
PLOT SCALE =	DRAWN - GM	REVISIONS
PLOT DATE =	CHECKED - BJD	REVISIONS



STATE OF ILLINOIS
DEPARTMENT OF TRANSPORTATION

PIER 1 REMOVAL AND REPAIRS
STRUCTURE NO. 016-0388



SHEET S10-31 OF S10-37 SHEETS

FAP RTE.	SECTION	COUNTY	TOTAL SHEETS	SHEET NO.
581	(42-B-11-1) BR, BJR 24	COOK	761	729
CONTRACT NO. 62W87				
ILLINOIS FED. AID PROJECT				





MODEL: Default
FILE NAME: pw:\wsp-us-pw-bentley.com\wsp-us-pw-ll\Documents\Project IDOT 2050082201 - IDOT District 1 Various Structures\Work Order 1\016-0388 - 159th over I-94\Sheets\32_016-0388_Pier 2 Removal and Repairs.dgn

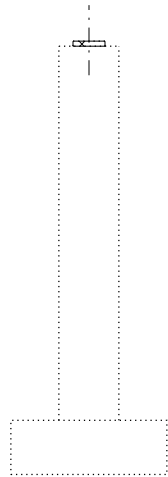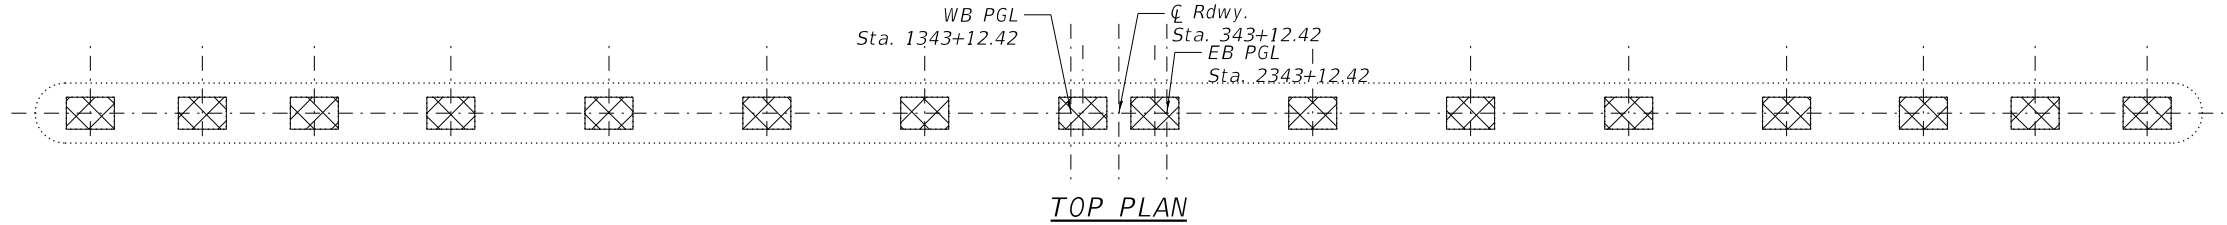

NORTH FACE

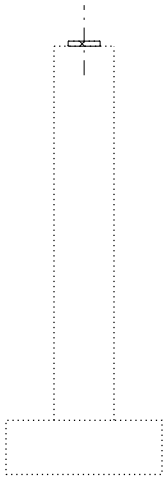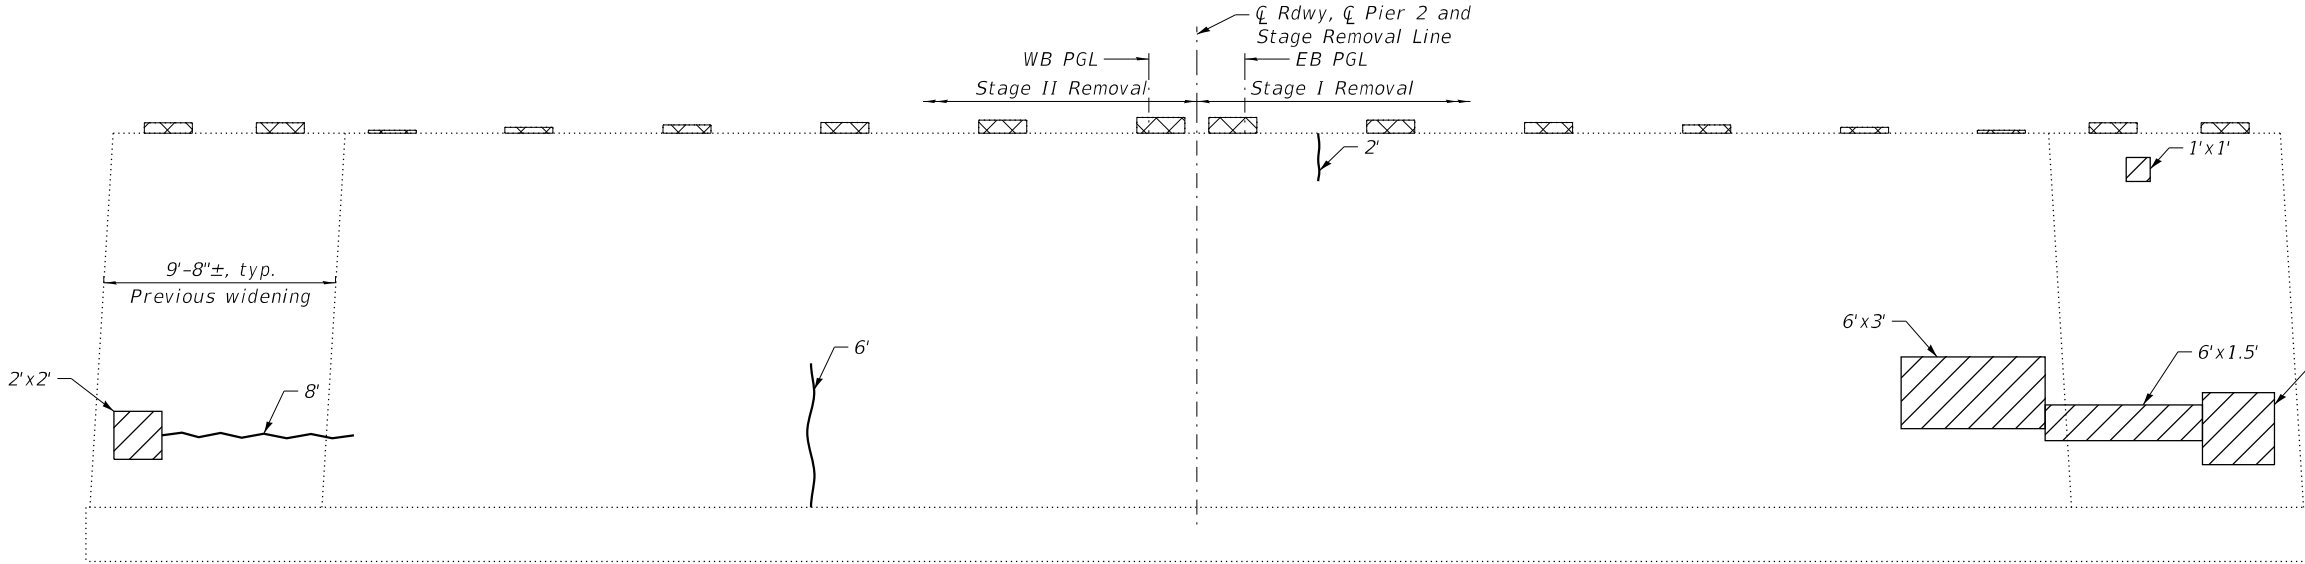

SOUTH FACE

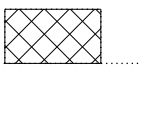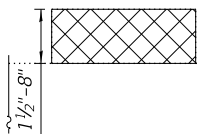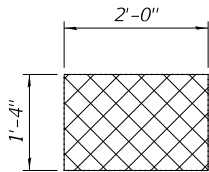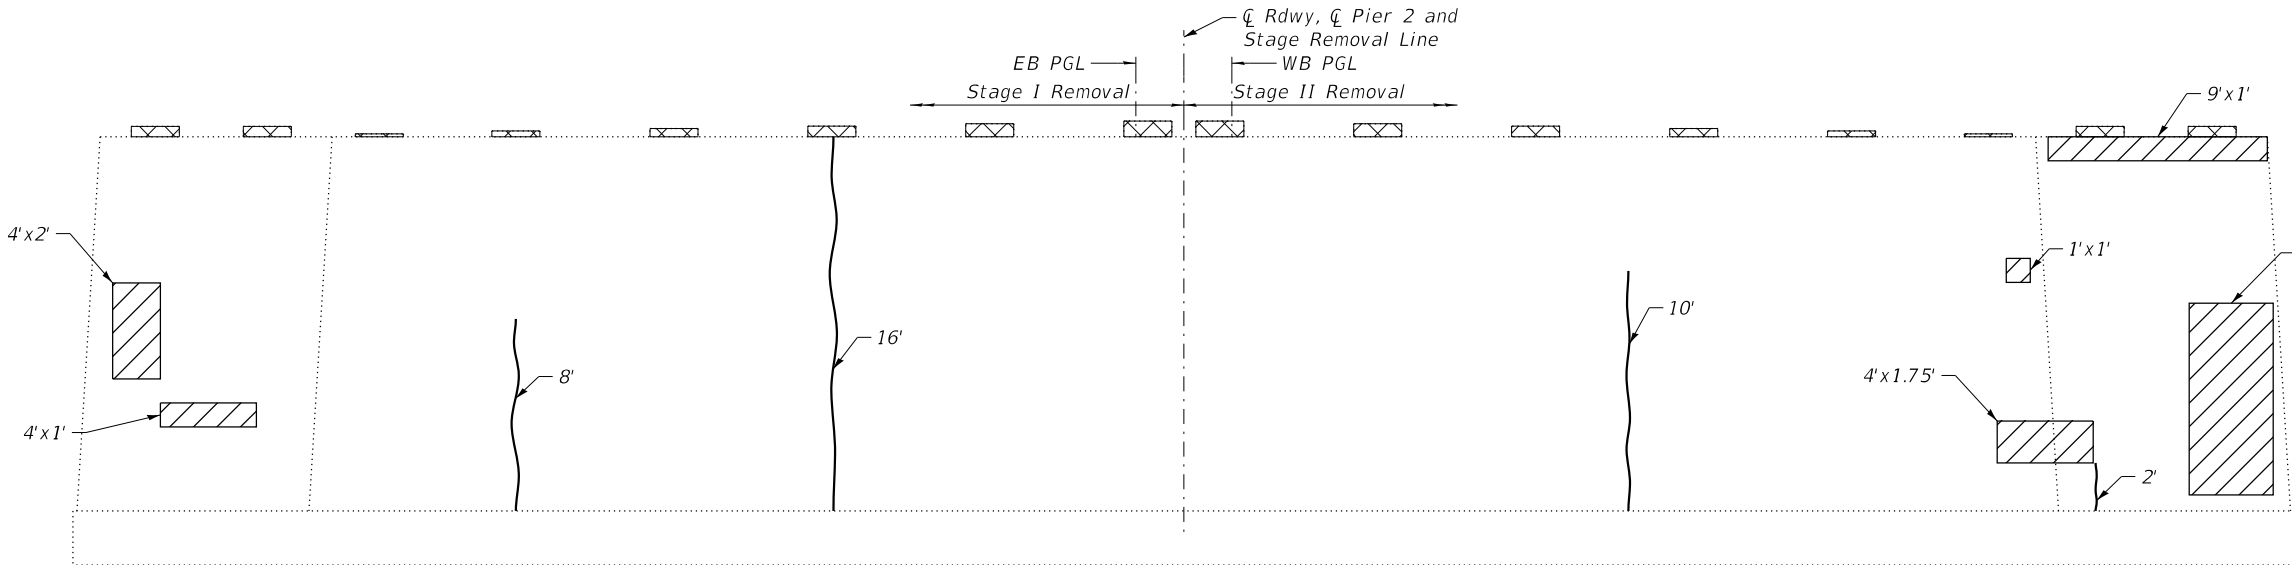

DETAIL A
Applies to bearing seats 1 thru 16

BILL OF MATERIAL

ITEM	UNIT	QUANTITY
Concrete Removal	Cu. Yd.	0.7
Structural Repair Of Concrete (Depth Equal To Or Less Than 5 In)	Sq. Ft.	98
Epoxy Crack Injection	Foot	52

Notes:
1. See sheet S10-31 for notes.

LEGEND:



Concrete Removal



Structural Repair Of Concrete (Depth Equal To Or Less Than 5 In)



Epoxy Crack Injection



USER NAME =
PLOT SCALE =
PLOT DATE =

DESIGNED - BJD
CHECKED - MGH
DRAWN - GM
CHECKED - BJD

REVISED -
REVISED -
REVISED -
REVISED -

STATE OF ILLINOIS
DEPARTMENT OF TRANSPORTATION

PIER 2 REMOVAL AND REPAIRS
STRUCTURE NO. 016-0388

SHEET S10-32 OF S10-37 SHEETS

FAP
RTE.

SECTION
(42-B-11-1) BR, BJR 24

COUNTY

TOTAL
SHEETS

SHEET
NO.

581

COOK



761

730


CONTRACT NO. 62W87

ILLINOIS FED. AID PROJECT


MODEL: Default
FILE NAME: pw:\wsp-us-pw.bentley.com\wsp-us-pw-l\Documents\Project IDOT 2050082201 - IDOT District 1 VariousStructures\Work Order 1\016-0388 - 159th over I-94\Sheets\33_016-0388_Pier 3 Removal and Repairs.dgn

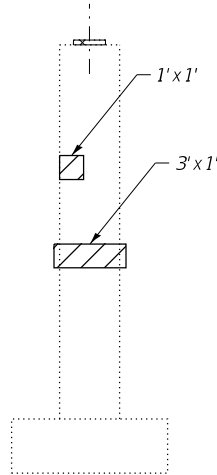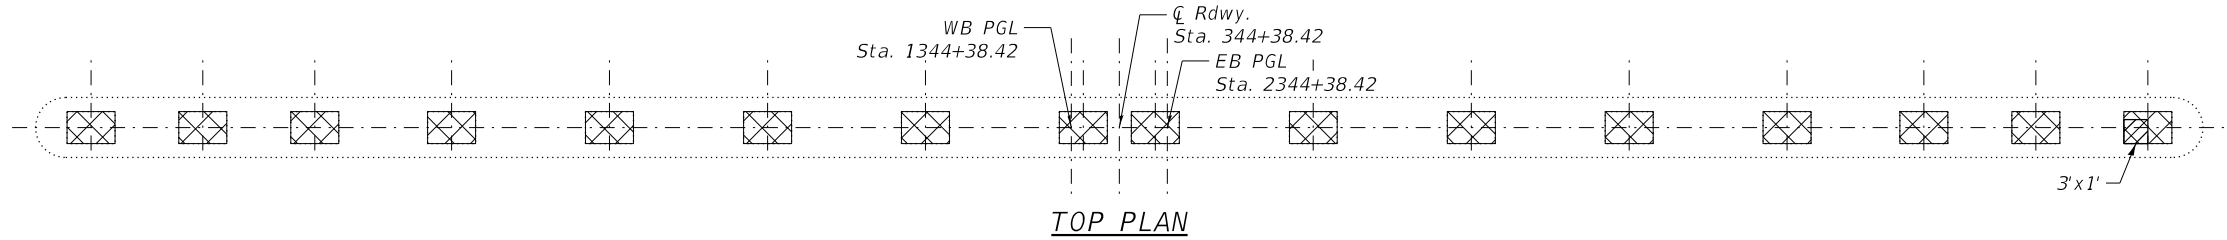


NORTH FACE

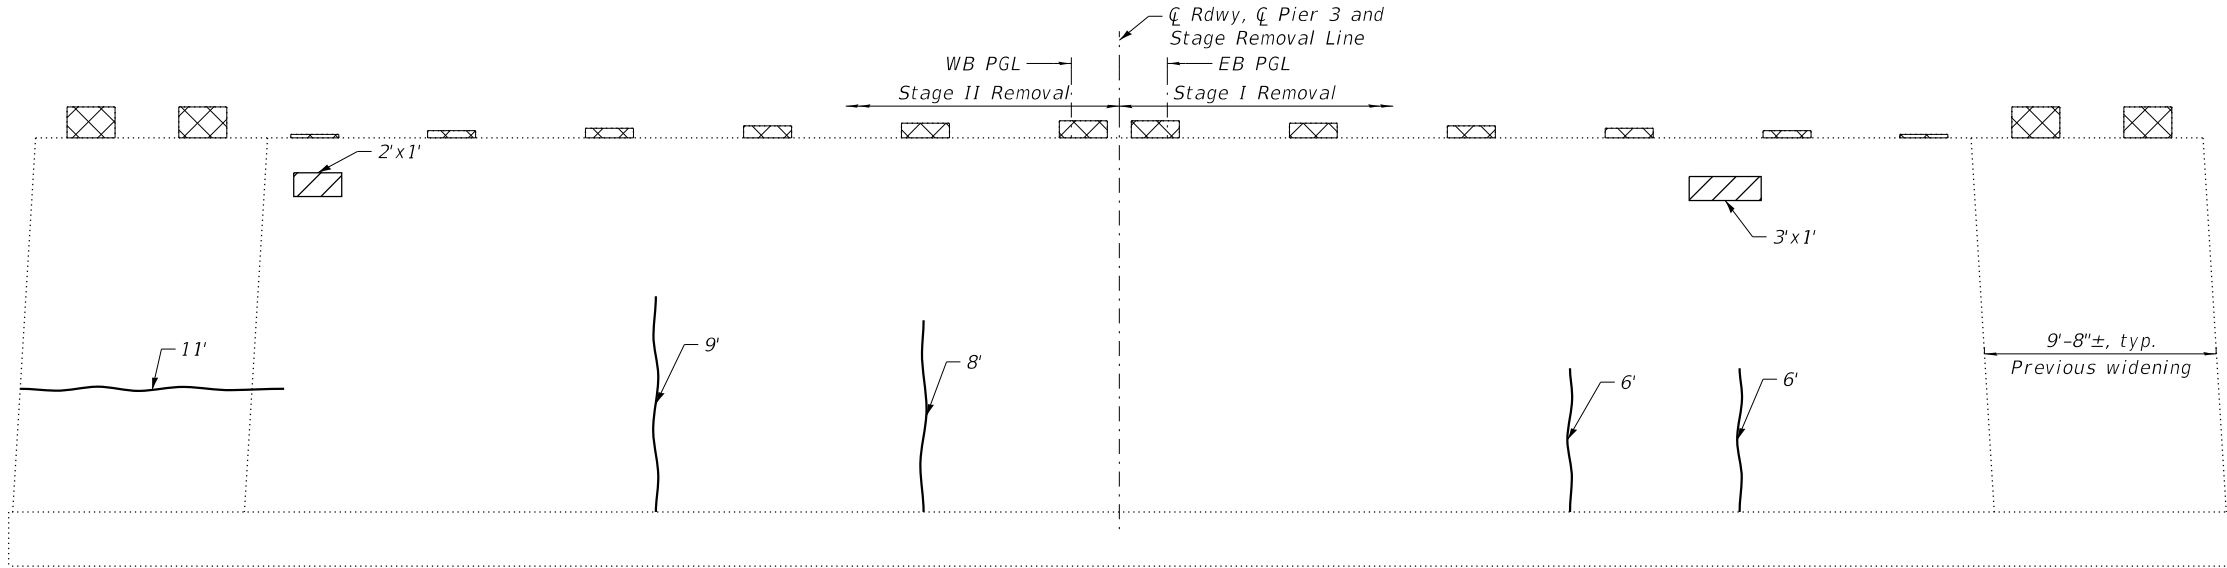

WEST FACE

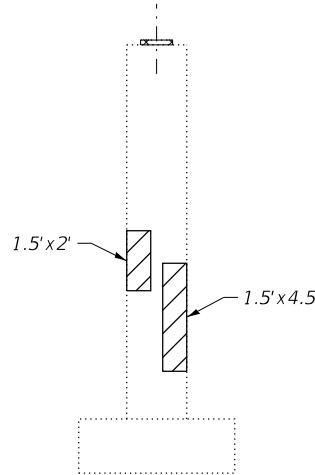

SOUTH FACE

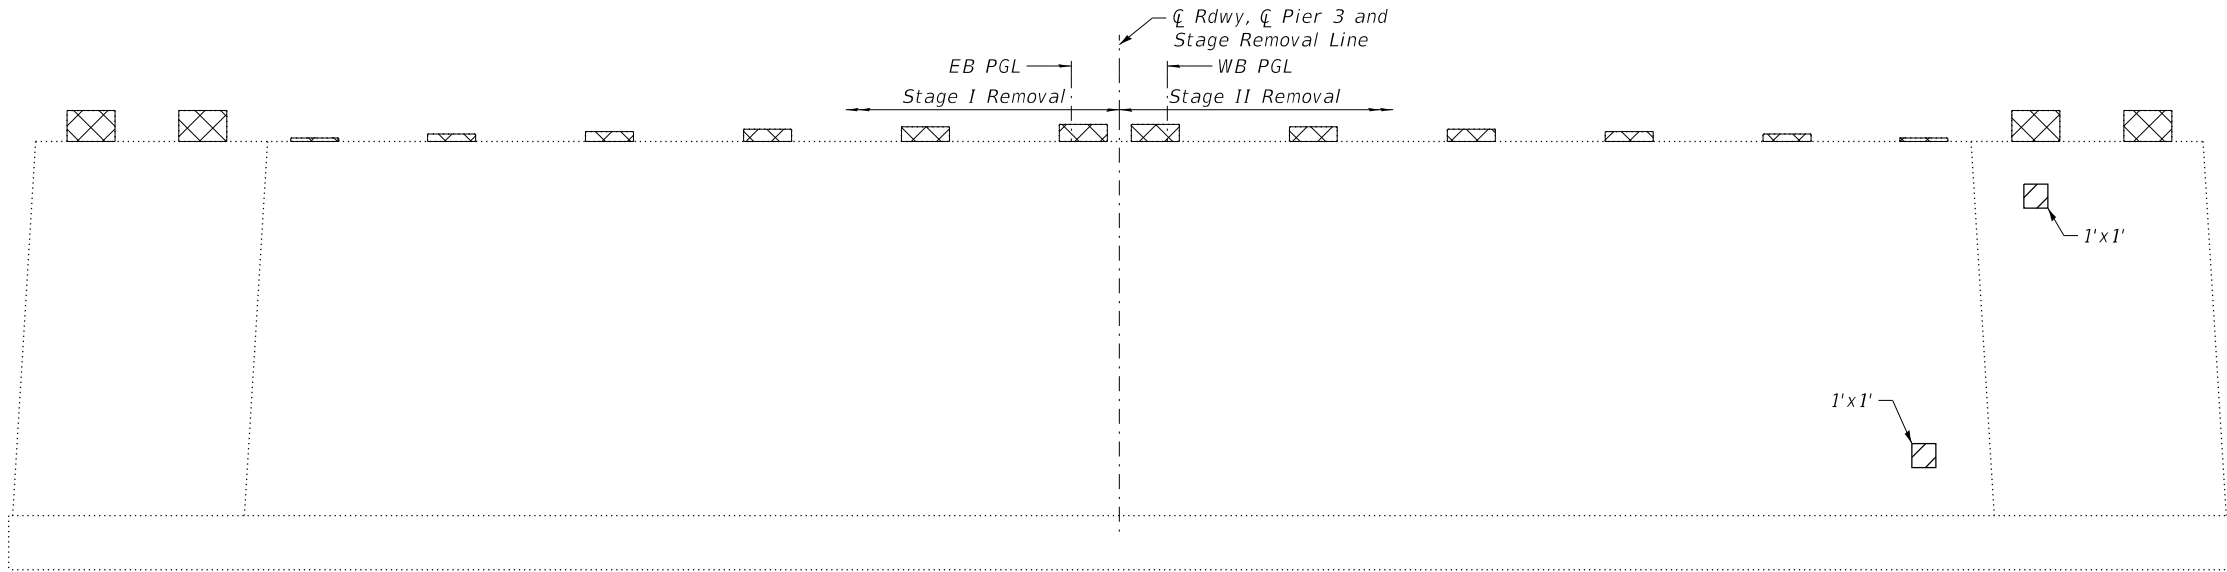

EAST FACE

LEGEND:

- Concrete Removal
- Structural Repair Of Concrete (Depth Equal To Or Less Than 5 In)
- Epoxy Crack Injection

- Notes:
1. See sheet S10-31 for notes.
 2. See sheet S10-31 for existing bearing seat details

BILL OF MATERIAL

ITEM	UNIT	QUANTITY
Concrete Removal	Cu. Yd.	2.1
Structural Repair Of Concrete (Depth Equal To Or Less Than 5 In)	Sq. Ft.	24
Epoxy Crack Injection	Foot	40









USER NAME =	DESIGNED - BJD	REVISED -
	CHECKED - MGH	REVISED -
PLOT SCALE =	DRAWN - GM	REVISED -
PLOT DATE =	CHECKED - BJD	REVISED -

STATE OF ILLINOIS
DEPARTMENT OF TRANSPORTATION

PIER 3 REMOVAL AND REPAIRS
STRUCTURE NO. 016-0388

SHEET S10-33 OF S10-37 SHEETS





FAP RTE.	SECTION	COUNTY	TOTAL SHEETS	SHEET NO.
581	(42-B-11-1) BR, BJR 24	COOK	761	731
CONTRACT NO. 62W87				
ILLINOIS		FED. AID PROJECT		

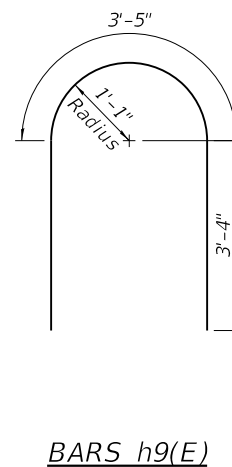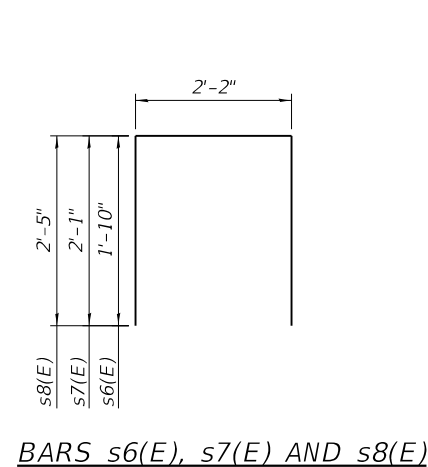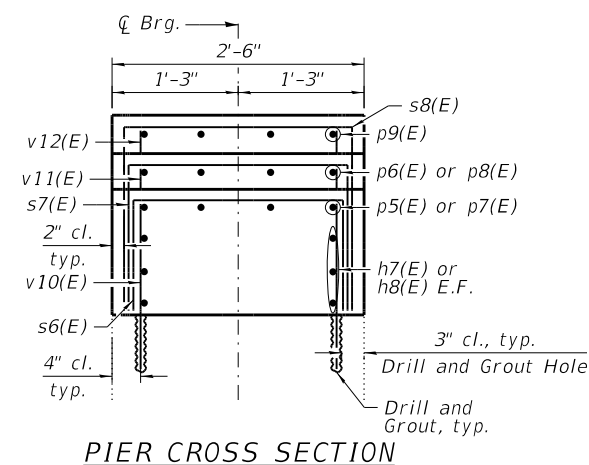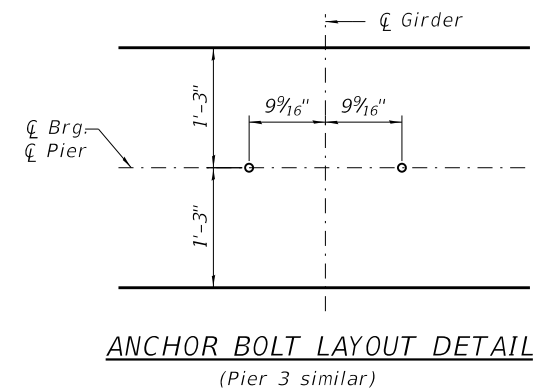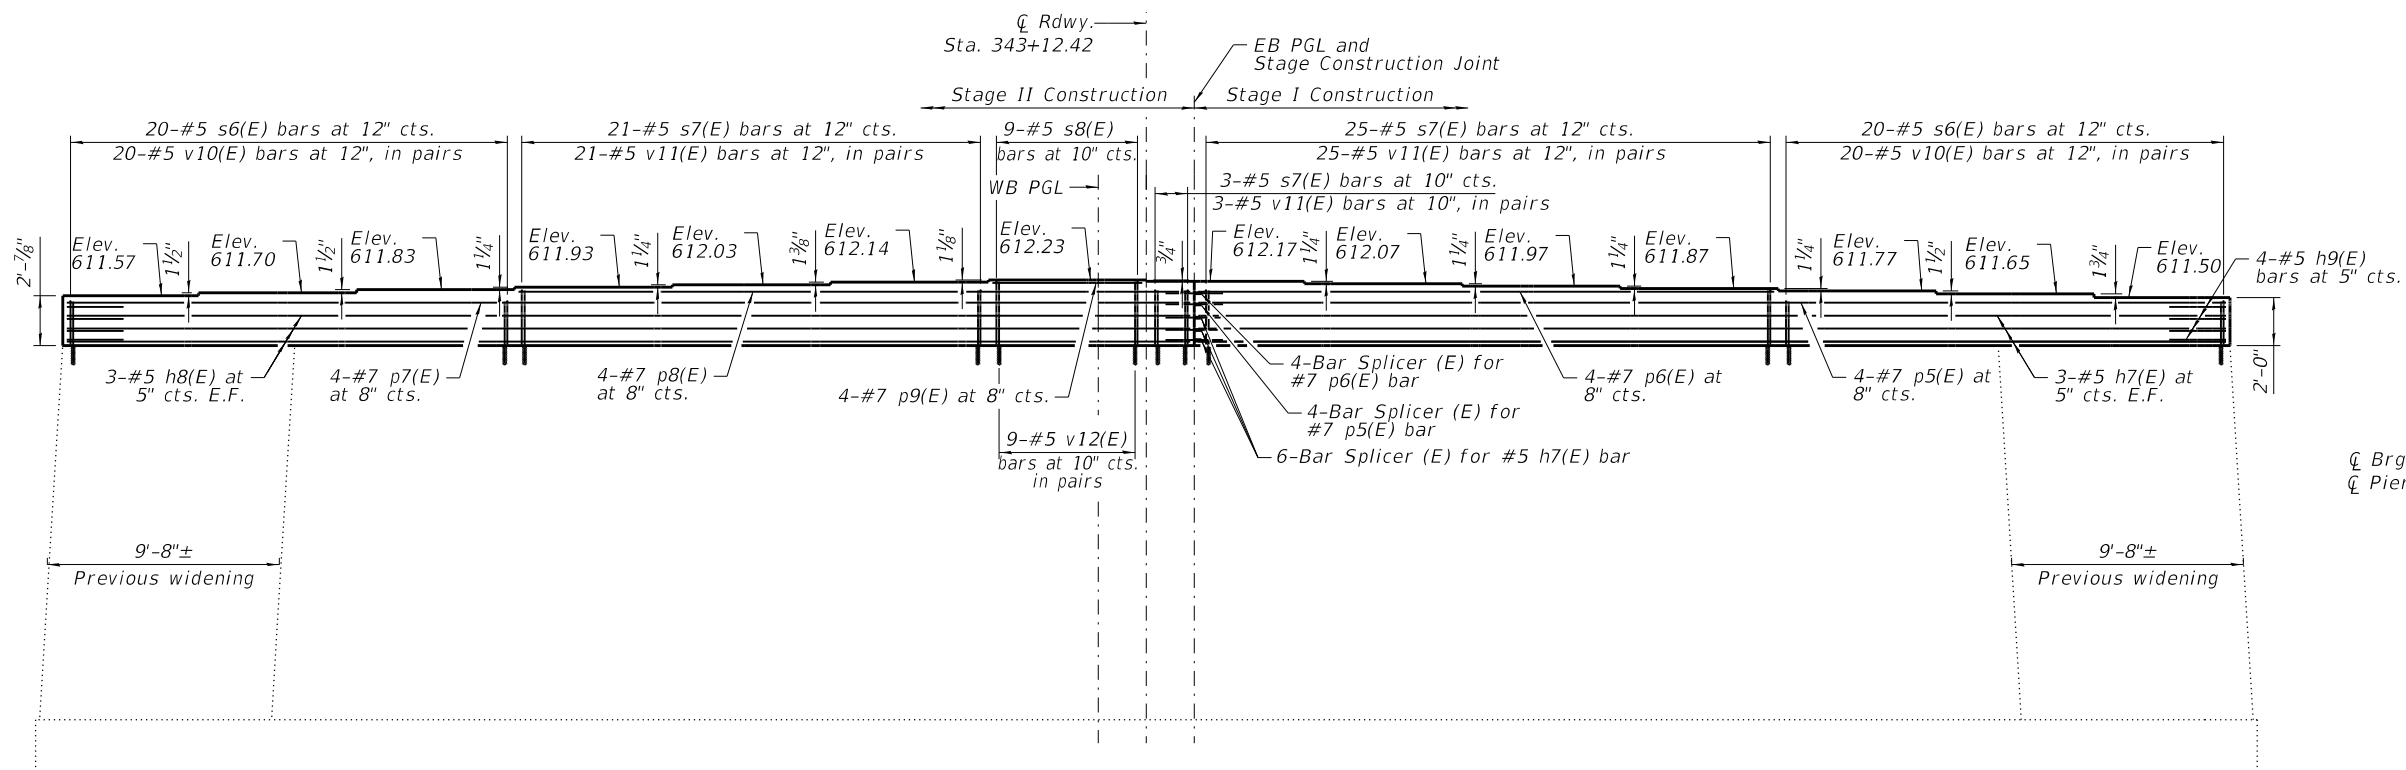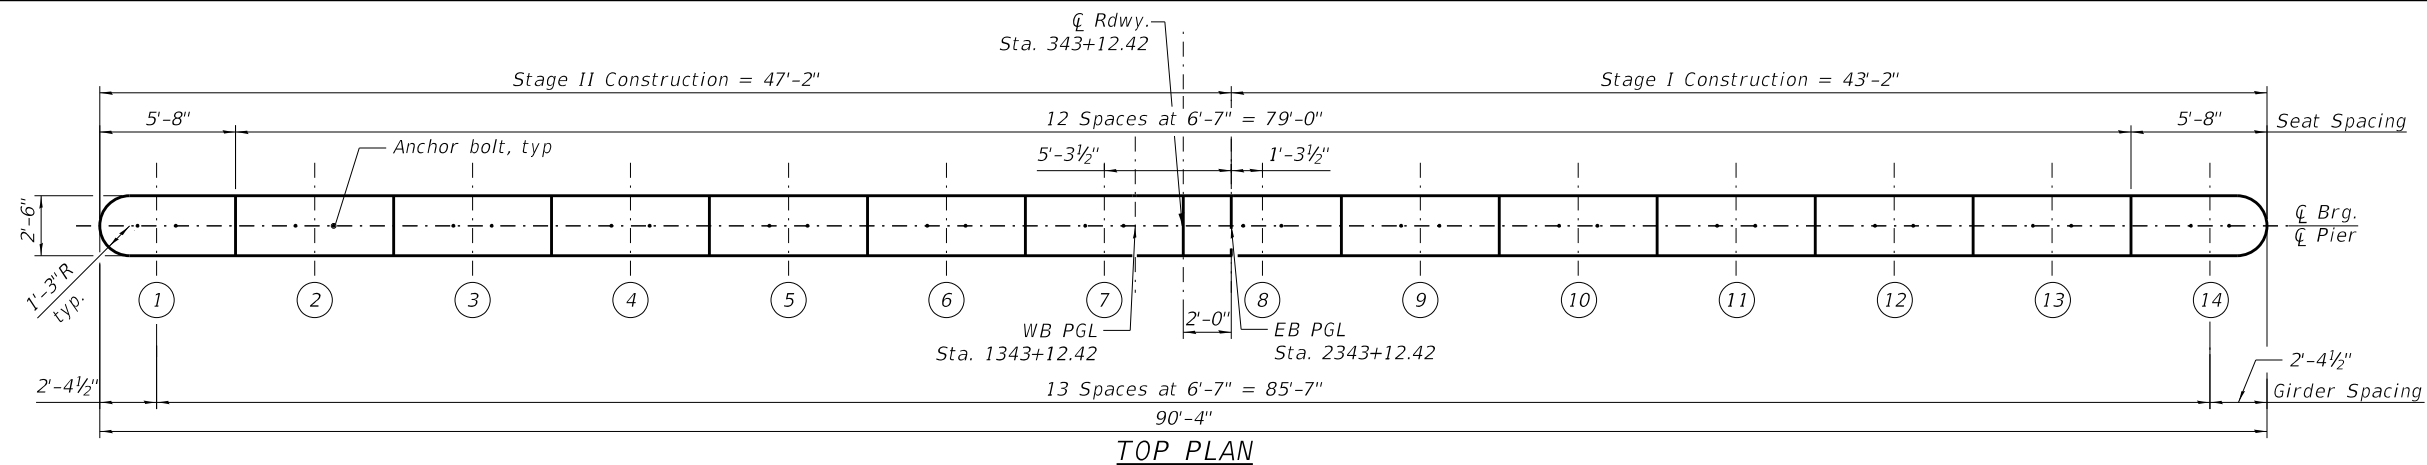

- Notes:
1. Cost of drilling and grouting reinforcing bars included in cost of Concrete Structures.
 2. Bars shall be drilled and grout according to Article 584 of the Standard Specifications. Bars shall have a 9" minimum embedment depth.
 3. All construction joints between new and existing concrete shall be Bonded Construction Joints.
 4. The elevations shown above were calculated from the survey information provided by the district.
 5. Space reinforcement in steps to miss anchor bolts.
 6. Pour steps monolithically with cap.
 7. See sheet S10-37 for bar splicer details.
 8. Concrete Sealer shall be applied to all of the new concrete bearing steps.



PIER 1 BILL OF MATERIAL

Bar	No.	Size	Length	Shape
h7(E)	6	#5	41'-9"	=====
h8(E)	6	#5	45'-9"	=====
h9(E)	8	#5	10'-1"	=====
p5(E)	4	#7	41'-9"	=====
p6(E)	4	#7	24'-0"	=====
p7(E)	4	#7	45'-9"	=====
p8(E)	4	#7	28'-0"	=====
p9(E)	4	#7	6'-3"	=====
s6(E)	40	#5	5'-10"	=====
s7(E)	49	#5	6'-4"	=====
s8(E)	9	#5	7'-0"	=====
v10(E)	80	#5	2'-7"	=====
v11(E)	98	#5	2'-10"	=====
v12(E)	18	#5	3'-2"	=====
Concrete Structures			Cu. Yd.	20.1
Reinforcement Bars, Epoxy Coated			Pound	6,060
Concrete Sealer			Sq Ft	224

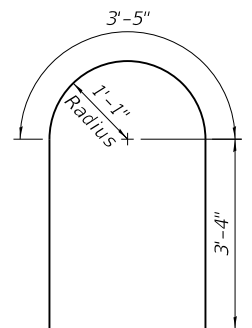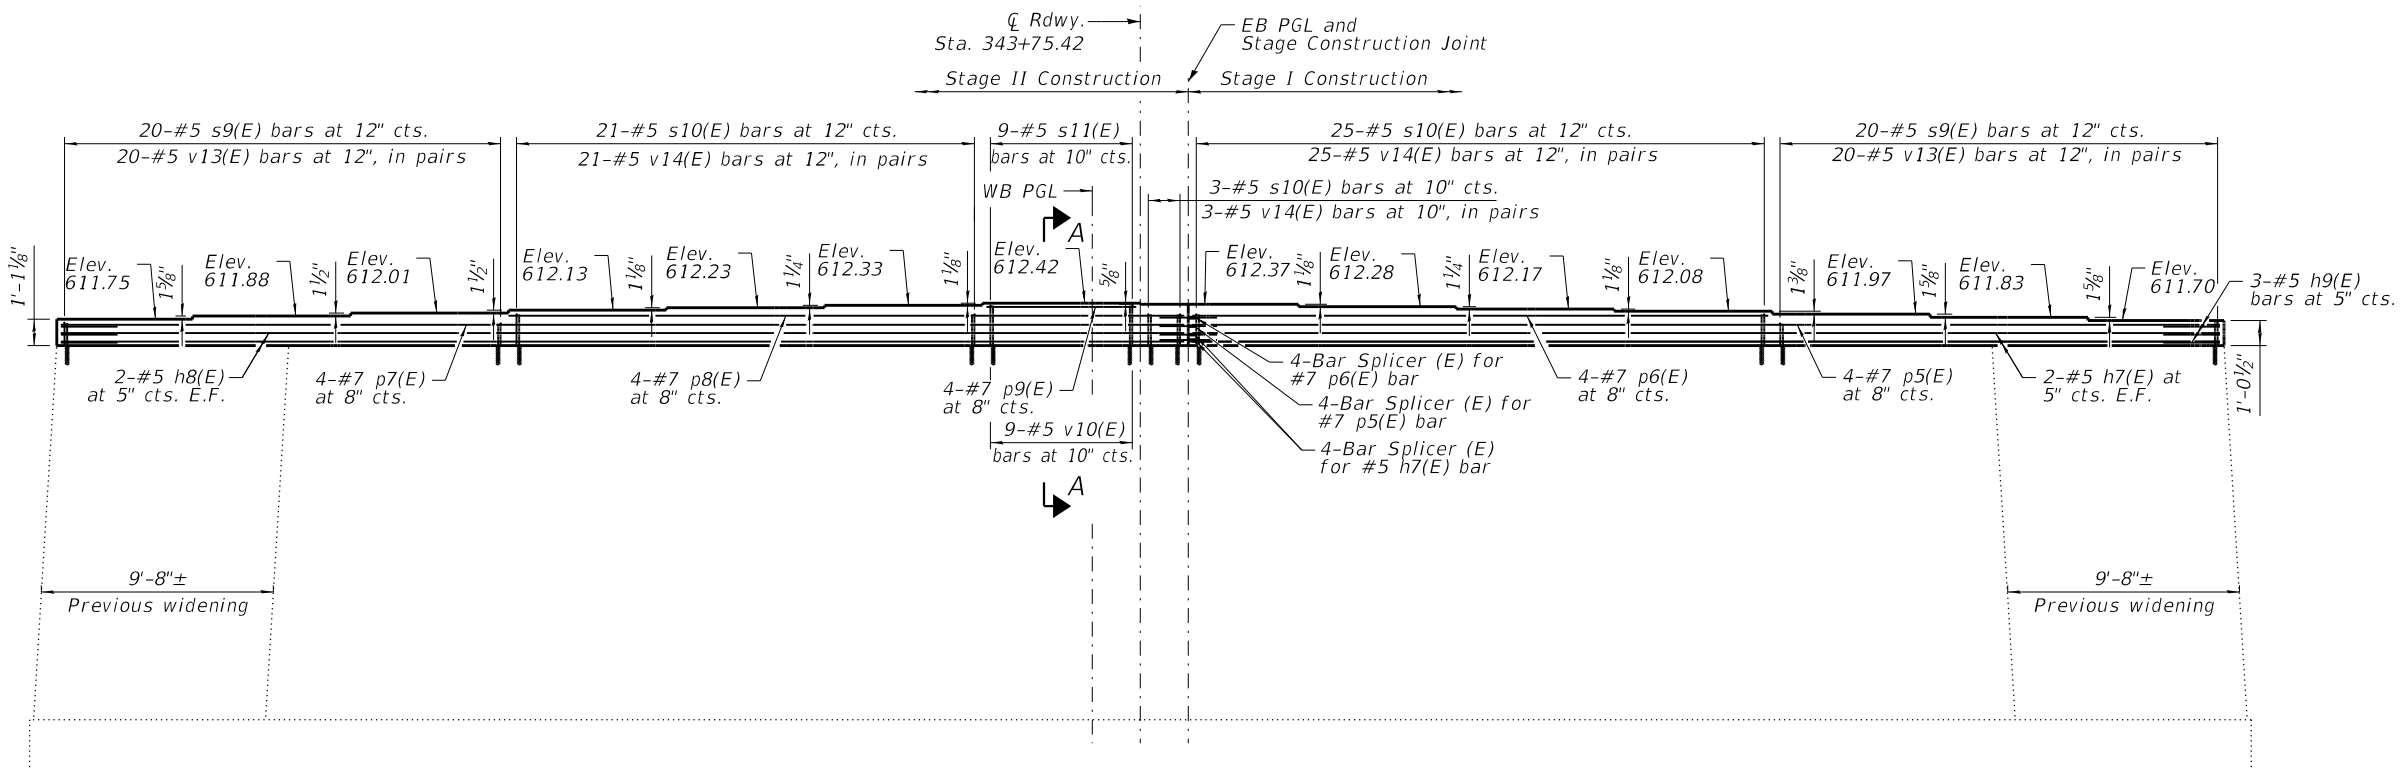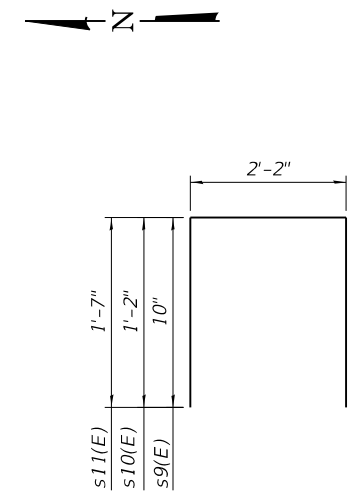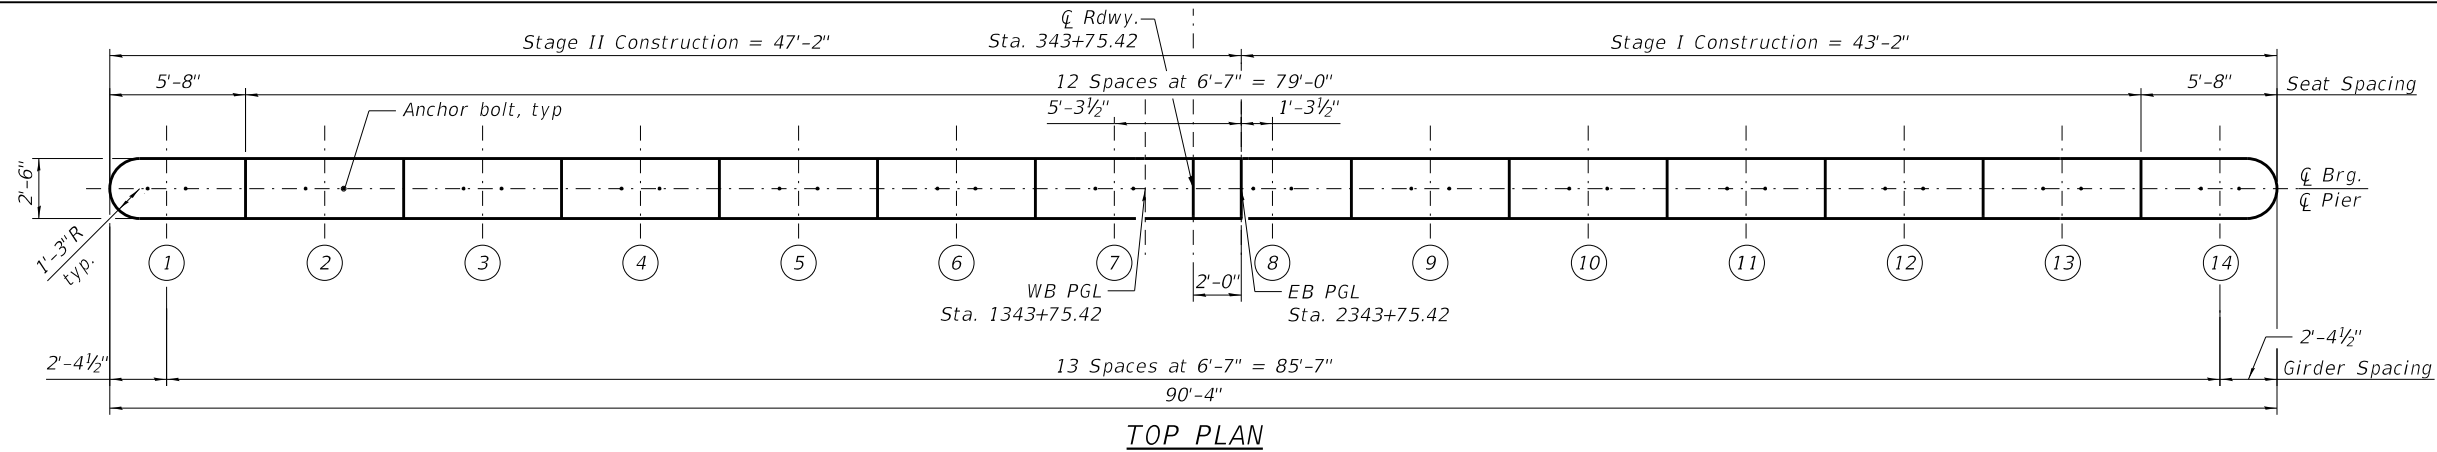

PIER 2 BILL OF MATERIAL


Bar	No.	Size	Length	Shape
h7(E)	4	#5	41'-9"	
h8(E)	4	#5	45'-9"	
h9(E)	6	#5	10'-1"	
p5(E)	4	#7	41'-9"	
p6(E)	4	#7	24'-0"	
p7(E)	4	#7	45'-9"	
p8(E)	4	#7	28'-0"	
p9(E)	4	#7	6'-3"	
s9(E)	40	#5	3'-10"	
s10(E)	49	#5	4'-6"	
s11(E)	8	#5	5'-4"	
v10(E)	80	#5	2'-7"	
v13(E)	98	#5	1'-11"	
v14(E)	16	#5	2'-3"	
Concrete Structures			Cu. Yd.	12.4
Reinforcement Bars, Epoxy Coated			Pound	5,010
Concrete Sealer			Sq Ft	224

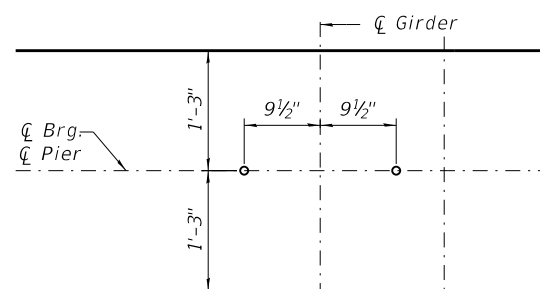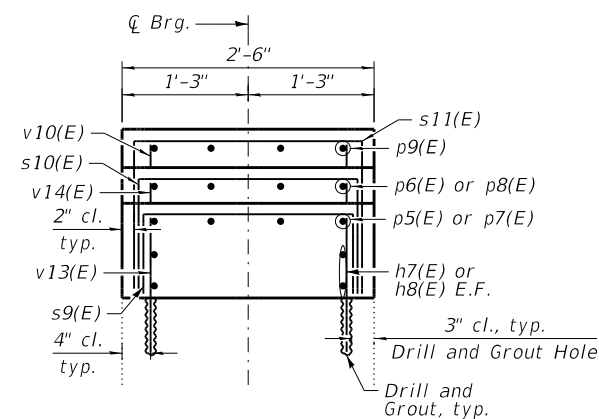


Notes:

1. See Sheet S10-34 for notes.
2. See Sheet S10-34 for Anchor Bolt Layout Detail.
3. See Sheet S10-37 for Bar Splicer details.

MODEL: Default
FILE NAME: pw:\wsp-us-pw-bentley.com\wsp-us-pw-l\Documents\Project IDOT 2050082201 - IDOT District 1 Various Structures\Work Order 1016-0388 - 159th over I-94\Sheets\36 016-0388_Pier 3 Modifications.dgn

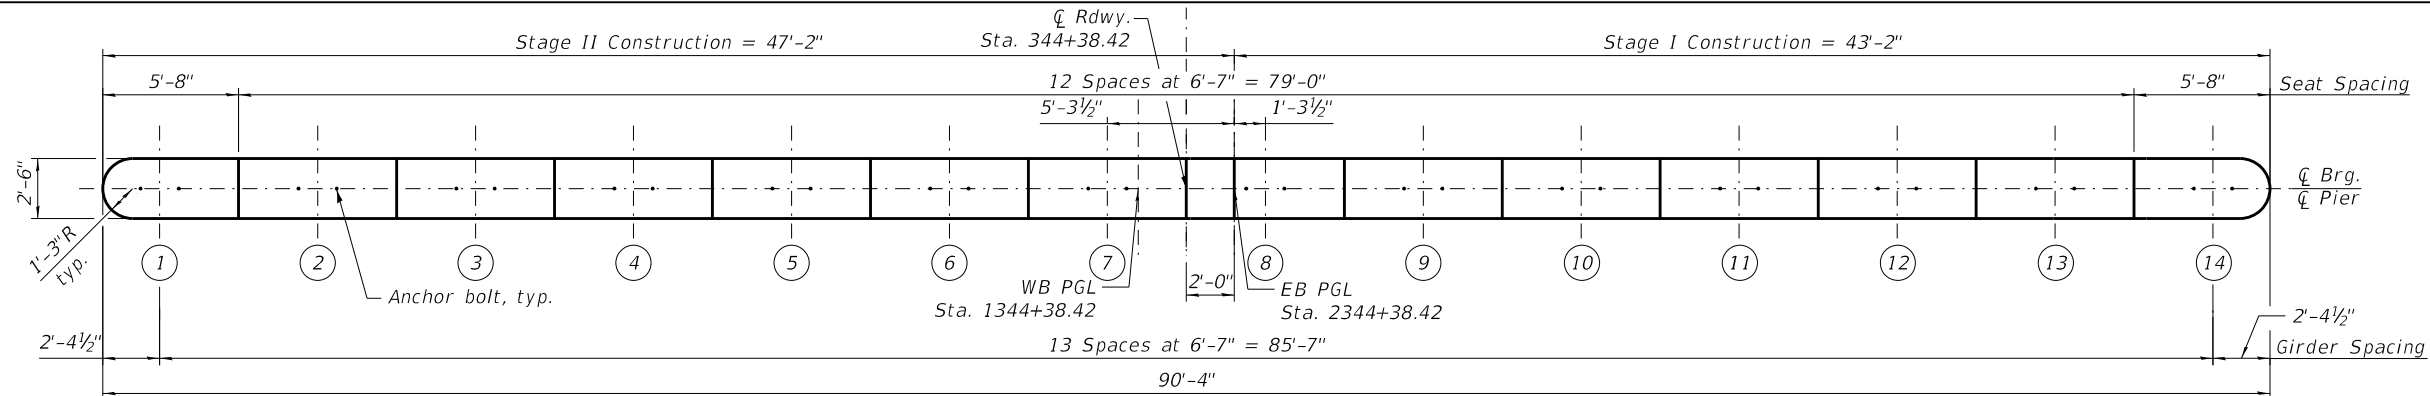


TOP PLAN

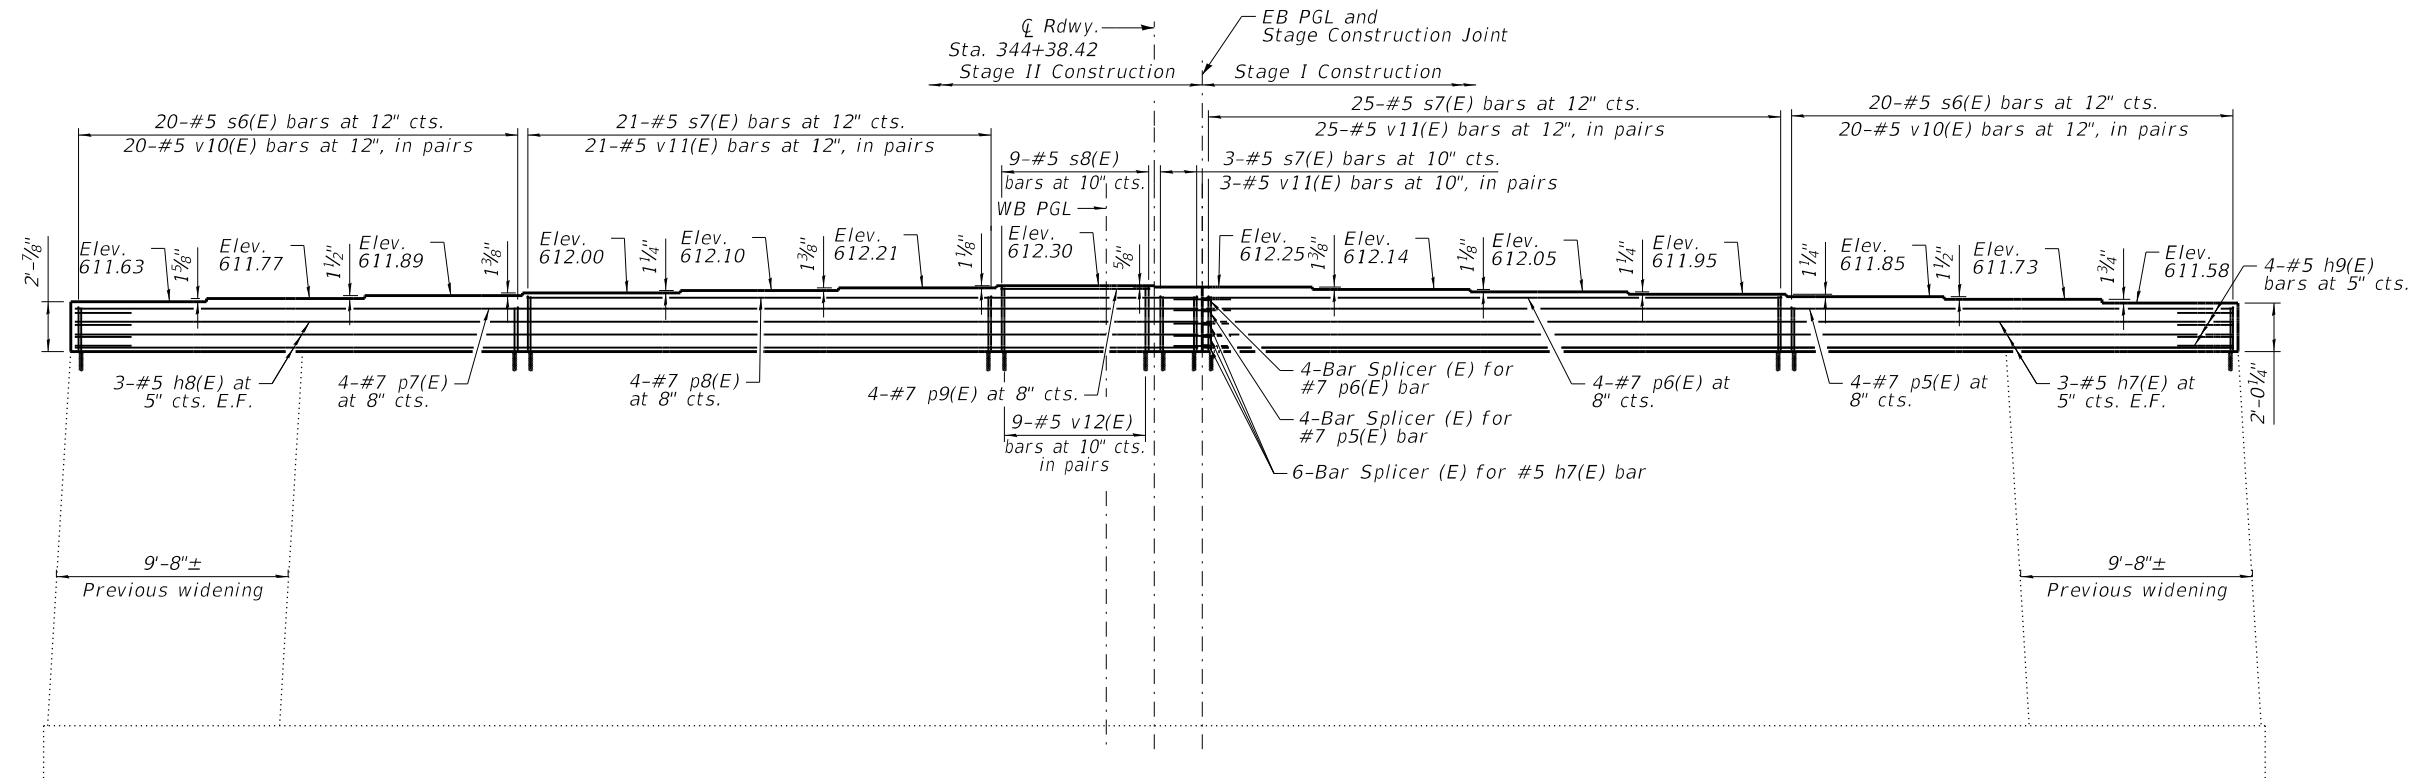


PIER 3 ELEVATION
(Looking East)

PIER 3 BILL OF MATERIAL


Bar	No.	Size	Length	Shape
h7(E)	6	#5	41'-9"	—
h8(E)	6	#5	45'-9"	—
h9(E)	8	#5	10'-1"	U
p5(E)	4	#7	41'-9"	—
p6(E)	4	#7	24'-0"	—
p7(E)	4	#7	45'-9"	—
p8(E)	4	#7	28'-0"	—
p9(E)	4	#7	6'-3"	—
s6(E)	40	#5	5'-10"	□
s7(E)	49	#5	6'-4"	□
s8(E)	9	#5	7'-0"	□
v10(E)	80	#5	2'-7"	—
v11(E)	98	#5	2'-10"	—
v12(E)	18	#5	3'-2"	—
Concrete Structures			Cu. Yd.	20.2
Reinforcement Bars, Epoxy Coated			Pound	6,060
Concrete Sealer			Sq Ft	224

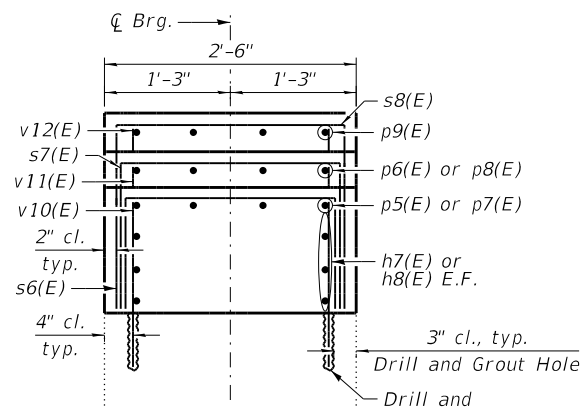

PIER CROSS SECTION

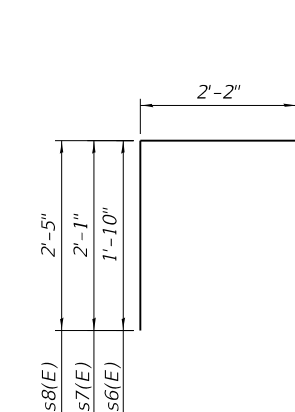

BARS s6(E), s7(E) AND s8(E)

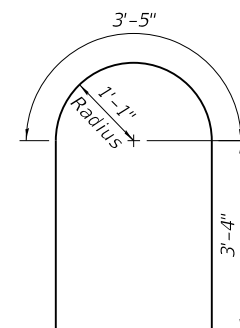

BARS h9(E)

- Notes:
1. See Sheet S10-34 for notes.
2. See Sheet S10-34 for Anchor Bolt Layout Detail.
3. See Sheet S10-37 for Bar Splicer details.



USER NAME =	DESIGNED - BJD	REVISED -
PLOT SCALE =	CHECKED - MGH	REVISED -
PLOT DATE =	DRAWN - GM	REVISED -
	CHECKED - BJD	REVISED -


STATE OF ILLINOIS
DEPARTMENT OF TRANSPORTATION

PIER 3 MODIFICATIONS
STRUCTURE NO. 016-0388

SHEET S10-36 OF S10-37 SHEETS

FAP RTE.	SECTION	COUNTY	TOTAL SHEETS	SHEET NO.
581	(42-B-11-1) BR, BJR 24	COOK	761	734
CONTRACT NO. 62W87				
ILLINOIS FED. AID PROJECT				

MODEL: Default
FILE NAME: pw:\3\wsp-us-pw.bentley.com\wsp-us-pw-l\Documents\Project IDOT 2050082201 - IDOT District 1 VariousStructures\Work Order 1\016-0388 - 159th over I-94\Sheets\37_016-0388 - Bar Splicer Details.dgn

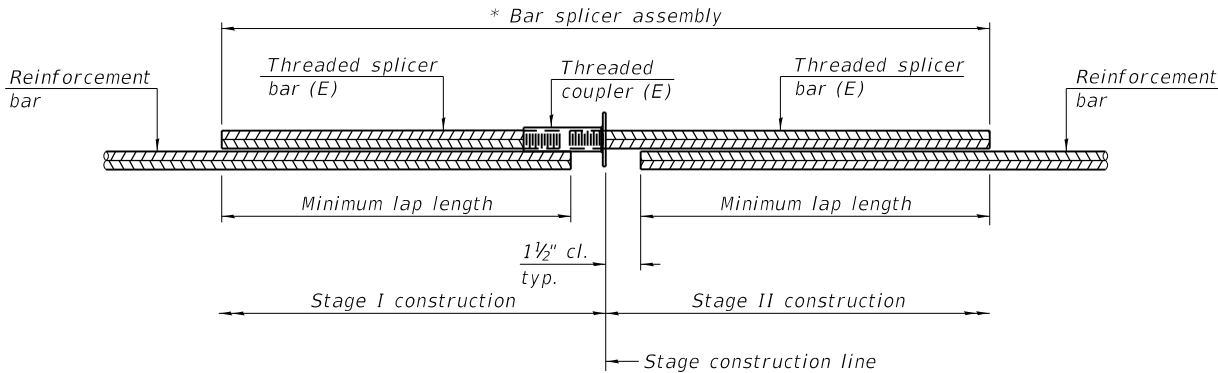


STANDARD BAR SPLICER ASSEMBLY PLAN

Only bar splicer assemblies as presented on the approved QPL list may be used.

Threaded splicer bar length = min. lap length + 1 1/2" + thread length

* Epoxy not required on Bar Splicer Assembly components used in conjunction with black bars.

Location	Bar size	No. assemblies required	Minimum lap length
Deck	#5	684	3'-6"
Approach Slab	#5	92	3'-4"
Approach Slab	#8	120	4'-9"
Approach Footing	#5	80	3'-4"
West Abutment	#5	9	3'-4"
West Abutment	#7	8	4'-8"
East Abutment	#5	9	3'-4"
East Abutment	#7	8	4'-8"
Pier 1	#5	6	3'-4"
Pier 1	#7	8	4'-8"
Pier 2	#5	4	3'-4"
Pier 2	#7	8	4'-8"
Pier 3	#5	6	3'-4"
Pier 3	#7	8	4'-8"

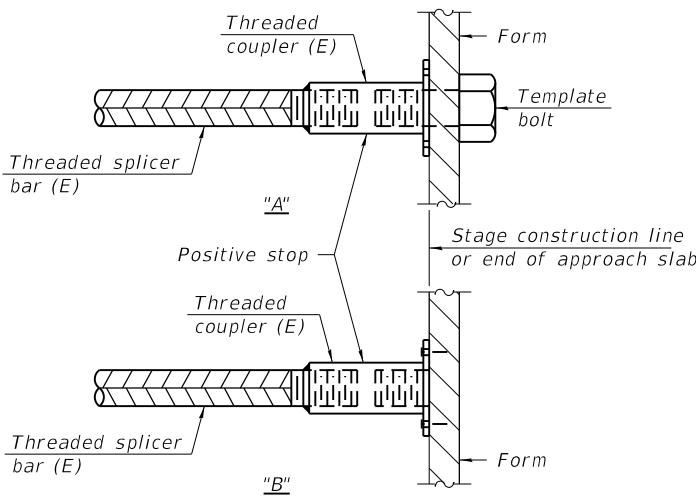


INSTALLATION AND SETTING METHODS

"A" : Set bar splicer assembly by means of a template bolt.

"B" : Set bar splicer assembly by nailing to wood forms or cementing to steel forms.

(E) : Indicates epoxy coating.

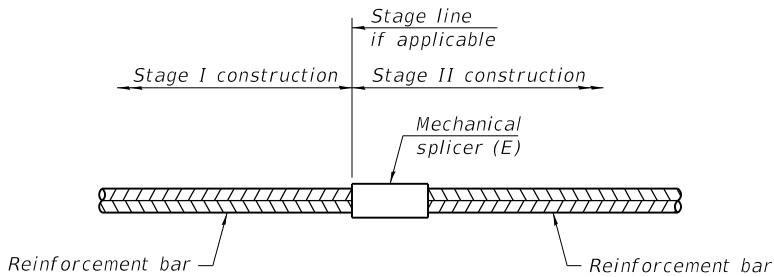

STANDARD MECHANICAL SPLICER

Location	Bar size	No. assemblies required

Notes:

Splicer bars shall be deformed with threaded ends and have a minimum 60 ksi yield strength.

All reinforcement shall be lapped and tied to the splicer bars.

Bar splicer assemblies shall be epoxy coated according to the requirements for reinforcement bars. See Section 508 of the Standard Specifications.

See approved list of bar splicer assemblies and mechanical splicers for alternatives.

BSD-1

5-15-2023



USER NAME =	DESIGNED - BJD	REVISED -
	CHECKED - MGH	REVISED -
PLOT SCALE =	DRAWN - GM	REVISED -
PLOT DATE =	CHECKED - BJD	REVISED -

STATE OF ILLINOIS
DEPARTMENT OF TRANSPORTATION

BAR SPLICER ASSEMBLY AND MECHANICAL SPLICER DETAILS
STRUCTURE NO. 016-0388

SHEET S10-37 OF S10-37 SHEETS


FAP RTE.	SECTION	COUNTY	TOTAL SHEETS	SHEET NO.
581	(42-B-11-1) BR, BJR 24	COOK	761	735
CONTRACT NO. 62W87				
		ILLINOIS	FED. AID PROJECT	

METHOD OF MEASUREMENT

REFER TO SECTION 442 OF THE STANDARD SPECIFICATIONS FOR ROAD AND BRIDGE CONSTRUCTION AND THE RECURRING SPECIAL PROVISION "PATCHING WITH HOT-MIX ASPHALT OVERLAY REMOVAL."

BASIS OF PAYMENT

- 1. REFER TO SECTION 442 OF THE STANDARD SPECIFICATIONS FOR ROAD AND BRIDGE CONSTRUCTION AND THE RECURRING SPECIAL PROVISION "PATCHING WITH HOT-MIX ASPHALT OVERLAY REMOVAL."
- 2. SAW CUT/SCORING OF EXISTING HMA OVERLAY IS INCLUDED IN THE COST OF PAVEMENT PATCHING.
- 3. SAW CUT/SCORING OF EXISTING PAVEMENT IS INCLUDED IN THE COST OF PAVEMENT PATCHING.

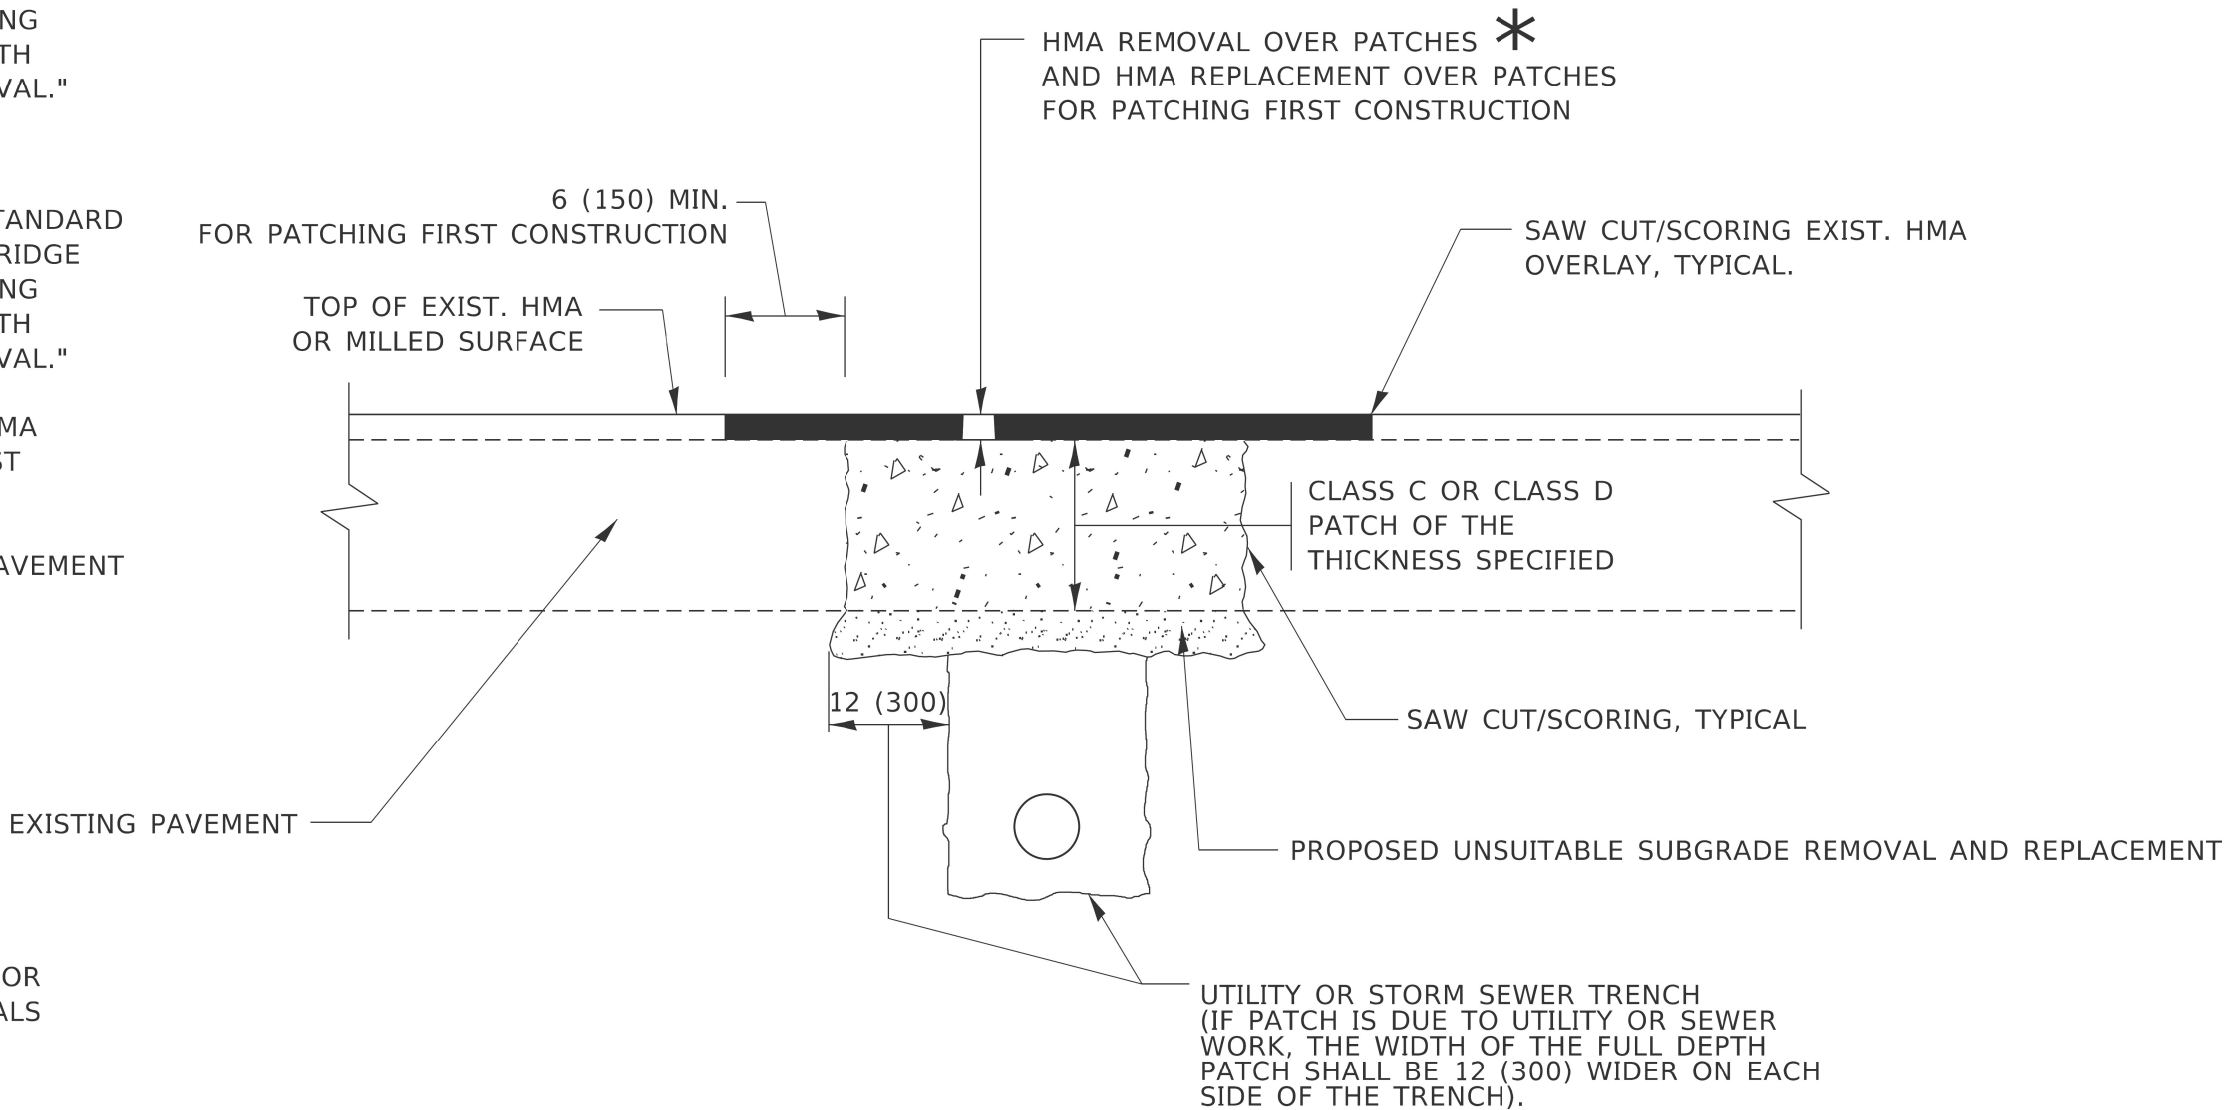

* SEE TYPICAL SECTIONS FOR THICKNESS AND MATERIALS

SEQUENCE OF CONSTRUCTION (PATCHING FIRST)

- 1. REMOVE THE EXISTING HMA MATERIAL OVER THE AREA TO BE PATCHED.
- 2. REMOVE AND REPLACE WITH CLASS C OR D PATCH.
- 3. REPLACE HMA MATERIAL OVER THE AREA TO BE PATCHED.


SEQUENCE OF CONSTRUCTION (MILLING FIRST)

- 1. MILL HMA FIRST IF THERE IS AT LEAST 4½ INCHES OR MORE OF HMA MATERIAL ON TOP OF THE EXISTING PAVEMENT OR IF THE PAVEMENT IS FULL DEPTH HMA. A MINIMUM OF 2 INCHES OF HMA MATERIAL SHALL BE IN PLACE AFTER MILLING.
- 2. REMOVE AND REPLACE WITH FULL DEPTH CLASS D PATCHES TO TOP OF MILLED SURFACE.

ALL DIMENSIONS ARE IN INCHES (MILLIMETERS) UNLESS OTHERWISE SHOWN.

MODEL: Default
FILE NAME: p:\w\l\dot-pw_bentley.com\p\w\dot\Documents\DOT_Offices\District 1\Projects\Dist422\34\CADData\CAD\sheet\bd22.dgn

	USER NAME = Lawrence.DeManche	DESIGNED - R. SHAH	REVISED - R. BORO 01-01-07	STATE OF ILLINOIS DEPARTMENT OF TRANSPORTATION	PAVEMENT PATCHING FOR HMA SURFACED PAVEMENT				F.A.I. RTE.	SECTION	COUNTY	TOTAL SHEETS	SHEET NO.
		DRAWN -	REVISED - R. BORO 09-04-07						94	(42-B-11-1) BR, BJR 24	COOK	761	735A
	PLOT SCALE = 100.0000 ' : in.	CHECKED -	REVISED - K. ENG 10-27-08		BD400-04 (BD-22)		CONTRACT NO. 62W87						
	PLOT DATE = 11/18/2022	DATE - 10-25-94	REVISED - K. SMITH 11-18-22		ILLINOIS FED. AID PROJECT								
				SCALE: NONE		SHEET 1	OF 1	SHEETS	STA.	TO STA.			

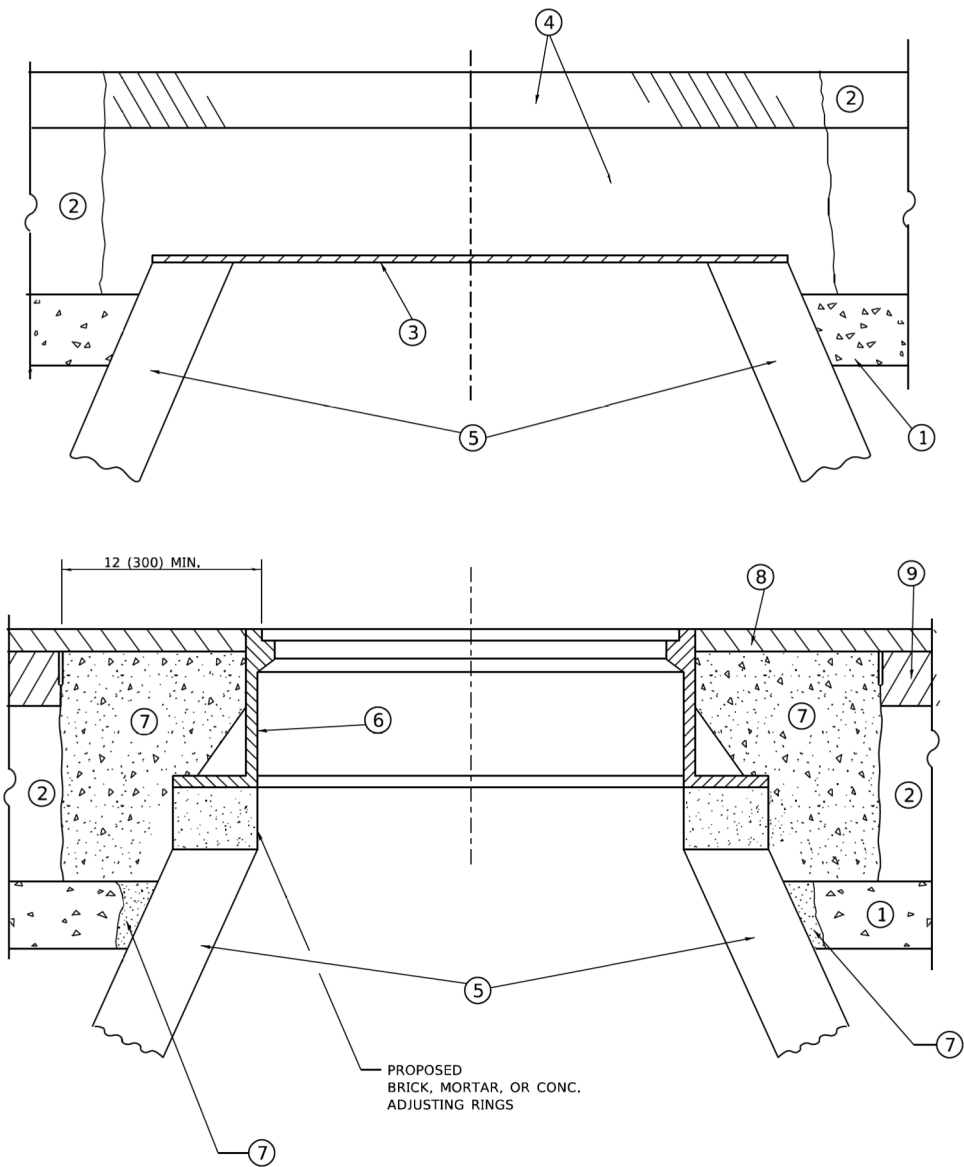

**DETAILS FOR FRAMES AND LIDS ADJUSTMENT
WITH MILLING**

NOTES

- EXISTING BROKEN FRAMES AND LIDS SHALL BE REMOVED AND DISPOSED OF BY THE CONTRACTOR AND SHALL BE REPLACED AS DIRECTED BY THE ENGINEER. REPLACEMENT FRAMES AND LIDS WILL BE PAID FOR IN ACCORDANCE WITH ARTICLE 109.04 OF THE STANDARD SPECIFICATIONS UNLESS A SEPARATE PAY ITEM HAS BEEN PROVIDED.
- IF THE EXISTING LIDS ARE OPEN, THE FRAME WILL BE ADJUSTED TO THE ELEVATION OF THE MILLED PAVEMENT SURFACE PRIOR TO THE MILLING OPERATION. THE FRAME WILL NOT BE REMOVED AND COVERED BY THE METAL PLATE.
- CITY OF CHICAGO CASTINGS ARE THE PROPERTY OF THE CITY AND THE CONTRACTOR SHALL NOTIFY THE CITY FOR REMOVAL AND DISPOSITION OF THE CASTINGS.
- THE METAL PLATE USED TO COVER THE STRUCTURE SHALL REMAIN THE PROPERTY OF THE CONTRACTOR.
- THE CONTRACTOR SHALL REMOVE ALL TRAFFIC CONTROL DEVICES BY THE END OF EACH WORK SHIFT.

CONSTRUCTION PROCEDURES

- STAGE 1 (BEFORE PAVEMENT MILLING)**
- REMOVE A MINIMUM OF 12 (300) OF THE PAVEMENT FROM AROUND THE STRUCTURE.
 - REMOVE THE EXISTING FRAME AND LID FROM THE STRUCTURE.
 - COVER THE STRUCTURE OPENING WITH A 36 (900) DIAMETER METAL PLATE.
 - BACKFILL WITH CRUSHED STONE AND HMA SURFACE MIX APPROVED BY THE ENGINEER. (MIN. 3 (80) HMA TO REMAIN AFTER MILLING).

- STAGE 2 (AFTER PAVEMENT MILLING)**
- REMOVE THE HMA SURFACE MIX AND CRUSHED STONE.
 - INSTALL THE FRAME AND LID; ADJUST THE FRAME TO ITS FINAL SURFACE ELEVATION.
 - THE SURROUNDING SPACE SHALL BE FILLED WITH CLASS PP-2* CONCRETE TO THE ELEVATION OF THE SURFACE OF THE EXISTING BASE COURSE OR THE BINDER COURSE.

* UNLESS OTHERWISE SPECIFIED IN THE PLANS.

THE PROCEDURE EXPLAINED ABOVE SHALL CONFORM TO THE APPLICABLE PORTIONS OF SECTIONS 353, 406, 602, AND 603 OF THE STANDARD SPECIFICATIONS EXCEPT THAT "THE CONTRACTOR SHALL ADJUST THE STRUCTURES TO THE FINISHED PAVEMENT ELEVATION NO MORE THAN 5 CALENDAR DAYS PRIOR TO PLACEMENT OF THE FINAL LIFT OF SURFACE UNLESS APPROVED BY THE ENGINEER."

LEGEND

- | | |
|--|-------------------------------|
| ① SUB-BASE GRANULAR MATERIAL | ⑥ FRAME AND LID (SEE NOTES) |
| ② EXISTING PAVEMENT | ⑦ CLASS PP-2* CONCRETE |
| ③ 36 (900) DIAMETER METAL PLATE | ⑧ PROPOSED HMA SURFACE COURSE |
| ④ PROPOSED CRUSHED STONE AND HMA SURFACE MIX | ⑨ PROPOSED HMA BINDER COURSE |
| ⑤ EXISTING STRUCTURE | |

LOCATION OF STRUCTURES

THE CONTRACTOR WILL BE REQUIRED TO KEEP A RECORD OF THE LOCATIONS OF THE BURIED STRUCTURES ACCORDING TO THE STATION AND DISTANCE LEFT OR RIGHT OF THE CENTERLINE OF PAVEMENT. UPON COMPLETION OF THE WORK, THE CONTRACTOR WILL DELIVER THE RECORD TO THE ENGINEER.

BASIS OF PAYMENT

- REMOVING FRAMES AND LIDS ON DRAINAGE AND UTILITY STRUCTURES IN THE PAVEMENT PRIOR TO MILLING, AND ADJUSTING TO FINAL GRADE PRIOR TO PLACING THE SURFACE COURSE, WILL BE PAID FOR AT THE CONTRACT UNIT PRICE EACH FOR "FRAMES AND LIDS TO BE ADJUSTED (SPECIAL)."
- THIS WORK WILL NOT BE PAID FOR WHEN DRAINAGE AND UTILITY STRUCTURES ARE SPECIFIED FOR PAYMENT AS STRUCTURE RECONSTRUCTION.
- NEW FRAMES AND LIDS, WHEN SPECIFIED, WILL BE PAID FOR SEPARATELY.
- WHEN STRUCTURES ARE TO BE ADJUSTED OR RECONSTRUCTED, THE LOWERING AND RAISING OF THE FRAMES AND LIDS WILL NOT BE PAID FOR SEPARATELY BUT WILL BE INCLUDED IN THE COST OF THE CORRESPONDING PAY ITEM.

ALL DIMENSIONS ARE IN INCHES (MILLIMETERS) UNLESS OTHERWISE SHOWN

MODEL: Default
FILE NAME: WdrBstdr22-34-bd08.dgn

USER NAME = Lawrence,DeManche	DESIGNED - R. SHAH	REVISED - R. BORO 03-09-11
	DRAWN -	REVISED - R. BORO 12-06-11
PLOT SCALE = 100.0000 ' / in.	CHECKED -	REVISED - K. SMITH 11-18-22
PLOT DATE = 9/15/2023	DATE - 10-25-94	REVISED - K. SMITH 09-15-23

**STATE OF ILLINOIS
DEPARTMENT OF TRANSPORTATION**


**DETAILS FOR
FRAMES AND LIDS ADJUSTMENT WITH MILLING**

SCALE: NONE SHEET 1 OF 1 SHEETS STA. TO STA.


F.A.L. RTE.	SECTION	COUNTY	TOTAL SHEETS	SHEET NO.
94	(42-B-11-1) BR, BJR 24	COOK	761	736
BD600-03 (BD-08)		CONTRACT NO. 62W87		
		ILLINOIS	FED. AID PROJECT	

LIGHT POLE FOUNDATION DEPTH TABLE
30 FT. (9.144 m) TO 35 FT. (10.668 m) MOUNTING HEIGHT


SOIL CONDITIONS	DESIGN DEPTH "D" OF FOUNDATION	
	SINGLE ARM POLE	TWIN ARM POLE
SOFT CLAY Qu = 0.375 TON/SQ. FT.	11'-0" (3.35 m)	12'-8" (3.85 m)
MEDIUM CLAY Qu = 0.75 TON/SQ.FT	9'-0" (2.74 m)	14'-10" (4.52 m)
STIFF CLAY Qu = 1.50 TON/SQ. FT.	7'-6" (2.29 m)	8'-7" (2.61 m)
LOOSE SAND φ = 34°	9'-6" (2.90 m)	10'-7" (3.22 m)
MEDIUM SAND φ = 37.5°	9'-0" (2.74 m)	9'-10" (2.99 m)
DENSE SAND φ = 40°	8'-3" (2.51 m)	9'-7" (2.91 m)

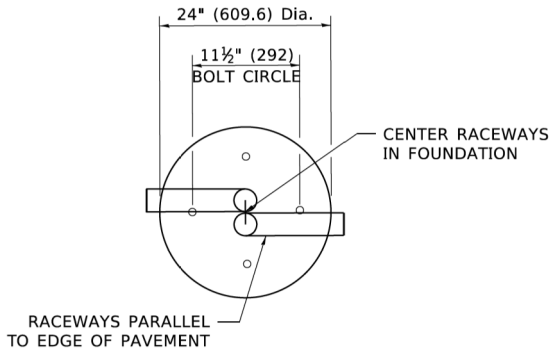


TOP VIEW

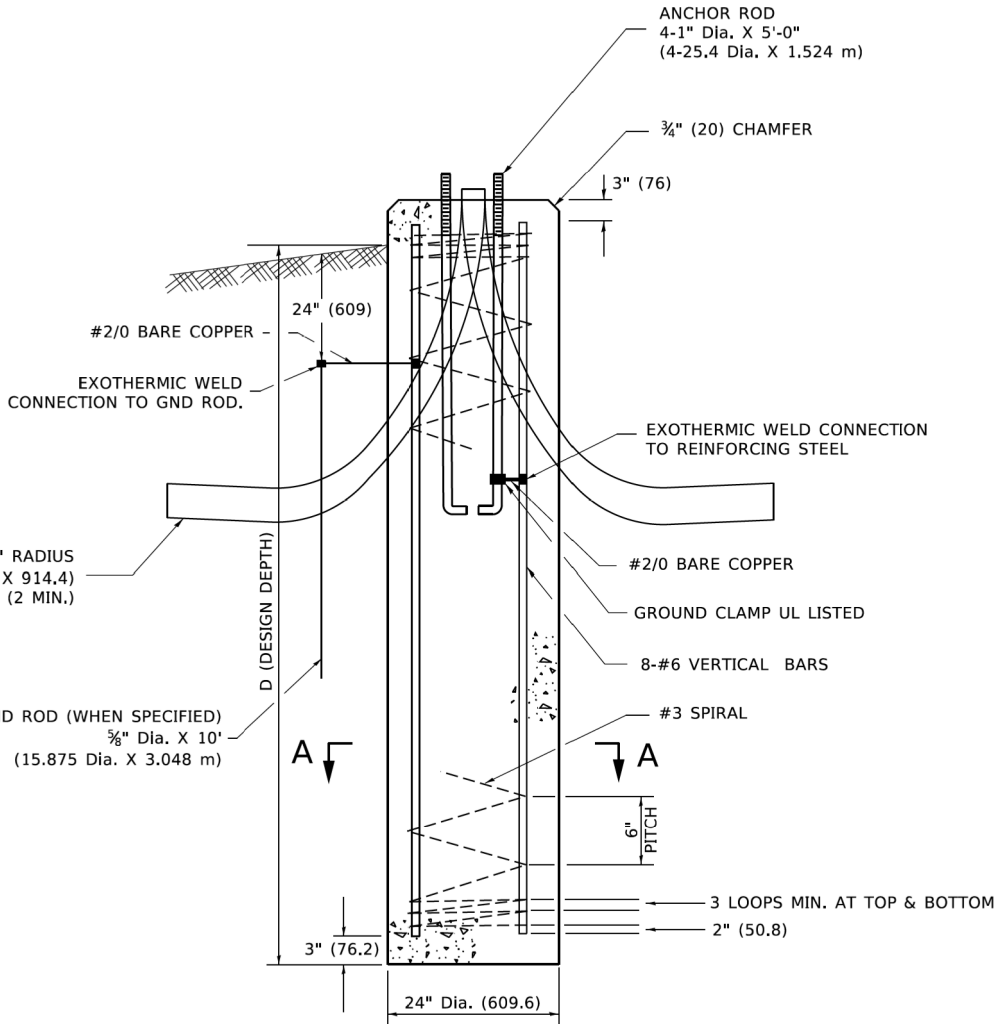


FOUNDATION DETAIL

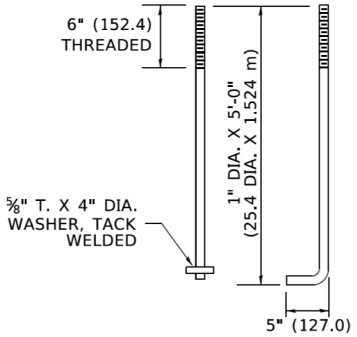

ANCHOR BOLT DETAIL

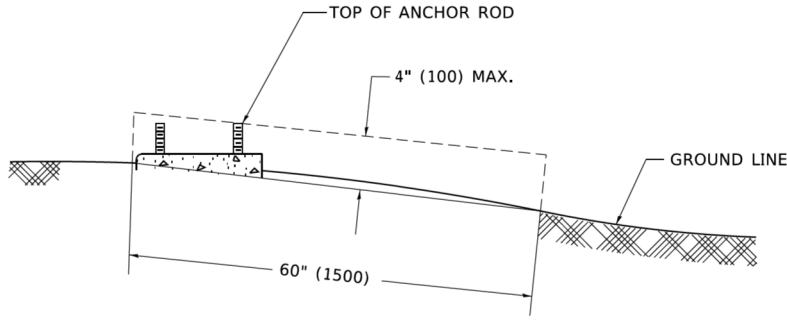

FOUNDATION EXTENSION DETAIL

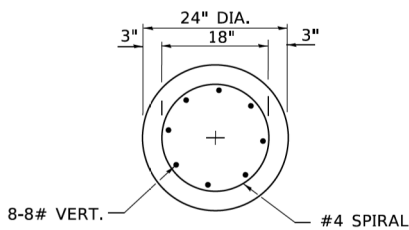

SECTION A-A

NOTES

- ALL DIMENSIONS ARE IN INCHES (MILLIMETERS) UNLESS OTHERWISE SHOWN.
- THE ANCHOR RODS AND RACEWAYS SHALL BE PROPERLY SECURED IN PLACE BEFORE THE CONCRETE IS PLACED.
- THE FOUNDATION SHALL NOT PROTRUDE MORE THAN 4 IN. (100 mm) ABOVE THE FINISHED GRADE WITHIN A 60 IN. (1.5 m) CHORD ACROSS THE FOUNDATION, WITH ANCHOR RODS INCLUDED, IN ACCORDANCE WITH AASHTO GUIDELINES. IF THE FOUNDATION HEIGHT, INCLUDING ANCHOR RODS, EXTENDS BEYOND THESE SPECIFIED LIMITS, THE FOUNDATION SHALL BE REPLACED AT THE CONTRACTOR'S EXPENSE. SEE FOUNDATION EXTENSION DETAIL.
- THE HOLE FOR THE FOUNDATION SHALL BE MADE BY DRILLING WITH AN AUGER, OF THE SAME DIAMETER AS THE FOUNDATION. IF SOIL CONDITIONS REQUIRE THE USE OF A LINER TO FORM THE HOLE, THE LINER SHALL BE WITHDRAWN AS THE CONCRETE IS DEPOSITED.
- THE TOP OF THE FOUNDATION SHALL BE CONSTRUCTED LEVEL. A LINER OR FORM SHALL BE USED TO PRODUCE A UNIFORM SMOOTH SIDE TO THE TOP OF THE FOUNDATION. FOUNDATION TOP SHALL BE CHAMFERED 3#4-IN. (20 mm).
- THE CONCRETE SHALL BE CLASS SI. CONCRETE SHALL CURE ACCORDING TO ARTICLE 1020.13 BEFORE LIGHT POLES ARE INSTALLED.
- THE ANCHOR ROD SHALL BE A HOOK ROD TYPE. COLD BENDING OF THE ANCHOR ROD WILL NOT BE ALLOWED. THE RADIUS OF THE HOOK BEND SHALL NOT BE LESS THAN 4 TIMES THE NOMINAL DIAMETER OF THE ANCHOR ROD. A TACK WELDED ANCHOR ROD MAY BE SUBSTITUTED WITH THE APPROVAL OF THE ENGINEER.
- ANCHOR RODS, NUTS AND WASHERS SHALL BE COMPLETELY GALVANIZED BY EITHER THE HOT-DIPPED PROCESS CONFORMING WITH AASHTO M 232, THE MECHANICAL PLATING METHOD CONFORMING TO AASHTO M 298, CLASS 50 WITH A MAXIMUM COATING THICKNESS OF 150 UM(6 MILS) OR THE ELECTROLYTIC PROCESS ACCORDING TO ASTM F 1136.
- THE ANCHOR RODS SHALL BE THREADED A MINIMUM OF 6 INCHES (150 mm) WITH A MINIMUM OF 3 INCHES (75 mm) OF THREADED ANCHOR ROD EMBEDDED IN THE FOUNDATION.
- ANCHOR RODS SHALL PROJECT 23#4" (69.9 mm) ABOVE THE TOP OF THE FOUNDATION. IF BREAKAWAY COUPLINGS ARE SPECIFIED, THE CONTRACTOR SHALL CAREFULLY COORDINATE THE ANCHOR ROD PROJECTION WITH THE INSTALLATION REQUIREMENTS OF THE BREAKAWAY COUPLINGS.
- THE CONTRACTOR SHALL USE A #3 SPIRAL AT 6" (152.4 mm) PITCH OR MAY SUBSTITUTE #3 TIES AT 12" (304.8 mm) O.C. WITH THE APPROVAL OF THE ENGINEER.
- THE CABLE TRENCHES AND FOUNDATION SHALL BE BACK FILLED AND COMPACTED AS SPECIFIED BEFORE THE LIGHT POLE IS ERECTED.
- THE RACEWAYS SHALL PROJECT 1" (25.4 mm) ABOVE THE TOP OF THE FOUNDATION.

MODEL: Default
FILE: \\miller\proj\planroom\dot\illinois\gov\PIV\DOT\Documents\DOT Office\District 1\Projects\Dist1\H22\2341\CADD\at\CAbsheets\be300.dgn


USER NAME = footemj	DESIGNED -	REVISED -
	DRAWN -	REVISED -
PLOT SCALE = 50,0000 ' / in.	CHECKED -	REVISED -
PLOT DATE = 4/19/2019	DATE -	REVISED -

STATE OF ILLINOIS
DEPARTMENT OF TRANSPORTATION


LIGHT POLE FOUNDATION
30' (9.144 m) TO 35' (10.668 m) M.H. 11 1/2" (292 mm) BOLT CIRCLE

SCALE: NONE SHEET 1 OF 1 SHEETS STA. TO STA.


F.A.I. RTE.	SECTION	COUNTY	TOTAL SHEETS	SHEET NO.
94	(42-B-11-1) BR, BJR 24	COOK	761	738
BE-300		CONTRACT NO.	CONTRACT NO.	
		ILLINOIS	FED. AID PROJECT	

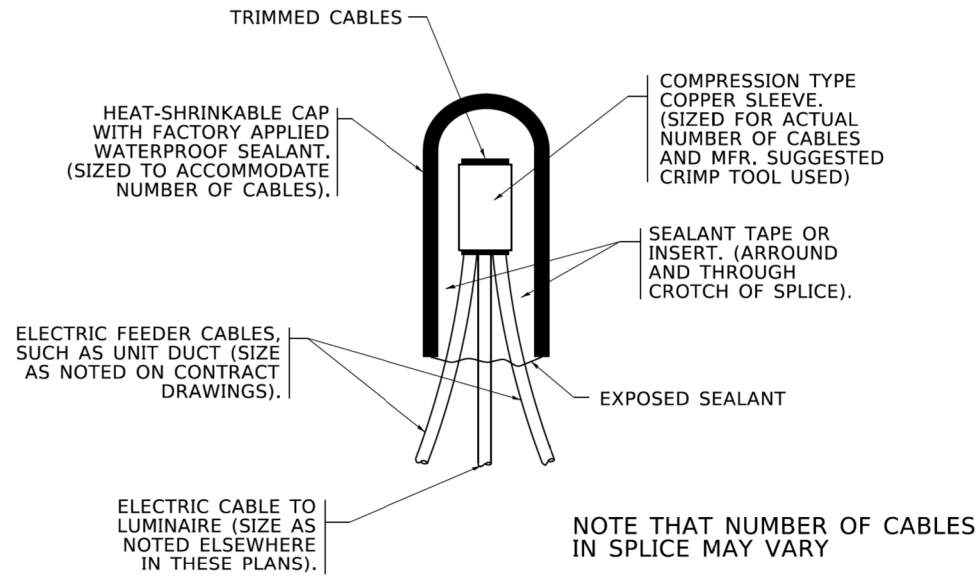

TYPICAL SPLICE DETAIL
N.T.S.

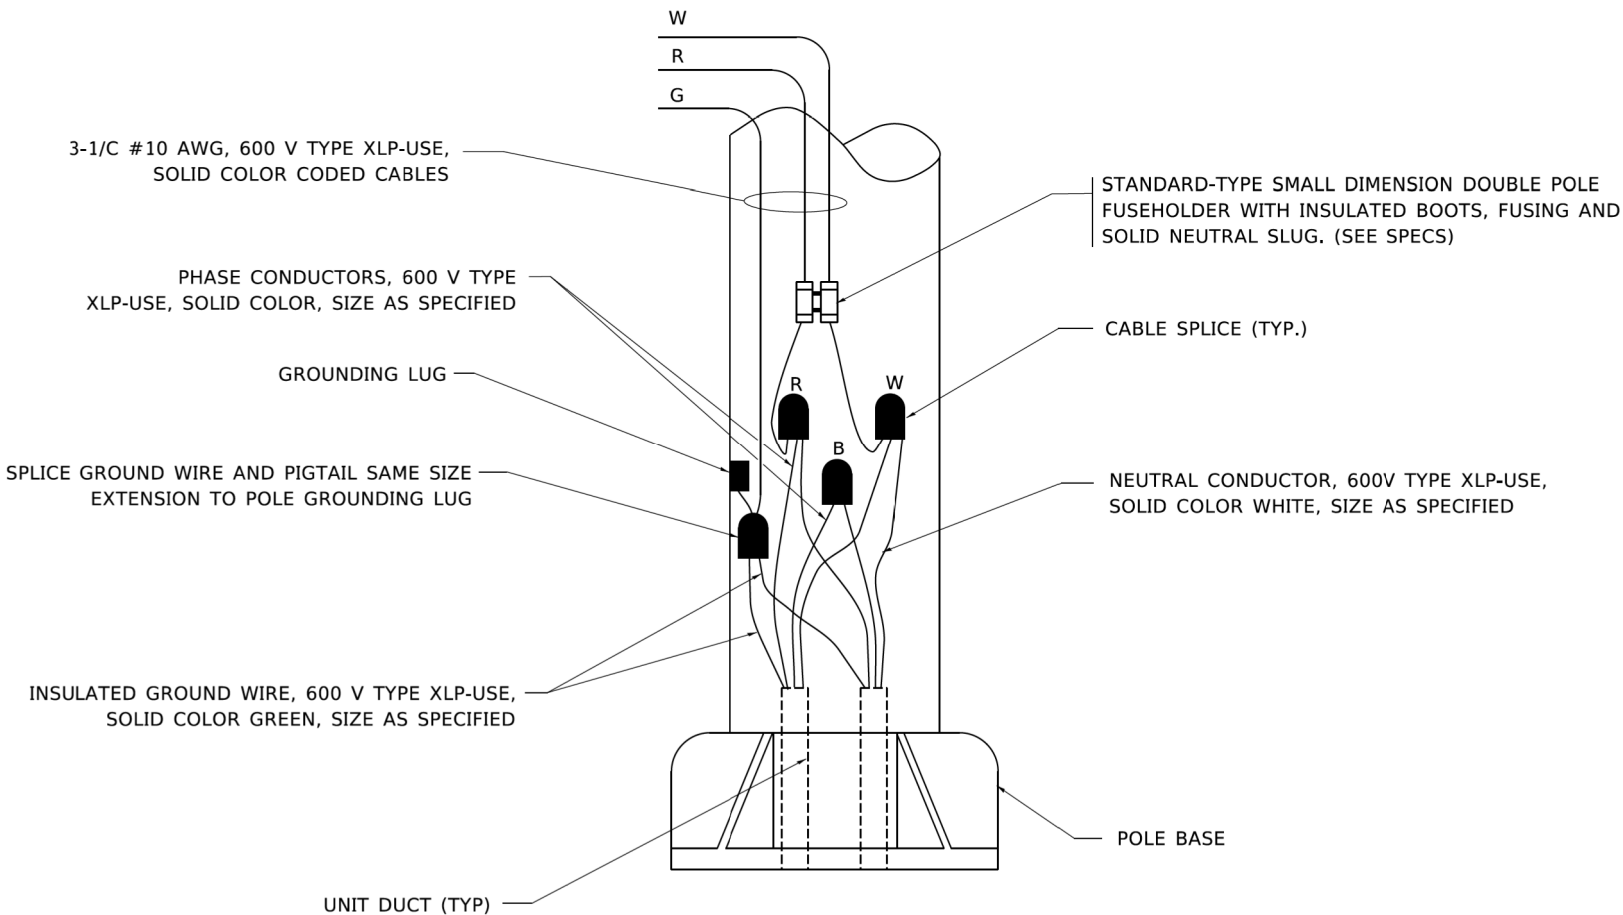


POLE WIRING DETAIL
N.T.S.

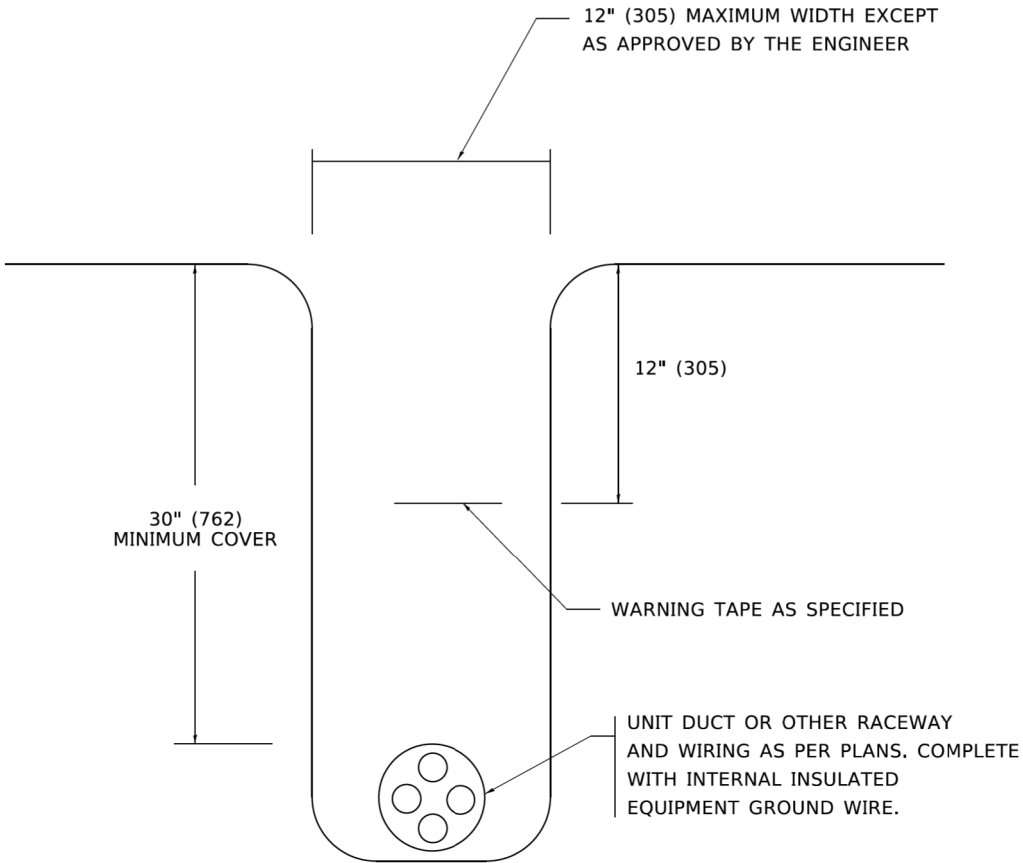

TYPICAL WIRING IN TRENCH DETAIL
N.T.S.


MODEL: Default
FILE: \\miller-prod\lancon\com.dot\illinois.gov\PIW\DOT\Documents\DOT Office\District 1\Projects\DH454224\CADData\CADsheets\be702.dgn

	USER NAME = leysa	DESIGNED -	REVISED - 02/04/2020	STATE OF ILLINOIS DEPARTMENT OF TRANSPORTATION	MISC. ELECTRICAL DETAILS SHEET A			F.A.I. RTE.	SECTION	COUNTY	TOTAL SHEETS	SHEET NO.
		DRAWN -	REVISED -					94	(42-B-11-1) BR, BJR 24	COOK	761	739
	PLOT SCALE = 50,0000 ' / in.	CHECKED -	REVISED -					BE-702		CONTRACT NO. 62W87		
	PLOT DATE = 3/2/2020	DATE - 08/08/2003	REVISED -		SCALE: NONE	SHEET 1	OF 1 SHEETS	STA.	TO STA.		ILLINOIS FED. AID PROJECT	

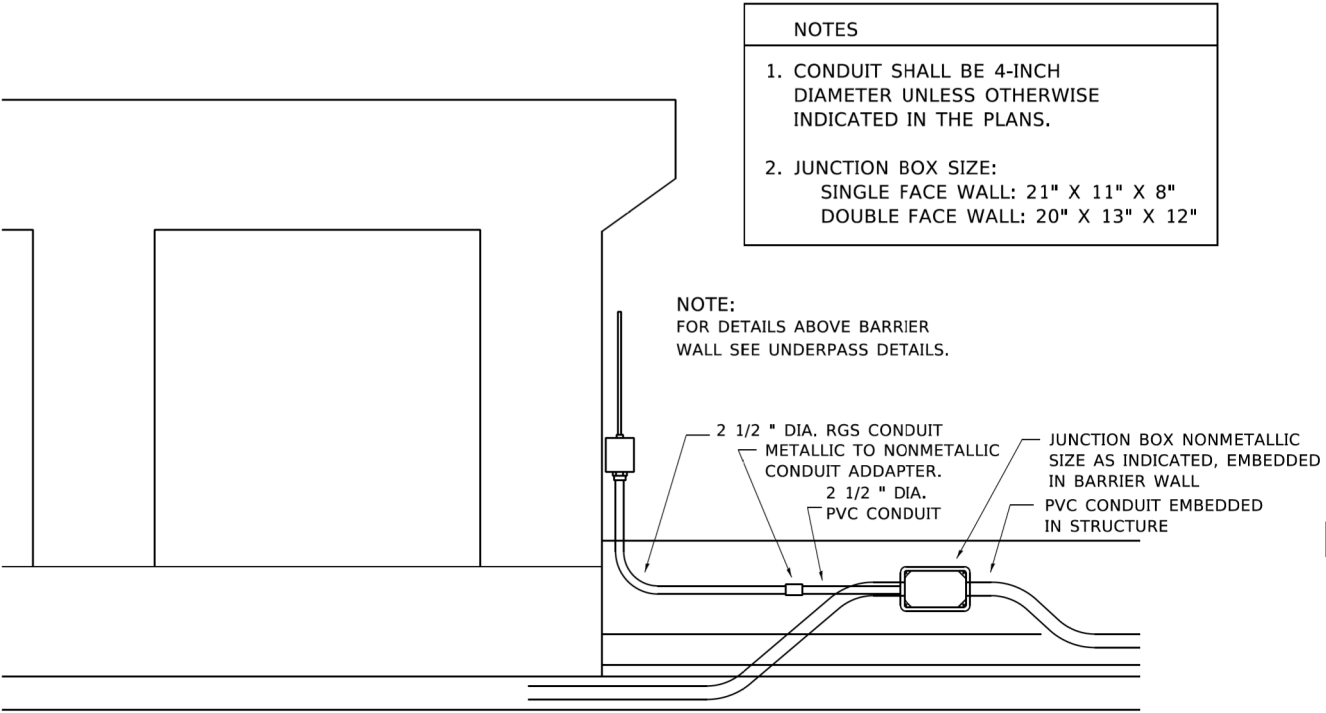


ED - BWD

ELECTRIC CONNECTION TO UNDERPASS LIGHTING

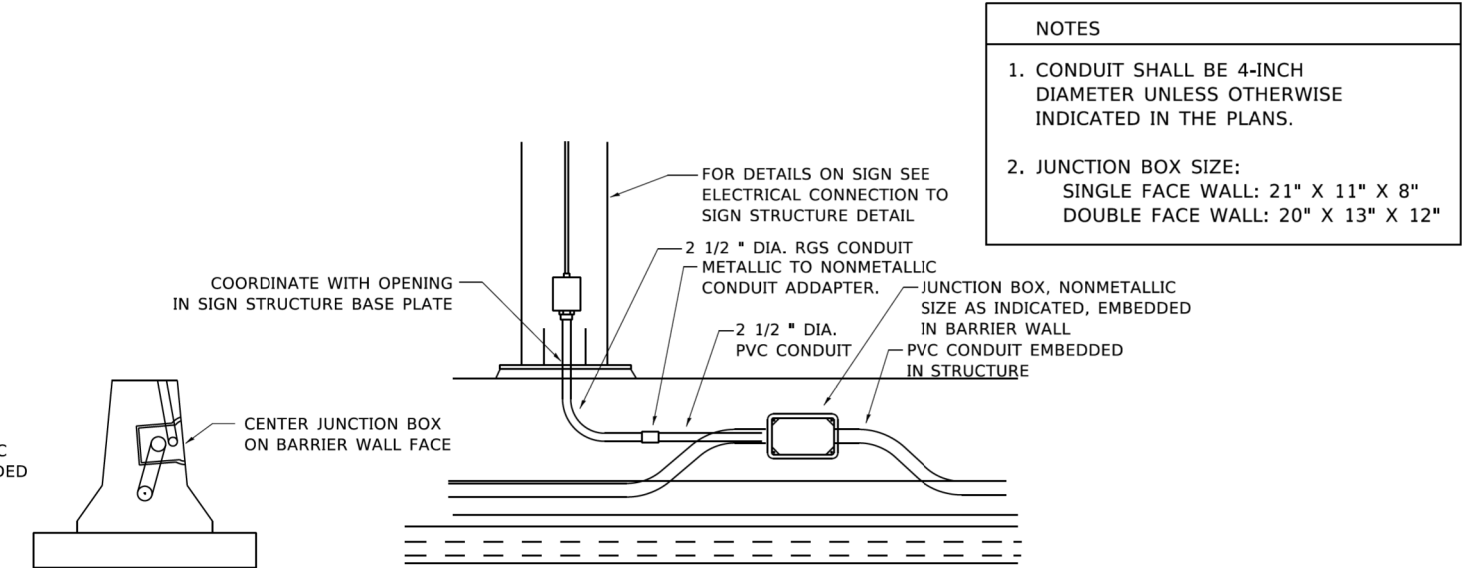


ED - SGN

JUNCTION BOX EMBEDDED IN BARRIER WALL FOR SIGN LIGHTING

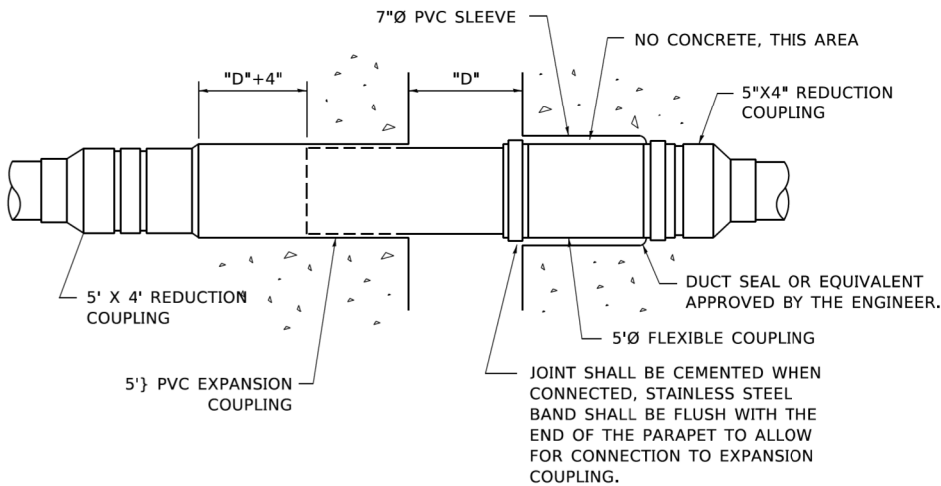

**INSTALLATION OF CONDUIT
IN BRIDGE PARAPET EXPANSION JOINT**

(N.T.S.)

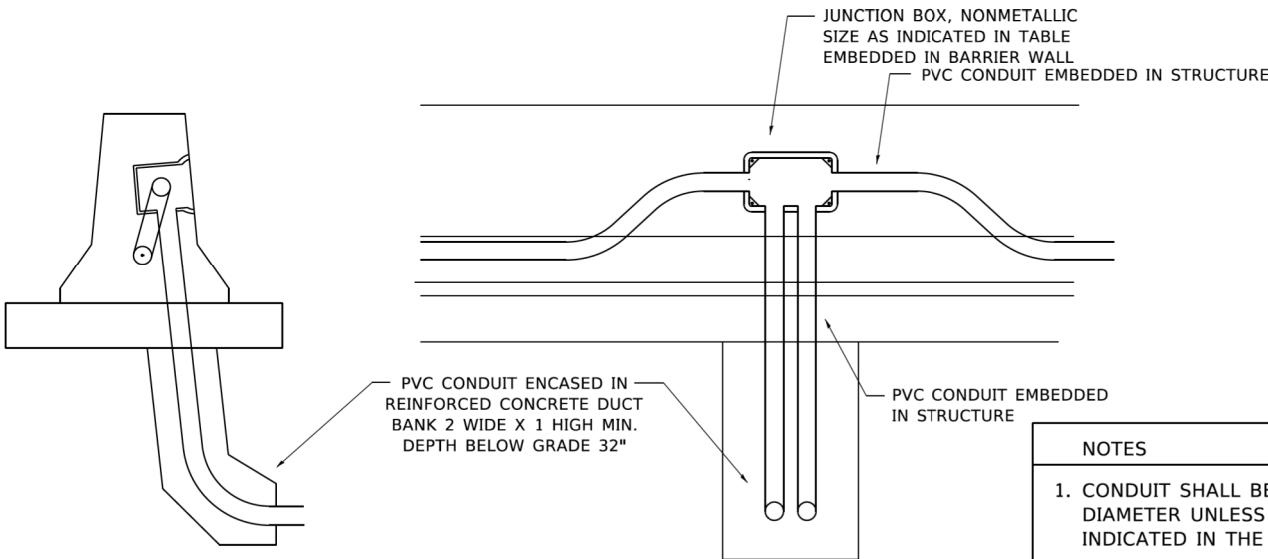

ED - BW

JUNCTION BOX EMBEDDED IN BARRIER WALL

- NOTES
1. CONDUIT SHALL BE 4-INCH DIAMETER UNLESS OTHERWISE INDICATED IN THE PLANS.
 2. JUNCTION BOX SIZE:
SINGLE FACE WALL: 21" X 11" X 8"
DOUBLE FACE WALL: 20" X 13" X 12"






MODEL: Default
FILE: \\net1c:\proj\planroom\dot.illinois.gov\PIWIDOT\Documents\IDOT Office\District 1\Projects\DH454272341\CADD\Sheet\be703.dgn

USER NAME	= footemj	DESIGNED	-	REVISED	-
		DRAWN	-	REVISED	-
PLOT SCALE	= 50,0000 ' / in.	CHECKED	-	REVISED	-
PLOT DATE	= 4/19/2019	DATE	- 01-20-2009	REVISED	-

**STATE OF ILLINOIS
DEPARTMENT OF TRANSPORTATION**

MISCELLANEOUS ELECTRICAL DETAILS, SHEET B				
J BOX EMBEDDED IN BARRIER WALL – INSTALLATION OF CONDUIT IN BRIDGE PARAPET EXPANSION JOINT – ELECTRIC CONNECTION TO UNDERPASS LIGHTING				
SCALE: NONE	SHEET 1	OF 1	SHEETS	STA. TO STA.

F.A.I. RTE.	SECTION	COUNTY	TOTAL SHEETS	SHEET NO.
94	(42-B-11-1) BR, BJR 24	COOK	761	740
BE-703		CONTRACT NO. 62W87		
ILLINOIS		FED. AID PROJECT		

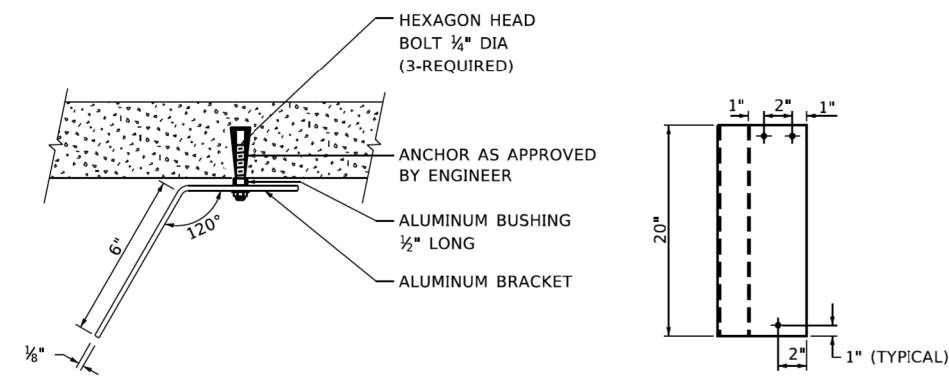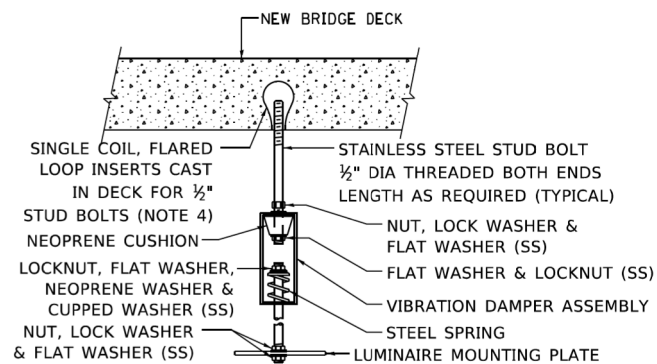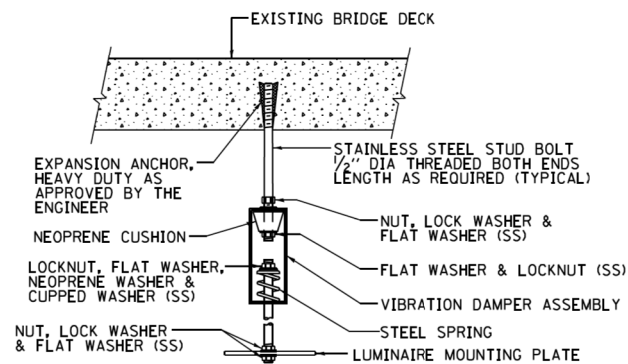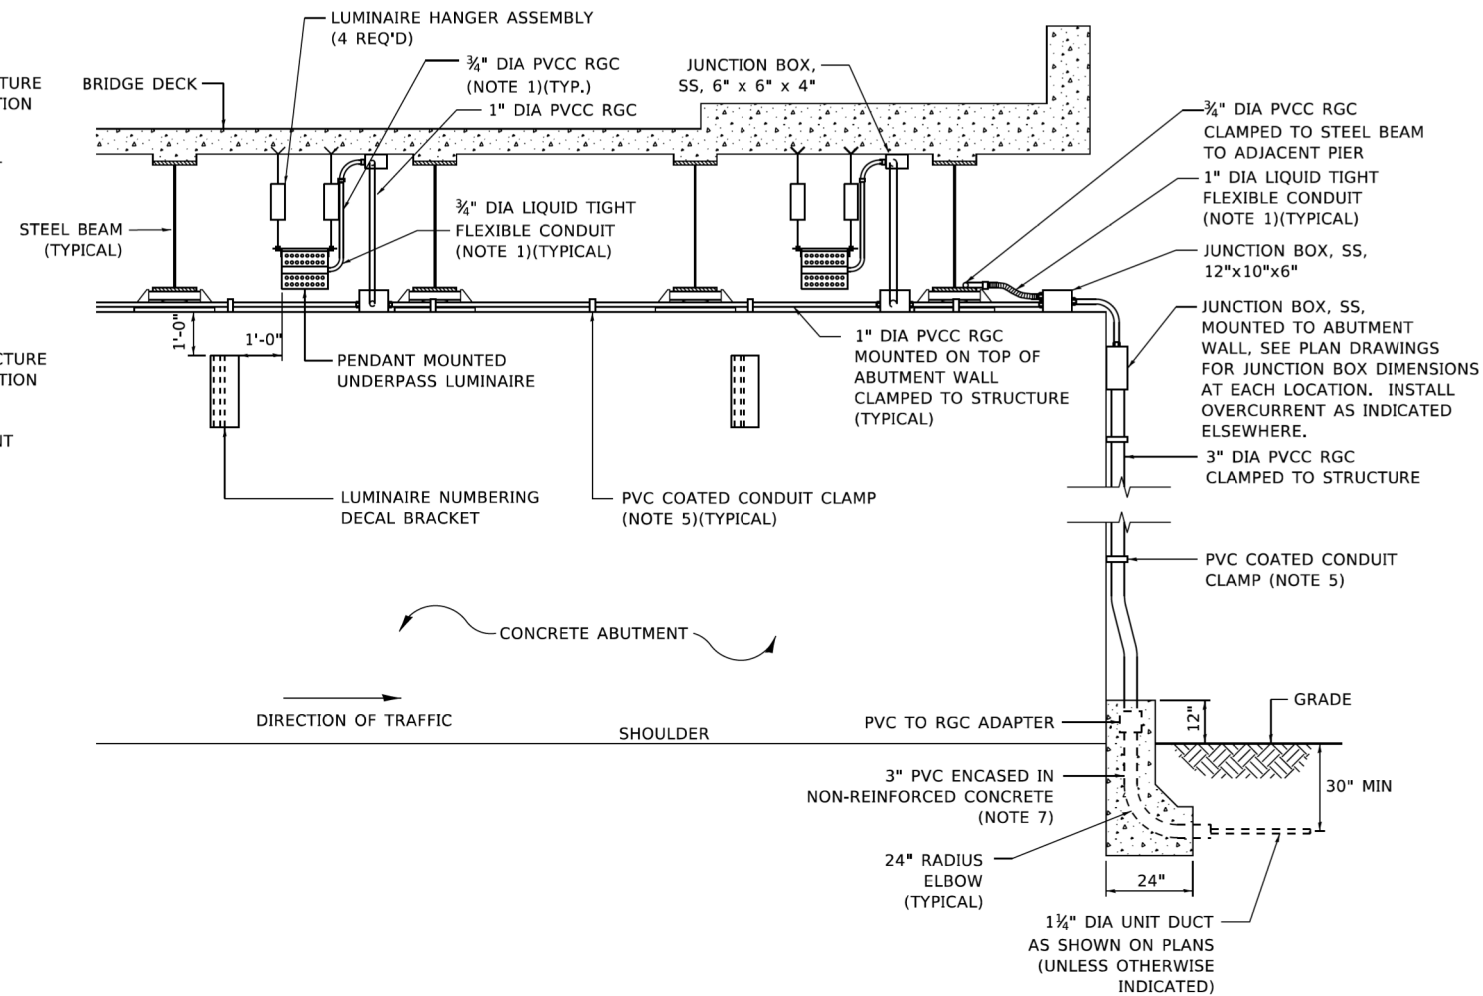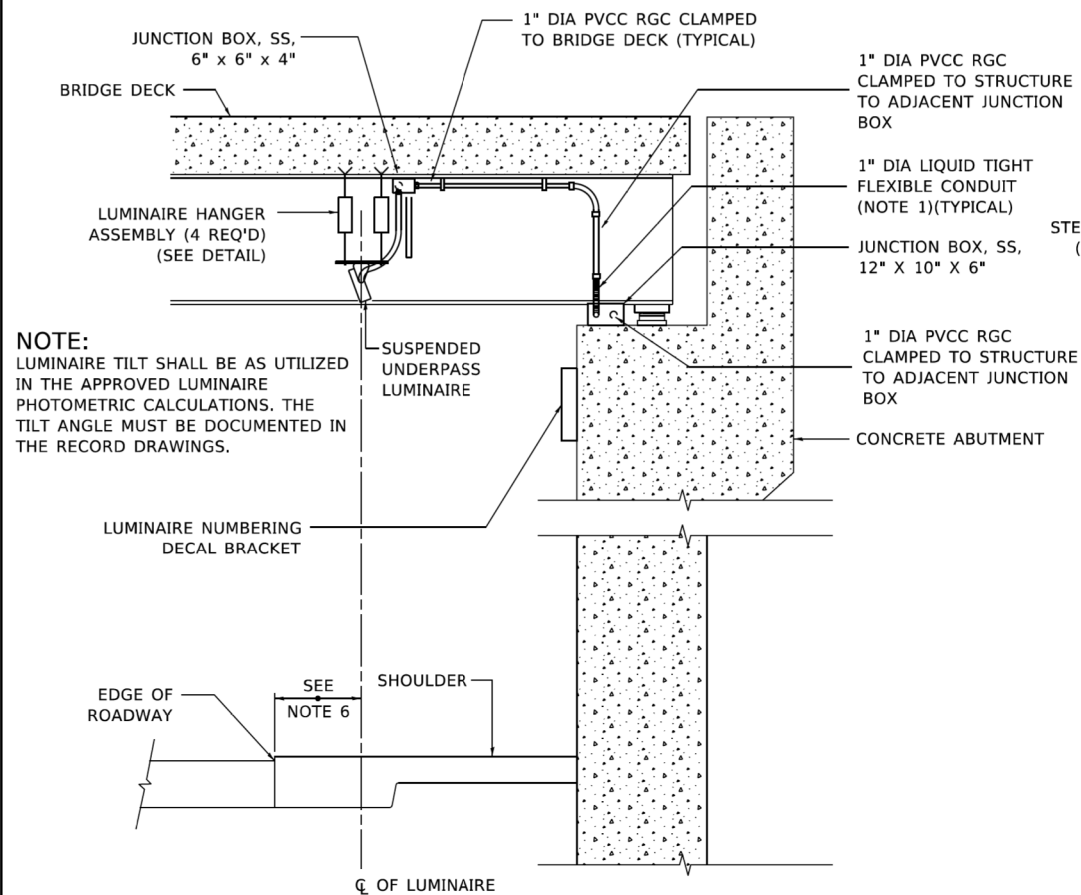

- NOTES:

1. LIQUID TIGHT FLEXIBLE METAL CONDUIT, MAXIMUM LENGTH 6'-0", TYPICAL FOR EACH INSTANCE AS SHOWN. PROVIDE PVC COATED RIGID GALVANIZED STEEL CONDUIT AS REQUIRED NOT TO EXCEED 6'-0" OF FLEXIBLE LIQUID TIGHT METAL CONDUIT. LIQUID TIGHT FLEXIBLE METAL CONDUIT WILL BE INCLUDED IN THE COST OF THE CONDUIT ATTACHED TO STRUCTURE, OF THE CORRESPONDING DIA., GALVANIZED STEEL, PVC COATED PAY ITEM EXCEPT THAT " DIA. CONDUIT AND " DIA. FLEXIBLE CONDUIT SHALL BE INCLUDED IN THE COST OF UNDERPASS LUMINAIRE INSTALLATION.
2. SEE UNDERPASS LIGHTING PLANS FOR INSTALLATION LOCATION OF UNDERPASS LIGHTING LUMINAIRES.
3. THE CONTRACTOR SHALL USE APPROVED SINGLE COIL FLARED LOOP INSERTS WHEN SUSPENDED MOUNTING AN UNDERPASS LUMINAIRE TO A NEW BRIDGE DECK. THE FLARED LOOP INSERTS MUST BE CAST INTO THE CONCRETE DECK. THE CONTRACTOR IS RESPONSIBLE FOR LOCATING AND COORDINATING THE INSERT LOCATIONS FOR MOUNTING THE UNDERPASS LIGHTING SYSTEM AS SHOWN ON THE PLANS WITH THE BRIDGE DECK CONTRACTOR. SEE DETAIL.
4. THE UNDERPASS LUMINAIRE HANGER ASSEMBLY COMPLETE WITH HEAVY DUTY ANCHORS/INSERTS AND ALL APPLICABLE HARDWARE SHALL BE INCLUDED IN THE COST OF THE UNDERPASS LUMINAIRE PAY ITEM.
5. SECURE THE CONDUIT WITH PVC COATED CONDUIT CLAMPS OR CONDUIT BEAM CLAMPS AS SHOWN AT 5'-0" INTERVALS FOR LATERALS AND WITHIN 2'-0" MAXIMUM FROM ANY JUNCTION BOX, FLEXIBLE CONDUIT, OR CHANGE IN DIRECTION. ALL PVC COATED CONDUIT CLAMPS OR BEAM CLAMPS SHALL BE INCLUDED WITH THE COST OF THE "CONDUIT ATTACHED TO STRUCTURE, OF THE CORRESPONDING DIA., GALVANIZED STEEL, PVC COATED" PAY ITEM.
6. ALL UNDERPASS LUMINAIRES MUST BE CENTERED IN THE BEAM SPACE AS INDICATED ON THE PLANS UNLESS OTHERWISE DIRECTED BY THE ENGR. LUMINAIRE SETBACK SHALL BE AS INDICATED IN PLANS FOR EACH SPECIFIC UNDERPASS
7. THE CONCRETE ENCASED CONDUIT TRANSITION SHALL BE INCLUDED IN THE COST OF THE GALVANIZED RIGID STEEL CONDUIT PAY ITEMS.
8. ALL CONDUIT ATTACHED TO STRUCTURE SHALL BE PVC COATED RIGID STEEL CONDUIT (PVCC RGC) TYPICAL.
9. IN NO INSTANCE SHALL ANY UNDERPASS LUMINAIRE OR ANY OTHER ELECTRICAL EQUIPMENT BE INSTALLED BELOW THE ELEVATION OF THE BOTTOM OF THE BRIDGE BEAM WHEN OVER ANY PAVEMENT (ROADWAY OR SHOULDER).

2. SEE UNDERPASS LIGHTING PLANS FOR INSTALLATION LOCATION OF UNDERPASS LIGHTING LUMINAIRES.

3. THE CONTRACTOR SHALL USE APPROVED SINGLE COIL FLARED LOOP INSERTS WHEN SUSPENDED MOUNTING AN UNDERPASS LUMINAIRE TO A NEW BRIDGE DECK. THE FLARED LOOP INSERTS MUST BE CAST INTO THE CONCRETE DECK. THE CONTRACTOR IS RESPONSIBLE FOR LOCATING AND COORDINATING THE INSERT LOCATIONS FOR MOUNTING THE UNDERPASS LIGHTING SYSTEM AS SHOWN ON THE PLANS WITH THE BRIDGE DECK CONTRACTOR. SEE DETAIL.

4. THE UNDERPASS LUMINAIRE HANGER ASSEMBLY COMPLETE WITH HEAVY DUTY ANCHORS/INSERTS AND ALL APPLICABLE HARDWARE SHALL BE INCLUDED IN THE COST OF THE UNDERPASS LUMINAIRE PAY ITEM.

5. SECURE THE CONDUIT WITH PVC COATED CONDUIT CLAMPS OR CONDUIT BEAM CLAMPS AS SHOWN AT 5'-0" INTERVALS FOR LATERALS AND WITHIN 2'-0" MAXIMUM FROM ANY JUNCTION BOX, FLEXIBLE CONDUIT, OR CHANGE IN DIRECTION. ALL PVC COATED CONDUIT CLAMPS OR BEAM CLAMPS SHALL BE INCLUDED WITH THE COST OF THE "CONDUIT ATTACHED TO STRUCTURE, OF THE CORRESPONDING DIA., GALVANIZED STEEL, PVC COATED" PAY ITEM.

6. ALL UNDERPASS LUMINAIRES MUST BE CENTERED IN THE BEAM SPACE AS INDICATED ON THE PLANS UNLESS OTHERWISE DIRECTED BY THE ENGR. LUMINAIRE SETBACK SHALL BE AS INDICATED IN PLANS FOR EACH SPECIFIC UNDERPASS

7. THE CONCRETE ENCASED CONDUIT TRANSITION SHALL BE INCLUDED IN THE COST OF THE GALVANIZED RIGID STEEL CONDUIT PAY ITEMS.

8. ALL CONDUIT ATTACHED TO STRUCTURE SHALL BE PVC COATED RIGID STEEL CONDUIT (PVCC RGC) TYPICAL.

9. IN NO INSTANCE SHALL ANY UNDERPASS LUMINAIRE OR ANY OTHER ELECTRICAL EQUIPMENT BE INSTALLED BELOW THE ELEVATION OF THE BOTTOM OF THE BRIDGE BEAM WHEN OVER ANY PAVEMENT (ROADWAY OR SHOULDER).

TYPICAL LUMINAIRE HANGER ASSEMBLY DETAILS

LUMINAIRE NUMBERING DECAL BRACKET


USER NAME = gaglianobt	DESIGNED -	REVISED - 12-12-05
	DRAWN -	REVISED -
PLOT SCALE = 100,0000 ' / In.	CHECKED -	REVISED -
PLOT DATE = 1/15/2020	DATE -	REVISED -

**STATE OF ILLINOIS
DEPARTMENT OF TRANSPORTATION**


SUSPENDED MOUNT LED UNDERPASS LUMINAIRE INSTALLATION DETAILS

SCALE: NONE	SHEET 1	OF 1	SHEETS	STA.	TO STA.
-------------	---------	------	--------	------	---------


F.A.I. RTE.	SECTION	COUNTY	TOTAL SHEETS	SHEET NO.
94	(42-B-11-1) BR, BJR 24	COOK	761	741
BE-901		CONTRACT NO. 62W87		
ILLINOIS		FED. AID PROJECT		

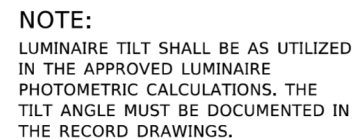

NOT TO SCALE

 

NOT TO SCALE

 

NOT TO SCALE


1. LIQUID TIGHT FLEXIBLE METAL CONDUIT, MAXIMUM LENGTH 6'-0", TYPICAL FOR EACH INSTANCE AS SHOWN. PROVIDE PVC COATED RIGID GALVANIZED STEEL CONDUIT AS REQUIRED NOT TO EXCEED 6'-0" OF FLEXIBLE LIQUID TIGHT METAL CONDUIT. LIQUID TIGHT FLEXIBLE METAL CONDUIT WILL BE INCLUDED IN THE COST OF THE CONDUIT ATTACHED TO STRUCTURE, OF THE CORRESPONDING DIA., GALVANIZED STEEL, PVC COATED PAY ITEM EXCEPT THAT THE COST OF THE " DIA. RIGID STEEL CONDUIT AND " DIA. FLEXIBLE CONDUIT SHALL BE INCLUDED IN THE LUMINAIRE INSTALLATION.
2. SEE UNDERPASS LIGHTING PLANS FOR INSTALLATION LOCATION OF UNDERPASS LIGHTING LUMINAIRES.
3. UNDERPASS LUMINAIRE MOUNTED TO FACE OF PIER OR ABUTMENT WALL WITH ½" ALUMINUM SPACERS, MOUNTING HEIGHT OF 1" BELOW THE TOP OF PIER OR ABUTMENT WALL TYPICAL FOR ALL PIER/ABUTMENT MOUNTED UNDERPASS LUMINAIRES UNLESS OTHERWISE NOTED.
4. EXPANSION ANCHOR, POWDER ACTUATED FASTENERS WILL NOT BE ALLOWED. EXPANSION ANCHOR MUST BE SIZED IN ACCORDANCE WITH MANUFACTURERS REQUIREMENTS.
5. SECURE THE CONDUIT WITH PVC COATED CONDUIT CLAMPS OR CONDUIT BEAM CLAMPS AS SHOWN AT 5'-0" INTERVALS FOR LATERALS AND WITHIN 2'-0" MAXIMUM FROM ANY JUNCTION BOX, FLEXIBLE CONDUIT, OR CHANGE IN DIRECTION. ALL PVC COATED CONDUIT CLAMPS OR BEAM CLAMPS SHALL BE INCLUDED WITH THE COST OF THE "CONDUIT ATTACHED TO STRUCTURE, OF THE CORRESPONDING DIA., GALVANIZED STEEL, PVC COATED" PAY ITEM.
6. THE CONCRETE ENCASED CONDUIT TRANSITION SHALL BE INCLUDED IN THE COST OF THE GALVANIZED RIGID STEEL CONDUIT PAY ITEMS.
7. ALL CONDUIT ATTACHED TO STRUCTURE SHALL BE PVC COATED RIGID STEEL CONDUIT (PVCC RGC) TYPICAL.

**STATE OF ILLINOIS
DEPARTMENT OF TRANSPORTATION**

F.A.I. RTE.	SECTION	COUNTY	TOTAL SHEETS	SHEET NO.
94	(42-B-11-1) BR, BJR 24	COOK	761	742
BE-903		CONTRACT NO. 62W87		
ILLINOIS FED. AID PROJECT				

MODEL: Default
FILE NAME: pw:\planroom.dot, \\indis.oav:\pw\DOT\Documents\DOT Offices District 1\Projects\DistStd22x34\CADData\CADsheets\be903.dgn

MODEL Default
FILE Name: prw\ul848\BID\NTEC\Illinois.gov\PIWDOT\Document\DOT_Offices\District_1\Projects\DI45422\24\CAD\DATA\CADsheetstc08.dgn

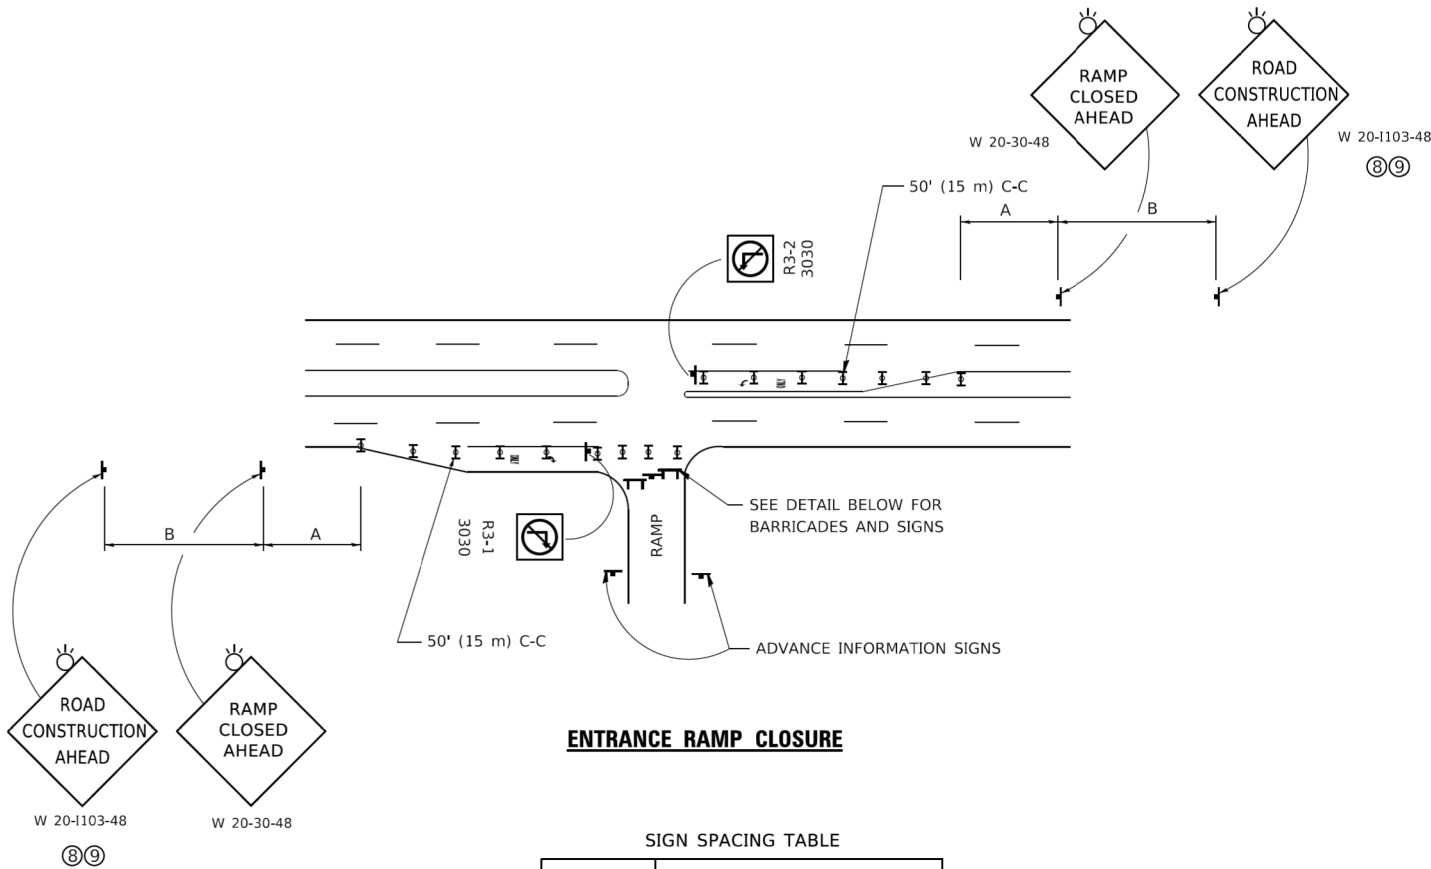


ENTRANCE RAMP CLOSURE

SIGN SPACING TABLE

FACILITY	DISTANCE BETWEEN SIGNS	
	A	B
EXPRESSWAY >24 HOURS	1000' (300 m)	1500' (450 m)
EXPRESSWAY ≤24 HOURS	500' (150 m)	500' (150 m)
ARTERIAL 55 MPH	500' (150 m)	500' (150 m)
ARTERIAL 50-45 MPH	350' (100 m)	350' (100 m)
ARTERIAL <45 MPH	200' (60 m)	200' (60 m)


DISTANCES MAY BE SHORTENED DEPENDING UPON THE PROXIMITY OF ADJACENT RAMPS OR INTERSECTIONS.

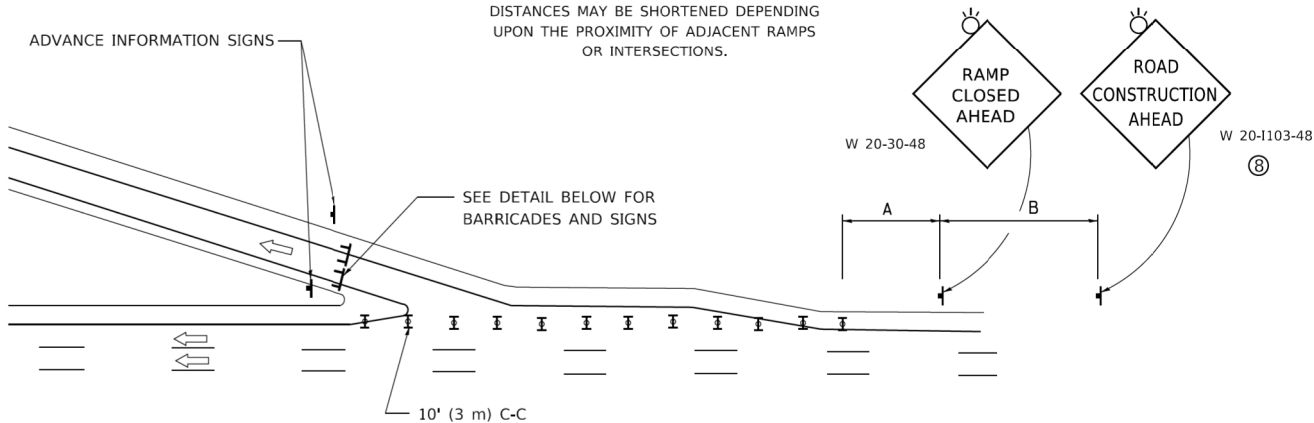

EXIT RAMP CLOSURE


SYMBOLS

- TYPE II BARRICADE OR DRUM
- TYPE III BARRICADE WITH 2 FLASHING LIGHTS

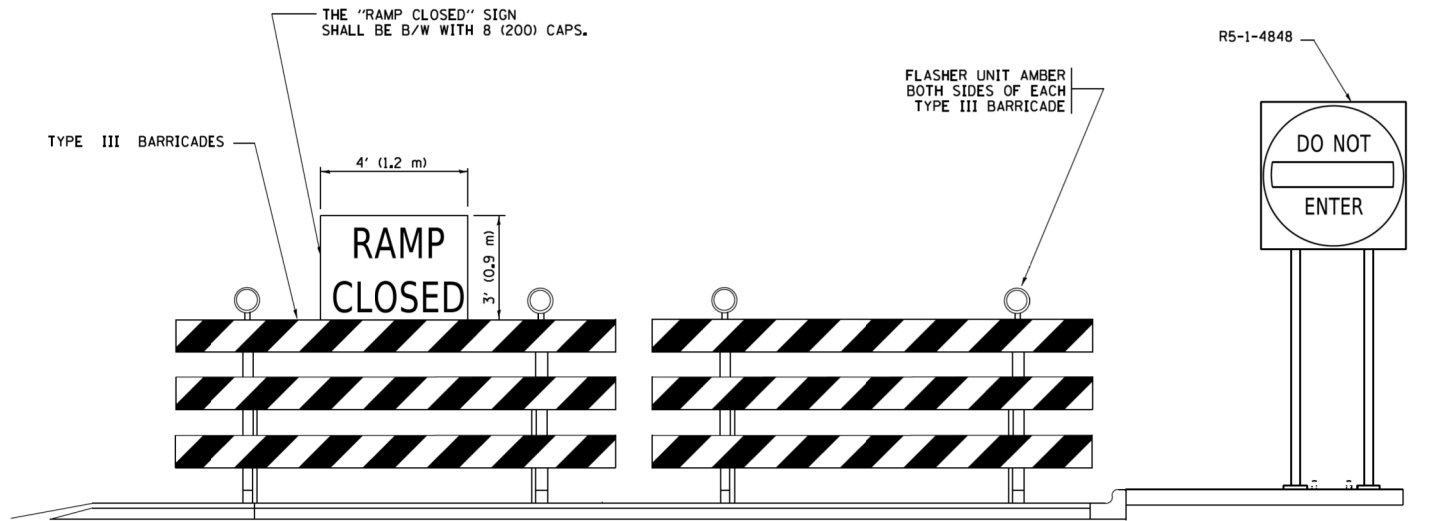

DETAIL FOR REQUIRED BARRICADES & SIGNS


RAMP CLOSURE ADVANCE WARNING SIGN

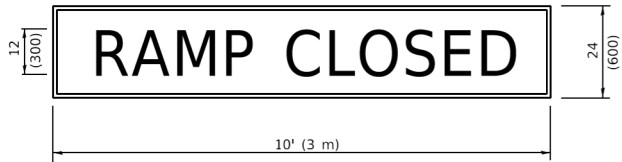

BLACK LEGEND ON ORANGE BACKGROUND MOUNTED DIAGONALLY
E MOD FONT
1 (25) BORDER

THESE SIGNS ARE REQUIRED ON ALL THE EXIT GUIDE SIGNS FOR EXIT RAMPS THAT WILL BE CLOSED FOR MORE THAN FOUR (4) CONSECUTIVE DAYS.

RAMP CLOSURE ADVANCE INFORMATION SIGN

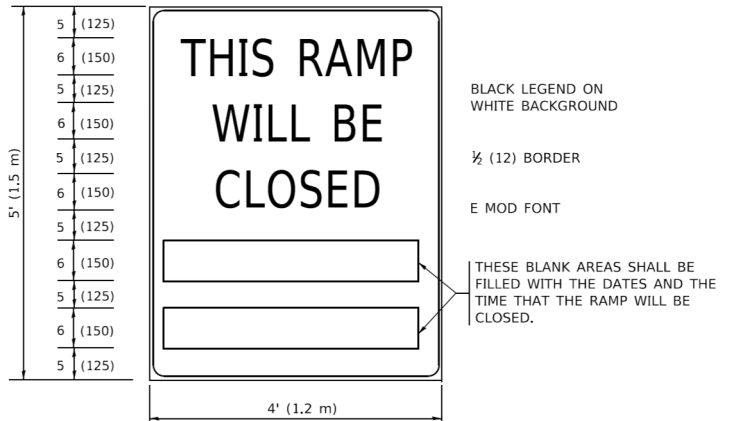

BLACK LEGEND ON WHITE BACKGROUND

1/2 (12) BORDER

E MOD FONT

THESE BLANK AREAS SHALL BE FILLED WITH THE DATES AND THE TIME THAT THE RAMP WILL BE CLOSED.

THESE SIGNS ARE REQUIRED ON BOTH SIDES OF THE RAMP, MINIMUM OF 1 WEEK IN ADVANCE OF THE CLOSURE.

THESE SIGNS SHALL BE FABRICATED AND PAID FOR ACCORDING TO THE TEMPORARY INFORMATION SIGNING SPECIAL PROVISION

GENERAL NOTES:

- CONES MAY BE SUBSTITUTED FOR DRUMS OR TYPE II BARRICADES DURING DAY OPERATIONS. CONES SHALL BE A MINIMUM OF 28 (700) HIGH.
- VERTICAL BARRICADES SHALL NOT BE USED FOR RAMP CLOSURES.
- A FLAGGER SHALL BE POSITIONED AT EACH CLOSED RAMP THAT IS OPEN TO CONSTRUCTION VEHICLES, PRECEDED BY A W20-7 FLAGGER WARNING SIGN.
- ALL ROUTE MARKERS AND TRAILBLAZER ASSEMBLIES WHICH DIRECT MOTORISTS TO A CLOSED ENTRANCE RAMP SHALL BE COVERED WHEN THE RAMP IS CLOSED FOR MORE THAN FOUR (4) DAYS.
- THE SIGNING AND BARRICADING WHICH IS REQUIRED BY THIS DETAIL SHALL BE INCLUDED IN THE COST OF TRAFFIC CONTROL AND PROTECTION (EXPRESSWAYS).
- AUTHORIZATION FROM THE DISTRICT'S BUREAU OF TRAFFIC IS REQUIRED FOR ALL RAMP CLOSURES.
- THE RAMP CLOSURE ADVANCE INFORMATION SIGNS SHALL BE ERECTED IF THE CLOSURE TIME EXCEEDS TWENTY-FOUR (24) HOURS. ADDITIONAL ADVANCE WARNING SIGNS ON EXIT GUIDE SIGNING WILL BE REQUIRED FOR EXIT RAMP CLOSURES THAT EXCEED FOUR (4) DAYS IN LENGTH.
- ROAD CONSTRUCTION AHEAD SIGNS MAY BE OMITTED WHEN THIS DETAIL IS USED IN CONJUNCTION WITH OTHER TRAFFIC CONTROL THAT ALREADY INCLUDES A ROAD CONSTRUCTION AHEAD SIGN.
- ARTERIAL ROAD CONSTRUCTION AHEAD SIGNS SHALL BE INSTALLED ON THE LEFT SIDE OF TRAFFIC IF THE MEDIAN IS MORE THAN 10 FT WIDE.

ALL DIMENSIONS ARE IN INCHES (MILLIMETERS) UNLESS OTHERWISE SHOWN.


STATE OF ILLINOIS
DEPARTMENT OF TRANSPORTATION

ENTRANCE_AND_EXIT_RAMP
CLOSURE_DETAILS


SCALE: NONE SHEET 1 OF 1 SHEETS STA. TO STA.

F.A.I. RTE.	SECTION	COUNTY	TOTAL SHEETS	SHEET NO.
94	(42-B-11-1) BR, BJR 24	COOK	761	743
TC-08		CONTRACT NO. 62W87		
ILLINOIS		FED. AID PROJECT		

SINGLE LANE WEAVE

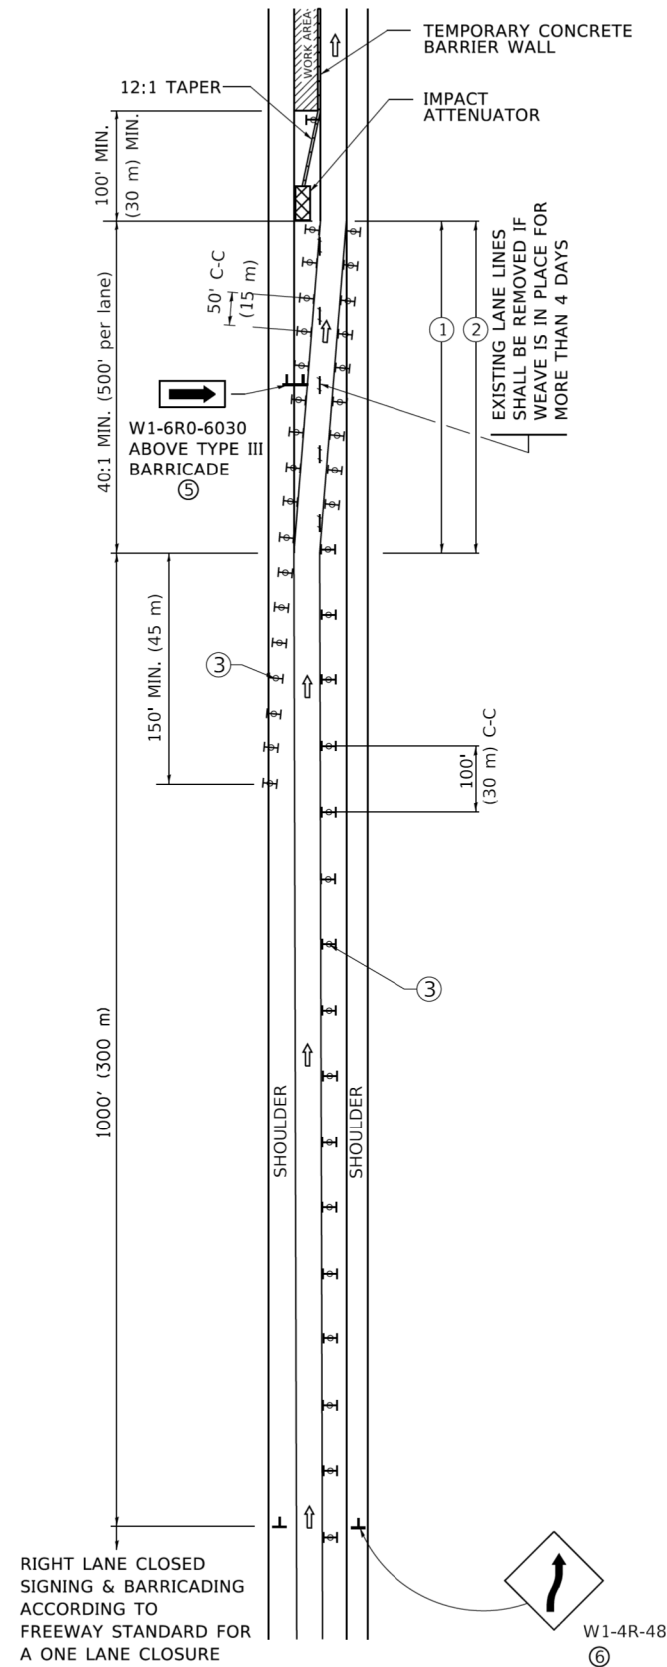

MULTI-LANE WEAVE

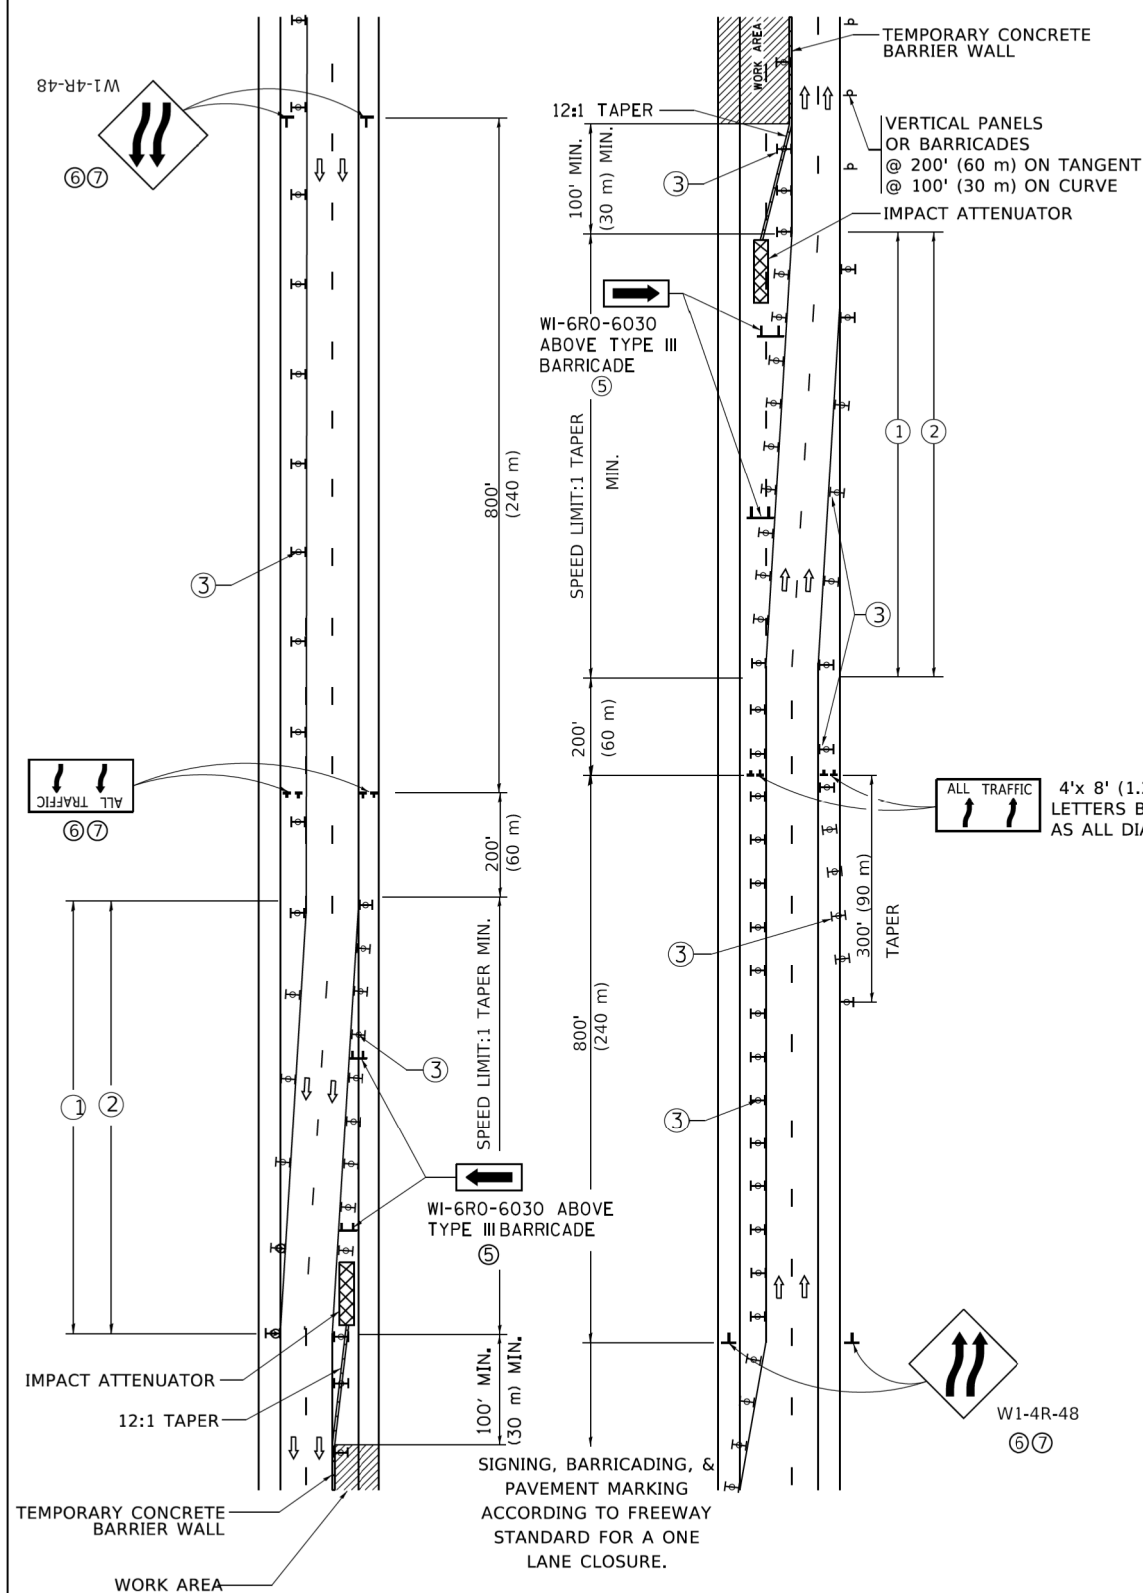

- GENERAL NOTES:

- ① EXISTING CONFLICTING PAVEMENT MARKING LINES SHALL BE REMOVED. PAVEMENT MARKING REMOVAL SHALL NOT BE REQUIRED FOR SINGLE LANE WEAVES UNDER 4 DAYS IN DURATION.
- ② CONTINUOUS REFLECTIVE TEMPORARY PAVEMENT MARKING TAPE SHALL BE PLACED THROUGHOUT THE TAPER AND FOR 300' (90 m) ALONG SIDE THE WORK AREA WHERE THE CLOSURE TIME IS GREATER THAN FOURTEEN DAYS. THE LEFT EDGE LINE SHALL BE YELLOW AND THE RIGHT EDGE LINE SHALL BE WHITE. FOR MULTI-LANE WEAVES LANE LINES SHALL BE 5 INCH, 10'-30' (3 m-9 m) SKIP DASH, WHITE.
- ③ PLASTIC DRUMS WITH STEADY BURN LIGHTS AT 50' (15 m) C-C SPACING IN TAPERS AND 100' (30 m) C-C SPACING IN TANGENTS.
- ④ ALL SIGNS SHALL BE POST MOUNTED IF THE CLOSURE TIME EXCEEDS FOUR DAYS.
- ⑤ TYPE III BARRICADES MAY BE OMITTED FOR SINGLE-LANE WEAVES UNDER 24-HOURS IN DURATION. W1-6 SIGNS WILL STILL BE REQUIRED. IF THE WIDTH OF OFFSET IS LESS THAN 6' THEN THE TYPE III BARRICADE WITH ATTACHED ARROW SIGN PANEL CAN BE ELIMINATED IN THE TAPER AREAS.
- ⑥ WHEN THE LENGTH OF THE SHIFTED SEGMENT (DISTANCE BETWEEN WEAVE POINTS) IS LESS THAN 1500', DOUBLE REVERSE CURVE SIGNS (W24-1) SHOULD BE USED INSTEAD OF THE REVERSE CURVE (W1-4) SIGNS. ARROWS ON THE 4'X8' "ALL TRAFFIC" SIGNS SHALL BE THE SAME SHAPE.
- ⑦ THE NUMBER OF ARROWS ON THESE SIGNS SHALL MATCH THE NUMBER OF LANES OPEN TO TRAFFIC.

SYMBOLS

- | | |
|---|--|
|  | DIRECTION OF TRAFFIC |
|  | WORK AREA |
|  | SIGN ON PORTABLE OR PERMANENT SUPPORT |
|  | TYPE II BARRICADE OR DRUM WITH MONO-DIRECTIONAL STEADY BURNING LIGHT |
|  | TEMPORARY CONCRETE BARRIER WALL |
|  | IMPACT ATTENUATOR |
|  | |
- W24-1-48
- ⑦

ALL DIMENSIONS ARE IN INCHES (MILLIMETERS)
UNLESS OTHERWISE SHOWN


USER NAME = footemj	DESIGNED - D.W.S.	REVISED - J.A.F. 02-06
	DRAWN -	REVISED - S.P.B. 01-07
PLOT SCALE = 50,0000 ' / h.	CHECKED -	REVISED - S.P.B. 12-09
PLOT DATE = 3/4/2019	DATE = 02-87	REVISED - M.D. 06-13

**STATE OF ILLINOIS
DEPARTMENT OF TRANSPORTATION**

TRAFFIC CONTROL DETAILS FOR FREEWAY SINGLE & MULTI-LANE WEAVE


SCALE: NONE	SHEET 1 OF 1 SHEETS	STA.	TO STA.
-------------	---------------------	------	---------

F.A.I. RTE.	SECTION	COUNTY	TOTAL SHEETS	SHEET NO.
94	(42-B-11-1) BR, BJR 24	COOK	761	744
TC-09		CONTRACT NO. 62W87		
	ILLINOIS	FED. AID PROJECT		

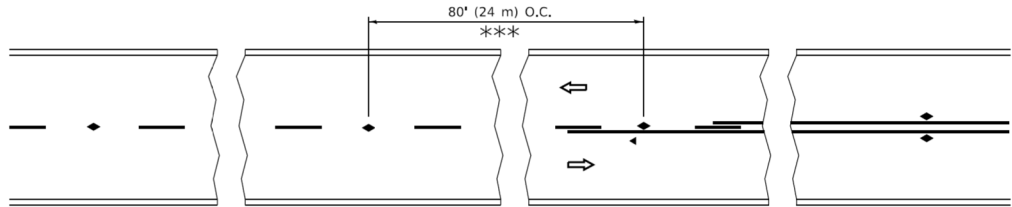


*** REDUCE TO 40' (12 m) O.C. ON CURVES WITH POSTED OR ADVISORY SPEED 45 M.P.H. (70 km/h) OR LESS.


TWO-LANE/TWO-WAY

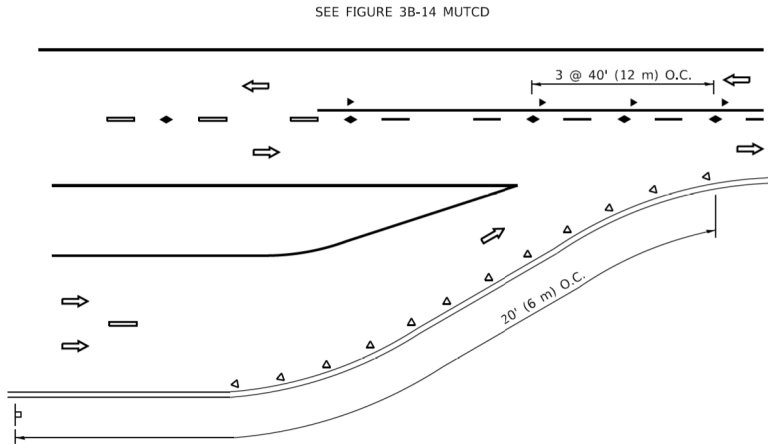

LANE REDUCTION TRANSITION

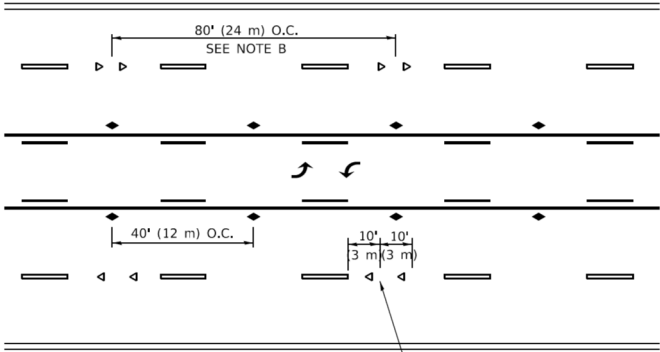


TWO-WAY LEFT TURN

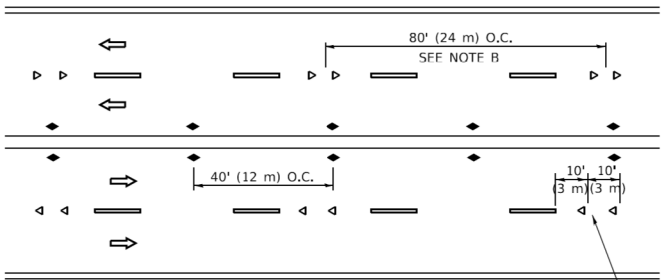

SEE NOTE A

MULTI-LANE/UNDIVIDED

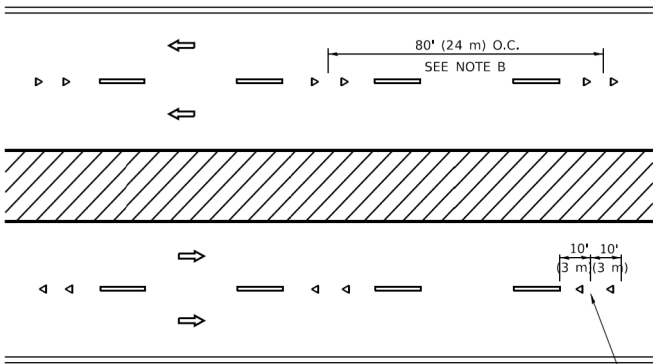

SEE NOTE A

MULTI-LANE/DIVIDED

GENERAL NOTES

- MARKERS USED WITH DASHED LINES SHALL BE CENTERED IN THE GAP BETWEEN SEGMENTS.
- MARKERS USED ADJACENT TO SOLID LINES SHALL BE OFFSET 2 TO 3 (50 TO 75) TOWARD TRAFFIC AS SHOWN.
- MARKERS THROUGH TANGENTS LESS THAN 500' (150 m) IN LENGTH BETWEEN CURVES SHALL BE INSTALLED AT THE LESSER OF THE TWO CURVE SPACINGS.
- MARKERS ARE TO BE USED ADJACENT TO BOTH SOLID WHITE LINES IN DUAL LEFT TURN LANES

LANE MARKER NOTES



- A. USE DOUBLE LANE LINE MARKERS SPACED AS SHOWN.
- B. REDUCE TO 40' (12 m) O.C. ON CURVES WHERE ADVISORY SPEEDS ARE 10 M.P.H (20 km/h) LOWER THAN POSTED SPEEDS.

SYMBOLS

- YELLOW STRIPE
- WHITE STRIPE
- ONE-WAY AMBER MARKER
- ONE-WAY CRYSTAL MARKER (W/O)
- TWO-WAY AMBER MARKER

DESIGN NOTES

- DOUBLE LANE LINE MARKERS SHALL BE USED UNLESS SPECIFIED OTHERWISE.
- EXCEPT AS SHOWN ON THE LANE REDUCTION TRANSITION AND FREEWAY EXIT RAMP DETAIL, MARKERS ARE NOT TO BE SPECIFIED ON RIGHT EDGE LINES.
- THE EXACT MARKER LIMITS, SPACING, AND COLOR SHALL BE INCLUDED IN THE PLANS WHEN STANDARD SPECIFICATIONS ARE NOT BEING USED.
- MARKERS SHOULD NOT BE USED ALONGSIDE CURBS EXCEPT FOR EXTREMELY SHORT SECTIONS OF CURBS WHERE NOT MORE THAN TWO MARKERS WOULD BE INVOLVED.

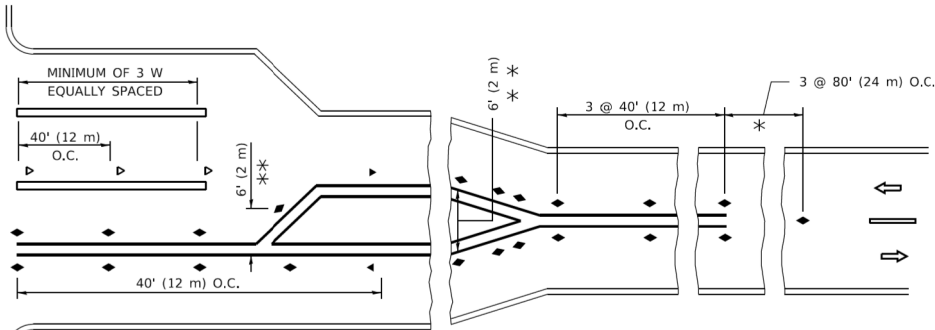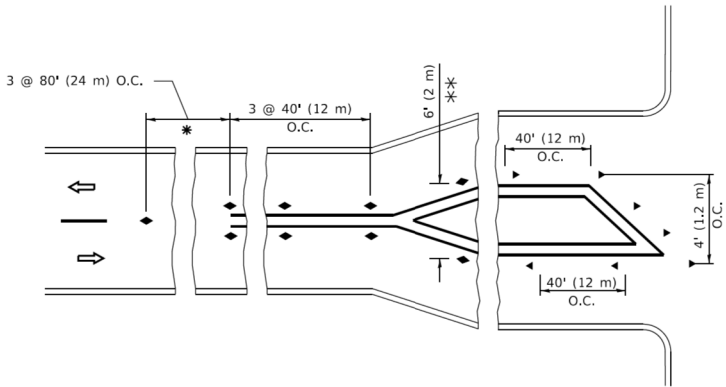

* SEE TWO-LANE/TWO-WAY WHERE MARKERS CONTINUE
** WHERE THE MEDIAN WIDTH IS 6' (2 m) OR LESS USE TWO-WAY MARKERS.

TURN LANES

All dimensions are in inches (millimeters) unless otherwise shown.

MODEL Default
FILE Name: p:\work\pav\illinois\dot\Documents\DOT_Offices\District_1\Projects\Illinois\dot\22-34\CAD\Drawn\CADsheets\ct1.dgn


USER NAME = footemj	DESIGNED -	REVISED - T. RAMMACHER 03-12-99
	DRAWN -	REVISED - T. RAMMACHER 01-06-00
PLOT SCALE = 50,0000 ' / in.	CHECKED -	REVISED - C. JUCIUS 09-09-09
PLOT DATE = 3/4/2019	DATE -	REVISED - C. JUCIUS 07-01-13

STATE OF ILLINOIS
DEPARTMENT OF TRANSPORTATION

TYPICAL APPLICATIONS
RAISED REFLECTIVE PAVEMENT MARKERS (SNOW-PLOW RESISTANT)

SCALE: NONE SHEET 1 OF 1 SHEETS STA. TO STA.


F.A.I. RTE.	SECTION	COUNTY	TOTAL SHEETS	SHEET NO.
94	(42-B-11-1) BR, BJR 24	COOK	761	745
TC-11		CONTRACT NO. 62W87		
		ILLINOIS	FED. AID PROJECT	

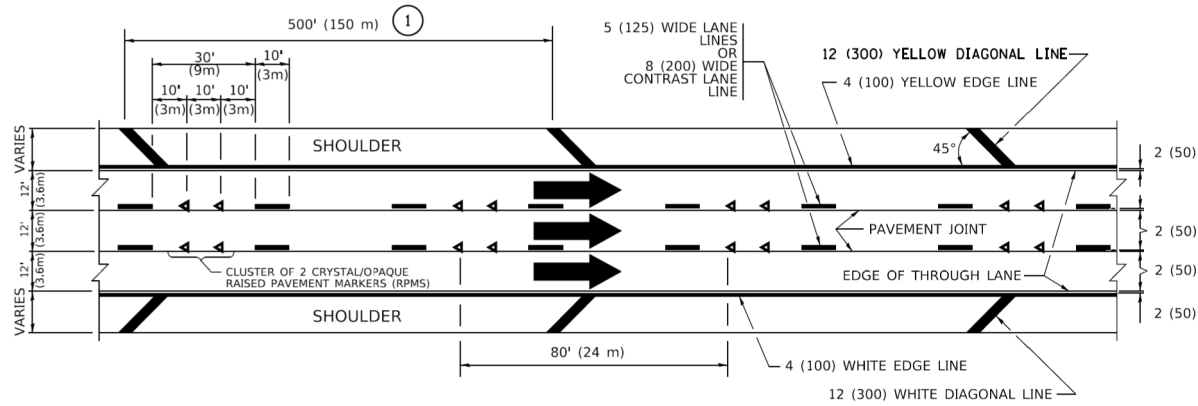


TYPICAL EDGE LINES & LANE LINES

PAVEMENT MARKING MATERIALS


1. THERMOPLASTIC PAVEMENT MARKING LINE SHALL BE USED FOR ALL EDGE LINES, GORE LINES, AND DIAGONAL LINES ON HMA PAVEMENTS.
2. POLYUREA OR MODIFIED URETHANE PAVEMENT MARKING LINE SHALL BE USED FOR ALL EDGE LINES, GORE LINES, AND DIAGONAL LINES ON PCC PAVEMENTS.
3. PREFORMED PLASTIC PAVEMENT MARKING LINE TYPE B, INLAID OR GROOVE IN, SHALL BE USED FOR ALL LANE LINES ON HMA PAVEMENTS.
4. CONTRAST PREFORMED PLASTIC PAVEMENT MARKING LINE TYPE B, GROOVE IN, SHALL BE USED FOR ALL LANE LINES ON PCC PAVEMENT.

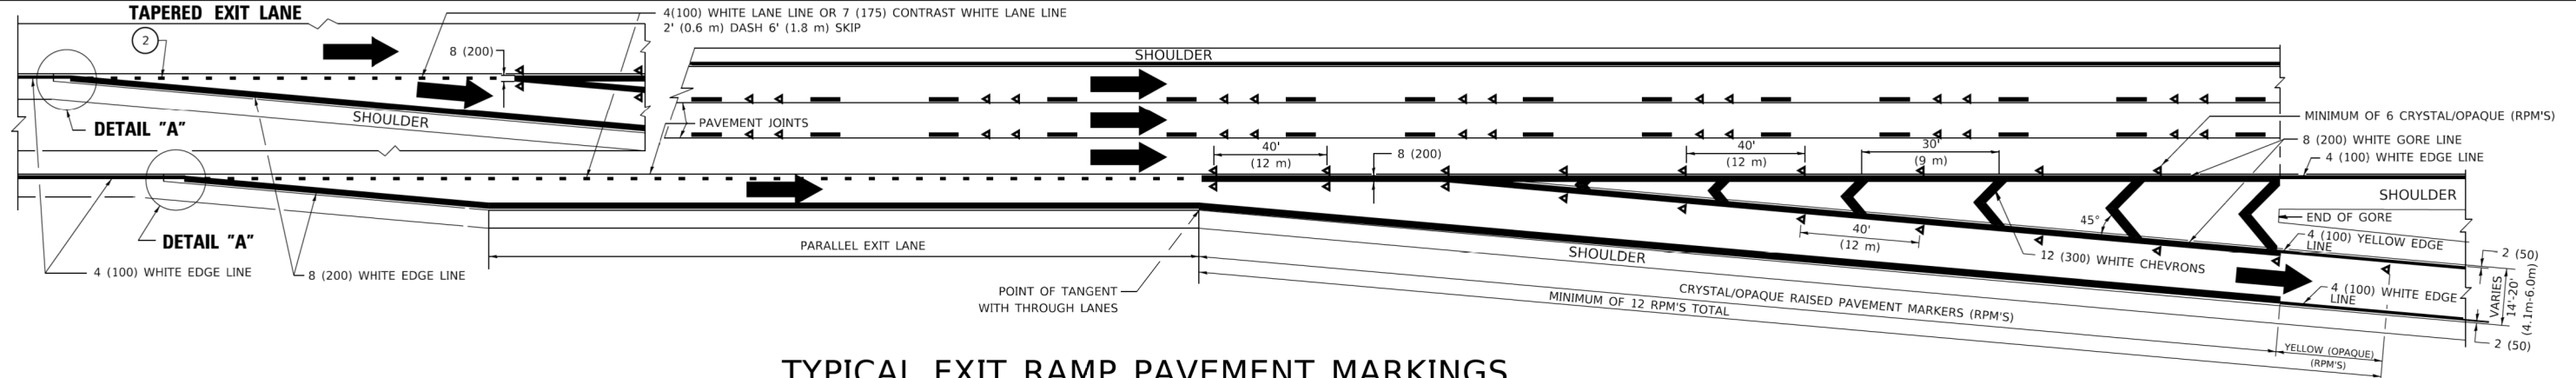


TYPICAL EXIT RAMP PAVEMENT MARKINGS

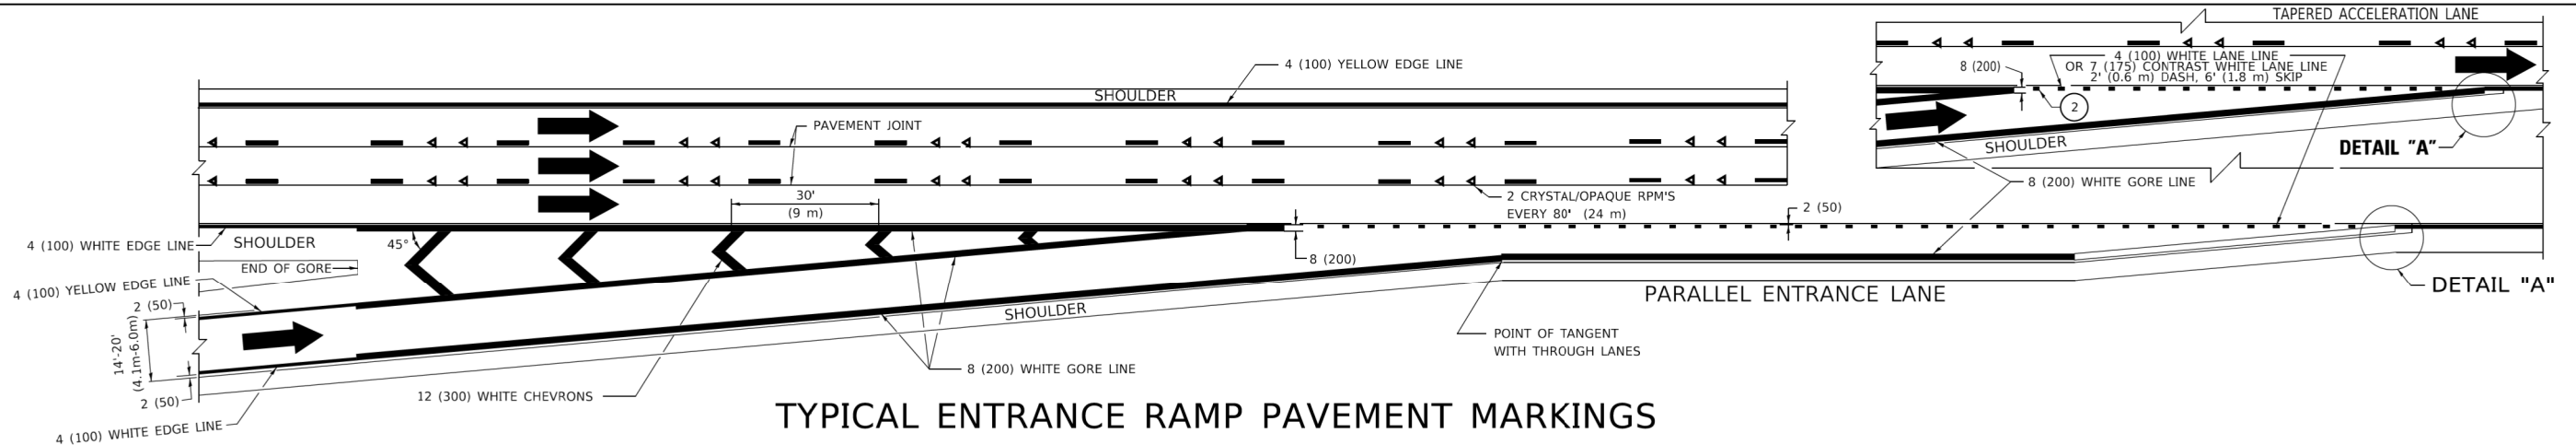

TYPICAL ENTRANCE RAMP PAVEMENT MARKINGS

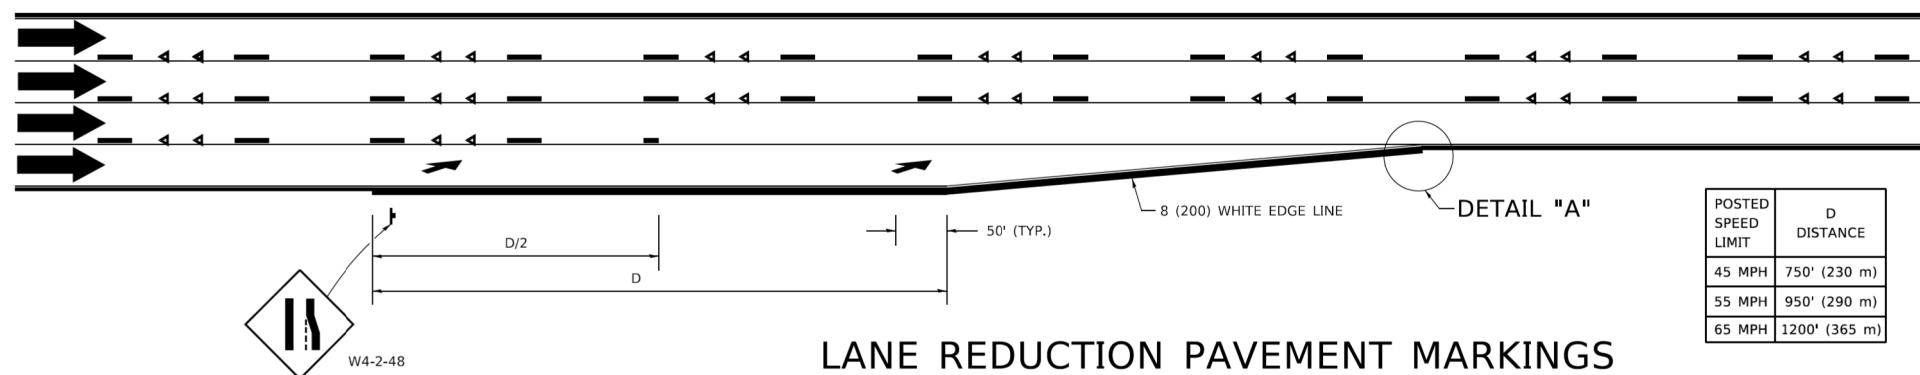

LANE REDUCTION PAVEMENT MARKINGS

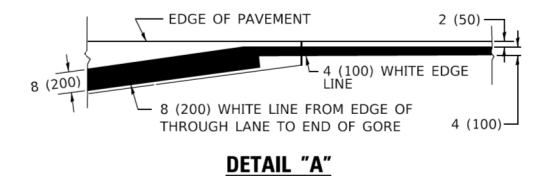

NOTES:

1. THE DIAGONAL LINES SHALL BE SPACED AT 40' (12 m) C-C ACROSS ALL STRUCTURES WHICH ARE 500' (150 m) OR LESS IN LENGTH. THE DIAGONAL LINES ARE NOT REQUIRED ON SHOULDERS WHICH ARE 6' (1.8 m) OR LESS IN WIDTH.
2. 4" (2' DASH, 6' SKIP) MARKING ON TAPERED ENTRANCE AND EXIT RAMP SHALL BE OMITTED ON TANGENT SECTIONS.





USER NAME = footemj	DESIGNED - D.W.S.	REVISED - S.P.B. 01-07
	DRAWN -	REVISED - S.P.B. 01-10
PLOT SCALE = 50,0000 ' / in.	CHECKED -	REVISED - M.D. 05-13
PLOT DATE = 3/4/2019	DATE - 01-90	REVISED - M.D. 09-17

STATE OF ILLINOIS
DEPARTMENT OF TRANSPORTATION

MULTI-LANE FREEWAY PAVEMENT MARKING DETAILS

SCALE: NONE SHEET 1 OF 2 SHEETS STA. TO STA.

F.A.I. RTE.	SECTION	COUNTY	TOTAL SHEETS	SHEET NO.
94	(42-B-11-1) BR, BJR 24	COOK	761	746
TC-12		CONTRACT NO. 62W87		
		ILLINOIS FED. AID PROJECT		

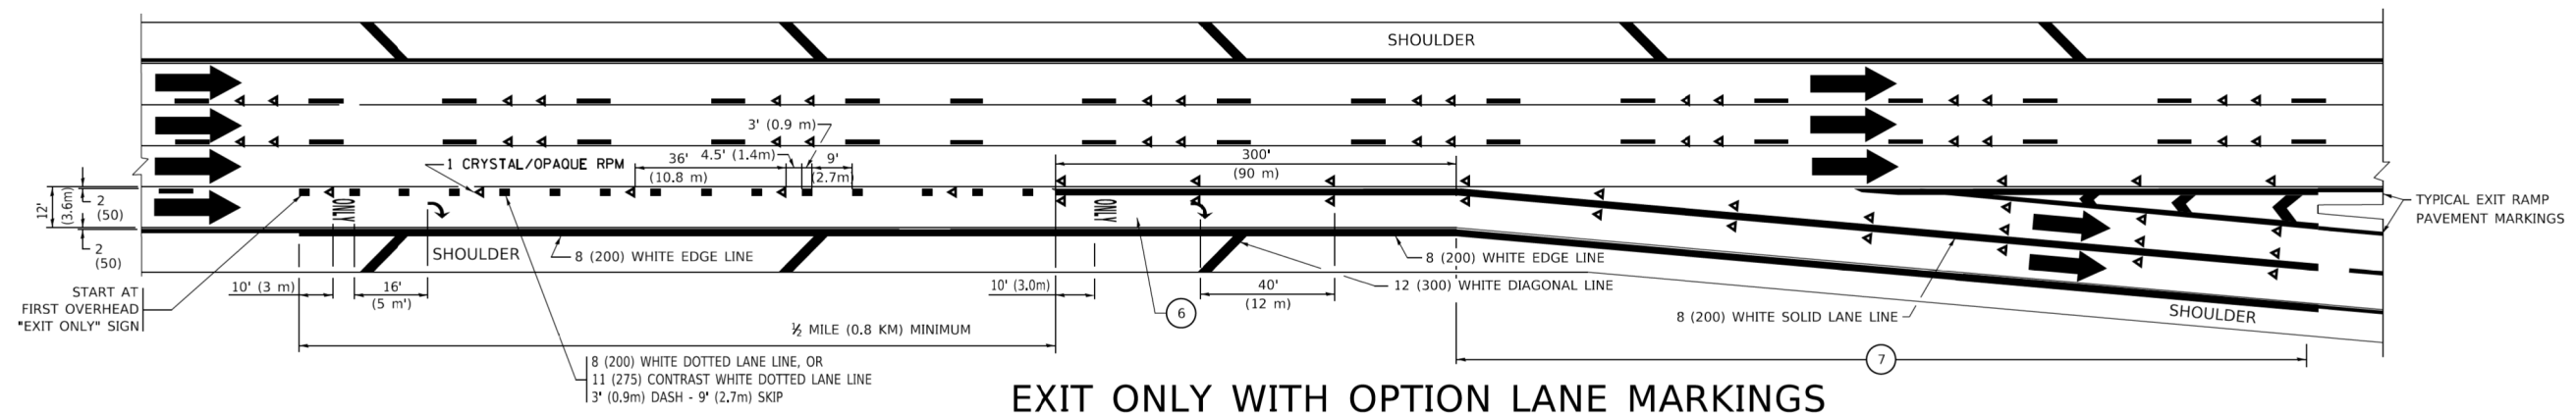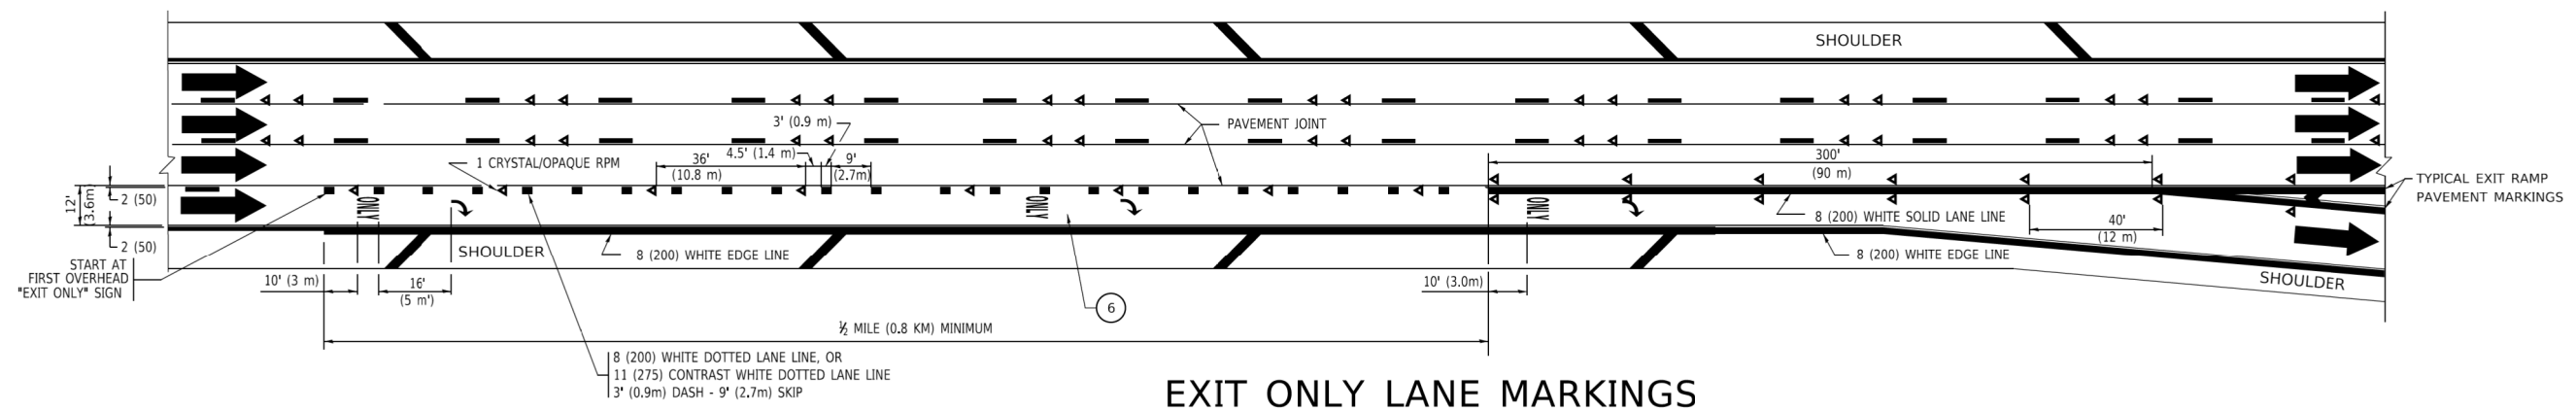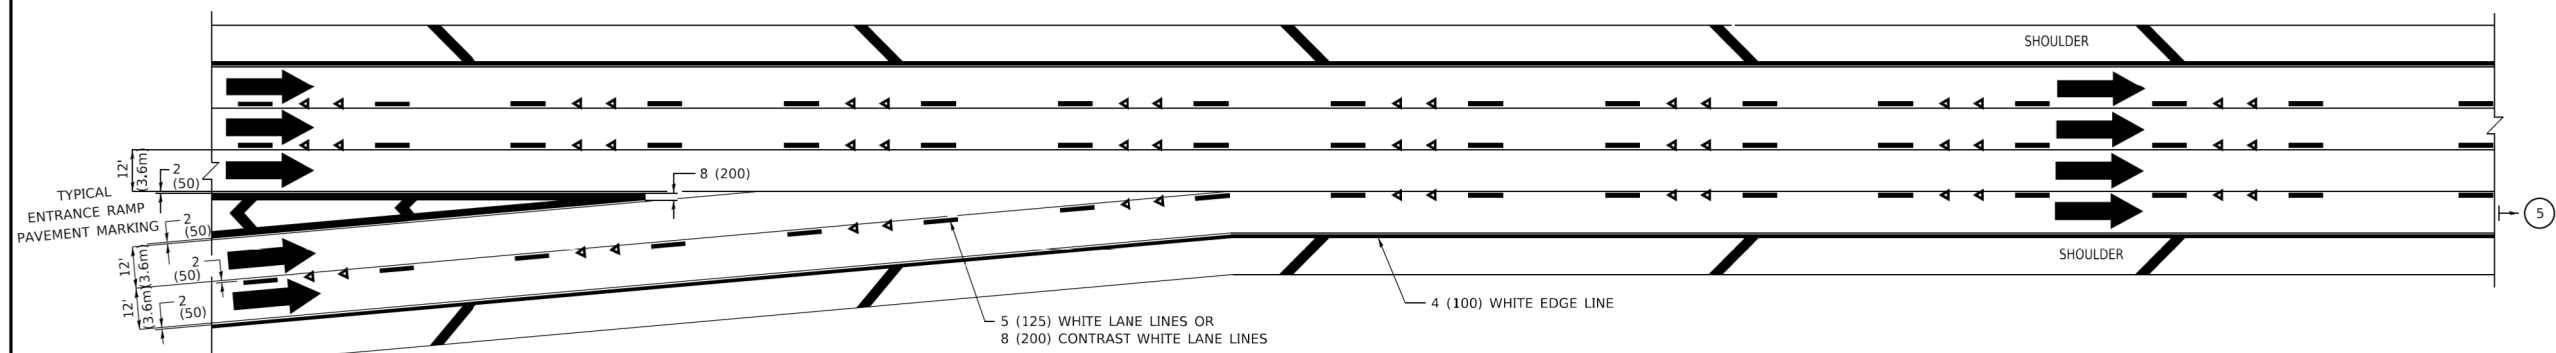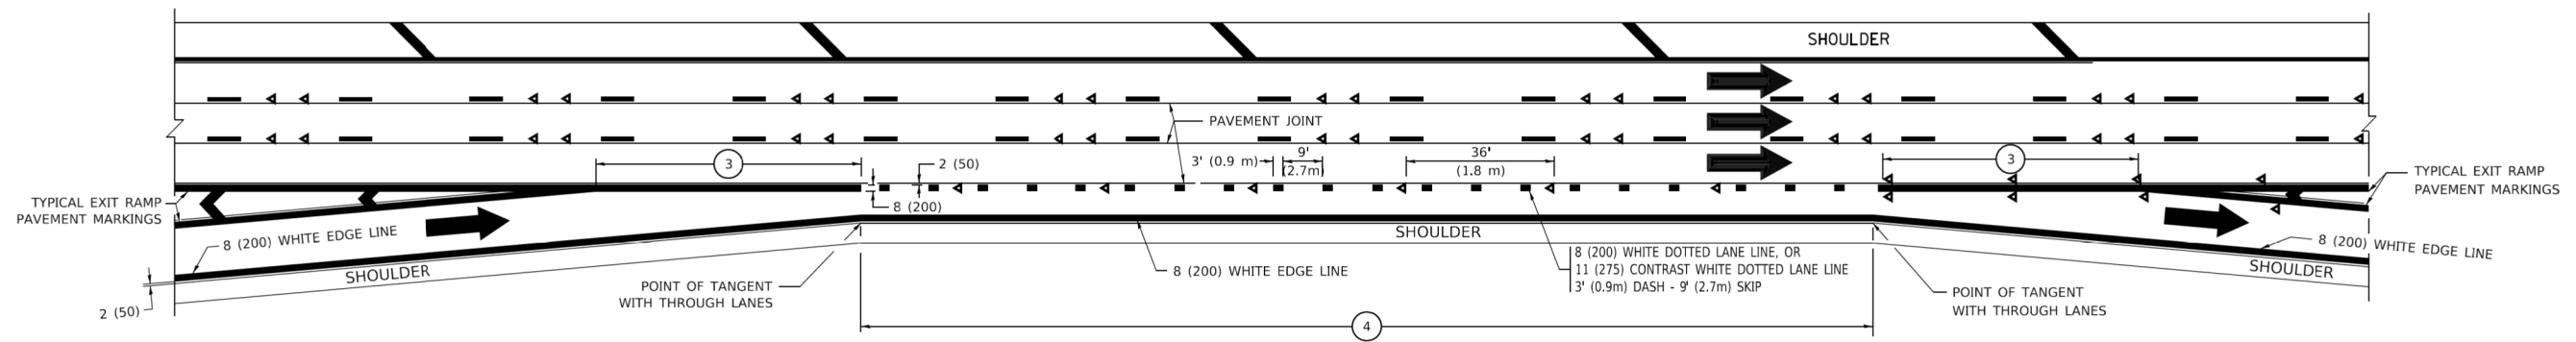

- ## NOTES:
- 1 OMIT WHEN LENGTH OF AUXILIARY LANE IS LESS THAN 500' (150 m).
 - 2 8-INCH WIDE DOTTED LANE LINE MARKINGS SHALL BE USED WHEN THE LENGTH OF THE AUXILIARY LANE IS 2 MILES OR LESS.
 - 3 FOR TWO-LANE ENTRANCE RAMP, IF RIGHT LANE ENDS, USE TYPICAL ENTRANCE RAMP PAVEMENT MARKINGS.
 - 4 ONLY AND ARROWS EQUALLY SPACED, 500' (150 m) MAXIMUM SPACING. FULL SIZE LETTERS AND ARROW SHALL BE USED..
 - 5 CONTINUE 8" SOLID LANE LINE THROUGH EXIT TO END OF PAVED GORE.

USER NAME = footemj	DESIGNED - D.W.S.	REVISED - J.A.F. 02-06
	DRAWN -	REVISED - S.P.B. 01-07
PLOT SCALE = 50,0000' / in.	CHECKED -	REVISED - S.P.B. 01-10
PLOT DATE = 3/4/2019	DATE = 01-90	REVISED - M.D. 09-17


**STATE OF ILLINOIS
DEPARTMENT OF TRANSPORTATION**

MULTI-LANE FREEWAY PAVEMENT MARKING DETAILS


SCALE: NONE	SHEET 1 OF 2 SHEETS	STA. TO STA.
-------------	---------------------	--------------

F.A.I. RTE.	SECTION	COUNTY	TOTAL SHEETS	SHEET NO.
94	(42-B-11-1) BR, BJR 24	COOK	761	747
TC-12		CONTRACT NO. 62W87		
	ILLINOIS	FED. AID PROJECT		


PARTIAL RAMP CLOSURE DETAILS

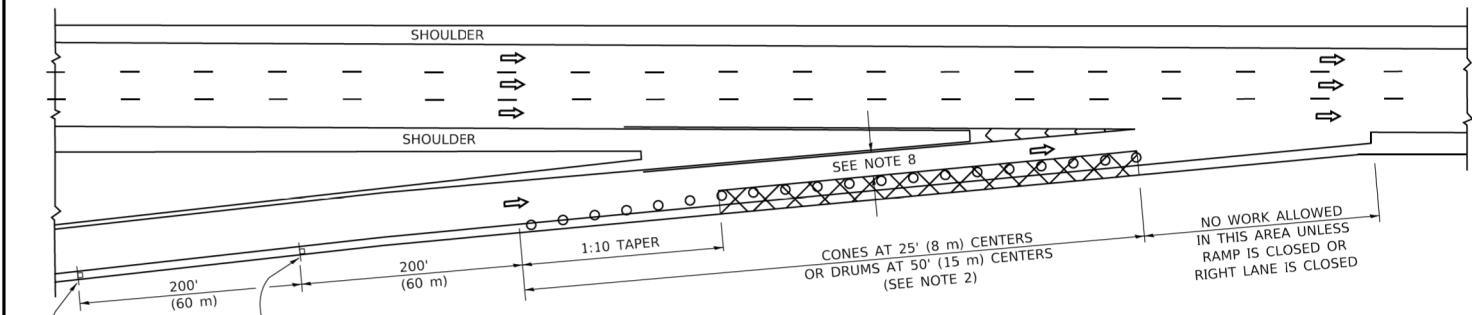

TYPICAL ENTRANCE RAMP

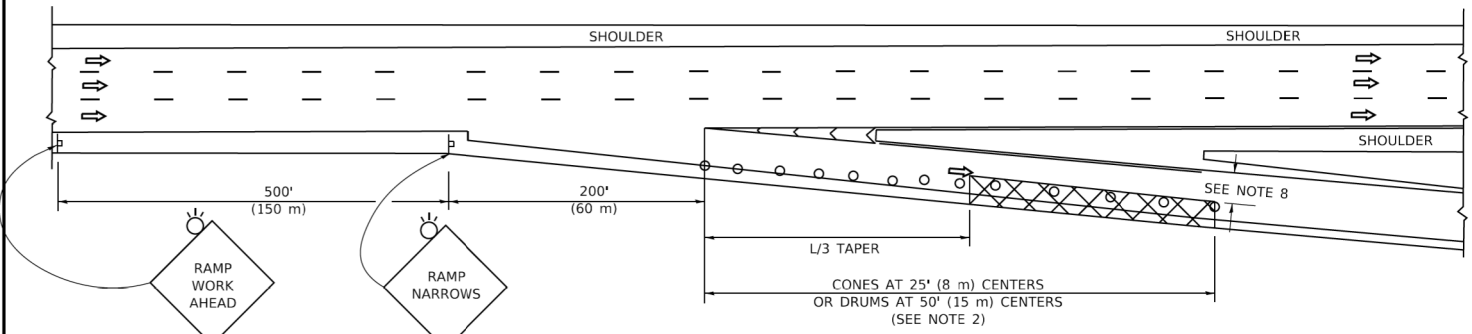

TYPICAL EXIT RAMP

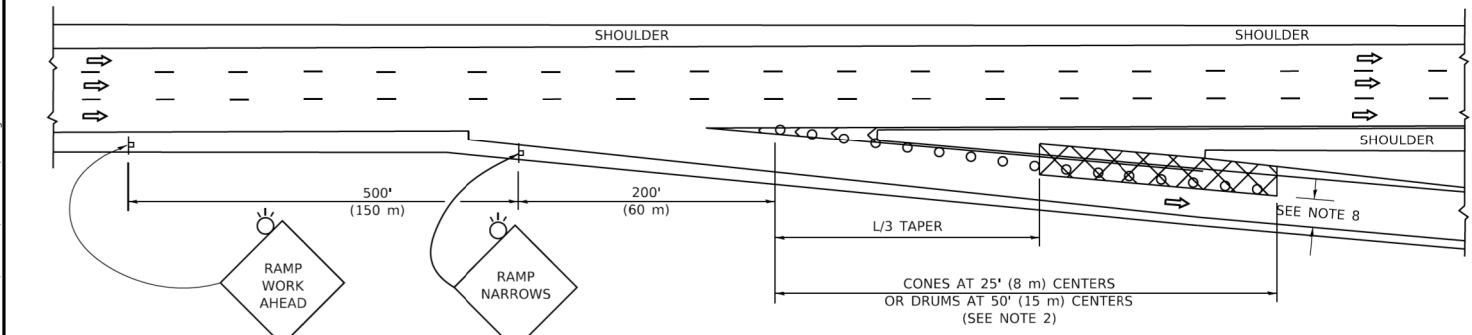

TYPICAL EXIT RAMP

SYMBOLS

- ACTIVE WORK AREA
- SIGN ON PORTABLE OR PERMANENT SUPPORT
- FLAGGER WITH CONTROL SIGN
- TYPE II BARRICADE OR DRUM
- CONE, DRUM OR BARRICADE
- IMPACT ATTENUATOR OF TYPE AND TEST LEVEL SPECIFIED


GENERAL NOTES:

- THE "L" DISTANCE EQUALS:


$L = \frac{S^2}{24.5}$	$L = \frac{S^2}{3.7}$	
SPEED LIMIT	FORMULAS	
45 mph (80 km/h)	METRIC	ENGLISH
OR GREATER	$L = 0.65(W)(S)$	$L = (W)(S)$

W = WIDTH OF OFFSET IN FEET (METERS)
S = NORMAL POSTED SPEED MPH (KM/H)
- TYPE II BARRICADES OR DRUMS ARE REQUIRED FOR ALL NIGHTTIME CLOSURES. TYPE II BARRICADES OR DRUMS WITH MONODIRECTIONAL STEADY BURN LIGHTS ARE REQUIRED FOR DELINEATING OBSTACLES, EXCAVATIONS, OR HAZARDS EXCEEDING 100 FT (30m) IN LENGTH AT NIGHT.
- ALL SIGNS SHALL BE POST MOUNTED IF THE CLOSURE TIME EXCEEDS FOUR DAYS.
- FLASHING LIGHTS SHALL BE USED DURING THE HOURS OF DARKNESS AND SHALL BE INSTALLED ABOVE THE FIRST TWO SETS OF SIGNS.

SHOULDER CLOSURE DETAILS

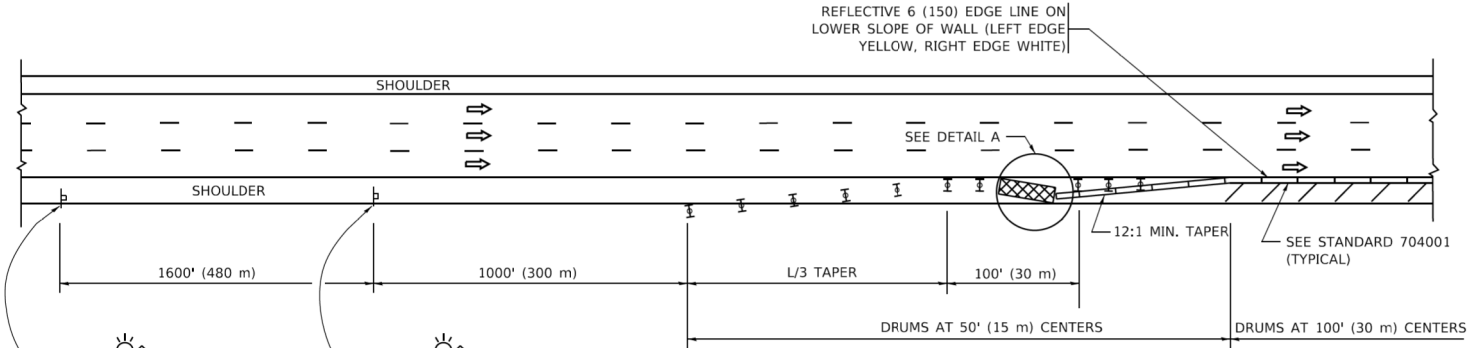

PERMANENT SHOULDER CLOSURE

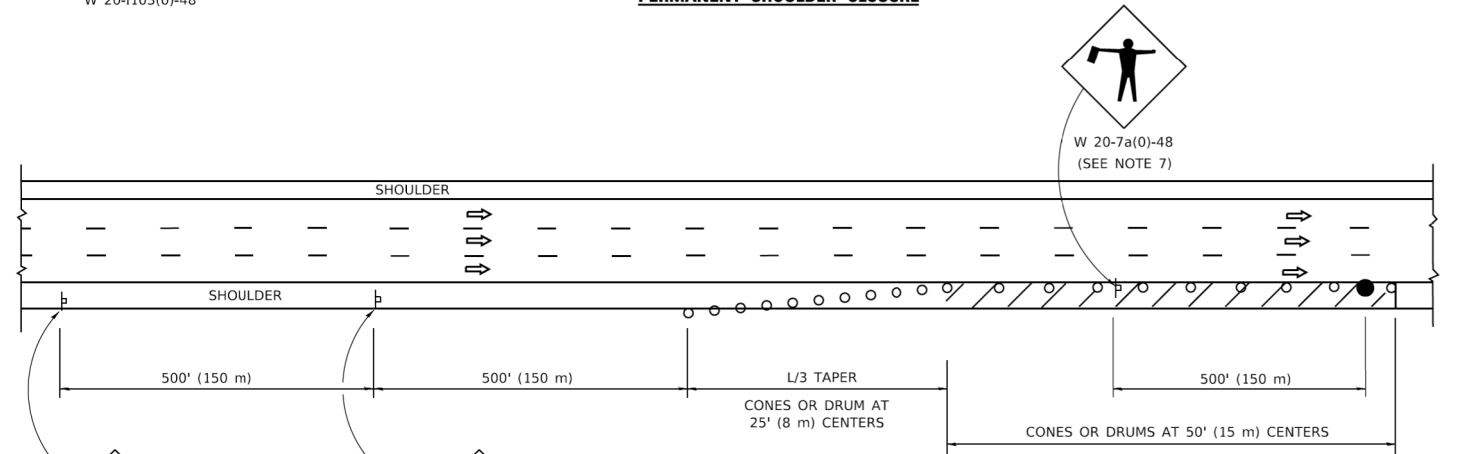


DAYTIME SHOULDER CLOSURE

- THIS DETAIL IS USED WHERE:
- VEHICLES, EQUIPMENT, WORKERS OR THEIR ACTIVITIES ENCROACH IN AN AREA CLOSER THAN 15' (4.5 m) TO THE EDGE OF PAVEMENT FOR A PERIOD IN EXCESS OF 15 MINUTES.

DETAIL "A"
IMPACT ATTENUATOR, TEMPORARY
(SEE NOTE 5)

ARRAY DESIGN PER
MANUFACTURER TO BE
NCHRP 350/MASH COMPLIANT.

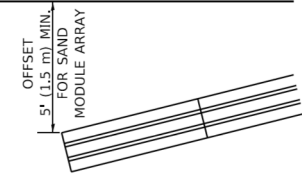

- THE IMPACT ATTENUATOR, TEMPORARY IS NOT REQUIRED WHEN THE TEMPORARY CONCRETE BARRIER WALL IS PROTECTED BY OR IS TIED INTO THE EXISTING GUARDRAIL. IF OFFSET IS LESS THAN 5 FEET USE NARROW USE TYPE DEVICE TO MEET NCHRP350/MASH.
- AUTHORIZATION FROM THE DISTRICT'S BUREAU OF TRAFFIC IS REQUIRED FOR ALL FREEWAY CLOSURES.
- THE FLAGGER AND FLAGGER SIGN ARE REQUIRED AT THE ABOVE WORK SITES WHEN:
 - FOUR OR MORE WORK VEHICLES ENTER THE TRAFFIC LANES IN A ONE HOUR PERIOD.
 - THE WORK AVTIVITY REQUIRES FREQUENT ENCROACHMENT INTO THE LANE OPEN TO TRAFFIC.THE FLAGGER SHALL BE STATIONED APPROXIMATELY 100' (30 m) TO 200' (60 m) IN ADVANCE OF THE WORKERS.
- 12' MIN. WIDTH TANGENT SECTION
16' MIN. WIDTH CURVE SECTION.

ALL DIMENSIONS ARE IN INCHES (MILLIMETERS)
UNLESS OTHERWISE SHOWN.

STATE OF ILLINOIS
DEPARTMENT OF TRANSPORTATION


TRAFFIC CONTROL DETAILS FOR FREEWAY
SHOULDER CLOSURES AND PARTIAL RAMP CLOSURES

SCALE: NONE SHEET 1 OF 1 SHEETS STA. TO STA.


F.A.I. RTE.	SECTION	COUNTY	TOTAL SHEETS	SHEET NO.
94	(42-B-11-1) BR, BJR 24	COOK	761	749
TC-17		CONTRACT NO. 62W87		
		ILLINOIS FED. AID PROJECT		

SIGNING FOR FLAGGING OPERATIONS AT WORK ZONE OPENINGS

WORK ZONE EXIT OPENING

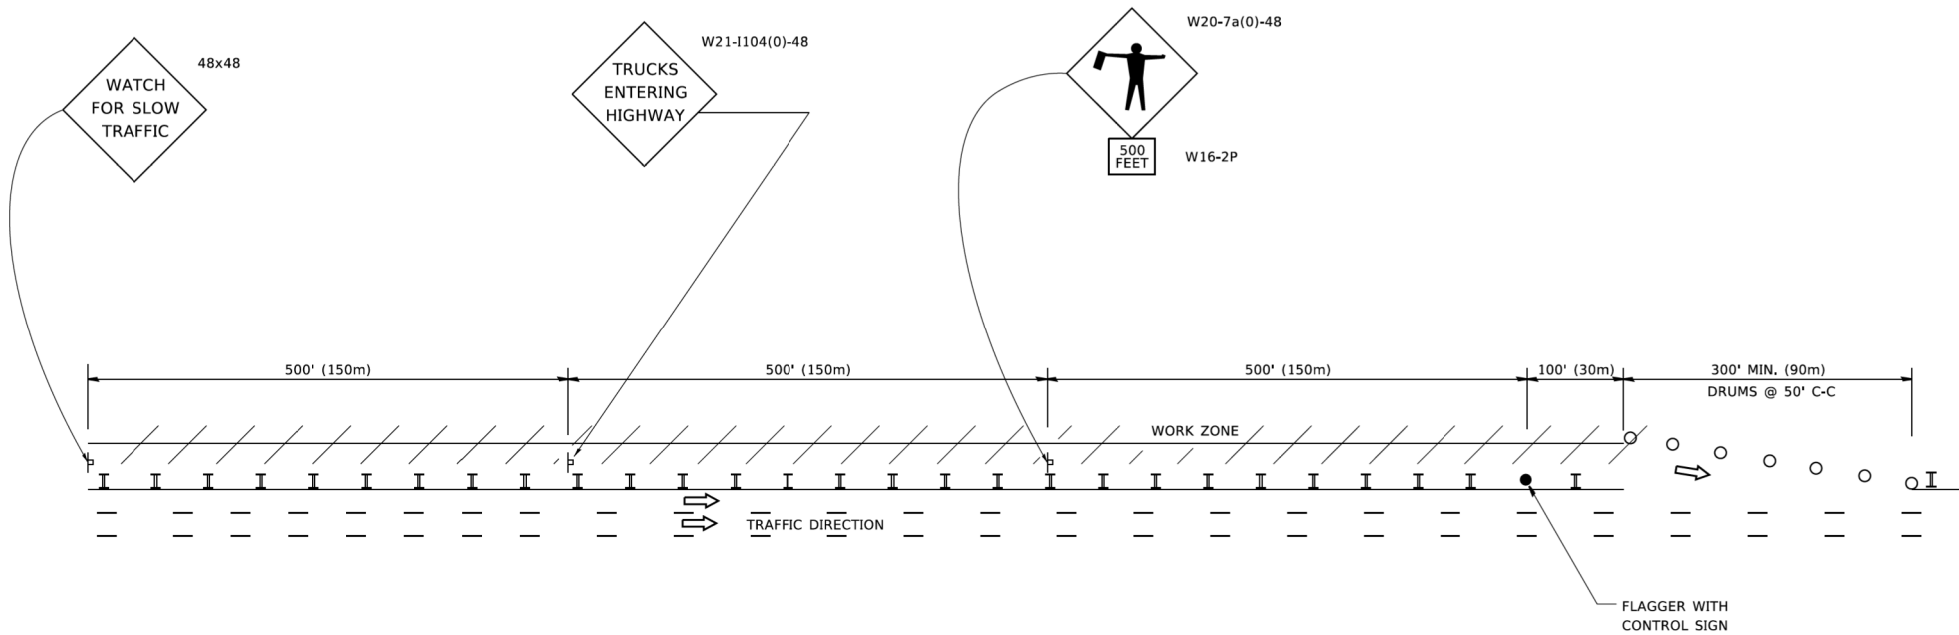

WORK ZONE ENTRY OPENING

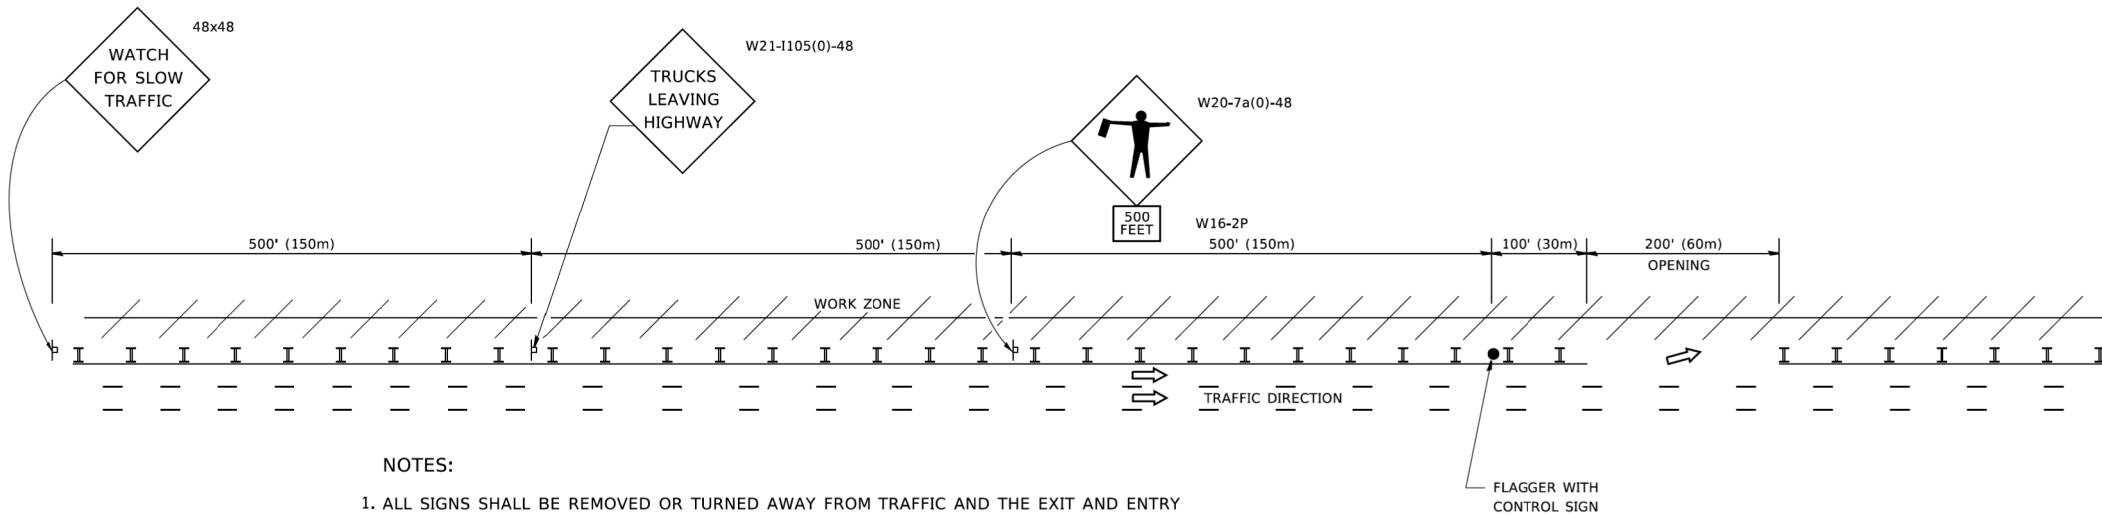

NOTES:


1. ALL SIGNS SHALL BE REMOVED OR TURNED AWAY FROM TRAFFIC AND THE EXIT AND ENTRY OPENINGS SHALL BE CLOSED WHEN THE FLAGGING OPERATION CEASES. NON OPERATING EQUIPMENT SHALL COMPLY WITH ARTICLE 701.11
2. WORK ZONE OPENINGS SHALL BE A MINIMUM OF ONE HALF MILE APART AND A MINIMUM OF ONE QUARTER MILE FROM ALL ENTRANCE AND EXIT RAMPs.
3. EXITING THE WORK ZONE AT ANY PLACE OTHER THAN AT A WORK ZONE EXIT OPENING WILL BE PROHIBITED.
4. ALL VEHICLES SHALL ENTER THE WORK ZONE AT ENTRY OPENINGS, USING THEIR TURN SIGNALS TO WARN MOTORISTS
5. FLAGGERS SHALL NOT STOP TRAFFIC OR DIRECT TRAFFIC INTO AN ADJACENT LANE.

ALL DIMENSIONS ARE IN INCHES (MILLIMETERS)
UNLESS OTHERWISE SHOWN

MODEL: Default
FILE: \\miller-prod\ulb848\BID\NTEG\Illinois\gov-rp\WIDOT\Documents\DOT_Offices\District 1\Projects\DI45422-2A\CADD\DATA\CAD\Sheets\18.dgn

MODEL: Defm.dwg
FILE NAME: DWG


USER NAME = footemj	DESIGNED -	REVISED - J.A.F. 02-06	STATE OF ILLINOIS DEPARTMENT OF TRANSPORTATION	FREEWAY /EXPRESSWAY SIGNING FOR FLAGGING OPERATIONS AT WORK ZONE OPENINGS ON FREEWAYS /EXPRESSWAYS	F.A.I. RTE.	SECTION	COUNTY	TOTAL SHEETS	SHEET NO.	
	DRAWN -	REVISED - S.P.B. 01-07			94	(42-B-11-1) BR, BJR 24	COOK	761	750	
	PLOT SCALE = 50,0000 ' / in.	CHECKED -			REVISED - S.P.B. 12-09	TC-18		CONTRACT NO. 62W87		
	PLOT DATE = 3/4/2019	DATE -			REVISED - M.D.06-13	ILLINOIS FED. AID PROJECT				

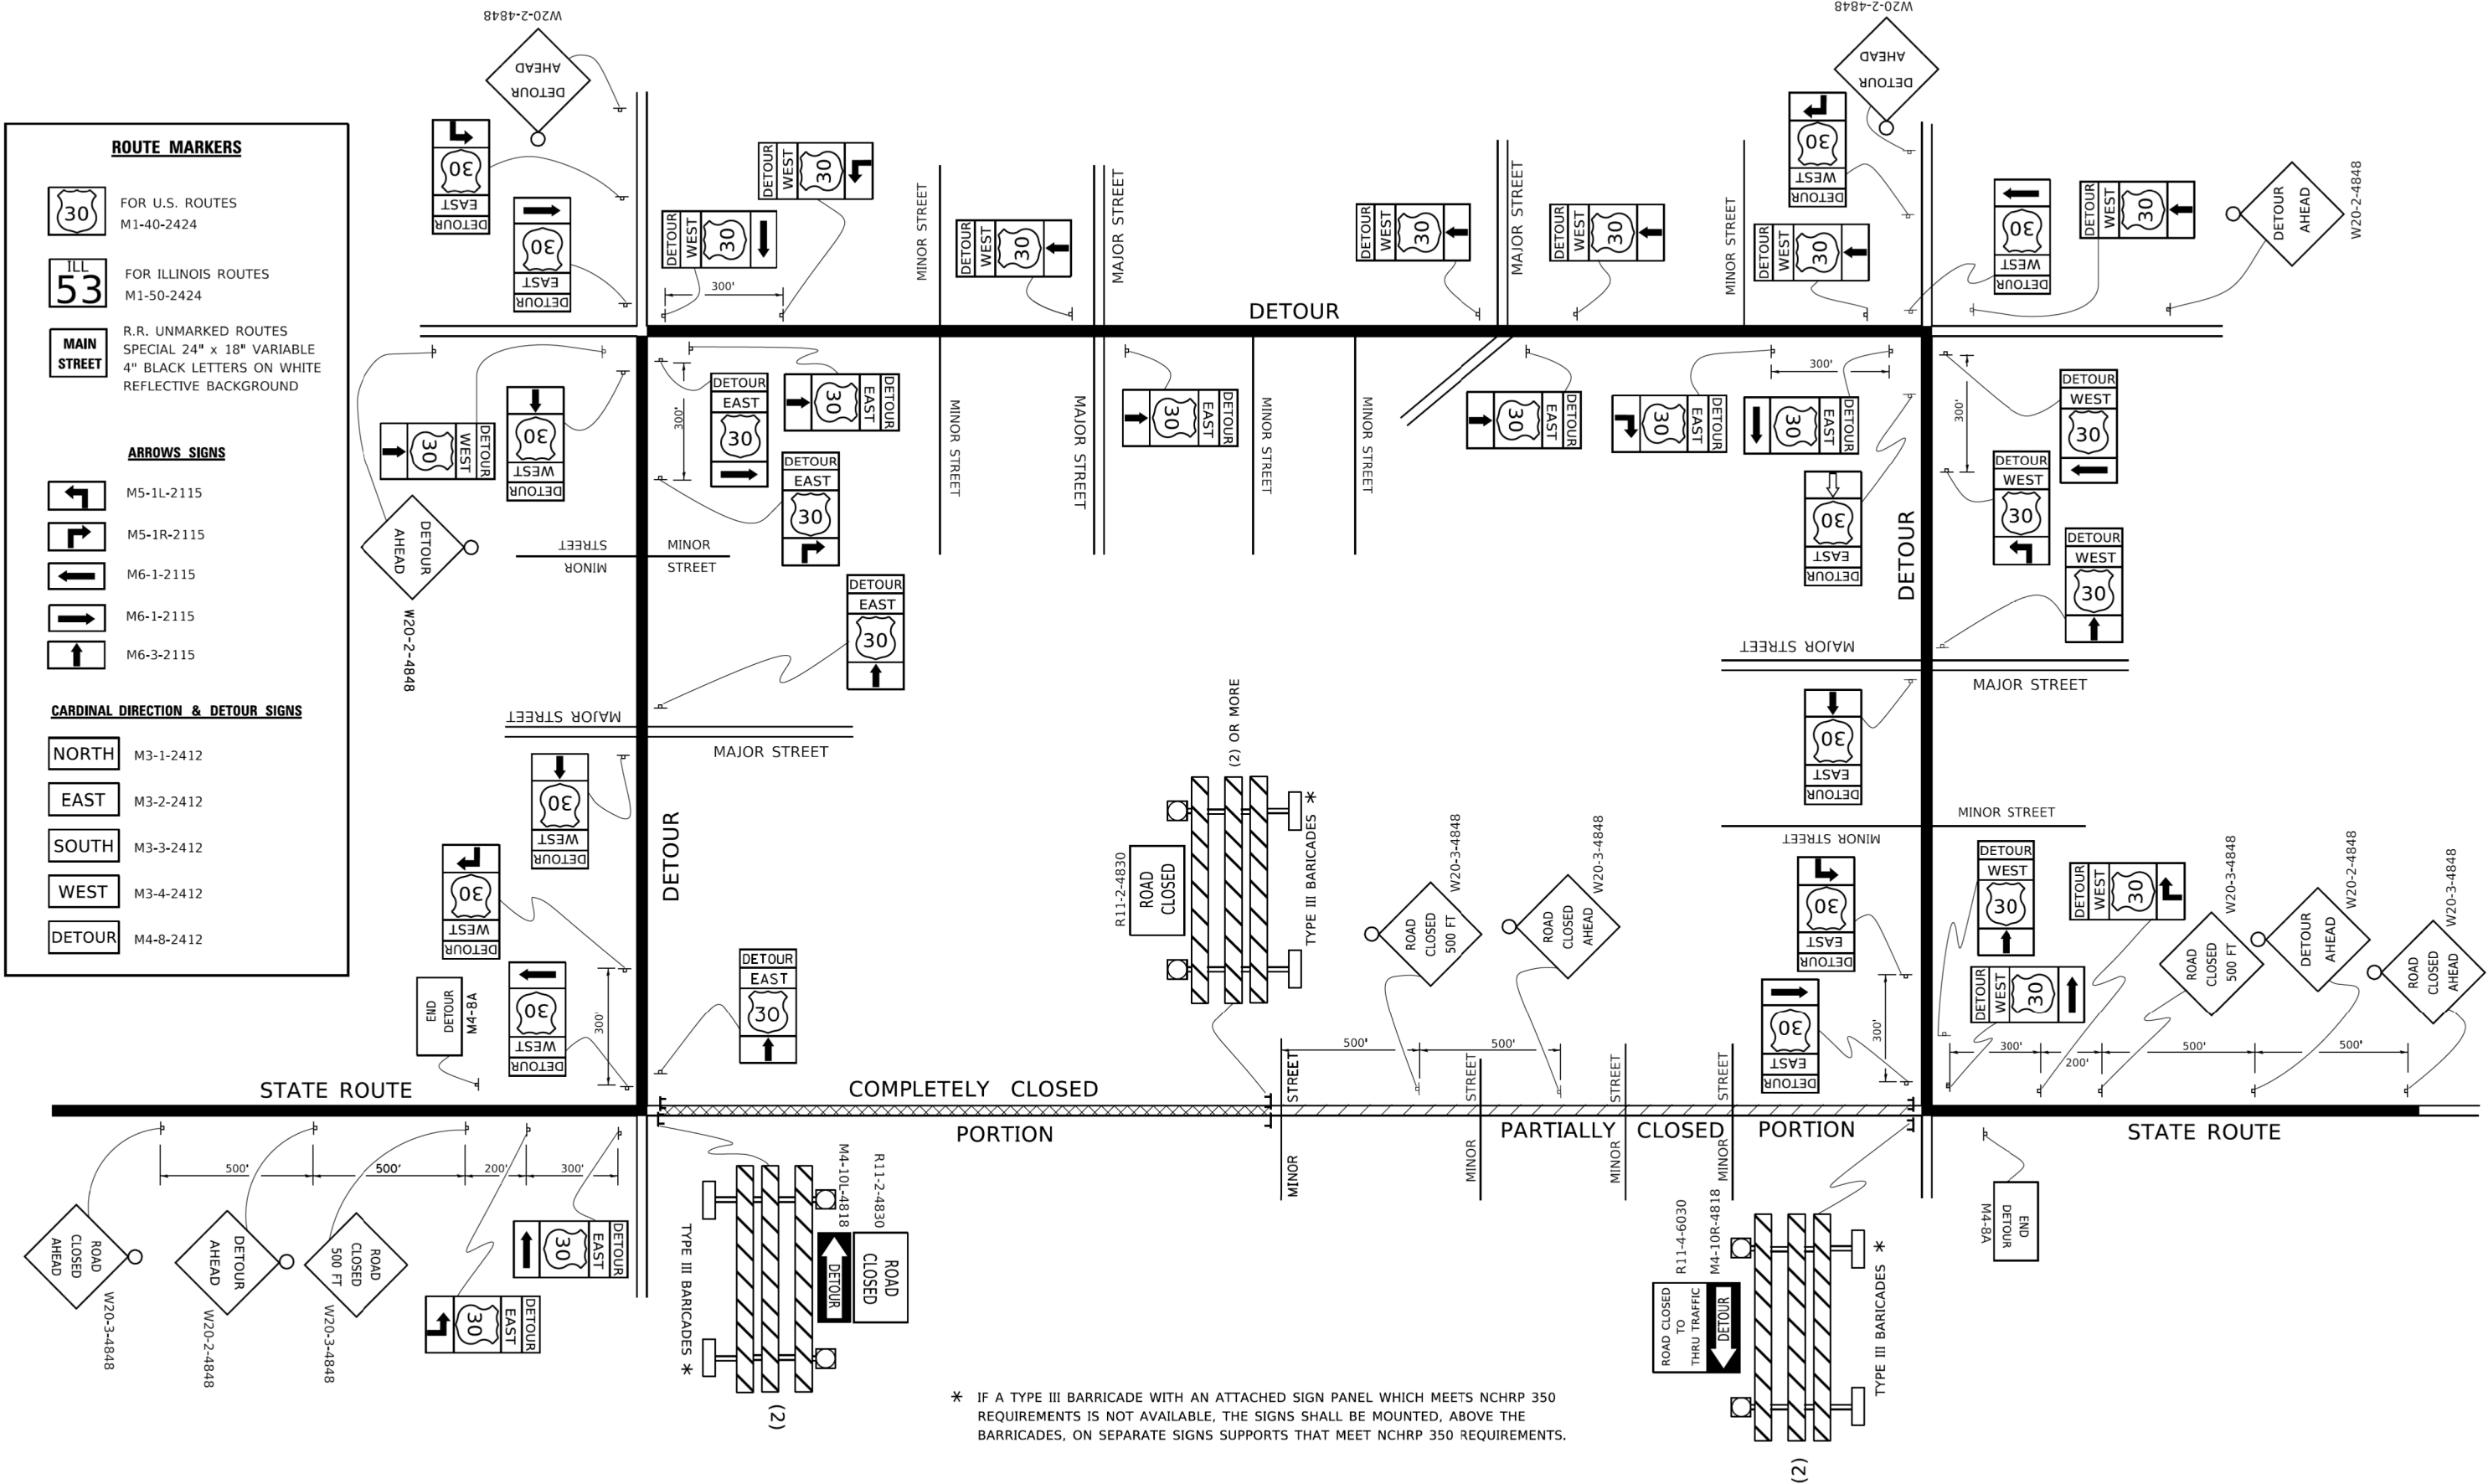

MODEL: Default
FILE NAME: pw:\l084EBID\NTEG\Illinois.gov\PW\DOT\Documents\DOT_Offices\District_1\Projects\Dist\Sgd22x34\CADData\CADsheets\lctc21.dgn

USER NAME = [footem]	DESIGNED -	REVISED - 10-18-02	STATE OF ILLINOIS DEPARTMENT OF TRANSPORTATION	DETOUR SIGNING FOR CLOSING STATE HIGHWAYS				F.A.I. RTE.	SECTION	COUNTY	TOTAL SHEETS	SHEET NO.
	DRAWN -	REVISED - R. BORO 09-14-09						94	(42-B-11-1) BR, BJR 24	COOK	761	751
PLOT SCALE = 50,000' / 1".	CHECKED -	REVISED -		TC-21 CONTRACT NO. 62W87								
PLOT DATE = 3/4/2019	DATE -	REVISED -						SCALE: NONE	SHEET 1 OF 1 SHEETS	STA. TO STA.	ILLINOIS	FED. AID PROJECT

MODEL Default
FILE Name: p:\u0008\BID\NTEG\Illinois\gov-r\WIDOT\Documents\DOT_Offices\District_1\Projects\DU45422\24\CADD\data\CADsheetstc22.dgn

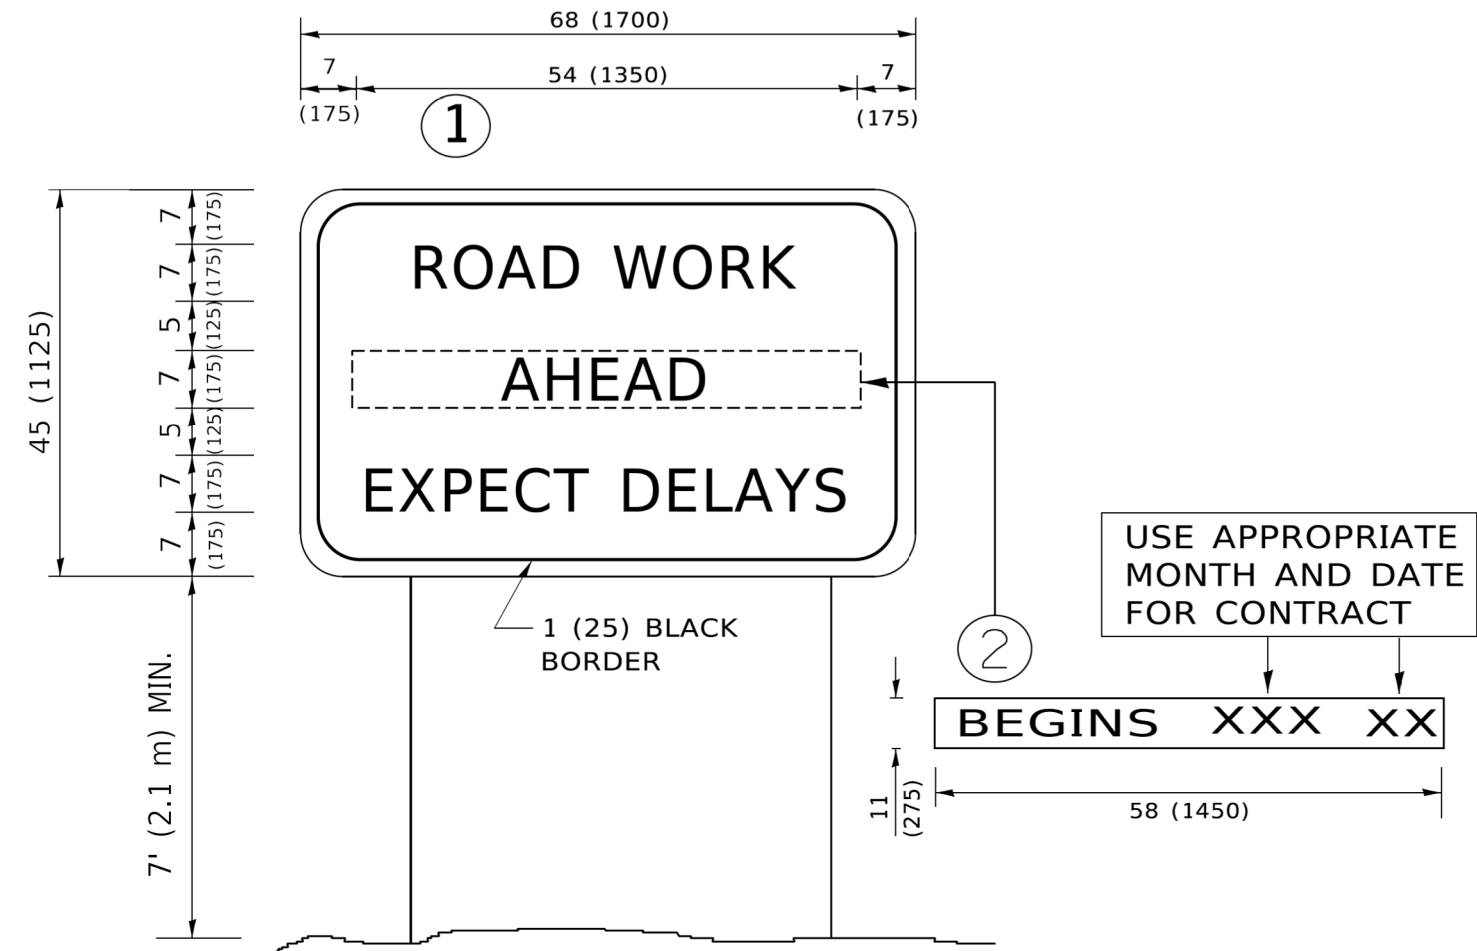


NOTES:

1. USE BLACK LETTERING ON ORANGE BACKGROUND.
2. ERECT SIGNS IN ADVANCE OF THE LOCATION FOR THE "ROAD CONSTRUCTION AHEAD" SIGN AT LOCATIONS AS DIRECTED BY THE ENGINEER.
3. ERECT SIGN ① WITH INSTALLED PANEL ② ONE WEEK PRIOR TO THE START OF CONSTRUCTION.
4. REMOVE PANEL ② SOON AFTER THE START OF CONSTRUCTION.
5. SEE SPECIAL PROVISION FOR "TEMPORARY INFORMATION SIGNING" FOR ADDITIONAL INFORMATION.
6. ONE SIGN ASSEMBLY EQUALS 25.70 SQ. FT. (2.3 SQ. M.)
7. SHALL BE PAID FOR AS TEMPORARY INFORMATION SIGNING.


ALL DIMENSIONS ARE IN INCHES (MILLIMETERS)
UNLESS OTHERWISE SHOWN.

	USER NAME = foctemj	DESIGNED -	REVISED - R. MIRS 09-15-97	STATE OF ILLINOIS DEPARTMENT OF TRANSPORTATION	ARTERIAL ROAD INFORMATION SIGN				F.A.I. RTE.	SECTION	COUNTY	TOTAL SHEETS	SHEET NO.
		DRAWN -	REVISED - R. MIRS 12-11-97						94	(42-B-11-1) BR, BJR 24	COOK	761	752
	PLOT SCALE = 50,0000 ' / in.	CHECKED -	REVISED -T. RAMMACHER 02-02-99		TC-22		CONTRACT NO. 62W87						
	PLOT DATE = 3/4/2019	DATE -	REVISED - C. JUCIUS 01-31-07		ILLINOIS FED. AID PROJECT								
				SCALE: NONE	SHEET 1	OF 1 SHEETS	STA.	TO STA.					

CENTER LANE CLOSURE

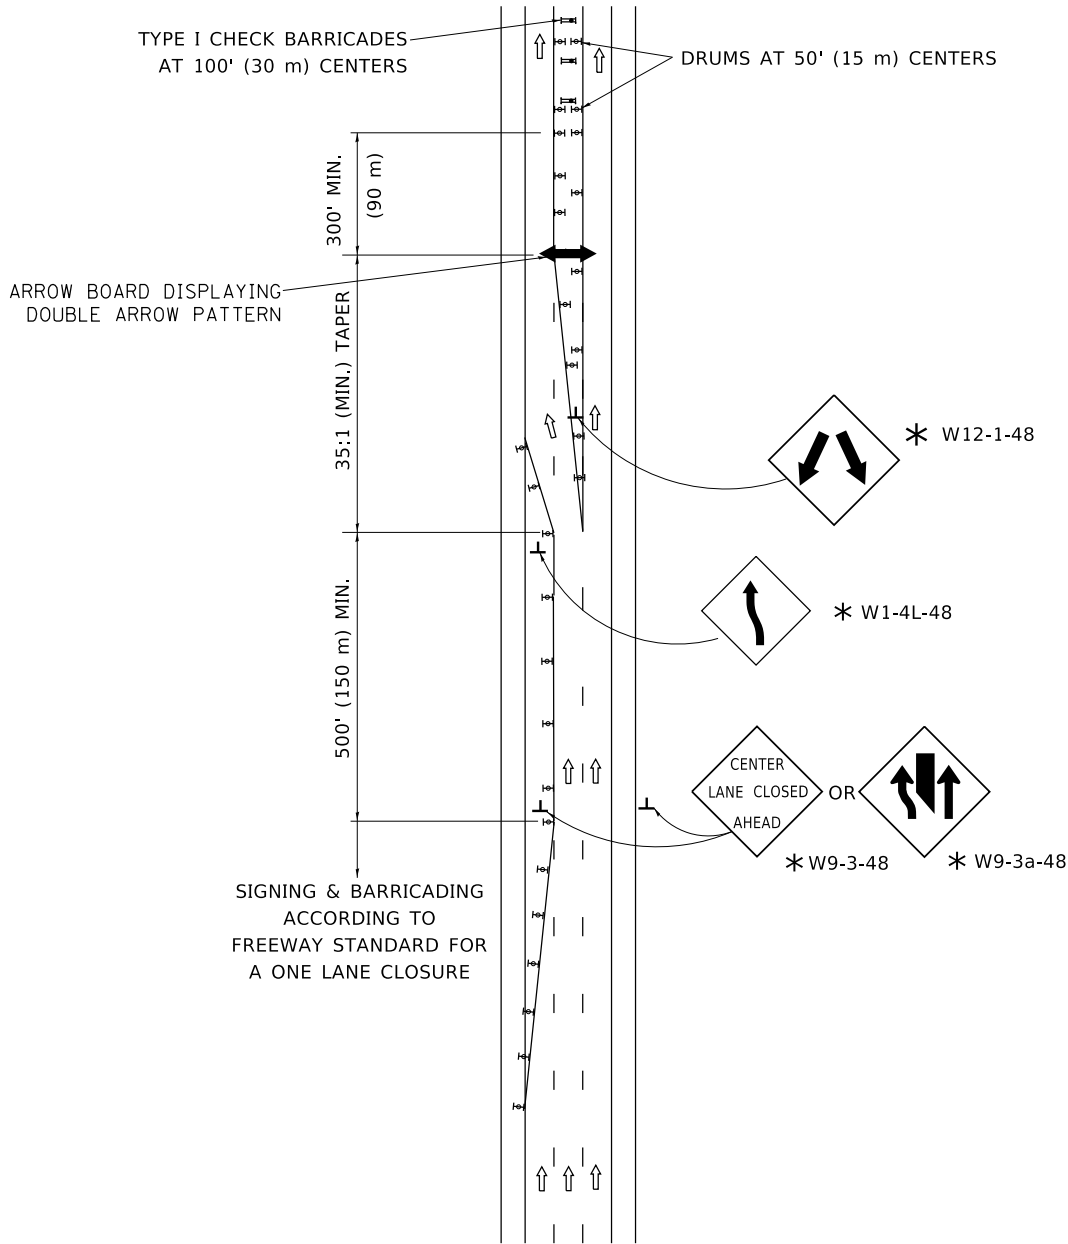

INSTALLATION SEQUENCE

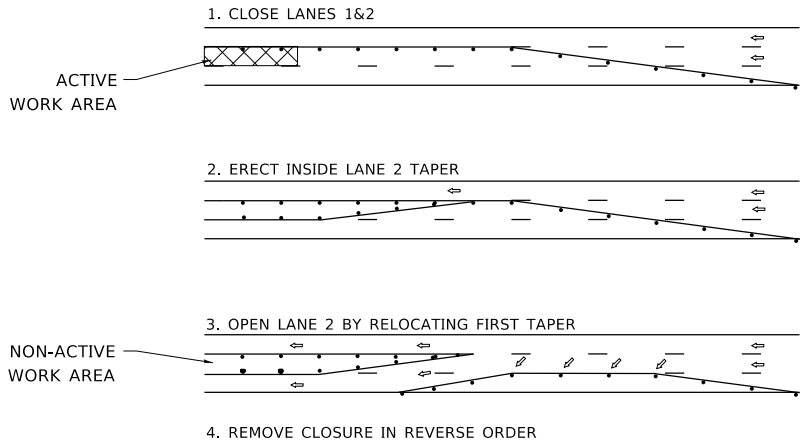




NOTES:

1. DRUMS WITH STEADY BURN LIGHTS SHALL BE USED AT 50' (15 m) CENTERS ON ALL TAPERS AND TANGENTS IN ADVANCE OF WORK AREA.
2. CLOSURE SHALL BE USED ONLY FOR OPERATIONS LASTING 72 HOURS OR LESS.
3. CENTER LANE CLOSURE CONFIGURATION IS NOT TO BE USED WITH WORKERS PRESENT.

SHOULDER LANE

NOTE:

CLOSURE SHALL BE USED ONLY FOR OPERATIONS LASTING 72 HOURS OR LESS.

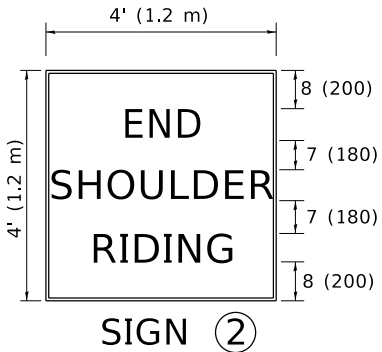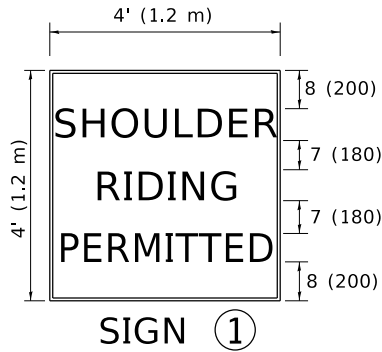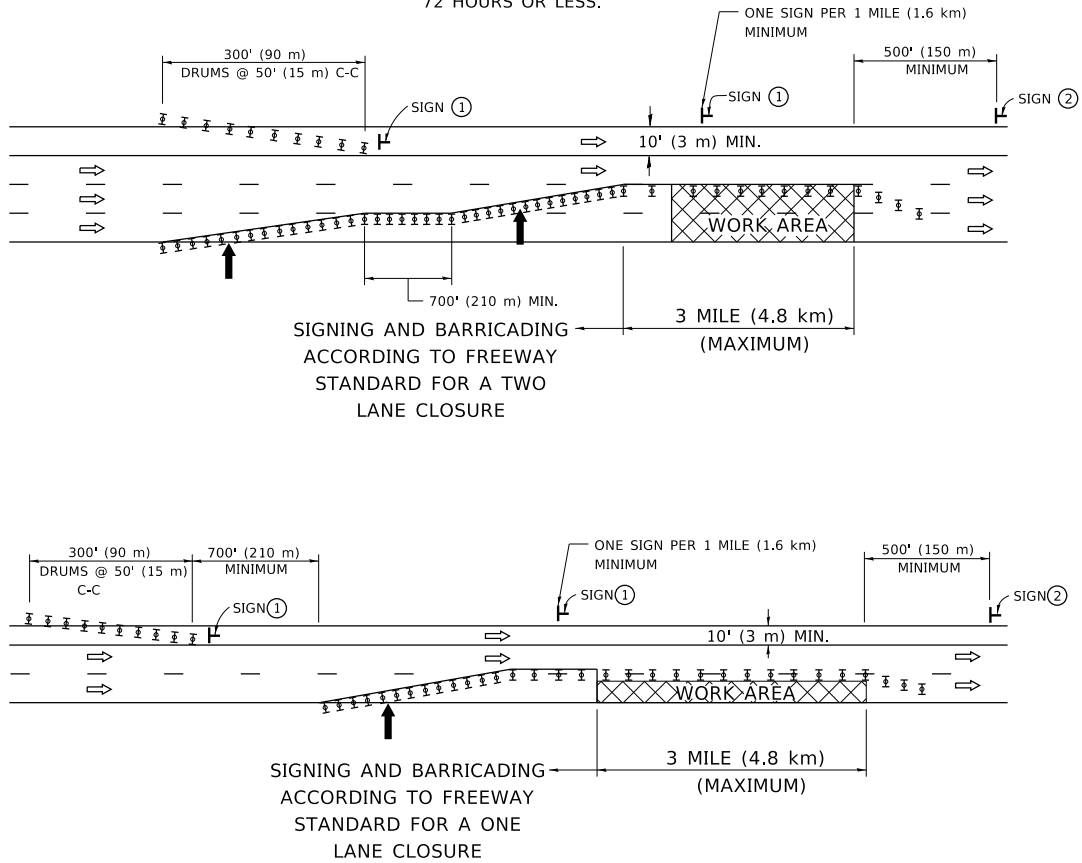

6 (150) SERIES "C" LEGEND
BLACK LEGEND
WHITE REFLECT. BACKGROUND
1 (25) BORDER

SYMBOLS

- ↑ DIRECTION OF TRAFFIC
- ➡ ARROWBOARD
- ▣ ACTIVE WORK AREA
- └ SIGN ON PORTABLE OR PERMANENT SUPPORT *
- ⊥ TYPE II BARRICADE, OR DRUM WITH MONO-DIRECTIONAL STEADY BURN LIGHT

ALL DIMENSIONS ARE IN INCHES (MILLIMETERS) UNLESS OTHERWISE SHOWN

* ALL SIGNS SHALL BE MOUNTED AT A MINIMUM HEIGHT OF 5' (1.5 m).

MODEL: Default
FILE NAME: p:\u0008\BID\NTEC\Illinois.gov\RWIDOT\Documenta\DOT_Offices\District_1\Projects\DUH542234\CADData\CAD\Sheet\TC25.dgn
c:\p25.dgn 3/4/2019 10:57:58 AM User:footej

USER NAME = footej	DESIGNED -	REVISED - J.A.F. 04-03
	DRAWN -	REVISED - S.P.B. 01-07
PLOT SCALE = 50.0000 ' / in.	CHECKED -	REVISED - S.P.B. 12-09
PLOT DATE = 3/4/2019	DATE -	REVISED -


STATE OF ILLINOIS
DEPARTMENT OF TRANSPORTATION

TRAFFIC CONTROL DETAILS FOR FREEWAY
CENTER LANE CLOSURE SHOULDER LANE

SCALE: NONE SHEET 1 OF 1 SHEETS STA. TO STA.

F.A. RTE.	SECTION	COUNTY	TOTAL SHEETS	SHEET NO.
			761	752A
TC-25		CONTRACT NO.		
		ILLINOIS FED. AID PROJECT		

MODEL: Default
FILE NAME: I:\wilde-cw.bentley.com\PIV\DOT\Documents\DOT Offices\District 1\Projects\DUH5422\2-4\CADD\3a\CA\Sheet\TC33.dgn

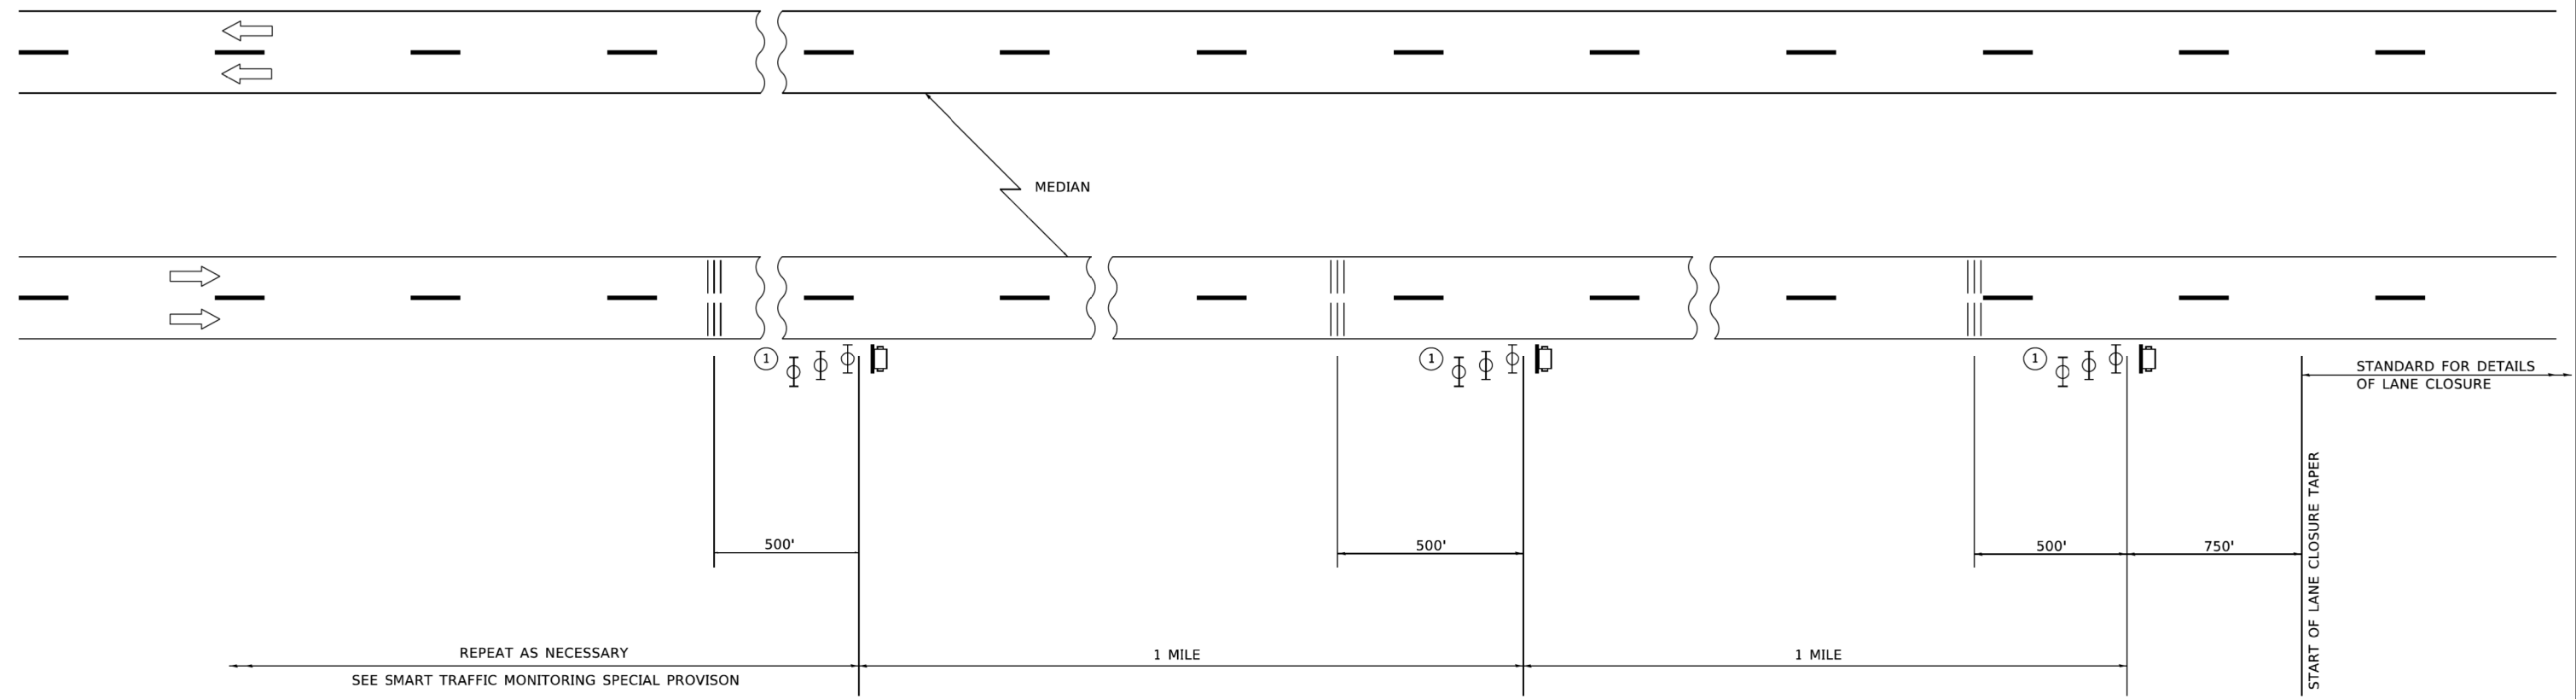

SYMBOLS


- PORTABLE CHANGEABLE MESSAGE SIGN
- TEMPORARY RUMBLE STRIP (SPECIAL)
- TYPE II BARRICADES, DRUMS,
OR VERTICAL BARRICADES WITH
MONODIRECTIONAL FLASHING
LIGHT.

① THREE TYPE II BARRICADES, DRUMS,
OR VERTICAL BARRICADES AT 25' (8 m)
CENTERS.

GENERAL NOTE:

THIS DETAIL IS TO BE USED IN CONJUNCTION WITH
SMART TRAFFIC MONITORING SYSTEM AND TEMPORARY
RUMBLE STRIP (SPECIAL) SPECIAL PROVISIONS.

TRAFFIC CONTROL SHOWN IN THIS DETAIL IS TO BE
PROVIDED IN ADDITION TO ANY TEMPORARY TRAFFIC
CONTROL SHOWN ON STATE STANDARDS, DISTRICT
DETAILS, AND MAINTENANCE OF TRAFFIC PLANS.

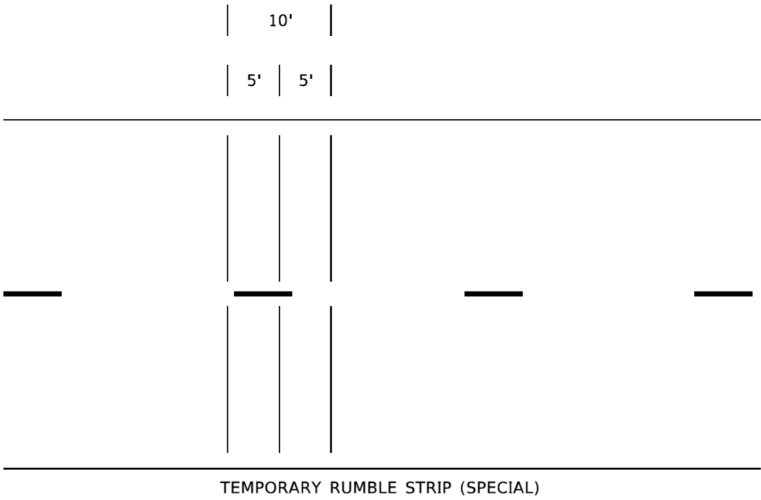

	USER NAME = Lawrence,DeManche	DESIGNED -	REVISED - K. SMITH 11-18-22	STATE OF ILLINOIS DEPARTMENT OF TRANSPORTATION	SMART TRAFFIC MONITORING SYSTEM TYPICAL LAYOUT			F.A.I. RTE.	SECTION	COUNTY	TOTAL SHEETS	SHEET NO.
		DRAWN -	REVISED -					94	(42-B-11-1) BR, BJR 24	COOK	761	753
	PLOT SCALE = 100.0000 ' / in.	CHECKED -	REVISED -					TC-33		CONTRACT NO. 62W87		
	PLOT DATE = 11/18/2022	DATE -	REVISED -		SCALE: NONE	SHEET 1	OF 1 SHEETS	STA.	TO STA.	ILLINOIS FED. AID PROJECT		

FINAL SURVEY NO.	SURVEYED NOTE BOOK	BY	DATE

ORIGINAL SURVEY NO.	SURVEYED NOTE BOOK	BY	DATE

MODEL: Default
FILE NAME: W:\mepw\11cs0\11cs0.dwg
USER: hbmepw11cs01s
PLOT DATE: 1/24/2025



USER NAME	= hbmepw11cs01s
PLOT SCALE	= 20,000.0 ' / in.
PLOT DATE	= 1/24/2025

DESIGNED	- ADS
DRAWN	- ADS
CHECKED	- AMI
DATE	- 12/9/2024


REVISED	-
REVISED	-
REVISED	-
REVISED	-

STATE OF ILLINOIS
DEPARTMENT OF TRANSPORTATION

CROSS SECTIONS
WB US-6 TO WB I-94

SCALE: SHEET 1 OF 8 SHEETS STA. TO STA.

F.A.I. RTE.	SECTION	COUNTY	TOTAL SHEETS	SHEET NO.
94	(42-B-11-1) BR, BJR 24	COOK	761	754
CONTRACT NO. 62W87				
ILLINOIS		FED. AID PROJECT		

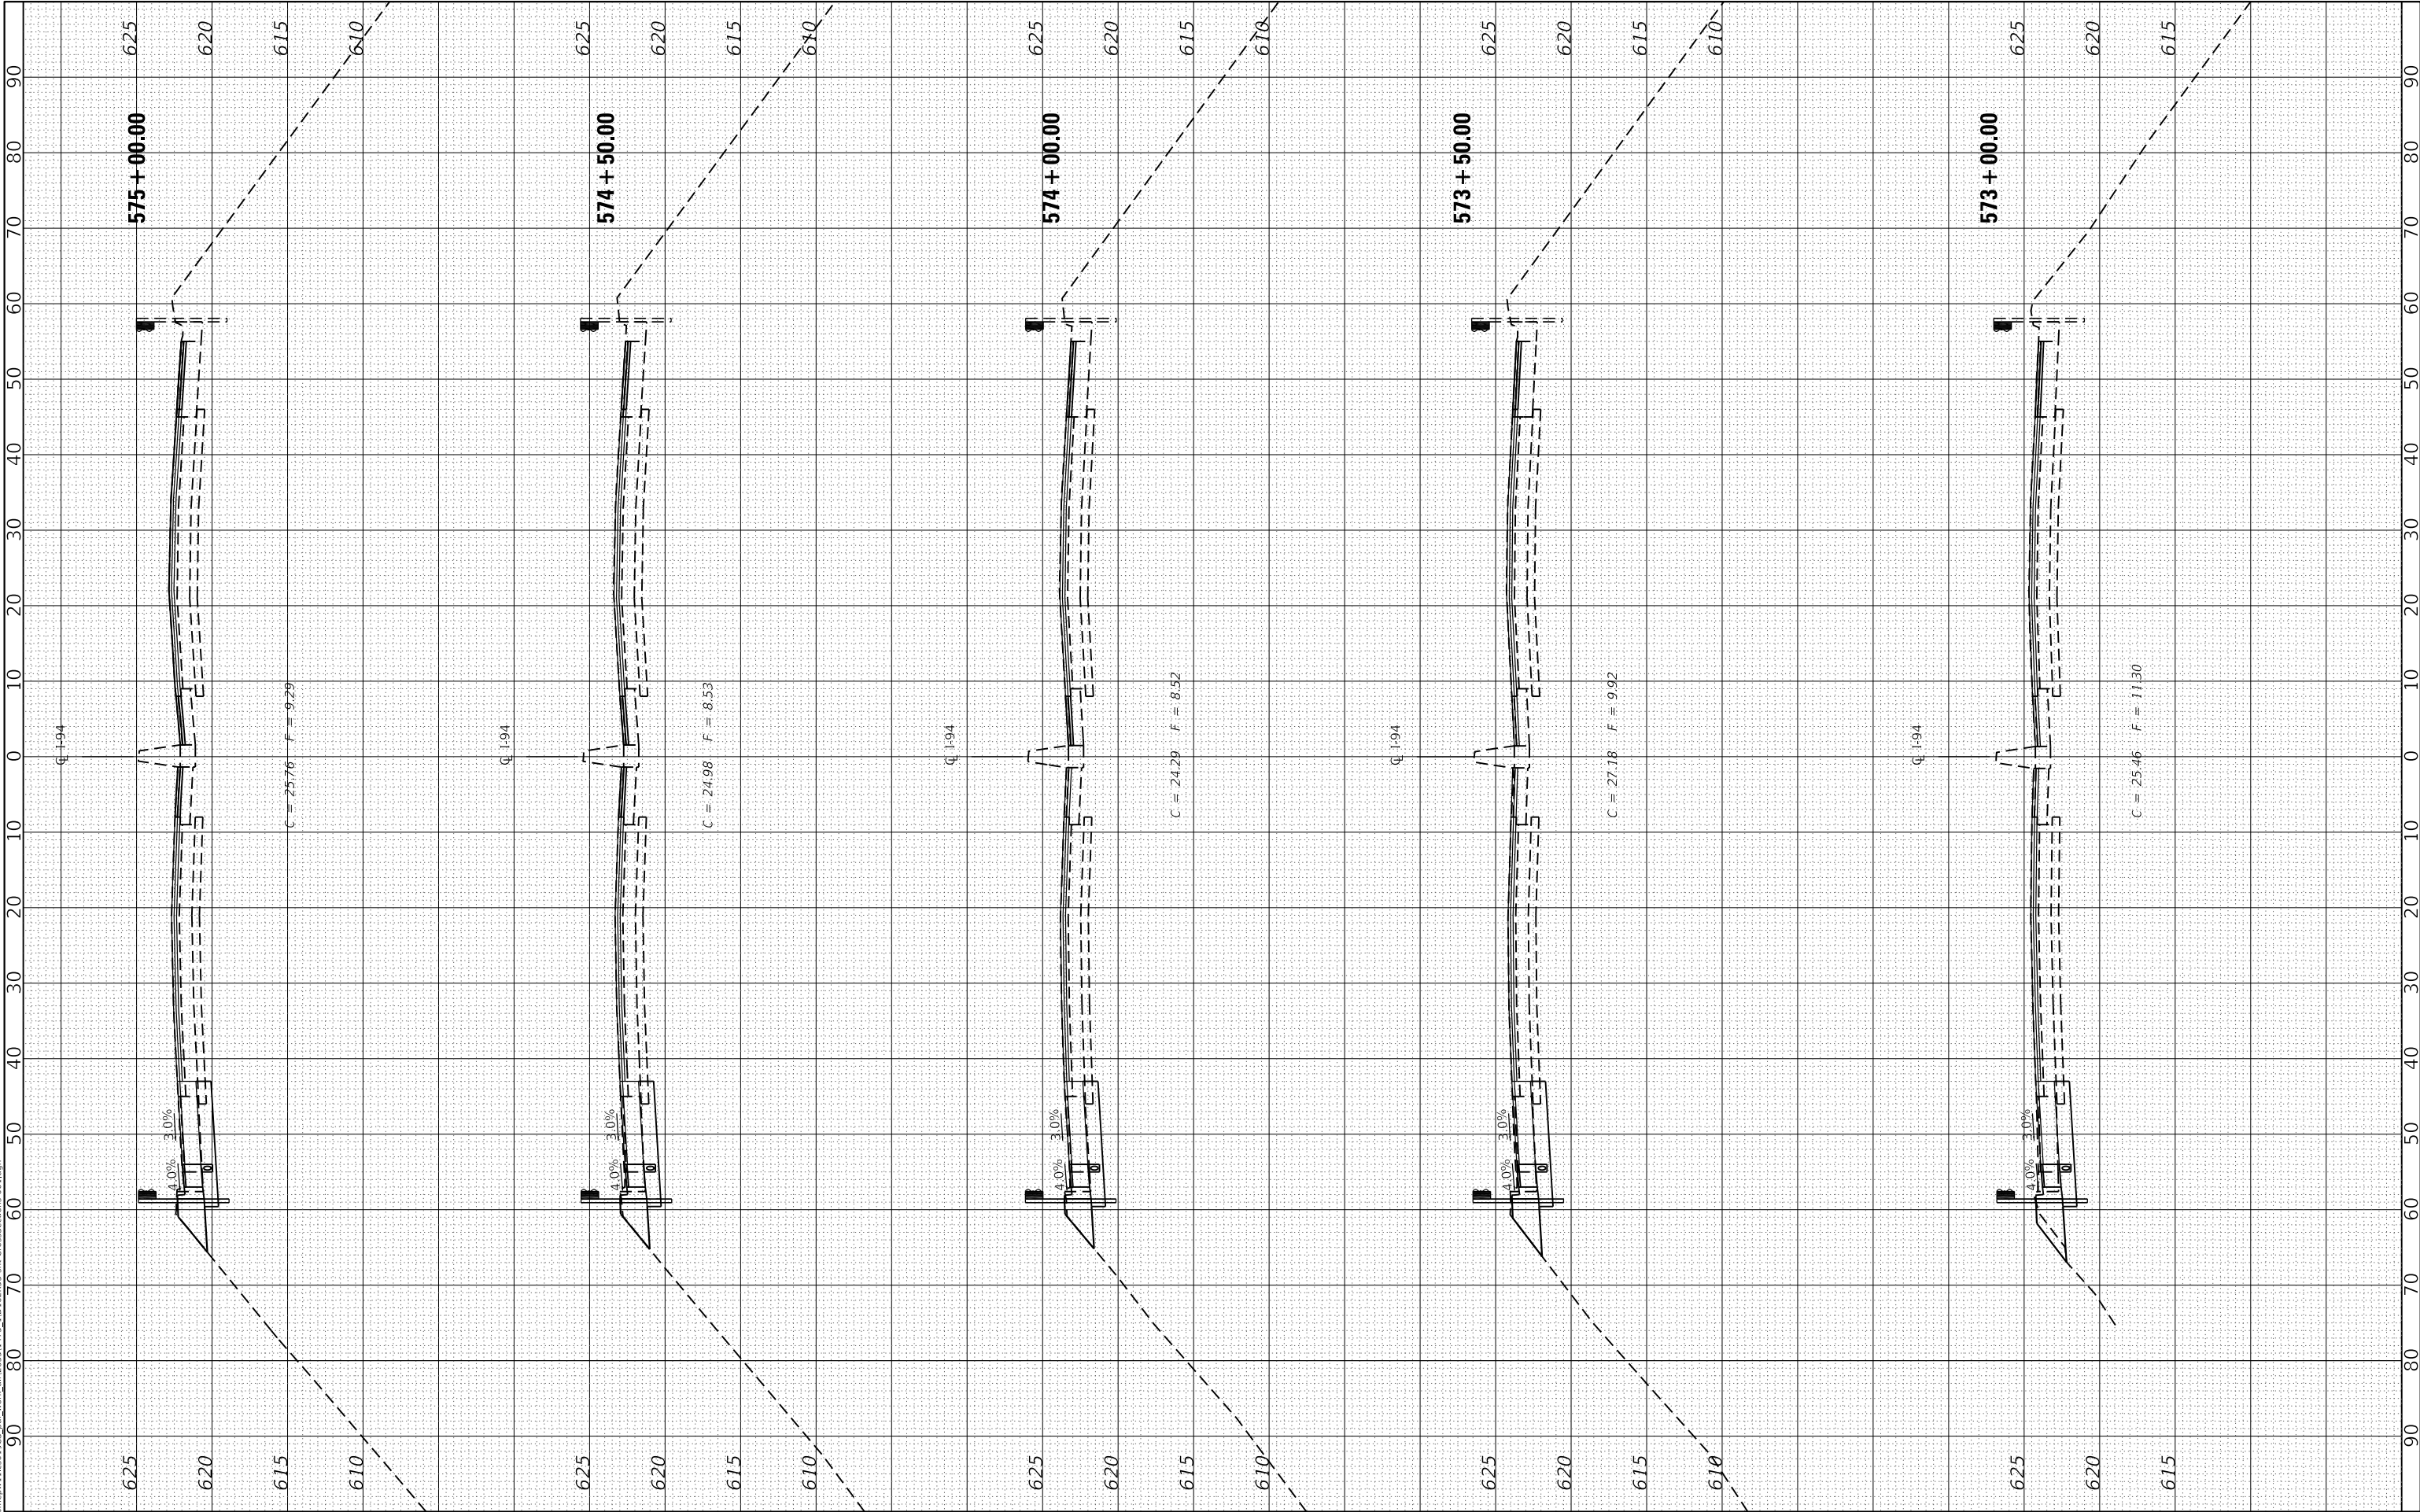

FINAL SURVEY NO.	SURVEYED NOTE BOOK	PLOTTED TEMPLATE AREAS	BY	DATE

ORIGINAL SURVEY NO.	SURVEYED NOTE BOOK	PLOTTED TEMPLATE AREAS	BY	DATE

MODEL Default
FILE NAME: \\hbmepw11c0\ICS\proj\work_dtl\26551475_21016245321C-CrossSection-002.dgn



USER NAME	= hbmepw11c01\$
PLOT SCALE	= 20,0000 ' / in.
PLOT DATE	= 1/24/2025

DESIGNED	-	ADS
DRAWN	-	ADS
CHECKED	-	AMI
DATE	-	12/9/2024

REVISED	-
REVISED	-
REVISED	-
REVISED	-

STATE OF ILLINOIS
DEPARTMENT OF TRANSPORTATION

CROSS SECTIONS
WB US-6 TO WB I-94

SCALE: SHEET 2 OF 8 SHEETS STA. TO STA.

F.A.I. RTE.	SECTION	COUNTY	TOTAL SHEETS	SHEET NO.
94	(42-B-11-1) BR, BJR 24	COOK	761	755
CONTRACT NO. 62W87				
		ILLINOIS	FED. AID PROJECT	

FINAL	SURVEYED	BY	DATE
SURVEY	PLOTTED		
NOTE BOOK	TEMPLATE		
NO.	AREAS CHECKED		

ORIGINAL	SURVEYED	BY	DATE
SURVEY	PLOTTED		
NOTE BOOK	TEMPLATE		
NO.	AREAS CHECKED		

MODEL: Default
FILE NAME: \\hbmepw11cs01\cs01\work\dlr\265511475\910162453101CROSSSECTION-009.dgn



USER NAME	= hbmepw11cs01\$
DESIGNED	- ADS
DRAWN	- ADS
PLOT SCALE	= 20,0000 ' / in.
PLOT DATE	= 1/24/2025


REVISED	-
REVISED	-
REVISED	-
REVISED	-

STATE OF ILLINOIS
DEPARTMENT OF TRANSPORTATION

CROSS SECTIONS
WB US-6 TO WB I-94

SCALE: SHEET 4 OF 8 SHEETS STA. TO STA.

F.A.I. RTE.	SECTION	COUNTY	TOTAL SHEETS	SHEET NO.
94	(42-B-11-1) BR, BJR 24	COOK	761	757
CONTRACT NO. 62W87				
ILLINOIS FED. AID PROJECT				

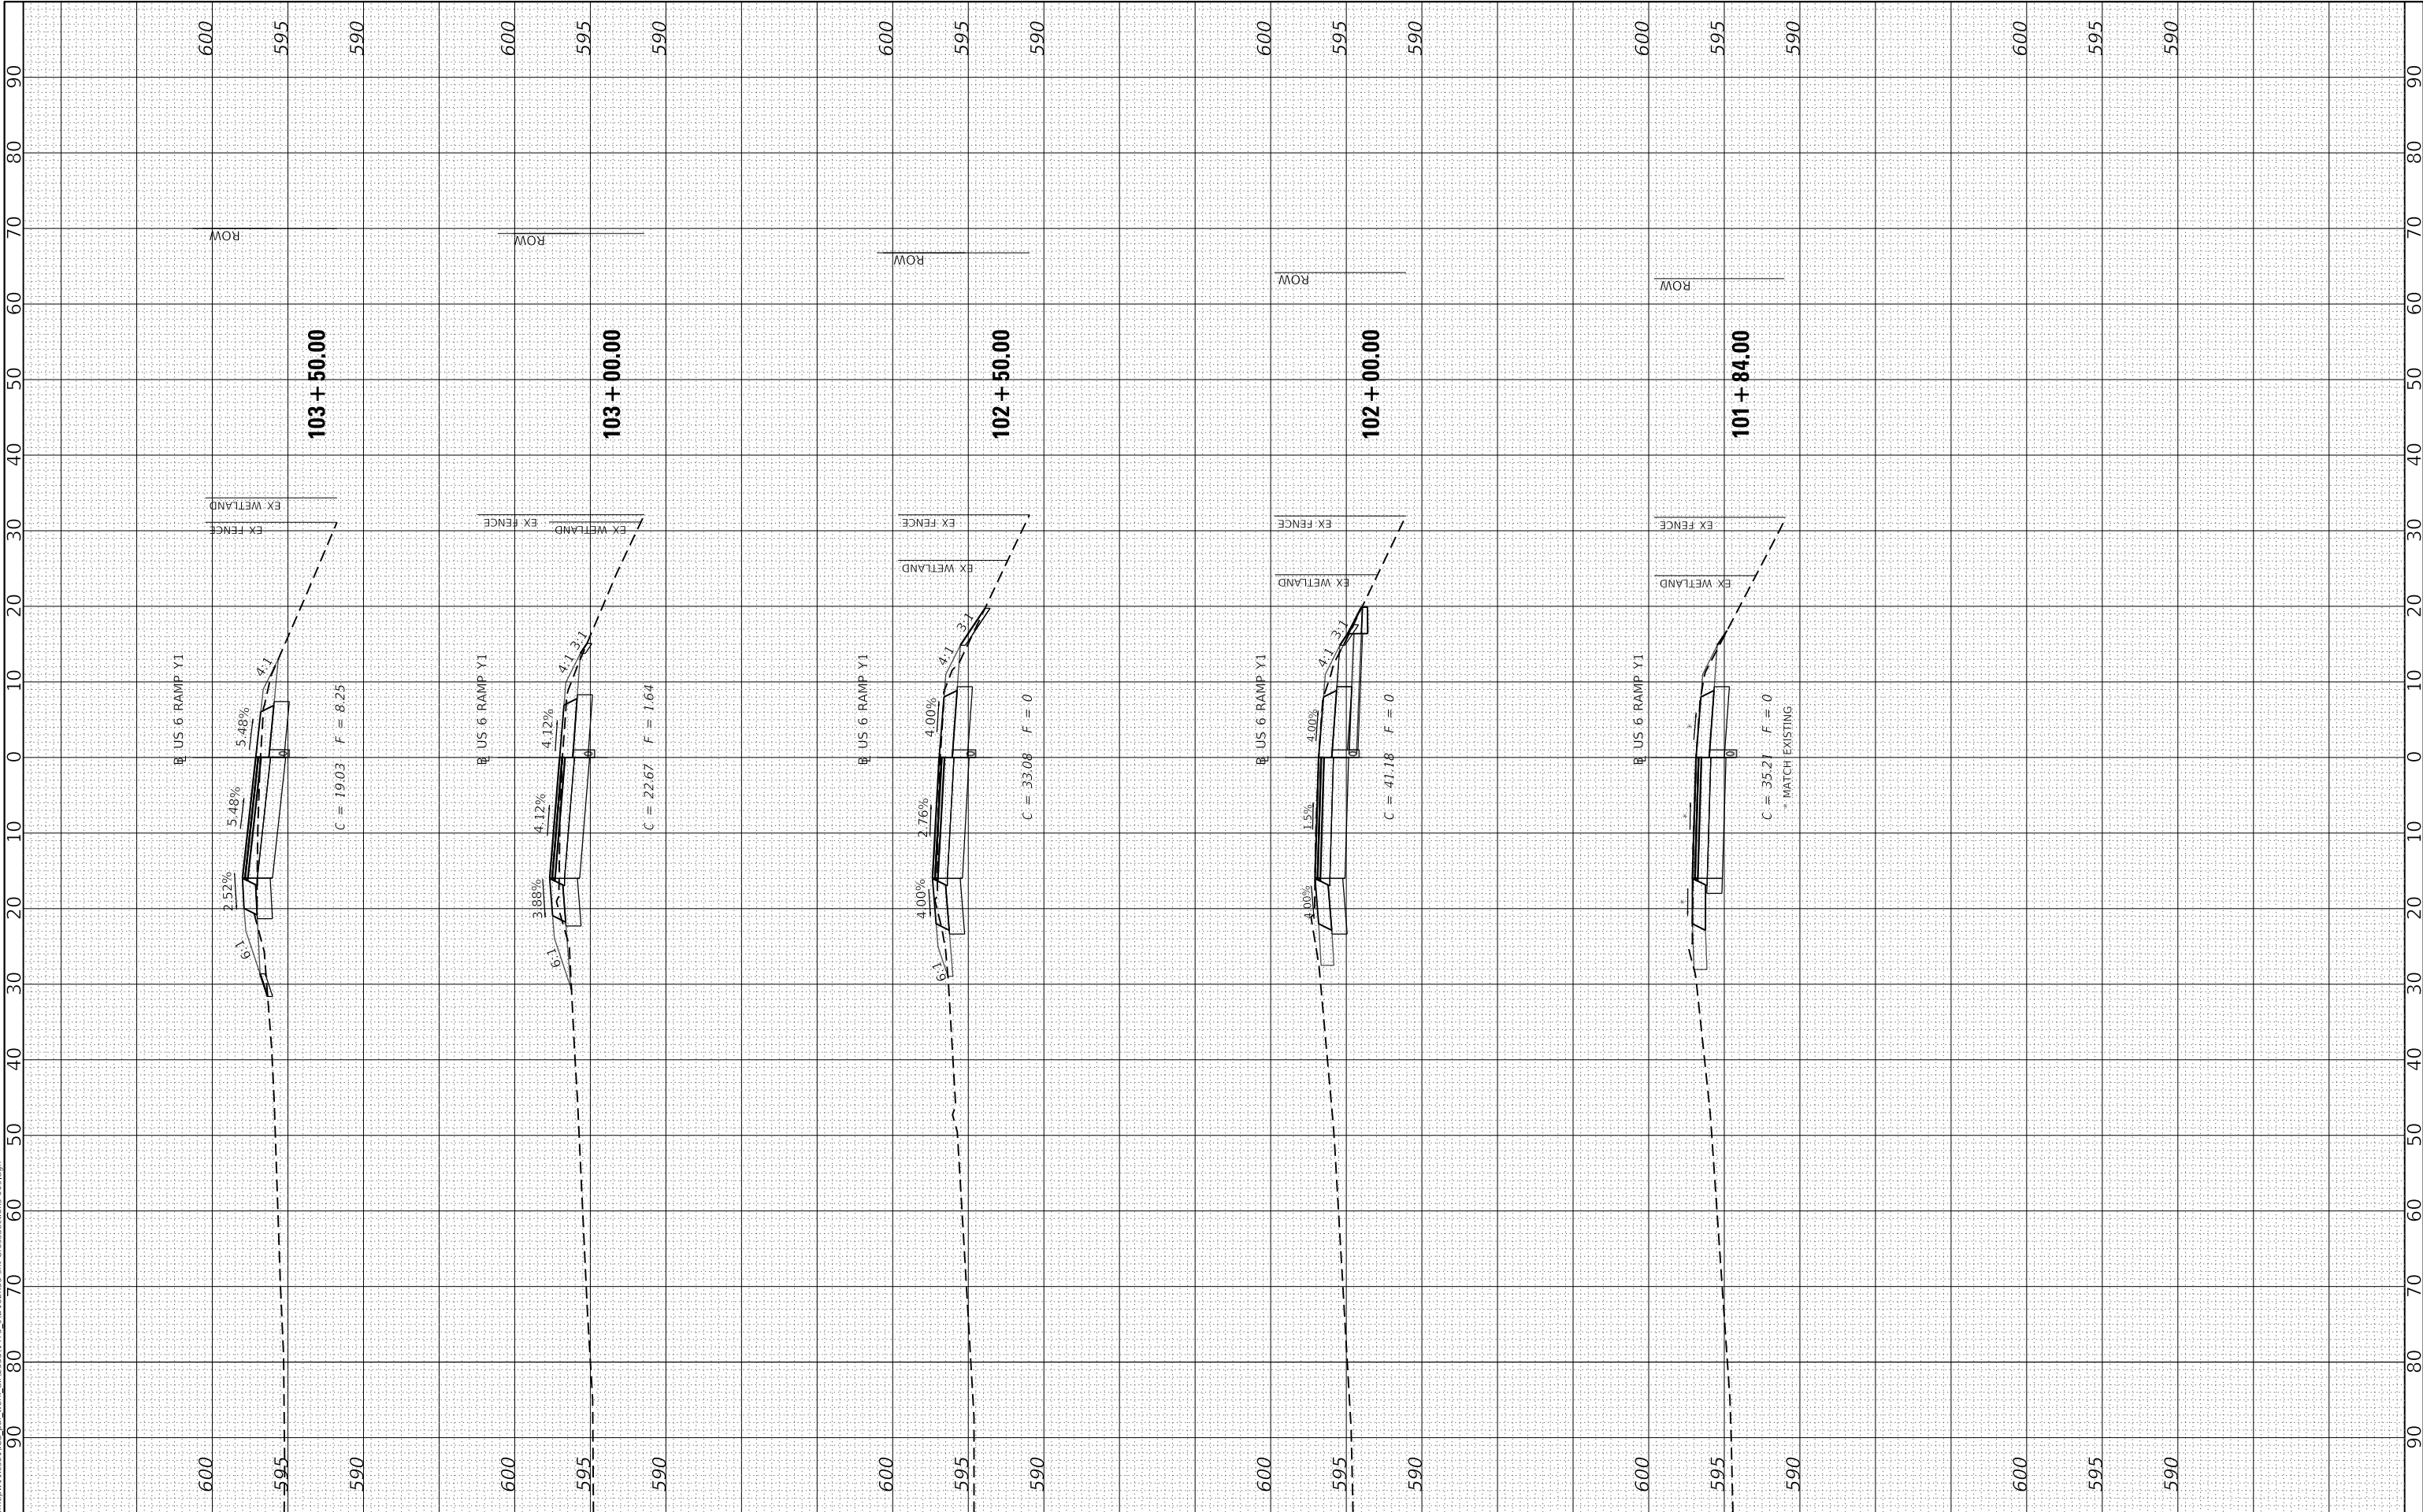

FINAL SURVEY	SURVEYED _____	BY _____	DATE _____
	PLOTTED _____		
NOTE BOOK	TEMPLATE _____		
	AREAS _____		
	AREAS CHECKED _____		
NO. _____			

ORIGINAL SURVEY		BY _____	DATE _____
NOTE BOOK		SURVEYED _____	
		PLOTTED _____	
		TEMPLATE _____	
		AREAS _____	
		AREAS CHECKED _____	
NO. _____			

MODEL: Default

NO.	AREAS CHECKED
FILE NAME: \\bhmpw11cs01\ics_pdf_work_dir\2655\1475_10\ID162K53-sht-CrossSections-010.dgn	



USER NAME = hbmeplw1lics01s	DESIGNED -	ADS
	DRAWN -	ADS
PLOT SCALE = 20.0000 ' / in.	CHECKED -	AMI
PLOT DATE = 1/24/2025	DATE -	12/9/2024







REVISED	-
REVISED	-
REVISED	-
REVISED	-

**STATE OF ILLINOIS
DEPARTMENT OF TRANSPORTATION**

CROSS SECTIONS
WB US-6 TO WB I-94


SCALE:	SHEET 5	OF 8	SHEETS	STA.	TO STA.
--------	---------	------	--------	------	---------

F.A.I. RTE.	SECTION	COUNTY	TOTAL SHEETS	SHEET NO.
94	(42-B-11-1) BR, BJR 24	COOK	761	758
		CONTRACT NO. 62W87		
ILLINOIS		FED. AID PROJECT		

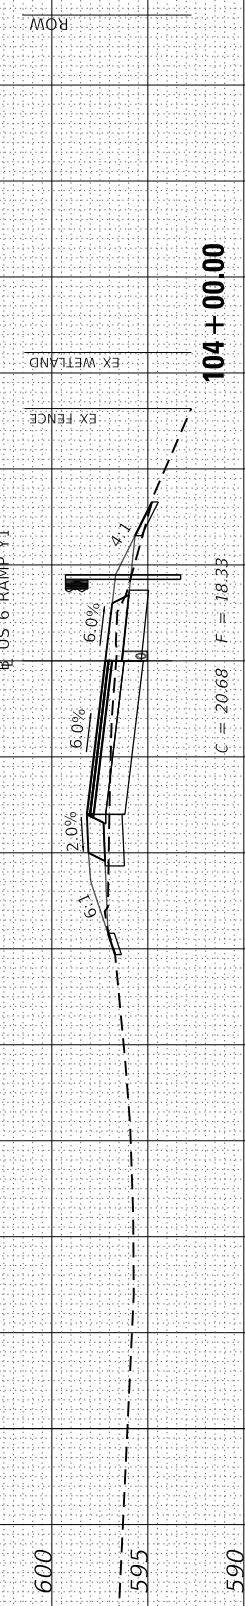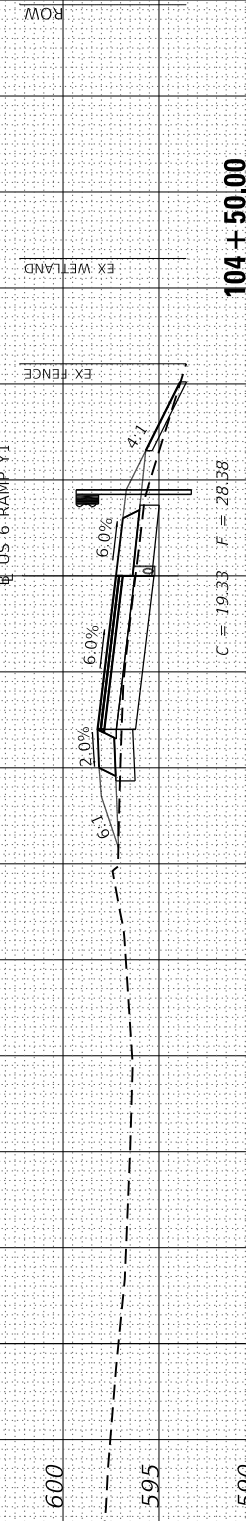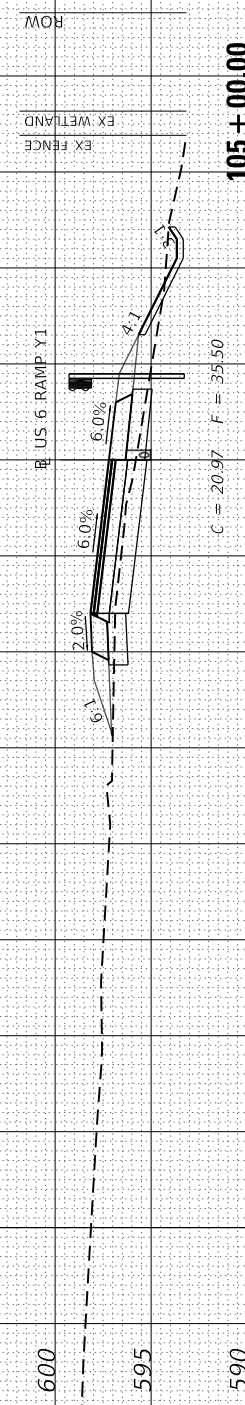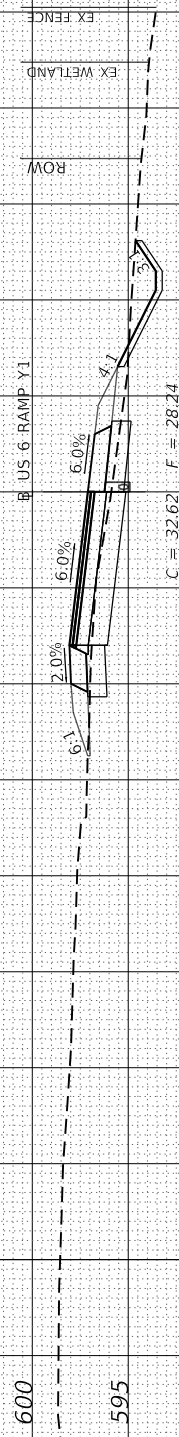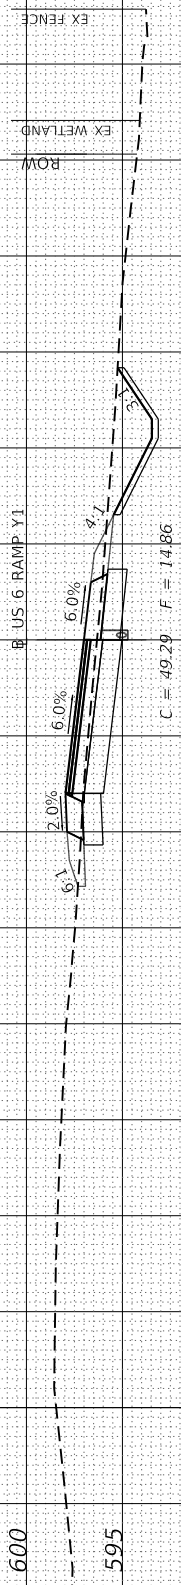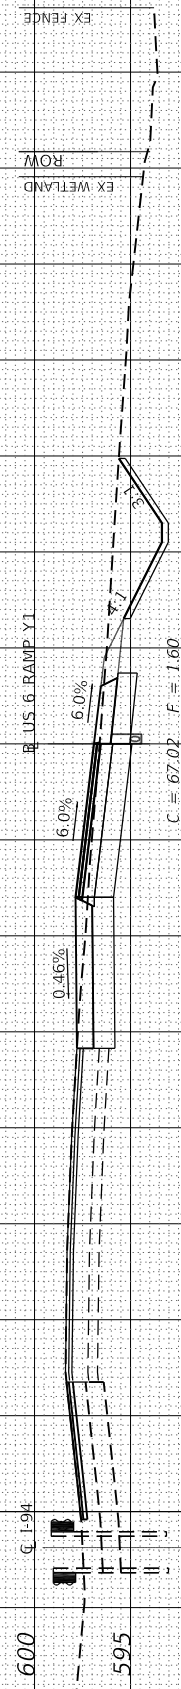

FINAL SURVEY NO.	SURVEYED NOTE BOOK	PLOTTED TEMPLATE	DATE

ORIGINAL SURVEY NO.	SURVEYED NOTE BOOK	PLOTTED TEMPLATE	DATE

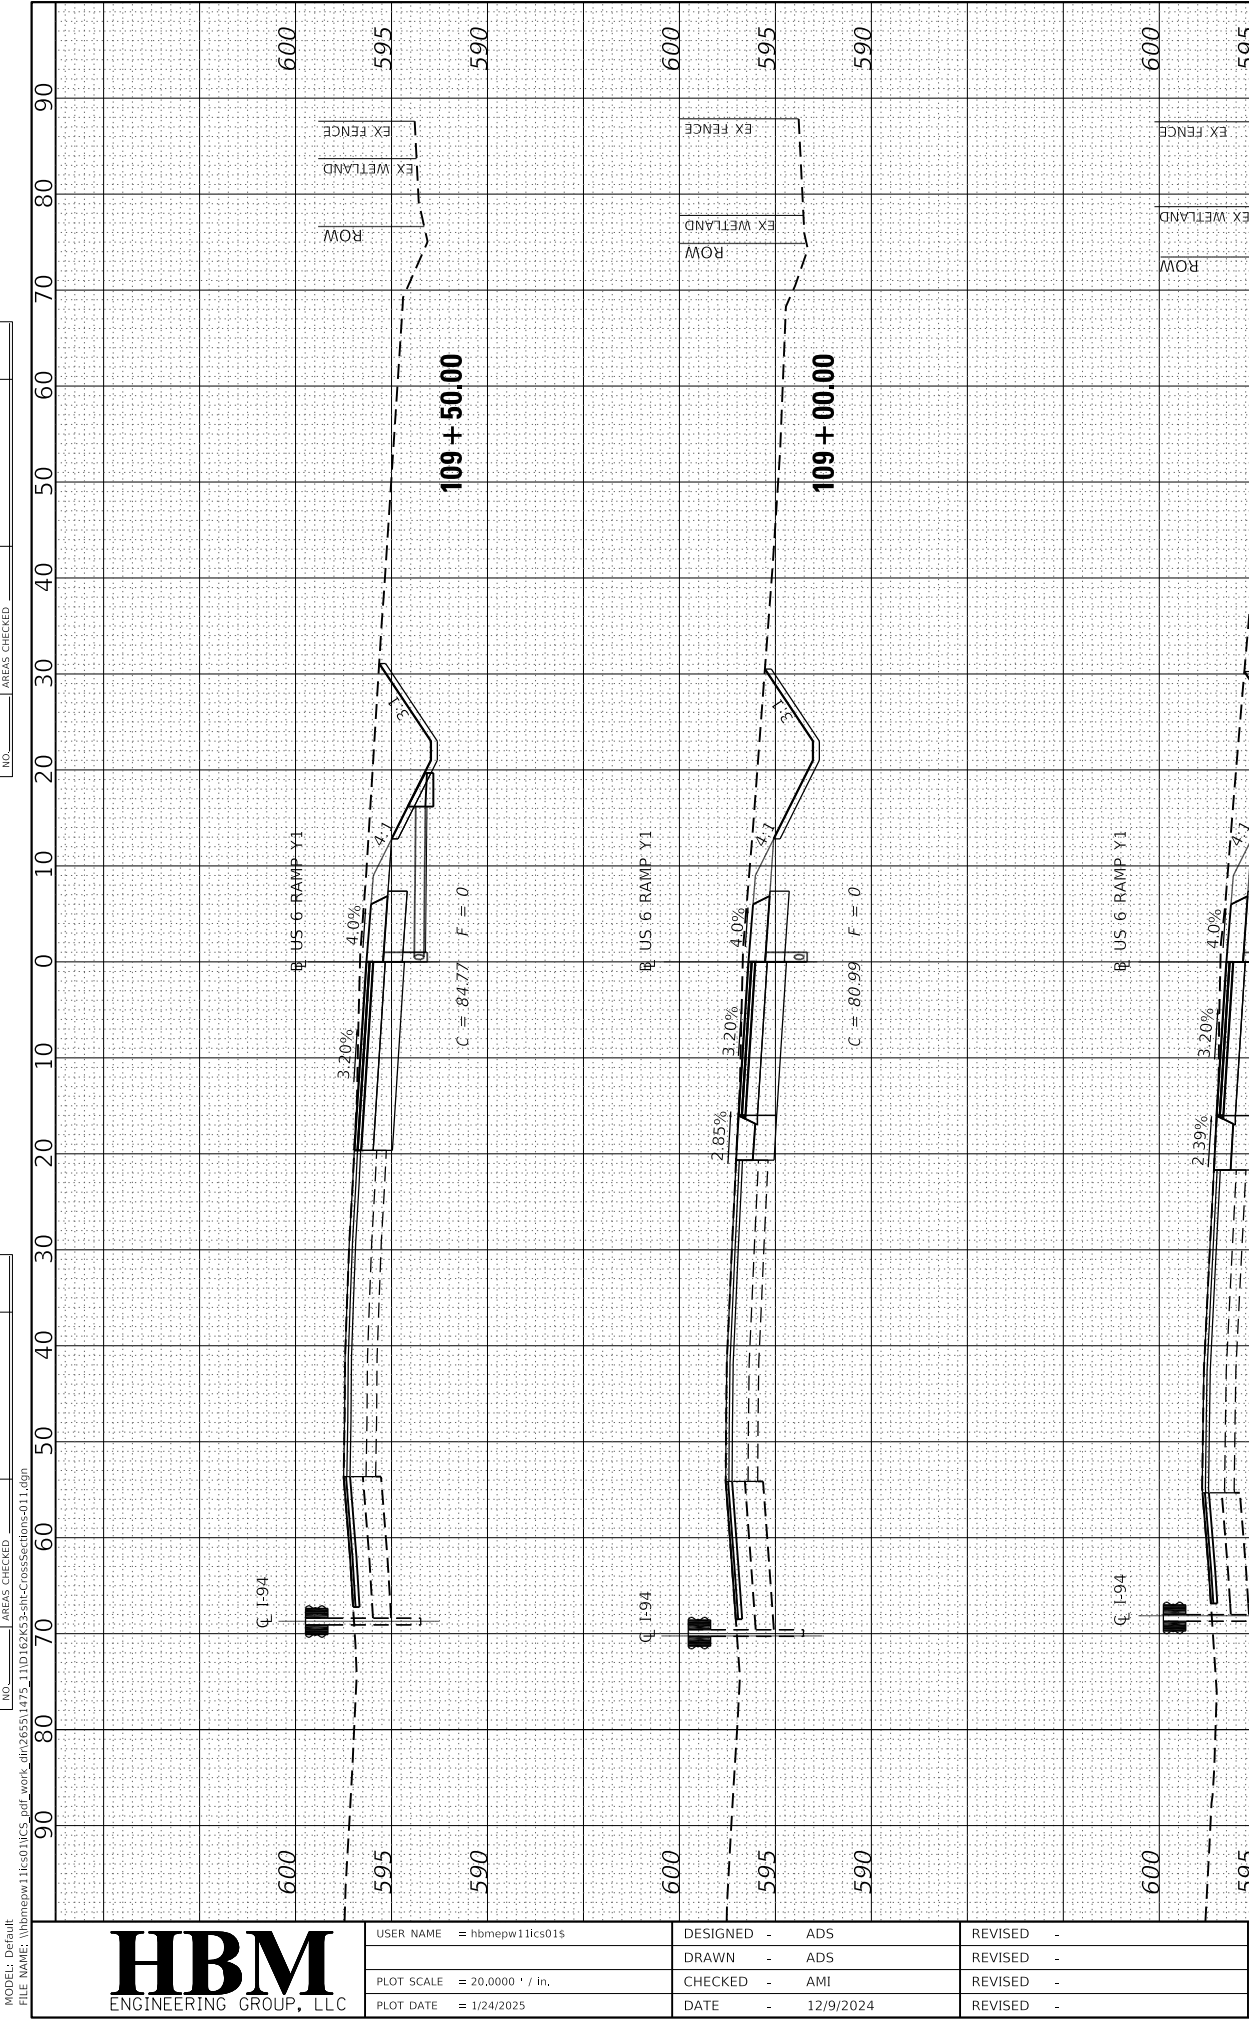

STATE OF ILLINOIS
DEPARTMENT OF TRANSPORTATION

CROSS SECTIONS
WB US-6 TO WB I-94

SCALE: SHEET 6 OF 8 SHEETS STA. TO STA.

F.A.I. RTE.	SECTION	COUNTY	TOTAL SHEETS	SHEET NO.
94	(42-B-11-1) BR, BJR 24	COOK	761	759
CONTRACT NO. 62W87				
ILLINOIS FED. AID PROJECT				

FINAL SURVEY NO.	SURVEYED NOTE BOOK	PLOTTED TEMPLATE AREAS	BY	DATE

ORIGINAL SURVEY NO.	SURVEYED NOTE BOOK	PLOTTED TEMPLATE AREAS	BY	DATE

MODEL Default
FILE NAME: \\hbmepw11cs01\cs01\work\dlr\26551475-121016203-541-CrossSections.dwg
USER NAME = hbmepw11cs01\$
DESIGNED - ADS
DRAWN - ADS
PLOT SCALE = 20,0000 ' / in.
PLOT DATE = 1/24/2025
CHECKED - AMI
DATE - 12/9/2024
REVIS



DESIGNED -	ADS
DRAWN -	ADS
CHECKED -	AMI
DATE -	12/9/2024


REVIS	-
REVIS	-
REVIS	-
REVIS	-

STATE OF ILLINOIS
DEPARTMENT OF TRANSPORTATION

SCALE:		SHEET 7		OF 8 SHEETS		STA.		TO STA.	
--------	--	---------	--	-------------	--	------	--	---------	--





CROSS SECTIONS
WB US-6 TO WB I-94

F.A.I. RTE.	SECTION	COUNTY	TOTAL SHEETS	SHEET NO.
94	(42-B-11-1) BR, BJR 24	COOK	761	760
CONTRACT NO. 62W87				
ILLINOIS		FED. AID PROJECT		

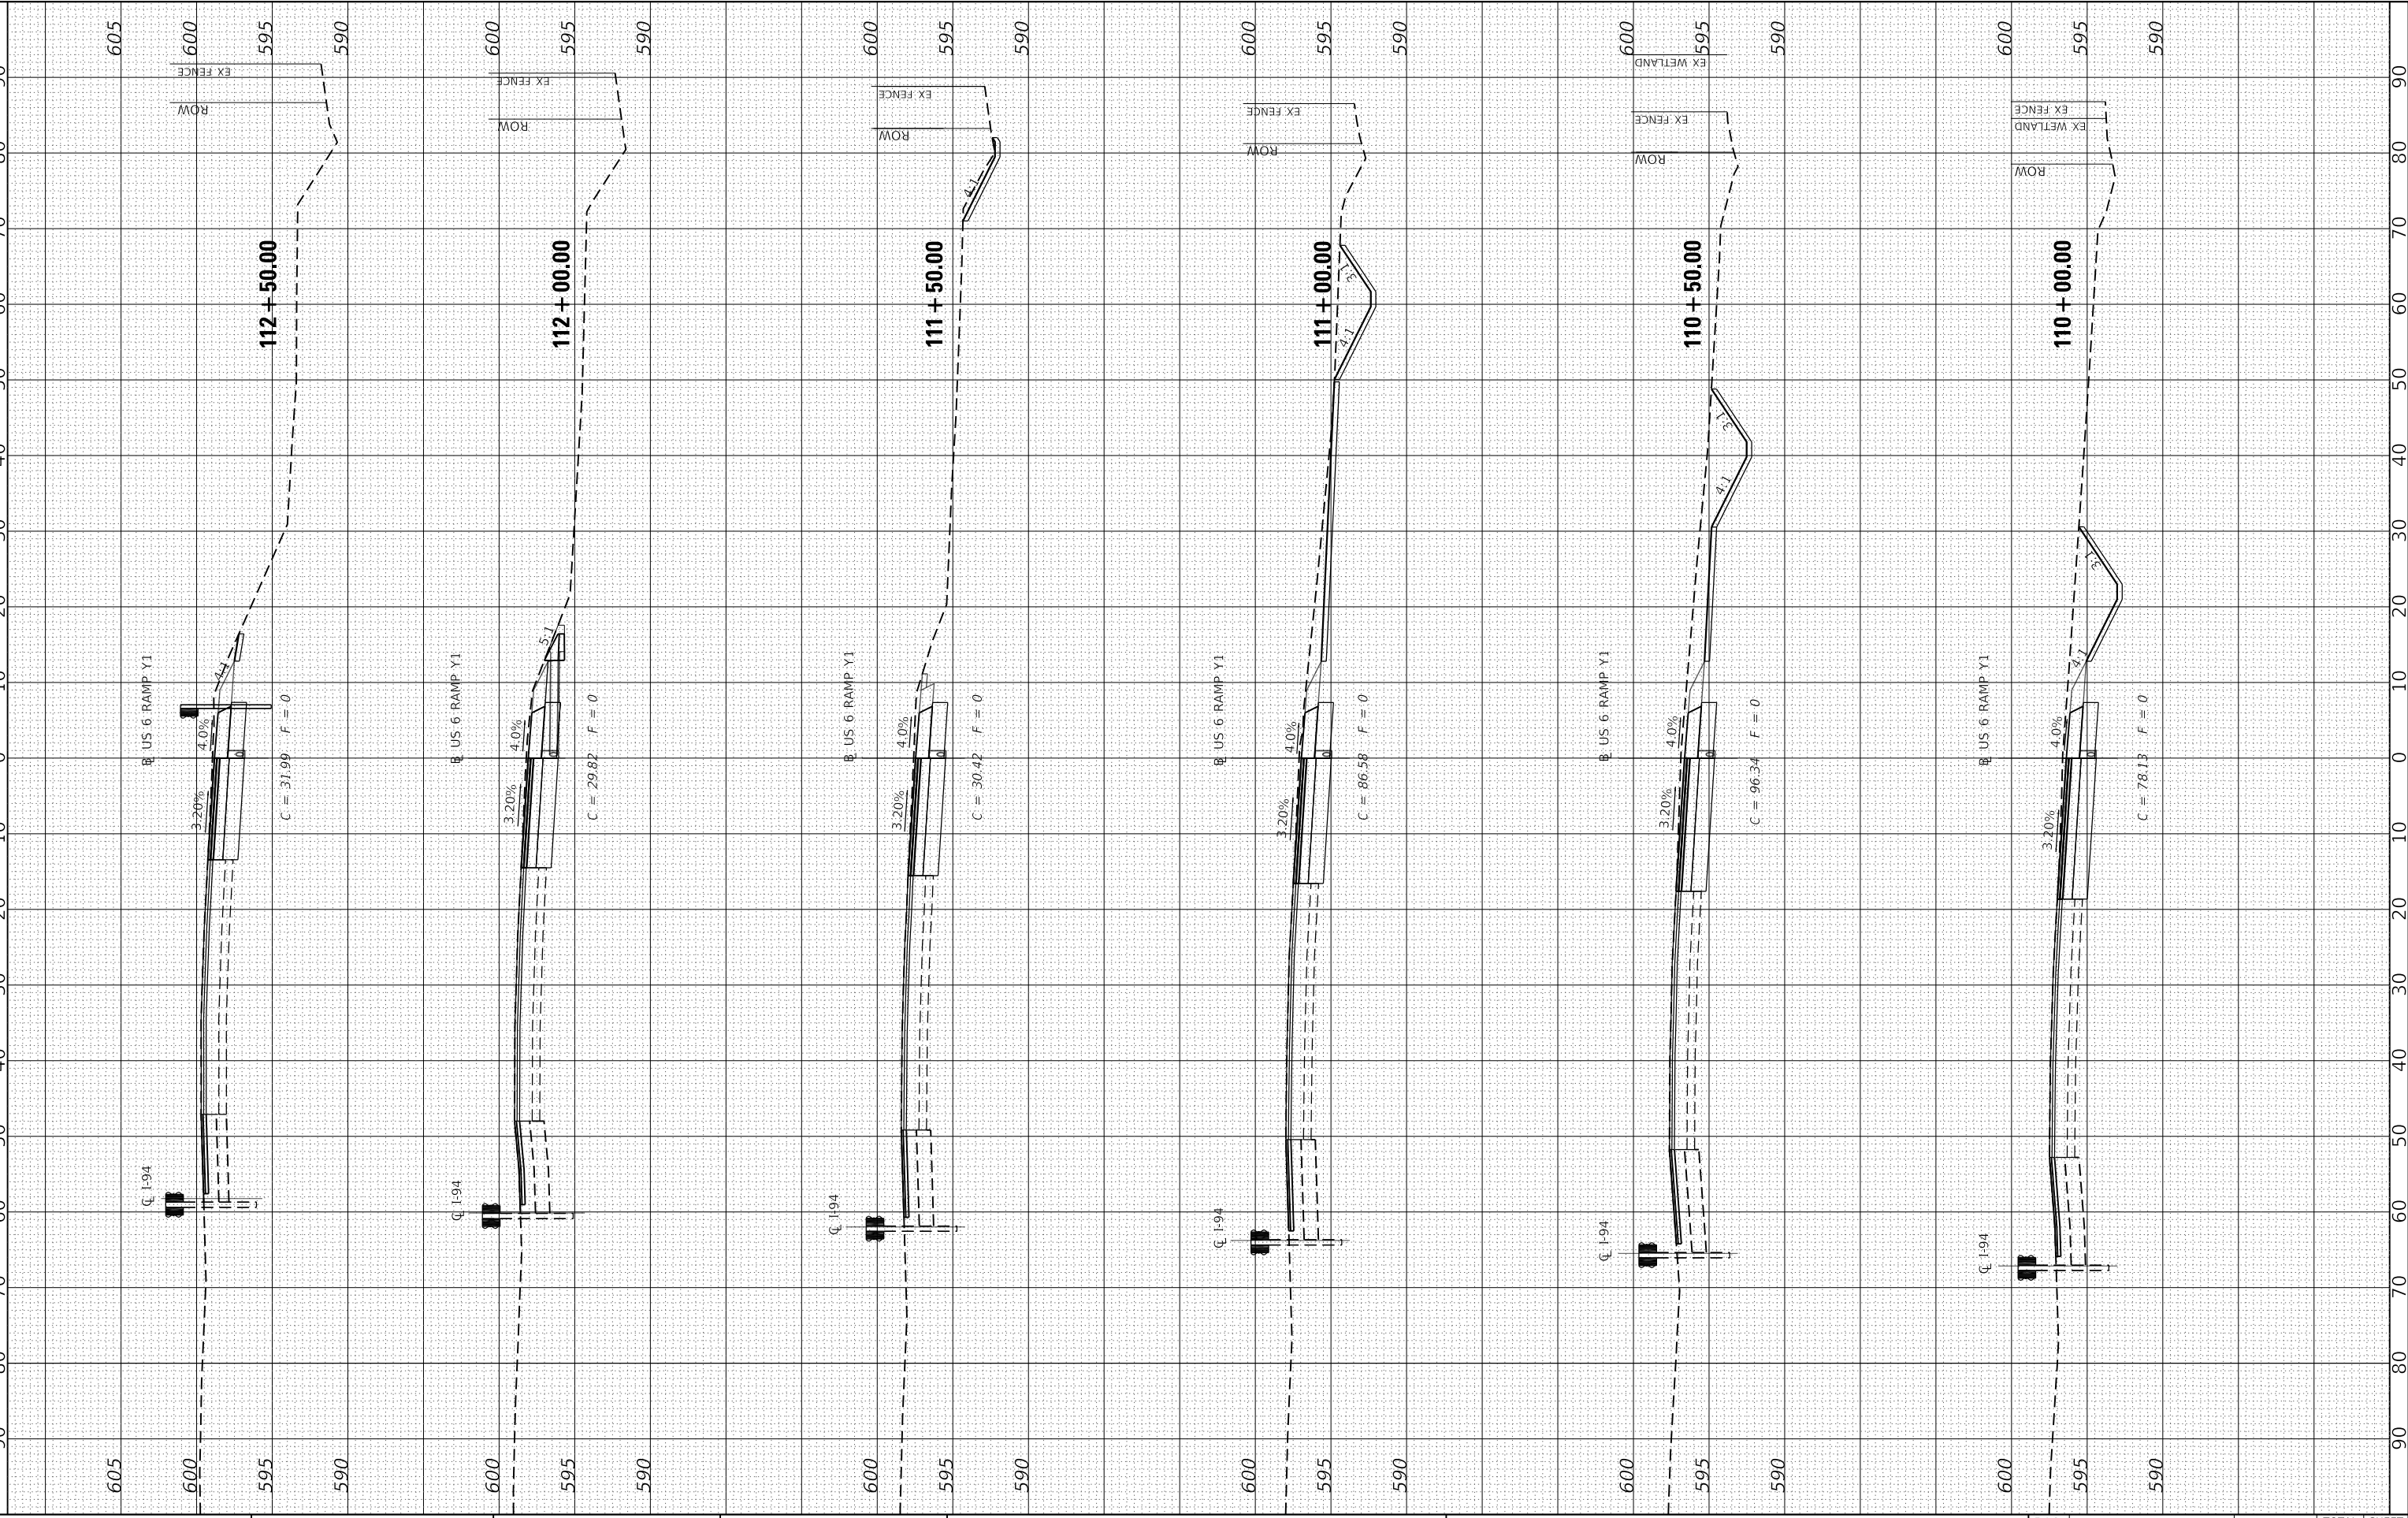

FINAL SURVEY NO.	SURVEYED NOTE BOOK	BY	DATE

ORIGINAL SURVEY NO.	SURVEYED NOTE BOOK	BY	DATE

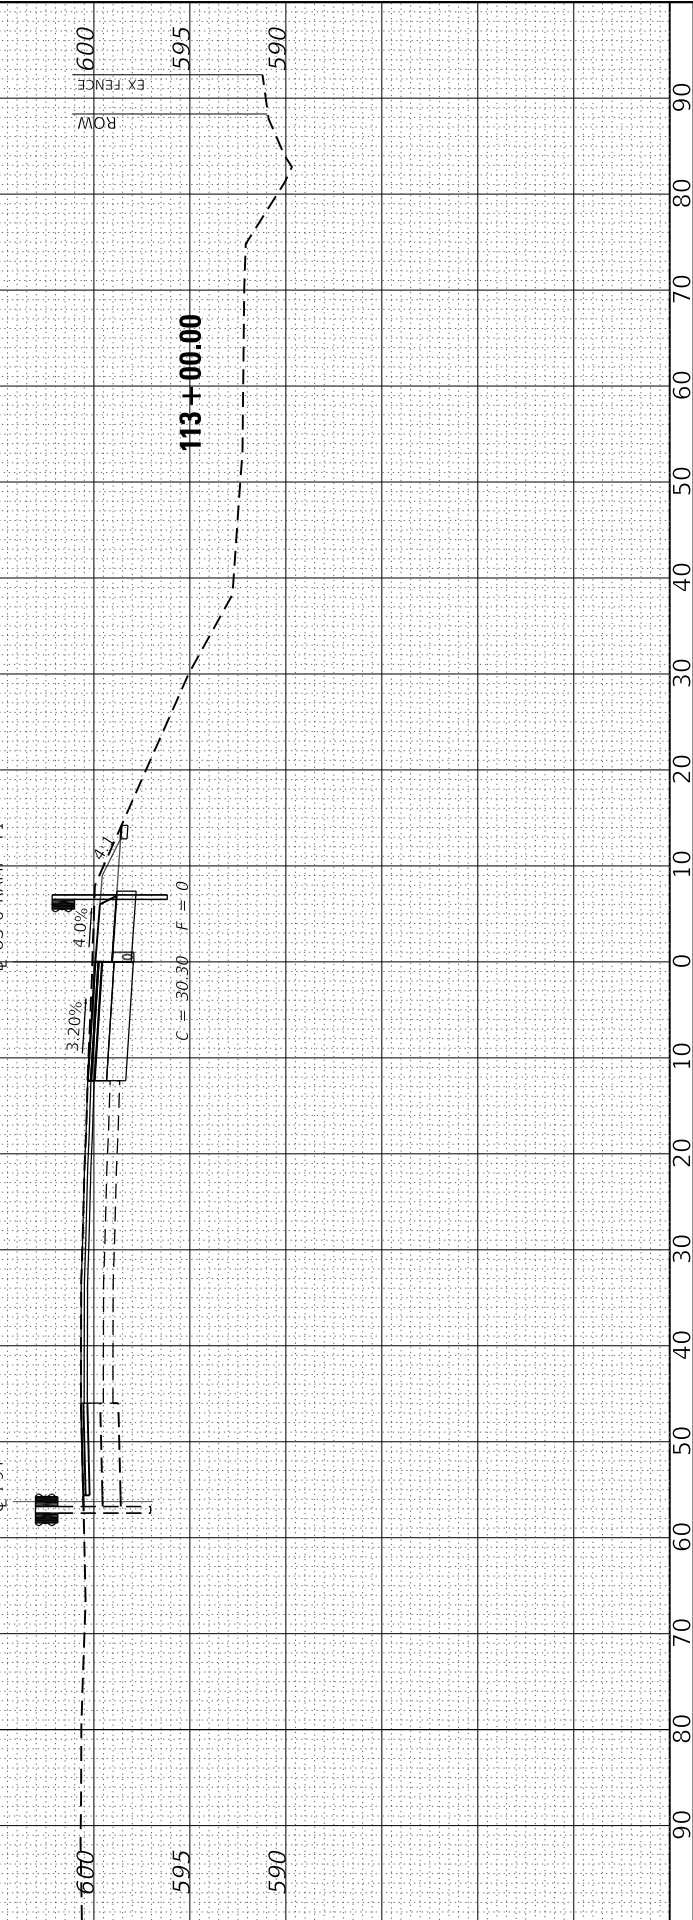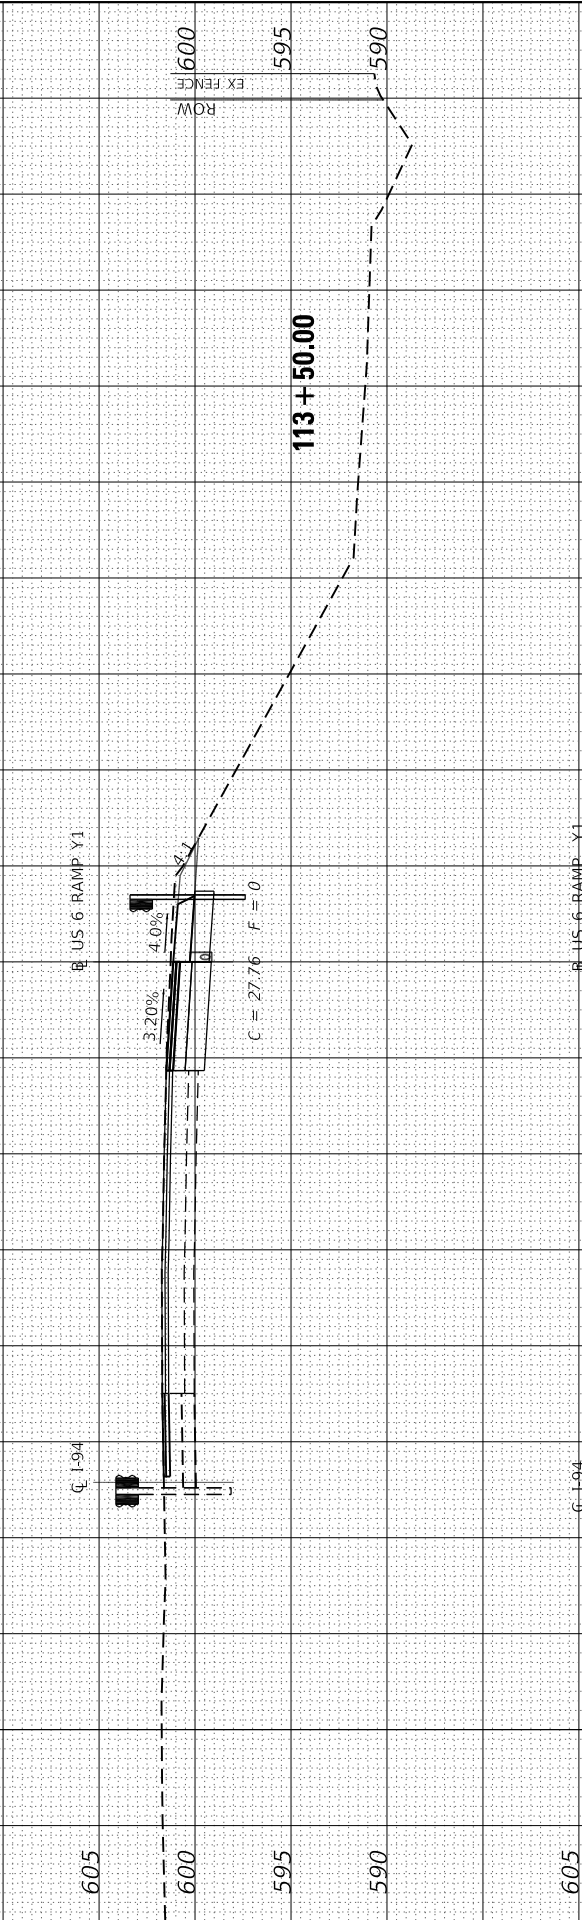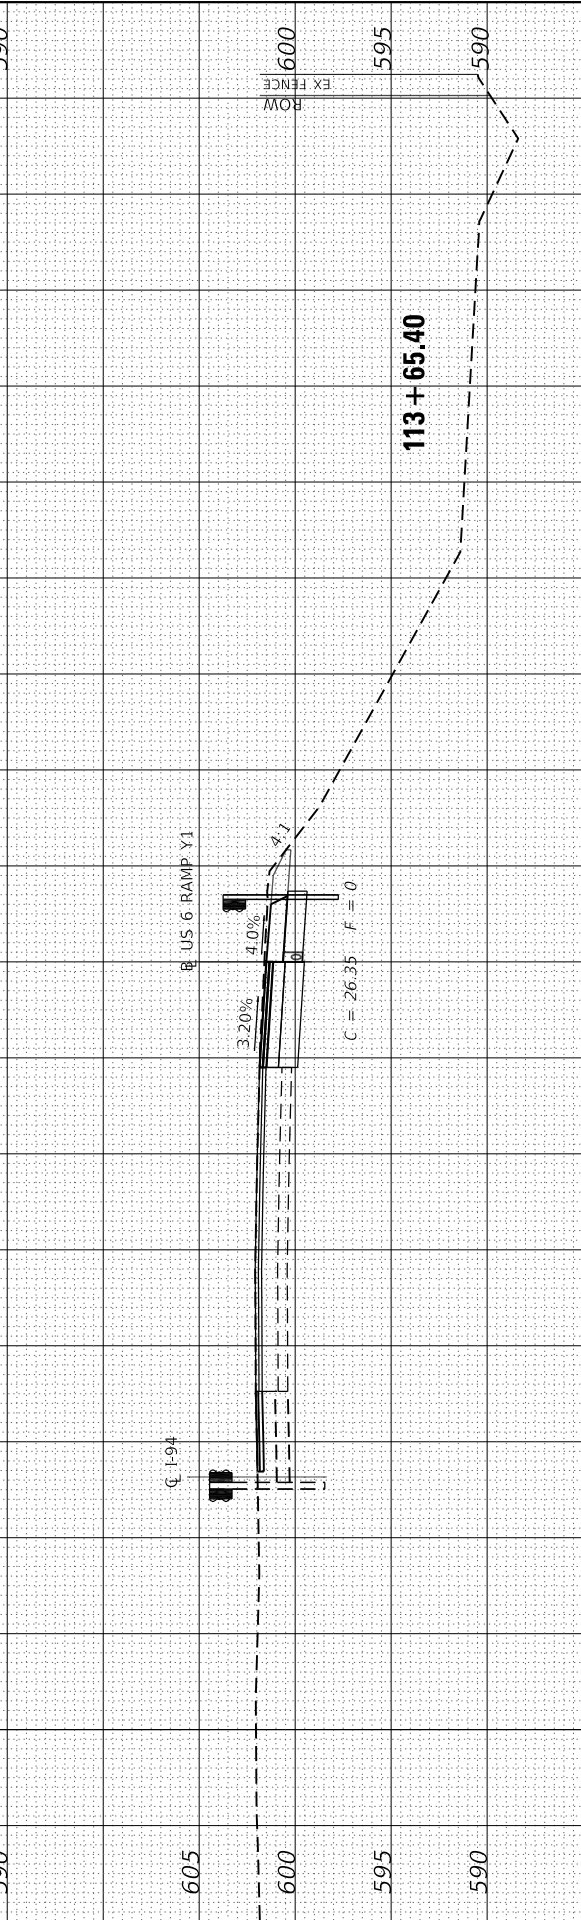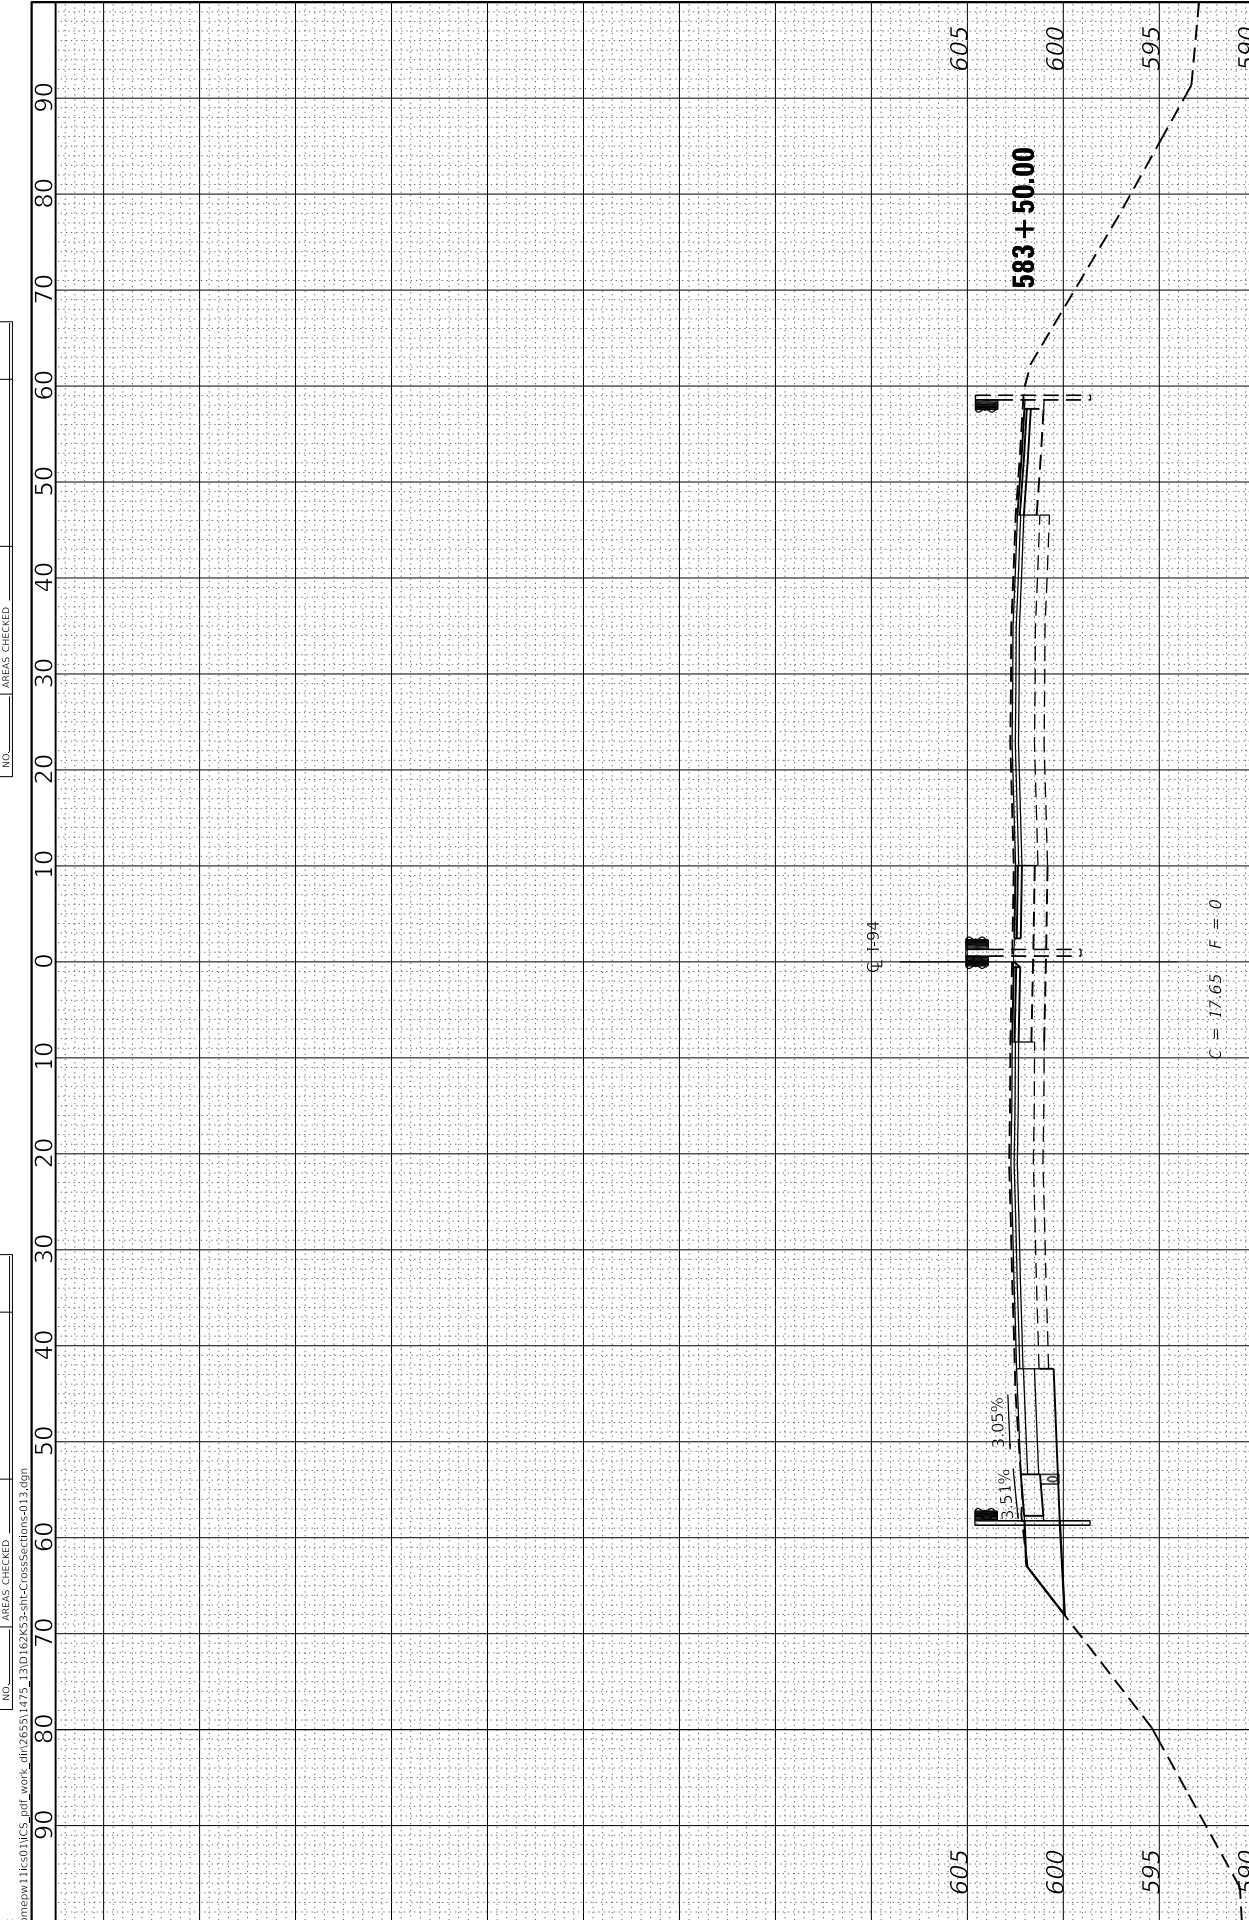

USER NAME = hbmepw11cs01s	DESIGNED - ADS	REVISED -
	DRAWN - ADS	REVISED -
PLOT SCALE = 20,000 ' / in.	CHECKED - AMI	REVISED -
PLOT DATE = 1/24/2025	DATE - 12/9/2024	REVISED -

STATE OF ILLINOIS
DEPARTMENT OF TRANSPORTATION

CROSS SECTIONS WB US-6 TO WB I-94			
SCALE:	SHEET 8	OF 8 SHEETS	STA. TO STA.

F.A.I. RTE.	SECTION	COUNTY	TOTAL SHEETS	SHEET NO.
94	(42-B-11-1) BR, BJR 24	COOK	761	761
CONTRACT NO. 62W87				
		ILLINOIS	FED. AID PROJECT	