

SEE SHEET NO. 2 FOR INDEX OF SHEETS AND
LIST OF ILLINOIS DOT HIGHWAY STANDARDS



STATE OF ILLINOIS DEPARTMENT OF TRANSPORTATION DIVISION OF HIGHWAYS PROPOSED HIGHWAY PLANS

DESIGN DESIGNATION

SBI 126 SPUR 3.81 (6TH STREET RD)
URBAN STREET
ADT: 6,000 (2011)
MU: 0.7%
SU: 4.6%
DESIGN SPEED 35 MPH
FAP 663 (STEVENSON DR)
OTHER PRINCIPAL ARTERIAL
ADT: 23,200 (2012)
MU: 1.0%
SU: 5.5%
DESIGN SPEED 45 MPH

INTERSECTION IMPROVEMENT
AND TRAFFIC SIGNAL MODERNIZATION
RESURFACING (3P)
SBI ROUTE 126 (6TH ST. RD.)
SANGAMON COUNTY
SECTION (110) I-2
PROJECT F-0126(008)
JOB NUMBER C-96-006-13

S.B.T. RTE.	SECTION	COUNTY	TOTAL SHEETS	SHEET NO.
126	(110) I-2	SANGAMON	93	1
ILLINOIS CONTRACT NO. 72F74				

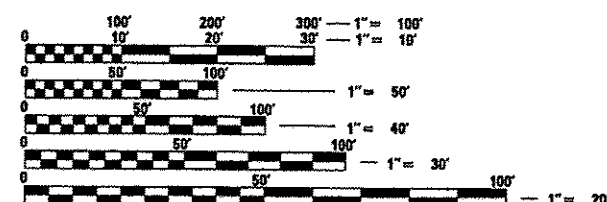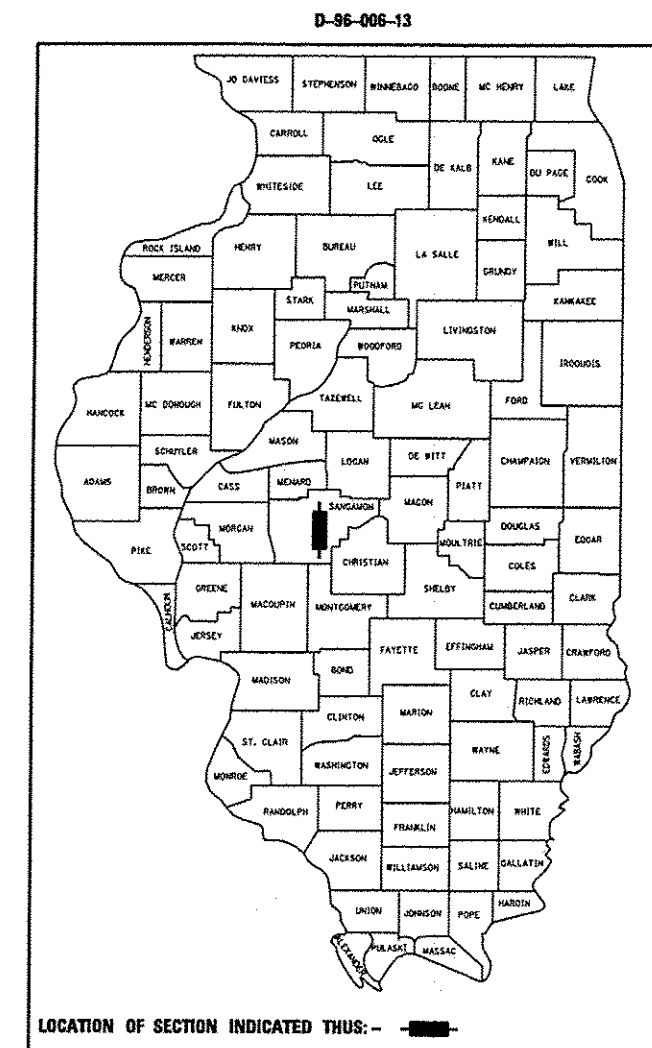



FULL SIZE PLANS HAVE BEEN PREPARED USING STANDARD
ENGINEERING SCALES. REDUCED SIZED PLANS WILL NOT
CONFORM TO STANDARD SCALES. IN MAKING MEASUREMENTS
ON REDUCED PLANS, THE ABOVE SCALES MAY BE USED.

J.U.L.I.E.
JOINT UTILITY LOCATION INFORMATION FOR EXCAVATION
1-800-892-0123
OR 811

PROJECT ENGINEER: JEFF MYERS (217) 782-4761
TEAM MANAGER: TOM COX (217) 524-7940



CONTRACT NO. 72F74

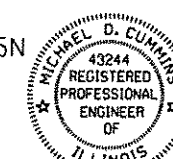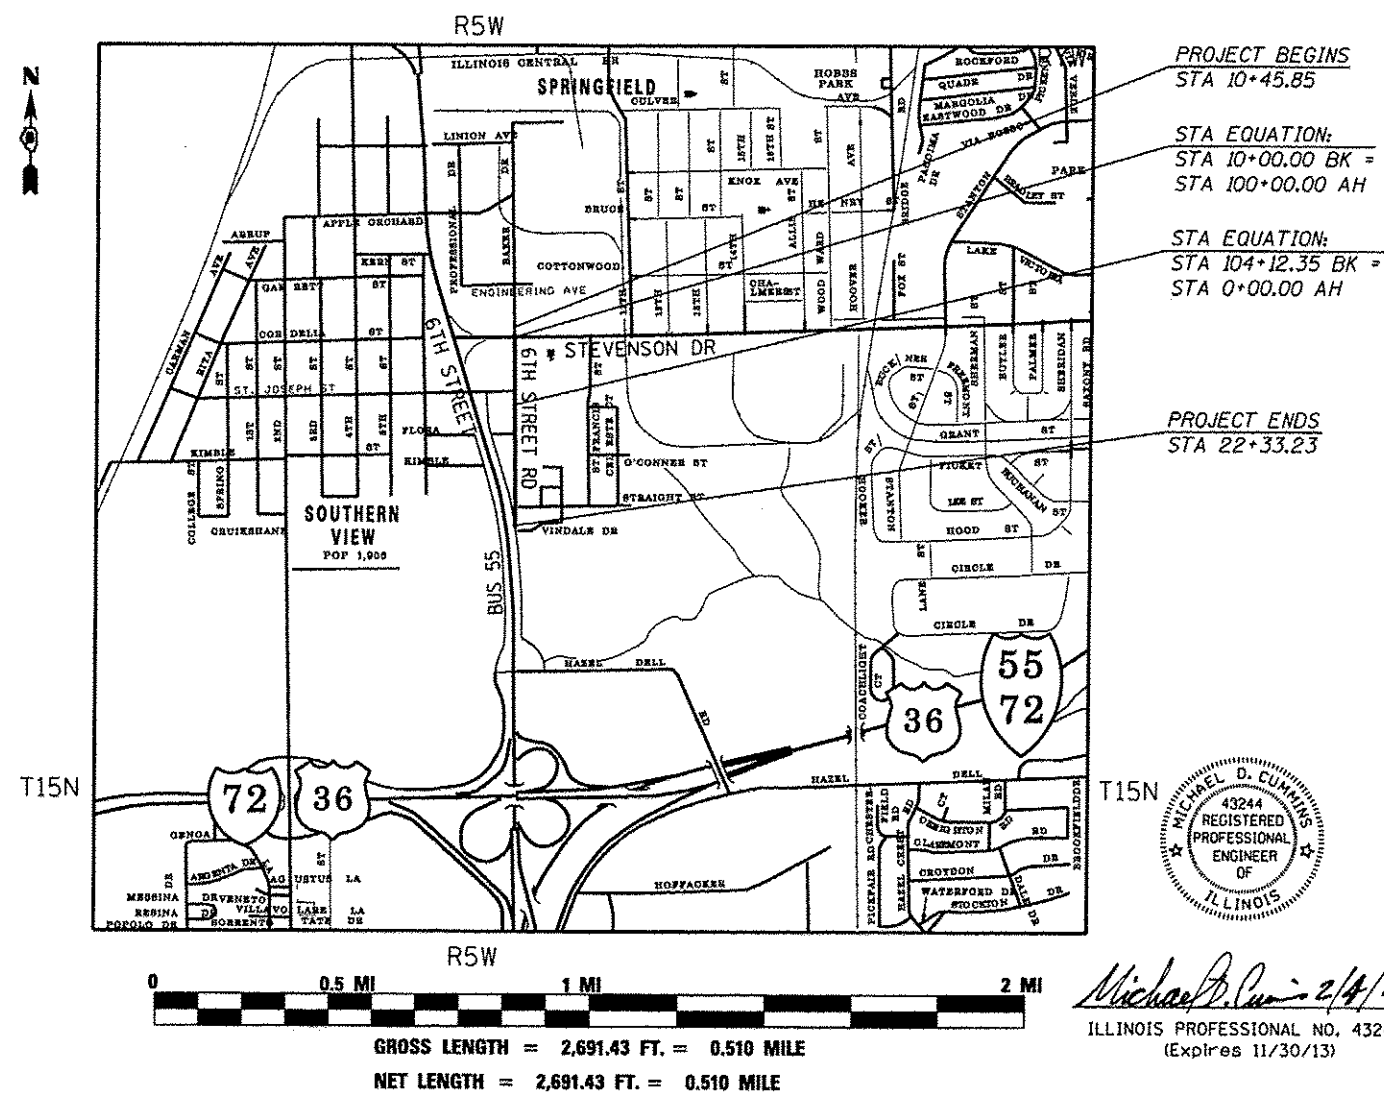

Michael D. Cummins 2/4/13
ILLINOIS PROFESSIONAL NO. 43244
(Expires 11/30/13)

STATE OF ILLINOIS
DEPARTMENT OF TRANSPORTATION
DIVISION OF HIGHWAYS

SUBMITTED February 5, 2013
Rita Z. Orlicki
DEPUTY DIRECTOR OF HIGHWAYS, REGION ENGINEER

March 22, 2013
John D. Baranzelli, P.E.
ENGINEER OF DESIGN AND ENVIRONMENT

March 22, 2013
Omar Osman, P.E.
DIRECTOR OF HIGHWAYS, CHIEF ENGINEER

PRINTED BY THE AUTHORITY
OF THE STATE OF ILLINOIS

INDEX OF SHEETS

1	COVER SHEET
2	INDEX OF SHEETS/STANDARDS
3	GENERAL NOTES
4-12	SUMMARY OF QUANTITIES
13-16	TYPICAL CROSS SECTIONS
17-24	SCHEDULE OF QUANTITIES
25	ALIGNMENTS
26	CROSS TIES & BENCHMARKS
27-31	PLAN & PROFILE 6TH ST RD
32	PLAN & PROFILE FRONTAGE RD/STRAIGHT ST
33	PLAN & PROFILE STEVENSON DR
34-37	REMOVAL PLAN
38-45	STORM WATER POLLUTION PREVENTION PLAN
46-47	BOX CULVERT EXTENSION
48-49	PAVEMENT MARKING PLAN
50-51	PAVEMENT ELEVATIONS
52-55	ENTRANCE DETAILS
56	MAINTENANCE OF TRAFFIC-ROAD CLOSURE
57	BUTT JOINT DETAILS
58	ISLAND DETAIL
59	RETAINING WALL DETAILS
60-64	TRAFFIC SIGNAL PLANS
65-84	CROSS SECTIONS 6TH ST RD
85-86	CROSS SECTIONS STRAIGHT ST
87-88	CROSS SECTIONS FRONTAGE RD
89-93	CROSS SECTIONS STEVENSON DR

LIST OF ILLINOIS DOT HIGHWAY STANDARDS

000001-06	Standard Symbols, Abbreviations and Patterns
280001-07	Temporary Erosion Control Systems
420001-07	Pavement Joints
424001-07	Perpendicular Curb Ramps for Sidewalks
424006-01	Diagonal Curb Ramps for Sidewalks
424011-01	Corner Parallel Curb Ramps for Sidewalks
442201-03	Class C and D Patches
542301-03	Precast Reinforced Concrete Flared End Section
542306-02	Precast Reinforced Concrete Elliptical Flared End Section
602406-05	Manhole, Type A, 6' (1.8 m) Diameter
602601-02	Precast Reinforced Concrete Flat Slab Top
602701-02	Manhole Steps
604001-03	Frame and Lids, Type 1
606001-05	Concrete Curb Type B and Combination Concrete Curb and Gutter
606006-02	Outlet for Concrete Curb and Gutter, Type B-6.24 (B-15.60)
606301-04	PC Concrete Islands And Medians
701001-02	Off-Road Operations, 2L, 2W, More Than 15' (4.5 m) Away
701006-04	Off-Road Operations, 2L, 2W, 15' (4.5 m) to 24" (600 mm) From Pavement Edge
701011-03	Off-Road Moving Operations, 2L, 2W, Day Only
701501-06	Urban Lane Closure, 2L, 2W, Undivided
701801-05	Lane Closure, Multilane 1W or 2W Crosswalk or Sidewalk Closure
701701-08	Urban Lane Closure, Multilane Intersection
701901-02	Traffic Control Devices
720001-01	Sign Panel Mounting Details
720006-03	Sign Panel Erection Details
728001-01	Telescoping Steel Sign Support
780001-03	Typical Pavement Markings
873001-02	Traffic Signal Grounding & Bonding
876001-02	Pedestrian Push Button Post
877001-05	Steel Mast Arm Assembly and Pole 16' Through 55'
878001-09	Concrete Foundation Details
886001-01	Detector Loop Installations
886006-01	Typical Layout for Detection Loops
BLR 21-9	Typical Application of Traffic Control Devices for Construction on Rural Local Highways
BLR 22-7	Typ. Appl. of T.C.D. for Rural Loc. Hwys. (2-Lane 2 Way Rural Traff.) (Rd. Closed to Thru Traff.)

COMMITMENTS:

1. THE RESIDENT ENGINEER SHALL CONTACT STUDIES AND PLANS CONCERNING ANY MAJOR PLAN CHANGE TO MAKE SURE NO PREVIOUS COMMITMENTS (NOT LISTED) WERE MADE AFFECTING THE DESIGN AND ALLOW AN IMPROVED DESIGN FOR FUTURE PROJECTS.
2. THERE IS AN NPDES STORM WATER POLLUTION PREVENTION PLAN WITH THIS PROJECT.
3. AGREEMENT WITH CITY OF SPRINGFIELD.
4. THE ENTRANCE TO MCDONALDS SHALL BE STAGE CONSTRUCTED ONE HALF AT A TIME AND KEPT OPEN TO TRAFFIC AT ALL TIMES.

DISTRICT SIX

EXAMINED 1/27 20 13
Bill Beyer
OPERATIONS ENGINEER

EXAMINED JAN 17 20 13
Jimmy L...
PROJECT IMPLEMENTATION ENGINEER
EXAMINED Feb 4 20 13
QRML
PROGRAM DEVELOPMENT ENGINEER

GENERAL NOTES

1. ALL ELEVATIONS SHOWN IN THE PLANS ARE N.G.V.D. 29 DATUM.
2. ANY REFERENCE TO THE STANDARDS THROUGHOUT THE PLANS SHALL BE INTERPRETED TO BE THE EDITION AS INDICATED BY THE SUB-NUMBER LISTED IN THE INDEX OF SHEETS OR THE COPY OF THE STANDARD INCLUDED IN THESE PLANS.
3. THE THICKNESS OF HOT-MIX ASPHALT MIXTURES SHOWN ON THE PLANS IS THE NOMINAL THICKNESS. DEVIATIONS FROM THE NOMINAL THICKNESS WILL BE PERMITTED WHEN SUCH DEVIATIONS OCCUR DUE TO IRREGULARITIES IN THE EXISTING SURFACE OR BASE ON WHICH THE HOT-MIX ASPHALT MIXTURE IS PLACED.
4. THE LOCATION OF THOSE BURIED AND ABOVE GROUND UTILITIES SHOWN ARE APPROXIMATE. THE CONTRACTOR SHALL BE RESPONSIBLE FOR PROTECTING UTILITY PROPERTY FROM CONSTRUCTION OPERATIONS AS OUTLINED IN ARTICLE 107.26 OF THE STANDARDS SPECIFICATIONS. THE J.U.L.I.E. NUMBER IS (800) 892-0123. A MINIMUM OF 48 HOURS ADVANCE NOTICE IS REQUIRED. SEE SPECIAL PROVISIONS FOR STATUS OF UTILITIES WITH UTILITY COMPANIES LISTED.
5. THE EXISTING ROAD SIGNS THAT INTERFERE WITH CONSTRUCTION SHALL BE RELOCATED AS DIRECTED BY THE ENGINEER. AFTER THE CONSTRUCTION IS COMPLETE, THE CONTRACTOR SHALL REPLACE THE SIGNS AS DIRECTED BY THE ENGINEER. THIS WORK WILL NOT BE PAID FOR SEPARATELY, BUT SHALL BE CONSIDERED INCLUDED IN THE CONTRACT BID PRICES.
6. ACCESS TO ALL PROPERTIES SHALL BE MAINTAINED DURING CONSTRUCTION ACTIVITIES. WHEN UNAVOIDABLE, REASONABLE PARKING SHALL BE PROVIDED FOR THOSE PROPERTIES WHICH ARE TEMPORARILY UNACCESSIBLE.
7. WHERE SECTION OR SUBSECTION MONUMENTS ARE ENCOUNTERED, THE ENGINEER SHALL BE NOTIFIED BEFORE SUCH MONUMENTS ARE REMOVED. THE CONTRACTOR SHALL PROTECT AND CAREFULLY PRESERVE ALL MONUMENTS UNTIL AN AUTHORIZED SURVEYOR OR AGENT HAS WITNESSED OR OTHERWISE REFERENCED THEIR LOCATION. THE CONTRACTOR SHALL BE RESPONSIBLE FOR HAVING AN AUTHORIZED SURVEYOR REESTABLISH ANY SECTION OR SUBSECTION MONUMENTS DESTROYED BY HIS OPERATIONS.
8. THE FOLLOWING APPLICATION RATES WERE USED FOR QUANTITY CALCULATIONS:
- | | | |
|--------------------------|---------|---------------------------|
| LEVELING BINDER | 0.056 | TONS/SQ. YD/INCH |
| HMA SURF. CSE | 0.056 | TONS/SQ. YD/INCH |
| AGGREGATE | 2.05 | TONS/CU. YD |
| BIT. MATLS. (PRIME COAT) | 0.00038 | TONS/SQ. YD (ON PAVEMENT) |
| AGG. (PRIME COAT) | 0.002 | TONS/SQ. YD |
9. MATERIAL FOR AGGREGATE SHOULDEERS SHALL BE CRUSHED LIMESTONE
10. WHERE PROPOSED CONSTRUCTION ABUTS EXISTING APPURTENANCES, A SAW CUT SHALL BE MADE TO ACHIEVE A NEAT BUT JOINT. SAW CUTS WILL NOT BE PAID FOR SEPARATELY BUT SHALL BE CONSIDERED INCLUDED IN THE TYPE OF WORK ENCOUNTERED

11. MIXTURE REQUIREMENTS

THE FOLLOWING MIXTURE REQUIREMENTS ARE APPLICABLE FOR THIS PROJECT:

LOCATION(S):	6TH ST RD
MIXTURE USE(S):	LEVELING BINDER
PG:	PG 64-22
DESIGN AIR VOIDS:	4.0% @ N DESIGN = 70
MIXTURE COMPOSITION: (GRADATION MIXTURE)	IL 9.5
FRICTION AGGREGATE:	N/A

LOCATION(S):	6TH ST RD, FRONTAGE RD, STRAIGHT ST.
MIXTURE USE(S):	HMA SURFACE
PG:	PG 64-22
DESIGN AIR VOIDS:	4.0% @ N DESIGN = 70
MIXTURE COMPOSITION: (GRADATION MIXTURE)	IL 9.5
FRICTION AGGREGATE:	MIX "D"

LOCATION(S):	FRONTAGE RD, STRAIGHT ST.
MIXTURE USE(S):	HMA BINDER
PG:	PG 64-22
DESIGN AIR VOIDS:	4.0% @ N DESIGN = 70
MIXTURE COMPOSITION: (GRADATION MIXTURE)	IL 19.0
FRICTION AGGREGATE:	N/A

LOCATION(S):	COMMERCIAL ENTRANCES
MIXTURE USE(S):	INCIDENTAL HMA SURFACE
PG:	PG 64-22
DESIGN AIR VOIDS:	4.0% @ N DESIGN = 50
MIXTURE COMPOSITION: (GRADATION MIXTURE)	IL 9.5
FRICTION AGGREGATE:	MIX "C"

LOCATION(S):	6TH ST. RD., FRONTAGE RD., STRAIGHT ST.
MIXTURE USE(S):	HMA SHOULDERS & TOP LIFT HMA SHOULDER
PG:	PG 64-22
DESIGN AIR VOIDS:	4.0% @ N DESIGN = 70
MIXTURE COMPOSITION: (GRADATION MIXTURE)	IL 9.5
FRICTION AGGREGATE:	MIX "C"

LOCATION(S):	6TH ST. RD, FRONTAGE RD., STRAIGHT ST.
MIXTURE USE(S):	HMA BASE CSE 9" & HMA BASE CSE WIDENING 9"
PG:	PG 64-22
DESIGN AIR VOIDS:	4.0% @ N DESIGN = 70
MIXTURE COMPOSITION: (GRADATION MIXTURE)	IL 19.0
FRICTION AGGREGATE:	N/A

LOCATION(S):	6TH ST RD, FRONTAGE RD, STRAIGHT ST.
MIXTURE USE(S):	HMA SHOULDER 6 1/2"
PG:	PG 64-22
DESIGN AIR VOIDS:	4.0% @ N DESIGN = 50
MIXTURE COMPOSITION: (GRADATION MIXTURE)	IL 19.0
FRICTION AGGREGATE:	N/A

126

SUMMARY OF QUANTITIES				CONSTRUCTION CODE					
CODE NO.	ITEM	UNIT	TOTAL QUANTITY	URBAN					
				80% FEDERAL 20% STATE	80% FEDERAL 15% STATE 5% CITY	80% FEDERAL 20% CITY			
				ROADWAY	TRAFFIC SIGNALS	SIDEWALK			
				0005	0021	0021			
20200100	EARTH EXCAVATION	CU YD	2,300	2,295		5			
20800150	TRENCH BACKFILL	CU YD	36	36					
25000200	SEEDING, CLASS 2	ACRE	1.1	1.0		0.1			
25000400	NITROGEN FERTILIZER NUTRIENT	POUND	95	89		6			
25000500	PHOSPHORUS FERTILIZER NUTRIENT	POUND	95	89		6			
25000600	POTASSIUM FERTILIZER NUTRIENT	POUND	95	89		6			
25000700	AGRICULTURAL GROUND LIMESTONE	TON	2.1	2.0		0.1			
25100125	MULCH, METHOD 3	ACRE	1.1	1.0		0.1			
28000250	TEMPORARY EROSION CONTROL SEEDING	POUND	105	100		5			
28000305	TEMPORARY DITCH CHECKS	FOOT	24	24					
28000400	PERIMETER EROSION BARRIER	FOOT	90	90					
28000500	INLET AND PIPE PROTECTION	EACH	18	17		1			
31100700	SUBBASE GRANULAR MATERIAL, TYPE A 8"	SQ YD	2,489	2,489					
35100700	AGGREGATE BASE COURSE, TYPE A 8"	SQ YD	929	929					

*SPECIALTY ITEM

CEC

Cummins
Engineering
Corporation

Civil and Structural Engineering

JOB # 2265.11

FILE NAME : D672F74.sht-500.dgn

PLOT SCALE : 20.0000' = 1" IN.

PLOT DATE : 2/4/2013

DESIGNED -	NAK	REVISED -	
DRAWN -	SJS	REVISED -	
CHECKED -	NAK	REVISED -	
DATE -	10/8/2012	REVISED -	

STATE OF ILLINOIS
DEPARTMENT OF TRANSPORTATION

SUMMARY OF QUANTITIES			
SCALE:	SHEET NO.	OF SHEETS	STA. TO STA.

S.B.I. RTE.	SECTION	COUNTY	TOTAL SHEETS	SHEET NO.
126	1101 1-2	SANGAMON	93	4
CONTRACT NO. 72F74				
FED. ROAD DIST. NO. ILLINOIS FED. AID PROJECT				

SUMMARY OF QUANTITIES				CONSTRUCTION CODE							
CODE NO.	ITEM	UNIT	TOTAL QUANTITY	URBAN		ROADWAY 0005	TRAFFIC SIGNALS 0021	SIDEWALK 0021			
				80% FEDERAL 20% STATE	80% FEDERAL 15% STATE 5% CITY						
42400100	PORTLAND CEMENT CONCRETE SIDEWALK 4 INCH	SQ FT	1,630					1,630			
42400410	PORTLAND CEMENT CONCRETE SIDEWALK 8 INCH	SQ FT	69					69			
42400800	DETECTABLE WARNINGS	SQ FT	113					113			
44000100	PAVEMENT REMOVAL	SQ YD	2,335	2,335							
44000200	DRIVEWAY PAVEMENT REMOVAL	SQ YD	285	285							
44000300	CURB REMOVAL	FOOT	6	6							
44000500	COMBINATION CURB AND GUTTER REMOVAL	FOOT	247	247							
44000600	SIDEWALK REMOVAL	SQ FT	96					96			
44004250	PAVED SHOULDER REMOVAL	SQ YD	167	167							
44200108	PAVEMENT PATCHING, TYPE II, 9 INCH	SQ YD	149	149							
44213204	TIE BARS 3/4"	EACH	112	112							
44300200	STRIP REFLECTIVE CRACK CONTROL TREATMENT	FOOT	1,037	1,037							
48102100	AGGREGATE WEDGE SHOULDER, TYPE B	TON	142	142							
48203023	HOT-MIX ASPHALT SHOULDERS, 6 1/2"	SQ YD	2,458	2,458							

SUMMARY OF QUANTITIES				CONSTRUCTION CODE						
CODE NO.	ITEM	UNIT	TOTAL QUANTITY	URBAN						
				80% FEDERAL 20% STATE	80% FEDERAL 15% STATE 5% CITY	80% FEDERAL 20% CITY				
				ROADWAY	TRAFFIC SIGNALS	SIDEWALK				
				0005	0021	0021				
50102400	CONCRETE REMOVAL	CU YD	0.8	0.8						
50104400	CONCRETE HEADWALL REMOVAL	EACH	2	2						
50105220	PIPE CULVERT REMOVAL	FOOT	399	399						
50300225	CONCRETE STRUCTURES	CU YD	3.1			3.1				
50800105	REINFORCEMENT BARS	POUND	180	40		140				
54002020	EXPANSION BOLTS 3/4 INCH	EACH	4	4						
54213675	PRECAST REINFORCED CONCRETE FLARED END SECTIONS 30"	EACH	1	1						
54214503	PRECAST REINFORCED CONCRETE FLARED END SECTIONS, EQUIVALENT ROUND-SIZE 18"	EACH	8	8						
54248510	CONCRETE COLLAR	CU YD	0.4	0.4						
60223800	MANHOLES, TYPE A, 6'-DIAMETER, TYPE 1 FRAME, CLOSED LID	EACH	1	1						
60255500	MANHOLES TO BE ADJUSTED	EACH	3	2		1				
60260100	INLETS TO BE ADJUSTED	EACH	6	6						
60600095	CLASS SI CONCRETE (OUTLET)	CU YD	6.7	6.7						
60600605	CONCRETE CURB, TYPE B	FOOT	13			13				

SUMMARY OF QUANTITIES				CONSTRUCTION CODE					
CODE NO.	ITEM	UNIT	TOTAL QUANTITY	URBAN					
				80% FEDERAL 20% STATE	80% FEDERAL 15% STATE 5% CITY	80% FEDERAL 20% CITY			
				ROADWAY 0005	TRAFFIC SIGNALS 0021	SIDEWALK 0021			
60604400	COMBINATION CONCRETE CURB AND GUTTER, TYPE B-6.18	FOOT	96	96					
60605000	COMBINATION CONCRETE CURB AND GUTTER, TYPE B-6.24	FOOT	143	143					
60605500	COMBINATION CONCRETE CURB AND GUTTER, TYPE B-6.24 (VARIABLE WIDTH GUTTER FLAG)	FOOT	12	12					
60618300	CONCRETE MEDIAN SURFACE, 4 INCH	SQ FT	8			8			
67000400	ENGINEER'S FIELD OFFICE, TYPE A	CAL MO	8	8					
67100100	MOBILIZATION	L SUM	1	1					
70101830	TRAFFIC CONTROL AND PROTECTION, STANDARD BLR 21	L SUM	1	1					
70101835	TRAFFIC CONTROL AND PROTECTION, STANDARD BLR 22	L SUM	1	1					
70102620	TRAFFIC CONTROL AND PROTECTION, STANDARD 701501	L SUM	1	1					
70102635	TRAFFIC CONTROL AND PROTECTION, STANDARD 701701	L SUM	1	1					
70102640	TRAFFIC CONTROL AND PROTECTION, STANDARD 701801	L SUM	1	1					
70103815	TRAFFIC CONTROL SURVEILLANCE	CAL DA	8	8					
70300100	SHORT TERM PAVEMENT MARKING	FOOT	1,116	1,116					
70300210	TEMPORARY PAVEMENT MARKING LETTERS AND SYMBOLS	SQ FT	140	140					

SUMMARY OF QUANTITIES				CONSTRUCTION CODE					
CODE NO.	ITEM	UNIT	TOTAL QUANTITY	URBAN					
				80% FEDERAL 20% STATE	80% FEDERAL 15% STATE 5% CITY	80% FEDERAL 20% CITY			
				ROADWAY 0005	TRAFFIC SIGNALS 0021	SIDEWALK 0021			
70300230	TEMPORARY PAVEMENT MARKING - LINE 5"	FOOT	6,963	6,963					
70300240	TEMPORARY PAVEMENT MARKING - LINE 6"	FOOT	827	827					
70300250	TEMPORARY PAVEMENT MARKING - LINE 8"	FOOT	129	129					
70300260	TEMPORARY PAVEMENT MARKING - LINE 12"	FOOT	73	73					
70300280	TEMPORARY PAVEMENT MARKING - LINE 24"	FOOT	145	145					
70301000	WORK ZONE PAVEMENT MARKING REMOVAL	SQ FT	95	95					
* 72000100	SIGN PANEL - TYPE 1	SQ FT	29	29					
* 72800100	TELESCOPING STEEL SIGN SUPPORT	FOOT	60	60					
* 78000100	THERMOPLASTIC PAVEMENT MARKING - LETTERS AND SYMBOLS	SQ FT	140	140					
* 78000300	THERMOPLASTIC PAVEMENT MARKING - LINE 5"	FOOT	6,977	6,977					
* 78000400	THERMOPLASTIC PAVEMENT MARKING - LINE 6"	FOOT	827	827					
* 78000500	THERMOPLASTIC PAVEMENT MARKING - LINE 8"	FOOT	129	129					
* 78000600	THERMOPLASTIC PAVEMENT MARKING - LINE 12"	FOOT	73	73					
* 78000650	THERMOPLASTIC PAVEMENT MARKING - LINE 24"	FOOT	145	145					

*SPECIALTY ITEM

SUMMARY OF QUANTITIES				CONSTRUCTION CODE					
CODE NO.	ITEM	UNIT	TOTAL QUANTITY	URBAN					
				80% FEDERAL 20% STATE	80% FEDERAL 15% STATE 5% CITY	80% FEDERAL 20% CITY			
				ROADWAY 0005	TRAFFIC SIGNALS 0021	SIDEWALK 0021			
* 78001100	PAINT PAVEMENT MARKING - LETTERS AND SYMBOLS	SQ FT	31	31					
* 78001120	PAINT PAVEMENT MARKING - LINE 5"	FOOT	236	236					
* 78001150	PAINT PAVEMENT MARKING - LINE 12"	FOOT	175	175					
* 78001180	PAINT PAVEMENT MARKING - LINE 24"	FOOT	17	17					
78300100	PAVEMENT MARKING REMOVAL	SQ FT	234	234					
* 81028320	UNDERGROUND CONDUIT, PVC, 1" DIA.	FOOT	25		25				
* 81028340	UNDERGROUND CONDUIT, PVC, 1 1/2" DIA.	FOOT	168		168				
* 81028350	UNDERGROUND CONDUIT, PVC, 2" DIA.	FOOT	30		30				
* 81500100	GULFBOX JUNCTION	EACH	2		2				
* 87301225	ELECTRIC CABLE IN CONDUIT, SIGNAL NO. 14 3C	FOOT	183		183				
* 87301245	ELECTRIC CABLE IN CONDUIT, SIGNAL NO. 14 5C	FOOT	936		936				
* 87301255	ELECTRIC CABLE IN CONDUIT, SIGNAL NO. 14 7C	FOOT	413		413				
* 87301265	ELECTRIC CABLE IN CONDUIT, SIGNAL NO. 14 9C	FOOT	61		61				
* 87301515	ELECTRIC CABLE IN CONDUIT, LEAD-IN, NO. 18 3 PAIR	FOOT	215		215				

*SPECIALTY ITEM


SUMMARY OF QUANTITIES				CONSTRUCTION CODE					
CODE NO.	ITEM	UNIT	TOTAL QUANTITY	URBAN					
				80% FEDERAL 20% STATE	80% FEDERAL 15% STATE 5% CITY	80% FEDERAL 20% CITY			
				ROADWAY 0005	TRAFFIC SIGNALS 0021	SIDEWALK 0021			
* 87301900	ELECTRIC CABLE IN CONDUIT, EQUIPMENT GROUNDING CONDUCTOR, NO. 6 1C	FOOT	336		336				
* 87500600	TRAFFIC SIGNAL POST, 10 FT.	EACH	1		1				
* 87501200	TRAFFIC SIGNAL POST, 16 FT.	EACH	2		2				
* 87800115	CONCRETE FOUNDATION, TYPE A	EACH	4		4				
* 87800415	CONCRETE FOUNDATION, TYPE E 36-INCH DIAMETER	FOOT	13		13				
* 87900200	DRILL EXISTING HANDHOLE	EACH	7		7				
* 88030230	SIGNAL HEAD, LED, 2-FACE, 1-3 SECTION, 1-4 SECTION, BRACKET MOUNTED	EACH	1		1				
* 88030240	SIGNAL HEAD, LED, 2-FACE, 1-3 SECTION, 1-5 SECTION, BRACKET MOUNTED	EACH	1		1				
* 88102717	PEDESTRIAN SIGNAL HEAD, LED, 1-FACE, BRACKET MOUNTED WITH COUNTDOWN TIMER	EACH	2		2				
* 88102747	PEDESTRIAN SIGNAL HEAD, LED, 2-FACE, BRACKET MOUNTED WITH COUNTDOWN TIMER	EACH	1		1				
* 88102757	PEDESTRIAN SIGNAL HEAD, LED, 3-FACE, BRACKET MOUNTED WITH COUNTDOWN TIMER	EACH	2		2				
* 88200100	TRAFFIC SIGNAL BACKPLATE	EACH	4		4				
* 88600100	DETECTOR LOOP, TYPE I	FOOT	800		800				
* 88800100	PEDESTRIAN PUSH-BUTTON	EACH	12		12				

*SPECIALTY ITEM

CEC Cummins Engineering Corporation Civil and Structural Engineering	JOB : 2265.11	DESIGNED - NAK	REVISED -	STATE OF ILLINOIS DEPARTMENT OF TRANSPORTATION	SUMMARY OF QUANTITIES				S.B.I. RTE. 126	SECTION (110) 1-2	COUNTY SANGAMON	TOTAL SHEETS 93	SHEET NO. 11
	FILE NAME : 0672F74.sht-500.dgn	DRAWN - SJS	REVISED -						CONTRACT NO. 72F74				
	PLOT SCALE : 20.0000' / 1" IN.	CHECKED - NAK	REVISED -										
	PLOT DATE : 2/4/2013	DATE : 10/8/2012	REVISED -										
				SCALE:	SHEET NO.	OF	SHEETS	STA.	TO	STA.	FED. ROAD DIST. NO. ILLINOIS FED. AID PROJECT		

SUMMARY OF QUANTITIES				CONSTRUCTION CODE							
CODE NO.	ITEM	UNIT	TOTAL QUANTITY	URBAN		80% FEDERAL 20% STATE	80% FEDERAL 15% STATE 5% CITY	80% FEDERAL 20% CITY			
						ROADWAY	TRAFFIC SIGNALS	SIDEWALK			
						0005	0021	0021			
89500100	RELOCATE EXISTING SIGNAL HEAD	EACH	3				3				
89501300	RELOCATE EXISTING MAST ARM ASSEMBLY AND POLE	EACH	1				1				
89502210	MODIFY EXISTING CONTROLLER CABINET	EACH	1				1				
89502300	REMOVE ELECTRIC CABLE FROM CONDUIT	FOOT	515				515				
89502350	REMOVE AND REINSTALL ELECTRIC CABLE FROM CONDUIT	FOOT	205				205				
89502375	REMOVE EXISTING TRAFFIC SIGNAL EQUIPMENT	EACH	1				1				
89502385	REMOVE EXISTING CONCRETE FOUNDATION	EACH	3				3				
542A0235	PIPE CULVERTS, CLASS A, TYPE 1 30"	FOOT	18			18					
542A5473	PIPE CULVERTS, CLASS A, TYPE 1 EQUIVALENT ROUND-SIZE 18"	FOOT	368			368					
542D0220	PIPE CULVERTS, CLASS D, TYPE 1 15"	FOOT	38			38					
542D0223	PIPE CULVERTS, CLASS D, TYPE 1 18"	FOOT	112			112					
X4401198	HOT-MIX ASPHALT SURFACE REMOVAL, VARIABLE DEPTH	SQ YD	3,603			3,603					
X4403700	MEDIAN REMOVAL (SPECIAL)	SQ FT	114			25		89			
Z0013798	CONSTRUCTION LAYOUT	L SUM	1			1					

*SPECIALTY ITEM

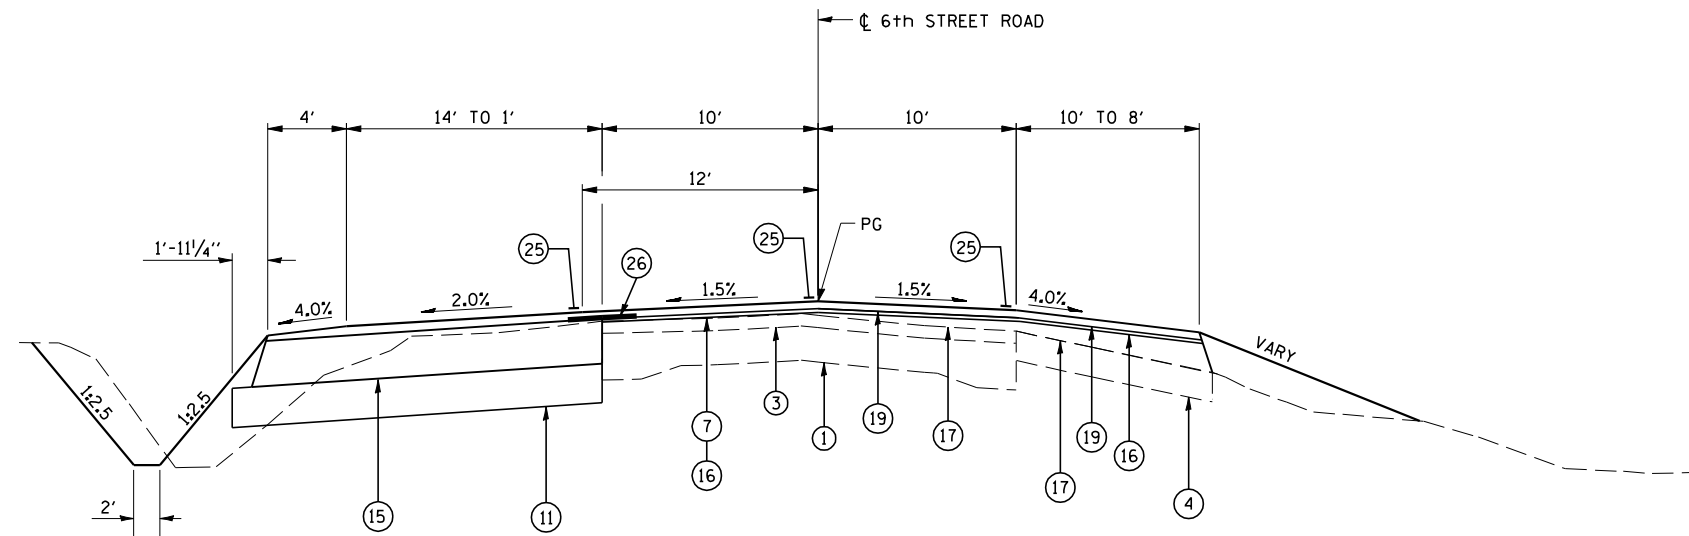

CONSTRUCT CUT SECTION AS
SHOWN IN STATION CROSS SECTIONS


CONSTRUCT FILL SECTION AS
SHOWN IN STATION CROSS SECTIONS

② PROPOSED 6th STREET ROAD TYPICAL CROSS SECTION

① LT STA 100+98.42 TO STA 0+00.85 ③ ① RT STA 101+12.64 TO STA 2+34.50 ③

LEGEND

- ① EX PCC PAVEMENT 9"-7"-9"
- ② EXISTING AGGREGATE BASE 7"
- ③ EXISTING HMA OVERLAY 2 1/2"
- ④ EX HMA SHOULDER
- ⑤ EX AGGREGATE SHOULDER
- ⑥ EX COMBINATION CONCRETE CURB AND GUTTER TYPE B-6.24
- ⑦ PR HMA SURFACE REMOVAL - VARIABLE DEPTH
- ⑧ PR PAVEMENT REMOVAL
- ⑨ PR PAVED SHOULDER REMOVAL
- ⑩ PR COMBINATION CURB AND GUTTER REMOVAL
- ⑪ PR SUBBASE GRANULAR MATERIAL TYPE A 8"
- ⑫ PR AGGREGATE BASE COURSE TYPE A 8"
- ⑬ PR TIE BAR
- ⑭ PR PCC BASE COURSE 9"
- ⑮ PR HMA BASE COURSE 9"
- ⑯ PR LEVELING BINDER (MACHINE METHOD) N70 3/4"
- ⑰ PR LEVELING BINDER (MACHINE METHOD) N70 VARIABLE DEPTH
- ⑱ PR HMA BINDER COURSE IL 19.0 N70 2 1/2"
- ⑲ PR HMA SURFACE COURSE MIX "D" N70 1 1/2"
- ⑳ PR HMA SHOULDER
- ㉑ PR HMA SHOULDER 6 1/2"
- ㉒ PR AGGREGATE WEDGE SHOULDER TYPE B
- ㉓ PR COMBINATION CONCRETE CURB AND GUTTER TYPE B-6.24
- ㉔ PR PCC SIDEWALK 4"
- ㉕ PR PAVEMENT MARKING LINE
- ㉖ PR STRIP REFLECTIVE CRACK CONTROL TREATMENT

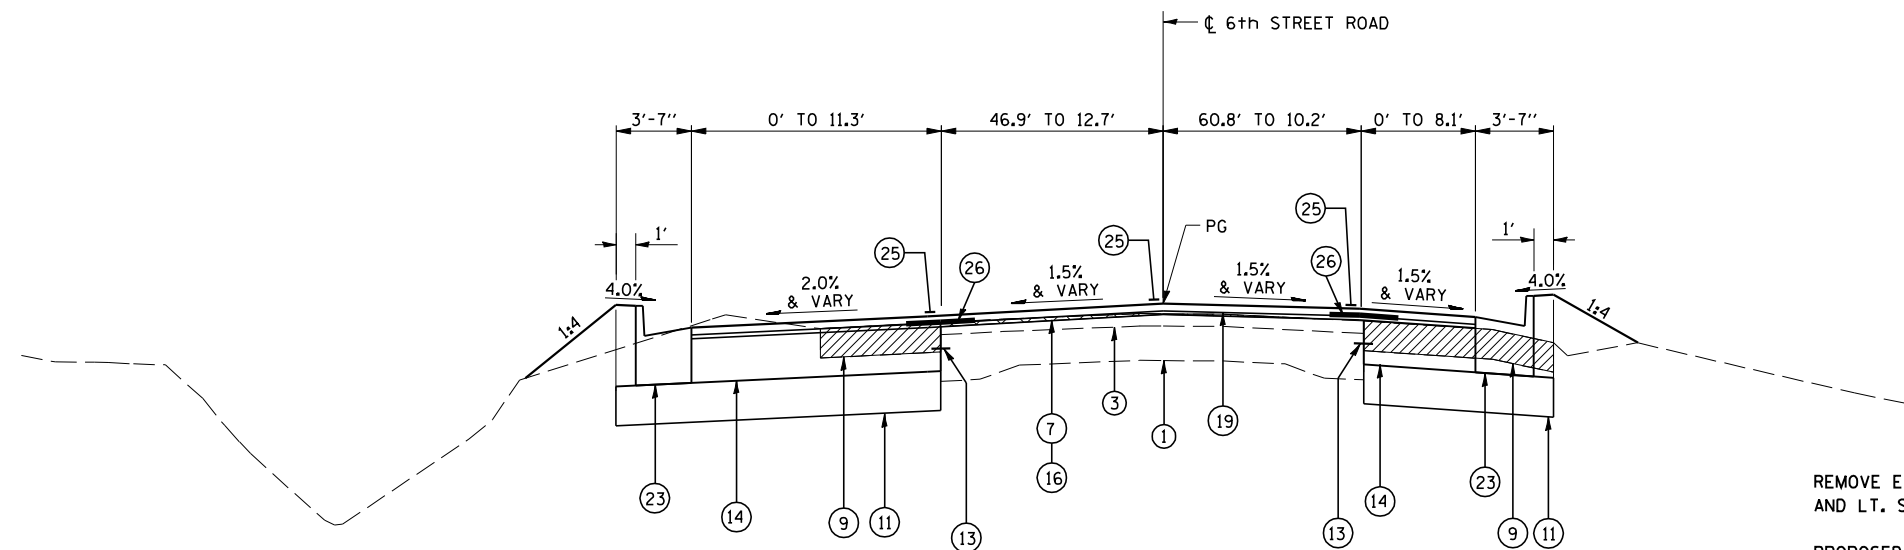

① PROPOSED 6th STREET ROAD TYPICAL CROSS SECTION


LT STA 100+32.62 TO STA 100+98.42 ② RT STA 100+32.62 TO STA 101+12.64 ②

REMOVE EXISTING COMBINATION CURB AND GUTTER RT. STA. 100+32.70 TO STA. 100+67.79
AND LT. STA. 100+32.58 TO STA. 100+67.85

PROPOSED PCC BASE COURSE WIDENING 9" LESS THAN 1 FOOT WIDE SHALL BE
CONSTRUCTED MONOLITHIC WITH PROPOSED COMBINATION CONCRETE CURB AND
GUTTER TYPE B-6.24

THE PROPOSED PCC BASE COURSE AND PROPOSED PCC BASE COURSE WIDENING
SHALL BE TIED TO THE EXISTING CONCRETE PAVEMENT WITH NO. 6 DEFORMED
BARS 30" LONG AT 30" CENTERS AS SPECIFIED IN ARTICLE 420.05(b) OF THE
STANDARD SPECIFICATIONS

CONSTRUCT HMA SHOULDER 8" RT STA 100+97.17 TO STA 101+12.64

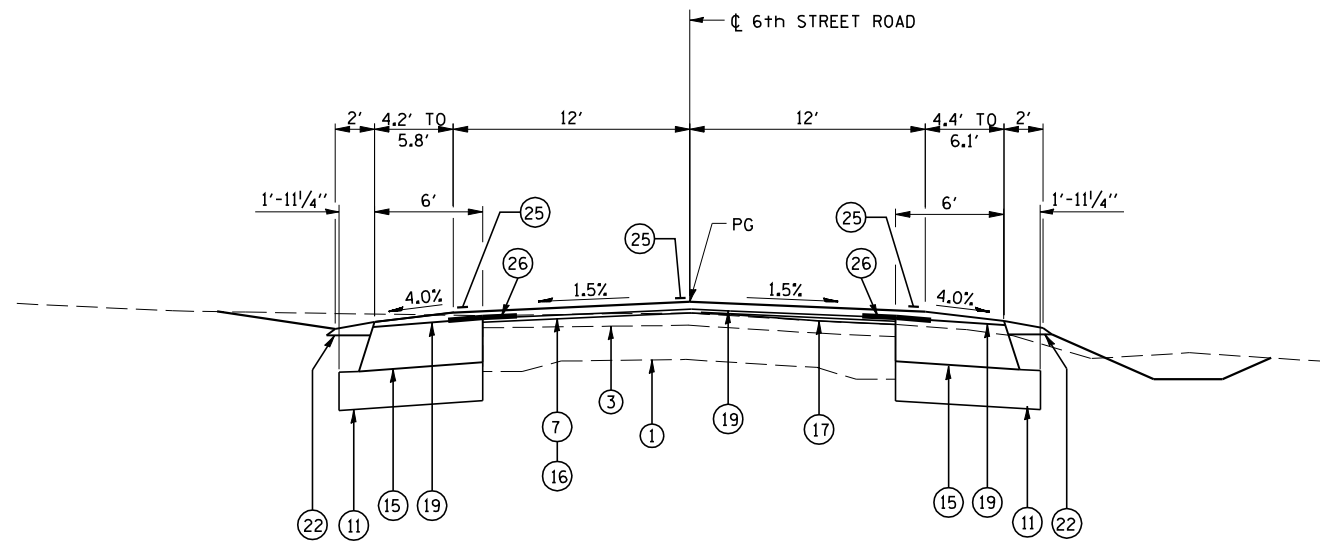


④ PROPOSED 6th STREET ROAD TYPICAL CROSS SECTION


③ LT STA 14+25.64 TO STA 17+00.00 ⑤

③ RT STA 14+35.40 TO STA 17+00.00 ⑤

CONSTRUCT CUT SECTION AS SHOWN IN STATION CROSS SECTIONS

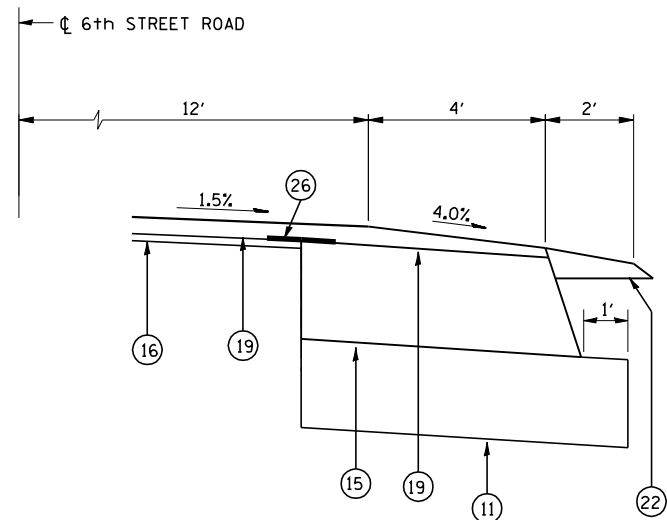

DETAIL OF WIDENING AND SHOULDER

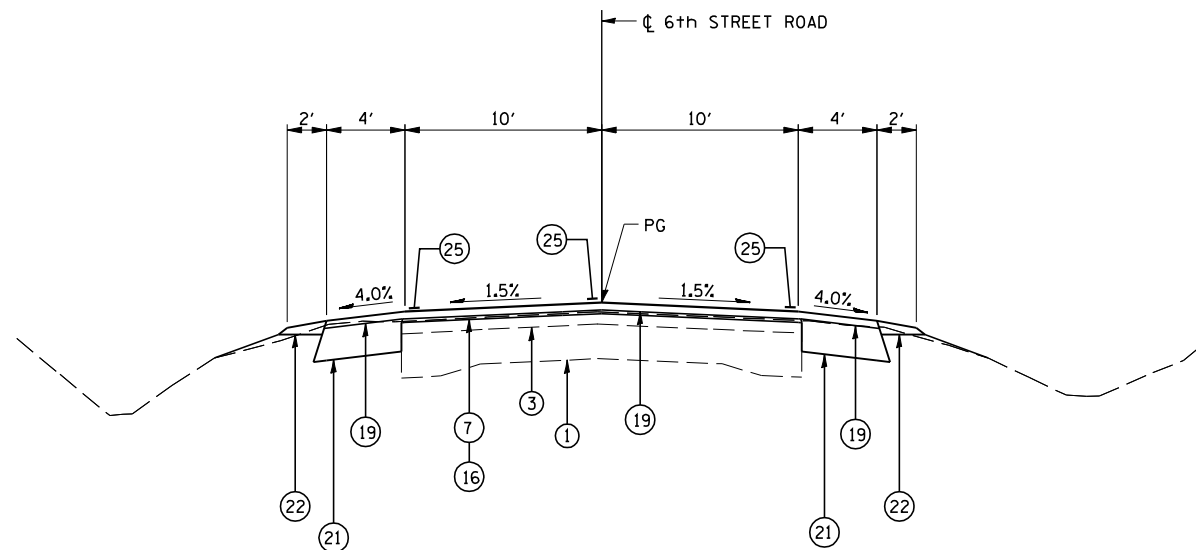

③ PROPOSED 6th STREET ROAD TYPICAL CROSS SECTION




② LT STA 0+00.85 TO STA 14+25.64 ④
⑤ LT STA 21+78.64 TO STA 22+18.82

② RT STA 2+34.50 TO STA 14+35.40 ④
⑤ RT STA 21+78.64 TO STA 22+18.82


CONSTRUCT RIGHT SIDE HMA SHOULDER 8" ADJACENT TO EXISTING PAVEMENT STA 21+18.82 TO STA 22+33.23

LEGEND

- ① EX PCC PAVEMENT 9"-7"-9"
- ② EXISTING AGGREGATE BASE 7"
- ③ EXISTING HMA OVERLAY 2 1/2"
- ④ EX HMA SHOULDER
- ⑤ EX AGGREGATE SHOULDER
- ⑥ EX COMBINATION CONCRETE CURB AND GUTTER TYPE B-6.24
- ⑦ PR HMA SURFACE REMOVAL - VARIABLE DEPTH
- ⑧ PR PAVEMENT REMOVAL
- ⑨ PR PAVED SHOULDER REMOVAL
- ⑩ PR COMBINATION CURB AND GUTTER REMOVAL
- ⑪ PR SUBBASE GRANULAR MATERIAL TYPE A 8"
- ⑫ PR AGGREGATE BASE COURSE TYPE A 8"
- ⑬ PR TIE BAR
- ⑭ PR PCC BASE COURSE 9"
- ⑮ PR HMA BASE COURSE 9"
- ⑯ PR LEVELING BINDER (MACHINE METHOD) N70 3/4"
- ⑰ PR LEVELING BINDER (MACHINE METHOD) N70 VARIABLE DEPTH
- ⑱ PR HMA BINDER COURSE IL 19.0 N70 2 1/2"
- ⑲ PR HMA SURFACE COURSE MIX "D" N70 1 1/2"
- ⑳ PR HMA SHOULDER
- ㉑ PR HMA SHOULDER 6 1/2"
- ㉒ PR AGGREGATE WEDGE SHOULDER TYPE B
- ㉓ PR COMBINATION CONCRETE CURB AND GUTTER TYPE B-6.24
- ㉔ PR PCC SIDEWALK 4"
- ㉕ PR PAVEMENT MARKING LINE
- ㉖ PR STRIP REFLECTIVE CRACK CONTROL TREATMENT

   


CEC Cummins Engineering Corporation Civil and Structural Engineering	JOB = 2265.11	DESIGNED - NAK	REVISED -	STATE OF ILLINOIS DEPARTMENT OF TRANSPORTATION	TYPICAL CROSS SECTIONS SBI 126 (6TH ST RD)	S.B.I. RTE.	SECTION	COUNTY	TOTAL SHEETS	SHEET NO.
	FILE NAME = D62F74-sht-typicol.dgn	DRAWN - SJS	REVISED -			126	(110) I-2	SANGAMON	93	15
	PLOT SCALE = 9.7658 ' / IN.	CHECKED - NAK	REVISED -			CONTRACT NO. 72F74				
	PLOT DATE = 2/4/2013	DATE - 10/8/2012	REVISED -			SCALE:	SHEET NO.	OF SHEETS	STA.	TO STA.

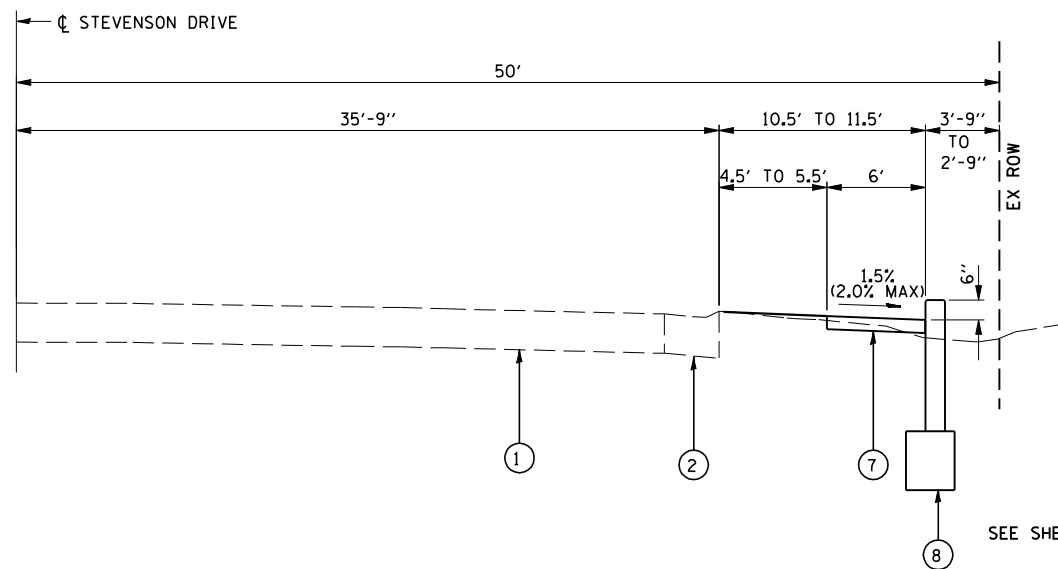


TRANSITION SIDEWALK WIDTH AS FOLLOWS
5' AT STA 9+25.58 TO 6' AT STA 9+30.32
6' AT STA 9+46.81 TO 5' AT STA 9+51.55

SEE SHEET 60 OF 94 FOR RETAINING WALL DETAILS

10 PROPOSED STEVENSON DRIVE TYPICAL CROSS SECTION
RT STA 9+32.57 TO STA 9+44.57

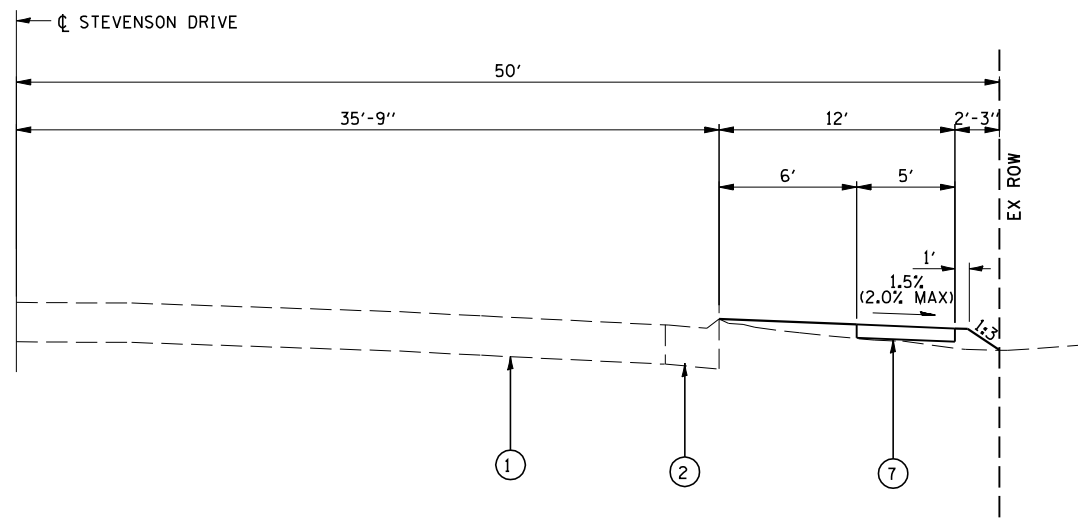

9 PROPOSED STEVENSON DRIVE TYPICAL CROSS SECTION
RT STA STA 7+64.83 TO STA 9+32.57
RT STA 9+44.57 TO STA 9+65.18

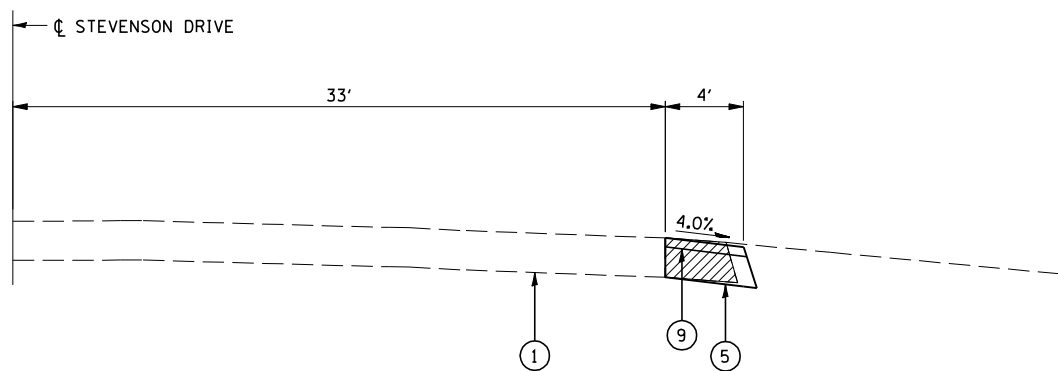

8 PROPOSED STEVENSON DRIVE TYPICAL CROSS SECTION
RT STA 6+03.61 TO STA 6+18.61 (HMA SHOULDER REMOVAL AND REPLACEMENT)

LEGEND

- 1 EX PAVEMENT
- 2 EX COMBINATION CONCRETE CURB AND GUTTER TYPE B-6.24
- 3 PR PAVED SHOULDER REMOVAL
- 4 PR COMBINATION CURB AND GUTTER REMOVAL
- 5 PR HMA SHOULDER 6 1/2"
- 6 PR COMBINATION CONCRETE CURB AND GUTTER TYPE B-6.24
- 7 PR PCC SIDEWALK 4"
- 8 PR RETAINING WALL
- 9 PR HMA SURFACE COURSE MIX "D" N70 1 1/2"

EARTHWORK				
LOCATION	EXCAVATION	EXCAVATION ADJUSTED FOR SHRINKAGE	EMBANKMENT	EARTHWORK BALANCE WASTE (+) OR SHORTAGE (-)
	CU YD	CU YD	CU YD	CU YD
6TH ST RD				
STA 100+40 TO STA 22+00	2,065	1,550	220	1,330
6TH ST FRONTAGE RD EAST.				
STA 57+75 TO STA 59+30	195	150	75	75
STRAIGHT ST				
STA 10+20 TO STA 11+00	35	30	0	30
STEVENSON DR.				
STA 6+04 TO STA 9+65	5	5	15	-10
TOTAL	2,300	1,735	310	1,425
SHRINKAGE FACTOR: 1.25				
FURNISHED EXCAVATION: 0 CU YD				
WASTE: 1,425 CU YD				

TEMPORARY DITCH CHECKS				
LOCATION	EACH			
6TH ST. RD.				
STA 17+00.00	8			
STA 19+50.00	8			
STA 22+26.00	8			
TOTAL	24			

PERIMETER EROSION BARRIER	
LOCATION	FOOT
6TH ST. RD.	
LT STA 0+94.00 TO STA 1+82.00	90
TOTAL	90

INLET AND PIPE PROTECTION	
LOCATION	EACH
STEVENSON DR.	
RT STA 9+39.00	1
6TH ST. RD.	
LT STA 103+13.00	1
LT STA 104+05.00	1
LT STA 0+69.00	1
LT STA 2+45.00	1
LT STA 6+78.00	1
LT STA 9+50.00	1
LT STA 12+71.00	1
LT STA 20+30.00	2
LT STA 22+19.00	1
RT STA 102+27.00	1
RT STA 4+31.00	1
RT STA 7+13.00	1
RT STA 14+38.00	2
RT STA 18+45.00	2
TOTAL	18

SEEDING AND SODDING						
LOCATION	SEEDING, CLASS 2	FERTILIZER NUTRIENT			AGRICULTURAL GROUND TON	MULCH, METHOD 3 ACRE
	ACRE	NITROGEN POUND	PHOSPHORUS POUND	POTASSIUM POUND		
STEVENSON DR.						
RT STA 6+04.00 TO STA 6+56.00	0.01	0.90	0.90	0.90	0.02	0.01
RT STA 7+44.00 TO STA 9+64.00	0.01	0.90	0.90	0.90	0.02	0.01
RT STA 7+20.00 TO STA 9+64.00	0.04	3.60	3.60	3.60	0.08	0.04
6TH ST. RD.						
STA 100+56.00 TO STA 101+10.00	0.01	0.90	0.90	0.90	0.02	0.01
LT STA 101+10.00 TO STA 103+25.00	0.05	4.50	4.50	4.50	0.10	0.05
LT STA 103+45.00 TO STA 104+08.00	0.01	0.90	0.90	0.90	0.02	0.01
LT STA 0+38.00 TO STA 0+72.00	0.01	0.90	0.90	0.90	0.02	0.01
LT STA 0+94.00 TO STA 1+82.00	0.02	1.80	1.80	1.80	0.04	0.02
LT STA 2+43.00 TO STA 6+37.00	0.03	2.70	2.70	2.70	0.06	0.03
LT STA 6+72.00 TO STA 9+21.00	0.02	1.80	1.80	1.80	0.04	0.02
LT STA 9+46.00 TO STA 12+22.00	0.02	1.80	1.80	1.80	0.04	0.02
LT STA 12+67.00 TO STA 13+72.00	0.01	0.90	0.90	0.90	0.02	0.01
LT STA 18+90.00 TO STA 22+19.00	0.11	9.90	9.90	9.90	0.22	0.11
RT STA 100+56.00 TO STA 101+15.00	0.01	0.90	0.90	0.90	0.02	0.01
RT STA 101+15.00 TO STA 102+61.00	0.05	4.50	4.50	4.50	0.10	0.05
RT STA 103+03.00 TO STA 103+44.00	0.01	0.90	0.90	0.90	0.02	0.01
RT STA 4+22.00 TO STA 6+74.00	0.02	1.80	1.80	1.80	0.04	0.02
RT STA 7+05.00 TO STA 8+30.00	0.01	0.90	0.90	0.90	0.02	0.01
RT STA 8+44.00 TO STA 9+04.00	0.01	0.90	0.90	0.90	0.02	0.01
RT STA 9+80.00 TO STA 14+38.00	0.12	10.80	10.80	10.80	0.24	0.12
RT STA 13+86.00 TO STA 22+26.00	0.47	42.30	42.30	42.30	0.94	0.47
TOTAL	1.05	94.50	94.50	94.50	2.10	1.05

TEMPORARY EROSION CONTROL SEEDING	
LOCATION	POUND
STEVENSON DR.	
RT STA 6+04.00 TO STA 6+40.00	0.87
RT STA 6+47.00 TO STA 6+56.00	0.13
RT STA 7+44.00 TO STA 9+64.00	1.18
RT STA 7+20.00 TO STA 9+64.00	4.48
6TH ST. RD.	
LT STA 100+56.00 TO STA 101+10.00	0.84
LT STA 101+10.00 TO STA 103+25.00	5.04
LT STA 103+45.00 TO STA 104+08.00	0.34
LT STA 0+38.00 TO STA 0+72.00	0.37
LT STA 0+94.00 TO STA 1+82.00	1.94
LT STA 2+43.00 TO STA 6+37.00	2.70
LT STA 6+72.00 TO STA 9+21.00	1.99
LT STA 9+46.00 TO STA 12+22.00	1.85
LT STA 12+67.00 TO STA 13+72.00	1.31
LT STA 18+90.00 TO STA 22+19.00	11.26
RT STA 100+56.00 TO STA 101+15.00	1.04
RT STA 101+15.00 TO STA 102+61.00	5.15
RT STA 103+03.00 TO STA 103+44.00	0.90
RT STA 4+22.00 TO STA 6+74.00	2.06
RT STA 7+05.00 TO STA 8+30.00	0.72
RT STA 8+44.00 TO STA 9+04.00	0.69
RT STA 9+80.00 TO STA 14+38.00	12.30
RT STA 13+86.00 TO STA 22+26.00	47.38
TOTAL	104.54

CECCummins Engineering Corporation Civil and Structural Engineering	JOB = 2265.11	DESIGNED - NAK	REVISED -	STATE OF ILLINOIS DEPARTMENT OF TRANSPORTATION	SCHEDULE OF QUANTITIES			S.B.I. RTE.	SECTION	COUNTY	TOTAL SHEETS	SHEET NO.	
	FILE NAME = D672F74-sht-Schedules.dgn	DRAWN - SJS	REVISED -					126	(110) I-2	SANGAMON	93	17	
	PLOT SCALE = 20.0000 ' / IN.	CHECKED - NAK	REVISED -					CONTRACT NO. 72F74					
	PLOT DATE = 2/4/2013	DATE - 10/8/2012	REVISED -		SCALE:	SHEET NO.	OF	SHEETS	STA.	TO STA.	FED. ROAD DIST. NO.	ILLINOIS	FED. AID PROJECT

PAVEMENT

LOCATION	SUBBASE GRANULAR MATERIAL, TY A 8"	PCC BASE COURSE 9"	TIE BARS 3/4"	HMA BASE COURSE, 9"	AGG BASE COURSE TYPE A 8"
	SQ YD	SQ YD	EACH	SQ YD	SQ YD
6TH ST. RD.					
LT STA 100+32.26 TO STA 100+33.40	22.31	8.15	16		
LT STA 100+33.40 TO STA 100+61.56	45.88	33.44	32		
LT STA 100+61.65 TO STA 100+98.42	44.97	28.23	15		
LT STA 100+98.42 TO STA 0+00.85	550.40			522.33	
LT STA 14+25.64 TO STA 14+62.92	30.91			23.66	
LT STA 15+74.15 TO STA 17+00.00	105.18			80.70	
RT STA 100+32.85 TO STA 100+38.23	22.37	6.89	17		
RT STA 100+38.23 TO STA 100+77.82	50.70	35.28	18		
RT STA 100+77.82 TO STA 101+12.64	25.83	8.42	14		
RT STA 15+59.01 TO STA 17+00.00	120.44			93.14	
LT&RT STA 17+00.00 TO STA 21+78.26	1,469.64			1,283.45	
6TH ST FRONTAGE RD EAST					
LT&RT STA 57+41.68 TO STA 59+29.92					787.84
RT STA 57+41.68 TO STA 58+05.00					5.61
STRAIGHT ST					
LT STA 10+09.75 TO STA 10+42.95					67.56
LT STA 10+42.95 TO STA 10+54.20					5.98
RT STA 10+11.20 TO STA 10+49.00					62.17
RT STA 10+49.00 TO STA 10+69.53					
TOTAL	2,488.63	120.41	112	2,003.28	929.16

STRIP REFLECTIVE CRACK CONTROL TREATMENT

LOCATION	FOOT
6TH ST RD	
LT STA 100+32.00 TO STA 101+12.00	96
LT STA 101+12.00 TO STA 0+01.00	300
LT STA 14+25.00 TO STA 17+00.00	275
RT STA 100+32.00 TO STA 100+68.00	55
RT STA 100+68.00 TO STA 0+01.00	46
RT STA 14+35.00 TO STA 17+00.00	265
TOTAL	1,037

COMBINATION CONCRETE CURB AND GUTTER, TYPE B-6.24

LOCATION	FOOT
BAKER DR.	
LT STA 10+36.00	9
6TH ST. RD	
LT STA 100+34.26 TO STA 100+72.42	77
RT STA 100+34.93 TO STA 100+73.53	57
TOTAL	143

COMBINATION CONCRETE CURB AND GUTTER, TYPE B-6.18

LOCATION	FOOT
6TH ST. RD	
RT STA 102+44.38 TO STA 102+64.38	30
RT STA 103+01.11 TO STA 103+46.11	66
TOTAL	96

AGGREGATE WEDGE SHOULDERS, TYPE B

LOCATION	TON
6TH ST. RD.	
LT STA 0+41.92 TO STA 0+67.49	1.32
LT STA 0+98.12 TO STA 1+77.76	4.11
LT STA 2+46.67 TO STA 6+33.31	19.96
LT STA 6+76.23 TO STA 9+17.54	12.46
LT STA 9+49.85 TO STA 12+17.71	13.83
LT STA 12+71.26 TO STA 13+78.00	5.51
LT STA 14+28.89 TO STA 14+41.45	0.65
LT STA 15+78.52 TO STA 17+43.06	8.49
LT STA 17+96.06 TO STA 18+90.50	4.88
LT STA 21+78.68 TO STA 22+18.82	2.07
RT STA 2+34.40 TO STA 6+69.55	22.46
RT STA 7+09.43 TO STA 8+28.43	6.14
RT STA 8+48.14 TO STA 8+98.77	2.61
RT STA 9+84.39 TO STA 14+25.64	22.78
RT STA 21+78.23 TO STA 22+25.71	2.45
ST JOSEPH STREET	
LT STA 14+59.69 TO STA 14+74.91	0.65
RT STA 14+59.69 TO STA 15+00.41	2.48
FLORA AVE	
LT STA 9+60.04 TO STA 9+86.18	1.72
RT STA 9+60.04 TO STA 9+85.86	1.39
STRAIGHT ST.	
LT STA 10+20.19 TO STA 10+63.53	2.37
RT STA 10+18.80 TO STA 11+01.81	4.10
TOTAL	142.43

CLASS SI CONCRETE (OUTLET)

LOCATION	CU YD
6TH ST. RD	
LT STA 100+72.42 TO STA 101+11.05	3.13
RT STA 100+73.53 TO STA 101+15.53	3.57
TOTAL	6.70

COMBINATION CONCRETE CURB AND GUTTER, TYPE B-6.24

(VARIABLE WIDTH GUTTER FLAG)			
LOCATION	FOOT		
6TH ST. RD			
RT STA 100+32.99 TO STA 100+34.93	12		
TOTAL	12		

HOT-MIX ASPHALT SHOULDERS, 6 1/2"

LOCATION			SQ YD
6TH ST. RD			
LT	STA 0+00.85	TO STA 14+25.64	633.24
LT	STA 17+00.00	TO STA 22+18.82	230.59
RT	STA 100+97.17	TO STA 101+12.64	6.88
RT	STA 2+34.40	TO STA 14+35.40	533.78
RT	STA 17+00.00	TO STA 22+33.23	236.99
ST JOSEPH STREET			
LT	STA 14+59.69	TO STA 14+74.91	61.60
RT	STA 14+59.69	TO STA 15+00.41	250.04
FLORA AVE			
LT	STA 9+60.04	TO STA 9+86.18	163.36
RT	STA 9+60.04	TO STA 9+85.86	140.52
6TH ST FRONTAGE RD EAST			
LT	STA 57+46.18	TO STA 59+29.96	97.11
RT	STA 57+47.71	TO STA 59+29.96	68.19
STRAIGHT ST.			
LT	STA 10+54.20	TO STA 11+01.94	21.22
RT	STA 10+69.53	TO STA 11+01.94	14.40
TOTAL			2,457.92

PORTLAND CEMENT CONCRETE SIDEWALK 4 INCH

LOCATION			SQ FT
STEVENSON DR			
RT	STA 6+40.97	TO STA 6+58.92	175.13
RT	STA 7+12.91	TO STA 9+64.61	1,338.49
BAKER DR			
LT	STA 10+64.00		26.00
RT	STA 10+69.00		90.00
TOTAL			1,629.62

PORTLAND CEMENT CONCRETE SIDEWALK 8 INCH

LOCATION			SQ FT
BAKER DR			
LT	STA 10+36.14		29
LT	STA 10+42.00		8
LT	STA 10+45.00		8
RT	STA 10+36.00		8
RT	STA 10+42.00		8
RT	STA 10+46.00		8
TOTAL			69

DETECTABLE WARNINGS

LOCATION			SQ FT
BAKER DR			
LT	STA 10+36.14		11
LT	STA 10+42.00		8
LT	STA 10+45.00		8
LT	STA 10+61.00		8
RT	STA 10+36.00		8
RT	STA 10+42.00		8
RT	STA 10+46.00		8
RT	STA 10+67.00		9
STEVENSON DR.			
RT	STA 6+43.90		11
6TH ST.RD.			
LT	STA 100+54.40		23
RT	STA 100+53.37		11
TOTAL			113

CONCRETE CURB, TYPE B

LOCATION			FOOT
BAKER DR			
LT	STA 10+36.05	TO STA 10+43.51	8
LT	STA 10+36.14	TO STA 10+39.76	5
TOTAL			13

CONCRETE MEDIAN SURFACE, 4 INCH

LOCATION			SQ FT
BAKER DR			
LT	STA 10+36.05	TO STA 10+43.02	6.17
LT	STA 10+36.14	TO STA 10+39.26	1.51
TOTAL			7.68

TEMPORARY RAMP

LOCATION		WIDTH FOOT	LENGTH FOOT	QTY SQ YD
6TH ST RD				
STA 100+32.62		99	5	55.00
STA 22+18.82		20.5	5	11.39
ST JOSEPH ST				
STA 14+59.69		25	5	13.89
FLORA AVE				
STA 9+60.00		19	5	10.56
STRAIGHT ST				
STA 11+01.94		23	5	12.78
TOTAL				103.62

PAVEMENT PATCHING, TYPE II, 9 INCH

LOCATION	LENGTH	SQ YD
6TH ST RD		
SOUTHBOUND		
STA 101+50.00	6	6.67
STA 101+56.00	6	6.67
STA 102+30.00	6	6.67
STA 3+24.00	6	6.67
STA 3+65.00	8	8.89
STA 9+02.00	6	6.67
STA 10+50.00	6	6.67
STA 16+30.00	6	6.67
NORTHBOUND		
STA 101+50.00	6	6.67
STA 101+56.00	6	6.67
STA 102+30.00	6	6.67
STA 103+00.00	10	11.11
STA 3+24.00	6	6.67
STA 3+65.00	8	8.89
STA 4+70.00	6	6.67
STA 5+45.00	6	6.67
STA 9+02.00	6	6.67
STA 10+50.00	6	6.67
STA 12+70.00	6	6.67
STA 13+30.00	6	6.67
STA 16+30.00	6	6.67
TOTAL		148.95

RESURFACING

LOCATION	BITUMINOUS MATERIALS (PRIME COAT)	AGGREGATE (PRIME COAT)	LEVELING BINDER (MM) , N70	HMA BINDER CSE, IL 19.0, N70	HMA SURF CSE, MIX "D", N70
	TON	TON	TON	TON	TON
6TH ST. RD.					
VARIABLE DEPTH LEVELING BINDER					
STA 100+80.00 TO STA 0+50.00			179.26		
STA 1+00.00 TO STA 2+30.44			5.89		
STA 11+50.00 TO STA 17+00.00			34.23		
LEVELING BINDER 3/4", SURFACE COURSE 1 1/2"					
6TH ST. RD.					
STA 100+42.22 TO STA 101+12.64	0.17	0.87	18.30		36.60
STA 101+12.64 TO STA 102+96.20	0.27	1.40	29.12		81.88
STA 102+96.20 TO STA 104+12.35	0.14	0.72	14.93		43.94
STA 0+00.00 TO STA 0+00.85	0.00	0.00	0.08		0.24
STA 0+00.85 TO STA 2+62.57	0.22	1.16	24.43		48.84
STA 2+62.57 TO STA 14+25.64	0.98	5.17	108.55		330.41
STA 14+25.64 TO STA 14+48.00	0.02	0.11	2.30		6.38
STA 14+48.00 TO STA 21+15.51	0.67	3.54	74.76		198.28
STA 21+15.51 TO STA 21+78.64	0.06	0.31	6.48		17.82
STA 21+78.64 TO STA 22+18.82	0.03	0.18	3.75		11.38
ST JOSEPH STREET					
STA 14+59.69 TO STA 15+00.41	0.07	0.36	7.64		17.91
FLORA AVE					
STA 9+60.04 TO STA 9+86.18	0.03	0.14	3.03		8.45
6TH ST FRONTAGE RD EAST					
STA 57+41.26 TO STA 59+29.96	0.29	1.55		108.59	65.15
STRAIGHT ST.					
STA 10+16.00 TO STA 11+01.94	0.12	0.65		45.34	27.20
TOTAL	3.07	16.16	512.75	153.93	894.48

PAVEMENT REMOVAL

LOCATION	SQ YD
6TH ST. RD	
STA 17+00.00 TO STA 18+44.59	253.92
6TH ST FRONTAGE RD EAST.	
STA 51+24.00 TO STA 59+29.96	1,835.23
STRAIGHT ST.	
STA 9+40.50 TO STA 9+88.72	245.50
TOTAL	2,334.65

COMBINATION CURB AND GUTTER REMOVAL

LOCATION	FOOT
6TH ST. RD	
LT STA 100+32.25 TO STA 100+67.85	82
RT STA 100+32.25 TO STA 100+67.79	70
RT STA 102+44.00 TO STA 102+64.38	30
RT STA 103+10.15 TO STA 103+45.80	65
TOTAL	247

SIDEWALK REMOVAL

LOCATION	SQ FT
BAKER DR.	
LT STA 10+64.00	26
RT STA 10+69.00	70
TOTAL	96

MEDIAN REMOVAL (SPECIAL)

LOCATION	SQ FT
BAKER DR.	
LT STA 10+35.55	49
LT STA 10+42.00	8
LT STA 10+45.00	8
RT STA 10+36.00	8
RT STA 10+42.00	8
RT STA 10+46.00	8
STRAIGHT ST	
LT STA 10+20.00	25
TOTAL	114

PAVED SHOULDER REMOVAL

LOCATION	SQ YD
6TH ST. RD	
RT STA 100+32.62 TO STA 101+12.64	89.61
RT STA 2+33.50 TO STA 4+32.75	77.62
TOTAL	167.23

ENTRANCE AND SIDE ROAD SCHEDULE

LOCATION		LENGTH	WIDTH	AGGREGATE FOR TEMPORARY ACCESS	PREPARATION OF BASE	DRIVEWAY PAVEMENT REMOVAL	PCC DRIVEWAY PAVEMENT, 8 INCH	AGGREGATE BASE COURSE TYPE B 6"	HMA SURFACE REMOVAL – BUTT JOINT	BITUMINOUS MATERIALS (PRIME COAT)	INCIDENTAL HMA SURFACING
		FOOT	FOOT	TON	SQ YD	SQ YD	SQ YD	SQ YD	SQ YD	TON	TON
6TH ST RD											
LT STA 103+34.00	HMA CE	6.00	23.15	4.69	33.38				87.33		14.95
LT STA 0+18.00	HMA CE	6.00	40.28	8.16	27.85				56.60		12.48
LT STA 0+84.00	HMA CE	6.00	12.28	2.49	19.24				35.39		8.62
LT STA 1+96.00	HMA CE	6.00	33.60	6.80	24.63				42.19		11.04
LT STA 2+30.00	HMA CE	6.00	27.30	5.53	19.97				34.29		8.95
LT STA 6+55.00	HMA CE	6.00	34.55	7.00	26.99				47.20		12.09
LT STA 9+34.00	CONC CE	6.00	24.30	4.92	19.77	35.88	19.77				
LT STA 12+45.00	CONC CE	6.00	45.55	9.22	34.36	53.73	34.36				
LT STA 14+05.00	AGG CE	22.00	35.00	7.09	51.75						23.18
LT STA 14+60.00	AGG CE	8.90	24.00	4.86	29.90						13.39
LT STA 17+70.00	AGG CE	11.00	35.00	7.09	56.21						25.18
LT STA 20+66.00	AGG FE	11.00	36.95	7.48	58.18			58.18		0.07	11.40
RT STA 102+83.00	CONC CE	26.52	35.00		104.04	108.60	104.04				
RT STA 103+61.00	CONC CE	25.55	28.50		83.88	87.13	83.88				
RT STA 103+81.14 TO STA 1+74.87	HMA PARKING		206.10						112.13	0.10	117.81
RT 1+95.32	ST JOSEPH ST	45.00	25.10						107.63		
RT STA 6+92.29	FLORA AVE	30.00	31.90						94.69		
RT STA 8+38.00	HMA PE	4.00	15.70	3.18	16.93			16.93	26.08	0.02	3.32
RT STA 9+42.00	HMA CE	6.00	77.60	15.71	154.86				188.82		69.38
STRAIGHT ST											
LT STA 10+84.00	AGG CE	11.00	18.00	3.64	35.60						15.95
TOTAL				97.86	797.54	285.34	242.05	75.11	832.35	0.19	347.74

PREPARATION OF BASE INCLUDES ALL EXCAVATION REQUIRED TO CONSTRUCT PROPOSED ENTRANCE.
SEE RESURFACING SCHEDULE FOR ADDITIONAL BITUMINOUS MATERIALS (PRIME COAT) QUANTITY

HOT-MIX ASPHALT SURFACE REMOVAL, VARIABLE DEPTH

LOCATION	SQ YD
6TH ST. RD	
STA 100+32.62 TO STA 104+12.35	425.58
STA 0+00.00 TO STA 1+70.00	322.57
STA 1+70.00 TO STA 13+00.00	2,499.79
STA 21+78.64 TO STA 22+18.82	92.19
STRAIGHT ST	
STA 10+12.00 TO STA 11+01.91	263.05

TOTAL3,603.18

PIPE CULVERT REMOVAL

LOCATION	TYPE	FOOT
6TH ST RD		
LT STA 103+34.00	15" CMP	33
RT STA 15+25.00	15" CMP	77
RT STA 15+25.00	15" CONC	41
RT STA 16+75.00	24" CONC	32
RT STA 17+50.00	18" CMP	168
LT STA 20+65.00	15" CMP	48

TOTAL399

CURB REMOVAL

LOCATION	FOOT
STEVENSON DR	
RT STA 9+64.00	6

TOTAL6

CONCRETE HEADWALL REMOVAL

LOCATION	EACH
6TH ST RD	
RT STA 16+75.00	1
RT STA 16+80.00	1

TOTAL2

PIPE CULVERTS

LOCATION	PIPE CULVERTS, CLASS A,	PRECAST REINFORCED CONCRETE FLARED END SECTIONS	PIPE CULVERTS, CLASS D,		TRENCH BACKFILL
	TYPE 1 EQUIVALENT ROUND-SIZE 18"	EQUIVALENT ROUND-SIZE 18"	TYPE 1 15"	TYPE 1 18"	
	FOOT	EACH	FOOT	FOOT	CU YD
6TH ST RD					
LT STA 103+34.00			38		
RT STA 15+10.50	192	4			13.8
STA 18+96.00	176	4			22.0
LT STA 20+66.00				112	
TOTAL	368	8	38	112	35.8

BOX CULVERT EXTENSION

LOCATION	MANHOLES, TYPE A, 6'- DIAMETER, TY 1 FRAME CLOSED LID	PIPE CULVERTS, CLASS A, TYPE 1 30"	PRECAST REINFORCED CONC FLARED END SEC 30"	CONCRETE REMOVAL	CONCRETE COLLAR	REINFORCEMENT BARS	EXPANSION BOLTS 3/4 INCH
	EACH	FOOT	EACH	CU YD	CU YD	POUNDS	EACH
6TH ST RD							
LT STA 100+62.20				0.8	0.4	40	4
LT STA 100+62.20 TO STA 100+71.30		12					
LT STA 100+73.20	1						
LT STA 100+75.54 TO STA 100+81.20		6					
LT STA 100+81.20 TO STA 100+87.35			1				
TOTAL	1	18	1	0.8	0.4	40	4

MANHOLES TO BE ADJUSTED

LOCATION	EACH
6TH ST RD	
RT STA 6+90.00	1
RT STA 9+46.00	1
STEVENSON DR	
RT STA 9+31.00	1
TOTAL	3

INLETS TO BE ADJUSTED

LOCATION	EACH
6TH ST RD	
RT STA 102+43.00	1
RT STA 103+25.00	1
RT STA 103+85.00	1
RT STA 0+66.00	1
RT STA 1+28.00	1
RT STA 1+70.00	1
TOTAL	6

PAVEMENT MARKING REMOVAL

LOCATION	TYPE	SQ FT
BAKER DR		
LT STA 10+45.00	CROSS WALK	10.45
LT STA 10+50.00	CROSS WALK	11.05
LT & RT STA 10+39.00	CROSS WALK	13.80
LT & RT STA 10+46.00	CROSS WALK	12.70
RT STA 10+44.00	CROSS WALK	10.95
RT STA 10+50.00	CROSS WALK	11.60
RT STA 10+57.00	STOP BAR	37.00
LT STA 10+46.00	STOP BAR	38.00
6TH ST RD		
RT STA 1+58.00	PARKING SPACE	10.00
STEVENSON DR		
LT STA 7+20.00	STOP BAR	78.80
TOTAL		234.35

THERMOPLASTIC PAVEMENT MARKING -
LETTERS AND SYMBOLS

LOCATION	TYPE	SQ FT
STEVENSON DR		
LT STA 7+55.40	LEFT ARROW	15.6
6TH ST RD		
LT STA 100+94.00	LEFT & THROUGH ARROW	26.0
LT STA 100+94.00	RIGHT ARROW	15.6
LT STA 101+94.00	LEFT & THROUGH ARROW	26.0
LT STA 101+94.00	RIGHT ARROW	15.6
LT STA 102+96.20	LEFT & THROUGH ARROW	26.0
LT STA 102+96.20	RIGHT ARROW	15.6
TOTAL		140.4

THERMOPLASTIC PAVEMENT MARKING – LINE 5"

LOCATION	WHITE FOOT	YELLOW FOOT	TOTAL FOOT
6TH ST. RD			
SOLID WHITE EDGE LINE			
LT STA 100+98.42 TO STA 104+12.35	313.93		313.93
LT STA 0+00.00 TO STA 14+53.71	1,453.71		1,453.71
LT STA 15+78.82 TO STA 22+18.82	640.00		640.00
RT STA 100+97.17 TO STA 104+12.35	315.18		315.18
RT STA 0+00.00 TO STA 1+74.87	174.87		174.87
RT STA 2+34.40 TO STA 6+63.55	429.15		429.15
RT STA 7+15.43 TO STA 14+35.40	719.97		719.97
RT STA 15+93.60 TO STA 22+18.82	625.22		625.22
YELLOW SKIP DASH			
STA 0+00.00 TO STA 22+18.82		560.00	560.00
SOLID YELLOW CENTERLINE			
LT STA 100+63.93 TO STA 102+96.20	232.27		232.27
RT STA 100+63.93 TO STA 102+96.20	232.27		232.27
6TH ST FRONTAGE RD EAST			
SOLID WHITE EDGE LINE			
LT STA 57+40.04 TO STA 59+30.00	249.49		249.49
RT STA 58+37.54 TO STA 59+30.00	170.61		170.61
YELLOW SKIP DASH			
STA 58+58.00 TO STA 59+30.00		20.00	20.00
SOLID YELLOW CENTERLINE			
LT STA 57+51.33 TO STA 58+58.00	249.49		249.49
RT STA 57+51.33 TO STA 58+58.00	170.61		170.61
STRAIGHT ST.			
SOLID WHITE EDGE LINE			
LT STA 10+11.11 TO STA 11+01.90	130.60		130.60
RT STA 10+12.80 TO STA 11+01.90	112.90		112.90
SOLID YELLOW CENTERLINE			
LT STA 10+20.45 TO STA 11+01.90	81.45		81.45
RT STA 10+20.45 TO STA 11+01.90	81.45		81.45
TOTAL	6,383.17	580.00	6,963.17

THERMOPLASTIC PAVEMENT MARKING – LINE 6"

LOCATION	WHITE FOOT
STEVENS ON DR.	
CROSSWALK	
STA 6+42.27 TO STA 6+60.22	70.81
STA 6+47.75 TO STA 6+66.20	72.79
STA 7+07.09 TO STA 7+14.81	84.34
STA 7+13.14 TO STA 7+20.28	78.03
BAKER DR	
CROSSWALK	
STA 10+46.00 TO STA 10+57.00	21.08
STA 10+59.50 TO STA 10+61.60	22.12
STA 10+39.10 TO STA 10+39.30	28.14
STA 10+45.10 TO STA 10+45.30	28.11
STA 10+45.10 TO STA 10+62.20	23.37
STA 10+49.10 TO STA 10+66.20	23.33
6TH ST. RD	
CROSSWALK	
STA 100+50.42 TO STA 100+53.45	53.95
STA 100+56.56 TO STA 100+59.29	58.62
SOLID WHITE LANE LINE	
LT STA 100+63.93 TO STA 102+96.20	232.27
2' DASH, 6' SKIP	
LT STA 102+96.20 TO STA 104+12.35	30.00
TOTAL	826.96

THERMOPLASTIC PAVEMENT MARKING – LINE 8"

LOCATION	WHITE FOOT
SOLID WHITE ISLAND	
6TH ST RD.	
RT STA 14+76.98 TO STA 15+07.99	31.01
6TH ST FRONTAGE RD EAST	
RT STA 57+48.87 TO STA 58+03.56	47.78
RT STA 57+43.96 TO STA 58+03.56	49.67
TOTAL	128.46

THERMOPLASTIC PAVEMENT MARKING – LINE 12"

LOCATION	WHITE FOOT
SOLID WHITE ISLAND DIAGONALS	
6TH ST FRONTAGE RD EAST	
RT STA 57+43.87 TO STA 58+03.56	72.54
TOTAL	72.54

THERMOPLASTIC PAVEMENT MARKING – LINE 24"

LOCATION	WHITE FOOT
SOLID WHITE STOP BAR	
STEVENS ON DR	
STA 7+25.45	39.22
BAKER DR	
STA 10+58.25	19.00
STA 10+65.73	18.50
6TH ST. RD.	
STA 100+63.93	23.87
6TH ST FRONTAGE RD EAST	
STA 57+51.33	20.89
STRAIGHT ST.	
STA 10+20.45	23.02
TOTAL	144.50

PAINT PAVEMENT MARKING – LETTERS AND SYMBOLS

LOCATION	TYPE	SQ FT
6TH ST RD		
RT STA 102+87.00	LEFT ARROW	15.6
RT STA 102+92.00	RIGHT ARROW	15.6
TOTAL		31.2

PAINT PAVEMENT MARKING – LINE 5"

LOCATION	WHITE FOOT
6TH ST RD	
RT STA 102+78.00	8
RT STA 102+89.00	8
RT STA 103+79.00 TO STA 1+62.00	220
TOTAL	236

PAINT PAVEMENT MARKING - LINE 12"

LOCATION	WHITE
	FOOT
6TH ST RD	
RT STA 1+48.80 TO STA 1+79.40	175
TOTAL	175

PAINT PAVEMENT MARKING - LINE 24"

LOCATION	WHITE
	FOOT
ST JOSEPH STREET	
STA 14+80.00	17
TOTAL	17

SHORT TERM PAVEMENT MARKING

LOCATION	NO. APPLICATIONS	FOOT
6TH ST RD		
STA 100+32.62 TO STA 104+12.35	4	160
STA 0+00.00 TO STA 22+25.71	4	896
6TH ST FRONTAGE RD EAST		
STA 57+41.26 TO STA 59+29.96	3	60
TOTAL		1,116

WORK ZONE PAVEMENT MARKING REMOVAL

LOCATION	SQ FT
6TH ST RD	
STA 100+32.62 TO STA 104+12.35	13
STA 0+00.00 TO STA 22+25.71	75
6TH ST FRONTAGE RD EAST	
STA 57+41.26 TO STA 59+29.96	7
TOTAL	95

SIGNS

LOCATION	SIGN PANEL - TYPE 1	TELESCOPING STEEL SIGN SUPPORT	SIGN TYPE
	SQ FT	FOOT	
6T ST RD			
LT STA 102+50.00	6.0	20	RIGHT TURN LANE
6TH ST FRONTAGE RD EAST			
RT STA 59+00.00	9.0	20	STOP AHEAD
RT STA 57+54.00	9.0	20	STOP
RT STA 57+54.00	4.5		CROSS TRAFFIC DOES NOT STOP
TOTAL	28.5	60	

EXIST. CURVE 404
PI STA. = 67+32.54
Δ = 14° 24' 08" (RT)
D = 7° 42' 35"
R = 743.16'
T = 93.90'
L = 186.81'
E = 5.91'
e = -----
T.R. = -----
S.E. RUN = -----
P.C. STA. = 66+38.64
P.T. STA. = 68+25.44

PROP. CURVE EFRO1
PI STA. = 59+29.00
Δ = 1° 25' 00" (LT)
D = 0° 59' 51"
R = 5,743.58'
T = 71.01'
L = 142.00'
E = 0.44'
e = NORMAL CROWN
T.R. = -----
S.E. RUN = -----
P.C. STA. = 58+58.00
P.T. STA. = 60+00.00

PROP. CURVE EFRO2
PI STA. = 58+08.80
Δ = 76° 25' 53" (RT)
D = 63° 39' 52"
R = 90.00'
T = 70.86'
L = 120.05'
E = 24.55'
e = NORMAL CROWN
T.R. = -----
S.E. RUN = -----
P.C. STA. = 57+37.94
P.T. STA. = 58+57.99

EXIST. CURVE 403
PI STA. = 53+69.21
Δ = 16° 06' 45" (LT)
D = 0° 59' 51"
R = 5,743.58'
T = 812.95'
L = 1,615.18'
E = 57.25'
e = -----
T.R. = -----
S.E. RUN = -----
P.C. STA. = 45+56.26
P.T. STA. = 61+71.44


EXIST. CURVE 402
PI STA. = 43+01.90
Δ = 47° 43' 51" (RT)
D = 20° 22' 53"
R = 281.12'
T = 124.37'
L = 234.19'
E = 26.28'
e = -----
T.R. = -----
S.E. RUN = -----
P.C. STA. = 41+77.52
P.T. STA. = 44+11.71

EXIST. CURVE 401
PI STA. = 39+50.11
Δ = 47° 38' 49" (LT)
D = 20° 37' 45"
R = 277.74'
T = 122.63'
L = 230.97'
E = 25.87'
e = -----
T.R. = -----
S.E. RUN = -----
P.C. STA. = 38+27.48
P.T. STA. = 40+58.45

EXIST. CURVE 405
PI STA. = 82+58.60
Δ = 15° 40' 47" (RT)
D = 0° 59' 51"
R = 5,743.30'
T = 790.80'
L = 1,571.72'
E = 54.19'
e = -----
T.R. = -----
S.E. RUN = -----
P.C. STA. = 74+67.80
P.T. STA. = 90+39.52

PROP. CURVE T1
PI STA. = 19+66.57
Δ = 6° 02' 11" (LT)
D = 2° 01' 29"
R = 2,830.00'
T = 149.21'
L = 298.15'
E = 3.93'
e = NORMAL CROWN
T.R. = -----
S.E. RUN = -----
P.C. STA. = 18+17.36
P.T. STA. = 21+15.51


PROP. CURVE T2
PI STA. = 21+70.61
Δ = 1° 05' 57" (RT)
D = 0° 59' 51"
R = 5,743.58'
T = 55.10'
L = 110.20'
E = 0.26'
e = NORMAL CROWN
T.R. = -----
S.E. RUN = -----
P.C. STA. = 21+15.51
P.T. STA. = 22+25.71

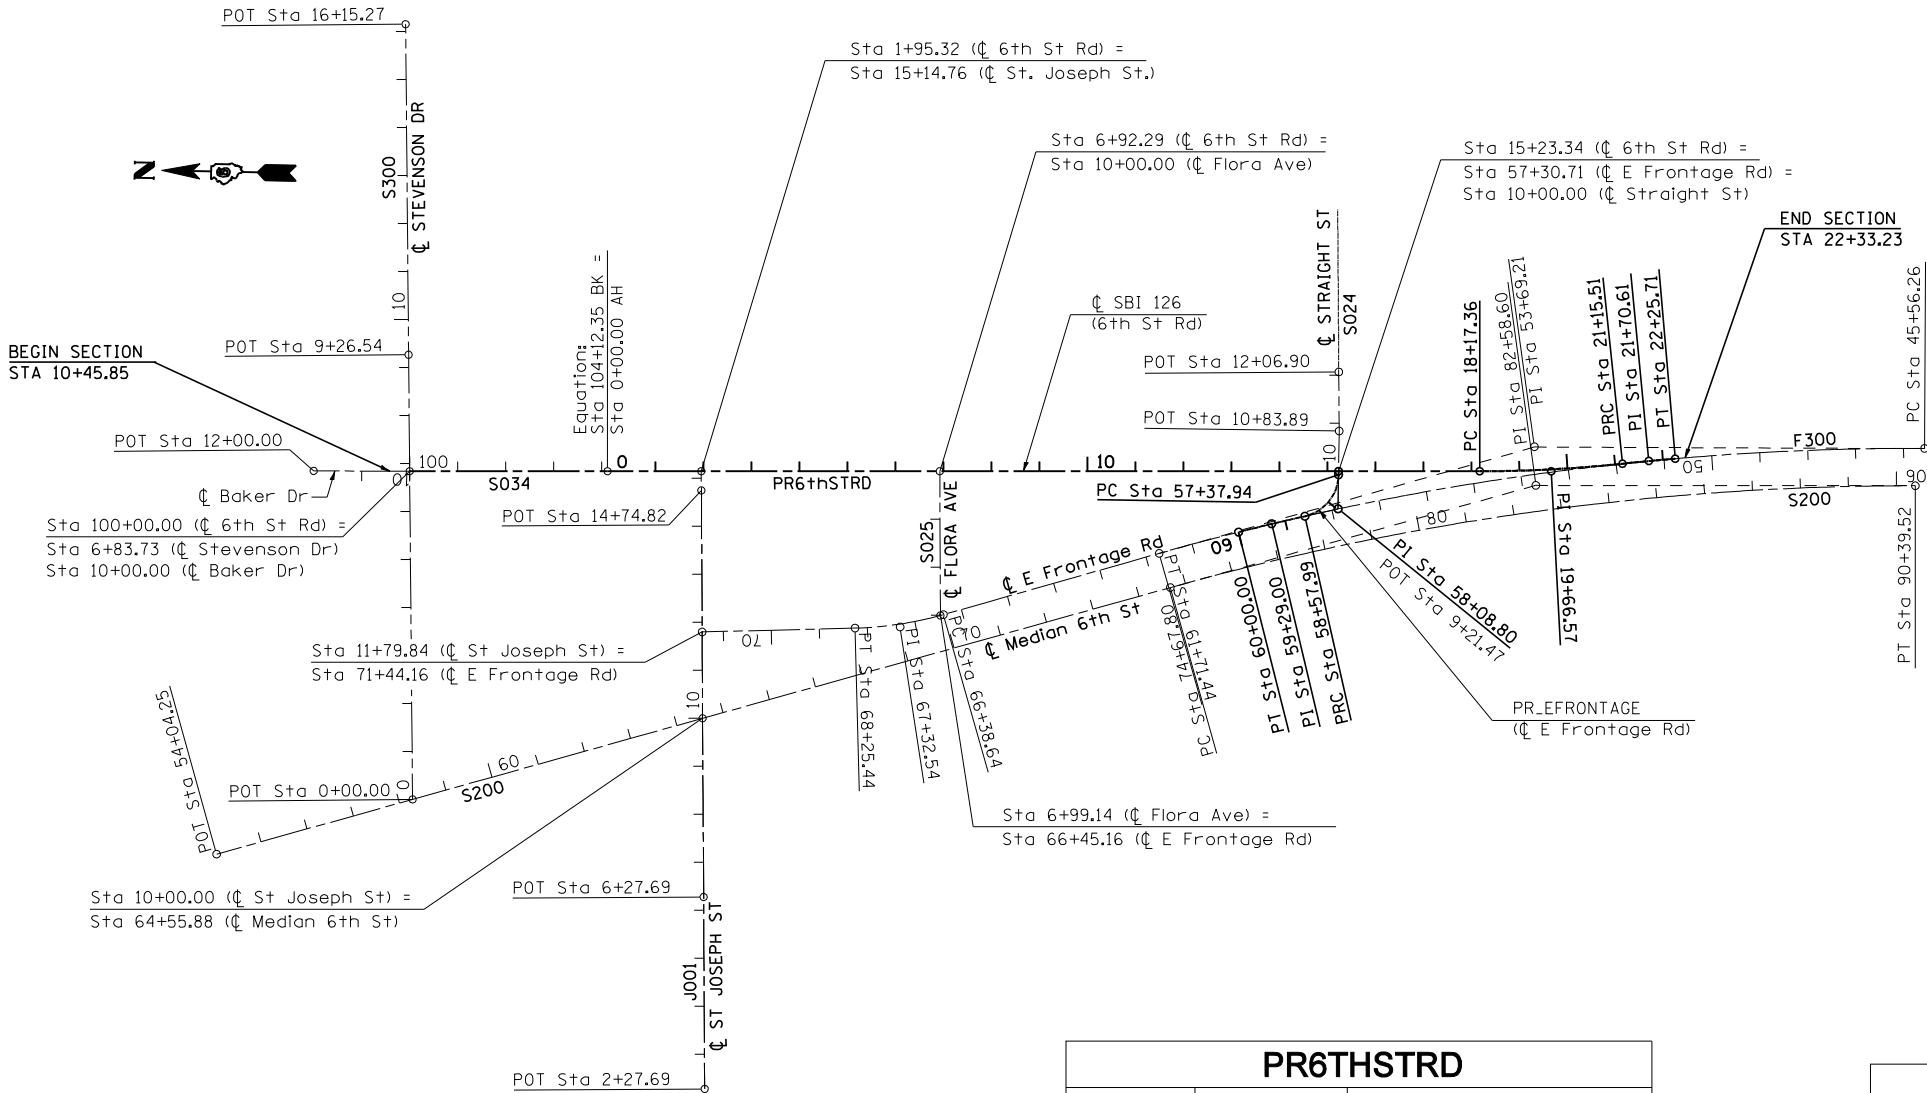


S300			
CONTROL POINT	STATION	COORDINATES	
		NORTHING	EASTING
P.O.T	0+00.00	1125897.9567	2442689.0491
P.O.T	9+26.54	1125924.3270	2443615.2110
P.O.T	16+15.27	1125943.9290	2444303.6600

PR6THSTRD			
CONTROL POINT	STATION	COORDINATES	
		NORTHING	EASTING
P.O.T	100+00.00	1125917.4164	2443372.4999
P.O.T	104+12.35	1125505.1409	2443380.5003
P.O.T	104+12.35	1125505.1409	2443380.5003
P.C.	18+17.36 R 2	1123688.1277	2443415.7605
P.I.	19+66.57 R 2	1123538.9416	2443418.6555
P.T.	21+15.51 R 2	1123390.8872	2443437.2228
P.C.	21+15.51 R 2	1123390.8872	2443437.2228
P.I.	21+70.61 R 2	1123336.2147	2443444.0792
P.T.	22+25.71 R 2	1123281.4208	2443449.8855


PR_EFRONTAGE			
CONTROL POINT	STATION	COORDINATES	
		NORTHING	EASTING
P.O.T	57+30.71	1123982.0901	2443410.0560
P.C.	57+37.94	1123982.0554	2443402.8293
P.I.	58+08.80	1123981.7148	2443331.9701
P.T.	58+57.99	1124050.5164	2443315.0147
P.C.	58+58.00	1124050.5191	2443315.0140
P.I.	59+29.00	1124119.4622	2443298.0237
P.T.	60+00.00	1124187.9643	2443279.3342

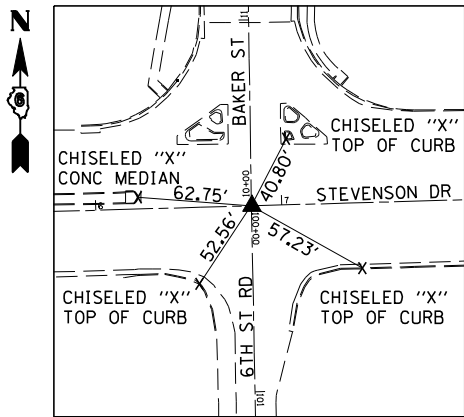


P.O.T. STA 6+83.73 (S300)
P.O.T. STA 100+00.00 (S034)
PK NAIL W CHISELED "X"

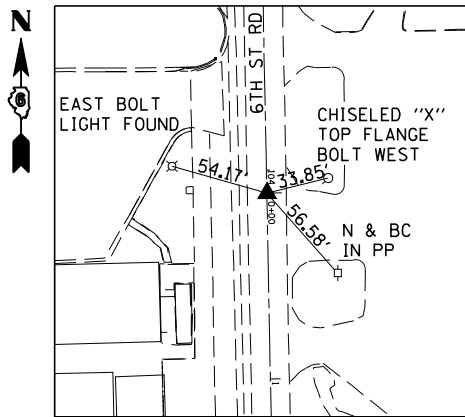


STA EQN: STA 104+12.35 BK = STA 0+00.00 AH
PK NAIL W CHISELED "X"

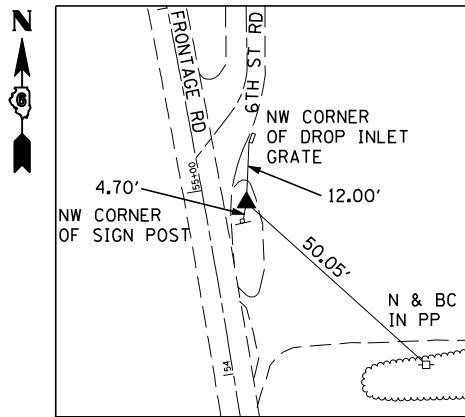


P.C. STA 18+17.36
SET #4 REBAR W IDOT CAP

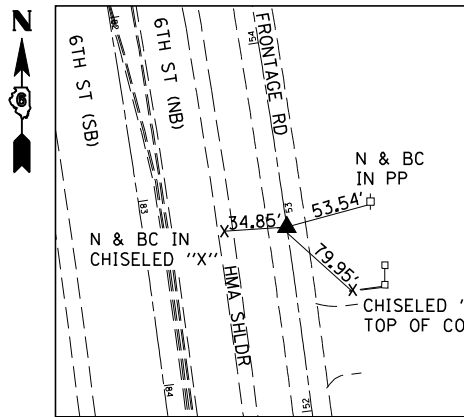


P.I. STA 19+66.57
SET PK NAIL IN CHISELED "X"

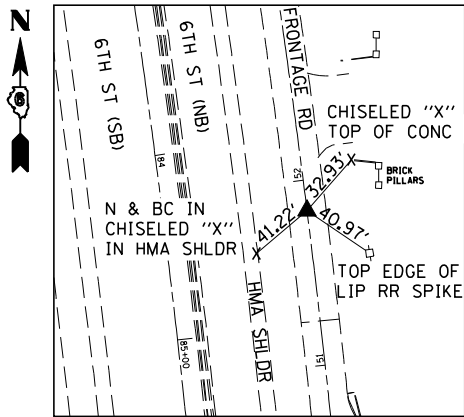


P.R.C. STA 21+15.51
SET PK NAIL IN CHISELED "X"

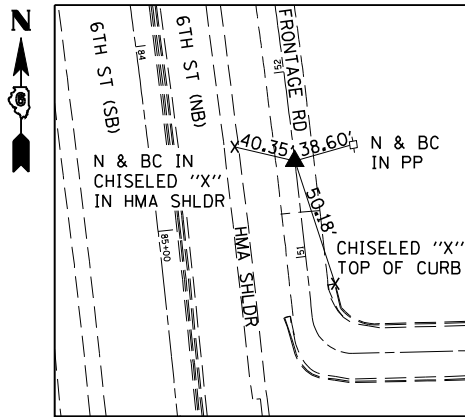


P.I. STA 21+70.61
SET PK NAIL IN CHISELED "X"

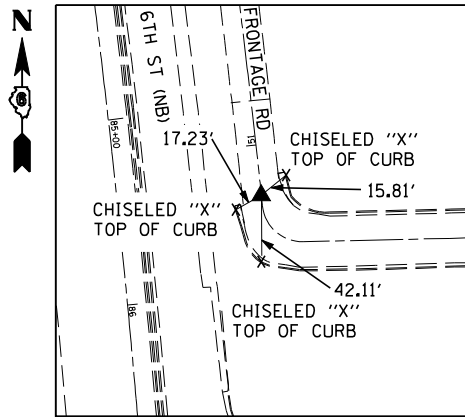


P.T. STA 22+25.71
SET PK NAIL IN CHISELED "X"

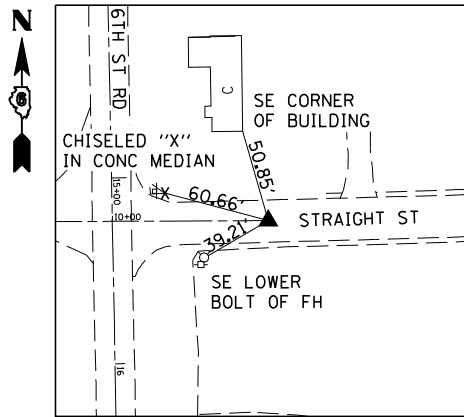


P.O.T. STA 10+83.89
SET PK NAIL IN CHISELED "X"

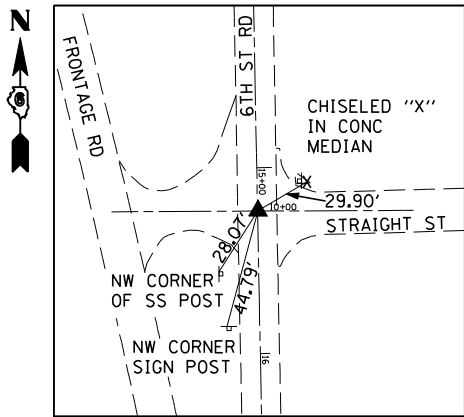


P.O.T. STA 57+30.71
SET PK NAIL IN CHISELED "X"

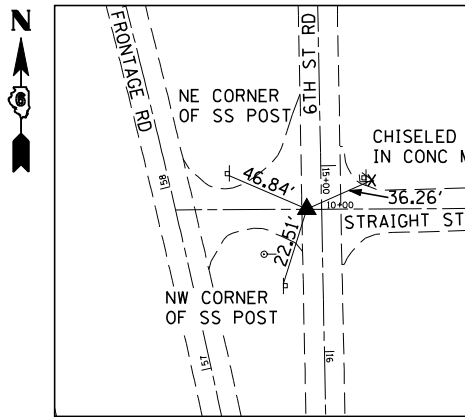

P.C. STA 57+37.94
SET PK NAIL IN CHISELED "X"

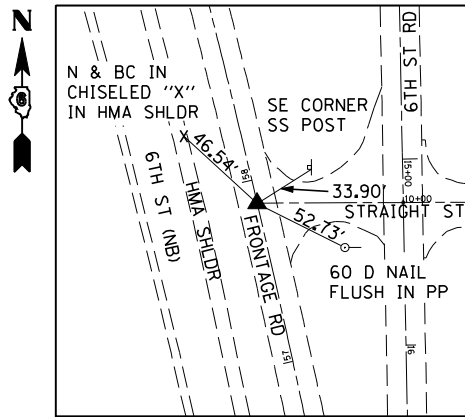

P.I. STA 58+08.80
SET PK NAIL IN CHISELED "X"

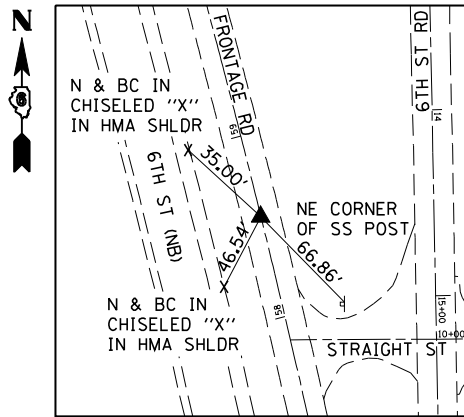

P.R.C. STA 58+57.99
SET PK NAIL IN CHISELED "X"

BM WS-2: SET CHISELED "X" ON S.W. TOP FLANGE BOLT OF FIRE HYDRANT, EAST SIDE OF OLD 6TH ST. JUST N. OF ST. JOSEPH ST.; STA 104+05.4, 33.1' LT (S034) NAVD '88: 601.859

BM "STEVE": CHISELED "X" N.E. CORNER MAST ARM FOUNDATION S.W. QUAD 6TH ST. & STEVENSON DR.; STA 59+32.0, 67.4' RT (S200) NAVD '88: 604.607

BM TA-23: FOUND CHISELED "X" N. END CONCRETE FOUNDATION OF TRAFFIC SIGNAL HAND HOLE LOCATED IN GRASS MEDIAN OF S. 6TH ST. & S. OF STEVENSON DR.; STA 59+05.9, 2.0' LT (S200) NAVD '88: 605.341



BM TJM-5: FOUND CHISELED "X" S.E. CORNER OF TRAFFIC SIGNAL FOUNDATION AT N.E. QUAD OF I-55B(6TH ST.) & ST. JOSEPH ST.; STA 64+35.4, 63.7' LT (S200) NAVD '88: 603.618

BM TA-21: CHISELED "X" CENTER W. HEADWALL 24" RCCP UNDER E. FRONTAGE RD E. OF S. 6TH ST. & ACROSS FROM STANLEY STEAMER; STA 80+03.0, 59.9' LT (S200) NAVD '88: 599.523

BM TA-24: FOUND CHISELED "X" ON SOUTH SIDE OF TRAFFIC SIGNAL FOUNDATION, LOCATED IN THE NW ISLAND AT STEVENSON AND BAKER DRIVES; STA 6+59.5, 41.6' LT (S300) NAVD '88: 603.880

PLAN	SURVEYED	DATE
NO.	BY	
NOTE BOOK	PLOTTED	
NO.	CHECKED	
	FILE NAME	

PROFILE	SURVEYED	DATE
NO.	BY	
NOTE BOOK	PLOTTED	
NO.	CHECKED	
	FILE NAME	

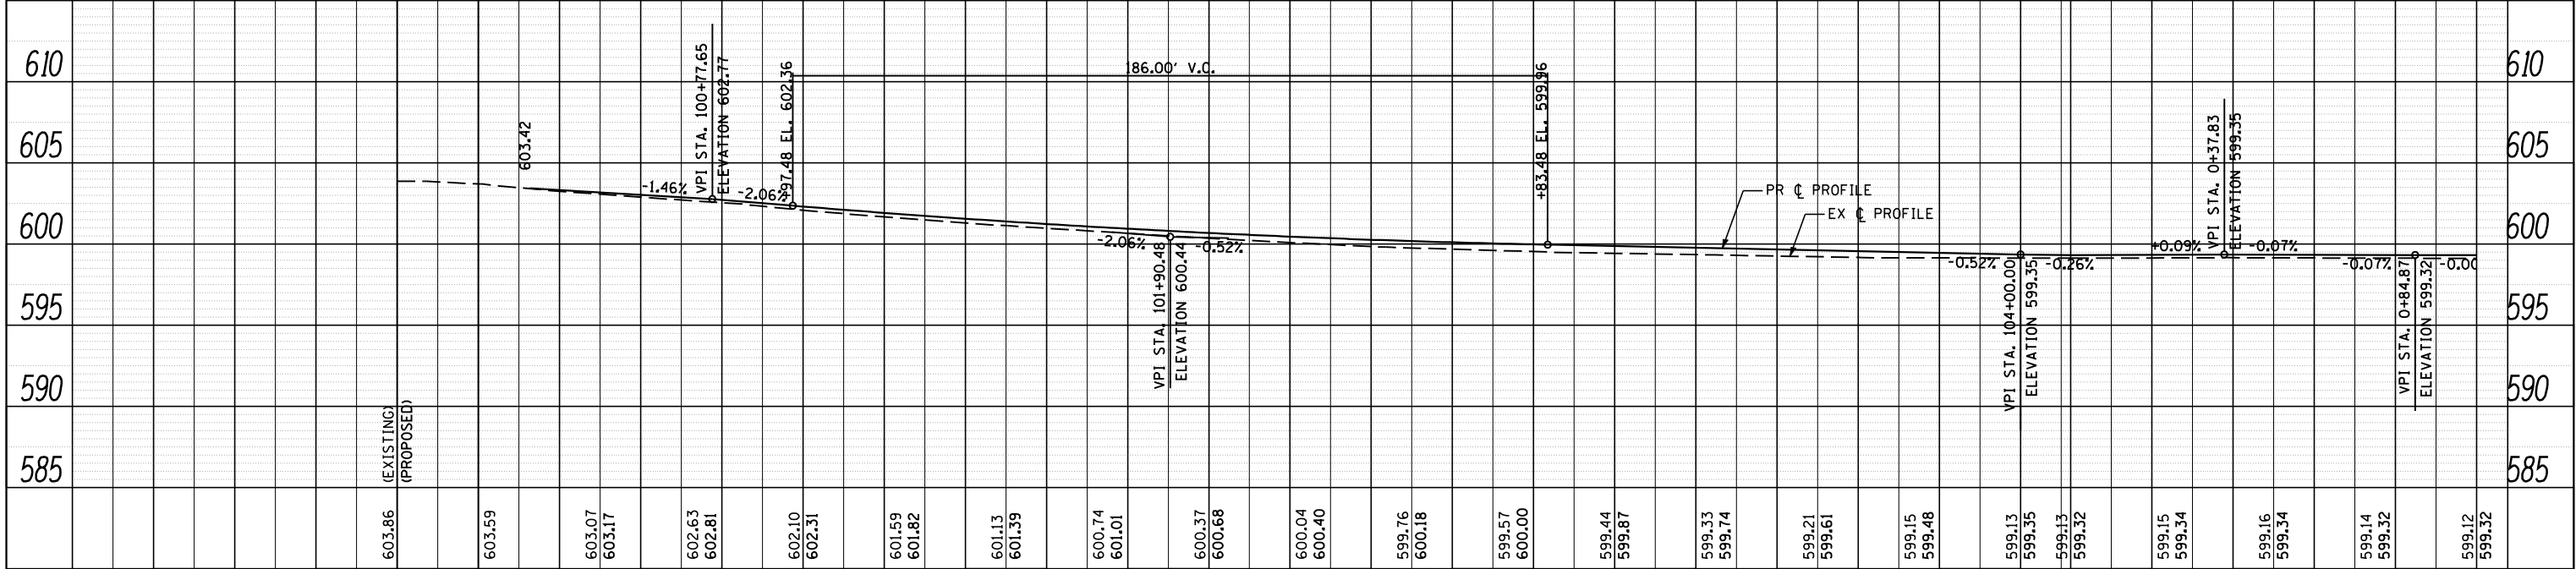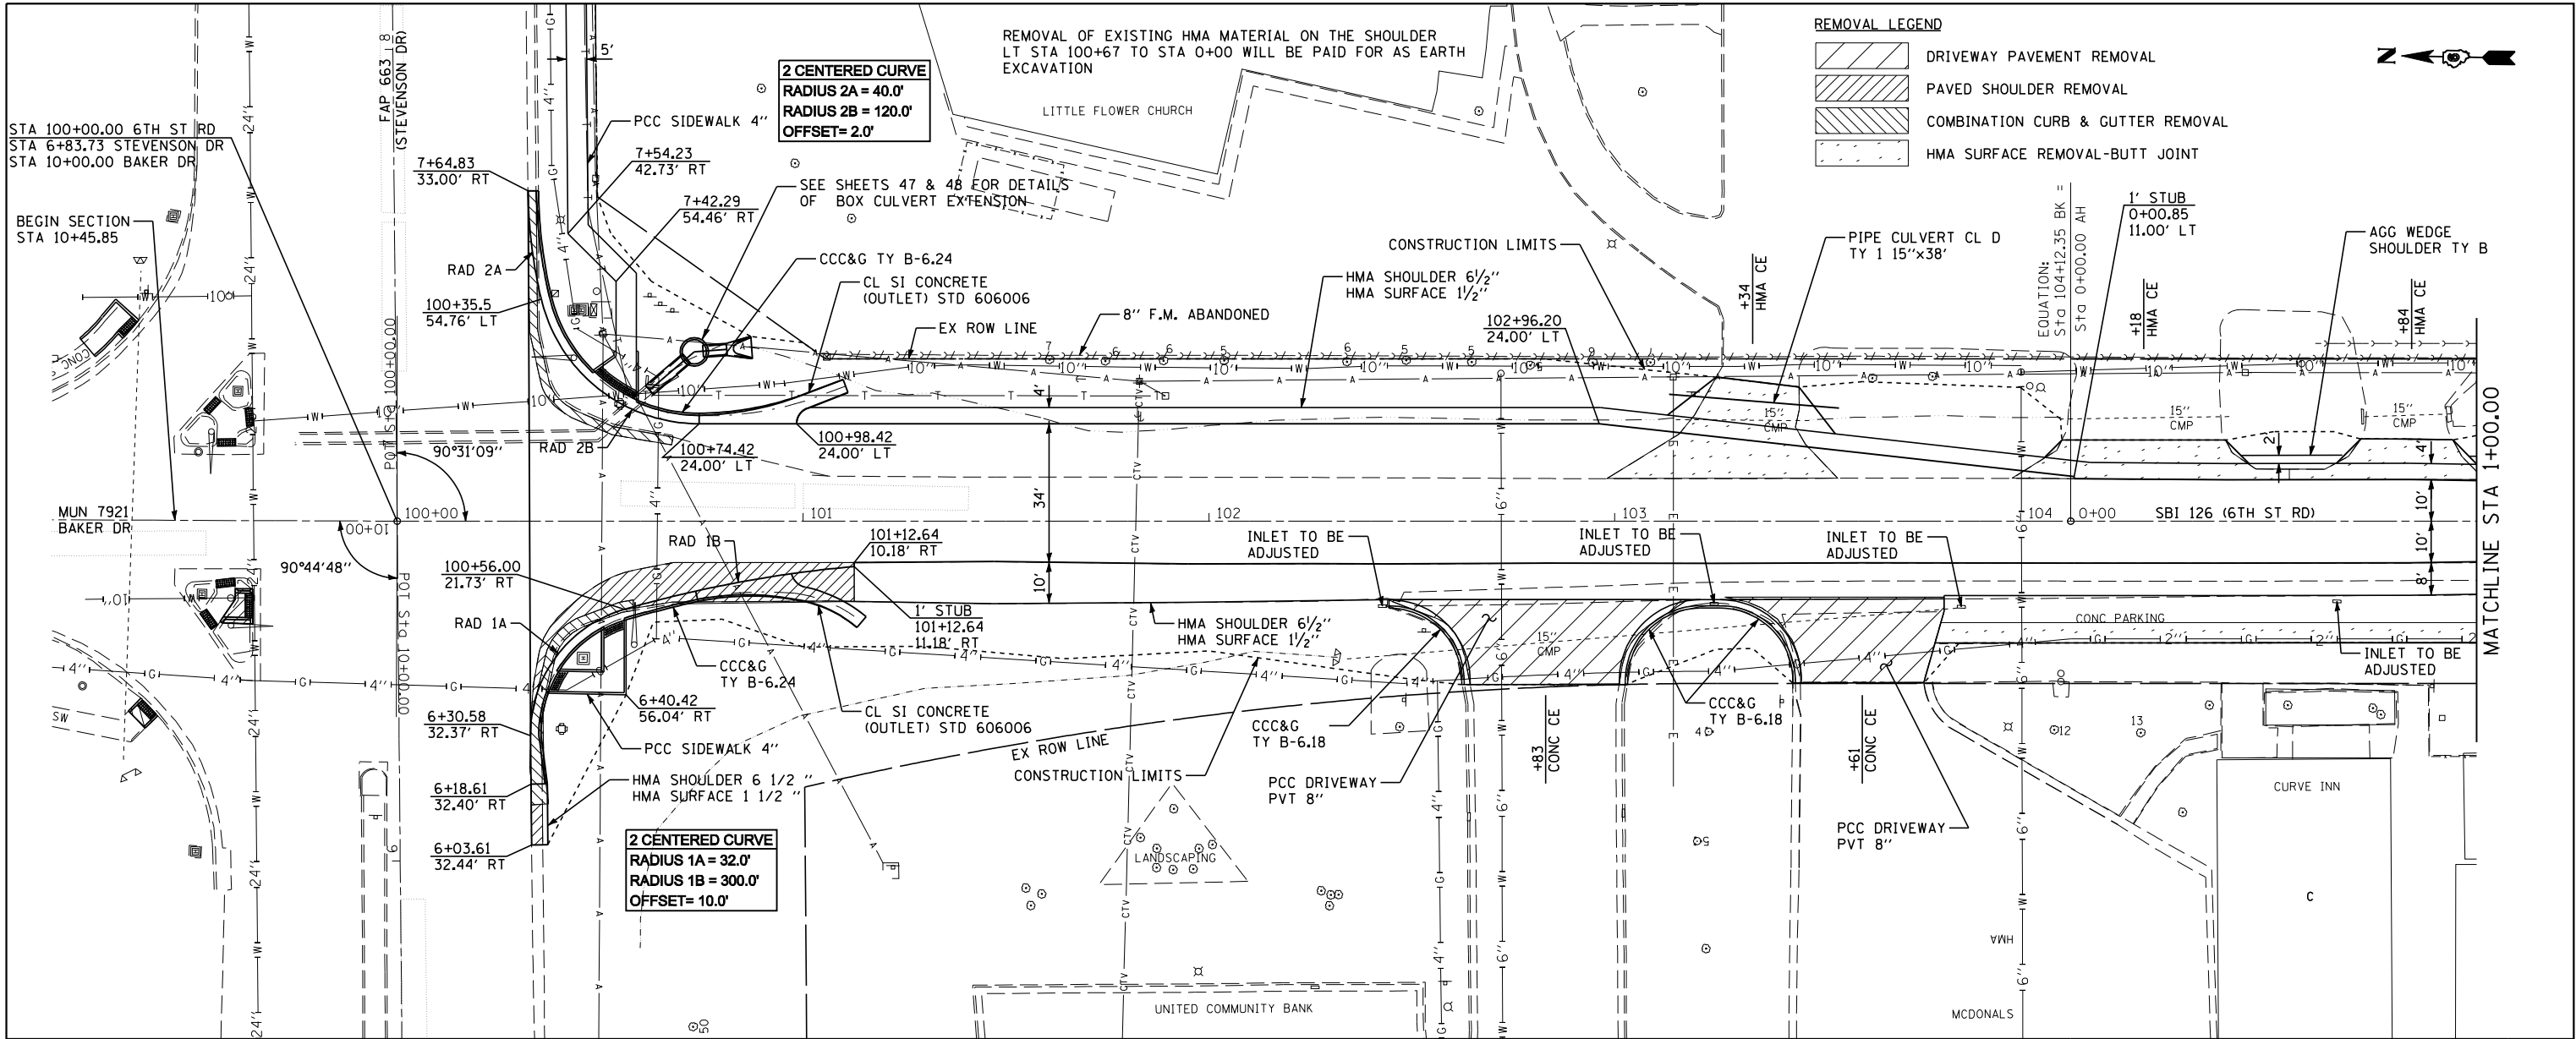

		100+00		100+50		101+00		101+50		102+00		102+50		103+00		103+50		104+00 -+00		0+50		1+00				
CEC Cummins Engineering Corporation Civil and Structural Engineering	JOB = 2265.11		DESIGNED - NAK		REVISED -		STATE OF ILLINOIS DEPARTMENT OF TRANSPORTATION PLAN AND PROFILE SHEET SBI 126 (6TH STREET ROAD)														S.B.I. RTE.	SECTION		COUNTY	TOTAL SHEETS	SHEET NO.
	FILE NAME = D672F74-sht-pln.dgn		DRAWN - SJS		REVISED -																126	(110) I-2		SANGAMON	93	27
	PLOT SCALE = 40.0000' / IN.		CHECKED - NAK		REVISED -																CONTRACT NO. 72F74					
	PLOT DATE = 2/4/2013		DATE - 10/8/2012		REVISED -																SCALE:	SHEET	OF	SHEETS	STA. 100+00	TO STA. 1+00

CEC Cummins
Engineering
Corporation
Civil and Structural Engineering

JOB = 2265.11
FILE NAME = D672F74-sht-pln.dgn
PLOT SCALE = 40.0000' / IN.
PLOT DATE = 2/4/2013

DESIGNED - NAK
DRAWN - SJS
CHECKED - NAK
DATE - 10/8/2012

REVISED -
REVISED -
REVISED -
REVISED -



STATE OF ILLINOIS
DEPARTMENT OF TRANSPORTATION

PLAN AND PROFILE SHEET
SBI 126 (6TH STREET ROAD)
SCALE: SHEET OF SHEETS STA. 100+00 TO STA. 1+00


S.B.I. RTE. 126 SECTION (110) I-2 COUNTY SANGAMON TOTAL SHEETS 93 SHEET NO. 27
FED. ROAD DIST. NO. ILLINOIS FED. AID PROJECT CONTRACT NO. 72F74

PLAN	SURVEYED	BY	DATE	NOTED	CHECKED	DATE	FILE NAME

PROFILE	SURVEYED	BY	DATE	NOTED	CHECKED	DATE	FILE NAME

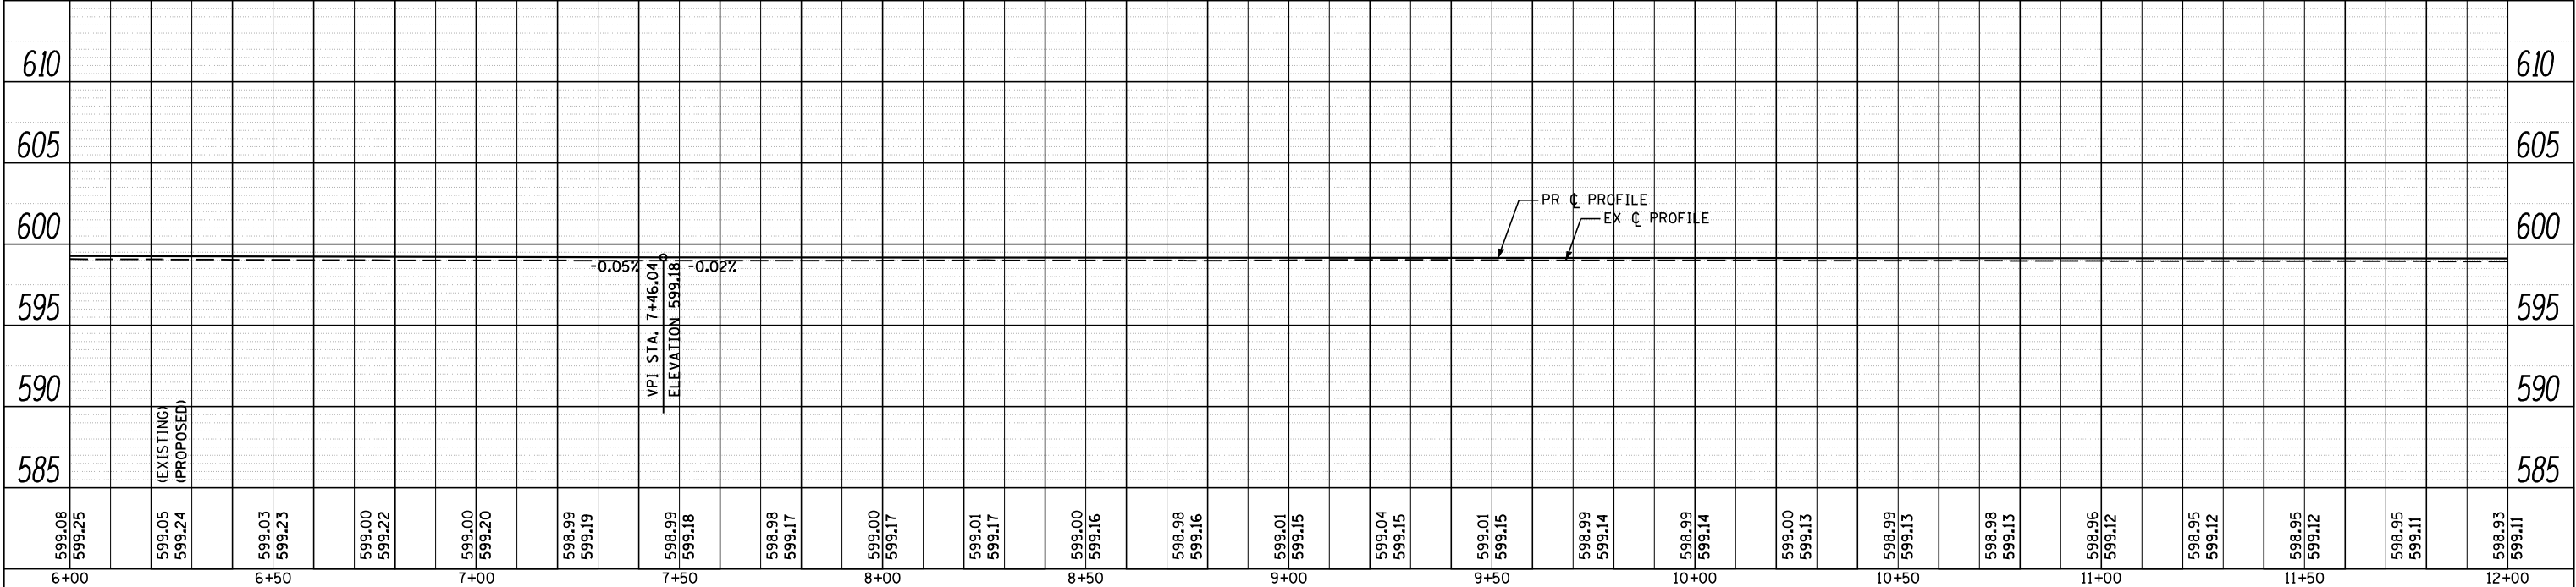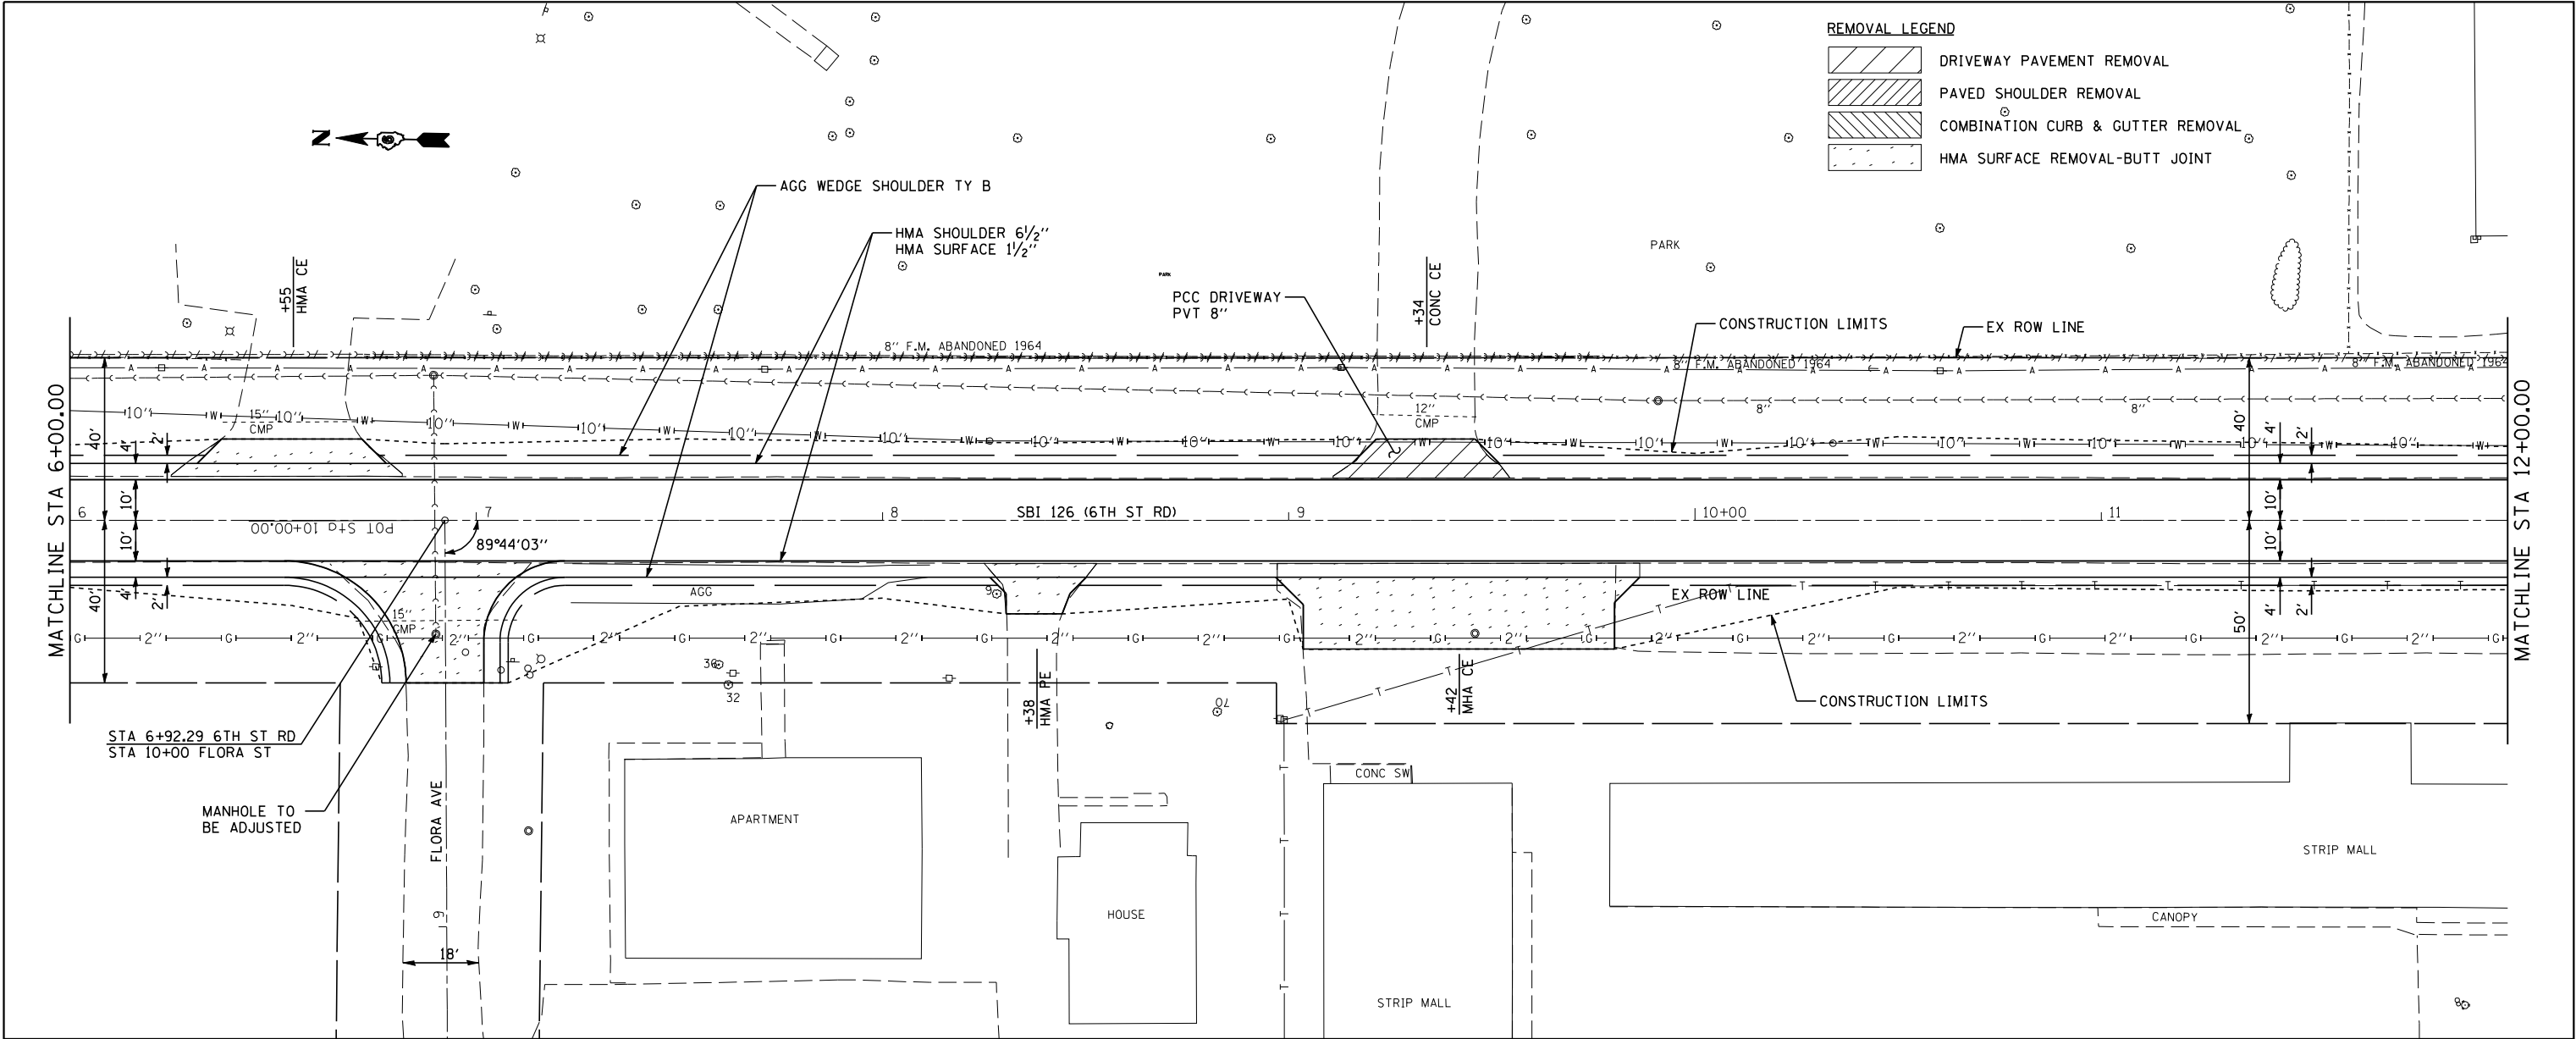



PROFILE	SURVEYED _____	BY _____	DATE _____
	PLOTTED _____		
NOTE BOOK	GRADES CHECKED _____		
NO. _____	B.M. NOTED _____		
	STRUCTURE NOTATIONS CH'KD _____		

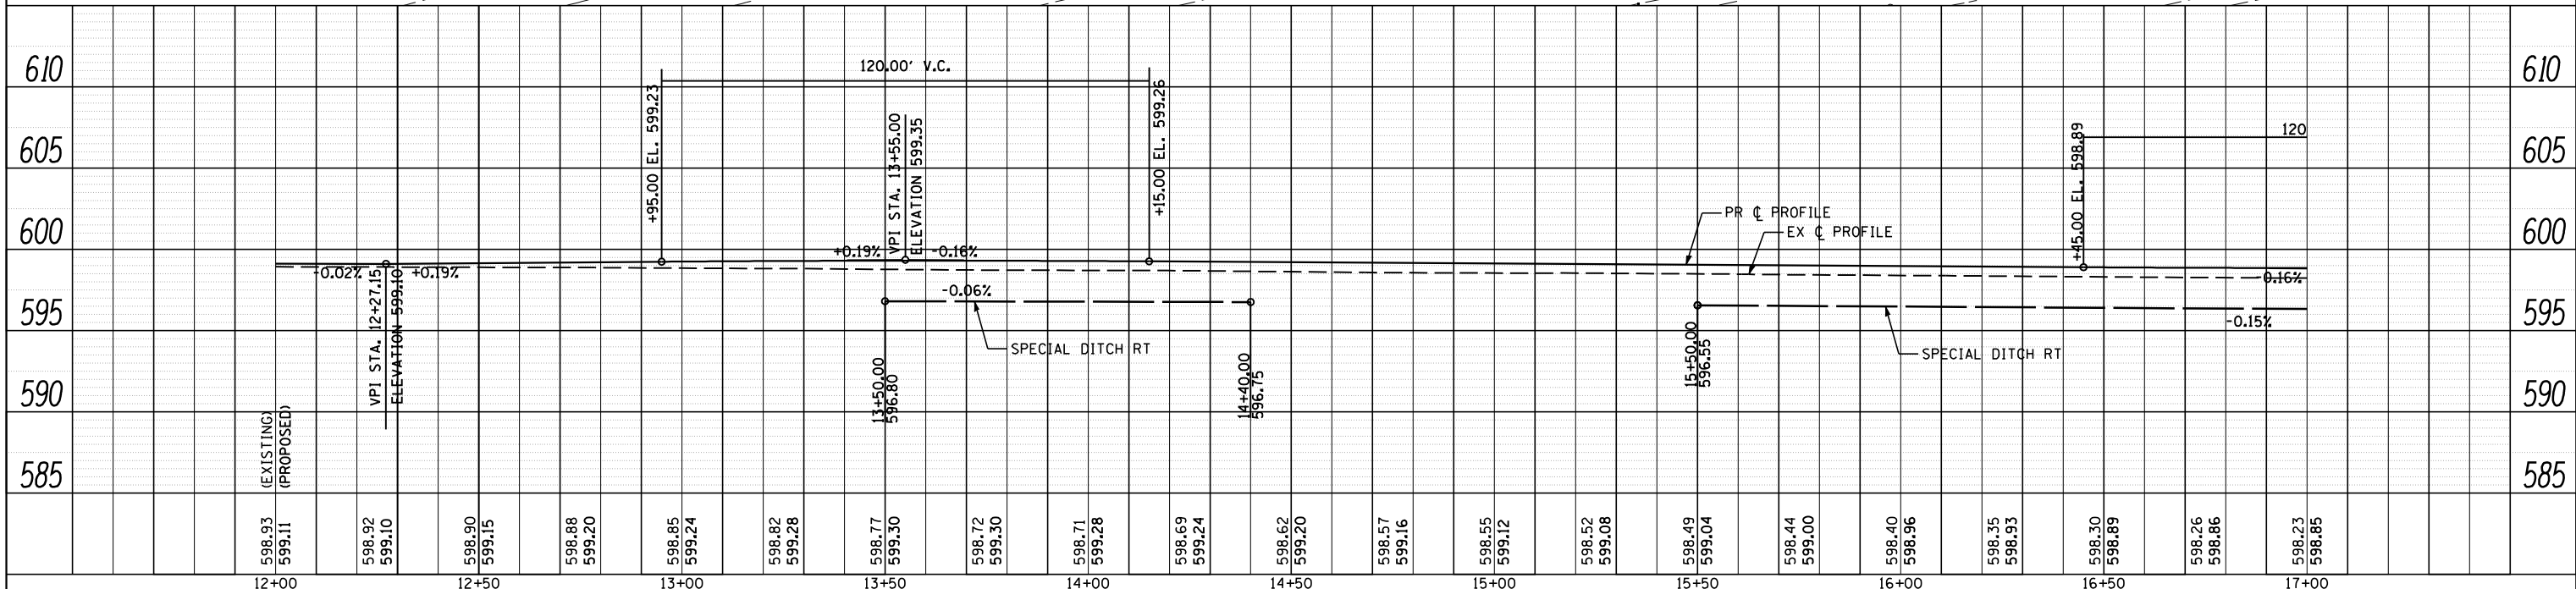

 Cummins Engineering Corporation Civil and Structural Engineering	JOB # 2265.11	DESIGNED - NAK	REVISED -	STATE OF ILLINOIS DEPARTMENT OF TRANSPORTATION	PLAN AND PROFILE SHEET SBI 126 (6TH STREET ROAD)				S.B.I. RTE.	SECTION	COUNTY	TOTAL SHEETS	SHEET NO.
	FILE NAME = D672F74-sht-pln.dgn	DRAWN - SJS	REVISED -						126	(110) I-2	SANGAMON	93	30
	PLOT SCALE = 40.0000' / IN.	CHECKED - NAK	REVISED -		CONTRACT NO. 72F74								
	PLOT DATE = 2/4/2013	DATE - 10/8/2012	REVISED -		SCALE:	SHEET	OF	SHEETS	STA. 12+00	TO STA. 17+00	FED. ROAD DIST. NO.	ILLINOIS	FED. AID PROJECT

PLAN	SURVEYED	BY	DATE
NOTE BOOK	PLOTTED		
NO.	CHECKED		
	FILE NAME		



PROFILE	SURVEYED	BY	DATE
NOTE BOOK	GRADES CHECKED		
NO.	STRUCTURE NOTATIONS CHKD		

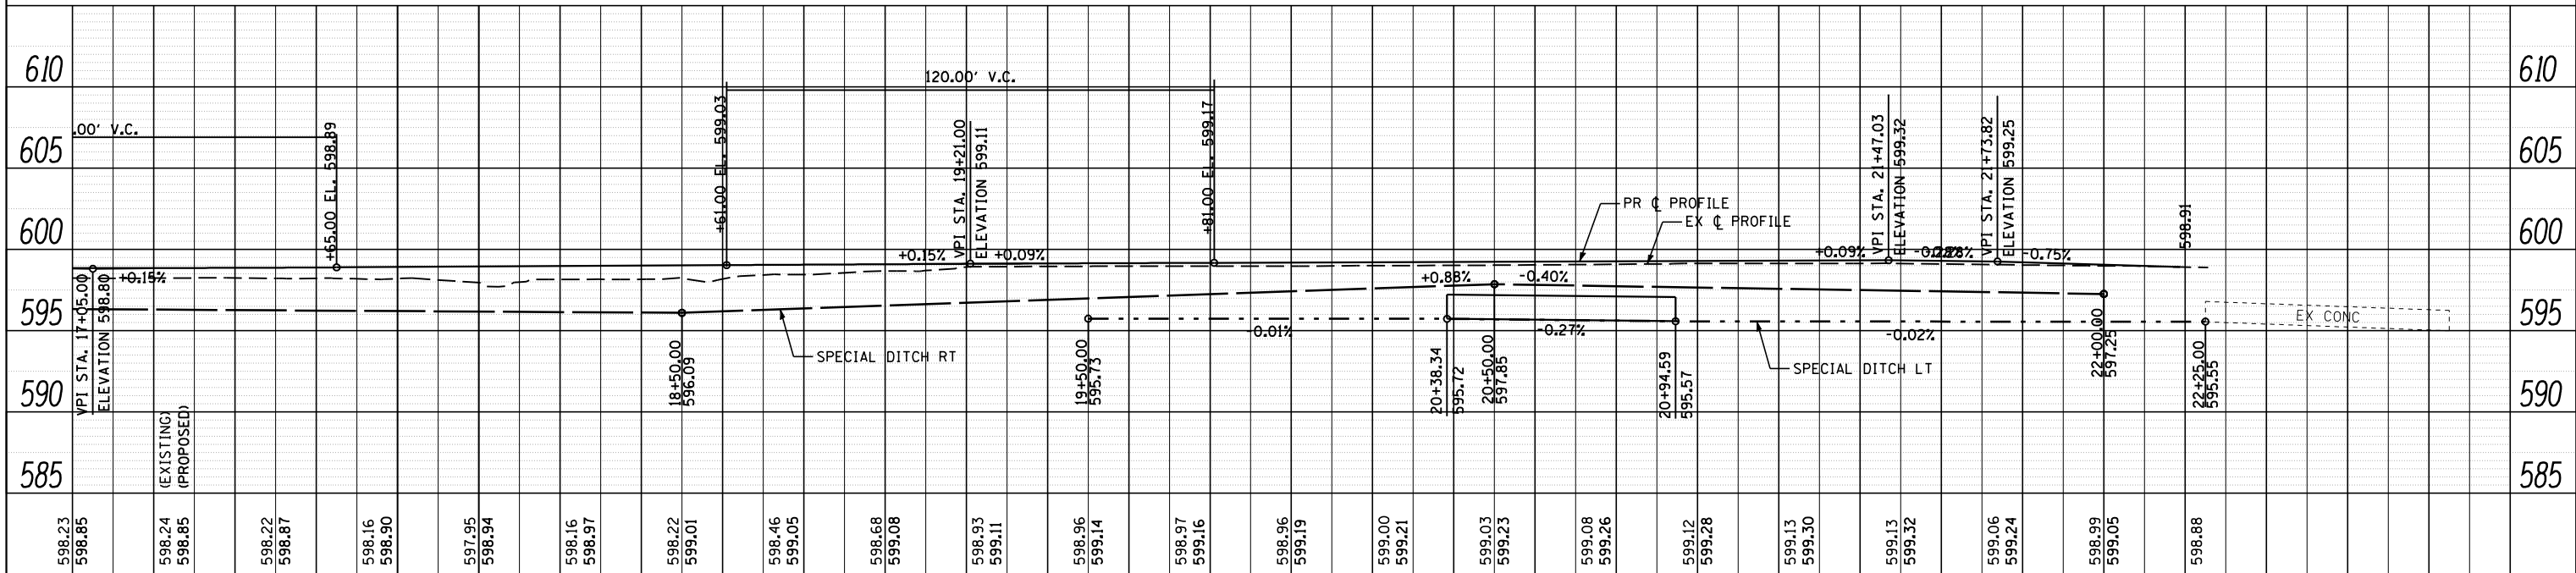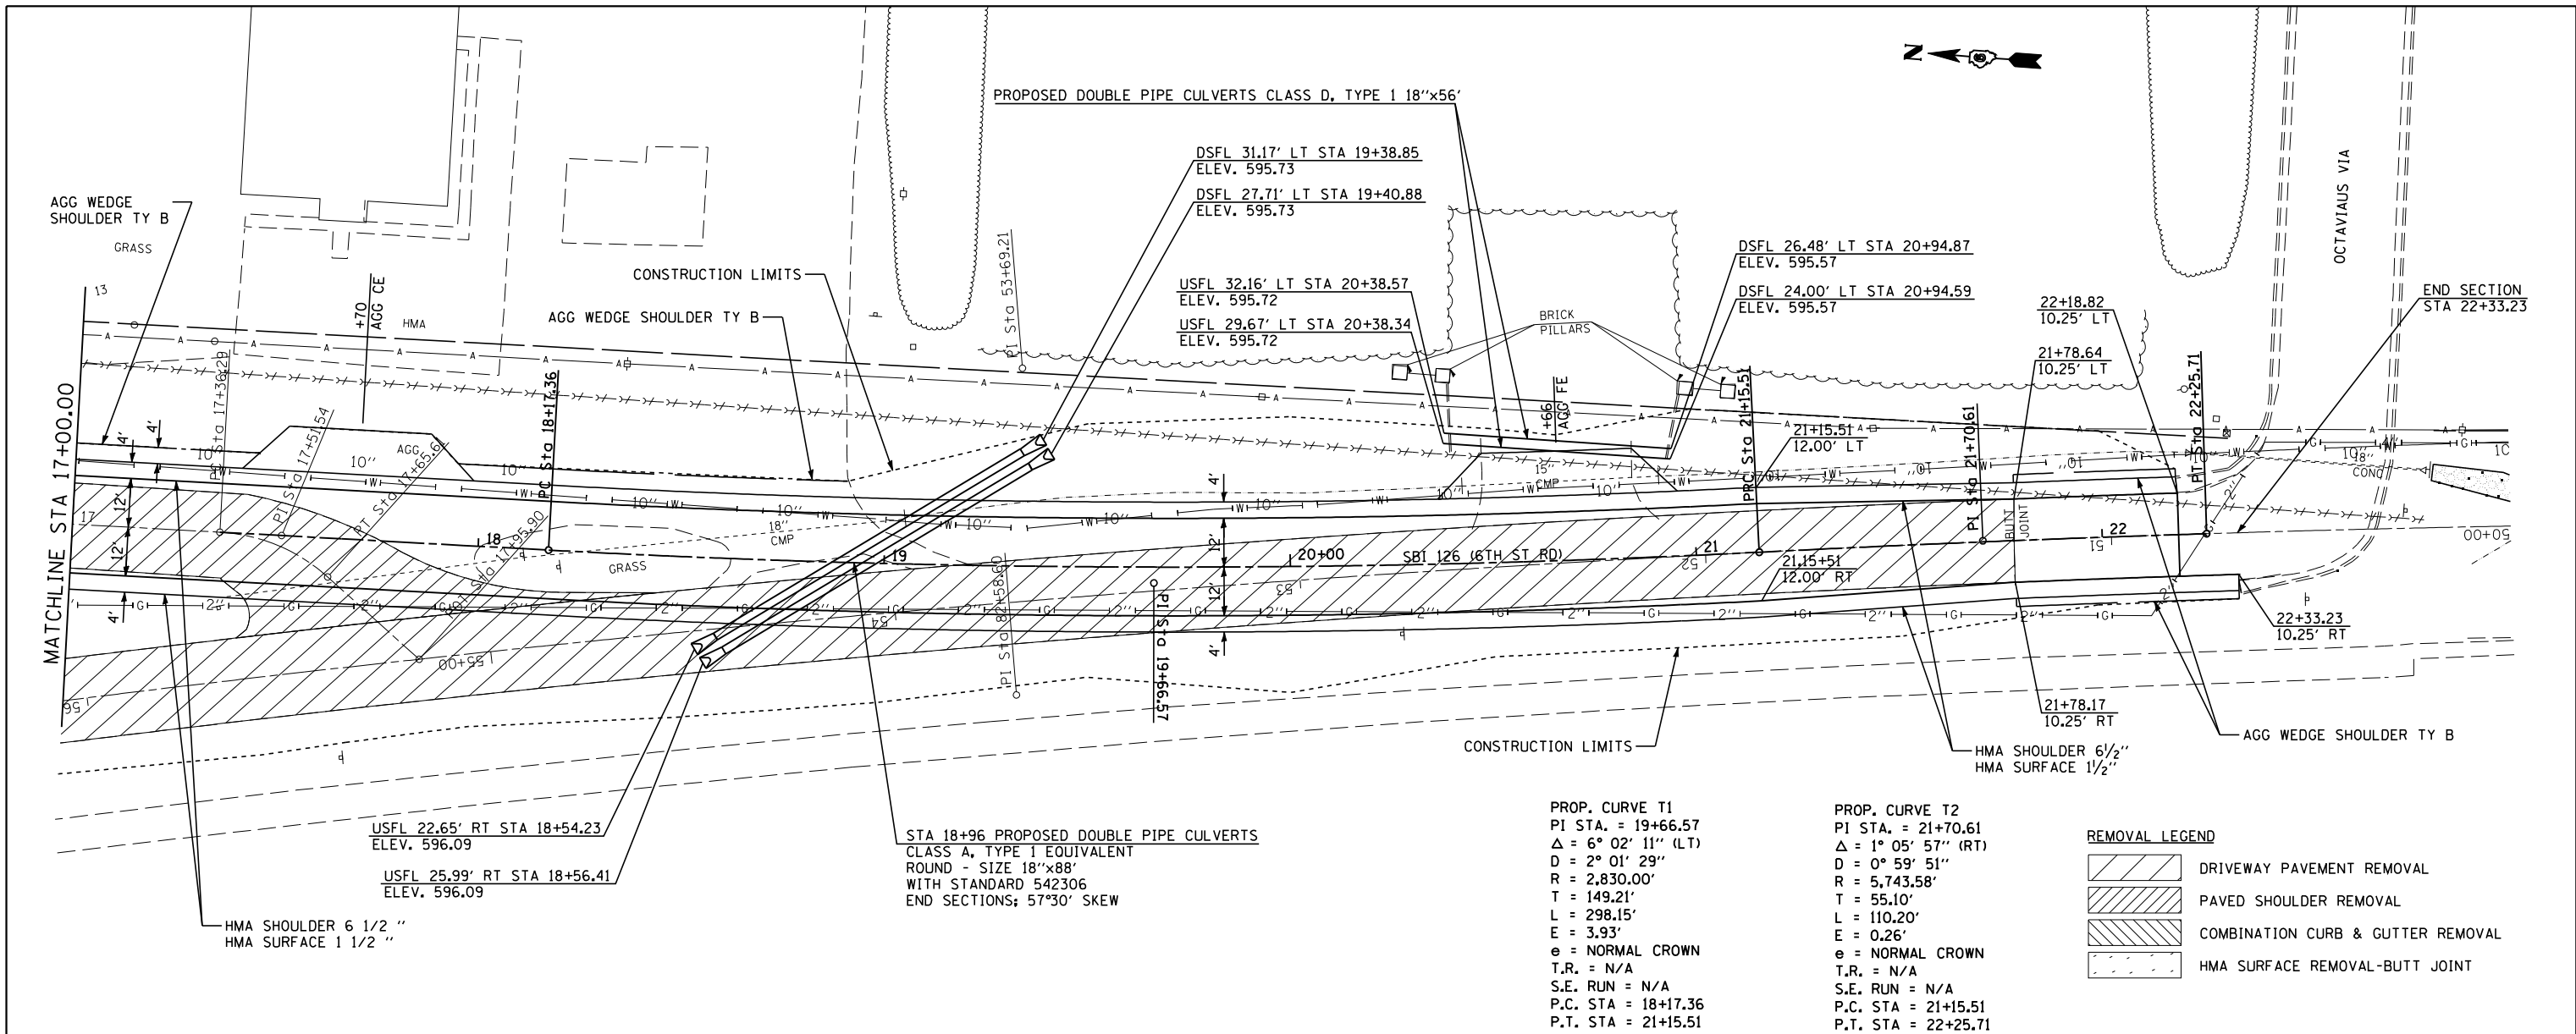

17+00		17+50		18+00		18+50		19+00		19+50		20+00		20+50		21+00		21+50		22+00					
CEC Cummins Engineering Corporation Civil and Structural Engineering		JOB = 2265.11	DESIGNED - NAK	REVISED -	STATE OF ILLINOIS DEPARTMENT OF TRANSPORTATION										PLAN AND PROFILE SHEET SBI 126 (6TH STREET ROAD)					S.B.I. RTE.	SECTION		COUNTY	TOTAL SHEETS	SHEET NO.
		FILE NAME = D672F74-sht-pln.dgn	DRAWN - SJS	REVISED -																126	(110) I-2		SANGAMON	93	31
		PLOT SCALE = 40.0000 ' / IN.	CHECKED - NAK	REVISED -											CONTRACT NO. 72F74										
		PLOT DATE = 2/4/2013	DATE - 10/8/2012	REVISED -											SCALE:	SHEET	OF	SHEETS	STA. 17+00	TO	STA. 22+50	FED. ROAD DIST. NO.	ILLINOIS	FED. AID PROJECT	


PLAN	SURVEYED _____	BY _____	DATE _____
NOTE BOOK	PLOTTED _____		
NO. _____	ALIGNMENT CHECKED _____		
	RT. OF WAY CHECKED _____		
	CADD FILE NAME _____		

PROFILE				BY	DATE
	SURVEYED				
	PLOTTED				
NOTE BOOK	GRADES CHECKED				
	B.M. NOTED				
NO. _____	STRUCTURE	NOTAT'NS	CHK'D		

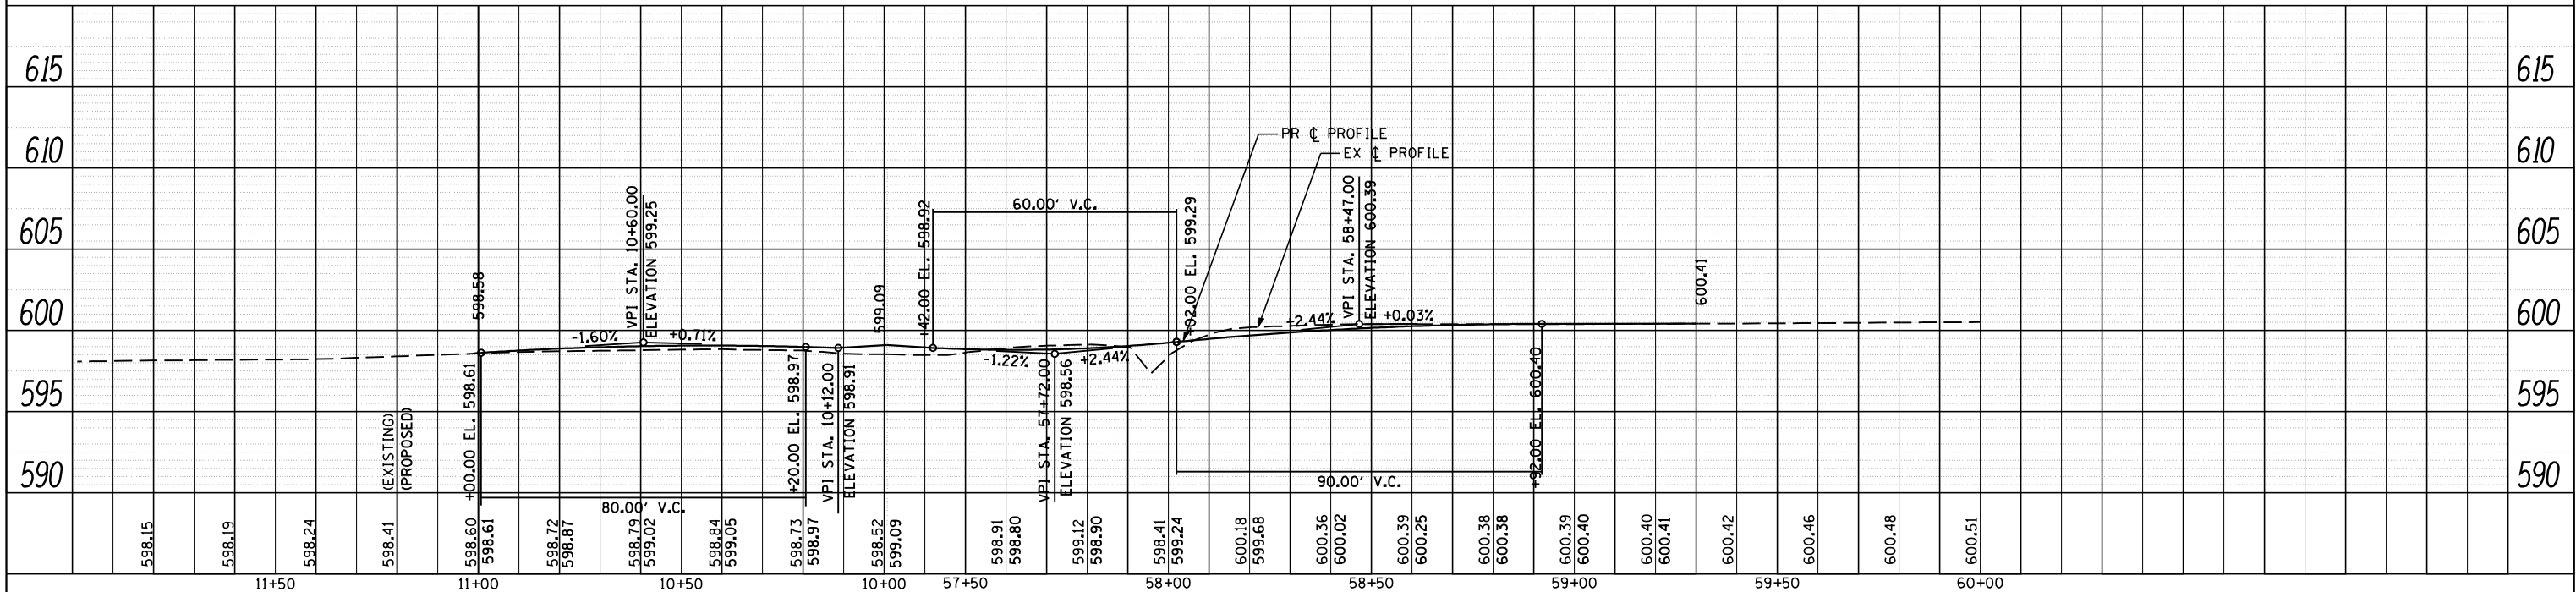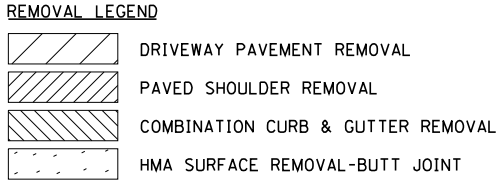


PLAN	SURVEYED	BY	DATE
NO.	NO.		
NOTE BOOK	NOTES		
FILE NAME	FILE NAME		


PROFILE	SURVEYED	BY	DATE
NO.	NO.		
NOTE BOOK	NOTES		
FILE NAME	FILE NAME		


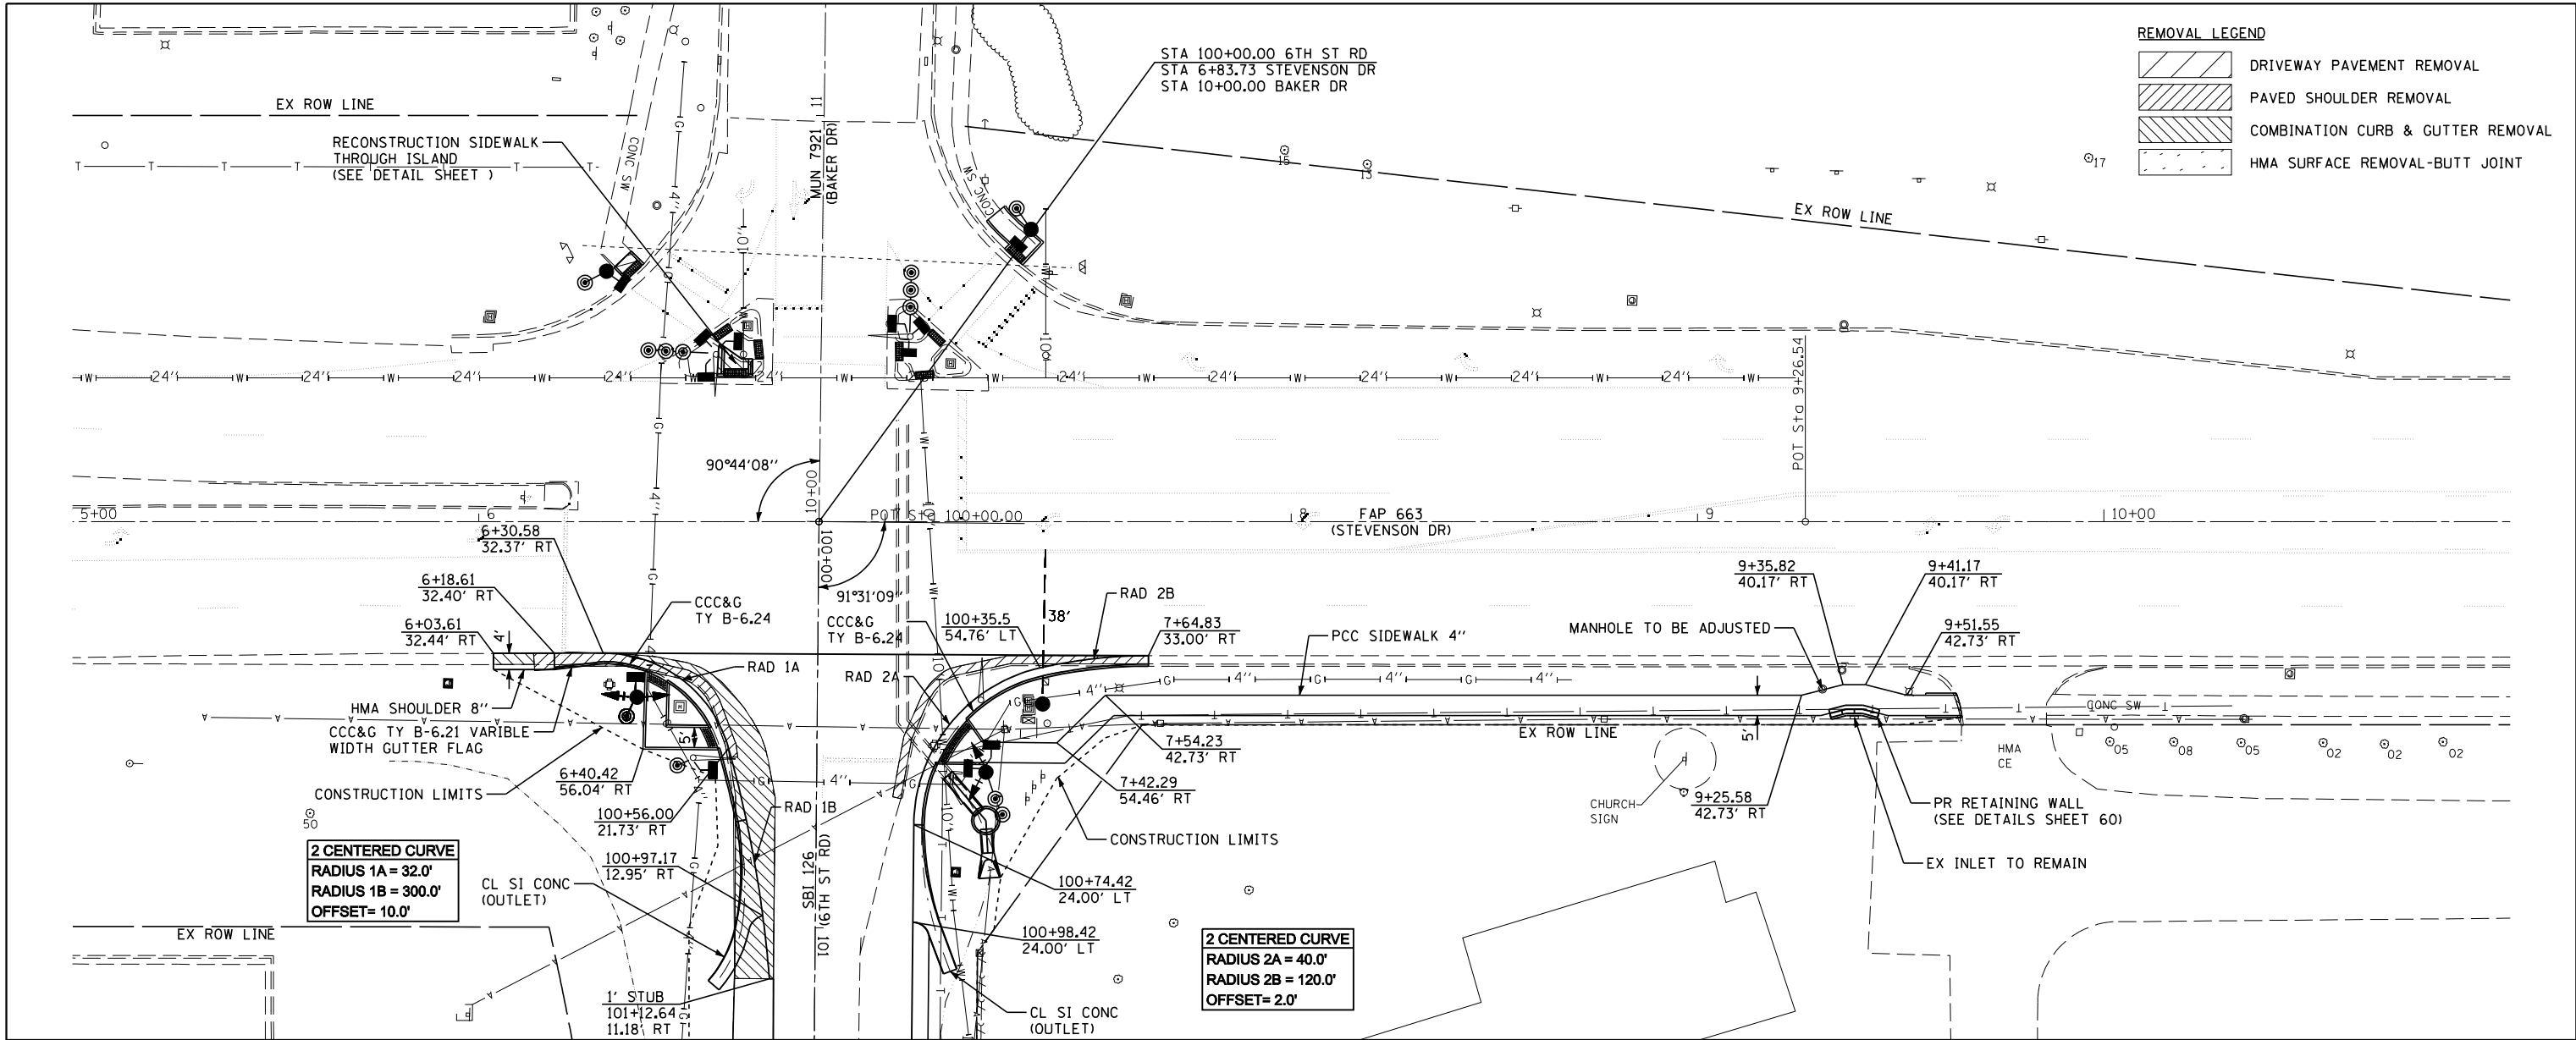


REMOVAL LEGEND	
	DRIVEWAY PAVEMENT REMOVAL
	PAVED SHOULDER REMOVAL
	COMBINATION CURB & GUTTER REMOVAL
	HMA SURFACE REMOVAL-BUTT JOINT


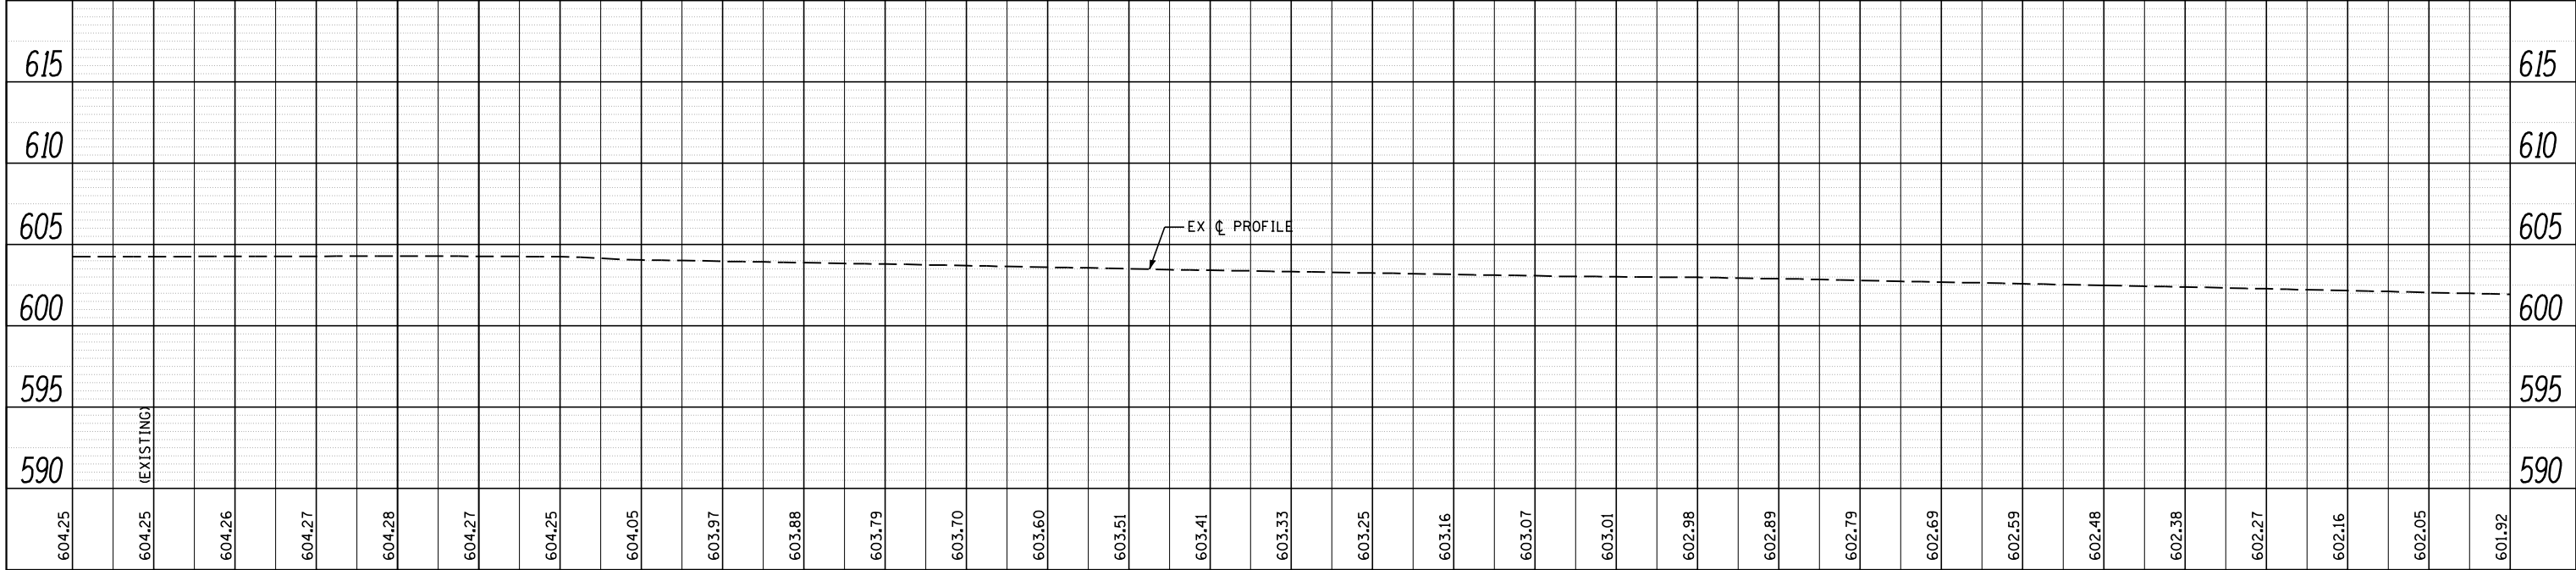


5+00		5+50		6+00		6+50		7+00		7+50		8+00		8+50		9+00		9+50		10+00		10+50		11+00									
CEC Cummins Engineering Corporation Civil and Structural Engineering		JOB = 2265.11		DESIGNED - NAK		REVISED -		STATE OF ILLINOIS DEPARTMENT OF TRANSPORTATION																PLAN AND PROFILE SHEET STEVENSON DRIVE				S.B.I. RTE.	SECTION		COUNTY	TOTAL SHEETS	SHEET NO.
		FILE NAME = D672F74-shr-pln-s300.dgn		DRAWN - SJS		REVISED -																						126	(110) I-2		SANGAMON	93	33
		PLOT SCALE = 40.0000 ' / IN.		CHECKED - NAK		REVISED -																		CONTRACT NO. 72F74									
		PLOT DATE = 2/4/2013		DATE - 10/8/2012		REVISED -																											
SCALE:		SHEET		OF		SHEETS		STA. 5+00		TO STA. 11+00		FED. ROAD DIST. NO.		ILLINOIS		FED. AID PROJECT																	


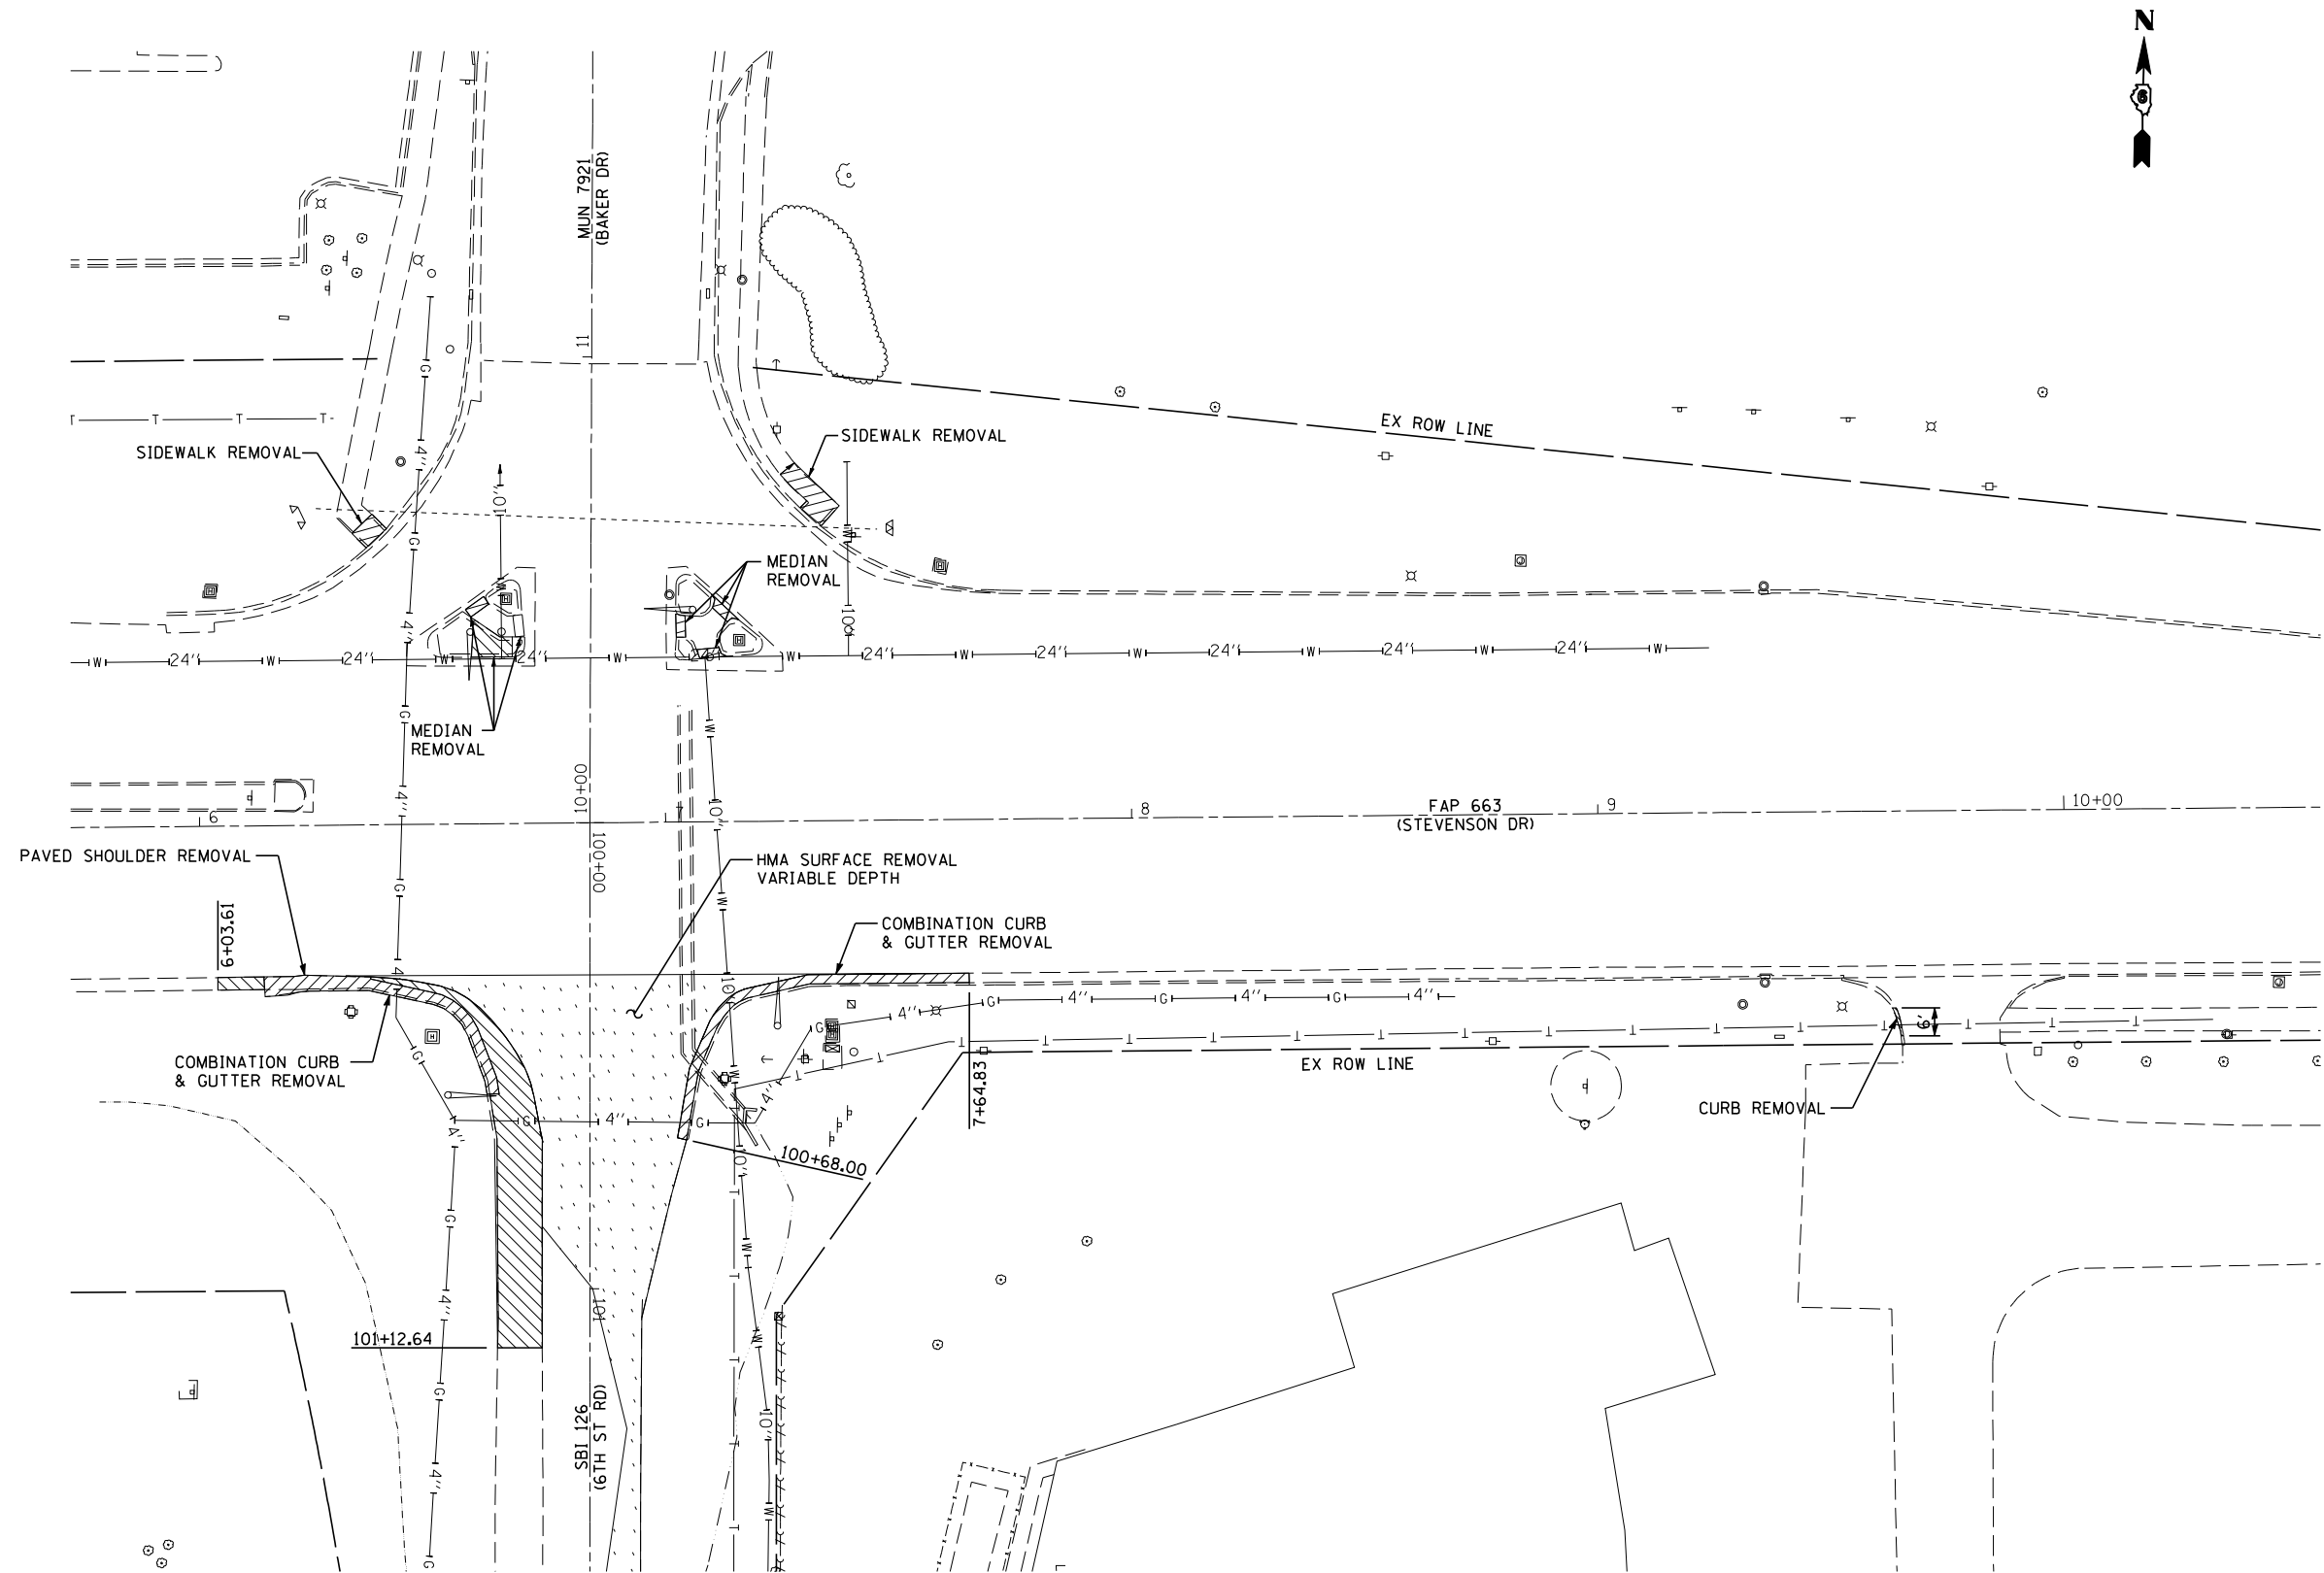


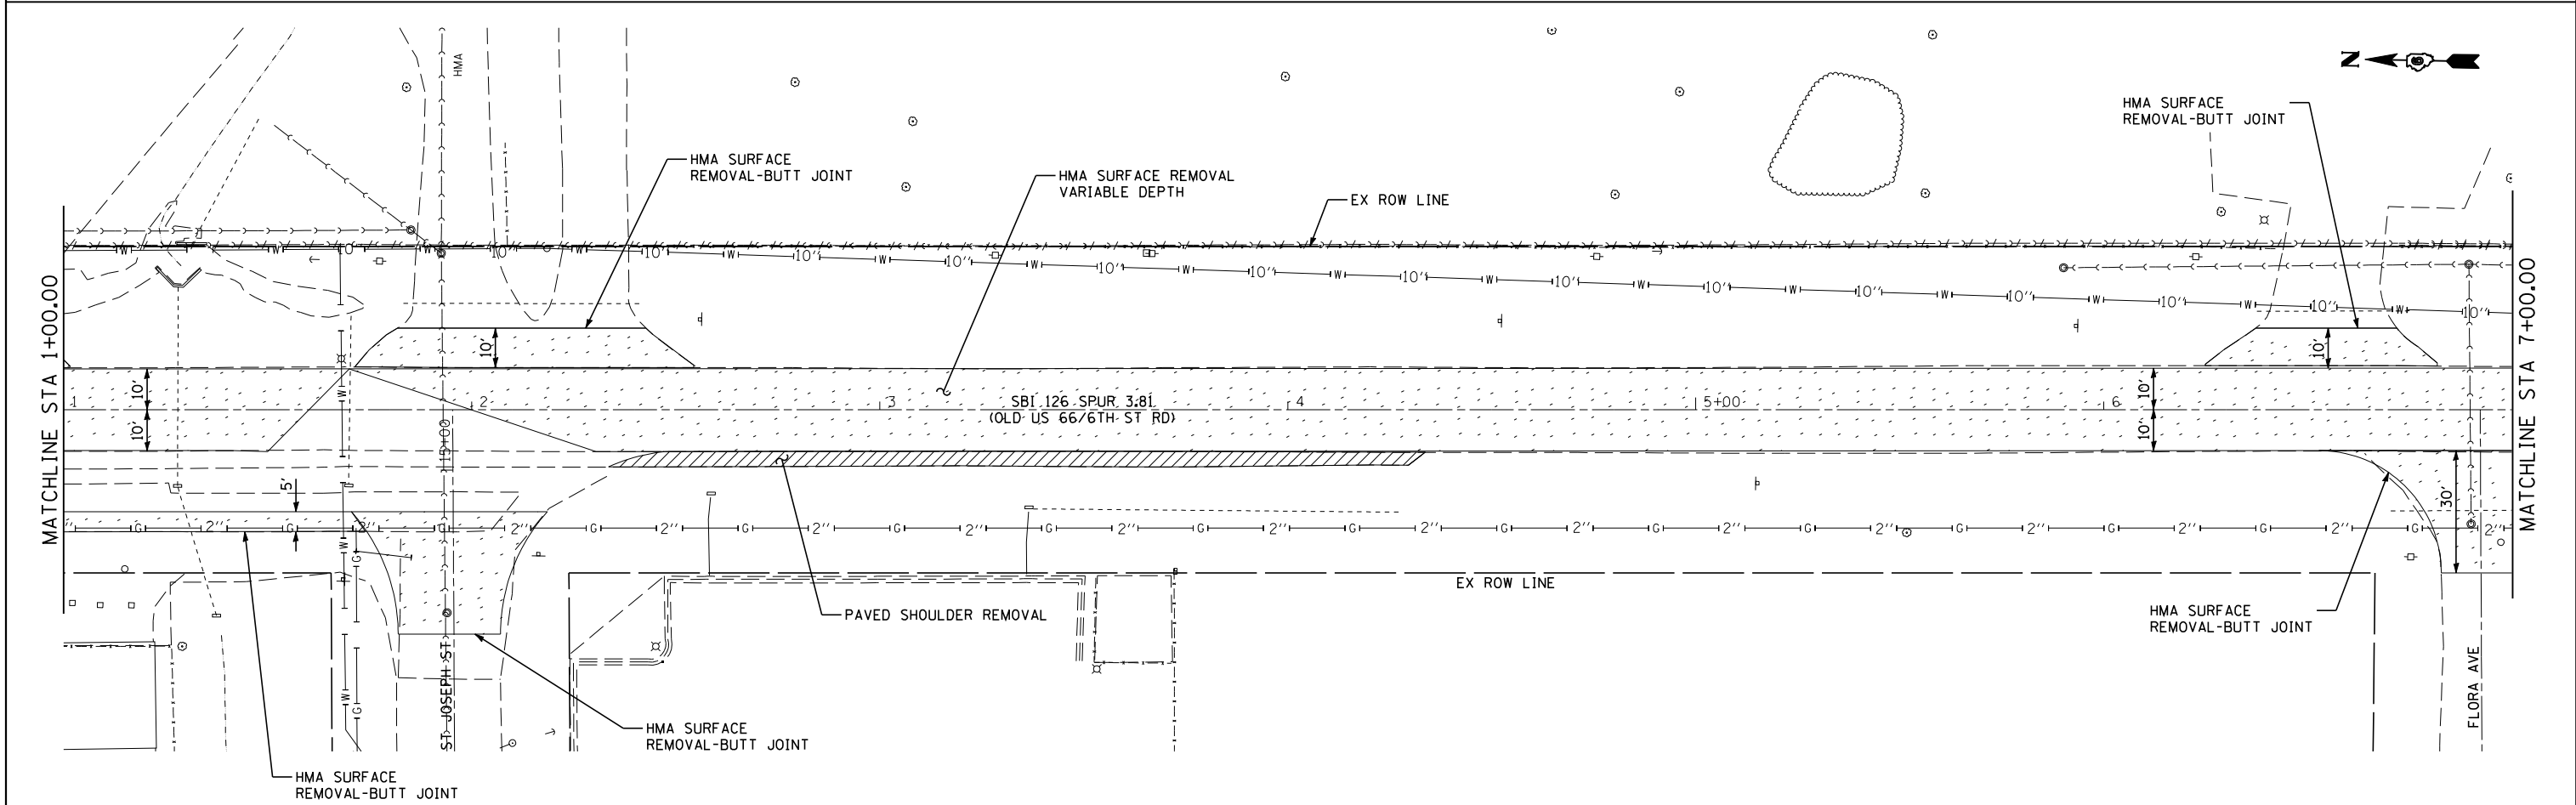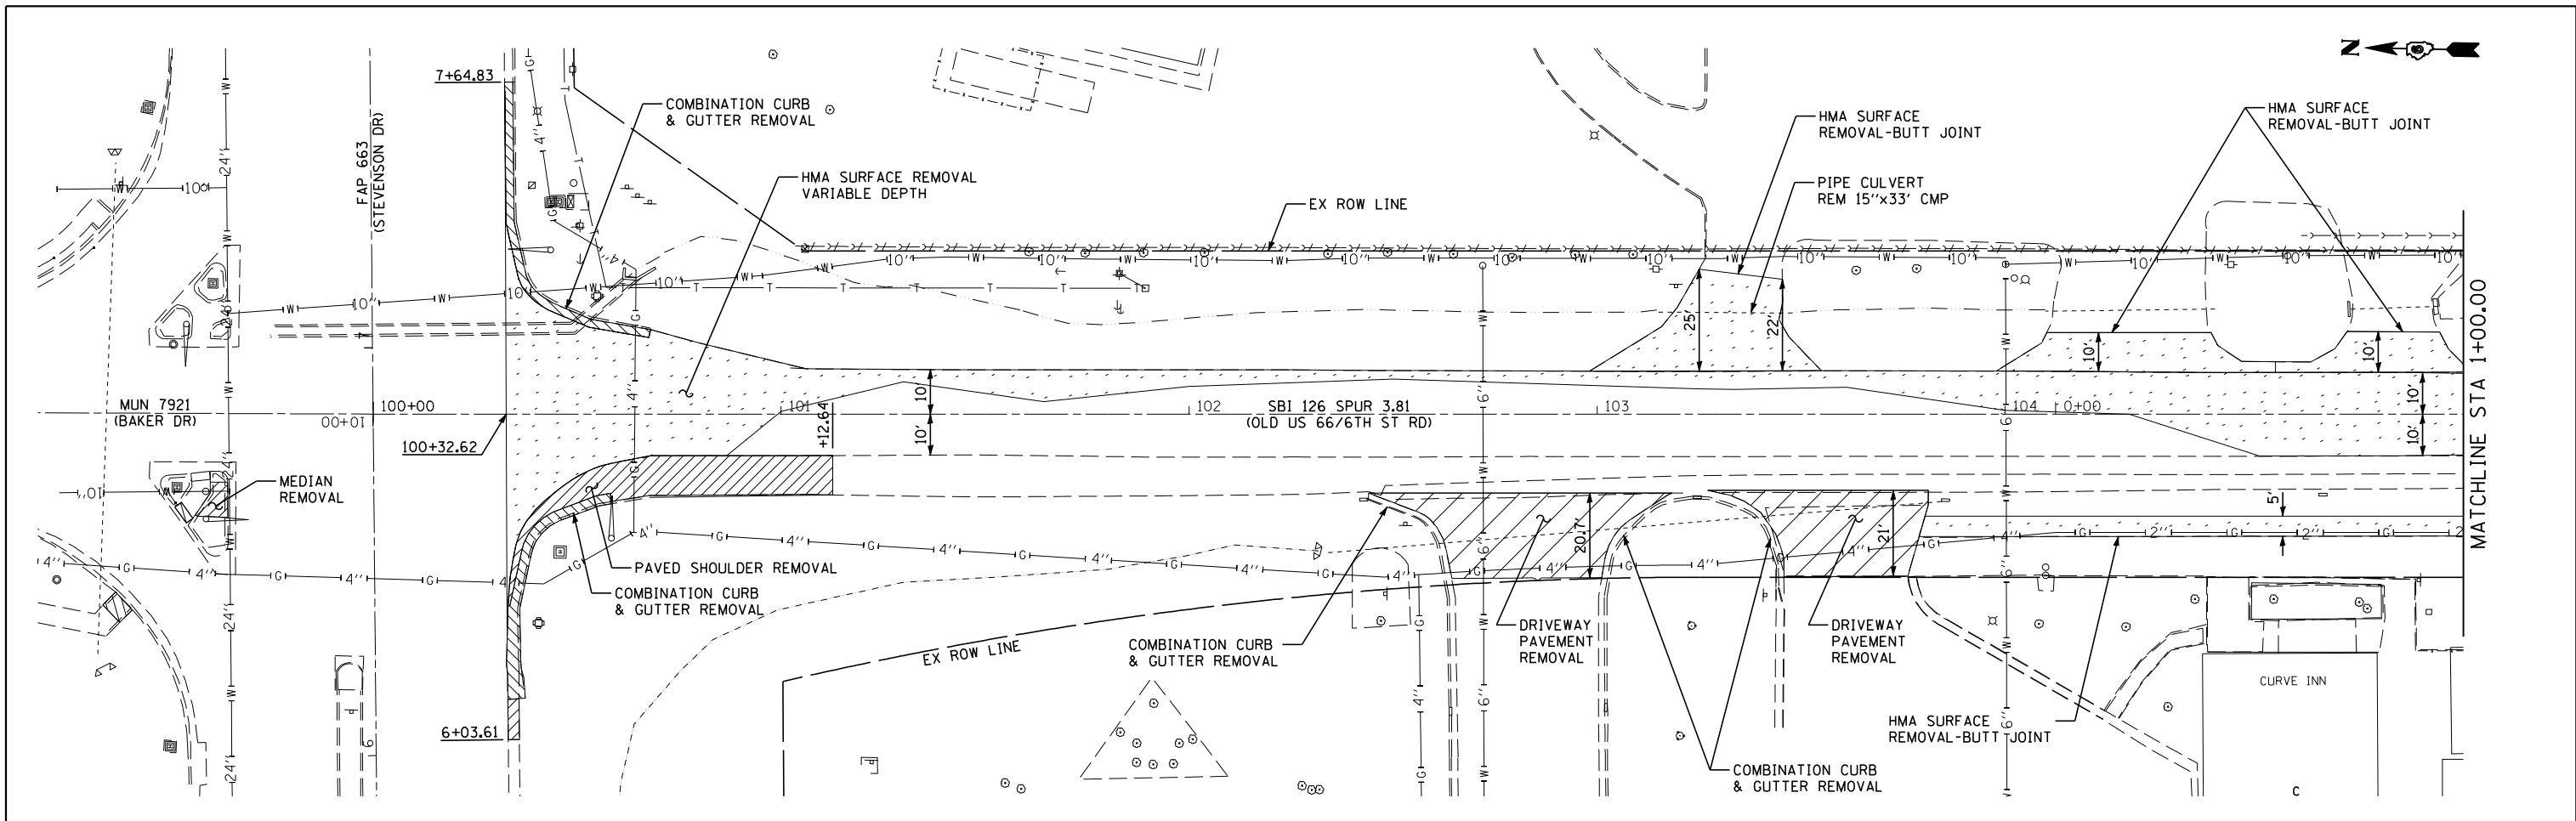

CEC Cummins Engineering Corporation Civil and Structural Engineering	JOB = 2265.11	DESIGNED - NAK	REVISED -	STATE OF ILLINOIS DEPARTMENT OF TRANSPORTATION	REMOVAL PLAN	S.B.I. RTE.		SECTION	COUNTY	TOTAL SHEETS	SHEET NO.		
	FILE NAME = 0672F74-sht-rem.dgn	DRAWN - SJS	REVISED -			126	(110) 1-2	SANGAMON	93	35			
	PLOT SCALE = 40.0000' / IN.	CHECKED - NAK	REVISED -					CONTRACT NO. 72F74					
	PLOT DATE = 2/4/2013	DATE - 10/8/2012	REVISED -			SCALE:		SHEET NO.	OF	SHEETS	STA.	TO STA.	
						FED. ROAD DIST. NO.		ILLINOIS FED. AID PROJECT					

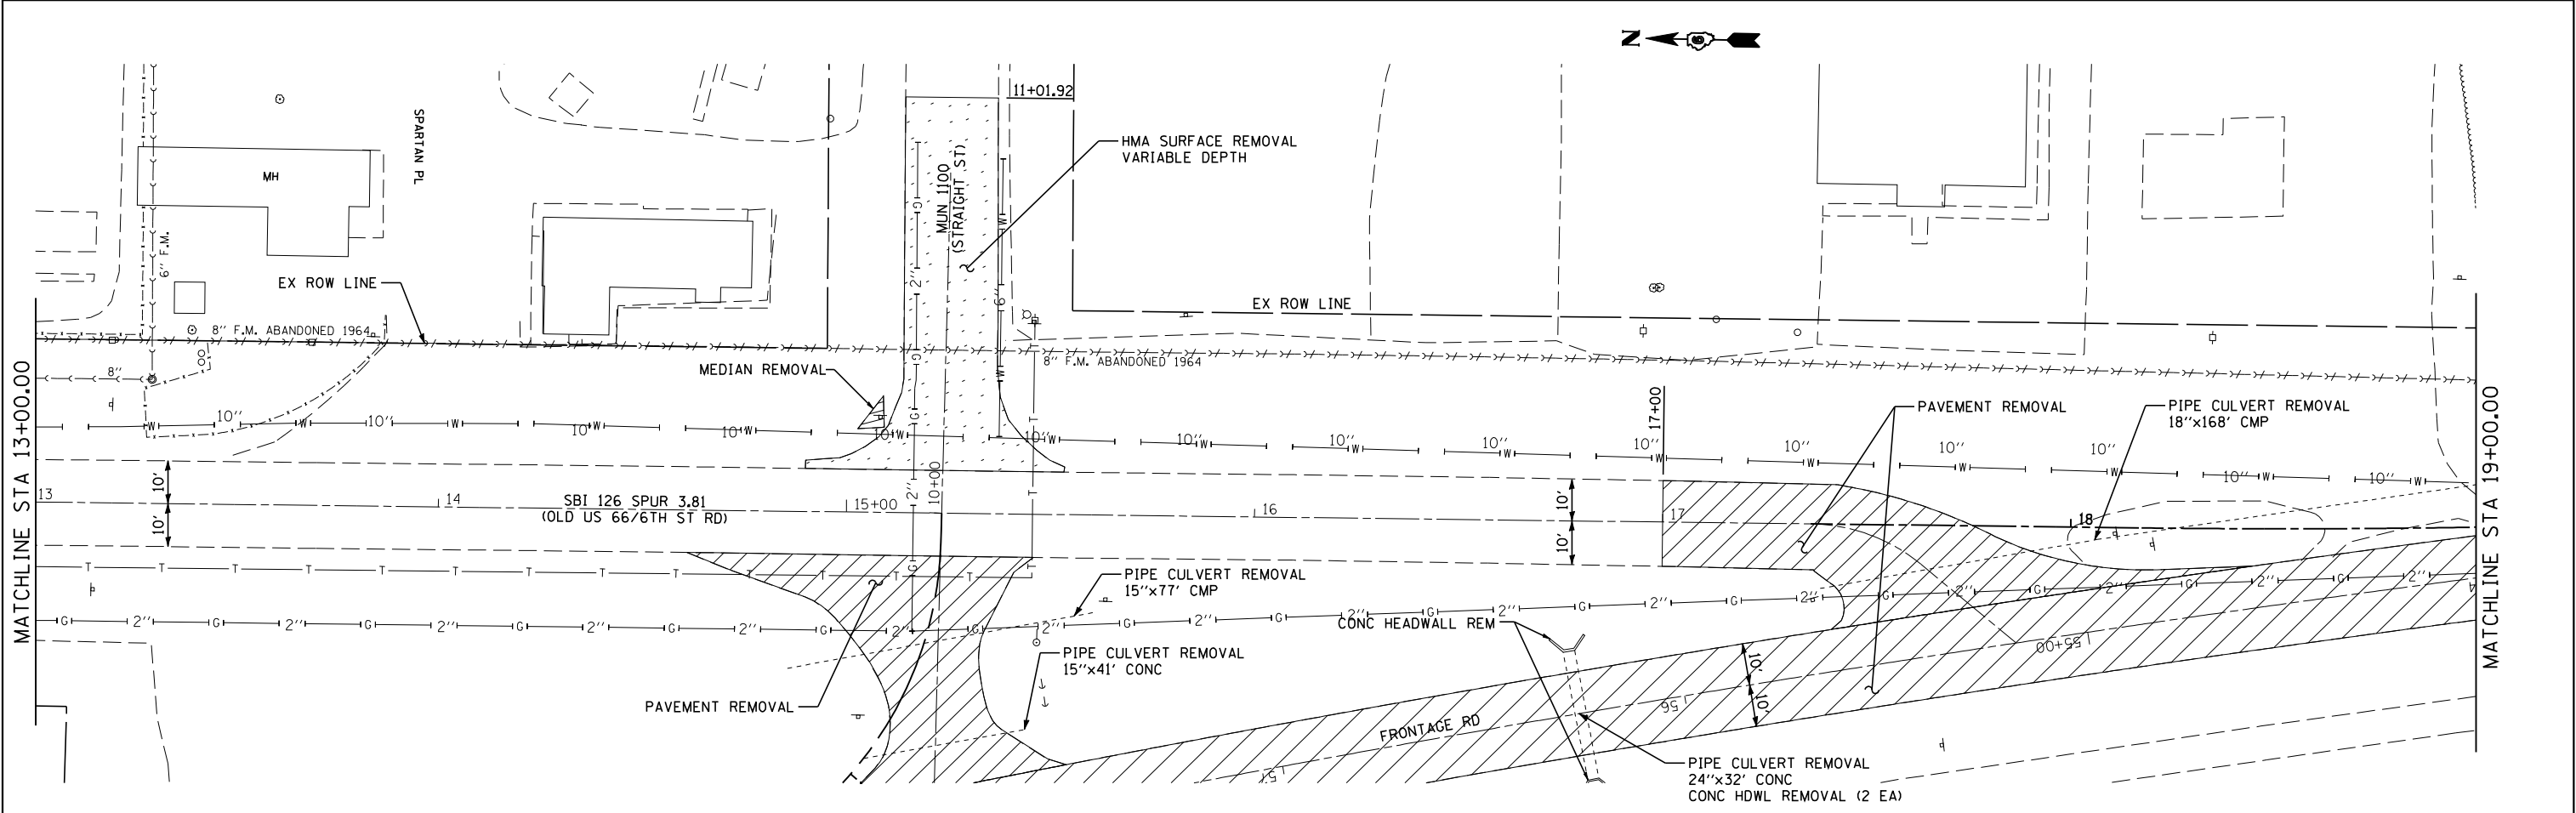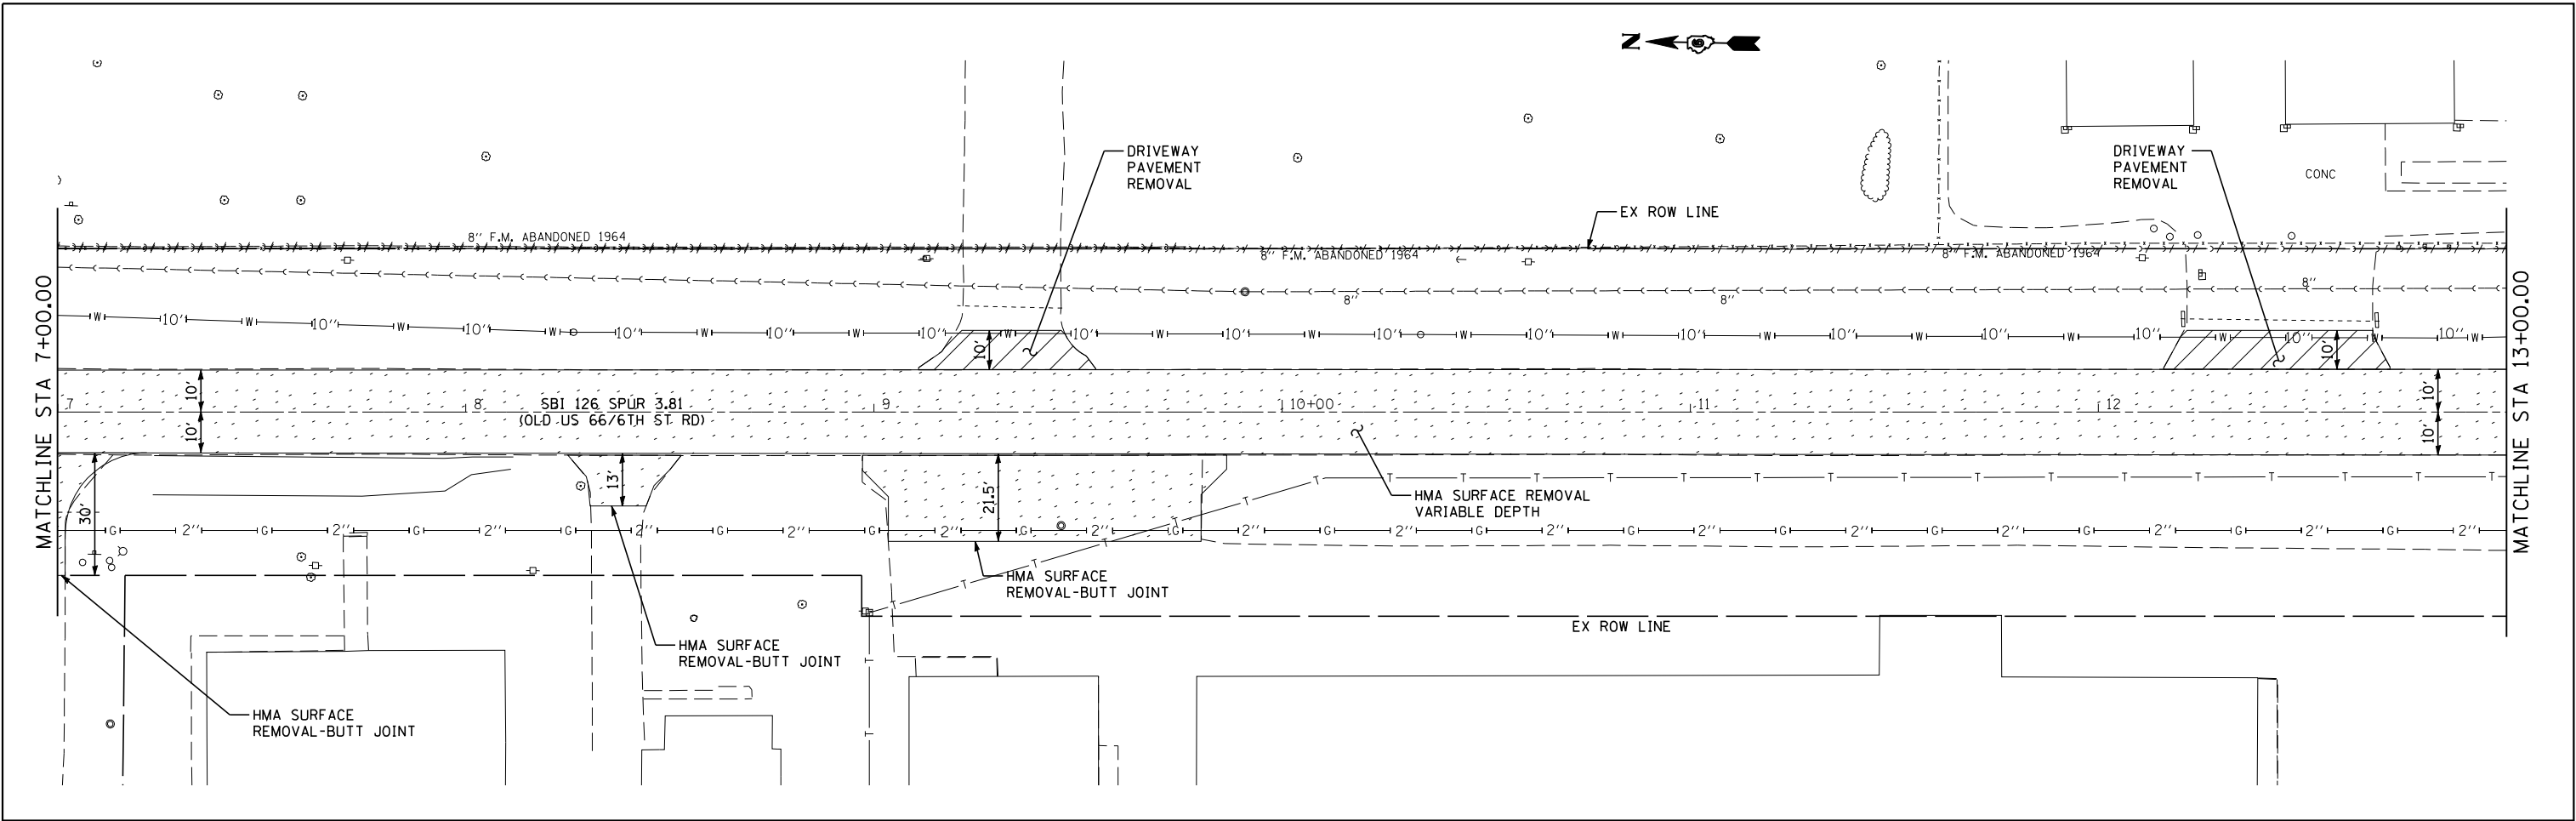

CEC Cummins Engineering Corporation Civil and Structural Engineering	JOB = 2265.11 FILE NAME = D672F74-shr-rem.dgn PLOT SCALE = 40,0000 ' / IN. PLOT DATE = 2/4/2013	DESIGNED - NAK	REVISED -	STATE OF ILLINOIS DEPARTMENT OF TRANSPORTATION	REMOVAL PLAN			S.B.I. RTE.	SECTION	COUNTY	TOTAL SHEETS	SHEET NO.
		DRAWN - SJS	REVISED -					126	(110) 1-2	SANGAMON	93	36
		CHECKED - NAK	REVISED -		CONTRACT NO. 72F74			FED. ROAD DIST. NO. [ILLINOIS] FED. AID PROJECT				
		DATE - 10/8/2012	REVISED -		SCALE:	SHEET NO.	OF SHEETS	STA.	TO STA.			

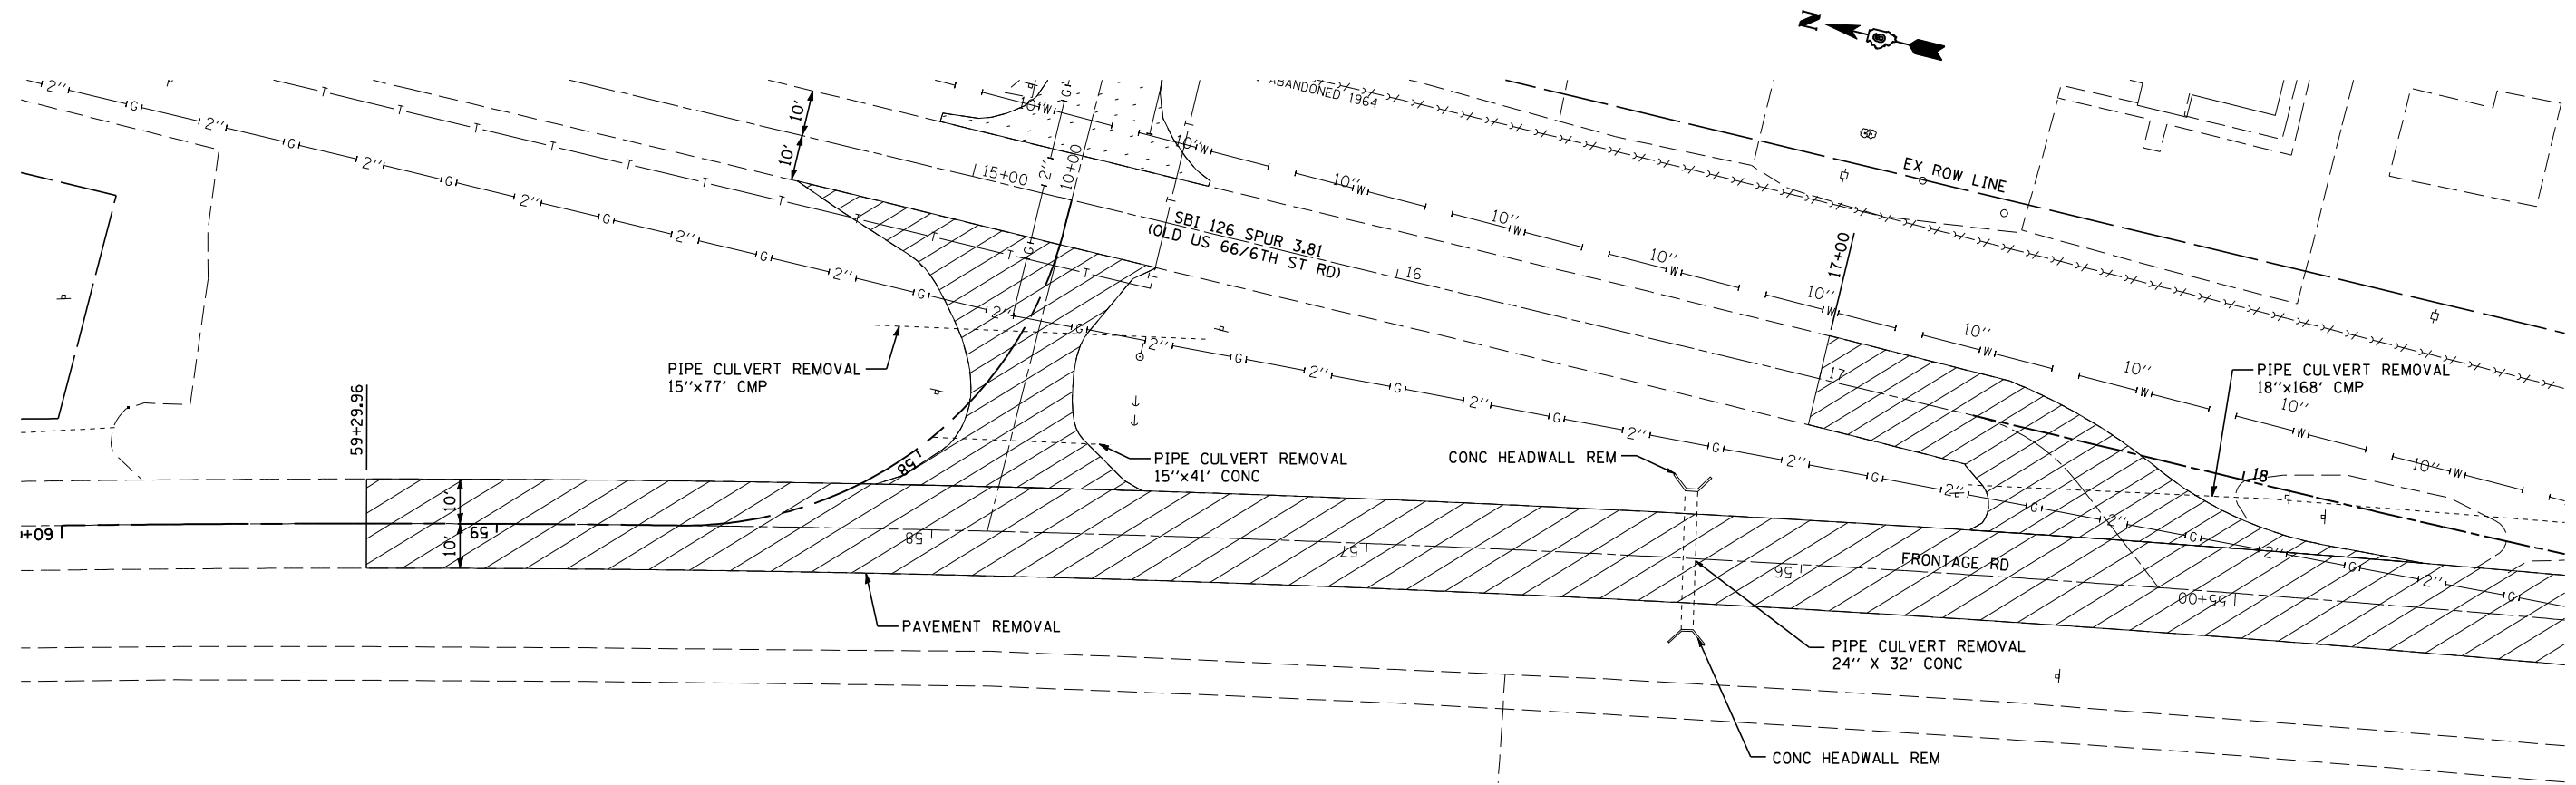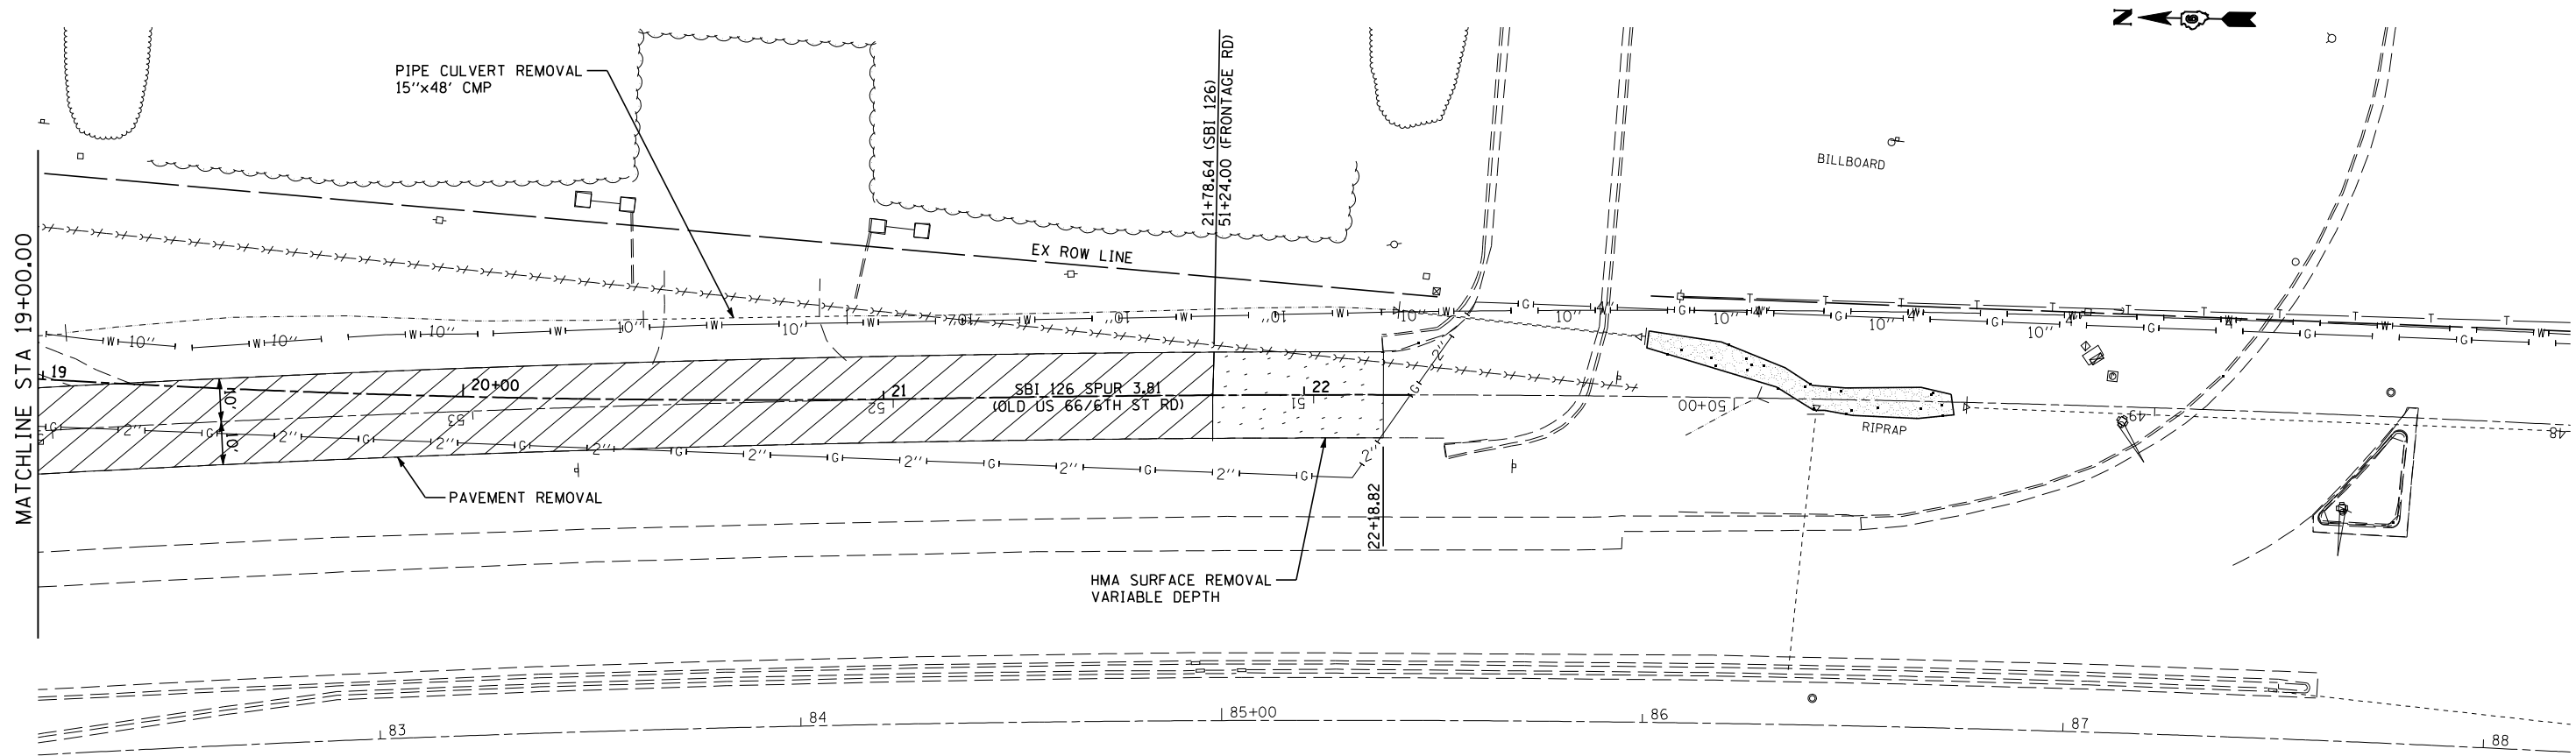

STORM WATER POLLUTION PREVENTION PLAN

Route: SBI 126Marked: 6TH ST RD

Section: (110) I-2Project No.:

County: SANGAMONContract No.: 72F74

Starting Station: 100+00.00(Longitude: 89° 38' 41" WLatitude: 39° 45' 27" N)

Ending Station: 22+25.71(Longitude: 89° 45' 00" WLatitude: 39° 45' 00" N)

This plan has been prepared to comply with the provision of the NPDES Permit Number ILRI0_____ issued by the Illinois Environmental Protection Agency for storm water discharges from construction site activities.

I certify under penalty of law that this document and all attachments were prepared under my direction or supervision in accordance with a system designed to assure that qualified personnel gathered and evaluated the information submitted. Based on my inquire of the person or persons who manage the system, or those persons directly responsible for gathering the information submitted, is, to the best of my knowledge and belief, true, accurate, and complete. I am aware that there are significant penalties for submitting false information, including the possibility of fine and imprisonment for knowing violations.

(Signature)

(Date)

(Title)

Note: The above boxed in area will be filled out by IDOT - Construction after the award of the contract to obtain the required NPDES permit.

The following plan was established and included in these plans to direct the Contractor in the placement of temporary erosion control systems and to provide a storm water pollution prevention plan for compliance under NPDES. The Contractor shall abide to all requirements within this plan as part of the contract.

The purpose of this plan is to prevent / minimize siltation within the construction zone and to eliminate sediments from entering and leaving the construction zone by utilizing proper temporary erosion control systems and providing ground cover within a reasonable time.

Certain items, as shown in this plan and referenced by the legend, shall be placed by the Contractor at the beginning of construction. Other items shall be placed by the Contractor as directed by the Engineer on a case by case situation resulting from the Contractor's sequence of activities, time of the year, and expected weather conditions.

The Contractor shall place permanent erosion control systems and seeding within a reasonable amount of time; therefore, reducing the amount of area being open to the possibility of erosion and reducing the amount of temporary erosion control systems and temporary seeding. The Resident Engineer will determine if temporary erosion control systems shown in the plan can be deleted, the size of the proposed ditch checks, the proper method of installation, and if any additional temporary erosion control systems shall be added which are not included in this plan. The Contractor shall perform all work as directed by the Engineer and as shown in special details and in Standard 280001 of the plans.

All disturbed areas having high potential for erosion, as determined by the Engineer, shall be temporarily seeded or permanently seeded by October 1st of each construction year and shall not be reopened until after the winter shutdown period.

SITE DESCRIPTION

Description of Construction Activity:

1. Reconstruction Stevenson Dr intersection and frontage Rd intersection.
2. The proposed project consists of reconstructing 2 intersections, construction of sidewalk, HMA resurfacing, construction of HMA shoulder and traffic signal modernization.
3. Construction consists of grading, embankments, HMA pavement, HMA resurfacing and HMA shoulders.

Description of Intended Sequence of Major Construction Activities Which Will Disturb Earth and Lead to Possible Erosion for Major Portions of the Construction Site:

1. Reconstruct Setvenson Dr intersection.
2. Construct sidewalk and embankment along Steveson Dr.
3. Excavate new ditches along 6th St Rd.
4. Remove pavement at Frontage Rd Intersection.
5. Construct embankments and pipe culverts, excavate ditches, construct new frontage Rd, 6th St Rd and Straight St Rd pavement.

Area of Construction Site:

The total drainage area entering and including the construction site is estimated to be approx. 0.016 sq miles in which 1.00 acres will be disturbed by excavation, grading or other activities.

Other Reports, Studies and Plans which Aid in the Development of this Storm Water Pollution Prevention Plan as Referenced Documents:

1. Estimated run-off coefficients are contained in the project drainage study which were utilized for proposed placement of the temporary erosion control systems.
2. Information on the soils within the site was obtained from field reviews which were utilized for proposed placement of the temporary erosion control systems.
3. Site maps indicating drainage patterns and approximate slopes were contained in the project design report, USGS drainage maps, project drainage study, and project plan documents were all utilized for proposed placement of the temporary erosion control systems.

Drainage Tributaries Receiving Water from this Construction Site: Lake Springfield

CONTROLS - EROSION CONTROLS AND SEDIMENT CONTROLS

Description of Stabilization Practices at the Beginning of Construction:

1. The area between the existing and proposed right-of-way/way/easement boundaries and limits of the project will be improved and managed for the purposes of controlling erosion within the area, reducing water flow by temporary diversion and minimizing siltation into the construction zone, and establishing vegetative cover which will become permanent vegetation and act as an erosion barrier. Work at the beginning of construction will consist of the following:
 - (a) Areas of existing vegetation (woods and grasslands) outside the proposed construction slope limits shall be identified for preserving and shall be protected from mowing, brush cutting, tree removal and other activities which would be detrimental to their maintenance and development.
 - (b) Dead, diseased, or unsuitable vegetation within the site shall be removed as directed by the Engineer, along with required tree removal.
 - (c) As soon as reasonable access is available (such as trees cleared) to all locations where water drains away from the project, sediment basins, riprap ditch checks, temporary ditch checks, and/or erosion control fence shall be installed as called out in this plan and directed by the Engineer.
 - (d) Bare and sparsely vegetated ground in highly erodible areas as determined by the Engineer shall be temporarily seeded at the beginning of construction where no construction activities are immediately expected as stated in the special provision "Temporary Erosion and Sediment Control".
 - (e) Immediately after tree removal is completed in certain areas which are highly erodible areas as determined by the Engineer, the areas shall be temporarily seeded where no construction activities are immediately expected as stated in the special provision "Temporary Erosion and Sediment Control".
 - (f) At locations where a significant amount of water drains into the construction zone from outside areas (adjacent landowners), erosion control fence, temporary ditch checks, or riprap ditch checks will be utilized to locally divert water, reduce flow rates, and collect outside siltation inside the right-of-way line. Erosion control items will not be allowed to be installed to cause flooding to upstream private property which could cause crop damages or other undesirable conditions.
2. Establishment of these temporary erosion control measures will have additional benefits to the project. Desirable grass seed will become established in these areas and will spread seeds onto the construction site until permanent seeding/mowing and overseeding can be complete.
3. A third benefit of these filter areas is that they will begin to provide a screen and buffer. They will help protect the construction site from winds and excess sun and mitigate construction noise and dust.

Description of Stabilization Practices During Construction:

1. During roadway construction, areas outside the construction slope limits as outlined previous herein shall be protected from damaging effects of construction. The Contractor shall not use this area for staging (except as designated on the plans or directed by the Engineer), parking of vehicles or construction equipment, storage of materials, or other construction related activities.
 - (a) Within the construction zone, critical areas which have high flows of water as determined by the Engineer shall remain undisturbed until full scale construction is underway to prevent unnecessary soil erosion.
 - (b) Top soil and earth stockpiles shall be temporarily seeded if they are to remain unused for more than fourteen days.
 - (c) As the Contractor constructs a portion of roadway in a fill section, he/she shall follow the following steps as directed by the Engineer:
 - i. Place temporary erosion control systems at locations where water leaves and enters the construction zone
 - ii. Temporary seed highly erodable areas outside the construction slope limits
 - iii. Construct roadside ditches and provide temporary erosion control systems
 - iv. Temporary divert water around proposed culvert locations
 - v. Build necessary embankment at culvert locations and then excavate and place culvert
 - vi. Continue building up the embankment to the proposed grade while at the same time place permanent erosion control such as riprap ditch lining and conduct final shaping to the slopes
- (d) The Contractor shall immediately follow major earth moving operations with final grading equipment. After the major earth spread operation has moved to a new location, final grading shall be completed within fourteen days. If grading is not completed within fourteen days, all major earth moving operations will be stopped, as directed by the Engineer, until disturbed areas are final graded and seeded.
- (e) Excavated areas and embankments shall be permanently seeded when final graded. If not, they shall be temporarily seeded as stated in the special provision "Temporary Erosion and Sediment Control".

(f) Construction equipment shall be stored and fueled only at designated locations. All necessary measures shall be taken to contain any fuel or pollution run-off in compliance with EPA water quality regulations. Leaking equipment or supplies shall be immediately repaired or removed from the site.

(g) Qualified Personnel shall inspect the project at least every seven days and within 24 hours of the end of a storm that is 0.5 inch or greater as noted in BDE 2342.

(h) Sediment collected during construction by the various temporary erosion control systems shall be disposed of on the site on a regular basis as directed by the Engineer.

(1) The temporary erosion control systems shall be removed as directed by the Engineer after use is no longer needed or no longer functioning. The costs of this removal shall be included in the unit bid price for the various temporary erosion control pay items. No additional compensation will be allowed.

Description of Structural Practices After Final Grading:

1. Temporary erosion control systems shall be left in place with proper maintenance until permanent erosion control is in place and working properly and all proposed turf areas seeded and established with a proper stand.
2. Once permanent erosion control systems as proposed in the plans are functional and established, temporary items shall be removed, cleaned up, and disturbed turf reseeded. Temporary riprap ditch checks will be allowed to remain in place where approved by the Engineer.

Maintenance after Construction:



1. Construction is complete after acceptance is received at the final inspection.
2. Areas will be inspected on a regular basis by IDOT District 6 Bureau of Operations.
3. Maintenance crews will perform regular mowings to aid in keeping weeds down and establishing a good roadside seed stand.
4. Maintenance crews will also aid in any ditch lining maintenance or in any drainage problems.
5. All maintenance will be conducted at times when weather conditions will not cause site damage.

DOCUMENTATION



1. A report summarizing the scope of the inspection, name(s) and qualifications of personnel making the inspection, date(s) of the inspection, major observations relating to the implementation of this storm water pollution prevention plan, and actions taken in accordance with Section 4.b. shall be made and retained as part of the plan for at least three years after the date of inspection. The report shall be signed in accordance with part VI.G of the general permit.
2. If any violation of the provisions of this plan is identified during the conduct of the construction work covered by this plan, the Resident Engineer or Resident Technician shall complete and file an "Incident of Noncompliance (ION)" report for the identified violation. The Resident Engineer or Resident Technician shall use forms provided by the Illinois Environmental Protection Agency and shall include specific information on the noncompliance, actions which were taken to prevent any further causes of noncompliance, and a statement detailing any environmental impact which may have resulted from the noncompliance. All reports of noncompliance shall be signed by a responsible authority in accordance with Part VI.G. of the general permit. The report of noncompliance shall be mailed to the following address:

Illinois Environmental Protection Agency
Division of Water Pollution Control
2200 Churchill Road, P.O. Box 19276
Springfield, IL 62794-9276
Attn: Compliance Assurance Section

CEC Cummins Engineering Corporation Civil and Structural Engineering	JOB = 2265.11	DESIGNED - NAK	REVISED -	STATE OF ILLINOIS DEPARTMENT OF TRANSPORTATION	STORM WATER POLLUTION PREVENTION PLAN	S.B.I. RTE.		SECTION	COUNTY	TOTAL SHEETS	SHEET NO.
	FILE NAME = 0672F74-sht-erosion.dgn	DRAWN - SJS	REVISED -			126	(110) I-2	SANGAMON	93	39	
	PLOT SCALE = 40.0000 ' / IN.	CHECKED - NAK	REVISED -			CONTRACT NO. 72F74					
	PLOT DATE = 2/4/2013	DATE - 10/8/2012	REVISED -			SCALE:	SHEET NO.	OF	SHEETS	STA.	TO STA.
FED. ROAD DIST. NO. ILLINOIS FED. AID PROJECT											

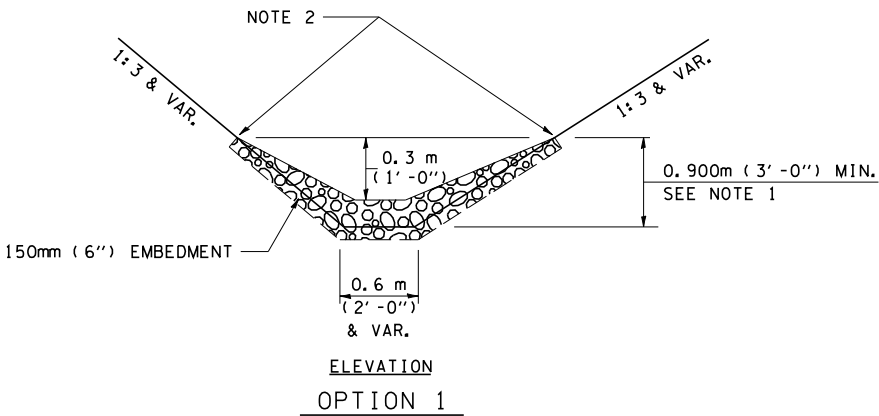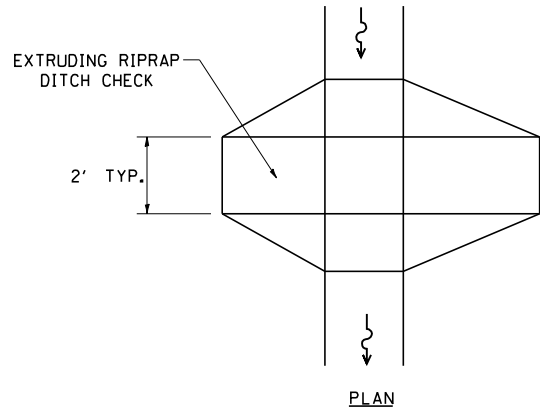

OPTION 1
(EXTRUDING DITCH CHECK)
RECOMMENDED FOR AREAS
W/ RIPRAP DITCH LINING

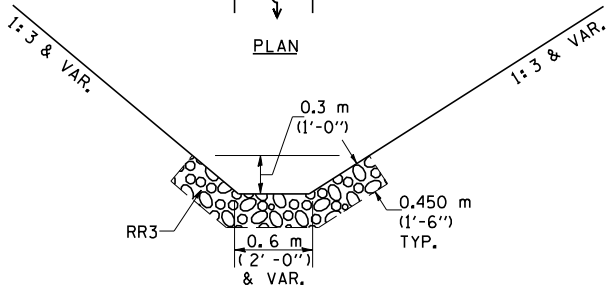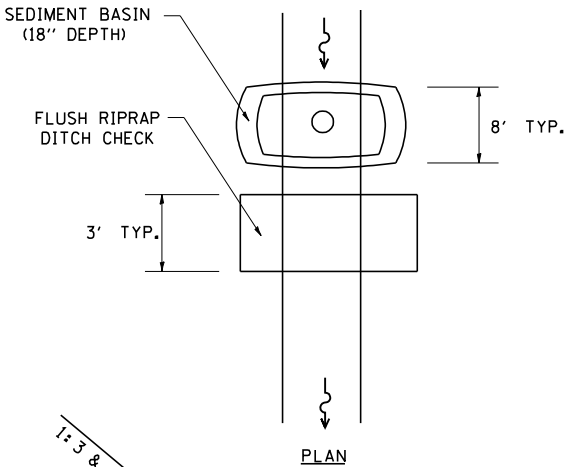

OPTION 2
(FLUSH DITCH CHECK)
RECOMMENDED FOR AREAS
W/O RIPRAP DITCH LINING

STONE DUMPED RIPRAP DITCH CHECK
OPTIONS 1 & 2 OR
AS DIRECTED BY THE ENGINEER

NOTE 1: RIPRAP SHALL EXTEND FAR ENOUGH UP THE SLOPES TO ALLOW 0.3m (1') OVERTOPPING TO AVOID ERODING AROUND THE EDGES OF THE RIPRAP.

NOTE 2: ENDS SHALL BE TIED INTO SLOPES.

LEGEND FOR STORM WATER POLLUTION PREVENTION PLAN	
ITEM	SYMBOL
AGGREGATE DITCH CHECKS	
INLET PIPE PROTECTION	
PERIMETER EROSION BARRIER	
SEDIMENT BASINS	
EARTH EXCAVATION FOR EROSION CONTROL AGGREGATE (EROSION CONTROL)	
PRESERVE EXISTING TREES, WOODLANDS, AND UNDERSTORY (OUTSIDE CONSTRUCTION LIMITS)	
ITEM PLACED AT BEGINNING OF CONSTRUCTION (Requirement)	* ITEM *
ITEM PLACED AS DIRECTED BY ENGINEER (When required by situation)	ITEM
DIRECTION OF OVERLAND FLOW	
HEAVY DUTY EROSION CONTROL BLANKET	

GENERAL NOTES:
All items shall be constructed as shown on this sheet, on Standard 280001, and as directed by the Engineer.

CONTRACTOR CERTIFICATION STATEMENT

This certification statement is part of the Storm Water Pollution Plan for the project described below in accordance with NPDES Permit No. ILR10 _____, issued by the Illinois Environmental Protection Agency on _____.

Route: SBI 126 Marked: 6th St Rd

Section: (110) I-2 Project No.: _____

County: SANGAMON Contract No.: 72F74

I certify under penalty of law that I understand the terms of the general National Pollutant Discharge Elimination System (NPDES) permit that authorizes the storm water discharges associated with industrial activity from the construction site identified as part of this certification.

In addition, I have read and understand all of the information and requirements stated in the SWPPP for the above mentioned project; I have received copies of all appropriate maintenance procedures; and, I have provided all documentation required to be in compliance with the Permit ILR10 and SWPPP and will provide timely updates to these documents as necessary.

Signature _____ Date _____

Title _____



Name of Firm _____ ☐ Contractor


Street Address _____ ☐ Subcontractor


City, State, Zip _____

Phone Number _____


Note: The above boxed in area shall be filled out by the Contractor after the award of the contract to obtain the required NPDES Permit from IEPA. This is a requirement for this contract.

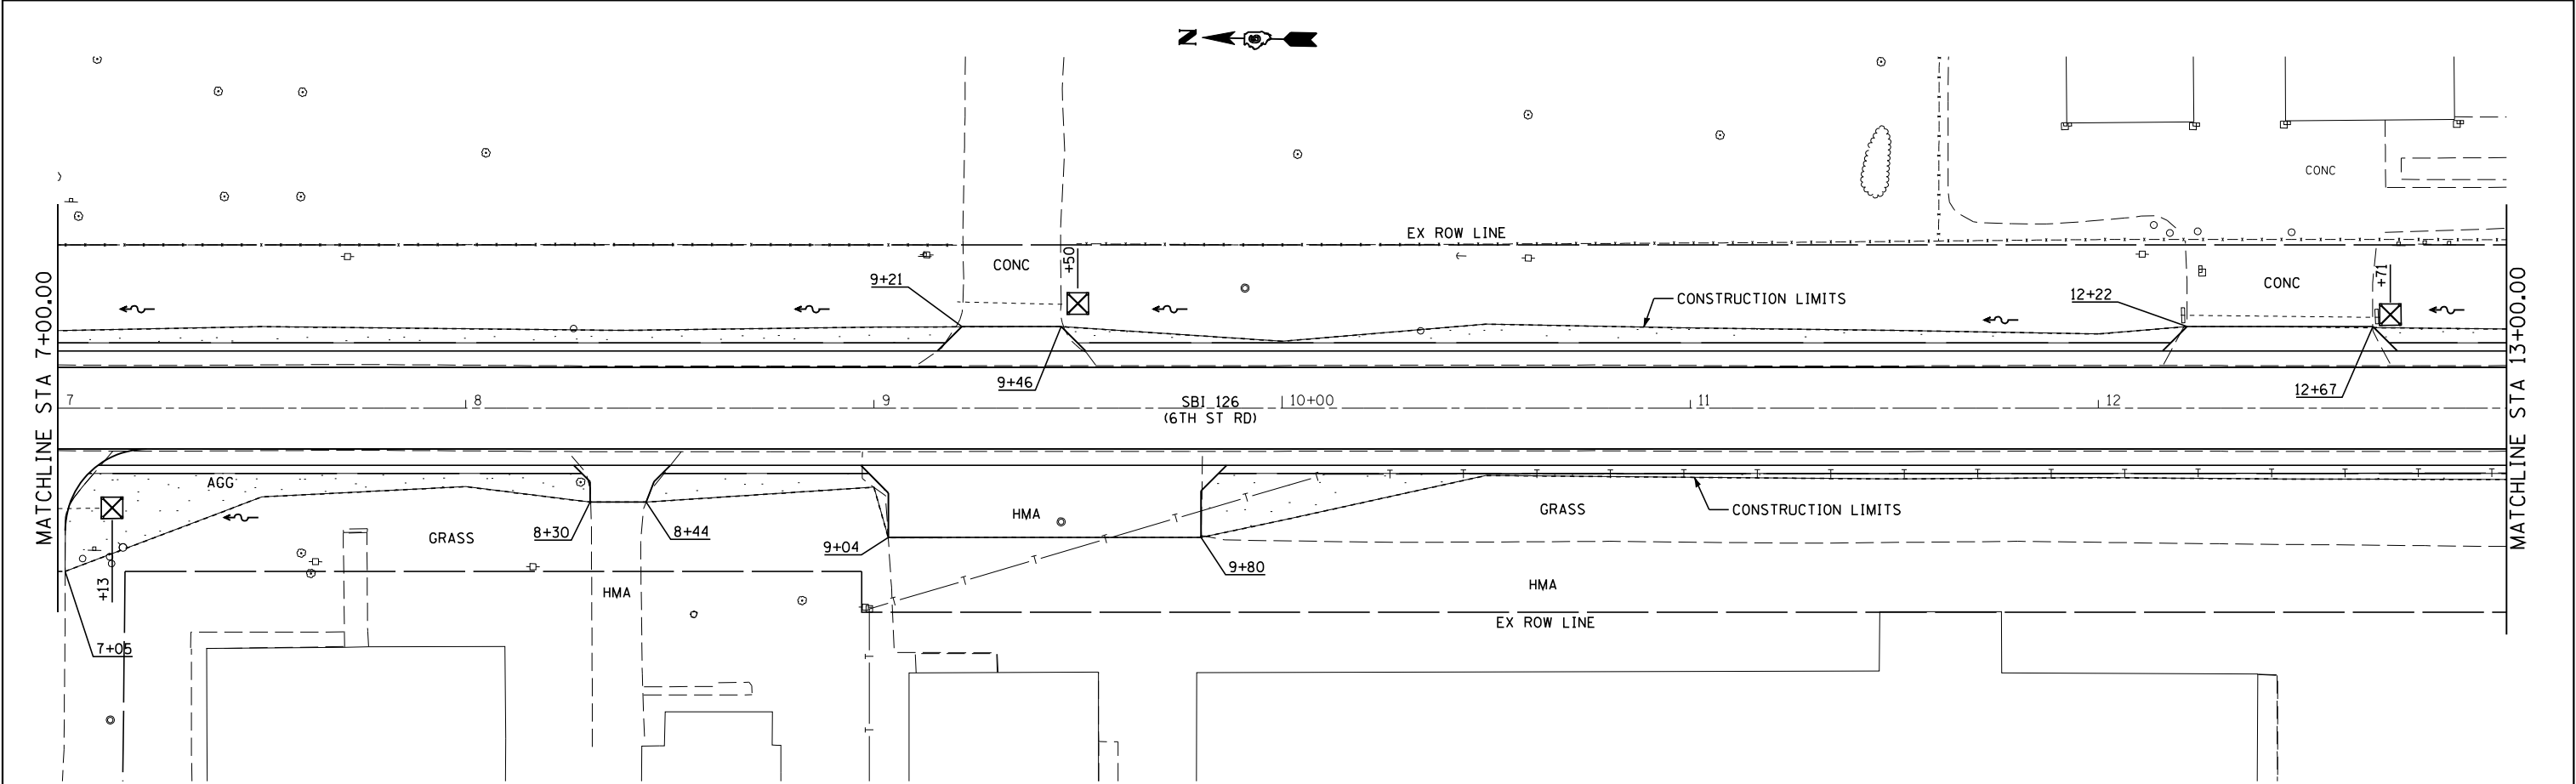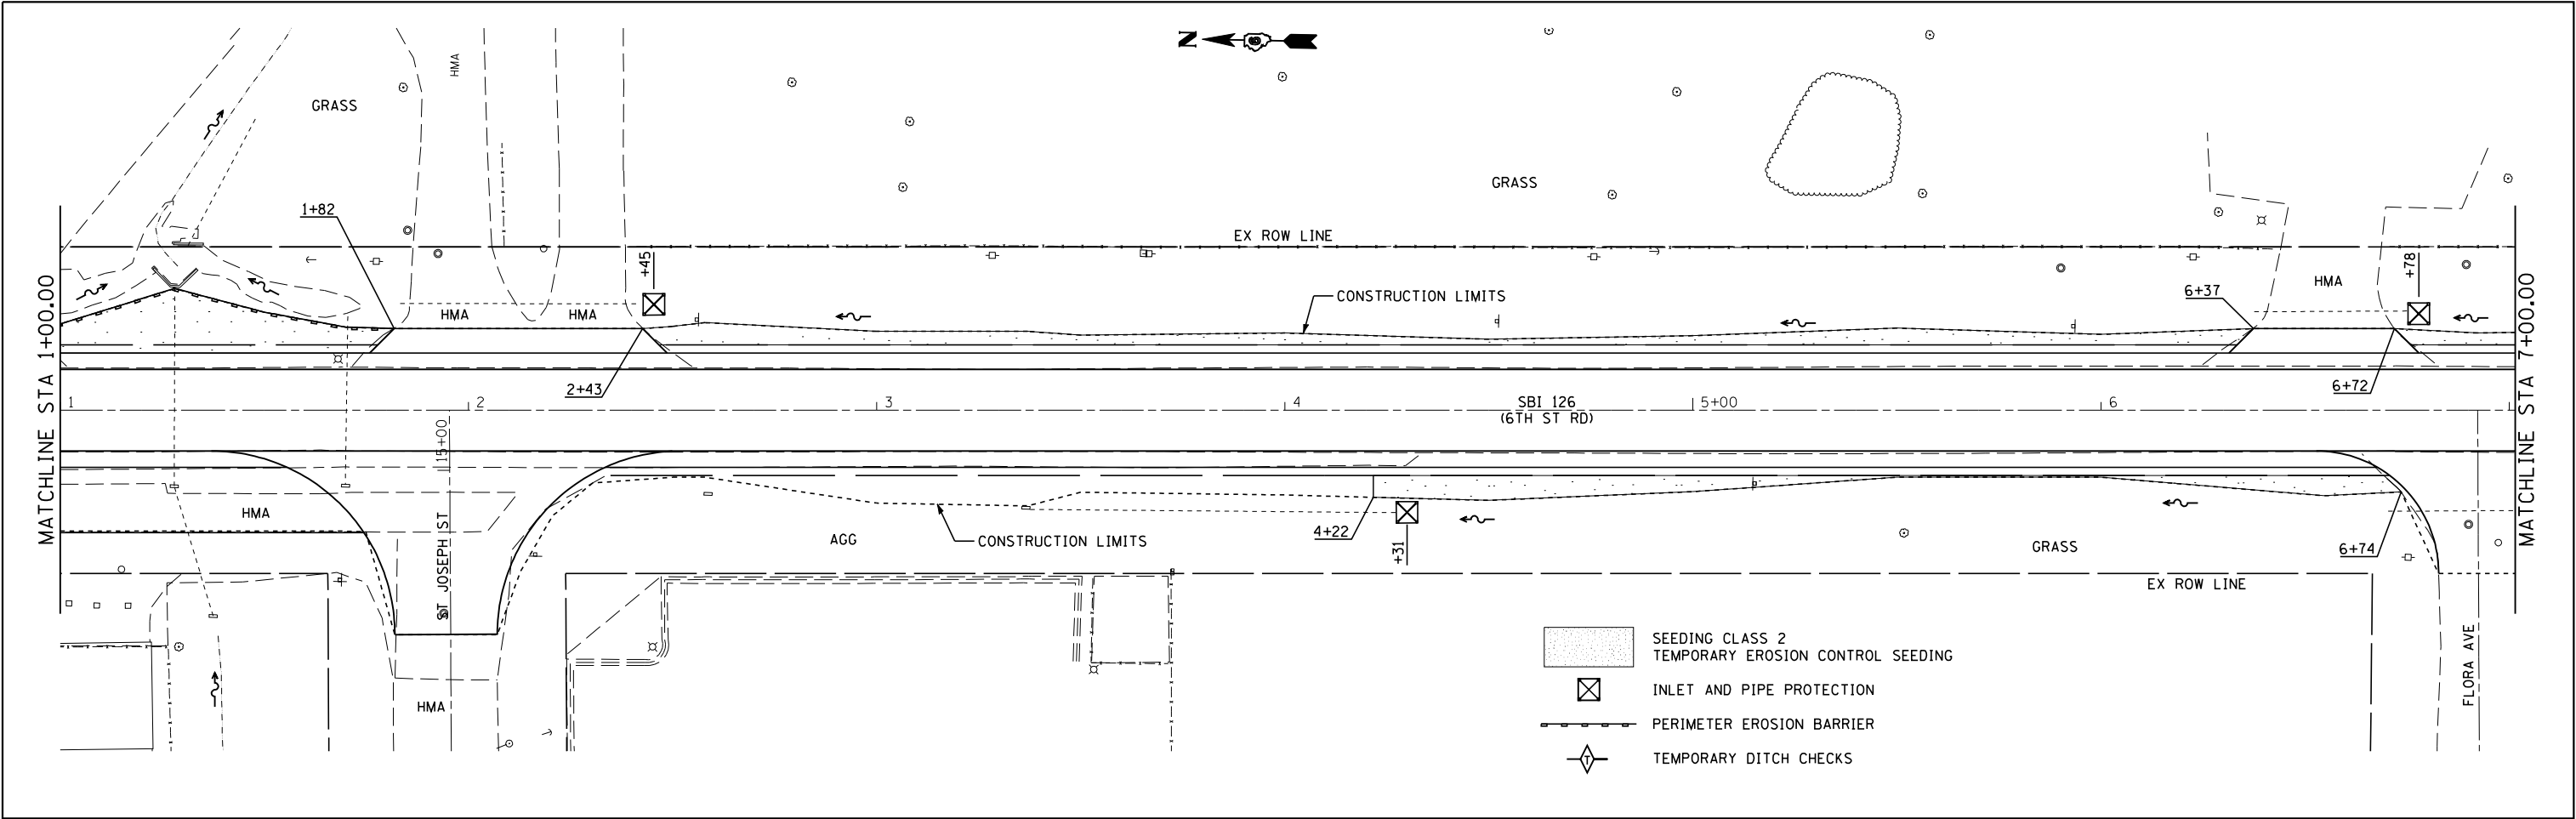

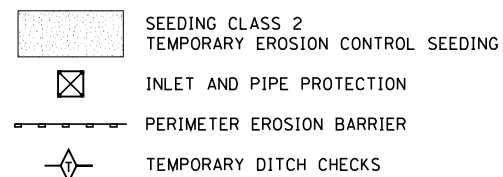


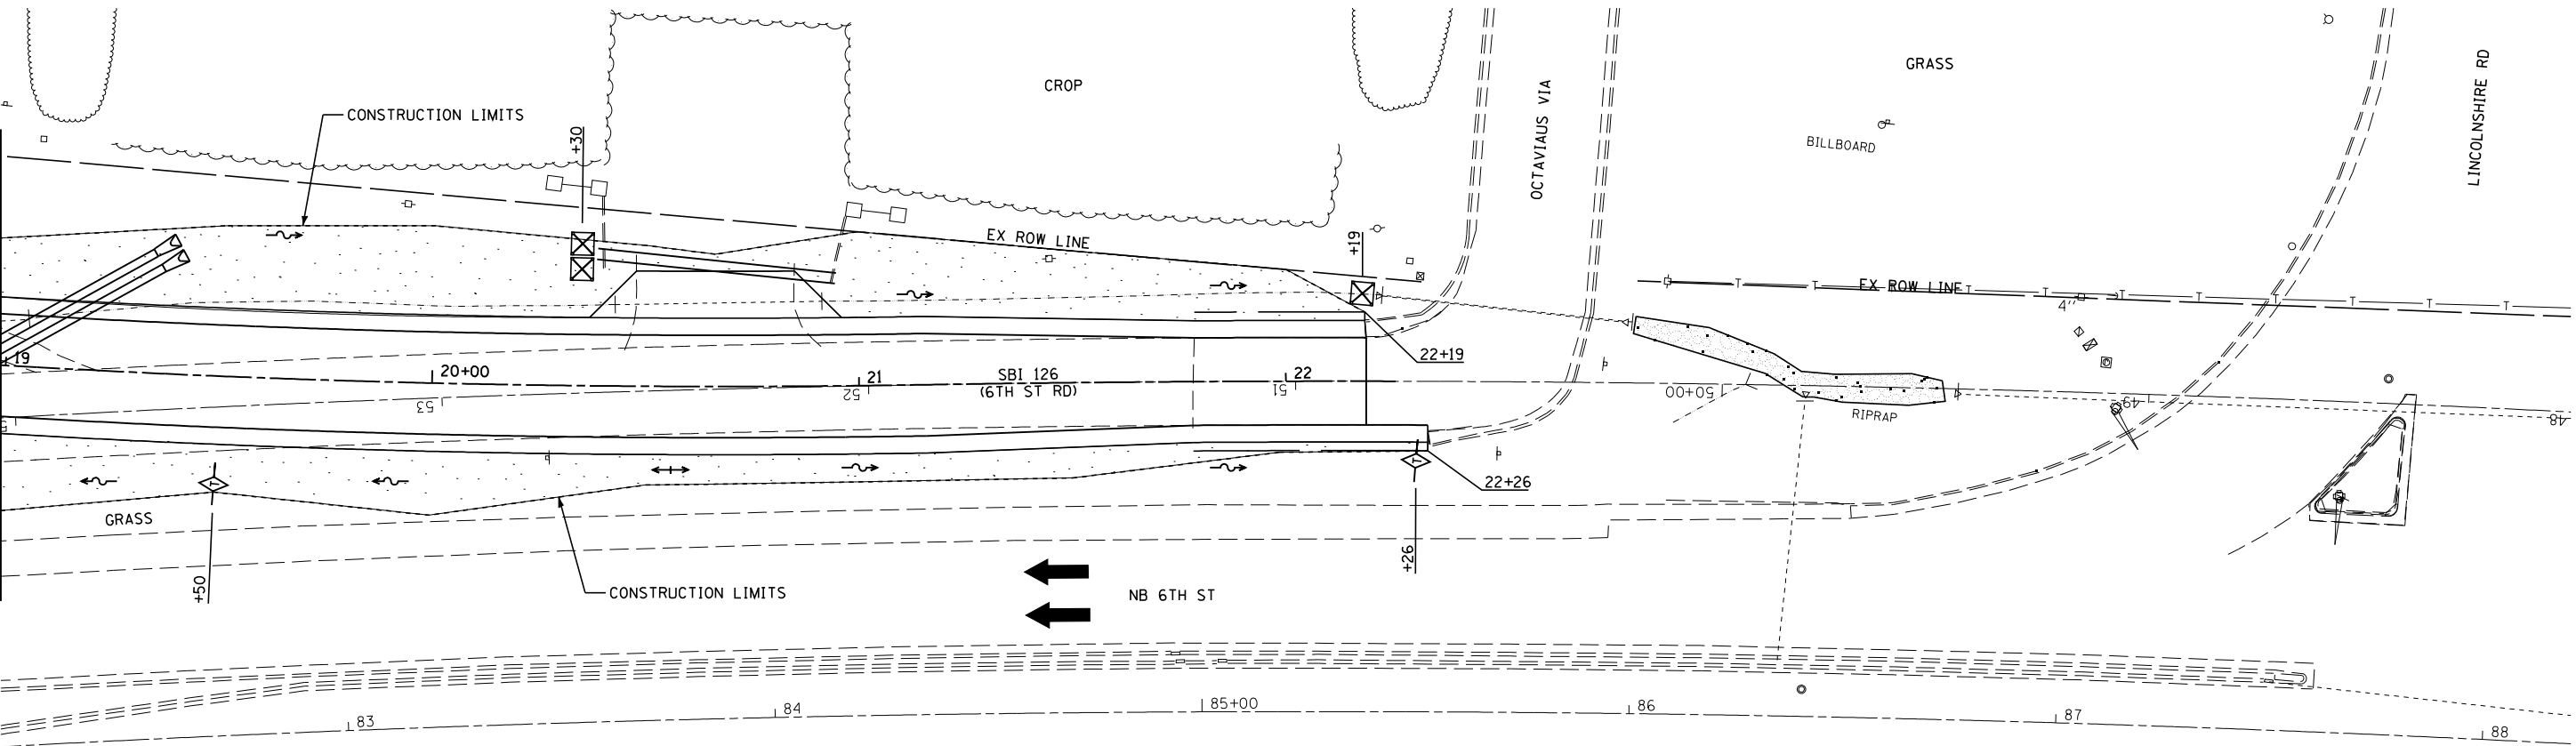


CEC Cummins Engineering Corporation Civil and Structural Engineering	JOB = 2265.11	DESIGNED - NAK	REVISED -	STATE OF ILLINOIS DEPARTMENT OF TRANSPORTATION	STORM WATER POLLUTION PREVENTION PLAN				S.B.I. RTE.	SECTION	COUNTY	TOTAL SHEETS	SHEET NO.
	FILE NAME = 0672F74-shr-erosion.dgn	DRAWN - SJS	REVISED -						126	(110) I-2	SANGAMON	93	45
	PLOT SCALE = 40.0000' / IN.	CHECKED - NAK	REVISED -		CONTRACT NO. 72F 74								
	PLOT DATE = 2/4/2013	DATE = 10/8/2012	REVISED -		SCALE:	SHEET NO.	OF	SHEETS	STA.	TO STA.	FED. ROAD DIST. NO.	ILLINOIS	FED. AID PROJECT

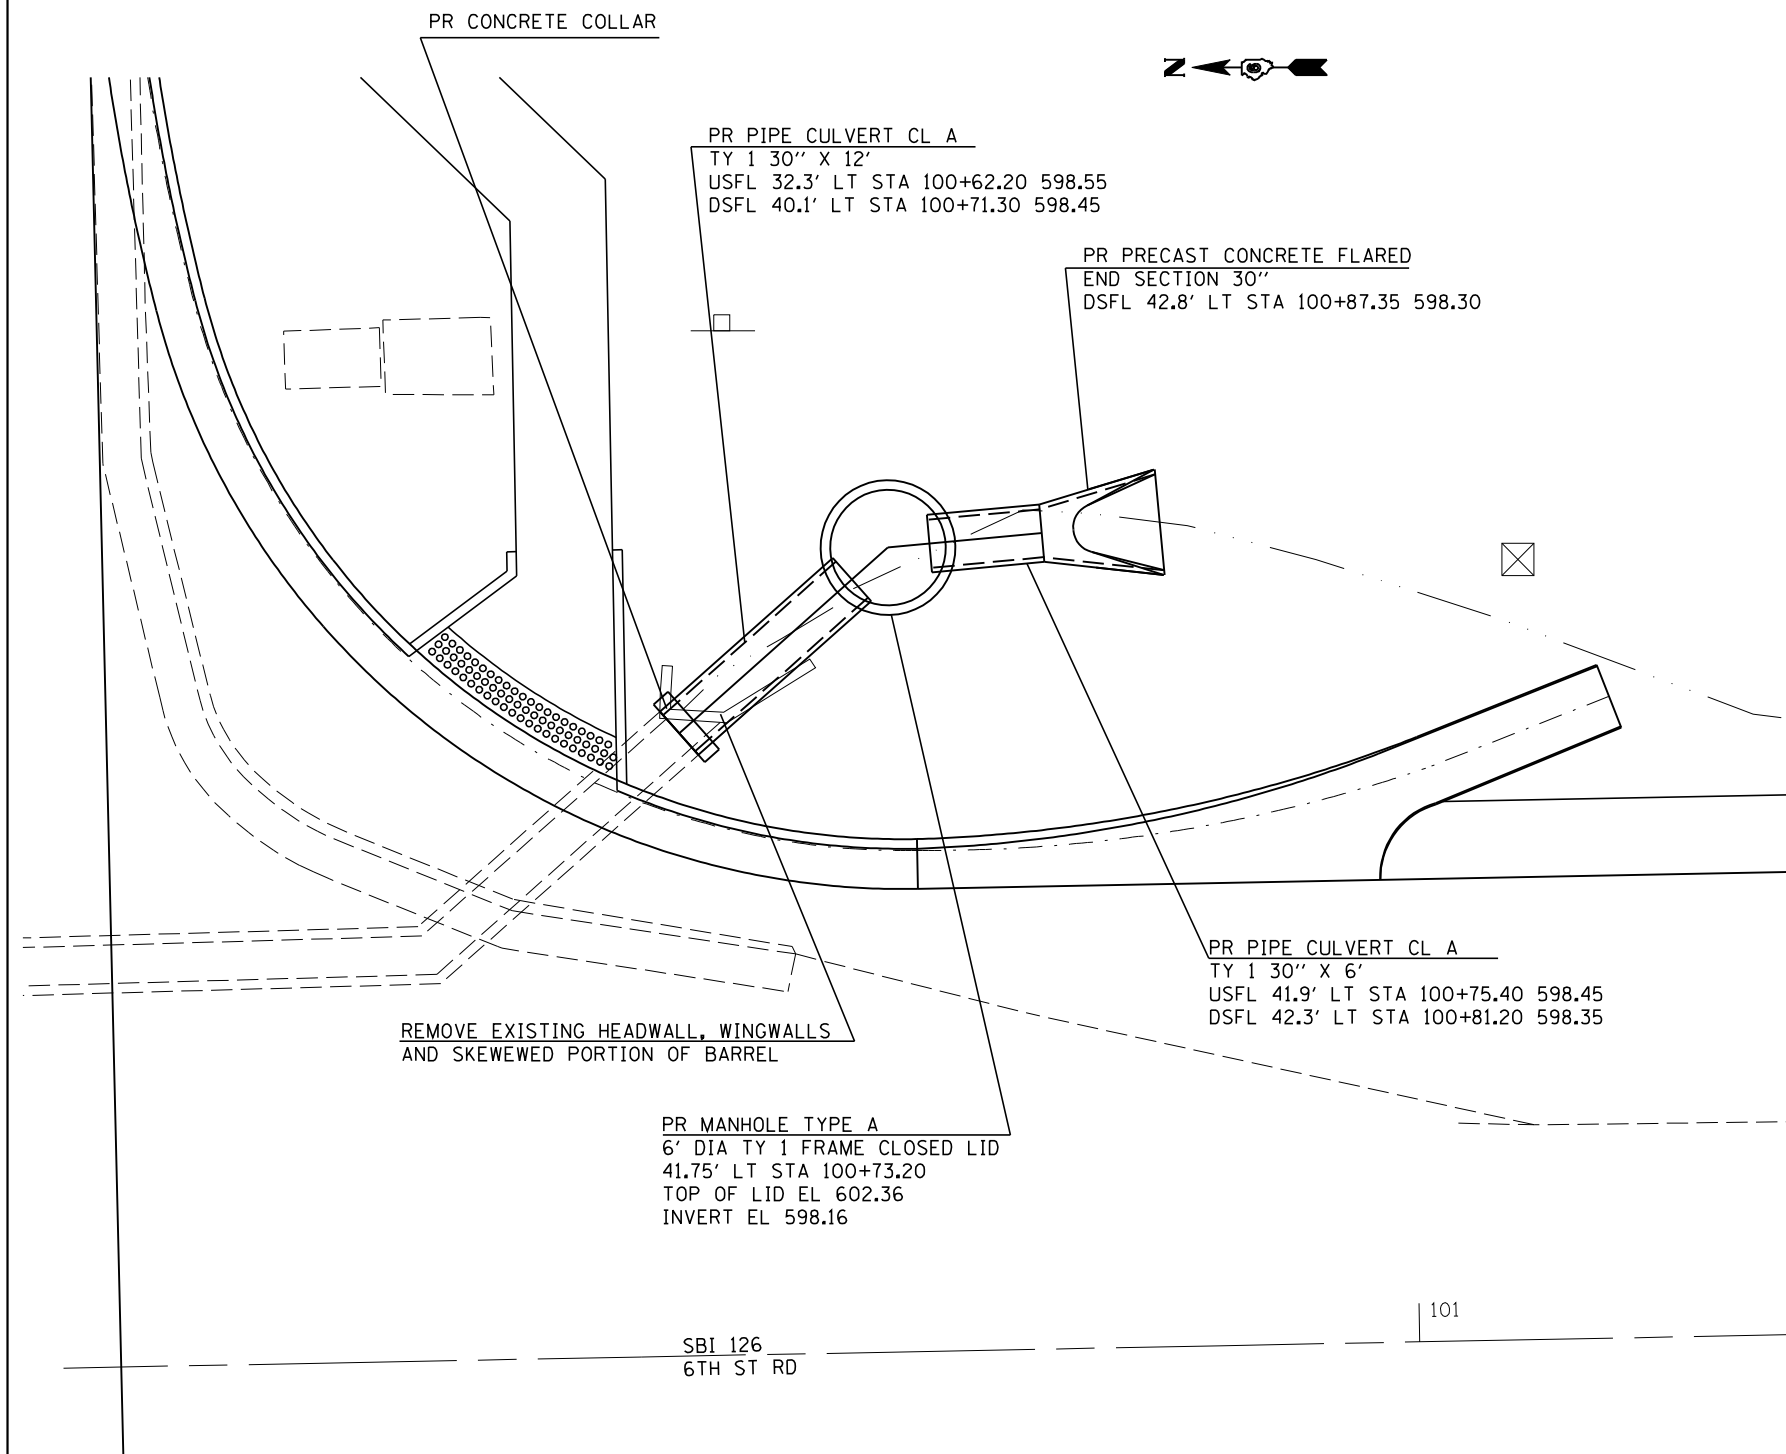

THE PROPOSED 30" PIPE CULVERT SHALL BE CONSTRUCTED 6" BELOW THE EXISTING BOX CULVERT FLOWLINE. THE CONTRACTOR SHALL VERIFY EXISTING ELEVATIONS AND ADJUST PROPOSED PIPE CULVERT AND MANHOLE ELEVATIONS AS NEEDED.

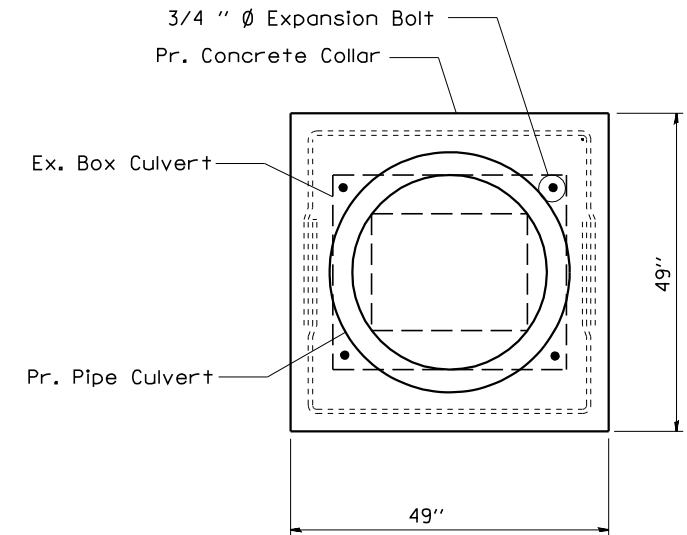


EXPANSION BOLT LAYOUT

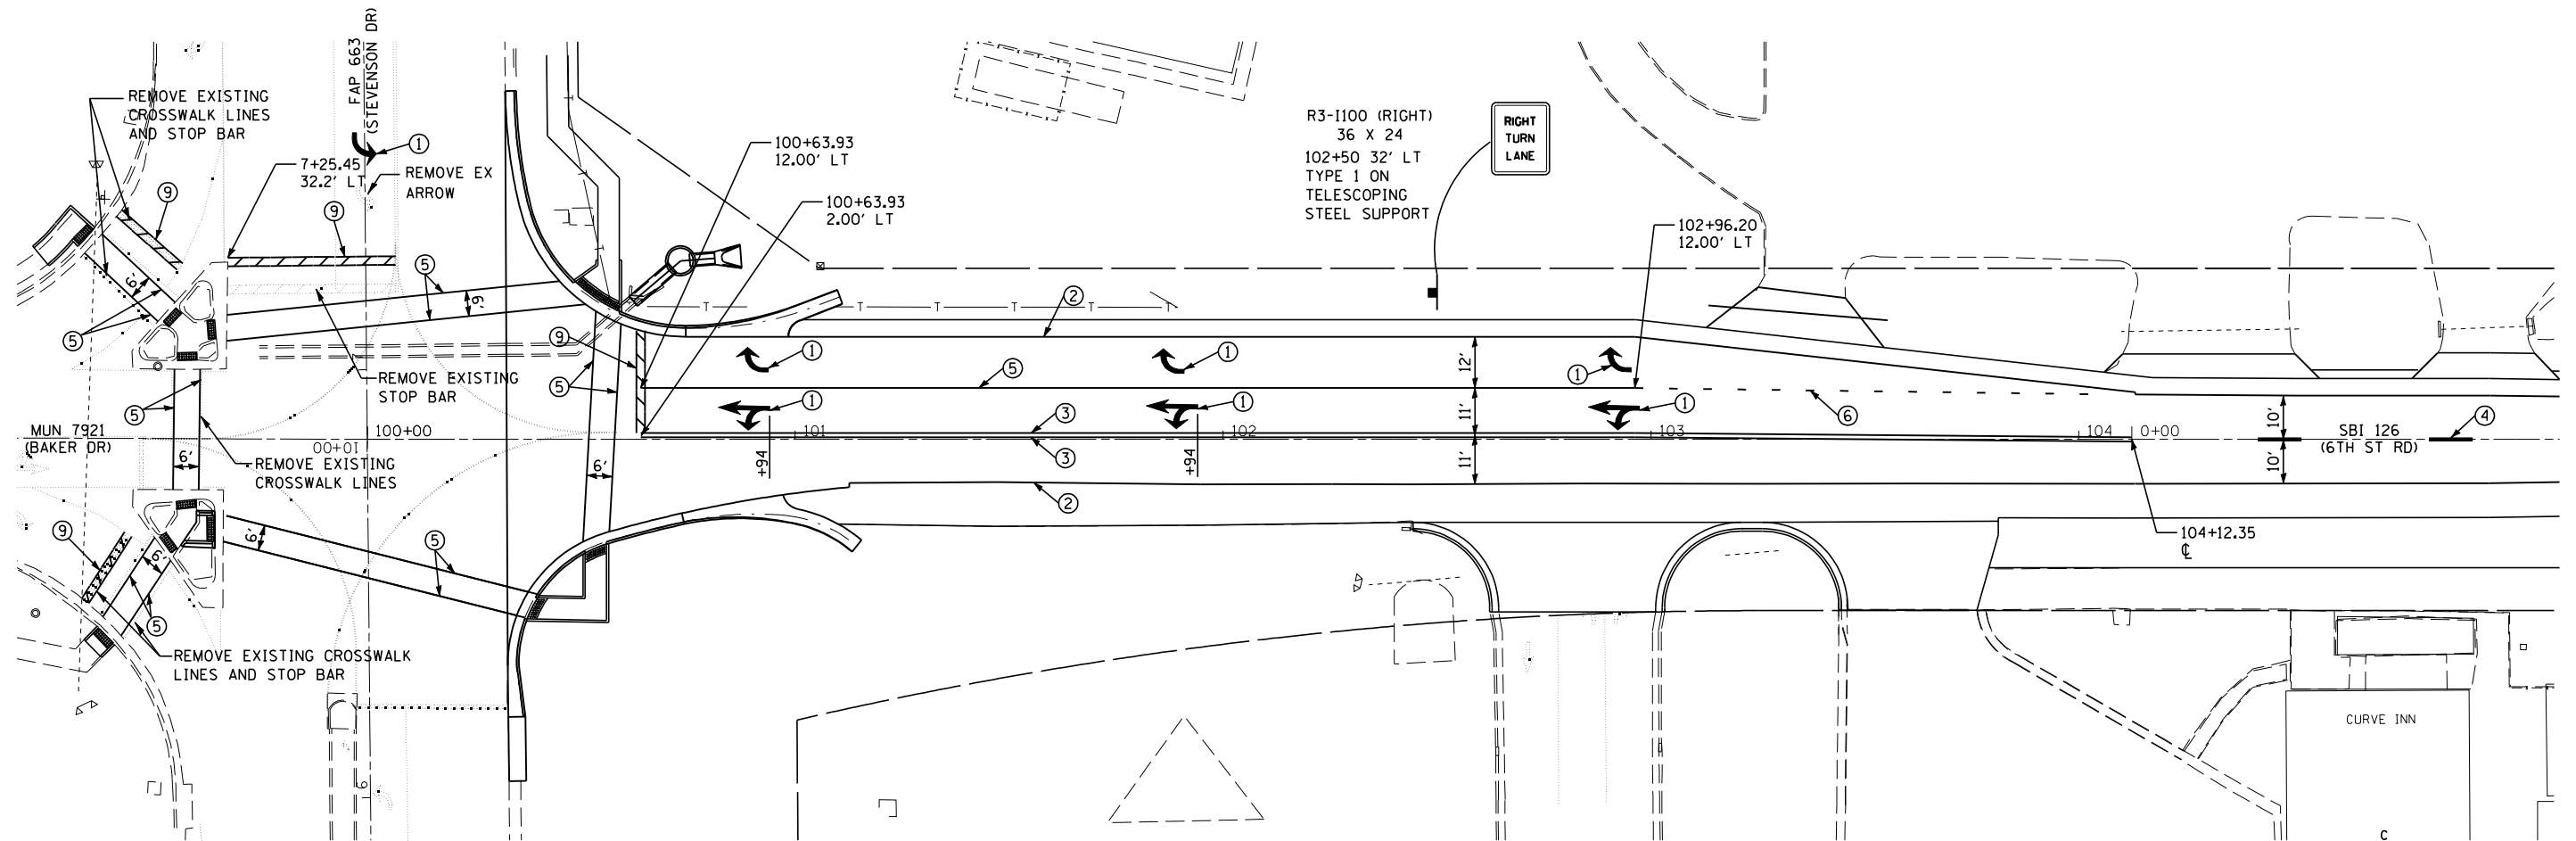


LEGEND

- ① THERMOPLASTIC PAVEMENT MARKING-LETTERS AND SYMBOLS
- ② THERMOPLASTIC PAVEMENT MARKING-LINE 5" (SOLID WHITE)
- ③ THERMOPLASTIC PAVEMENT MARKING-LINE 5" (SOLID YELLOW)
- ④ THERMOPLASTIC PAVEMENT MARKING-LINE 5" (YELLOW SKIP DASH)
- ⑤ THERMOPLASTIC PAVEMENT MARKING-LINE 6" (SOLID WHITE)
- ⑥ THERMOPLASTIC PAVEMENT MARKING-LINE 6" (2' DASH 6' SKIP)
- ⑦ THERMOPLASTIC PAVEMENT MARKING-LINE 8" (SOLID WHITE)
- ⑧ THERMOPLASTIC PAVEMENT MARKING-LINE 12" (SOLID WHITE)
- ⑨ THERMOPLASTIC PAVEMENT MARKING-LINE 24" (SOLID WHITE)

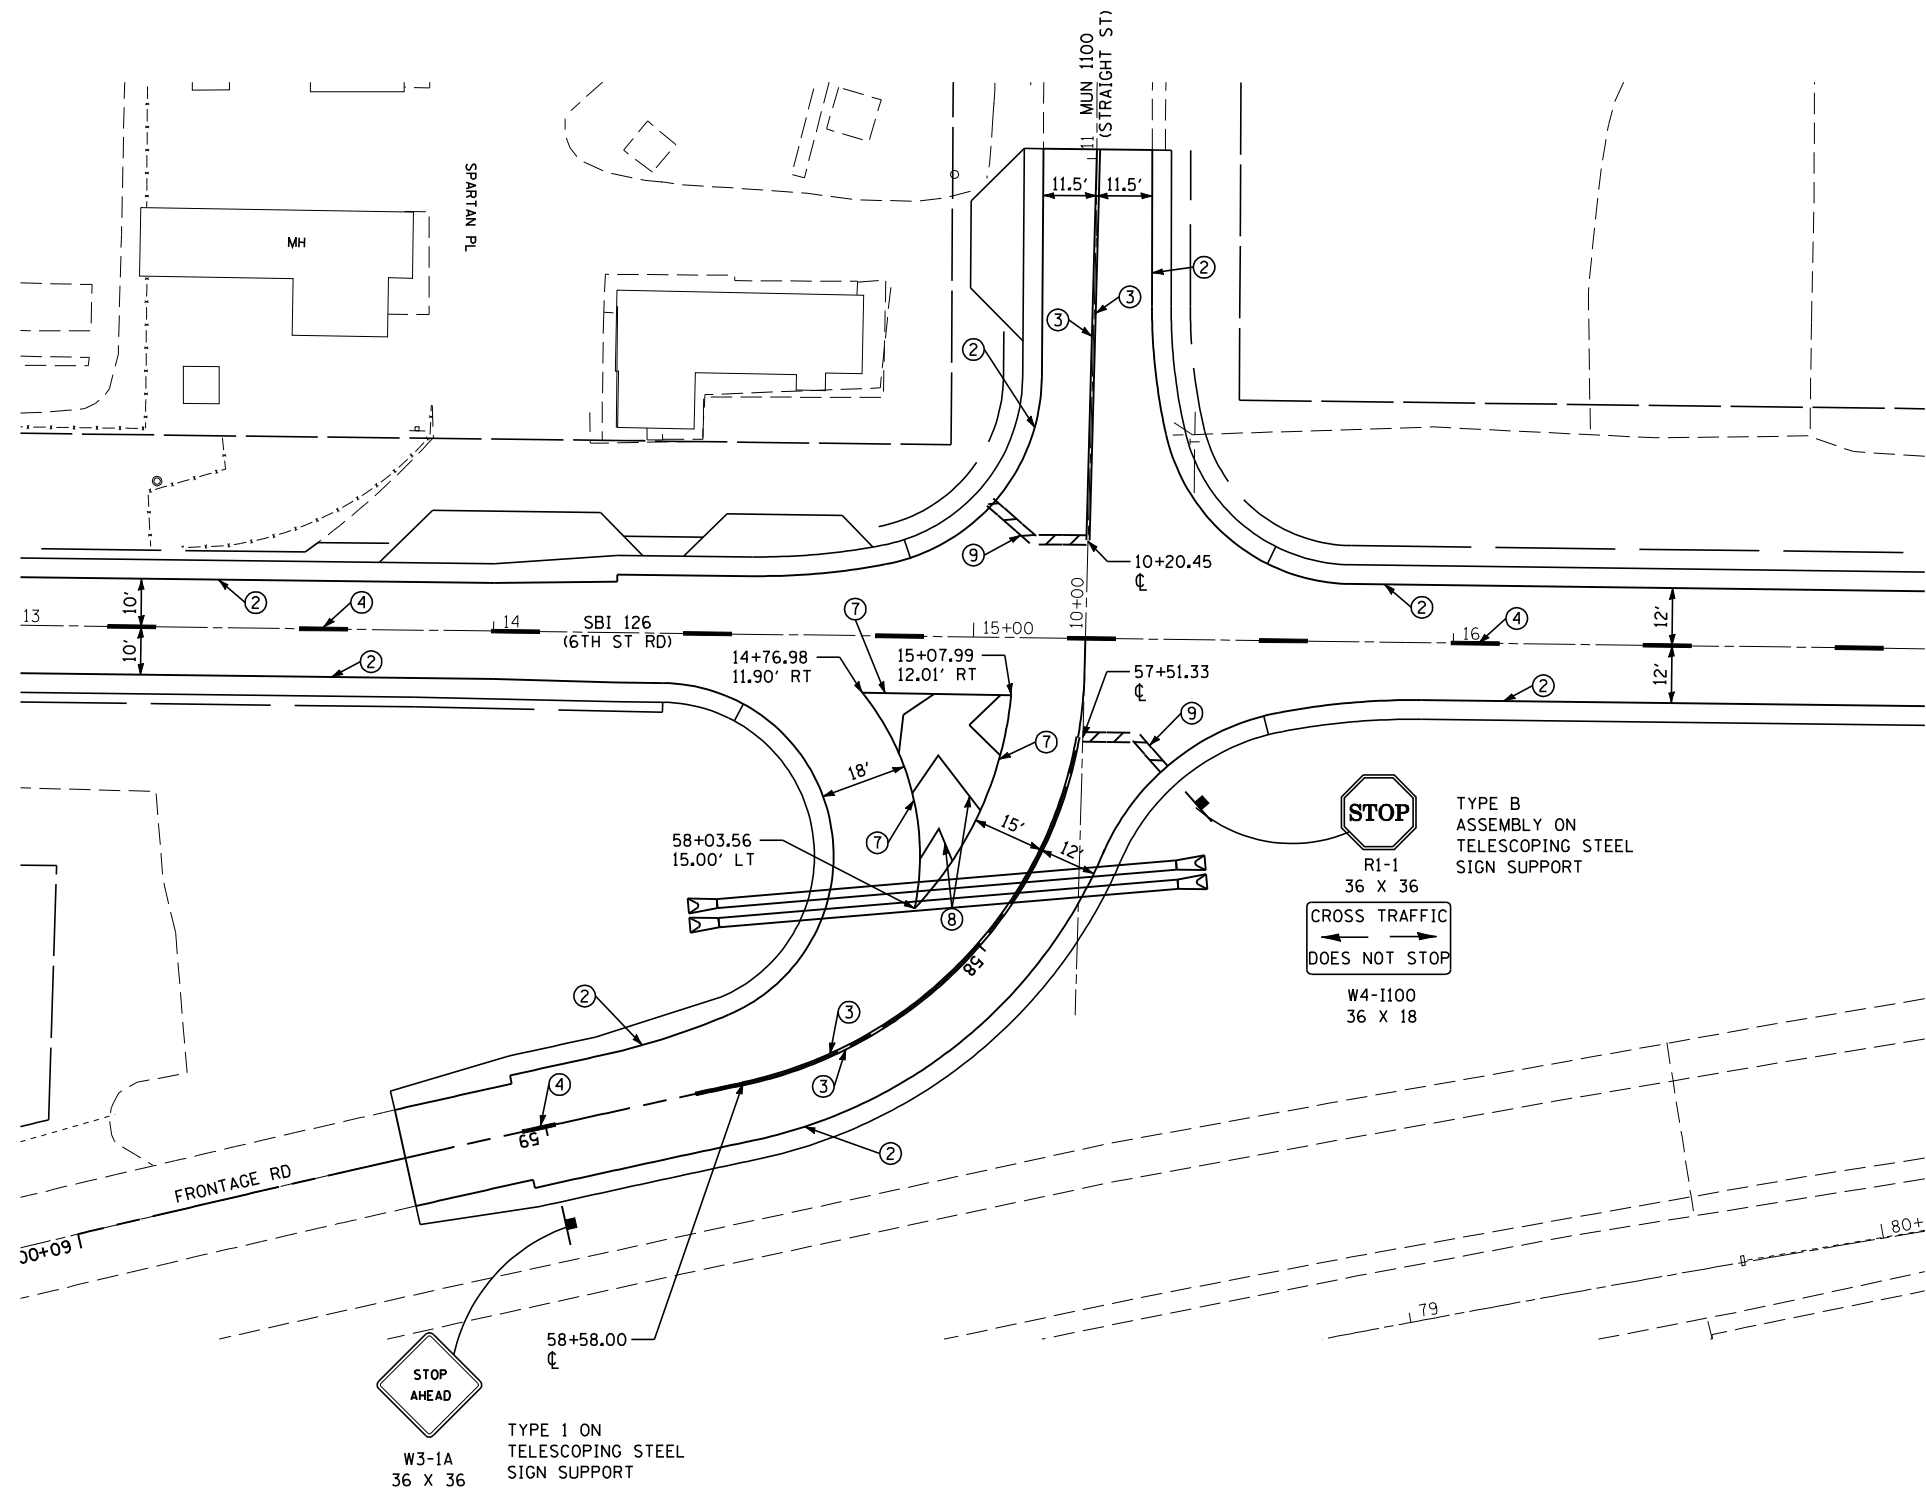

LEGEND


- ① THERMOPLASTIC PAVEMENT MARKING-LETTERS AND SYMBOLS
- ② THERMOPLASTIC PAVEMENT MARKING-LINE 5" (SOLID WHITE)
- ③ THERMOPLASTIC PAVEMENT MARKING-LINE 5" (SOLID YELLOW)
- ④ THERMOPLASTIC PAVEMENT MARKING-LINE 5" (YELLOW SKIP DASH)
- ⑤ THERMOPLASTIC PAVEMENT MARKING-LINE 6" (SOLID WHITE)
- ⑥ THERMOPLASTIC PAVEMENT MARKING-LINE 6" (2' DASH 6' SKIP)
- ⑦ THERMOPLASTIC PAVEMENT MARKING-LINE 8" (SOLID WHITE)
- ⑧ THERMOPLASTIC PAVEMENT MARKING-LINE 12" (SOLID WHITE)
- ⑨ THERMOPLASTIC PAVEMENT MARKING-LINE 24" (SOLID WHITE)

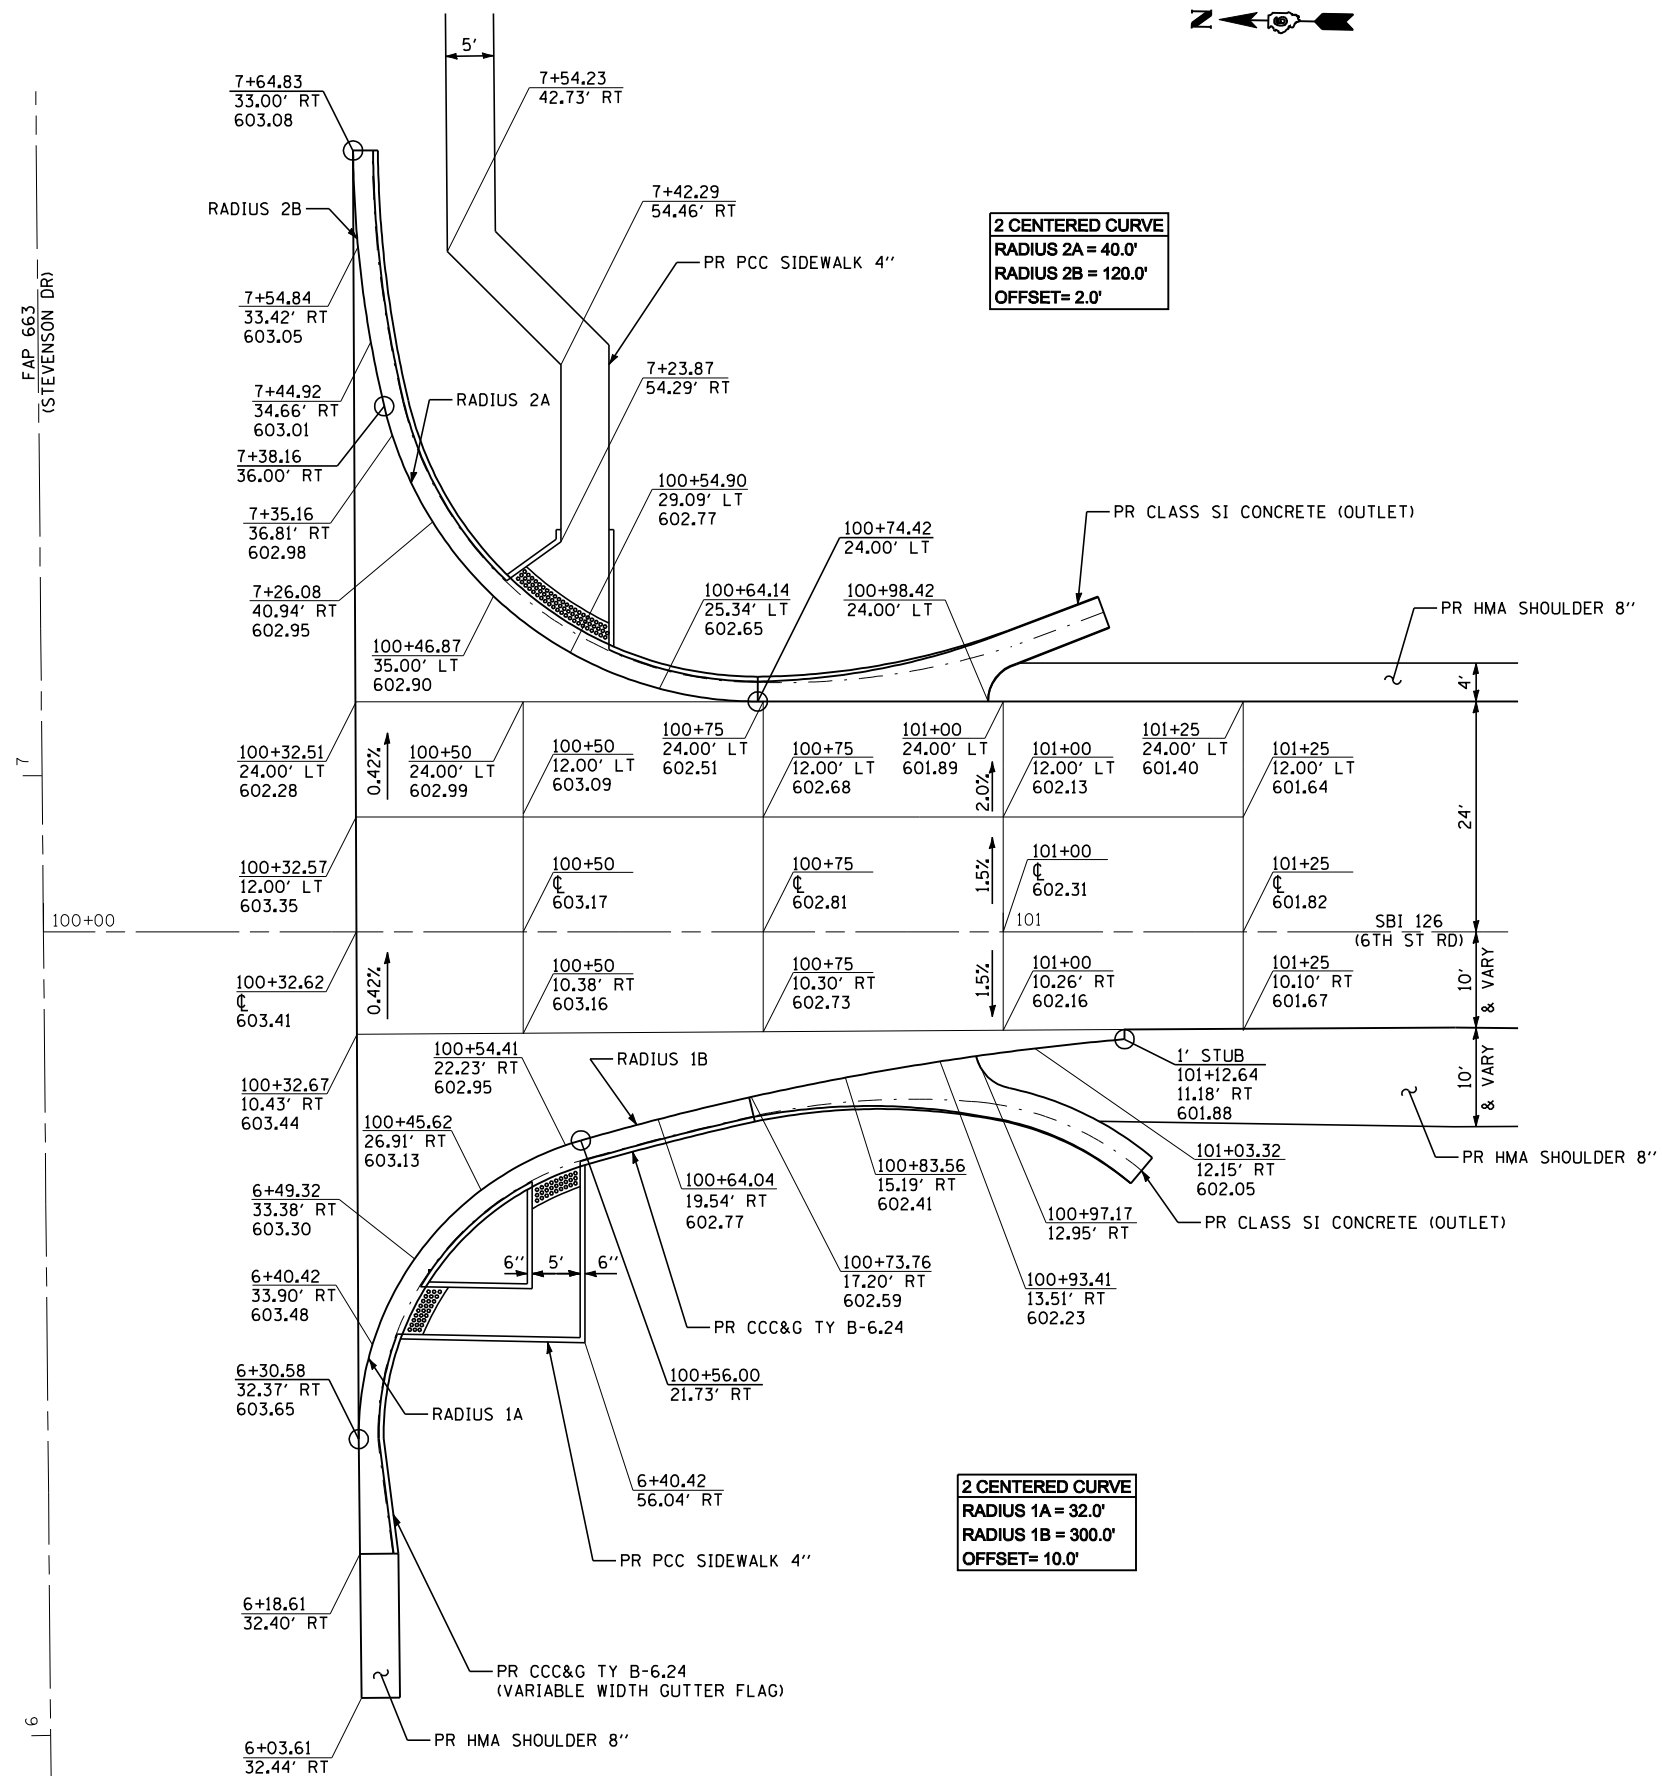




2 CENTERED CURVE
RADIUS 1 = 50.0'
RADIUS 2 = 150.0'
OFFSET = 2.0'

2 CENTERED CURVE
RADIUS 3 = 36.0'
RADIUS 4 = 150.0'
OFFSET = 2.0'

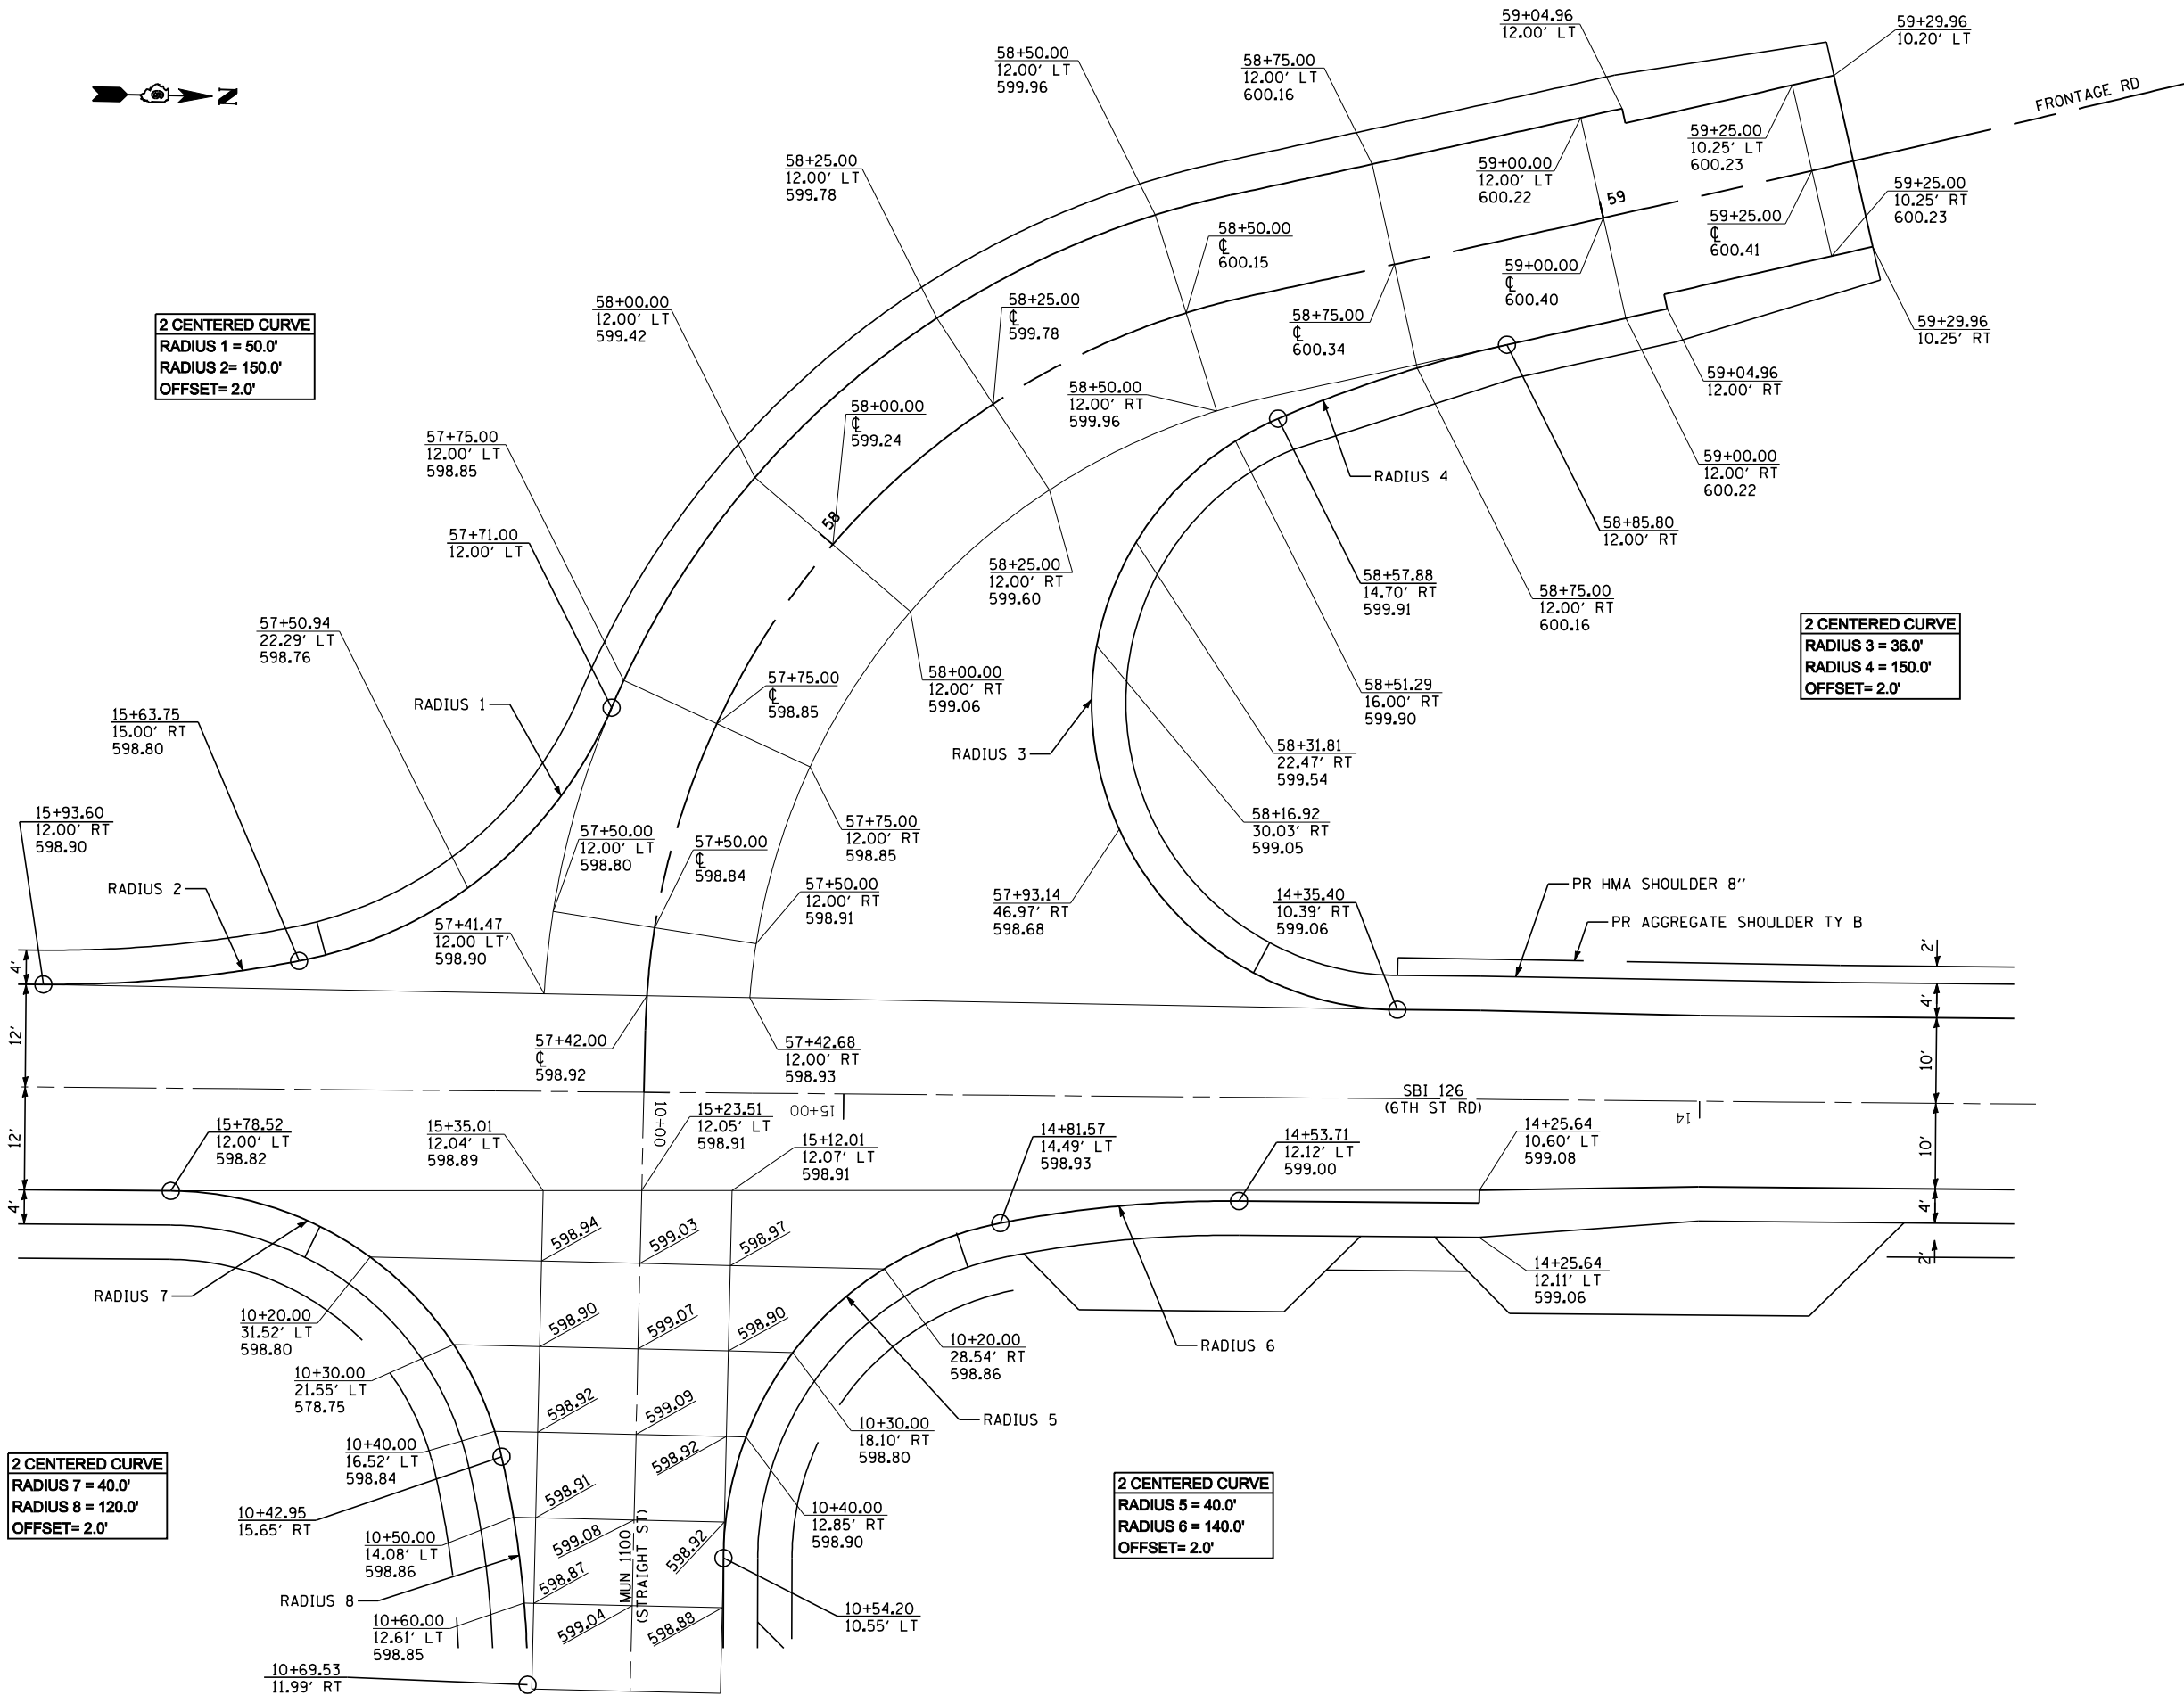




2 CENTERED CURVE
RADIUS 7 = 40.0'
RADIUS 8 = 120.0'
OFFSET = 2.0'

2 CENTERED CURVE
RADIUS 5 = 40.0'
RADIUS 6 = 140.0'
OFFSET = 2.0'

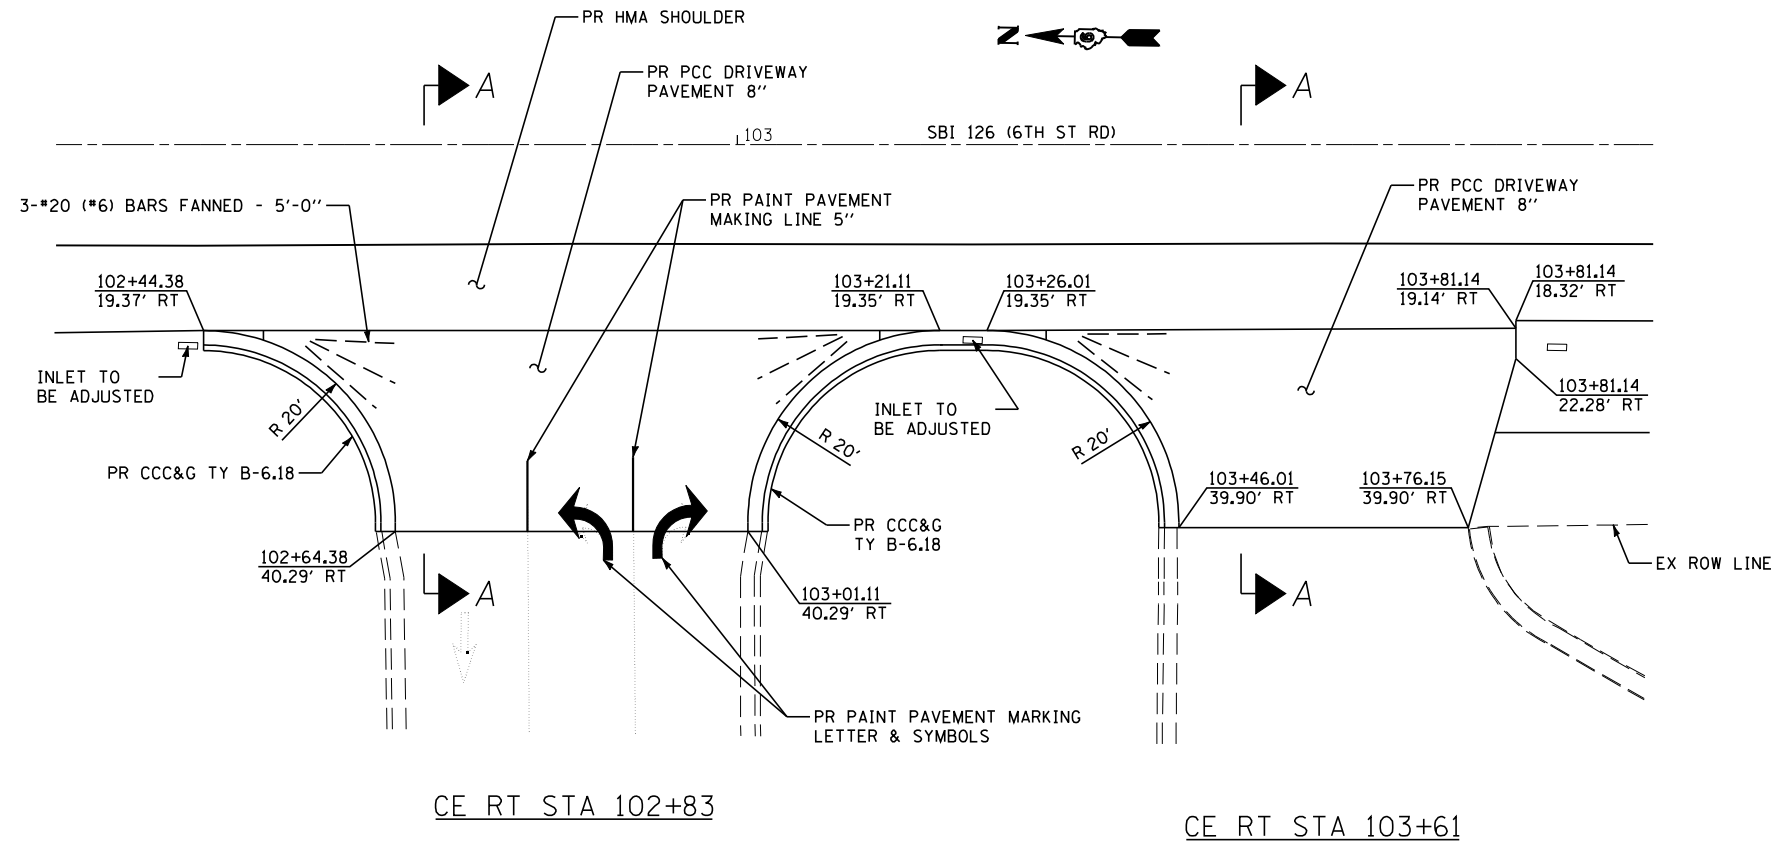


PORTIONS OF PCC DRIVEWAY PAVEMENT 8" LESS THAN 1 FOOT WIDE SHALL BE CONSTRUCTED MONOLITHIC WITH THE PROPOSE COMBINATION CONCRETE CURB AND GUTTER TY B-6.18

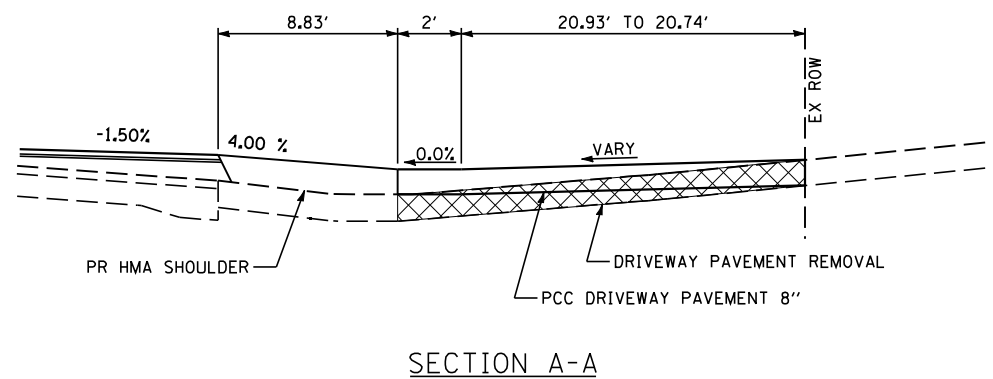


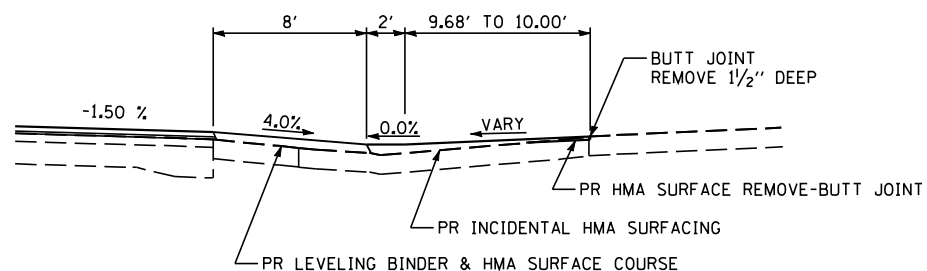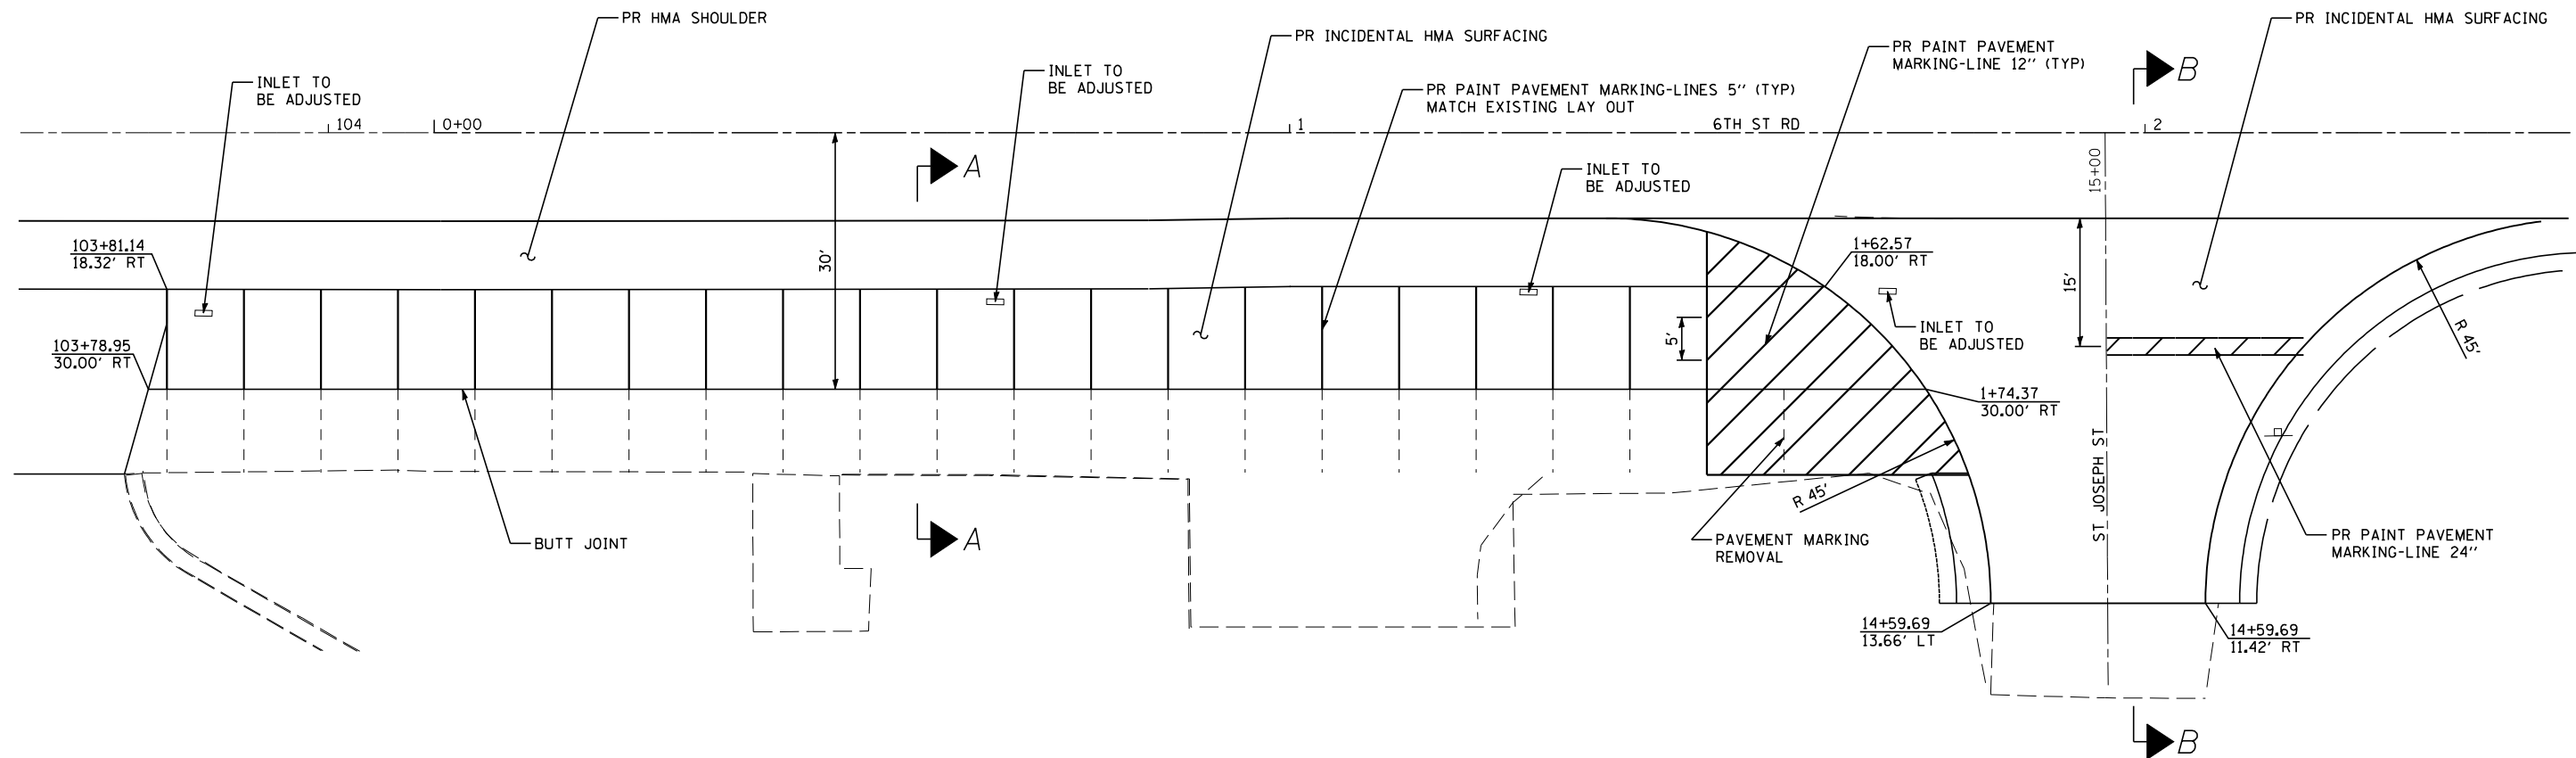


SECTION A-A

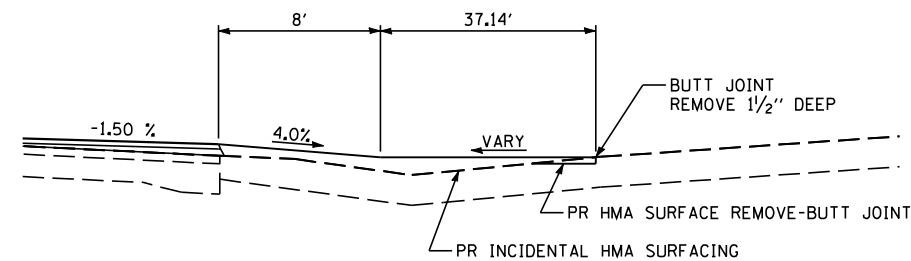


SECTION B-B

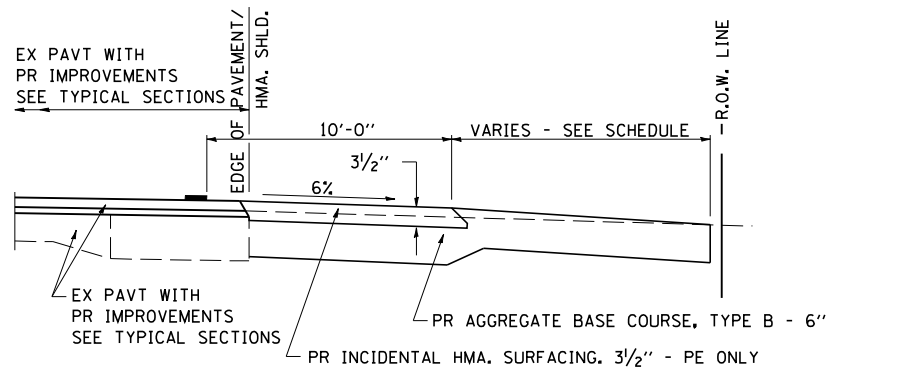


SECTION A-A FOR EX EARTH/AGGREGATE FE & PE

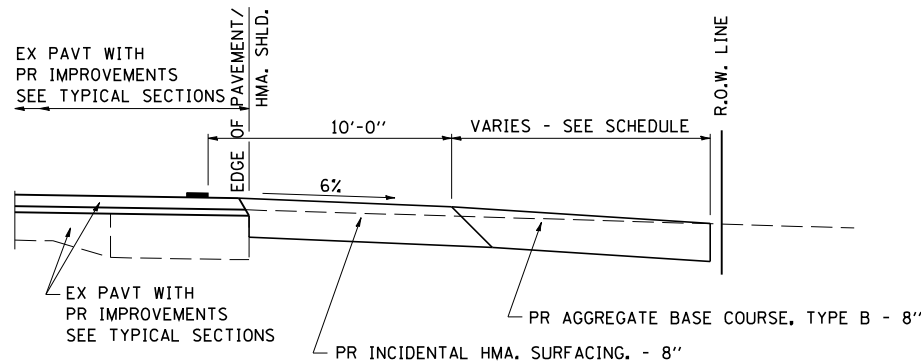


SECTION A-A FOR EX EARTH/AGGREGATE CE

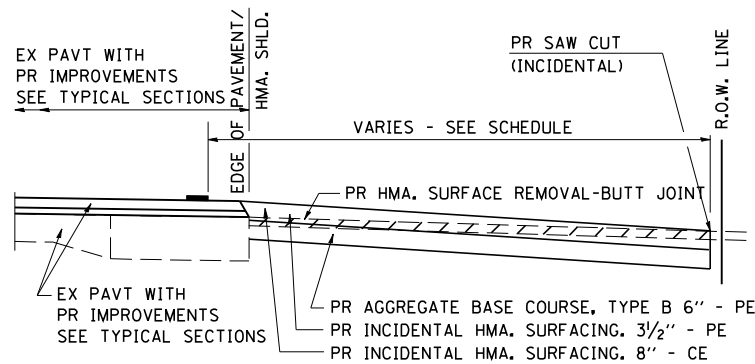

SECTION A-A FOR EX HMA PE & CE

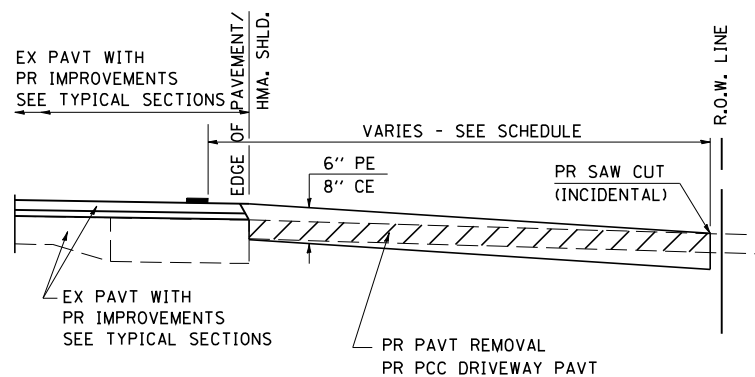

SECTION A-A FOR EX P.C. CONC. PE & CE

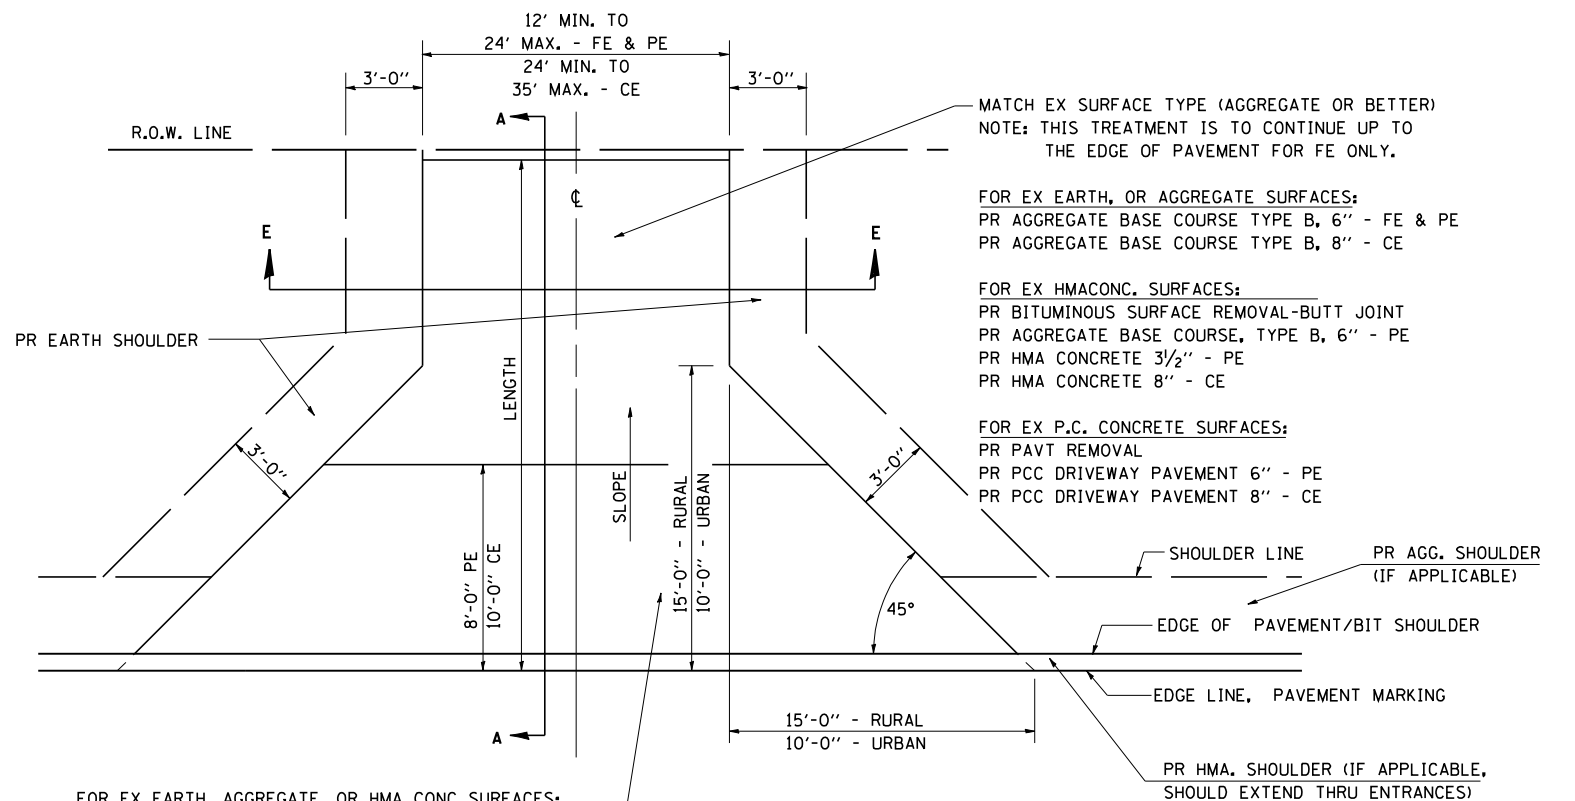

FOR EX EARTH, AGGREGATE, OR HMA CONC SURFACES:
PR HMA SURFACE REMOVAL-BUTT JOINT (IF APPLICABLE)
PR AGGREGATE BASE COURSE TYPE B 6" - FE
PR AGGREGATE BASE COURSE TYPE B, 6" &
PR HMA CONCRETE 3 1/2" - PE
PR HMA CONCRETE 8" - CE

FOR P.C. CONCRETE SURFACES:
PR PAVT REMOVAL
PR PCC DRIVEWAY PAVT 6" - PE
PR PCC DRIVEWAY PAVT 8" - CE

GENERAL NOTES:


THE RESIDENT ENGINEER WILL DETERMINE THE EXACT TYPE OF IMPROVEMENT TO BE COMPLETED FOR ALL ENTRANCES, SIDEROADS AND MAILBOX TURNOUTS ON THIS PROJECT.

THE PLAN DETAILS AND SCHEDULES SHOULD BE USED AS A GUIDE FOR THE ENGINEER TO IMPLEMENT THE FINAL DESIGN. THE ENGINEER MAY DECIDE TO SALVAGE PORTIONS OF THE EXISTING ENTRANCE PAVEMENT STRUCTURE; THEREFORE, REDUCING PAY ITEM QUANTITIES. NO ADDITIONAL PAYMENT WILL BE ALLOWED FOR THIS REDUCTION IN QUANTITIES.

ANY WORK THE ENGINEER REQUIRES WHICH IS NOT COVERED BY A PAY ITEM CONTAINED IN THE PLANS WILL BE PAID FOR IN ACCORDANCE WITH ARTICLE 109.04 OF THE STANDARD SPECIFICATIONS.

WHEN THE HOT-MIX ASPHALT PROPOSED FOR THE IMPROVEMENT IS THICKER THAN 3 INCHES AND REQUIRE PLACEMENT IN MORE THAN ONE LIFT. THE BOTTOM LIFT(S) SHALL MEET THE REQUIREMENTS OF HMA BASE COURSE IN SECTION 406 OF THE STANDARD SPECIFICATIONS AND THE TOP LIFT OF 2 INCHES SHALL MEET THE REQUIREMENTS OF BITUMINOUS CONCRETE SURFACE COURSE, SUPERPAVE.

THIS WORK WILL BE PAID FOR IN ACCORDANCE WITH SECTIONS 351, 358, 408, 423 AND 440 OF THE STANDARD SPECIFICATIONS.

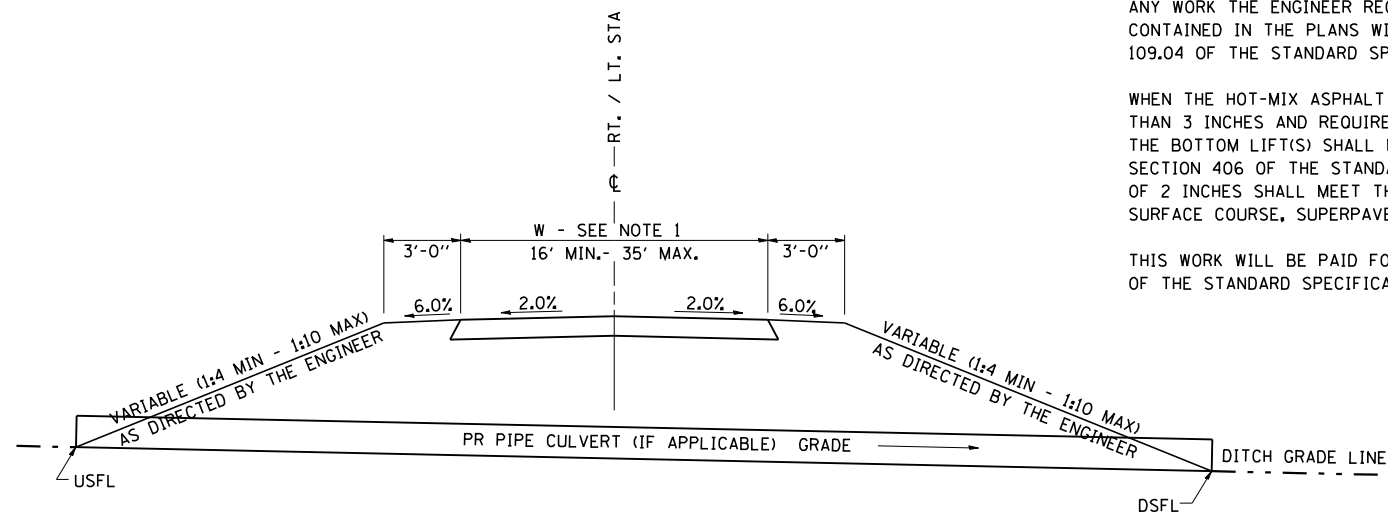


SECTION E - E ENTRANCE TYPICAL SECTION


NOTE 1: WIDTH OF ENTRANCE MAY BE INCREASED AT THE PIPE CULVERT DUE TO THE DITCHLINE BEING LOCATED IN THE ENTRANCE FLARE AREA.

ALL DIMENSIONS ARE IN MILLIMETERS (INCHES)
UNLESS OTHERWISE SHOWN.


DETAILS OF MAILBOX TURNOUTS

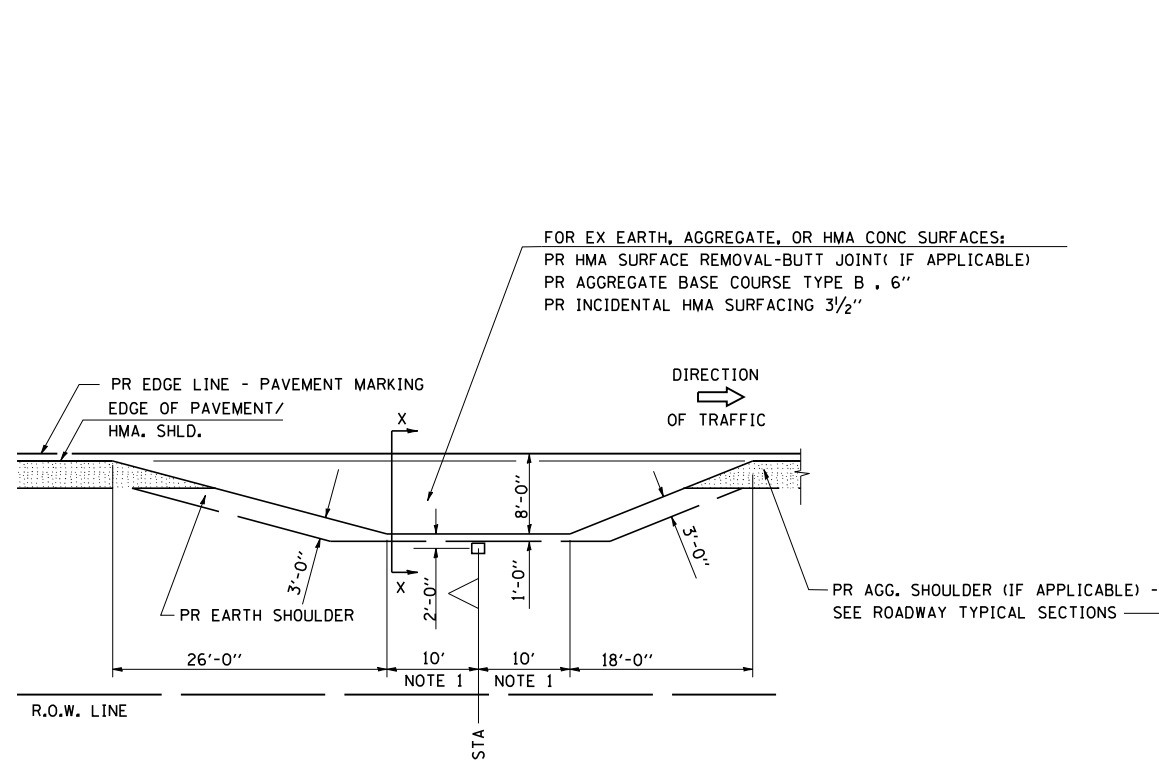


PLAN - MAILBOX TURNOUTS

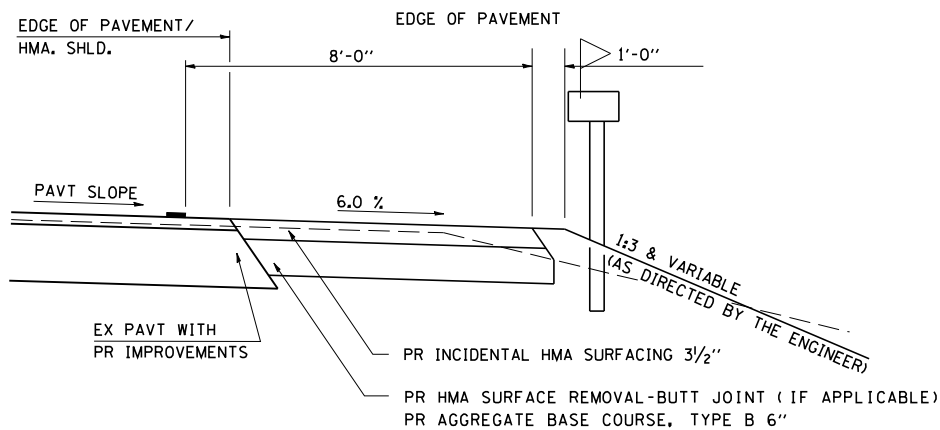

SECTION X-X THRU MAILBOX TURNOUT
ALSO APPLIES TO MAILBOX TURNOUTS COMBINED WITH
EX EARTH, AGGREGATE, OR HMA PE & FE

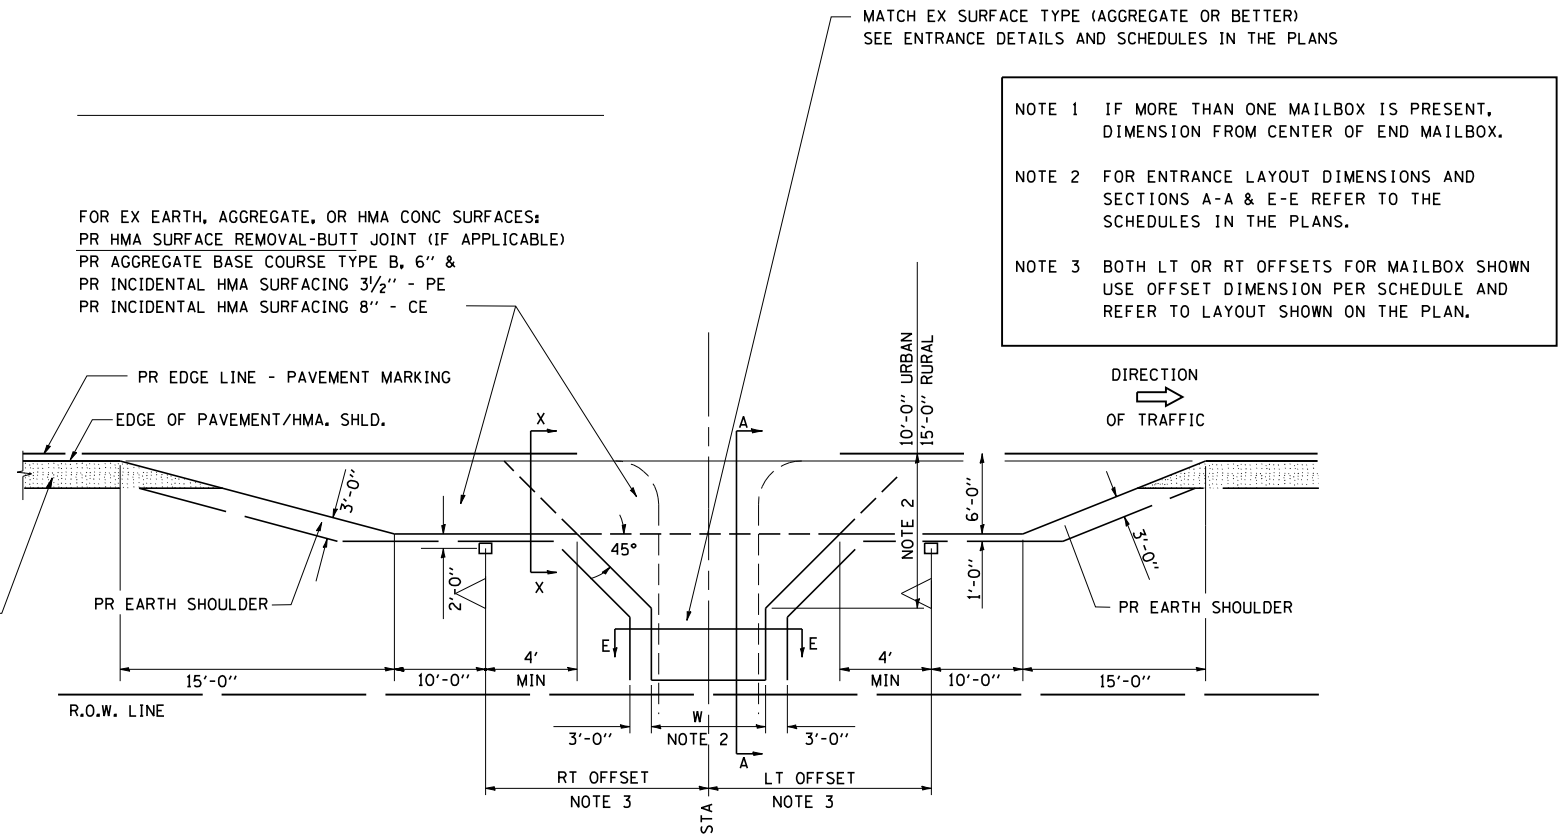

PLAN - COMBINED MAILBOX TURNOUT WITH TRAILING OR LEADING ENTRANCE

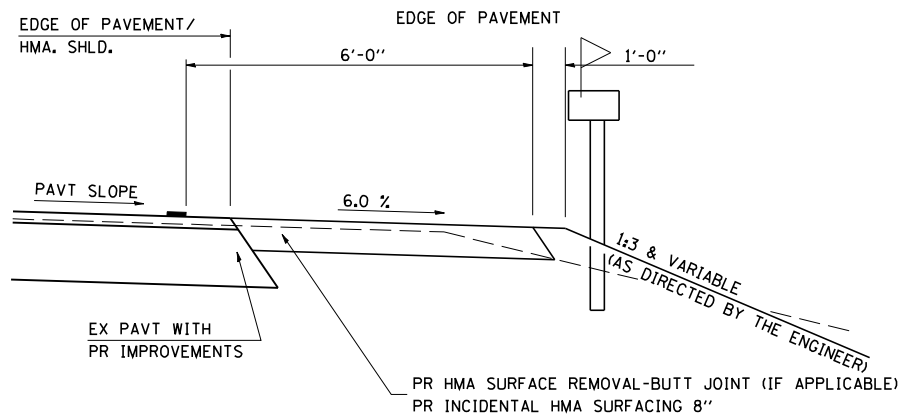


SECTION X-X THRU MAILBOX TURNOUT
COMBINED WITH EX EARTH, AGGREGATE, OR HMA CE


1. ALL SIGNING SHALL BE IN ACCORDANCE WITH THE APPLICABLE PROVISIONS OF THE STATE OF ILLINOIS STANDARD SPECIFICATIONS FOR ROAD AND BRIDGE CONSTRUCTION ADOPTED JANUARY 1, 2012, THE DETAILS IN THESE PLANS, AND THE LATEST EDITION OF THE MANUAL ON UNIFORM TRAFFIC CONTROL DEVICES.

- SEQUENCE OF OPERATIONS:


-

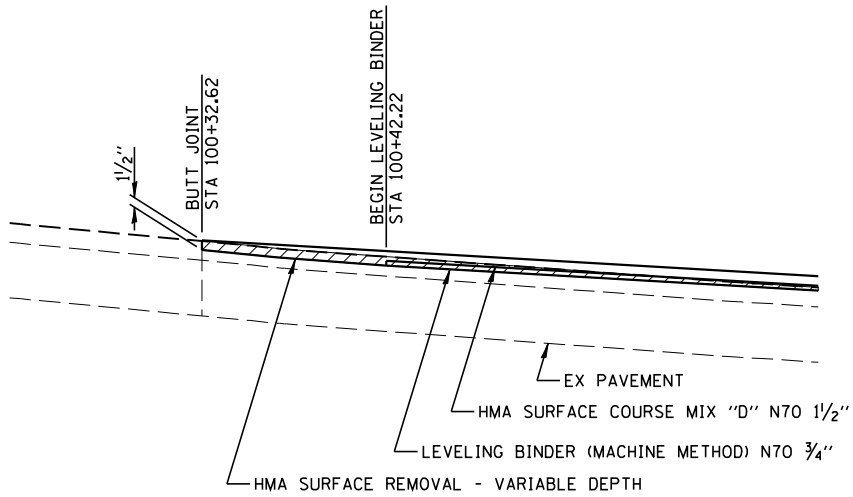


BUTT JOINT DETAIL 6TH ST RD

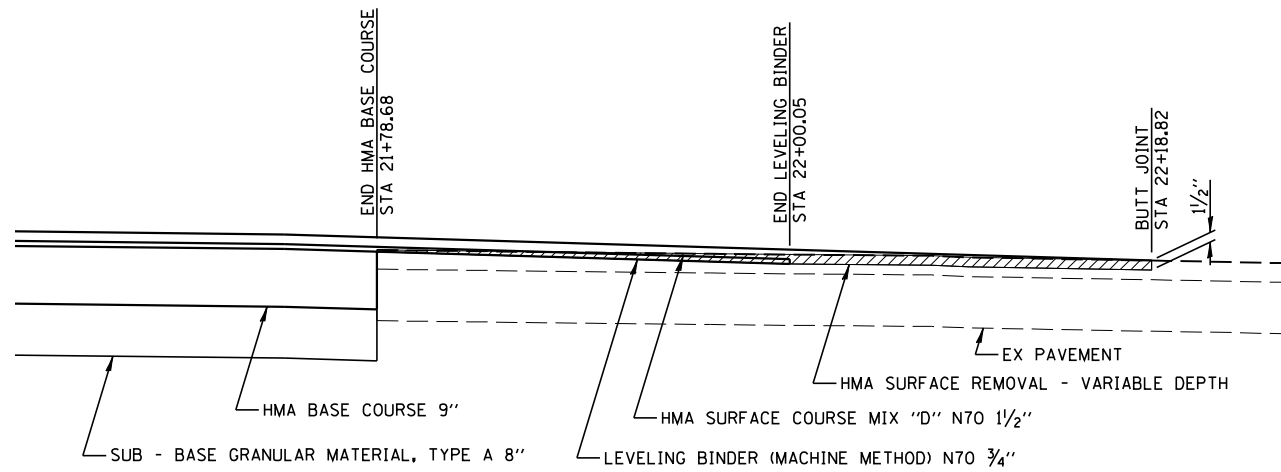


BUTT JOINT DETAIL 6TH ST RD

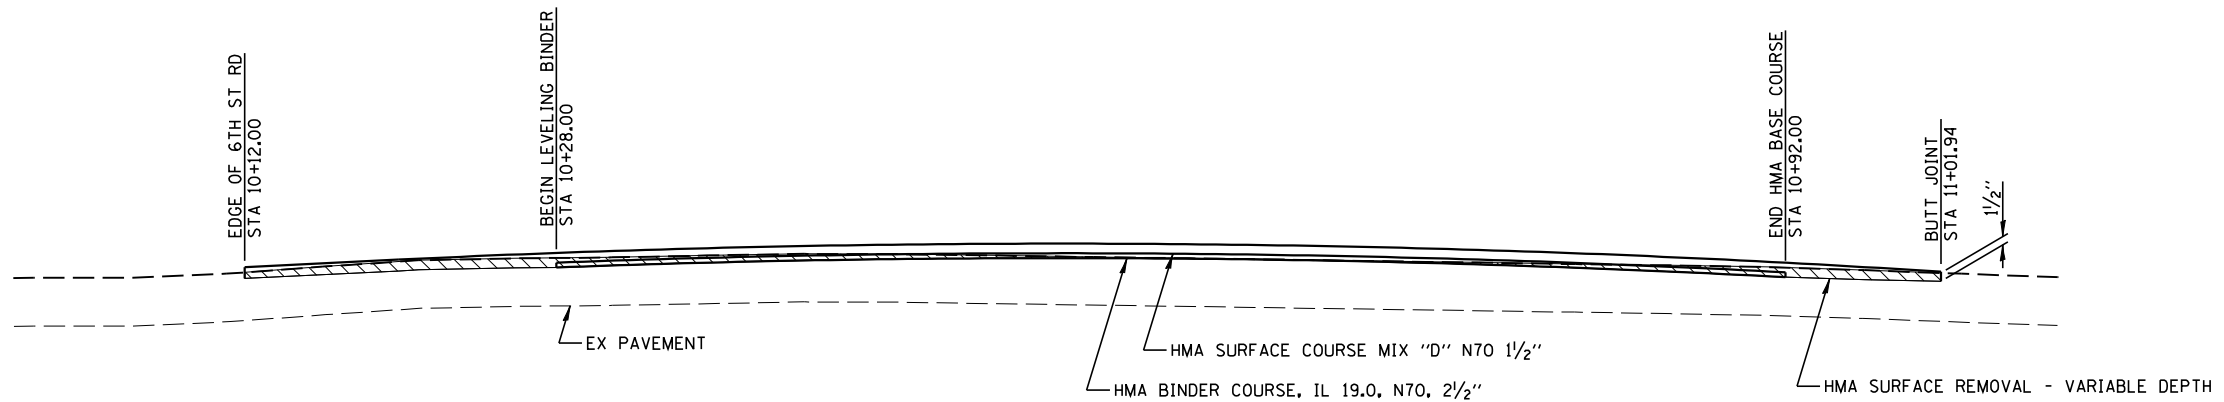

BUTT JOINT DETAIL STRAIGHT ST

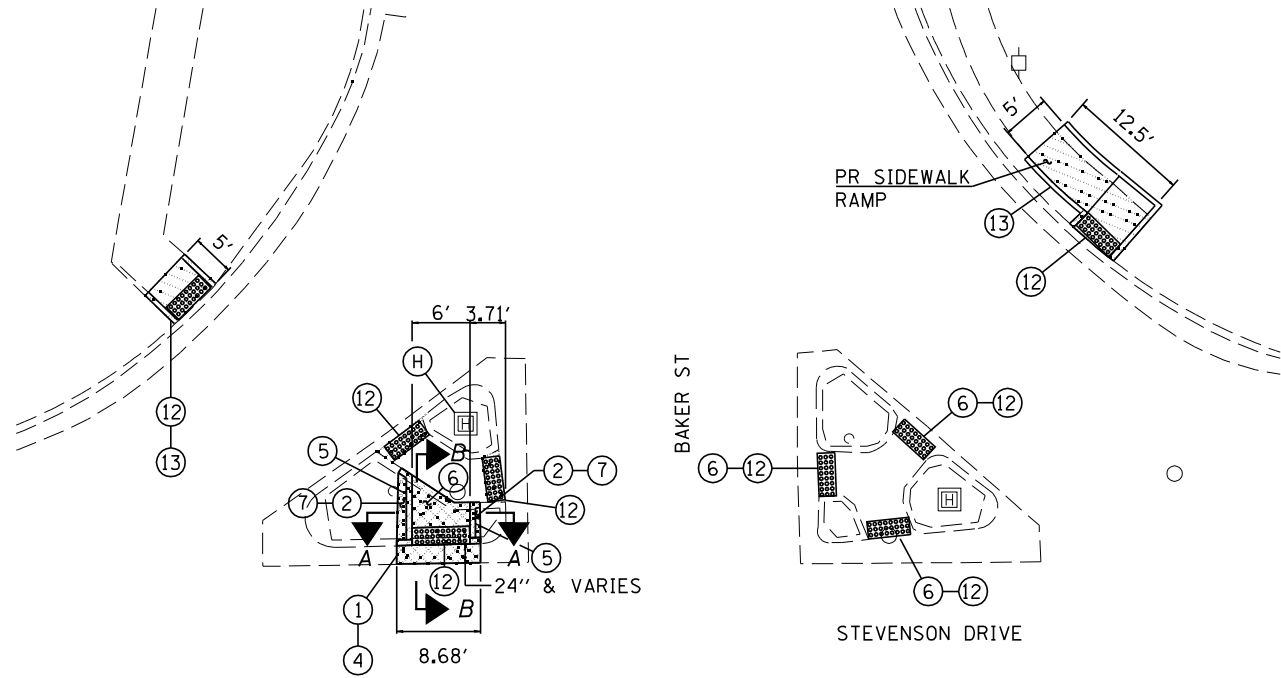

STEVENSON DRIVE SIDEWALK PLAN (NORTH)

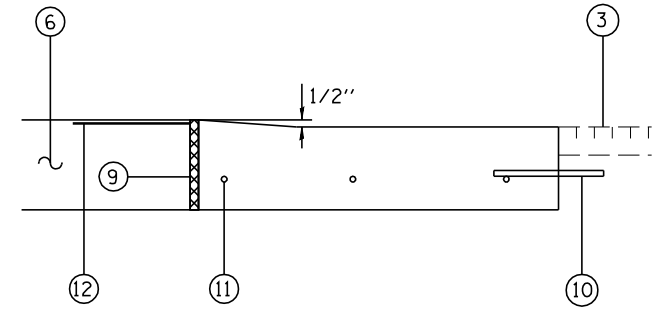


SECTION B-B

LEGEND


- ① EXIST. COMBINATION CURB AND GUTTER TBR
- ② EXIST. 4" CONCRETE MEDIAN SURFACE TBR
- ③ EXIST. HMA SURFACE
- ④ PROP. COMBINATION CURB AND GUTTER TYPE B-6.24
- ⑤ PROP. CONCRETE CURB TYPE B6
- ⑥ PROP. P.C.C. SIDEWALK 8"
- ⑦ PROP. CONCRETE MEDIAN SURFACE 4"
- ⑧ PROP. SUB BASE GRANULAR MATERIAL MATERIAL TYPE B
- ⑨ PROP. 3/4" PREFORMED EXPANSION JOINT FILLER (TYP.)
- ⑩ PROP. TIE BAR
- ⑪ PROP. DOWEL BAR
- ⑫ PROP. DETECTABLE WARNINGS
- ⑬ PROP. PCC SIDEWALK 4"
- H EXISTING HANDHOLE BOX (TO REMAIN OR TO BE ADJUSTED)

NOTE:

1. FOR ADDITIONAL INFORMATION ABOUT CURB AND GUTTER, MEDIAN AND SIDEWALK SEE STD. 424001, 606001, & 606301
2. 2 FEET OF EXISTING MEDIAN SHALL BE REMOVED AND REPLACED TO INSTALL DECTABLE WARNINGS IN EXISTING ISLAND SIDEWALKS
3. TIE BARS SHALL BE NO. 6 AT 24" CENTERS AS SPECIFIED ON STD 606001. TIE BARS AND DOWELL BARS WILL NOT BE PAID FOR SEPARATELY BUT SHALL BE INCLUDED IN THE COST FOR THE VARIOUS PAY ITEMS

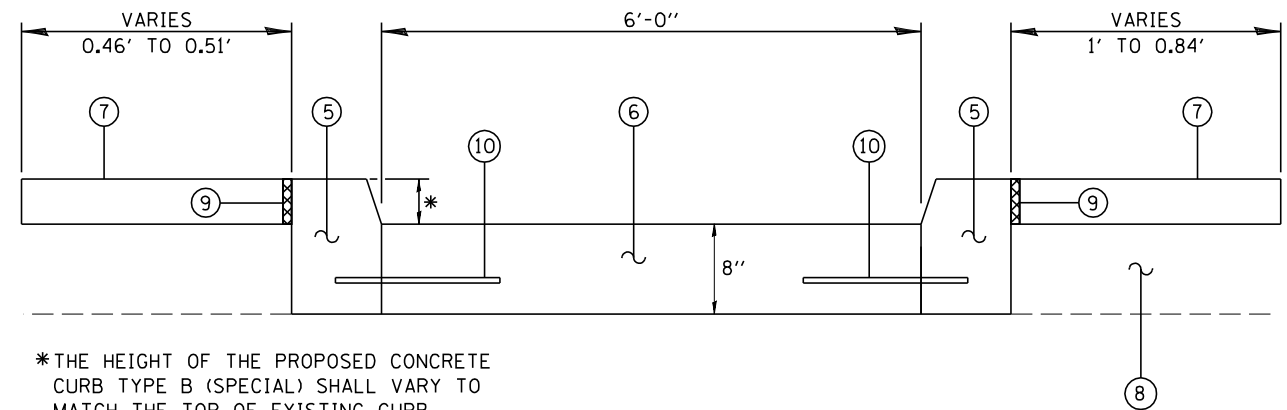

SECTION A-A

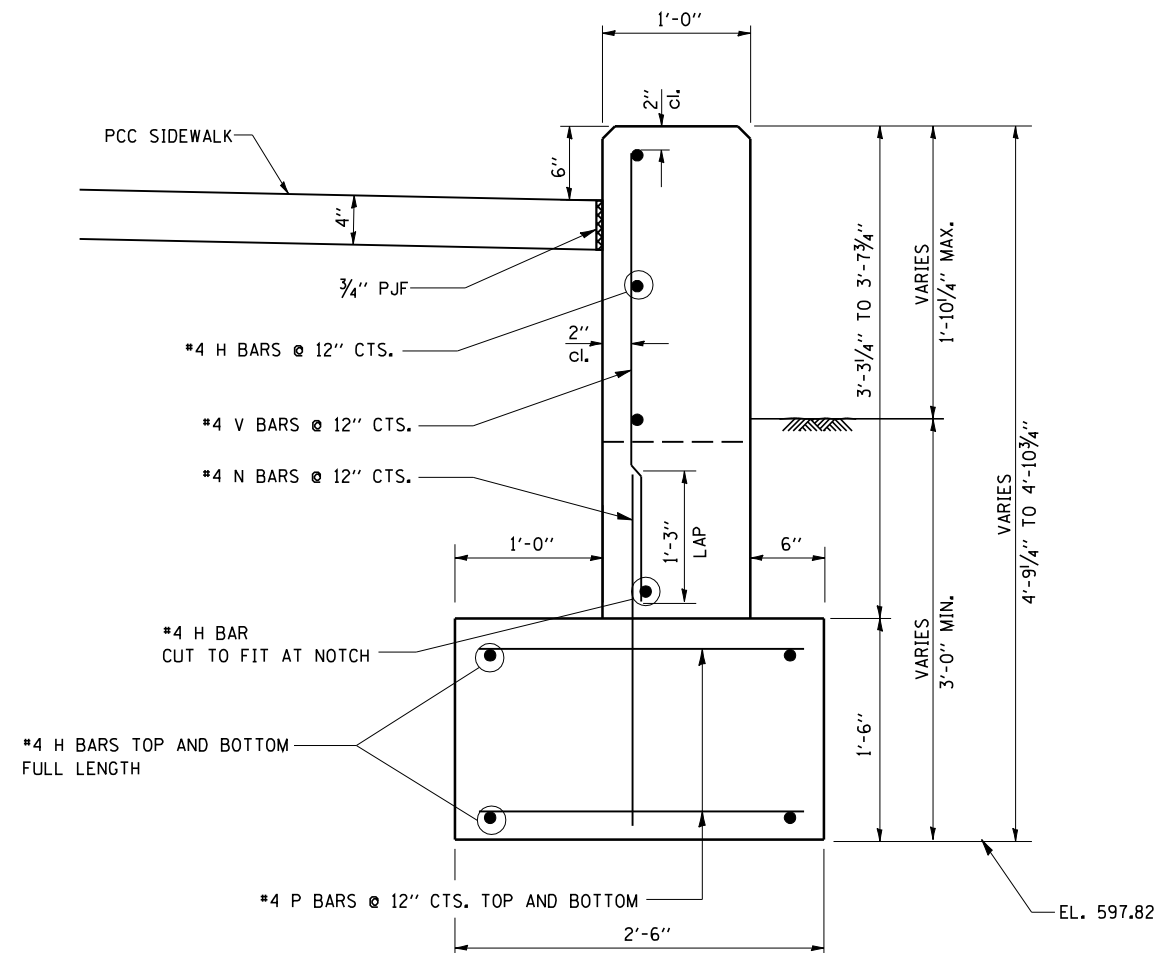


CONCRETE RETAINING WALL SECTION
(LOOKING EAST)
RT STA 9+32.57 TO RT STA 9+44.57

BAR LIST


Bar	No.	Size	Length	Shape
H	8	#4	11'-10"	
V	13	#4	3'-1"	
N	13	#4	3'-0"	
P	12	#4	2'-4"	

CONCRETE STRUCTURES = 3.1 CU YD
REINFORCEMENT BARS = 140 LBS


LONGITUDINAL REINFORCEMENT SHALL BE CONTINUOUS THROUGH THE CONTRACTION JOINTS. JOINTS WHETHER PREFORMED OR SAWCUT SHALL BE NOT LESS THAN 2" DEEP AND BE PLACED FROM TOP TO BOTTOM. THE WALL SHALL BE FINISHED IN ACCORDANCE WITH ARTICLE 503.15.

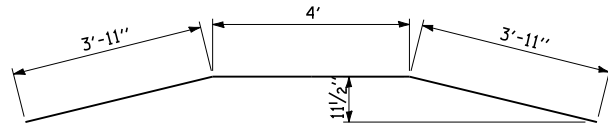

H BAR

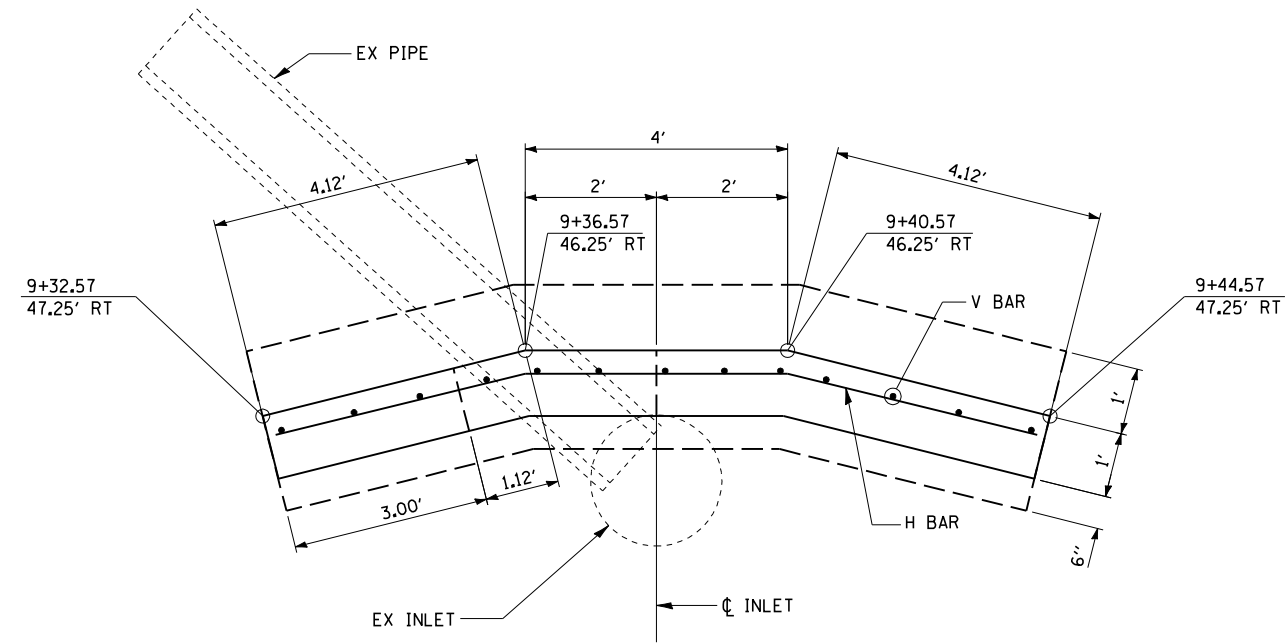

RETAINING WALL PLAN

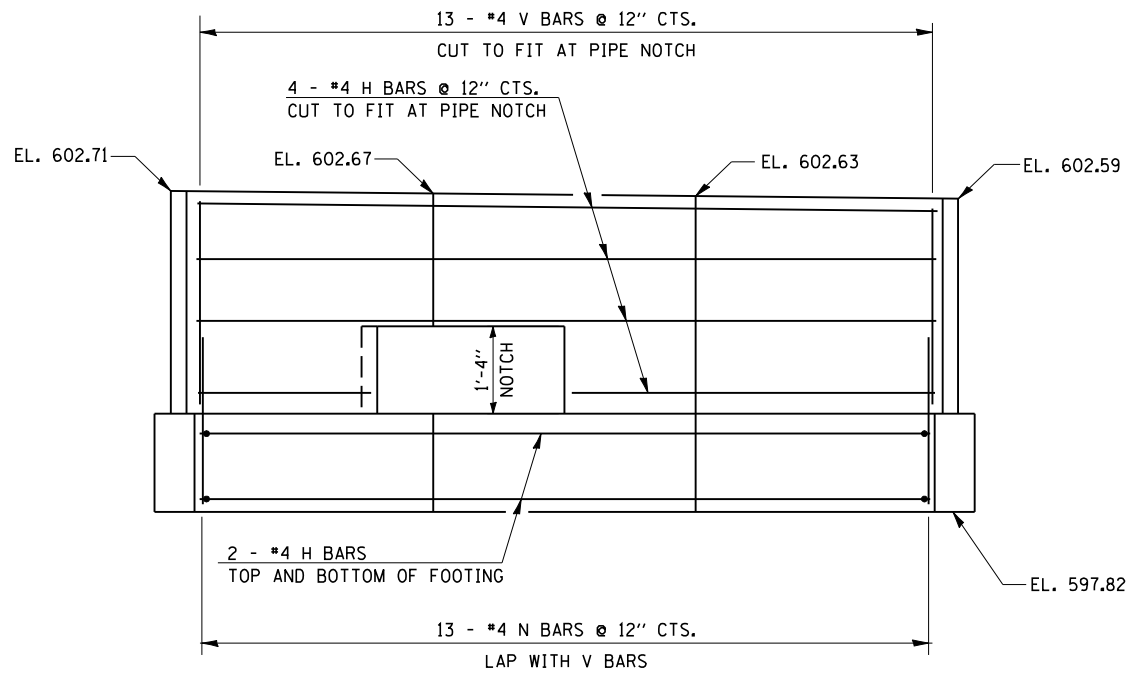


RETAINING WALL ELEVATION

SUMMARY OF QUANTITY:

CODE NO.	ITEM	UNIT	TOTAL QUANTITY
81028320	UNDERGROUND CONDUIT, PVC, 1" DIA.	FOOT	25
81028340	UNDERGROUND CONDUIT, PVC, 1 1/2" DIA.	FOOT	168
81028350	UNDERGROUND CONDUIT, PVC, 2" DIA.	FOOT	30
81500100	GULFBOX JUNCTION	EACH	2
87301225	ELECTRIC CABLE IN CONDUIT, SIGNAL NO. 14 3C	FOOT	183
87301245	ELECTRIC CABLE IN CONDUIT, SIGNAL NO. 14 5C	FOOT	936
87301255	ELECTRIC CABLE IN CONDUIT, SIGNAL NO. 14 7C	FOOT	413
87301265	ELECTRIC CABLE IN CONDUIT, SIGNAL NO. 14 9C	FOOT	61
87301515	ELECTRIC CABLE IN CONDUIT, LEAD-IN, NO. 18 3 PAIR	FOOT	215
87301900	ELECTRIC CABLE IN CONDUIT, EQUIPMENT GROUNDING CONDUCTOR, NO. 6 1C	FOOT	336
87500600	TRAFFIC SIGNAL POST, 10 FT.	EACH	1
87501200	TRAFFIC SIGNAL POST, 16 FT.	EACH	2
87800115	CONCRETE FOUNDATION, TYPE A	EACH	4
87800415	CONCRETE FOUNDATION, TYPE E 36-INCH DIAMETER	FOOT	13
87900200	DRILL EXISTING HANDHOLE	EACH	7


- NOTE:
- SOUTH-EAST QUADRANT:**
PROPOSED CONCRETE FOUNDATION (TY E, 36"-D), CONDUITS, AND ELECTRIC CABLES SHALL BE PREPARED BEFORE THE EXISTING MAST ARM AND SIGNAL HEADS ARE RELOCATED TO THE PROPOSED FOUNDATION.

IN ADDITION, PROPOSED CONCRETE FOUNDATION (TY A), CONDUITS, CABLES, TRAFFIC SIGNAL EQUIPMENT, AND ELECTRIC CABLES SHALL BE PREPARED BEFORE THE EXISTING TRAFFIC SIGNAL EQUIPMENT, FOUNDATION, SIGNAL POST, ELECTRIC CABLES AND CONDUITS ARE REMOVED.
 - ON THE **SOUTH-WEST QUADRANT** OF THE INTERSECTION, PROPOSED CONCRETE FOUNDATION [(1) TY A], CONDUIT, SIGNAL HEADS, SIGNAL POST, AND ELECTRIC CABLES SHALL BE PREPARED BEFORE REMOVING THE EXISTING SIGNAL HEADS, FOUNDATION, AND SIGNAL POST.
 - RELOCATION OF EXISTING MAST ARM AND SIGNAL HEADS SHALL BE COMPLETED PRIOR TO END OF THE WORKING DAY.
 - WHILE RELOCATING EXISTING MAST ARM AND SIGNAL HEADS, THE INTERSECTION SHALL BE PLACED ON 'FLASHING RED' MODE. IN ADDITION, PORTABLE STOP SIGNS SHALL BE INSTALLED ON EACH APPROACH.

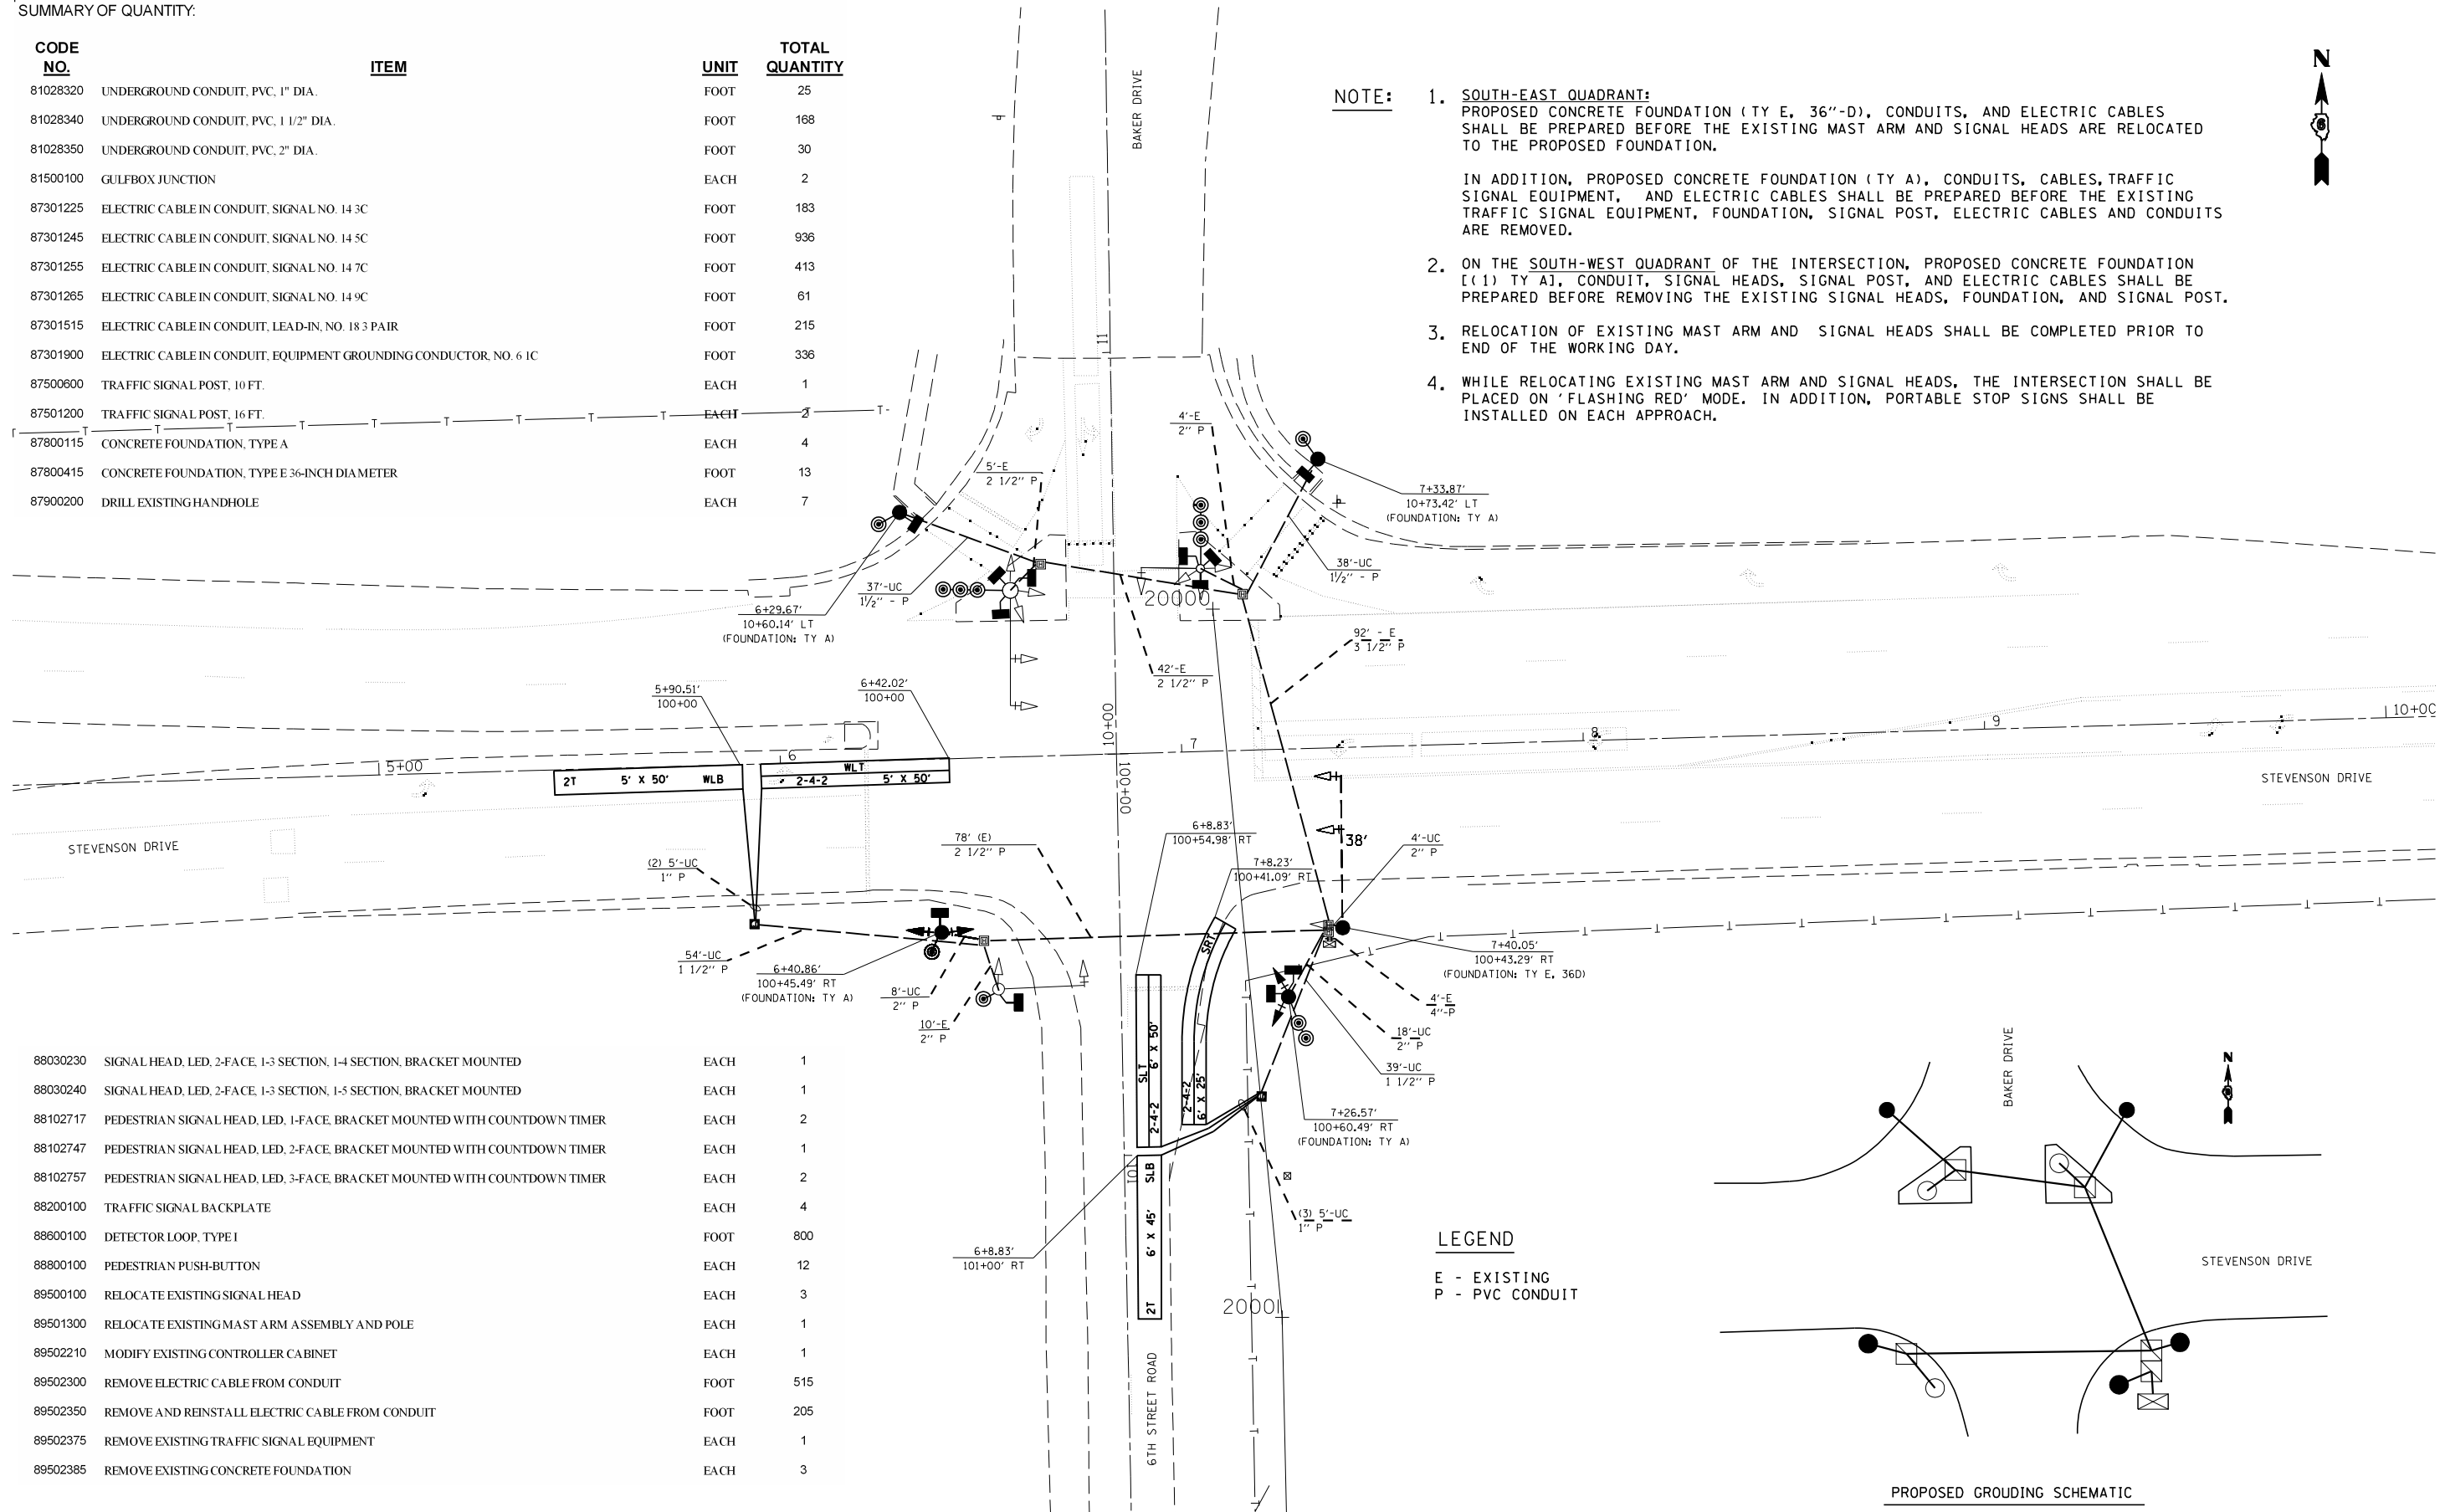

88030230	SIGNAL HEAD, LED, 2-FACE, 1-3 SECTION, 1-4 SECTION, BRACKET MOUNTED	EACH	1
88030240	SIGNAL HEAD, LED, 2-FACE, 1-3 SECTION, 1-5 SECTION, BRACKET MOUNTED	EACH	1
88102717	PEDESTRIAN SIGNAL HEAD, LED, 1-FACE, BRACKET MOUNTED WITH COUNTDOWN TIMER	EACH	2
88102747	PEDESTRIAN SIGNAL HEAD, LED, 2-FACE, BRACKET MOUNTED WITH COUNTDOWN TIMER	EACH	1
88102757	PEDESTRIAN SIGNAL HEAD, LED, 3-FACE, BRACKET MOUNTED WITH COUNTDOWN TIMER	EACH	2
88200100	TRAFFIC SIGNAL BACKPLATE	EACH	4
88600100	DETECTOR LOOP, TYPE I	FOOT	800
88800100	PEDESTRIAN PUSH-BUTTON	EACH	12
89500100	RELOCATE EXISTING SIGNAL HEAD	EACH	3
89501300	RELOCATE EXISTING MAST ARM ASSEMBLY AND POLE	EACH	1
89502210	MODIFY EXISTING CONTROLLER CABINET	EACH	1
89502300	REMOVE ELECTRIC CABLE FROM CONDUIT	FOOT	515
89502350	REMOVE AND REINSTALL ELECTRIC CABLE FROM CONDUIT	FOOT	205
89502375	REMOVE EXISTING TRAFFIC SIGNAL EQUIPMENT	EACH	1
89502385	REMOVE EXISTING CONCRETE FOUNDATION	EACH	3

LEGEND
E - EXISTING
P - PVC CONDUIT

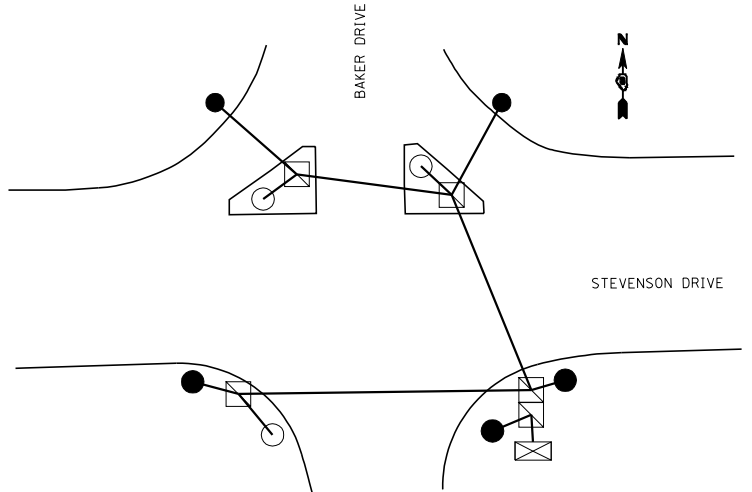

PROPOSED GROUDING SCHEMATIC


GWG
INTERCONNECT
TO SIXTH STREET

X = REMOVE CONDUCTOR

EXISTING
INTERCONNECT
TO 11TH STREET

DETECTORS

TRAFFIC LOGGING PIN (#)	6	16			1	2	12		5	3	13	4
SYSTEM CALL (S)	S	S			S	S						
CALL ON GREEN ONLY (G)			G				G					
PHASE	6	6	6	1	1	2	2	2	5	5	3	4

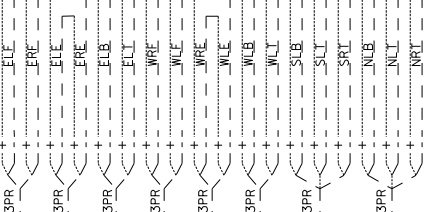

EXISTING CONTROLLER (COLOR CODING)

TRAFFIC SIGNAL NOTES


① REMOVE EXISTING TRAFFIC SIGNAL EQUIPMENT

- ALL REMOVAL ITEMS SHALL BE DISPOSED OF BY THE CONTRACTOR




BAKER DRIVE

STEVENSON DRIVE

6TH STREET ROAD

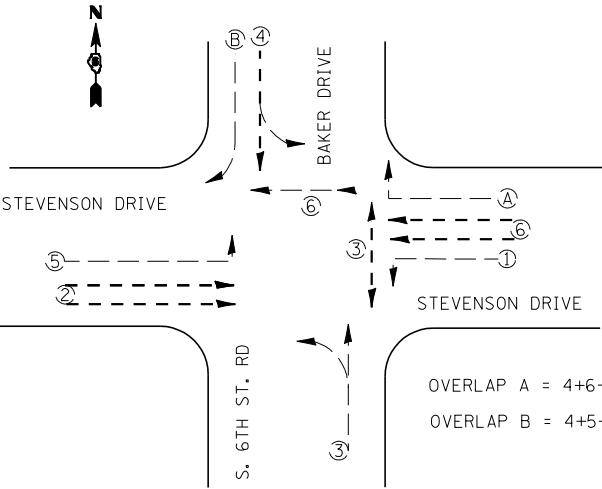


EXISTING PHASE DESIGNATION DIAGRAM

  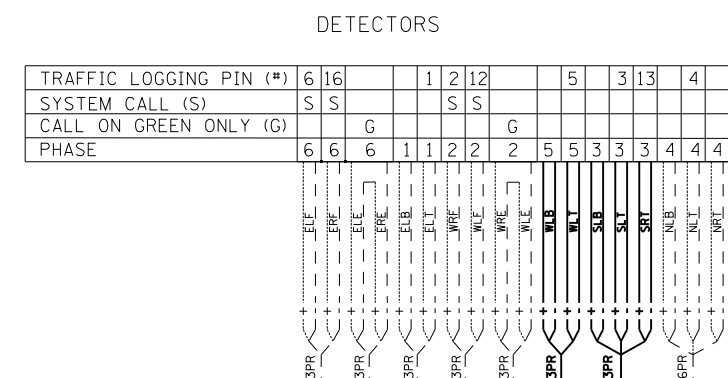


FILE NAME =	USER NAME = default	DESIGNED -	REVISED -	STATE OF ILLINOIS DEPARTMENT OF TRANSPORTATION	PROPOSED CABLE DIAGRAM STEVENSON & BAKER DRIVE					F.A.I. RTE.	SECTION	COUNTY	TOTAL SHEETS	SHEET NO.
D672F74-shr-TS.dgn		DRAWN -	REVISED -							126	(110) 1-2	SANGAMON	93	64
	PLOT SCALE = 40.0000' / IN.	CHECKED -	REVISED -		CONTRACT NO. 72F74									
Default	PLOT DATE = 2/4/2013	DATE -	REVISED -		SCALE:	SHEET	OF	SHEETS	STA.	TO STA.	ILLINOIS FED. AID PROJECT			

ORIGINAL SURVEY	SURVEYED _____ PLOTTED _____ TEMPERATURE _____ AREAS CHECKED _____	BY _____	DATE _____
NOTE BOOK			
No. _____			

 


FINL	SURVEYED	BY	DATE
SURVEY	PLOTTED		
NOTE BOOK	TEMPLATE		
NO.	AREAS CHECKED		

ORIGINAL	SURVEYED	BY	DATE
SURVEY	PLOTTED		
NOTE BOOK	TEMPLATE		
NO.	AREAS CHECKED		

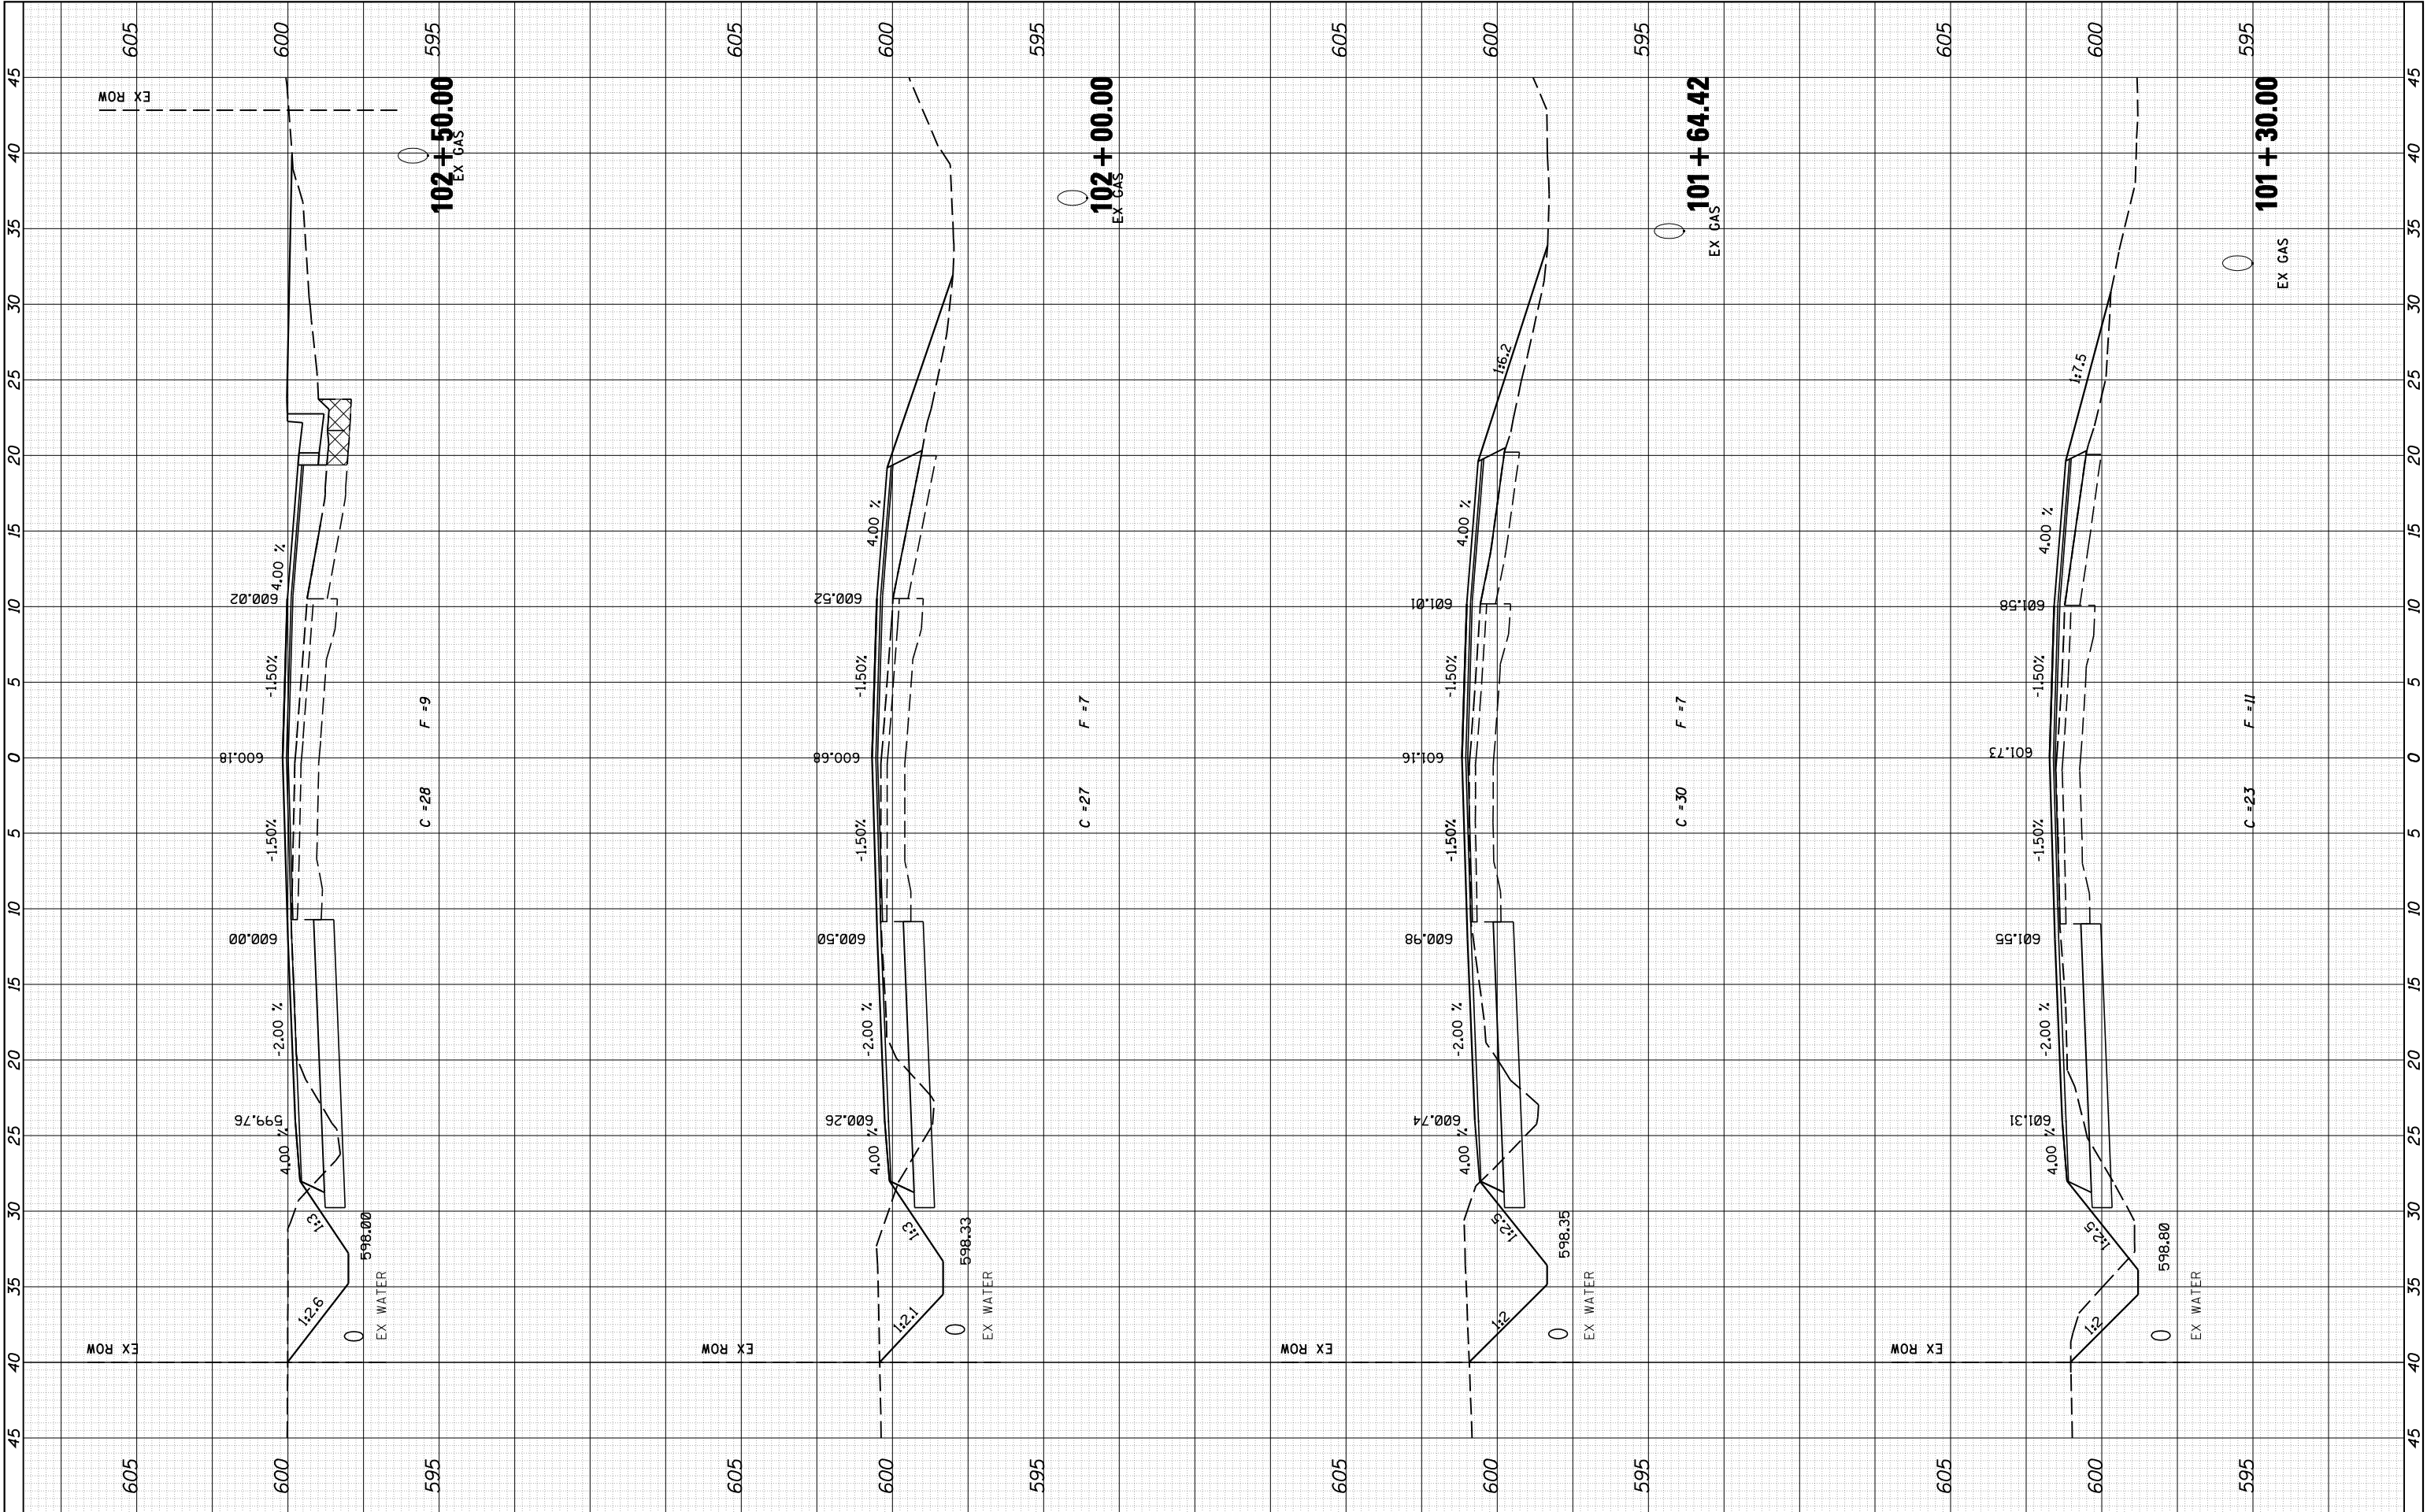


ORIGINAL SURVEY					DATE
	SURVEYED _____				
	PLOTTED _____				
	TEMPLE _____				
	AREAS _____				
	CHECKED _____				
NO. _____					

 


FINL SURVY	SURVEYED PLOTTED NOTE BOOK	BY	DATE
NO.	AREAS CHECKED		

ORIGINAL SURVEY	SURVEYED PLOTTED NOTE BOOK	BY	DATE
NO.	AREAS CHECKED		

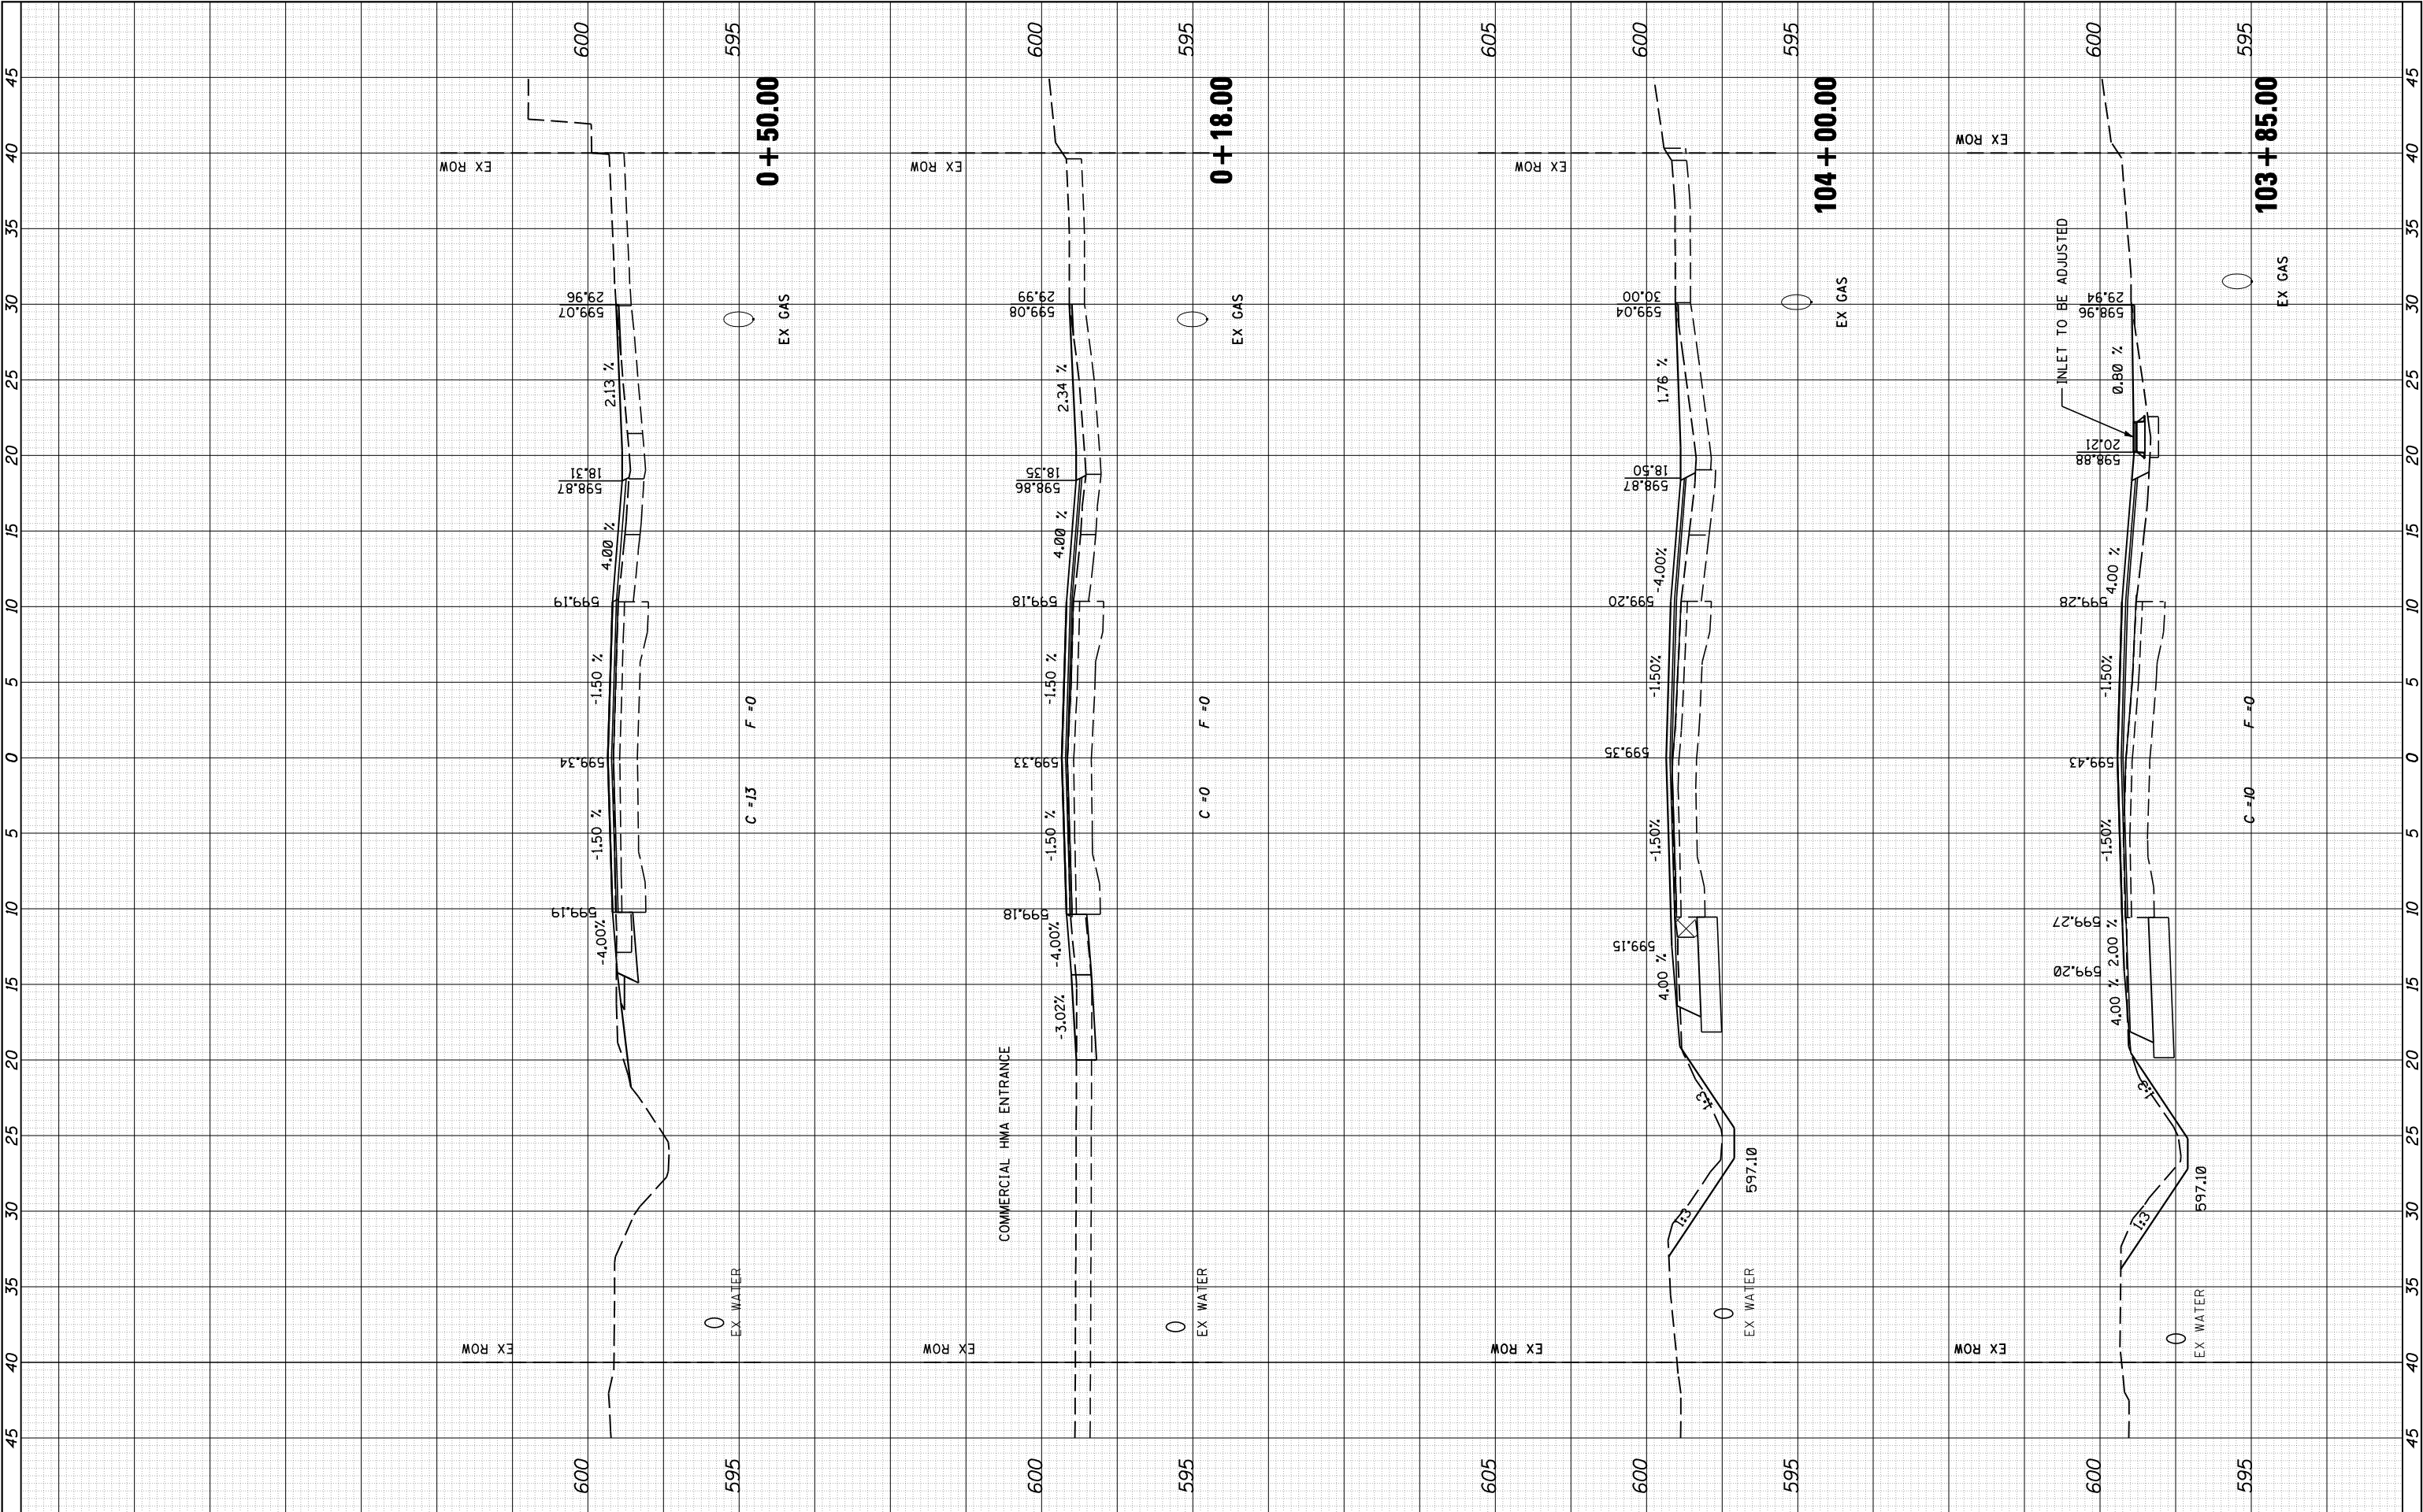


ORIGINAL SURVEY		BY _____	DATE _____
SURVEYED _____			
PLOTTED _____			
TEMPLATE _____			
AREAS _____			
CHECKED _____			
NO. _____			

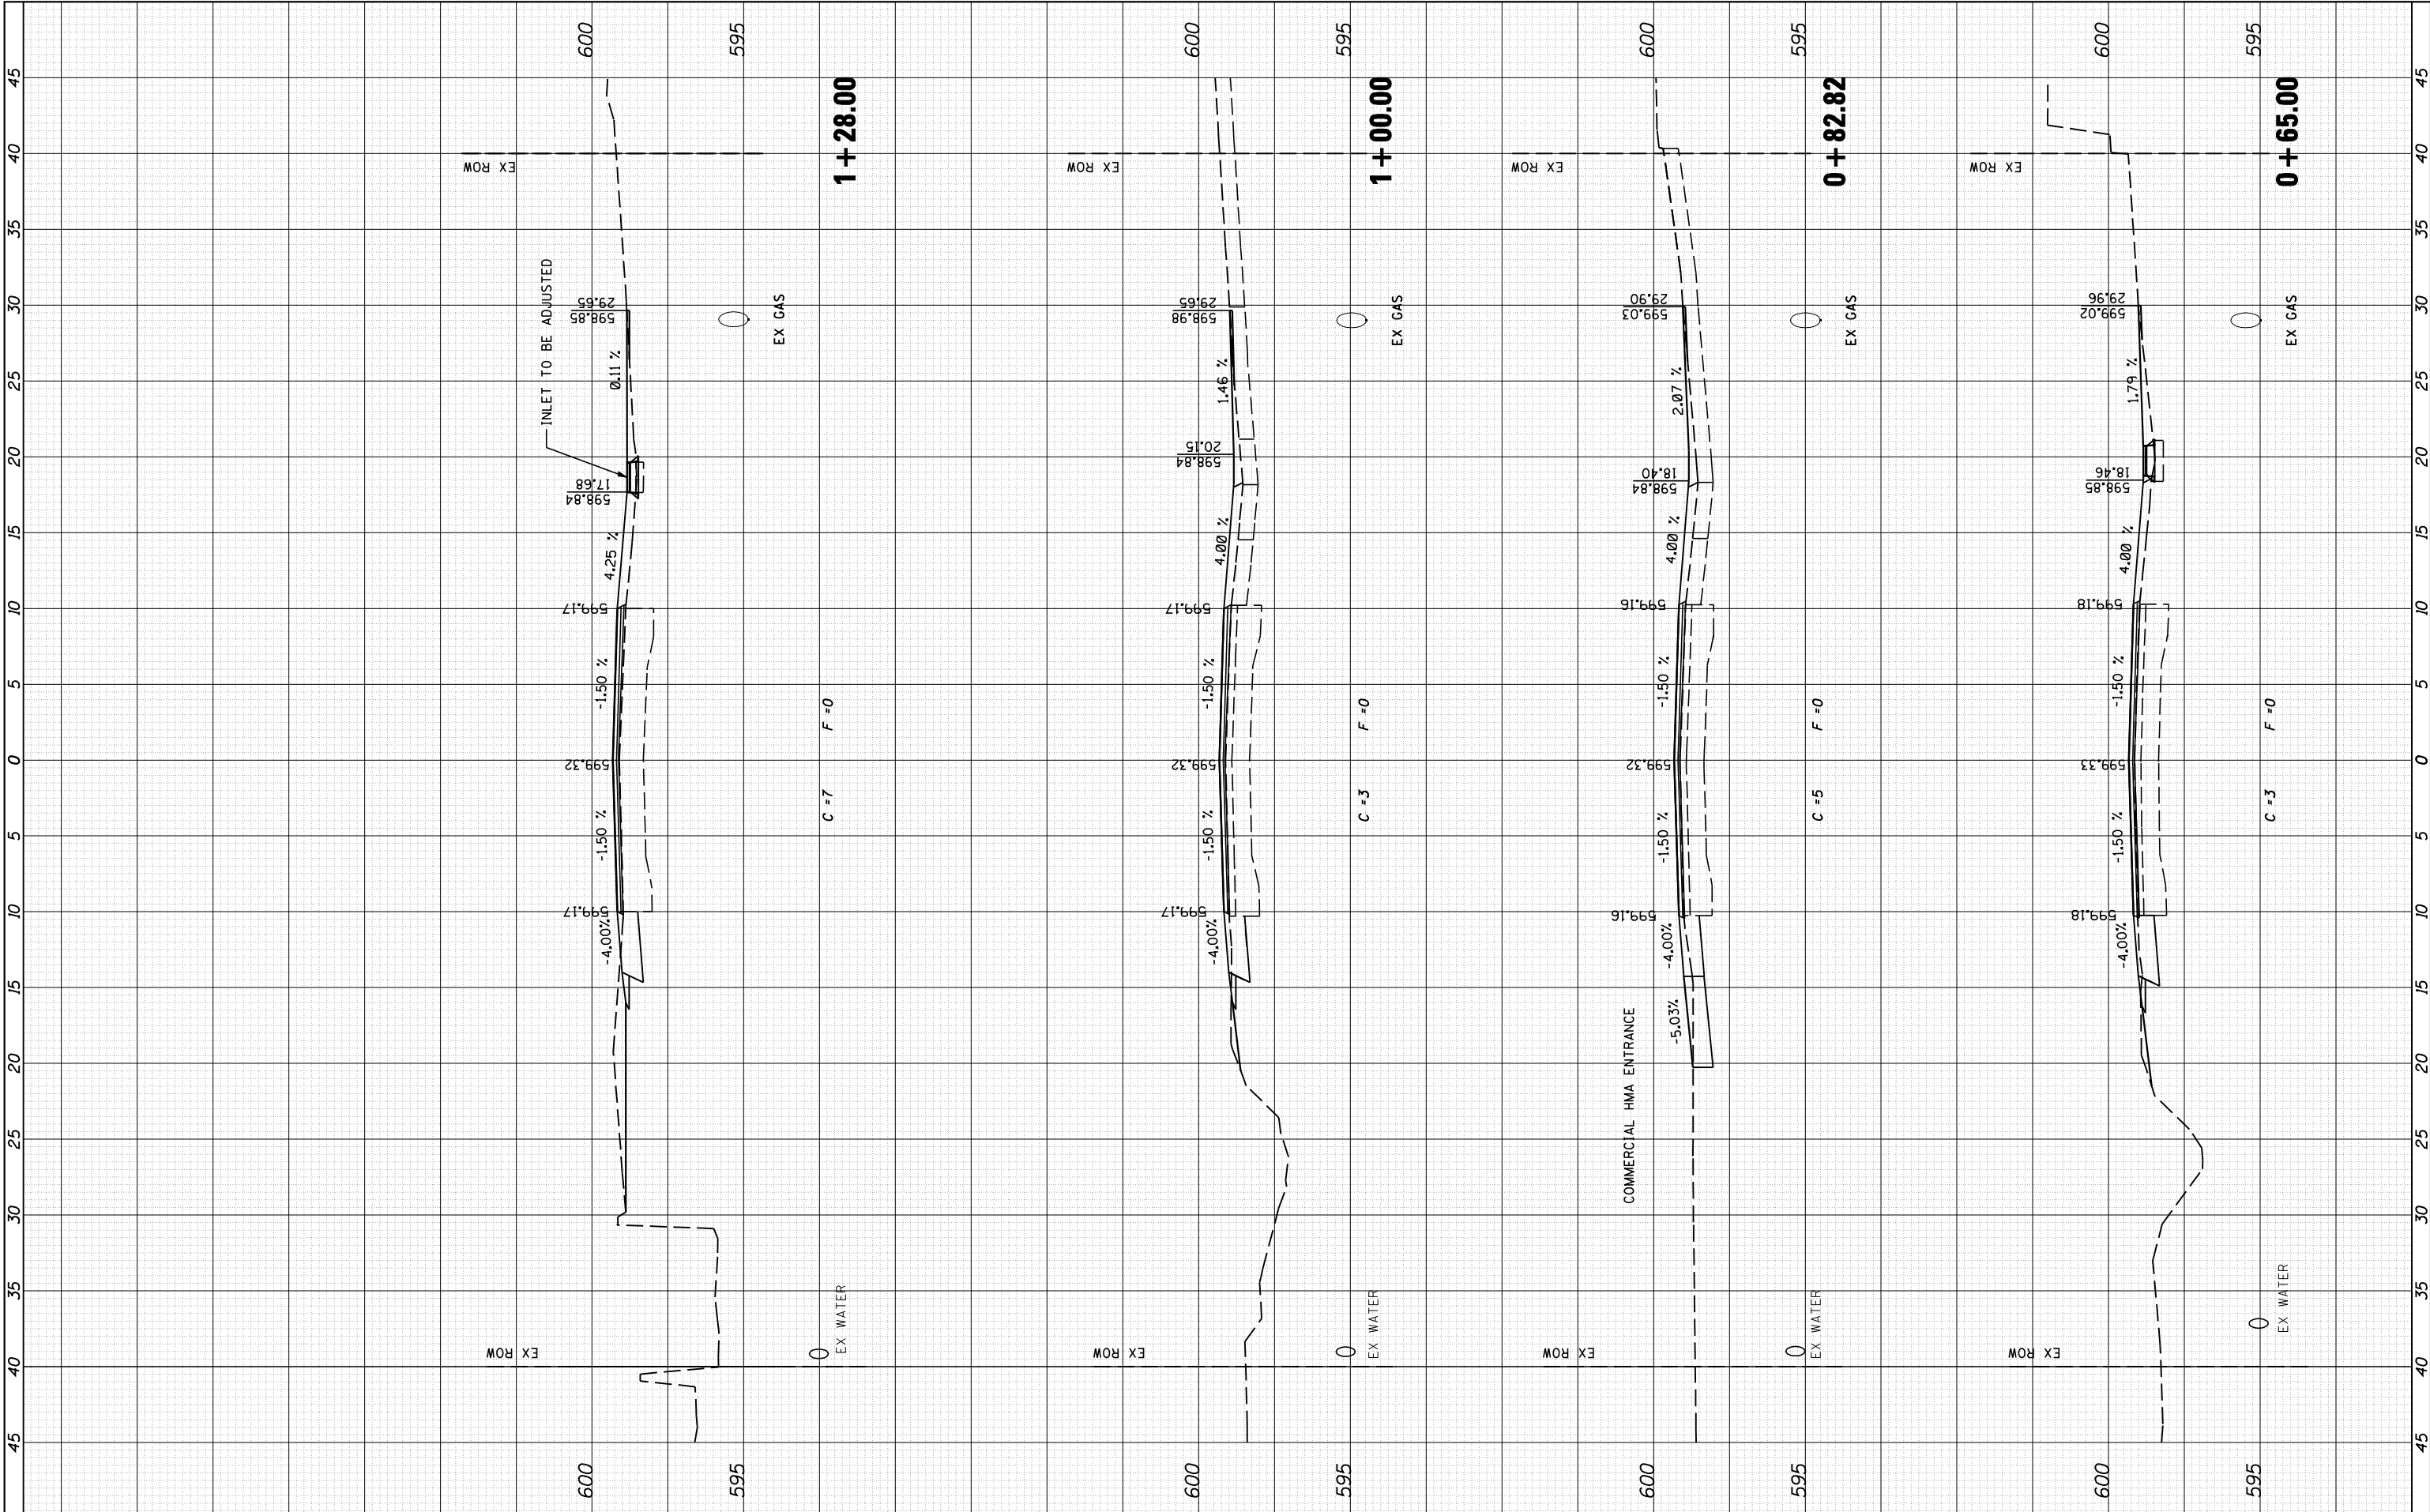

FINL	SURVEYED	BY	DATE
SURVY	PLOTTED		
NOTE BOOK	TEMPLATE		
NO.	AREAS CHECKED		

ORIGINAL	SURVEYED	BY	DATE
SURVY	PLOTTED		
NOTE BOOK	TEMPLATE		
NO.	AREAS CHECKED		

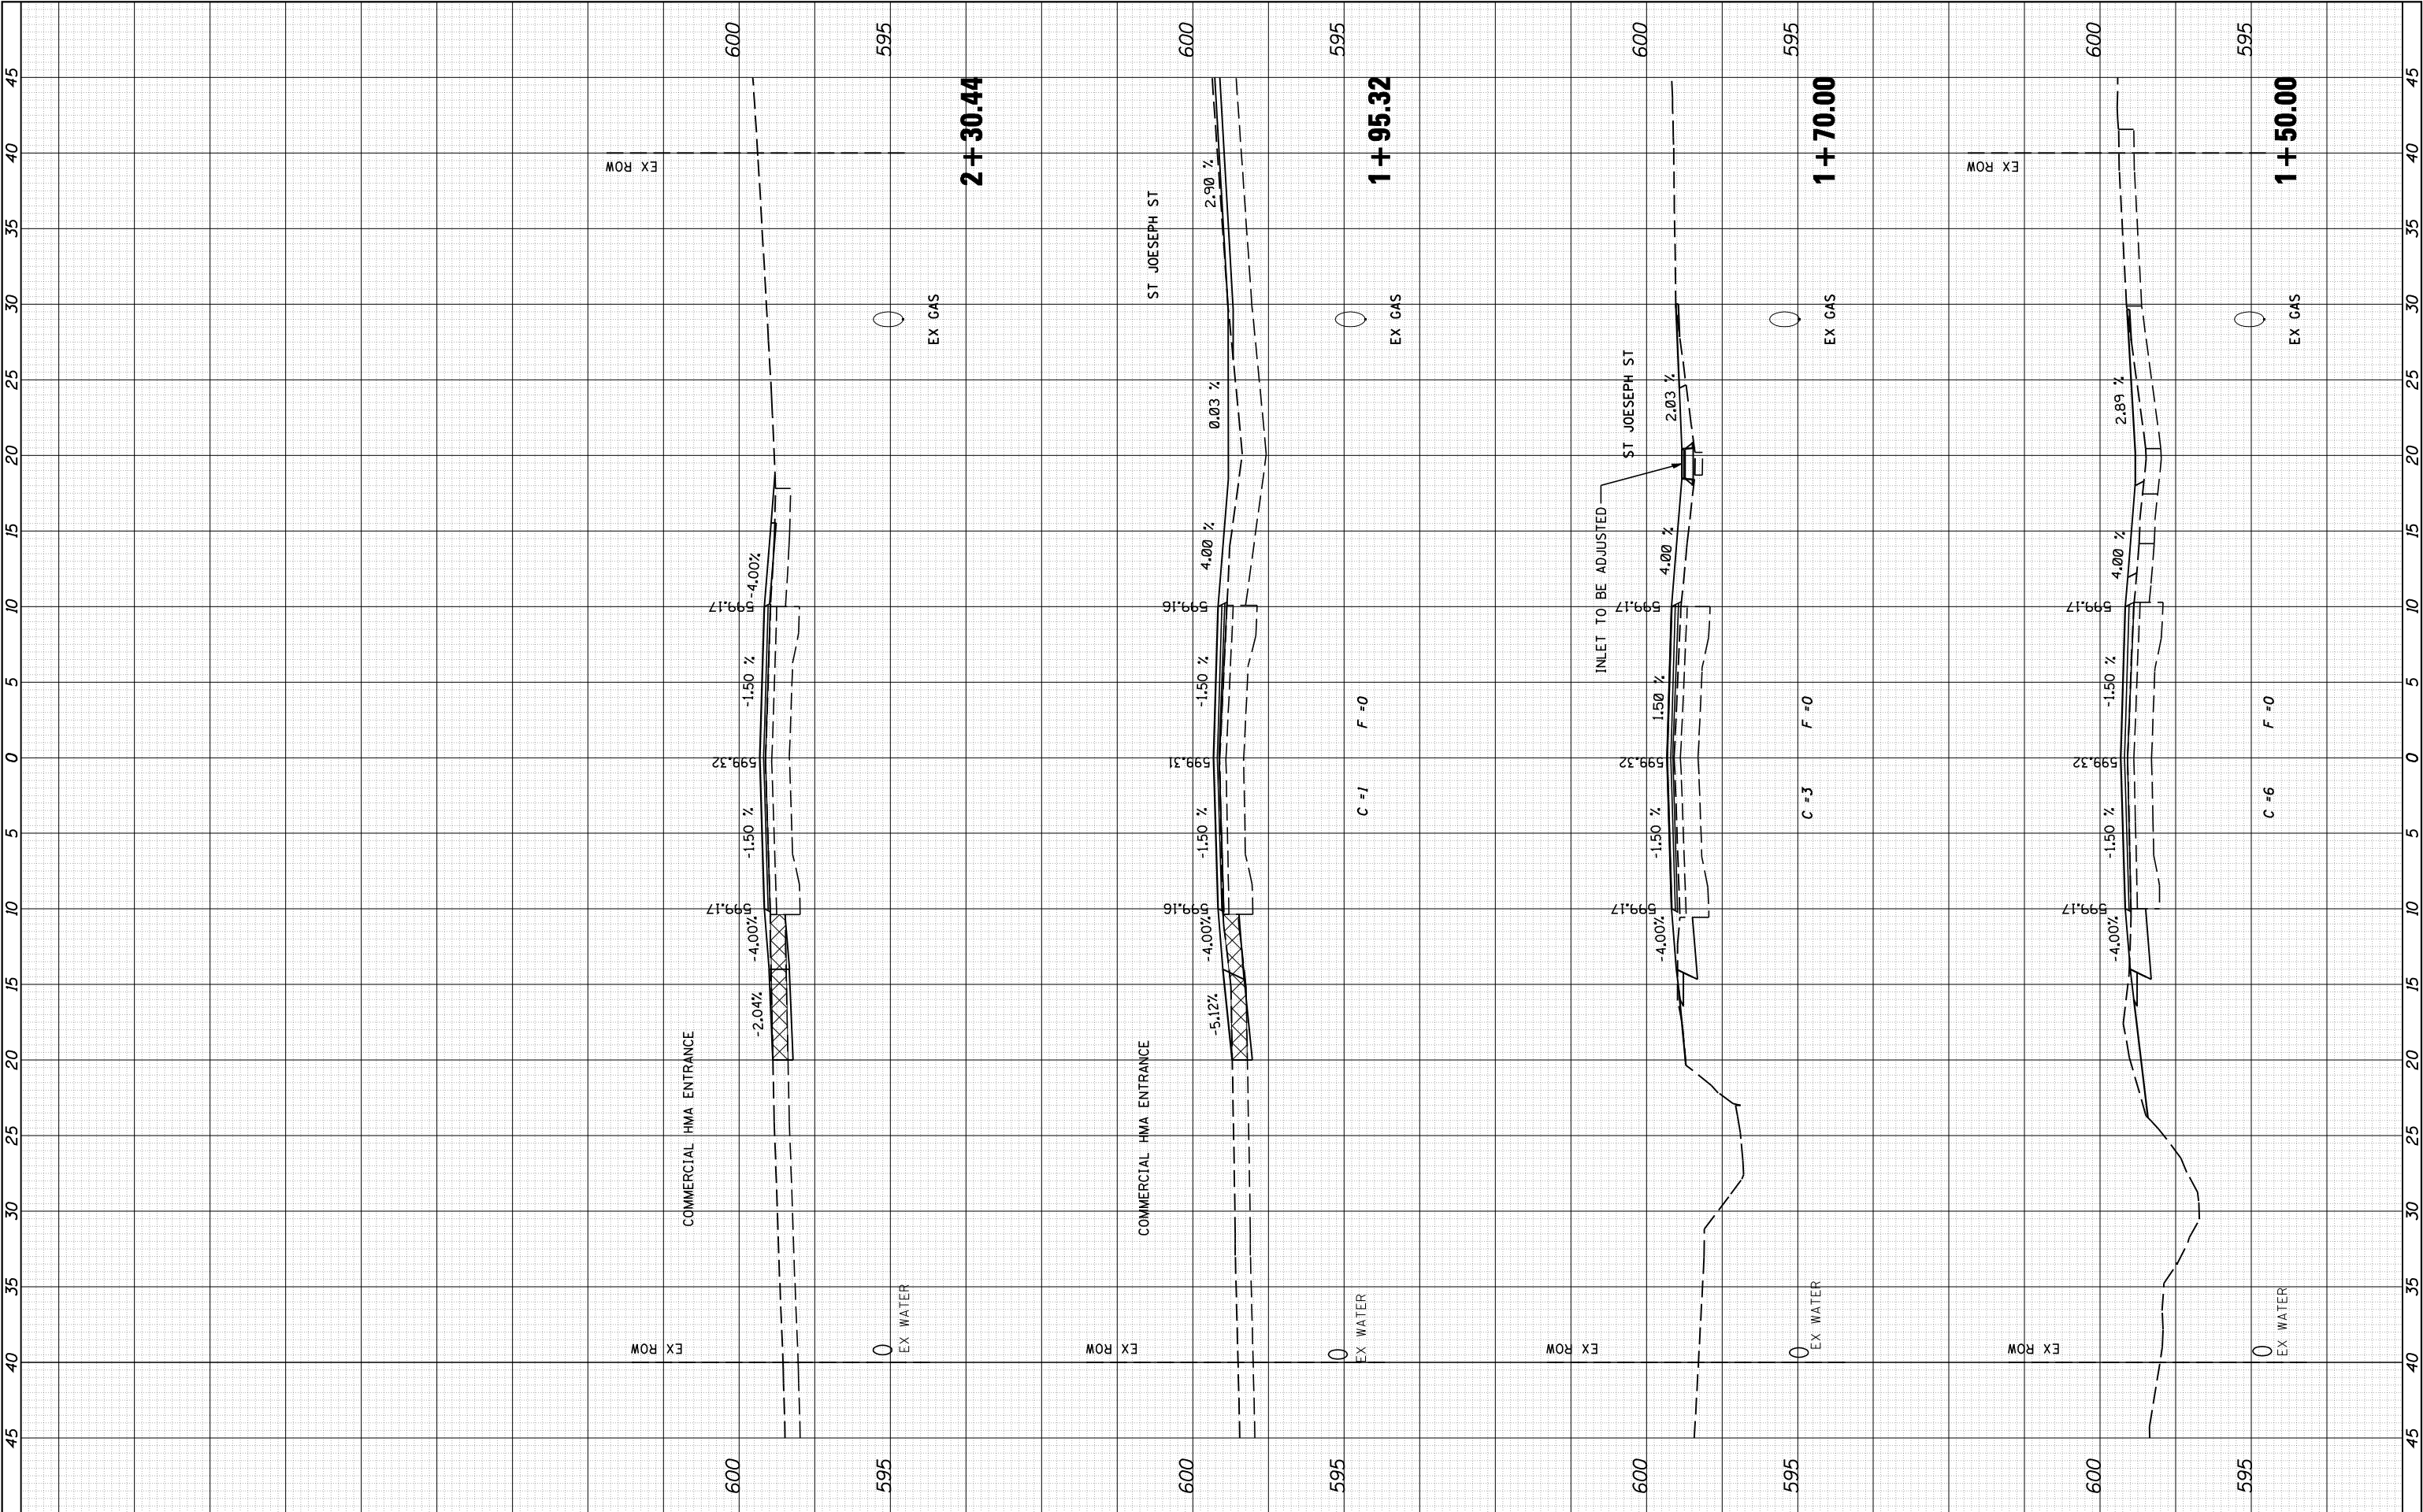

Cummins
Engineering
Corporation
Civil and Structural Engineering

JOB = 2265.11	DESIGNED - NAK	REVISED -
FILE NAME = D672F74-sht-xs.dgn	DRAWN - SJS	REVISED -
PLOT SCALE = 10.0000' / IN.	CHECKED - NAK	REVISED -
PLOT DATE = 2/4/2013	DATE - 11/27/2012	REVISED -

STATE OF ILLINOIS
DEPARTMENT OF TRANSPORTATION


SBI 126 (6TH ST RD)

SCALE:	SHEET NO.	OF	SHEETS	STA. 1+50.00	TO STA. 2+30.44
--------	-----------	----	--------	--------------	-----------------

F.A.I. RTE. 126	SECTION (110) 1-2	COUNTY SANGAMON	TOTAL SHEETS 93	SHEET NO. 70
FED. ROAD DIST. NO.	ILLINOIS	FED. AID PROJECT	CONTRACT NO. 72F74	

FINL	SURVEYED	BY	DATE
SURVEY	PLOTTED		
NOTE BOOK	TEMPLATE		
NO.	AREAS CHECKED		

ORIGINAL	SURVEYED	BY	DATE
SURVEY	PLOTTED		
NOTE BOOK	TEMPLATE		
NO.	AREAS CHECKED		

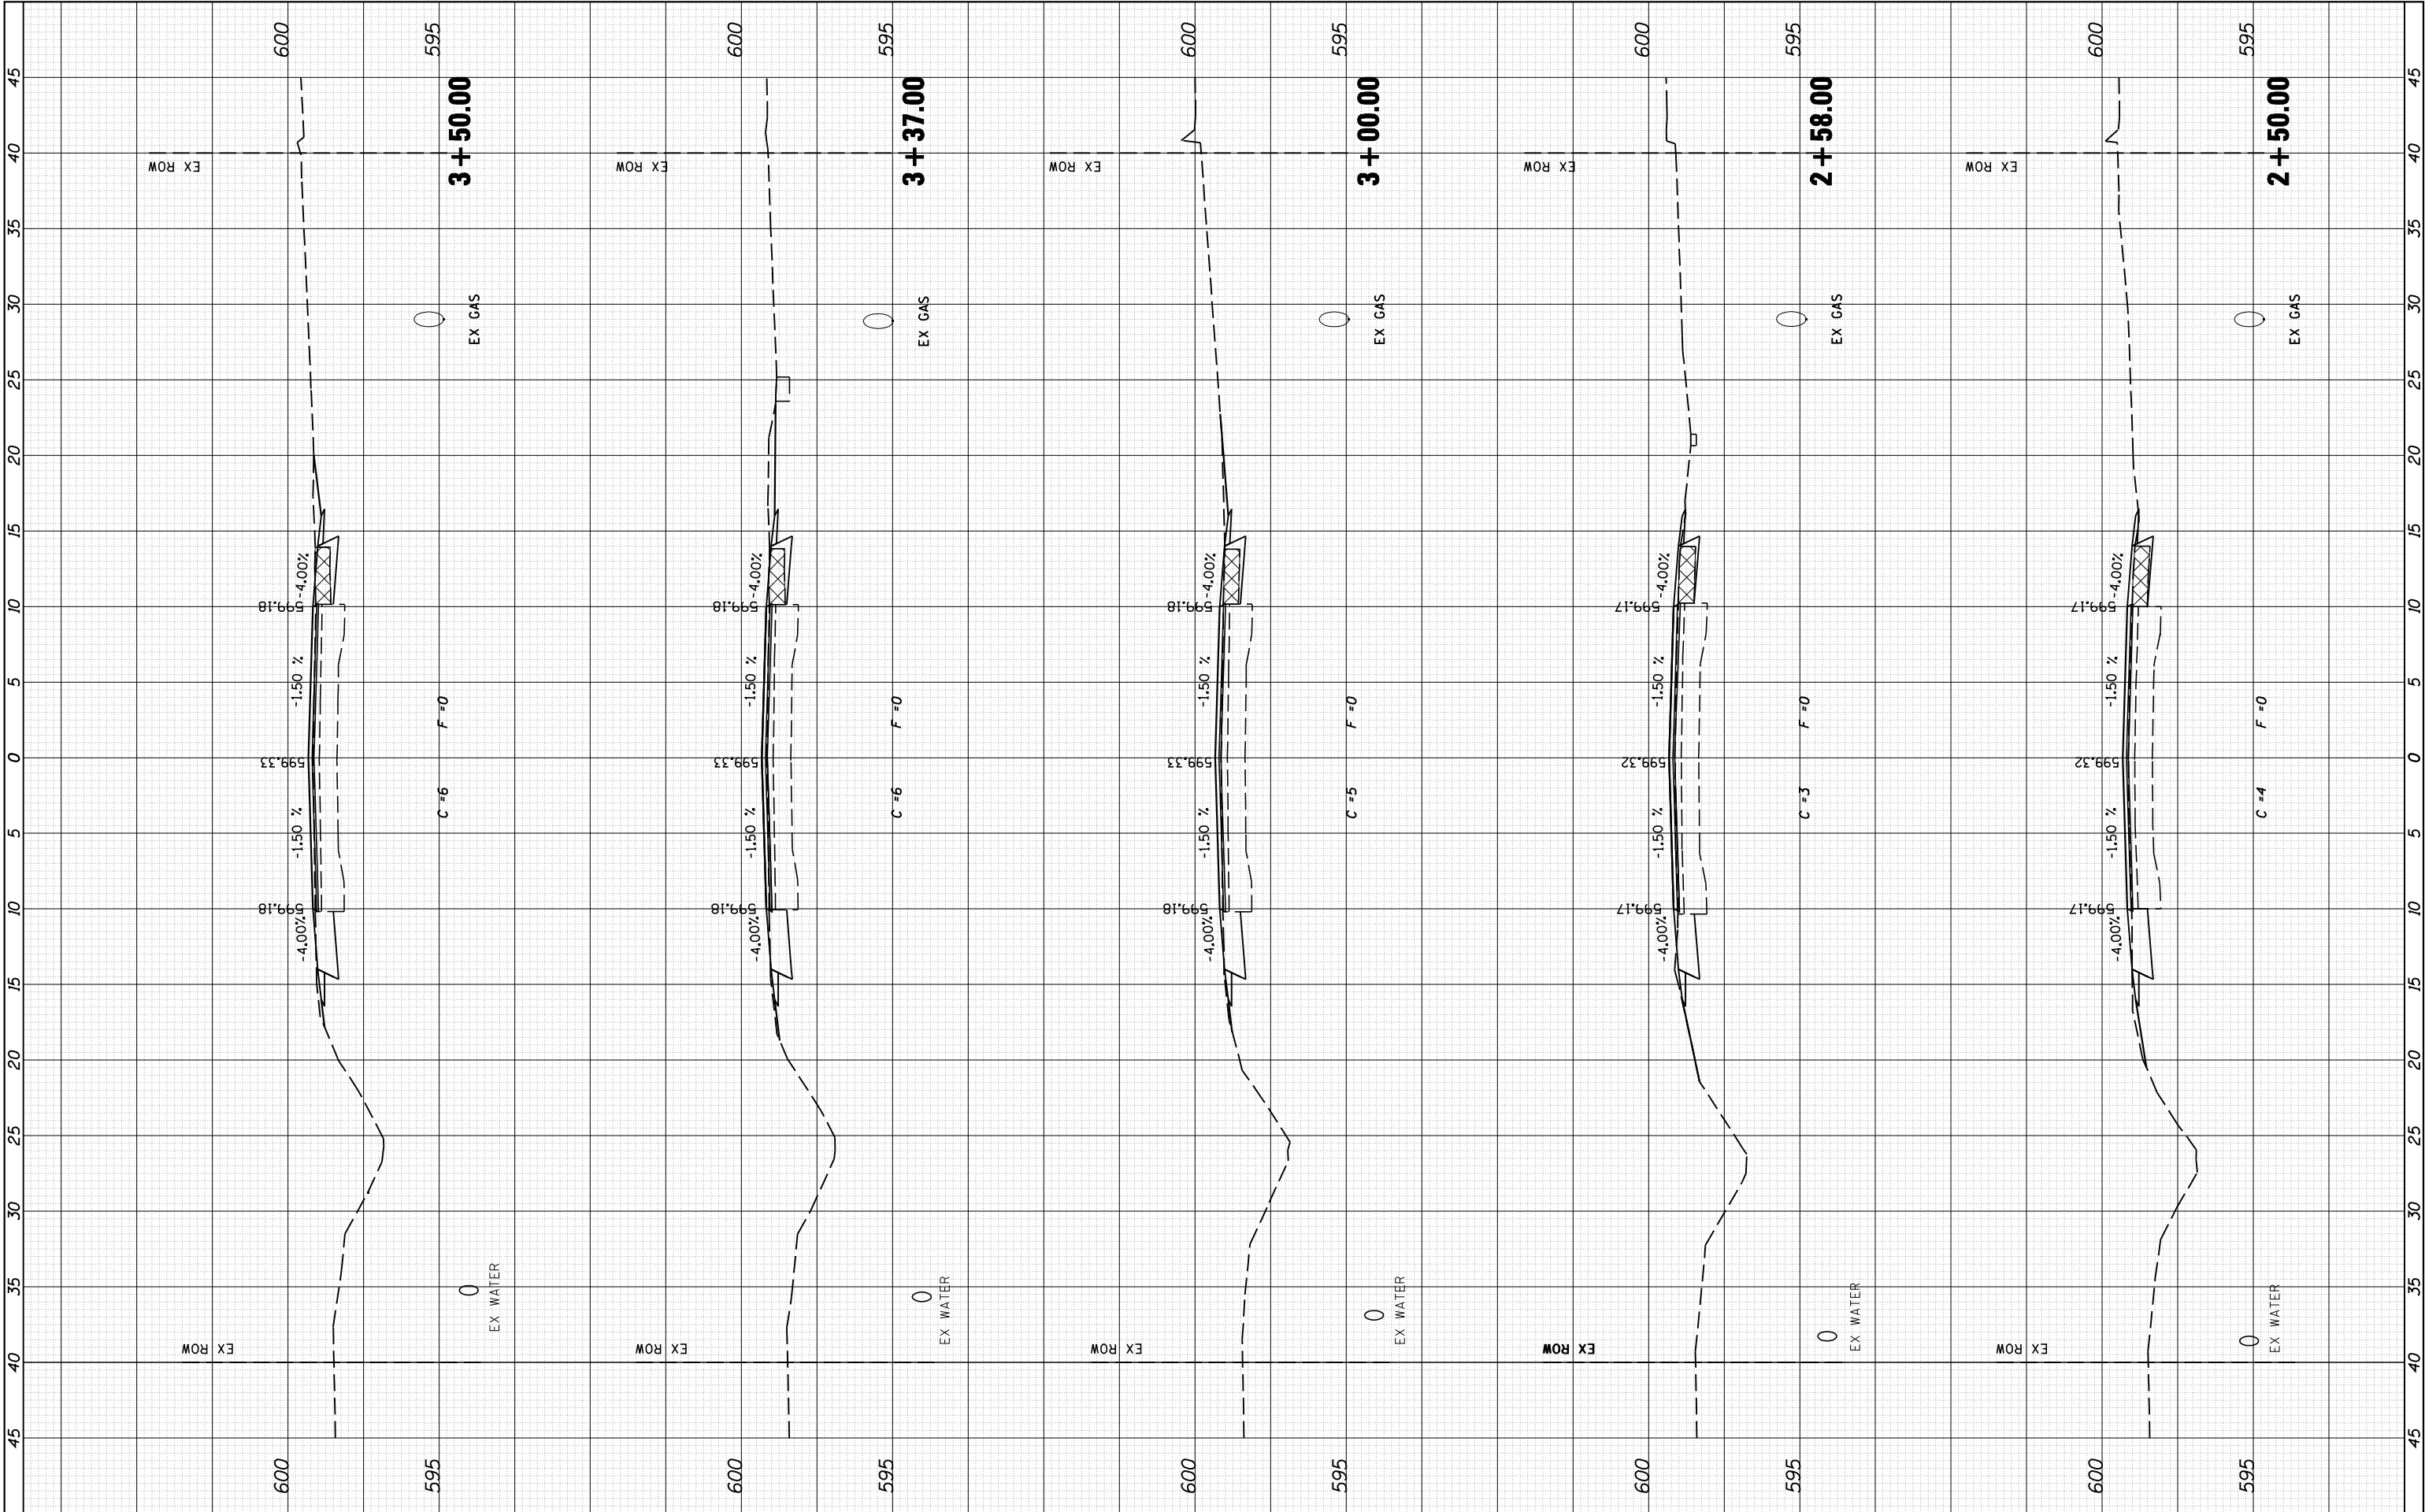

JOB = 2265.11	DESIGNED - NAK	REVISED -
FILE NAME = D672F74-sht-xs.dgn	DRAWN - SJS	REVISED -
PLOT SCALE = 10.0000' / IN.	CHECKED - NAK	REVISED -
PLOT DATE = 2/4/2013	DATE - 11/27/2012	REVISED -

STATE OF ILLINOIS
DEPARTMENT OF TRANSPORTATION


SBI 126 (6TH ST RD)

SCALE:	SHEET NO.	OF	SHEETS	STA. 2+50.00	TO STA. 3+50.00
--------	-----------	----	--------	--------------	-----------------


F.A.I. RTE. 126	SECTION (110) 1-2	COUNTY SANGAMON	TOTAL SHEETS 93	SHEET NO. 71
FED. ROAD DIST. NO.		ILLINOIS FED. AID PROJECT		

FINL	SURVEYED	BY	DATE
SURVY	PLOTTED		
NOTE BOOK	TEMPLATE		
NO.	AREAS CHECKED		

ORIGINAL	SURVEYED	BY	DATE
SURVY	PLOTTED		
NOTE BOOK	TEMPLATE		
NO.	AREAS CHECKED		

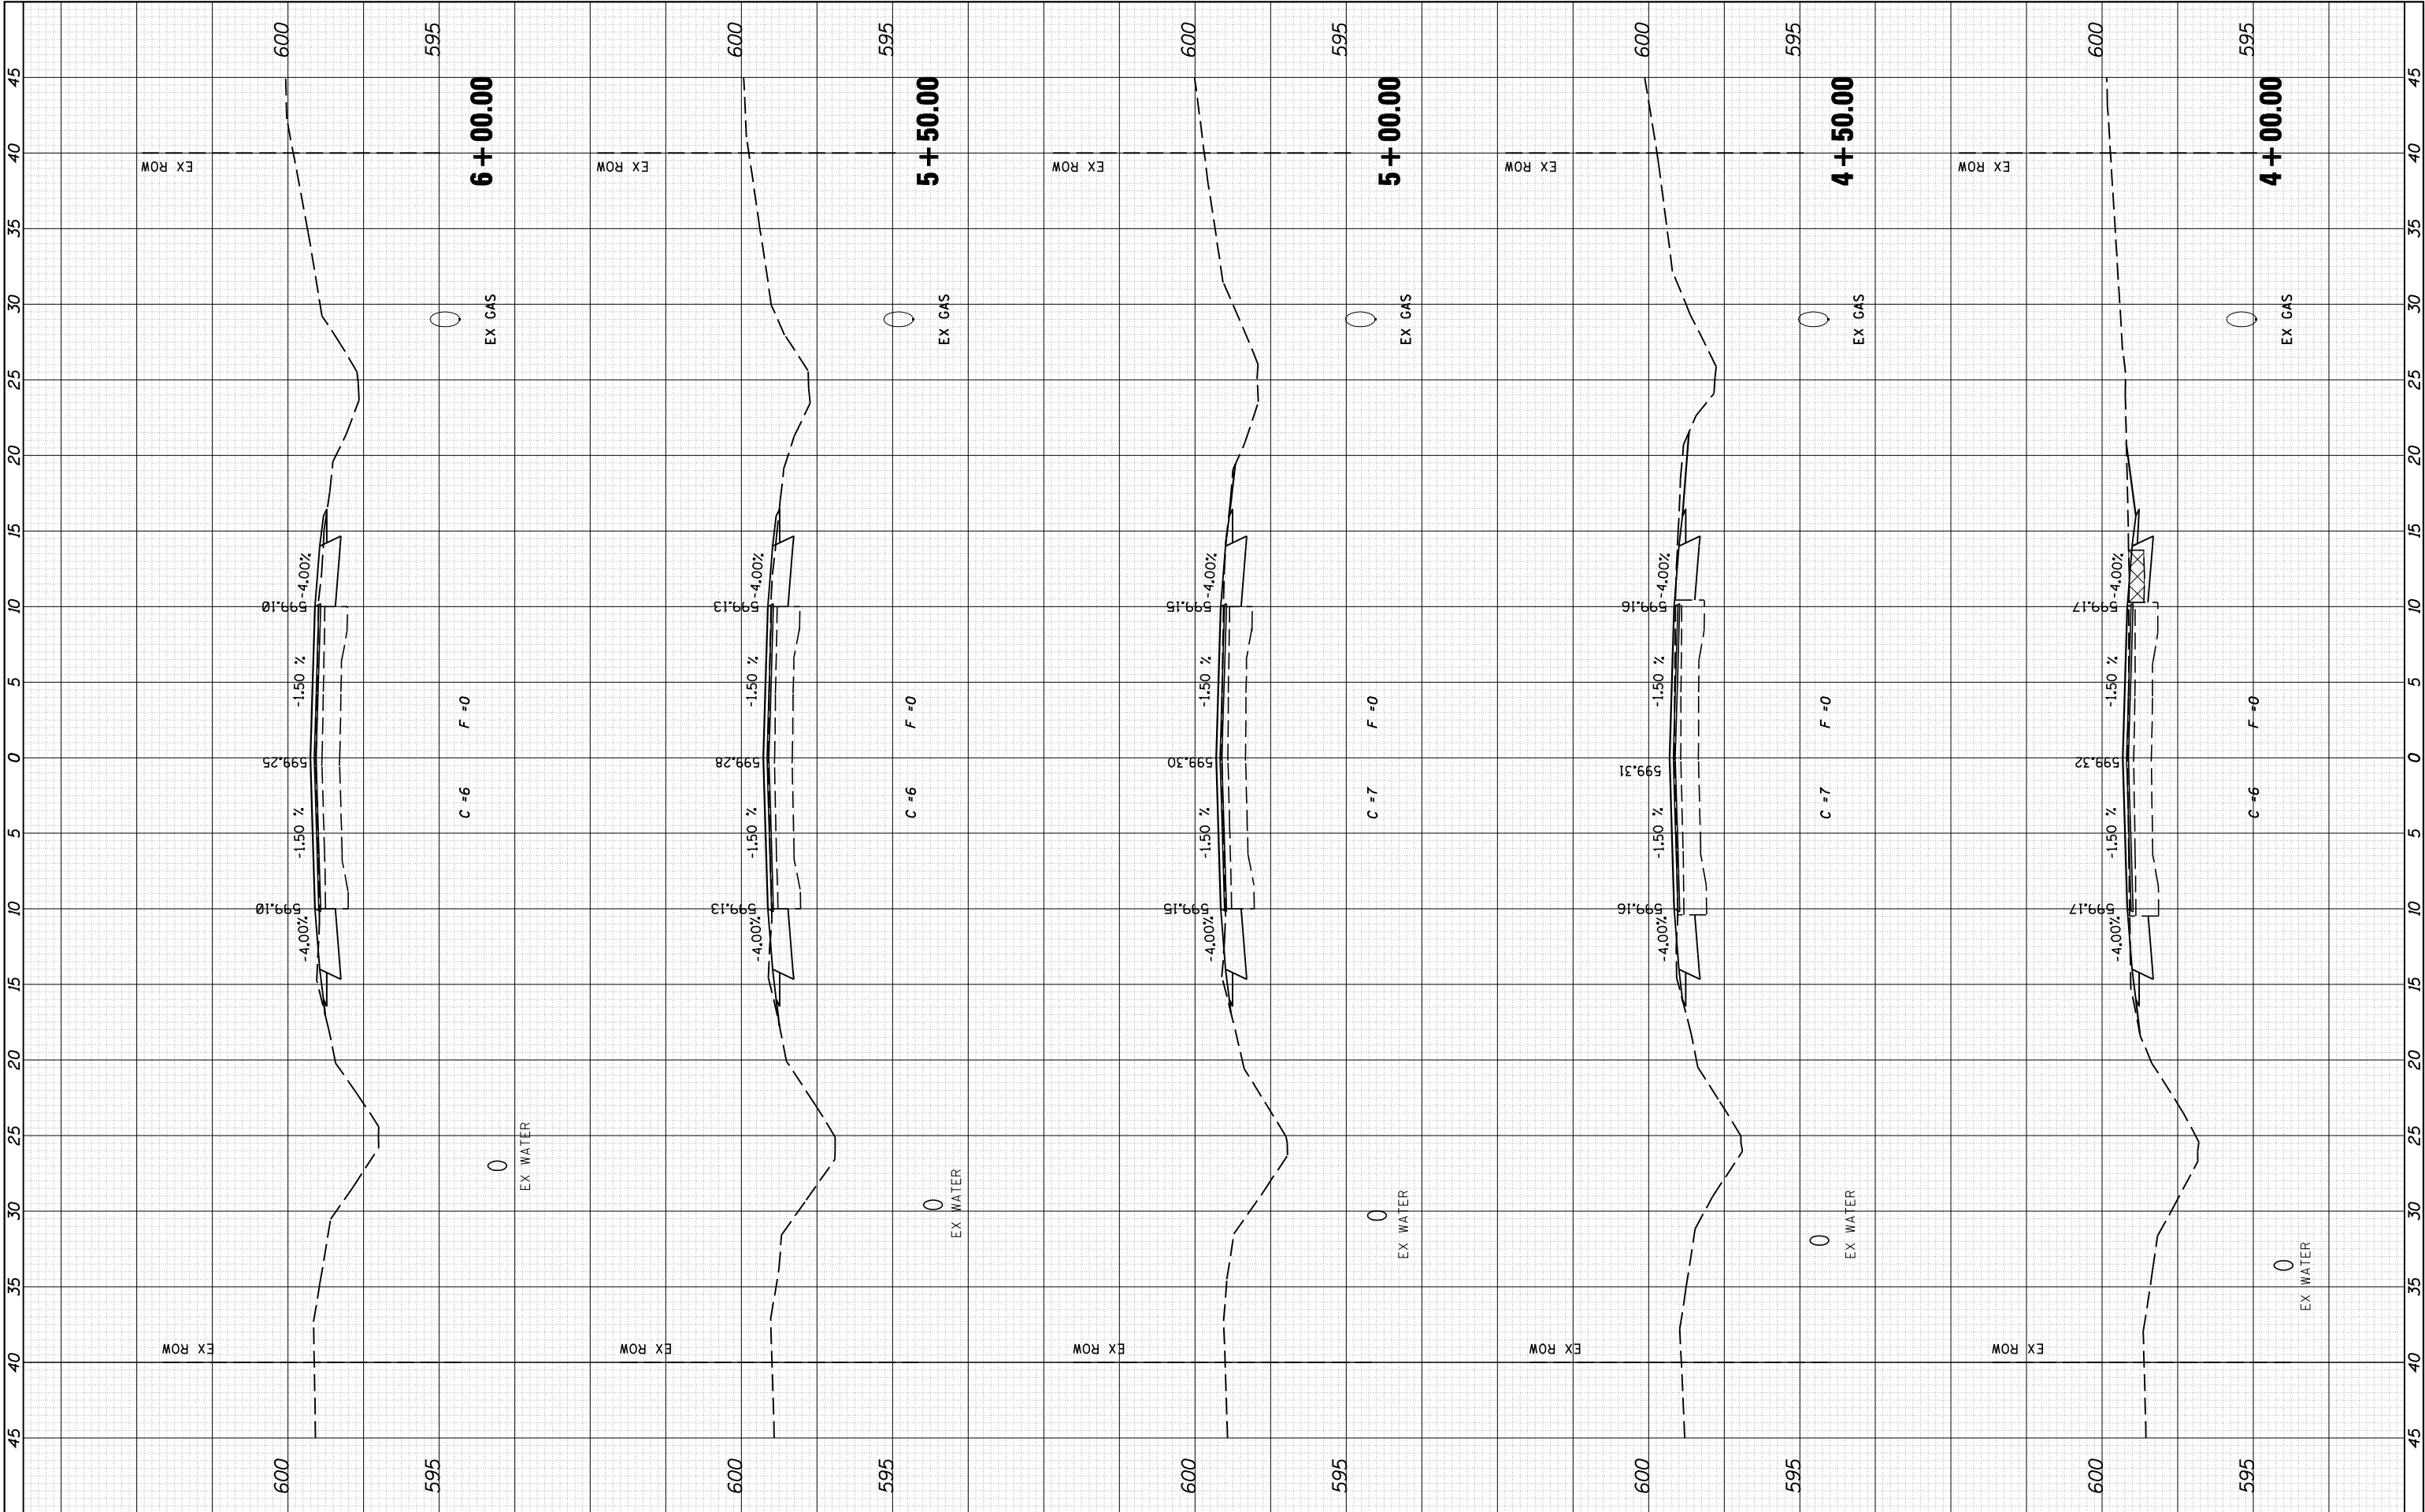


ORIGINAL SURVEY		BY	DATE
SURVEYED _____			
PLOTTED _____			
TEMPLE _____			
AREAS _____			
CHECKED _____			
NO. _____			

 

FINL	SURVEYED	BY	DATE
SURVEY	PLOTTED		
NOTE BOOK	TEMPLATE		
NO.	AREAS CHECKED		

ORIGINAL	SURVEYED	BY	DATE
SURVEY	PLOTTED		
NOTE BOOK	TEMPLATE		
NO.	AREAS CHECKED		

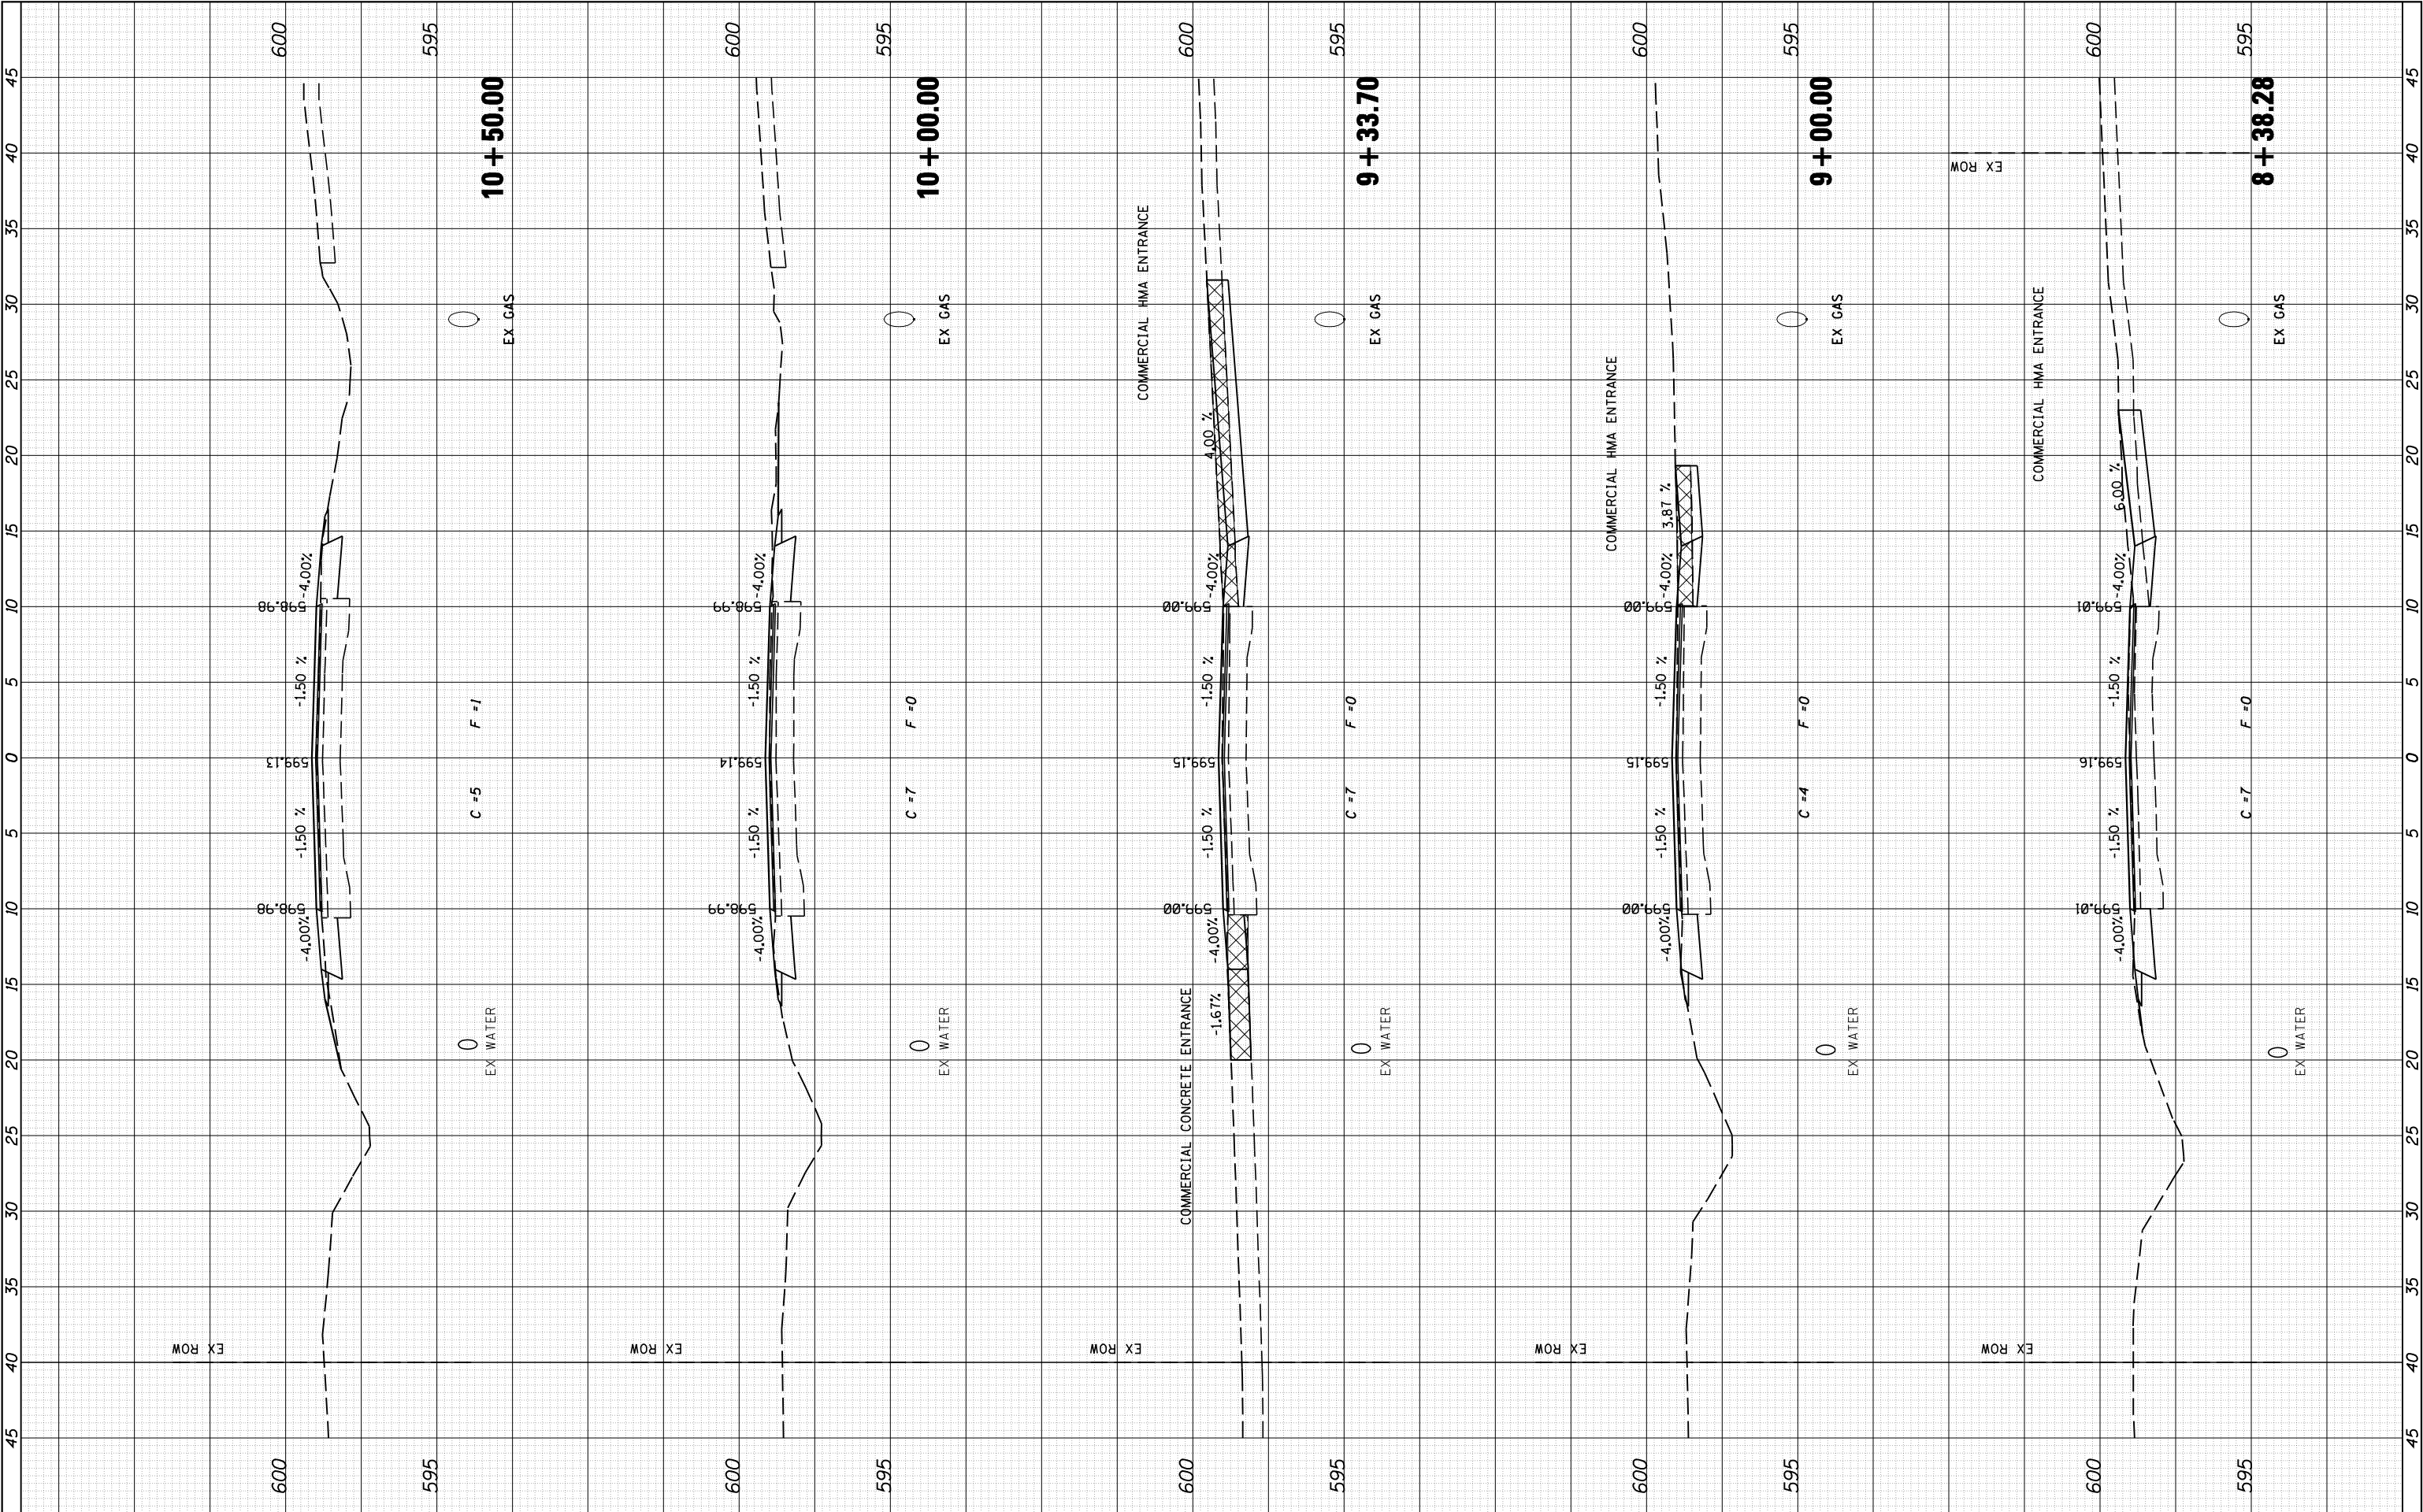

Cummins
Engineering
Corporation
Civil and Structural Engineering

JOB = 2265.11
FILE NAME = D672F74-sht-xs.dgn
PLOT SCALE = 10.0000' / IN.
PLOT DATE = 2/4/2013

DESIGNED - NAK
DRAWN - SJS
CHECKED - NAK
DATE - 11/27/2012

REVISED -
REVISED -
REVISED -
REVISED -

STATE OF ILLINOIS
DEPARTMENT OF TRANSPORTATION

SBI 126 (6TH ST RD)

SCALE: SHEET NO. OF SHEETS STA. 8+38.28 TO STA. 10+50.00

F.A.I.
RTE.
126

SECTION
(110) 1-2

COUNTY
SANGAMON

TOTAL
SHEETS
93


SHEET
NO.
74

CONTRACT NO. 72F74

FED. ROAD DIST. NO. ILLINOIS FED. AID PROJECT


FINAL SURVEY NOTE BOOK NO.	SURVEYED PLOTTED TEMPLATE AREAS CHECKED	BY	DATE

ORIGINAL SURVEY NOTE BOOK NO.	SURVEYED PLOTTED TEMPLATE AREAS CHECKED	BY	DATE

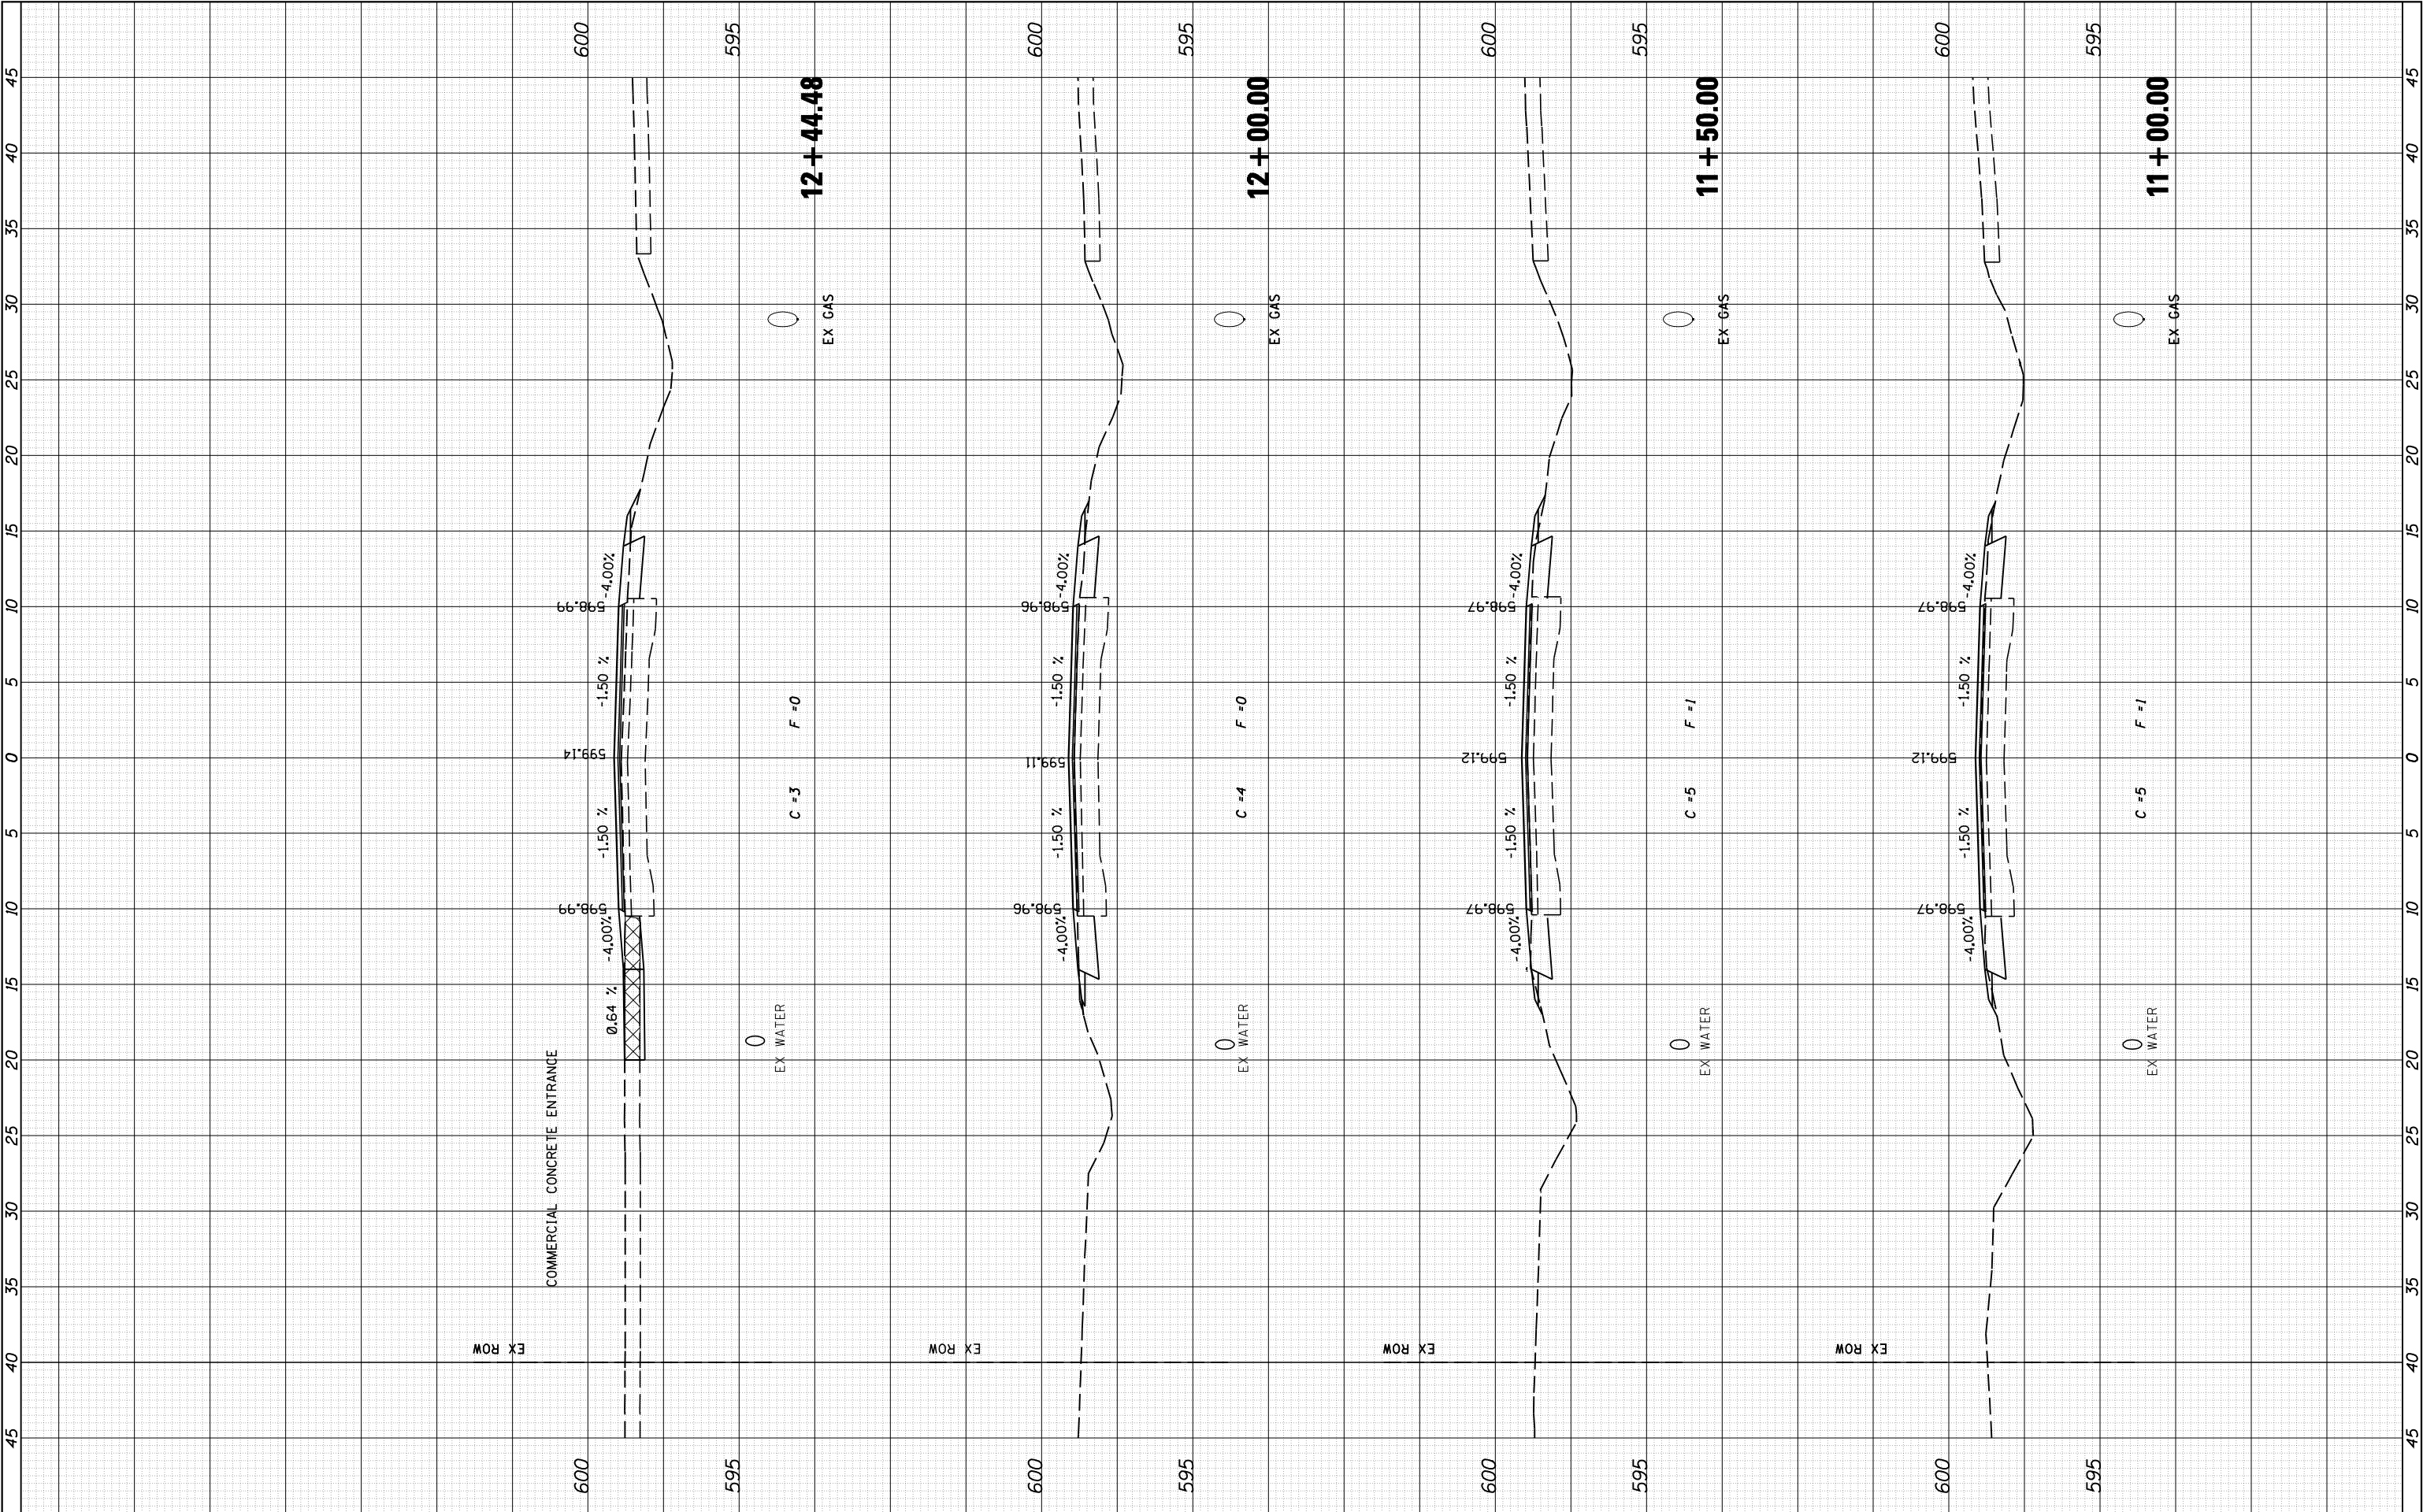


FINL SURVEY	NO.	SURVEYED	BY	DATE		
					PLOTTED	
						TEMPLATE
NOTE BOOK	CHECKED					

ORIGINAL SURVEY	NO.	SURVEYED	BY	DATE		
					PLOTTED	
						TEMPLATE
NOTE BOOK	CHECKED					

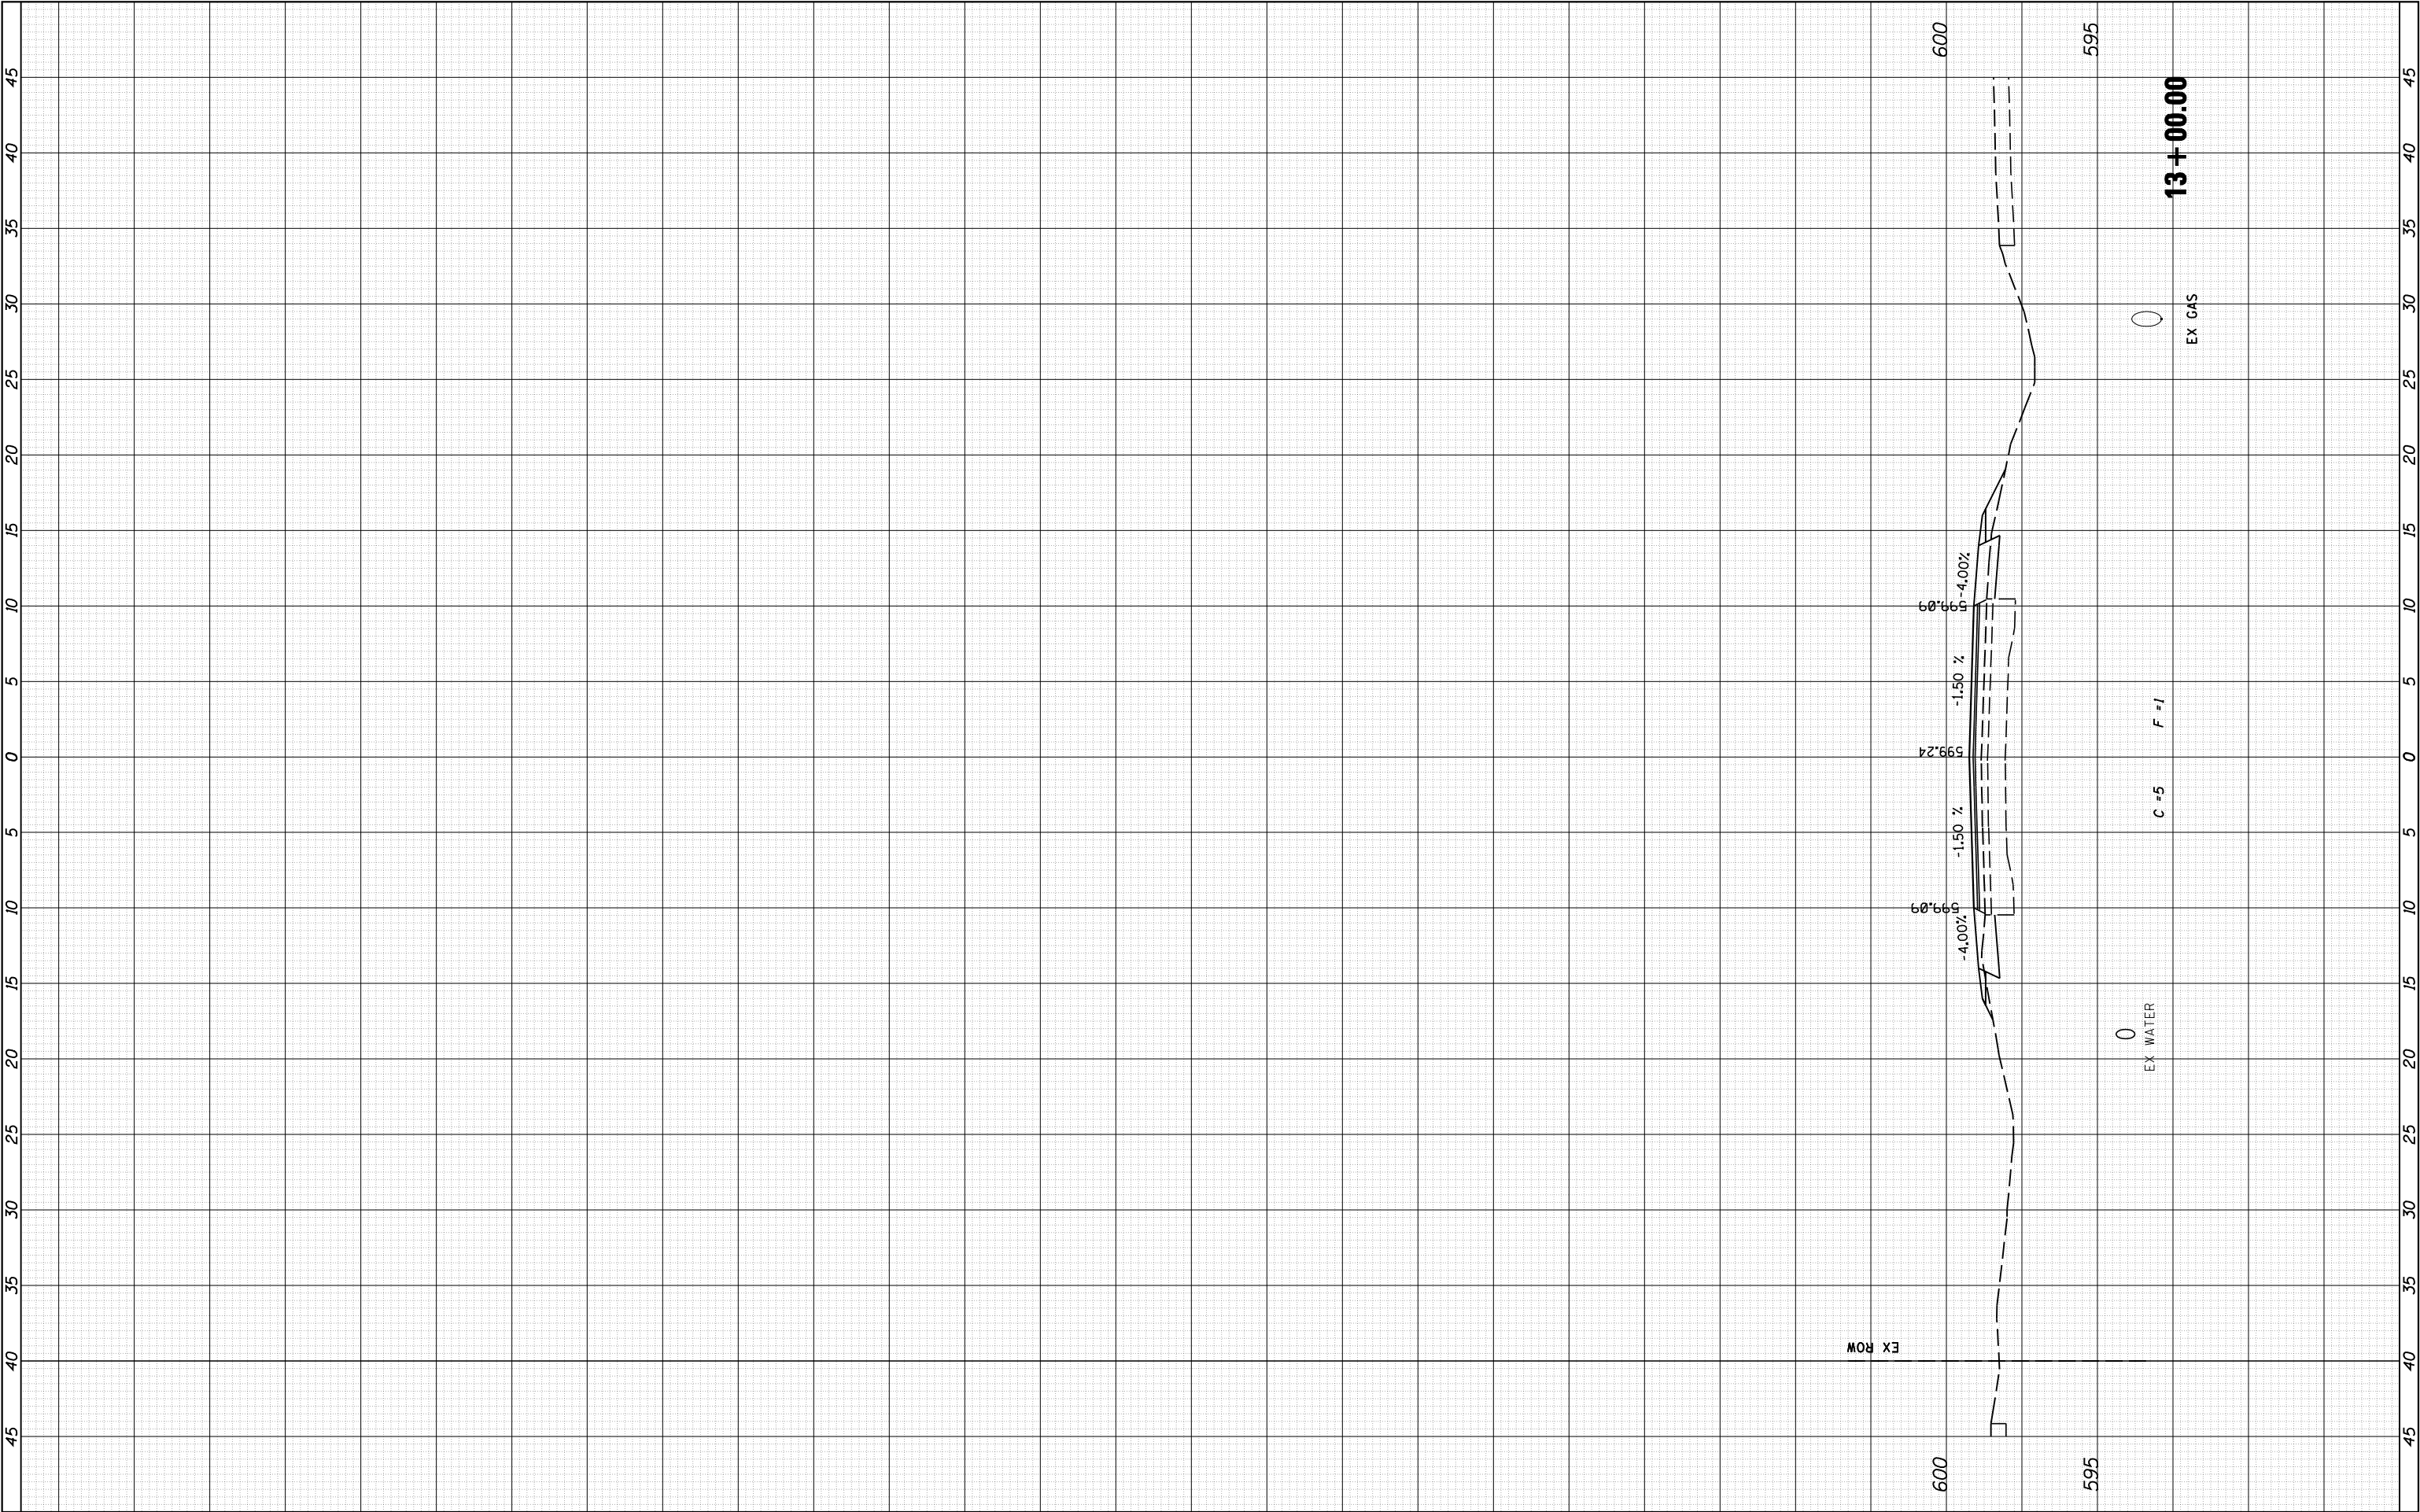


FINAL SURVEY	NO.	SURVEYED PLOTTED NOTE BOOK	BY	DATE


ORIGINAL SURVEY	NO.	SURVEYED PLOTTED NOTE BOOK	BY	DATE

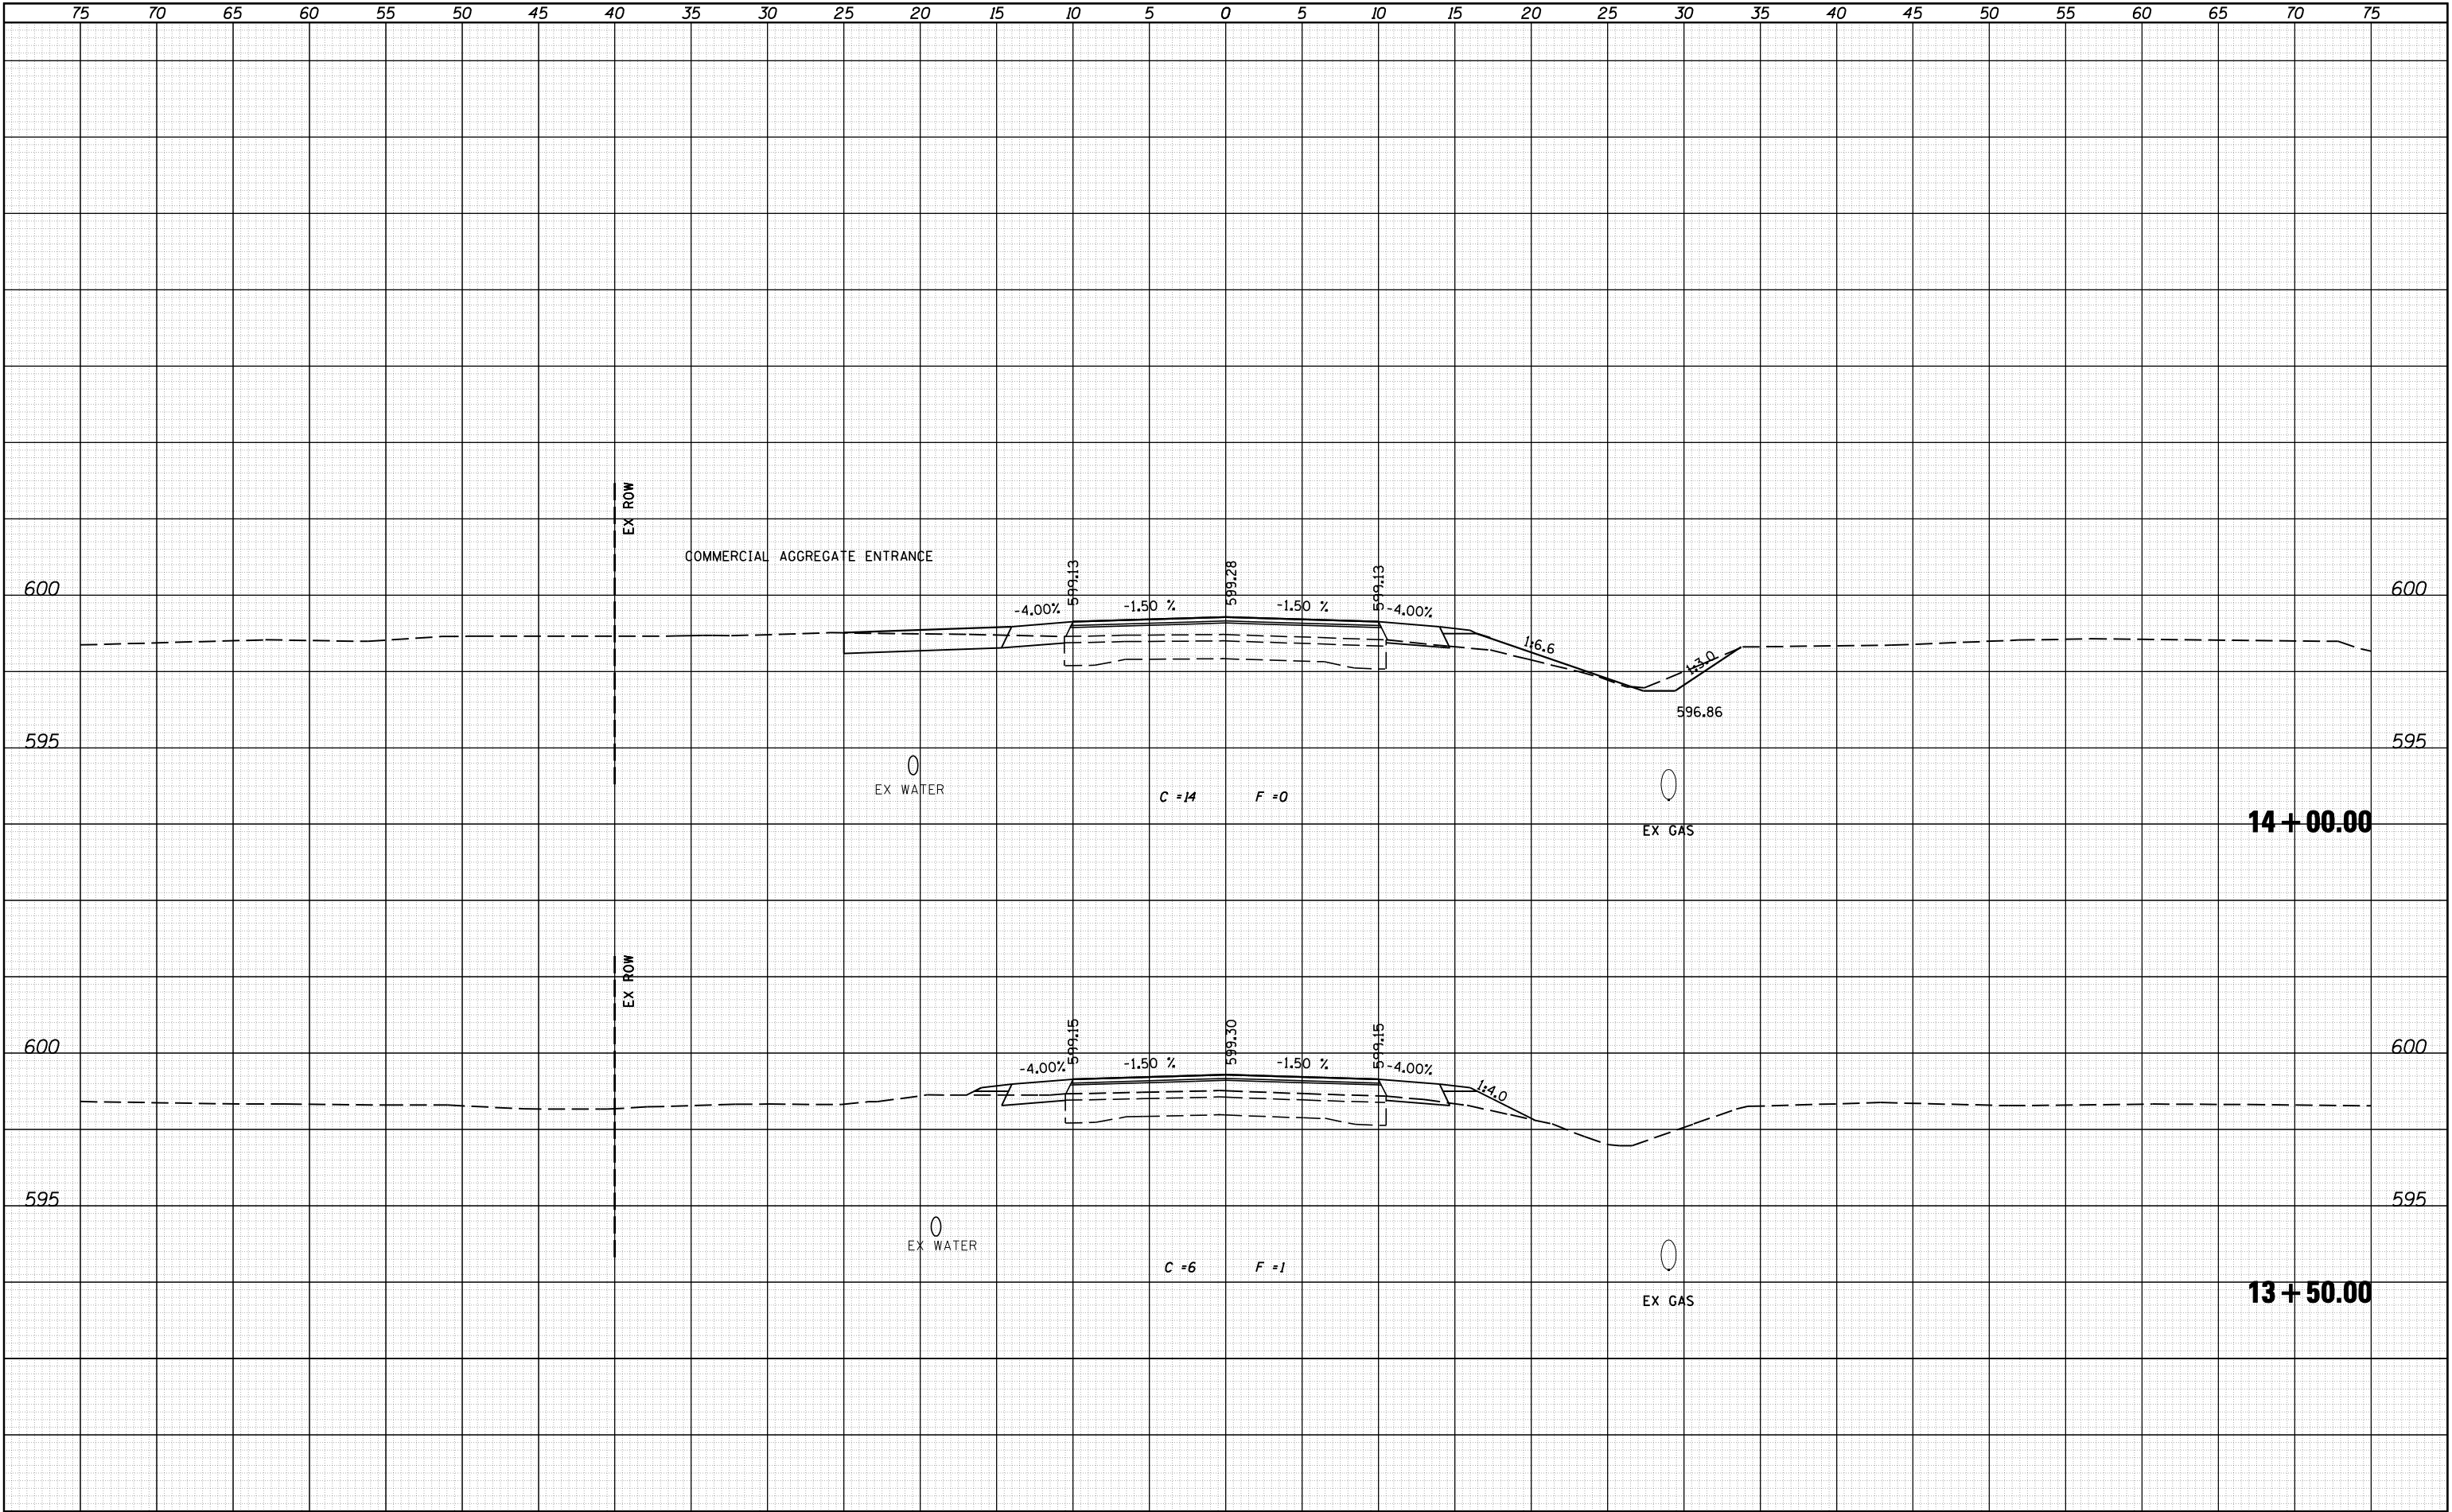

ORIGINAL SURVEY	SURVEYED _____	BY _____	DATE _____
	PLOTTED _____ TEMPLATE _____ AREAS _____ AREAS CHECKED _____		
NOTE BOOK			
NO			

 


ORIGINAL SURVEY	SURVEYED _____	BY _____	DATE _____
	PLOTTED _____		
	TEMPLATE _____		
	AREAS _____		
	AREAS CHECKED _____		
NOTE BOOK			
NO. _____			

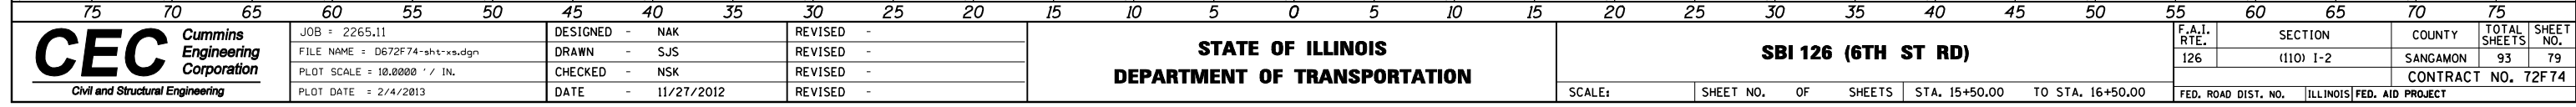

ORIGINAL SURVEY	SURVEYED _____	BY _____	DATE _____
	PLOTTED _____ TEMPLATE _____ AREAS _____ AREAS CHECKED _____		
NOTE BOOK			
NO			


FINAL	SURVEYED	BY	DATE
SURVEY	PLOTTED		
NOTE BOOK	TEMPLATE		
NO.	AREAS CHECKED		

ORIGINAL	SURVEYED	BY	DATE
SURVEY	PLOTTED		
NOTE BOOK	TEMPLATE		
NO.	AREAS CHECKED		

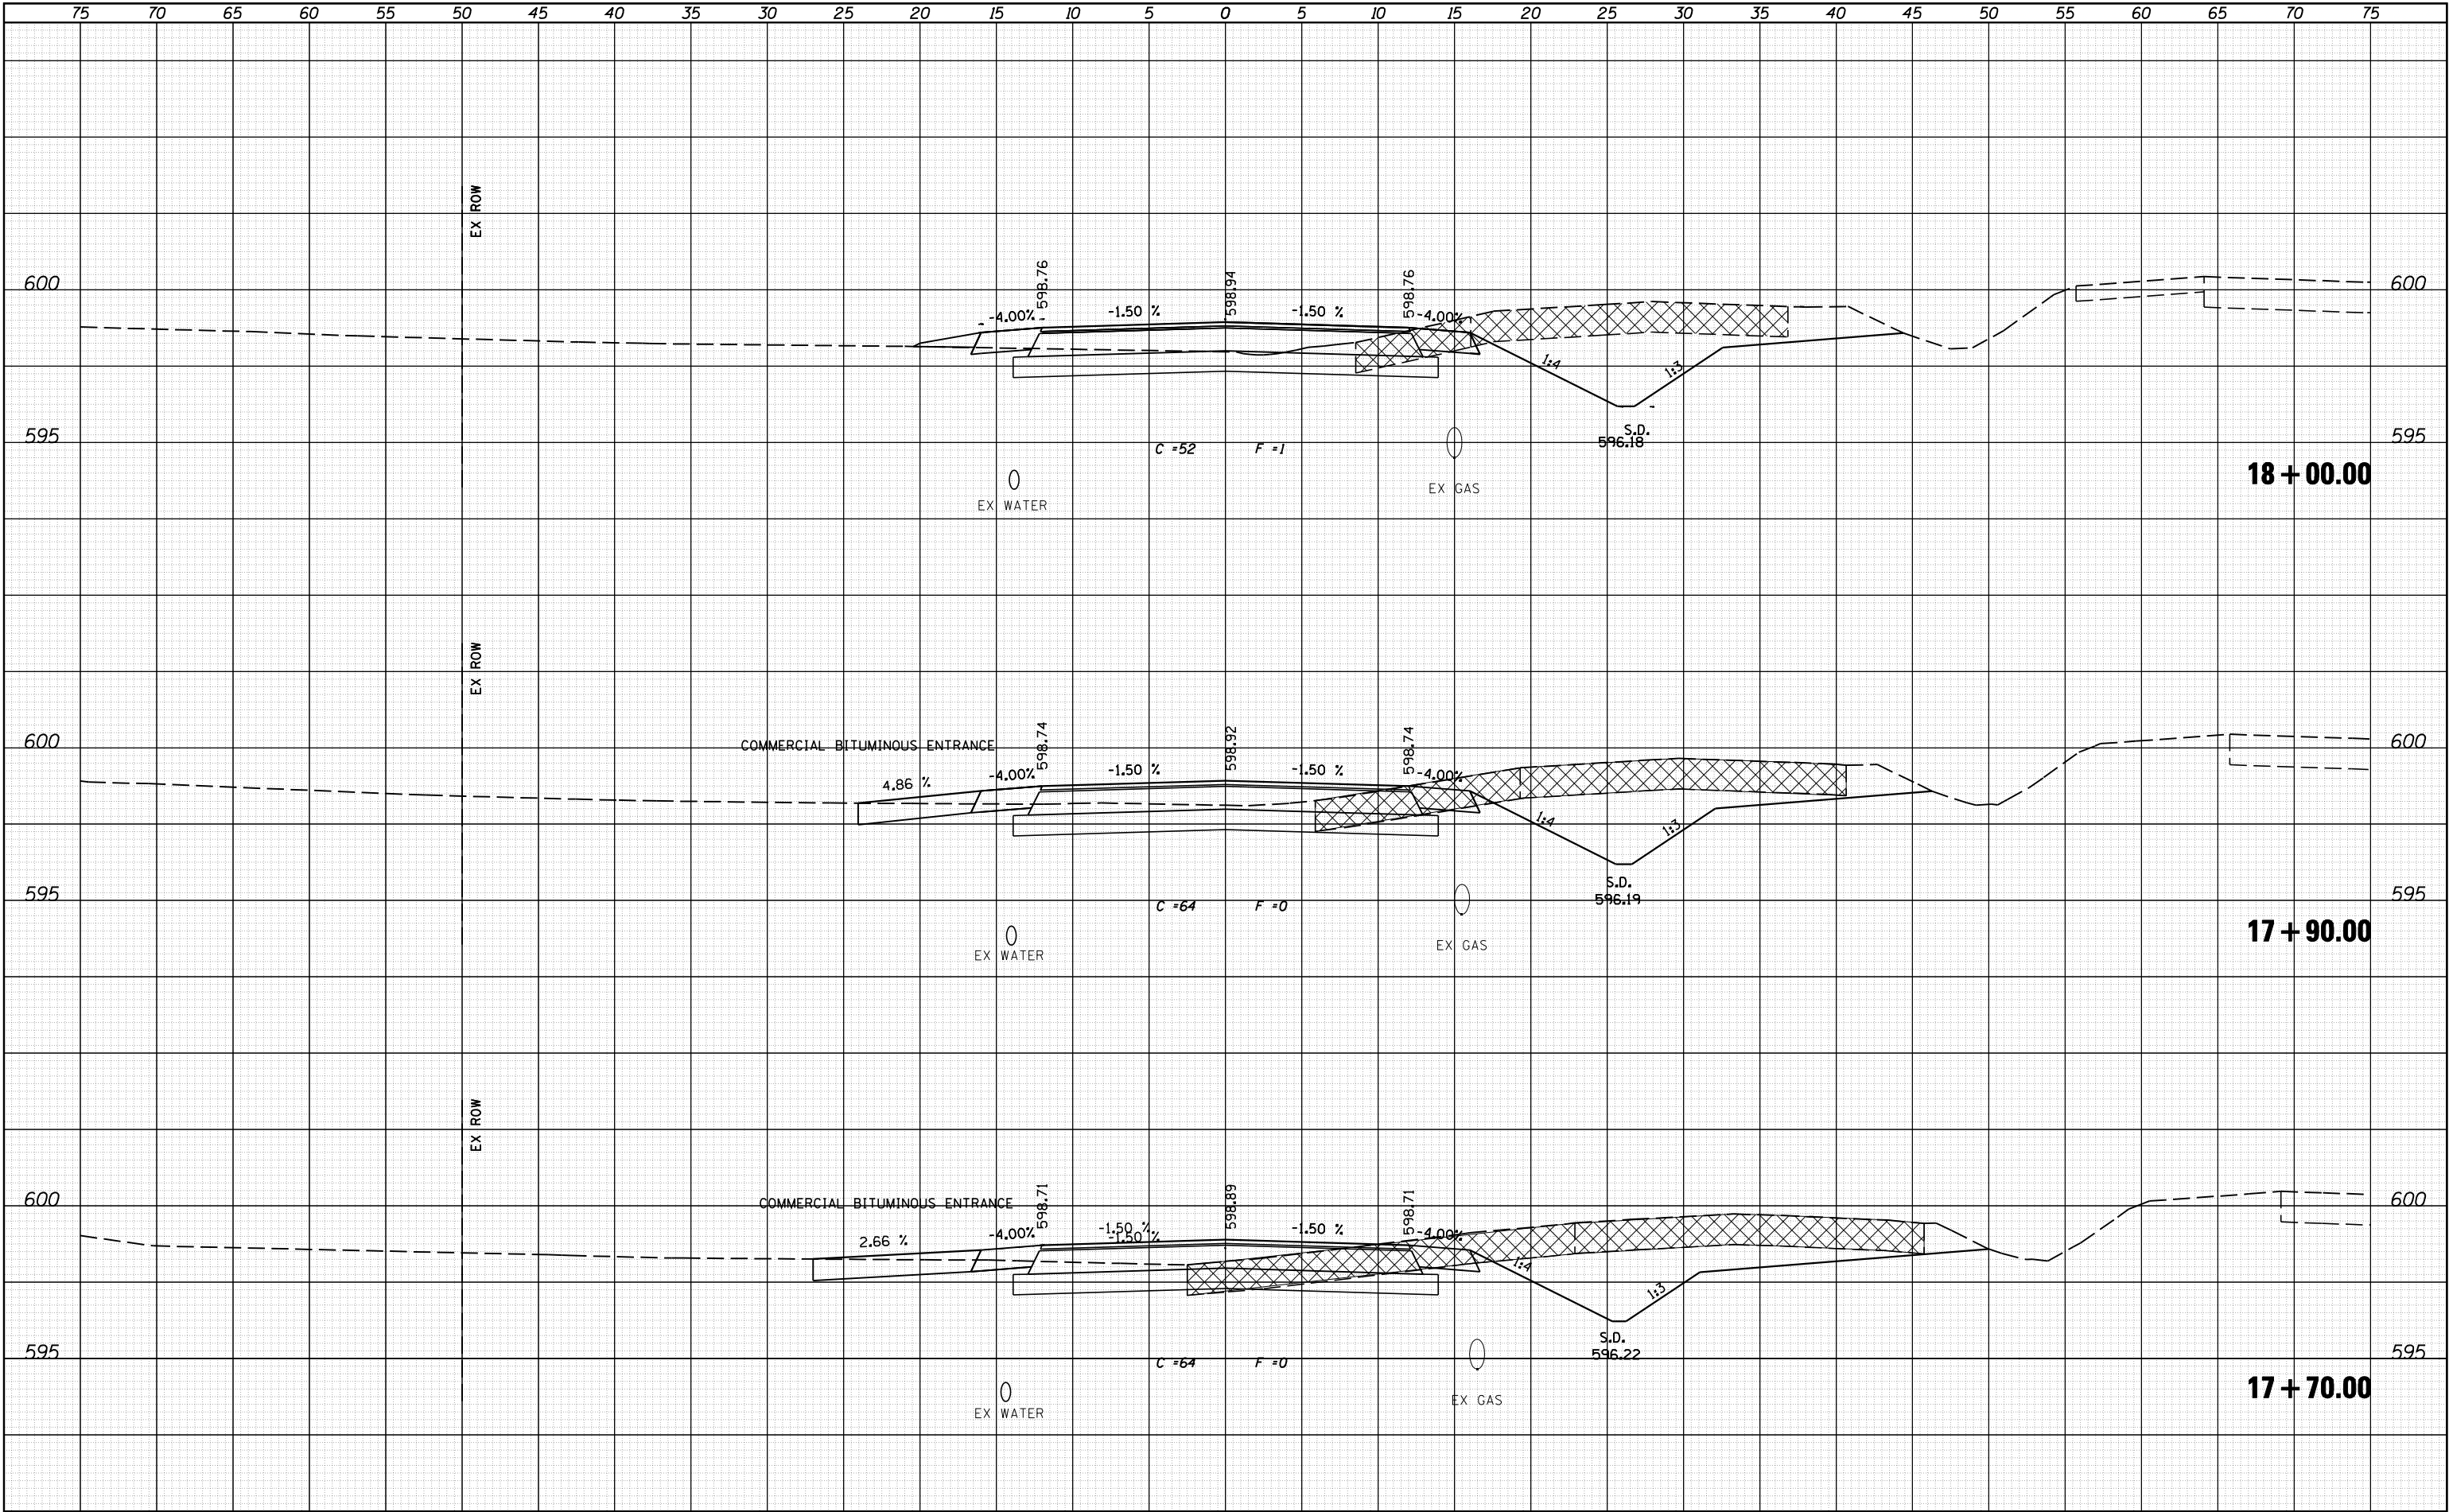

FINAL SURVEY NOTE BOOK NO.	SURVEYED PLOTTED TEMPLATE AREAS CHECKED	BY	DATE


ORIGINAL SURVEY NOTE BOOK NO.	SURVEYED PLOTTED TEMPLATE AREAS CHECKED	BY	DATE

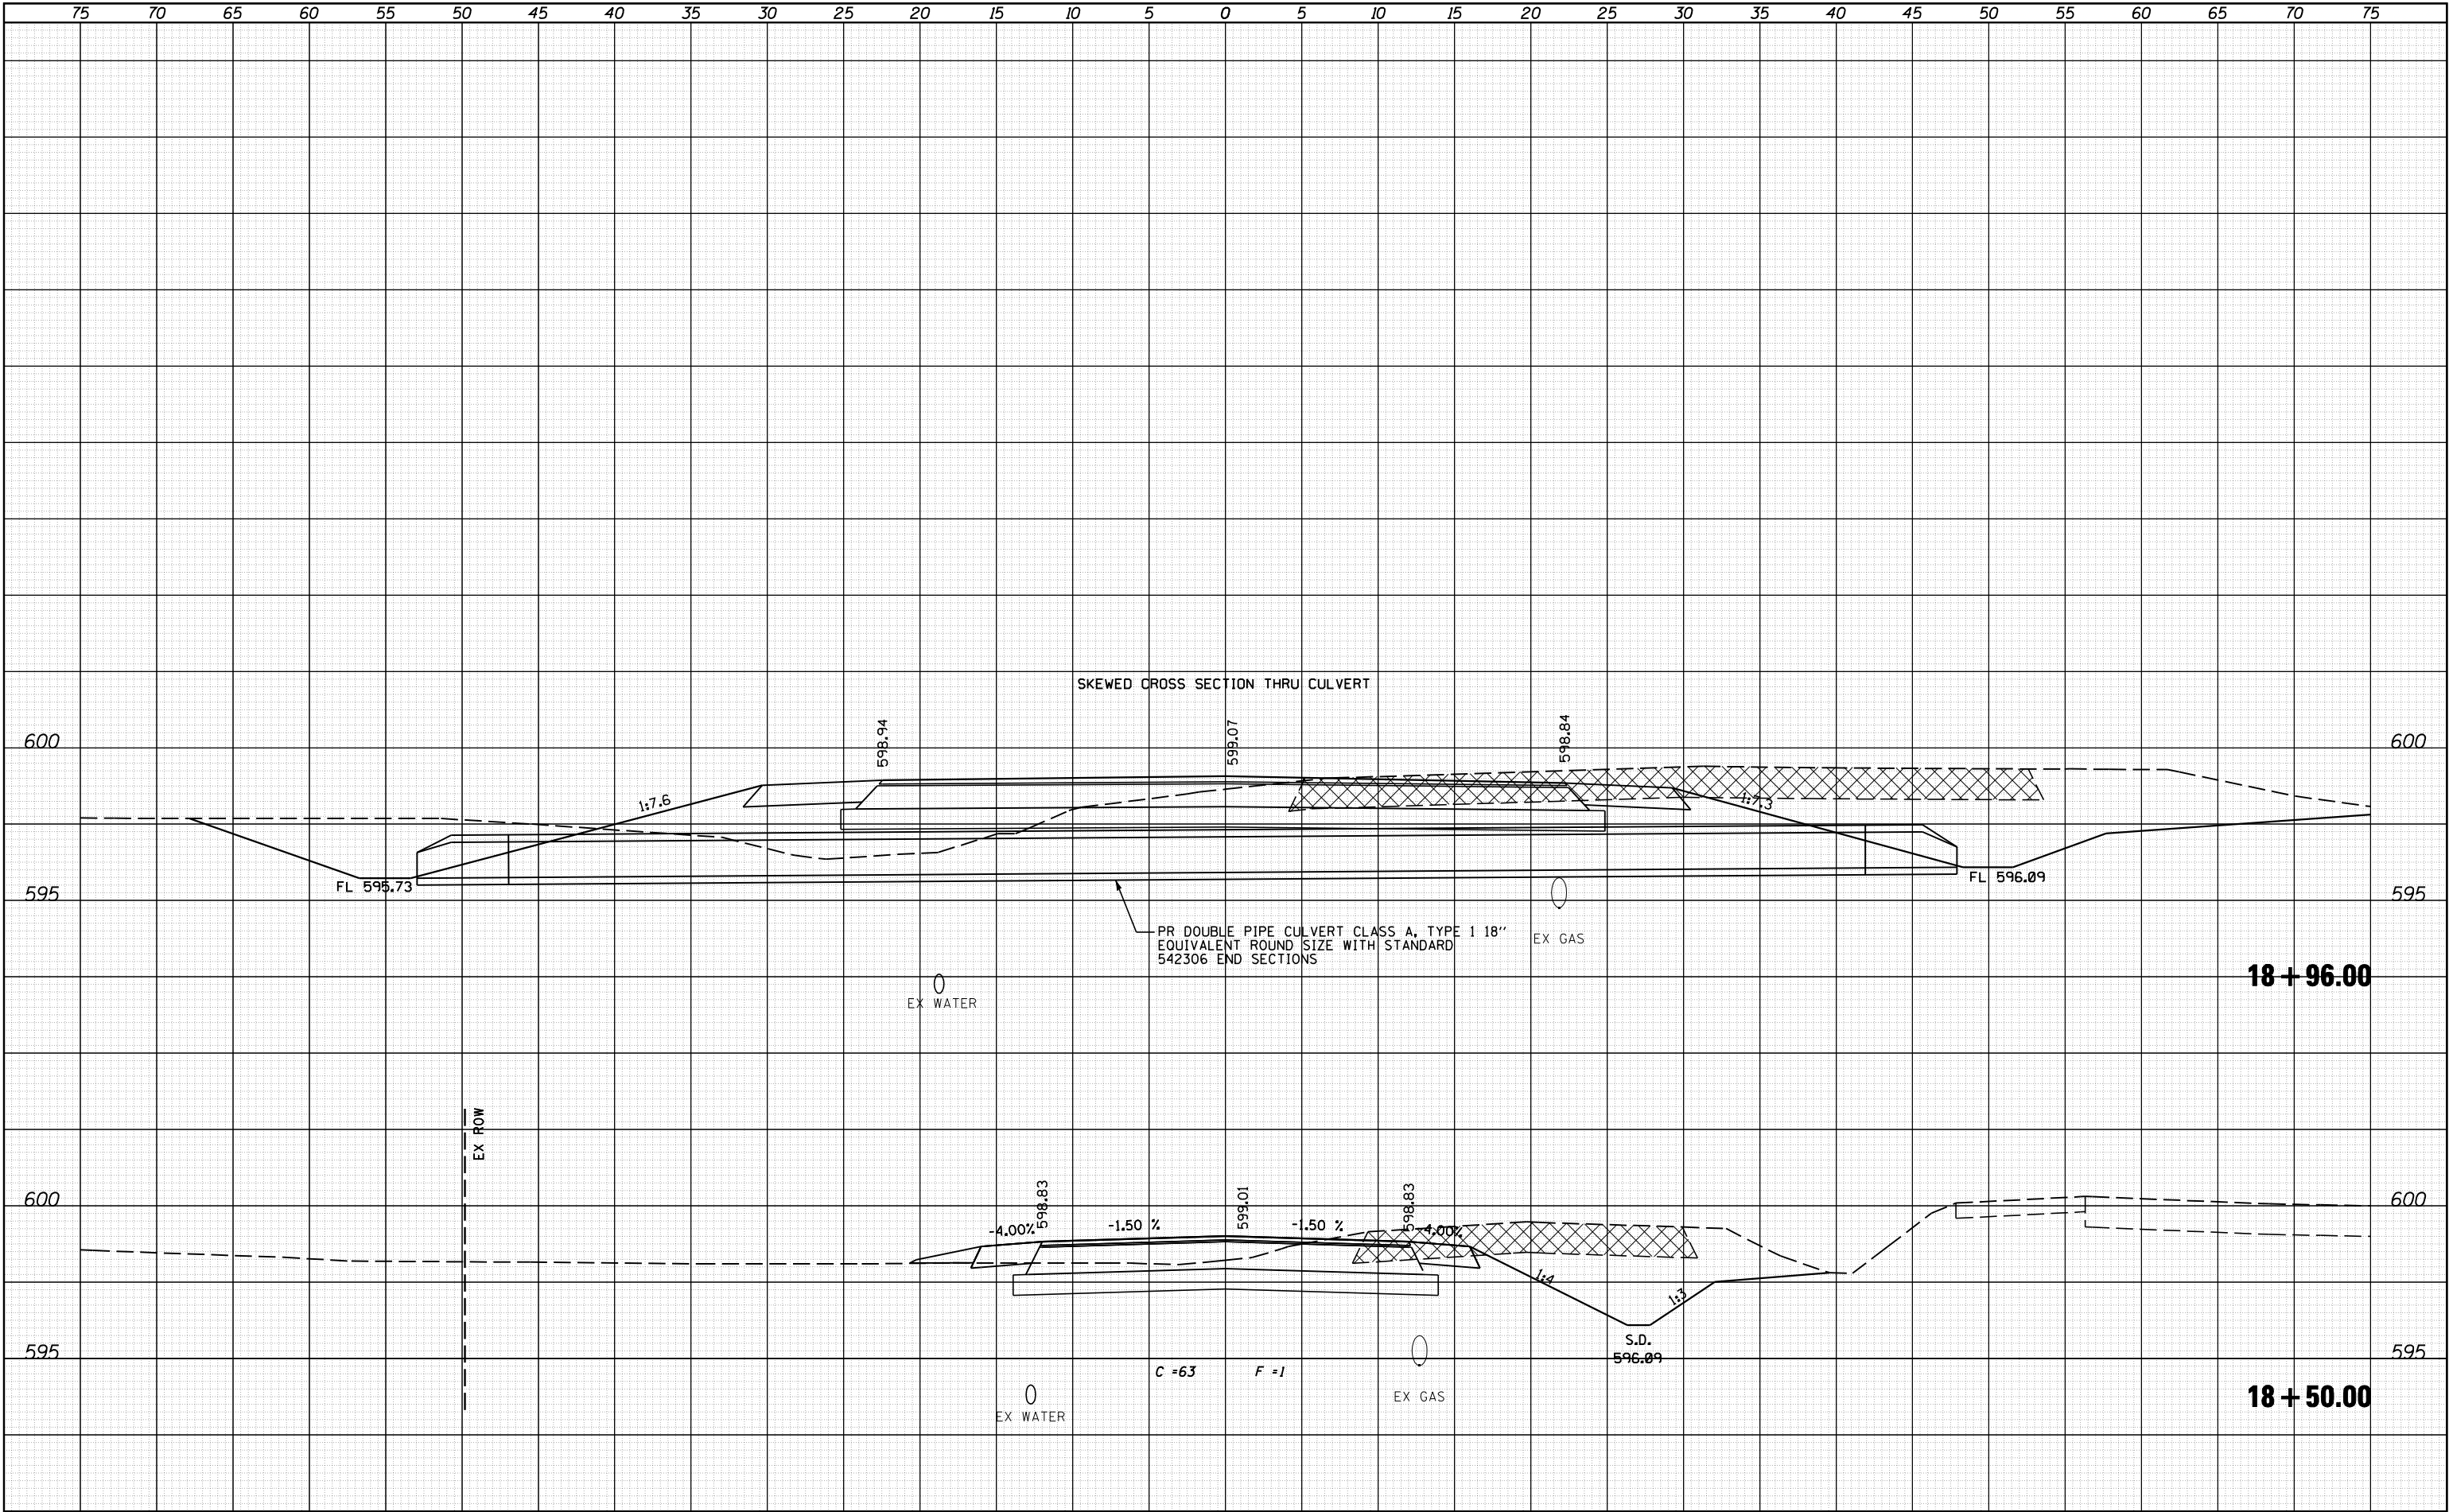

75	70	65	60	55	50	45	40	35	30	25	20	15	10	5	0	5	10	15	20	25	30	35	40	45	50	55	60	65	70	75
CEC Cummins Engineering Corporation Civil and Structural Engineering			JOB = 2265.11		DESIGNED - NAK		REVISED -		STATE OF ILLINOIS DEPARTMENT OF TRANSPORTATION										SBI 126 (6TH ST RD)						F.A.I. RTE. 126	SECTION		COUNTY	TOTAL SHEETS	SHEET NO.
			FILE NAME = D672F74-sh1-x.s.dgn		DRAWN - SJS		REVISED -																			(110) I-2		SANGAMON	93	82
			PLOT SCALE = 10.0000' / IN.		CHECKED - NSK		REVISED -																							
			PLOT DATE = 2/4/2013		DATE - 11/27/2012		REVISED -																							
											SCALE:				SHEET NO.		OF SHEETS		STA. 18+50.00 TO STA. 18+96.00				FED. ROAD DIST. NO.		ILLINOIS	FED. AID PROJECT				

FINAL	SURVEYED	BY	DATE
SURVEY	PLOTTED		
NOTE BOOK	TEMPLATE		
NO.	AREAS CHECKED		

ORIGINAL	SURVEYED	BY	DATE
SURVEY	PLOTTED		
NOTE BOOK	TEMPLATE		
NO.	AREAS CHECKED		

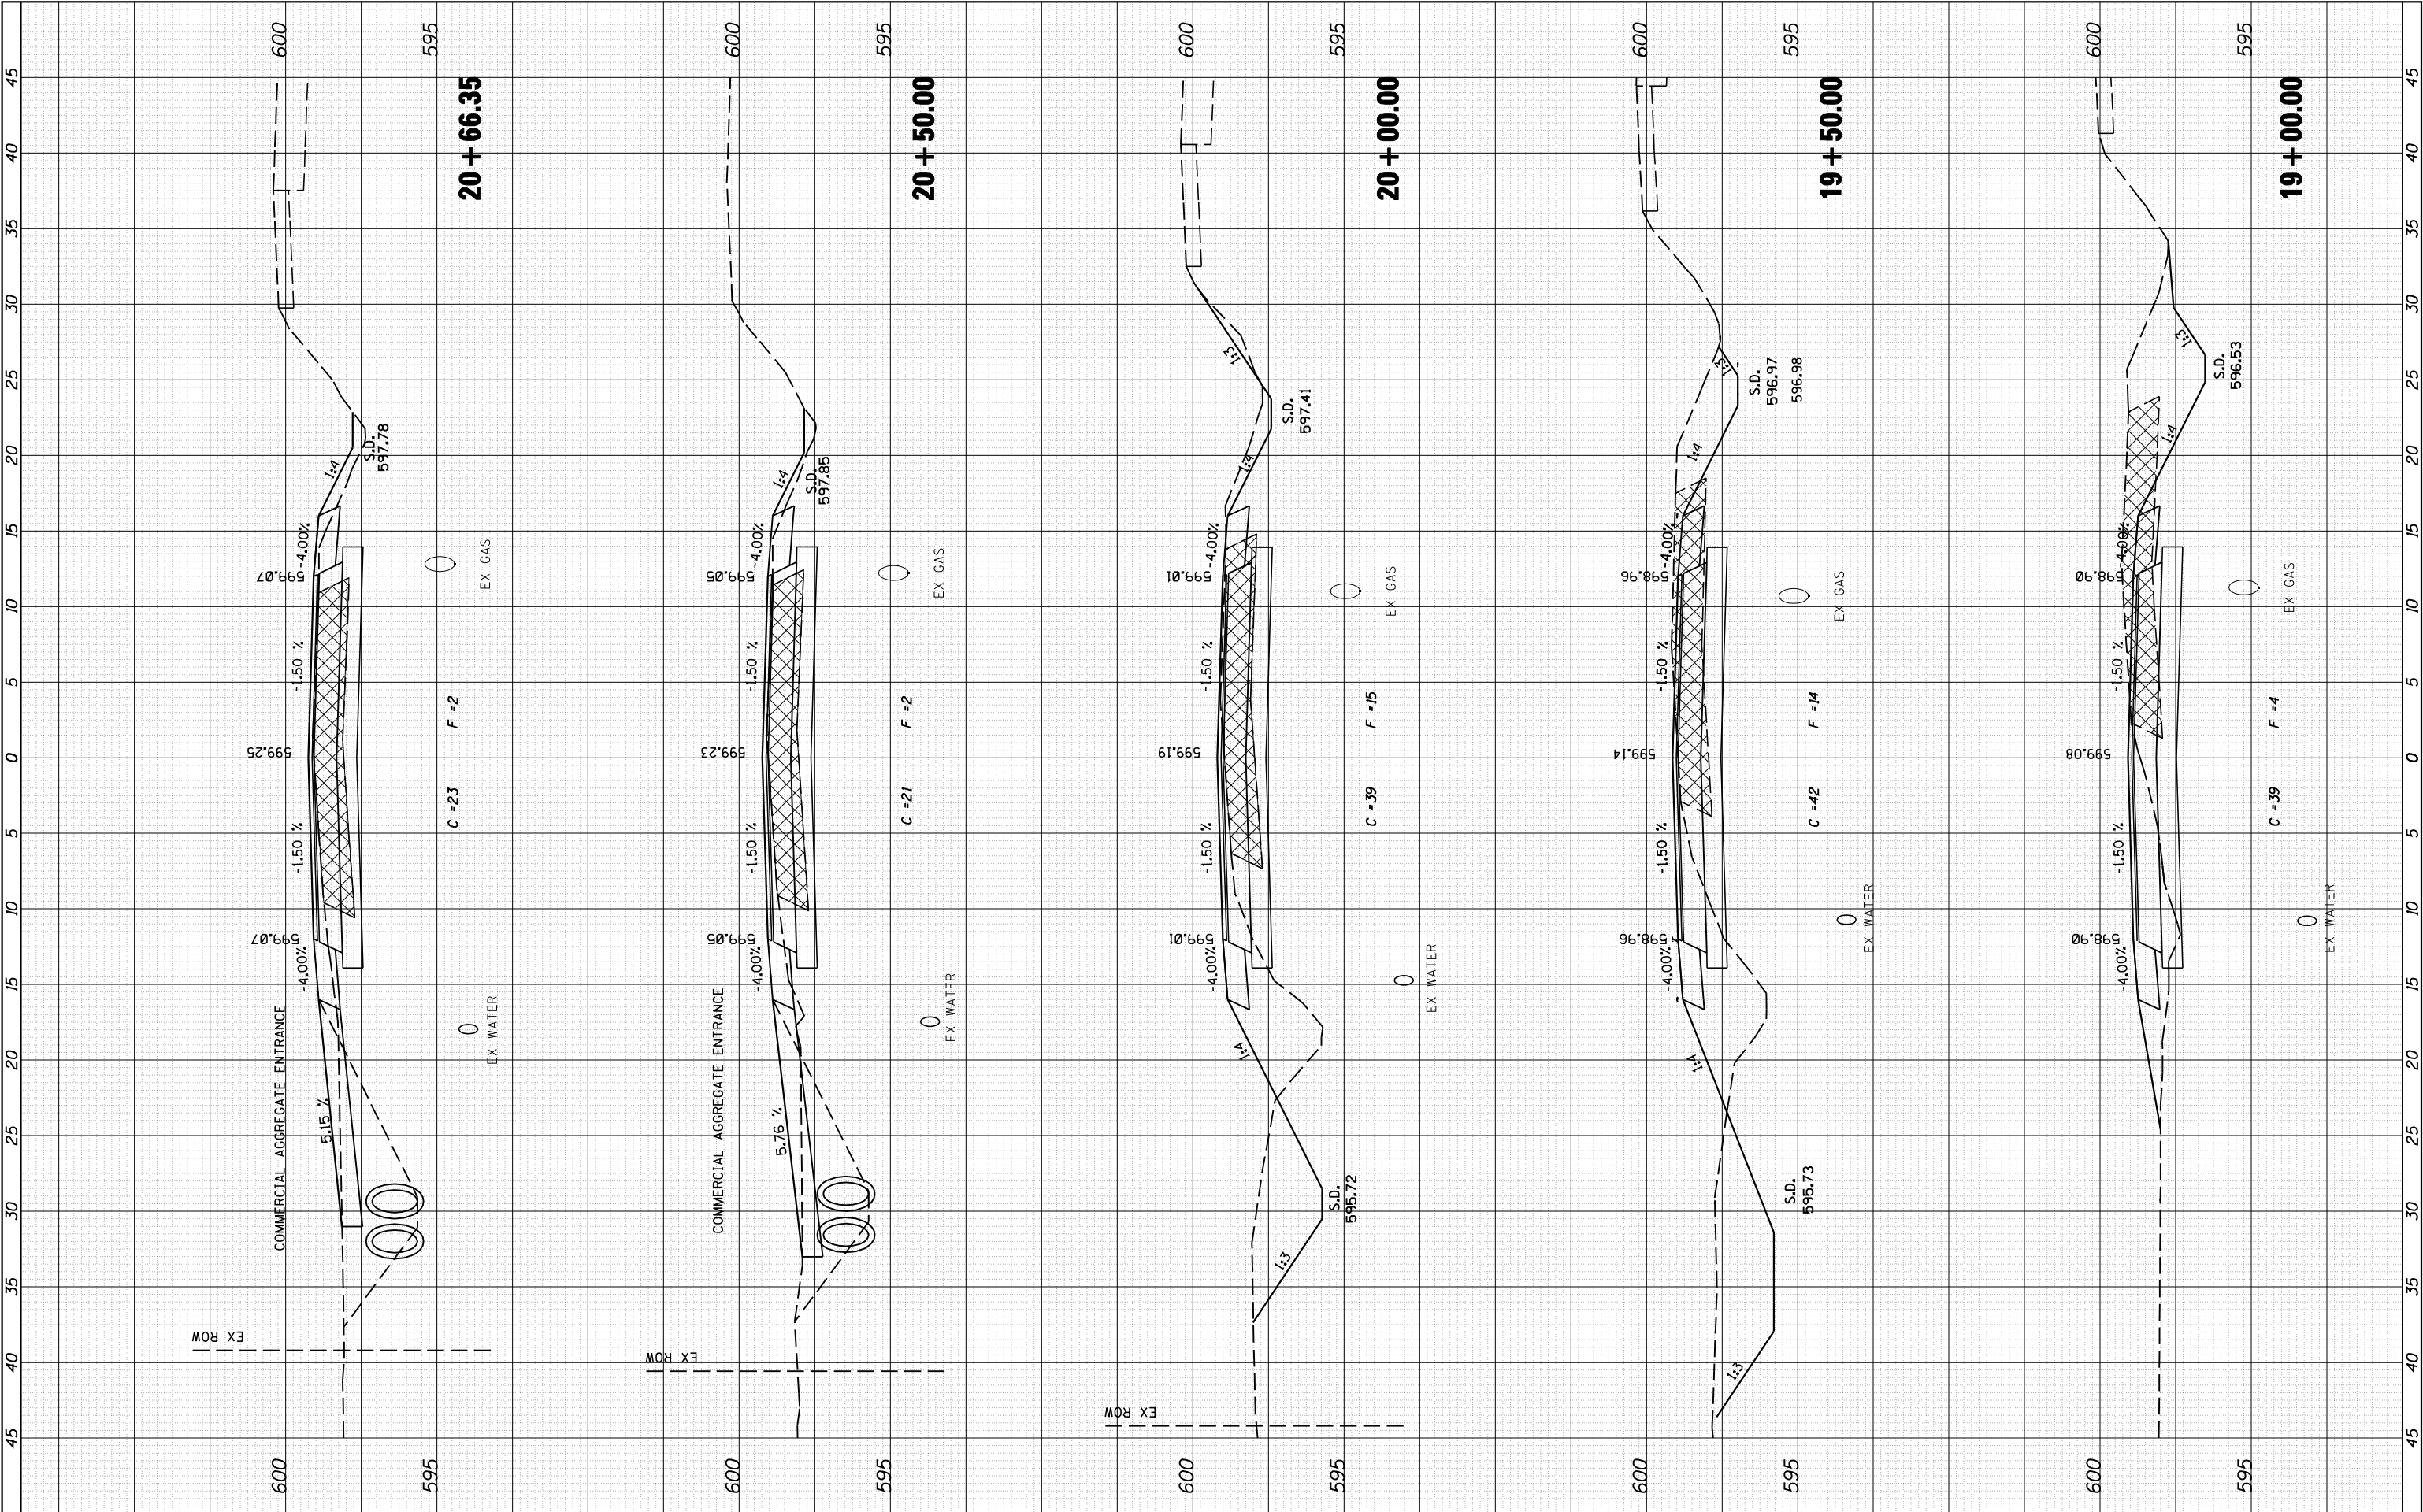

CEC

Cummins
Engineering
Corporation
Civil and Structural Engineering

JOB = 2265.11
FILE NAME = D672F74-sht-xs.dgn
PLOT SCALE = 10.0000' / IN.
PLOT DATE = 2/4/2013

DESIGNED - NAK
DRAWN - SJS
CHECKED - NAK
DATE - 11/27/2012

REVISED -
REVISED -
REVISED -
REVISED -

STATE OF ILLINOIS
DEPARTMENT OF TRANSPORTATION


SBI 126 (6TH ST RD)

SCALE: SHEET NO. OF SHEETS STA. 19+00.00 TO STA. 20+66.35

F.A.I. RTE.	SECTION	COUNTY	TOTAL SHEETS	SHEET NO.
126	(110) 1-2	SANGAMON	93	83
CONTRACT NO. 72F74				
FED. ROAD DIST. NO. ILLINOIS FED. AID PROJECT				


FINAL SURVEY NOTE BOOK NO.	SURVEYED PLOTTED TEMPLATE AREAS CHECKED	BY	DATE

ORIGINAL SURVEY NOTE BOOK NO.	SURVEYED PLOTTED TEMPLATE AREAS CHECKED	BY	DATE

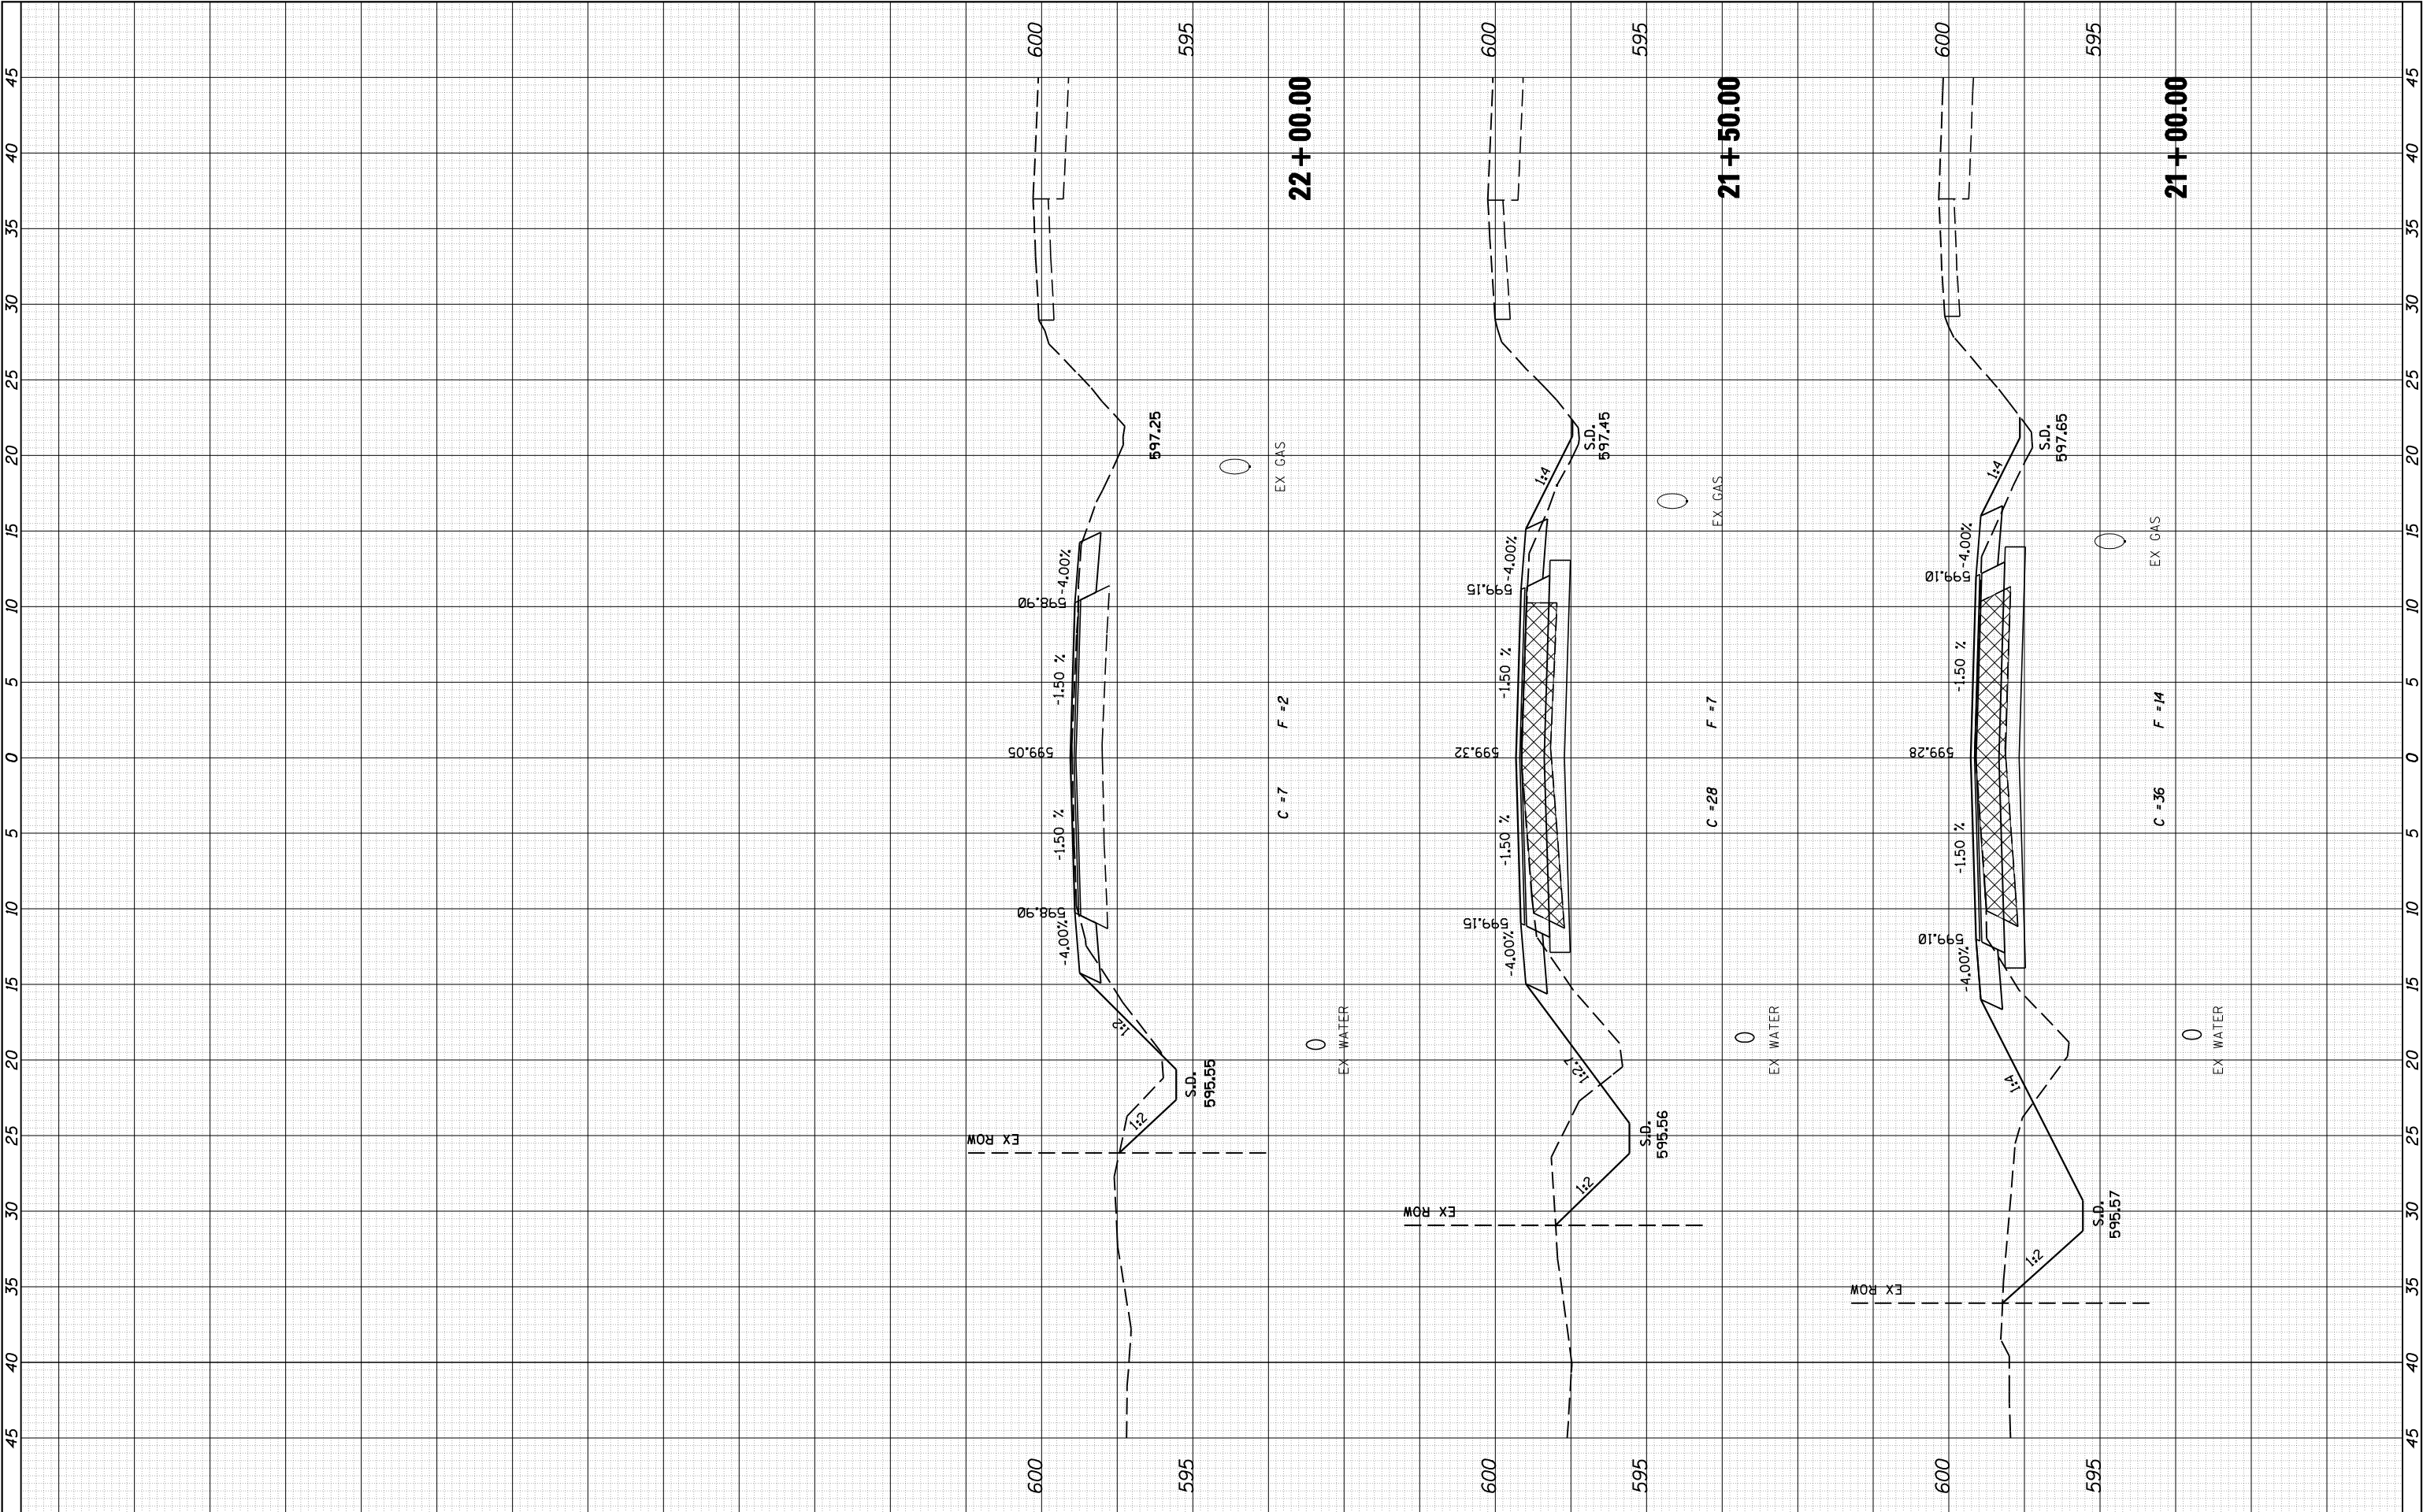


FINL	SURVEYED	BY	DATE
SURVY	PLOTTED		
NOTE BOOK	TEMPLATE		
NO.	AREAS CHECKED		

ORIGINAL	SURVEYED	BY	DATE
SURVY	PLOTTED		
NOTE BOOK	TEMPLATE		
NO.	AREAS CHECKED		

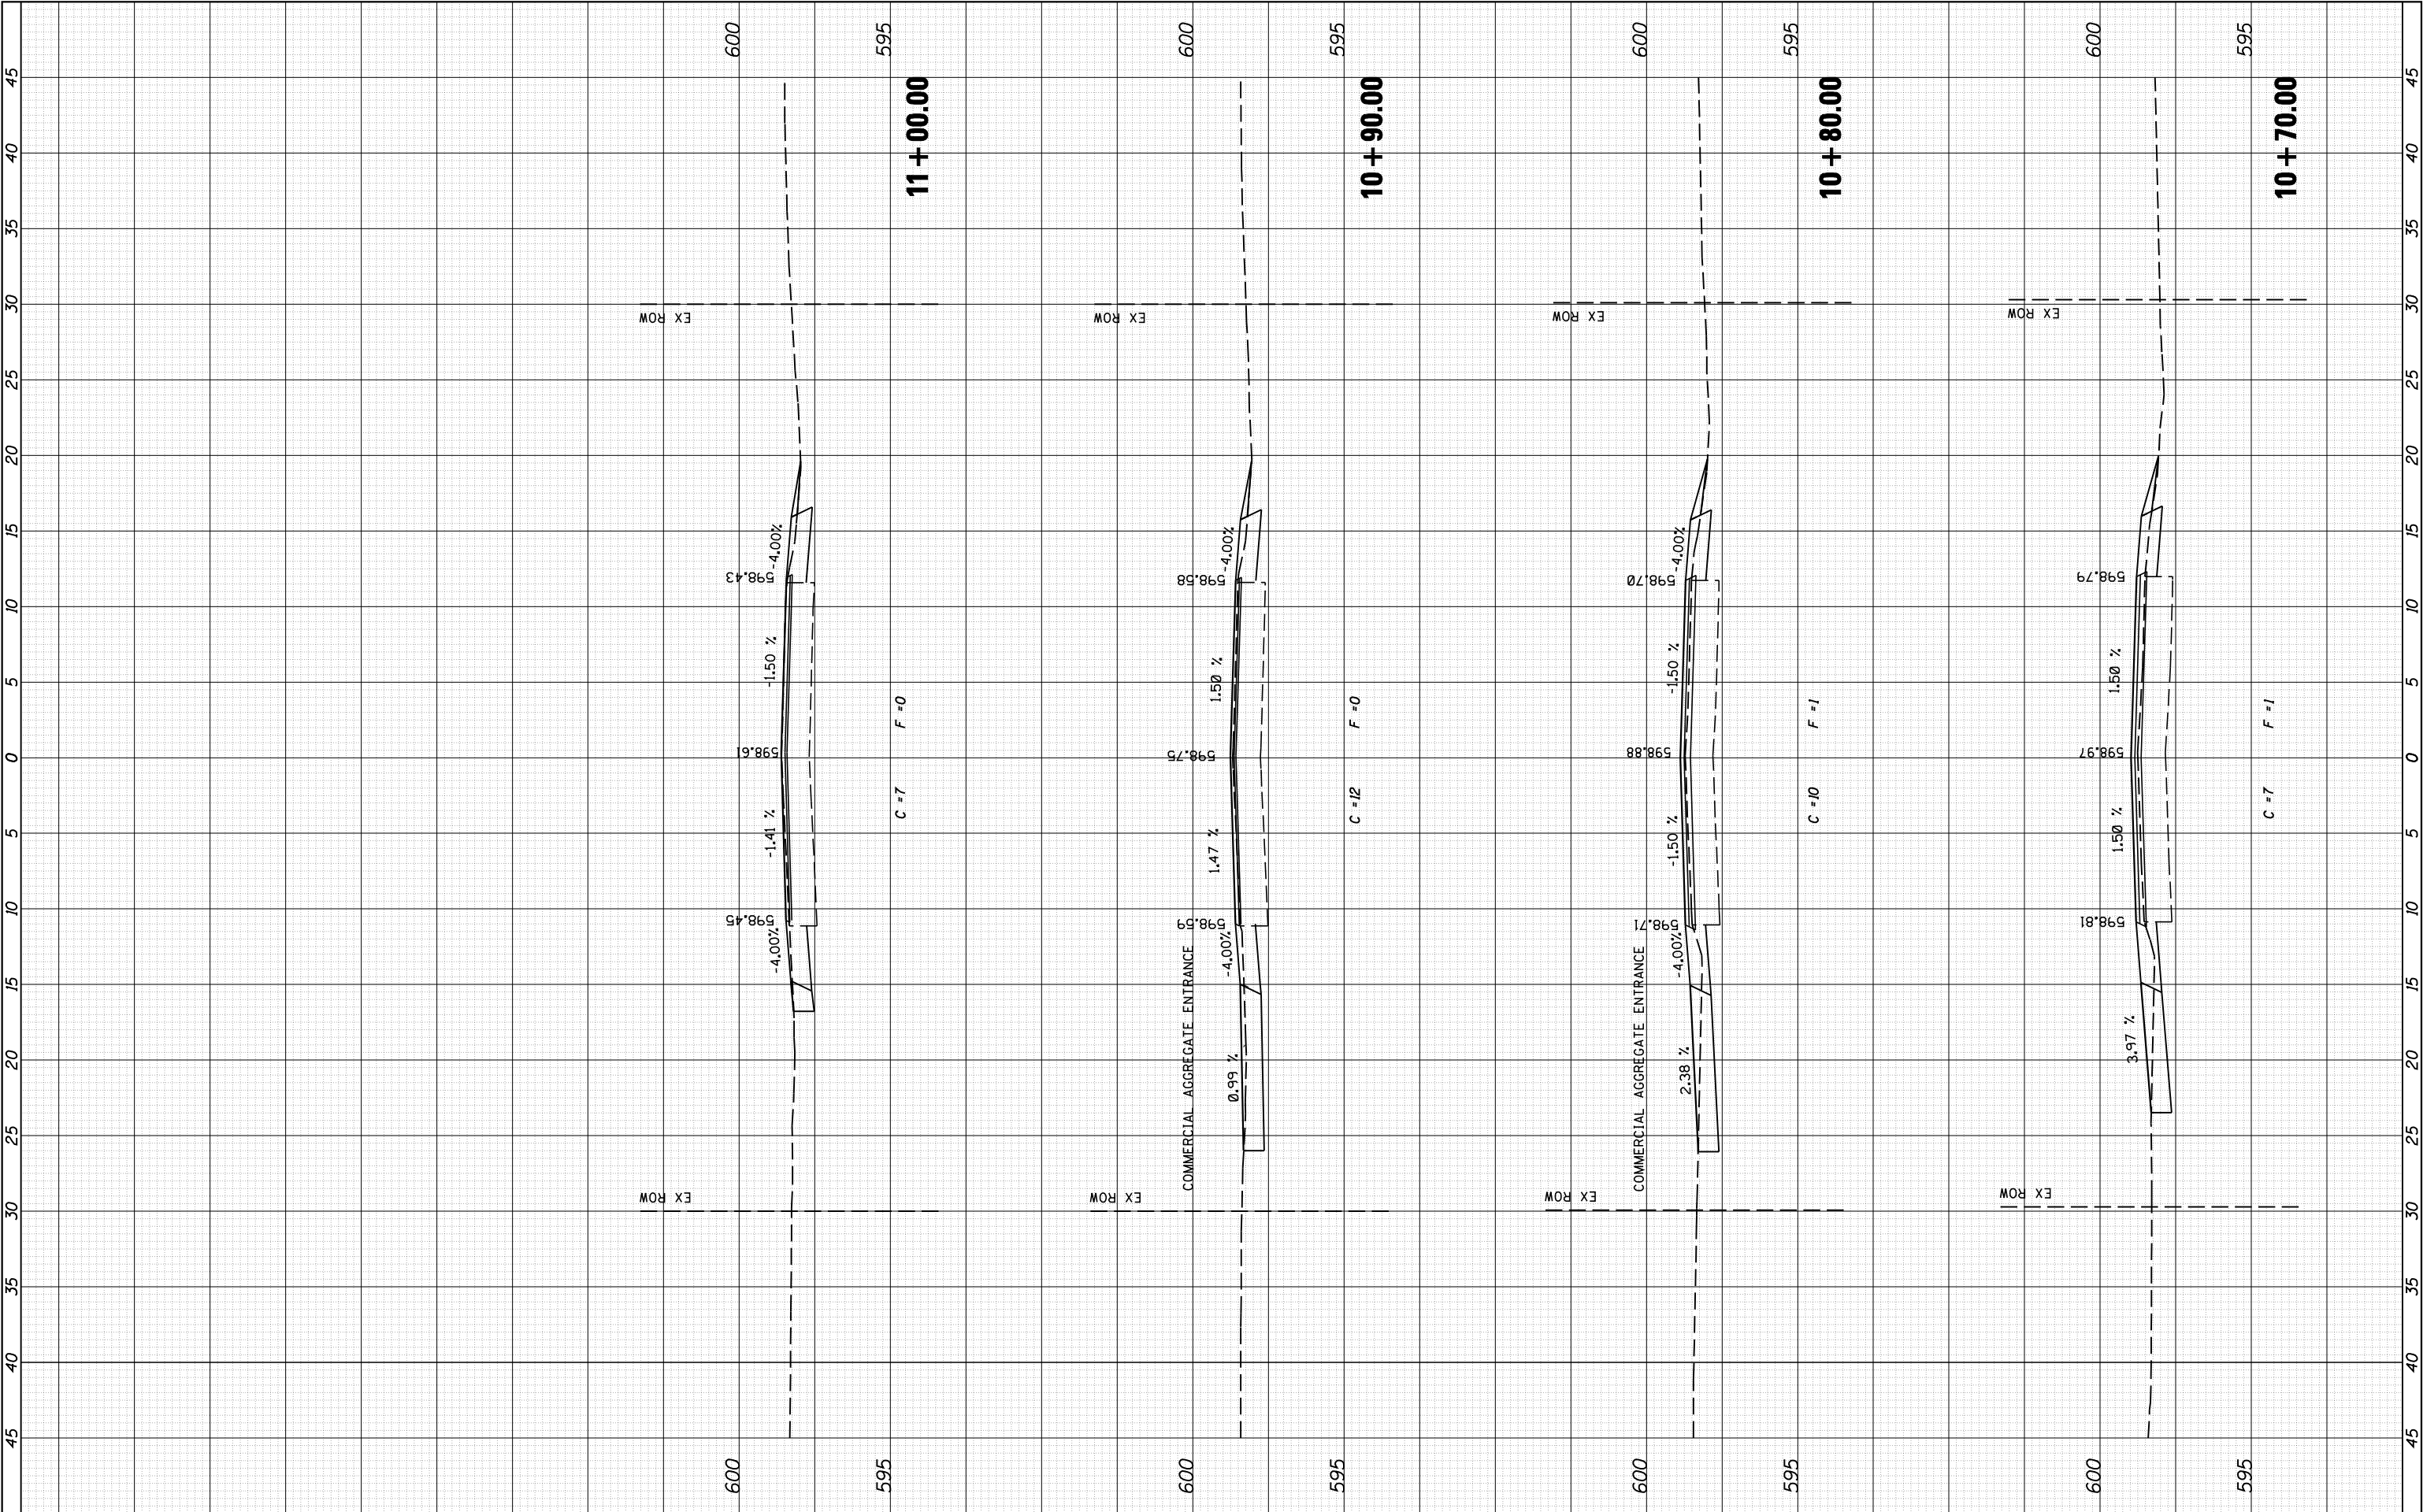


ORIGINAL SURVEY	SURVEYED _____	BY _____	DATE _____
	PLOTTED _____ TEMPLATE _____ AREAS _____ AREAS CHECKED _____		
NOTE BOOK			
NO			

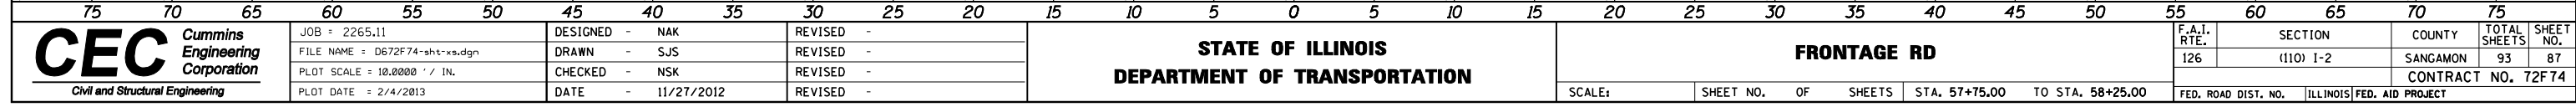


FINAL SURVEY	NO.	NOTE BOOK	AREAS CHECKED	BY	DATE

ORIGINAL SURVEY	NO.	NOTE BOOK	AREAS CHECKED	BY	DATE

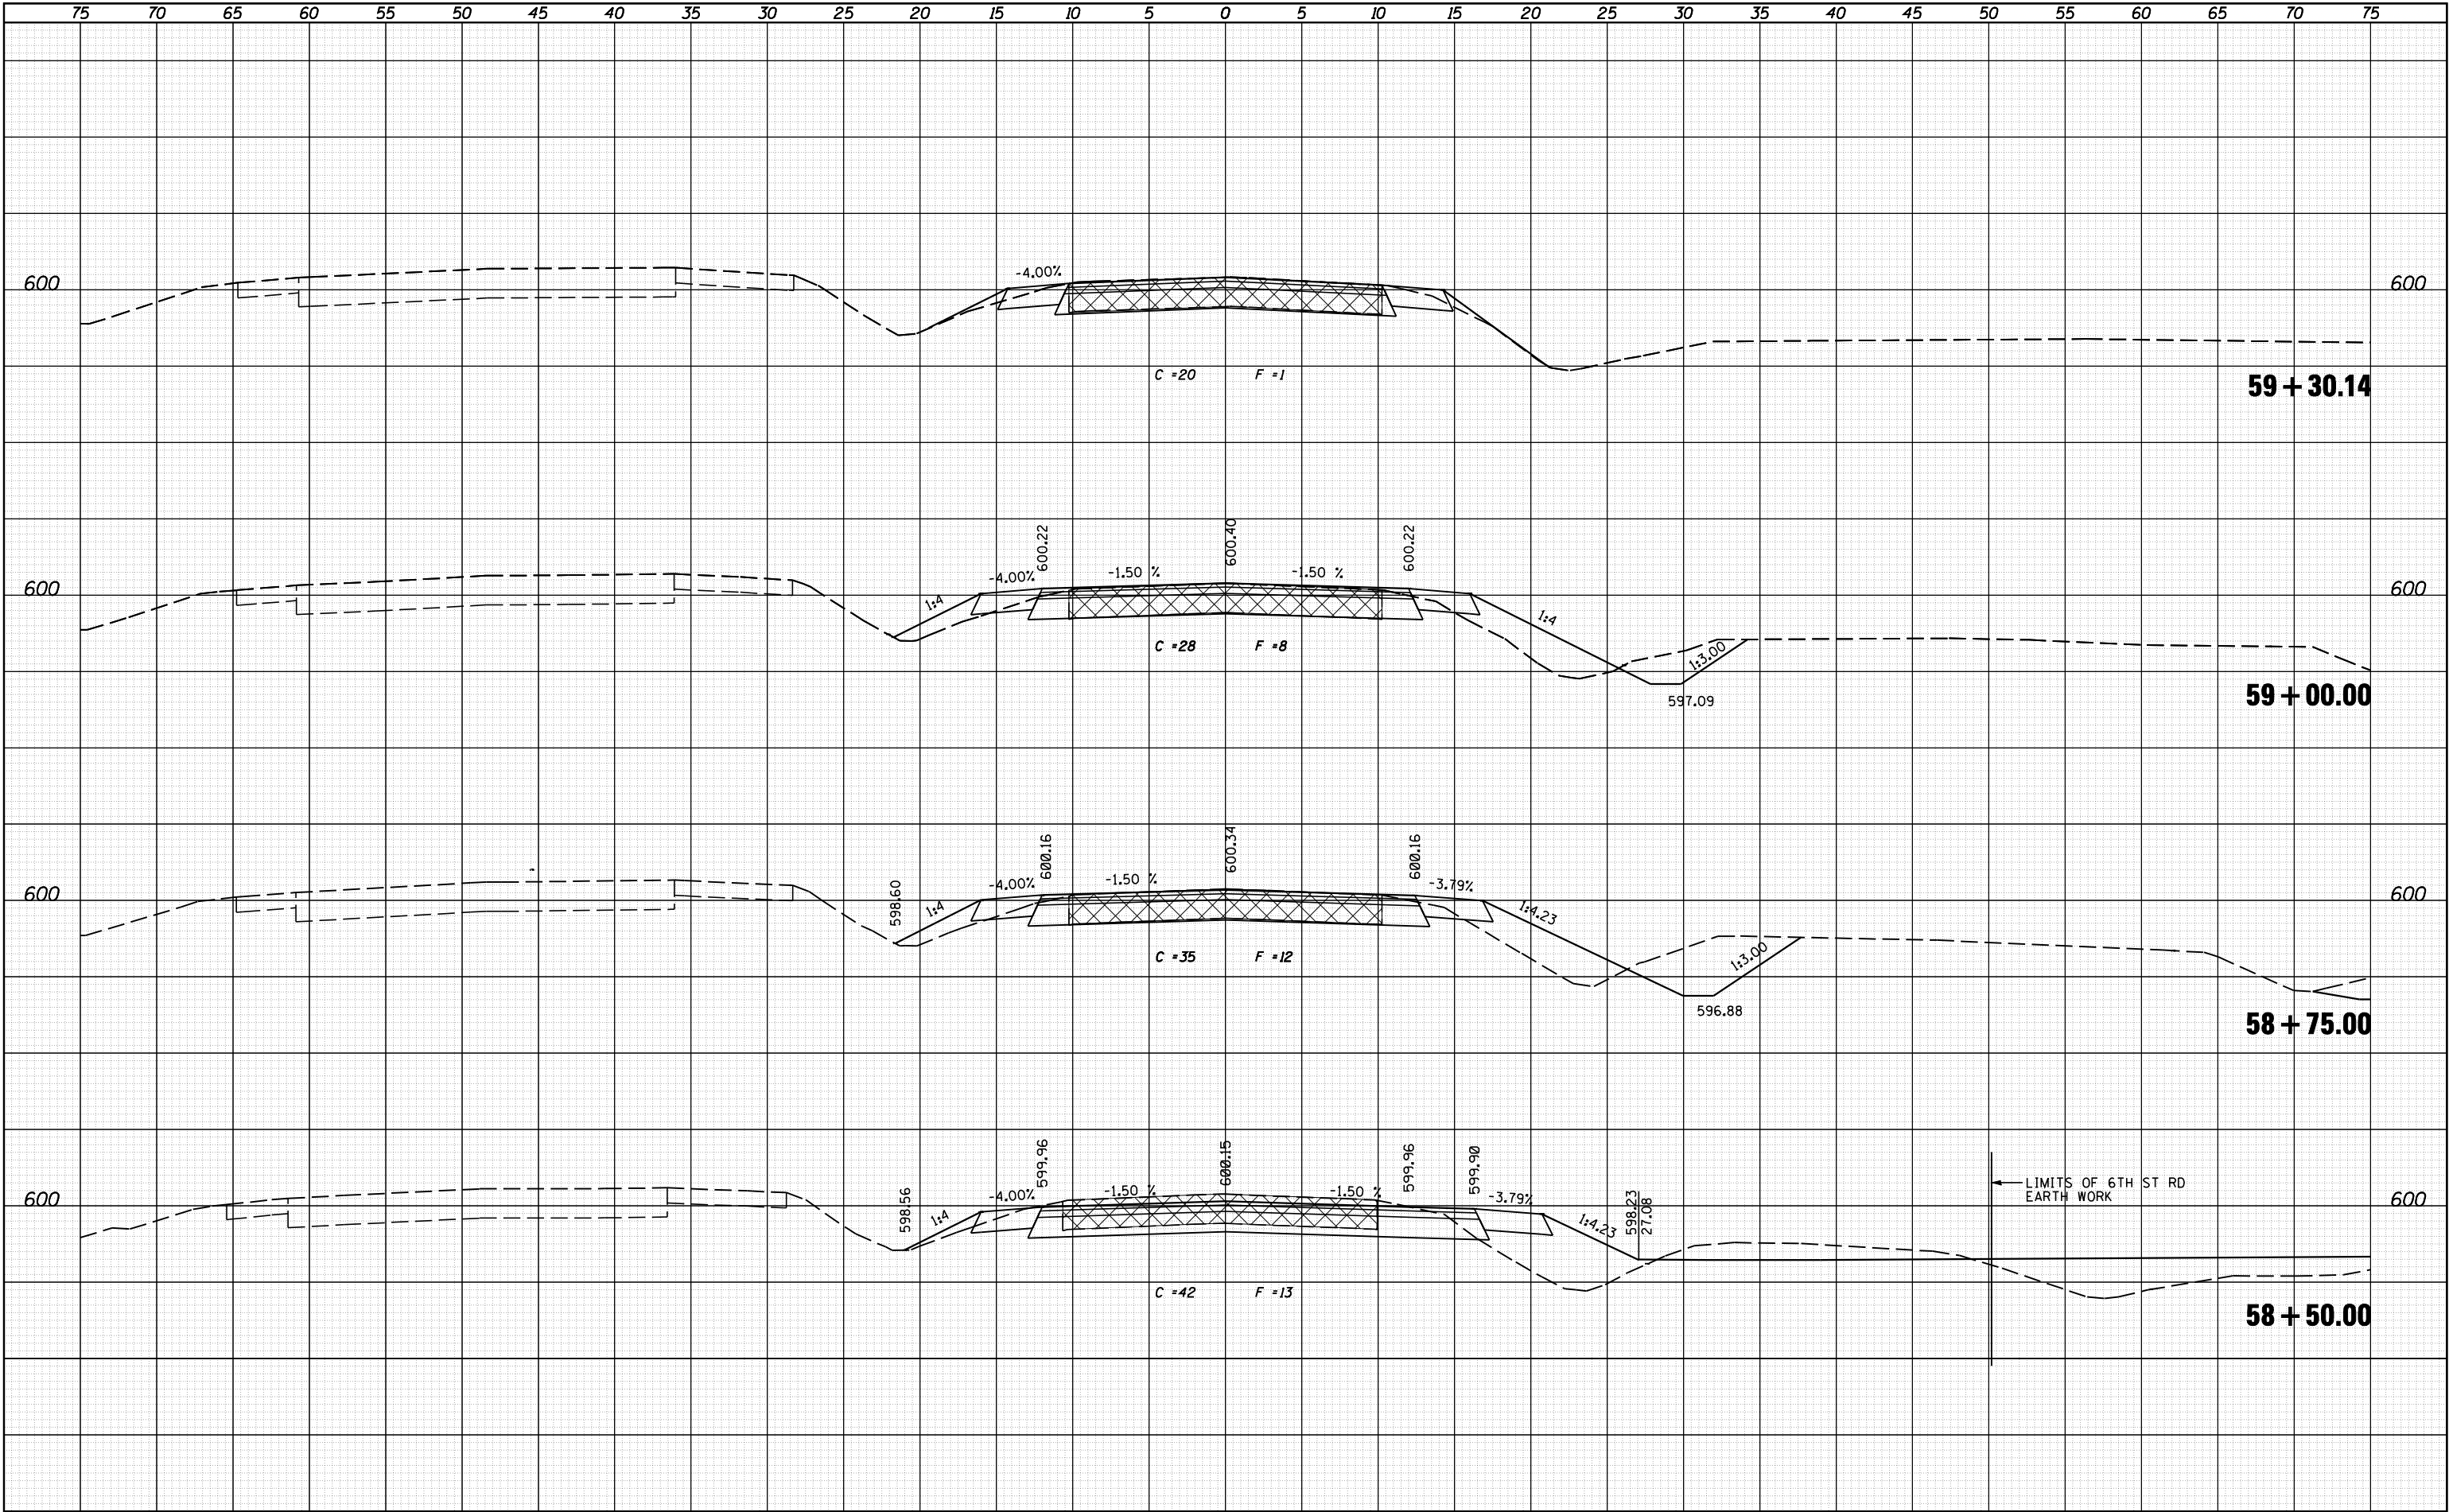


ORIGINAL SURVEY	SURVEYED _____	BY _____	DATE _____
	PLOTTED _____ TEMPLATE _____ AREAS _____ AREAS CHECKED _____		
NOTE BOOK			
NO			

 

	JOB = 2265.11	DESIGNED - NAK	REVISED -	STATE OF ILLINOIS DEPARTMENT OF TRANSPORTATION	STEVENSON DRIVE				F.A.I. RTE.	SECTION	COUNTY	TOTAL SHEETS	SHEET NO.
	FILE NAME = D672F74-sht-xs.dgn	DRAWN - SJS	REVISED -						126	(110) I-2	SANGAMON	93	89
	PLOT SCALE = 10.0000' / IN.	CHECKED - NSK	REVISED -						CONTRACT NO. 72F74				
	PLOT DATE = 2/4/2013	DATE - 11/27/2012	REVISED -		SCALE:	SHEET NO.	OF	SHEETS	STA. 6+04.00 TO STA. 7+42.29	FED. ROAD DIST. NO.	ILLINOIS	FED. AID PROJECT	


FINAL SURVEY	SURVEYED _____		BY _____	DATE _____
	PLOTTED _____			
	TEMPLATE _____			
	AREAS _____			
NO. _____	AREAS CHECKED _____			

ORIGINAL SURVEY	SURVEYED _____		BY _____	DATE _____
	PLOTTED _____			
	TEMPLATE _____			
	AREAS _____			
NO. _____	AREAS CHECKED _____			

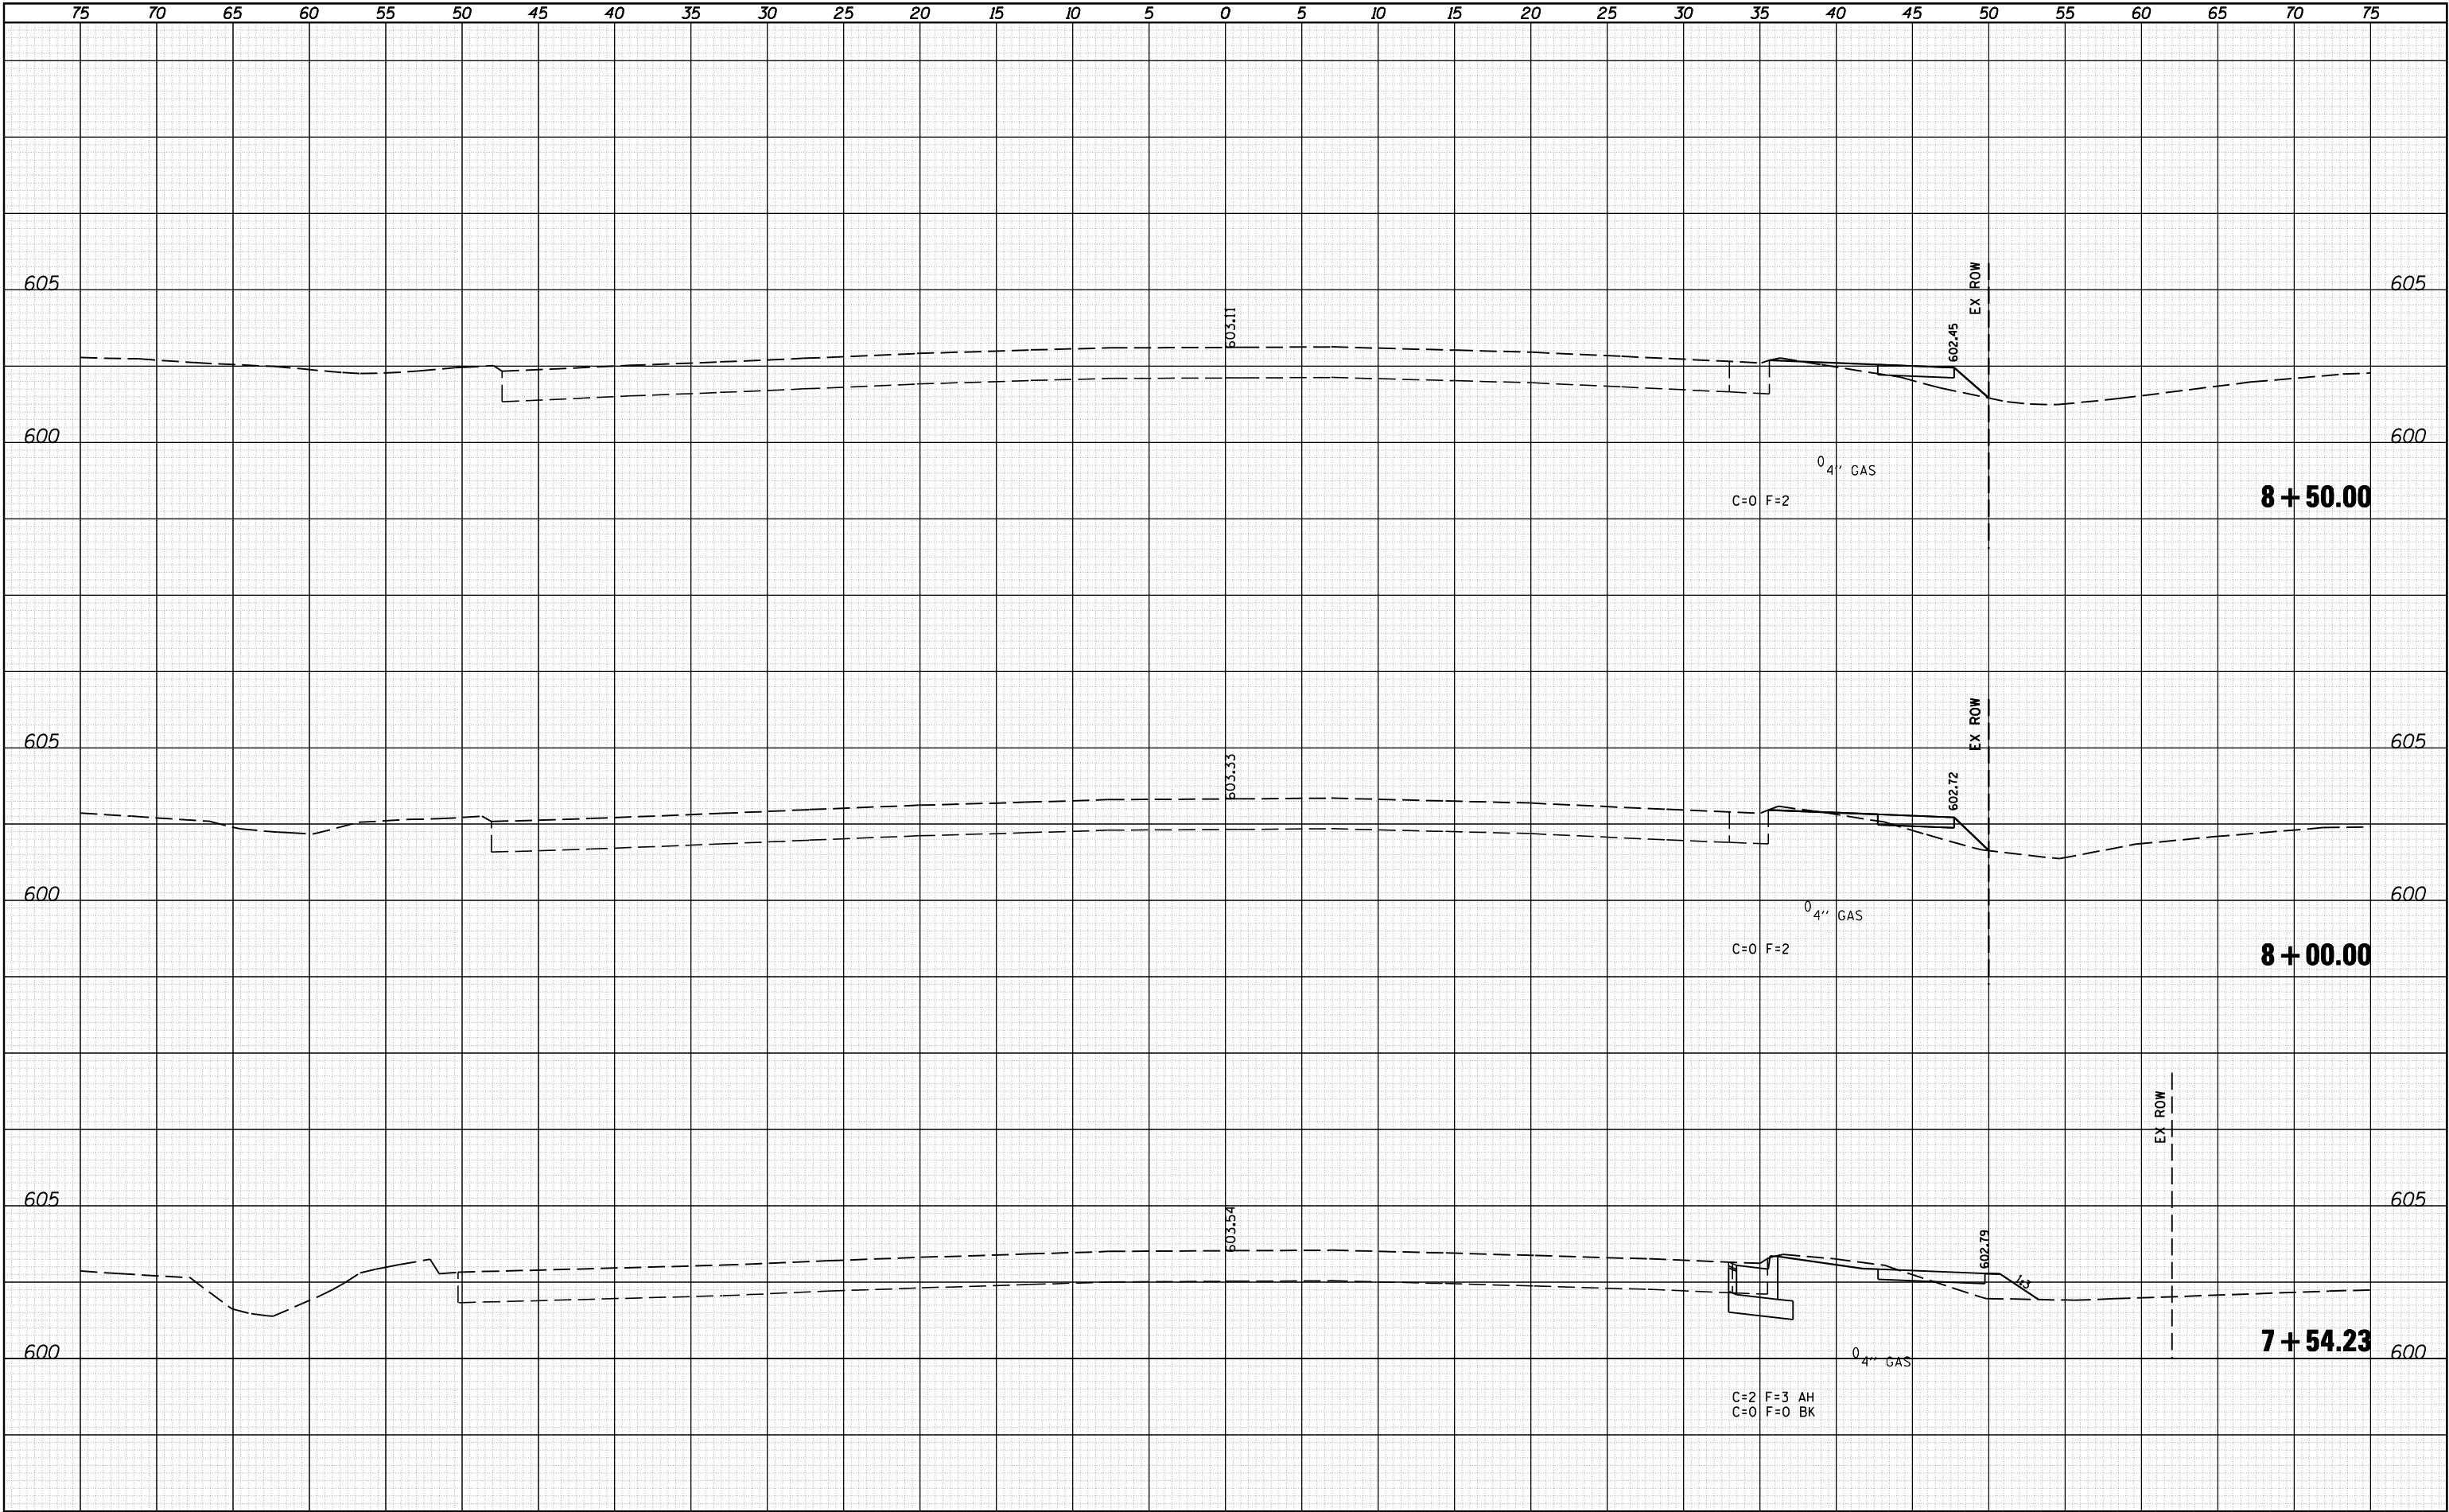


FINAL SURVEY NO.	SURVEYED PLOTTED NOTE BOOK	BY	DATE

ORIGINAL SURVEY NO.	SURVEYED PLOTTED NOTE BOOK	BY	DATE

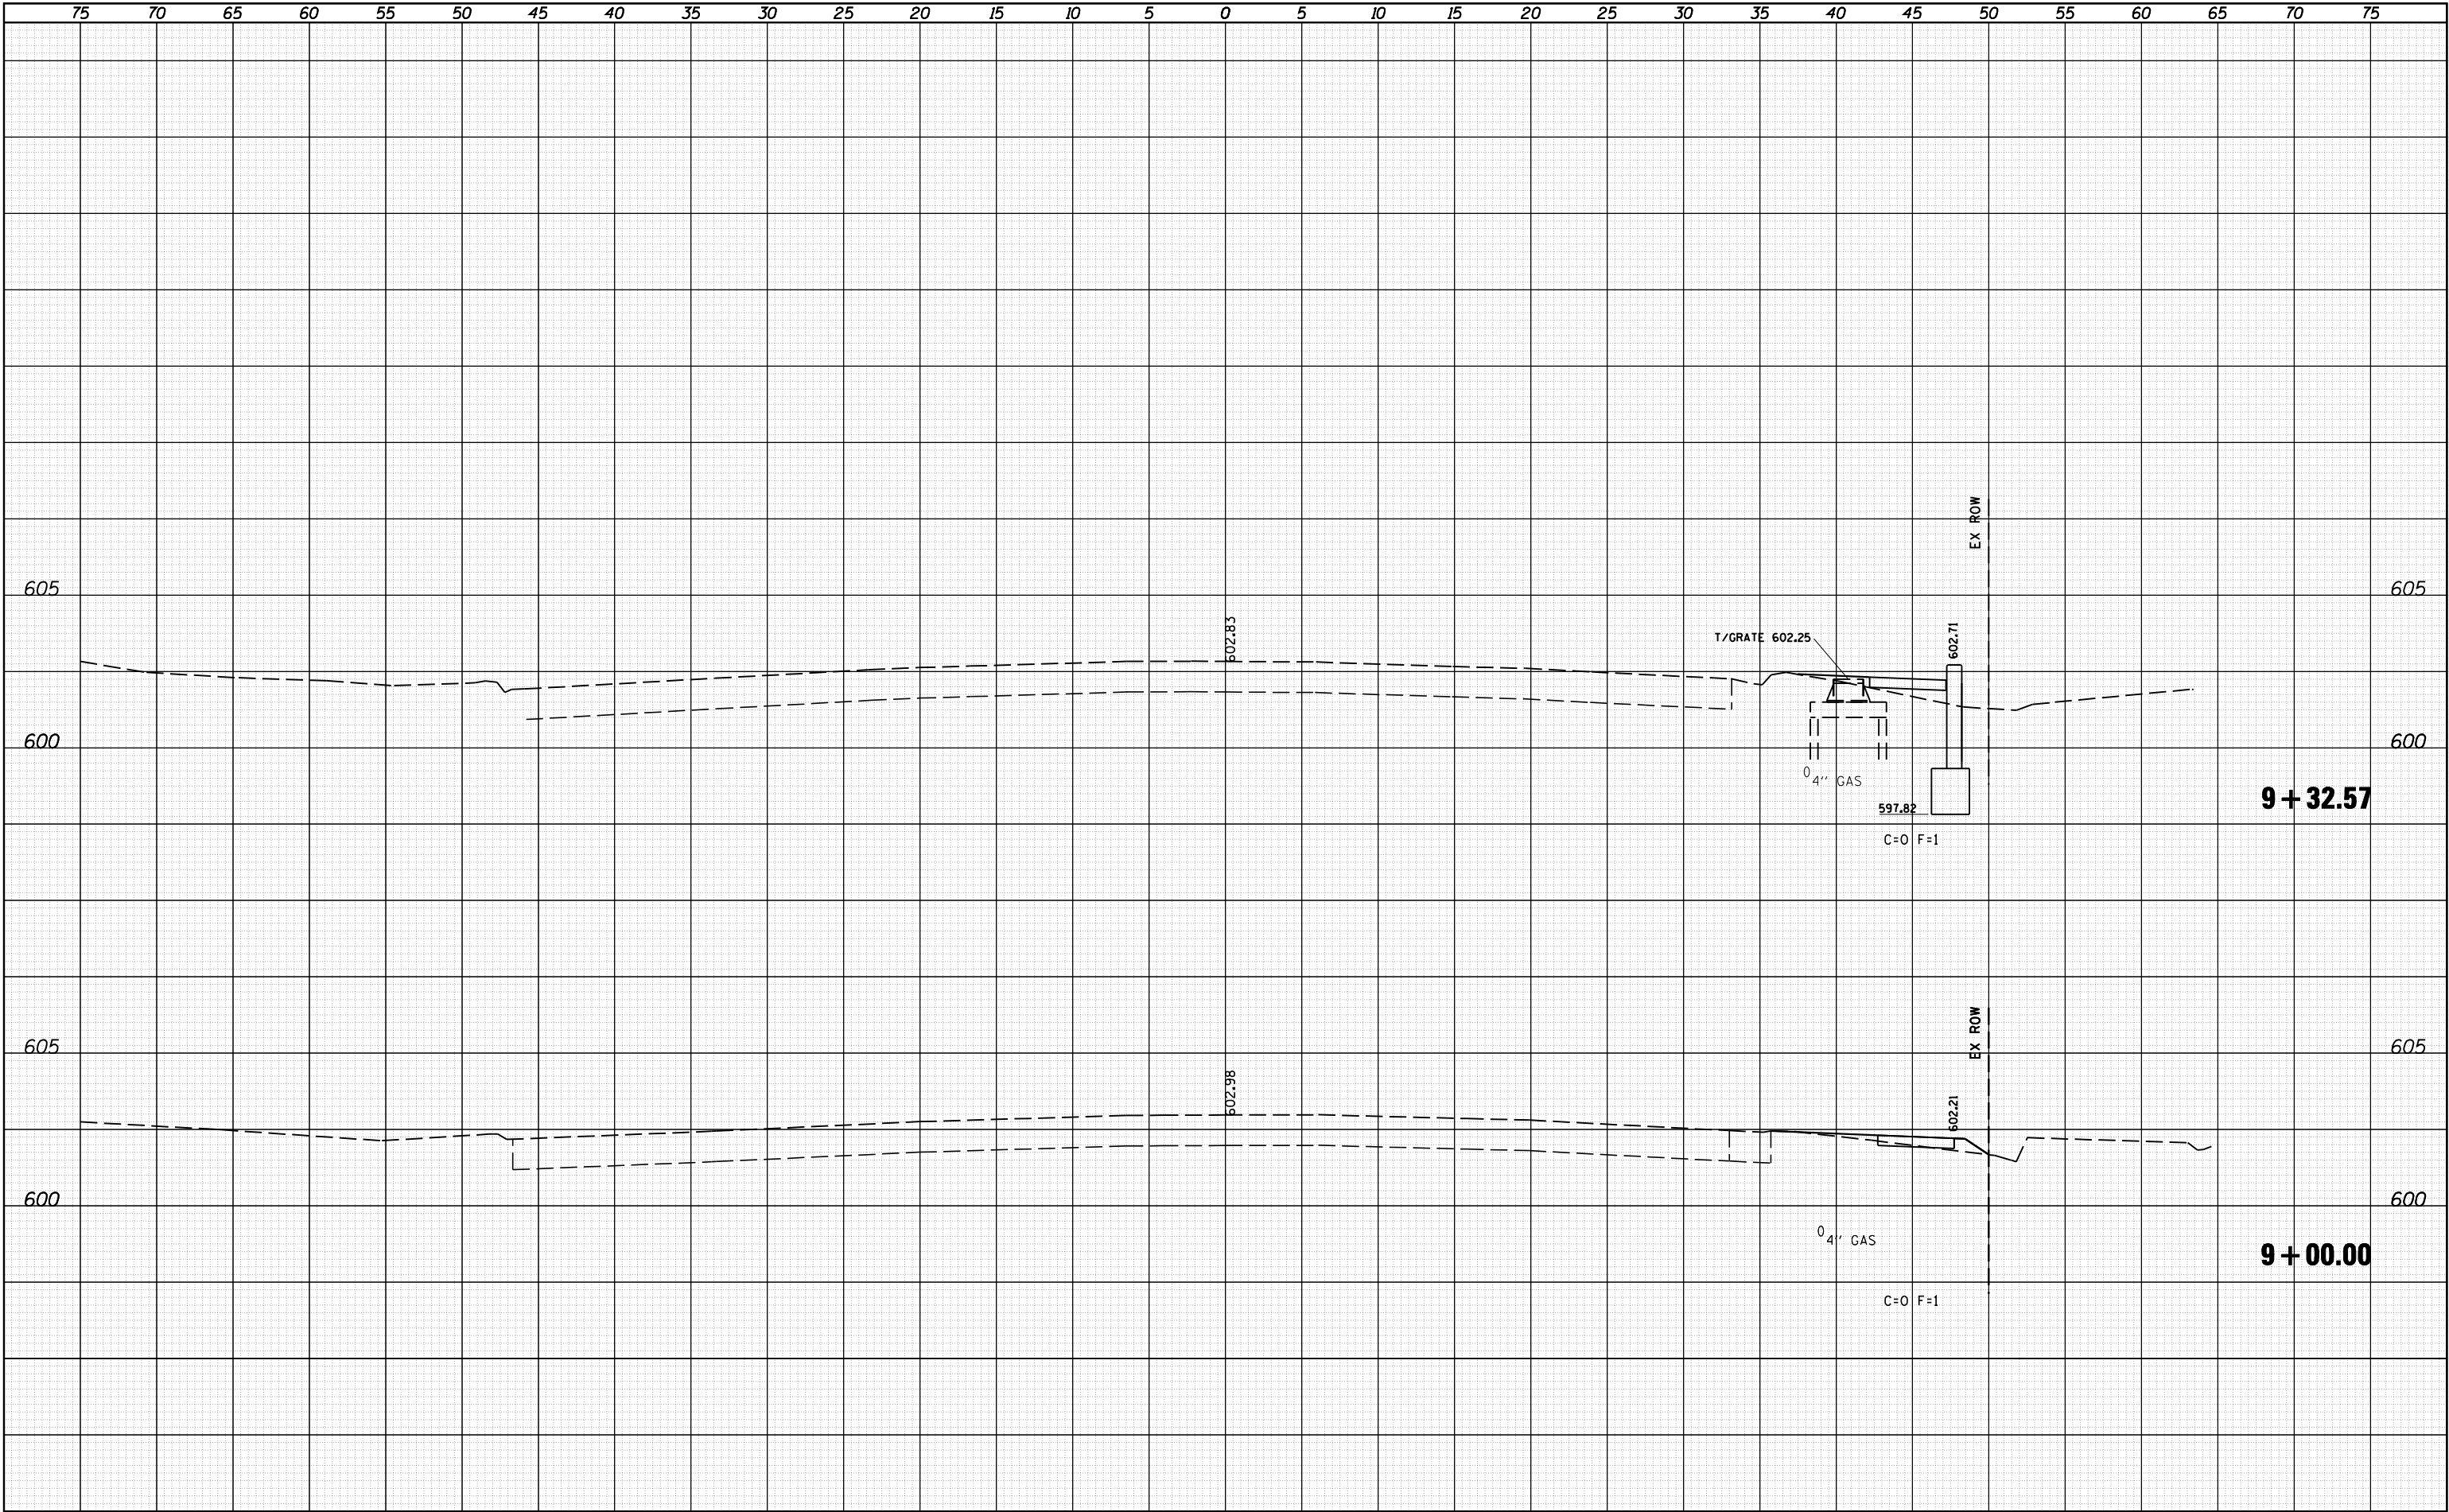

FINAL SURVEY			BY	DATE
NOTE BOOK	SURVEYED _____			
	PLOTTED _____			
	TEMPLATE _____			
	AREAS _____			
NO. _____	AREAS _____		CHECKED _____	

ORIGINAL SURVEY			BY	DATE
NOTE BOOK	SURVEYED _____			
	PLOTTED _____			
	TEMPLATE _____			
	AREAS _____			
NO. _____	AREAS CHECKED _____			

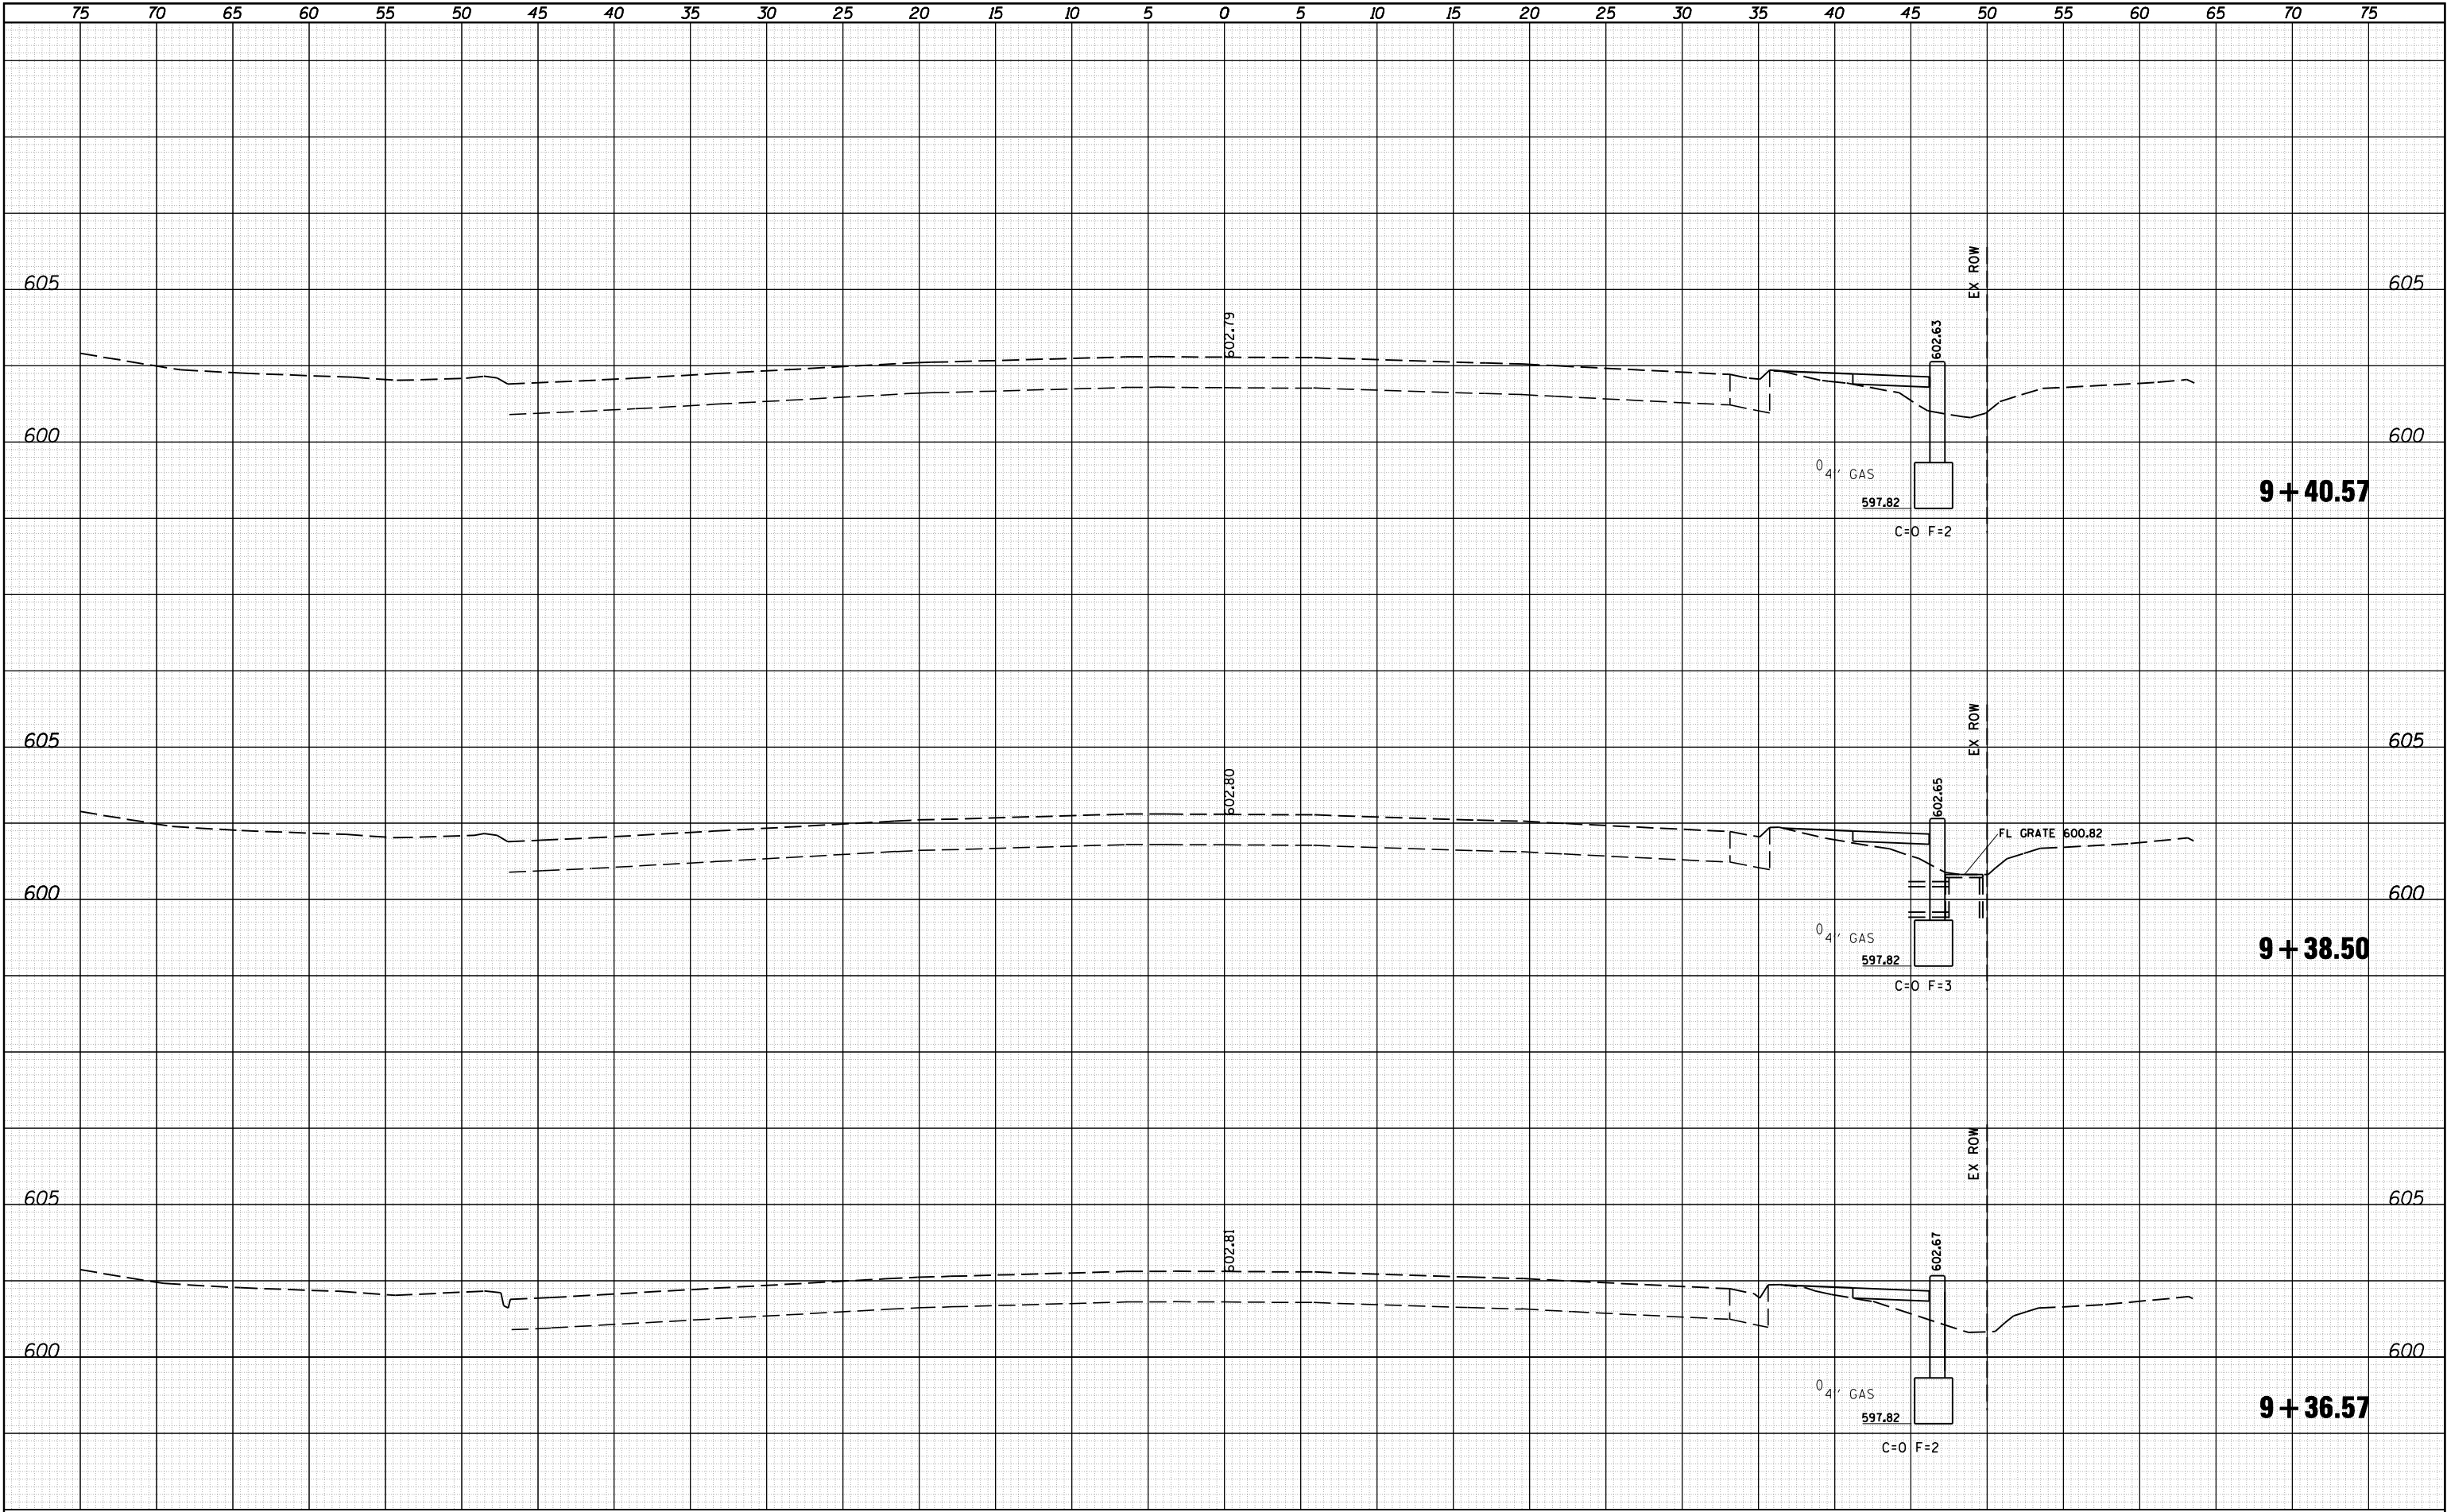

FINAL SURVEY NOTE BOOK NO.	SURVEYED PLOTTED TEMPLATE AREAS CHECKED	BY	DATE

ORIGINAL SURVEY NOTE BOOK NO.	SURVEYED PLOTTED TEMPLATE AREAS CHECKED	BY	DATE

