

F.A.P. RTE.	SECTION	COUNTY	TOTAL SHEETS	SHEET NO.
709	(113)RS-7	CHAMPAIGN	103	1
		ILLINOIS	CONTRACT NO. 70944	


04-28-2023 LETTING ITEM 125
 FOR INDEX OF SHEETS, SEE SHEET NO. 2
 FOR SUMMARY OF QUANTITIES, SEE SHEET NO. 4 TO 13

STATE OF ILLINOIS
 DEPARTMENT OF TRANSPORTATION

PROPOSED HIGHWAY PLANS

FAP ROUTE 709 (US 136)
 SECTION (113)RS-7
 PROJECT HBFP-STP-JPZU(954)
 3P RESURFACING - STANDARD OVERLAY
 ADA IMPROVEMENTS
 BRIDGE DECK OVERLAY
 CHAMPAIGN COUNTY

P-95-017-21

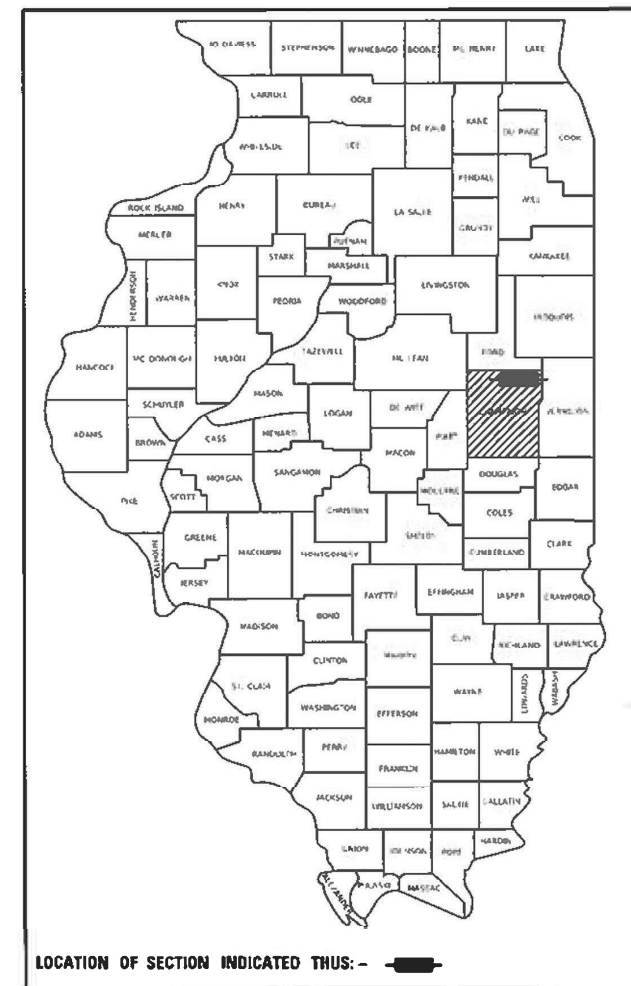

LOCATION OF SECTION INDICATED THUS: - [shaded box symbol]

TRAFFIC DATA

FAP RTE. 709 / (US 136)

	LEG "A"	LEG "B"	LEG "C"	LEG "D"
2022 ADT	= 5,900	= 5,100	= 3,600	= 2,850
PV %	= 93.30%	= 93.80%	= 91.10%	= 91.90%
SU %	= 4.20%	= 2.70%	= 4.70%	= 4.90%
MU %	= 2.50%	= 3.50%	= 4.20%	= 3.20%

TRAFFIC DATA LOCATIONS

LEG "A" = US 136 FROM MAPLEWOOD DR TO LON DR.
 LEG "B" = US 136 FROM LON DR TO TR 234A (1800E).
 LEG "C" = US 136 FROM TR 234A (1800E) TO TR 272 (2100E).
 LEG "D" = US 136 FROM TR 272 (2100E) TO MAIN ST (FAS 516) IN GIFFORD.


FUNCTIONAL CLASSIFICATION

MINOR ARTERIAL

STRUCTURE INFORMATION

S.N.	SCOPE OF WORK
010-0252	OMISSION
010-2019	OMISSION
010-0257	HMA INLAY
010-8069	HMA INLAY
010-8071	HMA INLAY
010-8169	HMA INLAY


C-95-052-21
 MAPLEWOOD DR IN RANTOUL TO E OF MAIN ST IN GIFFORD
 AT BRANCH SALT FORK RIVER 3 MIE OF RANTOUL ECL

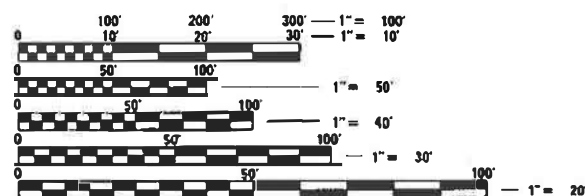

FULL SIZE PLANS HAVE BEEN PREPARED USING STANDARD
 ENGINEERING SCALES. REDUCED SIZED PLANS WILL NOT
 CONFORM TO STANDARD SCALES. IN MAKING MEASUREMENTS
 ON REDUCED PLANS THE ABOVE SCALES MAY BE USED.

J.U.L.I.E.
 JOINT UTILITY LOCATION INFORMATION FOR EXCAVATORS
 1-800-892-0123
 OR 811
 TOWNSHIPS
 LUDLOW, RANTOUL,
 HARDWOOD, COMPROMISE

PROJECT ENGINEER: RYAN T. CARROLL
 DESIGNER: TYLER J. PIERSON
 PHONE: (217)-465-4181
 CONTRACT NO. 70944

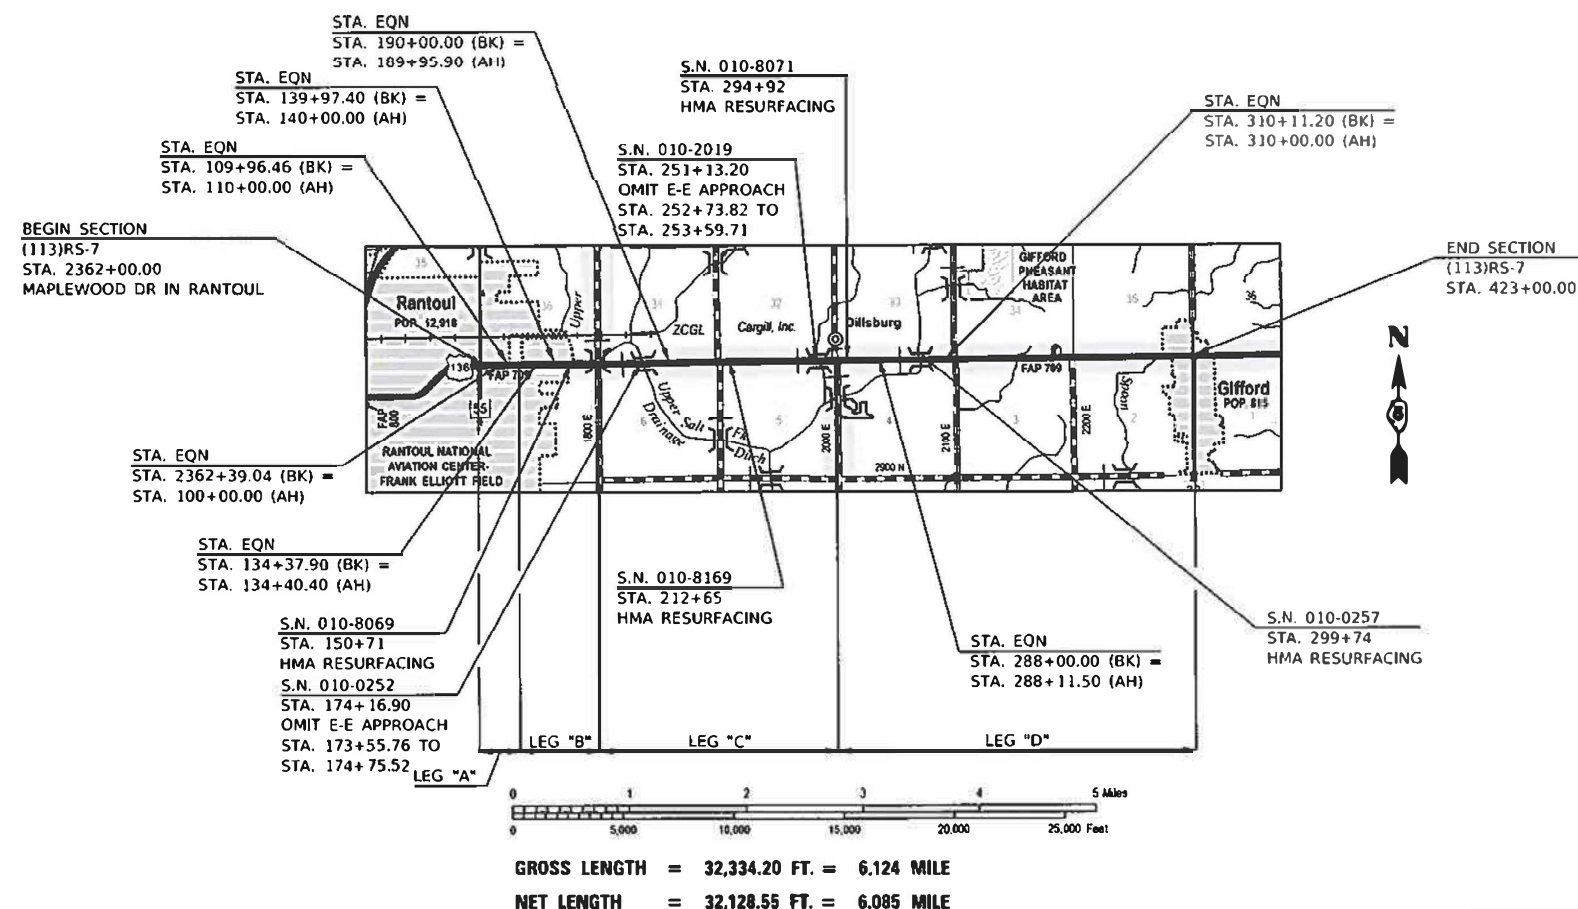

STATE OF ILLINOIS
 DEPARTMENT OF TRANSPORTATION

SUBMITTED 1/26 20 23
Yanail A. Harrold
 March 24, 2023 REGIONAL ENGINEER

See A. Etk
 March 24, 2023 ENGINEER OF DESIGN AND ENVIRONMENT

Stephen M. Smith
 March 24, 2023 DIRECTOR OF HIGHWAYS PROJECT IMPLEMENTATION

PRINTED BY THE AUTHORITY
 OF THE STATE OF ILLINOIS

GENERAL NOTES

G.N.-100A
ELECTRONIC FILES AND/OR ELECTRONIC SURVEY INFORMATION INCLUDING CADD FILES WILL NOT BE AVAILABLE TO THE CONTRACTOR.

G.N.-105.09A
ALL ELEVATIONS SHOWN IN THE PLANS ARE BASED ON NORTH AMERICAN VERTICAL DATUM OF 1988. (NAVD 88)

G.N. -406H

MIXTURE REQUIREMENTS

THE FOLLOWING MIXTURE REQUIREMENTS ARE APPLICABLE FOR THIS PROJECT:

Location	IL 136	IL 136	IL 136	IL 136
Mixture Use	Binder	Surface	Class D & P.D. Patch	Incidental
AC/PG	PG 64-22	PG 64-22	PG 64-22	PG 64-22
Design Air Voids	4.0% @ Ndes=50	4.0% @ Ndes=50	4.0% @ Ndes=50	4.0% @ Ndes=50
Mix Comp(Gradation)	IL 9.5 FG	IL 9.5	IL 19.0	IL 9.5
Friction Aggregate	N.A.	Mix C	N.A.	Mix C
Mixture Weight	112	112	112	112
Quality Management Program	PFP	PFP	QC/QA	QC/QA
Sublot Size	1000	1000	N.A.	N.A.

G.N. 106S

PROJECT POSTED SPEED LIMITS

THE FOLLOWING TABLE IS A LISTING OF POSTED SPEED LIMITS WITHIN THE PROJECT LIMITS. THE ENGINEER SHALL FIELD VERIFY THESE LIMITS:

STATION	TO	STATION	POSTED SPEED LIMIT (MPH)
2362+00	TO	111+00	35
111+00	TO	130+00	40
130+00	TO	143+00	45
143+00	TO	209+00	55
209+00	TO	255+00	45
255+00	TO	408+00	55
408+00	TO	423+00	45

G.N.-408B
THE INCIDENTAL HOT-MIX ASPHALT SURFACING SHALL BE COMPACTED AS REQUIRED BY THE SPECIFICATIONS FOR DESIGN NUMBER OF GYRATIONS BEING USED,

AT THE FOLLOWING LOCATIONS:
MAPLEWOOD DR.

G.N.-440B
THE EXISTING TIE BARS BETWEEN THE EXISTING PAVEMENT AND EXISTING MEDIANS, GUTTERS AND/OR COMBINATION CURB AND GUTTERS THAT ARE FOUND SUITABLE FOR REUSE SHALL BE CLEANED, STRAIGHTENED AND INCORPORATED INTO THE NEW CONSTRUCTION. ANY EXISTING TIE BARS THAT ARE FOUND UNSUITABLE TO BE INCORPORATED INTO THE PROPOSED CONSTRUCTION DUE TO EXCESSIVE RUSTING OR DISTRESS SHALL BE REMOVED FLUSH WITH THE FACE OF THE EXISTING CONCRETE AND DISPOSED OF OUTSIDE THE LIMITS OF THE RIGHT-OF-WAY IN ACCORDANCE WITH ARTICLE 202.03 OF THE STANDARD SPECIFICATIONS.

THIS WORK WILL NOT BE PA'D FOR SEPARATELY BUT SHALL BE CONSIDERED INCLUDED IN THE VARIOUS REMOVAL PAY ITEMS AND NO ADDITIONAL COMPENSATION WILL BE ALLOWED.

G.N.- 542B
ALL THE ENTRANCE CULVERT LENGTHS SHOWN IN THE PLANS WERE CALCULATED WITH THE ASSUMPTION THAT METAL PIPES AND METAL END SECTIONS WOULD BE USED.

G.N.- 703A
SHORT TERM PAVEMENT MARKING SHALL BE APPLIED TO THE PAVEMENT AFTER ANY OF THE FOLLOWING: COLD MILLING AND/OR PLACING BITUMINOUS MATERIALS (TACK COAT), LEVELING BINDER (MACHINE METHOD), BINDER AND SURFACE COURSES. SHORT TERM PAVEMENT MARKING PLACED ON THE SURFACE SHALL COINCIDE WITH THE FINAL PAVEMENT STRIPING. SHORT TERM PAVEMENT MARKING PLACED PRIOR TO THE SURFACE SHALL COINCIDE WITH THE EXISTING PAVEMENT MARKINGS. USE 4 FEET PER 40 FEET (OR 10% PER STATION).

G.N.- 781
THE FINAL PAVEMENT MARKINGS SHALL BE IN PLACE PRIOR TO PLACING THE RAISED REFLECTIVE PAVEMENT MARKERS.

MATERIAL TRANSFER DEVICE (MTD) INFORMATION:

IF THE CONTRACTOR ELECTS TO USE AN MTD, THE FOLLOWING REQUIREMENTS WILL APPLY.

BASED ON STRUCTURAL ANALYSIS, THE FOLLOWING STRUCTURES CAN BE CROSSED WITH AN EMPTY MTD WITH THE FOLLOWING MAXIMUM GROSS WEIGHT RESTRICTIONS:

010-0252 (40 TCNS)	010-8069 (40 TONS)
010-0257 (40 TCNS)	010-8071 (32 TONS)
010-2019 (40 TCNS)	010-8169 (40 TONS)

IF THE SAME MTD IS USED THROUGHOUT THE ENTIRE CONTRACT, THEN IT MUST BE LIMITED TO AN EMPTY GROSS WEIGHT OF 40 TONS OR LESS.

MODEL: s:\MODEL NAMES
FILE NAME: s:\models\paw\hwydev.com\PIV\DOT\Documents\DOT Offices\Dirlet 5\Projects\0570944\CADDData\CaddSheets\0570944-ehf-Inves. Ctl. Standards & Commitments.dgn

	USER NAME = Tyler,Plerson	DESIGNED -	REVISED -	STATE OF ILLINOIS DEPARTMENT OF TRANSPORTATION	GENERAL NOTES			F.A.P. RTE.	SECTION	COUNTY	TOTAL SHEETS	SHEET NO.
		DRAWN -	REVISED -					709	(113)RS-7	CHAMPAIGN	103	3
	PLOT SCALE = 40,0000 ' / in.	CHECKED -	REVISED -					CONTRACT NO. 70944				
	PLOT DATE = 1/26/2023	DATE -	REVISED -		SCALE:	SHEET 1	OF 1	SHEETS	STA.	TO STA.	ILLINOIS FED. AID PROJECT	

SUMMARY OF QUANTITIES

LOCATION OF WORK:	FAP 709 (US 136) MINOR ARTERIAL URBAN	FAP 709 (US 136) MINOR ARTERIAL RURAL	FAP 709 (US 136) MINOR ARTERIAL RURAL	FAP 709 (US 136) MINOR ARTERIAL URBAN	FAP 709 (US 136) MINOR ARTERIAL URBAN	FAP 709 (US 136) MINOR ARTERIAL URBAN
	STA. 2362+00.00	STA. 153+82.71	STA. 299+49.50	STA. 2362+00.00	STA. 120+03.47	STA. 2362+00.00
	STA. 153+82.71	STA. 423+00.00	STA. 299+98.50	STA. 101+37.93	STA. 121+25.08	STA. 101+37.93
	CHAMPAIGN	CHAMPAIGN	CHAMPAIGN	CHAMPAIGN	CHAMPAIGN	CHAMPAIGN
FUNDING BREAKOUT:	80% FED / 20% STATE	80% FED / 20% STATE	80% FED / 20% STATE	80% FED / 10% STATE / 10% VILLAGE	80% FED / 20% VILLAGE	100% VILLAGE
CONSTRUCTION TYPE CODE:	0005	0005	0059	0021	0021	0021

CODE NO.	ITEM	UNIT	TOTAL QUANTITY	ROADWAY QUANTITY	ROADWAY QUANTITY	S.N. 010-0257 QUANTITY	MAPLEWOOD DR QUANTITY	LON DR QUANTITY	LUMINAIRES QUANTITY
20200100	EARTH EXCAVATION	CU YD	2,190.00		2,190.00				
25000210	SEEDING, CLASS 2A	ACRE	3.50		3.50				
25000400	NITROGEN FERTILIZER NUTRIENT	POUND	315.00		315.00				
25000500	PHOSPHORUS FERTILIZER NUTRIENT	POUND	315.00		315.00				
25000600	POTASSIUM FERTILIZER NUTRIENT	POUND	315.00		315.00				
25100125	MULCH, METHOD 3	ACRE	3.50		3.50				
28000250	TEMPORARY EROSION CONTROL SEEDING	POUND	1,400.00		1,400.00				
28000305	TEMPORARY DITCH CHECKS	FOOT	1,094.00		1,094.00				
28000500	INLET AND PIPE PROTECTION	EACH	84.00		84.00				
40200800	AGGREGATE SURFACE COURSE, TYPE B	TON	67.00		67.00				
40600290	BITUMINOUS MATERIALS (TACK COAT)	POUND	71,534.00	18,871.00	52,564.00	99.00			
40600370	LONGITUDINAL JOINT SEALANT	FOOT	51,072.00	24,356.00	26,716.00				
40600990	TEMPORARY RAMP	SQ YD	527.00	180.00	347.00				
40602965	HOT-MIX ASPHALT BINDER COURSE, 1L-9.5FG, N50	TON	7,191.00	1,870.00	5,310.00	11.00			
* DENOTES SPECIALTY ITEM									

SUMMARY OF QUANTITIES

LOCATION OF WORK:	FAP 709 (US 136) MINOR ARTERIAL URBAN STA. 2362+00.00 STA. 153+82.71 CHAMPAIGN 80% FED / 20% STATE 0005	FAP 709 (US 136) MINOR ARTERIAL RURAL STA. 153+82.71 STA. 423+00.00 CHAMPAIGN 80% FED / 20% STATE 0005	FAP 709 (US 136) MINOR ARTERIAL RURAL STA. 299+49.50 STA. 299+98.50 CHAMPAIGN 80% FED / 20% STATE 0059	FAP 709 (US 136) MINOR ARTERIAL URBAN STA. 2362+00.00 STA. 101+37.93 CHAMPAIGN 80% FED / 10% STATE / 10% VILLAGE 0021	FAP 709 (US 136) MINOR ARTERIAL URBAN STA. 120+03.47 STA. 121+25.08 CHAMPAIGN 80% FED / 20% VILLAGE 0021	FAP 709 (US 136) MINOR ARTERIAL URBAN STA. 2362+00.00 STA. 101+37.93 CHAMPAIGN 100% VILLAGE 0021
FUNDING BREAKOUT:						
CONSTRUCTION TYPE CODE:						

	CODE NO.	ITEM	UNIT	TOTAL QUANTITY	ROADWAY QUANTITY	ROADWAY QUANTITY	S.N. 010-0257 QUANTITY	MAPLEWOOD DR QUANTITY	LON DR QUANTITY	LUMINAIRES QUANTITY
	40604050	HOT-MIX ASPHALT SURFACE COURSE, 1L-9.5, MIX "C", N50	TON	8,730.00	2,345.00	6,372.00	13.00			
	40800029	BITUMINOUS MATERIALS (TACK COAT)	POUND	1,662.00	1,108.00	554.00				
	40800050	INCIDENTAL HOT-MIX ASPHALT SURFACING	TON	330.00	207.00	123.00				
	42300200	PORTLAND CEMENT CONCRETE DRIVEWAY PAVEMENT, 6 INCH	SQ YD	140.00		140.00				
	42400200	PORTLAND CEMENT CONCRETE SIDEWALK 5 INCH	SQ FT	797.00	797.00					
*	42400800	DETECTABLE WARNINGS	SQ FT	60.00	60.00					
	44000155	HOT-MIX ASPHALT SURFACE REMOVAL, 1 1/2"	SQ YD	1,370.00	766.00	604.00				
	44000160	HOT-MIX ASPHALT SURFACE REMOVAL, 2 3/4"	SQ YD	104.180.00	26.699.00	77.335.00	146.00			
	44000200	DRIVEWAY PAVEMENT REMOVAL	SQ YD	271.00		271.00				
	44000500	COMBINATION CURB AND GUTTER REMOVAL	FOOT	167.00	147.00	20.00				
	44000600	SIDEWALK REMOVAL	SQ FT	866.00	866.00					
	44201827	CLASS D PATCHES, TYPE II, 15 INCH	SQ YD	250.00	250.00					
	44201831	CLASS D PATCHES, TYPE III, 15 INCH	SQ YD	16.00	16.00					
	44201833	CLASS D PATCHES, TYPE IV, 15 INCH	SQ YD	380.00	380.00					
* DENOTES SPECIALTY ITEM										

MODEL: s:\MODEL NAMES
FILE NAME: s:\models\summary of quantities.dgn

	USER NAME = Tyler,Plerson	DESIGNED -	REVISED -	STATE OF ILLINOIS DEPARTMENT OF TRANSPORTATION	SUMMARY OF QUANTITIES			F.A.P. RTE.	SECTION	COUNTY	TOTAL SHEETS	SHEET NO.
		DRAWN -	REVISED -					709	(113)RS-7	CHAMPAIGN	103	5
	PLOT SCALE = 40,0000' = 1 in.	CHECKED -	REVISED -		SCALE:			SHEET 2 OF 10 SHEETS			CONTRACT NO. 70944	
	PLOT DATE = 1/26/2023	DATE -	REVISED -					TO STA.			ILLINOIS FED. AID PROJECT	

SUMMARY OF QUANTITIES

LOCATION OF WORK:	FAP 709 (US 136) MINOR ARTERIAL URBAN	FAP 709 (US 136) MINOR ARTERIAL RURAL	FAP 709 (US 136) MINOR ARTERIAL RURAL	FAP 709 (US 136) MINOR ARTERIAL URBAN	FAP 709 (US 136) MINOR ARTERIAL URBAN	FAP 709 (US 136) MINOR ARTERIAL URBAN
	STA. 2362+00.00	STA. 153+82.71	STA. 299+49.50	STA. 2362+00.00	STA. 120+03.47	STA. 2362+00.00
	STA. 153+82.71	STA. 423+00.00	STA. 299+98.50	STA. 101+37.93	STA. 121+25.08	STA. 101+37.93
FUNDING BREAKOUT:	CHAMPAIGN 80% FED / 20% STATE	CHAMPAIGN 80% FED / 20% STATE	CHAMPAIGN 80% FED / 20% STATE	CHAMPAIGN 80% FED / 10% STATE / 10% VILLAGE	CHAMPAIGN 80% FED / 20% VILLAGE	CHAMPAIGN 100% VILLAGE
CONSTRUCTION TYPE CODE:	0005	0005	0059	0021	0021	0021

CODE NO.	ITEM	UNIT	TOTAL QUANTITY	ROADWAY QUANTITY	ROADWAY QUANTITY	S.N. 010-0257 QUANTITY	MAPLEWOOD DR QUANTITY	LON DR QUANTITY	LUMINAIRES QUANTITY
48102100	AGGREGATE WEDGE SHOULDER, TYPE B	TON	2,644.00	160.00	2,484.00				
48203100	HOT-MIX ASPHALT SHOULDERS	TON	116.00	65.00	51.00				
50105220	PIPE CULVERT REMOVAL	FOOT	1,327.00		1,327.00				
54260415	SLOPED METAL END SECTION, STANDARD 542411, 15", 1:4	EACH	42.00		42.00				
54260418	SLOPED METAL END SECTION, STANDARD 542411, 18", 1:4	EACH	12.00		12.00				
54260424	SLOPED METAL END SECTION, STANDARD 542411, 24", 1:4	EACH	10.00		10.00				
54260815	SLOPED METAL END SECTION, STANDARD 542416, 15", 1:4	EACH	8.00		8.00				
54260818	SLOPED METAL END SECTION, STANDARD 542416, 18", 1:4	EACH	2.00		2.00				
54260824	SLOPED METAL END SECTION, STANDARD 542416, 24", 1:4	EACH	4.00		4.00				
542D0220	PIPE CULVERTS, CLASS D, TYPE 1 15"	FOOT	785.00		785.00				
542D0223	PIPE CULVERTS, CLASS D, TYPE 1 18"	FOOT	222.00		222.00				
542D0229	PIPE CULVERTS, CLASS D, TYPE 1 24"	FOOT	262.00		262.00				
542D5470	PIPE CULVERTS, CLASS D, TYPE 1 EQUIVALENT ROUND-SIZE 15"	FOOT	105.00		105.00				
542D5473	PIPE CULVERTS, CLASS D, TYPE 1 EQUIVALENT ROUND-SIZE 18"	FOOT	42.00		42.00				
* DENOTES SPECIALTY ITEM									

SUMMARY OF QUANTITIES

LOCATION OF WORK:	FAP 709 (US 136) MINOR ARTERIAL URBAN	FAP 709 (US 136) MINOR ARTERIAL RURAL	FAP 709 (US 136) MINOR ARTERIAL RURAL	FAP 709 (US 136) MINOR ARTERIAL URBAN	FAP 709 (US 136) MINOR ARTERIAL URBAN	FAP 709 (US 136) MINOR ARTERIAL URBAN
	STA. 2362+00.00	STA. 153+82.71	STA. 299+49.50	STA. 2362+00.00	STA. 120+03.47	STA. 2362+00.00
	STA. 153+82.71	STA. 423+00.00	STA. 299+98.50	STA. 101+37.93	STA. 121+25.08	STA. 101+37.93
FUNDING BREAKOUT:	CHAMPAIGN 80% FED / 20% STATE	CHAMPAIGN 80% FED / 20% STATE	CHAMPAIGN 80% FED / 20% STATE	CHAMPAIGN 80% FED / 10% STATE / 10% VILLAGE	CHAMPAIGN 80% FED / 20% VILLAGE	CHAMPAIGN 100% VILLAGE
CONSTRUCTION TYPE CODE:	0005	0005	0059	0021	0021	0021

CODE NO.	ITEM	UNIT	TOTAL QUANTITY	ROADWAY QUANTITY	ROADWAY QUANTITY	S.N. 010-0257 QUANTITY	MAPLEWOOD DR QUANTITY	LON DR QUANTITY	LUMINAIRES QUANTITY
542D5479	PIPE CULVERTS, CLASS D, TYPE 1 EQUIVALENT ROUND-SIZE 24"	FOOT	45.00		45.00				
60603800	COMBINATION CONCRETE CURB AND GUTTER, TYPE B-6.12	FOOT	20.00		20.00				
60604900	COMBINATION CONCRETE CURB AND GUTTER, TYPE B-6.18 (VARIABLE WIDTH GUTTER FLAG)	FOOT	75.00	75.00					
60605500	COMBINATION CONCRETE CURB AND GUTTER, TYPE B-6.24 (VARIABLE WIDTH GUTTER FLAG)	FOOT	70.00	70.00					
64200108	SHOULDER RUMBLE STRIPS, 8 INCH	FOOT	3,746.00	1,935.00	1,811.00				
* 66900200	NON-SPECIAL WASTE DISPOSAL	CU YD	74.00		74.00				
* 66900530	SOIL DISPOSAL ANALYSIS	EACH	1.00		1.00				
* 66901001	REGULATED SUBSTANCES PRE-CONSTRUCTION PLAN	L SUM	1.00		1.00				
* 66901003	REGULATED SUBSTANCES FINAL CONSTRUCTION REPORT	L SUM	1.00		1.00				
* 66901006	REGULATED SUBSTANCES MONITORING	CAL DA	3.00		3.0				
67000500	ENGINEER'S FIELD OFFICE, TYPE B	CAL MO	6.00	3.00	3.00				
67100100	MOBILIZATION	L SUM	1.00	0.50	0.50				
70100450	TRAFFIC CONTROL AND PROTECTION, STANDARD 701201	L SUM	1.00		1.00				
70100460	TRAFFIC CONTROL AND PROTECTION, STANDARD 701306	L SUM	1.00		1.00				
* DENOTES SPECIALTY ITEM									

SUMMARY OF QUANTITIES

LOCATION OF WORK:	FAP 709 (US 136) MINOR ARTERIAL URBAN	FAP 709 (US 136) MINOR ARTERIAL RURAL	FAP 709 (US 136) MINOR ARTERIAL RURAL	FAP 709 (US 136) MINOR ARTERIAL URBAN	FAP 709 (US 136) MINOR ARTERIAL URBAN	FAP 709 (US 136) MINOR ARTERIAL URBAN
	STA. 2362+00.00	STA. 153+82.71	STA. 299+49.50	STA. 2362+00.00	STA. 120+03.47	STA. 2362+00.00
	STA. 153+82.71	STA. 423+00.00	STA. 299+98.50	STA. 101+37.93	STA. 121+25.08	STA. 101+37.93
FUNDING BREAKOUT:	CHAMPAIGN 80% FED / 20% STATE	CHAMPAIGN 80% FED / 20% STATE	CHAMPAIGN 80% FED / 20% STATE	CHAMPAIGN 80% FED / 10% STATE / 10% VILLAGE	CHAMPAIGN 80% FED / 20% VILLAGE	CHAMPAIGN 100% VILLAGE
CONSTRUCTION TYPE CODE:	0005	0005	0059	0021	0021	0021

	CODE NO.	ITEM	UNIT	TOTAL QUANTITY	ROADWAY QUANTITY	ROADWAY QUANTITY	S.N. 010-0257 QUANTITY	MAPLEWOOD DR QUANTITY	LON DR QUANTITY	LUMINAIRES QUANTITY
	70100600	TRAFFIC CONTROL AND PROTECTION, STANDARD 701336	L SUM	1.00		1.00				
	70102632	TRAFFIC CONTROL AND PROTECTION, STANDARD 701602	L SUM	1.00	1.00					
	70102635	TRAFFIC CONTROL AND PROTECTION, STANDARD 701701	L SUM	1.00	1.00					
	70102640	TRAFFIC CONTROL AND PROTECTION, STANDARD 701801	L SUM	1.00	1.00					
	70300100	SHORT TERM PAVEMENT MARKING	FOOT	13,564.00	4,894.00	8,670.00				
	70300150	SHORT TERM PAVEMENT MARKING REMOVAL	SQ FT	5,027.00	2,027.00	3,000.00				
	70300211	TEMPORARY PAVEMENT MARKING LETTERS AND SYMBOLS - PAINT	SQ FT	422.00	422.00					
	70300221	TEMPORARY PAVEMENT MARKING - LINE 4"- PAINT	FOOT	79,758.00	15,080.00	64,678.00				
	70300241	TEMPORARY PAVEMENT MARKING - LINE 6"- PAINT	FOOT	1,374.00	1,114.00	260.00				
	70300261	TEMPORARY PAVEMENT MARKING - LINE 12"- PAINT	FOOT	392.00	262.00	130.00				
	70300281	TEMPORARY PAVEMENT MARKING - LINE 24"- PAINT	FOOT	304.00	304.00					
*	78000100	THERMOPLASTIC PAVEMENT MARKING - LETTERS AND SYMBOLS	SQ FT	422.00	422.00					
*	78000200	THERMOPLASTIC PAVEMENT MARKING - LINE 4"	FOOT	10,354.00	10,354.00					
*	78000400	THERMOPLASTIC PAVEMENT MARKING - LINE 6"	FOOT	1,374.00	1,114.00	260.00				
* DENOTES SPECIALTY ITEM										

	USER NAME = Tyler,Person	DESIGNED -	REVISED -	STATE OF ILLINOIS DEPARTMENT OF TRANSPORTATION	SUMMARY OF QUANTITIES				F.A.P. RTE.	SECTION	COUNTY	TOTAL SHEETS	SHEET NO.
		DRAWN -	REVISED -						709	(113)RS-7	CHAMPAIGN	103	8
	PLOT SCALE = 40,000' = 1 in.	CHECKED -	REVISED -		CONTRACT NO. 70944								
	PLOT DATE = 1/26/2023	DATE -	REVISED -		SCALE:	SHEET 5 OF 10 SHEETS	STA.	TO STA.	ILLINOIS FED. AID PROJECT				

MODEL: \$MODELNAME\$
FILE NAME: ovr\\vldot-sw-bentley.com\\P\\V\\IDOT\\Documents\\IDOT Offices\\District 5\\Projects\\D570944\\CADData\\CADsheets\\D570944-sht-Summary of Quantities.dgn

SUMMARY OF QUANTITIES

LOCATION OF WORK:	FAP 709 (US 136) MINOR ARTERIAL URBAN STA. 2362+00.00 STA. 153+82.71 CHAMPAIGN 80% FED / 20% STATE 0005	FAP 709 (US 136) MINOR ARTERIAL RURAL STA. 153+82.71 STA. 423+00.00 CHAMPAIGN 80% FED / 20% STATE 0005	FAP 709 (US 136) MINOR ARTERIAL RURAL STA. 299+49.50 STA. 299+98.50 CHAMPAIGN 80% FED / 20% STATE 0059	FAP 709 (US 136) MINOR ARTERIAL URBAN STA. 2362+00.00 STA. 101+37.93 CHAMPAIGN 80% FED / 10% STATE / 10% VILLAGE 0021	FAP 709 (US 136) MINOR ARTERIAL URBAN STA. 120+03.47 STA. 121+25.08 CHAMPAIGN 80% FED / 20% VILLAGE 0021	FAP 709 (US 136) MINOR ARTERIAL URBAN STA. 2362+00.00 STA. 101+37.93 CHAMPAIGN 100% VILLAGE 0021
FUNDING BREAKOUT:						
CONSTRUCTION TYPE CODE:						

	CODE NO.	ITEM	UNIT	TOTAL QUANTITY	ROADWAY QUANTITY	ROADWAY QUANTITY	S.N. 010-0257 QUANTITY	MAPLEWOOD DR QUANTITY	LON DR QUANTITY	LUMINAIRES QUANTITY
*	78000600	THERMOPLASTIC PAVEMENT MARKING - LINE 12"	FOOT	392.00	262.00	130.00				
*	78000650	THERMOPLASTIC PAVEMENT MARKING - LINE 24"	FOOT	304.00	304.00					
*	78001110	PAINT PAVEMENT MARKING - LINE 4"	FOOT	69,404.00	4,726.00	64,678.00				
*	78011000	GROOVING FOR RECESSED PAVEMENT MARKING, LETTERS AND SYMBOLS	SQ FT	422.00	422.00					
*	78011025	GROOVING FOR RECESSED PAVEMENT MARKING 5"	FOOT	10,614.00	10,354.00	260.00				
*	78011035	GROOVING FOR RECESSED PAVEMENT MARKING 7"	FOOT	1,114.00	1,114.00					
*	78011065	GROOVING FOR RECESSED PAVEMENT MARKING 13"	FOOT	392.00	262.00	130.00				
*	78011125	GROOVING FOR RECESSED PAVEMENT MARKING 25"	FOOT	304.00	304.00					
*	78100100	RAISED REFLECTIVE PAVEMENT MARKER	EACH	695.00	695.00					
	78300200	RAISED REFLECTIVE PAVEMENT MARKER REMOVAL	EACH	695.00	695.00					
	78300202	PAVEMENT MARKING REMOVAL - WATER BLASTING	SQ FT	28,696.00	6,876.00	21,820.00				
*	80500100	SERVICE INSTALLATION, TYPE A	EACH	1.00				1.00		
*	81028350	UNDERGROUND CONDUIT, PVC, 2" DIA.	FOOT	185.00				185.00		
*	81028360	UNDERGROUND CONDUIT, PVC, 2 1/2" DIA.	FOOT	64.00				64.00		
* DENOTES SPECIALTY ITEM										

MODEL: \\MODEL NAMES
FILE: \\units: \\units\\c-px\\bentley.com\\P\\V\\DOT Documents\\DOT Office\\District 5\\Projects\\D570944\\CADD\\Data\\CADD\\sheet\\Summary of Quantities.dgn

	USER NAME = Tyler,Plerson	DESIGNED -	REVISED -	STATE OF ILLINOIS DEPARTMENT OF TRANSPORTATION	SUMMARY OF QUANTITIES			F.A.P. RTE.	SECTION	COUNTY	TOTAL SHEETS	SHEET NO.
		DRAWN -	REVISED -					709	(113)RS-7	CHAMPAIGN	103	9
	PLOT SCALE = 40,0000' = 1 in.	CHECKED -	REVISED -		SCALE:			SHEET 6 OF 10 SHEETS			TO STA.	
	PLOT DATE = 1/26/2023	DATE -	REVISED -								ILLINOIS FED. AID PROJECT	

SUMMARY OF QUANTITIES

LOCATION OF WORK:	FAP 709 (US 136) MINOR ARTERIAL URBAN	FAP 709 (US 136) MINOR ARTERIAL RURAL	FAP 709 (US 136) MINOR ARTERIAL RURAL	FAP 709 (US 136) MINOR ARTERIAL URBAN	FAP 709 (US 136) MINOR ARTERIAL URBAN	FAP 709 (US 136) MINOR ARTERIAL URBAN
	STA. 2362+00.00	STA. 153+82.71	STA. 299+49.50	STA. 2362+00.00	STA. 120+03.47	STA. 2362+00.00
	STA. 153+82.71	STA. 423+00.00	STA. 299+98.50	STA. 101+37.93	STA. 121+25.08	STA. 101+37.93
FUNDING BREAKOUT:	CHAMPAIGN 80% FED / 20% STATE	CHAMPAIGN 80% FED / 20% STATE	CHAMPAIGN 80% FED / 20% STATE	CHAMPAIGN 80% FED / 10% STATE / 10% VILLAGE	CHAMPAIGN 80% FED / 20% VILLAGE	CHAMPAIGN 100% VILLAGE
CONSTRUCTION TYPE CODE:	0005	0005	0059	0021	0021	0021

	CODE NO.	ITEM	UNIT	TOTAL QUANTITY	ROADWAY QUANTITY	ROADWAY QUANTITY	S.N. 010-0257 QUANTITY	MAPLEWOOD DR QUANTITY	LON DR QUANTITY	LUMINAIRES QUANTITY
*	81028370	UNDERGROUND CONDUIT, PVC, 3" DIA.	FOOT	187.00				187.00		
*	81028390	UNDERGROUND CONDUIT, PVC, 4" DIA.	FOOT	116.00				116.00		
*	81400100	HANDHOLE	EACH	4.00				4.00		
*	81400300	DOUBLE HANDHOLE	EACH	1.00				1.00		
*	81702110	ELECTRIC CABLE IN CONDUIT, 600V (XLP-TYPE USE) 1/C NO. 10	FOOT	1,479.00						1,479.00
*	82110007	LUMINAIRE, LED, ROADWAY, OUTPUT DESIGNATION G	EACH	4.00						4.00
*	85700200	FULL-ACTUATED CONTROLLER AND TYPE IV CABINET	EACH	1.00				1.00		
*	86200200	UNINTERRUPTABLE POWER SUPPLY, STANDARD	EACH	1.00				1.00		
*	87301125	ELECTRIC CABLE IN CONDUIT, SIGNAL NO. 12 3C	FOOT	1,291.00				1,291.00		
*	87301135	ELECTRIC CABLE IN CONDUIT, SIGNAL NO. 12 4C	FOOT	325.00				325.00		
*	87301145	ELECTRIC CABLE IN CONDUIT, SIGNAL NO. 12 5C	FOOT	1,483.00				1,483.00		
*	87301155	ELECTRIC CABLE IN CONDUIT, SIGNAL NO. 12 7C	FOOT	1,436.00				1,436.00		
*	87301805	ELECTRIC CABLE IN CONDUIT, SERVICE, NO. 6 2 C	FOOT	32.00				32.00		
*	87301900	ELECTRIC CABLE IN CONDUIT, EQUIPMENT GROUNDING CONDUCTOR, NO. 6 1C	FOOT	529.00				529.00		
* DENOTES SPECIALTY ITEM										

FILE NAME: 301	USER NAME = Tyler,Pierson	DESIGNED -	REVISED -	STATE OF ILLINOIS DEPARTMENT OF TRANSPORTATION	SUMMARY OF QUANTITIES				F.A.P. RTE.	SECTION	COUNTY	TOTAL SHEETS	SHEET NO.
		DRAWN -	REVISED -						709	(113)RS-7	CHAMPAIGN	103	10
	PLOT SCALE = 40,0000 ' / in.	CHECKED -	REVISED -						CONTRACT NO. 70944				
	PLOT DATE = 1/26/2023	DATE -	REVISED -		SCALE:	SHEET 7	OF 10	SHEETS	STA.	TO STA.			
									ILLINOIS FED. AID PROJECT				

SUMMARY OF QUANTITIES

LOCATION OF WORK:	FAP 709 (US 136) MINOR ARTERIAL URBAN	FAP 709 (US 136) MINOR ARTERIAL RURAL	FAP 709 (US 136) MINOR ARTERIAL RURAL	FAP 709 (US 136) MINOR ARTERIAL URBAN	FAP 709 (US 136) MINOR ARTERIAL URBAN	FAP 709 (US 136) MINOR ARTERIAL URBAN
	STA. 2362+00.00	STA. 153+82.71	STA. 299+49.50	STA. 2362+00.00	STA. 120+03.47	STA. 2362+00.00
	STA. 153+82.71	STA. 423+00.00	STA. 299+98.50	STA. 101+37.93	STA. 121+25.08	STA. 101+37.93
FUNDING BREAKOUT:	CHAMPAIGN 80% FED / 20% STATE	CHAMPAIGN 80% FED / 20% STATE	CHAMPAIGN 80% FED / 20% STATE	CHAMPAIGN 80% FED / 10% STATE / 10% VILLAGE	CHAMPAIGN 80% FED / 20% VILLAGE	CHAMPAIGN 100% VILLAGE
CONSTRUCTION TYPE CODE:	0005	0005	0059	0021	0021	0021

	<u>CODE NO.</u>	<u>ITEM</u>	<u>UNIT</u>	<u>TOTAL</u> <u>QUANTITY</u>	<u>ROADWAY</u> <u>QUANTITY</u>	<u>ROADWAY</u> <u>QUANTITY</u>	<u>S.N. 010-0257</u> <u>QUANTITY</u>	<u>MAPLEWOOD DR</u> <u>QUANTITY</u>	<u>LON DR</u> <u>QUANTITY</u>	<u>LUMINAIRES</u> <u>QUANTITY</u>
*	87502640	TRAFFIC SIGNAL POST, ALUMINUM 10 FT.	EACH	3.00				3.00		
*	87502680	TRAFFIC SIGNAL POST, ALUMINUM 14 FT.	EACH	3.00				3.00		
*	87502700	TRAFFIC SIGNAL POST, ALUMINUM 16 FT.	EACH	1.00				1.00		
*	87702920	STEEL COMBINATION MAST ARM ASSEMBLY AND POLE 38 FT.	EACH	1.00				1.00		
*	87702940	STEEL COMBINATION MAST ARM ASSEMBLY AND POLE 42 FT.	EACH	1.00				1.00		
*	87702960	STEEL COMBINATION MAST ARM ASSEMBLY AND POLE 46 FT.	EACH	1.00				1.00		
*	87702970	STEEL COMBINATION MAST ARM ASSEMBLY AND POLE 48 FT.	EACH	1.00				1.00		
*	87800100	CONCRETE FOUNDATION, TYPE A	FOOT	21.70				21.70		
*	87800200	CONCRETE FOUNDATION, TYPE D	FOOT	3.50				3.50		
*	87800415	CONCRETE FOUNDATION, TYPE E 36-INCH DIAMETER	FOOT	50.00				50.00		
*	88040070	SIGNAL HEAD, POLYCARBONATE, LED, 1-FACE, 3-SECTION, BRACKET MOUNTED	EACH	4.00				4.00		
*	88040090	SIGNAL HEAD, POLYCARBONATE, LED, 1-FACE, 3-SECTION, MAST ARM MOUNTED	EACH	8.00				8.00		
*	88040110	SIGNAL HEAD, POLYCARBONATE, LED, 1-FACE, 4-SECTION, BRACKET MOUNTED	EACH	4.00				4.00		
*	88040120	SIGNAL HEAD, POLYCARBONATE, LED, 1-FACE, 4-SECTION, MAST ARM MOUNTED	EACH	4.00				4.00		
* DENOTES SPECIALTY ITEM										

SUMMARY OF QUANTITIES

LOCATION OF WORK:	FAP 709 (US 136) MINOR ARTERIAL URBAN	FAP 709 (US 136) MINOR ARTERIAL RURAL	FAP 709 (US 136) MINOR ARTERIAL RURAL	FAP 709 (US 136) MINOR ARTERIAL URBAN	FAP 709 (US 136) MINOR ARTERIAL URBAN	FAP 709 (US 136) MINOR ARTERIAL URBAN
	STA. 2362+00.00	STA. 153+82.71	STA. 299+49.50	STA. 2362+00.00	STA. 120+03.47	STA. 2362+00.00
	STA. 153+82.71	STA. 423+00.00	STA. 299+98.50	STA. 101+37.93	STA. 121+25.08	STA. 101+37.93
FUNDING BREAKOUT:	CHAMPAIGN 80% FED / 20% STATE	CHAMPAIGN 80% FED / 20% STATE	CHAMPAIGN 80% FED / 20% STATE	CHAMPAIGN 80% FED / 10% STATE / 10% VILLAGE	CHAMPAIGN 80% FED / 20% VILLAGE	CHAMPAIGN 100% VILLAGE
CONSTRUCTION TYPE CODE:	0005	0005	0059	0021	0021	0021

	CODE NO.	ITEM	UNIT	TOTAL QUANTITY	ROADWAY QUANTITY	ROADWAY QUANTITY	S.N. 010-0257 QUANTITY	MAPLEWOOD DR QUANTITY	LON DR QUANTITY	LUMINAIRES QUANTITY
*	88102825	PEDESTRIAN SIGNAL HEAD, POLYCARBONATE, LED, 1-FACE, BRACKET MOUNTED WITH COUNT DOWN TIMER	EACH	8.00				8.00		
*	88200210	TRAFFIC SIGNAL BACKPLATE, LOUVERED, ALUMINUM	EACH	20.00				20.00		
*	89502375	REMOVE EXISTING TRAFFIC SIGNAL EQUIPMENT	EACH	2.00	1.00			1.00		
*	89502380	REMOVE EXISTING HANDHOLE	EACH	10.00	4.00			6.00		
*	89502382	REMOVE EXISTING DOUBLE HANDHOLE	EACH	2.00	1.00			1.00		
*	89502385	REMOVE EXISTING CONCRETE FOUNDATION	EACH	18.00	8.00			10.00		
	X0300010	BITUMINOUS MATERIALS (FOG SEAL)	POUND	7,291.00	423.00	6,868.00				
*	X1400326	RECTANGULAR RAPID FLASHING BEACON ASSEMBLY (COMPLETE)	EACH	2.00					2.00	
*	X1400399	VIDEO DETECTION SYSTEM COMPLETE	EACH	1.00				1.00		
	X4400196	HOT-MIX ASPHALT SURFACE REMOVAL (SPECIAL)	SQ YD	3,559.00	2,462.00	1,097.00				
*	X8710036	FIBER OPTIC CABLE 12 FIBERS, SINGLE MODE	FOOT	71.00				71.00		
*	X8710103	ETHERNET SWITCH	EACH	1.00				1.00		
*	X8760100	PEDESTRIAN PUSH-BUTTON POST, UNPAINTED ALUMINUM, TYPE II	EACH	6.00	—		—	6.00		—
*	X8760200	ACCESSIBLE PEDESTRIAN SIGNALS	EACH	8.00				8.00		
* DENOTES SPECIALTY ITEM										

FILE NAME: D:\PROJECTS\2023\113\113-RS-7\113-RS-7.dwg	USER NAME = Tyler,Pierson	DESIGNED -	REVISED -	STATE OF ILLINOIS DEPARTMENT OF TRANSPORTATION	SUMMARY OF QUANTITIES				F.A.P. RTE.	SECTION	COUNTY	TOTAL SHEETS	SHEET NO.
		DRAWN -	REVISED -						709	(113)RS-7	CHAMPAIGN	103	12
	PLOT SCALE = 40,0000 ' / in.	CHECKED -	REVISED -						CONTRACT NO. 70944				
	PLOT DATE = 1/26/2023	DATE -	REVISED -		SCALE:	SHEET 9	OF 10	SHEETS	STA.	TO STA.			
							ILLINOIS		FED. AID PROJECT				

MODEL: \$MODELNAME\$
FILE NAME: osw\ltdot-sw-bentley.com\FW\ltdot\Documents\ltdot Offices\District 5\Projects\0570944\CADData\CADsheets\0570944-sht-Summary of Quantities.dgn

SUMMARY OF QUANTITIES

LOCATION OF WORK:	FAP 709 (US 136) MINOR ARTERIAL URBAN	FAP 709 (US 136) MINOR ARTERIAL RURAL	FAP 709 (US 136) MINOR ARTERIAL RURAL	FAP 709 (US 136) MINOR ARTERIAL URBAN	FAP 709 (US 136) MINOR ARTERIAL URBAN	FAP 709 (US 136) MINOR ARTERIAL URBAN
	STA. 2362+00.00	STA. 153+82.71	STA. 299+49.50	STA. 2362+00.00	STA. 120+03.47	STA. 2362+00.00
	STA. 153+82.71	STA. 423+00.00	STA. 299+98.50	STA. 101+37.93	STA. 121+25.08	STA. 101+37.93
FUNDING BREAKOUT:	CHAMPAIGN 80% FED / 20% STATE	CHAMPAIGN 80% FED / 20% STATE	CHAMPAIGN 80% FED / 20% STATE	CHAMPAIGN 80% FED / 10% STATE / 10% VILLAGE	CHAMPAIGN 80% FED / 20% VILLAGE	CHAMPAIGN 100% VILLAGE
CONSTRUCTION TYPE CODE:	0005	0005	0059	0021	0021	0021

[illegible]

SCHEDULES OF QUANTITIES

EASTBOUND EARTHWORK SCHEDULE												
STA	TO	STA	LENGTH FT	OMISSION REASON	START CUT AREA SQ FT	START FILL AREA SQ FT	END FILL AREA SQ FT	AVERAGE FILL AREA SQ FT	20200100	EARTH EXC. ADJ. FOR SHRINKAGE CU YD	TOTAL EMBANKMENT CU YD	EARTHWORK BALANCE WASTE (+) SHORTAGE (-) CU YD
									EARTH EXCAVATION CU YD			
208+78.00	TO	209+00.00	22.00		0.00	0.00	0.00	0.00	3.70	2.78	0.00	2.78
209+00.00	TO	215+85.97	685.97	F.E. #014	9.07	0.00	4.64	2.32	189.28	141.96	58.94	83.02
216+12.32	TO	225+78.44	966.12	F.E. #015	3.90	4.37	0.00	2.19	119.15	89.36	78.36	11.00
226+10.62	TO	226+52.81	42.19	F.E. #016	10.79	0.00	0.00	0.00	16.86	12.65	0.00	12.65
226+84.19	TO	228+11.29	127.10	F.E. #017	15.85	0.00	0.00	0.00	54.46	40.85	0.00	40.85
228+54.63	TO	235+72.33	717.70	P.E. #009	6.60	3.12	0.00	1.56	251.99	188.99	41.47	147.52
236+01.66	TO	236+49.25	47.59	P.E. #011	7.51	0.00	0.00	0.00	13.24	9.93	0.00	9.93
236+75.78	TO	238+83.63	207.85	P.E. #014	5.08	1.34	1.75	1.55	64.05	48.04	11.93	36.11
239+15.70	TO	240+84.97	169.27	P.E. #017	12.65	3.19	4.72	3.96	74.42	55.82	24.83	30.99
241+17.31	TO	242+84.06	166.75	P.E. #020	13.30	3.81	3.23	3.52	86.52	64.89	21.74	43.15
243+16.42	TO	244+44.39	127.97	P.E. #021	14.75	3.42	4.17	3.80	60.67	45.50	18.01	27.49
245+01.71	TO	245+75.87	74.16	P.E. #024	9.76	2.33	1.62	1.98	28.07	21.05	5.44	15.61
246+17.21	TO	247+27.99	110.78	P.E. #025	8.88	2.10	2.37	2.24	31.55	23.66	9.19	14.47
247+59.33	TO	248+52.83	93.50	P.E. #026	2.52	1.42	0.01	0.72	9.66	7.25	2.49	4.76
248+79.84	TO	249+70.32	90.48	P.E. #027	2.81	1.57	2.36	1.97	13.24	9.93	6.60	3.33
250+00.32	TO	250+60.92	60.60	P.E. #028	8.95	1.89	3.17	2.53	16.20	12.15	5.68	6.47
250+83.93	TO	251+15.26	31.33	P.E. #029	3.65	2.19	2.19	2.19	4.24	3.18	2.54	0.64
251+48.26	TO	251+73.91	25.65	P.E. #030	10.43	3.30	3.30	3.30	9.91	7.43	3.14	4.29
252+38.40	TO	252+90.04	51.64		20.98	0.00	0.00	0.00	20.06	15.05	0.00	15.05
EASTBOUND TOTALS =									1,067.27	800.47	290.36	510.11
EASTBOUND ROUNDED TOTALS =									1,070.00	805.00	295.00	515.00

WESTBOUND EARTHWORK SCHEDULE												
STA	TO	STA	LENGTH FT	OMISSION REASON	START CUT AREA SQ FT	START FILL AREA SQ FT	END FILL AREA SQ FT	AVERAGE FILL AREA SQ FT	20200100	EARTH EXC. ADJ. FOR SHRINKAGE CU YD	TOTAL EMBANKMENT CU YD	EARTHWORK BALANCE WASTE (+) SHORTAGE (-) CU YD
									EARTH EXCAVATION CU YD			
208+17.00	TO	208+50.00	33.00		0.00	0.00	0.00	0.00	6.28	4.71	0.00	4.71
208+50.00	TO	211+33.43	283.43	P.E. #004	10.28	0.00	0.07	0.04	90.38	67.79	0.42	67.37
211+79.66	TO	212+90.50	110.84	C.E. #031	4.11	0.17	3.94	2.06	13.47	10.10	8.46	1.64
214+32.67	TO	220+42.71	610.04	C.E. #032	9.88	3.63	0.00	1.82	244.92	183.69	41.12	142.57
221+07.03	TO	221+35.92	28.89	C.E. #033	17.29	0.00	0.00	0.00	18.50	13.88	0.00	13.88
221+97.24	TO	224+23.02	225.78	C.E. #034	15.89	0.00	0.00	0.00	133.29	99.97	0.00	99.97
224+89.35	TO	225+46.28	56.93	C.E. #035	15.98	0.00	0.00	0.00	35.28	26.46	0.00	26.46
225+97.61	TO	226+22.76	25.15	C.E. #036	14.99	0.00	0.00	0.00	13.96	10.47	0.00	10.47
226+95.12	TO	228+25.14	130.02	C.E. #037	5.16	0.00	0.00	0.00	19.74	14.81	0.00	14.81
228+80.30	TO	230+36.65	156.35	C.E. #038	0.95	0.00	0.00	0.00	7.64	5.73	0.00	5.73
230+81.98	TO	231+52.80	70.82	P.E. #005	3.68	0.00	0.00	0.00	11.44	8.58	0.00	8.58
231+84.45	TO	232+91.36	106.91	P.E. #006	9.66	0.00	0.00	0.00	35.12	26.34	0.00	26.34
233+27.72	TO	234+44.40	116.68	P.E. #007	6.96	0.00	0.00	0.00	28.39	21.29	0.00	21.29
234+73.74	TO	235+05.70	31.96	P.E. #008	9.68	0.00	0.00	0.00	11.46	8.60	0.00	8.60
235+33.00	TO	236+13.55	80.55	P.E. #010	16.02	0.00	15.63	7.82	47.23	35.42	23.33	12.09
236+39.88	TO	236+79.40	39.52	P.E. #012	7.46	0.00	0.00	0.00	10.92	8.19	0.00	8.19
237+11.62	TO	237+94.51	82.89	P.E. #013	11.02	0.00	0.00	0.00	32.91	24.68	0.00	24.68
238+25.84	TO	238+97.24	71.40	P.E. #015	15.18	0.05	0.45	0.25	38.74	29.06	0.66	28.40
239+32.58	TO	240+02.60	70.02	P.E. #016	20.78	0.00	0.00	0.00	50.05	37.54	0.00	37.54
240+38.86	TO	241+16.75	77.89	P.E. #018	14.93	0.00	0.00	0.00	50.60	37.95	0.00	37.95
241+53.11	TO	242+45.93	92.82	P.E. #019	17.27	0.00	0.00	0.00	59.51	44.63	0.00	44.63
242+84.27	TO	244+51.08	166.81	P.E. #022	14.48	0.00	0.00	0.00	75.81	56.86	0.00	56.86
244+89.64	TO	247+39.48	249.84	F.E. #018	9.12	0.00	0.00	0.00	80.23	60.17	0.00	60.17
247+75.82	TO	250+00.00	224.18		0.86	4.73	0.00	2.37	3.57	2.68	19.68	-17.00
WESTBOUND TOTALS =									1,119.44	839.60	93.67	745.93
WESTBOUND ROUNDED TOTALS =									1,120.00	840.00	95.00	750.00
TOTALS =									2,190.00	1,645.00	390.00	1,265.00

MODEL: s:\MODEL NAMES
FILE: s:\models\paw\luc-c-pxw\hwy.com\p\W\DOT\Documents\DOT\Office\Dir\cra 5\Projects\0570944\CADData\CAD\heest\0570944-esh-Schedules.dgn

	USER NAME = Tyler,Plerson	DESIGNED -	REVISED -	STATE OF ILLINOIS DEPARTMENT OF TRANSPORTATION	SCHEDULES OF QUANTITIES			F.A.P. RTE.	SECTION	COUNTY	TOTAL SHEETS	SHEET NO.
	DRAWN -	REVIS	REVIS					709	(113)RS-7	CHAMPAIGN	103	14
	PLOT SCALE = 40,0000 ' / in.	CHECKED -	REVISED -		SCALE:			SHEET 1 OF SHEETS			STA. TO STA.	
	PLOT DATE = 1/26/2023	DATE -	REVISED -								ILLINOIS FED. AID PROJECT	

MODEL: \$MODELNAME\$
FILE NAME: pw:\ildot-pw.bentley.com:\pw\IDOT\Documents\IDOT_Offices\District 5\Projects\D570944\CADData\CADsheets\D570944-sht-Schedules.dgn

* 2' OUTSIDE BACKSLOPE TIE IN SHALL BE SEEDED

* 2' OUTSIDE BACKSLOPE TIE IN SHALL BE SEEDED

	USER NAME = Tyler,Person	DESIGNED -	REVISED -	STATE OF ILLINOIS DEPARTMENT OF TRANSPORTATION	SCHEDULES OF QUANTITIES					F.A.P. RTE.	SECTION	COUNTY	TOTAL SHEETS	SHEET NO.
		DRAWN -	REVISED -							709	(113)RS-7	CHAMPAIGN	103	15
	PLOT SCALE = 40,0000 ' / in.	CHECKED -	REVISED -		SCALE:		SHEET 2	OF	SHEETS	STA.	TO STA.	CONTRACT NO. 70944		
	PLOT DATE = 1/26/2023	DATE -	REVISED -						ILLINOIS	FED. AID PROJECT				

SCHEDULES OF QUANTITIES

EASTBOUND TEMPORARY DITCH CHECK SCHEDULE						
STA	TO	STA	LENGTH FT	REASON FOR GAP	NUMBER OF DITCH CHECKS	28000305
						RURAL
					FT	
208+78.00	TO	215+85.97	707.97	F.E. #014	7.00	70.00
216+12.32	TO	225+78.44	966.12	F.E. #015	9.00	90.00
226+10.62	TO	226+52.81	42.19	F.E. #016	1.00	10.00
226+84.19	TO	228+11.29	127.10	F.E. #017	1.00	10.00
228+54.63	TO	235+72.33	717.70	P.E. #009	7.00	70.00
236+01.66	TO	236+49.25	47.59	P.E. #011	1.00	10.00
236+75.78	TO	238+83.63	207.85	P.E. #014	2.00	20.00
239+15.70	TO	240+81.97	169.27	P.E. #017	1.00	10.00
241+17.31	TO	242+84.06	166.75	P.E. #020	1.00	10.00
243+16.42	TO	244+44.39	127.97	P.E. #021	1.00	10.00
245+01.71	TO	245+75.87	74.16	P.E. #024	1.00	10.00
246+17.21	TO	247+27.99	110.78	P.E. #025	1.00	10.00
247+59.33	TO	248+52.83	93.50	P.E. #026	1.00	10.00
248+79.84	TO	249+70.32	90.48	P.E. #027	1.00	10.00
250+00.32	TO	250+60.92	60.60	P.E. #028	1.00	10.00
250+83.93	TO	251+15.26	31.33	P.E. #029	1.00	10.00
251+48.26	TO	251+73.91	25.65	P.E. #030	1.00	10.00
252+38.40	TO	253+20.00	81.60		1.00	10.00
EASTBOUND TOTAL =						390.00

WESTBOUND TEMPORARY DITCH CHECK SCHEDULE						
STA	TO	STA	LENGTH FT	REASON FOR GAP	NUMBER OF DITCH CHECKS	2800305
						RURAL
208+17.00	TO	211+33.43	316.43	P.E. #004	3.00	30.00
211+79.66	TO	212+90.50	110.84	C.E. #031	1.00	11.00
214+32.67	TO	220+42.71	610.04	C.E. #032	6.00	72.00
221+07.03	TO	221+35.92	28.89	C.E. #033	1.00	13.00
221+97.24	TO	224+23.02	225.78	C.E. #034	2.00	28.00
224+89.35	TO	225+46.28	56.93	C.E. #035	1.00	15.00
225+97.61	TO	226+22.76	25.15	C.E. #036	1.00	16.00
226+95.12	TO	228+25.14	130.02	C.E. #037	1.00	17.00
228+80.30	TO	230+36.65	156.35	C.E. #038	1.00	18.00
230+81.98	TO	231+52.80	70.82	P.E. #005	1.00	19.00
231+84.45	TO	232+91.36	106.91	P.E. #006	1.00	20.00
233+27.72	TO	234+44.40	116.68	P.E. #007	1.00	21.00
234+73.74	TO	235+05.70	31.96	P.E. #008	1.00	22.00
235+33.00	TO	236+13.55	80.55	P.E. #010	1.00	23.00
236+39.88	TO	236+79.40	39.52	P.E. #012	1.00	24.00
237+11.62	TO	237+94.51	82.89	P.E. #013	1.00	25.00
238+25.84	TO	238+97.24	71.40	P.E. #015	1.00	26.00
239+32.58	TO	240+02.60	70.02	P.E. #016	1.00	27.00
240+38.86	TO	241+16.75	77.89	P.E. #018	1.00	28.00
241+53.11	TO	242+45.93	92.82	P.E. #019	1.00	29.00
242+84.27	TO	244+51.08	166.81	P.E. #022	1.00	30.00
244+89.64	TO	247+39.48	249.84	F.E. #018	2.00	62.00
247+75.82	TO	252+45.00	469.18		4.00	128.00
WESTBOUND TOTAL =						704.00
					TOTAL =	1,094.00

EASTBOUND DITCH WORK INCIDENTAL ENTRANCE SCHEDULE														
STA	LOCATION	MATERIAL	EXISTING PIPE SIZE	PROPOSED PIPE SIZE	PROPOSED PIPE SPAN	AGGREGATE THICKNESS	HMA THICKNESS	REMOVAL & REPLACEMENT AREA	40200800	40800029	40800050	42300200	44000200	60603800
									RURAL	RURAL	RURAL	RURAL	RURAL	RURAL
			TON	POUND	TON	SQ YD	SQ YD	FOOT						
235+86.97	P.E. #009	AGGREGATE	15.00	15	15	6.00	IN	56.84	1.89					
236+63.94	P.E. #011	AGGREGATE	24.00	24	28	6.00		92.74	3.09					
239+01.59	P.E. #014	AGGREGATE	24.00	24	24	6.00		148.34	4.94					
241+01.81	P.E. #017	AGGREGATE	12.00	15	15	6.00		154.97	5.17					
243+00.15	P.E. #020	HMA	12.00	15	15		4.00	227.21		11.36	5.66		25.25	
244+60.25	P.E. #021	AGGREGATE	15.00	15	15	6.00		142.26	4.74					
244+86.06	P.E. #023	AGGREGATE	15.00	15	15	6.00		157.14	5.24					
245+98.98	P.E. #024	PCC	12.00	15	15			189.76				21.08	21.08	
247+43.09	P.E. #025	AGGREGATE	12.00	15	15	6.00		106.74	3.56					
248+64.85	P.E. #026	AGGREGATE	12.00	15	17	6.00		84.08	2.80					
249+85.74	P.E. #027	AGGREGATE	12.00	15	17	6.00		131.11	4.37					
250+73.04	P.E. #028	AGGREGATE	15.00	15	17	6.00		75.44	2.51					
251+27.80	P.E. #029	AGGREGATE	15.00	15	17	6.00		121.86	4.06					
251+90.06	P.E. #030	HMA	18.00	18	18		4.00	169.99		8.50	4.23		18.89	
EASTBOUND TOTALS =									42.37	19.86	9.89	21.08	65.22	0.00
EASTBOUND ROUNDED TOTALS =									43.00	20.00	10.00	22.00	66.00	0.00
40800029 AND 40800050 QUANTITIES CONTINUE IN INCIDENTAL HMA RESURFACING SCHEDULE														

WESTBOUND DITCH WORK INCIDENTAL ENTRANCE SCHEDULE															
STA	LOCATION	ENTRANCE MATERIAL	EXISTING PIPE SIZE IN	PROPOSED PIPE SIZE IN	PROPOSED PIPE SPAN IN	AGGREGATE THICKNESS IN	HMA THICKNESS IN	REMOVAL & REPLACEMENT AREA SQ FT	40200800	40800029	40800050	42300200	44000200	60603800	
									RURAL	RURAL	RURAL	RURAL	RURAL	RURAL	
									AGGREGATE SURFACE COURSE , TYPE B TON	BITUMINOUS MATERIALS (TACK COAT) POUND	INCIDENTAL HMA SURFACING TON	PCC DRIVEWAY PAVEMENT , 6 INCH SQ YD	DRIVEWAY PAVEMENT REMOVAL SQ YD	COMBINATION CONCRETE C&G TYPE B 6.12 FOOT	
211+58.08	P.E. #004	AGGREGATE	24.00	24	24	6.00		55.72	1.86						
213+61.87	C.E. #031	HMA	24.00	24	24		4.00	383.66		19.18	9.55		42.63	20.00	
220+74.10	C.E. #032	PCC	15.00	15	15			167.27				18.59	18.59		
221+69.51	C.E. #033	HMA	15.00	15	15		4.00	159.65		7.98	3.97		17.74		
224+53.94	C.E. #034	AGGREGATE	18.00	18	18	6.00		172.06	5.74						
225+71.44	C.E. #035	AGGREGATE	8.00	15	15	6.00		104.58	3.49						
226+58.39	C.E. #036	PCC	15.00	15	15			141.13				15.68	15.68		
228+58.94	C.E. #037	HMA	24.00	24	24		4.00	150.79		7.54	3.75		16.75		
230+59.12	C.E. #038	PCC	18.00	18	21			118.36				13.15	13.15		
231+67.73	P.E. #005	AGGREGATE	24.00	24	28	6.00		89.80	2.99						
233+12.12	P.E. #006	AGGREGATE	15.00	15	15	6.00		98.87	3.30						
234+59.00	P.E. #007	PCC	18.00	18	18			53.84				5.98	5.98		
235+20.78	P.E. #008	AGGREGATE	12.00	15	15	6.00		52.64	1.75						
236+95.09	P.E. #012	AGGREGATE	15.00	15	15	6.00		69.52	2.32						
238+10.09	P.E. #013	PCC	18.00	18	18			108.41				12.05	12.05		
239+15.64	P.E. #015	PCC	12.00	15	15			132.79				14.75	14.75		
240+20.59	P.E. #016	PCC	12.00	15	15			109.47				12.16	12.16		
241+33.82	P.E. #018	PCC	12.00	15	15			109.32				12.15	12.15		
242+65.45	P.E. #019	PCC	12.00	15	15			113.44				12.60	12.60		
244+71.77	P.E. #022	HMA	15.00	15	15		4.00	92.54		4.63	2.30		10.28		
247+57.35	F.E. #018	AGGREGATE	18.00	18	18	6.00		58.88	1.96						
WESTBOUND TOTALS =									23.41	39.33	19.57	117.11	204.51	20.00	
WESTBOUND ROUNDED TOTALS =									24.00	40.00	20.00	118.00	205.00	20.00	
TOTALS =									67.00	60.00	30.00	140.00	271.00	20.00	
40800029 AND 40800050 QUANTITIES CONTINUE IN INCIDENTAL HMA RESURFACING SCHEDULE															

	USER NAME = Tyler,Person	DESIGNED -	REVISED -	STATE OF ILLINOIS DEPARTMENT OF TRANSPORTATION	SCHEDULES OF QUANTITIES				F.A.P. RTE.	SECTION	COUNTY	TOTAL SHEETS	SHEET NO.
		DRAWN -	REVISED -						709	(113)RS-7	CHAMPAIGN	103	16
	PLOT SCALE = 40,0000 * / in.	CHECKED -	REVISED -		CONTRACT NO. 70944								
	PLOT DATE = 1/26/2023	DATE -	REVISED -		SCALE:	SHEET 3 OF SHEETS	STA.	TO STA.	ILLINOIS FED. AID PROJECT				

SCHEDULES OF QUANTITIES

EASTBOUND PAVING SCHEDULE																							
STA	TO	STA	LENGTH FT	URBAN RURAL	AVERAGE WIDTH FT	LANE AREA SQ YD	SURFACE THICKNESS IN	AVERAGE BINDER THICKNESS IN	HMA IN OUTSIDE C&G WIDTH FT	LANE HMA SURFACE TON	C&G HMA SURFACE TON	40600290			40602965			40604050			44000160		
												URBAN	RURAL	STRUCTURE	URBAN	RURAL	STRUCTURE	URBAN	RURAL	STRUCTURE	URBAN	RURAL	STRUCTURE
												BITUMINOUS MATERIAL (TACK COAT) POUND			HMA BINDER COURSE IL-9.5FG,N50 TON			HMA SURFACE COURSE, IL-9.5 MIX "C", N50 TON			HMA SURFACE REMOVAL 2 3/4" SQ YD		
2362+00.00	TO	2362+39.04	39.04	URBAN	37.41	162.28	1.50	1.25		13.63		109.54			11.36			13.63			162.28		
STA. EQN. 2362+39.04 (BK) = 100+00.00 (AH)																							
100+00.00	TO	101+21.69	121.69	URBAN	38.28	517.52	1.50	1.25		43.47		349.32			36.23			43.47			517.52		
101+21.69	TO	102+50.00	128.31	URBAN	38.55	549.59	1.50	1.25	2.00	46.17	3.19	383.81			38.47			49.36			549.59		
102+50.00	TO	105+00.00	250.00	URBAN	36.01	1,000.14	1.50	1.25	2.00	84.01	6.22	700.09			70.01			90.23			1,000.14		
105+00.00	TO	107+50.00	250.00	URBAN	32.10	891.53	1.50	1.25	1.00	74.89	3.11	614.28			62.41			78.00			891.53		
107+50.00	TO	109+96.46	246.46	URBAN	30.67	839.88	1.50	1.25	1.00	70.55	3.07	579.24			58.79			73.62			839.88		
STA. EQN. 109+96.46 (BK) = 110+00.00 (AH)																							
110+00.00	TO	112+50.00	250.00	URBAN	30.78	854.86	1.50	1.25	1.00	71.81	3.11	589.53			59.84			74.92			854.86		
112+50.00	TO	115+00.00	250.00	URBAN	31.02	861.53	1.50	1.25	1.00	72.37	3.11	594.03			60.31			75.48			861.53		
115+00.00	TO	117+50.00	250.00	URBAN	31.12	864.44	1.50	1.25	1.00	72.61	3.11	596.00			60.51			75.72			864.44		
117+50.00	TO	120+00.00	250.00	URBAN	30.82	855.97	1.50	1.25	1.00	71.90	3.11	590.28			59.92			75.01			855.97		
120+00.00	TO	121+25.00	125.00	URBAN	30.87	428.75	1.50	1.25		36.02		289.41			30.01			36.02			428.75		
121+25.00	TO	122+50.00	125.00	URBAN	31.08	431.67	1.50	1.25	1.00	36.26	1.56	297.63			30.22			37.82			431.67		
122+50.00	TO	125+00.00	250.00	URBAN	30.71	853.06	1.50	1.25	1.00	71.66	3.11	588.32			59.71			74.77			853.06		
125+00.00	TO	127+50.00	250.00	URBAN	30.75	854.03	1.50	1.25	1.00	71.74	3.11	588.97			59.78			74.85			854.03		
127+50.00	TO	130+00.00	250.00	URBAN	30.31	841.81	1.50	1.25	1.00	70.71	3.11	580.72			58.93			73.82			841.81		
130+00.00	TO	131+95.00	195.00	URBAN	27.59	597.68	1.50	1.25	2.00	50.21	4.85	422.94			41.84			55.06			597.68		
131+95.00	TO	132+82.81	87.81	URBAN	25.93	252.94	1.50	1.25		21.25		170.73			17.71			21.25			252.94		
132+50.00	TO	134+37.90	187.90	URBAN	24.92	520.17	1.50	1.25	2.00	43.69	4.68	369.91			36.41			48.37			520.17		
STA. EQN. 134+37.90 (BK) = 134+40.40 (AH)																							
134+40.40	TO	135+00.00	59.60	URBAN	23.66	156.68	1.50	1.25	2.00	13.16	1.48	111.72			10.97			14.64			156.68		
135+00.00	TO	137+50.00	250.00	URBAN	24.98	693.89	1.50	1.25	2.00	58.29	6.22	493.38			48.57			61.51			693.89		
137+50.00	TO	139+80.00	230.00	URBAN	22.50	574.87	1.50	1.25	2.00	48.29	5.72	411.04			40.24			54.01			574.87		
139+80.00	TO	139+97.40	17.40	URBAN	18.29	35.35	1.50	1.25		2.97		23.86			2.47			2.97			35.35		
STA. EQN. 139+97.40 (BK) = 140+00.00 (AH)																							
140+00.00	TO	141+41.01	141.01	URBAN	15.44	241.83	1.50	1.25		20.31		163.23			16.93			20.31			241.83		
141+41.01	TO	150+00.00	858.99	URBAN	12.85	1,225.97	1.50	1.25		102.98		827.53			85.82			102.98			1,225.97		
150+00.00	TO	153+82.71	382.71	URBAN	12.50	531.54	1.50	1.25		44.65		358.79			37.21			44.65			531.54		
153+82.71	TO	160+00.00	617.29	RURAL	12.63	865.92	1.50	1.25		72.74			584.49			60.61		72.74			865.92		
160+00.00	TO	170+00.00	1,000.00	RURAL	12.89	1,431.67	1.50	1.25		120.26			966.38			100.22		120.26			1,431.67		
170+00.00	TO	173+55.76	355.76	RURAL	13.26	523.96	1.50	1.25		44.01			353.67			36.68		44.01			523.96		
OMISSION - S.N. 010-0252 E-E APPR.																							
174+75.52	TO	180+00.00	524.48	RURAL	13.61	792.84	1.50	1.25		66.60			535.17			55.50		66.60			792.84		
180+00.00	TO	190+00.00	1,000.00	RURAL	13.35	1,483.33	1.50	1.25		124.60			1,001.25			103.83		124.60			1,483.33		
STA. EQN. 190+00.00 (BK) = 189+95.90 (AH)																							
189+95.90	TO	200+00.00	1,004.10	RURAL	13.36	1,490.53							1,006.11								1,490.53		
200+00.00	TO	210+00.00	1,000.00	RURAL	13.40	1,488.33	1.50	1.25		125.02			1,004.62			104.18		125.02			1,488.33		
210+00.00	TO	220+00.00	1,000.00	RURAL	13.20	1,466.67	1.50	1.25		123.20			990.00			102.67		123.20			1,466.67		
220+00.00	TO	230+00.00	1,000.00	RURAL	13.10	1,455.00	1.50	1.25		122.22			982.13			101.85		122.22			1,455.00		
230+00.00	TO	240+00.00	1,000.00	RURAL	13.07	1,451.67	1.50	1.25		121.94			979.88			101.62		121.94			1,451.67		
240+00.00	TO	250+00.00	1,000.00	RURAL	13.02	1,446.67	1.50	1.25		121.52			976.50			101.27		121.52			1,446.67		
250+00.00	TO	252+73.82	273.82	RURAL	12.88	391.71	1.50	1.25		32.90			264.40			27.42		32.90			391.71		
OMISSION - S.N. 010-2019 E-E APPR.																							
253+59.71	TO	260+00.00	640.29	RURAL	13.08	930.20	1.50	1.25		78.14			627.89			65.11		78.14			930.20		
260+00.00	TO	270+00.00	1,000.00	RURAL	13.39	1,487.22	1.50	1.25		124.93			1,003.87			104.11		124.93			1,487.22		
EASTBOUND SUB-TOTALS =													10,804.30	11,276.36		1,094.67	1,065.07		1,375.47	1,278.08		15,637.98	16,705.72

MODEL: \\MODEL NAMES
FILE: \\public\pww\benlley.com\PIV\DOT Documents\DOT Office\Dir\ria 5\Project\0570944\CADData\CD\Drawings\0570944-sh-Schedules.dgn

USER NAME = Tyler,Plerson	DESIGNED -	REVISED -
	DRAWN -	REVISED -
PLOT SCALE = 40,0000 * / in.	CHECKED -	REVISED -
PLOT DATE = 1/26/2023	DATE -	REVISED -

STATE OF ILLINOIS
DEPARTMENT OF TRANSPORTATION

SCHEDULES OF QUANTITIES

SCALE: SHEET 4 OF SHEETS STA. TO STA.

F.A.P. RTE.	SECTION	COUNTY	TOTAL SHEETS	SHEET NO.
709	(113)RS-7	CHAMPAIGN	103	17
		CONTRACT NO. 70944		
		ILLINOIS	FED. AID PROJECT	

SCHEDULES OF QUANTITIES

EASTBOUND PAVING SCHEDULE (CONTINUED)																								
STA	TO	STA	LENGTH FT	URBAN RURAL	AVERAGE WIDTH FT	LANE AREA SQ YD	SURFACE THICKNESS IN	AVERAGE BINDER THICKNESS IN	HMA IN OUTSIDE C&G WIDTH FT	LANE HMA SURFACE TON	C&G HMA SURFACE TON	40600290			40602965			40604050			44C00160			
												URBAN	RURAL	STRUCTURE	URBAN	RURAL	STRUCTURE	URBAN	RURAL	STRUCTURE	URBAN	RURAL	STRUCTURE	
															BITUMINOUS MATERIAL (TACK COAT) POUND	HMA BINDER COURSE 1L-9.5FG,N50 TON			HMA SURFACE COURSE, 1L-9.5 MIX "C", N50 TON			HMA SURFACE REMOVAL 2 3/4" SQ YD		
270+00.00	TO	280+00.00	1,000.00	RURAL	13.28	1,475.00	1.50	1.25		123.90				995.63		103.25			123.90			1,475.00		
280+00.00	TO	288+00.00	800.00	RURAL	13.22	1,174.67	1.50	1.25		98.67				792.90		82.23			98.67			1,174.67		
STA. EQN. 288+00.00 (BK) = 288+11.50 (AH)																								
288+11.50	TO	299+49.50	1,138.00	RURAL	12.98	1,641.25	1.50	1.25		137.87				1,107.84		114.89			137.87			1,641.25		
299+49.50	TO	299+98.50	49.00	STRUCTURE	12.76	69.47	1.50	1.25		5.84			46.89			4.86		5.84				69.47		
299+98.50	TO	310+11.20	1,012.70	RURAL	12.99	1,461.10	1.50	1.25		122.73				986.25		102.28			122.73			1,461.10		
STA. EQN. 310+11.20 (BK) = 310+00.00 (AH)																								
310+00.00	TO	320+00.00	1,000.00	RURAL	13.27	1,474.44	1.50	1.25		123.85				995.25		103.21			123.85			1,474.44		
320+00.00	TO	330+00.00	1,000.00	RURAL	13.08	1,452.78	1.50	1.25		122.03				980.63		101.69			122.03			1,452.78		
330+00.00	TO	340+00.00	1,000.00	RURAL	12.97	1,441.11	1.50	1.25		121.05				972.75		100.88			121.05			1,441.11		
340+00.00	TO	350+00.00	1,000.00	RURAL	13.21	1,467.78	1.50	1.25		123.29				990.75		102.74			123.29			1,467.78		
350+00.00	TO	360+00.00	1,000.00	RURAL	13.49	1,498.89	1.50	1.25		125.91				1,011.75		104.92			125.91			1,498.89		
360+00.00	TO	370+00.00	1,000.00	RURAL	13.27	1,473.89	1.50	1.25		123.81				994.88		103.17			123.81			1,473.89		
370+00.00	TO	380+00.00	1,000.00	RURAL	13.08	1,452.78	1.50	1.25		122.03				980.63		101.69			122.03			1,452.78		
380+00.00	TO	390+00.00	1,000.00	RURAL	13.23	1,469.44	1.50	1.25		123.43				991.87		102.86			123.43			1,469.44		
390+00.00	TO	400+00.00	1,000.00	RURAL	13.02	1,446.11	1.50	1.25		121.47				976.12		101.23			121.47			1,446.11		
400+00.00	TO	410+00.00	1,000.00	RURAL	12.92	1,435.00	1.50	1.25		120.54				968.63		100.45			120.54			1,435.00		
410+00.00	TO	420+00.00	1,000.00	RURAL	13.11	1,456.11	1.50	1.25		122.31				982.87		101.93			122.31			1,456.11		
420+00.00	TO	423+00.00	300.00	RURAL	13.51	450.17	1.50	1.25		37.81				303.87		31.51			37.81			450.17		
EASTBOUND URBAN / RURAL TOTALS =													10,804.30	26,308.98	46.89	1,094.67	2,624.00	4.86	1,375.47	3,148.78	5.84	15,637.98	38,976.24	69.47
EASTBOUND URBAN / RURAL ROUNDED TOTALS =													10,805.00	26,309.00	47.00	1,095.00	2,624.00	5.00	1,376.00	3,149.00	6.00	15,638.00	38,977.00	70.00
EASTBOUND TOTALS =													37,161.00				3,724.00		4,531.00			54,685.00		

WESTBOUND PAVING SCHEDULE																								
STA	TO	STA	LENGTH FT	URBAN RURAL	*AVERAGE WIDTH FT	LANE AREA SQ YD	SURFACE THICKNESS IN	AVERAGE BINDER THICKNESS IN	HMA IN OUTSIDE C&G WIDTH FT	LANE HMA SURFACE TON	C&G HMA SURFACE TON	40600290			40602965			40604050			44C00160			
												URBAN	RURAL	STRUCTURE	URBAN	RURAL	STRUCTURE	URBAN	RURAL	STRUCTURE	URBAN	RURAL	STRUCTURE	
												BITUMINOUS MATERIAL (TACK COAT) POUND			HMA BINDER COURSE 1L-9.5FG.N50 TON			HMA SURFACE COURSE, 1L-9.5 MIX "C", N50 TON			HMA SURFACE REMOVAL 2 3/4" SQ YD			
2362+00.00	TO	2362+39.04	39.04	URBAN	27.55	119.48	1.50	1.25		10.04		80.65			8.36			10.04			119.48			
STA. EQN. 2362+39.04 (BK) = 100+00.00 (AH)																								
100+00.00	TO	101+38.40	138.40	URBAN	25.83	397.13	1.50	1.25		33.36		268.06			27.80			33.36			397.13			
101+38.40	TO	102+50.00	111.60	URBAN	24.22	300.33	1.50	1.25	2.00	25.23	2.78	213.88			21.02			28.01			300.33			
102+50.00	TO	105+00.00	250.00	URBAN	23.05	640.28	1.50	1.25	2.00	53.78	6.22	457.19			44.82			60.00			640.28			
105+00.00	TO	107+50.00	250.00	URBAN	21.46	595.97	1.50	1.25	1.00	50.06	3.11	414.78			41.72			53.17			595.97			
107+50.00	TO	107+89.81	39.81	URBAN	21.09	93.29	1.50	1.25	1.00	7.84	0.50	64.96			6.53			8.34			93.29			
107+89.81	TO	108+44.10	54.29	URBAN	21.13	127.43	1.50	1.25		10.70		86.01			8.92			10.70			127.43			
108+44.10	TO	109+96.46	152.36	URBAN	21.23	359.32	1.50	1.25	1.00	30.18	1.90	250.16			25.15			32.08			359.32			
STA. EQN. 109+96.46 (BK) = 110+00.00 (AH)																								
110+00.00	TO	112+50.00	250.00	URBAN	21.23	589.58	1.50	1.25	1.00	49.52	3.11	410.47			41.27			52.63			589.58			
112+50.00	TO	115+00.00	250.00	URBAN	21.09	585.83	1.50	1.25	1.00	49.21	3.11	407.93			41.01			52.32			585.83			
115+00.00	TO	117+50.00	250.00	URBAN	21.06	584.86	1.50	1.25	1.00	49.13	3.11	407.28			40.94			52.24			584.86			
117+50.00	TO	120+00.00	250.00	URBAN	21.18	588.33	1.50	1.25	1.00	49.42	3.11	409.62			41.18			52.53			588.33			
120+00.00	TO	121+25.00	125.00	URBAN	20.97	291.18	1.50	1.25		24.46		196.55			20.38			24.46			291.18			
121+25.00	TO	122+50.00	125.00	URBAN	20.80	288.89	1.50	1.25	1.00	24.27	1.56	201.25			20.22			25.83			288.89			
122+50.00	TO	125+00.00	250.00	URBAN	21.29	591.39	1.50	1.25	1.00	49.68	3.11	411.69			41.40			52.79			591.39			
125+00.00	TO	127+50.00	250.00	URBAN	21.41	594.58	1.50	1.25	1.00	49.94	3.11	413.84			41.62			53.05			594.58			
127+50.00	TO	130+00.00	250.00	URBAN	21.61	600.28	1.50	1.25	1.00	50.42	3.11	417.69			42.02			53.53			600.28			
130+00.00	TO	131+10.14	110.14	URBAN	21.82	266.97	1.50	1.25	1.00	22.43	1.37	185.72			18.69			23.80			266.97			
131+10.14	TO	132+50.00	139.86	URBAN	17.77	276.07	1.50	1.25		23.19		186.35			19.32			23.19			276.07			
WESTBOUND SUB-TOTALS =													5,484.08			552.37			702.07			7,891.19		

FILE NAME: D:\PROJECTS\2023\113\113RS-7\113RS-7.dwg	USER NAME = Tyler, Pierson	DESIGNED -	REVISED -	STATE OF ILLINOIS DEPARTMENT OF TRANSPORTATION	SCHEDULES OF QUANTITIES				F.A.P. RTE.	SECTION	COUNTY	TOTAL SHEETS	SHEET NO.
		DRAWN -	REVISED -						709	(113)RS-7	CHAMPAIGN	103	18
	PLOT SCALE = 40,0000 ' / in.	CHECKED -	REVISED -						CONTRACT NO. 70944				
	PLOT DATE = 1/26/2023	DATE -	REVISED -		SCALE:	SHEET 5 OF SHEETS	STA. TO STA.	ILLINOIS FED. AID PROJECT					

SCHEDULES OF QUANTITIES

WESTBOUND PAVING SCHEDULE (CONTINUED)																								
STA	TO	STA	LENGTH FT	URBAN RURAL	*AVERAGE WIDTH FT	LANE AREA SQ YD	SURFACE THICKNESS IN	AVERAGE BINDER THICKNESS IN	HMA IN OUTSIDE C&G WIDTH FT	LANE HMA SURFACE TON	C&G HMA SURFACE TON	40600290			40602965			40604050			44C00160			
												URBAN	RURAL	STRUCTURE	URBAN	RURAL	STRUCTURE	URBAN	RURAL	STRUCTURE	URBAN	RURAL	STRUCTURE	
												BITUMINOUS MATERIAL (TACK COAT) POUND			HMA BINDER COURSE 1L-9.5FG,N50 TON			HMA SURFACE COURSE, 1L-9.5 MIX "C", N50 TON			HMA SURFACE REMOVAL 2 3/4" SQ YD			
132+50.00	TO	134+37.90	187.90	URBAN	14.03	292.81	1.50	1.25		24.60		197.64			20.50			24.60			292.81			
STA. EQN. 134+37.90 (BK) = 134+40.40 (AH)																								
134+40.40	TO	135+00.00	59.60	URBAN	13.93	92.25	1.50	1.25		7.75		62.27			6.46			7.75			92.25			
135+00.00	TO	137+50.00	250.00	URBAN	13.26	368.33	1.50	1.25		30.94		248.62			25.78			30.94			368.33			
137+50.00	TO	139+97.40	247.40	URBAN	13.04	358.32	1.50	1.25		30.10		241.86			25.08			30.10			358.32			
STA. EQN. 139+97.40 (BK) = 140+00.00 (AH)																								
140+00.00	TO	150+00.00	1,000.00	URBAN	13.34	1,482.22	1.50	1.25		124.51		1,000.50			103.76			124.51			1,482.22			
150+00.00	TO	153+82.71	382.71	URBAN	13.53	575.34	1.50	1.25		48.33		388.35			40.27			48.33			575.34			
153+82.71	TO	160+00.00	617.29	RURAL	13.50	925.59	1.50	1.25		77.75			624.78			64.79			77.75			925.59		
160+00.00	TO	170+00.00	1,000.00	RURAL	13.23	1,470.00	1.50	1.25		123.48			992.25			102.90			123.48			1,470.00		
170+00.00	TO	173+55.76	355.76	RURAL	14.07	555.97	1.50	1.25		46.70			375.28			38.92			46.70			555.97		
OMISSION - S.N. 010-0252 E-E APPR.																								
174+75.52	TO	180+00.00	524.48	RURAL	13.54	789.05	1.50	1.25		66.28			532.61			55.23			66.28			789.05		
180+00.00	TO	190+00.00	1,000.00	RURAL	12.74	1,415.56	1.50	1.25		118.91			955.50			99.09			118.91			1,415.56		
STA. EQN. 190+00.00 (BK) = 189+95.90 (AH)																								
189+95.90	TO	200+00.00	1,004.10	RURAL	12.71	1,417.45	1.50	1.25		119.07			956.78			99.22			119.07			1,417.45		
200+00.00	TO	210+00.00	1,000.00	RURAL	12.69	1,410.00	1.50	1.25		118.44			951.75			98.70			118.44			1,410.00		
210+00.00	TO	220+00.00	1,000.00	RURAL	12.81	1,423.33	1.50	1.25		119.56			960.75			99.63			119.56			1,423.33		
220+00.00	TO	230+00.00	1,000.00	RURAL	13.02	1,446.11	1.50	1.25		121.47			976.12			101.23			121.47			1,446.11		
230+00.00	TO	240+00.00	1,000.00	RURAL	13.20	1,466.11	1.50	1.25		123.15			989.62			102.63			123.15			1,466.11		
240+00.00	TO	250+00.00	1,000.00	RURAL	13.22	1,468.33	1.50	1.25		123.34			991.12			102.78			123.34			1,468.33		
250+00.00	TO	252+73.82	273.82	RURAL	13.17	400.54	1.50	1.25		33.65			270.36			28.04			33.65			400.54		
OMISSION - S.N. 010-2019 E-E APPR.																								
253+59.71	TO	260+00.00	640.29	RURAL	13.26	943.36	1.50	1.25		79.24			636.77			66.04			79.24			943.36		
260+00.00	TO	270+00.00	1,000.00	RURAL	12.72	1,413.33	1.50	1.25		118.72			954.00			98.93			118.72			1,413.33		
270+00.00	TO	280+00.00	1,000.00	RURAL	12.81	1,422.78	1.50	1.25		119.51			960.38			99.59			119.51			1,422.78		
280+00.00	TO	288+00.00	800.00	RURAL	12.87	1,144.00	1.50	1.25		96.10			772.20			80.08			96.10			1,144.00		
STA. EQN. 288+00.00 (BK) = 288+11.50 (AH)																								
288+11.50	TO	299+45.50	1,134.00	RURAL	12.86	1,620.36	1.50	1.25		136.11			1,093.74			113.43			136.11			1,620.36		
299+45.50	TO	299+98.50	53.00	STRUCTURE	12.86	75.70	1.50	1.25		6.36				51.10			5.30			6.36			75.70	
299+98.50	TO	310+11.20	1,012.70	RURAL	12.87	1,448.16	1.50	1.25		121.65			977.51			101.37			121.65			1,448.16		
STA. EQN. 310+11.20 (BK) = 310+00.00 (AH)																								
310+00.00	TO	320+00.00	1,000.00	RURAL	12.85	1,427.22	1.50	1.25		119.89			963.37			99.91			119.89			1,427.22		
320+00.00	TO	330+00.00	1,000.00	RURAL	12.83	1,425.56	1.50	1.25		119.75			962.25			99.79			119.75			1,425.56		
330+00.00	TO	340+00.00	1,000.00	RURAL	12.85	1,427.22	1.50	1.25		119.89			963.37			99.91			119.89			1,427.22		
340+00.00	TO	350+00.00	1,000.00	RURAL	12.76	1,417.22	1.50	1.25		119.05			956.62			99.21			119.05			1,417.22		
350+00.00	TO	360+00.00	1,000.00	RURAL	12.64	1,404.44	1.50	1.25		117.97			948.00			98.31			117.97			1,404.44		
360+00.00	TO	370+00.00	1,000.00	RURAL	12.88	1,430.56	1.50	1.25		120.17			965.63			100.14			120.17			1,430.56		
370+00.00	TO	380+00.00	1,000.00	RURAL	12.98	1,441.67	1.50	1.25		121.10			973.13			100.92			121.10			1,441.67		
380+00.00	TO	390+00.00	1,000.00	RURAL	12.86	1,428.33	1.50	1.25		119.98			964.12			99.98			119.98			1,428.33		
390+00.00	TO	400+00.00	1,000.00	RURAL	12.96	1,440.00	1.50	1.25		120.96			972.00			100.80			120.96			1,440.00		
400+00.00	TO	410+00.00	1,000.00	RURAL	13.02	1,446.11	1.50	1.25		121.47			976.12			101.23			121.47			1,446.11		
410+00.00	TO	420+00.00	1,000.00	RURAL	13.05	1,449.44	1.50	1.25		121.75			978.37			101.46			121.75			1,449.44		
420+00.00	TO	423+00.00	300.00	RURAL	13.20	439.83	1.50	1.25		36.95			296.88			30.79			36.95			439.83		
WESTBOUND URBAN / RURAL TOTALS =												7,623.32	25,891.38	51.10	774.22	2,685.05	5.30	968.30	3,222.06	6.36	11,060.46	38,357.63	75.70	
WESTBOUND URBAN / RURAL ROUNDED TOTALS =												7,624.00	25,892.00	52.00	775.00	2,686.00	6.00	969.00	3,223.00	7.00	11,061.00	38,358.00	76.00	
WESTBOUND TOTALS =												33,568.00			3,467.00			4,199.00			49,495.00			
URBAN / RURAL ROUNDED TOTALS =												18,429.00	52,201.00	99.00	1,870.00	5,310.00	11.00	2,345.00	6,372.00	13.00	26,699.00	77,335.00	146.00	
TOTALS =												70,729.00			7,191.00			8,730.00			104,180.00			

MODEL: s:\MODEL NAMES
FILE: s:\models\pav\illc-pxw\hwy.com\PIV\DOT Documents\DOT Offices\District 5\Projects\0570944\CADData\CDReest\0570944-sh-Schedules.dgn

	USER NAME = Tyler,Plerson	DESIGNED -	REVISED -	STATE OF ILLINOIS DEPARTMENT OF TRANSPORTATION	SCHEDULES OF QUANTITIES					F.A.P. RTE.	SECTION	COUNTY	TOTAL SHEETS	SHEET NO.
		DRAWN -	REVISED -							709	(113)RS-7	CHAMPAIGN	103	19
	PLOT SCALE = 40,0000 ' / in.	CHECKED -	REVISED -							CONTRACT NO. 70944				
	PLOT DATE = 1/26/2023	DATE -	REVISED -		SCALE:	SHEET 6	OF	SHEETS	STA.	TO STA.				
										ILLINOIS		FED. AID PROJECT		

SCHEDULES OF QUANTITIES

LONGITUDINAL JOINT SEALANT SCHEDULE									
STA	TO	STA	LENGTH FT	URBAN RURAL	DESCRIPTION	NUMBER OF LONGITUDINAL JOINTS	40600370		
							URBAN		RURAL
							LONGITUDINAL JOINT SEALANT FT		
2362+00.00	TO	2362+39.04	39.04	URBAN	LANE LINES	4.00	156.16		
STA. EQN. 2362+39.04 (BK) = 100+00 (AH)									
100+00.00	TO	109+96.46	996.46	URBAN	LANE LINES	4.00	3,985.84		
STA. EQN. 109+96.46 (BK) = 110+00.00 (AH)									
110+00.00	TO	130+88.39	2,088.39	URBAN	LANE LINES	5.00	10,441.95		
109+96.46	TO	132+47.41	2,250.95	URBAN	LANE LINES	3.00	6,752.85		
132+47.41	TO	134+37.90	190.49	URBAN	LANE LINES	2.00	380.98		
STA. EQN. 134+37.90 (BK) = 134+40.40 (AH)									
134+40.40	TO	139+97.40	557.00	URBAN	LANE LINES	2.00	1,114.00		
STA. EQN. 139+97.40 (BK) = 140+00.00 (AH)									
140+00.00	TO	141+41.01	141.01	URBAN	LANE LINES	2.00	282.02		
141+41.01	TO	153+82.71	1,241.70	URBAN	CENTERLINE	1.00	1,241.70		
153+82.71	TO	173+55.76	1,973.05	RURAL	CENTERLINE	1.00		1,973.05	
OMISSION - S.N. 010-0252 E-E APPR.									
174+75.52	TO	190+00.00	1,524.48	RURAL	CENTERLINE	1.00		1,524.48	
STA. EQN. 190+00.00 (BK) = 189+95.90 (AH)									
189+95.90	TO	252+73.82	6,277.92	RURAL	CENTERLINE	1.00		6,277.92	
OMISSION - S.N. 010-0252 E-E APPR.									
253+59.71	TO	288+00.00	3,440.29	RURAL	CENTERLINE	1.00		3,440.29	
STA. EQN. 288+00.00 (BK) = 288+11.50 (AH)									
288+11.50	TO	310+11.20	2,199.70	RURAL	CENTERLINE	1.00		2,199.70	
STA. EQN. 310+11.20 (BK) = 310+00.00 (AH)									
310+00.00	TO	423+00.00	11,300.00	RURAL	CENTERLINE	1.00		11,300.00	
URBAN / RURAL TOTALS =							24,355.50	26,715.44	
URBAN / RURAL ROUNDED TOTALS =							24,356.00	26,716.00	
TOTALS =							51,072.00		

EASTBOUND HMA SHOULDER RESURFACING													
STA	TO	STA	LENGTH FT	URBAN RURAL	AVERAGE SHOULDER WIDTH FT	SHOULDER AREA SQ FT	SHOULDER THICKNESS IN	40600290 44000155 48203100 64200108					
								BITUMINOUS MATERIALS (TACK COAT) POUND	HMA REMOVAL SQ YD	HMA SHOULDERS TON	SHOULDER RUMBLE STRIPS, 8 INCH FOOT		
139+82.17	TO	153+49.62	1,367.45	URBAN	3.25	4,444.21	1.50	290.58	493.80	41.48	1,367.45		
OMISSION - TOWNSHIP HIGHWAY 178E													
154+18.71	TO	159+66.41	547.70	RURAL	3.00	1,643.10	1.50	109.55	182.57	15.34	547.70		
OMISSION - F.E. #005													
160+72.83	TO	170+93.52	1,020.69	RURAL	3.00	3,062.07	1.50	204.13	340.23	28.58	1,020.69		
OMISSION - F.E. #006													
171+14.37	TO	173+56.15	241.78	RURAL	3.00	725.34	1.50	48.36	80.59	6.77	241.78		
EASTBOUND TOTALS =								652.62	1,097.19	92.17	3,177.62		
EASTBOUND ROUNDED URBAN TOTALS =								291.00	494.00	42.00	1,368.00		
EASTBOUND ROUNDED RURAL TOTALS =								363.00	604.00	51.00	1,811.00		
EASTBOUND ROUNDED TOTALS =								654.00	1,098.00	93.00	3,179.00		

40600290 QUANTITIES CONTINUE IN EASTBOUND & WESTBOUND PAVING SCHEDULE

WESTBOUND HMA SHOULDER RESURFACING													
STA	TO	STA	LENGTH FT	URBAN RURAL	AVERAGE SHOULDER WIDTH FT	SHOULDER AREA SQ FT	SHOULDER THICKNESS IN	40600290 44000155 48203100 64200108					
								BITUMINOUS MATERIALS (TACK COAT) POUND	HMA REMOVAL SQ YD	HMA SHOULDERS TON	SHOULDER RUMBLE STRIPS, 8 INCH FOOT		
147+87.10	TO	153+53.49	566.39	URBAN	4.31	2,441.14	1.50	150.38	271.24	22.78	566.39		
WESTBOUND TOTALS =								150.38	271.24	22.78	566.39		
WESTBOUND ROUNDED URBAN TOTALS =								151.00	272.00	23.00	567.00		
WESTBOUND ROUNDED RURAL TOTALS =								0.00	0.00	0.00	0.00		
URBAN TOTALS =								442.00	766.00	65.00	1,935.00		
RURAL TOTALS =								363.00	604.00	51.00	1,811.00		
TOTALS =								805.00	1,370.00	116.00	3,746.00		

40600290 QUANTITIES CONTINUE IN EASTBOUND & WESTBOUND PAVING SCHEDULE

TEMPORARY RAMP SCHEDULE									
	STA	DIRECTION	LOCATION	REASON FOR RAMP	RAISE / DROPOFF HEIGHT	RAMP LENGTH FT	RAMP WIDTH FT	40600990	
					IN			ROADWAY	
								URBAN	RURAL
					IN	FT	FT	SQ YD	
*	2362+00.00	BOTH	WESTERN PROJECT LIMITS	ML MILLED 2.75"	2.75	9.2	64.5	65.93	
*				ML BINDER PLACED	1.50	5	64.5	35.83	
	100+59.00	EB	S MAPLEWOOD DR	ML MILLED 2.75"	2.75	1	145.8	16.20	
	100+59.00	WB	N MAPLEWOOD DR	ML MILLED 2.75"	2.75	1	142.8	15.87	
	108+16.68	WB	BETHANY PARK DR	ML MILLED 2.75"	2.75	1	54.3	6.03	
	120+65.50	WB	LON DR	ML MILLED 2.75"	2.75	1	121.6	13.51	
	120+77.05	EB	LON DR	ML MILLED 2.75"	2.75	1	85.5	9.50	
	152+81.99	WB	TOWNSHIP HIGHWAY 178 E	ML MILLED 2.75"	2.75	1	80.7	8.97	
	152+81.99	EB	TOWNSHIP HIGHWAY 178 E	ML MILLED 2.75"	2.75	1	69.1	7.68	
*	173+55.74	BOTH	S.N. 010-0252	ML MILLED 2.75"	2.75	9.2	28.7		29.34
*				ML BINDER PLACED	1.50	5	28.7		15.94
*	174+75.52	BOTH	S.N. 010-0252	ML MILLED 2.75"	2.75	9.2	28.1		28.72
*				ML BINDER PLACED	1.50	5	28.1		15.61
	207+65.89	WB	CR 1900E	ML MILLED 2.75"	2.75	1	88.8		9.87
	208+55.34	EB	CR 1900E	ML MILLED 2.75"	2.75	1	66.9		7.43
*	252+73.82	BOTH	S.N. 010-2019	ML MILLED 2.75"	2.75	9.2	25.9		26.48
*				ML BINDER PLACED	1.50	5	25.9		14.39
*	253+59.71	BOTH	S.N. 010-2019	ML MILLED 2.75"	2.75	9.2	26.5		27.09
*				ML BINDER PLACED	1.50	5	26.5		14.72
	260+39.95	WB	CR 2000E	ML MILLED 2.75"	2.75	1	87.8		9.76
	261+41.37	EB	CR 2000E	ML MILLED 2.75"	2.75	1	96.8		10.76
	314+24.47	WB	CR 2100E	ML MILLED 2.75"	2.75	1	79.8		8.87
	314+86.51	EB	CR 2100E	ML MILLED 2.75"	2.75	1	67.2		7.47
	367+77.22	EB	CR 2200E	ML MILLED 2.75"	2.75	1	69.1		7.68
	413+77.90	EB	EILER DR	ML MILLED 2.75"	2.75	1	112.4		12.49
	416+92.23	WB	N WEST ST	ML MILLED 2.75"	2.75	1	121.2		13.47
	416+94.93	EB	N WEST ST	ML MILLED 2.75"	2.75	1	64		7.11
	421+71.95	EB	MAIN STREET	ML MILLED 2.75"	2.75	1	151.1		16.79
	421+73.30	WB	MAIN STREET	ML MILLED 2.75"	2.75	1	176.1		19.57
**	2362+00.00	BOTH	EASTERN PROJECT LIMITS	ML MILLED 2.75"	2.75	9.2	27.1		27.70
**				ML BINDER PLACED	1.50	5	27.1		15.06
URBAN RURAL TOTALS =								179.52	346.32
URBAN RURAL ROUNDED TOTALS =								180.00	347.00
TOTALS =								527.00	

* 1:40 TAPER

**1:40 TAPER & TEMPORARY RAMPS NOT PLACED BEHIND ISLANDS

MODEL: 3-MODEL NAMES
FILE: 3-MODEL NAMES
C:\Users\pawel\OneDrive\Documents\DOT Office\Dir\Dir\3\Project\0570944\CADData\CADReest\0570944-sh-Schedules.dgn

	USER NAME = Tyler,Plerson	DESIGNED -	REVISED -	STATE OF ILLINOIS DEPARTMENT OF TRANSPORTATION	SCHEDULES OF QUANTITIES				F.A.P. RTE.	SECTION	COUNTY	TOTAL SHEETS	SHEET NO.
		DRAWN -	REVISED -						709	(113)RS-7	CHAMPAIGN	103	20
	PLOT SCALE = 40,0000 ' / in.	CHECKED -	REVISED -						CONTRACT NO. 70944				
	PLOT DATE = 1/26/2023	DATE -	REVISED -		SCALE:		SHEET 7	OF	SHEETS	STA.	TO STA.		

SCHEDULES OF QUANTITIES

INCIDENTAL HMA RESURFACING SCHEDULE													
STA	DIRECTION	LOCATION	ENTRANCE MATERIAL	APRON MATERIAL	RESURFACING AREA SQ FT	AVG HMA THICKNESS IN	URBAN RURAL	40800029		40800050		X4400196	
								URBAN	RURAL	URBAN	RURAL	URBAN	RURAL
								BITUMINOUS MATERIAL (TACK COAT)		INCIDENTAL HMA SURFACING		HMA SURFACE REMOVAL SPECIAL	
								POUND		TON		SQ YD	
100+59.00	WB	N MAPLEWOOD DR	HMA	N/A	3,860.98	1.50	URBAN	193.05		36.04		429.00	
100+59.00	EB	S MAPLEWOOD DR	HMA	N/A	3,707.11	1.50	URBAN	185.36		34.60		411.90	
103+33.08	EB	C.E. #005	PCC	HMA	260.41	1.50	URBAN	13.02		2.43		28.93	
106+39.70	WB	C.E. #007	GRASS	HMA	332.41	1.50	URBAN	16.62		3.10		36.93	
108+16.68	WB	BETHANY PARK DR	HMA	N/A	673.68	1.50	URBAN	33.68		6.29		74.85	
111+31.42	EB	C.E. #011	HMA	N/A	581.87	1.50	URBAN	29.09		5.43		64.65	
114+15.30	EB	C.E. #016	HMA	HMA	451.27	1.50	URBAN	22.56		4.21		50.14	
120+65.50	WB	LON DR	HMA	N/A	2,693.23	1.50	URBAN	134.66		25.14		299.25	
120+77.05	FR	LON DR	HMA	N/A	1,567.92	1.50	URBAN	78.40		14.63		174.21	
123+80.07	EB	C.E. #020	HMA	HMA	198.32	1.50	URBAN	9.92		1.85		22.04	
123+81.04	WB	C.E. #021	HMA	HMA	975.11	1.50	URBAN	48.76		9.10		108.35	
124+52.16	EB	C.E. #022	HMA	HMA	187.89	1.50	URBAN	9.39		1.75		20.88	
124+63.03	WB	UTILITY #001	AGG	HMA	481.29	1.50	URBAN	24.06		4.49		53.48	
126+29.71	EB	C.E. #023	PCC	HMA	242.62	1.50	URBAN	12.13		2.26		26.96	
126+91.57	EB	C.E. #024	PCC	HMA	267.75	1.50	URBAN	13.39		2.50		29.75	
130+45.89	EB	C.E. #025	PCC	HMA	579.13	1.50	URBAN	28.96		5.41		64.35	
132+39.43	EB	C.E. #026	PCC	HMA	588.57	1.50	URBAN	29.43		5.49		65.40	
134+09.41	WB	UTILITY #002	HMA	HMA	1,121.10	1.50	URBAN	56.06		10.46		124.57	
137+06.74	EB	C.E. #027	PCC	HMA	683.82	1.50	URBAN	34.19		6.38		75.98	
153+81.99	WB	TOWNSHIP HIGHWAY 178E	HMA	N/A	1,275.49	1.50	URBAN	63.77		11.90		141.72	
153+82.11	FR	TOWNSHIP HIGHWAY 178F	HMA	N/A	895.92	1.50	URBAN	44.80		8.36		99.55	
160+51.75	EB	F.E. #005	GRASS	HMA	523.40	1.50	URBAN	26.17		4.89		58.16	
207+65.89	WB	CR 1900E	HMA	N/A	975.62	1.50	RURAL		48.78		9.11		108.40
208+55.34	EB	CR 1900E	HMA	N/A	929.32	1.50	RURAL		46.47		8.67		103.26
213+61.87	WB	C.E. #031	HMA	HMA	1,670.43	1.50	RURAL		83.52		15.59		185.60
221+69.51	WB	C.E. #033	HMA	HMA	978.11	1.50	RURAL		48.91		9.13		108.68
228+58.94	WB	C.E. #037	HMA	HMA	970.59	1.50	RURAL		48.53		9.06		107.84
230+59.12	WB	C.E. #038	PCC	HMA	610.77	1.50	RURAL		30.54		5.70		67.86
234+59.00	WB	P.E. #007	PCC	HMA	347.06	1.50	RURAL		17.35		3.24		38.56
242+65.45	WB	P.E. #019	HMA	HMA	572.16	1.50	RURAL		28.61		5.34		63.57
243+00.15	EB	P.E. #020	HMA	HMA	468.76	1.50	RURAL		23.44		4.38		52.08
244+71.77	WB	P.E. #022	HMA	HMA	656.23	1.50	RURAL		32.81		6.12		72.91
251+90.06	EB	P.E. #030	HMA	N/A	338.76	1.50	RURAL		16.94		3.16		37.64
260+39.02	WB	CR 2000E	HMA	N/A	1,354.69	1.50	RURAL		67.73		12.64		150.52
261+41.37	EB	CR 2000E	HMA	N/A	2,003.49	1.50	RURAL		100.17		18.70		222.61
314+24.47	WB	CR 2100E	HMA	N/A	1,118.87	1.50	RURAL		55.94		10.44		124.32
314+86.51	EB	CR 2100E	HMA	N/A	1,337.39	1.50	RURAL		66.87		12.48		148.60
367+77.22	EB	CR 2200E	HMA	N/A	1,082.67	1.50	RURAL		54.13		10.10		120.30
413+77.90	EB	EILER DR	HMA	N/A	2,325.83	1.50	RURAL		116.29		21.71		258.43
416+92.23	WB	N WEST ST	HMA	N/A	2,962.98	1.50	RURAL		148.15		27.65		329.22
416+94.93	EB	N WEST ST	HMA	N/A	949.44	1.50	RURAL		47.47		8.86		105.49
421+71.95	EB	MAIN ST	HMA	N/A	5,377.59	1.50	RURAL		268.88		50.19		597.51
421+73.30	WB	MAIN ST	HMA	N/A	5,086.17	1.50	RURAL		254.31		47.47		565.13
URBAN RURAL TOTALS =								1,107.47	493.63	206.71	92.14	2,461.05	1,096.92
ROUNDED URBAN RURAL TOTALS =								1,108.00	494.00	207.00	93.00	2,462.00	1,097.00
TOTALS =								1,602.00		300.00		3,559.00	

40800029 AND 40800050 QUANTITIES CONTINUE IN INCIDENTAL ENTRANCE SCHEDULE

SIDEWALK SCHEDULE			
LOCATION	QUADRANT	42400200	42400800
		URBAN	URBAN
		PCC SIDEWALK 5 IN	DETECTABLE WARNING
		SQ FT	SQ FT
BETHANY PARK DR		134.29	8.00
LON DR	NORTHWEST	201.31	21.42
LON DR	NORTHEAST	127.80	9.78
LON DR	SOUTHWEST	225.62	20.00
LON DR	SOUTHEAST	107.72	0.00
TOTALS =		796.74	59.20
ROUNDED TOTALS =		797.00	60.00

*EXCAVATION REQUIRED FOR SIDEWALK CONSTRUCTION SHALL BE INCLUDED IN THE COST OF SIDEWALK REMOVAL

GUTTER REMOVAL SCHEDULE			
LOCATION	QUADRANT	44000500	
		URBAN	RURAL
		COMBINATION	
		CJRB & GJTTER REMOVAL	
		FOOT	
BETHANY PARK DR	NORTHWEST	11.26	
LON DR	NORTHWEST	31.96	
LON DR	NORTHEAST	31.46	
LON DR	SOUTHWEST	51.87	
LON DR	SOUTHEAST	20.00	
C.E. #031	-		20.00
URBAN RURAL TOTALS =		146.55	20.00
URBAN RURAL ROUNDED TOTALS =		147.00	20.00
TOTALS =		167.00	

SIDEWALK REMOVAL SCHEDULE		
LOCATION	QUADRANT	44000600
		URBAN
		SIDEWALK REMOVAL
		SQ FT
BETHANY PARK DR		133.10
LON DR	NORTHWEST	204.16
LON DR	NORTHEAST	181.90
LON DR	SOUTHWEST	234.01
LON DR	SOUTHEAST	112.45
TOTALS =		865.62
ROUNDED TOTALS =		866.00

MODEL: \\MODEL NAMES
FILE: \\models\public\csw\hwy.com\PIV\DOT\Documents\DOT Office\Director\570944\CADData\CDDraws\DOT570944-sh-Schedules.dgn

	USER NAME = Tyler,Plerson	DESIGNED -	REVISED -	STATE OF ILLINOIS DEPARTMENT OF TRANSPORTATION	SCHEDULES OF QUANTITIES					F.A.P. RTE.	SECTION	COUNTY	TOTAL SHEETS	SHEET NO.
		DRAWN -	REVISED -							709	(113)RS-7	CHAMPAIGN	103	21
	PLOT SCALE = 40,0000 ' / in.	CHECKED -	REVISED -							CONTRACT NO. 70944				
	PLOT DATE = 1/26/2023	DATE -	REVISED -		ILLINOIS FED. AID PROJECT									
					SCALE:	SHEET 8	OF	SHEETS	STA.	TO STA.				

SCHEDULES OF QUANTITIES

COMBINATION C&G SCHEDULE			
		60604900	60605500
		URBAN	URBAN
		COMBINATION CURB & GUTTER TYPE B-6.18 (VAR. WIDTH GUTTER FLAG)	COMBINATION CURB & GUTTER TYPE B-6.24 (VAR. WIDTH GUTTER FLAG)
		FOOT	FOOT
LOCATION	QUADRANT		
BETHANY PARK DR	NORTHWEST	11.26	
LON DR	NORTHWEST	31.96	
LON DR	NORTHEAST	31.46	
LON DR	SOUTHWEST		51.87
LON DR	SOUTHEAST		17.29
TOTALS =		74.68	69.16
ROUNDED TOTALS =		75.00	70.00

CLASS D PATCHES. 15 IN SCHEDULE									
						44201827		44201831	44201833
						URBAN	RURAL	RURAL	RURAL
						CLASS D PATCHES TYPE II 15 INCH		CLASS D PATCHES TYPE III 15 INCH	CLASS D PATCHES TYPE III 15 INCH
STA	DIRECTION	URBAN RURAL	LENGTH FT	WIDTH FT	AREA SQ YD	SQ YD		SQ YD	SQ YD
124+45.00	EB - DL	URBAN	6.00	11.00	7.33	7.33	0.00	0.00	0.00
124+45.00	EB - PL	URBAN	6.00	11.00	7.33	7.33	0.00	0.00	0.00
124+45.00	TWLT	URBAN	6.00	10.00	6.67	6.67	0.00	0.00	0.00
124+45.00	WB - DL	URBAN	6.00	11.00	7.33	7.33	0.00	0.00	0.00
124+45.00	WB - PL	URBAN	6.00	11.00	7.33	7.33	0.00	0.00	0.00
137+28.00	WB	URBAN	6.00	12.00	8.00	8.00	0.00	0.00	0.00
234+55.00	EB	RURAL	10.00	12.00	13.33	0.00	13.33	0.00	0.00
246+91.00	EB	RURAL	6.00	12.00	8.00	0.00	8.00	0.00	0.00
246+91.00	WB	RURAL	10.00	12.00	13.33	0.00	13.33	0.00	0.00
251+85.00	EB	RURAL	100.00	12.00	133.33	0.00	0.00	0.00	133.33
255+04.00	EB	RURAL	6.00	50.00	33.33	0.00	0.00	0.00	33.33
255+04.00	WB	RURAL	12.00	100.00	133.33	0.00	0.00	0.00	133.33
282+23.00	EB	RURAL	4.00	12.00	5.33	0.00	5.33	0.00	0.00
282+23.00	WB	RURAL	8.00	12.00	10.67	0.00	10.67	0.00	0.00
286+02.00	WB	RURAL	8.00	12.00	10.67	0.00	10.67	0.00	0.00
286+02.00	EB	RURAL	4.00	12.00	5.33	0.00	5.33	0.00	0.00
323+94.00	EB	RURAL	4.00	12.00	5.33	0.00	5.33	0.00	0.00
323+94.00	WB	RURAL	4.00	12.00	5.33	0.00	5.33	0.00	0.00
329+94.00	EB	RURAL	4.00	12.00	5.33	0.00	5.33	0.00	0.00
329+94.00	WB	RURAL	4.00	12.00	5.33	0.00	5.33	0.00	0.00
336+83.00	EB	RURAL	4.00	12.00	5.33	0.00	5.33	0.00	0.00
336+83.00	WB	RURAL	4.00	12.00	5.33	0.00	5.33	0.00	0.00
338+38.00	EB	RURAL	4.00	12.00	5.33	0.00	5.33	0.00	0.00
338+38.00	WB	RURAL	4.00	12.00	5.33	0.00	5.33	0.00	0.00
345+71.00	EB	RURAL	4.00	12.00	5.33	0.00	5.33	0.00	0.00
345+71.00	WB	RURAL	4.00	12.00	5.33	0.00	5.33	0.00	0.00
346+70.00	EB	RURAL	4.00	12.00	5.33	0.00	5.33	0.00	0.00
408+53.00	WB	RURAL	12.00	12.00	16.00	0.00	0.00	16.00	0.00
408+53.00	EB	RURAL	4.00	12.00	5.33	0.00	5.33	0.00	0.00
411+60.00	EB	RURAL	8.00	12.00	10.67	0.00	10.67	0.00	0.00
411+60.00	WB	RURAL	8.00	12.00	10.67	0.00	10.67	0.00	0.00
412+45.00	EB	RURAL	6.00	12.00	8.00	0.00	8.00	0.00	0.00
412+45.00	WB	RURAL	6.00	12.00	8.00	0.00	8.00	0.00	0.00
414+65.00	EB	RURAL	8.00	12.00	10.67	0.00	10.67	0.00	0.00
414+65.00	WB	RURAL	8.00	12.00	10.67	0.00	10.67	0.00	0.00
416+84.00	EB	RURAL	30.00	12.00	40.00	0.00	0.00	0.00	40.00
416+84.00	WB	RURAL	30.00	12.00	40.00	0.00	0.00	0.00	40.00
421+48.00	EB	RURAL	6.00	12.00	8.00	0.00	8.00	0.00	0.00
421+48.00	WB	RURAL	6.00	12.00	8.00	0.00	8.00	0.00	0.00
URBAN RURAL TOTALS =						43.99	205.30	16.00	379.99
URBAN RURAL ROUNDED TOTALS =						44.00	206.00	16.00	380.00
TOTALS =						250.00		16.00	380.00

EB AGGREGATE WEDGE SHOULDER, TYPE B SCHEDULE								
								48102100
								URBAN RURAL
								AGGREGATE WEDGE SHOULDER, TYPE B TON
STA	TO	STA	URBAN RURAL	LENGTH FT	WIDTH FT	AREA SQ YD	AVERAGE THICKNESS IN	
139+83.36	TO	139+97.40	URBAN	14.04	3.00	4.68	3.00	0.70
STA. EQN. STA. 139+97.40 (BK) TO STA. 140+00.00 (AH)								
140+00.00	TO	153+58.04	URBAN	1,358.04	3.00	452.68	3.00	67.90
153+58.04	TO	153+82.71	RURAL	24.67	3.00	8.22	3.00	1.23
OMISSION - TOWNSHIP HIGHWAY 178E								
154+04.95	TO	159+75.58	RURAL	570.63	3.00	190.21	3.00	28.53
OMISSION - F.E. #005								
160+67.88	TO	173+56.24	RURAL	1,288.36	3.00	429.45	3.00	64.42
OMISSION - S.N. 010-0252								
174+85.25	TO	190+00.00	RURAL	1,514.75	3.00	504.92	3.00	75.74
STA. EQN. STA. 190+00.00 (BK) TO STA. 189+95.90 (AH)								
189+95.90	TO	193+88.23	RURAL	392.33	3.00	130.78	3.00	19.62
OMISSION - P.E. #003								
194+26.50	TO	195+21.46	RURAL	94.96	3.00	31.65	3.00	4.75
OMISSION - MAILBOX TURNOUT #001								
195+62.54	TO	208+31.95	RURAL	1,269.41	3.00	423.14	3.00	63.47
OMISSION - CR 1900 E								
208+76.68	TO	242+90.93	RURAL	3,414.25	3.00	1,138.08	3.00	170.71
OMISSION - P.E. #020								
243+09.36	TO	251+81.55	RURAL	872.19	3.00	290.73	3.00	43.61
OMISSION - P.E. #030								
251+98.07	TO	253+03.94	RURAL	105.87	3.00	35.29	3.00	5.29
OMISSION - S.N. 010-2019								
253+55.18	TO	260+14.34	RURAL	659.16	3.00	219.72	3.00	32.96
OMISSION - P.E. #031								
260+55.22	TO	260+97.41	RURAL	42.19	3.00	14.06	3.00	2.11
OMISSION - CR 2000 E								
261+69.88	TO	268+65.23	RURAL	695.35	3.00	231.78	3.00	34.77
OMISSION - P.E. #032								
269+16.15	TO	288+00.00	RURAL	1,883.85	3.00	627.95	3.00	94.19
STA. EQN. STA. 288+00.00 (BK) TO STA. 288+11.50 (AH)								
288+11.50	TO	296+45.74	RURAL	834.24	3.00	278.08	3.00	41.71
OMISSION - MAILBOX TURNOUT #002								
296+67.06	TO	299+52.61	RURAL	285.55	3.00	95.18	3.00	14.28
OMISSION - S.N. 010-0257								
300+01.49	TO	308+12.45	RURAL	810.96	3.00	270.32	3.00	40.55
OMISSION - MAILBOX TURNOUT #003								
308+45.20	TO	314+57.73	RURAL	612.53	3.00	204.18	3.00	30.63
OMISSION - CR 2100 E								
315+09.51	TO	326+71.11	RURAL	1,161.60	3.00	387.20	3.00	58.08
OMISSION - P.E. #043								
327+09.42	TO	357+24.59	RURAL	3,015.17	3.00	1,005.06	3.00	150.76
OMISSION - P.F. #048								
357+69.30	TO	367+50.12	RURAL	980.82	3.00	326.94	3.00	49.04
OMISSION - CR 2200 E								
368+04.00	TO	369+71.57	RURAL	167.57	3.00	55.86	3.00	8.38
OMISSION - C.E. #039								
370+27.64	TO	371+99.26	RURAL	171.62	3.00	57.21	3.00	8.58
OMISSION - C.E. #040								
372+71.87	TO	397+20.34	RURAL	2,456.47	3.00	818.02	3.00	122.82
OMISSION - P.E. #054								
397+61.44	TO	398+36.93	RURAL	75.49	3.00	25.16	3.00	3.77
OMISSION - P.E. #055								
398+95.29	TO	413+31.53	RURAL	1,436.24	3.00	478.75	3.00	71.81
OMISSION - EILER DR								
414+20.29	TO	416+73.91	RURAL	253.62	3.00	84.54	3.00	12.68
OMISSION - N WEST ST								
417+18.35	TO	420+07.30	RURAL	288.95	3.00	96.32	3.00	14.45
OMISSION - C.E. #044								
420+59.30	TO	421+15.78	RURAL	56.48	3.00	18.83	3.00	2.82
EB URBAN / RURAL TOTALS =								68.60 1,271.76
ROUNDED EB URBAN / RURAL TOTALS =								69.00 1,272.00
EB TOTALS =								1,341.00

MODEL: s:\MODEL NAMES
FILE: s:\models\pavement\pavement\com\p\DOT\Documents\DOT Offices\Dirica 5\Projects\0570944\CADData\CADReest\0570944-sh-Schedules.dgn

USER NAME = Tyler,Plerson	DESIGNED -	REVISED -
	DRAWN -	REVISED -
PLOT SCALE = 40,0000 * / in.	CHECKED -	REVISED -
PLOT DATE = 1/26/2023	DATE -	REVISED -

STATE OF ILLINOIS
DEPARTMENT OF TRANSPORTATION

SCHEDULES OF QUANTITIES

SCALE:	SHEET 9	OF	SHEETS	STA.	TO STA.
--------	---------	----	--------	------	---------

F.A.P. RTE.	SECTION	COUNTY	TOTAL SHEETS	SHEET NO.
709	(113)RS-7	CHAMPAIGN	103	22
				CONTRACT NO. 70944
		ILLINOIS	FED. AID PROJECT	

SCHEDULES OF QUANTITIES

WB AGGREGATE WEDGE SHOULDER, TYPE B SCHEDULE									
STA	TO	STA	URBAN RURAL	LENGTH FT	WIDTH FT	AREA SQ YD	AVERAGE THICKNESS IN	48102100	
								URBAN	RURAL
								AGGREGATE WEDGE SHOULDER, TYPE B TON	
131+10.46	TO	131+87.85	URBAN	77.39	3.00	25.80	3.00	3.87	
OMISSION - U.E. #002									
134+32.07	TO	134+37.90	URBAN	5.83	3.00	1.94	3.00	0.29	
STA. EQN. STA. 134+37.90 (BK) TO STA. 134+40.40 (AH)									
134+40.40	TO	134+85.75	URBAN	45.35	3.00	15.12	3.00	2.27	
OMISSION - U.E. #003									
135+53.24	TO	139+97.40	URBAN	444.16	3.00	148.05	3.00	22.21	
STA. EQN. STA. 139+97.40 (BK) TO STA. 140+00.00 (AH)									
140+00.00	TO	140+11.78	URBAN	11.78	3.00	3.93	3.00	0.59	
OMISSION - U.E. #004									
140+67.77	TO	143+37.95	URBAN	270.18	3.00	90.06	3.00	13.51	
OMISSION - F.E. #002									
144+07.13	TO	153+58.90	URBAN	951.77	3.00	317.26	3.00	47.59	
OMISSION - TOWNSHIP HIGHWAY 178E									
154+21.24	TO	168+10.35	RURAL	1,389.11	3.00	463.04	3.00		69.46
OMISSION - C.F. #028									
168+38.90	TO	170+27.33	RURAL	188.43	3.00	62.81	3.00		9.42
OMISSION - C.E. #029									
170+55.46	TO	172+32.02	RURAL	176.56	3.00	58.85	3.00		8.83
OMISSION - C.E. #030									
172+61.42	TO	173+55.50	RURAL	94.08	3.00	31.36	3.00		4.70
OMISSION - S.N. 010-0252									
174+85.66	TO	190+00.00	RURAL	1,514.34	3.00	504.78	3.00		75.72
STA. EQN. STA. 190+00.00 (BK) TO STA. 189+95.90 (AH)									
189+95.90	TO	207+40.90	RURAL	1,745.00	3.00	581.67	3.00		87.25
OMISSION - CR 1900E									
207+89.35	TO	211+33.49	RURAL	344.14	3.00	114.71	3.00		17.21
OMISSION - P.E. #004									
211+74.76	TO	213+09.51	RURAL	134.75	3.00	44.92	3.00		6.74
OMISSION - C.E. #031									
214+06.45	TO	220+48.12	RURAL	641.67	3.00	213.89	3.00		32.08
OMISSION - C.E. #032									
221+03.81	TO	221+40.32	RURAL	36.51	3.00	12.17	3.00		1.83
OMISSION - C.E. #033									
221+94.19	TO	224+26.99	RURAL	232.80	3.00	77.60	3.00		11.64
OMISSION - C.E. #034									
224+87.90	TO	225+47.01	RURAL	59.11	3.00	19.70	3.00		2.96
OMISSION - C.E. #035									
225+90.70	TO	226+23.60	RURAL	32.90	3.00	10.97	3.00		1.65
OMISSION - C.E. #036									
226+96.19	TO	228+24.08	RURAL	127.89	3.00	42.63	3.00		6.39
OMISSION - C.E. #037									
228+82.06	TO	230+38.92	RURAL	156.86	3.00	52.29	3.00		7.84
OMISSION - C.E. #038									
230+82.33	TO	231+49.34	RURAL	67.01	3.00	22.34	3.00		3.35
OMISSION - P.E. #005									
231+84.86	TO	232+89.84	RURAL	104.98	3.00	34.99	3.00		5.25
OMISSION - P.E. #006									
233+26.52	TO	234+43.28	RURAL	116.76	3.00	38.92	3.00		5.84
OMISSION - P.E. #007									
234+75.34	TO	235+01.93	RURAL	26.59	3.00	8.86	3.00		1.33
OMISSION - P.E. #008									
235+33.11	TO	236+77.30	RURAL	144.19	3.00	48.06	3.00		7.21
OMISSION - P.E. #012									
237+10.21	TO	237+93.15	RURAL	82.94	3.00	27.65	3.00		4.15
OMISSION - P.E. #013									
238+26.24	TO	238+98.15	RURAL	71.91	3.00	23.97	3.00		3.60
OMISSION - P.E. #015									
239+32.11	TO	240+04.04	RURAL	71.93	3.00	23.98	3.00		3.60
OMISSION - P.E. #016									
240+36.93	TO	241+17.01	RURAL	80.08	3.00	26.69	3.00		4.00
OMISSION - P.E. #018									
WESTBOUND SUB-TOTALS =								90.33	382.05

WB AGGREGATE WEDGE SHOULDER, TYPE B SCHEDULE (CONTINUED)									
STA	TO	STA	URBAN RURAL	LENGTH FT	WIDTH FT	AREA SQ YD	AVERAGE THICKNESS IN	48102100	
								URBAN	RURAL
								AGGREGATE WEDGE SHOULDER, TYPE B TON	
241+51.37	TO	242+51.44	RURAL	100.07	3.00	33.36	3.00		5.00
OMISSION - P.E. #019									
242+80.68	TO	244+53.21	RURAL	172.53	3.00	57.51	3.00		8.63
OMISSION - P.E. #022									
244+89.22	TO	252+76.30	RURAL	787.08	3.00	262.36	3.00		39.35
OMISSION - S.N.010-2019									
253+30.97	TO	260+09.86	RURAL	678.89	3.00	226.30	3.00		33.95
OMISSION - CR 2000 E									
260+72.02	TO	279+51.12	RURAL	1,879.10	3.00	626.37	3.00		93.96
OMISSION - P.E. #033									
279+90.02	TO	281+01.46	RURAL	111.44	3.00	37.15	3.00		5.57
OMISSION - P.E. #034									
281+31.40	TO	288+81.48	RURAL	750.08	3.00	250.03	3.00		37.50
OMISSION - P.E. #035									
289+17.33	TO	290+38.20	RURAL	120.87	3.00	40.29	3.00		6.04
OMISSION - P.E. #036									
290+70.21	TO	292+50.23	RURAL	180.02	3.00	60.01	3.00		9.00
OMISSION - P.E. #037									
292+93.60	TO	293+24.45	RURAL	30.85	3.00	10.28	3.00		1.54
OMISSION - P.E. #038									
293+56.93	TO	296+35.63	RURAL	278.70	3.00	92.90	3.00		13.94
OMISSION - P.E. #039									
296+82.53	TO	298+28.14	RURAL	145.61	3.00	48.54	3.00		7.28
OMISSION - P.E. #040									
298+79.32	TO	299+52.64	RURAL	73.32	3.00	24.44	3.00		3.67
OMISSION - S.N. 010-0257									
300+01.62	TO	308+10.34	RURAL	808.72	3.00	269.57	3.00		40.44
OMISSION - P.E. #042									
308+42.92	TO	310+11.20	RURAL	168.28	3.00	56.09	3.00		8.41
STA. EQN. STA. 310+11.20 (BK) TO STA. 310+00.00 (AH)									
310+00.00	TO	313+98.55	RURAL	398.55	3.00	132.85	3.00		19.93
OMISSION - CR 2100 E									
314+53.23	TO	326+68.88	RURAL	1,215.65	3.00	405.22	3.00		60.78
OMISSION - MAILBOX TURNOUT #004									
327+09.34	TO	328+28.63	RURAL	119.29	3.00	39.76	3.00		5.96
OMISSION - P.E. #044									
329+71.03	TO	332+25.26	RURAL	254.23	3.00	84.74	3.00		12.71
OMISSION - P.E. #046									
332+91.69	TO	335+91.47	RURAL	299.78	3.00	99.93	3.00		14.99
OMISSION - P.E. #047									
336+37.97	TO	357+28.69	RURAL	2,090.72	3.00	696.91	3.00		104.54
OMISSION - MAILBOX TURNOUT #005									
357+69.51	TO	360+89.02	RURAL	319.51	3.00	106.50	3.00		15.98
OMISSION - P.E. #049									
361+68.61	TO	379+13.32	RURAL	1,744.71	3.00	581.57	3.00		87.24
OMISSION - P.E. #050									
379+51.62	TO	380+23.94	RURAL	72.32	3.00	24.11	3.00		3.62
OMISSION - P.E. #051									
380+59.02	TO	395+45.64	RURAL	1,486.62	3.00	495.54	3.00		74.33
OMISSION - P.E. #053									
395+97.83	TO	416+48.27	RURAL	2,050.44	3.00	683.48	3.00		102.52
OMISSION - N WEST ST									
417+44.37	TO	418+37.09	RURAL	92.72	3.00	30.91	3.00		4.64
OMISSION - C.E. #041									
418+89.49	TO	419+53.13	RURAL	63.64	3.00	21.21	3.00		3.18
OMISSION - C.E. #041									
420+07.91	TO	420+94.53	RURAL	86.62	3.00	28.87	3.00		4.33
WB URBAN / RURAL TOTALS =								90.33	1,211.08
ROUNDED WB URBAN / RURAL TOTALS =								91.00	1,212.00
WB TOTALS =								1,303.00	
URBAN / RURAL TOTALS =								160.00	2,484.00
TOTALS =								2,644.00	

SCHEDULES OF QUANTITIES

EASTBOUND PIPE CULVERT & END SECTION SCHEDULE																										
STA	LOCATION	PROP. START STA	PROP. END STA	PROP. START OFFSET	PROP. END OFFSET	PIPE UPSTREAM ELEVATION	PIPE DOWNSTREAM ELEVATION	50105220	542D0220	542D0223	542D0229	542D5470	542D5473	542D5479	54260415	54260418	54260424	54260815	54260818	54260824						
								RURAL	RURAL	RURAL	RURAL	RURAL	RURAL	RURAL	RURAL	RURAL	RURAL	RURAL	RURAL	RURAL	RURAL	RURAL	RURAL	RURAL	RURAL	RURAL
								PIPE CULVERT REMOVAL	PIPE CULVERT CLASS D TY 1, 15"	PIPE CULVERT CLASS D TY 1, 18"	PIPE CULVERT CLASS D TY 1, 24"	PIPE CULVERT CLASS D TYPE 1 EQRS 15"	PIPE CULVERT CLASS D TYPE 1 EQRS 18"	PIPE CULVERT CLASS D TYPE 1 EQRS 24"	SLOPED METAL END SECTION STANDARD 542411, 15", 1:4	SLOPED METAL END SECTION STANDARD 542411, 18", 1:4	SLOPED METAL END SECTION STANDARD 542411, 24", 1:4	SLOPED METAL END SECTION STANDARD 542416, 15", 1:4	SLOPED METAL END SECTION STANDARD 542416, 18", 1:4	SLOPED METAL END SECTION STANDARD 542416, 24", 1:4						
FT	FT	FT	FT	FT	FT	FT	FT	FT	FT	FT	FT	FT	FT	FT	EACH	EACH	EACH	EACH	EACH	EACH						
215+99.51	F.E. #014	215+88.64	216+09.65	32.30	32.26	714.39	714.41	18.05		21.00						2.00										
225+92.16	F.E. #015	225+83.02	226+06.03	29.99	30.10	715.77	715.81	25.12			23.00						2.00									
226+68.05	F.E. #016	226+54.48	226+82.52	30.13	30.15	715.91	715.97	24.56	28.00						2.00											
228+37.70	F.E. #017	228+12.96	228+52.96	27.85	29.13	717.02	717.38	35.81	40.00						2.00											
235+86.97	P.F. #009	235+73.99	235+99.99	27.03	25.30	719.15	719.20	0.00	26.00						2.00											
236+63.94	P.E. #011	236+52.57	236+72.47	26.08	28.04	719.09	719.05	19.99						20.00						2.00						
239+01.59	P.E. #014	238+88.21	239+11.12	30.91	31.17	718.62	718.58	21.63		23.00							2.00									
241+01.81	P.E. #017	240+86.64	241+15.64	33.21	33.55	718.23	718.17	21.25	29.00						2.00											
243+00.15	P.E. #020	242+85.73	243+14.75	33.37	32.99	718.37	718.48	20.93	29.00						2.00											
244+60.25	P.E. #021 P.E. #023	244+46.06	245+00.05	31.21	30.50	719.06	719.29	44.19	54.00						2.00											
245+98.98	P.E. #024	245+77.54	246+15.54	29.46	28.96	719.62	719.78	39.01	38.00						2.00											
247+43.09	P.E. #025	247+29.66	247+57.66	28.59	28.75	720.22	720.29	28.00	28.00						2.00											
248+64.85	P.E. #026	248+53.83	248+78.84	29.20	29.70	720.55	720.61	25.11				25.00						2.00								
249+85.74	P.E. #027	249+71.32	249+99.32	30.21	30.52	720.74	720.77	24.44				28.00						2.00								
250+73.04	P.E. #028	250+61.92	250+82.93	30.49	30.47	721.06	721.10	20.37				21.00						2.00								
251+27.80	P.E. #029	251+16.26	251+47.26	30.92	31.87	721.08	720.93	28.51				31.00						2.00								
251+90.06	P.E. #030	251+76.58	252+35.73	32.63	31.61	720.78	720.62	55.96		59.00						2.00										
EASTBOUND TOTALS =								452.93	272.00	80.00	46.00	105.00	0.00	20.00	16.00	4.00	4.00	8.00	0.00	2.00						
EASTBOUND ROUNDED TOTALS =								453.00	272.00	80.00	46.00	105.00	0.00	20.00	16.00	4.00	4.00	8.00	0.00	2.00						

WESTBOUND PIPE CULVERT & END SECTION SCHEDULE																										
STA	LOCATION	PROP. START STA	PROP. END STA	PROP. START OFFSET FT	PROP. END OFFSET FT	PIPE UPSTREAM ELEVATION FT	PIPE DOWNSTREAM ELEVATION FT	50105220	542D0220	542D0223	542D0229	542D5470	542D5473	542D5479	54260415	54260418	54260424	54260815	54260818	54260824						
								RURAL	RURAL	RURAL	RURAL	RURAL	RURAL	RURAL	RURAL	RURAL	RURAL	RURAL	RURAL	RURAL	RURAL	RURAL	RURAL	RURAL	RURAL	RURAL
								PIPE CULVERT REMOVAL FT	PIPE CULVERT CLASS D TY 1, 15" FT	PIPE CULVERT CLASS D TY 1, 18" FT	PIPE CULVERT CLASS D TY 1, 24" FT	PIPE CULVERT CLASS D TYPE 1 EQRS 15" FT	PIPE CULVERT CLASS D TYPE 1 EQRS 18" FT	PIPE CULVERT CLASS D TYPE 1 EQRS 24" FT	END SECTION STANDARD 542411, 15", 1:4 EACH	END SECTION STANDARD 542411, 18", 1:4 EACH	END SECTION STANDARD 542411, 24", 1:4 EACH	END SECTION STANDARD 542416, 15", 1:4 EACH	END SECTION STANDARD 542416, 18", 1:4 EACH	END SECTION STANDARD 542416, 24", 1:4 EACH						
211+58.08	P.E. #004	211+38.02	211+75.08	31.21	30.89	714.56	714.52	36.24				37.00					2.00									
213+61.87	C.E. #031	212+95.09	214+28.09	32.10	32.33	714.44	714.56	131.30				133.00					2.00									
220+74.10	C.E. #032	220+44.37	221+05.37	30.05	30.05	715.18	715.24	53.85	61.00						2.00											
221+69.51	C.E. #033	221+37.59	221+95.58	29.86	29.41	715.27	715.33	48.22	58.00						2.00											
224+53.94	C.E. #034	224+25.69	224+86.69	29.15	29.06	715.63	715.72	53.83		61.00						2.00										
225+71.44	C.E. #035	225+47.94	225+95.94	28.41	30.30	715.80	715.86	38.49	48.00						2.00											
226+58.39	C.E. #036	226+24.43	226+93.45	30.08	28.70	715.90	715.99	60.63	69.00						2.00											
228+58.94	C.E. #037	228+29.72	228+75.72	28.68	26.92	717.17	717.59	53.27			46.00						2.00									
230+59.12	C.E. #038	230+38.31	230+80.31	26.00	26.99	718.08	718.16	46.64					42.00					2.00								
231+67.73	P.E. #005	231+56.14	231+81.12	26.77	26.60	718.31	718.36	25.51						25.00						2.00						
233+12.12	P.E. #006	232+93.03	233+26.05	27.26	28.24	718.59	718.65	32.37	33.00						2.00											
234+59.00	P.E. #007	234+47.07	234+71.07	27.37	27.41	718.89	718.94	26.42		24.00							2.00									
235+20.78	P.E. #008	235+07.37	235+31.34	26.77	27.49	719.02	719.06	22.62	24.00						2.00											
236+29.32	P.E. #010	236+15.21	236+38.22	27.22	25.28	719.18	719.14	26.28	23.00						2.00											
236+95.09	P.E. #012	236+81.05	237+09.96	25.56	28.56	719.07	719.03	28.23	29.00						2.00											
238+10.09	P.E. #013	237+97.18	238+23.18	28.20	29.00	718.89	718.85	26.03		26.00							2.00									
239+15.64	P.E. #015	238+98.91	239+30.91	28.93	29.41	718.73	718.68	24.97	32.00						2.00											
240+20.59	P.E. #016	240+04.27	240+37.20	29.59	29.16	718.56	718.51	27.56	33.00						2.00											
241+33.82	P.E. #018	241+18.42	241+51.45	30.48	30.73	718.38	718.33	26.28	33.00						2.00											
242+65.45	P.E. #019	242+47.60	242+82.60	29.57	28.78	718.43	718.57	29.49	35.00						2.00											
244+71.77	P.E. #022	244+52.74	244+87.98	28.28	28.39	719.22	719.36	26.78	35.00						2.00											
247+57.35	F.E. #018	247+42.15	247+73.15	27.89	27.88	720.34	720.44	28.60		31.00						2.00										
WESTBOUND TOTALS =								873.61	513.00	142.00	216.00	0.00	42.00	25.00	26.00	8.00	6.00	0.00	2.00	2.00						
WESTBOUND ROUNDED TOTALS =								874.00	513.00	142.00	216.00	0.00	42.00	25.00	26.00	8.00	6.00	0.00	2.00	2.00						
TOTALS =								1,327.00	785.00	222.00	262.00	105.00	42.00	45.00	42.00	12.00	10.00	8.00	2.00	4.00						

MODEL: s:\MODEL NAMES
FILE: s:\models\pww\csw\benley.com\pww\DOT Documents\DOT Offices\District 5\Projects\0570944\CADDData\CodeReest\0570944-esh-Schedules.dgn

	USER NAME = Tyler,Plerson	DESIGNED -	REVISED -	STATE OF ILLINOIS DEPARTMENT OF TRANSPORTATION	SCHEDULES OF QUANTITIES					F.A.P. RTE.	SECTION	COUNTY	TOTAL SHEETS	SHEET NO.
		DRAWN -	REVISED -							709	(113)RS-7	CHAMPAIGN	103	24
	PLOT SCALE = 40,0000' / in.	CHECKED -	REVISED -							CONTRACT NO. 70944				
	PLOT DATE = 1/26/2023	DATE -	REVISED -		SCALE:	SHEET 11	OF	SHEETS	STA.	TO STA.	ILLINOIS FED. AID PROJECT			

SCHEDULES OF QUANTITIES

CENTERLINE PAVEMENT MARKING SCHEDULE																										
STA	TO	STA	LENGTH	URBAN RURAL	LINE TYPE	DESCRIPTION	SKIP-DASH	SOLID	SOLID + SKIP-DASH	DOUBLE SOLID	TWO-WAY LEFT TURN LANE	70300100			70300150	70300221 TEMPORARY PAVEMENT MARKING LINE - 4" - PAINT				78300202	78011025					
												SHORT TERM PAVEMENT MARKING				SHORT TERM PAVEMENT MARKING REMOVAL	78001110 PAINT PAVEMENT MARKING LINE - 4"		78000200 THERMOPLASTIC PAVEMENT MARKING LINE - 4"							
			NO. LINE	NO. APP.	FT	YELLOW	WHITE	YELLOW	WHITE	SQ FT	FT	SQ FT	FT													
			FT	SQ FT	FT	SQ FT	FT	FT																		
2362+00.00	TO	2362+31.75	31.75	URBAN	DOUBLE SOLID	EB LTL INSIDE				63.50			1.00	3.00	12.00	4.00			63.50	21.17	63.50					
2362+00.00	TO	2362+31.75	31.75	URBAN	SOLID	EB LTL OUTSIDE		31.75					1.00	3.00	12.00	4.00			31.75	10.58	31.75					
2362+00.00	TO	2362+31.75	31.75	URBAN	SKIP-DASH	EB CENTERLINE	10.00						1.00	3.00	12.00	4.00			10.00	3.33	10.00					
2362+00.00	TO	2362+31.75	31.75	URBAN	SKIP-DASH	WB CENTERLINE	10.00						1.00	3.00	12.00	4.00			10.00	3.33	10.00					
101+20.00	TO	109+96.46	876.46	URBAN	SKIP-DASH	EB CENTERLINE	220.00						1.00	3.00	264.00	88.00				220.00	73.33	220.00				
STA. EQN. STA 109+96.46 {BK} = 110+00.00 (AH)																										
110+00.00	TO	137+36.00	2,736.00	URBAN	SKIP-DASH	EB CENTERLINE	690.00						1.00	3.00	816.00	272.00				690.00	230.00	690.00				
101+20.00	TO	109+96.46	876.46	URBAN	SKIP-DASH	WB CENTERLINE	220.00						1.00	3.00	264.00	88.00				220.00	73.33	220.00				
STA. EQN. STA 109+96.46 {BK} = 110+00.00 (AH)																										
110+00.00	TO	130+89.00	2,089.00	URBAN	SKIP-DASH	WB CENTERLINE	530.00						1.00	3.00	624.00	208.00				530.00	176.67	530.00				
101+20.00	TO	102+18.00	98.00	URBAN	SOLID	WB LTL INSIDE		98.00					1.00	3.00	24.00	8.00				98.00	32.67	98.00				
101+20.00	TO	103+10.00	190.00	URBAN	DOUBLE SOLID	WB LTL OUTSIDE				380.00			1.00	3.00	60.00	20.00				380.00	126.67	380.00				
103+10.00	TO	107+90.00	480.00	URBAN	TWO-WAY LEFT TURN LANE	TWLTL					1,200.00		2.00	3.00	288.00	96.00			1,200.00	400.00	1,200.00					
108+44.00	TO	109+96.46	152.46	URBAN	TWO-WAY LEFT TURN LANE	TWLTL					384.92		2.00	3.00	96.00	32.00				384.92	128.31	384.92				
STA. EQN. STA 109+96.46 {BK} = 110+00.00 (AH)																										
110+00.00	TO	120+00.00	1,000.00	URBAN	TWO WAY LEFT TURN LANE	TWLTL					2,500.00		2.00	3.00	600.00	200.00				2,500.00	833.33	2,500.00				
121+25.00	TO	128+00.00	675.00	URBAN	TWO-WAY LEFT TURN LANE	TWLTL					1,690.00		2.00	3.00	408.00	136.00				1,690.00	563.33	1,690.00				
128+00.00	TO	132+50.00	450.00	URBAN	DOUBLE SOLID	EB MEDIAN			900.00				1.00	3.00	132.00	44.00				900.00	300.00	900.00				
128+00.00	TO	132+50.00	450.00	URBAN	DOUBLE SOLID	WB MEDIAN			900.00				1.00	3.00	132.00	44.00				900.00	300.00	900.00				
132+50.00	TO	133+30.00	80.00	URBAN	DOUBLE SOLID	MEDIAN			160.00				1.00	3.00	24.00	8.00				160.00	53.33	160.00				
133+30.00	TO	141+00.00	770.00	URBAN	SOLID + SKIP-DASH	WB - NO PASSING ZONE			970.00				1.00	3.00	228.00	76.00			970.00	323.33						
141+00.00	TO	153+82.71	1,282.71	URBAN	SKIP-DASH	CENTERLINE	330.00						1.00	3.00	384.00	128.00			330.00	110.00						
153+82.71	TO	173+55.76	1,973.05	RURAL	SKIP-DASH	CENTERLINE	500.00						1.00	3.00	588.00	196.00			500.00	166.67						
OMISSION - S.N. 010-0252																										
174+75.52	TO	190+00.00	1,524.48	RURAL	SKIP-DASH	CENTERLINE	390.00						1.00	3.00	456.00	152.00			390.00	130.00						
STA. EQN. STA 190+00.00 {BK} = 189+95.90 (AH)																										
189+95.90	TO	252+73.81	6,277.91	RURAL	SKIP-DASH	CENTERLINE	1,570.00						1.00	3.00	1,884.00	628.00			1,570.00	523.33						
OMISSION - S.N. 010-2019																										
253+59.71	TO	288+00.00	3,440.29	RURAL	SKIP-DASH	CENTERLINE	870.00						1.00	3.00	1,032.00	344.00			870.00	290.00						
STA. EQN. STA 288+00.00 {BK} = 288+11.50 (AH)																										
288+11.50	TO	310+11.20	2,199.70	RURAL	SKIP-DASH	CENTERLINE	550.00						1.00	3.00	660.00	220.00			550.00	183.33						
STA. EQN. STA 310+11.20 {BK} = 310+00.00 (AH)																										
310+00.00	TO	319+00.00	900.00	RURAL	SKIP-DASH	CENTERLINE	230.00						1.00	3.00	276.00	92.00			230.00	76.67						
319+00.00	TO	329+00.00	1,000.00	RURAL	SOLID + SKIP-DASH	EB - NO PASSING ZONE			1,250.00				1.00	3.00	300.00	100.00			1,250.00	416.67						
329+00.00	TO	340+00.00	1,100.00	RURAL	SOLID + SKIP-DASH	WB - NO PASSING ZONE			1,380.00				1.00	3.00	336.00	112.00			1,380.00	460.00						
340+00.00	TO	351+00.00	1,100.00	RURAL	SKIP-DASH	CENTERLINE	280.00						1.00	3.00	336.00	112.00			280.00	93.33						
351+00.00	TO	360+50.00	950.00	RURAL	SOLID + SKIP-DASH	EB - NO PASSING ZONE			1,190.00				1.00	3.00	288.00	96.00			1,190.00	396.67						
360+50.00	TO	371+00.00	1,050.00	RURAL	SOLID + SKIP-DASH	WB - NO PASSING ZONE			1,320.00				1.00	3.00	312.00	104.00			1,320.00	440.00						
371+00.00	TO	389+00.00	1,800.00	RURAL	SKIP-DASH	CENTERLINE	450.00						1.00	3.00	540.00	180.00			450.00	150.00						
389+00.00	TO	395+00.00	600.00	RURAL	SOLID + SKIP-DASH	EB - NO PASSING ZONE			750.00				1.00	3.00	180.00	60.00			750.00	250.00						
395+00.00	TO	406+00.00	1,100.00	RURAL	SOLID + SKIP-DASH	WB - NO PASSING ZONE			1,380.00				1.00	3.00	336.00	112.00			1,380.00	460.00						
406+00.00	TO	423+00.00	1,700.00	RURAL	SKIP-DASH	CENTERLINE	430.00						1.00	3.00	516.00	172.00			430.00	143.33						
COLOR TOTALS =												-			-		13,840.00		8,199.00		1,790.00		-		-	
RURAL TOTALS =												8,040.00			2,680.00		12,540.00				4,180.00					
URBAN TOTALS =												4,392.00			1,464.00		1,300.00		9,989.00		3,763.00		9,989.00			
TOTALS =												12,432.00			4,144.00		13,840.00		9,989.00		7,943.00		9,989.00			

70300221, 78000200, AND 78011025 QUANTITIES CONTINUE IN EDGE OF PAVEMENT MARKING SCHEDULES AND SIDEROAD PAVEMENT MARKING SCHEDULE
78001110 QUANTITIES CONTINUE IN EDGE OF PAVEMENT MARKING SCHEDULES
78300202 QUANTITIES CONTINUE IN EDGE OF PAVEMENT MARKING SCHEDULES, SIDEROAD PAVEMENT MARKING SCHEDULE, LEFT TURN ARROW SCHEDULE, 6" PAVEMENT MARKING SCHEDULE, 12" PAVEMENT MARKING SCHEDULE, ISLAND PAVEMENT MARKING SCHEDULE,
AND STOP BAR SCHEDULE
70300100 AND 70300150 QUANTITIES CONTINUE IN STOP BAR SCHEDULE, EDGE OF PAVEMENT MARKING SCHEDULES,
AND SIDEROAD PAVEMENT MARKING SCHEDULE

	USER NAME = Tyler,Person	DESIGNED -	REVISED -	STATE OF ILLINOIS DEPARTMENT OF TRANSPORTATION	SCHEDULES OF QUANTITIES					F.A.P. RTE.	SECTION	COUNTY	TOTAL SHEETS	SHEET NO.
		DRAWN -	REVISED -		709	(113)RS-7		CHAMPAIGN	103	25				
PLOT SCALE = 40,0000' = 1 in.	CHECKED -	REVISED -	CONTRACT NO. 70944											
PLOT DATE = 1/26/2023	DATE -	REVISED -	SCALE:		SHEET 12	OF	SHEETS	STA.	TO STA.					

SCHEDULES OF QUANTITIES

EASTBOUND EDGE OF PAVEMENT MARKING SCHEDULE														
STA	TO	STA	LENGTH FT	URBAN RURAL	HMA SHOULDER WIDTH FT	70300100 SHORT TERM PAVEMENT MARKING		70300150 SHORT TERM PAVEMENT MARKING REMOVAL	70300221 TEMPORARY PAVEMENT MARKING LINE 4" PAINT	78001110 PAINT PAVEMENT MARKING LINE 4"	78000200 THERMOPLASTIC PAVEMENT MARKING LINE 4"	78300202 PAVEMENT MARKING REMOVAL WATER BLAST	78011025 GROOVING RECESSED PAVEMENT MARKING 5"	
						NO. APP.	FT	SQ FT	FT	FT	FT	SQ FT	FT	FT
139+80.02	TO	139+97.40	17.38	URBAN	3.00				17.38	17.38		5.79		
STA. EQN. STA. 139+97.40 (BK) = STA. 140+00.00 (AH)														
140+00.00	TO	147+97.00	797.00	URBAN	3.00				797.00	797.00		265.67		
147+97.00	TO	153+49.62	552.62	URBAN	5.00	3.00	72.00	24.00	552.62	552.62		184.21		
OMISSION - TOWNSHIP HIGHWAY 178E														
154+18.71	TO	173+56.11	1,937.40	RURAL	3.00				1,937.40	1,937.40		645.80		
OMISSION - S.N. 010-0252														
174+75.95	TO	190+00.00	1,524.05	RURAL	3.00				1,524.05	1,524.05		508.02		
STA. EQN. STA. 190+00.00 (BK) = STA. 189+95.90 (AH)														
189+95.90	TO	208+20.53	1,824.63	RURAL	3.00				1,824.63	1,824.63		608.21		
OMISSION - CR 1900 E														
208+87.38	TO	212+46.00	358.62	RURAL	3.00				358.62	358.62		119.54		
212+46.00	TO	212+78.00	32.00	RURAL	8.00	3.00	12.00	4.00	32.00	32.00		10.67		
212+78.00	TO	223+95.00	1,117.00	RURAL	3.00				1,117.00	1,117.00		372.33		
223+95.00	TO	252+74.04	2,879.04	RURAL	8.00	3.00	348.00	116.00	2,879.04	2,879.04		959.68		
OMISSION - S.N. 010-2019														
253+59.87	TO	260+86.61	726.74	RURAL	3.00				726.74	726.74		242.25		
OMISSION - CR 2000 E														
261+83.39	TO	286+54.00	2,470.61	RURAL	3.00				2,470.61	2,470.61		823.54		
286+54.00	TO	288+00.00	146.00	RURAL	8.00	3.00	24.00	8.00	146.00	146.00		48.67		
STA. EQN. STA. 288+00.00 (BK) = STA. 288+11.50 (AH)														
288+11.50	TO	293+52.00	540.50	RURAL	8.00	3.00	72.00	24.00	540.50	540.50		180.17		
293+52.00	TO	297+86.00	434.00	RURAL	3.00				434.00	434.00		144.67		
297+86.00	TO	301+71.00	385.00	RURAL	6.00	3.00	48.00	16.00	385.00	385.00		128.33		
301+71.00	TO	310+11.20	840.20	RURAL	3.00				840.20	840.20		280.07		
STA. EQN. STA. 310+11.20 (BK) = STA. 310+00.00 (AH)														
310+00.00	TO	314+50.73	450.73	RURAL	3.00				450.73	450.73		150.24		
OMISSION - CR 2100 E														
315+17.93	TO	367+42.07	5,224.14	RURAL	3.00				5,224.14	5,224.14		1,741.38		
OMISSION - CR 2200 F														
368+11.20	TO	413+18.47	4,507.27	RURAL	3.00				4,507.27	4,507.27		1,502.42		
OMISSION - EILER DR														
414+30.84	TO	416+63.95	233.11	RURAL	3.00				233.11	233.11		77.70		
OMISSION - N WEST ST														
417+29.25	TO	421+06.44	377.19	RURAL	3.00				377.19	377.19		125.73		
OMISSION - MAIN ST														
422+57.66	TO	423+00.00	42.34	RURAL	3.00				42.34	42.34		14.11		
EASTBOUND ROUNDED URBAN-TOTALS =						72.00		24.00	1,367.00	1,367.00		456.00		
EASTBOUND ROUNDED RURAL-TOTALS =						504.00		168.00	26,051.00	26,051.00		8,684.00		
EASTBOUND ROUNDED TOTALS =						576.00		192.00	27,418.00	27,418.00		9,140.00		

70300221, 78000200, AND 78011025 QUANTITIES CONTINUE IN EDGE OF PAVEMENT MARKING SCHEDULES
AND SIDEROAD PAVEMENT MARKING SCHEDULE
78001110 QUANTITIES CONTINUE IN CENTERLINE PAVEMENT MARKING SCHEDULE
78300202 QUANTITIES CONTINUE IN CENTERLINE PAVEMENT MARKING SCHEDULE, SIDEROAD PAVEMENT MARKING SCHEDULE, LEFT TURN ARROW
SCHEDULE, 6" PAVEMENT MARKING SCHEDULE,12" PAVEMENT MARKING SCHEDULE, ISLAND PAVEMENT MARKING SCHEDULE, AND STOP BAR SCHEDULE
70300100 AND 70300150 QUANTITIES CONTINUE IN STOP BAR SCHEDULE, CENTERLINE PAVEMENT MARKING SCHEDULE,
AND SIDEROAD PAVEMENT MARKING SCHEDULE

MODEL: \\MODEL\NAMES
FILE: \\model\pav\illc-pxw\hwy.com\PI\W\DOT\Documents\DOT Office\Dir\cra 5\Project\0570944\CAD\data\CAD\sheet\DOT Office\Schedules.dgn

	USER NAME = Tyler,Plerson	DESIGNED -	REVISED -	STATE OF ILLINOIS DEPARTMENT OF TRANSPORTATION	SCHEDULES OF QUANTITIES			F.A.P. RTE.	SECTION	COUNTY	TOTAL SHEETS	SHEET NO.
		DRAWN -	REVISED -					709	(113)RS-7	CHAMPAIGN	103	26
	PLOT SCALE = 40,0000 ' / in.	CHECKED -	REVISED -		SCALE:			CONTRACT NO. 70944				
	PLOT DATE = 1/26/2023	DATE -	REVISED -		SHEET 13	OF	SHEETS	STA.	TO STA.	ILLINOIS FED. AID PROJECT		

SCHEDULES OF QUANTITIES

WESTBOUND EDGE OF PAVEMENT MARKING SCHEDULE													
STA	TO	STA	LENGTH FT	URBAN RURAL	HMA SHOULDER WIDTH FT	70300100		70300150	70300220	78001110	78000200	78300202	78011025
						SHORT TERM PAVEMENT MARKING		SHORT TERM PAVEMENT MARKING REMOVAL	TEMPORARY PAVEMENT MARKING LINE 4" PAINT	PAINT PAVEMENT MARKING LINE 4"	THERMOPLASTIC PAVEMENT MARKING LINE 4"	PAVEMENT REMOVAL WATER BLAST	GROOVING RECESSED PAVEMENT MARKING 5"
						NO. APP.	FT	SQ FT	FT	FT	FT	SQ FT	FT
131+10.14	TO	132+90.00	179.86	URBAN					179.86		179.86	59.95	179.86
132+90.00	TO	134+37.90	147.90	URBAN	3.00				147.90	147.90		49.30	
STA. EQN. STA. 134+37.90 (BK) = STA. 134+40.40 (AH)													
134+40.40	TO	139+97.40	557.00	URBAN	3.00				557.00	557.00		185.67	
STA. EQN. STA. 139+97.40 (BK) = STA. 140+00.00 (AH)													
140+00.00	TO	147+97.00	797.00	URBAN	3.00				797.00	797.00		265.67	
147+97.00	TO	153+53.49	556.49	URBAN	5.00	3.00	72.00	24.00	556.49	556.49		185.50	
OMISSION - TOWNSHIP HIGHWAY 178E													
154+35.52	TO	173+55.51	1,919.99	RURAL	3.00				1,919.99	1,919.99		640.00	
OMISSION - S.N. 010-0252													
174+76.29	TO	190+00.00	1,523.71	RURAL	3.00				1,523.71	1,523.71		507.90	
STA. EQN. STA. 190+00.00 (BK) = STA. 189+95.90 (AH)													
189+95.90	TO	207+29.66	1,733.76	RURAL	3.00				1,733.76	1,733.76		577.92	
OMISSION - CR 1900 E													
208+18.46	TO	212+46.00	427.54	RURAL	3.00				427.54	427.54		142.51	
212+46.00	TO	212+78.00	32.00	RURAL	8.00	3.00	12.00	4.00	32.00	32.00		10.67	
212+78.00	TO	252+73.60	3,995.60	RURAL	3.00				3,995.60	3,995.60		1,331.87	
OMISSION - S.N. 010-2019													
253+59.87	TO	259+94.05	634.18	RURAL	3.00				634.18	634.18		211.39	
OMISSION CR 2000 E													
260+81.89	TO	288+00.00	2,718.11	RURAL	3.00				2,718.11	2,718.11		906.04	
STA. EQN. STA. 288+00.00 (BK) = STA. 288+11.50 (AH)													
288+11.50	TO	297+86.00	974.50	RURAL	3.00				974.50	974.50		324.83	
297+86.00	TO	301+71.00	385.00	RURAL	4.00	3.00	48.00	16.00	385.00	385.00		128.33	
301+71.00	TO	310+11.20	840.20	RURAL	3.00				840.20	840.20		280.07	
STA. EQN. STA. 310+11.20 (BK) = STA. 310+00.00 (AH)													
310+00.00	TO	313+87.29	387.29	RURAL	3.00				387.29	387.29		129.10	
OMISSION - CR 2100 E													
314+67.10	TO	416+15.44	10,148.34	RURAL	3.00				10,148.34	10,148.34		3,382.78	
OMISSION - N WEST ST													
417+57.74	TO	420+87.48	329.74	RURAL	3.00				329.74	329.74		109.91	
OMISSION - MAIN STREET													
422+63.60	TO	423+00.00	36.40	RURAL	3.00				36.40	36.40		12.13	
WESTBOUND ROUNDED URBAN-TOTALS =						72.00		24.00	2,239.00	2,059.00	180.00	747.00	180.00
WESTBOUND ROUNDED RURAL-TOTALS =						60.00		20.00	26,087.00	26,087.00		8,696.00	
WESTBOUND ROUNDED TOTALS =						132.00		44.00	28,326.00	28,146.00	180.00	9,443.00	180.00
URBAN-TOTALS =						144.00		48.00	3,606.00	3,426.00	180.00	1,203.00	180.00
RURAL-TOTALS =						564.00		188.00	52,138.00	52,138.00		17,380.00	
TOTALS =						708.00		236.00	55,744.00	55,564.00	180.00	18,583.00	180.00

70300221, 78000200, AND 78011025 QUANTITIES CONTINUE IN EDGE OF PAVEMENT MARKING SCHEDULES AND SIDEROAD PAVEMENT MARKING SCHEDULE
78001110 QUANTITIES CONTINUE IN CENTERLINE PAVEMENT MARKING SCHEDULE
78300202 QUANTITIES CONTINUE IN CENTERLINE PAVEMENT MARKING SCHEDULE, SIDEROAD PAVEMENT MARKING SCHEDULE, LEFT TURN ARROW SCHEDULE, 6" PAVEMENT MARKING SCHEDULE, 12" PAVEMENT MARKING SCHEDULE, ISLAND PAVEMENT MARKING SCHEDULE, AND STOP BAR SCHEDULE
70300100 AND 70300150 QUANTITIES CONTINUE IN STOP BAR SCHEDULE, CENTERLINE PAVEMENT MARKING SCHEDULE, AND SIDEROAD PAVEMENT MARKING SCHEDULE

ISLAND PAVEMENT MARKING SCHEDULE										
START STA	TO	END STA	NOTES	70300241	78000400	70300261	78000600	78300202	78011035	78011065
				RURAL	RURAL	RURAL	RURAL	RURAL	RURAL	RURAL
				TEMPORARY PAVEMENT MARKING LINE 6" PAINT	THERMOPLASTIC PAVEMENT MARKING LINE 6"	TEMPORARY PAVEMENT MARKING LINE 12" PAINT	THERMOPLASTIC PAVEMENT MARKING LINE 12"	PAVEMENT REMOVAL WATER BLASTING	GROOVING FOR RECESSED PAVEMENT MARKING 7"	GROOVING FOR RECESSED PAVEMENT MARKING 13"
				FT	FT	FT	FT	SQ FT	FT	FT
421+25.37	TO	421+61.30	MAIN ST SB ISLAND	122.00	122.00	57.16	57.16	118.16	122.00	57.16
421+83.95	TO	422+24.04	MAIN ST NB ISLAND	137.76	137.76	72.41	72.41	141.29	137.76	72.41
TOTAL =				259.76	259.76	129.57	129.57	259.45	259.76	129.57
ROUNDED TOTAL =				260.00	260.00	130.00	130.00	260.00	260.00	130.00

70300241, 78000400, & 78011035 QUANTITIES CONTINUE IN 6" PAVEMENT MARKING SCHEDULE
70300261, 78000600, & 78011065 QUANTITIES CONTINUE IN 12" PAVEMENT MARKING SCHEDULE
78300202 QUANTITIES CONTINUE IN CENTERLINE PAVEMENT MARKING SCHEDULE, EDGE OF PAVEMENT MARKING SCHEDULES, SIDEROAD PAVEMENT MARKING SCHEDULE, LEFT TURN ARROW SCHEDULE, 6" PAVEMENT MARKING SCHEDULE, ISLAND PAVEMENT MARKING SCHEDULE, AND 12" PAVEMENT MARKING SCHEDULE

MODEL: I:\MODEL NAMES
FILE: I:\models\pavement\westbound\com\p\w\DOT Documents\DOT Offices\District 5\Projects\0570944\CADData\CAD Sheets\0570944-esh-Schedules.dgn

	USER NAME = Tyler, Pierson	DESIGNED -	REVISED -	STATE OF ILLINOIS DEPARTMENT OF TRANSPORTATION	SCHEDULES OF QUANTITIES			F.A.P. RTE.	SECTION	COUNTY	TOTAL SHEETS	SHEET NO.
		DRAWN -	REVISED -					709	(113)RS-7	CHAMPAIGN	103	27
	PLOT SCALE = 40,0000' = 1 in.	CHECKED -	REVISED -					CONTRACT NO. 70944				
	PLOT DATE = 1/26/2023	DATE -	REVISED -		SCALE:	SHEET 14	OF SHEETS	STA.	TO STA.	ILLINOIS FED. AID PROJECT		

MODEL: \$MODELNAME\$
FILE NAME: pw:\ildot-pw.bentley.com:\PW\IDOT\Documents\IDOT_Offices\District 5\Projects\D570944\CADData\CADsheets\D570944-sht-Schedules.dgn

*STATION AND OFFSET FROM FAP 709 (US 136)
70300221, 78000200, AND 78011025 QUANTITIES CONTINUE IN EDGE OF PAVEMENT MARKING SCHEDULES AND CENTERLINE PAVEMENT MARKING SCHEDULE
78300202 QUANTITIES CONTINUE IN CENTERLINE PAVEMENT MARKING SCHEDULE, EDGE OF PAVEMENT MARKING SCHEDULES, LEFT TURN ARROW SCHEDULE, 6" PAVEMENT MARKING SCHEDULE, 12" PAVEMENT MARKING SCHEDULE, ISLAND PAVEMENT MARKING SCHEDULE, AND STOP BAR SCHEDULE
70300100 AND 70300150 QUANTITIES CONTINUE IN EDGE OF PAVEMENT MARKING SCHEDULES, CENTERLINE PAVEMENT MARKING SCHEDULE, AND STOP BAR SCHEDULE

78300202 QUANTITIES CONTINUE IN CENTERLINE PAVEMENT MARKING SCHEDULE, EDGE OF PAVEMENT MARKING SCHEDULES, SIDEROAD PAVEMENT MARKING SCHEDULE, 6" PAVEMENT MARKING SCHEDULE, 12" PAVEMENT MARKING SCHEDULE, ISLAND PAVEMENT MARKING SCHEDULE, AND STOP BAR SCHEDULE

78300202 QUANTITIES CONTINUE IN CENTERLINE PAVEMENT MARKING SCHEDULE, EDGE OF PAVEMENT MARKING SCHEDULES, SIDEROAD PAVEMENT MARKING SCHEDULE, LEFT TURN ARROW SCHEDULE, 12" PAVEMENT MARKING SCHEDULE, ISLAND PAVEMENT MARKING SCHEDULE, AND STOP BAR SCHEDULE

70300241, 78000400, & 78011035 QUANTITIES CONTINUE IN ISLAND PAVEMENT MARKING SCHEDULE

	USER NAME = Tyler,Person	DESIGNED -	REVISED -	STATE OF ILLINOIS DEPARTMENT OF TRANSPORTATION	SCHEDULES OF QUANTITIES					F.A.P. RTE.	SECTION	COUNTY	TOTAL SHEETS	SHEET NO.
		DRAWN -	REVISED -							709	(113)RS-7	CHAMPAIGN	103	28
	PLOT SCALE = 40,0000 ' / in.	CHECKED -	REVISED -							CONTRACT NO. 70944				
	PLOT DATE = 1/26/2023	DATE -	REVISED -		SCALE:	SHEET 15	OF	SHEETS	STA.	TO STA.				
												ILLINOIS	FED. AID PROJECT	

SCHEDULES OF QUANTITIES

STOP BAR SCHEDULE												
START STA	TO	END STA	START	END	LENGTH	URBAN	70300100	70300150	70300281	78000650	78300202	78011125
			OFFSET	OFFSET			SHORT TERM MARKING	SHORT TERM MARKING	TEMPORARY PAVEMENT MARKING LINE 24" PAINT	THERMOPLASTIC PAVEMENT MARKING LINE 24"	PAVEMENT MARKING REMOVAL WATER BLASTING	GROOVING FOR RECESSED PAVEMENT MARKING 25"
			FT	FT			FT	SQ FT	FT	FT	SQ FT	FT
2362+32.75	TO	2362+32.76	33.39	-6.35	39.74	URBAN	39.74	79.48	39.74	39.74	79.48	39.74
100+21.12	TO	100+65.95	-56.19	-56.19	44.83	URBAN	44.83	89.66	44.83	44.83	39.66	44.83
100+50.75	TO	100+95.70	60.02	60.02	44.95	URBAN	44.95	89.90	44.95	44.95	39.90	44.95
101+18.78	TO	101+18.78	8.43	-37.73	46.16	URBAN	46.16	92.32	46.16	46.16	92.32	46.16
108+02.89	TO	108+17.15	-46.67	-45.52	14.31	URBAN	14.31	28.61	14.31	14.31	28.61	14.31
120+33.27	TO	120+65.69	-44.70	-45.62	32.43	URBAN	32.43	64.87	32.43	32.43	54.87	32.43
120+68.98	TO	120+83.47	50.57	52.88	14.67	URBAN	14.67	29.35	14.67	14.67	29.35	14.67
421+32.56	TO	421+47.95	-41.95	-28.83	20.22	RURAL	20.22	40.45	20.22	20.22	40.45	20.22
421+61.30	TO	421+73.30	30.50	30.50	12.00	RURAL	12.00	24.00	12.00	12.00	24.00	12.00
421+71.95	TO	421+83.95	29.40	29.60	12.00	RURAL	12.00	24.00	12.00	12.00	24.00	12.00
421+97.34	TO	422+13.59	29.83	43.74	21.39	RURAL	21.39	42.78	21.39	21.39	42.78	21.39
URBAN ROUNDED TOTALS =							238.00	475.00	238.00	238.00	475.00	238.00
RURAL ROUNDED TOTALS =							66.00	132.00	66.00	66.00	132.00	66.00
TOTALS =							304.00	607.00	304.00	304.00	607.00	304.00

78300202 QUANTITIES CONTINUE IN CENTERLINE PAVEMENT MARKING SCHEDULE, EDGE OF PAVEMENT MARKING SCHEDULES, SIDEROAD PAVEMENT MARKING SCHEDULE, LEFT TURN ARROW SCHEDULE, 6" PAVEMENT MARKING SCHEDULE, ISLAND PAVEMENT MARKING SCHEDULE, AND 12" PAVEMENT MARKING SCHEDULE

70300100 AND 70300150 QUANTITIES CONTINUE IN EDGE OF PAVEMENT MARKING SCHEDULES, CENTERLINE PAVEMENT MARKING SCHEDULE, AND SIDEROAD PAVEMENT MARKING SCHEDULE

RAISED REFLECTIVE PAVEMENT MARKER SCHEDULE												
STA	TO	STA	LENGTH	SPACING	URBAN RURAL	DESCRIPTION	SINGLE DOUBLE	COLOR	78100100		78300200	
									URBAN	RURAL	URBAN	RURAL
			RAISED REFLECTIVE PAVEMENT MARKER		RAISED REFLECTIVE PAVEMENT MARKER REMOVAL							
			EACH	EACH	EACH				EACH			
2362+00.00	TO	2362+31.75	31.75	40.00	URBAN	EB - LTL OUTSIDE	SINGLE	ONE-WAY CRYSTAL	1.00	0.00	1.00	0.00
2362+00.00	TO	2362+31.75	31.75	40.00	URBAN	EB - LTL INSIDE	SINGLE	TWO-WAY AMBER	1.00	0.00	1.00	0.00
2362+00.00	TO	2362+31.75	31.75	40.00	URBAN	EB - CENTERLINE	SINGLE	ONE-WAY CRYSTAL	1.00	0.00	1.00	0.00
2362+00.00	TO	2362+31.75	31.75	40.00	URBAN	WB - CENTERLINE	SINGLE	ONE-WAY CRYSTAL	1.00	0.00	1.00	0.00
101+20.00	TO	109+96.46	876.46	40.00	URBAN	EB - CENTERLINE	SINGLE	ONE-WAY CRYSTAL	23.00	0.00	23.00	0.00
STA. EQN. STA. 109+96.46 (BK) = STA. 110+00.00 (AH)												
110+00.00	TO	137+50.00	2,750.00	40.00	URBAN	EB - CENTERLINE	SINGLE	ONE-WAY CRYSTAL	70.00	0.00	70.00	0.00
101+20.00	TO	109+96.46	876.46	40.00	URBAN	WB - CENTERLINE	SINGLE	ONE-WAY CRYSTAL	23.00	0.00	23.00	0.00
STA. EQN. STA. 109+96.46 (BK) = STA. 110+00.00 (AH)												
110+00.00	TO	130+89.00	2,089.00	40.00	URBAN	WB - CENTERLINE	SINGLE	ONE-WAY CRYSTAL	53.00	0.00	53.00	0.00
101+20.00	TO	102+18.00	98.00	40.00	URBAN	WB - LTL OUTSIDE	SINGLE	ONE-WAY CRYSTAL	3.00	0.00	3.00	0.00
101+20.00	TO	103+10.00	190.00	40.00	URBAN	WB - LTL INSIDE	SINGLE	TWO-WAY AMBER	6.00	0.00	6.00	0.00
103+10.00	TO	107+90.00	480.00	40.00	URBAN	TWLTL	DOUBLE	TWO-WAY AMBER	26.00	0.00	26.00	0.00
108+44.00	TO	109+96.46	152.46	40.00	URBAN	TWLTL	DOUBLE	TWO-WAY AMBER	10.00	0.00	10.00	0.00
STA. EQN. STA. 109+96.46 (BK) = STA. 110+00.00 (AH)												
110+00.00	TO	120+00.00	1,000.00	40.00	URBAN	TWLTL	DOUBLE	TWO-WAY AMBER	52.00	0.00	52.00	0.00
121+25.00	TO	132+50.00	1,125.00	40.00	URBAN	TWLTL	DOUBLE	TWO-WAY AMBER	58.00	0.00	58.00	0.00
132+50.00	TO	133+30.00	80.00	80.00	URBAN	MEDIAN TRANSITION	DOUBLE	TWO-WAY AMBER	6.00	0.00	6.00	0.00
133+30.00	TO	134+37.90	107.90	80.00	URBAN	CENTERLINE	SINGLE	TWO-WAY AMBER	2.00	0.00	2.00	0.00
STA. EQN. STA. 134+37.90 (BK) = STA. 134+40.40 (AH)												
134+40.40	TO	139+97.40	557.00	80.00	URBAN	CENTERLINE	SINGLE	TWO-WAY AMBER	7.00	0.00	7.00	0.00
STA. EQN. STA. 139+97.40 (BK) = STA. 140+00.00 (AH)												
140+00.00	TO	153+82.71	1,382.71	80.00	URBAN	CENTERLINE	SINGLE	TWO-WAY AMBER	17.00	0.00	17.00	0.00
URBAN / RURAL SPLIT												
153+82.71	TO	173+55.75	1,973.04	80.00	RURAL	CENTERLINE	SINGLE	TWO-WAY AMBER	0.00	25.00	0.00	25.00
OMISSION - S.N. 010-0252												
174+75.52	TO	190+00.00	1,524.48	80.00	RURAL	CENTERLINE	SINGLE	TWO-WAY AMBER	0.00	20.00	0.00	20.00
STA. EQN. STA. 190+00.00 (BK) = STA. 189+95.90 (AH)												
189+95.90	TO	252+73.82	6,277.92	80.00	RURAL	CENTERLINE	SINGLE	TWO-WAY AMBER	0.00	78.00	0.00	78.00
OMISSION - S.N. 010-2019												
253+59.71	TO	288+00.00	3,440.29	80.00	RURAL	CENTERLINE	SINGLE	TWO-WAY AMBER	0.00	44.00	0.00	44.00
STA. EQN. STA. 288+00.00 (BK) = STA. 288+11.50 (AH)												
288+11.50	TO	310+11.20	2,199.70	80.00	RURAL	CENTERLINE	SINGLE	TWO-WAY AMBER	0.00	27.00	0.00	27.00
STA. EQN. STA. 310+11.20 (BK) = STA. 310+00.00 (AH)												
310+00.00	TO	423+00.00	11,300.00	80.00	RURAL	CENTERLINE	SINGLE	TWO-WAY AMBER	0.00	141.00	0.00	141.00
URBAN RURAL TOTAL =									360.00	335.00	360.00	335.00
TOTAL =									695.00		695.00	

12" PAVEMENT MARKING SCHEDULE							
STA	TO	STA	SPACING FT	70300261	78000600	78300202	78011065
				TEMPORARY PAVEMENT MARKING LINE 12" PAINT	THERMOPLASTIC PAVEMENT MARKING LINE 12"	PAVEMENT MARKING REMOVAL WATER BLASTING	GROOVING FOR RECESSED PAVEMENT MARKING 13"
127+94.00	TO	132+49.00	TOTALS =	262.00	262.00	262.00	262.00

78300202 QUANTITIES CONTINUE IN CENTERLINE PAVEMENT MARKING SCHEDULE, EDGE
OF PAVEMENT MARKING SCHEDULES, SIDEROAD PAVEMENT MARKING SCHEDULE, LEFT
TURN ARROW SCHEDULE, 6" PAVEMENT MARKING SCHEDULE, ISLAND PAVEMENT MARKING
SCHEDULE, AND STOP BAR SCHEDULE
70300261, 78000600, & 78011065 QUANTITIES CONTINUE IN ISLAND PAVEMENT MARKING SCHEDULE

EB COLD MILLING (SPECIAL) SCHEDULE					
STA	TO	STA	LENGTH FT	WIDTH FT	Z0010910
					URBAN
101+19.06	TO	105+64.00	444.94	2.00	98.88
105+64.00	TO	109+96.46	432.46	1.00	48.05
STA. EQN.	STA.	109+96.46 (BK)	= STA.	110+00.00 (AH)	
110+00.00	TO	120+08.72	1,008.72	1.00	112.08
OMISSION - LON DRIVE					
121+27.29	TO	130+36.00	908.71	1.00	100.97
130+36.00	TO	134+37.90	401.90	2.00	89.31
STA. EQN.	STA.	134+37.90 (BK)	= STA.	134+40.40 (AH)	
134+40.40	TO	139+80.02	539.62	2.00	119.92
EB TOTAL =					569.21
EB ROUNDED TOTAL =					570.00

WB COLD MILLING (SPECIAL) SCHEDULE						
STA	TO	STA	LENGTH	WIDTH	Z0010910	
					URBAN	
			FI	FI	SQ YD	
101+25.42	TO	105+64.00	438.58	2.00	97.46	
105+64.00	TO	109+96.46	432.46	1.00	48.05	
STA. EQN. STA. 109+96.46 (BK) = STA. 110+00.00 (AH)						
110+00.00	TO	119+92.02	992.02	1.00	110.22	
OMISSION - LON DRIVE						
121+25.04	TO	131+10.14	985.10	1.00	109.46	
WB TOTAL =					365.19	
WB ROUNDED TOTAL =					366.00	
TOTAL =					936.00	

```
MODEL: $MODELNAMES
FILE NAME: pww:\ilddot-pww.bentley.com\pww\ilddot\Documents\IDOT_Offices\District_5\Projects\DS570944\CADData\CADsheets\DS570944-sht-Schedules.dgn
```

FILE NUMBER	USER NAME = Tyler,Pierson	DESIGNED -	REVISED -	STATE OF ILLINOIS DEPARTMENT OF TRANSPORTATION	SCHEDULES OF QUANTITIES				F.A.P. RTE.	SECTION	COUNTY	TOTAL SHEETS	SHEET NO.
		DRAWN -	REVISED -						709	(113)RS-7	CHAMPAIGN	103	29
	PLOT SCALE = 40,0000' +/- IN.	CHECKED -	REVISED -										
	PLOT DATE = 1/26/2023	DATE -	REVISED -										
	SCALE:				SHEET 16	OF	SHEETS	STA.	TO STA.				
							ILLINOIS FED. AID PROJECT		CONTRACT NO. 70944				

SCHEDULES OF QUANTITIES

EASTBOUND SHOULDER FOG SEAL SCHEDULE									
STA	TO	STA	LENGTH FT	URBAN RURAL	START SHOULDER WIDTH FT	END SHOULDER WIDTH FT	AVERAGE SHOULDER WIDTH FT	SHOULDER AREA SQ FT	X0300010
									URBAN
									RURAL
									BITUMINOUS MATERIALS, (FOG SEAL)
									POUND
139+82.17	TO	139+97.40	15.23	URBAN	2.53	2.20	2.37	36.10	1.81
STA. EQN. 139+97.40 (BK) = 140+00.00 (AH)									
140+00.00	TO	141+05.13	105.13	URBAN	2.20	3.38	2.79	293.31	14.67
141+05.13	TO	141+15.06	9.93	URBAN	3.38	2.08	2.73	27.11	1.36
141+15.06	TO	147+97.69	682.63	URBAN	2.08	1.99	2.04	1,392.57	69.63
147+97.69	TO	153+49.62	551.93	URBAN	3.25	4.31	3.78	2,086.30	104.32
OMISSION - TOWNSHIP HIGHWAY 178E									
154+10.07	TO	160+00.00	589.93	RURAL	2.36	2.03	2.20	1,297.85	64.89
160+00.00	TO	170+00.00	1,000.00	RURAL	2.03	2.40	2.22	2,220.00	111.00
170+00.00	TO	173+55.50	355.50	RURAL	2.40	1.16	1.78	632.79	31.64
OMISSION - S.N. 010-0252 E-E APPR.									
174+85.26	TO	175+82.73	97.47	RURAL	1.44	2.73	2.09	203.71	10.19
175+82.73	TO	180+00.00	417.27	RURAL	2.73	2.71	2.72	1,134.97	56.75
180+00.00	TO	190+00.00	1,000.00	RURAL	2.71	2.45	2.58	2,580.00	129.00
STA. EQN. 190+00.00 (BK) = 189+95.90 (AH)									
189+95.90	TO	200+00.00	1,004.10	RURAL	2.45	2.29	2.37	2,379.72	118.99
200+00.00	TO	208+26.37	826.37	RURAL	2.29	2.07	2.18	1,801.49	90.07
OMISSION - CR 1900 E									
208+81.41	TO	212+14.16	332.75	RURAL	2.22	2.22	2.22	738.71	36.94
212+14.16	TO	213+09.61	95.45	RURAL	5.13	5.40	5.27	503.02	25.15
213+09.61	TO	220+00.00	690.39	RURAL	2.53	2.71	2.62	1,808.82	90.44
220+00.00	TO	223+93.91	393.91	RURAL	2.71	2.48	2.60	1,024.17	51.21
223+93.91	TO	230+00.00	606.09	RURAL	6.18	6.59	6.39	3,872.92	193.65
230+00.00	TO	240+00.00	1,000.00	RURAL	6.59	6.87	6.73	6,730.00	336.50
240+00.00	TO	250+00.00	1,000.00	RURAL	6.87	6.41	6.64	6,640.00	332.00
250+00.00	TO	252+10.09	210.09	RURAL	6.41	7.55	6.98	1,466.43	73.32
252+10.09	TO	253+03.81	93.72	RURAL	7.55	3.51	5.53	518.27	25.91
OMISSION - S.N. 010-2019 E-E APPR.									
253+55.16	TO	260+91.00	735.84	RURAL	2.76	1.76	2.26	1,663.00	83.15
OMISSION - CR 2000 E									
261+75.70	TO	270+00.00	824.30	RURAL	2.15	2.28	2.22	1,829.95	91.50
270+00.00	TO	286+54.27	1,654.27	RURAL	2.28	1.78	2.03	3,358.17	167.91
286+54.27	TO	288+00.00	145.73	RURAL	5.88	6.04	5.96	868.55	43.43
STA. EQN. 288+00.00 (BK) = 288+11.50 (AH)									
288+11.50	TO	293+53.30	541.80	RURAL	6.04	6.75	6.40	3,467.52	173.38
293+53.30	TO	297+98.15	444.85	RURAL	1.94	2.01	1.98	880.80	44.04
293+53.30	TO	301+38.03	784.73	RURAL	5.04	6.38	5.71	4,480.81	224.04
301+38.03	TO	301+63.68	25.65	RURAL	6.38	2.01	4.20	107.73	5.39
301+63.68	TO	310+11.20	847.52	RURAL	2.01	2.08	2.05	1,737.42	86.87
STA. EQN. 310+11.20 (BK) = 310+00.00 (AH)									
310+00.00	TO	314+52.85	452.85	RURAL	2.08	1.72	1.90	860.41	43.02
OMISSION - CR 2100 E									
315+13.89	TO	320+00.00	486.11	RURAL	2.02	1.94	1.98	962.50	48.13
320+00.00	TO	330+00.00	1,000.00	RURAL	1.94	2.20	2.07	2,070.00	103.50
330+00.00	TO	340+00.00	1,000.00	RURAL	2.20	2.07	2.14	2,140.00	107.00
340+00.00	TO	350+00.00	1,000.00	RURAL	2.07	1.82	1.95	1,950.00	97.50
350+00.00	TO	360+00.00	1,000.00	RURAL	1.82	1.31	1.57	1,570.00	78.50
360+00.00	TO	370+00.00	1,000.00	RURAL	1.31	2.07	1.69	1,690.00	84.50
370+00.00	TO	380+00.00	1,000.00	RURAL	2.07	2.37	2.22	2,220.00	111.00
380+00.00	TO	390+00.00	1,000.00	RURAL	2.37	2.28	2.33	2,330.00	116.50
390+00.00	TO	400+00.00	1,000.00	RURAL	2.28	2.09	2.19	2,190.00	109.50
400+00.00	TO	410+00.00	1,000.00	RURAL	2.09	2.06	2.08	2,080.00	104.00
410+00.00	TO	413+24.83	324.83	RURAL	2.06	2.42	2.24	727.62	36.38
OMISSION - EILER DR									
414+26.41	TO	416+68.42	242.01	RURAL	2.66	2.42	2.54	614.71	30.74
OMISSION - EILER DR									
417+21.53	TO	421+00.05	378.52	RURAL	2.24	2.40	2.32	878.17	43.91
EASTBOUND URBAN / RURAL TOTALS =									191.79
EASTBOUND URBAN / RURAL ROUNDED TOTALS =									192.00
EASTBOUND TOTALS =									4,004.00

WESTBOUND SHOULDER FOG SEAL SCHEDULE										
STA	TO	STA	LENGTH FT	URBAN RURAL	START SHOULDER WIDTH FT	END SHOULDER WIDTH FT	AVERAGE SHOULDER WIDTH FT	SHOULDER AREA SQ FT	X0300010	
									URBAN	RURAL
									POUND	
140+05.80	TO	147+87.07	781.27	URBAN	1.72	3.27	2.50	1,953.18	97.66	
147+87.07	TO	150+00.00	212.93	URBAN	4.13	5.00	4.57	973.09	48.65	
150+00.00	TO	153+54.39	354.39	URBAN	5.00	4.47	4.74	1,679.81	83.99	
OMISSION - TOWNSHIP HIGHWAY 178E										
154+28.48	TO	160+00.00	571.52	RURAL	1.81	2.17	1.99	1,137.32		56.87
160+00.00	TO	170+00.00	1,000.00	RURAL	2.17	2.15	2.16	2,160.00		108.00
170+00.00	TO	172+66.03	266.03	RURAL	2.15	2.54	2.35	625.17		31.26
OMISSION - S.N. 010-0252 E-E APPR.										
174+85.67	TO	175+81.98	96.31	RURAL	1.22	2.25	1.74	167.58		8.38
175+81.98	TO	180+00.00	418.02	RURAL	2.25	2.33	2.29	957.27		47.86
180+00.00	TO	190+00.00	1,000.00	RURAL	2.33	2.41	2.37	2,370.00		118.50
STA. EQN. 139+97.40 (BK) = 140+00.00 (AH)										
189+95.90	TO	200+00.00	1,004.10	RURAL	2.41	2.21	2.31	2,319.47		115.97
200+00.00	TO	207+34.48	734.48	RURAL	2.21	2.02	2.12	1,557.10		77.86
OMISSION - CR 1900E										
208+16.05	TO	210+00.00	183.95	RURAL	2.24	2.63	2.44	448.84		22.44
210+00.00	TO	220+00.00	1,000.00	RURAL	2.63	2.37	2.50	2,500.00		125.00
220+00.00	TO	230+00.00	1,000.00	RURAL	2.37	2.06	2.22	2,220.00		111.00
230+00.00	TO	240+00.00	1,000.00	RURAL	2.06	2.23	2.15	2,150.00		107.50
240+00.00	TO	250+00.00	1,000.00	RURAL	2.23	2.87	2.55	2,550.00		127.50
250+00.00	TO	252+76.30	276.30	RURAL	2.87	3.17	3.02	834.43		41.72
OMISSION - S.N. 010-2019 E-E APPR.										
253+30.88	TO	260+02.28	671.40	RURAL	3.21	2.61	2.91	1,953.77		97.69
OMISSION - CR 2000E										
260+77.75	TO	270+00.00	922.25	RURAL	1.69	2.58	2.14	1,973.62		98.68
270+00.00	TO	280+00.00	1,000.00	RURAL	2.58	2.49	2.54	2,540.00		127.00
280+00.00	TO	288+00.00	800.00	RURAL	2.49	2.20	2.35	1,880.00		94.00
STA. EQN. 288+00.00 (BK) = 288+11.50 (AH)										
288+11.50	TO	298+82.17	1,070.67	RURAL	2.20	2.87	2.54	2,719.50		135.98
298+82.17	TO	300+00.00	117.83	RURAL	5.61	3.76	4.69	552.62		27.63
300+00.00	TO	301+18.75	118.75	RURAL	3.76	6.89	5.33	632.94		31.65
301+18.75	TO	310+11.20	892.45	RURAL	1.94	2.25	2.10	1,874.15		93.71
STA. EQN. 310+11.20 (BK) = 310+00.00 (AH)										
310+00.00	TO	313+92.86	392.86	RURAL	2.25	2.63	2.44	958.58		47.93
OMISSION - CR 2100E										
314+58.70	TO	320+00.00	541.30	RURAL	2.24	2.39	2.32	1,255.82		62.79
320+00.00	TO	330+00.00	1,000.00	RURAL	2.39	2.40	2.40	2,400.00		120.00
330+00.00	TO	340+00.00	1,000.00	RURAL	2.40	1.97	2.19	2,190.00		109.50
340+00.00	TO	350+00.00	1,000.00	RURAL	1.97	2.45	2.21	2,210.00		110.50
350+00.00	TO	360+00.00	1,000.00	RURAL	2.45	2.27	2.36	2,360.00		118.00
360+00.00	TO	370+00.00	1,000.00	RURAL	2.27	1.80	2.04	2,040.00		102.00
370+00.00	TO	380+00.00	1,000.00	RURAL	1.80	2.40	2.10	2,100.00		105.00
380+00.00	TO	390+00.00	1,000.00	RURAL	2.40	2.17	2.29	2,290.00		114.50
390+00.00	TO	400+00.00	1,000.00	RURAL	2.17	2.59	2.38	2,380.00		119.00
400+00.00	TO	410+00.00	1,000.00	RURAL	2.59	2.70	2.65	2,650.00		132.50
410+00.00	TO	416+15.59	615.59	RURAL	2.70	2.13	2.42	1,489.73		74.49
OMISSION - N WEST ST										
417+57.70	TO	420+81.56	323.86	RURAL	1.89	2.14	2.02	654.20		32.71
WESTBOUND URBAN / RURAL TOTALS =									230.30	3,055.12
WESTBOUND URBAN / RURAL ROUNDED TOTALS =									231.00	3,056.00
WESTBOUND TOTALS =									3,287.00	
URBAN / RURAL TOTALS =									423.00	6,868.00
TOTALS =									7,291.00	

SCHEDULES OF QUANTITIES

SURVEY MARKER TYPE 2 (SPECIAL) SCHEDULE									
PT #	NORTHING	EASTING	STATION	OFFSET	CODE	DESC	EXISTING	XZ193400	
								URBAN	RURAL
								SURVEY MARKER TYPE 2 (SPECIAL) EACH	
106	1,327,669.889	1,039,078.392	2362+39.04/100+00	0.00	832	STA EQ	MAG NAIL	1.00	
1	1,327,675.292	1,039,577.947	104+99.58	0.00	832	POT	PSM	1.00	
105	1,327,693.125	1,041,374.738	122+99.99	-1.47	820	PI	MAG NAIL	1.00	
2	1,327,691.103	1,042,499.257	134+24.51	0.00	820	PI	PSM	1.00	
50	1,327,689.481	1,043,858.411	147+88.76	1.44	820	PI	PSM	1.00	
51	1,327,795.778	1,050,060.588	209+87.74	0.00	820	PI	PSM		1.00
8	1,327,822.839	1,052,676.649	236+03.94	0.00	820	PI	PSM		1.00
52	1,327,850.810	1,054,958.380	258+85.84	0.00	820	PI	PSM		1.00
58	1,327,875.707	1,056,677.121	276+04.76	0.00	820	PI	PSM		1.00
53	1,327,882.851	1,057,287.012	282+14.70	0.00	820	PI	PSM		1.00
54	1,327,913.889	1,060,679.200	316+07.33	0.00	820	PI	PSM		1.00
55	1,327,958.982	1,065,390.978	363+19.32	0.00	820	PI	PSM		1.00
56	1,327,972.686	1,066,689.415	376+17.83	0.00	820	PI	PSM		1.00
57	1,327,989.212	1,068,953.196	398+81.68	0.00	820	PI	PSM		1.00
URBAN / RURAL TOTAL =								5.00	9.00
URBAN / RURAL TOTAL =								14.00	

SURVEY MARKER VAULT SCHEDULE									
POINT #	NORTHING	EASTING	STATION	OFFSET	CODE	DESCRIPTION	EXISTING	Z0070202	
								URBAN	RURAL
								SURVEY MARKER VAULT EACH	
100	1,327,672.740	1,039,137.323	100+58.96	-2.21	200	SECTION CORNER	VAULT	1.00	
1558	1,327,702.070	1,044,449.895	153+80.36	-2.45	200	SECTION CORNER	PSM	1.00	
2306	1,327,749.982	1,047,198.821	181+29.70	-3.25	200	SECTION CORNER	MAG NAIL		1.00
2307	1,327,749.927	1,047,200.631	181+31.51	-3.16	200	SECTION CORNER	MAG NAIL		1.00
3614	1,327,799.283	1,049,935.674	208+62.90	-5.64	200	SECTION CORNER	MAG NAIL		1.00
10276	1,327,826.807	1,052,566.267	234+93.60	-5.11	201	QUARTER CORNER	MAG NAIL		1.00
11341	1,327,853.258	1,055,112.472	260+39.95	-0.22	200	SECTION CORNER	PSM		1.00
11366	1,327,854.485	1,055,211.507	261+39.00	-0.01	200	SECTION CORNER	MAG NAIL		1.00
4192	1,327,883.790	1,057,805.020	287+32.69	3.80	200	SECTION CORNER	MAG NAIL		1.00
5123	1,327,914.287	1,060,497.376	314+25.52	-2.06	200	SECTION CORNER	MAG NAIL		1.00
5125	1,327,914.889	1,060,563.426	314+91.57	-2.06	200	SECTION CORNER	MAG NAIL		1.00
5816	1,327,940.174	1,063,181.477	341+09.74	-2.34	201	QUARTER CORNER	MAG NAIL		1.00
5817	1,327,940.083	1,063,179.391	341+07.66	-2.27	201	QUARTER CORNER	MAG NAIL		1.00
6401	1,327,965.883	1,065,847.864	367+76.26	-2.08	200	SECTION CORNER	MAG NAIL		1.00
6402	1,327,965.629	1,065,860.967	367+89.36	-1.69	200	SECTION CORNER	MAG NAIL		1.00
URBAN / RURAL TOTALS =								2.00	13.00
TOTALS =								15.00	

MODEL: \\MODEL\NAMES
FILE: \\models\public\caw\hwy.com\PI\DOT\Documents\DOT\Office\Dir\dir 5\Project\0570944\CaddData\Caddheest\0570944-sh-Schedules.dgn

	USER NAME = Tyler,Person	DESIGNED -	REVISED -	STATE OF ILLINOIS DEPARTMENT OF TRANSPORTATION	SCHEDULES OF QUANTITIES				F.A.P. RTE.	SECTION	COUNTY	TOTAL SHEETS	SHEET NO.		
		DRAWN -	REVISED -						709	(113)RS-7	CHAMPAIGN	103	31		
	PLOT SCALE = 40,0000' / in.	CHECKED -	REVISED -								CONTRACT NO. 70944				
	PLOT DATE = 1/26/2023	DATE -	REVISED -						SCALE:		SHEET 18	OF	SHEETS	STA.	TO STA.
											ILLINOIS	FED. AID PROJECT			

<u>STATION</u>	<u>TO</u>	<u>STATION</u>
2362+00.00		2362+39.04 (BK)
100+00.00 (AH)		100+59.00 (2)

2'-6" VAR. 17'-0" 12'-0" & VAR. 12'-0" & VAR. 9'-0" 14'-0" & VAR. TURN LANE 9'-0" 12'-0" & VAR. 17'-0" VAR. 2'-6"

VARIES TURN LANE

STRIPE

SKIP-DASH

STRIPE & SKIP-DASH

2' & VAR.

6' & VAR.

STRIPE & SKIP-DASH

SKIP-DASH

2.0%

1.0%

CONCRETE MEDIAN, TYPE C-4 (DOWELED)

SUB-BASE GRANULAR MATERIAL, 4"

PCC BASE COURSE, 8"

COMBINATION CONCRETE C&G, TYPE B-6.24

PCC PAVEMENT, 9-7-9

HMA RESURFACING, 5¾"

LEVELING BINDER, 1"

HMA SURFACE COURSE, 1½"

SUB-BASE GRANULAR MATERIAL, 4"

PCC BASE COURSE, 8"

<u>STATION</u>	<u>TO</u>	<u>STATION</u>
2362+00.00		2362+39.04 (BK)
100+00.00 (AH)		100+59.00 (2)

2'-6" VAR. 17'-0" 12'-0" & VAR. 12'-0" & VAR. 9'-0" 14'-0" & VAR. TURN LANE 9'-0" 12'-0" & VAR. 17'-0" VAR. 2'-6"

VARIES TURN LANE

PAINT PAVEMENT MARKING LINE - 4"

SLOPE: MATCH EXISTING

HMA SURFACE COURSE
IL 9.5 MIX C, N50
(168 LBS / SQ YD)

HMA BINDER COURSE
IL 9.5FG, N50
(140 LBS / SQ YD)

HMA SURFACE REMOVAL, 2 3/4"

LONGITUDINAL JOINT SEALANT, (18" WIDTH) / (TYP. FOR ALL MAINLINE LONGITUDINAL JOINTS) UNDER THE SURFACE LIFT

1 1/2" ±2 1/2"

USER NAME = Tyler, Pierson	DESIGNED -	REVISED -
	DRAWN -	REVISED -
PLOT SCALE = 4,000' / in.	CHECKED -	REVISED -
PLOT DATE = 1/26/2023	DATE -	REVISED -

FAP 709 (US 136) TYPICAL CROSS-SECTIONS


SCALE: N.T.S.	SHEET 1	OF 12 SHEETS	STA.	TO STA.
---------------	---------	--------------	------	---------

F.A.P. RTE.	SECTION	COUNTY	TOTAL SHEETS	SHEET NO.
709	(113)RS-7	CHAMPAIGN	103	32
		CONTRACT NO. 70944		
ILLINOIS		FED. AID PROJECT		

```
MODEL: $MODELNAME$
FILE NAME: ows:\Video-gw-bentley.com\PWIDocuments\IDOT_Offices\District_5\Projects\0570944\CAD\Drawings\0570944-sht-typical_Cross_Sections.dgn
```


EXISTING TYPICAL CROSS-SECTION ②

STATION ① 100+59.00 IQ STATION 105+64.00 ③

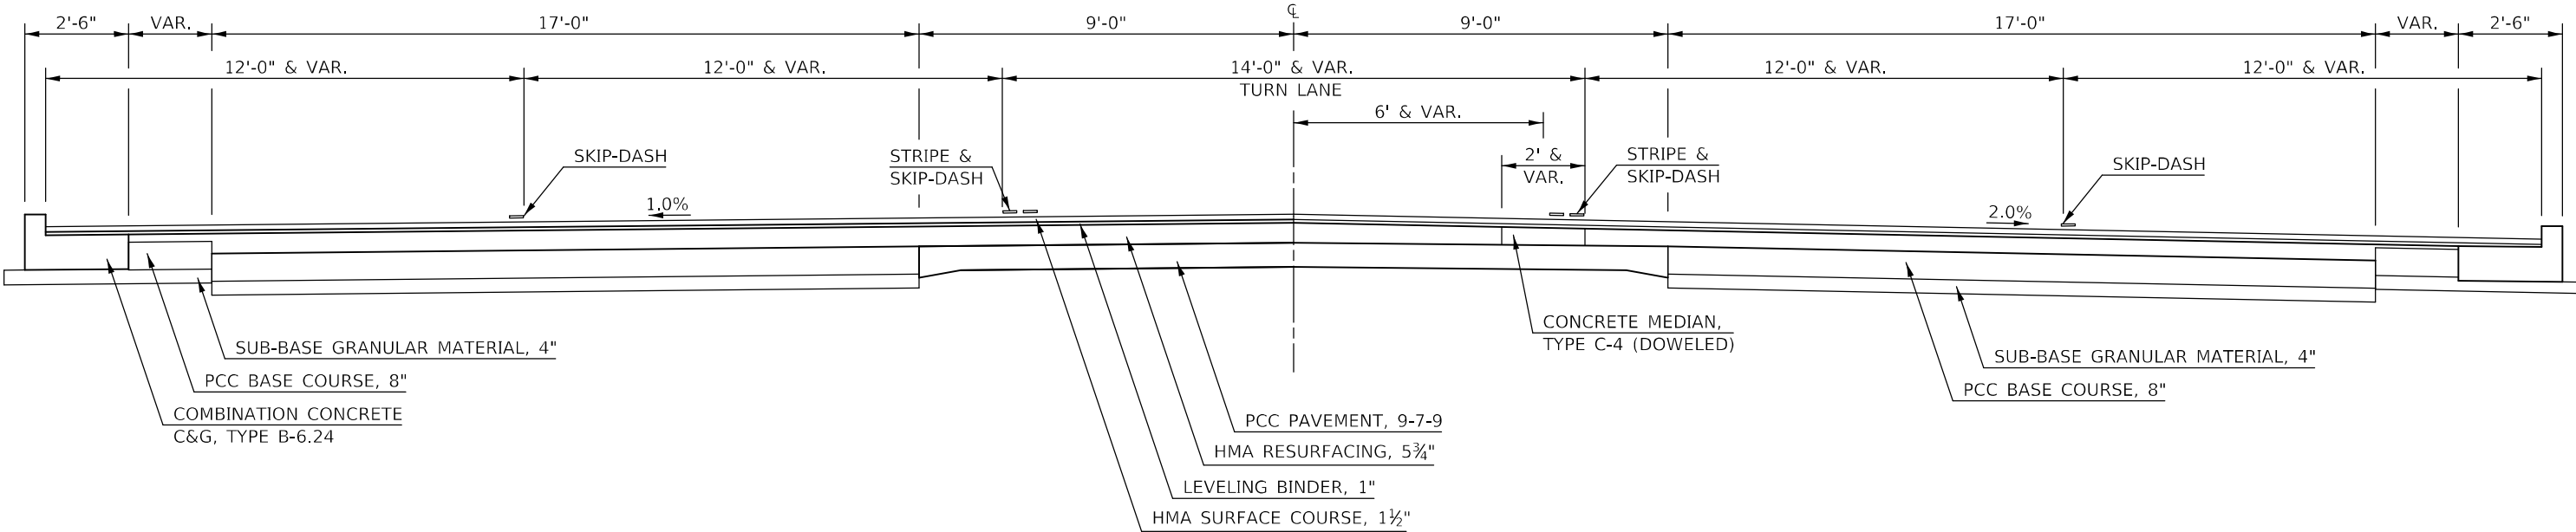

PROPOSED TYPICAL CROSS-SECTION ②

STATION ① 100+59.00 IQ STATION 105+64.00 ③

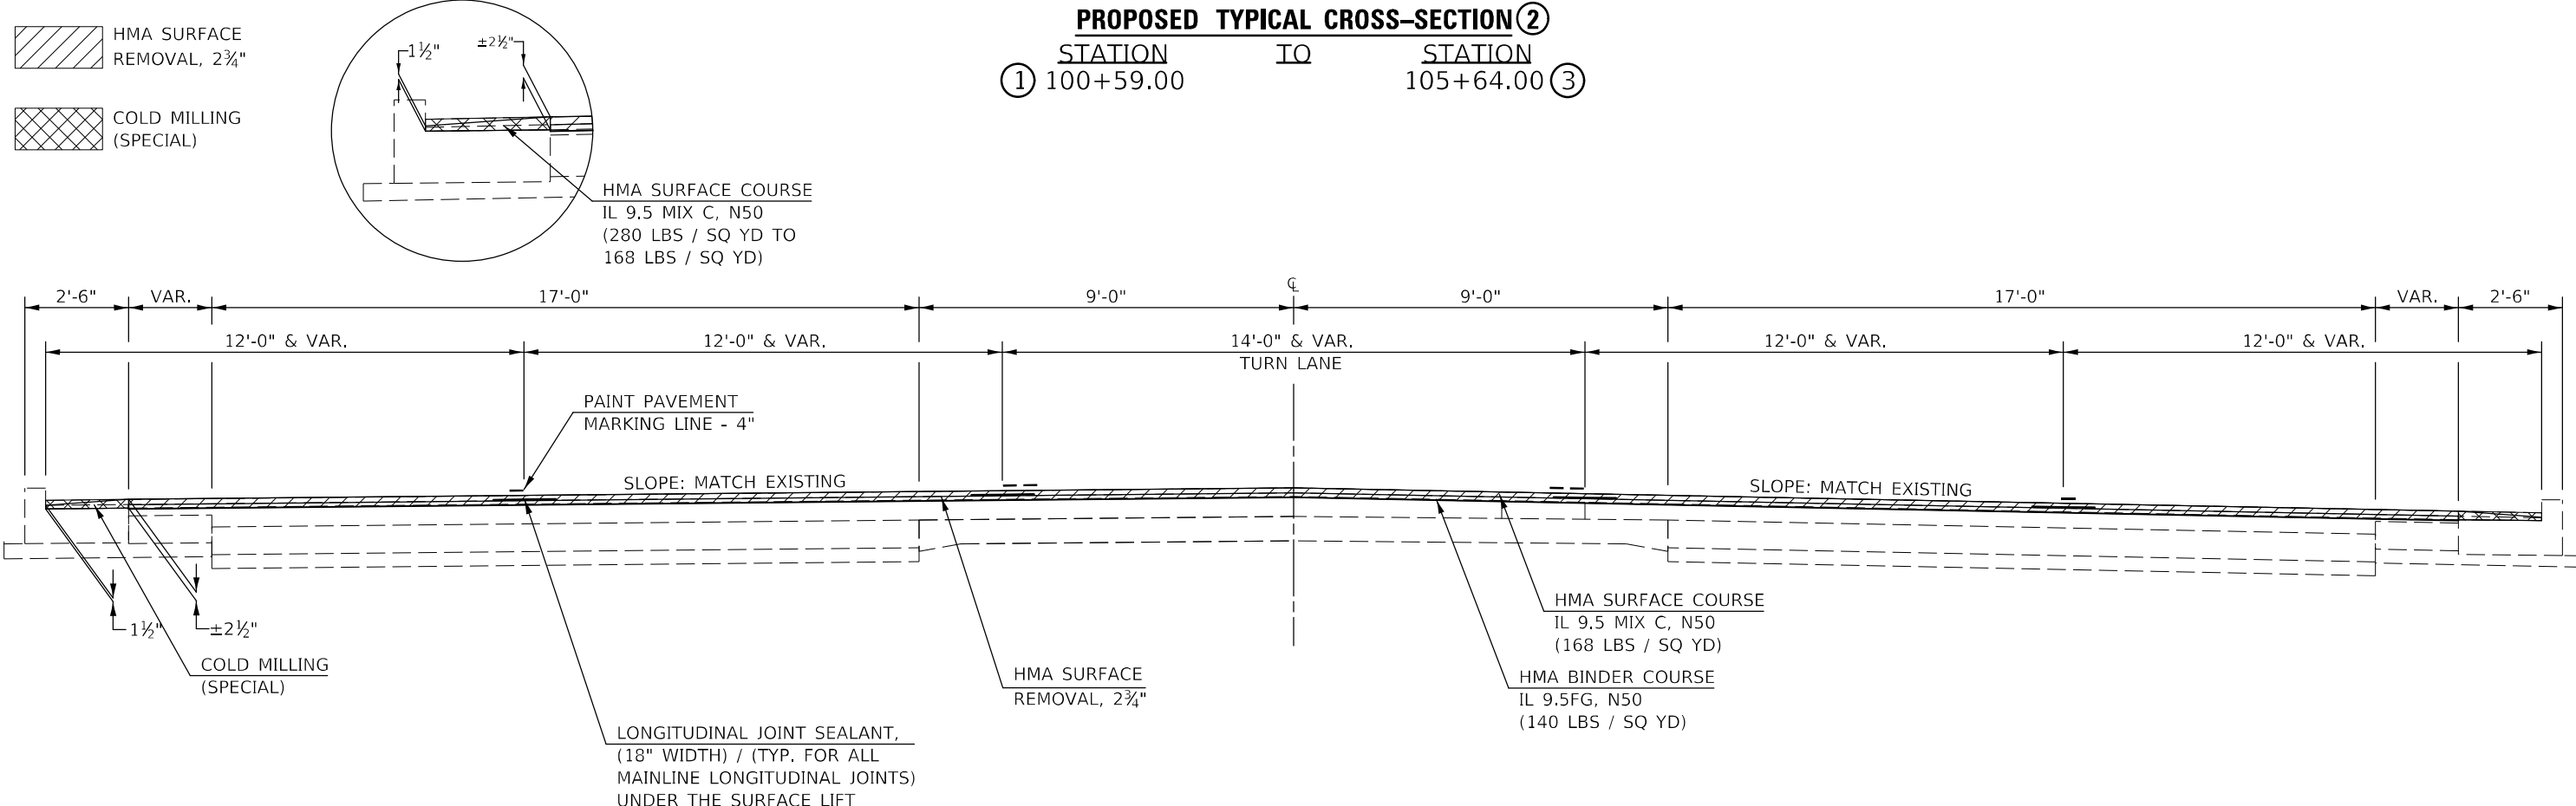

MODEL: 3-MODEL NAMES
FILE: 3-MODEL NAMES
PROJECT: 3-MODEL NAMES
DATE: 3-MODEL NAMES
DRAWN: 3-MODEL NAMES
CHECKED: 3-MODEL NAMES
DATE: 3-MODEL NAMES

USER NAME = Tyler, Pierson	DESIGNED -	REVISED -
PLOT SCALE = 4,000' / in.	DRAWN -	REVISED -
PLOT DATE = 1/26/2023	CHECKED -	REVISED -
	DATE -	REVISED -

STATE OF ILLINOIS
DEPARTMENT OF TRANSPORTATION

FAP 709 (US 136) TYPICAL CROSS-SECTIONS			
SCALE: N.T.S.	SHEET 2	OF 12 SHEETS	STA. TO STA.


F.A.P. RTE.	SECTION	COUNTY	TOTAL SHEETS	SHEET NO.
709	(113)RS-7	CHAMPAIGN	103	33
CONTRACT NO. 70944				
ILLINOIS FED. AID PROJECT				

EXISTING TYPICAL CROSS-SECTION ③

STATION	IQ	STATION
② 105+64.00		109+96.46 (BK)
110+00.00 (AH)		130+36.50 ④

STATION EQUATION:
STA. 109+96.46 BK = STA. 110+00.00 AH


* RT STA. 127+70.7 TO RT 130+36.5
COMBINATION C&G, TYPE B-6.24

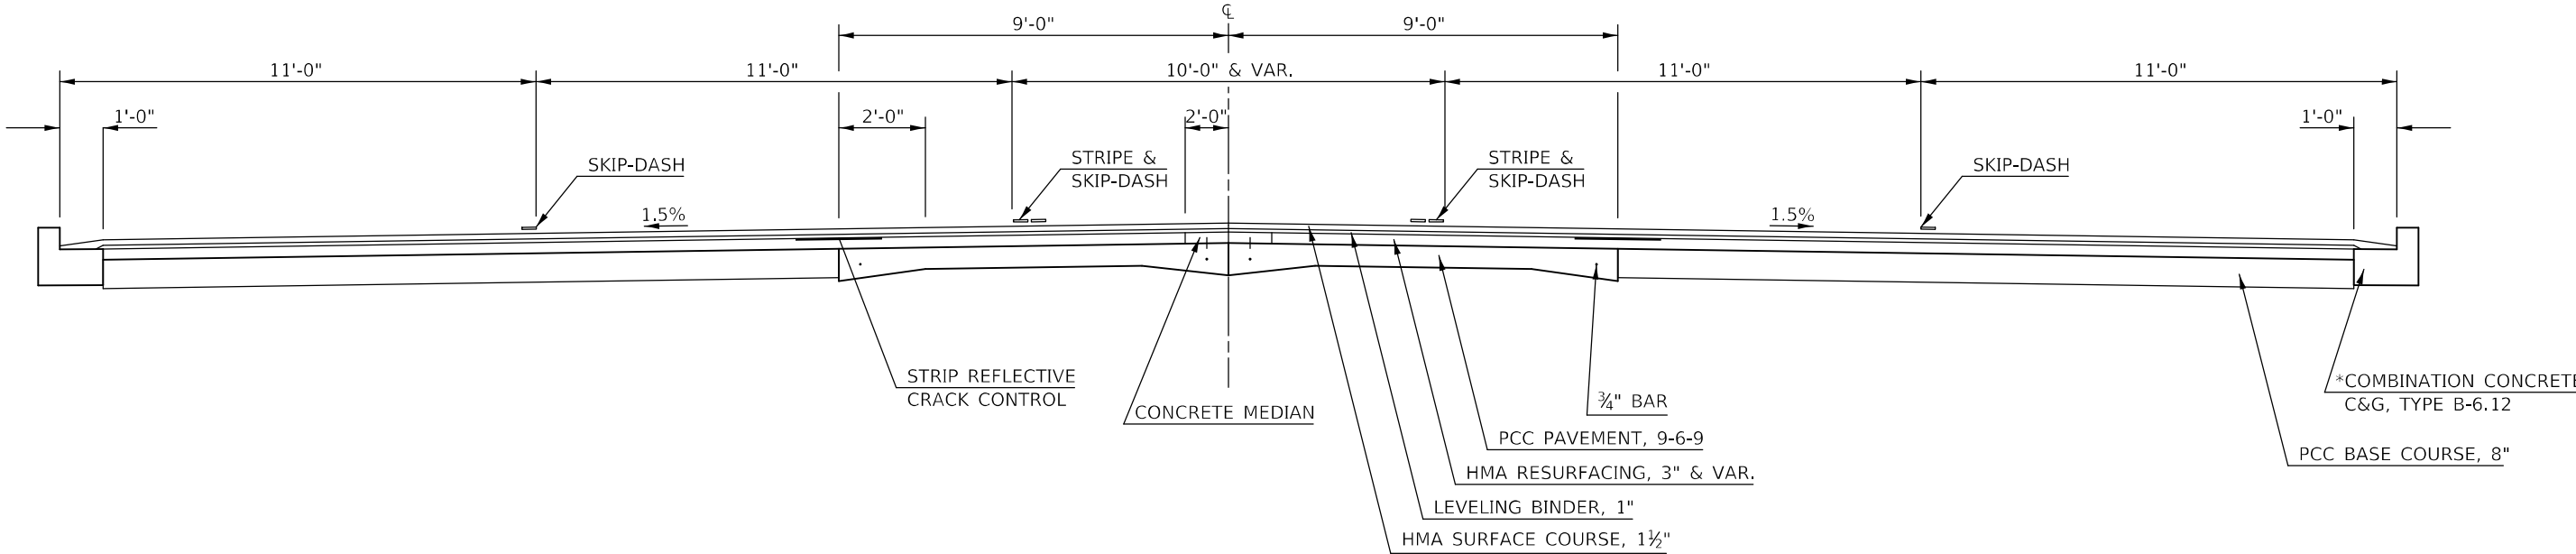

PROPOSED TYPICAL CROSS-SECTION ③

STATION	IQ	STATION
② 105+64.00		109+96.46 (BK)
110+00.00 (AH)		130+36.50 ④

STATION EQUATION:
STA. 109+96.46 BK = STA. 110+00.00 AH

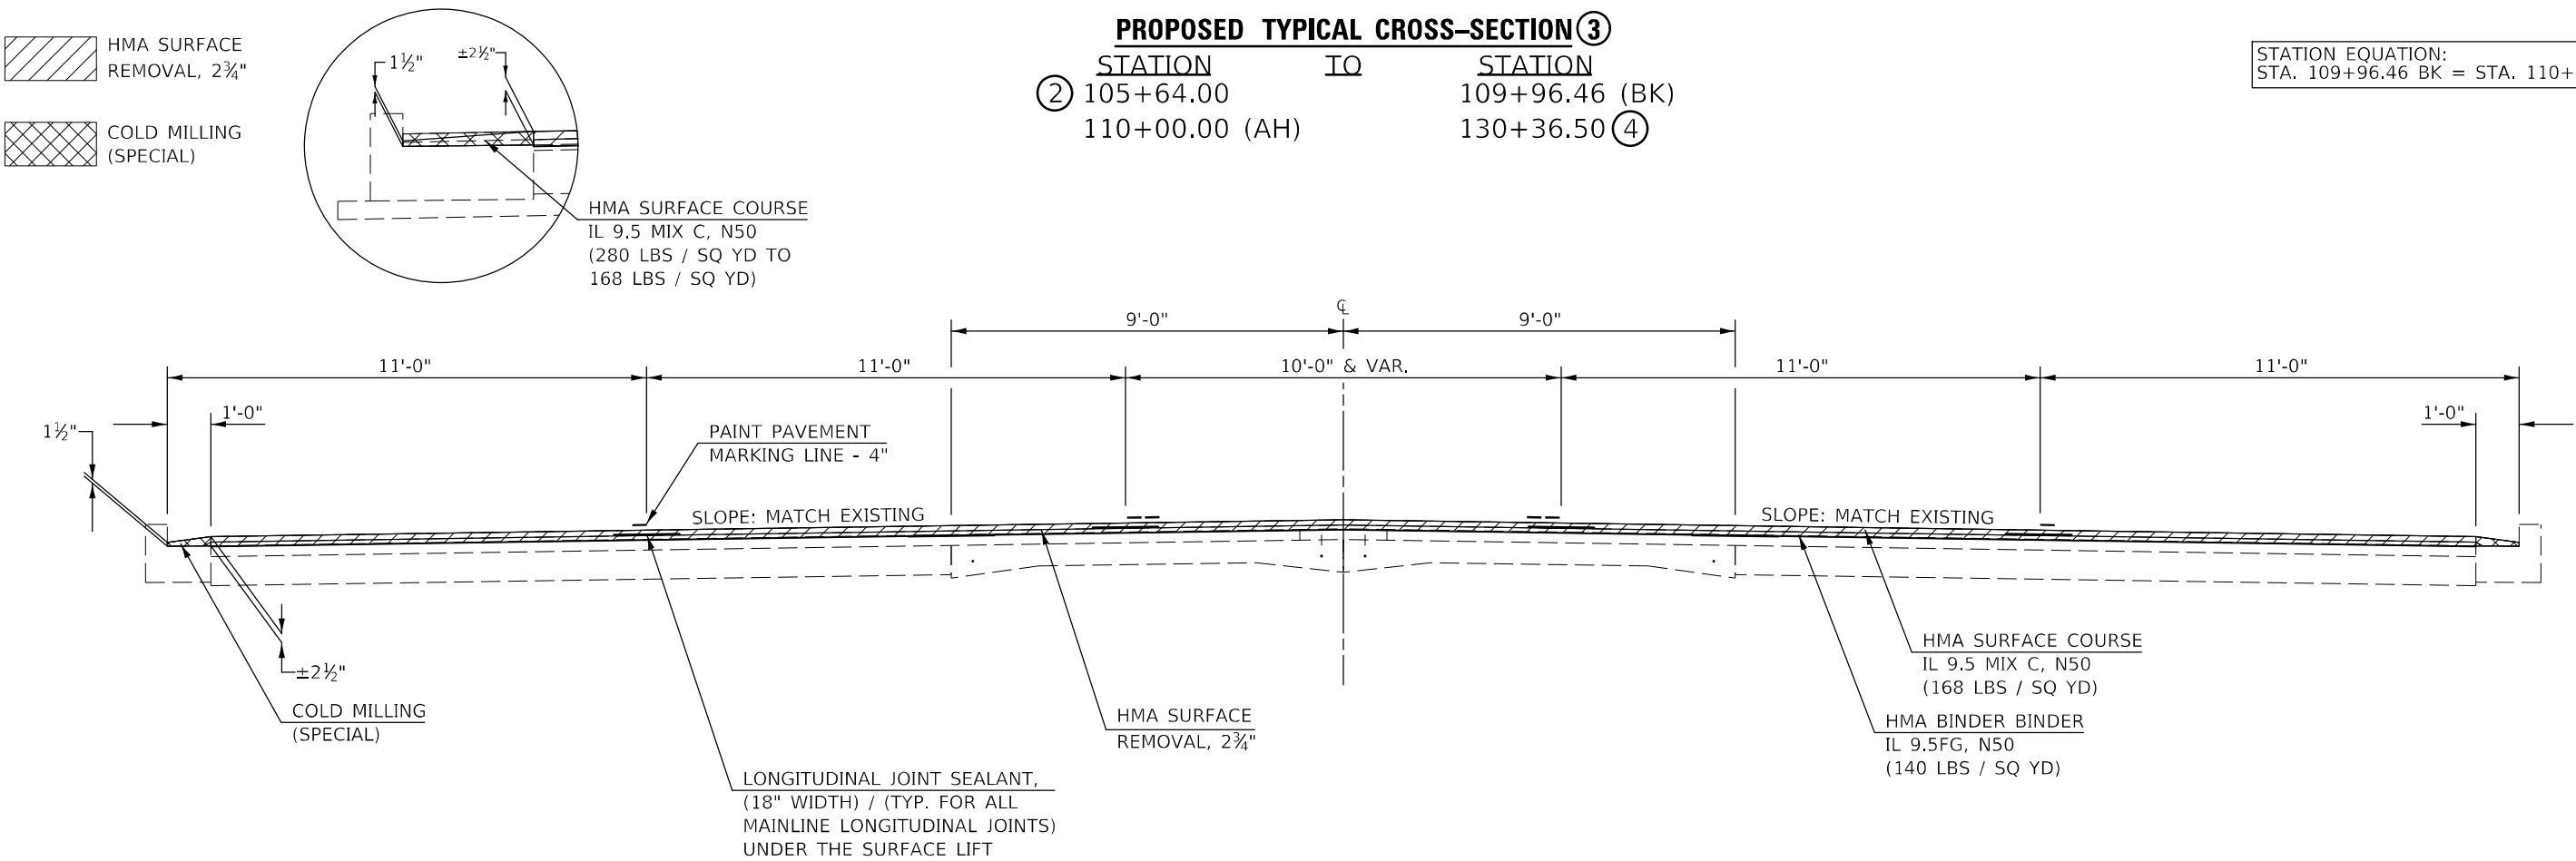

MODEL: 3-MODEL NAMES
FILE: 3-MODEL NAMES
PROJECT: 3-MODEL NAMES
DRAWING: 3-MODEL NAMES
DATE: 3-MODEL NAMES

USER NAME = Tyler,Plerson	DESIGNED -	REVISED -
	DRAWN -	REVISED -
PLOT SCALE = 4,000' / in.	CHECKED -	REVISED -
PLOT DATE = 1/26/2023	DATE -	REVISED -

STATE OF ILLINOIS
DEPARTMENT OF TRANSPORTATION

FAP 709 (US 136) TYPICAL CROSS-SECTIONS

SCALE: N.T.S.	SHEET 3	OF 12 SHEETS	STA.	TO STA.
---------------	---------	--------------	------	---------

F.A.P. RTE.	SECTION	COUNTY	TOTAL SHEETS	SHEET NO.
709	(113)RS-7	CHAMPAIGN	103	34
CONTRACT NO. 70944				
ILLINOIS				FED. AID PROJECT

<u>STATION</u>	<u>TO</u>	<u>STATION</u>
③ 130+36.50		134+37.90 (BK)
134+40.40 (AH)		139+81.50 ⑤



The diagram illustrates a cross-section of a road pavement structure with the following layers and dimensions from left to right:

- Shoulders:**
 - Aggregate Shoulders, Type B, 6" (0'-0" to 7'-0")
 - HMA Shoulders, 4" (7'-0" to 10'-0")
- Pavement Structure:**
 - Strip Reflective Crack Control (1'-0" to 3'-0")
 - Strip & Skip-Dash (3'-0" to 12'-0")
 - Strip & Skip-Dash (12'-0" to 14'-0")
 - Strip & Skip-Dash (14'-0" to 16'-0")
 - Strip & Skip-Dash (16'-0" to 18'-0")
 - Strip & Skip-Dash (294'-0" to 296'-0")
 - Strip & Skip-Dash (296'-0" to 298'-0")</

<u>STATION</u>	<u>TO</u>	<u>STATION</u>
③ 130+36.50		134+37.90 (BK)
134+40.40 (AH)		139+81.50 ⑤

 HMA SURFACE
REMOVAL, 2¾"

 COLD MILLING
(SPECIAL)

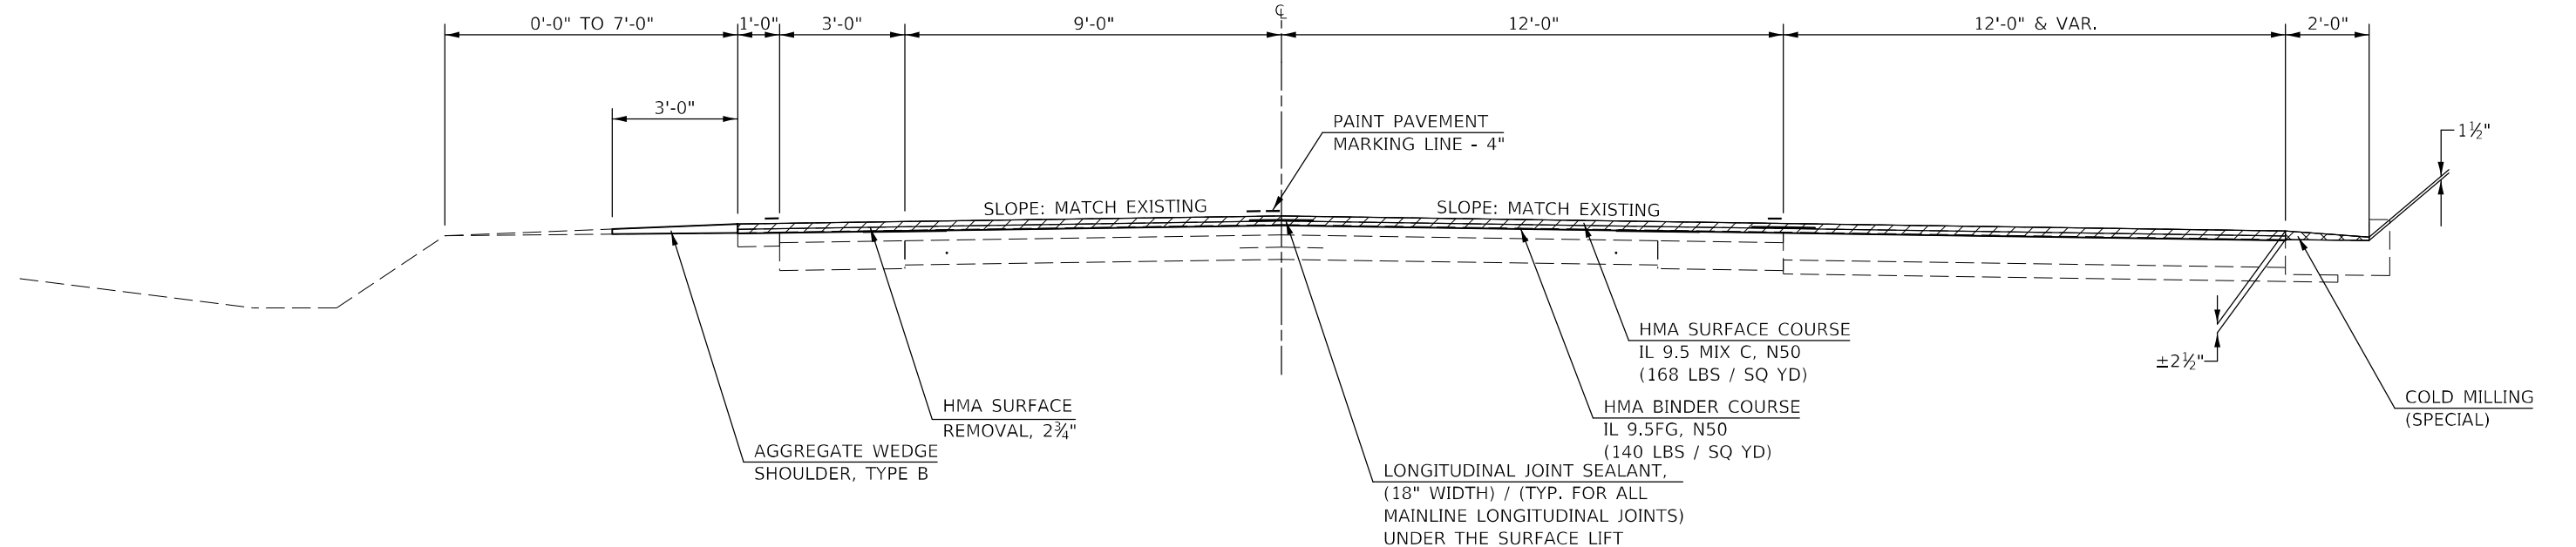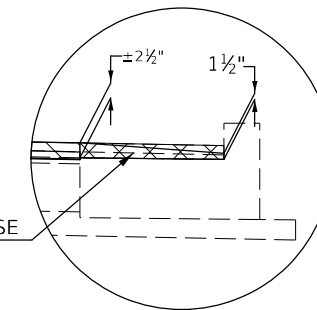

USER NAME = Tyler, Pierson	DESIGNED -	REVISED -
	DRAWN -	REVISED -
PLOT SCALE = 4,0000 ' / in.	CHECKED -	REVISED -
PLOT DATE = 1/26/2023	DATE -	REVISED -

**STATE OF ILLINOIS
DEPARTMENT OF TRANSPORTATION**

FAP 709 (US 136) TYPICAL CROSS-SECTIONS

SCALE: N.T.S.	SHEET 4	OF 12 SHEETS	STA.	TO STA.
---------------	---------	--------------	------	---------

F.A.P. RTE.	SECTION	COUNTY	TOTAL SHEETS	SHEET NO.
709	(113)RS-7	CHAMPAIGN	103	35
		CONTRACT NO. 70944		
ILLINOIS		FED. AID PROJECT		

```
MODEL: $MODEL NAMES
FILE NAME: dws\ltdot-pw.bentley.com\PW\DOT Documents\IDOT_Offices\District_5\Projects\DS709444\CADData\CAD sheets\DS709444-sh1-Typical Cross Sections.dgn
```

STATION	TO	STATION
④ 139+81.50		139+97.40 (BK)
140+00.00 (AH)		141+00.00 ⑥


The diagram illustrates a cross-section of a highway pavement structure. Key features include:

- Dimensions:**
 - Left shoulder: 2'-0" & VAR.
 - Left slope: 1:3 & VAR.
 - Left aggregate shoulder: 3'-0" (6.0% slope).
 - Left shoulder rumble strips: 3'-0" (4.0% slope).
 - Left leveling binder: 1'-0" (0'-8" offset).
 - Left HMA surface course: 12'-0" (1.5% slope).
 - Centerline: 12'-0" (1.5% slope).
 - Right HMA surface course: 12'-0" (1.5% slope).
 - Right shoulder rumble strips: 7'-0" & VAR. (4.0% slope).
 - Right shoulder: 2'-0" & VAR. (6.0% slope).
 - Right slope: 1:4 & VAR.
- Pavement Layers:**
 - Aggregate shoulders, Type B, 6"
 - Shoulder rumble strips, 8"
 - Leveling binder, 1"
 - HMA surface course, 1½"
 - PCC pavement, 7"
 - HMA overlays, 2½" & VAR.
 - PCC pavement, 8"
 - Sub-base granular material, Type A, 4"
 - HMA shoulders, 8"
- Other Features:**
 - Stripe & skip-dash at the centerline.
 - Stripes on the shoulder rumble strips.

STATION	TO	STATION
④ 139+81.50		139+97.40 (BK)
140+00.00 (AH)		141+00.00 ⑥



HMA SURFACE
REMOVAL, 2 $\frac{3}{4}$ "

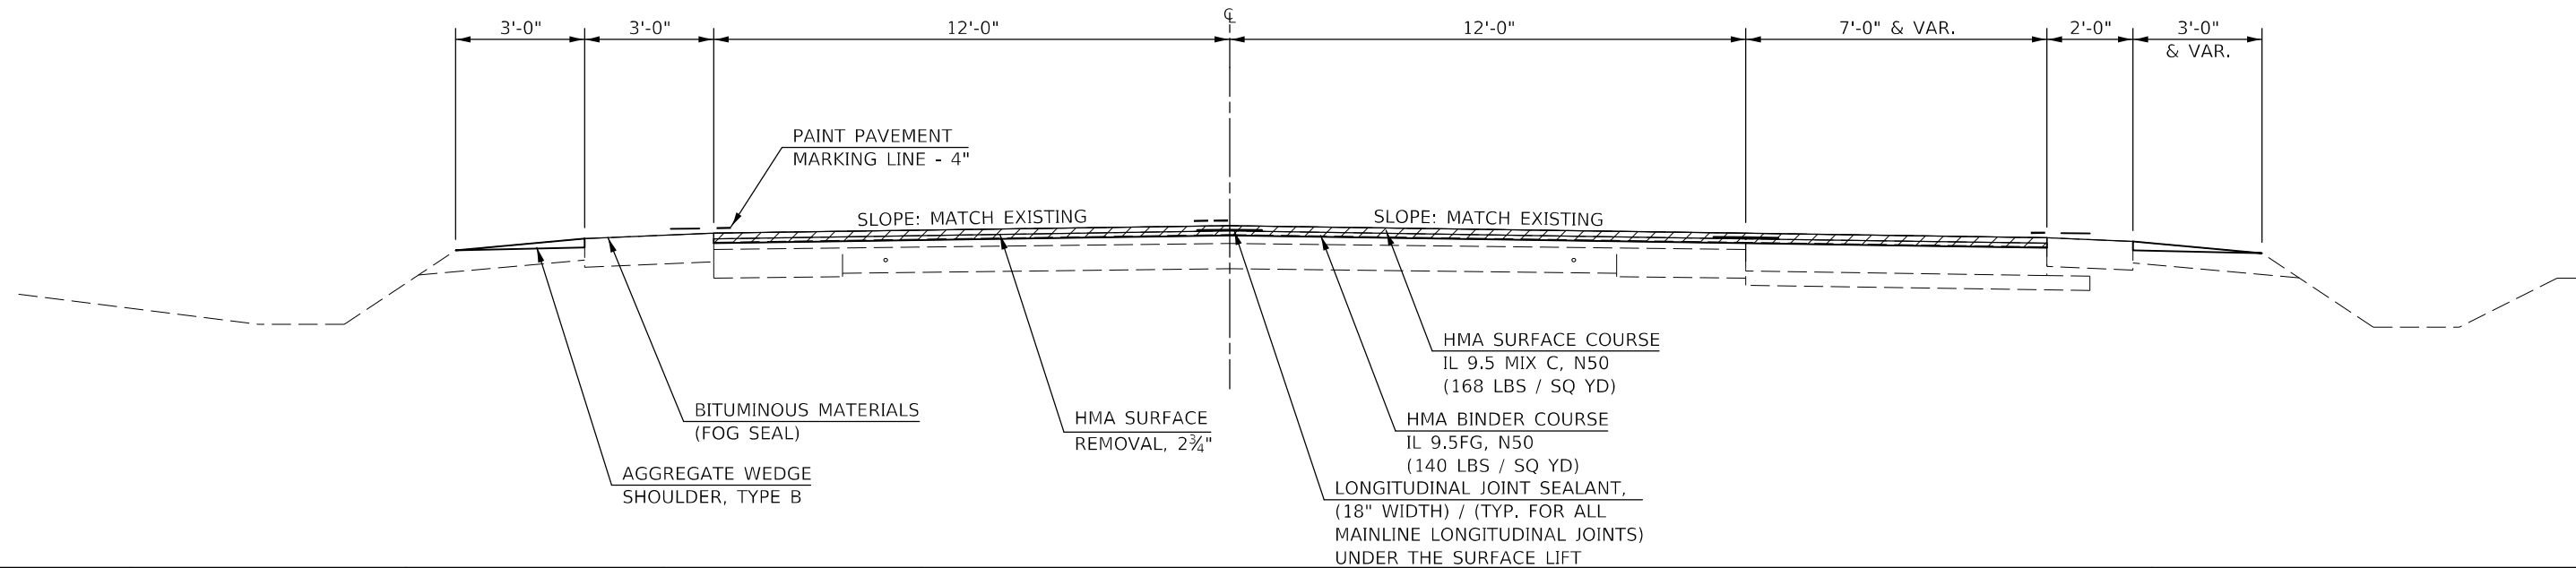

USER NAME = Tyler, Pierson	DESIGNED -	REVISED -
	DRAWN -	REVISED -
PLOT SCALE = 4,0000 ' / in.	CHECKED -	REVISED -
PLOT DATE = 1/26/2023	DATE -	REVISED -

**STATE OF ILLINOIS
DEPARTMENT OF TRANSPORTATION**


FAP 709 (US 136) TYPICAL CROSS-SECTIONS

SCALE: N.T.S.	SHEET 5	OF 12 SHEETS	STA.	TO STA.
---------------	---------	--------------	------	---------

F.A.P. RTE.	SECTION	COUNTY	TOTAL SHEETS	SHEET NO.
709	(113)RS-7	CHAMPAIGN	103	36
		CONTRACT NO. 70944		
ILLINOIS		FED. AID PROJECT		


MODEL: \$MODEL NAMES
FILE NAME: ovs://vidio-ppw.lentkey.com/PW/IDOT/Documents/IDOT_Offices/District_5/Projects/ID5709444/CADData/CAD-sheets/ID5709444-sh-typical_Cross_Sections.dgn

MODEL: \\MODEL\NAMES
FILE: \\models\pav\illc-74w\hwy.com\PIV\DOT\Documents\DOT_Offices\Dir\cra_5\Projects\0570944\CADD\data\Cadd\sheet\Typical_Cross_Sections.dgn

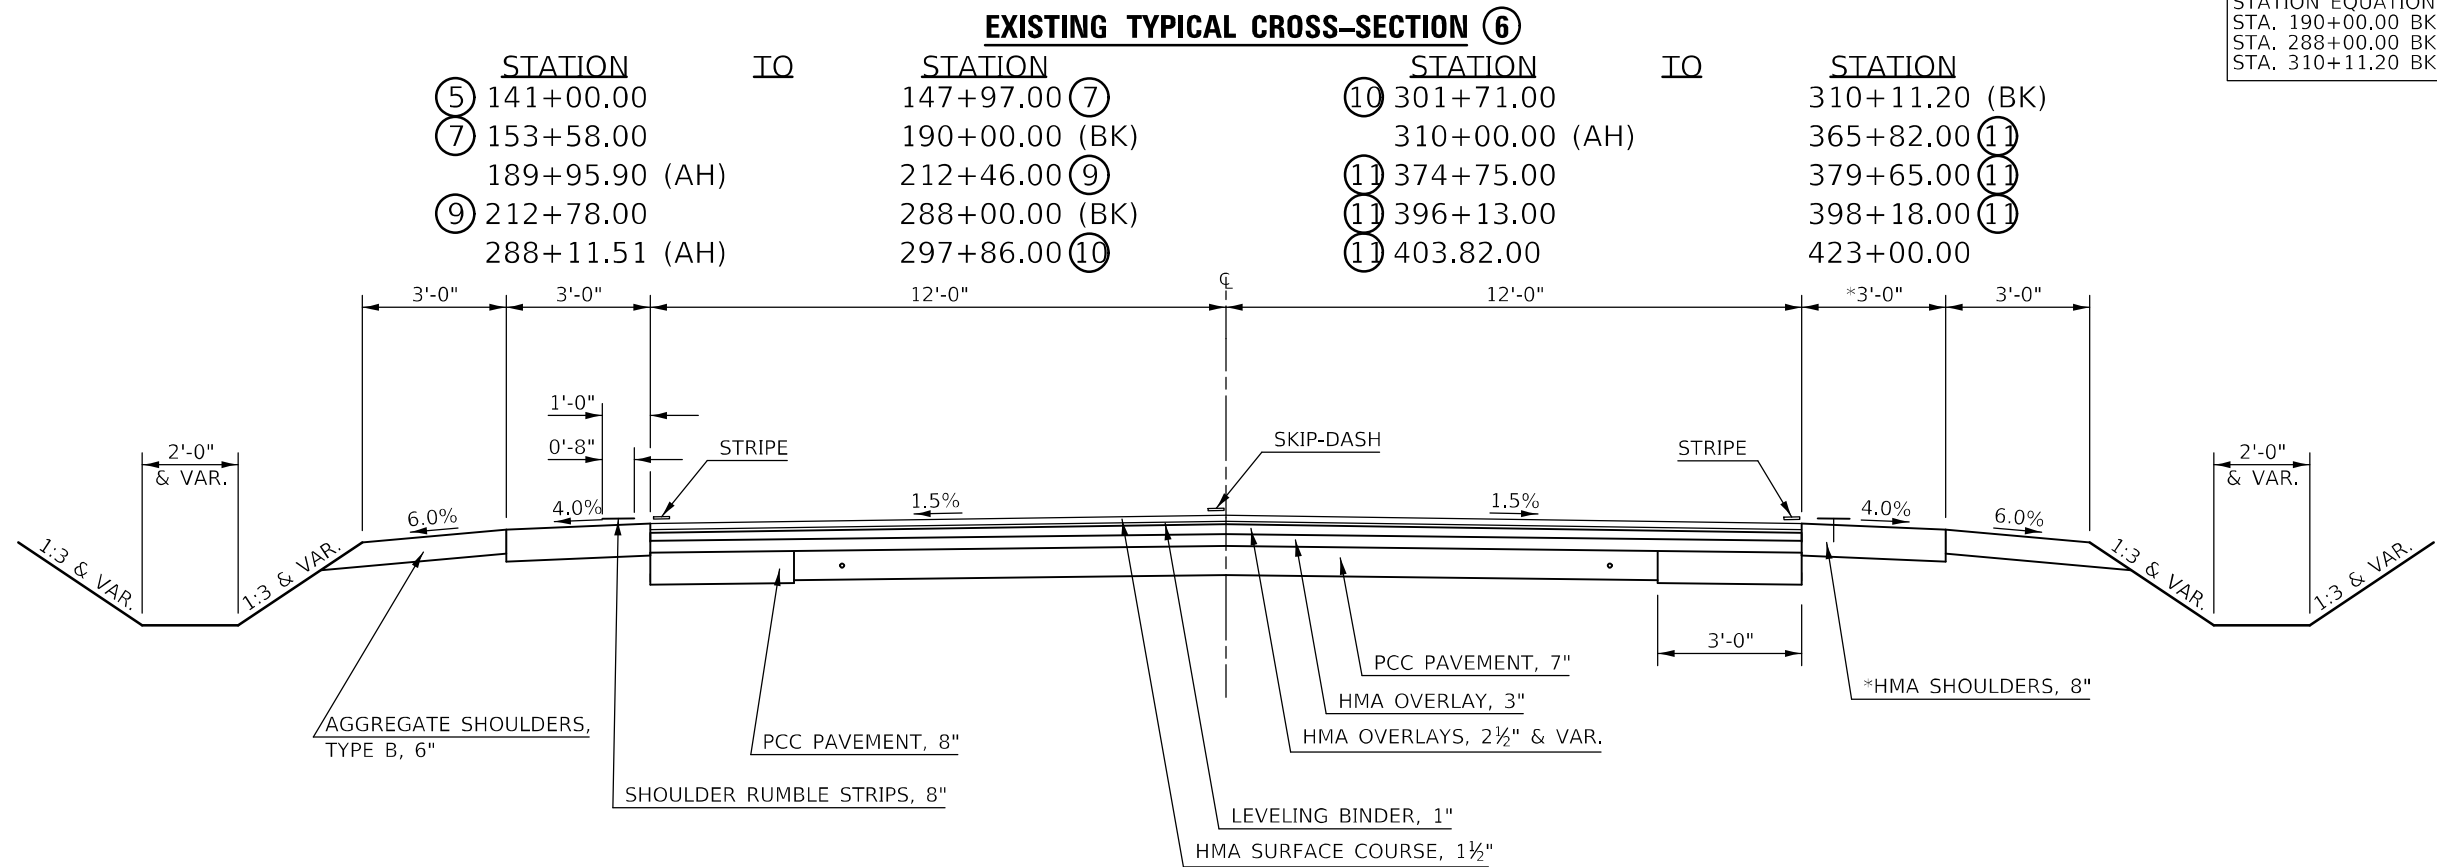


***RIGHT SHOULDER DETAIL**


STA. 223+95.00 TO STA 242+00.00

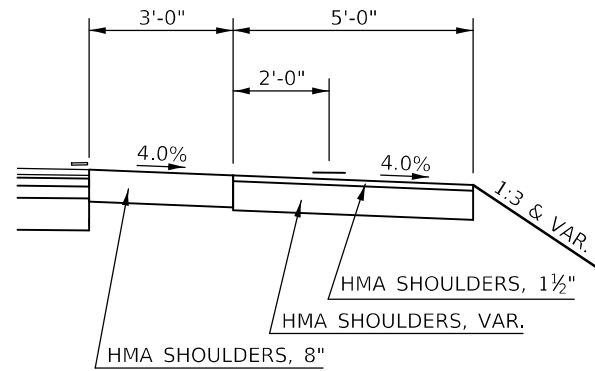

STA. 242+00.00 TO STA 254+14.00

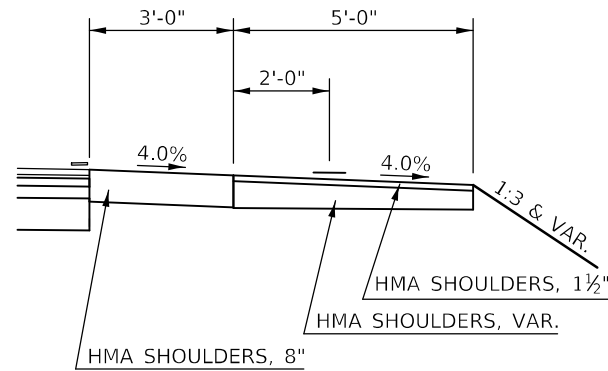

STA. 286+54.00 TO STA 293+52.00

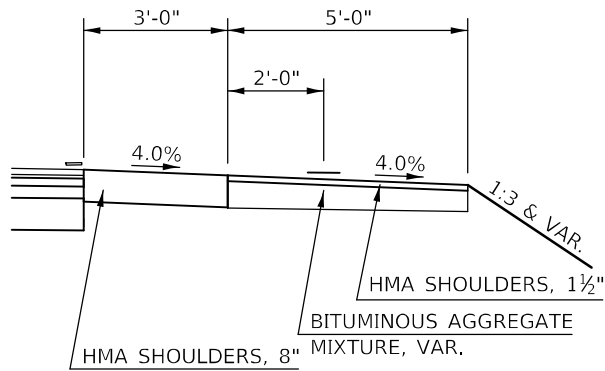

USER NAME = Tyler,Plerson	DESIGNED -	REVISED -
DRAWN -	REVISED -	
PLOT SCALE = 4,0000 ' / in.	CHECKED -	REVISED -
PLOT DATE = 1/26/2023	DATE -	REVISED -


**STATE OF ILLINOIS
DEPARTMENT OF TRANSPORTATION**

FAP 709 (US 136) TYPICAL CROSS-SECTIONS			
SCALE: N.T.S.	SHEET 6	OF 12 SHEETS	STA. TO STA.

F.A.P. RTE.	SECTION	COUNTY	TOTAL SHEETS	SHEET NO.
709	(113)RS-7	CHAMPAIGN	103	37
CONTRACT NO. 70944				
ILLINOIS FED. AID PROJECT				

EXISTING TYPICAL CROSS-SECTION ⑦


STATION	IQ	STATION
⑥ 147+97.00		150+25.80 ⑧
⑧ 151+15.50		153+58.00 ⑥

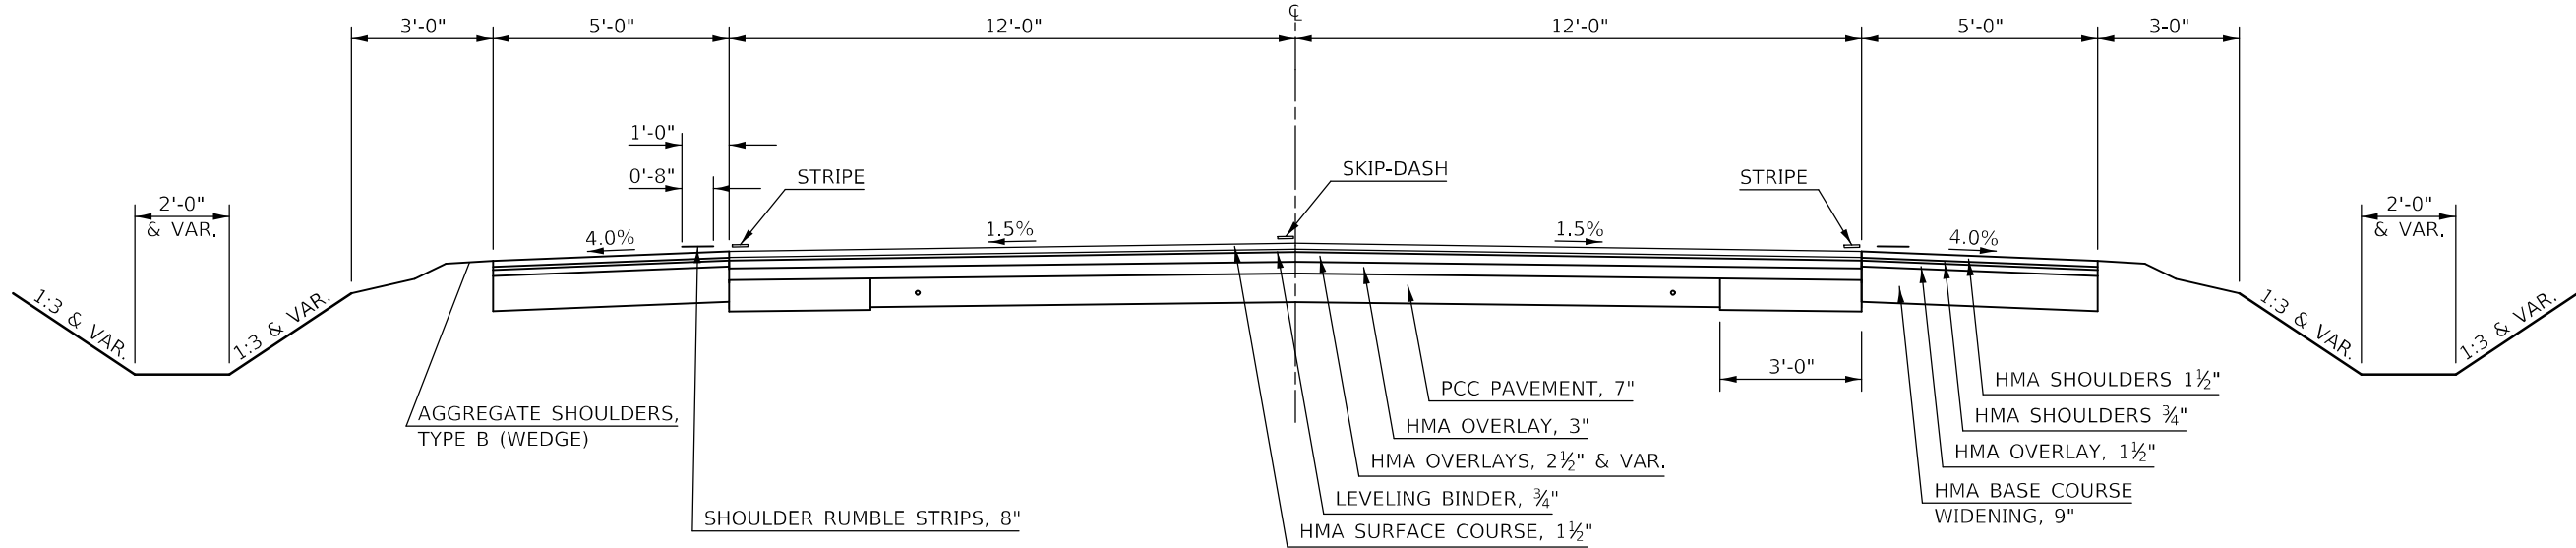

PROPOSED TYPICAL CROSS-SECTION ⑦

STATION	IQ	STATION
⑥ 147+97.00		150+25.80 ⑧
⑧ 151+15.50		153+58.00 ⑥

HMA SURFACE
REMOVAL, 2 3/4"

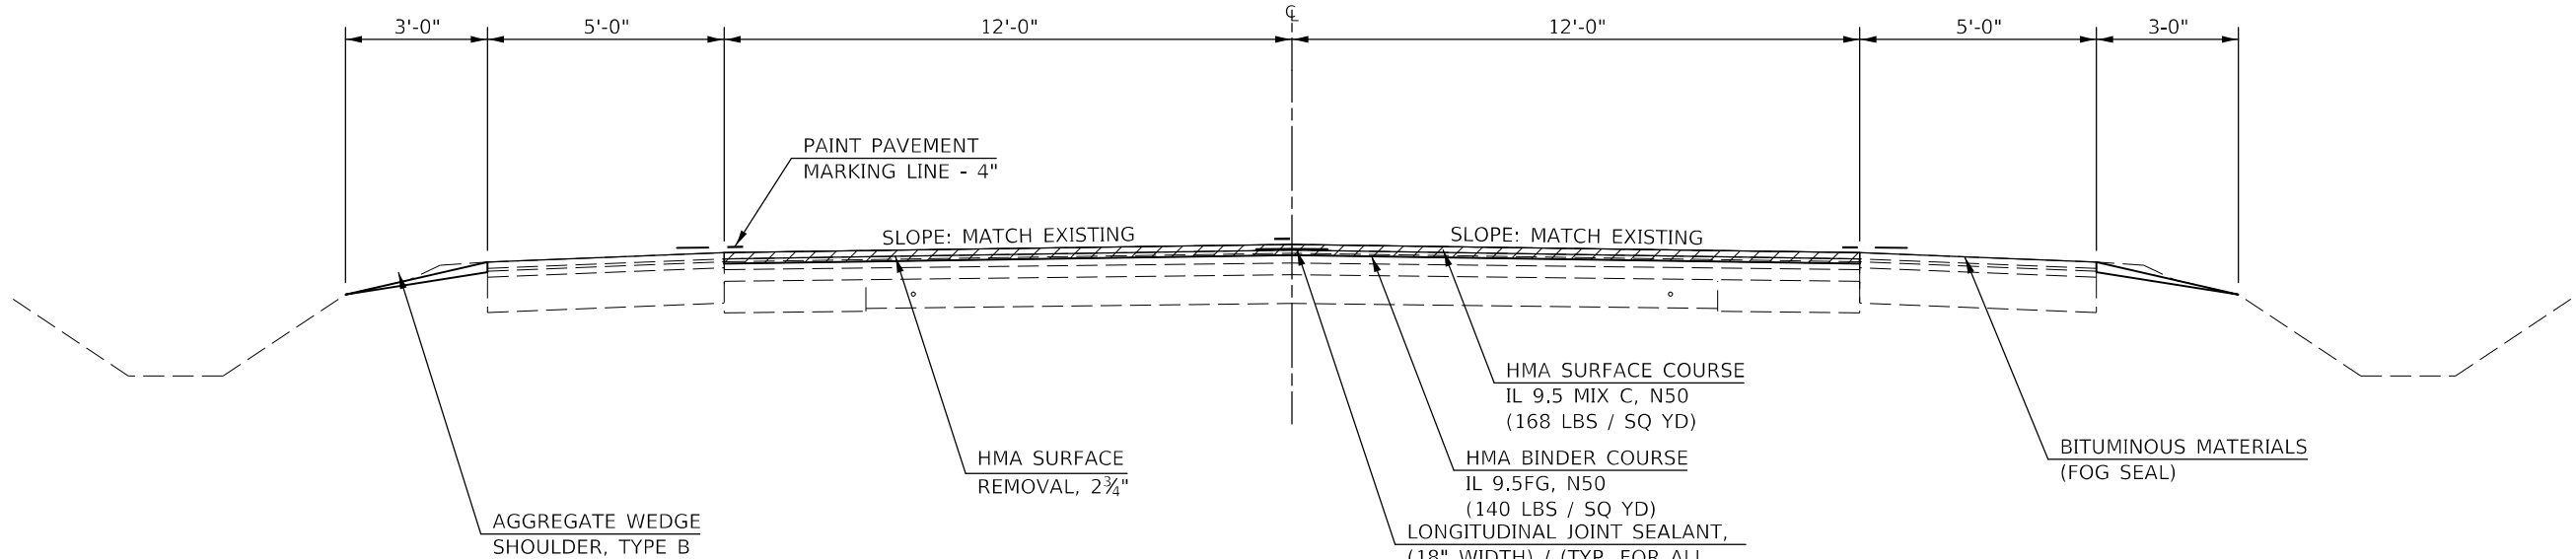

STATE OF ILLINOIS
DEPARTMENT OF TRANSPORTATION

FAP 709 (US 136) TYPICAL CROSS-SECTIONS

SCALE: N.T.S.	SHEET 8	OF 12	SHEETS	STA.	TO STA.
---------------	---------	-------	--------	------	---------


F.A.P. RTE.	SECTION	COUNTY	TOTAL SHEETS	SHEET NO.
709	(113)RS-7	CHAMPAIGN	103	39
CONTRACT NO. 70944				
ILLINOIS FED. AID PROJECT				

MODEL: s:\MODEL NAMES
FILE: hma_remove_2_3_4.dwg
PROJECT: 70944
SHEET: 39
DATE: 1/26/2023



STATION	TO	STATION
⑦ 150+25.80		151+15.50 ⑦




STATION	TO	STATION
⑦ 150+25.80		151+15.50 ⑦

 

STATION	TO	STATION
⑥ 212+46.00		212+78.00 ⑥

  


EXISTING TYPICAL CROSS-SECTION ⑩
STATION ⑥ 297+86.00 I/Q STATION 301+71.00 ⑥

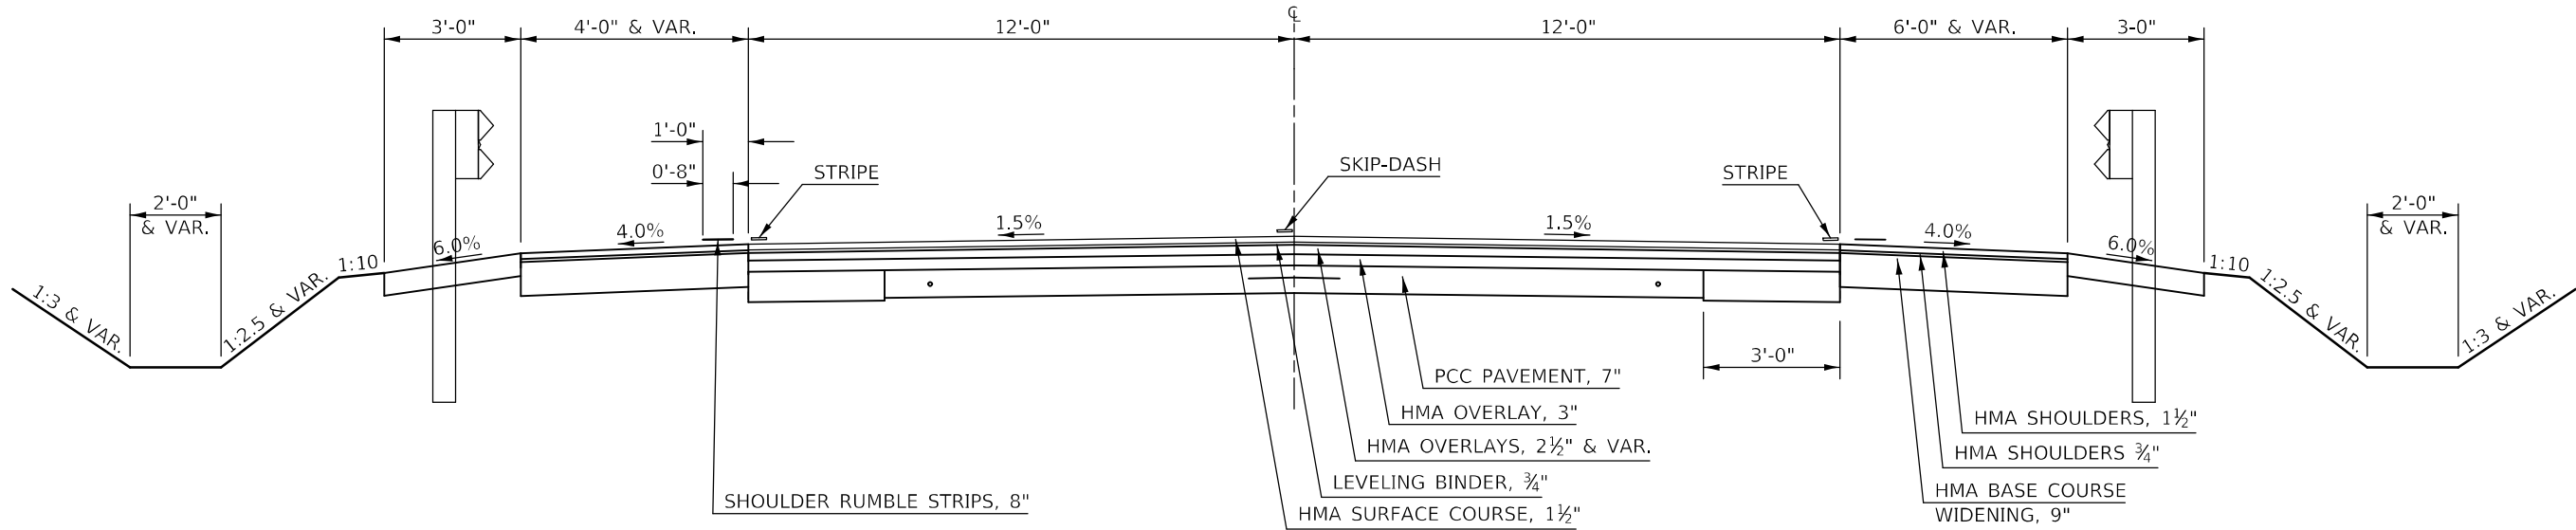

PROPOSED TYPICAL CROSS-SECTION ⑩
STATION ⑥ 297+86.00 I/Q STATION 301+71.00 ⑥

HMA SURFACE
REMOVAL, 2 3/4"

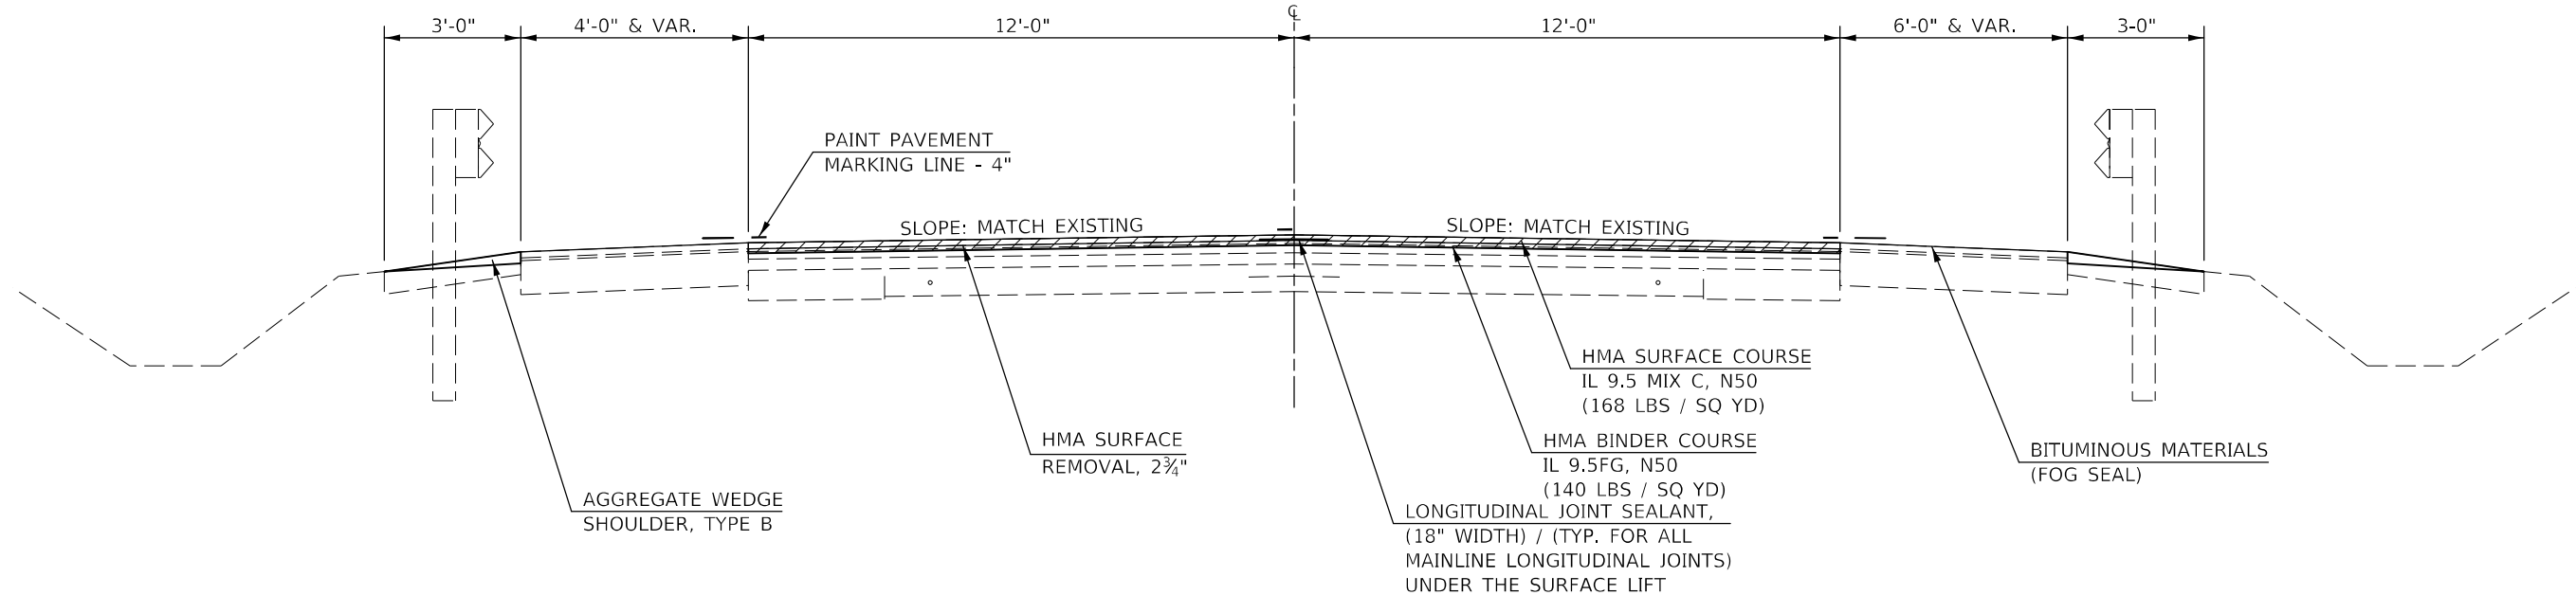

MODEL: s:\MODEL NAMES
FILE: hma103.dwg
PROJECT: 70944
SHEET: 103
DATE: 1/26/2023

USER NAME = Tyler, Pierson	DESIGNED -	REVISED -
DRAWN -	REVISOR -	
PLOT SCALE = 4,000' / in.	CHECKED -	REVISOR -
PLOT DATE = 1/26/2023	DATE -	REVISOR -

STATE OF ILLINOIS
DEPARTMENT OF TRANSPORTATION

FAP 709 (US 136) TYPICAL CROSS-SECTIONS			
SCALE: N.T.S.	SHEET 11	OF 12 SHEETS	STA. TO STA.

F.A.P. RTE.	SECTION	COUNTY	TOTAL SHEETS	SHEET NO.
709	(113)RS-7	CHAMPAIGN	103	42
CONTRACT NO. 70944				
ILLINOIS FED. AID PROJECT				

STATION	TO	STATION
⑥ 365+82.00		374+75.00 ⑥
⑥ 379+65.00		396+13.00 ⑥
⑥ 398+18.00		403+82.00 ⑥



STATION	TO	STATION
⑥ 365+82.00		374+75.00 ⑥
⑥ 379+65.00		396+13.00 ⑥
⑥ 398+18.00		403+82.00 ⑥



SCALE: N.T.S.	SHEET 12 OF 12 SHEETS	STA.	TO STA.
---------------	-----------------------	------	---------

MODEL: \$MODEL.NAMES
FILE NAME: pw://ildot-pw-bentley.com/pw/IDOT/Documents/IDOT_Offices/District_5/Projects/D57094/ICAD/sheets/D570944-shit-Typical_Cross_Sections.dgn

CONTROL POINTS

CENTERLINE POINTS								
PT #	NORTHING	EASTING	STATION	OFFSET	CODE	DESC	EXISTING	SET AFTER CONST
106	1,327,669.889	1,039,078.392	2362+39.04/100+00	0.00	832	STA EQ	MAG NAIL	TYPE II
1	1,327,675.292	1,039,577.947	104+99.58	0.00	832	POT	PSM	TYPE II
105	1,327,693.125	1,041,374.738	122+99.99	-1.47	820	PI	MAG NAIL	TYPE II
2	1,327,691.103	1,042,499.257	134+24.51	0.00	820	PI	PSM	TYPE II
50	1,327,689.481	1,043,858.411	147+88.76	1.44	820	PI	PSM	TYPE II
51	1,327,795.778	1,050,060.588	209+87.74	0.00	820	PI	PSM	TYPE II
8	1,327,822.839	1,052,676.649	236+03.94	0.00	820	PI	PSM	TYPE II
52	1,327,850.810	1,054,958.380	258+85.84	0.00	820	PI	PSM	TYPE II
58	1,327,875.707	1,056,677.121	276+04.76	0.00	820	PI	PSM	TYPE II
53	1,327,882.851	1,057,287.012	282+14.70	0.00	820	PI	PSM	TYPE II
54	1,327,913.889	1,060,679.200	316+07.33	0.00	820	PI	PSM	TYPE II
55	1,327,958.982	1,065,390.978	363+19.32	0.00	820	PI	PSM	TYPE II
56	1,327,972.686	1,066,689.415	376+17.83	0.00	820	PI	PSM	TYPE II
57	1,327,989.212	1,068,953.196	398+81.68	0.00	820	PI	PSM	TYPE II

SECTION CORNERS								
POINT #	NORTHING	EASTING	STATION	OFFSET	CODE	DESCRIPTION	EXISTING	SET AFTER CONST
100	1,327,672.740	1,039,137.323	100+58.96	-2.21	200	SECTION CORNER	VAULT	VAULT
1558	1,327,702.070	1,044,449.895	153+80.36	-2.45	200	SECTION CORNER	PSM	VAULT
2306	1,327,749.982	1,047,198.821	181+29.70	-3.25	200	SECTION CORNER	MAG NAIL	VAULT
2307	1,327,749.927	1,047,200.631	181+31.51	-3.16	200	SECTION CORNER	MAG NAIL	VAULT
3614	1,327,799.283	1,049,935.674	208+62.90	-5.64	200	SECTION CORNER	MAG NAIL	VAULT
10276	1,327,826.807	1,052,566.267	234+93.60	-5.11	201	QUARTER CORNER	MAG NAIL	VAULT
11341	1,327,853.258	1,055,112.472	260+39.95	-0.22	200	SECTION CORNER	PSM	VAULT
11366	1,327,854.485	1,055,211.507	261+39.00	-0.01	200	SECTION CORNER	MAG NAIL	VAULT
4192	1,327,883.790	1,057,805.020	287+32.69	3.80	200	SECTION CORNER	MAG NAIL	VAULT
5123	1,327,914.287	1,060,497.376	314+25.52	-2.06	200	SECTION CORNER	MAG NAIL	VAULT
5125	1,327,914.889	1,060,563.426	314+91.57	-2.06	200	SECTION CORNER	MAG NAIL	VAULT
5816	1,327,940.174	1,063,181.477	341+09.74	-2.34	201	QUARTER CORNER	MAG NAIL	VAULT
5817	1,327,940.083	1,063,179.391	341+07.66	-2.27	201	QUARTER CORNER	MAG NAIL	VAULT
6401	1,327,965.883	1,065,847.864	367+76.26	-2.08	200	SECTION CORNER	MAG NAIL	VAULT
6402	1,327,965.629	1,065,860.967	367+89.36	-1.69	200	SECTION CORNER	MAG NAIL	VAULT

MODEL: s:\MODEL NAMES
FILE NAME: s:\u10c-pxw\hwy.com\PI\DOT Documents\DOT Office\Dirlet 5\Project\0570944\CADData\CD\Sheets\0570944-shr-Control Points.dgn


SEC 31, T 22 N, R 10 E, 3RD PM

RIGHT-OF-WAY BASED OFF AS-BUILTS
AND ACTUAL LIMITS MAY VARY.



INCIDENTAL HMA
SURFACING &
HMA SURFACE
REMOVAL, SPECIAL

BITUMINOUS
MATERIALS
(FOG SEAL)

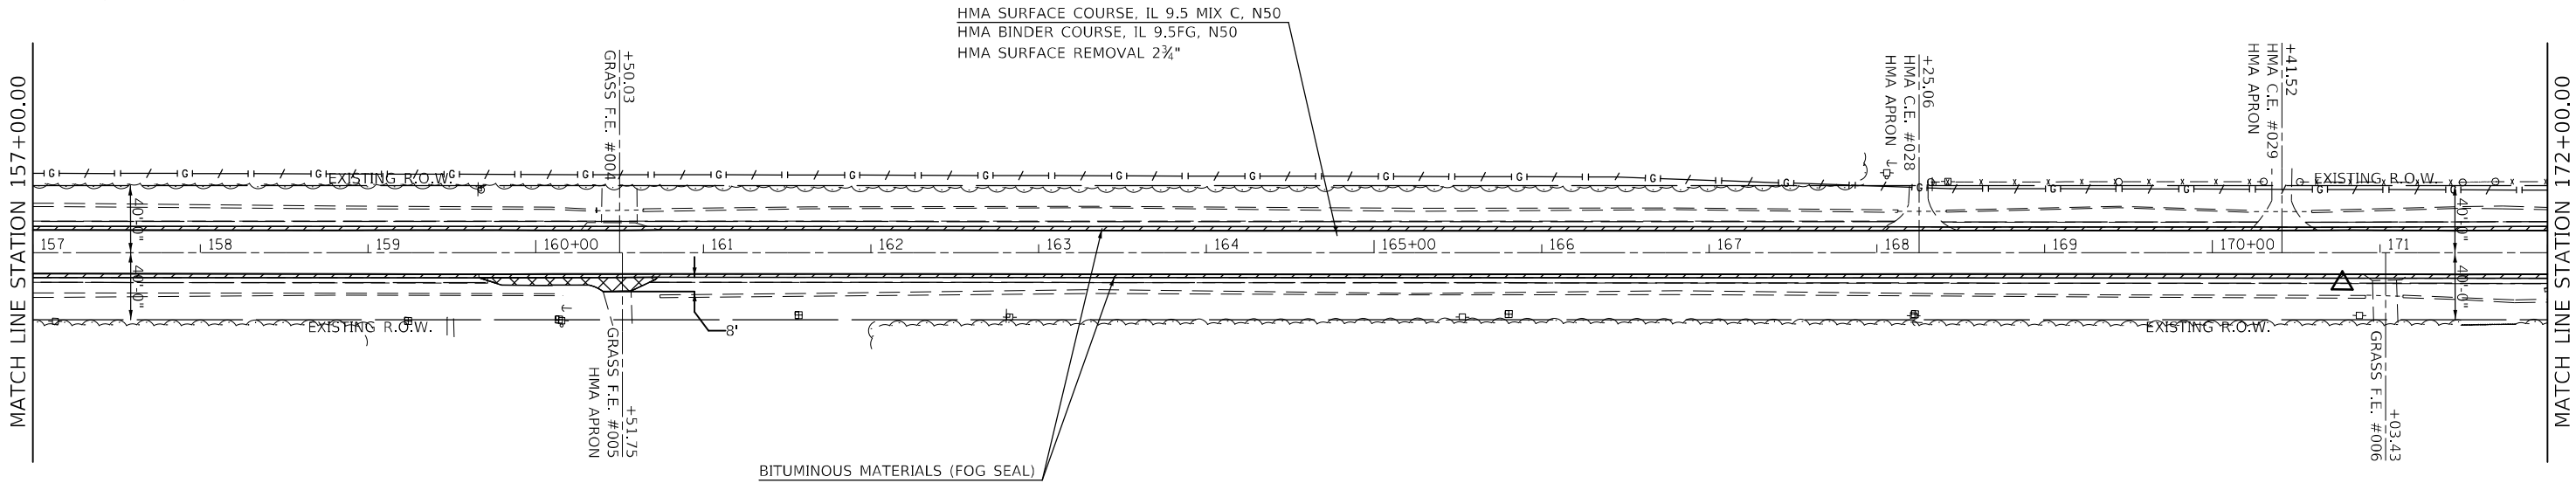


SEC 06, T 21 N, R 10 E, 3RD PM

SEC 31, T 22 N, R 10 E, 3RD PM

RIGHT-OF-WAY BASED OFF AS-BUILTS
AND ACTUAL LIMITS MAY VARY.



BITUMINOUS
MATERIALS
(FOG SEAL)

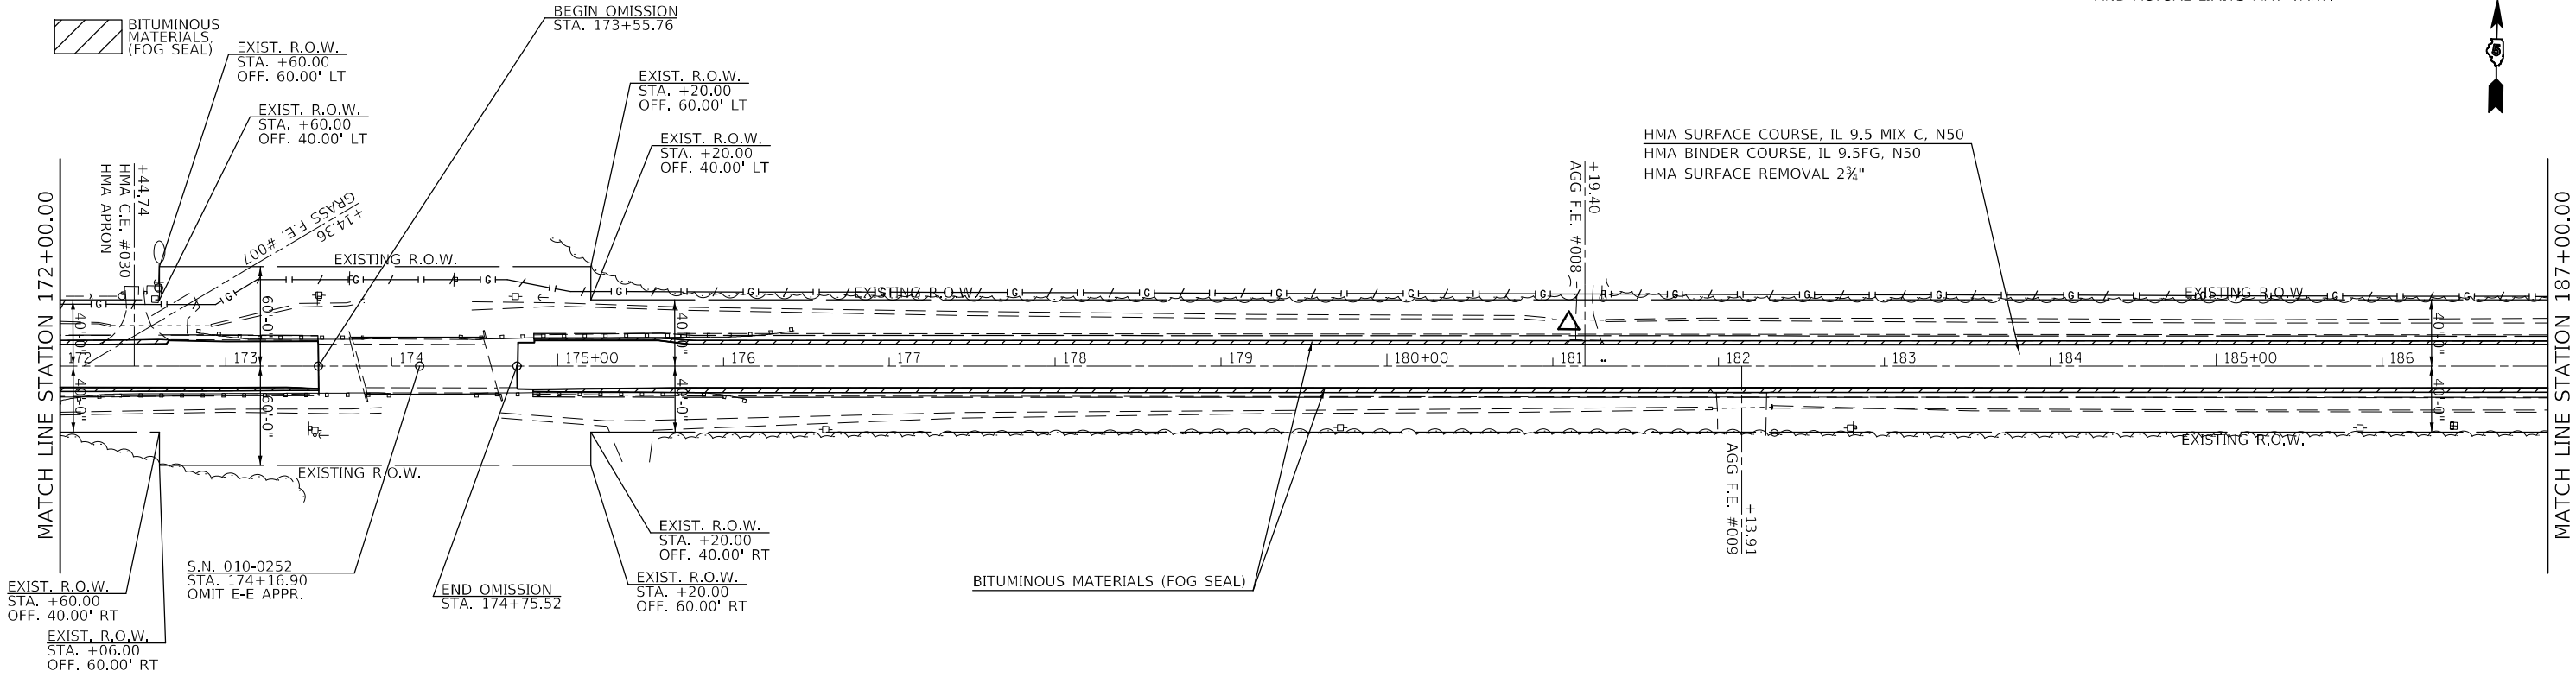

SEC 06, T 21 N, R 10 E, 3RD PM

MODEL: s:\MODEL\NAMES
FILE: s:\models\pav\illc-rwa-bendray.com\PIV\DOT\Documents\DOT_Offices\Director_5\Projects\0570944\CAD\data\CAD\sheet570944-sh50_Scale_Plan_Sheet.dgn

USER NAME	= Tyler,Plerson	DESIGNED	-	REVISED	-
DRAWN	-	REVIS	-	REVISED	-
PLOT SCALE	= 100,0000 ' / in.	CHECKED	-	REVISED	-
PLOT DATE	= 1/26/2023	DATE	-	REVISED	-

STATE OF ILLINOIS
DEPARTMENT OF TRANSPORTATION

FAP 709 (US 136) PLAN SHEETS

SCALE: 1" = 50' SHEET 3 OF 11 SHEETS STA. 157+00.00 TO STA. 187+00.00

F.A.P. RTE.	SECTION	COUNTY	TOTAL SHEETS	SHEET NO.
709	(113)RS-7	CHAMPAIGN	103	47
CONTRACT NO. 70944				
ILLINOIS		FED. AID PROJECT		

RIGHT-OF-WAY BASED OFF AS-BUILTS
AND ACTUAL LIMITS MAY VARY.



SEC 32, T 22 N, R 10 E, 3RD PM

RIGHT-OF-WAY BASED OFF AS-BUILTS
AND ACTUAL LIMITS MAY VARY.
FOR CULVERT INFORMATION SEE SHEETS 56-59
FOR DRAINAGE PLAN & PROFILE SHEETS



SEC 05, T 21 N, R 10 E, 3RD PM

USER NAME = Tyler, Pierson	DESIGNED -	REVISED -
	DRAWN -	REVISED -
PLOT SCALE = 100,0000 ' / in.	CHECKED -	REVISED -
PLOT DATE = 1/26/2023	DATE -	REVISED -

**STATE OF ILLINOIS
DEPARTMENT OF TRANSPORTATION**

FAP 709 (US 136) PLAN SHEETS

SCALE: 1" = 50'	SHEET 4 OF 11 SHEETS	STA. 187+00.00 TO STA. 217+00.00
-----------------	----------------------	----------------------------------

F.A.P. RTE.	SECTION	COUNTY	TOTAL SHEETS	SHEET NO.
709	(113)RS-7	CHAMPAIGN	103	48
		CONTRACT NO. 70944		
ILLINOIS		FED. AID PROJECT		

MODEL: \$MODELNAME\$
FILE NAME: pw:\lidot-pw-benilevy.com\PW\IDOT\Documents\IDOT_Offices\District_5\Projects\ID570944\CADData\CADsheets\ID570944-sht-50_Scale_Plan_Sheet.dgn

RIGHT-OF-WAY BASED OFF AS-BUILTS
AND ACTUAL LIMITS MAY VARY.
FOR CULVERT INFORMATION SEE SHEETS 56-59
FOR DRAINAGE PLAN & PROFILE SHEETS



RIGHT-OF-WAY BASED OFF AS-BUILTS
AND ACTUAL LIMITS MAY VARY.
FOR CULVERT INFORMATION SEE SHEETS 56-59
FOR DRAINAGE PLAN & PROFILE SHEETS



**STATE OF ILLINOIS
DEPARTMENT OF TRANSPORTATION**

SCALE: 1" = 50'	SHEET 5 OF 11 SHEETS	STA. 217+00.00 TO STA. 247+00.00
-----------------	----------------------	----------------------------------

F.A.P. RTE.	SECTION	COUNTY	TOTAL SHEETS	SHEET NO.
709	(113)RS-7	CHAMPAIGN	103	49
		CONTRACT NO. 70944		
		ILLINOIS	FED. AID PROJECT	

MODEL: \$MODELNAME
FILE NAME: pwi\\ltd-pwi-bentley.com\\PWI\\DOT\\Documents\\DOT_Offices\\District_5\\Projects\\D570944\\CADData\\CADsheets\\D570944-sht50_Scale_Plan_Sheet.dgn

SEC 32, T 22 N, R 10 E, 3RD PM


RIGHT-OF-WAY BASED OFF AS-BUILTS
AND ACTUAL LIMITS MAY VARY.
FOR CULVERT INFORMATION SEE SHEETS 56-59
FOR DRAINAGE PLAN & PROFILE SHEETS

SEC 33, T 22 N, R 10 E, 3RD PM

INCIDENTAL HMA
SURFACING &
HMA SURFACE
REMOVAL, SPECIAL

BITUMINOUS
MATERIALS
(FOG SEAL)

HMA SURFACE COURSE, IL 9.5 MIX C, N50
HMA BINDER COURSE, IL 9.5FG, N50
HMA SURFACE REMOVAL 2¾"

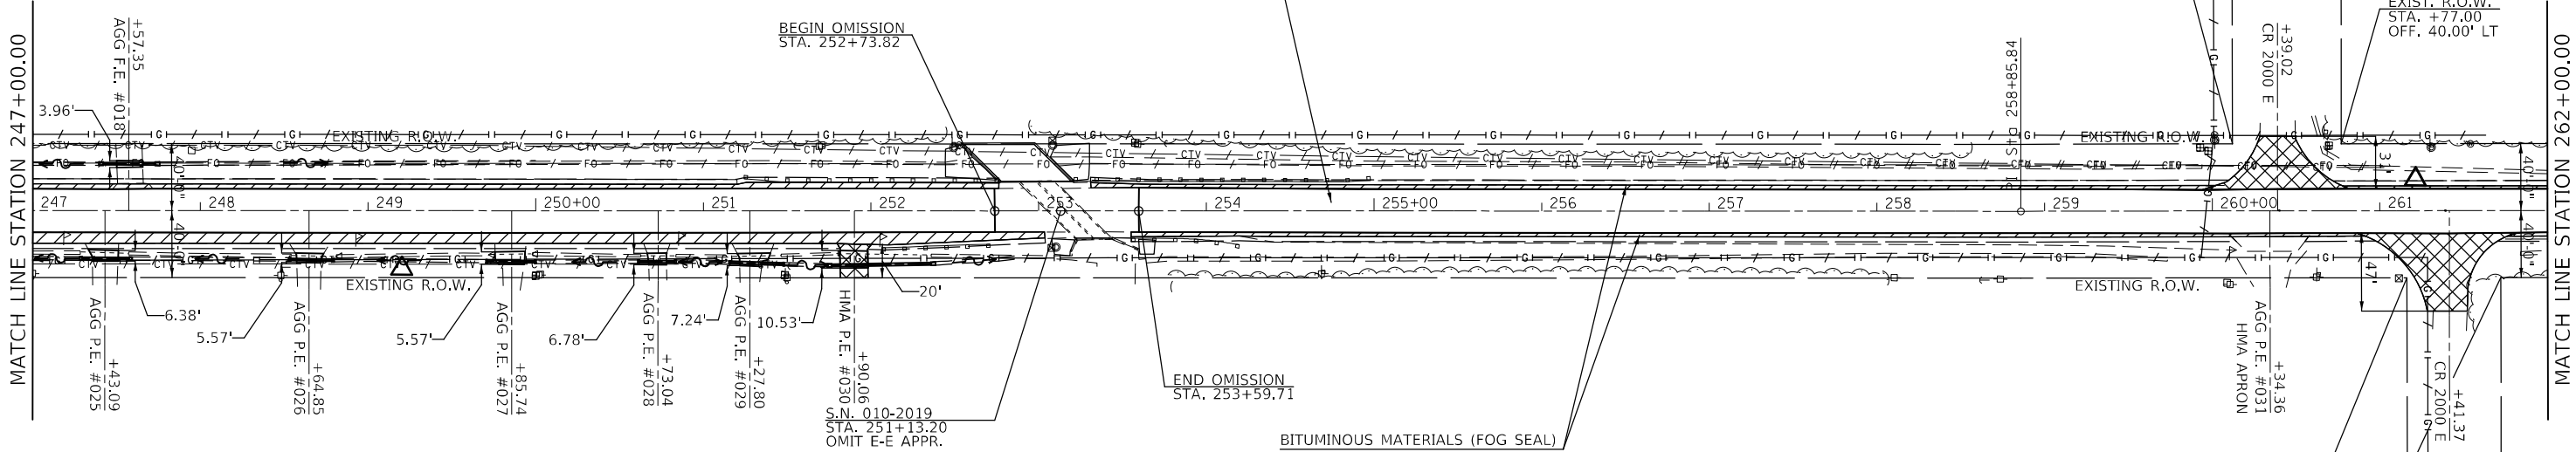

SEC 05, T 21 N, R 10 E, 3RD PM


SEC 04, T 21 N, R 10 E, 3RD PM

SEC 33, T 22 N, R 10 E, 3RD PM

RIGHT-OF-WAY BASED OFF AS-BUILTS
AND ACTUAL LIMITS MAY VARY.

BITUMINOUS
MATERIALS
(FOG SEAL)

HMA SURFACE COURSE, IL 9.5 MIX C, N50
HMA BINDER COURSE, IL 9.5FG, N50
HMA SURFACE REMOVAL 2¾"

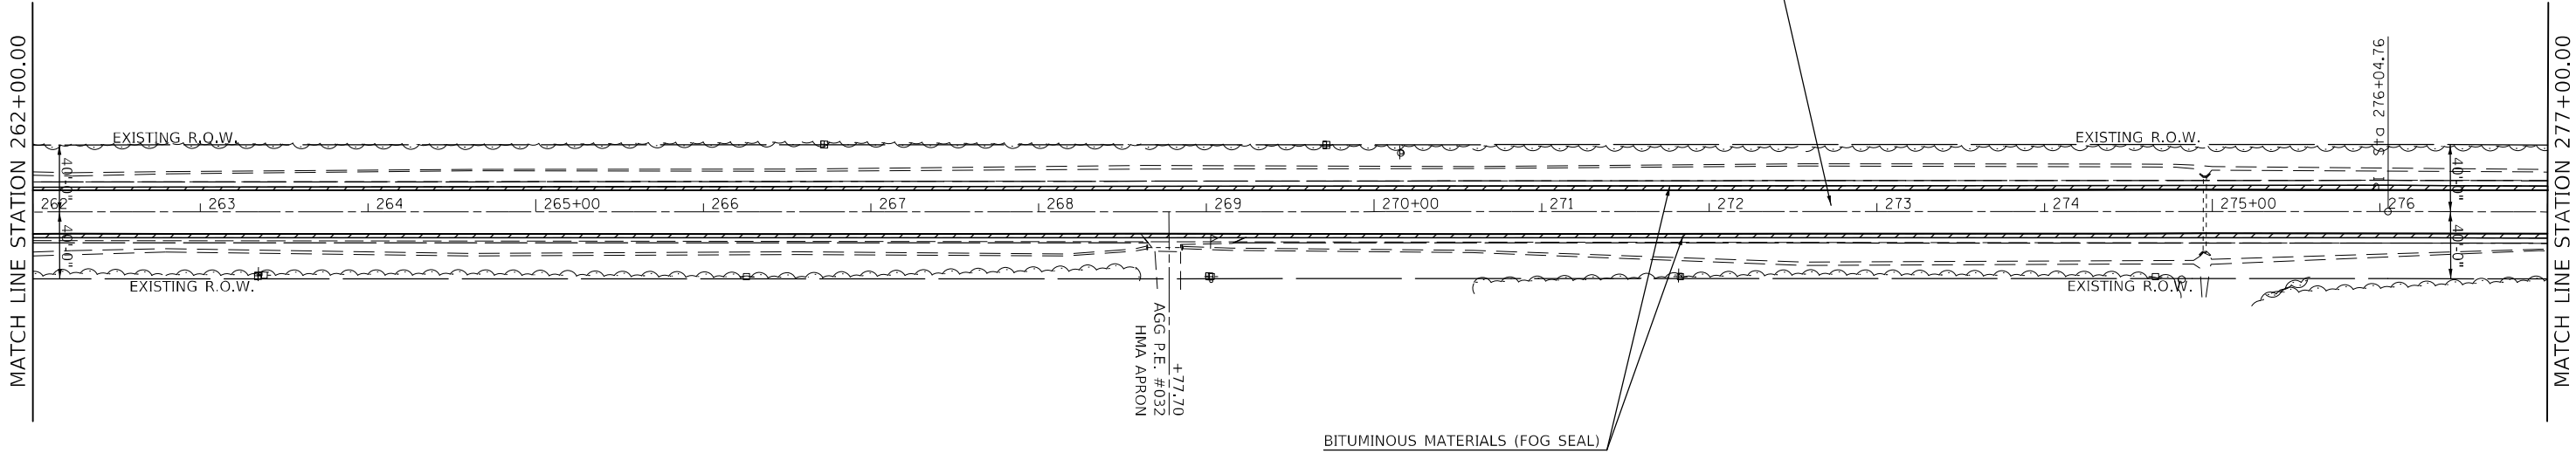

SEC 04, T 21 N, R 10 E, 3RD PM

MODEL: s:\MODEL\NAMES
FILE: s:\models\pav\illc-px\hwy.com\p\W\DOT\Documents\DOT\Office\District 5\Projects\0570944\CAD\data\CD\Drawings\0570944-sh-50_Scale_Plan_Sheet.dgn

USER NAME = Tyler,Plerson	DESIGNED -	REVISED -
	DRAWN -	REVISED -
PLOT SCALE = 100,0000 ' / in.	CHECKED -	REVISED -
PLOT DATE = 1/26/2023	DATE -	REVISED -

STATE OF ILLINOIS
DEPARTMENT OF TRANSPORTATION

FAP 709 (US 136) PLAN SHEETS

SCALE: 1" = 50' SHEET 6 OF 11 SHEETS STA. 247+00.00 TO STA. 277+00.00

F.A.P. RTE.	SECTION	COUNTY	TOTAL SHEETS	SHEET NO.
709	(113)RS-7	CHAMPAIGN	103	50
CONTRACT NO. 70944				
ILLINOIS FED. AID PROJECT				

RIGHT-OF-WAY BASED OFF AS-BUILTS
AND ACTUAL LIMITS MAY VARY.



USER NAME = Tyler, Pierson	DESIGNED -	REVISED -
	DRAWN -	REVISED -
PLOT SCALE = 100,0000 ' / in.	CHECKED -	REVISED -
PLOT DATE = 1/26/2023	DATE -	REVISED -

**STATE OF ILLINOIS
DEPARTMENT OF TRANSPORTATION**


FAP 709 (US 136) PLAN SHEETS

SCALE: 1" = 50'	SHEET 7 OF 11 SHEETS	STA. 277+00.00 TO STA. 307+00.00
-----------------	----------------------	----------------------------------

[illegible]


MODEL: S:\MODEL\NAMES
FILE NAME: owt:\dtd\g-w. Bentley.com:\Pw\DOT\Documents\DOT_Offices\District 5\Projects\DS70944\CADData\CADsheets\DS70944-sht-50_Scale_Plan_Sheet.dgn

RIGHT-OF-WAY BASED OFF AS-BUILTS
AND ACTUAL LIMITS MAY VARY.

 

SEC 34, T 22 N, R 10 E, 3RD PM

RIGHT-OF-WAY BASED OFF AS-BUILTS
AND ACTUAL LIMITS MAY VARY.

 

STATE OF ILLINOIS
DEPARTMENT OF TRANSPORTATION

FAP 709 (US 136) PLAN SHEETS

SCALE: 1" = 50'	SHEET 9 OF 11 SHEETS	STA. 337+00.00 TO STA. 367+00.00
-----------------	----------------------	----------------------------------


F.A.P. RTE.	SECTION	COUNTY	TOTAL SHEETS	SHEET NO.
709	(113)RS-7	CHAMPAIGN	103	53
		CONTRACT NO. 70944		
		ILLINOIS FED. AID PROJECT		

MODEL: sMODEL.NAMES
FILE NAME: pw:\ltdat-pw.bentley.com\PW\DOT-Documents\DOT_Offices\District_5\Projects\DS70944\CADData\CADsheets\DS70944-sht-50_Scale_Plan_Sheet.dgn

SEC 34, T 22 N, R 10 E, 3RD PM

SEC 35, T 22 N, R 10 E, 3RD PM

RIGHT-OF-WAY BASED OFF AS-BUILTS
AND ACTUAL LIMITS MAY VARY.

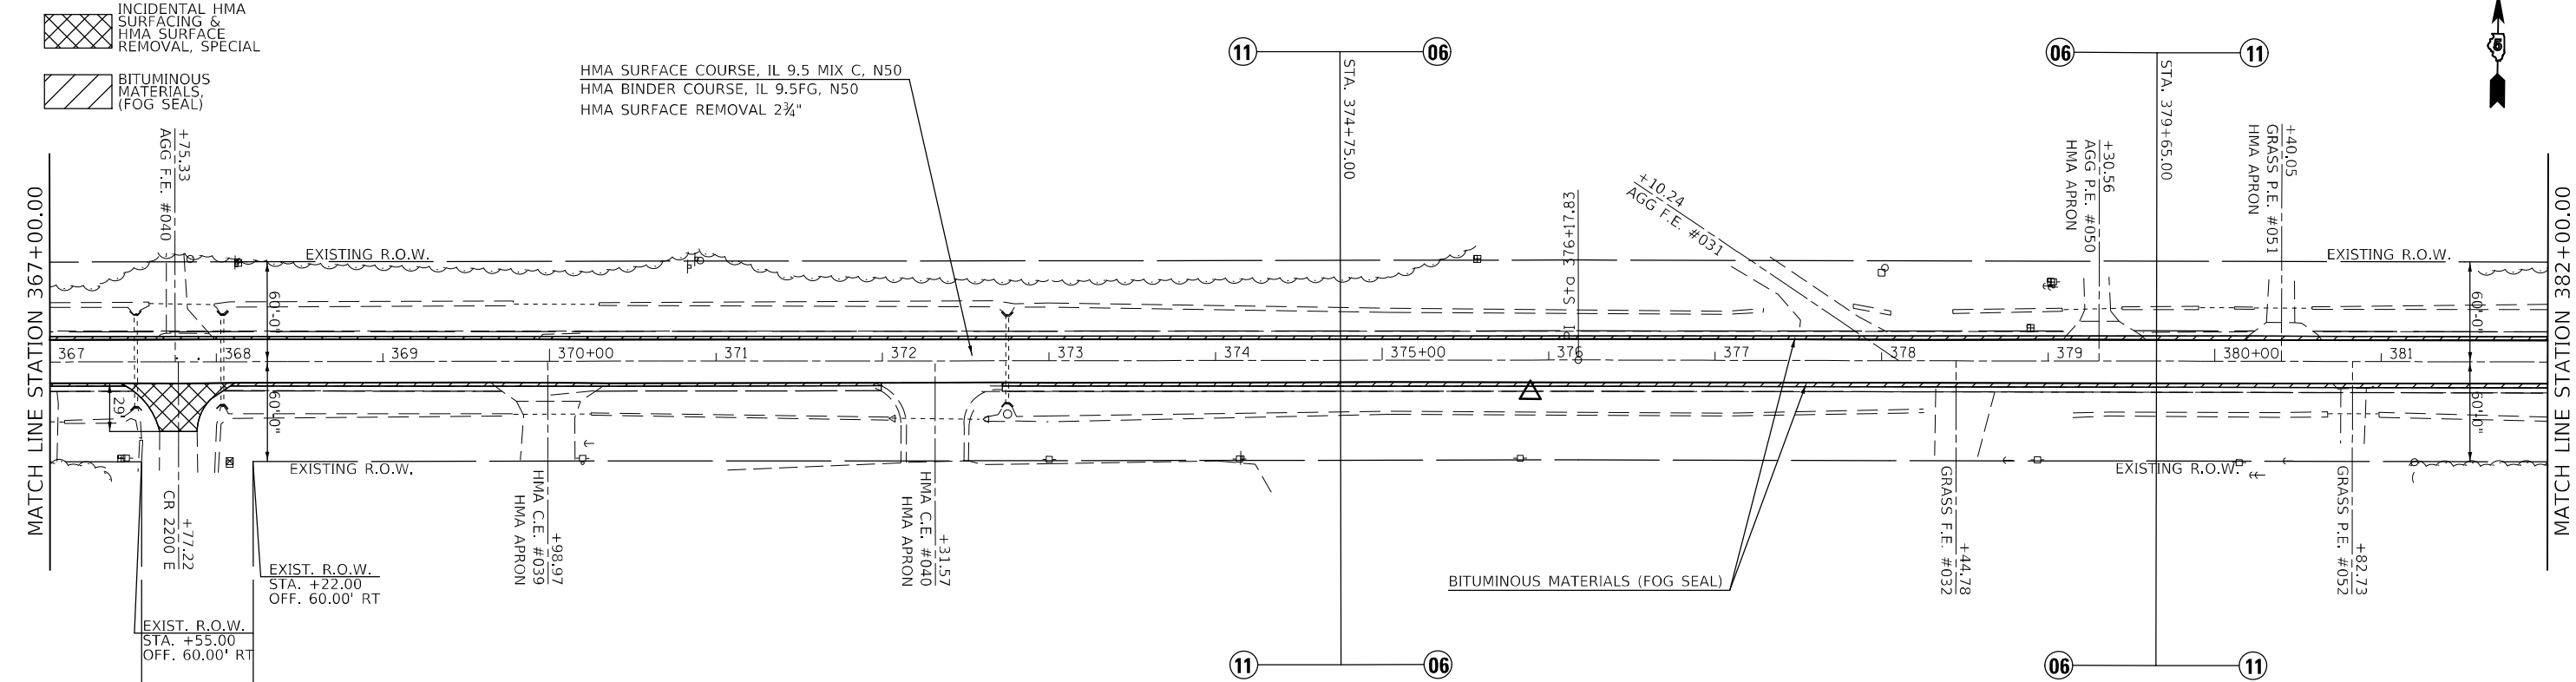


SEC 03, T 21 N, R 10 E, 3RD PM

SEC 02, T 21 N, R 10 E, 3RD PM

SEC 35, T 22 N, R 10 E, 3RD PM

RIGHT-OF-WAY BASED OFF AS-BUILTS
AND ACTUAL LIMITS MAY VARY.

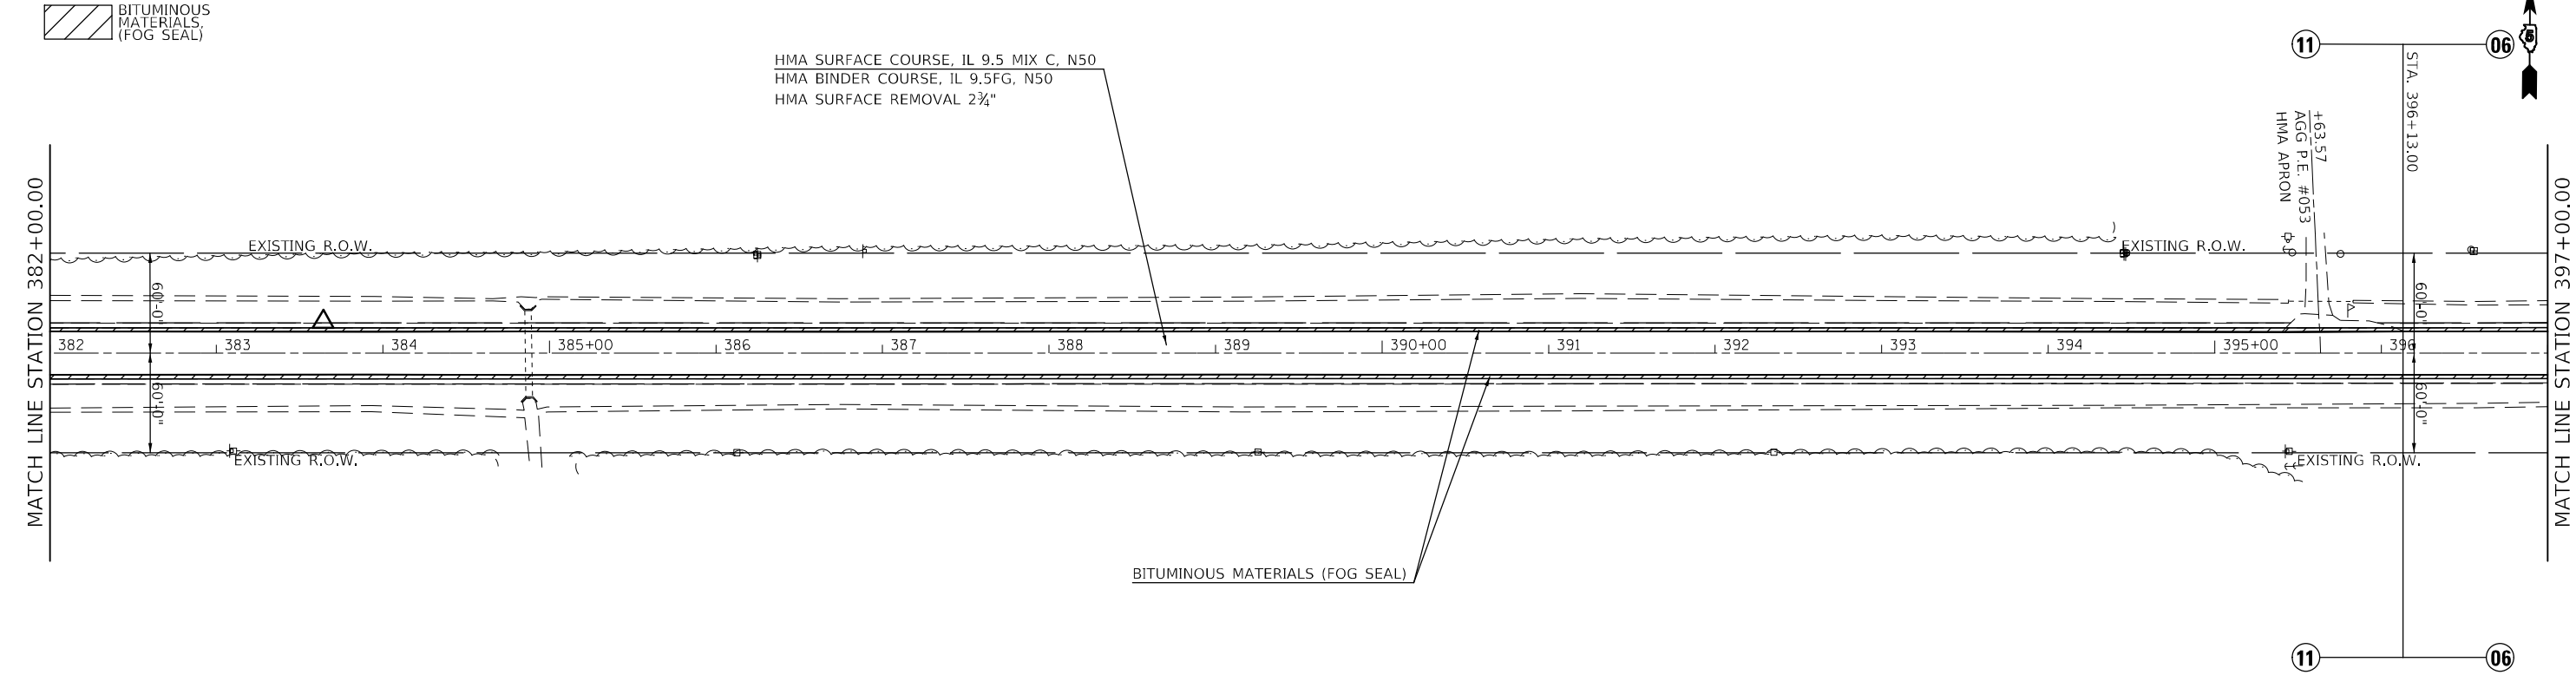

SEC 02, T 21 N, R 10 E, 3RD PM

MODEL: s:\MODEL\NAMES
FILE: s:\models\pav\illc-px\hwy.com\p\W\DOT\Documents\DOT\Office\Dir\Dir\3\Projects\0570944\CAD\Drawings\0570944-sh-50_Scale_Plan_Sheet.dgn



USER NAME = Tyler, Pierson	DESIGNED -	REVISED -
	DRAWN -	REVISED -
PLOT SCALE = 100,000' / in.	CHECKED -	REVISED -
PLOT DATE = 1/26/2023	DATE -	REVISED -

STATE OF ILLINOIS
DEPARTMENT OF TRANSPORTATION


FAP 709 (US 136) PLAN SHEETS

SCALE: 1" = 50' SHEET 10 OF 11 SHEETS STA. 367+00.00 TO STA. 397+00.00

F.A.P. RTE.	SECTION	COUNTY	TOTAL SHEETS	SHEET NO.
709	(113)RS-7	CHAMPAIGN	103	54
CONTRACT NO. 70944				
ILLINOIS FED. AID PROJECT				

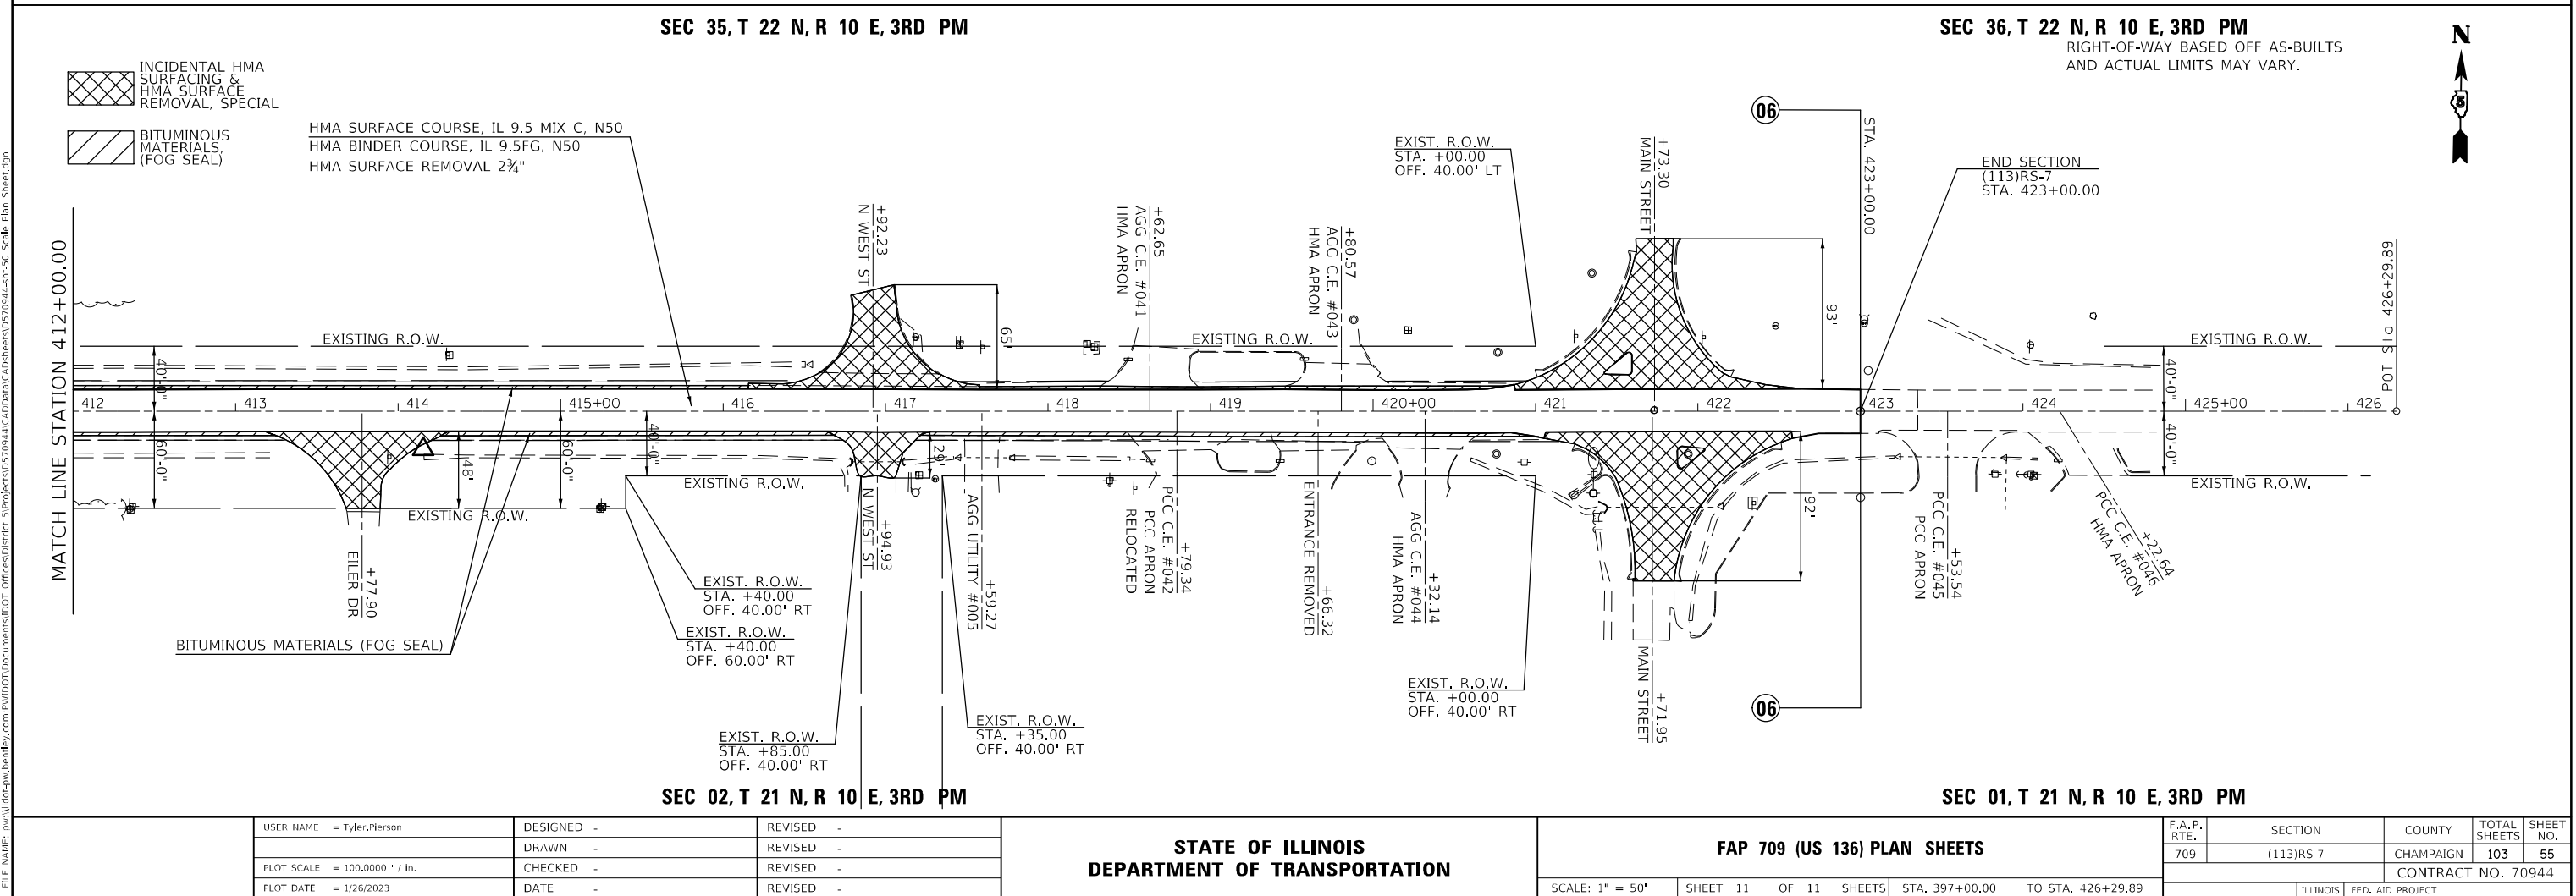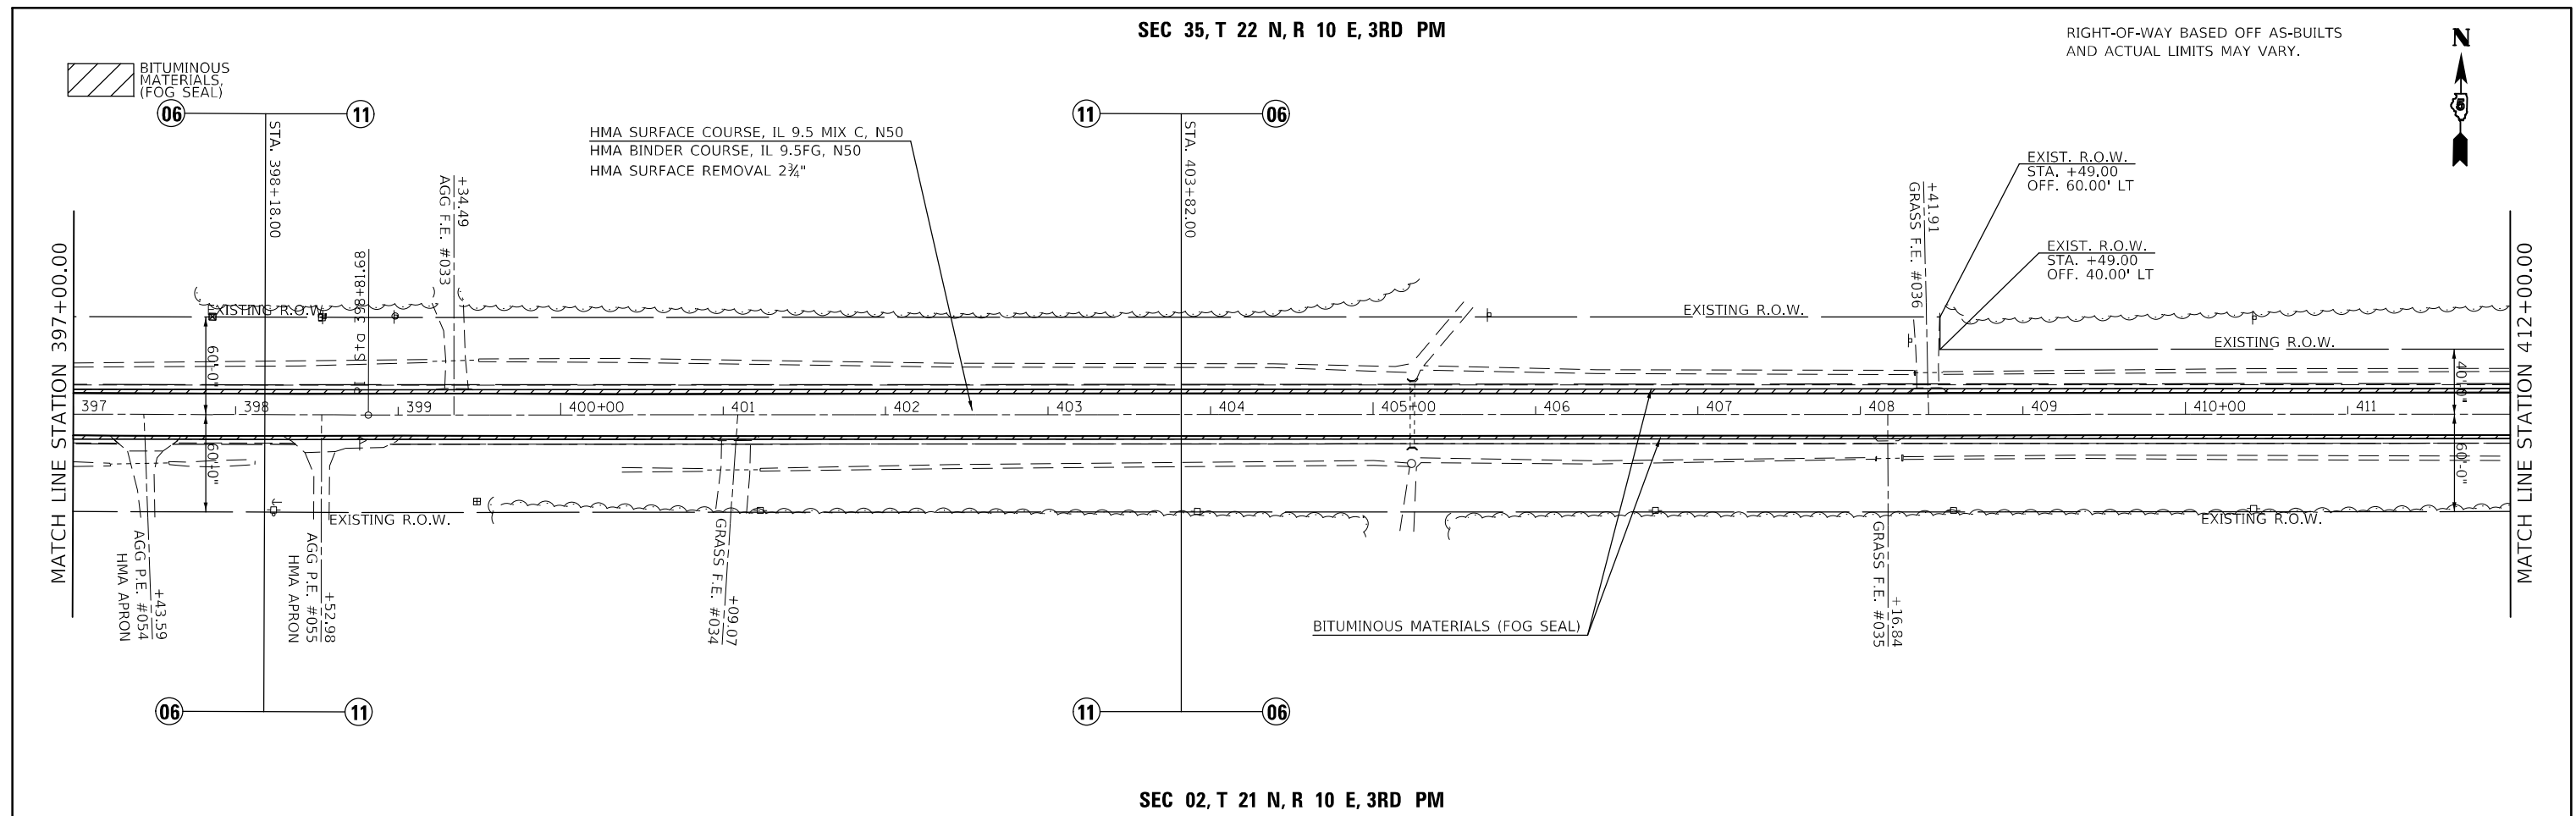

PROFILE	SURVEYED _____	BY _____	DATE _____
	PLOTTED _____		
NOTE BOOK _____	GRADES CHECKED _____		
NO. _____	B.M., NOTED _____		
	STRUCTURE NOTATIONS CHK'D _____		

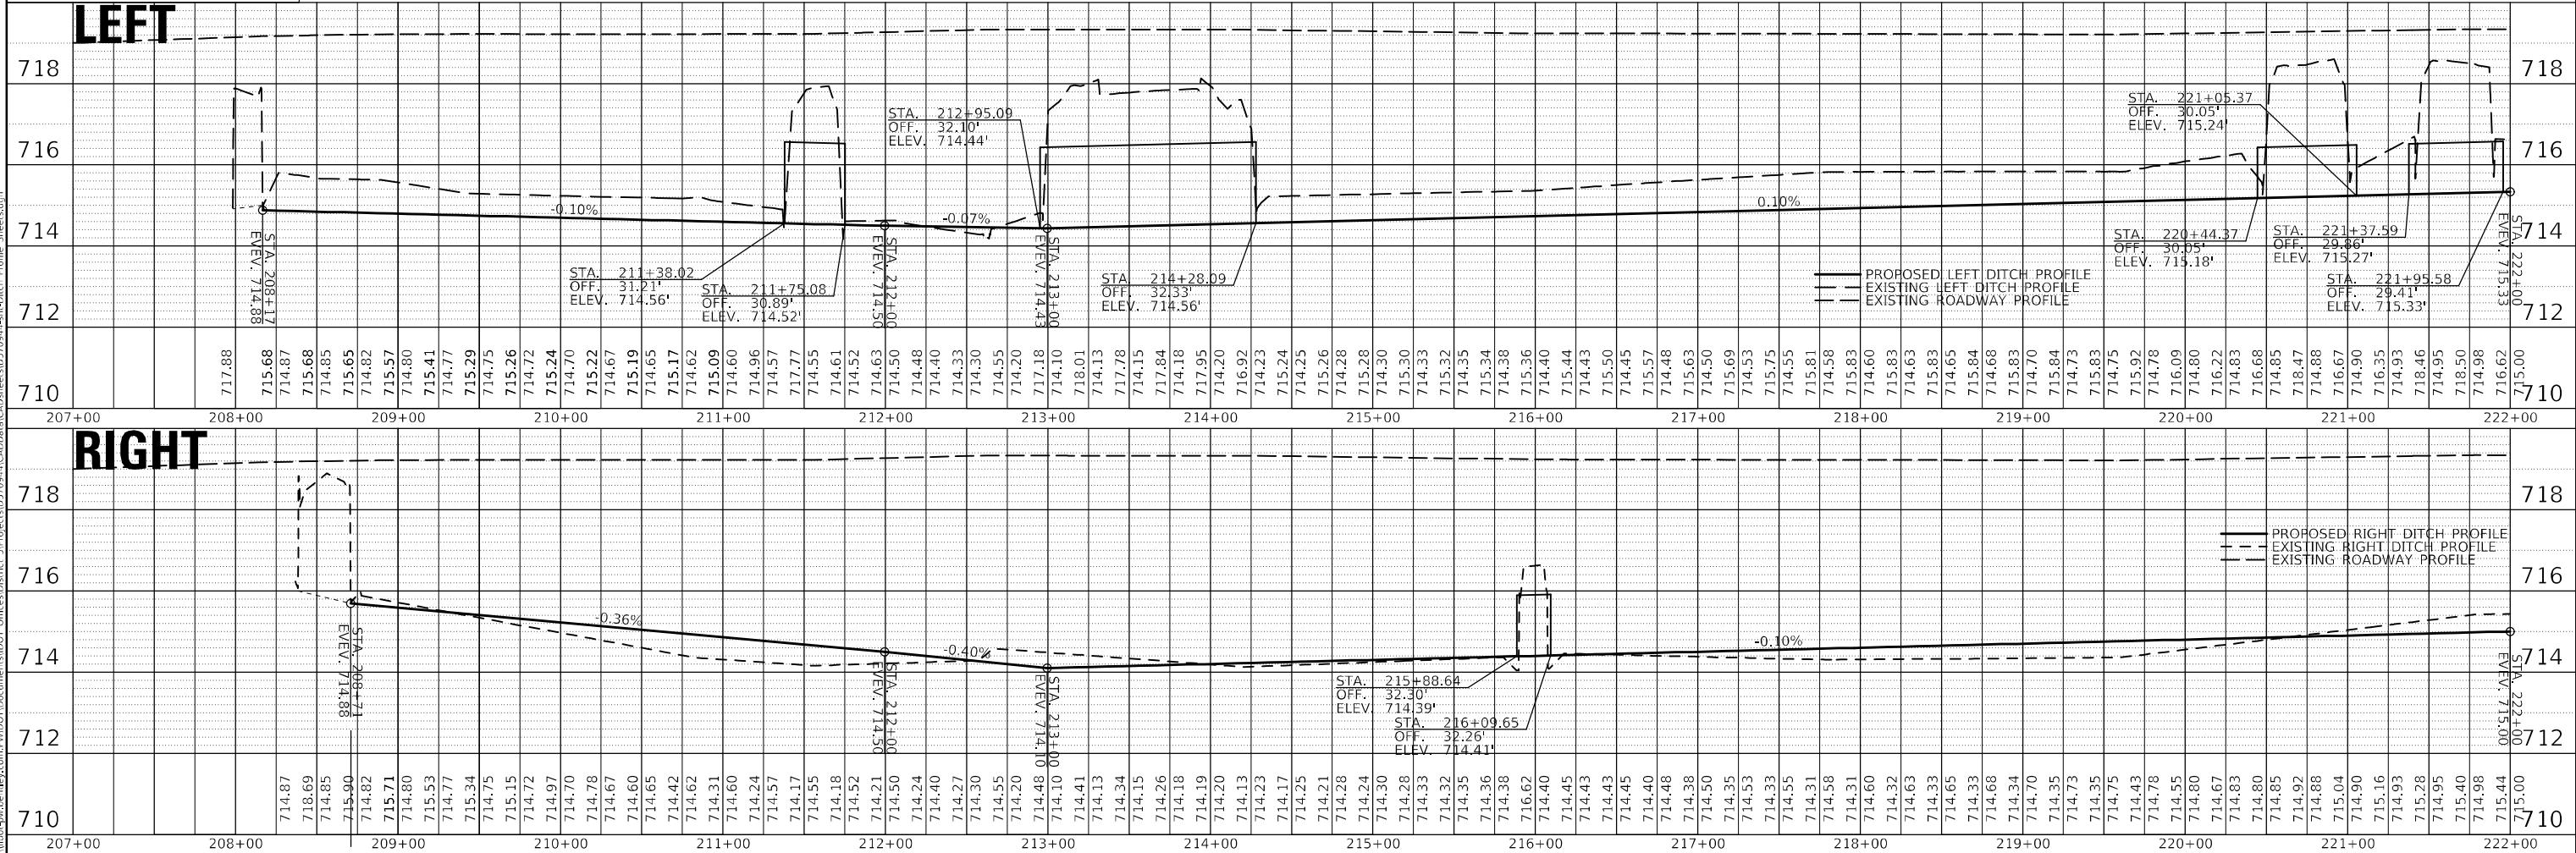

USER NAME = Tyler,Person	DESIGNED -	REVISED -	STATE OF ILLINOIS DEPARTMENT OF TRANSPORTATION	FAP 709 (US 136) DRAINAGE PLAN & PROFILE SHEETS			F.A.P. RTE.	SECTION	COUNTY	TOTAL SHEETS	SHEET NO.
	CHECKED -	REVISED -					709	(113)RS-7	CHAMPAIGN	103	56
PLOT SCALE = 100,000' / in.	DRAWN -	REVISED -		CONTRACT NO. 70944							
PLOT DATE = 1/26/2023	CHECKED -	REVISED -		SCALE: 1" = 50'	SHEET 1	OF 4 SHEETS	STA. 207+00.00	TO STA. 222+00.00	ILLINOIS FED. AID PROJECT		


DATE	BY	SURVEYED	PLANNED	NO.
		ALIGNED	CHECKED	
		STRUCTURE	NOTATIONS	
		PLAN	NOTE BOOK	

DATE	BY	SURVEYED	PLANNED	NO.
		ALIGNED	CHECKED	
		STRUCTURE	NOTATIONS	
		PROFILE	NOTE BOOK	

MODEL: \$MODELNAME\$
FILE NAME: p:\111111\p111111.dwg
PROJECT: 111111
SHEET: 111111
DATE: 11/11/11
BY: 111111
CHECKED: 111111
DESIGNED: 111111
DRAWN: 111111
PLOT DATE: 11/11/11



MATCH LINE STATION 222+00.00

MATCH LINE STATION 237+00.00

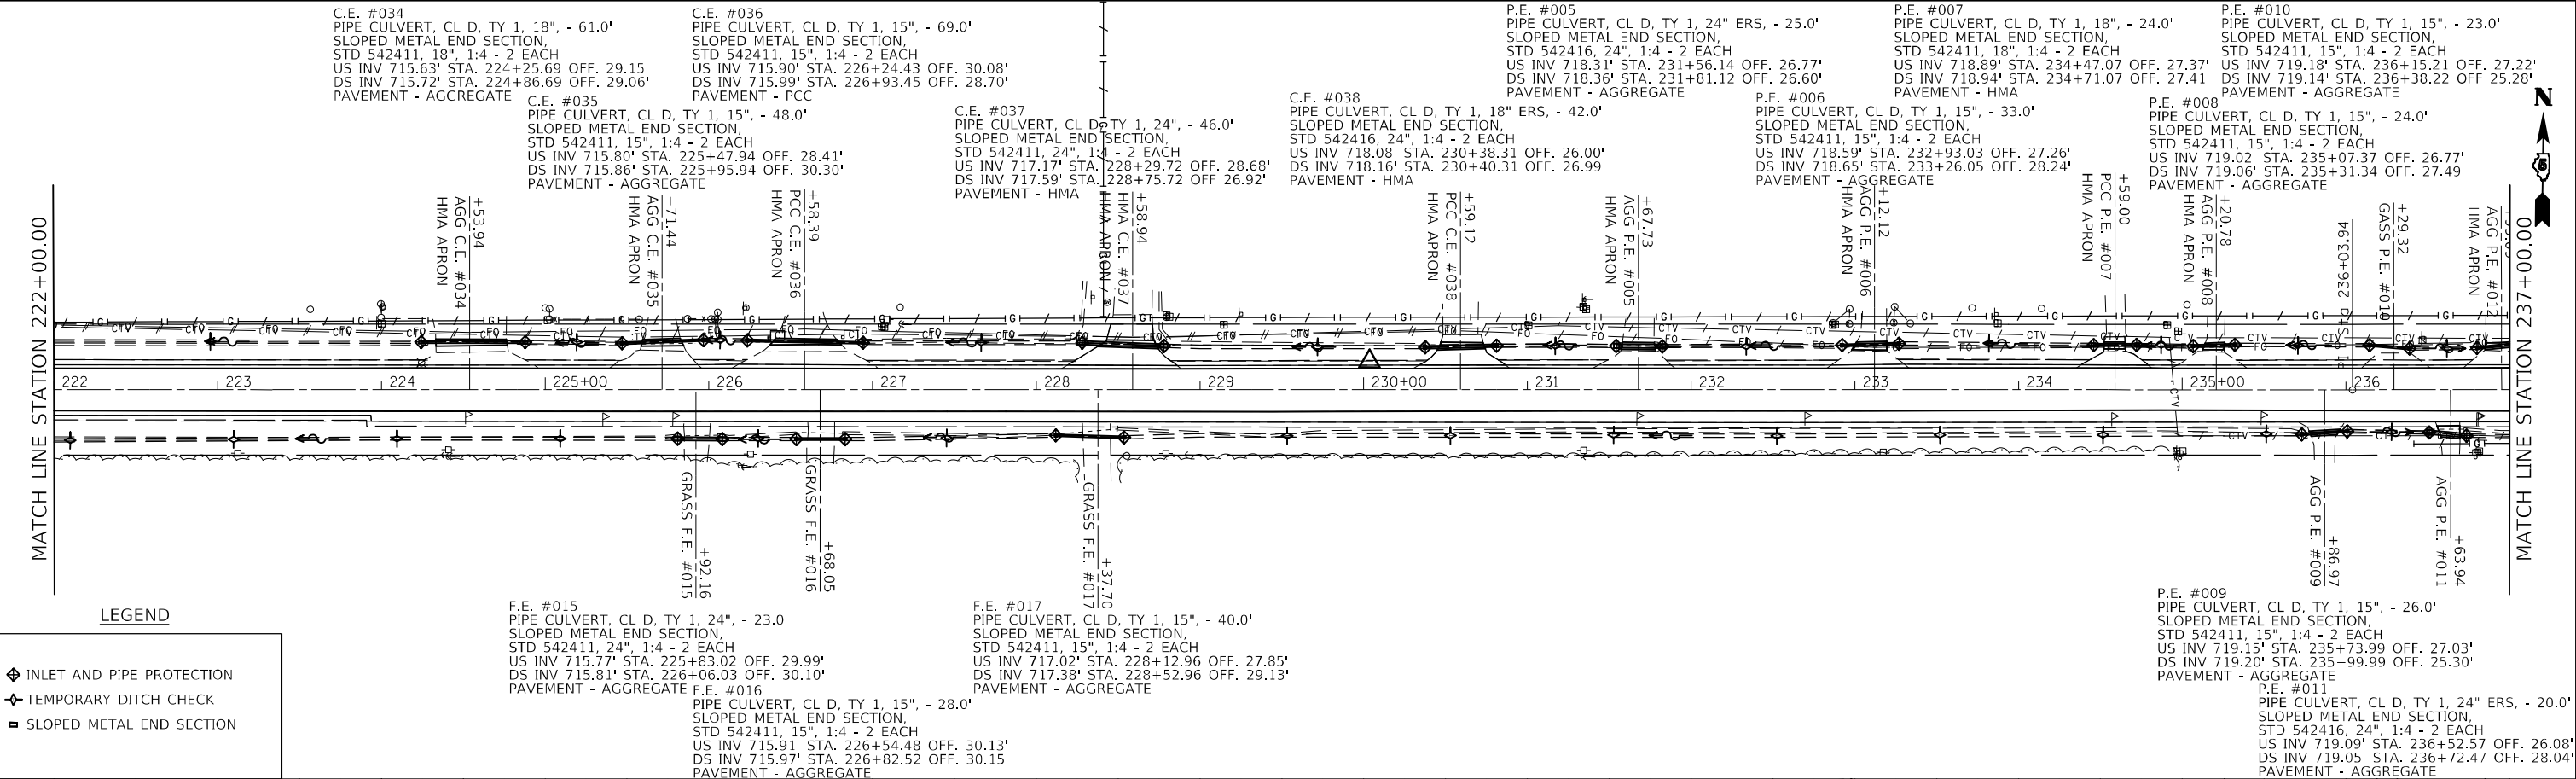


LEGEND

- ◆ INLET AND PIPE PROTECTION
- ◆ TEMPORARY DITCH CHECK
- ▣ SLOPED METAL END SECTION

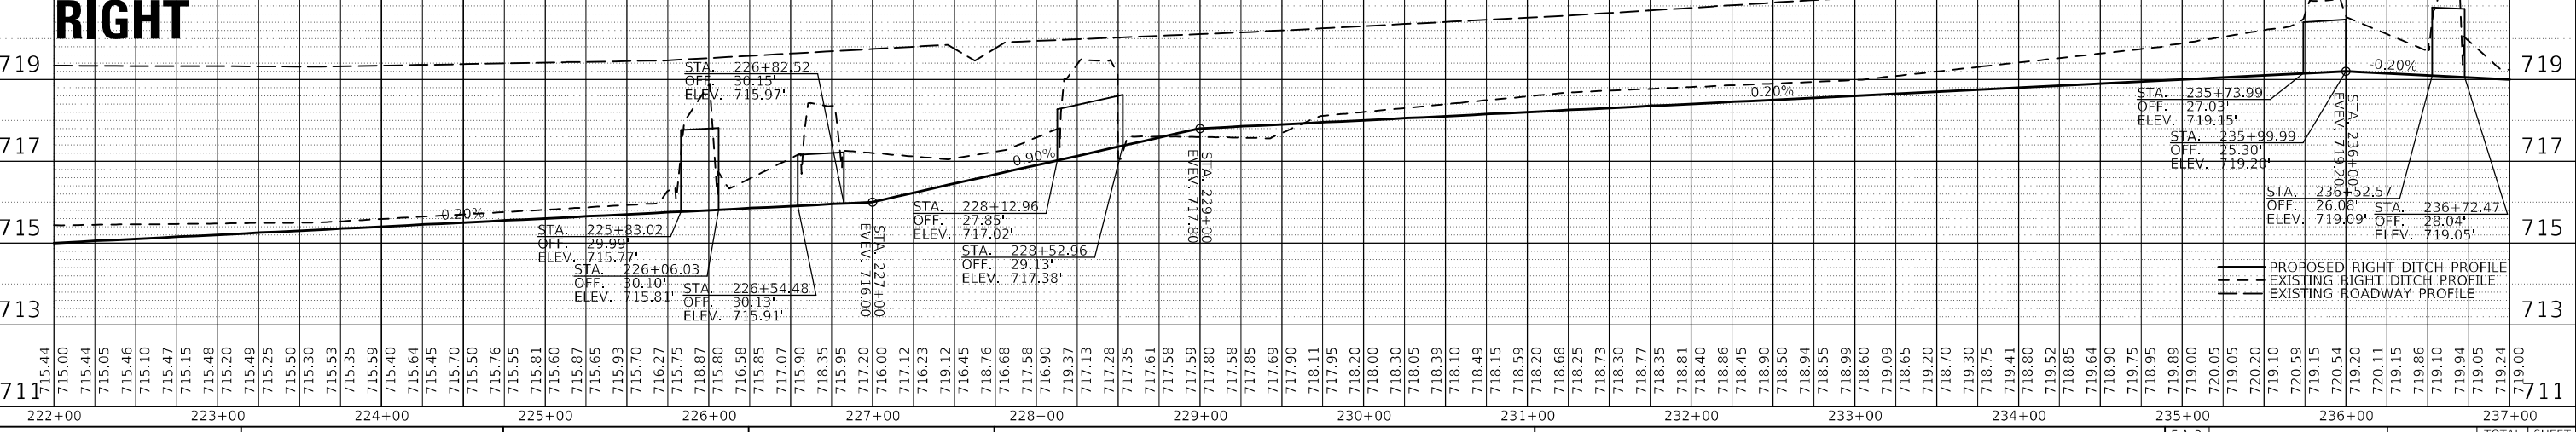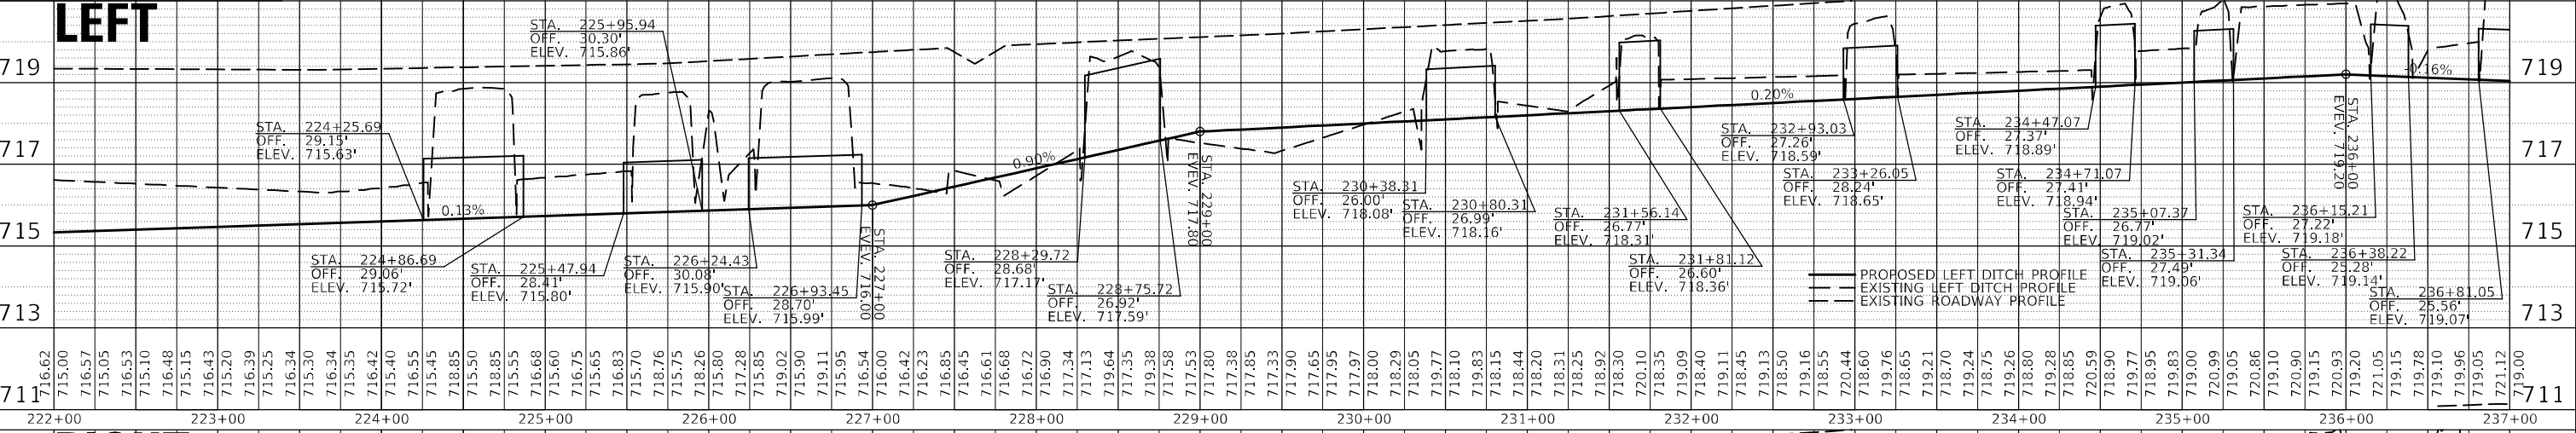


USER NAME = Tyler,Plerson		DESIGNED -	REVISED -	STATE OF ILLINOIS DEPARTMENT OF TRANSPORTATION	FAP 709 (US 136) DRAINAGE PLAN & PROFILE SHEETS				F.A.P. RTE.	SECTION	COUNTY	TOTAL SHEETS	SHEET NO.	
		CHECKED -	REVISED -		709	(113)RS-7	CHAMPAIGN	103	57					
PLOT SCALE = 100,000 ' / in.		DRAWN -	REVISED -		SCALE: 1" = 50'				SHEET 2	OF 4	SHEETS	STA. 222+00.00	TO STA. 237+00.00	CONTRACT NO. 70944
PLOT DATE = 1/26/2023		CHECKED -	REVISED -		ILLINOIS FED. AID PROJECT									

PROFILE	SURVEYED _____	BY _____	DATE _____
	PLOTTED _____		
NOTE BOOK _____	GRADES CHECKED _____		
NO. _____	B.M., NOTED _____		
	STRUCTURE NOTATIONS CHK'D _____		

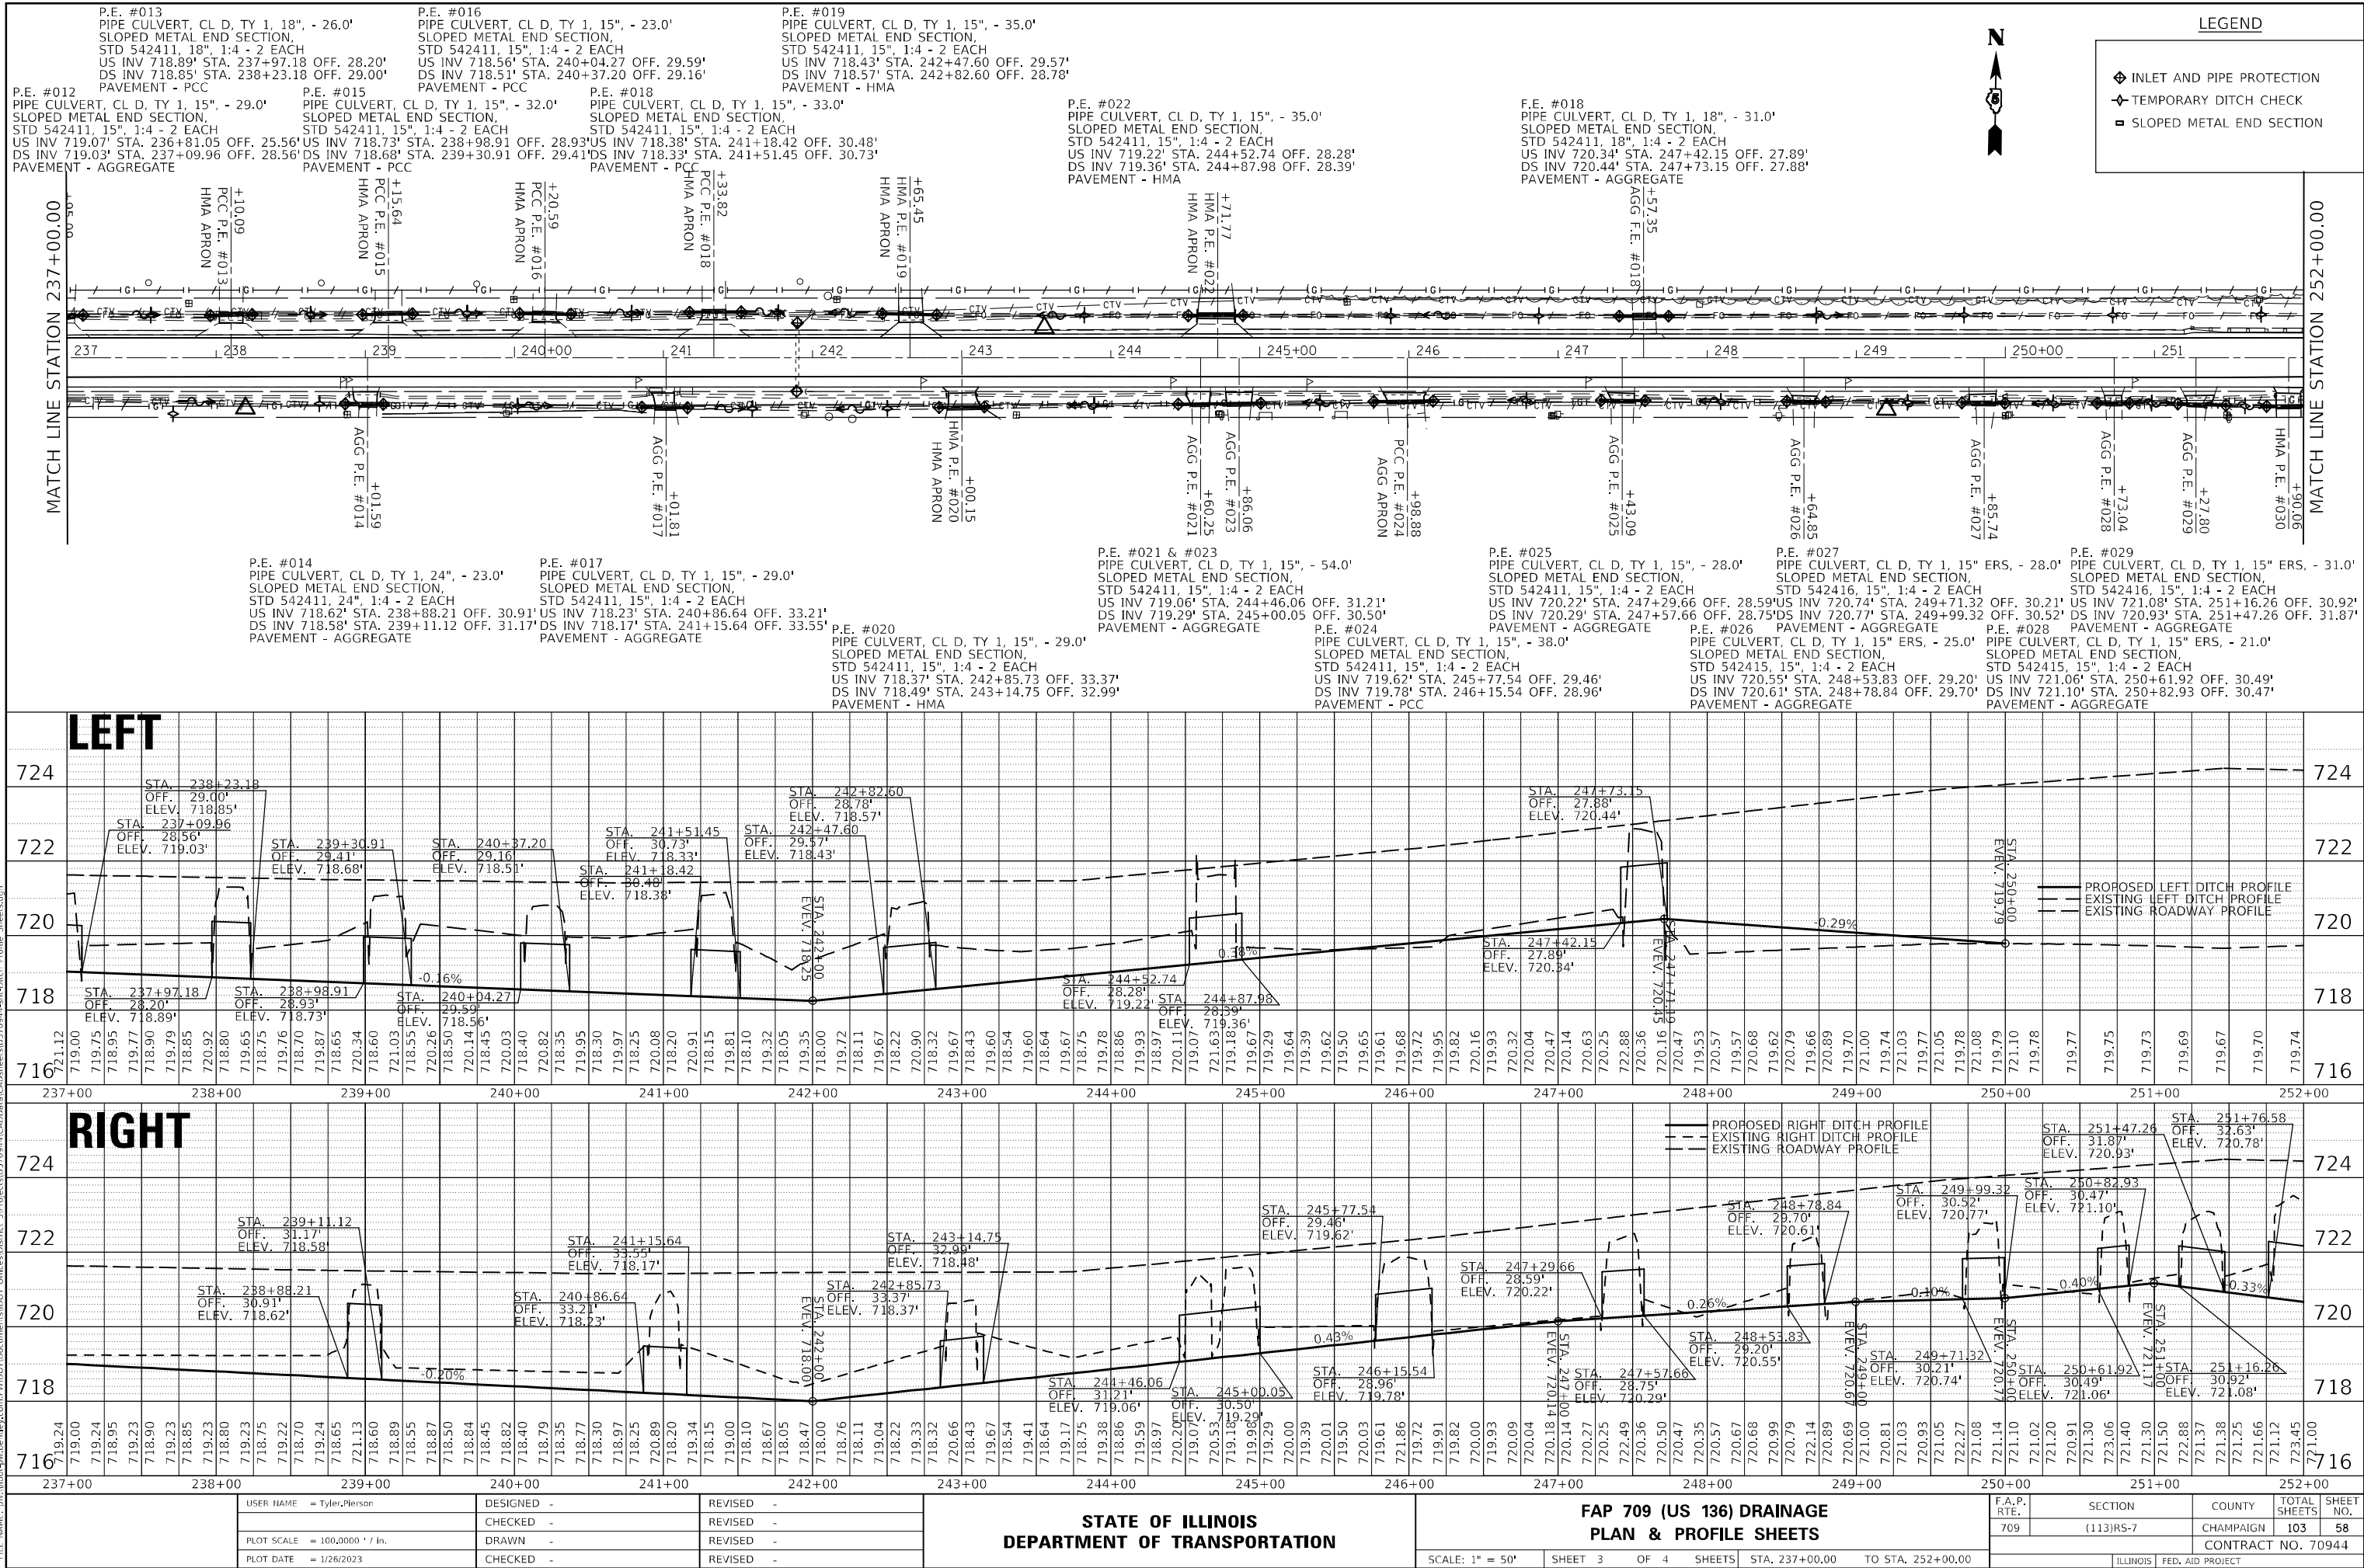MODEL: \$MODELNAME\$
FILE NAME: case\Video\cas

PROFILE	SURVEYED _____	BY _____	DATE _____
	PLOTTED _____		
NOTE BOOK _____	GRADES CHECKED _____		
NO. _____	B.M., NOTED _____		
	STRUCTURE NOTATIONS CHK'D _____		

```
MODEL: $MODELNAME$
FILE NAME: pw:\Vldot-pw\
```

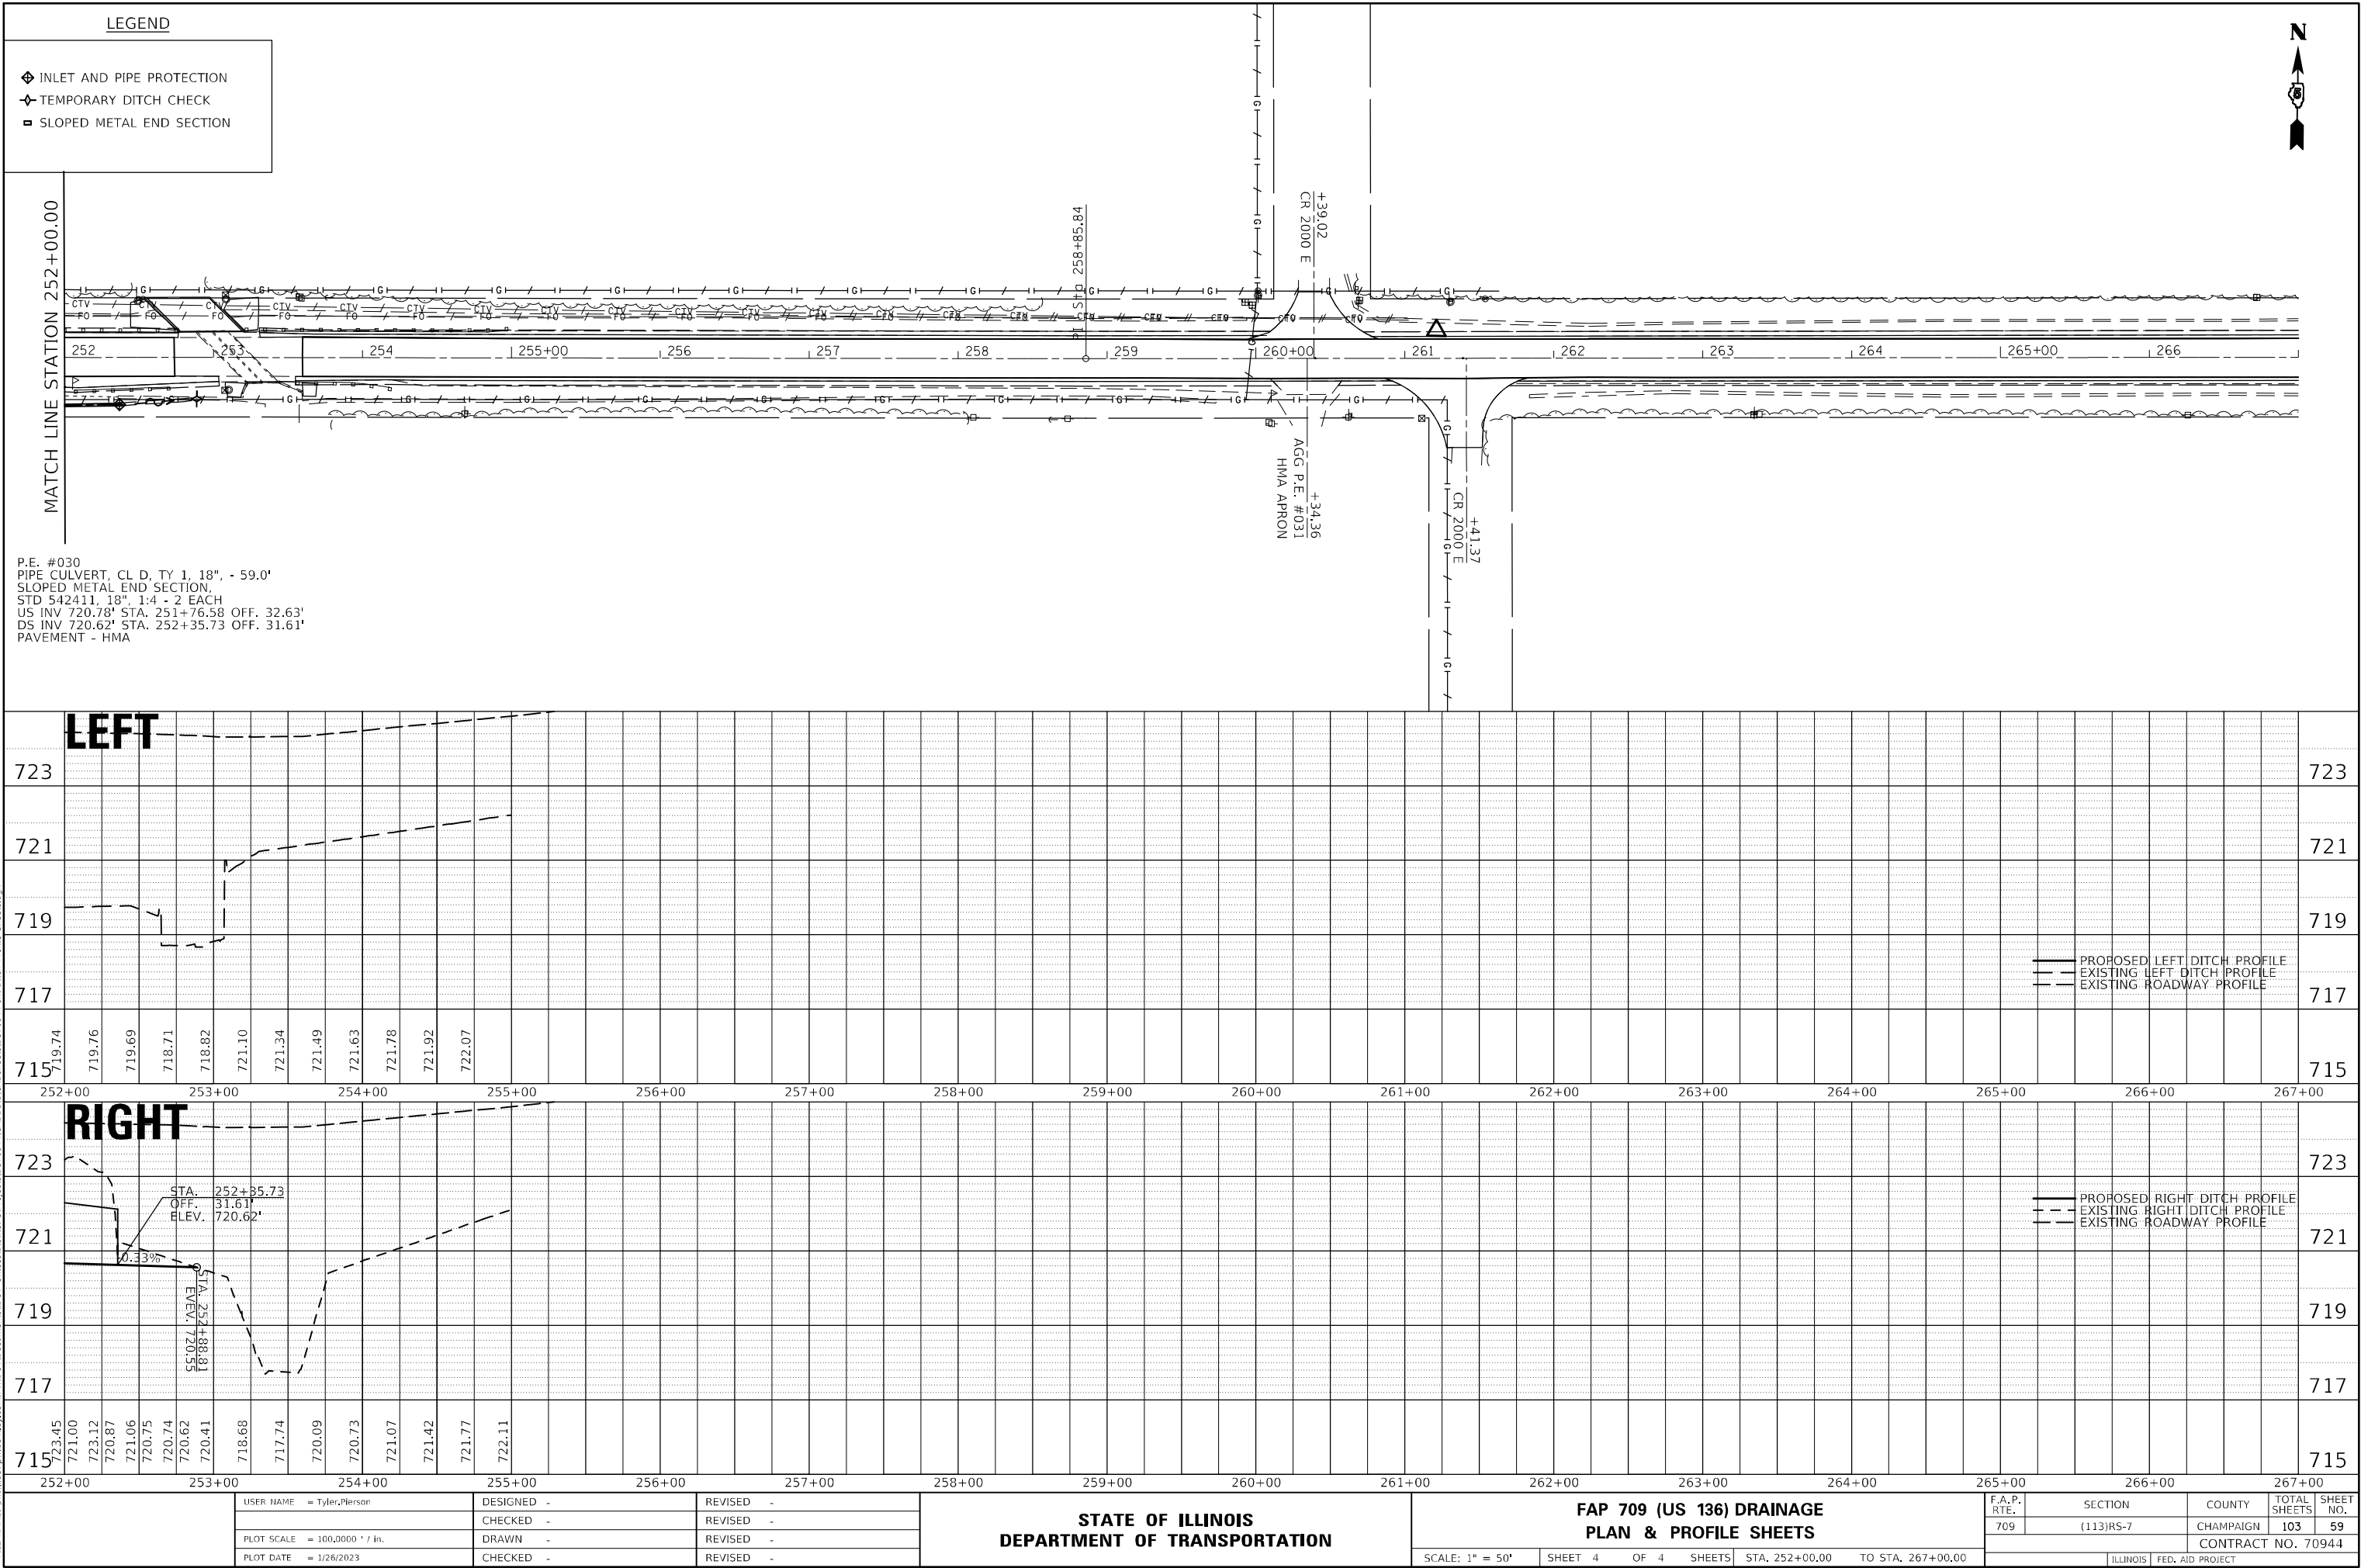



USER NAME = Tyler,Person	DESIGNED -	REVISED -
	DRAWN -	REVISED -
PLOT SCALE = 40,0000 * / in.	CHECKED -	REVISED -
PLOT DATE = 1/26/2023	DATE -	REVISED -


**STATE OF ILLINOIS
DEPARTMENT OF TRANSPORTATION**

FAP 709 (US 136)
PAVEMENT MARKING PLAN SHEET DETAIL

SCALE: 1" = 20'	SHEET 1	OF 7	SHEETS	STA. 2362+00.00	TO STA. 105+00.00
-----------------	---------	------	--------	-----------------	-------------------

F.A.P. RTE.	SECTION	COUNTY	TOTAL SHEETS	SHEET NO.
709	(113)RS-7	CHAMPAIGN	103	60
		CONTRACT NO. 70944		
ILLINOIS		FED. AID PROJECT		

NOT FOR CONSTRUCTION

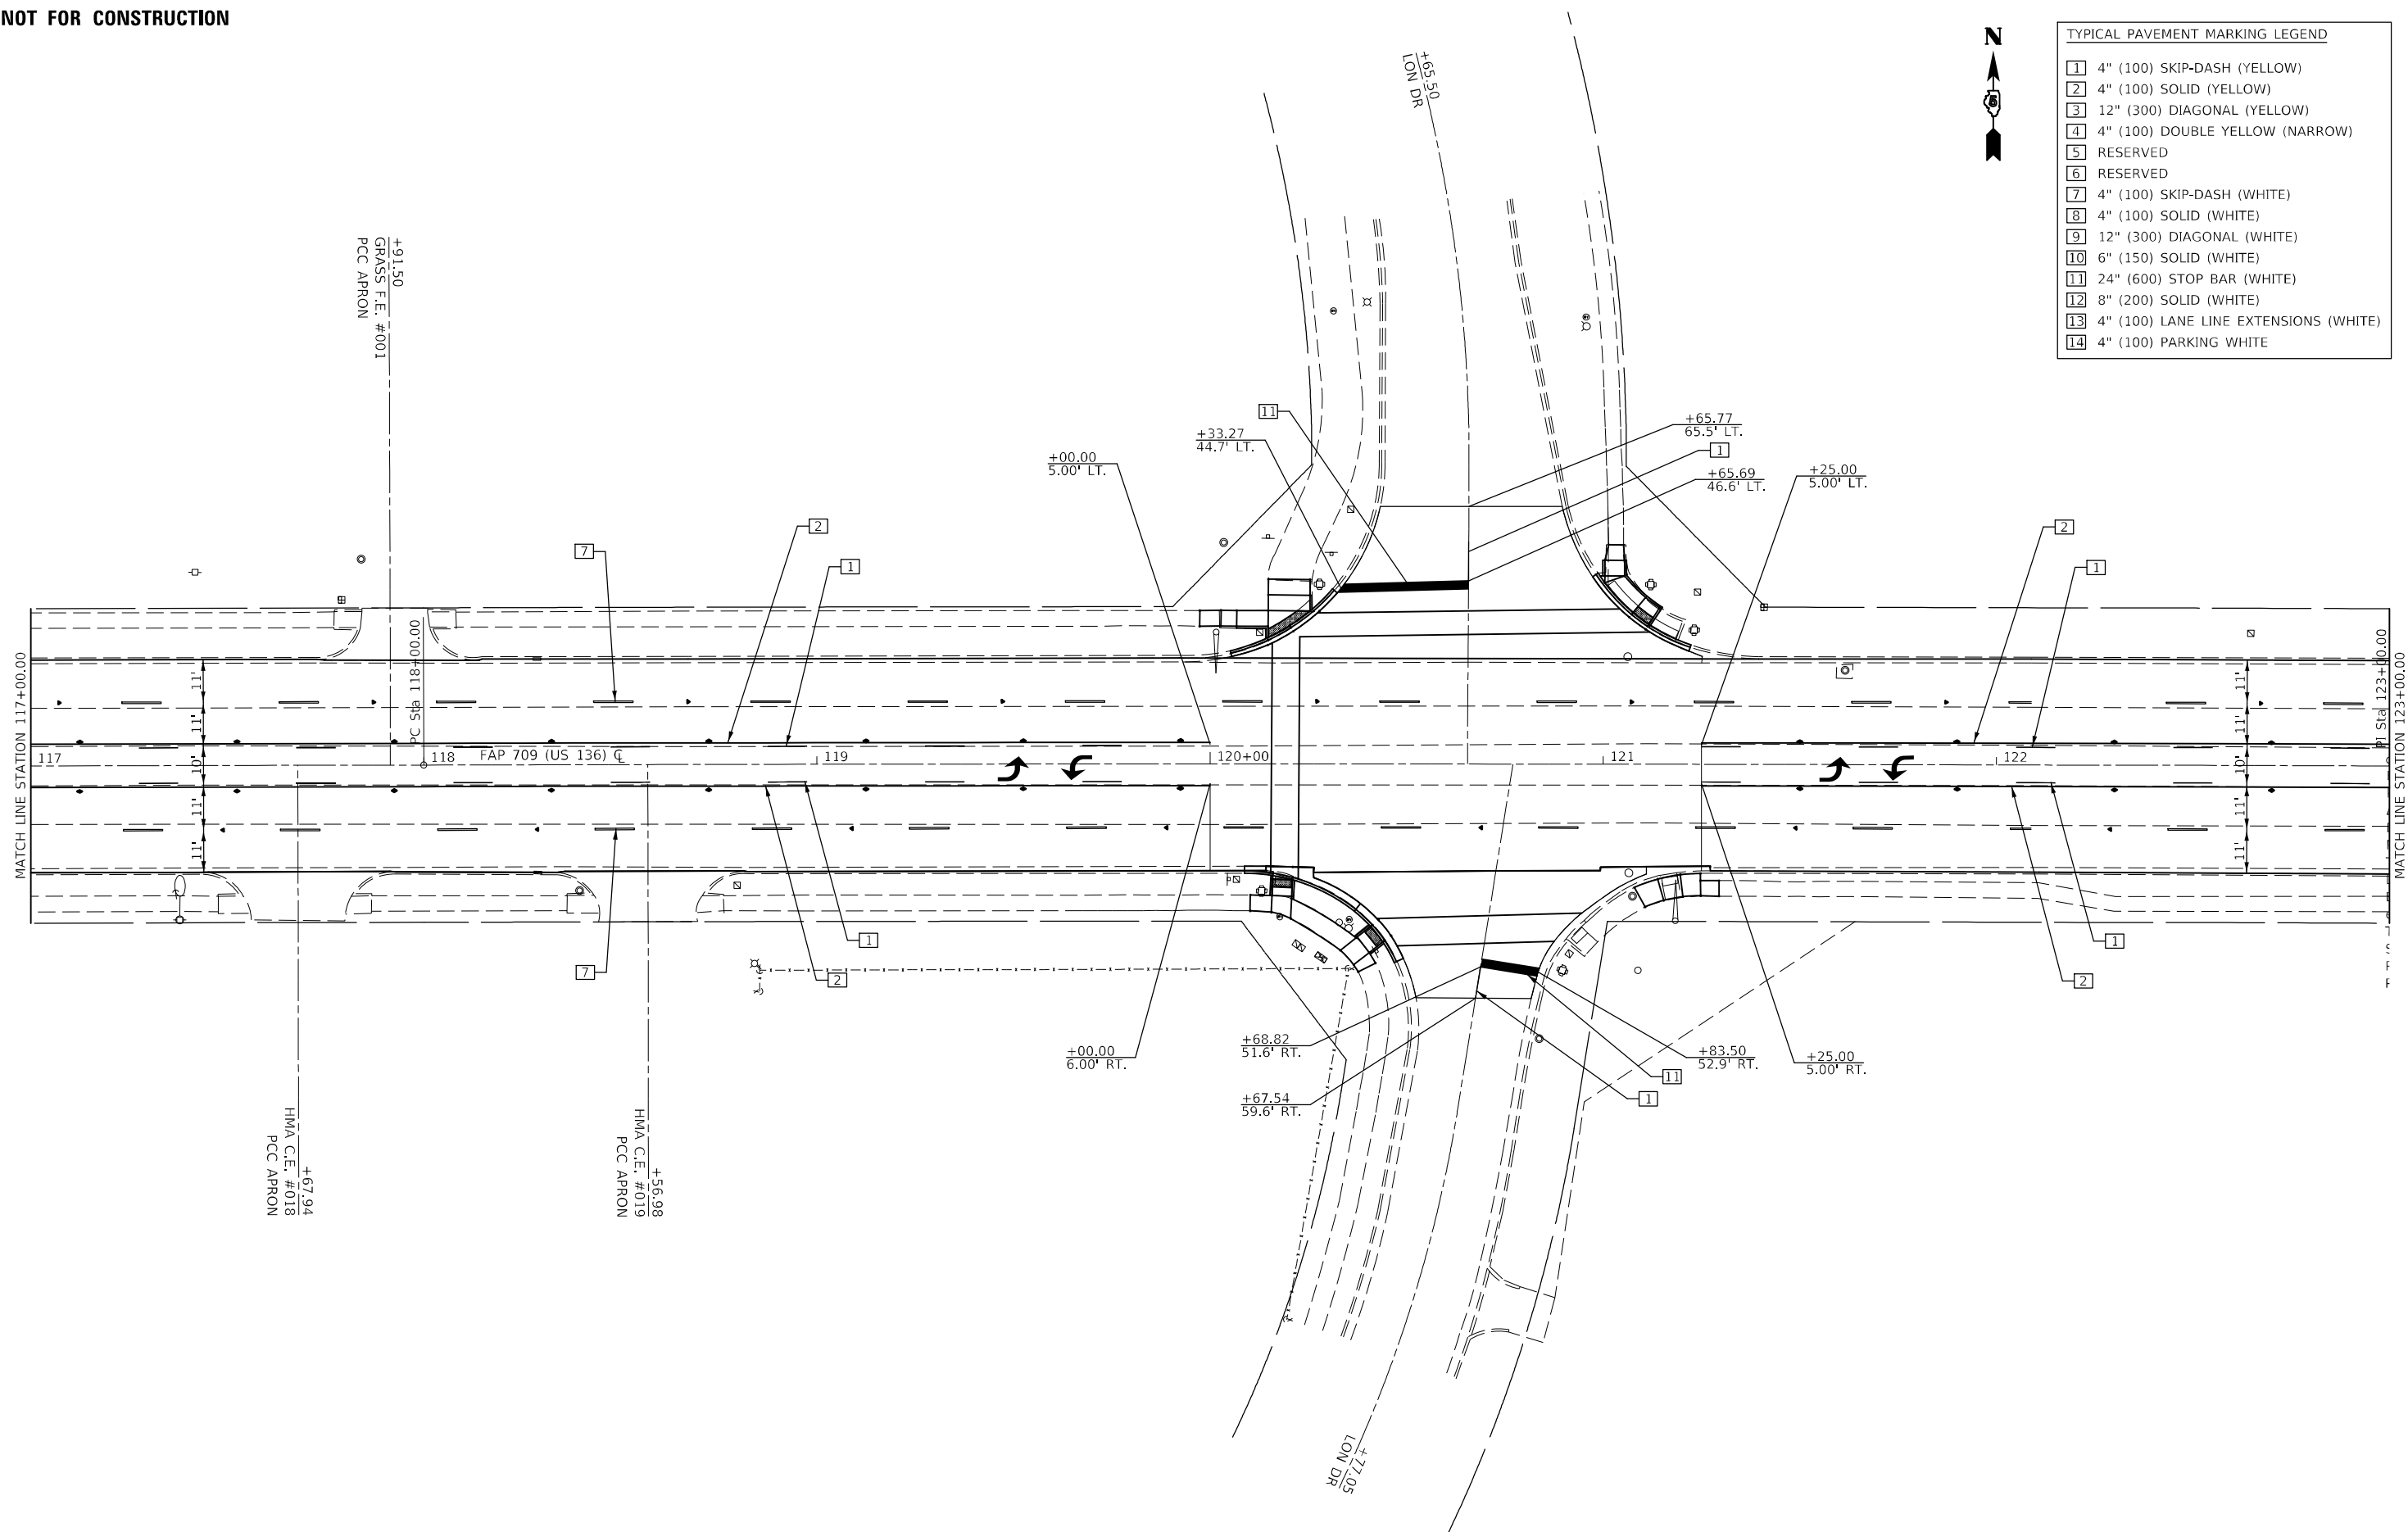

TYPICAL PAVEMENT MARKING LEGEND	
1	4" (100) SKIP-DASH (YELLOW)
2	4" (100) SOLID (YELLOW)
3	12" (300) DIAGONAL (YELLOW)
4	4" (100) DOUBLE YELLOW (NARROW)
5	RESERVED
6	RESERVED
7	4" (100) SKIP-DASH (WHITE)
8	4" (100) SOLID (WHITE)
9	12" (300) DIAGONAL (WHITE)
10	6" (150) SOLID (WHITE)
11	24" (600) STOP BAR (WHITE)
12	8" (200) SOLID (WHITE)
13	4" (100) LANE LINE EXTENSIONS (WHITE)
14	4" (100) PARKING WHITE

USER NAME = Tyler,Person	DESIGNED -	REVISED -
	DRAWN -	REVISED -
PLOT SCALE = 40,0000 * / in.	CHECKED -	REVISED -
PLOT DATE = 1/26/2023	DATE -	REVISED -

STATE OF ILLINOIS
DEPARTMENT OF TRANSPORTATION

FAP 709 (US 136)
PAVEMENT MARKING PLAN SHEET DETAIL

SCALE: 1" = 20'	SHEET 4 OF 7 SHEETS	STA. 117+00.00 TO STA. 123+00.00
-----------------	---------------------	----------------------------------


F.A.P. RTE.	SECTION	COUNTY	TOTAL SHEETS	SHEET NO.
709	(113)RS-7	CHAMPAIGN	103	63
		CONTRACT NO. 70944		
ILLINOIS		FED. AID PROJECT		

MODEL: \$MODEL NAMES
FILE NAME: pwi\\nldot-pwi-benilev.com\\rwdot Documents\\DOT Offices\\District 5\\Projects\\D570944\\CADData\\CADsheets\\D570944-shit-Pavement Marking Plan Sheets.dgn

TRAFFIC SIGNAL MODERNIZATION

F.A.P. 709 (U.S. 136 / E. Grove Ave.)

&
Mapplewood Dr.

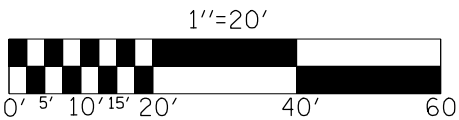

REMOVAL



STA. 100+18.2; 56.6' LT.
REMOVE EXIST. CONC. FDN. = 1 EA.

STA. 100+12.6; 63.5' LT.
REMOVE EXIST. HANDHOLE = 1 EA.

STA. 100+00.5; 58.7' LT.
REMOVE EXIST. CONC. FDN. = 1 EA.

STA. 100+00.3; 48.3' LT.
REMOVE EXIST. DBL. HANDHOLE = 1 EA.

STA. 2362+25.6; 42.1' LT.
REMOVE EXIST. CONC. FDN. = 1 EA.

LIGHTING STANDARD TO BE
REMOVED BY OTHERS

STA. 101+09.0; 66.3' LT.
REMOVE EXIST. CONC. FDN. = 1 EA.

STA. 101+09.0; 52.7' LT.
REMOVE EXIST. HANDHOLE = 1 EA.

STA. 101+12.2; 45.4' LT.
REMOVE EXIST. CONC. FDN. = 1 EA.

STA. 2362+35.0; 38.5' RT.
REMOVE EXIST. HANDHOLE = 1 EA.

STA. 2362+36.1; 39.4' RT.
REMOVE EXIST. CONC. FDN. = 1 EA.

STA. 2362+38.3; 72.7' RT.
REMOVE EXIST. HANDHOLE = 1 EA.

STA. 100+05.1; 70.3' RT.
REMOVE EXIST. HANDHOLE = 1 EA.

STA. 100+20.1; 73.1' RT.
REMOVE EXIST. CONC. FDN. = 1EA.

STA. 101+36.4; 38.4 RT.
REMOVE EXIST. CONC. FDN. = 1 EA.

STA. 101+14.1; 47.6' RT.
REMOVE EXIST. CONC. FDN. = 1 EA.

STA. 101+14.1; 47.6' RT.
REMOVE EXIST. CONC. FDN. = 1 EA.

STA. 101+01.7; 54.2' RT.
REMOVE EXIST. CONC. FDN. = 1 EA.

STA. 100+97.8; 71.5' RT.
REMOVE EXIST. HANDHOLE = 1 EA.

LEGEND

- EXISTING SIGNAL POST FOUNDATION
- EXISTING CONTROLLER AND CABINET
- EXISTING SIGNAL HEAD AND POST
- EXISTING MAST ARM ASSEMBLY, SIGNAL HEAD
- EXISTING HANDHOLE
- EXISTING SERVICE INSTALLATION POLE
- EXISTING PEDESTRIAN SIGNAL HEAD
- EXISTING CONDUIT
- PROPOSED CONTROLLER AND CABINET
- PROPOSED SIGNAL HEAD AND POST
- PROPOSED MAST ARM ASSEMBLY, SIGNAL HEAD, BACKPLATE
- PROPOSED HANDHOLE
- PROPOSED DOUBLE HANDHOLE
- PROPOSED PEDESTRIAN SIGNAL HEAD
- PROPOSED PEDESTRIAN PUSHBUTTON
- PROPOSED SERVICE INSTALLATION

STATE OF ILLINOIS
DEPARTMENT OF TRANSPORTATION

TRAFFIC SIGNAL MODERNIZATION
EXISTING SIGNAL REMOVAL

SCALE: SHEET OF SHEETS STA. TO STA.

F.A. RTE.	SECTION	COUNTY	TOTAL SHEETS	SHEET NO.
CONTRACT NO.				
ILLINOIS FED. AID PROJECT				

USER NAME = Tyler,Plerson	DESIGNED -	REVISED -
	DRAWN -	REVISED -
PLOT SCALE = 40,0000 ' / in.	CHECKED -	REVISED -
PLOT DATE = 1/26/2023	DATE -	REVISED -

MODEL: s:\MODEL NAMES
FILE: s:\models\paw.bentley.com\PIV\DOT\Documents\DOT Offices\District 5\Projects\DOT 70944\CADD\data\Design\DOT 70944 - Traffic Signal sheet file.dgn

TRAFFIC SIGNAL MODERNIZATION


F.A.P. 709 (U.S. 136 / E. Grove Ave.)

&

Mapplewood Dr.

$$1'' = 20'$$


TRAFFIC SIGNAL LAYOUT

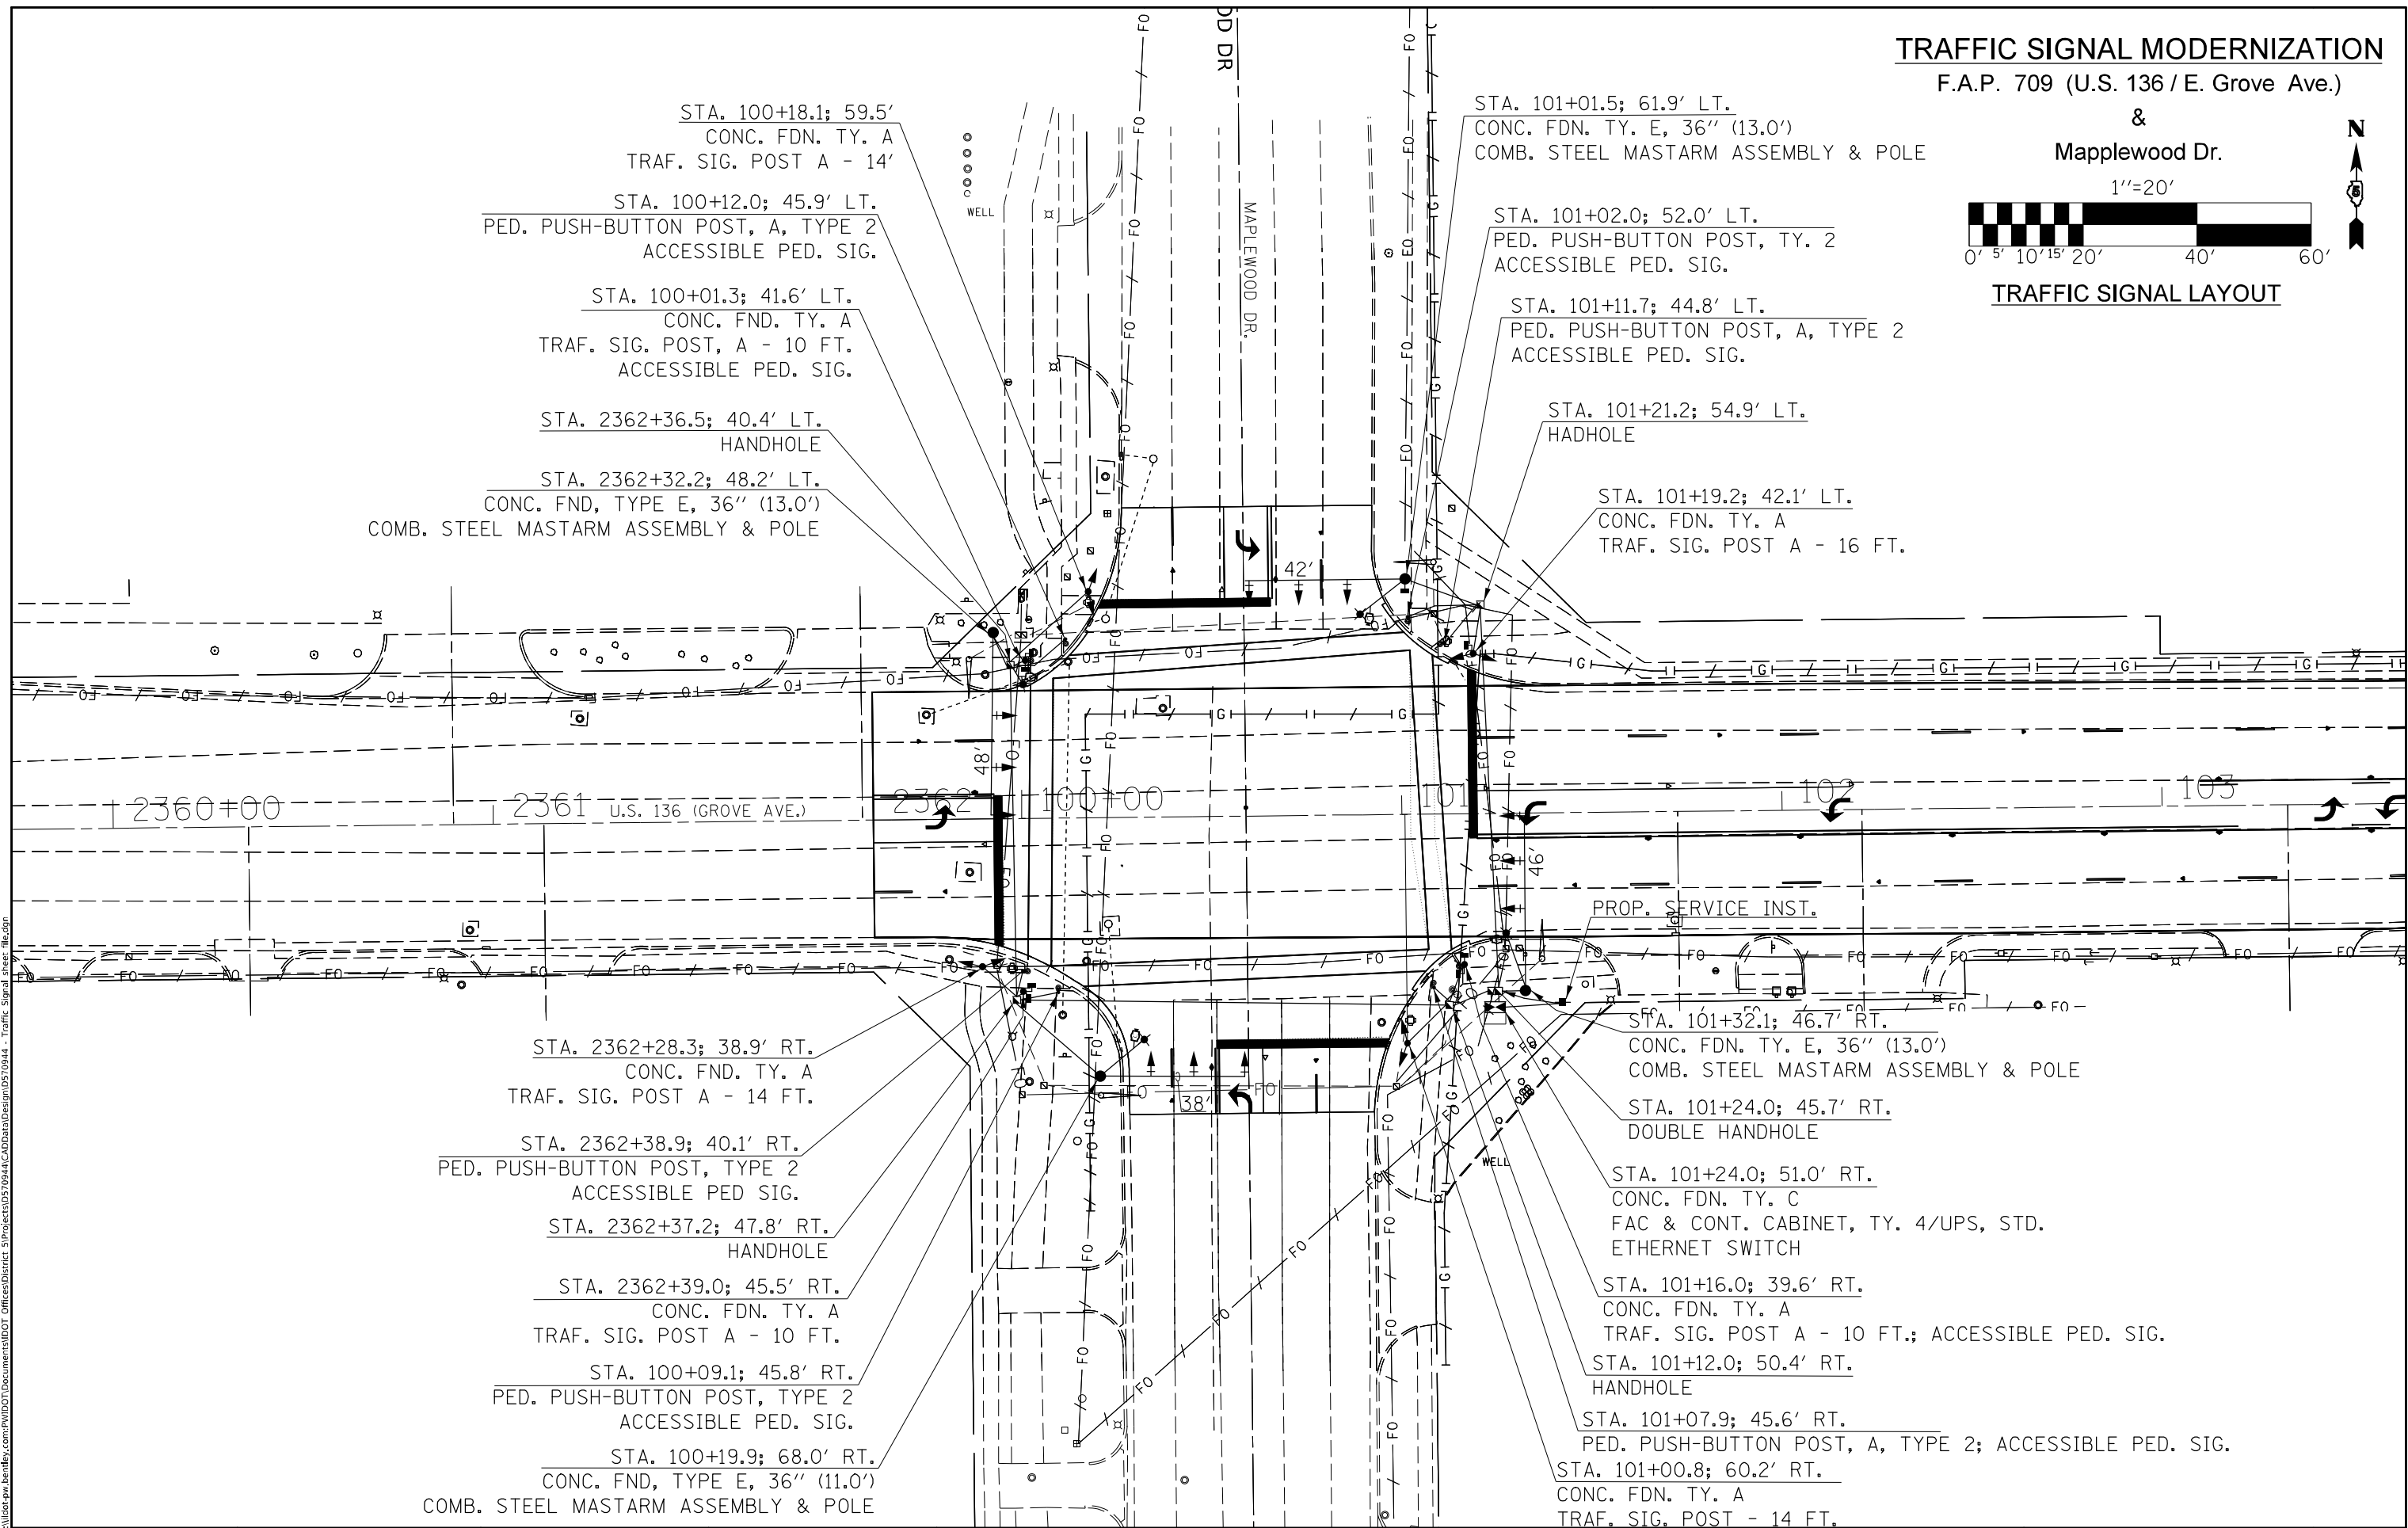

USER NAME = Tyler, Pierson	DESIGNED -	REVISED -
	DRAWN -	REVISED -
PLOT SCALE = 40,0000 ' / in.	CHECKED -	REVISED -
PLOT DATE = 1/26/2023	DATE -	REVISED -

**STATE OF ILLINOIS
DEPARTMENT OF TRANSPORTATION**

TRAFFIC SIGNAL MODERNIZATION PROPOSED TRAFFIC SIGNAL LAYOUT

SCALE:	SHEET	OF	SHEETS	STA.	TO STA.
--------	-------	----	--------	------	---------


F.A. RTE.	SECTION	COUNTY	TOTAL SHEETS	SHEET NO.
		CONTRACT NO.		
		ILLINOIS FED. AID PROJECT		

MODEL: \$MODELNAME\$
FILE NAME: pvs:\widot-pw_bentley.com\PWIDOT\Documents\IDOT_Offices\District_5\Projects\ID570944\CADDData\Design\ID570944 - Traffic Signal sheet file.dgn


TRAFFIC SIGNAL MODERNIZATION

F.A.P. 709 (U.S. 136 / E. Grove Ave.)

&
Mapplewood Dr.

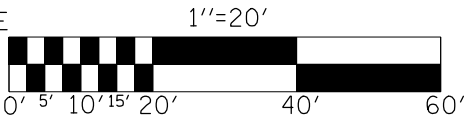

CONDUIT & CABLE LAYOUT

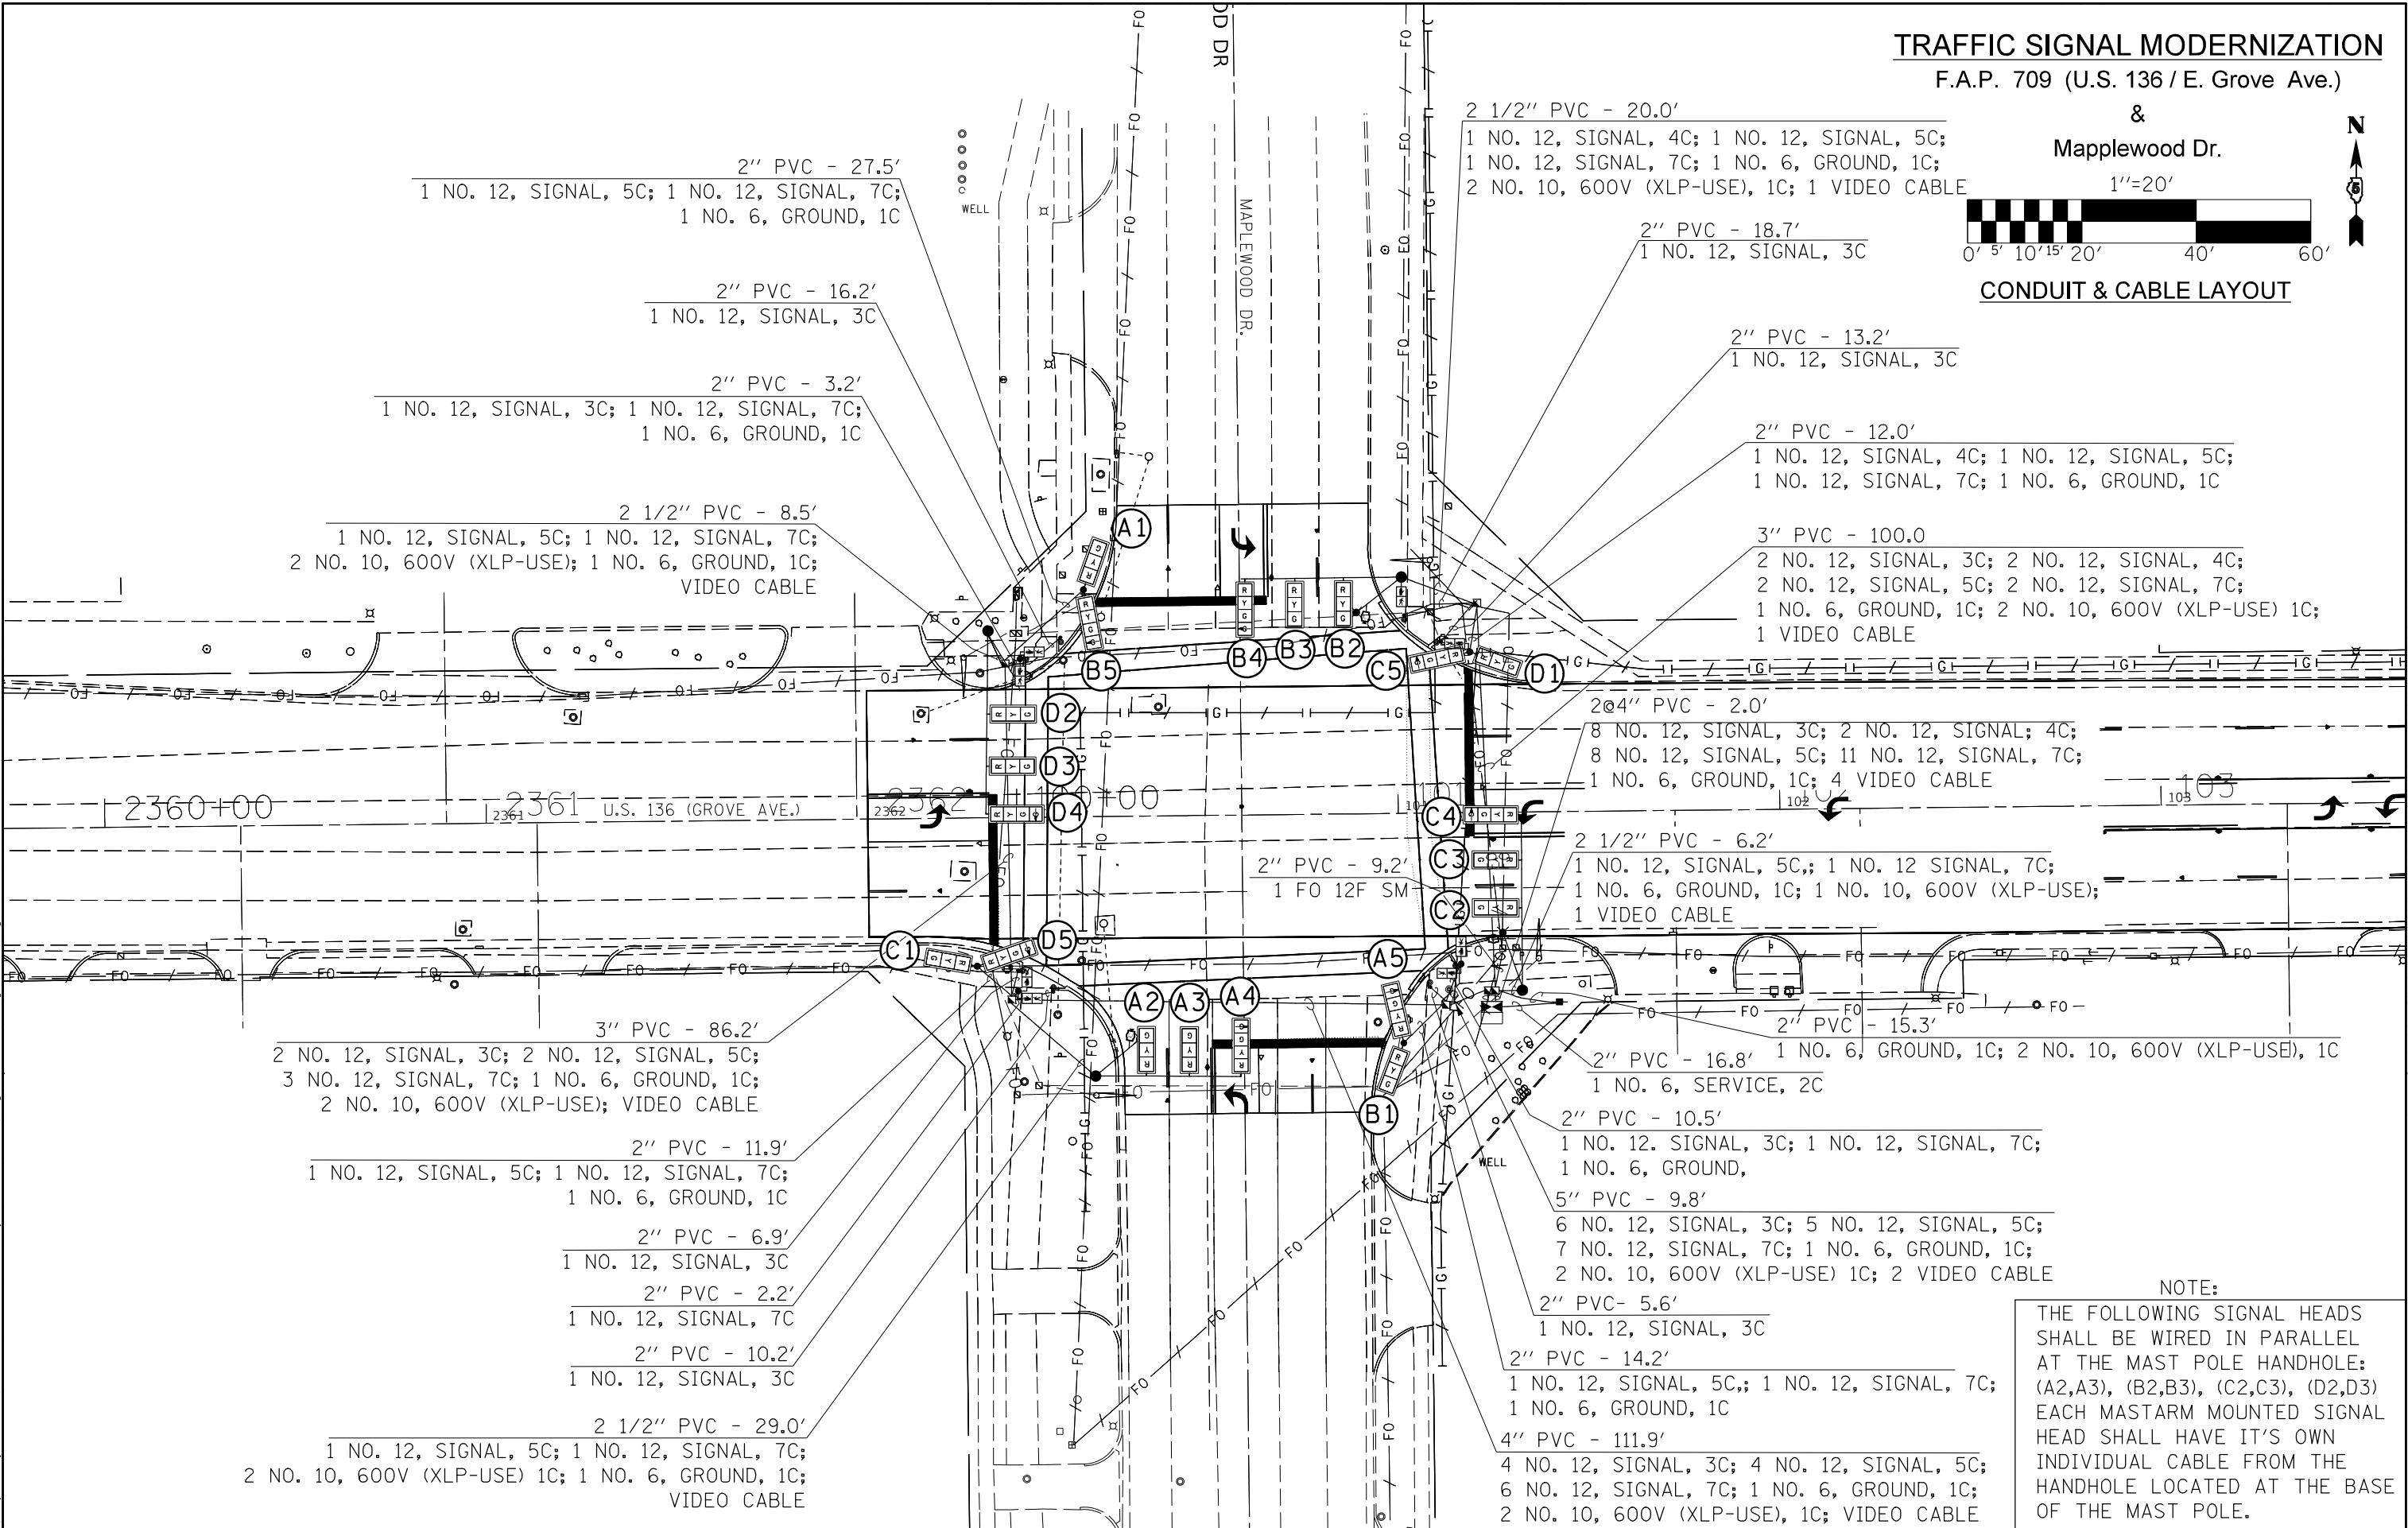

NOTE:

THE FOLLOWING SIGNAL HEADS SHALL BE WIRED IN PARALLEL AT THE MAST POLE HANDHOLE: (A2,A3), (B2,B3), (C2,C3), (D2,D3) EACH MASTARM MOUNTED SIGNAL HEAD SHALL HAVE IT'S OWN INDIVIDUAL CABLE FROM THE HANDHOLE LOCATED AT THE BASE OF THE MAST POLE.

MODEL: s:\MODEL NAMES
FILE: s:\models\paw\hwy\com\paw\DOT\Documents\DOT Offices\District 5\Projects\0570944\CAD\data\Design\0570944 - Traffic Signal sheet file.dgn

USER NAME = Tyler,Plerson	DESIGNED -	REVISED -
	DRAWN -	REVISED -
PLOT SCALE = 40,0000 ' / in.	CHECKED -	REVISED -
PLOT DATE = 1/26/2023	DATE -	REVISED -

STATE OF ILLINOIS
DEPARTMENT OF TRANSPORTATION

TRAFFIC SIGNAL MODERNIZATION
CONDUIT & CABLE LAYOUT

SCALE: SHEET OF SHEETS STA. TO STA.

F.A. RTE.	SECTION	COUNTY	TOTAL SHEETS	SHEET NO.
CONTRACT NO.				
ILLINOIS FED. AID PROJECT				

BILL OF MATERIALS


U.S. 136 & MAPPLEWOOD DR.

ITEM	UNIT	QUANTITY
SERVICE INSTALLATION, TYPE A	EACH	1.0
UNDERGROUND CONDUIT, PVC, 2" DIA.	FOOT	185.0
UNDERGROUND CONDUIT, PVC, 2 1/2" DIA.	FOOT	64.0
UNDERGROUND CONDUIT, PVC, 3" DIA.	FOOT	187.0
UNDERGROUND CONDUIT, PVC, 4" DIA.	FOOT	116.0
HANDHOLE	EACH	4.0
DOUBLE HANDHOLE	EACH	1.0
ELECTRIC CABLE IN CONDUIT, 600V (XLP-TYPE USE) 1/C NO. 10	FOOT	1479.0
LUMINAIRE, LED, ROADWAY, OUTPUT DESIGNATION G	EACH	4.0
FULL-ACTUATED CONTROLLER AND TYPE IV CABINET	EACH	1.0
UNINTERRUPTABLE POWER SUPPLY, STANDARD	EACH	1.0
ELECTRIC CABLE IN CONDUIT, SIGNAL NO. 12 3C	FOOT	1291.0
ELECTRIC CABLE IN CONDUIT, SIGNAL NO. 12 4C	FOOT	325.0
ELECTRIC CABLE IN CONDUIT, SIGNAL NO. 12 5C	FOOT	1483.0
ELECTRIC CABLE IN CONDUIT, SIGNAL NO. 12 7C	FOOT	1436.0
ELECTRIC CABLE IN CONDUIT, SERVICE, NO. 6 2C	FOOT	32.0
ELECTRIC CABLE IN CONDUIT, EQUIPMENT GROUNDING CONDUCTOR, NO. 6 1C	FOOT	529.0
TRAFFIC SIGNAL POST, ALUMINUM 10 FT.	EACH	3.0
TRAFFIC SIGNAL POST, ALUMINUM 14 FT.	EACH	3.0
TRAFFIC SIGNAL POST, ALUMINUM 16 FT.	EACH	1.0
STEEL COMBINATION MAST ARM ASSEMBLY AND POLE 38 FT.	EACH	1.0
STEEL COMBINATION MAST ARM ASSEMBLY AND POLE 42 FT.	EACH	1.0
STEEL COMBINATION MAST ARM ASSEMBLY AND POLE 46 FT.	EACH	1.0
STEEL COMBINATION MAST ARM ASSEMBLY AND POLE 48 FT.	EACH	1.0
CONCRETE FOUNDATION, TYPE A	FOOT	21.7
CONCRETE FOUNDATION, TYPE C	FOOT	3.5
CONCRETE FOUNDATION, TYPE E 36-INCH DIAMETER	FOOT	50.0
SIGNAL HEAD, POLYCARBONATE, LED, 1-FACE, 3-SECTION, BRACKET MOUNTED	EACH	4.0
SIGNAL HEAD, POLYCARBONATE, LED, 1-FACE, 3-SECTION, MAST ARM MOUNTED	EACH	8.0
SIGNAL HEAD, POLYCARBONATE, LED, 1-FACE, 4-SECTION, BRACKET MOUNTED	EACH	4.0
SIGNAL HEAD, POLYCARBONATE, LED, 1-FACE, 4-SECTION, MAST ARM MOUNTED	EACH	4.0
PEDESTRIAN SIGNAL HEAD, POLYCARBONATE, LED, 1-FACE, BRACKET MOUNTED WITH COUNT DOWN TIMER	EACH	8.0
TRAFFIC SIGNAL BACKPLATE, LOUVERED, ALUMINUM	EACH	20.0
REMOVE EXISTING TRAFFIC SIGNAL EQUIPMENT	EACH	1.0
REMOVE EXISTING HANDHOLE	EACH	6.0
REMOVE EXISTING DOUBLE HANDHOLE	EACH	1.0
REMOVE EXISTING CONCRETE FOUNDATION	EACH	10.0
ETHERNET SWITCH	EACH	1.0
VIDEO DETECTION SYSTEM COMPLETE	EACH	1.0
FIBER OPTIC CABLE 12 FIBERS, SINGLE MODE	FOOT	71.0
PEDESTRIAN PUSH-BUTTON POST, UNPAINTED ALUMINUM, TYPE II	EACH	6.0
ACCESSIBLE PEDESTRIAN SIGNALS	EACH	8.0


U.S. 136 & MAPPLEWOOD DR. SCHEDULES

<u>81400100 HANDHOLE</u>			<u>87800100 CONC. FDN. TY. A</u>			<u>89502380 REM. EXIST. HANDHOLE</u>		
STA. 2362+36.5; 40.4' LT.	1.0	EACH	STA. 2362+28.3; 38.9' RT.	3.1	FOOT	STA. 100+12.6; 63.5' LT.	1.0	EACH
STA. 2362+37.2; 47.8' RT.	1.0	EACH	STA. 2362+39.0; 47.8' RT.	3.1	FOOT	STA. 2362+35.0; 38.5' RT.	1.0	EACH
STA. 101+21.2; 54.9' LT.	1.0	EACH	STA. 100+01.3; 41.6' LT.	3.1	FOOT	STA. 100+05.1; 70.3' RT.	1.0	EACH
STA. 101+12.0; 50.40' RT.	<u>1.0</u>	EACH	STA. 100+18.3; 59.5' LT.	3.1	FOOT	STA. 100+97.8; 71.5' RT.	1.0	EACH
			STA. 101+00.8; 60.2' RT.	3.1	FOOT	STA. 101+09.0; 52.7' LT.	<u>1.0</u>	EACH
TOTAL =	4.0	EACH	STA. 101+16.0; 39.6' RT.	3.1	FOOT			
			STA. 101+19.2; 42.1' LT.	<u>3.1</u>	FOOT	TOTAL =	5.0	EACH
			TOTAL =	21.7	FOOT			
<u>81400300 DOUBLE HANDHOLE</u>						<u>89502382 REM. EXIST. DBL HANDHOLE</u>		
STA. 101+24.0; 45.7' RT.	1.0	EACH	<u>87800150 CONC. FDN. TY. C</u>			STA. 100+00.3; 48.3' LT.	1.0	EACH
			STA. 101+24.0; 51.0' RT.	3.5	FOOT			
<u>87502640 TRAFFIC SIGNAL POST, A 10 FT.</u>						<u>89502385 REM. EXIST. CONC. FDN.</u>		
STA. 2363+39.0; 45.5' RT.	1.0	EACH				STA. 2362+25.6; 42.1' LT.	1.0	EACH
STA. 100+01.3; 41.6' LT.	1.0	EACH	<u>87800415 CONC. FDN. TY. E-36"</u>			STA. 2362+36.1; 39.4' RT.	1.0	EACH
STA. 101+16.0; 39.6' RT.	<u>1.0</u>	EACH	STA. 2362+32.2; 48.2' LT.	13.0	FOOT	STA. 100+00.5; 58.7' LT.	1.0	EACH
TOTAL =	3.0	EACH	STA. 100+19.9; 68.0' RT.	11.0	FOOT	STA. 100+18.2; 56.6' LT.	1.0	EACH
			STA. 101+01.5; 61.9' LT.	13.0	FOOT	STA. 100+20.1; 73.1' RT.	1.0	EACH
			STA. 101+32.1; 46.7' RT.	<u>13.0</u>	FOOT	STA. 101+01.7; 54.2' RT.	1.0	EACH
<u>87502680 TRAFFIC SIGNAL POST, A 14 FT.</u>			TOTAL =	50.0	FOOT	STA. 101+09.0; 66.3' LT.	1.0	EACH
STA. 2362+28.3; 38.9' RT.	1.0	EACH				STA. 101+12.2; 45.4' LT.	1.0	EACH
STA. 100+18.1; 59.5' LT.	1.0	EACH	<u>X87600100 PED. P-B POST TY 2</u>			STA. 101+14.1; 47.6' RT.	<u>1.0</u>	EACH
STA. 101+00.8; 60.2' RT.	<u>1.0</u>	EACH					9.0	EACH
TOTAL =	3.0	EACH	STA. 2362+38.9; 40.1' RT.	1.0	EACH	<u>X8760200 ACCESSIBLE PEDESTRIAN SIGNALS</u>		
			STA. 100+09.1; 45.8' RT.	1.0	EACH	STA. 100+12.0; 45.9' LT.	1.0	EACH
			STA. 100+12.0; 45.9' LT.	1.0	EACH	STA. 100+01.3; 41.6' LT.	1.0	EACH
<u>87502700 TRAFFIC SIGNAL POST, A 16 FT.</u>			STA. 101+02.0; 52.0' LT.	1.0	EACH	STA. 2362+38.9; 40.1' RT.	1.0	EACH
STA. 101+19.2; 42.1' LT.	1.0	EACH	STA. 101+11.7; 44.8' LT.	1.0	EACH	STA. 100+09.1; 68.0' RT.	1.0	EACH
			STA. 101+07.9; 45.6' RT.	<u>1.0</u>	EACH	STA. 101+02.0; 52.0' LT.	1.0	EACH
			TOTAL =	6.0	EACH	STA. 101+11.7; 44.8' LT.	1.0	EACH
<u>87702920 STL. COMB. MAA&P 38 FT.</u>			<u>X8760200 ACCESSIBLE PED. SIGNALS</u>			STA. 101+07.9; 45.6' RT.	1.0	EACH
STA. 100+19.9; 68.0' RT.	1.0	EACH	STA. 2362+38.9; 40.1' RT.	1.0	EACH	STA. 101+16.0; 39.6' RT.	<u>1.0</u>	EACH
			STA. 100+09.1; 45.8' RT.	1.0	EACH	TOTAL =	8.0	EACH
<u>87702940 STL COMB. MAA&P 42 FT.</u>			STA. 100+01.3; 41.6' LT.	1.0	EACH			
STA. 101+01.5; 61.9' LT.	1.0	EACH	STA. 100+12.0; 45.9' LT.	1.0	EACH			
			STA. 101+02.0; 52.0' LT.	1.0	EACH			
			STA. 101+11.7; 44.8' LT.	1.0	EACH			
<u>87702960 STL COMB. MAA&P 46 FT.</u>			STA. 101+07.9; 45.6' RT.	1.0	EACH			
STA. 101+32.1; 46.7' RT.	1.0	EACH	STA. 101+16.0; 39.6' RT.	<u>1.0</u>	EACH			
			TOTAL =	8.0	EACH			
<u>87702970 STL COMB. MAA&P 48 FT.</u>								
STA. 2632+32.2; 48.2' LT.	1.0	EACH						


	USER NAME = Tyler, Pierson	DESIGNED -	REVISED -	STATE OF ILLINOIS DEPARTMENT OF TRANSPORTATION	U.S. 136 & MAPLESTREET DR.				F.A. RTE.	SECTION	COUNTY	TOTAL SHEETS	SHEET NO.	
		DRAWN -	REVISED -		BILL OF MATERIALS & SCHEDULES									
	PLOT SCALE = 40,0000' / in.	CHECKED -	REVISED -						CONTRACT NO.					
	PLOT DATE = 1/26/2023	DATE -	REVISED -		SCALE:	SHEET	OF	SHEETS	STA.	TO STA.				
										ILLINOIS FED. AID PROJECT				

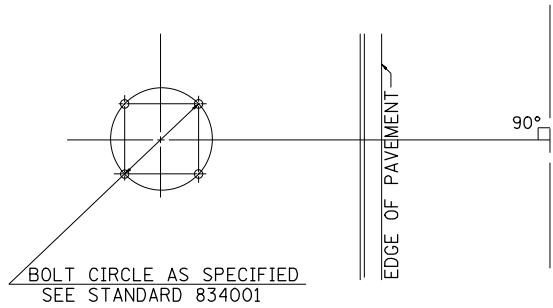

DETAIL OF MAST ARM FOUNDATION
BOLT PATTERN

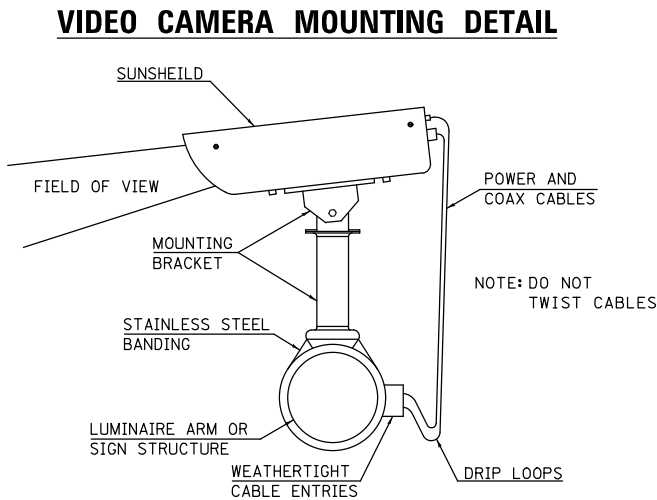


VIDEO CAMERA MOUNTING DETAIL

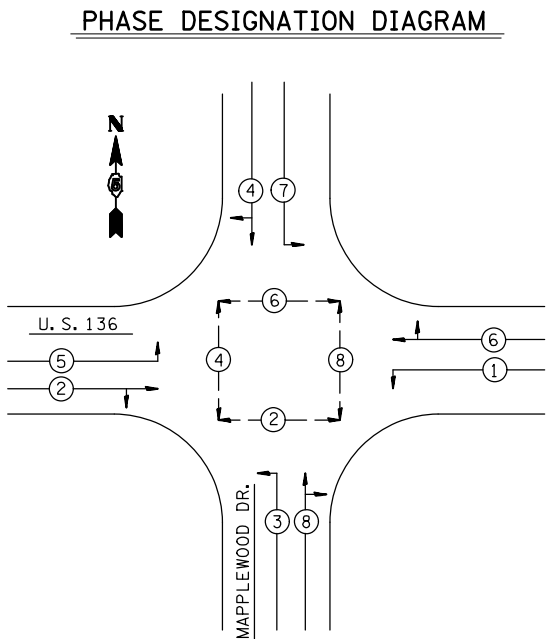


PHASE DESIGNATION DIAGRAM

- TRAFFIC SIGNAL GENERAL NOTES
- 1 THE ACTUAL LOCATION OF ALL SIGNAL FOUNDATIONS, HANDHOLES, AND TRAFFIC CONTROLLER WILL BE DETERMINED IN THE FIELD BY THE ENGINEER.
 - 2 THE FINAL LOCATIONS OF ALL TRAFFIC CONTROL ITEMS SHALL BE VERIFIED BY THE ENGINEER IN THE FIELD.
 - 3 POST MOUNTED SIGNALS SHALL BE INSTALLED SO THAT NO PART OF THE SIGNAL HEAD IS WITHIN 2 FT. OF THE FACE OF CURB.
 - 4 ALL MAST ARM POLES SHALL BE A MINIMUM OF 6 FT. FROM THE CENTER OF THE POLE TO THE FACE OF CURB (ON THE MAST ARM SIDE) OR AS SHOWN ON THE PLANS.
 - 5 COMBINATION MAST ARM ASSEMBLIES SHALL BE FURNISHED WITH 15' LUMINAIRE TRUSS ARMS WITH A MOUNTED LUMINAIRE HEIGHT OF 40 FT.
 - 6 ALL TRAFFIC SIGNAL MAST ARMS MUST BE DESIGNED FOR THE LOADINGS SHOWN ON THE HIGHWAY STANDARDS OR THESE SIGNAL PLANS, WHICHEVER IS GREATER.
 - 7 SIGNAL FACES FOR THE NORTH APPROACH ARE NOTED AS "A","B" FOR THE SOUTH APPROACH,"C" FOR THE WEST APPROACH, AND "D" FOR THE EAST APPROACH.
 - 8 ALIGN ADJACENT RED INDICATIONS TO SAME HEIGHT ABOVE PAVEMENT.
 - 9 THE BASE FOR A TRAFFIC SIGNAL POST SHALL BE SITUATED SUCH THAT THE HANDHOLE IS LOCATED ON A SIDE AWAY FROM A TRAVELED LANE.
 - 10 ITEMS REMOVED WILL BECOME THE PROPERTY OF THE CONTRACTOR UNLESS OTHERWISE NOTED ON THE PLANS.
 - 11 THE CONTRACTOR SHALL BE RESPONSIBLE FOR OBTAINING ELECTRICAL SERVICE FOR THE TRAFFIC SIGNALS. THE CONTRACTOR SHALL CONTACT THE UTILITY COMPANY PRIOR TO COMMENCEMENT OF WORK TO OBTAIN UTILITY COMPANY REQUIREMENTS FOR THE SERVICE INSTALLATION
 - 12 THE CONTRACTOR SHALL SUPPLY AND MOUNT SUPPLEMENTAL SIGNS BY THE MASTARM MOUNTED FYA SIGNAL HEADS STATING "LEFT TURN YIELD ON FLASHING YELLOW ARROW" (R10-1109 AS SHOWN IN THE ILLINOIS STANDARD HIGHWAY SIGNS BOOK -JANUARY, 2022)
 - 13 ALL WIRING SPLICES THAT OCCUR AT THE MAST ARM SHALL BE LOCATED IN THE HANDHOLE AT THE BASE OF THE POST.


MAST ARM DAMPENING DEVICE MOUNTING DETAIL

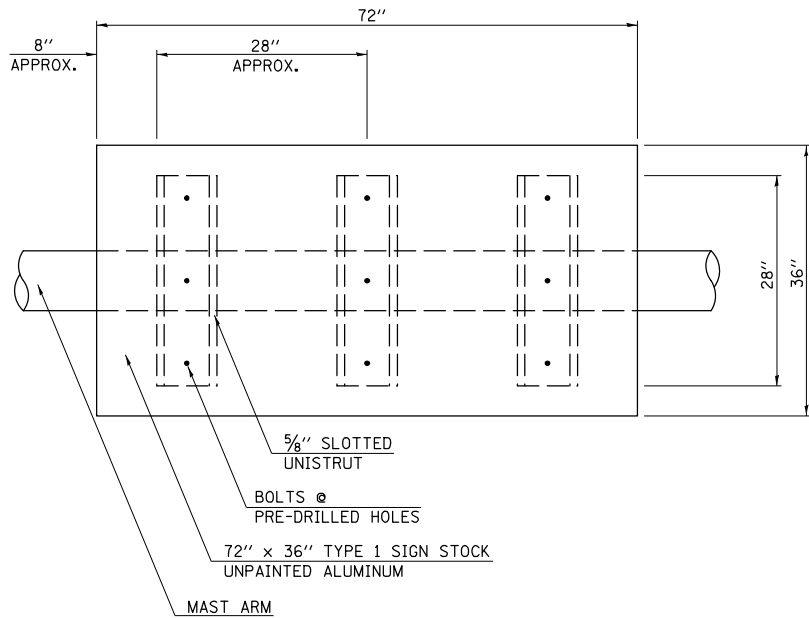

PLAN VIEW

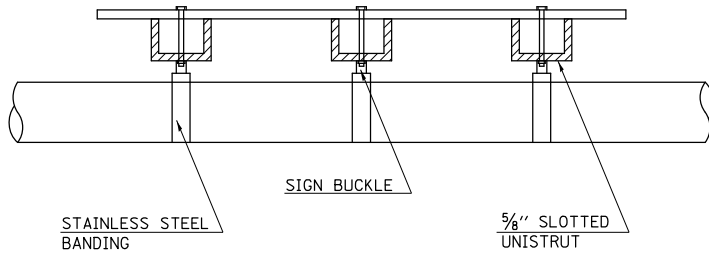

ELEVATION

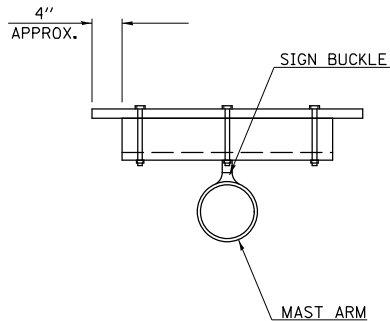

CROSS SECTION

MODEL: s:\MODEL NAMES
FILE NAME: s:\u1000-cw\hwy\com\p1\WIDOT\Documents\DOT Offices\Dirlet 5\Projects\0570944\CADD\Drawings\Design\0570944 - Traffic Signal sheet file.dgn

USER NAME = Tyler,Plerson	DESIGNED -	REVISED -
	DRAWN -	REVISED -
PLOT SCALE = 40,0000 * / in.	CHECKED -	REVISED -
PLOT DATE = 1/26/2023	DATE -	REVISED -

STATE OF ILLINOIS
DEPARTMENT OF TRANSPORTATION

U.S. 136 & MAPLESTREET DR. DETAILS			
SCALE:	SHEET	OF	SHEETS
STA.		TO STA.	

F.A. RTE.	SECTION	COUNTY	TOTAL SHEETS	SHEET NO.
CONTRACT NO.				
ILLINOIS FED. AID PROJECT				

TRAFFIC SIGNAL MODERNIZATION


F.A.P. 709 (U.S. 136 / E. Grove Ave.)

&
Lon Dr.

1"=20'



REMOVAL

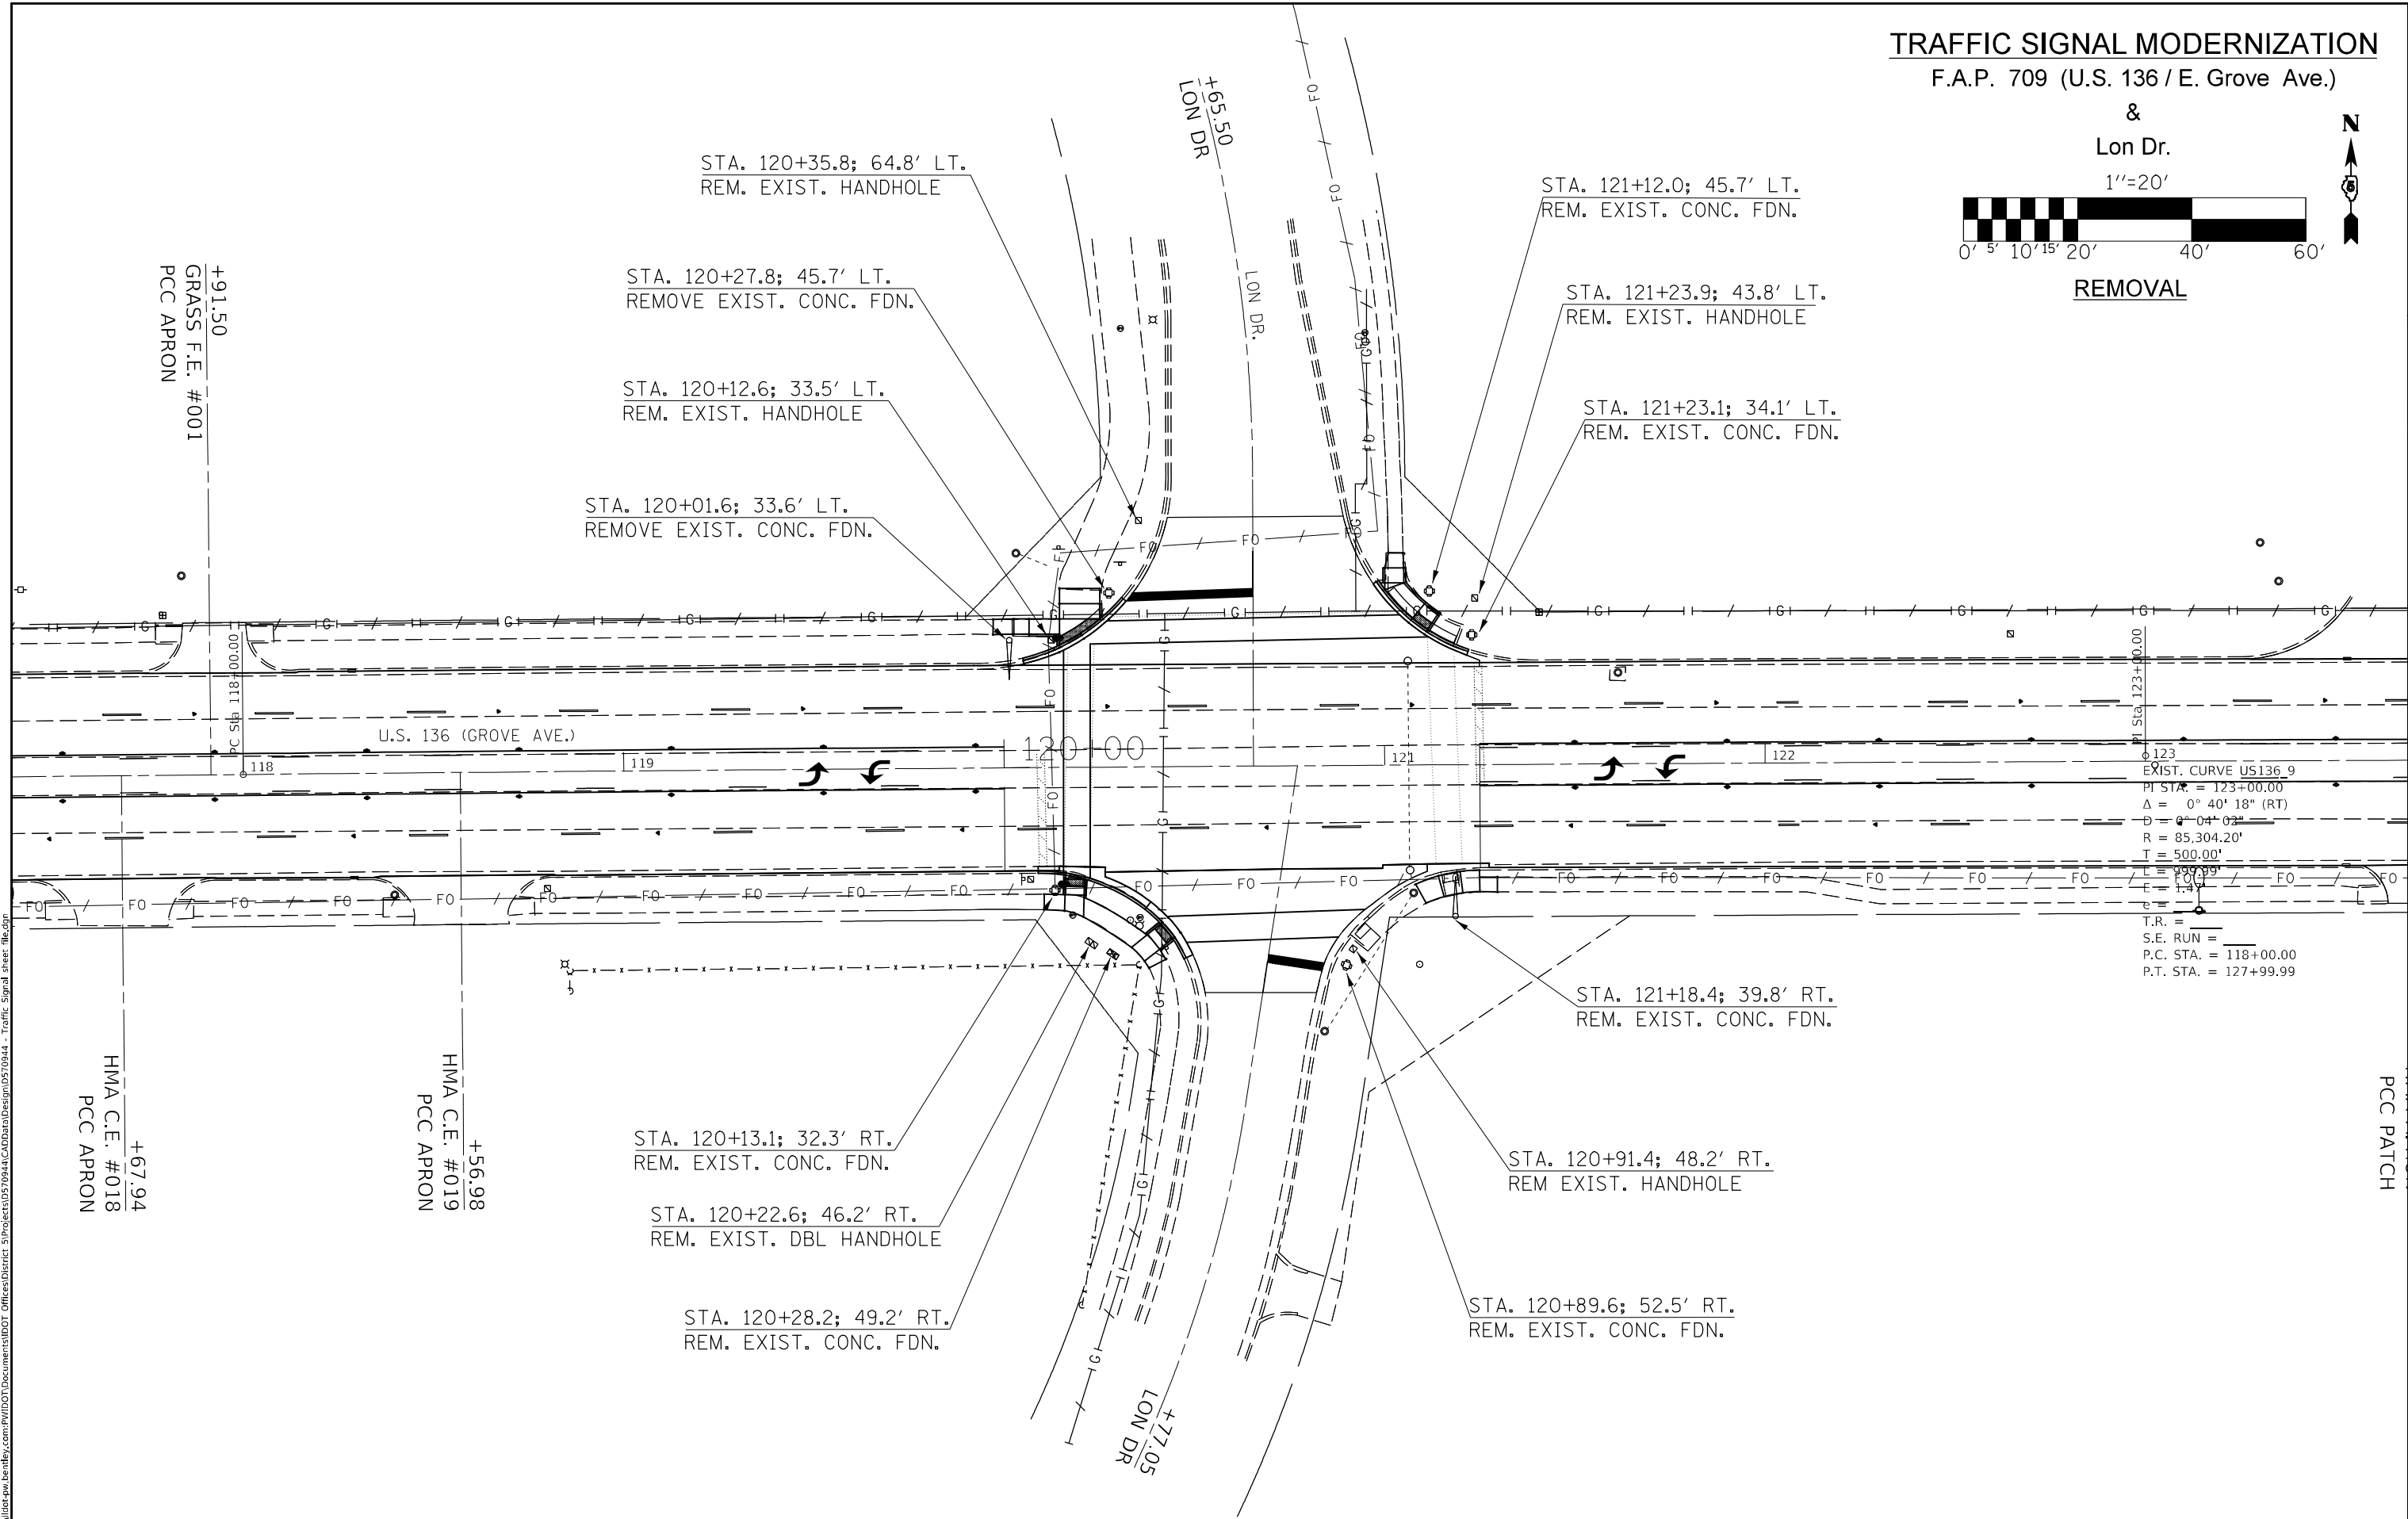

EXIST. CURVE US136_9
PI STA. = 123+00.00
Δ = 0° 40' 18" (RT)
D = 0' 04" 03"
R = 85,304.20'
T = 500.00'
L = 989.99'
E = 1.41'
T.R. =
S.E. RUN =
P.C. STA. = 118+00.00
P.T. STA. = 127+99.99

MODEL: s:\MODEL NAMES
FILE: s:\models\paw\paw.bentley.com\FWIDOT\Documents\DOT Offices\District 5\Projects\0570944\CADdata\Design\0570944 - Traffic Signal sheet file.dgn

USER NAME = Tyler,Plerson	DESIGNED -	REVISED -
	DRAWN -	REVISED -
PLOT SCALE = 40,0000 ' / in.	CHECKED -	REVISED -
PLOT DATE = 1/26/2023	DATE -	REVISED -

STATE OF ILLINOIS
DEPARTMENT OF TRANSPORTATION

LON DRIVE EXISTING SIGNAL REMOVAL

SCALE: SHEET OF SHEETS STA. TO STA.

F.A. RTE.	SECTION	COUNTY	TOTAL SHEETS	SHEET NO.
CONTRACT NO.				
ILLINOIS FED. AID PROJECT				

TRAFFIC SIGNAL MODERNIZATION


F.A.P. 709 (U.S. 136 / E. Grove Ave.)

&
Lon Dr.

1"=20'



FLASHING BEACON LAYOUT

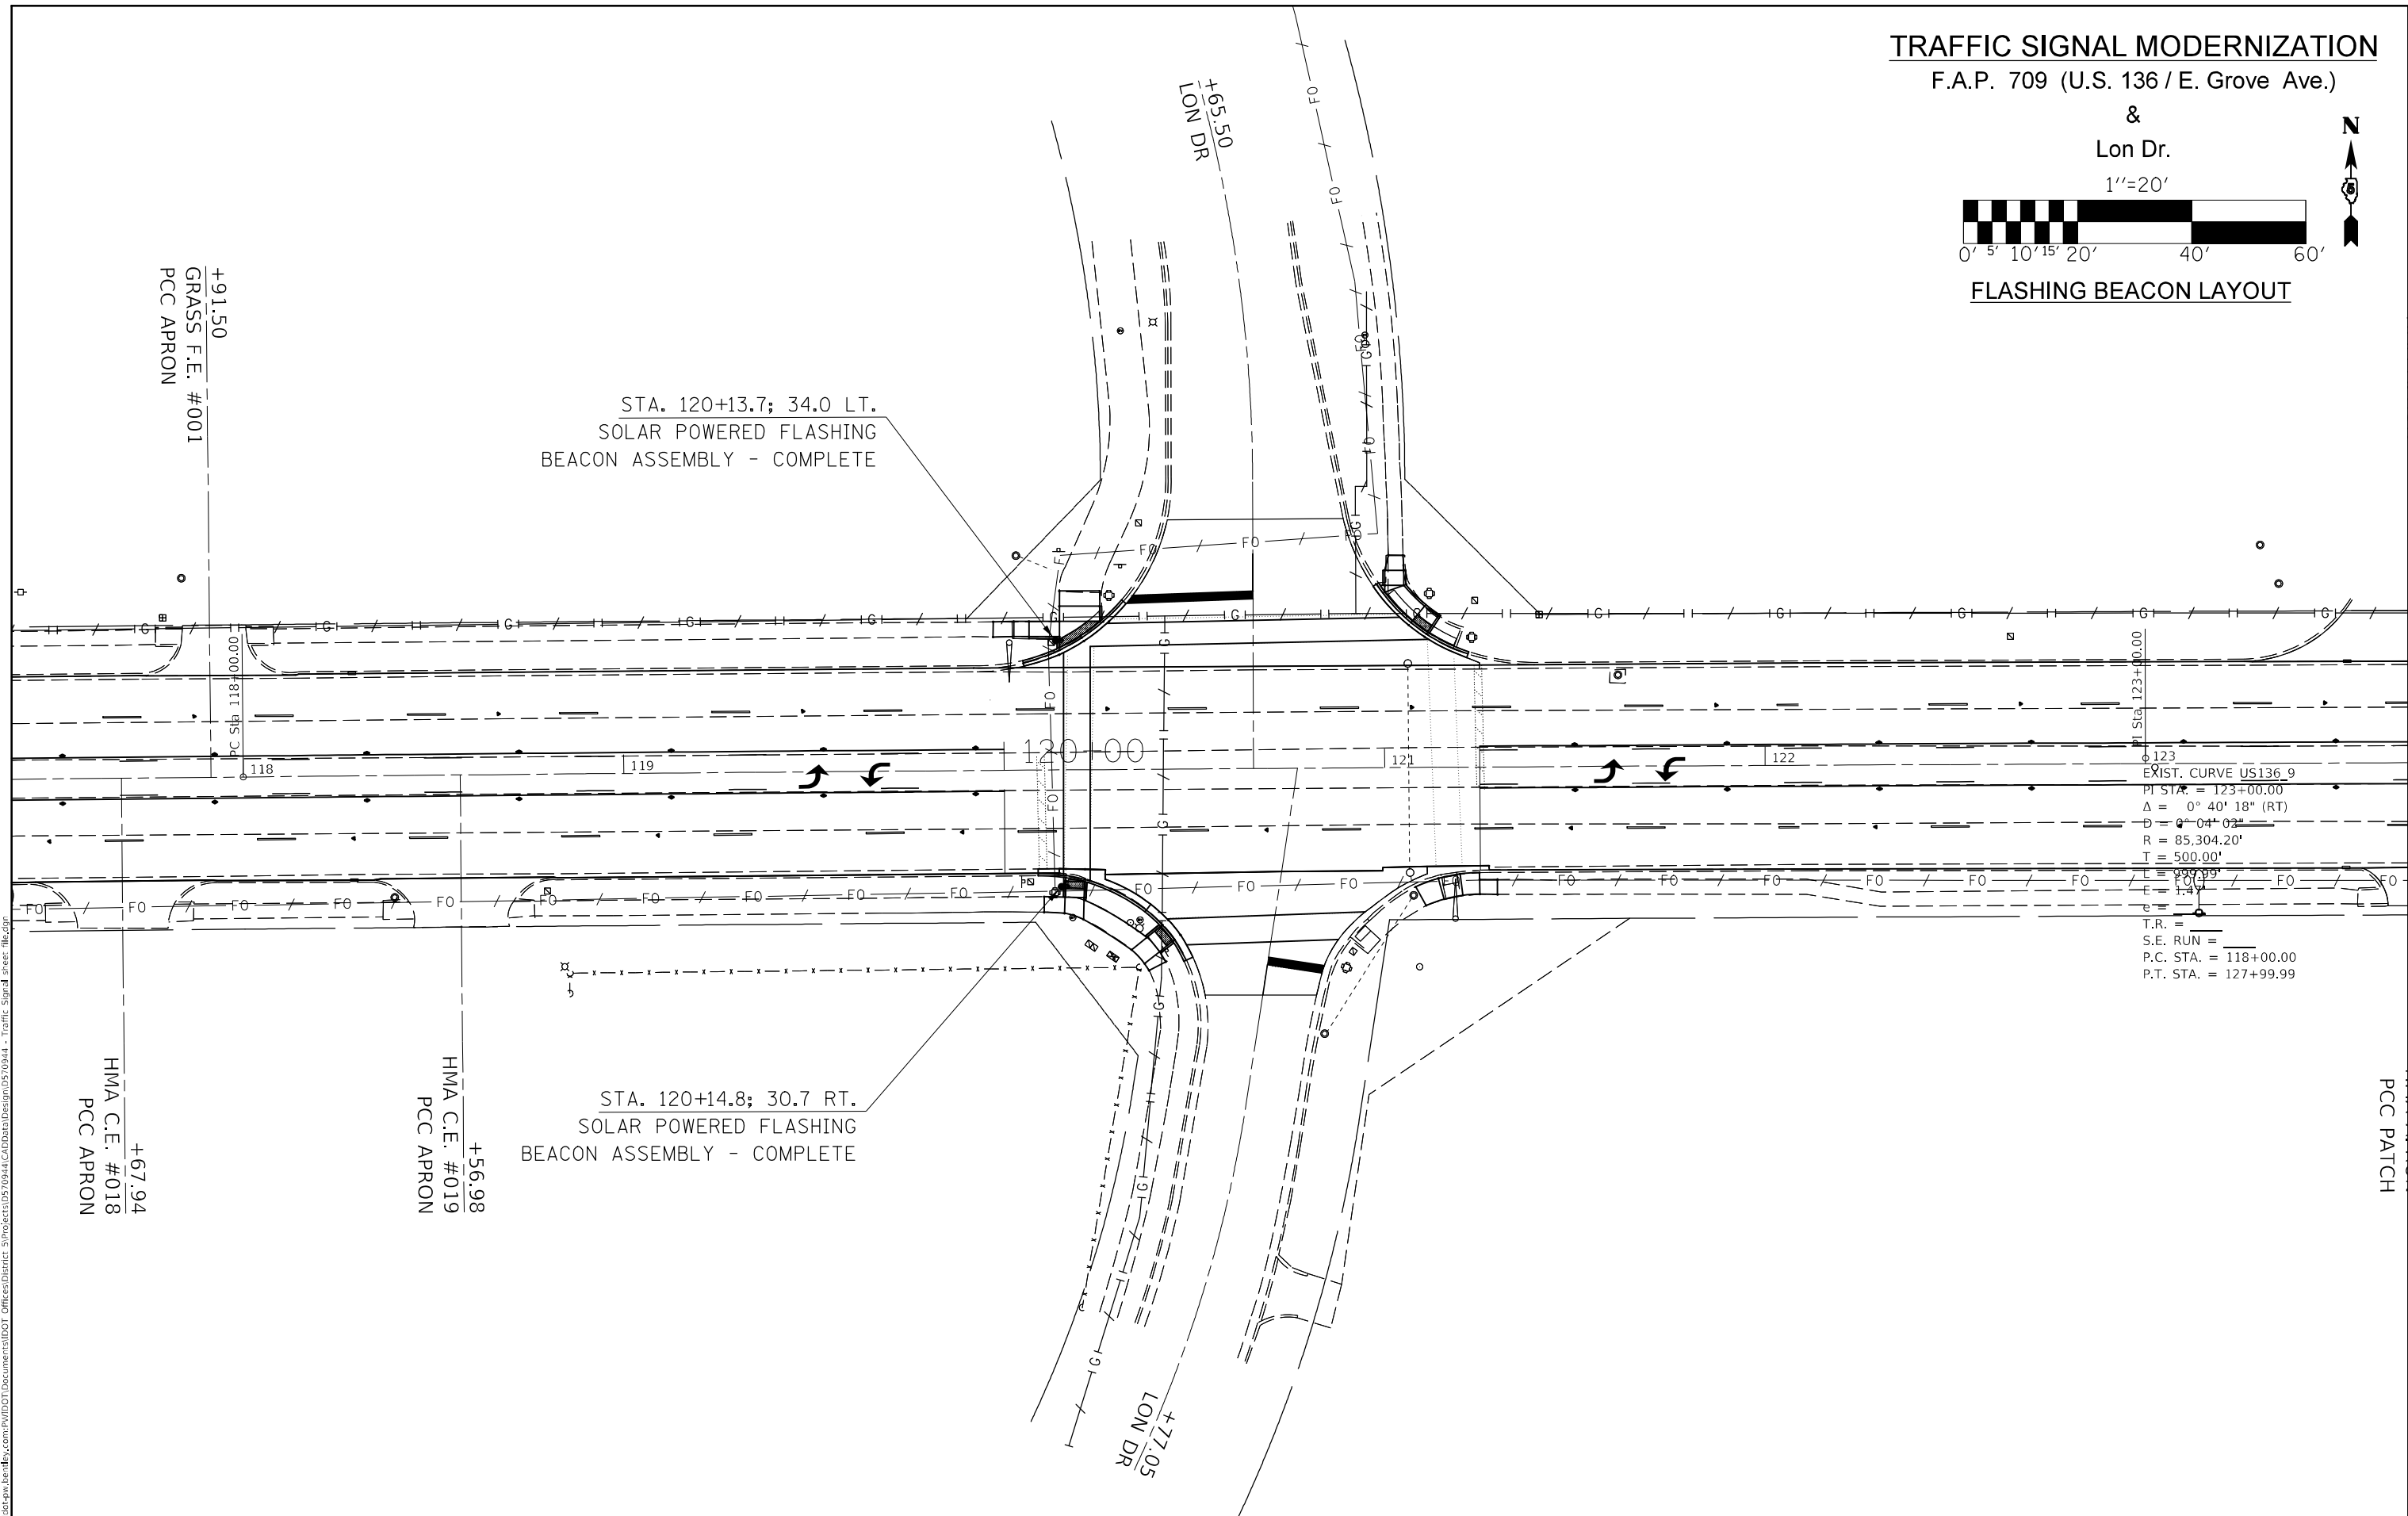

123
EXIST. CURVE US136_9
PI STA. = 123+00.00
 Δ = 0° 40' 18" (RT)
D = 0-04-03
R = 85,304.20'
T = 500.00'
L = 989.99'
E = 1.41'
T.R. =
S.E. RUN =
P.C. STA. = 118+00.00
P.T. STA. = 127+99.99

MODEL: 31MODEL.NAMES
FILE: 31a11c-pxw.bentley.com:PIV\DOT\Documents\DOT_Offices\District 5\Projects\0570944\CADD\data\Design\0570944 - Traffic Signal sheet file.dgn

USER NAME = Tyler,Plerson	DESIGNED -	REVISED -
	DRAWN -	REVISED -
PLOT SCALE = 40,0000 * / in.	CHECKED -	REVISED -
PLOT DATE = 1/26/2023	DATE -	REVISED -


STATE OF ILLINOIS
DEPARTMENT OF TRANSPORTATION

LON DRIVE RECTANGULAR RAPID FLASHING BEACON
ASSEMBLY (COMPLETE)

SCALE: SHEET OF SHEETS STA. TO STA.

F.A. RTE.	SECTION	COUNTY	TOTAL SHEETS	SHEET NO.
CONTRACT NO.				
ILLINOIS FED. AID PROJECT				

MODEL: \$MODELNAMES
FILE NAME: pw:\ldot-pw.bentley.com\PW\DOT\Documents\DOT Offices\District 5\Projects\D570944\CADData\Design\D570944 - Traffic Signal sheet file.dgn

 

R10-25
(9x12)

NOTES:

1. WARNING SIGN SHALL HAVE A FLUORESCENT YELLOW-GREEN BACKGROUND COLOR, SUPPLEMENTAL WARNING PLAQUE BACKGROUND COLOR TO MATCH
2. SIGNS SHALL MEET MUTCD MINIMUM RETROREFLECTIVITY REQUIREMENTS, PER ASTM D4956



89502380 REMOVE EXIST. HANDHOLE

89502382 REMOVE EX. DBL. HANDHOLE

89502385 REMOVE EXIST. CONC. FDN.

TOTAL = 8 EACH

X1400326 RECT. RAPID FLASH. BEACON ASSEMBLY

TOTAL = 2 EACH

BILL OF MATERIALS

U.S. 136 & LON DR.

**STATE OF ILLINOIS
DEPARTMENT OF TRANSPORTATION**

U.S. 136 & LON DR. BILL OF MATERIALS, SCHEDULES, & DETAILS					F.A. RTE.	SECTION		COUNTY	TOTAL SHEETS	SHEET NO.
SCALE:					SHEET		OF	SHEETS	STA.	TO STA.
					CONTRACT NO.					
						ILLINOIS	FED. AID	PROJECT		

USER NAME = Tyler, Pierson	DESIGNED -	REVISED -
	DRAWN -	REVISED -
PLOT SCALE = 40,0000 ' / in.	CHECKED -	REVISED -
PLOT DATE = 1/26/2023	DATE -	REVISED -


LENGTH: 47'-0" BK. TO BK. OF ABUTMENTS
WIDTH: 35'-2" OUT-TO-OUT
BRIDGE RDWY WIDTH: 32'-0"
APPROACH RDWY WIDTH: 32'-0"

Plan view of the bridge structure showing the roadway, abutments, and creek. The diagram includes stationing (298 to 301), centerline (C.E.) and face of earth (F.E.) lines, and dimensions for the bridge deck and approach. A north arrow is located in the top left corner.


Key features and dimensions:

- Stationing: 298, 299, 300, 301
- Centerline (C.E.) and Face of Earth (F.E.) lines.
- Dimensions: 49'-0" BK. TO BK., 35'-2" 0. TO 0., 26' AGG., 18' AGG., 14' EARTH, 20' EARTH.
- Labels: STA 299+49.50 BK OF W. ABUT., STA 299+98.50 BK OF E. ABUT., EAST FORK SALT CR., SALT CREEK AT STATION 299+74, 32'-0" ROADWAY WIDTH, SKEWED 0° S.N. 010-0257.


PLAN VIEW
S. N. 010-0257

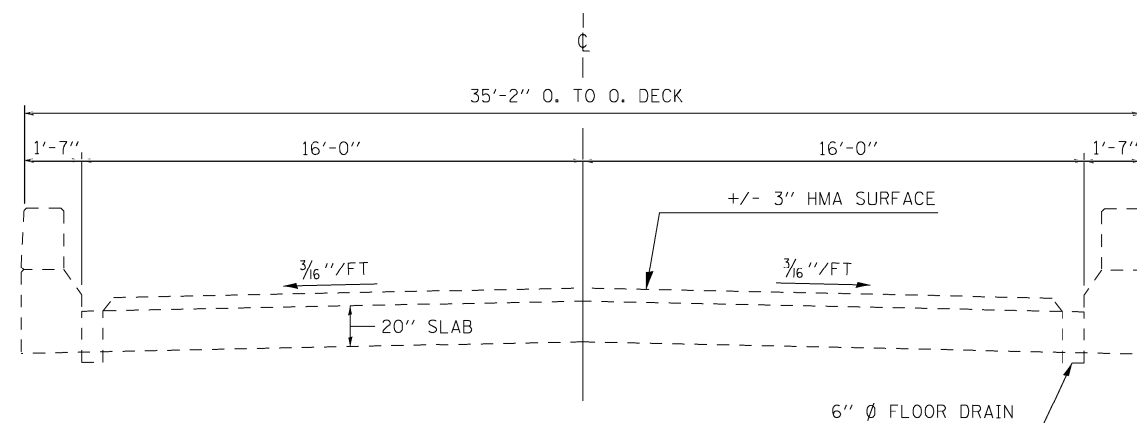

EXISTING TYPICAL CROSS SECTION
(LOOKING EAST)

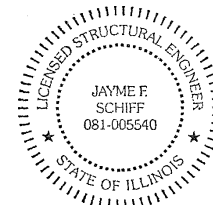**EXPIRES 11-30-2024**

Jay F. Schiff

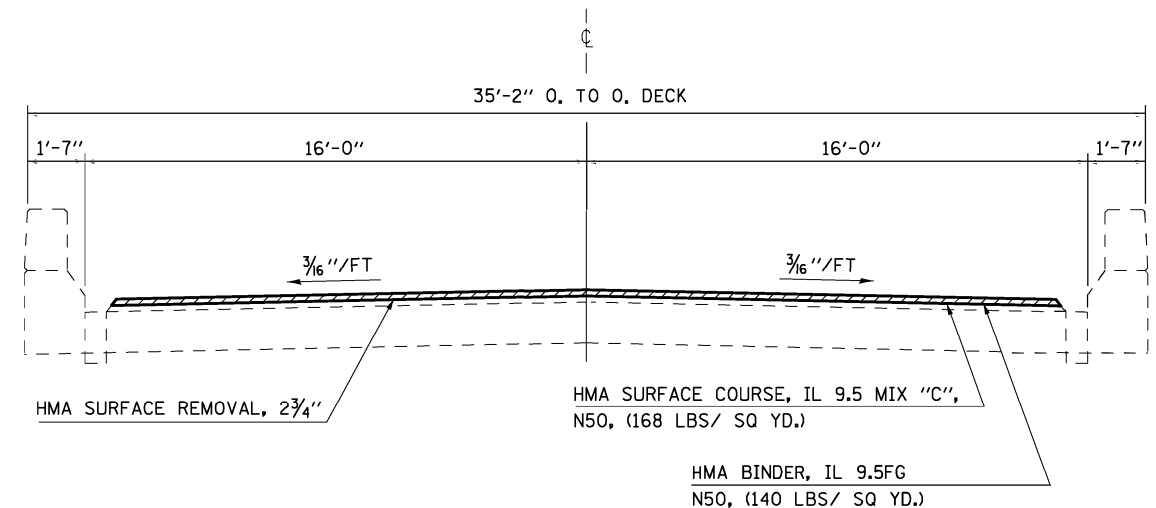

PROPOSED TYPICAL CROSS SECTION
(LOOKING EAST)

PLAN DIMENSIONS AND DETAILS RELATIVE TO THE STRUCTURE HAVE BEEN TAKEN FROM EXISTING PLANS AND ARE SUBJECT TO NOMINAL CONSTRUCTION VARIATIONS. IT SHALL BE THE CONTRACTOR'S RESPONSIBILITY TO VERIFY SUCH DIMENSIONS AND DETAILS IN THE FIELD AND MAKE THE NECESSARY APPROVED ADJUSTMENTS PRIOR TO CONSTRUCTION OR ORDERING OF MATERIALS. SUCH VARIATIONS SHALL NOT BE CAUSE FOR ADDITIONAL COMPENSATION OR A CHANGE IN THE SCOPE OF WORK. HOWEVER, THE CONTRACTOR WILL BE PAID FOR THE QUANTITY ACTUALLY FURNISHED AT THE CONTRACT UNIT PRICE FOR THE WORK.

ITEM	UNITS	TOTAL
BITUMINOUS MATERIALS (TACK COAT)	SQ YD	99.0
HMA BINDER N-50, IL 9.5FG 140 LBS / SQ YD	TON	11.0
HMA SURFACE COURSE, IL 9.5 MIX C, N-50, 168 LBS / SQ YD	TON	13.0
HOT-MIX ASPHALT SURFACE REMOVAL 2- $\frac{3}{4}$ "	SQ YD	146.0


1. COLD MILLING THE SAME WIDTH AS THE ADJACENT ROADWAY ACROSS THE STRUCTURE AT DEPTH OF 2¾".
2. INLAY PROPOSED 2¾" HMA SURFACE COURSE ACROSS BRIDGE DECK AND APPROACH PAVEMENTS.

 H.M.A. SURFACE COURSE INLAY, 2¾"

FILE NAME =	USER NAME = Tyler.Pierson	DESIGNED - JMS	REVISED -	STATE OF ILLINOIS DEPARTMENT OF TRANSPORTATION	GENERAL PLAN & STRUCTURE DETAIL S.N. 010-0257					F.A.P. RTE.	SECTION	COUNTY	TOTAL SHEETS	SHEET NO.
px\\ltdot-pw.bentley.com\\PMDOT\\Documents\\NDDOT\\Offices\\District 5\\Projects\\0570944\\CADD\\Hydraulics\\70944-shr-WORKFILE.dgn		CHECKED -	REVISED -		709	(113)RS-7	CHAMPAIGN							
PLOT SCALE = 0.0000' / 1in.		DATE = 05-03-22	REVISED -		CONTRACT NO. 70944									
MODELNAME					SCALE: 1" = 20'	SHEET 1	OF 1	SHEETS	STA. 298+00.00	TO STA. 301+00.00	ILLINOIS FED. AID PROJECT			

- 1) M.E.G. = MATCH EXISTING GRADE.
- 2) EXISTING CONDITIONS MAY VARY SLIGHTLY IN THE FIELD. THE ENGINEER CAN ADJUST GRADES AND TIE IN LOCATIONS AS NECESSARY TO CONSTRUCT RAMP. ANY ADJUSTMENTS MADE BY THE ENGINEER SHALL MEET ADA REQUIREMENTS FOR CURB RAMPS.
- 3) MAX. ALLOWABLE RUNNING SLOPE OF RAMP = 1:12 (8.3%), SLOPE <7% PREFERRED.
- 4) MAX. ALLOWABLE RUNNING SLOPE OF TURNING SPACE = 1:50 (2%), SLOPE <1.5% PREFERRED
- 5) MIN ALLOWABLE WIDTH OF RAMP = 4'
- 6) MAX. ALLOWABLE CROSS SLOPE OF SIDEWALK OR LANDING = 1:50 (2%), SLOPE <1.5% PREFERRED

LOCATION # 5 - N.W. QUADRANT US 136 & BETHANY PARK DR			
LOCATION	STATION	OFFSET	ELEV.
1	108+00.58	35.04 LT	730.46
2	108+02.19	39.04 LT	730.39
3	107+99.91	35.04 LT	730.50
4	108+01.58	39.04 LT	730.43
5	107+99.91	35.04 LT	730.45
6	107+93.91	35.04 LT	730.57
7	107+97.91	39.04 LT	730.47
8	107+93.91	39.04 LT	730.52
9	107+89.91	35.04 LT	730.63
10	107+89.91	39.04 LT	730.58
11	107+85.91	35.04 LT	730.75
12	107+85.91	39.04 LT	730.70
13	107+80.72	35.09 LT	730.93
14	107+80.77	38.99 LT	730.90
15	107+97.91	43.04 LT	730.49
16	107+93.91	43.04 LT	730.54
17	107+97.99	48.56 LT	730.56
18	107+93.99	48.49 LT	730.56

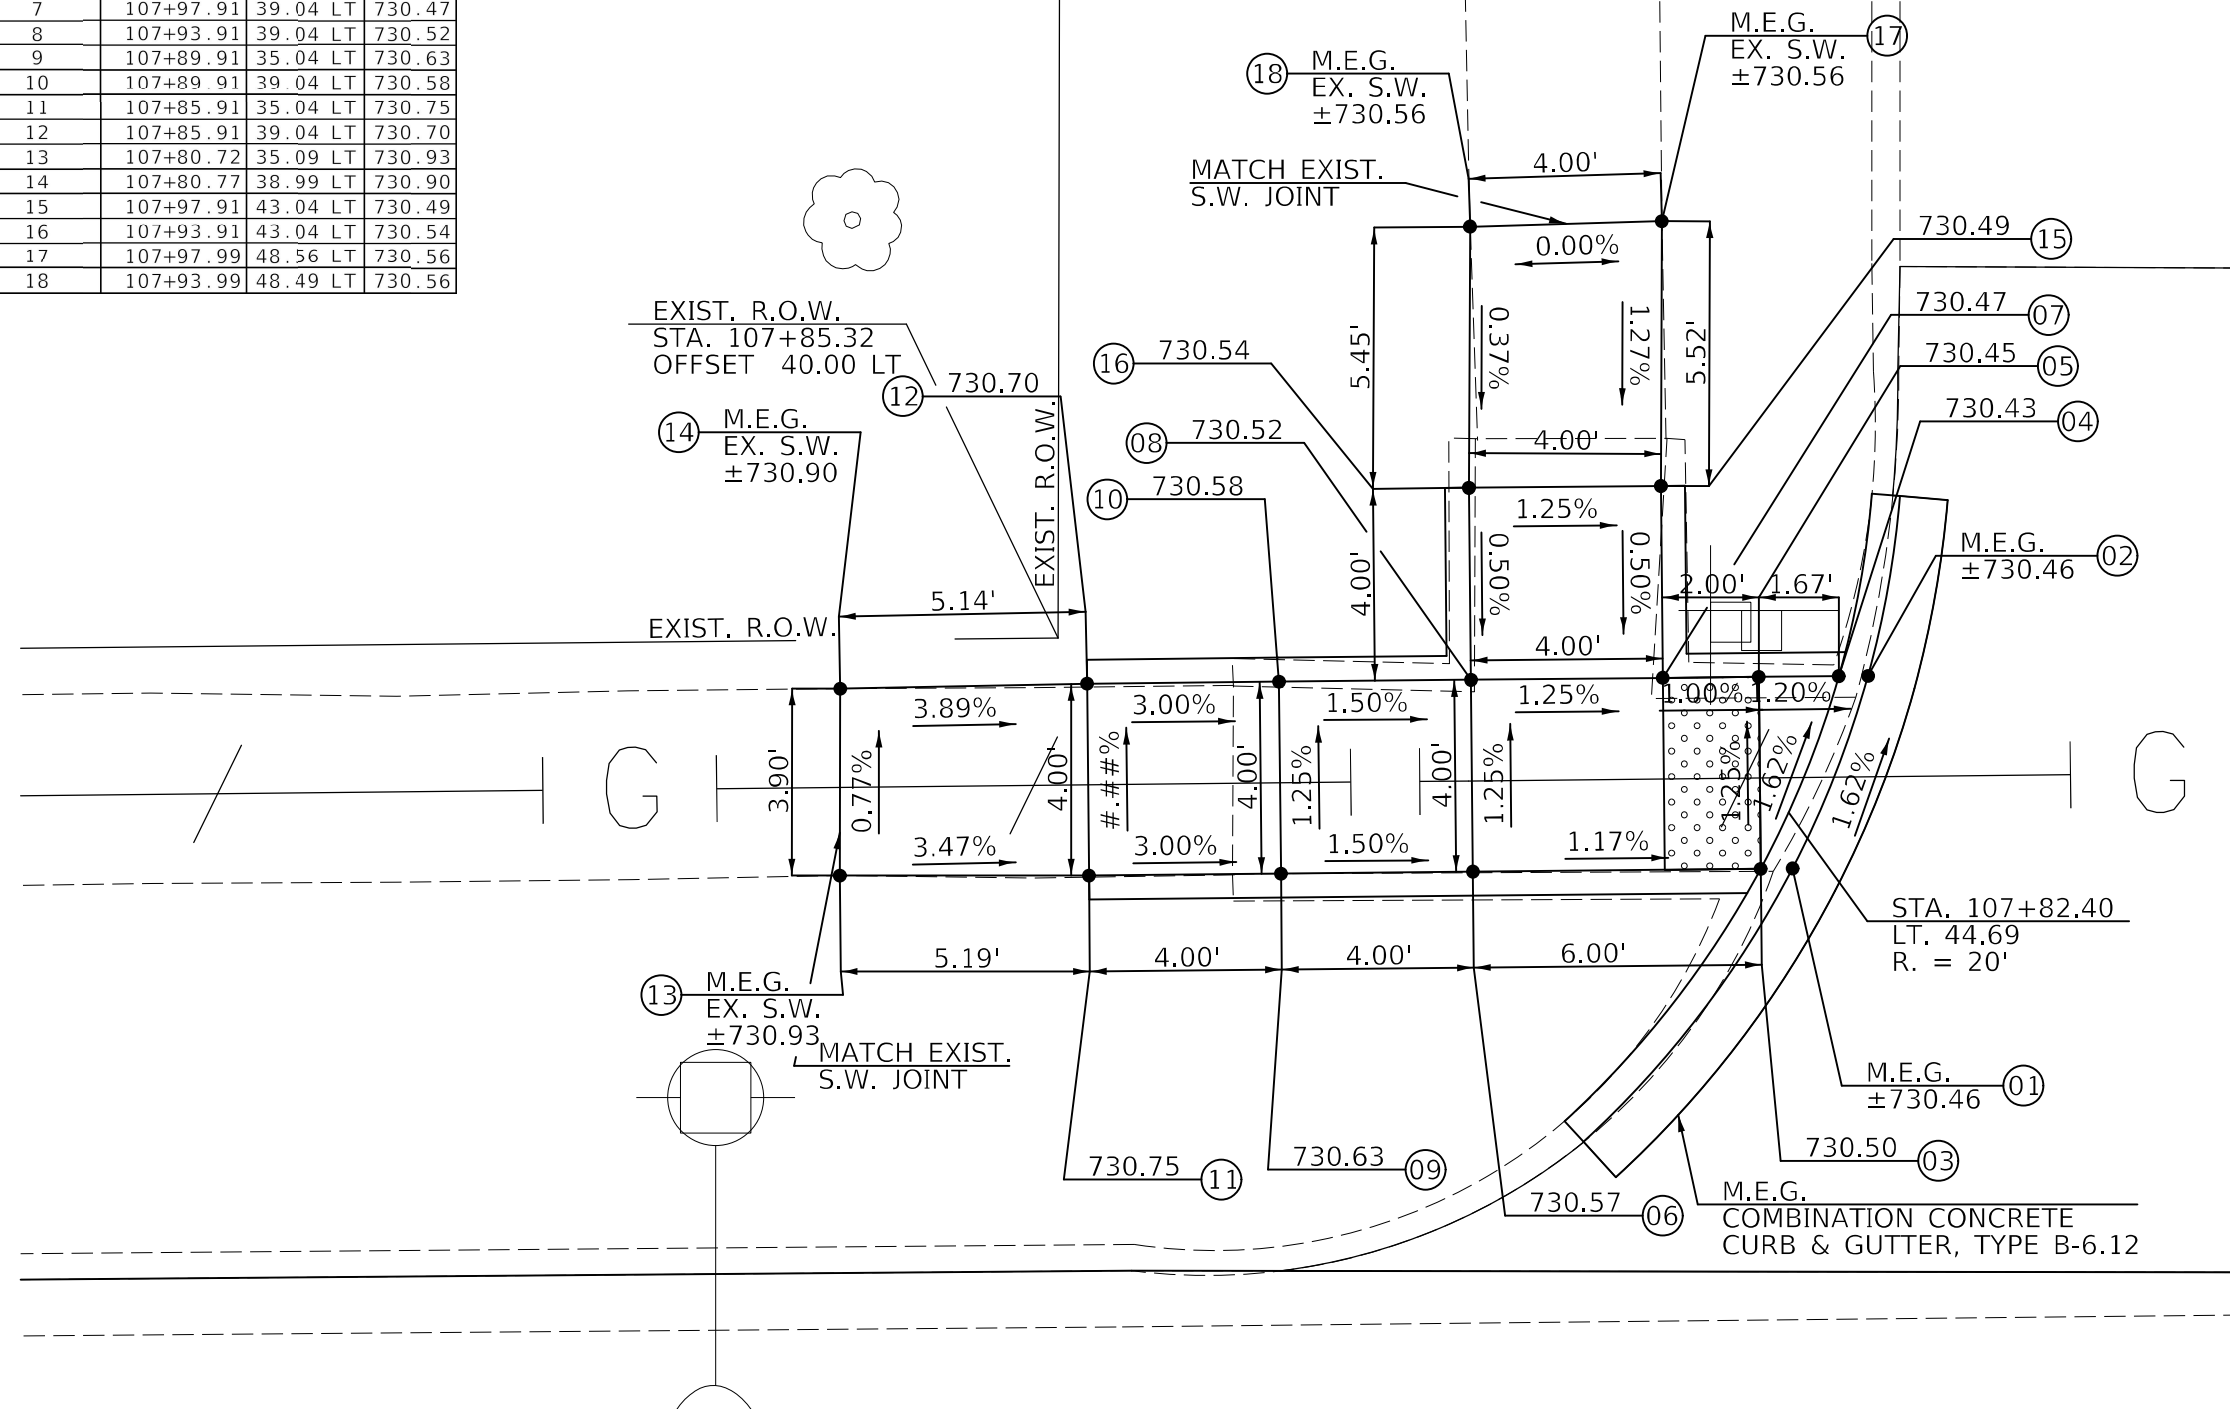


**ADA DETAIL – LOCATIONS 1 NW QUADRANTS
US 136 & BETHANY PARK DR**

SCALE: 1" = 2'	SHEET 1 OF 5 SHEETS	STA.	TO STA.
----------------	---------------------	------	---------

F.A.P. RTE.	SECTION	COUNTY	TOTAL SHEETS	SHEET NO.
709	(113)RS-7	CHAMPAIGN	103	76
		CONTRACT NO. 70944		
	ILLINOIS	FED. AID PROJECT		

- 1) M.E.G. = MATCH EXISTING GRADE.
- 2) EXISTING CONDITIONS MAY VARY SLIGHTLY IN THE FIELD. THE ENGINEER CAN ADJUST GRADES AND TIE IN LOCATIONS AS NECESSARY TO CONSTRUCT RAMP. ANY ADJUSTMENTS MADE BY THE ENGINEER SHALL MEET ADA REQUIREMENTS FOR CURB RAMPS.
- 3) MAX. ALLOWABLE RUNNING SLOPE OF RAMP = 1:12 (8.3%), SLOPE <7% PREFERRED.
- 4) MAX. ALLOWABLE RUNNING SLOPE OF TURNING SPACE = 1:50 (2%), SLOPE <1.5% PREFERRED
- 5) MIN ALLOWABLE WIDTH OF RAMP = 4'
- 6) MAX. ALLOWABLE CROSS SLOPE OF SIDEWALK OR LANDING = 1:50 (2%), SLOPE <1.5% PREFERRED

a: 04 TO 01, LENGTH = 1.24', SLOPE = 0.81%
b: 05 TO 02, LENGTH = 1.10', SLOPE = 0.91%
c: 06 TO 03, LENGTH = 1.53', SLOPE = 1.31%

 

EXIST. R.O.W.
STA. 119+90.49
OFFSET 40.00 LT

EXIST. R.O.W.

TURNING SPACE

17 M.E.G.
EX. S.W.
±725.40

15 725.24

13 725.18

19 724.78

11 724.62

21 M.E.G.
EX. S.W.
±724.80

10.61'

0.47%

0.50%

1.00%

4.00'

724.71 18

1.04%

0.66%

4.00%

10.61'

5.00%

4.00'

BLENDED TRANSITION

STA. 119+93.50
LT. 77.44
R. = 50'

M.E.G.
COMBINATION CONCRETE
CURB & GUTTER, TYPE B-6.12
(VARIABLE WIDTH GUTTER FLAG)

0.72%

0.41%

0.47%

0.19%

1.25%

1.25%

1.00'

7.00%

1.50%

1.25%

1.00'

1.50%

2.96%

1.75%

1.00'

2.58%

5.40'

4.00'

8.00'

5.42'

MATCH EXIST.
S.W. JOINT

16 M.E.G.
EX. S.W.
±725.33

14 725.19

12 725.13

10 724.57

RAMP

09 724.51

06 724.47

03 M.E.G.
±724.45

07 724.53

08 724.56

05 724.52

04 724.49

01 M.E.G.
±724.48

02 M.E.G.
±724.51

DEPRESSED CORNER

LOCATION # 7 - N.W. QUADRANT US 136 & LON DR			
LOCATION	STATION	OFFSET	ELEV.
1	120+14.70	30.29 LT	724.48
2	120+21.16	33.79 LT	724.51
3	120+27.80	38.91 LT	724.45
4	120+14.71	31.52 LT	724.49
5	120+20.57	34.72 LT	724.52
6	120+26.27	38.93 LT	724.47
7	120+14.71	32.17 LT	724.53
8	120+20.26	35.21 LT	724.56
9	120+25.37	38.93 LT	724.51
10	120+14.74	35.01 LT	724.57
11	120+14.76	39.01 LT	724.62
12	120+06.74	35.07 LT	725.13
13	120+06.77	39.07 LT	725.18
14	120+02.74	35.10 LT	725.19
15	120+02.77	39.10 LT	725.24
16	119+97.33	35.04 LT	725.33
17	119+97.37	39.03 LT	725.40
18	120+25.40	42.93 LT	724.71
19	120+14.79	43.01 LT	724.78
20	120+25.43	46.93 LT	724.75
21	120+14.82	47.01 LT	724.80

- 1) M.E.G. = MATCH EXISTING GRADE.
- 2) EXISTING CONDITIONS MAY VARY SLIGHTLY IN THE FIELD. THE ENGINEER CAN ADJUST GRADES AND TIE IN LOCATIONS AS NECESSARY TO CONSTRUCT RAMP. ANY ADJUSTMENTS MADE BY THE ENGINEER SHALL MEET ADA REQUIREMENTS FOR CURB RAMPS.
- 3) MAX. ALLOWABLE RUNNING SLOPE OF RAMP = 1:12 (8.3%), SLOPE <7% PREFERRED.
- 4) MAX. ALLOWABLE RUNNING SLOPE OF TURNING SPACE = 1:50 (2%), SLOPE <1.5% PREFERRED
- 5) MIN ALLOWABLE WIDTH OF RAMP = 4'
- 6) MAX. ALLOWABLE CROSS SLOPE OF SIDEWALK OR LANDING = 1:50 (2%), SLOPE <1.5% PREFERRED

LOCATION # 8 - N.E. QUADRANT			
US 136 & LON DR			
LOCATION	STATION	OFFSET	ELEV.
1	121+06.55	37.41 LT	723.53
2	121+10.70	34.33 LT	723.46
3	121+07.15	38.13 LT	723.52
4	121+11.21	35.10 LT	723.45
5	121+07.52	38.58 LT	723.56
6	121+11.53	35.58 LT	723.49
7	121+10.73	42.41 LT	723.62
8	121+14.29	39.75 LT	723.55
9	121+05.35	47.88 LT	724.20
10	121+00.34	46.18 LT	724.14
11	121+00.35	47.91 LT	724.15
12	121+05.37	51.88 LT	724.26
13	121+00.38	51.91 LT	724.17
14	121+05.13	55.79 LT	724.39
15	121+01.31	55.85 LT	724.33

EXIST. R.O.W

EXIST. R.O.W.

 STA. 121+41.18
 OFFSET 40.00 LT

TURNING SPACE

$$\frac{\text{STA. } 121+36.39}{\text{LT. } 73.08}$$
$$R. = 45'$$

M.E.G.
COMBINATION CONCRETE
CURB & GUTTER, TYPE B-6.12
(VARIABLE WIDTH GUTTER FLAG)

$$\begin{array}{r} \text{M.E.G.} \\ \hline \pm 723.53 \end{array}$$

03—72

723.56

④—73

**STATE OF ILLINOIS
DEPARTMENT OF TRANSPORTATION**

ADA DETAIL - LOCATION 3 NE QUADRANT
US 136 & LON DR

SCALE: 1" = 2'

SHEET	3
-------	---

OF 5 SHEETS

STA.	
------	--

TO STA.

F.A.P. RTE.
709

SECTION
(113)RS-7

COUNTY
CHAMPAIGN

TOTAL SHEETS	SHEET NO.
103	78

		CONTRACT
ILLINOIS	FED. AID PROJECT	

```
MODEL: $MODELNAME$
FILE_NAME: pwi\\ltd-pwi-bentley.com\\PWIDOT\\Documents\\IDOT_Offices\\District_5\\Projects\\D570944\\CADDData\\CADsheets\\D570944-sht-Detail-ADA_Ramps.dgn
```


- NOTES:
- 1) M.E.G. = MATCH EXISTING GRADE.
 - 2) EXISTING CONDITIONS MAY VARY SLIGHTLY IN THE FIELD. THE ENGINEER CAN ADJUST GRADES AND TIE IN LOCATIONS AS NECESSARY TO CONSTRUCT RAMP. ANY ADJUSTMENTS MADE BY THE ENGINEER SHALL MEET ADA REQUIREMENTS FOR CURB RAMP.
 - 3) MAX. ALLOWABLE RUNNING SLOPE OF RAMP = 1:12 (8.3%), SLOPE <7% PREFERRED.
 - 4) MAX. ALLOWABLE RUNNING SLOPE OF TURNING SPACE = 1:50 (2%), SLOPE <1.5% PREFERRED
 - 5) MIN ALLOWABLE WIDTH OF RAMP = 4'
 - 6) MAX. ALLOWABLE CROSS SLOPE OF SIDEWALK OR LANDING = 1:50 (2%), SLOPE <1.5% PREFERRED

- a: 03 TO 01, LENGTH = 1.70', SLOPE = 0.59%
b: 04 TO 02, LENGTH = 2.66', SLOPE = 0.38%
c: 14 TO 16, LENGTH = 2.00', SLOPE = 0.50%
d: 15 TO 17, LENGTH = 2.04', SLOPE = 0.49%
e: 08 TO 25, LENGTH = 0.60', SLOPE = 0.00%
f: 07 TO 05, LENGTH = 0.91', SLOPE = 1.10%
g: 20 TO 24, LENGTH = 0.30', SLOPE = 0.00%



TACTILE/DETECTABLE WARNING SURFACE

LOCATION # 9 - S.W. QUADRANT US 136 & LON DR			
LOCATION	STATION	OFFSET	ELEV.
1	120+16.01	26.05 RT	724.57
2	121+21.02	26.16 RT	724.51
3	120+15.95	27.75 RT	724.58
4	120+20.92	28.82 RT	724.52
5	120+15.93	28.33 RT	724.62
6	120+20.90	29.42 RT	724.56
7	120+15.90	29.24 RT	724.63
8	120+20.74	33.51 RT	724.77
9	120+15.75	33.43 RT	724.84
10	120+20.54	39.34 RT	724.81
11	120+15.59	37.70 RT	724.87
12	120+10.19	38.37 RT	724.88
13	120+10.22	33.30 RT	725.03
14	120+42.87	39.70 RT	724.11
15	120+46.00	43.50 RT	724.04
16	120+41.30	40.94 RT	724.10
17	120+44.40	44.86 RT	724.03
18	120+40.84	41.31 RT	724.14
19	120+43.94	45.23 RT	724.07
20	120+37.40	44.02 RT	724.45
21	120+40.51	47.94 RT	724.38
22	120+33.13	47.40 RT	724.53
23	120+36.55	51.07 RT	724.46
24	120+37.17	44.21 RT	724.45
25	120+20.72	34.22 RT	724.77
26	120+42.09	50.55 RT	724.43
27	120+37.70	52.87 RT	724.49

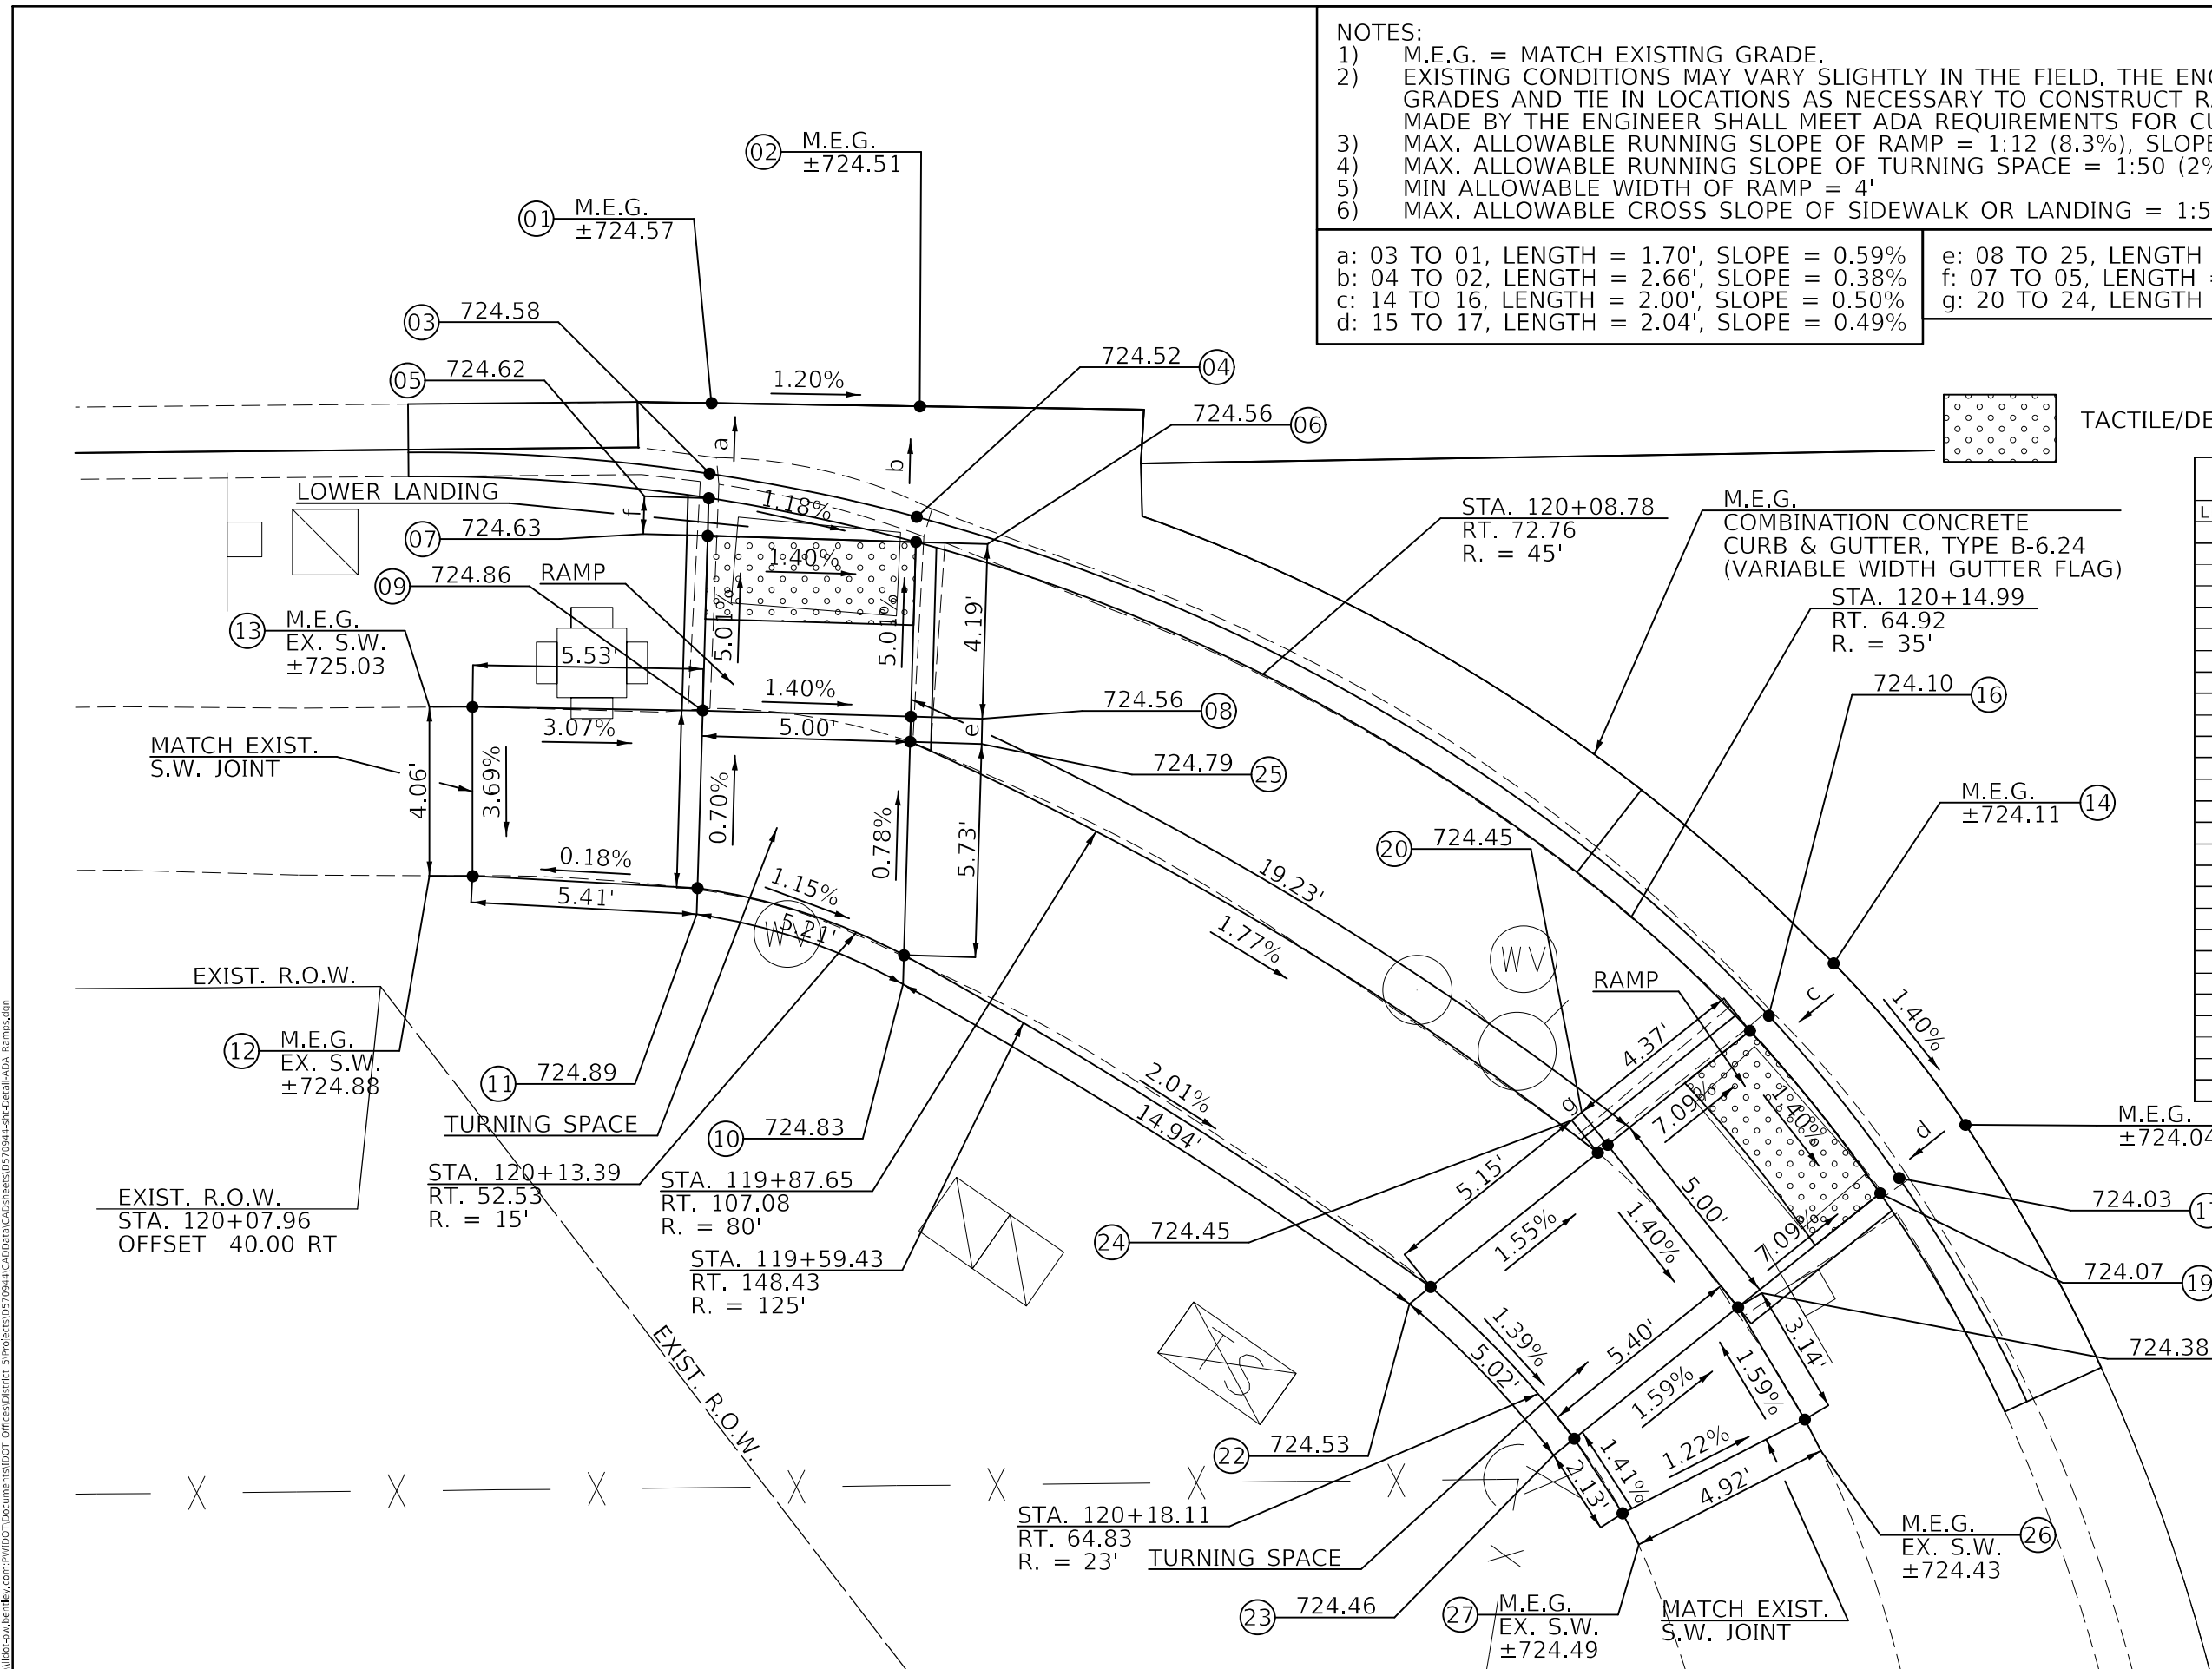

MODEL: s:\MODEL NAMES
FILE: s:\models\us136lon_dr\us136lon_dr.dwg
PROJECT: s:\models\us136lon_dr\us136lon_dr.dwg
USER: Tyler, Pierson
DATE: 1/26/2023

USER NAME = Tyler, Pierson	DESIGNED -	REVISED -
PLOT SCALE = 4,000' / in.	DRAWN -	REVISED -
PLOT DATE = 1/26/2023	CHECKED -	REVISED -
	DATE -	REVISED -

STATE OF ILLINOIS
DEPARTMENT OF TRANSPORTATION


ADA DETAIL - LOCATION 4 SW QUADRANT
US 136 & LON DR

SCALE: 1" = 2' SHEET 4 OF 5 SHEETS STA. TO STA.

F.A.P. RTE.	SECTION	COUNTY	TOTAL SHEETS	SHEET NO.
709	(113)RS-7	CHAMPAIGN	103	79
CONTRACT NO. 70944				
ILLINOIS FED. AID PROJECT				

- NOTES:
- 1) M.E.G. = MATCH EXISTING GRADE.
 - 2) EXISTING CONDITIONS MAY VARY SLIGHTLY IN THE FIELD. THE ENGINEER CAN ADJUST GRADES AND TIE IN LOCATIONS AS NECESSARY TO CONSTRUCT RAMP. ANY ADJUSTMENTS MADE BY THE ENGINEER SHALL MEET ADA REQUIREMENTS FOR CURB RAMP.
 - 3) MAX. ALLOWABLE RUNNING SLOPE OF RAMP = 1:12 (8.3%), SLOPE <7% PREFERRED.
 - 4) MAX. ALLOWABLE RUNNING SLOPE OF TURNING SPACE = 1:50 (2%), SLOPE <1.5% PREFERRED
 - 5) MIN ALLOWABLE WIDTH OF RAMP = 4'
 - 6) MAX. ALLOWABLE CROSS SLOPE OF SIDEWALK OR LANDING = 1:50 (2%), SLOPE <1.5% PREFERRED

a: 01 TO 03, LENGTH = 2.09', SLOPE = 0.96%
b: 02 TO 04, LENGTH = 1.84', SLOPE = 1.09%

 

TACTILE/DETECTABLE WARNING SURFACE

LOCATION # 10 - S.E. QUADRANT US 136 & LON DR			
LOCATION	STATION	OFFSET	ELEV.
1	121+07.95	31.35 RT	724.11
2	121+10.70	36.29 RT	724.15
3	121+13.92	29.19 RT	724.05
4	121+15.41	34.62 RT	724.10
5	121+19.63	28.06 RT	723.99
6	121+20.32	33.66 RT	724.05
7	121+24.74	27.76 RT	723.94
8	121+24.83	33.40 RT	724.00
9	121+24.77	29.57 RT	723.94
10	121+29.46	33.50 RT	723.79
11	121+29.47	29.58 RT	723.84

M.E.G.
COMBINATION CONCRETE
CURB & GUTTER, TYPE B-6.24
(VARIABLE WIDTH GUTTER FLAG)

M.E.G.
EX. S.W.
±724.11

③ 724.05

⑤ 723.99

723.94 ⑦

723.94 ⑨

M.E.G.
EX. S.W.
±723.84

⑪

MATCH EXIST.
S.W. JOINT

M.E.G.
EX. S.W.
±723.79

⑩

724.05 ⑥

724.00 ⑧

EXIST. R.O.W.

M.E.G.
EX. S.W.
±724.15

②

724.10 ④

EXIST. R.O.W.
STA. 121+01.06
OFFSET 40.00 RT

EXIST. R.O.W.

MODEL: s:\MODEL NAMES
FILE: 121+29.46\121+29.46.dgn
PROJECT: 121+29.46\121+29.46.dgn
USER: Tyler, Pierson
DATE: 1/26/2023

USER NAME = Tyler, Pierson
PLOT SCALE = 4.0000' / in.
PLOT DATE = 1/26/2023

DESIGNED -
DRAWN -
CHECKED -
DATE -

REVISED -
REVISED -
REVISED -
REVISED -

STATE OF ILLINOIS
DEPARTMENT OF TRANSPORTATION


ADA DETAIL - LOCATION 5 SE QUADRANT
US 136 & LON DR

SCALE: 1" = 2' SHEET 5 OF 5 SHEETS STA. TO STA.


F.A.P. RTE.	SECTION	COUNTY	TOTAL SHEETS	SHEET NO.
709	(113)RS-7	CHAMPAIGN	103	80
CONTRACT NO. 70944				
ILLINOIS FED. AID PROJECT				

PROJECTS WITHOUT RECONSTRUCTION

S.M.A.R.T. IMPROVEMENTS
(ALSO CONTRACT MAINTENANCE)

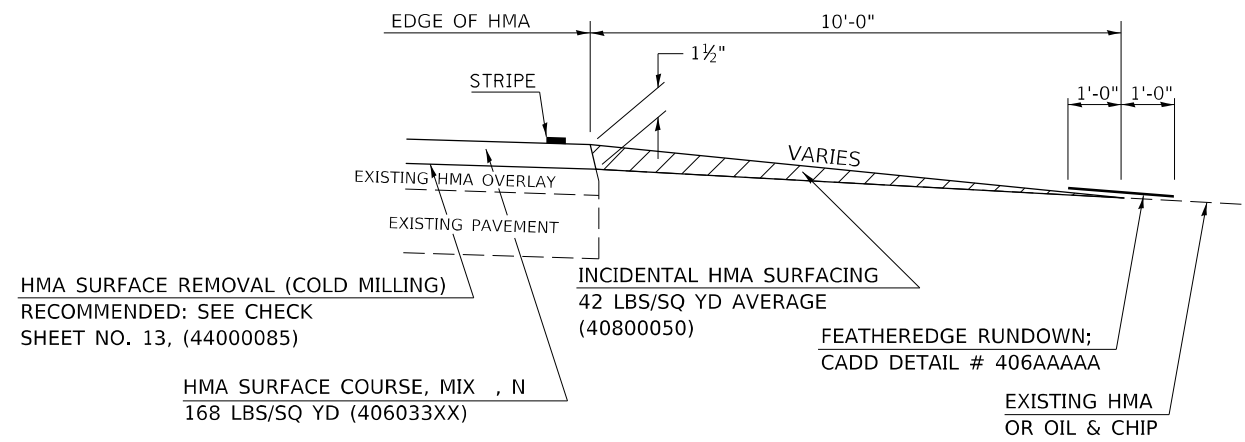

"3P" OR "3R" IMPROVEMENTS

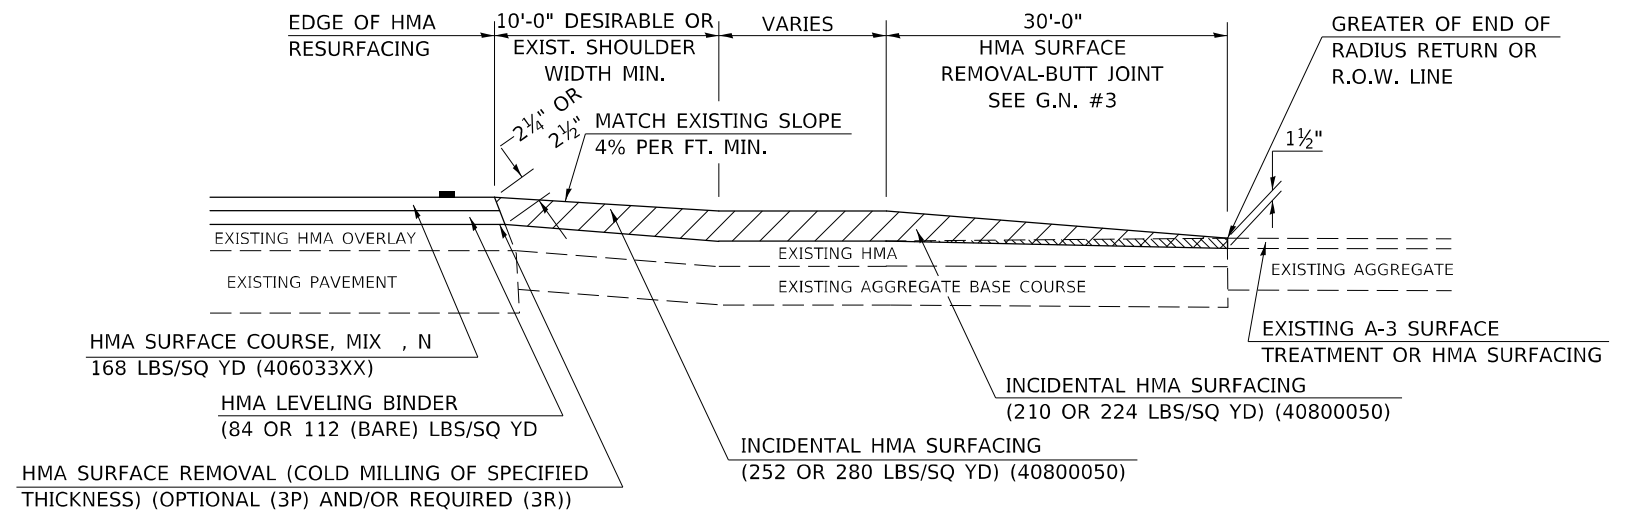


GENERAL NOTES

1. THE EXISTING SURFACE SHALL BE PREPARED IN ACCORDANCE WITH SECTION 408 OF THE STANDARD SPECIFICATIONS
2. PROPOSED SIDEROAD GRADES SHALL BE AS SHOWN IN THE PLANS AND/OR AS DIRECTED BY THE ENGINEER.
3. MAJOR SIDEROAD/SIDESTREETS (>400 ADT) SHALL HAVE "BUTT JOINTS" CONSTRUCTED WHETHER THE EXISTING ENTRANCE IS HMA OR PCC. MINOR SIDEROAD/SIDESTREETS (<400 ADT) SHALL HAVE "FEATHEREDGE RUNDOWNS".
4. AGGREGATE BASE COURSE, TYPE B OF THE THICKNESS SPECIFIED IN THE PLANS 6" MIN. SHALL BE USED WHERE IN THE OPINION OF THE ENGINEER THERE IS NOT 6" EXISTING BASE MATERIAL FOR THE PROPOSED SIDEROAD RETURNS. THIS MATERIAL SHALL BE USED TO WIDEN SIDEROAD RETURNS.
5. THE AGGREGATE BASE COURSE SHALL BE CONSTRUCTED 1' WIDER THAN THE SURFACE DIMENSIONS.
6. AGGREGATE SHOULDERS, TYPE B WILL BE WRAPPED AROUND THE SIDEROAD RETURNS. TAPER WIDTH FROM 4' ALONG MAINLINE TO 2' AT BACK OF RETURN.


Note: All dimensions are in INCHES
(millimeters) unless otherwise shown.

PROJECTS WITH RECONSTRUCTION

WITH HMA SHOULDER

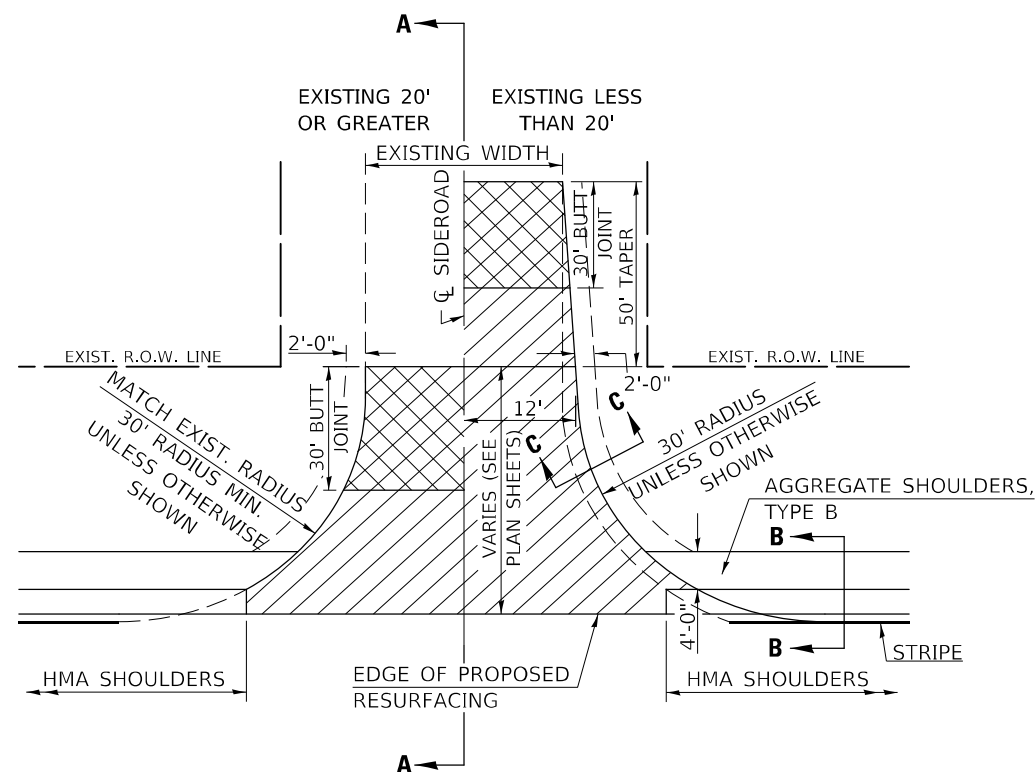

WITHOUT HMA SHOULDER

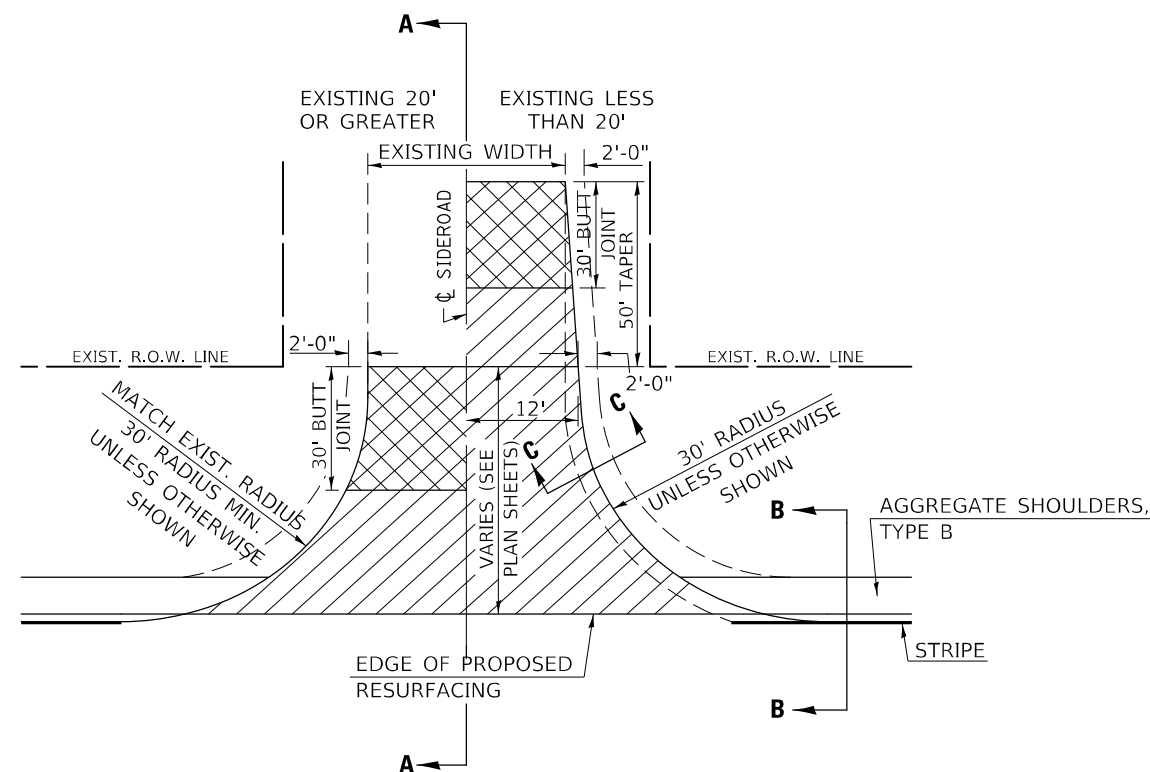

USER NAME = Tyler, Pierson	DESIGNED -	REVISED - 12/06 TJB
	DRAWN -	REVISED - 09/07 KAG
PLOT SCALE = 40,0000 ' / in.	CHECKED -	REVISED - 12/09 KJT
PLOT DATE = 1/26/2023	DATE -	REVISED -

**STATE OF ILLINOIS
DEPARTMENT OF TRANSPORTATION**


SIDEROAD & SIDESTREETS (RURAL)

SCALE: N.T.S.	SHEET 1	OF 2	SHEETS	STA.	TO STA.
---------------	---------	------	--------	------	---------


DISTRICT 5 DETAIL NO. 408000AA				
F.A.P. RTE.	SECTION	COUNTY	TOTAL SHEETS	SHEET NO.
709	(113)RS-7	CHAMPAIGN	103	81
		CONTRACT NO. 70944		
		ILLINOIS FED. AID PROJECT		

```
MODEL: $MODEL\NAMES
FILE NAME: pwr:\ilodot-pwr
Bentley.com\PW\DOT\Documents\DOT_Offices\District_5\Projects\ID570944\CADData\CADsheets\ID570944-sht-Detail-D5_Details.dgn
```



SECTION A-A
EXISTING HMA OR PCC SIDEROAD (> 400 ADT)

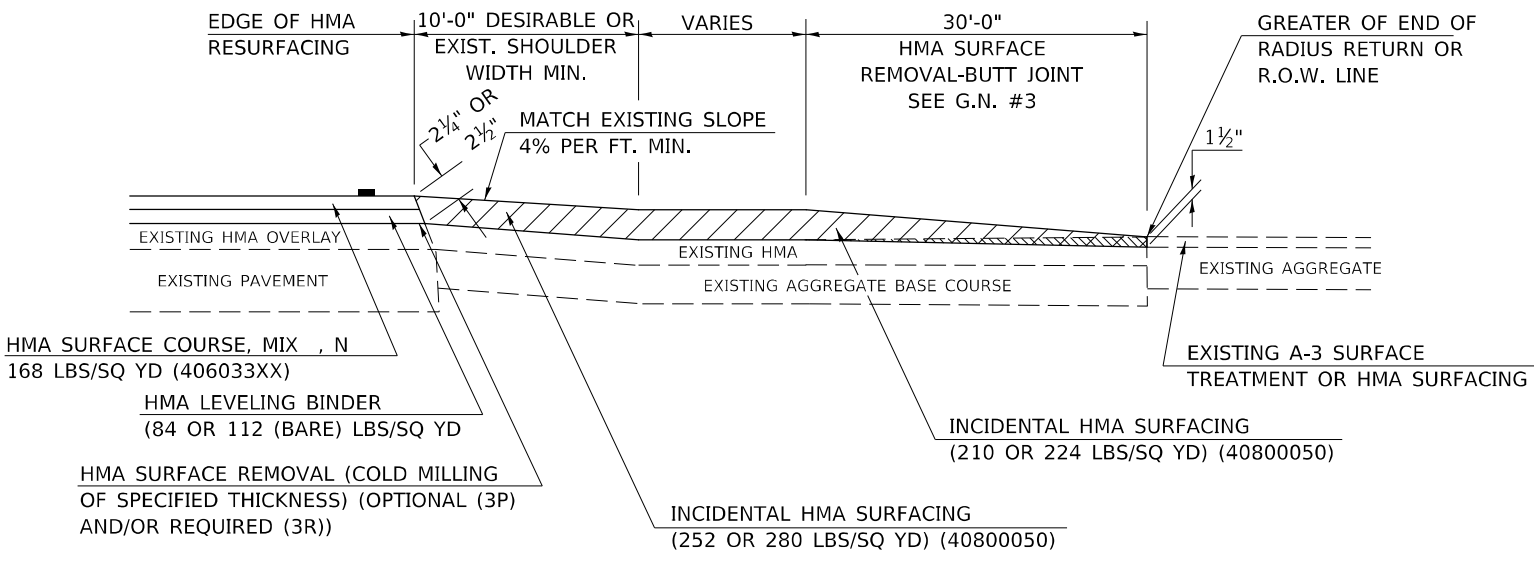


SECTION A-A
EXISTING AGGREGATE OR SEAL COAT SIDEROAD (< 400 ADT)

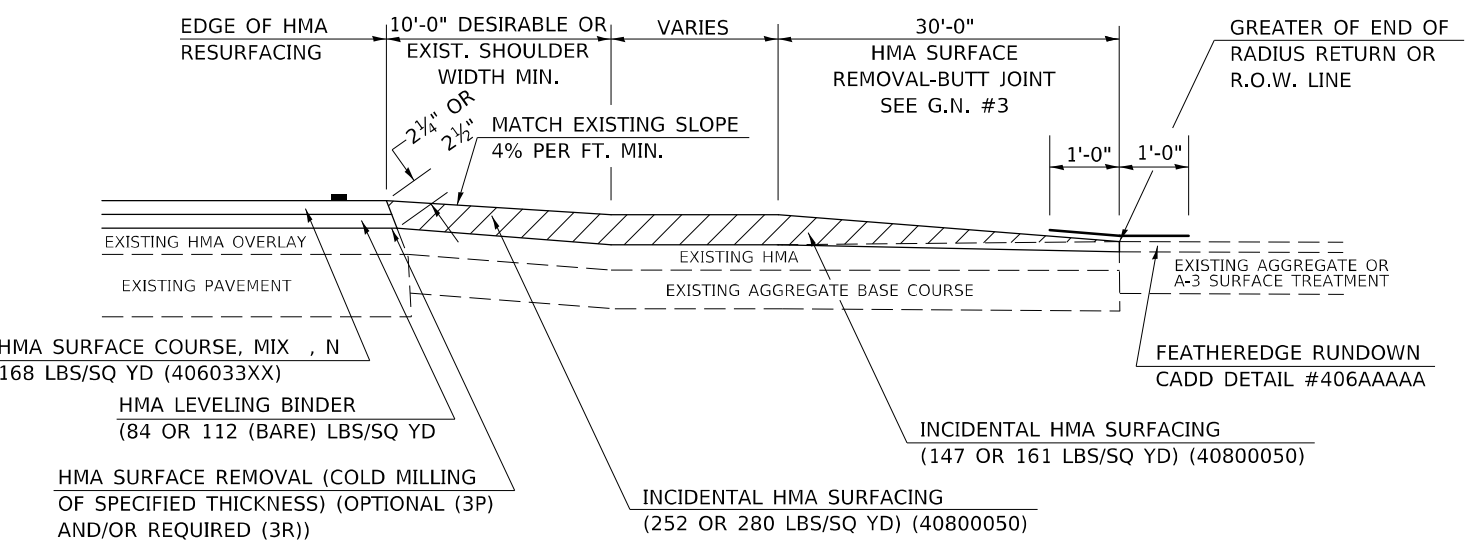

RURAL SIDEROAD DESIGN STANDARDS (PPM 40-06)										
	New Construction & 3R (Existing Width Less Than 20 ft)			3R (Existing Width 20 ft or Greater) & 3P			SMART & Contract Maintenance			
<i>DESIGN ELEMENT</i>	min.	des.	max.	min.	des.	max.	min.	des.	max.	
SURFACE WIDTH (FT); (Measured at end of radius or row line; greatest distance from edge of traveled way)	24	24	Coordinate with Geometrics Engineer	Resurface existing configuration to completion of radius return or row line; greatest distance from edge of traveled way; major sideroads (> 400 adt) shall have "butt joints" constructed whether the entrance is hma or pcc; minor sideroads (< 400 adt) shall have "featheredge rundown" as shown in district cadd detail 406AAAA			resurface existing configuration with the completion of a 10 ft. featheredge rundown for ALL sideroads as shown in district cadd detail 406AAAAA			
RADIUS (FT)	30	30								
SHOULDER WIDTH (FT)	4	8								10
SHOULDER SLOPE (%)	2	4								12
ENTRANCE GRADE (%)	1	1 to 4								4
BREAKOVER (%)	0	5								10
SIDE SLOPE (FT)	1:10	1:6								1:4
INTERSECTION ANGLE	60	75 to 90								
<i>SURFACE TYPE</i>										
INCIDENTAL HMA SURFACING (INCH)	4			taper from 2 1/4" to 1 1/2" or featheredge			taper from 1 1/2" to featheredge			
AGGREGATE BASE COURSE, TYPE A (INCH)	8	4		if applicable use item: 35800100 Preparation of Base						
PCC PAVEMENT (INCH)		8								

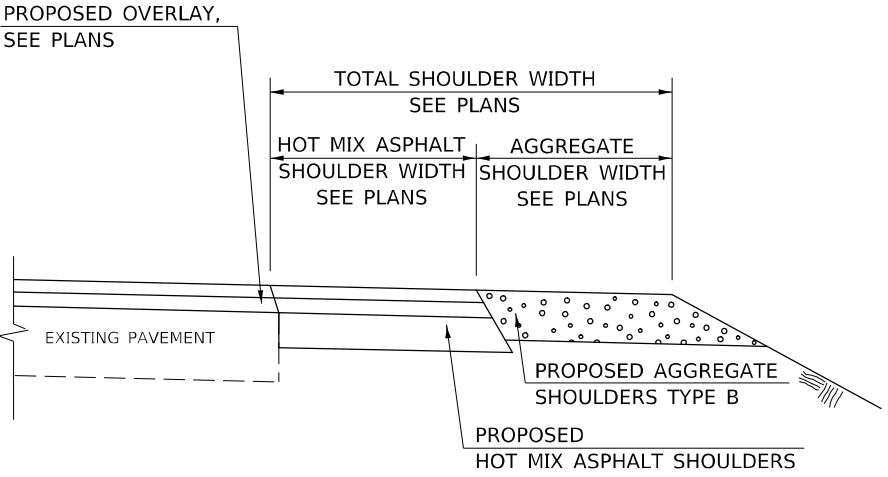

SECTION B-B
MAINLINE SHOULDER TREATMENT

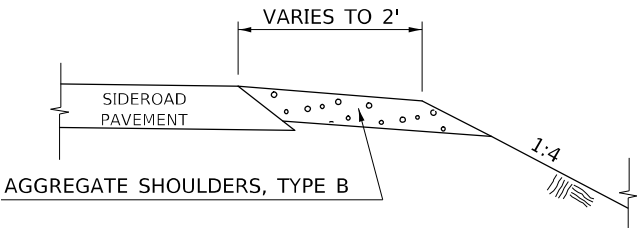

SECTION C-C
SIDEROAD SHOULDER TREATMENT

Note: All dimensions are in INCHES (millimeters) unless otherwise shown.

DISTRICT 5 DETAIL NO. 408000AA

USER NAME = Tyler,Plerson	DESIGNED -	REVISED - 12/06 TJB
	DRAWN -	REVISED - 09/07 KAG
PLOT SCALE = 40,0000' / in.	CHECKED -	REVISED - 12/09 KJT
PLOT DATE = 1/26/2023	DATE -	REVISED -

STATE OF ILLINOIS
DEPARTMENT OF TRANSPORTATION

SIDEROAD & SIDESTREETS (RURAL)


SCALE: N.T.S. SHEET 2 OF 2 SHEETS STA. TO STA.

F.A.P. RTE.	SECTION	COUNTY	TOTAL SHEETS	SHEET NO.
709	(113)RS-7	CHAMPAIGN	103	82
CONTRACT NO. 70944				
ILLINOIS FED. AID PROJECT				


PROJECTS WITHOUT RECONSTRUCTION

("3R" WITHOUT RECONSTRUCTION, 3P, SMART AND CM)

S.M.A.R.T. IMPROVEMENTS
(POLICY RESURFACING; BDE 53-4.03; 1½")

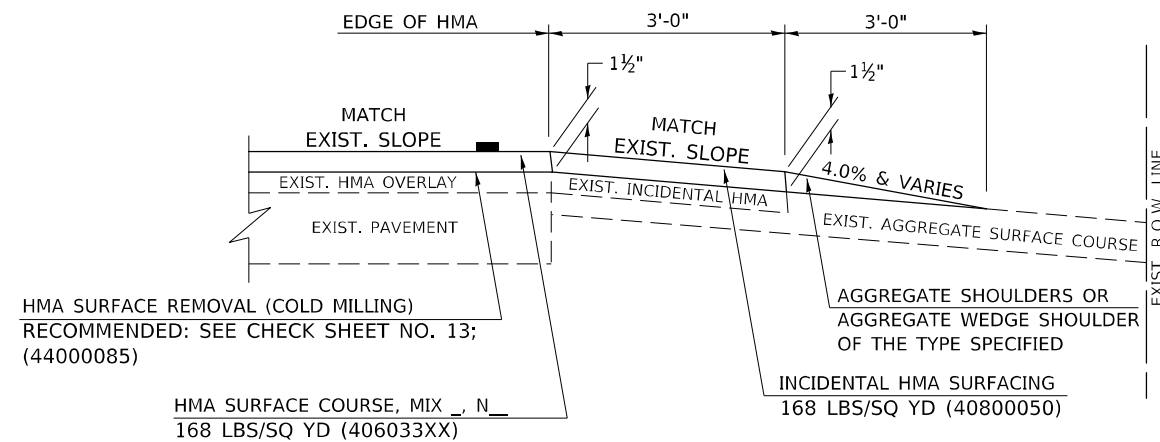


"3P" OR "3R" IMPROVEMENTS
(POLICY RESURFACING; BDE 53-4.02; 2¼" OR 2½" ON BARE CONCRETE)

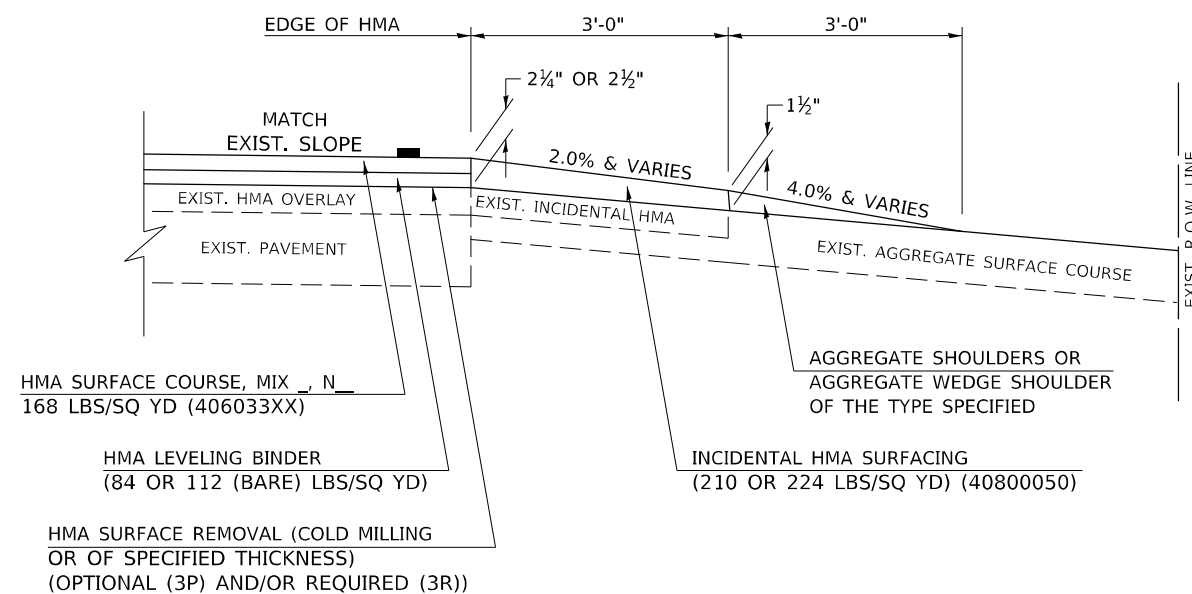


PROJECTS WITH RECONSTRUCTION
("3R" IMPROVEMENTS AND SMART/3P "SPOT" LOCATIONS)

ADJACENT TO PROPOSED HMA SHOULDERS
(AGGREGATE OR EARTH ENTRANCE)

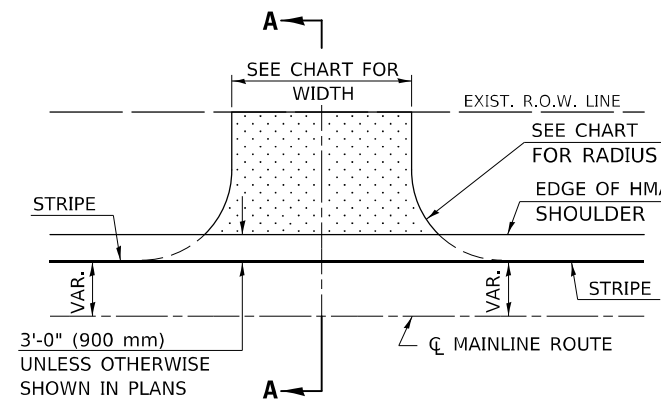


TYPICAL APPLICATION

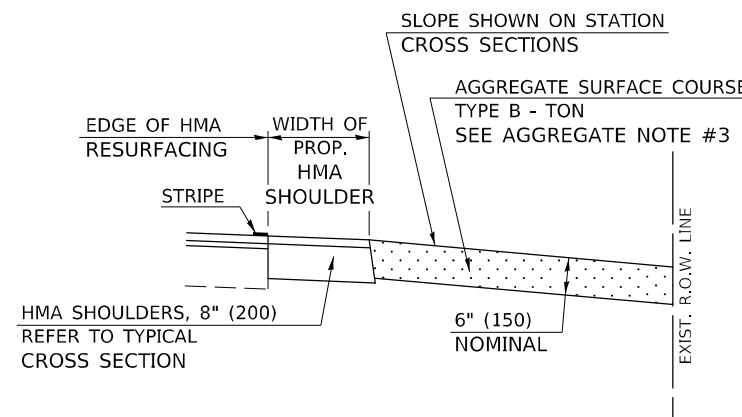


SECTION A-A

EXISTING AGGREGATE OR EARTH ENTRANCE

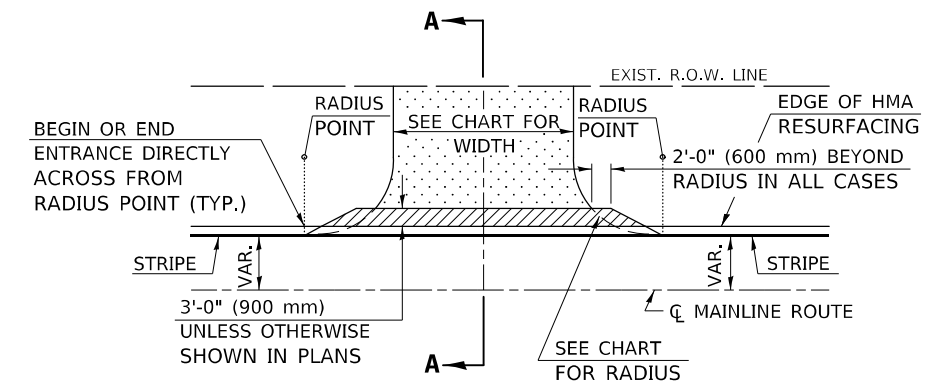

TYPICAL APPLICATION

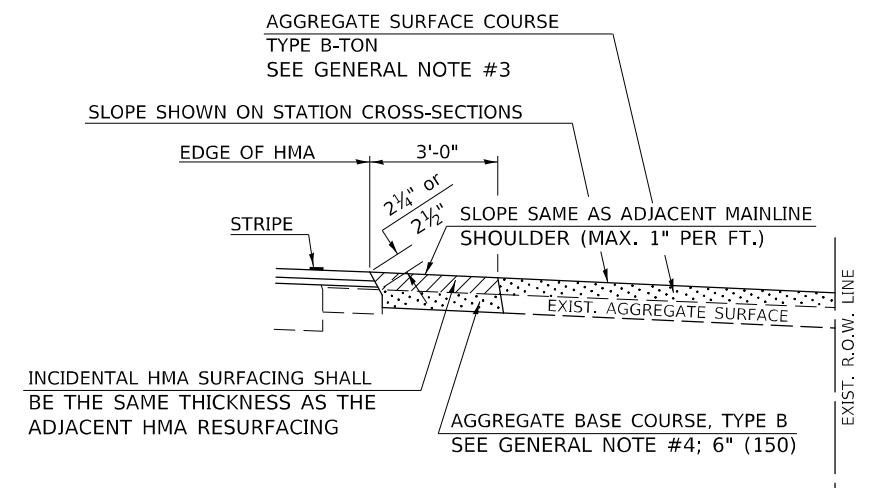

SECTION A-A

Note: All dimensions are in INCHES
(millimeters) unless otherwise shown.

FILE NAME: c:\w\l\c\p\

MODEL: s:\MODEL NAMES
FILE: h:\uic\paw.bentley.com\PIV\DOT\Documents\DOT Offices\District 5\Projects\0570944\CaddData\Caddsheet\0570944-sh-Detail05 Detail.dgn

RURAL ENTRANCE DESIGN STANDARDS (PPM 40-09)														
	NEW CONSTRUCTION & 3R with CONSTRUCTION								3R w/out RECONSTRUCTION, 3P, SMART & CM					
	NONCOMMERCIAL					COMMERCIAL			NONCOMMERCIAL			COMMERCIAL		
	PRIVATE & FIELD			FIELD W/FARM IMPLEMENTS					PRIVATE & FIELD					
DESIGN ELEMENT	min.	des.	max.	min.	max.	min.	des.	max.	min.	des.	max.	min.	des.	max.
SURFACE WIDTH (FT)	12	16	24	24	30	1 LANE, 1 WAY						1 LANE, 1 WAY		
						14	16	24						
						2 LANE, 2 WAY						2 LANE, 2 WAY		
						24	30	35				resurface existing configuration; existing aggregate or earth entrances shall have the continuation of aggregate shoulders placed behind them		
RADIUS (FT)	15	25	40	30		20	30	50						
SHOULDER WIDTH (FT)	2	2		2		1	3							
SHOULDER SLOPE (%)	2	4	6	4		2	4	6						
ENTRANCE GRADE (%)	0	2 to 5	10 or 12	2 to 5	10 or 12	0	2 to 5	8 or 10						
SIDE SLOPE (FT)	1:4	1:6	1:10	1:4	1:6	1:4	1:6	1:10						
SURFACE TYPE														
INCIDENTAL HMA SURFACING (INCH)		2		2		3 or 4			taper from hma resurfacing thickness (2 1/2", 2 1/4" or 1 1/2") to 1 1/2" to minimize aggregate shoulder					
AGGREGATE SURFACE COURSE, TYPE B (INCH)		6		6		8			if applicable, use items: Preparation of Base & Aggregate Base Repair; see PPM 30-02					
PCC DRIVEWAY PAVEMENT (INCH)		6						6 or 8						

GENERAL NOTES


1. THE EXISTING SURFACE SHALL BE PREPARED IN ACCORDANCE WITH SECTION 408 OF THE STANDARD SPECIFICATIONS.
2. ANY NECESSARY WORK BEHIND THE HMA SHOULDER OR THE INCIDENTAL HMA SURFACING SHALL BE AS SHOWN IN THE PLANS AND/OR AS DIRECTED BY THE ENGINEER.
3. EARTH EXCAVATION REQUIRED FOR THE CONSTRUCTION OF THE AGGREGATE SURFACE COURSE SHALL BE INCLUDED IN THE COST OF AGGREGATE SURFACE COURSE.
4. AGGREGATE BASE COURSE, TYPE B, 6" (150 mm) MIN. SHALL BE USED WHERE IN THE OPINION OF THE ENGINEER THERE IS NOT SUFFICIENT BASE MATERIAL FOR THE PROPOSED ENTRANCES. THIS MATERIAL SHALL GENERALLY BE USED TO WIDEN ANY EXISTING RETURN OR TO CONSTRUCT NEW ENTRANCES WHERE NONE NOW EXISTS.
5. THE AGGREGATE BASE COURSE SHALL BE CONSTRUCTED 12" (300 mm) WIDER THAN THE SURFACE DIMENSIONS AS SHOWN ABOVE.
6. EXISTING FIELD ENTRANCES OF AGGREGATE OR EARTH WITH NO HMA APRON SHALL NOT RECEIVE A NEW HMA APRON WITHOUT PROPER APPROVAL THROUGH THE BUREAU OF OPERATIONS "POLICY ON PERMITS FOR ACCESS DRIVEWAYS TO STATE HIGHWAYS".
7. TO ASSURE APPROPRIATE ACCESS POLICIES ARE FOLLOWED ALL NEW ACCESS SHALL BE APPLIED FOR THROUGH THE BUREAU OF OPERATIONS PERMIT APPLICATION PROCESS. PLAN PREPARATION MEMORANDUMS 40-09 ALONG WITH DISTRICT PROJECT IMPLEMENTATION MEMORANDUM 104/01 DISCUSS THIS PROCEDURE.

Note: All dimensions are in INCHES (millimeters) unless otherwise shown.


DISTRICT 5 DETAIL NO. 40800050A															
	USER NAME = Tyler,Plerson	DESIGNED -	REVISED -	9/2007 KAG	STATE OF ILLINOIS DEPARTMENT OF TRANSPORTATION	FIELD ENTRANCES (NONCOMMERCIAL RURAL)				F.A.P. RTE.	SECTION	COUNTY	TOTAL SHEETS	SHEET NO.	
		DRAWN -	REVISED -	4/2008 KJT						709	(113)RS-7	CHAMPAIGN	103	84	
		PLOT SCALE = 40,0000 ' / in.	CHECKED -	REVISED -						3/2017 SWN	CONTRACT NO. 70944				
		PLOT DATE = 1/26/2023	DATE -	REVISED -						8/2022 JWS					
						SCALE: N.T.S.	SHEET 2	OF 2	SHEETS	STA.	TO STA.				

PROJECTS WITHOUT RECONSTRUCTION

S.M.A.R.T. IMPROVEMENTS
(POLICY RESURFACING; BDE 53-4.03; 1½")

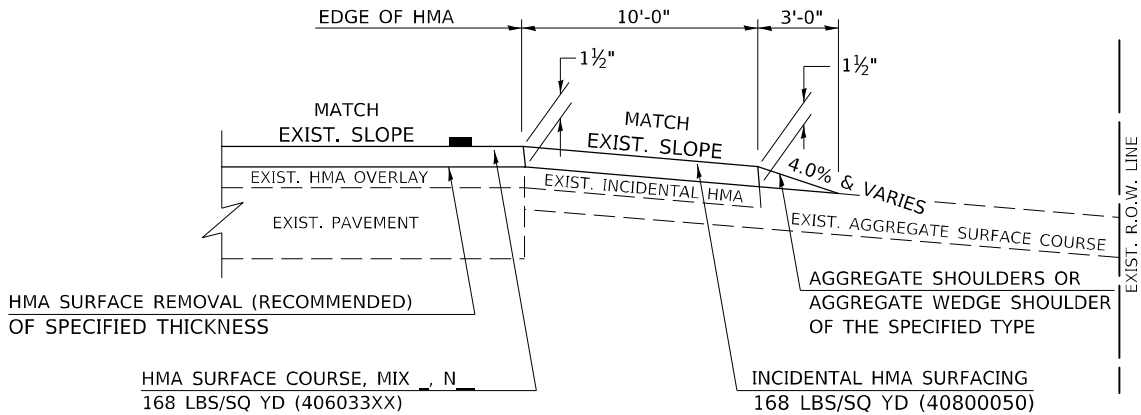


EXISTING AGGREGATE ENTRANCE

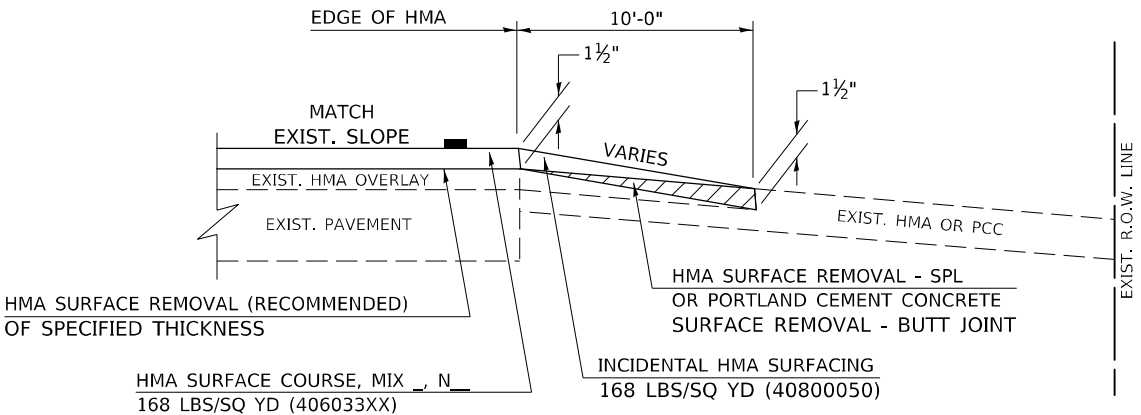


EXISTING HMA OR PCC ENTRANCE

“3P” OR “3R” IMPROVEMENTS
(POLICY RESURFACING; BDE 53-4.02; 2¼" OR 2½" ON BARE CONCRETE)

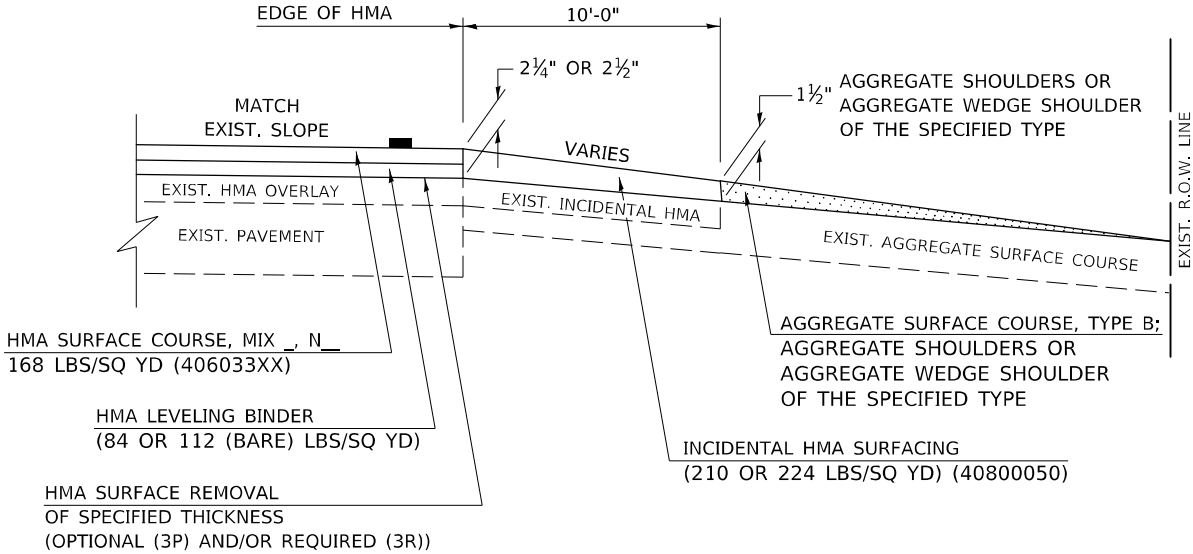

EXISTING AGGREGATE ENTRANCE

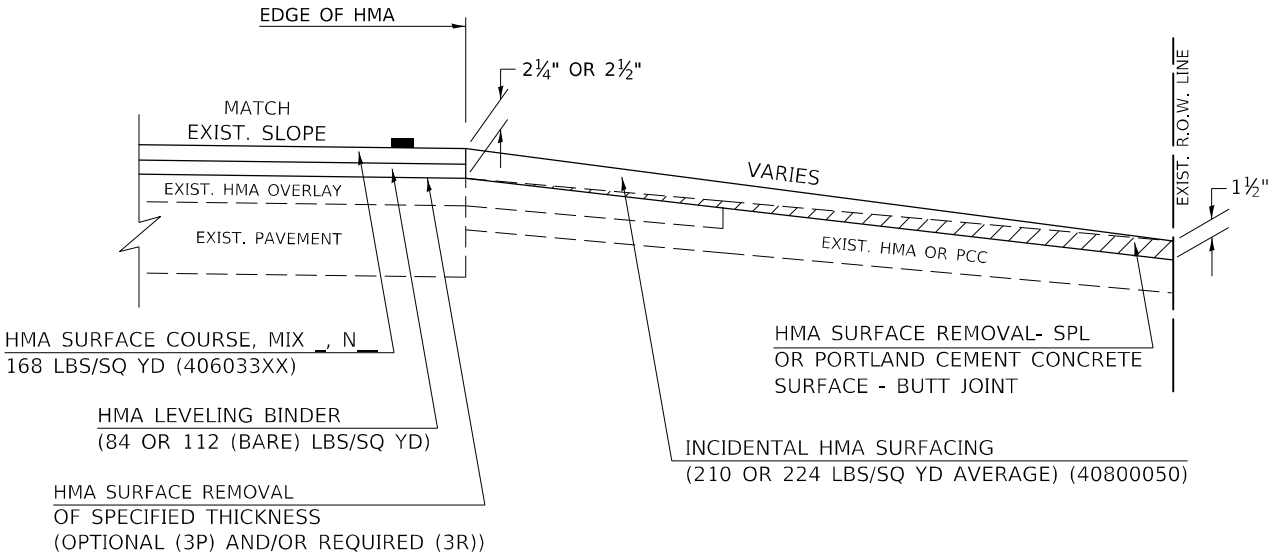

EXISTING HMA OR PCC ENTRANCE

Note: All dimensions are in INCHES
(millimeters) unless otherwise shown.

MODEL: 41MODEL.NAMES
FILE: 41bentley.com:PIV\DOT\Documents\DOT_Offices\District 5\Projects\570944\CAD\data\CD\Sheet570944-5ht-DetailD5_Detail.dgn

USER NAME = Tyler,Plerson	DESIGNED -	REVISED - 09/07 KAG
	DRAWN -	REVISED - 05/08 KJT
PLOT SCALE = 40,0000 ' / in.	CHECKED -	REVISED - 04/10 KJT
PLOT DATE = 1/26/2023	DATE -	REVISED - 3/6/17 SWN

STATE OF ILLINOIS
DEPARTMENT OF TRANSPORTATION





PRIVATE COMMERCIAL ENTRANCES
(NONCOMMERCIAL AND COMMERCIAL RURAL)

SCALE: N.T.S. SHEET 1 OF 2 SHEETS STA. TO STA.

DISTRICT 5 DETAIL NO. 40800050C

F.A.P. RTE.	SECTION	COUNTY	TOTAL SHEETS	SHEET NO.
709	(113)RS-7	CHAMPAIGN	103	85
CONTRACT NO. 70944				
ILLINOIS FED. AID PROJECT				

PROJECTS WITH RECONSTRUCTION

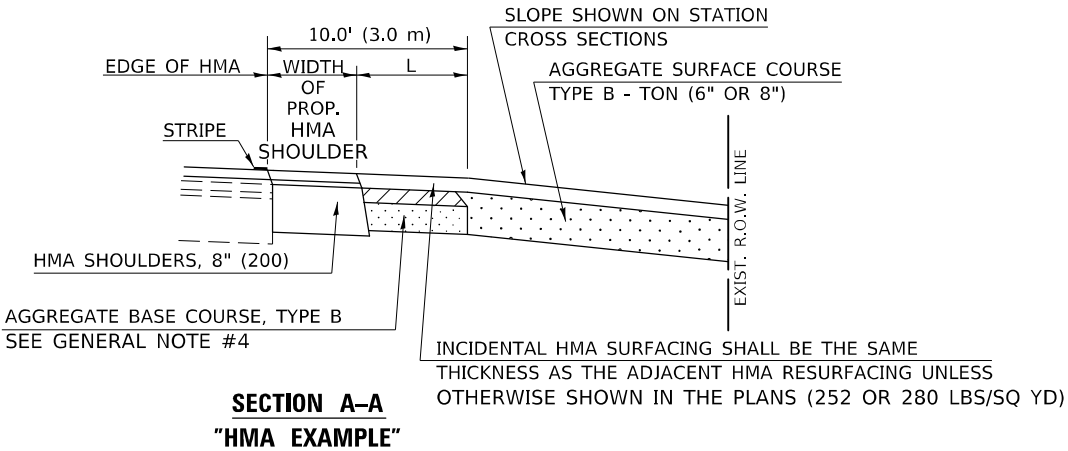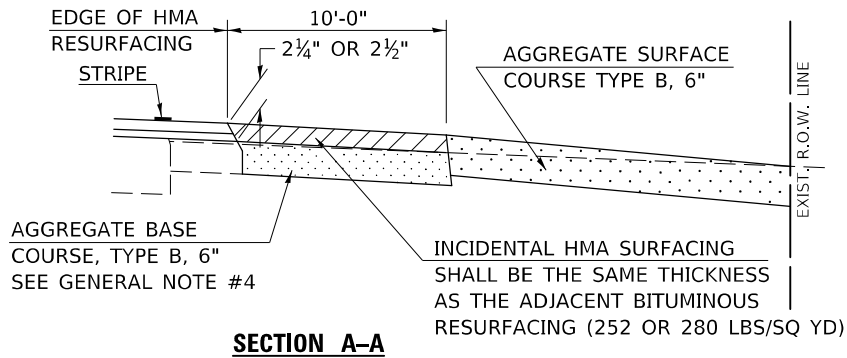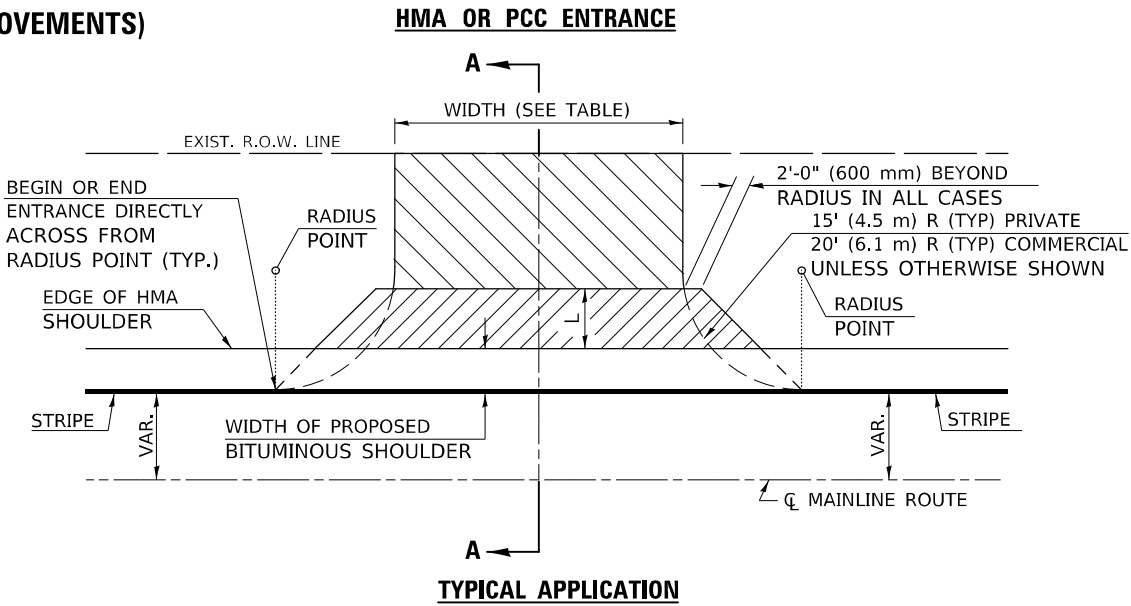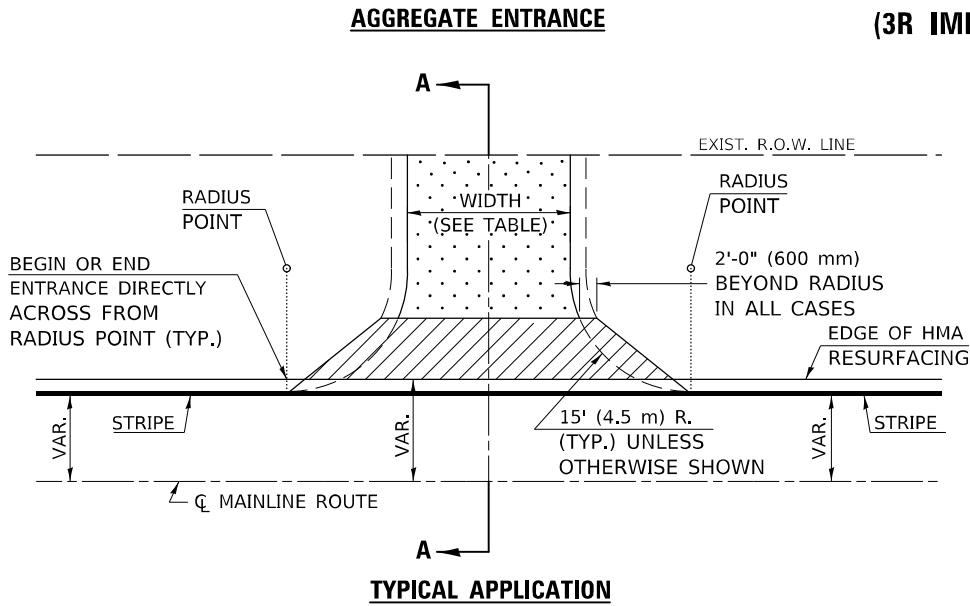

GENERAL NOTES

1. THE EXISTING SURFACE SHALL BE PREPARED IN ACCORDANCE WITH SECTION 408 OF THE STANDARD SPECIFICATIONS.
2. ANY NECESSARY WORK BEHIND THE HMA SHOULDER OR THE INCIDENTAL HMA SURFACING SHALL BE AS SHOWN IN THE PLANS AND/OR AS DIRECTED BY THE ENGINEER.
3. EARTH EXCAVATION REQUIRED FOR THE CONSTRUCTION OF THE AGGREGATE SURFACE COURSE SHALL BE INCLUDED IN THE COST OF AGGREGATE SURFACE COURSE.
4. AGGREGATE BASE COURSE, TYPE B, 6" (150 mm) MIN. SHALL BE USED WHERE IN THE OPINION OF THE ENGINEER THERE IS NOT SUFFICIENT BASE MATERIAL FOR THE PROPOSED ENTRANCES. THIS MATERIAL SHALL GENERALLY BE USED TO WIDEN ANY EXISTING RETURN OR TO CONSTRUCT NEW ENTRANCES WHERE NONE NOW EXISTS.
- 5.
6. THE AGGREGATE BASE COURSE SHALL BE CONSTRUCTED 12" (300 mm) WIDER THAN THE SURFACE DIMENSIONS AS SHOWN ABOVE.
7. EXISTING FIELD ENTRANCES OF AGGREGATE OR EARTH WITH NO HMA APRON SHALL NOT RECEIVE A NEW HMA APRON WITHOUT PROPER APPROVAL THROUGH THE BUREAU OF OPERATIONS "POLICY ON PERMITS FOR ACCESS DRIVEWAYS TO STATE HIGHWAYS".

TO ASSURE APPROPRIATE ACCESS POLICIES ARE FOLLOWED ALL NEW ACCESS SHALL BE APPLIED FOR THROUGH THE BUREAU OF OPERATIONS PERMIT APPLICATION PROCESS. PLAN PREPARATION MEMORANDUMS 40-09 ALONG WITH DISTRICT PROJECT IMPLEMENTATION MEMO 104/01 DISCUSS THIS PROCEDURE.

Note: All dimensions are in INCHES (millimeters) unless otherwise shown.

RURAL ENTRANCE DESIGN STANDARDS (PPM 40-09)														
	NEW CONSTRUCTION & 3R with CONSTRUCTION								3R w/out RECONSTRUCTION, 3P, SMART & CM					
	NONCOMMERCIAL								NONCOMMERCIAL					
	PRIVATE & FIELD			FIELD W/FARM IMPLEMENTS					PRIVATE & FIELD					
DESIGN ELEMENT	min.	des.	max.	min.	max.	min.	des.	max.	min.	des.	max.	min.	des.	max.
SURFACE WIDTH (FT)	12	16	24	24	30	1 LANE, 1 WAY						1 LANE, 1 WAY		
						14	16	24						
						2 LANE, 2 WAY						2 LANE, 2 WAY		
						24	30	35				resurface existing configuration; existing aggregate or earth entrances shall have the continuation of aggregate shoulders placed behind them		
RADIUS (FT)	15	25	40	30		20	30	50						
SHOULDER WIDTH (FT)	2	2		2		1	3							
SHOULDER SLOPE (%)	2	4	6	4		2	4	6						
ENTRANCE GRADE (%)	0	2 to 5	10 or 12	2 to 5	10 or 12	0	2 to 5	8 or 10						
SIDE SLOPE (FT)	1:10	1:6	1:4	1:6	1:4	1:10	1:6	1:4						
SURFACE TYPE														
INCIDENTAL HMA SURFACING (INCH)		2		2		3 or 4			taper from hma resurfacing thickness (2 1/2", 2 1/4" or 1 1/2") to 1 1/2" to minimize aggregate shoulder					
AGGREGATE SURFACE COURSE, TYPE B (INCH)		6		6		8			if applicable, use items: Preparation of Base & Aggregate Base Repair; see PPM 30-02					
PCC DRIVEWAY PAVEMENT (INCH)		6						6 or 8						

USER NAME = Tyler,Plerson	DESIGNED -	REVISED - 09/07 KAG
	DRAWN -	REVISED - 05/08 KJT
PLOT SCALE = 40,0000 ' / in.	CHECKED -	REVISED - 04/10 KJT
PLOT DATE = 1/26/2023	DATE -	REVISED - 3/6/17 SWN


STATE OF ILLINOIS
DEPARTMENT OF TRANSPORTATION

PRIVATE COMMERCIAL ENTRANCES
(NONCOMMERCIAL AND COMMERCIAL RURAL)

SCALE: N.T.S. SHEET 2 OF 2 SHEETS STA. TO STA.

DISTRICT 5 DETAIL NO. 40800050C

F.A.P. RTE.	SECTION	COUNTY	TOTAL SHEETS	SHEET NO.
709	(113)RS-7	CHAMPAIGN	103	86
		CONTRACT NO. 70944		
		ILLINOIS FED. AID PROJECT		

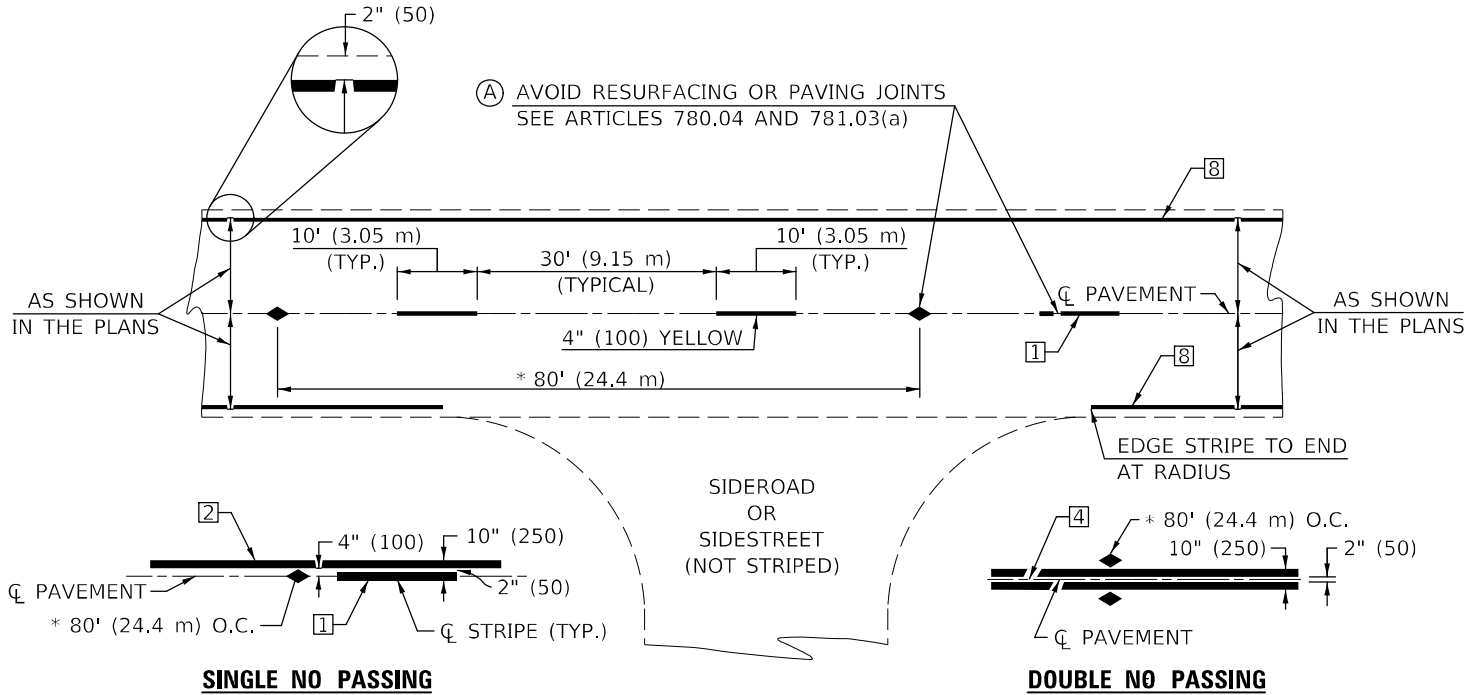

* REDUCE TO 40' (12.2 m) O.C. ON CURVES WITH POSTED OR ADVISORY SPEEDS OF 45 mph (70 km/h) OR LESS.




TWO LANE/TWO WAY

TYPICAL PAVEMENT MARKING LEGEND


- 1 4" (100) SKIP-DASH (YELLOW)
- 2 4" (100) SOLID (YELLOW)
- 3 12" (300) DIAGONAL (YELLOW)
- 4 4" (100) DOUBLE YELLOW (NARROW)
- 5 RESERVED
- 6 RESERVED
- 7 4" (100) SKIP-DASH (WHITE)
- 8 4" (100) SOLID (WHITE)
- 9 12" (300) DIAGONAL (WHITE)
- 10 6" (150) SOLID (WHITE)
- 11 24" (600) STOP BAR (WHITE)
- 12 8" (200) SOLID (WHITE)
- 13 4" (100) LANE LINE EXTENSIONS (WHITE)
- 14 4" (100) PARKING WHITE

TYPICAL PAVEMENT MARKERS LEGEND

- ◆ TWO-WAY AMBER MARKER
- ONE-WAY AMBER MARKER
- ▷ ONE-WAY CRYSTAL MARKER

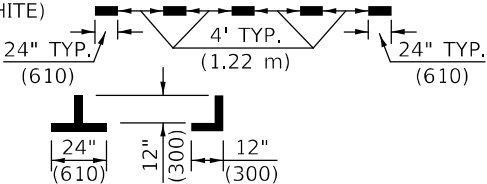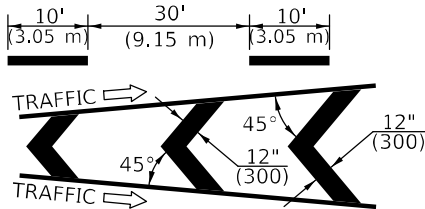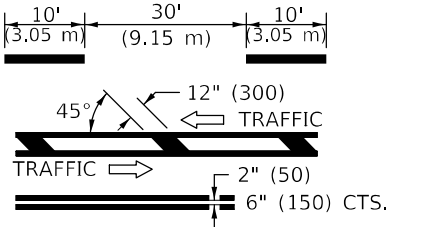

RURAL LEFT TURN

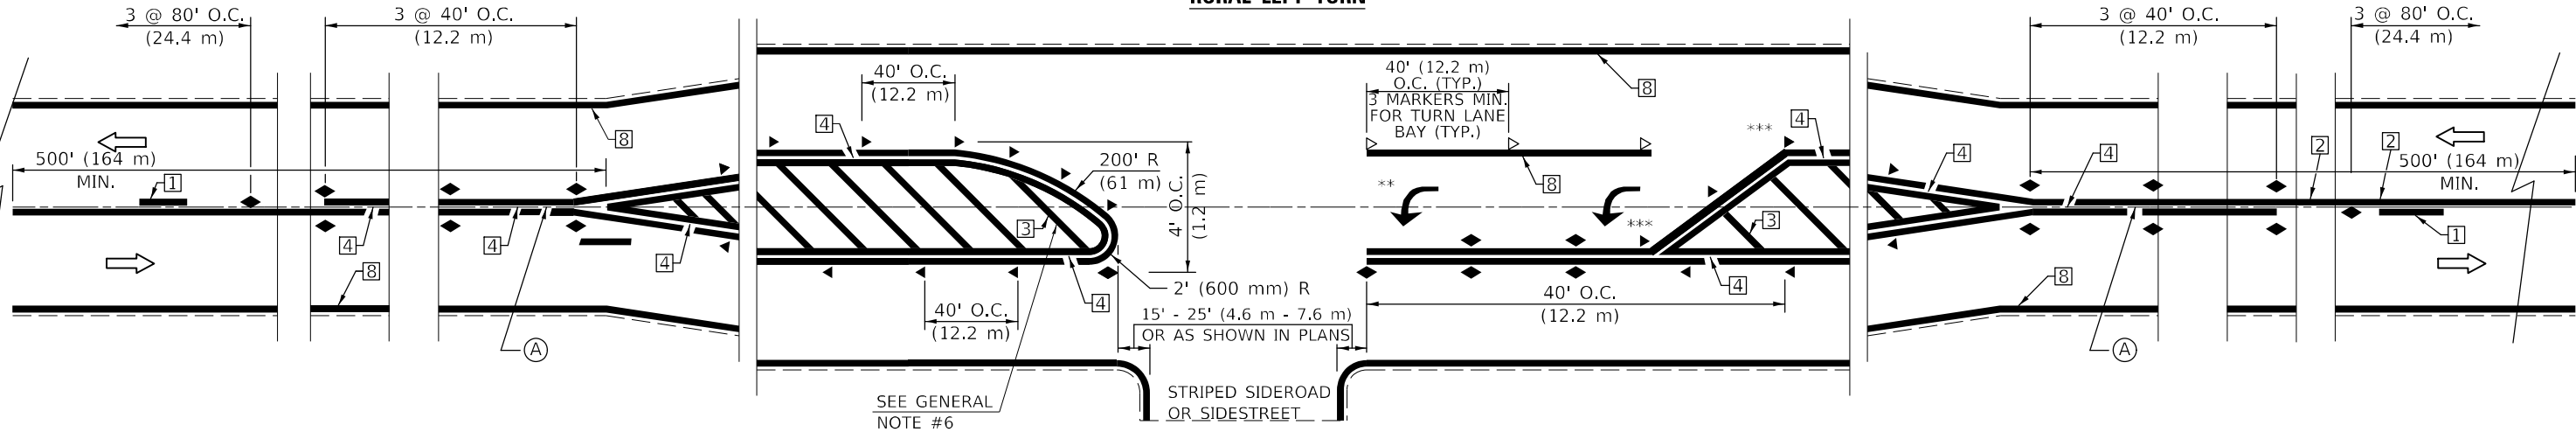

*** REDUCE SPACING IF NECESSARY TO ASSURE MARKERS AT CORNER POINTS.
** TURN ARROWS SHALL BE PLACED AS SHOWN ON SHEET #2.

Note: All dimensions are in INCHES (millimeters) unless otherwise shown.

DISTRICT 5 DETAIL NO. 7800AAAA


USER NAME = Tyler,Plerson	DESIGNED -	REVISED - 4/2014 JLA
	DRAWN -	REVISED - 3/2019 SWN
PLOT SCALE = 40,0000 * / in.	CHECKED -	REVISED - 8/2022 JLA
PLOT DATE = 1/26/2023	DATE -	REVISED - 9/2022 JWS

**STATE OF ILLINOIS
DEPARTMENT OF TRANSPORTATION**

**PAVEMENT MARKING AND MARKERS
(RURAL & URBAN APPLICATIONS)**

SCALE: N.T.S. SHEET 1 OF 4 SHEETS STA. TO STA.

F.A.P. RTE.	SECTION	COUNTY	TOTAL SHEETS	SHEET NO.
709	(113)RS-7	CHAMPAIGN	103	87
CONTRACT NO. 70944				
ILLINOIS FED. AID PROJECT				

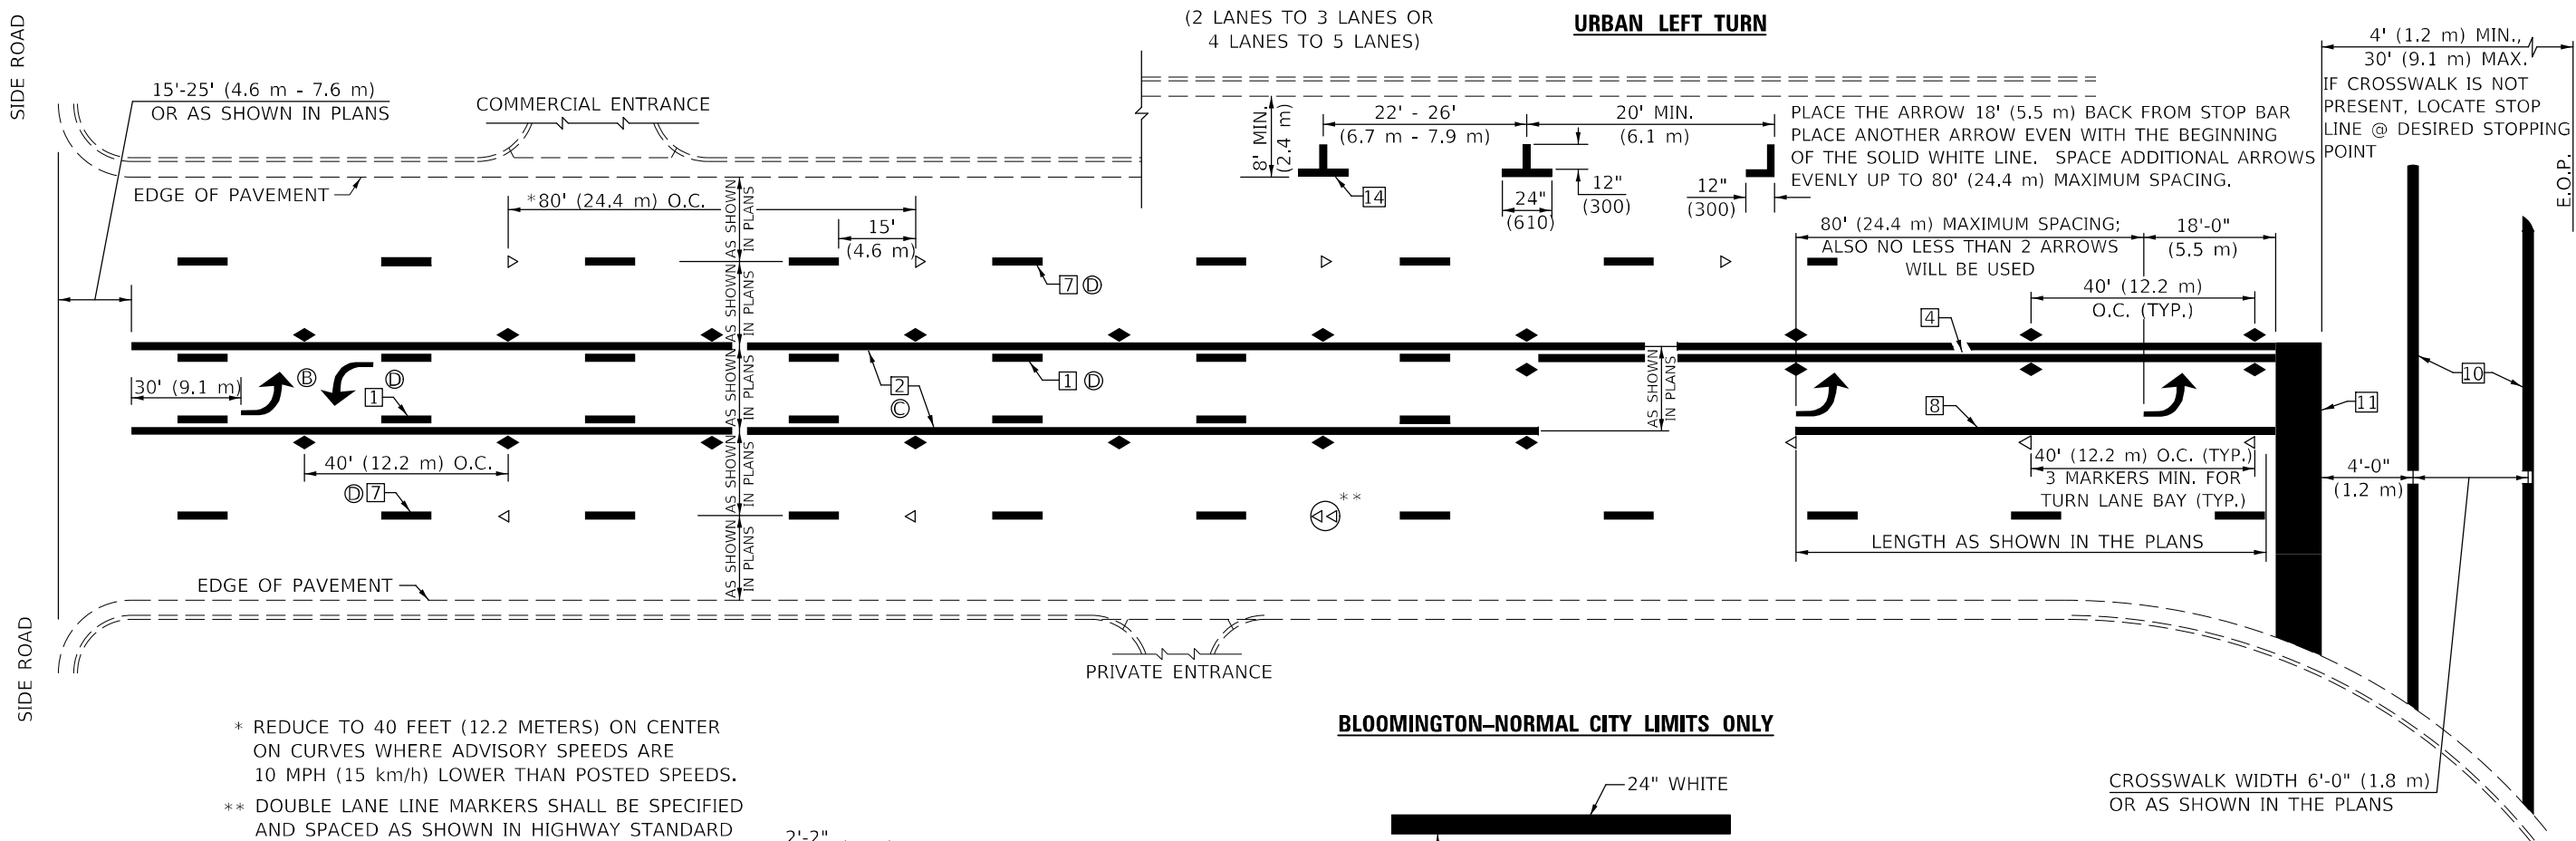


* REDUCE TO 40 FEET (12.2 METERS) ON CENTER ON CURVES WHERE ADVISORY SPEEDS ARE 10 MPH (15 km/h) LOWER THAN POSTED SPEEDS.

** DOUBLE LANE LINE MARKERS SHALL BE SPECIFIED AND SPACED AS SHOWN IN HIGHWAY STANDARD 781001 FOR MULTI-LANE DIVIDED AND UNDIVIDED HIGHWAYS.


GENERAL NOTES:

- ② TURN ARROW PAIRS SHALL BE PLACED AT 250' (75 m) INTERVALS AND SHALL BE EVENLY SPACED BETWEEN BOTH ENDS OF THE BIDIRECTIONAL LEFT TURN LANE.
- ③ THE SOLID YELLOW PAVEMENT MARKINGS ② SHOULD GENERALLY START OR END NEAR THE RADIUS POINT OF EACH STREET RETURN EXCEPT WHERE ONE OR BOTH ENDS WOULD INCLUDE STOP BARS.
- ④ THE SKIP-DASH PAVEMENT MARKINGS ① OR ⑦ SHOULD BE CENTERED BETWEEN BOTH ENDS OF EACH CITY BLOCK AND SHALL BE PLACED SO THEY LINE UP ACROSS FROM EACH OTHER. SEE EXAMPLE ON SHEET 2 OF 3.
- ⑤ USE LARGE ARROW SIZE FOR BOTH RURAL AND URBAN LOCATIONS. (SEE LAST PAGE OF SECTION 780x FOR SYMBOLS TABLE)

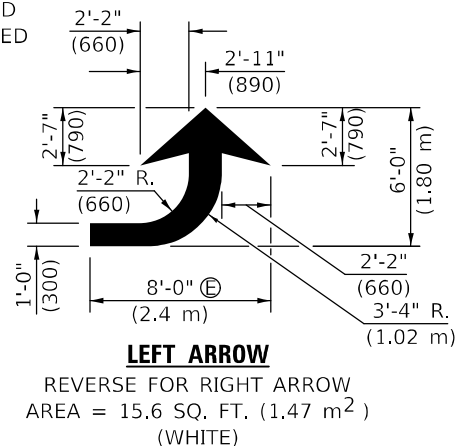


LEFT ARROW


REVERSE FOR RIGHT ARROW
AREA = 15.6 SQ. FT. (1.47 m²)
(WHITE)

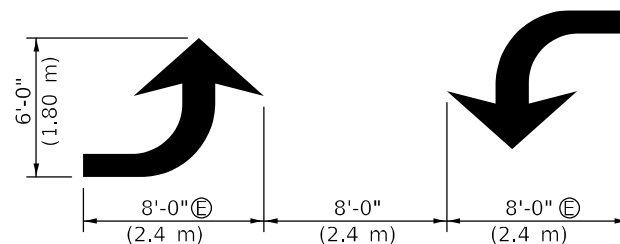


**TYPICAL DOUBLE
TURN ARROWS (WHITE)**

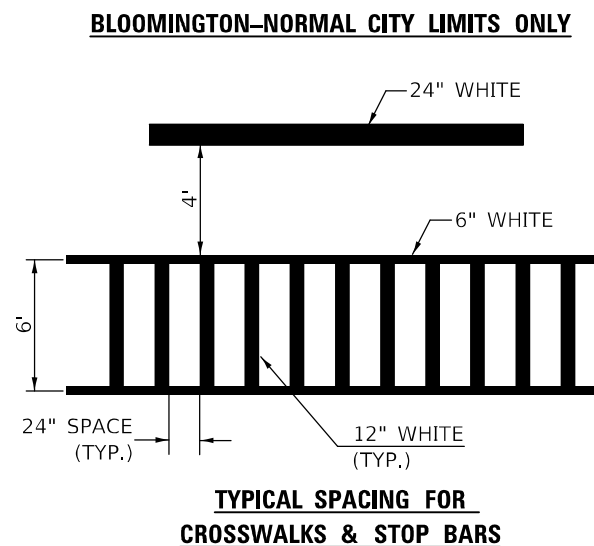

**TYPICAL SPACING FOR
CROSSWALKS & STOP BARS**

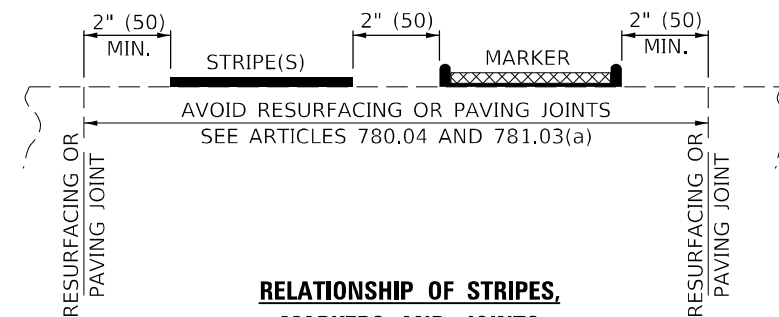

**RELATIONSHIP OF STRIPES,
MARKERS AND JOINTS**

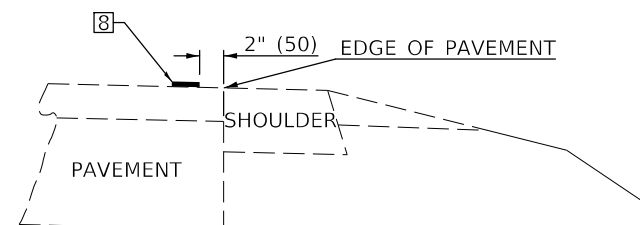

RELATIONSHIP OF EDGE LINE TO EDGE OF PAVEMENT
(SAFETY SHOULDER OR PAVED SURFACE)
SEE ARTICLE 780.04

Note: All dimensions are in INCHES (millimeters) unless otherwise shown.

DISTRICT 5 DETAIL NO. 7800AAAA

USER NAME = Tyler,Plerson	DESIGNED -	REVISED - 4/2014 JLA
	DRAWN -	REVISED - 3/2019 SWN
PLOT SCALE = 40,0000 * / in.	CHECKED -	REVISED - 8/2022 JLA
PLOT DATE = 1/26/2023	DATE -	REVISED - 9/2022 JWS

**STATE OF ILLINOIS
DEPARTMENT OF TRANSPORTATION**

**PAVEMENT MARKING AND MARKERS
(RURAL & URBAN APPLICATIONS)**

SCALE: N.T.S. SHEET 2 OF 4 SHEETS STA. TO STA.

F.A.P. RTE.	SECTION	COUNTY	TOTAL SHEETS	SHEET NO.
709	(113)RS-7	CHAMPAIGN	103	88
CONTRACT NO. 70944				
ILLINOIS FED. AID PROJECT				



- ### **GENERAL NOTES**
1. WHEN MEDIANS ARE PRESENT, PAVEMENT MARKINGS ARE TO BE PLACED ADJACENT TO MEDIANS.
 2. SOME OF THE INFORMATION INCLUDED WITH THIS DETAIL MAY NOT BE APPLICABLE TO THIS IMPROVEMENT.
 3. PAVEMENT MARKINGS ARE TO BE EXTENDED THROUGH OMISSIONS WHEN APPLICABLE.
 4. A STRIPING KEY IS AVAILABLE ELSEWHERE AND SHALL BE SHOWN WHERE THE QUANTITIES ARE LISTED.
 5. FINAL PAVEMENT MARKINGS SHALL BE IN PLACE PRIOR TO PLACING ANY RAISED REFLECTIVE PAVEMENT MARKERS.
 6. THE FOLLOWING CRITERIA SHALL BE USED FOR SELECTING THE DIAGONAL PAVEMENT MARKING SPACING,
 <30 MPH USE 15' (<50 km/h USE 4.5 m)
 30-45 MPH USE 20' (50-75 km/h USE 6.0 m)
 >45 MPH USE 30' (>75 km/h USE 9.0 m)






- ### **GENERAL NOTES**
- * Ⓐ DISTANCE VARIES WITH SKEW OF INTERSECTION.
- * Ⓑ ANGLE VARIES WITH SKEW OF INTERSECTION.

* FOR RIGHT TURN LANE AND ISLAND
STRIPING CONSULT GEOMETRICS ENGINEER.

Note: All dimensions are in INCHES
(millimeters) unless otherwise shown.

										DISTRICT 5 DETAIL NO. 7800AAAA									
	USER NAME	= Tyler, Pierson	DESIGNED	-	4/2014	JLA	STATE OF ILLINOIS DEPARTMENT OF TRANSPORTATION			PAVEMENT MARKING AND MARKERS (RURAL & URBAN APPLICATIONS)					F.A.P. RTE.	SECTION	COUNTY	TOTAL SHEETS	SHEET NO.
			DRAWN	-	3/2019	SWN									709	(113)RS-7	CHAMPAIGN	103	89
	PLOT SCALE	= 40,0000' x 1 in.	CHECKED	-	8/2022	JLA				CONTRACT NO. 70944									
	PLOT DATE	= 1/26/2023	DATE	-	9/2022	JWS				SCALE: N.T.S.	SHEET 3 OF 4 SHEETS	STA.	TO STA.		ILLINOIS	FED. AID PROJECT			

MODEL: \$MODEL\$
FILE NAME: ow:\vllot-ppw.bentley.com\PWIDOT\Documents\IDOT Offices\District 5\Projects\D570944\CADData\CADsheets\D570944-sht-Detail-05_Details.dgn

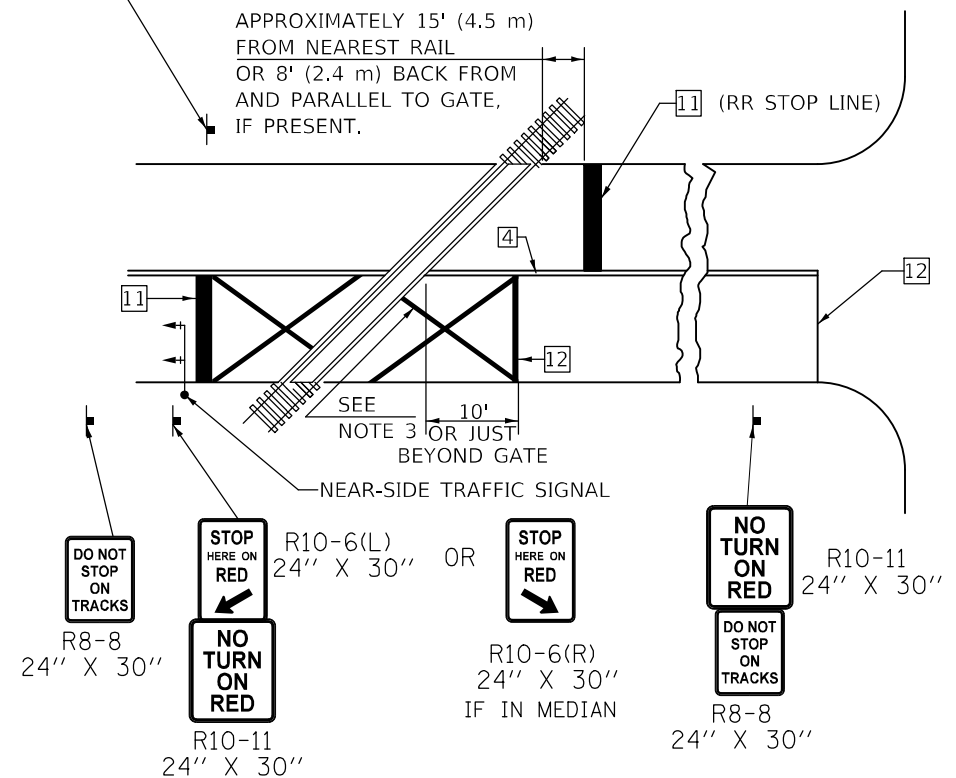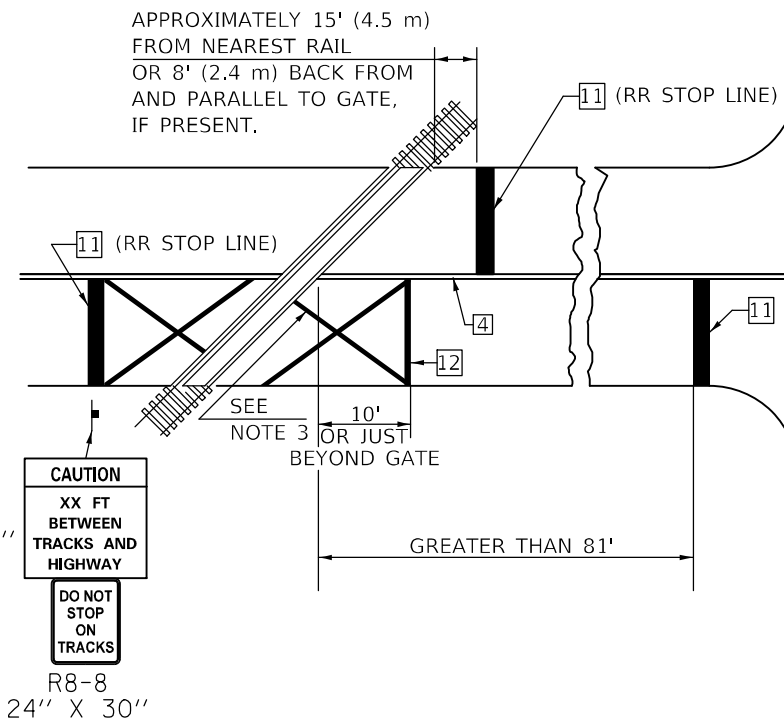 

SUPPLEMENTAL PAVEMENT MARKING TREATMENT FOR RAILROAD-HIGHWAY GRADE CROSSING




THE TRAVERSE SPREAD OF THE "X"
MAY VARY ACCORDING TO LANE WIDTH.

ON MULTI-LANE ROADS, THE STOP LINES SHALL EXTEND ACROSS ALL APPROACH LANES AND SEPARATE RXR SYMBOLS SHALL BE PLACED ADJACENT TO EACH OTHER IN EACH LANE.

WHEN THE PAVEMENT MARKING SYMBOL IS USED, A PORTION OF THE SYMBOL SHOULD BE LOCATED DIRECTLY ADJACENT TO THE ADVANCE WARNING SIGN (W10-1) AS PLACED BY TABLE II-1, CONDITION B OF THE MUTCD.


Note: All dimensions are in INCHES
(millimeters) unless otherwise shown.

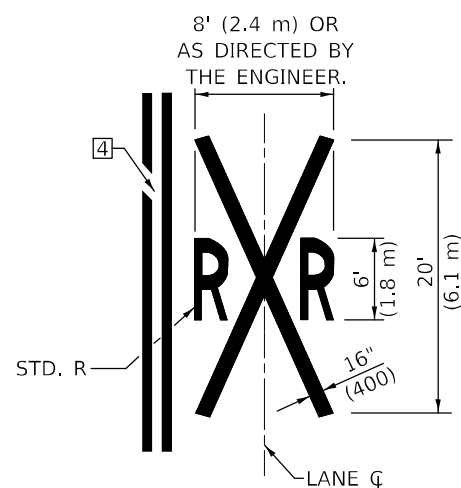

1. SUPPLEMENTAL PAVEMENT MARKINGS TO BE INSTALLED ONLY ON APPROACHES TO INTERSECTIONS CONTROLLED BY TRAFFIC SIGNALS WHICH ARE INTERCONNECTED WITH THE RAILROAD WARNING SIGNALS.
2. EXTEND PAVEMENT MARKINGS TO THE INTERSECTION ONLY WHERE NEAR-SIDE TRAFFIC SIGNALS ARE USED.
3. 6" WHITE PAVEMENT MARKINGS AT 45° TO PAVEMENT, 8' CENTER TO CENTER.
4. XX DISTANCE TO BE SHOWN ON SIGN MEASURED FROM A POINT 6 FEET FROM THE RAIL CLOSEST TO THE INTERSECTION OR FROM THE CLOSEST POINT ALONG THE EXIT GATE IF PRESENT OVER THE ROADWAY WHEN IN THE LOWERED POSITION TO THE STOP BAR OR CROSSWALK, WHICH EVER IS CLOSEST, ROUNDED DOWN TO NEAREST 5 FEET. WHERE THERE IS NO STOP LINE, MEASURE TO POINT WHERE DRIVER HAS A VIEW OF APPROACHING TRAFFIC.
5. THE CLEARANCE SIGN IS ALSO TO BE USED AS AN INTERIM MEASURE AT LOCATIONS WITH INTERCONNECTED INTERSECTION TRAFFIC SIGNALS WHERE IT IS PLANNED TO CHANGE THEM TO NEAR-SIDE SIGNALS AT A FUTURE TIME. IN THIS CASE, THE DISTANCE TO BE SHOWN ON THE SIGN IS MEASURED FROM THE EDGE OF THE STRIPED-OUT AREA INSTEAD OF 6 FEET FROM THE RAIL. THE SIGN IS TO BE REMOVED WHEN THE NEAR-SIDE SIGNALS ARE INSTALLED AND THE PAVEMENT MARKINGS EXTENDED TO THE INTERSECTION.

FILE NAME: D:\PROJECTS\2023\113\113RS-7\113RS-7.dwg	USER NAME = Tyler,Plerson	DESIGNED -	REVISED - 4/2014 JLA	STATE OF ILLINOIS DEPARTMENT OF TRANSPORTATION	PAVEMENT MARKING AND MARKERS (RURAL & URBAN APPLICATIONS)				F.A.P. RTE.	SECTION	COUNTY	TOTAL SHEETS	SHEET NO.
		DRAWN -	REVISED - 3/2019 SWN						709	(113)RS-7	CHAMPAIGN	103	90
	PLOT SCALE = 40,0000 ' / in.	CHECKED -	REVISED - 8/2022 JLA						CONTRACT NO. 70944				
	PLOT DATE = 1/26/2023	DATE -	REVISED - 9/2022 JWS		SCALE: N.T.S.	SHEET 4 OF 4 SHEETS	STA. TO STA.						

MODEL: \$MODEL\$
FILE NAME: pw:\idiot-pw_bentley.com\PWIDOT\Documents\IDOT Offices\District 5\Projects\D570944\CADData\CADsheets\D570944-sht-Detail-D5 Details.dgn

 

1. THE CONTRACT UNIT PRICE, EACH, FOR SURVEY MARKER, TYPE 1 (SPECIAL) SHALL BE PAYMENT IN FULL FOR FURNISHING THE REINFORCEMENT BAR AND ALUMINUM TABLET AND FOR ALL LABOR AND MATERIAL REQUIRED TO SET THE MARKER IN PLACE.
2. ALL SURVEY MARKERS, TYPE 1 (SPECIAL) SHALL BE PLACED $\pm 1/4"$ (6 mm) BELOW THE FINAL SURFACE.
3. WHEN THE TABLET AND REBAR ARE PLACED AS PART OF A SURVEY MARKER VAULT, THEY SHALL BE CONSIDERED AS INCLUDED IN THAT PAY ITEM AND THERE WILL BE NO PAYMENT FOR THE SURVEY MARKER, TYPE 1 (SPECIAL).

SURVEY CAP FOR REBAR. 3¼" (83 mm) CONVEX SURVEY CAP FOR ⅝" (15 mm) REBAR WITH ILLINOIS DEPARTMENT OF TRANSPORTATION LOGO. THIS LOGO SHALL PROVIDE LETTERS RECESSED INTO THE SURFACE A MINIMUM OF ⅛" (0.8 mm) FOR EASY AND LONG-TERM LEGIBILITY. THE ALUMINUM CAP FOR REBAR SHALL BE PRODUCED BY THE PROCESS OF ORBITAL FORGING TO PRODUCE A HIGH-STRENGTH AND DURABLE MARKER CAP WHICH WILL NOT CHIP OR BREAK AND PROVIDE A SMOOTH FINISH FOR STAMPING OF DATA IN THE FIELD. THE ALUMINUM CAP FOR REBAR SHALL BE TAPERED FOR A PERFECT COMPRESSION FIT. A SPECIAL PLASTIC INSULATOR SHALL BE INSTALLED TO PREVENT DISSIMILAR METAL CONTACT AND CORROSION. THE PLASTIC INSULATOR SHALL FORM READILY TO THE OUTER SHAPE OF THE REBAR AND TO THE INNER SHAPE OF THE ALUMINUM CAP SOCKET. THE PLASTIC INSULATOR SHALL BE LOW DENSITY POLYETHYLENE, A MINIMUM 1½" (38 mm) LONG AND CONFORM TO FEDERAL SPECIFICATION L-P 390.

INSPECTION OF REINFORCEMENT BAR 5/8" (#15) SHALL BE
DONE BY DISTRICT PERSONNEL OF THE ILLINOIS
DEPARTMENT OF TRANSPORTATION, DIVISION OF HIGHWAYS.

Diagram illustrating the structure of a circular concrete or composite pavement. The top layer is labeled "P.C. CONCRETE OR COMPOSITE PAVEMENT" and has a diameter of 4" (100). Below it is a layer labeled "AGGREGATE BASE OR BITUMINOUS BASE". The diagram shows a cross-section of the pavement structure with dimensions and labels.




1. WORK ON THIS ITEM SHALL NOT START UNTIL THE FINAL SURFACE IS COMPLETED.
2. THE ALUMINUM TABLET (FORKED) SHALL REST UPON THE BOTTOM OF THE 4" (100 mm) CORE HOLE. IF THE HOLE IS TOO DEEP, EPOXY GROUT MUST BE USED TO DECREASE THE DEPTH AND ALLOWED TO HARDEN BEFORE PROCEEDING.
3. THE ALUMINUM TABLET SHALL BE ANCHORED IN THE 4" (100 mm) DIAMETER HOLE IN THE NEW PAVEMENT WITH TWO-COMPONENT EPOXY CONFORMING TO APPLICABLE PORTIONS OF ARTICLE 1025.01 OF THE STANDARD SPECIFICATIONS.
4. THE 4" (100 mm) CORE HOLE SHALL BE SUBJECT TO THE APPROVAL OF THE ENGINEER.
5. THE CONTRACT PRICE, EACH, FOR SURVEY MARKER, TYPE 2 (SPECIAL) SHALL BE PAYMENT IN FULL FOR FURNISHING THE ALUMINUM TABLET AND FOR ALL LABOR AND MATERIAL REQUIRED TO SET THE MARKER IN PLACE, AS SPECIFIED, INCLUDING CORING THE NEW PAVEMENT.
6. ALL SURVEY MARKERS, TYPE 2 (SPECIAL) SHALL BE PLACED $\pm$ 1/4" (6 mm) BELOW THE FINAL SURFACE.

DISTRICT 5 DETAIL NO. XZ193AAA

	USER NAME = Tyler,Person	DESIGNED -	REVISED - 11/06	STATE OF ILLINOIS DEPARTMENT OF TRANSPORTATION	SURVEY MARKERS TYPE 1 & 2 (SPECIAL)				F.A.P. RTE.	SECTION	COUNTY	TOTAL SHEETS	SHEET NO.
		DRAWN -	REVISED - 11/10						709	(113)RS-7	CHAMPAIGN	103	92
	PLOT SCALE = 40,0000' / in.	CHECKED -	REVISED -						CONTRACT NO. 70944				
	PLOT DATE = 1/26/2023	DATE -	REVISED -										
					SCALE: N.T.S.	SHEET 1 OF 1 SHEETS	STA.	TO STA.					

ORIGINAL SURVEY		SURVEYED _____	BY _____	DATE _____
NOTE BOOK		PLOTTED _____		
		TEMPLATE _____		
		AREAS _____		
NO. _____		AREAS CHECKED _____		

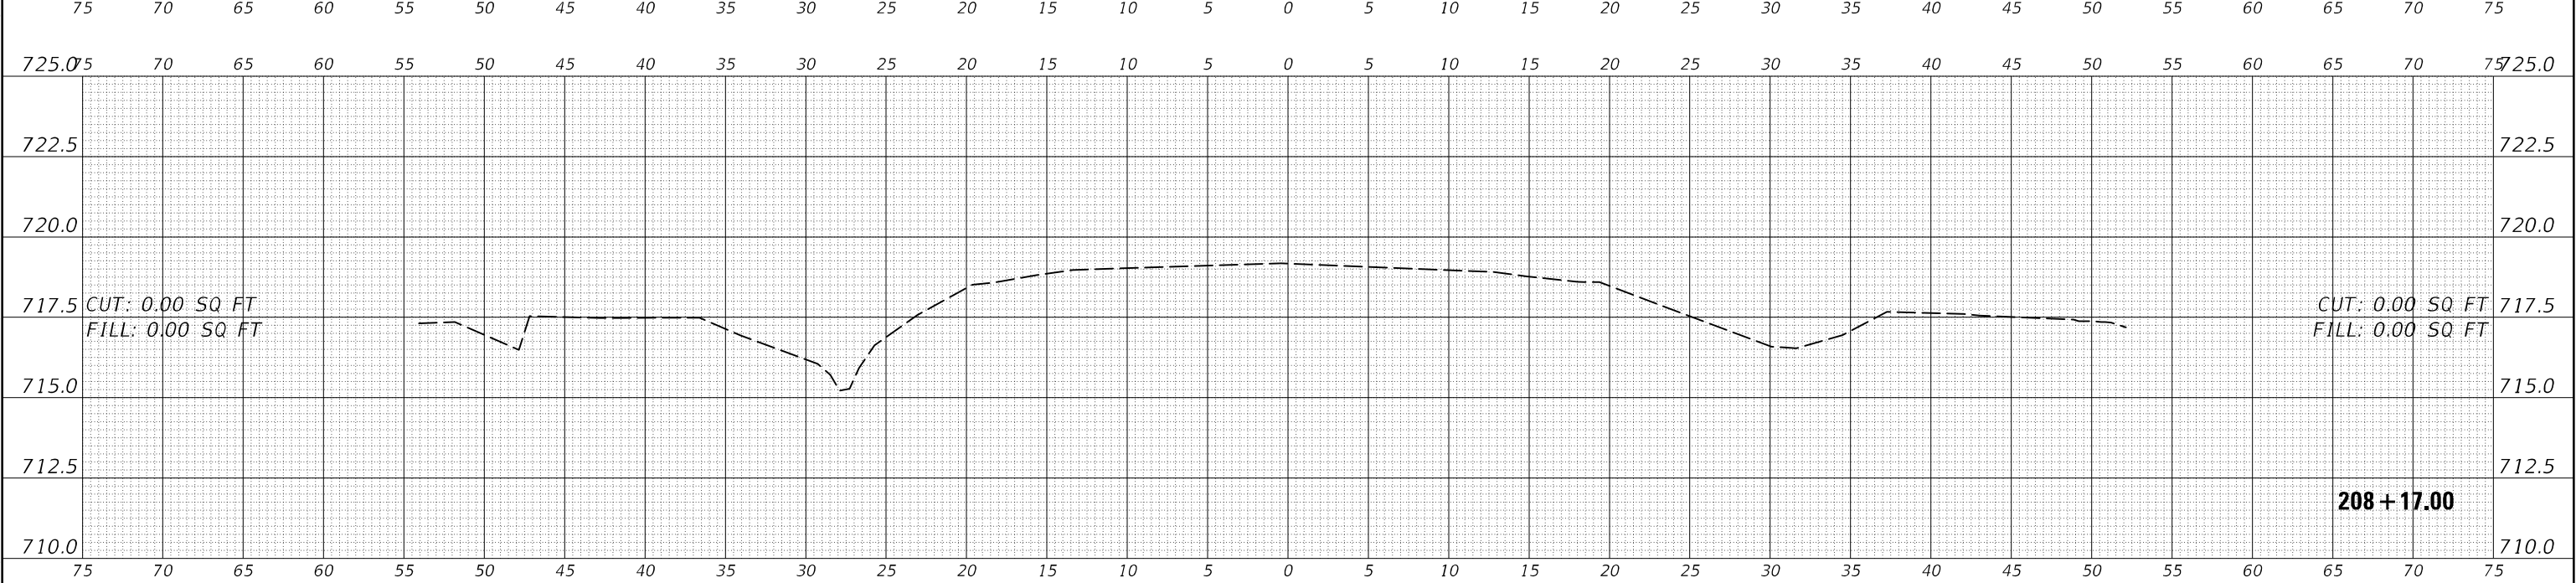

USER NAME = Tyler,Person	DESIGNED -	REVISED -
	DRAWN -	REVISED -
PLOT SCALE = 10,0000 ' / in.	CHECKED -	REVISED -
PLOT DATE = 1/26/2023	DATE -	REVISED -

STATE OF ILLINOIS
DEPARTMENT OF TRANSPORTATION

FAP 709 (US 136) CROSS-SECTIONS


SCALE: 1" = 5'	SHEET 1	OF 11 SHEETS	STA. 208+20.00 TO STA. 208+78.00
----------------	---------	--------------	----------------------------------

F.A.P. RTE.	SECTION	COUNTY	TOTAL SHEETS	SHEET NO.
709	(113)RS-7	CHAMPAIGN	103	93
		CONTRACT NO. 70944		
ILLINOIS		FED. AID PROJECT		

FINAL SURVEY	SURVEYED _____	BY _____	DATE _____
NOTE BOOK	PLOTTED _____		
	TEMPLATE _____		
	AREAS _____		
NO. _____	AREAS CHECKED _____		

ORIGINAL SURVEY		BY _____	DATE _____
NOTE BOOK	SURVEYED _____		
	PLOTTED _____		
	TEMPLATE _____		
	AREAS _____		
NO. _____	AREAS CHECKED _____		

MODEL: \$MODEL\$	NO.	AREAS CHECKED
FILE NAME: pww\ltd-pw.bentley.com\pww\ltd-pw\Documents\DOT Offices\District 5\Projects\DS7094\4\CADData\CADsheets\DS7094\4-sht-Cross Sections.dgn		

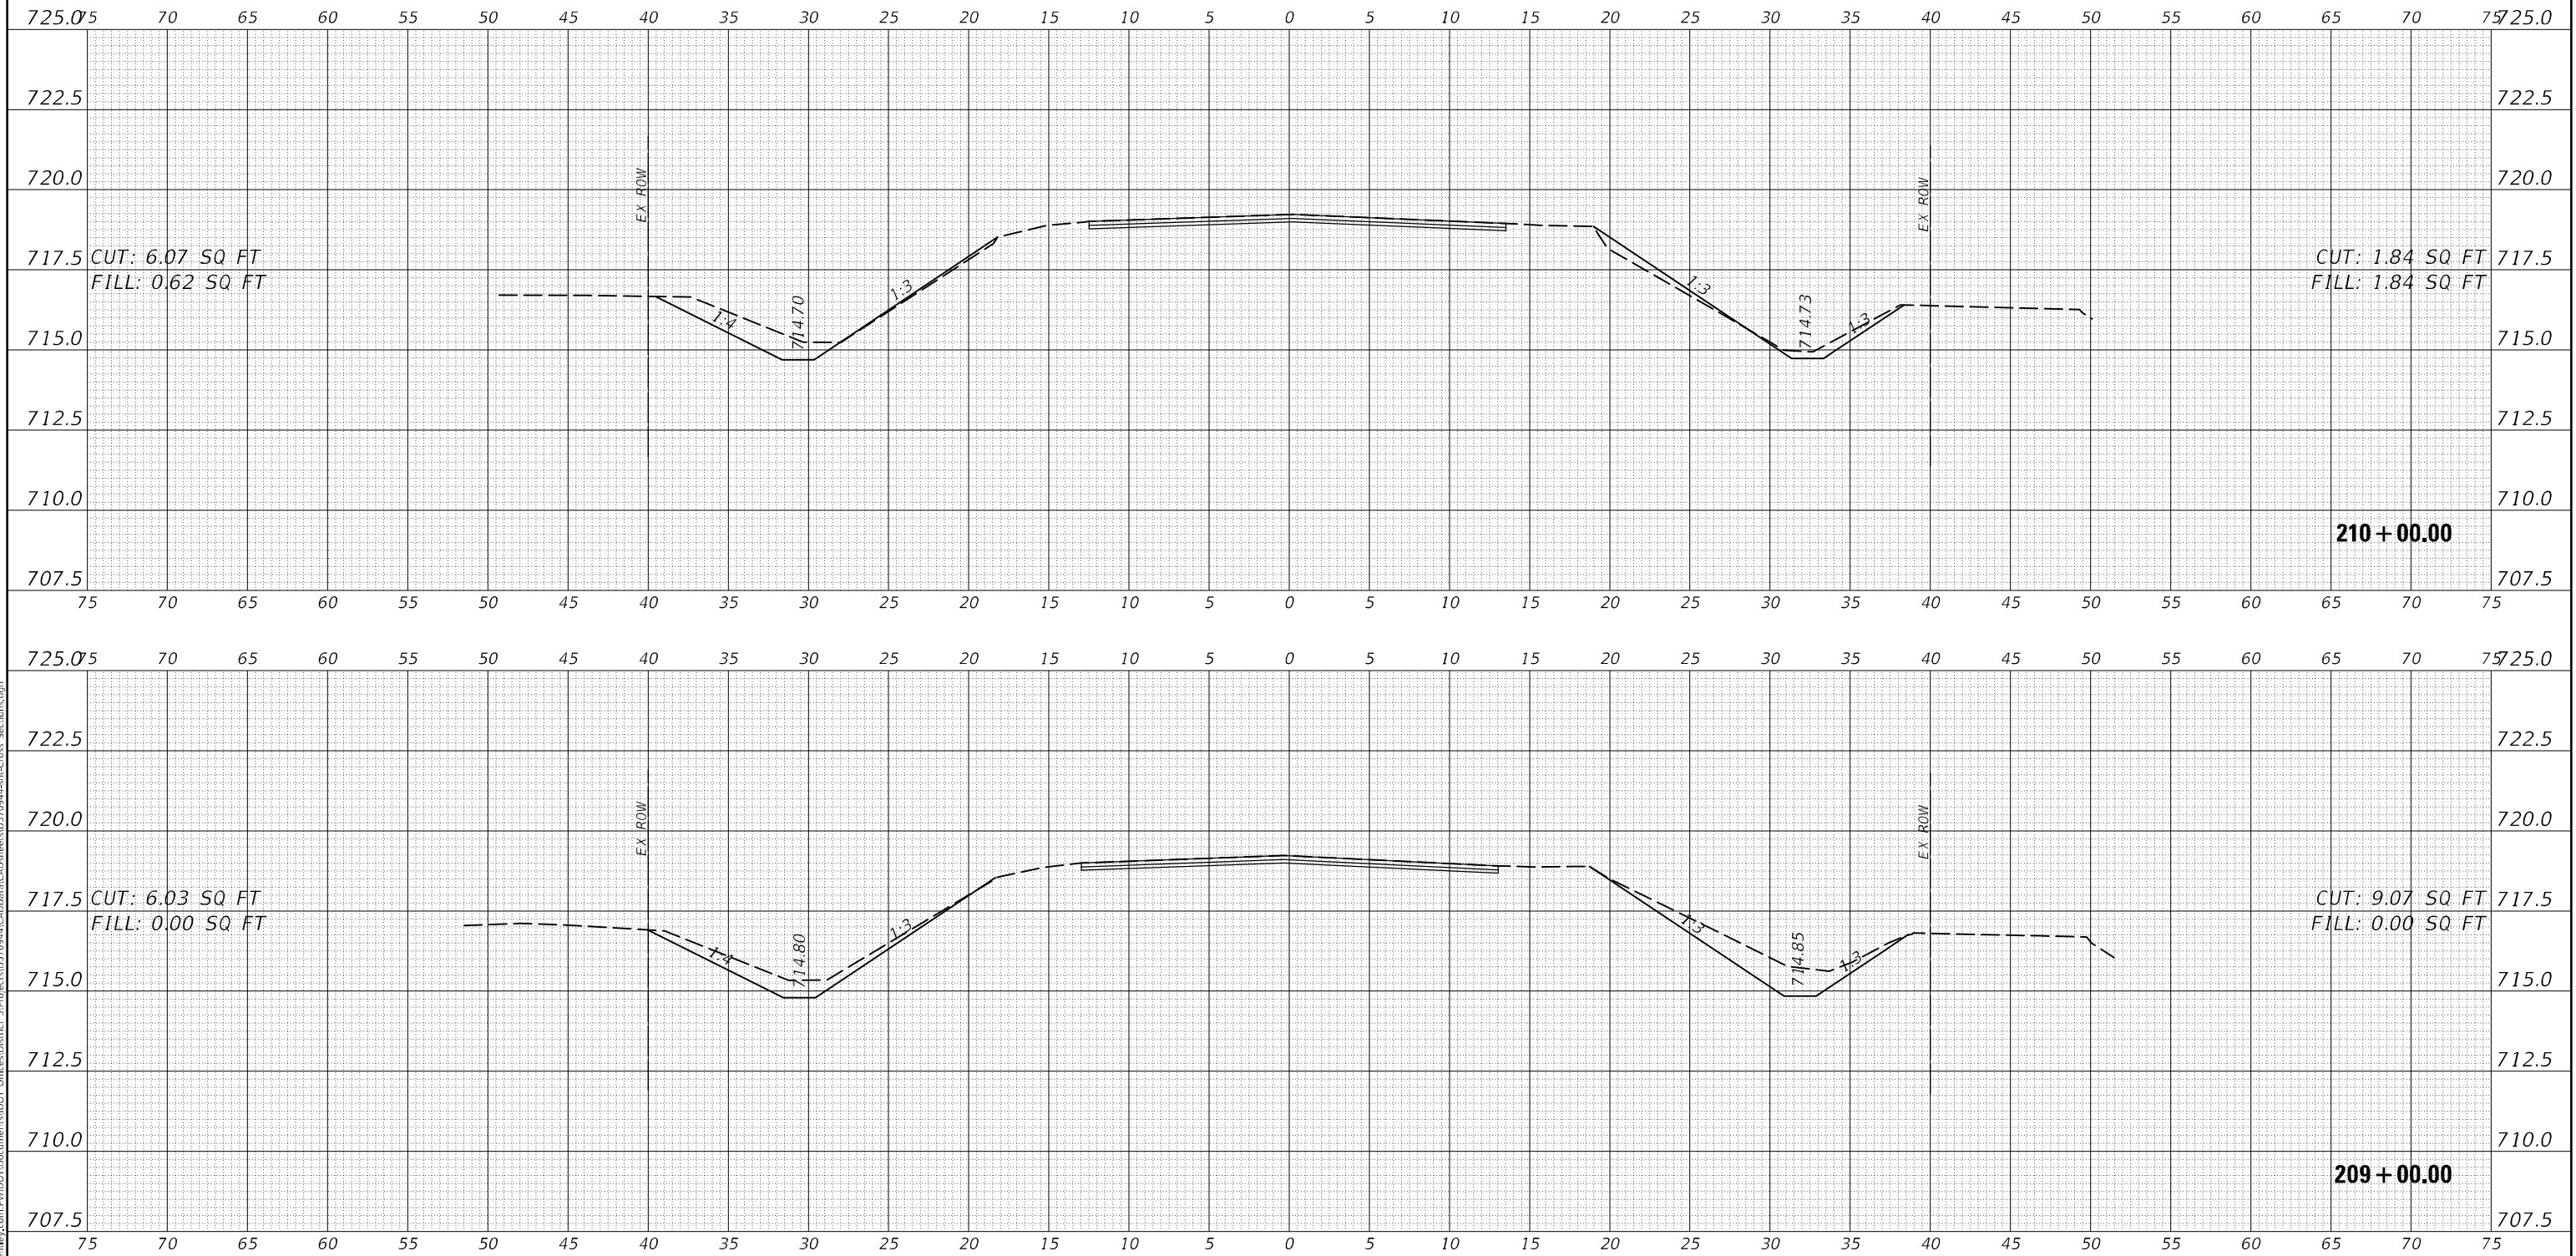

USER NAME = Tyler, Pierson	DESIGNED -	REVISED -
	DRAWN -	REVISED -
PLOT SCALE = 10,000 ' / in.	CHECKED -	REVISED -
PLOT DATE = 1/26/2023	DATE -	REVISED -

STATE OF ILLINOIS
DEPARTMENT OF TRANSPORTATION

FAP 709 (US 136) CROSS-SECTIONS

SCALE: 1" = 5'	SHEET 2 OF 11 SHEETS	STA. 209+00.00 TO STA. 210+00.00
----------------	----------------------	----------------------------------

F.A.P. RTE.	SECTION	COUNTY	TOTAL SHEETS	SHEET NO.
709	(113)RS-7	CHAMPAIGN	103	94
		CONTRACT NO. 70944		
ILLINOIS		FED. AID PROJECT		


ORIGINAL SURVEY	SURVEYED _____		BY _____	DATE _____
	PLOTTED _____			
	TEMPLATE _____			
	AREAS _____			
	AREAS CHECKED _____			
	NO. _____			
NOTE BOOK				



FINAL SURVEY	NO.	SURVEYED	BY	DATE					
					NOTE BOOK	PLOTTED	TEMPLATE	AREAS	CHECKED

ORIGINAL SURVEY	NO.	SURVEYED	BY	DATE					
					NOTE BOOK	PLOTTED	TEMPLATE	AREAS	CHECKED

MODEL: SHODENAMES
FILE NAME: p3x1000-cw-bentley.com-PW1001-Drawn: users\rs1 DOT Offices\District 5\Projects\US70944\CAD\Draws\CAD\Sheet\US70944-sh-Cross Sections.dgn

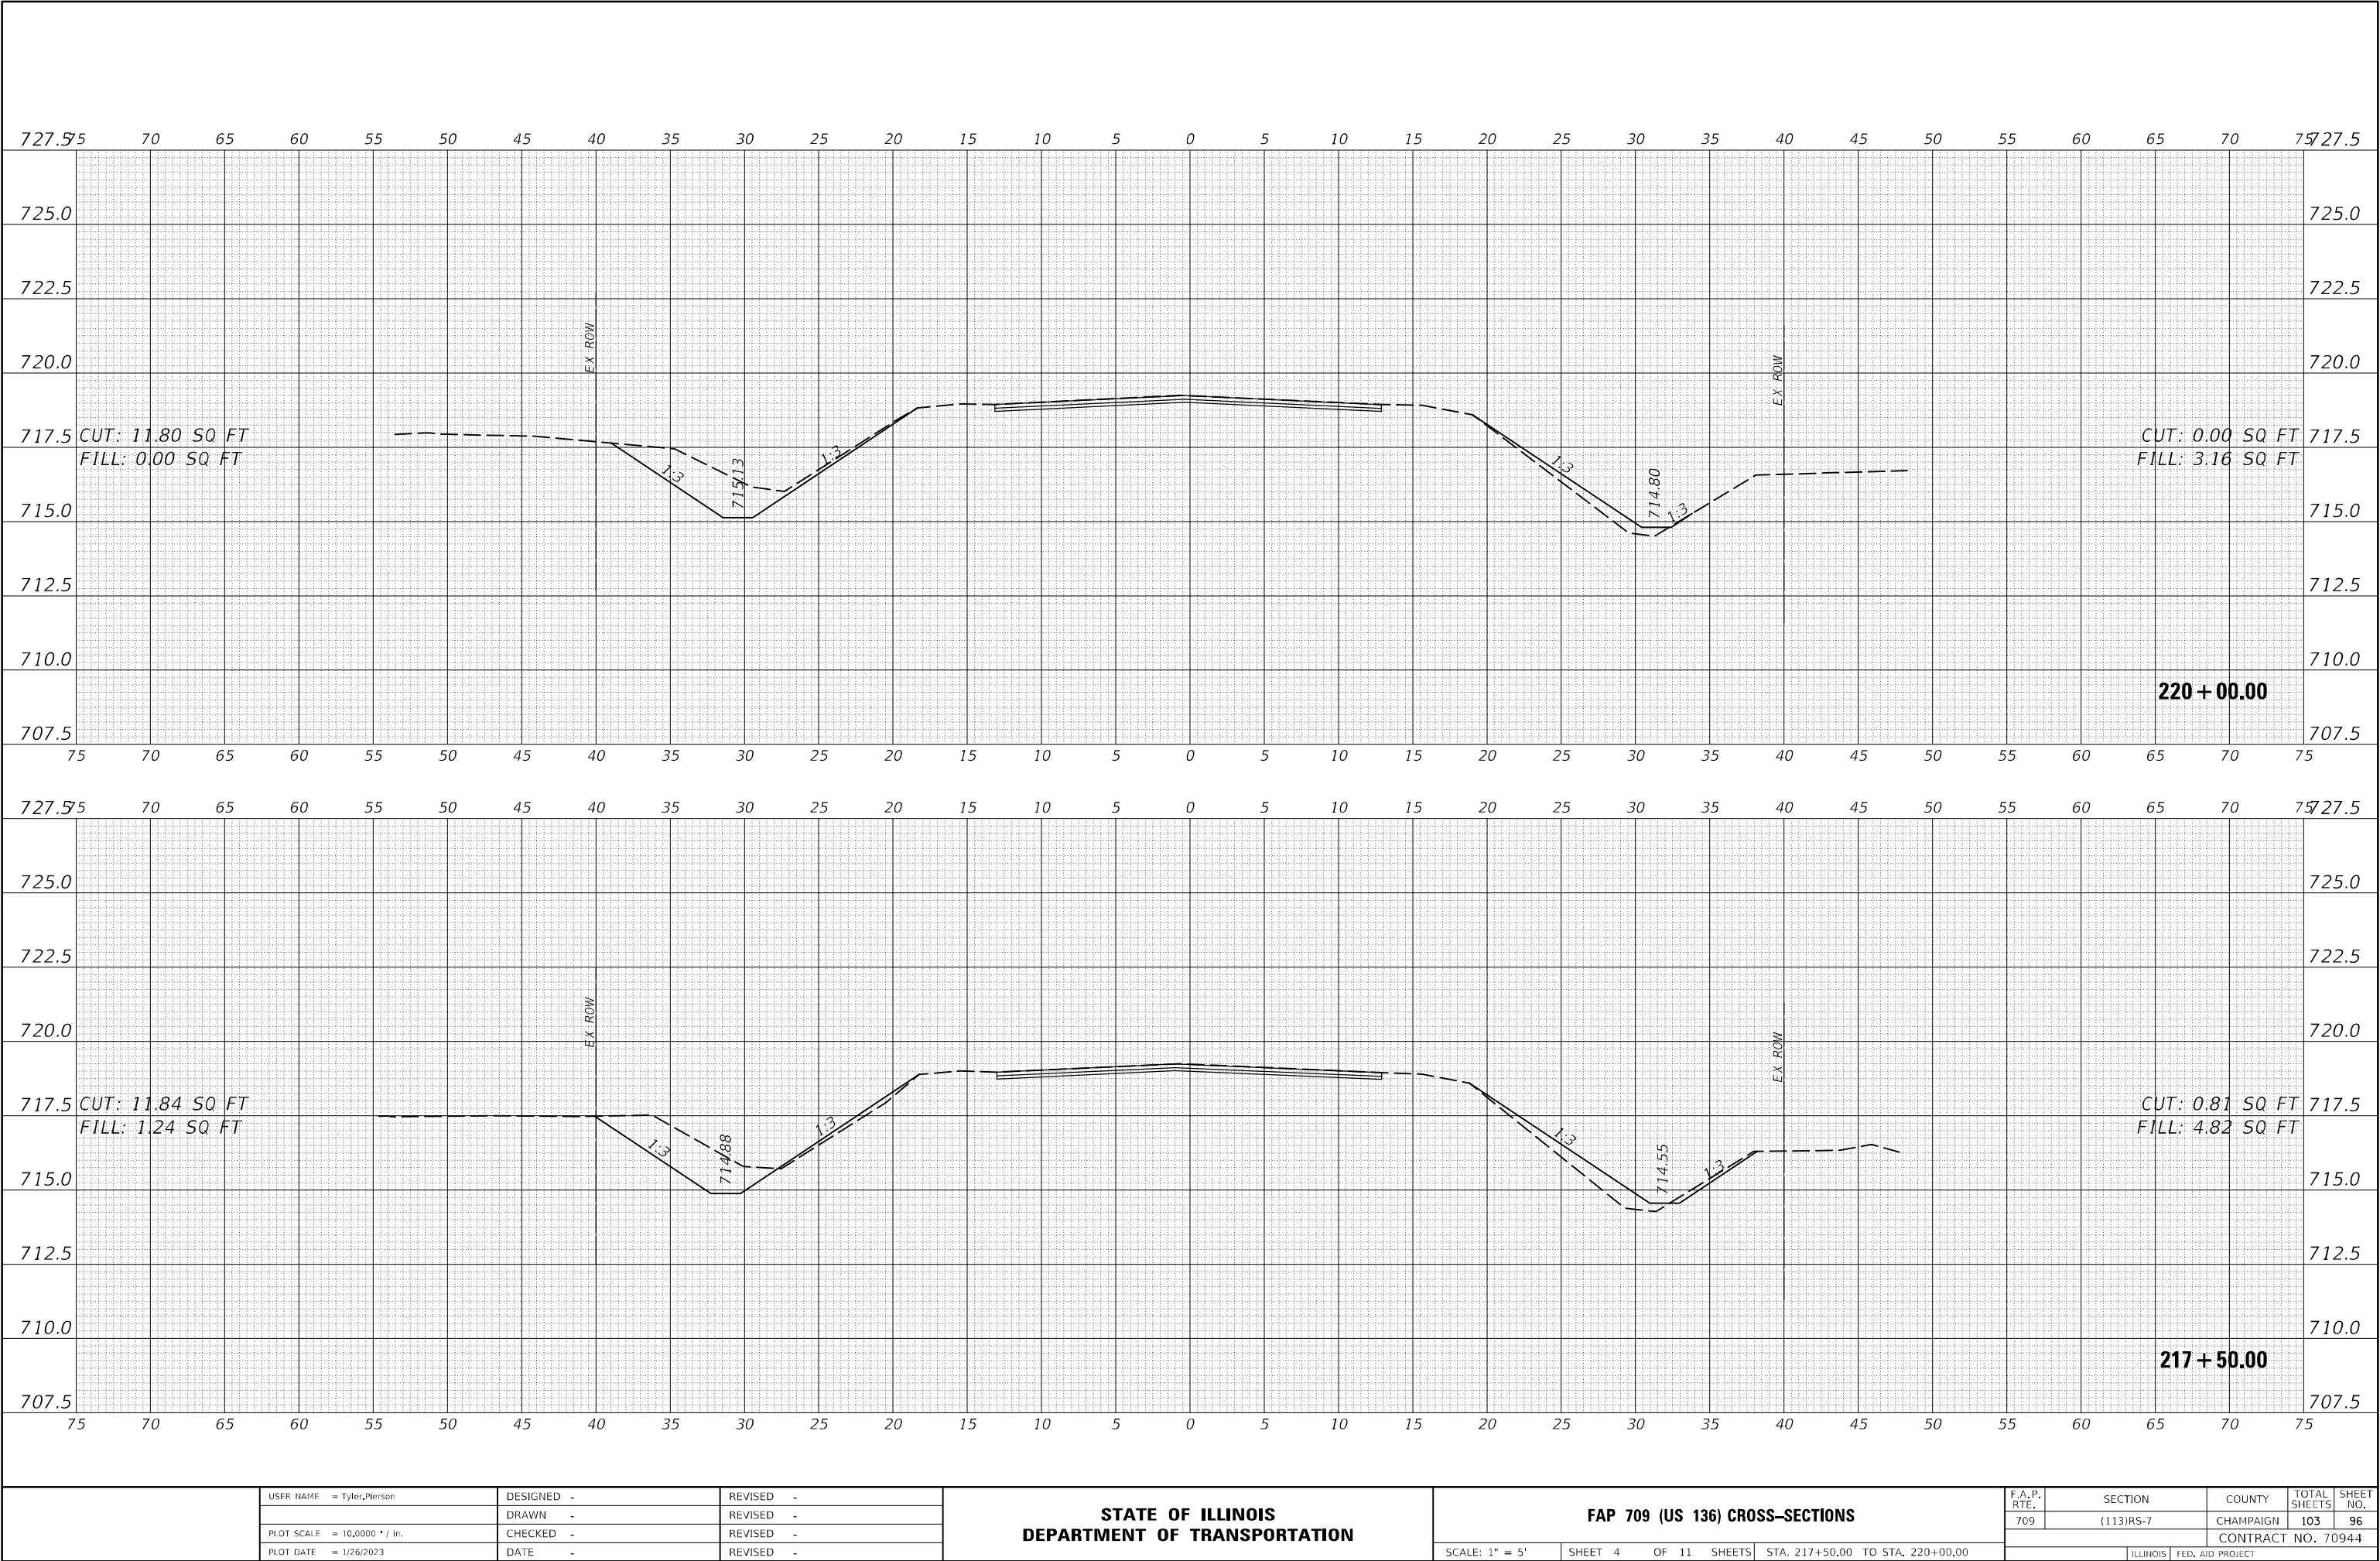

USER NAME = Tyler, Pierson	DESIGNED -	REVISED -
	DRAWN -	REVISED -
PLOT SCALE = 10,000 * / in.	CHECKED -	REVISED -
PLOT DATE = 1/26/2023	DATE -	REVISED -

STATE OF ILLINOIS
DEPARTMENT OF TRANSPORTATION

FAP 709 (US 136) CROSS-SECTIONS


SCALE: 1" = 5' SHEET 4 OF 11 SHEETS STA. 217+50.00 TO STA. 220+00.00

F.A.P. RTE.	SECTION	COUNTY	TOTAL SHEETS	SHEET NO.
709	(113)RS-7	CHAMPAIGN	103	96
CONTRACT NO. 70944				
ILLINOIS		FED. AID PROJECT		

ORIGINAL SURVEY	SURVEYED _____	BY _____	DATE _____
	PLOTTED _____		
NOTE BOOK	TEMPLATE _____		
	AREAS _____		
NO. _____	AREAS CHECKED _____		



ORIGINAL SURVEY		BY _____	DATE _____
NOTE BOOK	SURVEYED _____		
	PLOTTED _____		
	TEMPLATE _____		
	AREAS _____		
NO. _____	AREAS CHECKED _____		

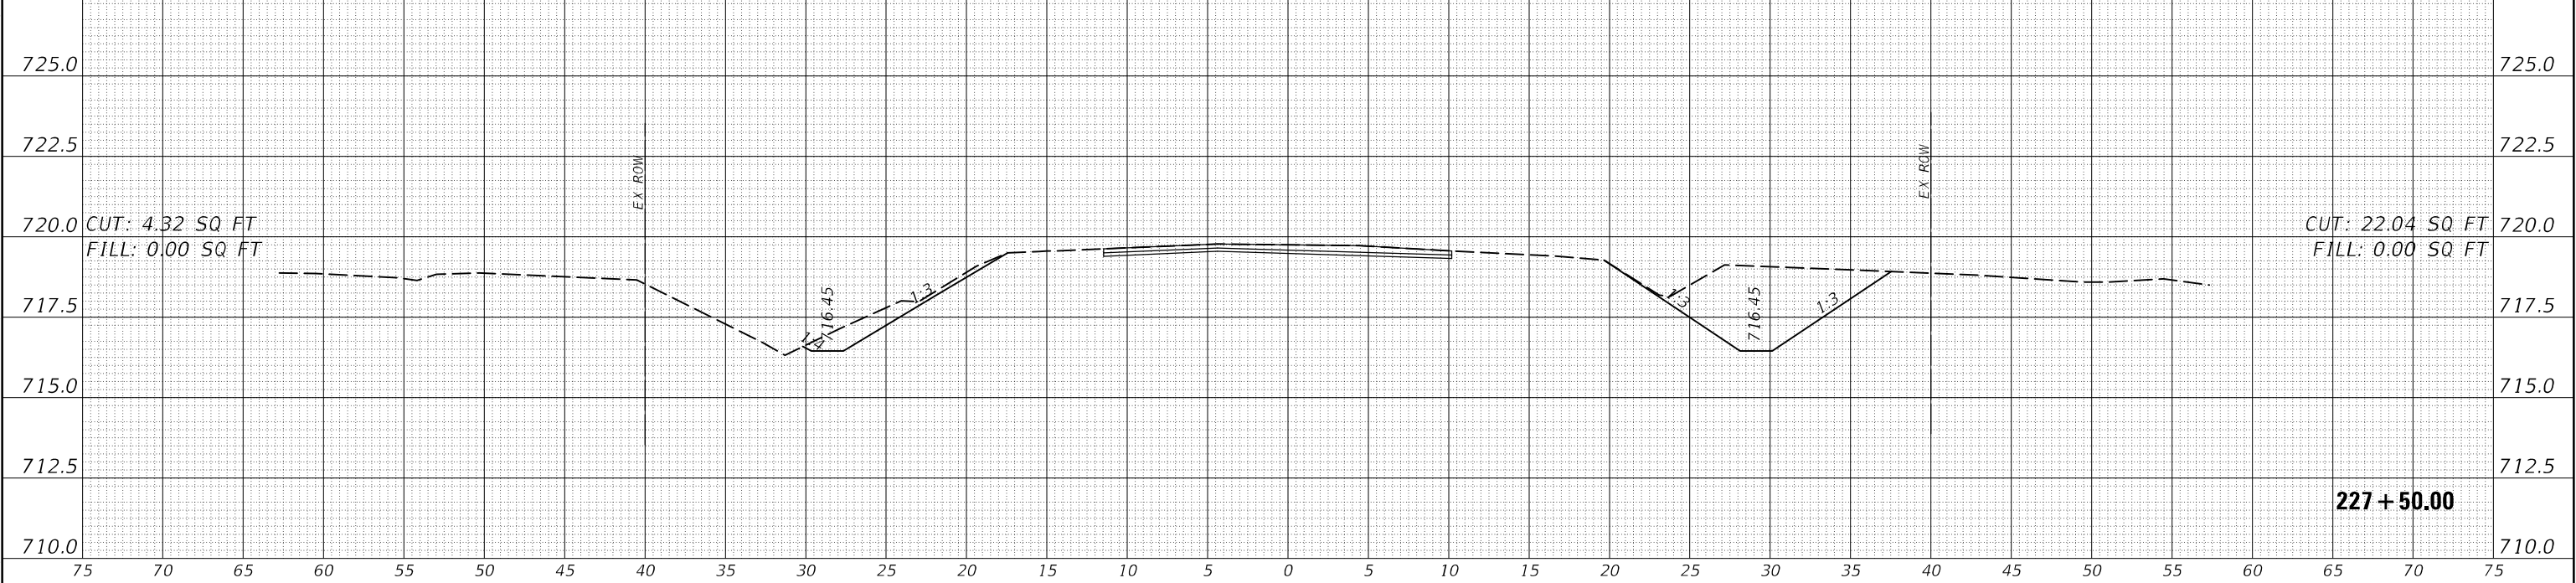

USER NAME = Tyler_Pierson	DESIGNED -	REVISED -
	DRAWN -	REVISED -
PLOT SCALE = 10,000 ' / in.	CHECKED -	REVISED -
PLOT DATE = 1/26/2023	DATE -	REVISED -

**STATE OF ILLINOIS
DEPARTMENT OF TRANSPORTATION**

FAP 709 (US 136) CROSS-SECTIONS


SCALE: 1" = 5'	SHEET 6 OF 11 SHEETS	STA. 227+50.00 TO STA. 230+00.00
----------------	----------------------	----------------------------------

F.A.P. RTE.	SECTION	COUNTY	TOTAL SHEETS	SHEET NO.
709	(113)RS-7	CHAMPAIGN	103	98
		CONTRACT NO. 70944		
ILLINOIS		FED. AID PROJECT		

ORIGINAL SURVEY	SURVEYED _____	BY _____	DATE _____
	PLOTTED _____		
NOTE BOOK	TEMPLATE _____		
	AREAS _____		
NO. _____	AREAS CHECKED _____		



ORIGINAL SURVEY		BY _____	DATE _____
NOTE BOOK	SURVEYED _____		
	PLOTTED _____		
	TEMPLATE _____		
	AREAS _____		
NO. _____	AREAS CHECKED _____		

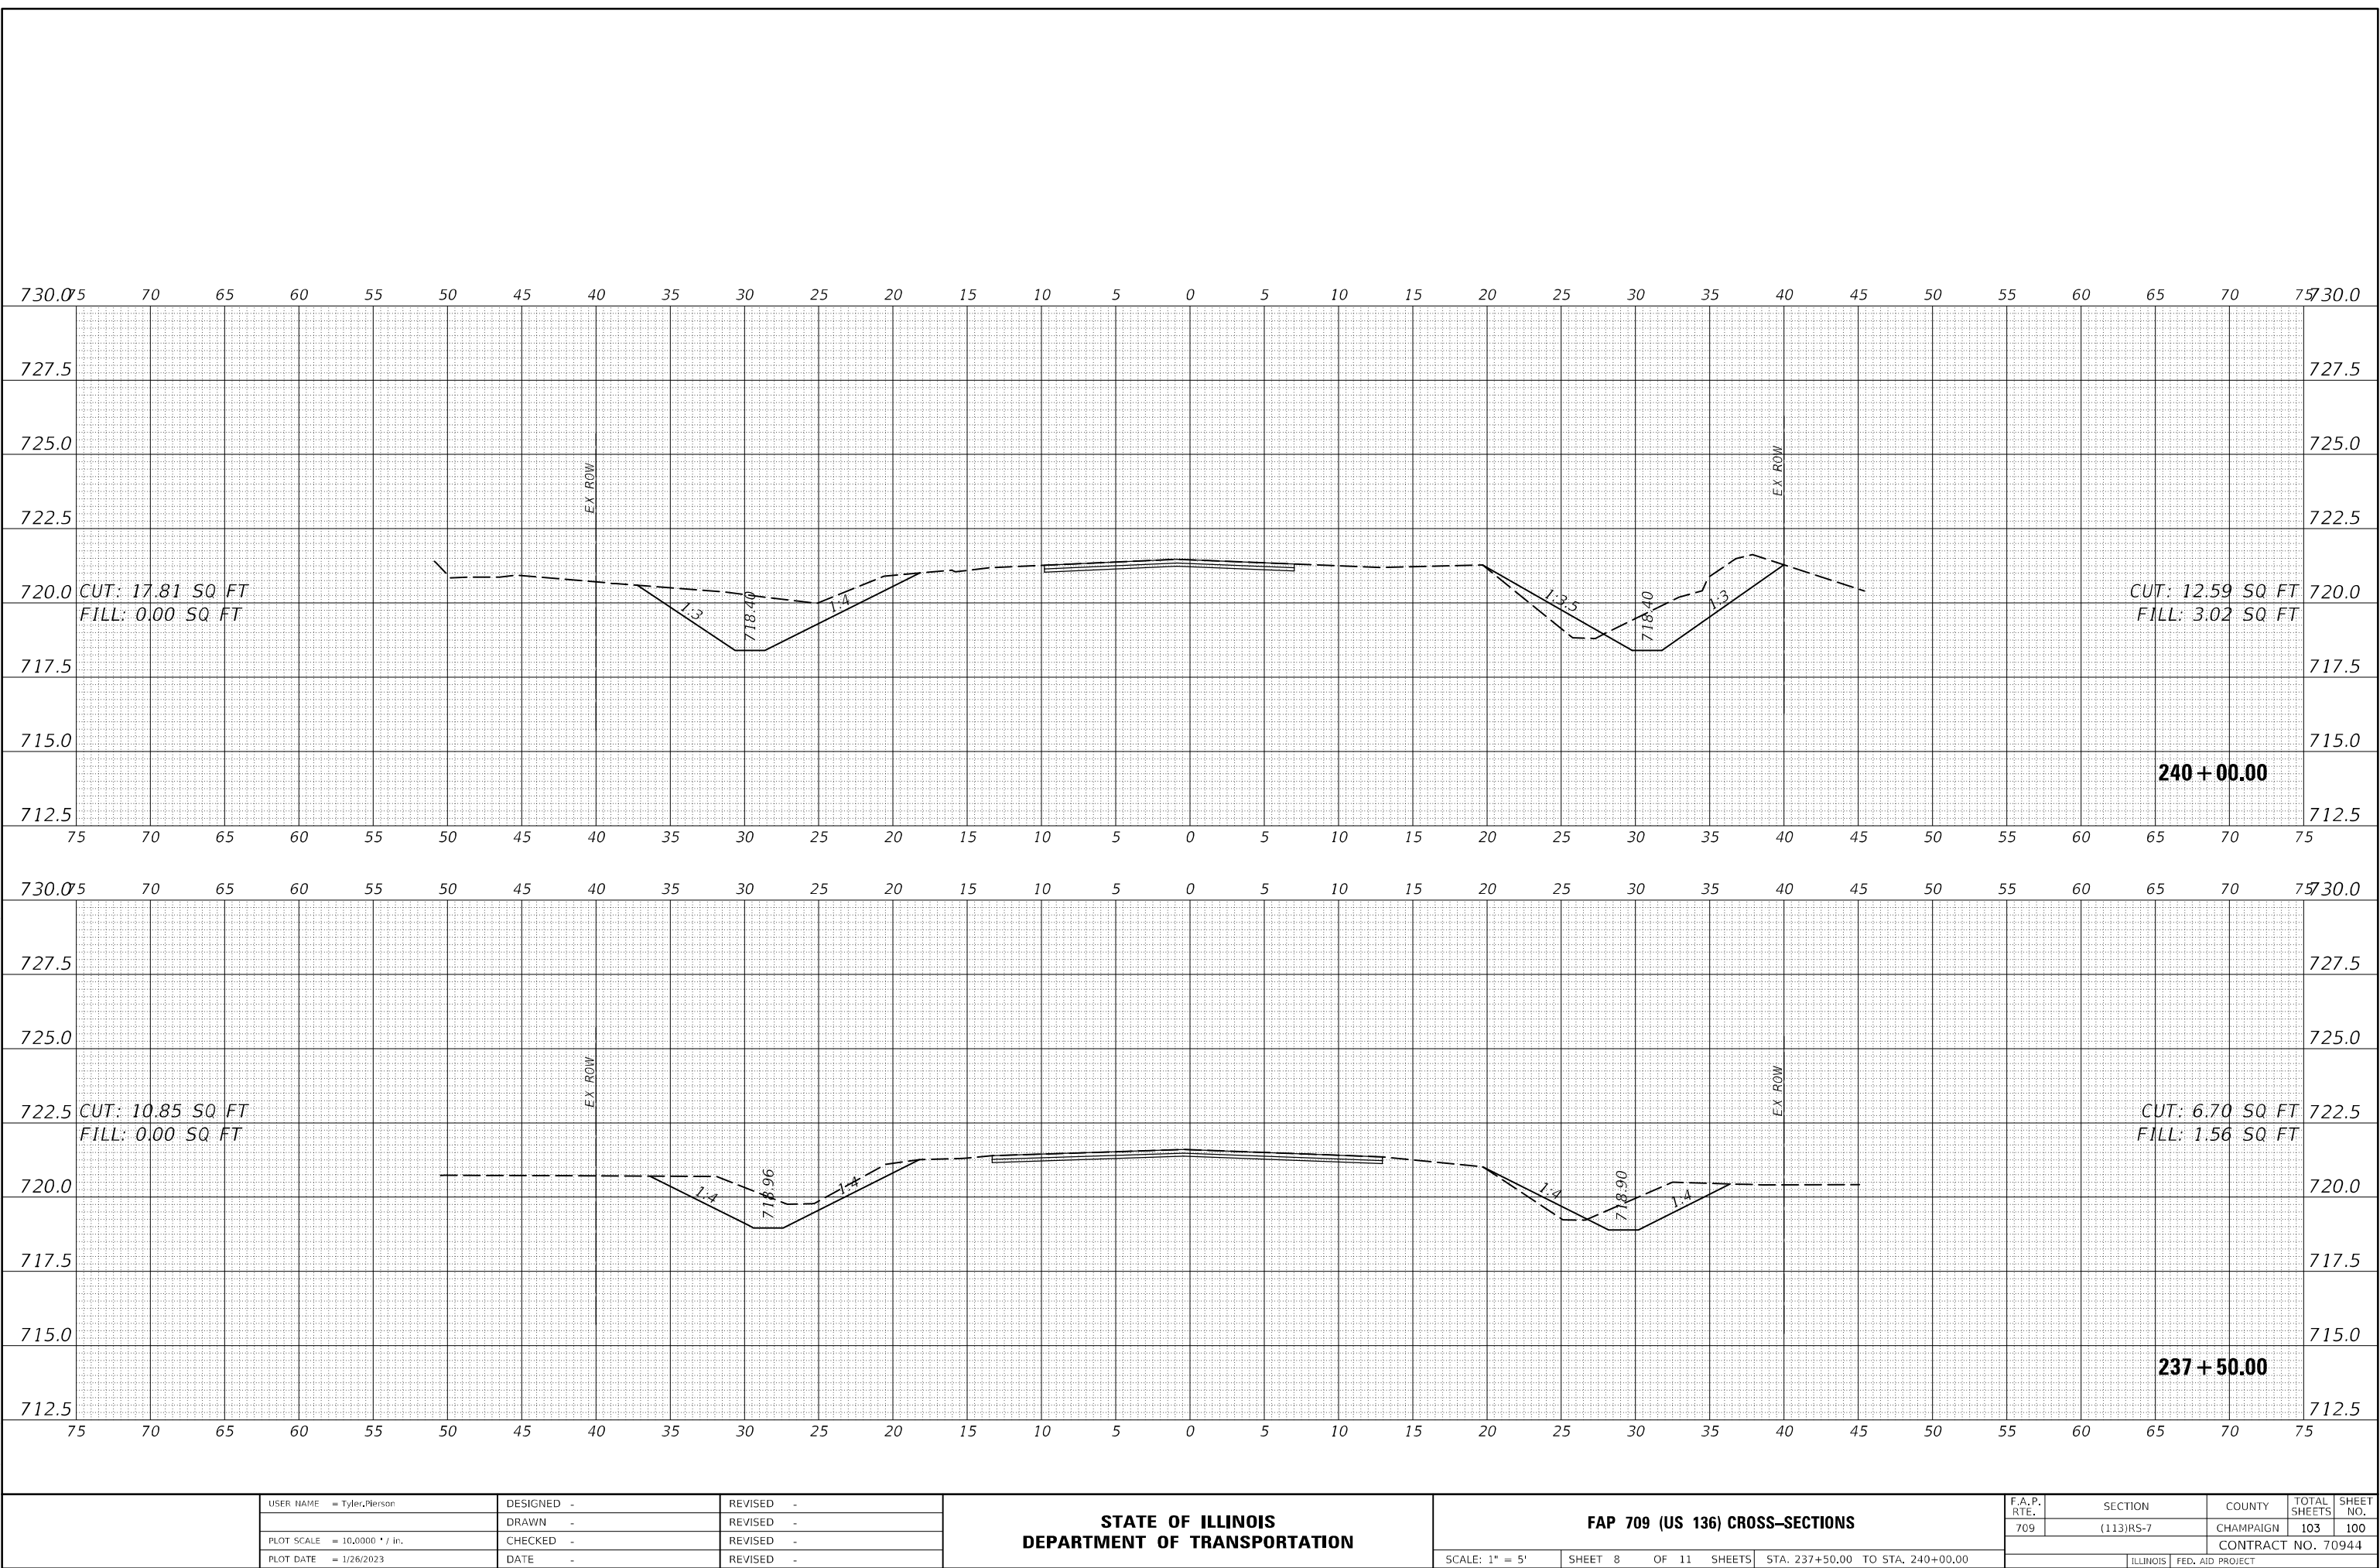


ORIGINAL SURVEY	SURVEYED _____	BY _____	DATE _____
	PLOTTED _____		
NOTE BOOK	TEMPLATE _____		
	AREAS _____		
NO. _____	AREAS CHECKED _____		



FINAL SURVEY	SURVEYED _____	BY _____	DATE _____
	PLOTTED _____		
NOTE BOOK	TEMPLATE _____		
	AREAS _____		
NO. _____	AREAS CHECKED _____		

ORIGINAL SURVEY	SURVEYED _____	BY _____	DATE _____
	PLOTTED _____		
NOTE BOOK	TEMPLATE _____		
	AREAS _____		
NO. _____	AREAS CHECKED _____		

MODEL: \$MODEL\$	NO.	AREAS CHECKED
FILE NAME: pww\ltd-pw.bentley.com\pww\ltd-pw\Documents\DOT Offices\District 5\Projects\DS7094\4\CADData\CADsheets\DS7094\4-sht-Cross Sections.dgn		

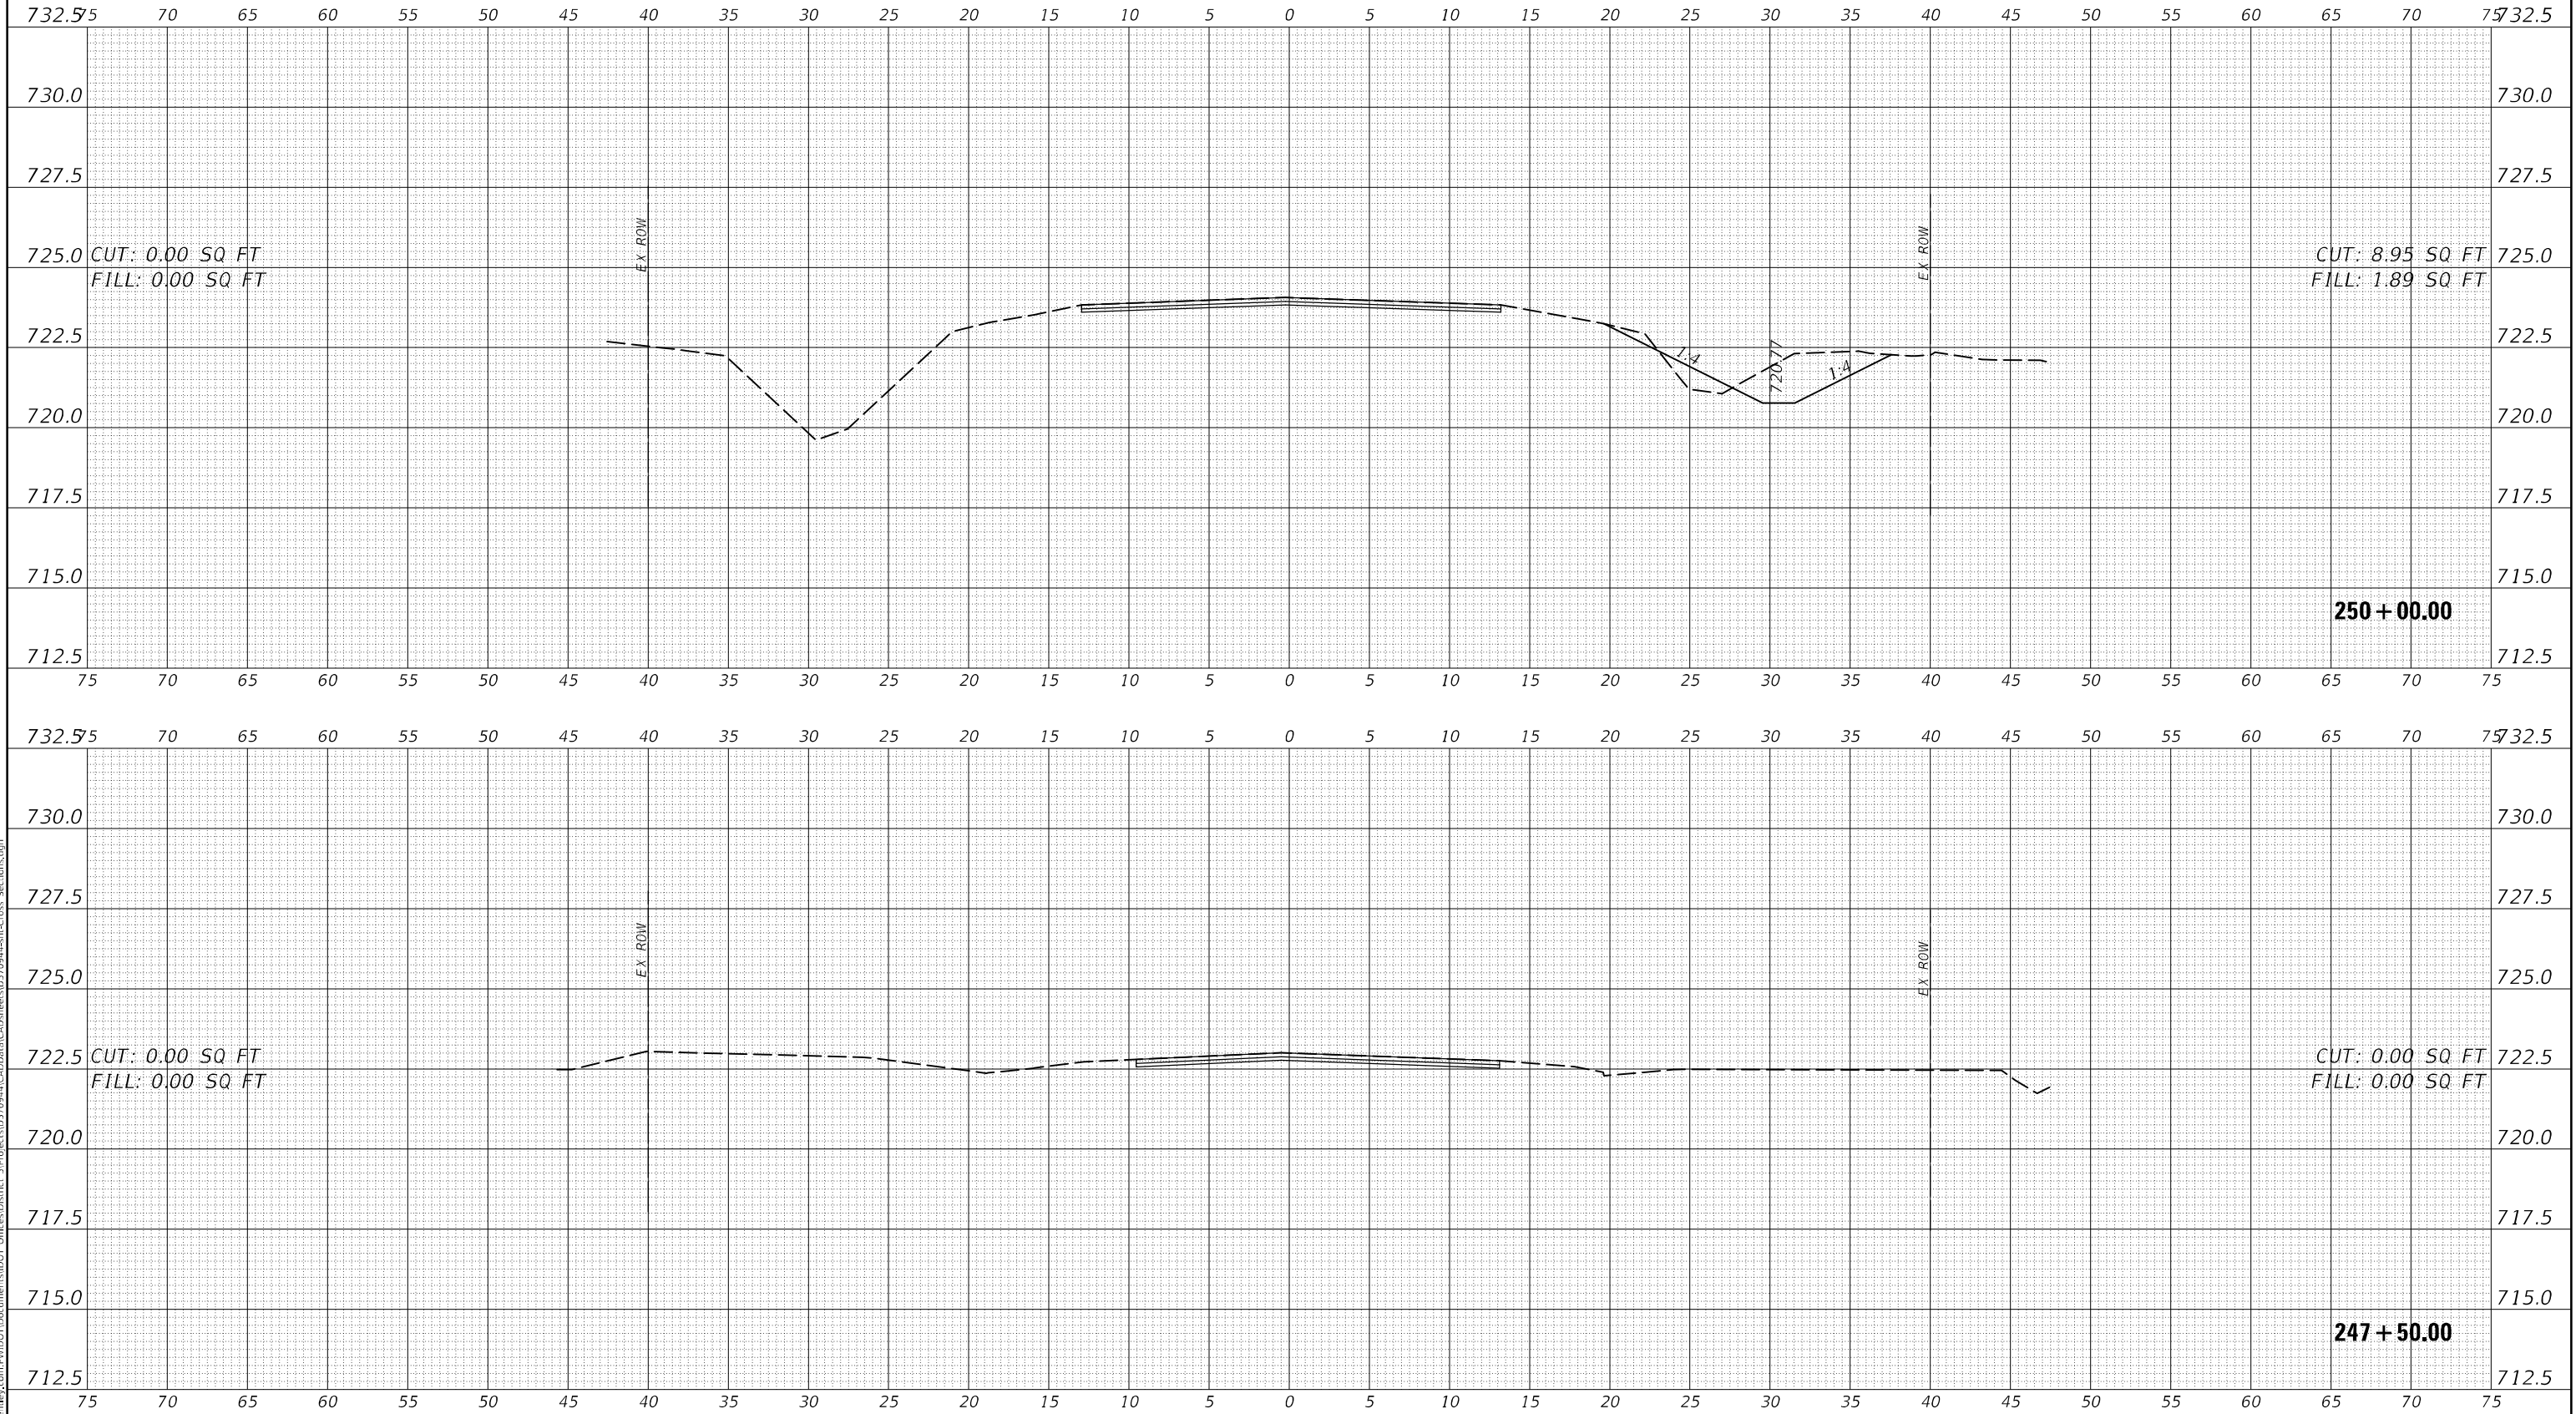

USER NAME = Tyler,Person	DESIGNED -	REVISED -
	DRAWN -	REVISED -
PLOT SCALE = 10,0000 ' / in.	CHECKED -	REVISED -
PLOT DATE = 1/26/2023	DATE -	REVISED -

**STATE OF ILLINOIS
DEPARTMENT OF TRANSPORTATION**

FAP 709 (US 136) CROSS-SECTIONS


SCALE: 1" = 5'	SHEET 10 OF 11 SHEETS	STA. 247+50.00 TO STA. 250+00.00
----------------	-----------------------	----------------------------------

F.A.P. RTE.	SECTION	COUNTY	TOTAL SHEETS	SHEET NO.
709	(113)RS-7	CHAMPAIGN	103	102
		CONTRACT NO. 70944		
ILLINOIS		FED. AID PROJECT		

FINAL SURVEY	SURVEYED _____	BY _____	DATE _____
	PLOTTED _____		
NOTE BOOK	TEMPLATE _____		
	AREAS _____		
NO. _____	AREAS CHECKED _____		

ORIGINAL SURVEY		BY _____	DATE _____
NOTE BOOK	SURVEYED _____		
	PLOTTED _____		
	TEMPLATE _____		
	AREAS _____		
NO. _____	AREAS CHECKED _____		

MODEL: s\MODEL\NAMES	NO.	AREAS CHECKED	
----------------------	-----	---------------	--

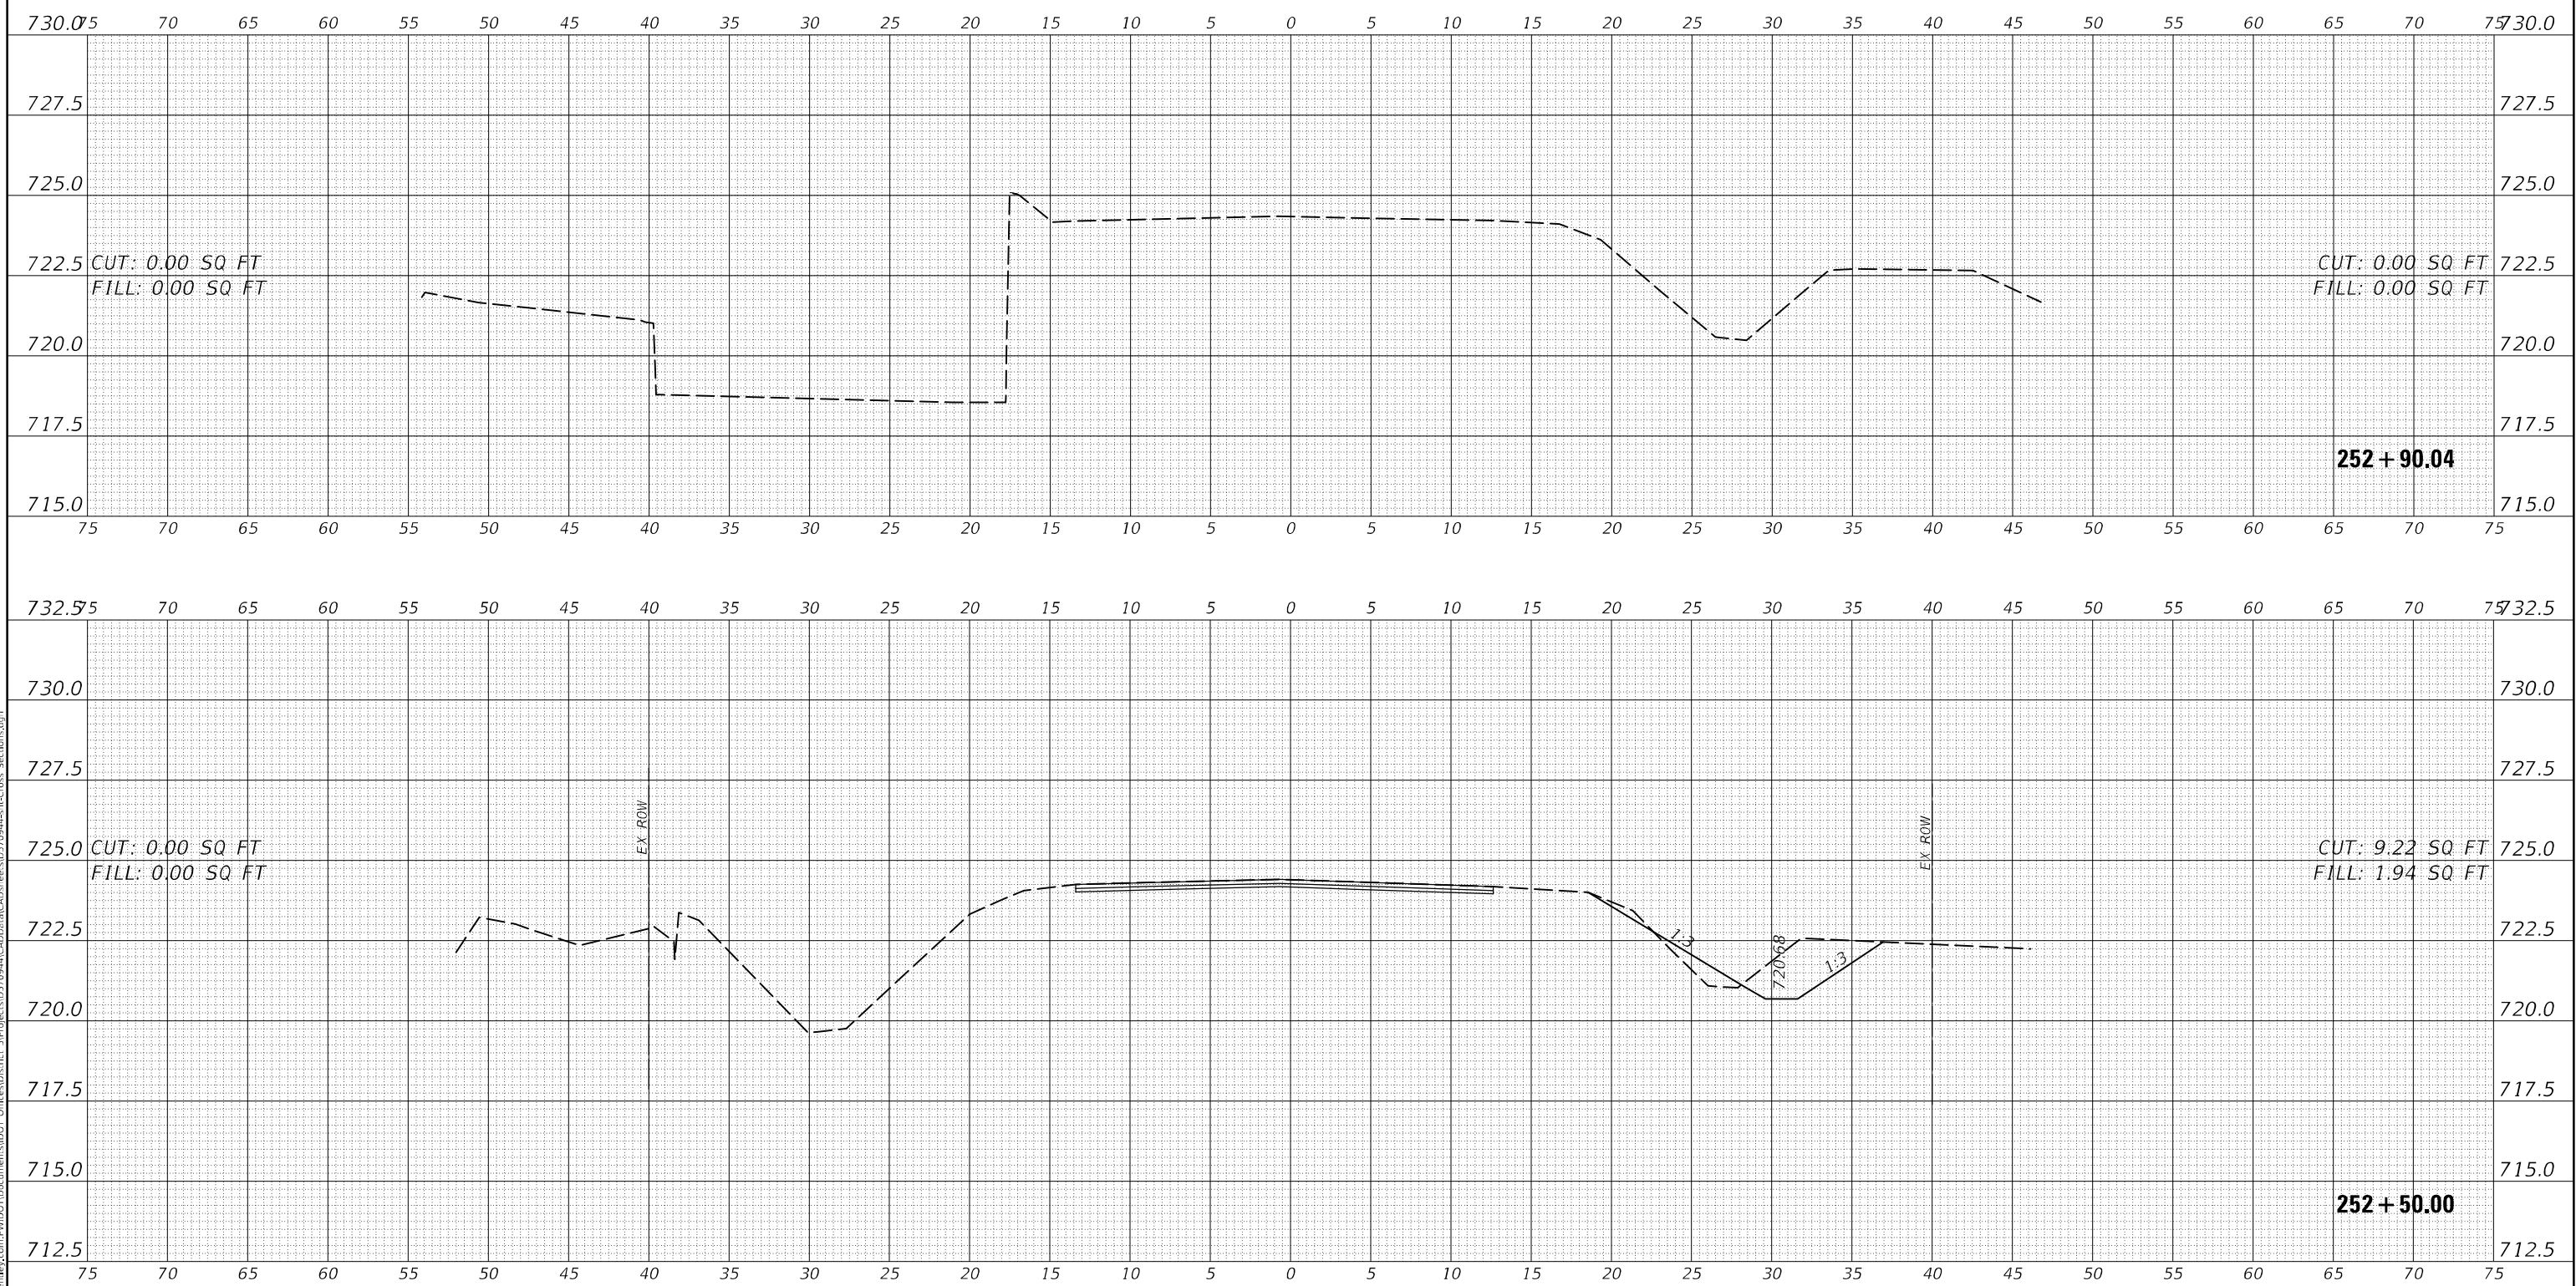

USER NAME = Tyler,Pierson	DESIGNED -	REVISED -
	DRAWN -	REVISED -
PLOT SCALE = 10,0000 ' / in.	CHECKED -	REVISED -
PLOT DATE = 1/26/2023	DATE -	REVISED -

**STATE OF ILLINOIS
DEPARTMENT OF TRANSPORTATION**

FAP 709 (US 136) CROSS-SECTIONS

SCALE: 1" = 5'	SHEET 11 OF 11 SHEETS	STA. 252+50.00 TO STA. 252+90.04
----------------	-----------------------	----------------------------------

F.A.P. RTE.	SECTION	COUNTY	TOTAL SHEETS	SHEET NO.
709	(113)RS-7	CHAMPAIGN	103	103
		CONTRACT NO. 70944		
ILLINOIS		FED. AID PROJECT		