


FINAL	SURVEY	BY	DATE
NOTE BOOK	TEMPLATE		
NO.	AREAS CHECKED		

ORIGINAL	SURVEY	BY	DATE
NOTE	TEMPLATE		
NO.	AREAS CHECKED		

ot:\projects\0653004\woolpert.080204\44.xsh
2/3/2005
*FILED

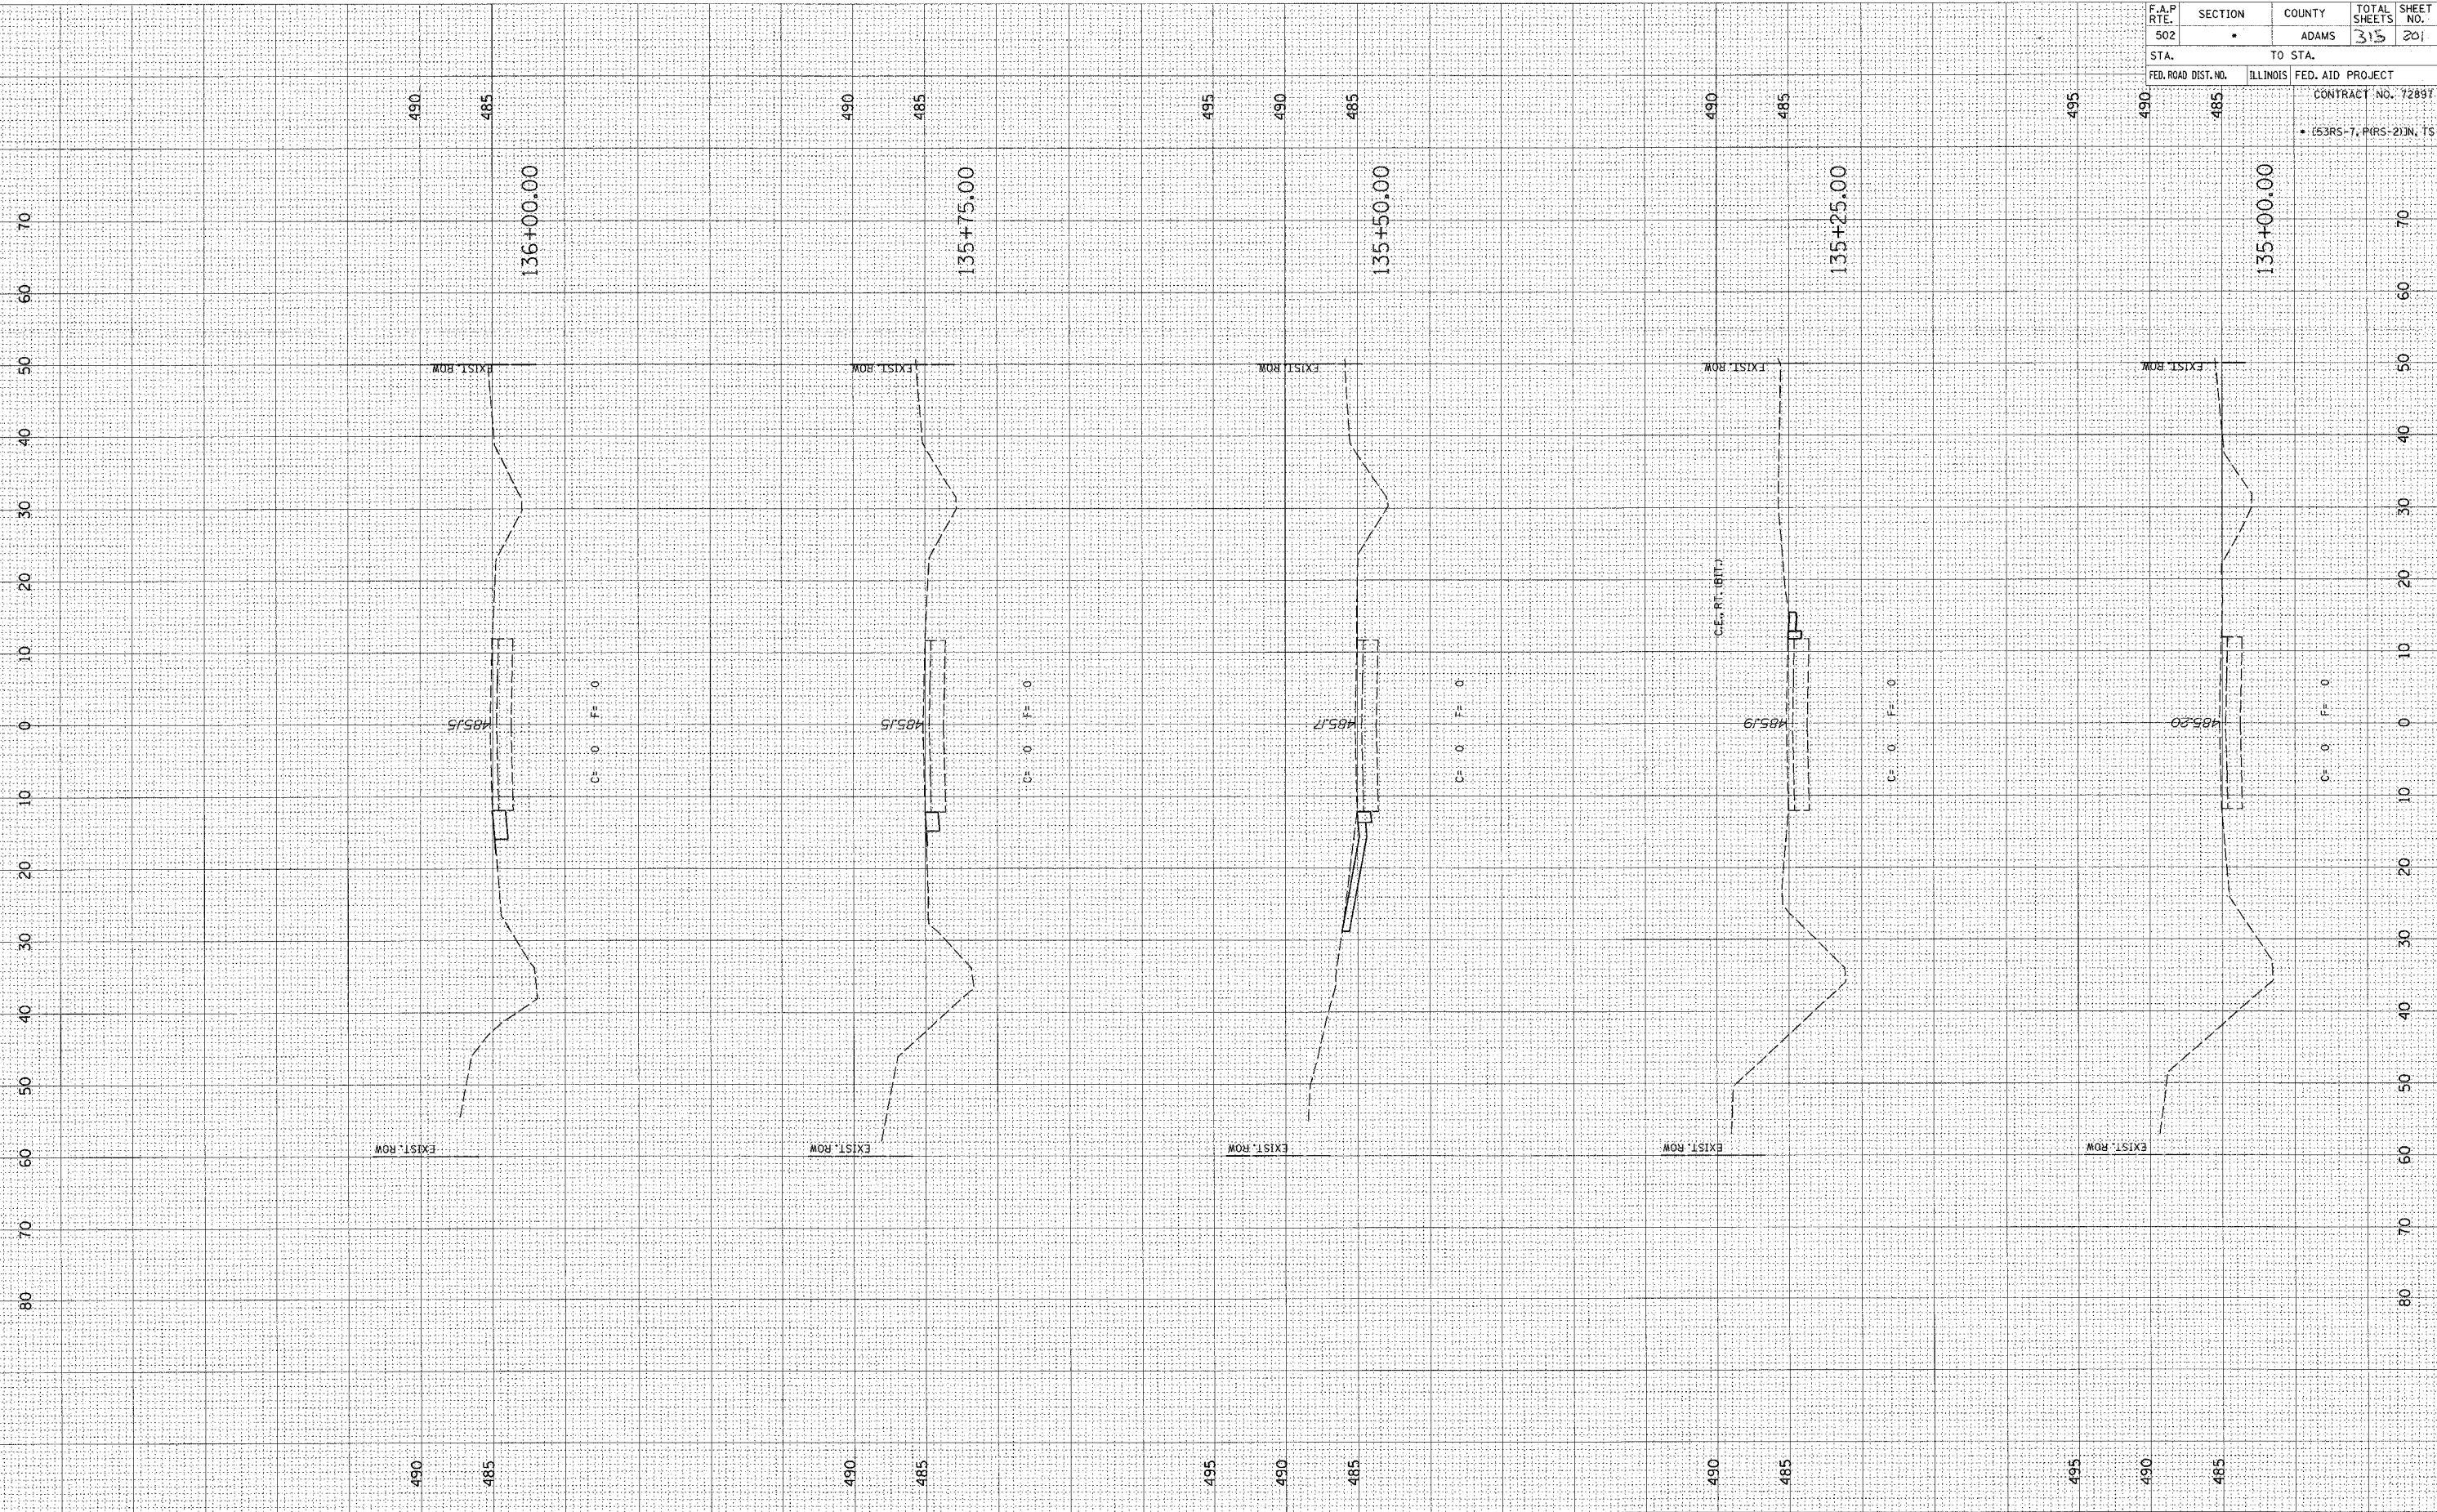


F.A.P. RTE.	SECTION	COUNTY	TOTAL SHEETS	SHEET NO.
502	.	ADAMS	315	201
STA.		TO STA.		
FED. ROAD DIST. NO.	ILLINOIS	FED. AID PROJECT		
		CONTRACT NO. 72897		
		• (53RS-7, P(RS-2)IN, TS		

FINAL SURVEY	BY	DATE
NOTE BOOK		
AREAS CHECKED		
NO.		

ORIGINAL SURVEY	BY	DATE
NOTE		
AREAS CHECKED		
NO.		

c:\projects\d653004\woolpert.060204\4_xshts.dgn
2/3/2005

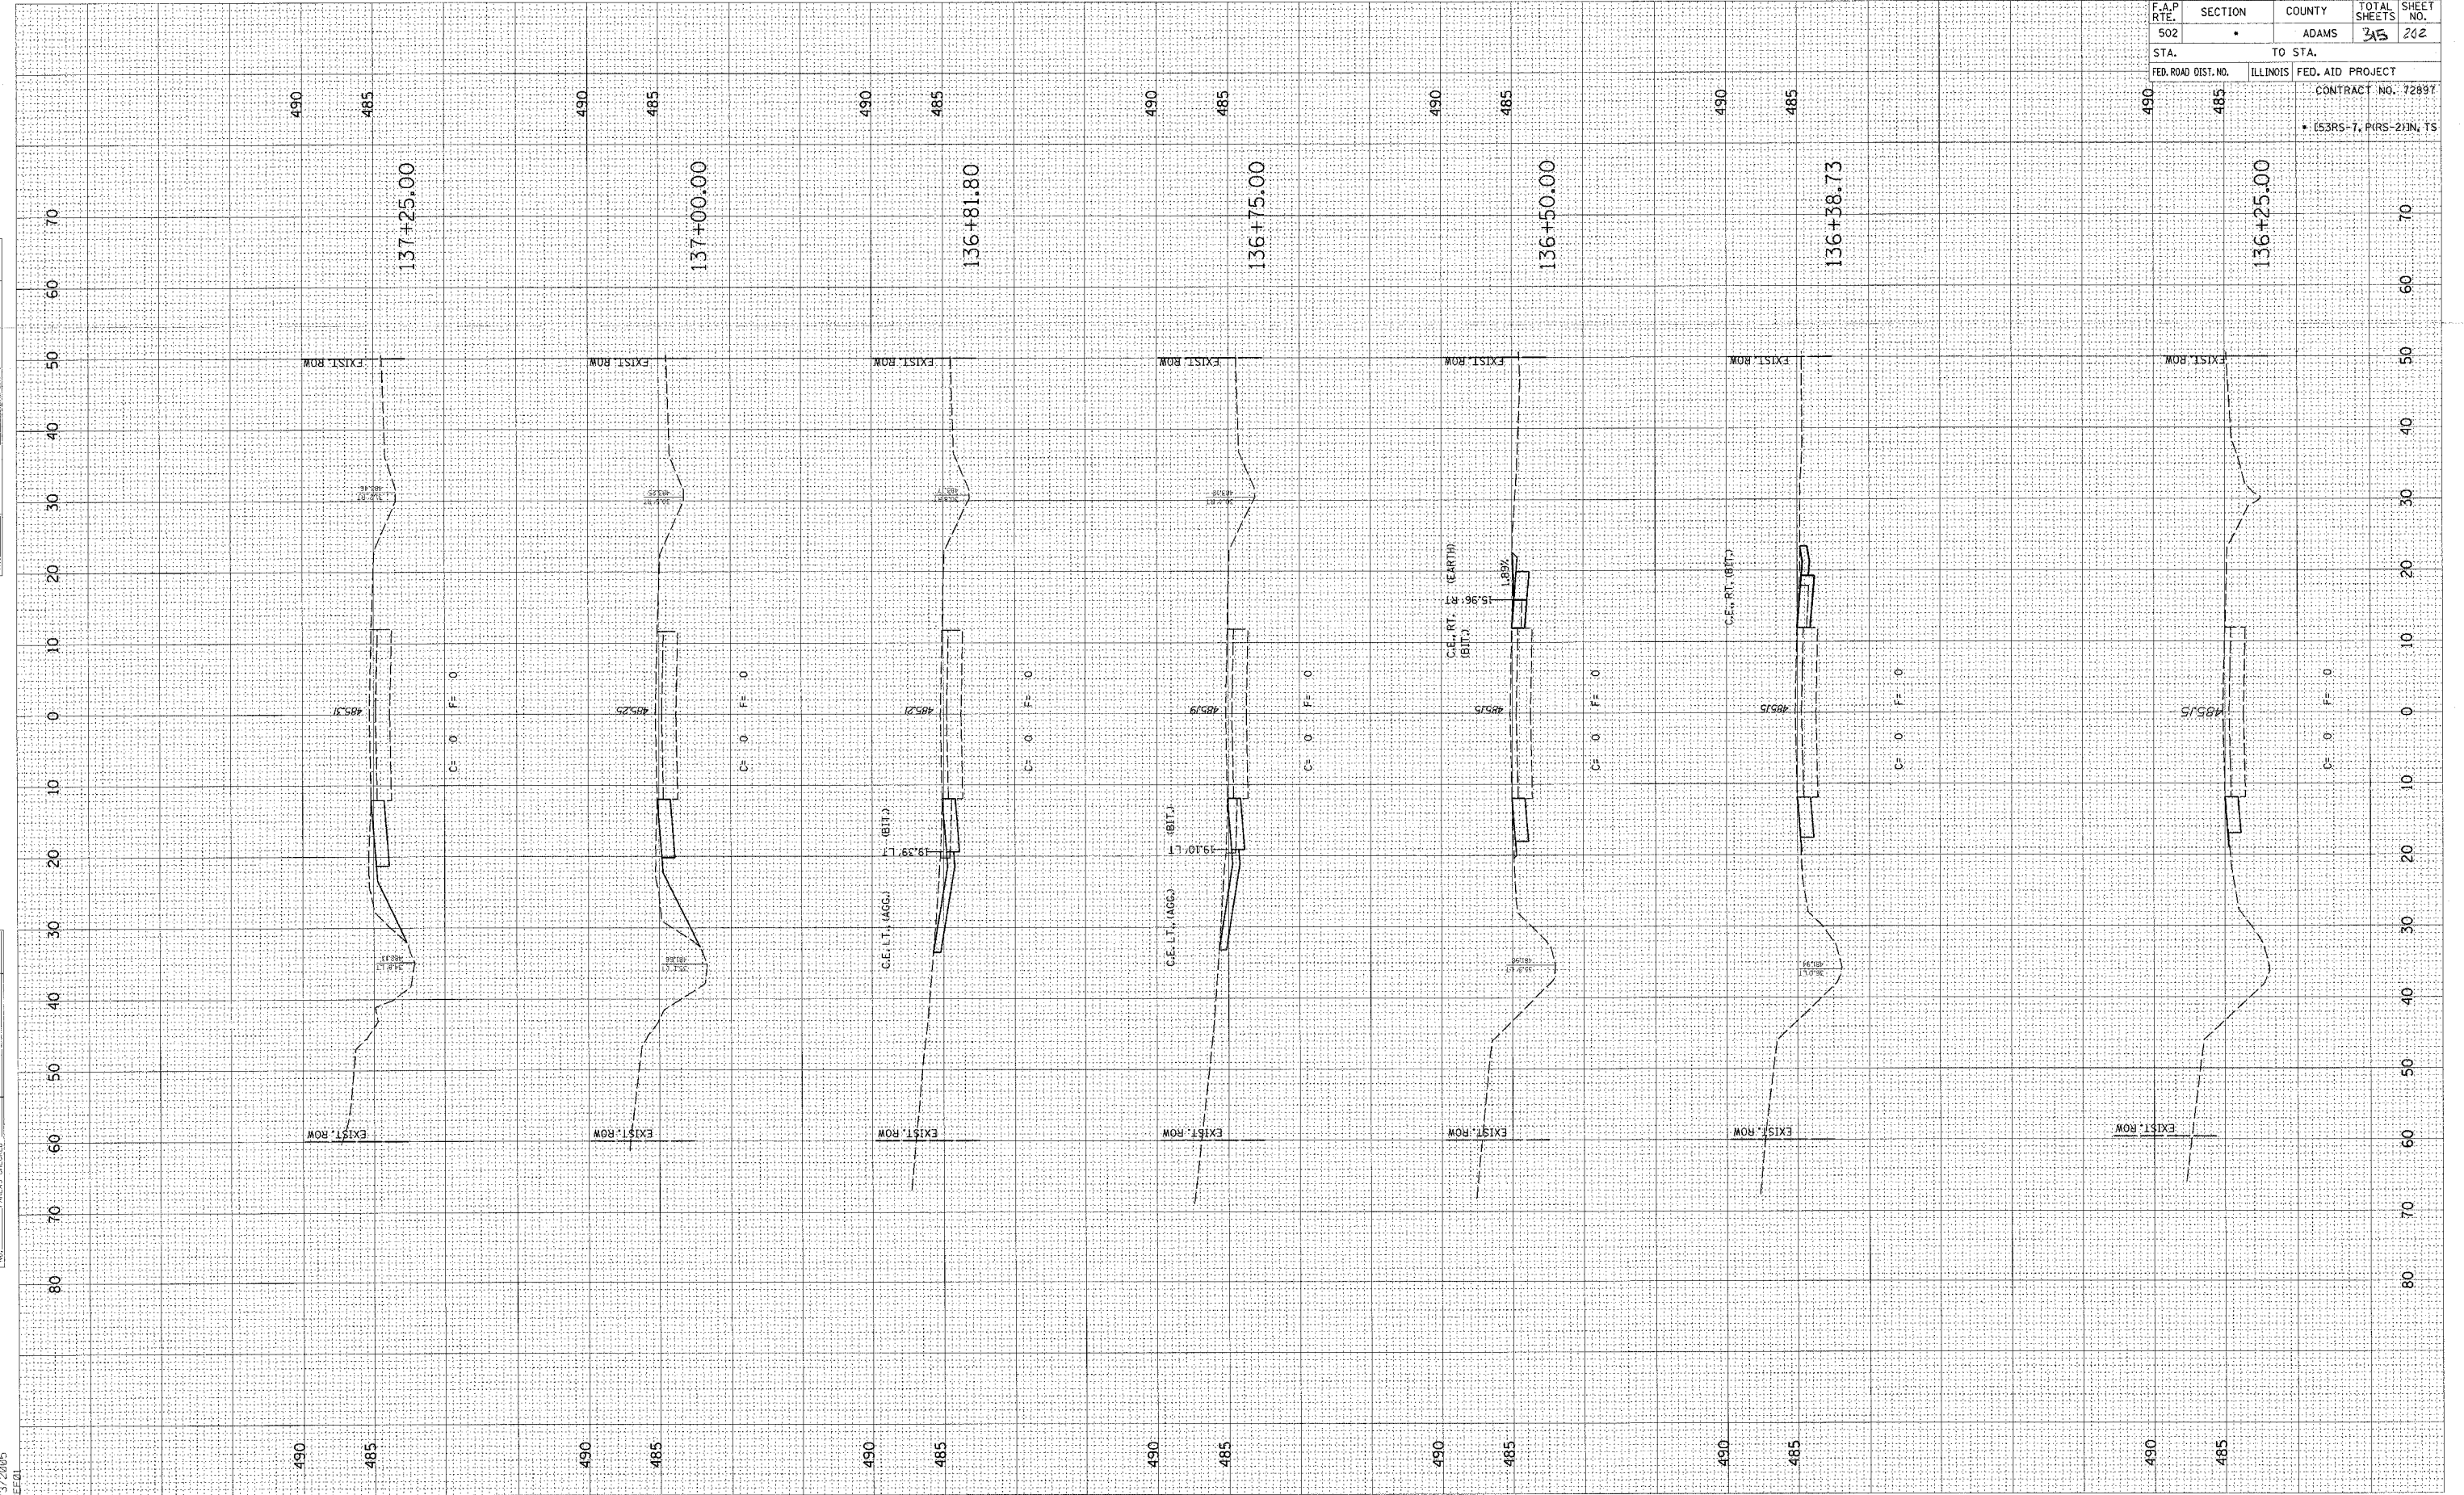

F.A.P RTE.	SECTION	COUNTY	TOTAL SHEETS	SHEET NO.
502	•	ADAMS	315	202
STA.		TO STA.		
FED. ROAD DIST. NO.		ILLINOIS	FED. AID PROJECT	
0 1 2 3 4 5 6 7 8 9	485	CONTRACT NO. 72897		
		• (53RS-7, P(RS-2)N, TS		

FINAL	SURVEY	BY	DATE
NOTE	BOOK	AREA	CHECKED
NO.	NO.	NO.	NO.


ORIGINAL	SURVEY	BY	DATE
NOTE	BOOK	AREA	CHECKED
NO.	NO.	NO.	NO.

c:\projects\0653004\woolpert_080204.sht
2/3/2005

*REFD


D6 PROJECT: 0653004 FILE: \WOOLPERT_080204\54 XSHTS.DGN

F.A.P. RTE.	SECTION	COUNTY	TOTAL SHEETS	SHEET NO.
502	•	ADAMS	315	263
STA.		TO STA.		
FED. ROAD DIST. NO.		ILLINOIS	FED. AID PROJECT	
		CONTRACT NO. 72897		
		• (53RS-7, P(RS-2)IN; TS		

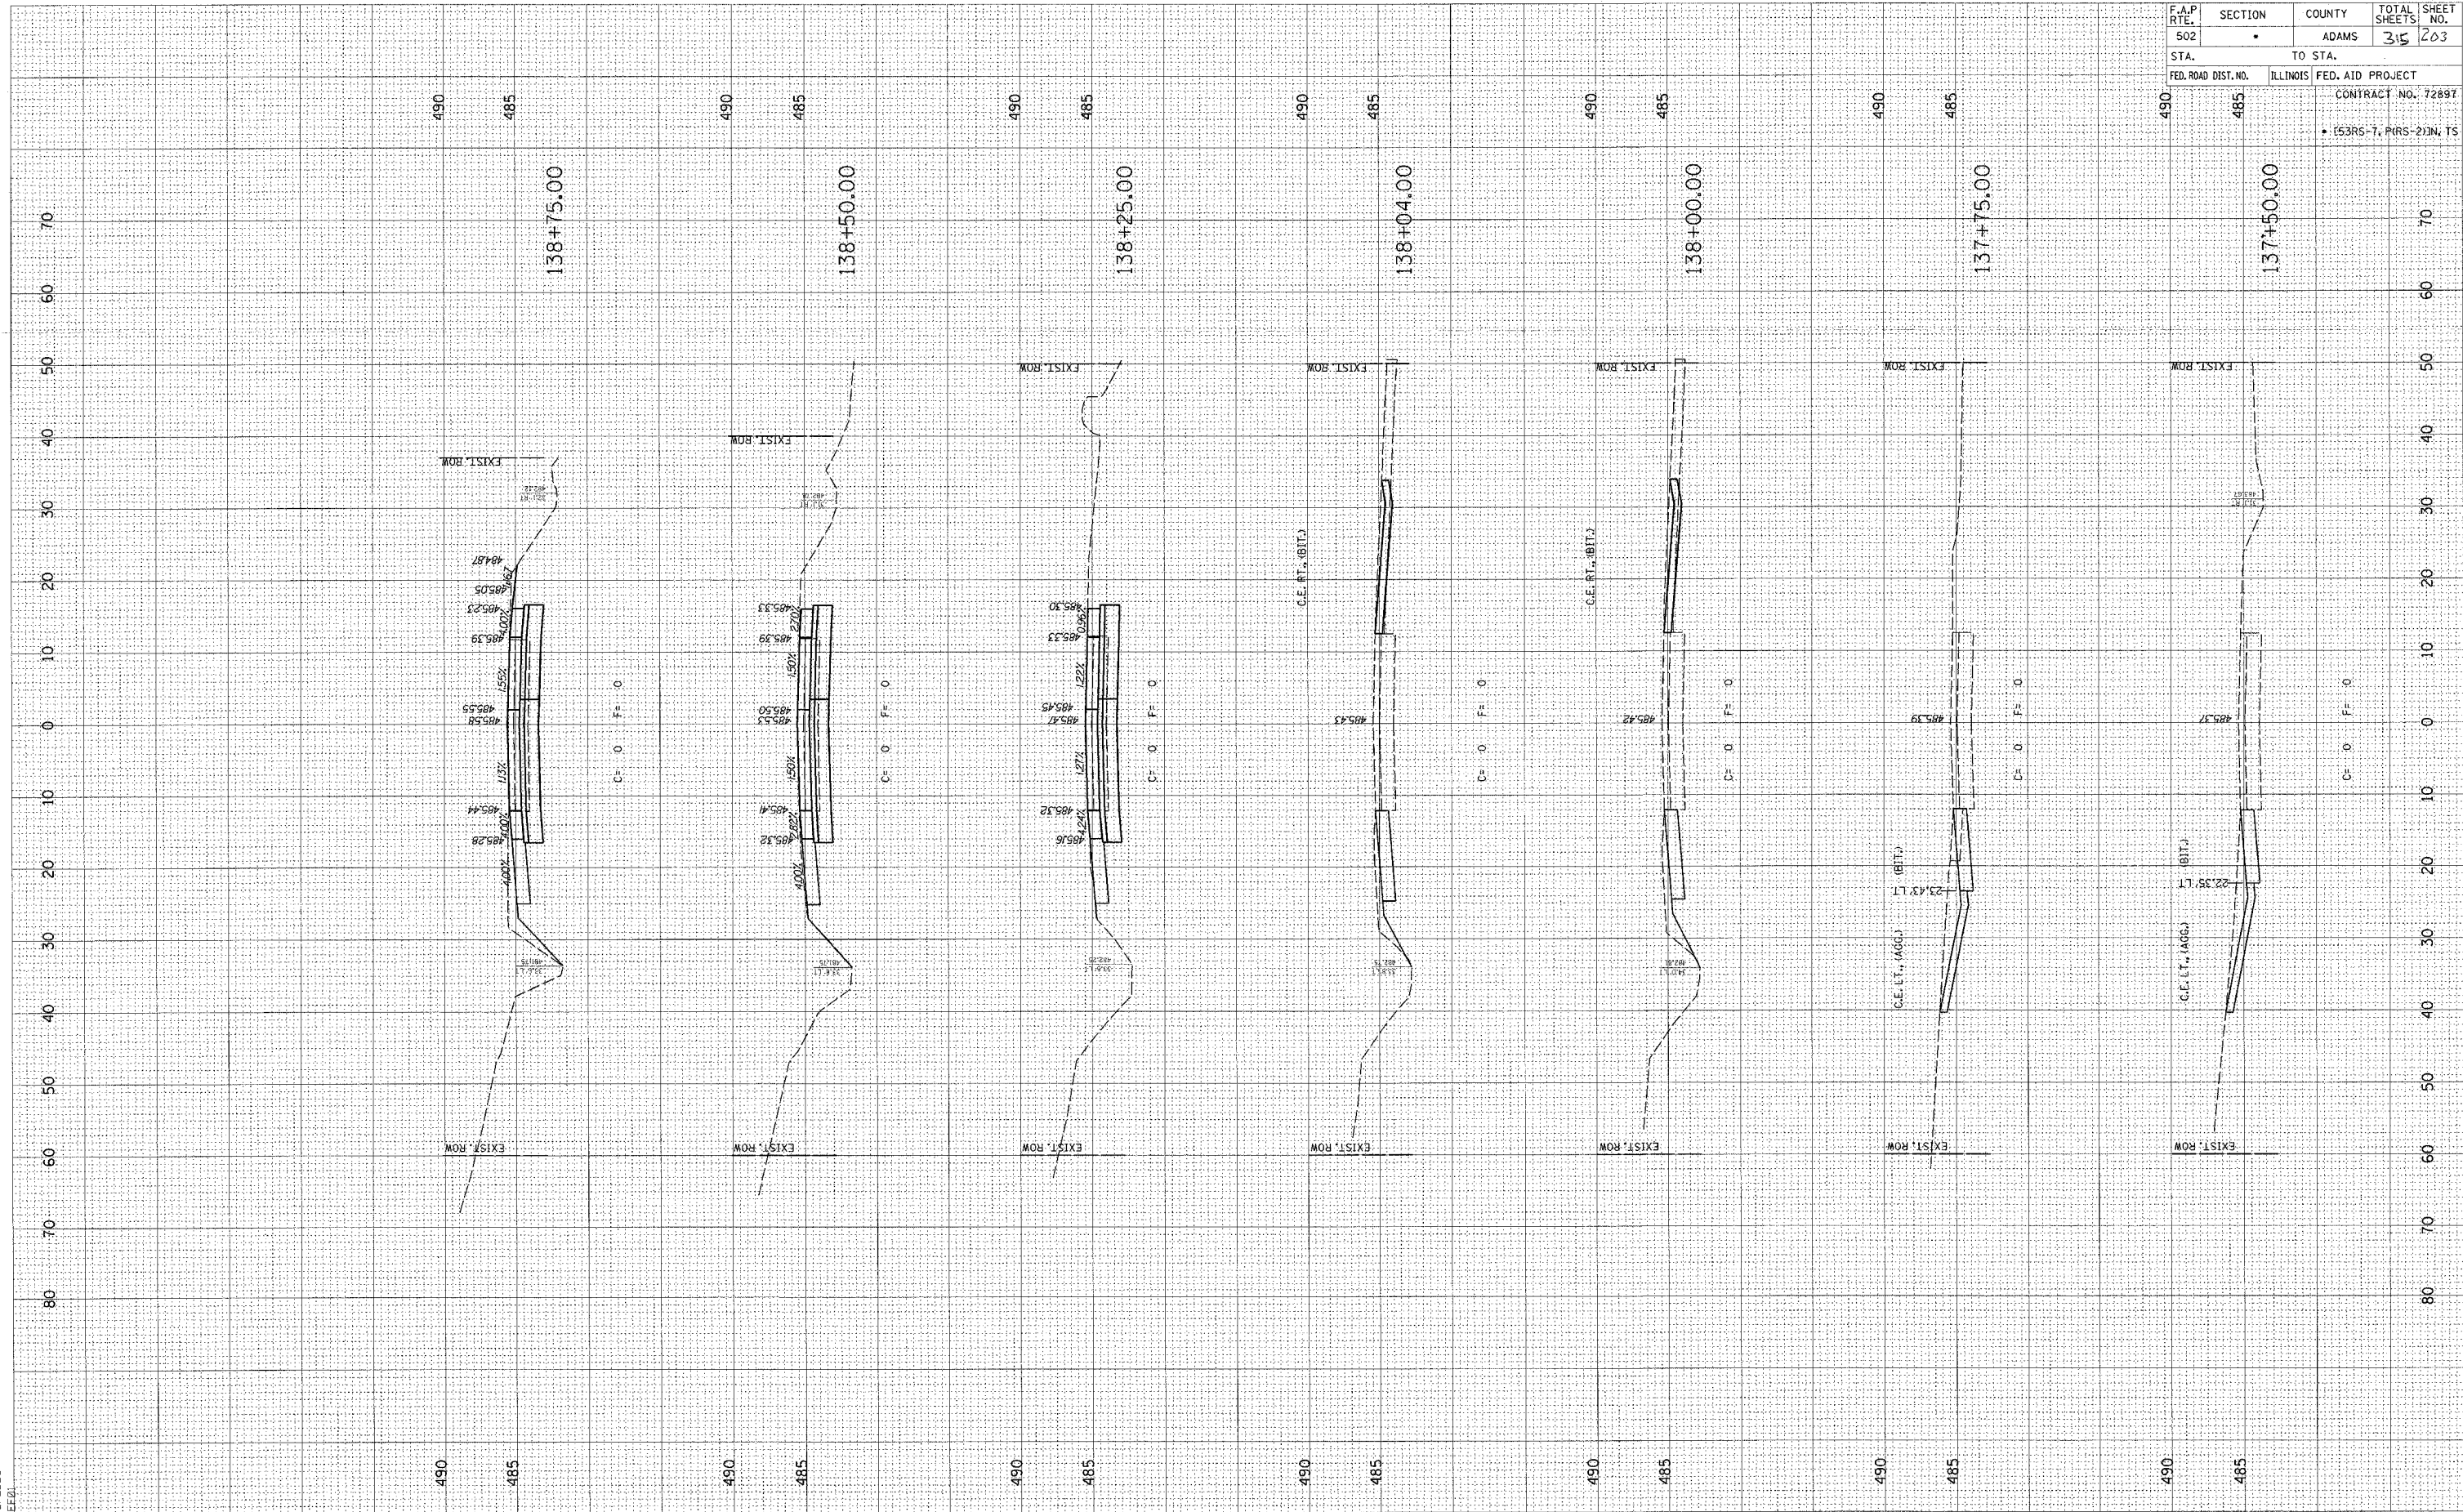

ORIGINAL SURVEY	SURVEYED	BY	DATE
NOTE: 4. XSFN. d	PLOTTED		
	TEMPLATE		
	4. XSFN. d		
NO	AREAS CHECKED		


REF ID: A66547

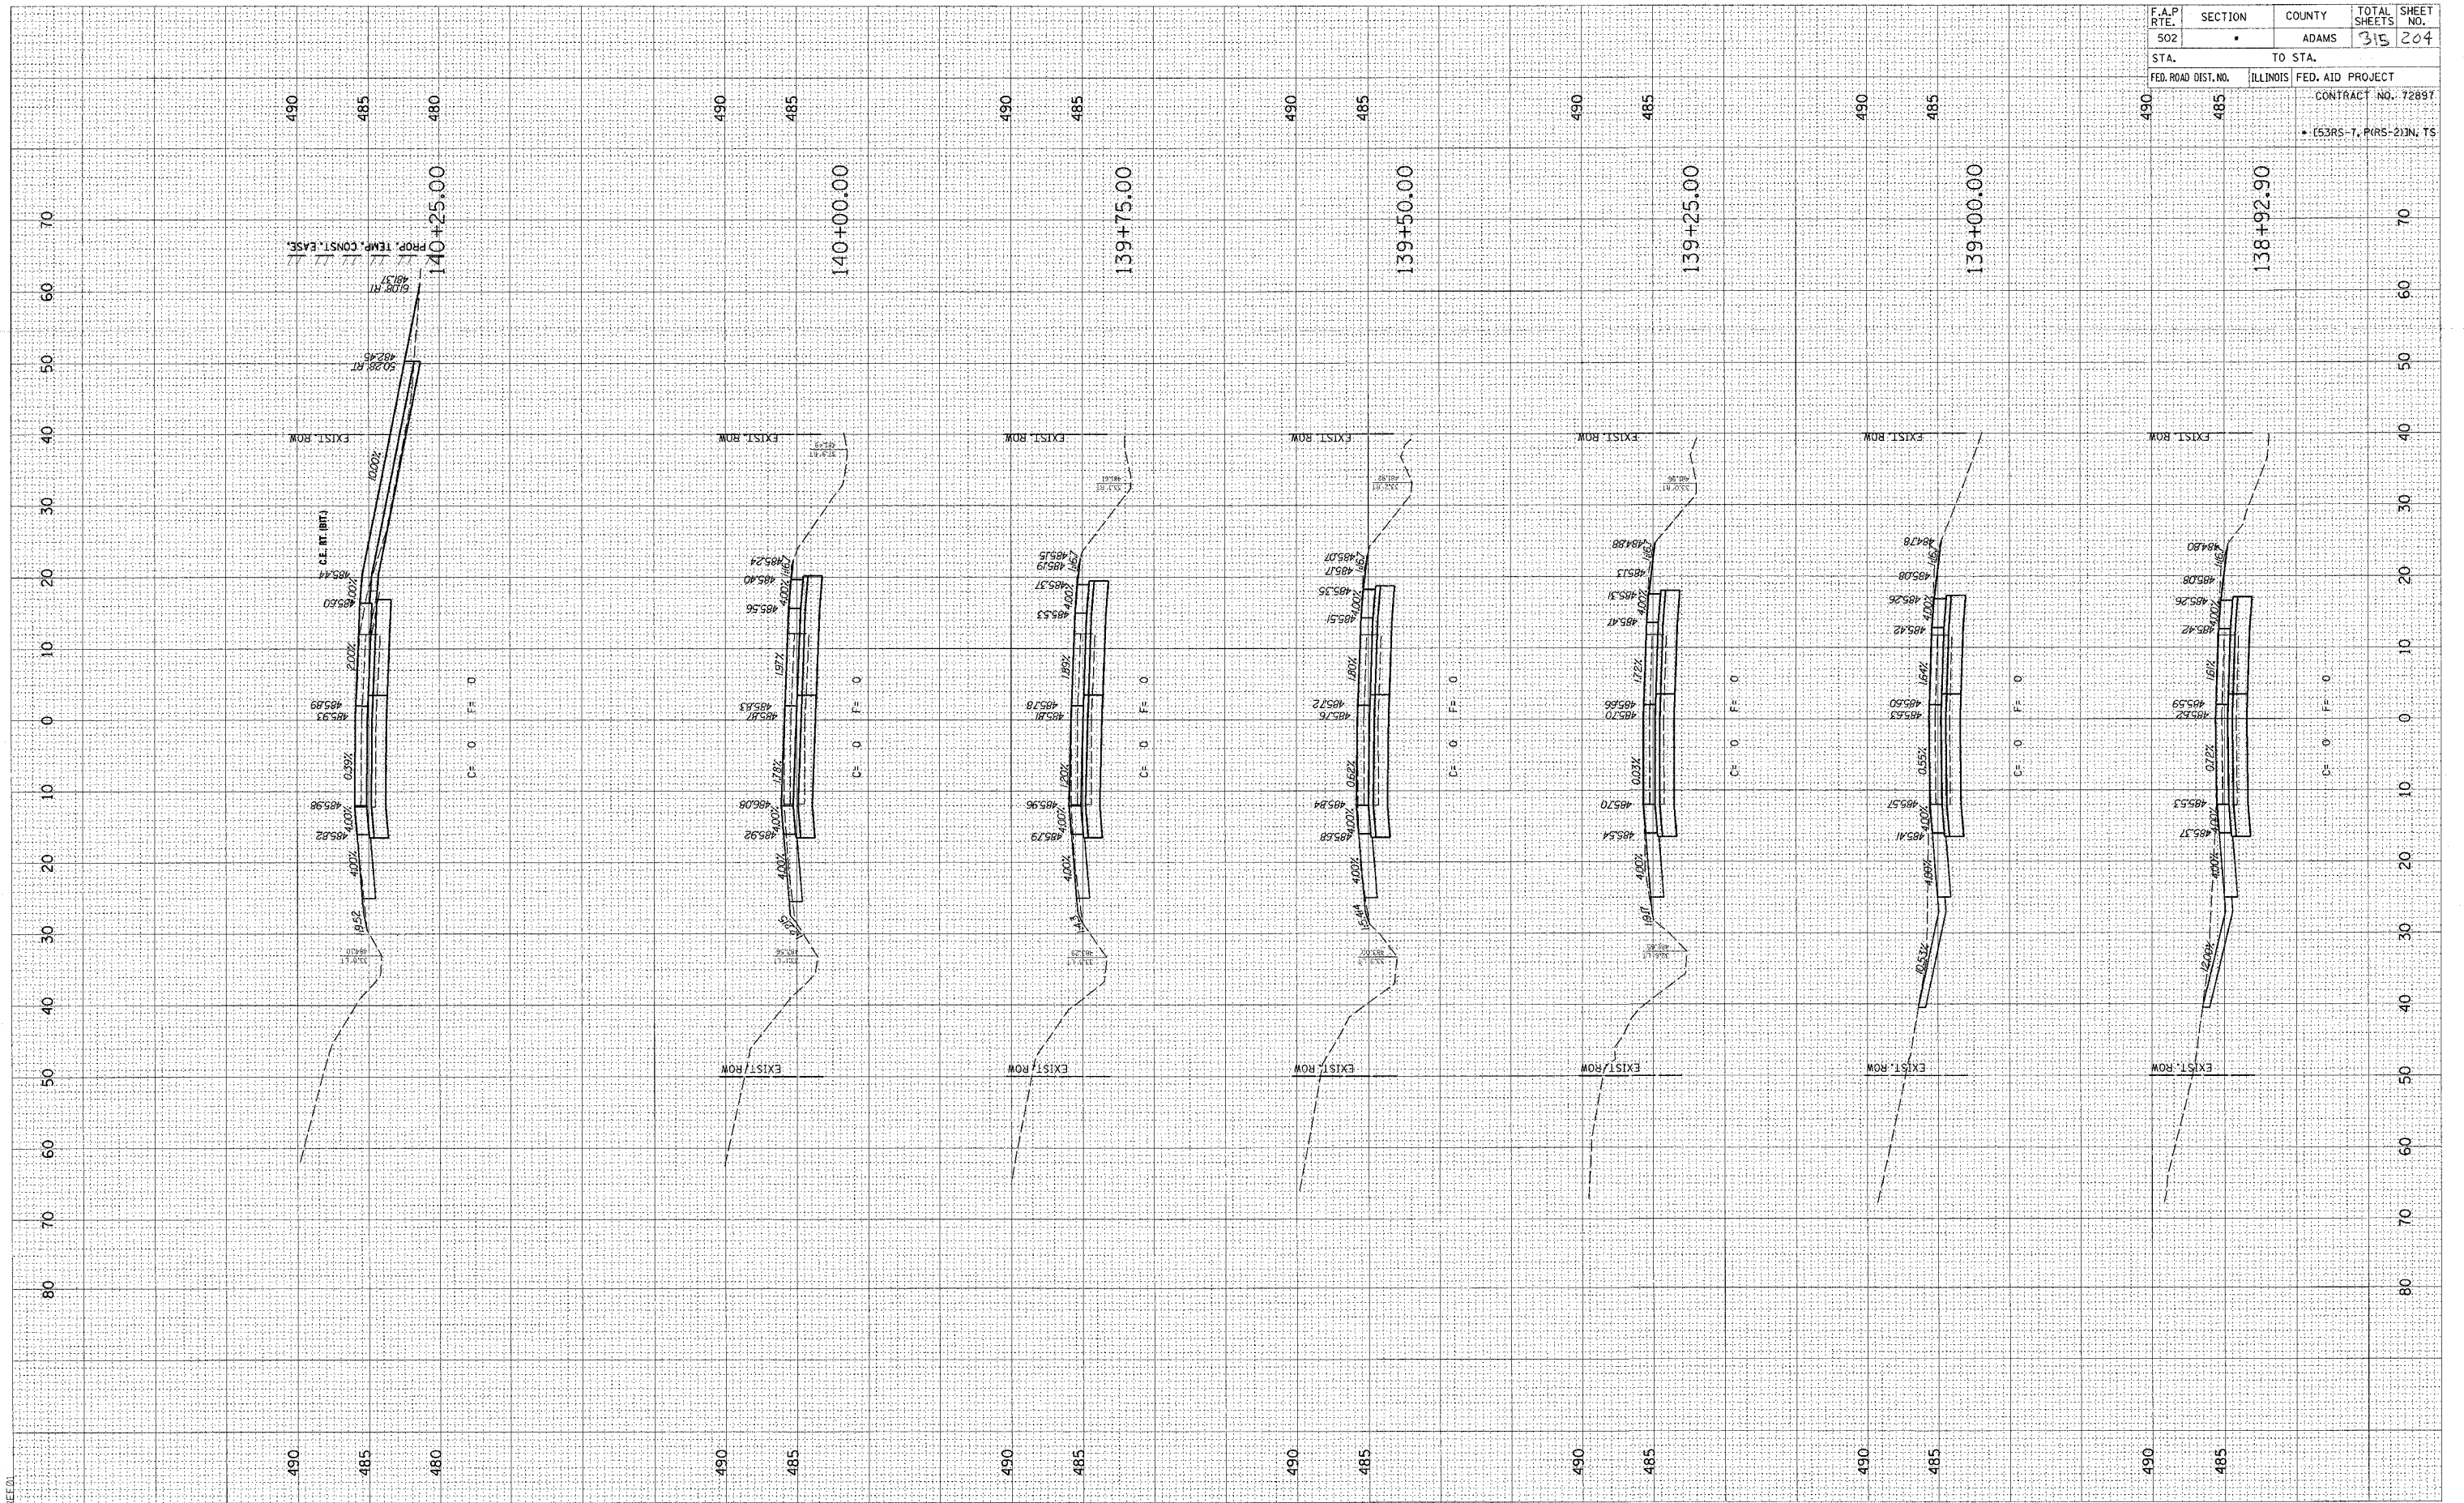

ORIGINAL	DATE
SURVEY	BY
NOTE	DATE
NO.	DATE

FINAL	DATE
SURVEY	BY
NOTE	DATE
NO.	DATE

c:\projects\0653004\woolpert.060204\4_xsh
2/3/2005

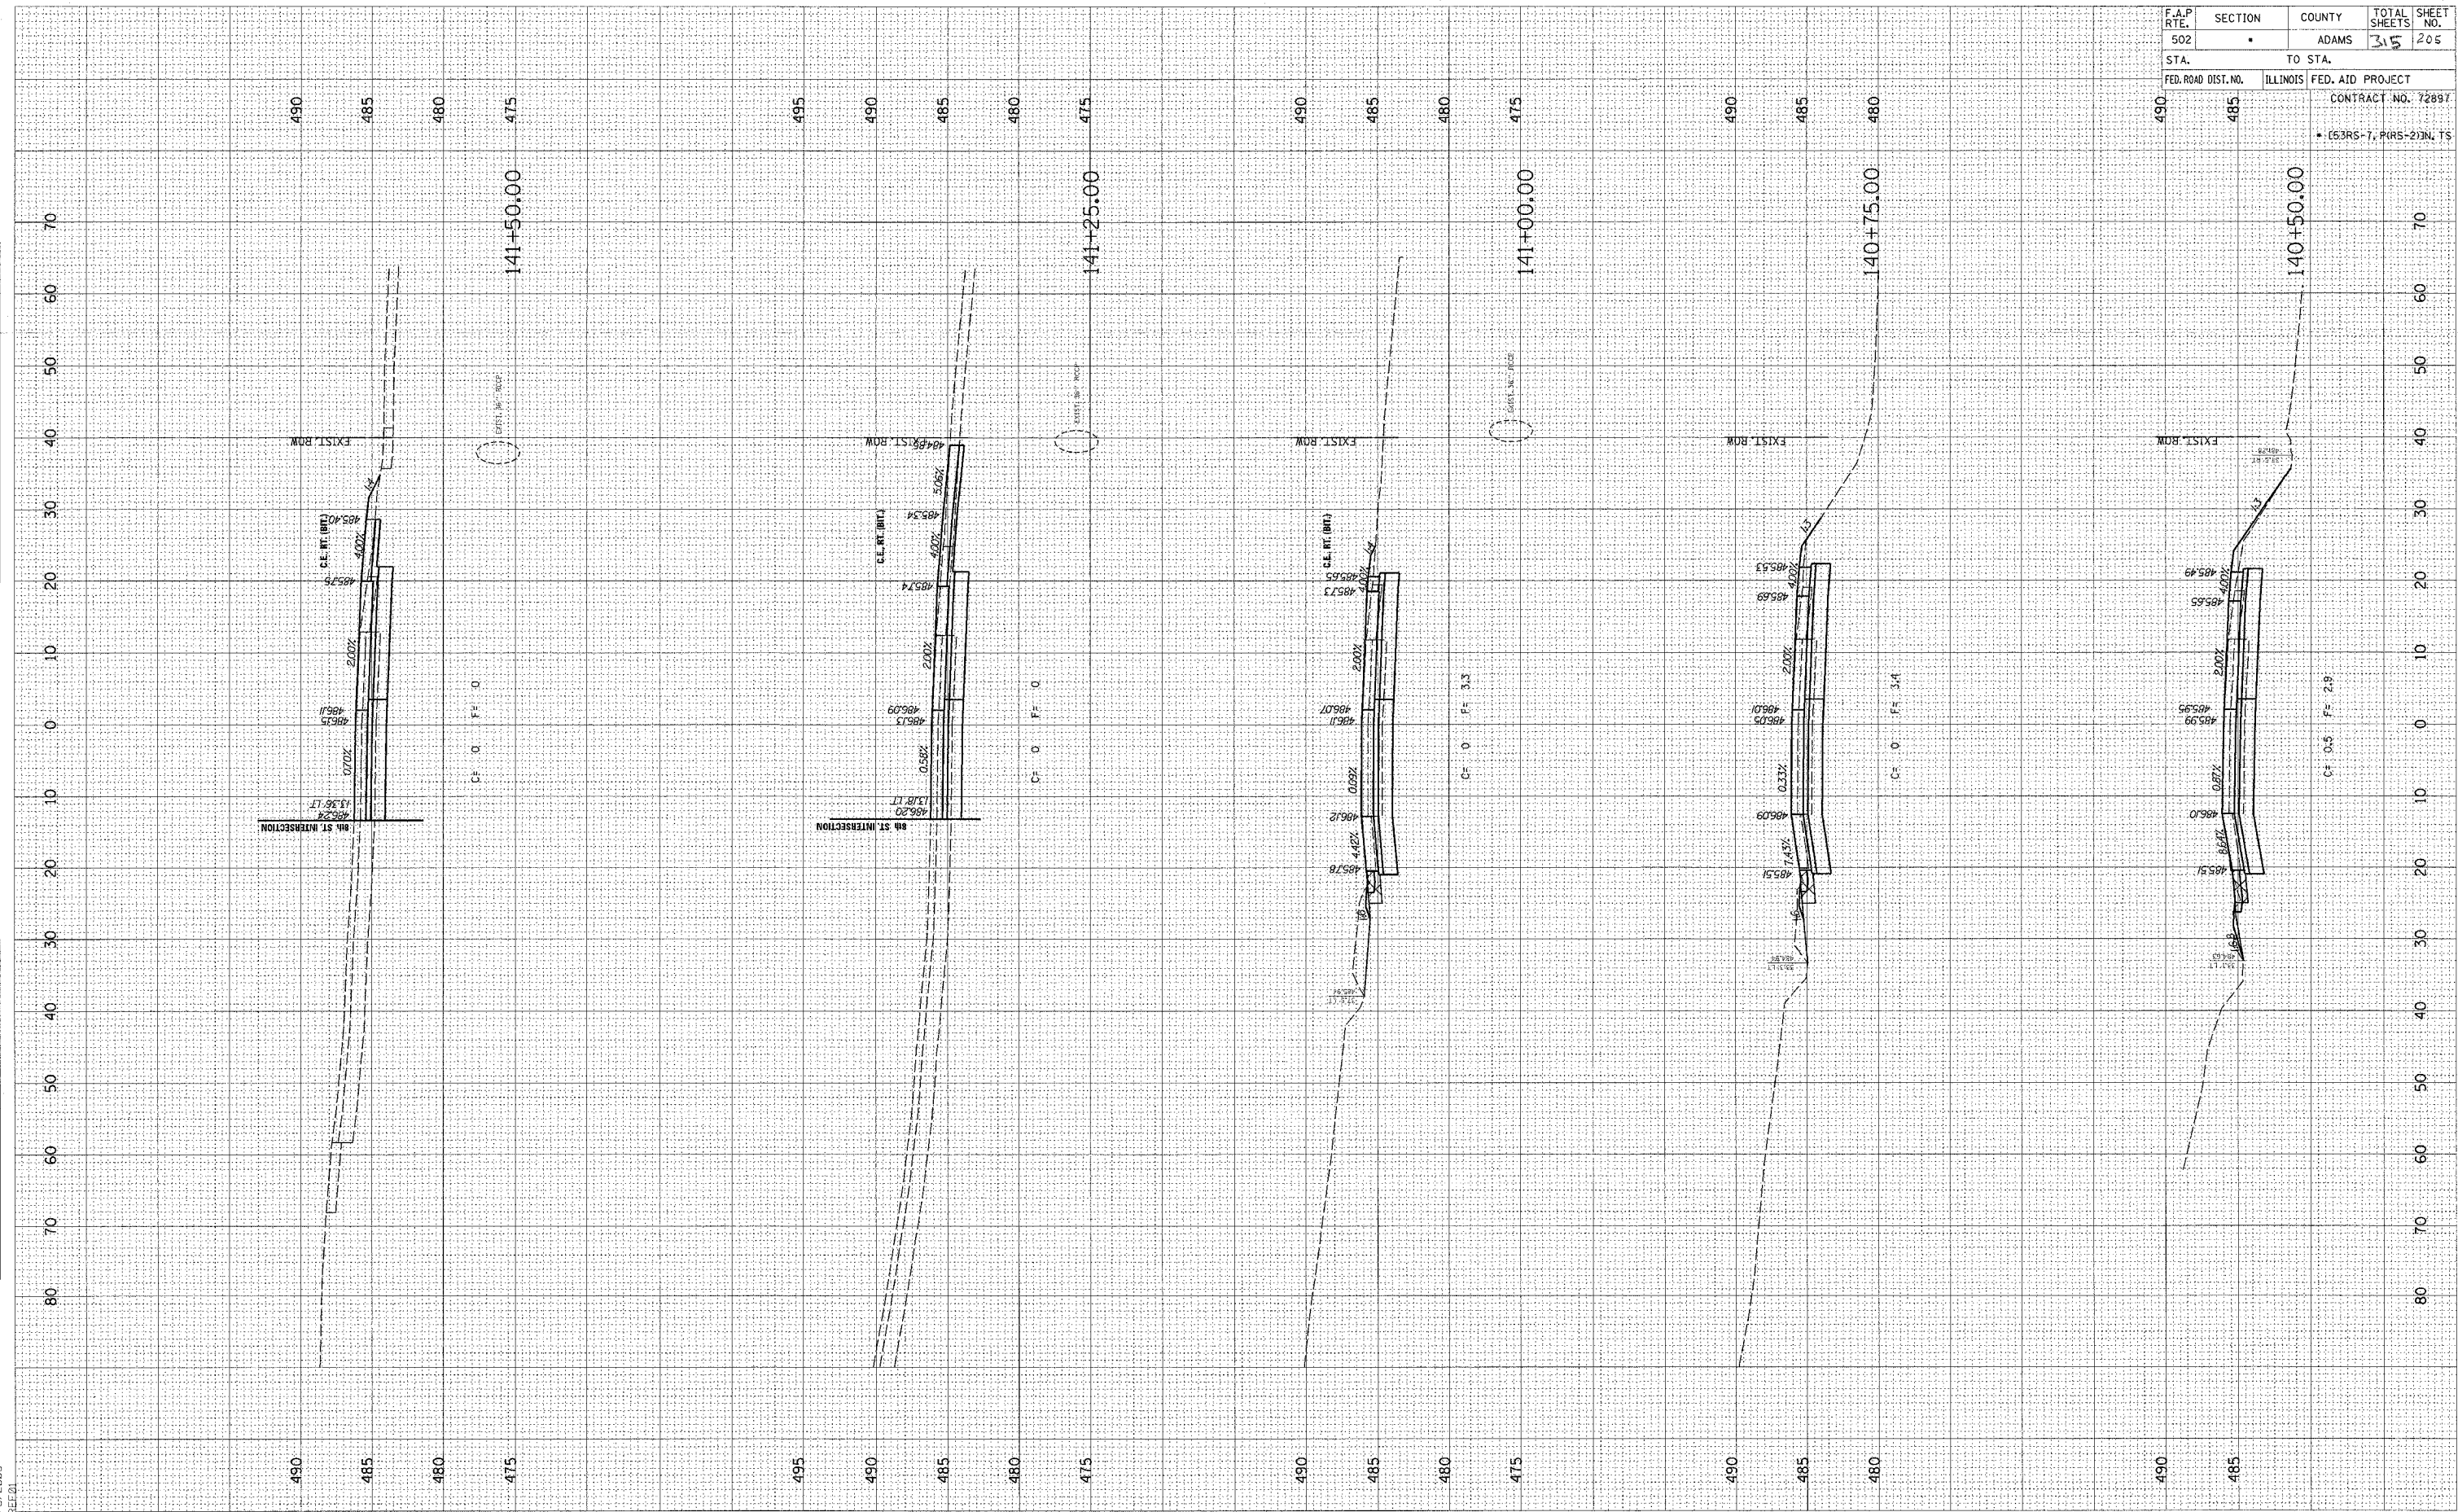


F.A.P. RTE.	SECTION	COUNTY	TOTAL SHEETS	SHEET NO.
502		ADAMS	315	205
STA.	TO STA.	ILLINOIS	FED. AID PROJECT	CONTRACT NO. 72897
FED. ROAD DIST. NO.				• (63RS-7, P(RS-2)IN, TS

FINAL	DATE
SURVEY	BY
NOTE BOOK	DATE
AREAS	DATE
CHECKED	DATE

ORIGINAL	DATE
SURVEY	BY
NOTE BOOK	DATE
AREAS	DATE
CHECKED	DATE

c:\projects\0653004\woolpert.080204\44_sht.dgn
2/3/2005
*REF 01

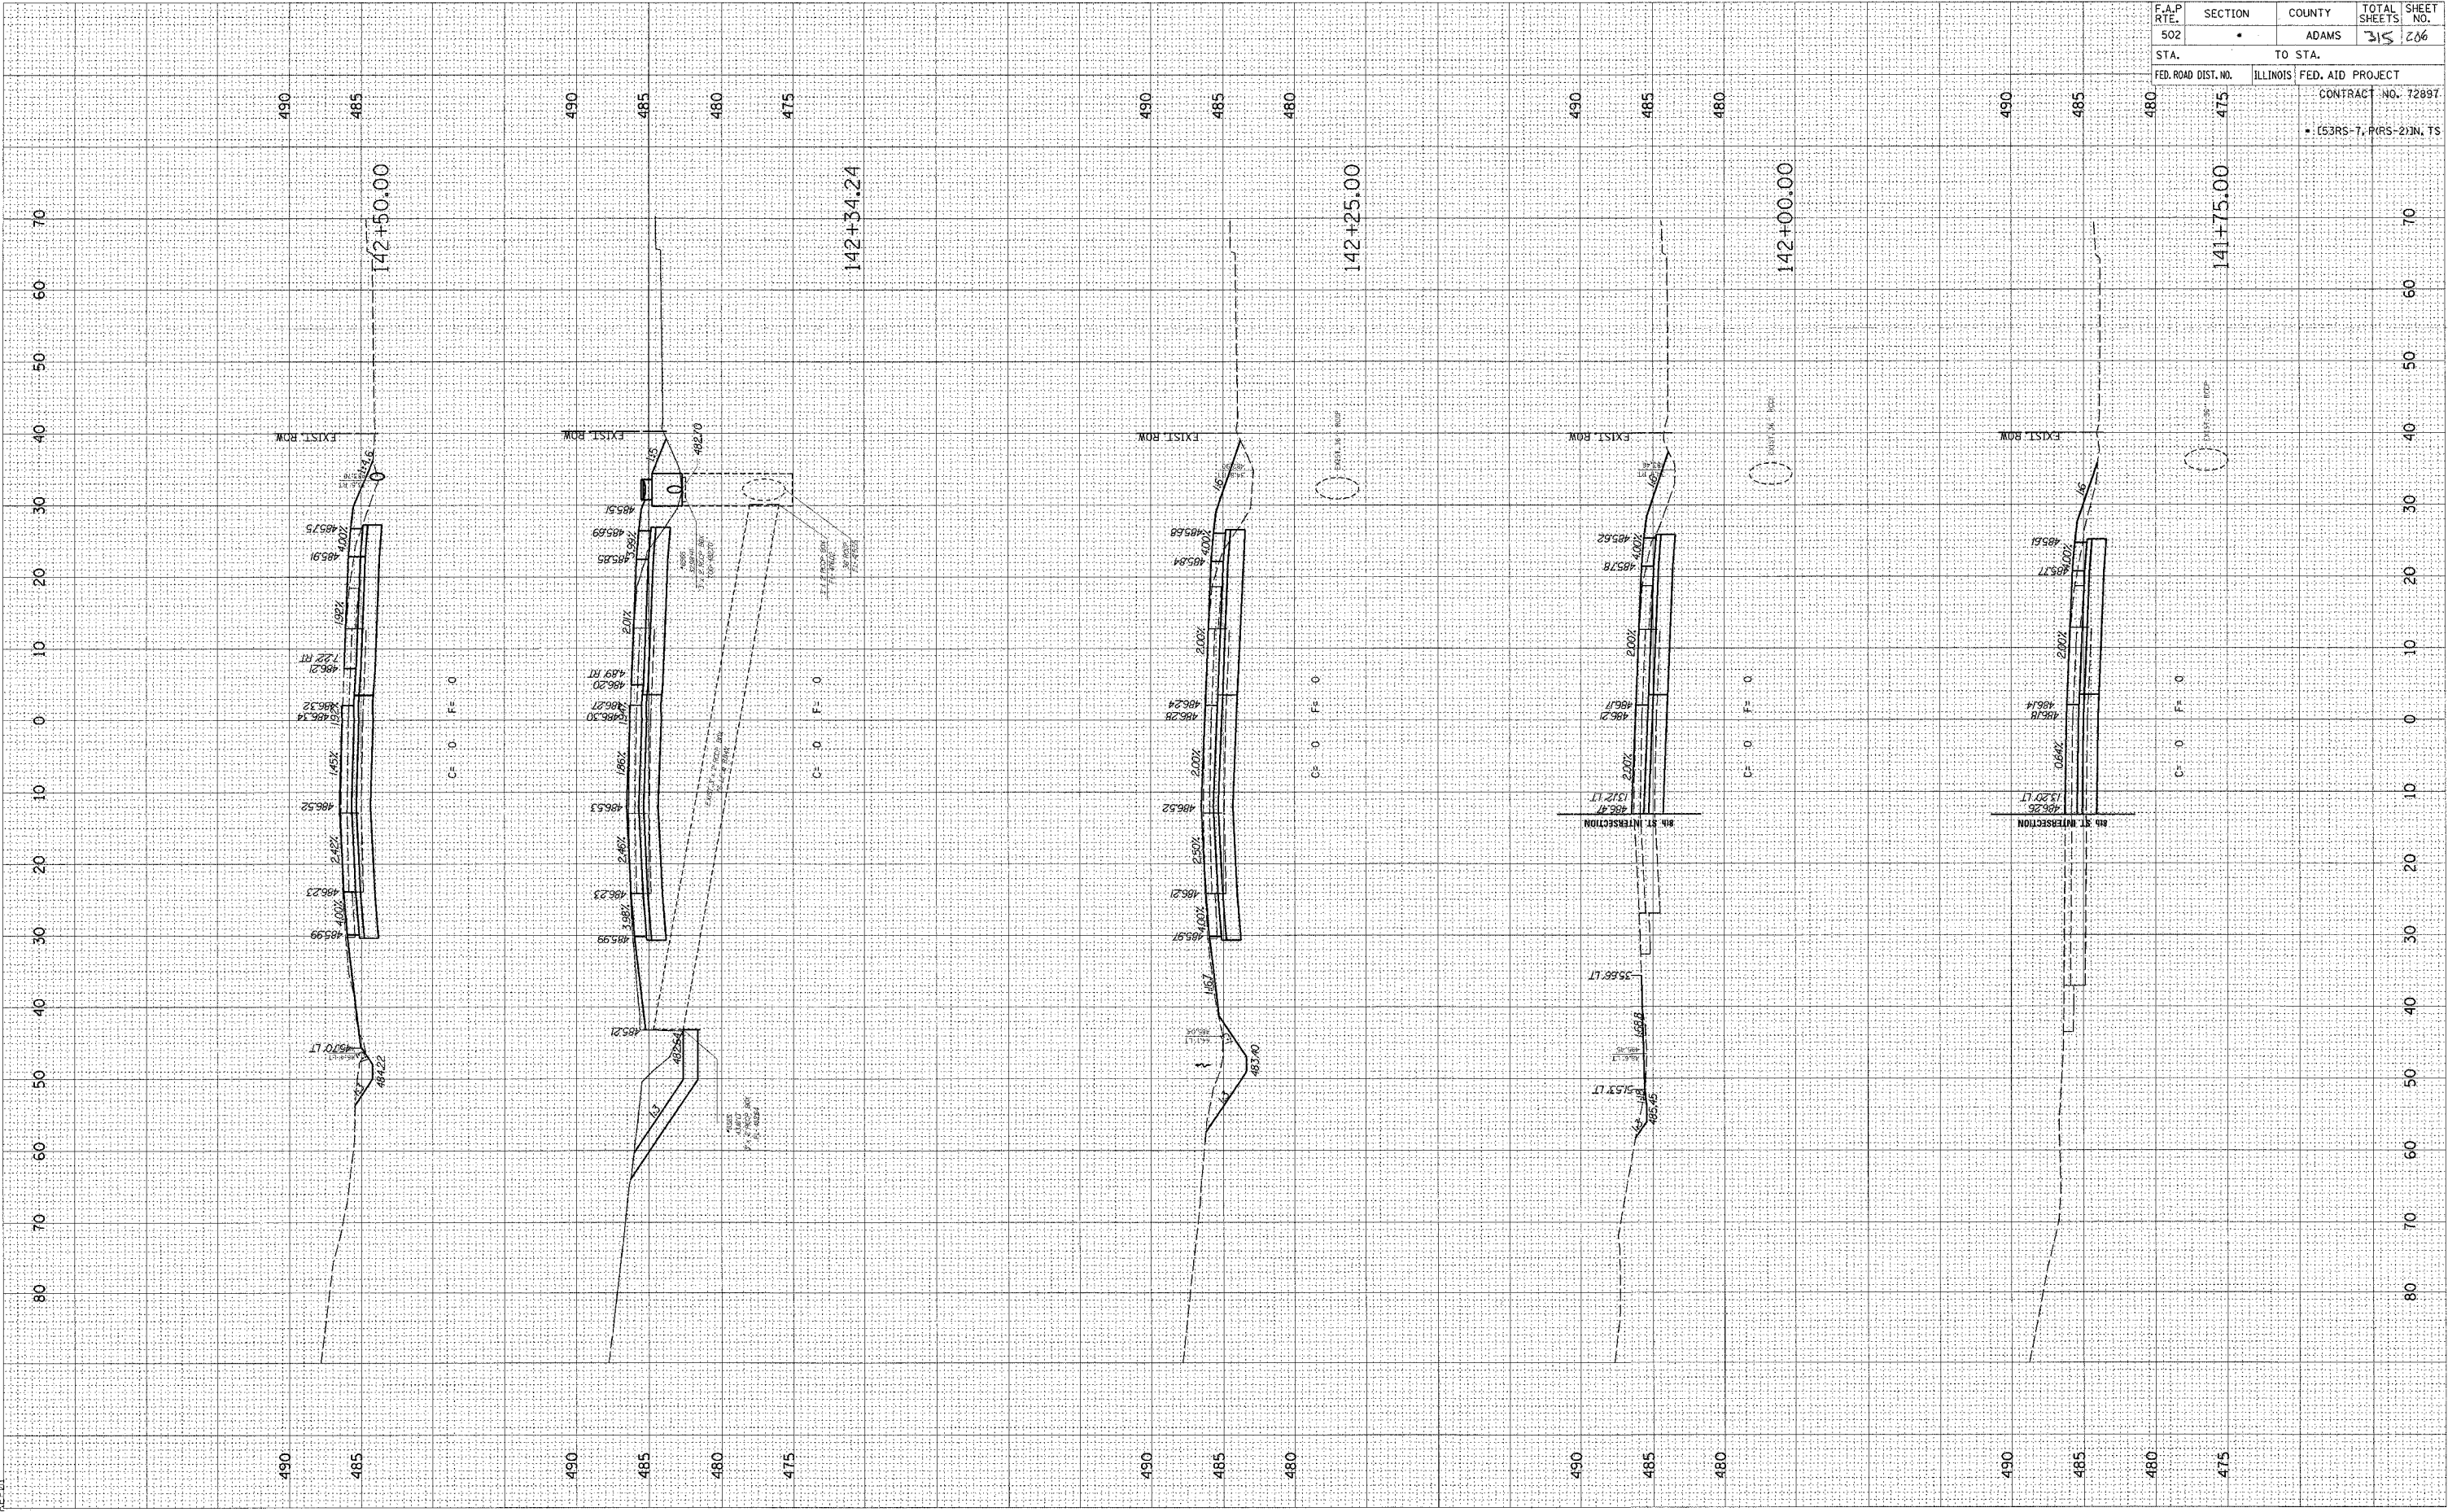


F.A.P. RTE.	SECTION	COUNTY	TOTAL SHEETS	SHEET NO.
502	•	ADAMS	315	266
STA.		TO STA.		
FED. ROAD DIST. NO.		ILLINOIS	FED. AID PROJECT	
			CONTRACT NO. 72897	
		• (53RS-7, P(RS-2)IN, TS		

FINAL	SURVEY	BY	DATE
NOTE BOOK	TEMPLATE		
NO.	AREAS CHECKED		

ORIGINAL	SURVEY	BY	DATE
NOTE	TEMPLATE		
NO.	AREAS CHECKED		


o:\projects\d653004\woolpert.080204\4 XSHTS.dgn
2/3/2005

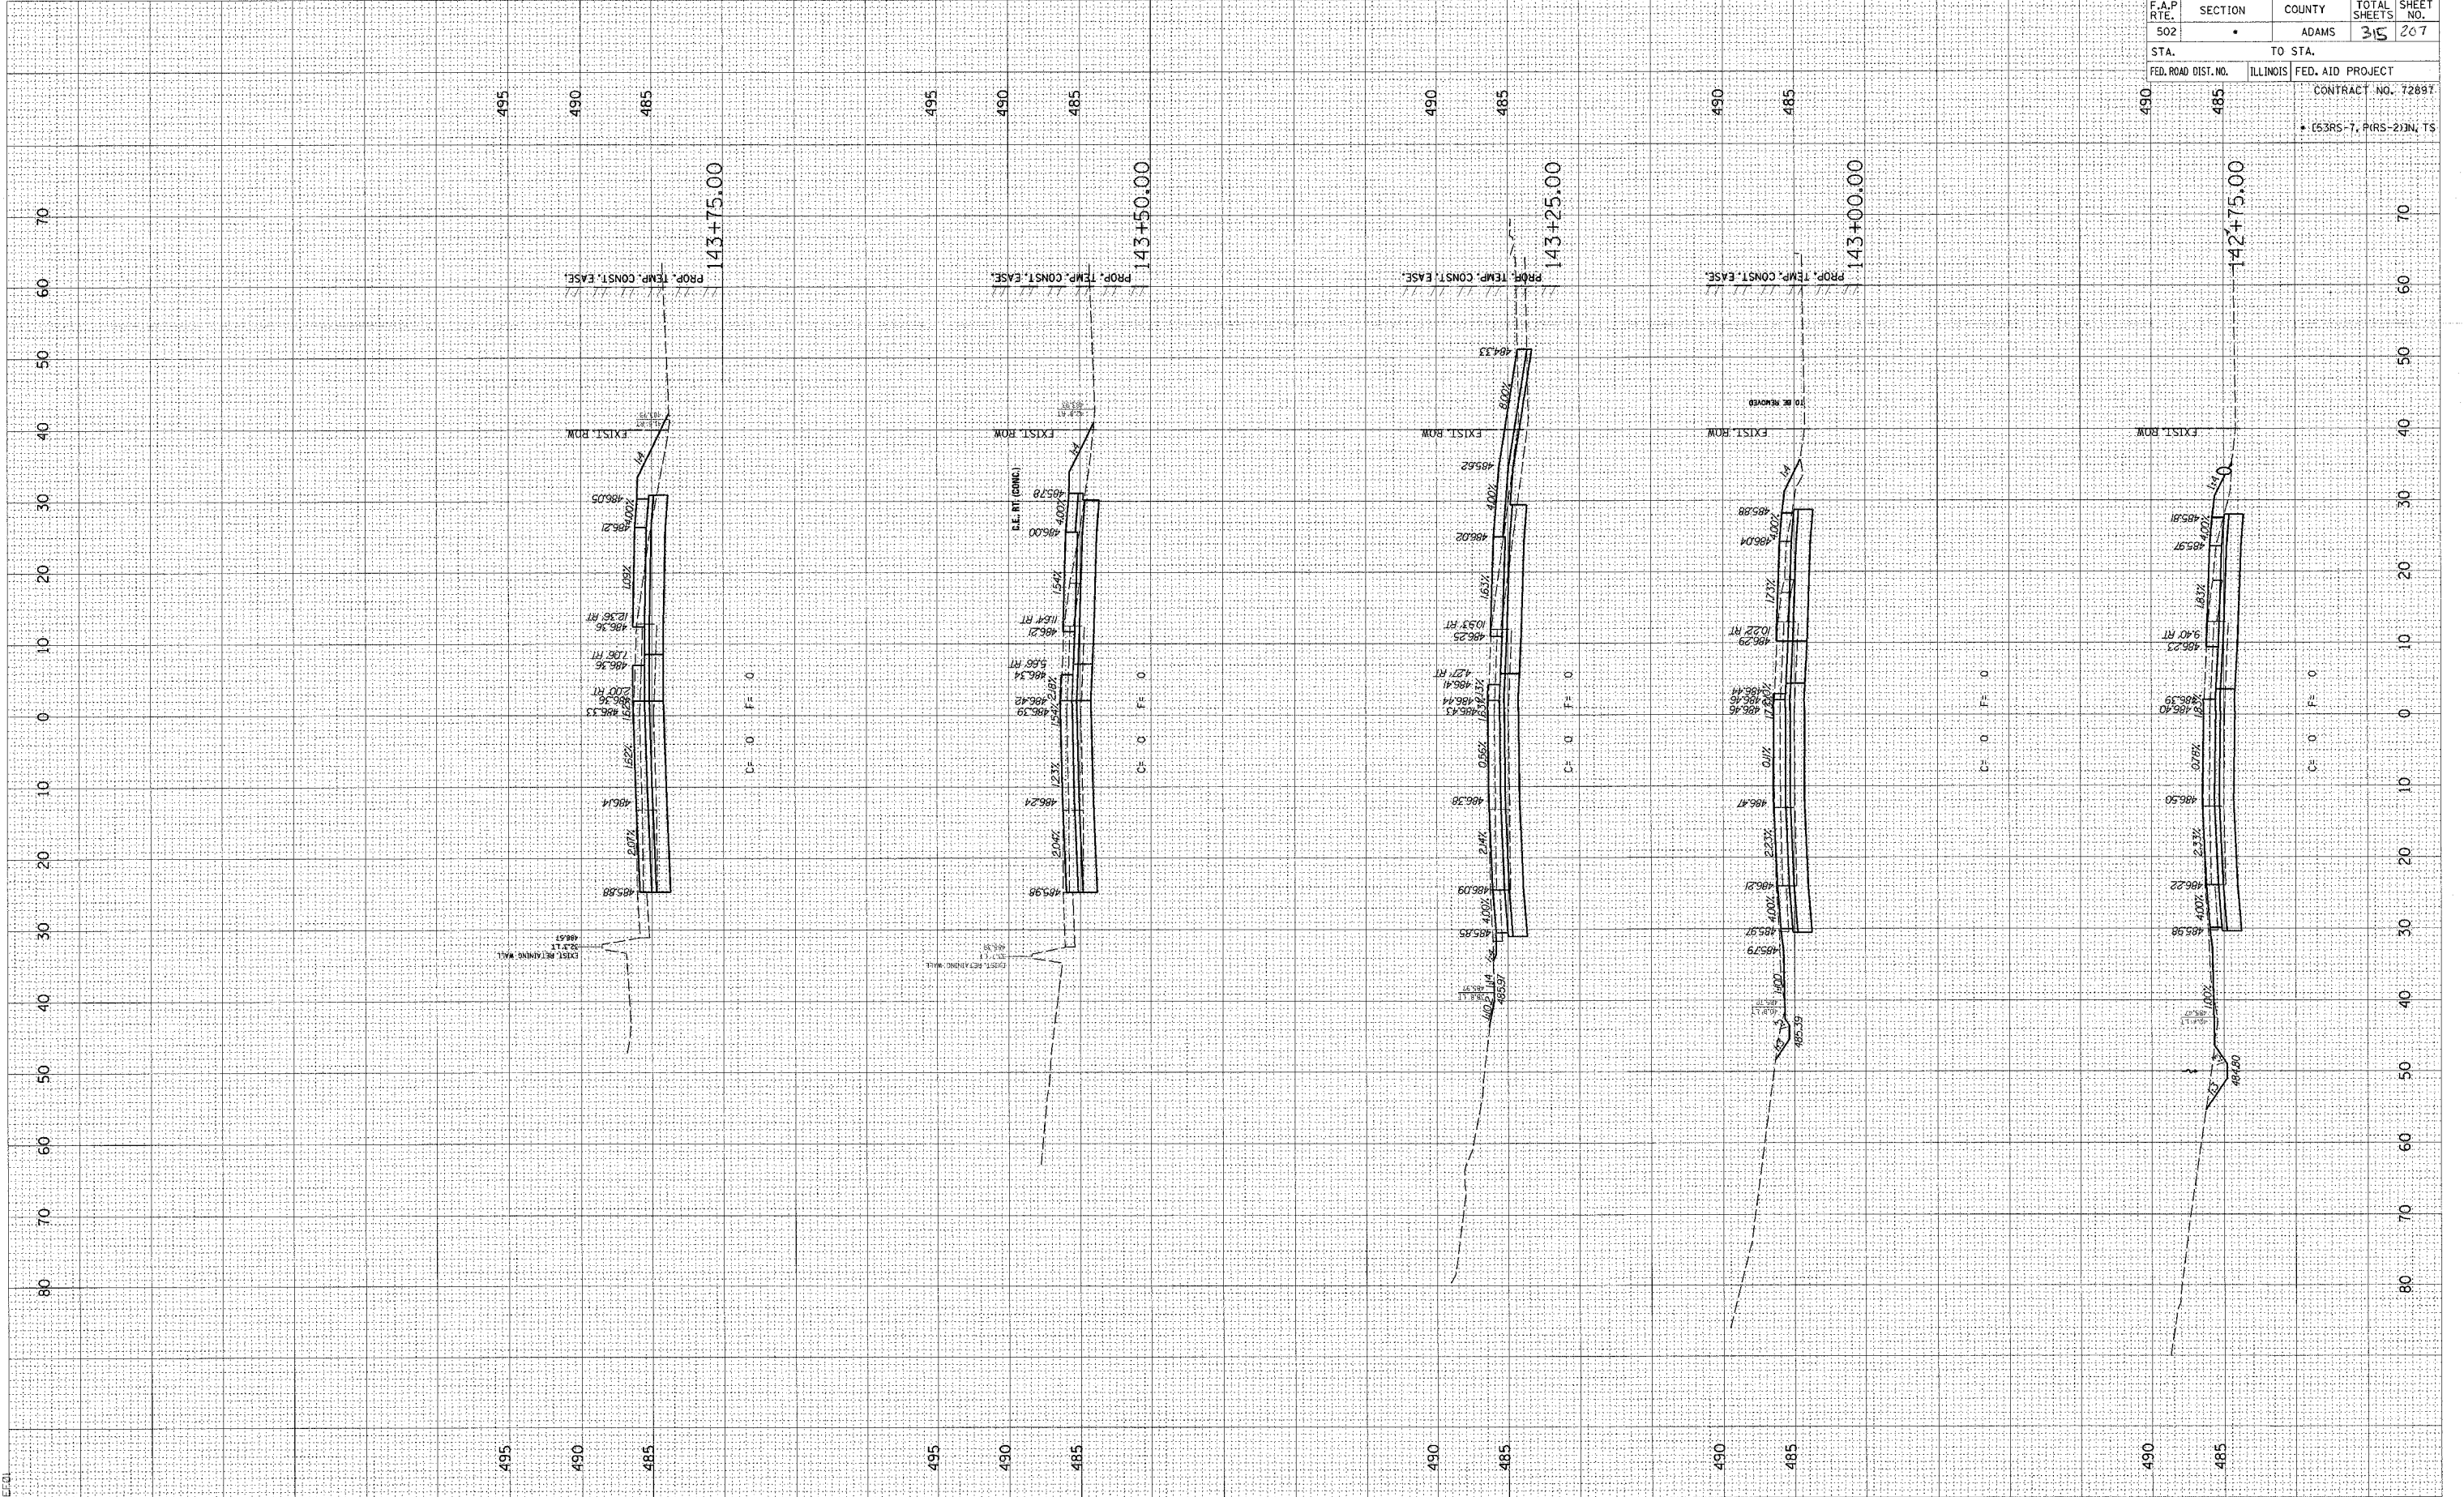

F.A.P. RTE.	SECTION	COUNTY	TOTAL SHEETS	SHEET NO.
502	•	ADAMS	315	207
STA.		TO STA.		
FED. ROAD DIST. NO.	ILLINOIS	FED. AID PROJECT		
490	485	CONTRACT NO. 72897		
• (53RS-7, P(RS-2))N, TS				

ORIGINAL SURVEY	SUNWEED	BY	DATE
NOTE B	PLOTTED		
4 x 5 1/2 x 6 1/2 INCHES	TEMPLATE		
100% CURED			

D6 PROJECT: D653004 FILE: \WOOLPERT 080204\54 XSHTS.DGN

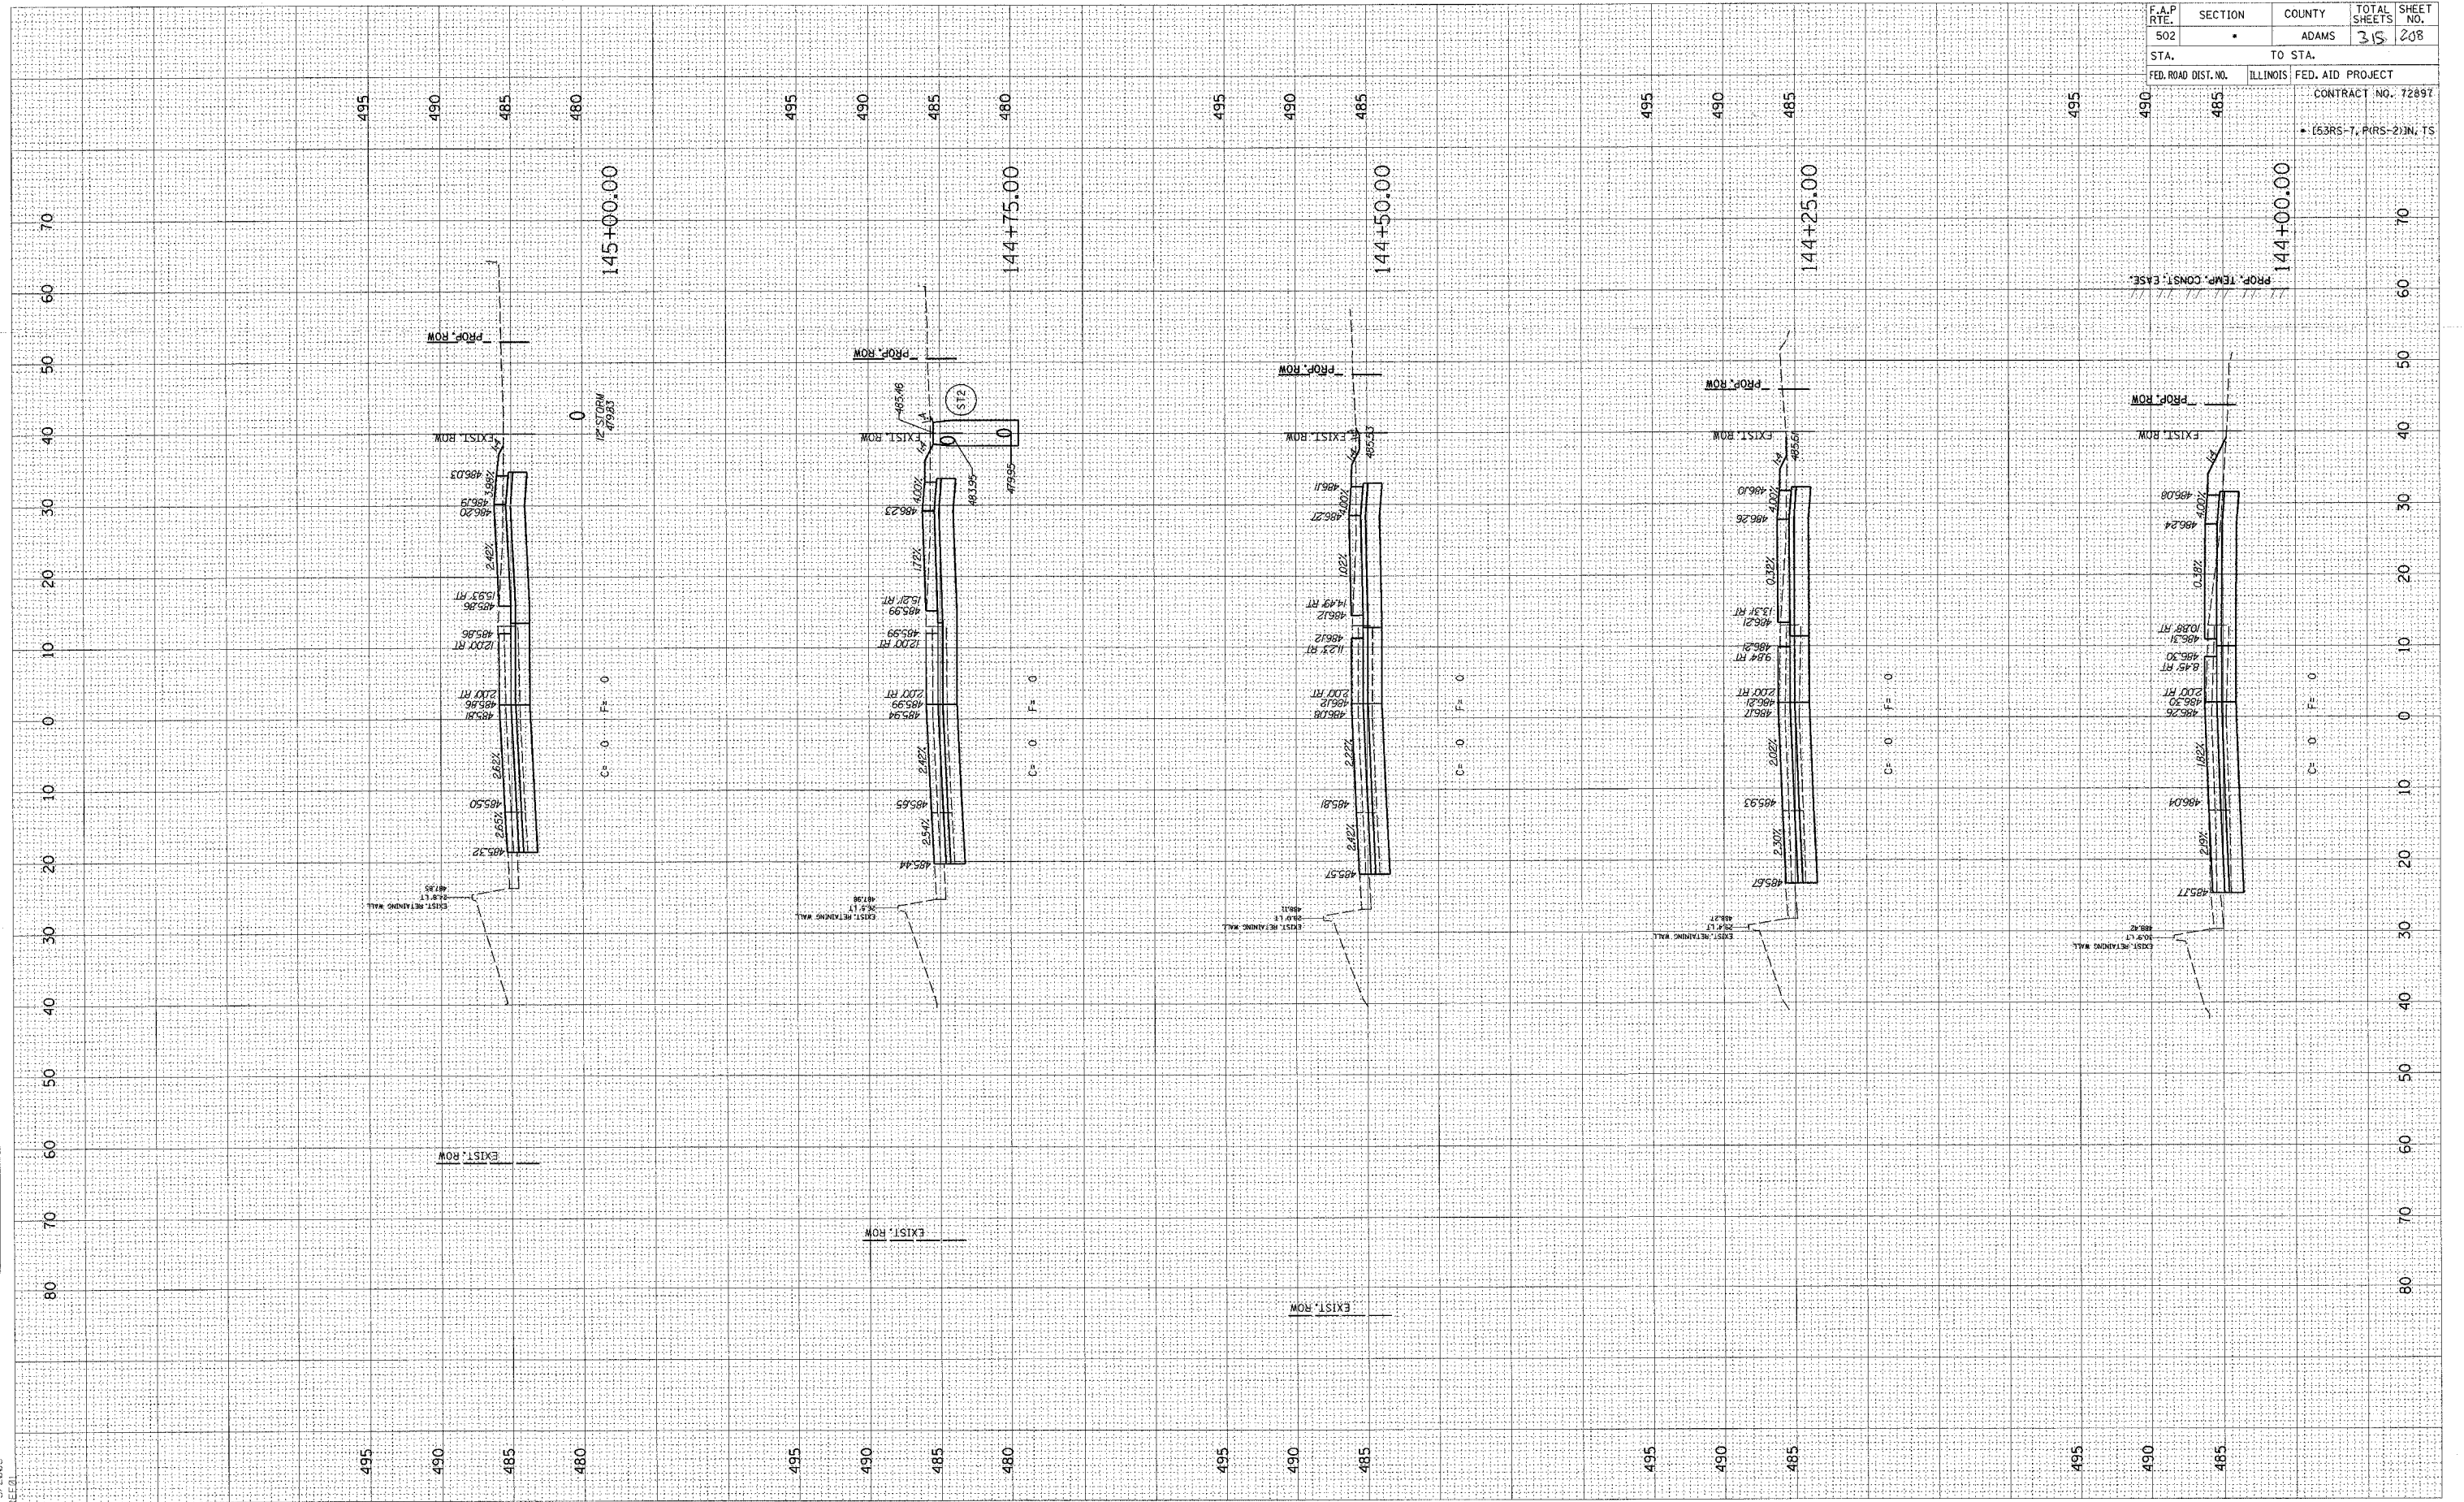

STAGE 4 - FAP 502 (IL 57) STA. 144+00 - 145+00

ORIGINAL SURVEY	SURVEYED	BY	DATE
NOTE: 1. 1	FLOTTED		
4. XSHIN/DIGRESS	TEMPLATE		

REF ID: A66765



STAGE 4 - FAP 502 (IL 57) STA. 145+25 - 146+25


FINAL	SURVEYED	BY	DATE
SURVEY	BOOK		
NOTE	BOOK		
AREA	CHECKED		
NO.			

ORIGINAL	SURVEYED	BY	DATE
SURVEY	BOOK		
NOTE	BOOK		
AREA	CHECKED		
NO.			






c:\projects\653004\woolpert.080204\4_shts\4_shts.dwg
2/3/2005

D6 PROJECT: D653004 FILE: \WOOLPERT 080204\4_S4 XSHTS.DWG

F.A.P. RTE.	SECTION	COUNTY	TOTAL SHEETS	SHEET NO.
502	•	ADAMS	315	210
STA.		TO STA.		
FED. ROAD DIST. NO.	ILLINOIS	FED. AID PROJECT		
480		CONTRACT NO. 72897		
		• (53RS-7, PARS-2)N, TS		

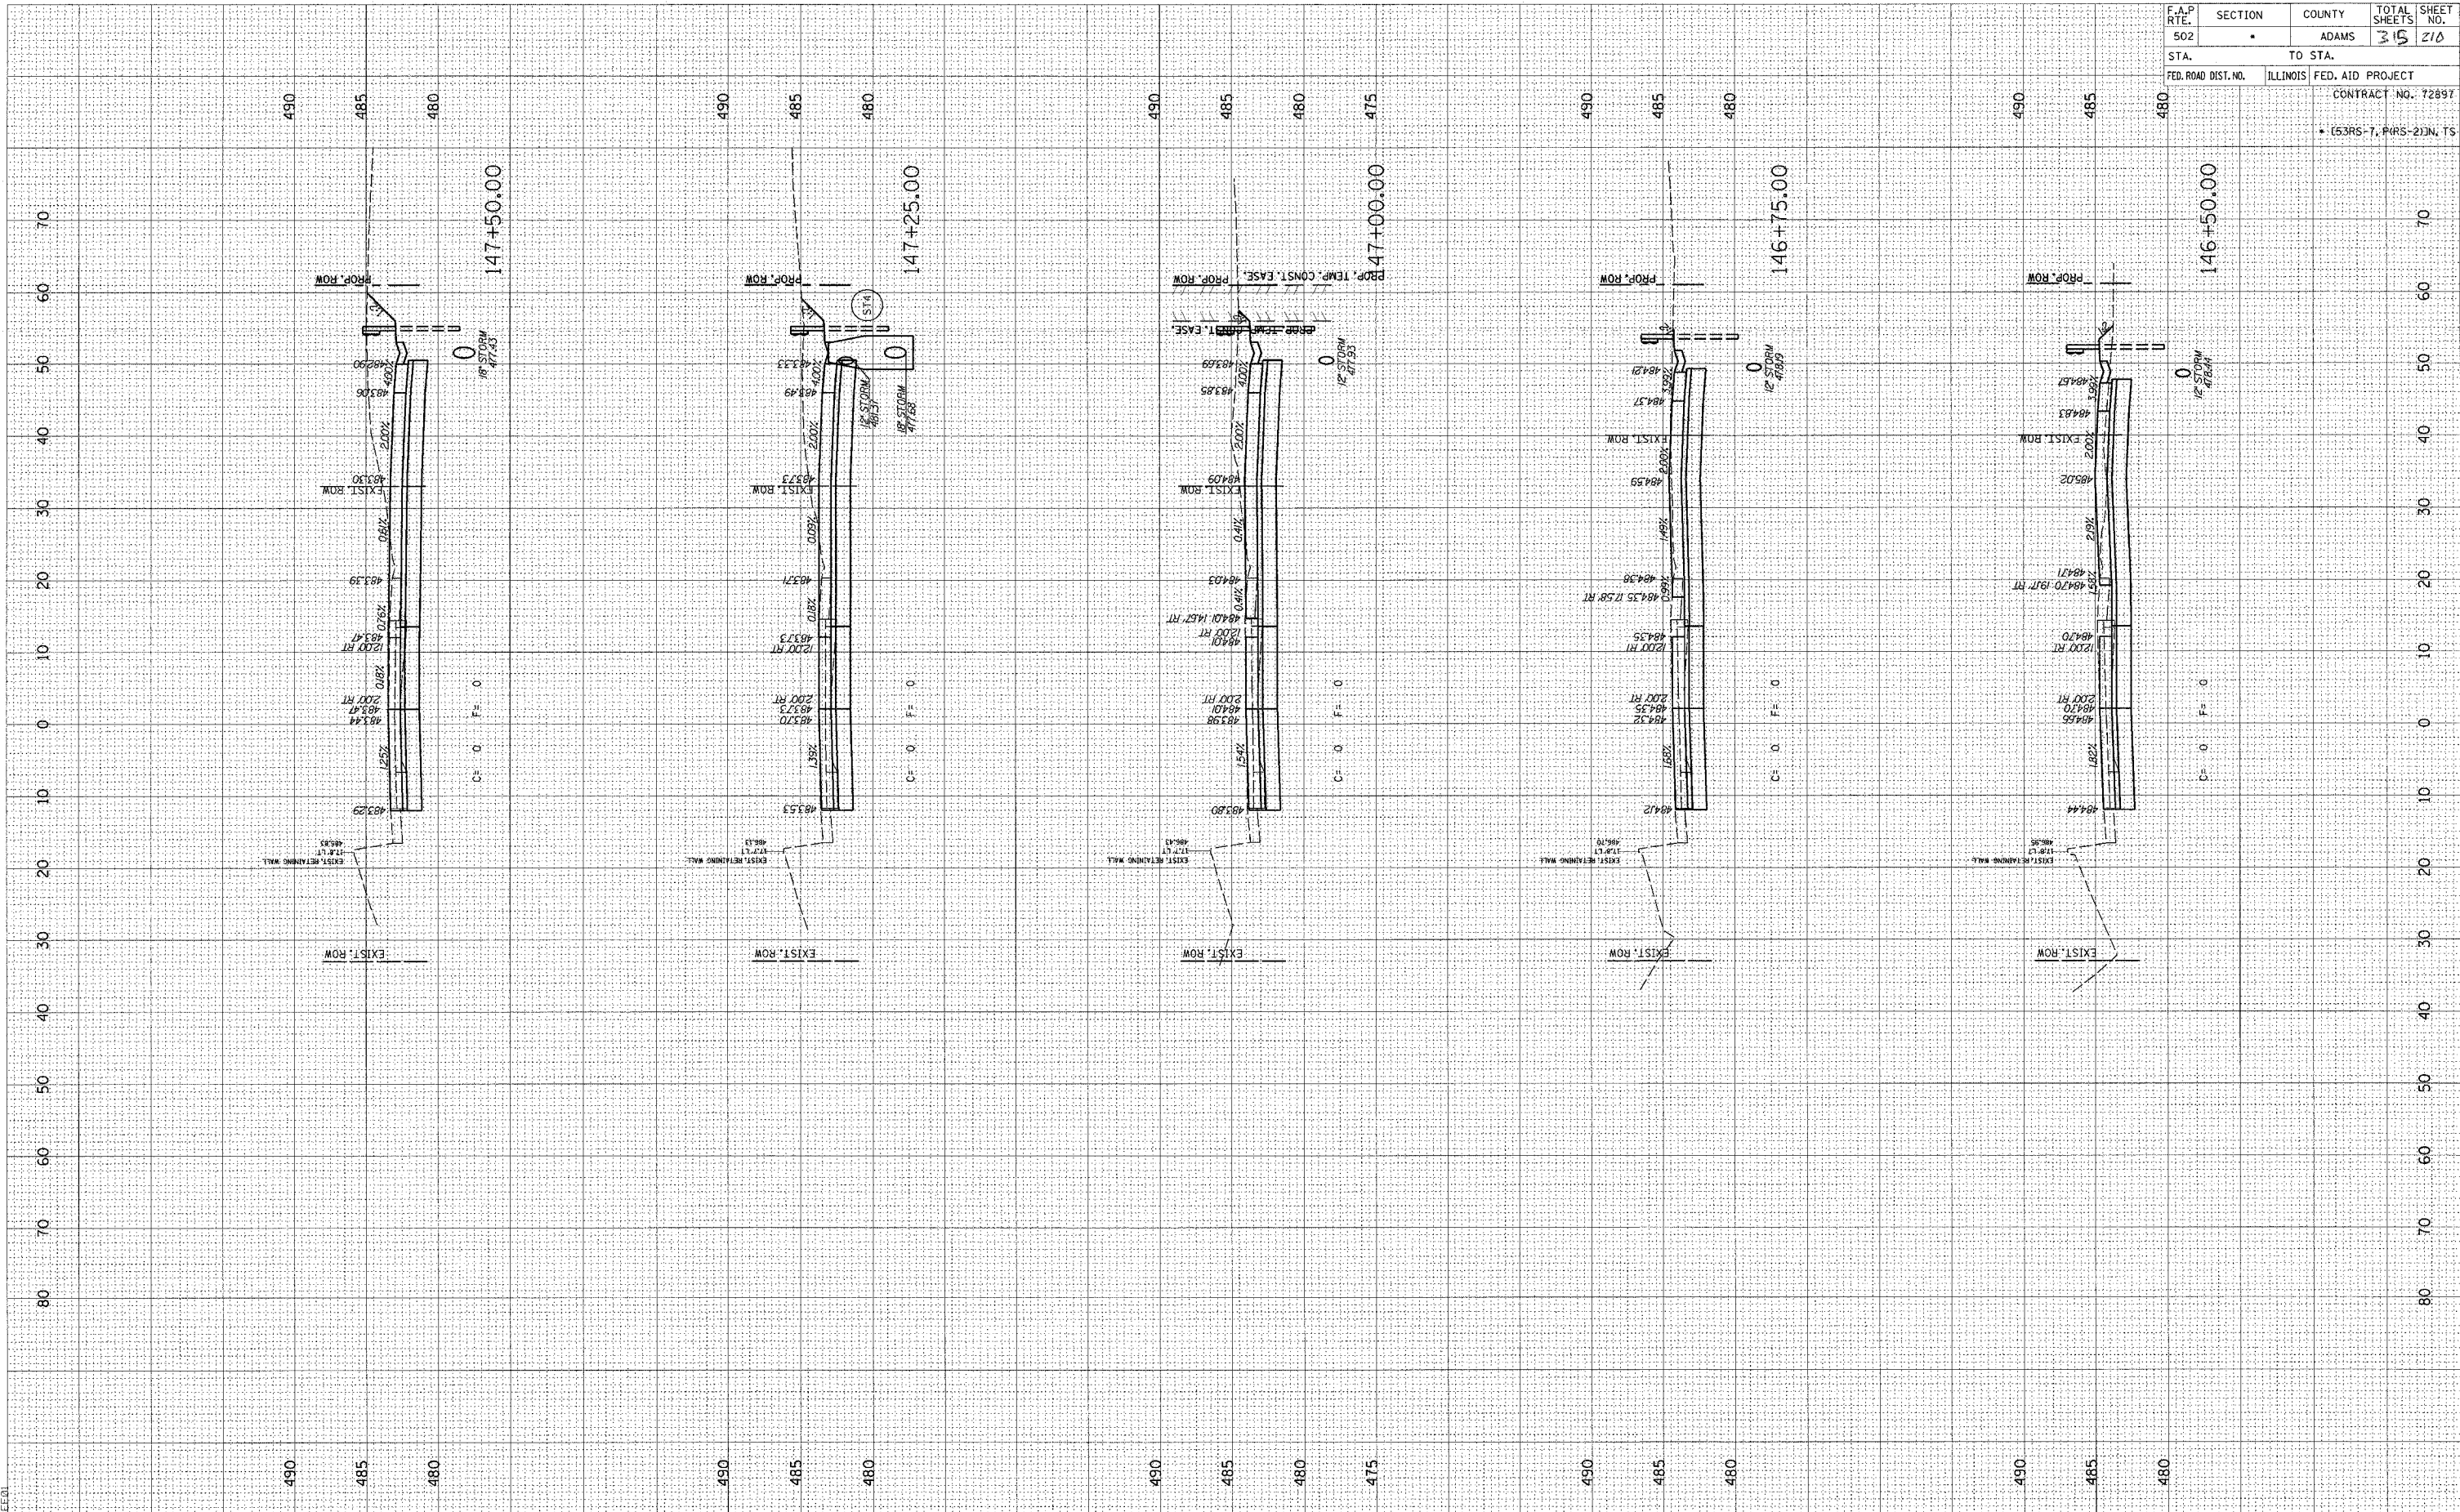


F.A.P RTE.	SECTION	COUNTY	TOTAL SHEETS	SHEET NO.
502	*	ADAMS	315	211
STA.		TO STA.		
FED. ROAD DIST. NO.	ILLINOIS	FED. AID PROJECT		
		CONTRACT NO. 72897		
		* (53RS-7, PARS-2) IN TS		

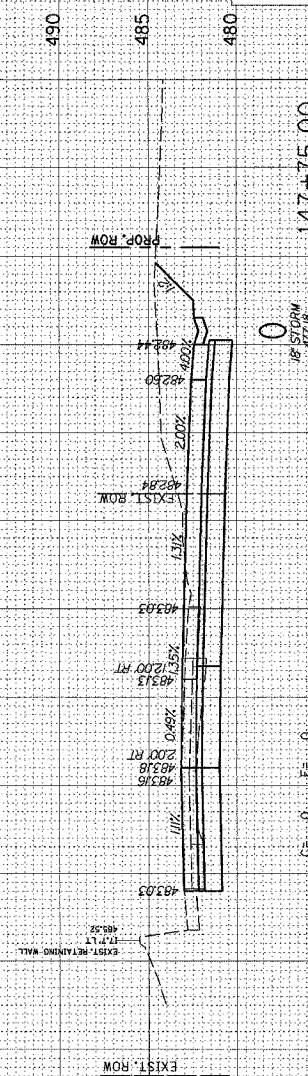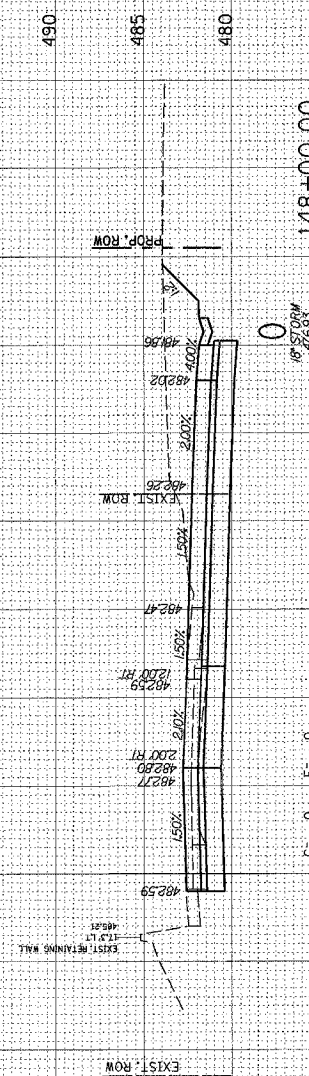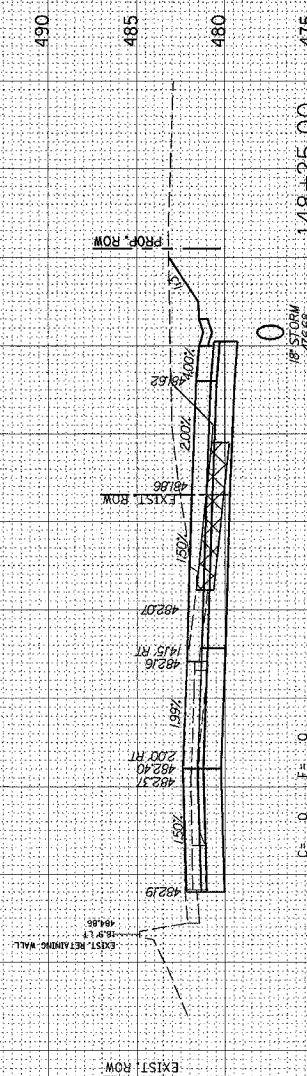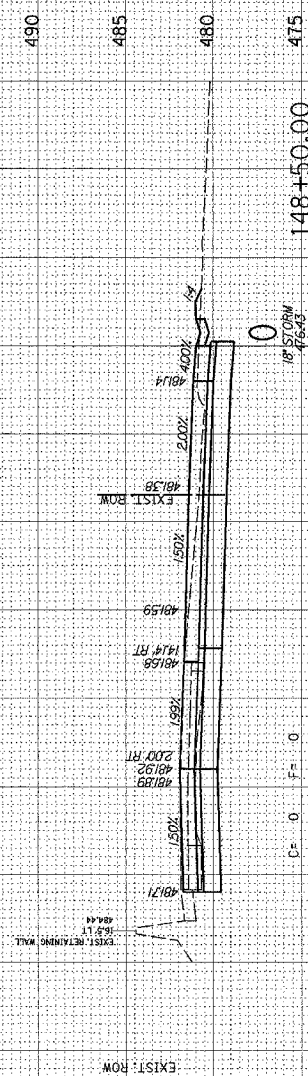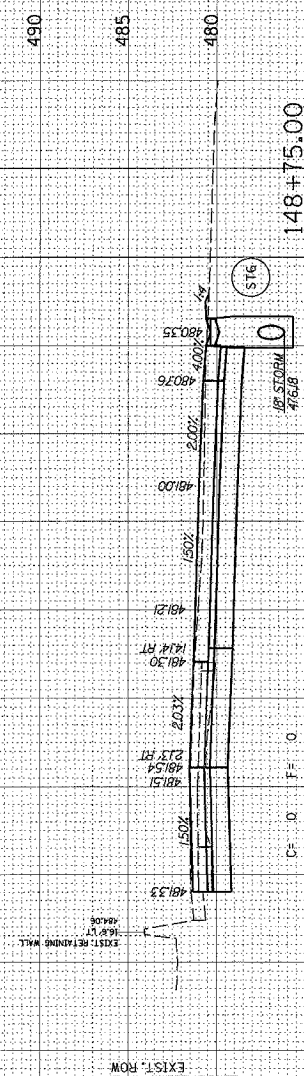

FINAL SURVEY	BY	DATE
SURVEYED		
PLOTTED		
TEMPLATE		
AREAS		
APPROVED		

ORIGINAL	SURVEYED	BY	DATE
NOTED	PLOTTED		
NOTE: ☒ TEMPLATE			
4 x 5 1/2 ADDRESS			

F.A.P. RTE.	SECTION	COUNTY	TOTAL SHEETS	SHEET NO.
502	.	ADAMS	315	212
STA.		TO STA.		
FED. ROAD DIST. NO.	ILLINOIS	FED. AID PROJECT		
		CONTRACT NO. 72897		

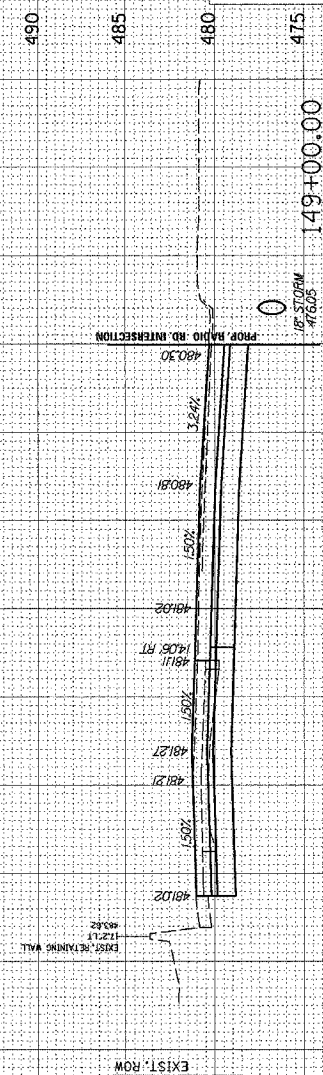

	F	O
	C	H

DATE		BY	
SURVEYED			
PLOTTED			
TEMPLATE			
AREAS			
AREAS CHECKED			

ORIGINAL SURVEY	BY	DATE
SURVEYED		
PLOTTED		
BY TEMPLATE		
4 x 5 1/2		
AREAS CHECKED		
NO.		

c:\projects\d653004\woolpert_080204\
2/3/2005


REF:

SURVEYED	NOTED	PLOTTED	REVIEWED
NO.	NO.	NO.	NO.

SURVEYED	NOTED	PLOTTED	REVIEWED
NO.	NO.	NO.	NO.

• DGN-SPEC •
• DATE-TIME •
• RECD •

D6 PROJECT: D653004 FILE: \WOOLPERT 080204\54 XSHTS.DGN

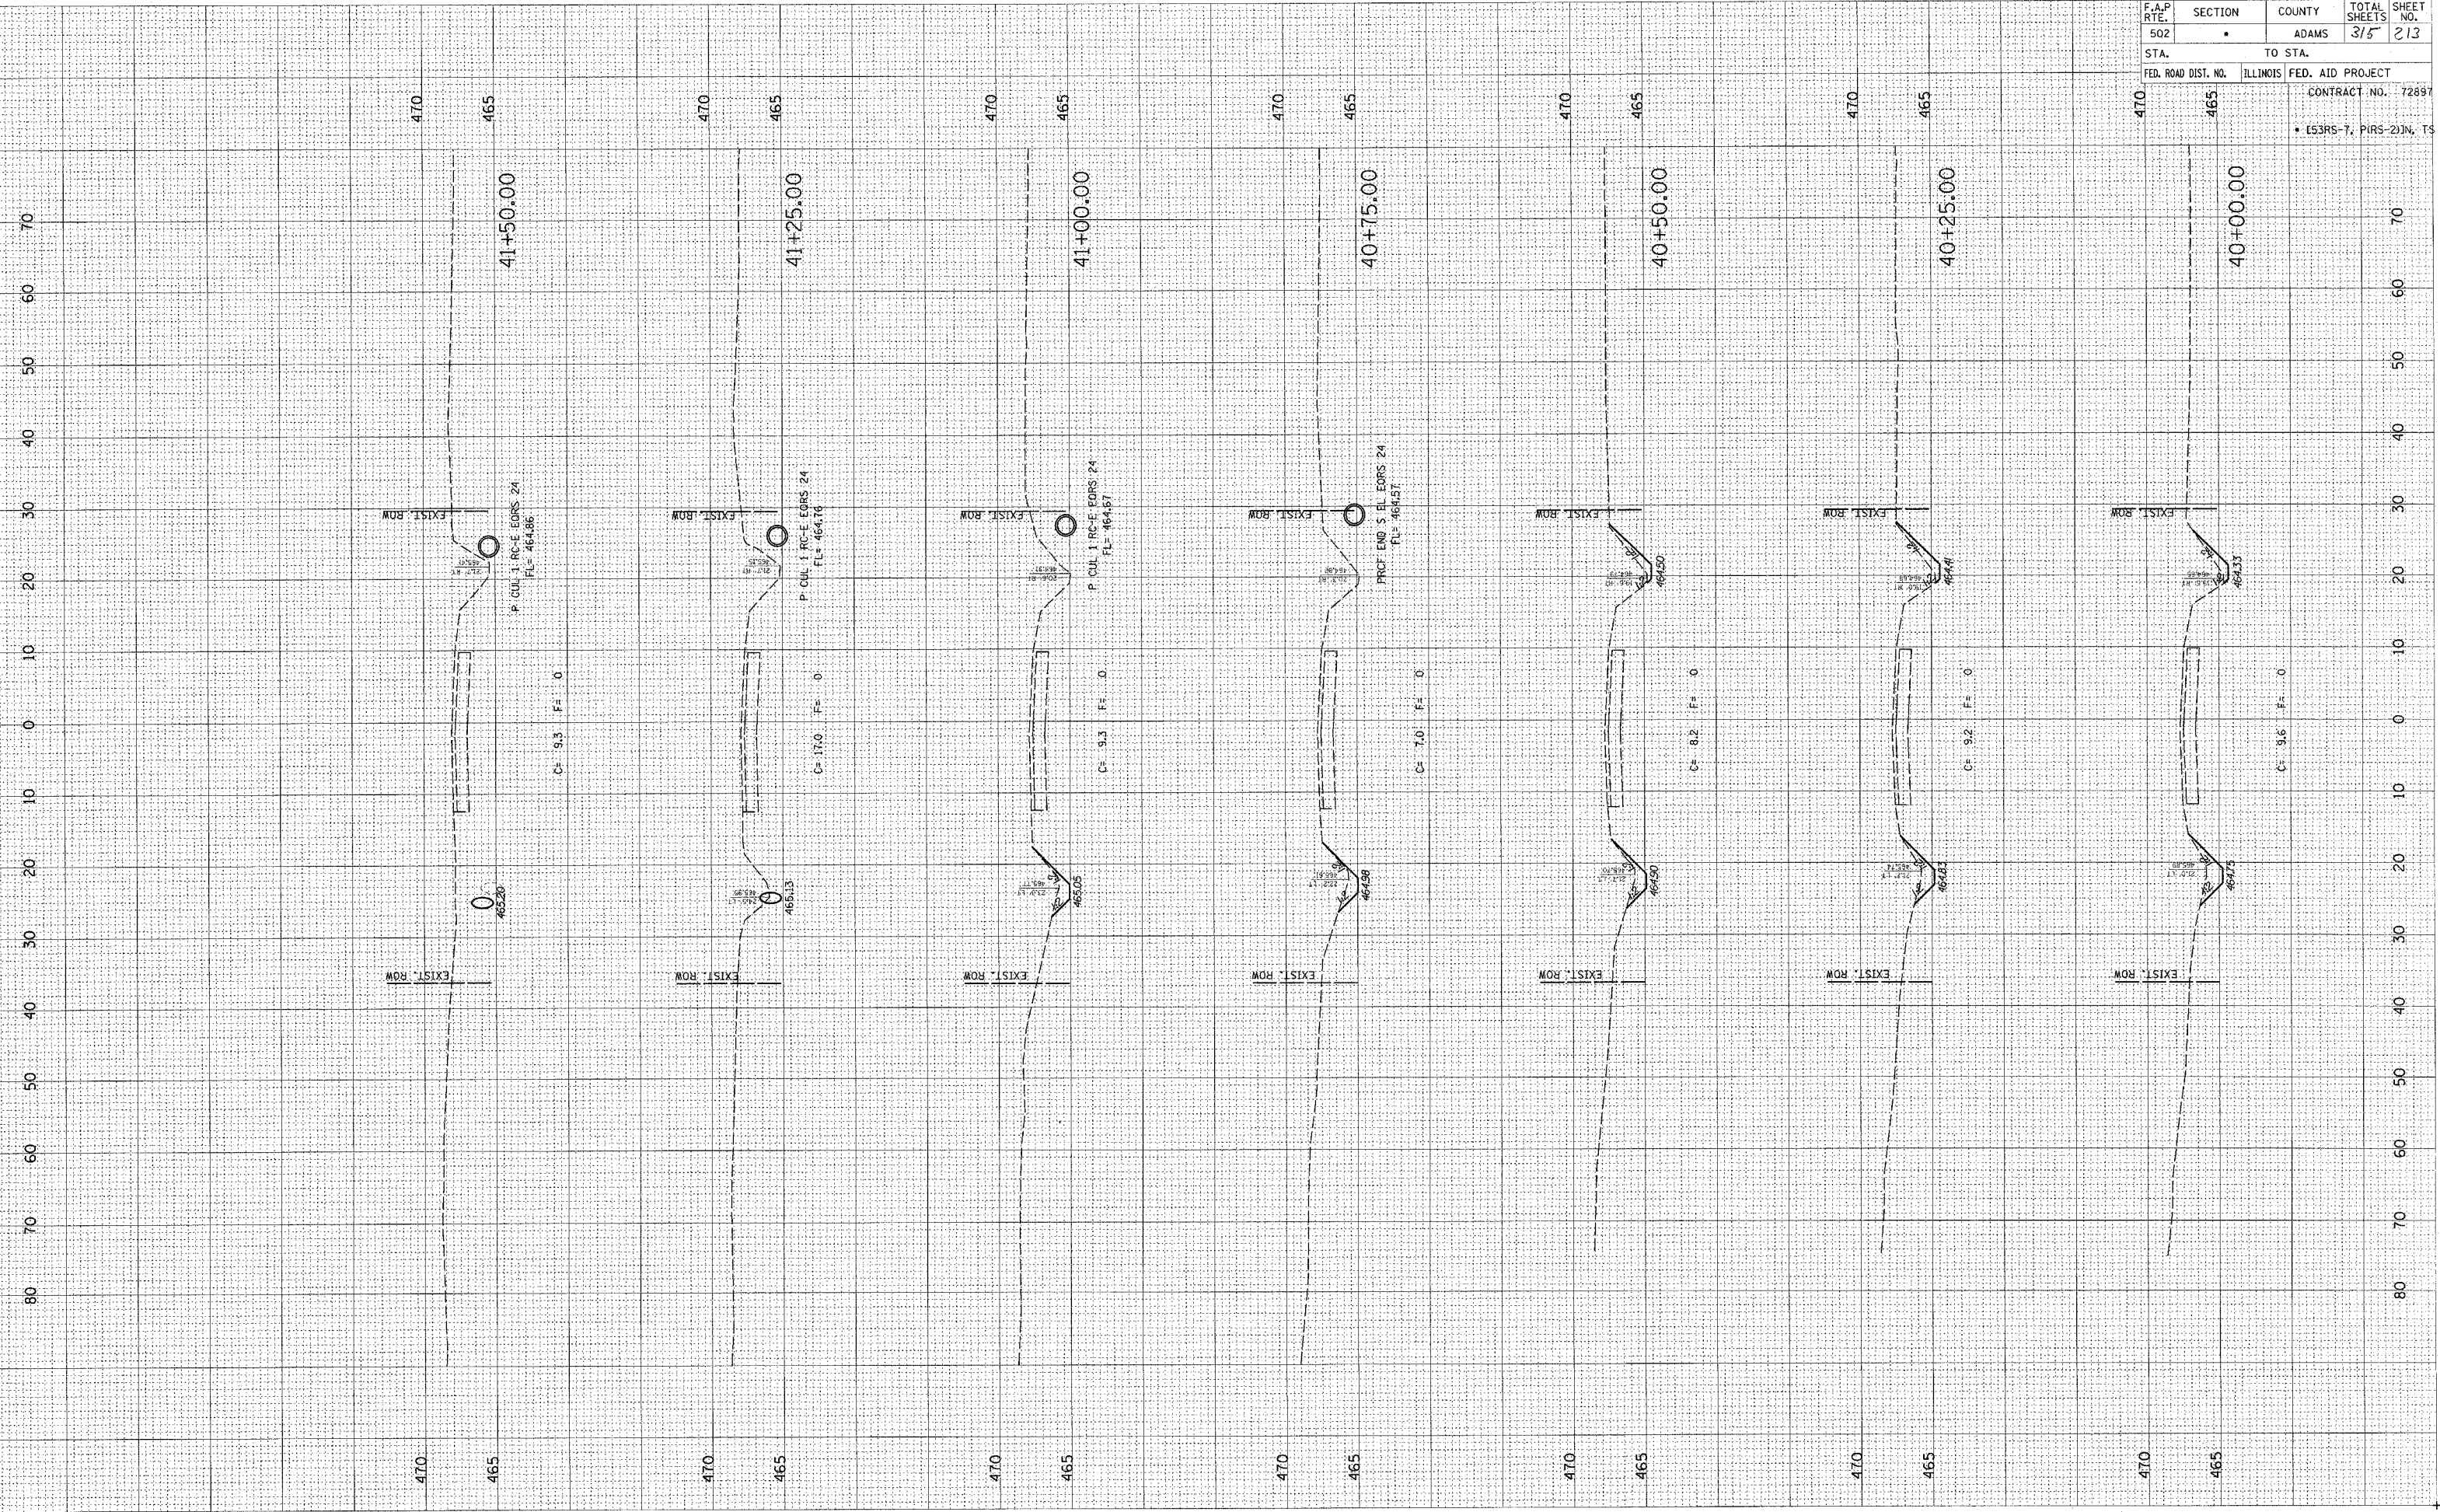


F.A.P. RTE.	SECTION	COUNTY	TOTAL SHEETS	SHEET NO.
502	•	ADAMS	315	213
STA.		TO STA.		
FED. ROAD DIST. NO.		ILLINOIS	FED. AID PROJECT	
470	165	CONTRACT NO. 72897		
		• E53RS-7, PIRS-23JN, TS		

STAGE 4 - FAP 502 (IL 57) - RADIO RD. STA. 40+00 - 41+50

FINAL	SURVEYED	PLOTTED	NOTED	CHECKED
SHEET	BOOK	BOOK	BOOK	BOOK
NO.	NO.	NO.	NO.	NO.

ORIGINAL	SURVEYED	PLOTTED	NOTED	CHECKED
SHEET	BOOK	BOOK	BOOK	BOOK
NO.	NO.	NO.	NO.	NO.


•DON-SPEC•
•DATE-TIME•
•PLOT•

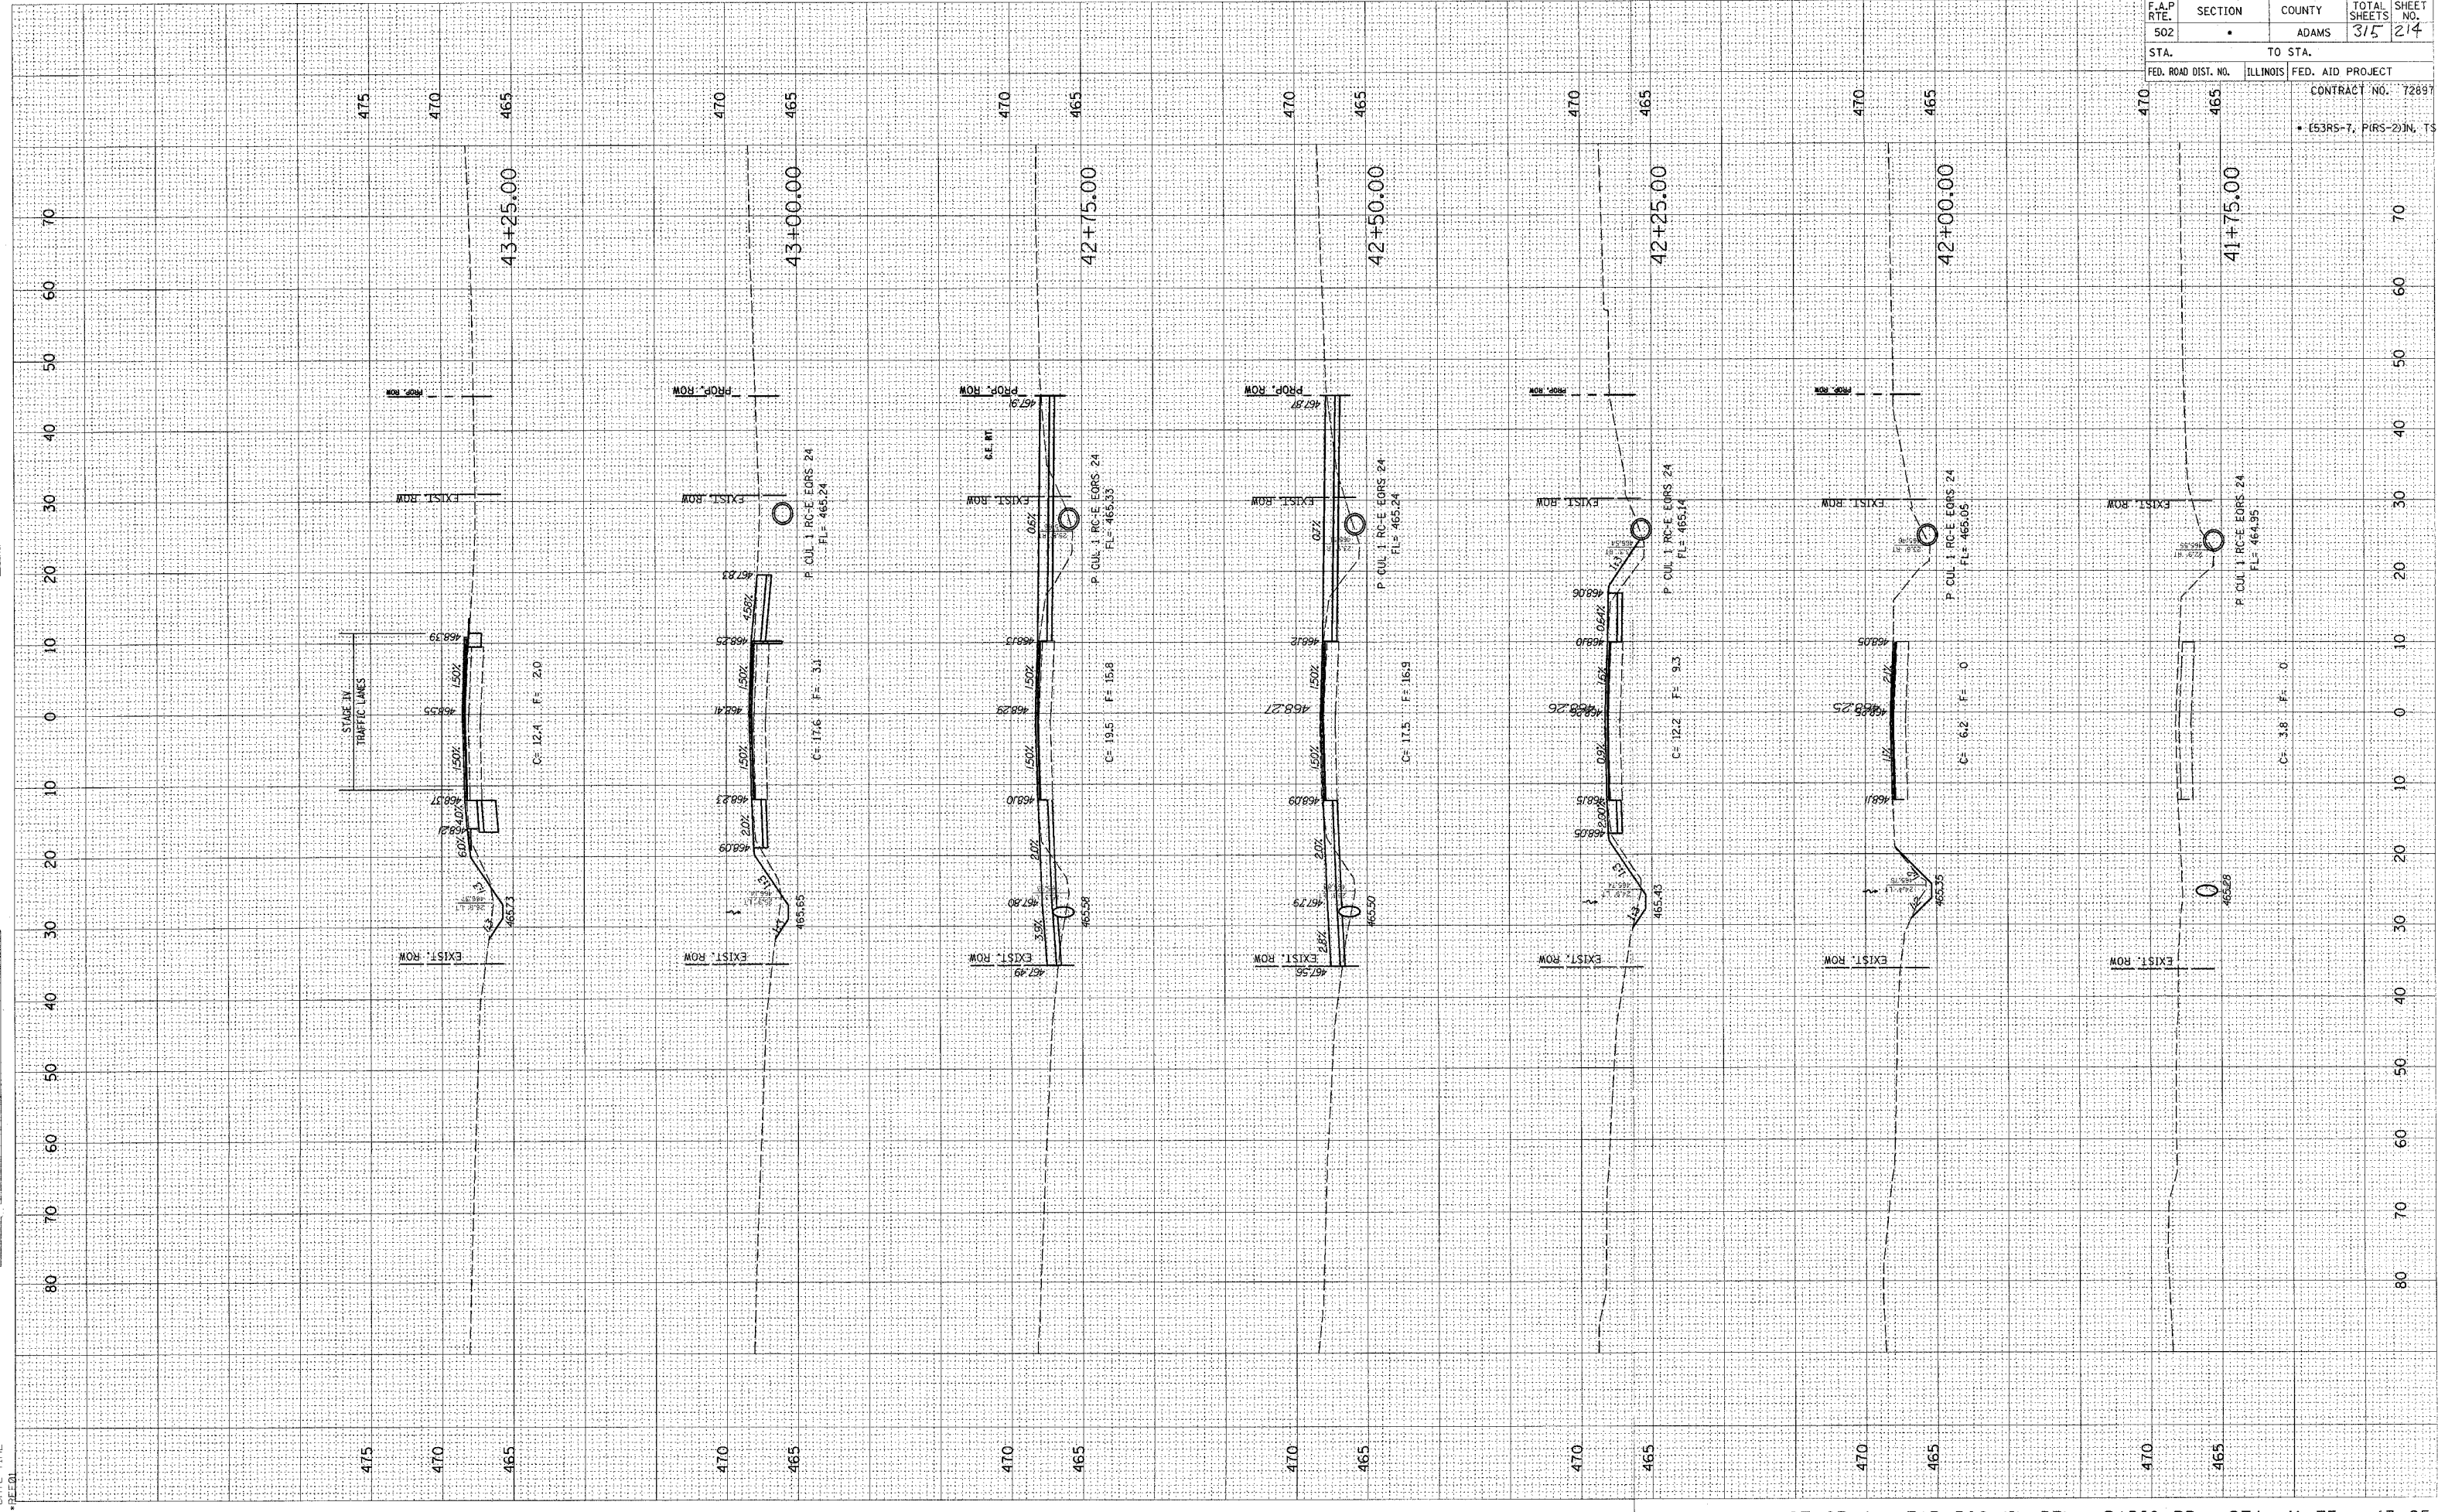

F.A.P. RTE.	SECTION	COUNTY	TOTAL SHEETS	SHEET NO.
502	•	ADAMS	315	214
STA.	TO STA.	FED. AID PROJECT	CONTRACT NO.	
			72897	
			• (53RS-7, PIRS-2) IN TS	


ORIGINAL SURVEY			BY	DATE
SURVEYED				
PLOTTED				
TEMPLATE				
AREAS				
4 x 8 in. 30				
AREAS CHECKED				
NO.				

REF ID: A66012

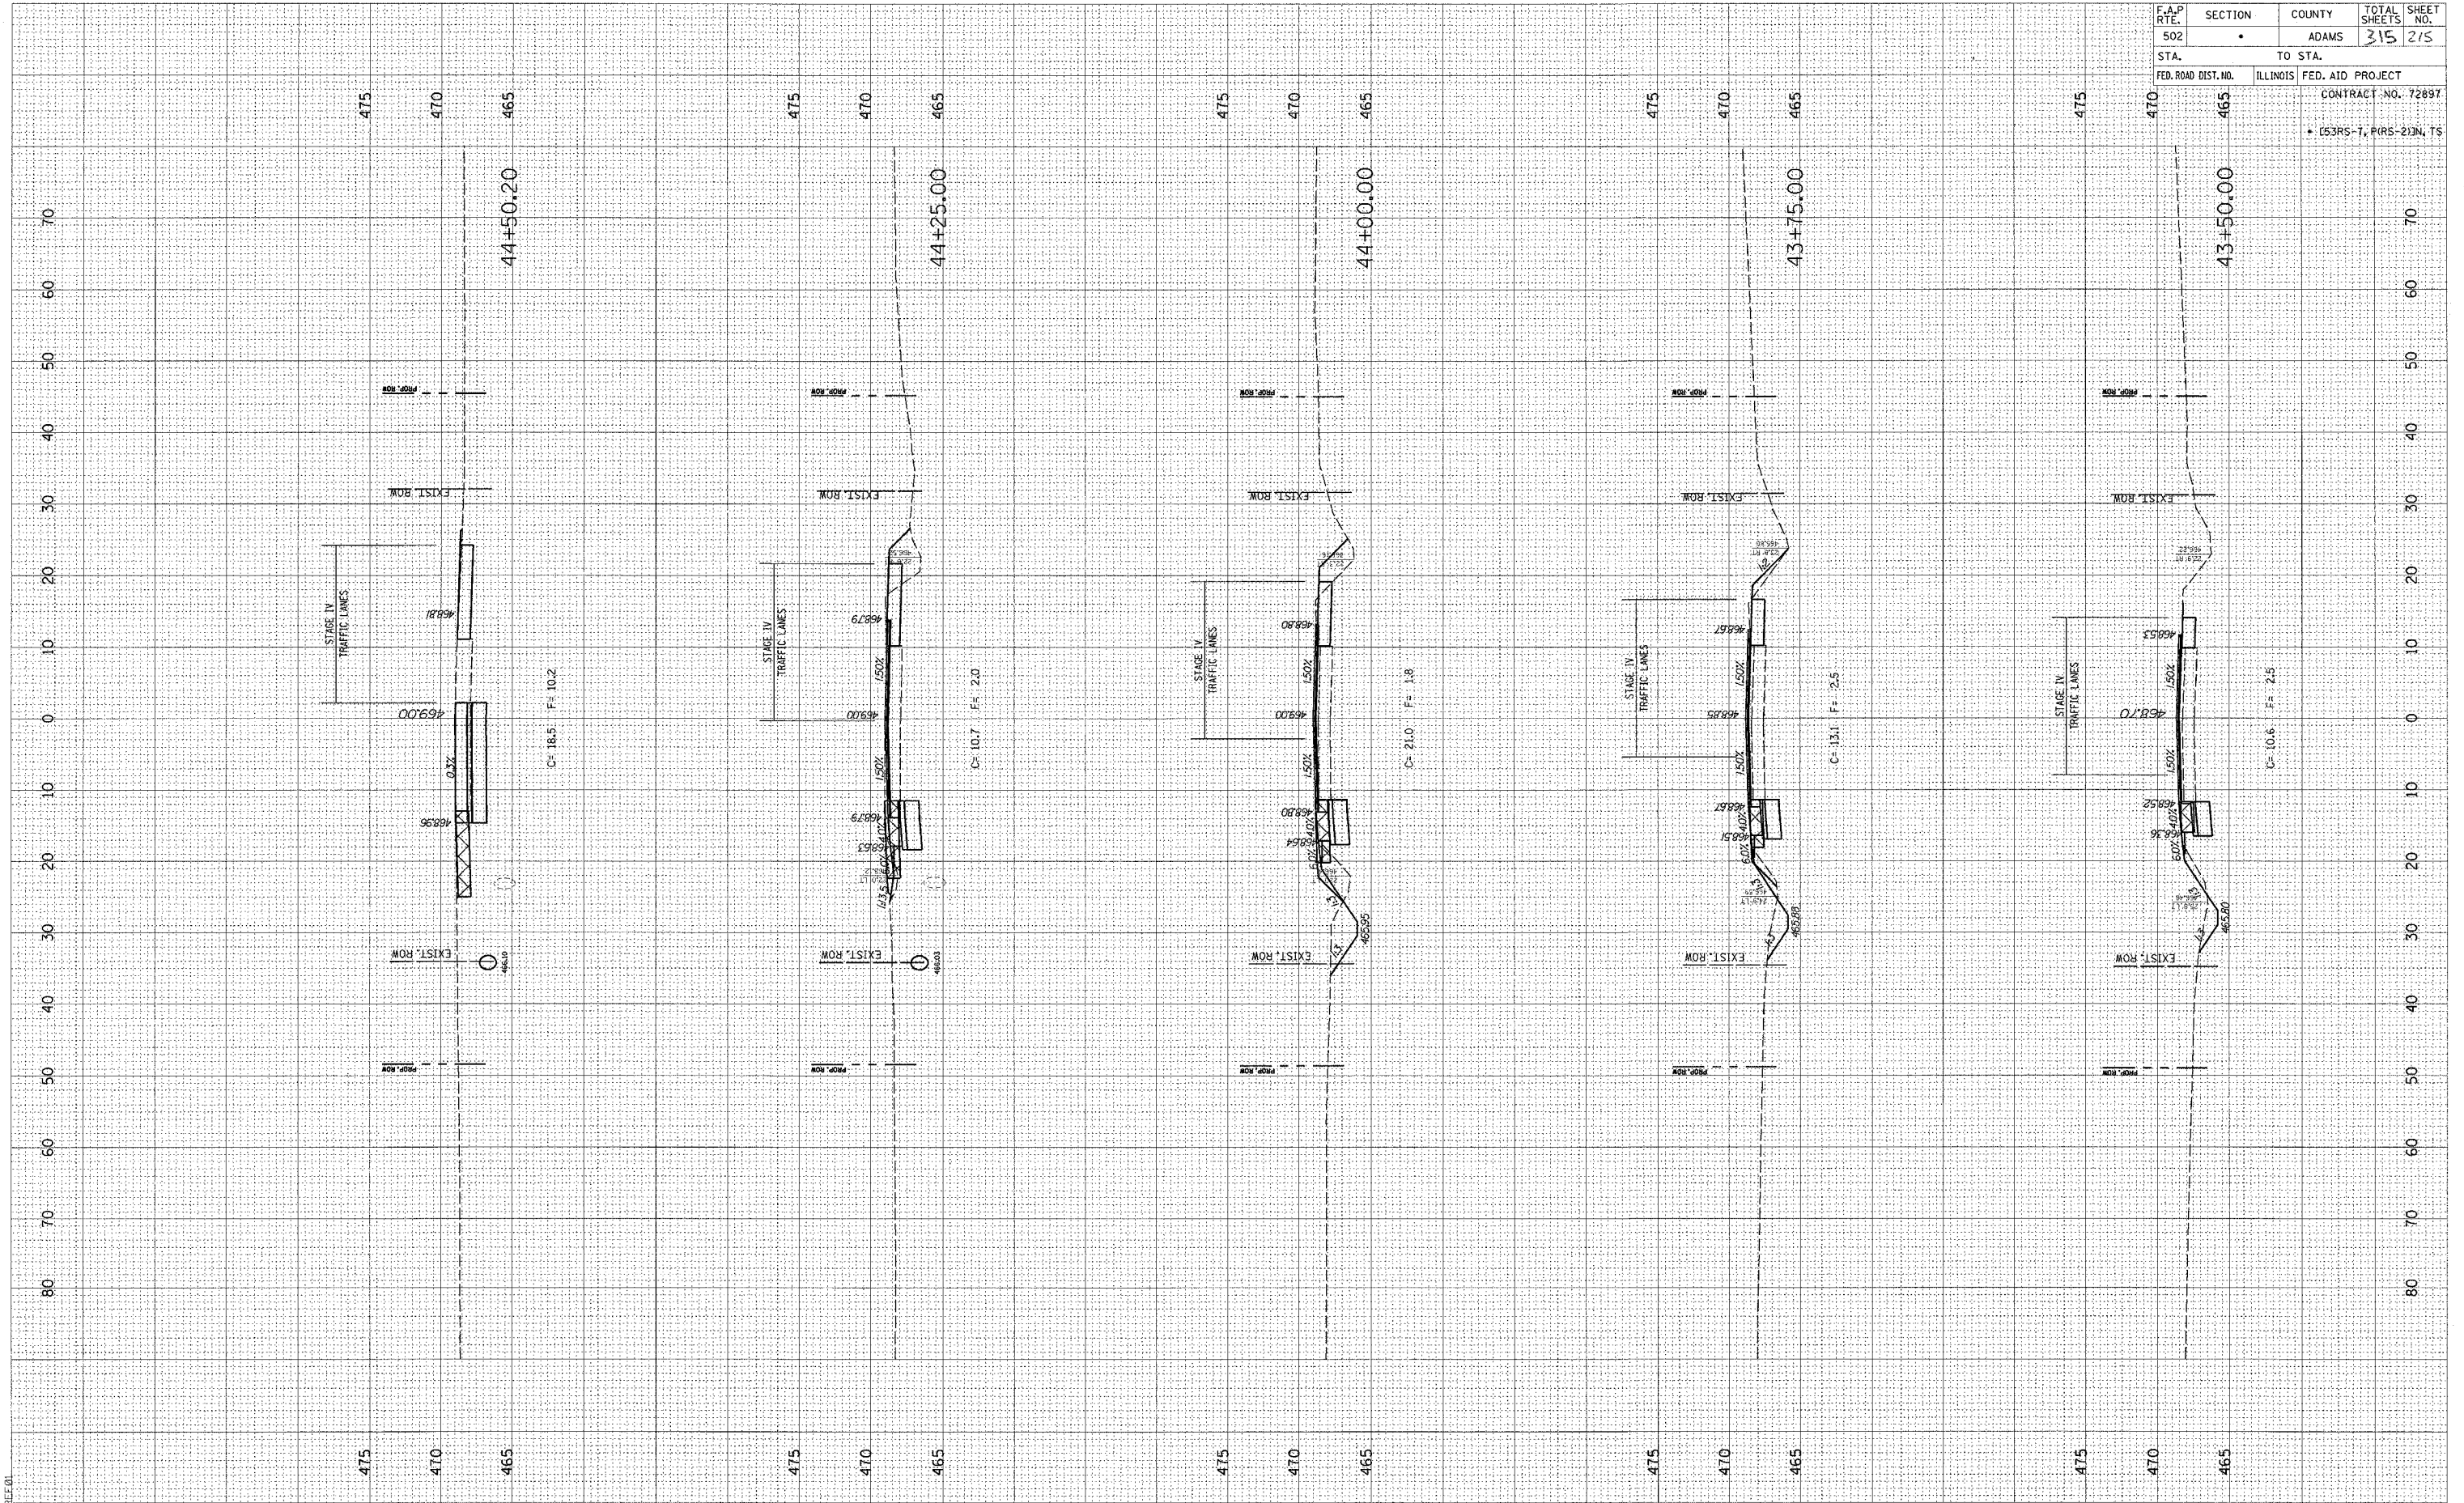

ORIGINAL SURVEY	SURVEYED	BY	DATE
NOTE: ☒ X	PLOTTED		
4-Xsh	TEMPLATE		
AREAS			
AREAS CHECKED			
IND.			

• REF ID: A73727

 

ORIGINAL	SURVEYED	BY	DATE
NOTE: IN	PLOTTED		
4 - SSI -	TEMPLATE		
AREAS	NO.		
CHECKED			


• REF •

[illegible]


FINAL SURVEY	BY	DATE
SUPERVISED		
NOTED		
NOTES		
AREAS		
CHECKED		

ORIGINAL SURVEY	BY	DATE
SUPERVISED		
NOTED		
NOTES		
AREAS		
CHECKED		

c:\projects\0653004\woolpert.080204.s4
2/3/2005

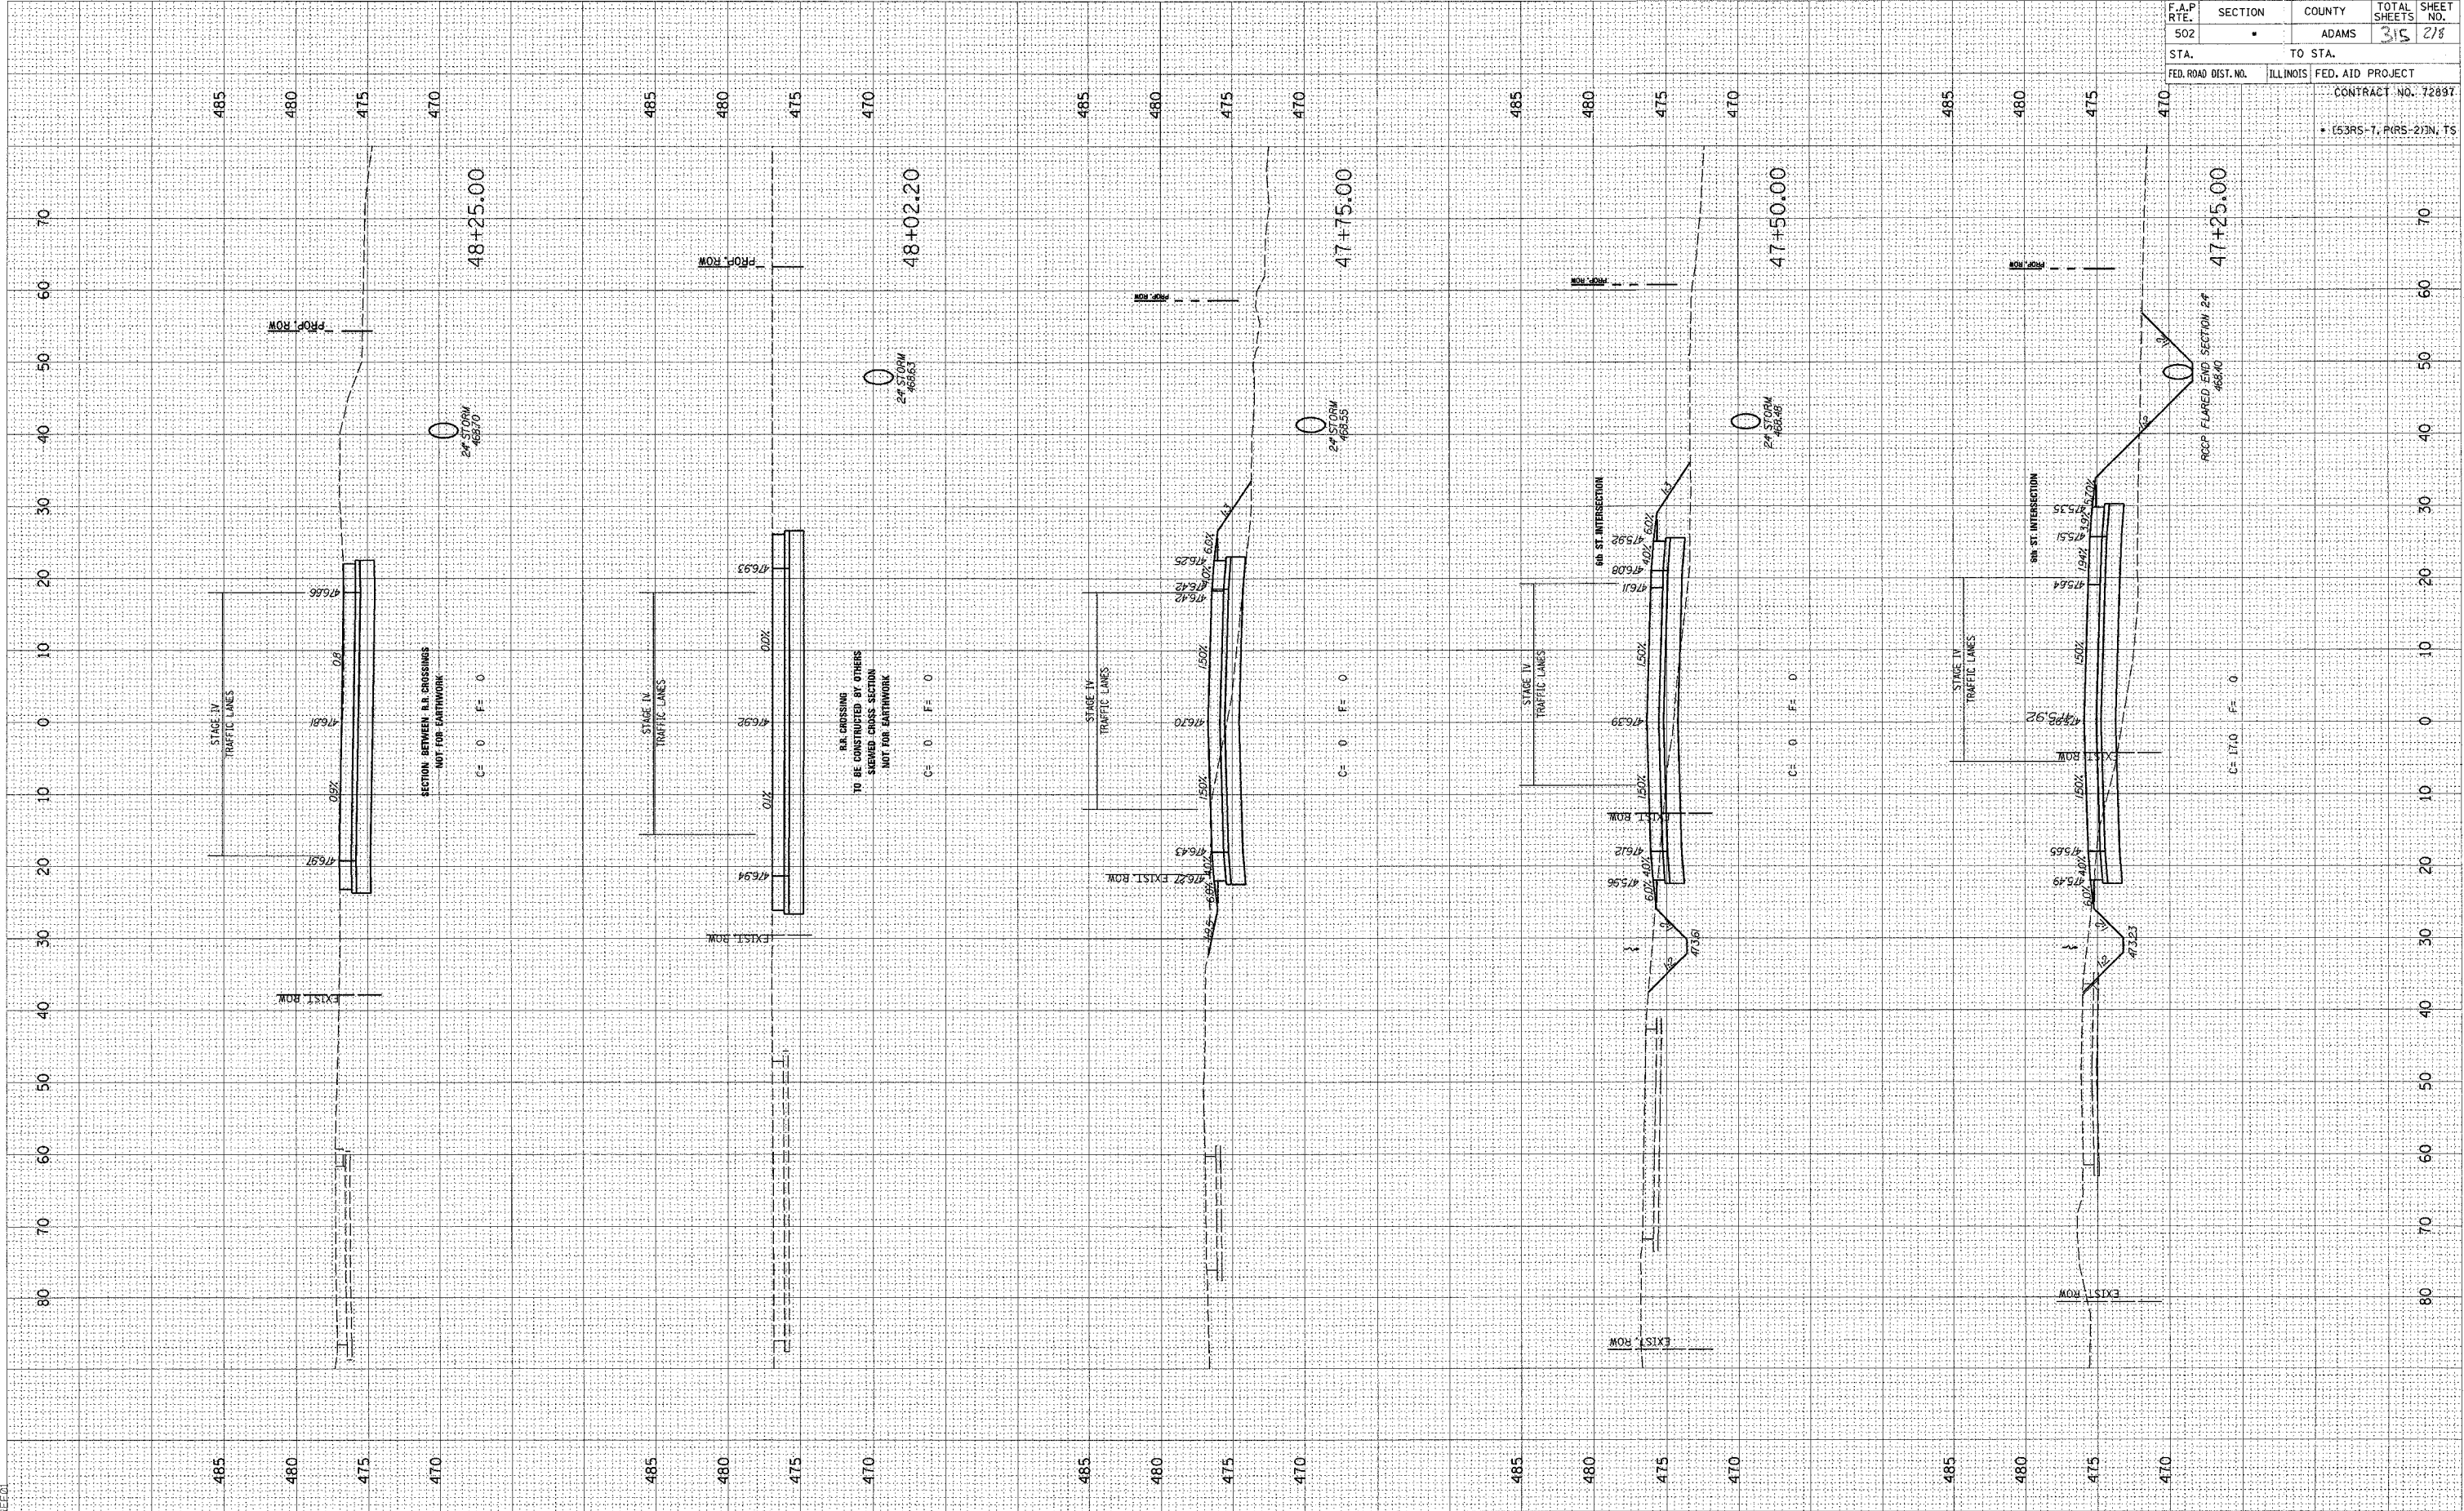


F.A.P. RTE.	SECTION	COUNTY	TOTAL SHEETS	SHEET NO.
502	•	ADAMS	315	218
STA.	TO STA.	ILLINOIS	FED. AID PROJECT	
FED. ROAD DIST. NO.			CONTRACT NO. 72897	
			• (53RS-1, PHS-2)N, TS	

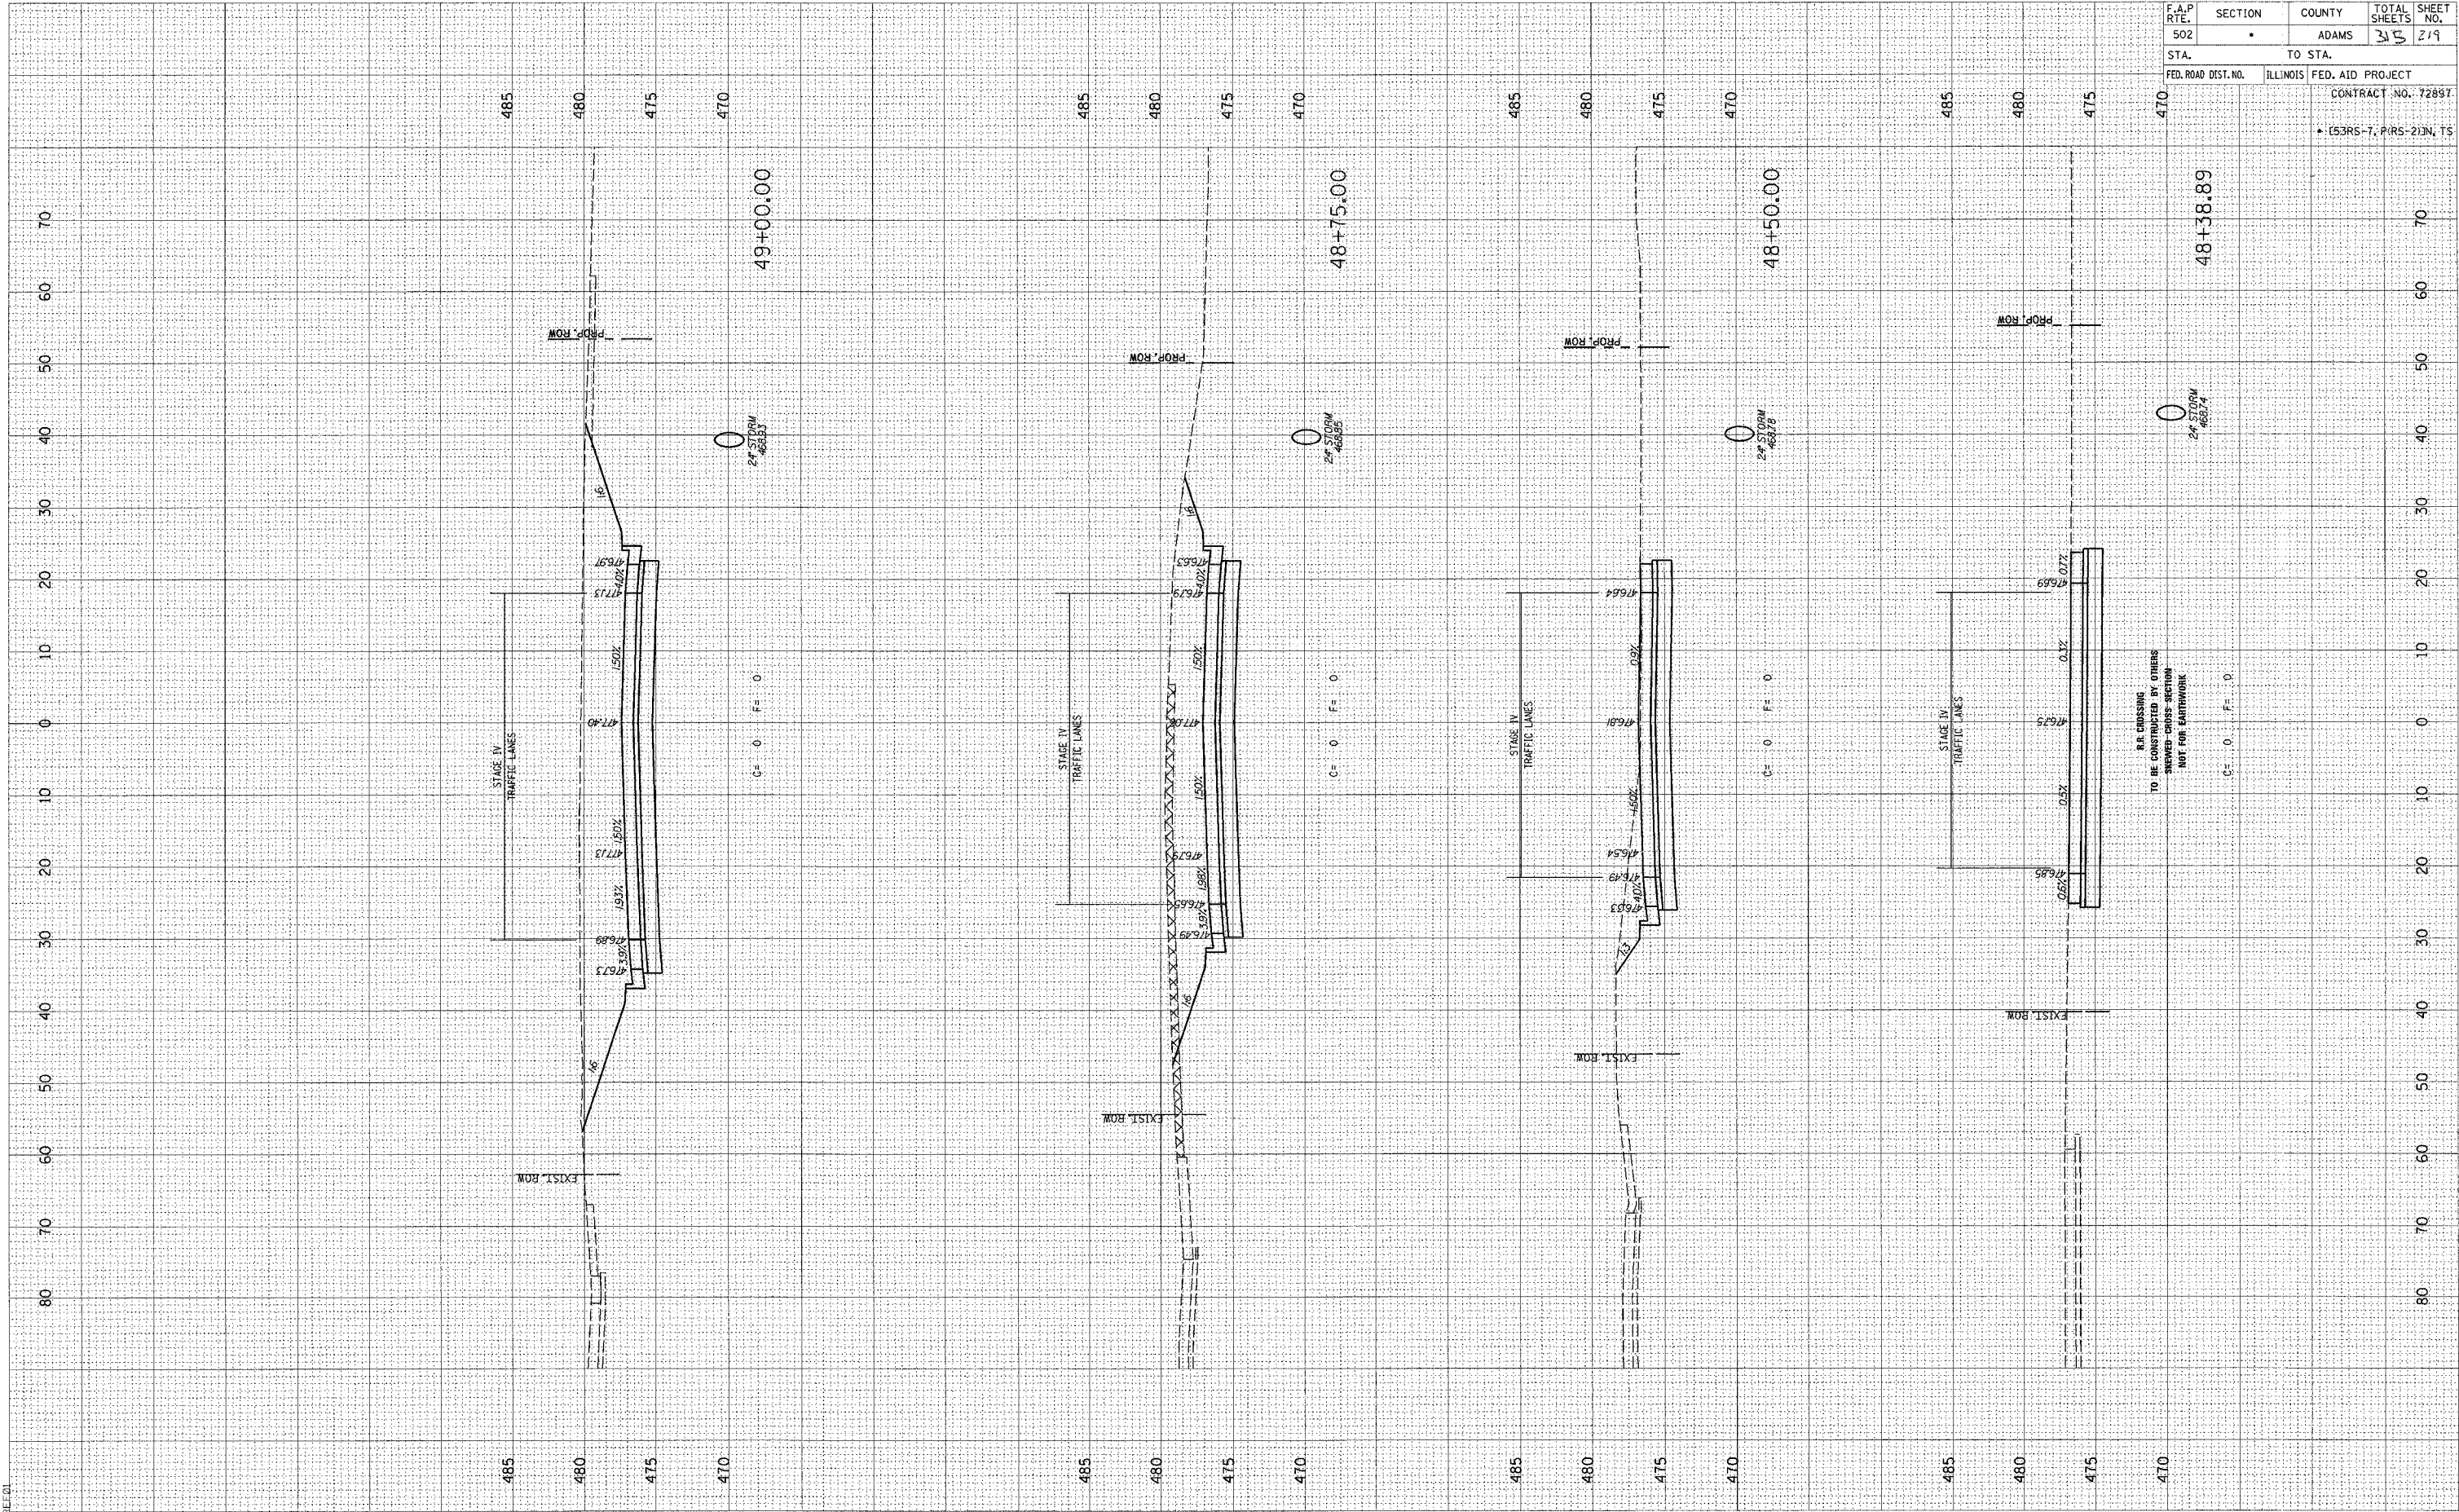

FINAL	SURVEY	BY	DATE
SURVEYED	PLANNED		
NOTE BOOK	TEMPLATE		
NO.	AREAS CHECKED		

ORIGINAL	SURVEY	BY	DATE
SURVEYED	PLANNED		
NOTE	AREAS CHECKED		
NO.	AREAS CHECKED		


c:\projects\0653004\woolpert\080204\4-XSH.XSH
2/3/2005

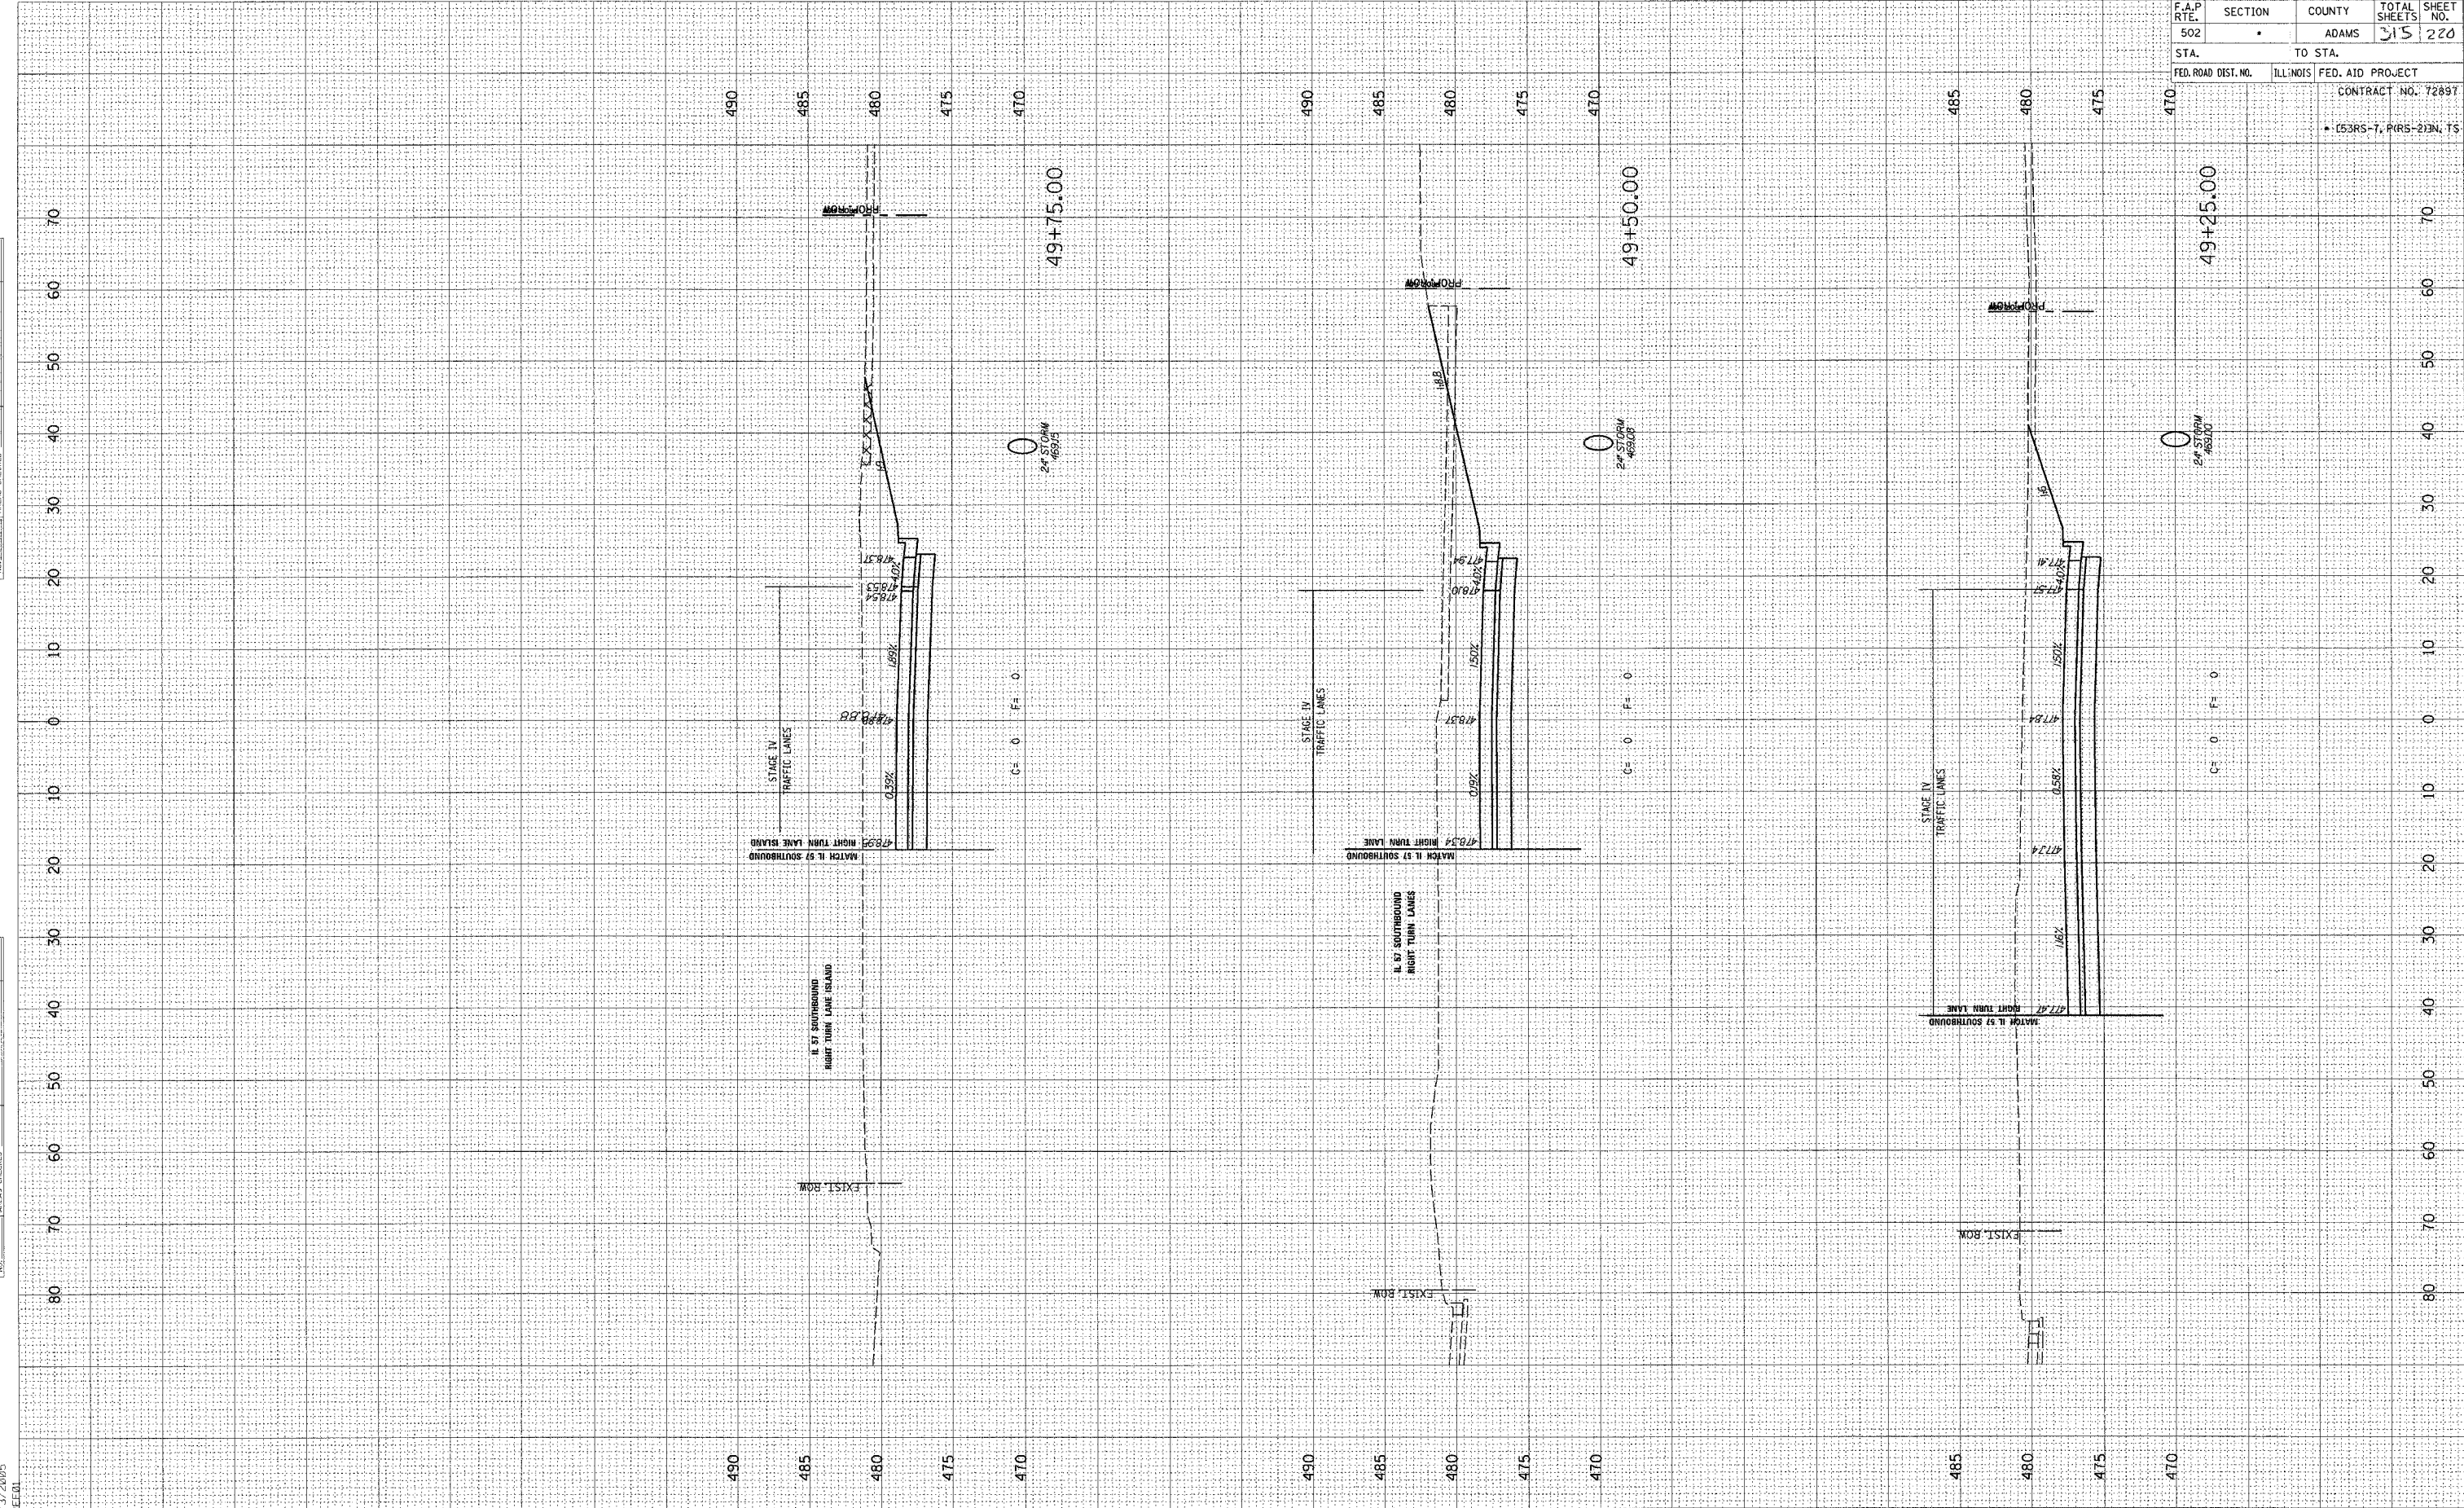

F.A.P. RTE.	SECTION	COUNTY	TOTAL SHEETS	SHEET NO.
502	•	ADAMS	215	220
STA.	TO STA.	FED. ROAD DIST. NO.	ILL. NOIS	FED. AID PROJECT
				CONTRACT NO. 72897
				• (53RS-7, PIR5-23N, TS

F.A.P RTE.	SECTION	COUNTY	TOTAL SHEETS	SHEET NO.
502	.	ADAMS	35	221
STA.		TO STA.		
FED. ROAD DIST. NO.	ILLINOIS	FED. AID PROJECT		
CONTRACT NO. 72897				
65	70	75	• [53RS-7, PRS-2] IN. TS	

ORIGINAL SURVEY	SURVEYED	BY	DATE
NOTE BOOK	PLOTTED		
	TEMPLATE		
	AREAS		
NO.	AREAS CHECKED		

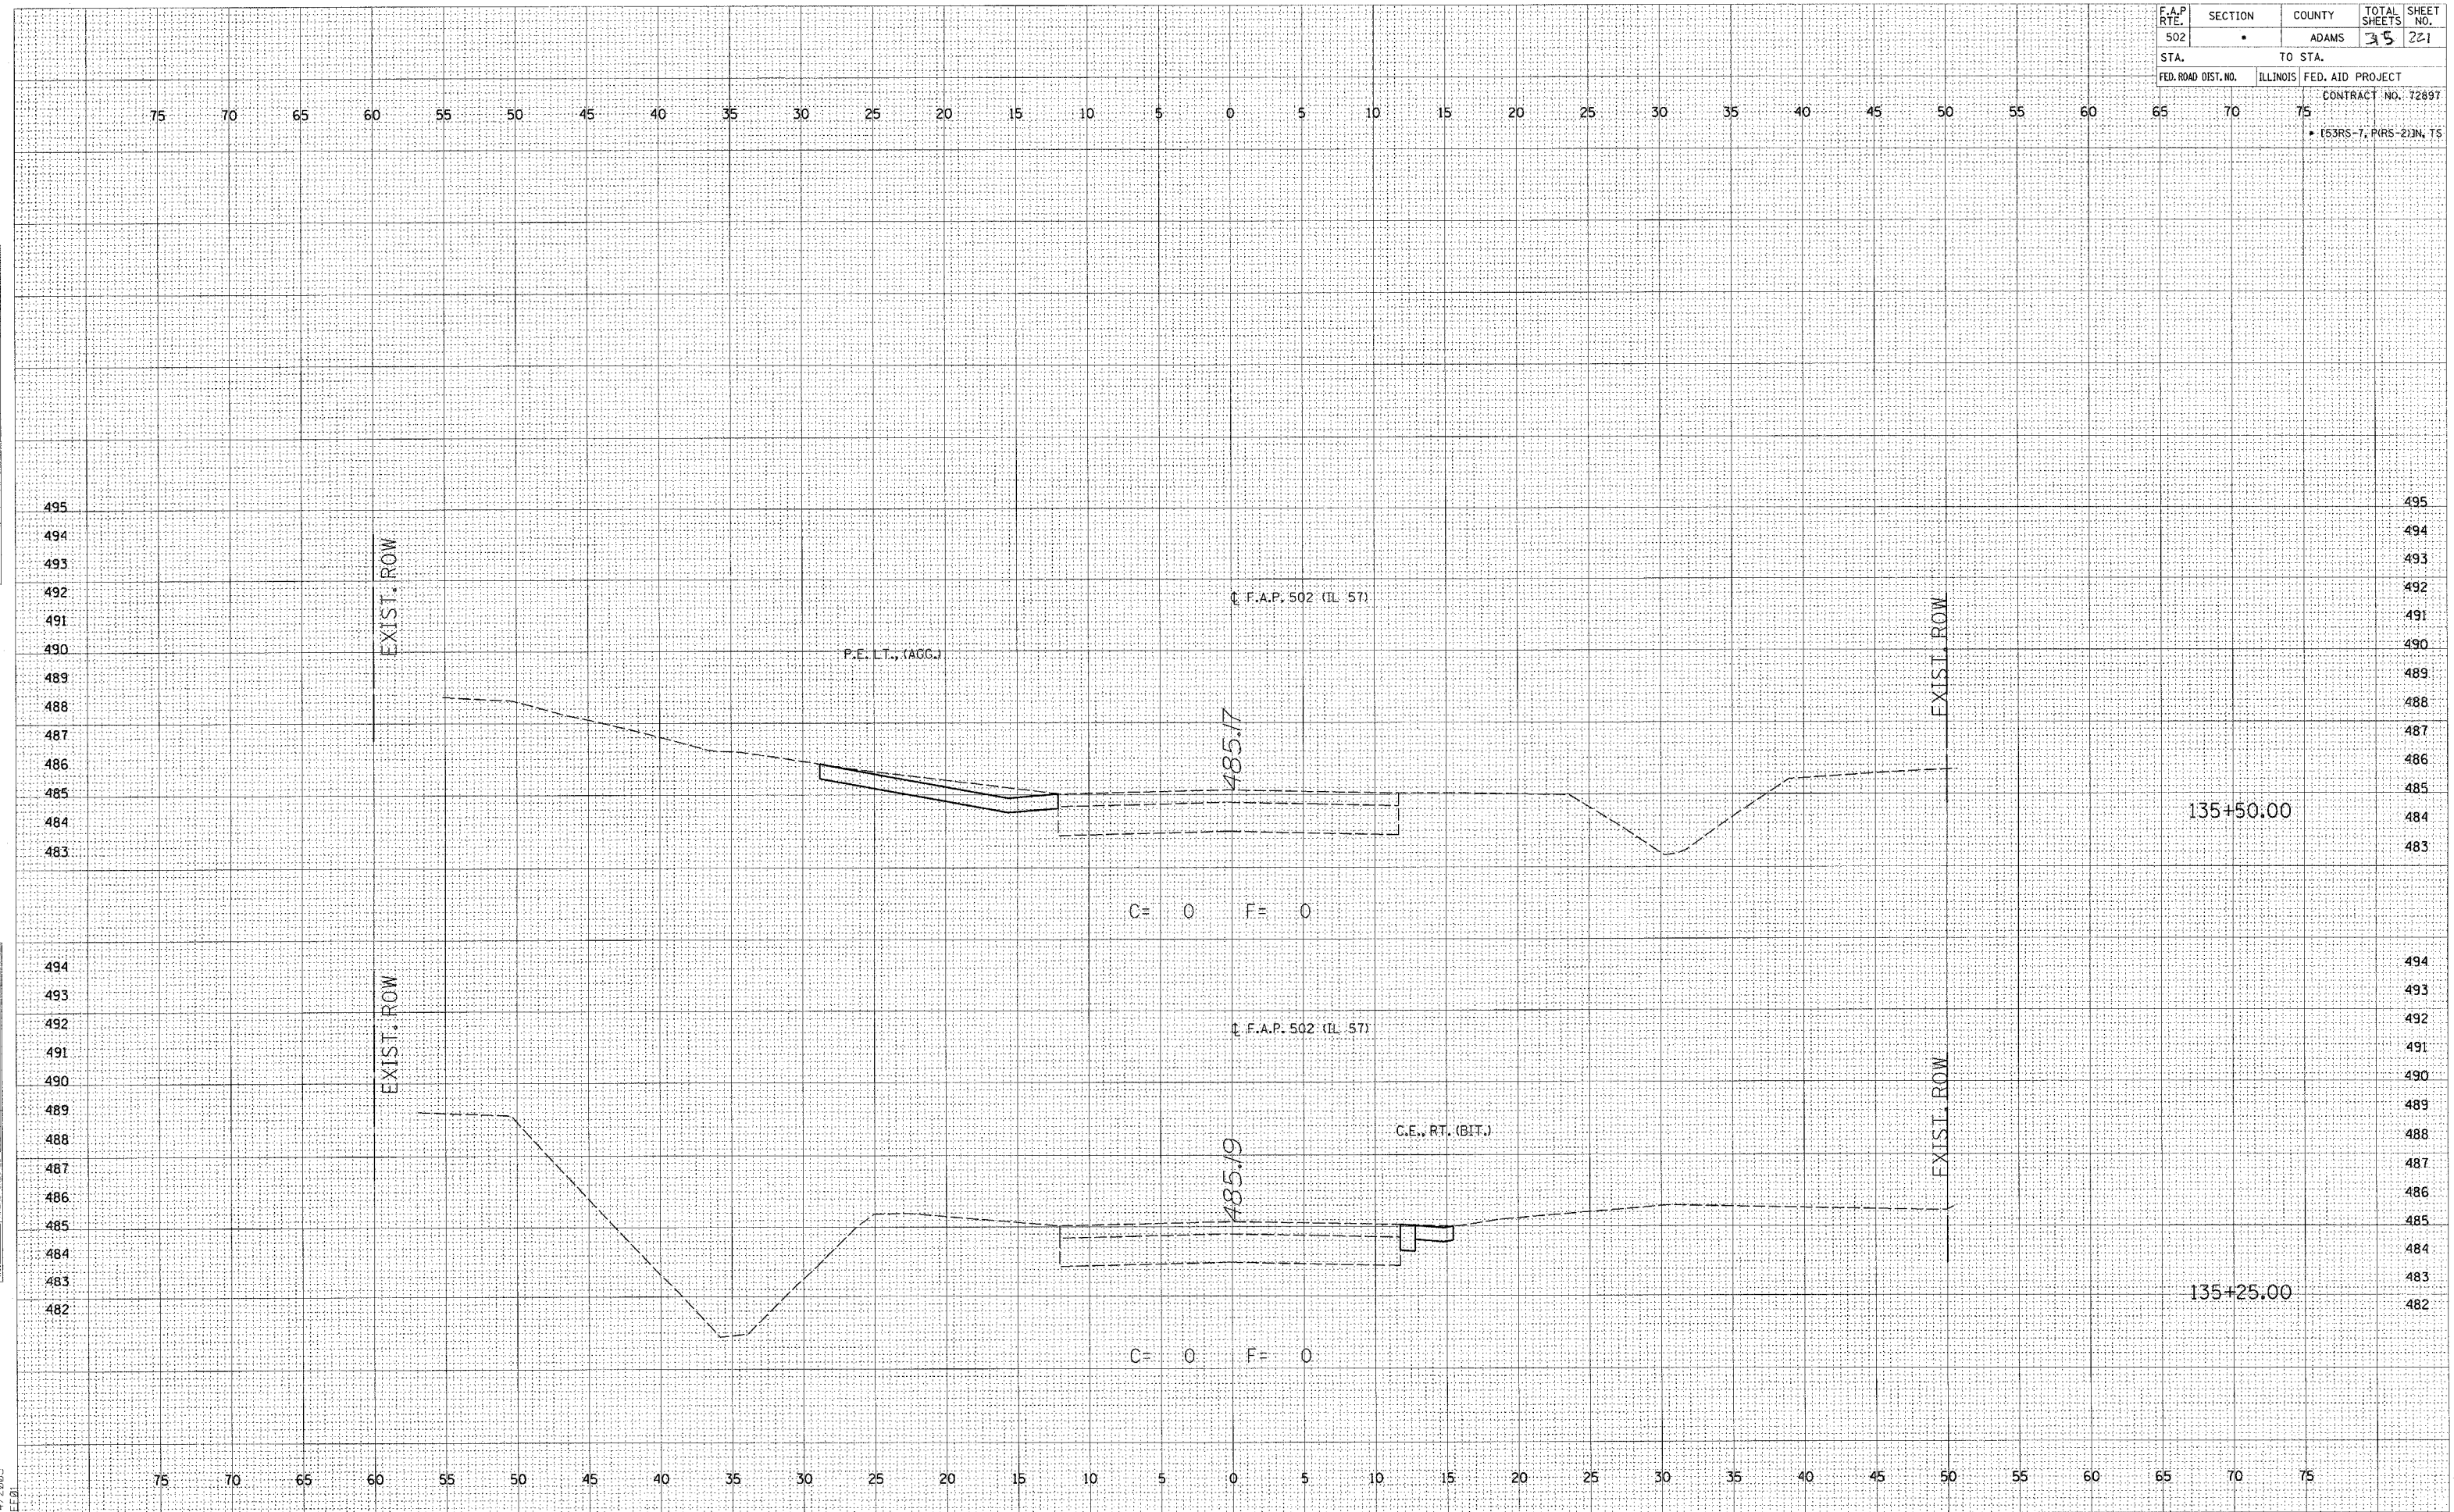c:\projects\d553004\157bxshs.dgr
2/4/2005


FAP 502 (IL 57) STA. 135+25 - 135+50

F.A.P. RTE.	SECTION	COUNTY	TOTAL SHEETS	SHEET NO.
502	•	ADAMS	315	222
STA.		TO STA.		
FED. ROAD DIST. NO.		ILLINOIS	FED. AID PROJECT	
			CONTRACT NO. T2897	
65	70	75	• (53RS-7, (PRS-2) IN, TS	

FINAL	SURVEY	SURVEYED	PLOTTED	TEMPLATE	AREAS	DECIDED
NO.	BOOK	NO.	NO.	NO.	NO.	NO.


ORIGINAL	SURVEY	SURVEYED	PLOTTED	TEMPLATE	AREAS	DECIDED
NO.	BOOK	NO.	NO.	NO.	NO.	NO.

c:\projects\0653004\157bxshs.dgn
2/4/2005

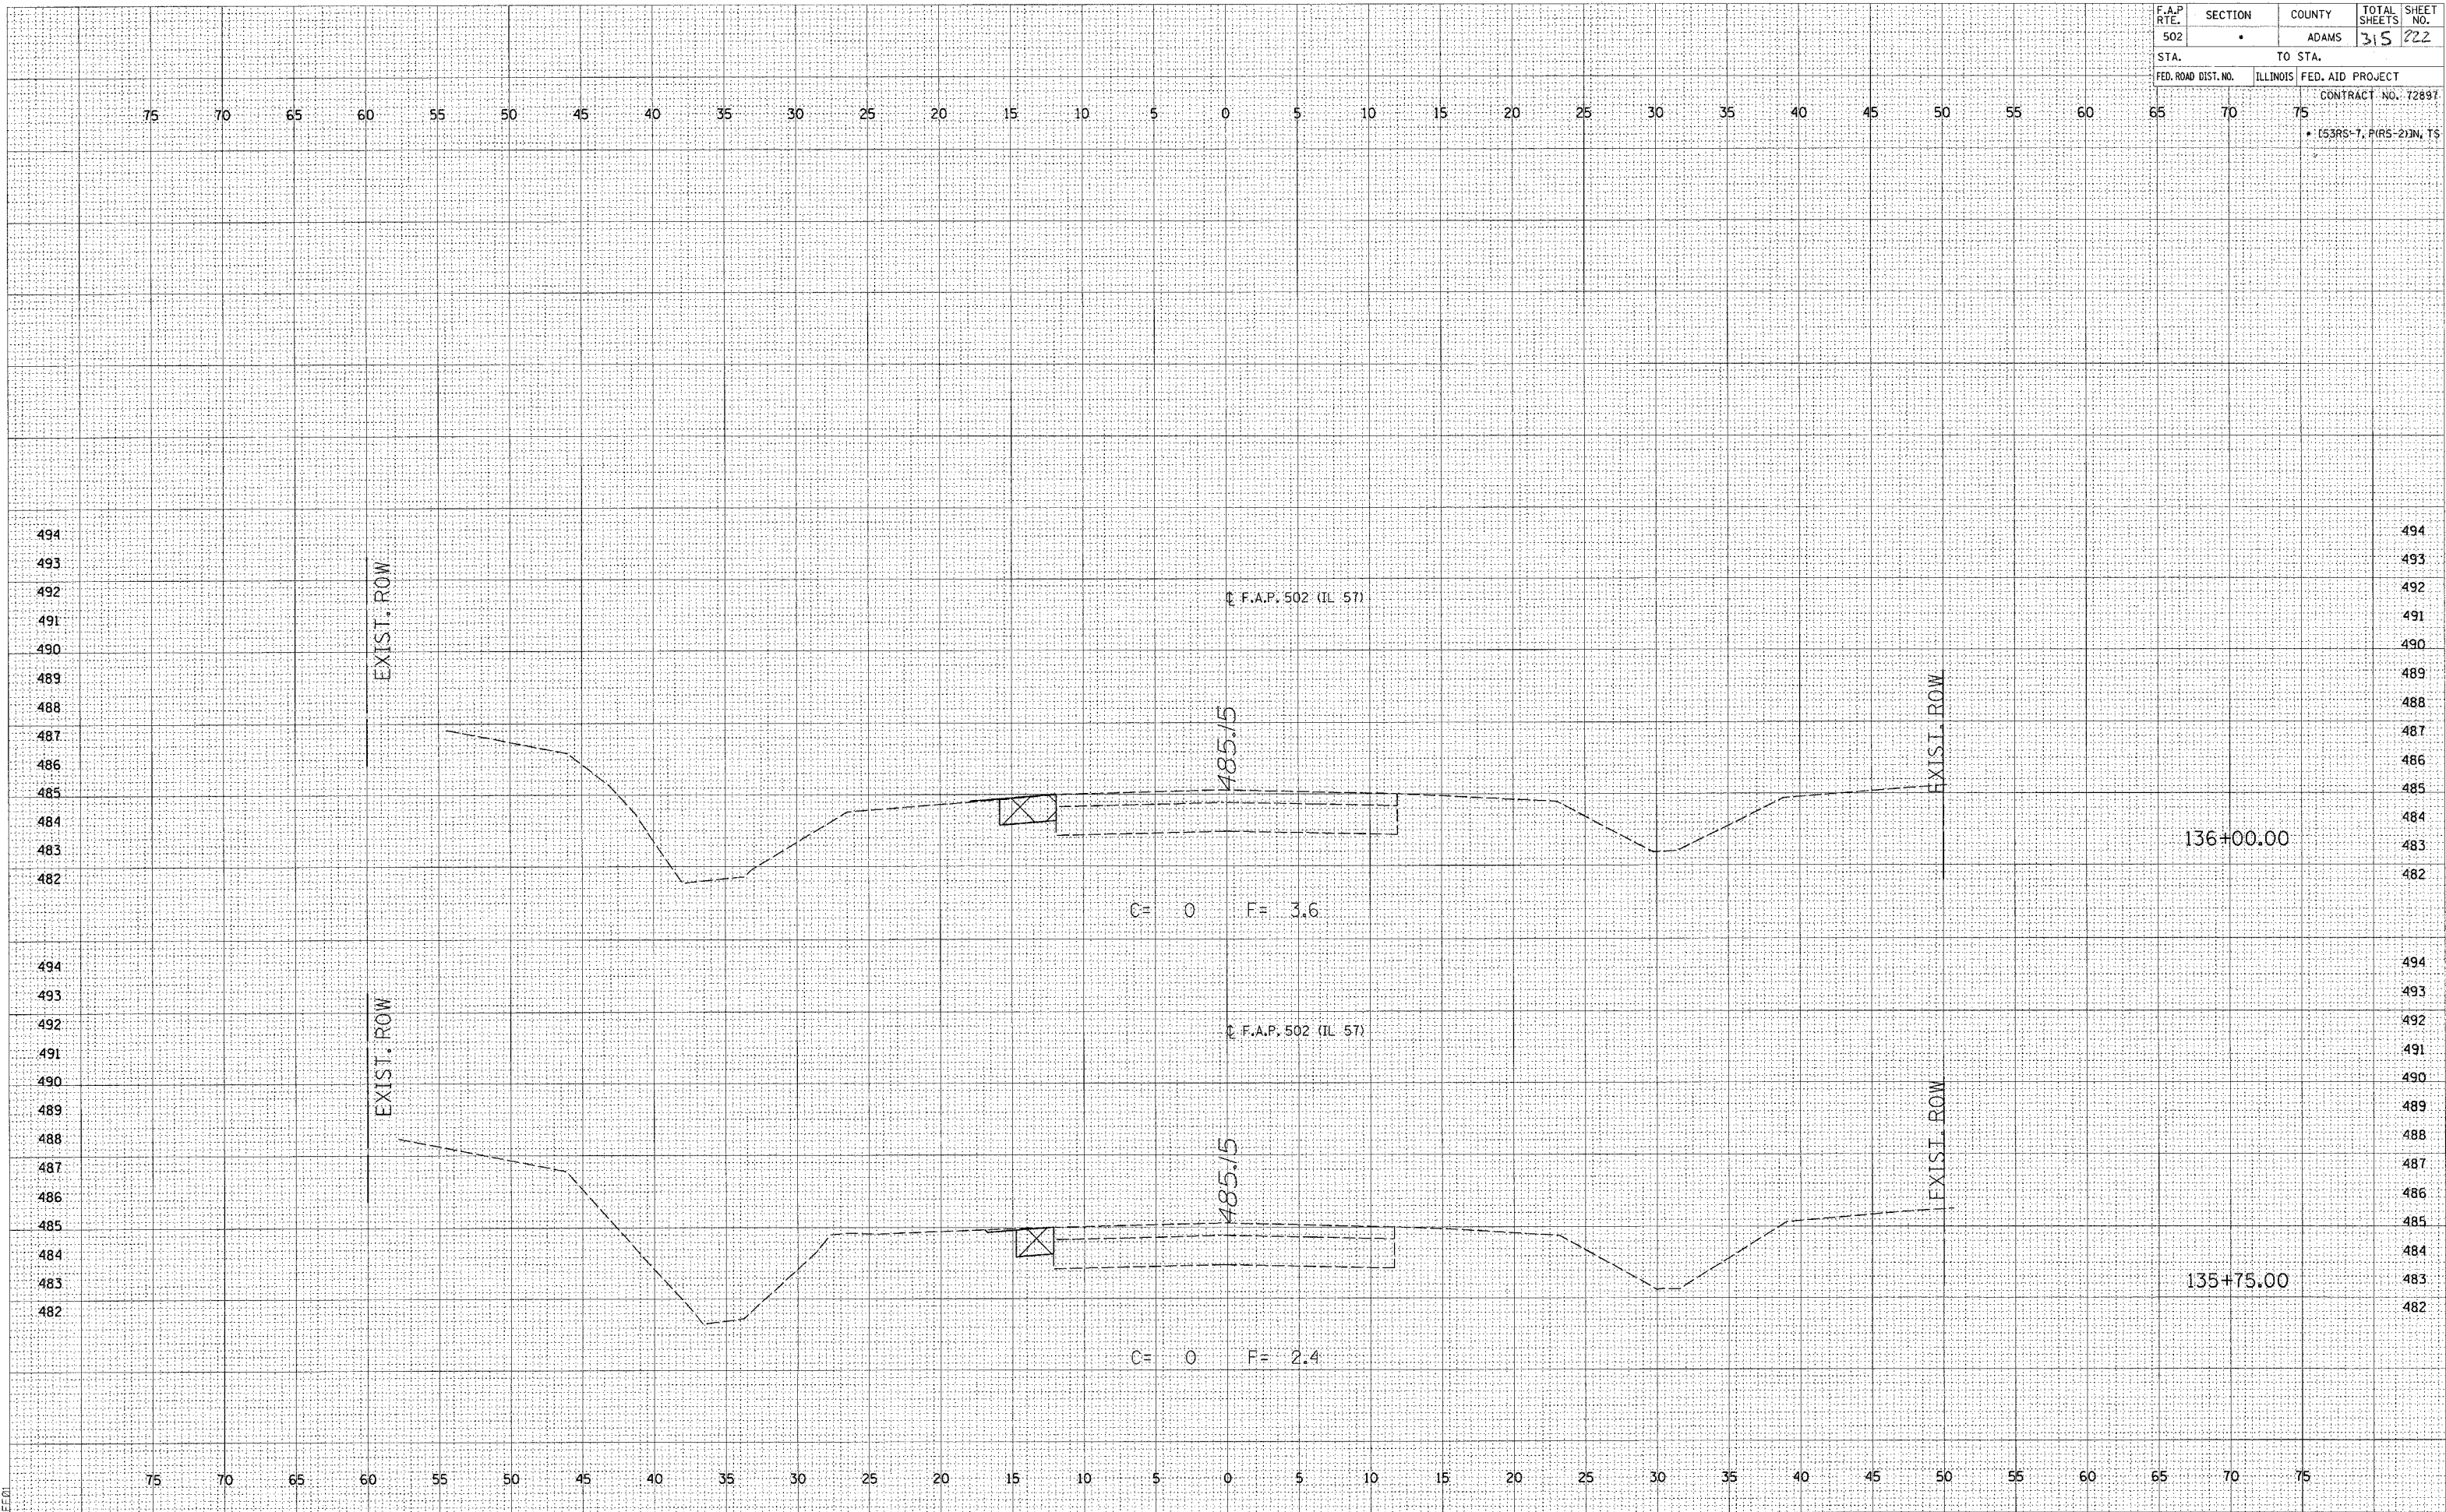


FINAL SURVEY	SURVEYED	BY	DATE
NOTE BOOK	PLOTTED		
	TEMPLATE		
	AREAS		
NO.	AREAS CHECKED		

ORIGINAL	SURVEYED	BY	DATE
SURVEY	PLOTTED		
NOTE BOOK	TEMPLATE		
	AREAS		
	AREAS CHECKED		
NO.			

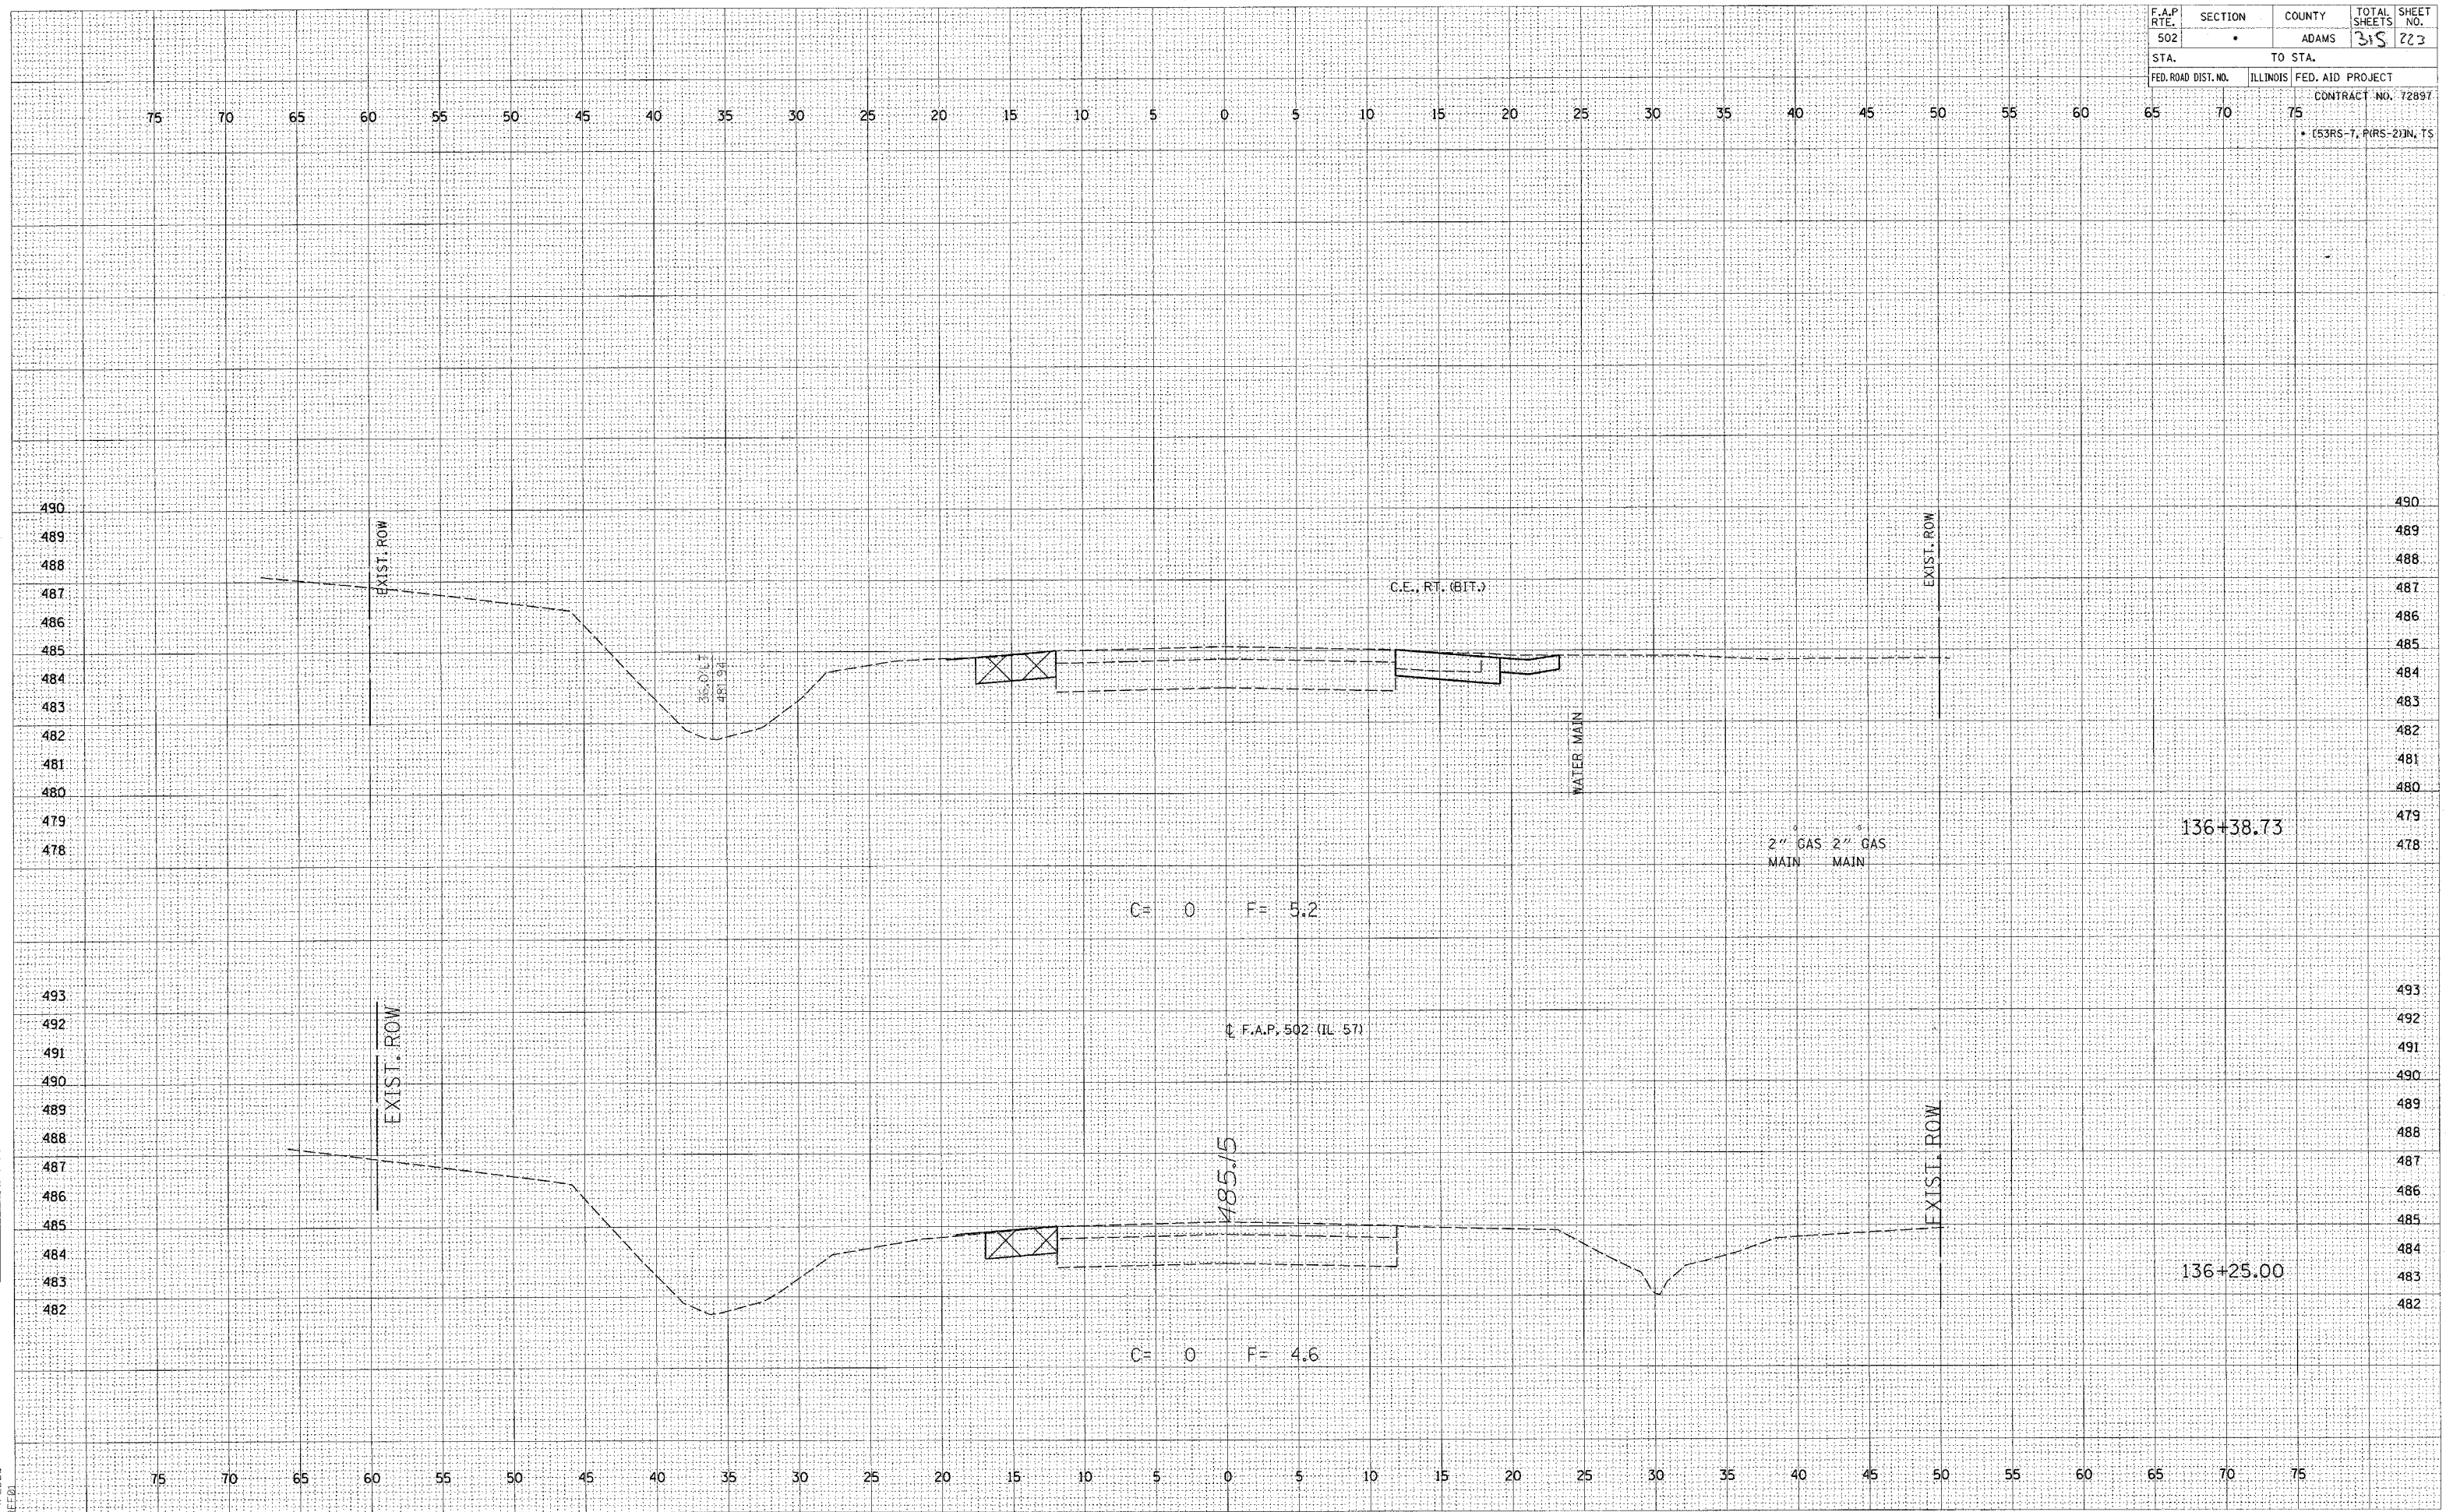

FINAL SURVEY	SURVEYED _____	BY _____	DATE _____
NOTE BOOK	PLOTTED _____		
	TEMPLATE _____		
	AREAS _____		
NO.	AREAS CHECKED _____		

ORIGINAL SURVEY	SURVEYED	BY	DATE
NOTE BOOK	PLOTTED		
	TEMPLATE		
	AREAS		
NO.	AREAS CHECKED		

 


F.A.P. RTE.	SECTION	COUNTY	TOTAL SHEETS	SHEET NO.
502	•	ADAMS	315	225
STA.		TO STA.		
FED. ROAD DIST. NO.		ILLINOIS	FED. AID PROJECT	
		CONTRACT NO. 72897		
65	70	75	• (53RS-7, P(RS-2))N, TS	

ORIGINAL SURVEY	SURVEYED PLOT	PLANNED PLOT	NOTED BOOK	AREAS CHECKED
NO.	NO.	NO.	NO.	NO.


ORIGINAL SURVEY	SURVEYED PLOT	PLANNED PLOT	NOTED BOOK	AREAS CHECKED
NO.	NO.	NO.	NO.	NO.

c:\projects\653004\157bxshs.dgn
2/4/2005
4:11:21

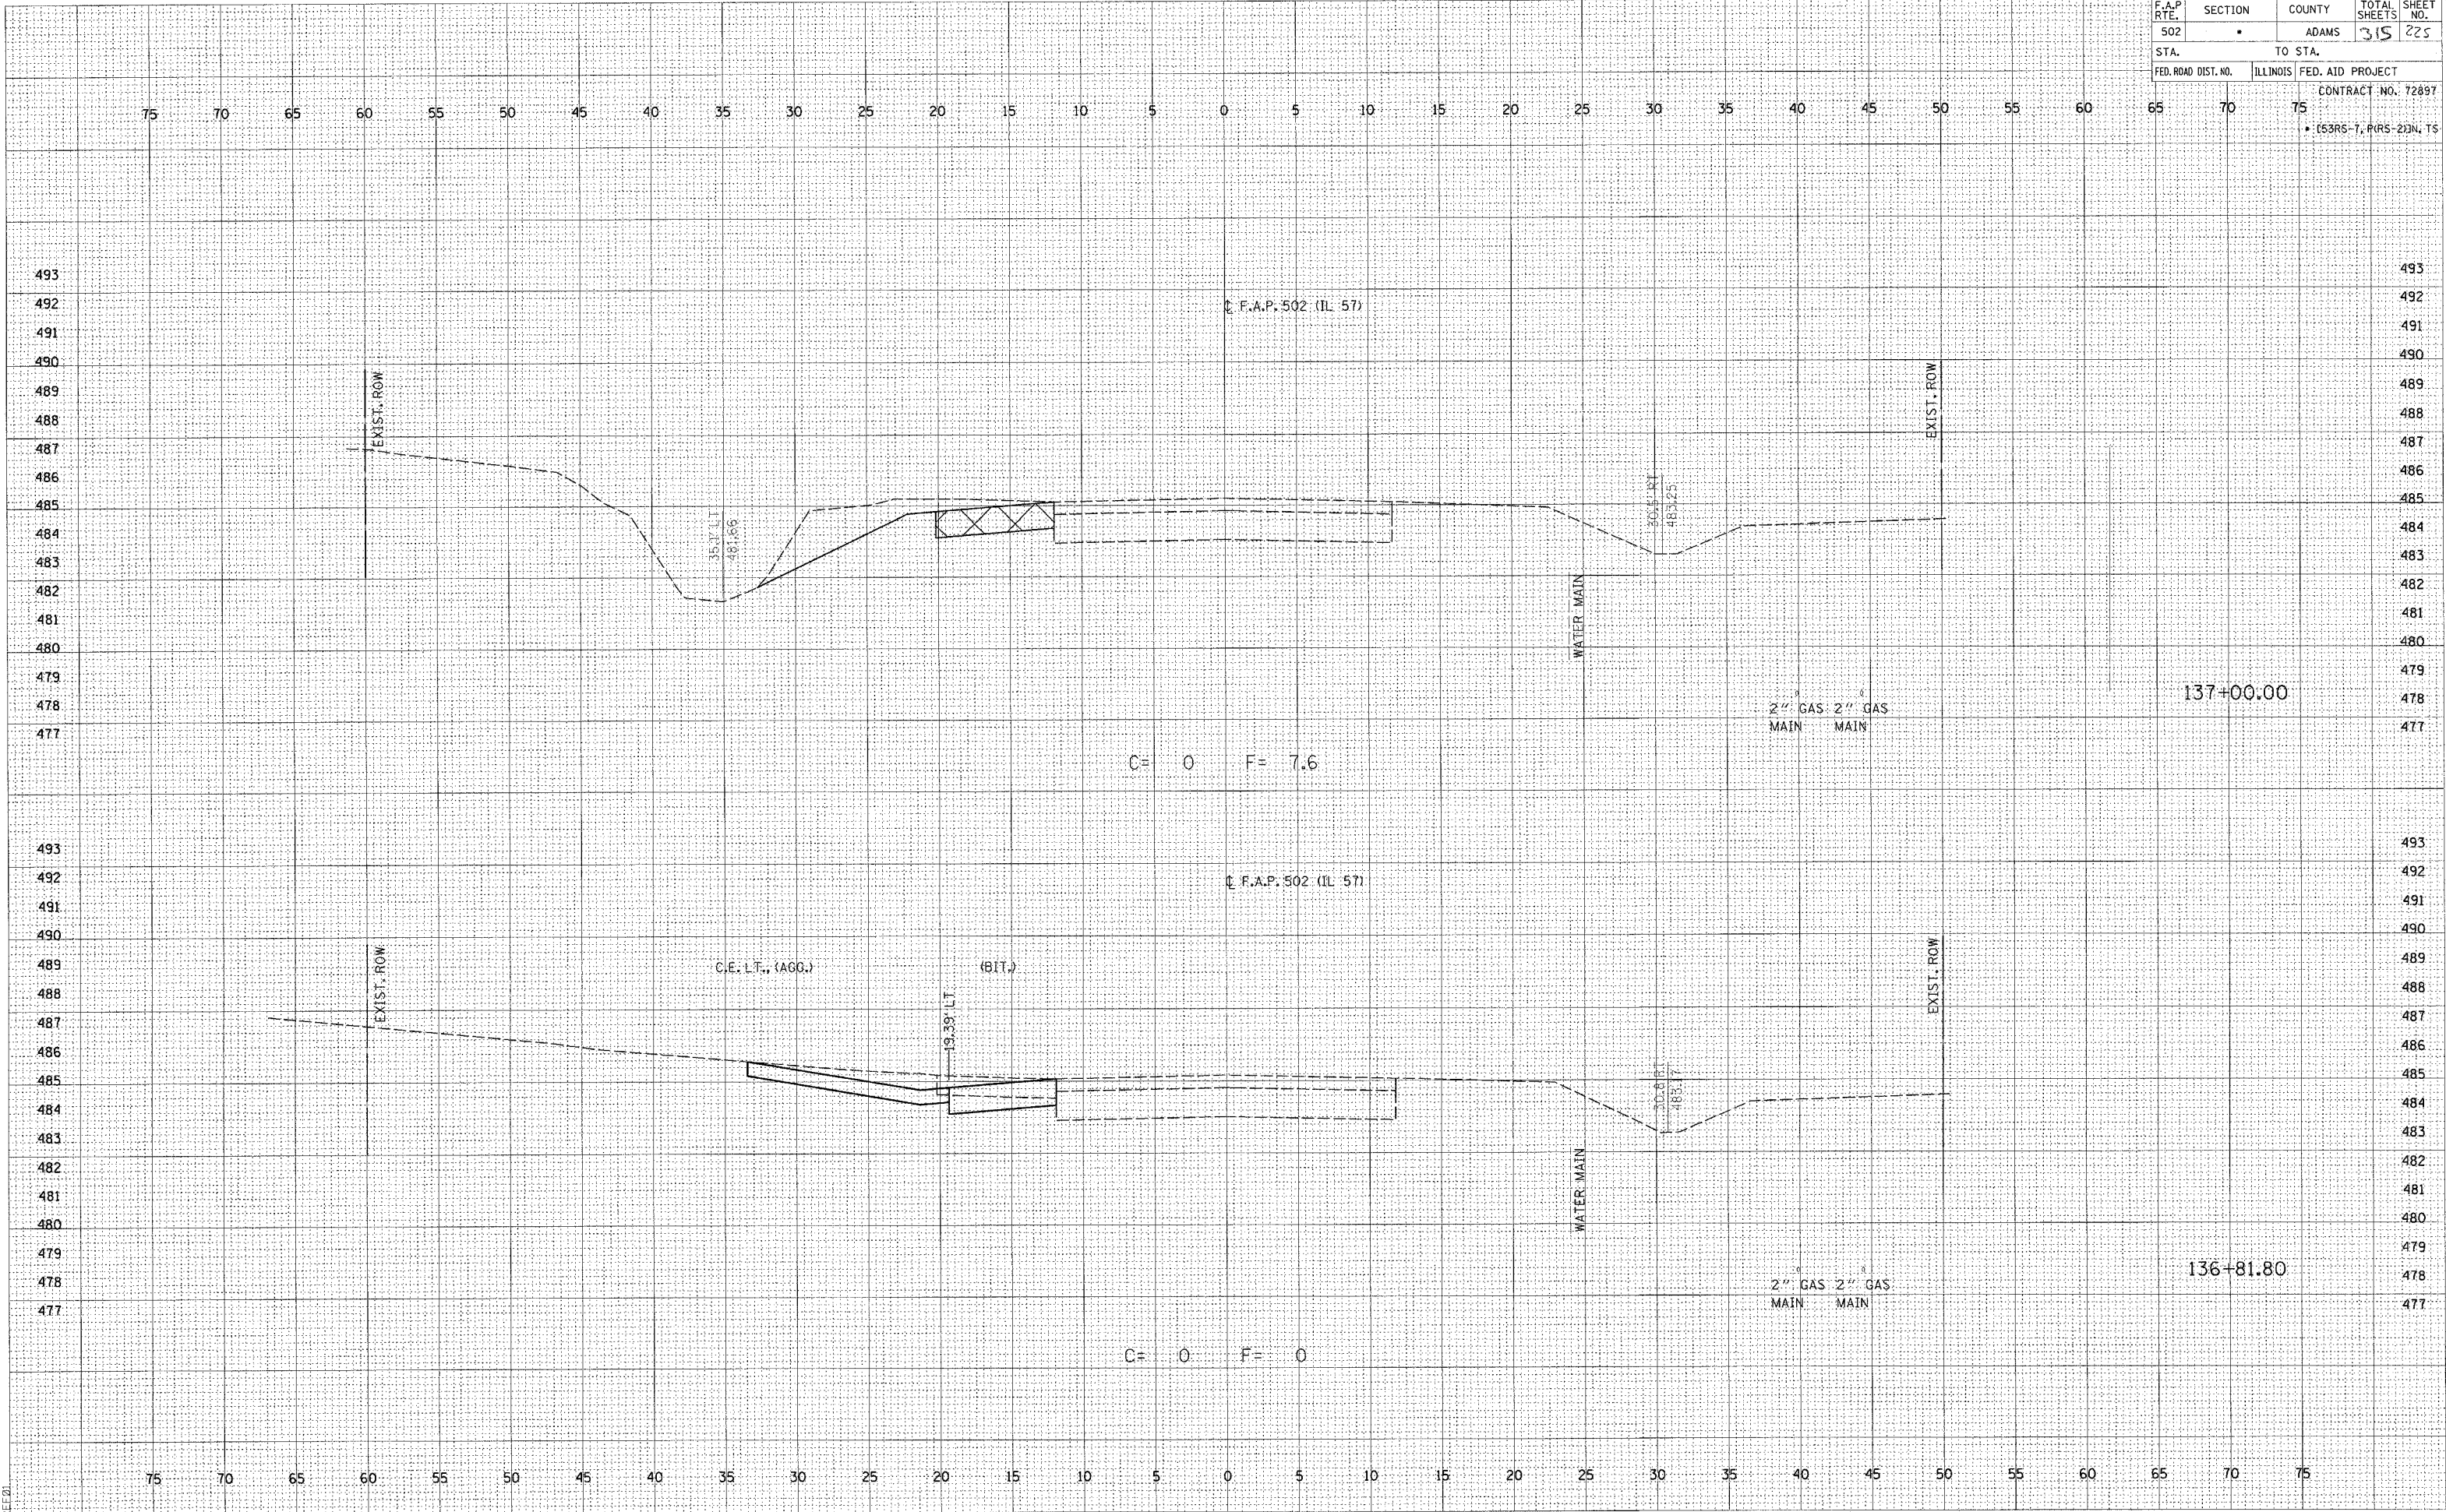


FINAL SURVEY	NOTE BOOK	SURVEYED	BY	DATE
		PLOTTED		
		TEMPLATE		
		AREAS		
NO.		AREAS CHECKED		

ORIGINAL SURVEY		BY _____	DATE _____
SURVEYED			
PLOTTED			
TEMPLATE			
AREAS CHECKED			

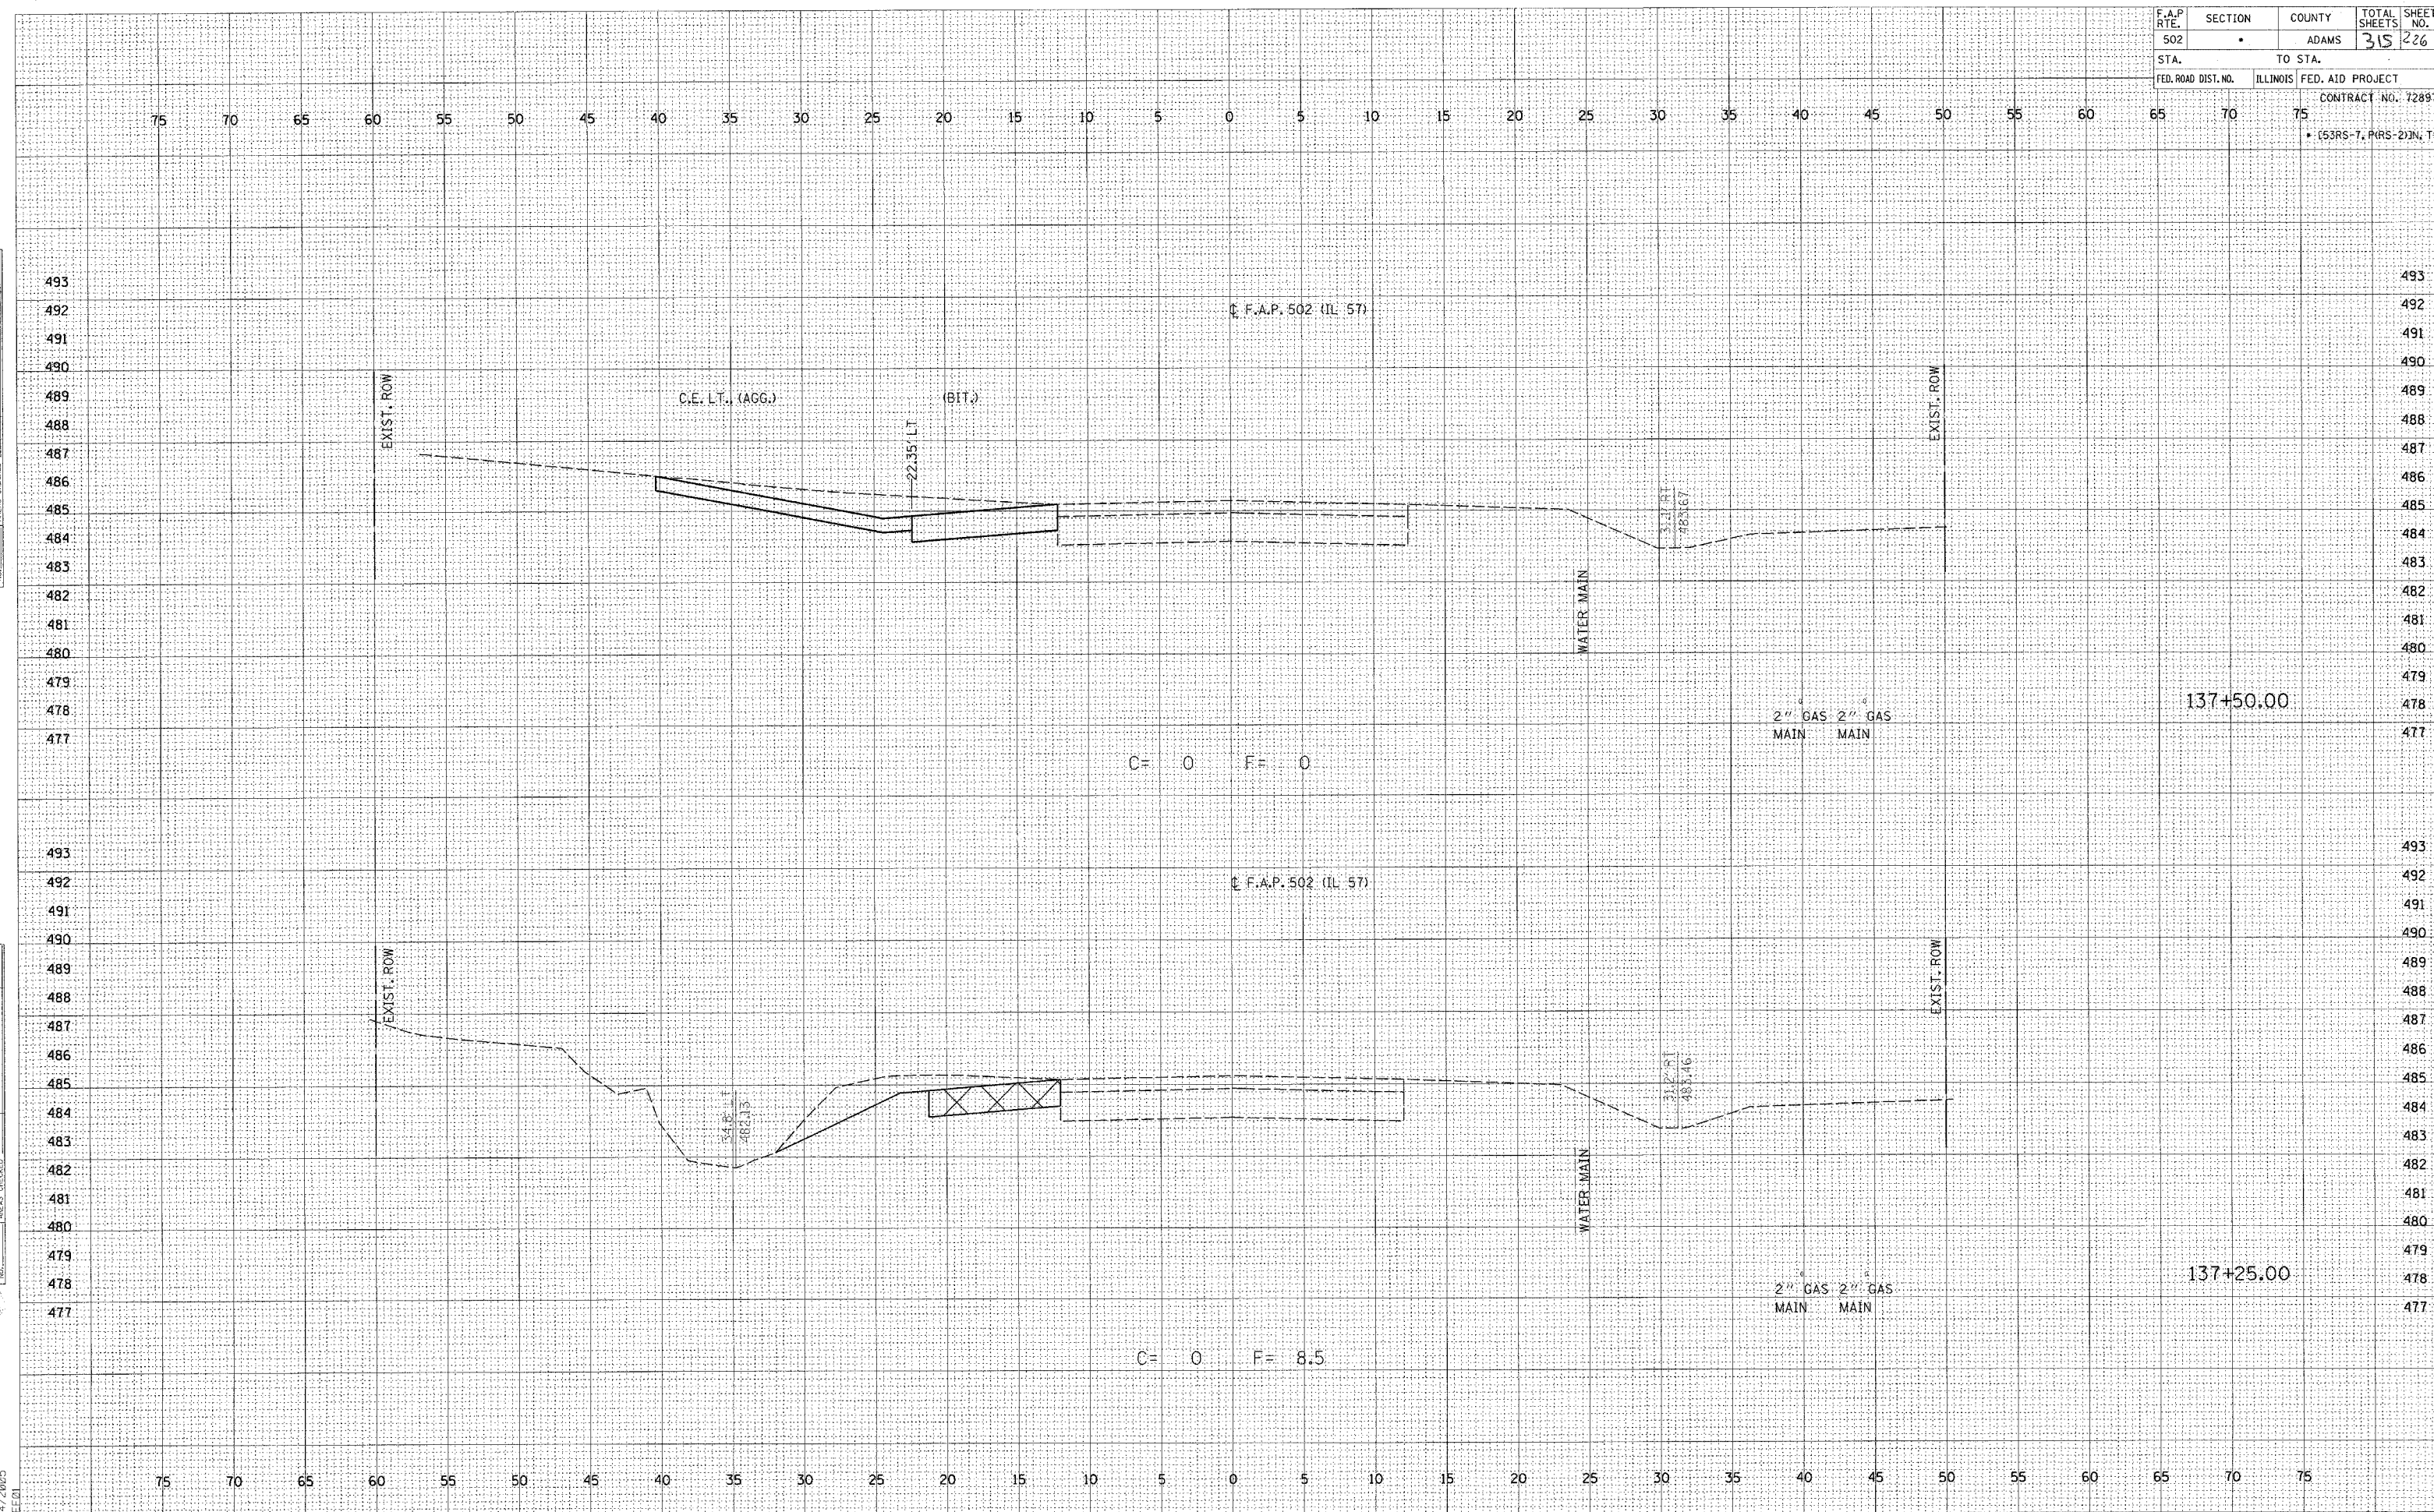


F.A.P. RTE.	SECTION	COUNTY	TOTAL SHEETS	SHEET NO.
502	*	ADAMS	315	227
STA.		TO STA.		
FED. ROAD DIST. NO.	ILLINOIS	FED. AID PROJECT		
65	70	75	CONTRACT NO. 72897	
			* (53RS-7, PIRS-2)IN. TS	

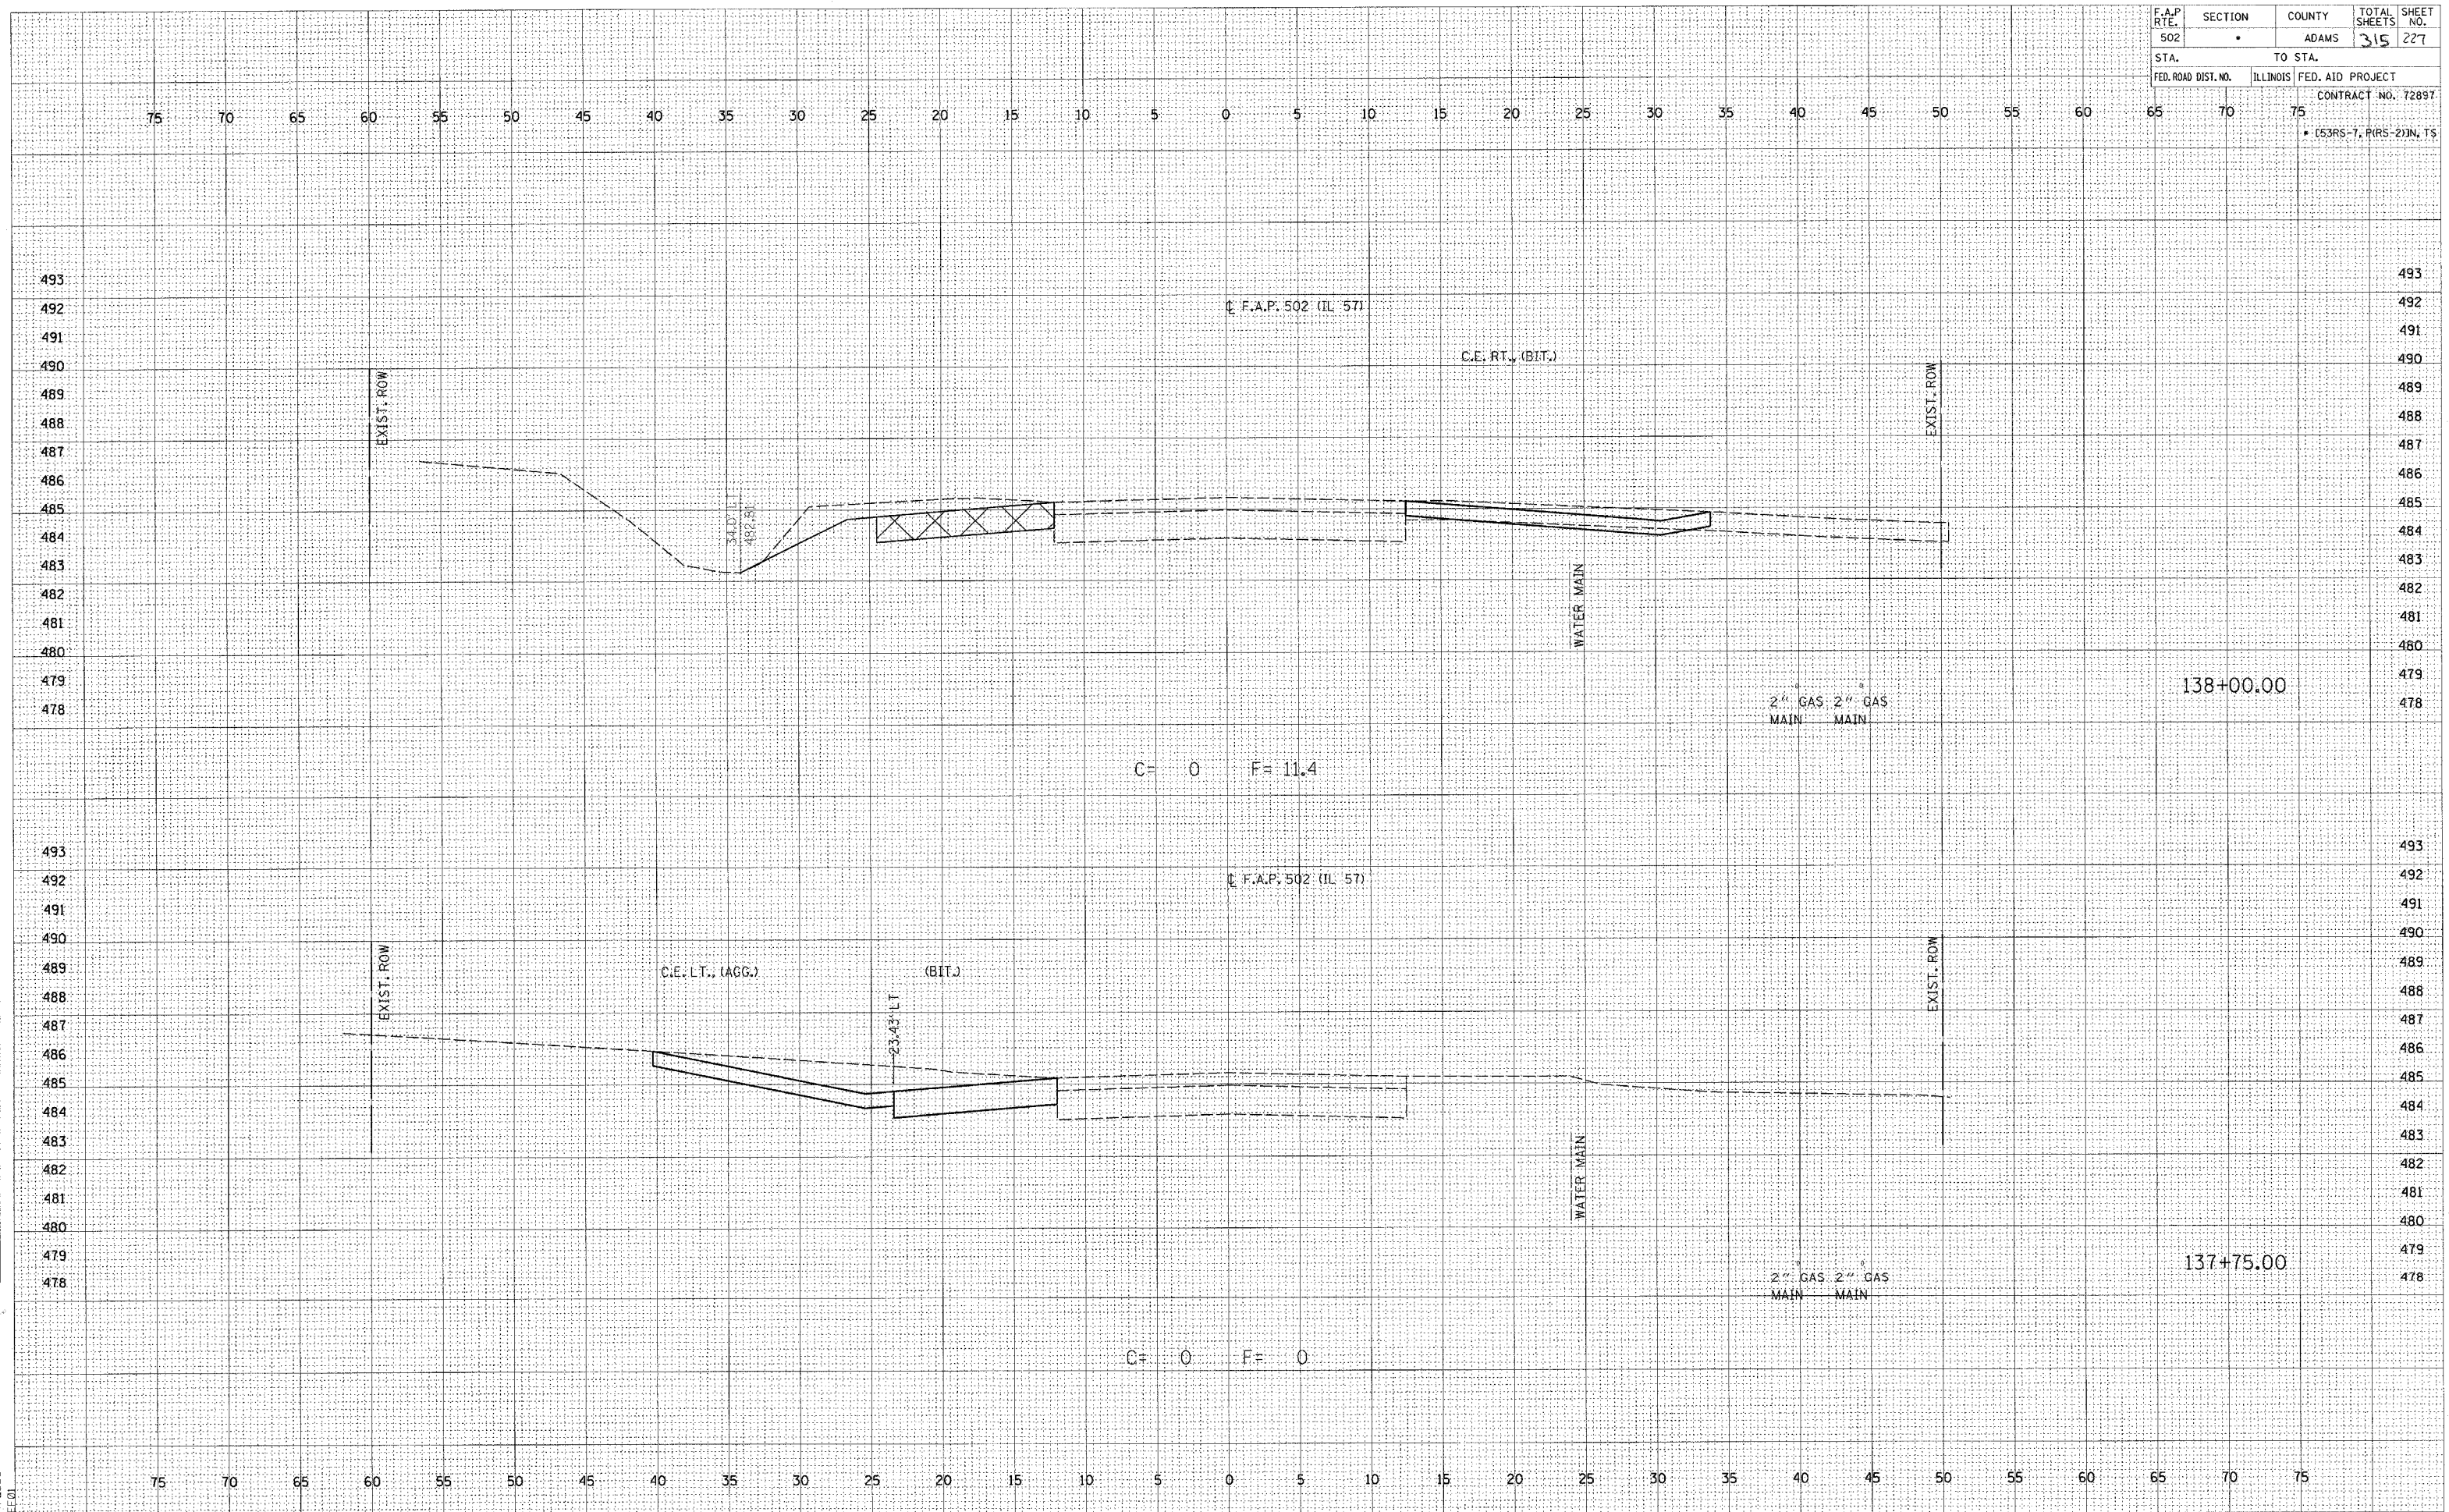

FINAL SURVEY	SURVEYED	BY	DATE
NOTE BOOK	PLOTTED		
	TEMPLATE		
	AREAS		
NO.	AREAS CHECKED		


ORIGINAL SURVEY	SURVEYED PLOTTED	BY	DATE
NOTE BOOK	TEMPLATE		
	AREAS		
	AREAS CHECKED		
NO. _____			

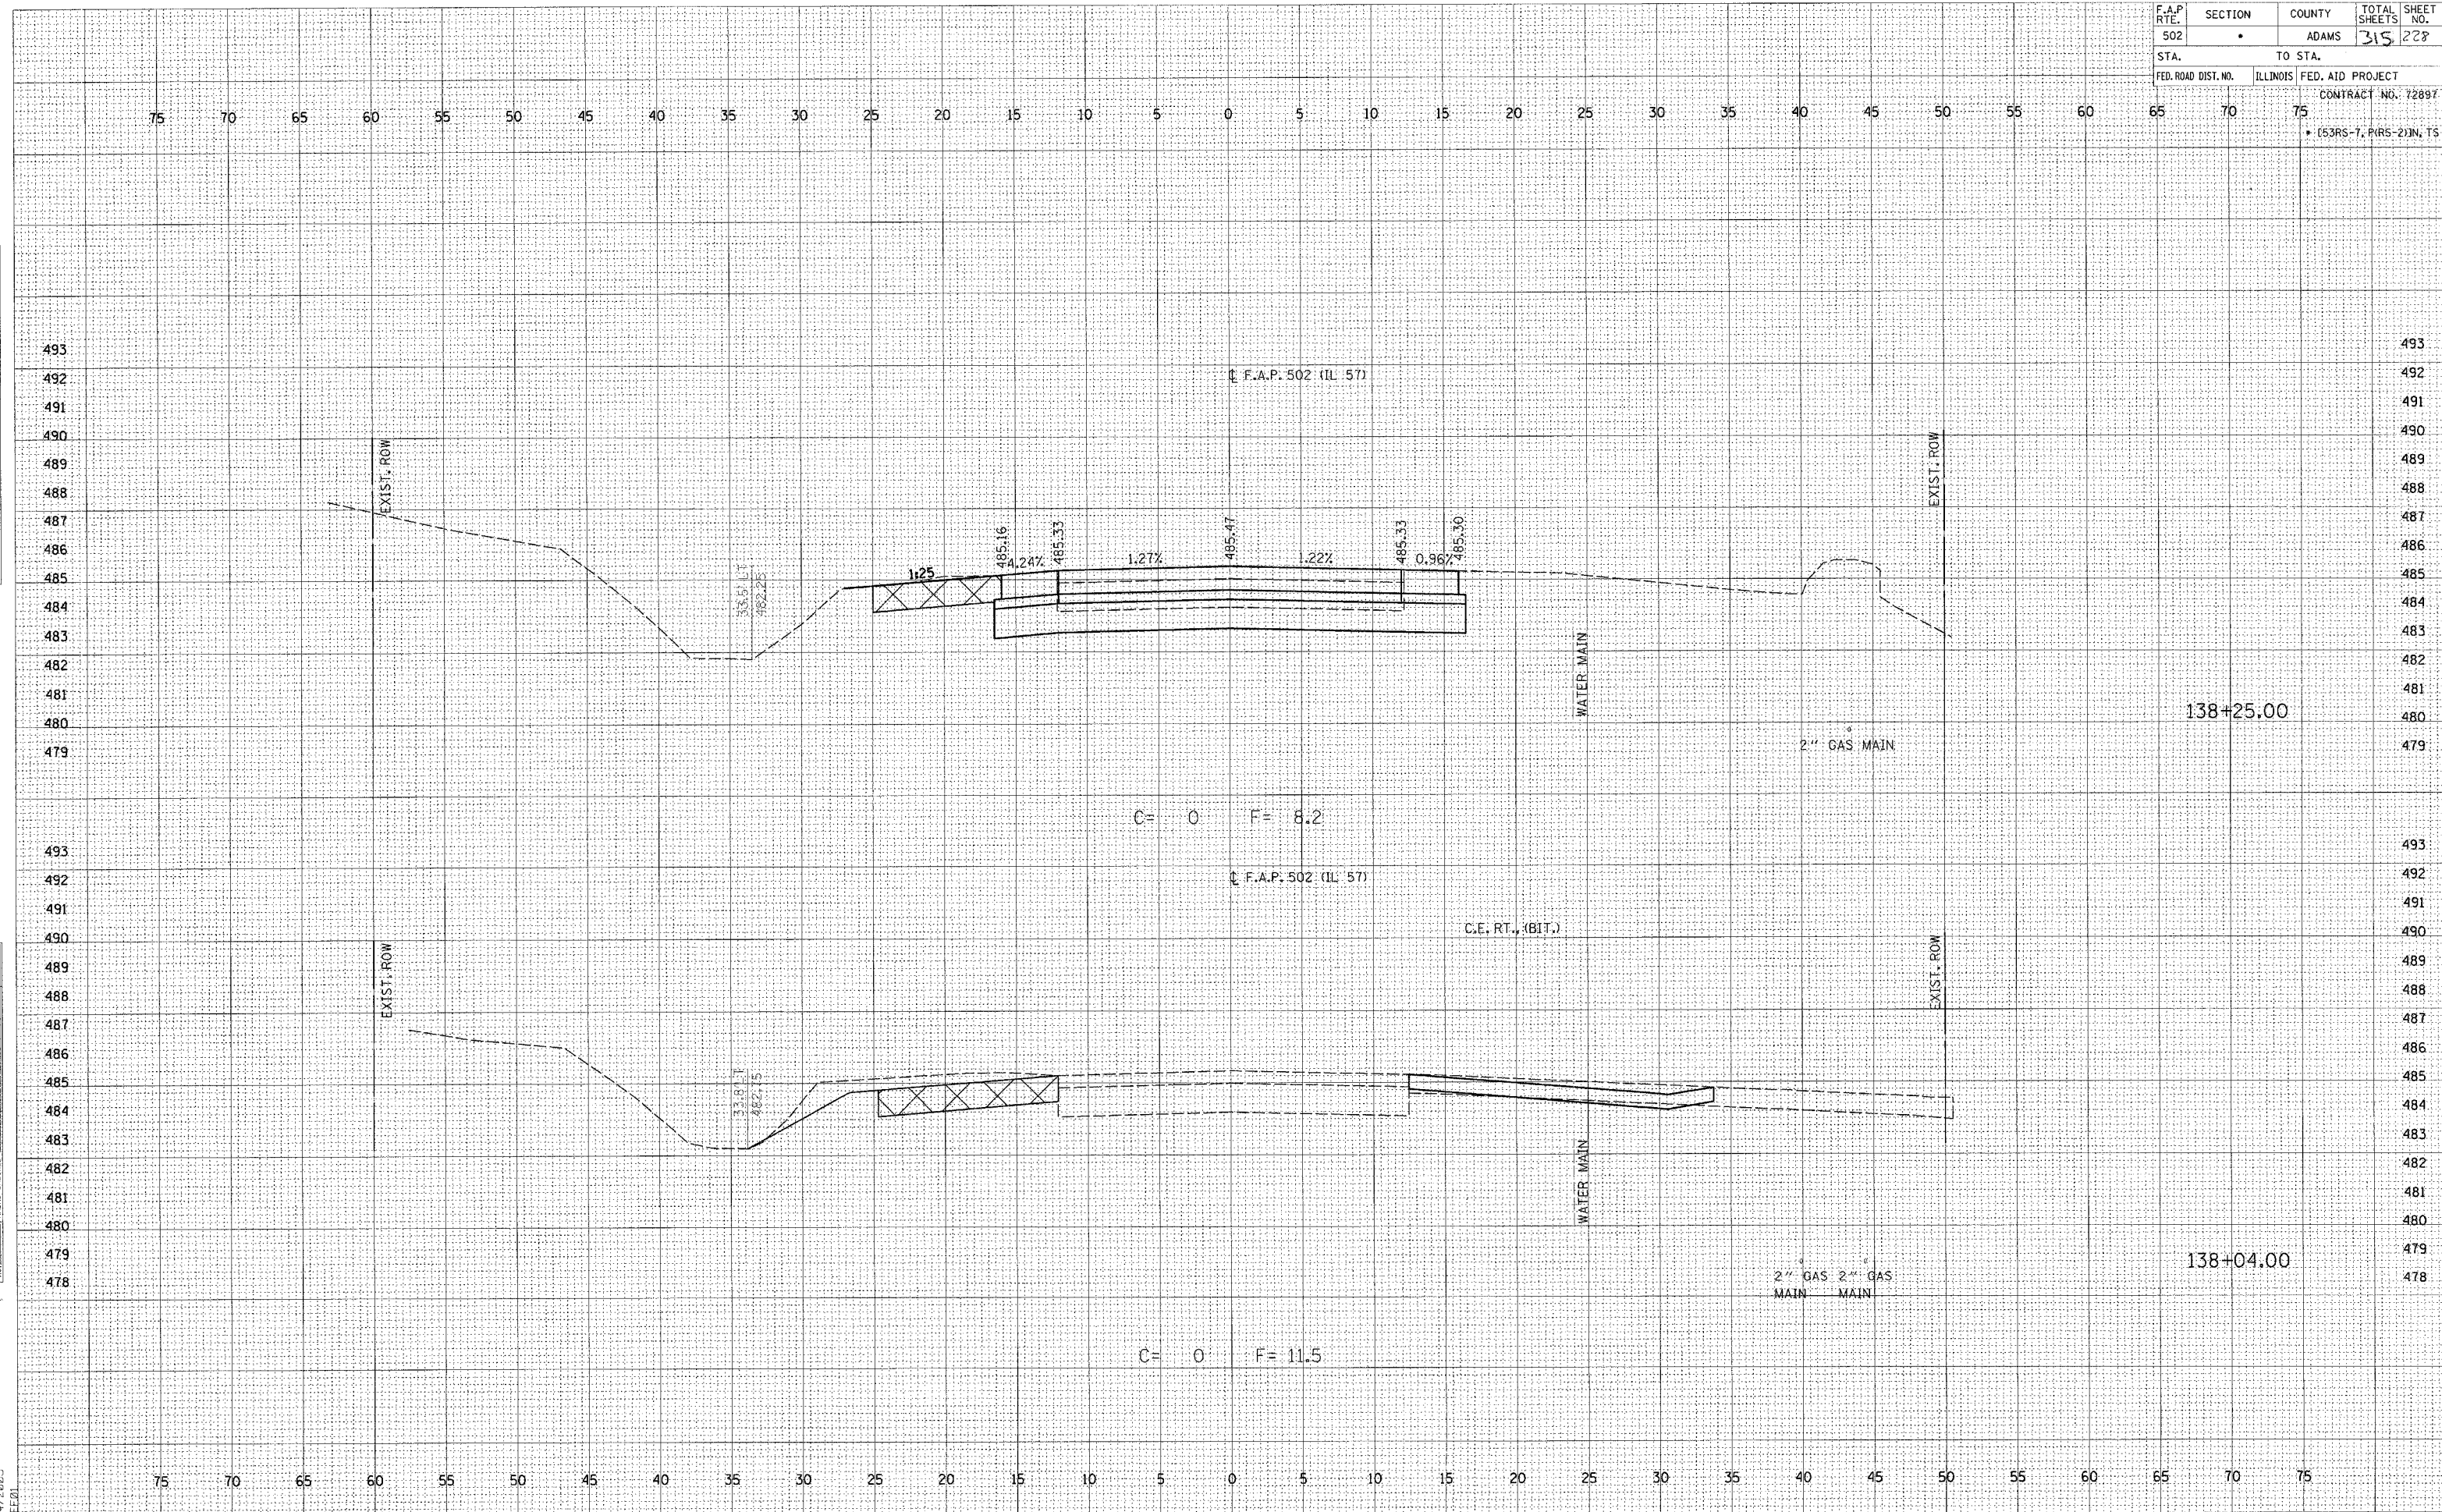

FINAL SURVEY	SURVEYED _____	BY _____	DATE _____
NOTE BOOK	PLOTTED _____		
	TEMPLATE _____		
	AREAS _____		
NO.	AREAS CHECKED _____		

ORIGINAL SURVEY	SURVEYED PLOTTED	BY	DATE
NOTE BOOK	TEMPLATE		
	AREAS		
	APFAS CHECKED		
NO.			


c:\proj
2/4/20
•REF01

 

FAP 502 (IL 57) STA. 138+50 - 138+75

FINAL SURVEY	SURVEYED	BY	DATE
NOTE BOOK	PLOTTED		
	TEMPLATE		
	AREAS		
	AREAS CHECKED		
NO.			

ORIGINAL SURVEY			BY	DATE
NOTE BOOK	SURVEYED			
	PILOTED			
	TEMPLATE			
	AREAS			
	AREAS CHECKED			
NO.				

 


FINAL	SURVEYED	PLOTTED	TEMPLATE	AREAS CHECKED
SURVEY	NOTE BOOK	NO.		

ORIGINAL	SURVEYED	PLOTTED	TEMPLATE	AREAS CHECKED
SURVEY	NOTE BOOK	NO.		

c:\projects\0653004\1157bxshs.dwg
 2/4/2005
 48EE01

F.A.P RTE.	SECTION	COUNTY	TOTAL SHEETS	SHEET NO.
502	•	ADAMS	215	231
STA.		TO STA.		
FED. ROAD DIST. NO.		ILLINOIS	FED. AID PROJECT	
		CONTRACT NO. 72897		
65	70	75	• (53RS-7, (PRS-2)) IN TS	

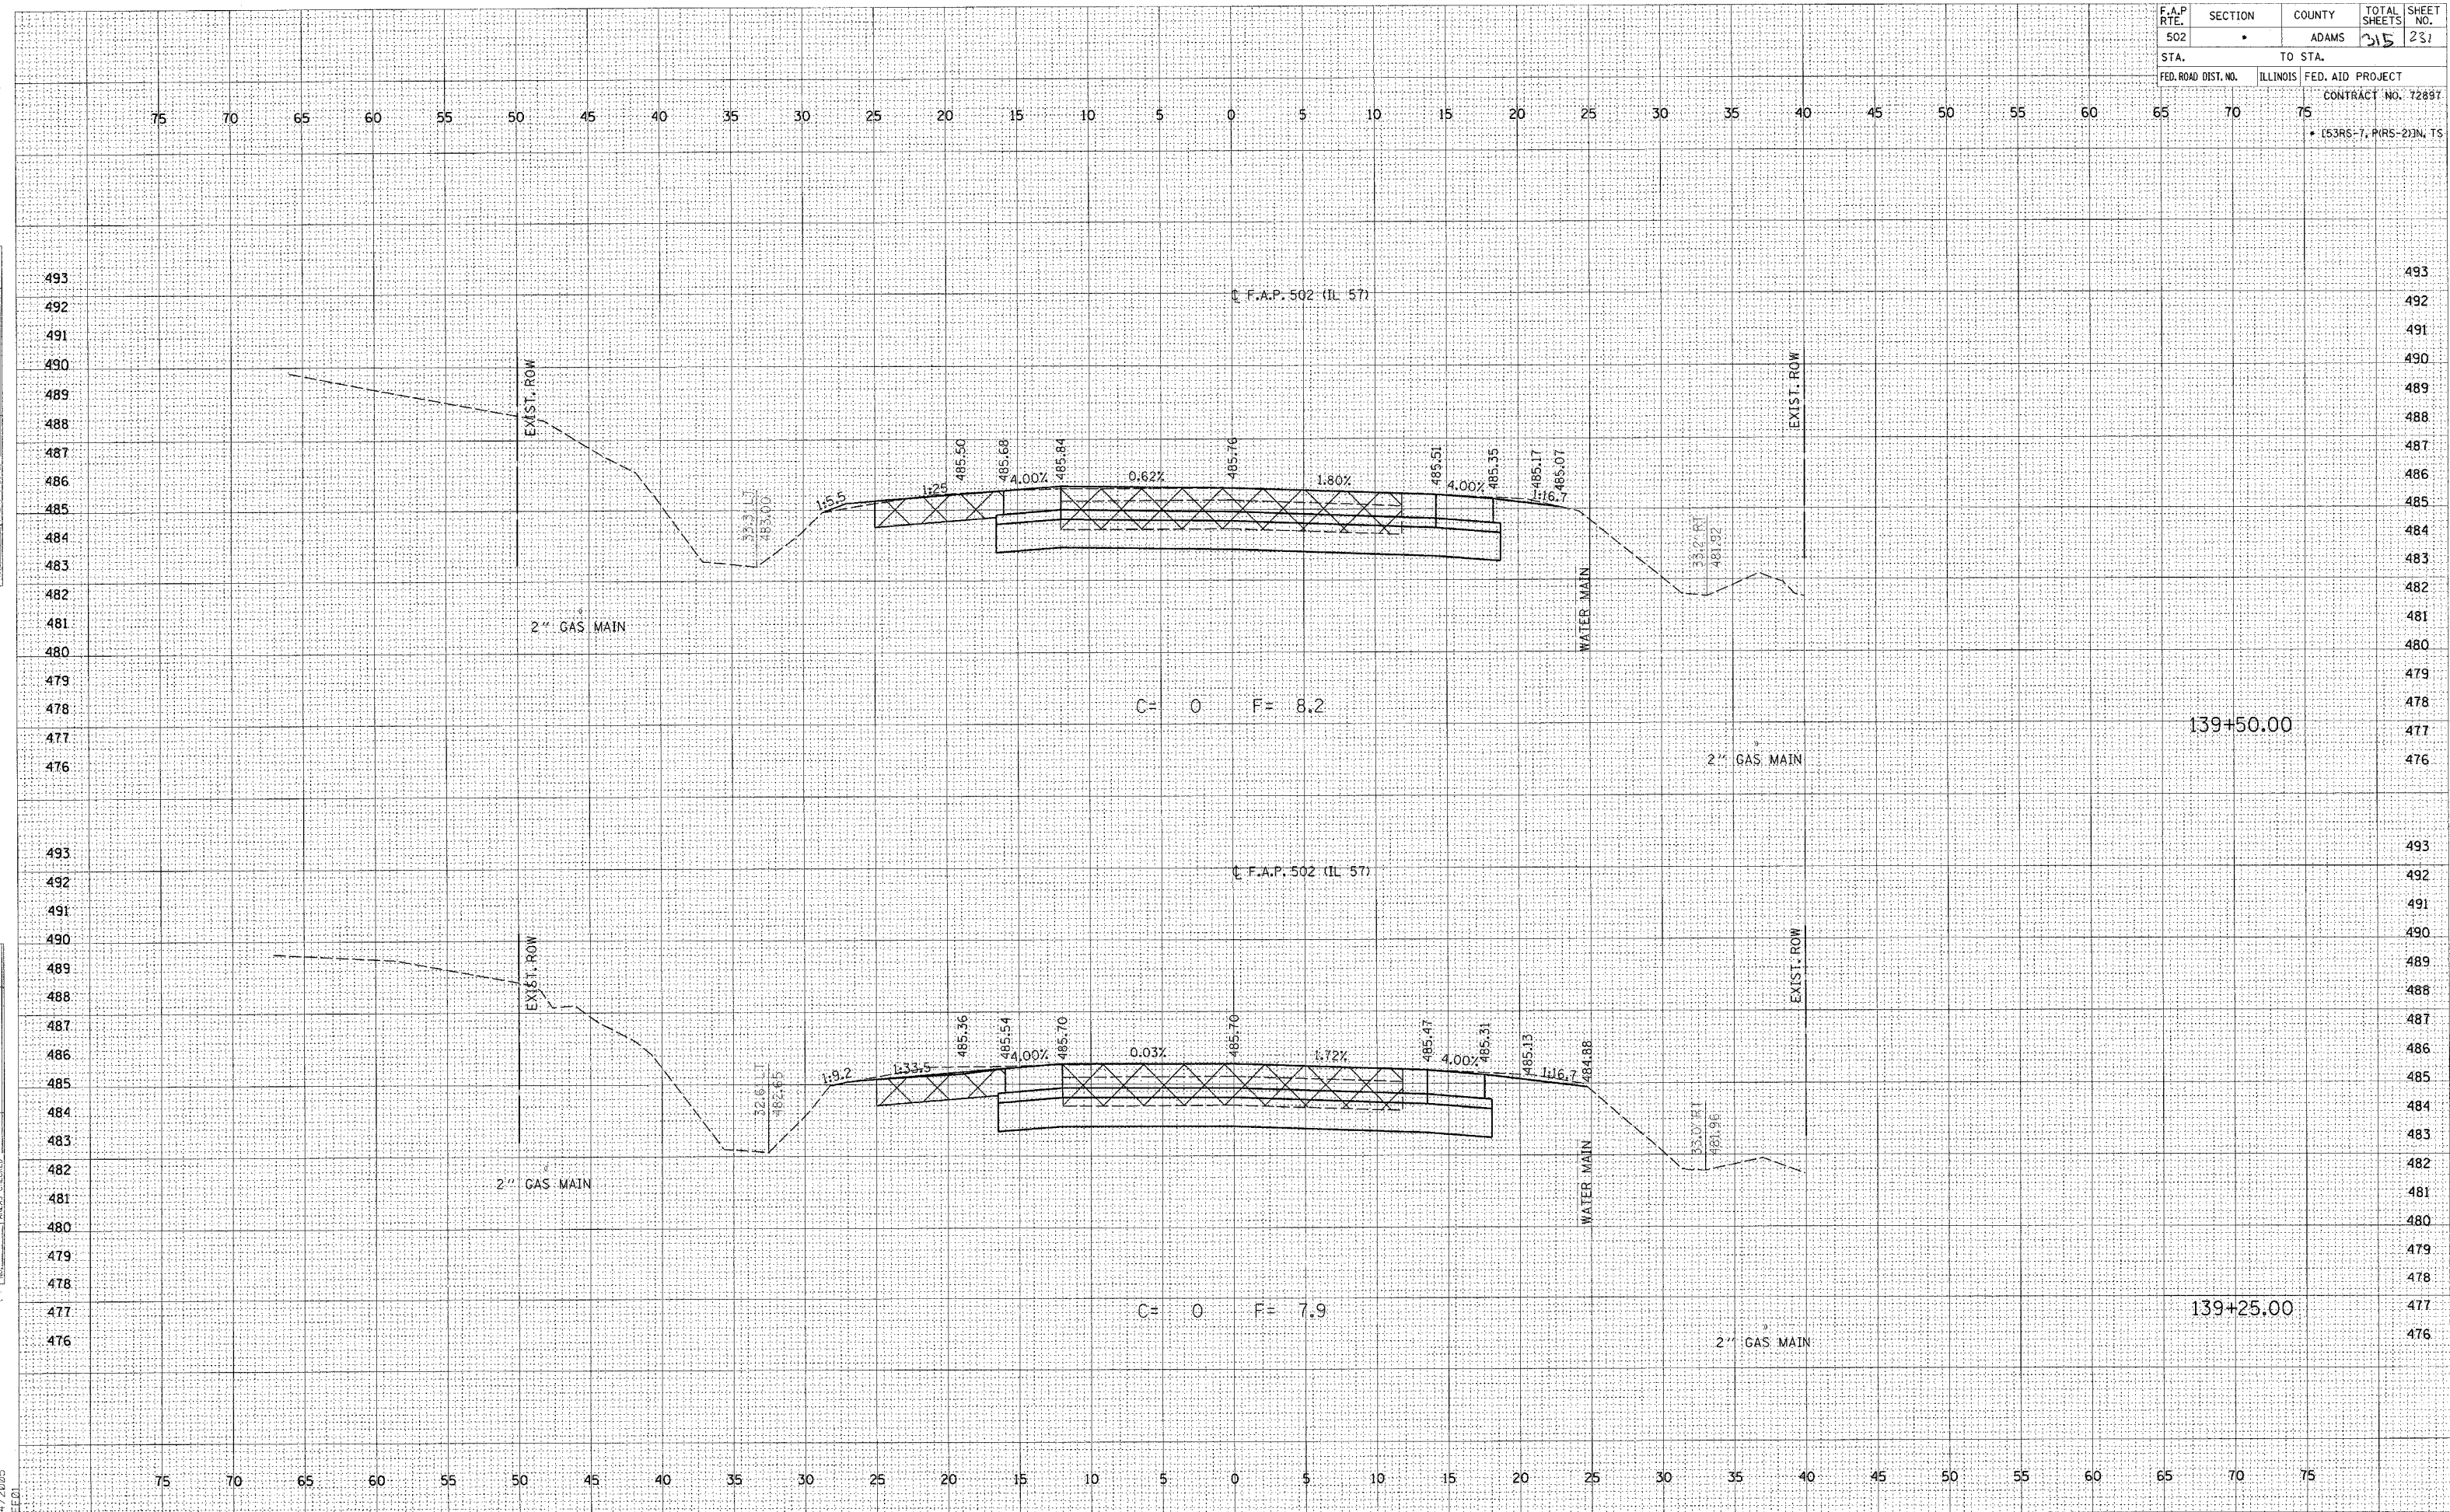


F.A.P RTE.	SECTION	COUNTY	TOTAL SHEETS	SHEET NO.
502	•	ADAMS	315	232
STA.		TO STA.		
FED. ROAD DIST. NO.	ILLINOIS	FED. AID PROJECT		
65	70	75	CONTRACT NO. 72897	
• (S3RS-7, P(RS-2))IN, TS				

FINAL	SURVEYED	FLATTED	TEMPLATE	AREAS	CHECKED
SUBJECT	NO. 1	NO. 2	NO. 3	NO. 4	NO. 5
NOTE BOOK	NO. 6	NO. 7	NO. 8	NO. 9	NO. 10
NO.	NO. 11	NO. 12	NO. 13	NO. 14	NO. 15

DATE	DATE	DATE	DATE	DATE	DATE
DATE	DATE	DATE	DATE	DATE	DATE
DATE	DATE	DATE	DATE	DATE	DATE
DATE	DATE	DATE	DATE	DATE	DATE
DATE	DATE	DATE	DATE	DATE	DATE


c:\projects\653004\157bshs.dgn
 2/4/2005
 *FREE 01

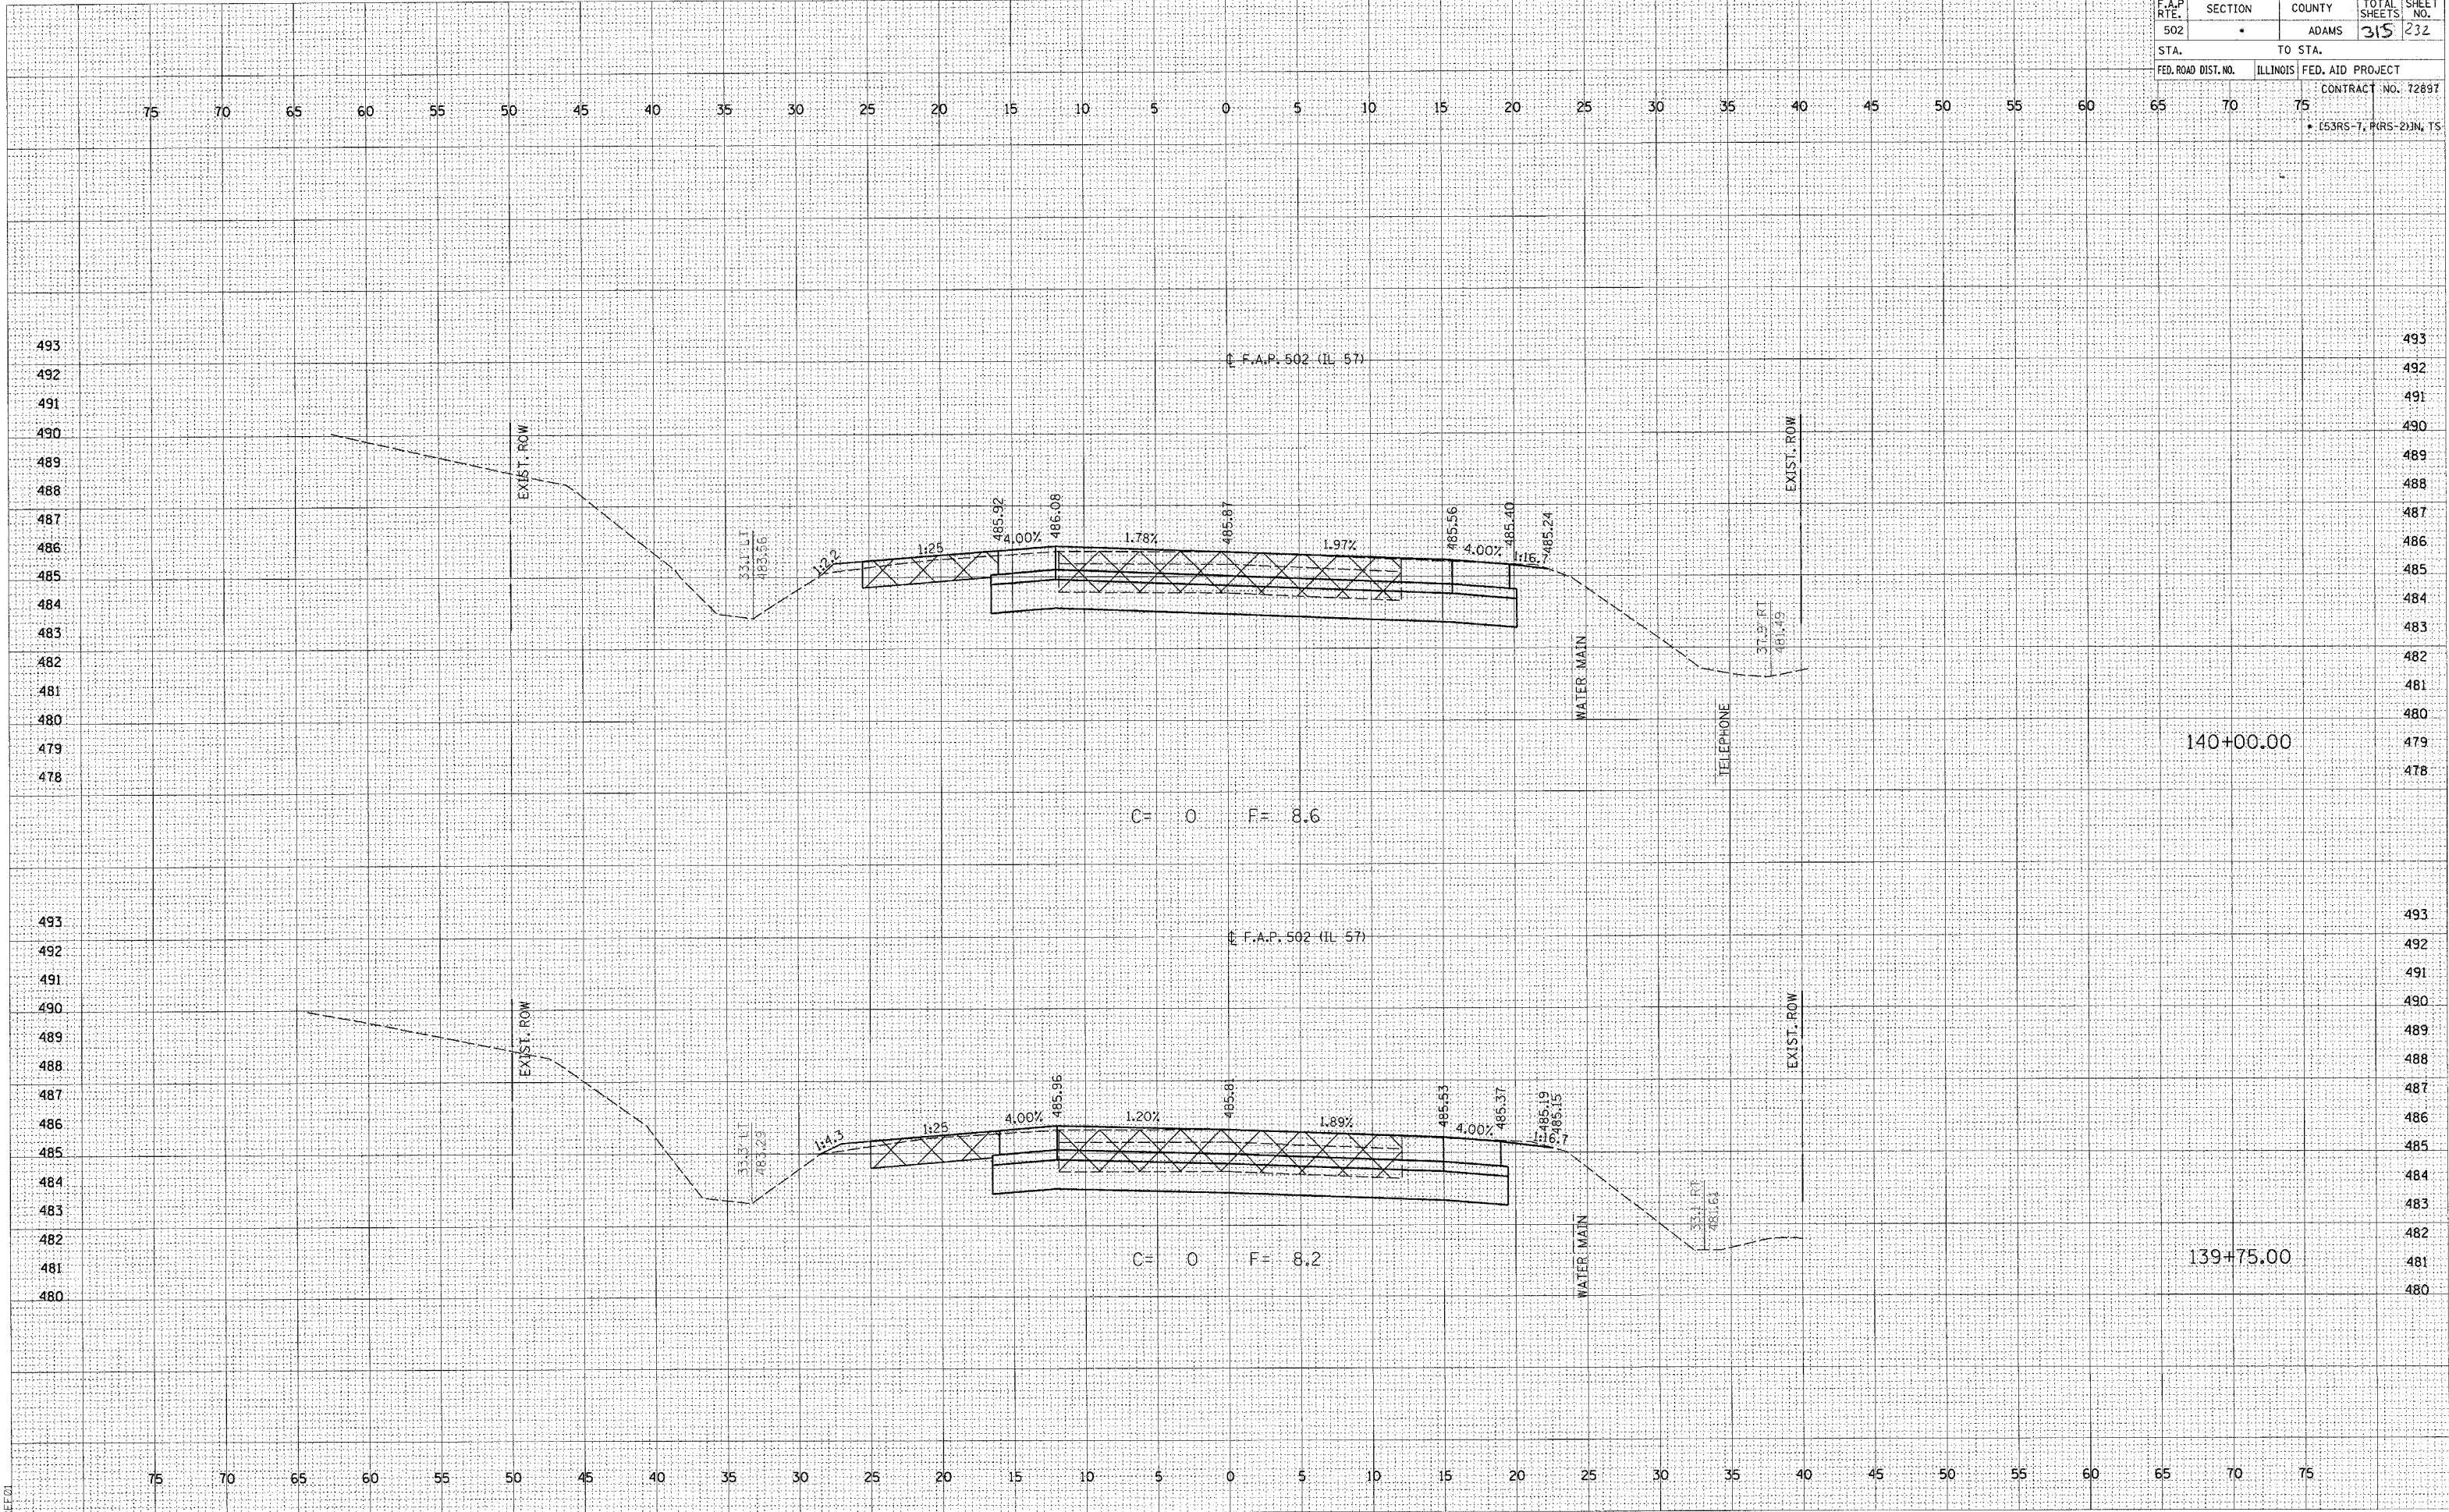

F.A.P. RTE.	SECTION	COUNTY	TOTAL SHEETS	SHEET NO.
502	*	ADAMS	315	233
STA.		TO STA.		
FED. ROAD DIST. NO.	ILLINOIS	FED. AID PROJECT		
65	70	75	CONTRACT NO. 72897	
* (53RS-7, (PRS-2)N, TS				

ORIGINAL SURVEY	SURVEYED	BY	DATE
NOTE BOOK	PLOTTED		
	TEMPLATE		
	AREAS		
	AREAS CHECKED		

c:\projects\d653004\157bxshs.dwg

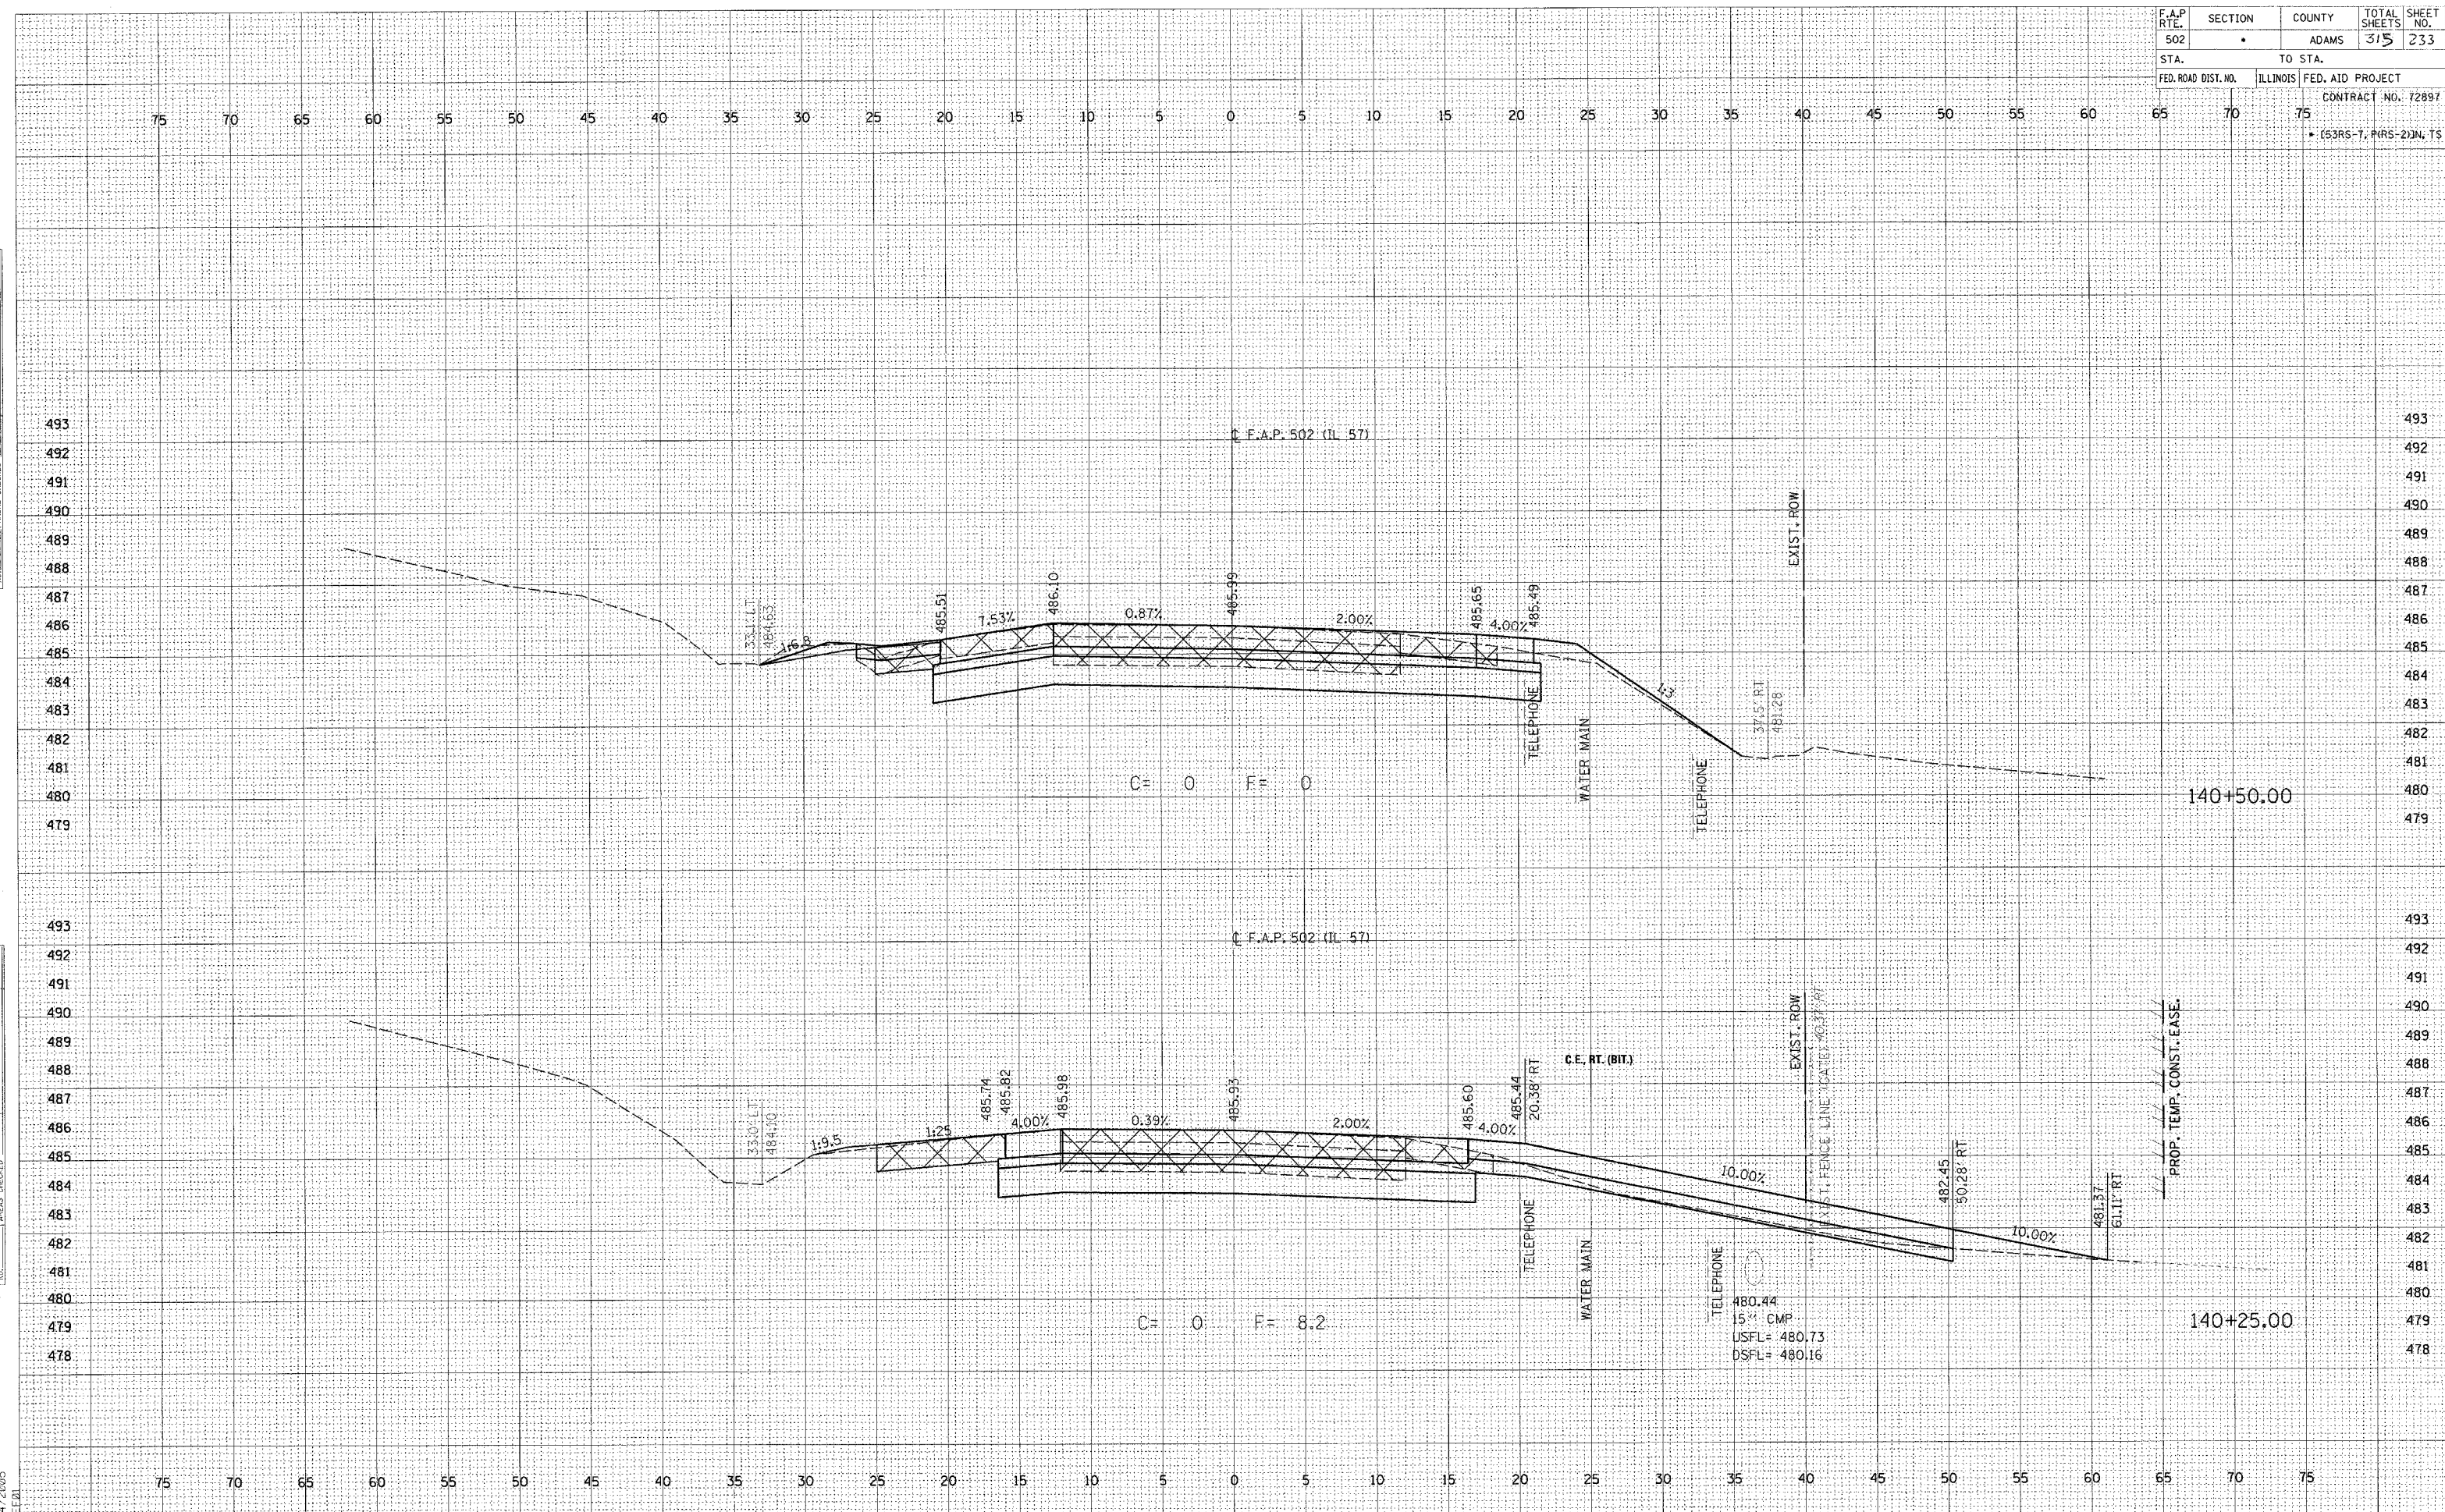


FAP 502 (IL 57) STA. 140+25 - 140+50

FINAL	SURVEYED	PLOTTED	TEMPLATE	AREAS CHECKED
NO.	NO.	NO.	NO.	NO.

ORIGINAL	SURVEYED	PLOTTED	TEMPLATE	AREAS CHECKED
NO.	NO.	NO.	NO.	NO.

g:\projects\4653004\1157\bxshs.dgn
2/4/2005
4:00:01

F.A.P RTE.	SECTION	COUNTY	TOTAL SHEETS	SHEET NO.
502	•	ADAMS	315	234
STA.		TO STA.		
FED. ROAD DIST. NO.		ILLINOIS	FED. AID PROJECT	
		CONTRACT NO. 72897		
65	70	75	* (53RS-7, PIRS-2) IN 1S	

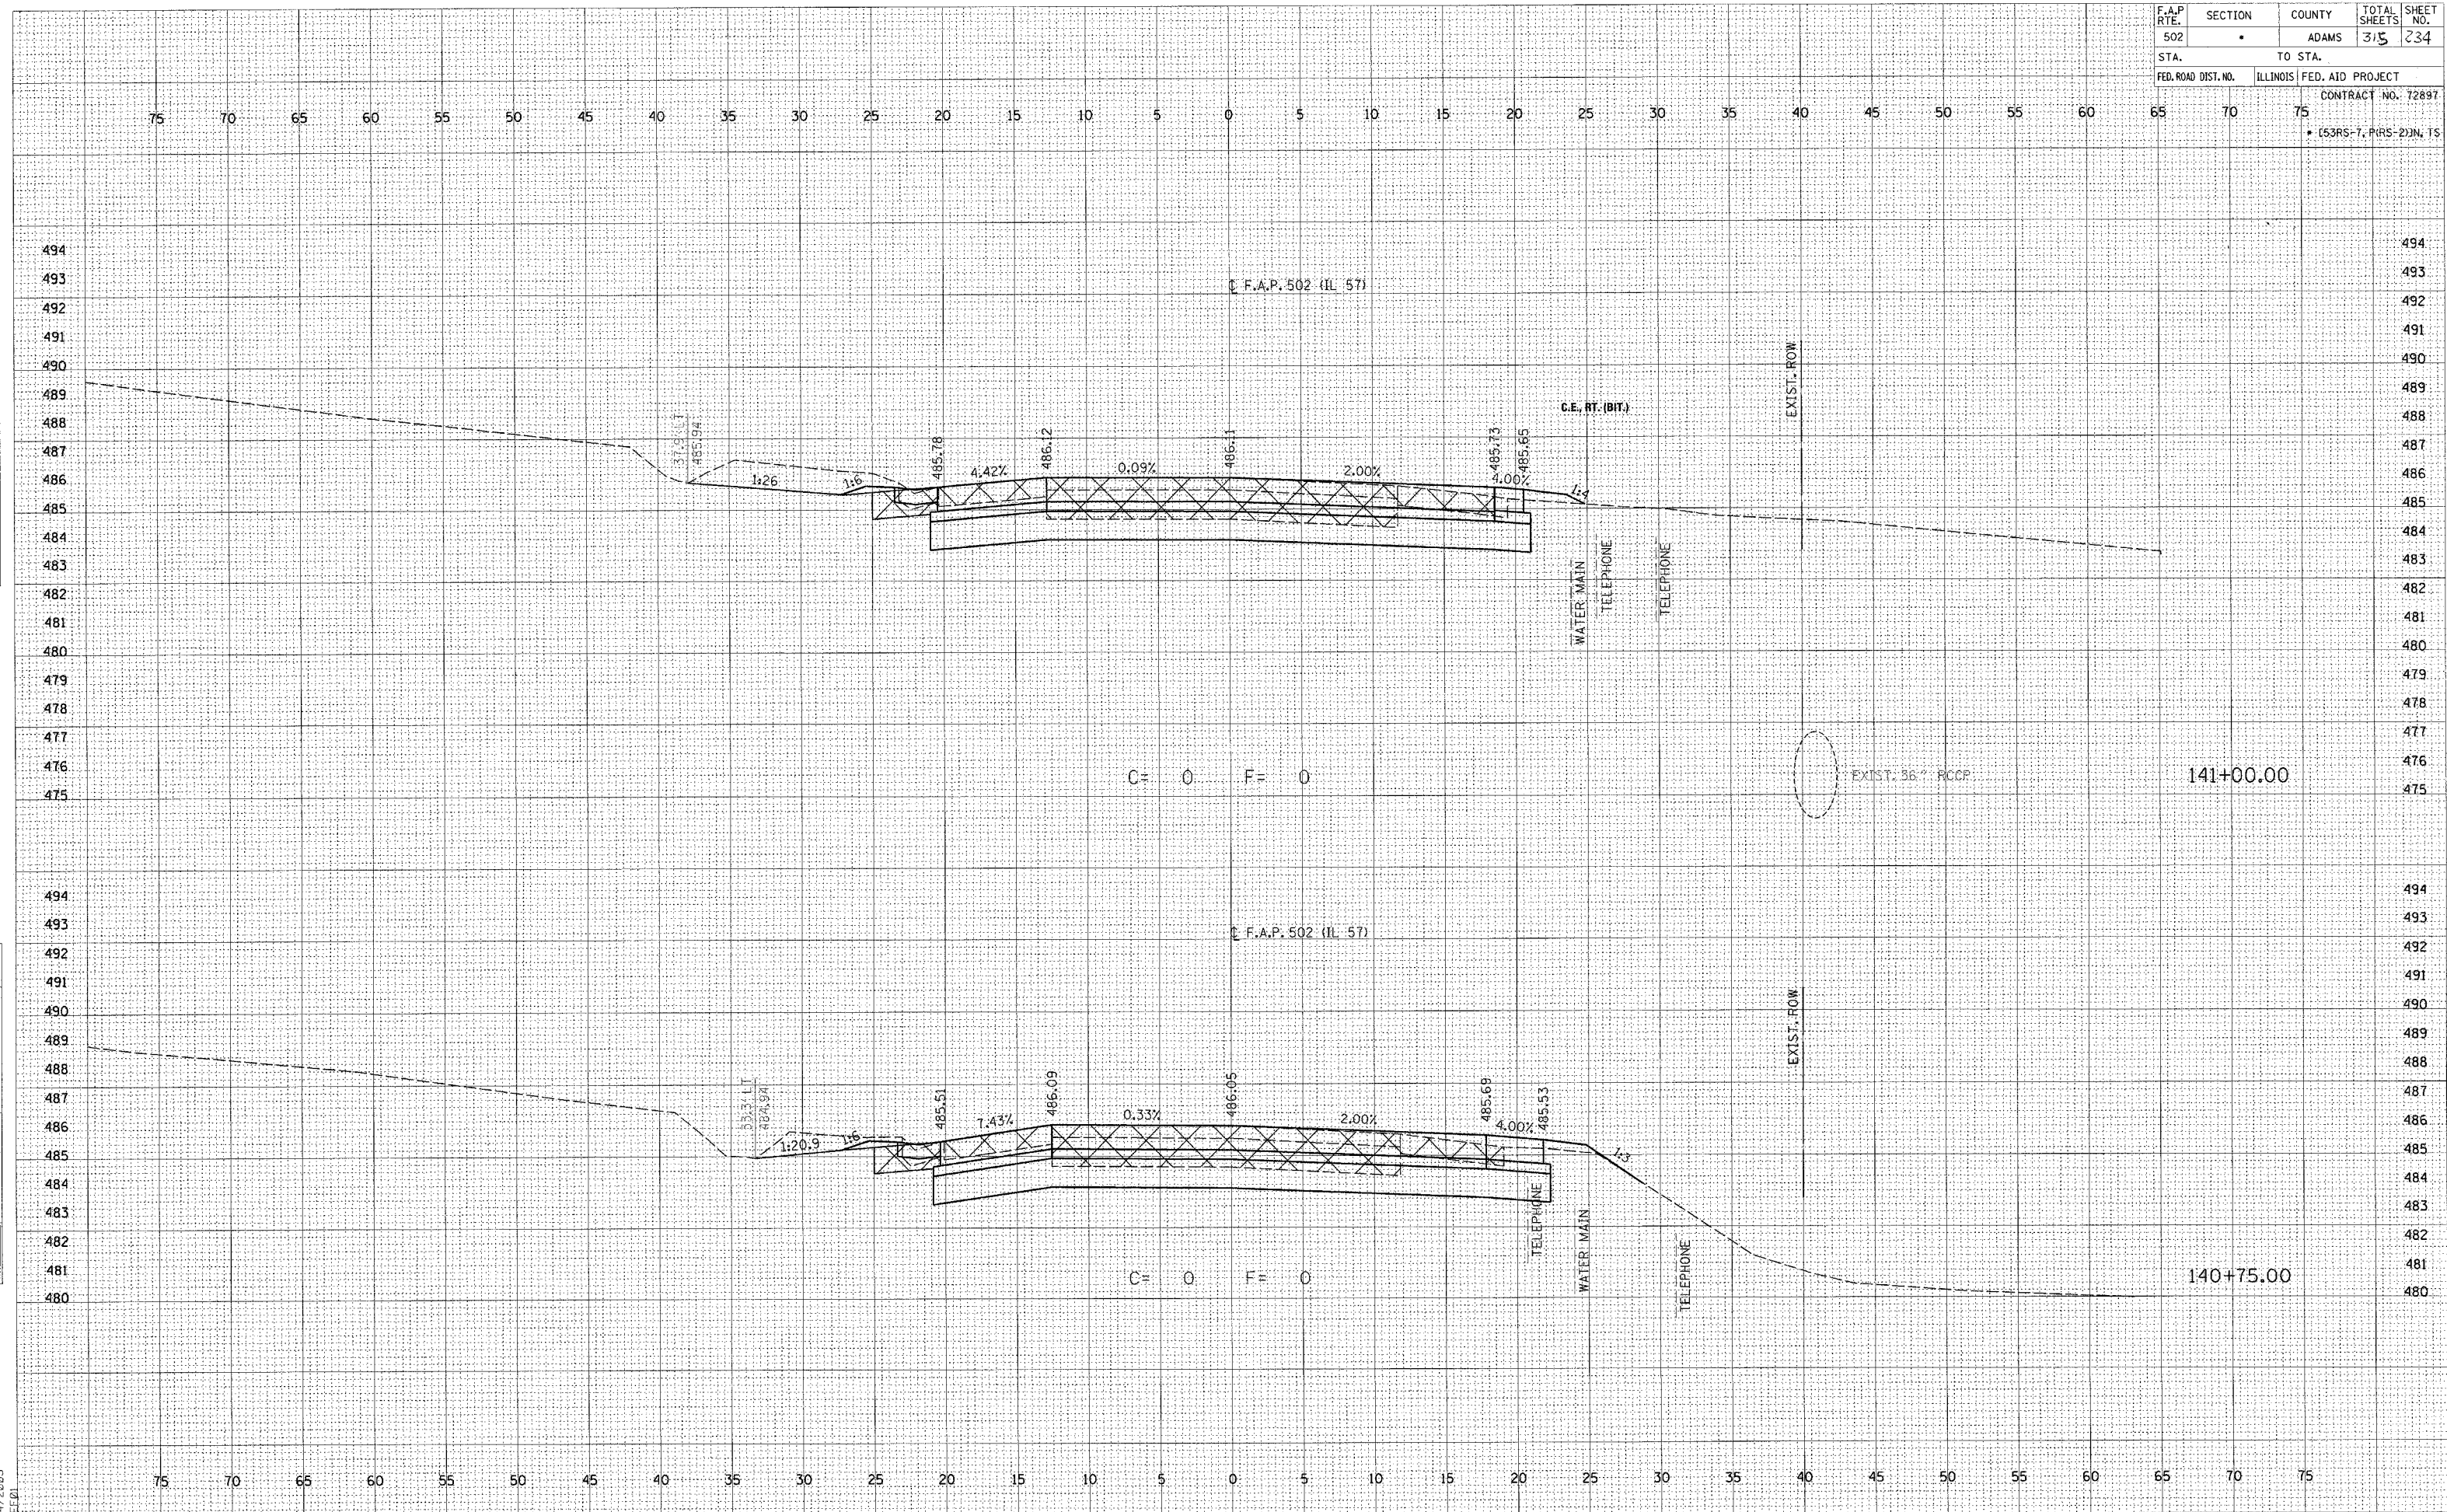

NO.	AREAS CHECKED	AREAS	TEMP. AREAS	PLOTTED	SURVEYED	FINAL SURVEY

NO.	AREAS CHECKED	AREAS	TEMP. AREAS	PLOTTED	SURVEYED	ORIGINAL SURVEY

c:\projects\0653004\157\bshts.dgn
2/4/2005
BEE01

F.A.P. RTE. 502	SECTION •	COUNTY ADAMS	TOTAL SHEETS 315	SHEET NO. 235
STA.		TO STA.		
FED. ROAD DIST. NO.		ILLINOIS	FED. AID PROJECT	CONTRACT NO. 72897
• (53RS-7, P(RS-2))N, TS				




FINAL	SURVEYED	PLOTTED	TEMPLATE	AREAS	CHECKED
SURVEY	NOTE BOOK	NO.			

DATE					
ET					
ORIGINAL	SURVEYED	PLOTTED	TEMPLATE	AREAS	CHECKED
SURVEY	NOTE BOOK	NO.			

c:\projects\0653004\117\bxshs.dgn
2/4/2005
*PLOT 01

F.A.P. RTE.	SECTION	COUNTY	TOTAL SHEETS	SHEET NO.
502	*	ADAMS	315	236
STA.		TO STA.		
FED. ROAD DIST. NO.	ILLINOIS	FED. AID PROJECT		
65	70	75	CONTRACT NO. 72897	
* (53RS-7, P(RS-2)IN, TS				

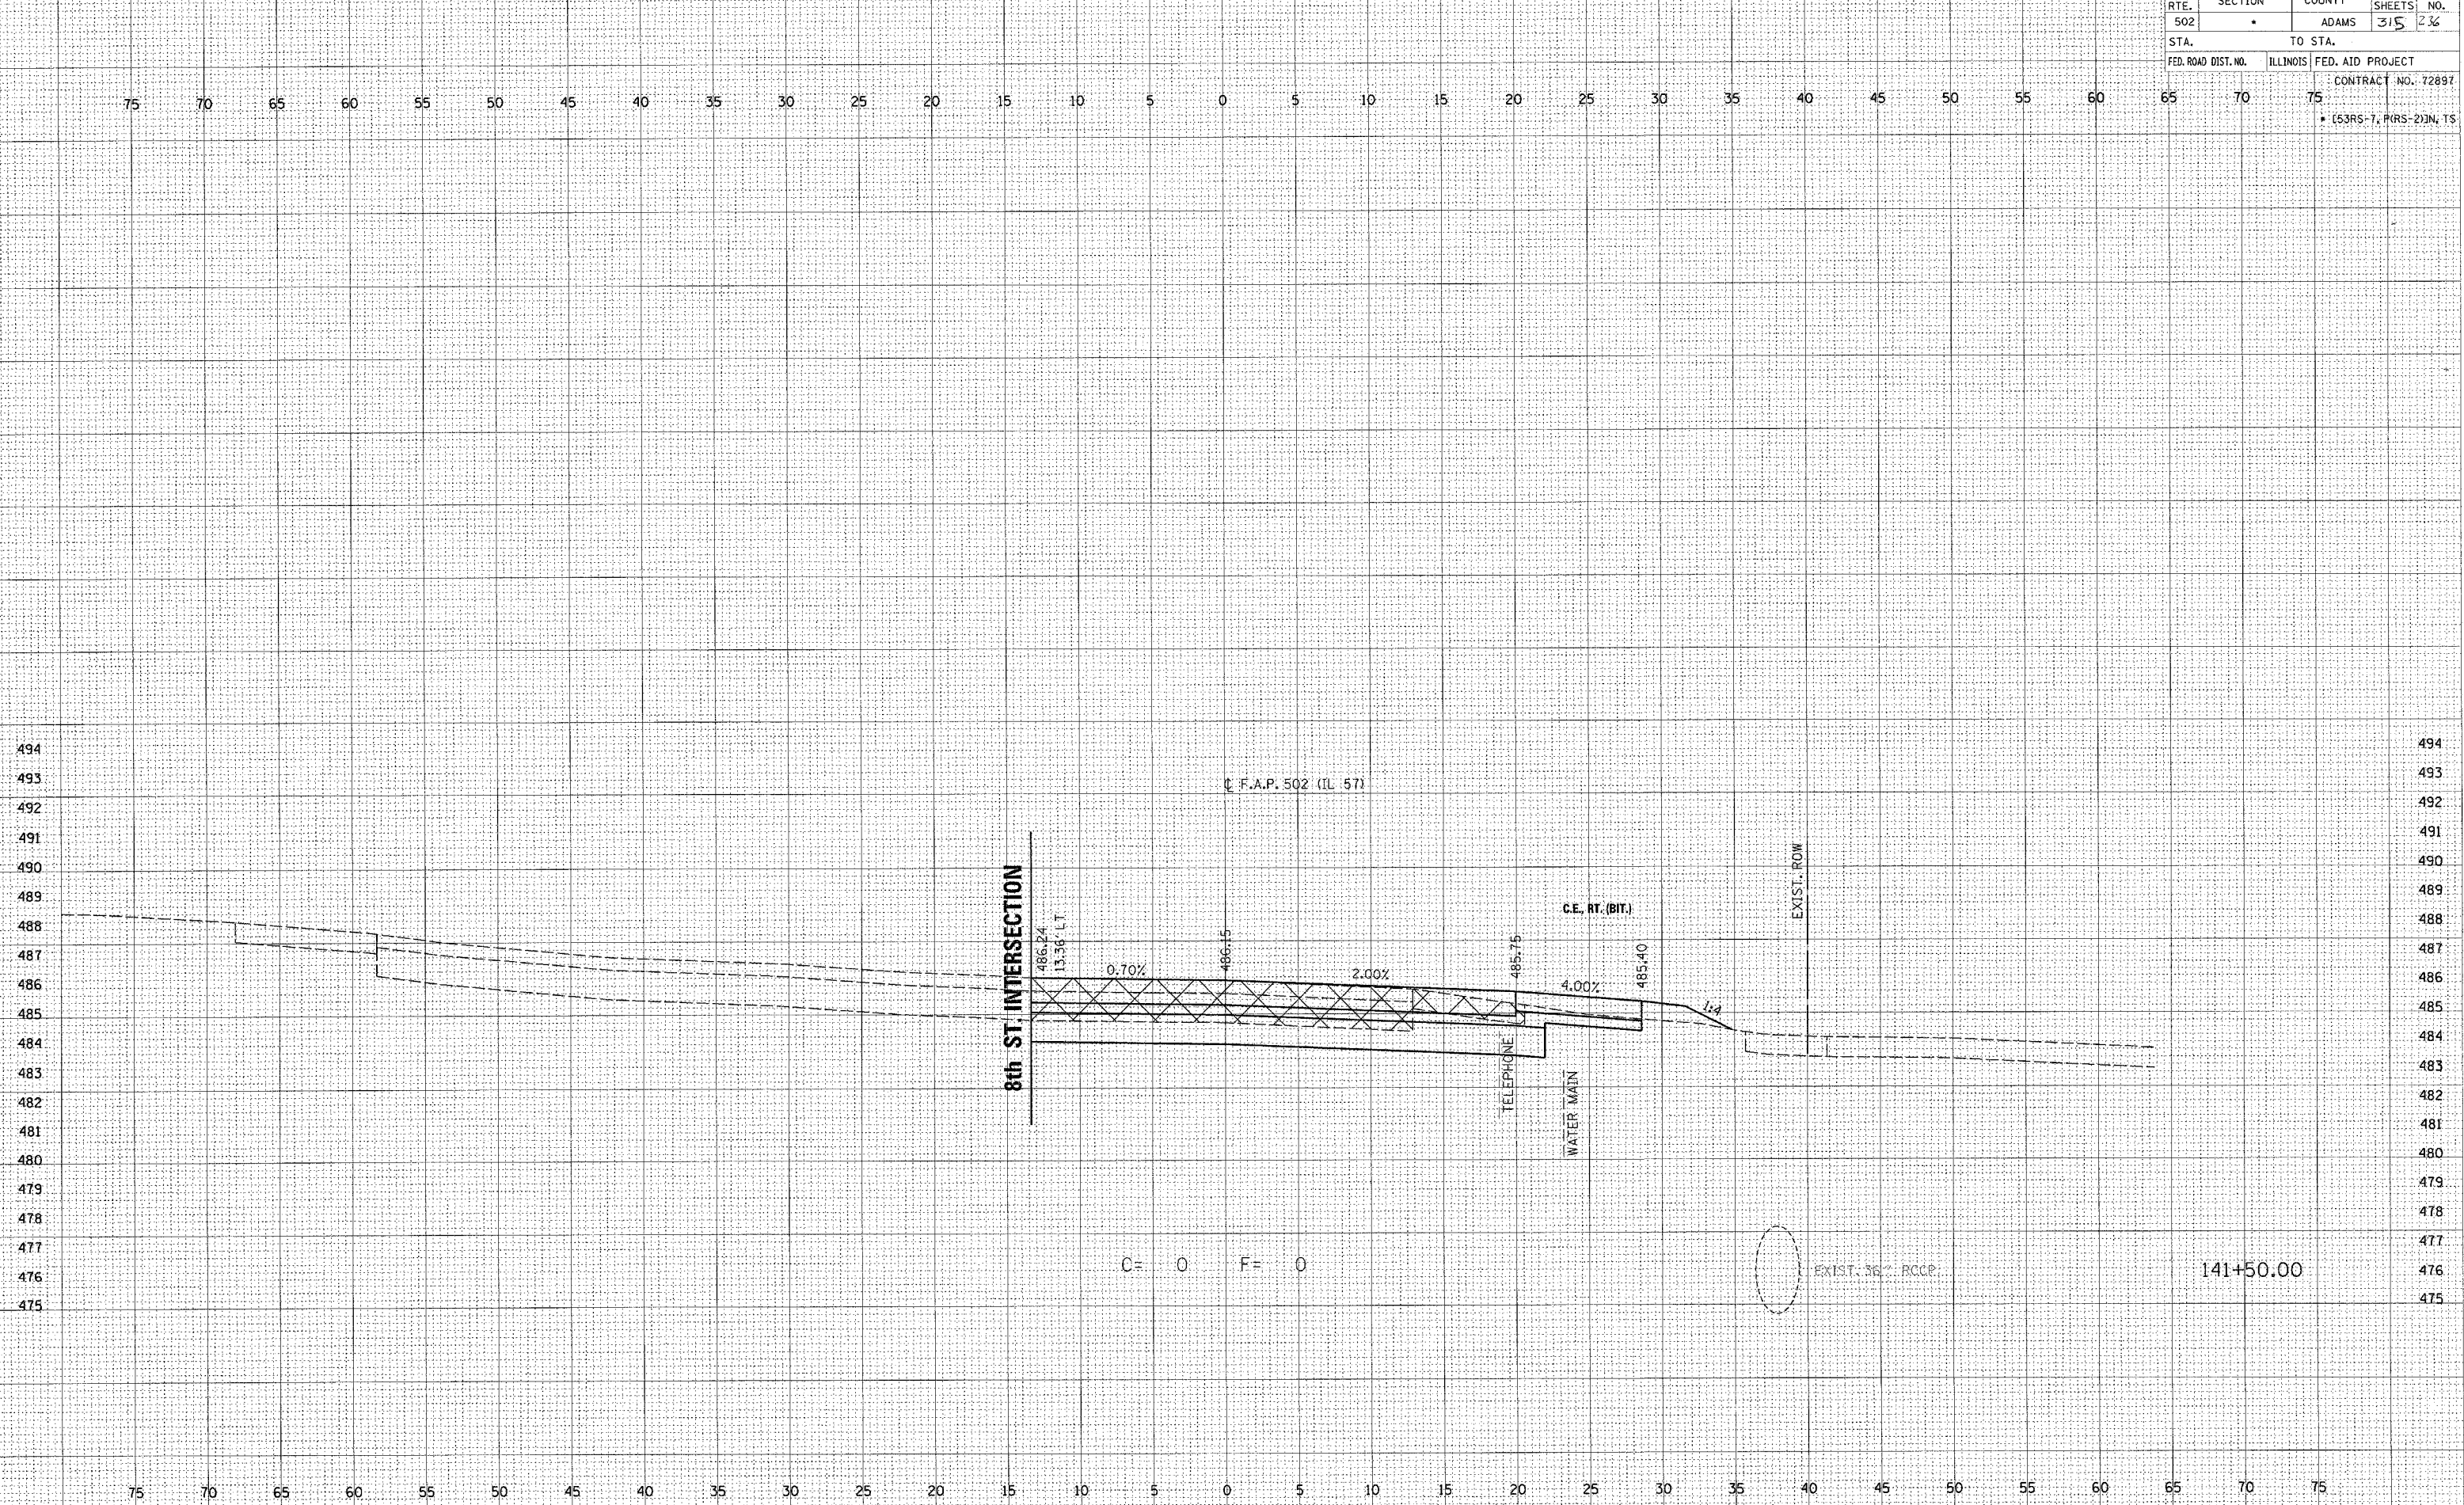


FINAL	SURVEY	PLOTTED	TEMPLATE	AREAS	CHECKED
NO.					

ORIGINAL	SURVEY	PLOTTED	TEMPLATE	AREAS	CHECKED
NO.					

c:\projects\0653004\1157\bxshs.dgn
2/4/2005
*DEC 01

F.A.P. RTE.	SECTION	COUNTY	TOTAL SHEETS	SHEET NO.
502	•	ADAMS	315	238
STA.		TO STA.		
FED. ROAD DIST. NO.		ILLINOIS	FED. AID PROJECT	CONTRACT NO. 72897
				• (53RS-7, PARS-2)N, TS

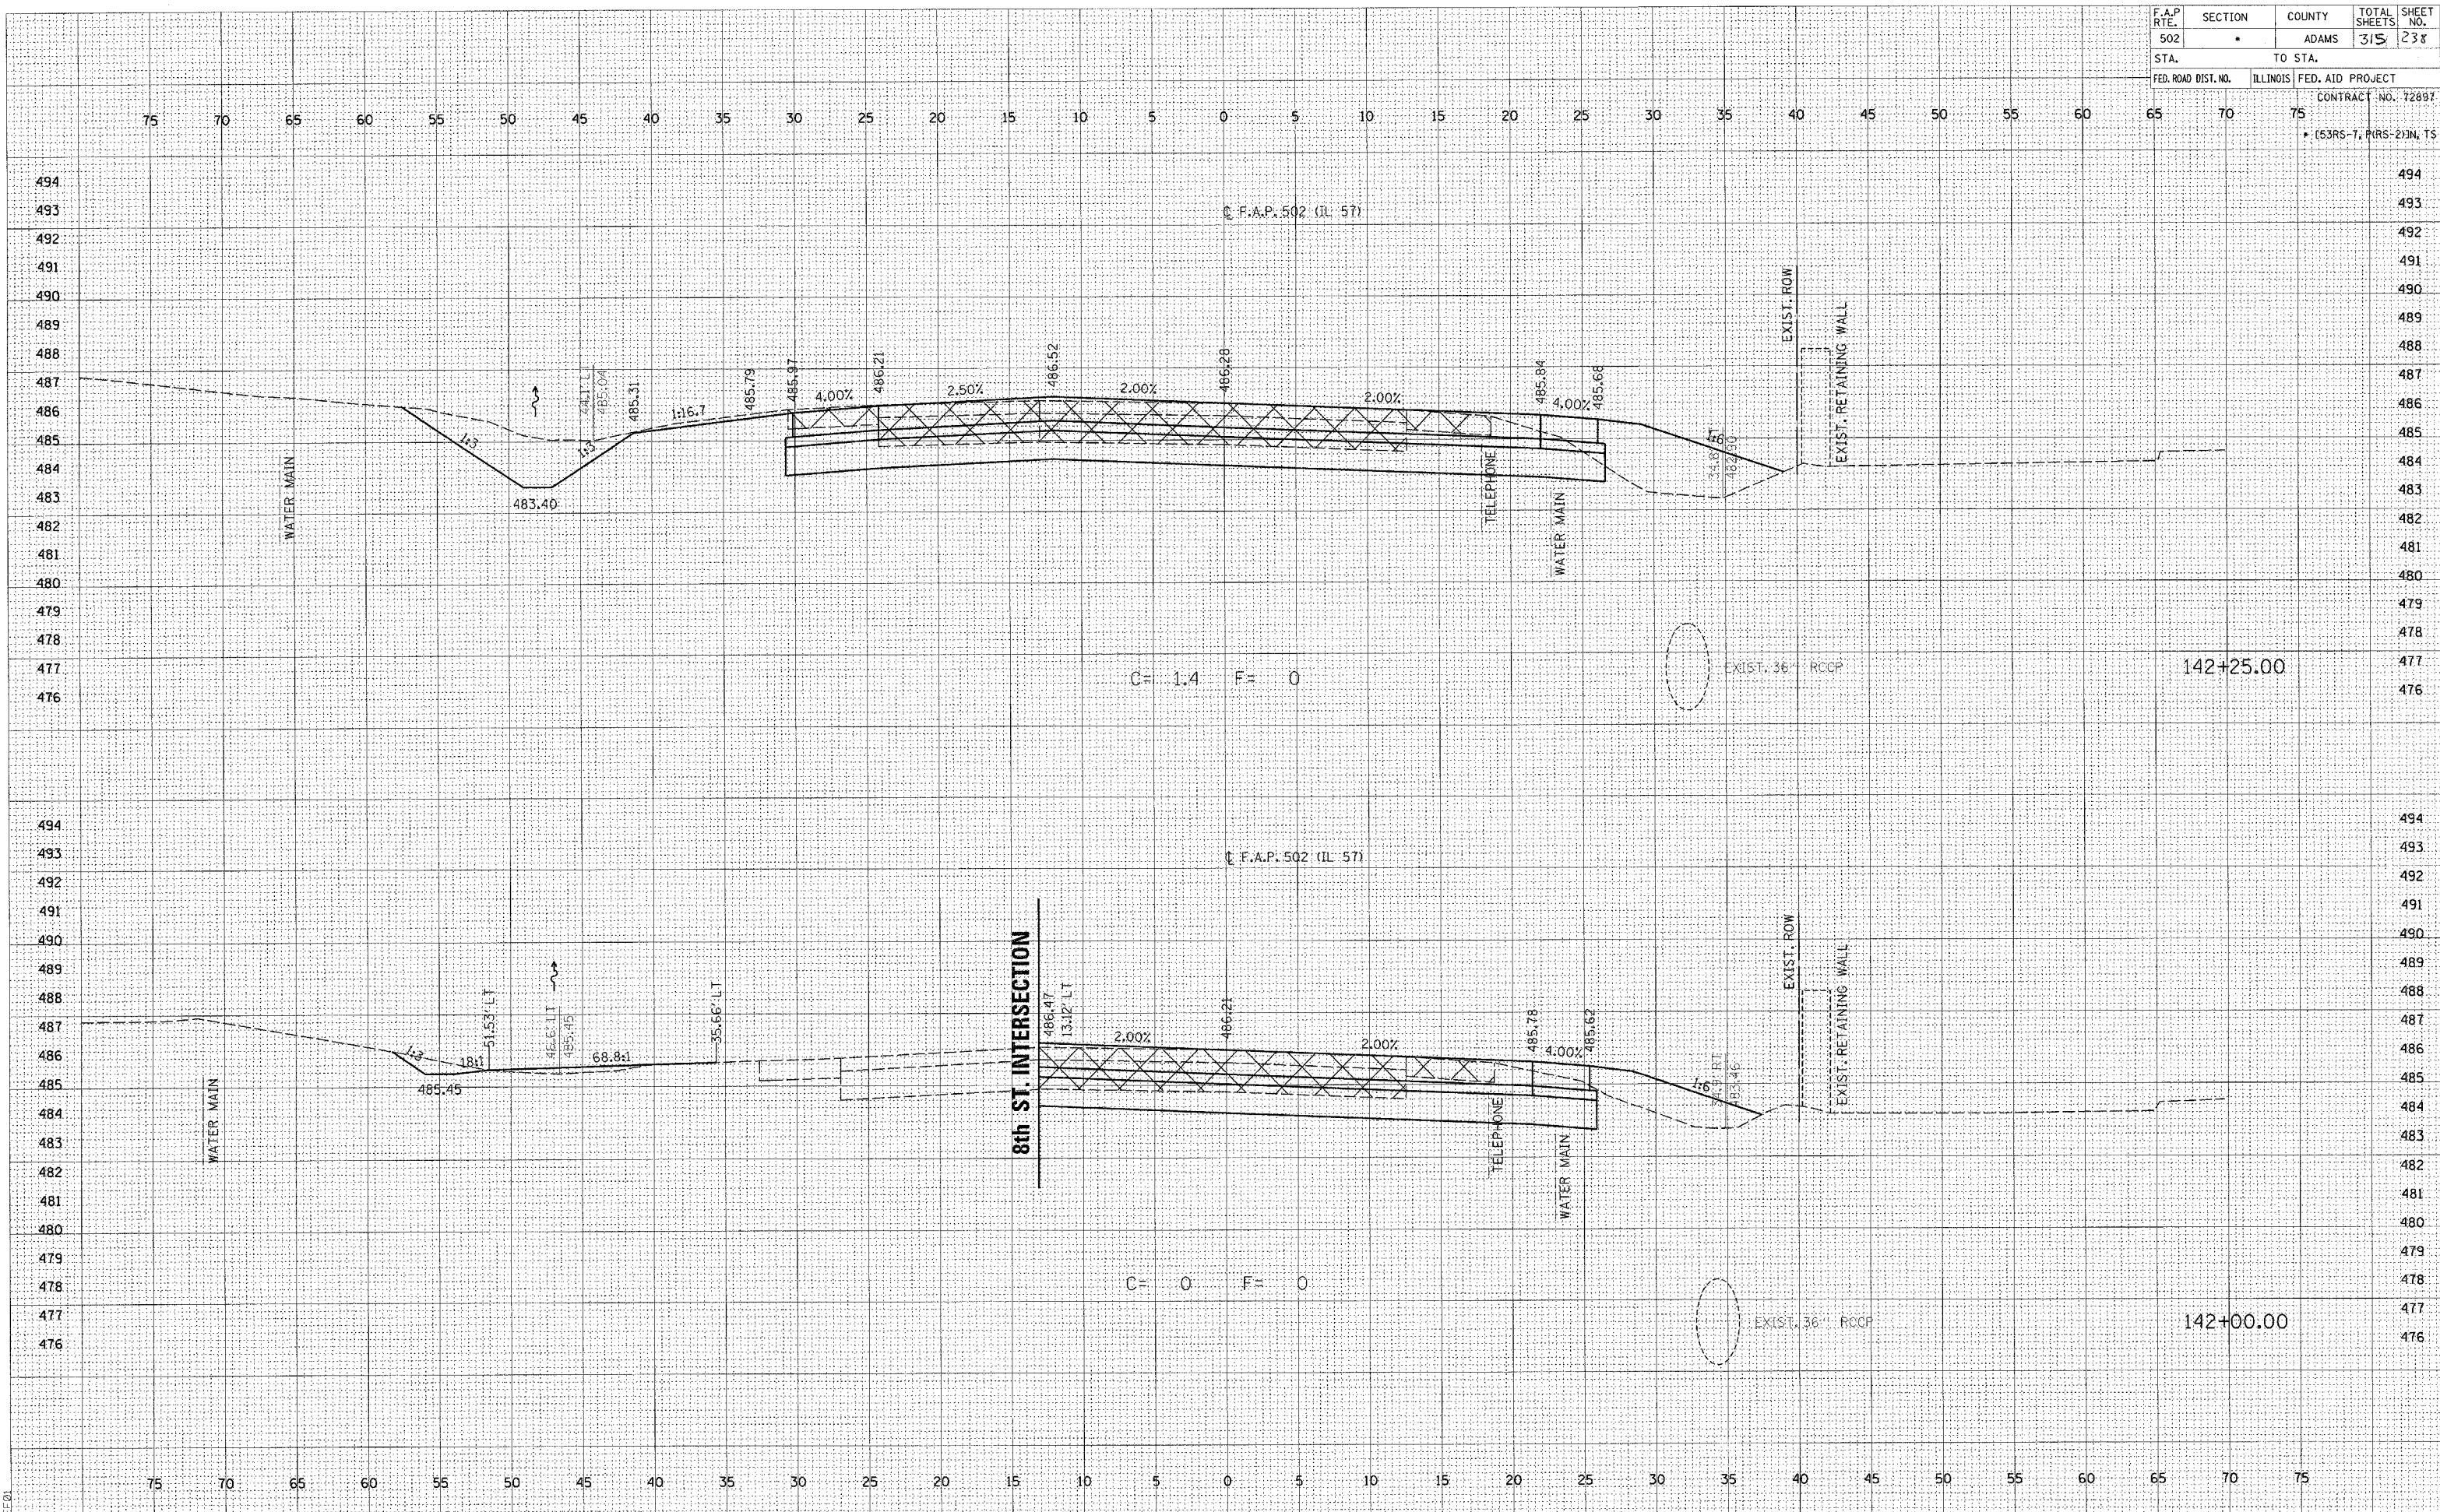


DATE	BY
FINAL SURVEY	
NOTE BOOK	
AREAS CHECKED	

DATE	BY
ORIGINAL SURVEY	
NOTE BOOK	
AREAS CHECKED	

\\projects\653004\157bxshts.dgn
2/4/2005
REF:01


F.A.P. RTE.	SECTION	COUNTY	TOTAL SHEETS	SHEET NO.
502	•	ADAMS	315	239
STA.		TO STA.		
FED. ROAD DIST. NO.		ILLINOIS	FED. AID PROJECT	
			CONTRACT NO. 72897	
65	70	75	• (53RS-7, PARS-2)N, TS	

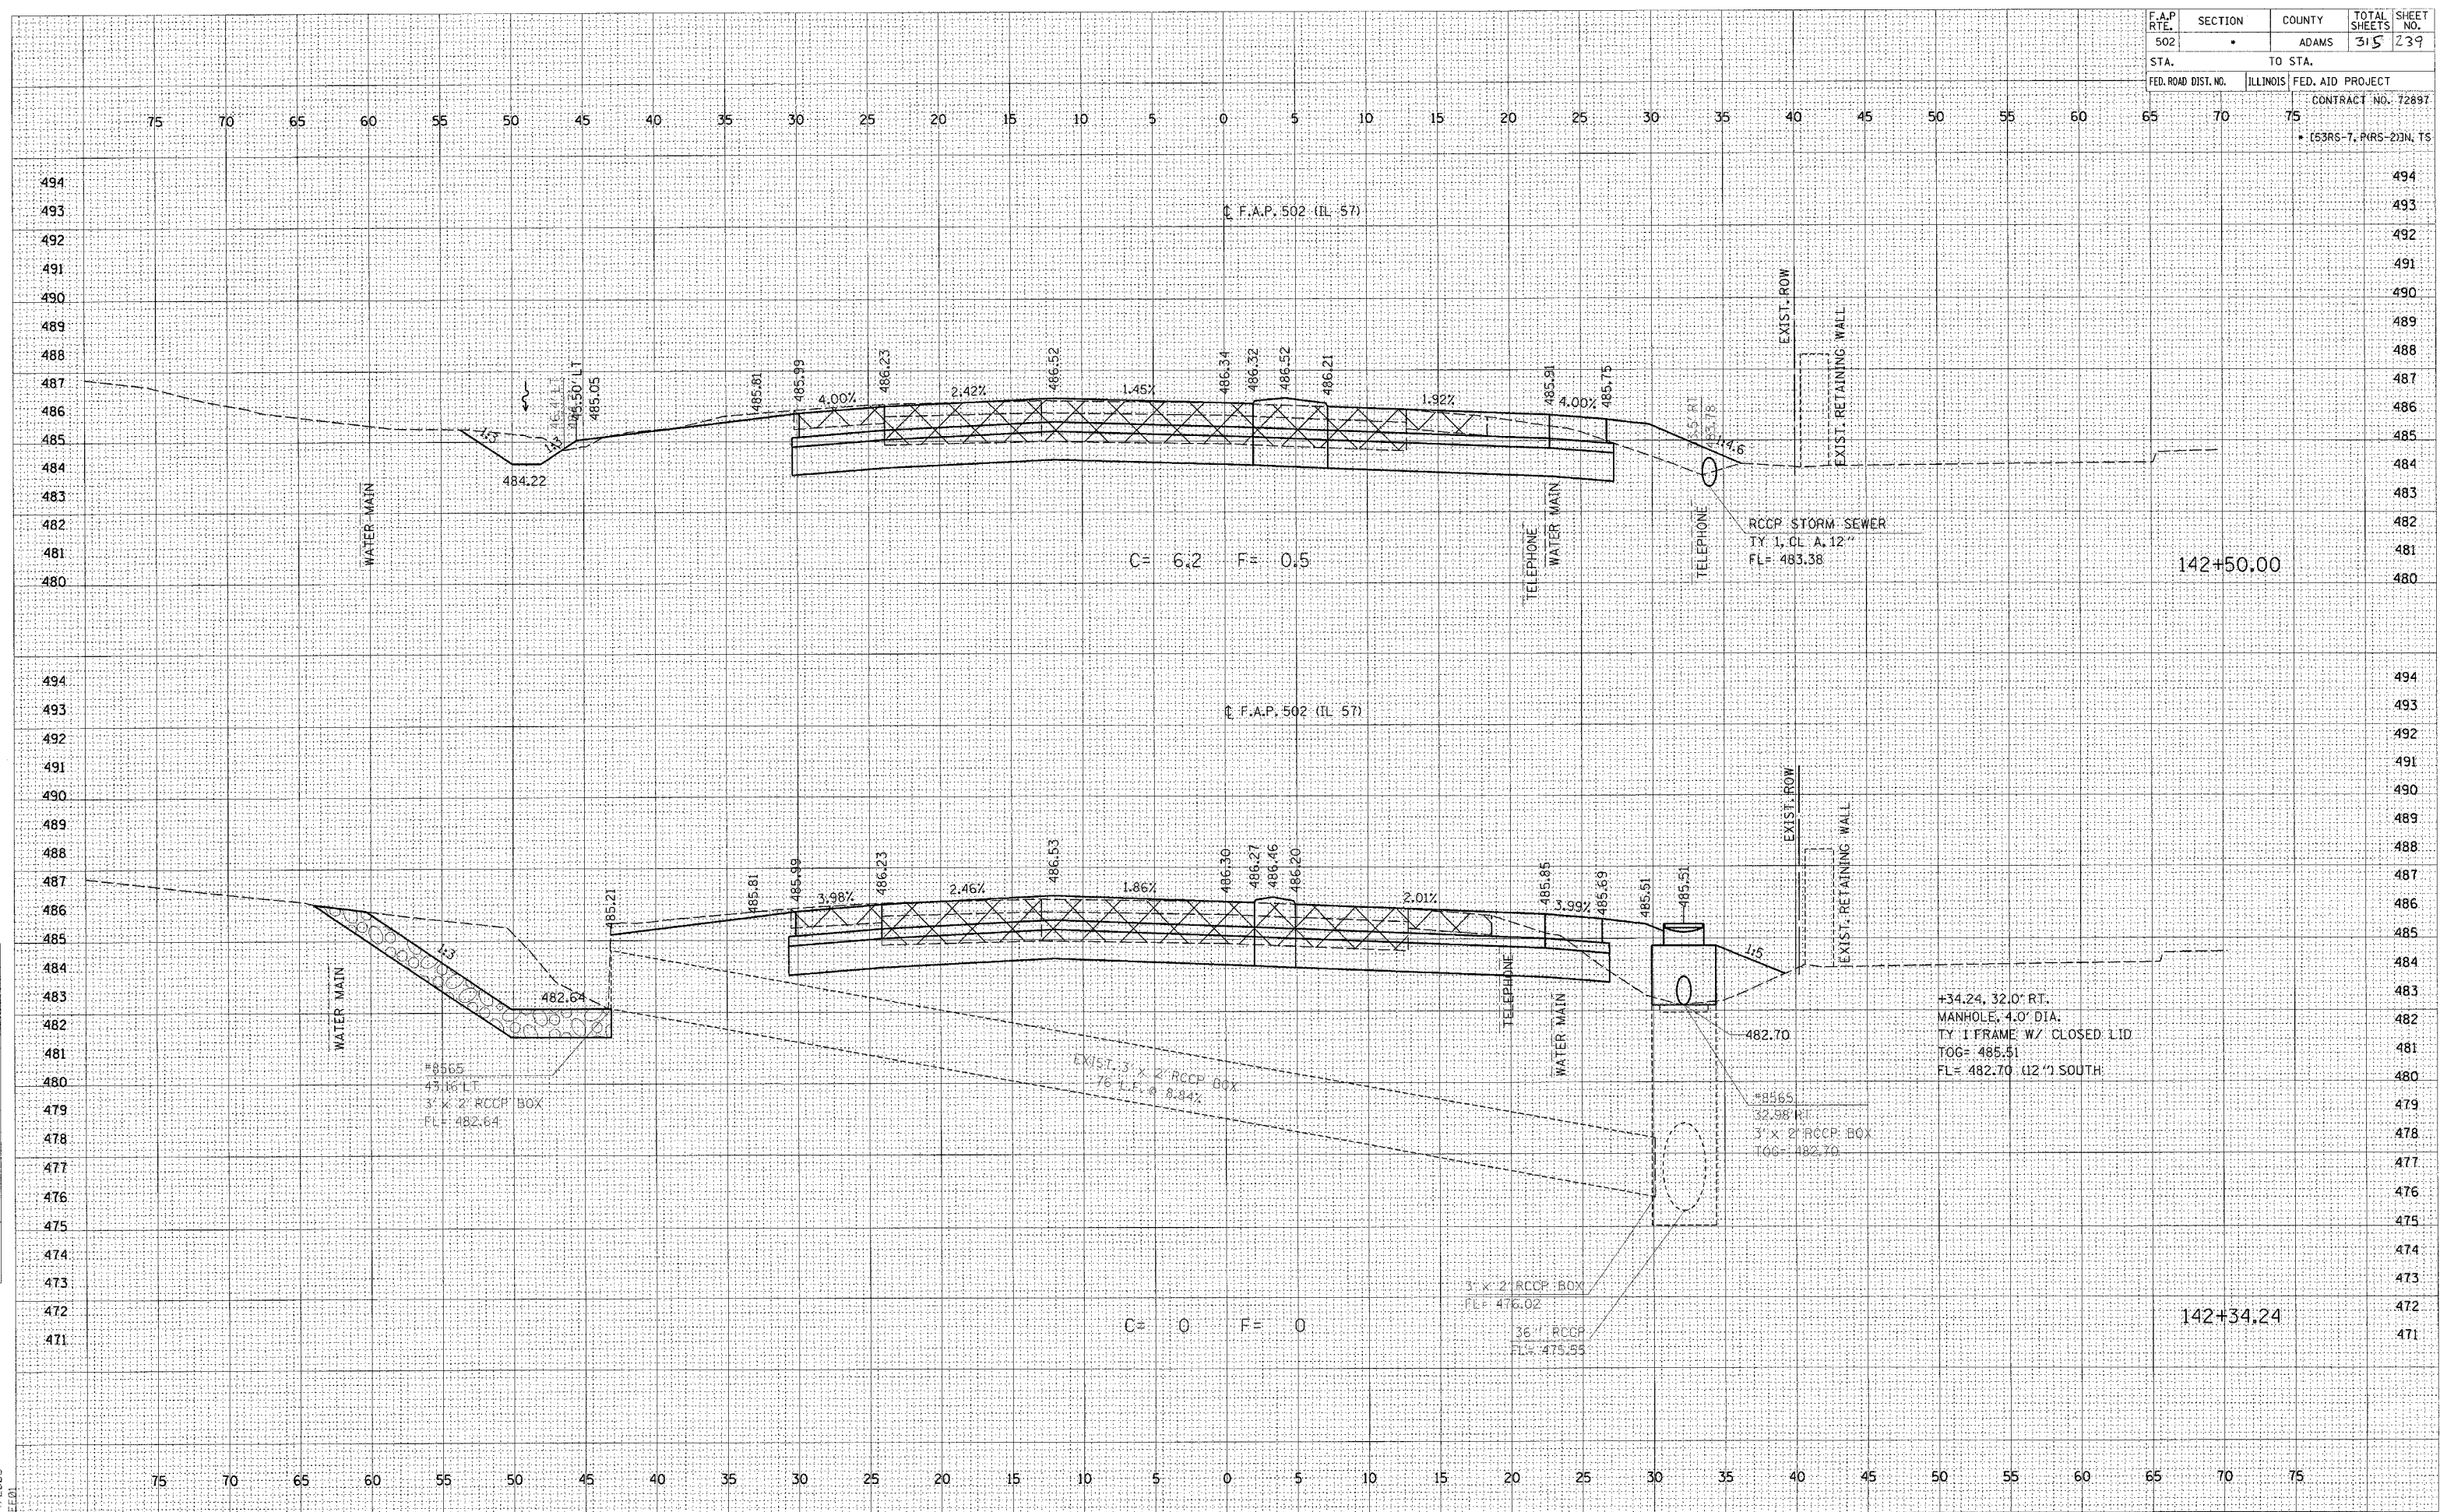

FINAL SURVEY	SURVEYED _____	BY _____	DATE _____
NOTE BOOK	PLOTTED _____		
	TEMPLATE _____		
	AREAS _____		
	CHECKED _____		
NO.			

ORIGINAL SURVEY	SURVEYED _____ PLOTTED _____	BY _____	DATE _____
NOTE BOOK	TEMPLATE _____ AREAS _____ AREAS CHECKED _____		


c:\projects\d653004\1157bxshs.dg

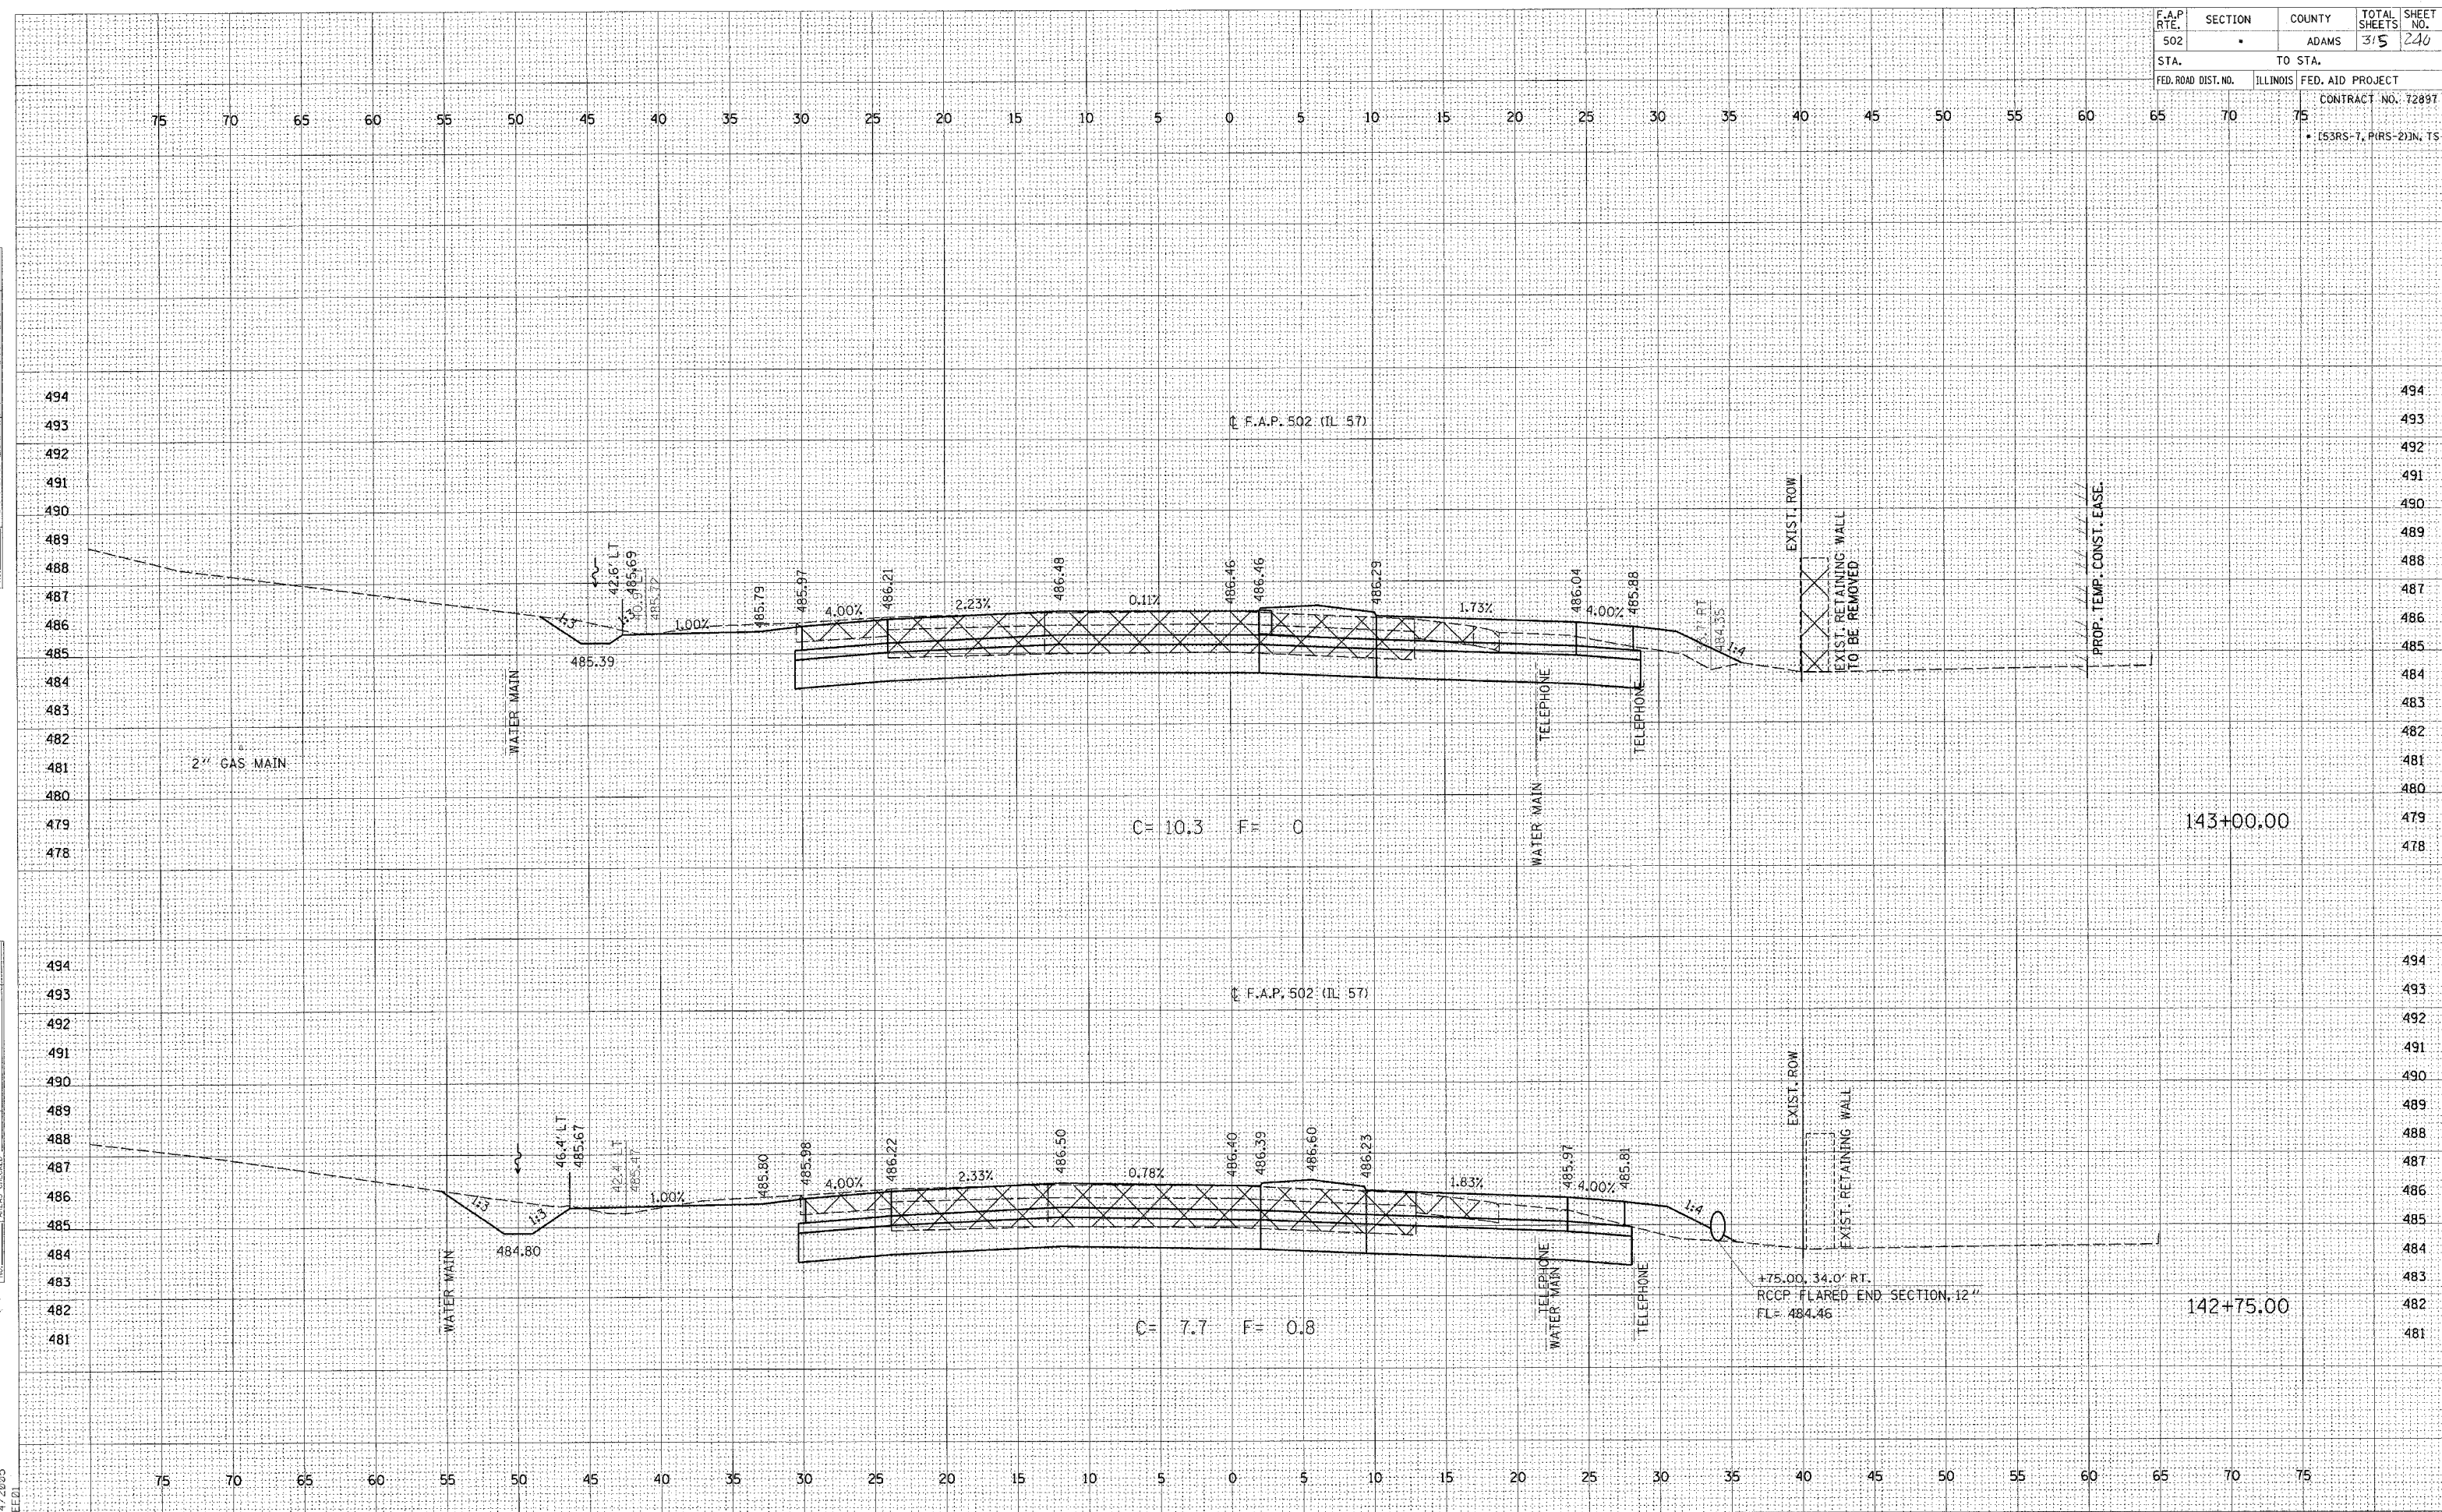

NO.	AREAS CHECKED	AREAS	TEMPLATE	PLOTTED	SURVEYED
-----	---------------	-------	----------	---------	----------


ORIGINAL	SURVEYED _____	DIST _____	DATE _____
SURVEY	PLOTTED _____		
NOTE BOOK	TEMPLATE _____		
	AREAS _____		
	AREAS CHECKED _____		

c:\projects\d653004\157bxshs.dgn

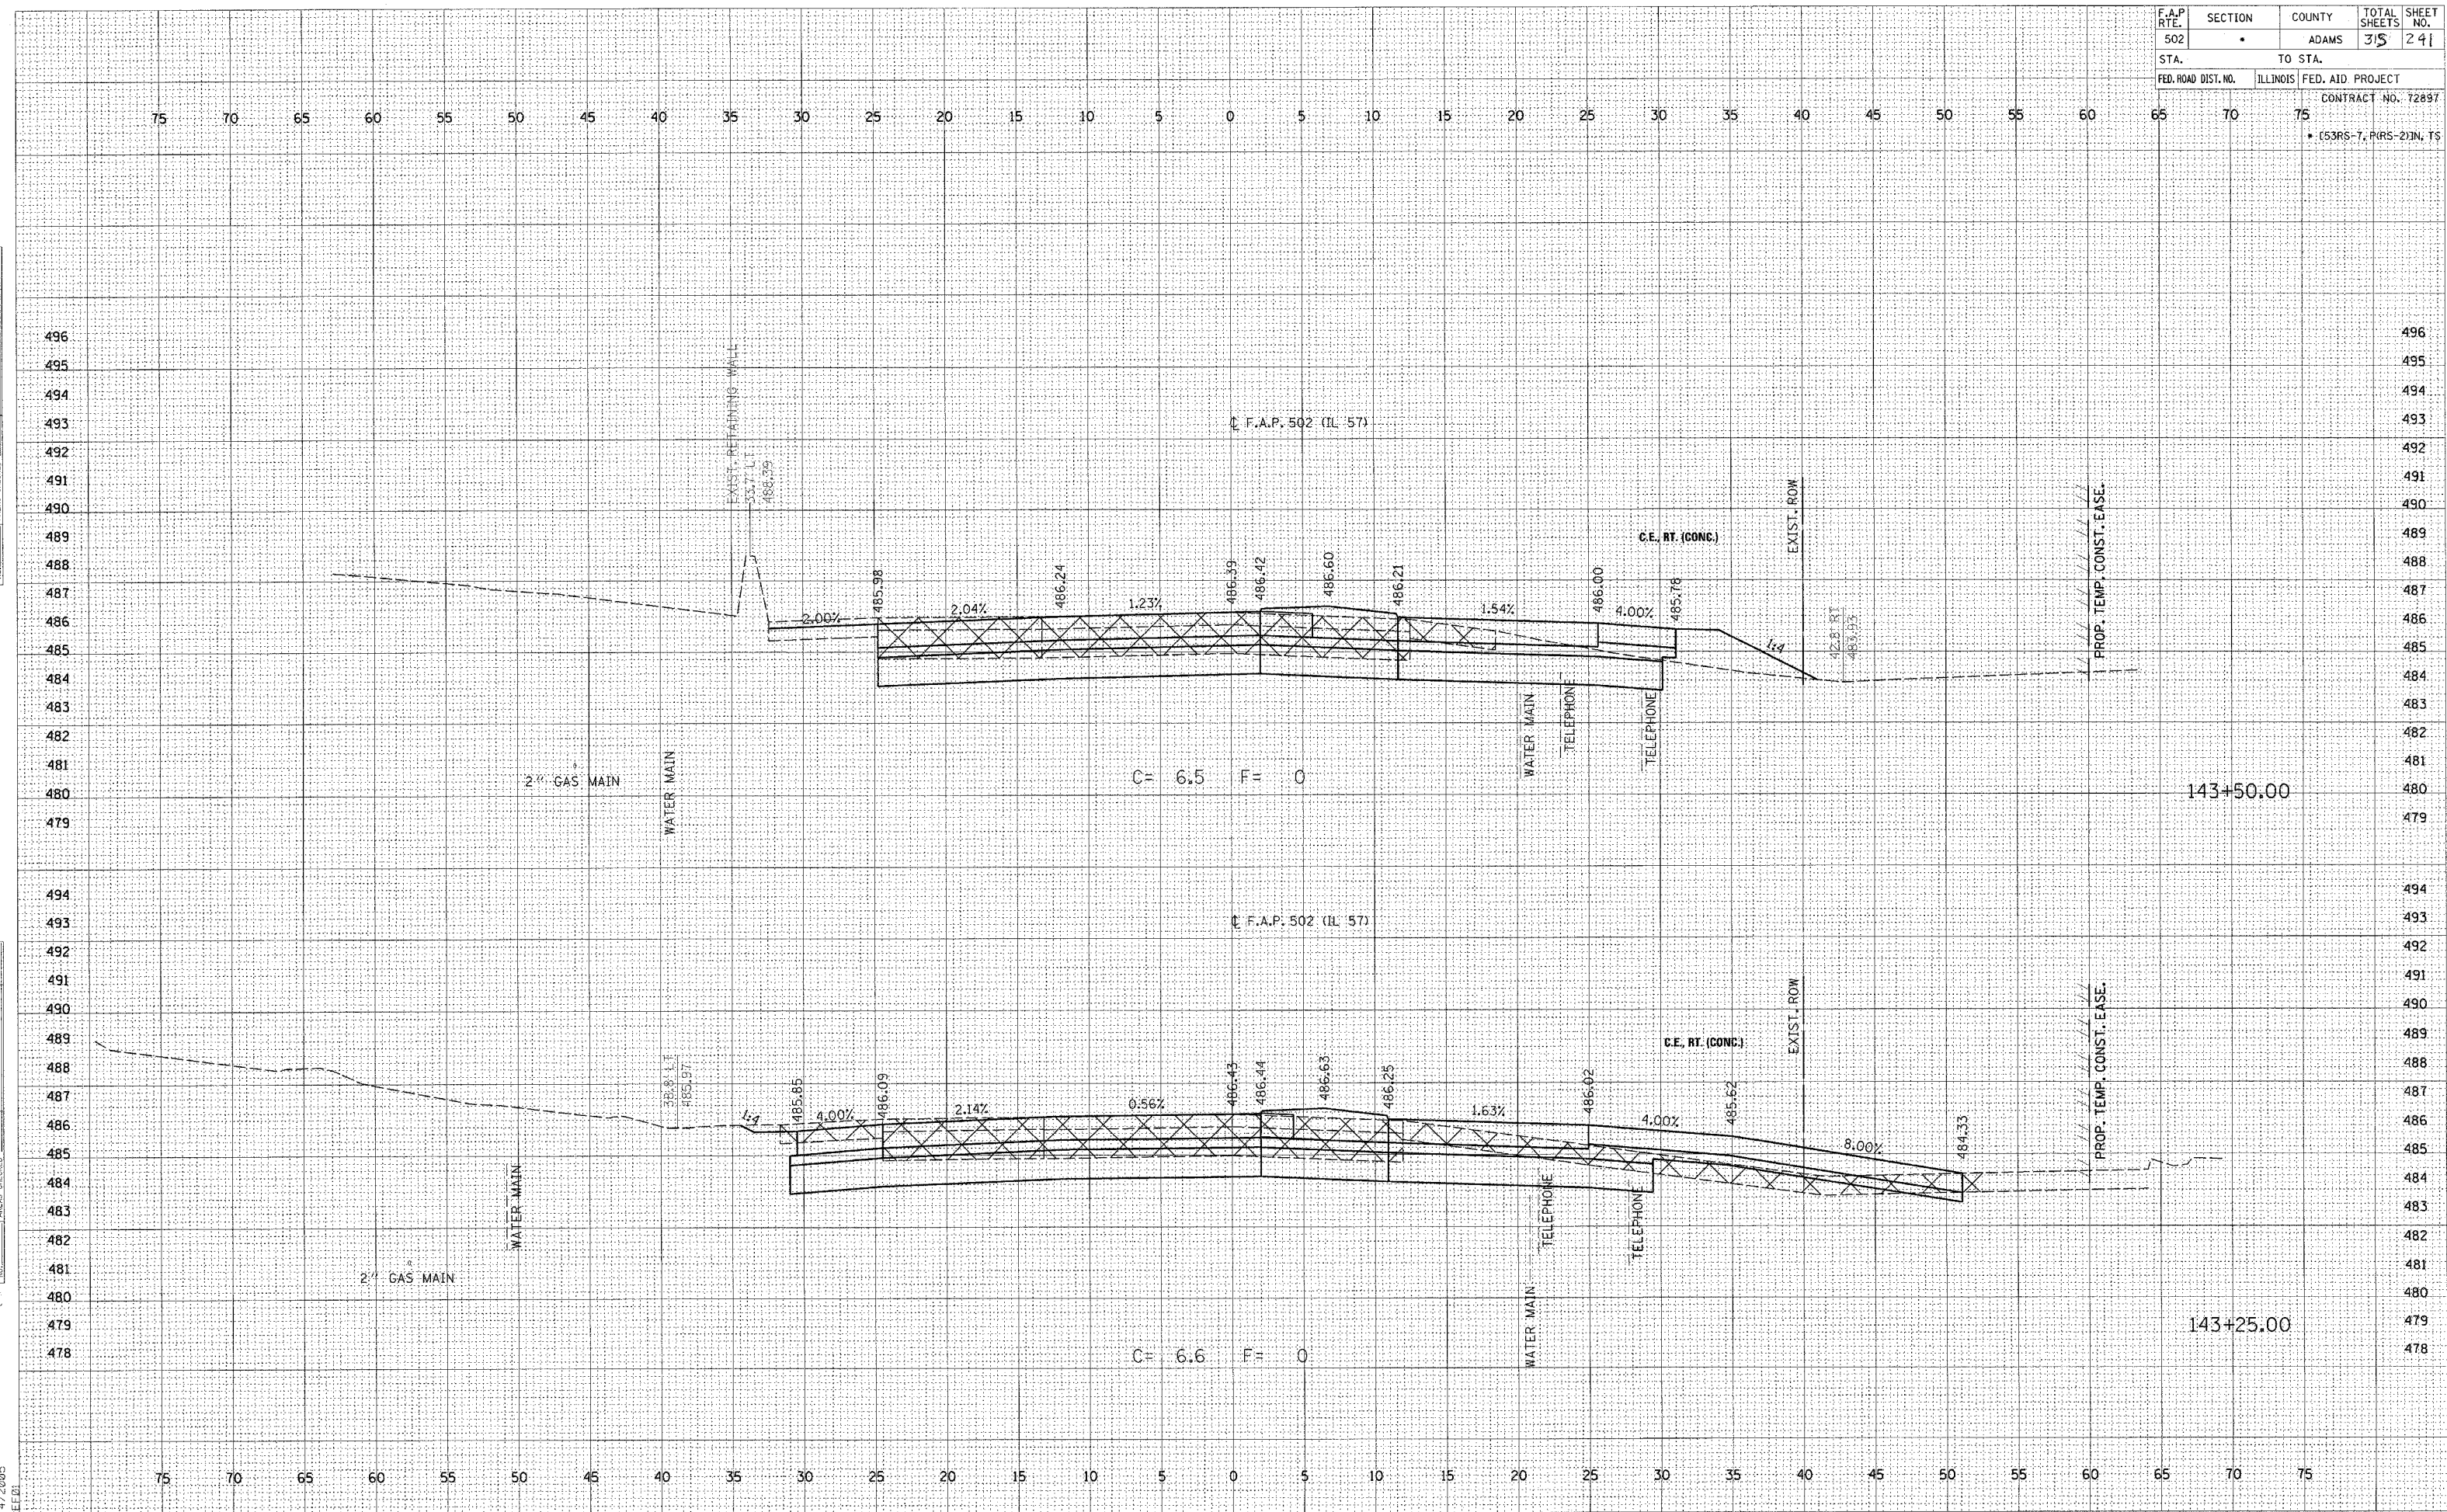

FINAL SURVEY	SURVEYED	BY	DATE
NOTE BOOK	PLOTTED		
	TEMPLATE		
	AREAS		
	AREAS CHECKED		
NO.			


ORIGINAL SURVEY	SURVEYED	BY	DATE
NOTE BOOK	PLOTTED		
	TEMPLATE		
	AREAS		
	AREAS CHECKED		
NO.			

 

FINAL SURVEY	SURVEYED	BY	DATE
NOTE BOOK	PLOTTED		
	TEMPLATE		
	AREAS		
NO.	AREAS CHECKED		

ORIGINAL SURVEY	SURVEYED	BY	DATE
NOTE BOOK	PLOTTED		
	TEMPLATE		
	AREAS		
	AREAS CHECKED		
NO.			

c:\projects\d653004\157bxshs.dgl
2/4/2005

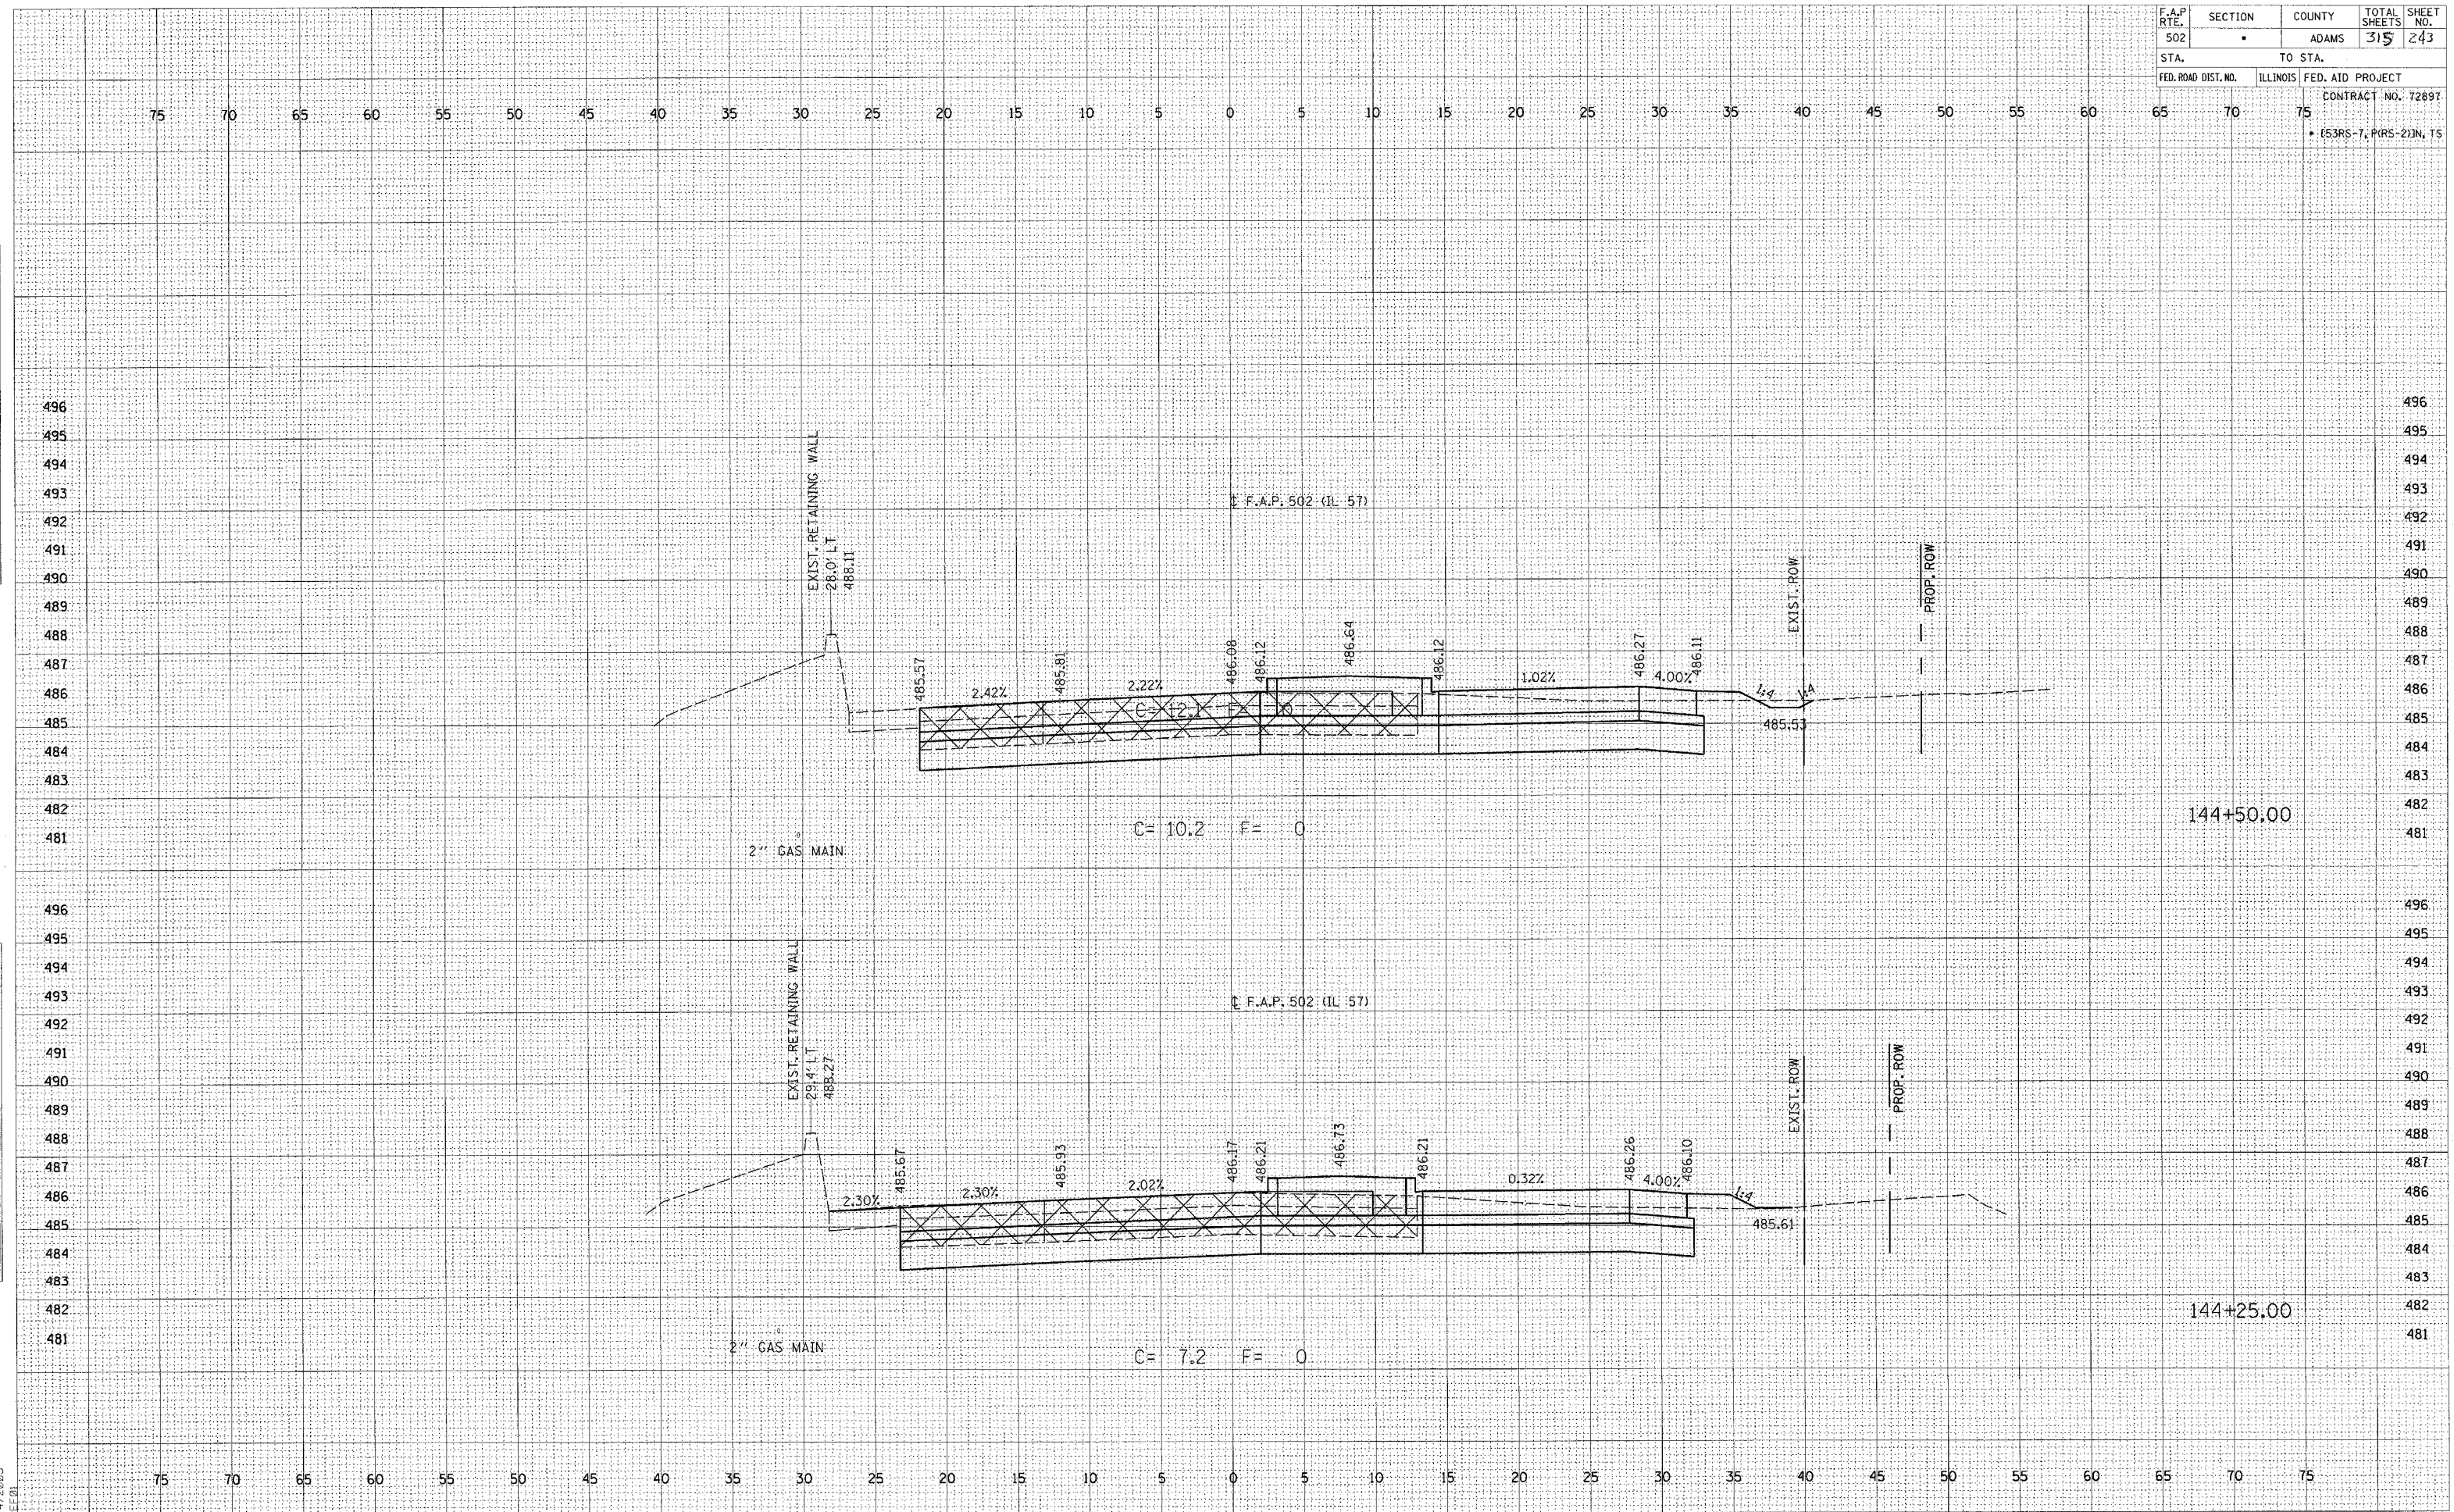


F.A.P. RTE.	SECTION	COUNTY	TOTAL SHEETS	SHEET NO.
502	*	ADAMS	315	244
STA.		TO STA.		
FED. ROAD DIST. NO.	ILLINOIS	FED. AID PROJECT		
		CONTRACT NO. 72897		
		* (S3RS-7, PMS-2)IN, TS		

DATE	
ORIGINAL SURVEY	
SUPPLIED PLOTTED	
NOTE BOOK	
AREAS CHECKED	
NO.	

DATE	
ORIGINAL SURVEY	
SUPPLIED PLOTTED	
NOTE BOOK	
AREAS CHECKED	
NO.	

c:\projects\653004\157bxshs.dgn
2/4/2005
*EED1

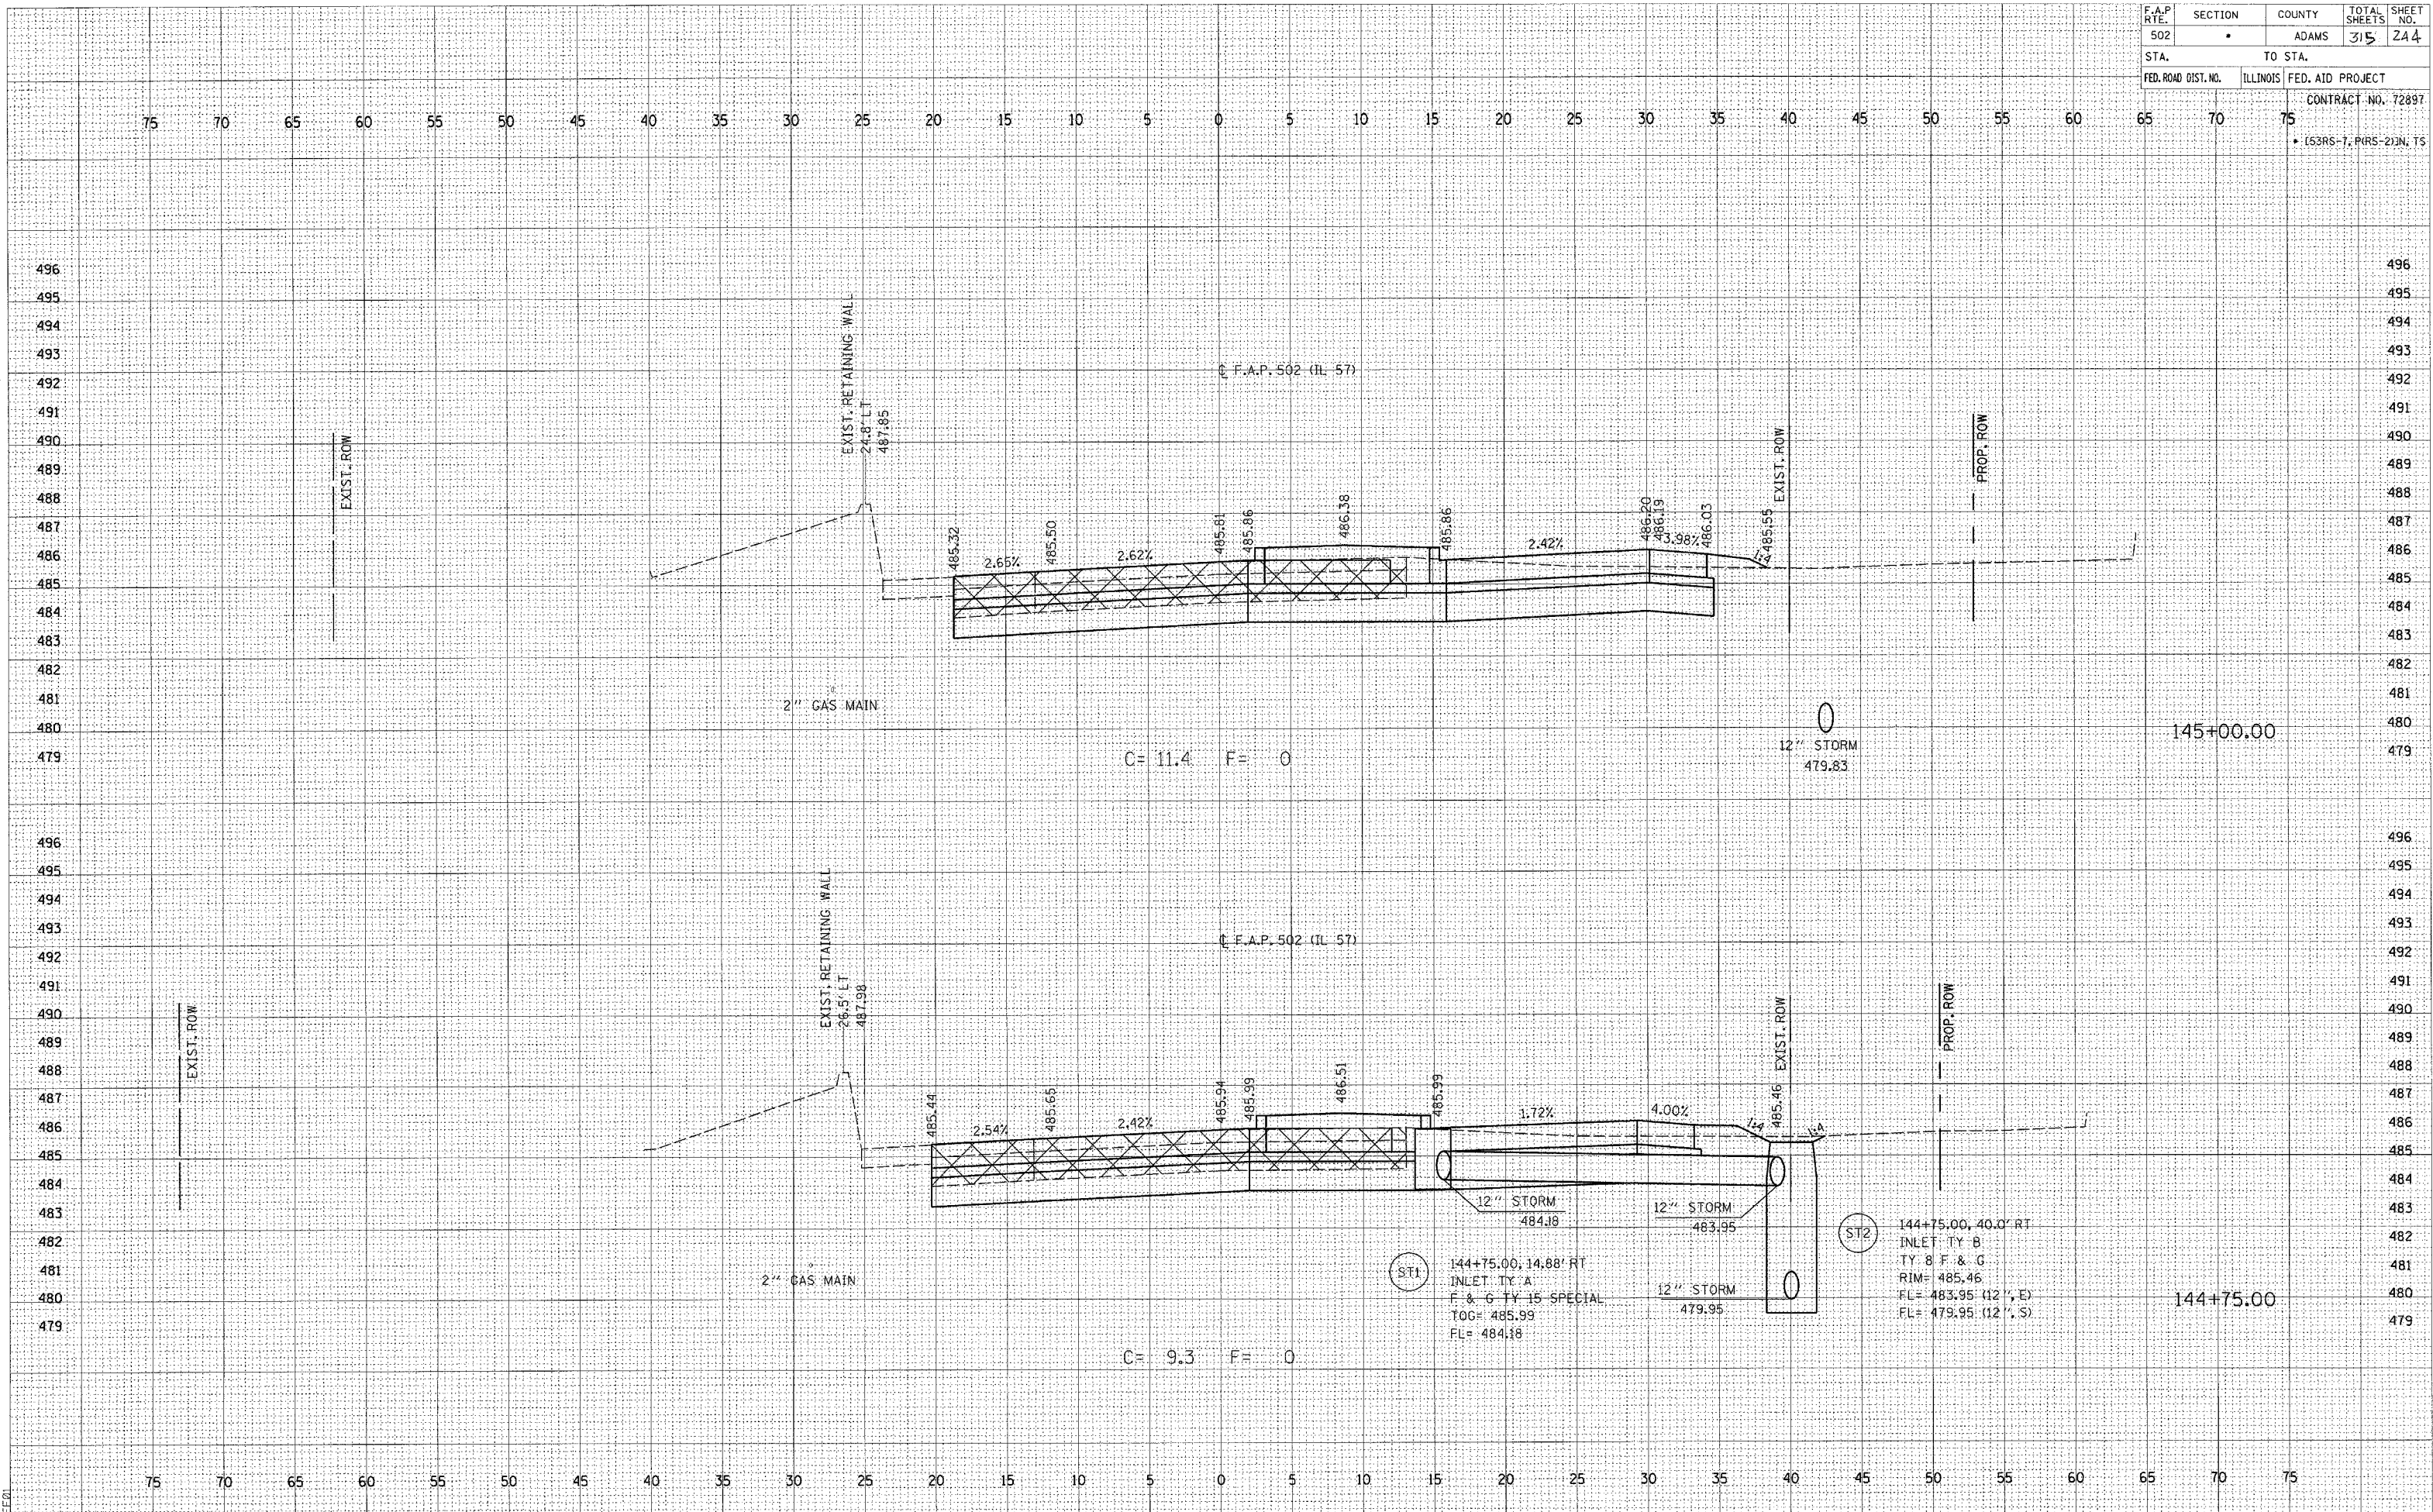


F.A.P. RTE.	SECTION	COUNTY	TOTAL SHEETS	SHEET NO.
502	*	ADAMS	315	245
STA.		TO STA.		
FED. ROAD DIST. NO.		ILLINOIS	FED. AID PROJECT	
65			CONTRACT NO. 72897	
70			* (53RS-7, P(RS-2)DN, TS	
75				

DATE	BY	DATE	BY
NO.	NO.	NO.	NO.
AREAS CHECKED	AREAS CHECKED	AREAS CHECKED	AREAS CHECKED
NOTE BOOK	NOTE BOOK	NOTE BOOK	NOTE BOOK
TEMPLATE	TEMPLATE	TEMPLATE	TEMPLATE
SURVEYED	SURVEYED	SURVEYED	SURVEYED
FINAL	FINAL	FINAL	FINAL


DATE	BY	DATE	BY
NO.	NO.	NO.	NO.
AREAS CHECKED	AREAS CHECKED	AREAS CHECKED	AREAS CHECKED
NOTE BOOK	NOTE BOOK	NOTE BOOK	NOTE BOOK
TEMPLATE	TEMPLATE	TEMPLATE	TEMPLATE
SURVEYED	SURVEYED	SURVEYED	SURVEYED
ORIGINAL	ORIGINAL	ORIGINAL	ORIGINAL

c:\projects\d653004\157bxshs.dgn
2/4/2005
*BEE01

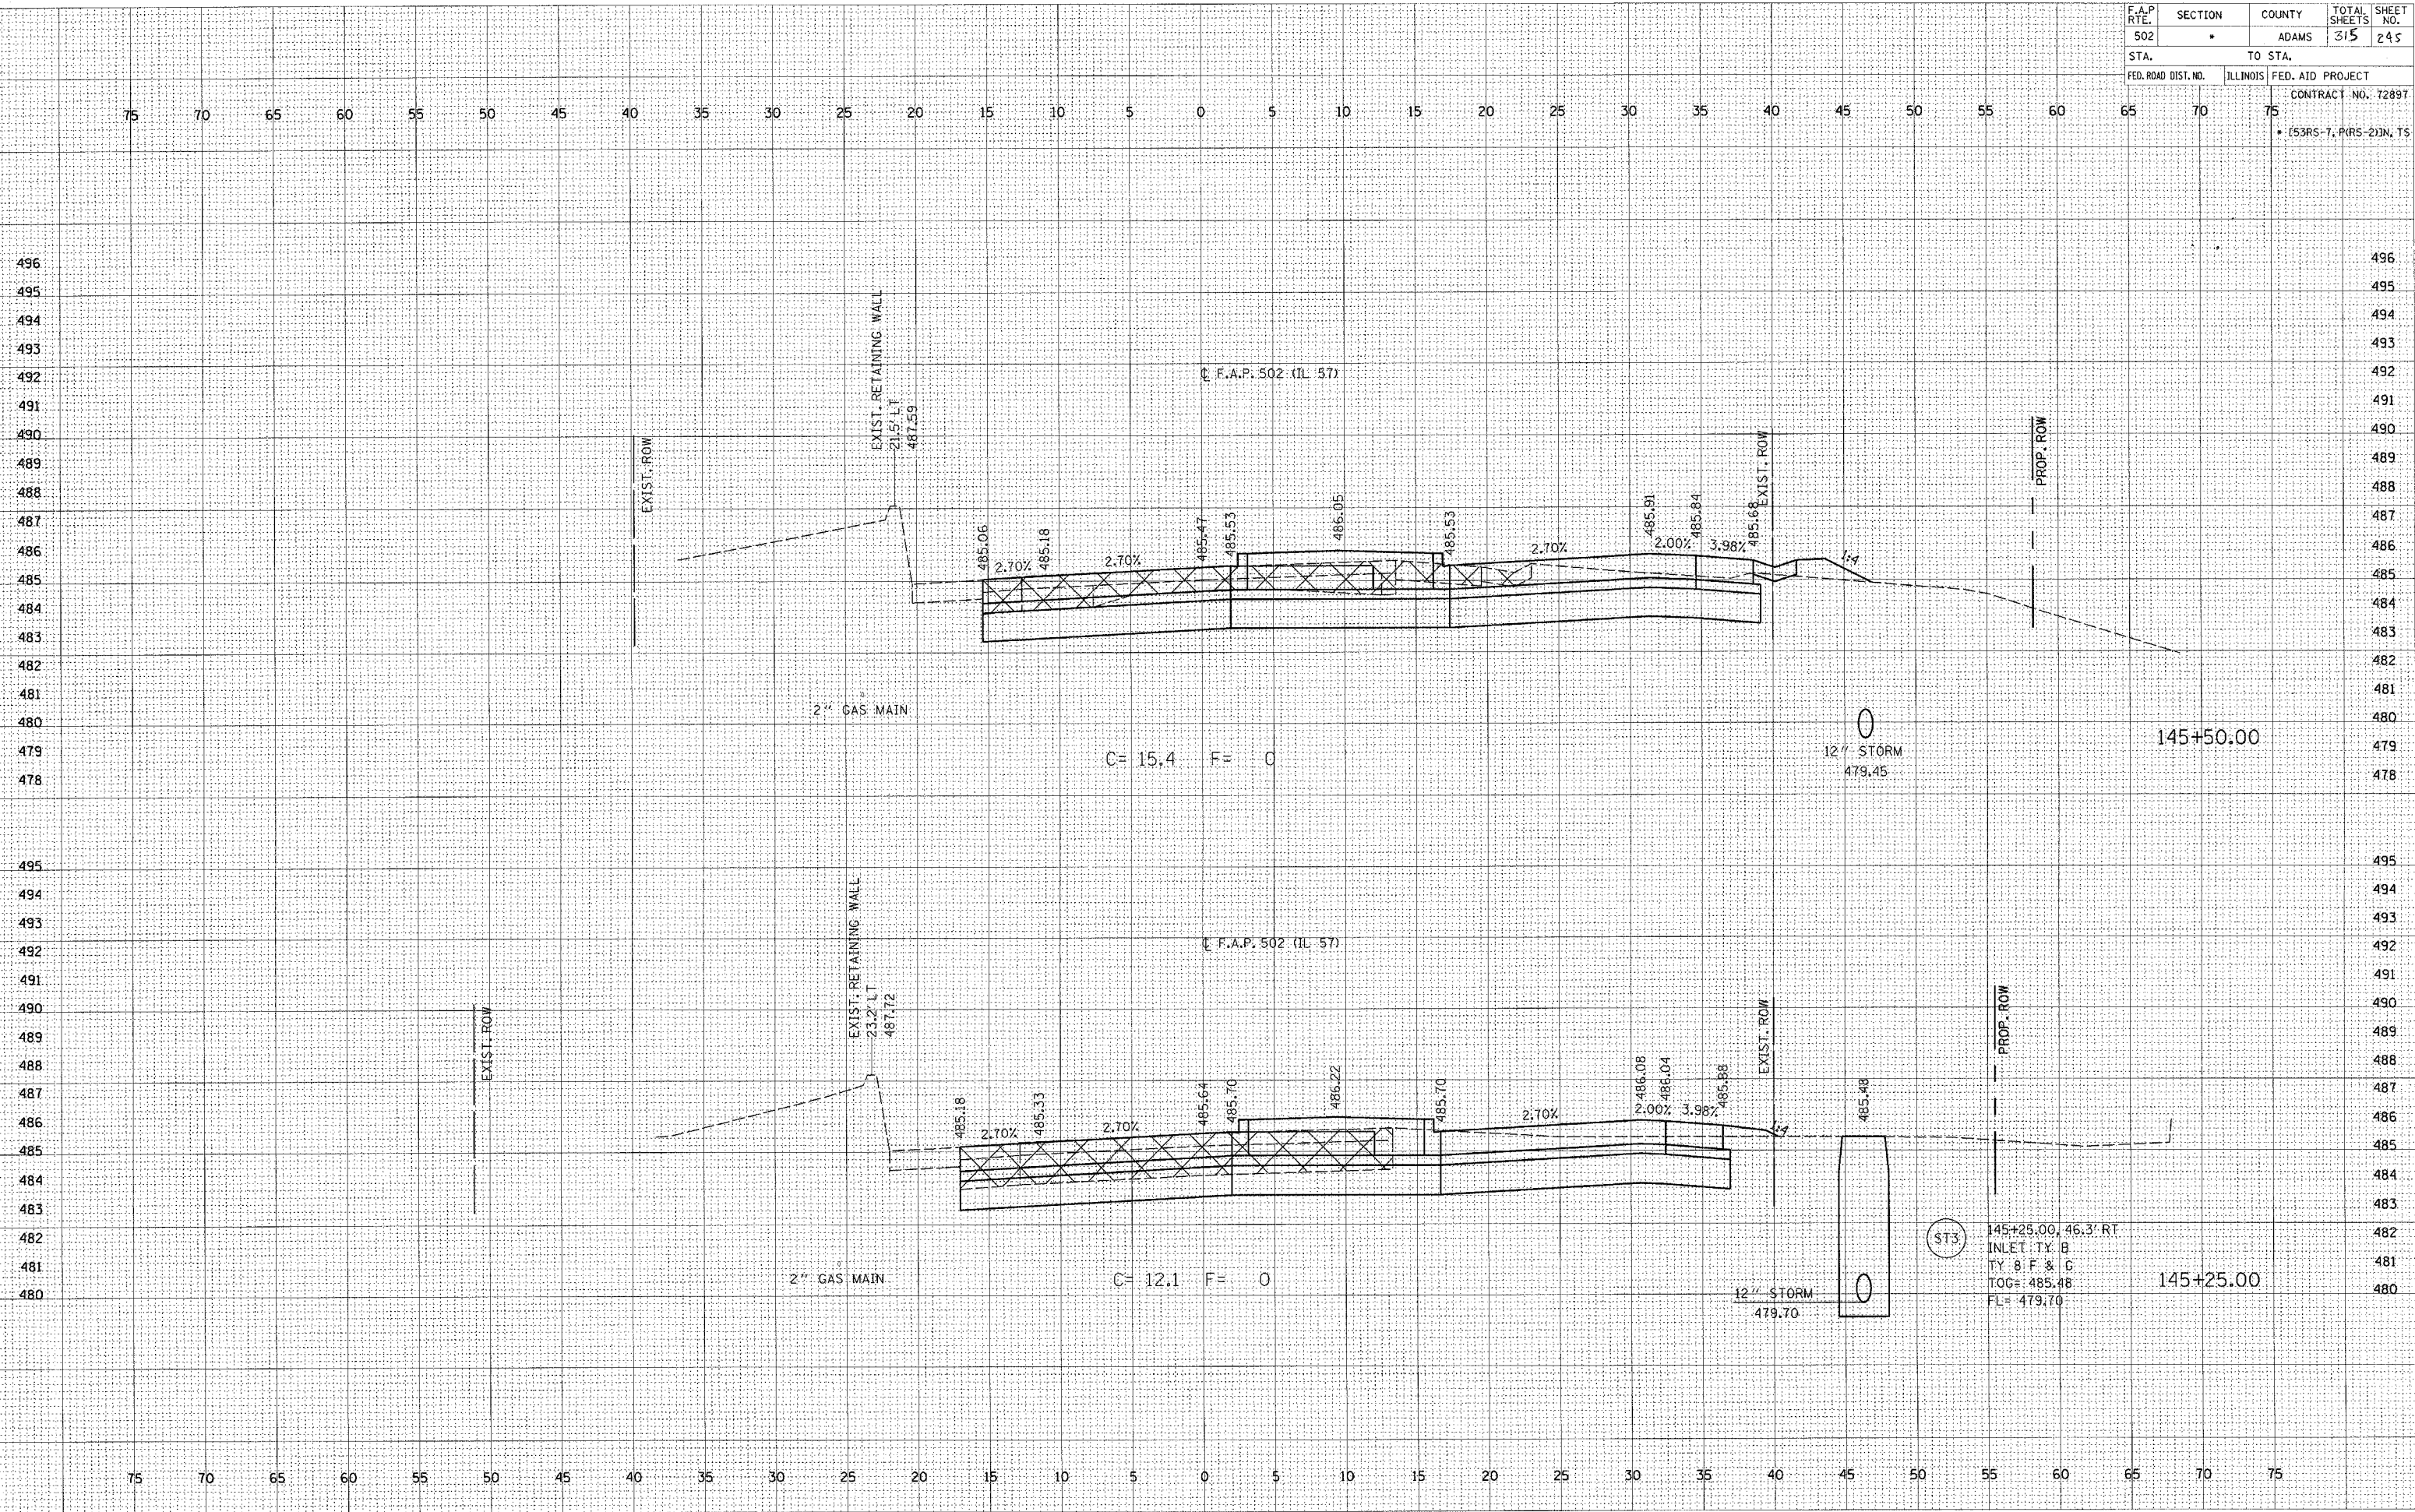

F.A.P. RTE.	SECTION	COUNTY	TOTAL SHEETS	SHEET NO.
502	*	ADAMS	315	246
STA.		TO STA.		
FED. ROAD DIST. NO.		ILLINOIS	FED. AID PROJECT	
		CONTRACT NO. 72897.		
65	70	75	* (53RS-7, PIRS-2) IN TS	

ORIGINAL SURVEY		BY _____	DATE _____
NOTE BOOK	SURVED PLOTTED TEMPLATE		
NO. _____	AREAS CHECKED		

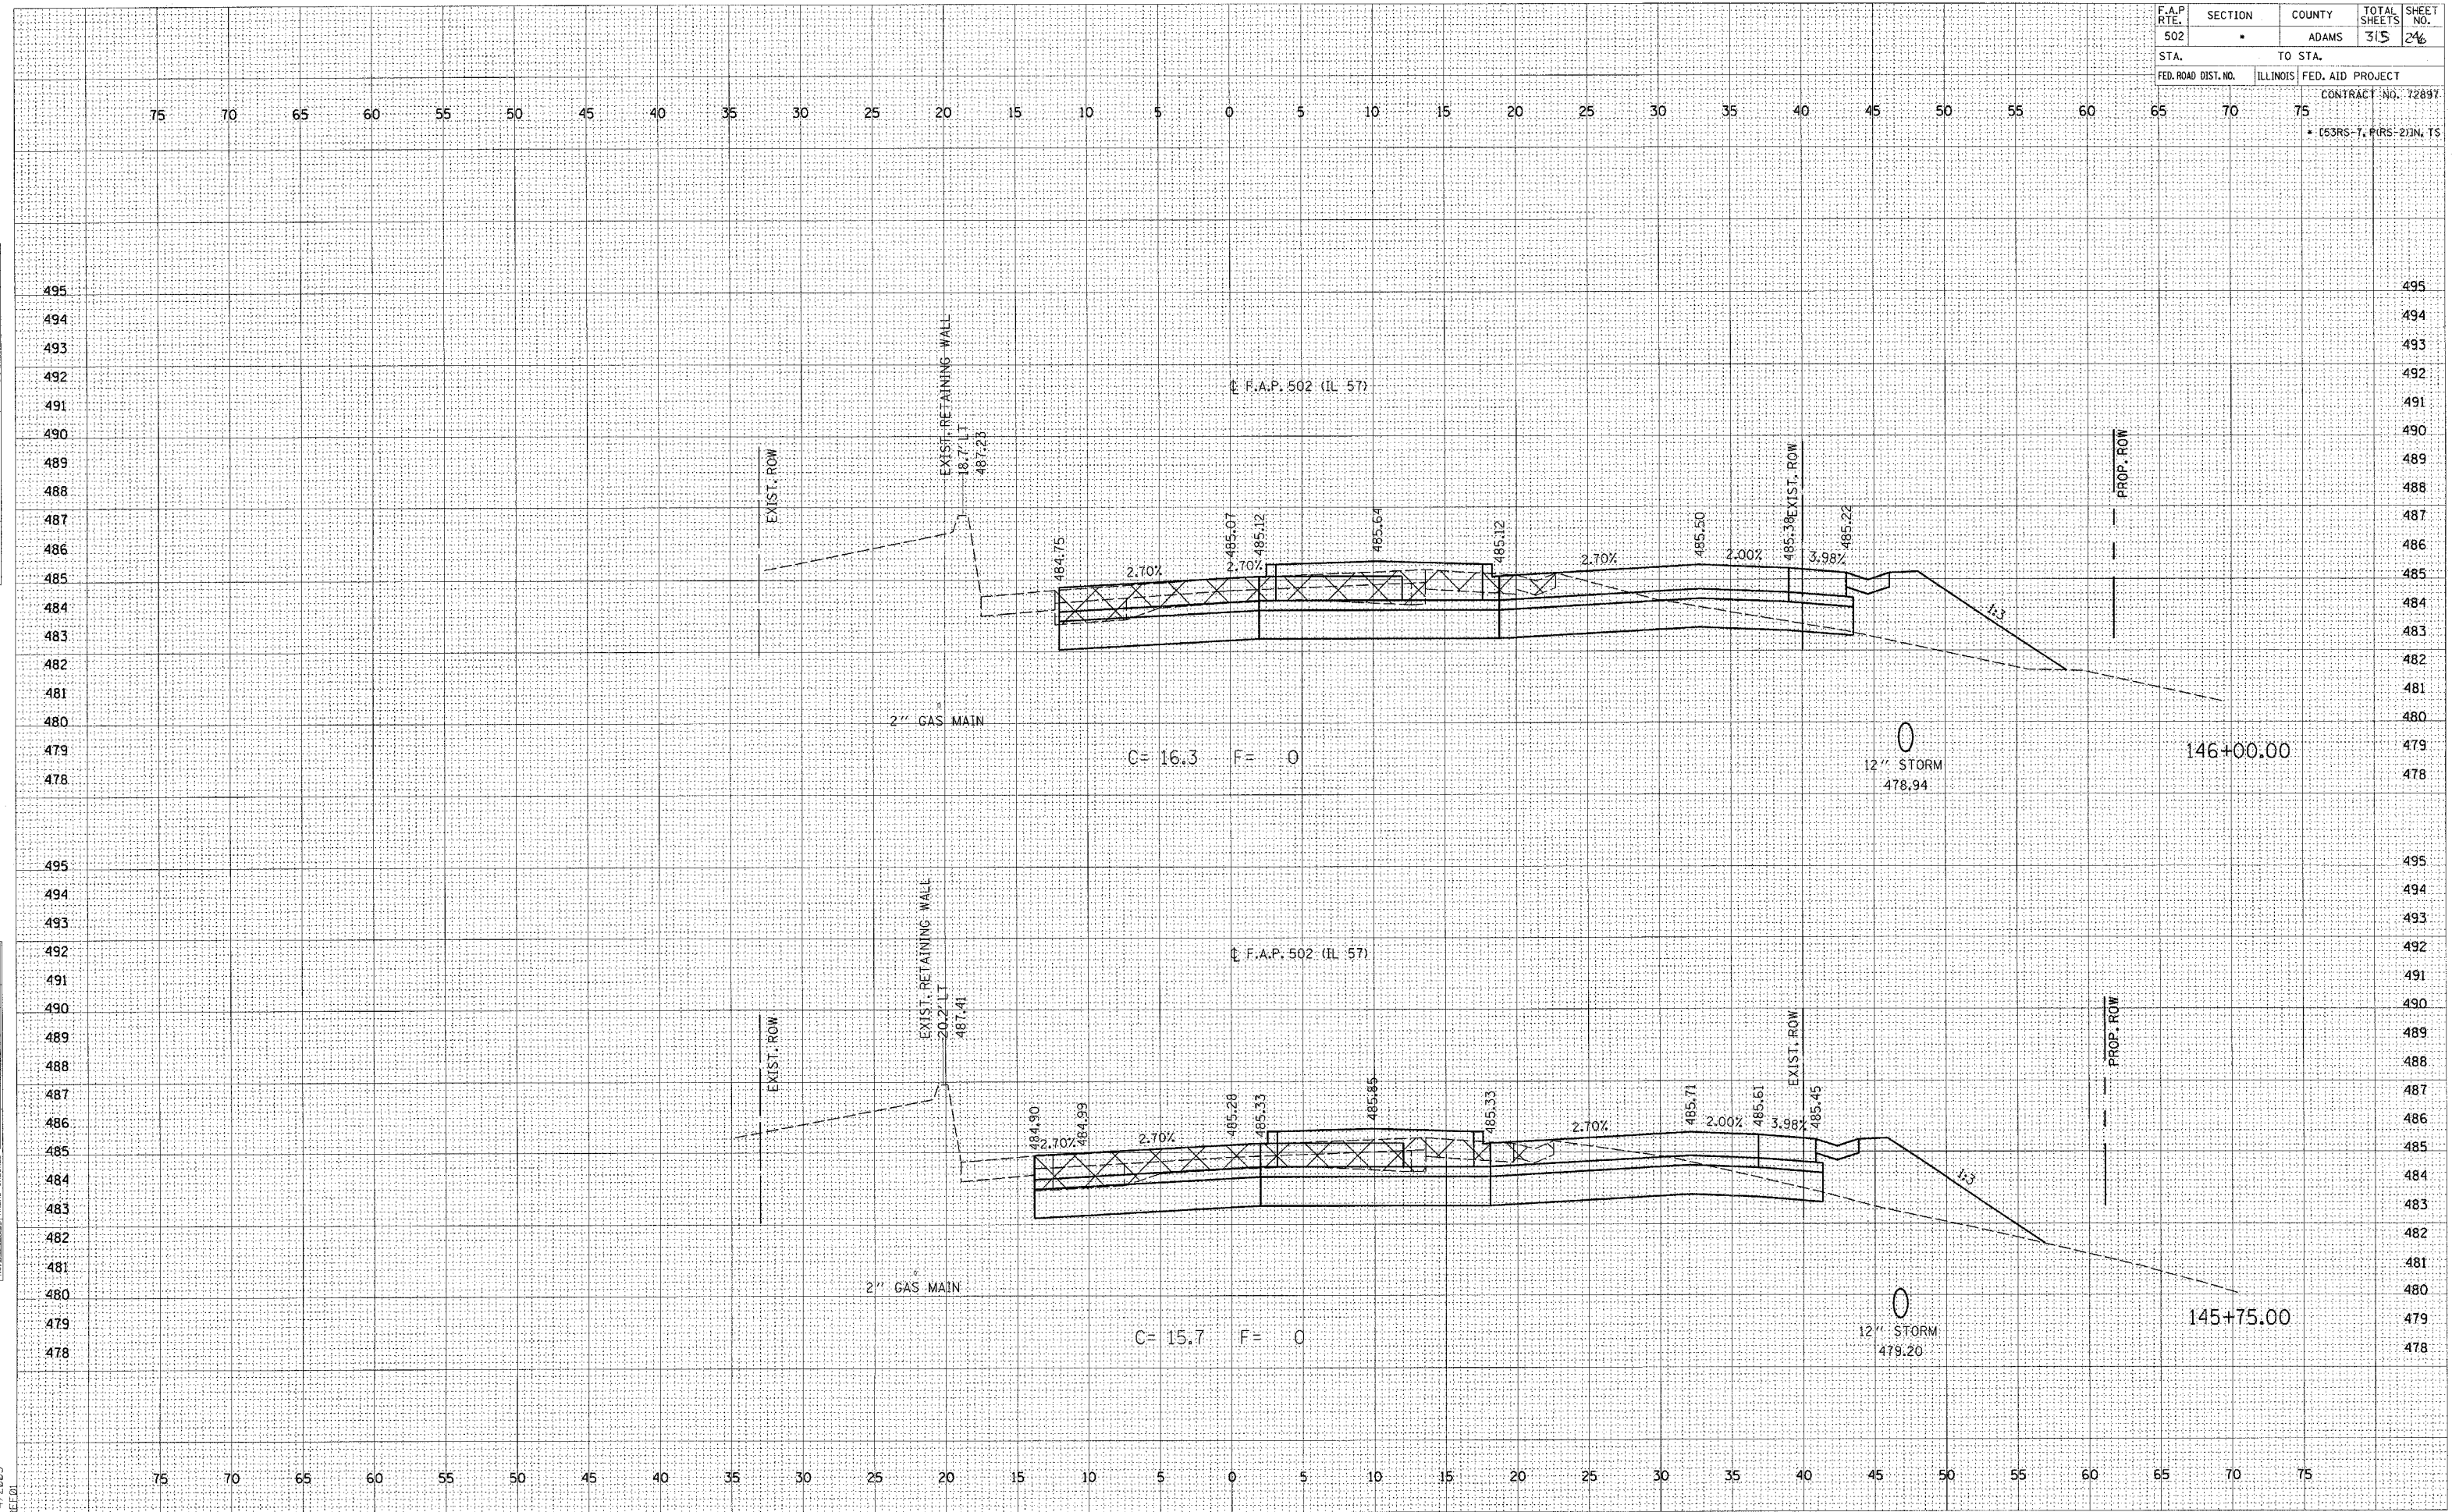
c:\projects\d653004\11576xshs.dg
2/4/2005

FAP 502 (IL 57) STA. 145+75 - 146+00

FINAL
SURVEY
PLOTTED
TEMPLATE
NOTE BOOK
AREAS CHECKED



ORIGINAL
SURVEY
PLOTTED
TEMPLATE
NOTE BOOK
AREAS CHECKED

c:\projects\655004\157b\shshts.dgn
2/4/2005
FILED

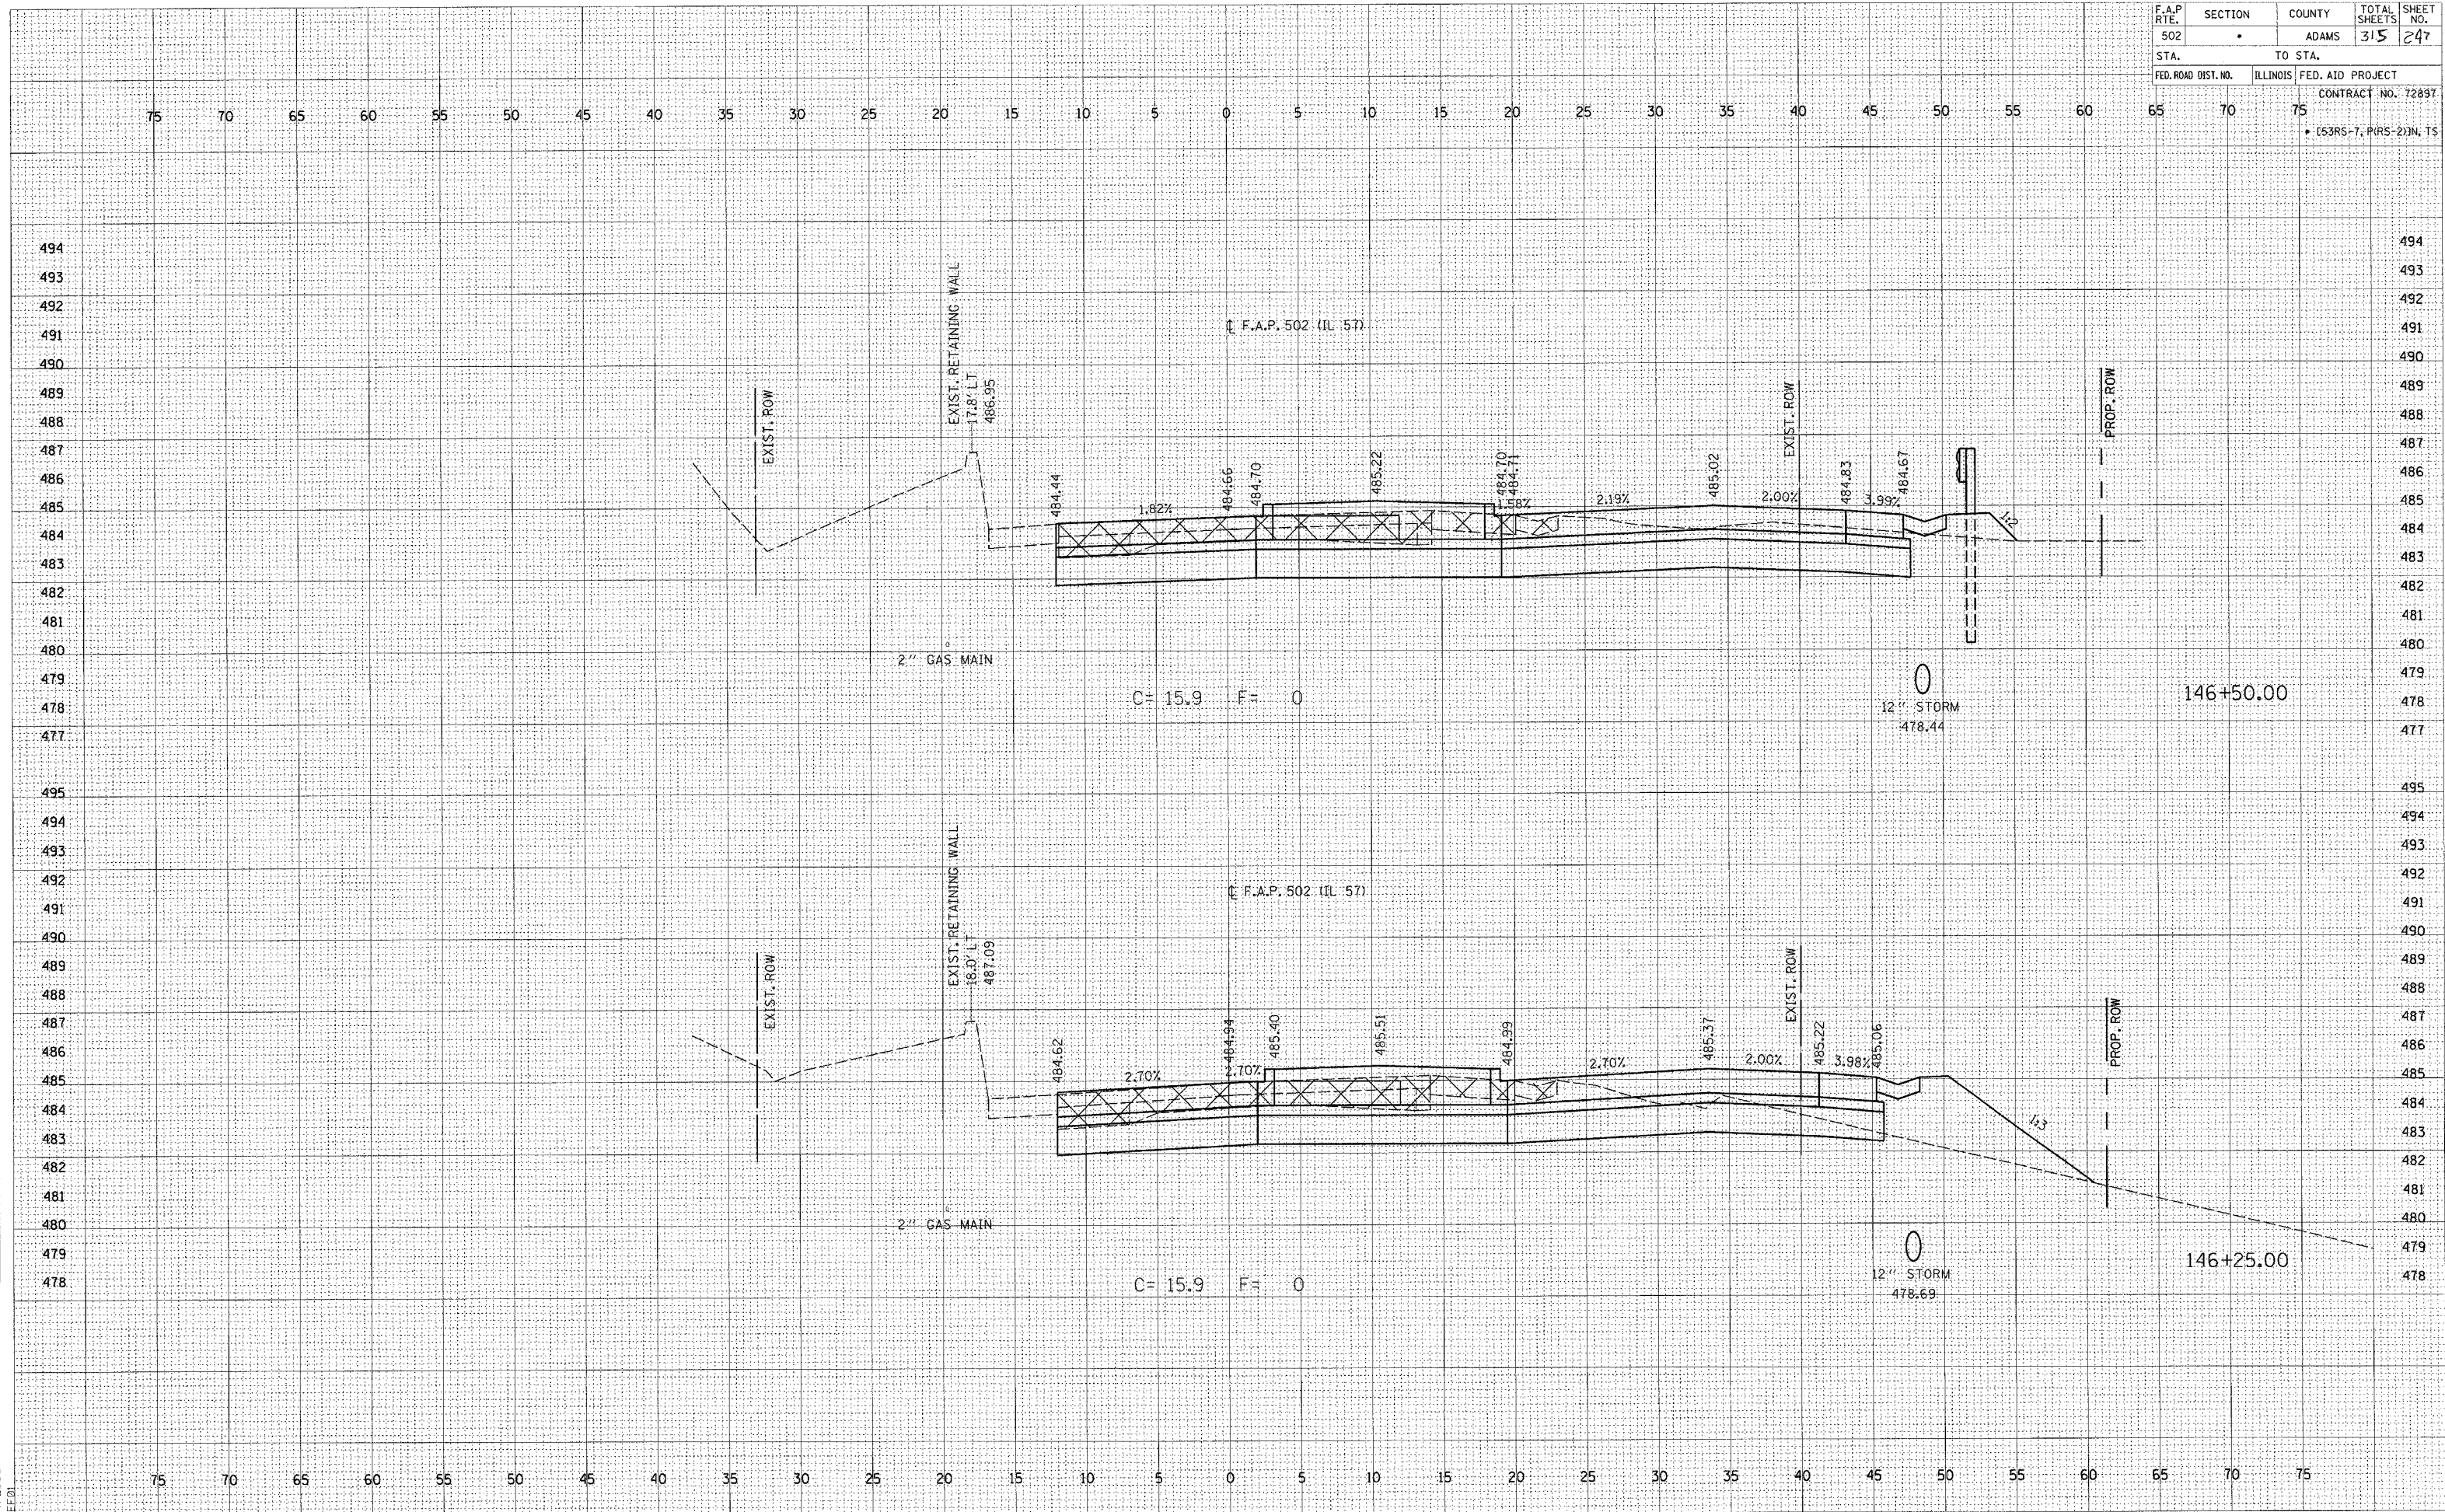

F.A.P. RTE.	SECTION	COUNTY	TOTAL SHEETS	SHEET NO.
502	*	ADAMS	315	247
STA.		TO STA.		
FED. ROAD DIST. NO.		ILLINOIS	FED. AID PROJECT	CONTRACT NO.
		75		72897
* (S3RS-7, P(RS-2))N, TS				

F.A.P. RTE.	SECTION	COUNTY	TOTAL SHEETS	SHEET NO.
502	*	ADAMS	315	248
STA.		TO STA.		
FED. ROAD DIST. NO.	ILLINOIS	FED. AID PROJECT		
65	70	75	CONTRACT NO. 72897	
* (53RS-7, P(RS-2)IN, TS				

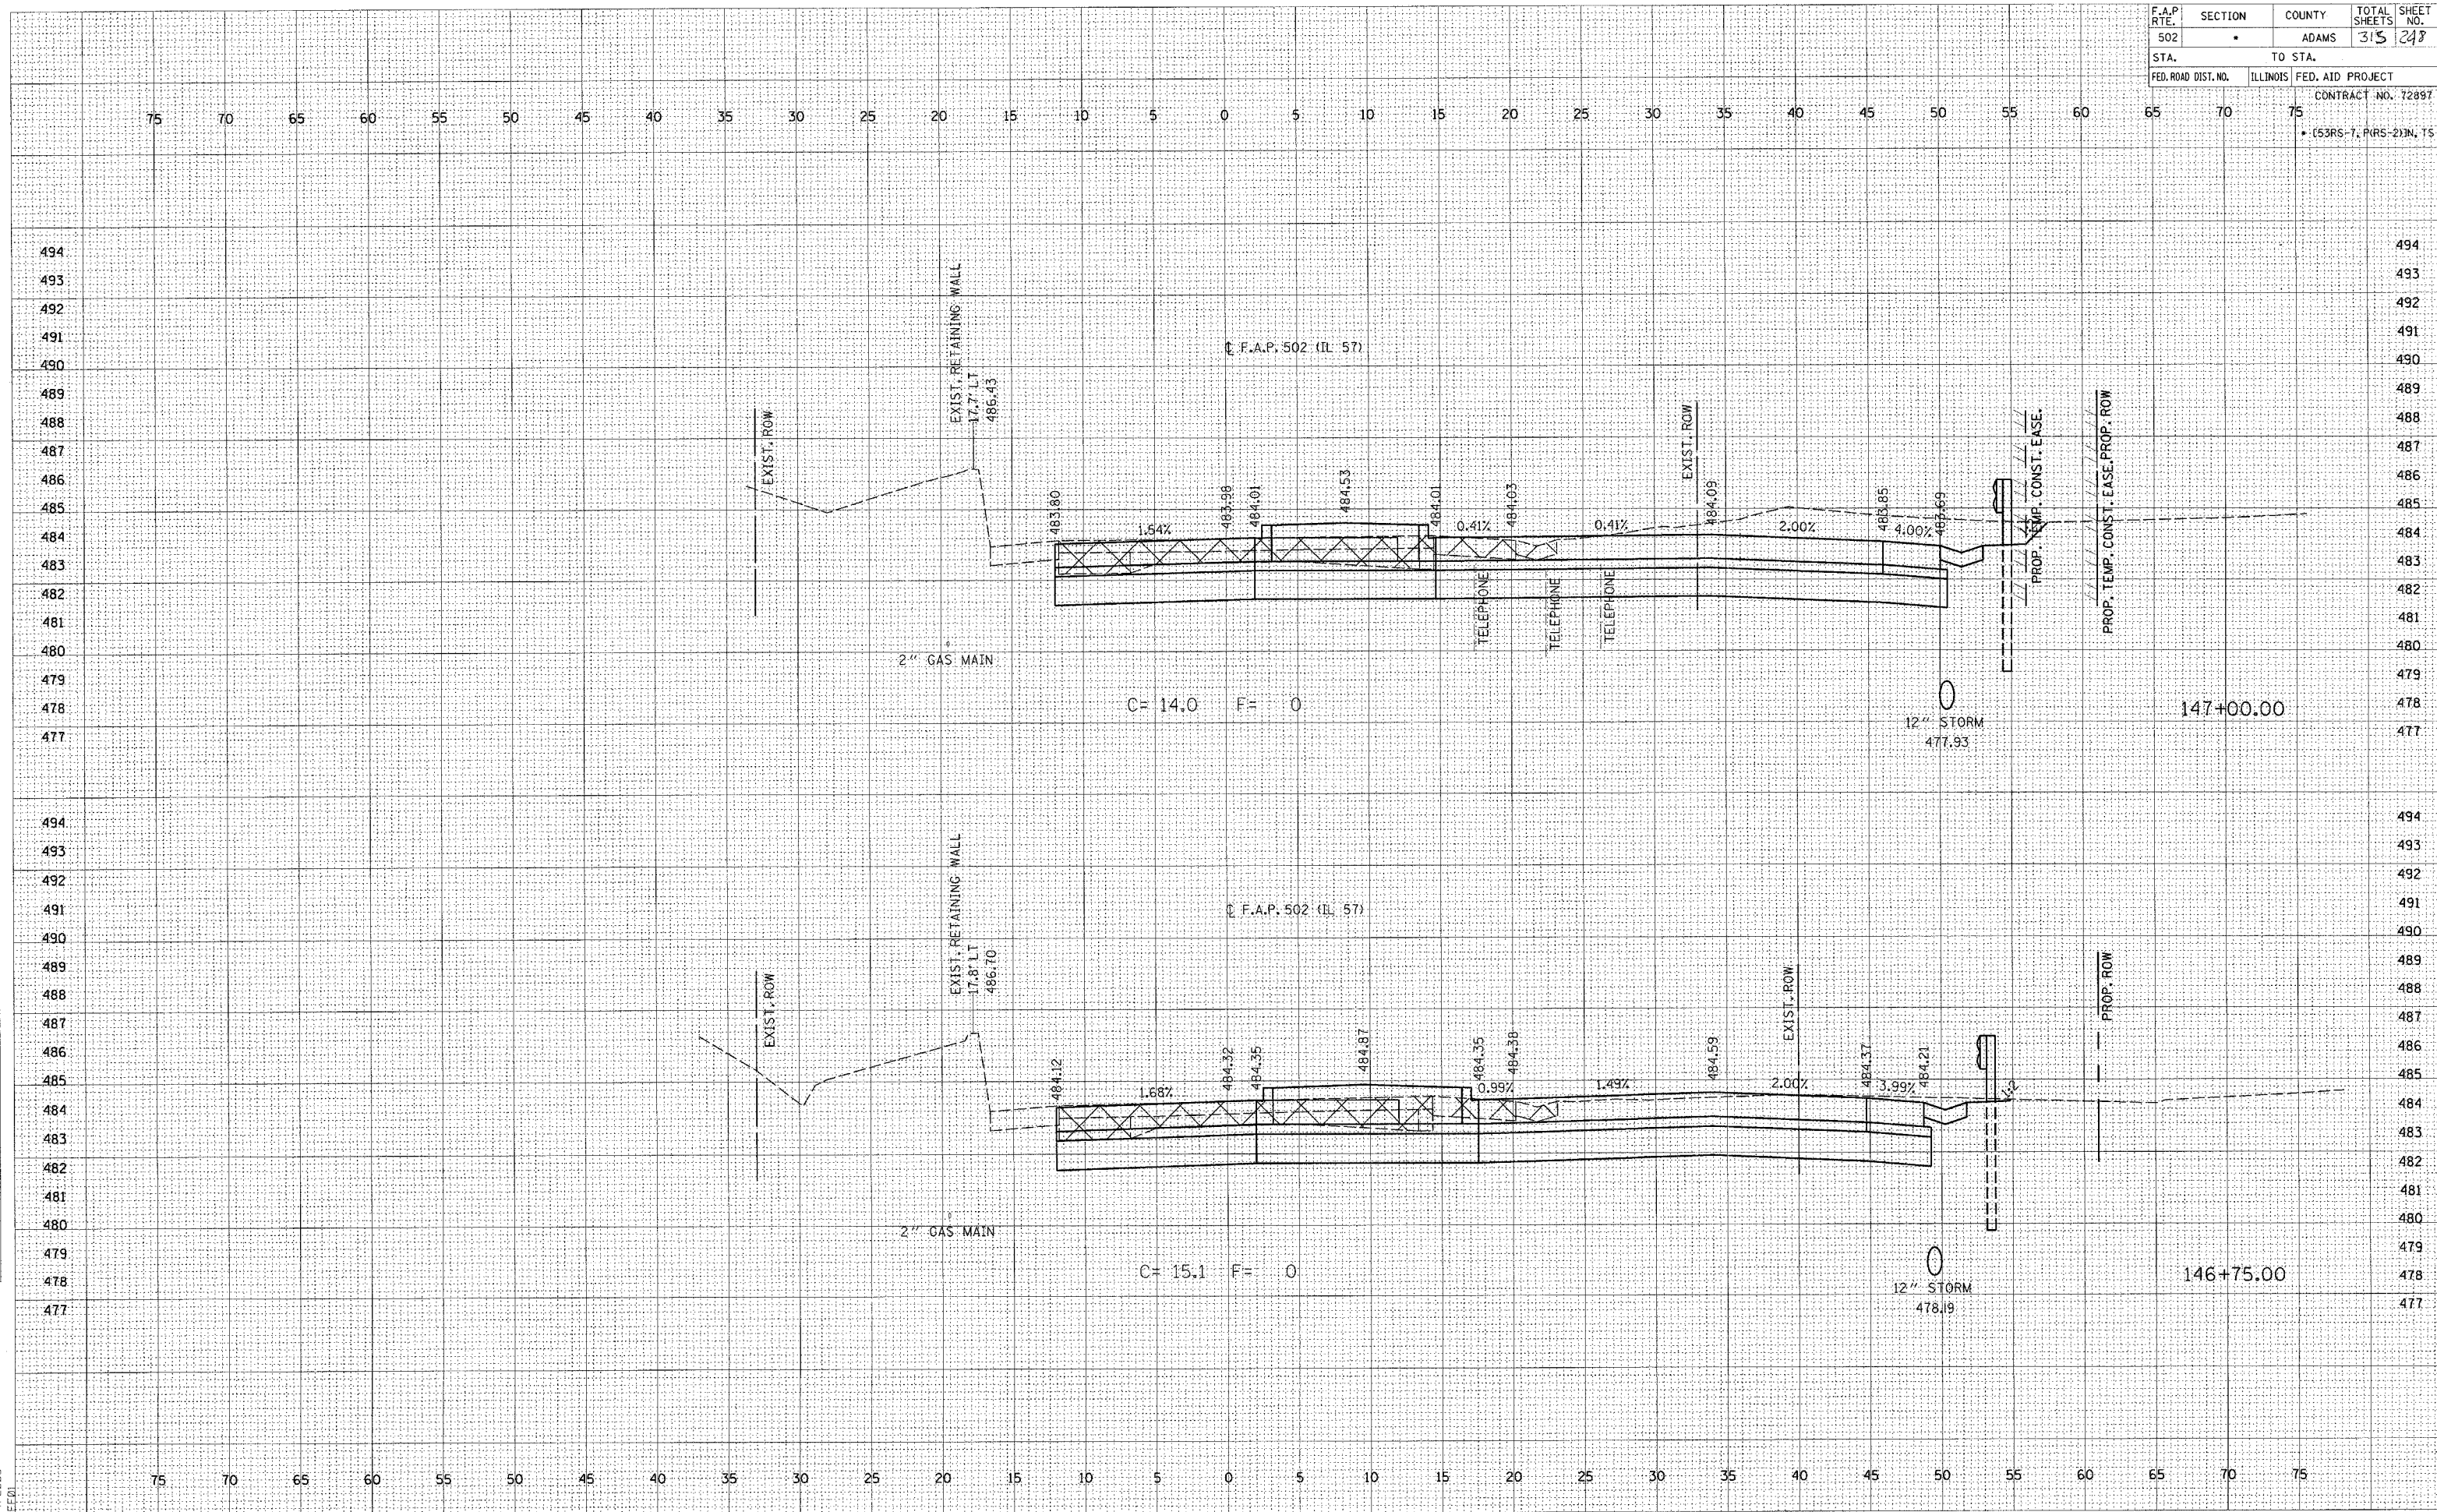 

FINAL SURVEY	BY		DATE
NO.			
AREAS CHECKED			
AREAS			
TEMPLATE			
PLOTTED			
SURVEYED			


ORIGINAL SURVEY	SURVEYED	BY	DATE
NOTE BOOK	PLOTTED		
	TEMPLATE		
	AREAS		
NO.	AREAS CHECKED		

06 PROJECT: D653004 FILE: IL57BXSHTS.DGN

FAP 502 (IL 57) STA. 147+25 - 147+50

NO.	AREAS CHECKED	BY	DATE
FINAL SURVEY	SURVEYED		
NOTE BOOK	PLOTTED		
	TEMPLATE		
	AREAS		

ORIGINAL SURVEY	SURVEYED PLOTTED	BY	DATE
NOTE BOOK	TEMPLATE		
NO.	AREAS CHECKED		

 


FINAL	SURVEYED	PLOTTED	TEMPLATE	AREAS CHECKED
SURVEY	NO.	NO.	NO.	NO.

ORIGINAL	SURVEYED	PLOTTED	TEMPLATE	AREAS CHECKED
SURVEY	NO.	NO.	NO.	NO.

c:\projects\0653004\157bxshs.dgn
2/4/2005
FEELO

F.A.P RTE.	SECTION	COUNTY	TOTAL SHEETS	SHEET NO.
502	•	ADAMS	315	251
STA.		TO STA.		
FED. ROAD DIST. NO.		ILLINOIS	FED. AID PROJECT	
		CONTRACT NO. 72897		
65	70	75	• (53RS-7, # (RS-2) IN, TS	

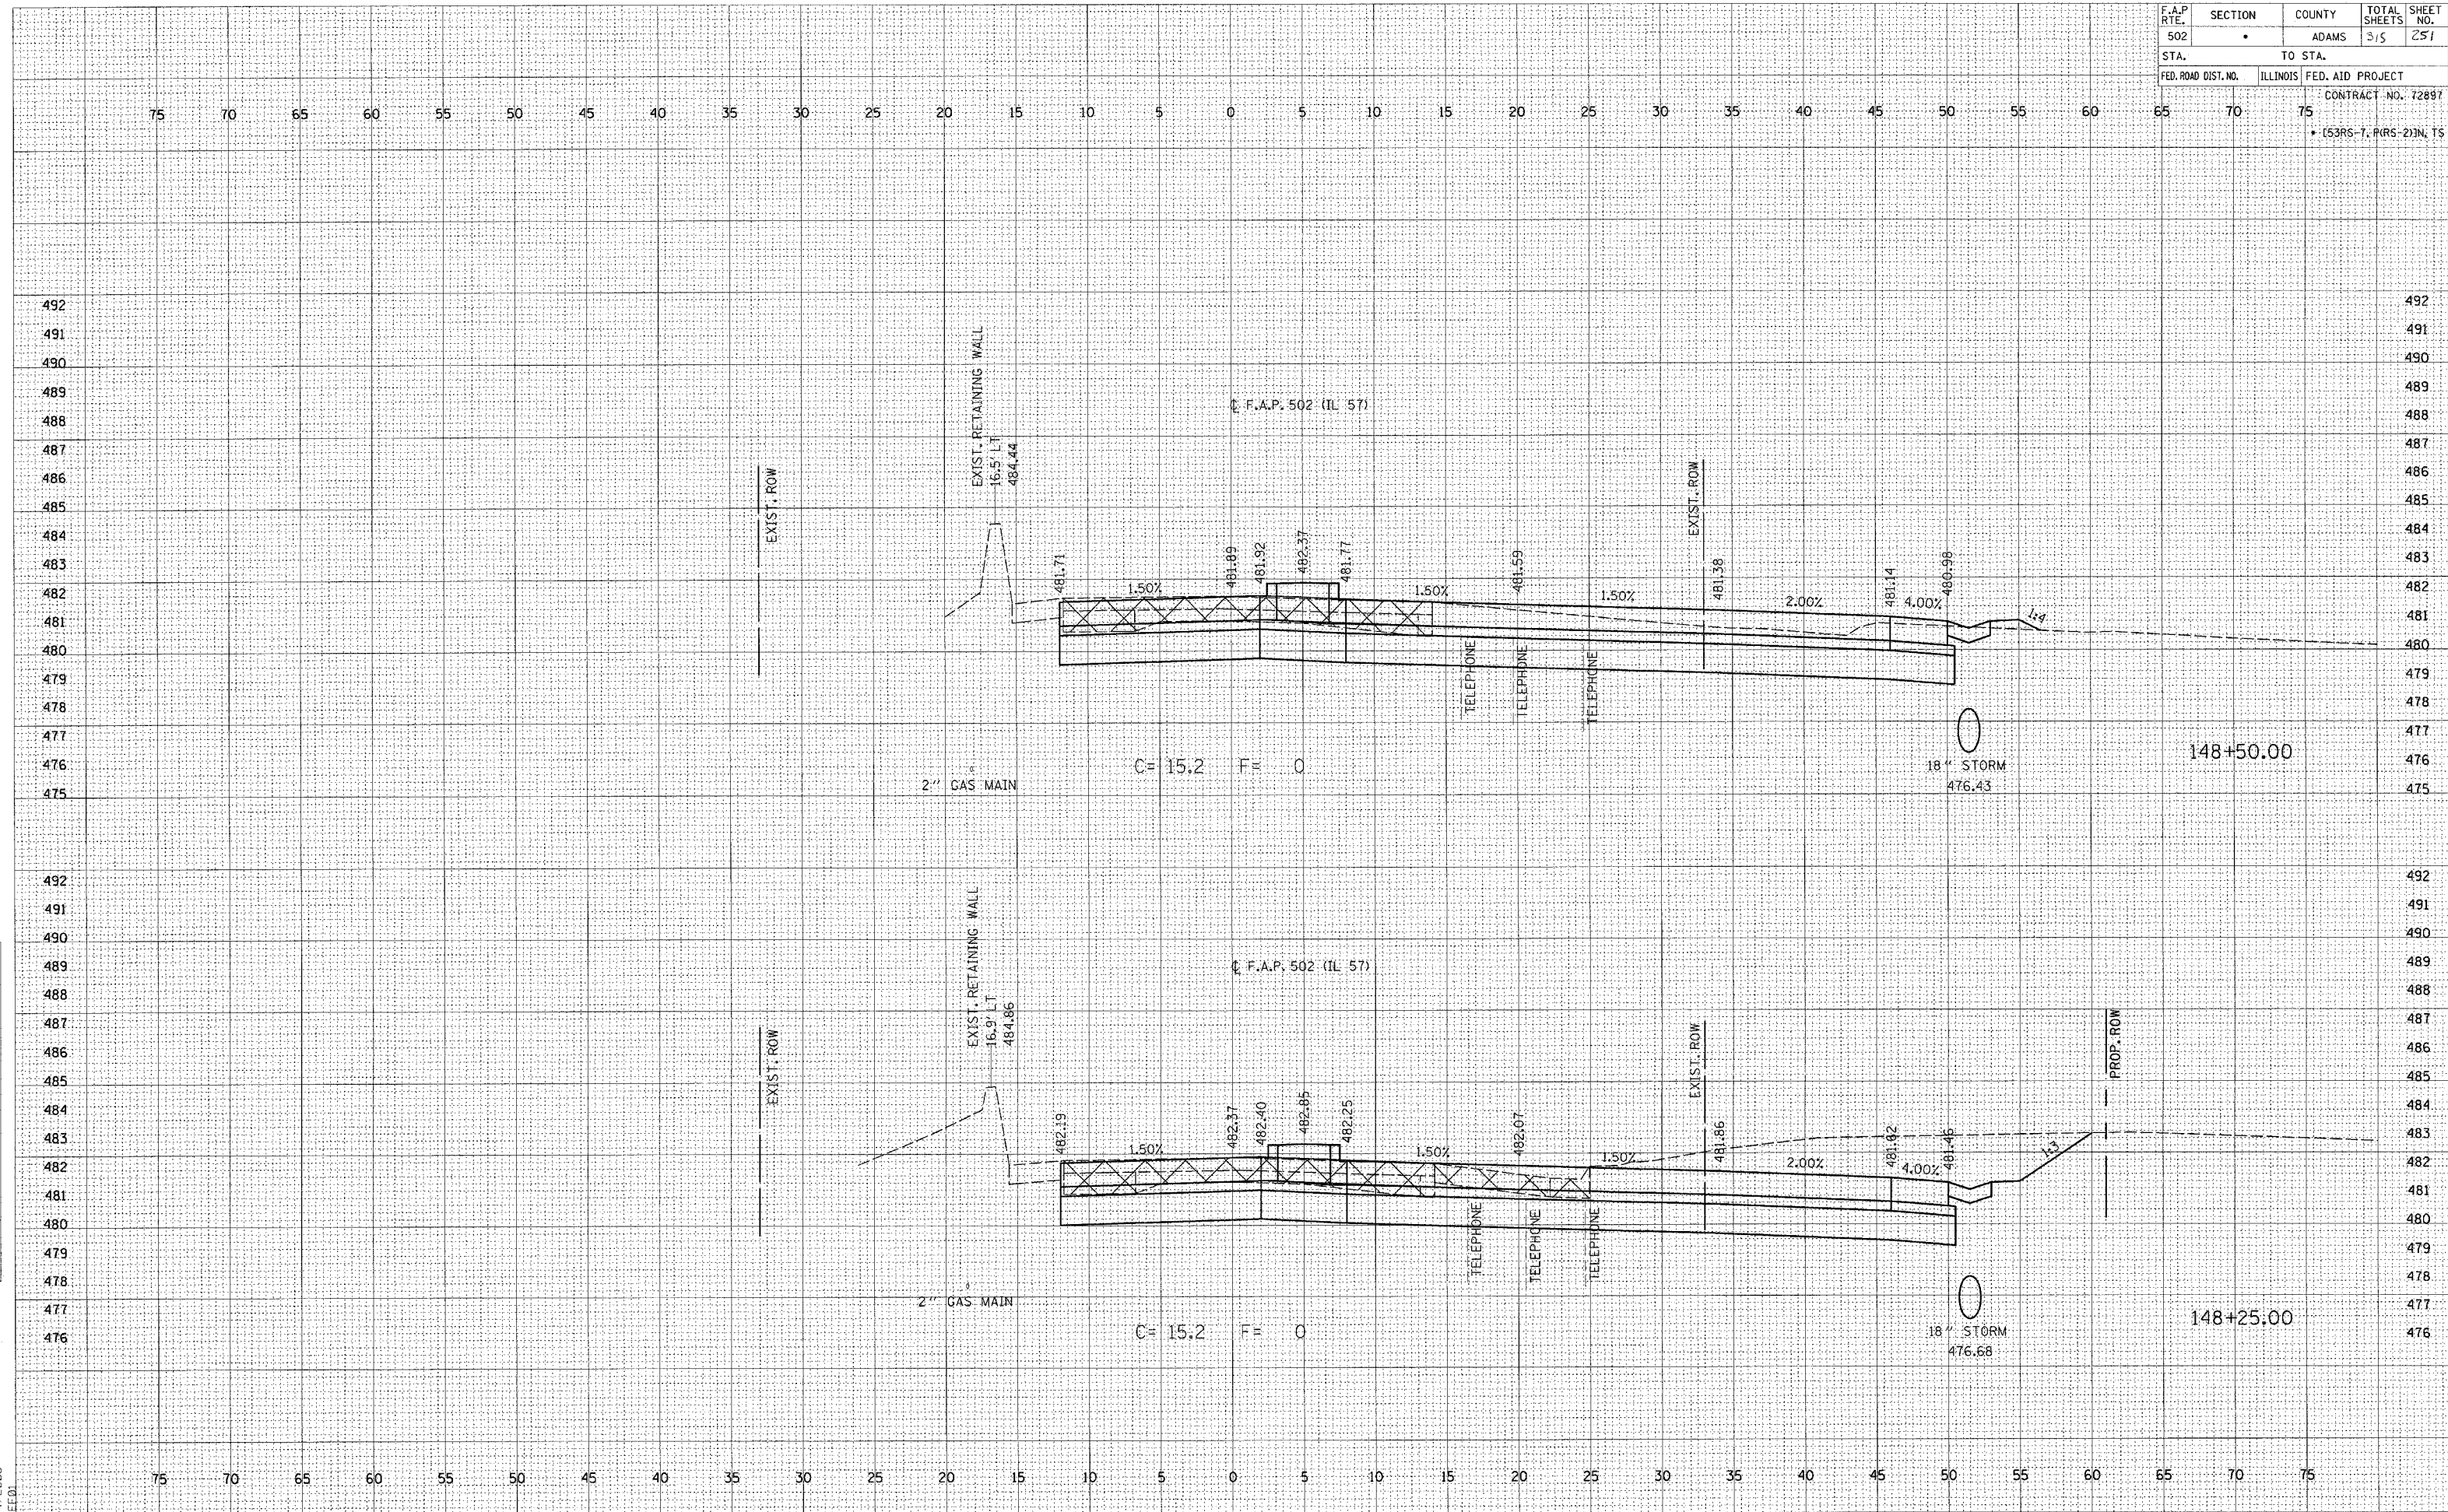


DATE	BY
SURVEYED	
NOTE BOOK	
TEMPLATE	
AREAS CHECKED	

DATE	BY
SURVEYED	
NOTE BOOK	
TEMPLATE	
AREAS CHECKED	

2/4/2005
PROJECT: D653004 FILE: IL57BXSHTS.DGN

F.A.P. RTE.	SECTION	COUNTY	TOTAL SHEETS	SHEET NO.
502	•	ADAMS	315	252
STA.		TO STA.		
FED. ROAD DIST. NO.		ILLINOIS	FED. AID PROJECT	
65		70	75	
CONTRACT NO. 72897				
• (53RS-7, P(RS-22)N, TS				

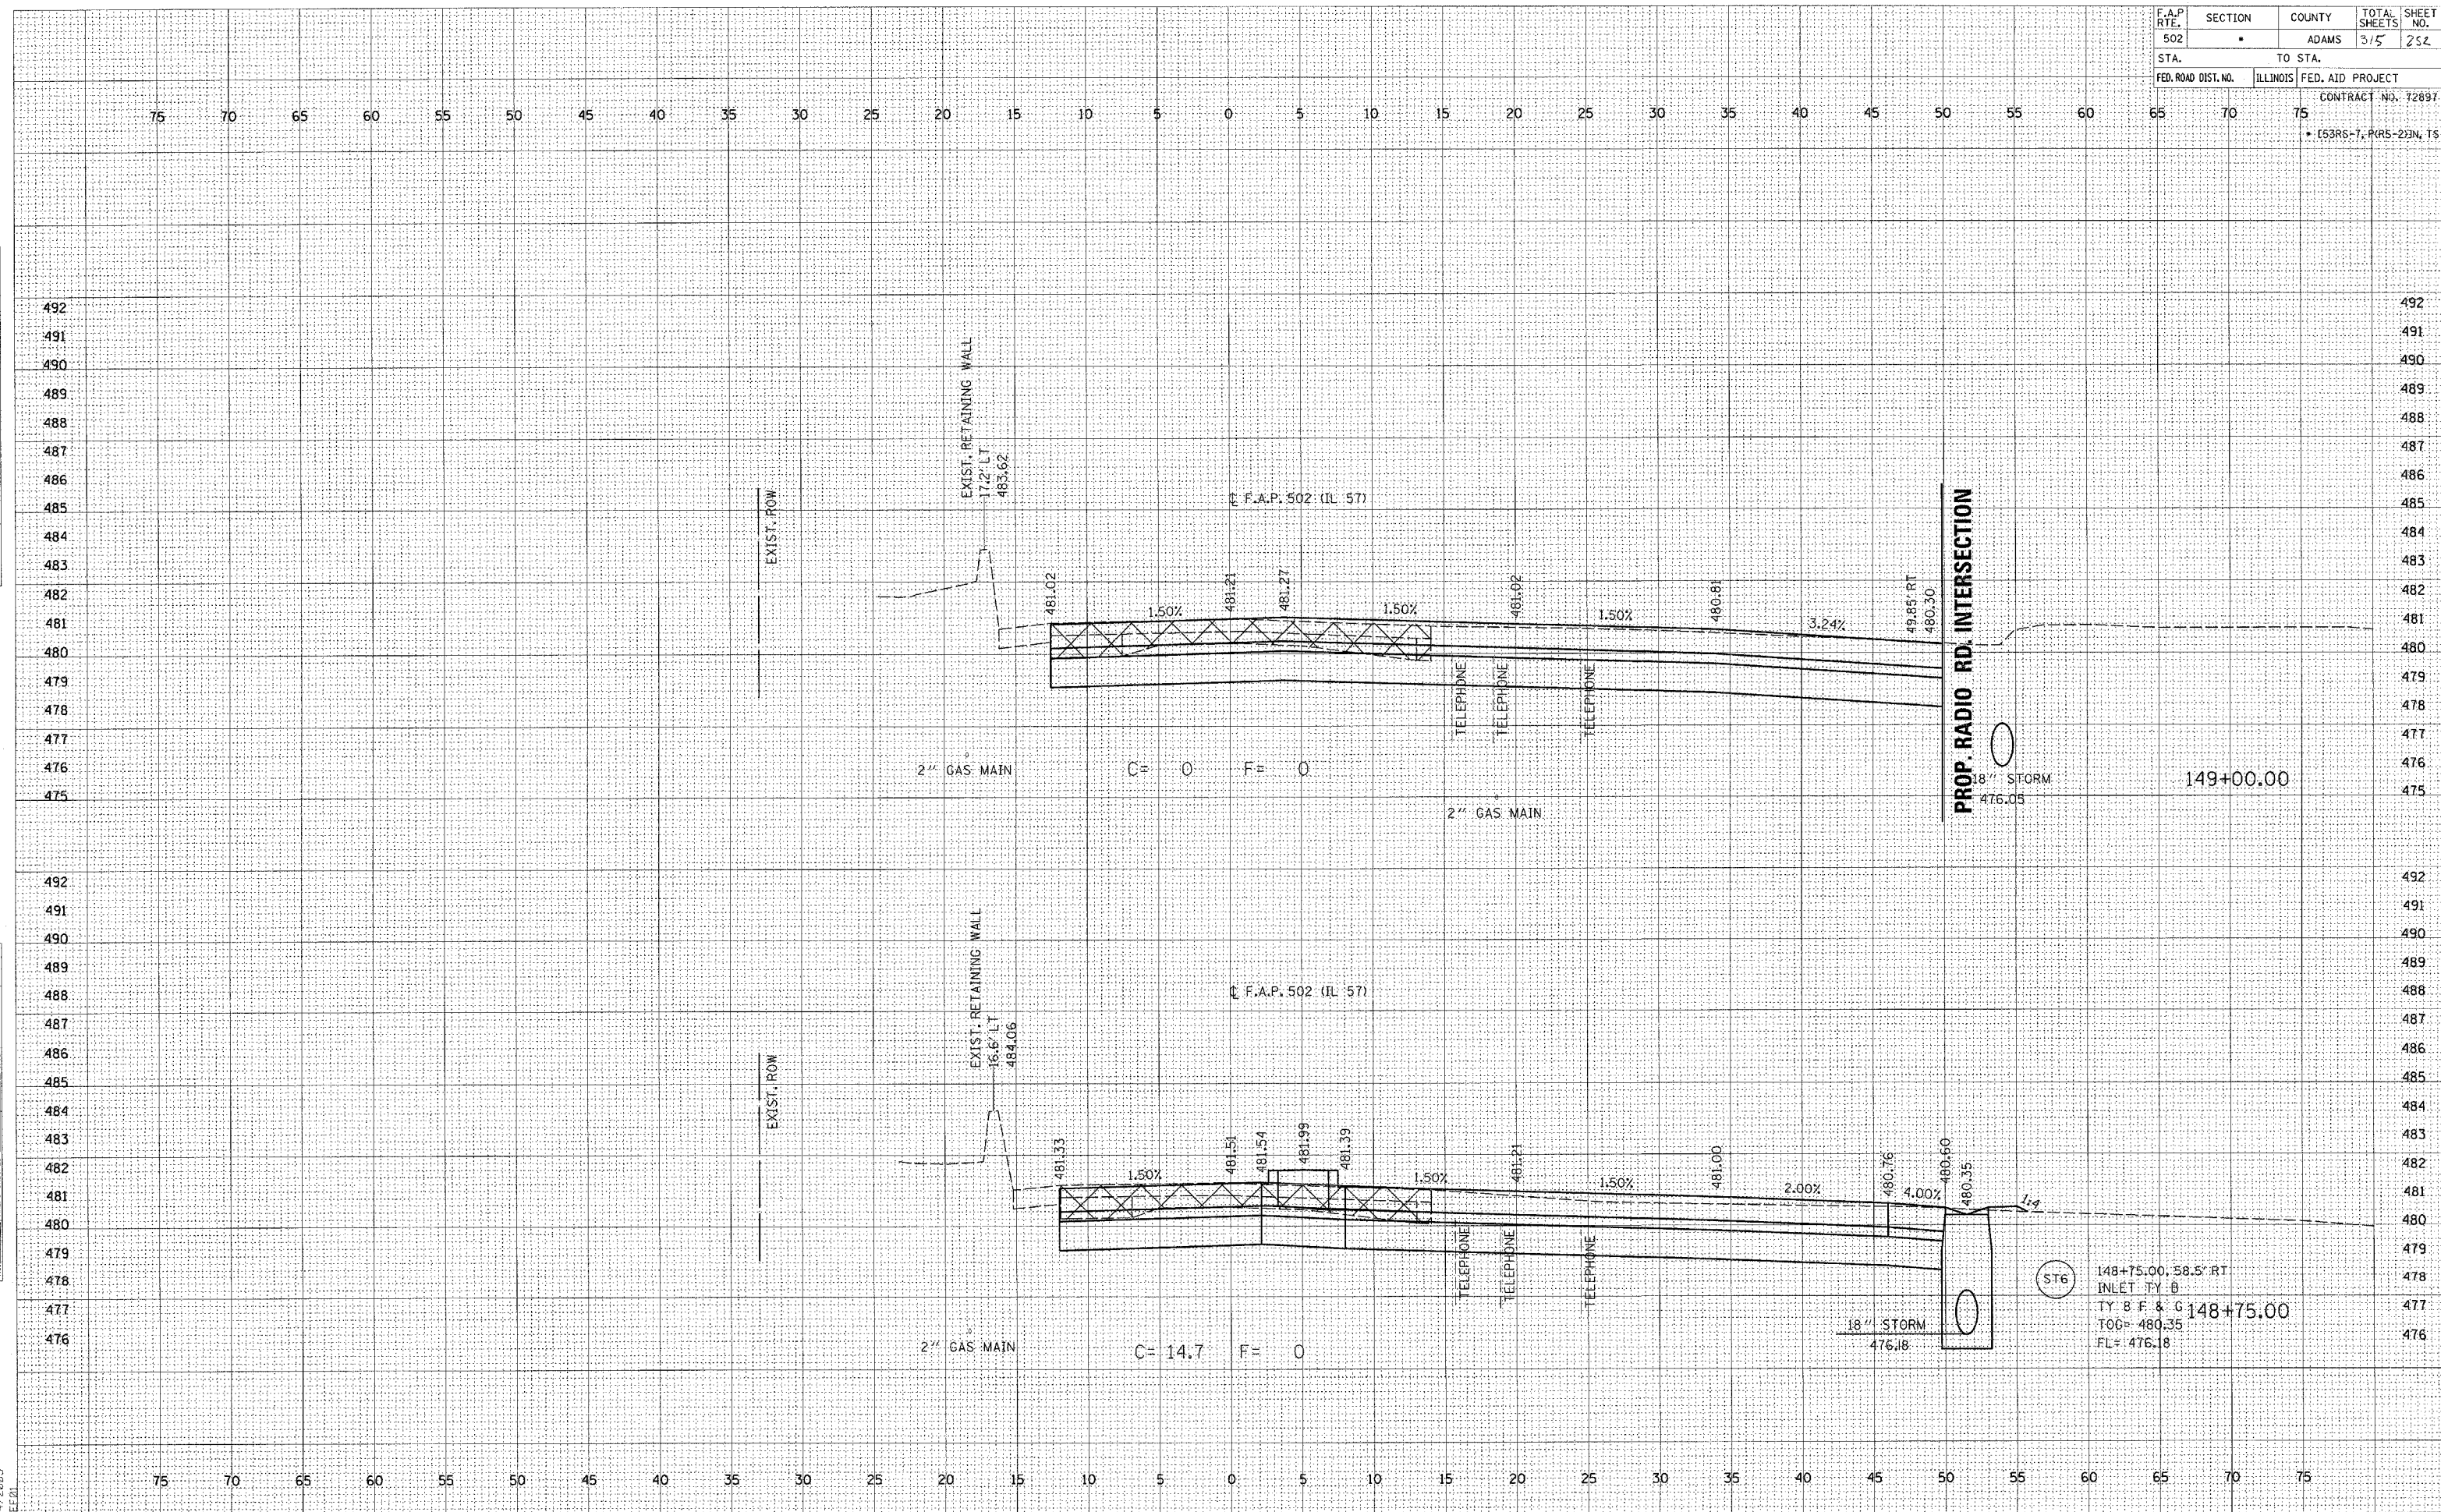


FINAL	SURVEYED	PIOTTED	TEMPLATE	NO.
SHEET	BOOK	NO.	NO.	NO.
NO.	NO.	NO.	NO.	NO.

ORIGINAL	SURVEYED	PIOTTED	TEMPLATE	NO.
SHEET	BOOK	NO.	NO.	NO.
NO.	NO.	NO.	NO.	NO.

c:\projects\653004\157\bxshs.dgn
2/4/2005

F.A.P. RTE.	SECTION	COUNTY	TOTAL SHEETS	SHEET NO.
502	*	ADAMS	315	253
STA.		TO STA.		
FED. ROAD DIST. NO.		ILLINOIS FED. AID PROJECT		

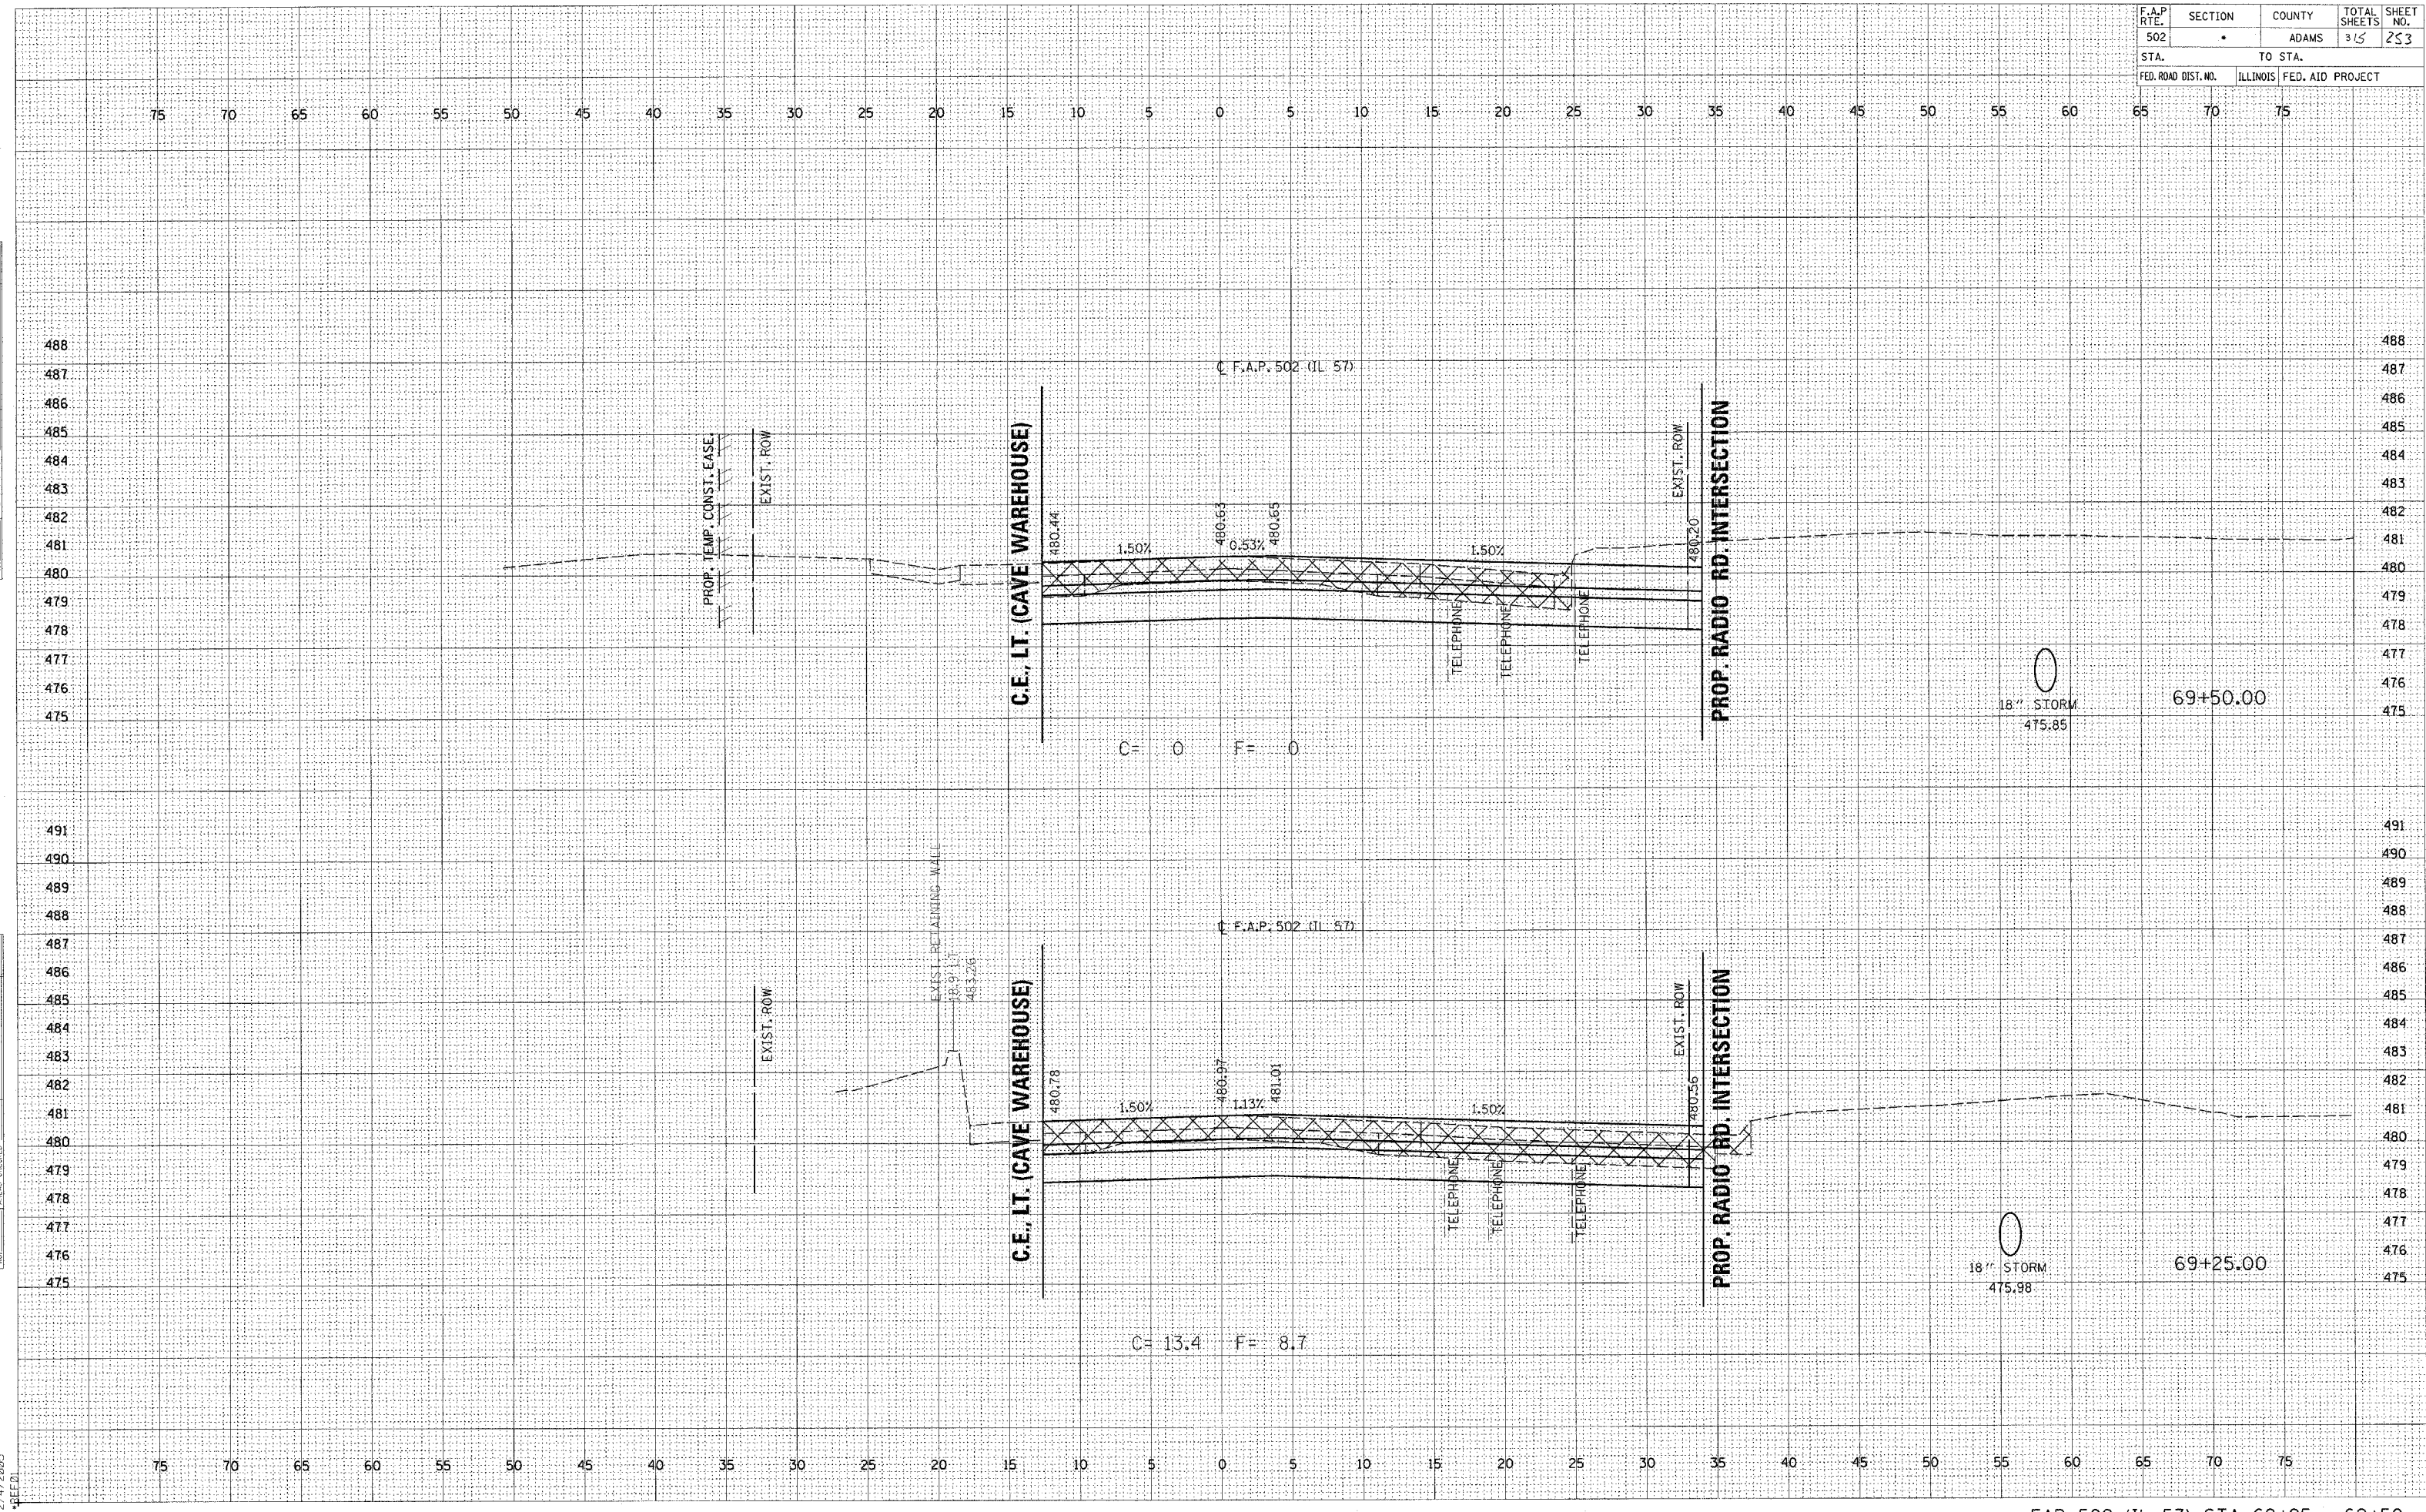

NO.	
NOTE BOOK	SURVEYED PLOTTED TEMPLATE AREAS AREAS CHECKED
FINAL SURVEY	

DATE	SURVEYED
PLOTTED	TEMPLATE
AREAS	CHECKED

e:\proj



F.A.P. RTE.	SECTION	COUNTY	TOTAL SHEETS	SHEET NO.
502	•	ADAMS	315	255
STA.		TO STA.		
FED. ROAD DIST. NO.		ILLINOIS	FED. AID PROJECT	
		CONTRACT NO. 72897		
65	70	75	• (53RS-7, P(RS-2))N, TS	

DATE	BY
DESIGNED	
PLOTTED	
TEMPLATE	
NOTE BOOK	
AREAS CHECKED	
NO.	

DATE	BY
DESIGNED	
PLOTTED	
TEMPLATE	
NOTE BOOK	
AREAS CHECKED	
NO.	

c:\projects\d653004\157bxshs.dgn
 2/4/2005
 *BELD1

487
 486
 485
 484
 483
 482
 481
 480
 479
 478
 477
 476
 475
 474
 473

487
 486
 485
 484
 483
 482
 481
 480
 479
 478
 477
 476
 475
 474
 473

487
 486
 485
 484
 483
 482
 481
 480
 479
 478
 477
 476
 475
 474


487
 486
 485
 484
 483
 482
 481
 480
 479
 478
 477
 476
 475
 474

75 70 65 60 55 50 45 40 35 30 25 20 15 10 5 0 5 10 15 20 25 30 35 40 45 50 55 60 65 70 75

	SURVEYED	
	PLOTTED	
	TEMPLATE	
	AREAS	
	AREAS CHECKED	

ORIGINAL	SURVEYED	DATE
SURVEY	PLOTTED	
NOTE BOOK	TEMPLATE	
	AREAS	
	AREAS CHECKED	

c:\proj

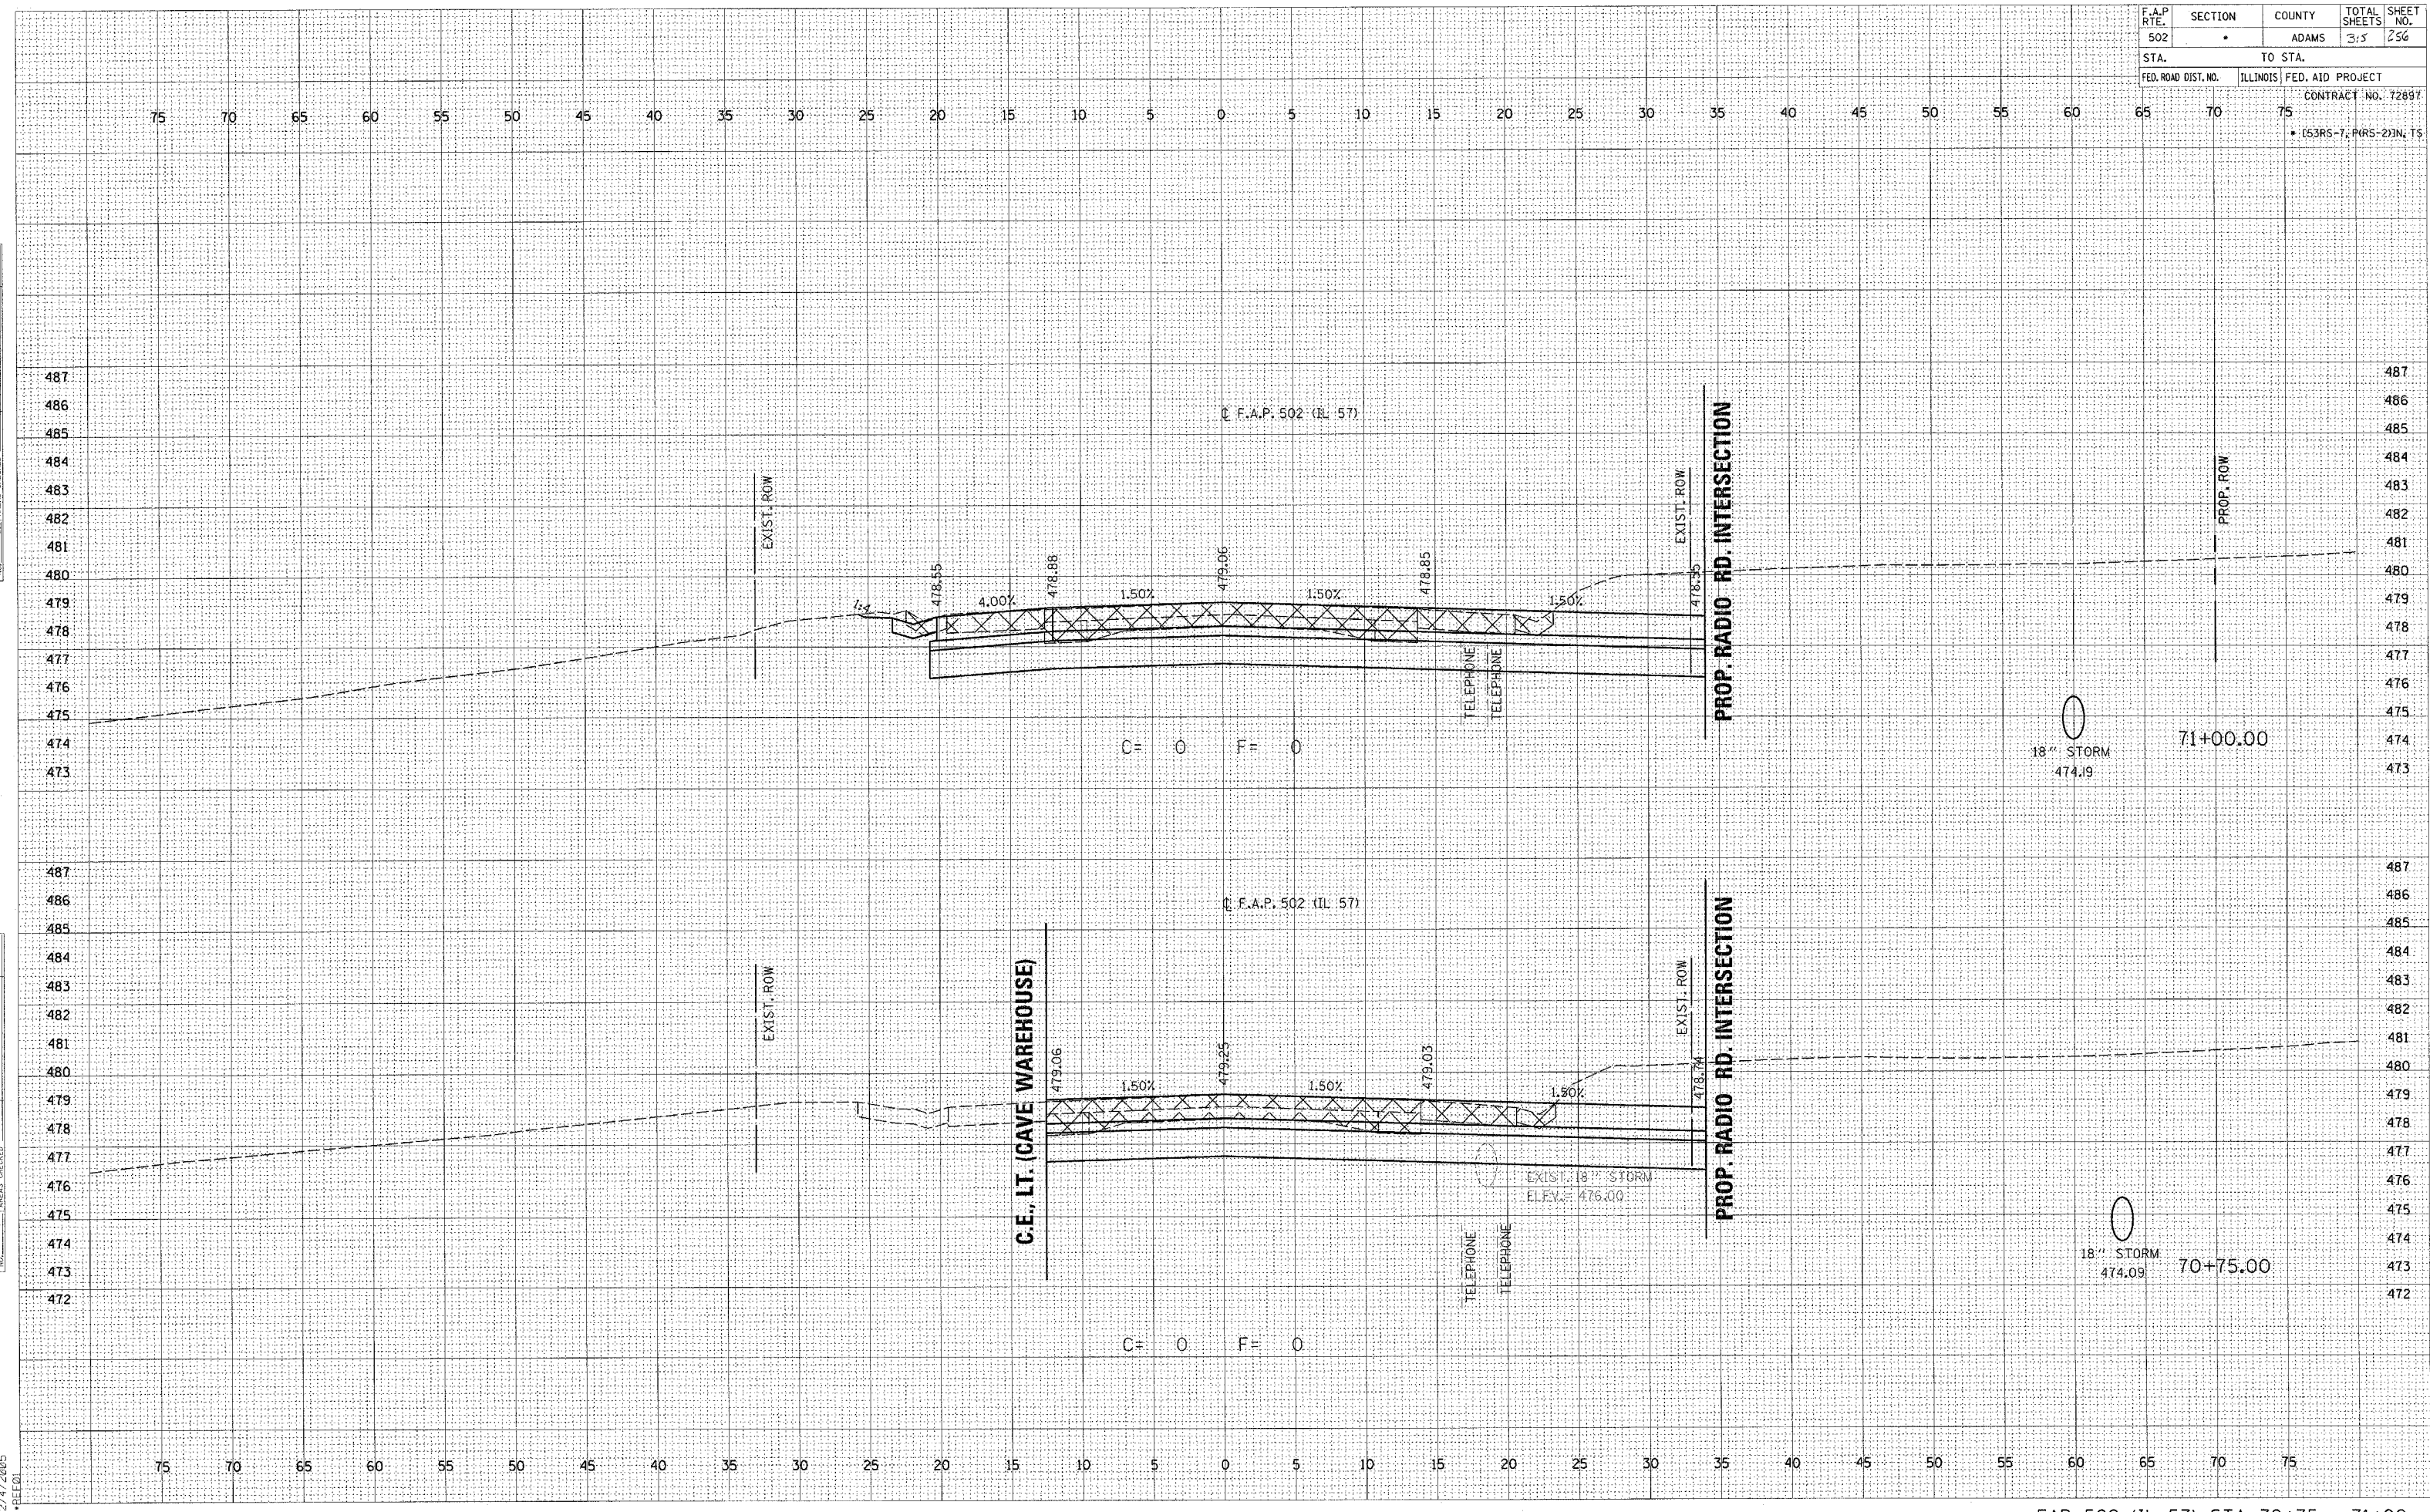


FINAL	SURVEYED	PLOTTED	TEMPLATE	AREAS CHECKED
SHEET	NO.	NO.	NO.	NO.

ORIGINAL	SURVEYED	PLOTTED	TEMPLATE	AREAS CHECKED
SHEET	NO.	NO.	NO.	NO.

c:\projects\653004\157\bxshs.dgn
 2/4/2005
 4:01:01


F.A.P. RTE.	SECTION	COUNTY	TOTAL SHEETS	SHEET NO.
502	▪	ADAMS	315	257
STA.		TO STA.		
FED. ROAD DIST. NO.		ILLINOIS	FED. AID PROJECT	
		CONTRACT NO. 72897		
65	70	75	• (53RS-7, PRS-2) IN, IS	

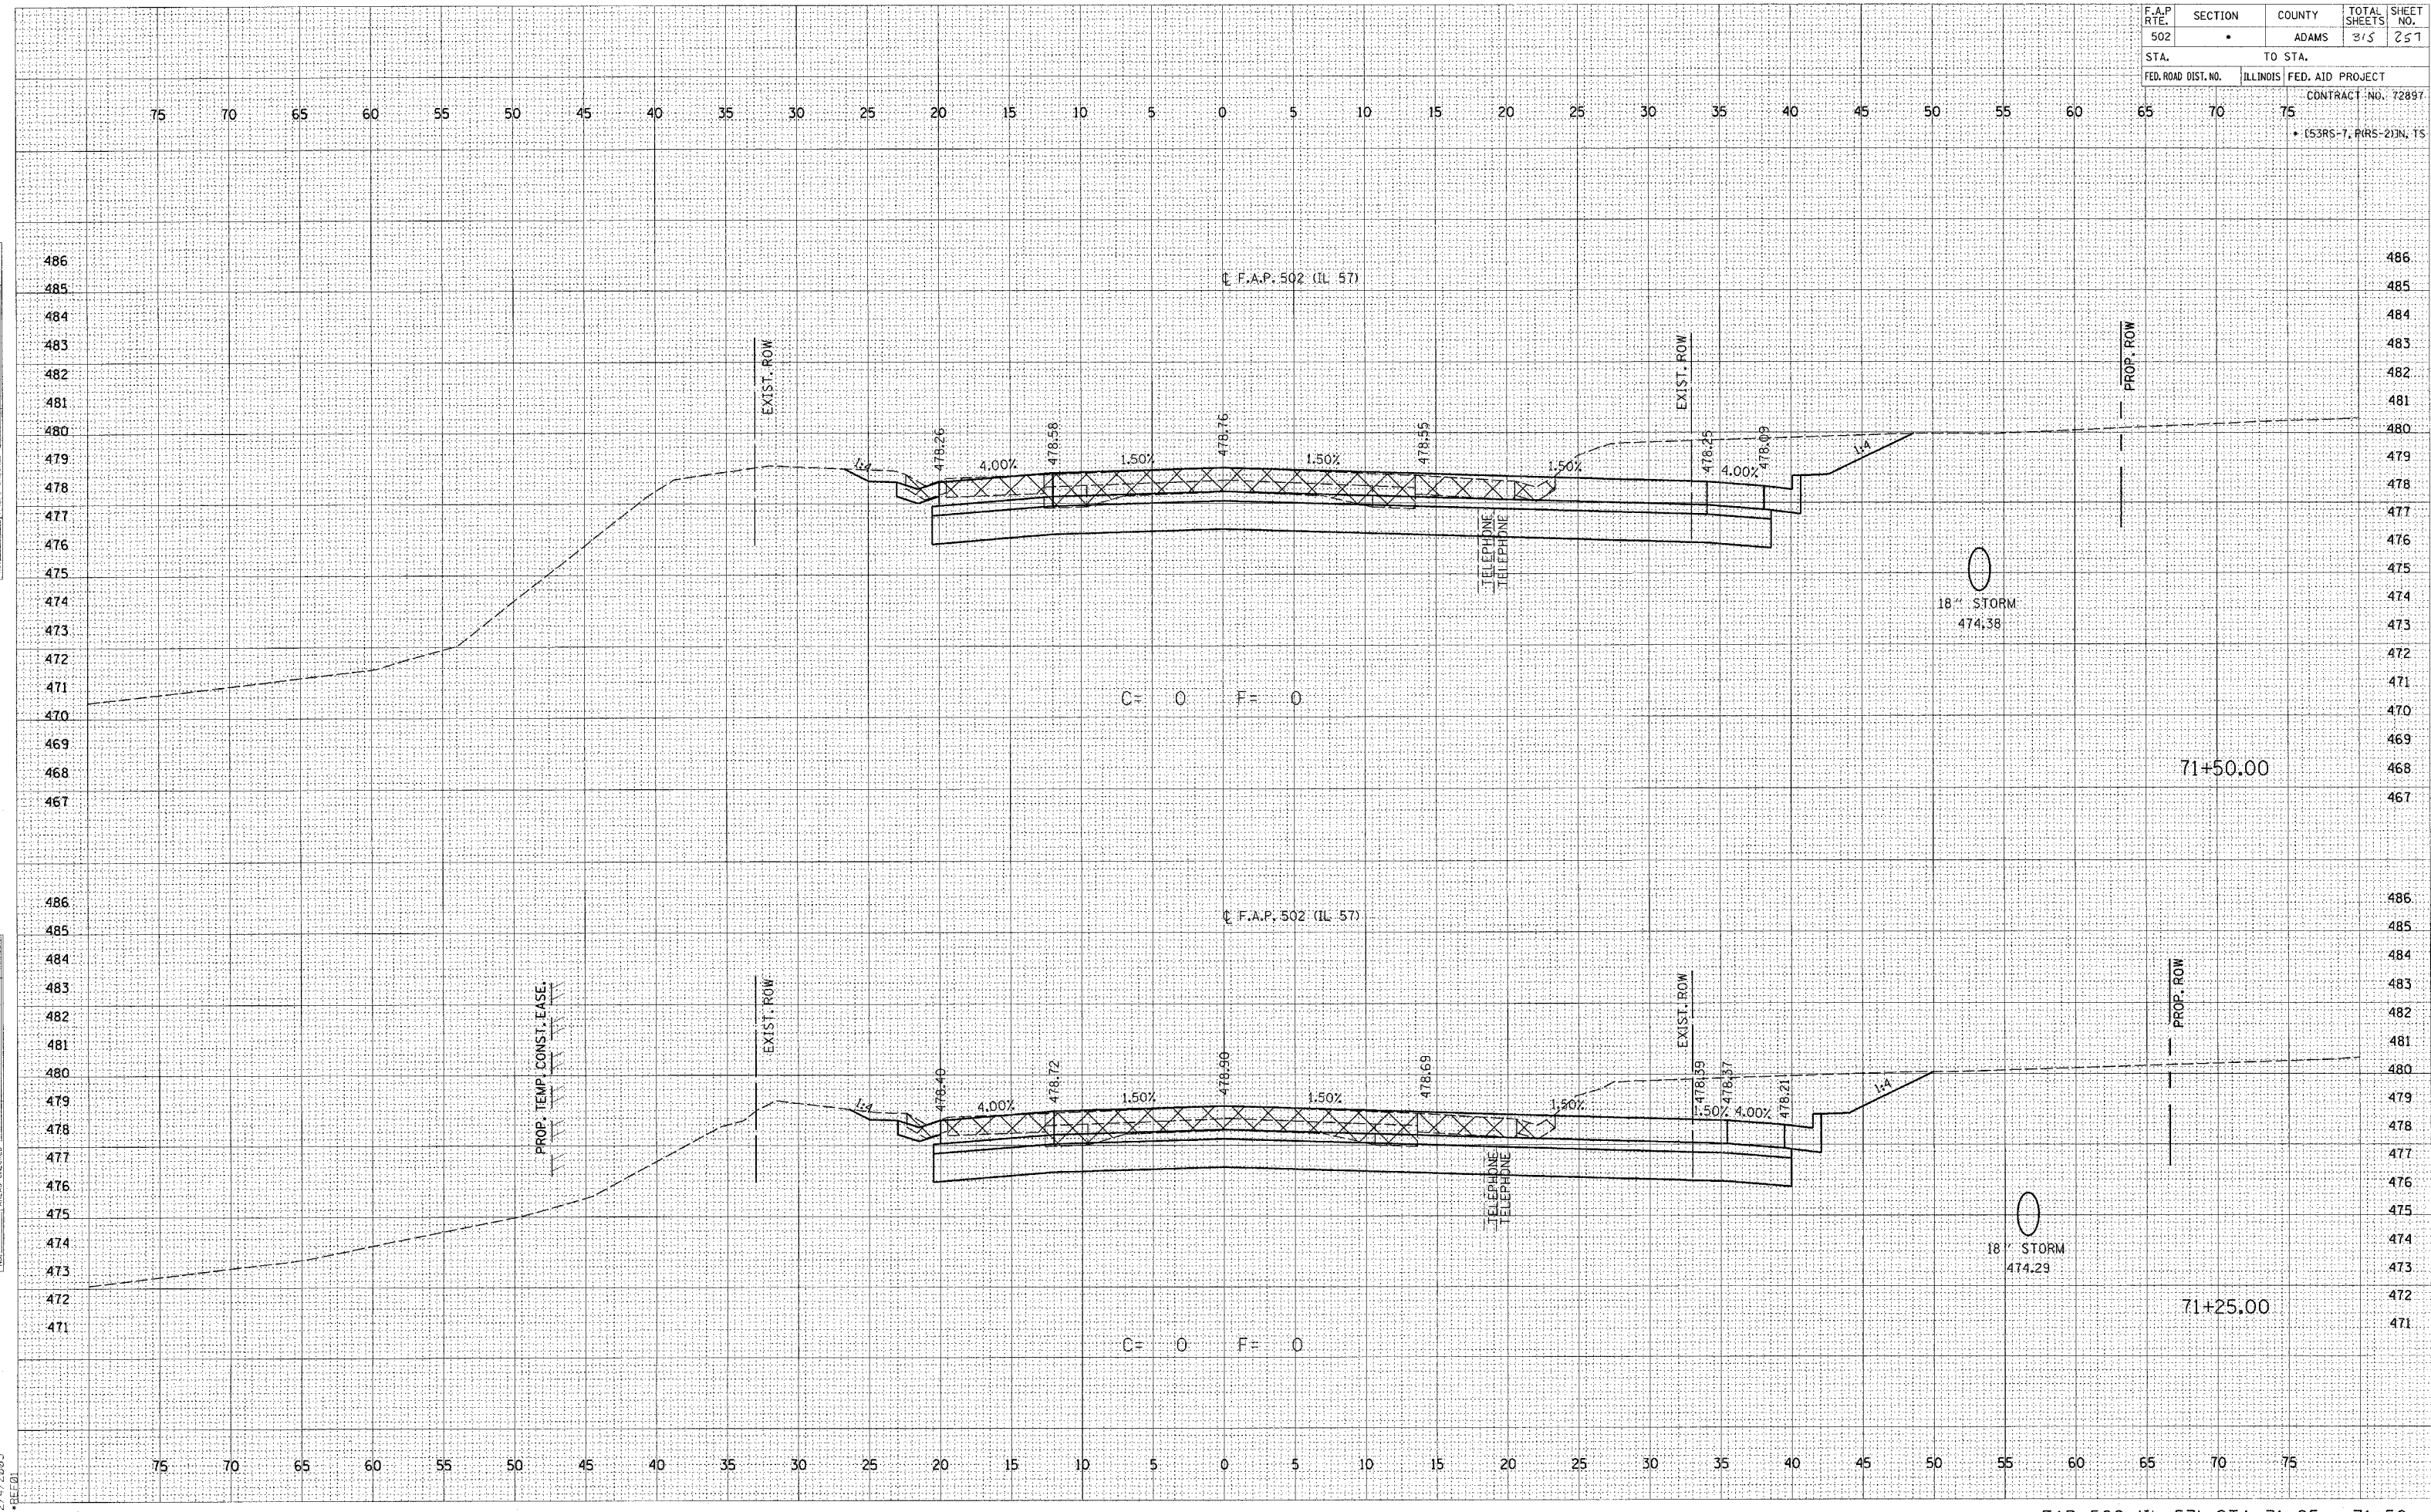

FINAL SURVEY	SURVEYED _____	BY _____	DATE _____
NOTE BOOK	PLOTTED _____		
	TEMPLATE _____		
	AREAS _____		
	AREAS CHECKED _____		
NO. _____			

ORIGINAL SURVEY	SURVEYED _____	BY _____	DATE _____
NOTE BOOK	PLOTTED _____		
	TEMPLATE _____		
	AREAS _____		
	AREAS CHECKED _____		

c:\projects\d653004\1157bxshs.dgn

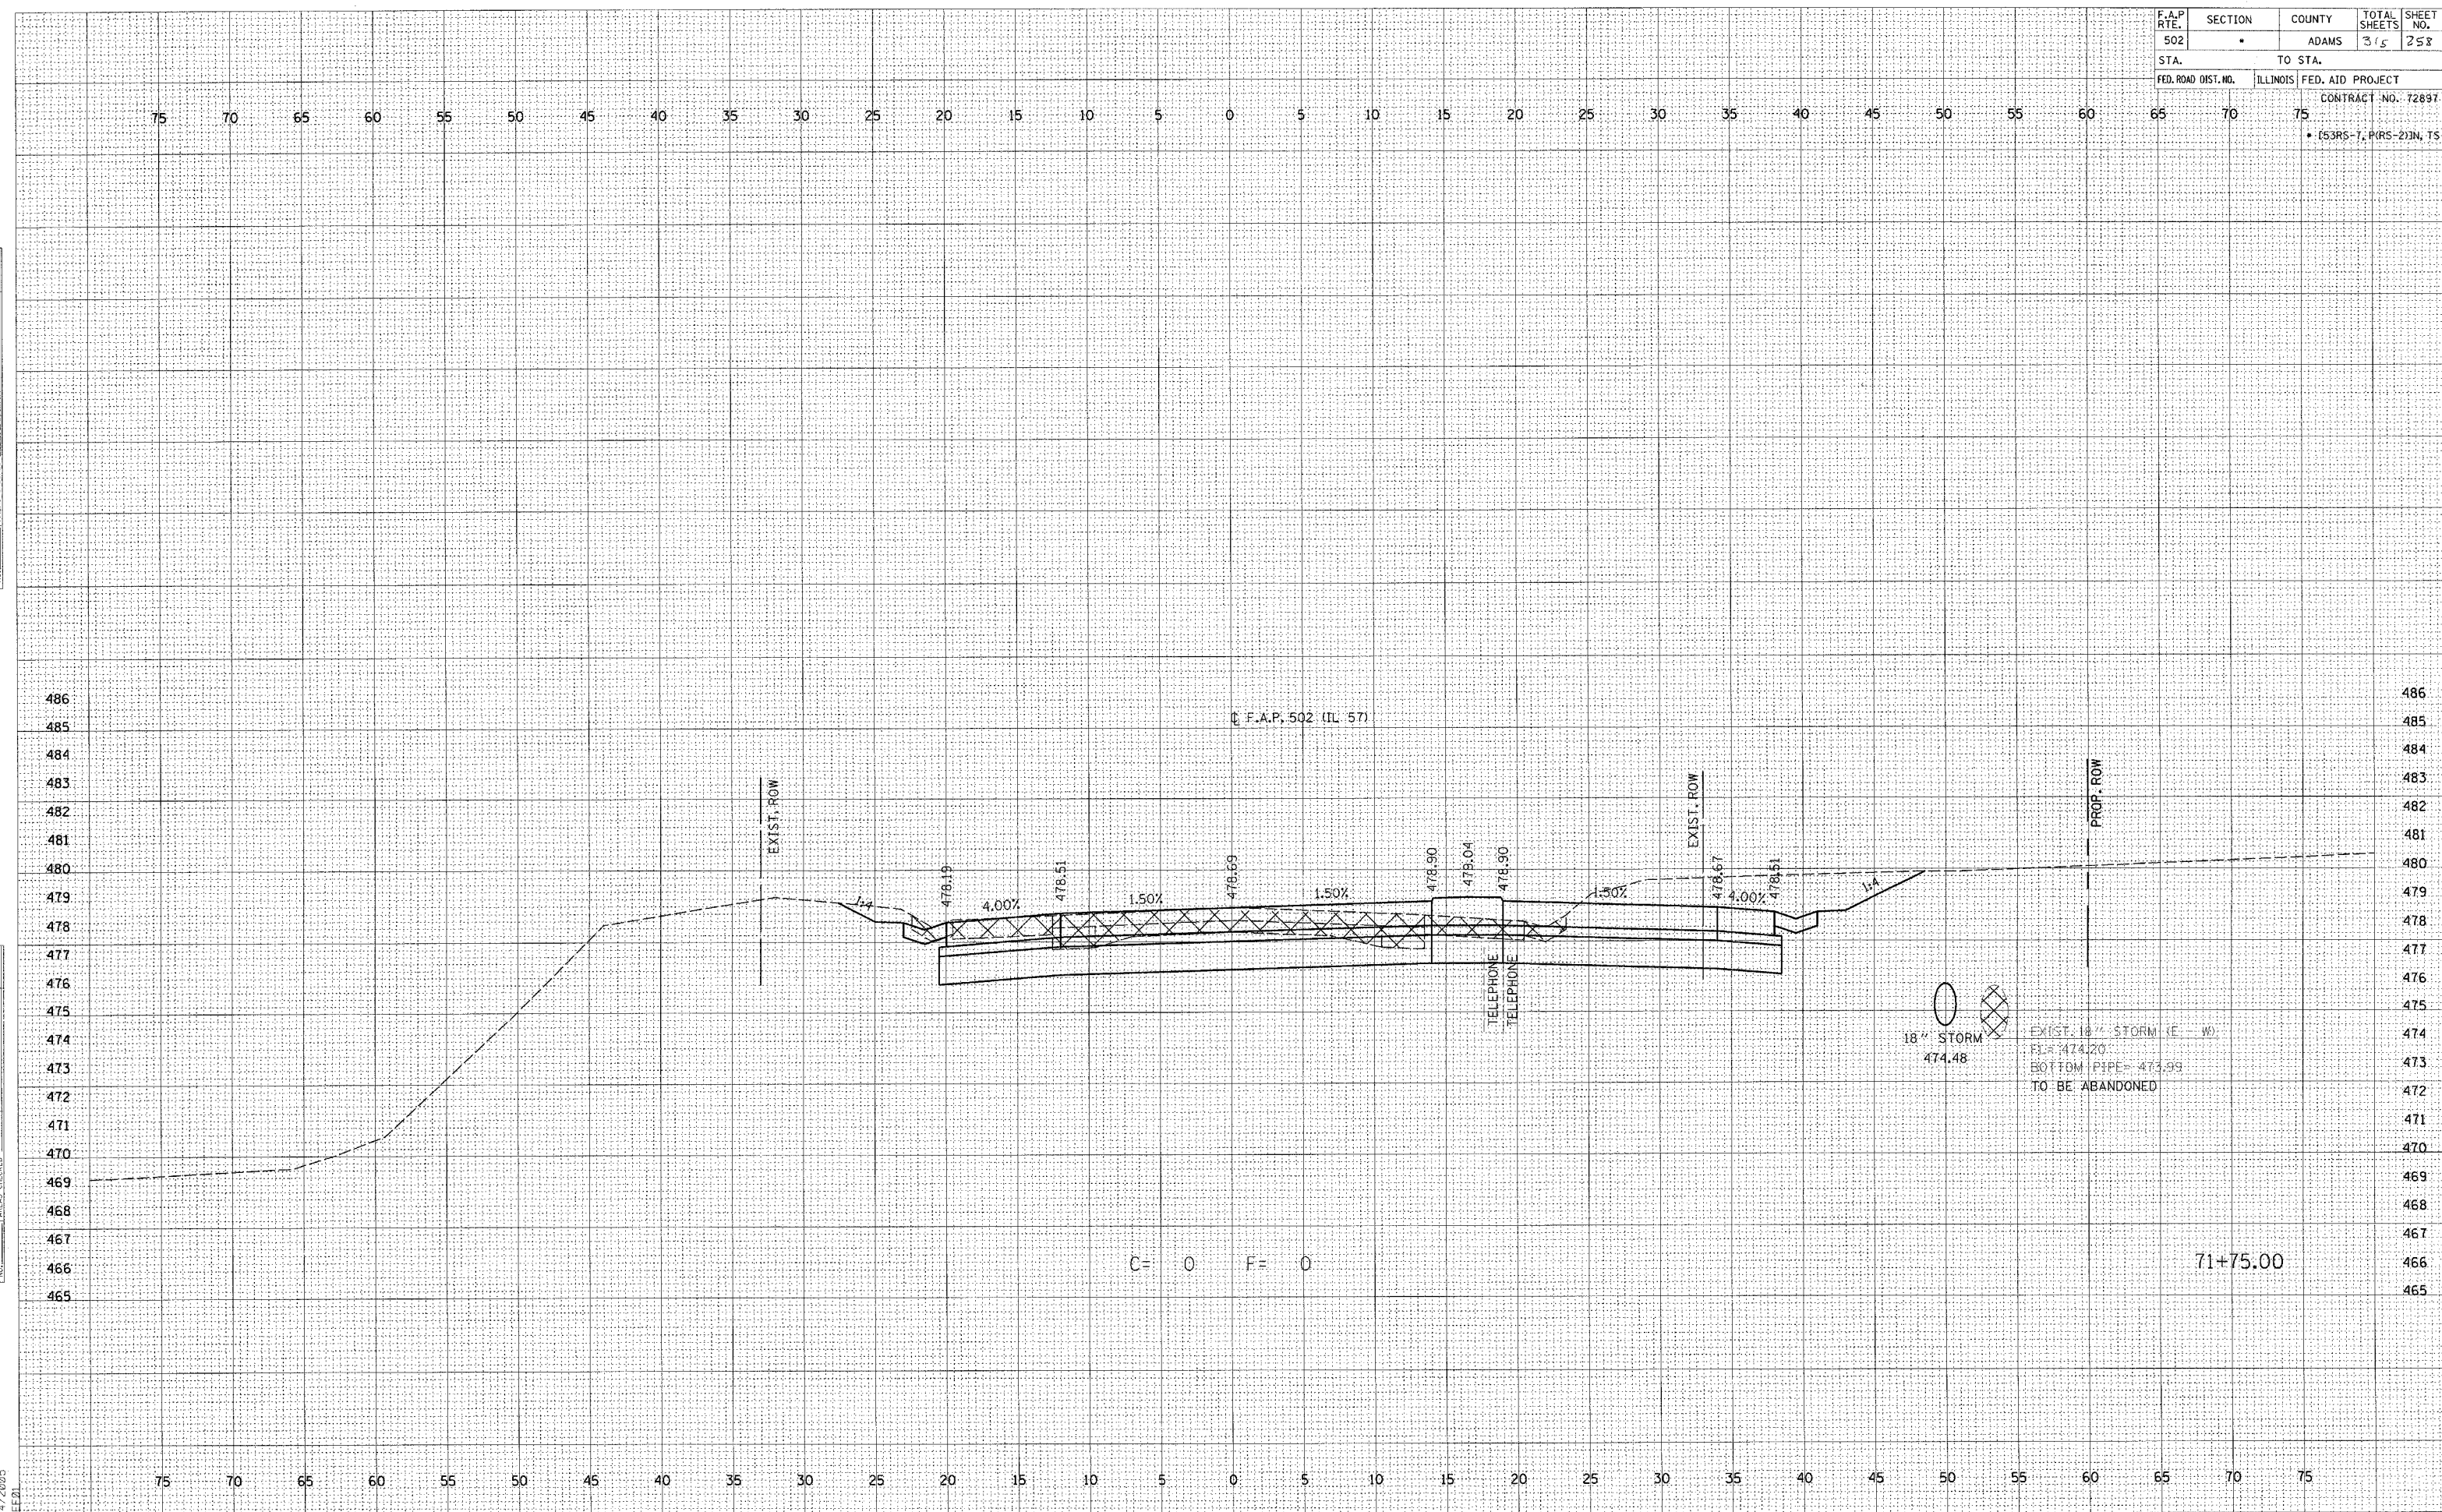


F.A.P. RTE.	SECTION	COUNTY	TOTAL SHEETS	SHEET NO.
502	•	ADAMS	315	259
STA.		TO STA.		
FED. ROAD DIST. NO.		ILLINOIS	FED. AID PROJECT	
			CONTRACT NO. 72897	
65	70	75		
* (53RS-7, P(RS-2)IN, TS				

FINAL SURVEY	SURVEYED
NOTE BOOK	FLOTTED
NO.	TEMPLATE
	AREAS CHECKED

ORIGINAL SURVEY	SURVEYED
NOTE BOOK	FLOTTED
NO.	TEMPLATE
	AREAS CHECKED

c:\projects\d653004\157bxshs.dgn
2/4/2005
*REC'D

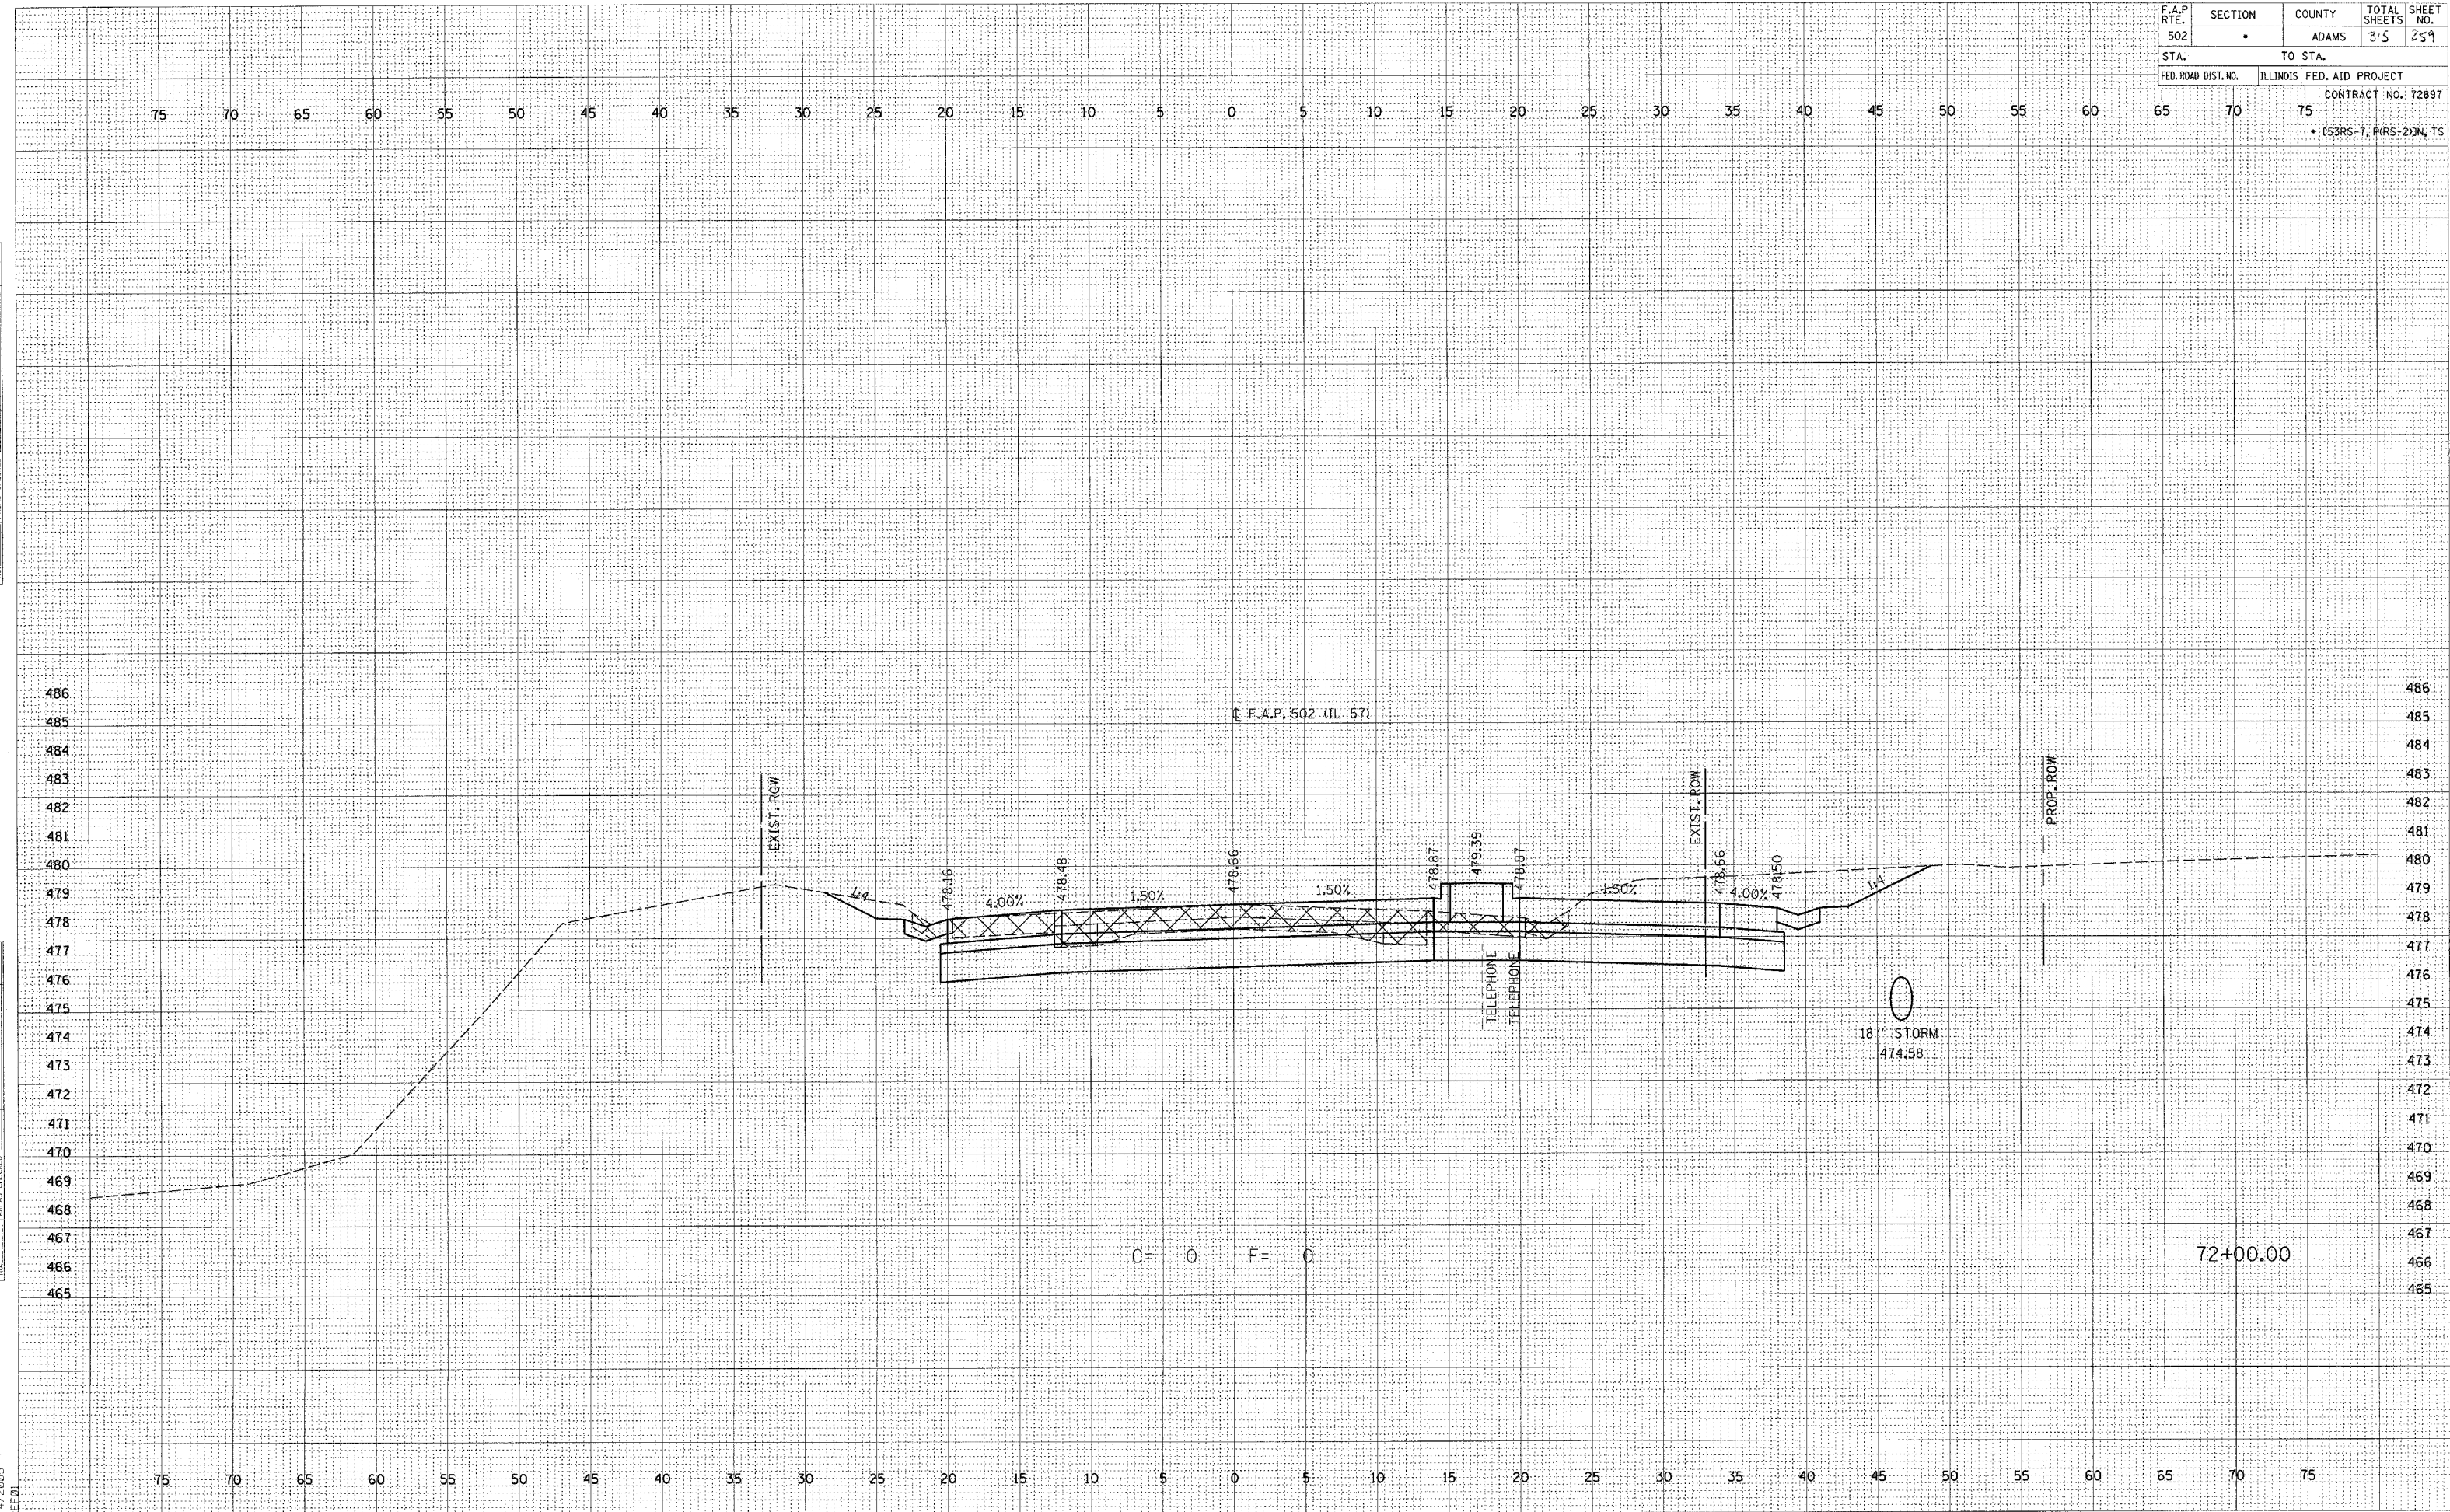

TOTAL SURVEY	SURVEYED	
	PLOTTED	
	TEMPLATE	
	AREAS AREAS CHECKED	

ORIGINAL SURVEY	NOTE BOOK	SURVEYED	PLOTTED	TEMPLATE	AREAS	CHECKED

Engineering drawing showing a cross-section of a road or bridge structure, plotted on a grid. The drawing includes a profile line, a proposed line, and various elevation and distance markers.

Grid Labels:

- Top: 75, 70, 65, 60, 55, 50, 45, 40, 35, 30, 25, 20, 15, 10, 5, 0, 5, 10, 15, 20, 25, 30, 35, 40, 45, 50, 55, 60, 65, 70, 75
- Left: 486, 485, 484, 483, 482, 481, 480, 479, 478, 477, 476, 475, 474, 473, 472, 471, 470, 469, 468, 467, 466
- Right: 486, 485, 484, 483, 482, 481, 480, 479, 478, 477, 476, 475, 474, 473, 472, 471, 470, 469, 468, 467, 466

Key Features and Annotations:

- EXIST. ROW** (Existing Right of Way) and **PROP. ROW** (Proposed Right of Way) lines are indicated.
- Elevations:** 478.16, 478.48, 478.66, 478.87, 479.39, 478.87, 478.66, 478.50.
- Grades:** 4.00%, 1.50%, 1.50%, 1.50%, 4.00%.
- Centerline:** C.F.A.P. 502 (IL 57).
- Distances:** 72+25.00.
- Other Labels:** C= 0, F= 0.

Metadata (Top Right):

F.A.P. RTE.	SECTION	COUNTY	TOTAL SHEETS	SHEET NO.
502	•	ADAMS	315	266

STA. TO STA.

FED. ROAD DIST. NO. ILLINOIS FED. AID PROJECT

CONTRACT NO. 72897

• (53RS-7, PARS-2)IN: TS

NOTE BOOK	SURVEYED _____
	PLOTTED _____
NO. _____	TEMPLATE _____
	AREAS _____
	AREAS CHECKED _____

ORIGINAL	SURVEYED				
SURVEY	PLOTTED				
	TEMPLATE				
	AREAS				
					AREAS CHECKED




ORIGINAL SURVEY
PLOT
NOTE BOOK
NO.

ORIGINAL SURVEY
PLOT
NOTE BOOK
NO.

PROJECT: D653004 FILE: IL57BXSHTS.DGN
2/4/2005
*RELEA

F.A.P. RTE.	SECTION	COUNTY	TOTAL SHEETS	SHEET NO.
502	•	ADAMS	315	263
STA.		TO STA.		
FED. ROAD DIST. NO.		ILLINOIS FED. AID PROJECT		
		CONTRACT NO. 72897		
		• (53RS-7, P(RS-2))N, TS		

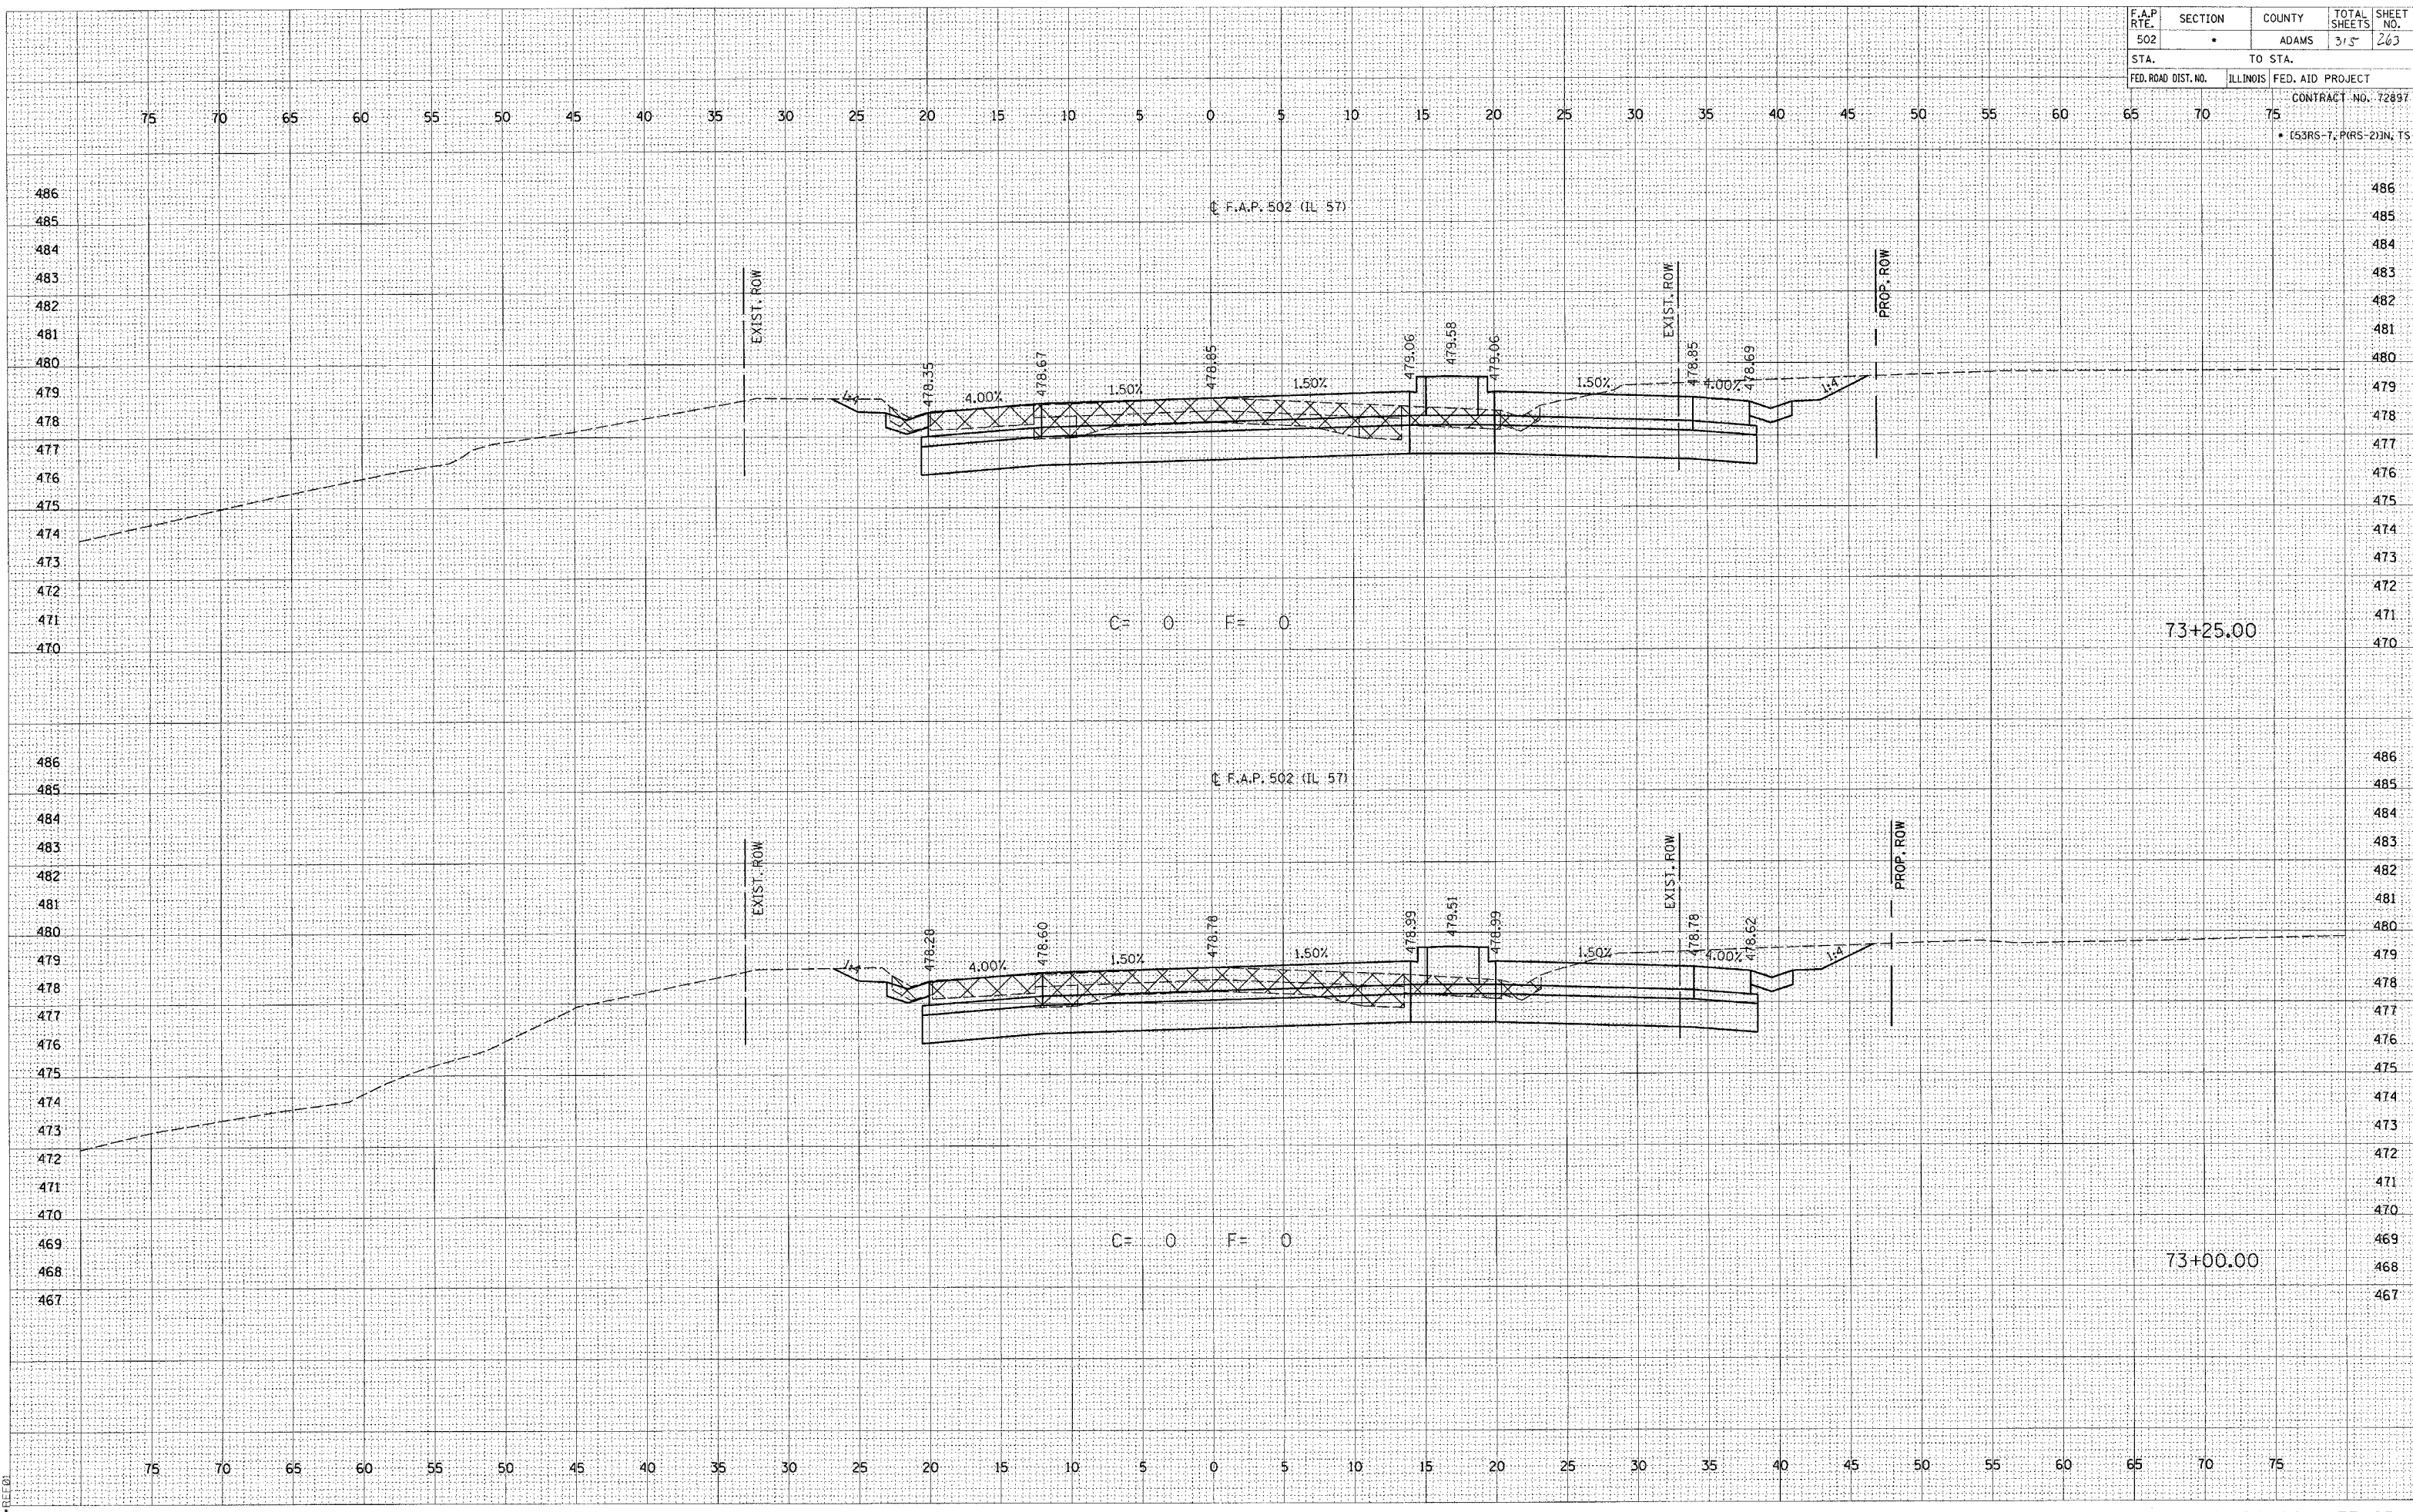


ORIGINAL	SURVEY	PLOTTED	TEMP.	AREAS CHECKED
DATE	DATE	DATE	DATE	DATE
2/4/2005	2/4/2005	2/4/2005	2/4/2005	2/4/2005

ORIGINAL	SURVEY	PLOTTED	TEMP.	AREAS CHECKED
DATE	DATE	DATE	DATE	DATE
2/4/2005	2/4/2005	2/4/2005	2/4/2005	2/4/2005

a:\projects\0653004\157bxshs.dgn
 2/4/2005
 4:00:01

F.A.P. RTE.	SECTION	COUNTY	TOTAL SHEETS	SHEET NO.
502	•	ADAMS	215	265
STA.	TO STA.			
FED. ROAD DIST. NO.	ILLINOIS	FED. AID PROJECT	CONTRACT NO. 72897	
			• (53RS-7, P(RS-2)) IN TS	

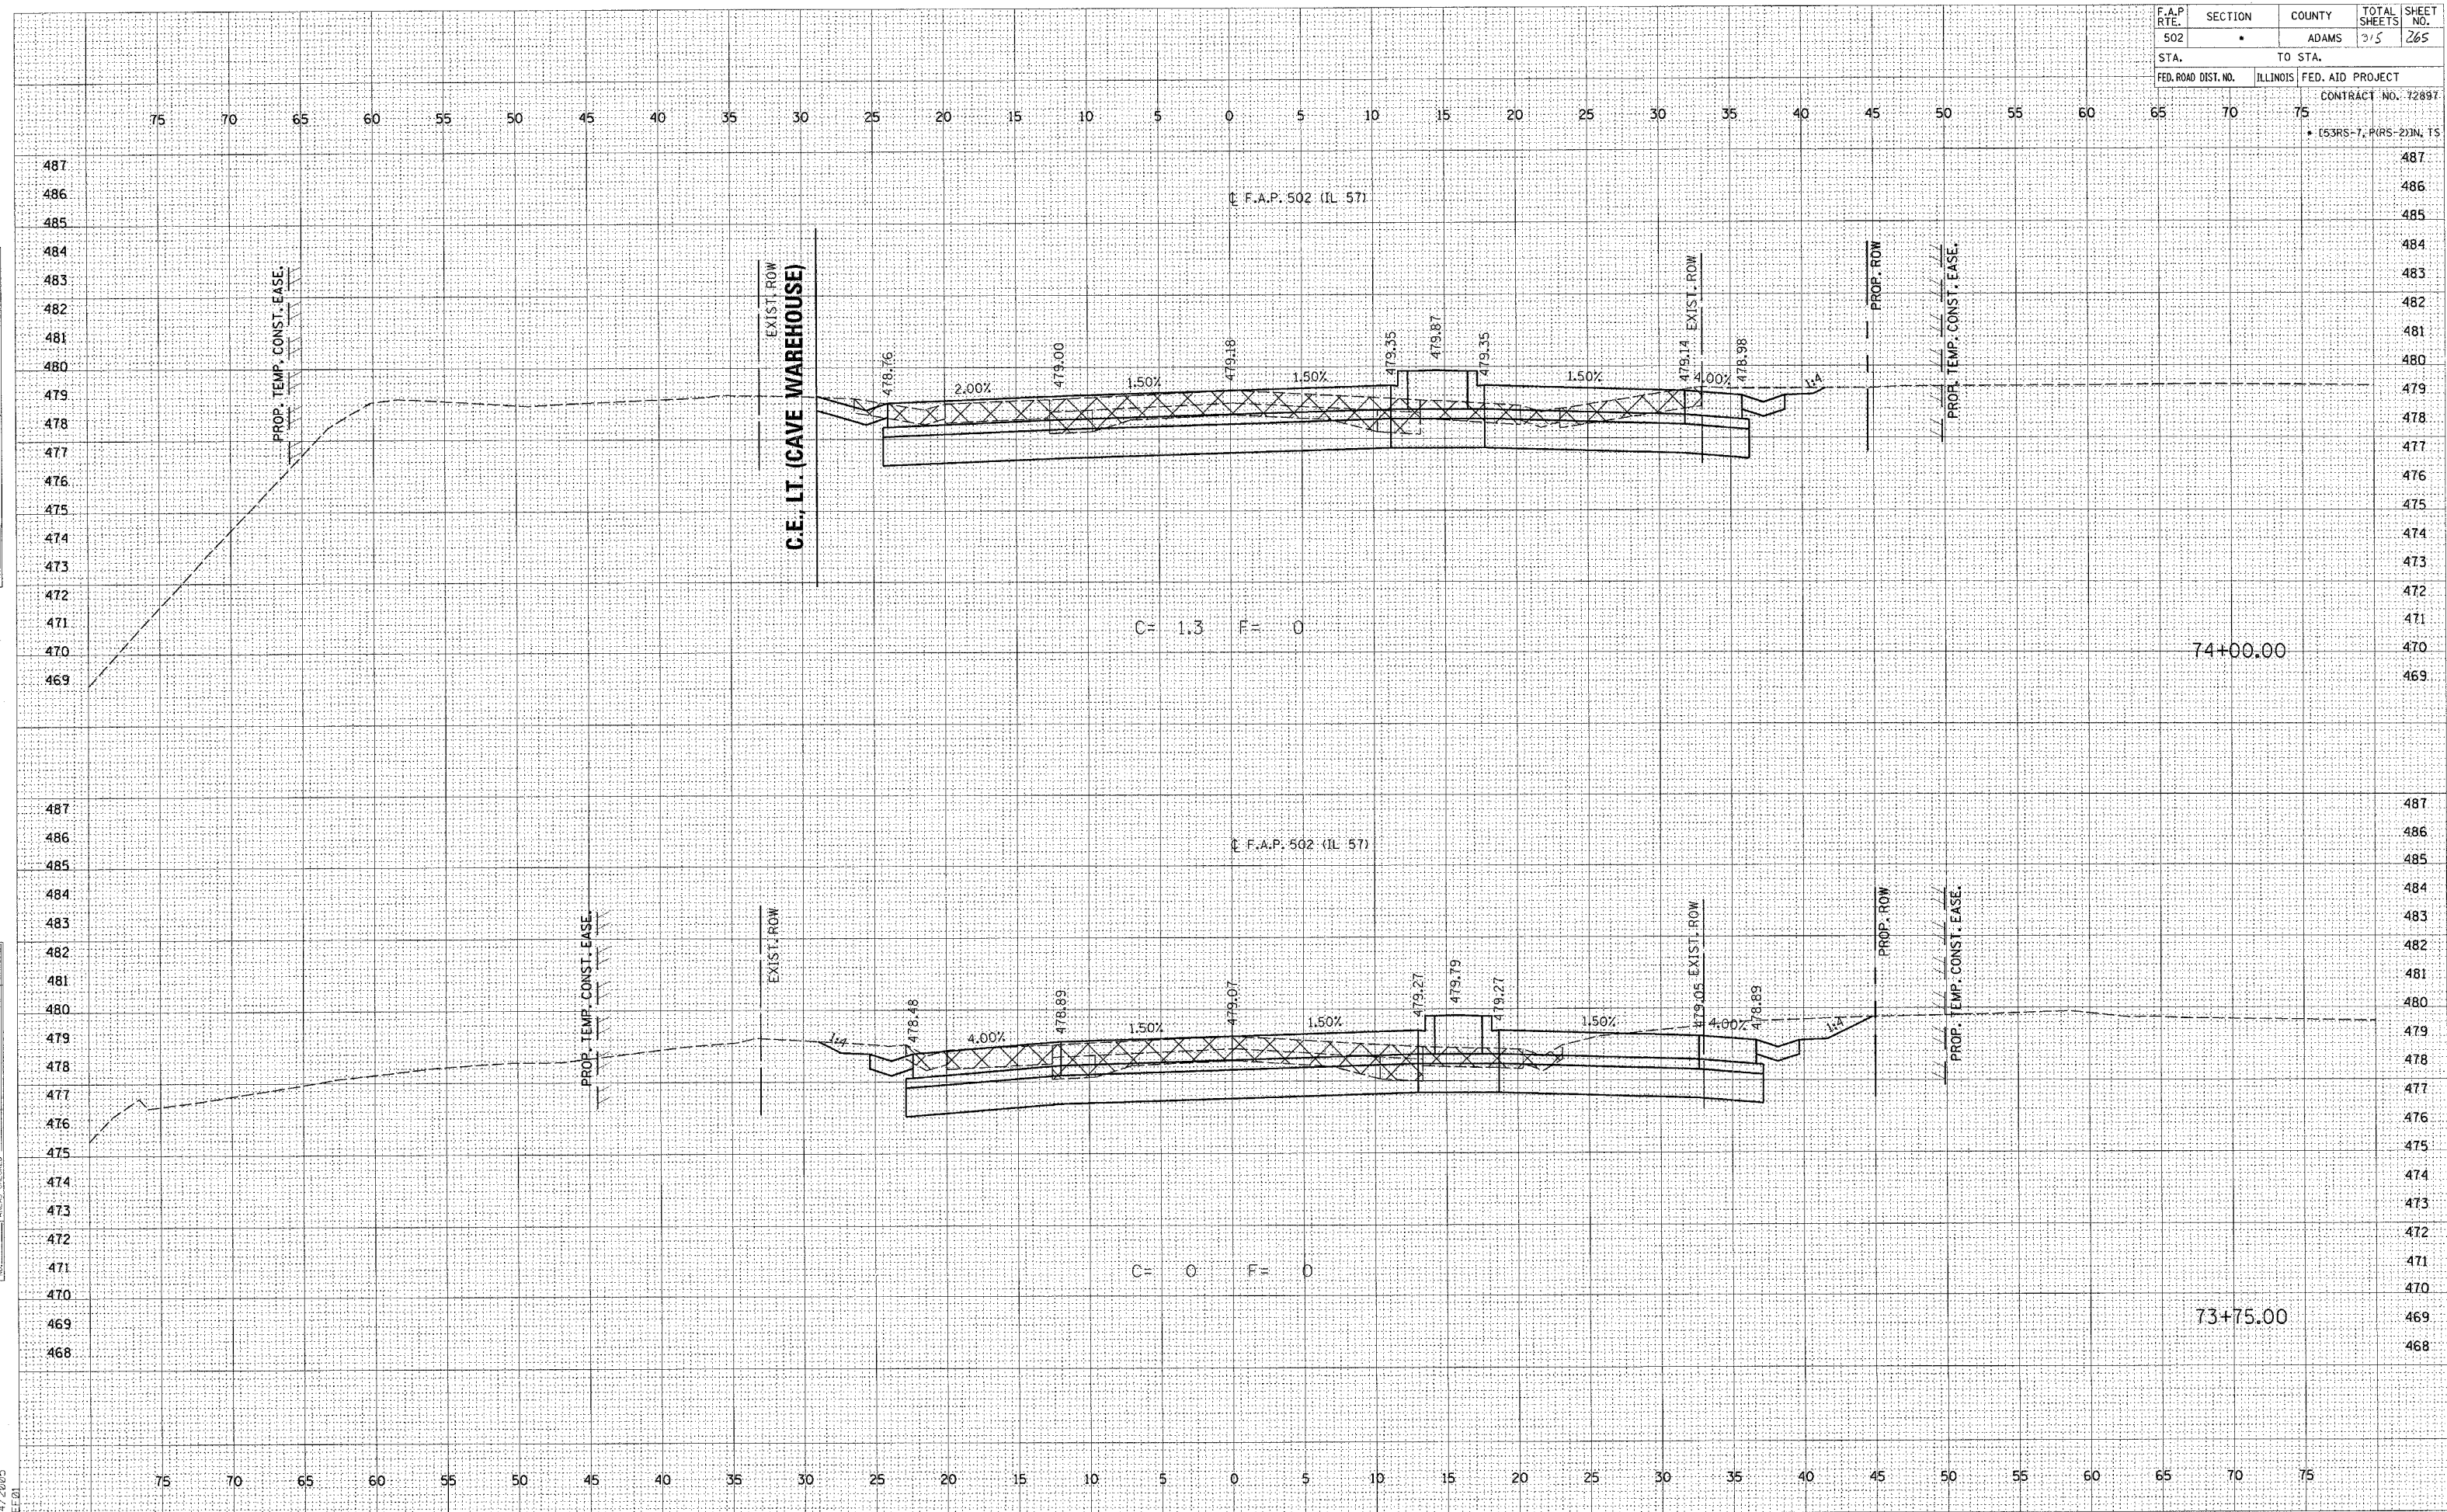


FINAL	SURVEY	PLOTTED	NO.
	NOTE BOOK	TEMPLATE	
	AREAS	CHECKED	

ORIGINAL	SURVEY	PLOTTED	NO.
	NOTE BOOK	TEMPLATE	
	AREAS	CHECKED	

c:\projects\0653004\157bxshs.dgn
2/4/2005
*RECD

F.A.P. RTE.	SECTION	COUNTY	TOTAL SHEETS	SHEET NO.
502	•	ADAMS	3/5	266
STA.		TO STA.		
FED. ROAD DIST. NO.		ILLINOIS	FED. AID PROJECT	
			CONTRACT NO. 72897	
65	70	75	• (53RS-7, P(RS-2)N; TS	

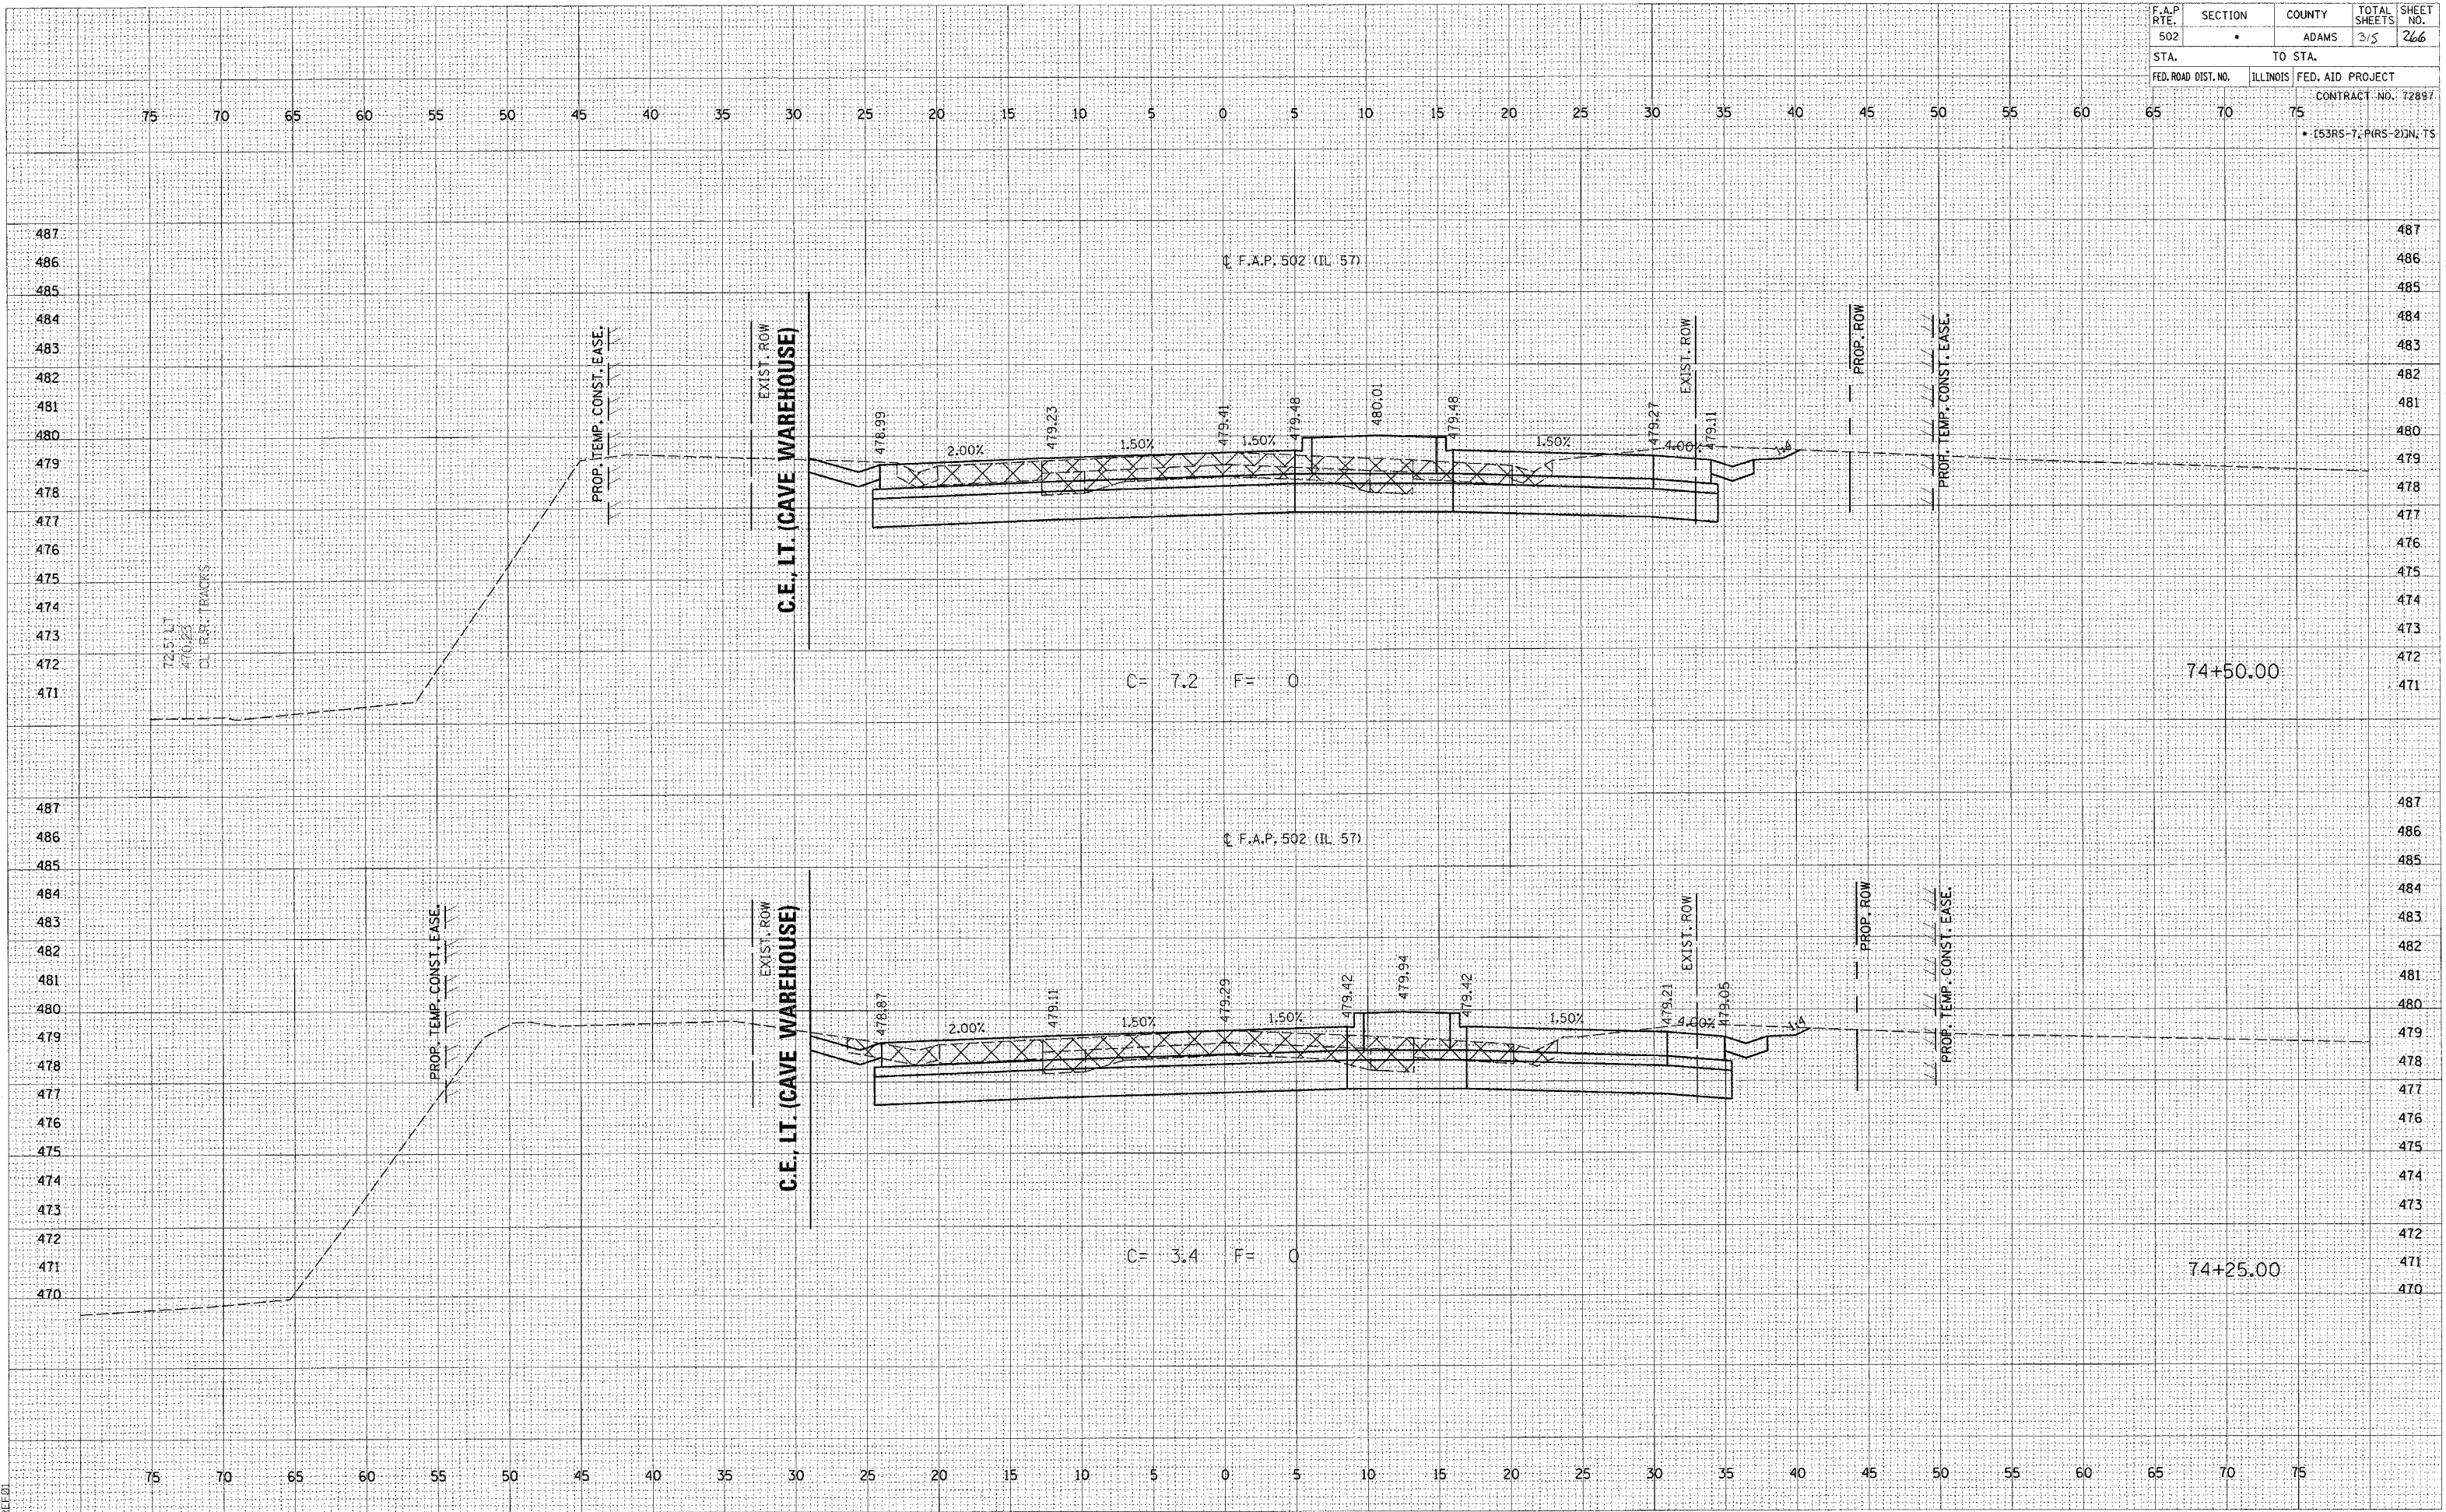


NO.	AREAS CHECKED	NOTE BOOK	TEMP. EASE	PLOTTED	SURVEY	FINISH

NO.	AREAS CHECKED	NOTE BOOK	TEMP. EASE	PLOTTED	SURVEY	FINISH


c:\projects\4653004\1157bxshs.dgn
2/4/2005
HEED

F.A.P RTE.	SECTION	COUNTY	TOTAL SHEETS	SHEET NO.
502	*	ADAMS	315	267
STA.		TO STA.		
FED. ROAD DIST. NO.		ILLINOIS	FED. AID PROJECT	
			CONTRACT NO. 72897	
65	70	75	* (53RS-7, (PRS-2))N, TS	

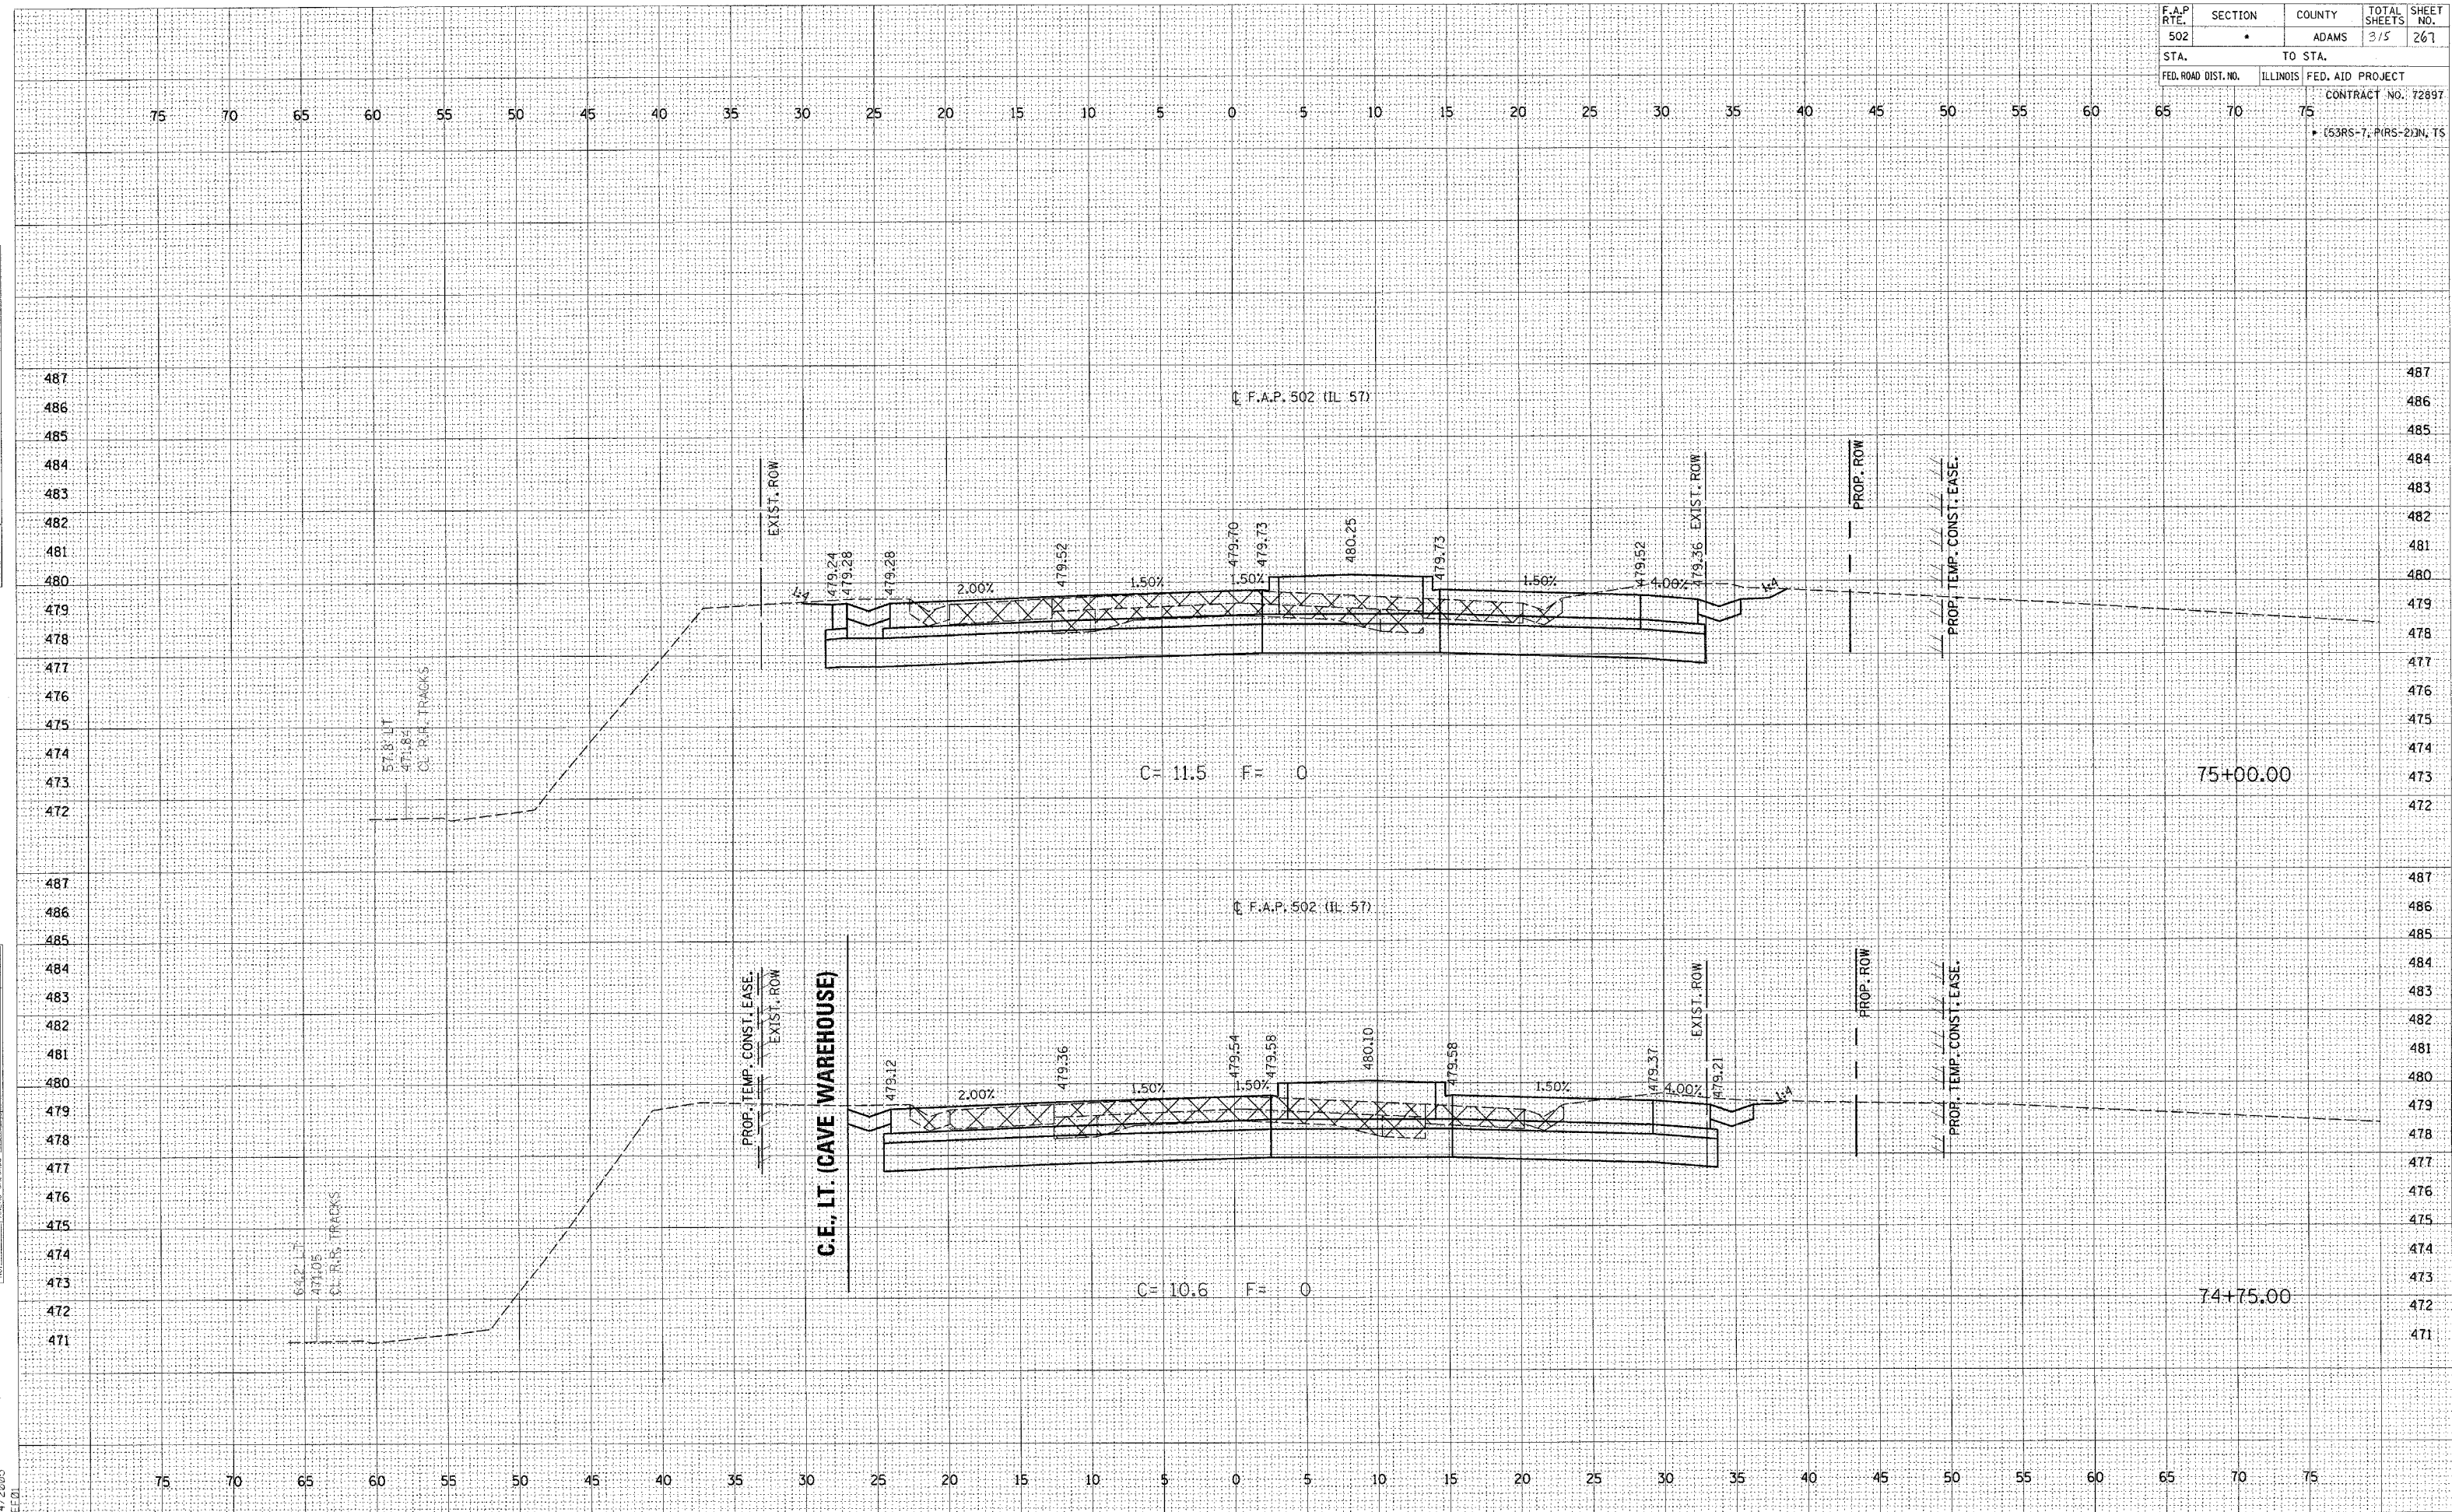

FINAL SURVEY	SURVEYED _____		BY _____	DATE _____
	PLOTTED _____			
NOTE BOOK	TEMPLATE _____			
NO.	AREAS _____			
	AREAS CHECKED _____			

ORIGINAL SURVEY	NOTE BOOK	SURVEYED _____	BY _____	DATE _____
		PLOTTED _____		
		TEMPLATE _____		
		AREAS _____		
		AREAS CHECKED _____		
NO. _____				

 


F.A.P RTE.	SECTION	COUNTY	TOTAL SHEETS	SHEET NO.
502	▪	ADAMS	315	270
STA.		TO STA.		
FED. ROAD DIST. NO.		ILLINOIS	FED. AID PROJECT	
		CONTRACT NO. 72897		
65	70	75	▪ (53RS-7, (PRS-2)N, TS	

FINAL	SURVEY	SURVEYED	PLOTTED	TEMPLATE	NOTES	CHECKED
NO.	NO.	NO.	NO.	NO.	NO.	NO.

ORIGINAL	SURVEY	SURVEYED	PLOTTED	TEMPLATE	NOTES	CHECKED
NO.	NO.	NO.	NO.	NO.	NO.	NO.

c:\projects\653004\157bxshs.dgn
 2/4/2005
 REC'D

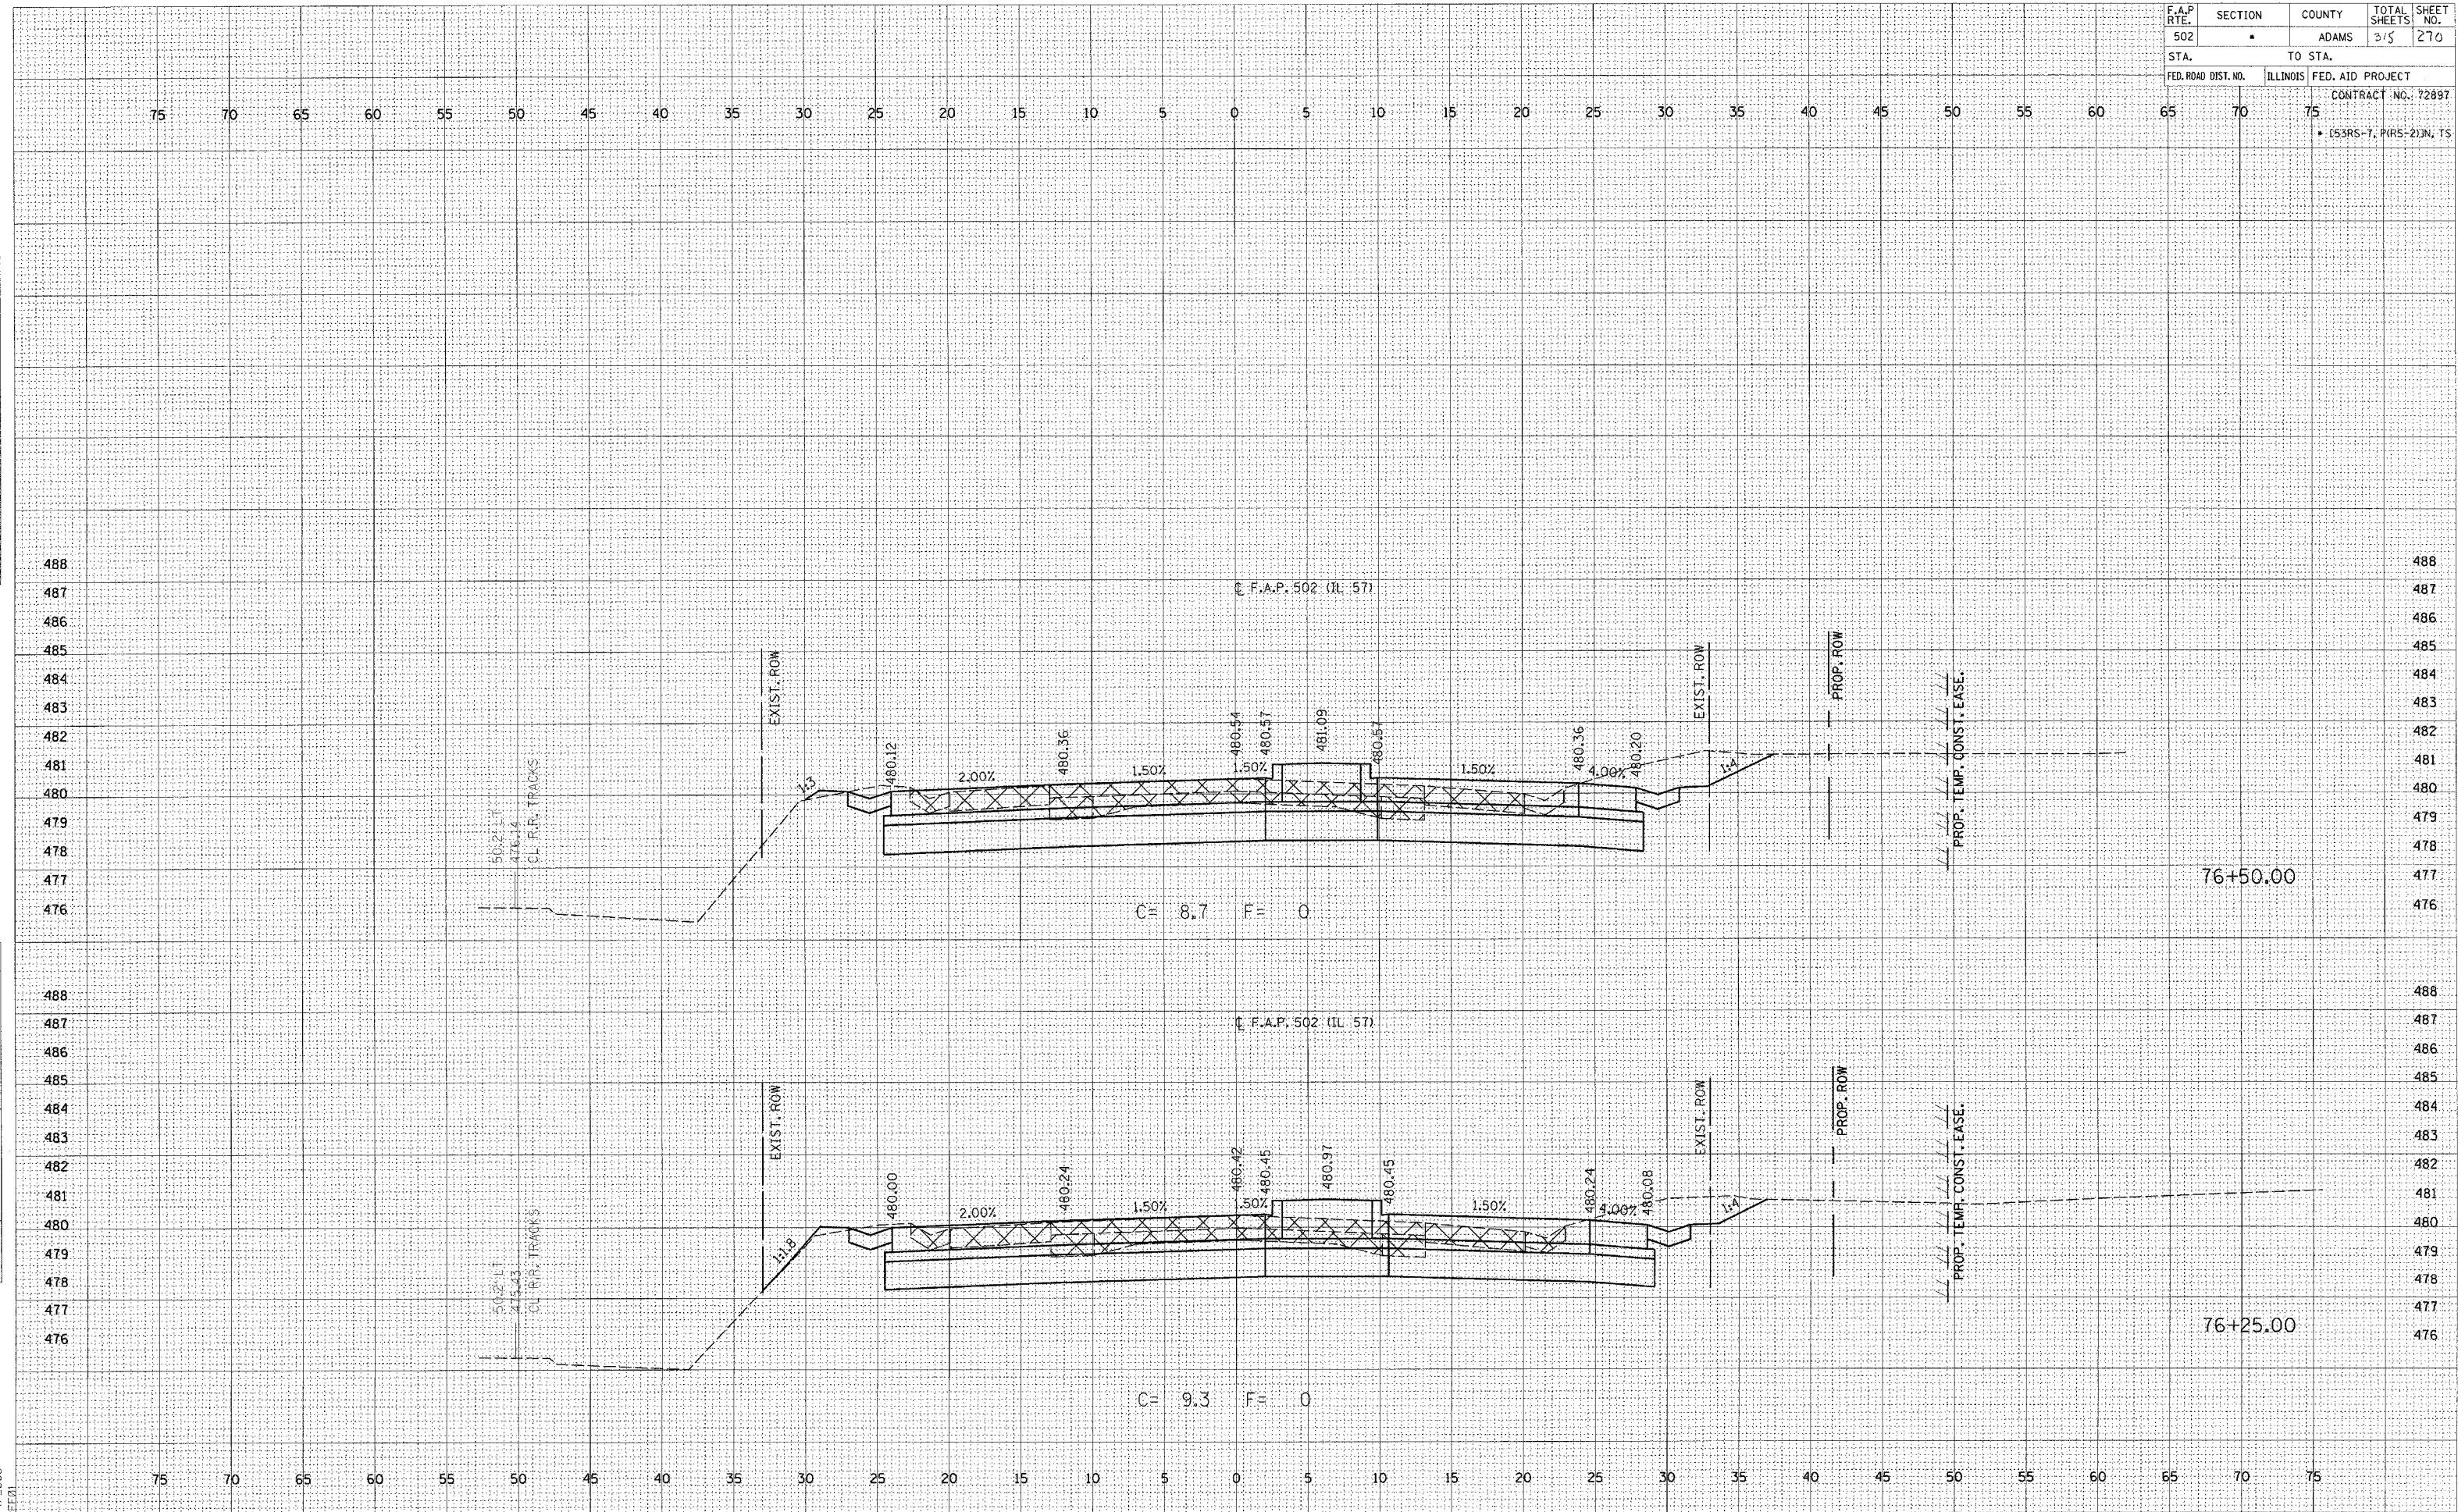

FINAL SURVEY	SURVEYED _____	BY _____	DATE _____
NOTE BOOK	PLOTTED _____		
	TEMPLATE _____		
	AREAS _____		
	AREAS CHECKED _____		




SURVEYED
PLOTTED
NOTE BOOK
NO. _____
AREAS CHECKED

SURVEYED
PLOTTED
NOTE BOOK
NO. _____
AREAS CHECKED

c:\projects\0653004\157bxshs.dgn
2/4/2005
*REF:01

F.A.P. RTE.	SECTION	COUNTY	TOTAL SHEETS	SHEET NO.
502	•	ADAMS	215	212
STA.		TO STA.		
FED. ROAD DIST. NO.		ILLINOIS	FED. AID PROJECT	CONTRACT NO. 72897
• (53RS-1; PARS-2)N, 1S				

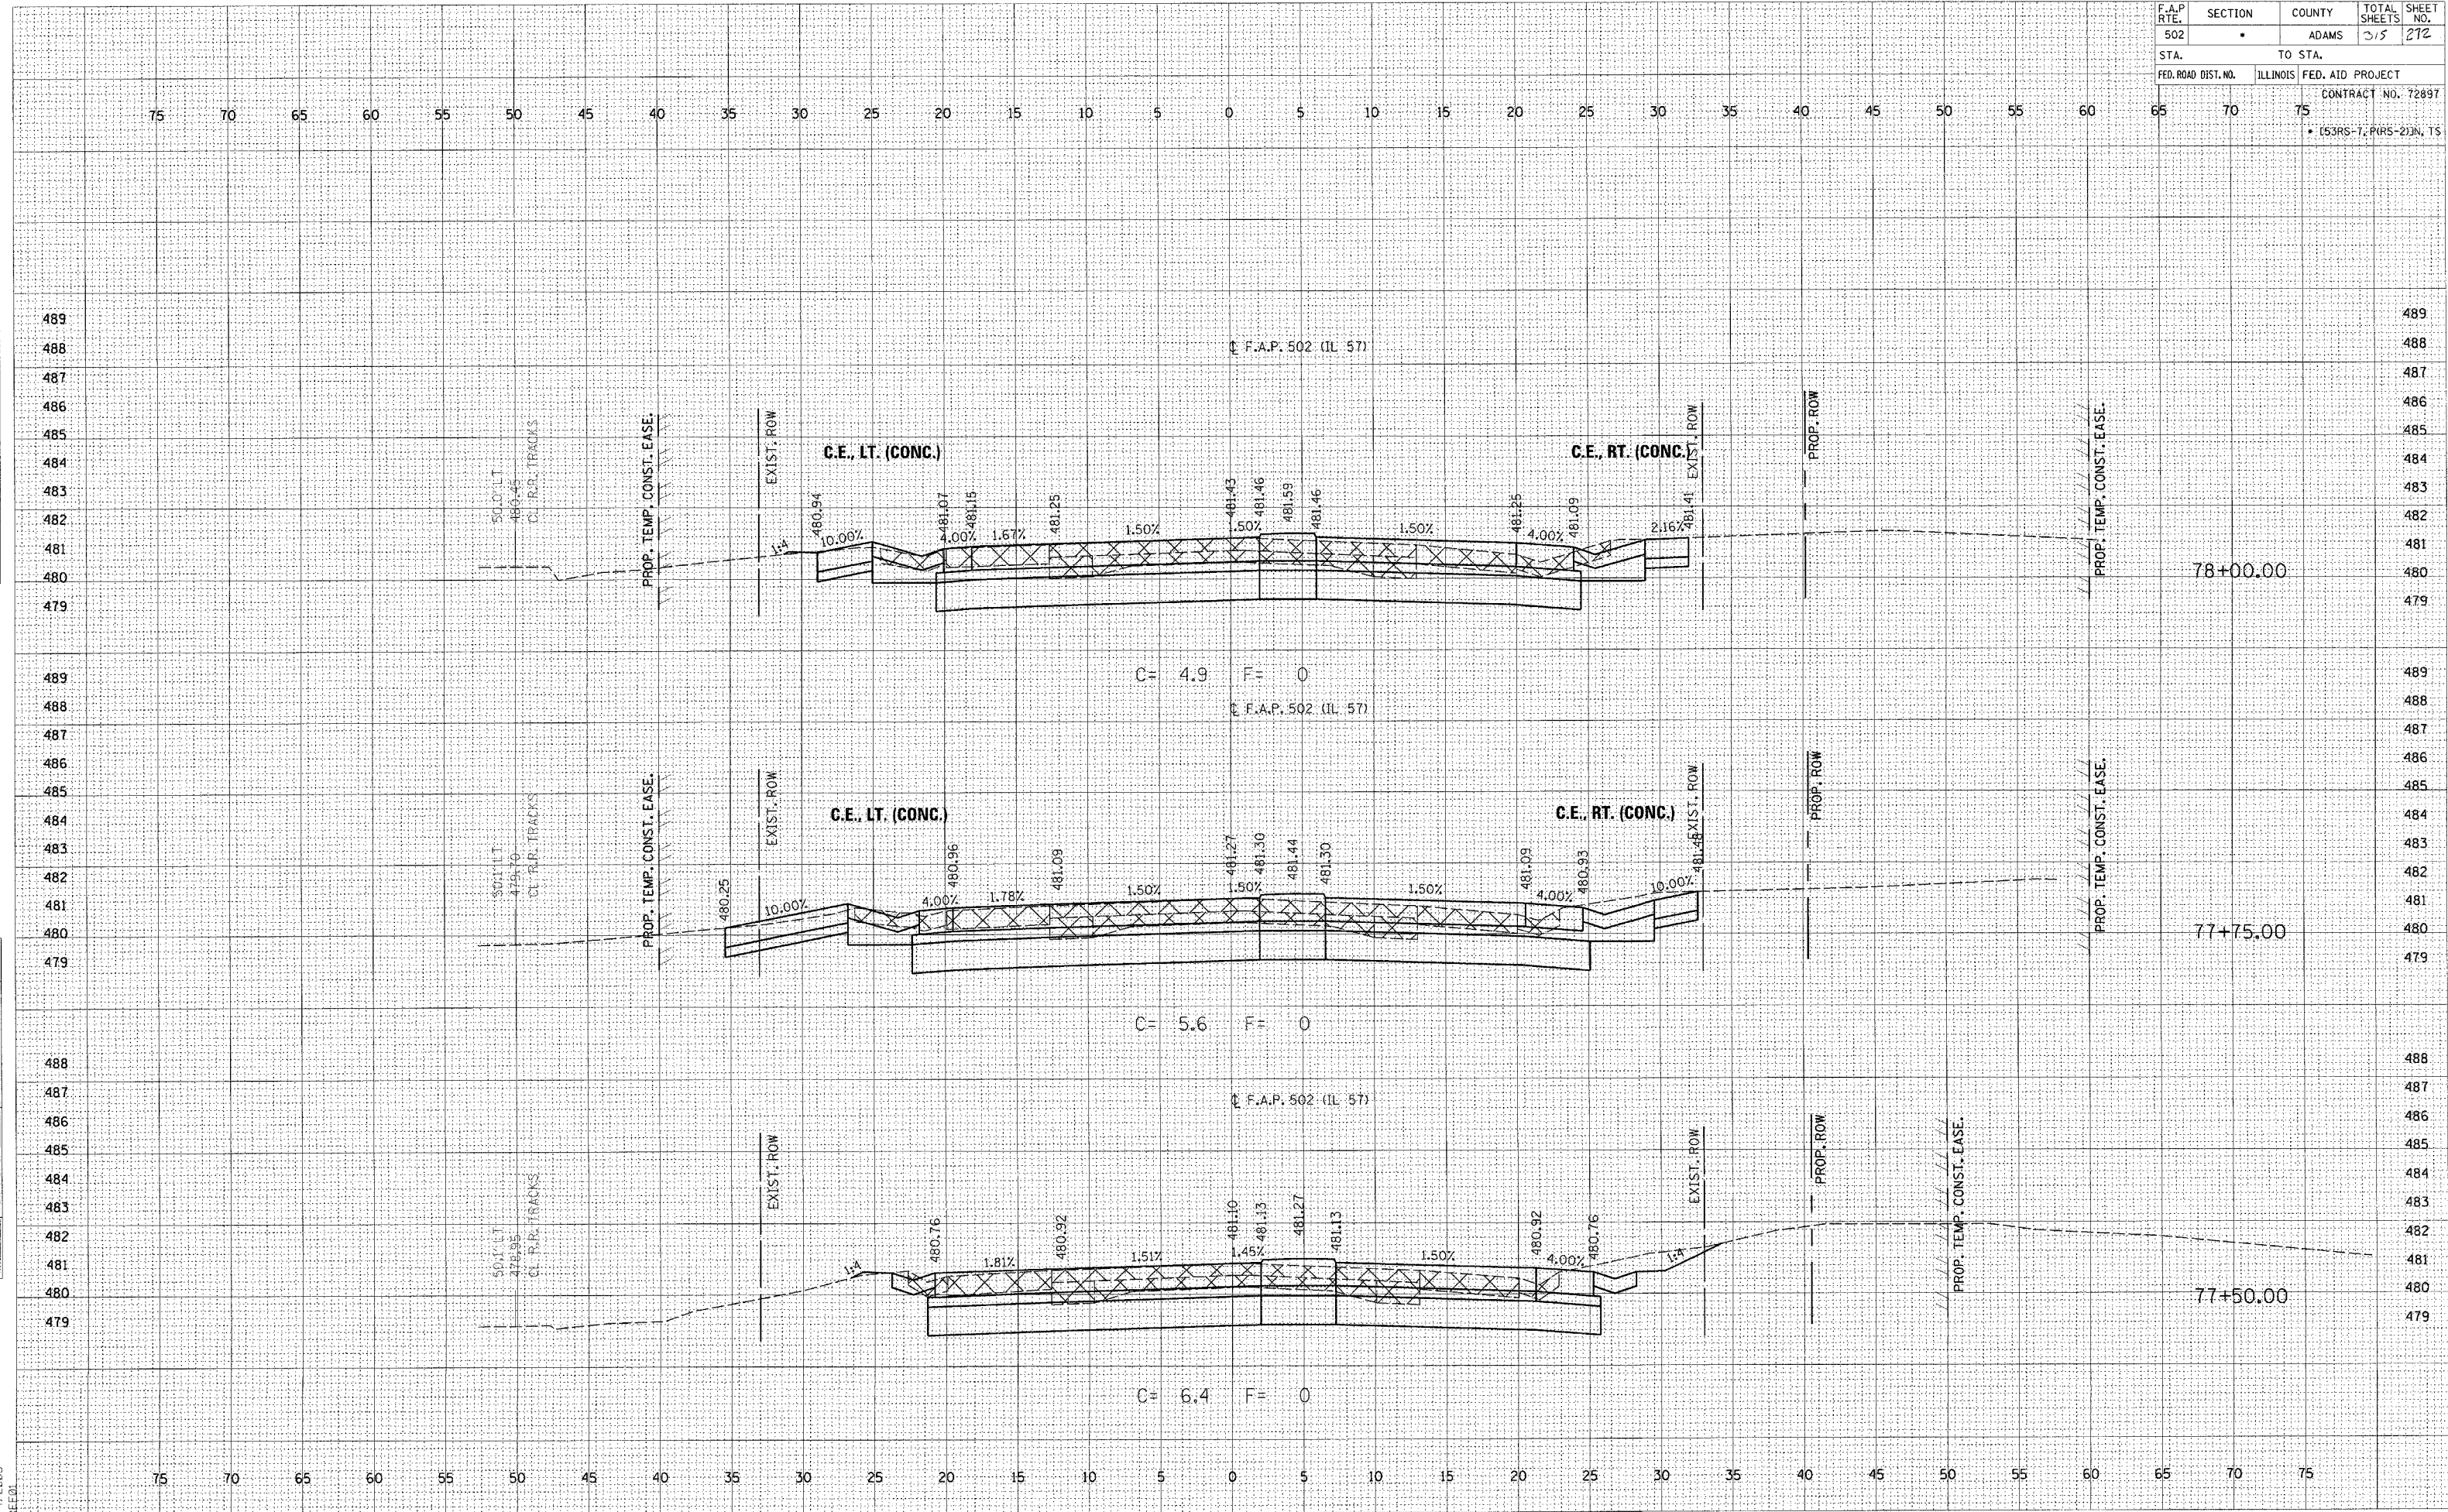

FINAL SURVEY NOTE BOOK NO. _____	SURVEYED _____	_____
	PLOTTED _____	_____
	TEMPLATE _____	_____
	AREAS _____	_____
AREAS CHECKED _____		_____

ORIGINAL SURVEY	SURVEYED	DATE
	PLOTTED	
	TEMPLATE	
	AREAS	
	AREAS CHECKED	

F.A.P. RTE.	SECTION	COUNTY	TOTAL SHEETS	SHEET NO.
502	*	ADAMS	315	272
STA.		TO STA.		
FED. ROAD DIST. NO.	ILLINOIS	FED. AID PROJECT		
			CONTRACT NO. 728	
			* [53RS-7, PRS-2] IN.	

75

70

65

60

55

50

45

40

35

30

25

20

15

10

5

0

5

10

15

20

25

30

35

40

45

50

55

60

65

70

75

489

488

487

486

485

484

483

482

481

480

F.A.P. 502 (IL 57)

50.0' LT
481.46
CL R.R. TRACKS

EXIST. ROW

$\frac{1}{4}$ "

481.38

4.00%

481.62

481.64

1.58%

1.50%

481.83

481.86

481.98

481.86

481.86

1.50%

481.65

4.00%

481.49

$\frac{1}{4}$ "

EXIST. ROW

78+75.00

C= 2.7 F= 0

489

488

487

486

485

484

483

482

481

480

F.A.P. 502 (IL 57)

50.0' LT
481.24
CL R.R. TRACKS

EXIST. ROW

$\frac{1}{4}$ "

481.51

4.00%

481.49

481.53

1.52%

1.50%

481.72

481.75

481.87

481.75

481.75

1.50%

481.54

4.00%

481.38

$\frac{1}{4}$ "

EXIST. ROW

78+50.00

C= 3.4 F= 0

489

488

487

486

485

484

483

482

481

480

479

F.A.P. 502 (IL 57)

50.0' LT
480.86
CL R.R. TRACKS

EXIST. ROW

$\frac{1}{4}$ "

481.20

4.00%

481.32

481.39

1.60%

1.50%

481.58

481.61

481.74


481.61

481.61

1.50%

FINAL SURVEY	SURVEYED _____	BY _____	DATE _____
NOTE BOOK	PLOTTED _____		
	TEMPLATE _____		
	AREAS _____		
NO. _____	AREAS CHECKED _____		

ORIGINAL SURVEY	SURVEYED	BY	DATE
NOTE BOOK	PLOTTED		
	TEMPLATE		
	AREAS		
	AREAS CHECKED		

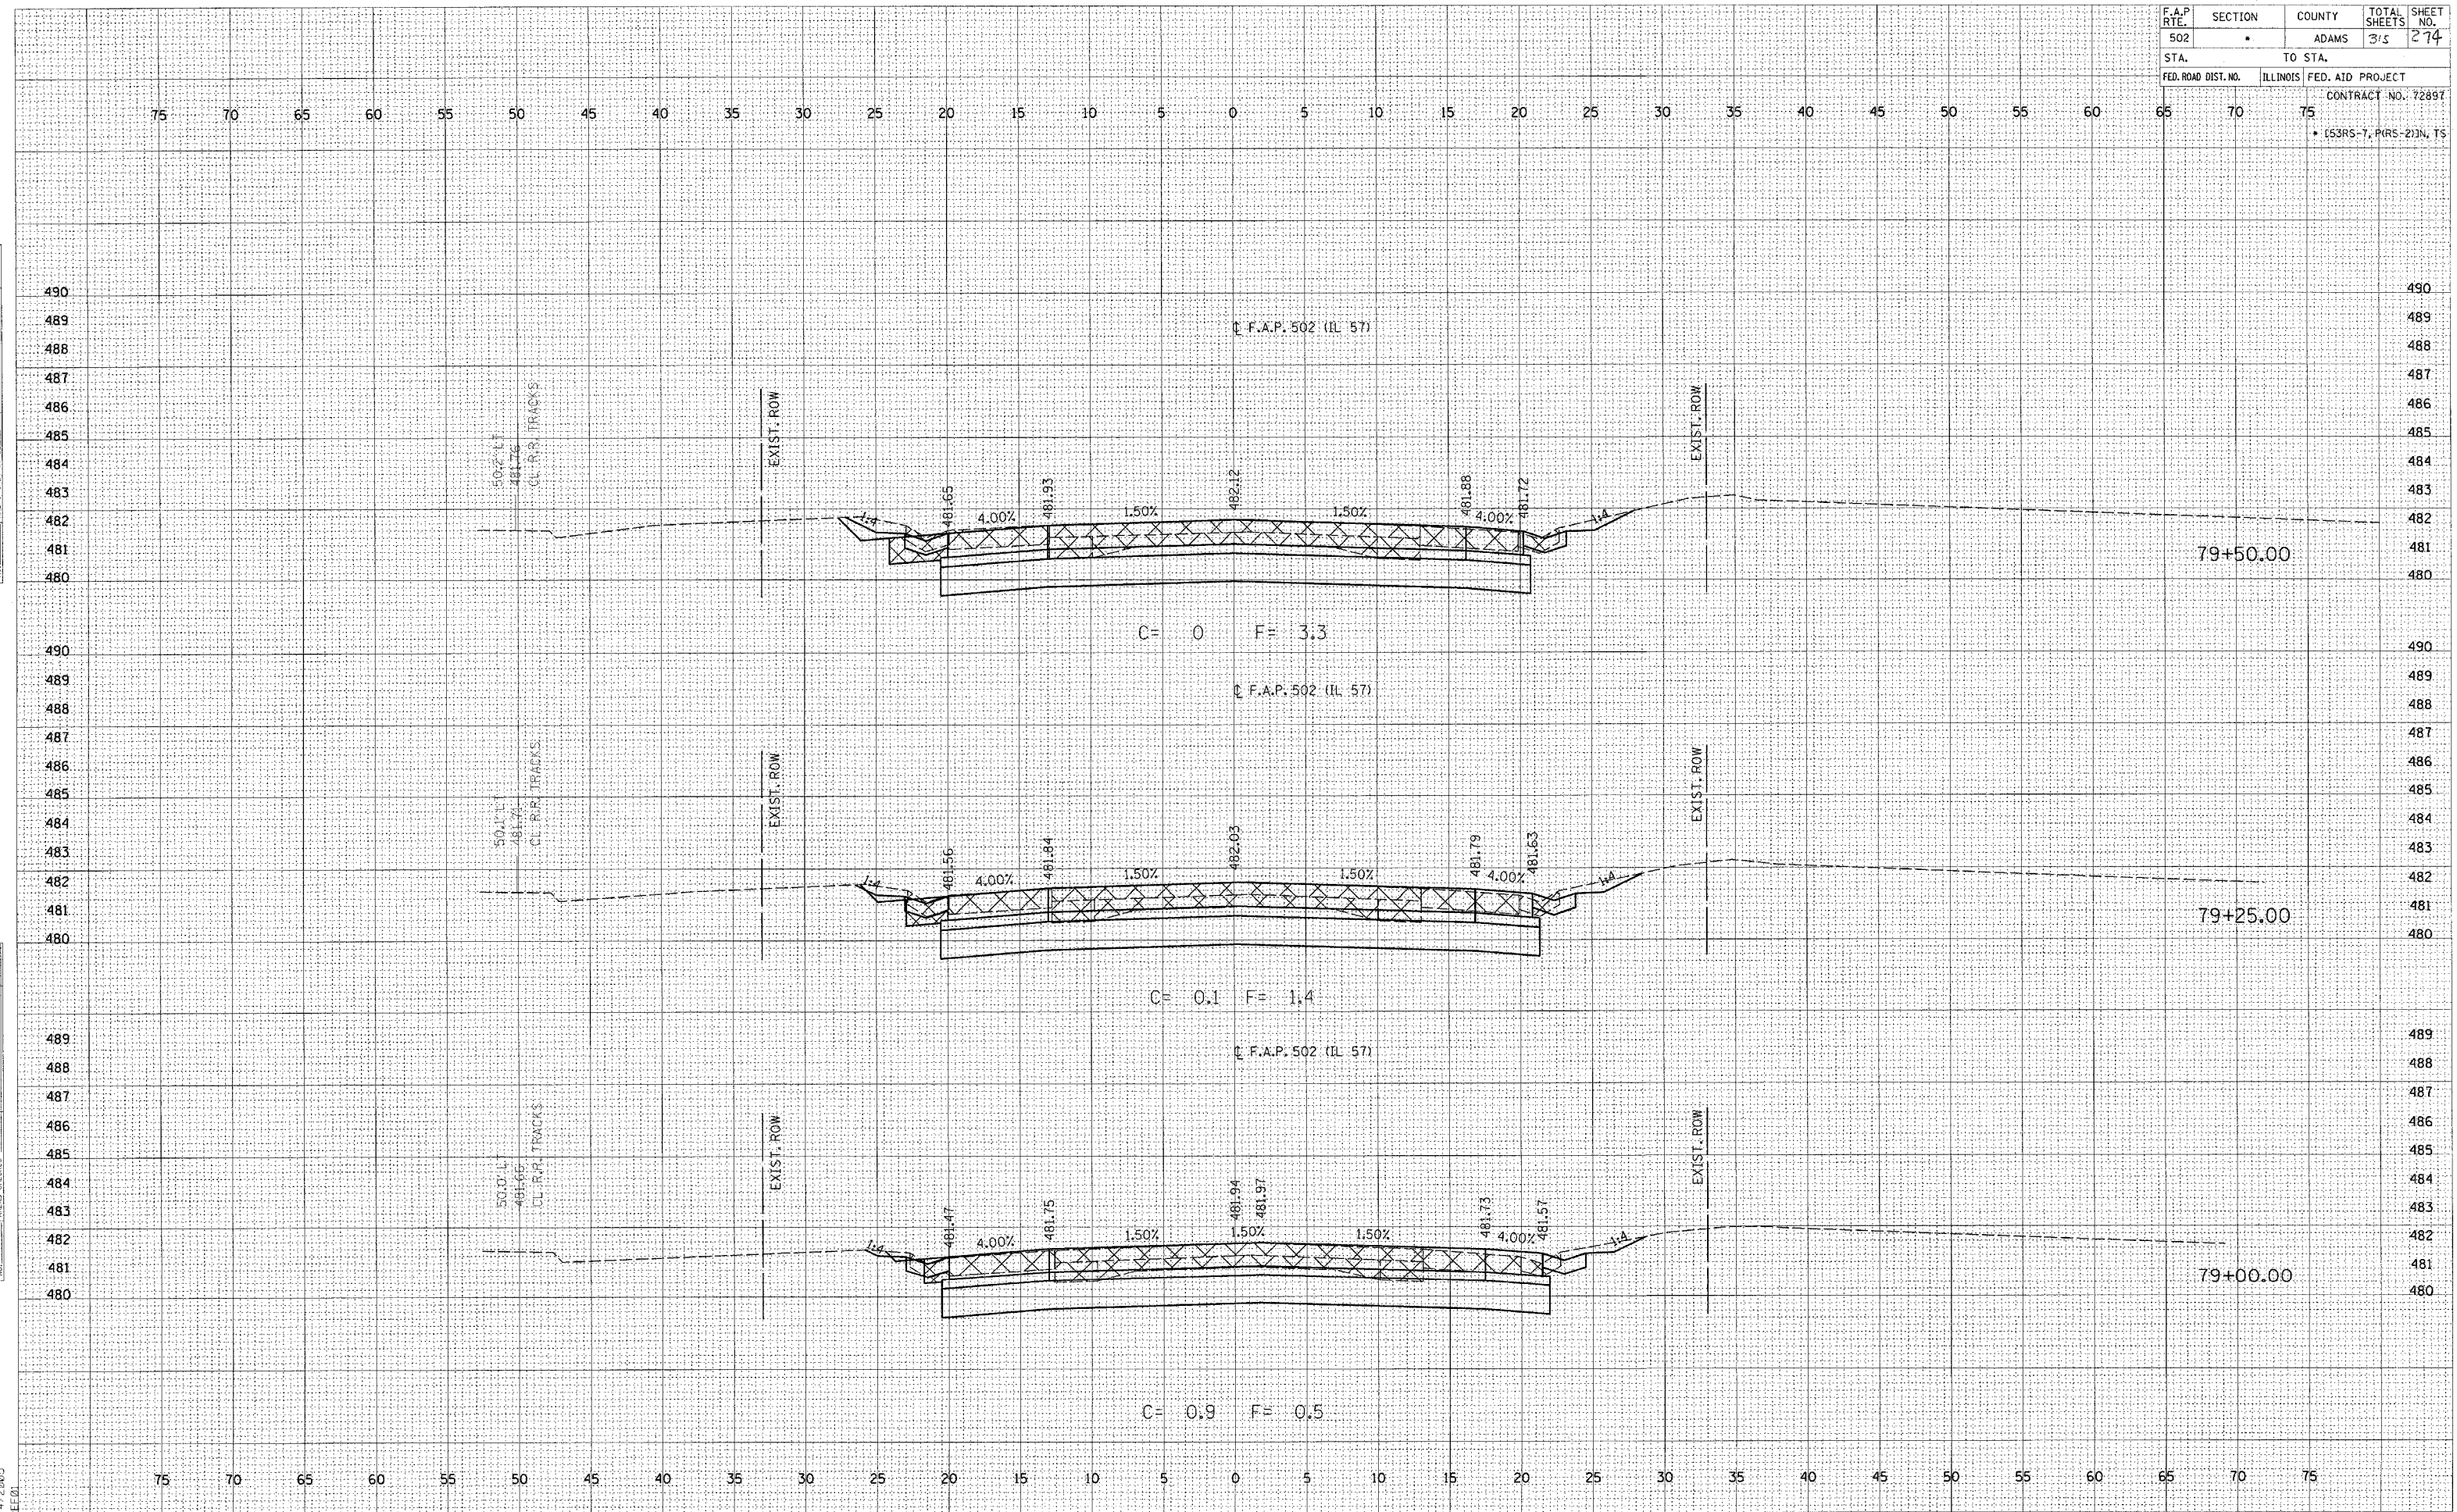


DATE	NO.	AREAS CHECKED	NOTE BOOK	TEMPLATE	PLOTTED	SURVEY	DATE

DATE	NO.	AREAS CHECKED	NOTE BOOK	TEMPLATE	PLOTTED	SURVEY	DATE


c:\projects\0653004\157bxshs.dgn
 2/4/2005
 *ELEC

F.A.P RTE.	SECTION	COUNTY	TOTAL SHEETS	SHEET NO.
502	•	ADAMS	35	275
STA.		TO STA.		
FED. ROAD DIST. NO.		ILLINOIS	FED. AID PROJECT	
		CONTRACT NO. 72897		
65	70	75	• (53RS-7, (PRS-2)IN, TS	

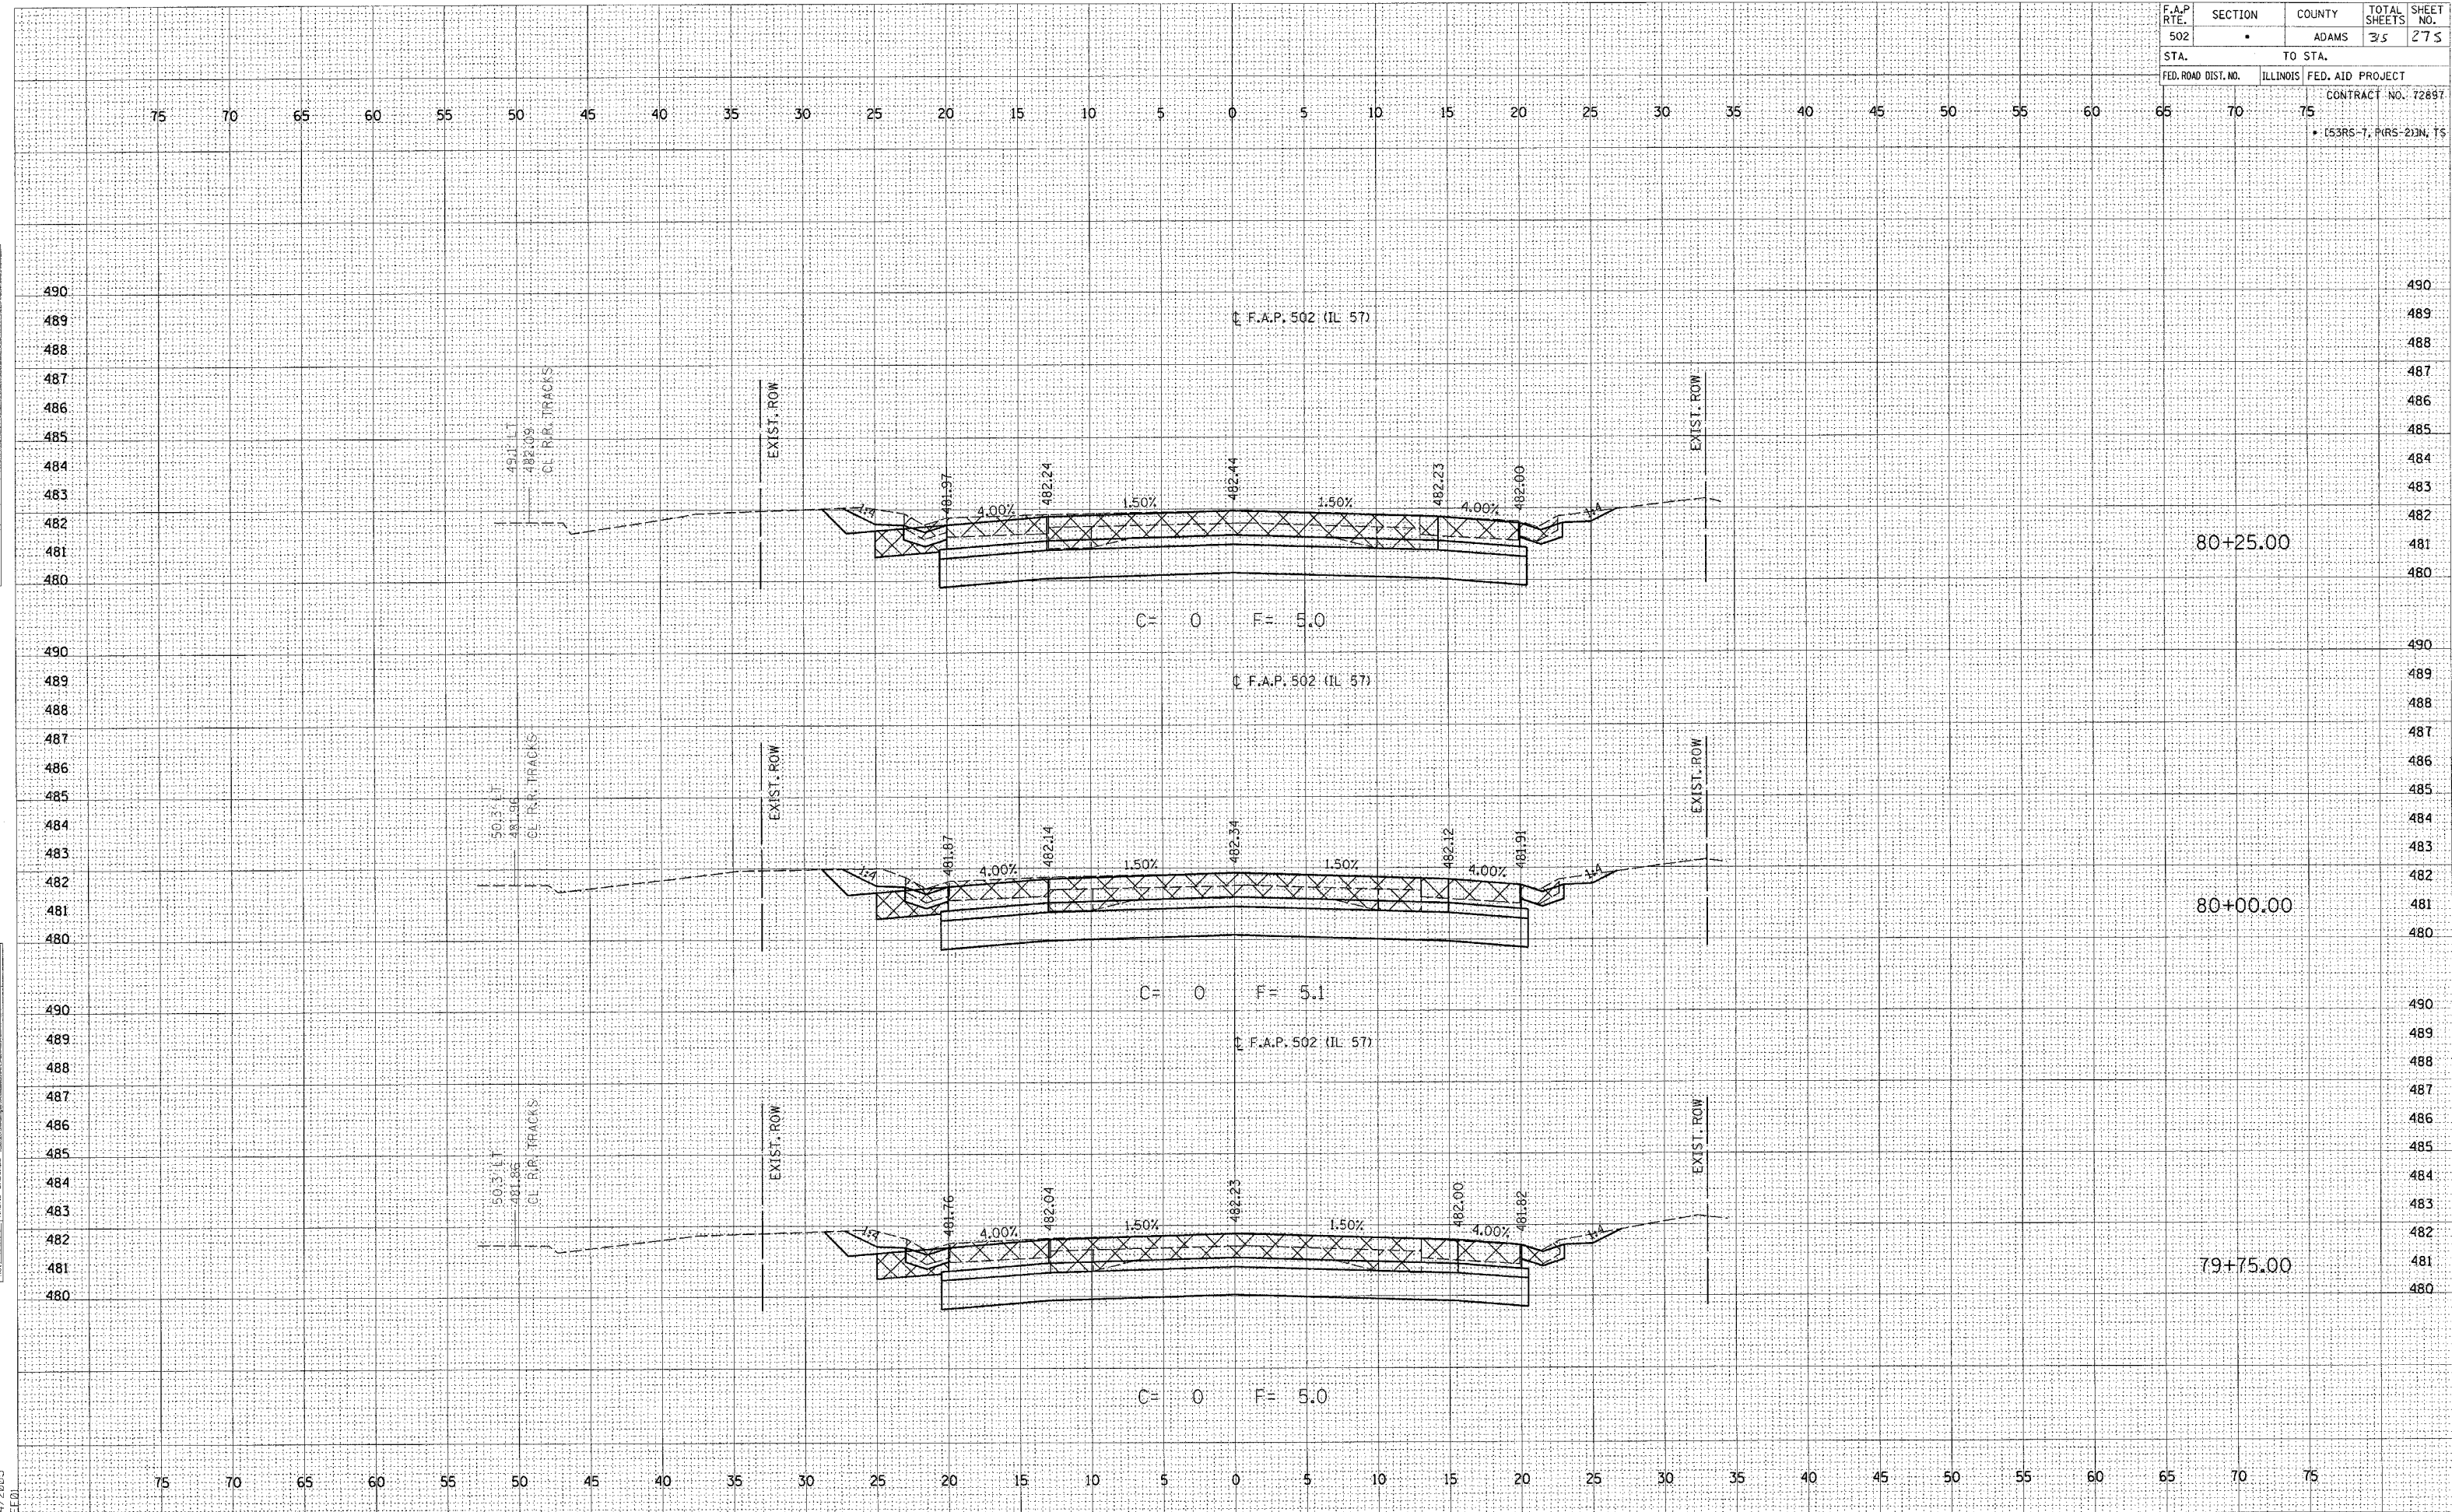

FINAL SURVEY	SURVEYED _____	BY _____	DATE _____
NOTE BOOK	PLOTTED _____		
	TEMPLATE _____		
	AREAS _____		
NO. _____	AREAS CHECKED _____		


ORIGINAL	BY _____ DATE _____
SURVEY	
NOTE BOOK	
NO. _____	
SURVEYED	BY _____ DATE _____
PLOTTED	
TEMPLATE	
AREAS CHECKED	

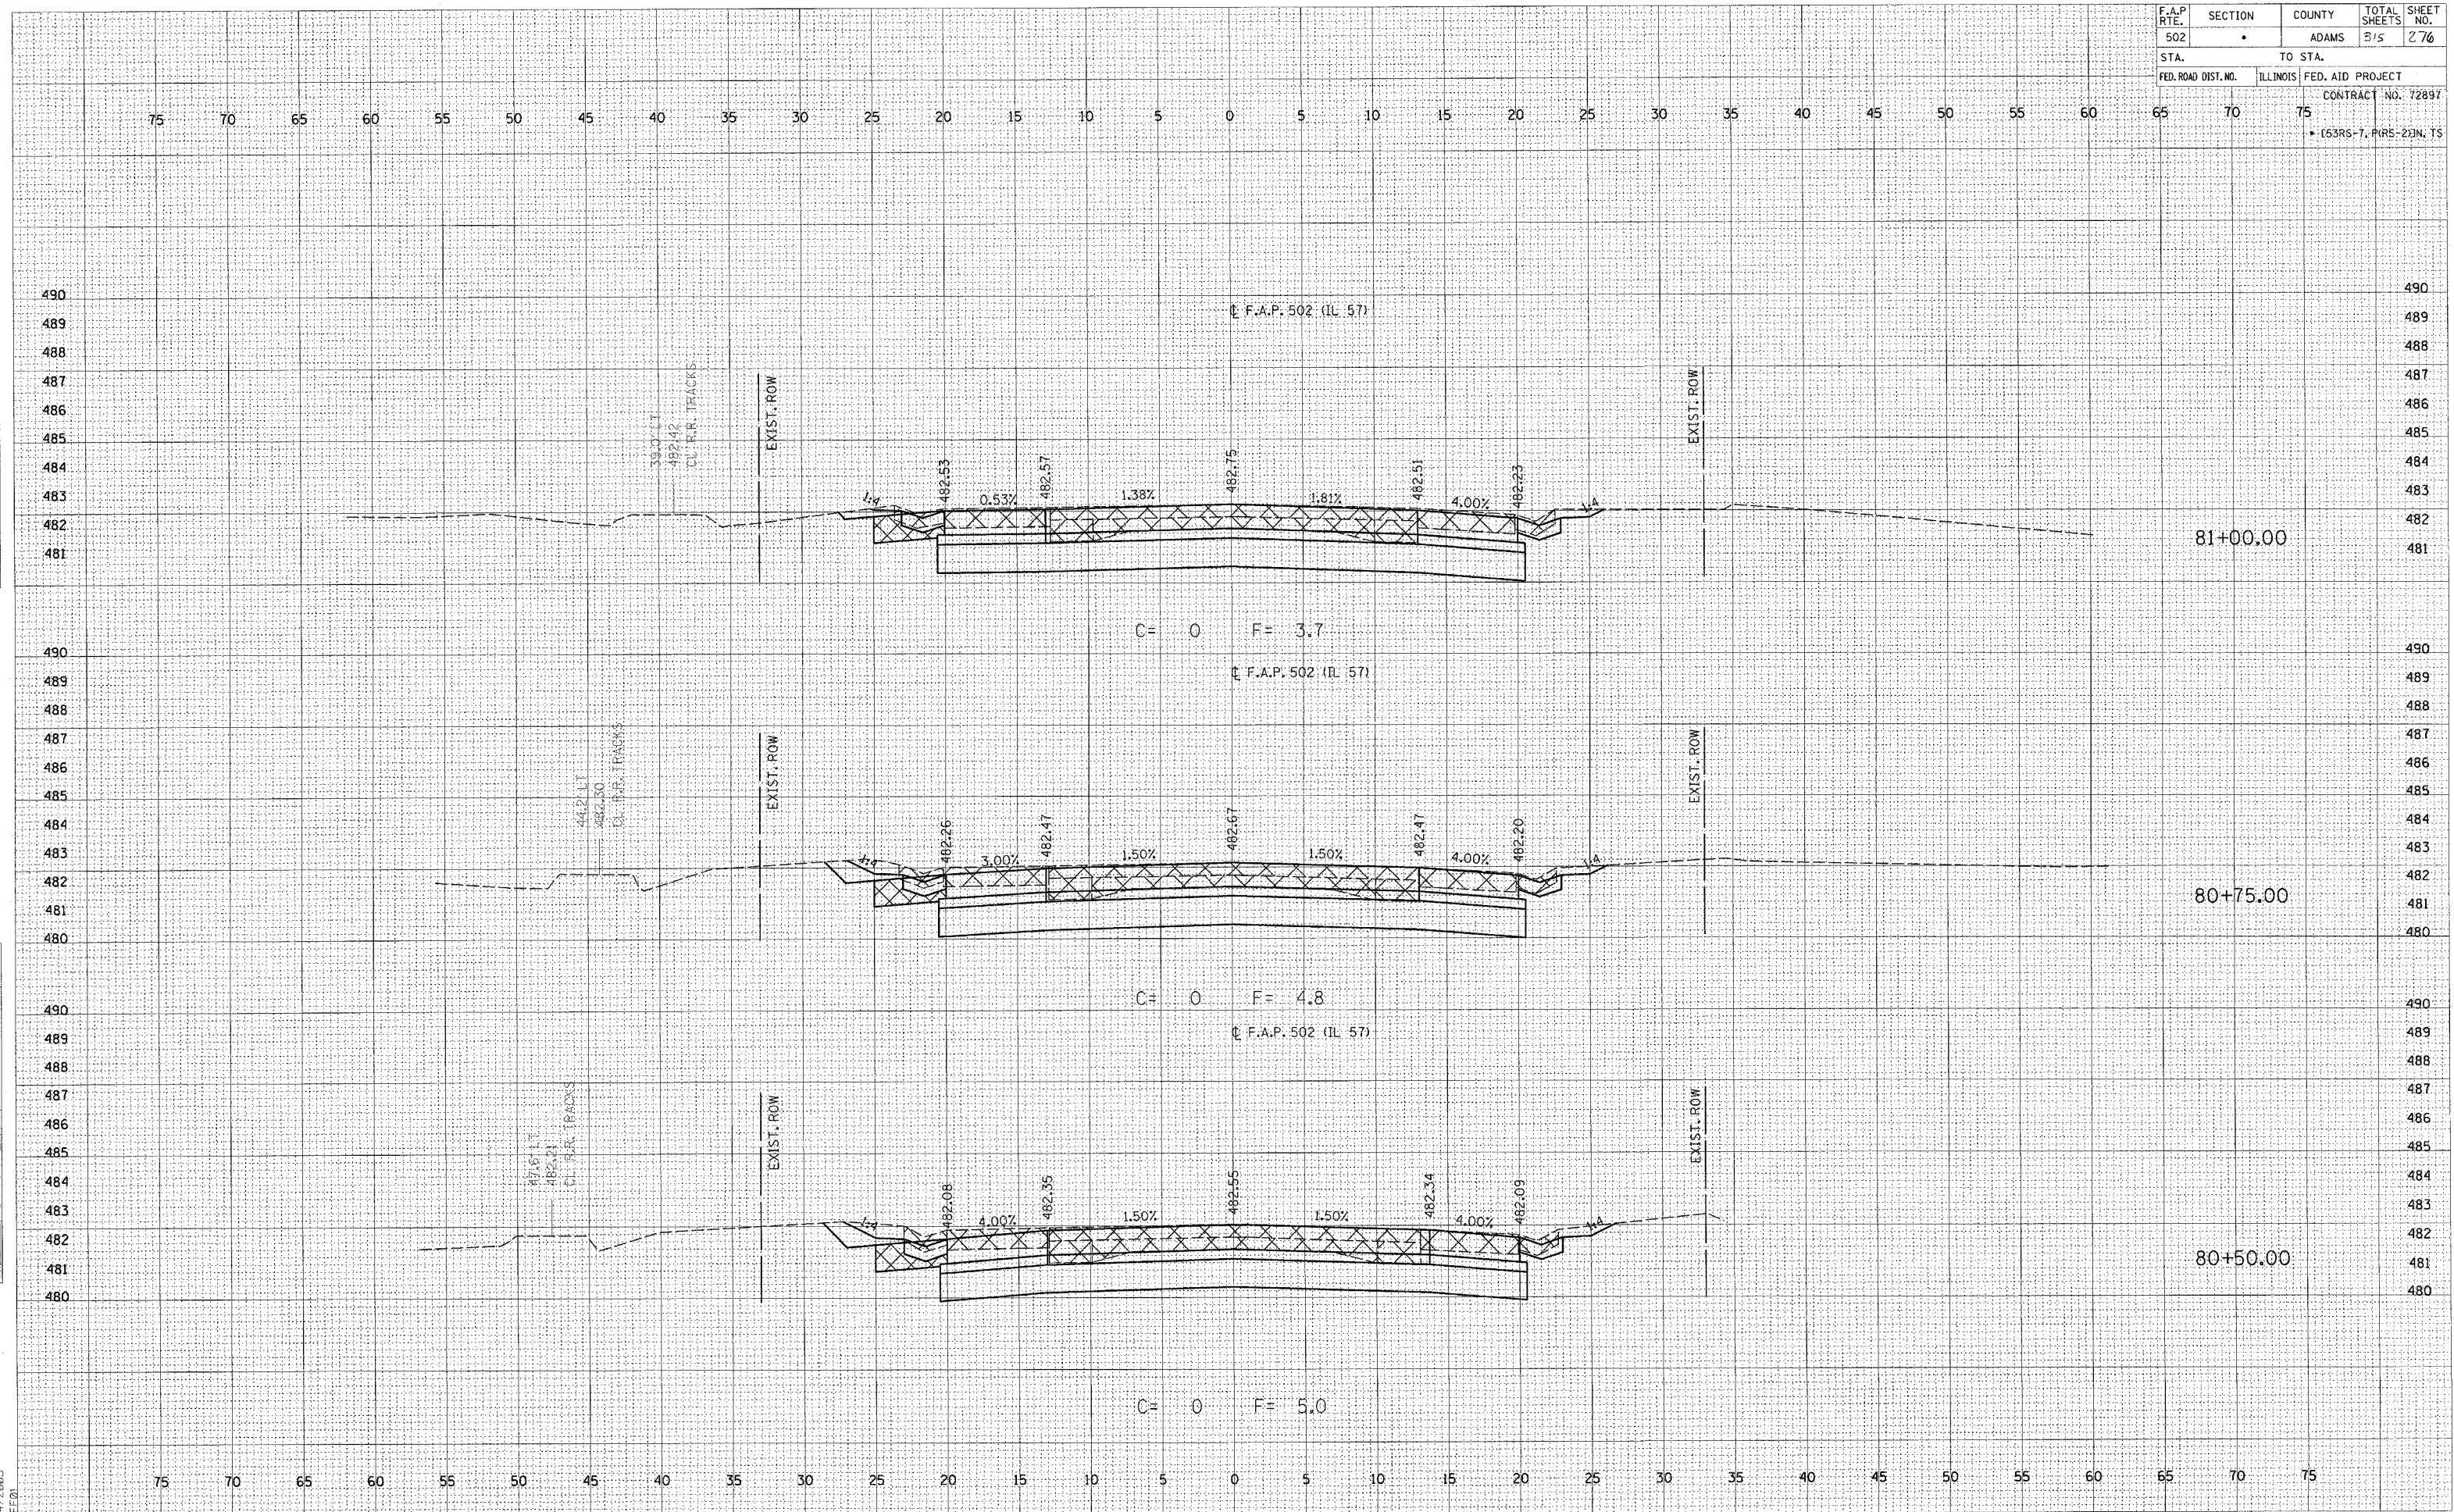c:\projects\d653004\157bxshs.dgn
2/4/2005

A.P. RTE.	SECTION	COUNTY	TOTAL SHEETS	SHEET NO.
502	•	ADAMS	315	277
STA.		TO STA.		
FED. ROAD DIST. NO.		ILLINOIS	FED. AID PROJECT	
		CONTRACT NO. 72897		
65	70	75	• (53RS-7-PRS-2)IN, TS	

ORIGINAL SURVEY		BY	DATE
SURVEYED			
PLOTTED			
TEMPLATE			
AREAS			
AREAS CHECKED			
NO.			


c:\projects\d653004\157bxshs.dgn
2/4/2005

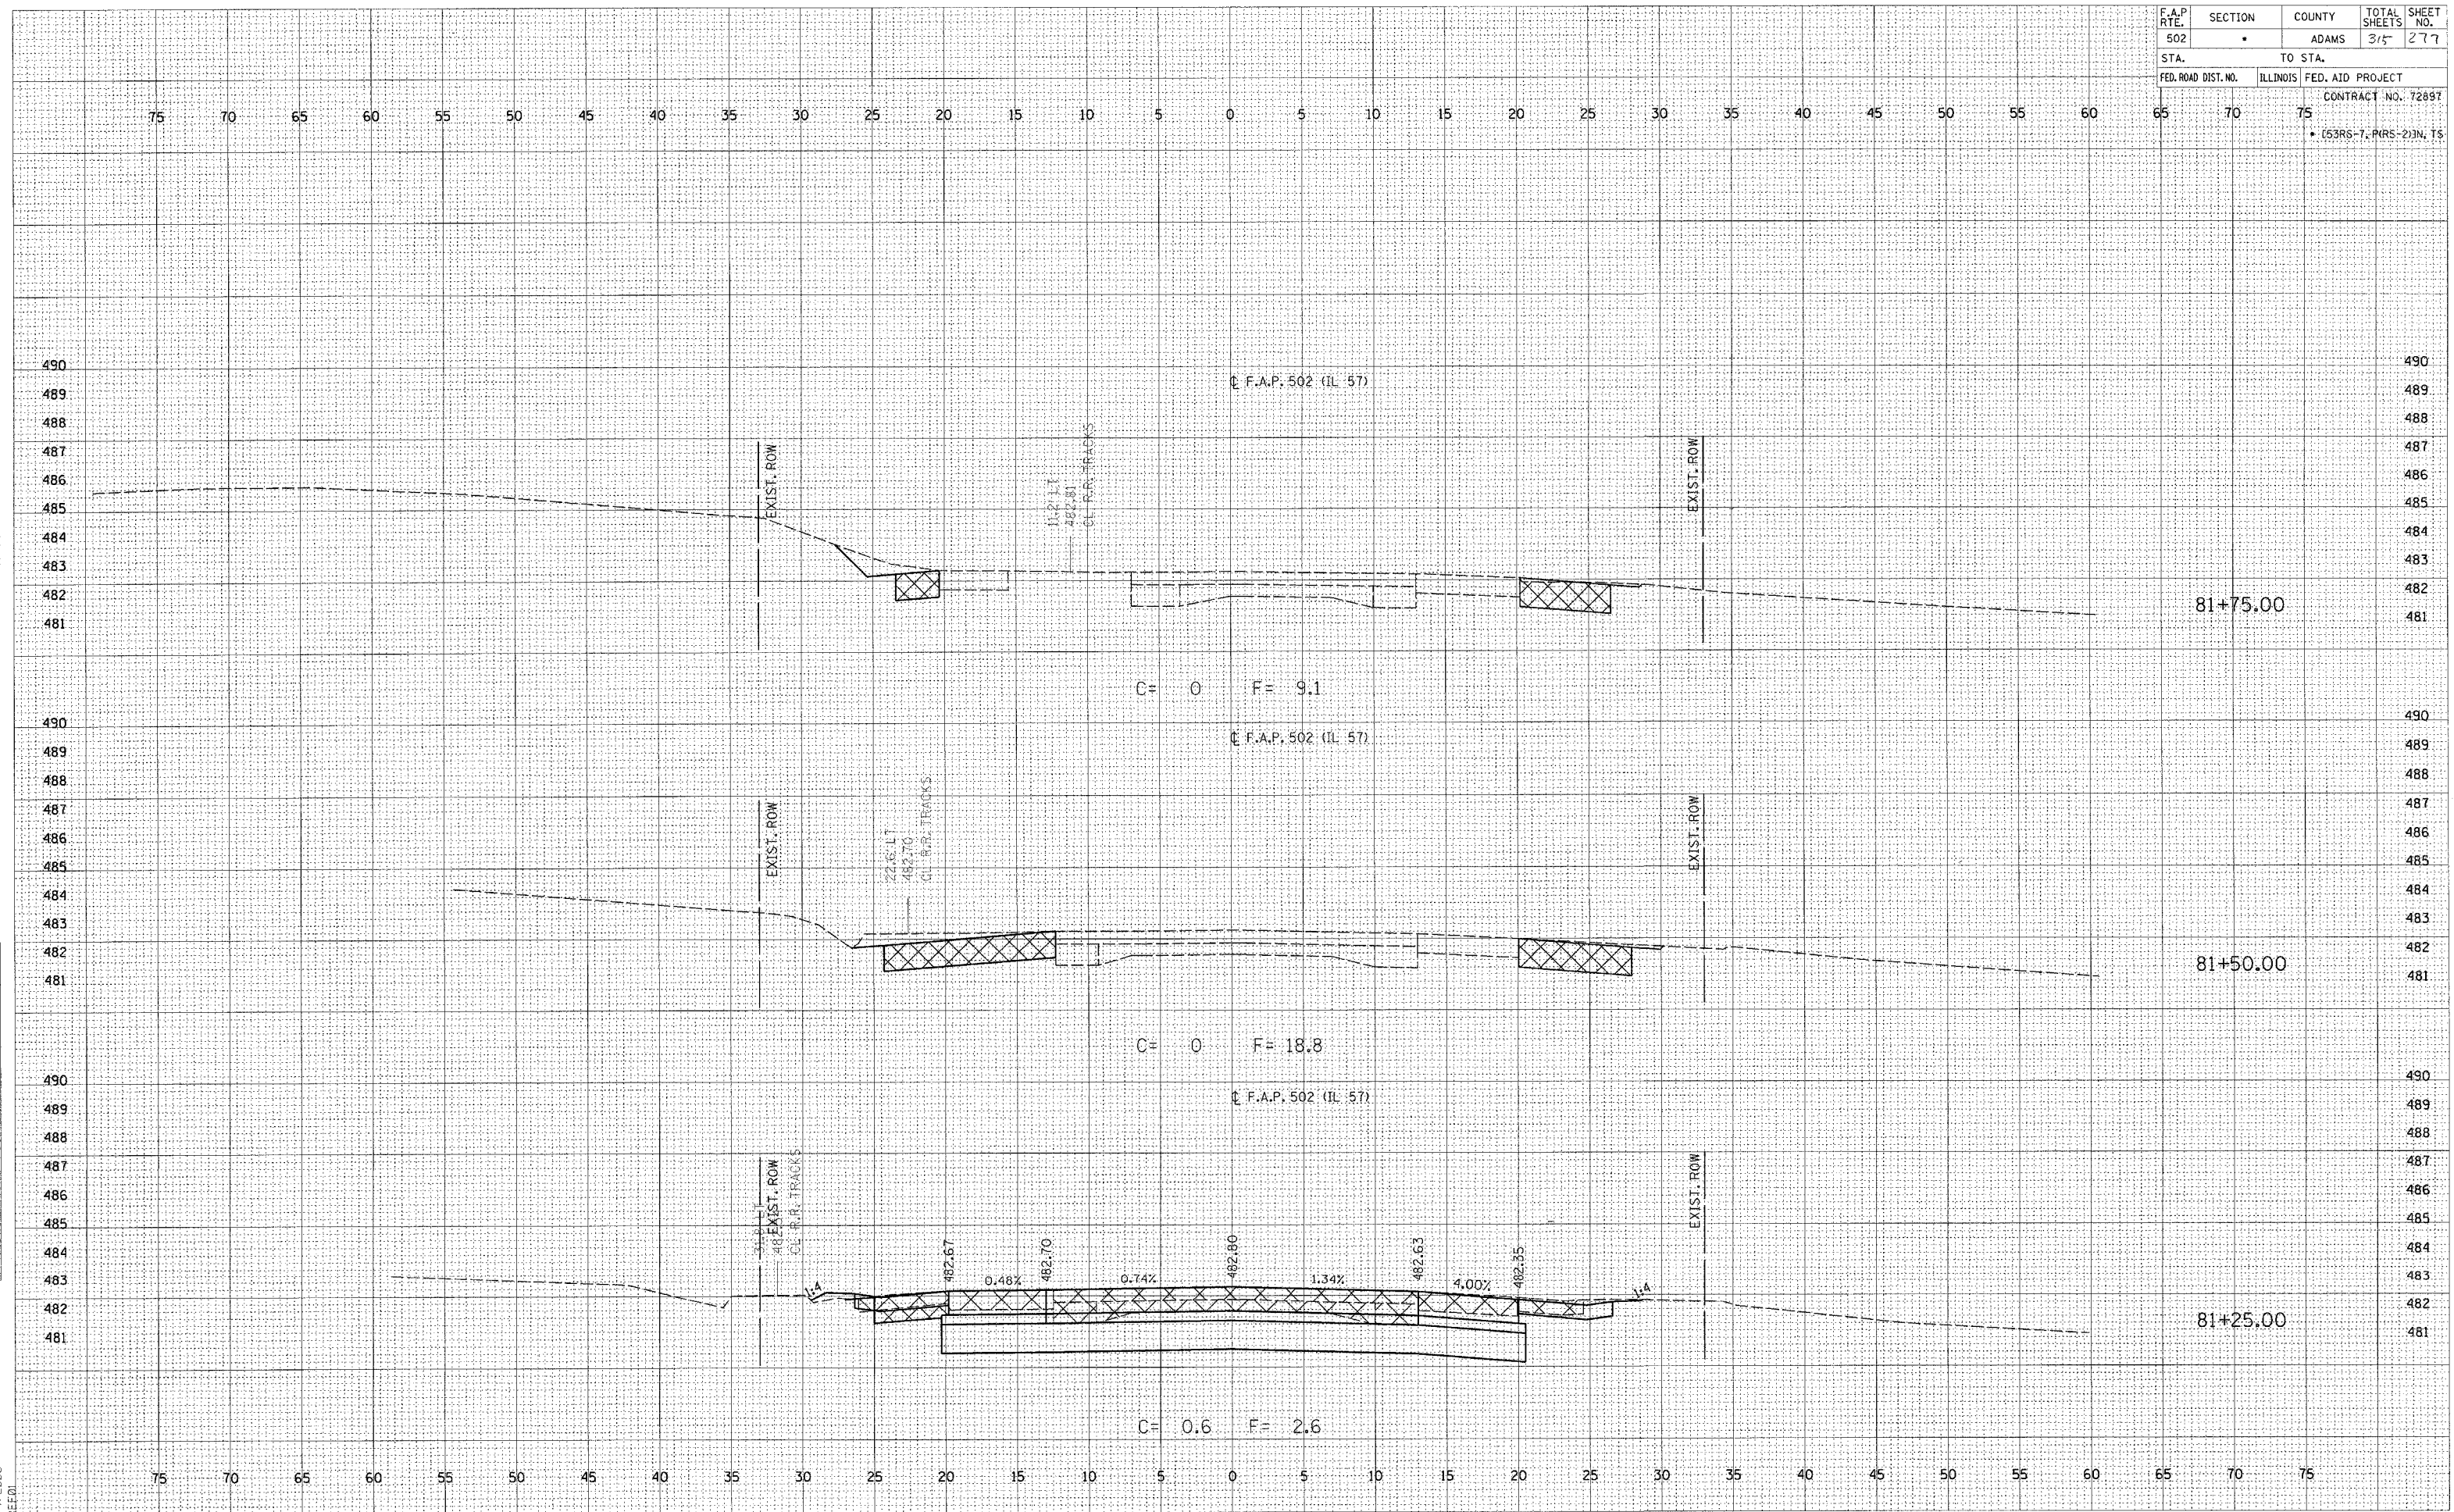

FAP 502 (IL 57) STA. 81+25 - 81+75

FINAL SURVEY	SURVEYED PLOTTED	BY	DATE
NOTE BOOK	TEMPLATE AREAS		
NO.	AREAS CHECKED		

ORIGINAL SURVEY	BY	DATE
NOTE BOOK		
	SURVEYED	
	PLOTTED	
	TEMPLATE	
	AREAS	
	AREAS CHECKED	
NO		

 
c:\projects\d653004\157bxshs.dgn
3/4/2005

FAP 502 (IL 57) STA. 82+00 - 82+50

F.A.P. RTE.	SECTION	COUNTY	TOTAL SHEETS	SHEET NO.
502	*	ADAMS	315	279
STA.		TO STA.		
FED. ROAD DIST. NO.		ILLINOIS	FED. AID PROJECT	
		CONTRACT NO. 72897		
65	70	75	* (53RS-7, (PRS-2)N, TS	

ORIGINAL SURVEY	SURVEYED	PLOTTED	TEMPLATE	NOTED	CHECKED
NO.					

ORIGINAL SURVEY	SURVEYED	PLOTTED	TEMPLATE	NOTED	CHECKED
NO.					

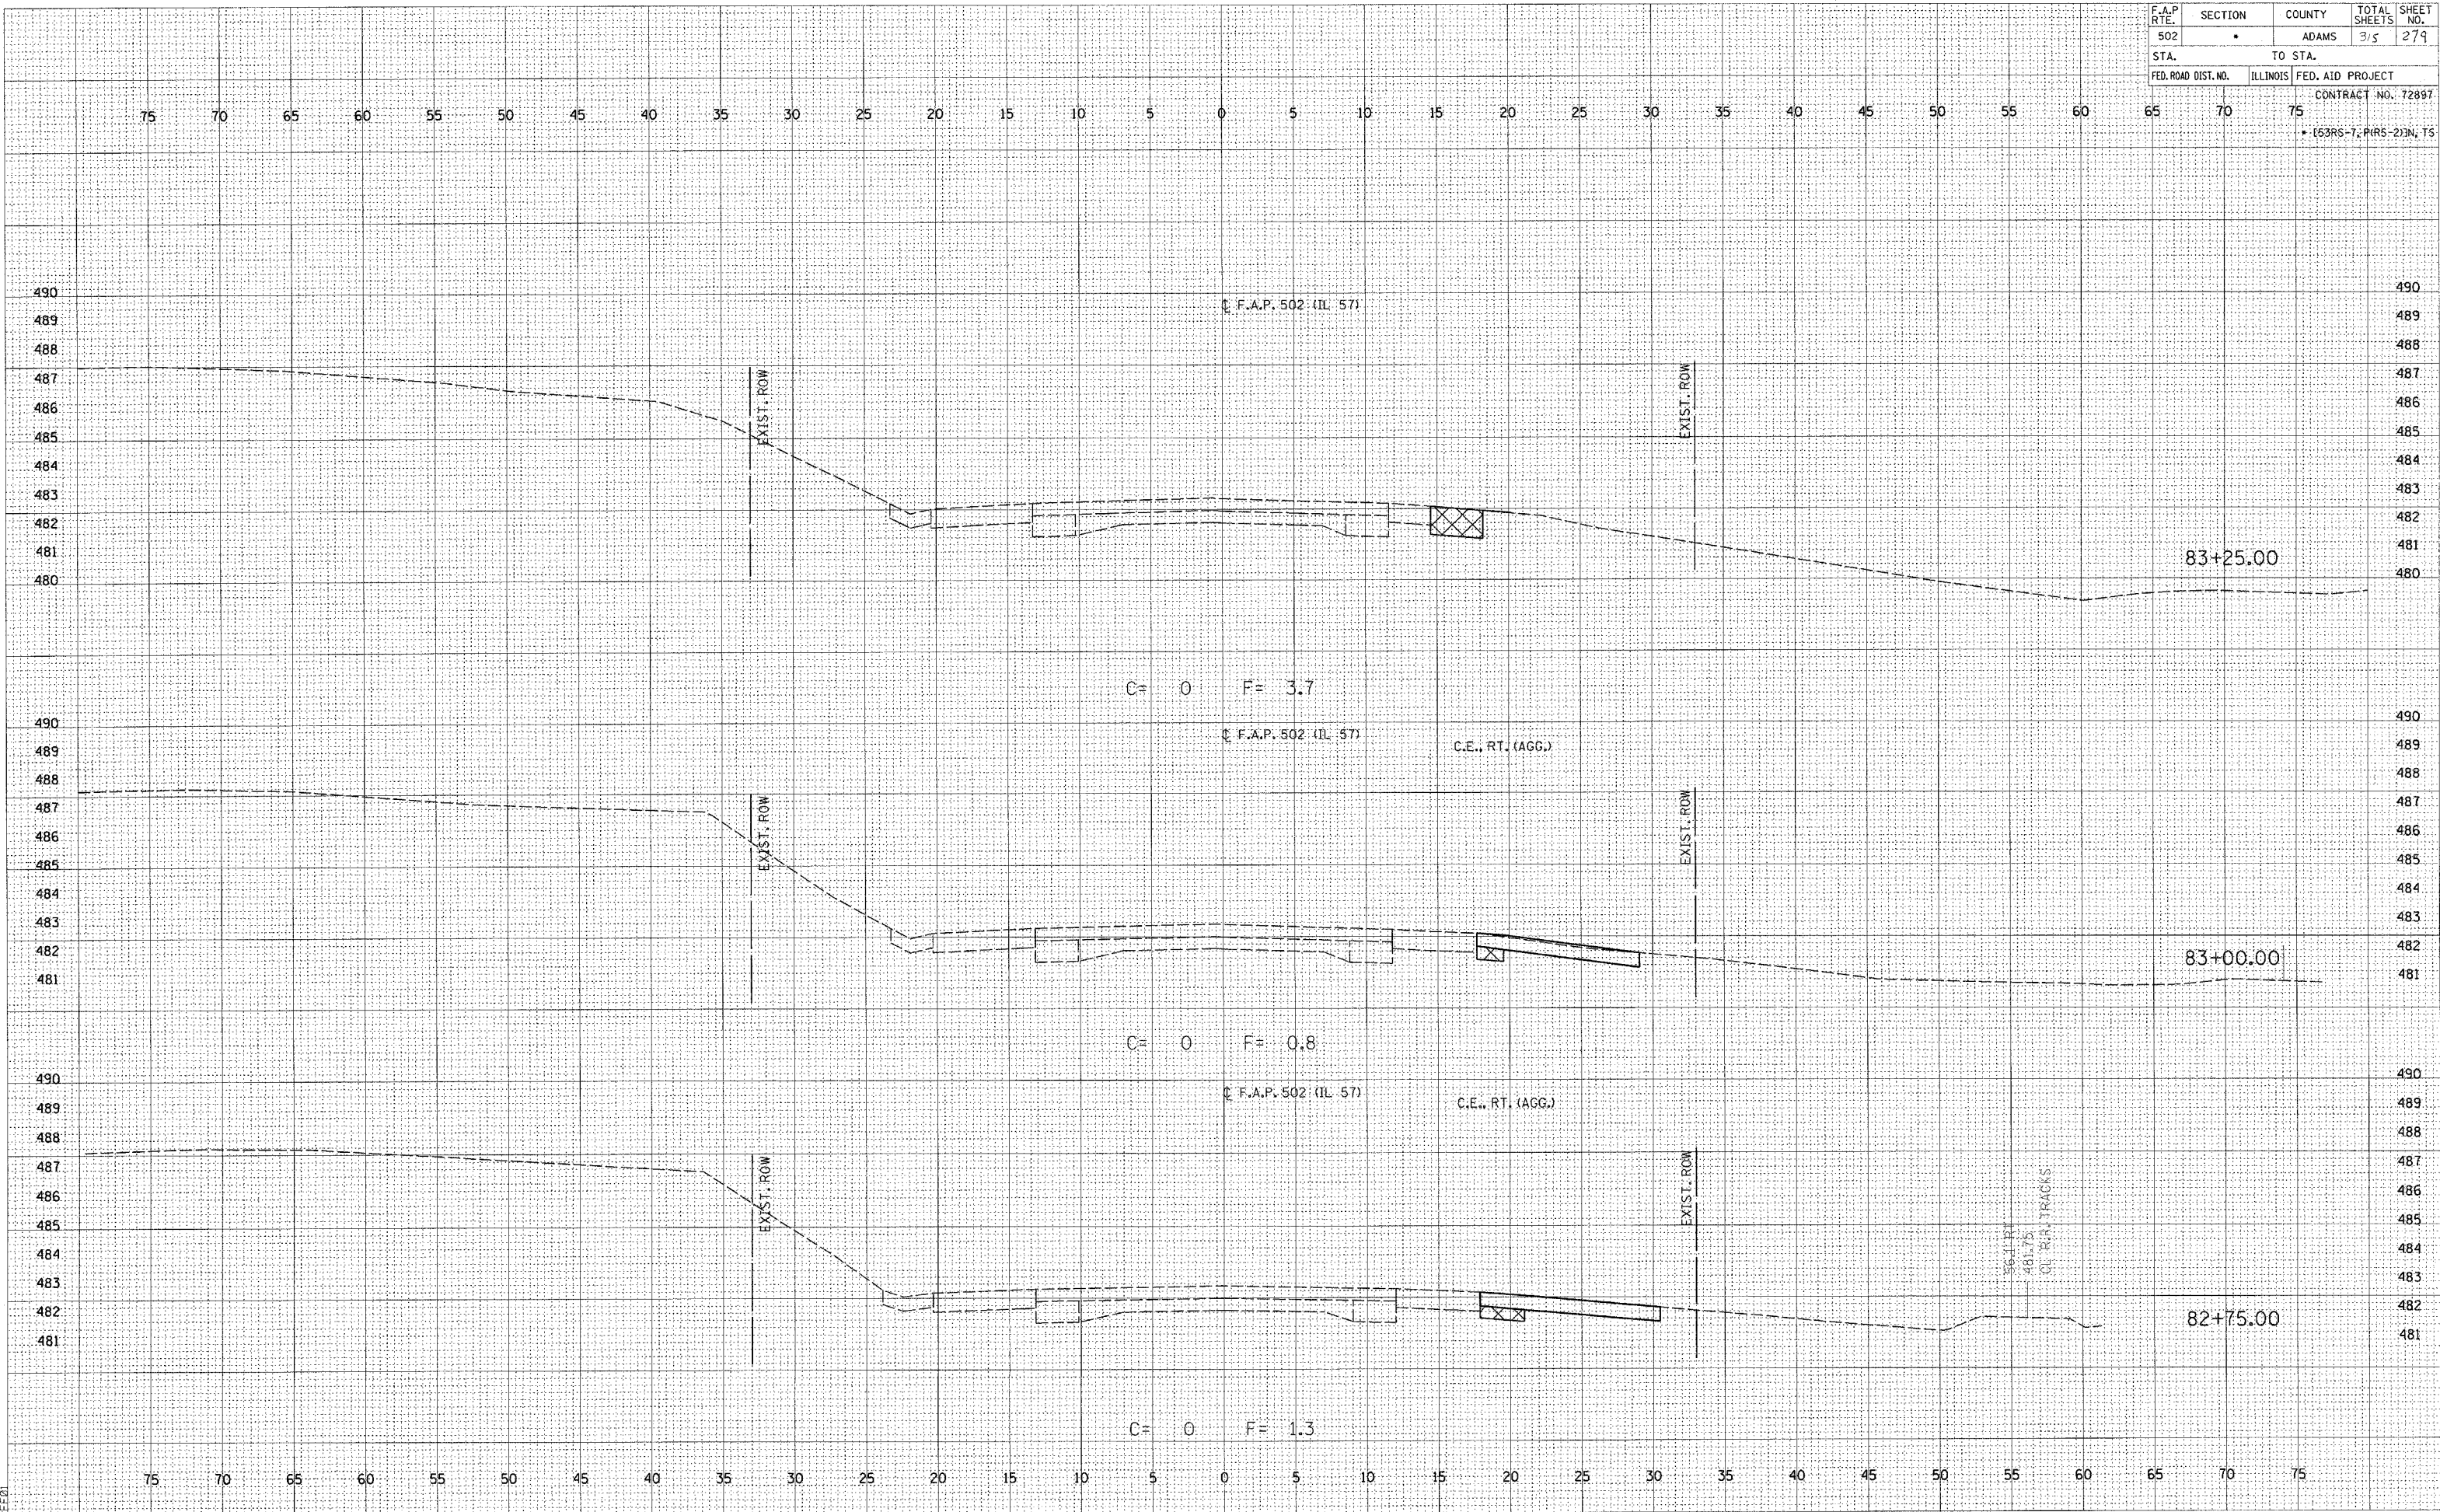


F.A.P. RTE.	SECTION	COUNTY	TOTAL SHEETS	SHEET NO.
502	•	ADAMS	315	280
STA.		TO STA.		
FED. ROAD DIST. NO.		ILLINOIS	FED. AID PROJECT	
			CONTRACT NO. 72897	
65	70	75	• (53RS-7, P(RS-2))IN; TS	

FINAL SURVEY	SURVEYED	PLOTTED	TEMPLATE	AREAS	CHECKED
NO.					

ORIGINAL SURVEY	SURVEYED	PLOTTED	TEMPLATE	AREAS	CHECKED
NO.					

c:\projects\0653004\0653004xshs.dgn
2/4/2005
44401

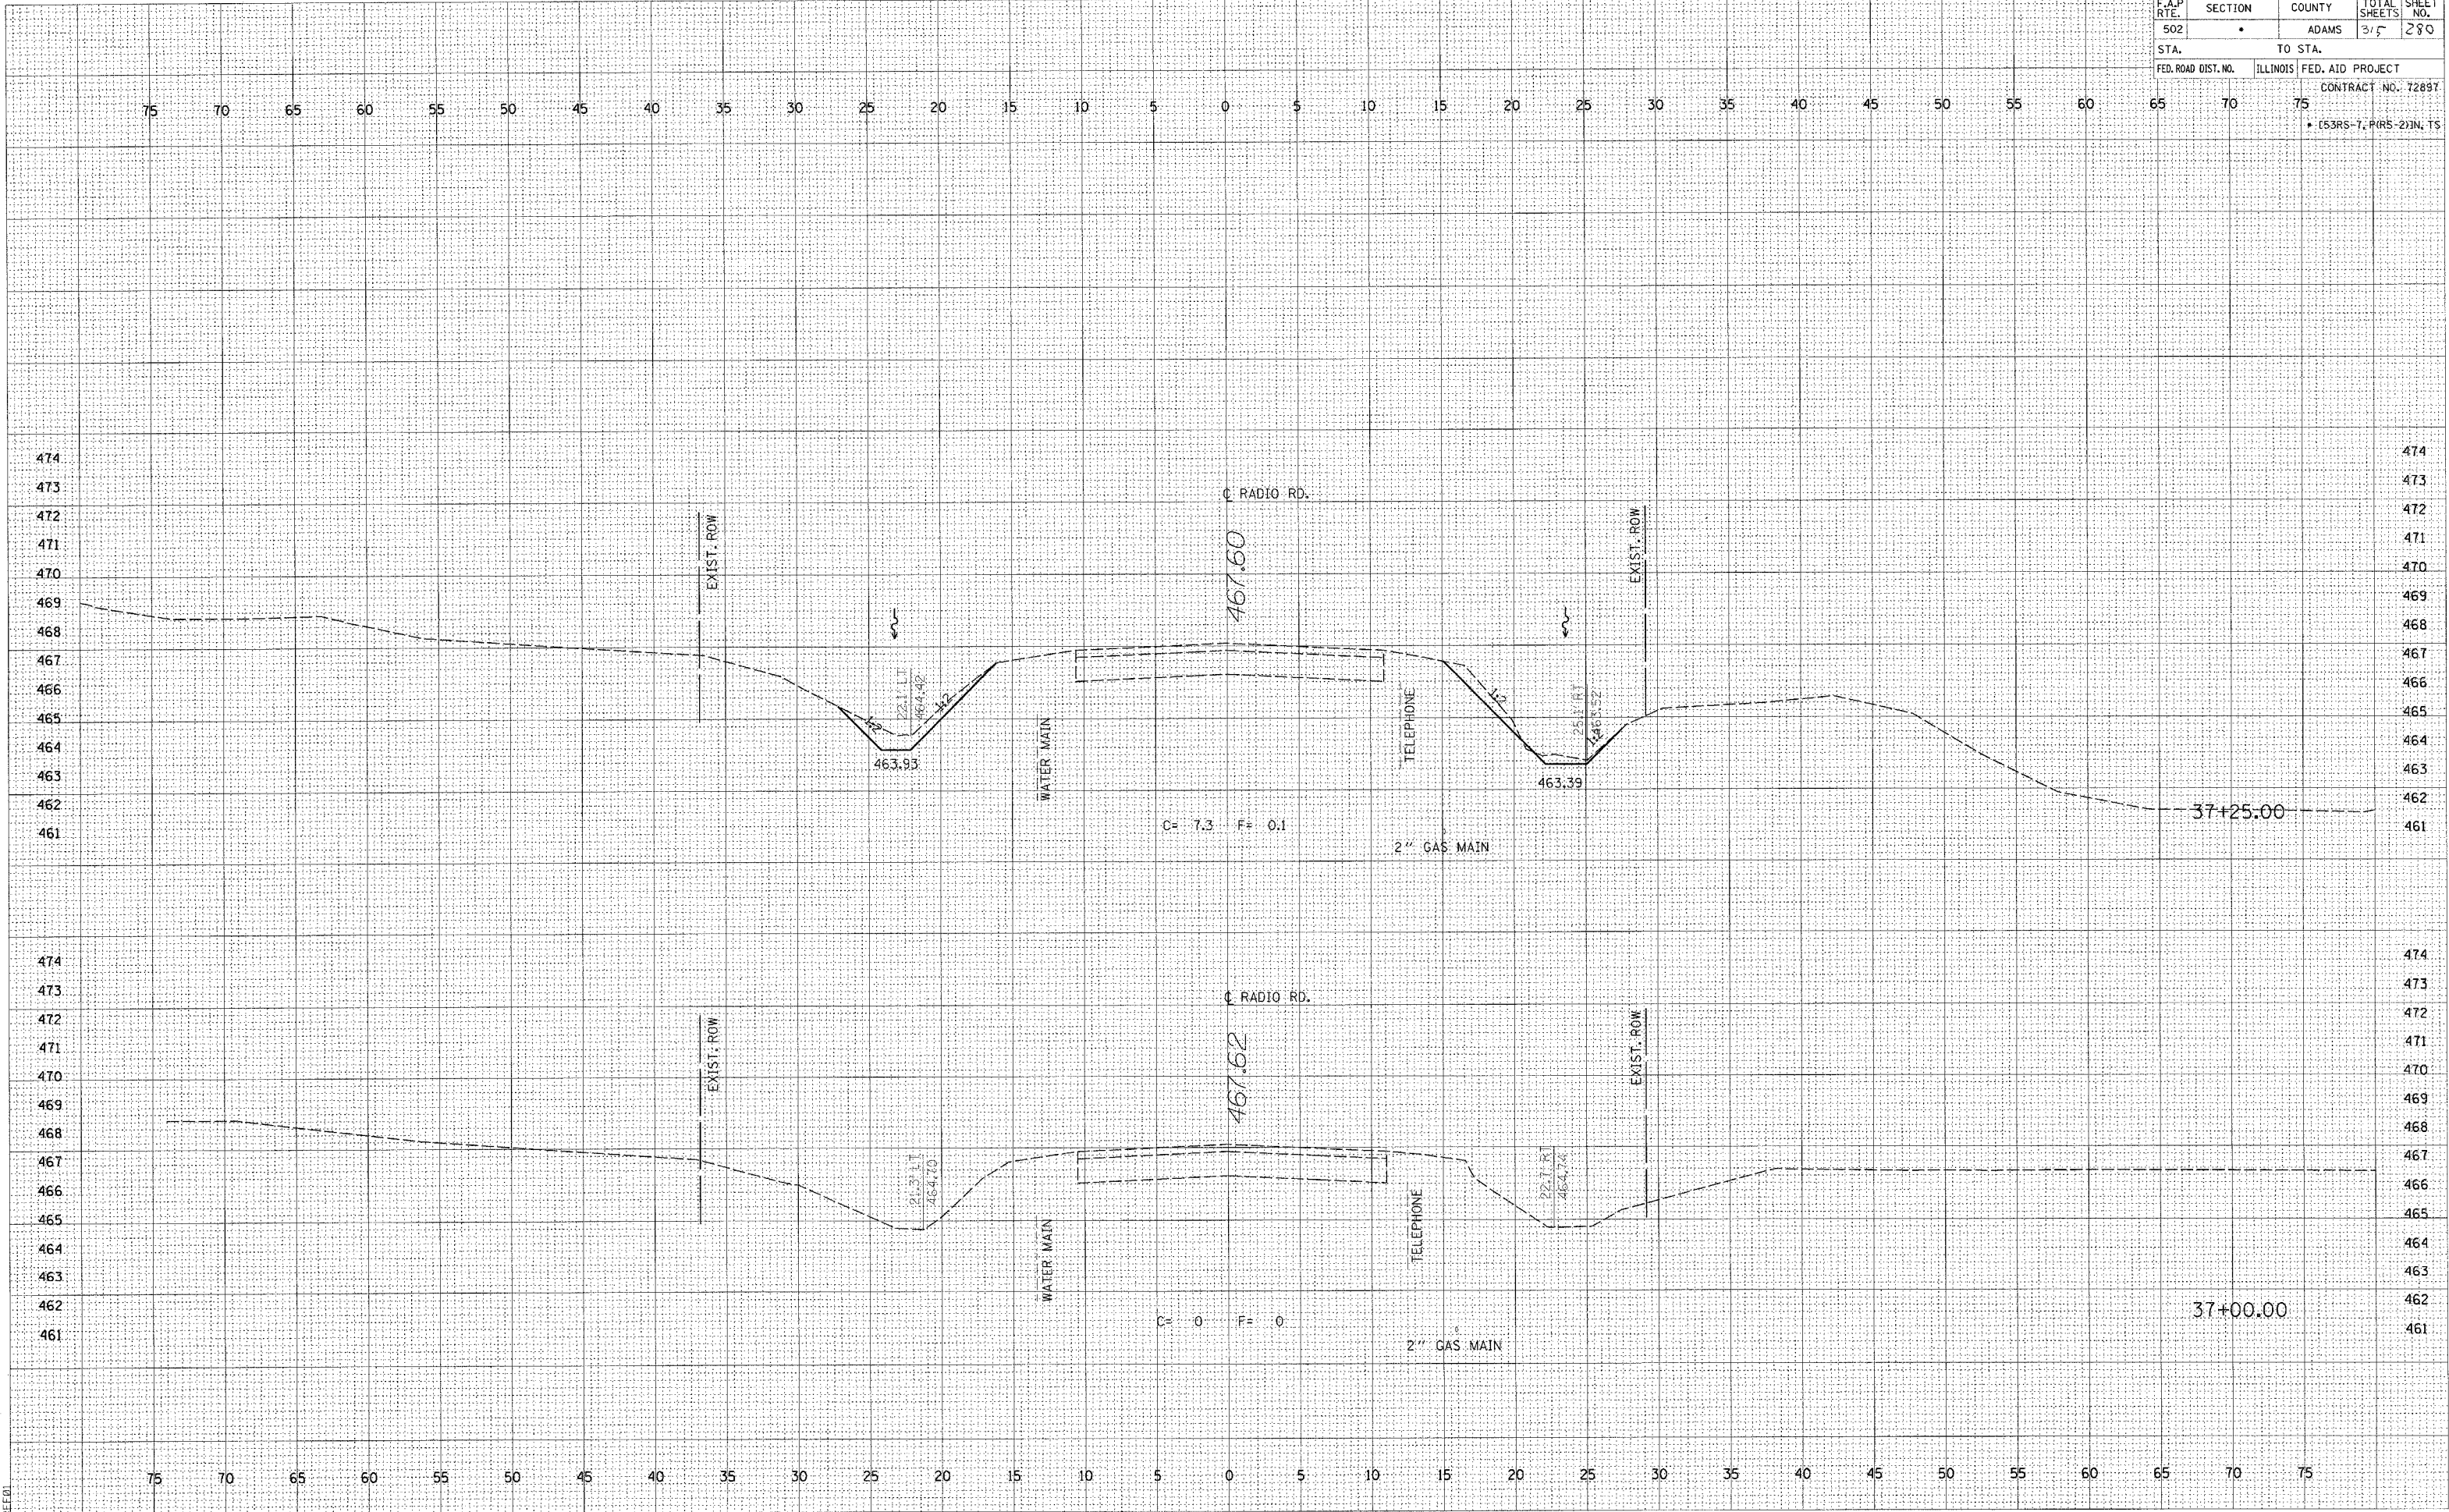


F.A.P. RTE.	SECTION	COUNTY	TOTAL SHEETS	SHEET NO.
502	•	ADAMS	315	287
STA.		TO STA.		
FED. ROAD DIST. NO.		ILLINOIS	FED. AID PROJECT	
			CONTRACT NO. 72897	
65	70	75	• (53RS-7, PHS-2) IN TS	

FINAL SURVEY	SURVEYED	FLATTED	TEMPLATE	AREAS CHECKED
NOTE BOOK				
DATE				

ORIGINAL SURVEY	SURVEYED	FLATTED	TEMPLATE	AREAS CHECKED
NOTE BOOK				
DATE				

c:\projects\653004\653004xshs.dgn
2/4/2005
RECD

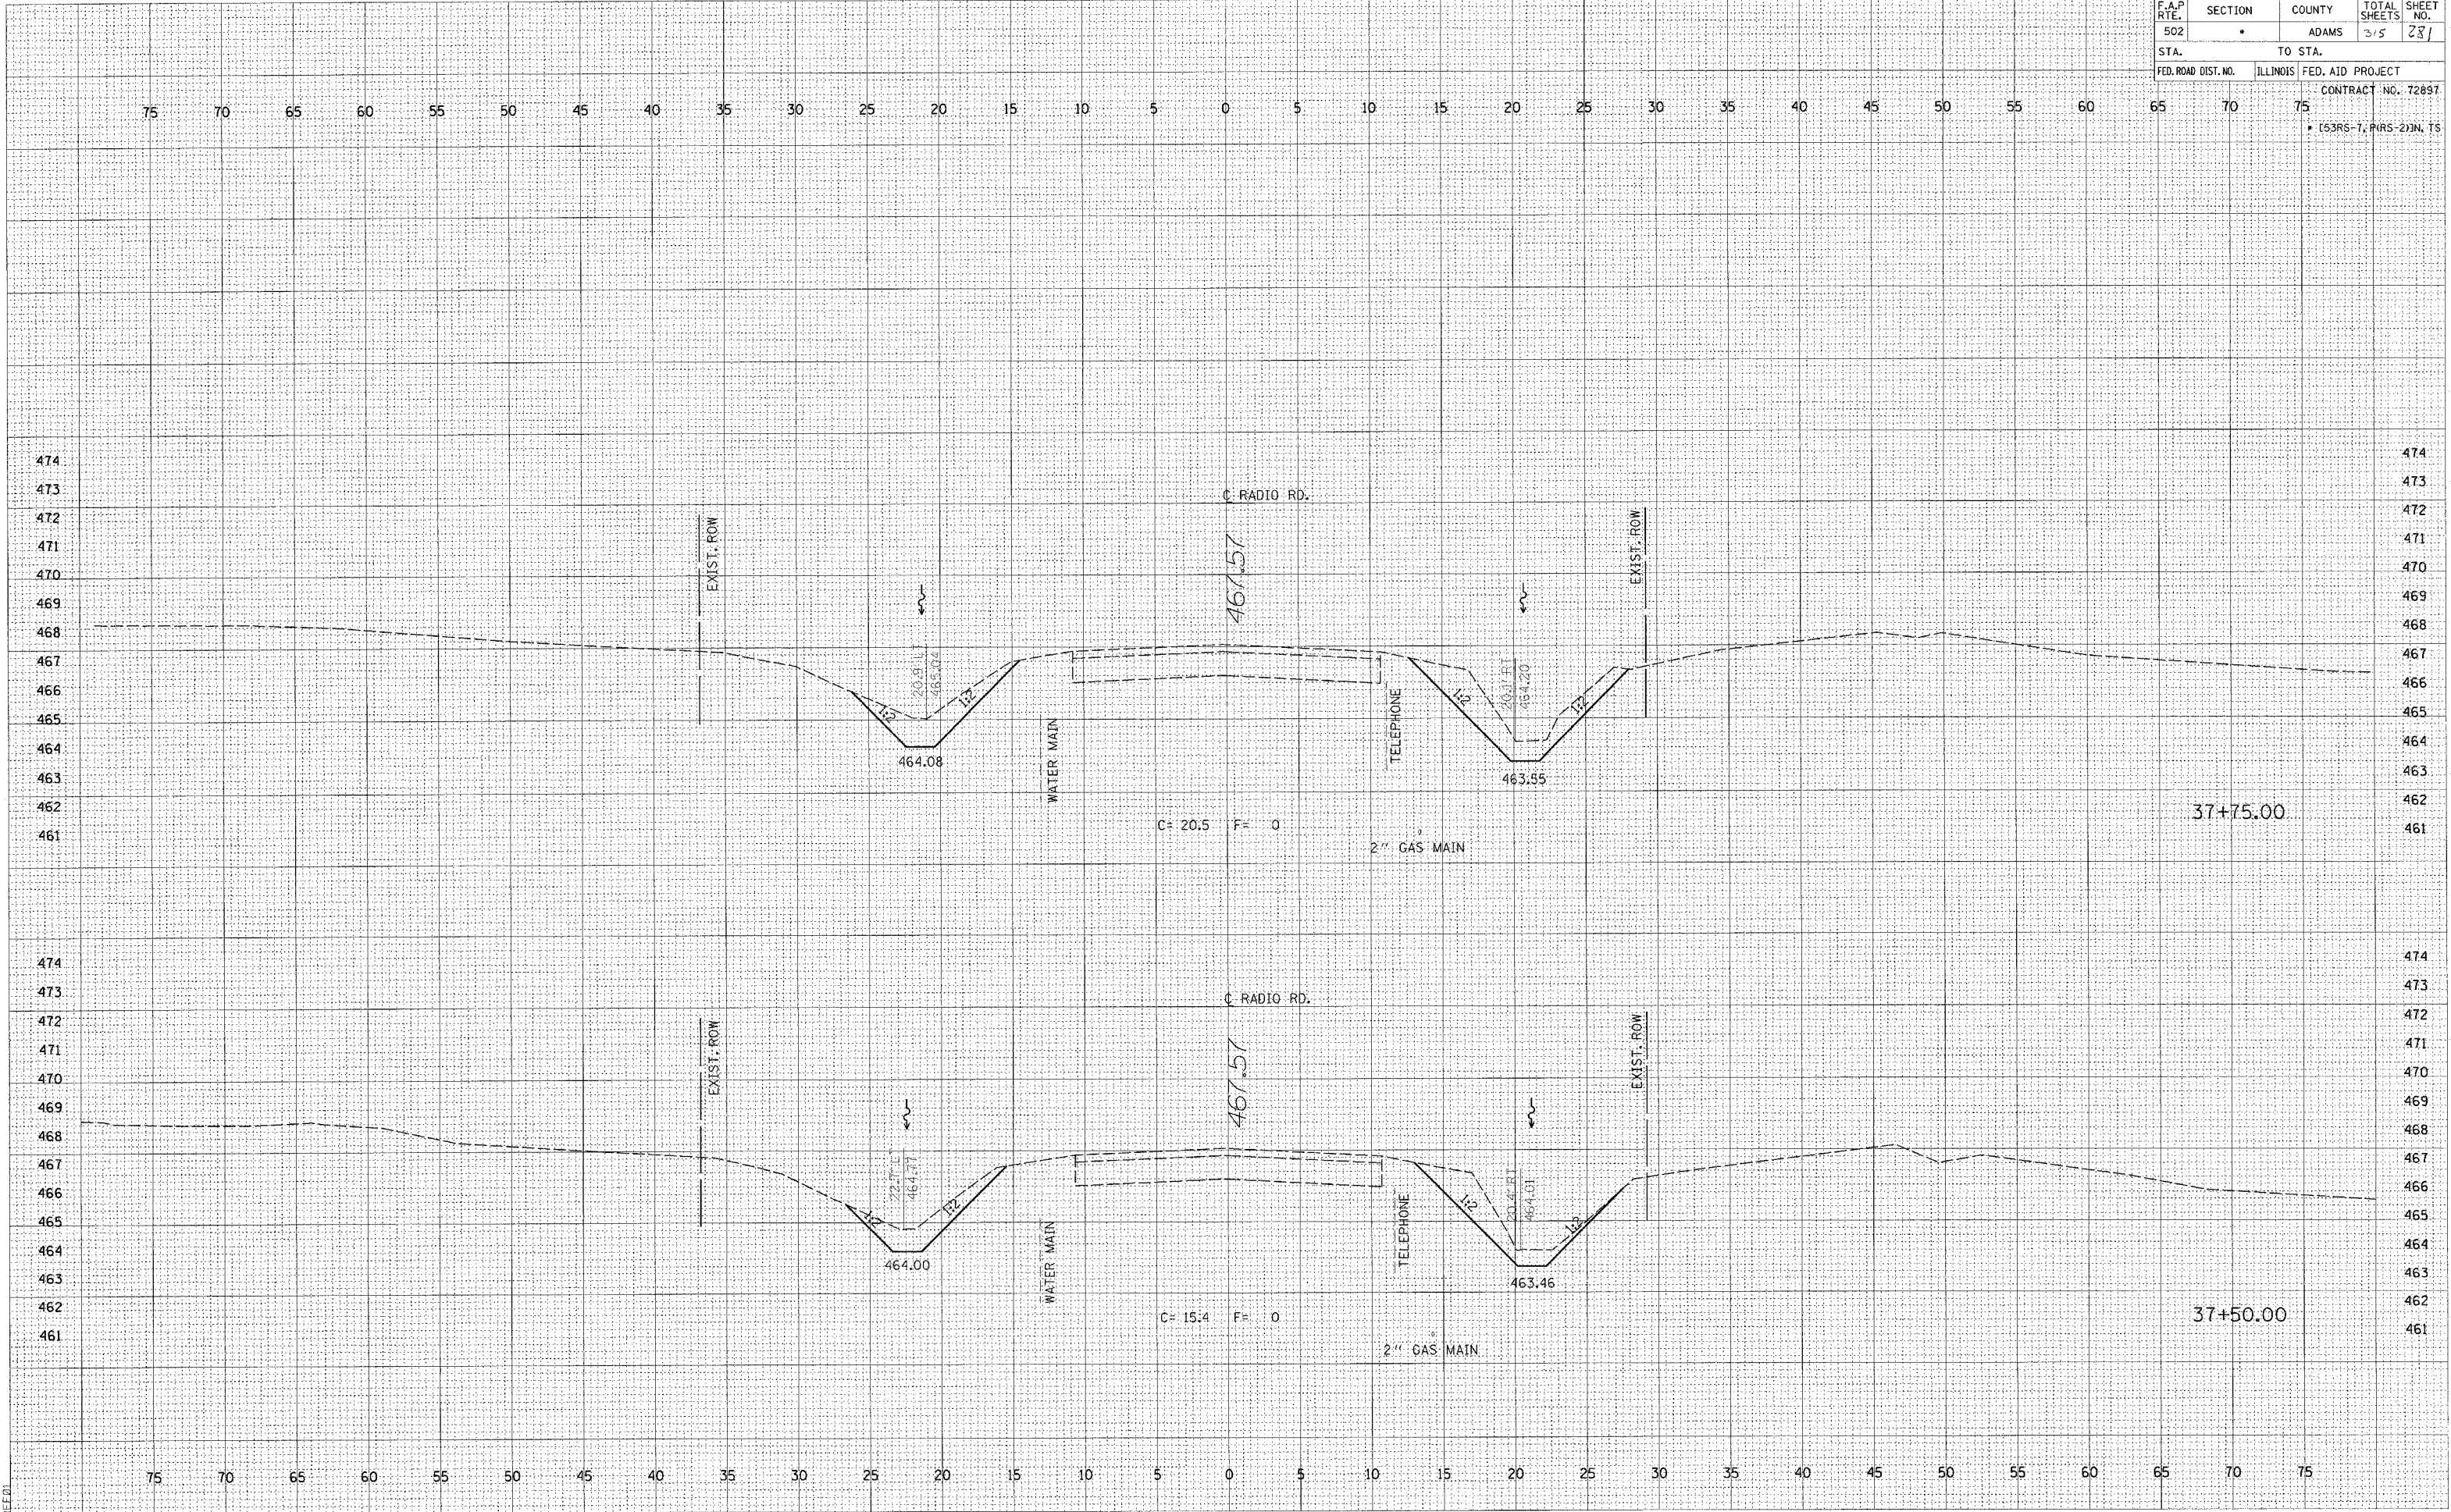


FINAL	SUPPLIED			
SURVEY	FLATTED			
NOTE BOOK	TEMPLATE			
NO.	AREAS			
	CHECKED			


DATE				
BT				
ORIGINAL	SUBMITTED			
SURVEY	PLOTTED			
NOTE BOOK	TEMPLATE			
NO.	AREAS			
	CHECKED			

c:\projects\0653004\0653004xshts.dgn
2/4/2005
*BELD

F.A.P. RTE.	SECTION	COUNTY	TOTAL SHEETS	SHEET NO.
502	•	ADAMS	315	272
STA.		TO STA.		
FED. ROAD DIST. NO.	ILLINOIS	FED. AID PROJECT		
		CONTRACT NO. 72897		
65	70	75	• (53RS-7, P(RS-2))N, TS	

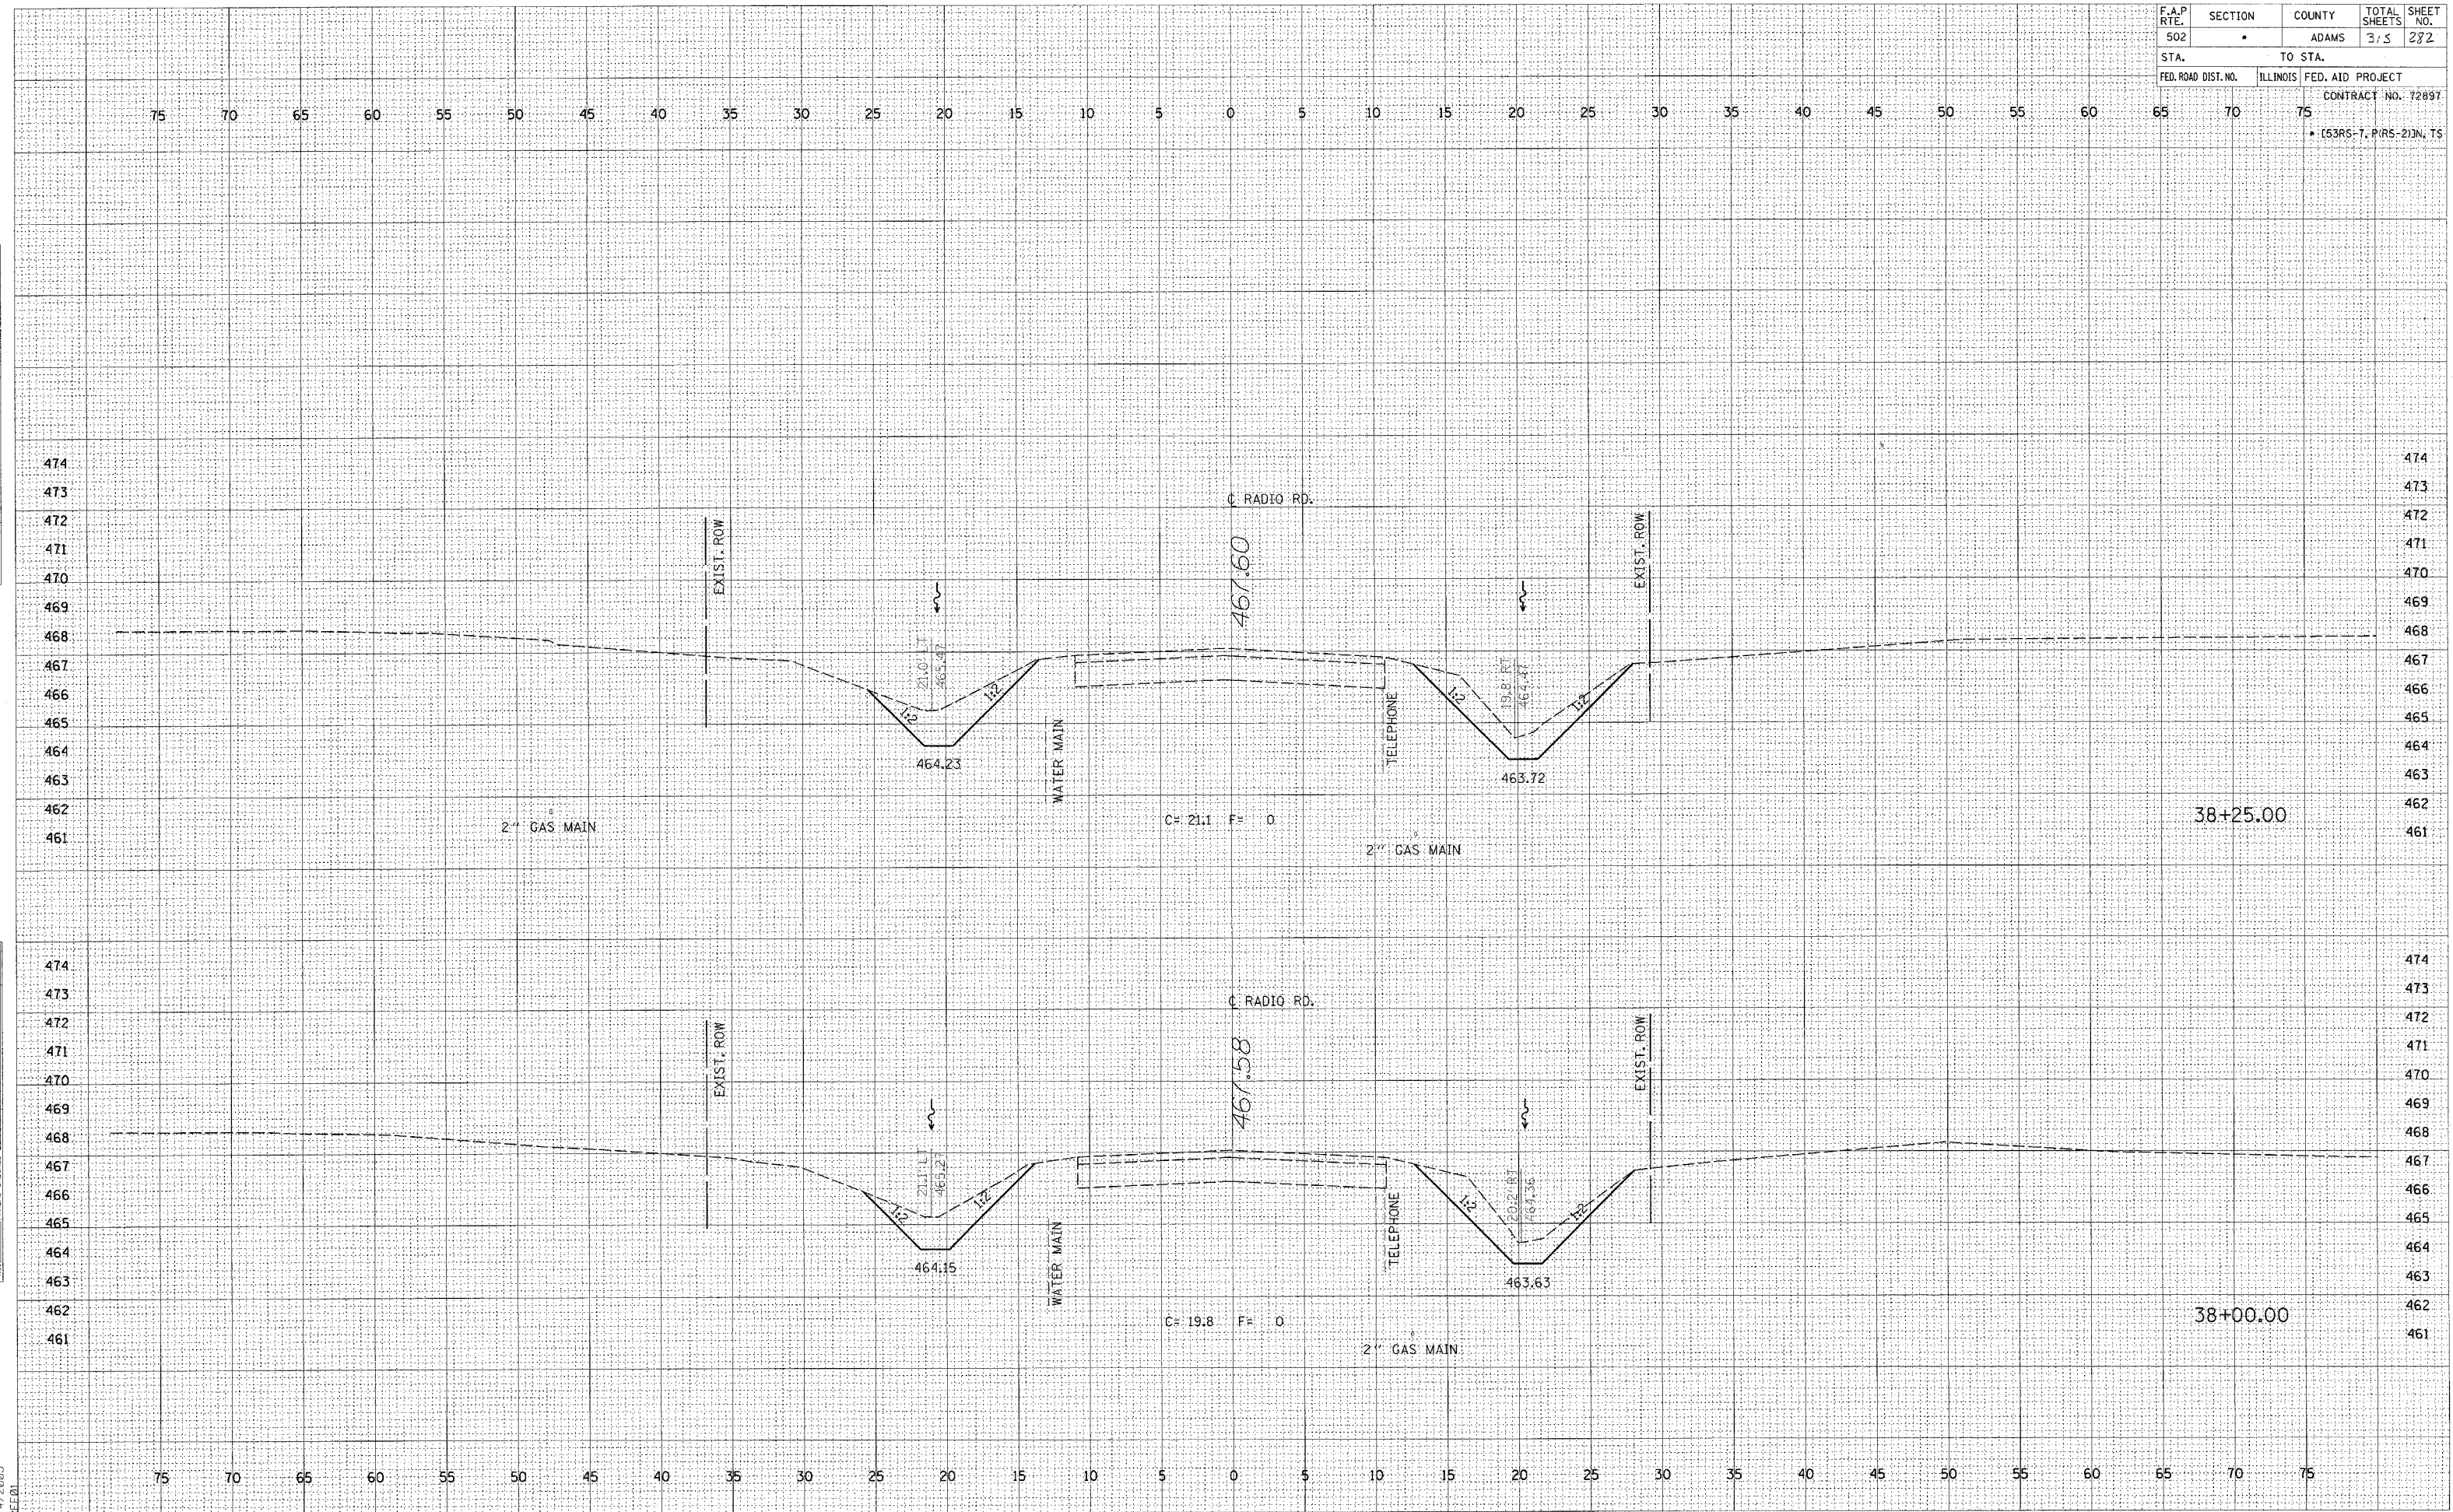

FINAL	SURVEY	DATE	BY
NOTE BOOK	SURVEYED		
NO.	PLOTTED		
	TEMPLATE		
	AREAS		
	AREAS CHECKED		

 


F.A.P RTE.	SECTION	COUNTY	TOTAL SHEETS	SHEET NO.
502	*	ADAMS	315	284
STA.		TO STA.		
FED. ROAD DIST. NO.		ILLINOIS	FED. AID PROJECT	
		CONTRACT NO. 72897		
65	70	75	* (53RS-7, P(RS-2)N, TS	

FINAL SURVEY	SURVEYED	PLOTTED	TEMPLATE	AREAS CHECKED
NO.				

ORIGINAL SURVEY	SURVEYED	PLOTTED	TEMPLATE	AREAS CHECKED
NO.				

c:\projects\653004\653004xshts.dgn
 2/4/2005
 4:11:01

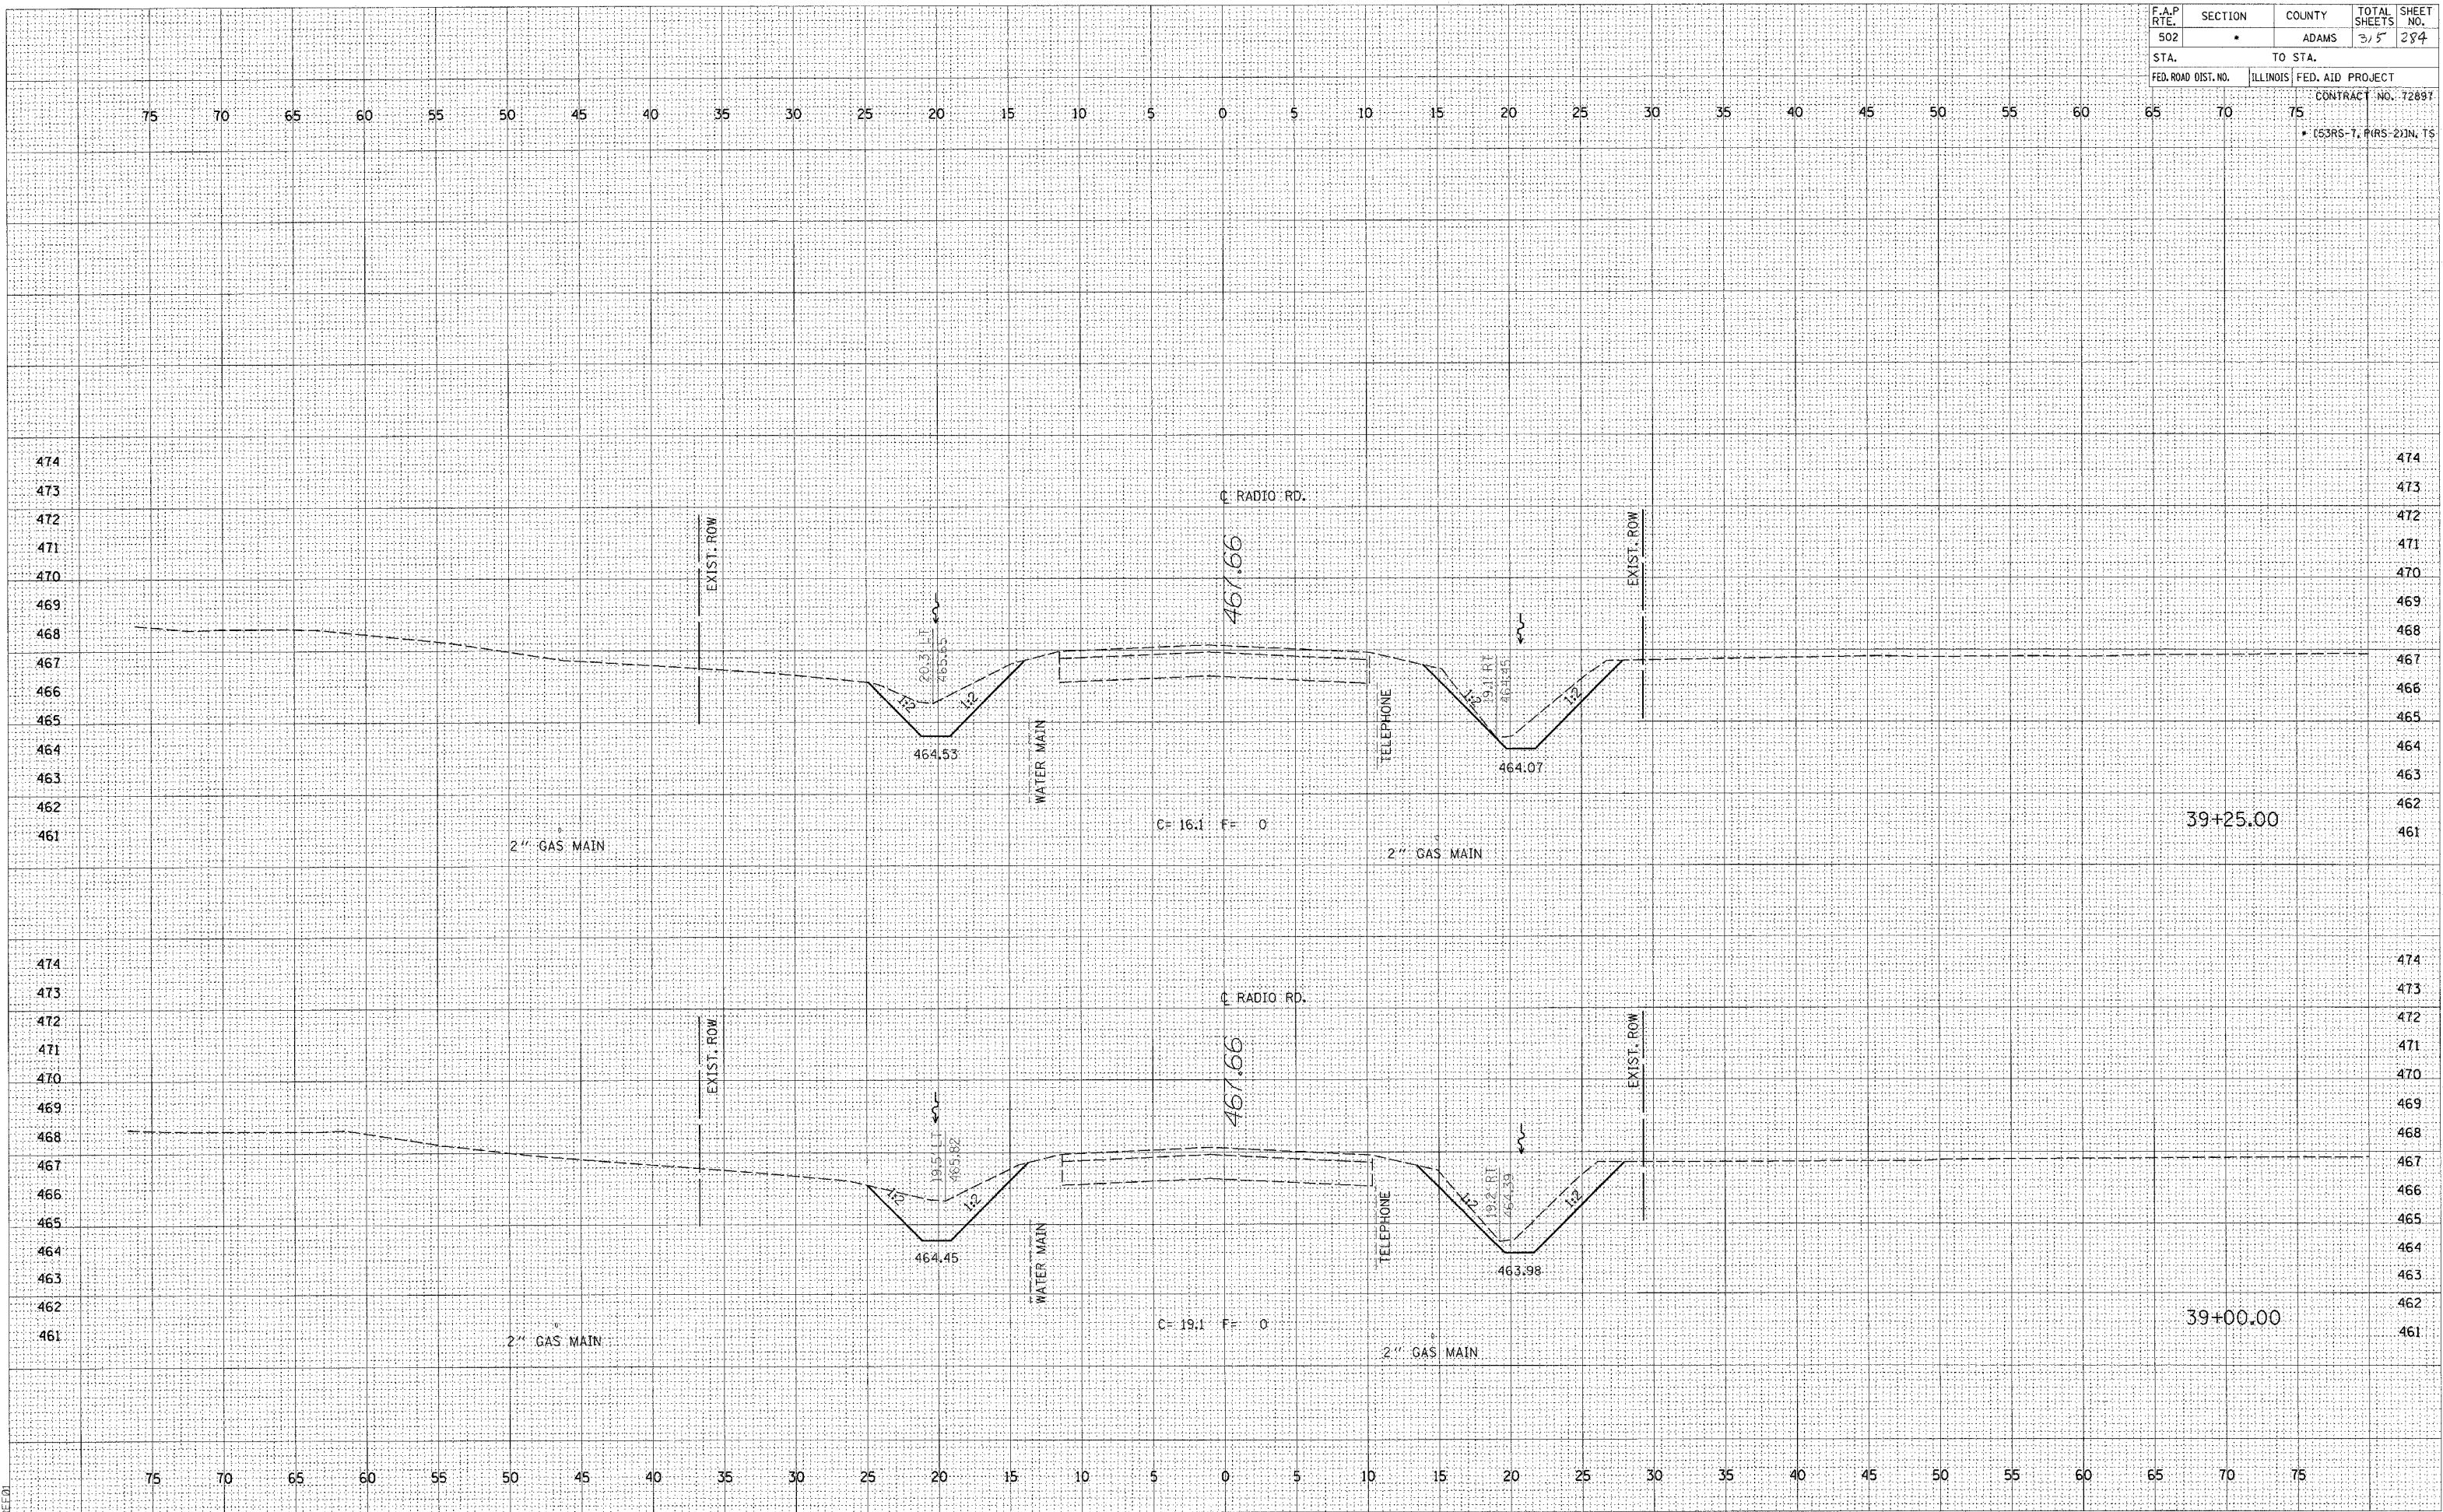


F.A.P. RTE.	SECTION	COUNTY	TOTAL SHEETS	SHEET NO.
502	•	ADAMS	315	285
STA.		TO STA.		
FED. ROAD DIST. NO.		ILLINOIS	FED. AID PROJECT	
			CONTRACT NO. 72897	
65	70		75	• (53RS-7, P(RS-2)N, TS

FINAL SURVEY	SURVEYED	PLOTTED	NOTED	AREAS CHECKED
NO.	BOOK	TEMPLATE	NO.	

ORIGINAL SURVEY	SURVEYED	PLOTTED	NOTED	AREAS CHECKED
NO.	BOOK	TEMPLATE	NO.	

c:\proj\beta\beta\beta\653004\653004xshts.dwg
2/4/2005
*RECD

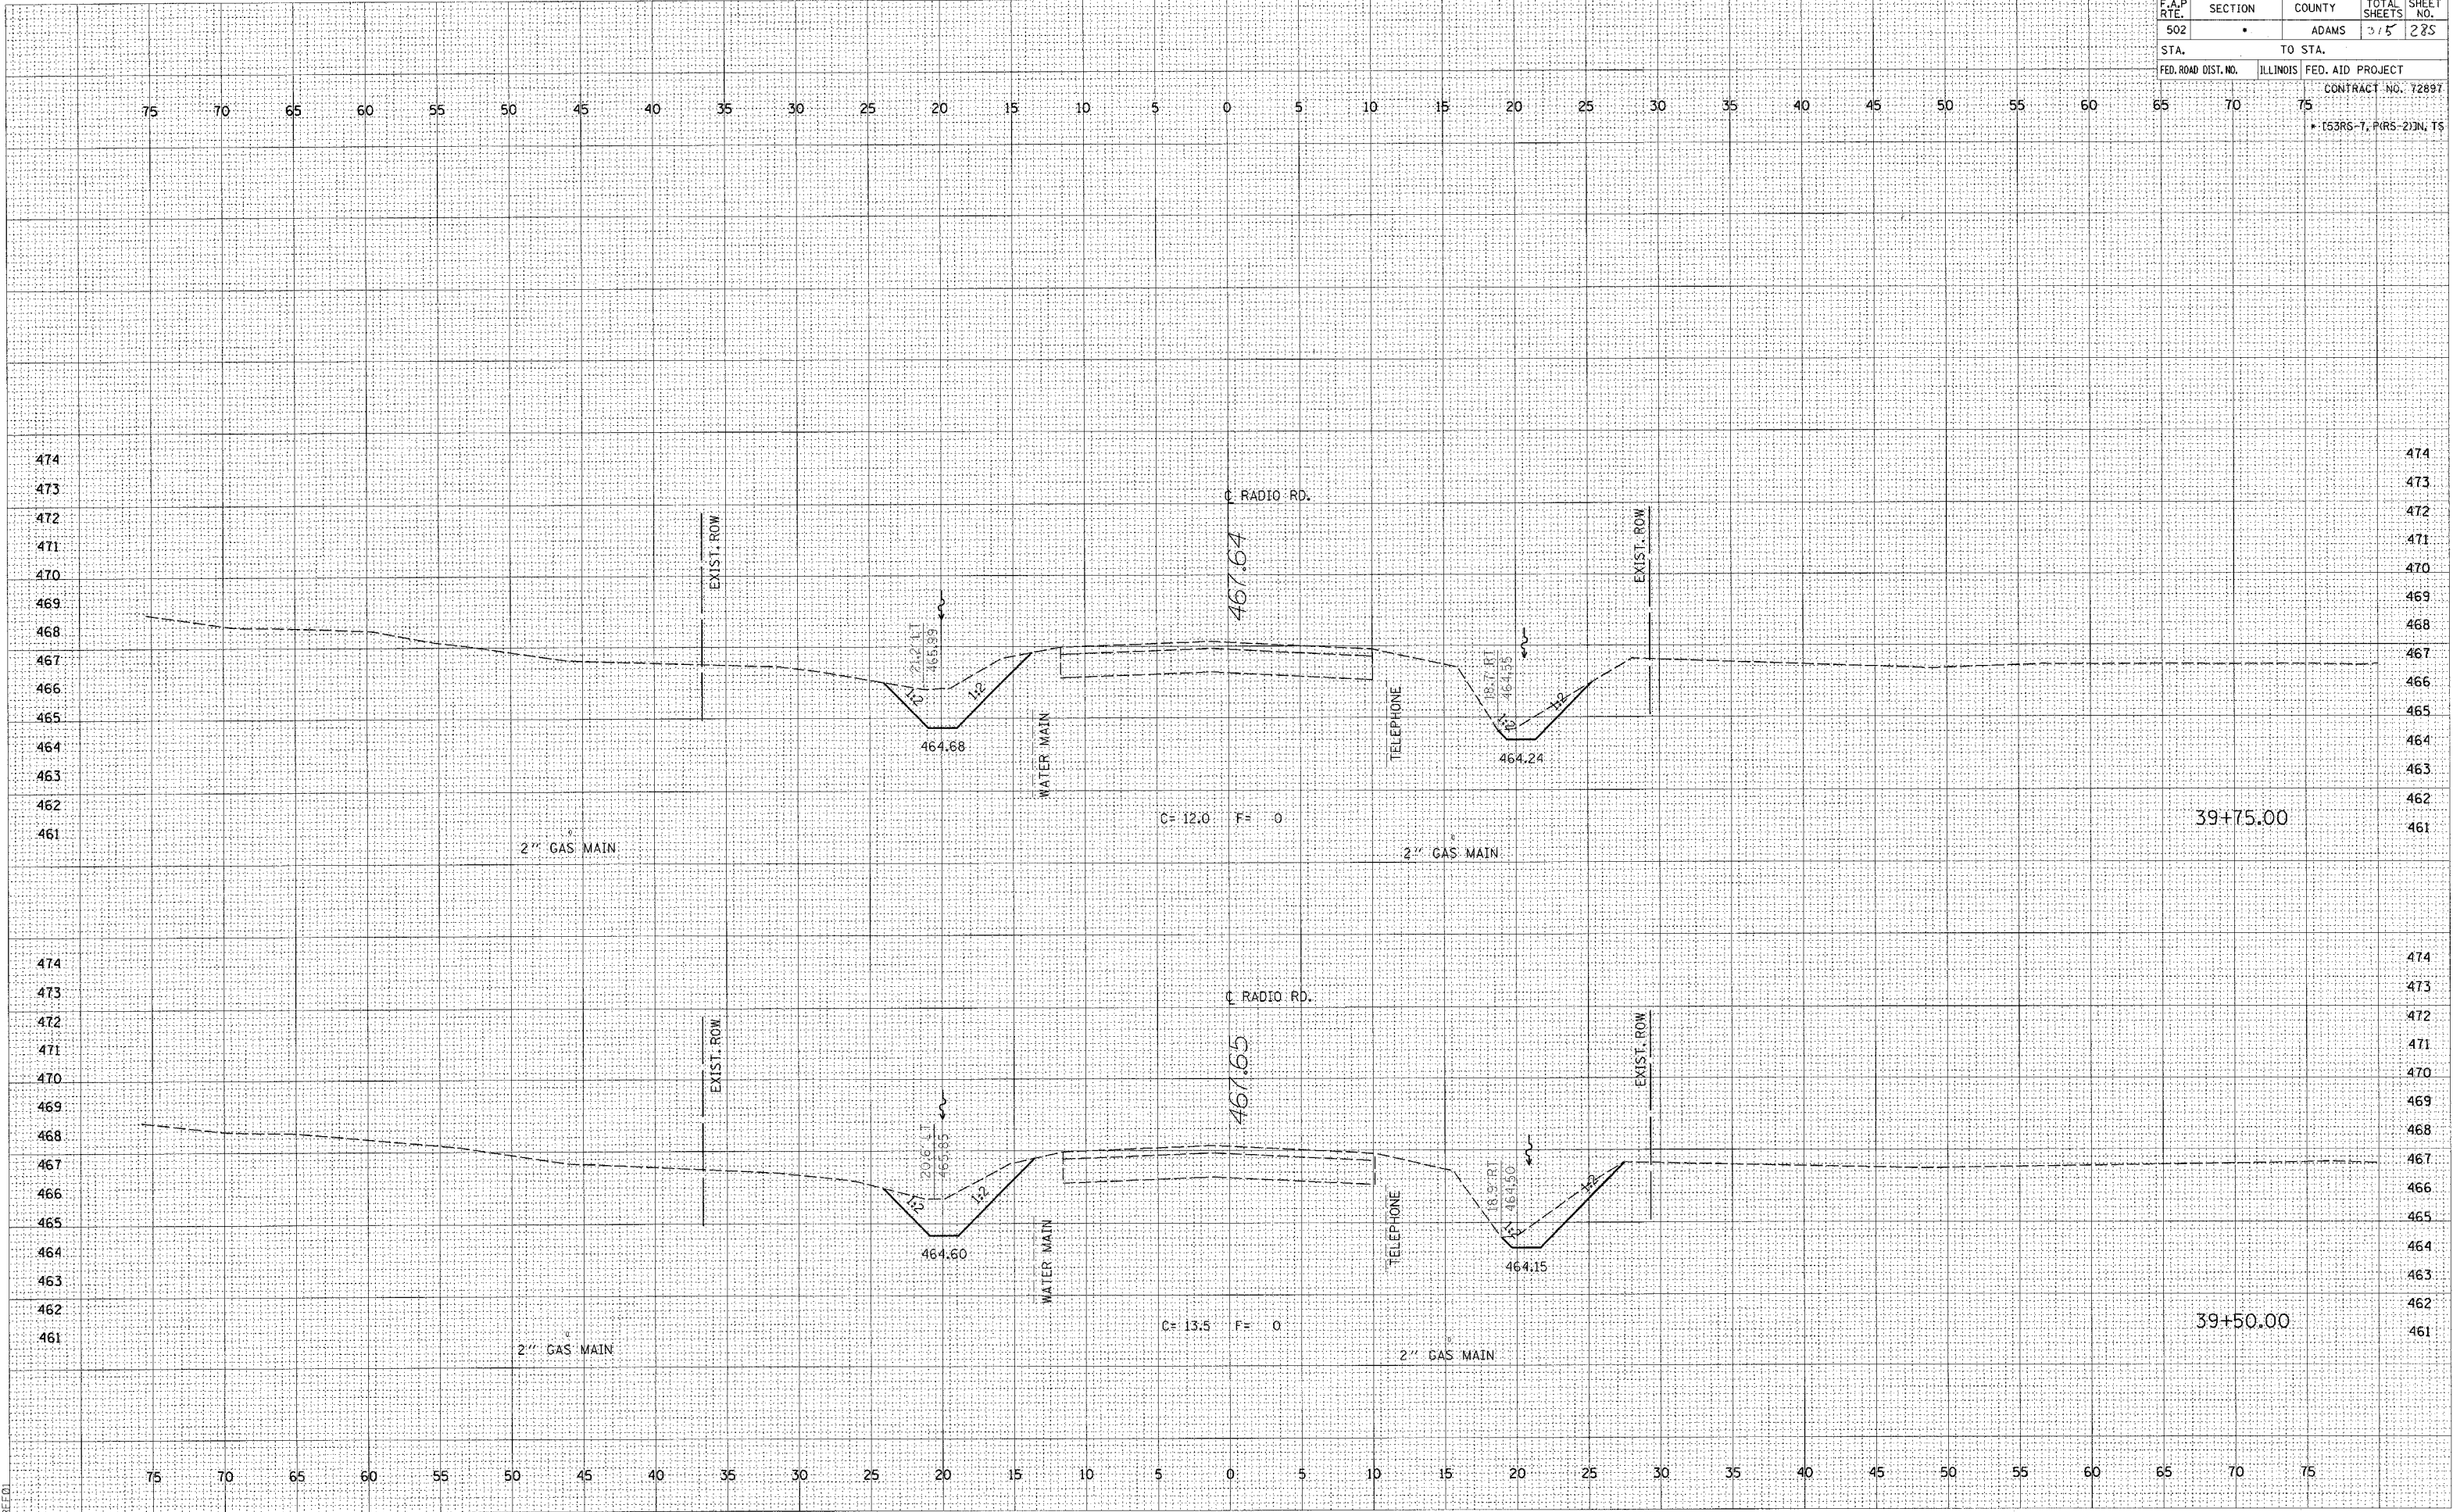


F.A.P. RTE.	SECTION	COUNTY	TOTAL SHEETS	SHEET NO.
502	•	ADAMS	315	287
STA.		TO STA.		
FED. ROAD DIST. NO.		ILLINOIS	FED. AID PROJECT	
		CONTRACT NO. 72897		
65	70	75	• (53RS-7, PIRS-2)IN, TS	

ORIGINAL SURVEY	SURVEYED	PLOTTED	TEMPERATURE	NO.
NOTE BOOK	DATE	TIME	AREA CHECKED	

ORIGINAL SURVEY	SURVEYED	PLOTTED	TEMPERATURE	NO.
NOTE BOOK	DATE	TIME	AREA CHECKED	


DGN-SPEC
 DATE-TIME
 RECORD

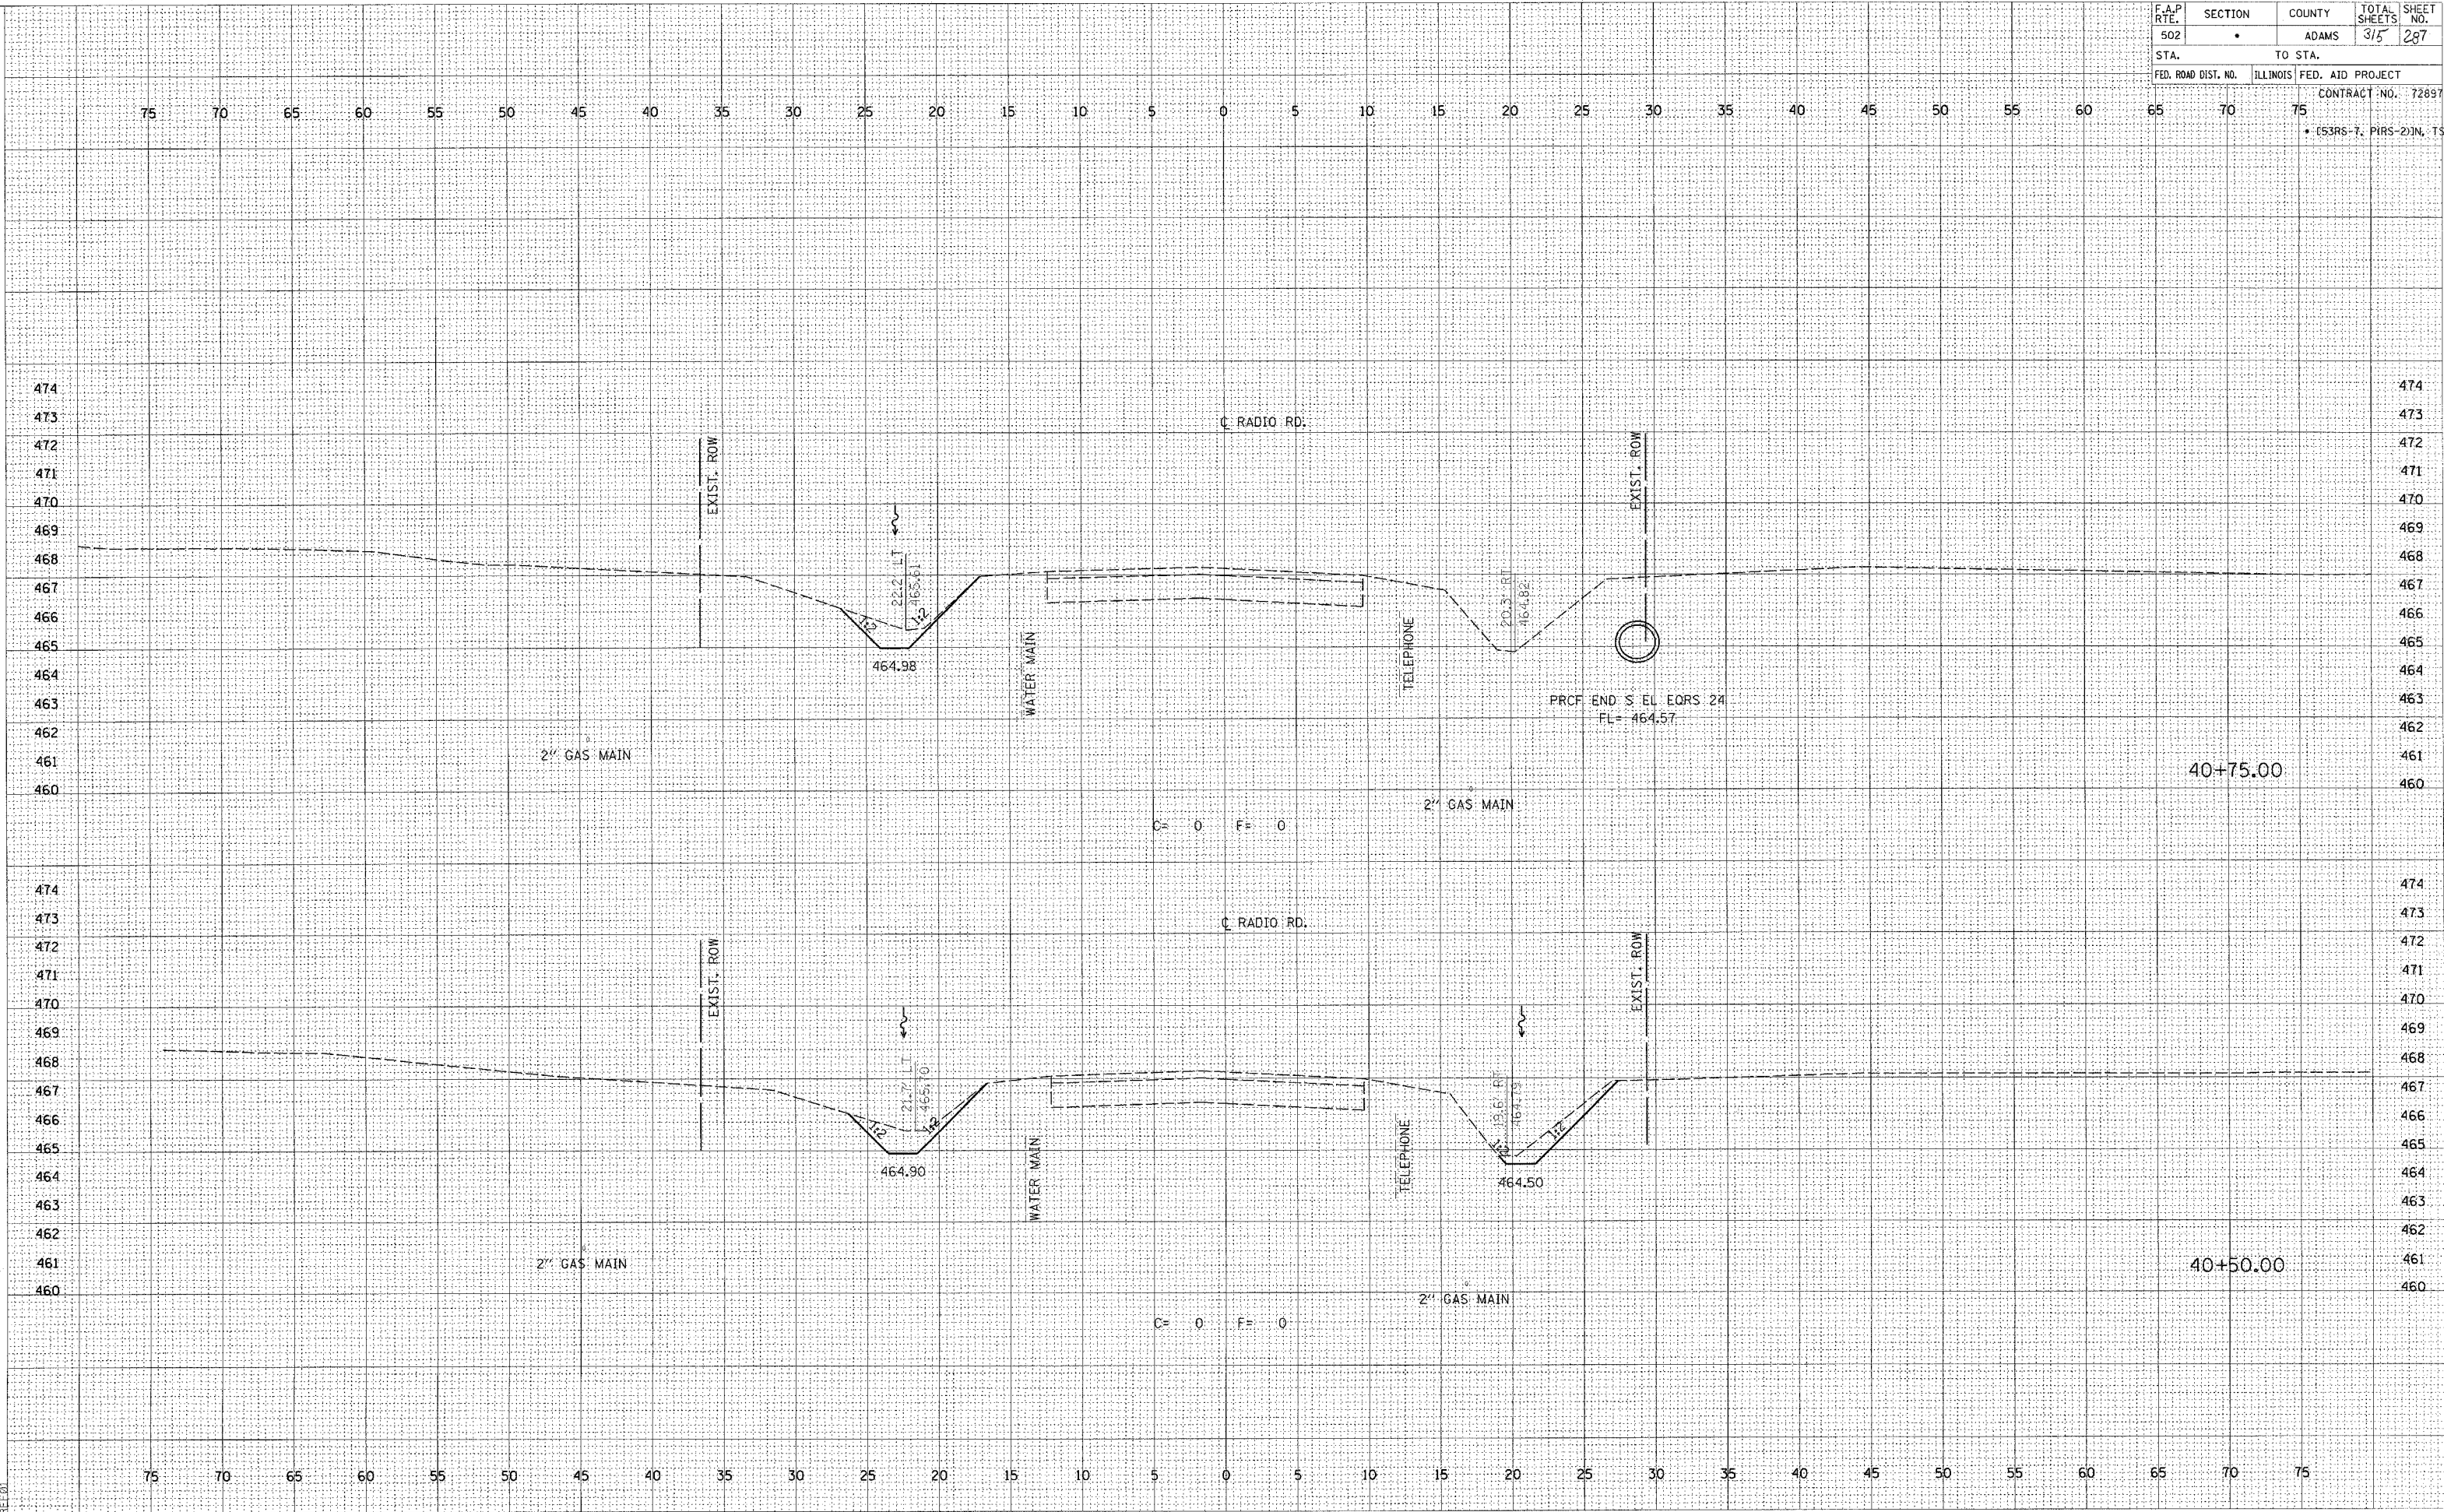

SURVEYED
SURVEY
NOTE BOOK
NO.

SURVEYED
SURVEY
NOTE BOOK
NO.

DGN-SPEC
DATE-TIME
REF

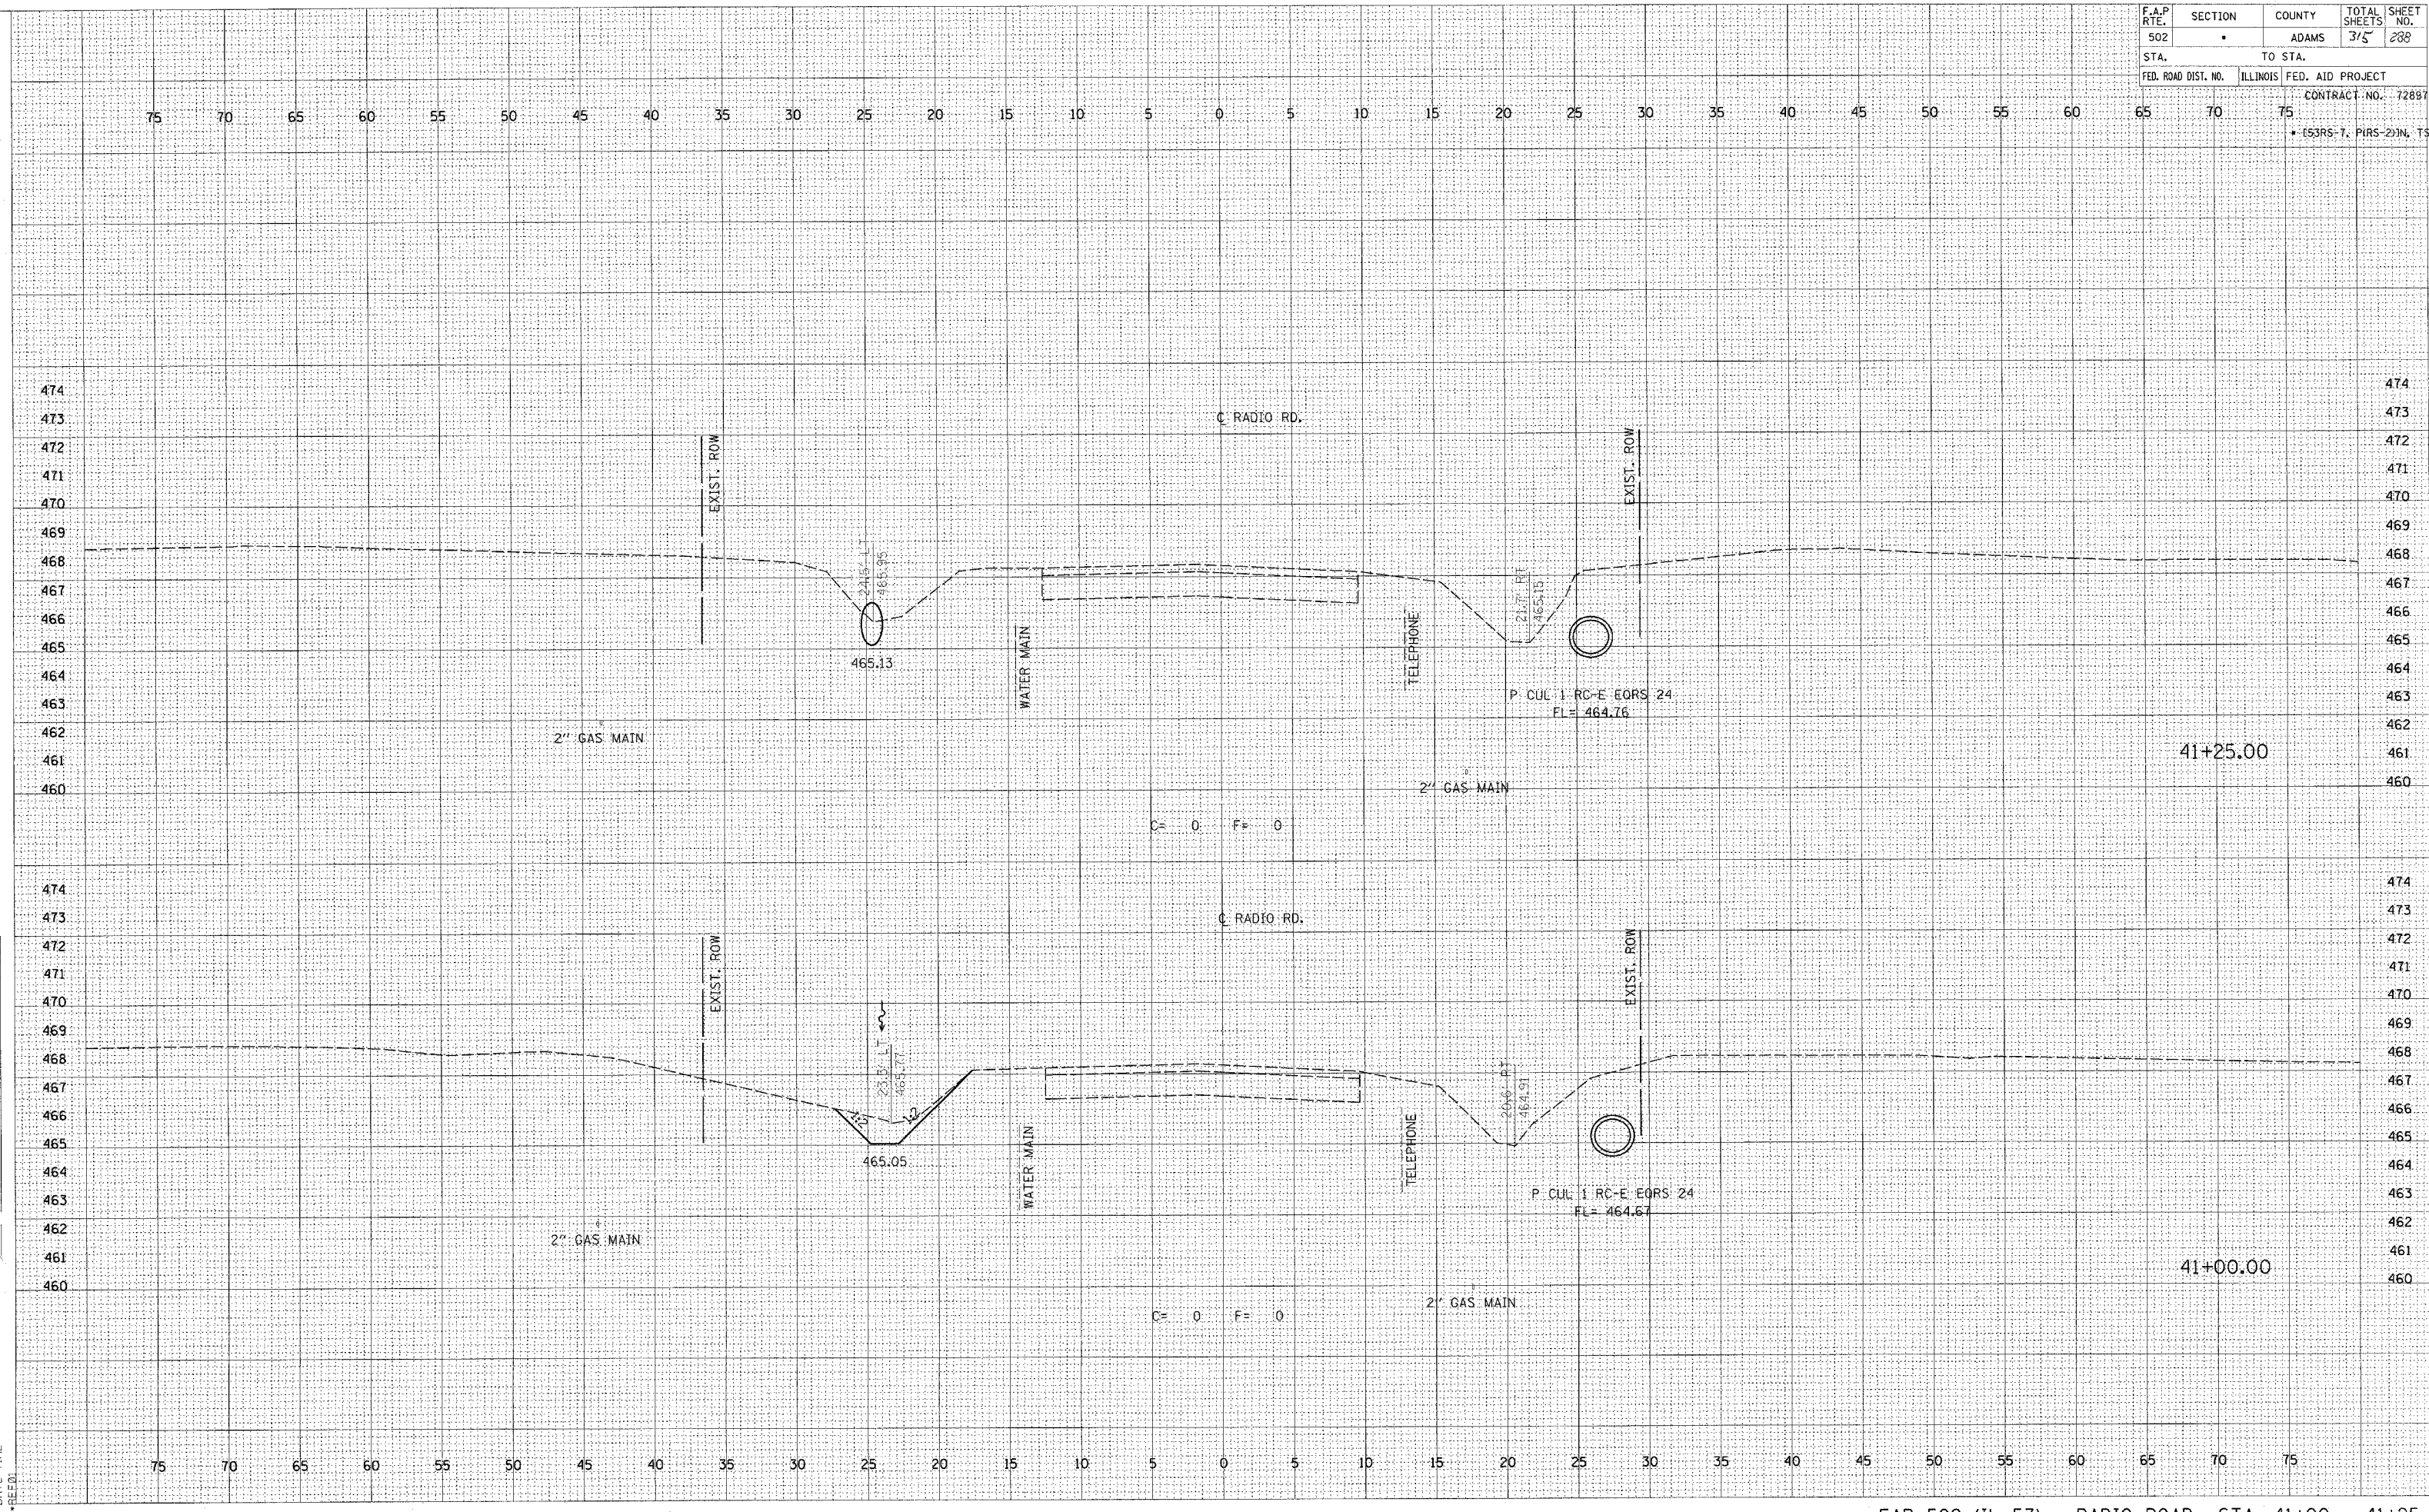

SURVEYED _____
 PLOTTED _____
 TEMPLATE _____
 AREAS _____
 AREAS CHECKED _____

ORIGINAL SURVEY	SURVEYED	PLOTTED	TEMPLATE	AREAS	CHECKED
-----------------	----------	---------	----------	-------	---------

F.A.P. RTE.	SECTION	COUNTY	TOTAL SHEETS	SHEET NO.
502	*	ADAMS	3/5	290
STA.	TO STA.			
FED. ROAD DIST. NO.	ILLINOIS	FED. AID PROJECT	CONTRACT NO. 72897	
* (53RS-1, PIRS-2)IN, TS				

The figure consists of two vertical profile views of a road section. The top view is for station 42+25.00 and the bottom view is for station 42+00.00. Both views show a road profile with elevations, grades, and infrastructure like gas mains, water mains, and a culvert. The top view has a culvert with a 24' span and a 1.5% grade. The bottom view has a culvert with a 23.6' span and a 1.5% grade. The road is labeled 'C RADIO RD.' and 'EXIST. ROW'.

Top Profile View (Station 42+25.00):

- Profile elevations: 468.05, 468.15, 468.26, 468.10, 468.06.
- Grades: 2.00%, 0.9%, 1.6%, 0.64%.
- Infrastructure: 2" GAS MAIN, WATER MAIN, TELEPHONE, P. CUL 1 RC-E EORS 24 FL= 465.14.
- Span: 24.9' LT.
- Right of Way: EXIST. ROW, PROP. ROW.

Bottom Profile View (Station 42+00.00):


- Profile elevations: 468.11, 468.25, 468.05.
- Grades: 1.1%, 2.1%.
- Infrastructure: 2" GAS MAIN, WATER MAIN, TELEPHONE, P. CUL 1 RC-E EORS 24 FL= 465.05.
- Span: 23.6' RT.
- Right of Way: EXIST. ROW, PROP. ROW.

F.A.P RTE.	SECTION	COUNTY	TOTAL SHEETS	SHEET NO.
502	•	ADAMS	315	291
STA.		TO STA.		
FED. ROAD DIST. NO.		ILLINOIS	FED. AID PROJECT	
			CONTRACT NO. 72897	
65	70	75	• (53RS-7, PIRS-2)N, TS	

ORIGINAL SURVEY	SURVEYED	PLOTTED	TEMPLATE	NO. 1
NOTE BOOK	AS	AS	AS	AS
AREAS CHECKED				

ORIGINAL SURVEY	SURVEYED	PLOTTED	TEMPLATE	NO. 1
NOTE BOOK	AS	AS	AS	AS
AREAS CHECKED				

•DGN-SPEC•
•DATE-TIME•
•REV•

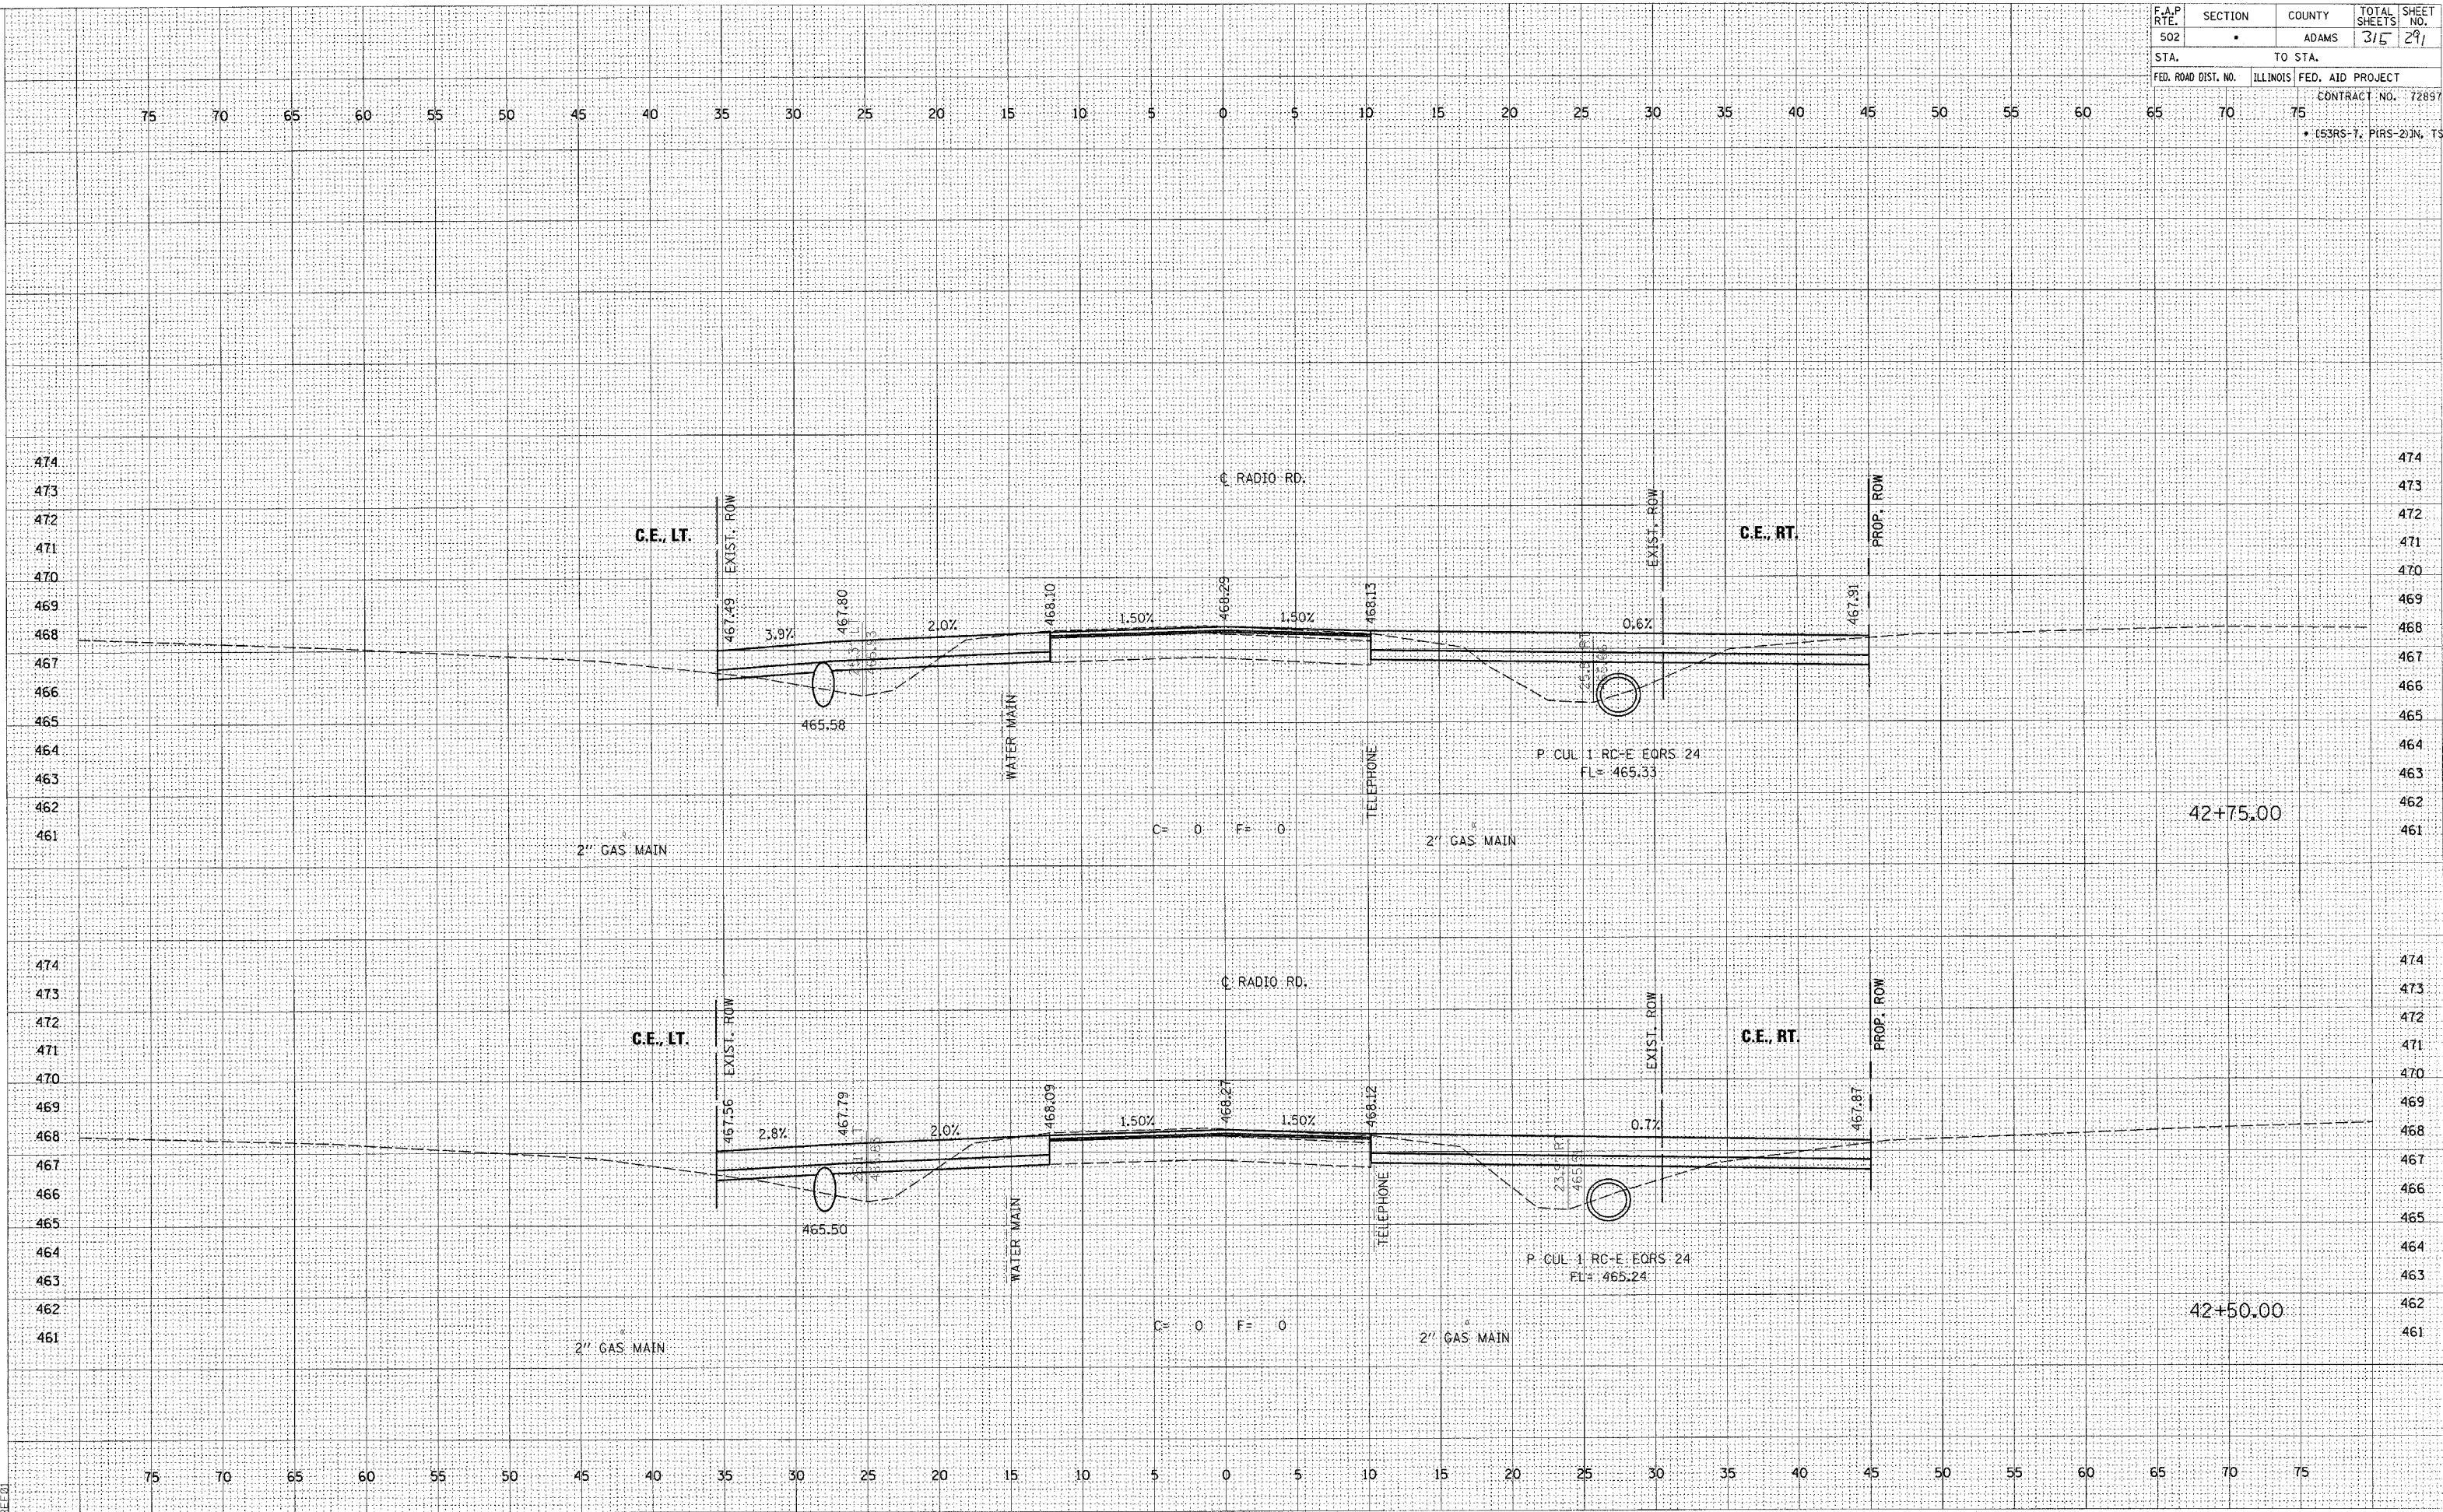


F.A.P. RTE.	SECTION	COUNTY	TOTAL SHEETS	SHEET NO.
502	*	ADAMS	315	292
STA.		TO STA.		
FED. ROAD DIST. NO.		ILLINOIS	FED. AID PROJECT	
			CONTRACT NO. 72897	
65	70	75	* I53RS-7, PIRS-2)IN, TS	

NO.	AREAS CHECKED
	ORIGINAL SURVEY
	PLOTTED
	NOTE BOOK
	TEMPLATE
	AREAS CHECKED

NO.	AREAS CHECKED
	ORIGINAL SURVEY
	PLOTTED
	NOTE BOOK
	TEMPLATE
	AREAS CHECKED


•DCM-SPEC•
•DATE-TIME•
•RECD•

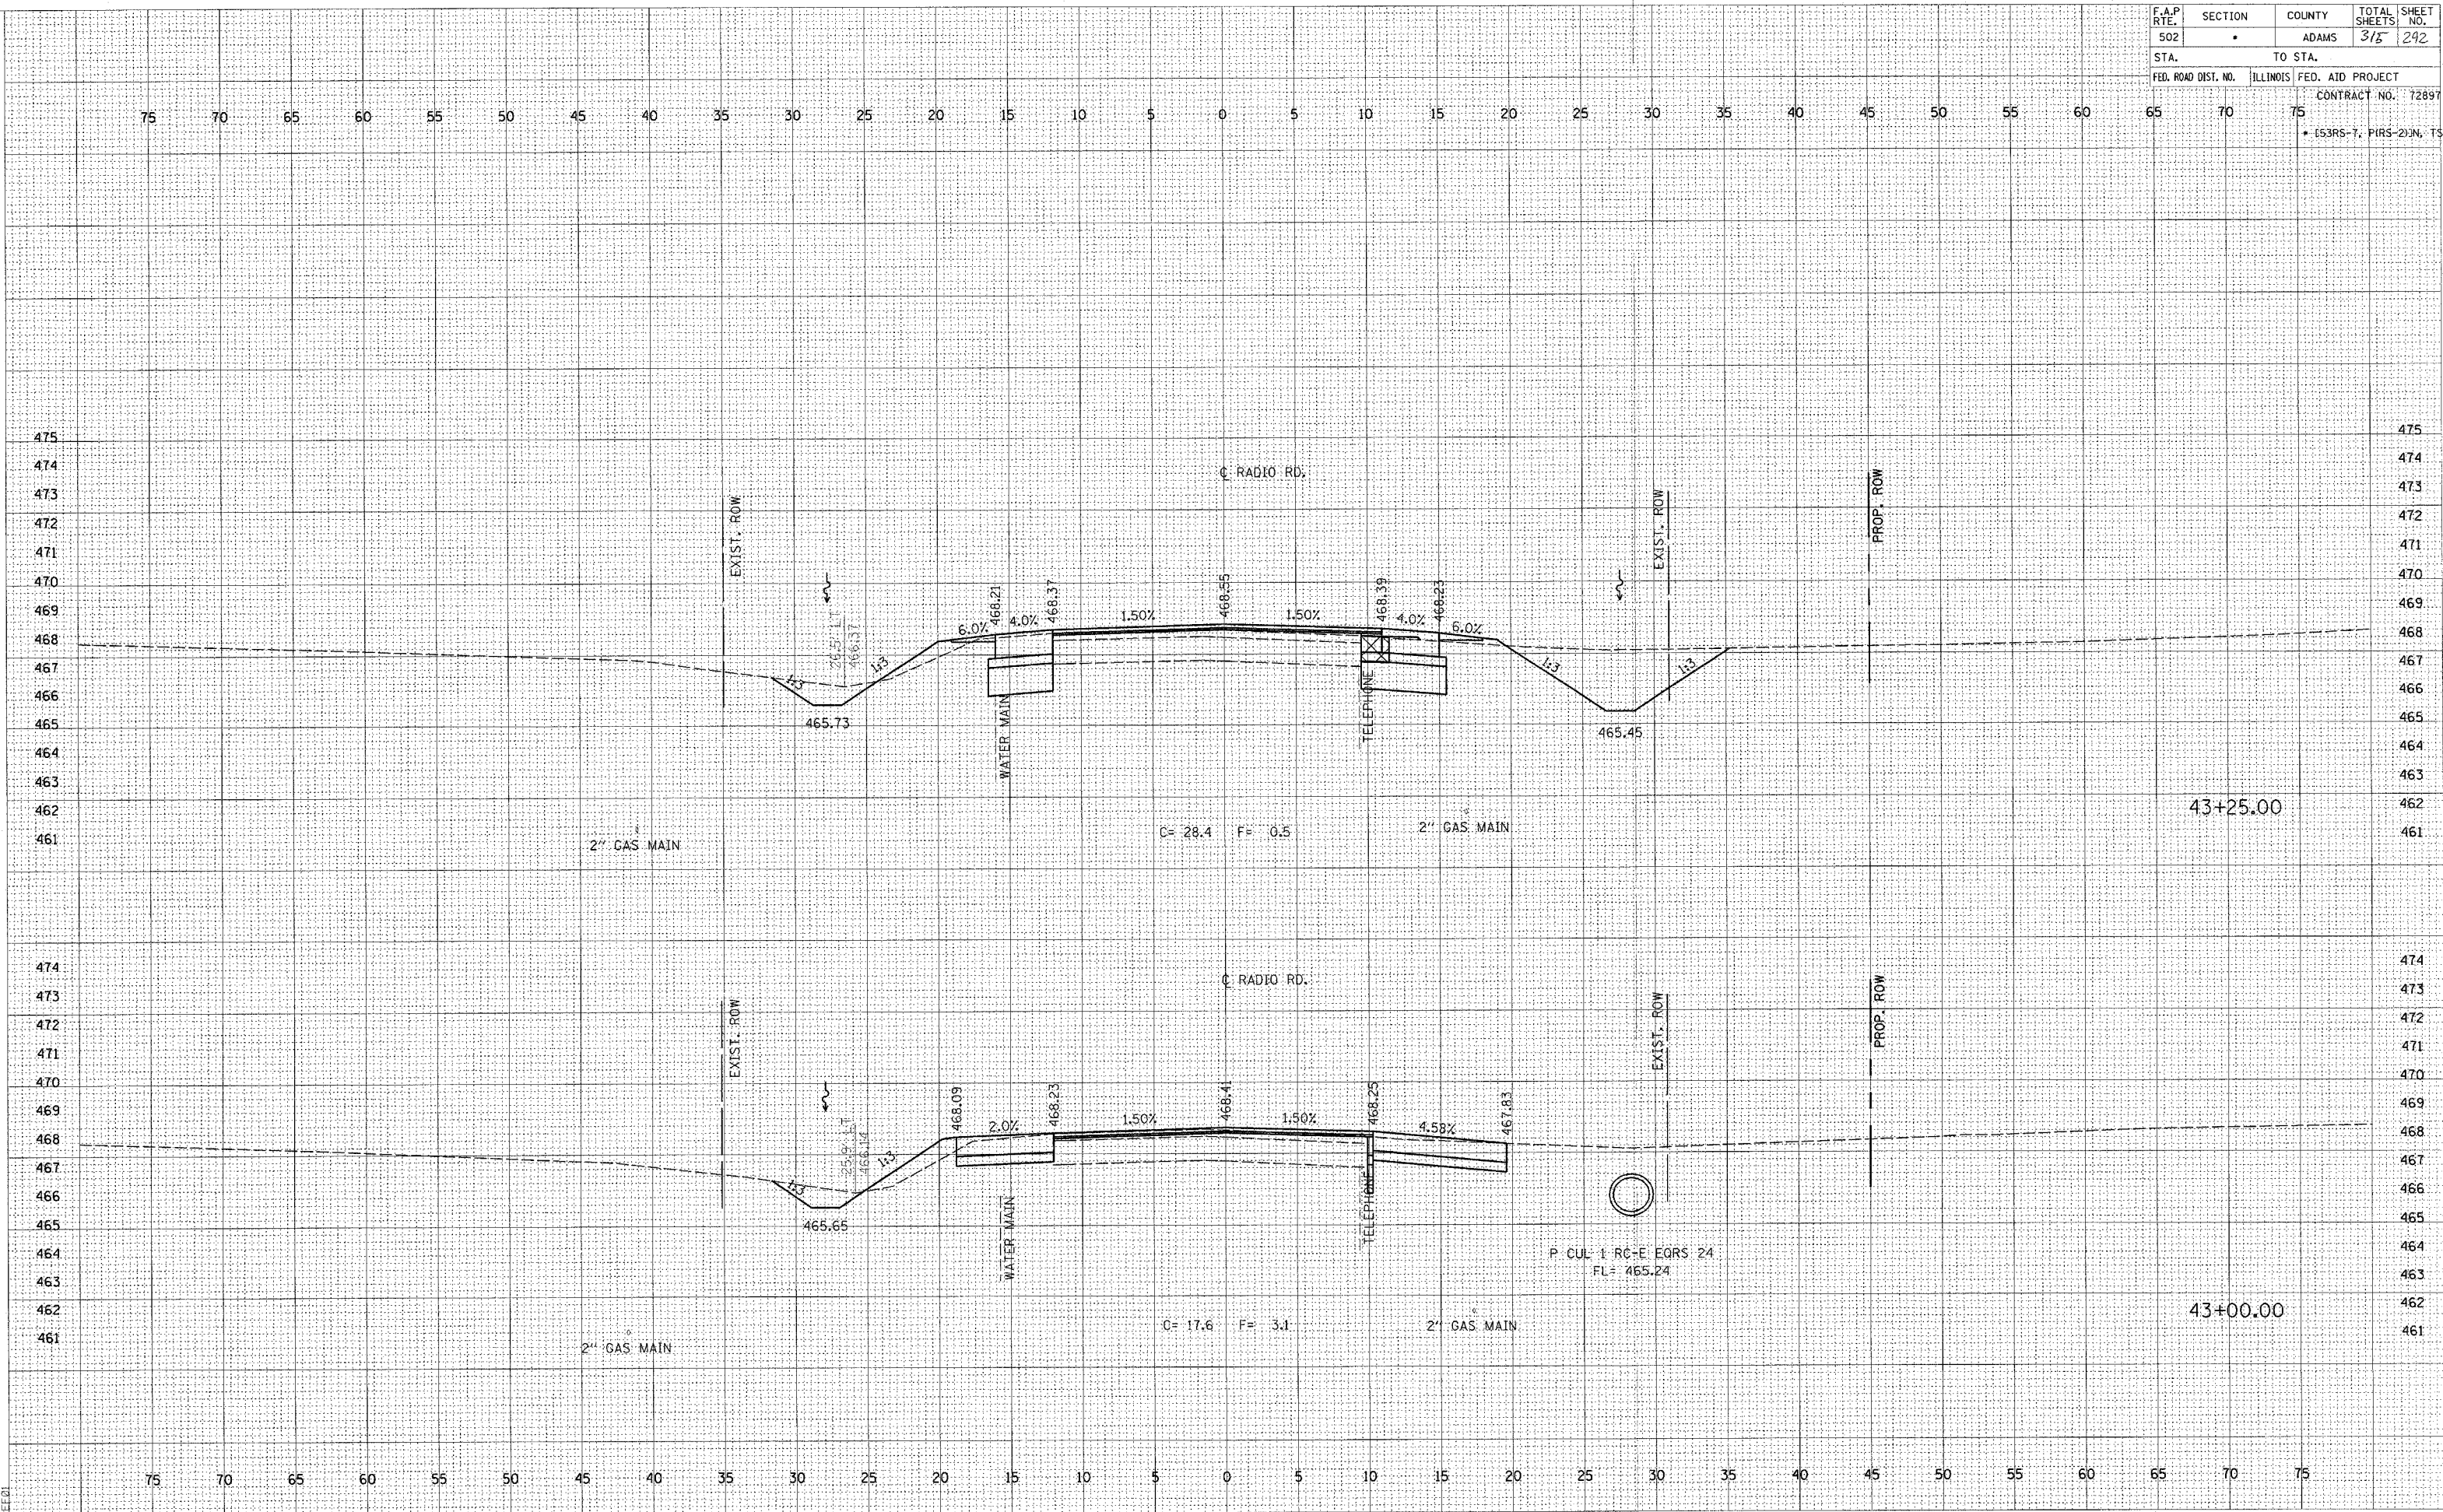


NO.	NOTE BOOK	SURVEYED	
		PLOTTED	
		TEMPLATE	
		AREAS CHECKED	

DATE	UNIT	SURVEYED	PLOTTED	TEMPLATE	AREAS	CHECKED

c:\projects\d553004\d553004xshs.dgl
1 page

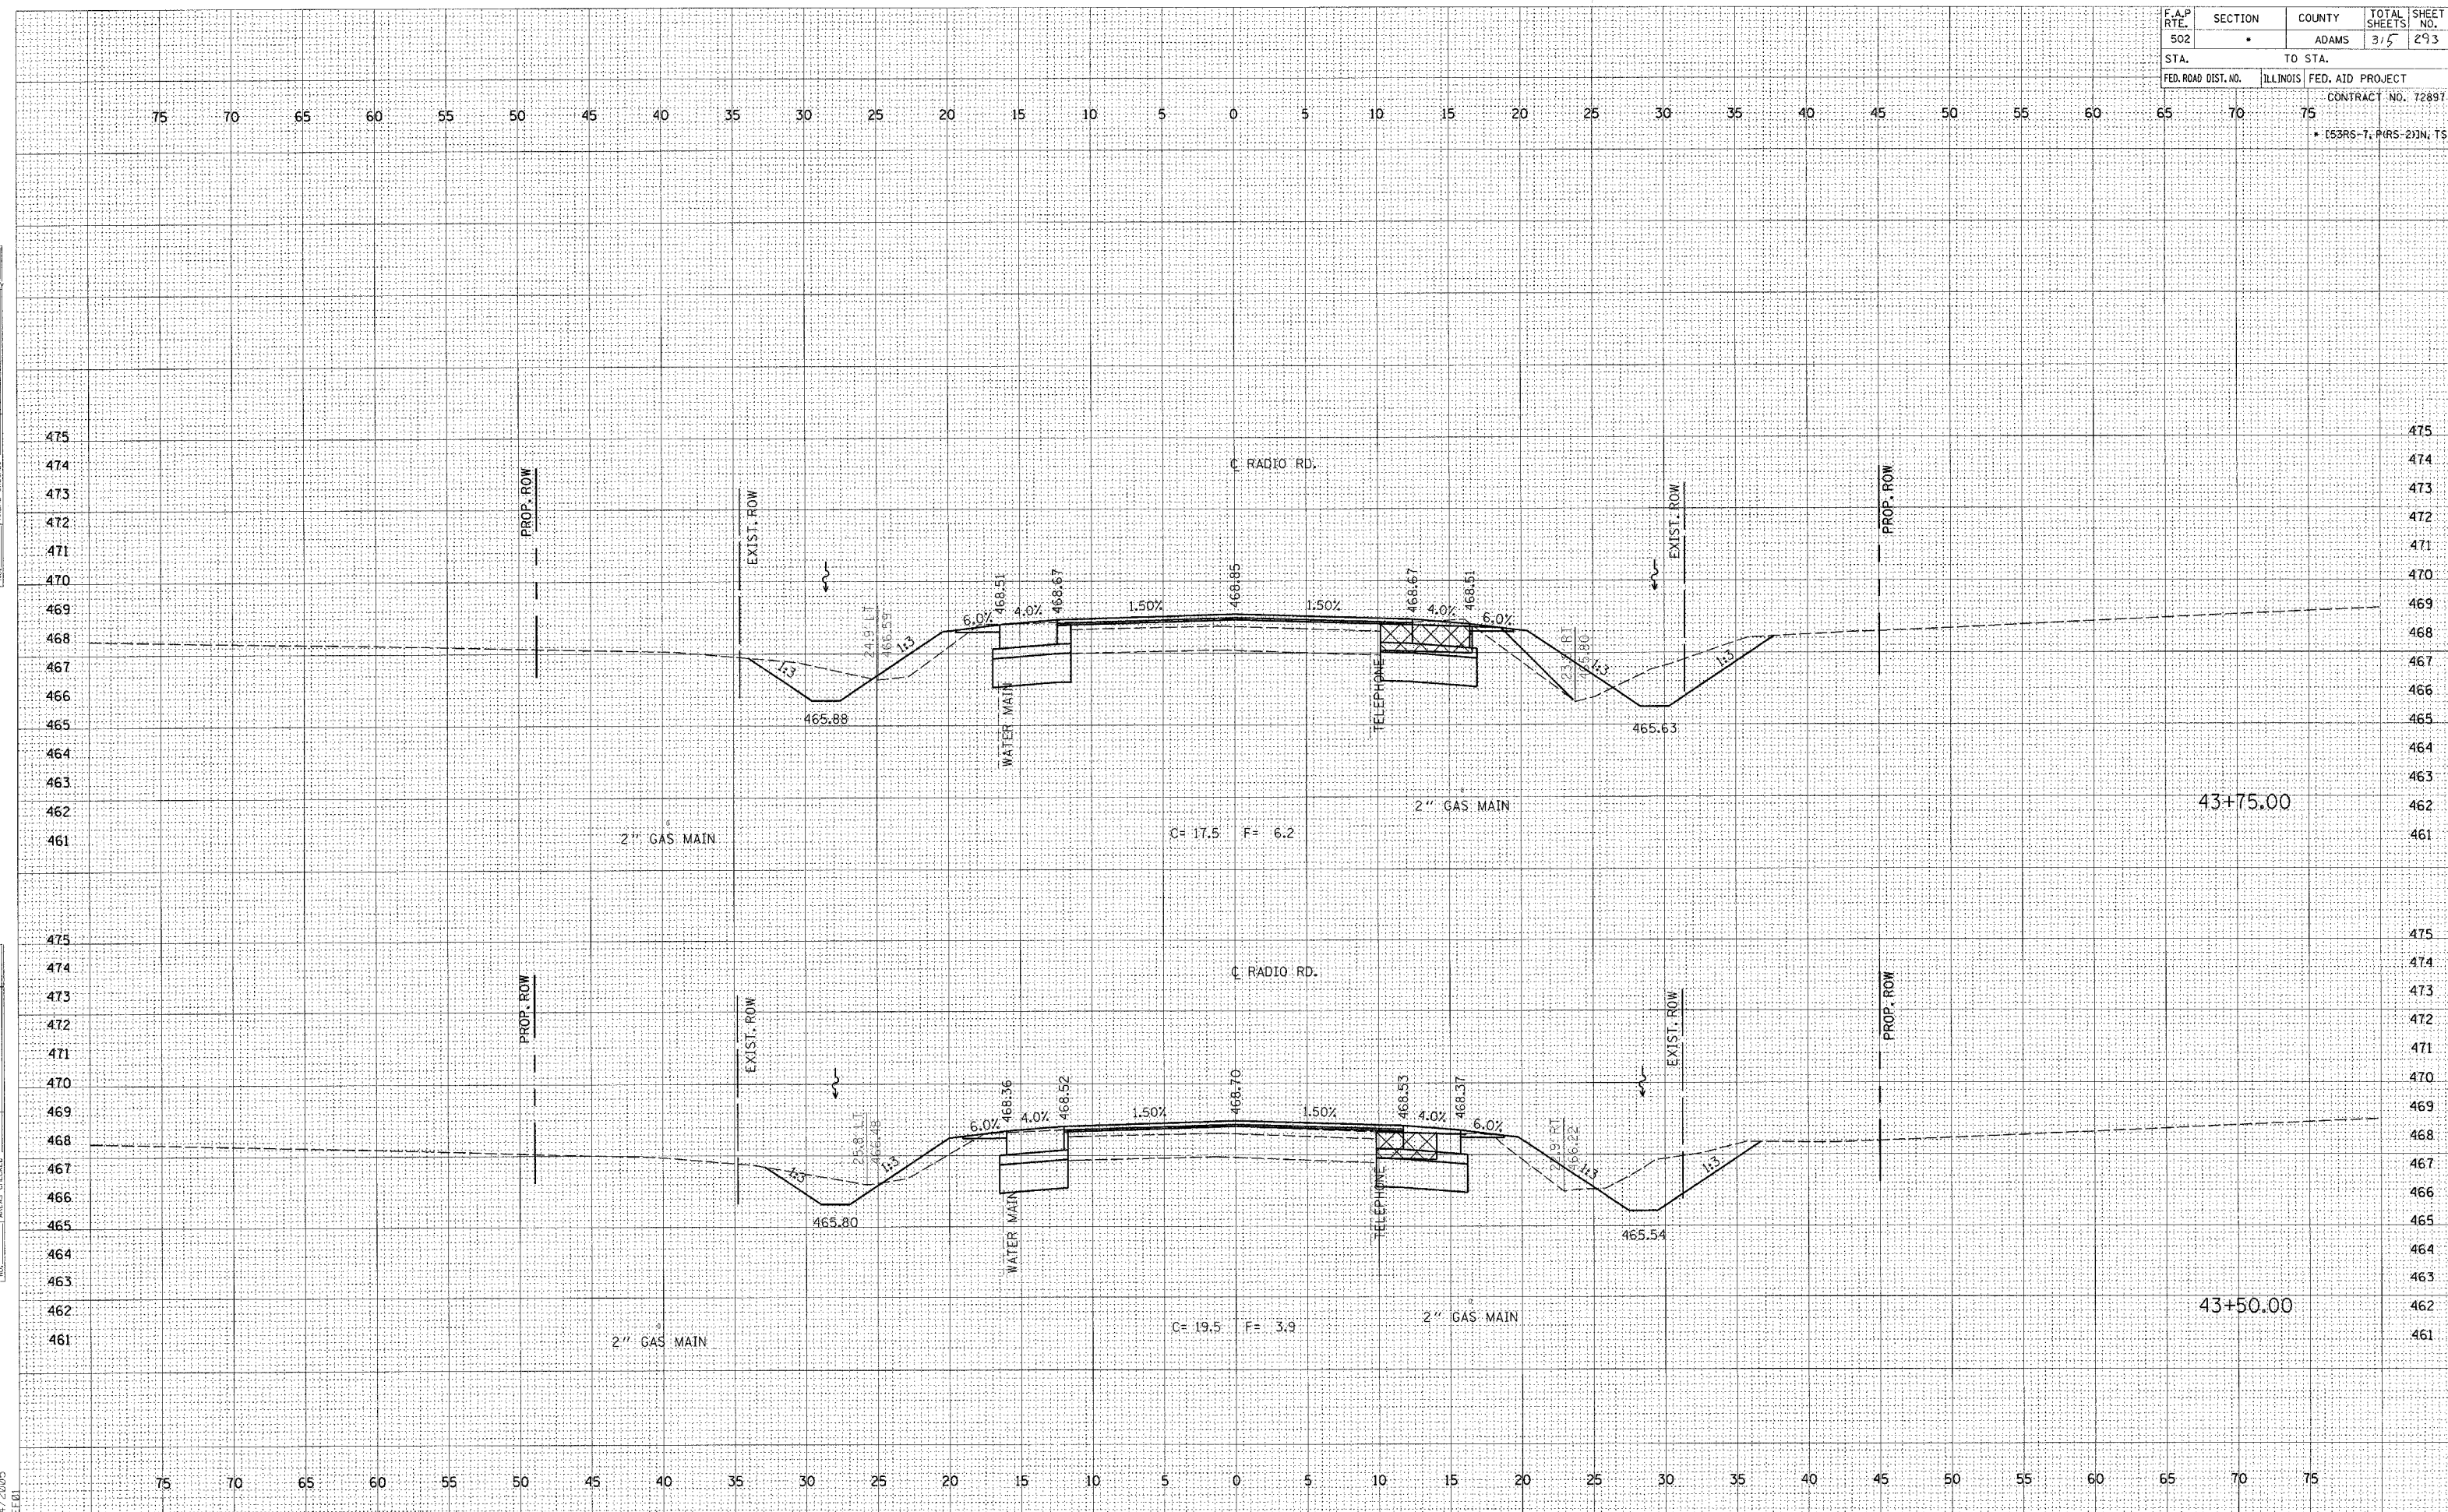

F.A.P RTE.	SECTION	COUNTY	TOTAL SHEETS	SHEET NO.
502	•	ADAMS	315	294
STA.		TO STA.		
FED. ROAD DIST. NO.	ILLINOIS	FED. AID PROJECT		
65	70	75	CONTRACT NO. 72897	
• (53RS-7, P(RS-2))N, TS				

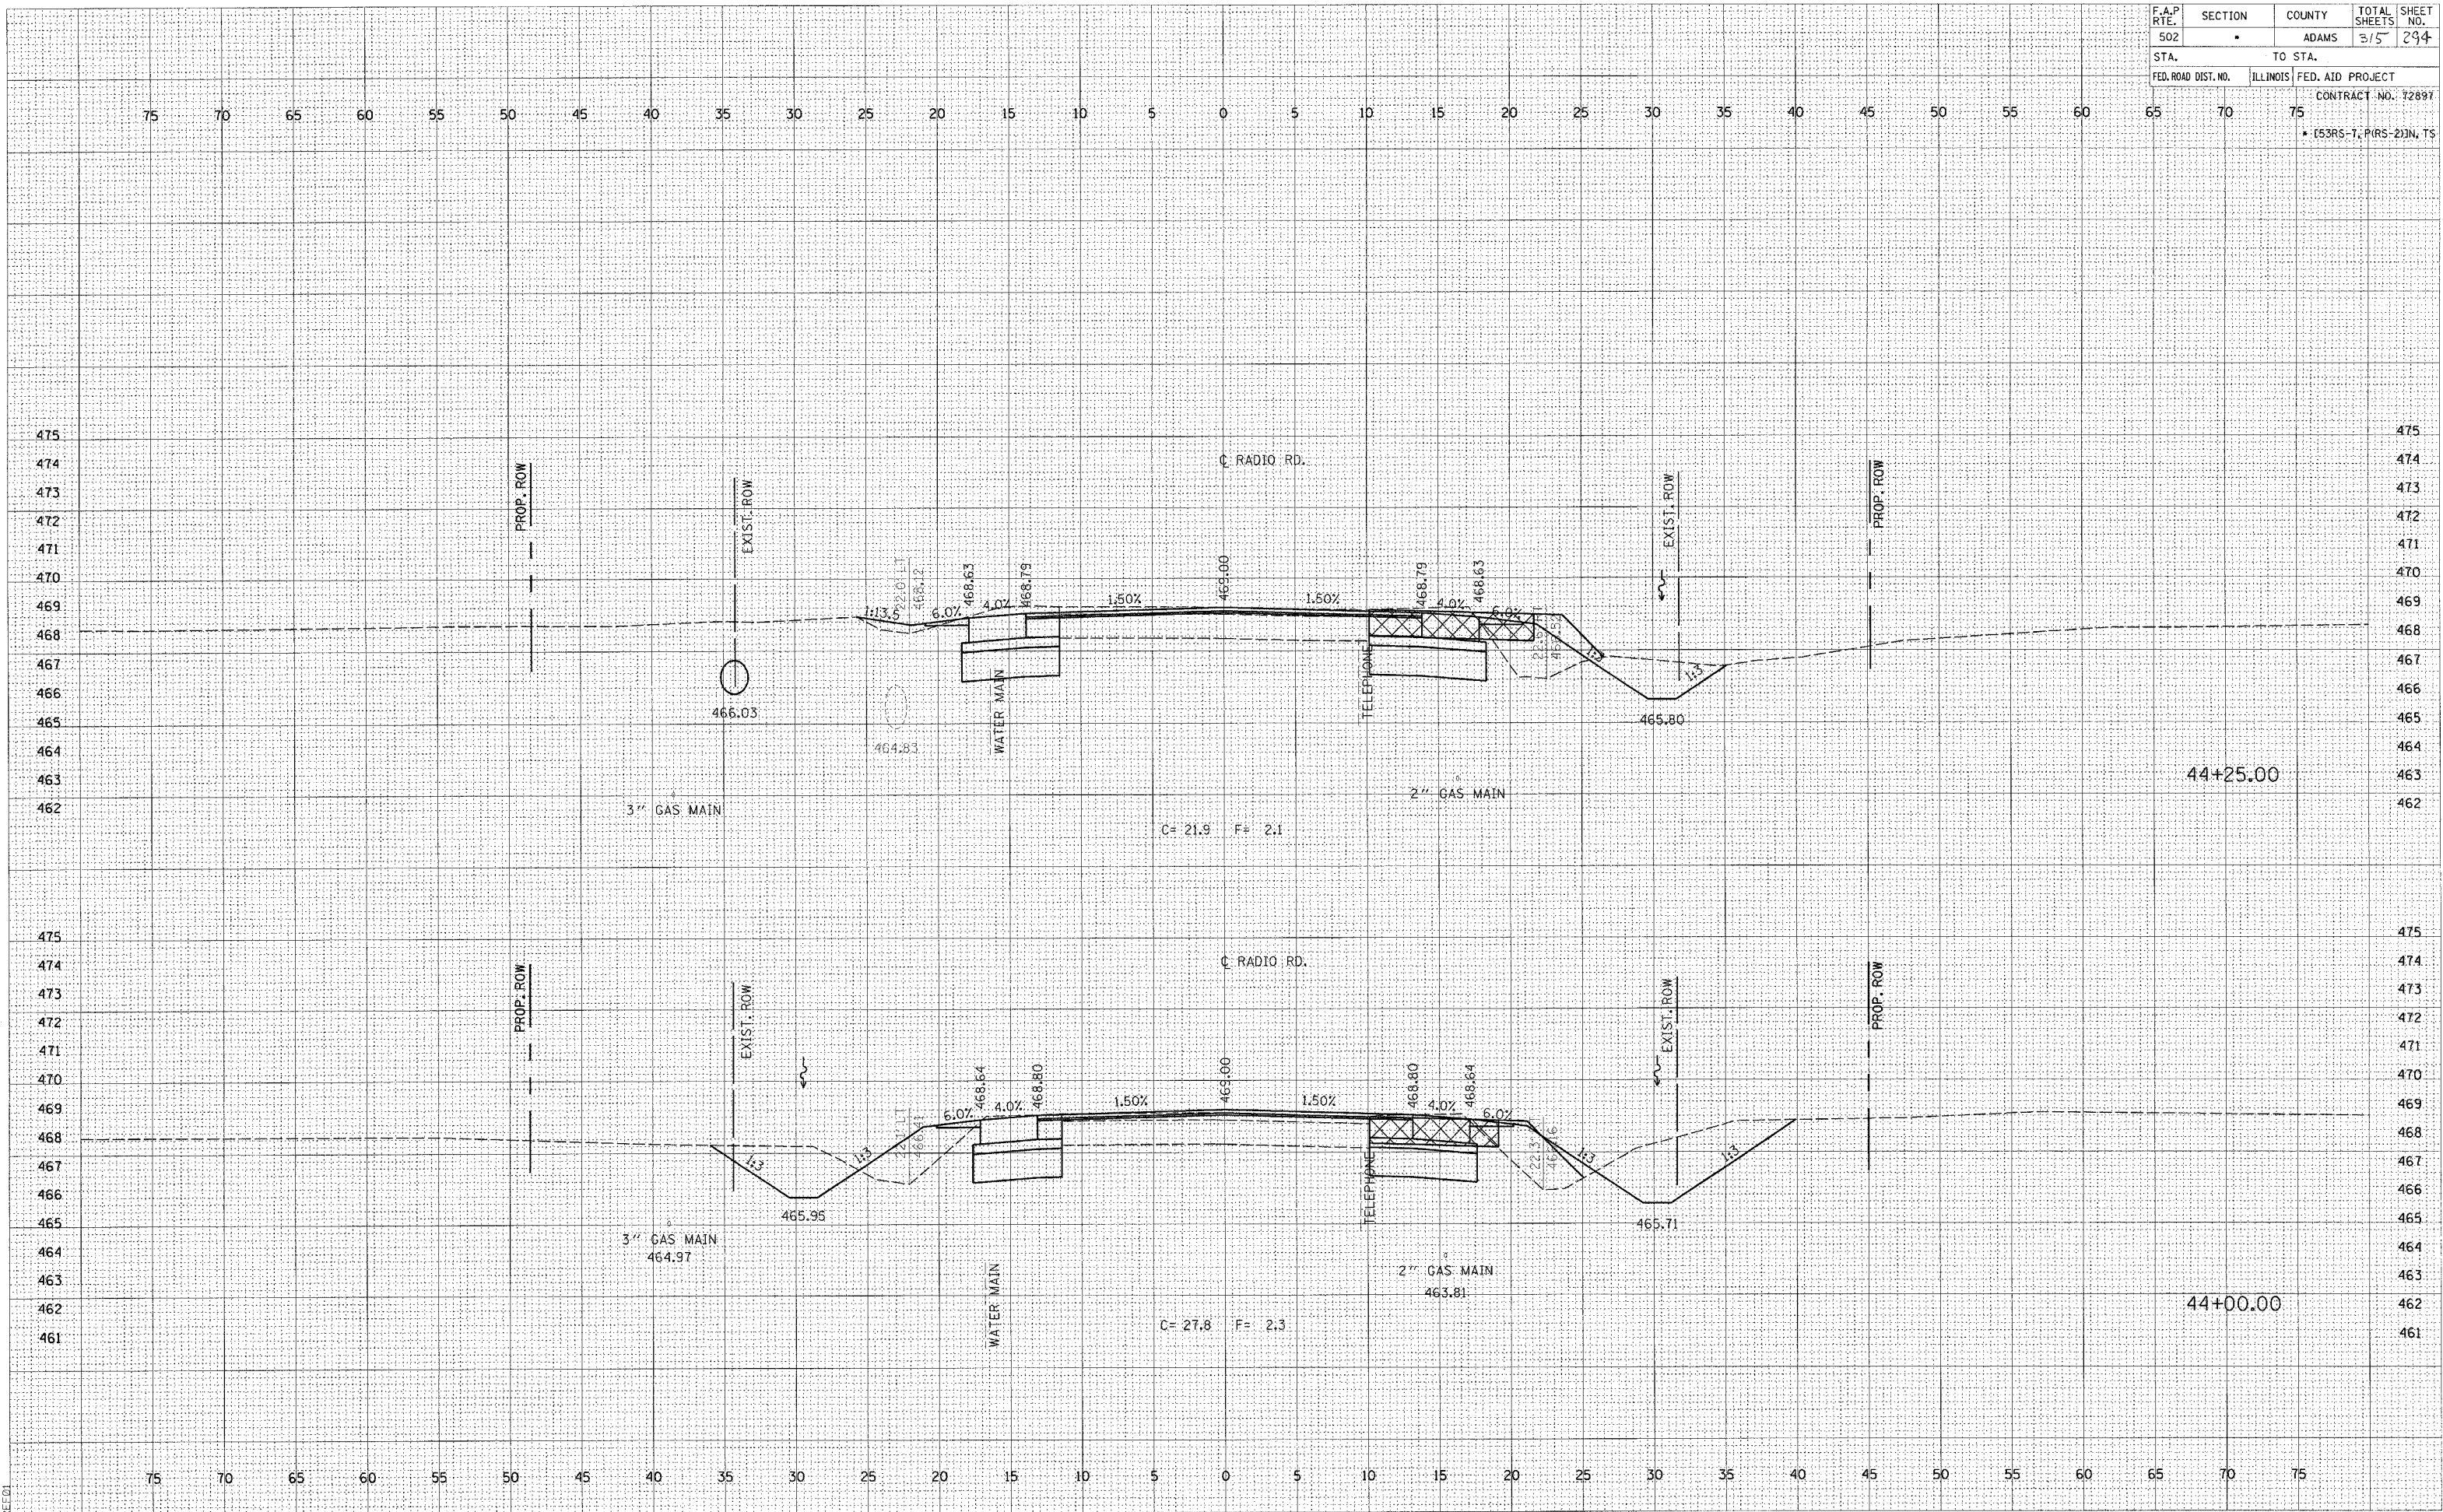


STAGE 5 - FAP 502 (IL 57) - RADIO ROAD STA. 44+00 - 44+25

F.A.P. RTE.	SECTION	COUNTY	TOTAL SHEETS	SHEET NO.
502	•	ADAMS	315	295
STA.		TO STA.		
FED. ROAD DIST. NO.		ILLINOIS	FED. AID PROJECT	
			CONTRACT NO. 72897	
			• (53RS-7, PARS-2) IN TS	

FINAL SURVEY	SURVEYED PLOTTED	NOTE BOOK	AREAS CHECKED

ORIGINAL SURVEY	SURVEYED PLOTTED	NOTE BOOK	AREAS CHECKED

c:\projects\653004\653004xshts.dgn
2/4/2005
•REC'D

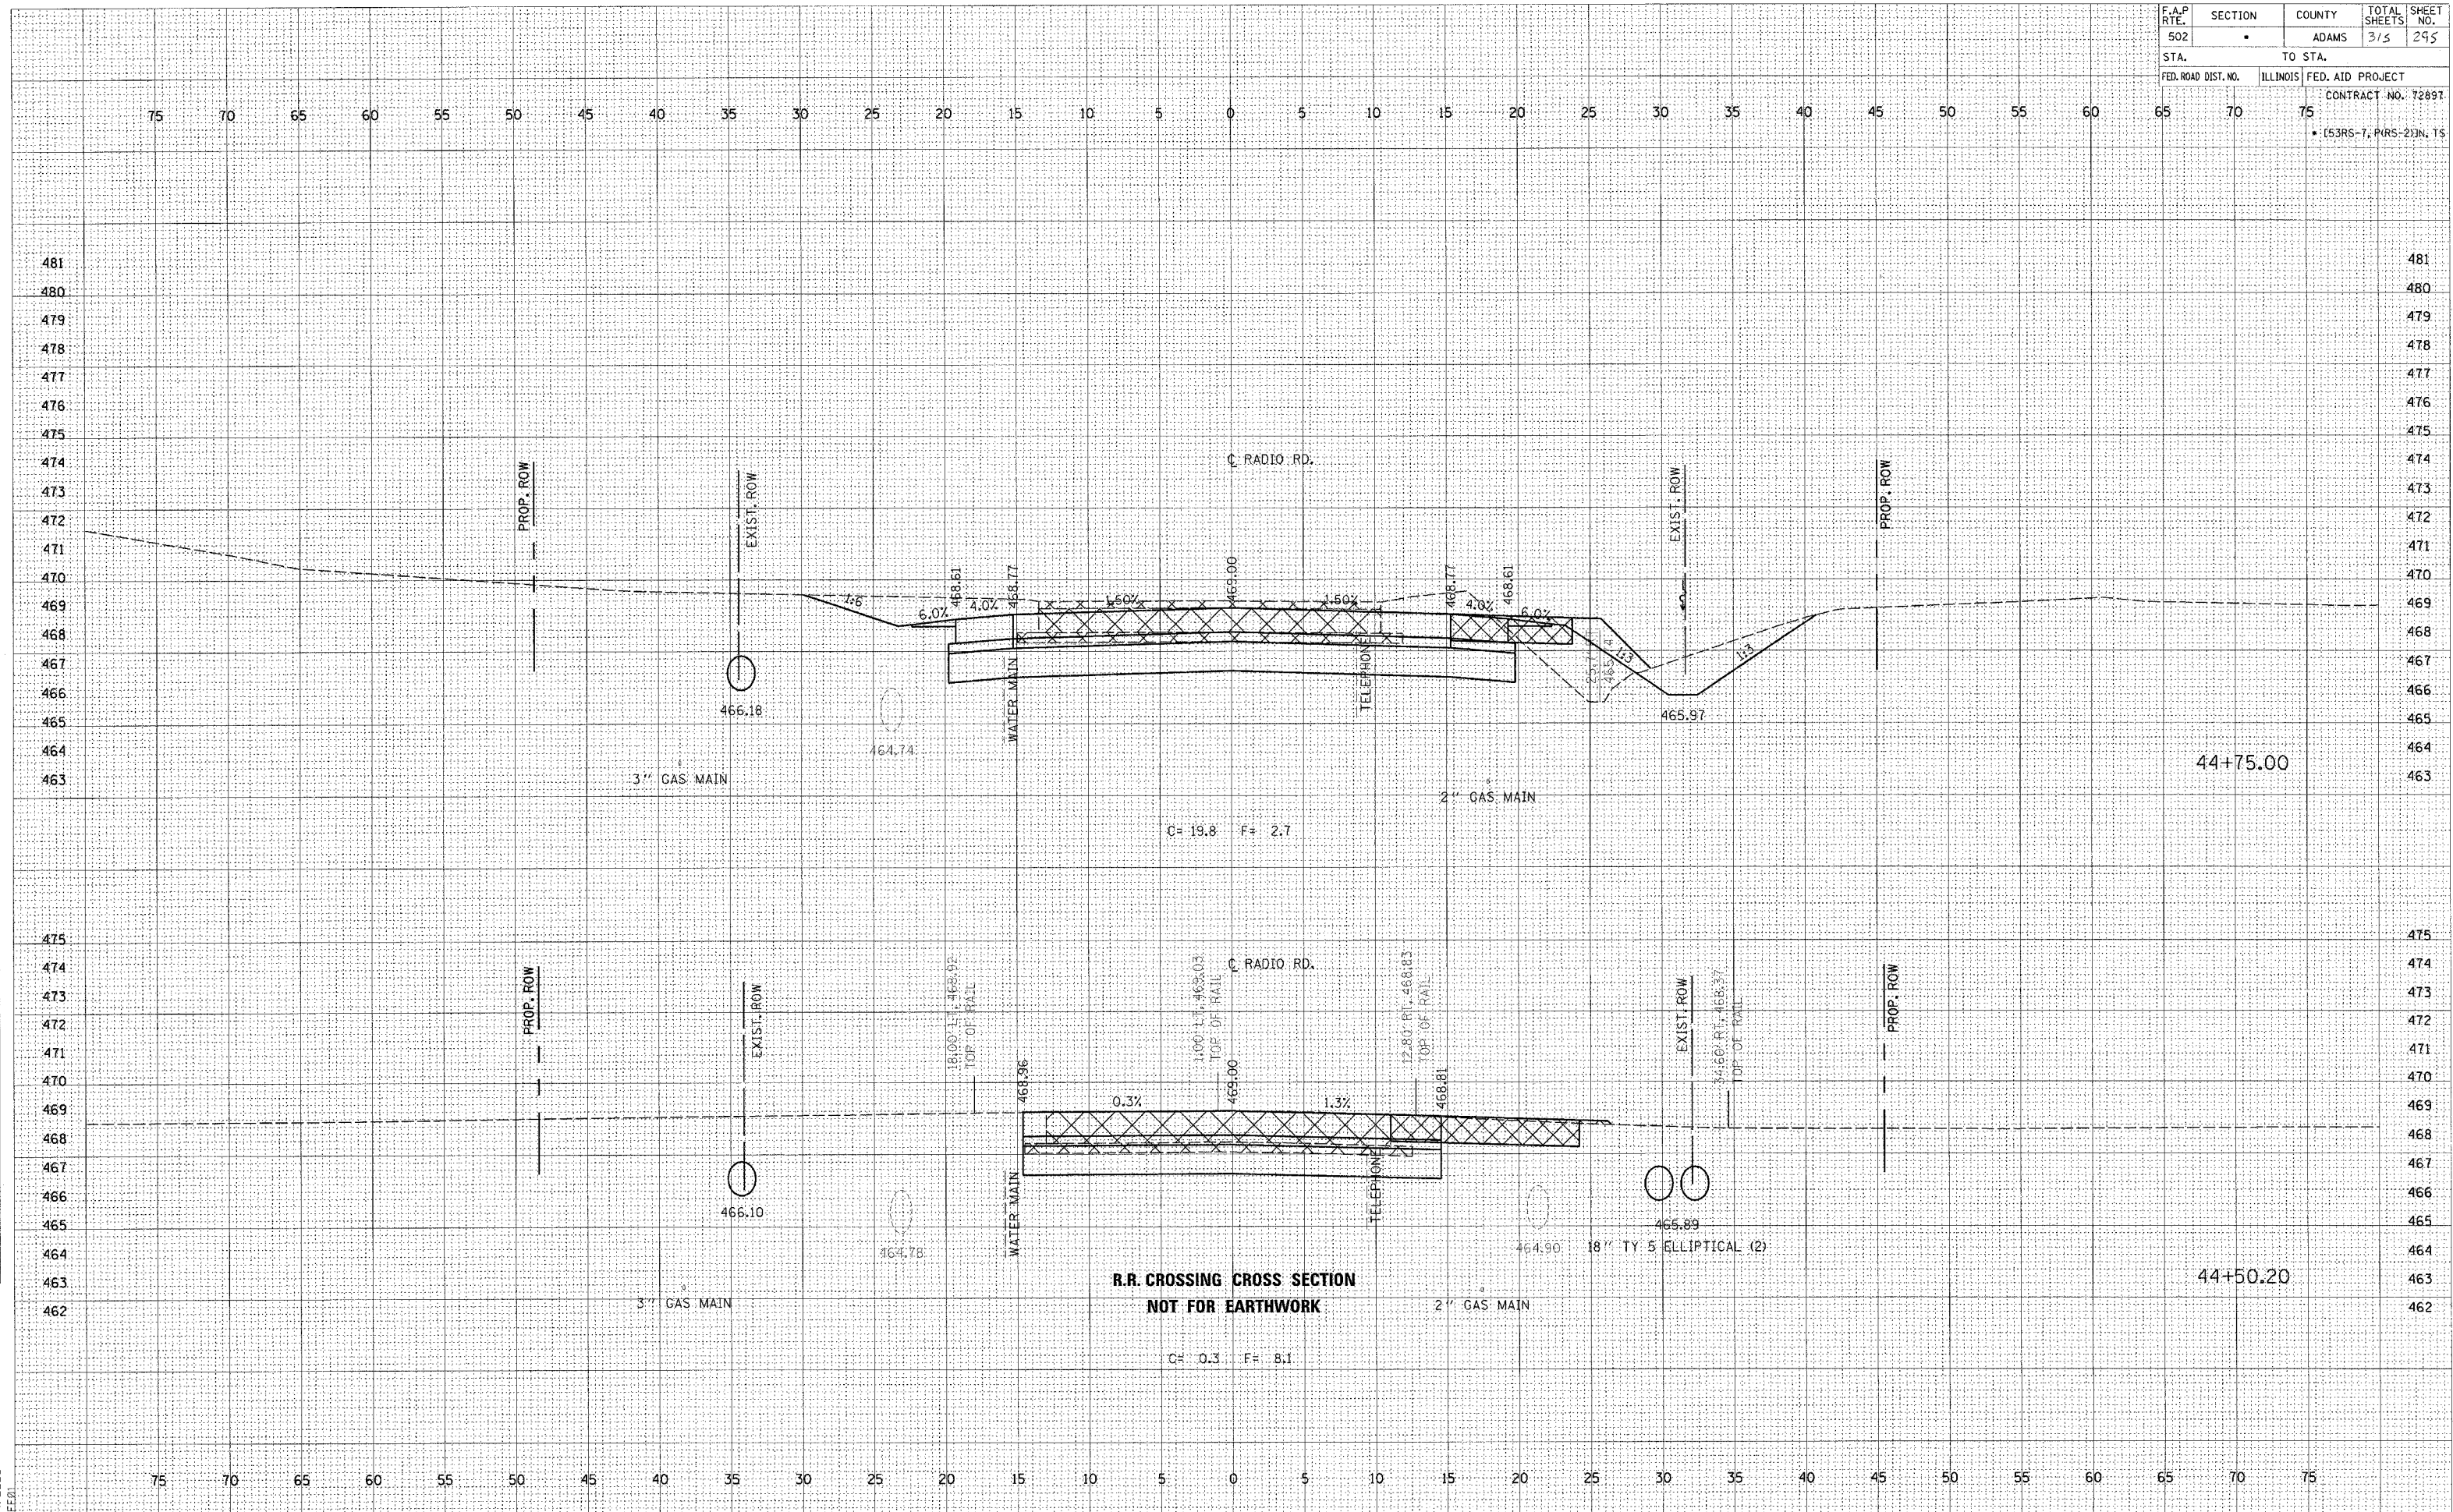


F.A.P RTE.	SECTION	COUNTY	TOTAL SHEETS	SHEET NO.
502	•	ADAMS	315	296
STA.		TO STA.		
FED. ROAD DIST. NO.		ILLINOIS	FED. AID PROJECT	
			CONTRACT NO. 72897	
65	70	75	• (53RS-7, P.(RS-2))IN, TS	

ORIGINAL SURVEY	SURVEYED	PLOTTED	TEMPERATURE	NO.
DATE	DATE	DATE	DATE	DATE
2/1/2005	2/1/2005	2/1/2005	2/1/2005	2/1/2005


ORIGINAL SURVEY	SURVEYED	PLOTTED	TEMPERATURE	NO.
DATE	DATE	DATE	DATE	DATE
2/1/2005	2/1/2005	2/1/2005	2/1/2005	2/1/2005

c:\projects\653004\653004xshts.dwg
2/1/2005
*BEED

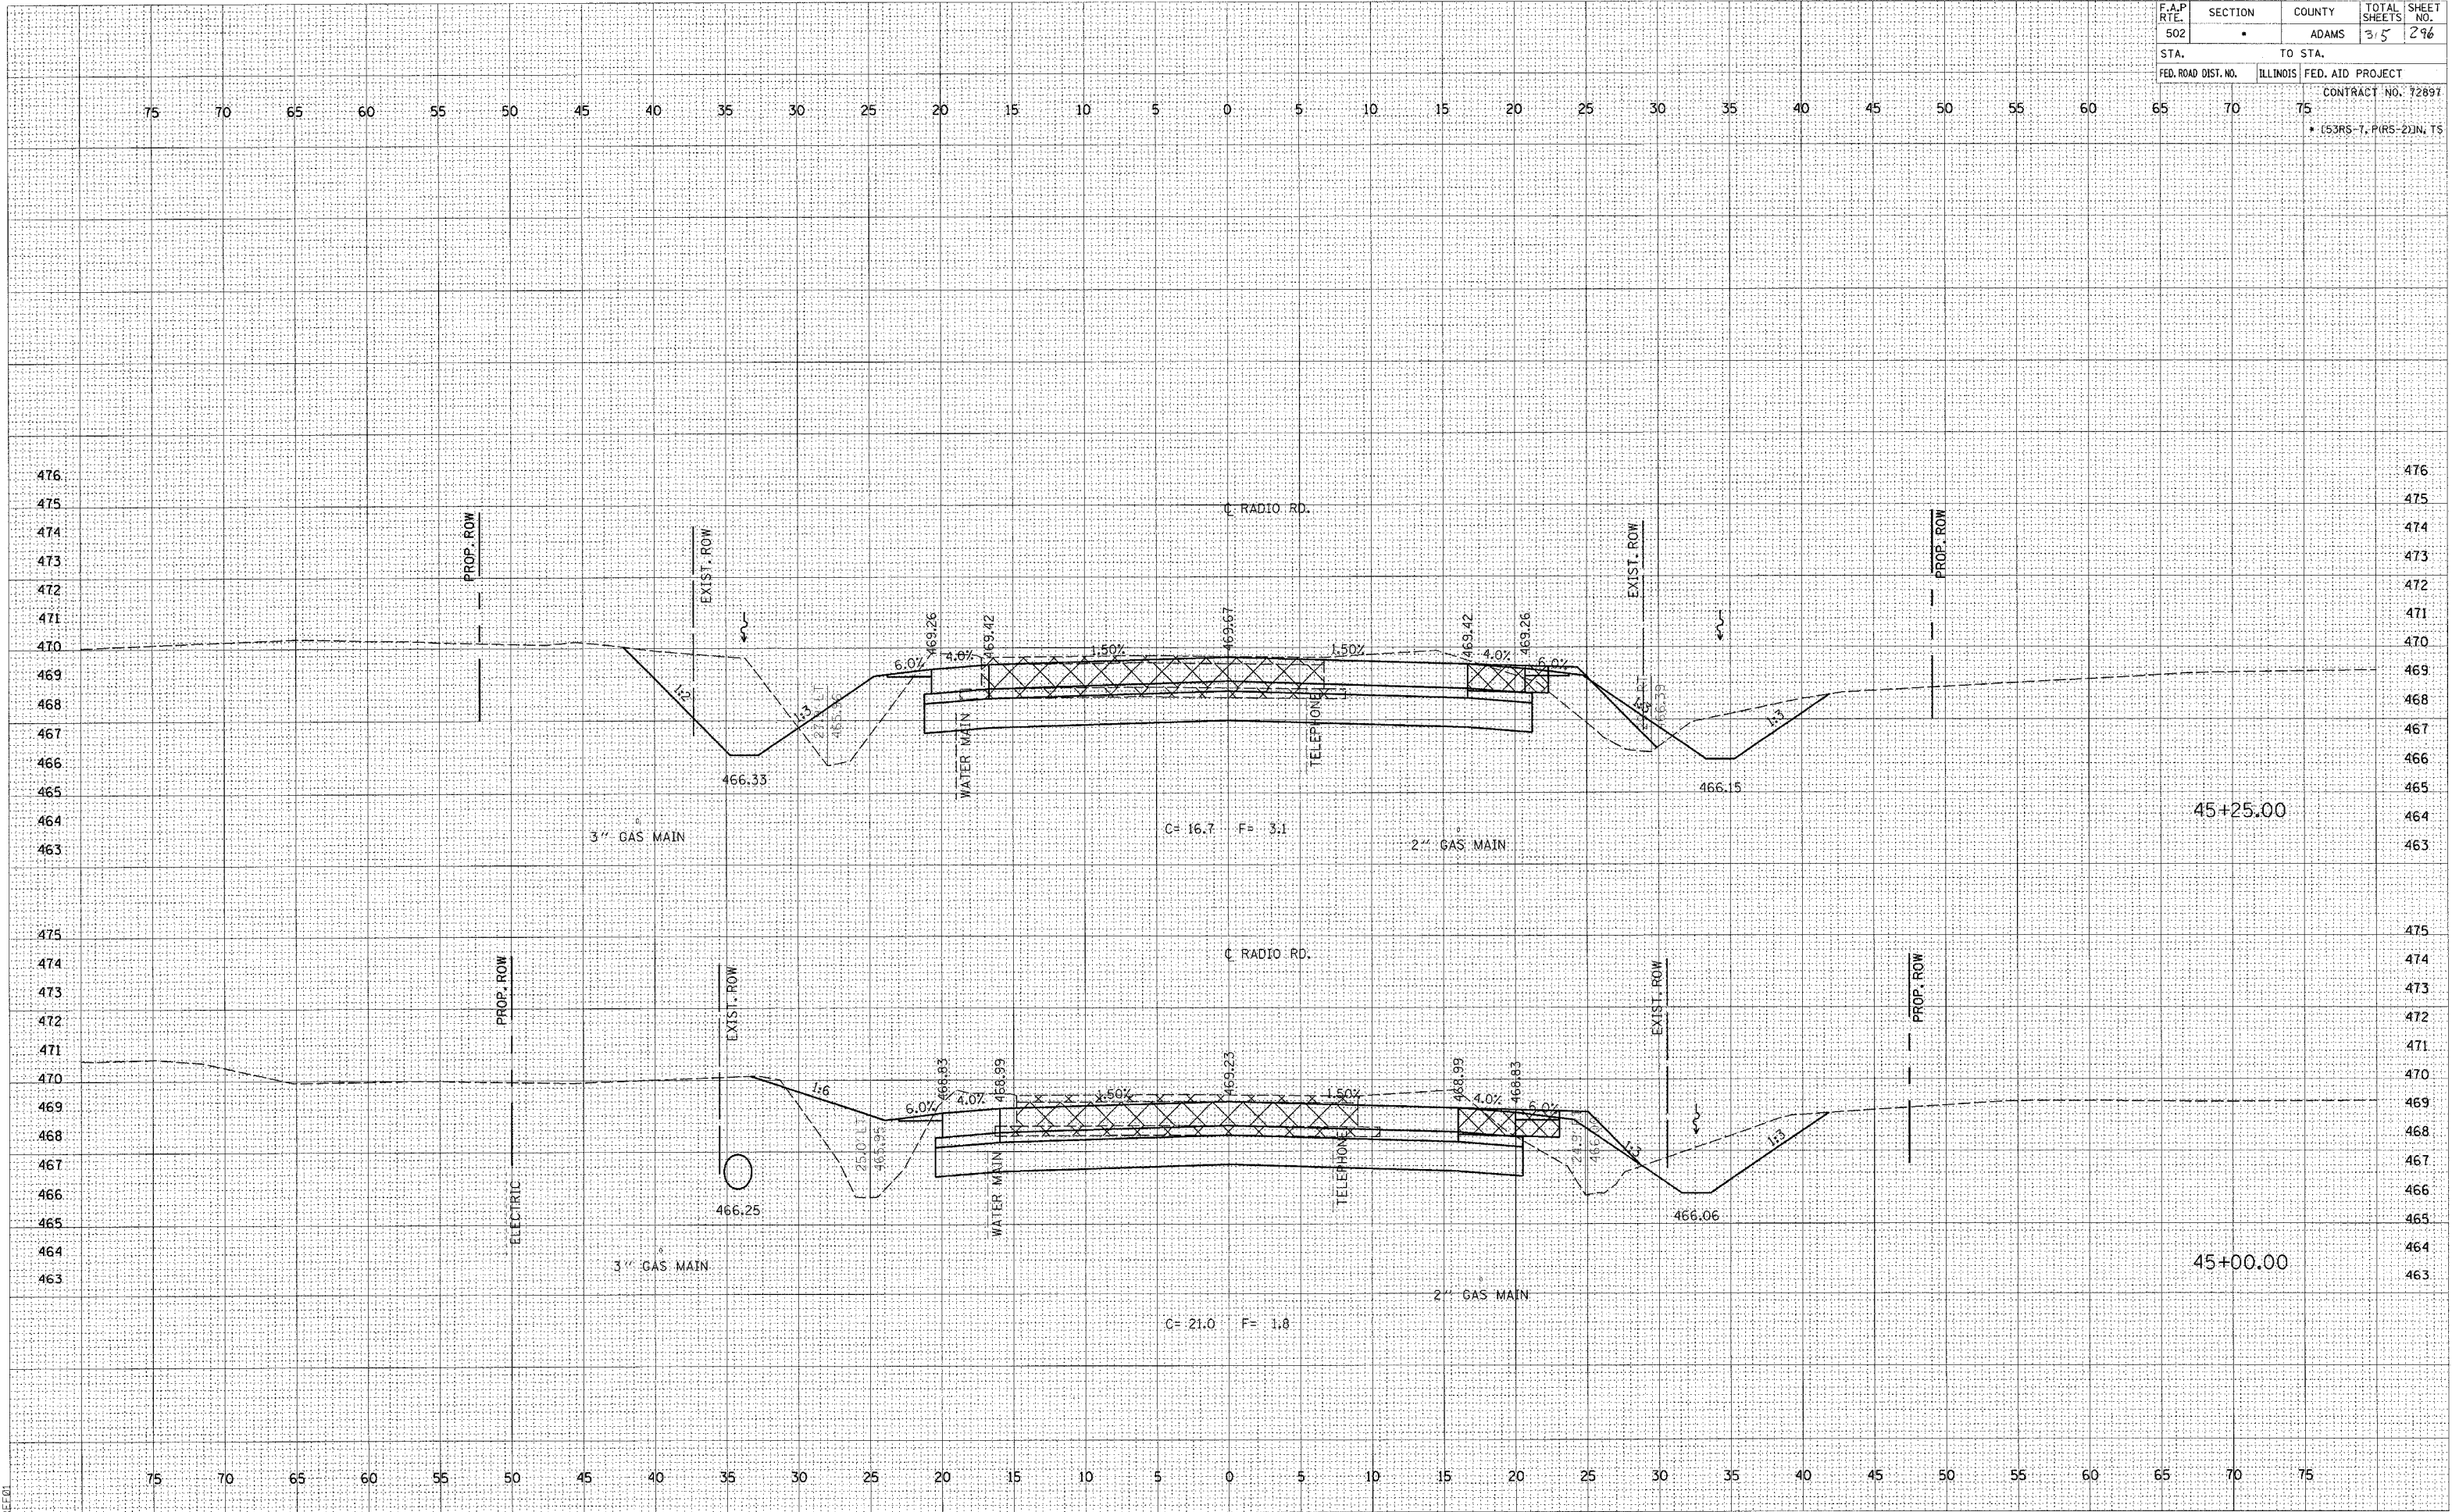

NO.	NOTE BOOK	SURVEYED PLOTTED TEMPLATE AREAS AREAS CHECKED
-----	-----------	---


DATE	BY	REMARKS
		SURVEYED
		PLOTTED
		TEMPLATE
		AREAS
		CHECKED

 

DATE	DT		
SURVEYED			
PLOTTED			
TEMPLATE			
AREAS			
AREAS CHECKED			

ORIGINAL SURVEY		B ³	DATE
SURVED			
PLOTTED			
TEMPLATE			
AREAS			

c:\projects\d653004\d653004xshs.d

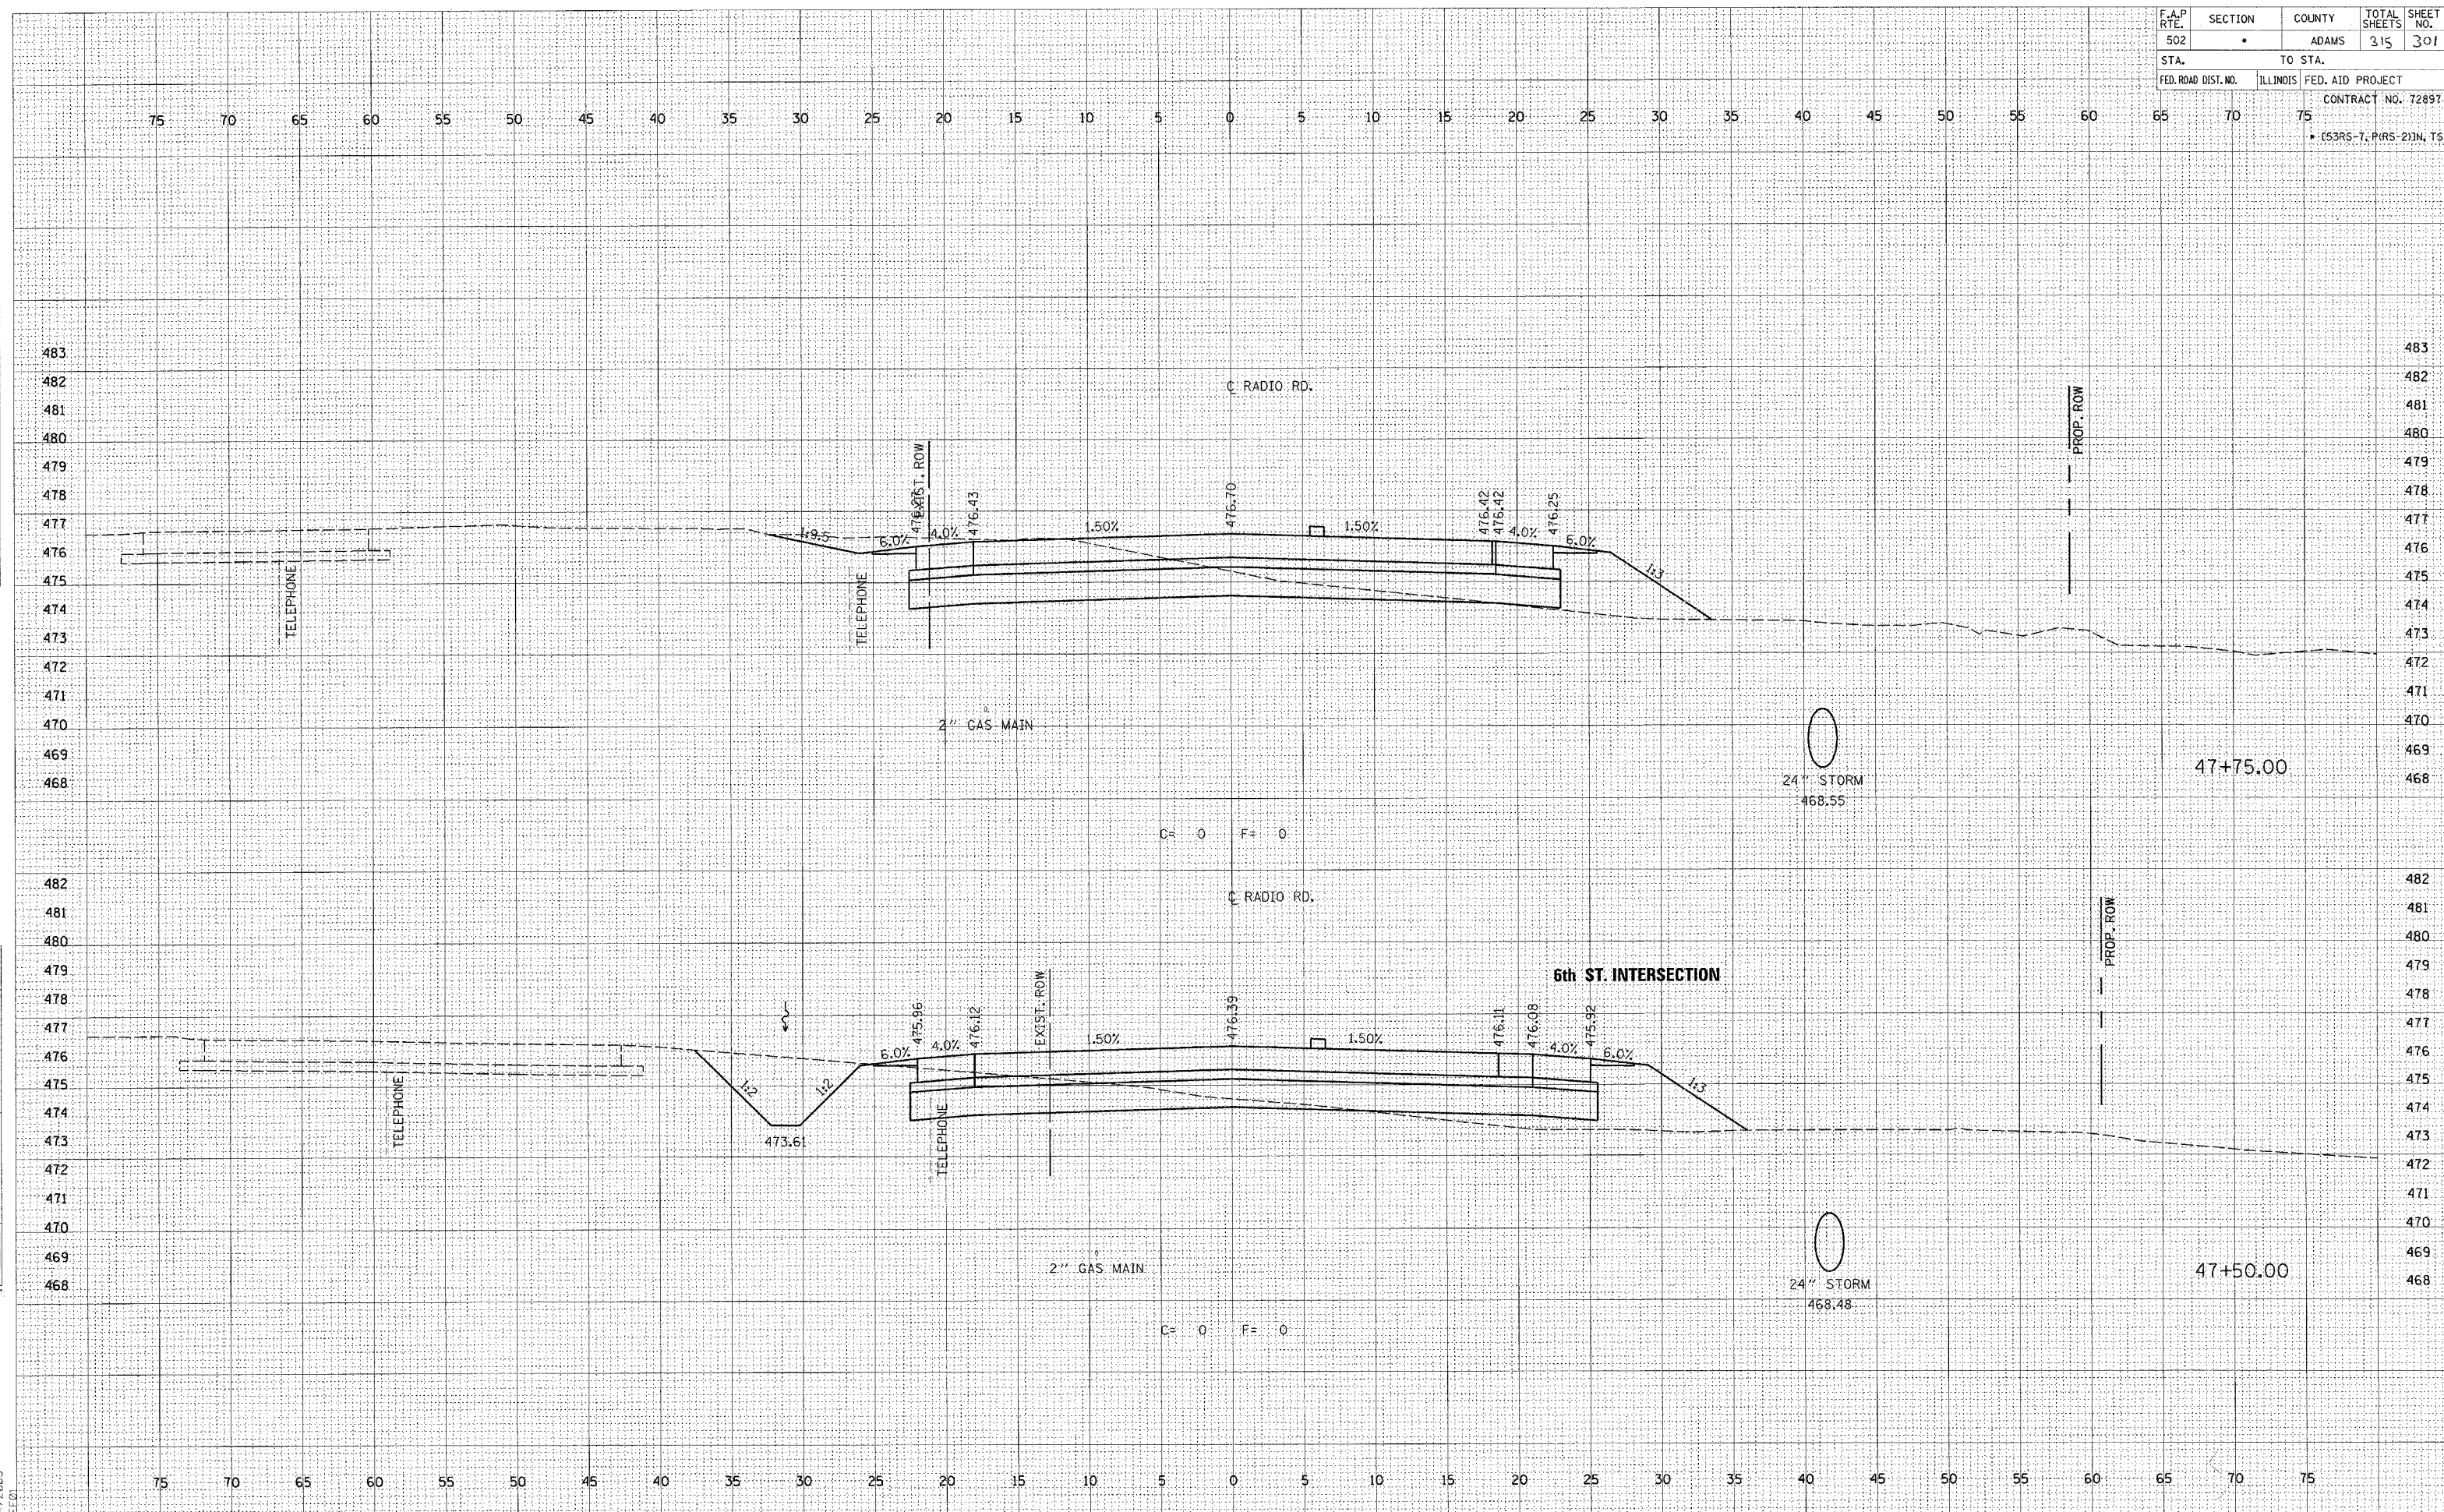


DATE	
BY	
ORIGINAL SURVEY	
PLOTTED	
NOTE BOOK	
AREAS CHECKED	
NO.	

DATE	
BY	
ORIGINAL SURVEY	
PLOTTED	
NOTE BOOK	
AREAS CHECKED	
NO.	

c:\projects\0653004\0653004xshts.d
2/4/2005
46601


F.A.P. RTE.	SECTION	COUNTY	TOTAL SHEETS	SHEET NO.
502	•	ADAMS	315	302
STA.		TO STA.		
FED. ROAD DIST. NO.		ILLINOIS	FED. AID PROJECT	
65		70	75	
		CONTRACT NO. 72897		
		• (53RS-7, PARS-2)JN, TS		

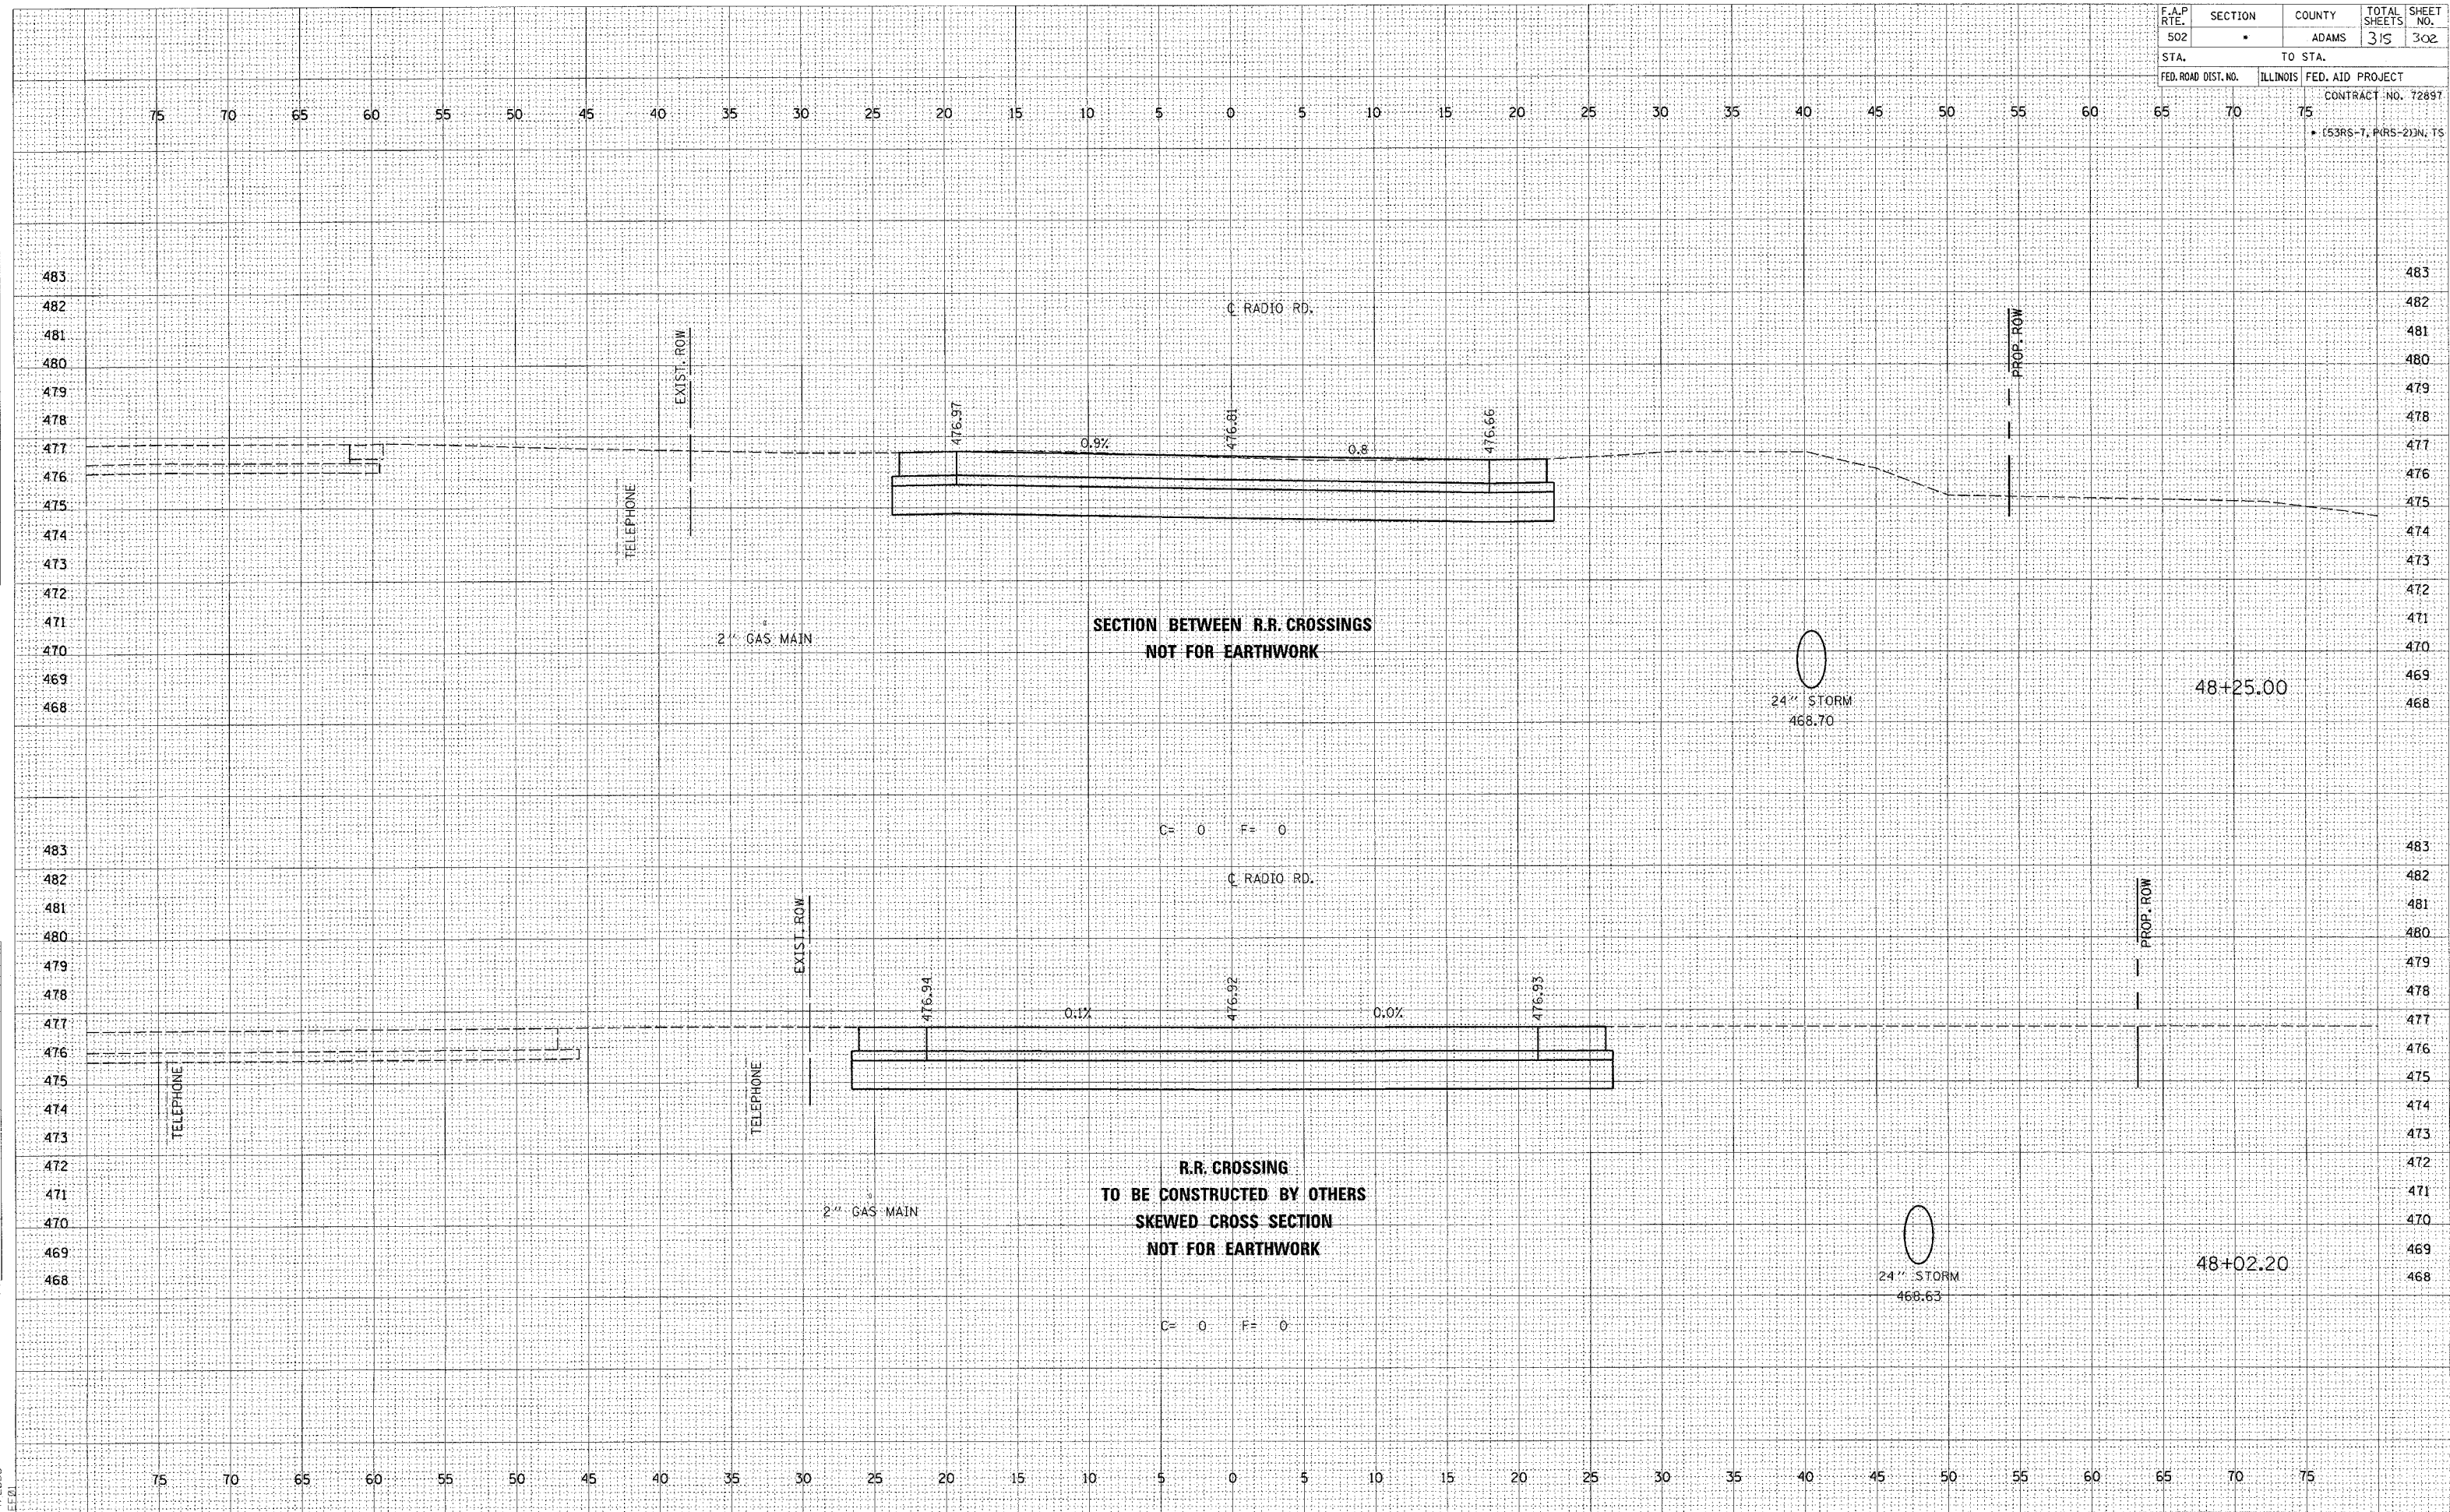

FINAL SURVEY	NO.	DATE
NOTE BOOK	AREAS CHECKED	BT
	AREAS	
	TEMPLATE	
	PLOTTED	
	SURVEYED	


ORIGINAL SURVEY	SURVEYED	BY	DATE
NOTE BOOK	PLOTTED		
	TEMPLATE		
	AREAS		
NO. _____	AREAS CHECKED		

D6 PROJECT: D653004 FILE: D653004XSHTS.DGN

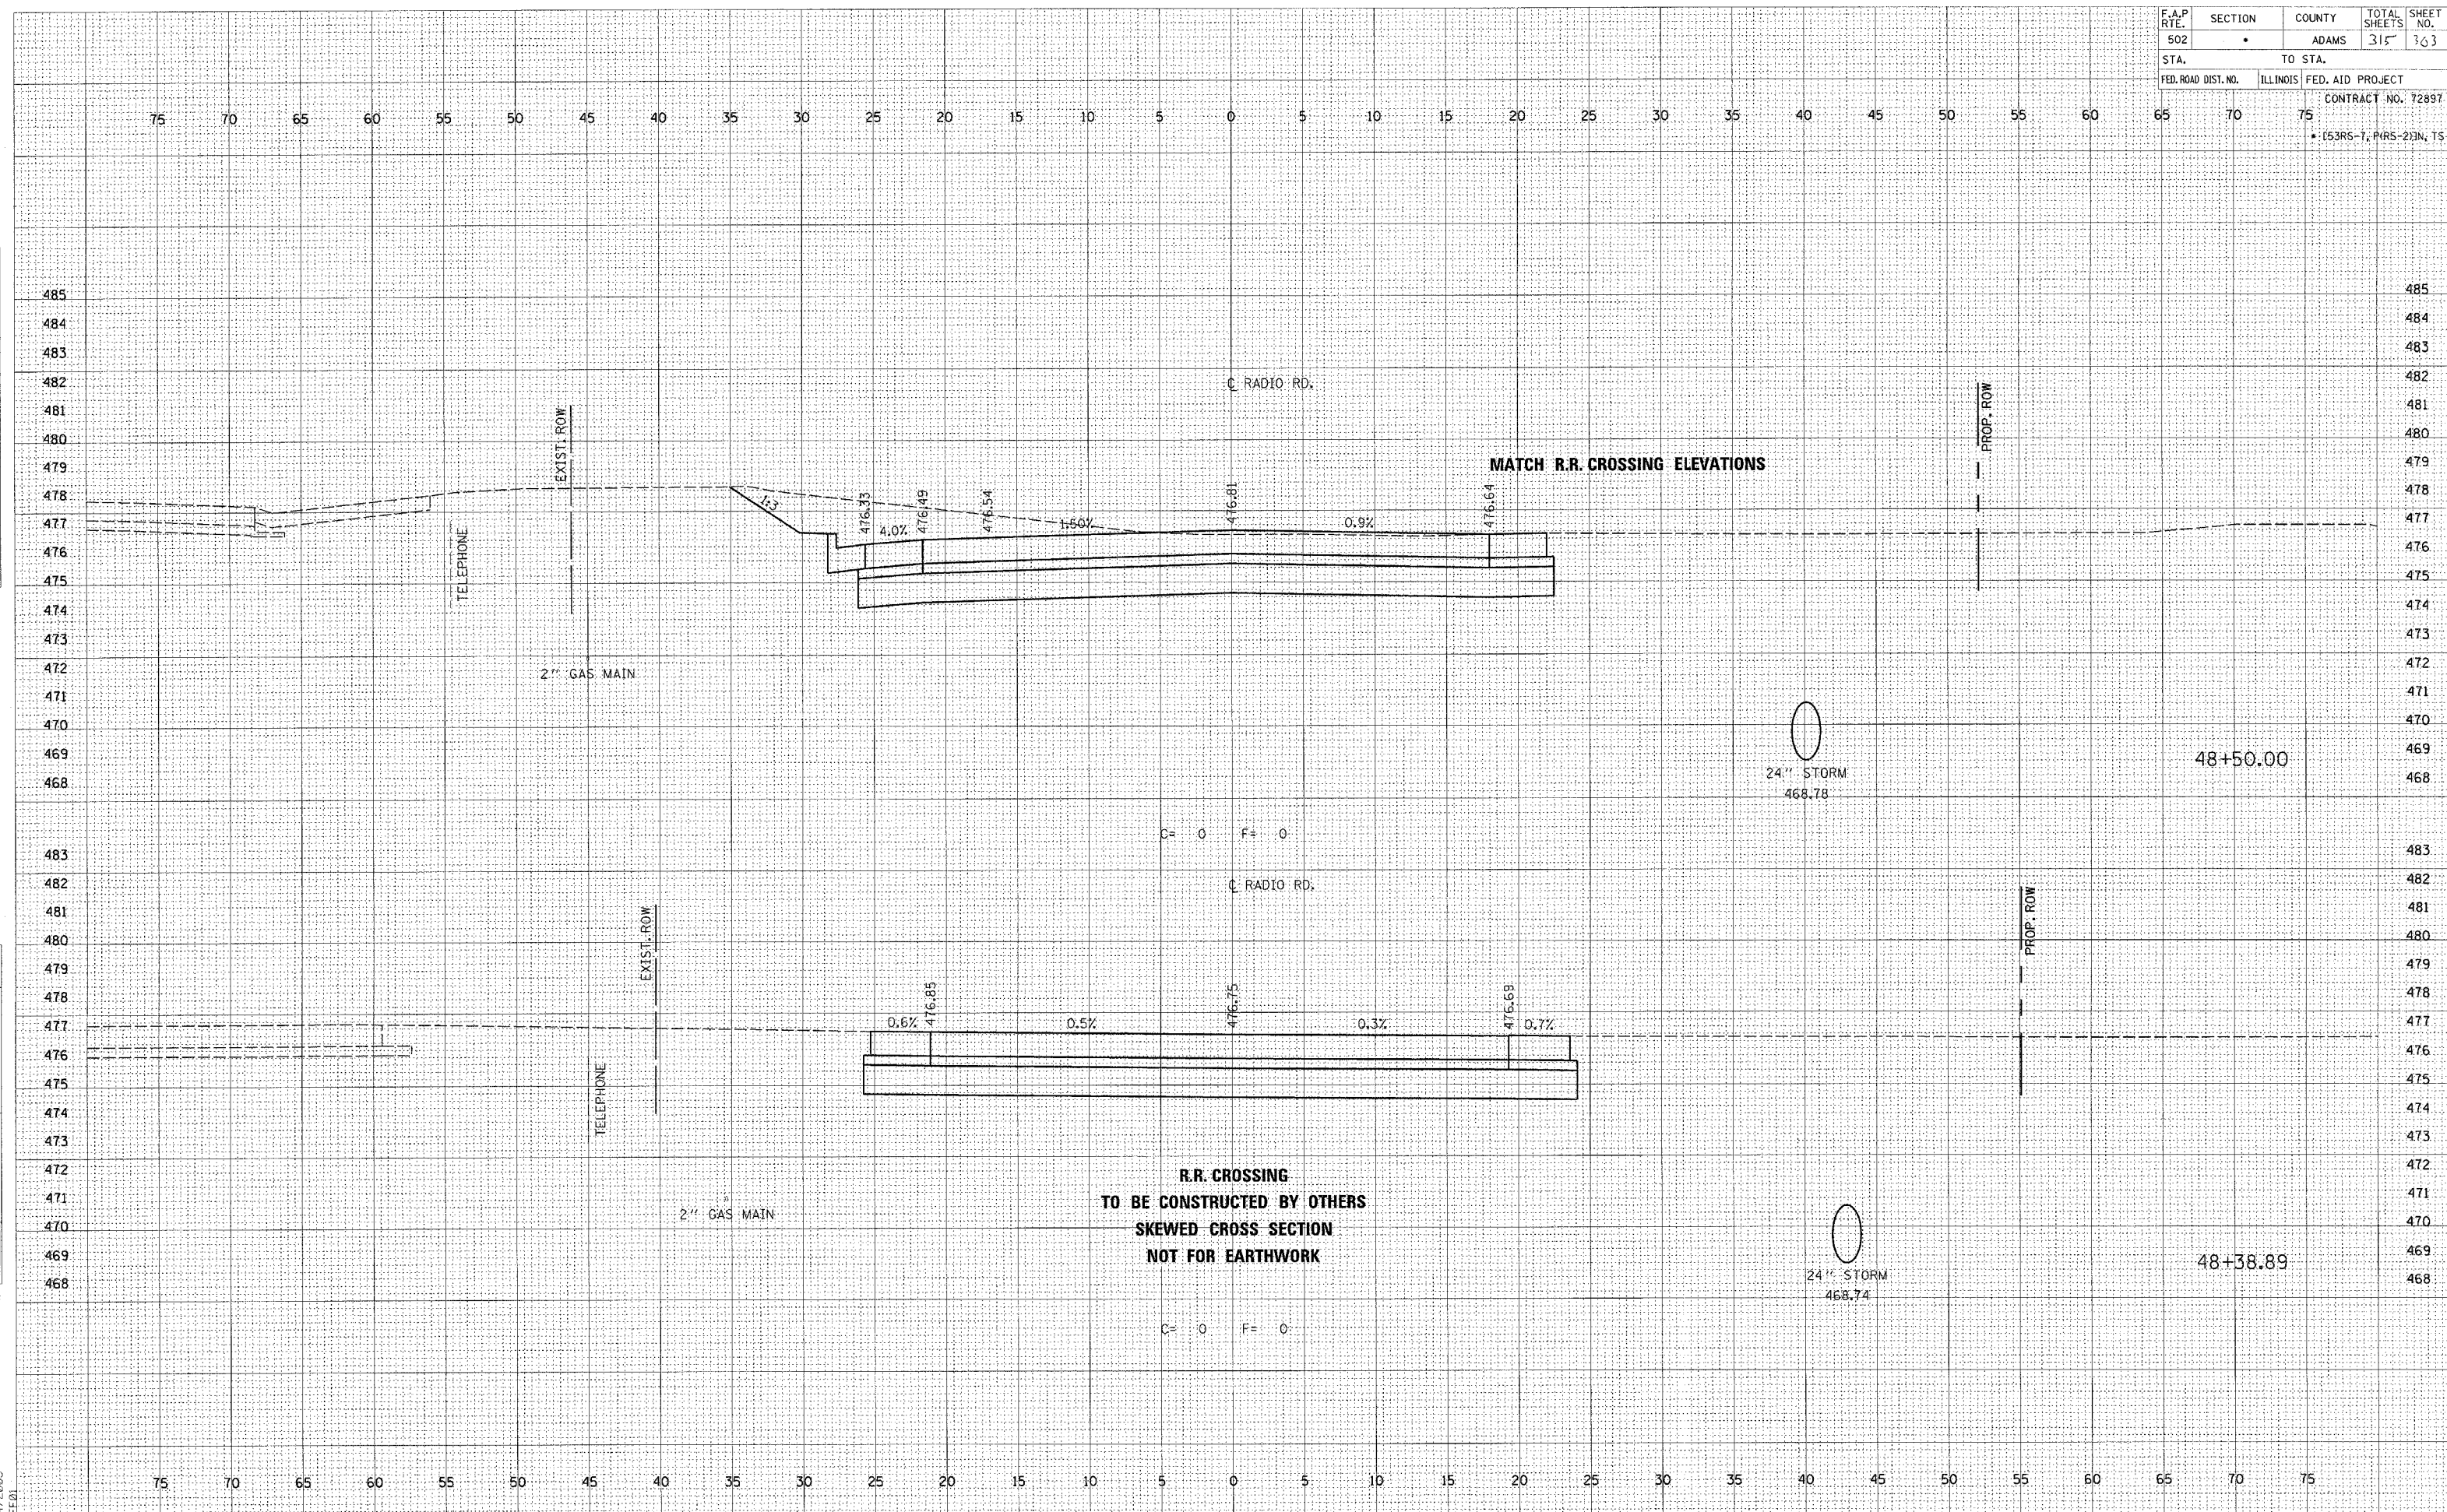

F.A.P RTE.	SECTION	COUNTY	TOTAL SHEETS	SHEET NO.
502	*	ADAMS	315	369
STA.		TO STA.		
FED. ROAD DIST. NO.	ILLINOIS	FED. AID PROJECT		
65	70	75	CONTRACT NO. 72897	
* [53RS-7; P(RS-21)N; TS				

ORIGINAL SURVEY	SURVEYED _____	BY _____	DATE _____
NOTE BOOK	PLOTTED _____		
	TEMPLATE _____		
	AREAS _____		
	AREAS CHECKED _____		
NO.			

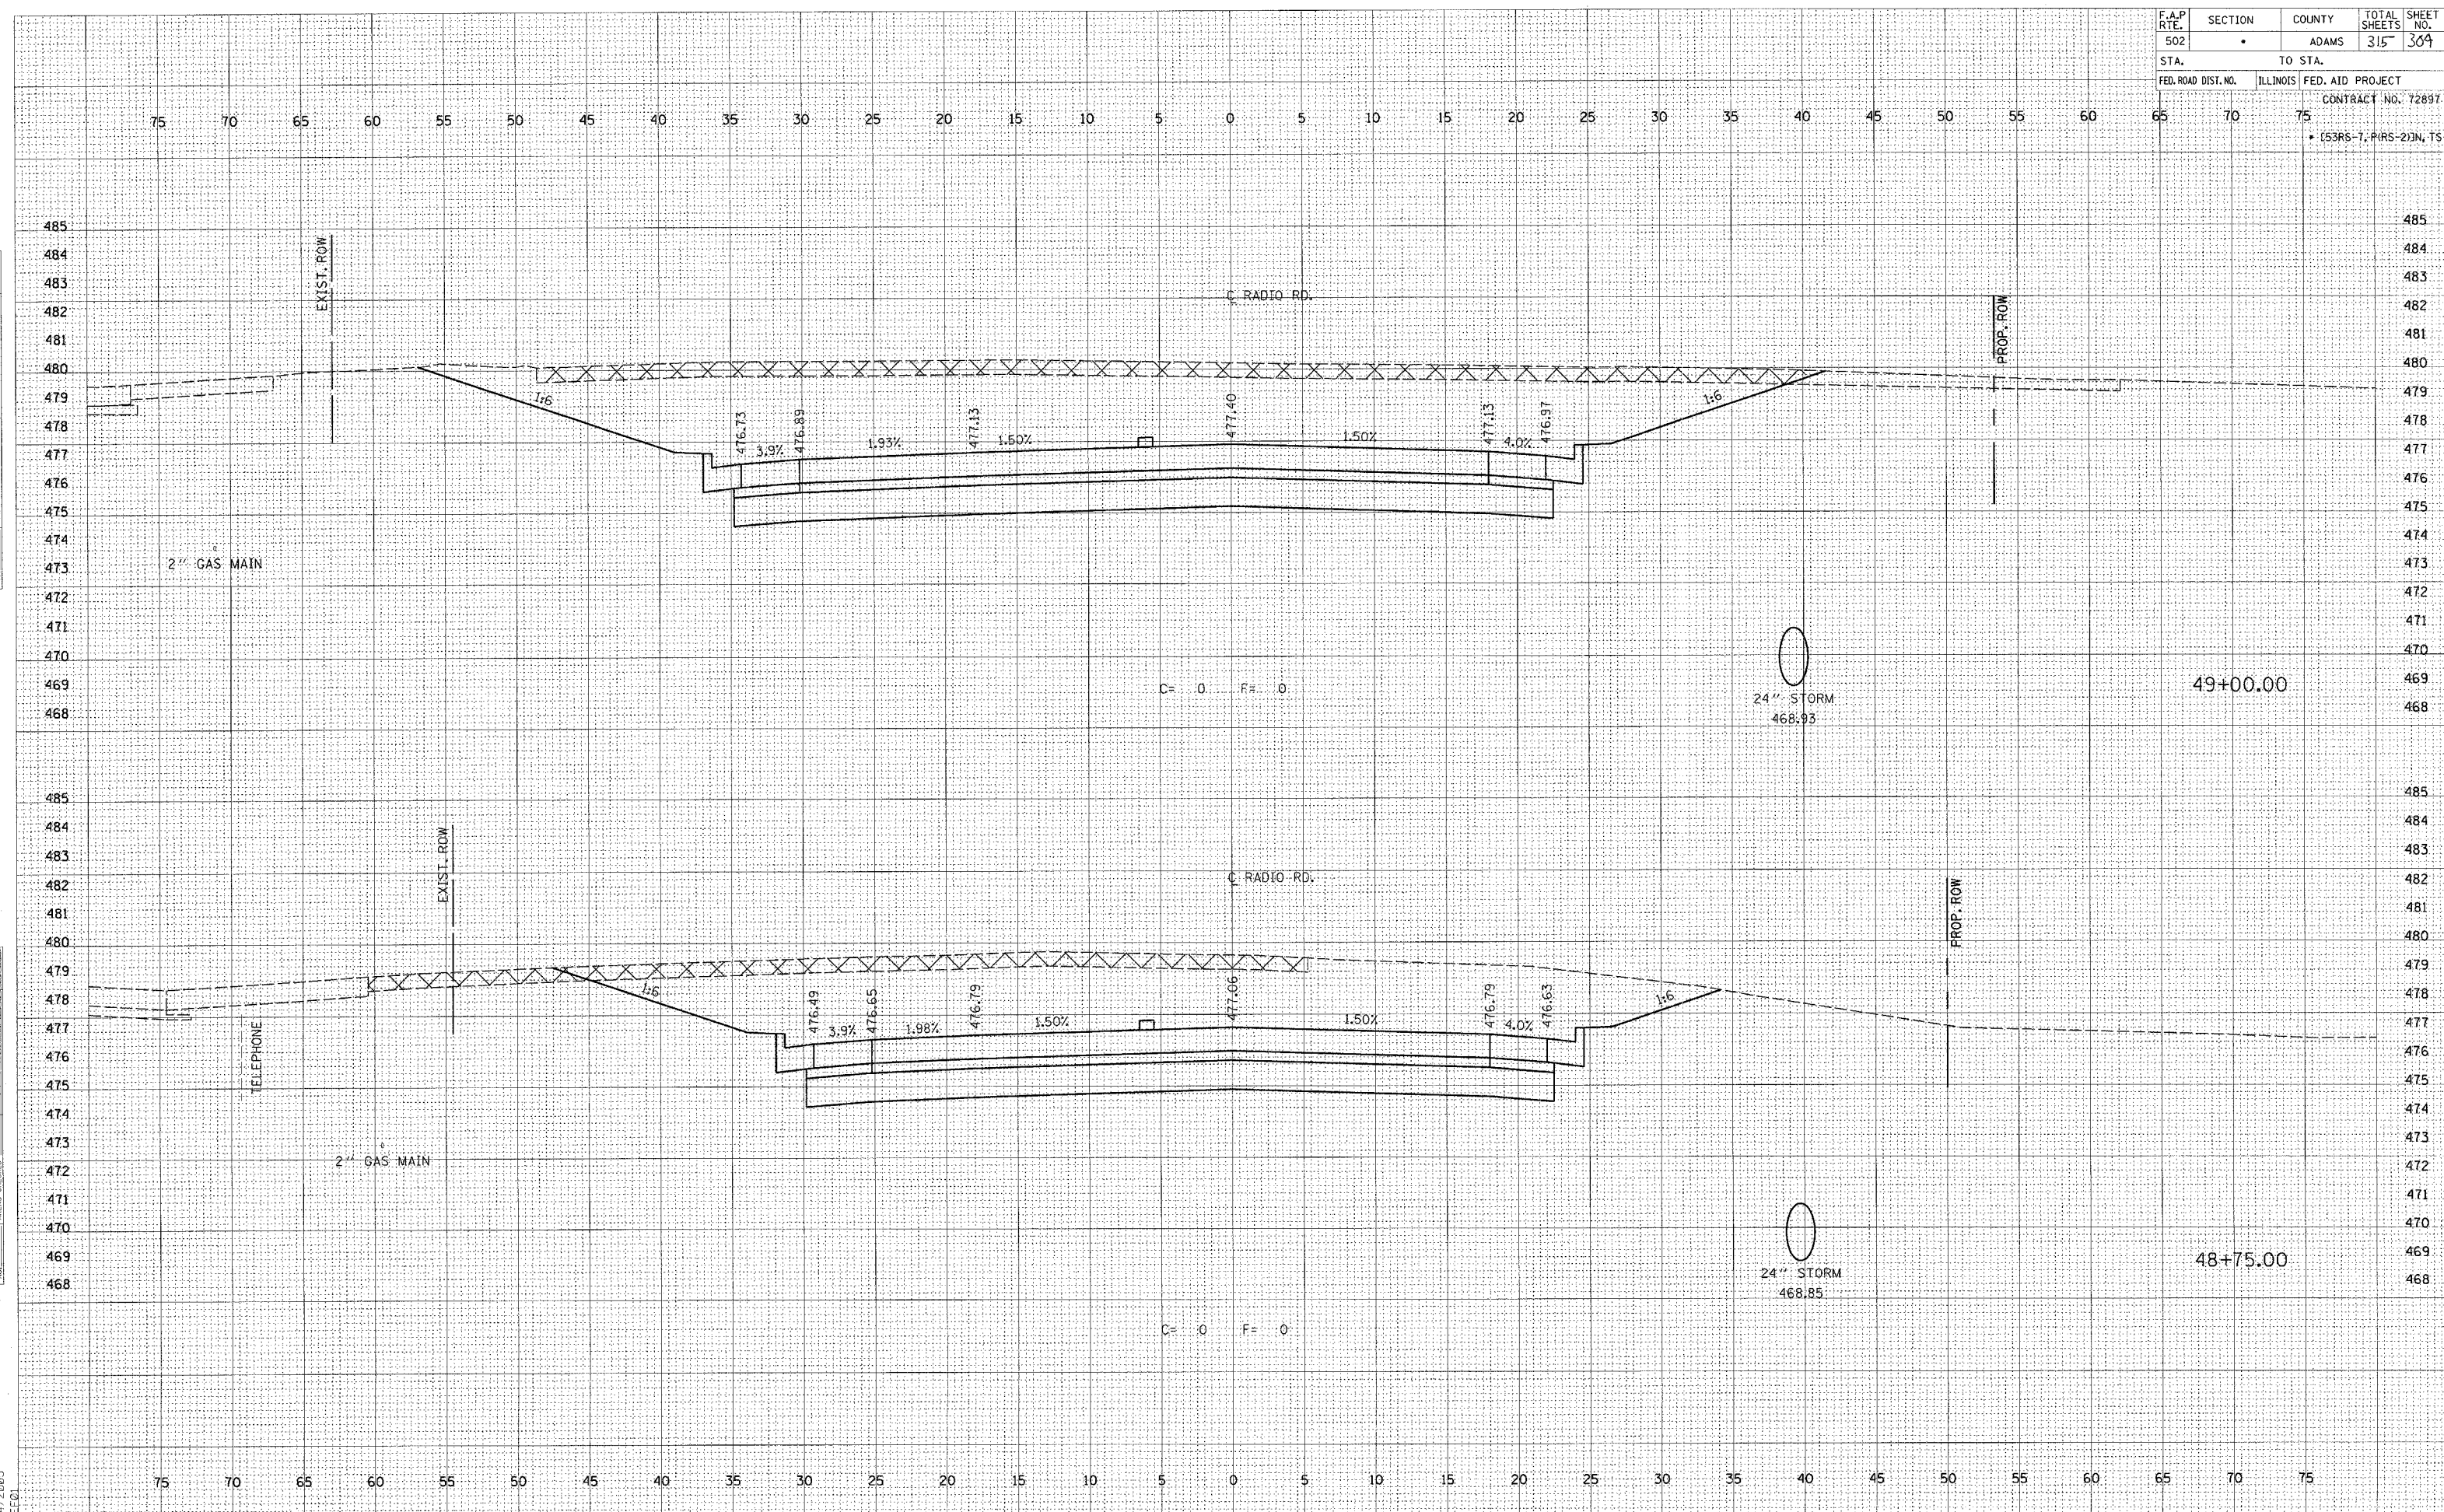


F.A.P. RTE.	SECTION	COUNTY	TOTAL SHEETS	SHEET NO.
502	•	ADAMS	315	306
STA. TO STA.				
FED. ROAD DIST. NO.			ILLINOIS	FED. AID PROJECT
CONTRACT NO. 72897				
• (53RS-7, P(RS-2)IN, TS				

DATE	BY	CHIEF OF SURVEY	PLOTTED	NO.
		NOTE BOOK	TEMPERATURE	
		AREAS CHECKED		

DATE	BY	ORIGINAL SURVEY	PLOTTED	NO.
		NOTE BOOK	TEMPERATURE	
		AREAS CHECKED		

g:\projects\0653004\0653004xshs.d
2/4/2005
*PLOT

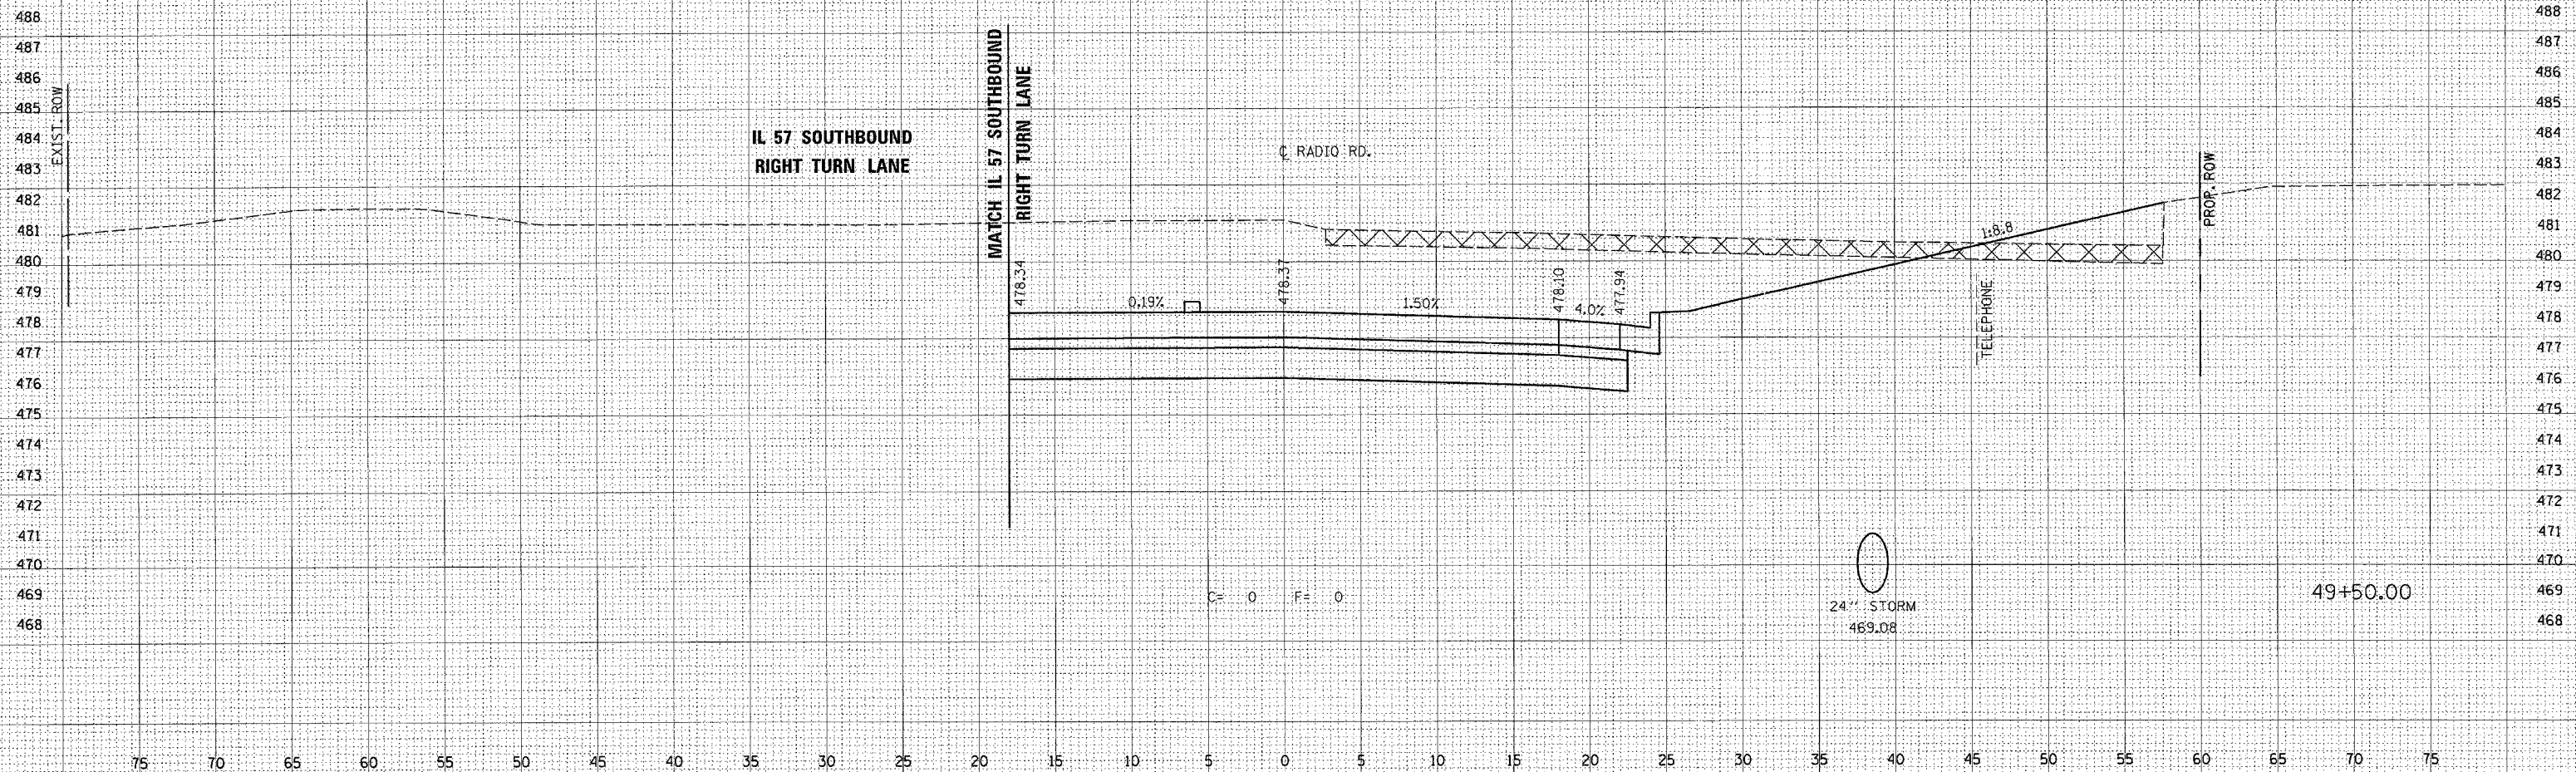


NO.	NO.	NO.	NO.
AREAS CHECKED	AREAS CHECKED	AREAS CHECKED	AREAS CHECKED
NOTE BOOK	NOTE BOOK	NOTE BOOK	NOTE BOOK
SURVEY	SURVEY	SURVEY	SURVEY
PLOTTED	PLOTTED	PLOTTED	PLOTTED
SURVEYED	SURVEYED	SURVEYED	SURVEYED

NO.	NO.	NO.	NO.
AREAS CHECKED	AREAS CHECKED	AREAS CHECKED	AREAS CHECKED
NOTE BOOK	NOTE BOOK	NOTE BOOK	NOTE BOOK
SURVEY	SURVEY	SURVEY	SURVEY
PLOTTED	PLOTTED	PLOTTED	PLOTTED
SURVEYED	SURVEYED	SURVEYED	SURVEYED


c:\p00000000\653004\653004xshs.dwg
 2/4/2005
 *REF01

F.A.P RTE.	SECTION	COUNTY	TOTAL SHEETS	SHEET NO.
502	*	ADAMS	315	307
STA.		TO STA.		
FED. ROAD DIST. NO.		ILLINOIS	FED. AID PROJECT	
5		70	75	
CONTRACT NO. 72897				
* (53RS-7, P(RS-2))N, T5				

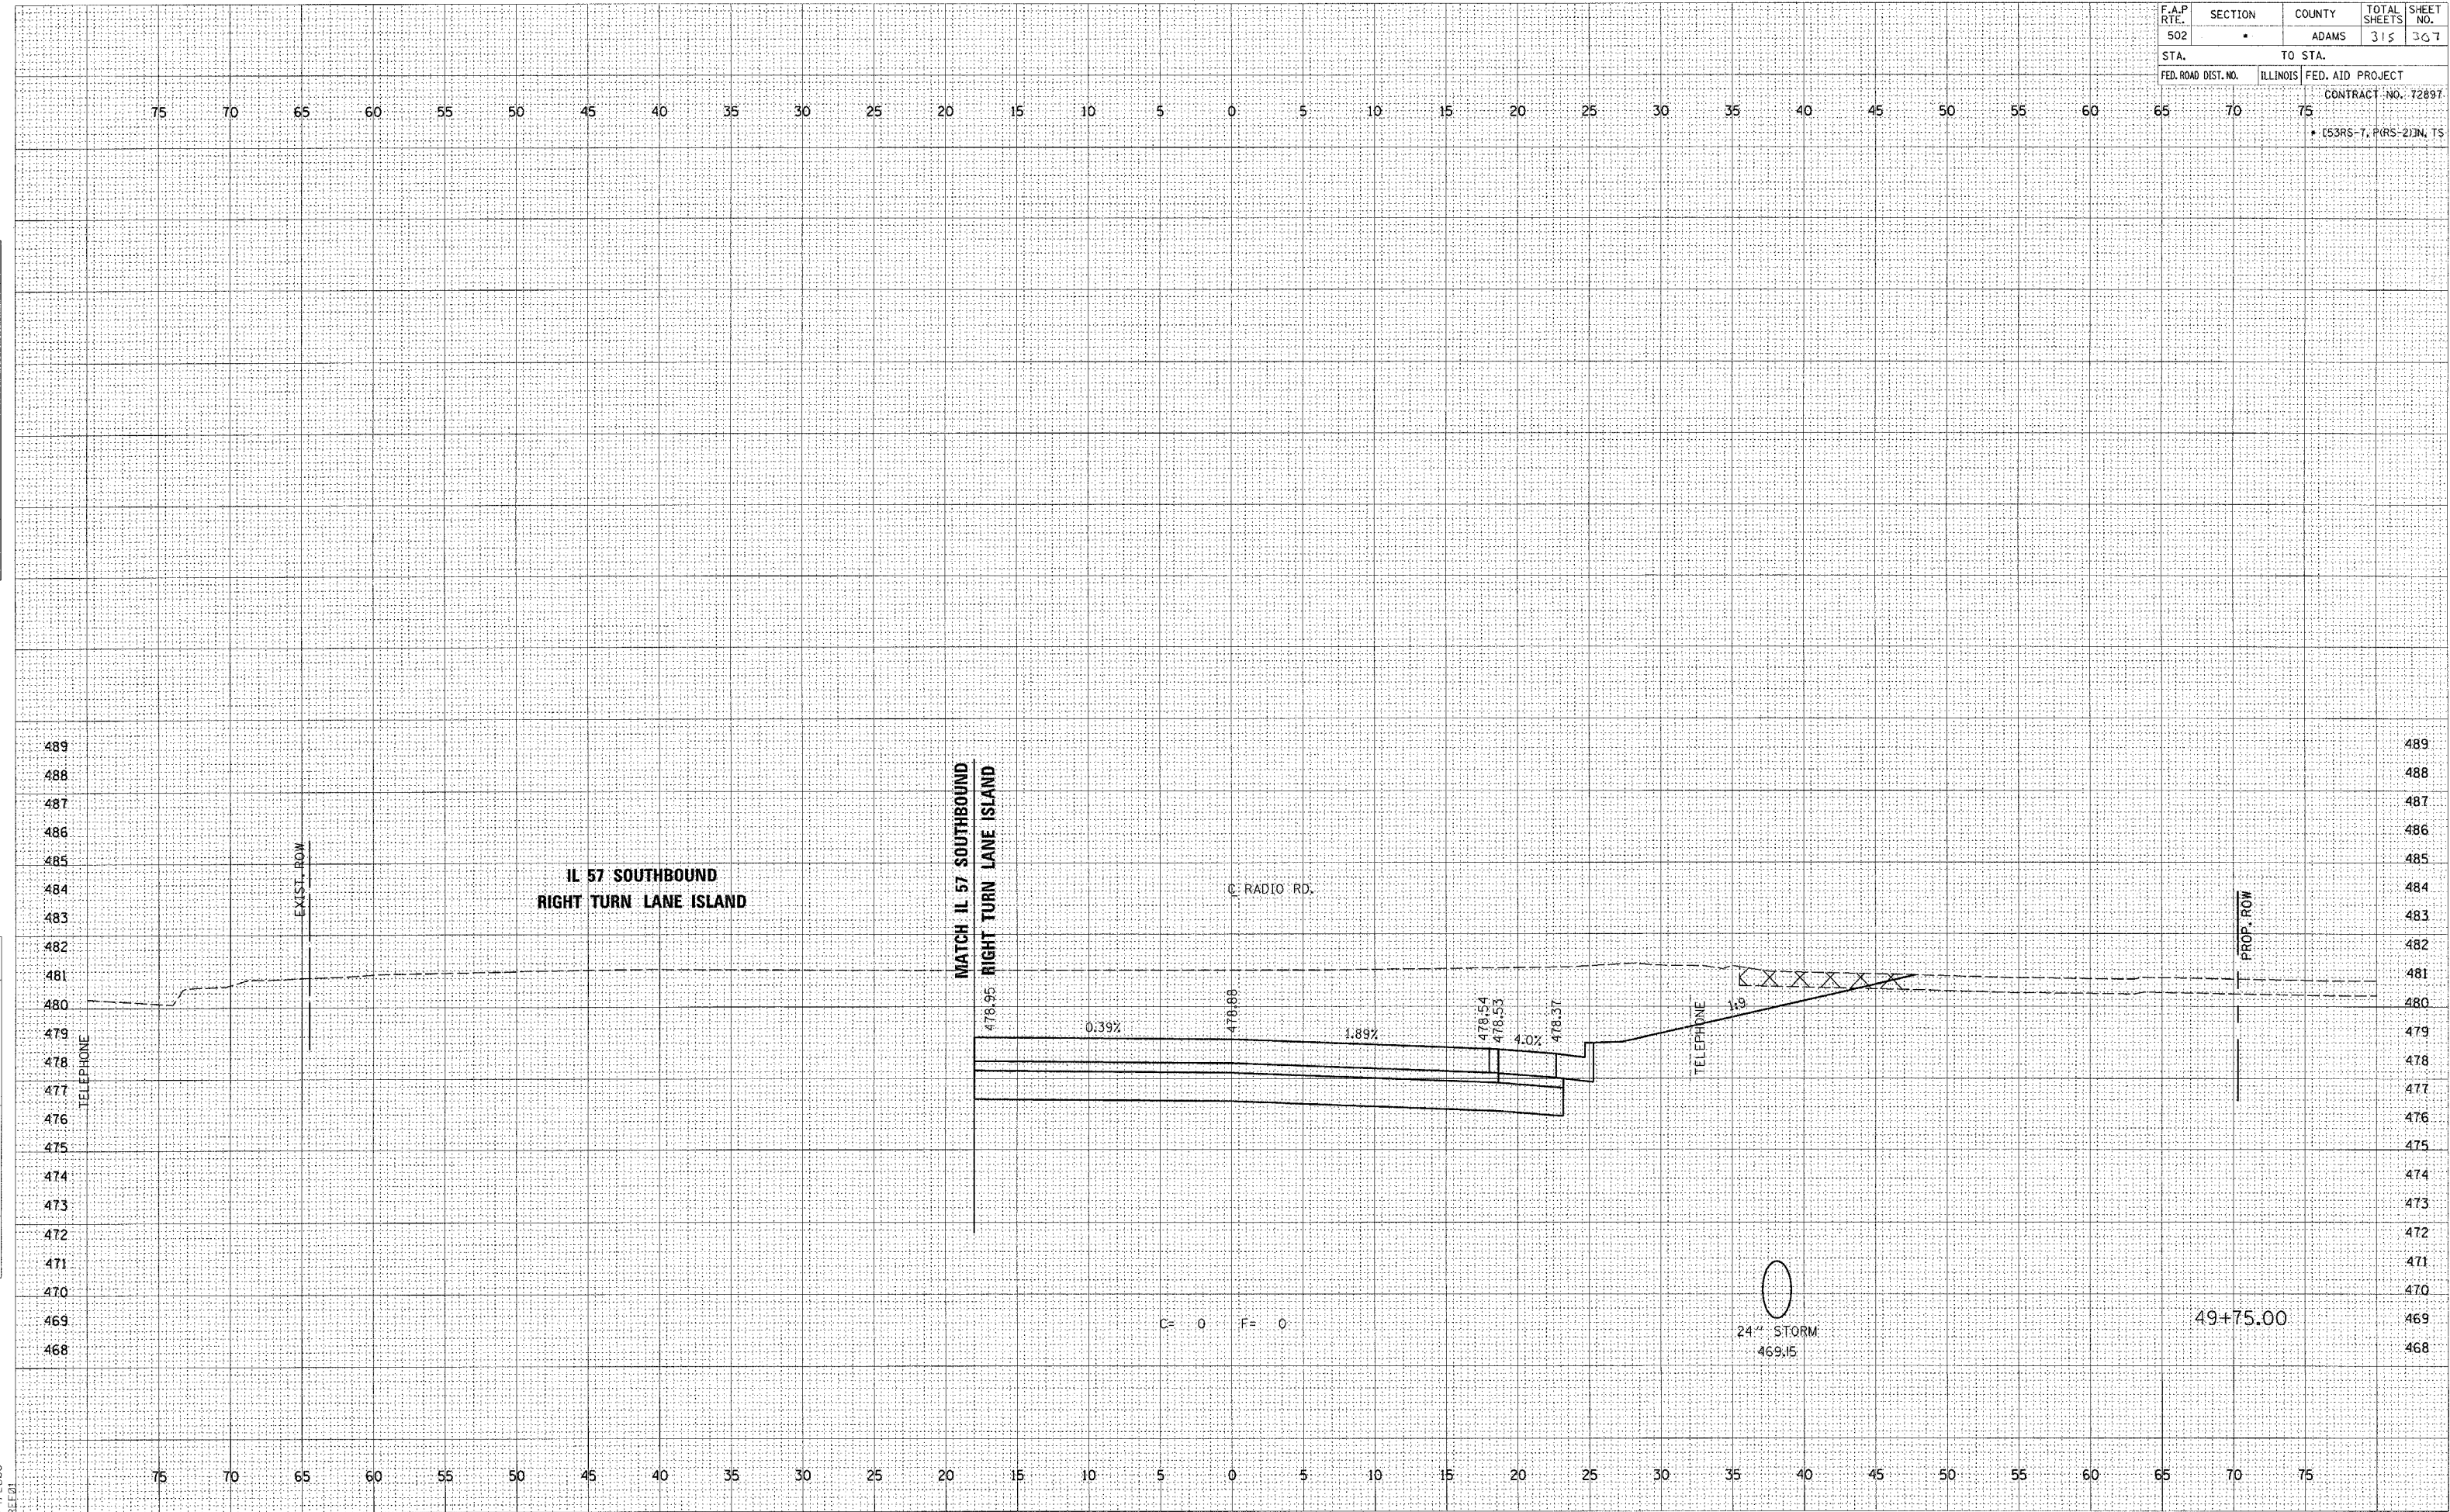

FINAL SURVEY	SURVEYED	
NOTE BOOK	PLOTTED	
	TEMPLATE	
	AREAS	
NO.	AREAS CHECKED	


DATE	OR	DATE
SURVEYED		
PLOTTED		
TEMPLATE		
AREAS		
AREAS CHECKED		

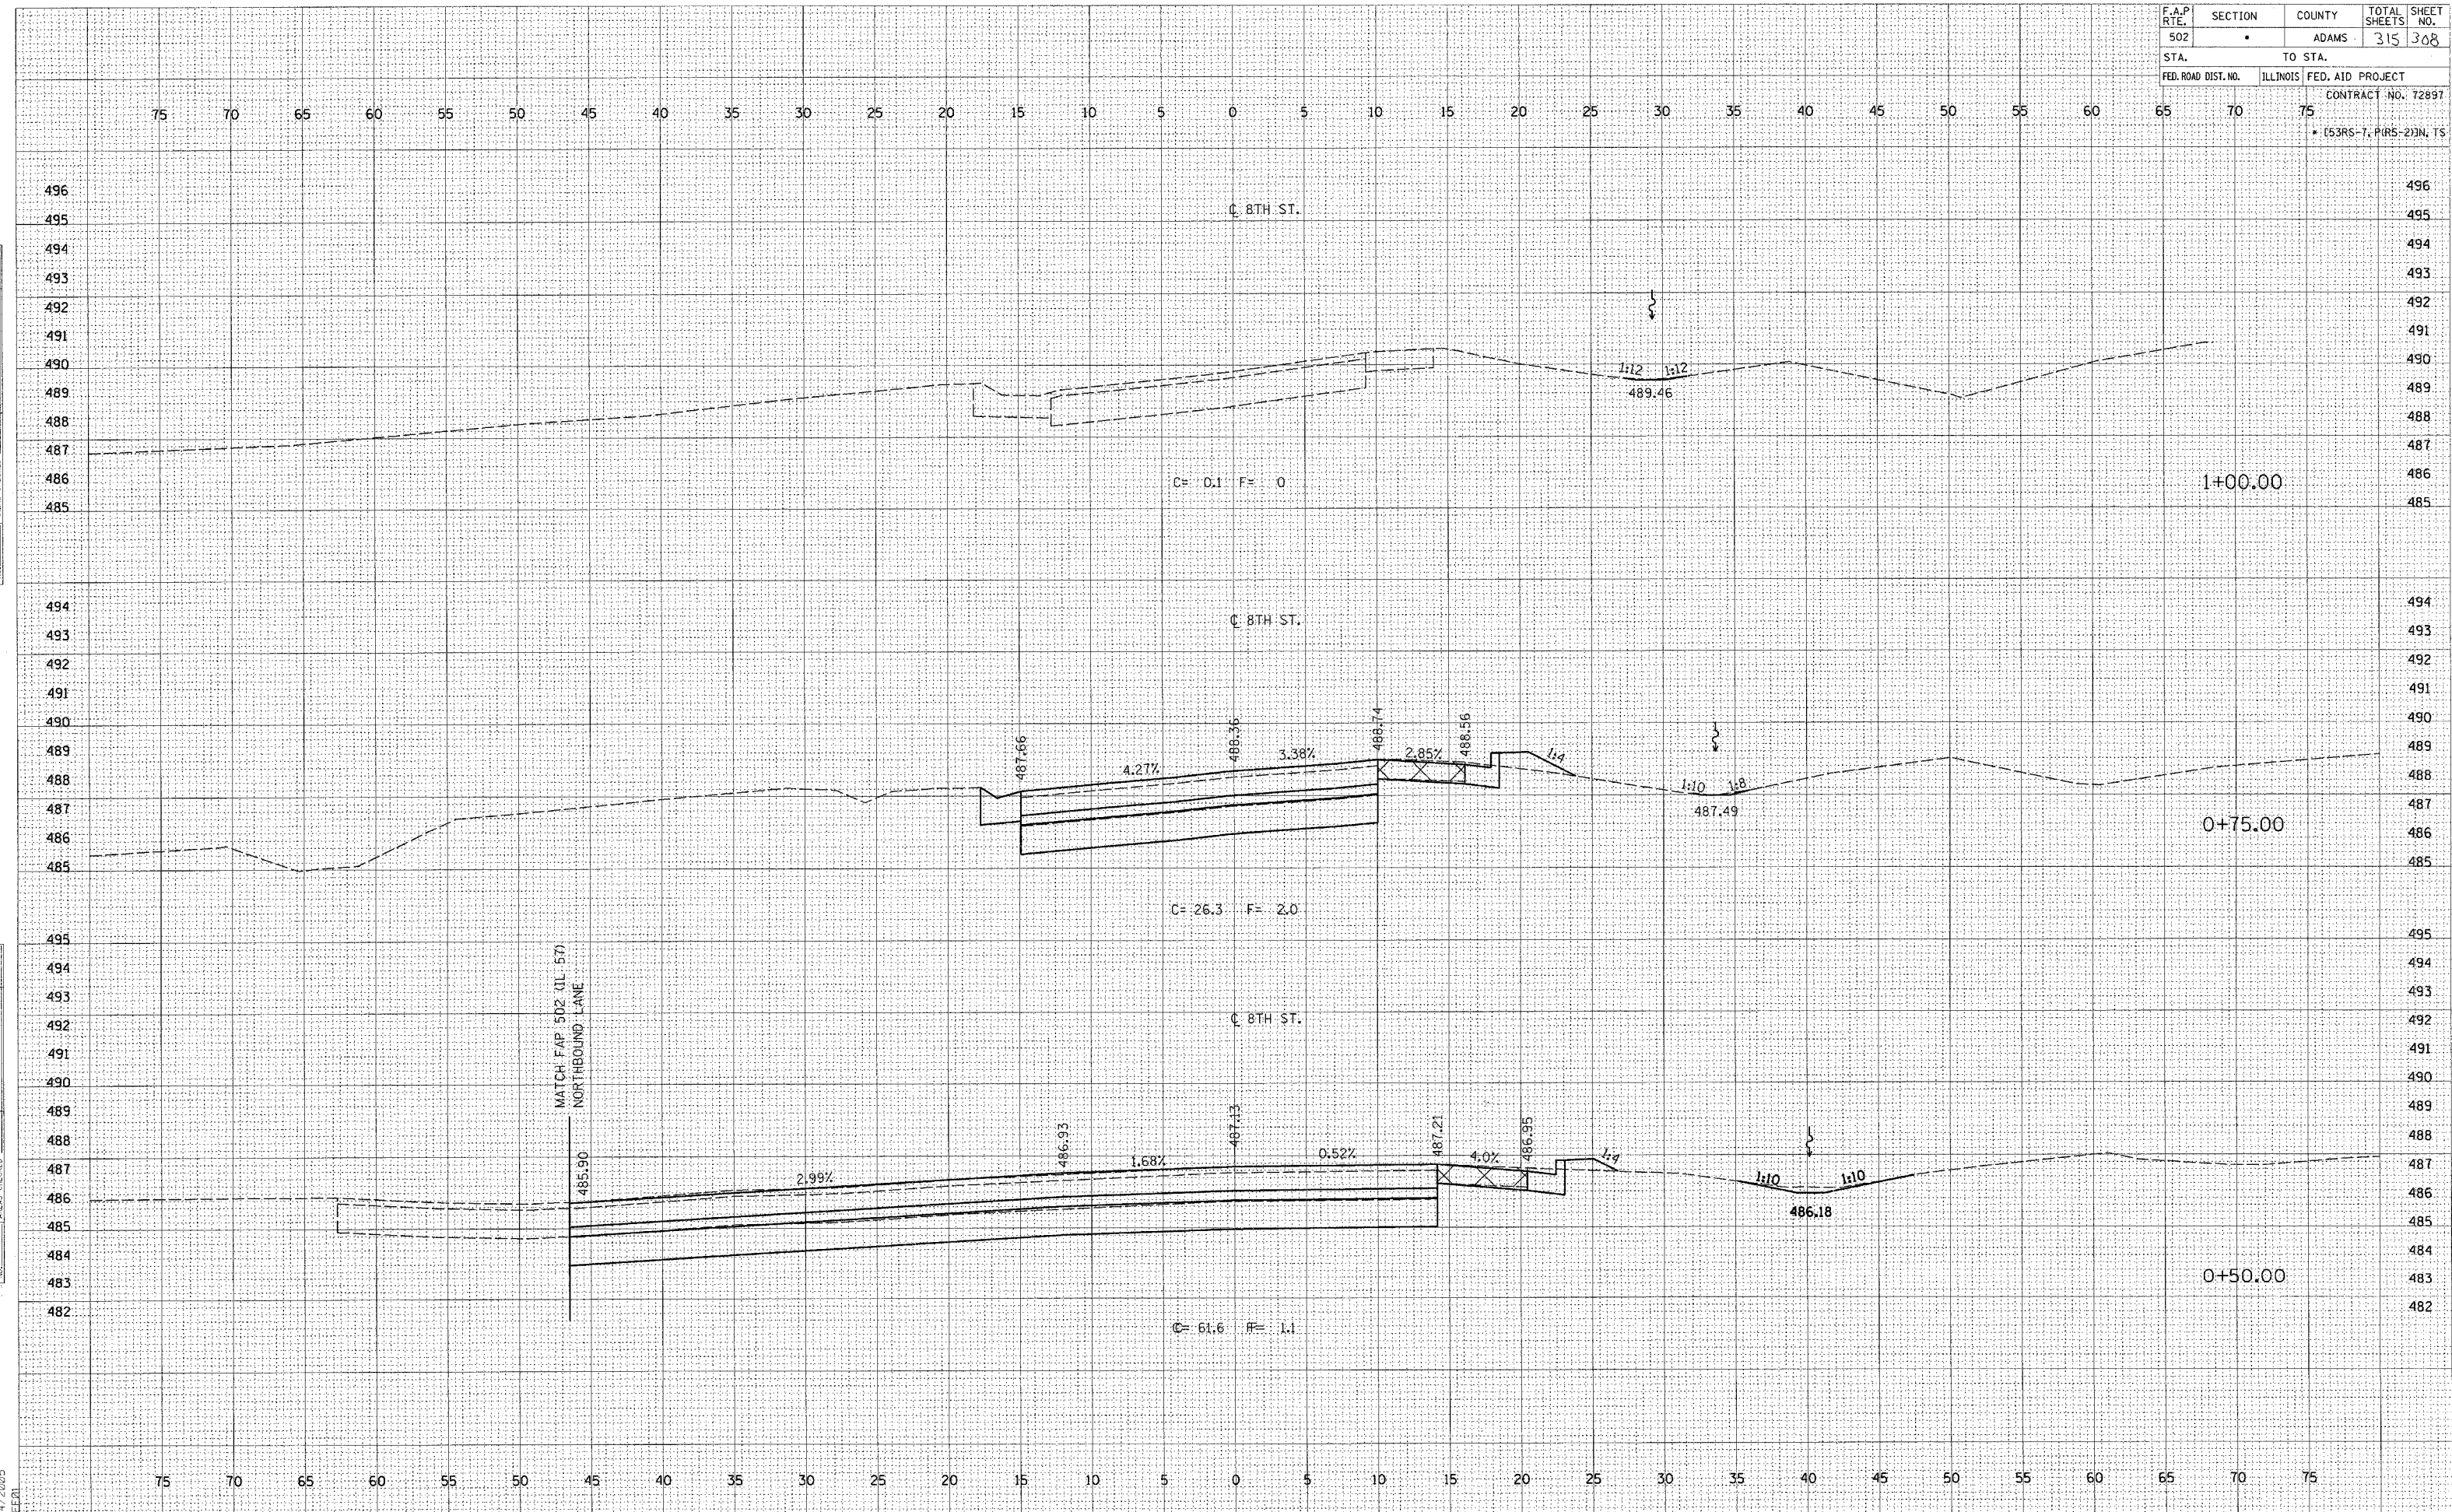

c:\projects\d653004\d653004xshits.doc
2/4/2005

NO.	AREAS CHECKED
NOTE BOOK	AREAS
FINAL SURVEY	TEMPLATES
	PLOTTED
	SURVEYED

ORIGINAL SURVEY	SURVEYED		DATE
	PLOTTED		
NOTE BOOK	TEMPLATE		BY
	AREAS		
	AREAS OBTAINED		

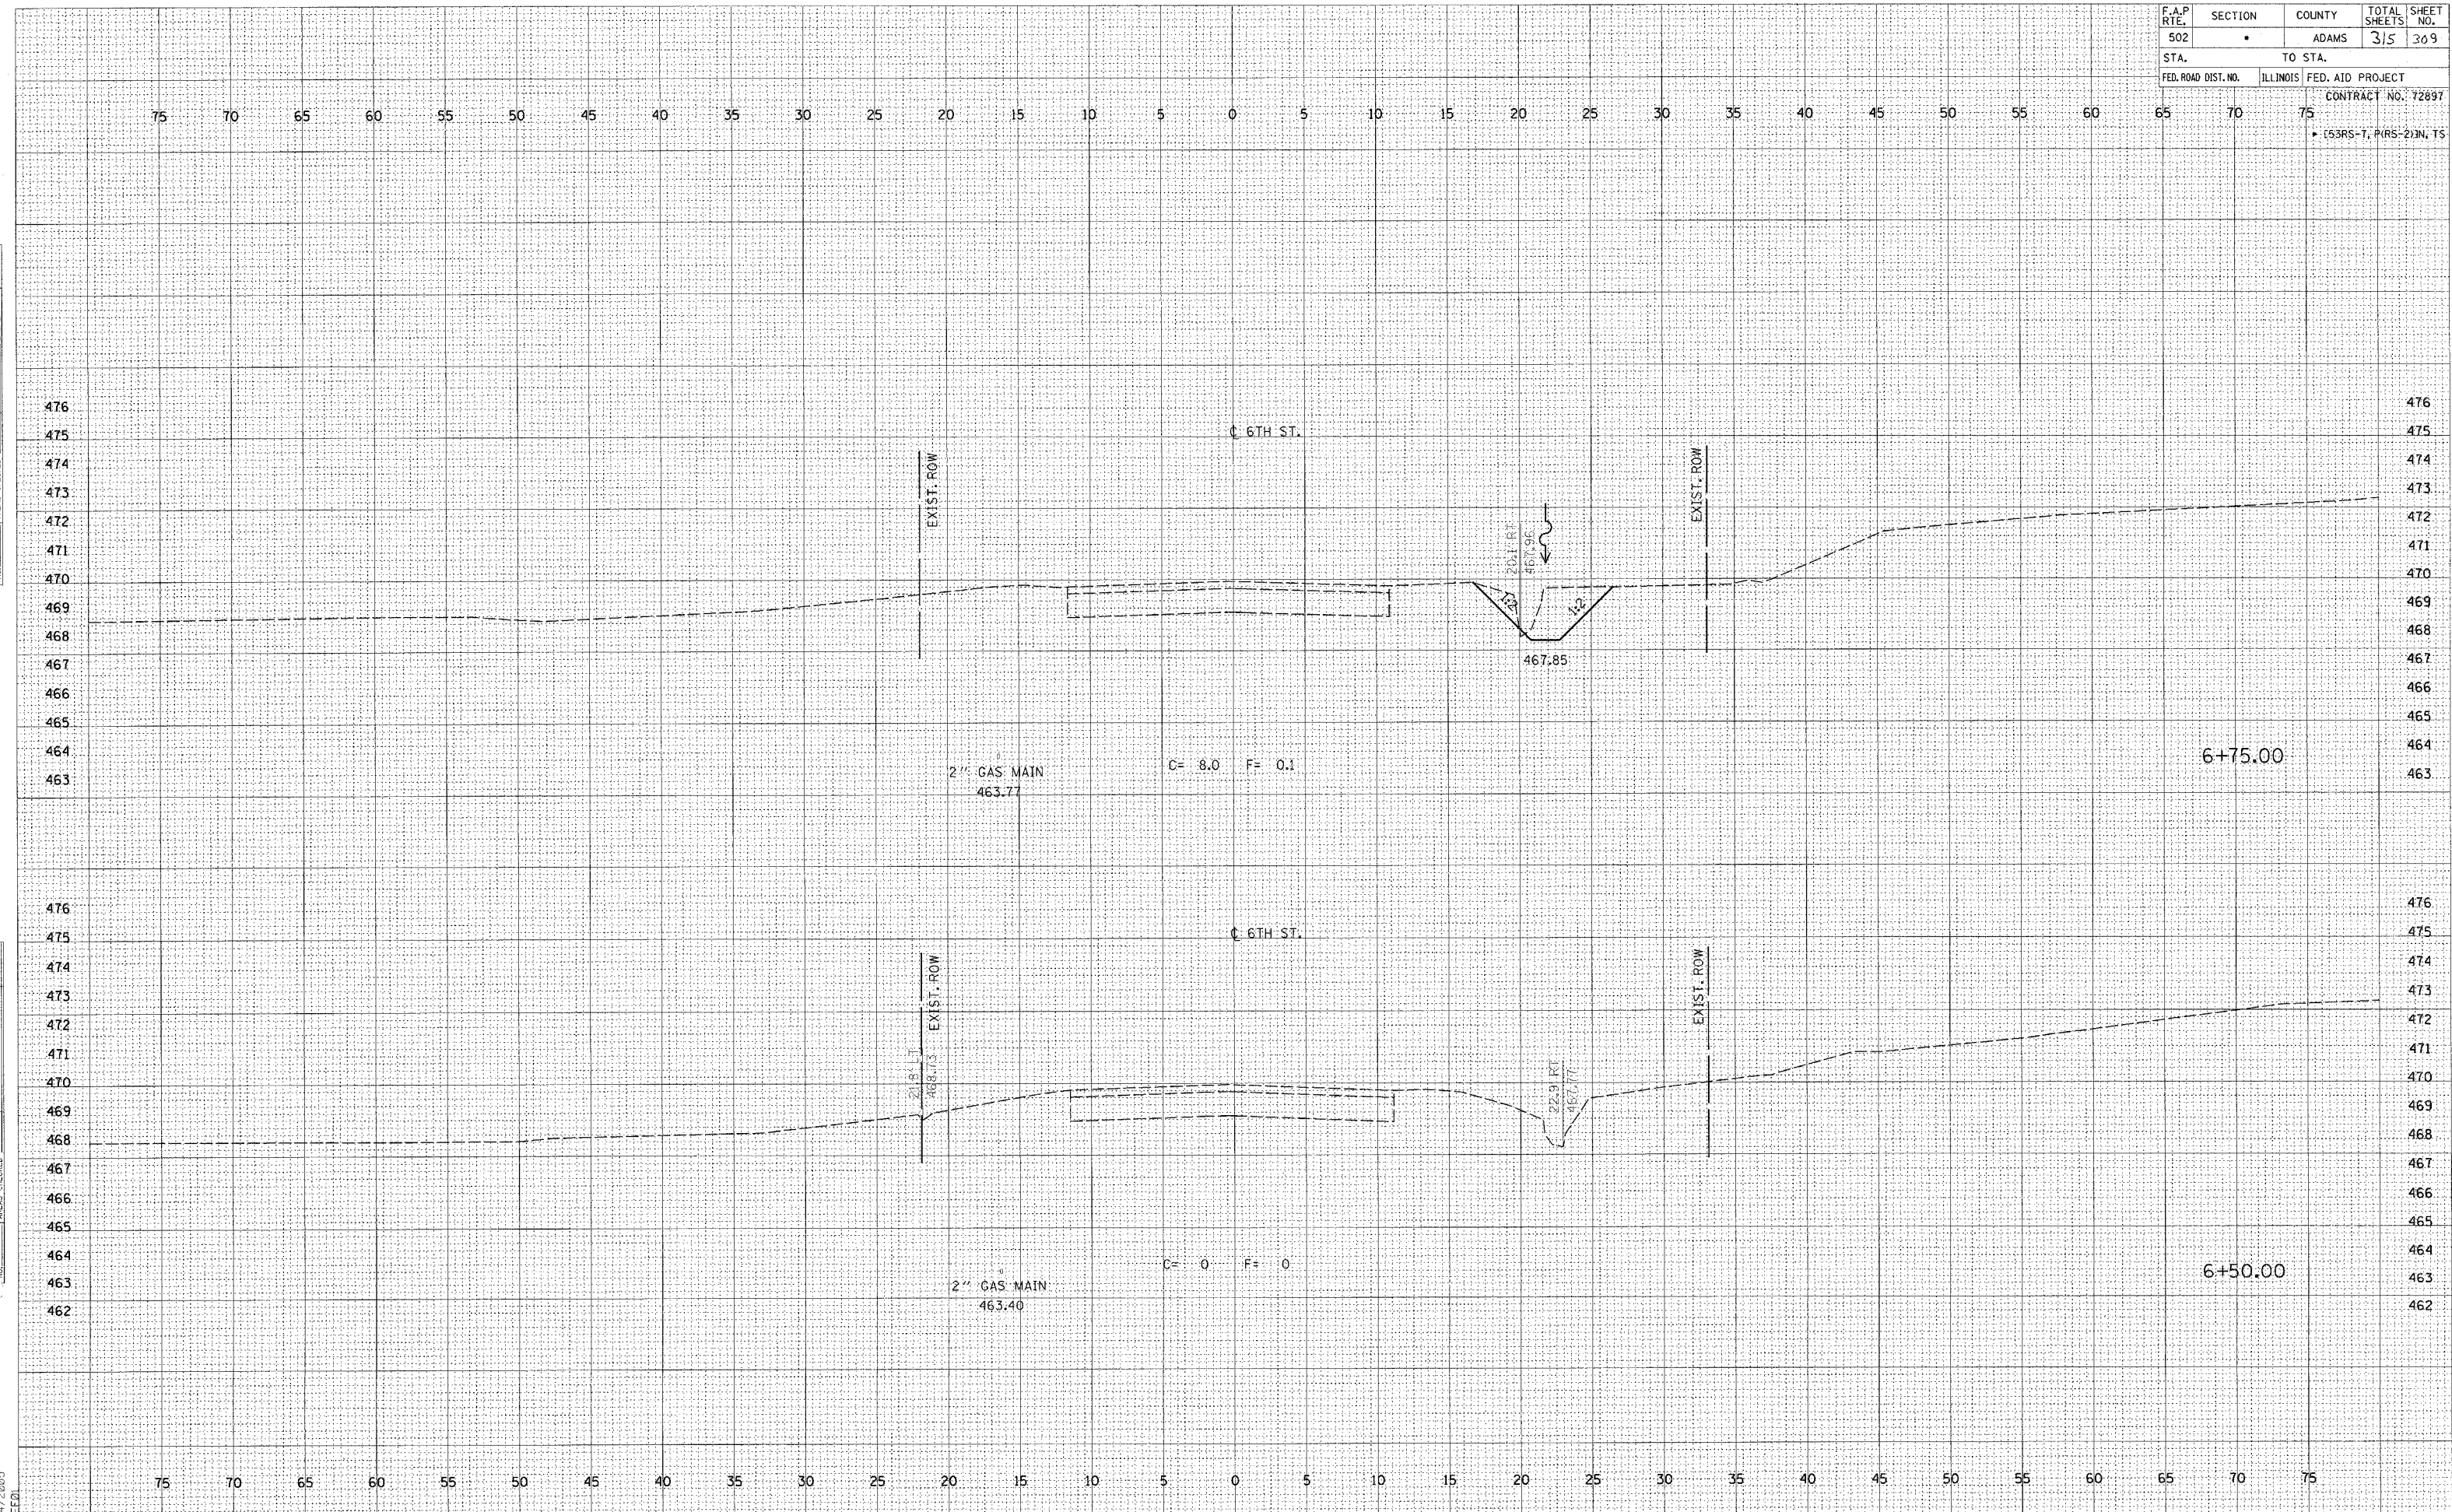


FINAL	SURVEYED	PLOTTED	TEMPLATE	AREAS	CHECKED
NO.	NO.	NO.	NO.	NO.	NO.

DATE	DATE	DATE	DATE	DATE	DATE
DATE	DATE	DATE	DATE	DATE	DATE

c:\projects\0653004\0653004.shts.dwg
2/4/2005
FEE01

F.A.P. RTE.	SECTION	COUNTY	TOTAL SHEETS	SHEET NO.
502	•	ADAMS	315	310
STA.		TO STA.		
FED. ROAD DIST. NO.	ILLINOIS	FED. AID PROJECT		
65	70	75	CONTRACT NO. 72897	
• (53RS-1, P(RS-2))N, TS				

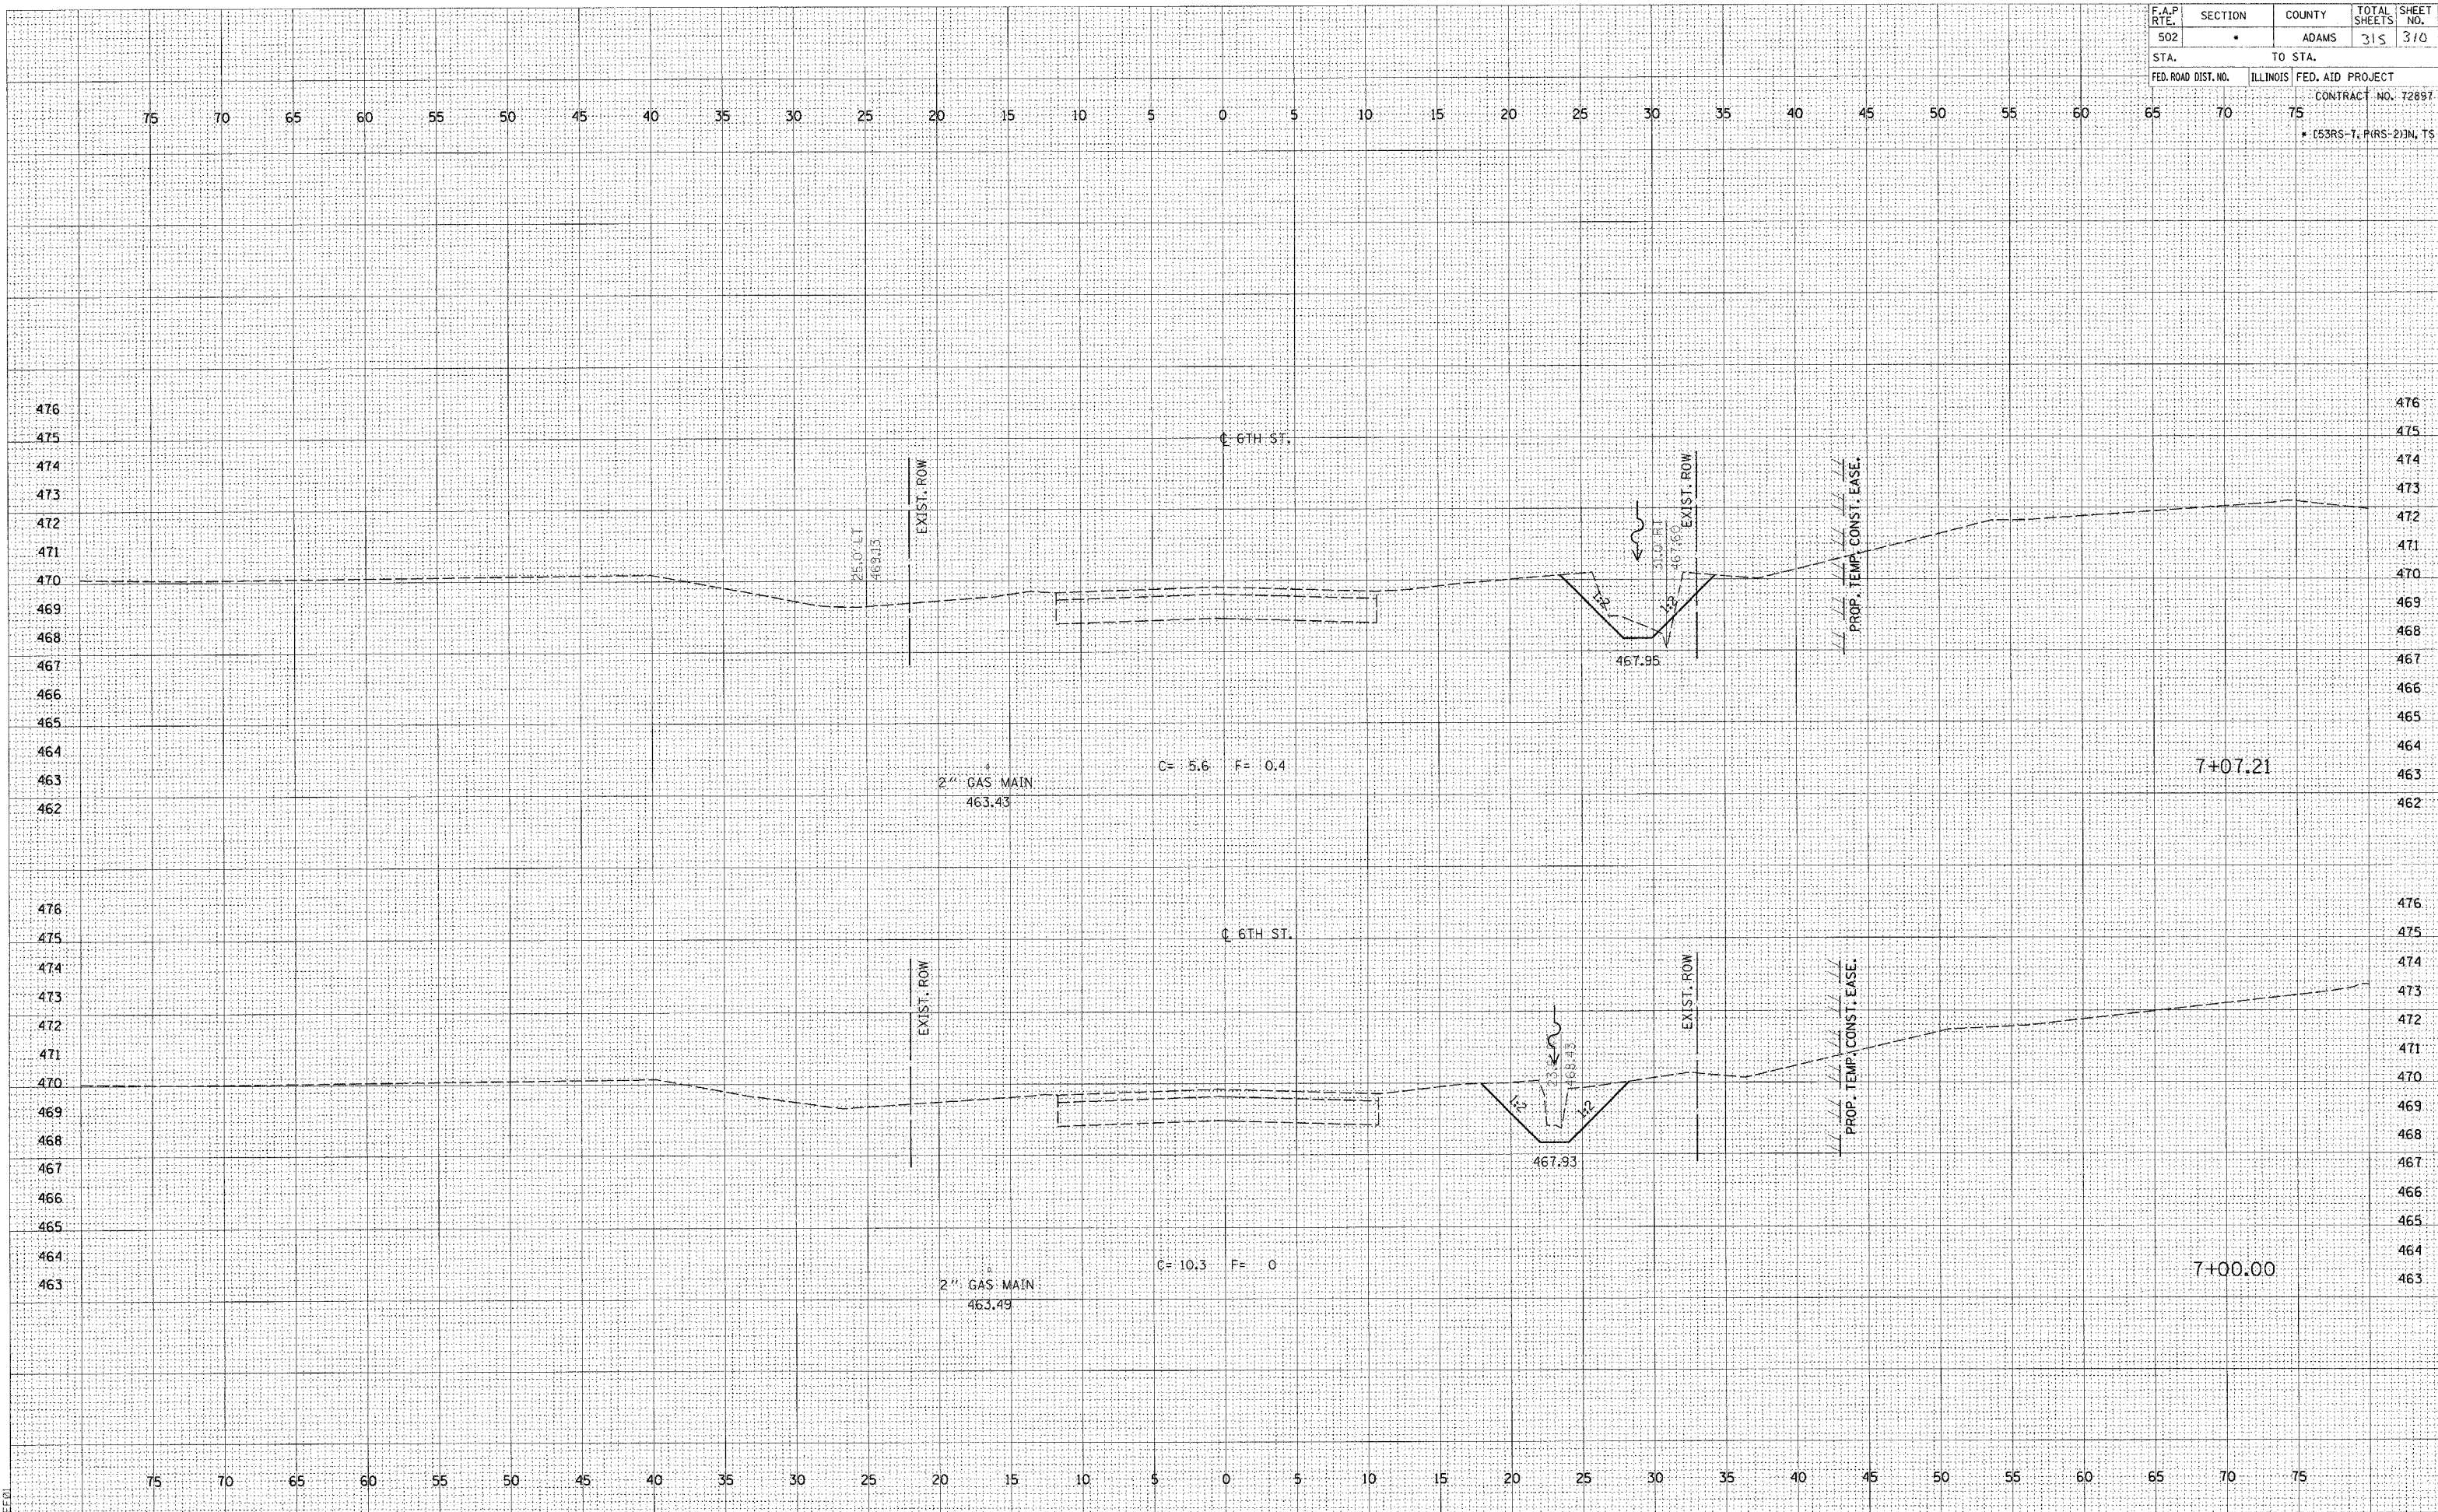


FINAL	SURVEYED	PLOTTED	TEMPLATE	NO.
SURVEY	NOTE BOOK	AREAS CHECKED		

ORIGINAL	SURVEYED	PLOTTED	TEMPLATE	NO.
SURVEY	NOTE BOOK	AREAS CHECKED		

c:\projects\653004\653004xshts.dwg
 2/4/2005
 46101

F.A.P RTE.	SECTION	COUNTY	TOTAL SHEETS	SHEET NO.
502	*	ADAMS	315	311
STA.		TO STA.		
FED. ROAD DIST. NO.		ILLINOIS	FED. AID PROJECT	
		CONTRACT NO. 72897		
65	70	75	* (53RS-7, (PRS-2) IN TS	

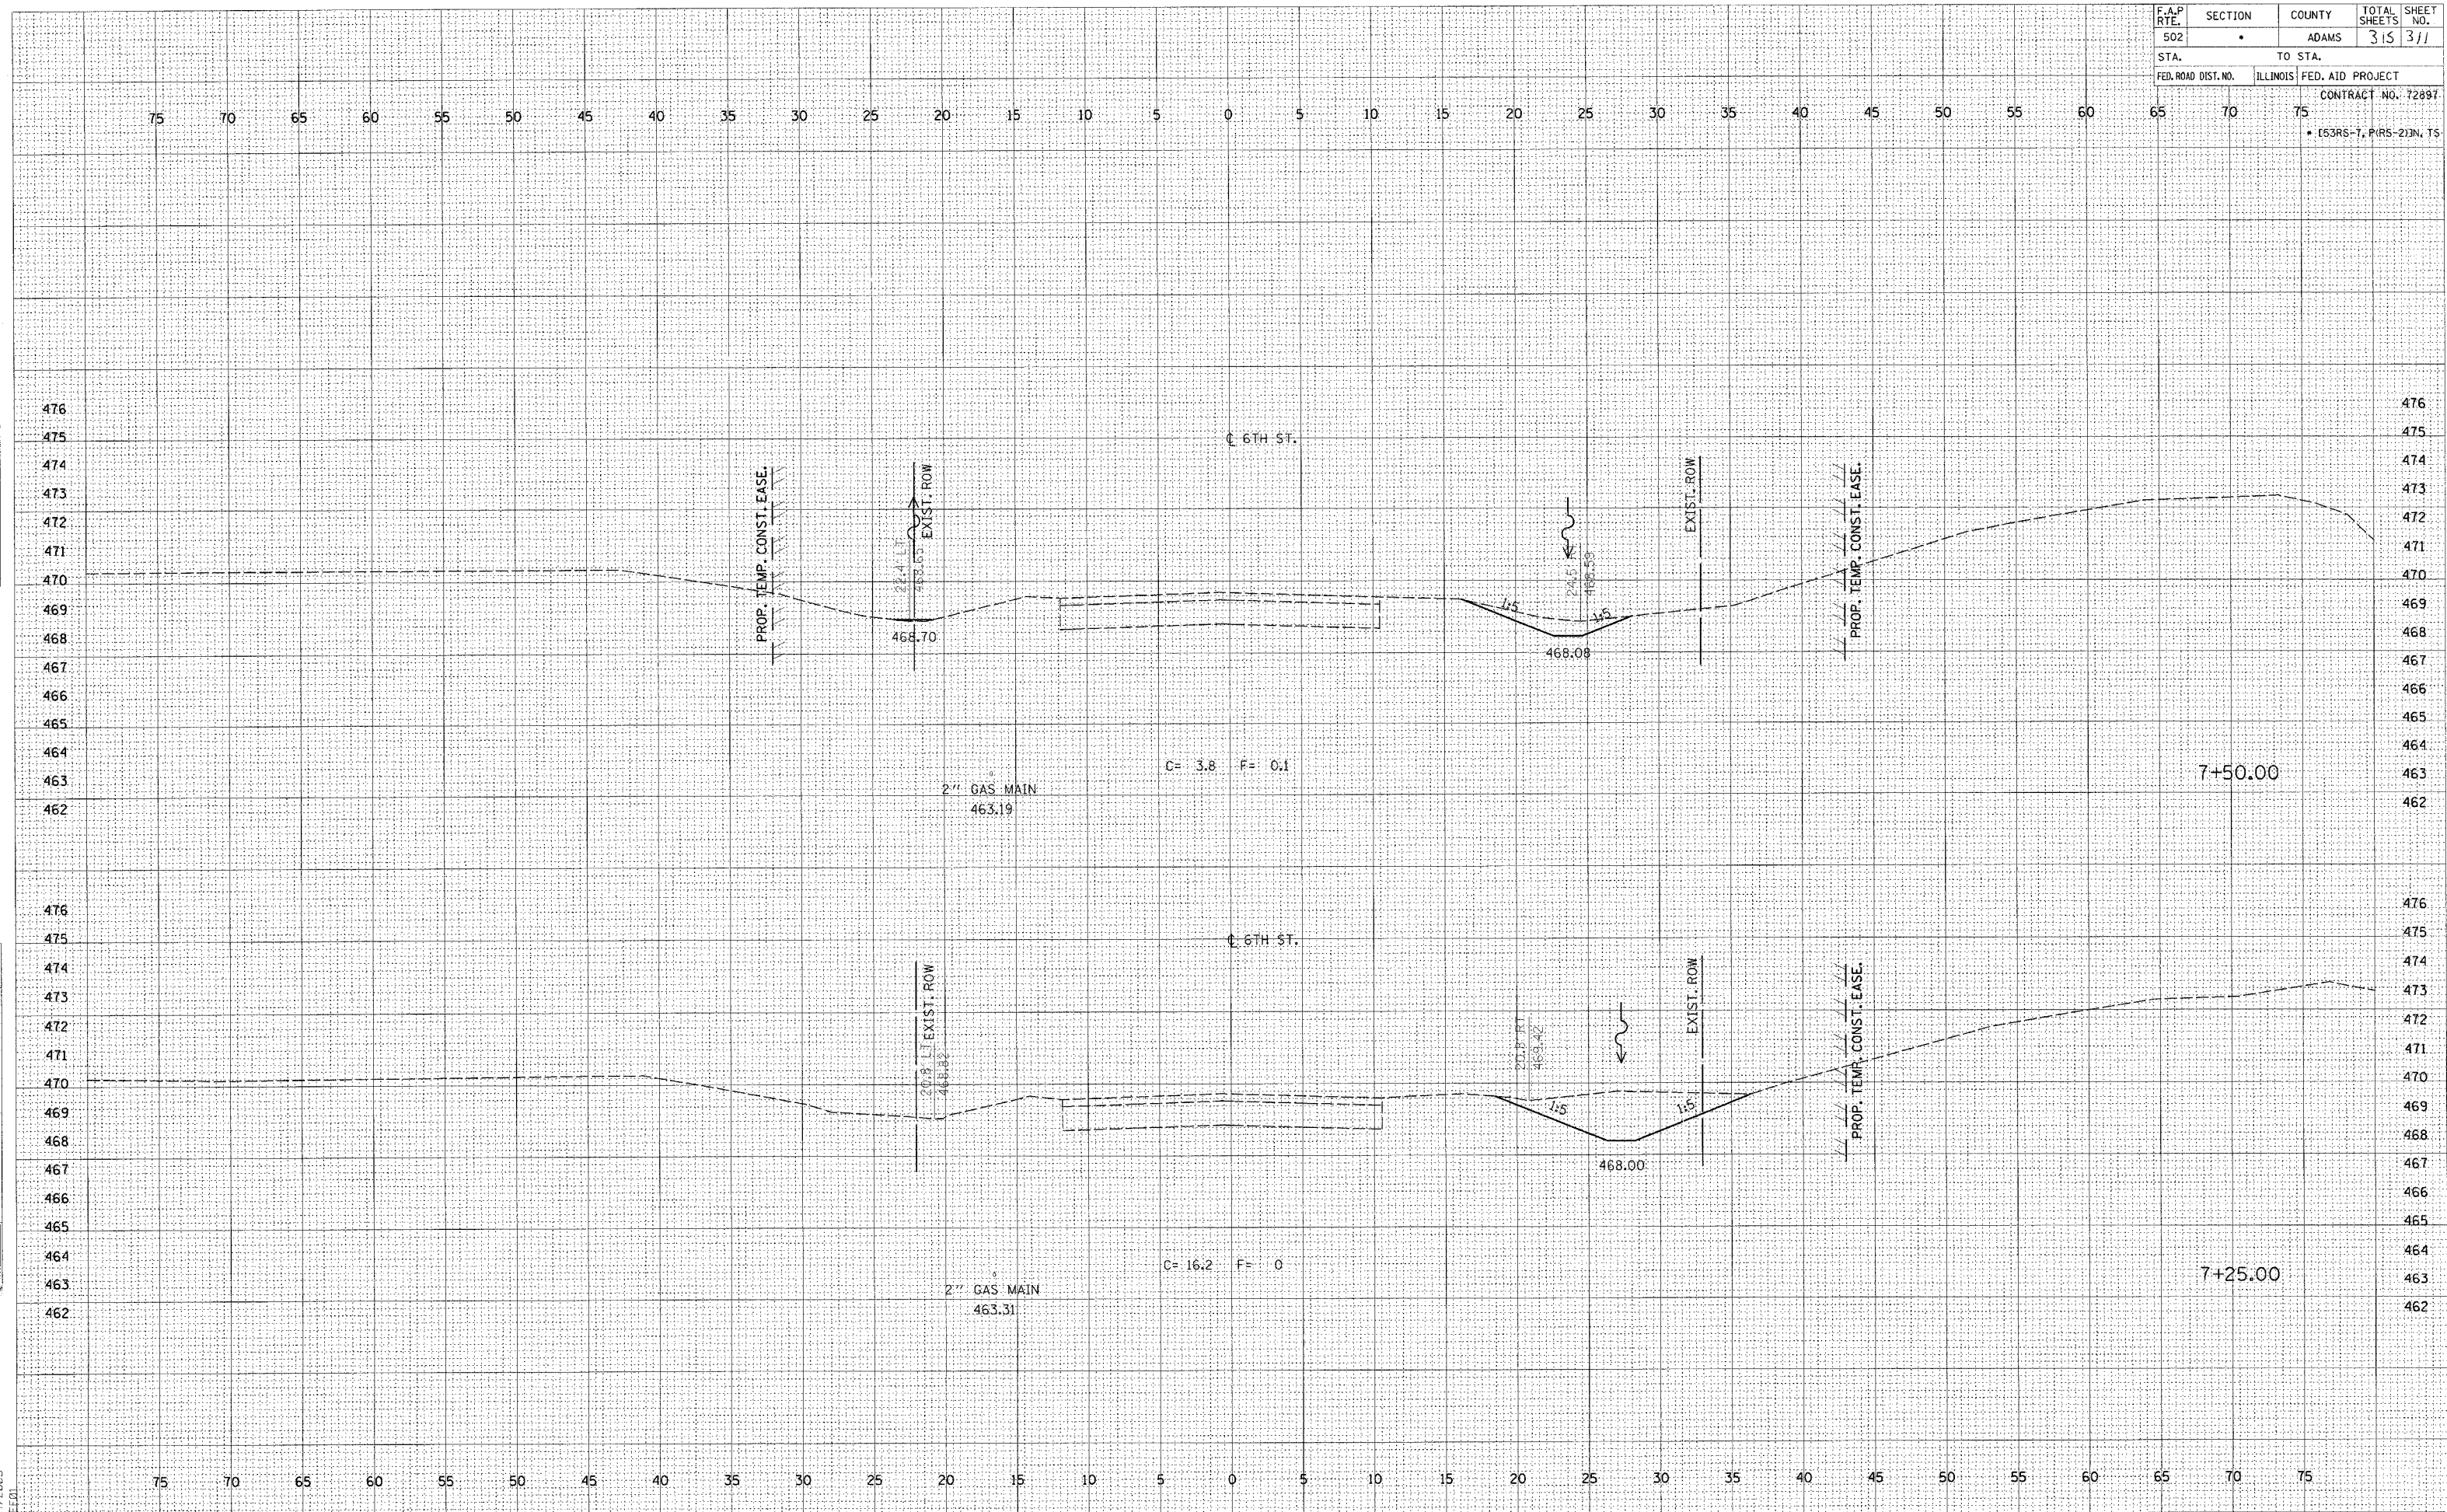


FINAL SURVEY	SURVEYED	BY	DATE
NOTE BOOK	PLOTTED		
	TEMPLATE		
	AREAS		
NO.	AREAS CHECKED		

ORIGINAL	BY _____	DATE _____
SURVEY		
NOTE BOOK	SURVEYED _____	
	PLOTTED _____	
	TEMPLATE _____	
	AREAS _____	
NO. _____	AREAS CHECKED _____	



F.A.P RTE.	SECTION	COUNTY	TOTAL SHEETS	SHEET NO.
502	•	ADAMS	3/3	3/3
STA.		TO STA.		
FED. ROAD DIST. NO.	ILLINOIS	FED. AID PROJECT		
		CONTRACT NO. 72897		
65	70	75	• (53RS-7, (RS-2)IN, TS	

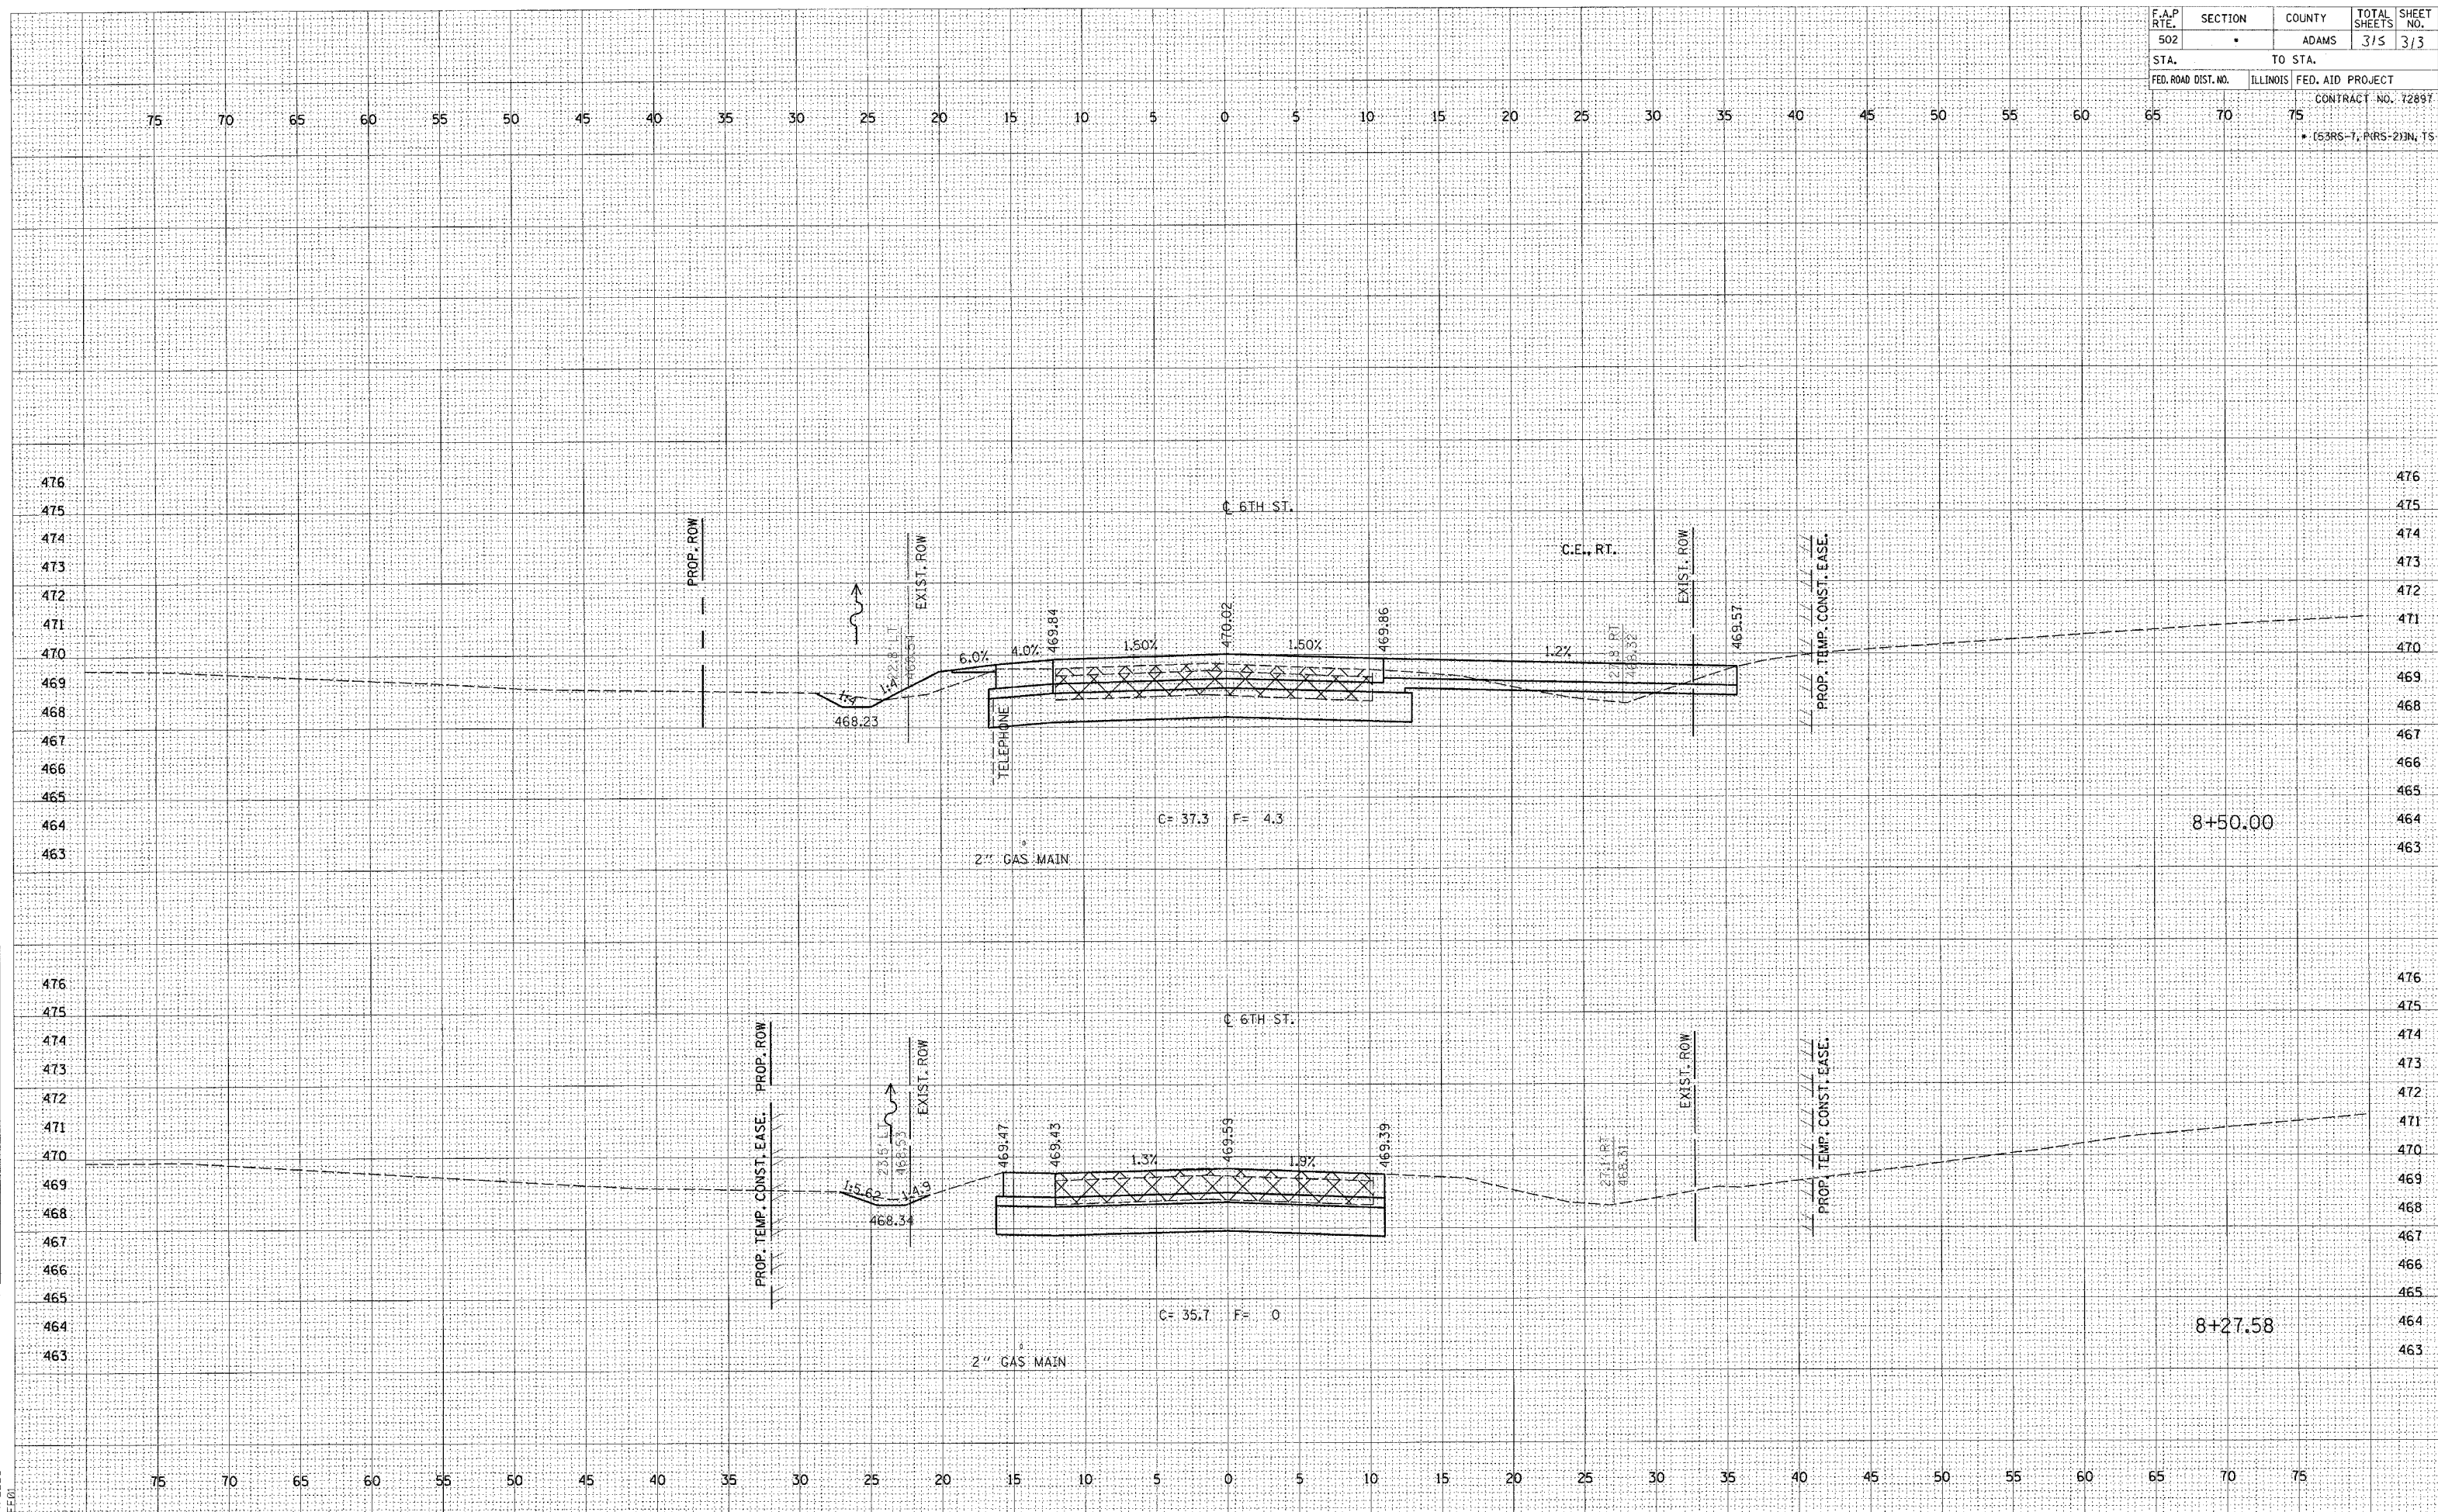


FINAL
SURVEY
PLOTTED
NOTE BOOK
AREAS CHECKED

ORIGINAL
SURVEY
PLOTTED
NOTE BOOK
AREAS CHECKED

2:\projects\653004\653004\shs\shs.dwg
2/4/2005
RECD

F.A.P. RTE.	SECTION	COUNTY	TOTAL SHEETS	SHEET NO.
502	*	ADAMS	315	314
STA.		TO STA.		
FED. ROAD DIST. NO.		ILLINOIS	FED. AID PROJECT	
CONTRACT NO. 72897				
* (53RS-7, PRS-2) IN 15				

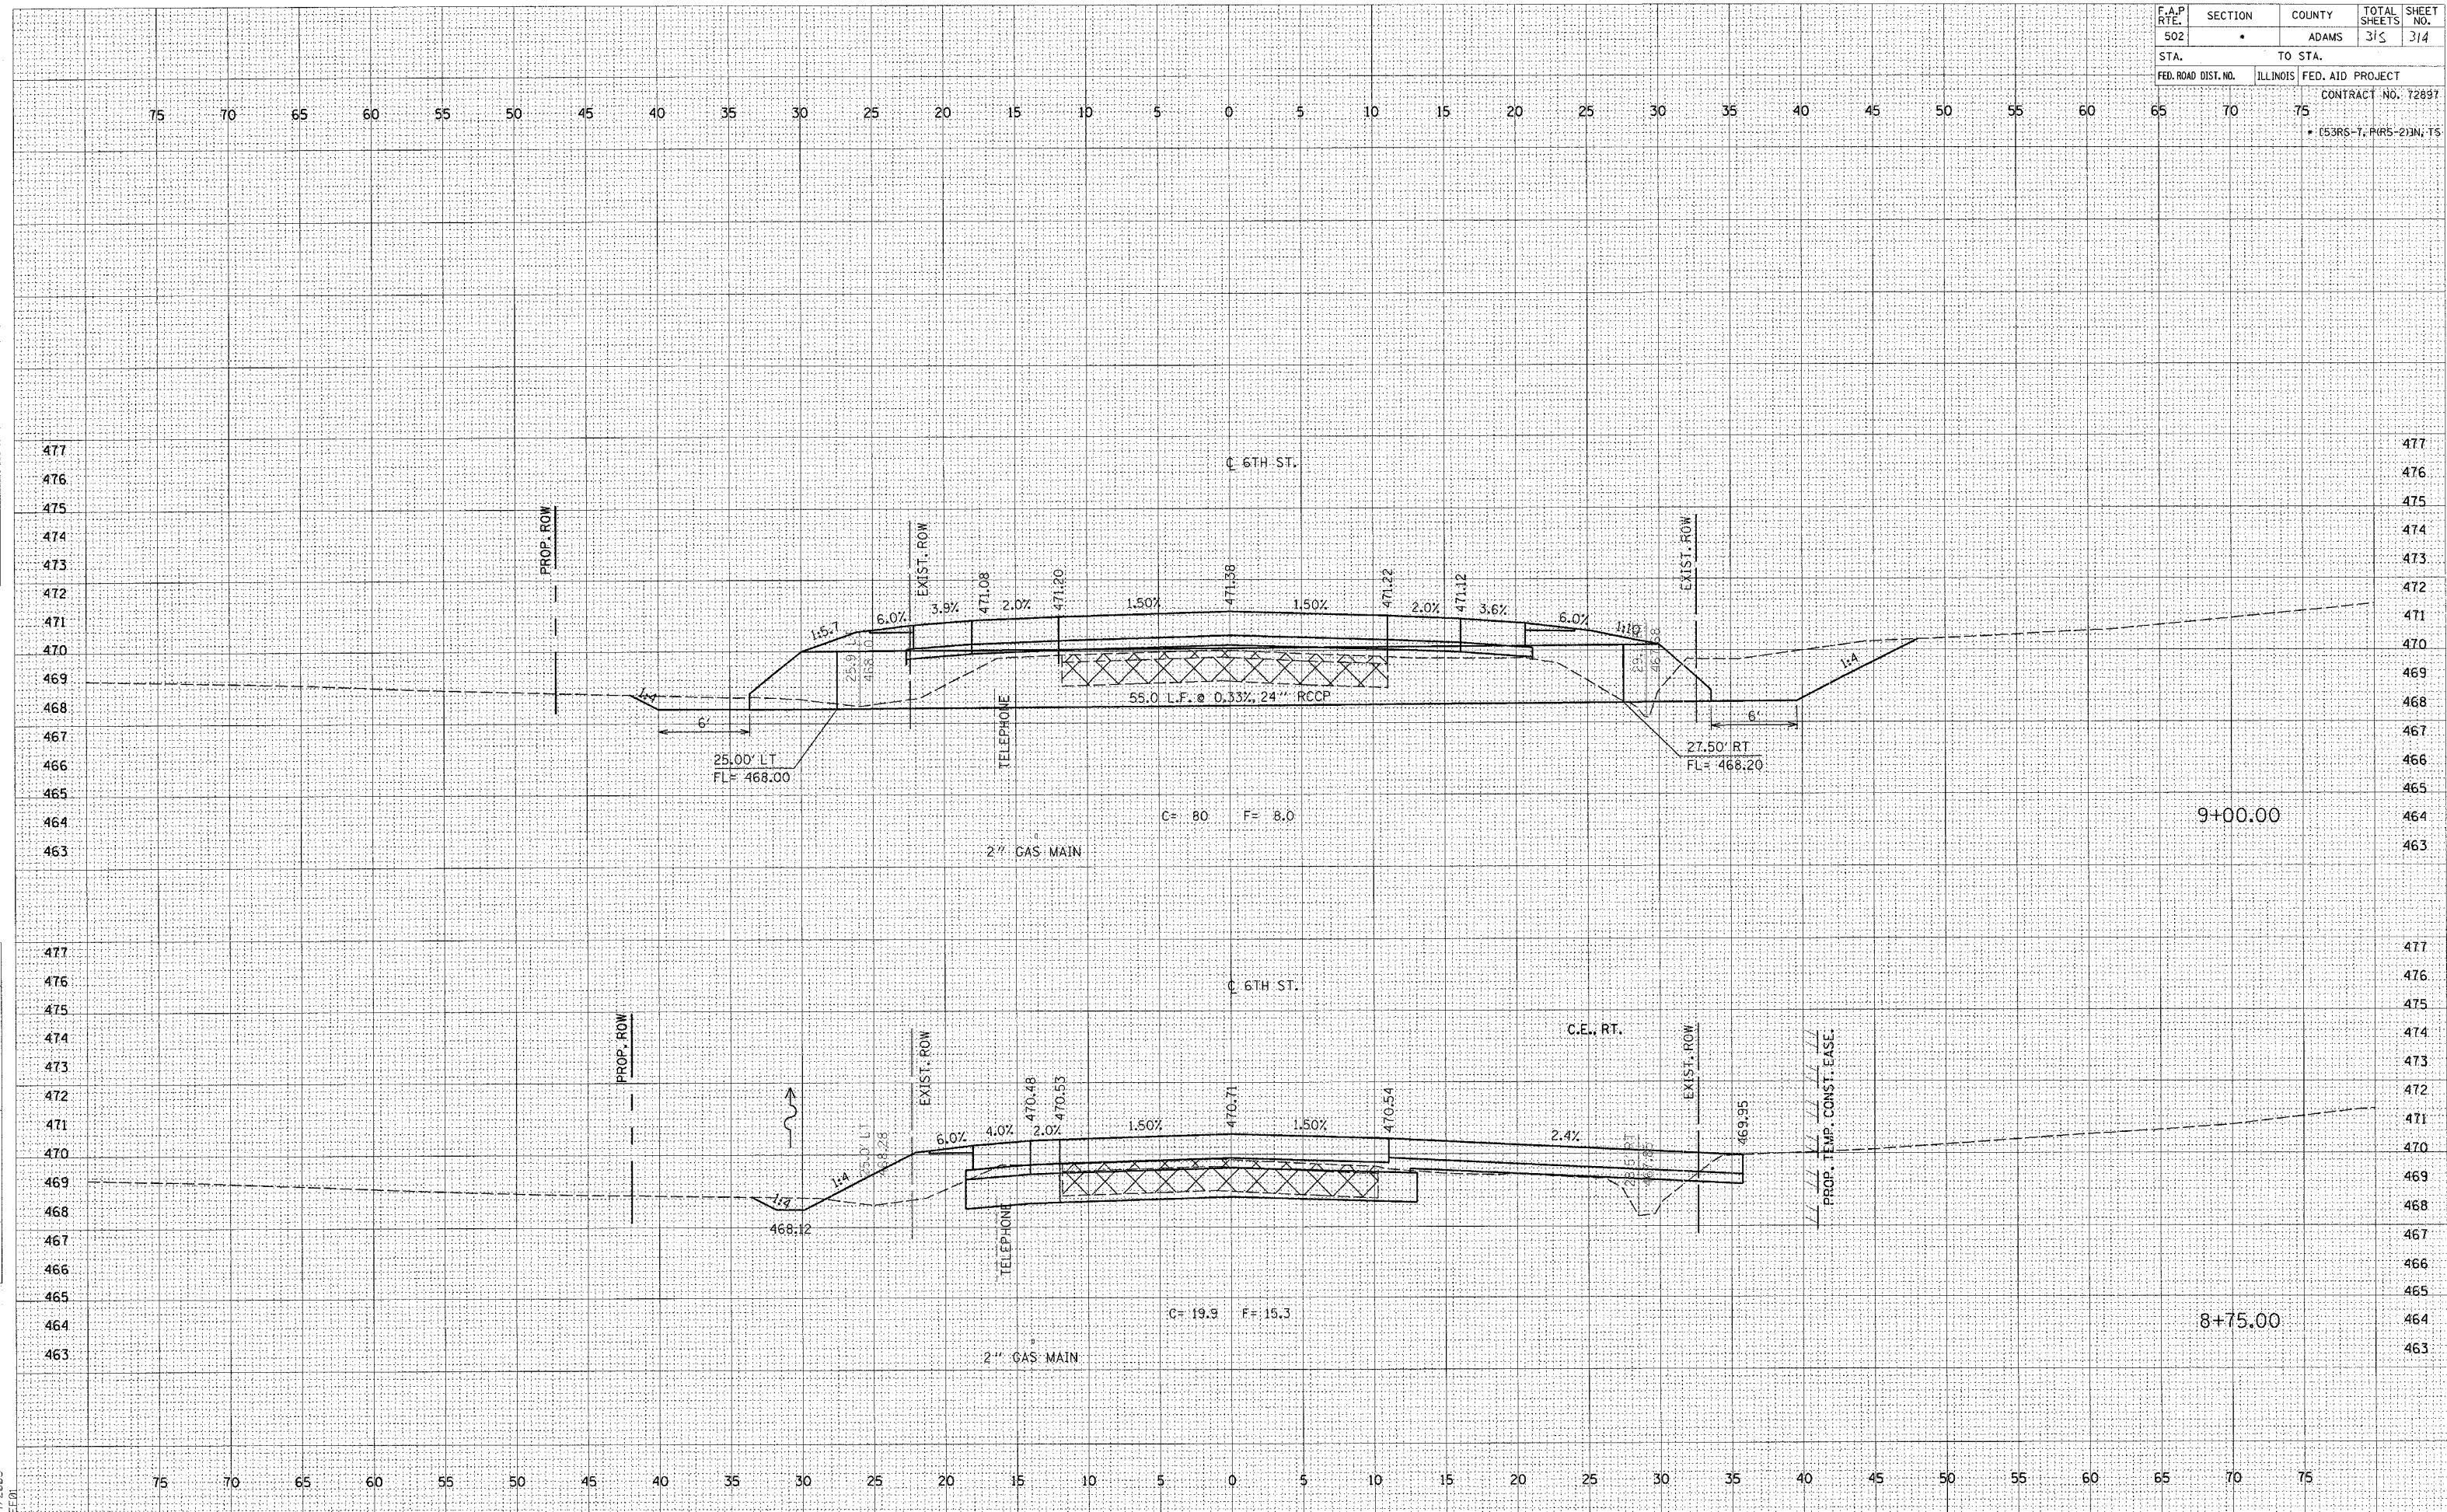

F.A.P. RTE.	SECTION	COUNTY	TOTAL SHEETS	SHEET NO.
502	*	ADAMS	3/5	3/5
STA.		TO STA.		
FED. ROAD DIST. NO.	ILLINOIS	FED. AID PROJECT		
65	70	75 CONTRACT NO. 72897		
* (53RS-7, P(RS-2)N); TS				

