

04-29-11 LETTING ITEM 047

STATE OF ILLINOIS
DEPARTMENT OF TRANSPORTATION
DIVISION OF HIGHWAYS
PROPOSED HIGHWAY PLANS


ROUTE I-57 (F.A.I. 57)
SECTION 61-(1,2,3,4,5,6)-I
PROJECT HSIP-057-3(160)115
SAFETY PROJECT
MARION COUNTY
C-98-013-11

F.A.I. RTE.	SECTION	COUNTY	TOTAL SHEETS	SHEET NO.
57	61-(1,2,3,4,5,6)-I	MARION	86	1
		ILLINOIS	CONTRACT NO. 76E30	

FOR INDEX OF SHEETS, SEE SHEET NO. 2



Bradley G. Hummert DATE: 2/4/11
BRADLEY G. HUMMERT
REGISTERED PROFESSIONAL ENGINEER IN ILLINOIS
NO. 50918 EXPIRES: NOVEMBER 30, 2011

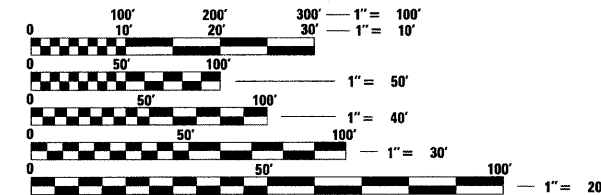


FULL SIZE PLANS HAVE BEEN PREPARED USING STANDARD ENGINEERING SCALES. REDUCED SIZED PLANS WILL NOT CONFORM TO STANDARD SCALES. IN MAKING MEASUREMENTS ON REDUCED PLANS, THE ABOVE SCALES MAY BE USED.

J.U.L.I.E.
JOINT UTILITY LOCATION INFORMATION FOR EXCAVATION
1-800-892-0123
OR 811

PROJECT ENGINEER: PATTI LEBEAU 618-346-3179
PROJECT MANAGER: CHERYL KEPLAR 618-346-3186


CONTRACT NO. 76E30

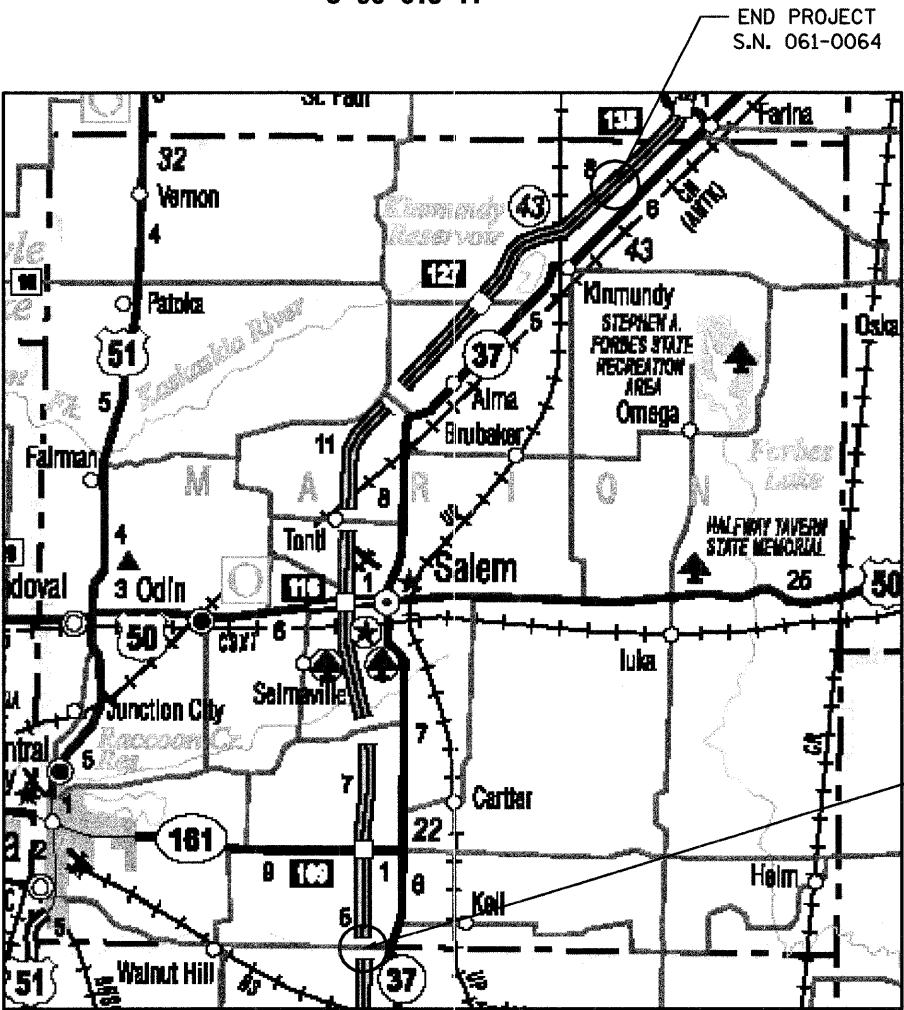

STR. 061-0010	540 FT. = 0.102 MILES	STR. 061-0044	400 FT. = 0.076 MILES
STR. 061-0017	500 FT. = 0.095 MILES	STR. 061-0045	490 FT. = 0.093 MILES
STR. 061-0025	470 FT. = 0.089 MILES	STR. 061-0046	440 FT. = 0.083 MILES
STR. 061-0026	510 FT. = 0.097 MILES	STR. 061-0057	410 FT. = 0.078 MILES
STR. 061-0027	470 FT. = 0.089 MILES	STR. 061-0058	540 FT. = 0.102 MILES
STR. 061-0028	430 FT. = 0.081 MILES	STR. 061-0061	480 FT. = 0.091 MILES
STR. 061-0042	480 FT. = 0.091 MILES	STR. 061-0064	570 FT. = 0.108 MILES
STR. 061-0043	490 FT. = 0.093 MILES		

GROSS LENGTH = 153,120 FT. = 29 MILES
NET LENGTH = 7,220 FT. = 1.367 MILE

D-98-014-11

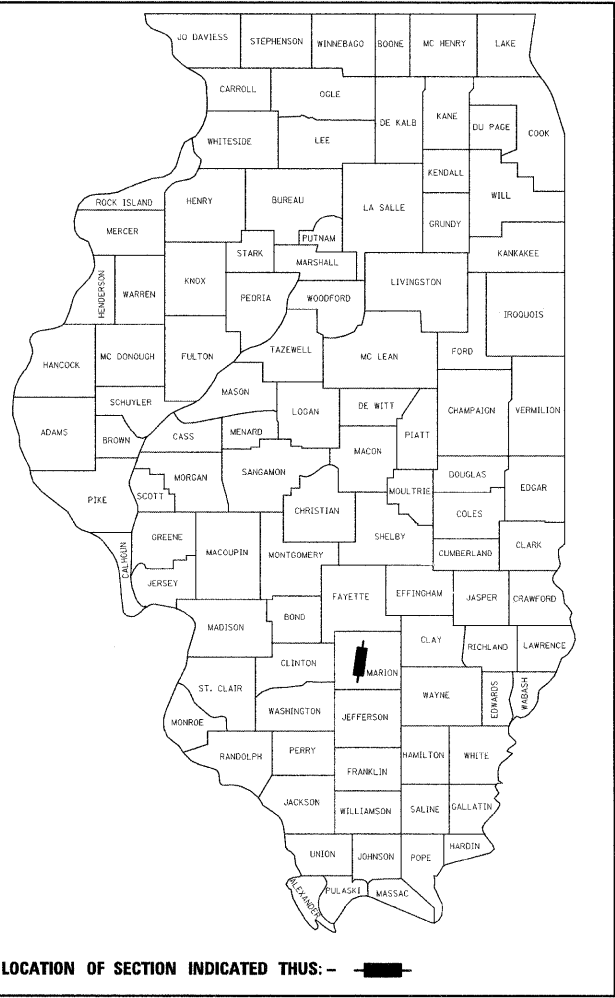

FUNCTIONAL CLASSIFICATION
INTERSTATE HIGHWAY
2010 ADT = 18,000

STATE OF ILLINOIS
DEPARTMENT OF TRANSPORTATION
DIVISION OF HIGHWAYS
SUBMITTED February 9 20 11
Mary C. Jamel
DEPUTY DIRECTOR OF HIGHWAYS, REGION 5 ENGINEER
March 25 20 11
Scott E. Stett, P.E.
acting ENGINEER OF DESIGN AND ENVIRONMENT
March 25 20 11
Christine M. Reed
DIRECTOR OF HIGHWAYS, CHIEF ENGINEER

PRINTED BY THE AUTHORITY
OF THE STATE OF ILLINOIS

INDEX OF SHEETS

- 1. COVER SHEET
- 2. INDEX OF SHEETS, GENERAL NOTES, HIGHWAY STANDARDS
- 3. LOCATION MAP OF STRUCTURES
- 4. SUMMARY OF QUANTITIES
- 5. EARTHWORK ANALYSIS
- 6. SCHEDULE OF QUANTITIES
- 7. DETAILS OF CRASHWALL EXTENSION MEDIAN PIER S.N. 061-0017
- 8. DETAILS OF CRASHWALL EXTENSION MEDIAN PIER S.N. 061-0010
- 9. CONCRETE COLLAR
- 10. IMPACT ATTENUATORS (NON-REDIRECTIVE) TEST LEVEL 3
- 11. INLET BOXES TO BE ADJUSTED (SPECIAL)
- 12. PLAN AND PROFILE OF IMPACT ATTENUATORS AT S.N. 061-0027
- 13. PLAN AND PROFILE OF IMPACT ATTENUATORS AT S.N. 061-0046
- 14. PLAN AND PROFILE OF IMPACT ATTENUATORS AT S.N. 061-0017
- 15. PLAN AND PROFILE OF IMPACT ATTENUATORS AT S.N. 061-0045
- 16. PLAN AND PROFILE OF IMPACT ATTENUATORS AT S.N. 061-0028
- 17. PLAN AND PROFILE OF IMPACT ATTENUATORS AT S.N. 061-0044
- 18. PLAN AND PROFILE OF IMPACT ATTENUATORS AT S.N. 061-0026
- 19. PLAN AND PROFILE OF IMPACT ATTENUATORS AT S.N. 061-0042
- 20. PLAN AND PROFILE OF IMPACT ATTENUATORS AT S.N. 061-0043
- 21. PLAN AND PROFILE OF IMPACT ATTENUATORS AT S.N. 061-0025
- 22. PLAN AND PROFILE OF IMPACT ATTENUATORS AT S.N. 061-0057
- 23. PLAN AND PROFILE OF IMPACT ATTENUATORS AT S.N. 061-0010
- 24. PLAN AND PROFILE OF IMPACT ATTENUATORS AT S.N. 061-0058
- 25. PLAN AND PROFILE OF IMPACT ATTENUATORS AT S.N. 061-0061
- 26. PLAN AND PROFILE OF IMPACT ATTENUATORS AT S.N. 061-0064
- 27-30. CROSS SECTIONS AT S.N. 061-0027
- 31-34. CROSS SECTIONS AT S.N. 061-0046
- 35-38. CROSS SECTIONS AT S.N. 061-0017
- 39-42. CROSS SECTIONS AT S.N. 061-0045
- 43-46. CROSS SECTIONS AT S.N. 061-0028
- 47-50. CROSS SECTIONS AT S.N. 061-0044
- 51-54. CROSS SECTIONS AT S.N. 061-0026
- 55-58. CROSS SECTIONS AT S.N. 061-0042
- 59-62. CROSS SECTIONS AT S.N. 061-0043
- 63-66. CROSS SECTIONS AT S.N. 061-0025
- 67-70. CROSS SECTIONS AT S.N. 061-0057
- 71-74. CROSS SECTIONS AT S.N. 061-0010
- 75-78. CROSS SECTIONS AT S.N. 061-0058
- 79-82. CROSS SECTIONS AT S.N. 061-0061
- 83-86. CROSS SECTIONS AT S.N. 061-0064

HIGHWAY STANDARDS

- 000001-06 STANDARD SYMBOLS, ABBREVIATIONS AND PATTERNS
- 001001-02 AREAS OF REINFORCEMENT BARS
- 001006 DECIMAL OF AN INCH AND OF A FOOT
- 280001-05 TEMPORARY EROSION CONTROL SYSTEMS
- 542301-03 PRECAST REINFORCED CONCRETE FLARED END SECTION
- 542311-02 GRATING FOR CONCRETE FLARED END SECTION
- 542511-02 INLET BOX TYPE 24 C
- 542521-02 INLET BOX TYPE 24 E
- 542546-01 FLUSH INLET BOX FOR MEDIAN
- 601001-04 SUB-SURFACE DRAINS
- 601101-01 CONCRETE HEADWALL FOR PIPE DRAIN
- 602406-04 MANHOLE TYPE A 6' DIAMETER
- 604001-03 FRAME AND LIDS TYPE 1
- 701101-02 OFF-RD OPERATIONS, MULTILANE, 15' TO 24" FROM PAVEMENT EDGE
- 701400-05 APPROACH TO LANE CLOSURE, FREEWAY/EXPRESSWAY
- 701406-06 LANE CLOSURE, FREEWAY/EXPRESSWAY, DAY OPERATIONS ONLY
- 701901-01 TRAFFIC CONTROL DEVICES

GENERAL NOTES

- 1. EXISTING PIPE UNDERDRAIN OUTLETS AND DRAINAGE STRUCTURES IN THE MEDIAN SLOPES SHALL BE PRESERVED AND PROTECTED DURING CONSTRUCTION. ANY DAMAGE TO AN UNDERDRAIN OUTLET RESULTING FROM CONSTRUCTION ACTIVITY SHALL BE REPAIRED AT THE CONTRACTOR'S EXPENSE.
- 2. IN ADDITION TO THE REQUIREMENTS OF ARTICLE 107.16 THE CONTRACTOR SHALL PROTECT THE SURFACE OF ALL BRIDGE DECKS AND BRIDGE APPROACH PAVEMENTS IN A MANNER SATISFACTORY TO THE ENGINEER BEFORE ANY EQUIPMENT IS ALLOWED TO CROSS THE STRUCTURE. PROTECTION SHALL BE PROVIDED FOR ALL EQUIPMENT AS DEFINED IN ARTICLE 107.16 REGARDLESS IF TRACK MOUNTED OR WHEELED.
- 3. ONE APPLICATION OF TEMPORARY EROSION CONTROL SEEDING HAS BEEN INCLUDED. THE ACTUAL QUANTITY, LOCATIONS AND APPLICATIONS SHALL BE AS DIRECTED BY THE ENGINEER. THE APPLICATION RATE SHALL BE AS PER ARTICLE 280.04(f).
- 4. REVISE THE FIRST SENTENCE OF ARTICLE 107.09 PUBLIC CONVENIENCE AND SAFETY TO THE FOLLOWING. "THE CONTRACTOR SHALL NOTIFY THE ENGINEER AT LEAST 14 DAYS IN ADVANCE OF STARTING ANY CONSTRUCTION WORK". THIS ADDITIONAL INFORMATION IS REQUIRED SO THAT THE PUBLIC CAN BE NOTIFIED OF THE PENDING CONSTRUCTION.
- 5. EXISTING PIPE UNDERDRAINS AFFECTED BY CONSTRUCTION SHALL BE ADJUSTED, EXTENDED AND/OR INCORPORATED INTO THE PIPE CULVERTS TO PROVIDE DRAINAGE AS DIRECTED BY THE ENGINEER. PIPE UNDERDRAIN HEADWALLS MAY NEED TO BE REMOVED AND RELOCATED. THE COST OF THIS WORK SHALL BE INCLUDED IN THE PRICE FOR IMPACT ATTENUATORS.
- 6. INFORMATION ON THE PLANS REGARDING UNDERGROUND UTILITIES IS TAKEN FROM THE BEST AVAILABLE RECORDS, BUT IS NOT REPRESENTED AS BEING ENTIRELY CORRECT OR COMPLETE. THE CONTRACTOR SHALL NOTIFY THE ENGINEER IN ADVANCE OF CROSSING OVER OR UNDER ANY UTILITIES SHOWN ON THE PLANS AND SHALL NOTIFY IMMEDIATELY UPON DISCOVERY OF ANY UTILITY NOT SHOWN ON THE PLANS.

COMMITMENTS

NONE

FILE NAME = h:\6513\dot d8\6513\01\01\cadd\shets\0676E30-shr-gennote-02.dgn	USER NAME = .USERDESCR		DESIGNED - K.M.M.	REVISED -	STATE OF ILLINOIS DEPARTMENT OF TRANSPORTATION	INDEX OF SHEETS, GENERAL NOTES, HIGHWAY STANDARDS	SHEET NO. OF SHEETS	F.A.I. RTE.	SECTION	COUNTY	TOTAL SHEETS	SHEET NO.
			CHECKED - L.D.G.	REVISED -				57	61-0,2,3,4,5,6)-1	MARION	86	2
	PLOT SCALE = 1,000 ' / IN.		DRAWN - K.H.L.	REVISED -				CONTRACT NO. 76E30				
	PLOT DATE = 2/2/2011		CHECKED - B.G.H.	REVISED -				ILLINOIS FED. AID PROJECT				

S.N. 061-0058
38.778702,
-88.87285

S.N. 061-0010
38.758769,
-88.893481

S.N. 061-0025
38.71109,
-88.941933

S.N. 061-0043
38.692469,
-88.965719

S.N. 061-0042
38.663824,
-88.972617

S.N. 061-0026
38.636609,
-88.972564



S.N. 061-0044
38.60557,
-88.968712

S.N. 061-0027
38.476035,
-88.959732

S.N. 061-0064
38.808104,
-88.82575

S.N. 061-0061
38.78868,
-88.850362


S.N. 061-0057
38.722944,
-88.928865

S.N. 061-0028
38.570809,
-88.964614

S.N. 061-0045
38.54908,
-88.964646

S.N. 061-0017
38.519941,
-88.961931

S.N. 061-0046
38.490548,
-88.959678

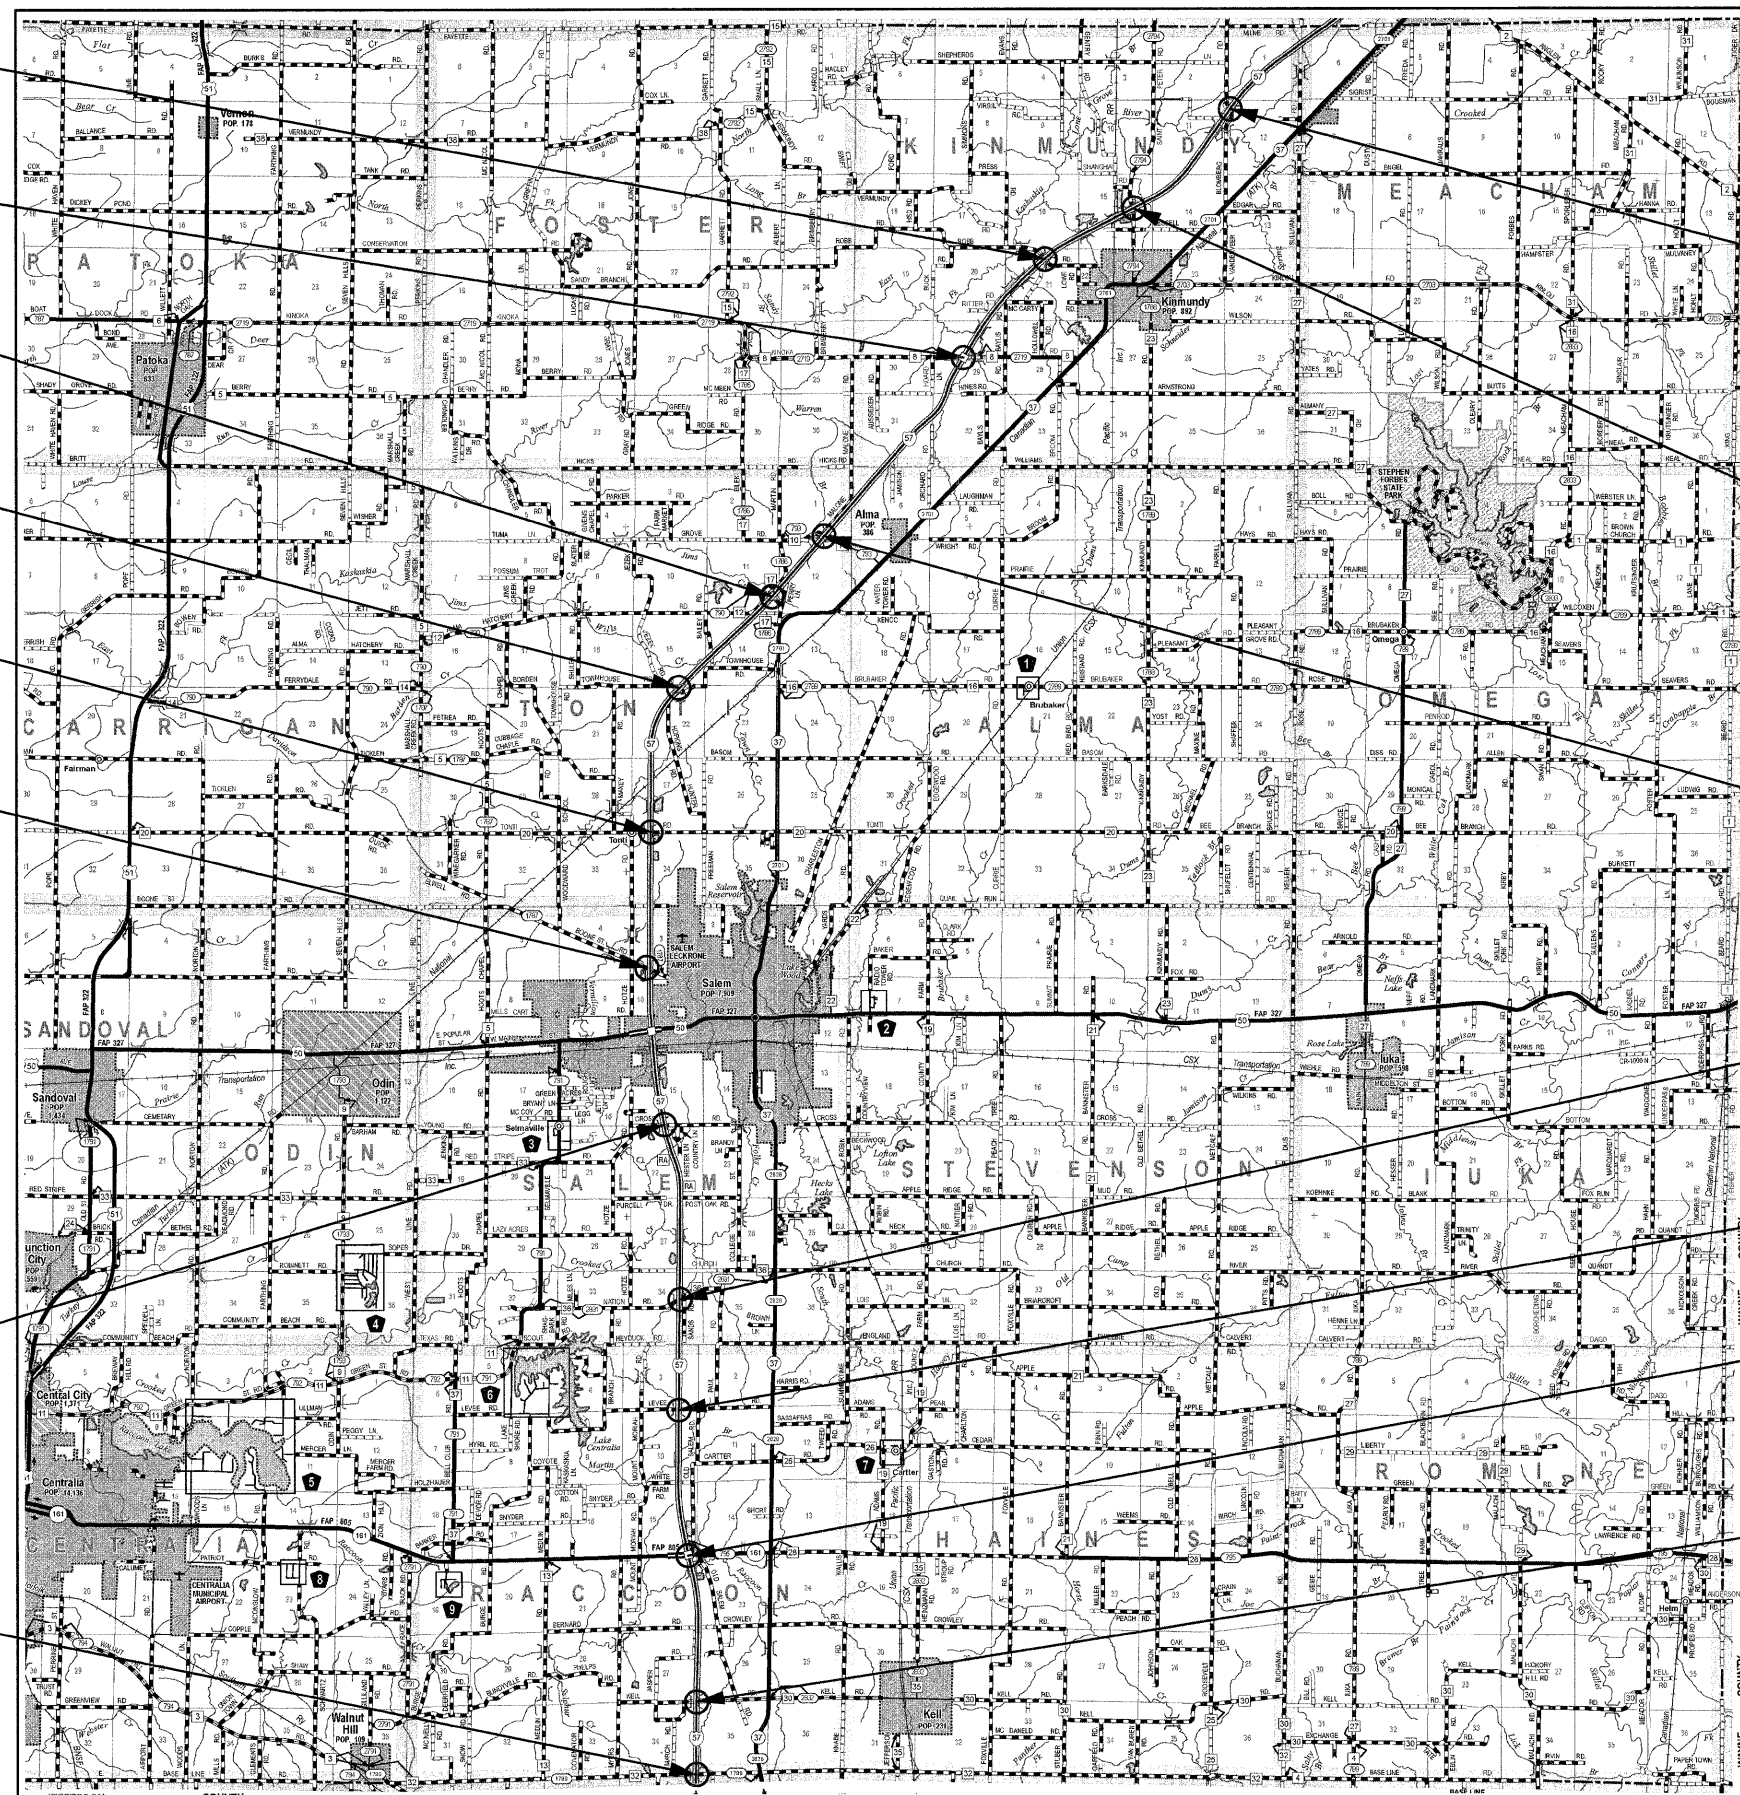

LOCATION MAP

STATE OF ILLINOIS
DEPARTMENT OF TRANSPORTATION

LOCATION MAP

SHEET NO. OF SHEETS

STRUCTURE NUMBER
LATITUDE,
LONGITUDE

FILE NAME =	USER NAME = .USERDESCR.	DESIGNED - K.M.M.	REVISED -	F.A.I. SECTION COUNTY TOTAL SHEETS SHEET NO.			
h:\6513 idot.d8 var\6513.01 wo 1\cadd.sheets\0876E30-sht-locmap-03.dgn		CHECKED - L.D.G.	REVISED -	57	61-(1,2,3,4,5,6)-I	MARION	86 3
PLOT SCALE = 0.500' / IN.		DRAWN - K.H.L.	REVISED -	CONTRACT NO. 76E30			
PLOT DATE = 2/2/2011		CHECKED - B.G.H.	REVISED -	ILLINOIS FED. AID PROJECT			

SUMMARY OF QUANTITIES

SUMMARY OF QUANTITIES			TOTAL QUANTITIES	CONSTRUCTION TYPE CODE			SUMMARY OF QUANTITIES			TOTAL QUANTITIES	CONSTRUCTION TYPE CODE		
CODE NO	ITEM	UNIT		0021 90% FED. 10% STATE	-----	-----	CODE NO	ITEM	UNIT		-----	-----	-----
20100110	TREE REMOVAL (6 TO 15 UNITS DIAMETER)	UNIT	6	6									
20400800	FURNISHED EXCAVATION	CU YD	4970	4970									
*25000210	SEEDING, CLASS 2A	ACRE	8	8									
*25000400	NITROGEN FERTILIZER NUTRIENT	POUND	720	720									
*25000500	PHOSPHORUS FERTILIZER NUTRIENT	POUND	720	720									
*25000600	POTASSIUM FERTILIZER NUTRIENT	POUND	720	720									
25000700	AGRICULTURAL GROUND LIMESTONE	TON	16	16									
25100115	MULCH, METHOD 2	ACRE	8	8									
28000250	TEMPORARY EROSION CONTROL SEEDING	POUND	800	800									
28000305	TEMPORARY DITCH CHECKS	FOOT	1065	1065									
28000500	INLET AND PIPE PROTECTION	EACH	16	16									
50300225	CONCRETE STRUCTURES	CU YD	26.3	26.3									
50800205	REINFORCEMENT BARS, EPOXY COATED	POUND	2570	2570									
54213663	PRECAST REINFORCED CONCRETE FLARED END SECTIONS 18"	EACH	4	4									
54213669	PRECAST REINFORCED CONCRETE FLARED END SECTIONS 24"	EACH	1	1									
54244405	FLUSH INLET BOX FOR MEDIAN, STANDARD 542546	EACH	1	1									
54245005	INLET BOX, STANDARD 542521	EACH	6	6									
54245205	INLET BOX, STANDARD 542511	EACH	3	3									
54247130	GRATING FOR CONCRETE FLARED END SECTION 24"	EACH	1	1									
54248510	CONCRETE COLLAR	CU YD	1.8	1.8									
542A0223	PIPE CULVERTS, CLASS A, TYPE 1 18"	FOOT	426	426									
550A0120	STORM SEWERS, CLASS A, TYPE 1 24"	FOOT	394	394									
55101200	STORM SEWER REMOVAL 24"	FOOT	37	37									
60223800	MANHOLES, TYPE A, 6' -DIAMETER, TYPE 1 FRAME, CLOSED LID	EACH	2	2									
67000400	ENGINEER'S FIELD OFFICE, TYPE A	CAL MO	3	3									
67100100	MOBILIZATION	L SUM	1	1									
70100700	TRAFFIC CONTROL AND PROTECTION, STANDARD 701406	L SUM	1	1									
70106800	CHANGEABLE MESSAGE SIGN	CAL MO	18	18									
X0931400	INLET BOXES TO BE ADJUSTED (SPECIAL)	EACH	1	1									
X6050700	REMOVE INLET BOX	EACH	9	9									
Z0030150	IMPACT ATTENUATORS (NON-REDIRECTIVE), TEST LEVEL 3	EACH	30	30									

*SPECIALTY ITEM

FILE NAME =	USER NAME = conoverpj	DESIGNED -	REVISED -	STATE OF ILLINOIS DEPARTMENT OF TRANSPORTATION	SUMMARY OF QUANTITIES			F.A.I. RTE.	SECTION	COUNTY	TOTAL SHEETS	SHEET NO.
ct:\pw_work\pwwid\conoverpj\08207062\0876630-shr-plan.dgn		DRAWN -	REVISED -					57	61-(1,2,3,4,5,6)-1	MARION	86	4
	PLOT SCALE = 50.0000' / IN.	CHECKED -	REVISED -					CONTRACT NO. 76E30				
	PLOT DATE = 2/9/2011	DATE -	REVISED -		SCALE: _____	SHEET NO. 1 OF 1 SHEETS	STA. _____ TO STA. _____	FED. ROAD DIST. NO. ILLINOIS FED. AID PROJECT				

EARTHWORK ANALYSIS

STRUCTURE NUMBER	TREE REMOVAL	EARTH EXCAVATION	EARTH EXCAVATION EMBANKMENT ADJUSTED FOR SHRINKAGE (25%)	EMBANKMENT	EARTHWORK BALANCE WASTE (+) OR SHORTAGE (-)
	UNITS	CU YD	CU YD	CU YD	CU YD
061-0027		10.68	8.01	262.10	-254.09
061-0046		14.03	10.52	387.92	-377.40
061-0017		60.79	45.59	585.30	-539.70
061-0045		51.03	38.27	493.74	-455.47
061-0028		44.49	33.37	259.83	-226.46
061-0044	6	6.79	5.09	275.27	-270.18
061-0026		68.70	51.53	584.75	-533.22
061-0042		59.61	44.71	354.88	-310.17
061-0043		47.34	35.50	319.86	-284.36
061-0025		52.67	39.50	288.91	-249.41
061-0057		117.65	88.24	219.39	-131.15
061-0010		5.69	4.27	653.08	-648.81
061-0058		95.76	71.82	209.77	-137.95
061-0061		10.39	7.79	344.27	-336.48
061-0064		110.04	82.53	293.67	-211.14
TOTAL	6	755.65	566.74	5,532.72	-4,966.0
USE	6	755	565	5535	-4970

DRAINAGE SCHEDULE

STRUCTURE NUMBER	PRECAST REINFORCED CONCRETE FLARED END SECTIONS 24"	PIPE CULVERTS CLASS A, TYPE 1 18"	PRECAST REINFORCED CONCRETE FLARED END SECTIONS 18"	FLUSH INLET BOX FOR MEDIAN, STANDARD 542546	INLET BOX, STANDARD 542521	INLET BOX, STANDARD 542511	GRATING FOR FLARED END SECTION 24"	CONCRETE COLLAR	STORM SEWER, CLASS A, TYPE 1 24"	STORM SEWER REMOVAL 24"	INLET BOXES TO BE ADJUSTED (SPECIAL)	REMOVE INLET BOX	MANHOLES, TYPE A, 6'-DIAMETER, TYPE 1 FRAME, CLOSED LID	INLET AND PIPE PROTECTION
	EACH	FOOT	EACH	EACH	EACH	EACH	EACH	CU YD	FOOT	FOOT	EACH	EACH	EACH	EACH
061-0027					1			0.45	14.0			1		1
061-0046				1					32.0			1	1	1
061-0017	1				1		1		255.0					2
061-0045		233.0	2											1
061-0028					1			0.45	8.0			1		1
061-0044						1			68.0			1	1	1
061-0026		193.0	2											1
061-0042					1					10		1		1
061-0043					1			0.45	7.0			1		1
061-0025					1					8		1		1
061-0057						1				19		1		1
061-0010														1
061-0058														1
061-0061											1			1
061-0064						1		0.45	10.0			1		1
TOTAL	1	426.0	4	1	6	3	1	1.8	394.0	37	1	9	2	16
USE	1	426	4	1	6	3	1	1.8	394	37	1	9	2	16

PIER PROTECTION SCHEDULE

STRUCTURE NUMBER	ROUTE	SAND MODULE IMPACT ATTENUATOR	FURNISHED EXCAVATION	REINFORCEMENT BARS, EPOXY COATED	CONCRETE STRUCTURES
		EACH	CU YD	POUND	CU YD
061-0027	I-57	2	254.09	--	--
061-0046	I-57	2	377.40	--	--
061-0017	I-57	2	539.70	1,360	13.7
061-0045	I-57	2	455.47	--	--
061-0028	I-57	2	226.46	--	--
061-0044	I-57	2	270.18	--	--
061-0026	I-57	2	533.22	--	--
061-0042	I-57	2	310.17	--	--
061-0043	I-57	2	284.36	--	--
061-0025	I-57	2	249.41	--	--
061-0057	I-57	2	131.15	--	--
061-0010	I-57	2	648.81	1,210	12.6
061-0058	I-57	2	137.95	--	--
061-0061	I-57	2	336.48	--	--
061-0064	I-57	2	211.1	--	--
TOTAL		30	4,966.0	2,570	26.3
USE		30	4,970	2,570	26.3

SEEDING SCHEDULE

LOCATION		SEEDING CLASS 2A	NITROGEN FERTILIZER NUTRIENT	PHOSPHORUS FERTILIZER NUTRIENT	POTASSIUM FERTILIZER NUTRIENT	AGRICULTURAL GROUND LIMESTONE	MULCH, METHOD 2	TEMPORARY DITCH CHECKS	TEMPORARY EROSION CONTROL SEEDING
		ACRE	POUND	POUND	POUND	TON	ACRE	FOOT	POUND
STRUCTURE NUMBER	ROUTE								
061-0027	I-57	0.531	47.80	47.80	47.80	1.06	0.531	75.0	53.1
061-0046	I-57	0.543	48.85	48.85	48.85	1.09	0.543	90.0	54.3
061-0017	I-57	0.511	45.97	45.97	45.97	1.02	0.511	45.0	51.1
061-0045	I-57	0.486	43.78	43.78	43.78	0.97	0.486	30.0	48.6
061-0028	I-57	0.480	43.19	43.19	43.19	0.96	0.480	90.0	48.0
061-0044	I-57	0.445	40.06	40.06	40.06	0.89	0.445	60.0	44.5
061-0026	I-57	0.568	51.16	51.16	51.16	1.14	0.568	45.0	56.8
061-0042	I-57	0.562	50.55	50.55	50.55	1.12	0.562	60.0	56.2
061-0043	I-57	0.561	50.49	50.49	50.49	1.12	0.561	75.0	56.1
061-0025	I-57	0.503	45.27	45.27	45.27	1.01	0.503	90.0	50.3
061-0057	I-57	0.495	44.59	44.59	44.59	0.99	0.495	75.0	49.5
061-0010	I-57	0.572	51.51	51.51	51.51	1.14	0.572	90.0	57.2
061-0058	I-57	0.572	51.49	51.49	51.49	1.14	0.572	45.0	57.2
061-0061	I-57	0.525	47.25	47.25	47.25	1.05	0.525	120.0	52.5
061-0064	I-57	0.559	50.28	50.28	50.28	1.12	0.559	75.0	55.9
TOTAL		7.914	712.24	712.24	712.24	15.83	7.914	1065	791.4
USE		8.00	720.0	720.0	720.0	16.0	8.00	1065	800

FILE NAME =	USER NAME =	DESIGNED -	REVISED -	STATE OF ILLINOIS DEPARTMENT OF TRANSPORTATION	SCHEDULE OF QUANTITIES	F.A.I. RTE.	SECTION	COUNTY	TOTAL SHEETS	SHEET NO.
h:\6513\dot d8 var\6513.01 wo 1\cadd\sh	ts\0876E30-sht-schedule-2506.dgn	CHECKED -	REVISED -			57	61-(1,2,3,4,5,6)-I	MARION	86	6
	PLOT SCALE =	DRAWN -	REVISED -			CONTRACT NO. 76E30				
	PLOT DATE =	CHECKED -	REVISED -			ILLINOIS FED. AID PROJECT				




NOTES

The cost of epoxy grouting bars shall be included with Reinforcement Bars, Epoxy Coated.

Plan dimensions and details relative to existing plans are subject to nominal construction variations. The contractor shall field verify existing dimensions and details affecting new construction and make necessary approved adjustments prior to construction or ordering of materials. Such variations shall not be cause for additional compensation for a change in scope of the work, however, the Contractor will be paid for the quantity actually furnished at the unit price bid for the work.

Reinforcement bars shall conform to the requirements of ASTM A 706, Gr. 60. See Special Provisions.

Reinforcement bars designated (E) shall be epoxy coated.

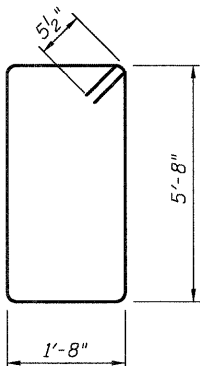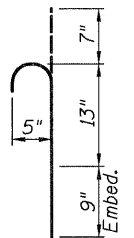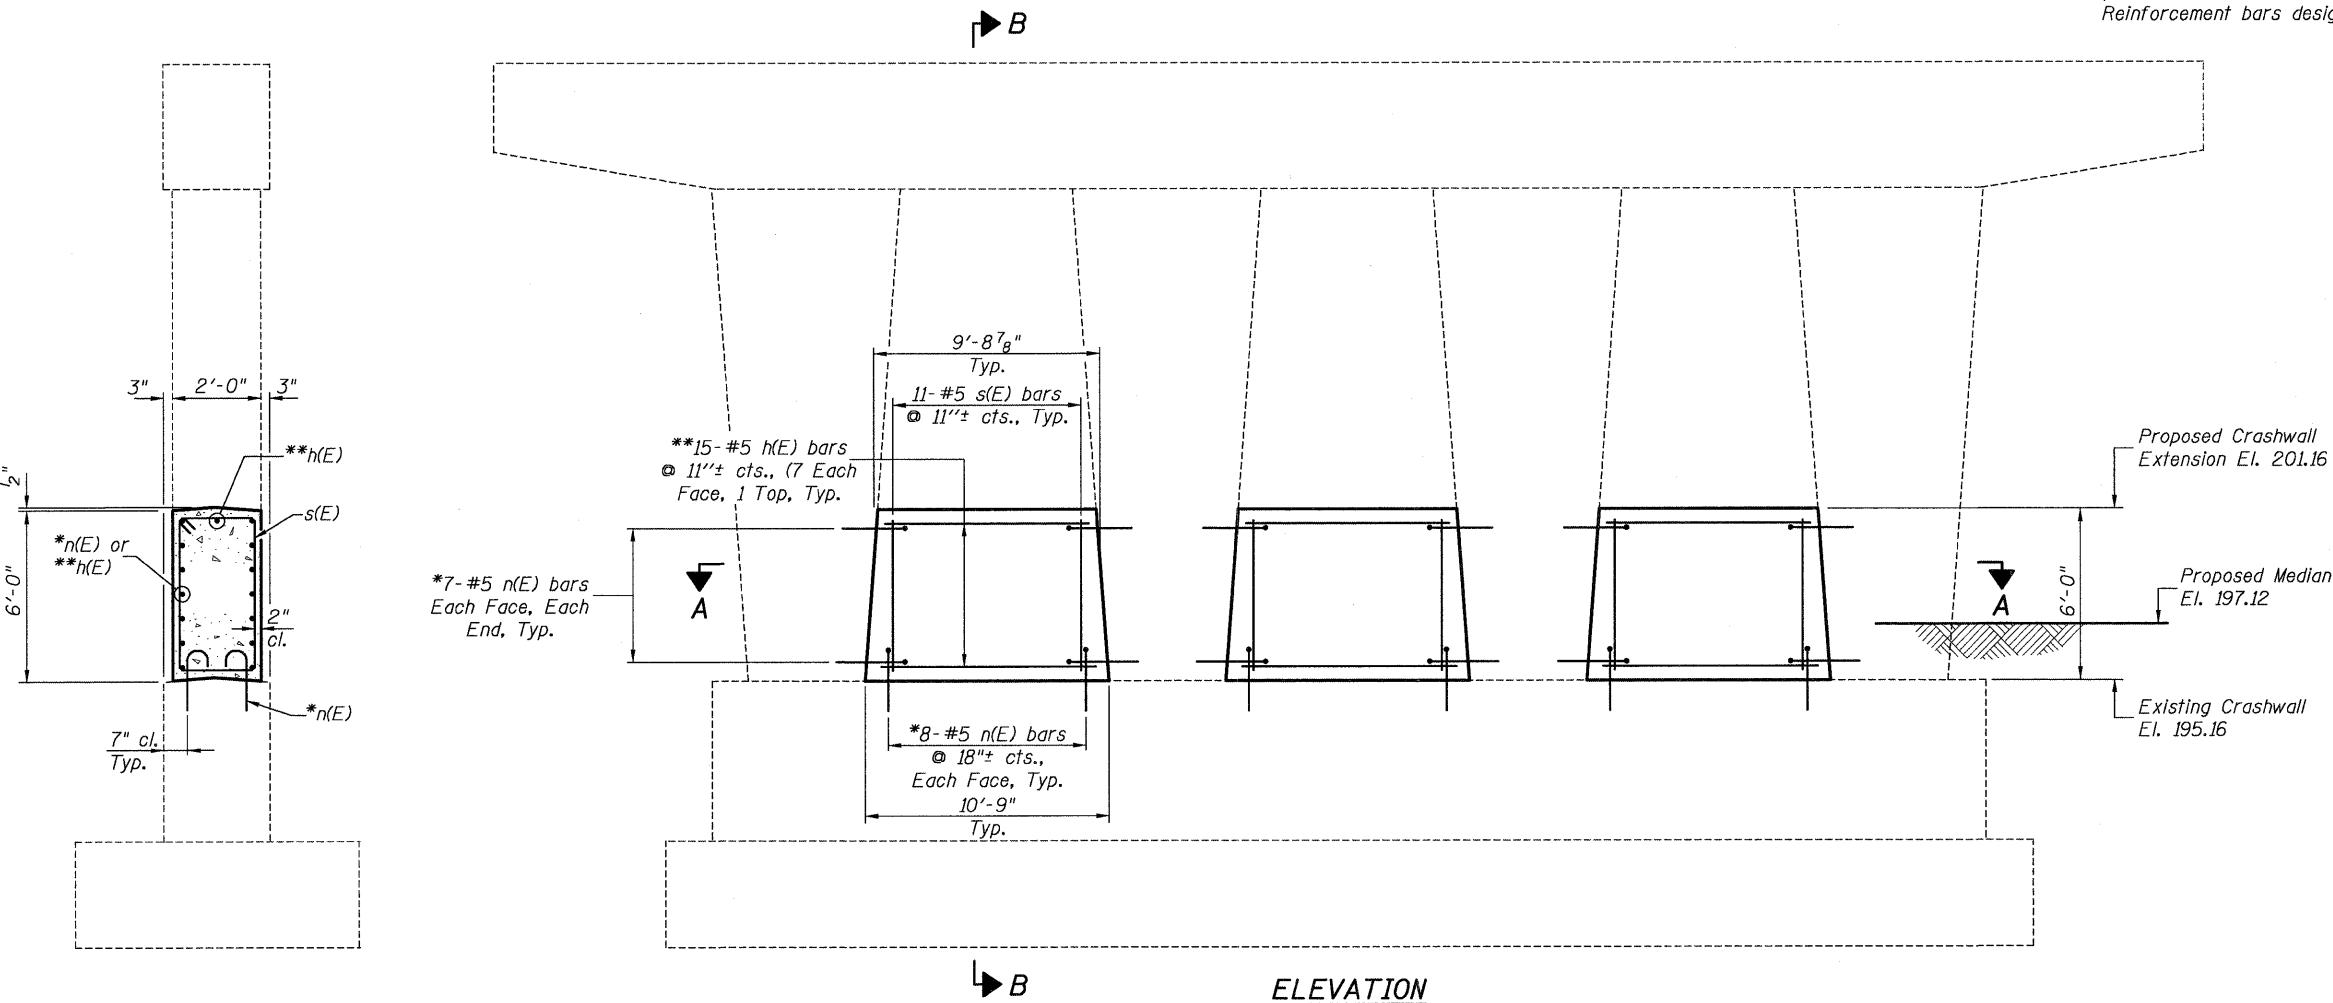

SECTION B-B

* Epoxy grout n(E) bars in 9" min. holes according to Article 584 of the Standard Specifications.

** Field cut h(E) bars to fit in field, as required.



Bradley G. Hummert Date: 2/4/11
Bradley G. Hummert
Licensed Structural Engineer
in Illinois No. 081-005428 Expires: November 30, 2012

SECTION A-A



BILL OF MATERIAL

Bar	No.	Size	Length	Shape
h(E)	45	#5	10'-3"	
n(E)	132	#5	2'-5"	C
s(E)	33	#5	15'-7"	I
Concrete Structures			Cu. Yd.	13.7
Reinforcement Bars, Epoxy Coated			Pound	1,360

STATE OF ILLINOIS
DEPARTMENT OF TRANSPORTATION

DETAILS OF CRASHWALL EXTENSION
MEDIAN PIER S.N. 061-0017

F.A.I. RTE.	SECTION	COUNTY	TOTAL SHEETS	SHEET NO.
57	61-(1,2,3,4,5,6)-I	MARION	86	7
CONTRACT NO. 76E30				
ILLINOIS FED. AID PROJECT				

SHEET NO. OF SHEETS


NOTES

The cost of epoxy grouting bars shall be included with Reinforcement Bars, Epoxy Coated.

Plan dimensions and details relative to existing plans are subject to nominal construction variations. The contractor shall field verify existing dimensions and details affecting new construction and make necessary approved adjustments prior to construction or ordering of materials. Such variations shall not be cause for additional compensation for a change in scope of the work, however, the Contractor will be paid for the quantity actually furnished at the unit price bid for the work.

Reinforcement bars shall conform to the requirements of ASTM A 706, Gr. 60. See Special Provisions.


Reinforcement bars designated (E) shall be epoxy coated.

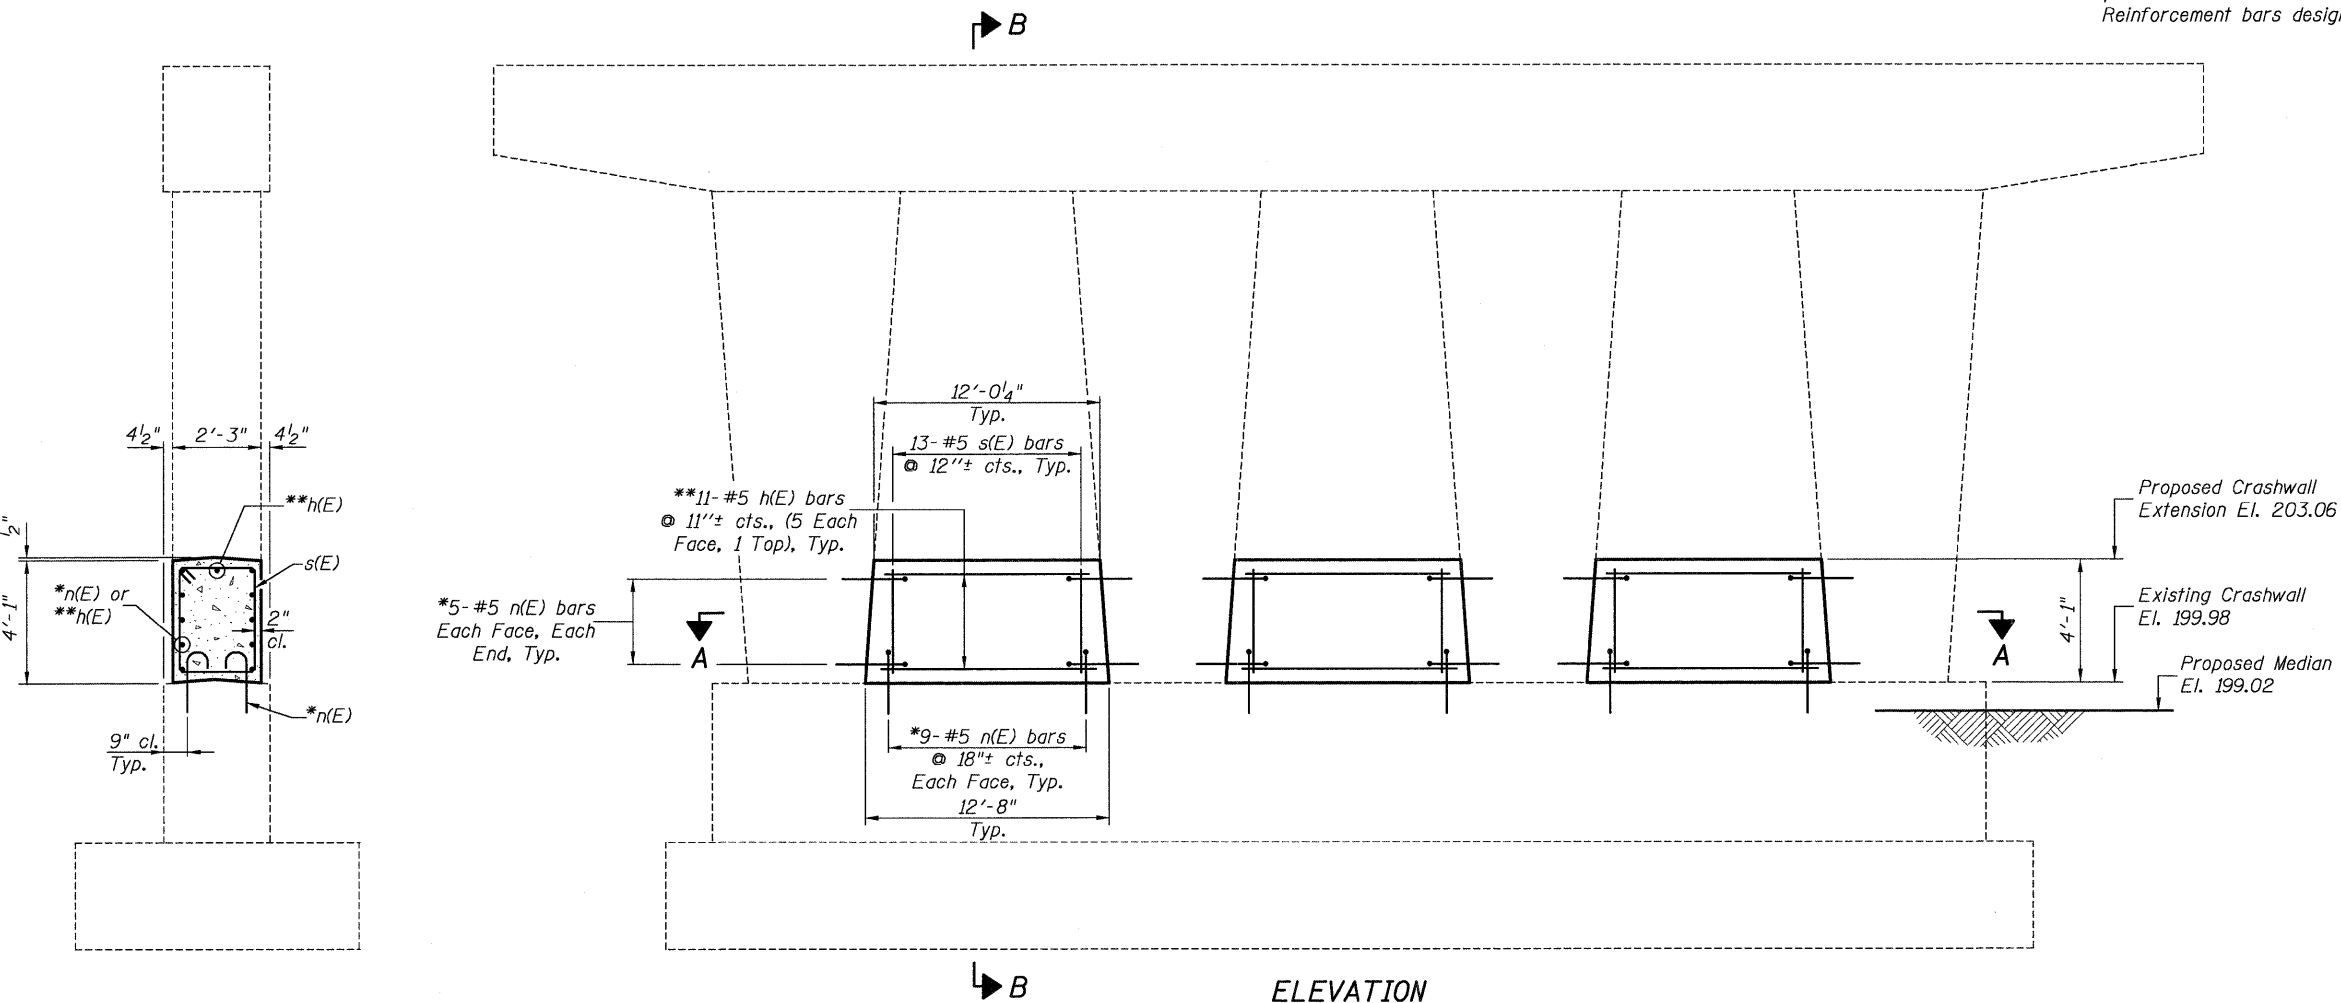


SECTION B-B

ELEVATION

SECTION A-A

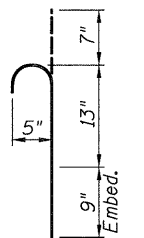

BAR n(E)

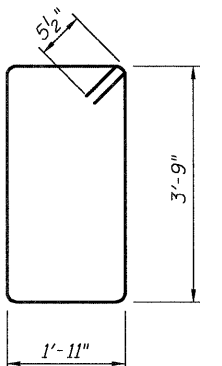

BAR s(E)

BILL OF MATERIAL

Bar	No.	Size	Length	Shape
h(E)	33	#5	12'-2"	—
n(E)	114	#5	2'-5"	C
s(E)	39	#5	12'-3"	□
Concrete Structures			Cu. Yd.	12.6
Reinforcement Bars, Epoxy Coated			Pound	1,210

* Epoxy grout n(E) bars in 9" min. holes according to Article 584 of the Standard Specifications.

** Field cut h(E) bars to fit in field, as required.




Bradley G. Hummert Date: 2/4/11

Bradley G. Hummert
Licensed Structural Engineer
in Illinois No. 081-005428

Expires: November 30, 2012

FILE NAME	USER NAME	DESIGNED	REVIS	STATE OF ILLINOIS DEPARTMENT OF TRANSPORTATION	DETAILS OF CRASHWALL EXTENSION MEDIAN PIER S.N.061-0010	F.A.I. RTE.	SECTION	COUNTY	TOTAL SHEETS	SHEET NO.
h:\6513 idot 08 var\6513.01 wo 1\0add.sheets\0876E30-shi-details-pier-0610010-08.dgn	USERDESCR	K.M.M.	REVISED			57	61-(1,2,3,4,5,6)-I	MARION	86	8
PLOT SCALE = 1/800' / IN.		L.D.G.	REVISED			CONTRACT NO. 76E30				
PLOT DATE = 2/2/2011		K.H.L.	REVISED			ILLINOIS FED. AID PROJECT				
		B.G.H.	REVISED			SHEET NO. OF SHEETS				

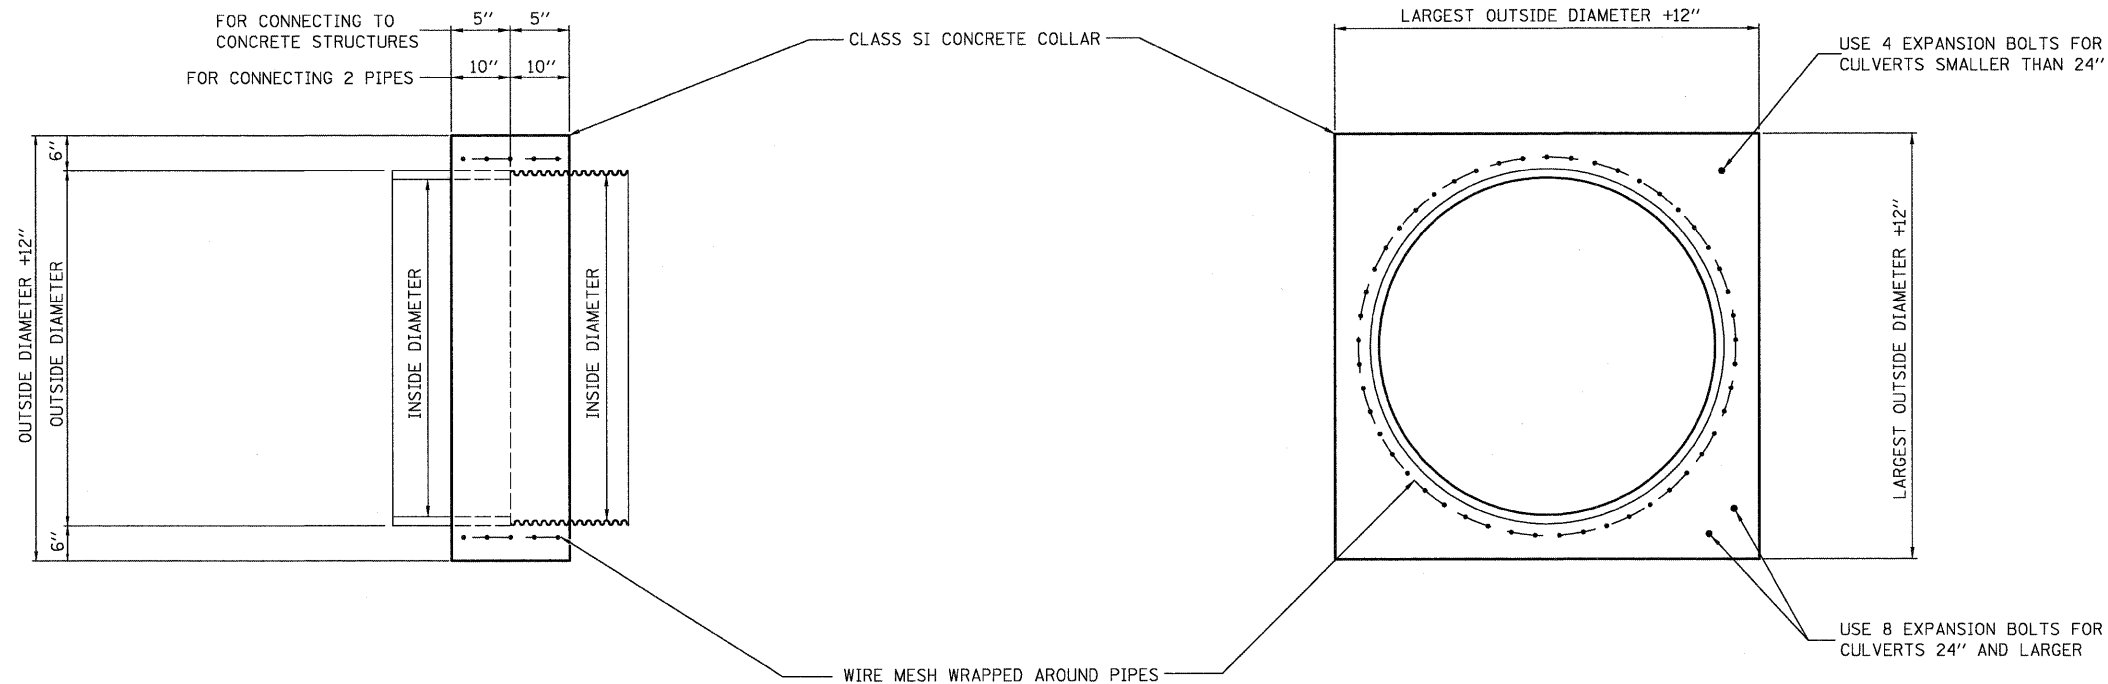

SIDE VIEW

END VIEW

QUANTITIES FOR CONCRETE PIPES	
INSIDE DIAMETER OF PIPE	ESTIMATED CLASS SI CONCRETE REQUIRED 20" WIDTH CU.YD.
INCH	
4"	0.14
6"	0.16
8"	0.19
10"	0.22
12"	0.25
15"	0.30
18"	0.35
24"	0.45
30"	0.57
36"	0.69
42"	0.83
48"	0.97
54"	1.12
60"	1.28


QUANTITIES FOR METAL PIPES	
INSIDE DIAMETER OF PIPE	ESTIMATED CLASS SI CONCRETE REQUIRED 20" WIDTH CU.YD.
INCH	
4"	0.12
6"	0.14
8"	0.16
10"	0.19
12"	0.21
15"	0.25
18"	0.29
24"	0.38
30"	0.47
36"	0.59
42"	0.69
48"	0.81
54"	0.93
60"	1.05

GENERAL NOTES


1. CLASS SI CONCRETE SHALL BE USED THROUGHOUT.
2. WHEN CONCRETE COLLARS ARE USED TO CONNECT PIPES OF DIFFERENT OUTSIDE DIAMETERS, THE CONCRETE COLLAR SHALL BE FORMED USING THE LARGEST OUTSIDE DIAMETER (SEE END VIEW).
3. THE WIRE MESH SHALL WEIGH NOT LESS THAN 54#/100 SQ. FT. (2.63 kg/m2).
4. WHEN CONCRETE COLLARS ARE CONSTRUCTED ADJACENT TO AN EXISTING CONCRETE STRUCTURE (HEADWALLS, ETC.) EXPANSION BOLTS SHALL BE USED AND WILL BE PAID FOR AT THE CONTRACT UNIT PRICE, EACH, FOR EXPANSION BOLTS OF THE SIZE SPECIFIED IN THE PLANS.
5. CONCRETE COLLARS WILL BE PAID FOR AT THE CONTRACT UNIT PRICE, PER CUBIC YARD (CUBIC METER), FOR CONCRETE COLLARS INCLUDING ALL MATERIAL AND LABOR SPECIFIED TO COMPLETE THE WORK IN PLACE.
6. ALL DIMENSIONS ARE IN INCHES UNLESS OTHERWISE NOTED.

GENERAL NOTES


1. SEE PLANS FOR ELEVATION OF ATTENUATOR BASE.
2. ATTENUATOR BASE SHALL BE SLOPED TO DRAIN.
3. SLOPE ADJACENT TO ATTENUATOR BASE SHALL BE 10:1 OR FLATTER.

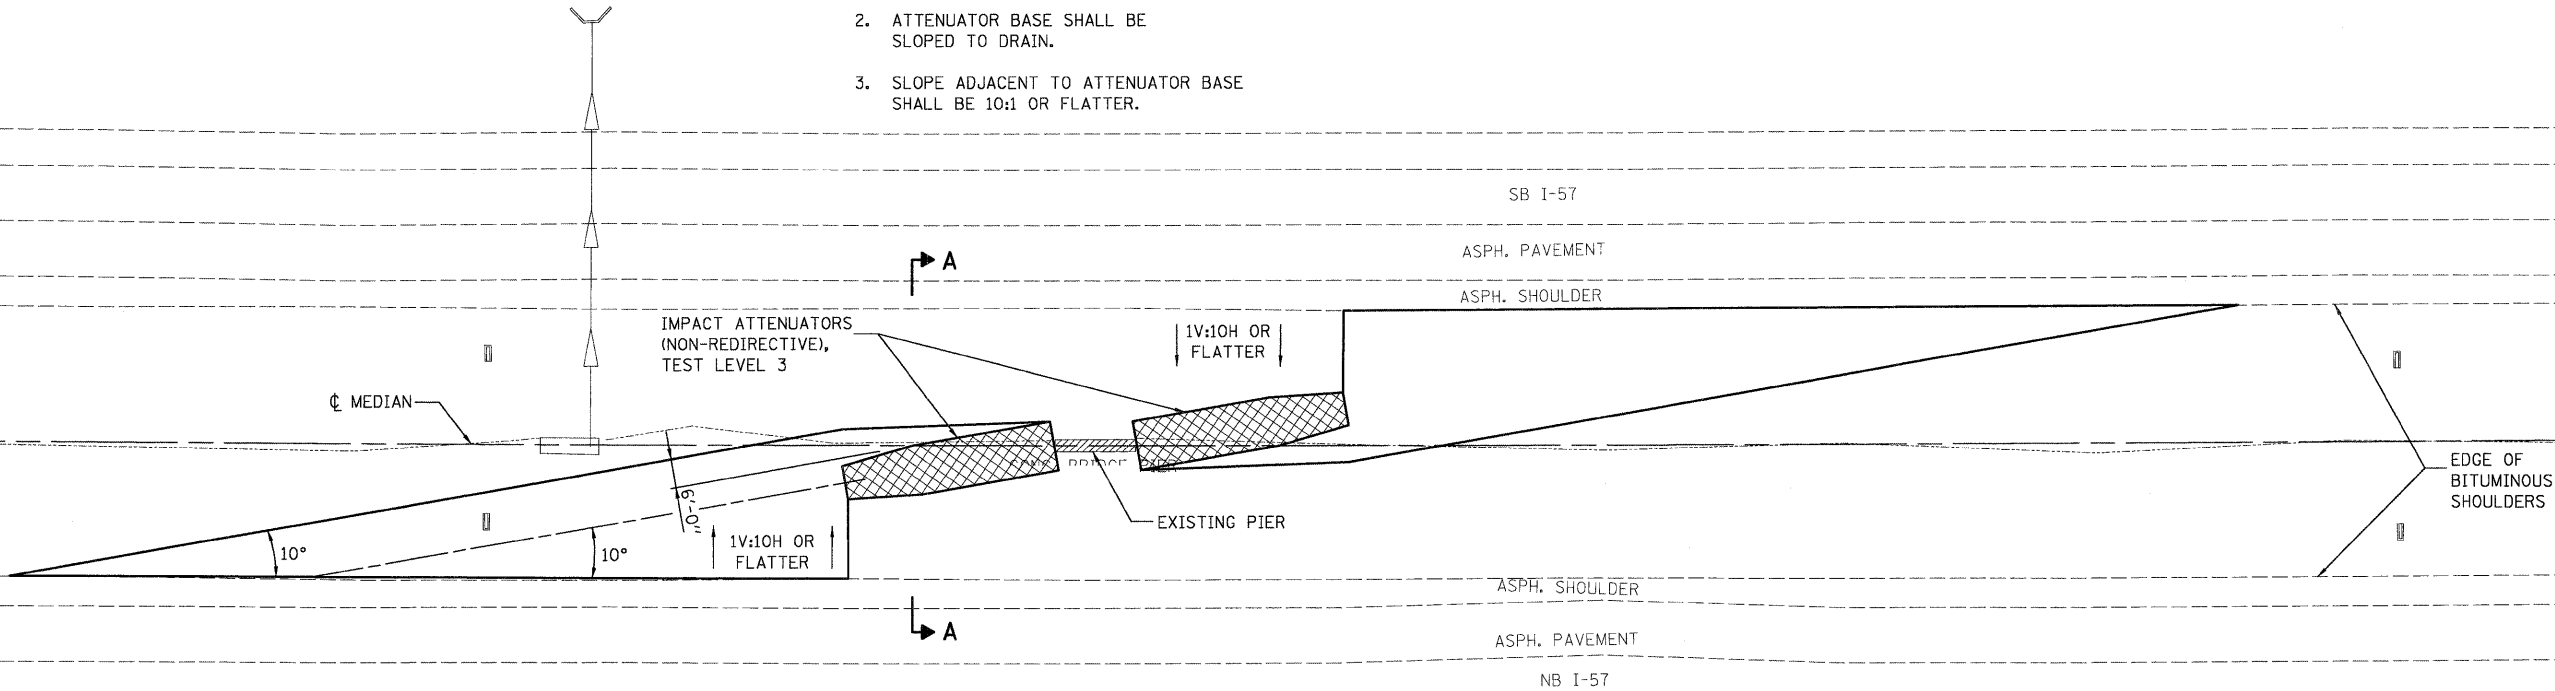

IMPACT ATTENUATOR LAYOUT AND GRADING PLAN

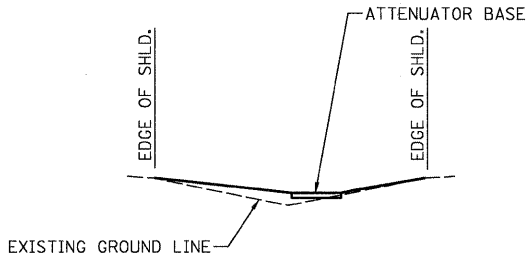


SECTION A-A

 

ATTENUATOR BASE SLOPE

NOTE:
ATTENUATOR BASE MAY BE MODIFIED FROM THAT SHOWN TO MEET THE SPECIFICATIONS OF THE MANUFACTURER CHOSEN.

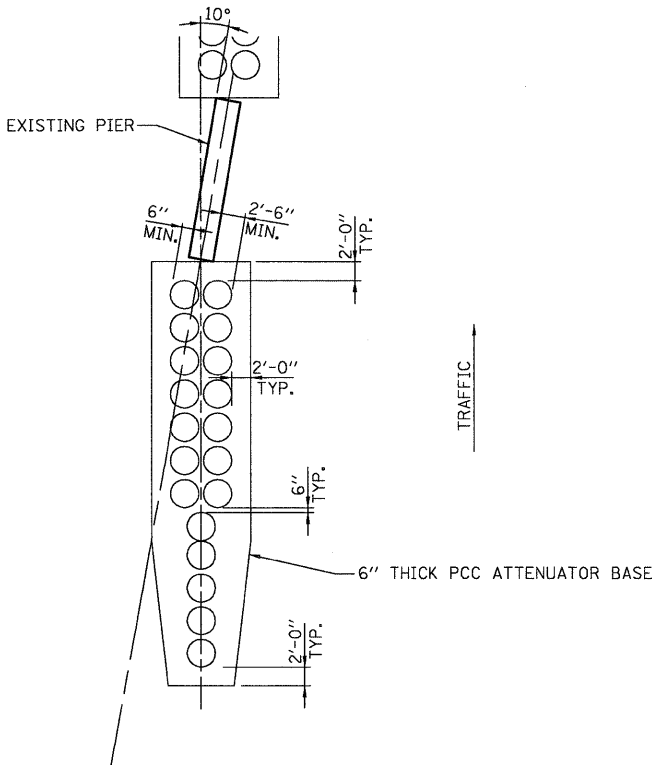

TYPICAL MODULE LAYOUT

FILE NAME =	USER NAME =	DESIGNED -	REVISED -	STATE OF ILLINOIS DEPARTMENT OF TRANSPORTATION	IMPACT ATTENUATORS (NON-REDIRECTIVE) TEST LEVEL 3	F.A.I. RTE.	SECTION	COUNTY	TOTAL SHEETS	SHEET NO.
h:\6513 idot d8 va\6513.01 wo 1\cadd\sh	ts\0876E30-shi-details-impactAtt-10.dgn	CHECKED -	REVISED -			57	61-(1,2,3,4,5,6)-I	MARION	86	10
PLOT SCALE =	20.000' / IN.	DRAWN -	REVISED -			CONTRACT NO. 76E30				
PLOT DATE =	2/2/2011	CHECKED -	REVISED -			ILLINOIS FED. AID PROJECT				



1. EXPANSION BOLTS SHALL EXTEND A MINIMUM 9" INTO THE EXISTING AND PROPOSED CONCRETE.
2. ALL WORK AND MATERIALS SHALL BE IN ACCORDANCE WITH APPLICABLE PORTIONS OF SECTION 602.
3. THIS WORK WILL BE PAID FOR AT THE CONTRACT UNIT PRICE EACH FOR "INLET BOXES TO BE ADJUSTED (SPECIAL)" WHICH SHALL INCLUDE ALL LABOR, EQUIPMENT & MATERIAL NECESSARY TO COMPLETE THE WORK.
4. ESTIMATED QUANTITIES:
CONCRETE REMOVAL 0.13 CU. YD.
CLASS S.I. CONCRETE 0.48 CU. YD.
REINFORCEMENT BARS 9.35 LBS.
EXPANSION BOLTS 12 EACH




FILE NAME =	USER NAME = ..USERDESCR..	DESIGNED - K.M.M.	REVISED -	STATE OF ILLINOIS DEPARTMENT OF TRANSPORTATION	INLET BOXES TO BE ADJUSTED (SPECIAL)	F.A.I. RTE.	SECTION	COUNTY	TOTAL SHEETS	SHEET NO.	
h:\6513 \dot d8 var\6513.01 wo 1\oaddd.she	ts\0876E30-sht-details\inletadj-11.dgn	CHECKED - L.D.G.	REVISED -			57	61-(1,2,3,4,5,6)-I	MARION	86	11	
	PLOT SCALE = 20.000' / IN.	DRAWN - K.H.L.	REVISED -			CONTRACT NO. 76E30					
	PLOT DATE = 2/2/2011	CHECKED - B.G.H.	REVISED -			SHEET NO. OF SHEETS					
				ILLINOIS FED. AID PROJECT							

BENCHMARK: T.B.M.
CUT SQUARE ON CONC. HEADWALL
STA. 99+45.70, 82.5' LT.
EL. 200.00

T.B.M.


PLAN
NO. 1
BY: [REDACTED]
DATE: [REDACTED]
REVISIONS
NO. 1
BY: [REDACTED]
DATE: [REDACTED]

PROFILE
NO. 1
BY: [REDACTED]
DATE: [REDACTED]
REVISIONS
NO. 1
BY: [REDACTED]
DATE: [REDACTED]

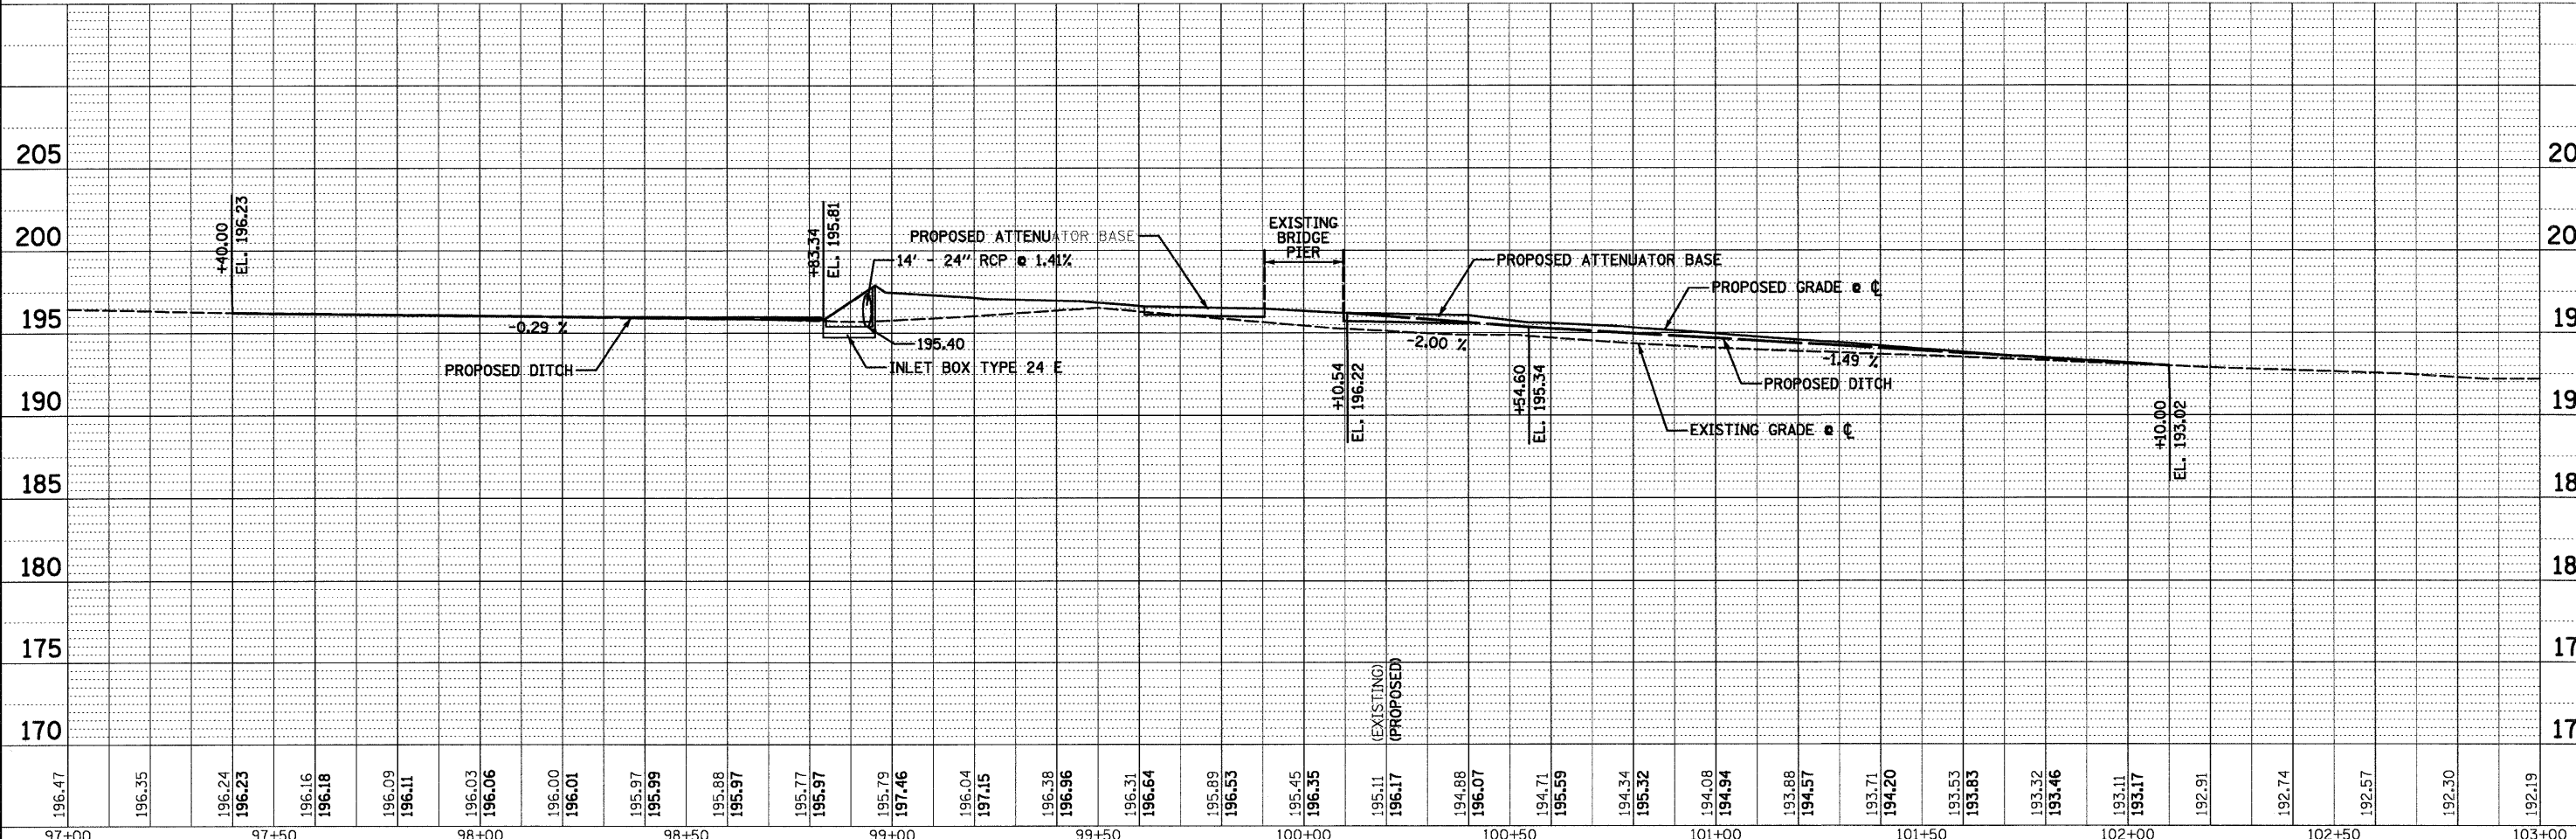 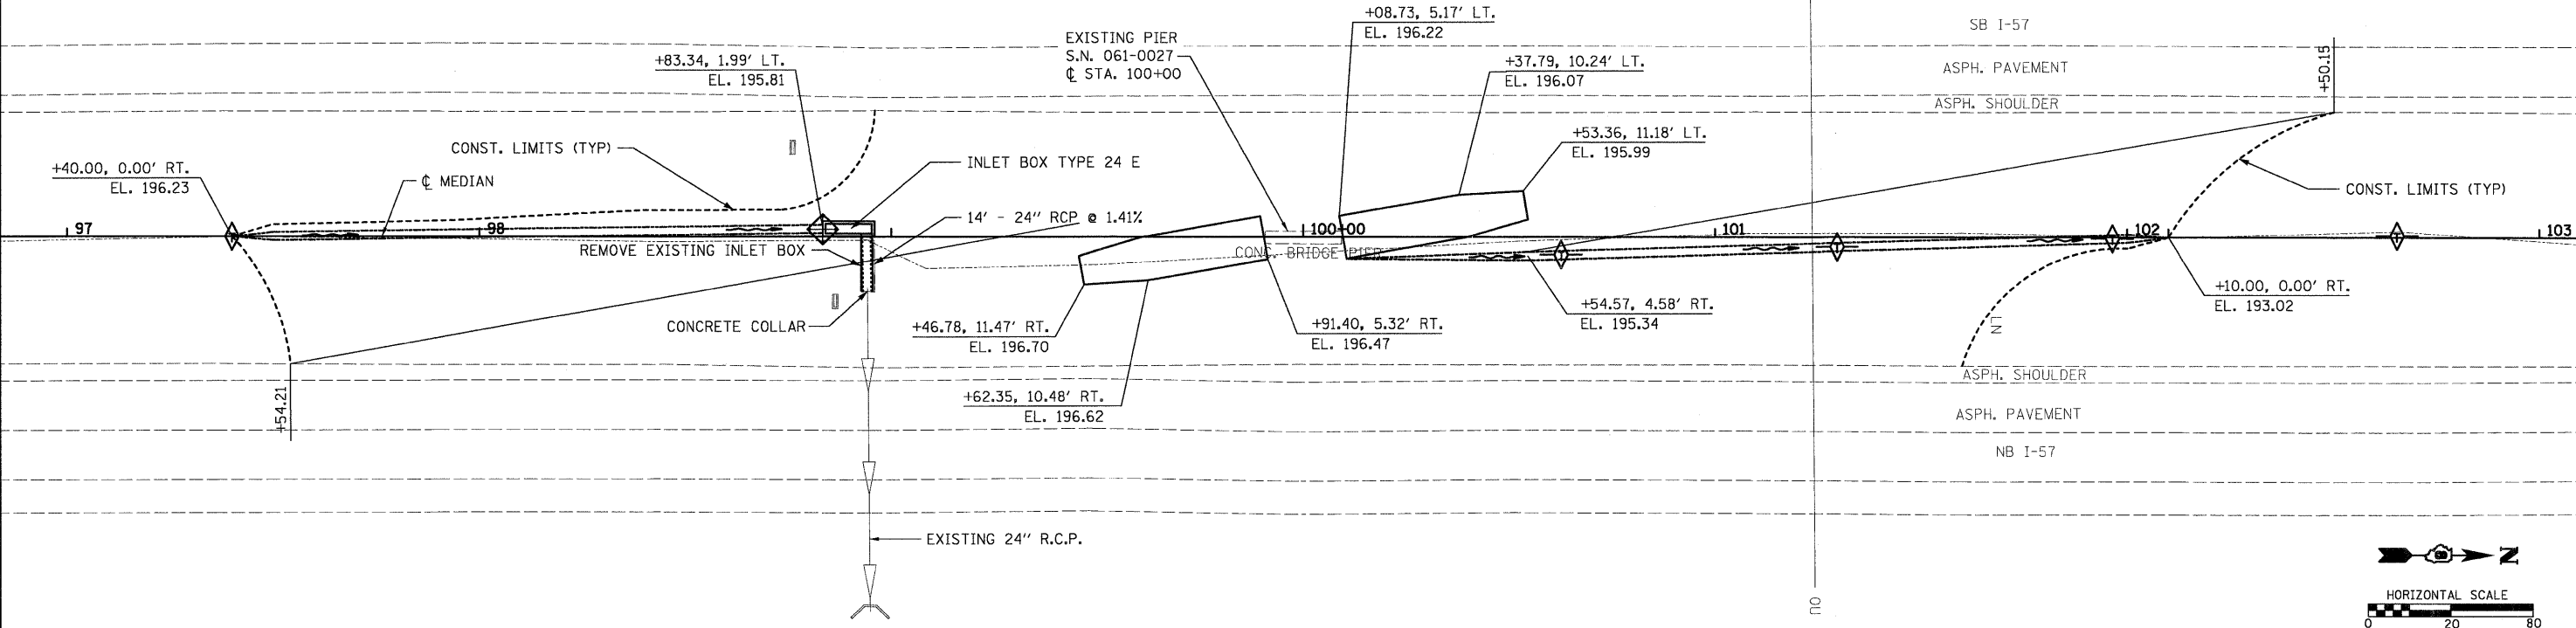

FILE NAME = h:\6513\idot d8 va\6513.01 wo 1\cadd\sheet	USER NAME = _USERDESCR_	DESIGNED - KMM	REVISED -	STATE OF ILLINOIS DEPARTMENT OF TRANSPORTATION	PLAN & PROFILE			F.A.I. RTE.	SECTION	COUNTY	TOTAL SHEETS	SHEET NO.
	\D876E30-shr-plnprf-0610027-12.dgn	DRAWN - KHL	REVISED -					57	61-(1,2,3,4,5,6)-I	MARION	86	
	PLOT SCALE = 20.0000' / IN.	CHECKED - BGH	REVISED -					S.N. 061-0027			CONTRACT NO. 76E	
	PLOT DATE = 2/2/2011	DATE -	REVISED -					SCALE:	SHEET NO. 1 OF 1 SHEETS	STA. 97+00 TO STA. 103+00	FED. ROAD DIST. NO.	ILLINOIS FED. AID PROJECT


PLAN	SURVEYED	BY	DATE
NOTE BOOK NO.	RT. OF WAY CHECKED		
	CADD FILE NAME		

 

BENCHMARK: T.B.M. CUT SQUARE ON BRIDGE PIER
STA. 299+89.91, 73.7' LT.
EL. 200.00



T.B.M. _____

_____ CONC. BRIDGE PIER

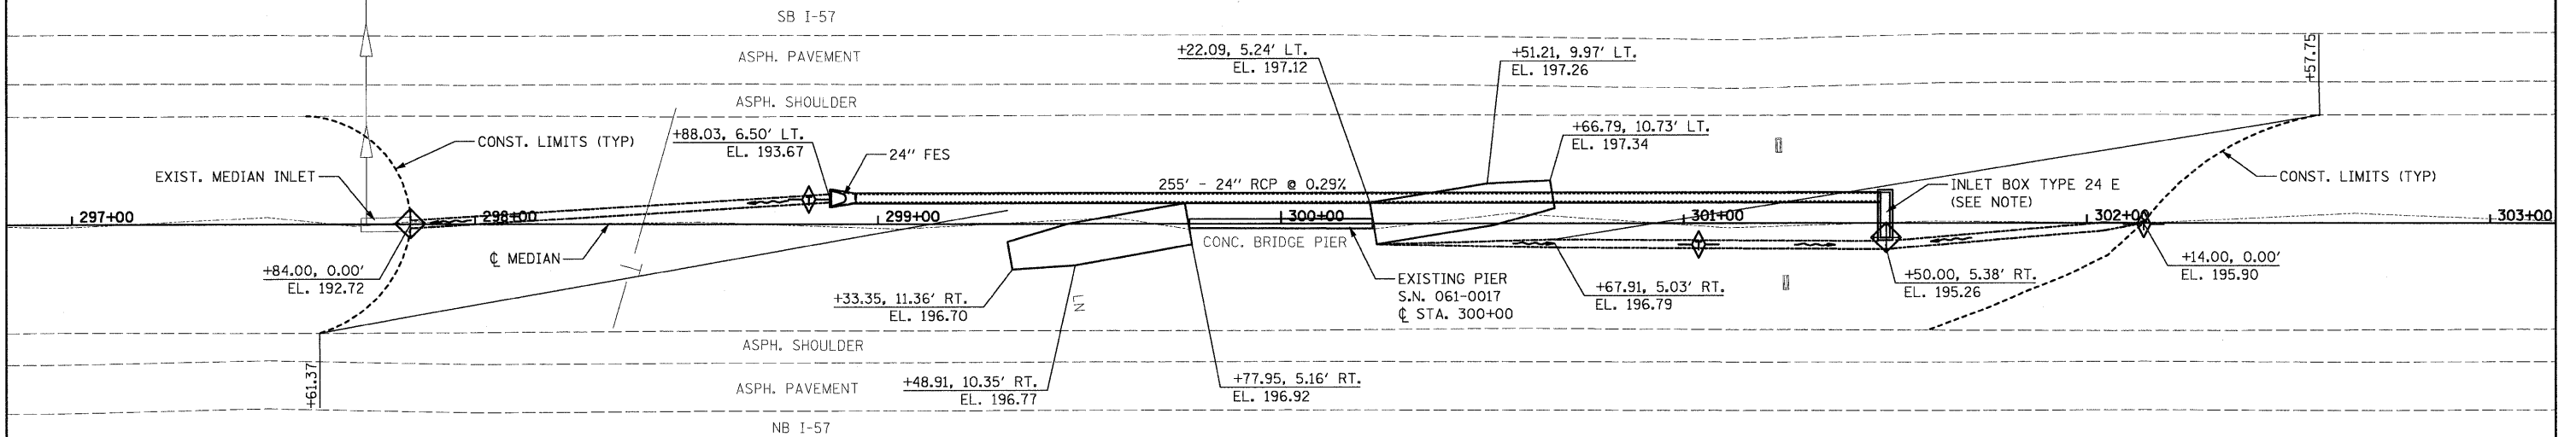

NOTE:

FLOW LINE OF 24" RCP SHALL BE SET 3" ABOVE BOTTOM
OF INLET AND INLET SHALL BE GROUTED TO PROVIDE
POSITIVE FLOW TO PIPE.

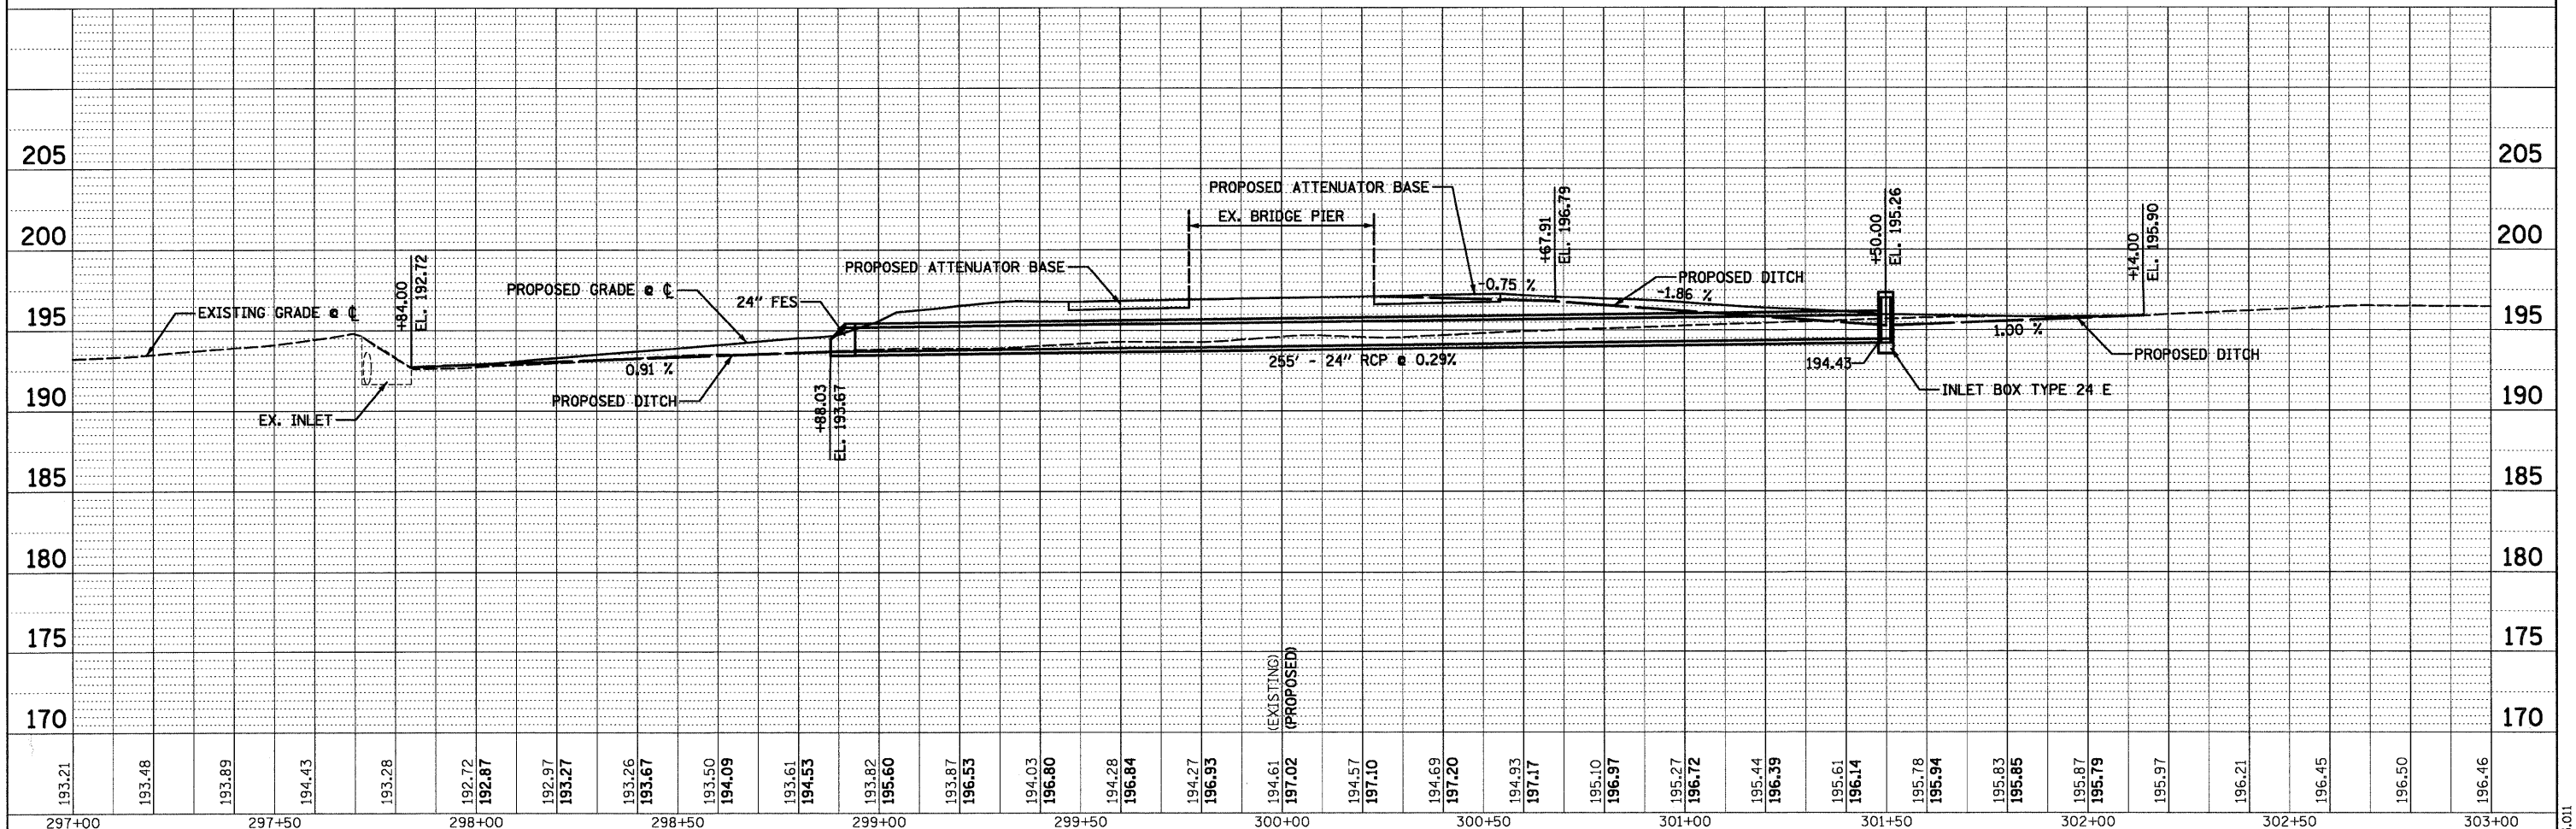 



FILE NAME =	USER NAME = .USERDESCR..	DESIGNED - KMM	REVISED -	STATE OF ILLINOIS DEPARTMENT OF TRANSPORTATION	PLAN & PROFILE				F.A.I. RTE.	SECTION	COUNTY	TOTAL SHEETS	SHEET NO.
h:\6513 idot db var\6513.01 wo 1\cadd\sheet\0876E30-shr-pln\prf-0610017-14.dgn		DRAWN - KHL	REVISED -						57	61-1,2,3,4,5,6-I	MARION	86	14
PLOT SCALE = 20.0000' / IN.		CHECKED - BGH	REVISED -		S.D. 061-0017					CONTRACT NO. 76E30			
PLOT DATE = 2/2/2011		DATE -	REVISED -		SCALE:	SHEET NO. 1 OF 1 SHEETS	STA. 297+00 TO STA. 303+00	FED. ROAD DIST. NO.	ILLINOIS	FED. AID PROJECT			

HENRY MEISENHEIMER & GENDR INC. LAKE RD, P.O. BOX 70 CARLETON HILL, IL 60131 (618) 594-3711 WWW.MGENGINEERS.COM

TRAC NO. 0513.071



BENCHMARK: T.B.M. CUT CROSS ON CONC. HEADWALL
STA. 399+36.06, 89.17' LT.
EL. 200.00

T.B.M.

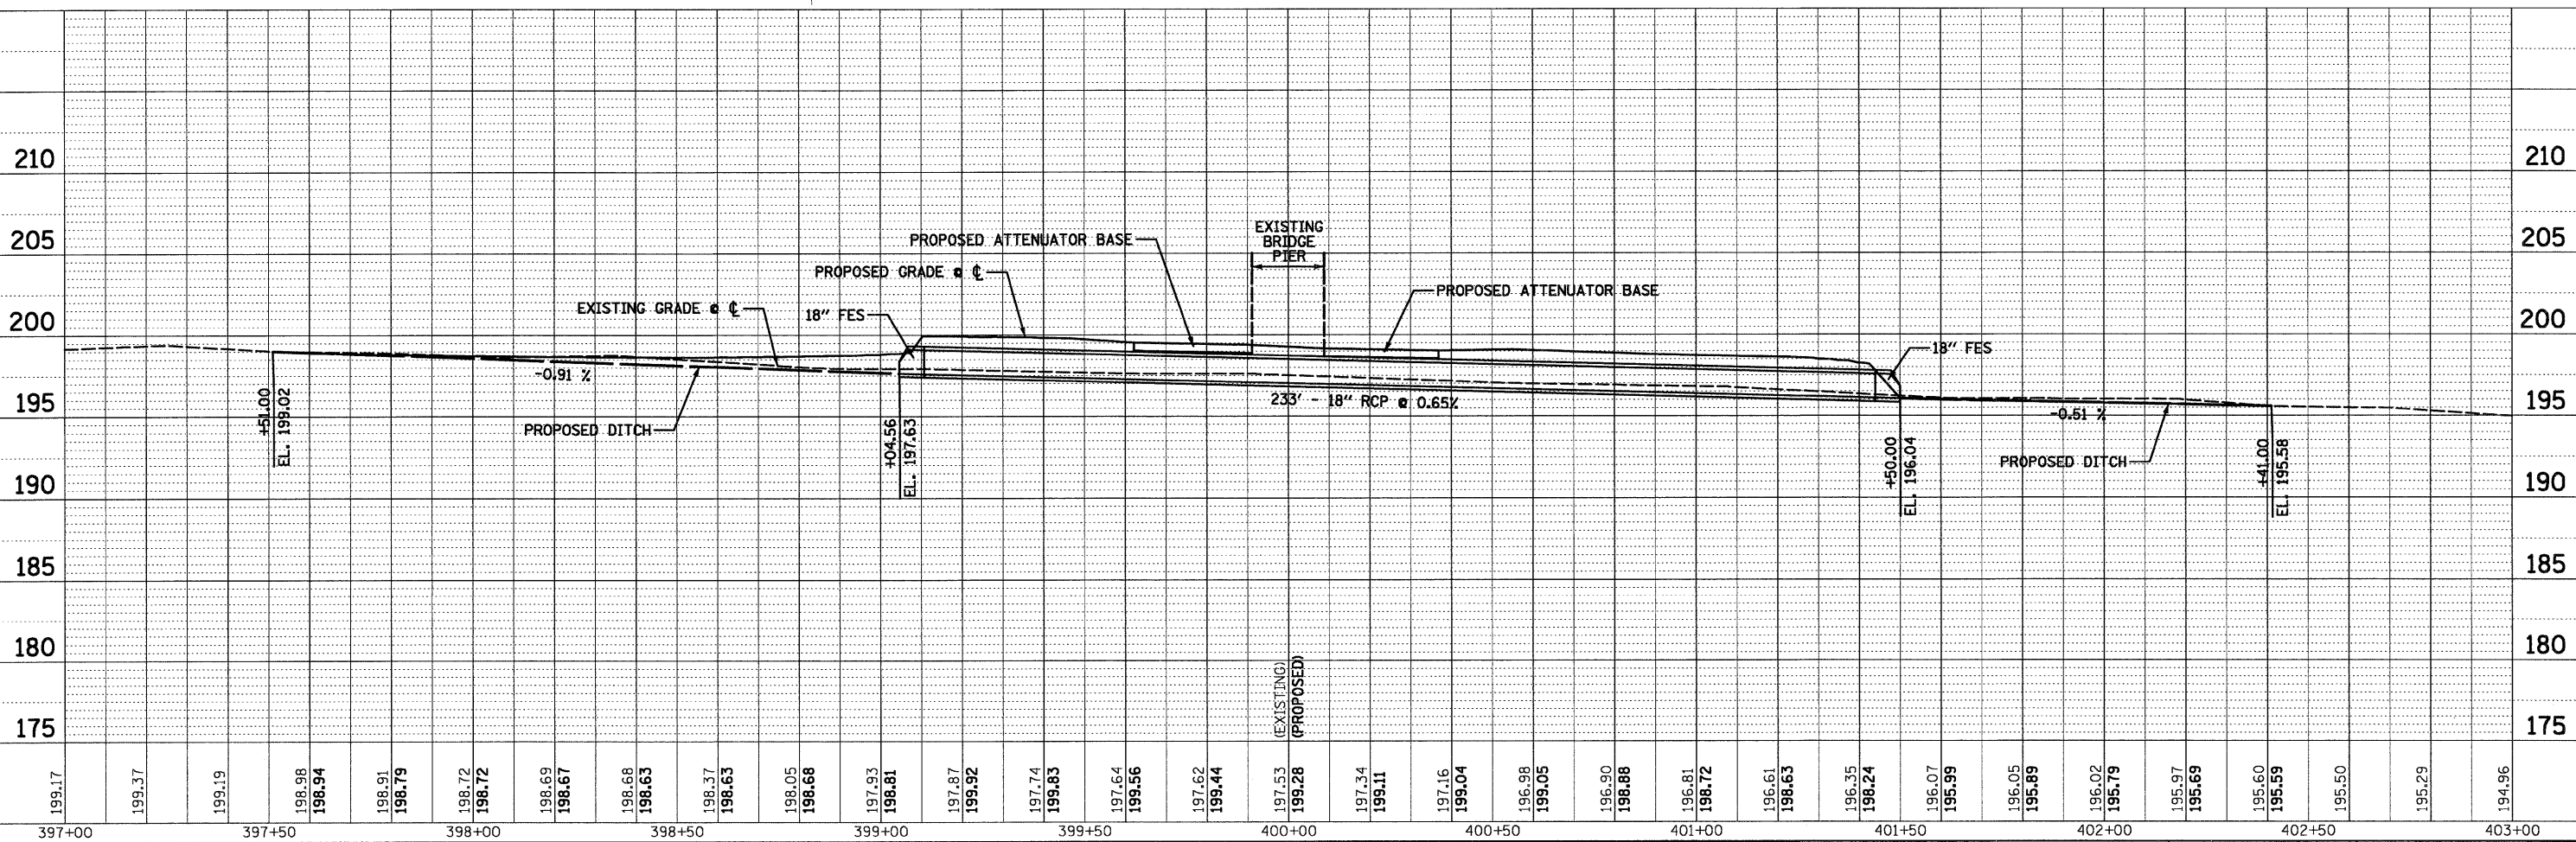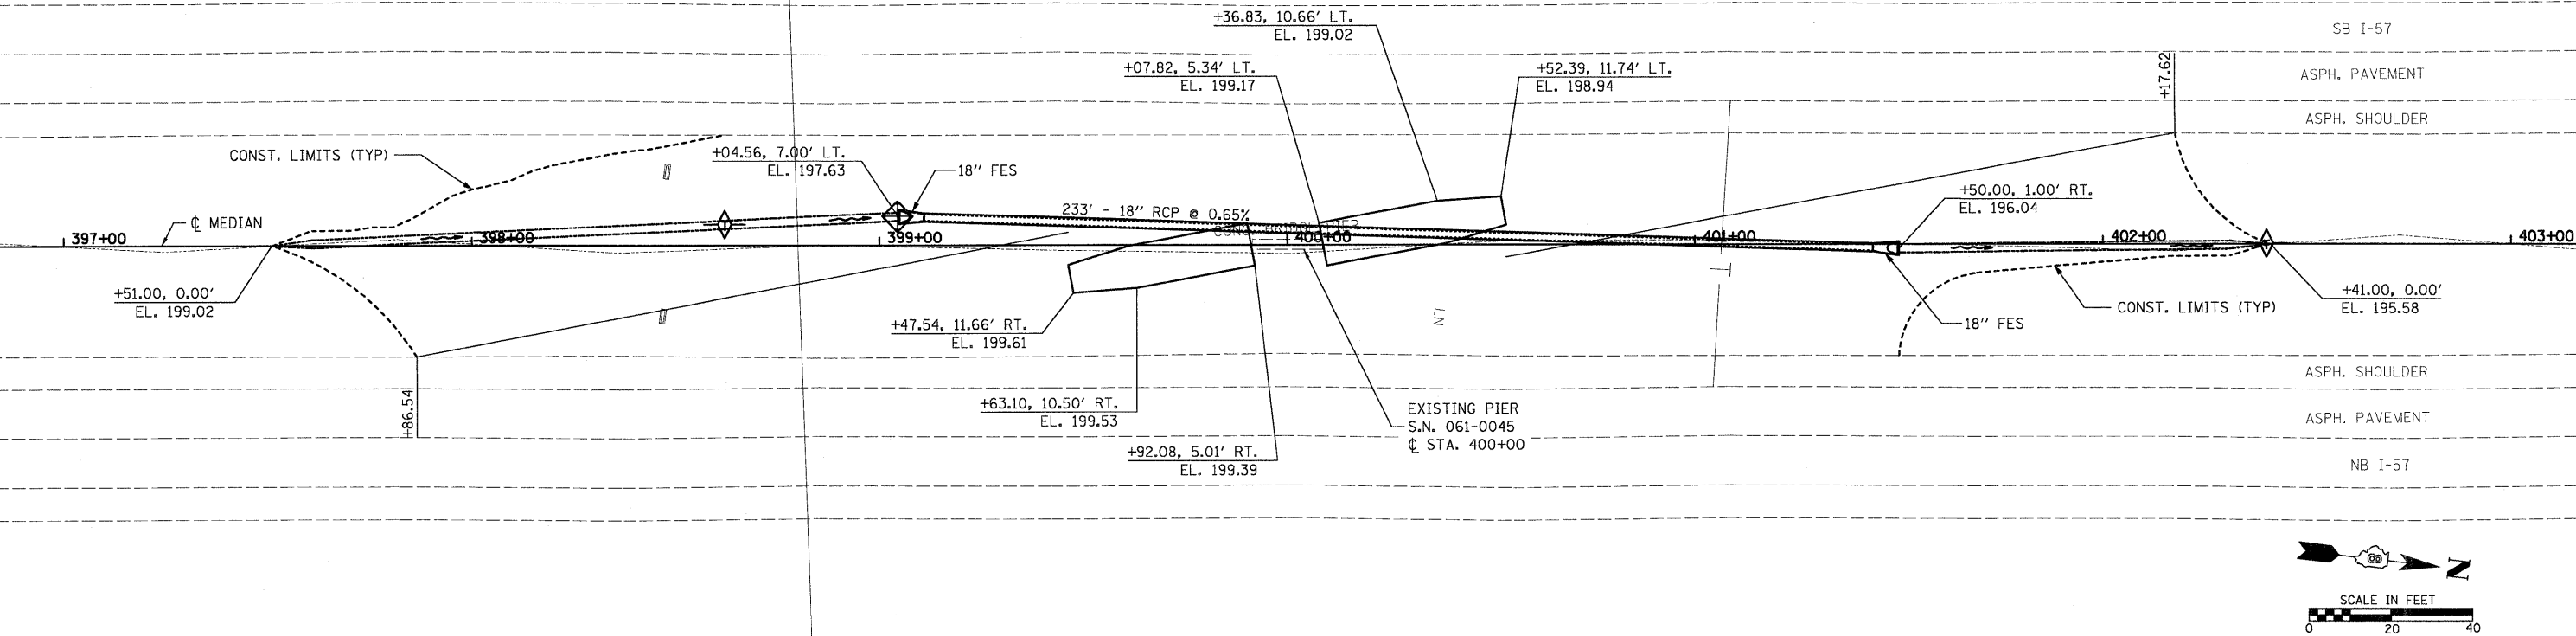



FILE NAME =	USER NAME = _USERDESCR_	DESIGNED - KMM	REVISED -	STATE OF ILLINOIS DEPARTMENT OF TRANSPORTATION	PLAN & PROFILE				F.A.I. RTE.	SECTION	COUNTY	TOTAL SHEETS	SHEET NO.
h:\6513\idot d8 var\6513.01 wo 1\cadd\sheet\0876E30-shr-plnprf-0610045-15.dgn		DRAWN - KHL	REVISED -						57	61-(1,2,3,4,5,6)-I	MARION	86	15
	PLOT SCALE = 20.0000 ' / IN.	CHECKED - BGH	REVISED -		S.N. 061-0045				CONTRACT NO. 76E30				
	PLOT DATE = 2/2/2011	DATE -	REVISED -		SCALE:	SHEET NO. 1 OF 1 SHEETS		STA. 397+00	TO STA. 403+00		FED. ROAD DIST. NO.	ILLINOIS	FED. AID PROJECT

PI AN	STRIKES	BY	DATE
ROUTE BOOK	RECEIVED	RT. OF WAY CHECKED	
NO. _____		CADD FILE NAME	

  


**STATE OF ILLINOIS
DEPARTMENT OF TRANSPORTATION**

PI AN	REMOVED	BY	DATE
NOTE BOOK	ALPHABETICALLY CHECKED		
NO. _____	RT. OF WAY CHECKED		
	CADD FILE NAME		

  


BENCHMARK: I.B.M. 80d NAIL IN POWER POLE
STA.699+16.92, 131.6' LT.
EL. 200.00

DATE	BY	REVIEWER
NOTE BOOK NO.	PROJECT NO.	FILE NAME

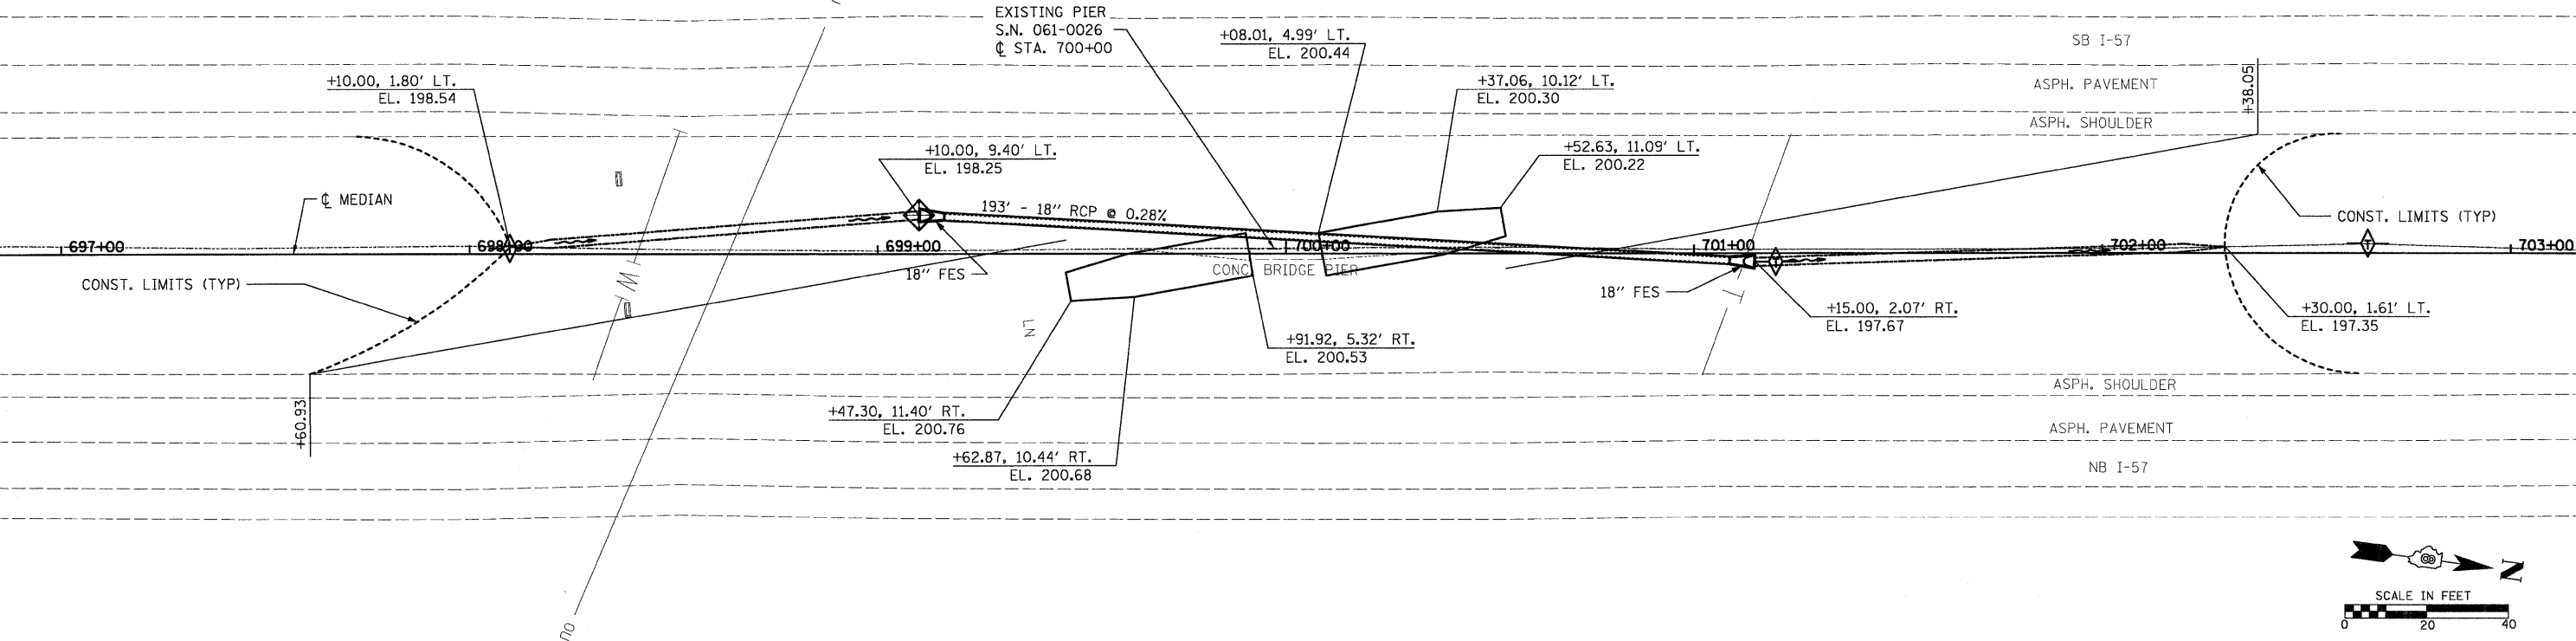

DATE	BY	REVIEWER
NOTE BOOK NO.	PROJECT NO.	FILE NAME

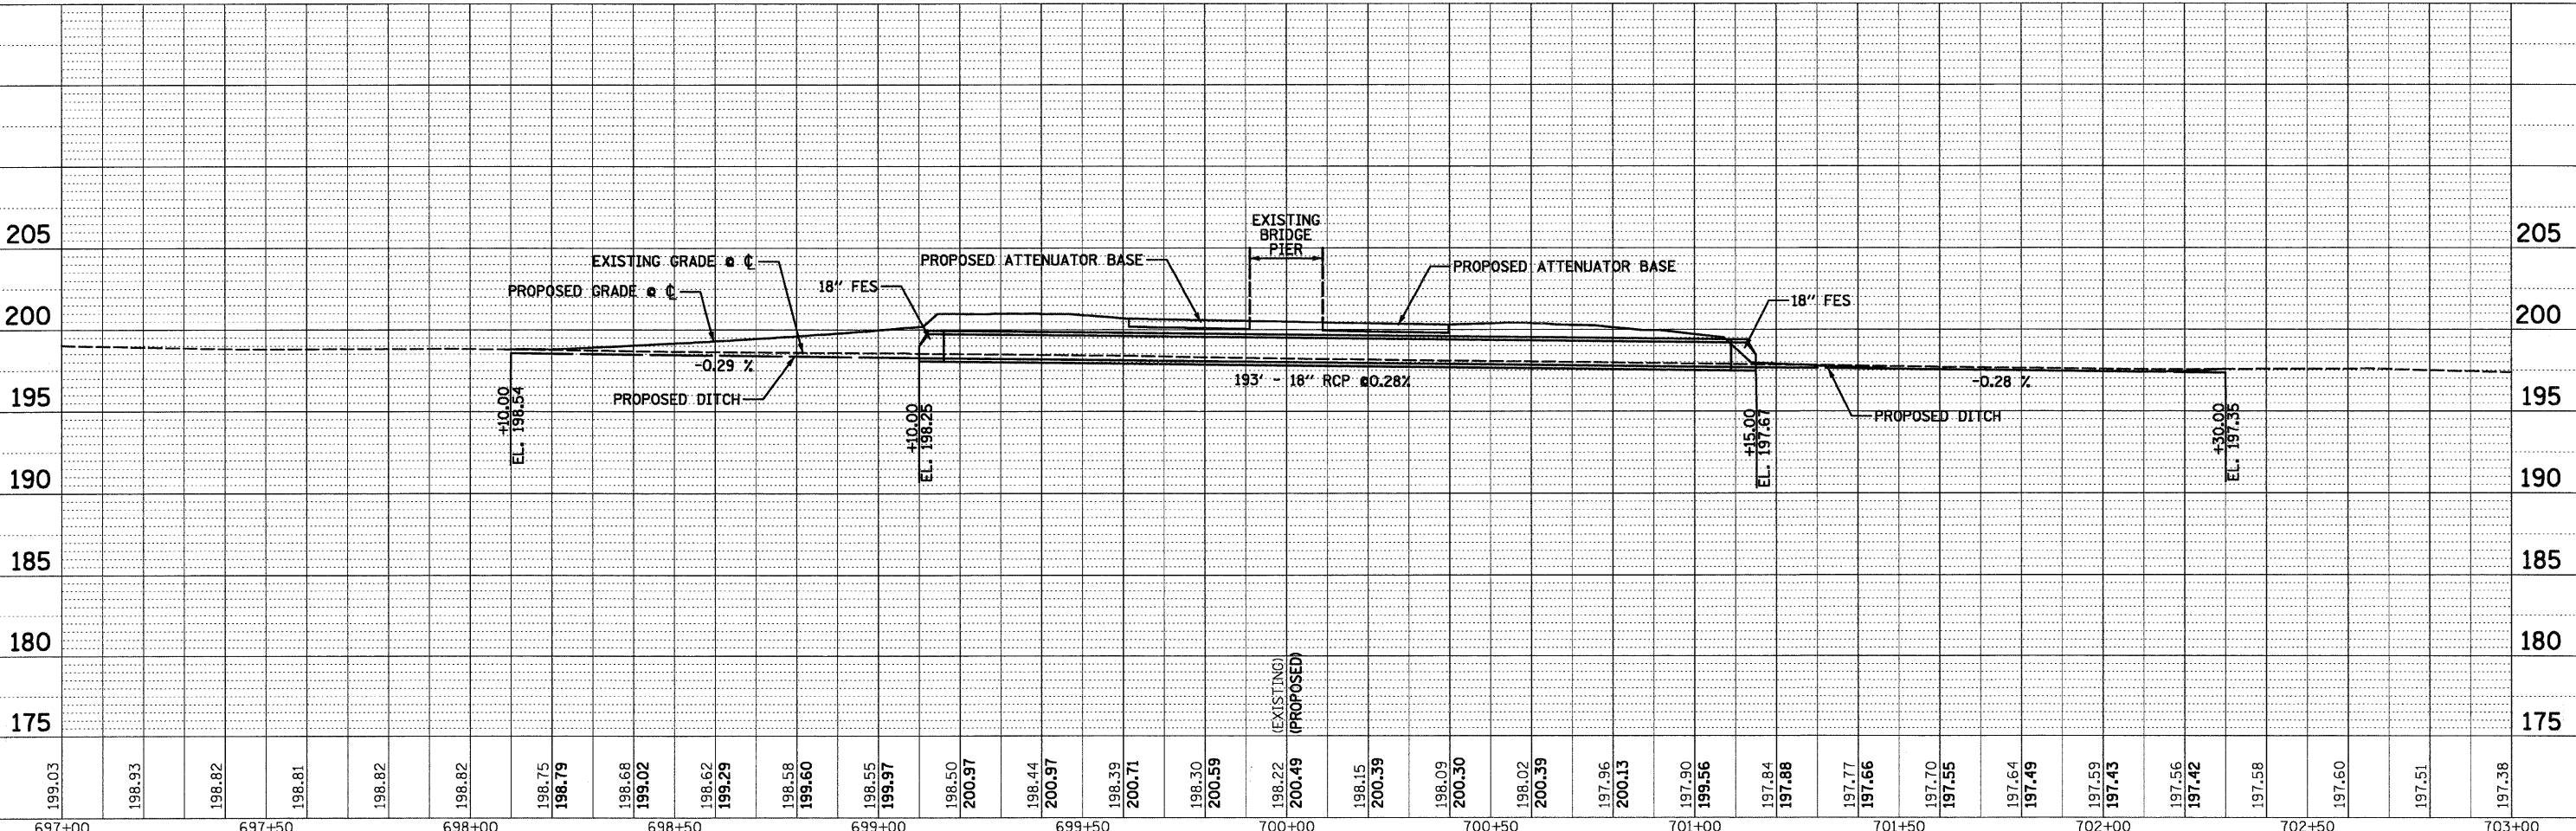




FILE NAME =	USER NAME = .USERDESCR.	DESIGNED - KMM	REVISED -	STATE OF ILLINOIS DEPARTMENT OF TRANSPORTATION	PLAN & PROFILE	F.A.I. RTE.	SECTION	COUNTY	TOTAL SHEETS	SHEET NO.
h:\6513\dot d8 var\6513.01 wo 1\cadd\sheet\0876E30-sht-plnprf-0610026-18.dgn	DRAWN - KHL	REVISED -	57			61-(1,2,3,4,5,6)-I	MARION	86	18	
PLOT SCALE = 20.0000' / IN.	CHECKED - BGH	REVISED -	S.N. 061-0026			CONTRACT NO. 76E30				
PLOT DATE = 2/2/2011	DATE -	REVISED -	SCALE:			SHEET NO. 1 OF 1 SHEETS	STA. 697+00 TO STA. 703+00	FED. ROAD DIST. NO.	ILLINOIS	FED. AID PROJECT

HWG NO. 6513.011

PLAN	STIRRVFF	BY	DATE
NOTE BOOK	RT. OF WAY CHECKED		
NO. _____	CADD FILE NAME		






BENCHMARK: I.B.M. CUT SQUARE ON CONC. HEADWALL
STA. 901+00.30, 89.7' LT.
EL. 200.00

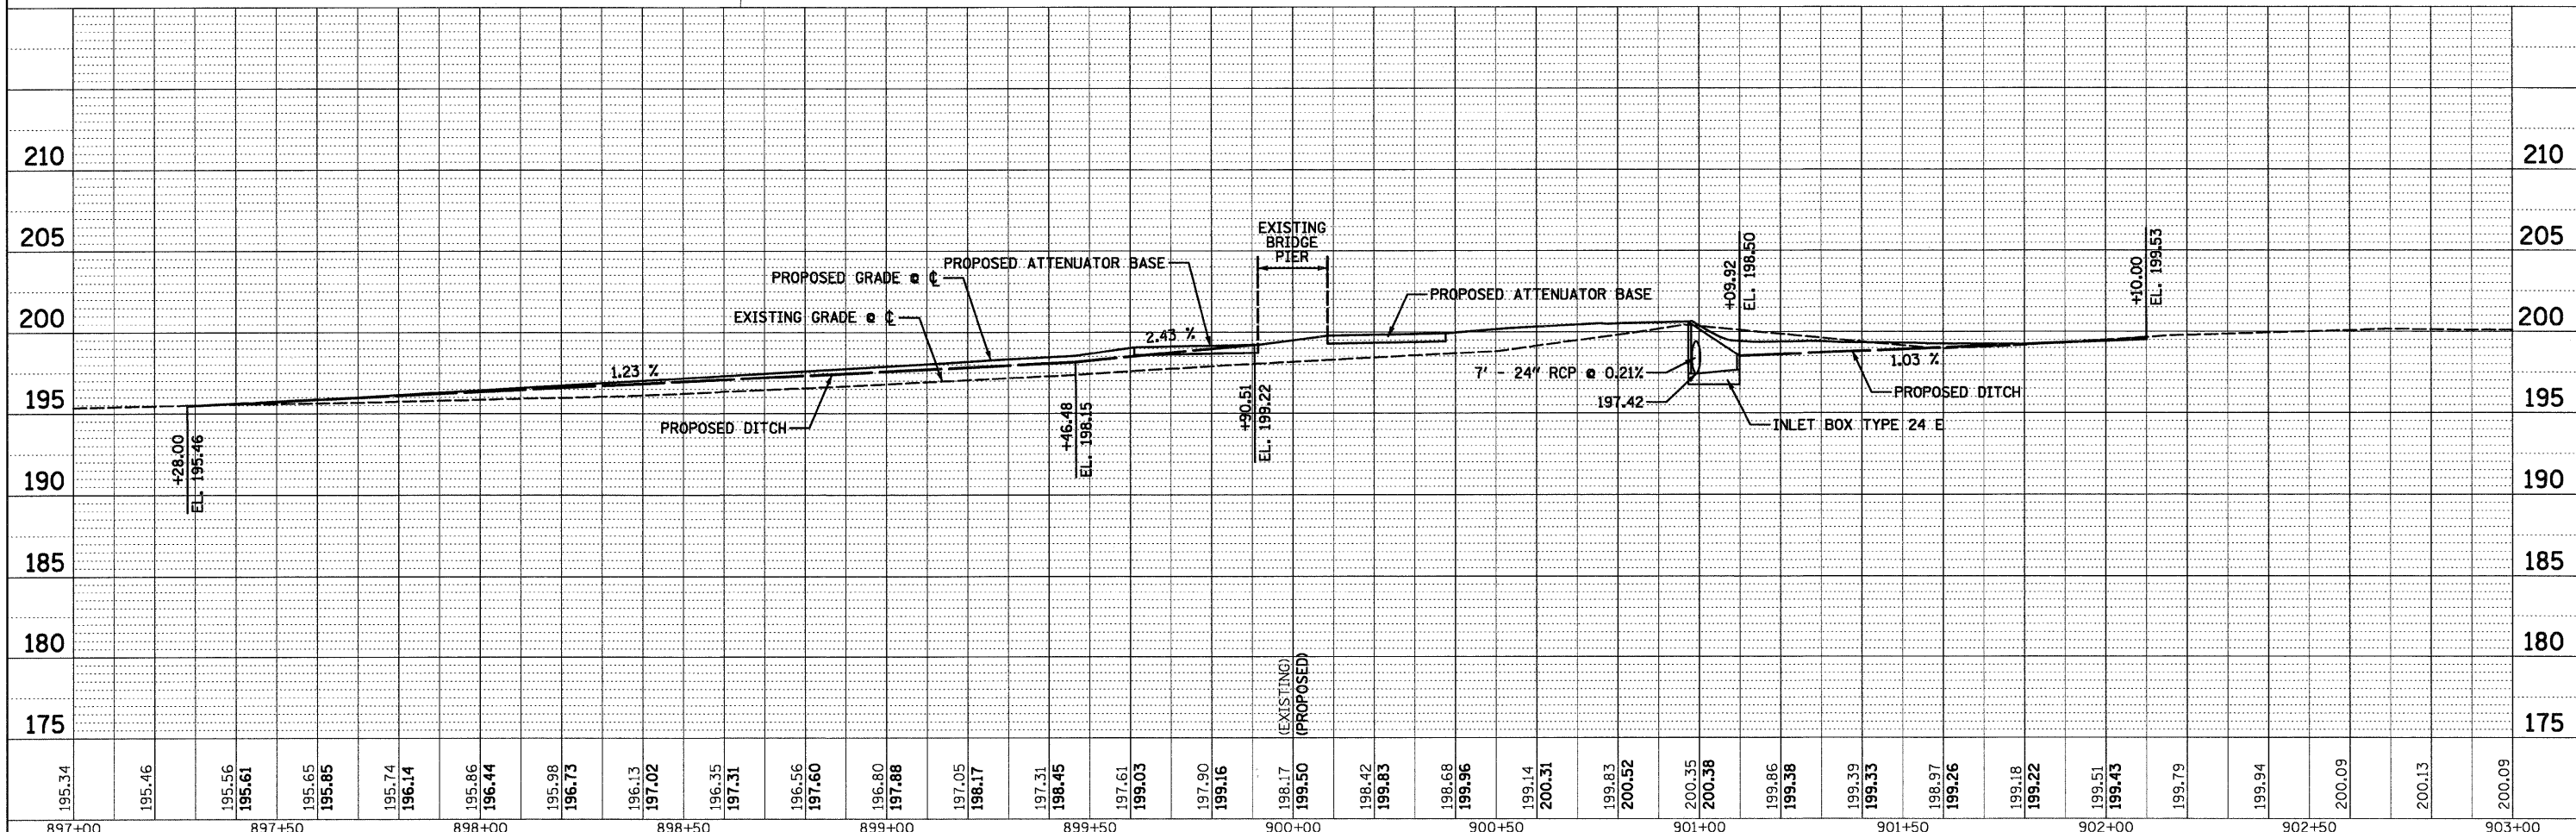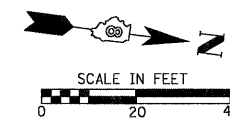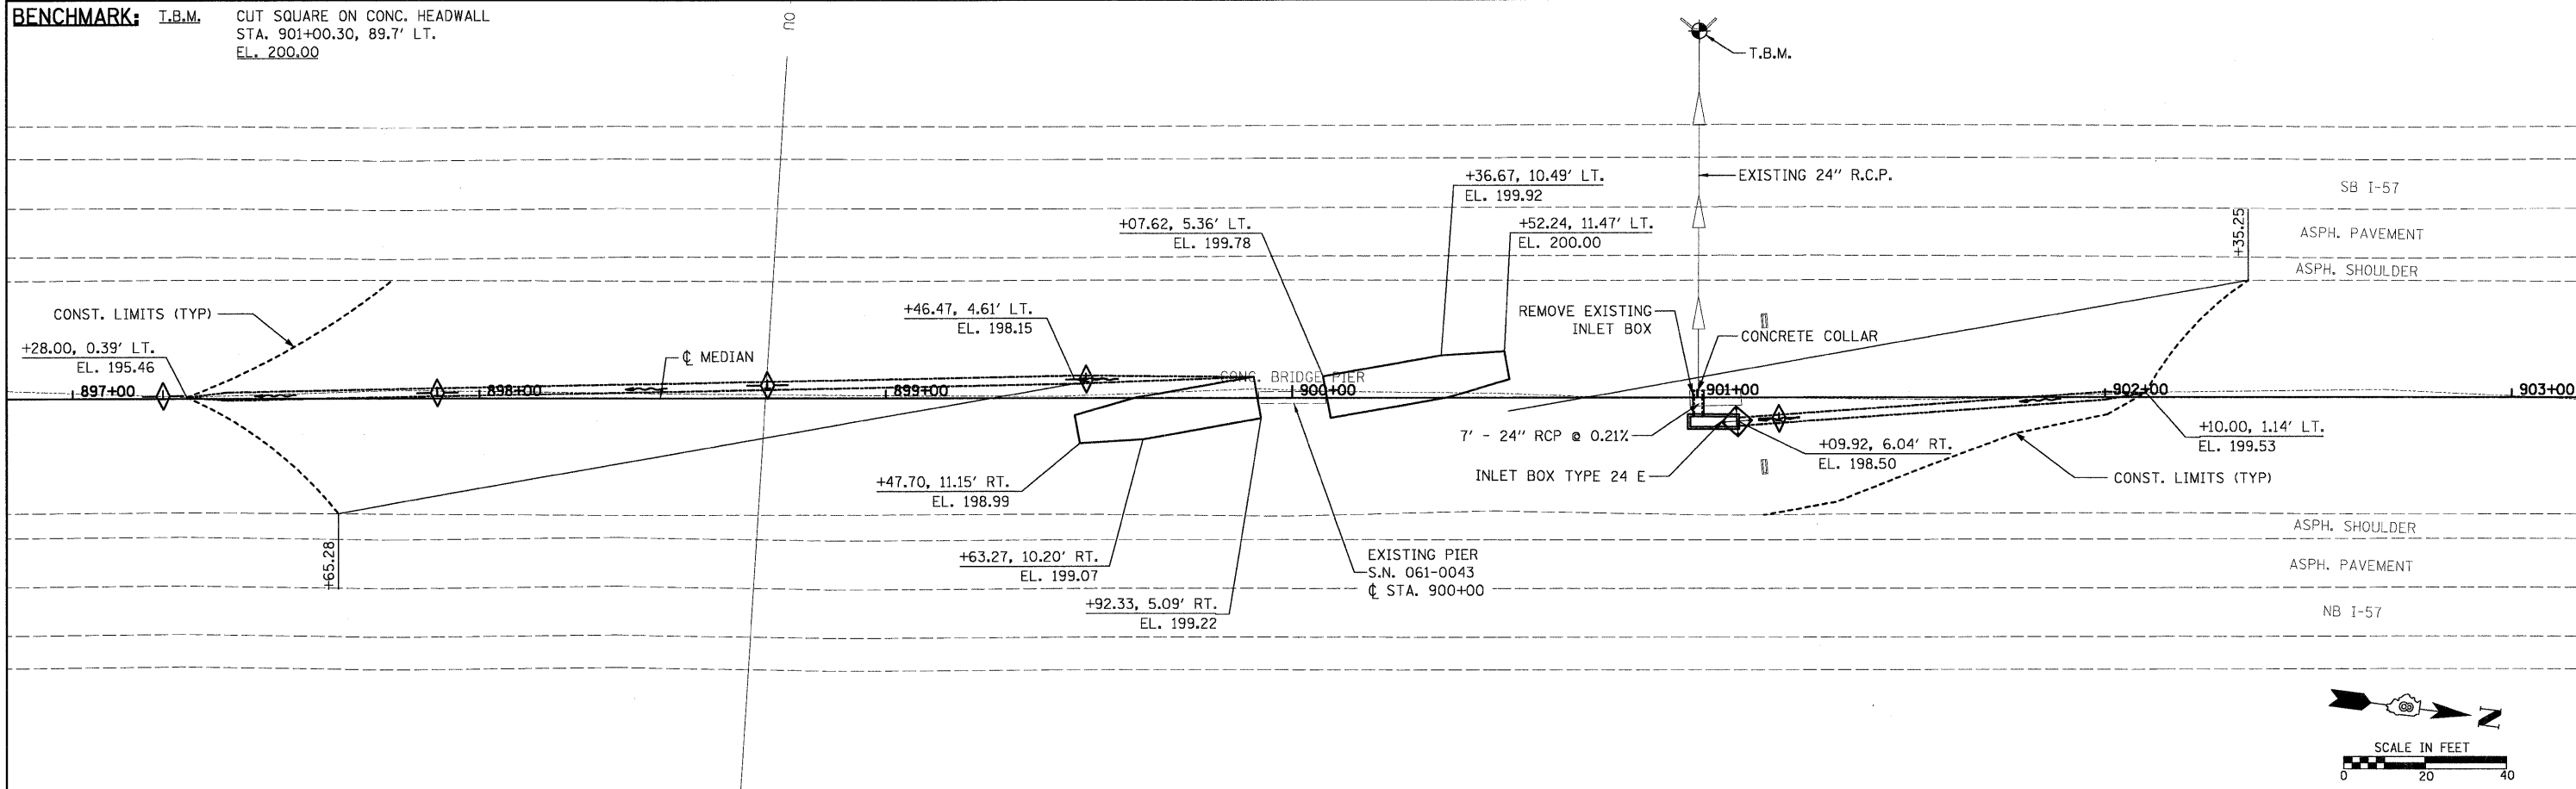



FILE NAME =	USER NAME = _USERDESCR.	DESIGNED - KMM	REVISED -	STATE OF ILLINOIS DEPARTMENT OF TRANSPORTATION	PLAN & PROFILE	F.A.I. RTE. 57	SECTION 61-(1,2,3,4,5,6)-I	COUNTY MARION	TOTAL SHEETS 86	SHEET NO. 20	S.N. 061-0043	CONTRACT NO. 76E30
h:\6513\dot d8 var\6513.01 wo 1\cadd\sheet\0876E30-sht-plnprf-0610043-20.dgn	DRAWN - KHL	REVISED -										
PLOT SCALE = 20.0000 ' / IN.	CHECKED - BGH	REVISED -										
PLOT DATE = 2/2/2011	DATE -	REVISED -										
SCALE:					SHEET NO. 1 OF 1 SHEETS	STA. 897+00 TO STA. 903+00		FED. ROAD DIST. NO. ILLINOIS FED. AID PROJECT				

BENCHMARK: T.B.M. CUT SQUARE ON CONC. HEADWALL
STA. 998+94.83, 89.2' LT.
EL. 200.00

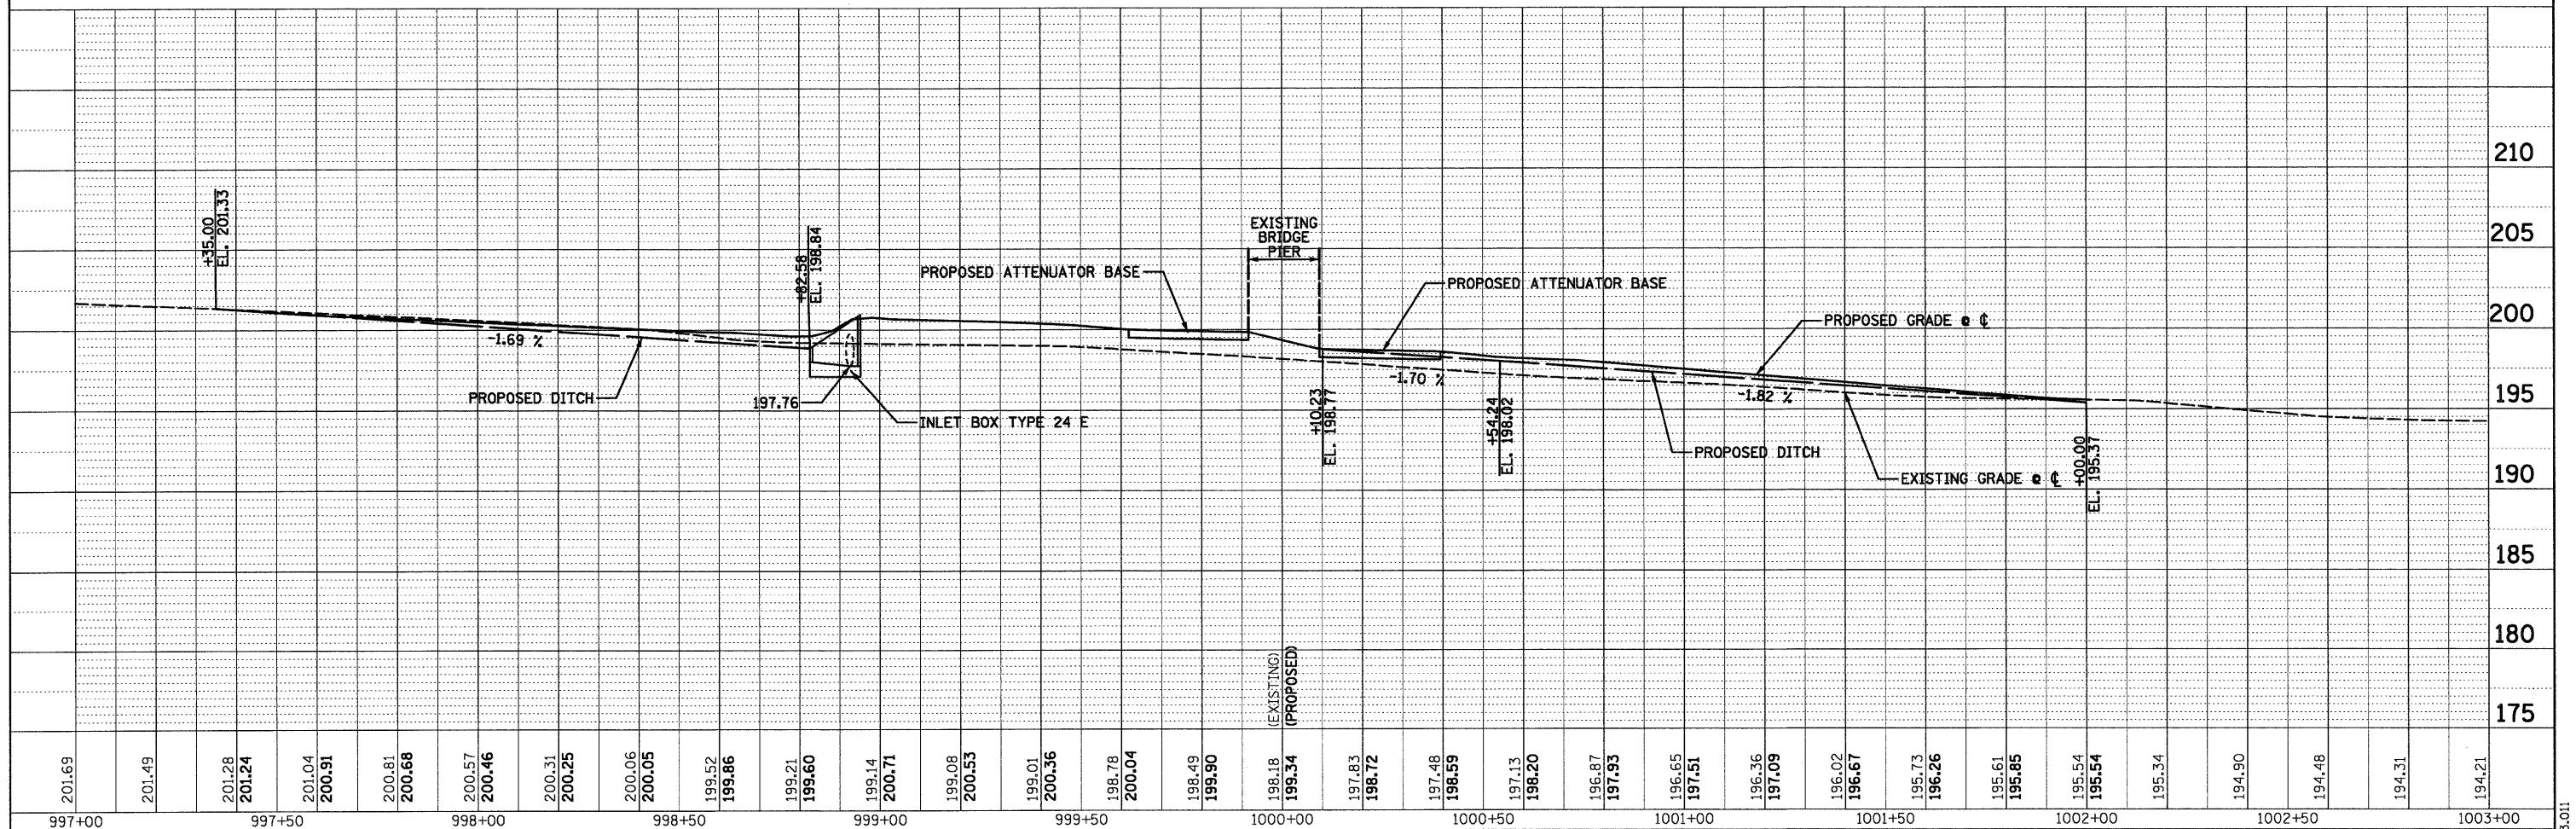 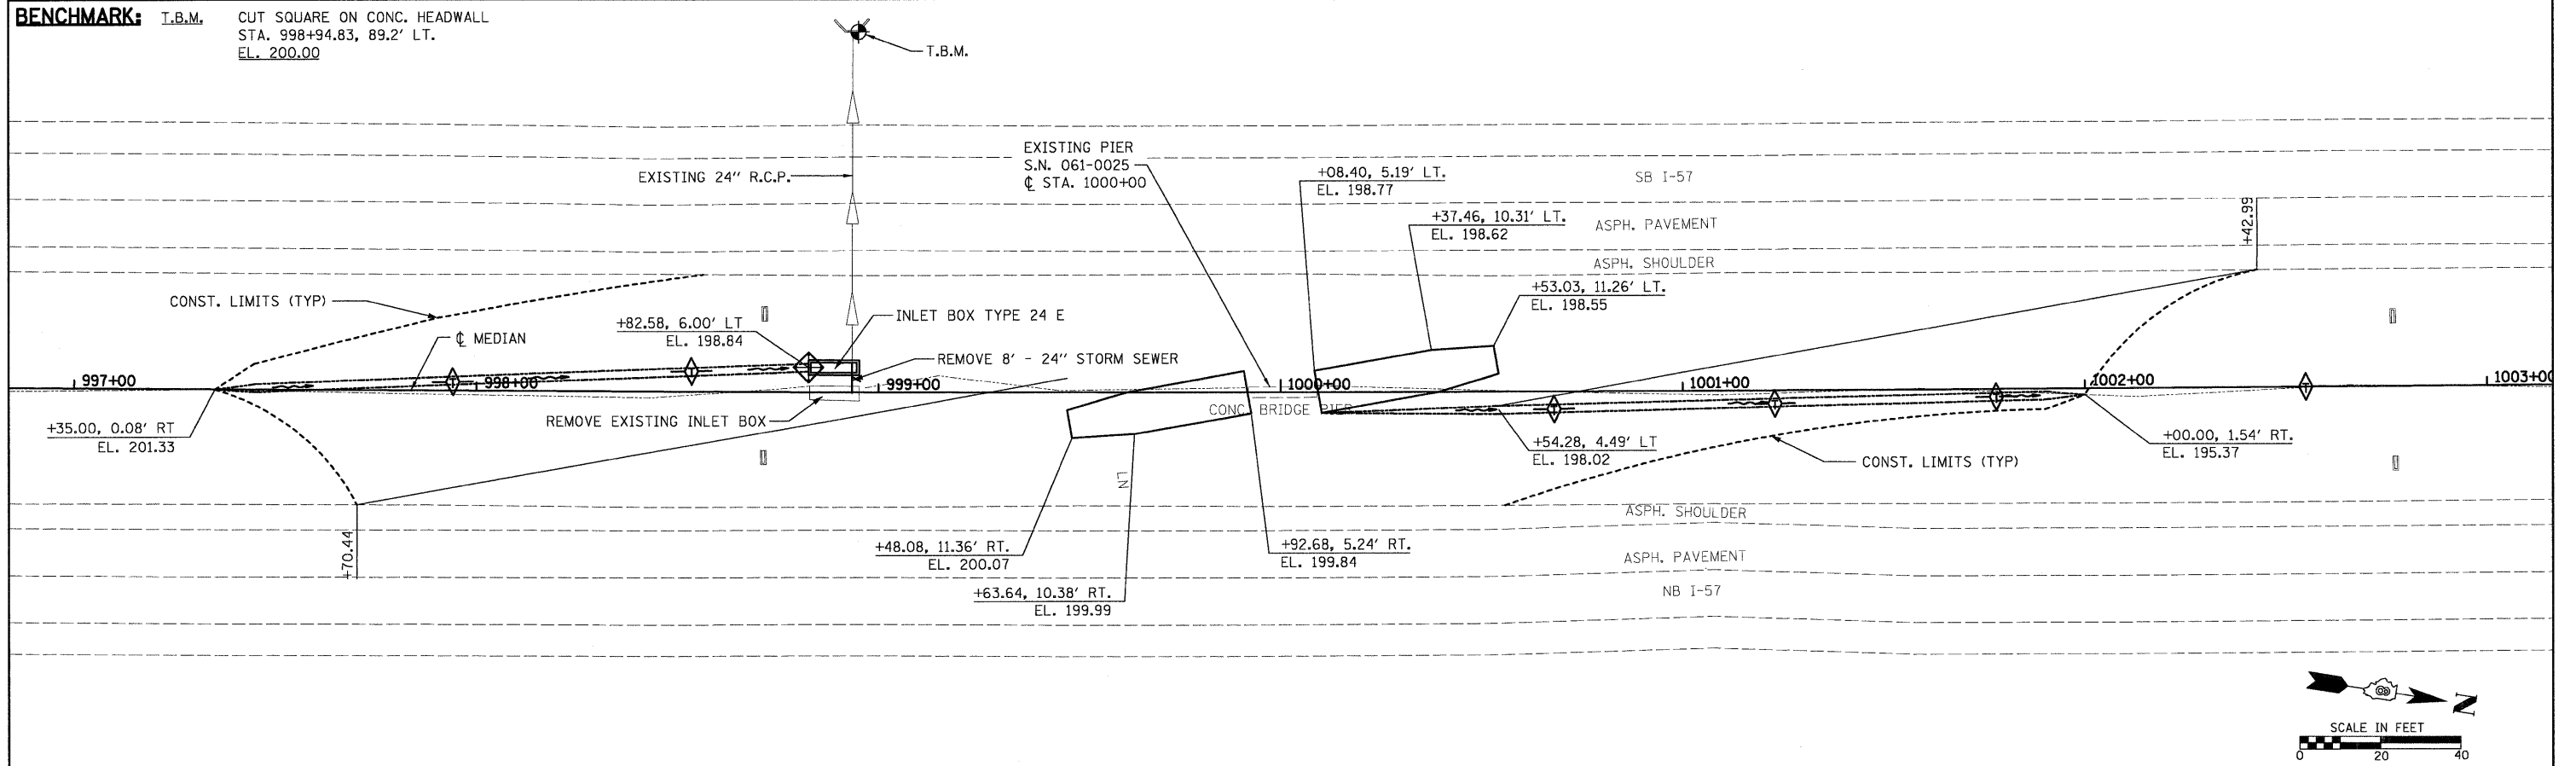




FILE NAME =	USER NAME = _USERDESCR_	DESIGNED - KMM	REVISED -	STATE OF ILLINOIS DEPARTMENT OF TRANSPORTATION		PLAN & PROFILE		F.A.I. RTE. 57	SECTION 61-(1,2,3,4,5,6)-I	COUNTY MARION	TOTAL SHEETS 86	SHEET NO. 21
h:\6513 idot d8 var\6513.01 wo l\cadd\sheet\0876E38-sht-plnpr-f-0610025-21.dgn	PLOT SCALE = 20.0000' / IN.	DRAWN - KHL	REVISED -					S.N. 061-0025		CONTRACT NO. 76E30		
	PLOT DATE = 2/2/2011	CHECKED - BGH	REVISED -					FED. ROAD DIST. NO.		ILLINOIS FED. AID PROJECT		
		DATE -	REVISED -					SCALE:		SHEET NO. 1 OF 1 SHEETS		

PIPIAN	SURVIVOR	BY	DATE
NOTE BOOK	RECEIVED		
NO.	PT. OF WAY CHECKED		
	CADD FILE NAME		

  



BENCHMARK:

T.B.M. CUT SQUARE ON CONC. HEADWALL
STA. 1197+86.06, 90.9' LT.
EL. 200.00

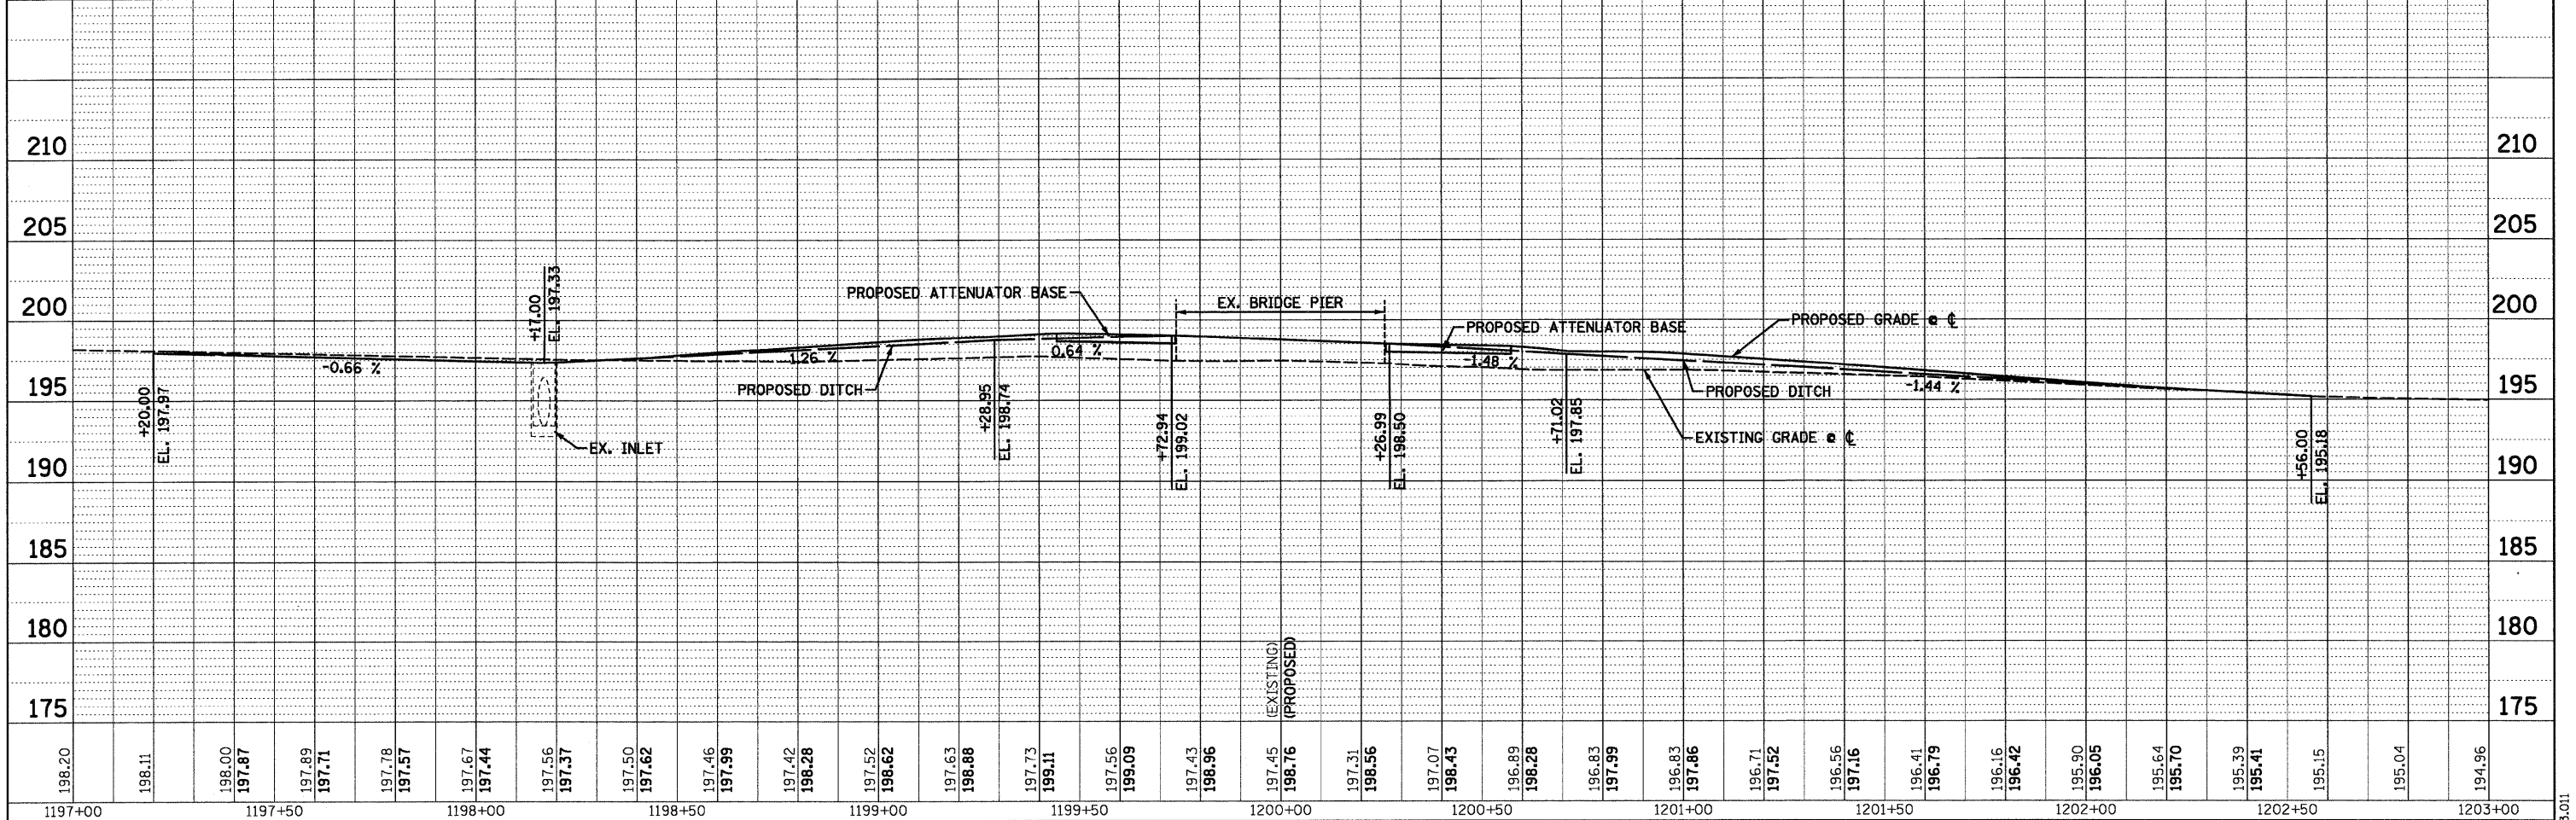 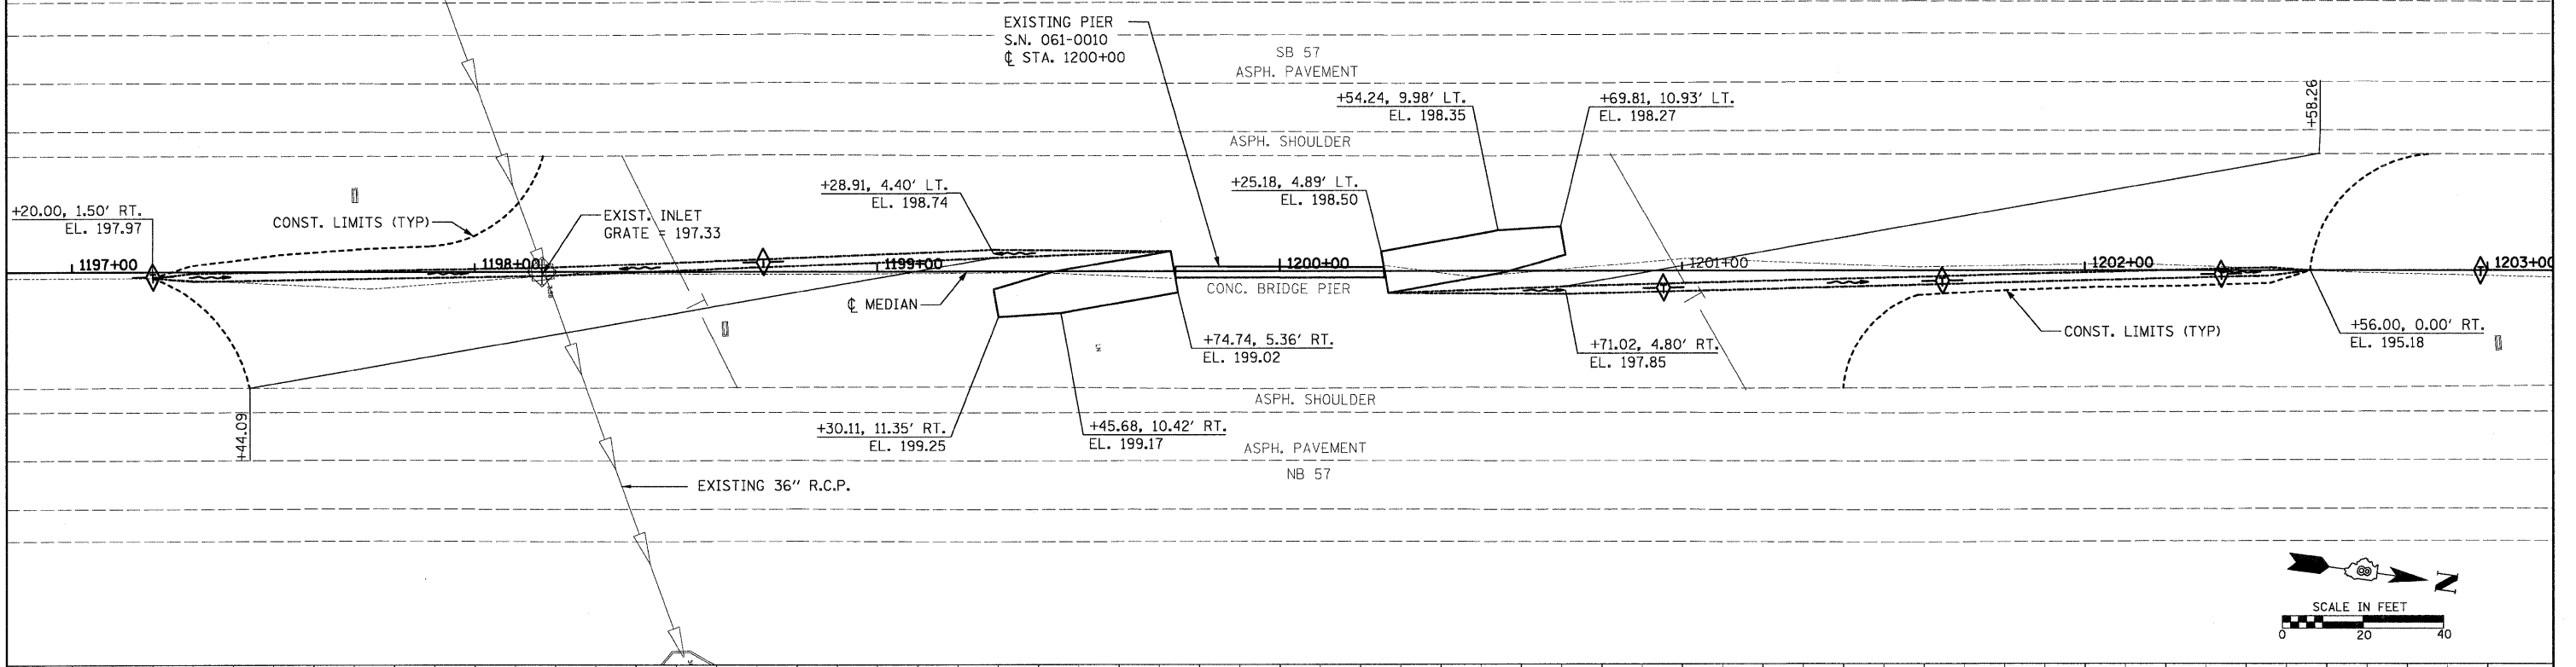

FILE NAME =	USER NAME = _USERDESCR_	DESIGNED - KMM	REVISED -	STATE OF ILLINOIS DEPARTMENT OF TRANSPORTATION		PLAN & PROFILE		F.A.I. RTE.	SECTION	COUNTY	TOTAL SHEETS	SHEET NO.
h:\6513 idot d8 var\6513.01 wo 1\cadd\sheet\0876E30-shr-plnprf-0610010-23.dgn		DRAWN - KHL	REVISED -					57	61-(1,2,3,4,5,6)-I	MARION	86	23
PLOT SCALE = 20.0000' / IN.		CHECKED - BGH	REVISED -					S.N. 061-0010		CONTRACT NO. 76E30		
PLOT DATE = 2/2/2011		DATE -	REVISED -					FED. ROAD DIST. NO.		ILLINOIS FED. AID PROJECT		



T.B.M. CUT SQUARE ON CONC. HEADWALL
STA. 1298+25.40, 91.0' LT.
EL. 200.00

 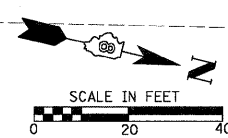

HENRY, MEISENHEIMER & GENDR INC LAKE RD., P.O. BOX 70 CARYLE ILL 62231 (618) 594-3711 WWW.HMGENGINEERS.COM




HMG NO. 6513.011

BENCHMARK: T.B.M. STANDARD DISK Q214
STA. 1400+79.84, 135.4' RT.
EL. 200.00

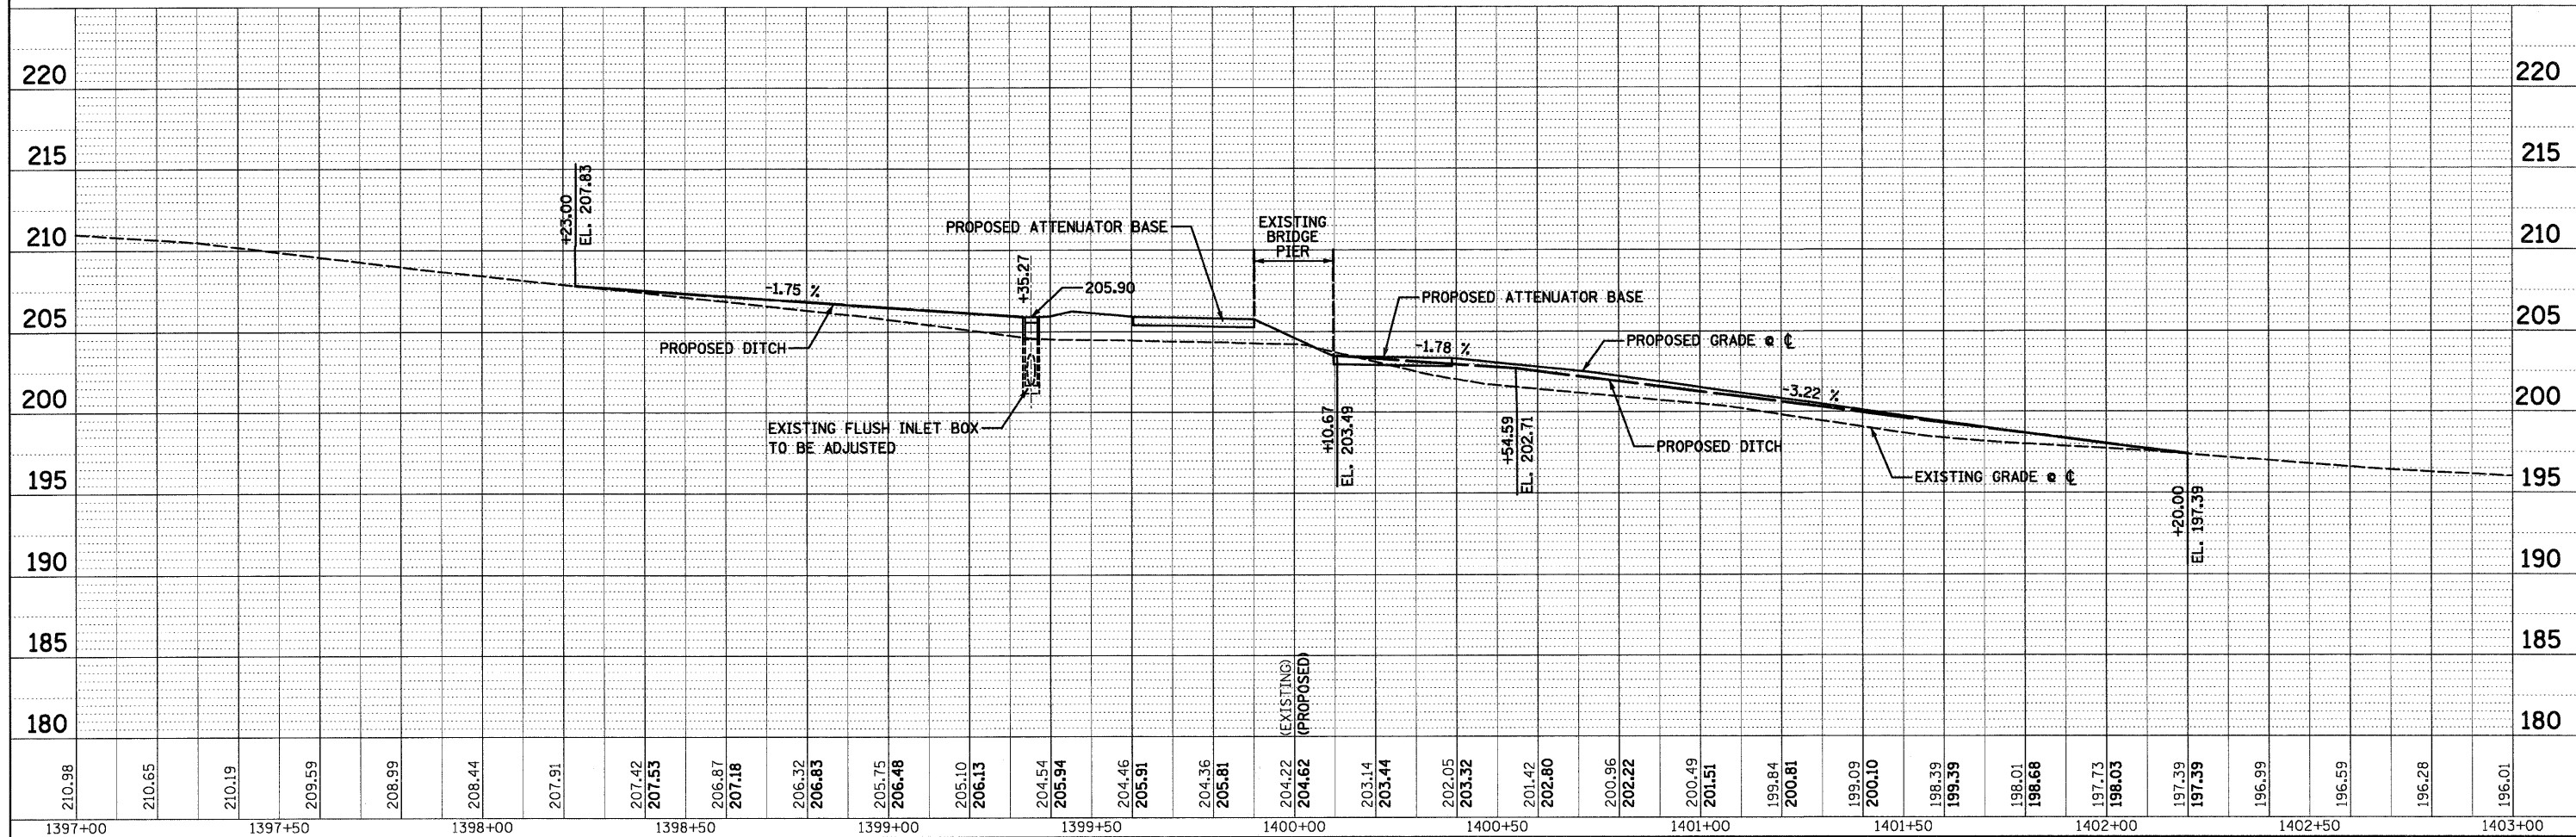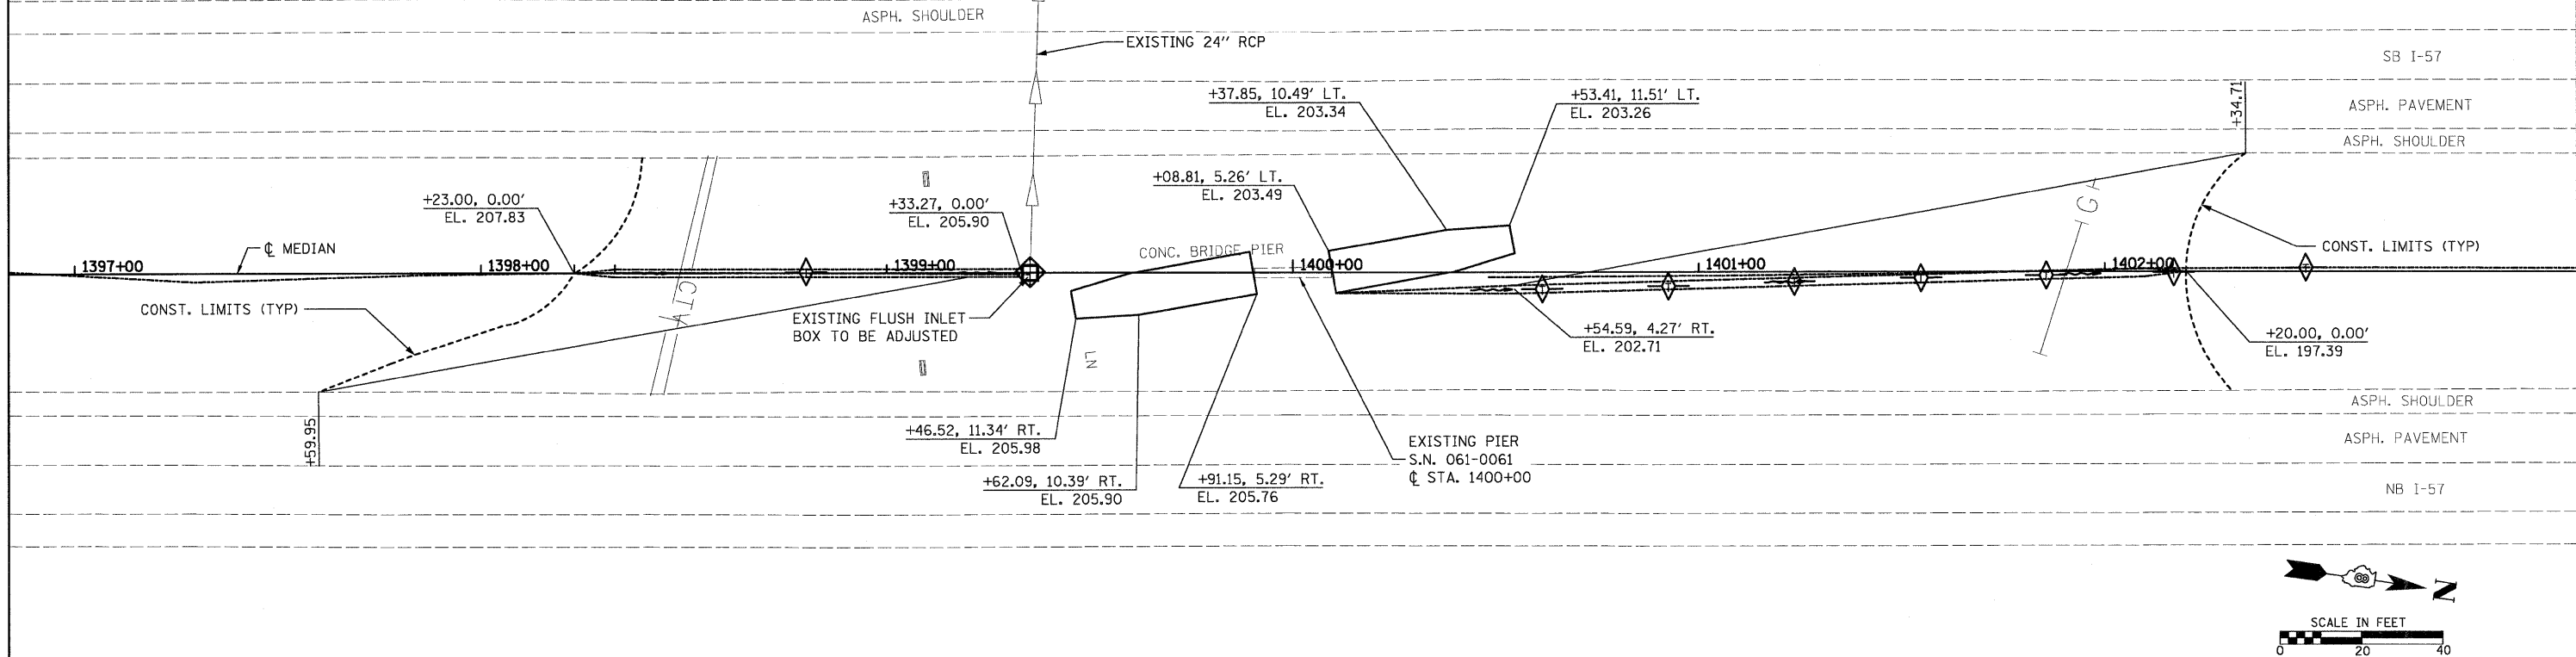


FILE NAME =	USER NAME = _USERDESCR.	DESIGNED - KMM	REVISED -	STATE OF ILLINOIS DEPARTMENT OF TRANSPORTATION	PLAN & PROFILE				F.A.I. RTE.	SECTION	COUNTY	TOTAL SHEETS	SHEET NO.	
H:\6513 100T 08 Var\6513.01 WD 1\CA00.Sheet	\\0876F30-shr-plnpr-f-2610061-25.dgn	DRAWN - KHL	REVISED -						57	61-(1,2,3,4,5,6)-I	MARION	86	25	
	PLOT SCALE = 20.0000' / 1 IN.	CHECKED - BGH	REVISED -						S.N. 061-0061					CONTRACT NO. 76E30
	PLOT DATE = 2/2/2011	DATE -	REVISED -						FED. ROAD DIST. NO.					ILLINOIS
SCALE:				SHEET NO. 1 OF 1 SHEETS		STA. 1397+00 TO STA. 1403+00								

BENCHMARK: T.B.M.
CUT SQUARE ON CONC. HEADWALL
STA. 1502+01.69, 92.0' LT.
EL. 200.00

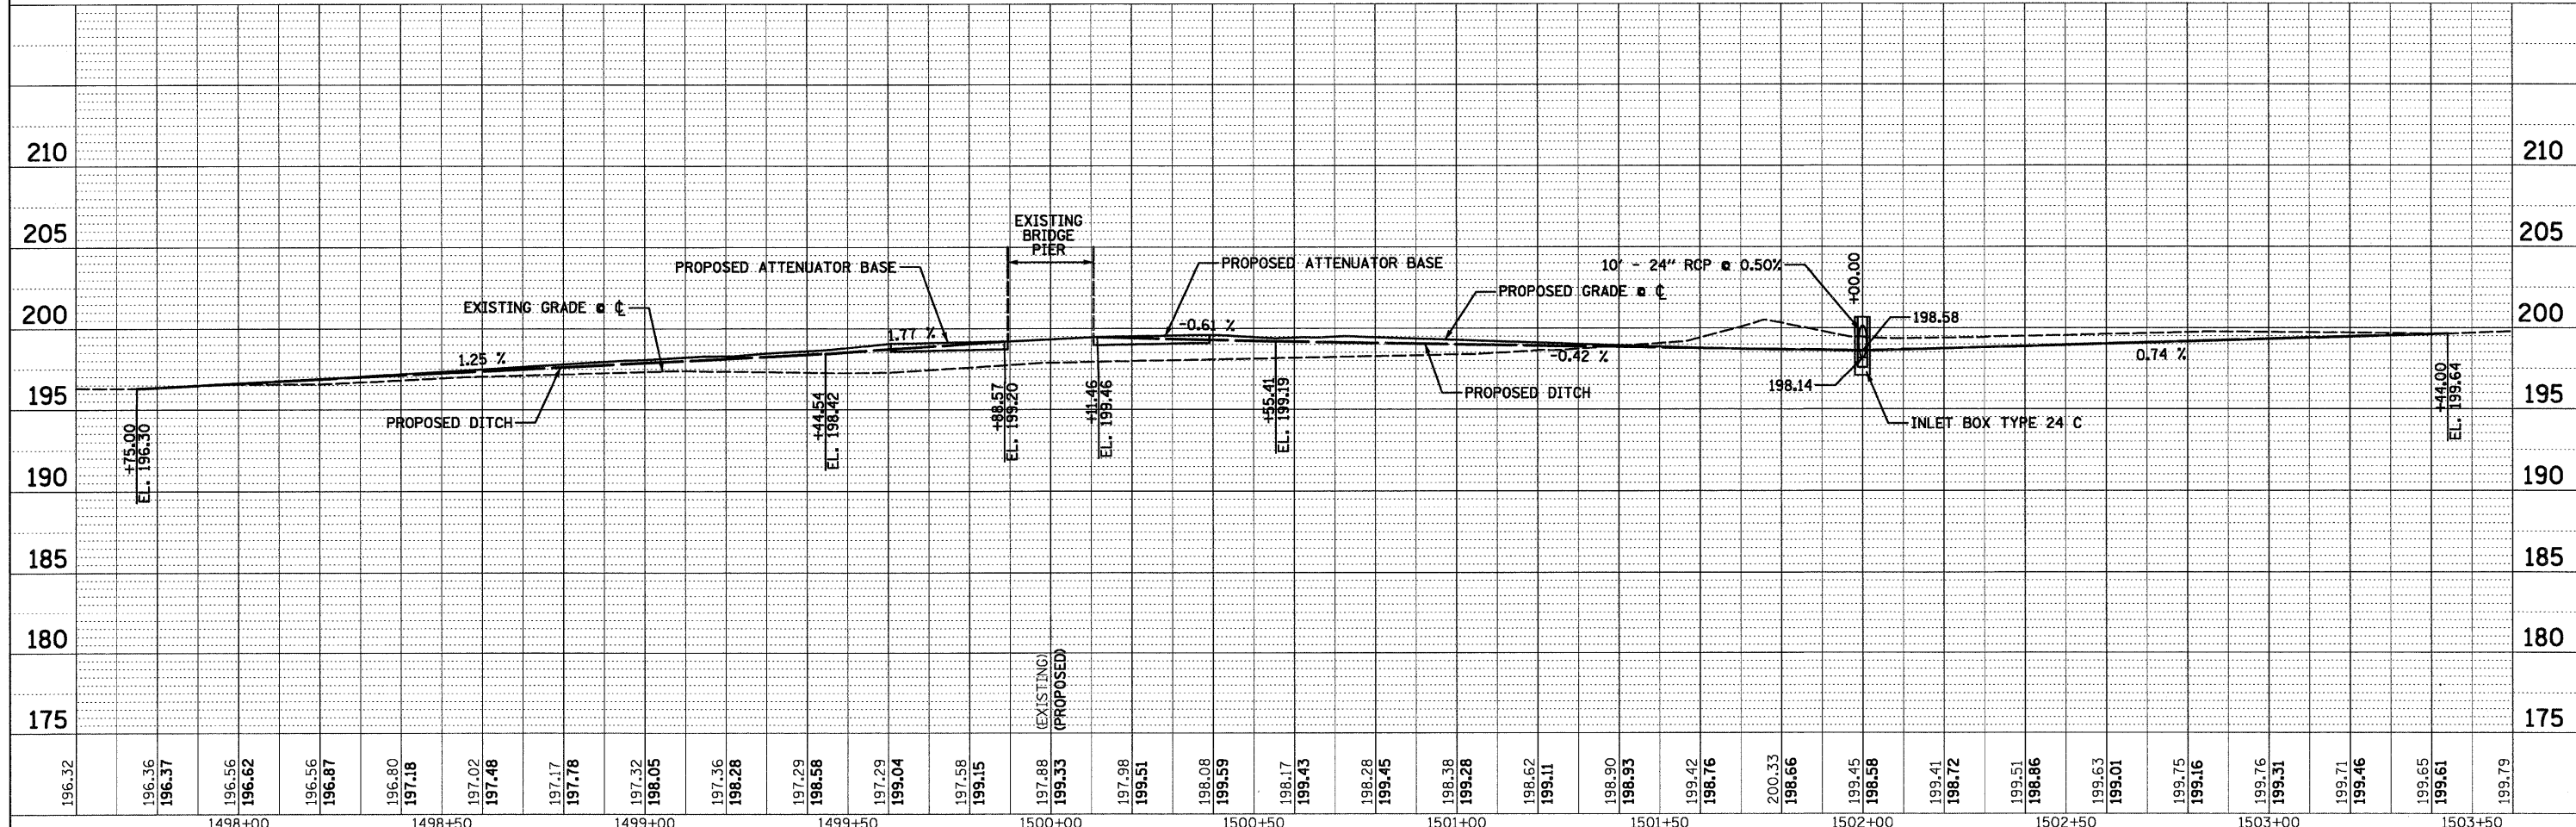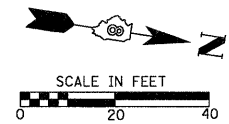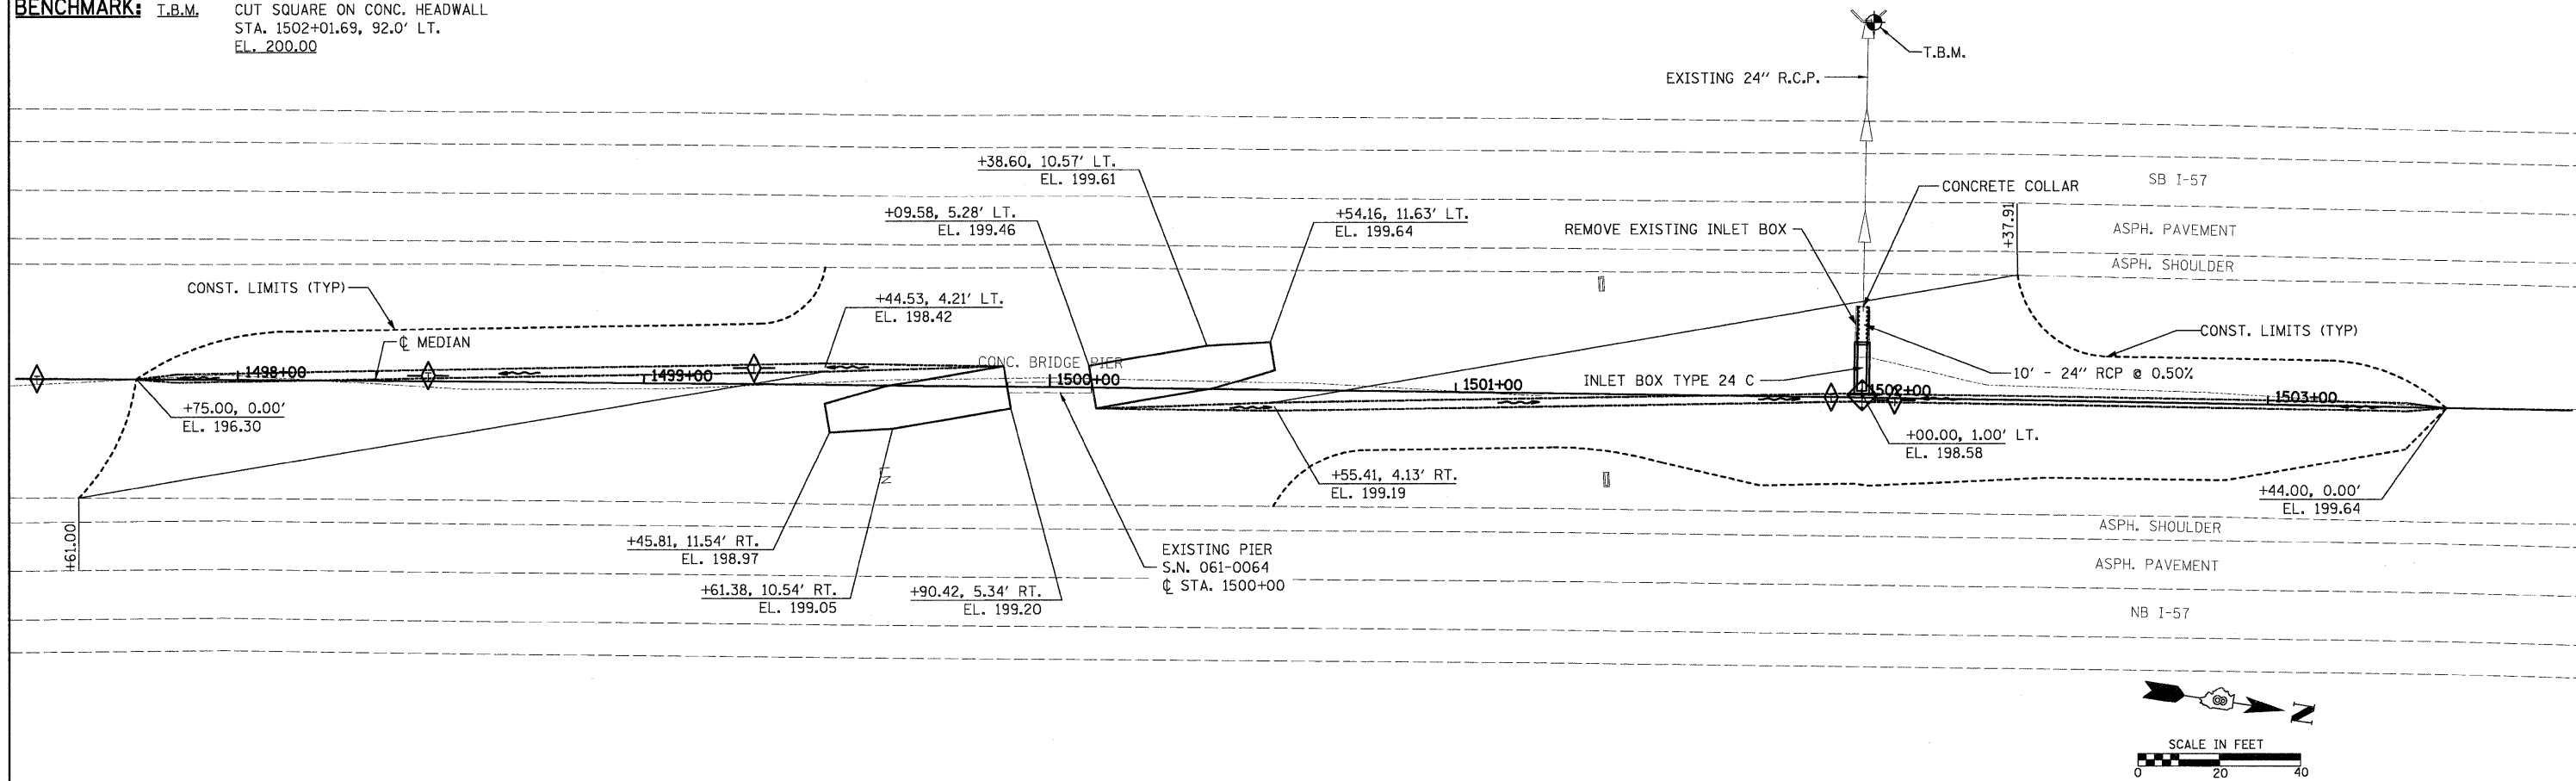


FILE NAME =	USER NAME = _USERDESCR_	DESIGNED - KMM	REVISED -	STATE OF ILLINOIS DEPARTMENT OF TRANSPORTATION	PLAN & PROFILE	F.A.I. RTE.		SECTION	COUNTY	TOTAL SHEETS	SHEET NO.
h:\6513 idot db var\6513.01 wo 1\cadd\sheet\0876E38-sht-plnprf-0610064-26.dgn		DRAWN - KHL	REVISED -			57	61-(1,2,3,4,5,6)-I	MARION	86	26	
PLOT SCALE = 20.0000' / IN.		CHECKED - BGH	REVISED -			S.N. 061-0064		CONTRACT NO. 76E30			
PLOT DATE = 2/2/2011		DATE -	REVISED -			SCALE:	SHEET NO. 1 OF 1 SHEETS	STA. 1497+25 TO STA. 1503+25	FED. ROAD DIST. NO.	ILLINOIS	FED. AID PROJECT

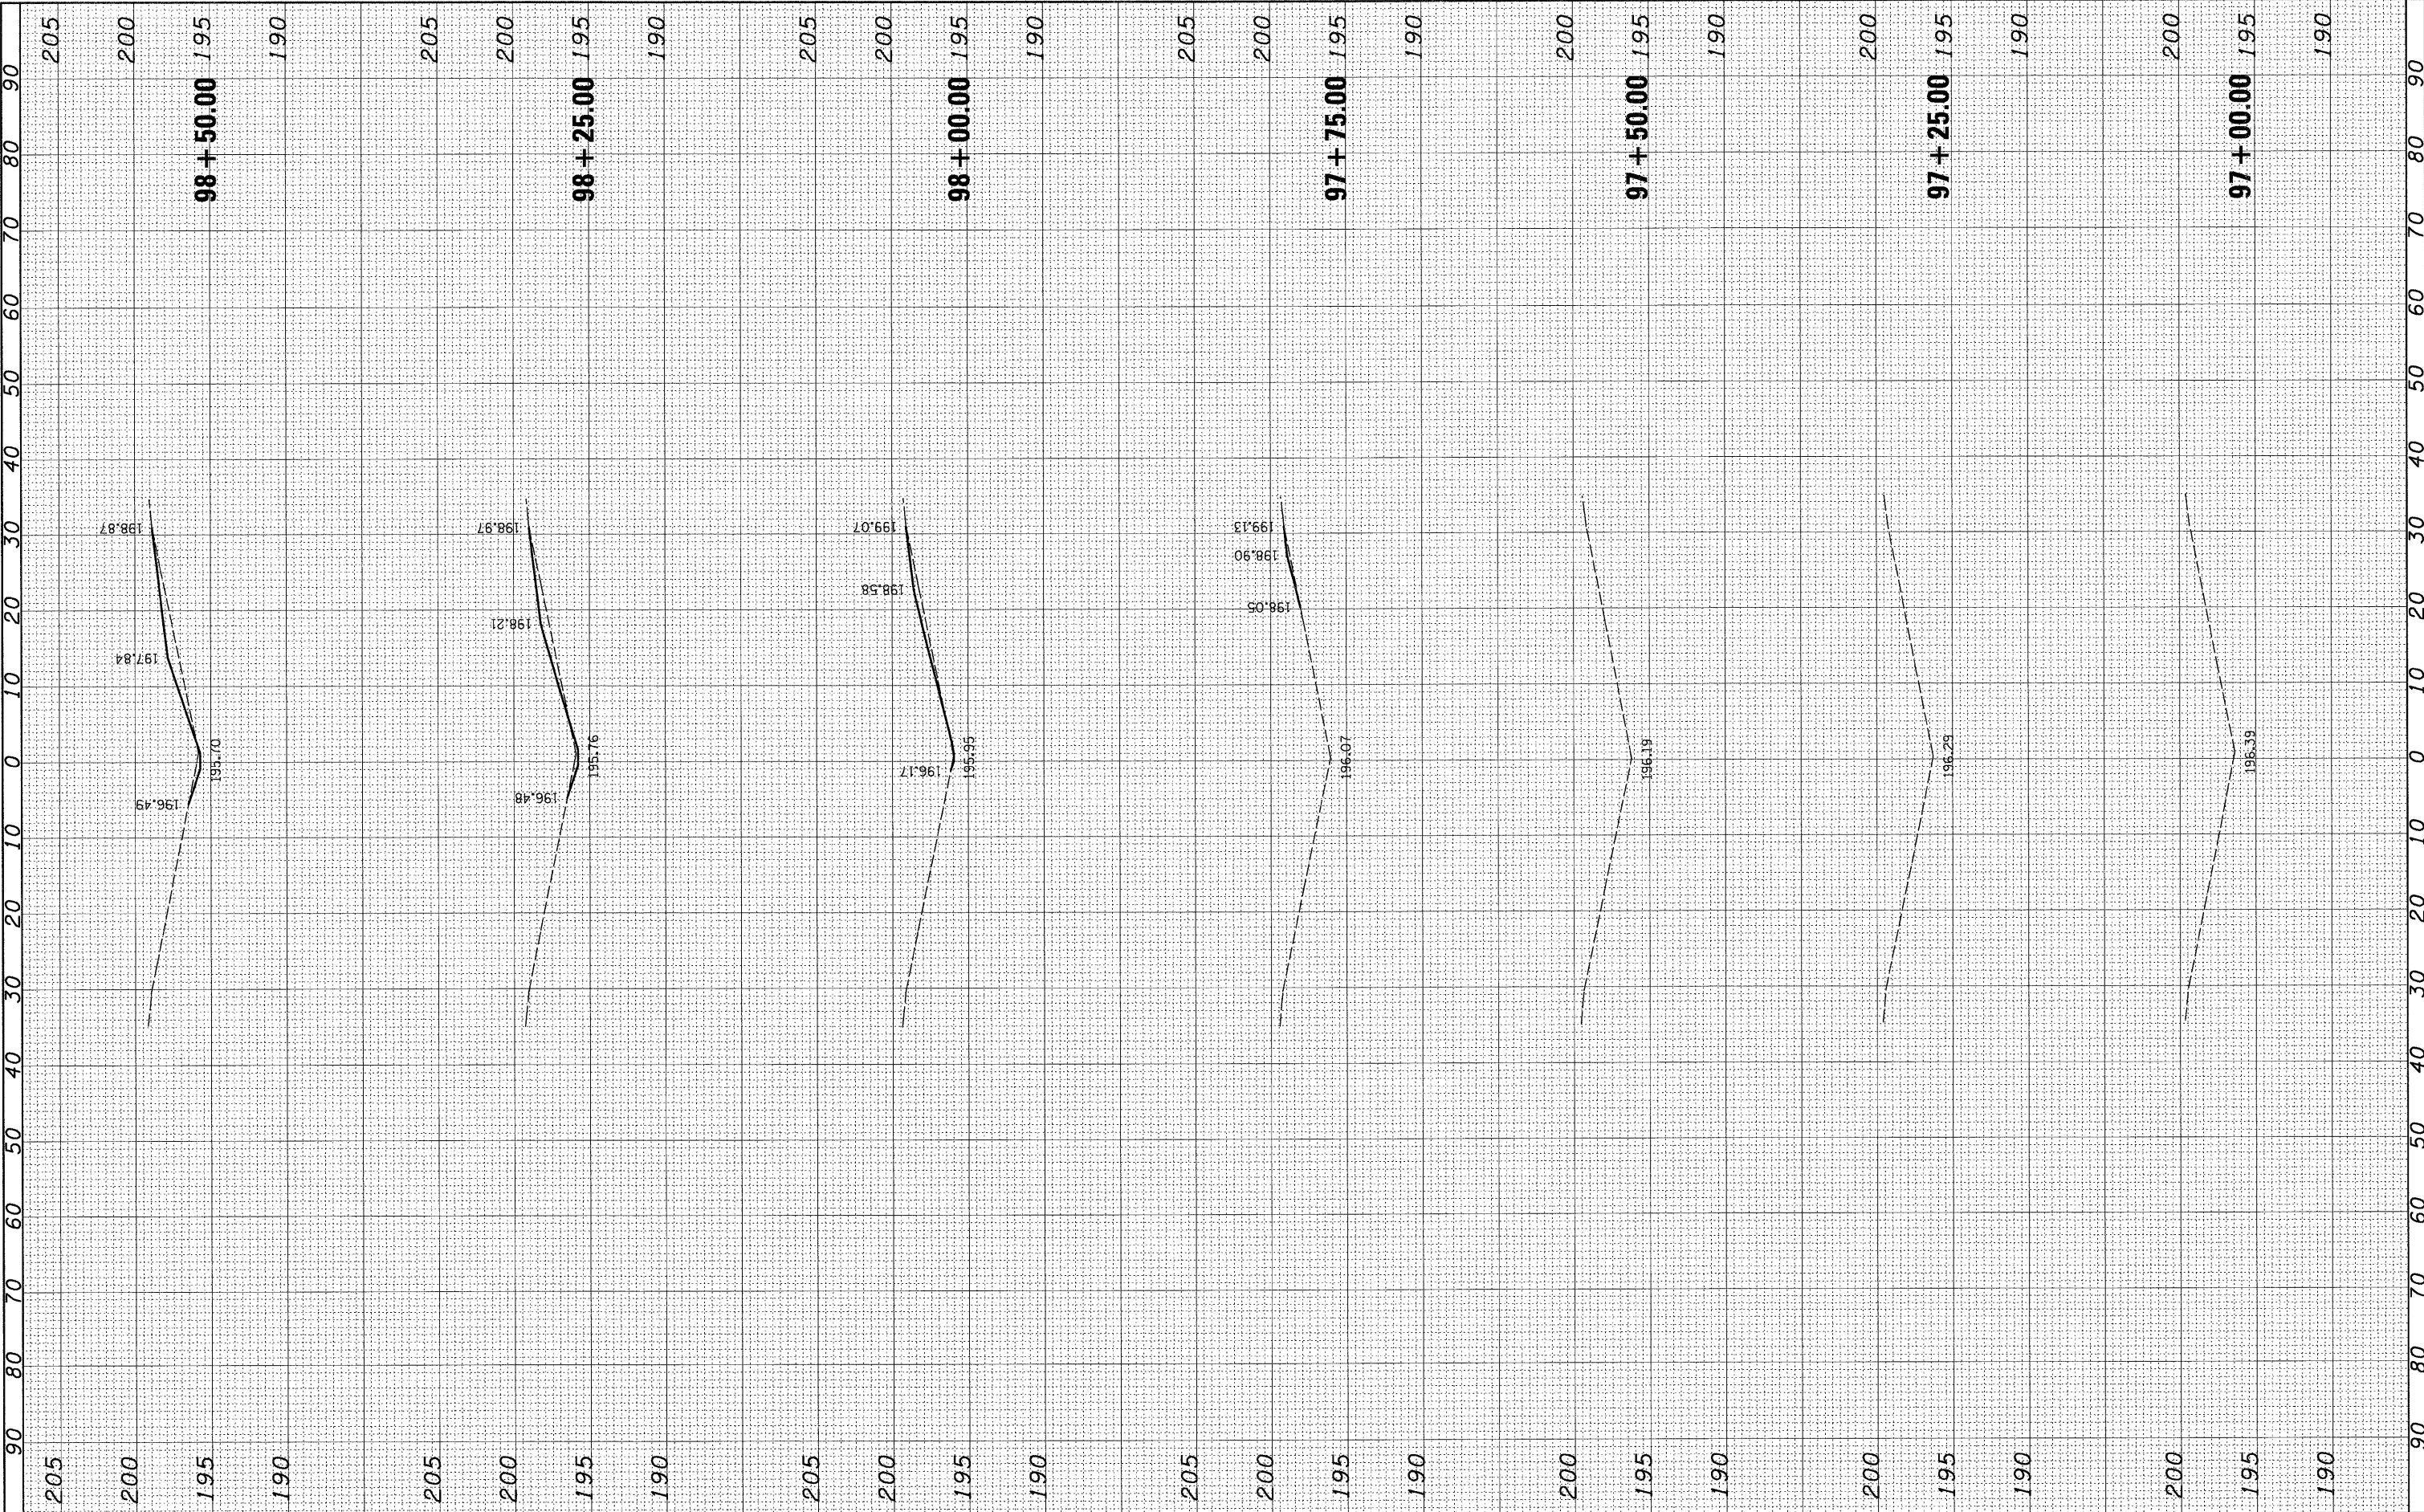

FINAL SURVEY	SURVEYED PLOTTED	BY	DATE
NOTE BOOK	TEMPLATE		


ORIGINAL SURVEY	SURVEYED PLOTTED	BY	DATE
NOTE BOOK	TEMPLATE		

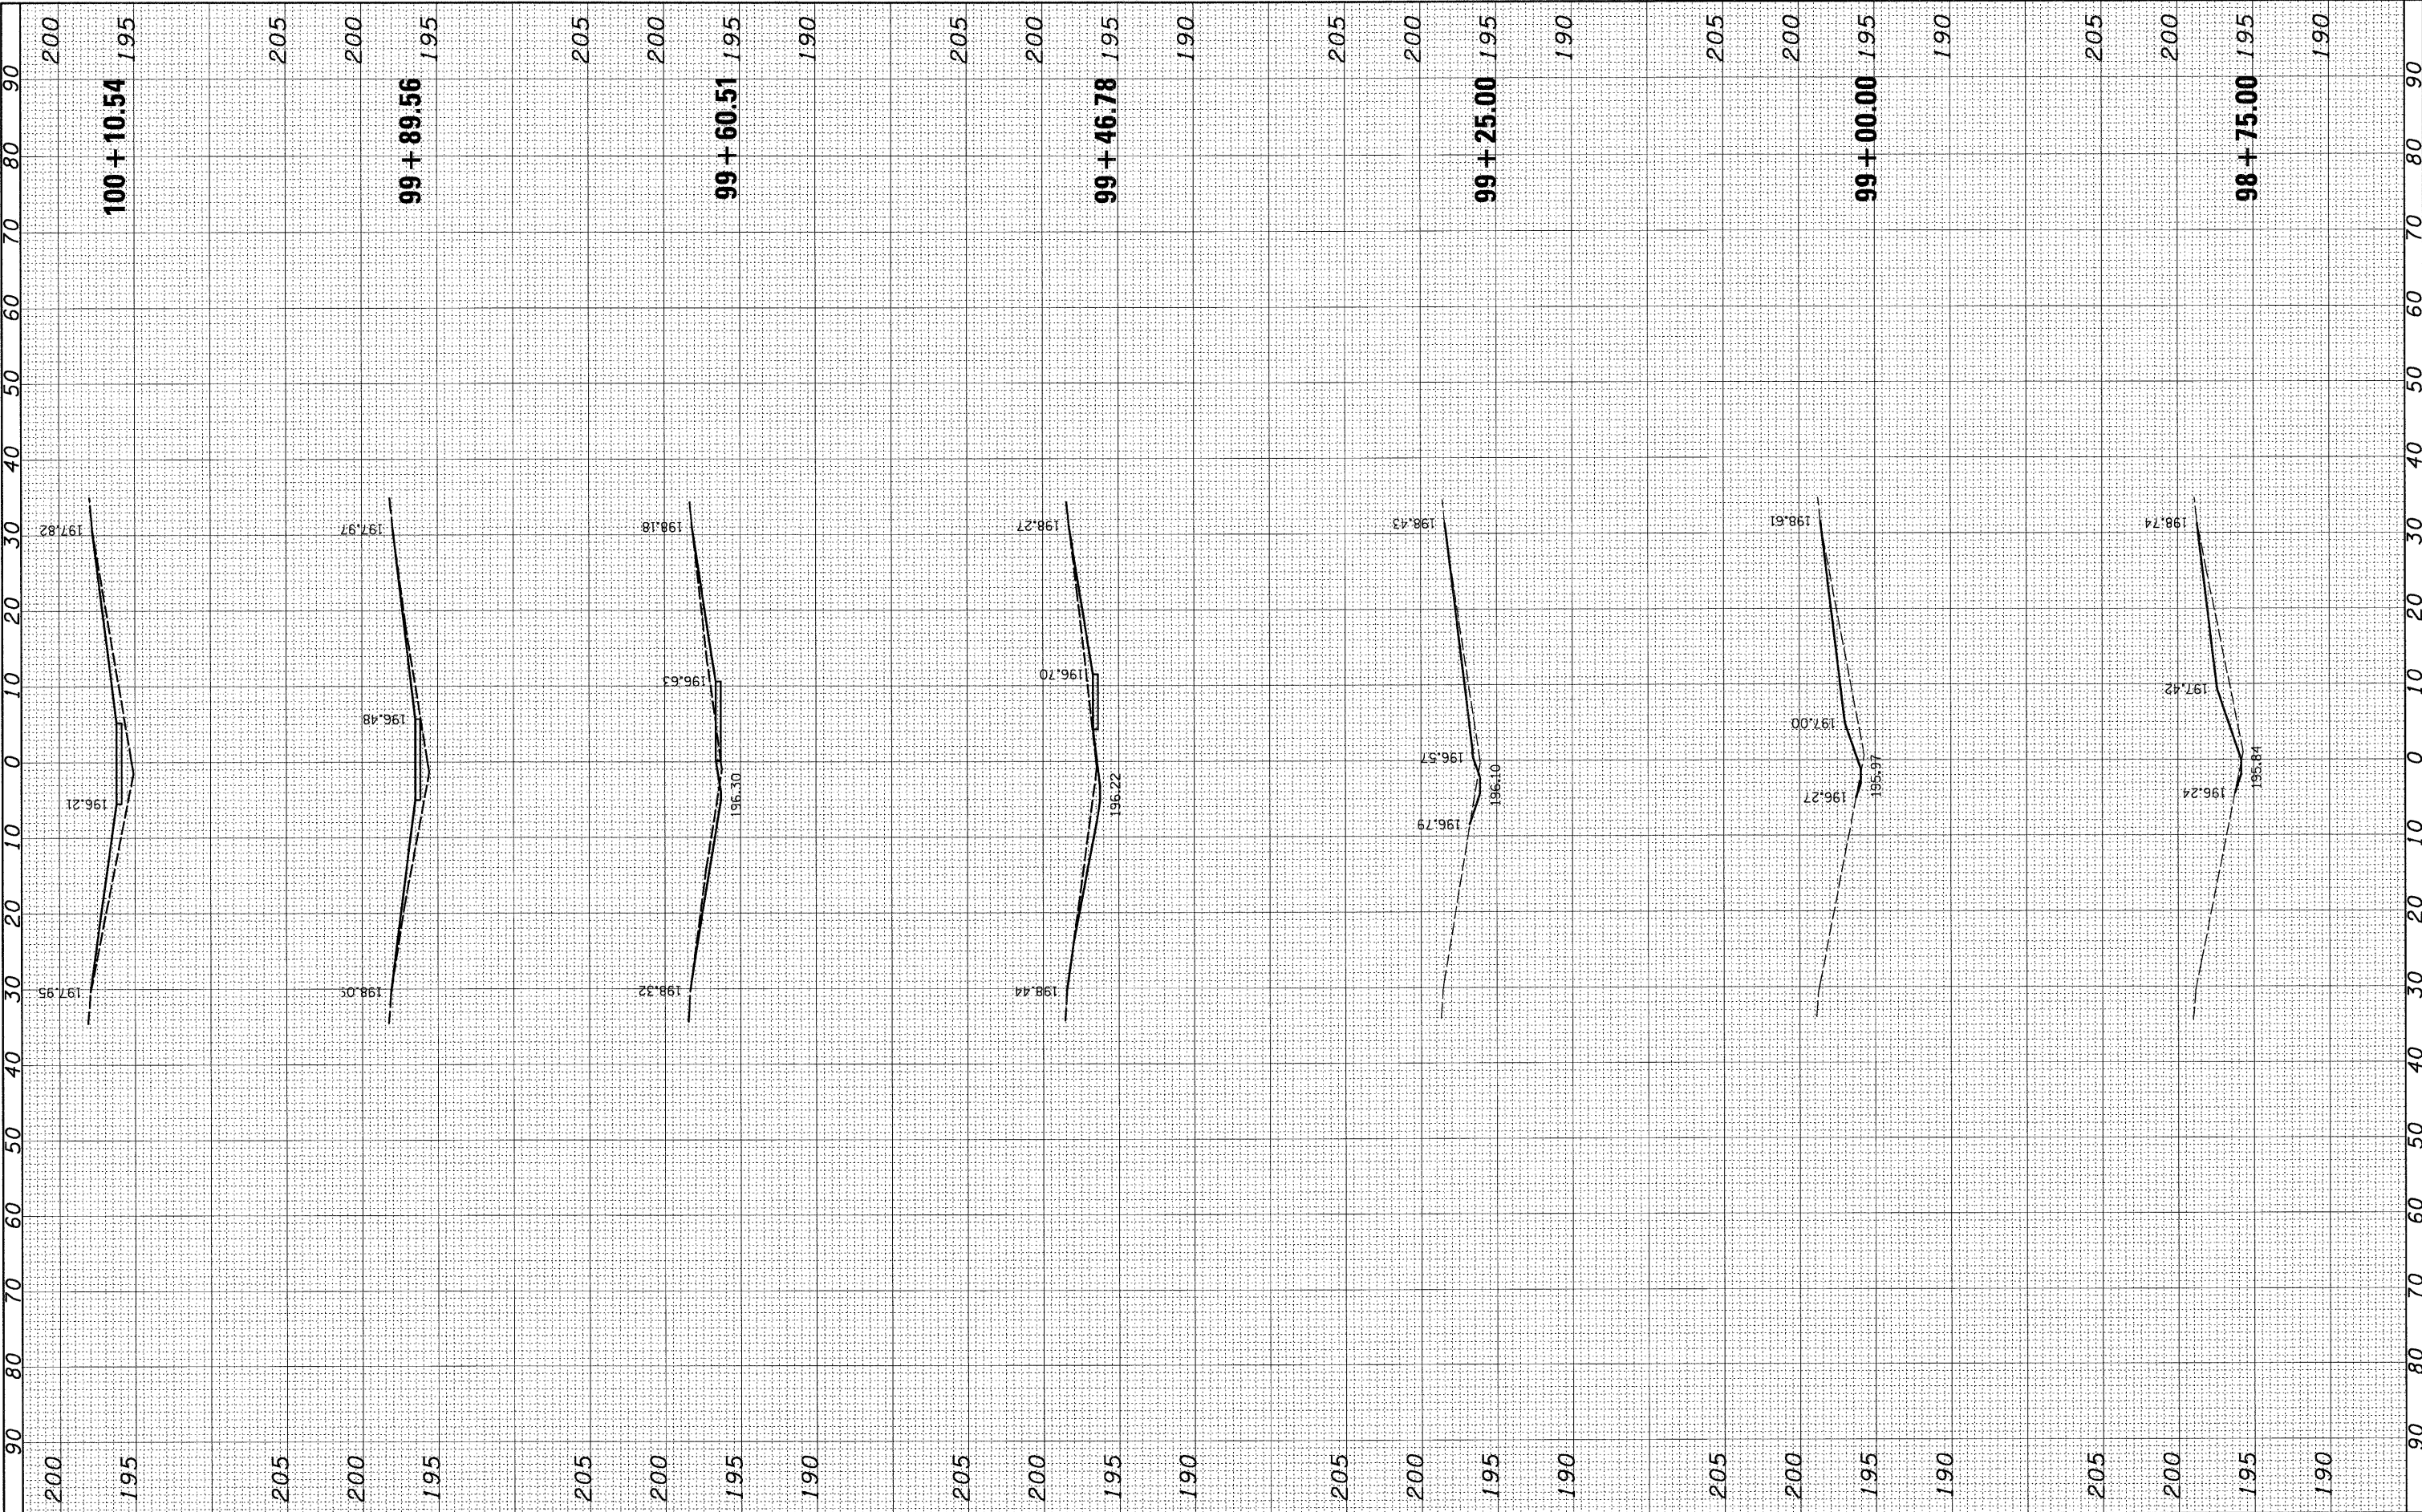

FILE NAME = h:\6513 idot d8 va-\6513.01 wo 1\CA00_Sheets\0876E30-shr-xssht-0610027-2730.dgn		USER NAME = _USERDESCR_	DESIGNED -	REVISED -	STATE OF ILLINOIS DEPARTMENT OF TRANSPORTATION				CROSS SECTIONS				F.A. RTE. 57	SECTION 61-(1,2,3,4,5,6)-I	COUNTY MARION	TOTAL SHEETS 86	SHEET NO. 28			
PLOT SCALE = 10.0000' / IN.		DRAWN -	CHECKED -	REVISED -									S.N. 061-0027				CONTRACT NO. 76E30			
PLOT DATE = 2/2/2011		DATE -	REVISED -	ILLINOIS FED. AID PROJECT																
SCALE:		SHEET NO.		OF		SHEETS		STA. 98+75.00		TO STA. 100+10.54										

FINAL SURVEY NOTE BOOK	SURVEYED PLOTTED TEMPLATE	BY	DATE
------------------------------	---------------------------------	----	------


ORIGINAL SURVEY NOTE BOOK	SURVEYED PLOTTED TEMPLATE	BY	DATE
---------------------------------	---------------------------------	----	------

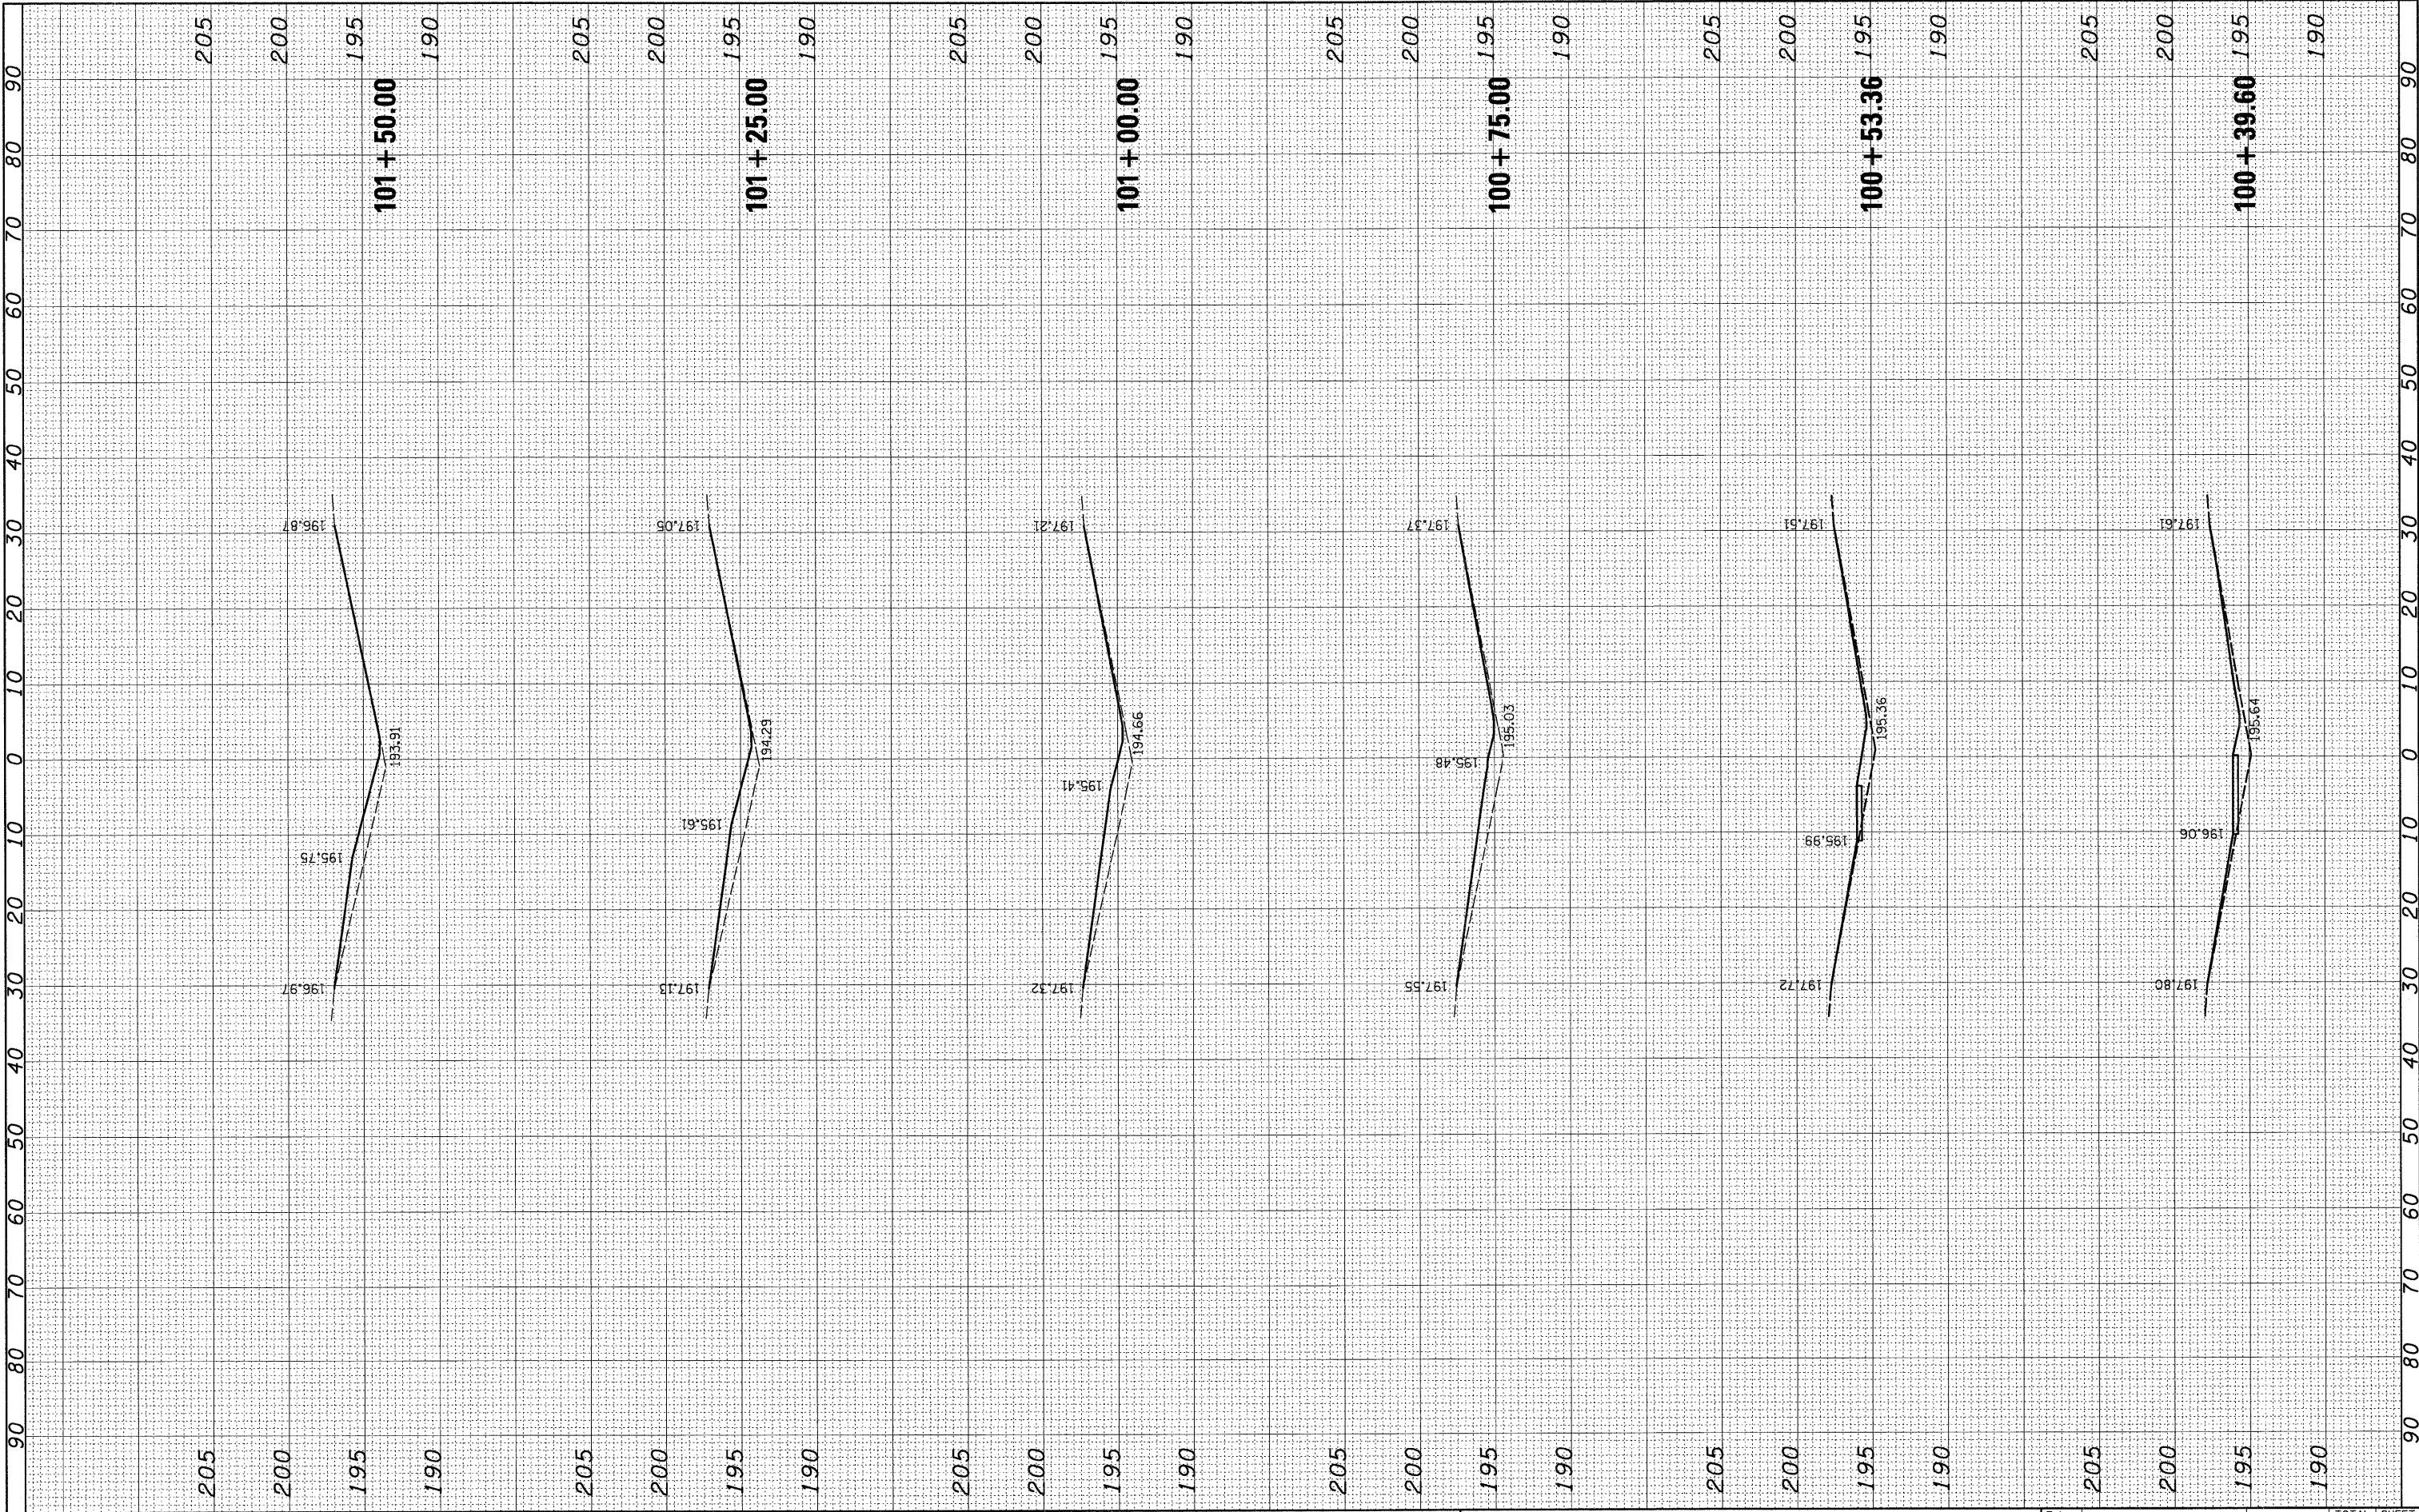

FILE NAME = h:\6513\dot d8\var\6513.01\w\1\CADD_Sheets\0876E30-shr-xssht-0610027-2730.dgn		USER NAME = _USERDESCR_		DESIGNED -		REVISED -		STATE OF ILLINOIS DEPARTMENT OF TRANSPORTATION										CROSS SECTIONS										F.A. RTE.	SECTION	COUNTY	TOTAL SHEETS	SHEET NO.			
				DRAWN -		REVISED -																						57	61-(1,2,3,4,5,6)-I	MARION	86	29			
PLOT SCALE = 10.0000' / IN.				CHECKED -		REVISED -																						S.N. 061-0027				CONTRACT NO. 76E30			
PLOT DATE = 2/2/2011				DATE -		REVISED -																										ILLINOIS FED. AID PROJECT			

FINAL SURVEY NOTE BOOK	SURVEYED PLOTTED TEMPLATE DATE	BY	DATE


ORIGINAL SURVEY NOTE BOOK	SURVEYED PLOTTED TEMPLATE DATE	BY	DATE

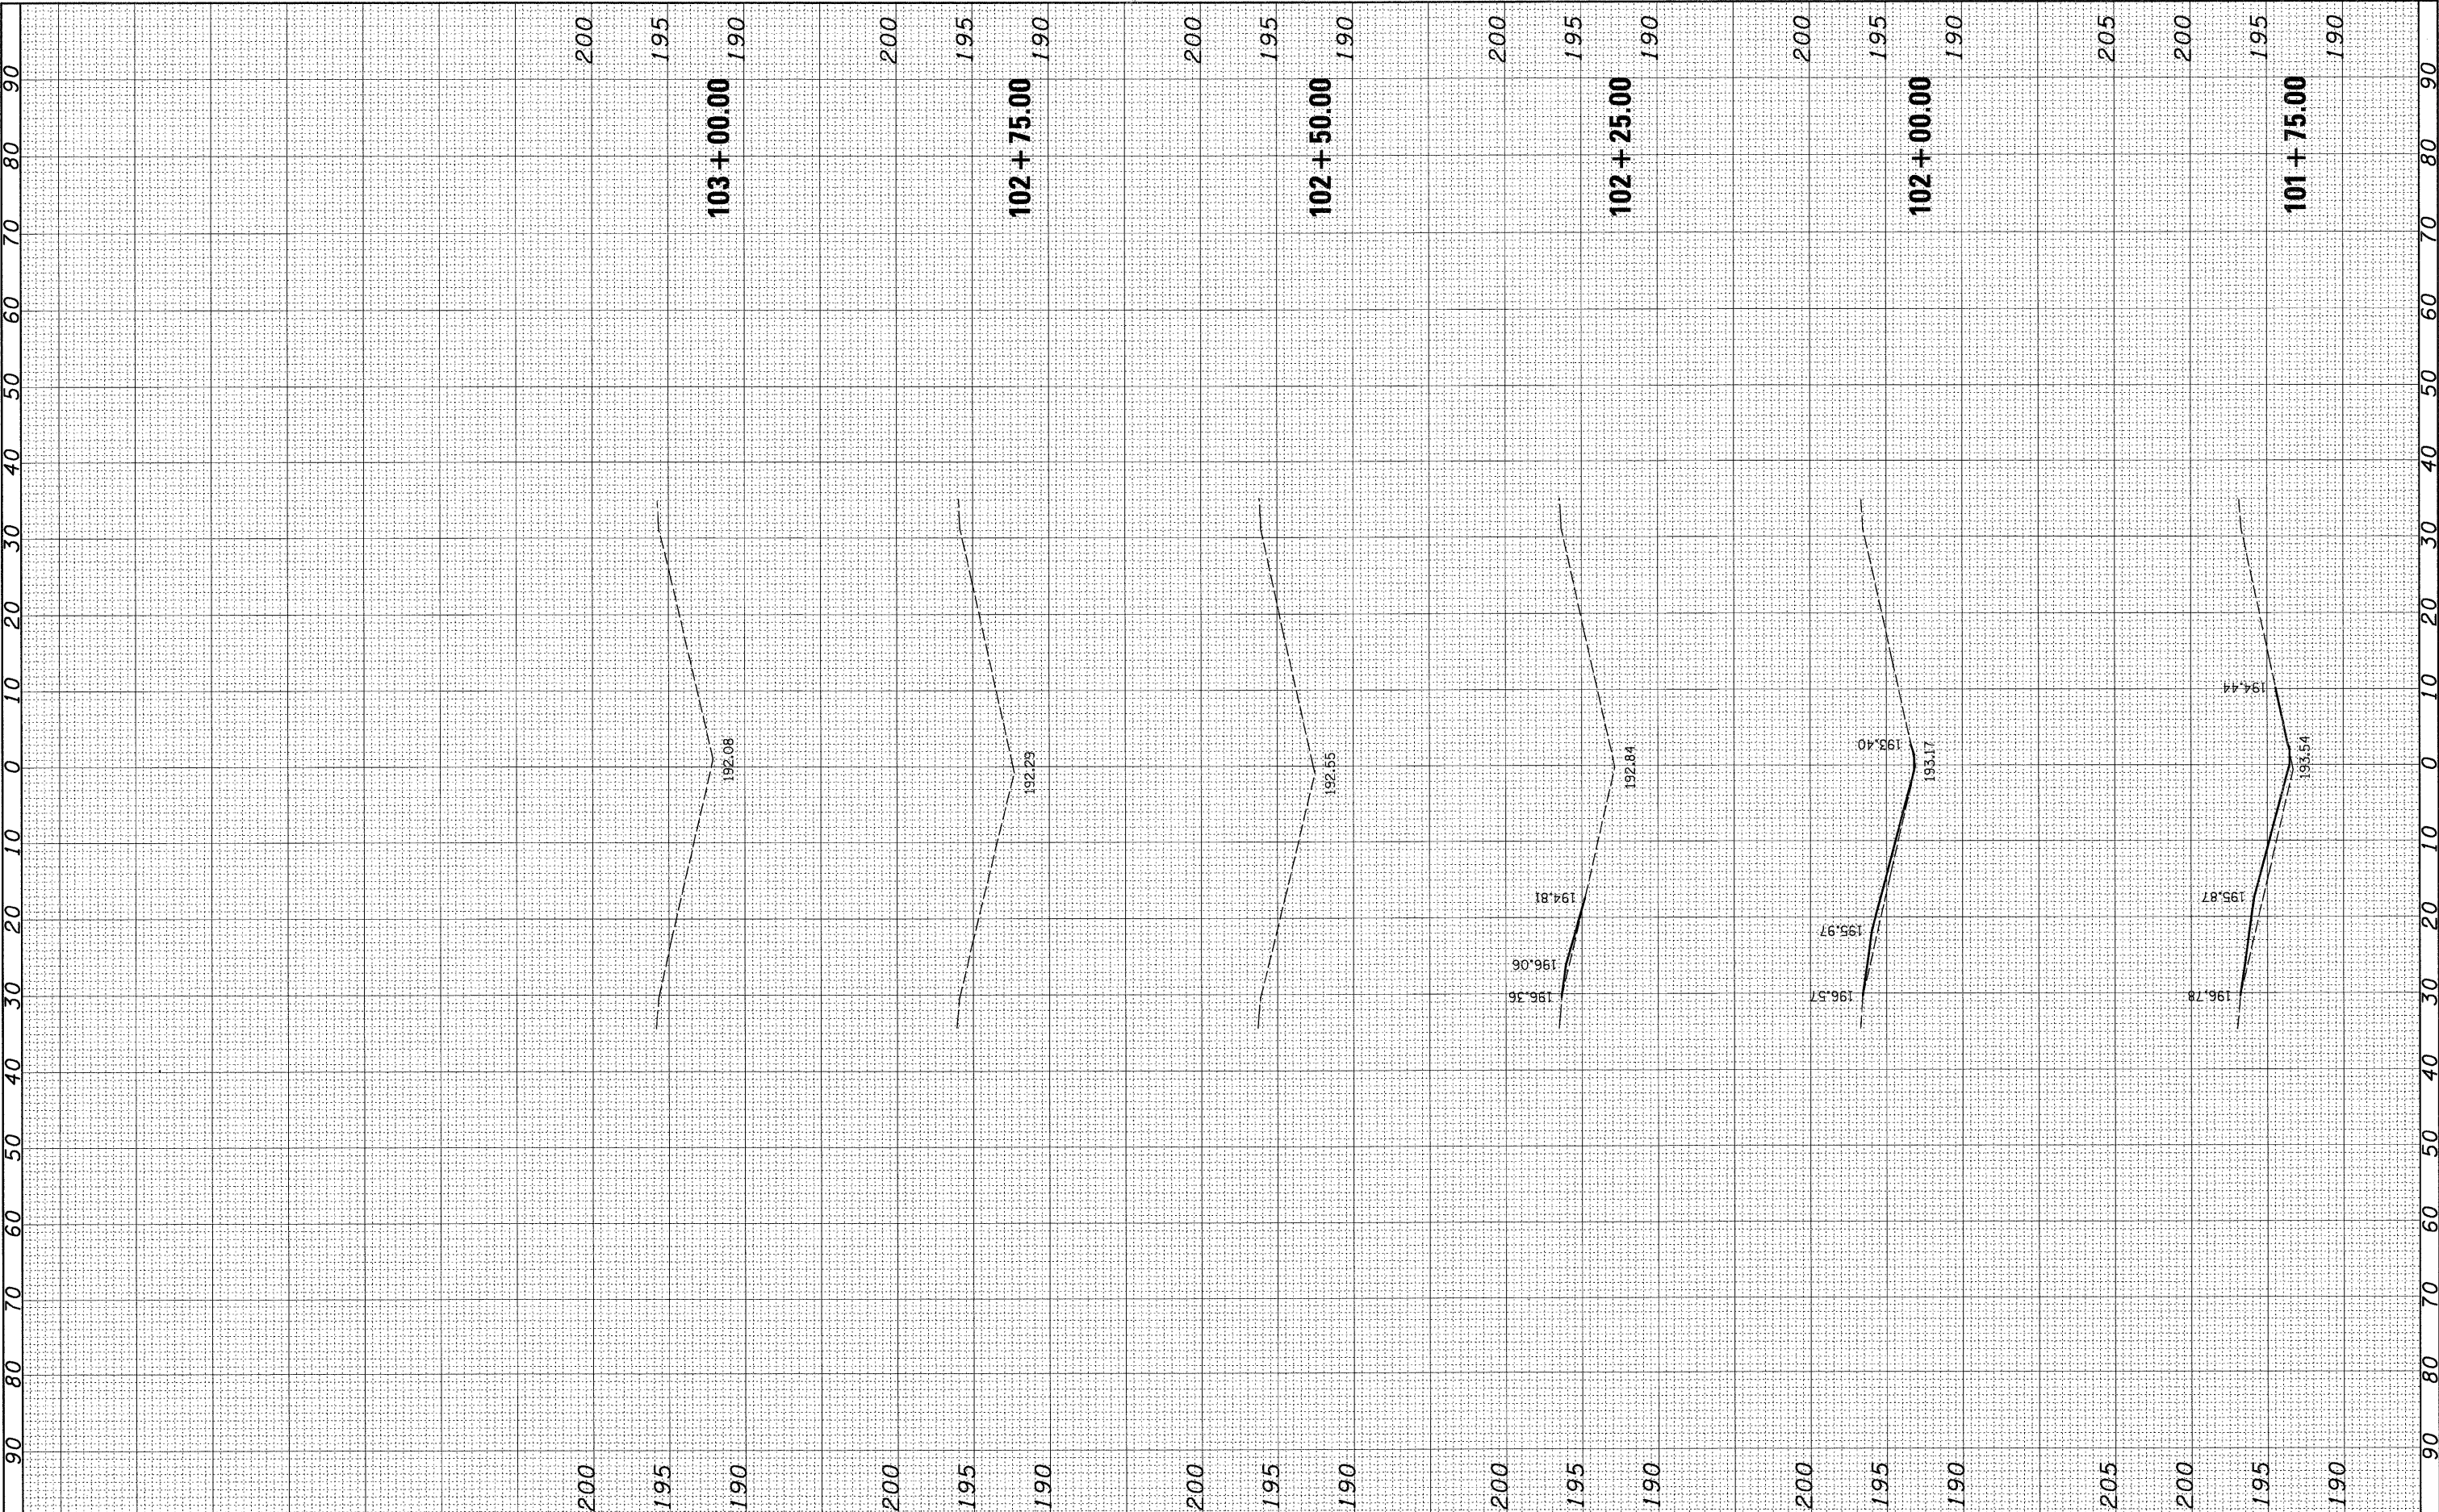

FILE NAME =		USER NAME = .USERDESCR.		DESIGNED -		REVISED -		STATE OF ILLINOIS DEPARTMENT OF TRANSPORTATION										CROSS SECTIONS					F.A. RTE.	SECTION		COUNTY	TOTAL SHEETS	SHEET NO.
h:\6513 idot d8 var\6513.01 wo 1\CADD_Sheets\0876E30-shr-xasht-0610027-2730.dgn		DRAWN -		CHECKED -		REVISED -												57	61-(1,2,3,4,5,6)-I		MARION	86	30					
PLOT SCALE = 10,0000' / IN.		CHECKED -		DATE -		REVISED -												S.N. 061-0027		CONTRACT NO. 76E30								
PLOT DATE = 2/2/2011		DATE -		REVISED -		REVISED -												SCALE:	SHEET NO.	OF	SHEETS	STA. 101+75.00	TO	STA. 103+00.00	ILLINOIS FED. AID PROJECT			

FINAL SURVEY	SURVEYED	BY	DATE
NOTE BOOK	PLOTTED		
	TEMPLATE		
	AREA		


ORIGINAL SURVEY	SURVEYED	BY	DATE
NOTE BOOK	PLOTTED		
	TEMPLATE		
	AREA		

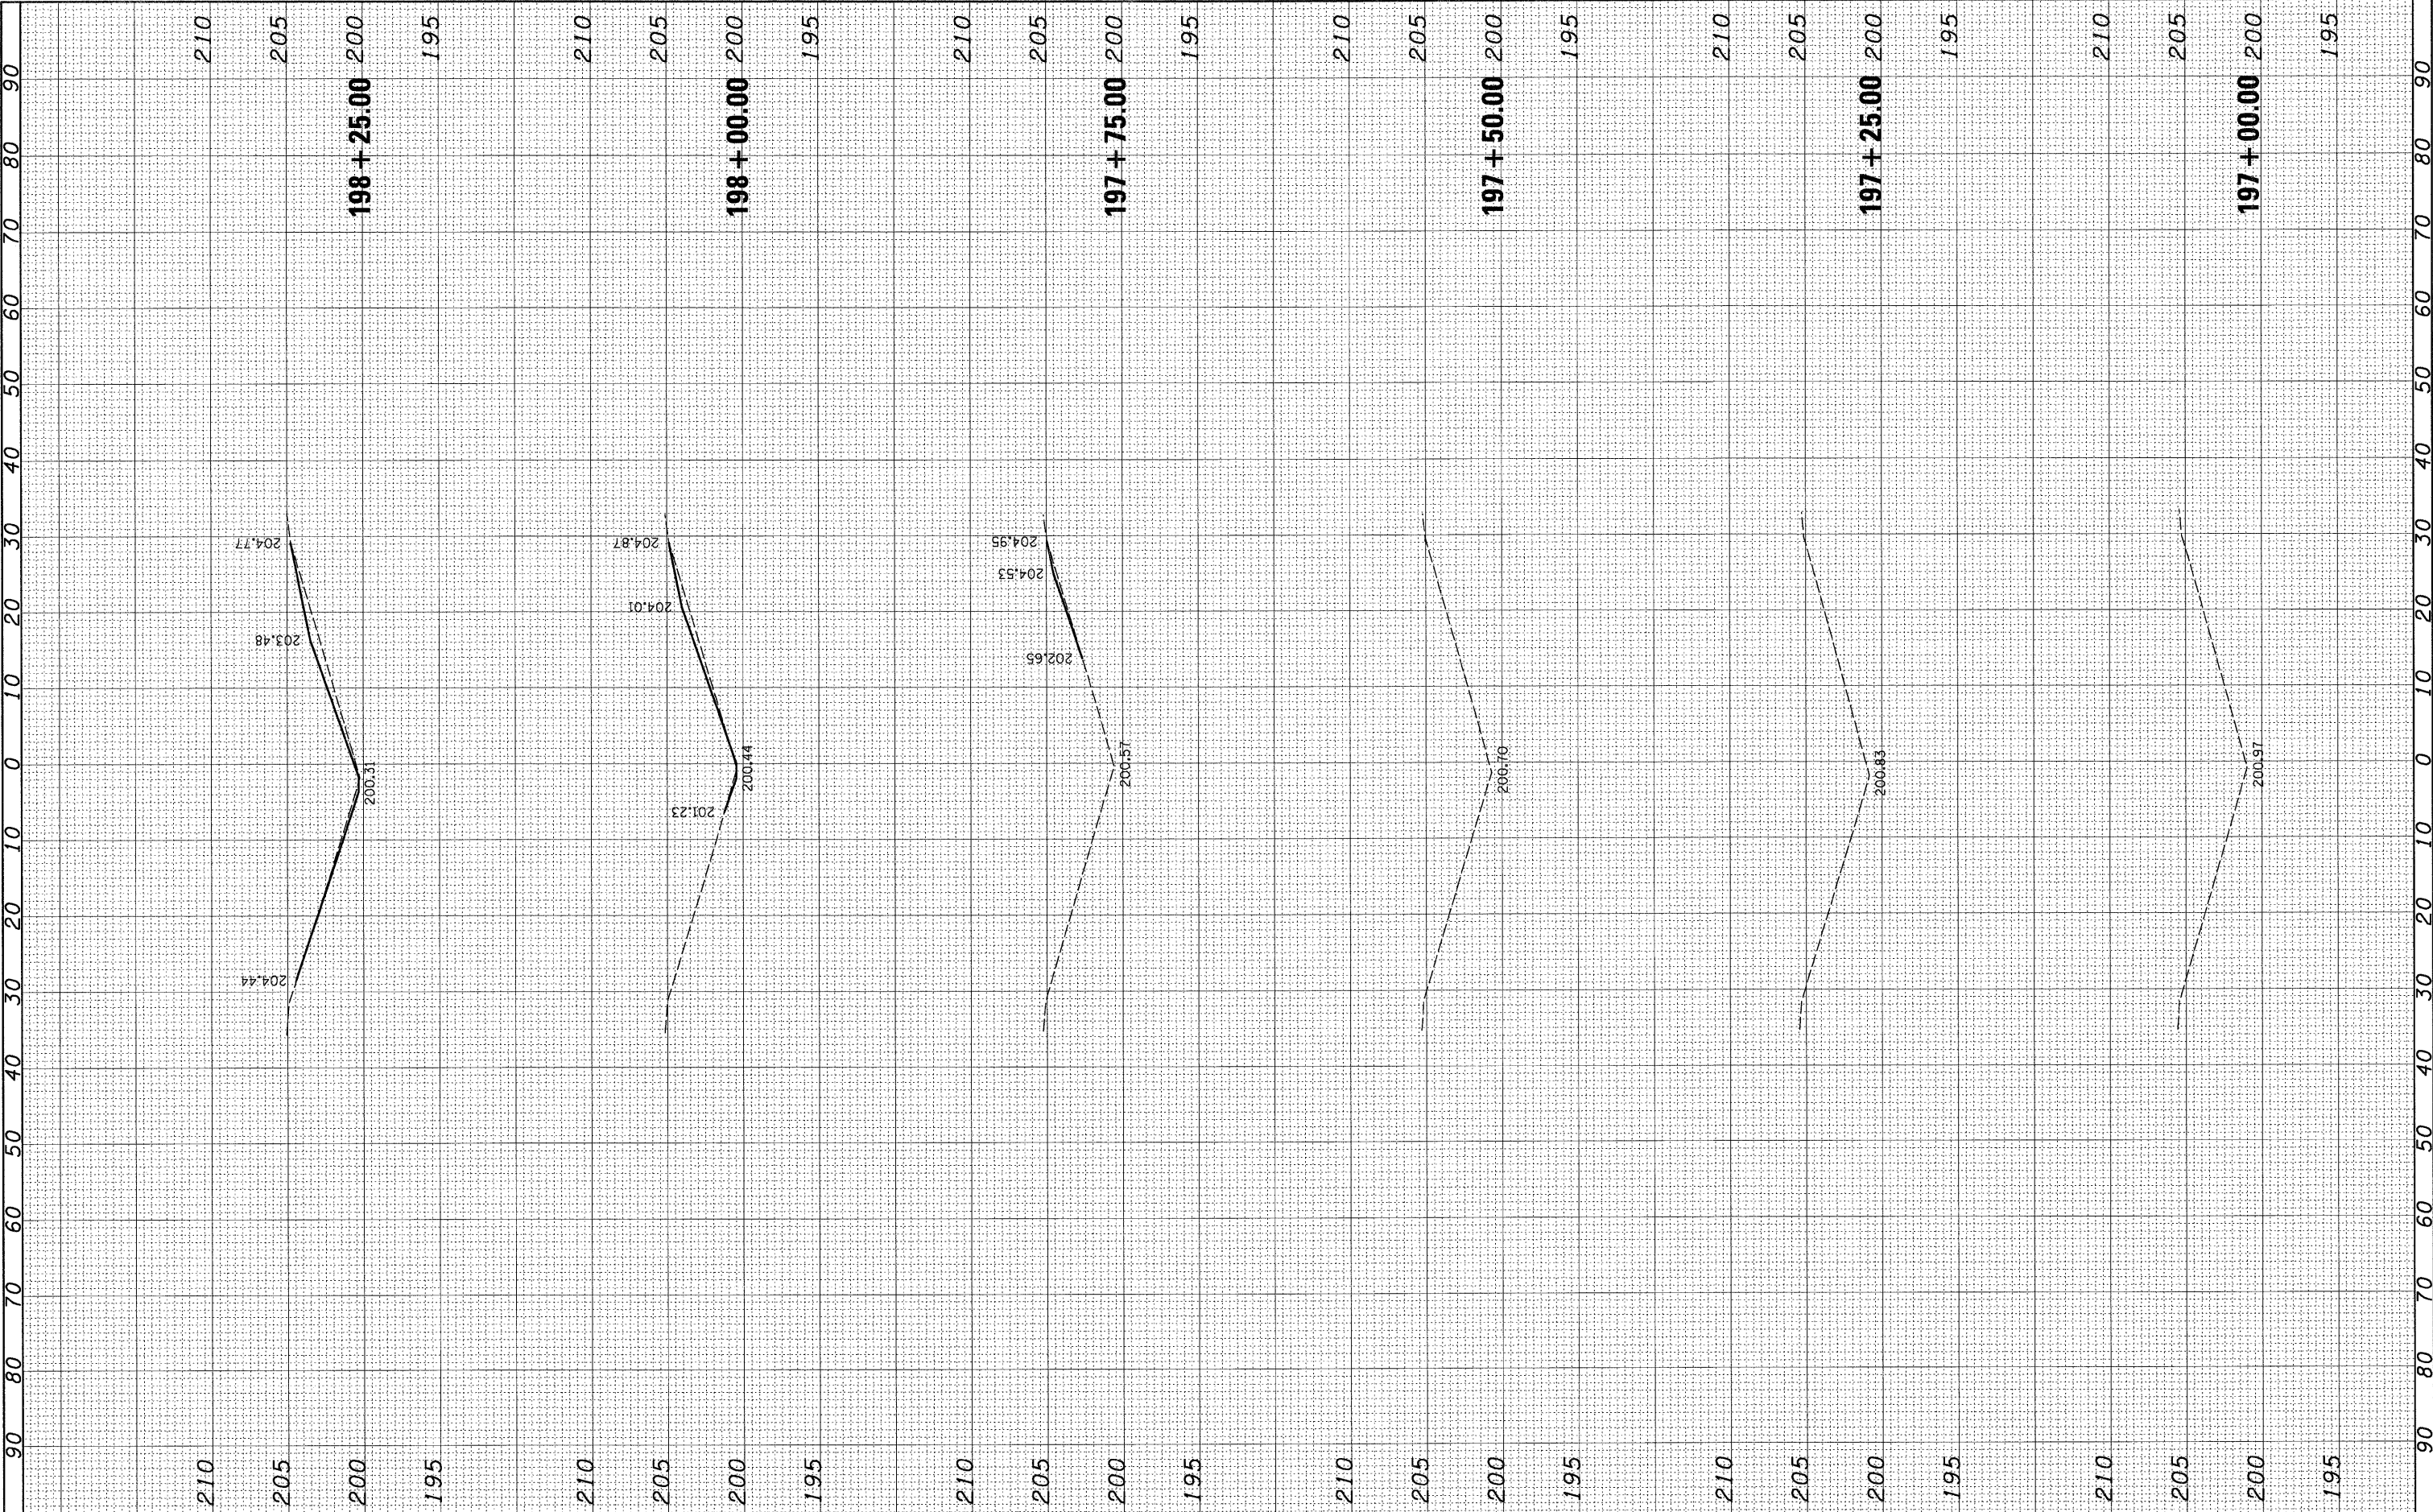

FILE NAME =		USER NAME = .USERDESCR.	DESIGNED -	REVISED -	STATE OF ILLINOIS DEPARTMENT OF TRANSPORTATION	CROSS SECTIONS				F.A. RTE.	SECTION	COUNTY	TOTAL SHEETS	SHEET NO.
h:\6513\dot d8 var\6513.01 wo 1\CADD_Sheets\0876E30-shr-xssht-0610046-3134.dgn			DRAWN -	REVISED -		57	61-(1,2,3,4,5,6)-I	MARION	86	31				
PLOT SCALE = 10.0000' / IN.			CHECKED -	REVISED -		S.N. 061-0046		CONTRACT NO. 76E30						
PLOT DATE = 2/2/2011			DATE -	REVISED -		ILLINOIS FED. AID PROJECT								
						SCALE:	SHEET NO.	OF	SHEETS	STA. 197+00.00	TO	STA. 198+25.00		


FINAL SURVEY NOTE BOOK	SURVEYED PLOTTED TEMPLATE	BY	DATE

ORIGINAL SURVEY NOTE BOOK	SURVEYED PLOTTED TEMPLATE	BY	DATE

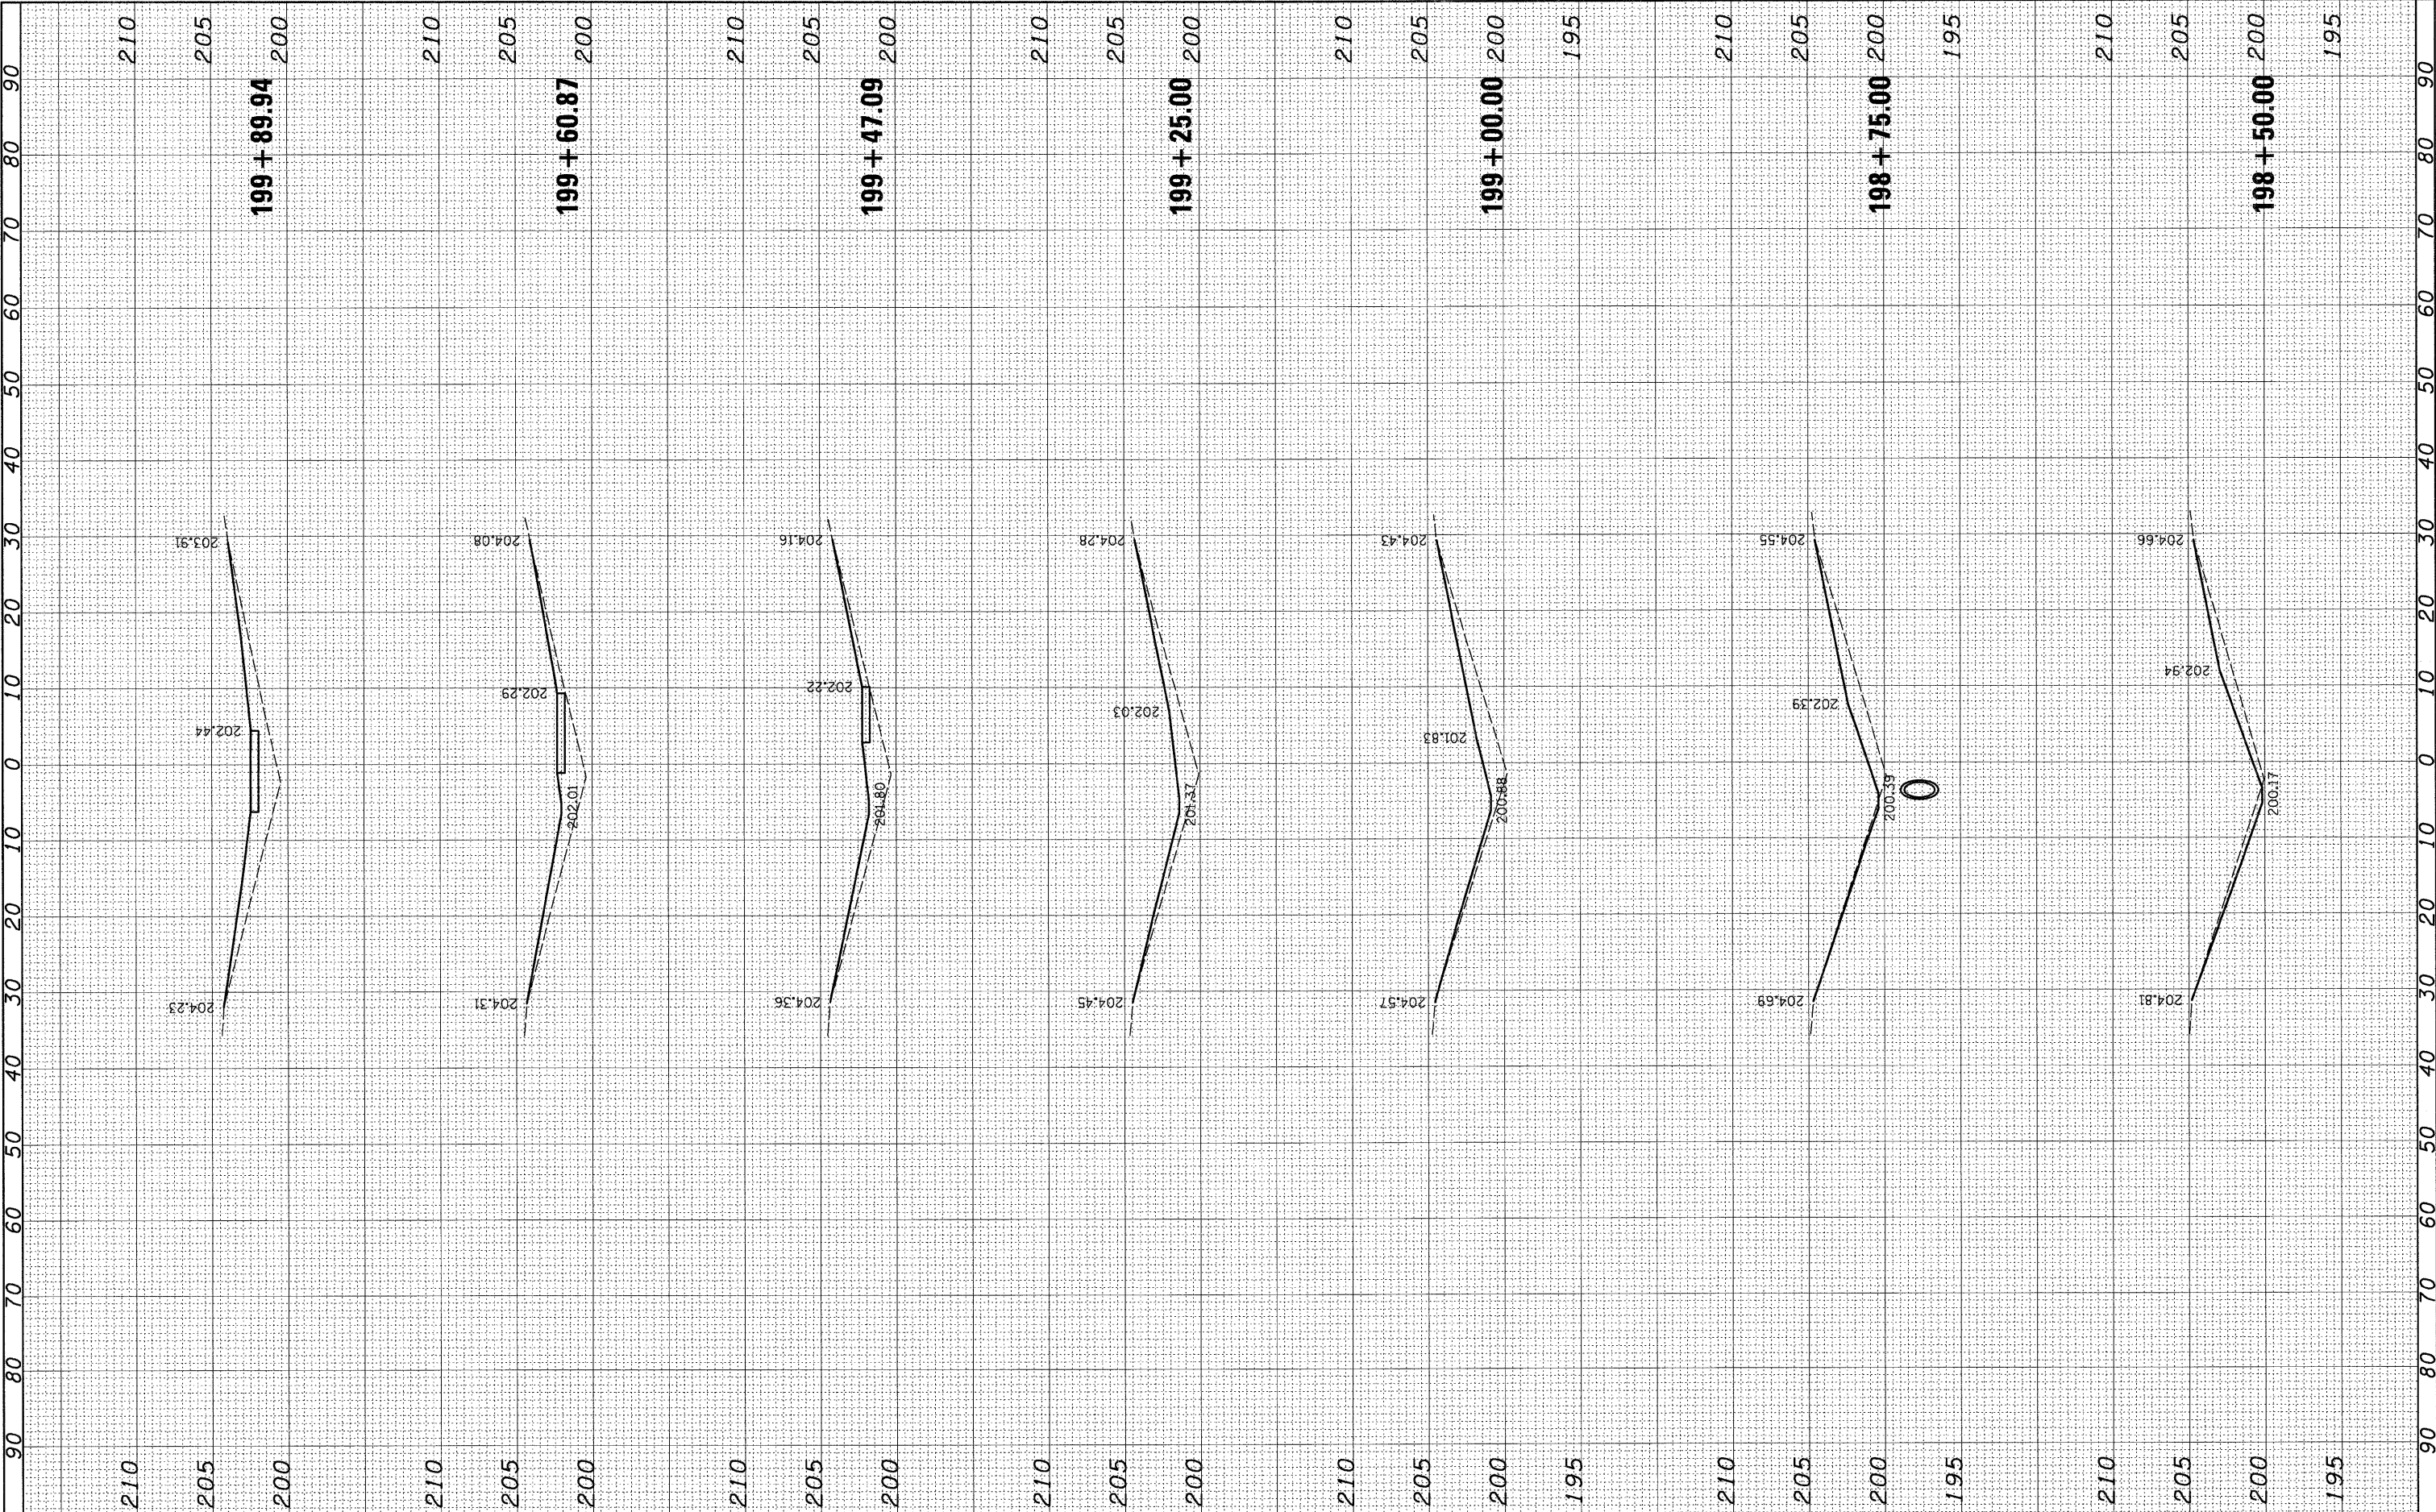

FINAL	SURVEYED	DATE
SURVEY	PLOTTED	
NOTE BOOK	TEMPLATE	

ORIGINAL	SURVEYED	DATE
SURVEY	PLOTTED	
NOTE BOOK	TEMPLATE	

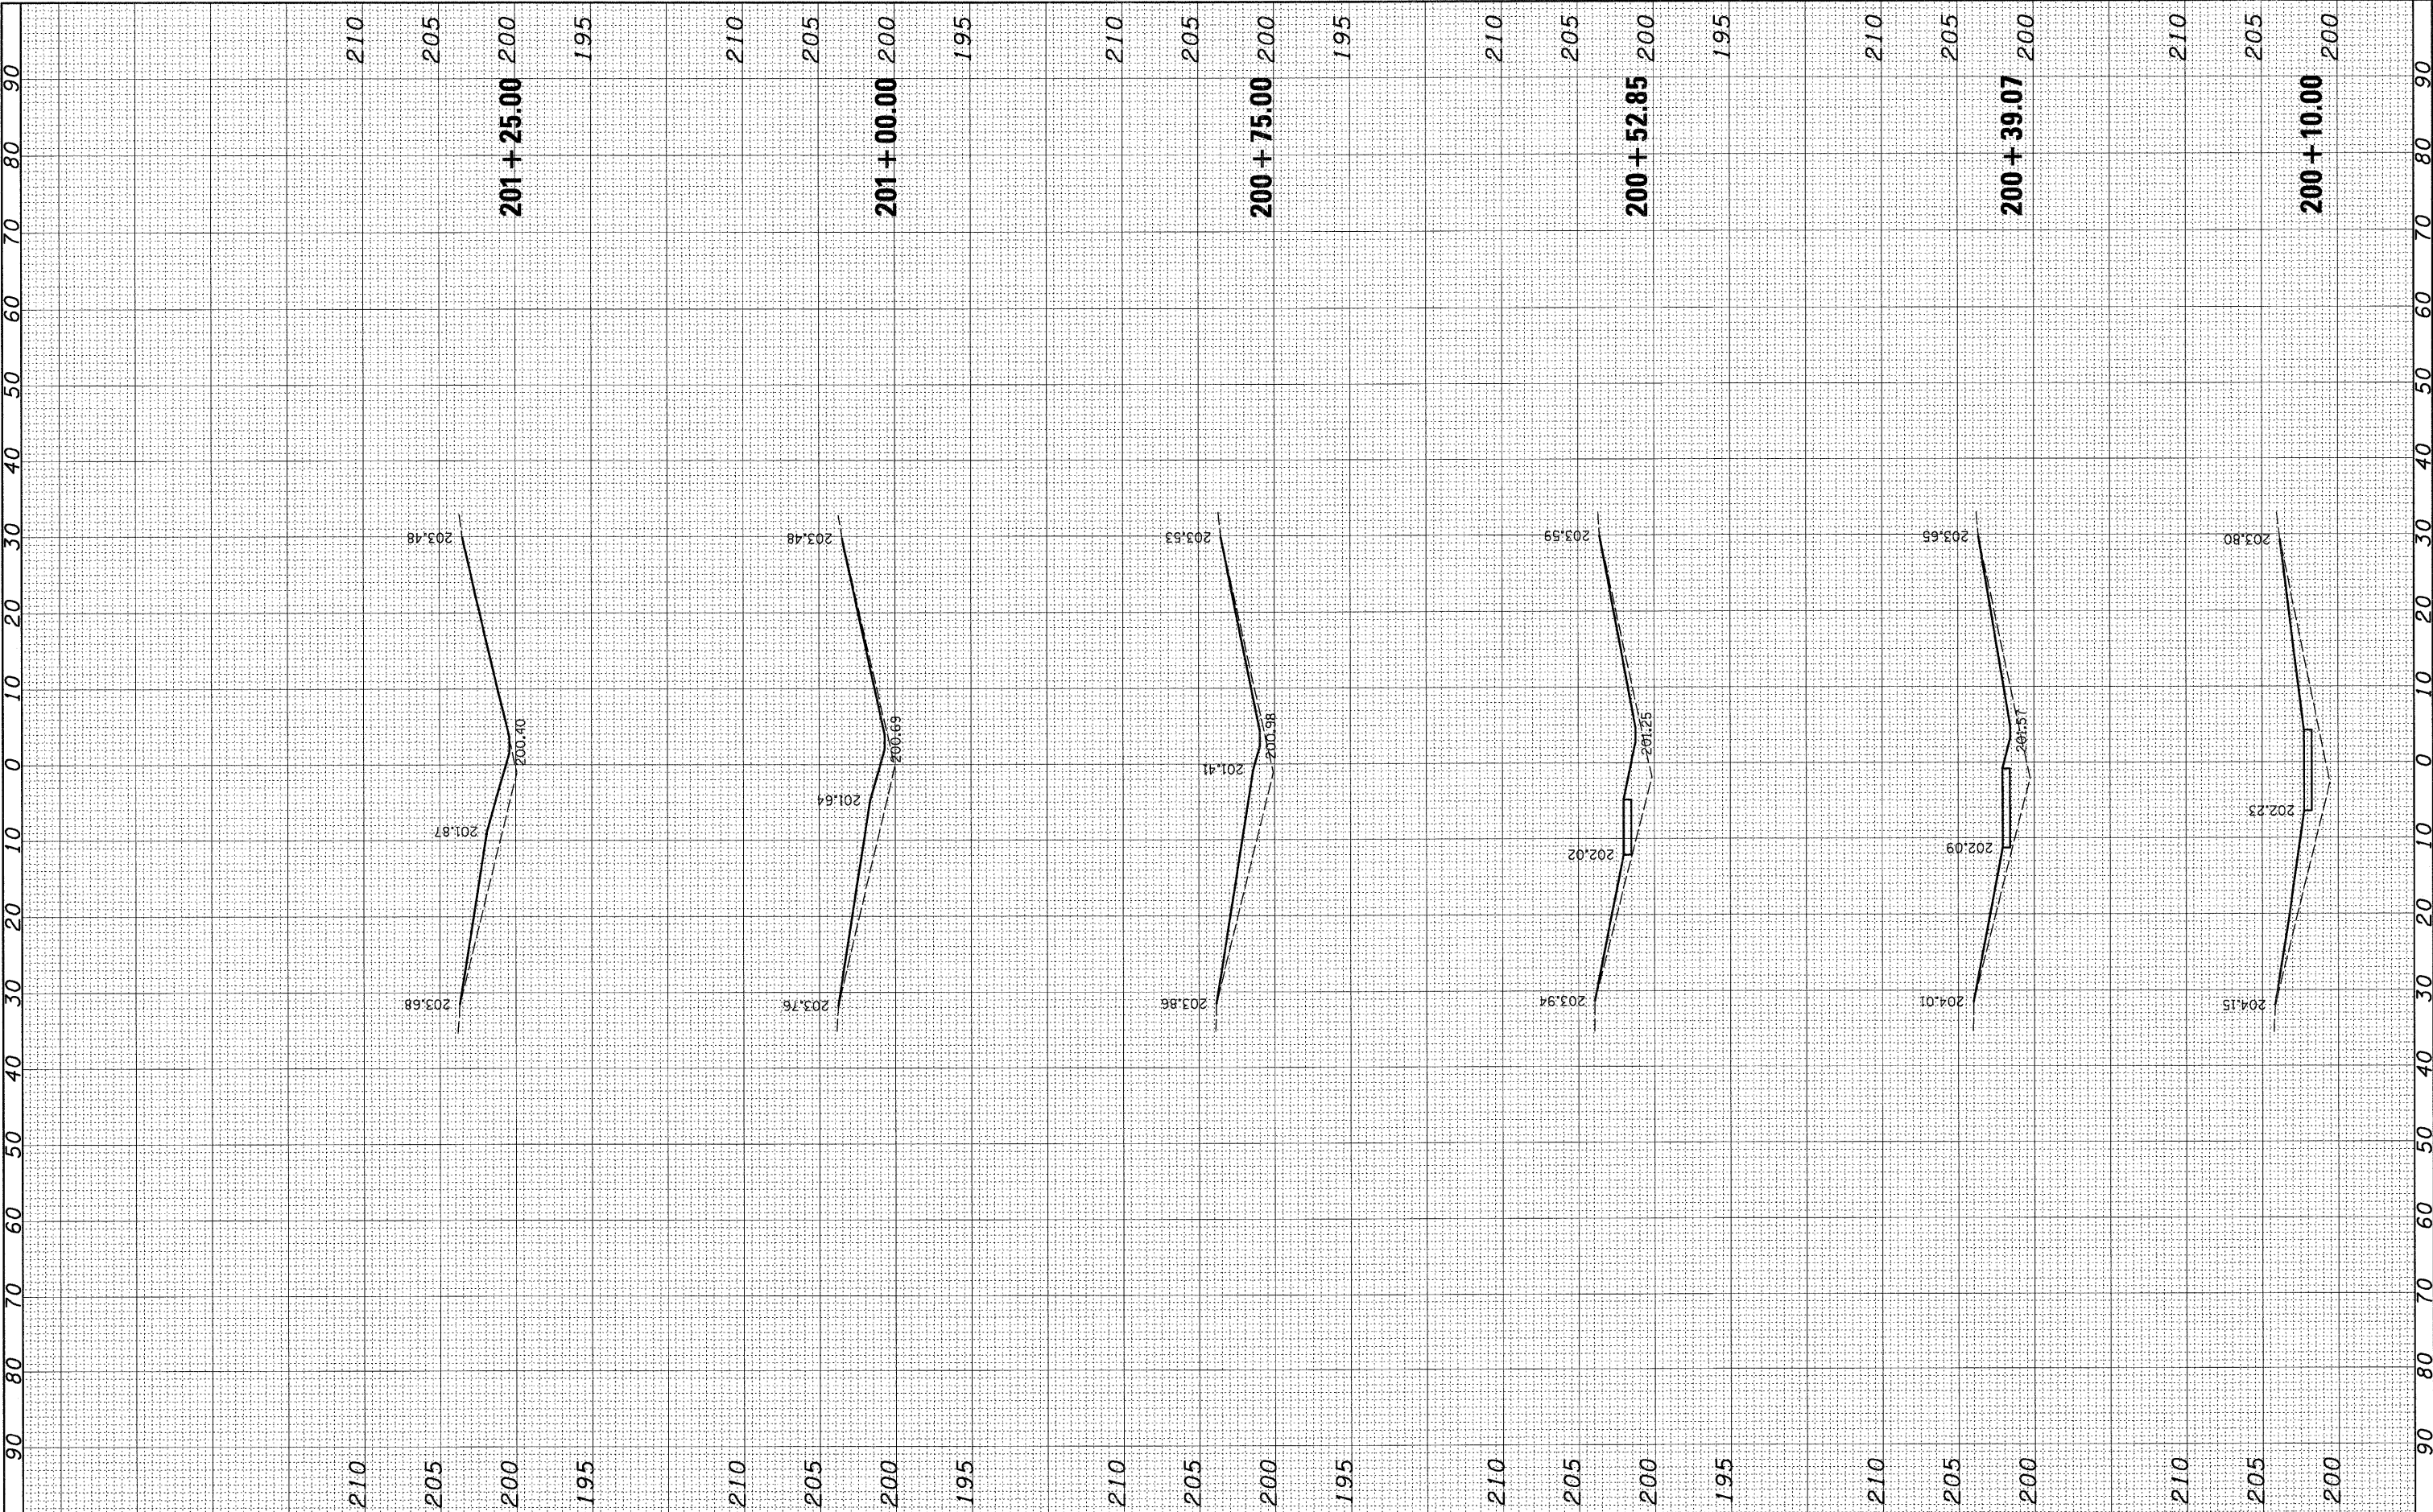

FILE NAME = h:\6513 idot db va\6513.01 wo 1\CA00_Sheets\0876E30-sht-xssht-0610046-3134.dgn
PLOT SCALE = 10,0000' / IN.
PLOT DATE = 2/2/2011

USER NAME = _USERDESCR.
DESIGNED -
DRAWN -
CHECKED -
DATE -

REVISED -
REVISED -
REVISED -
REVISED -

STATE OF ILLINOIS
DEPARTMENT OF TRANSPORTATION


CROSS SECTIONS

SCALE: SHEET NO. OF SHEETS STA. 200+10.00 TO STA. 201+25.00

F.A. RTE.	SECTION	COUNTY	TOTAL SHEETS	SHEET NO.
57	61-(1,2,3,4,5,6)-I	MARION	86	33
S.N. 061-0046		CONTRACT NO. 76E30		
ILLINOIS FED. AID PROJECT				

FINAL SURVEY	SURVEYED PLOTTED	BY	DATE


ORIGINAL SURVEY	SURVEYED PLOTTED	BY	DATE

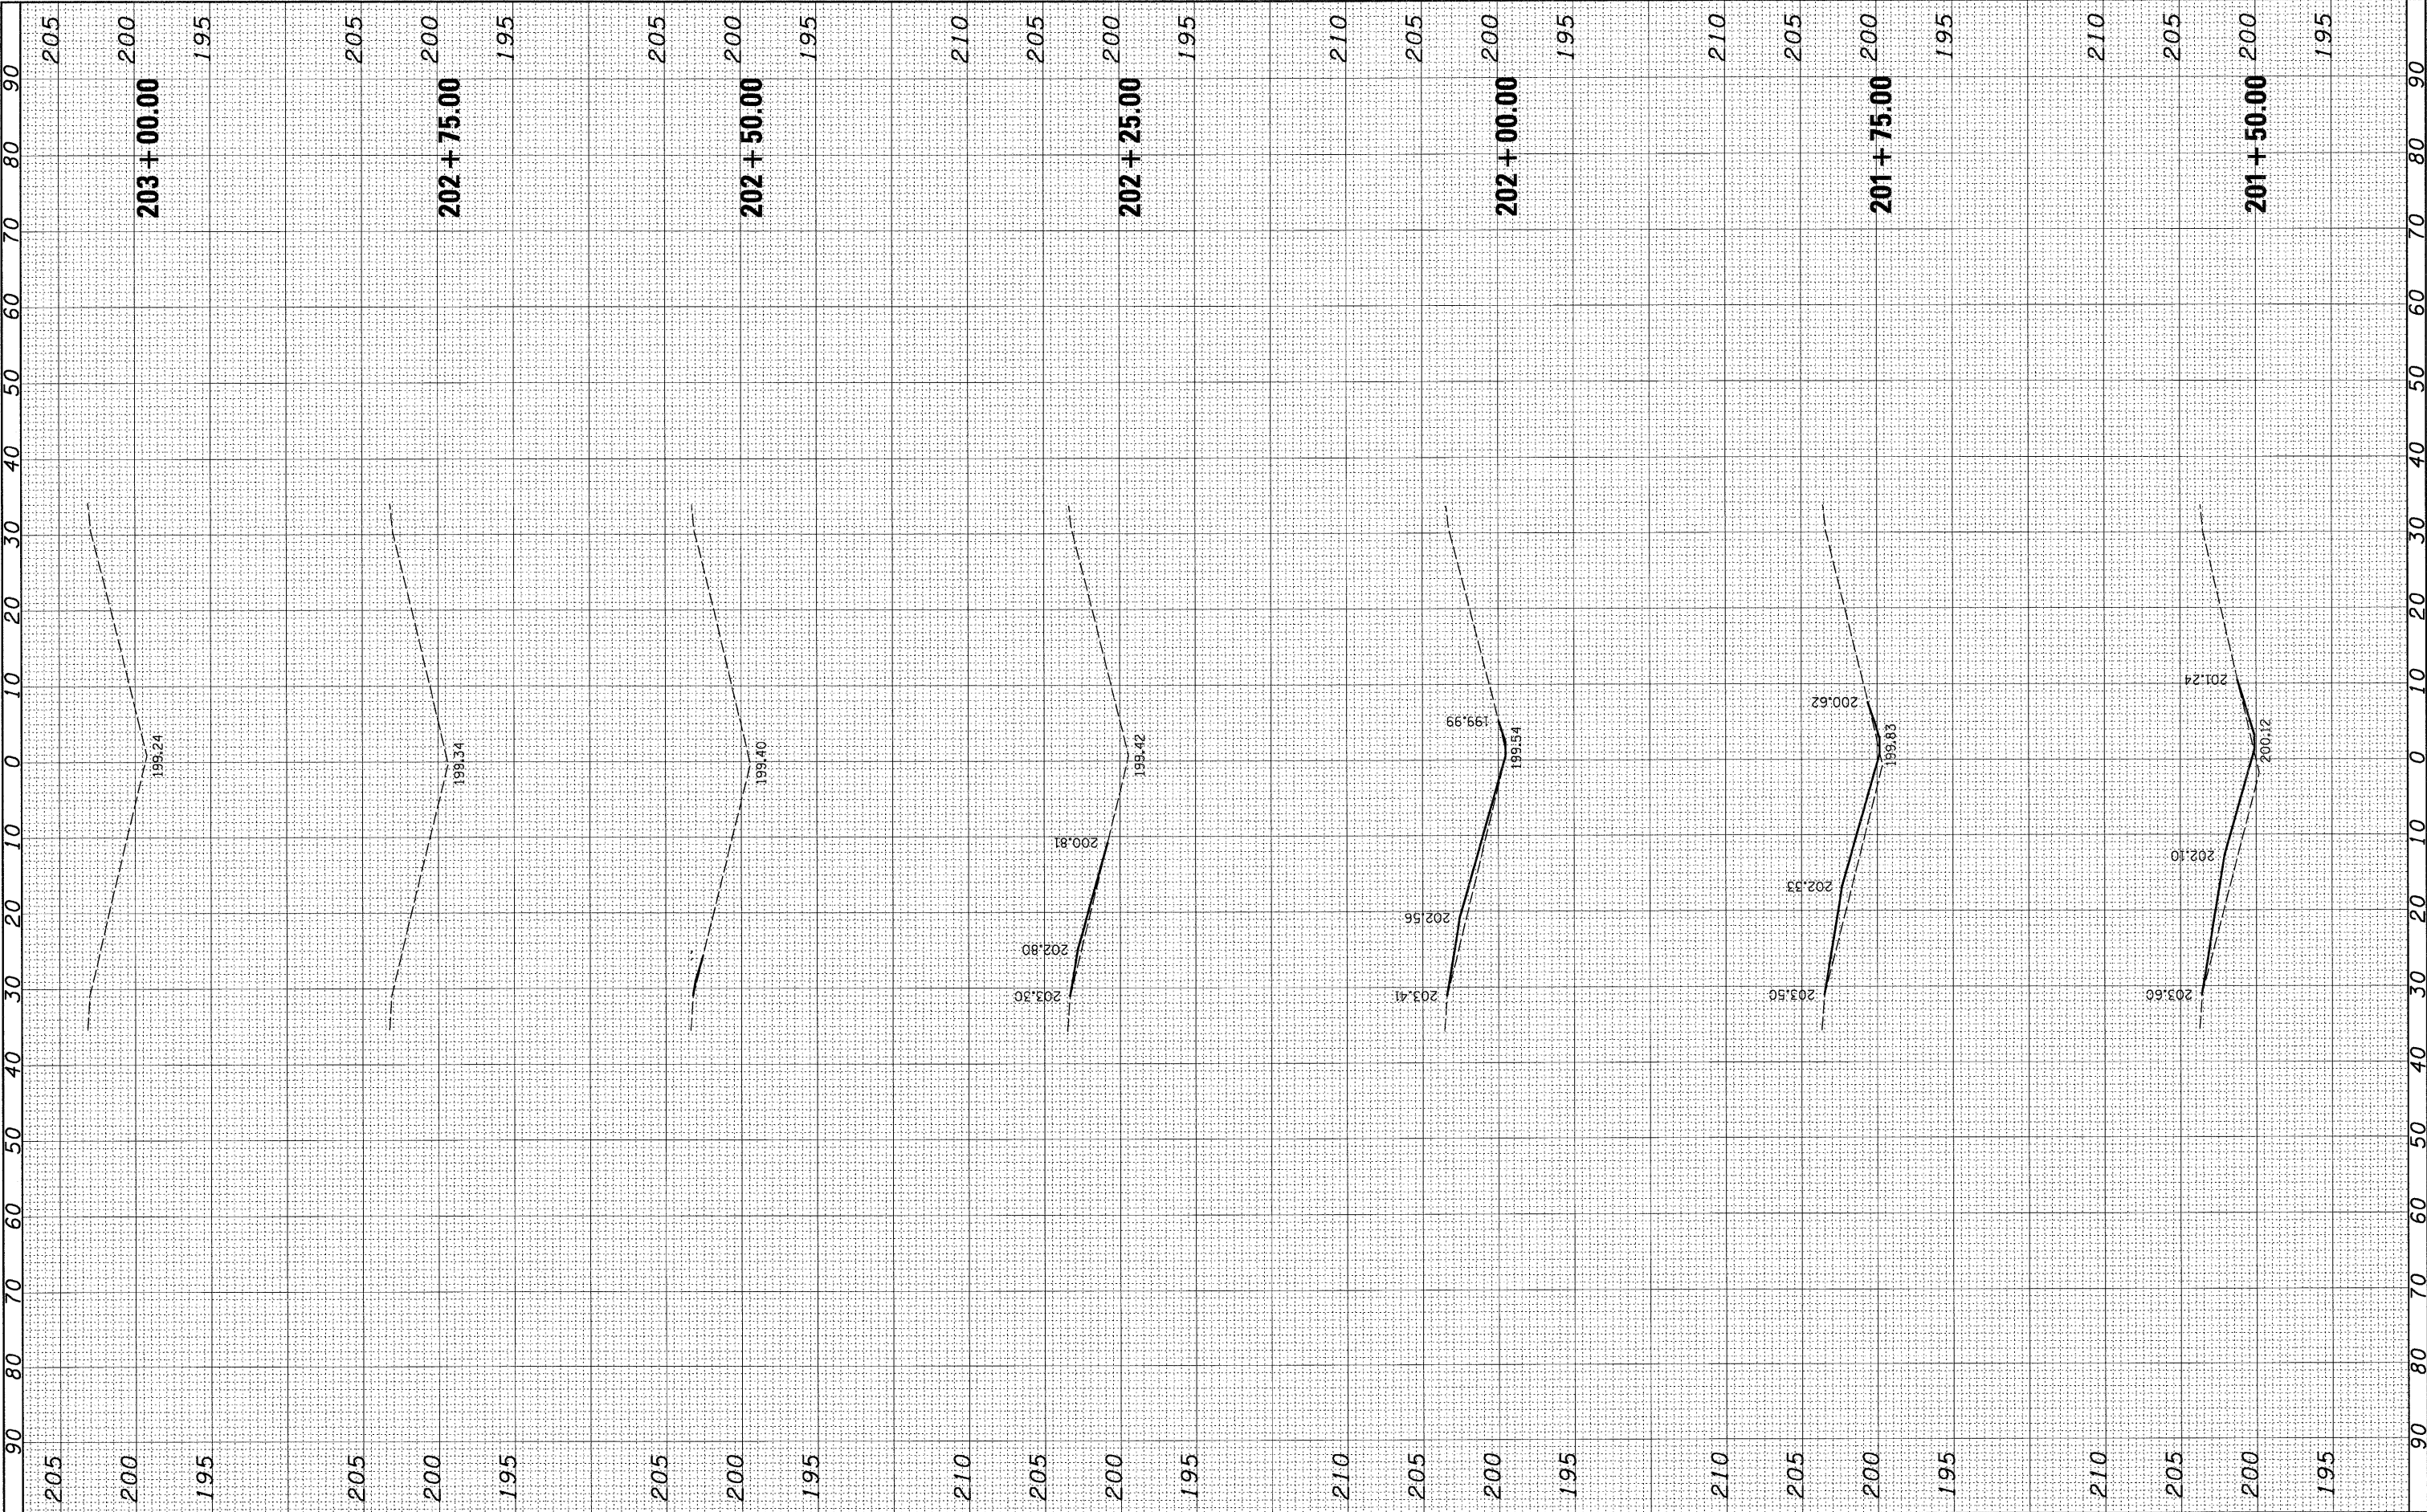

FILE NAME = h:\6513 idot d8 va-\6513.01 wo 1\CAADD_Sheets\0876E30-shr-xssht-0610046-3134.dgn	USER NAME = _USERDESCR.	DESIGNED -	REVISED -	STATE OF ILLINOIS DEPARTMENT OF TRANSPORTATION	CROSS SECTIONS					F.A. RTE.	SECTION	COUNTY	TOTAL SHEETS	SHEET NO.
		DRAWN -	REVISED -		57	61-(1,2,3,4,5,6)-I	MARION	86	34					
	PLOT SCALE = 10.0000' / IN.	CHECKED -	REVISED -		S.N. 061-0046		CONTRACT NO. 76E30							
	PLOT DATE = 2/2/2011	DATE -	REVISED -		ILLINOIS FED. AID PROJECT									
	SCALE:		SHEET NO.		OF	SHEETS	STA. 201+50.00 TO STA. 203+00.00							

FINAL SURVEY NOTE BOOK	SURVEYED PLOTTED TEMPLATE DATE	BY	DATE
------------------------------	---	----	------


ORIGINAL SURVEY NOTE BOOK	SURVEYED PLOTTED TEMPLATE DATE	BY	DATE
---------------------------------	---	----	------

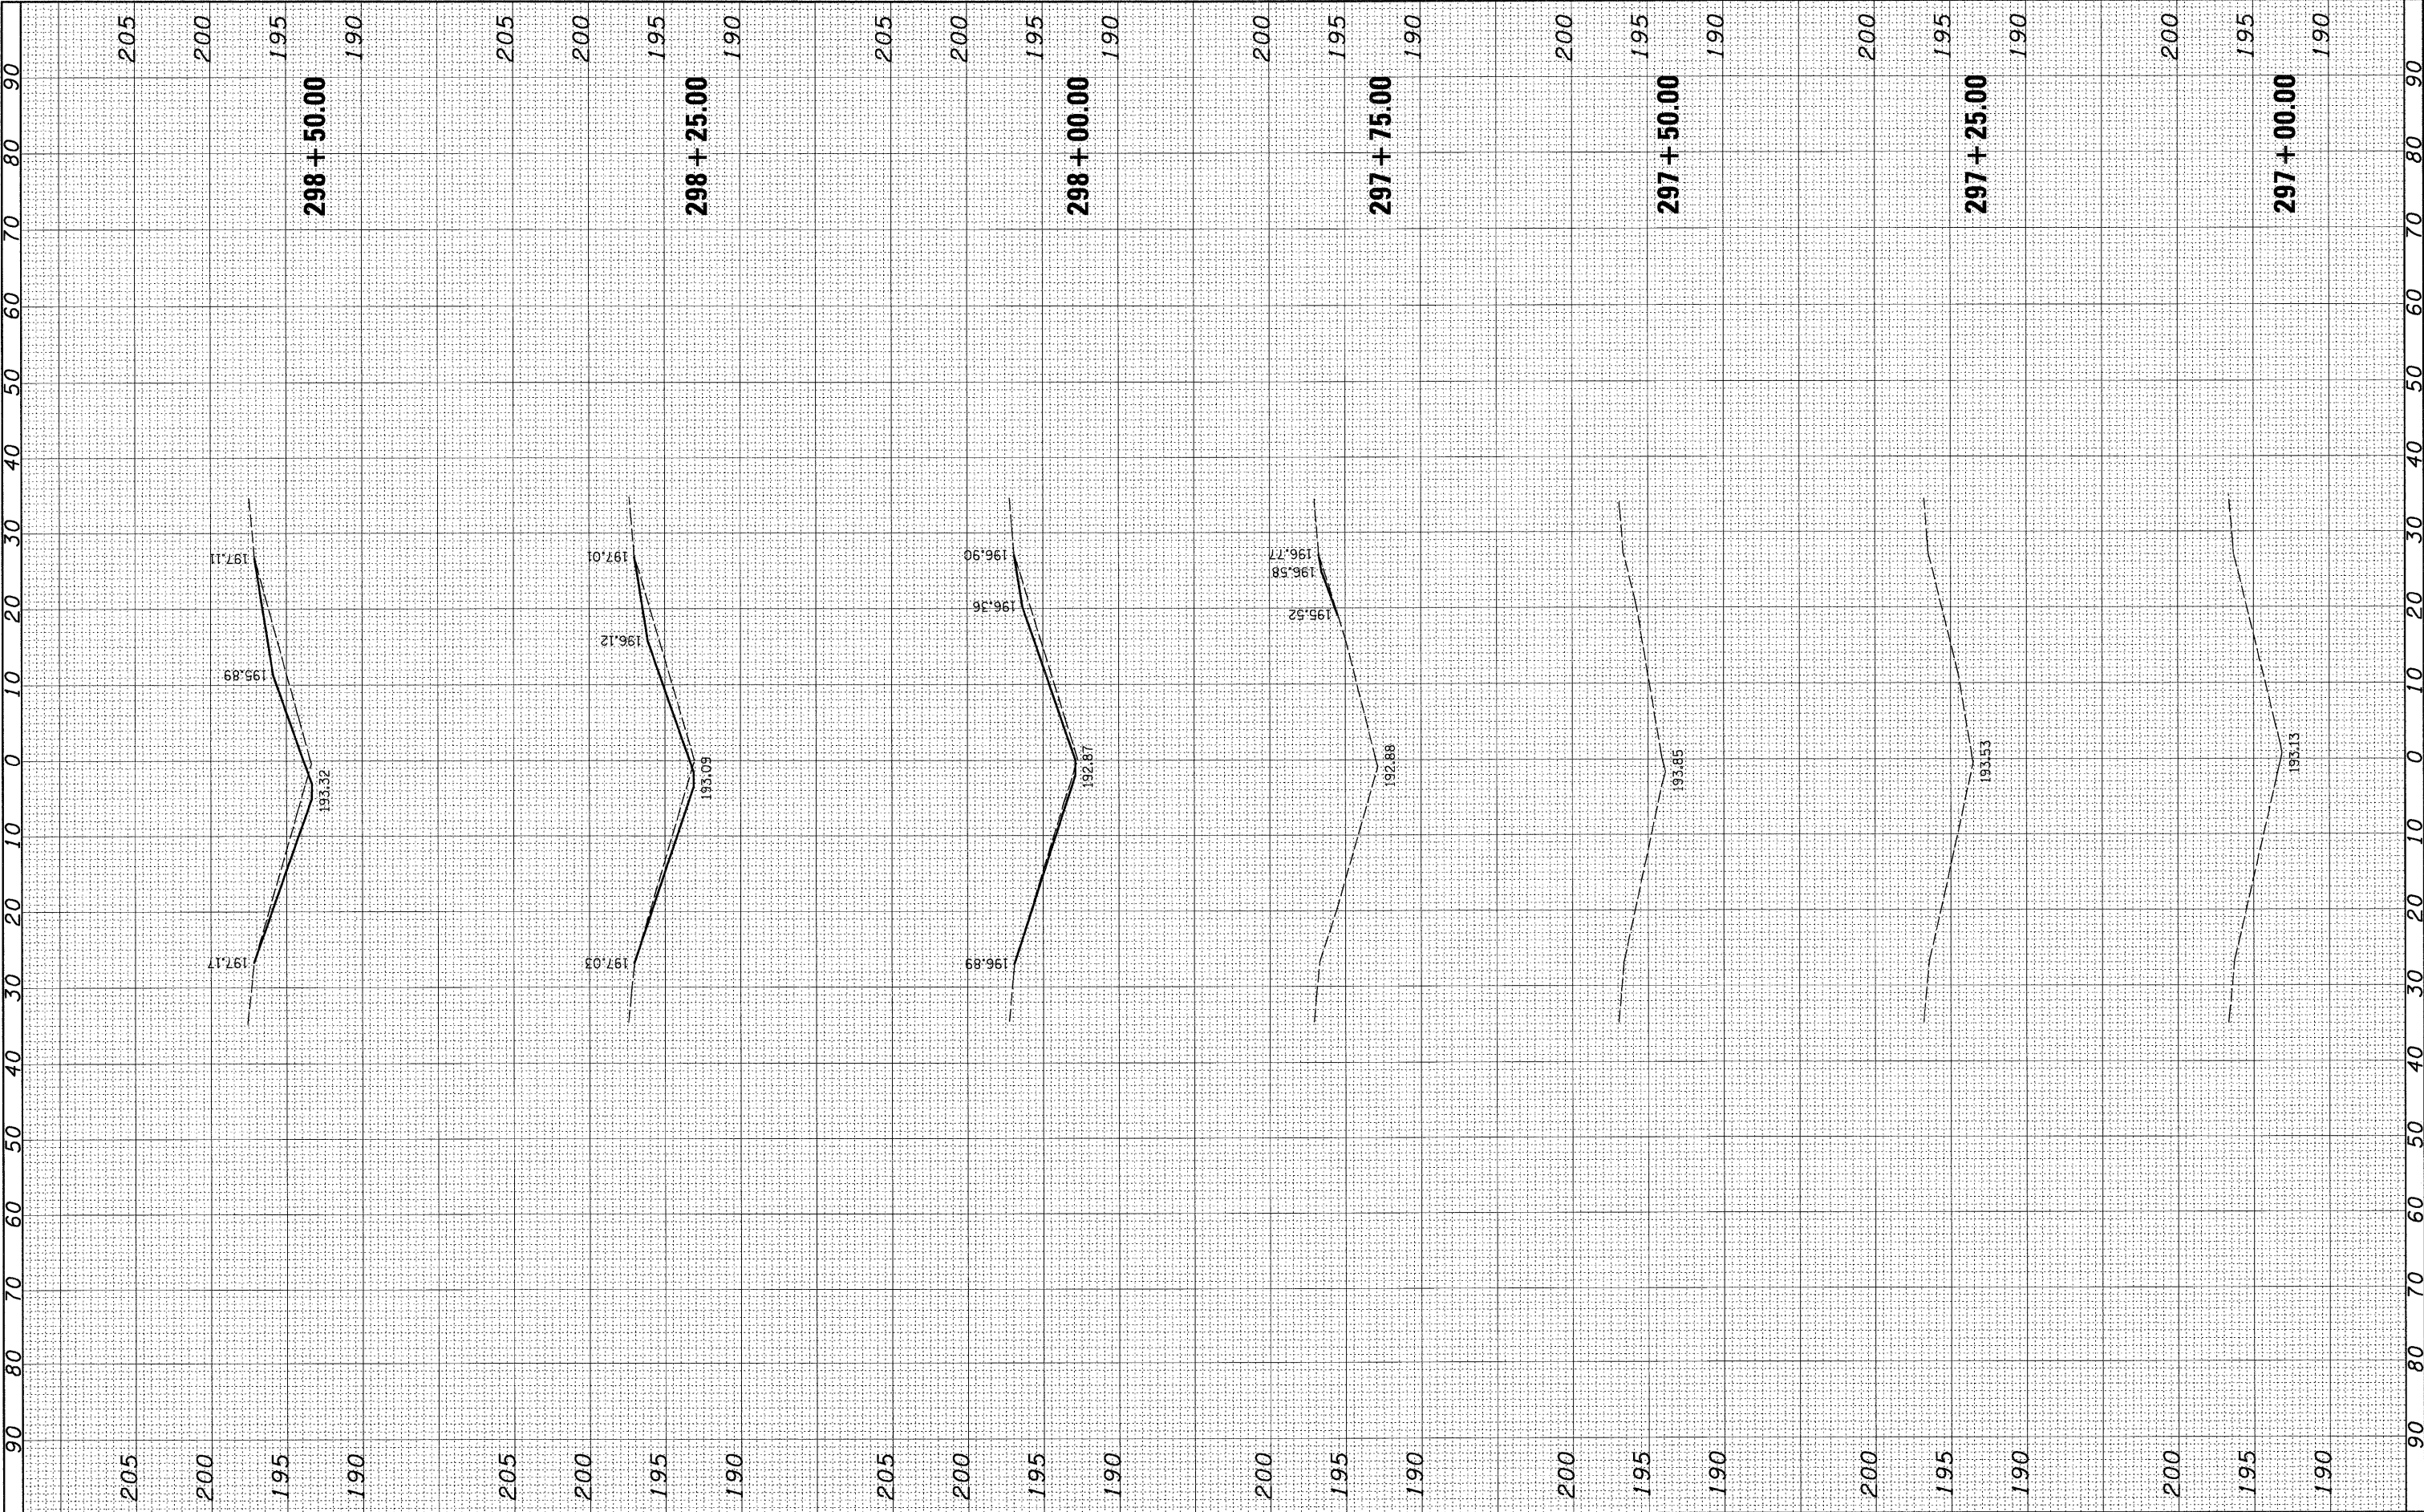

FILE NAME = h:\6513\dot d8 var\6513.01\w 1\CADD_Sheets\0876E30-shr-xssht-0610017-3538.dgn		USER NAME = .USERDESCR.		DESIGNED -	REVISED -	STATE OF ILLINOIS DEPARTMENT OF TRANSPORTATION				CROSS SECTIONS				F.A. RTE. 57	SECTION 61-(1,2,3,4,5,6)-I	COUNTY MARION	TOTAL SHEETS 86	SHEET NO. 35	
PLOT SCALE = 10.0000' / IN.		PLOT DATE = 2/2/2011		DRAWN -	REVISED -									S.N. 061-0017					
				CHECKED -	REVISED -									CONTRACT NO. 76E30					
				DATE -	REVISED -									[ILLINOIS] FED. AID PROJECT					
						SCALE:		SHEET NO.		OF		SHEETS		STA. 297+00.00		TO STA. 298+50.00			

FINAL SURVEY NOTE BOOK	SURVEYED PLOTTED TEMPLATE	BY	DATE


ORIGINAL SURVEY NOTE BOOK	SURVEYED PLOTTED TEMPLATE	BY	DATE

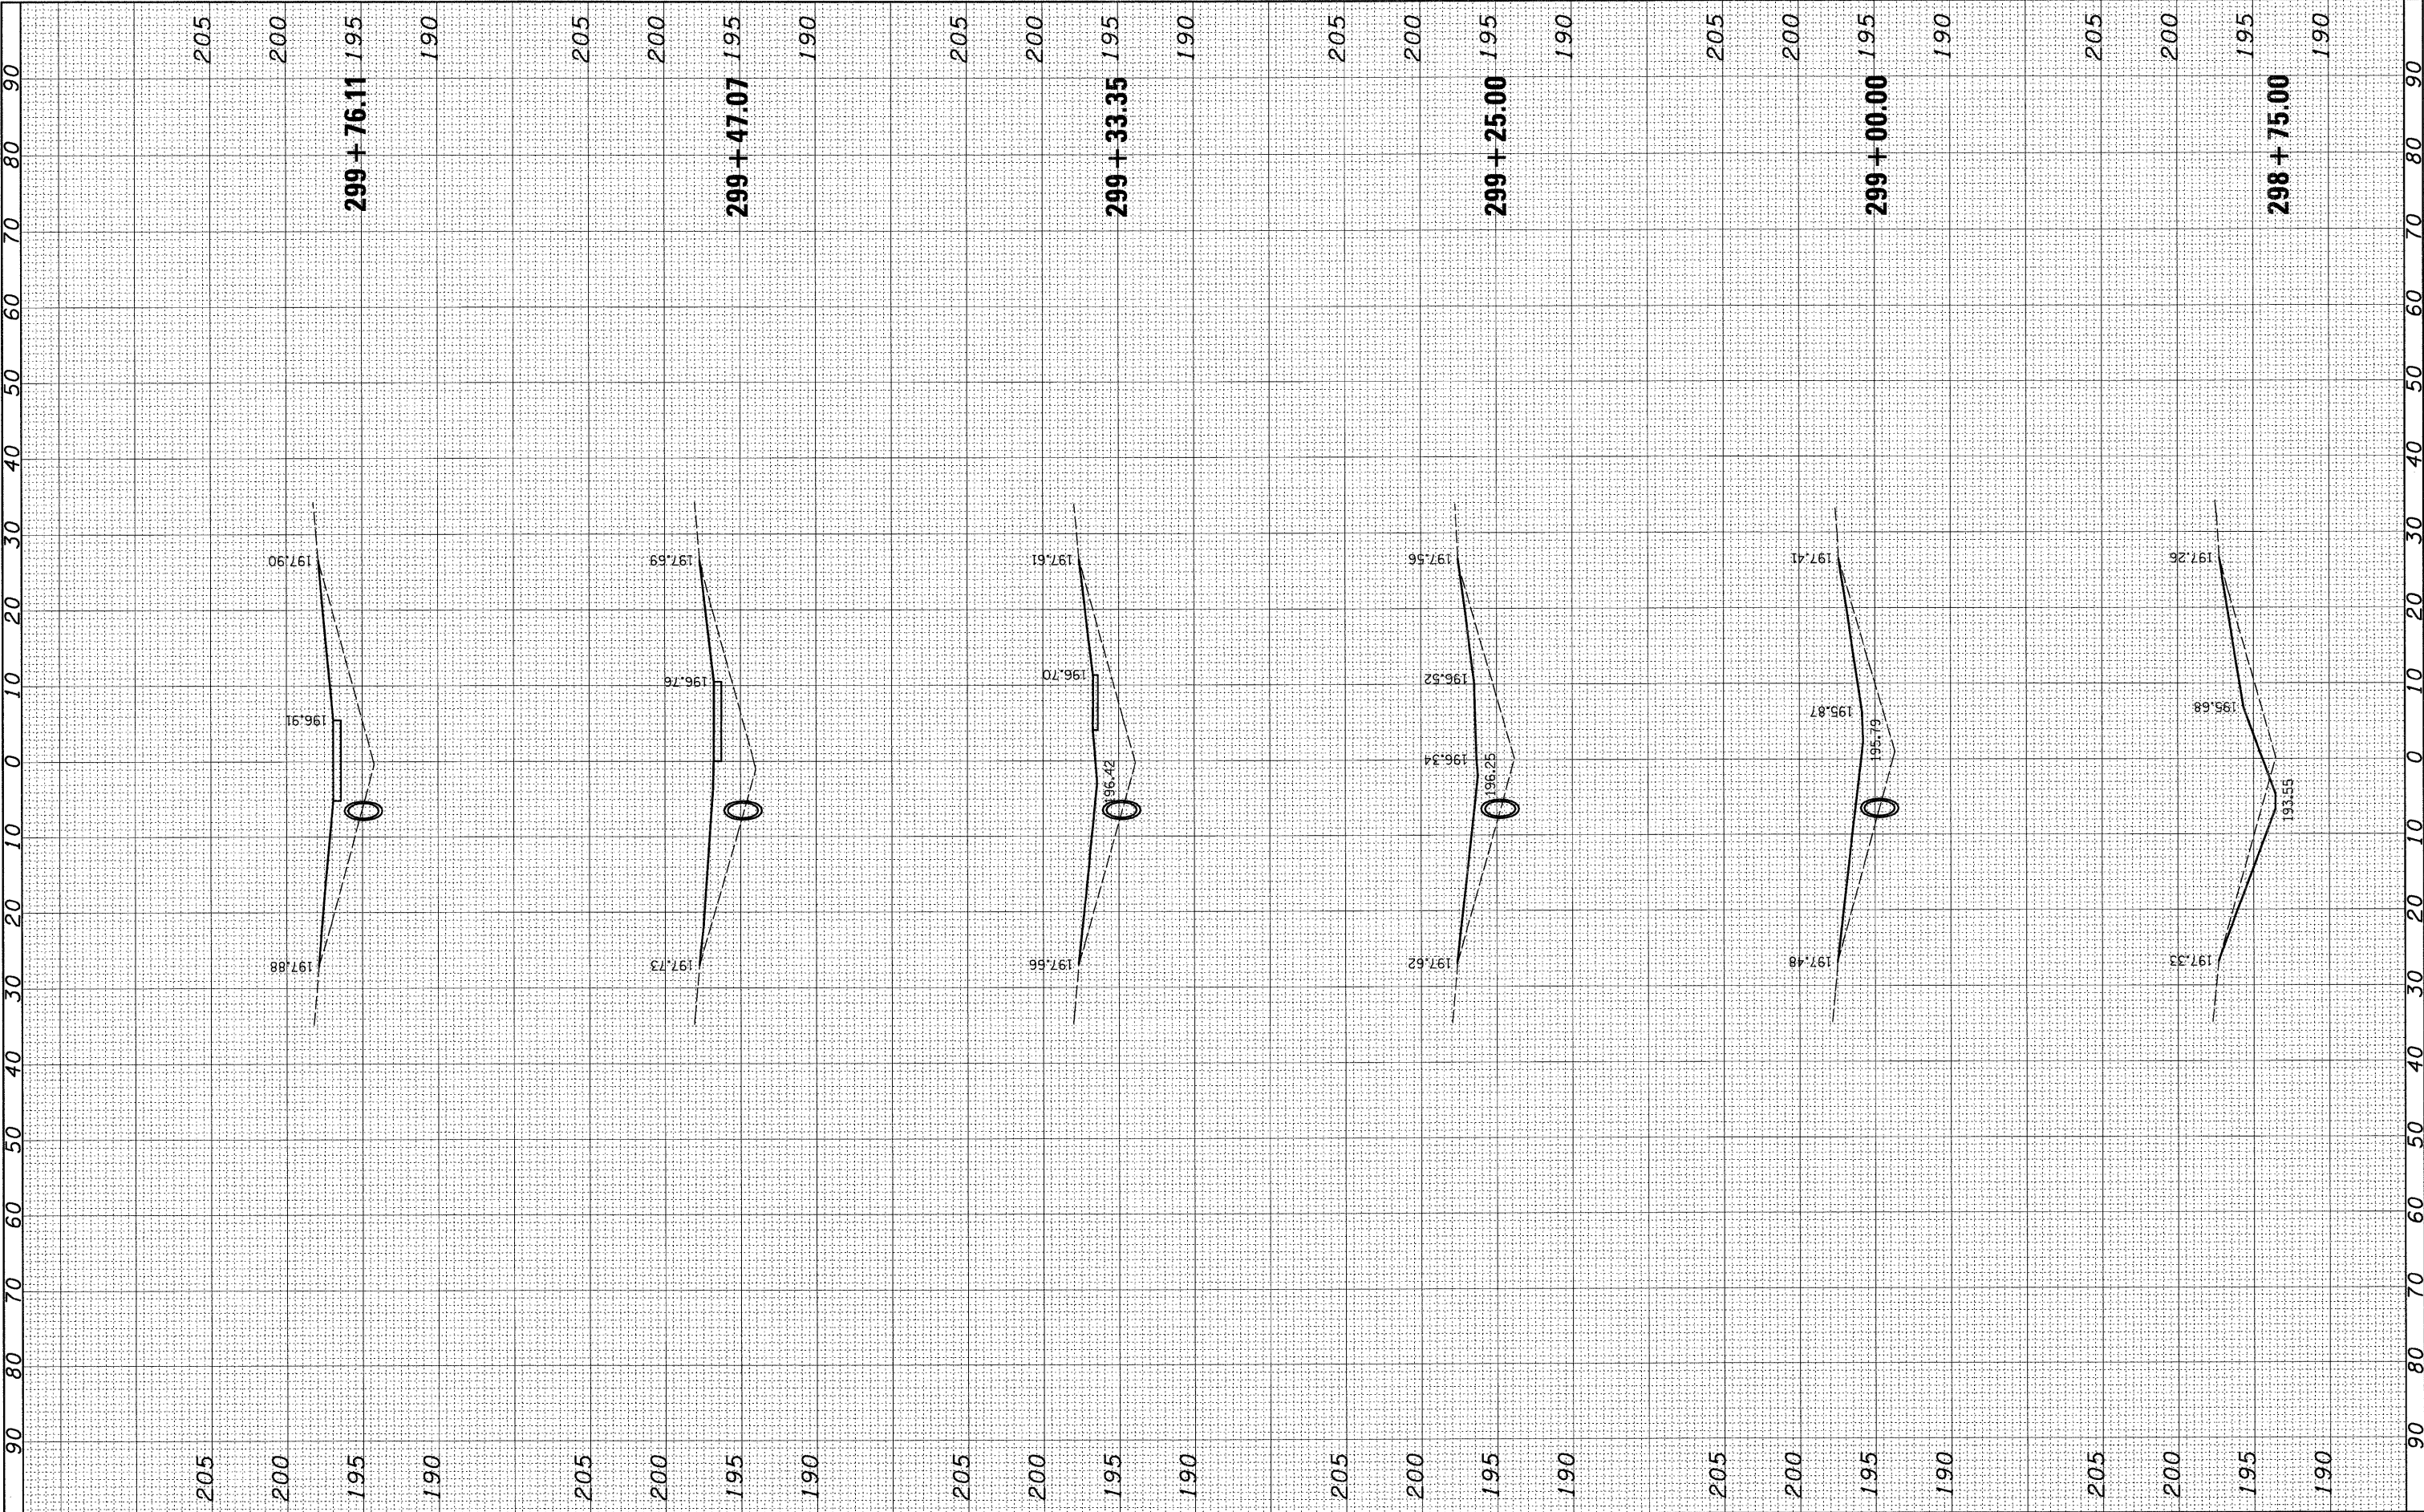

FILE NAME =		USER NAME = USERDESCR.	DESIGNED -	REVISED -	STATE OF ILLINOIS DEPARTMENT OF TRANSPORTATION	CROSS SECTIONS					F.A. RTE.	SECTION	COUNTY	TOTAL SHEETS	SHEET NO.
h:\6513 idot d8 va-\6513.01 wo 1\CAADD_Sheets\0876E30-sht-xssht-0610017-3538.dgn		DRAWN -	CHECKED -	REVISED -		57	61-(1,2,3,4,5,6)-I	MARION	86	36					
PLOT SCALE = 10,0000 ' / IN.		CHECKED -	CHECKED -	REVISED -		S.N. 061-0017									
PLOT DATE = 2/2/2011		DATE -	DATE -	REVISED -		CONTRACT NO. 76E30									
SCALE:											SHEET NO. OF SHEETS STA. 298+75.00 TO STA. 299+76.11				
											ILLINOIS FED. AID PROJECT				

FINAL SURVEY	SURVEYED PLOTTED TEMPLATE	DATE	
			NOTE BOOK
			ASAC


ORIGINAL SURVEY	BY	DATE	
			NOTE BOOK
			ASAC

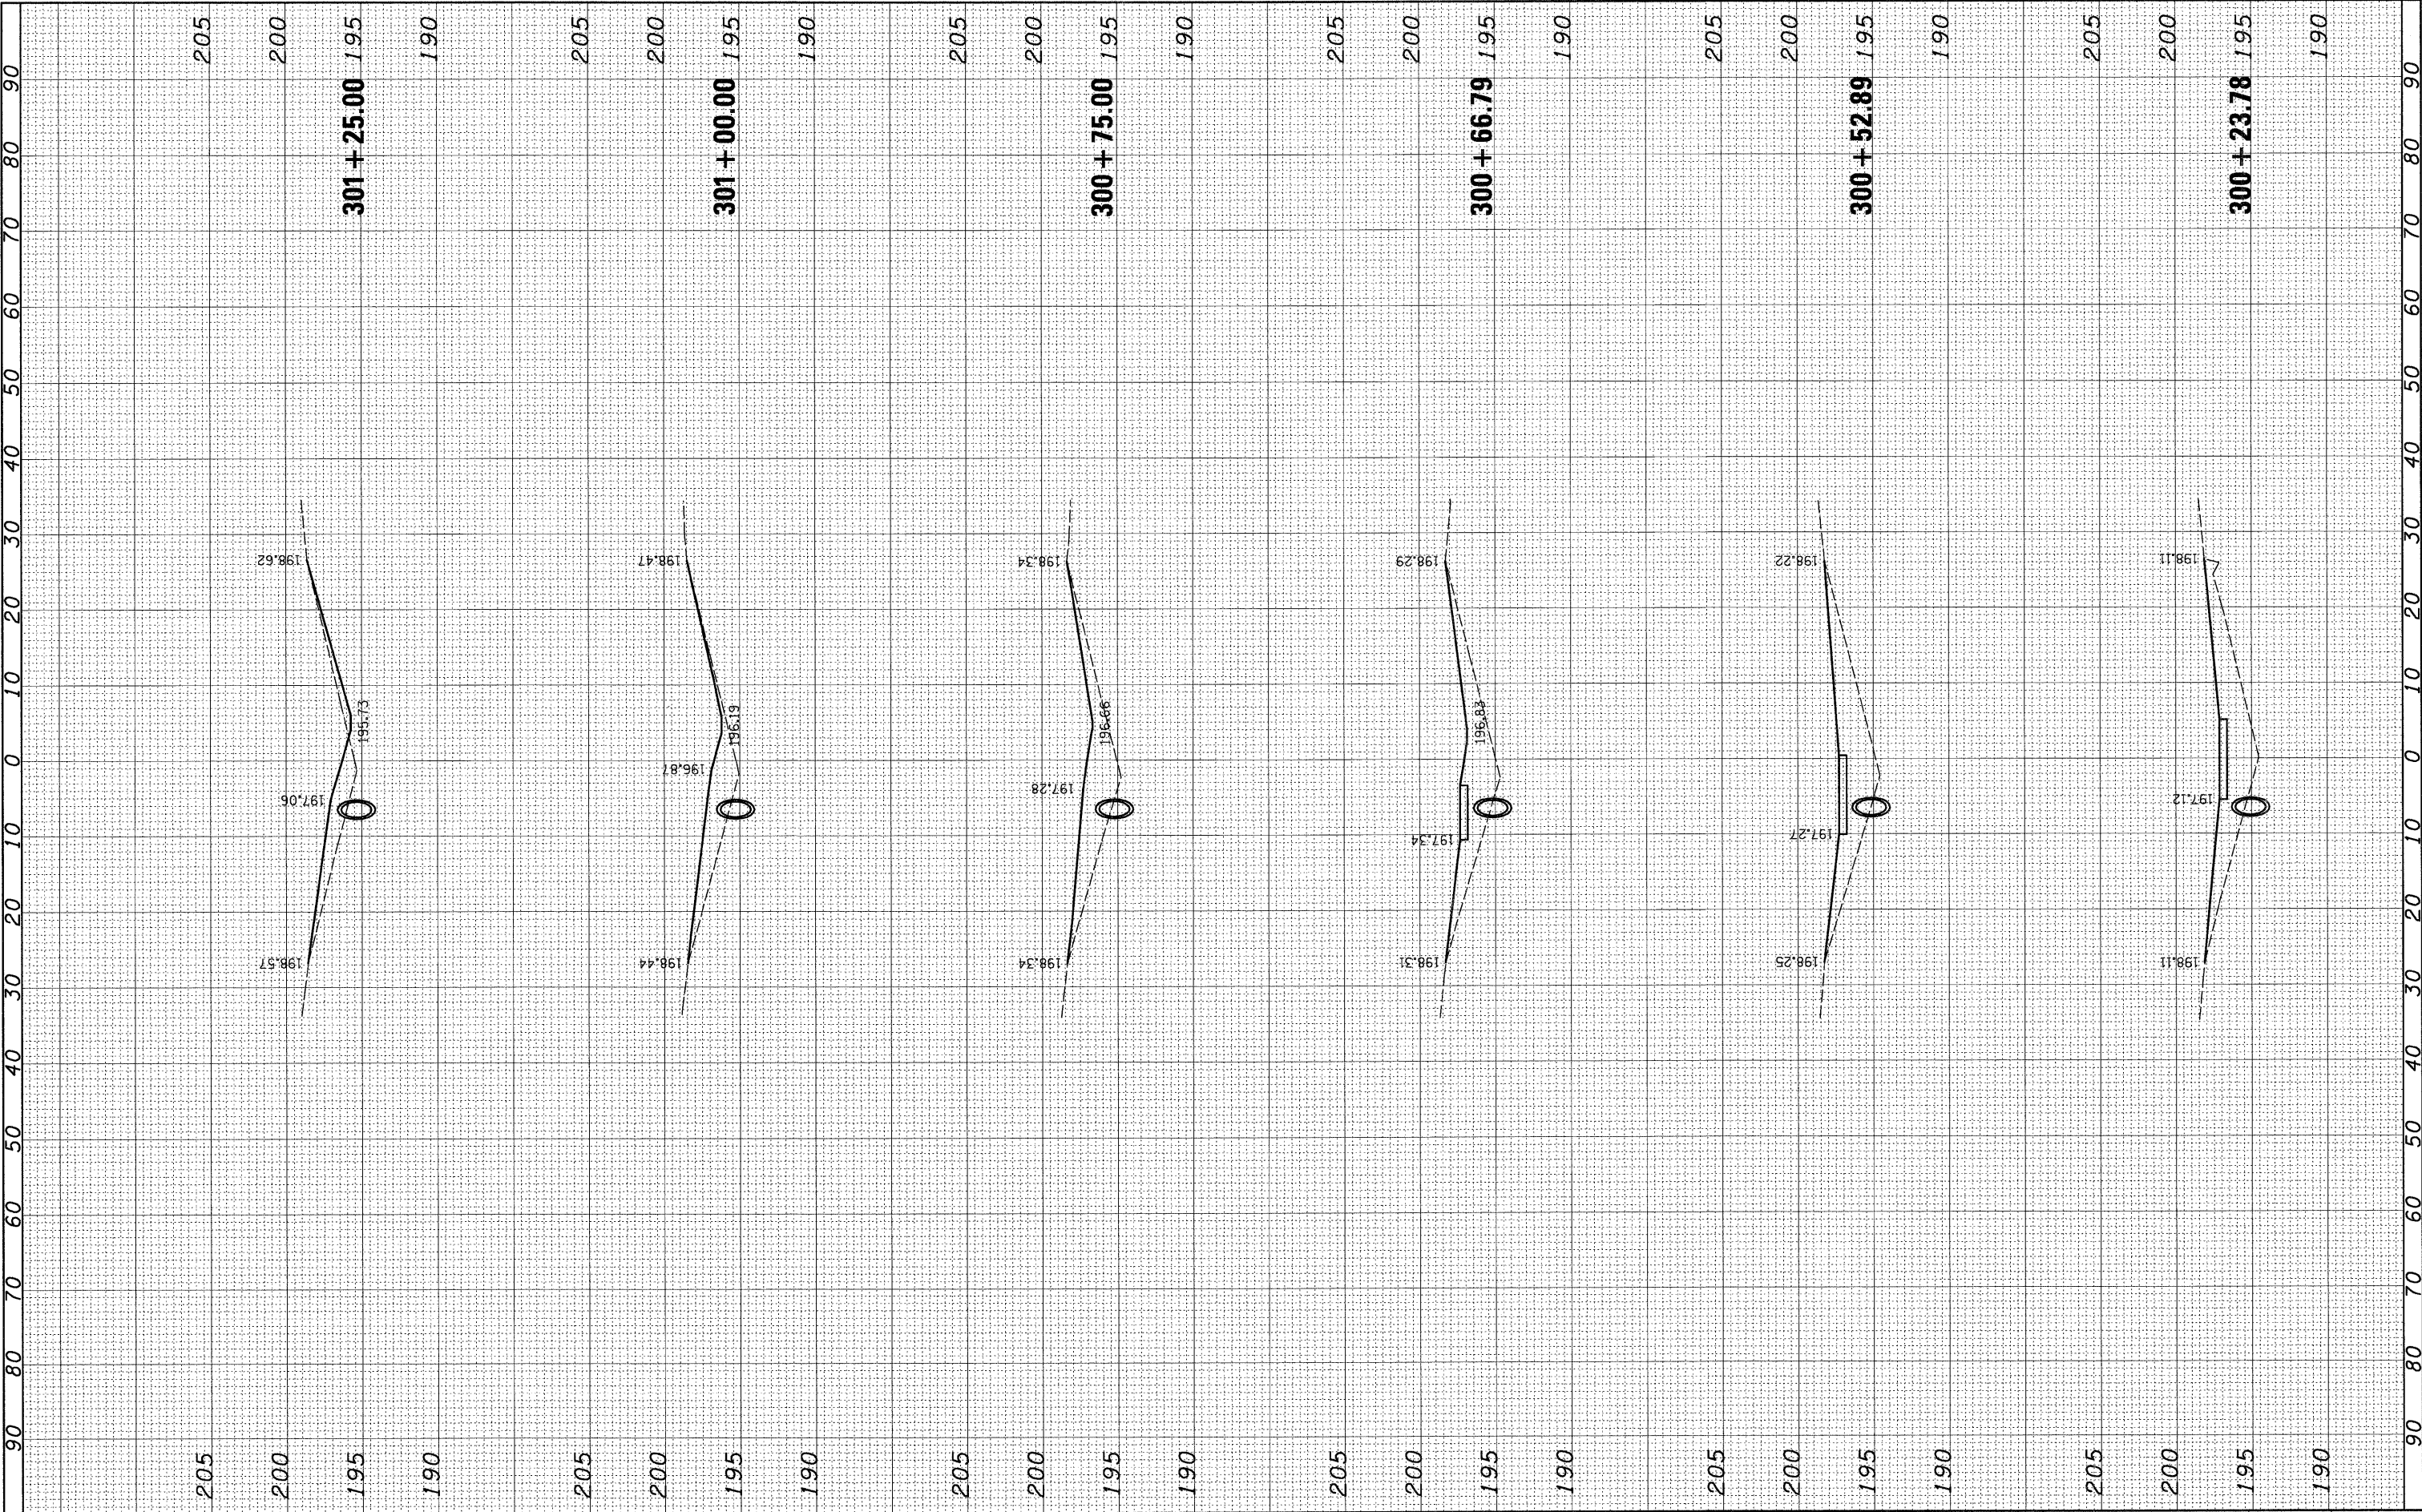

FILE NAME = h:\6513 1dot dB var\6513.01 wo 1\CADD_Sheets\0876E32-shr-xssht-0610017-3536.dgn	USER NAME = _USERDESCR_	DESIGNED -	REVISED -	STATE OF ILLINOIS DEPARTMENT OF TRANSPORTATION	CROSS SECTIONS				F.A. RTE.	SECTION	COUNTY	TOTAL SHEETS	SHEET NO.
	DRAWN -	CHECKED -	REVISED -						57	61-(1,2,3,4,5,6)-I	MARION	86	37
	PLOT SCALE = 10.0000 ' / IN.	DATE -	REVISED -						S.N. 061-0017		CONTRACT NO. 76E30		
	PLOT DATE = 2/2/2011								ILLINOIS FED. AID PROJECT				
	SCALE:	SHEET NO.	OF	SHEETS	STA. 300+23.78 TO STA. 301+25.00								

FINAL SURVEY	SURVEYED PLOTTED	BY	DATE


ORIGINAL SURVEY	SURVEYED PLOTTED	BY	DATE

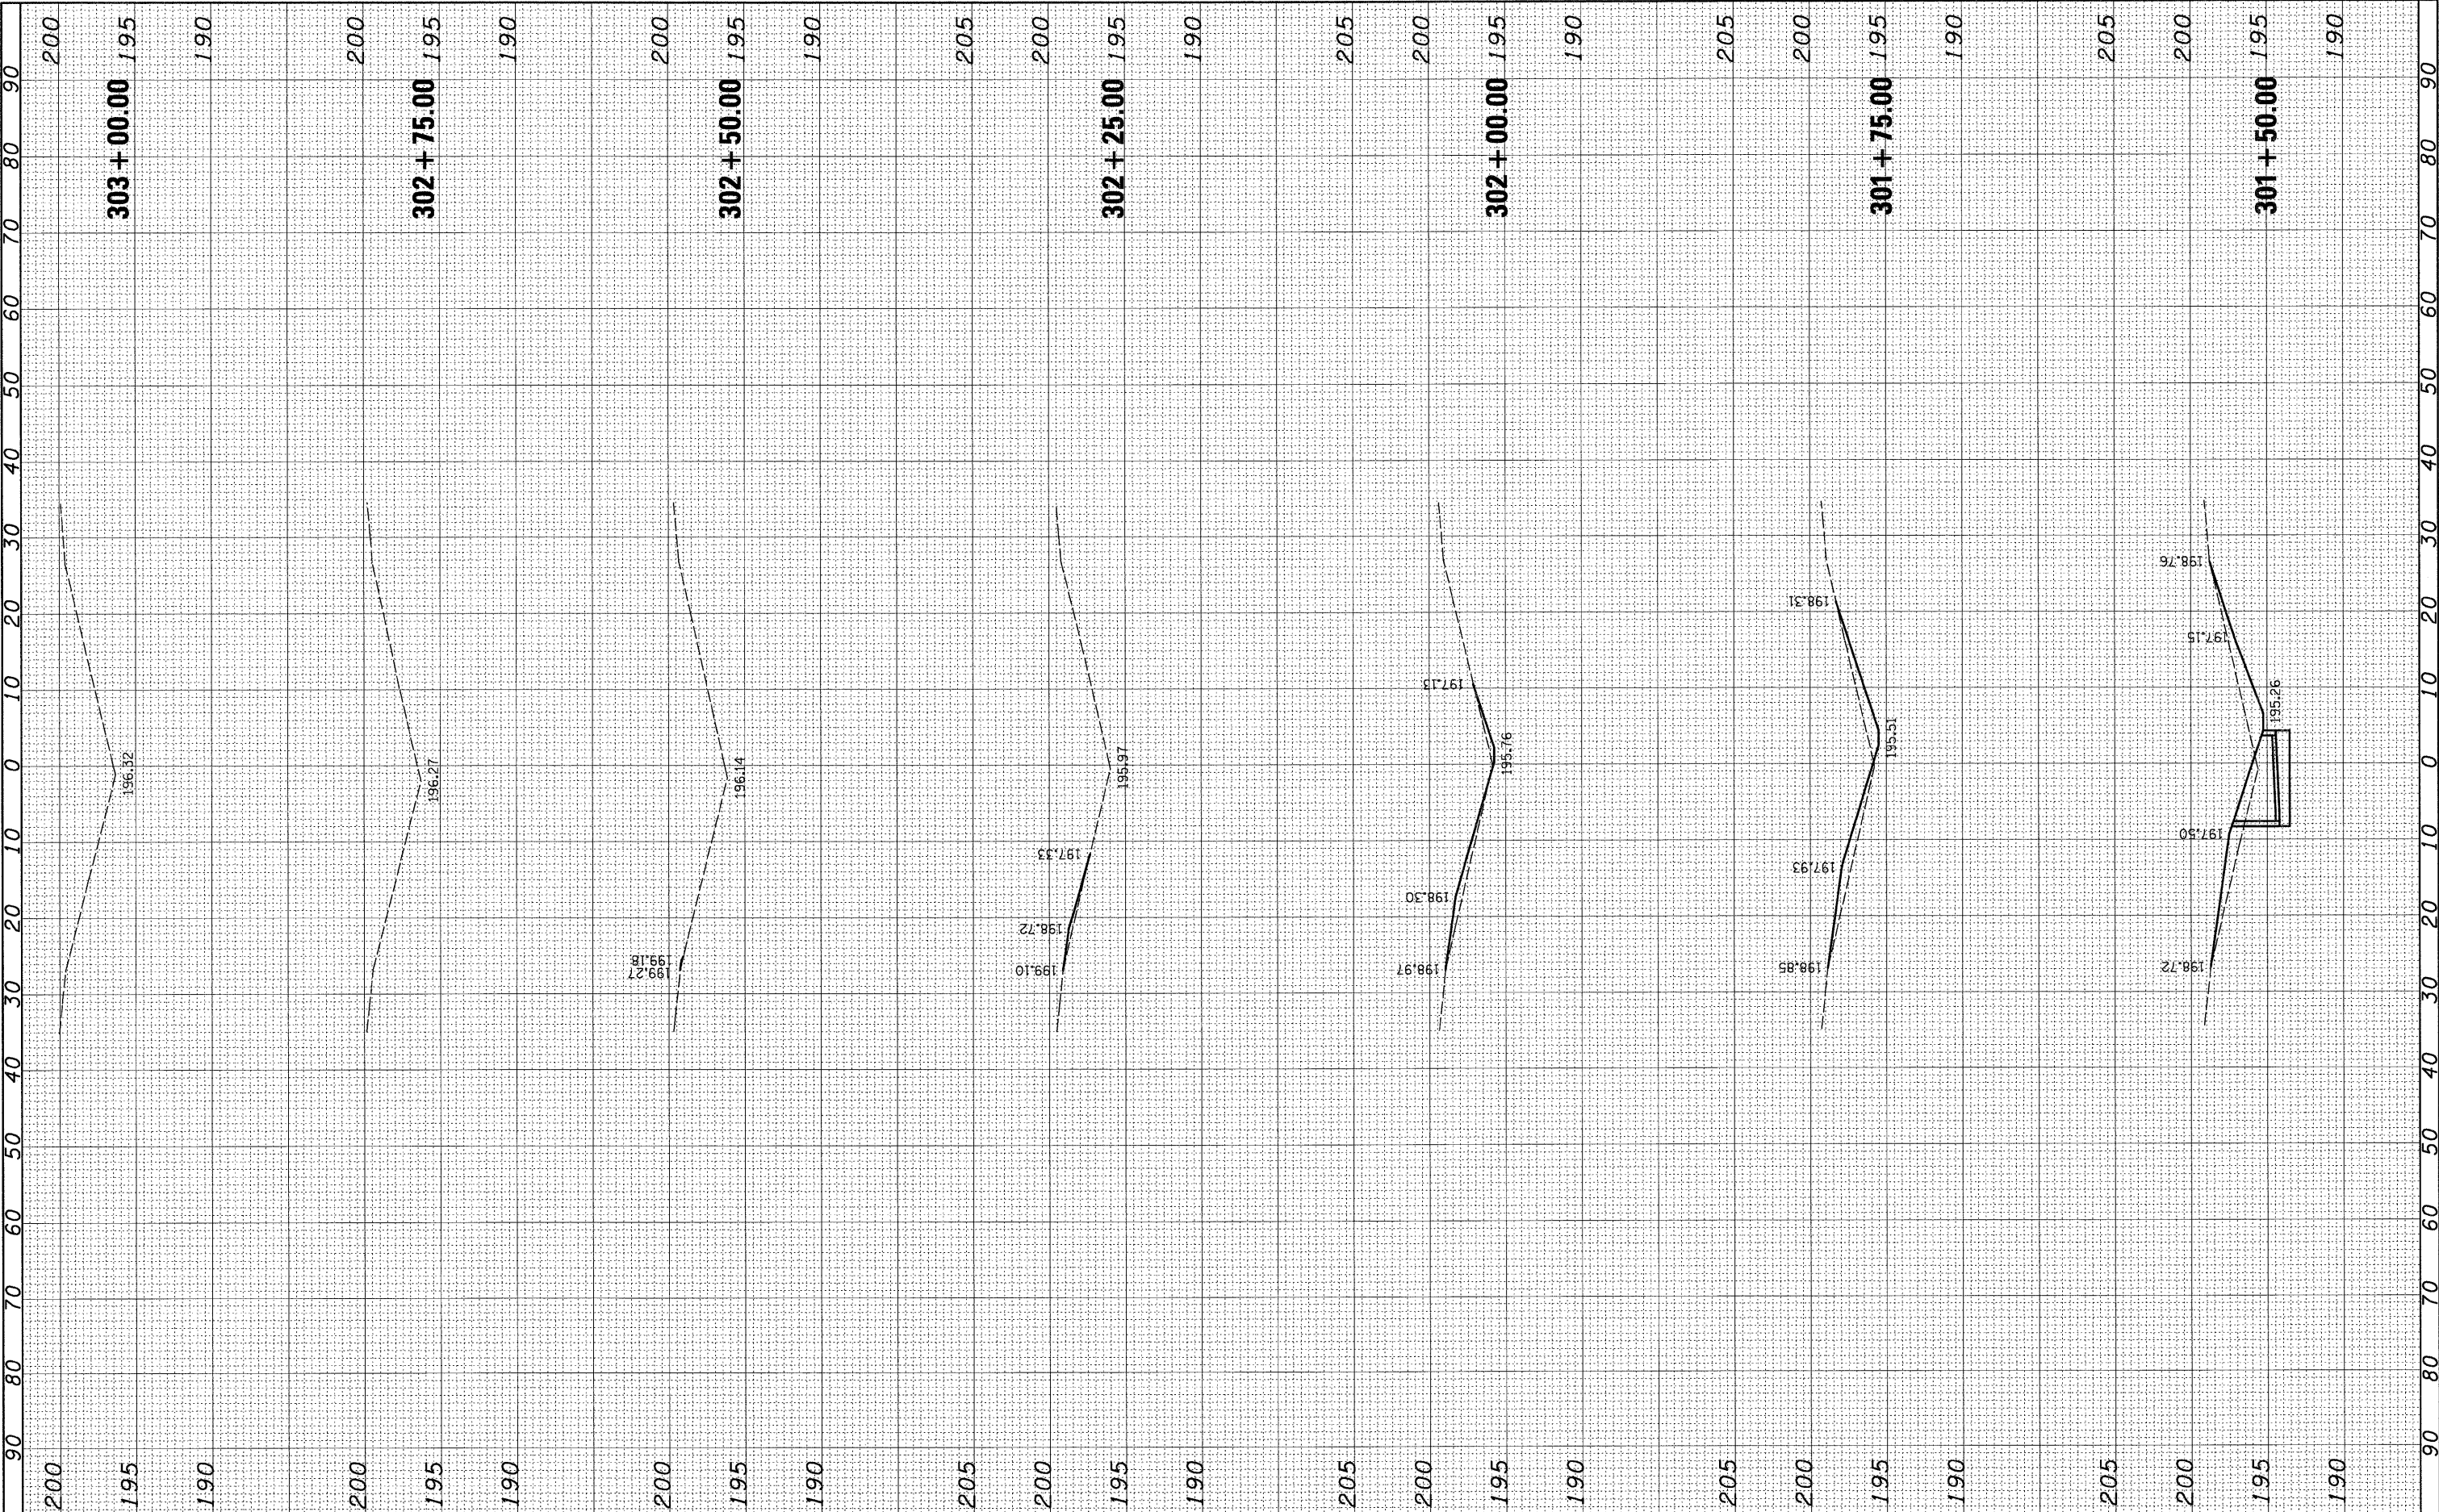

FILE NAME =	USER NAME = _USERDESCR_	DESIGNED -	REVISED -	STATE OF ILLINOIS DEPARTMENT OF TRANSPORTATION	CROSS SECTIONS				F.A. RTE.	SECTION	COUNTY	TOTAL SHEETS	SHEET NO.
H:\6513\dot d8 var\6513.01 wo 1\CAAD_Sheets\0876E30-shr-xssht-0610017-3538.dgn		DRAWN -	REVISED -		57	61-(1,2,3,4,5,6)-I	MARION	86	38				
PLOT SCALE = 10.0000 ' / IN.		CHECKED -	REVISED -		S.N. 061-0017		CONTRACT NO. 76E30						
PLOT DATE = 2/2/2011		DATE -	REVISED -		SCALE:	SHEET NO.	OF	SHEETS	STA. 301+50.00	TO	STA. 303+00.00	ILLINOIS FED. AID PROJECT	

FINAL SURVEY NOTE BOOK	SURVEYED PLOTTED TEMPLATE AREAS	BY	DATE
------------------------------	--	----	------


ORIGINAL SURVEY NOTE BOOK	SURVEYED PLOTTED TEMPLATE AREAS	BY	DATE
---------------------------------	--	----	------

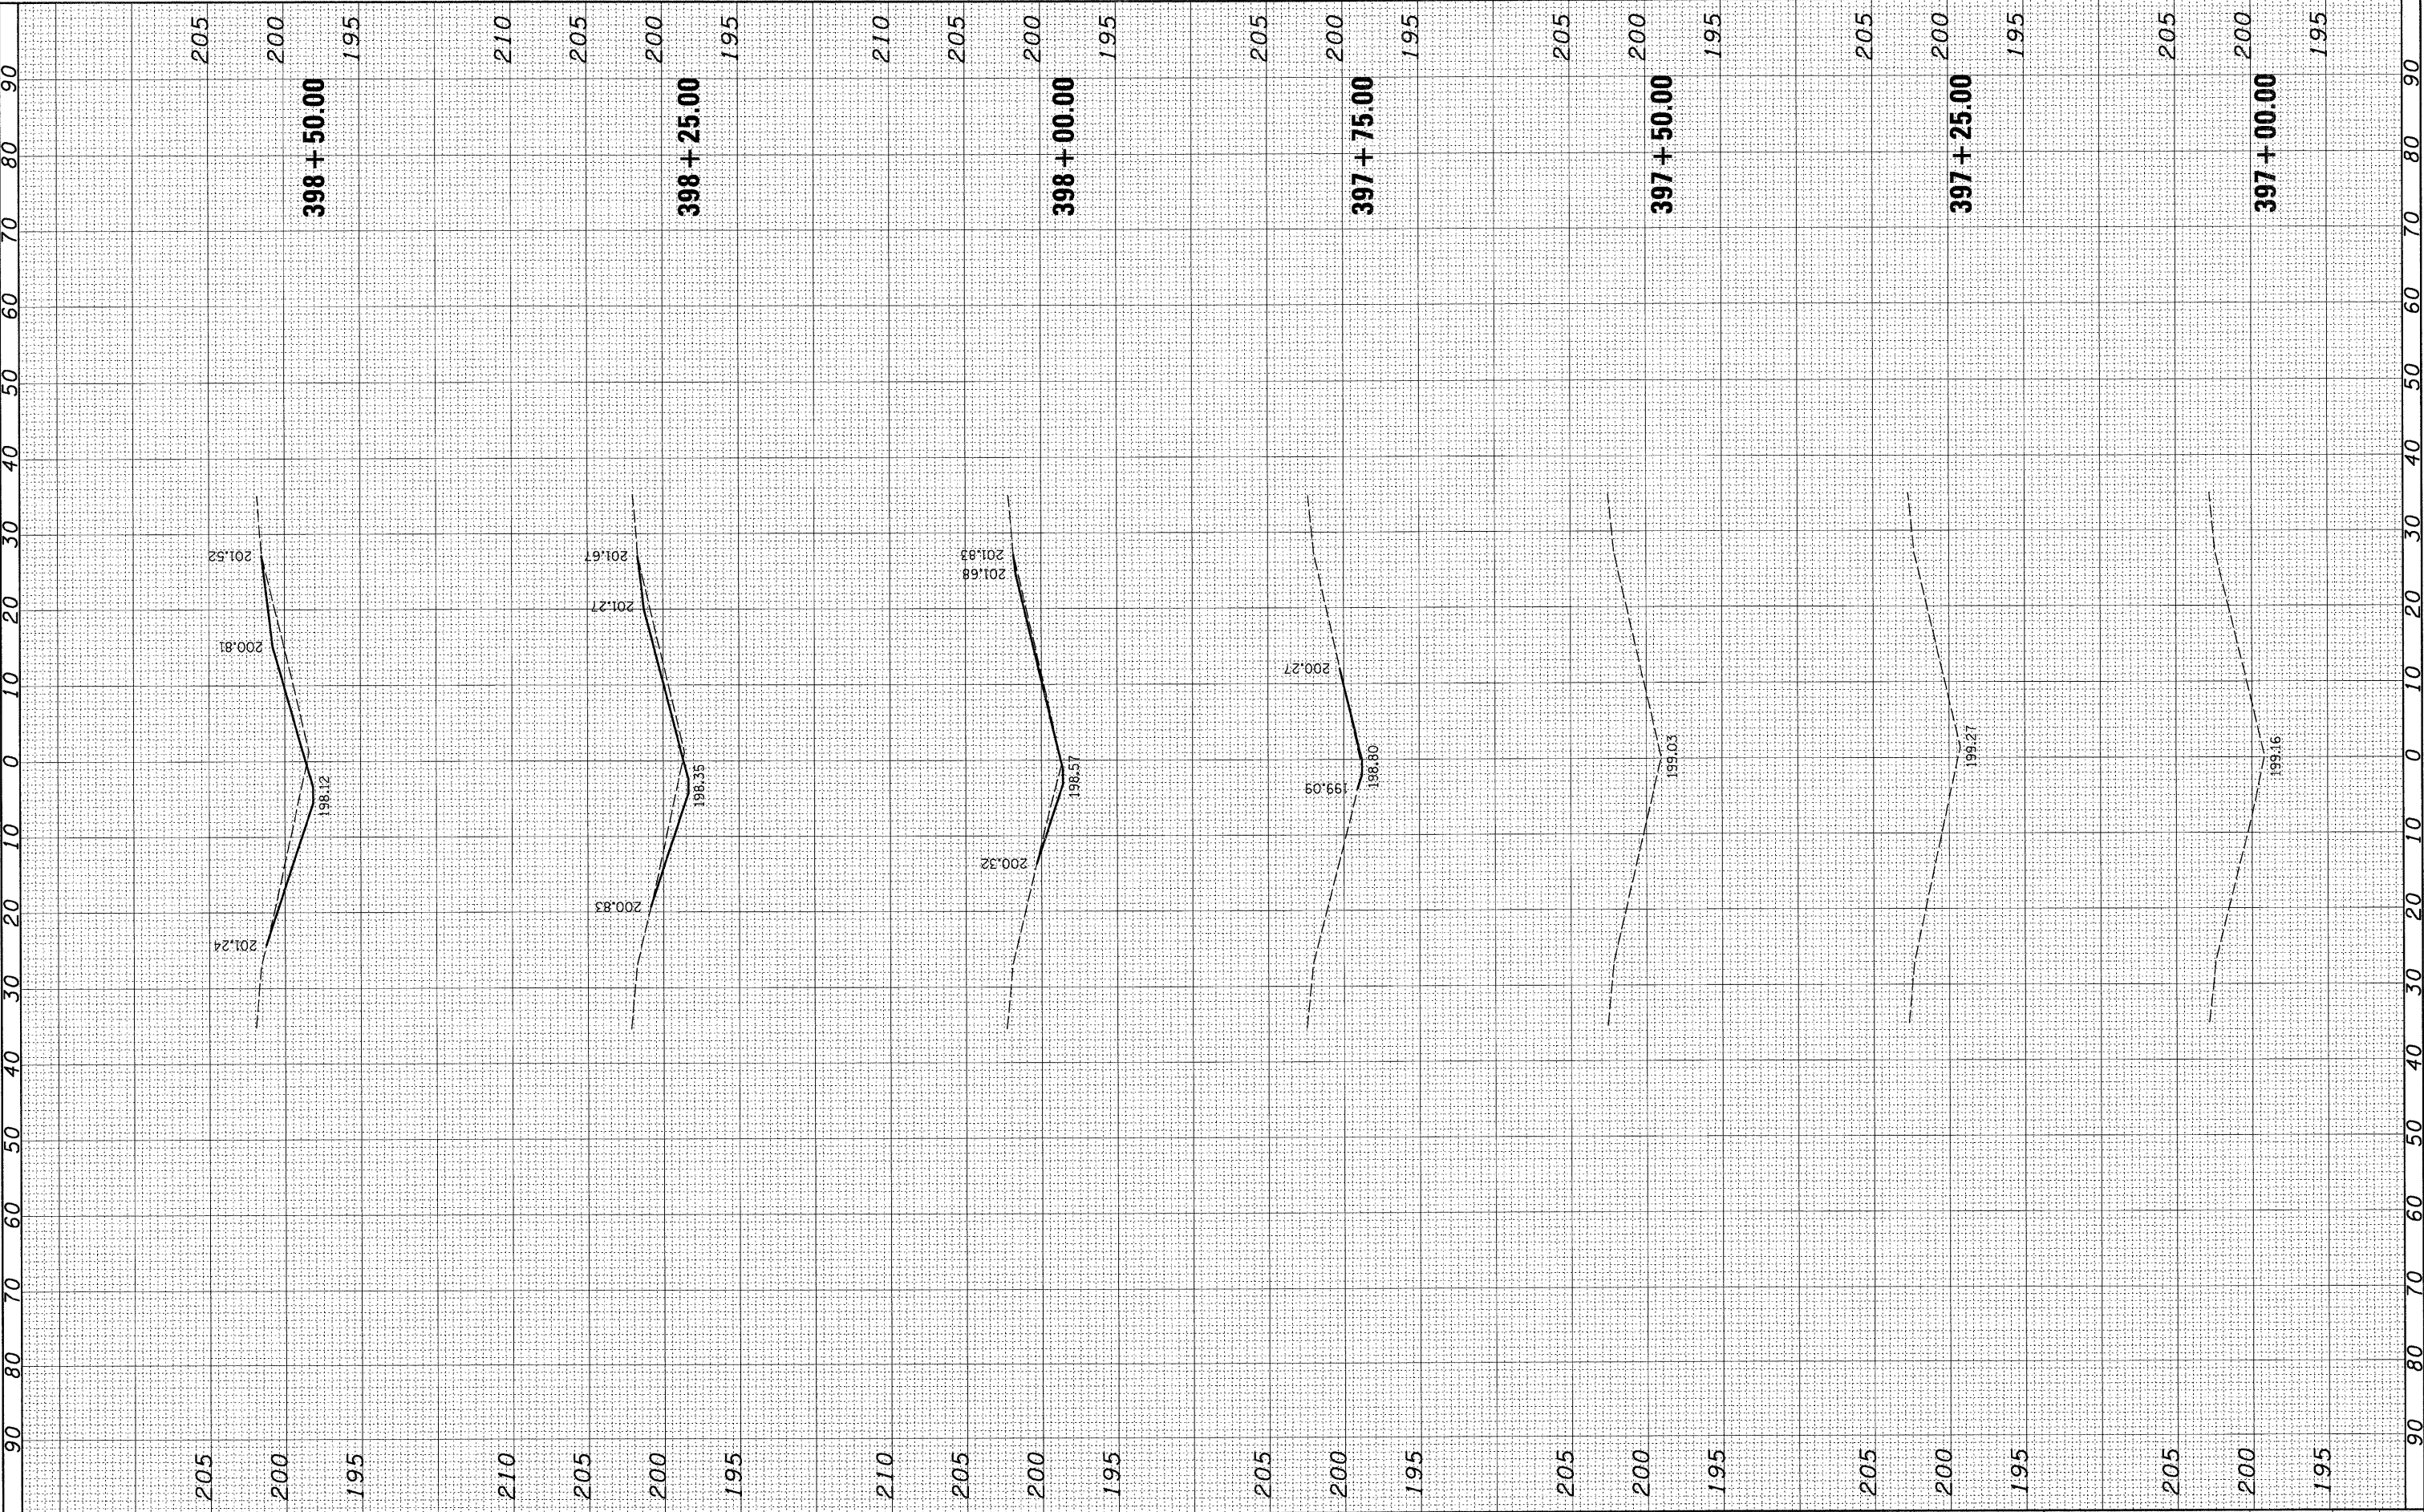

FILE NAME =		USER NAME = .USERDESCR.	DESIGNED -	REVISED -	STATE OF ILLINOIS DEPARTMENT OF TRANSPORTATION	CROSS SECTIONS				F.A. RTE.	SECTION	COUNTY	TOTAL SHEETS	SHEET NO.
H:\6513\dot d8\var-V6513.01\w0\1\CADD_Sheets\0876E30-sht-xssht-0610045-3942.dgn			DRAWN -	REVISED -		57	61-(1,2,3,4,5,6)-I	MARION	86	39				
PLOT SCALE = 10.0000' / IN.			CHECKED -	REVISED -		S.N. 061-0045		CONTRACT NO. 76E30						
PLOT DATE = 2/2/2011			DATE -	REVISED -		SCALE: SHEET NO. OF SHEETS STA. 397+00.00 TO STA. 398+50.00				ILLINOIS FED. AID PROJECT				

FINAL SURVEY NOTE BOOK	SURVEYED PLOTTED TEMPLATE	BY	DATE


ORIGINAL SURVEY NOTE BOOK	SURVEYED PLOTTED TEMPLATE	BY	DATE

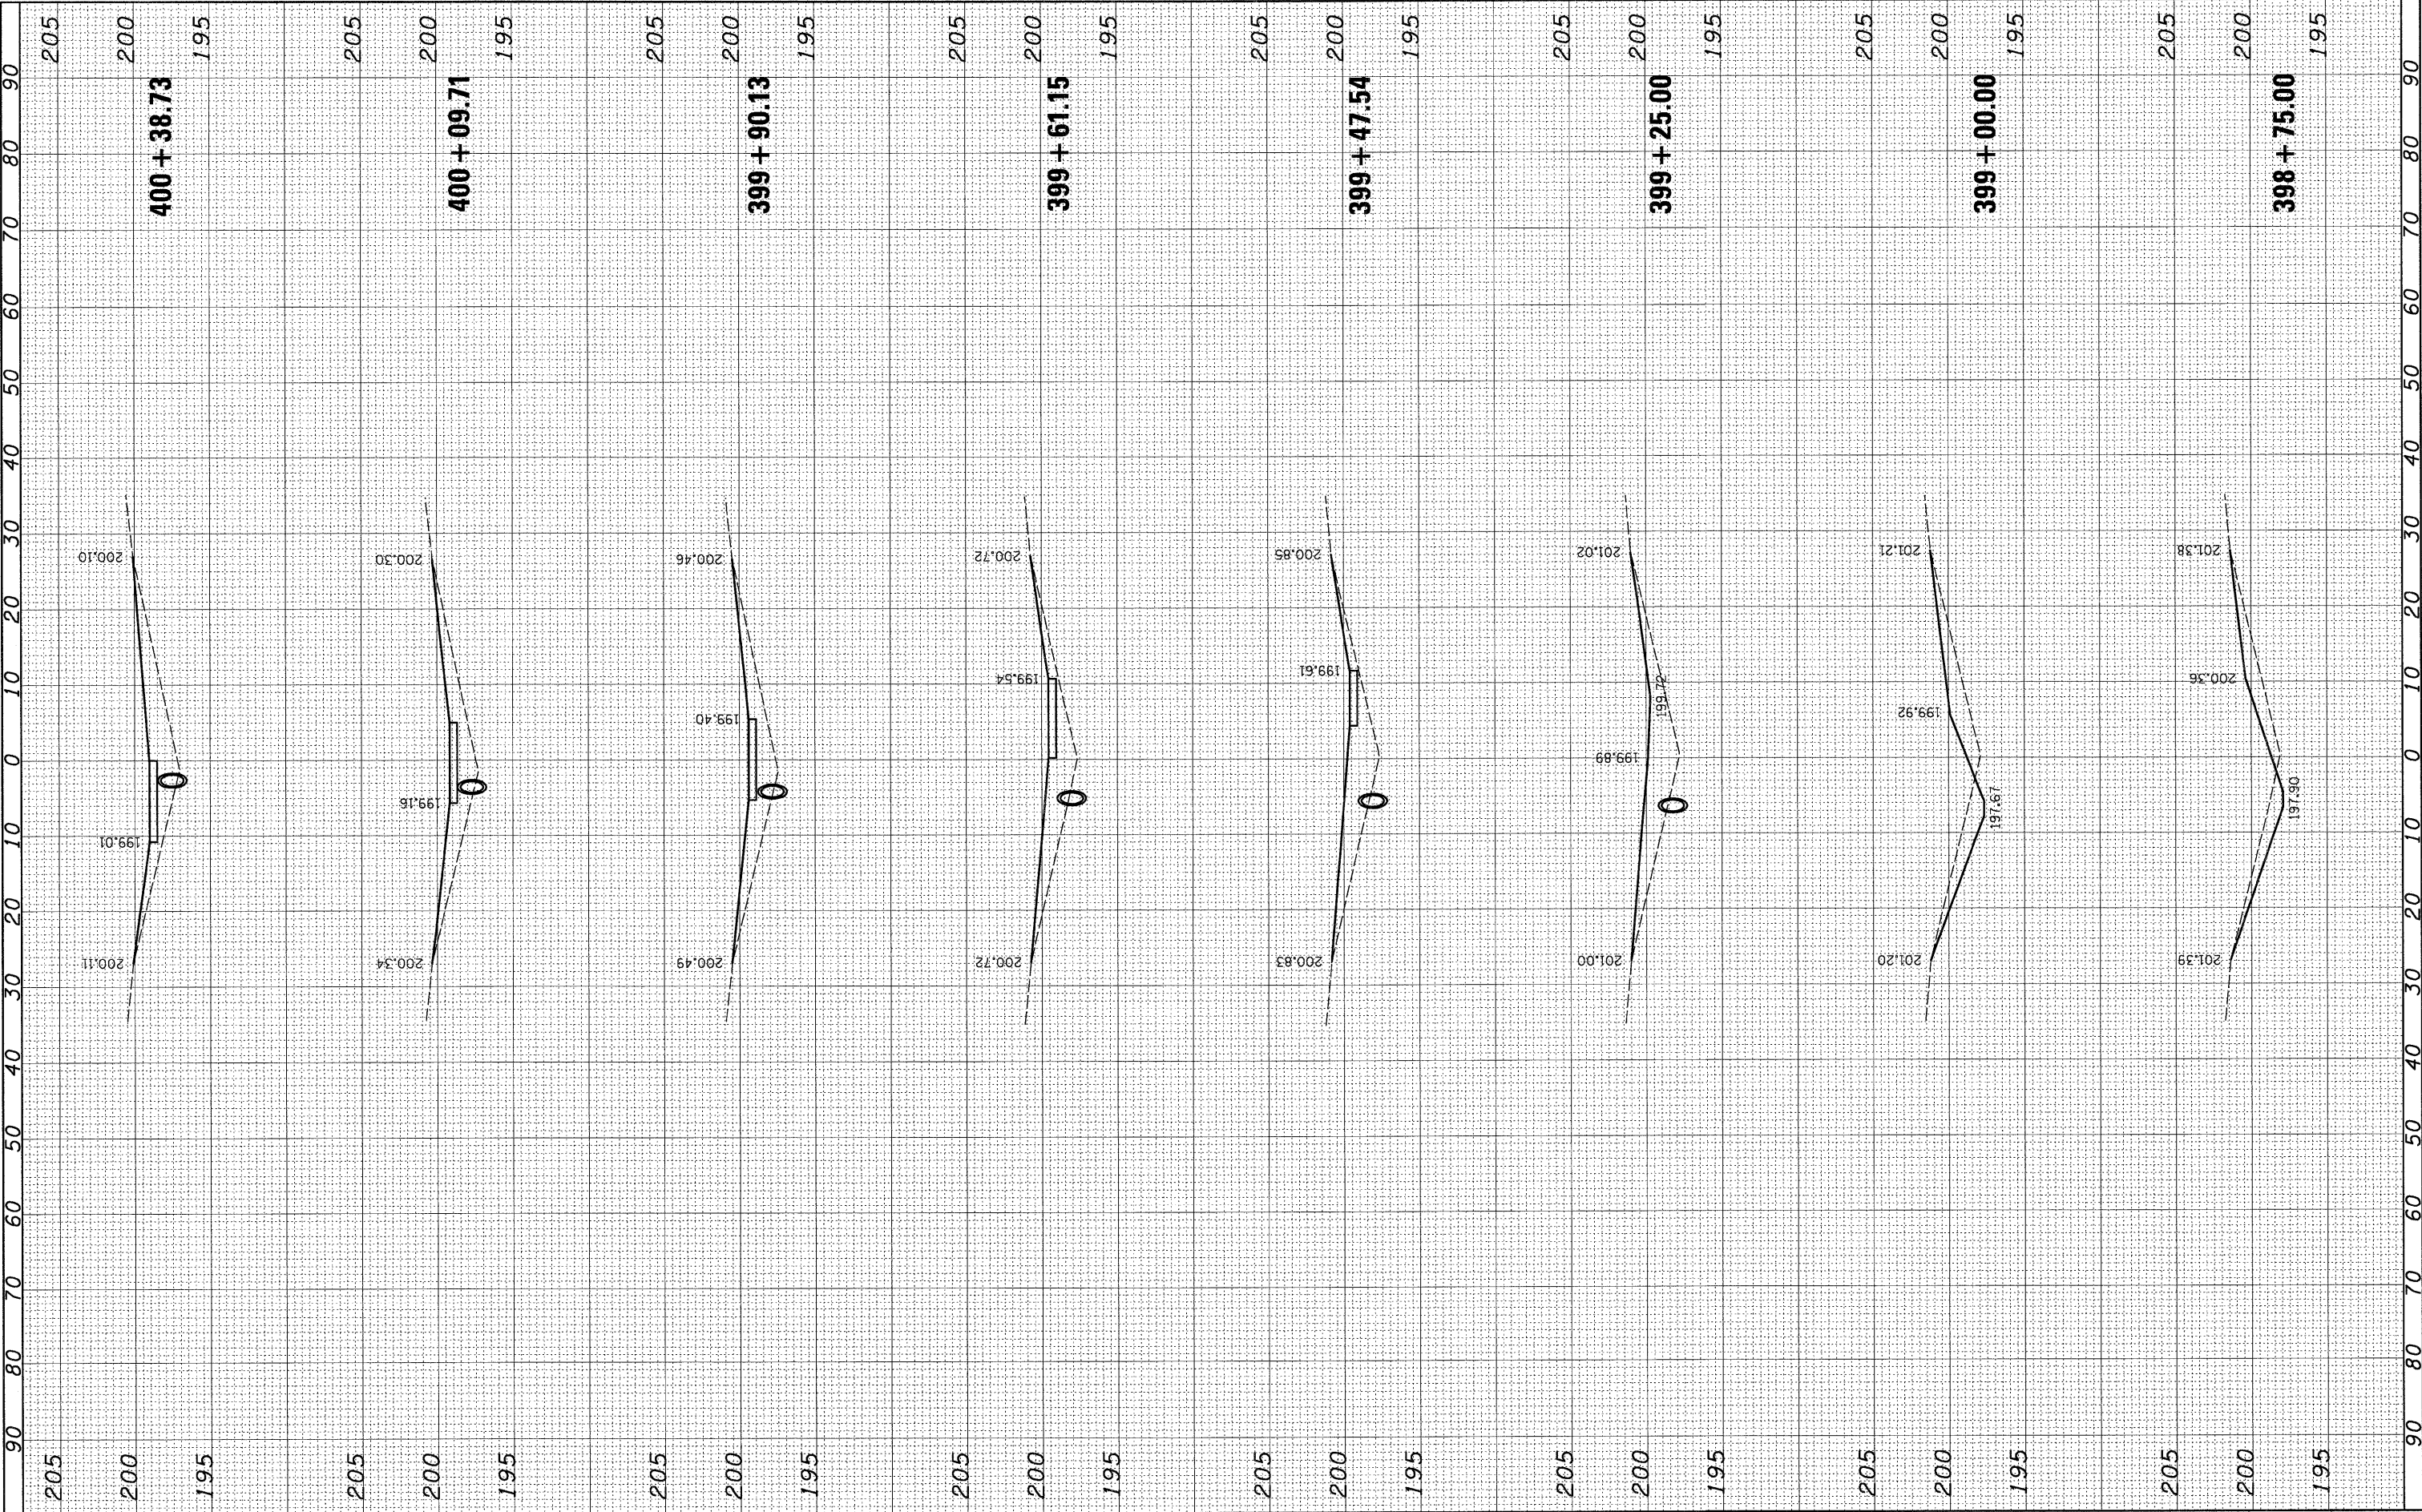

FILE NAME =		USER NAME = .USERDESCR.		DESIGNED -		REVISED -		STATE OF ILLINOIS DEPARTMENT OF TRANSPORTATION				CROSS SECTIONS				F.A. RTE.		SECTION		COUNTY		TOTAL SHEETS		SHEET NO.	
h:\6513 idot d8 var\6513.01 wo 1\CADD_Sheets\0876E30-shr-xssht-0610045-3942.dgn		PLOT SCALE = 10.0000' / IN.		DRAWN -		REVISED -										57		61-(1,2,3,4,5,6)-I		MARION		86		40	
PLOT DATE = 2/2/2011		CHECKED -		REVISED -		S.N. 061-0045										CONTRACT NO. 76E30									
		DATE -		REVISED -																					
SCALE:				SHEET NO. OF SHEETS				STA. 398+75.00 TO STA. 400+38.73				ILLINOIS FED. AID PROJECT													

FINAL SURVEY	SURVEYED PLOTTED TEMPLATE	BY	DATE


ORIGINAL SURVEY	SURVEYED PLOTTED TEMPLATE	BY	DATE

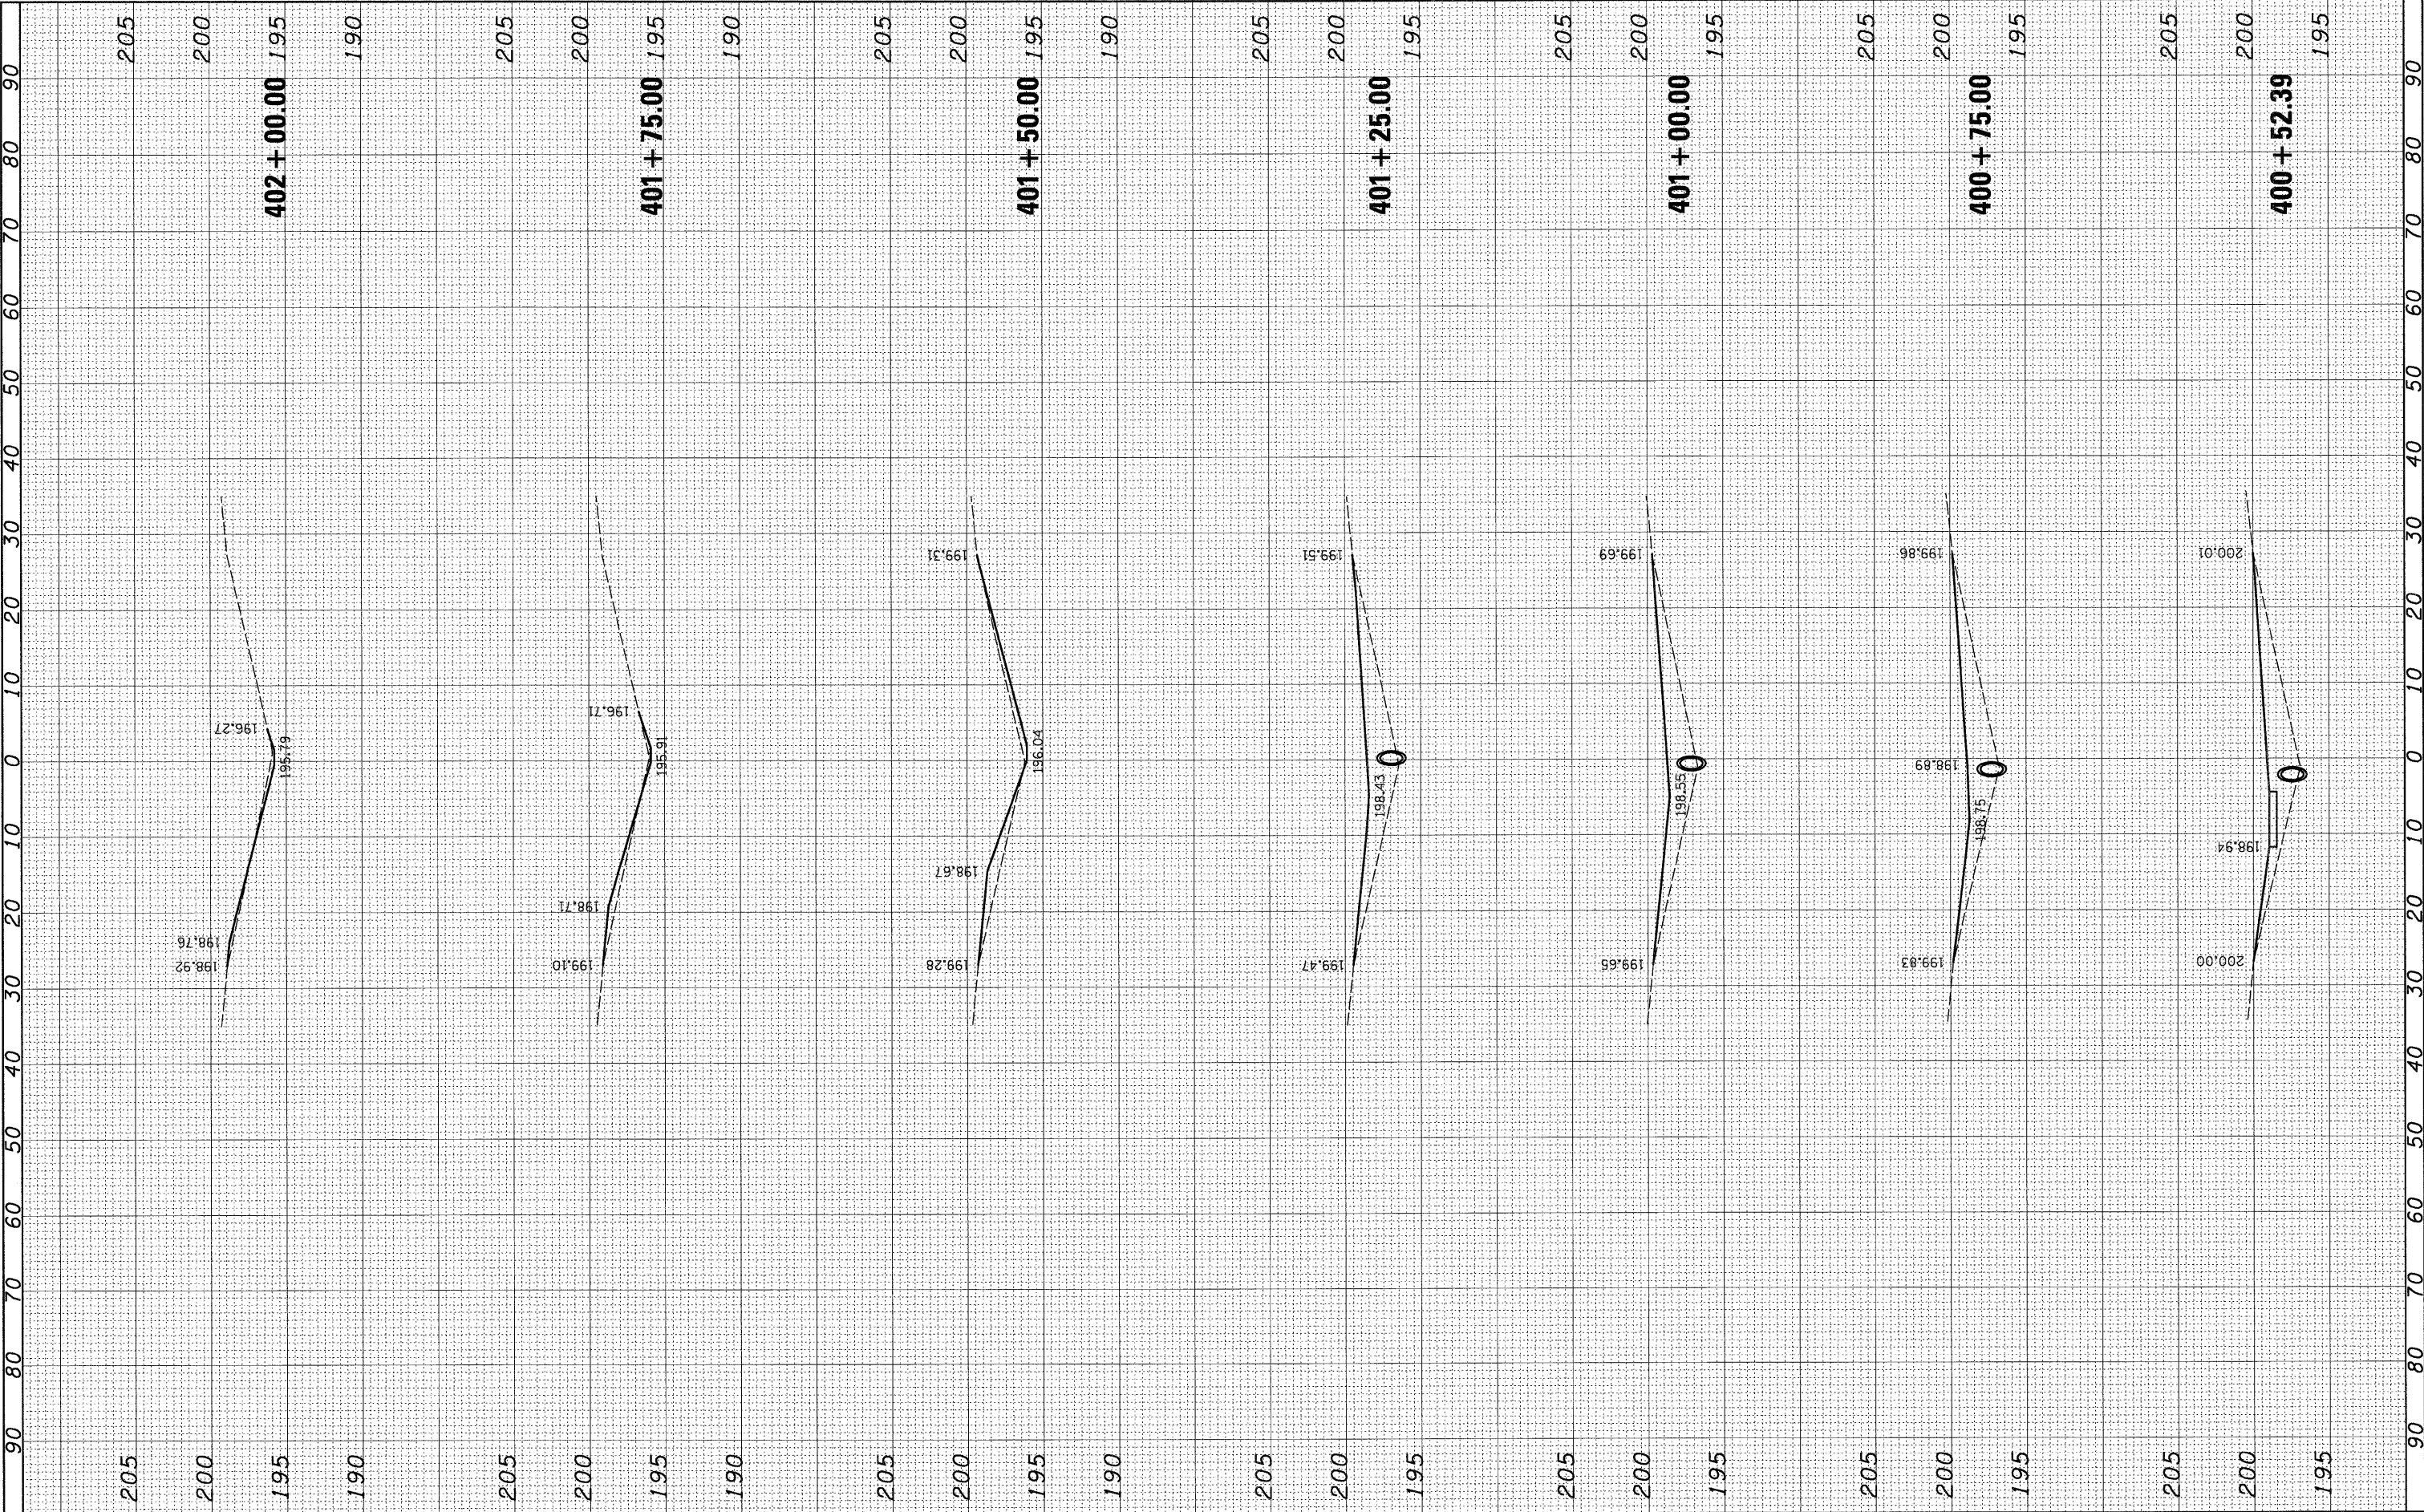

FILE NAME = h:\6513 idot d8 va-\6513.01 wo 1\CADD_Sheets\0876E30-shr-xssht-0610045-3942.dgn	USER NAME = _USERDESCR	DESIGNED -	REVISED -	STATE OF ILLINOIS DEPARTMENT OF TRANSPORTATION	CROSS SECTIONS					F.A. RTE.	SECTION	COUNTY	TOTAL SHEETS	SHEET NO.
	DRAWN -	CHECKED -	REVISED -		57	61-(1,2,3,4,5,6)-I	MARION	86	41					
	PLOT SCALE = 10.0000' / IN.	DATE -	REVISED -		S.N. 061-0045		CONTRACT NO. 76E30							
	PLOT DATE = 2/2/2011				ILLINOIS FED. AID PROJECT									
					SCALE:	SHEET NO.	OF	SHEETS	STA. 400+52.39	TO STA. 402+00.00				

FINAL SURVEY	SURVEYED PLOTTED	BY	DATE		
				NOTE BOOK	TEMPLATE


ORIGINAL SURVEY	SURVEYED PLOTTED	BY	DATE		
				NOTE BOOK	TEMPLATE

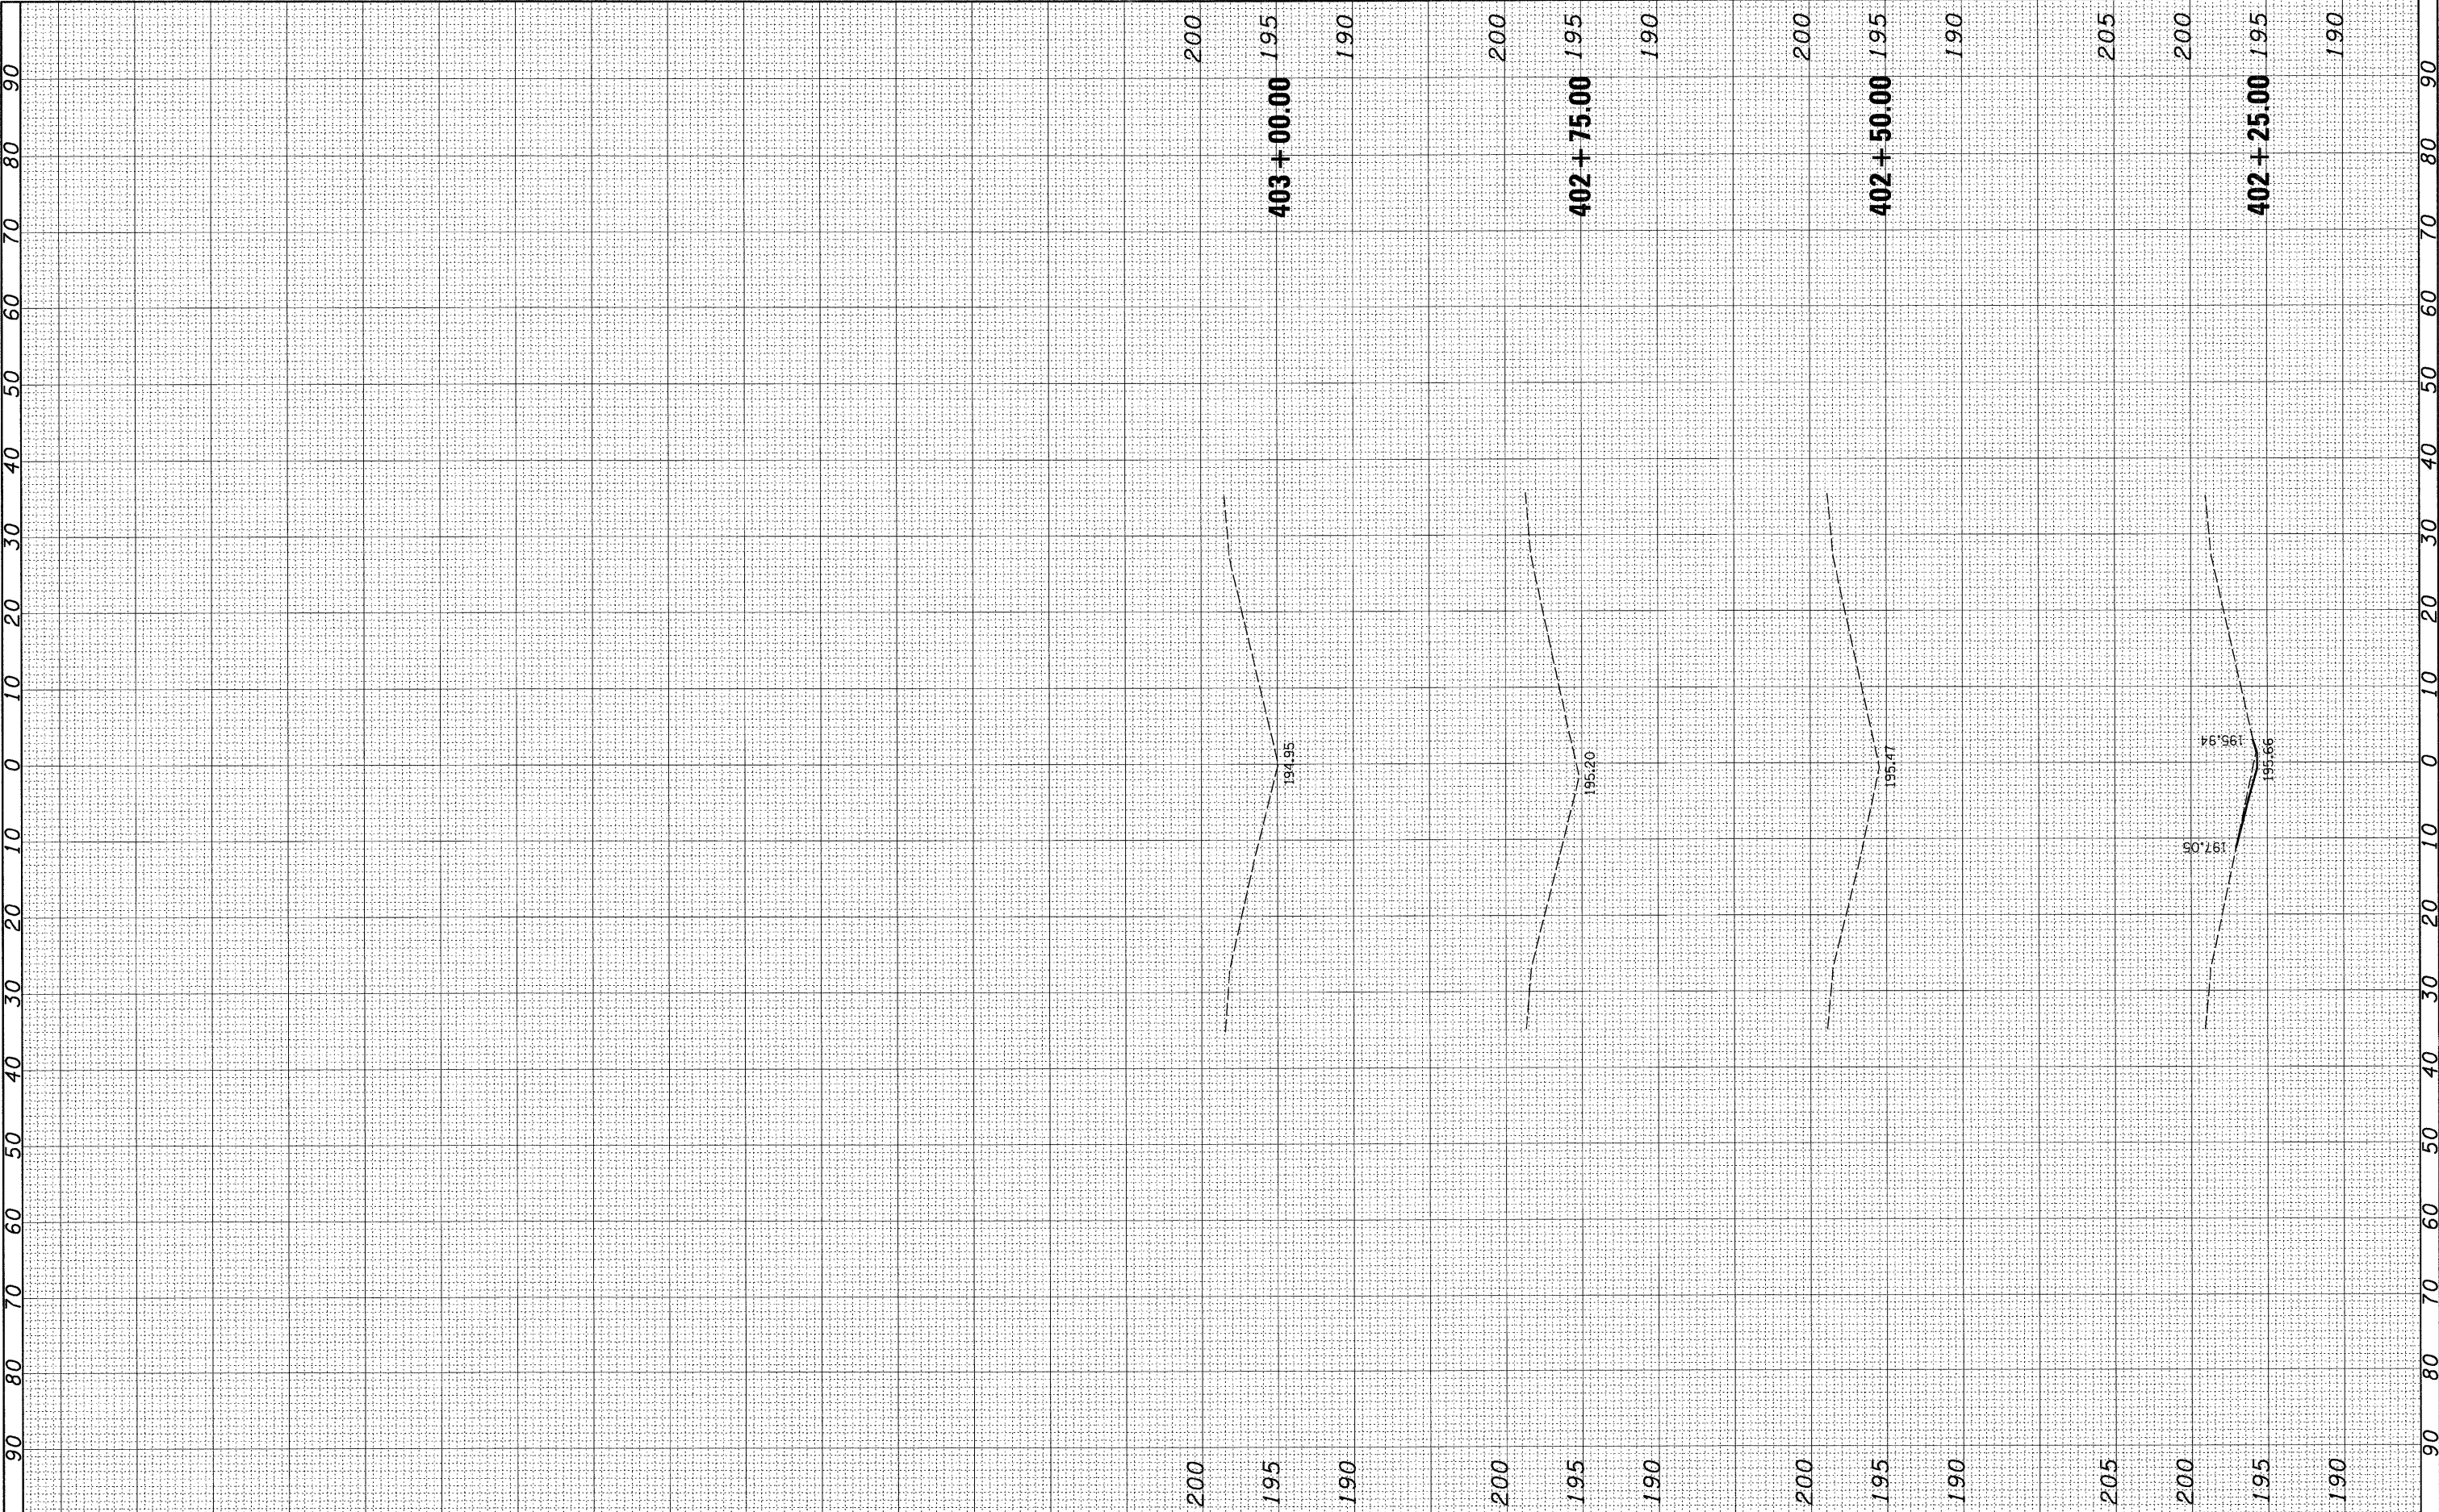

FILE NAME =	USER NAME = _USERDESCR_	DESIGNED -	REVISED -	STATE OF ILLINOIS DEPARTMENT OF TRANSPORTATION										CROSS SECTIONS						F.A. RTE.	SECTION	COUNTY	TOTAL SHEETS	SHEET NO.
H:\6513\dot d8 va\6513.01\w 1\CADD_Sheets\0876E30-shr-xssht-0610045-3942.dgn		DRAWN -	REVISED -											57	61-(1,2,3,4,5,6)-I	MARION	86	42						
	PLOT SCALE = 10.0000' / IN.	CHECKED -	REVISED -											S.N. 061-0045			CONTRACT NO. 76E30							
	PLOT DATE = 2/2/2011	DATE -	REVISED -											[ILLINOIS] FED. AID PROJECT										
				SCALE:	SHEET NO.	OF	SHEETS	STA. 402+25.00 TO STA. 403+00.00																

FINAL	SURVEYED	DATE
SURVEY	PLOTTED	
NOTE BOOK	TEMPLATE	


ORIGINAL	SURVEYED	BY	DATE
SURVEY	PLOTTED		
NOTE BOOK	TEMPLATE		

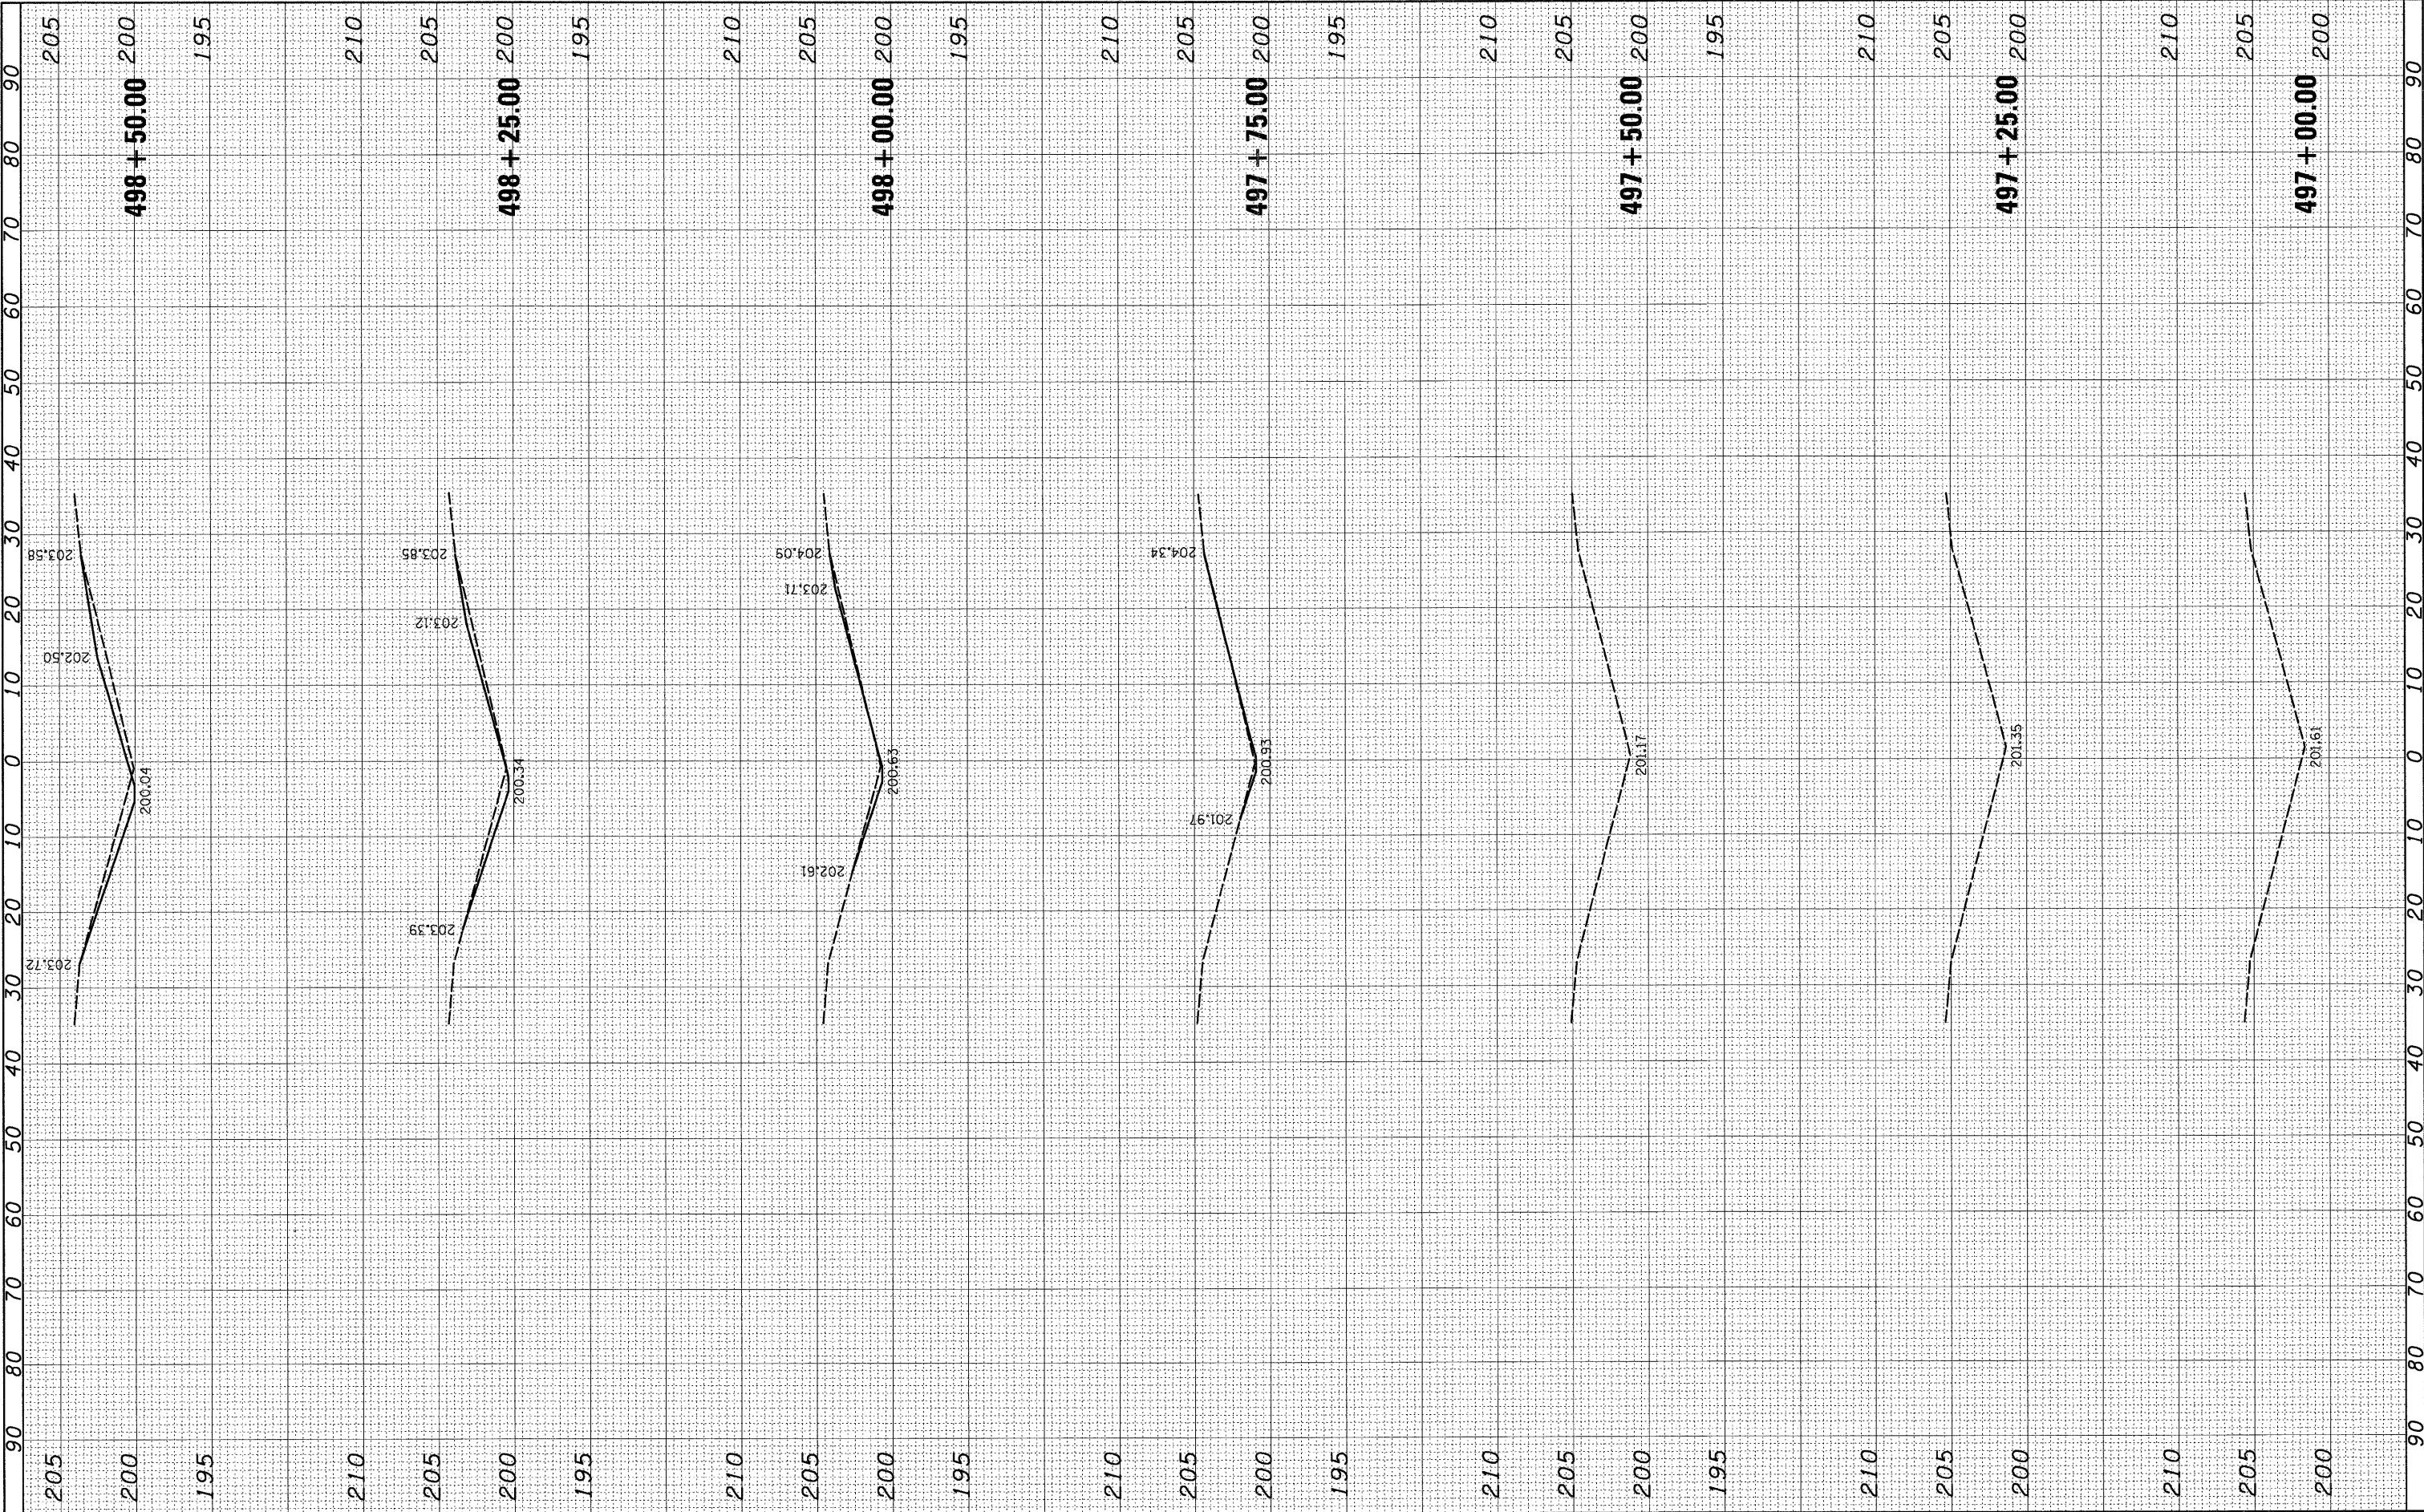

FILE NAME = h:\6513\dot d8 va-\6513\01 wo 1\ACADD\Sheets\0876E30-shr-xssht-0610028-4346.dgn	USER NAME = _USERDESCR_	DESIGNED -	REVISED -	STATE OF ILLINOIS DEPARTMENT OF TRANSPORTATION	CROSS SECTIONS				F.A. RTE.	SECTION	COUNTY	TOTAL SHEETS	SHEET NO.
	DRAWN -	CHECKED -	REVISED -		57	61-(1,2,3,4,5,6)-I	MARION	86	43				
	PLOT SCALE = 10,0000' / IN.	DATE -	REVISED -		S.N. 061-0028		CONTRACT NO. 76E30						
	PLOT DATE = 2/2/2011				[ILLINOIS] FED. AID PROJECT								
	SCALE:	SHEET NO.	OF		SHEETS	STA. 497+00.00 TO STA. 498+50.00							

FINAL SURVEY	SURVEYED PLOTTED	BY	DATE
NOTE BOOK	TEMPLATE		


ORIGINAL SURVEY	SURVEYED PLOTTED	BY	DATE
NOTE BOOK	TEMPLATE		

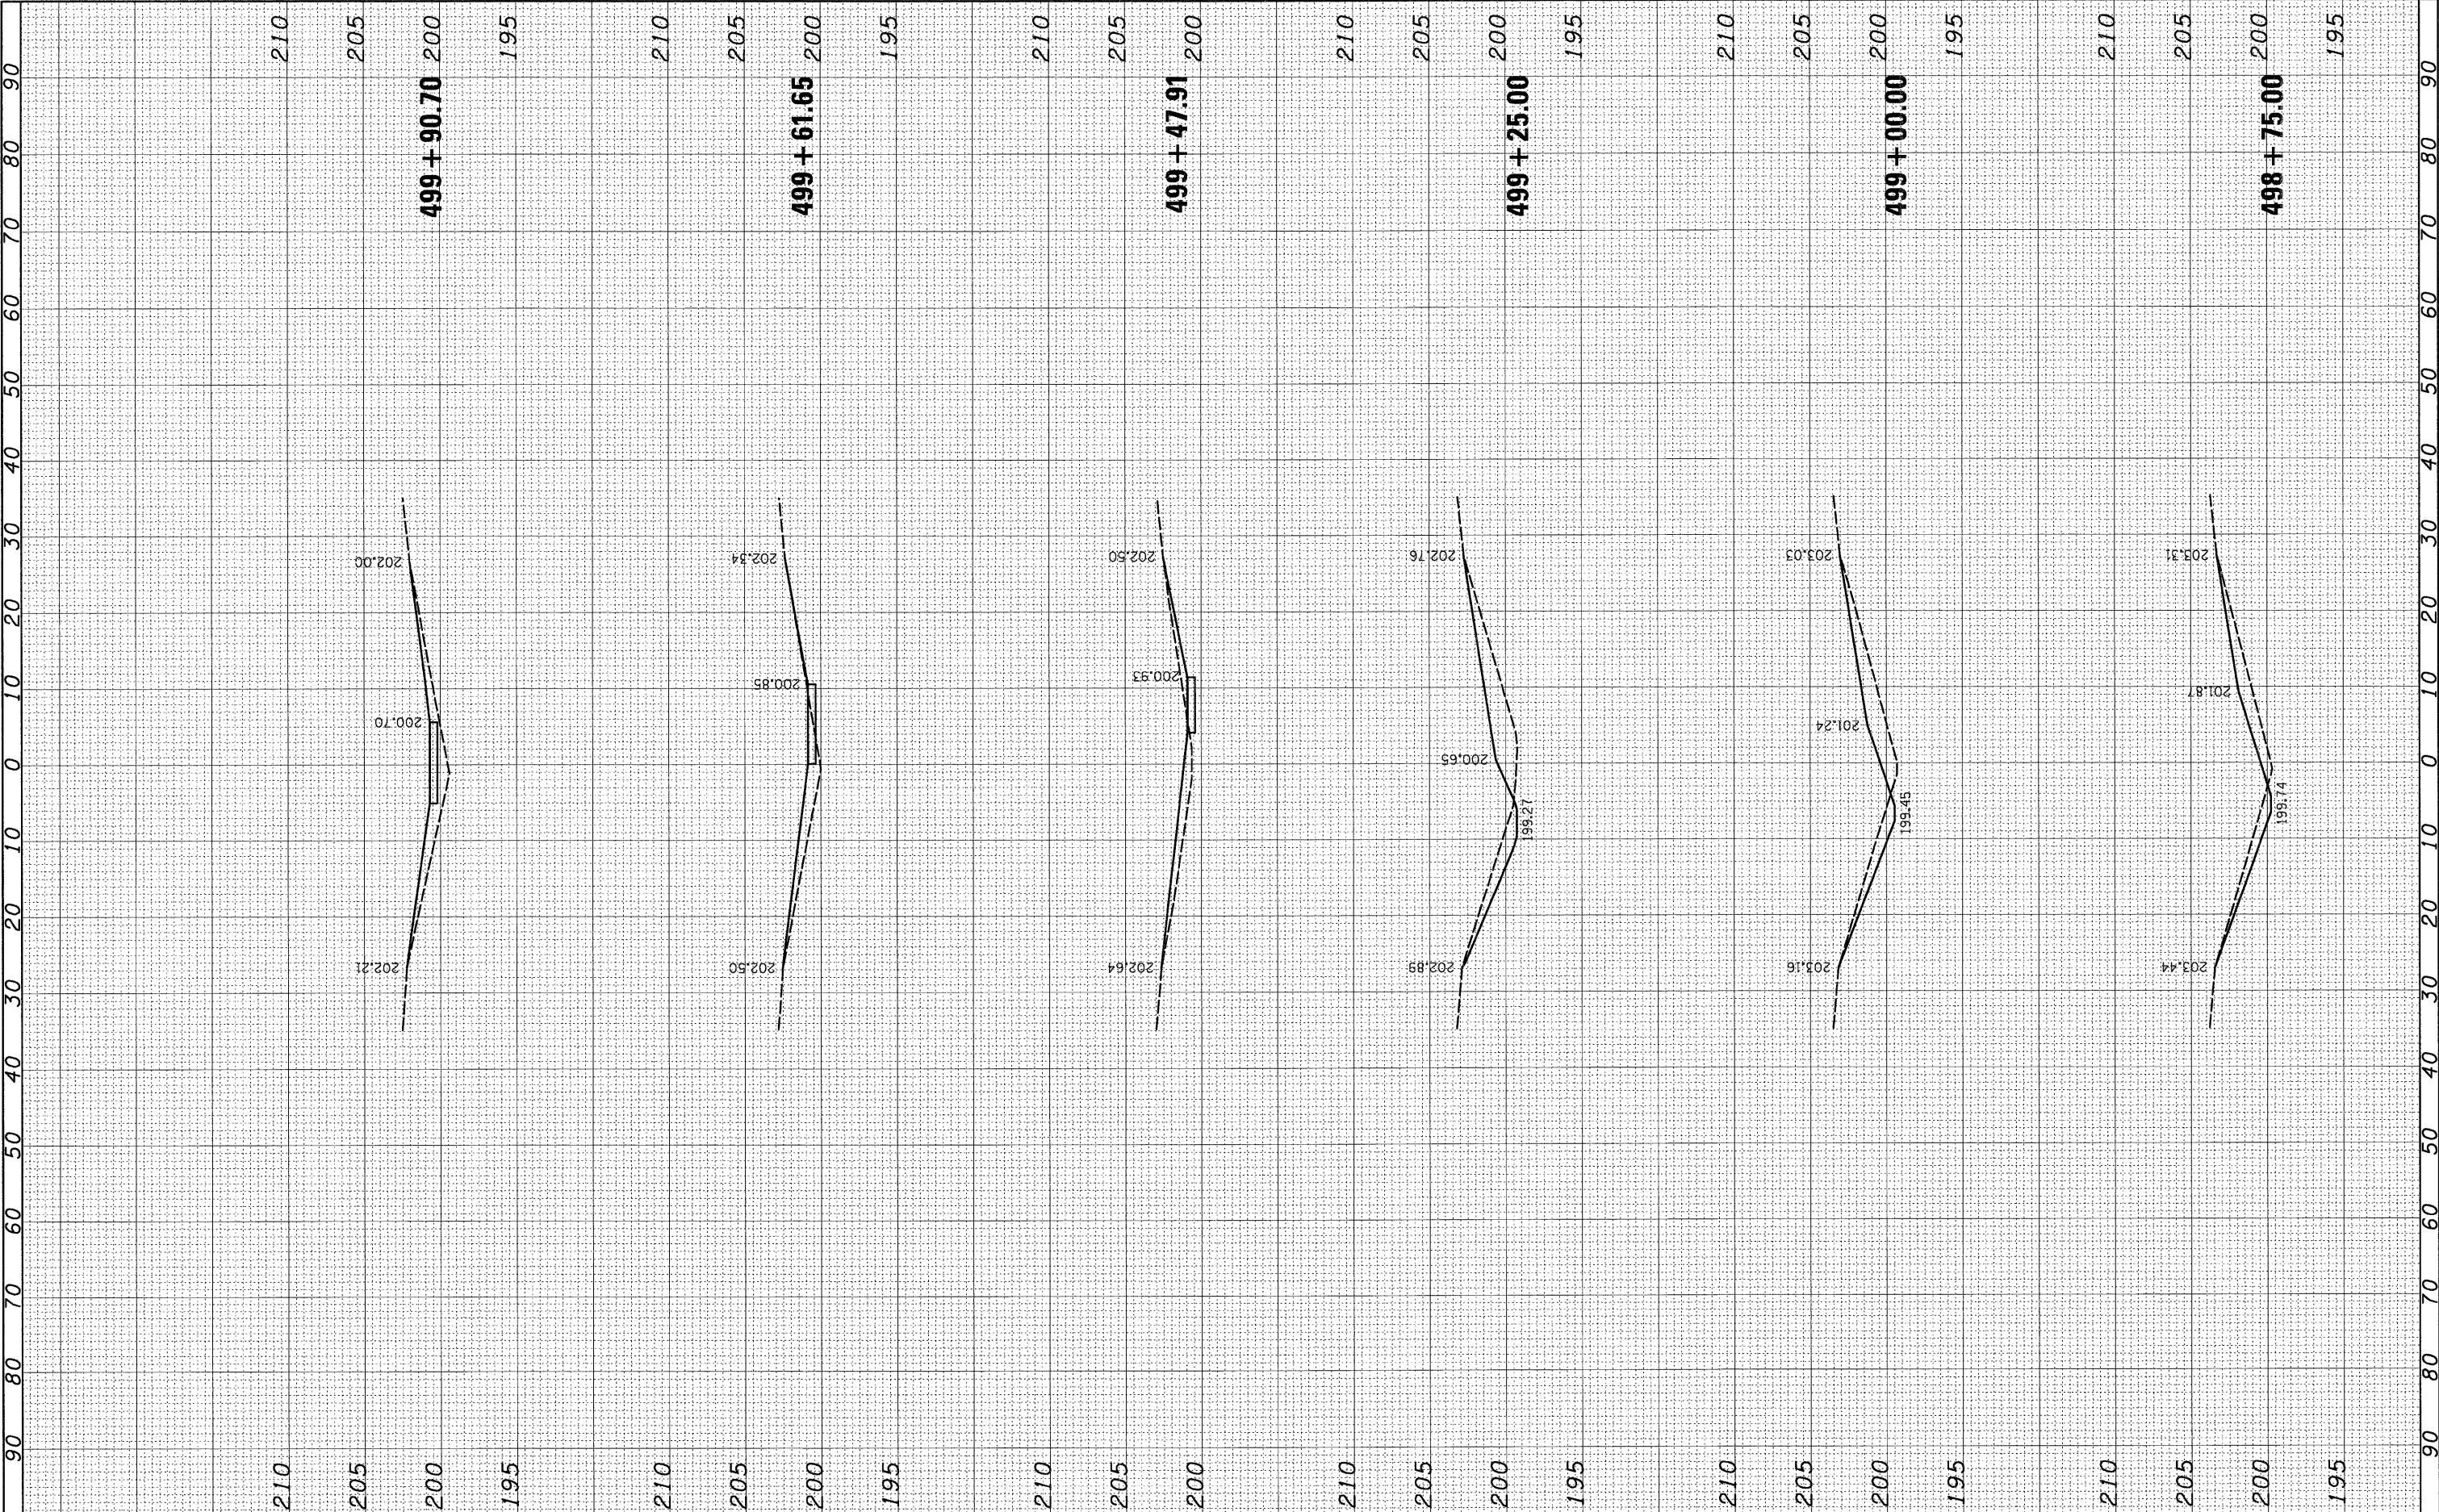

FILE NAME =		USER NAME = _USERDESCR.	DESIGNED -	REVISED -	STATE OF ILLINOIS DEPARTMENT OF TRANSPORTATION	CROSS SECTIONS				F.A. RTE.	SECTION	COUNTY	TOTAL SHEETS	SHEET NO.
h:\6513 idot d8 var\6513.01 wo 1\CADD_Sheets\0876E30-shr-xssht-0610028-4346.dgn			DRAWN -	REVISED -		57	61-(1,2,3,4,5,6)-I	MARION	86	44				
PLOT SCALE = 10.0000 ' / IN.			CHECKED -	REVISED -		S.N. 061-0028								
PLOT DATE = 2/2/2011			DATE -	REVISED -		CONTRACT NO. 76E30								
SCALE: SHEET NO. OF SHEETS STA. 498+75.00 TO STA. 499+90.70 ILLINOIS FED. AID PROJECT														

FINAL SURVEY NOTE BOOK	SURVEYED PLOTTED TEMPLATE	BY	DATE


ORIGINAL SURVEY NOTE BOOK	SURVEYED PLOTTED TEMPLATE	BY	DATE

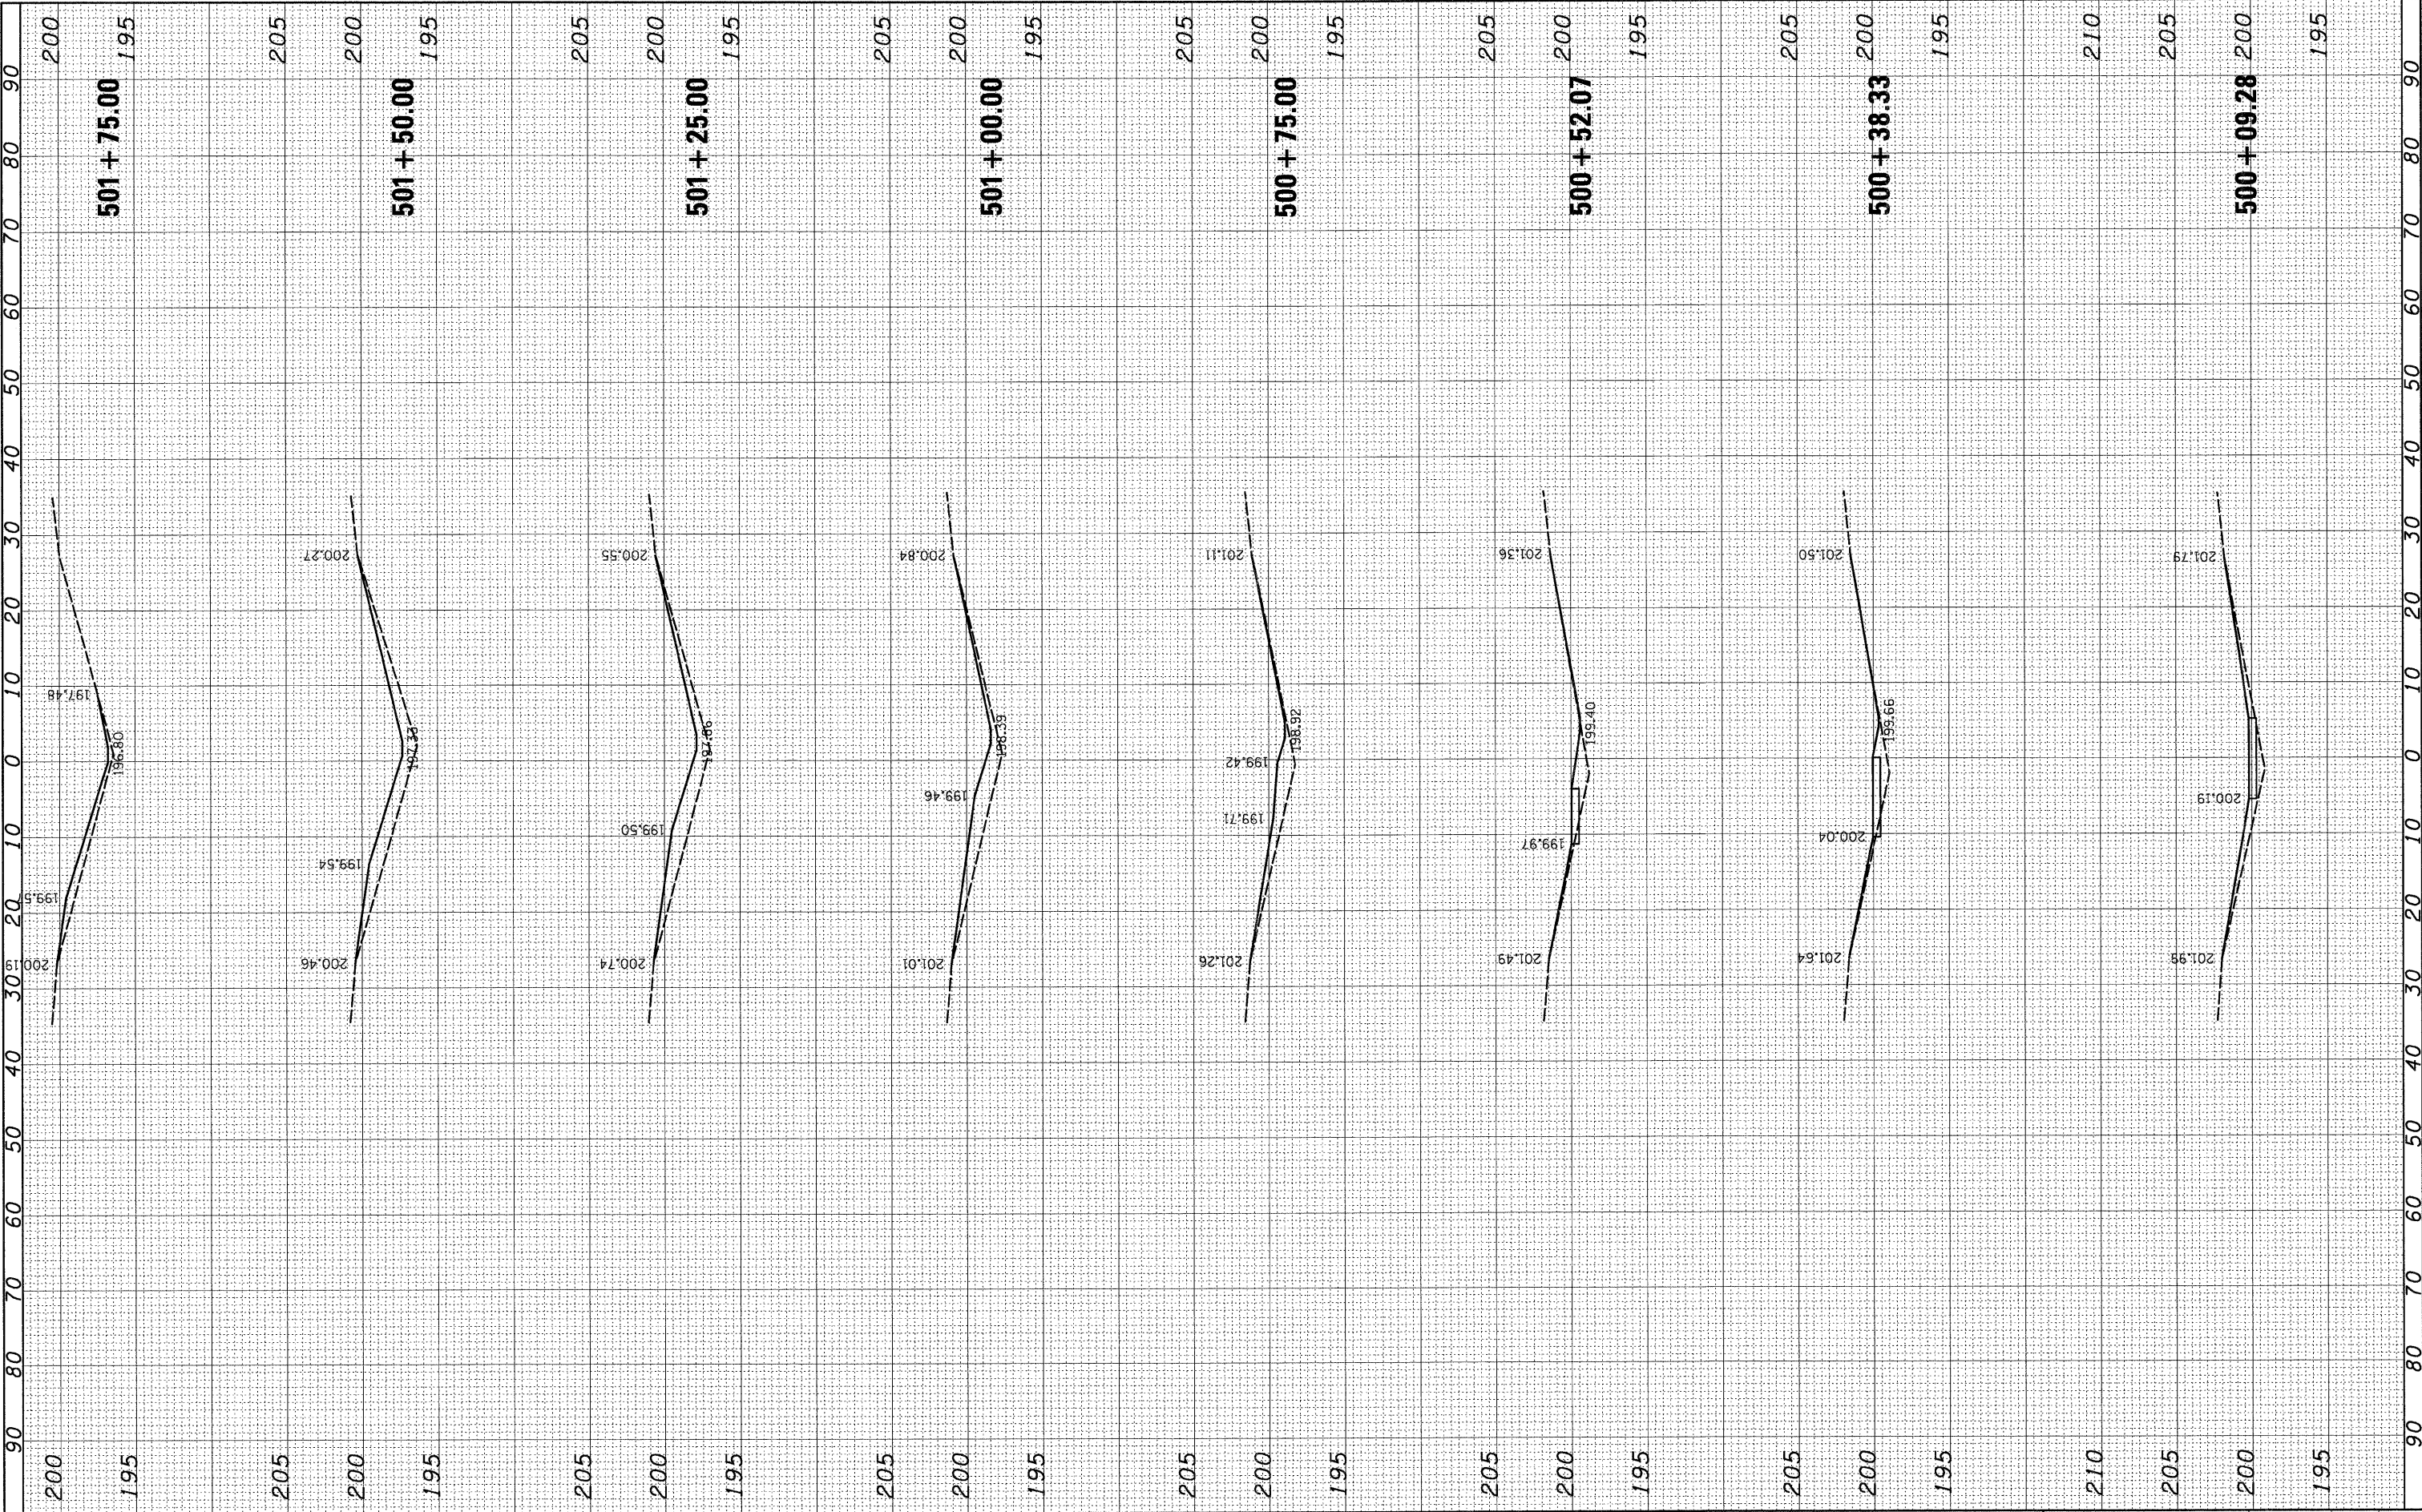

FILE NAME = h:\6513\dot.d8 var\6513.01 wo 1\CADD_Sheets\0876E30-shr-xssht-0610028-4346.dgn		USER NAME = _USERDESCR_		DESIGNED -		REVISED -		STATE OF ILLINOIS DEPARTMENT OF TRANSPORTATION				CROSS SECTIONS				F.A. RTE.		SECTION		COUNTY		TOTAL SHEETS		SHEET NO.									
PLOT SCALE = 10.0000 ' / IN.		DRAWN -		CHECKED -		REVISED -										57		61-(1,2,3,4,5,6)-I		MARION		86		45									
PLOT DATE = 2/2/2011		DATE -																S.N. 061-0028				CONTRACT NO. 76E30											
								SCALE:		SHEET NO.		OF		SHEETS		STA. 500+09.28		TO STA. 501+75.00						ILLINOIS FED. AID PROJECT									

FINAL SURVEY	SURVEYED	BY	DATE
	PLOTTED		
	TEMPLATE		
	NOTE BOOK		


ORIGINAL SURVEY	SURVEYED	BY	DATE
	PLOTTED		
	TEMPLATE		
	NOTE BOOK		

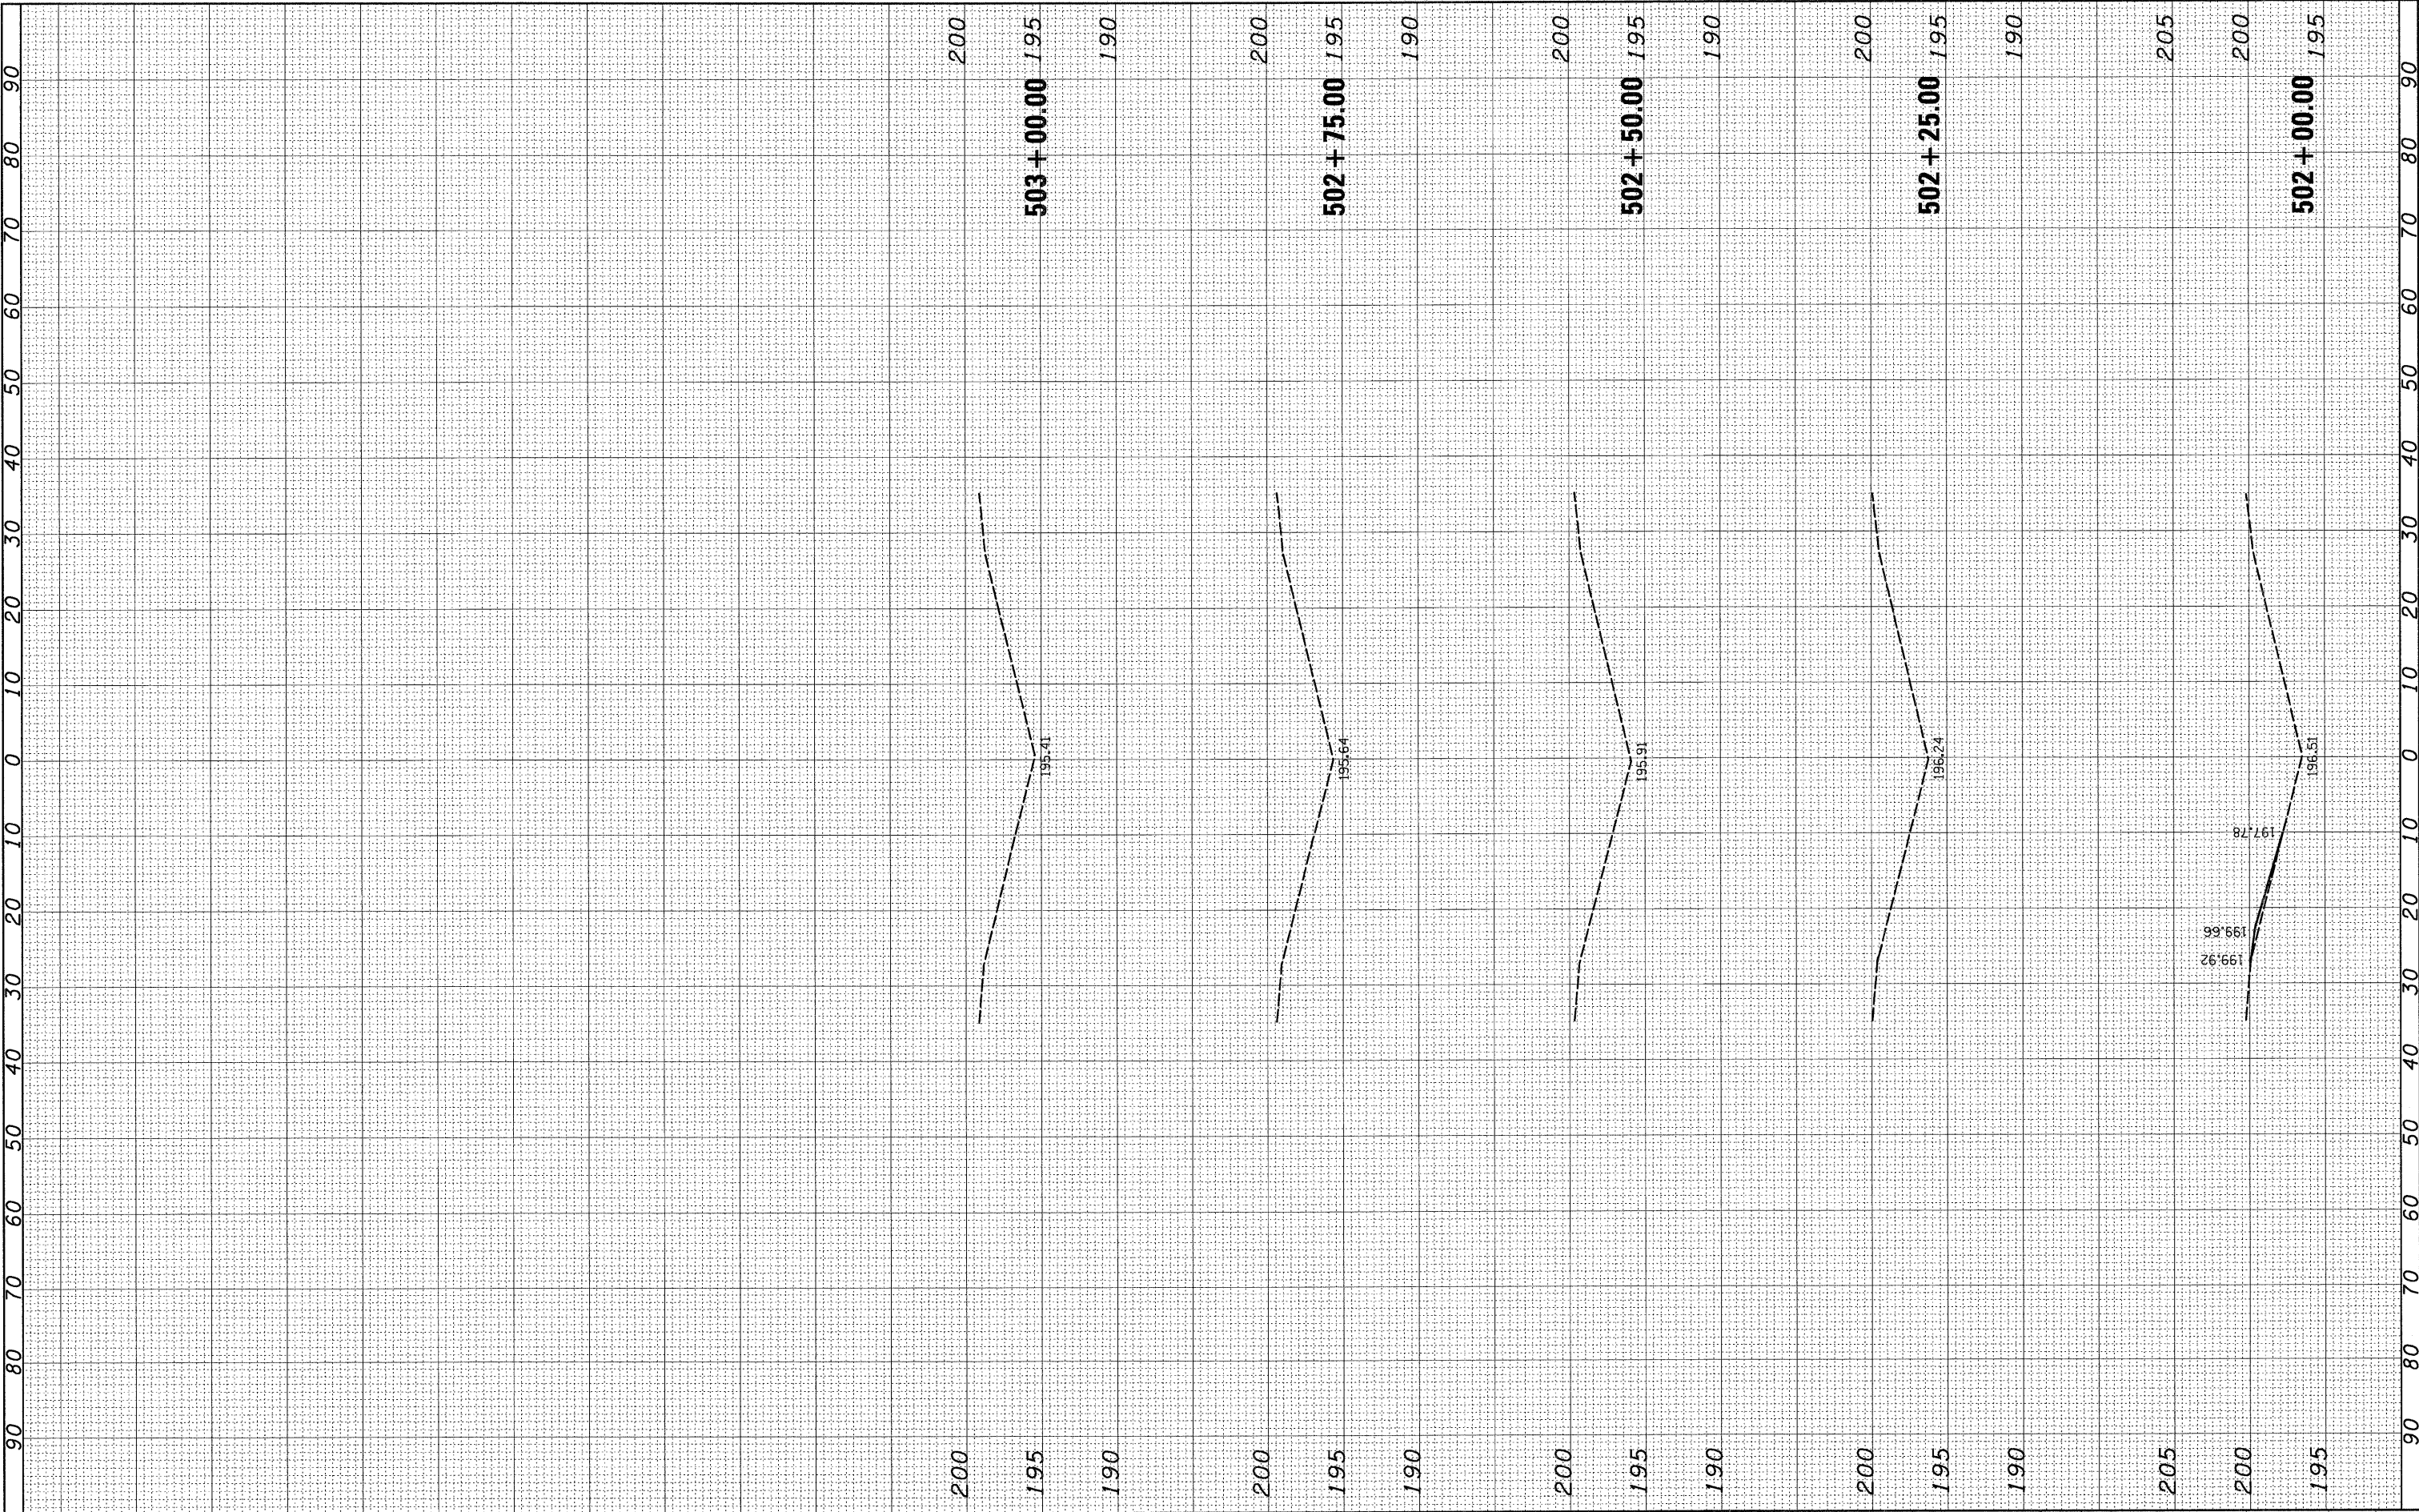

FILE NAME =	USER NAME = _USERDESCR_	DESIGNED -	REVISED -	STATE OF ILLINOIS DEPARTMENT OF TRANSPORTATION	CROSS SECTIONS				F.A. RTE.	SECTION	COUNTY	TOTAL SHEETS	SHEET NO.
h:\6513 1dot d8 var\6513.01 wo 1\CADD_Sheets\0876E30-shr-xshsht-0610028-4346.dgn		DRAWN -	REVISED -		57	61-(1,2,3,4,5,6)-I	MARION	86	46				
	PLOT SCALE = 10.0000 ' / IN.	CHECKED -	REVISED -		S.N. 061-0028		CONTRACT NO. 76E30						
	PLOT DATE = 2/2/2011	DATE -	REVISED -		ILLINOIS FED. AID PROJECT								
					SCALE:	SHEET NO.	OF	SHEETS	STA. 502+00.00	TO STA. 503+00.00			

FINAL SURVEY	SURVEYED PLOTTED	BY	DATE		
				NOTE BOOK	TEMPLATE


ORIGINAL SURVEY	SURVEYED PLOTTED	BY	DATE		
				NOTE BOOK	TEMPLATE

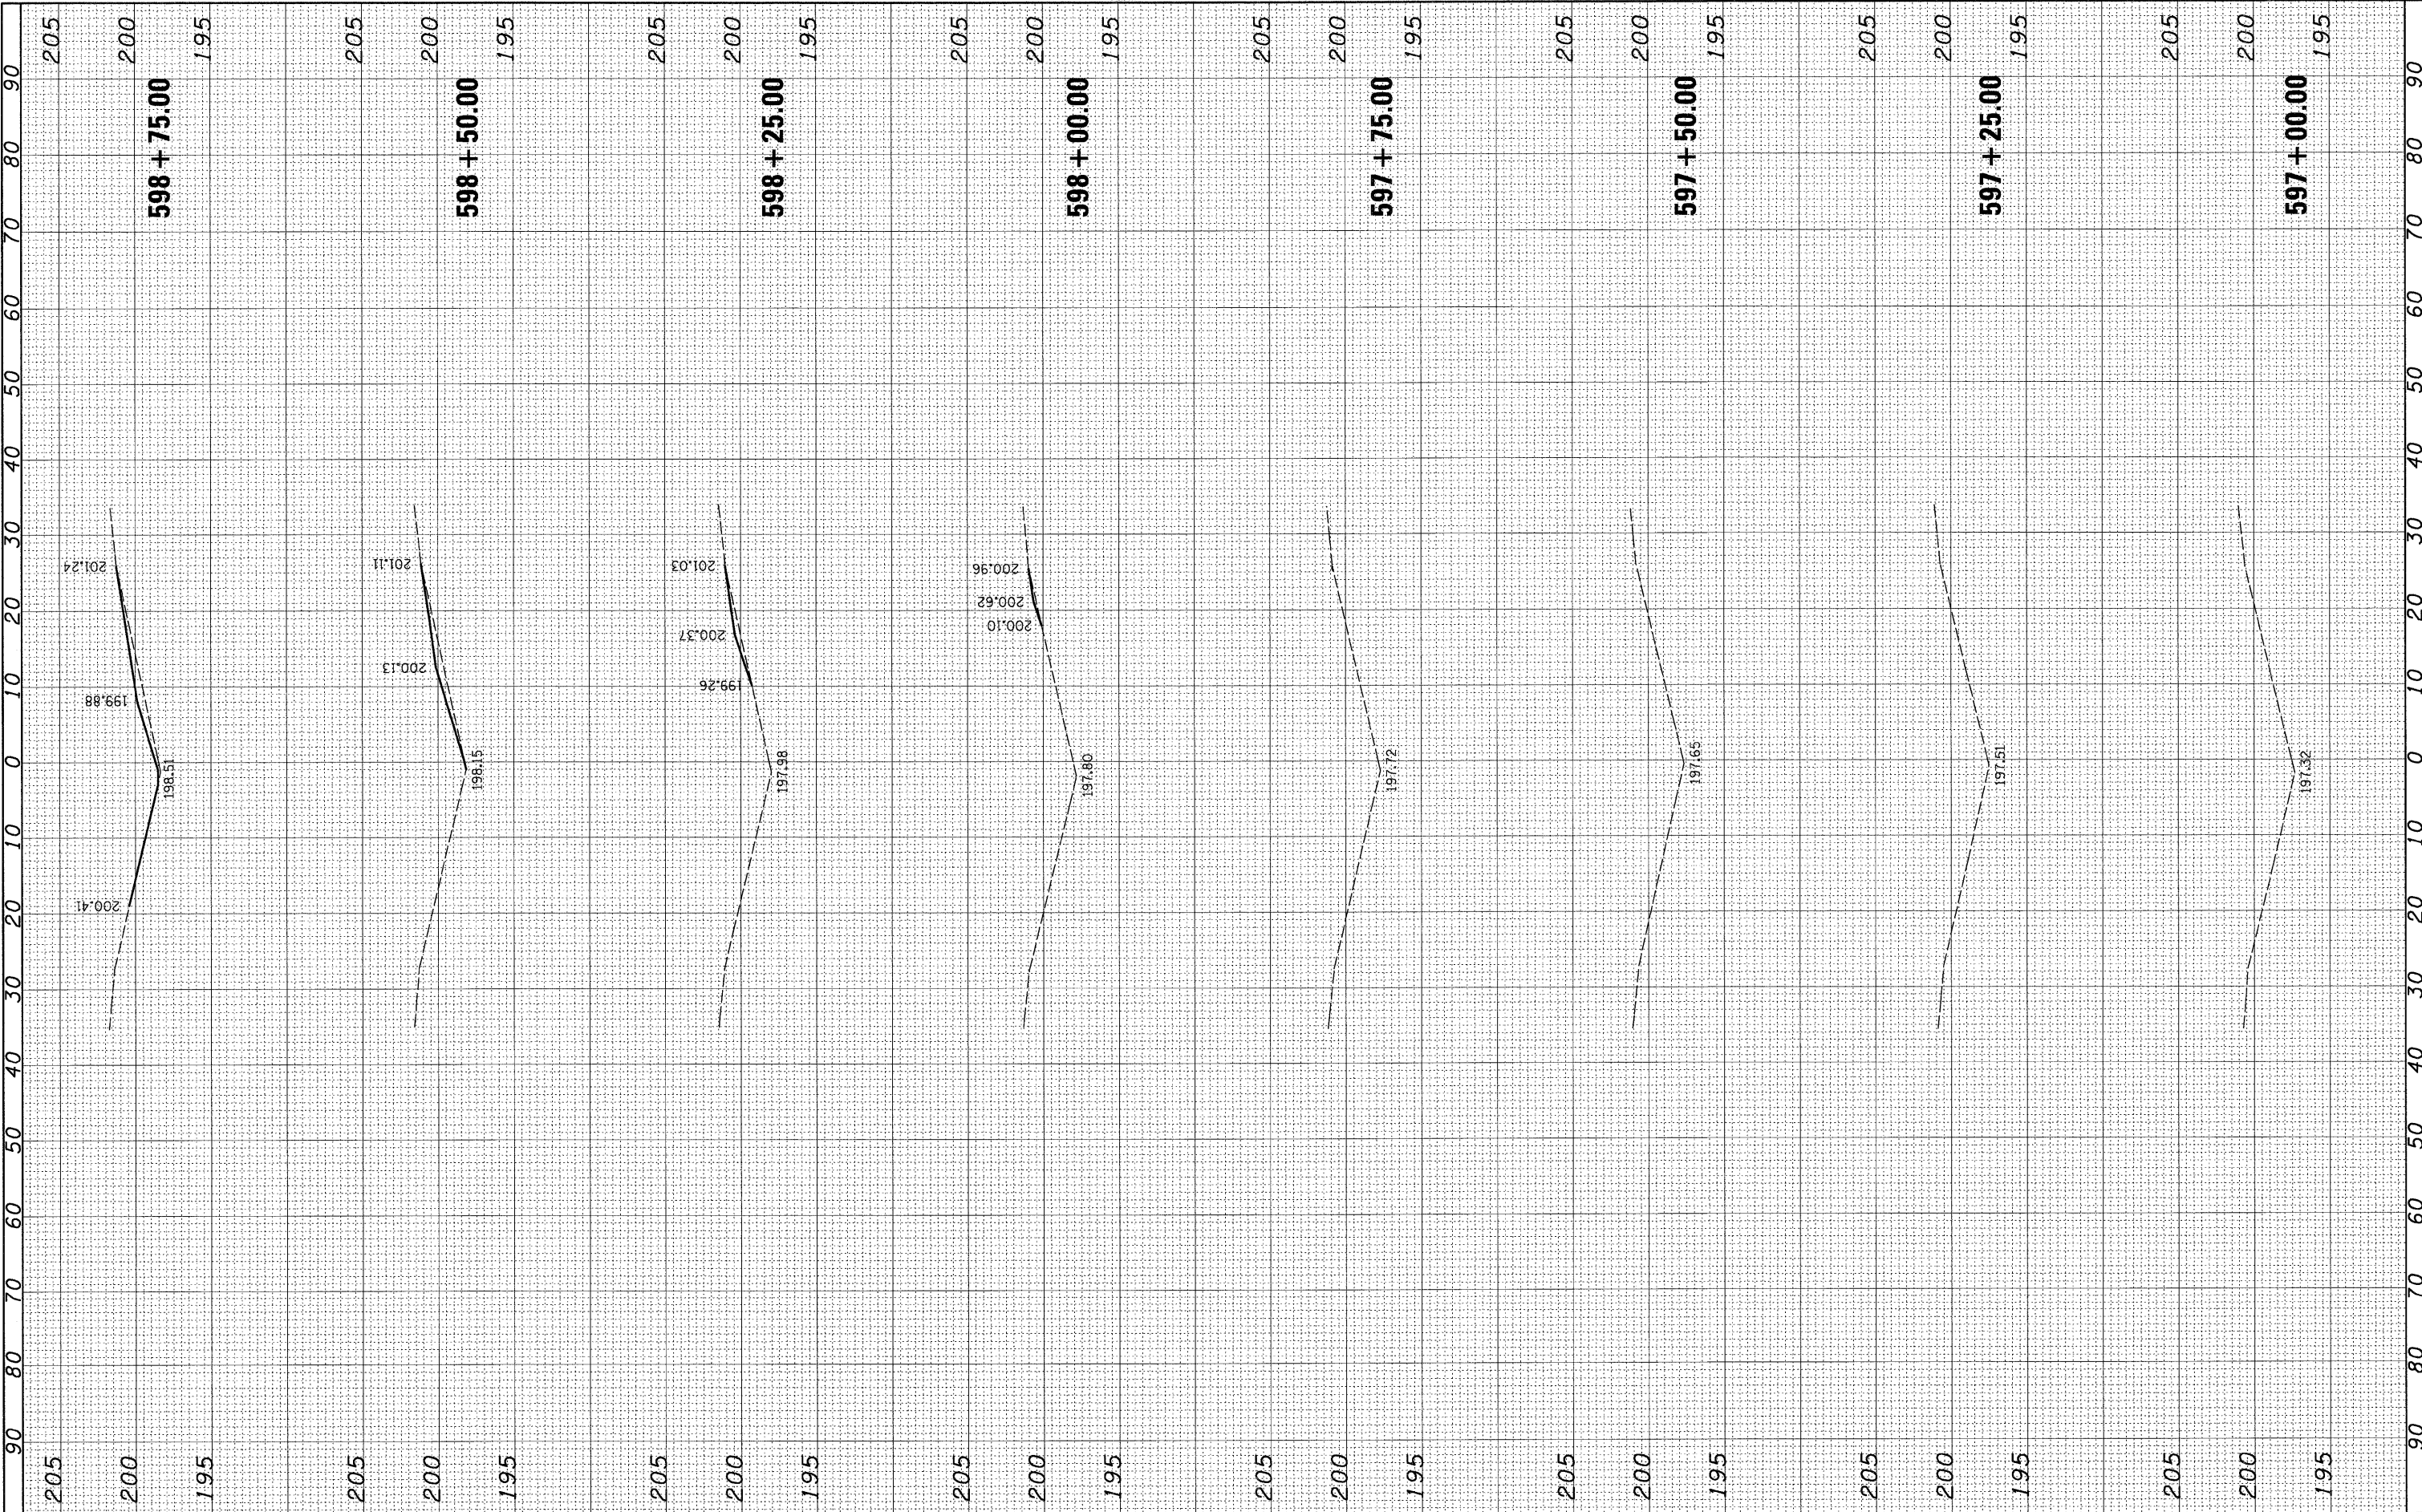

FILE NAME =		USER NAME = _USERDESCR_		DESIGNED -		REVISED -		STATE OF ILLINOIS DEPARTMENT OF TRANSPORTATION										CROSS SECTIONS										F.A. RTE.	SECTION		COUNTY		TOTAL SHEETS		SHEET NO.
h:\6513 idot db ver\6513.01 to 1\CA00_Sheets\0876E30-shr-xssht-0610044-4750.dgn				DRAWN -		REVISED -												57	61-(1,2,3,4,5,6)-I					MARION					86		47				
PLOT SCALE = 10.0000 ' / IN.				CHECKED -		REVISED -												S.N. 061-0044					CONTRACT NO. 76E30												
PLOT DATE = 2/2/2011				DATE -		REVISED -												SCALE:					SHEET NO.		OF		SHEETS		STA. 597+00.00 TO STA. 598+75.00					[ILLINOIS] FED. AID PROJECT	

FINAL SURVEY NOTE BOOK	SURVEYED PLOTTED TEMPLATE	BY	DATE


ORIGINAL SURVEY NOTE BOOK	SURVEYED PLOTTED TEMPLATE	BY	DATE

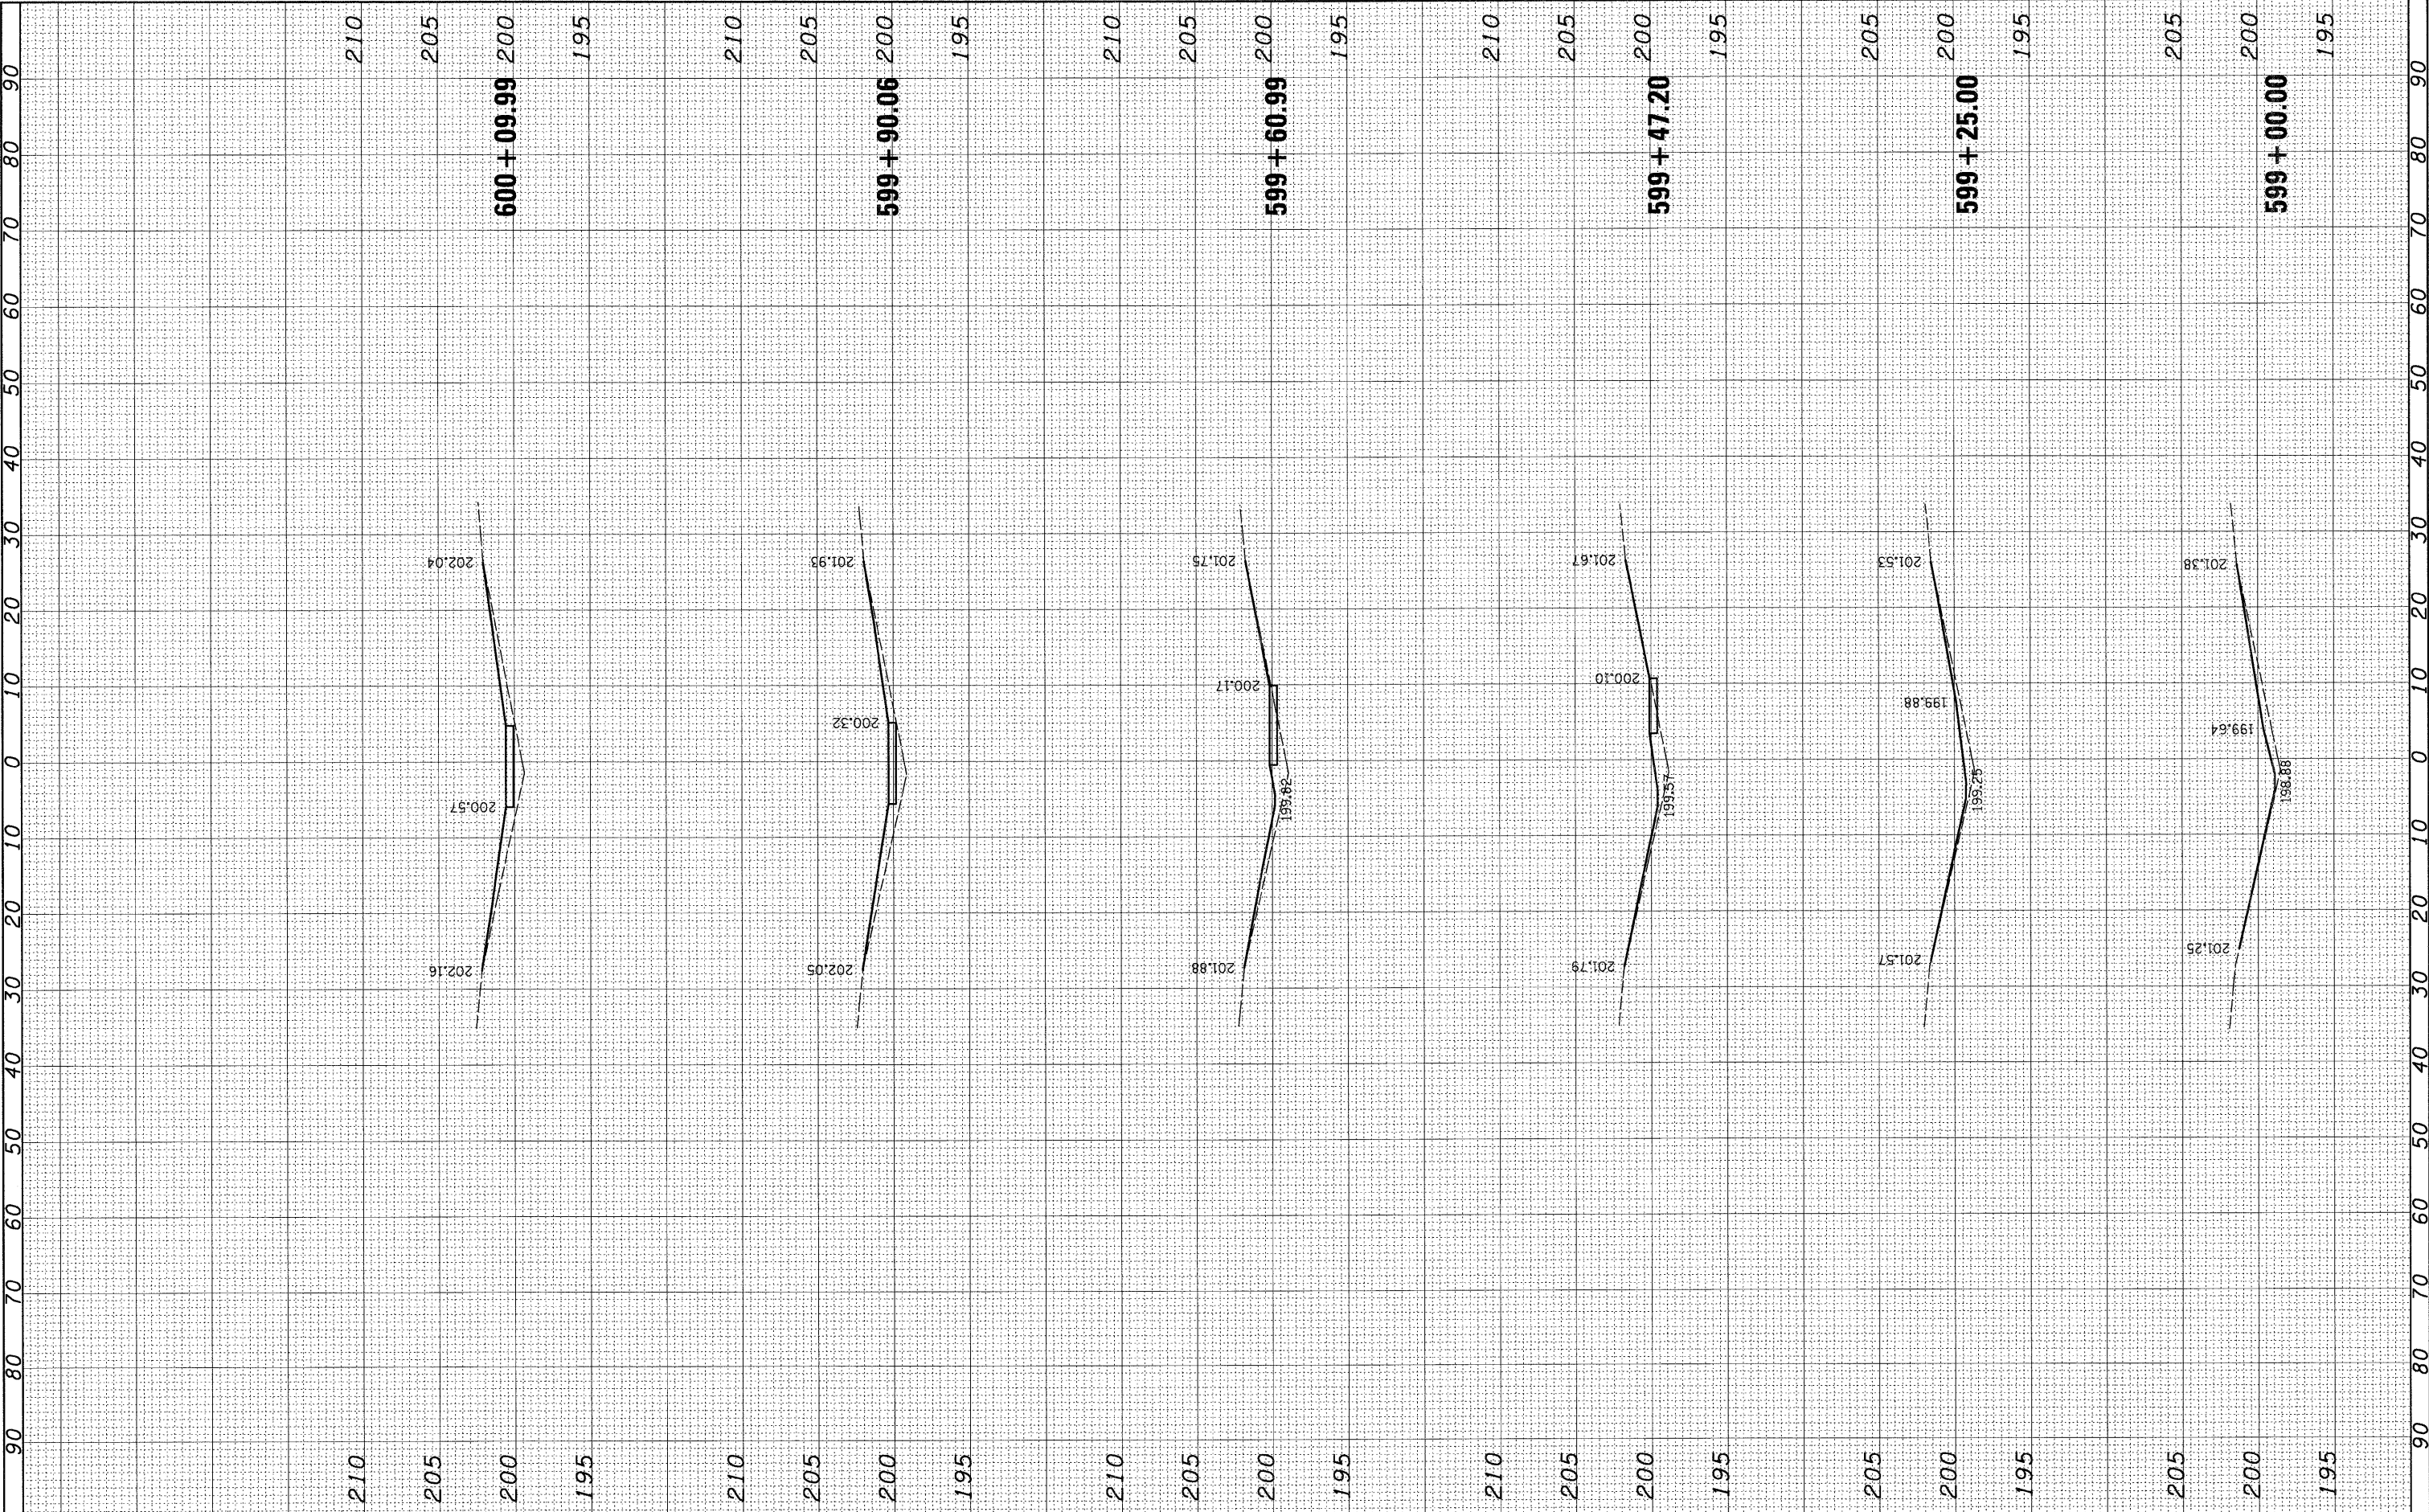

FILE NAME = h:\6513 idot d8 va\6513.01 wo 1\CADD_Sheets\0876E30-sht-xsht-0610044-4750.dgn	USER NAME = _USERDESCR_	DESIGNED -	REVISED -	STATE OF ILLINOIS DEPARTMENT OF TRANSPORTATION	CROSS SECTIONS				F.A. RTE.	SECTION	COUNTY	TOTAL SHEETS	SHEET NO.
	DRAWN -	CHECKED -	REVISED -		57	61-(1,2,3,4,5,6)-I	MARION	86	48				
	PLOT SCALE = 10.0000' / IN.	DATE -	REVISED -		S.N. 061-0044		CONTRACT NO. 76E30						
	PLOT DATE = 2/2/2011				[ILLINOIS] FED. AID PROJECT								
					SCALE:	SHEET NO.	OF	SHEETS	STA. 599+00.00 TO STA. 600+09.99				

FINAL SURVEY	SURVEYED PLOTTED	BY	DATE		
				NOTE BOOK	TEMPLATE
				ACK	


ORIGINAL SURVEY	SURVEYED PLOTTED	BY	DATE		
				NOTE BOOK	TEMPLATE
				ACK	

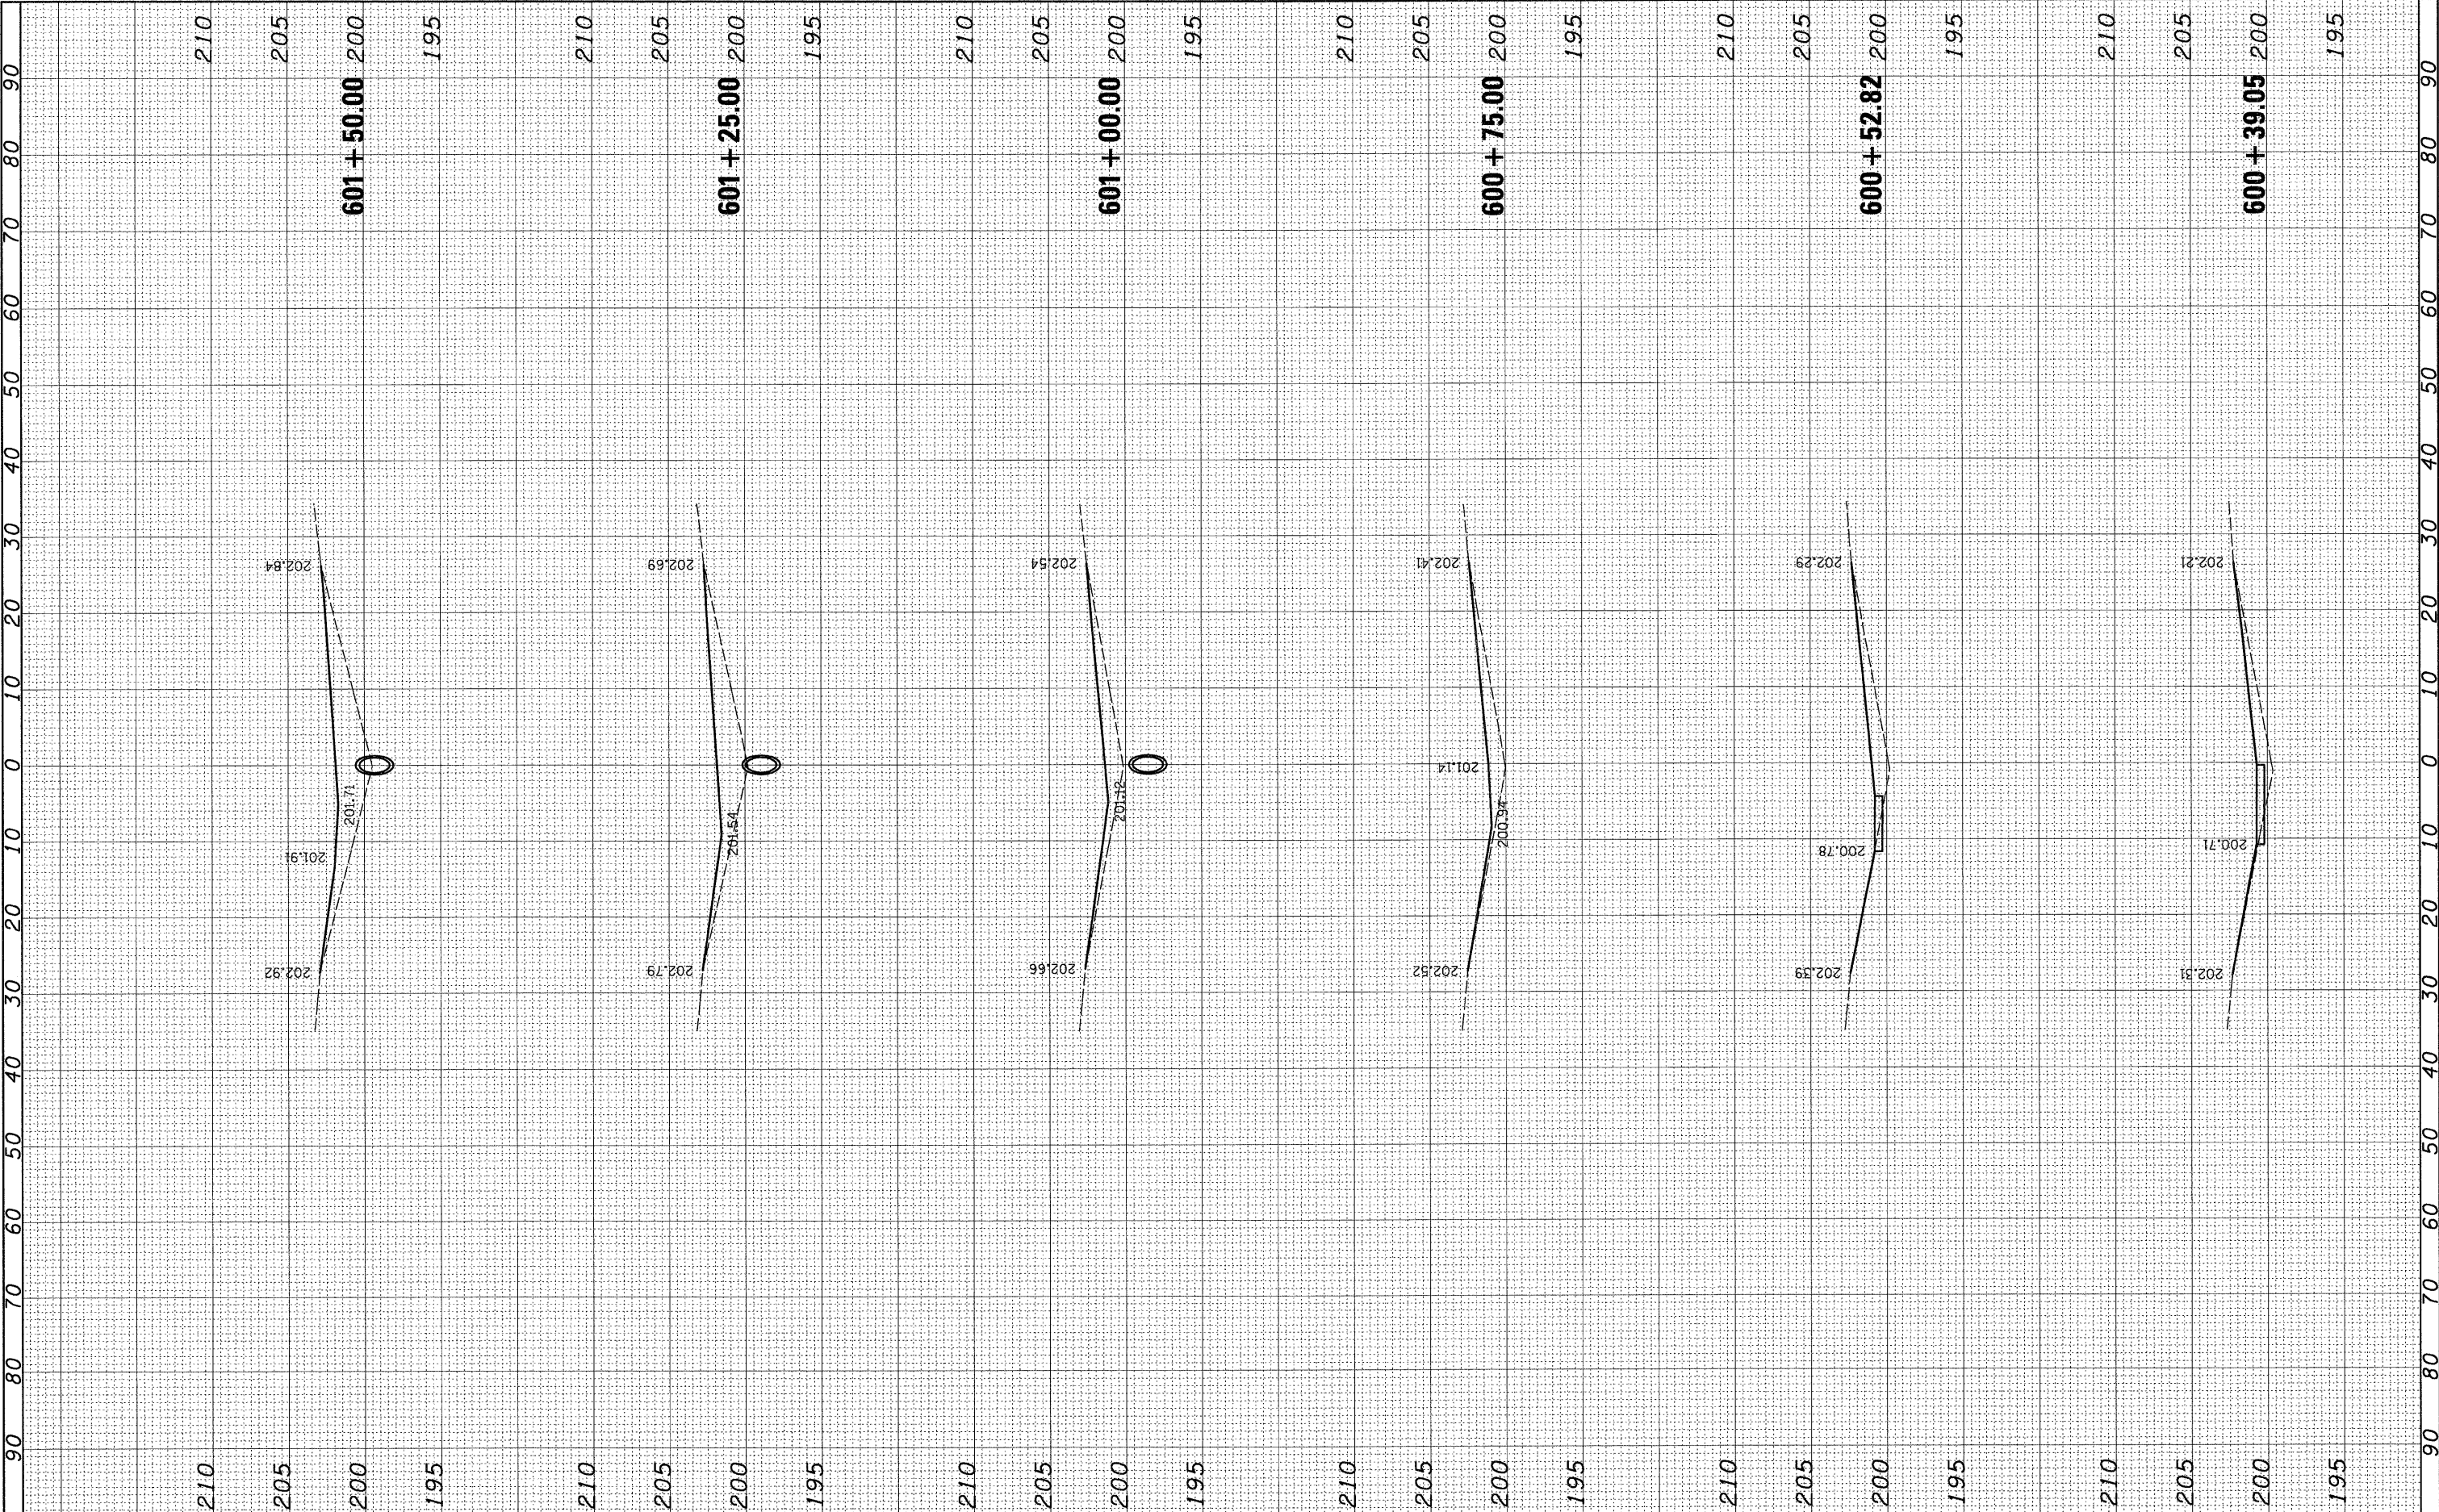

FILE NAME = h:\6513\dot dB var\6513.01 wo 1\CADD_Sheets\0876E30-shr-xshsht-0610044-4750.dgn	USER NAME = .USERDESCR.	DESIGNED -	REVISED -	STATE OF ILLINOIS DEPARTMENT OF TRANSPORTATION	CROSS SECTIONS					F.A. RTE.	SECTION	COUNTY	TOTAL SHEETS	SHEET NO.
	DRAWN -	CHECKED -	REVISED -		57	61-(1,2,3,4,5,6)-I	MARION	86	49					
	PLOT SCALE = 10,0000' / IN.	DATE -	REVISED -		S.N. 061-0044					CONTRACT NO. 76E30				
	PLOT DATE = 2/2/2011				[ILLINOIS] FED. AID PROJECT									
	SCALE:	SHEET NO.			OF	SHEETS	STA. 600+39.05 TO STA. 601+50.00							

FINAL SURVEY NOTE BOOK NO.	SURVEYED PLOTTED TEMPLATE AREAS CHECKED	BY	DATE


ORIGINAL SURVEY NOTE BOOK NO.	SURVEYED PLOTTED TEMPLATE AREAS CHECKED	BY	DATE

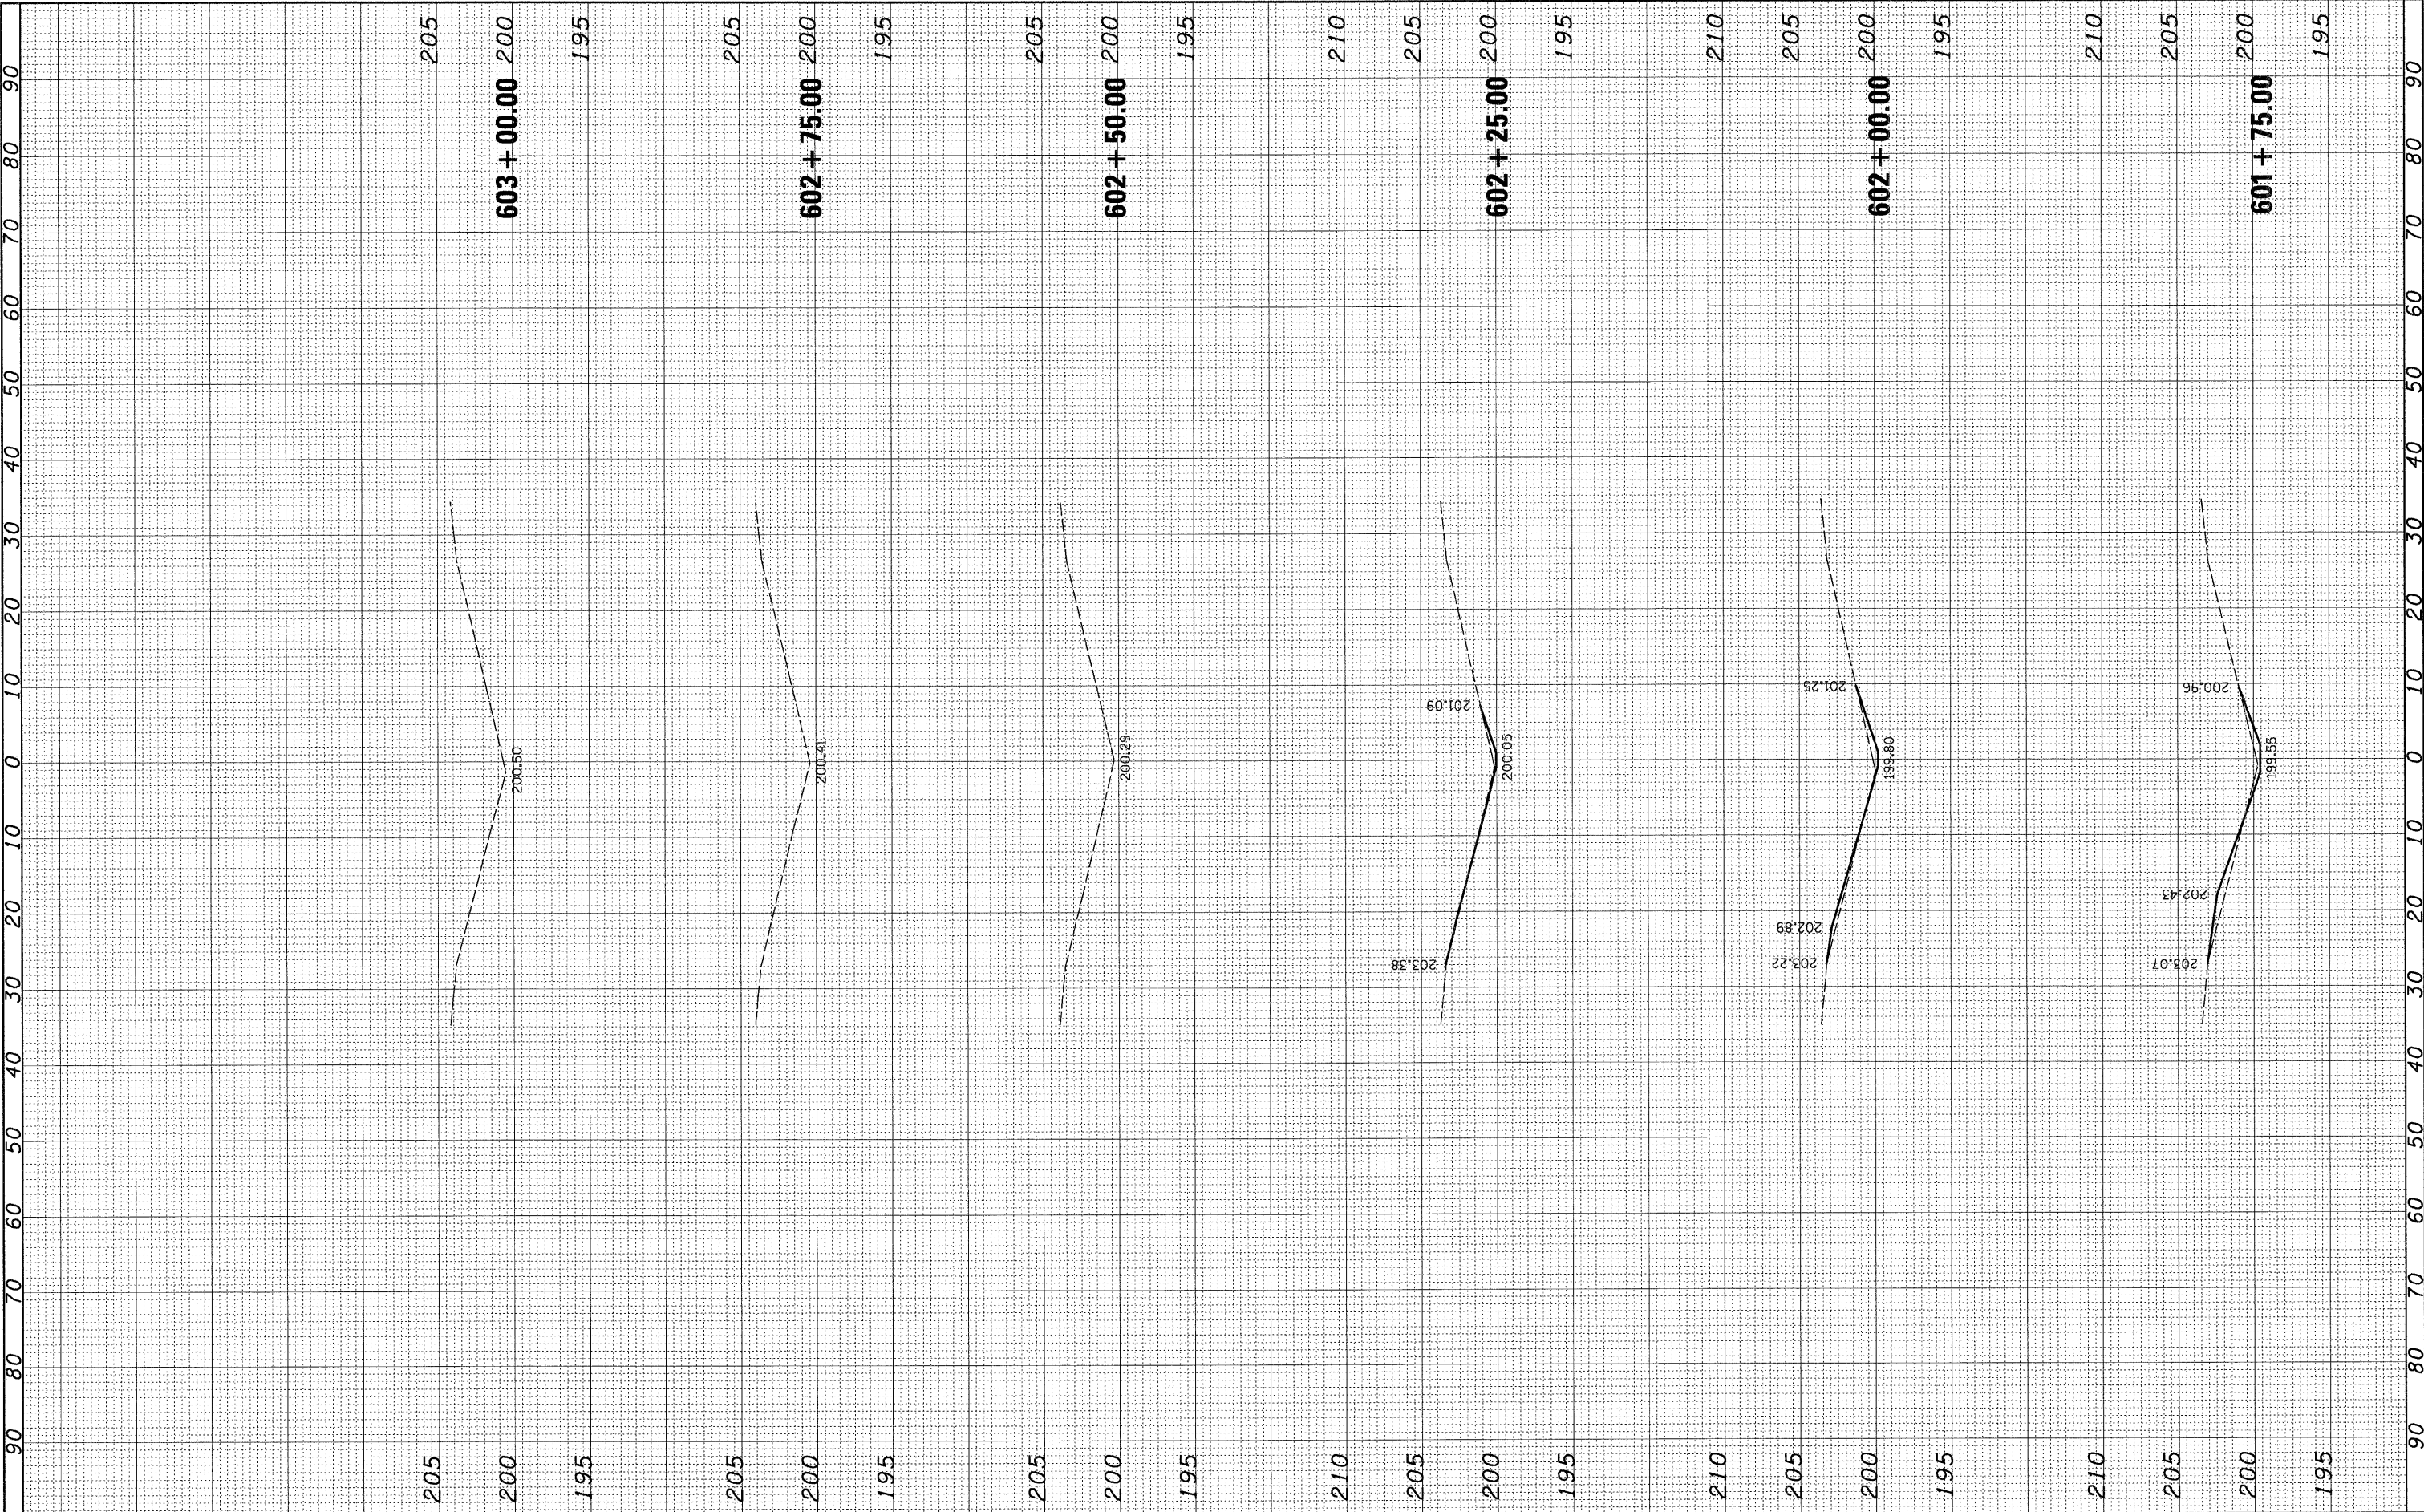

FILE NAME = h:\6513 idot db var\6513.01 wo 1\CADD_Sheets\0876E30-shr-xssht-0610044-4750.dgn	USER NAME = _USERDESCR_	DESIGNED -	REVISED -	STATE OF ILLINOIS DEPARTMENT OF TRANSPORTATION	CRPSS SECTIONS					F.A. RTE. 57	SECTION	COUNTY	TOTAL SHEETS	SHEET NO.
	DRAWN -	CHECKED -	REVISED -		61-(1,2,3,4,5,6)-I	MARION	86	50						
	PLOT SCALE = 10.0000' / IN.	DATE -	REVISED -		S.N. 061-0044		CONTRACT NO. 76E30							
	PLOT DATE = 2/2/2011				ILLINOIS FED. AID PROJECT									
	SCALE:	SHEET NO.	OF		SHEETS	STA. 601+75.00 TO STA. 603+00.00								

FINAL SURVEY NOTE BOOK NO.	SURVEYED PLOTTED TEMPLATE AREAS CHECKED	BY	DATE


ORIGINAL SURVEY NOTE BOOK NO.	SURVEYED PLOTTED TEMPLATE AREAS CHECKED	BY	DATE

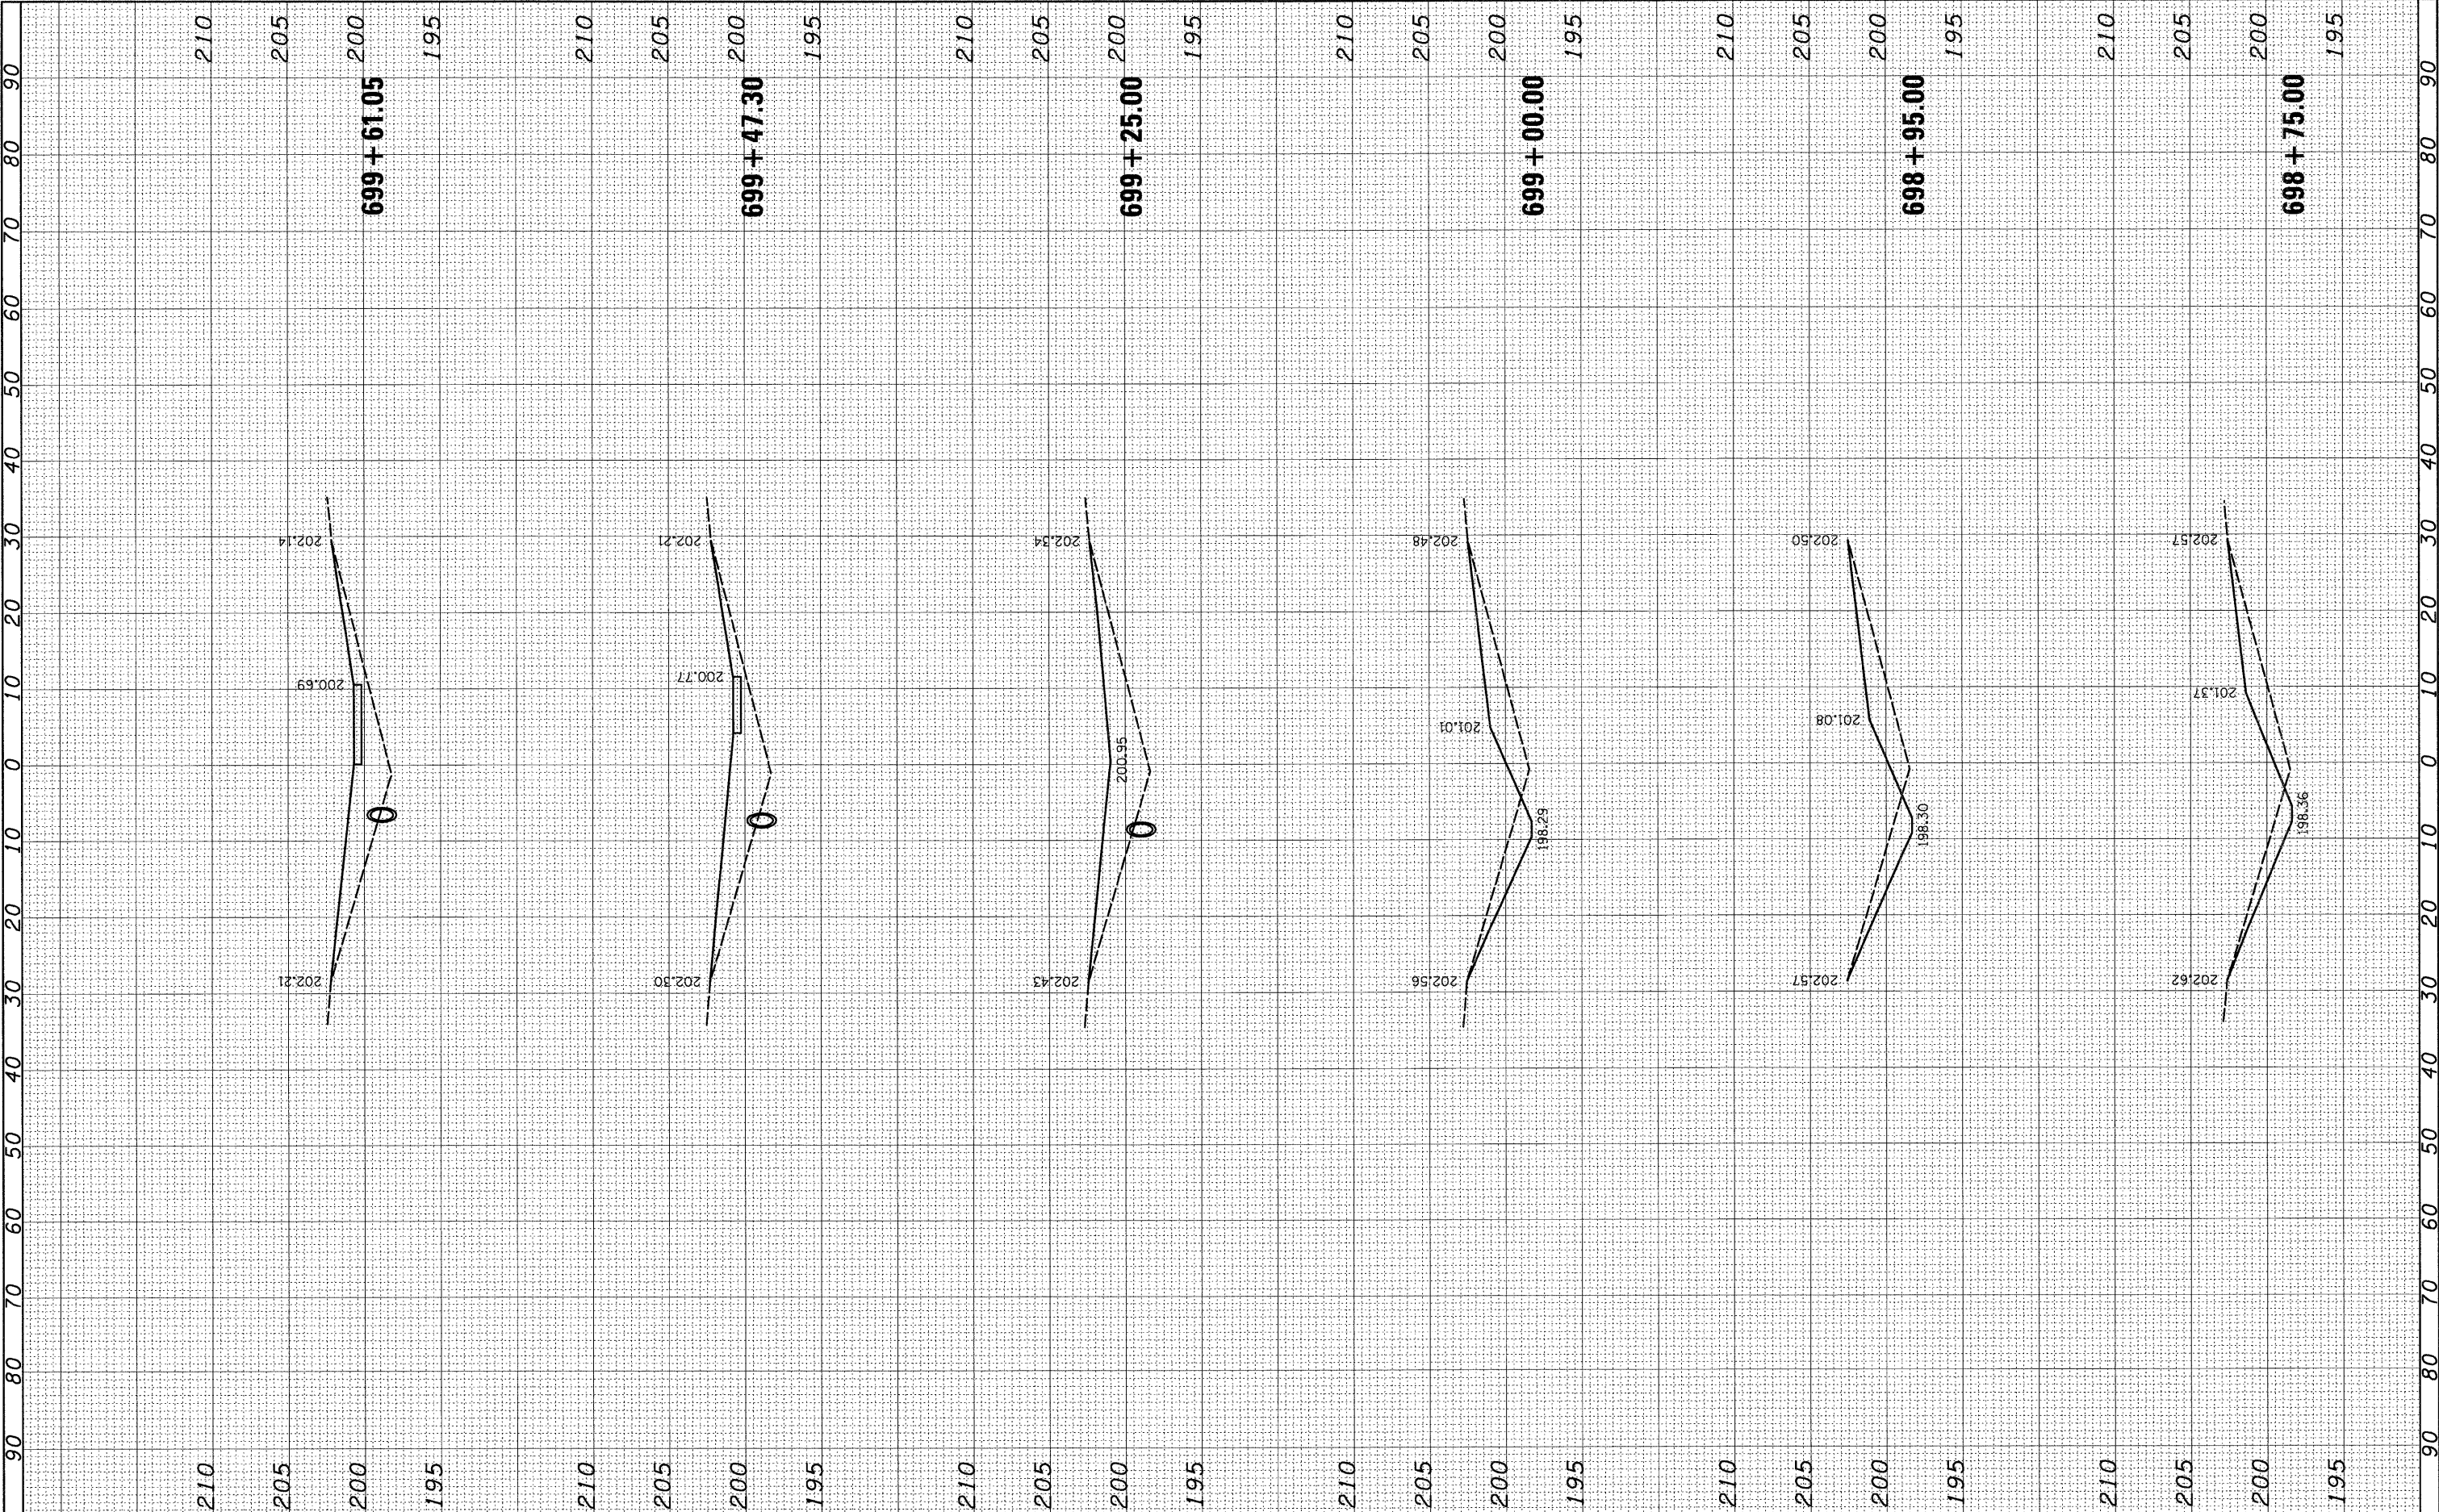

FILE NAME =	USER NAME = _USERDESCR.	DESIGNED -	REVISED -	STATE OF ILLINOIS DEPARTMENT OF TRANSPORTATION	CROSS SECTIONS				F.A. RTE.	SECTION	COUNTY	TOTAL SHEETS	SHEET NO.
h:\6513 idot d8 var\6513.01 wo 1\CADD_Sheets\0876E30-shr-xssht-0610026-5154.dgn		DRAWN -	REVISED -		57	61-(1,2,3,4,5,6)-I	MARION	86	52				
	PLOT SCALE = 10.0000' / IN.	CHECKED -	REVISED -		S.N. 061-0026		CONTRACT NO. 76E30						
	PLOT DATE = 2/2/2011	DATE -	REVISED -		ILLINOIS FED. AID PROJECT								
					SCALE:	SHEET NO.	OF	SHEETS	STA. 698+75.00	TO STA. 699+61.05			

FINAL SURVEY NO.	SURVEYED PLOTTED NOTE BOOK AREAS CHECKED	BY	DATE


ORIGINAL SURVEY NO.	SURVEYED PLOTTED NOTE BOOK AREAS CHECKED	BY	DATE

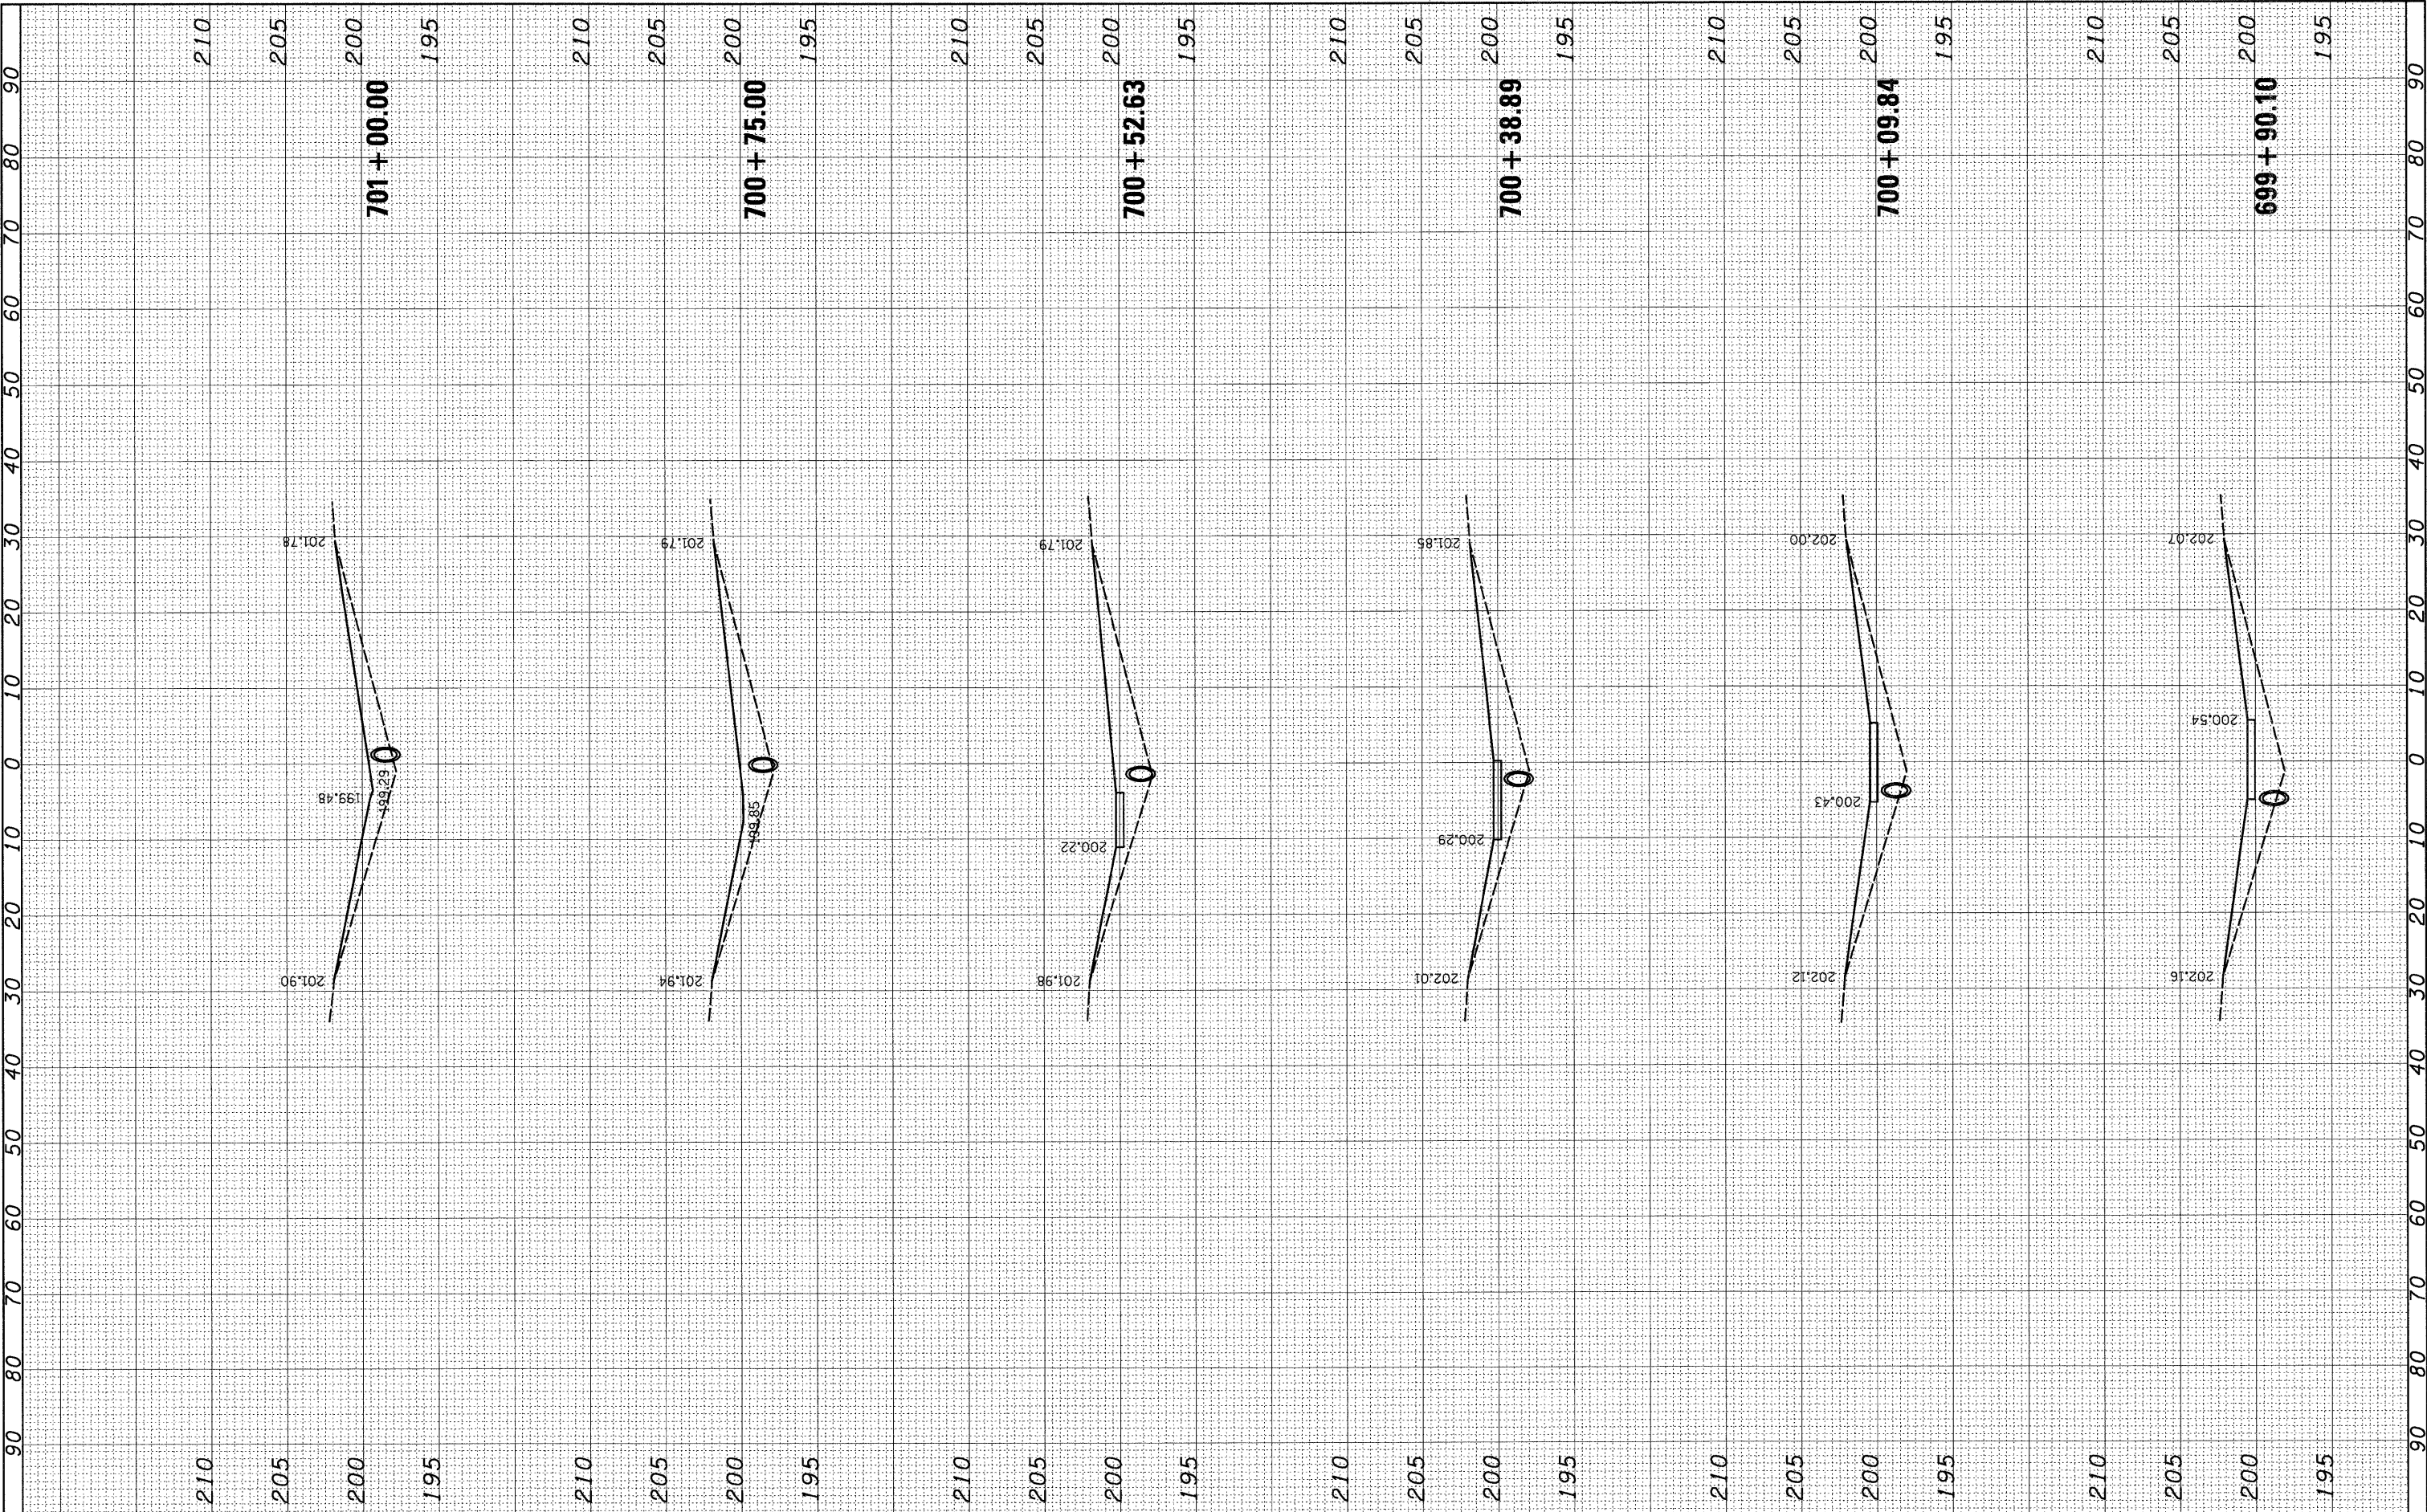

FILE NAME =	USER NAME = _USERDESCR_	DESIGNED -	REVISED -	STATE OF ILLINOIS DEPARTMENT OF TRANSPORTATION	CROSS SECTIONS					F.A. RTE.	SECTION	COUNTY	TOTAL SHEETS	SHEET NO.
h:\6513 .dot d8 ver\6513.01 wo 1\CADD_Sheets\0876E30-shr-xasht-0610026-5154.dgn		DRAWN -	REVISED -		57	61-(1,2,3,4,5,6)-I	MARION	86	53					
	PLOT SCALE = 10.0000 ' / IN.	CHECKED -	REVISED -		S.N. 061-0026		CONTRACT NO. 76E30							
	PLOT DATE = 2/2/2011	DATE -	REVISED -		ILLINOIS FED. AID PROJECT									
				SCALE:	SHEET NO.	OF	SHEETS	STA. 699+90.10	TO	STA. 701+00.00				


FINAL SURVEY	SURVEYED PLOTTED NOTE BOOK NO.	BY	DATE	SURVEYED PLOTTED TEMPLATE AREAS CHECKED

ORIGINAL SURVEY	SURVEYED PLOTTED NOTE BOOK NO.	BY	DATE	SURVEYED PLOTTED TEMPLATE AREAS CHECKED

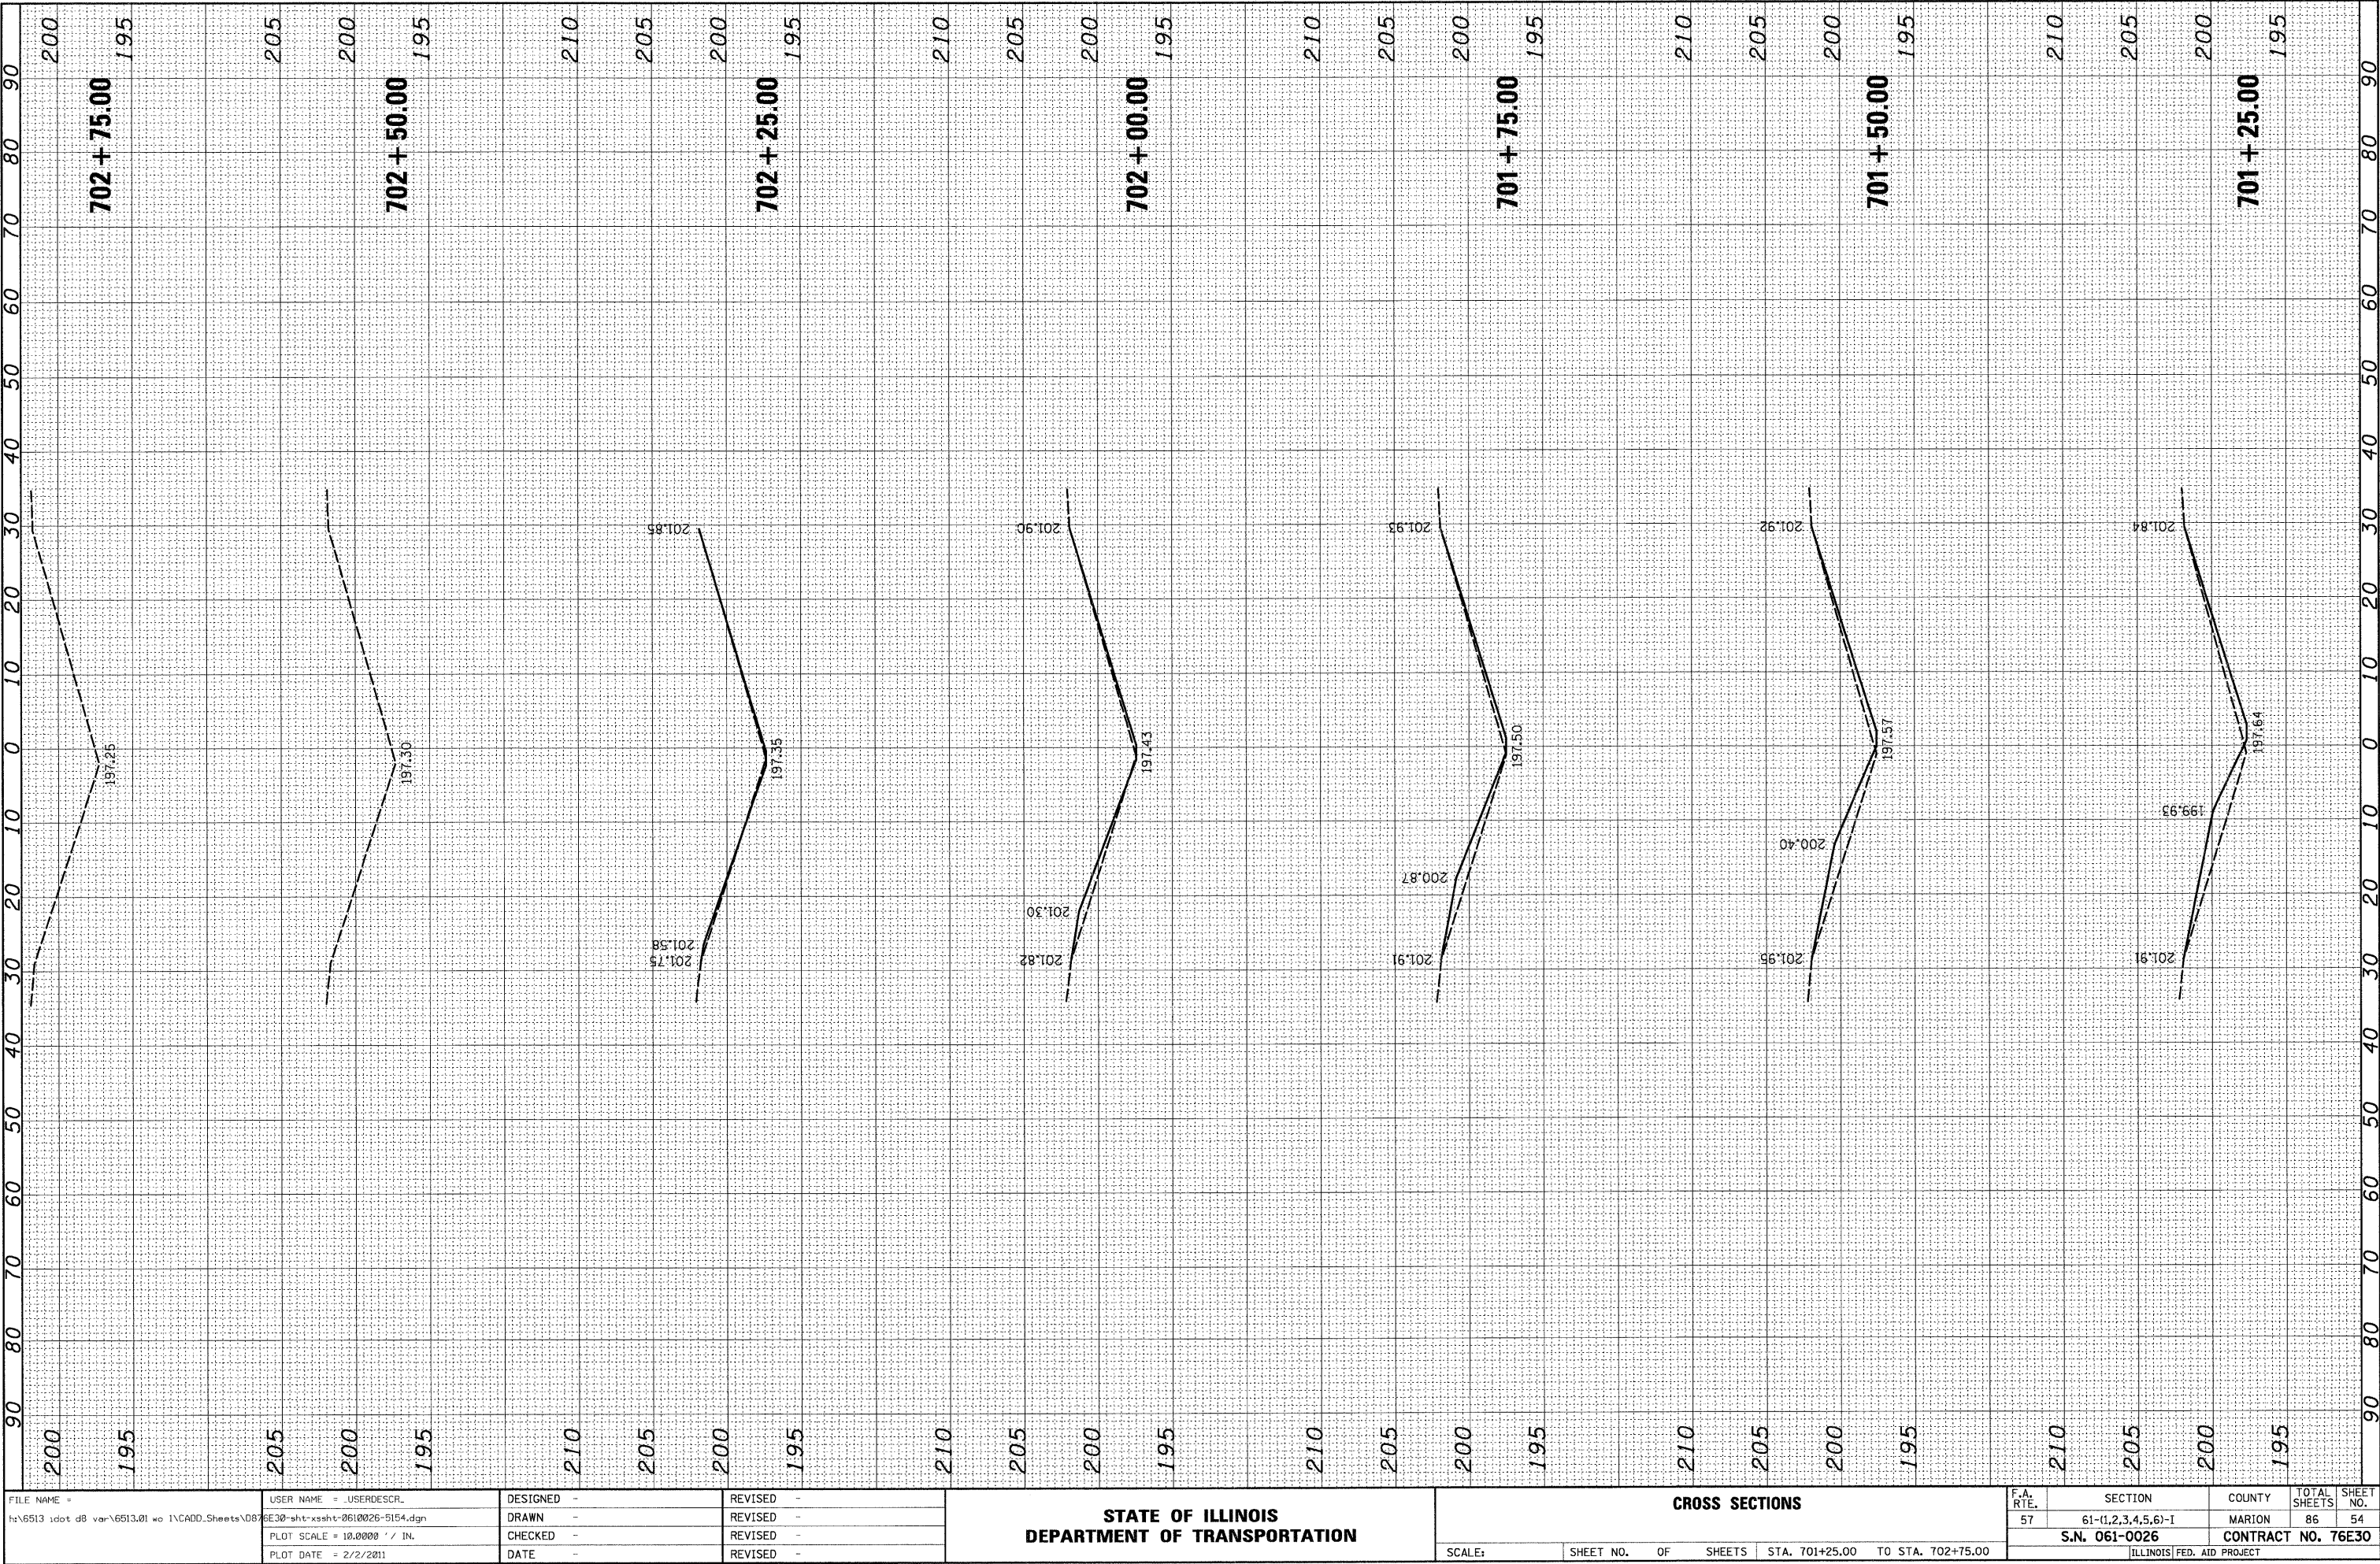

FINAL SURVEY NOTE BOOK NO.	SURVEYED PLOTTED TEMPLATE AREAS CHECKED	BY	DATE
-------------------------------------	---	----	------


ORIGINAL SURVEY NOTE BOOK NO.	SURVEYED PLOTTED TEMPLATE AREAS CHECKED	BY	DATE
--	---	----	------

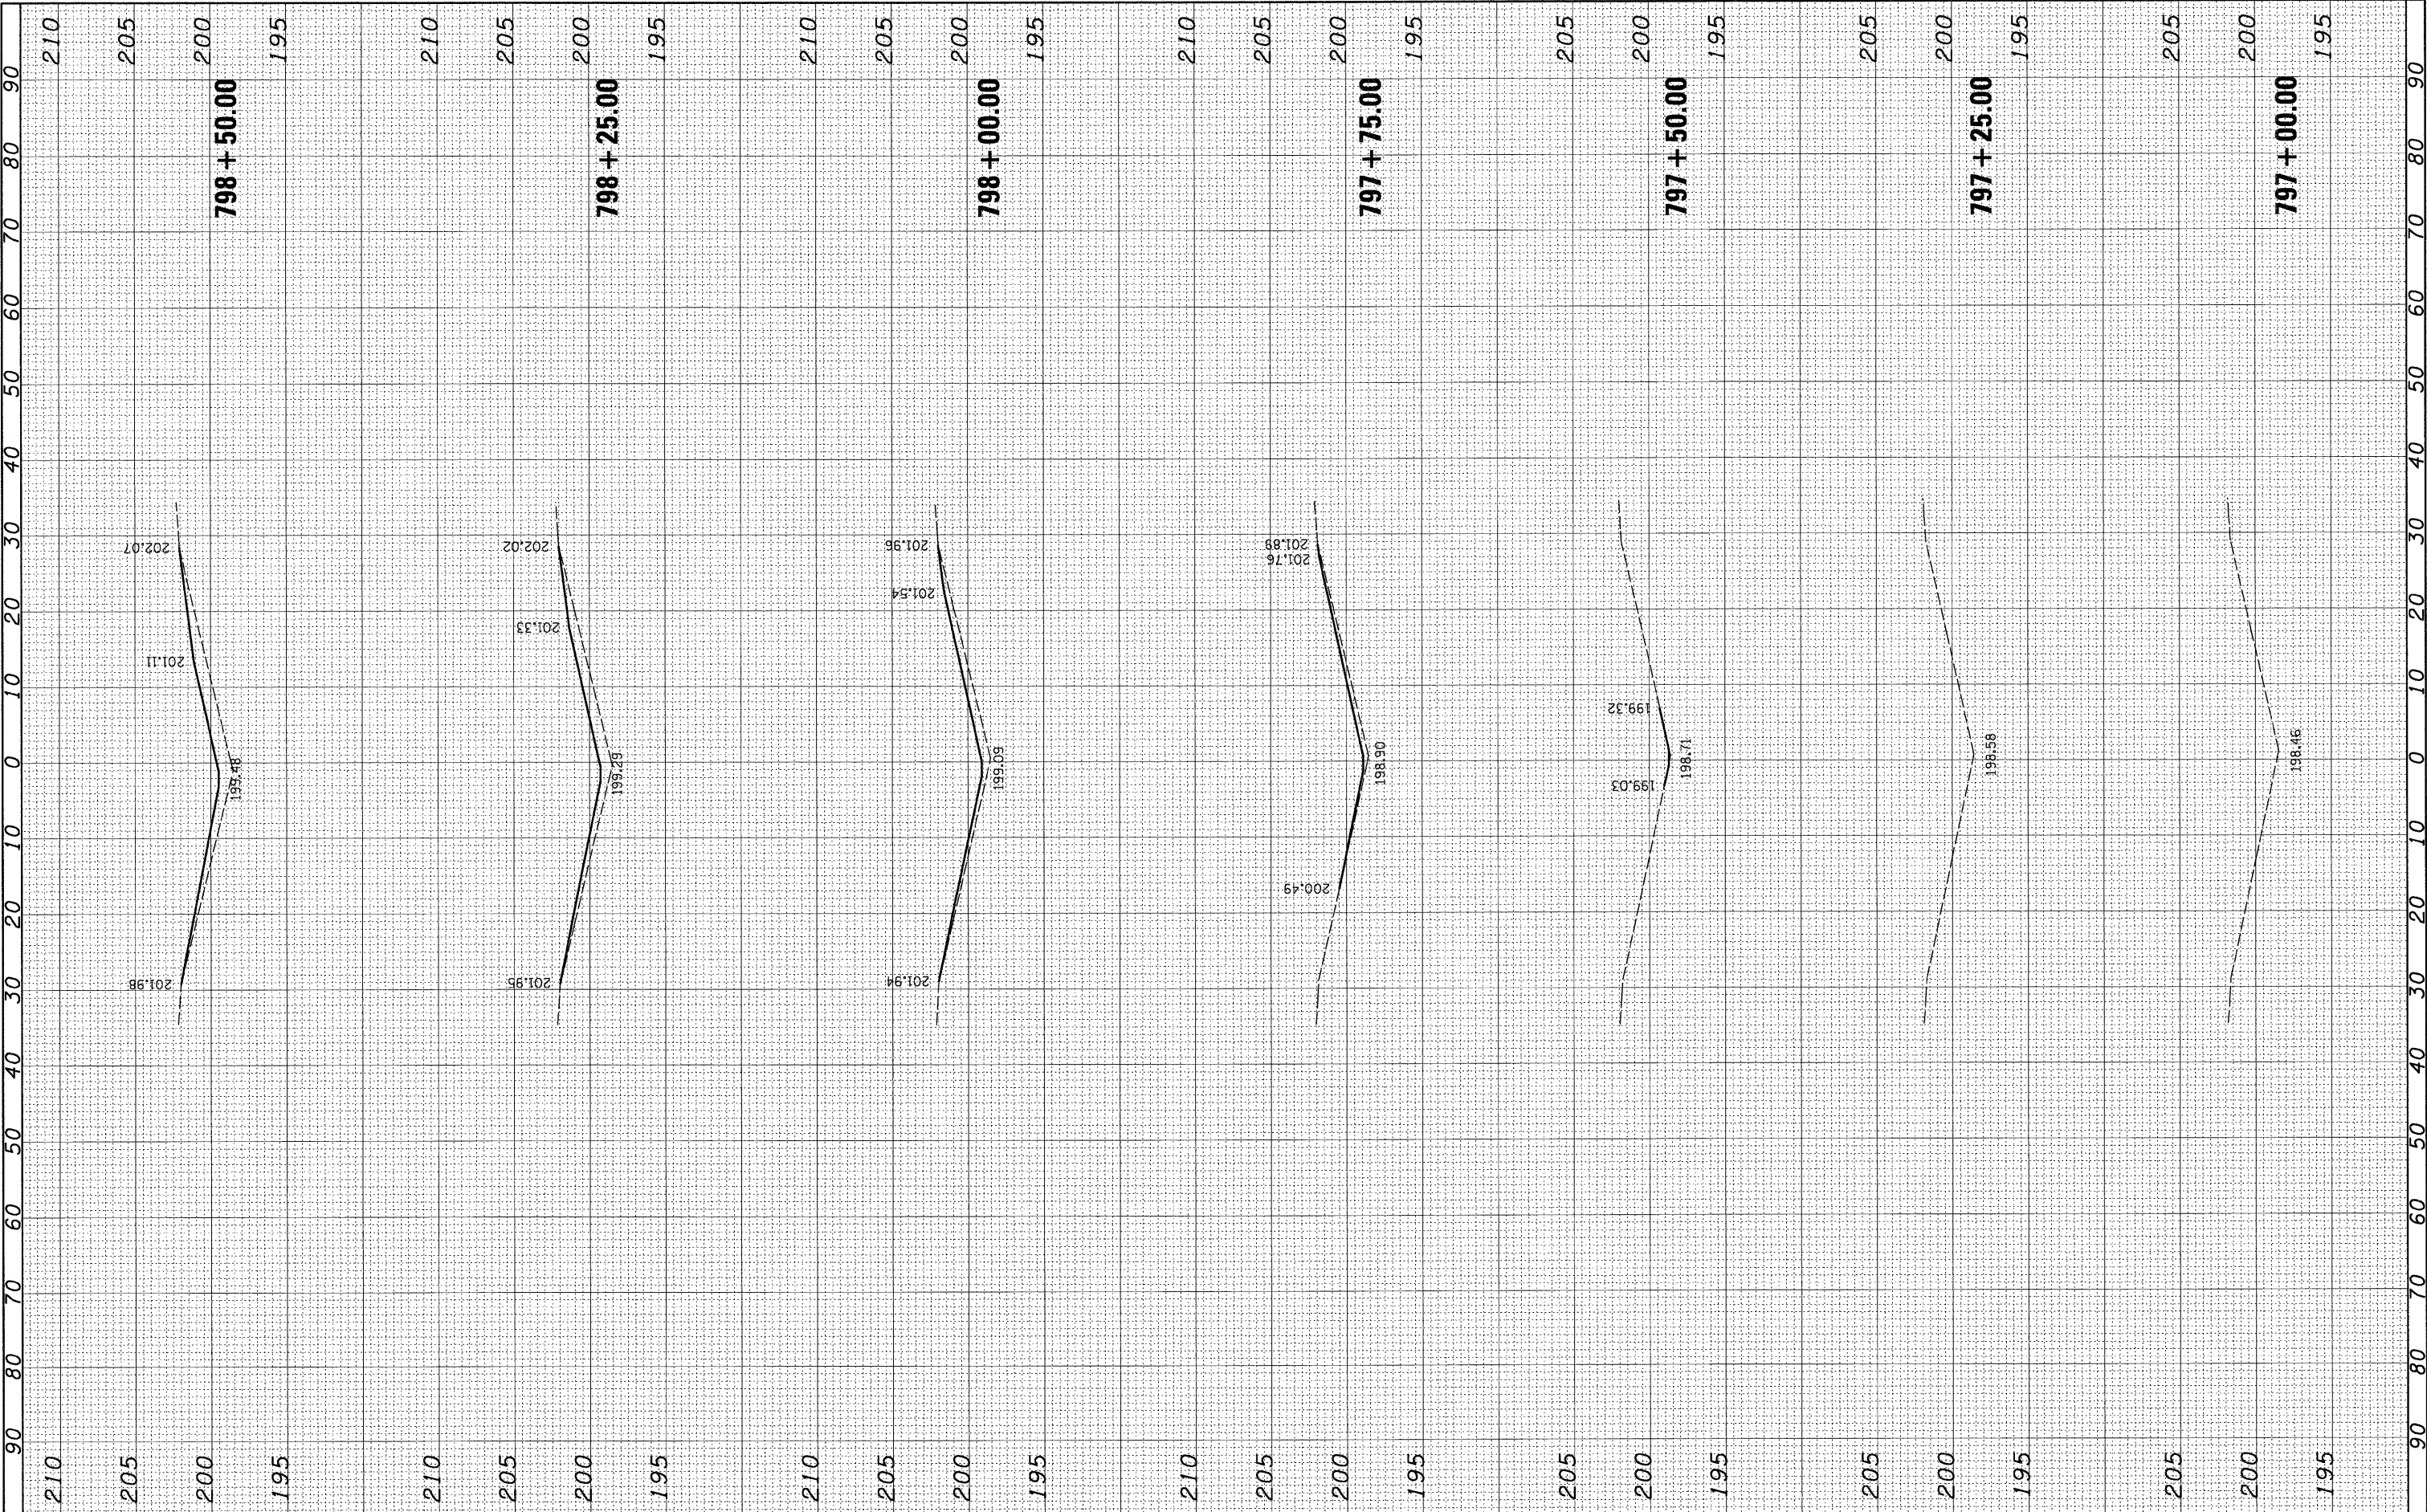

FILE NAME = h:\6513 idot d8 var\6513.01 wo 1\CADD_Sheets\0876E30-shr-xssht-0610042-5958.dgn	USER NAME = _USERDESCR_	DESIGNED - DRAWN - CHECKED - DATE -	REVISED - REVISED - REVISED - REVISED -	STATE OF ILLINOIS DEPARTMENT OF TRANSPORTATION	CROSS SECTIONS				F.A. RTE. 57	SECTION 61-(1,2,3,4,5,6)-I S.N. 061-0042	COUNTY MARION	TOTAL SHEETS 86	SHEET NO. 55
PLOT SCALE = 10,0000' / IN. PLOT DATE = 2/2/2011					SCALE:	SHEET NO.	OF	SHEETS	STA. 797+00.00 TO STA. 798+50.00	ILLINOIS FED. AID PROJECT CONTRACT NO. 76E30			

FINAL SURVEY NOTE BOOK NO.	SURVEYED	BY	DATE
	PLOTTED		
	TEMPLATE		
	AREAS CHECKED		


ORIGINAL SURVEY NOTE BOOK NO.	SURVEYED	BY	DATE
	PLOTTED		
	TEMPLATE		
	AREAS CHECKED		

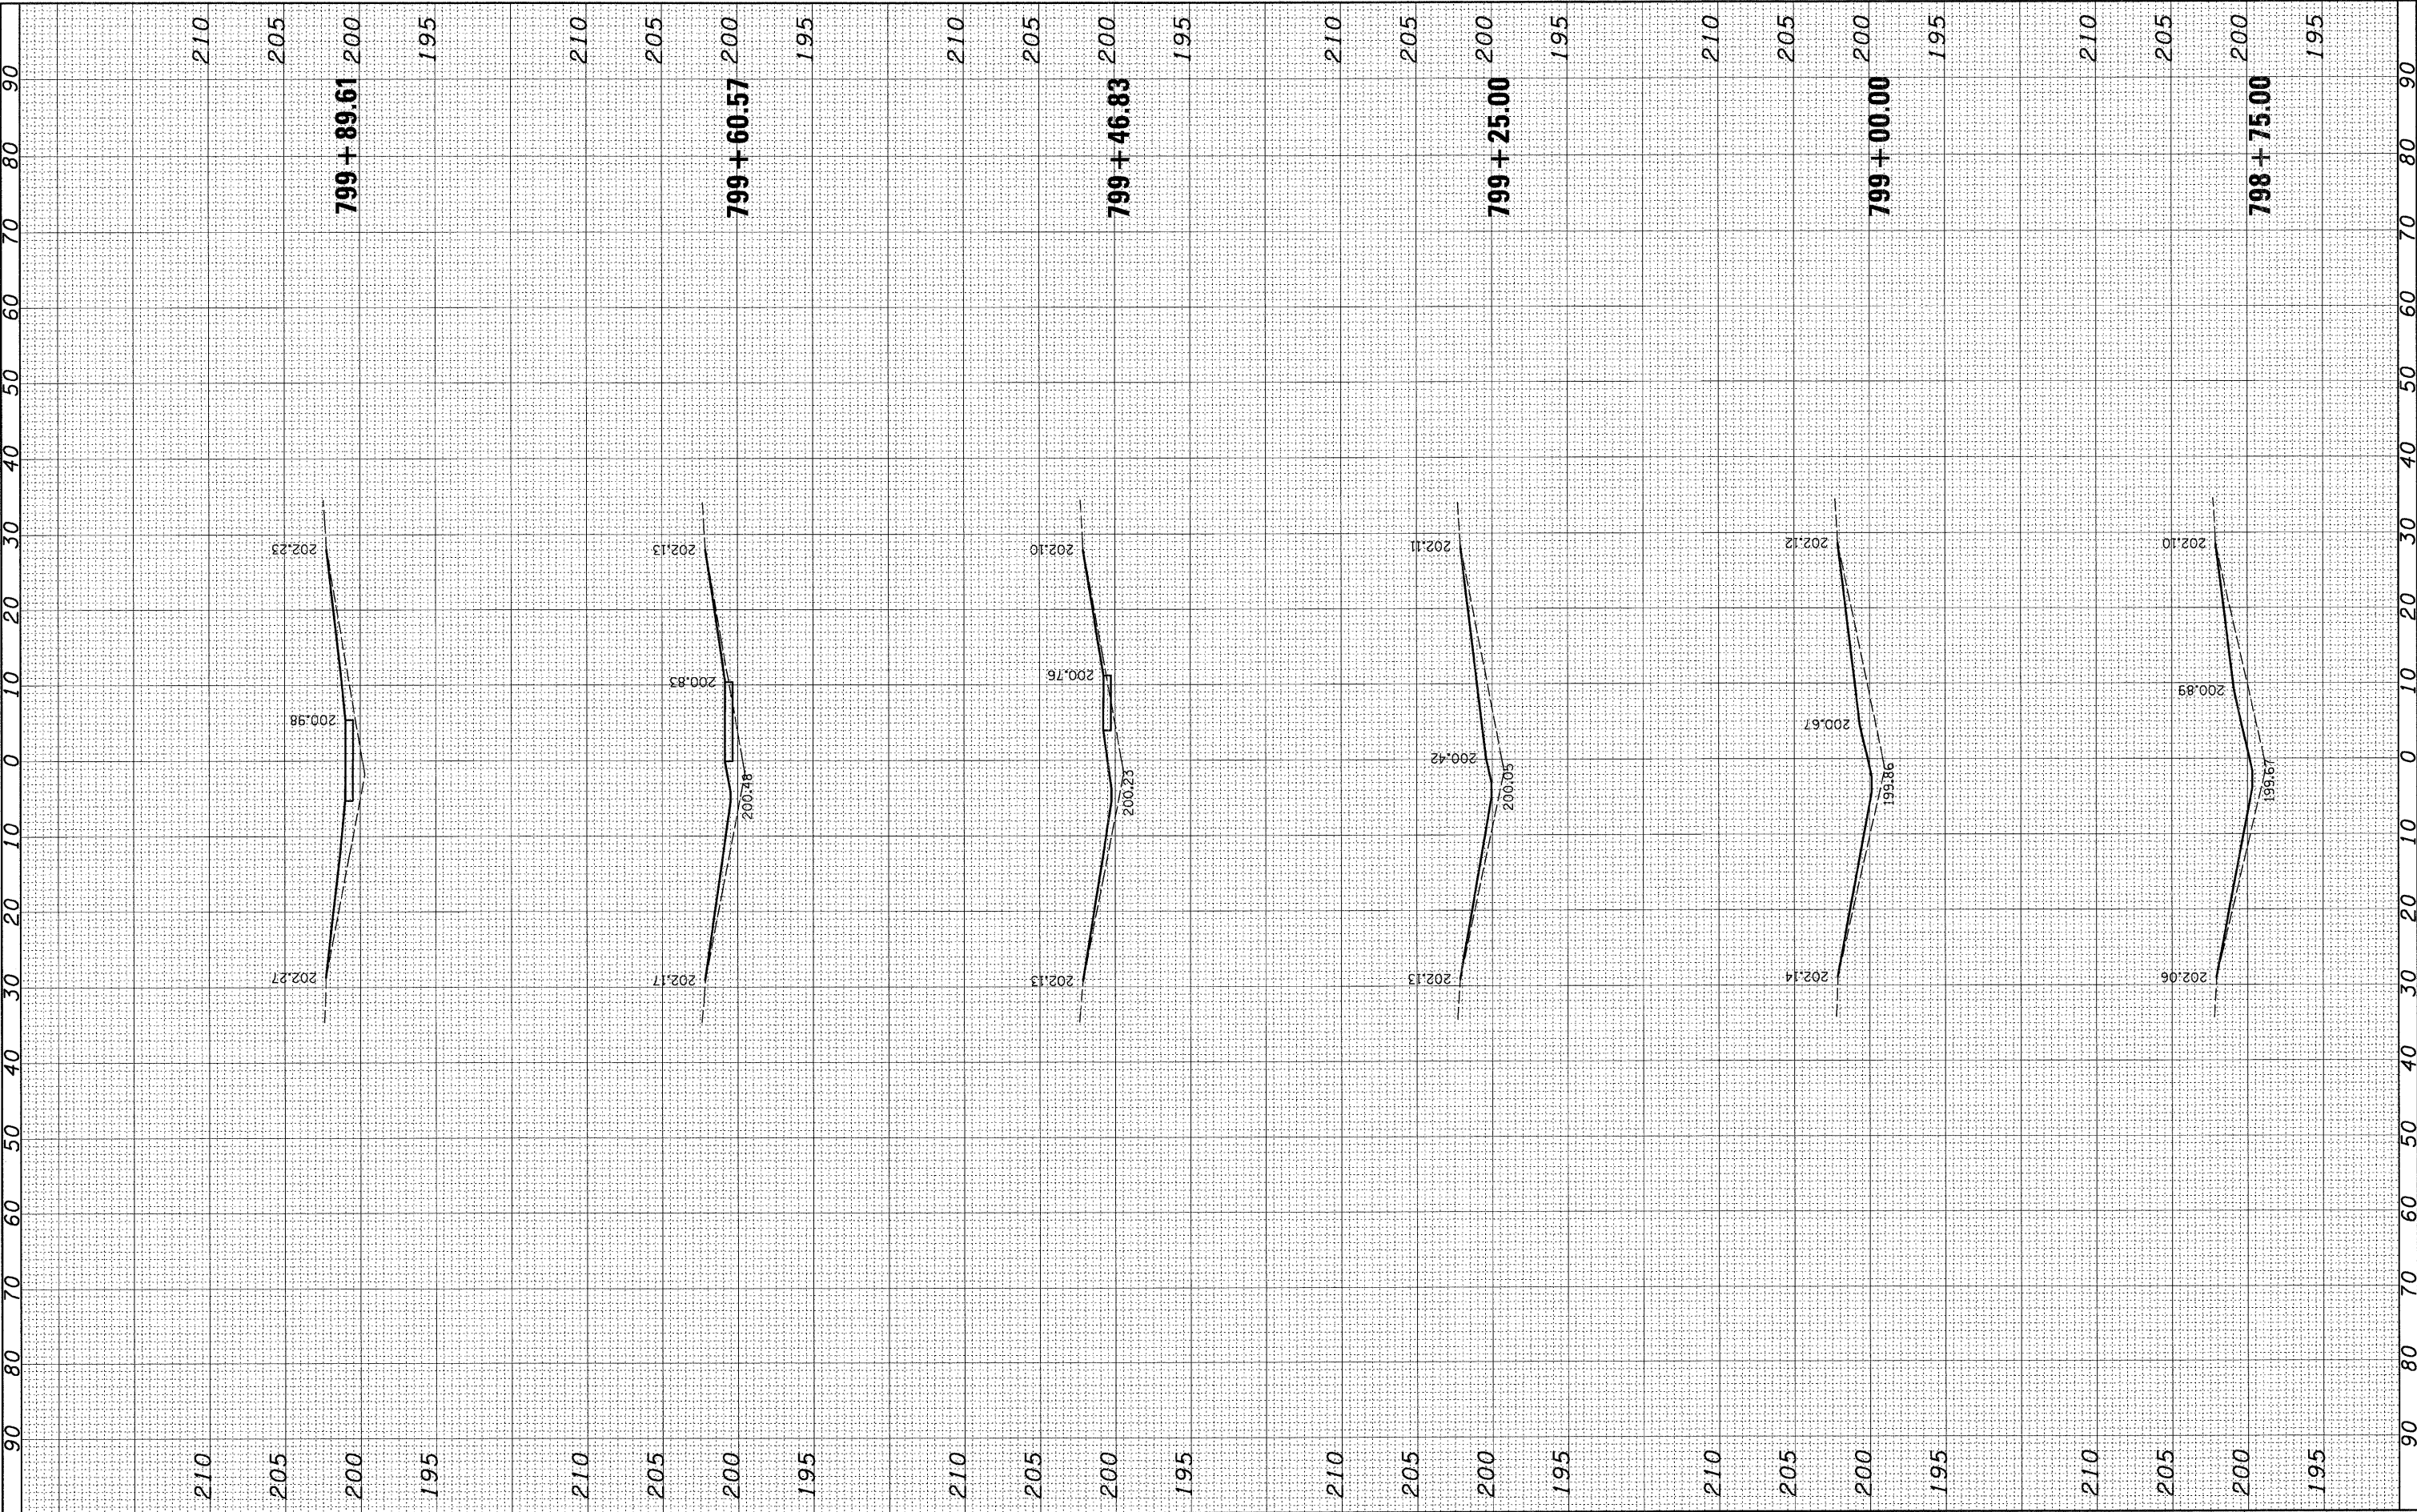

FILE NAME = h:\6513 idot d8 var\6513.01 wo 1\CADD_Sheets\0876E30-sht-xsht-0610042-5558.dgn	USER NAME = _USERDESCR_	DESIGNED -	REVISED -	STATE OF ILLINOIS DEPARTMENT OF TRANSPORTATION	CROSS SECTIONS			F.A. RTE. 57	SECTION 61-(1,2,3,4,5,6)-I	COUNTY MARION	TOTAL SHEETS 86	SHEET NO. 56	
PLOT SCALE = 10.0000' / 1" IN.		DRAWN -	REVISED -		SCALE:	SHEET NO.	OF	SHEETS	STA. 798+75.00	TO STA. 799+89.61	S.N. 061-0042 CONTRACT NO. 76E30		
PLOT DATE = 2/2/2011		CHECKED -	REVISED -		[ILLINOIS] FED. AID PROJECT								
		DATE -	REVISED -										

FINAL SURVEY NO.	SURVEYED	BY	DATE
	PLOTTED		
	NOTE BOOK		
	AREAS CHECKED		


ORIGINAL SURVEY NO.	SURVEYED	BY	DATE
	PLOTTED		
	NOTE BOOK		
	AREAS CHECKED		

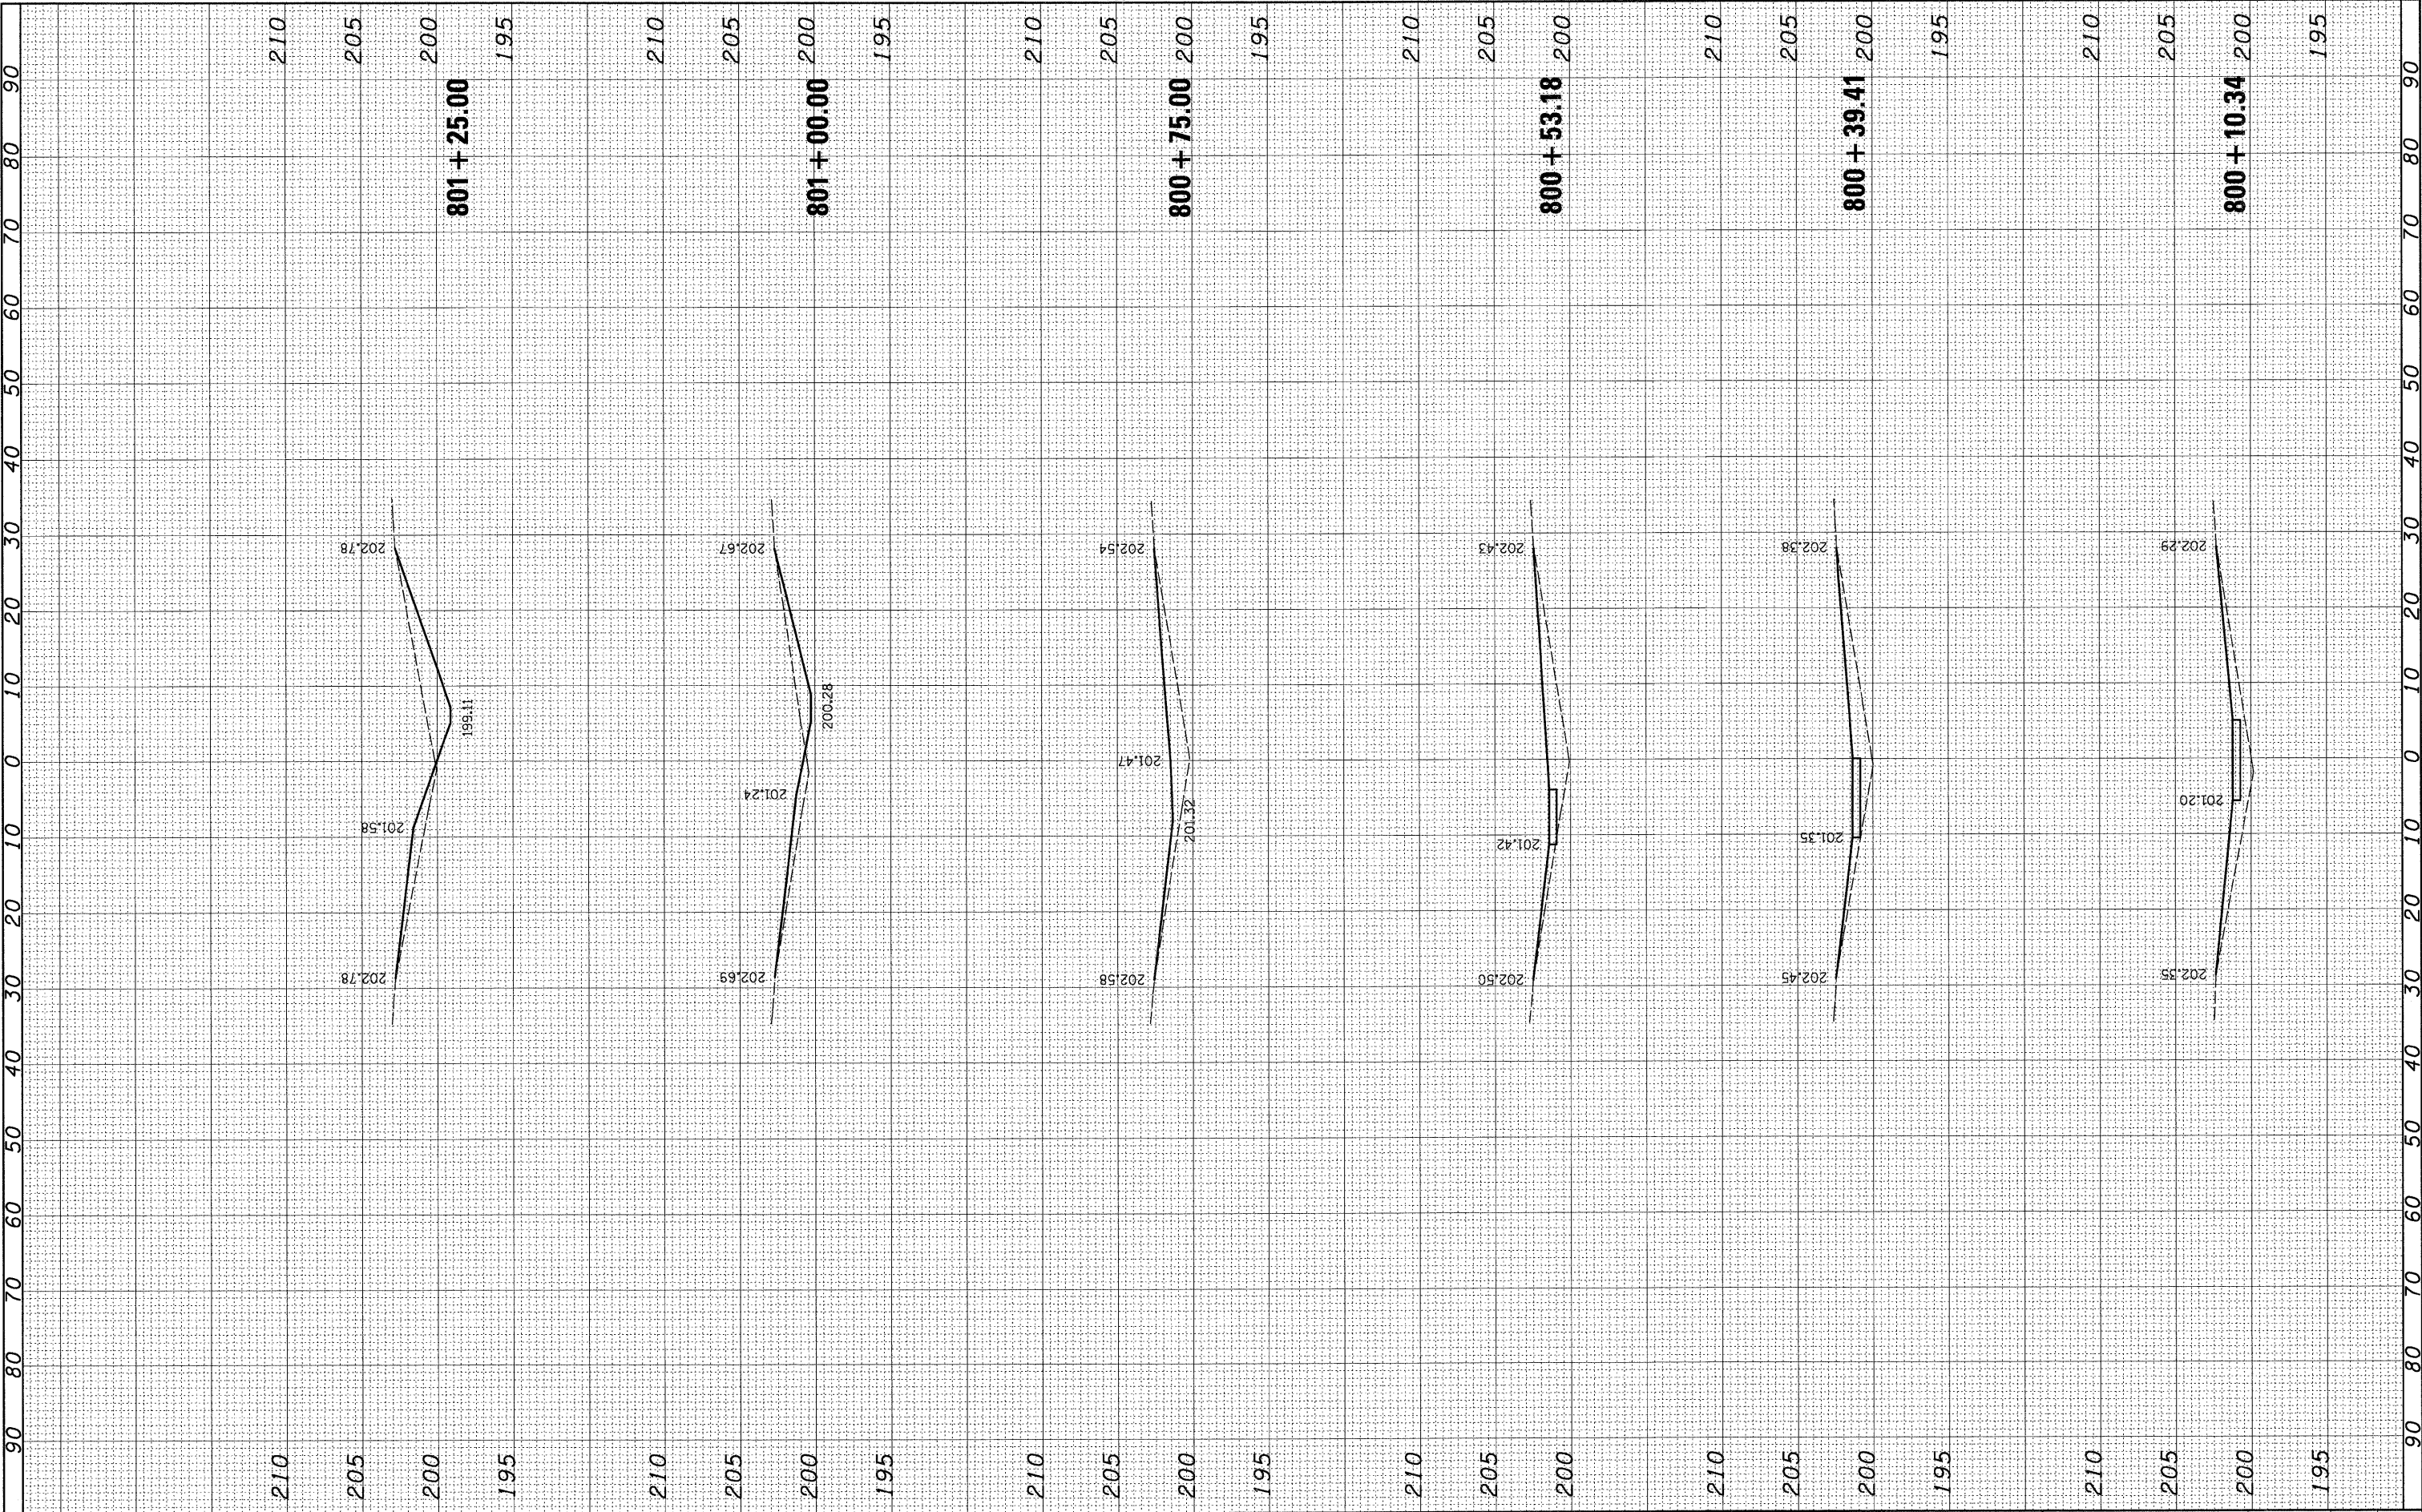

FILE NAME =	USER NAME = _USERDESCR_	DESIGNED -	REVISED -	STATE OF ILLINOIS DEPARTMENT OF TRANSPORTATION	CROSS SECTIONS				F.A. RTE.	SECTION	COUNTY	TOTAL SHEETS	SHEET NO.	
h:\6513 1dot d8 va-\6513.01 wo 1\CADD_Sheets\0876E30-shr-xssht-0610042-5558.dgn	DRAWN -	REVIS	REVISED -		57	61-(1,2,3,4,5,6)-I	MARION	86	57					
	PLOT SCALE = 10.0000 ' / IN.	CHECKED -	REVISED -		S.N. 061-0042		CONTRACT NO. 76E30							
	PLOT DATE = 2/2/2011	DATE -	REVISED -		SCALE:		SHEET NO.	OF	SHEETS	STA. 800+10.34	TO	STA. 801+25.00	ILLINOIS FED. AID PROJECT	

FINAL	SURVEYED	BY	DATE
SURVEY	PLOTTED		
NOTE BOOK	TEMPLATE		
NO.	AREAS	CHECKED	


ORIGINAL	SURVEYED	BY	DATE
SURVEY	PLOTTED		
NOTE BOOK	TEMPLATE		
NO.	AREAS	CHECKED	

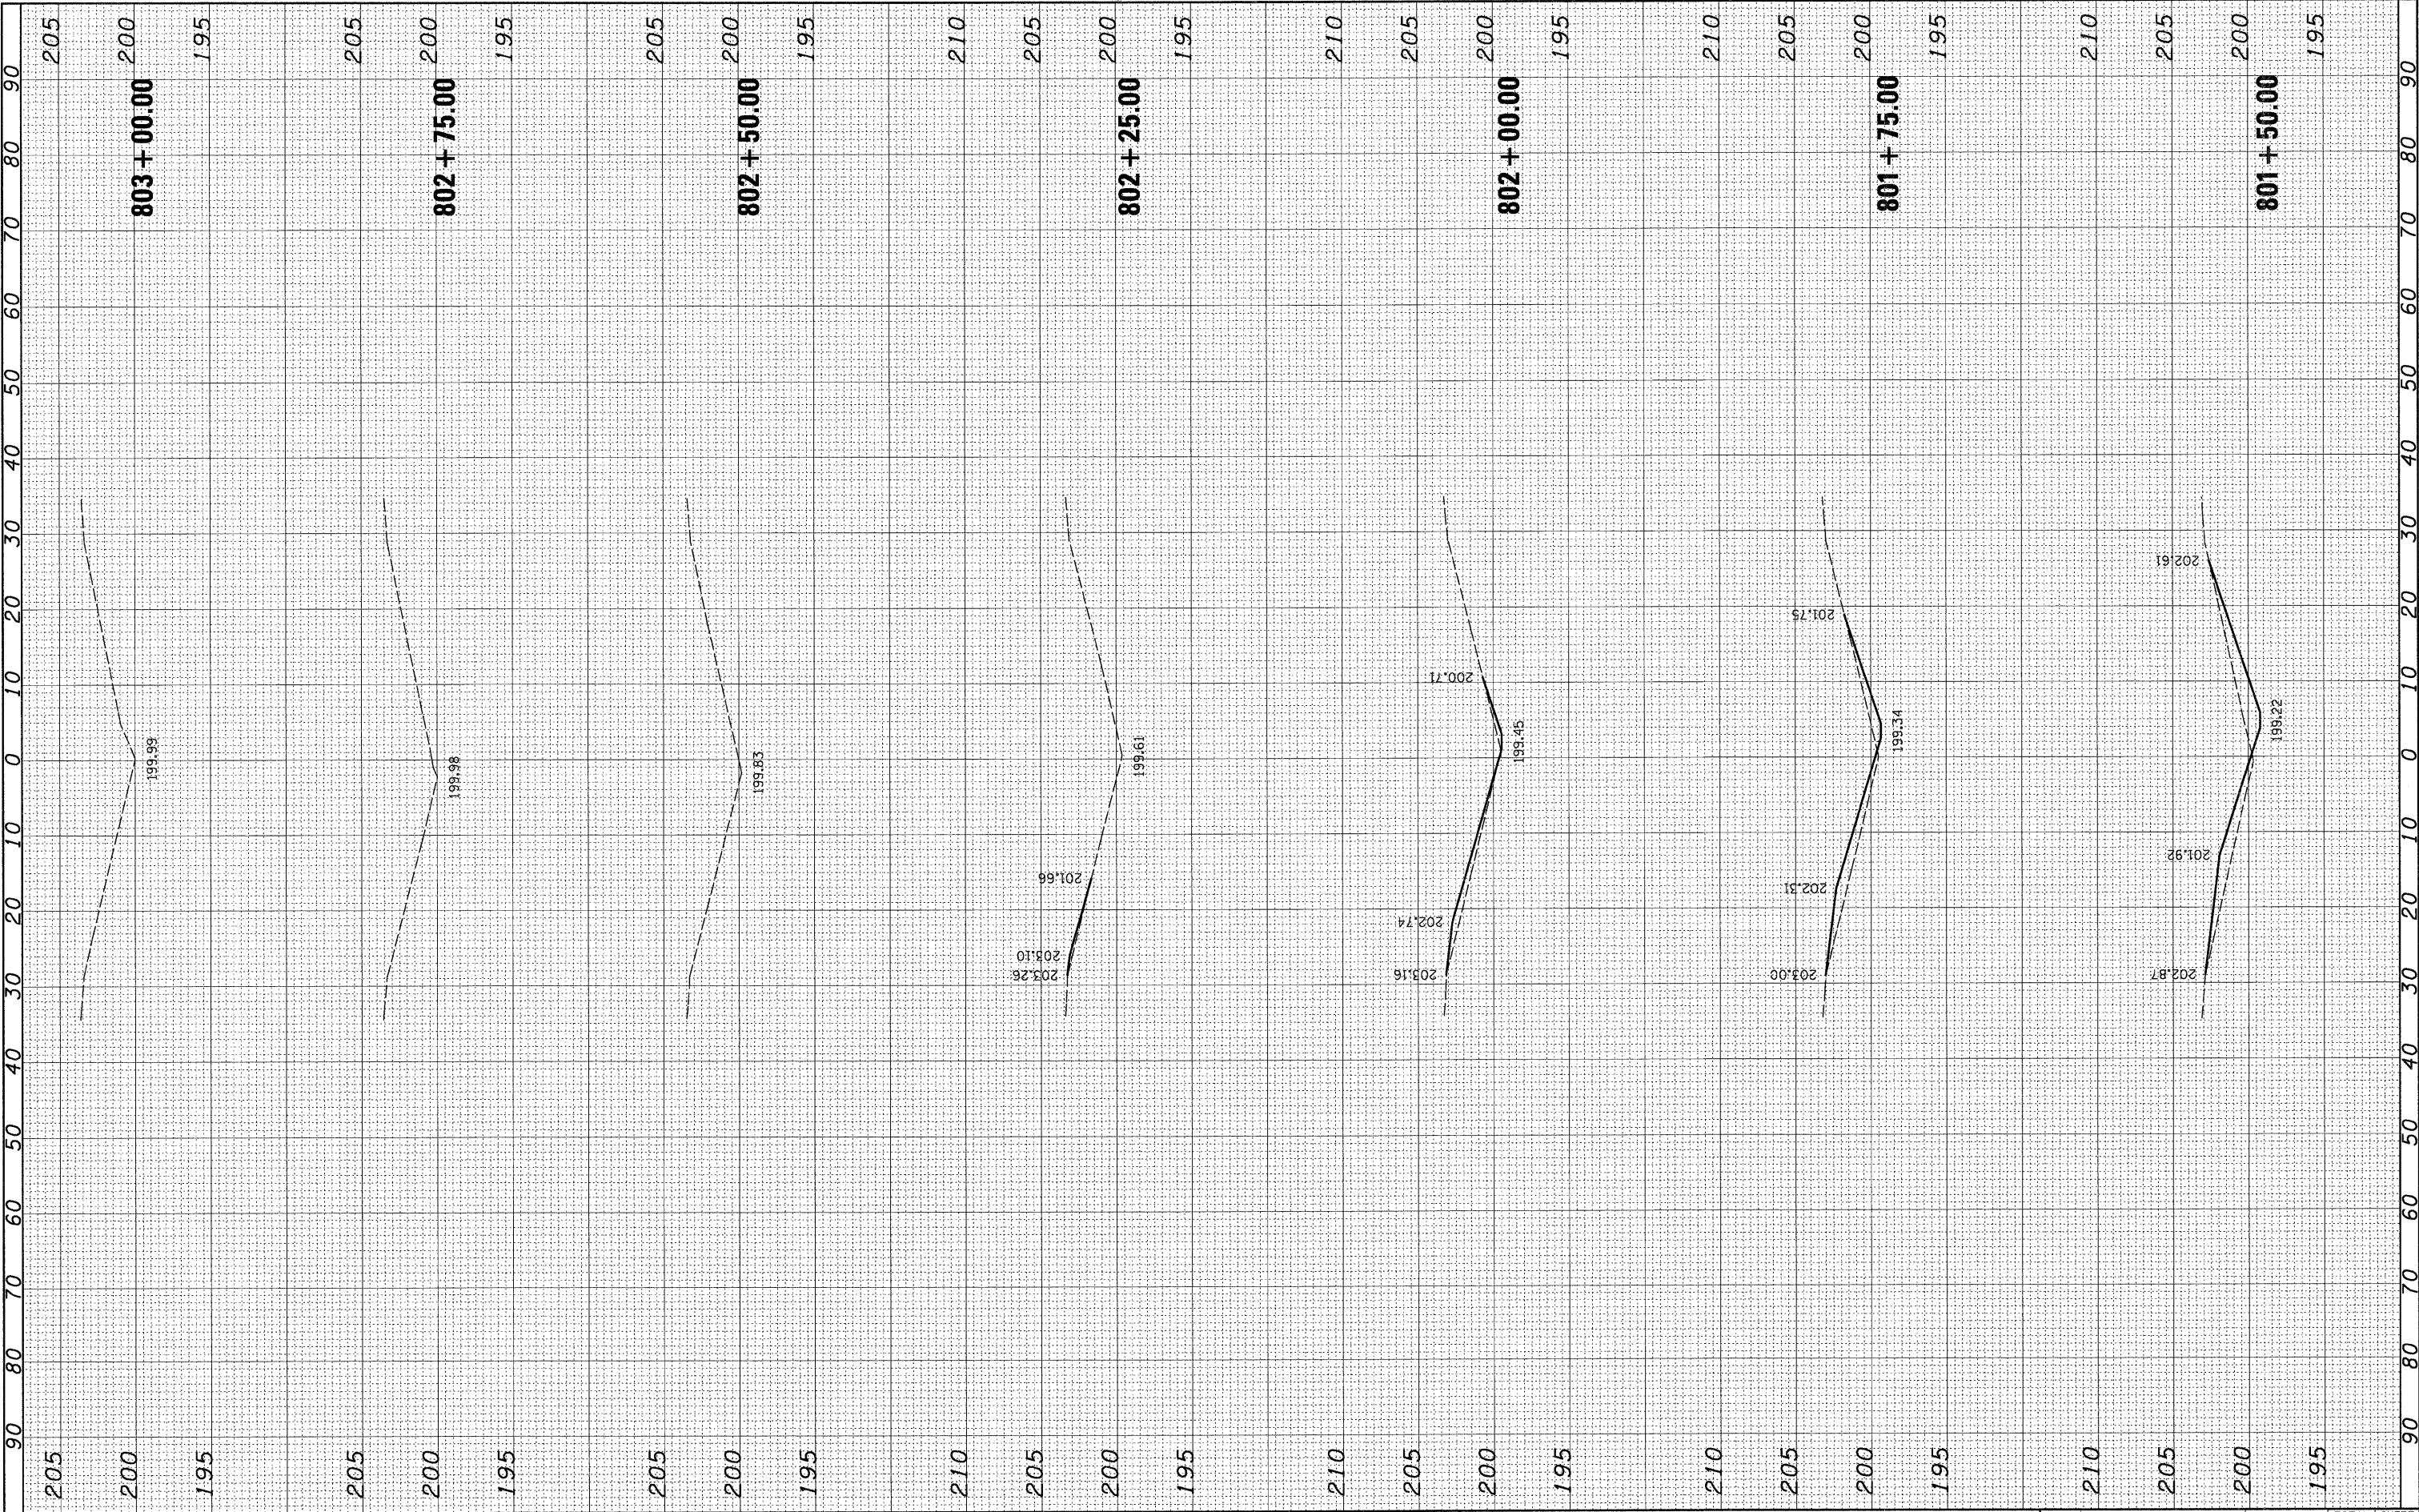

FILE NAME = h:\6513 idot d8 ve\6513.01 wo 1\C400_Sheets\0676E30-shr-xasht-0610042-5598.dgn	USER NAME = _USERDESCR_	DESIGNED -	REVISED -	STATE OF ILLINOIS DEPARTMENT OF TRANSPORTATION	CROSS SECTIONS				F.A. RTE. 57	SECTION 61-(1,2,3,4,5,6)-I	COUNTY MARION	TOTAL SHEETS 86	SHEET NO. 58	
PLOT SCALE = 10.0000' / IN.		DRAWN -	REVISED -		SCALE:	SHEET NO.	OF	SHEETS	STA. 801+50.00	TO STA. 803+00.00	CONTRACT NO. 76E30			
PLOT DATE = 2/2/2011		CHECKED -	REVISED -										ILLINOIS FED. AID PROJECT	
		DATE -	REVISED -											


FINAL	SURVEYED	BY	DATE
SURVEY	PLOTTED		
NOTE BOOK	TEMPLATE		
NO.	AREAS	CHECKED	

ORIGINAL	SURVEYED	BY	DATE
SURVEY	PLOTTED		
NOTE BOOK	TEMPLATE		
NO.	AREAS	CHECKED	

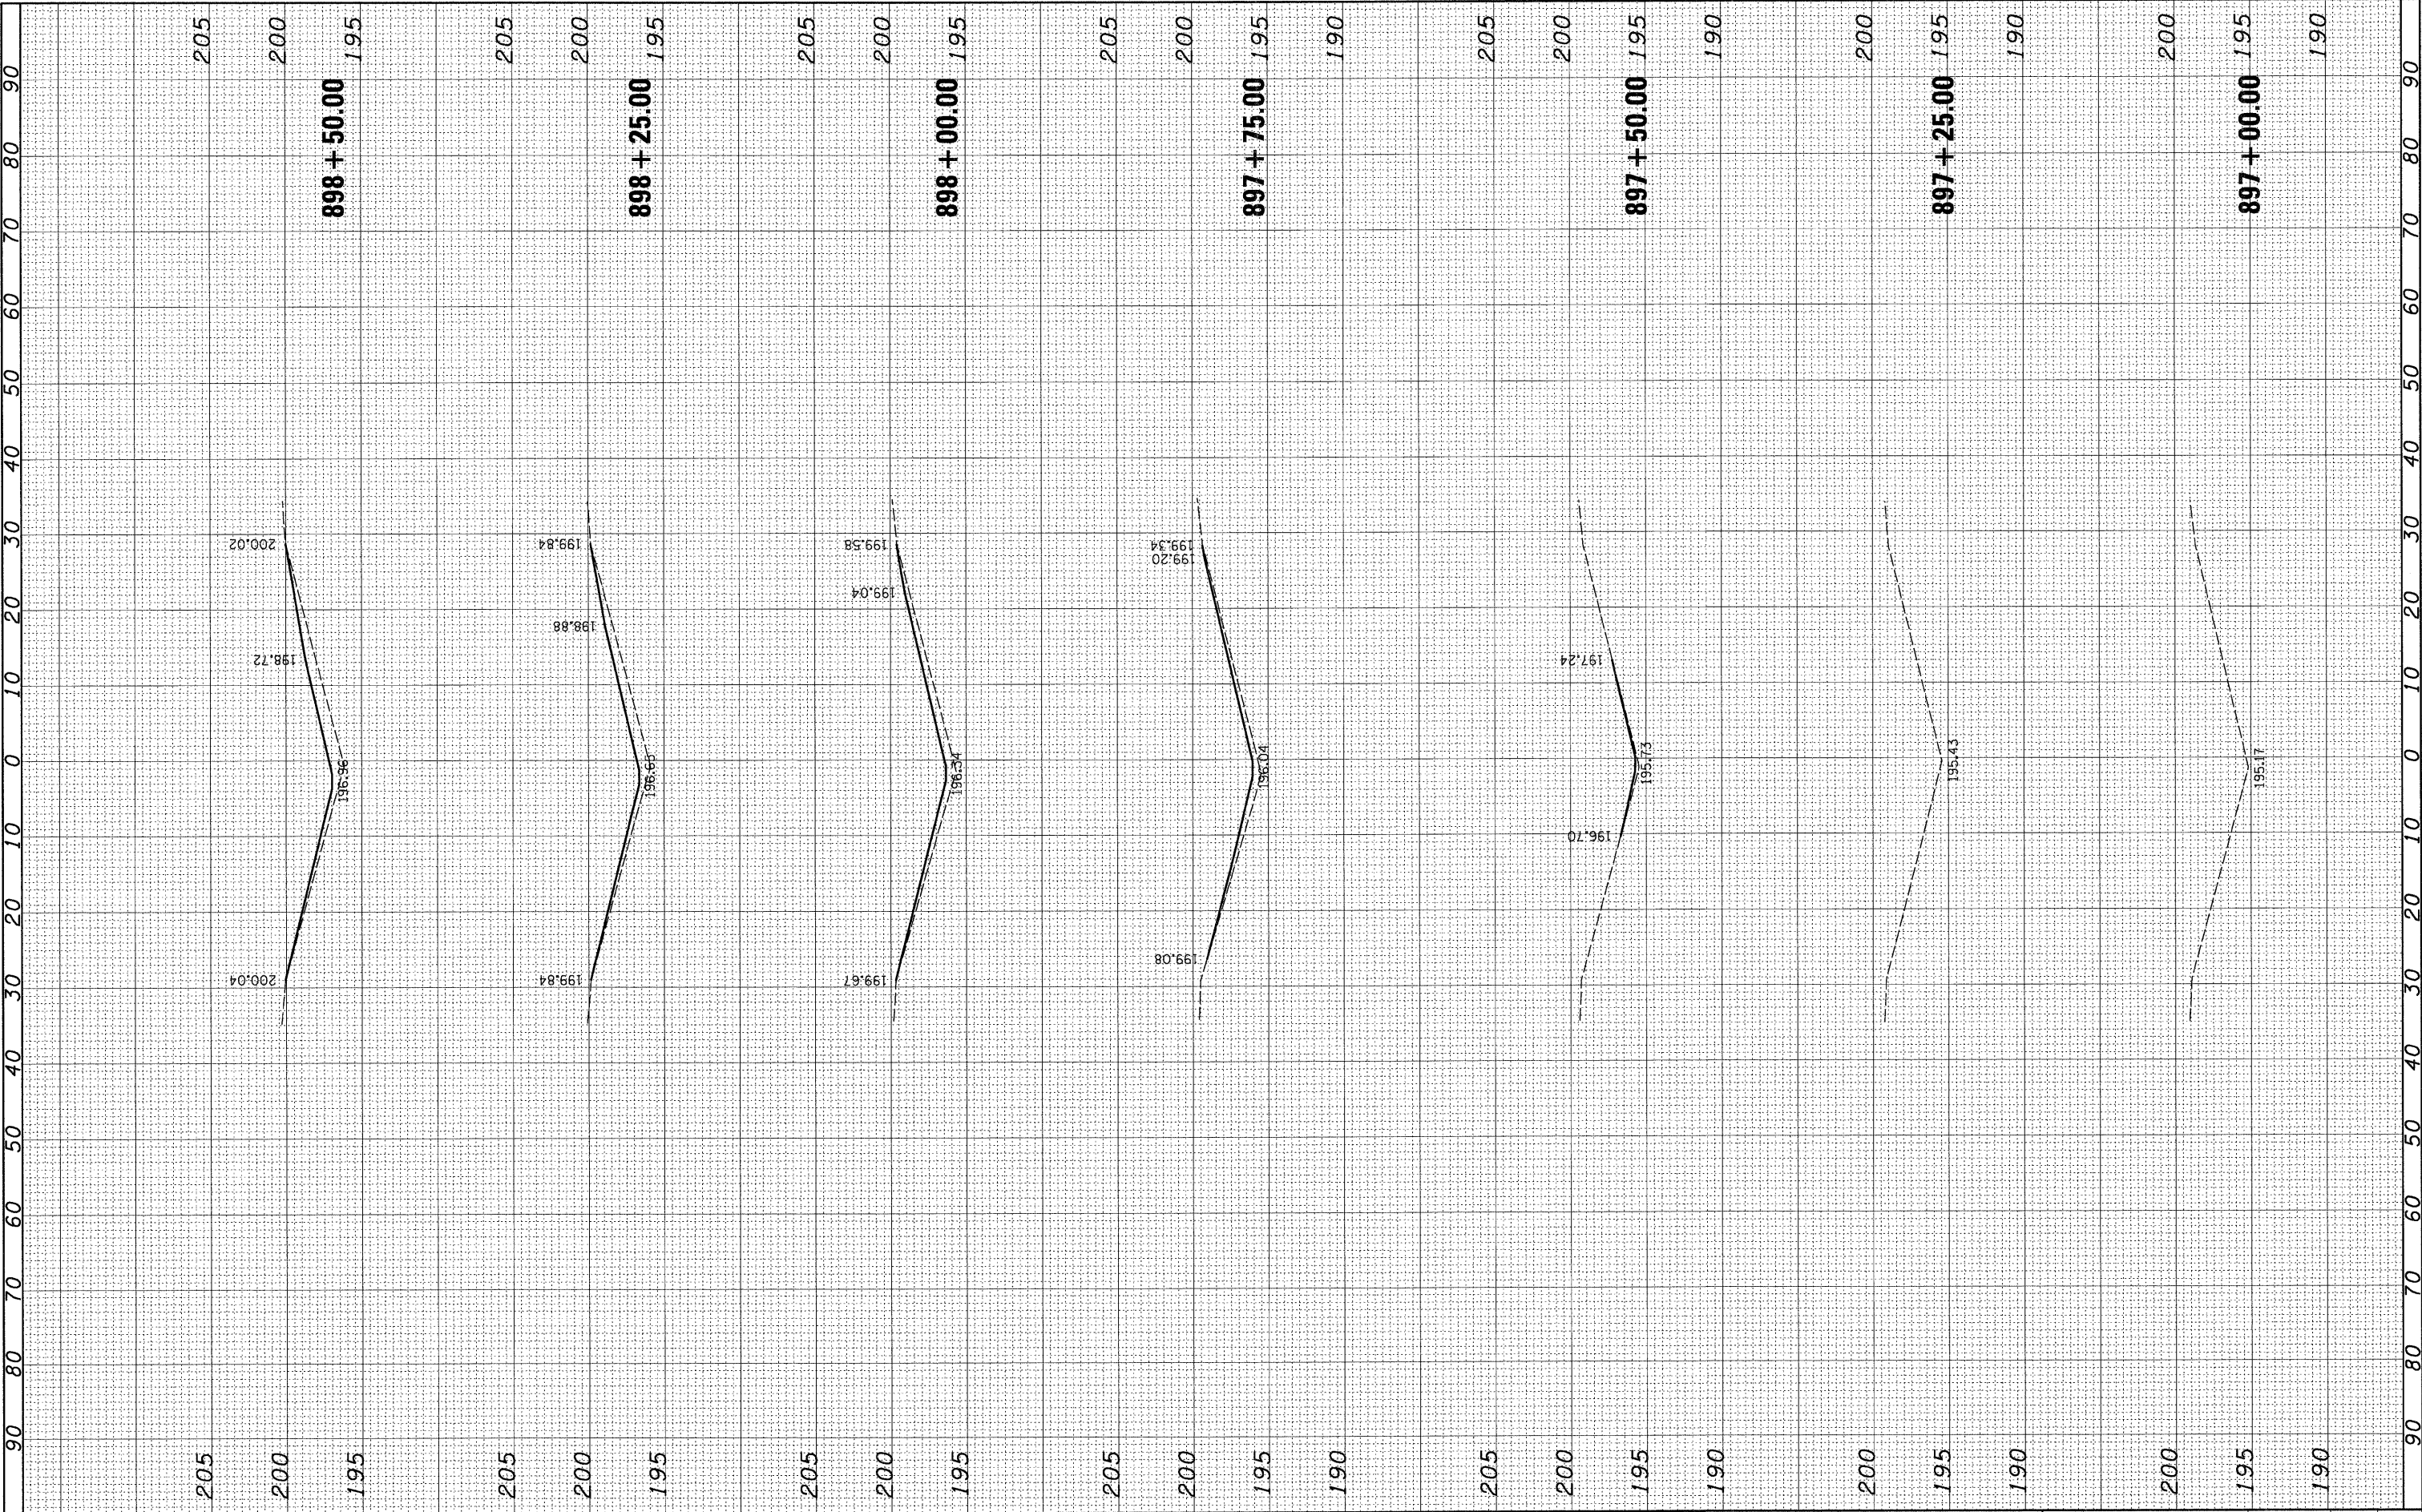

FINAL	SURVEYED	BY	DATE
SURVEY	PLOTTED		
NOTE BOOK	TEMPLATE		
NO.	AREAS CHECKED		


ORIGINAL	SURVEYED	BY	DATE
SURVEY	PLOTTED		
NOTE BOOK	TEMPLATE		
NO.	AREAS CHECKED		

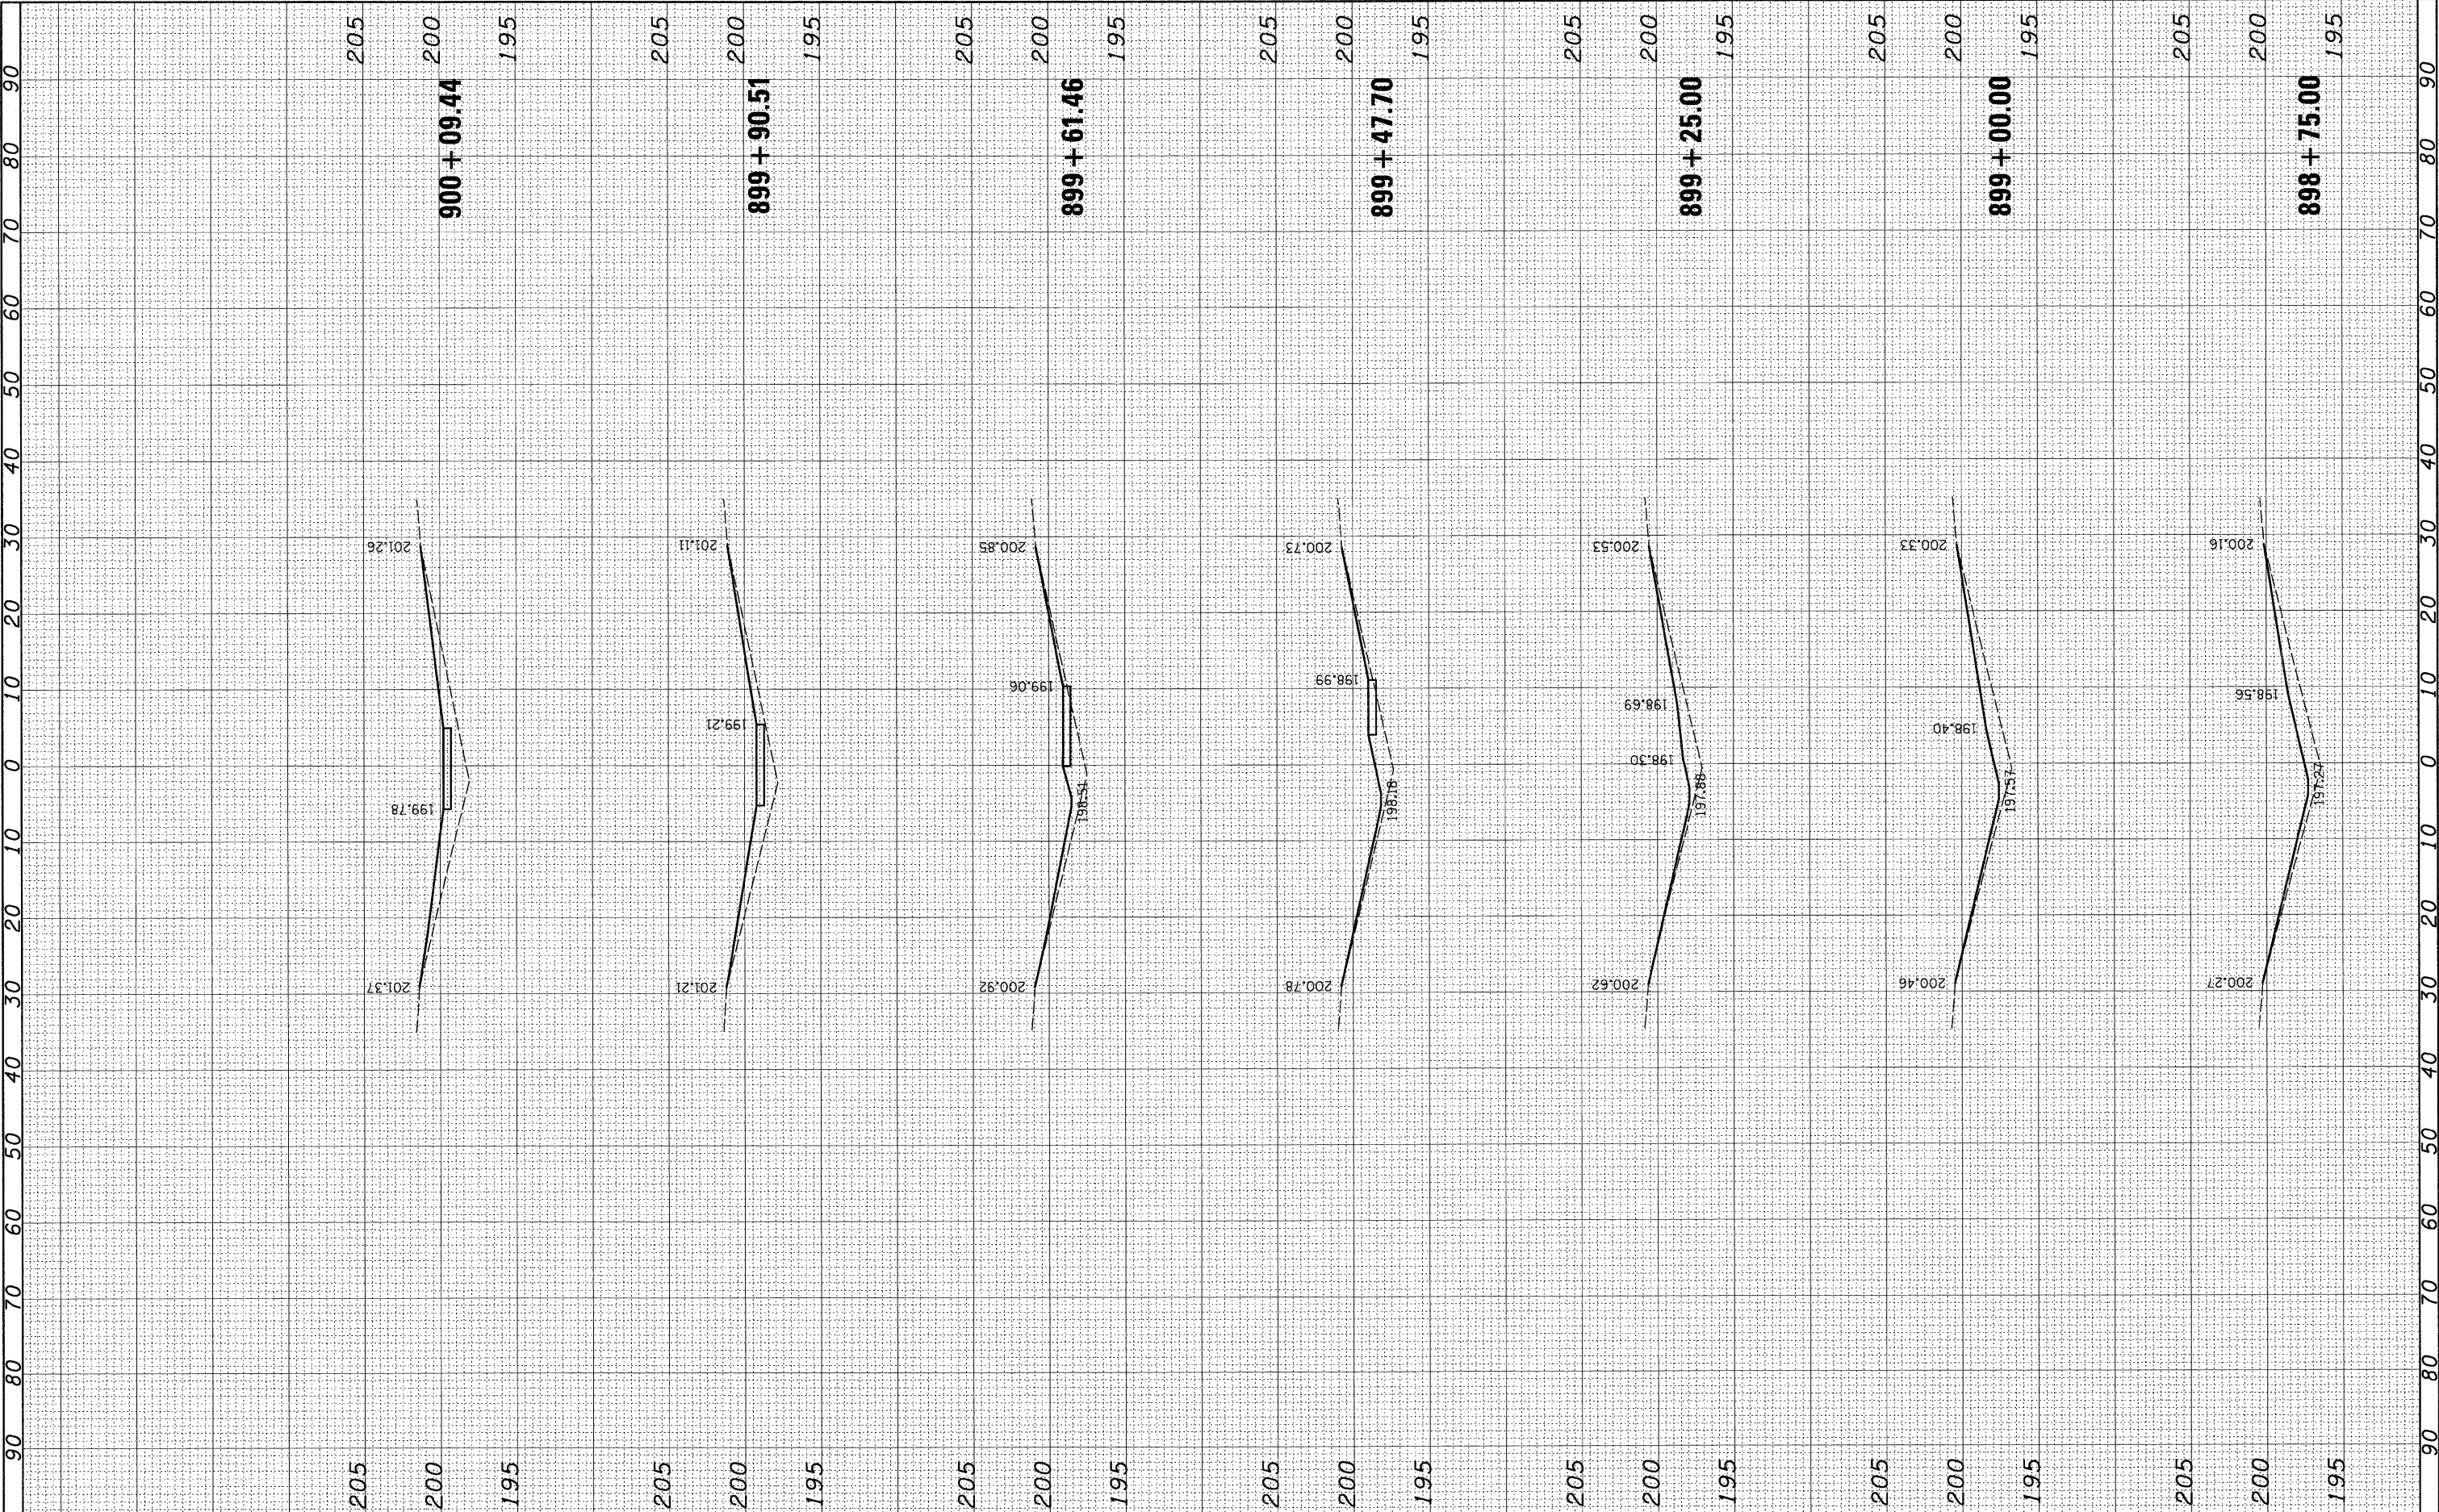

FILE NAME = h:\6513 idot db var\6513.01 wo 1\CADD_Sheets\0876E30-shr-xsh-t-0610043-5962.dgn	USER NAME = _USERDESCR.	DESIGNED -	REVISED -	STATE OF ILLINOIS DEPARTMENT OF TRANSPORTATION				CROSS SECTIONS					F.A. RTE. 57	SECTION		COUNTY	TOTAL SHEETS	SHEET NO.
	DRAWN -	CHECKED -	REVISED -											61-(1,2,3,4,5,6)-I	MARION	86	60	
	PLOT SCALE = 10.0000' / IN.	DATE -	REVISED -					S.N. 061-0043		CONTRACT NO. 76E30								
	PLOT DATE = 2/2/2011							ILLINOIS FED. AID PROJECT										
	SCALE:	SHEET NO.	OF	SHEETS	STA. 898+75.00 TO STA. 900+09.44													

FINAL	SURVEYED	BY	DATE
SURVEY	PLOTTED		
NOTE BOOK	TEMPLATE		
NO.	AREAS CHECKED		


ORIGINAL	SURVEYED	BY	DATE
SURVEY	PLOTTED		
NOTE BOOK	TEMPLATE		
NO.	AREAS CHECKED		

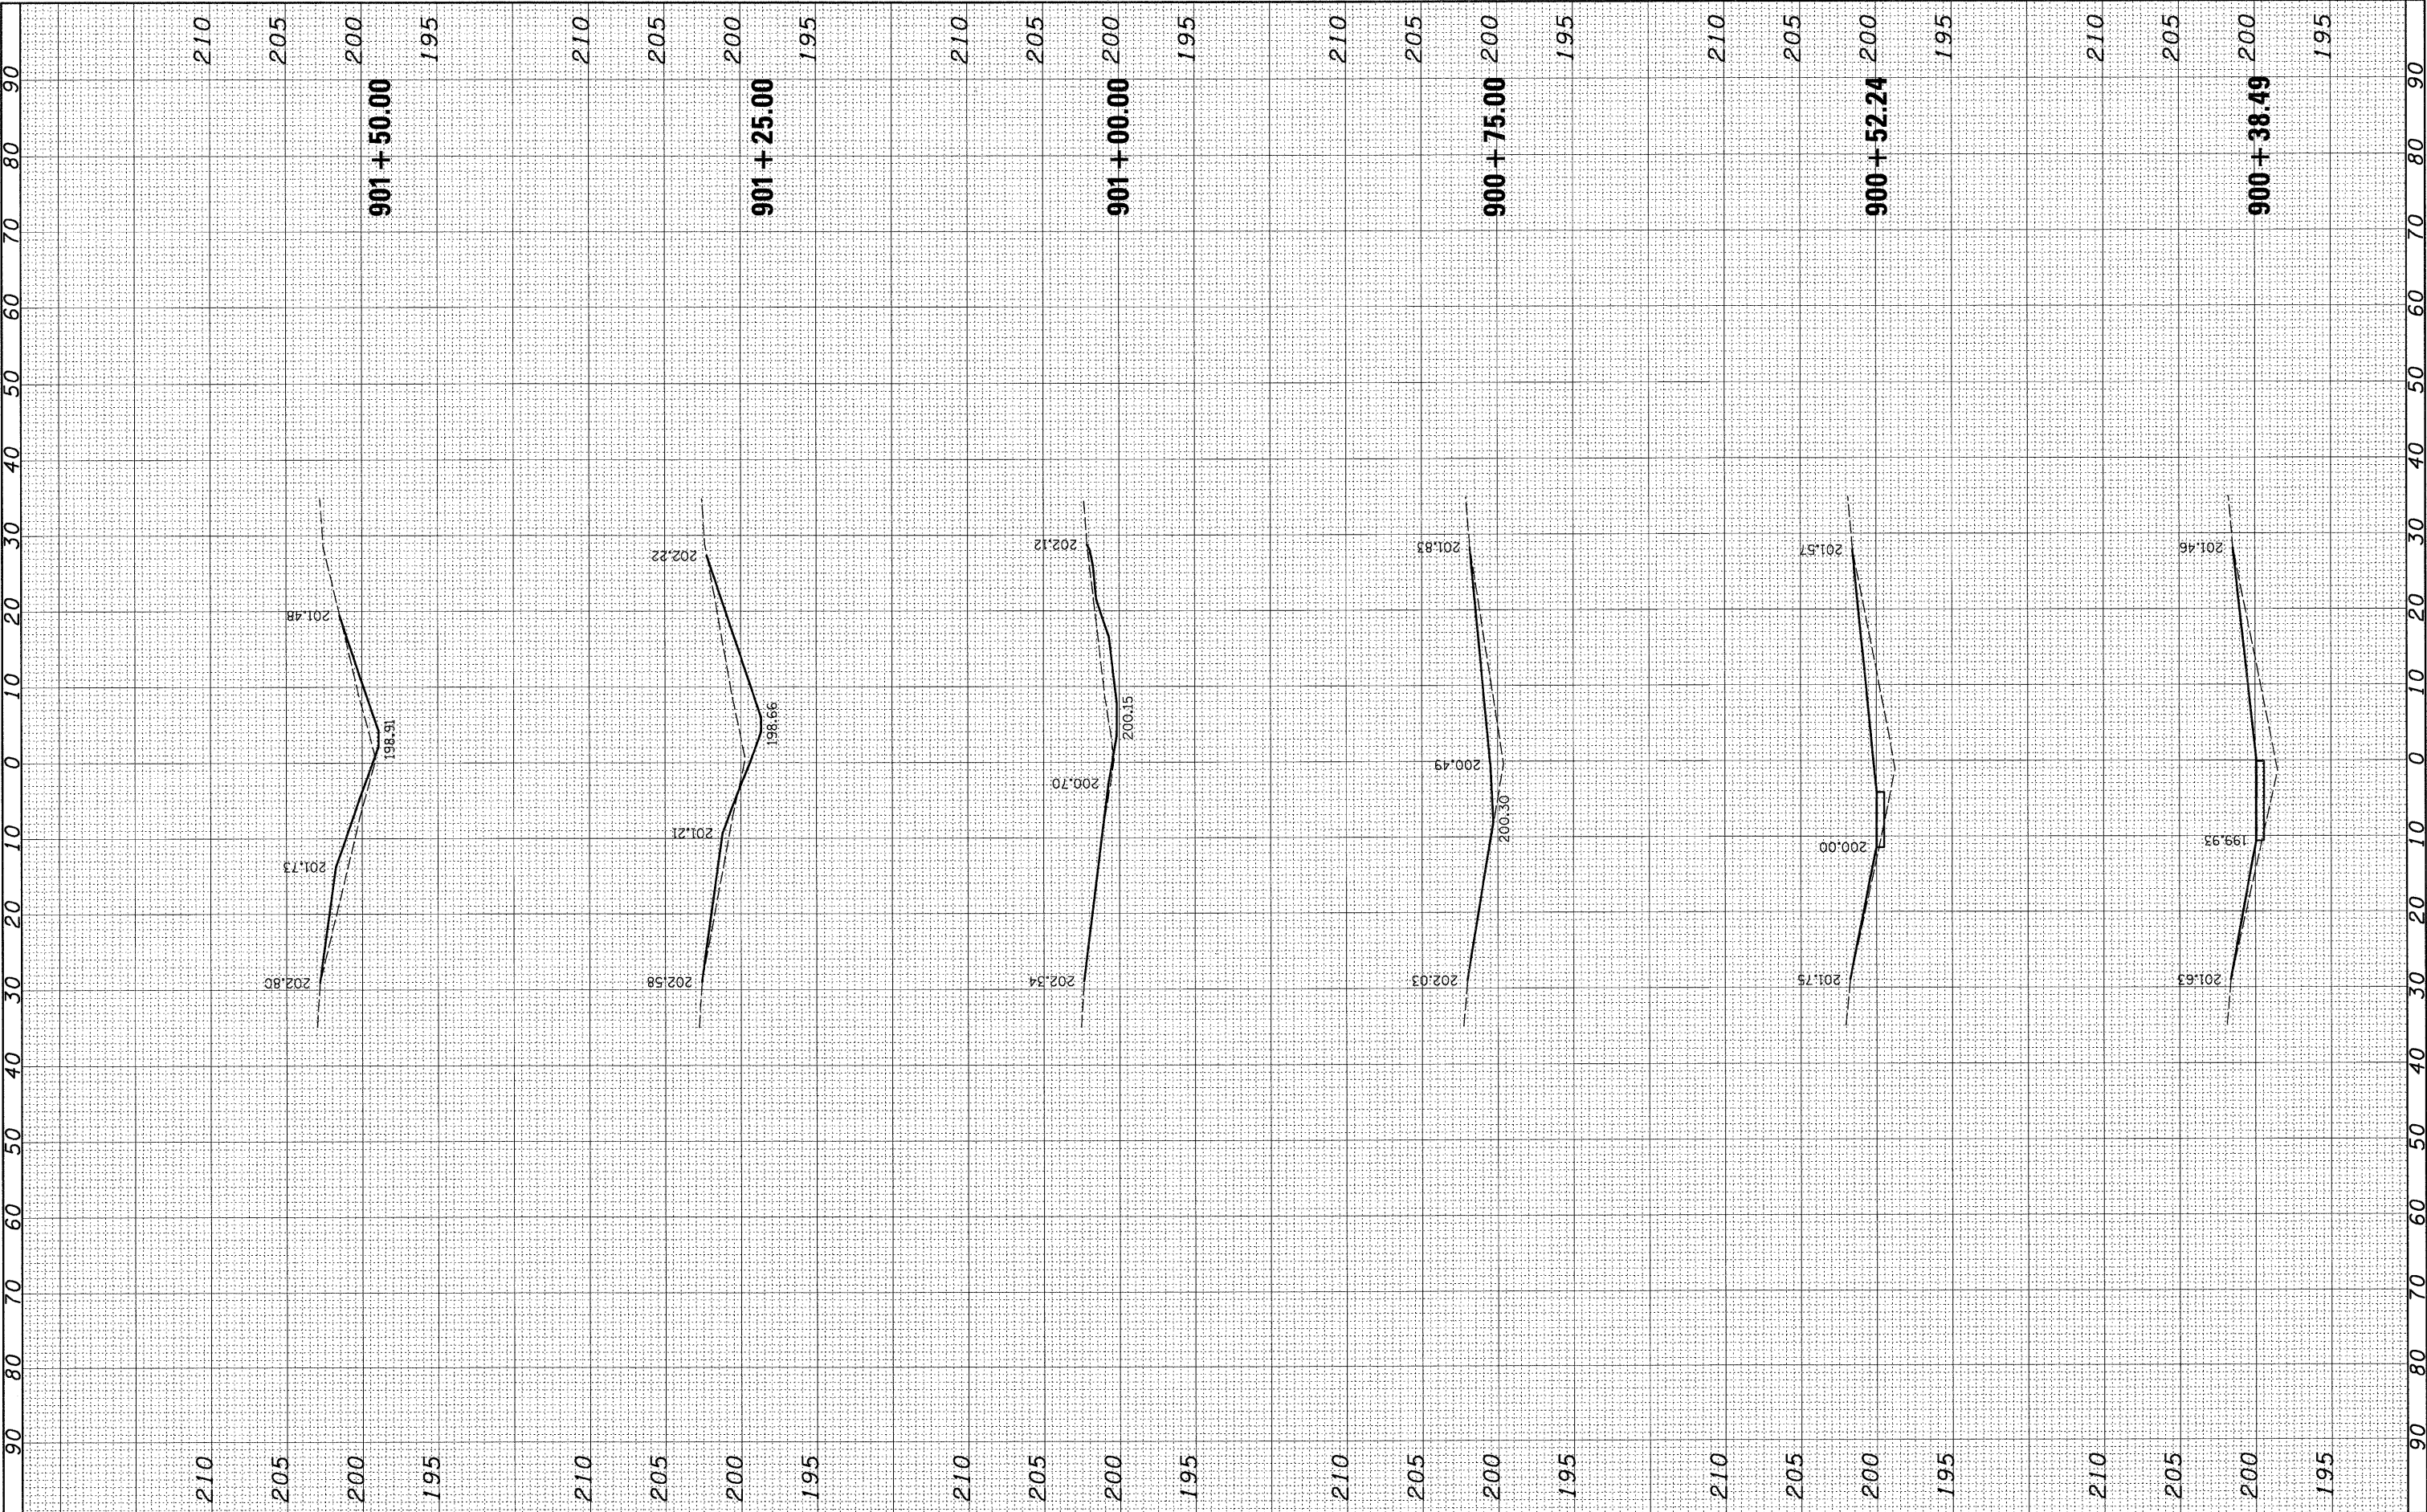

FILE NAME =		USER NAME = _USERDESCR_		DESIGNED -		REVISED -		STATE OF ILLINOIS DEPARTMENT OF TRANSPORTATION										CROSS SECTIONS										F.A. RTE.	SECTION					COUNTY		TOTAL SHEETS		SHEET NO.	
h:\6513\dot d8 var\6513.01 wo 1\CADD_Sheets\0876E30-shr-ssht-0610043-5962.dgn				DRAWN -		REVISED -												57	61-(1,2,3,4,5,6)-I					MARION					86		61								
PLOT SCALE = 10,0000 ' / IN.				CHECKED -		REVISED -												S.N. 061-0043					CONTRACT NO. 76E30																
PLOT DATE = 2/2/2011				DATE -		REVISED -												SCALE:		SHEET NO.		OF		SHEETS		STA. 900+38.49		TO STA. 901+50.00		ILLINOIS FED. AID PROJECT									

FINAL SURVEY NO.	SURVEYED	BY	DATE
	FLOTTED		
	NOTE BOOK		
	AREAS CHECKED		


ORIGINAL SURVEY NO.	SURVEYED	BY	DATE
	FLOTTED		
	NOTE BOOK		
	AREAS CHECKED		

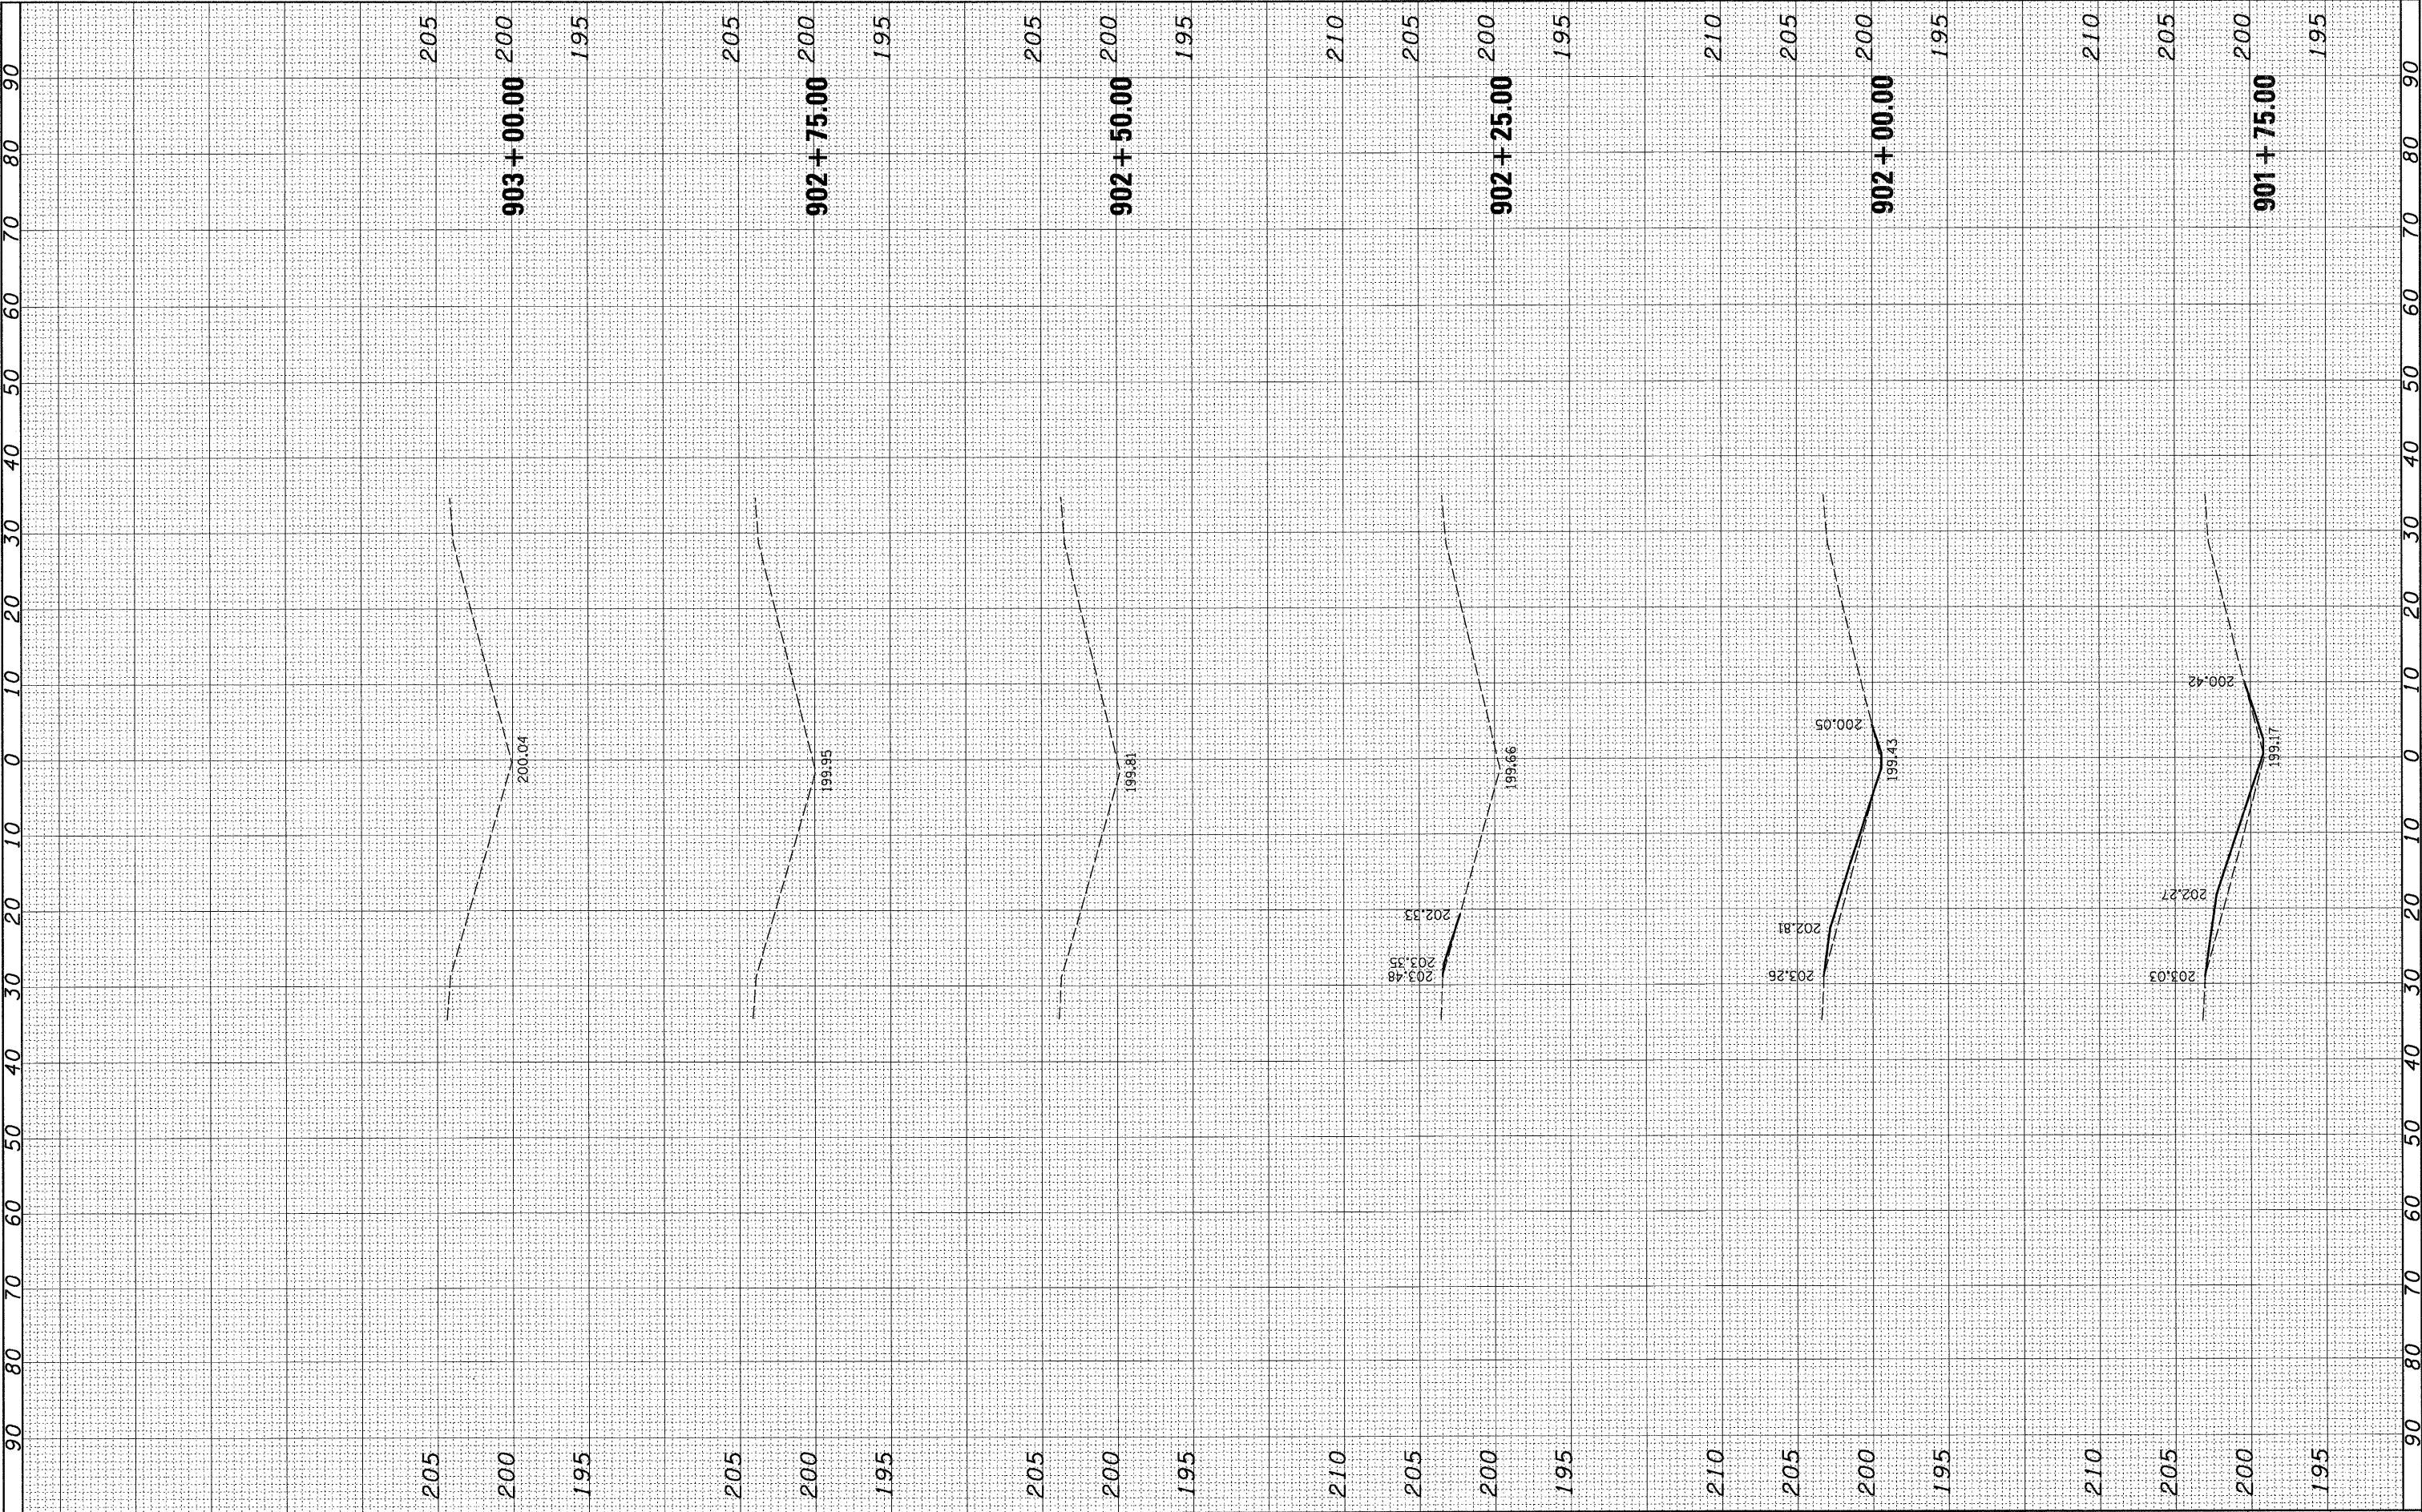

FILE NAME = h:\6513\dot d8\var\6513.01\wo 1\CADD\Sheets\0876E30-shht-xasht-0610043-5962.dgn	USER NAME = .USERDESCR.		DESIGNED -		REVISED -		STATE OF ILLINOIS DEPARTMENT OF TRANSPORTATION				CROSS SECTIONS				F.A. RTE. 57	SECTION		COUNTY	TOTAL SHEETS	SHEET NO.					
	DRAWN -		CHECKED -		REVISED -						SCALE: SHEET NO. OF SHEETS STA. 901+75.00 TO STA. 903+00.00					61-(1,2,3,4,5,6)-I		MARION	86	62					
	PLOT SCALE = 10.000' / IN.		DATE -		REVISED -											S.N. 061-0043		CONTRACT NO. 76E30							
	PLOT DATE = 2/2/2011															ILLINOIS FED. AID PROJECT									

FINAL SURVEY NOTE BOOK NO.	SURVEYED PLOTTED TEMPLATE AREAS CHECKED	BY	DATE


ORIGINAL SURVEY NOTE BOOK NO.	SURVEYED PLOTTED TEMPLATE AREAS CHECKED	BY	DATE

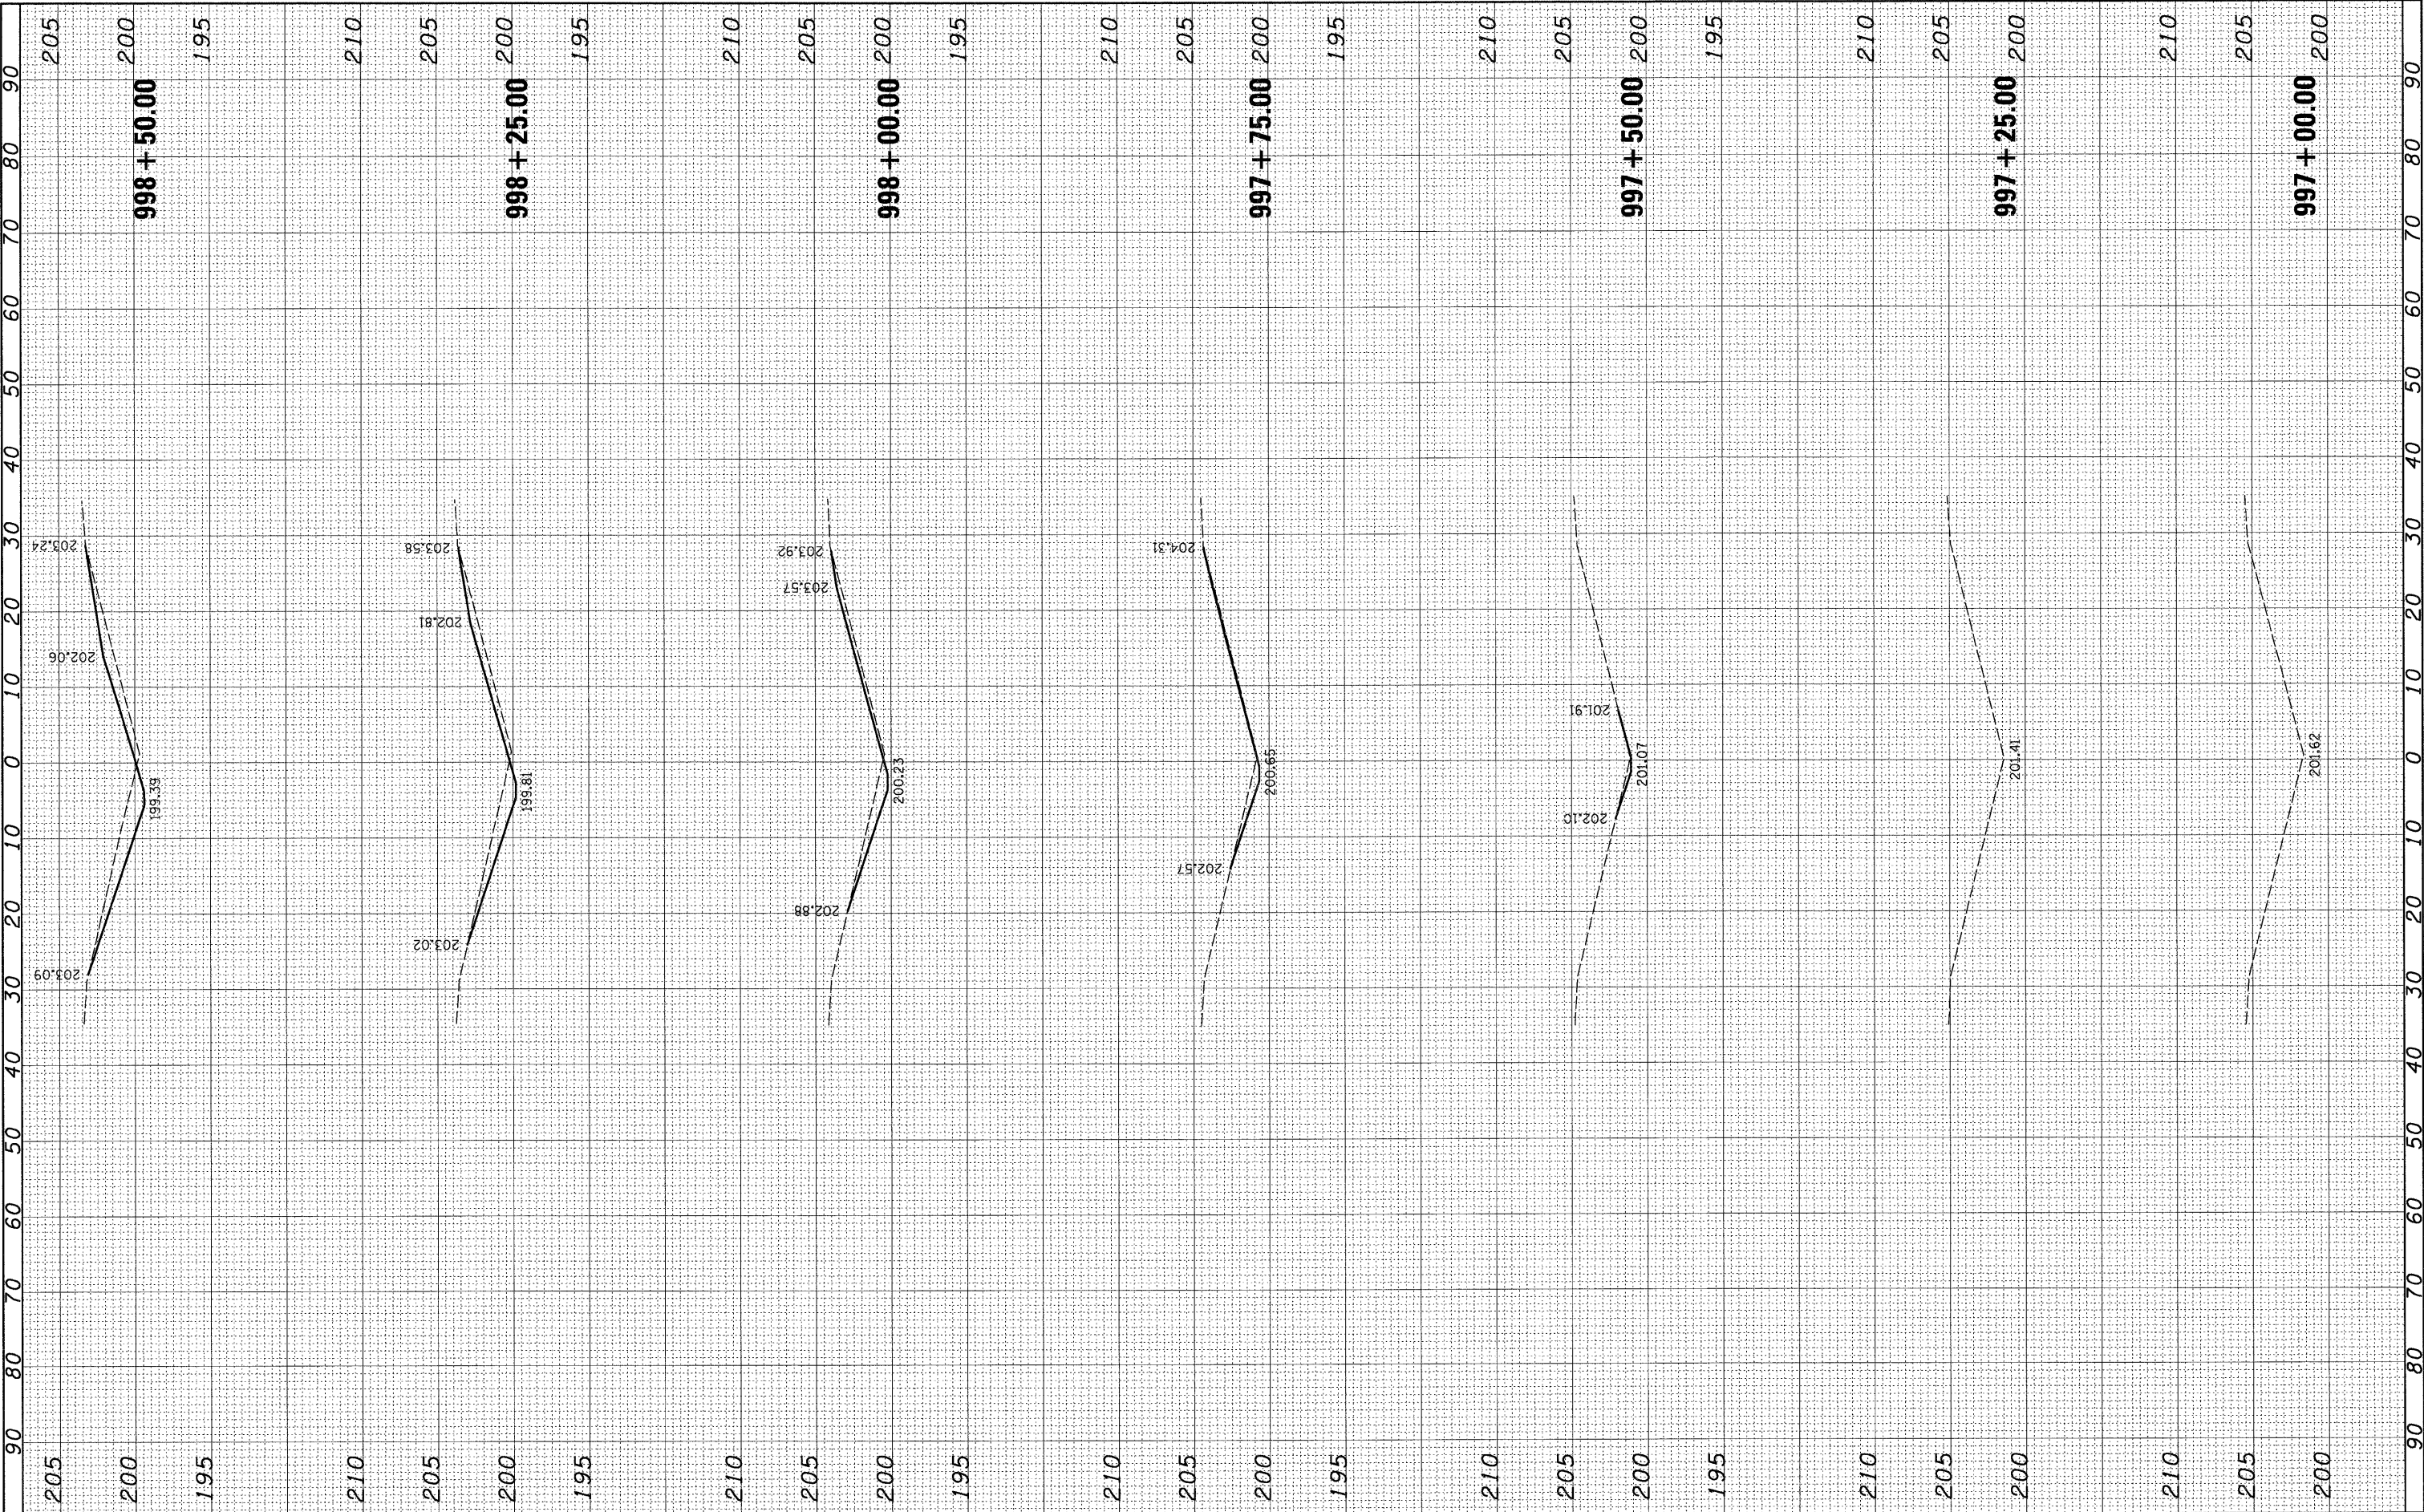

FILE NAME = h:\6513 idot d8 var\6513.01 wo 1\CADD_Sheets\0876E30-shr-xssht-0610025-6366.dgn		USER NAME = _USERDESCR_	DESIGNED -	REVISED -	STATE OF ILLINOIS DEPARTMENT OF TRANSPORTATION				CROSS SECTIONS				F.A. RTE. 57	SECTION 61-(1,2,3,4,5,6)-I	COUNTY MARION	TOTAL SHEETS 86	SHEET NO. 63
PLOT SCALE = 10.0000' / IN.			DRAWN -	REVISED -									S.N. 061-0025				CONTRACT NO. 76E30
PLOT DATE = 2/2/2011			CHECKED -	REVISED -									ILLINOIS FED. AID PROJECT				
			DATE -	REVISED -									SCALE: SHEET NO. OF SHEETS STA. 997+00.00 TO STA. 998+50.00				

FINAL SURVEY NOTE BOOK NO.	SURVEYED	BY	DATE
	PLOTTED		
	TEMPLATE		
	AREAS CHECKED		


ORIGINAL SURVEY NOTE BOOK NO.	SURVEYED	BY	DATE
	PLOTTED		
	TEMPLATE		
	AREAS CHECKED		

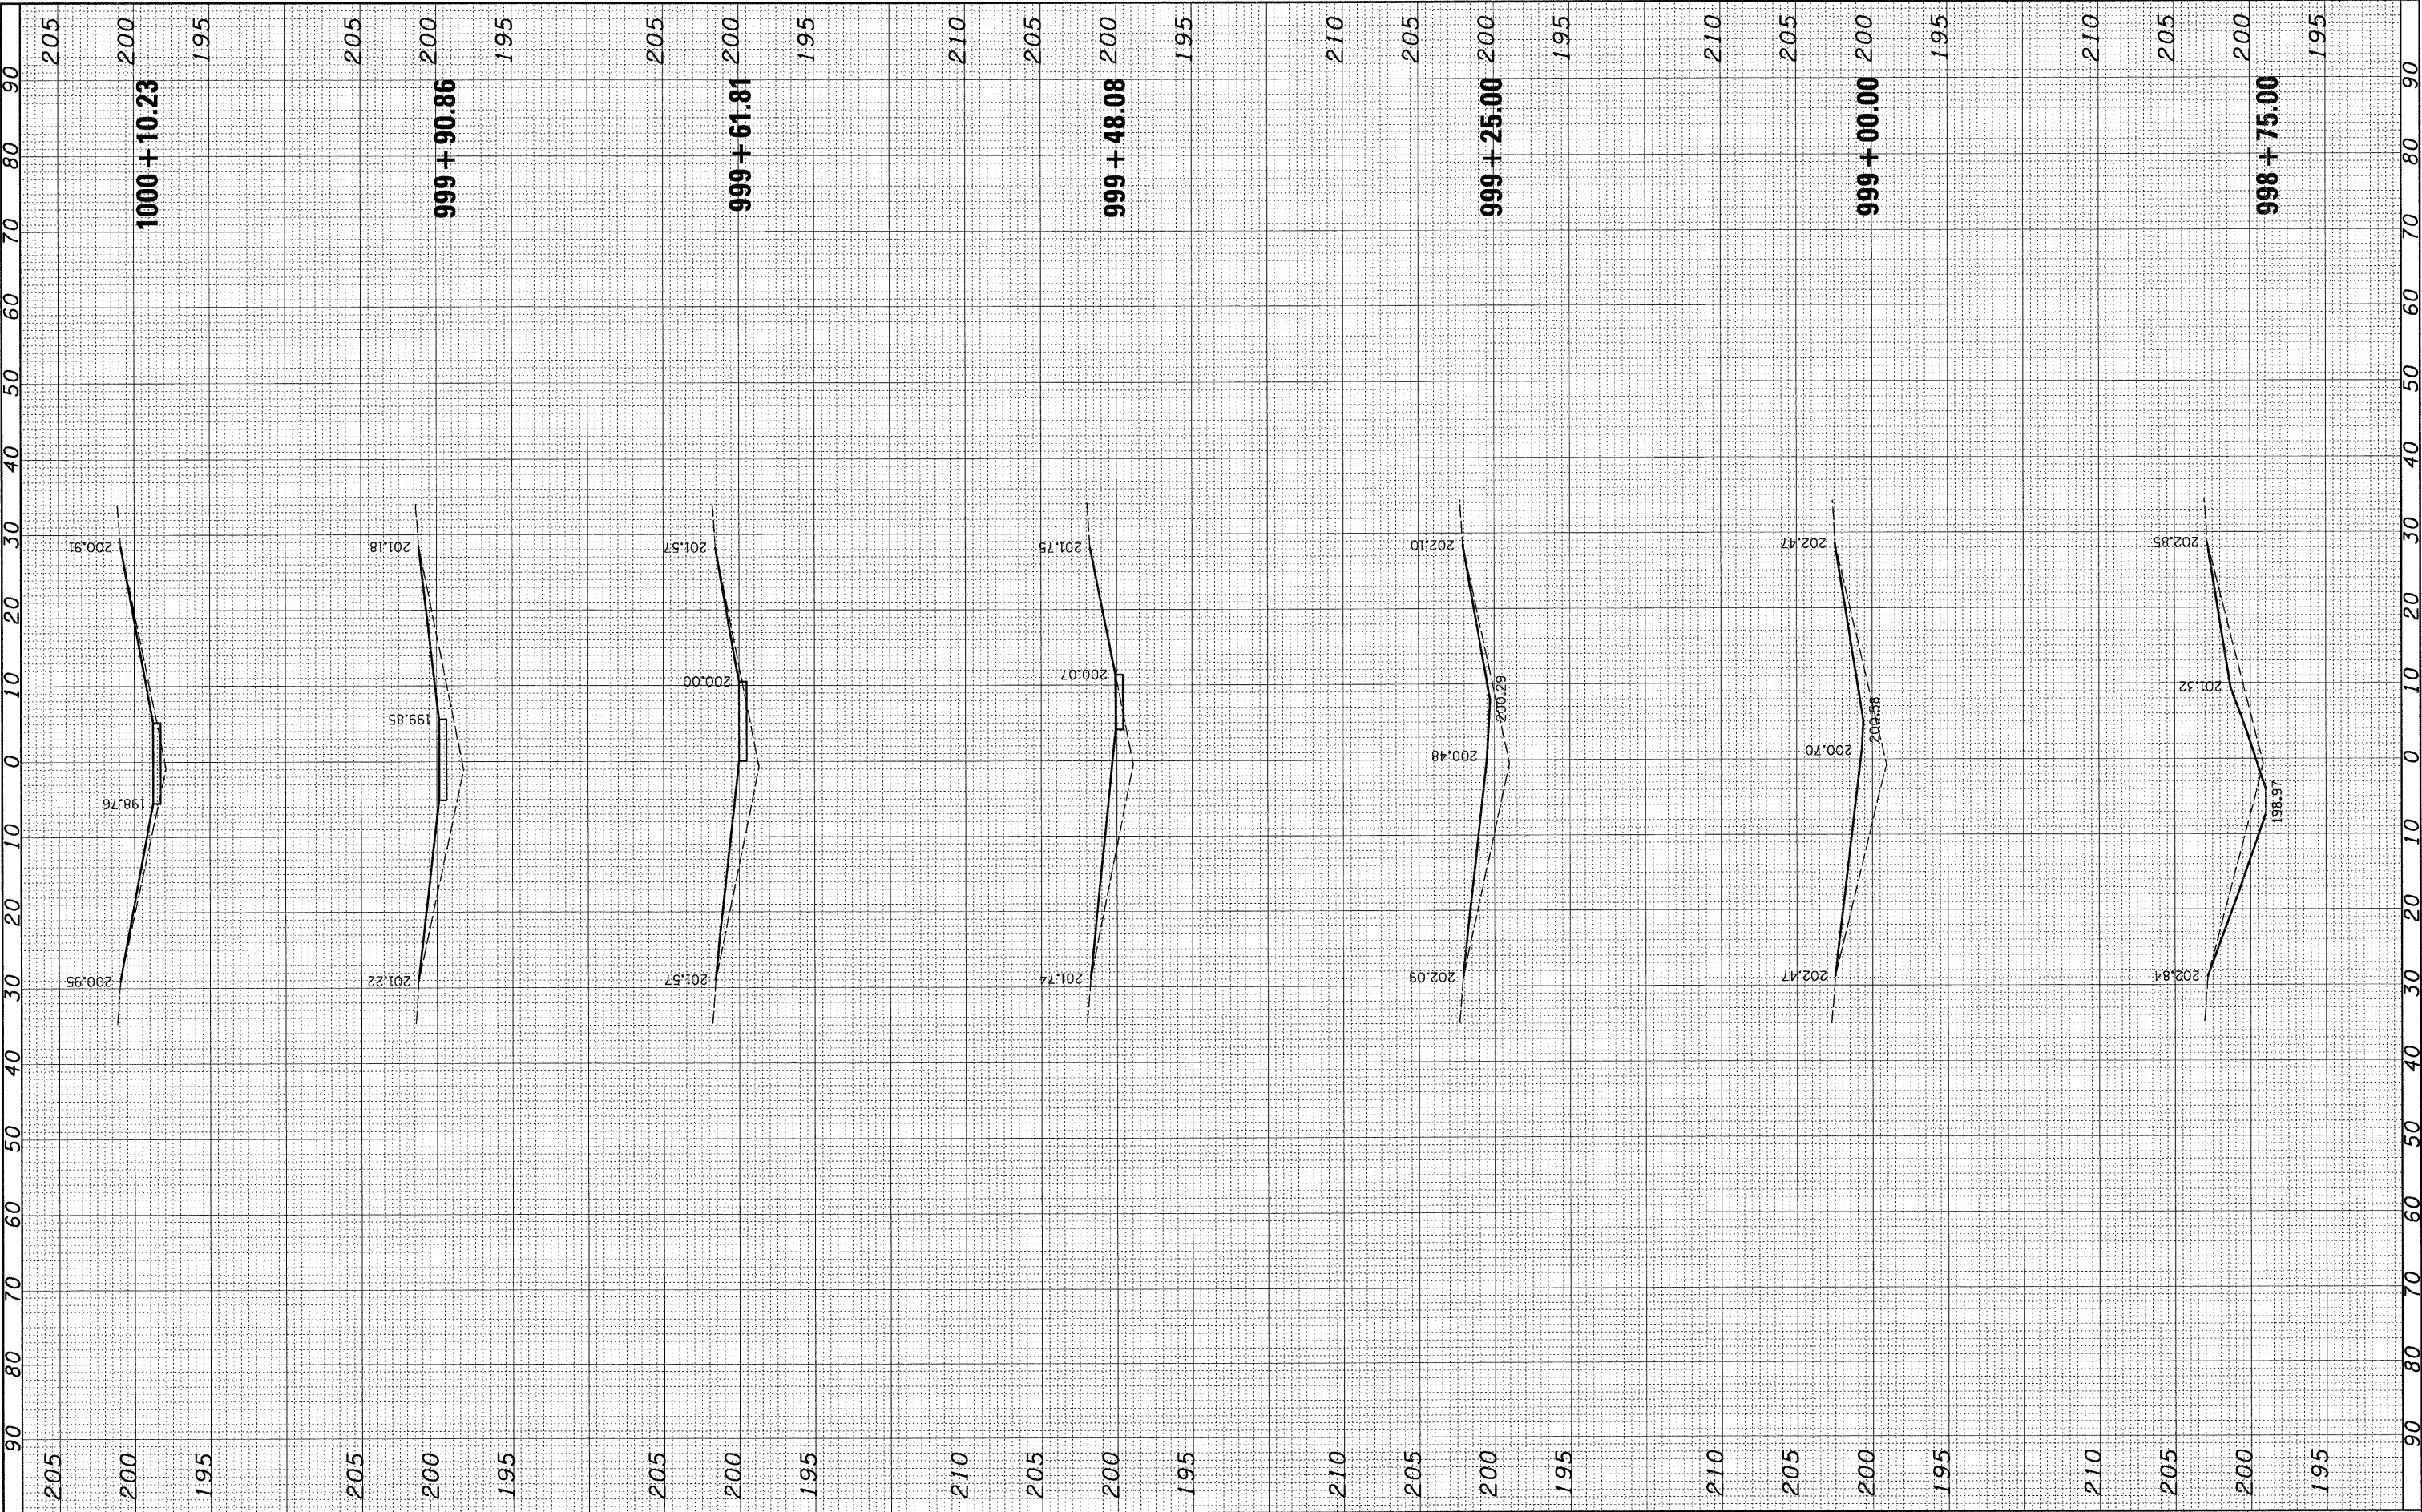

FILE NAME = h:\6513 idot db var\6513.01 wo 1\CADD_Sheets\0876E30 sht.xssht-0610025-6366.dgn	USER NAME = .USERDESCR.	DESIGNED -	REVISED -	STATE OF ILLINOIS DEPARTMENT OF TRANSPORTATION	CROSS SECTIONS					F.A. RTE. 57	SECTION		COUNTY	TOTAL SHEETS	SHEET NO. 64
	DRAWN -	CHECKED -	REVISED -								61-(1,2,3,4,5,6)-I		MARION	86	
	PLOT SCALE = 1/8,000' / IN.	DATE -	REVISED -		S.N. 061-0025		CONTRACT NO. 76E30								
	PLOT DATE = 2/2/2011				ILLINOIS FED. AID PROJECT										
	SCALE:	SHEET NO.	OF		SHEETS	STA. 998+75.00	TO STA. 1000+10.23								

FINAL SURVEY NOTE BOOK NO.	SURVEYED PLOTTED TEMPLATE AREAS CHECKED	BY	DATE


ORIGINAL SURVEY NOTE BOOK NO.	SURVEYED PLOTTED TEMPLATE AREAS CHECKED	BY	DATE

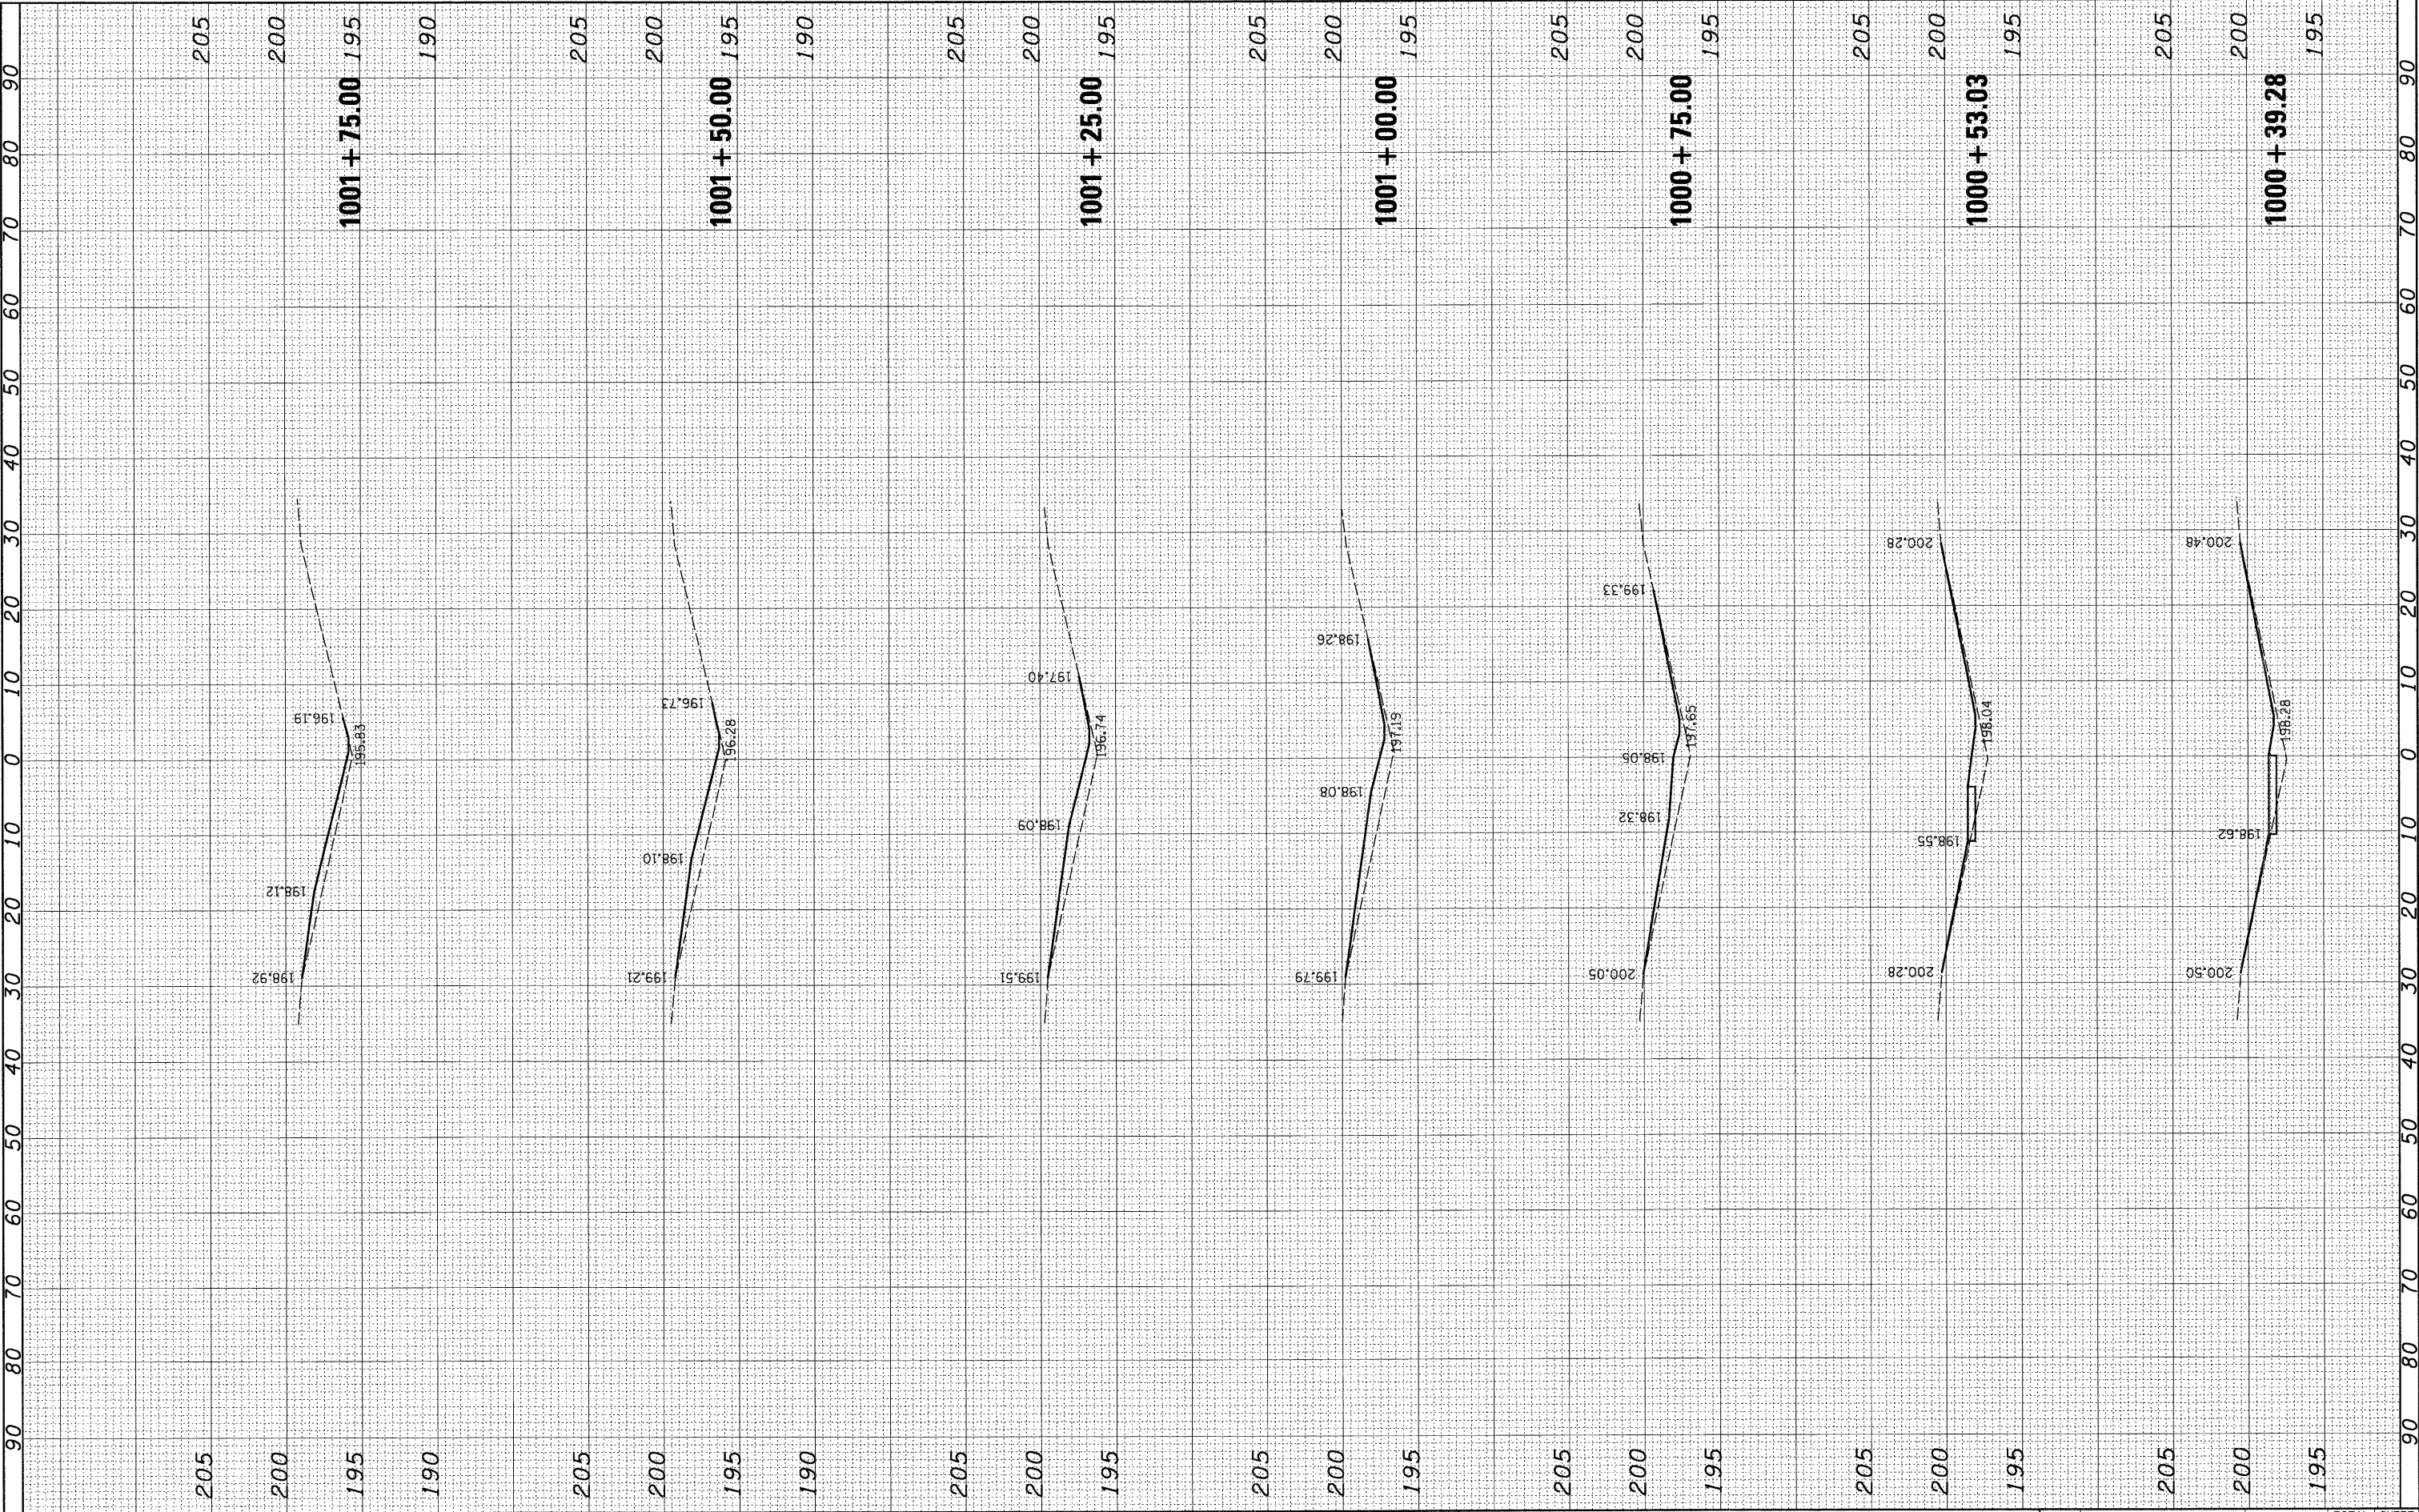

FILE NAME = h:\6513 idot d8 va-\6513.01 wo 1\CA00_Sheets\0876E30-shr-xssht-0610025-6366.dgn	USER NAME = _USERDESCR_	DESIGNED -	REVISED -	STATE OF ILLINOIS DEPARTMENT OF TRANSPORTATION	CROSS SECTIONS			F.A. RTE. 57	SECTION 61-(1,2,3,4,5,6)-I	COUNTY MARION	TOTAL SHEETS 86	SHEET NO. 65
PLOT SCALE = 10.0000' / IN.		DRAWN -	REVISED -		SCALE:	SHEET NO.	OF	SHEETS	STA. 1000+39.28 TO STA. 1001+75.00	CONTRACT NO. 76E30		
PLOT DATE = 2/2/2011		CHECKED -	REVISED -		ILLINOIS FED. AID PROJECT							
DATE -		REVISED -	REVISED -									


FINAL SURVEY	SURVEYED	BY	DATE
NOTE BOOK	PLOTTED		
NO.	TEMPLATE		
	AREAS CHECKED		

ORIGINAL SURVEY	SURVEYED	BY	DATE
NOTE BOOK	PLOTTED		
NO.	TEMPLATE		
	AREAS CHECKED		

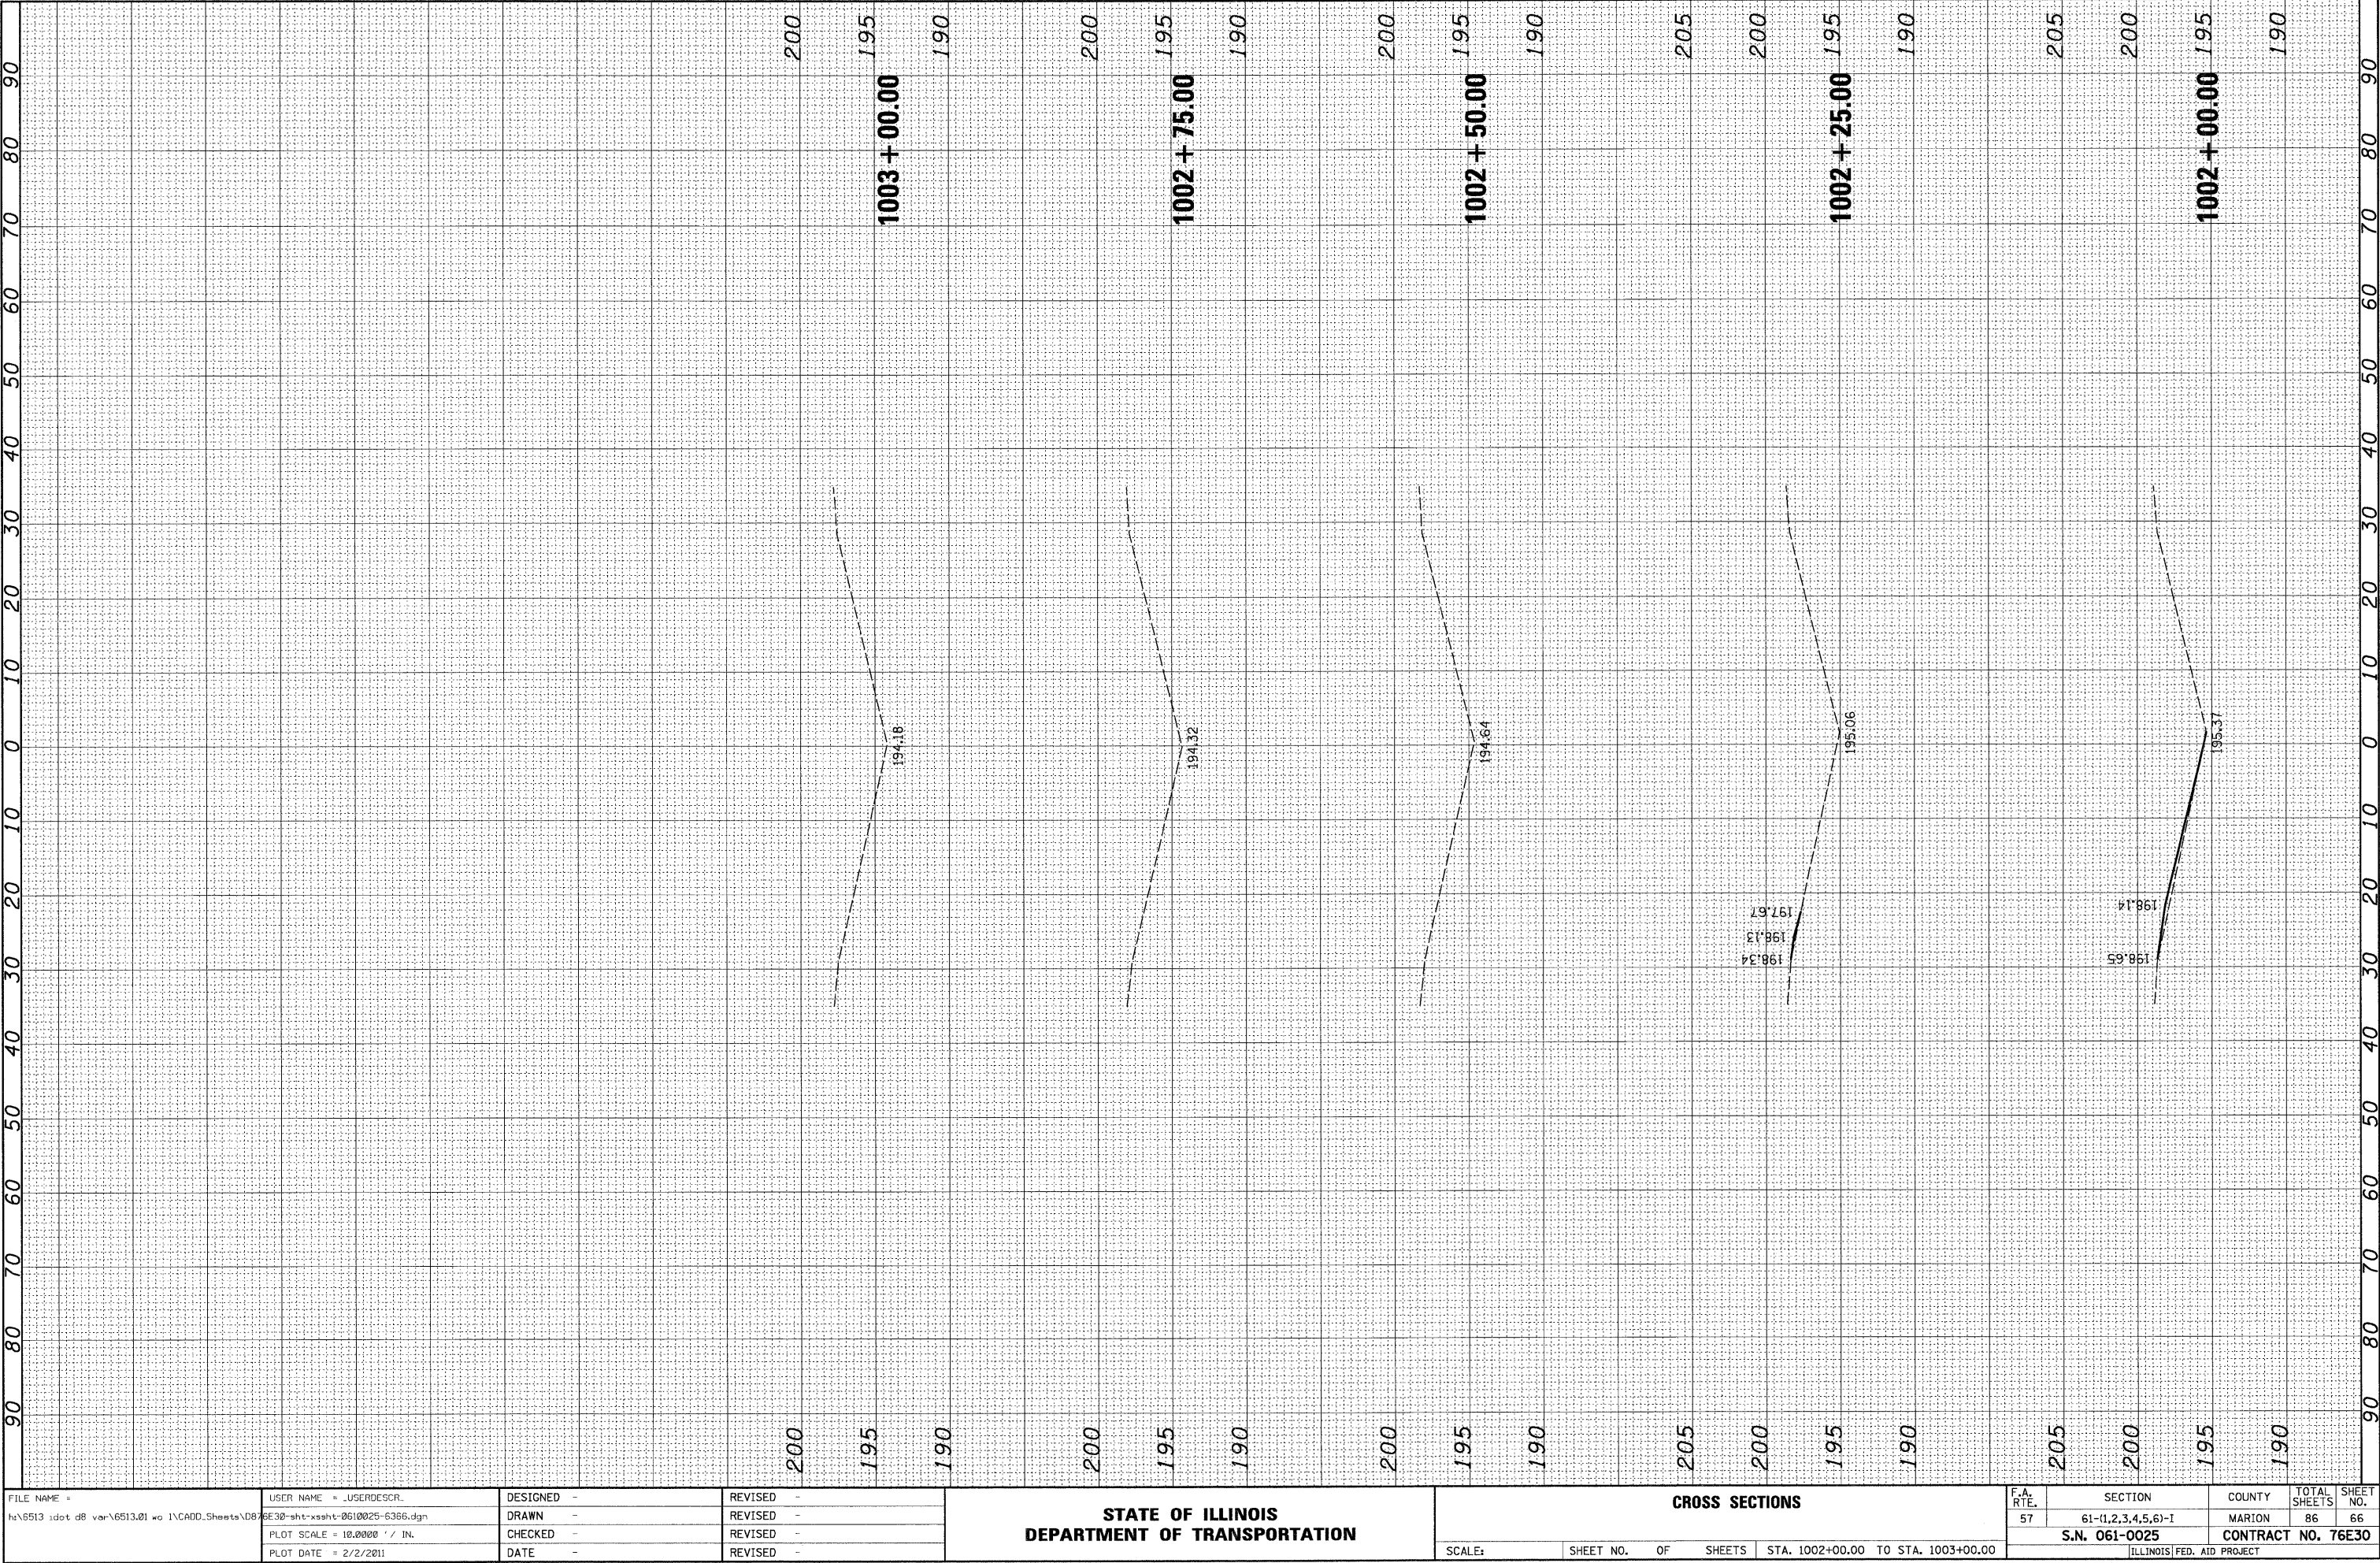

FINAL	SURVEYED	BY	DATE
SURVEY	PLOTTED		
NOTE BOOK	TEMPLATE		
NO.	AREAS CHECKED		


ORIGINAL	SURVEYED	BY	DATE
SURVEY	PLOTTED		
NOTE BOOK	TEMPLATE		
NO.	AREAS CHECKED		

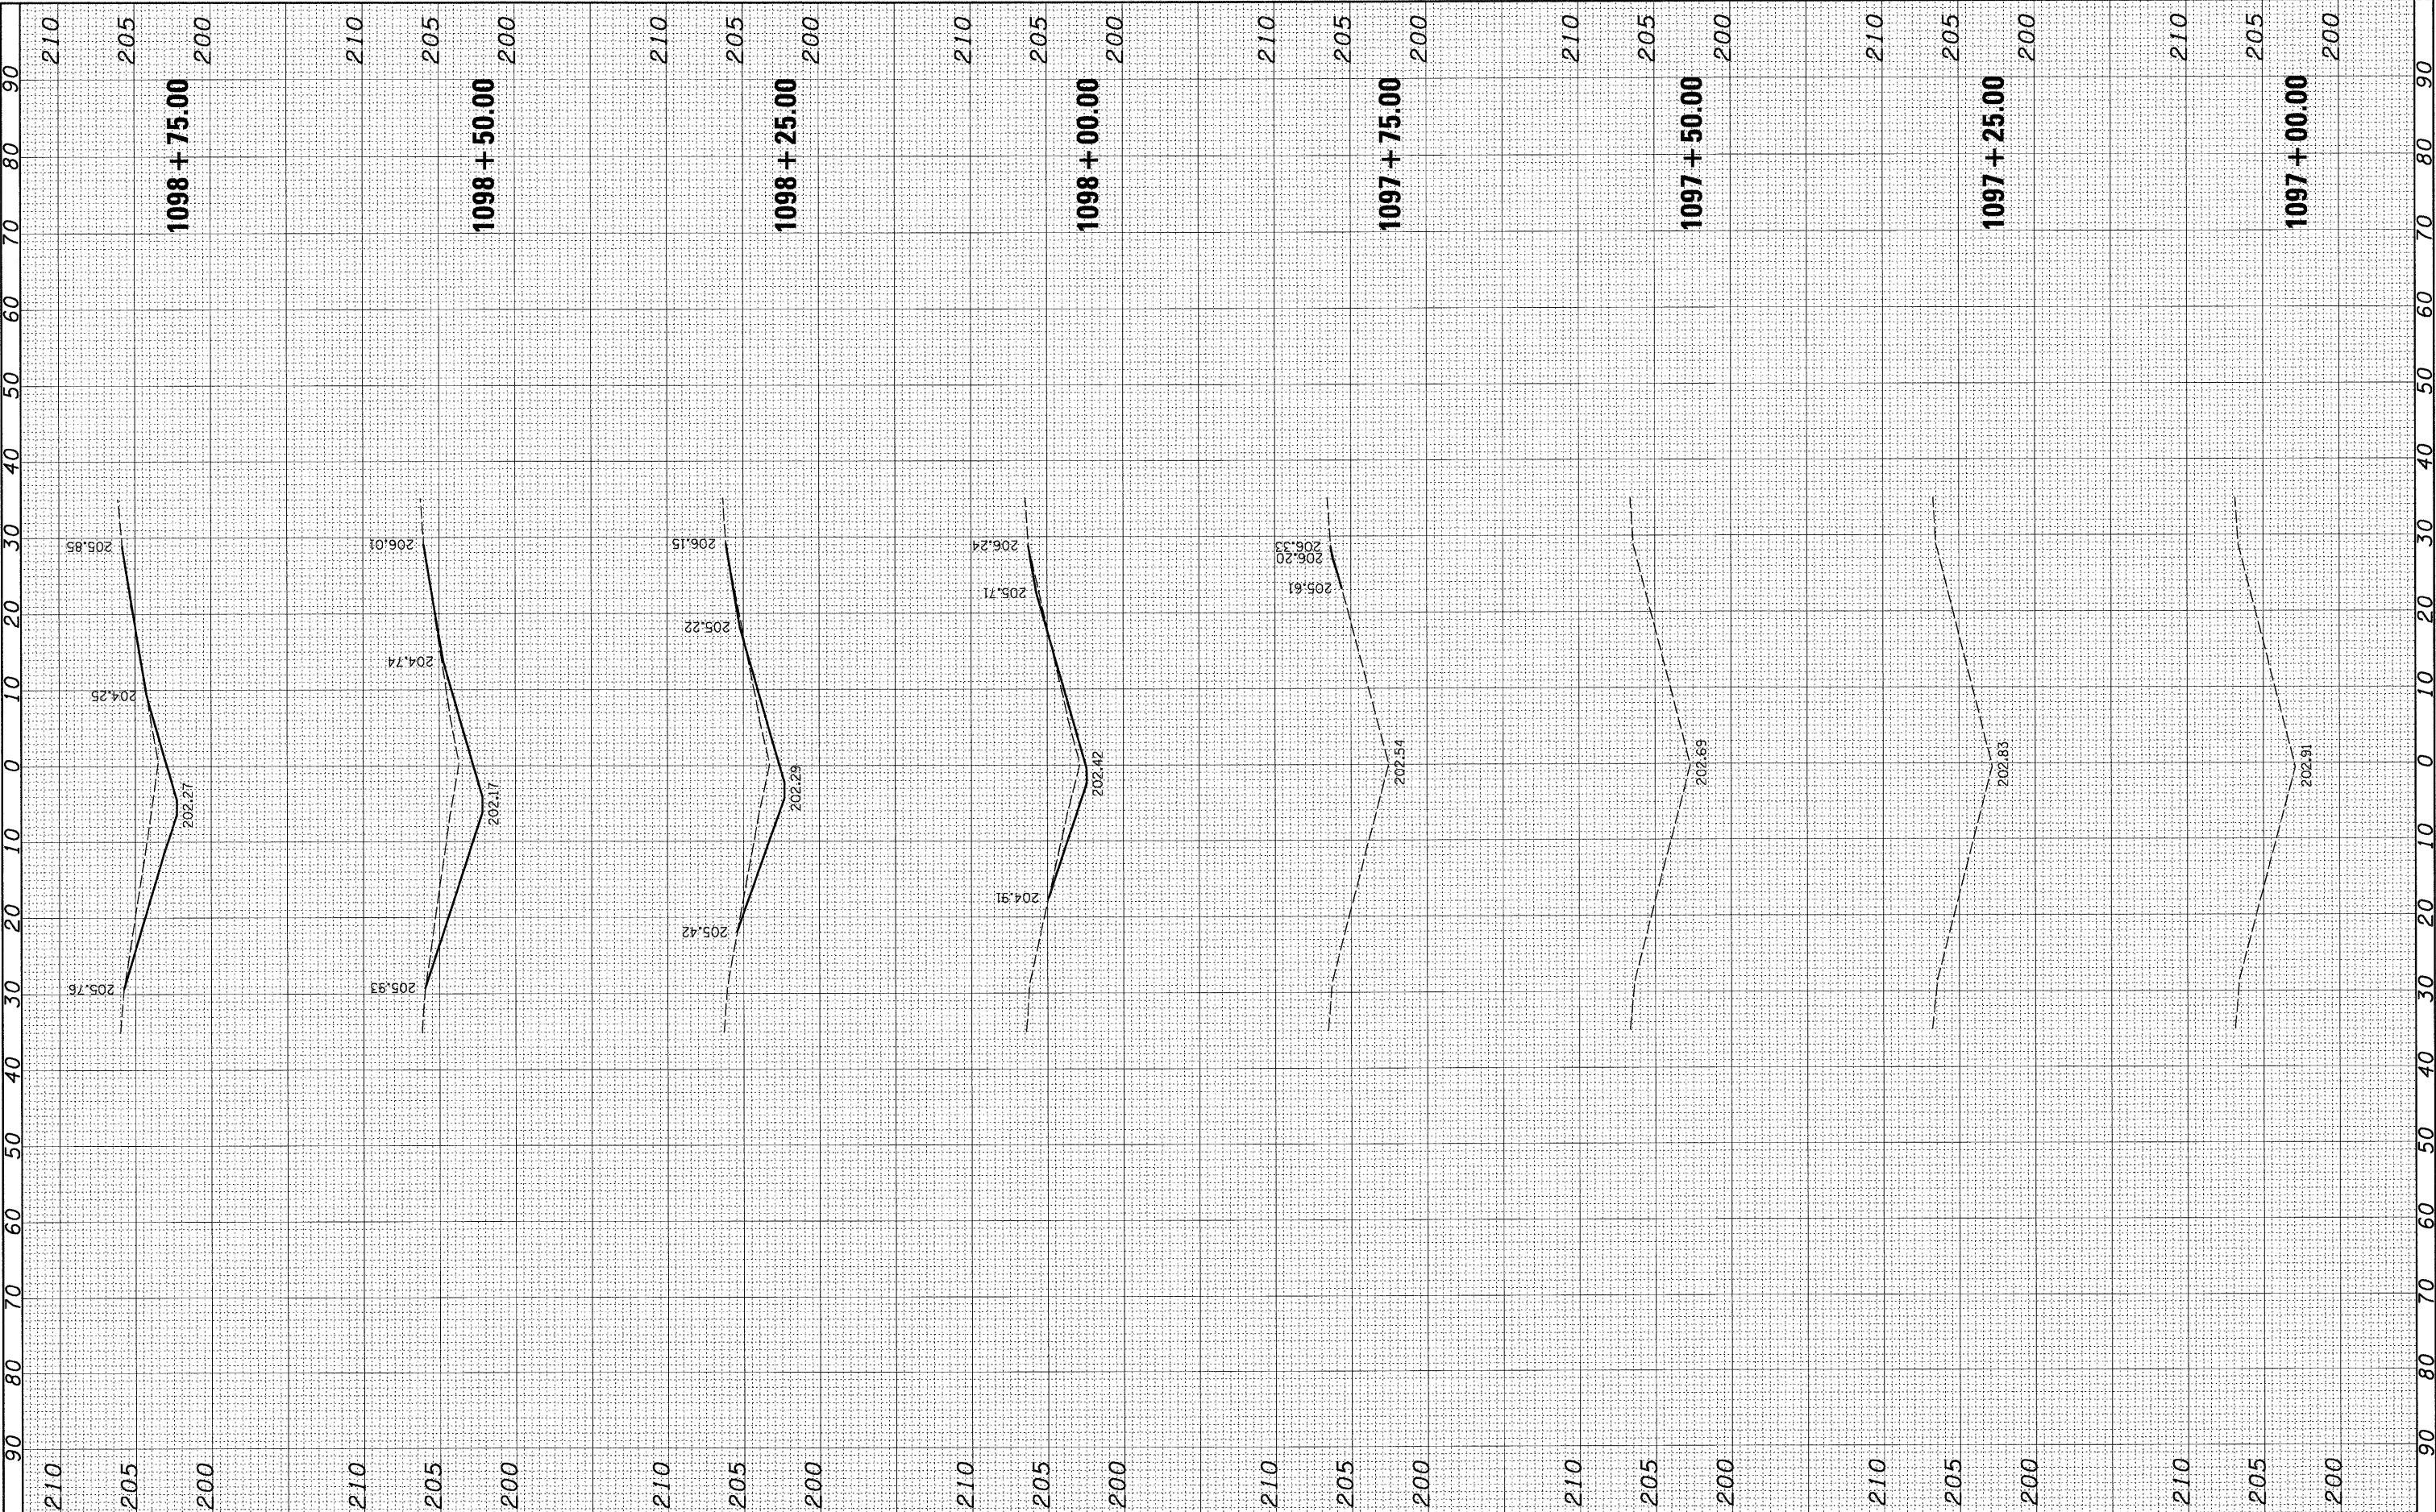

FILE NAME =		USER NAME = .USERDESCR.		DESIGNED -		REVISED -		STATE OF ILLINOIS DEPARTMENT OF TRANSPORTATION										CROSS SECTIONS										F.A. RTE.	SECTION			COUNTY		TOTAL SHEETS		SHEET NO.
h:\6513\idot d8 var\6513.01 wo 1\CADD_Sheets\0876E30-shr-xssht-0610057-6770.dgn				DRAWN -		REVISED -												57	61-(1,2,3,4,5,6)-I						MARION		86		67							
				PLOT SCALE = 10.0000' / 1 IN.		CHECKED -												S.N. 061-0057						CONTRACT NO. 76E30												
		PLOT DATE = 2/2/2011		DATE -		REVISED -												SCALE:		SHEET NO.		OF SHEETS		STA. 1097+00.00 TO STA. 1098+75.00						ILLINOIS FED. AID PROJECT						

FINAL SURVEY NO.	SURVEYED	BY	DATE
	PLOTTED		
	NOTE BOOK		
	AREAS CHECKED		


ORIGINAL SURVEY NO.	SURVEYED	BY	DATE
	PLOTTED		
	NOTE BOOK		
	AREAS CHECKED		

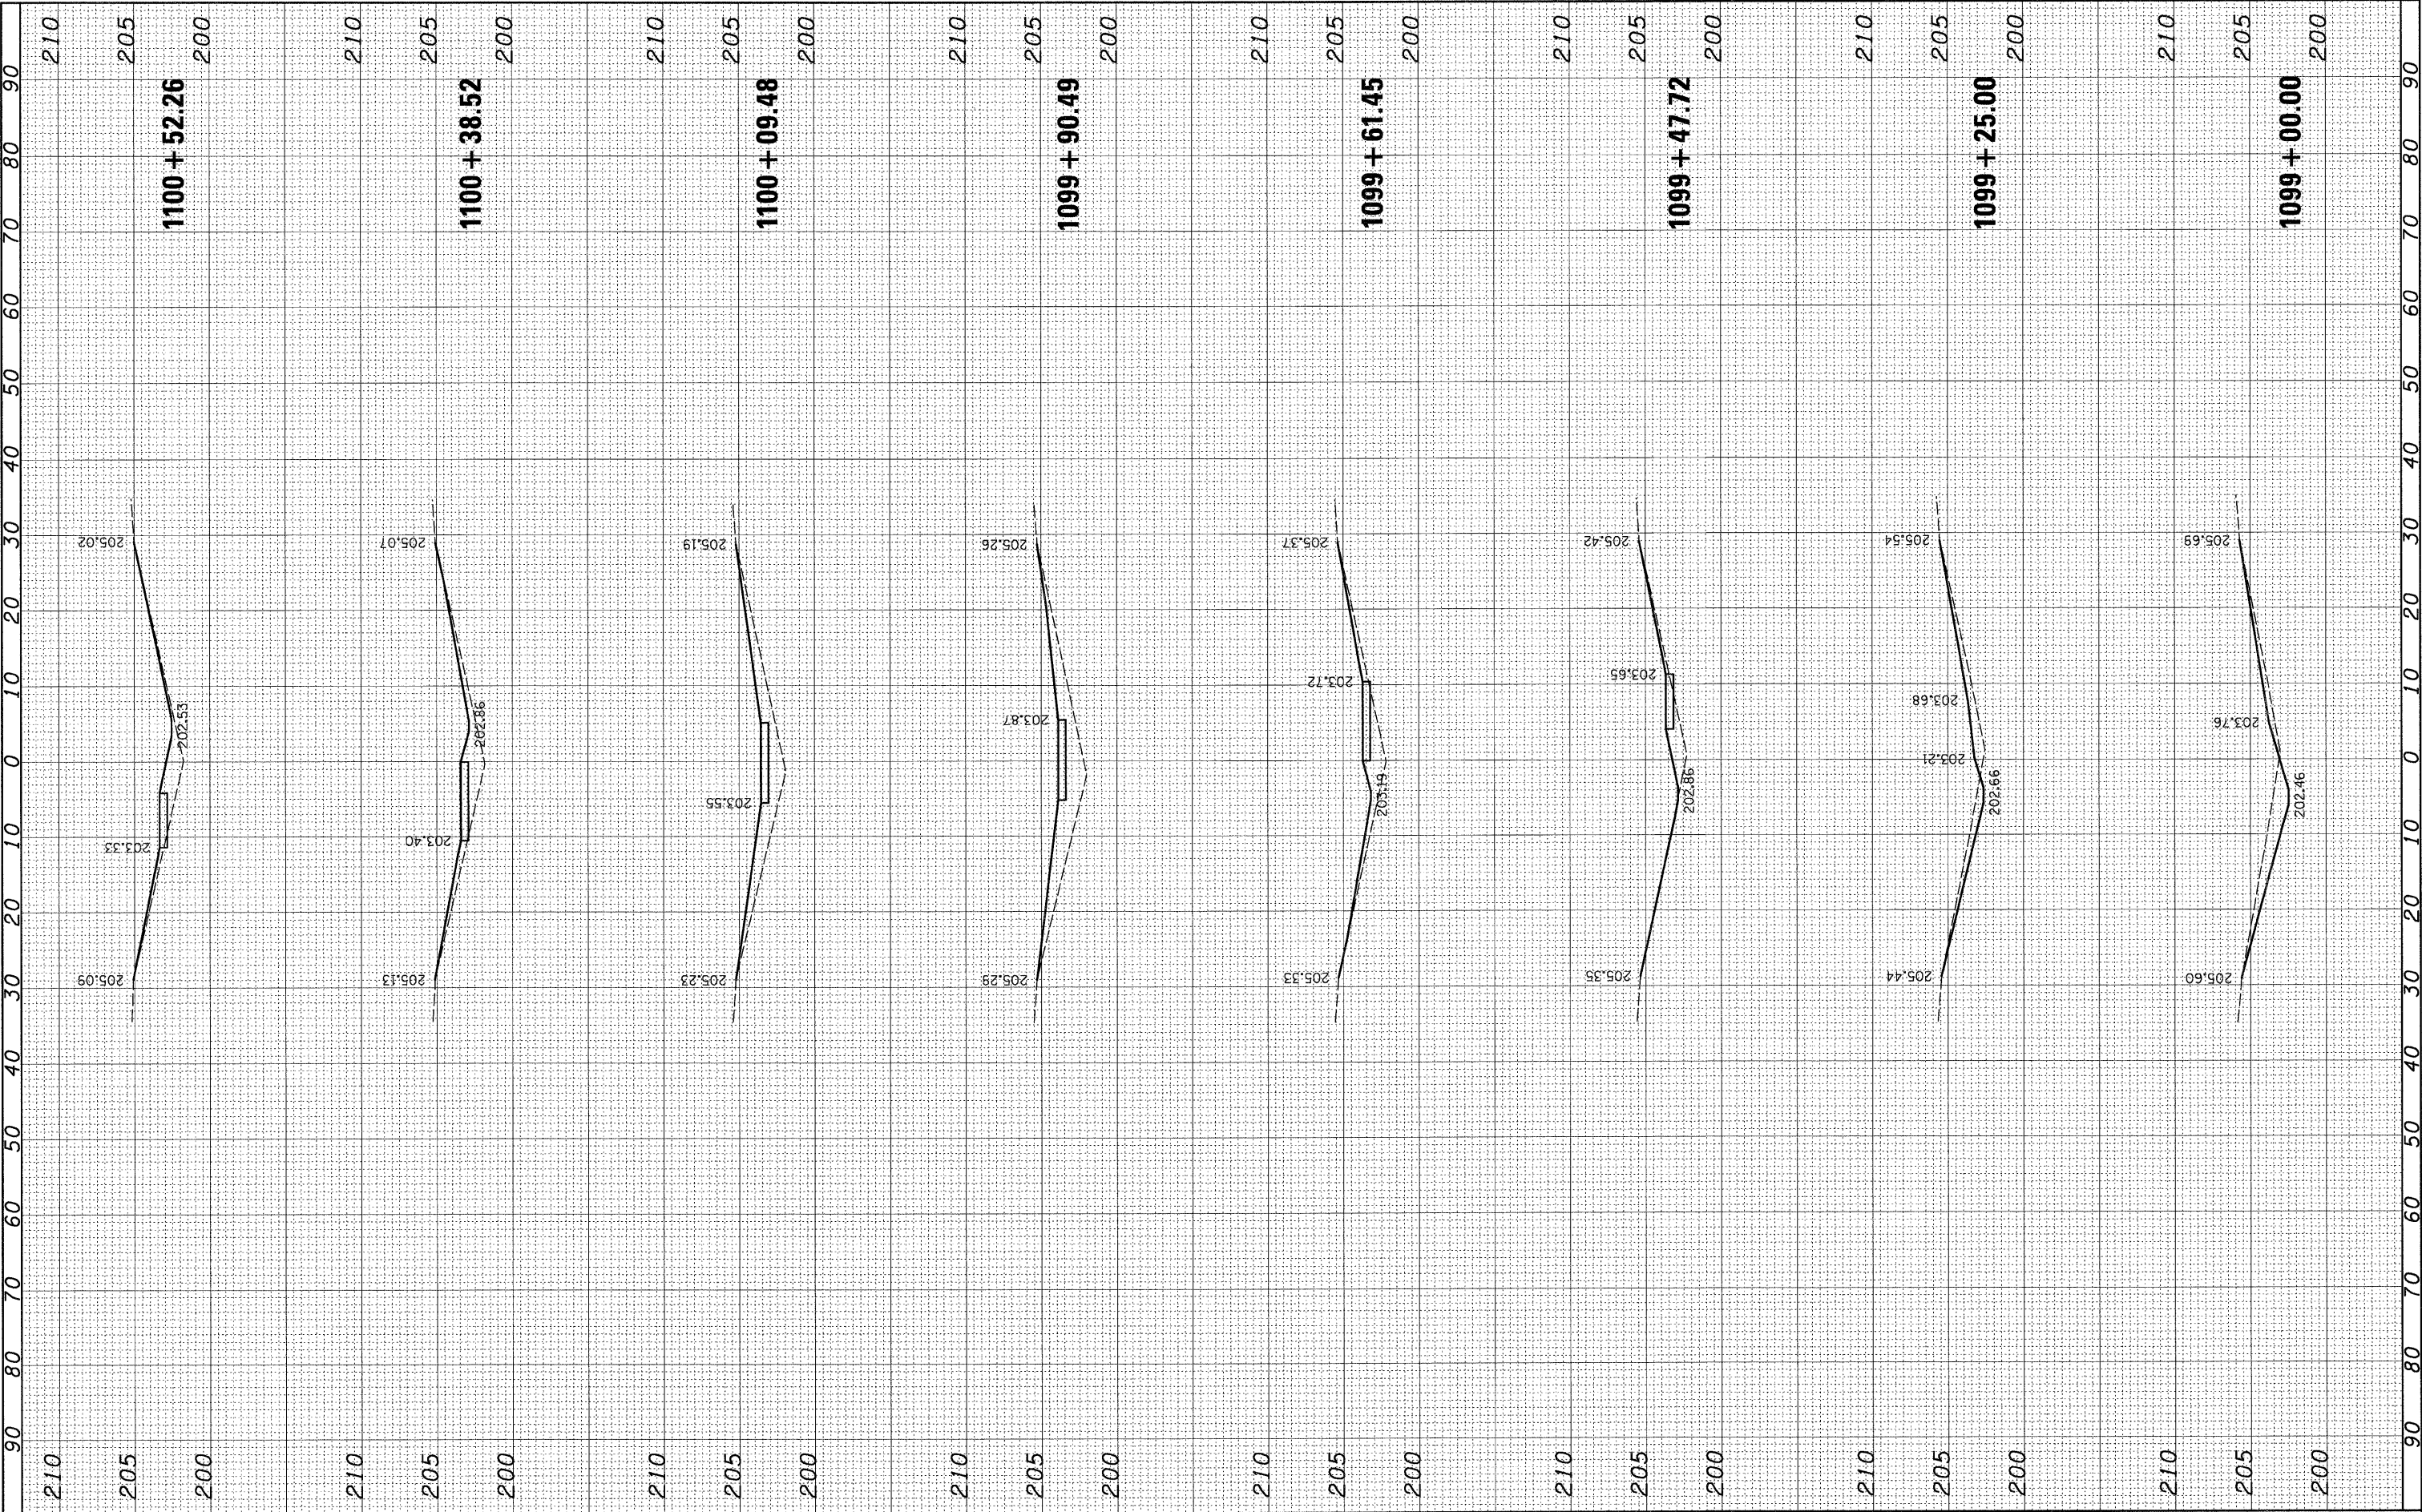

FILE NAME =	USER NAME = .USERDESCR.	DESIGNED -	REVISED -	STATE OF ILLINOIS DEPARTMENT OF TRANSPORTATION				CROSS SECTIONS				F.A. RTE.	SECTION	COUNTY	TOTAL SHEETS	SHEET NO.
h:\6513 idot db var\6513.021 wo 1\CADD_Sheets\0876E30-shr-xssht-0610057-6770.dgn		DRAWN -	REVISED -									57	61-(1,2,3,4,5,6)-I	MARION	86	68
PLOT SCALE = 10.0000 ' / IN.		CHECKED -	REVISED -									S.N. 061-0057 CONTRACT NO. 76E30				
PLOT DATE = 2/2/2011		DATE -	REVISED -									ILLINOIS FED. AID PROJECT				
				SCALE:				SHEET NO. OF SHEETS STA. 1099+00.00 TO STA. 1100+52.26								

FINAL SURVEY NO.	SURVEYED	BY	DATE
	PLOTTED		
	NOTE BOOK		
	AREAS CHECKED		


ORIGINAL SURVEY NO.	SURVEYED	BY	DATE
	PLOTTED		
	NOTE BOOK		
	AREAS CHECKED		

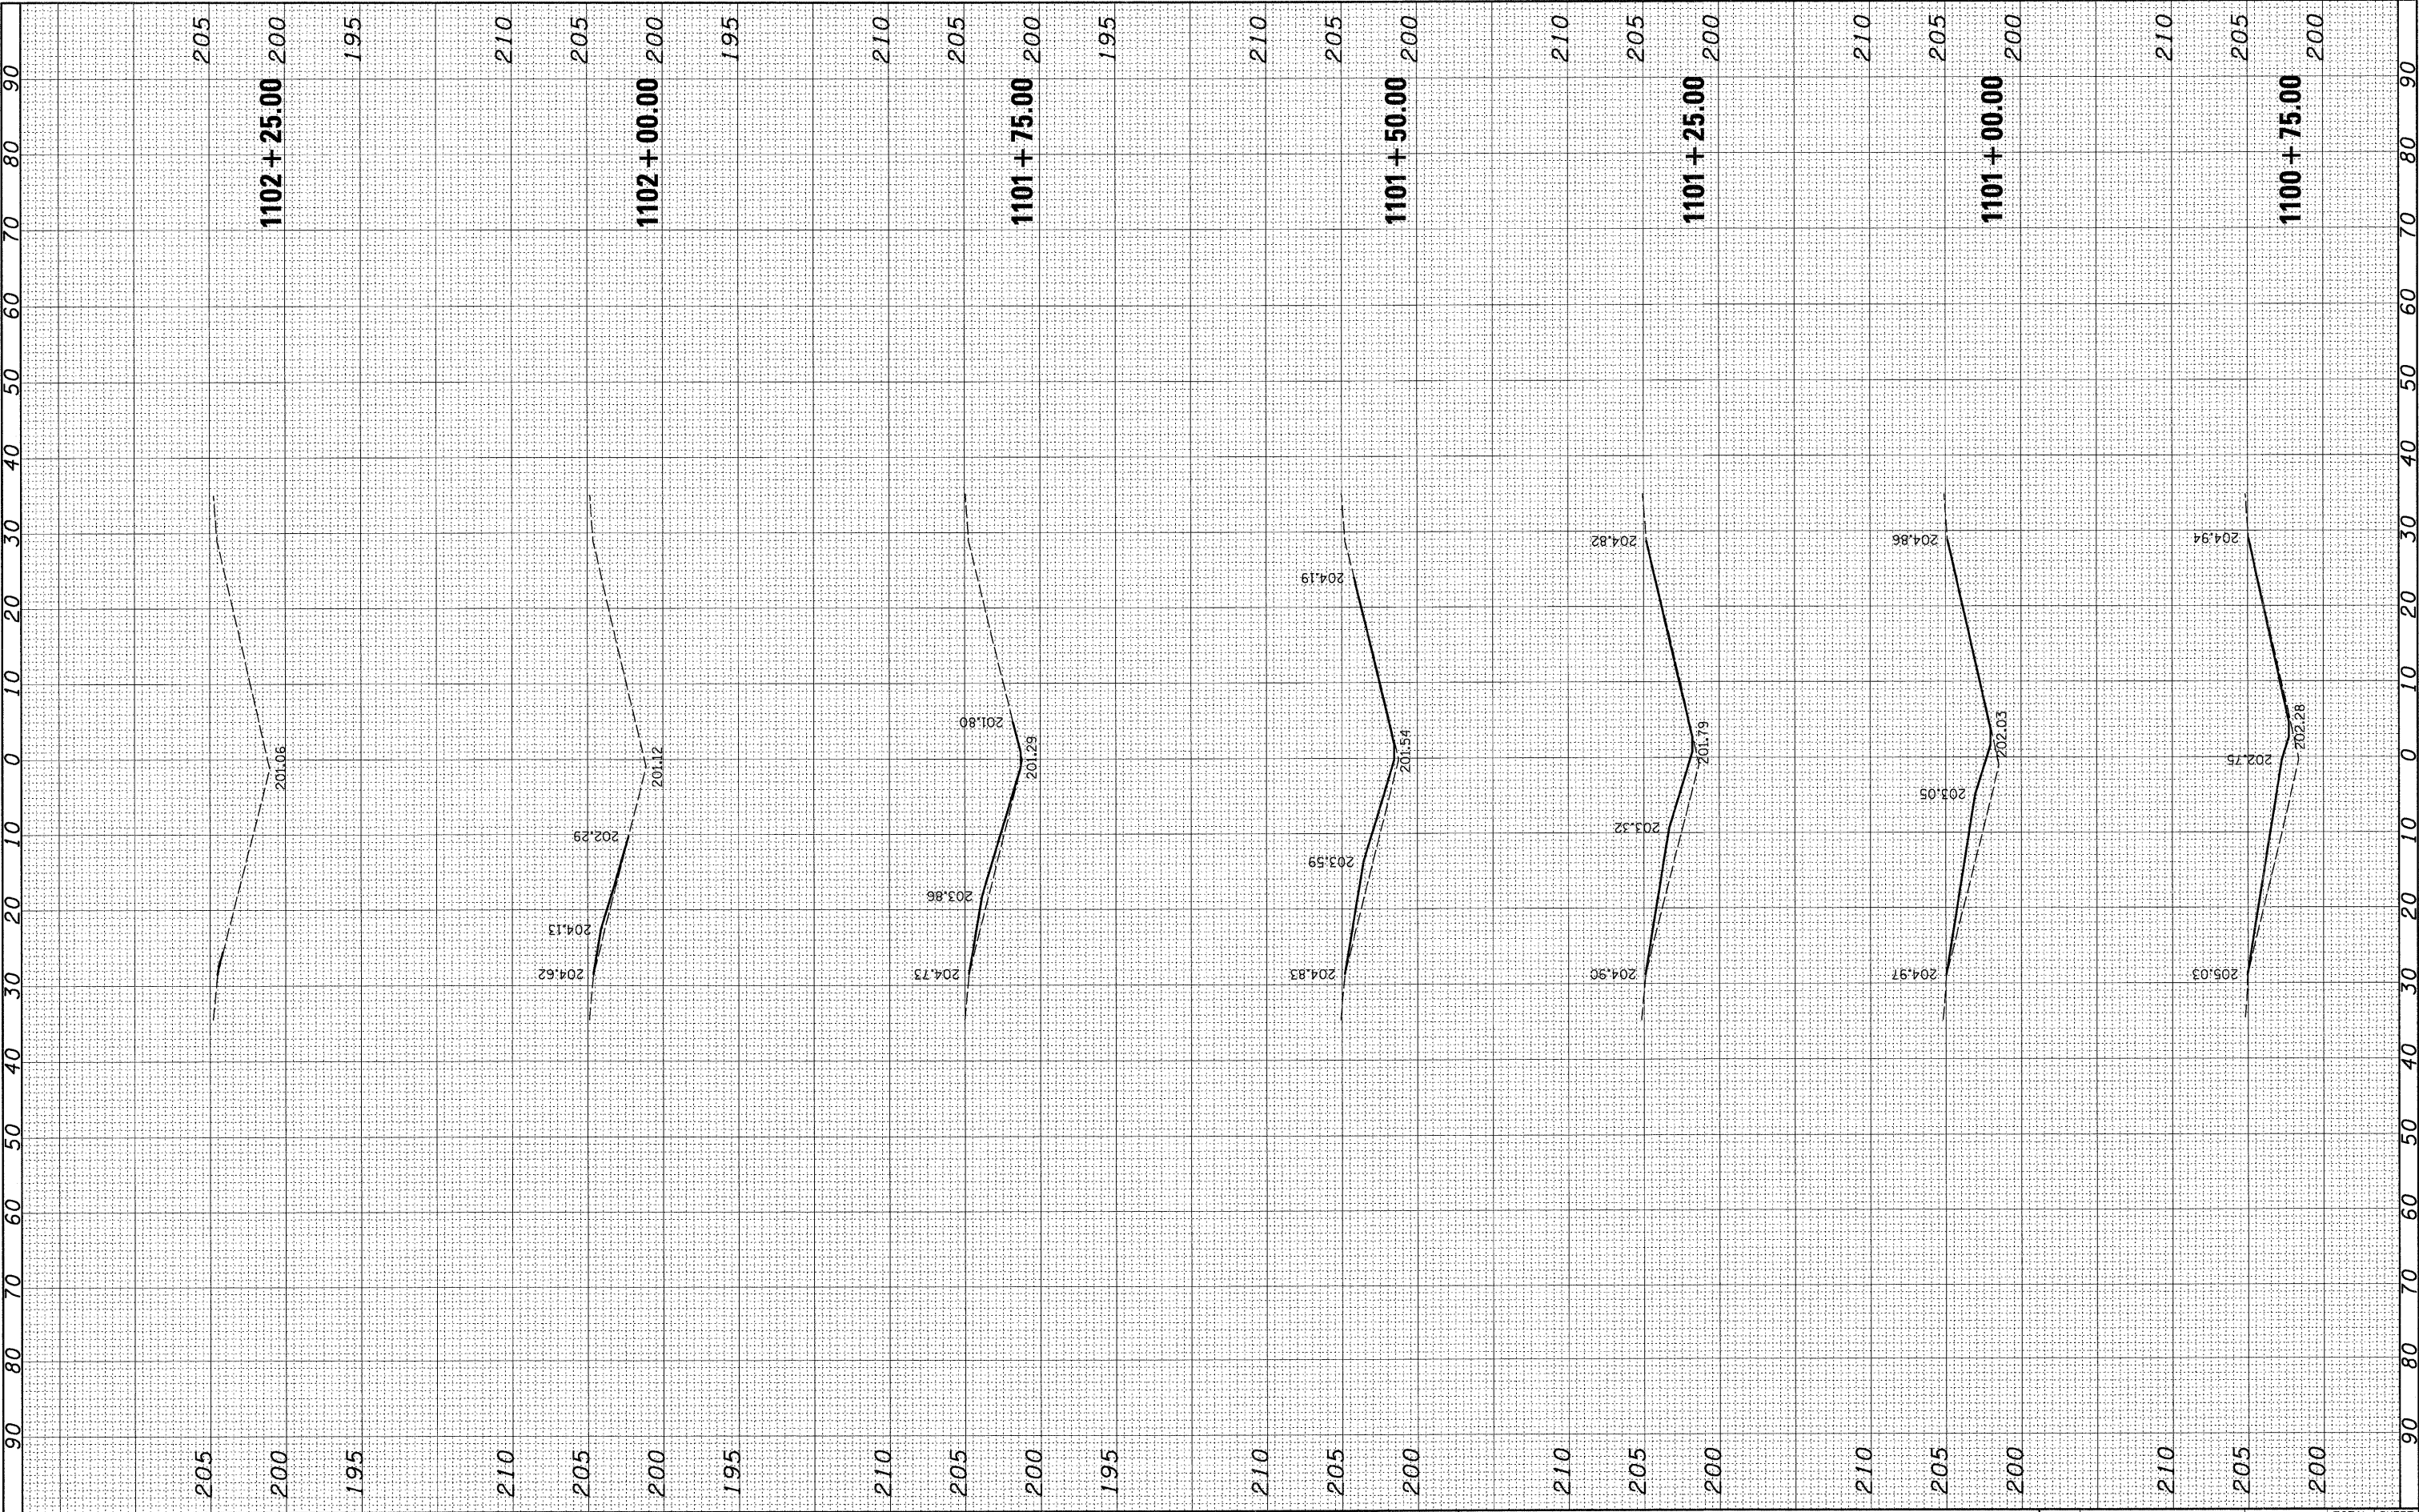

FILE NAME = h:\6513 idot d8 var\6513.01 wo 1\CADD_Sheets\0876E30-shr-xssht-0610057-6770.dgn	USER NAME = .USERDESCR.	DESIGNED -	REVISED -	STATE OF ILLINOIS DEPARTMENT OF TRANSPORTATION				CROSS SECTIONS				F.A. RTE.	SECTION	COUNTY	TOTAL SHEETS	SHEET NO.
	DRAWN -	CHECKED -	REVISED -									57	61-(1,2,3,4,5,6)-I	MARION	86	69
	PLOT SCALE = 10.0000 ' / IN.	DATE -	REVISED -									S.N. 061-0057 CONTRACT NO. 76E30				
	PLOT DATE = 2/2/2011											ILLINOIS FED. AID PROJECT				
	SCALE: SHEET NO. OF SHEETS STA. 1100+75.00 TO STA. 1102+25.00															

FINAL SURVEY NOTE BOOK NO.	SURVEYED	BY	DATE
	PLOTTED		
	TEMPLATE		
	AREAS CHECKED		


ORIGINAL SURVEY NOTE BOOK NO.	SURVEYED	BY	DATE
	PLOTTED		
	TEMPLATE		
	AREAS CHECKED		

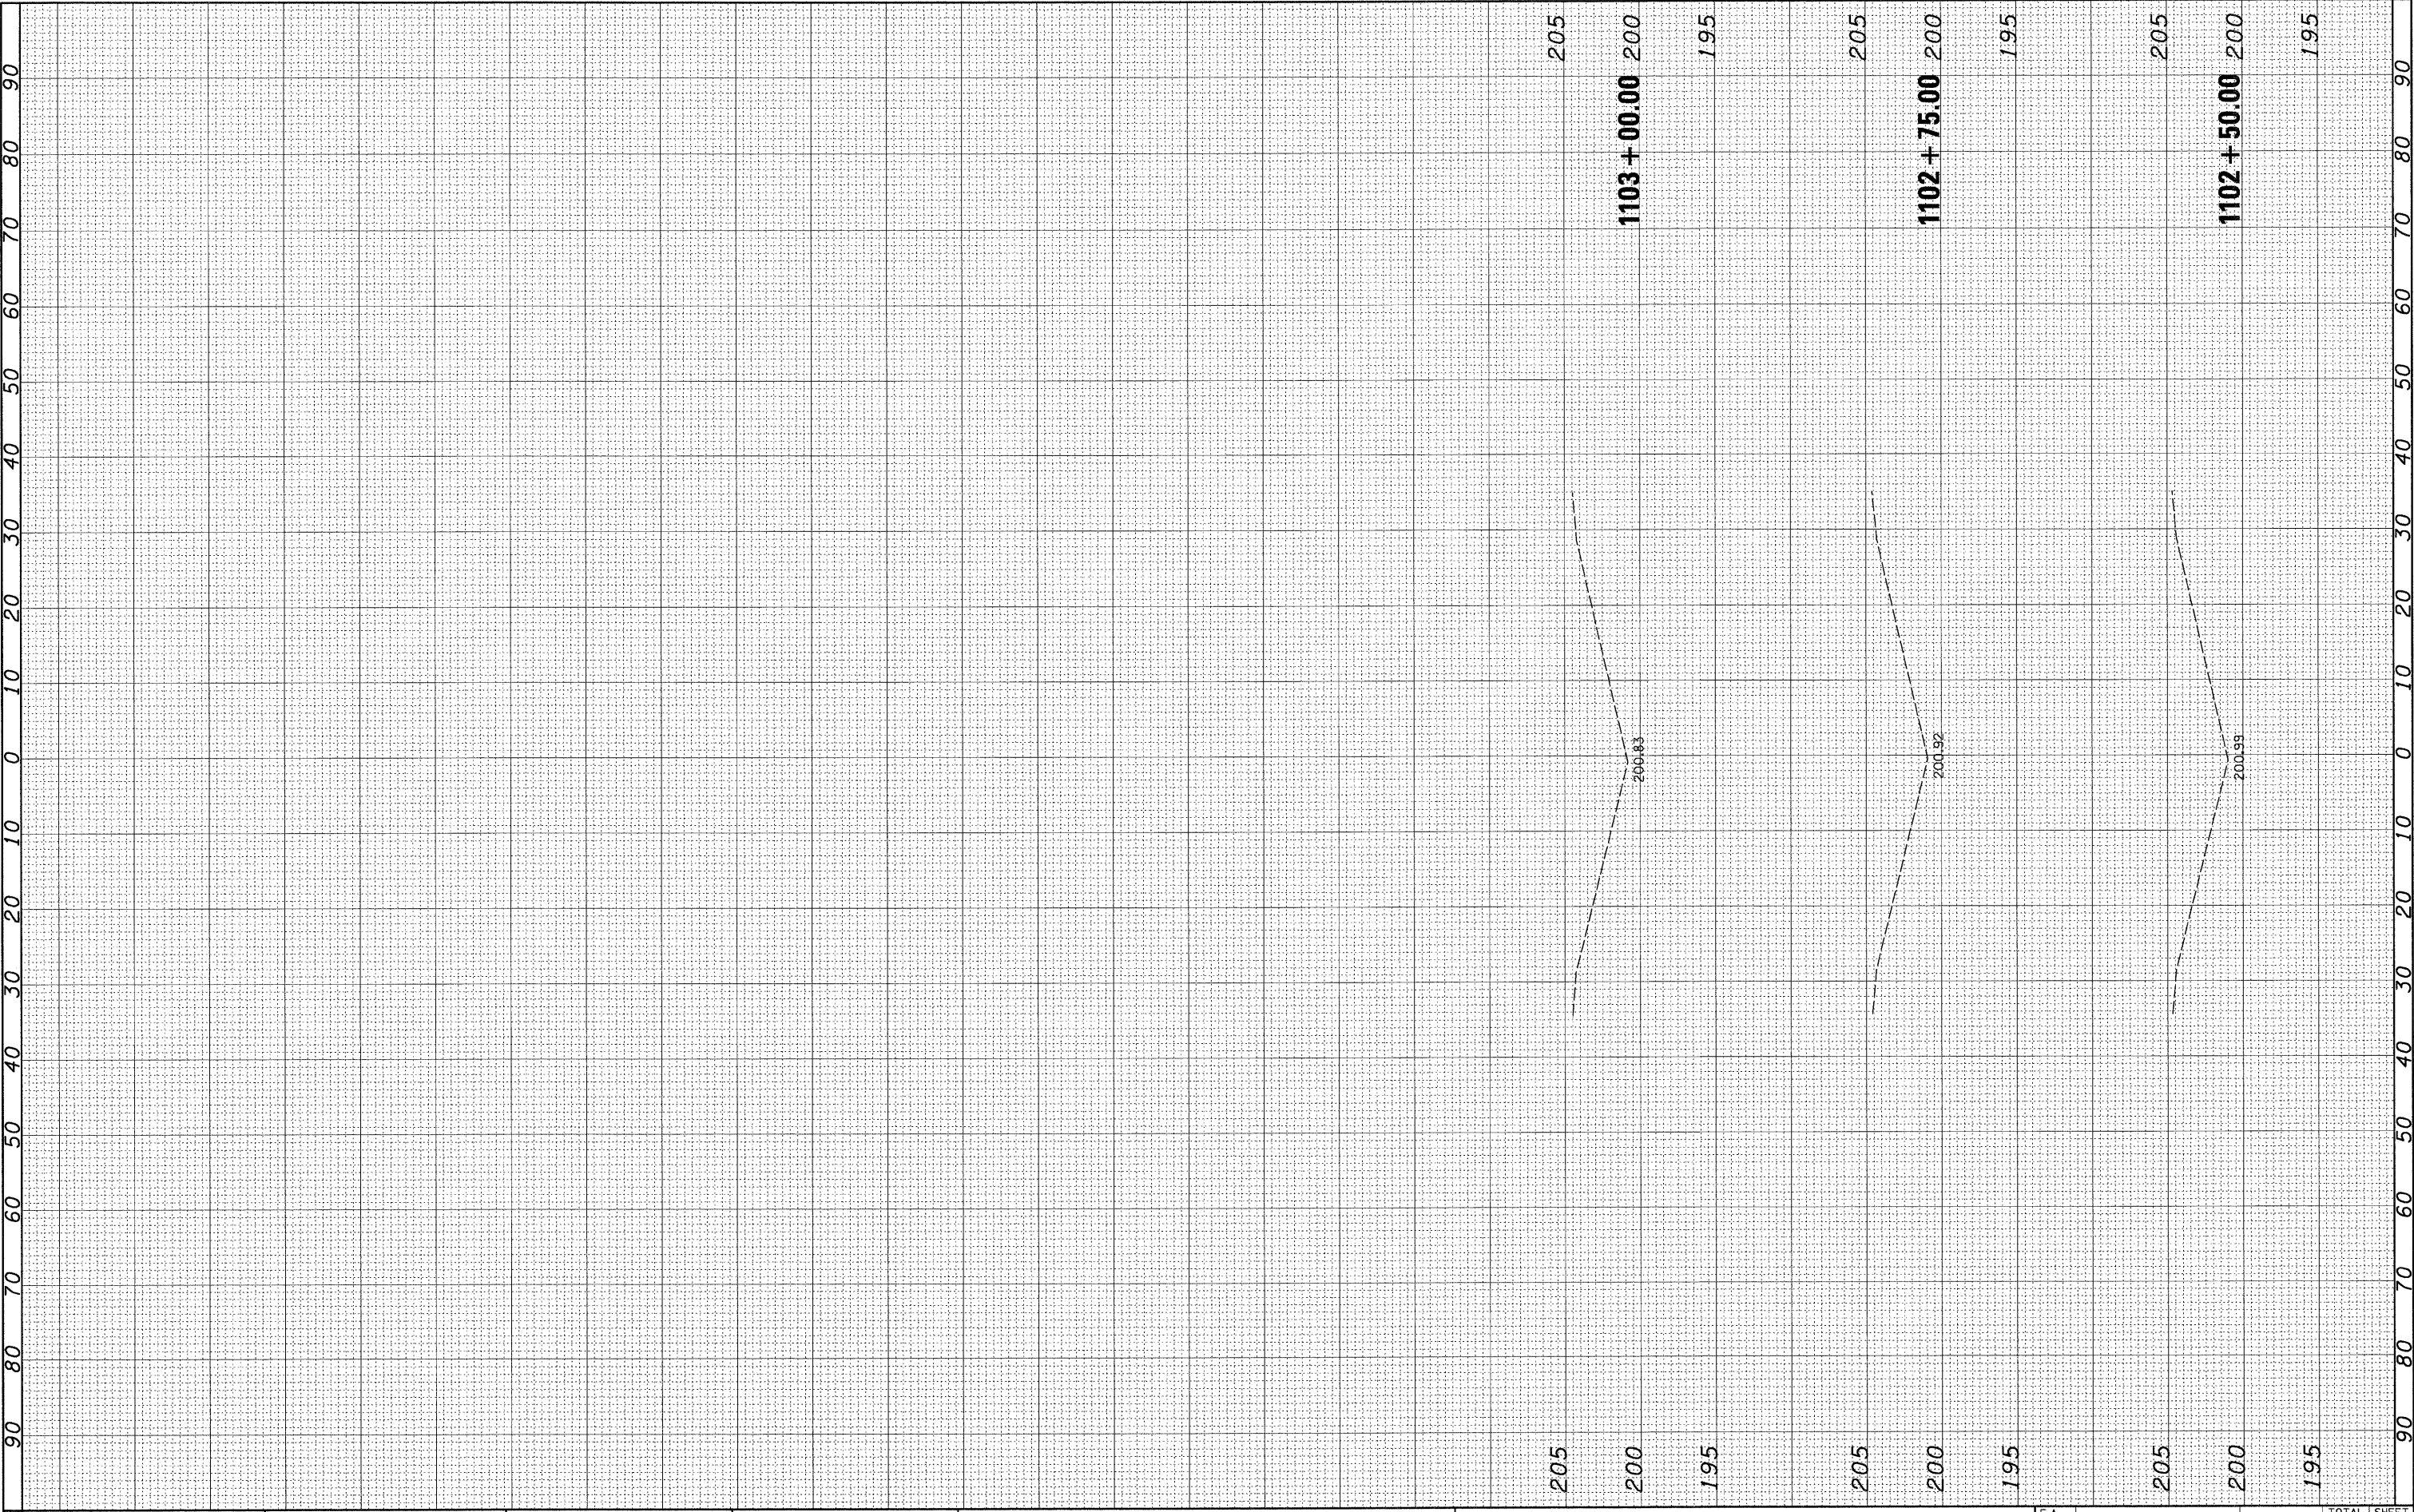

FILE NAME =	USER NAME = _USERDESCR.	DESIGNED -	REVISED -	STATE OF ILLINOIS DEPARTMENT OF TRANSPORTATION	CROSS SECTIONS				F.A. RTE. 57	SECTION 61-(1,2,3,4,5,6)-I	COUNTY MARION	TOTAL SHEETS 86	SHEET NO. 70	
h:\6513\dot d8\var\6513.01\w\1\CAADD_Sheets\0876E30-shht-xssht-0610057-6770.dgn	PLOT SCALE = 10,0000 ' / IN.	DRAWN -	REVISED -		SCALE:	SHEET NO.	OF	SHEETS	STA. 1102+50.00	TO STA. 1103+00.00	S.N. 061-0057			CONTRACT NO. 76E30
PLOT DATE = 2/2/2011	CHECKED -	CHECKED -	REVISED -		ILLINOIS FED. AID PROJECT									
	DATE -	DATE -	REVISED -											

FINAL SURVEY NOTE BOOK NO.	SURVEYED	BY	DATE
	PLOTTED		
	TEMPLATE		
	AREAS CHECKED		


ORIGINAL SURVEY NOTE BOOK NO.	SURVEYED	BY	DATE
	PLOTTED		
	TEMPLATE		
	AREAS CHECKED		

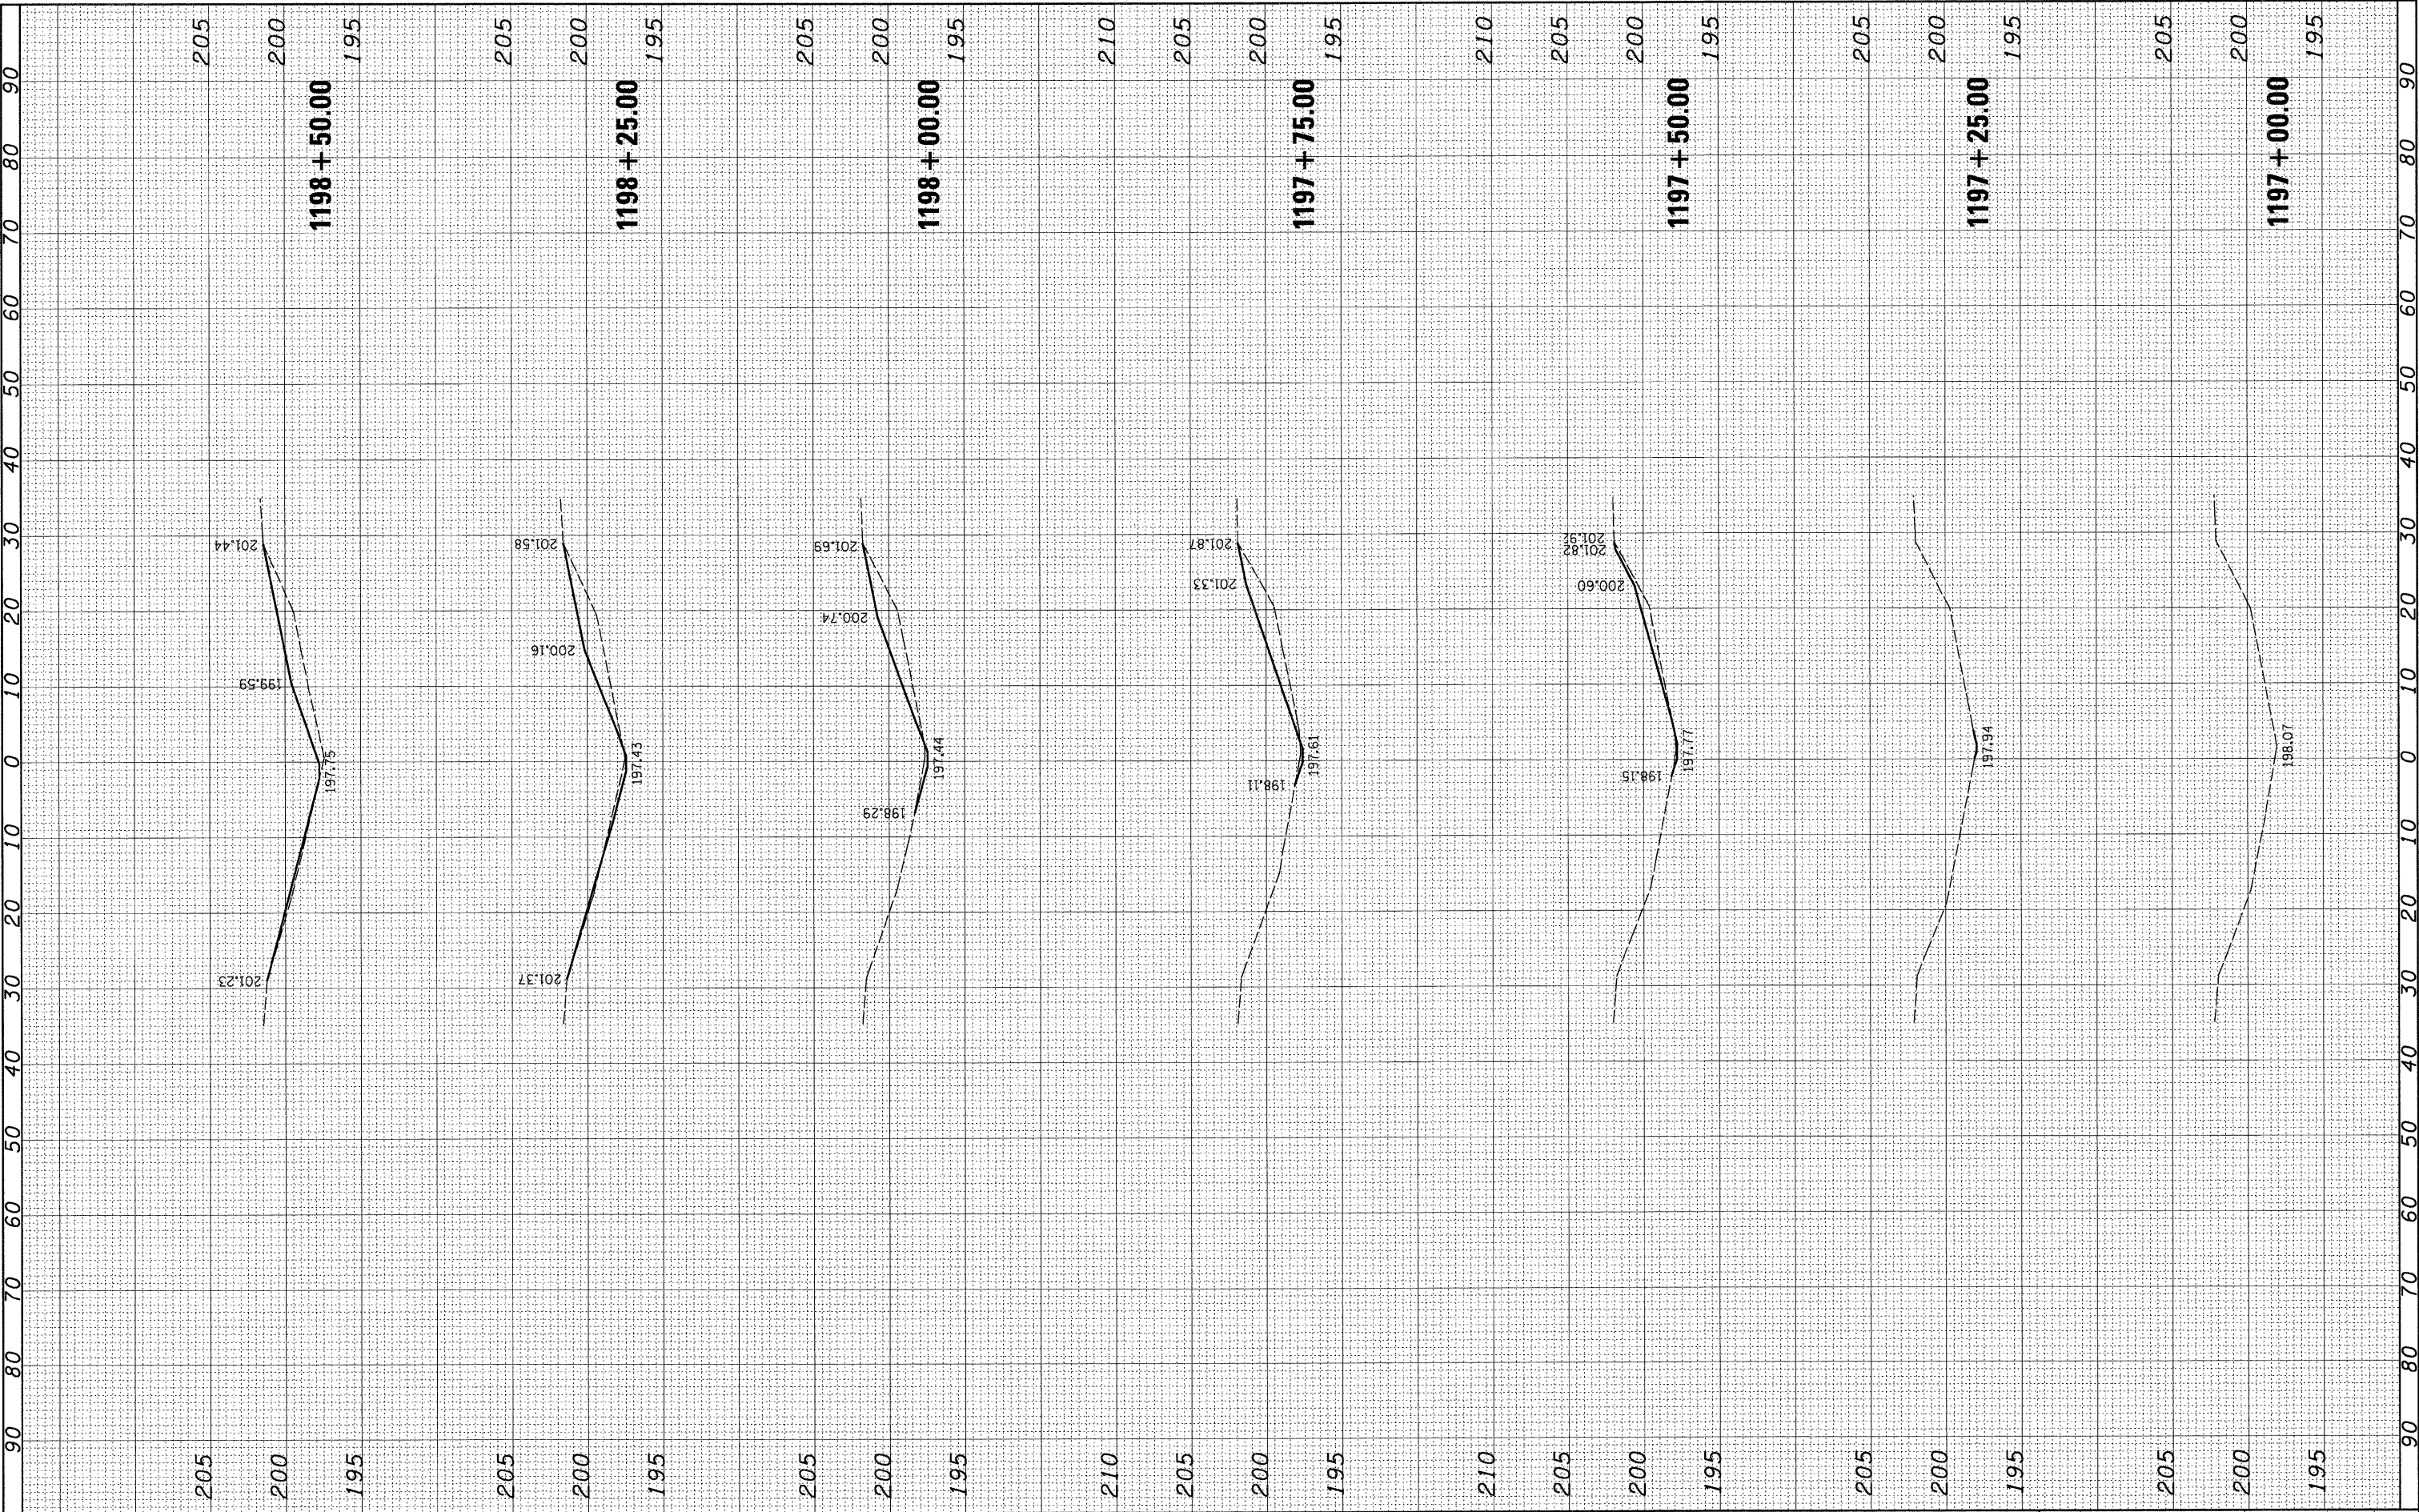

FILE NAME = h:\6513 idot d8 ver\6513.01 wo 1\CA00_Sheets\0876E30-sht-xasht-0610010-7174.dgn	USER NAME = _USERDESCR_	DESIGNED -	REVISED -	STATE OF ILLINOIS DEPARTMENT OF TRANSPORTATION	CROSS SECTIONS	SCALE: SHEET NO. OF SHEETS STA. 1197+00.00 TO STA. 1198+50.00	F.A. RTE. 57	SECTION 61-(1,2,3,4,5,6)-I	COUNTY MARION	TOTAL SHEETS 86	SHEET NO. 71
PLOT SCALE = 10.0000' / IN.	CHECKED -	REVISED -	REVISED -				S.N. 061-0010	CONTRACT NO. 76E30			
PLOT DATE = 2/2/2011	DATE -	REVISED -	REVISED -				ILLINOIS FED. AID PROJECT				

FINAL SURVEY NO.	SURVEYED	BY	DATE
	PLOTTED		
	NOTE BOOK		
	AREAS CHECKED		


ORIGINAL SURVEY NO.	SURVEYED	BY	DATE
	PLOTTED		
	NOTE BOOK		
	AREAS CHECKED		

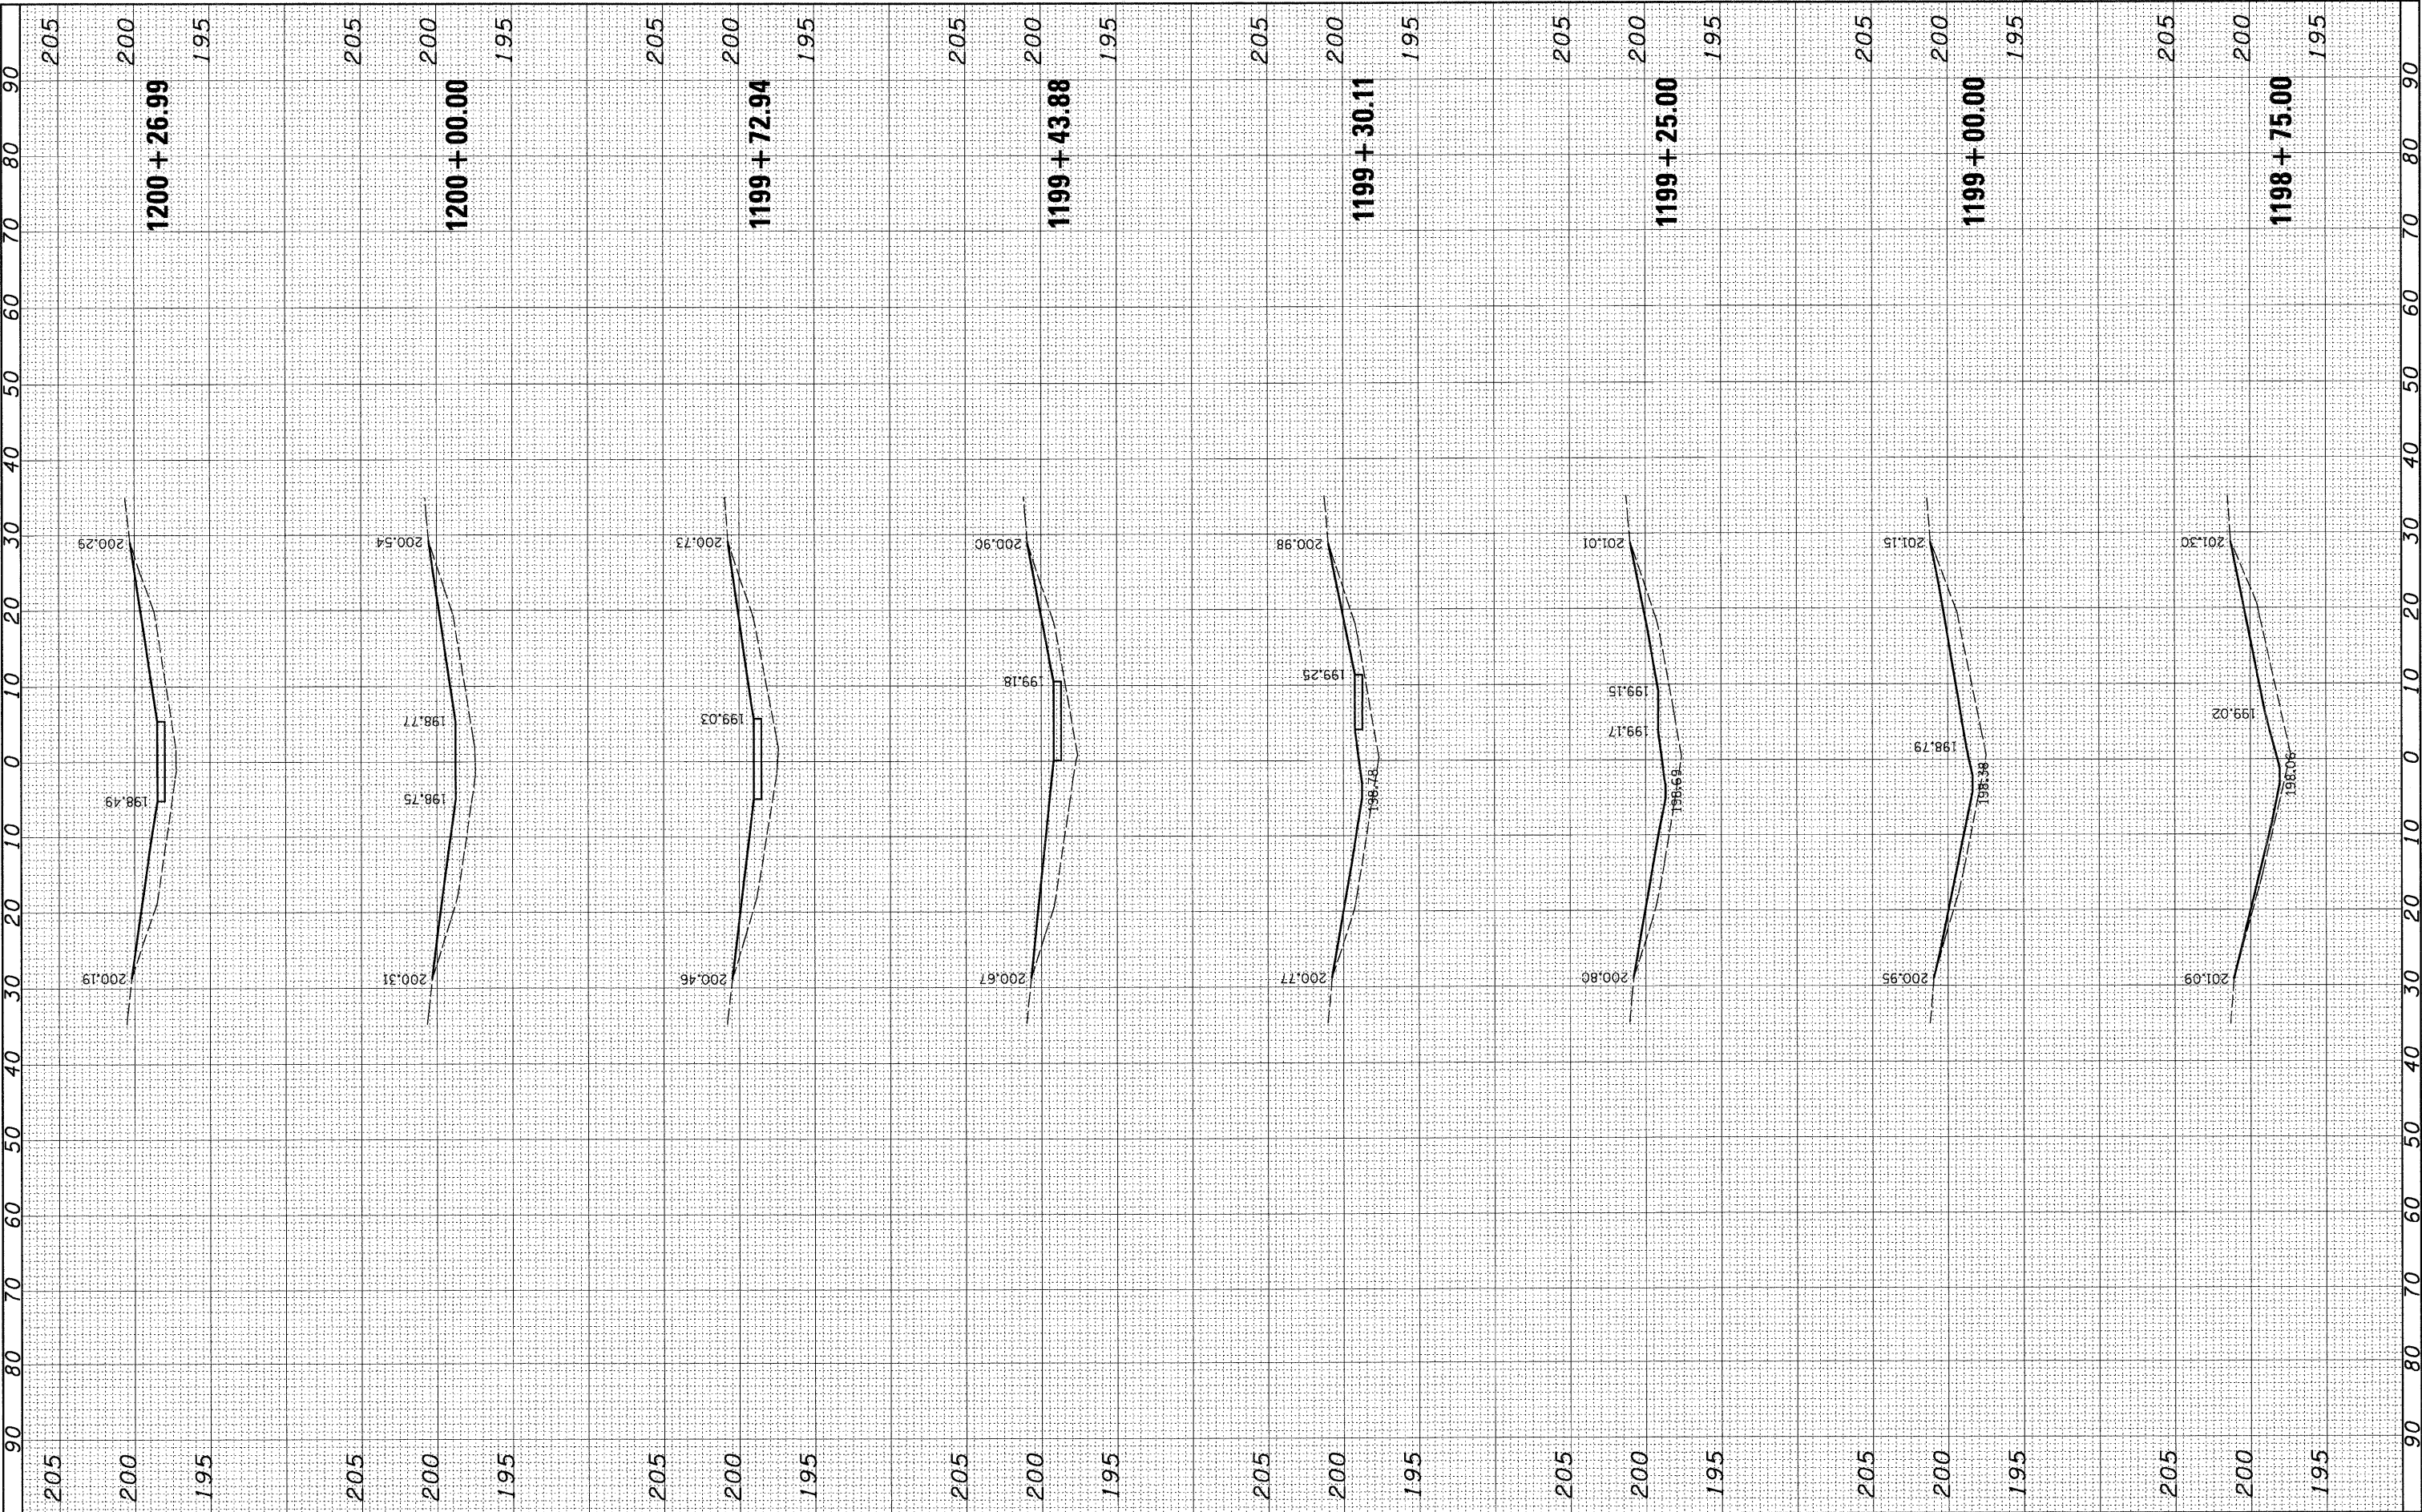

FILE NAME = h:\6513\dot dB var\6513.01 wo 1\CADD_Sheets\0876E30-shr-xssht-0610010-7174.dgn	USER NAME = _USERDESCR_	DESIGNED -	REVISED -	STATE OF ILLINOIS DEPARTMENT OF TRANSPORTATION	CROSS SECTIONS				F.A. RTE. 57	SECTION 61-(1,2,3,4,5,6)-I	COUNTY MARION	TOTAL SHEETS 86	SHEET NO. 72
PLOT SCALE = 10.0000 ' / IN.	PLOT DATE = 2/2/2011	DRAWN -	REVISED -		SCALE:	SHEET NO.	OF	SHEETS	STA. 1198+75.00 TO STA. 1200+26.99	S.N. 061-0010	CONTRACT NO. 76E30	ILLINOIS FED. AID PROJECT	
CHECKED -	DATE -	REVISED -	REVISED -										

FINAL SURVEY NO.	SURVEYED	BY	DATE
	PLOTTED		
	NOTE BOOK		
	AREAS CHECKED		


ORIGINAL SURVEY NO.	SURVEYED	BY	DATE
	PLOTTED		
	NOTE BOOK		
	AREAS CHECKED		

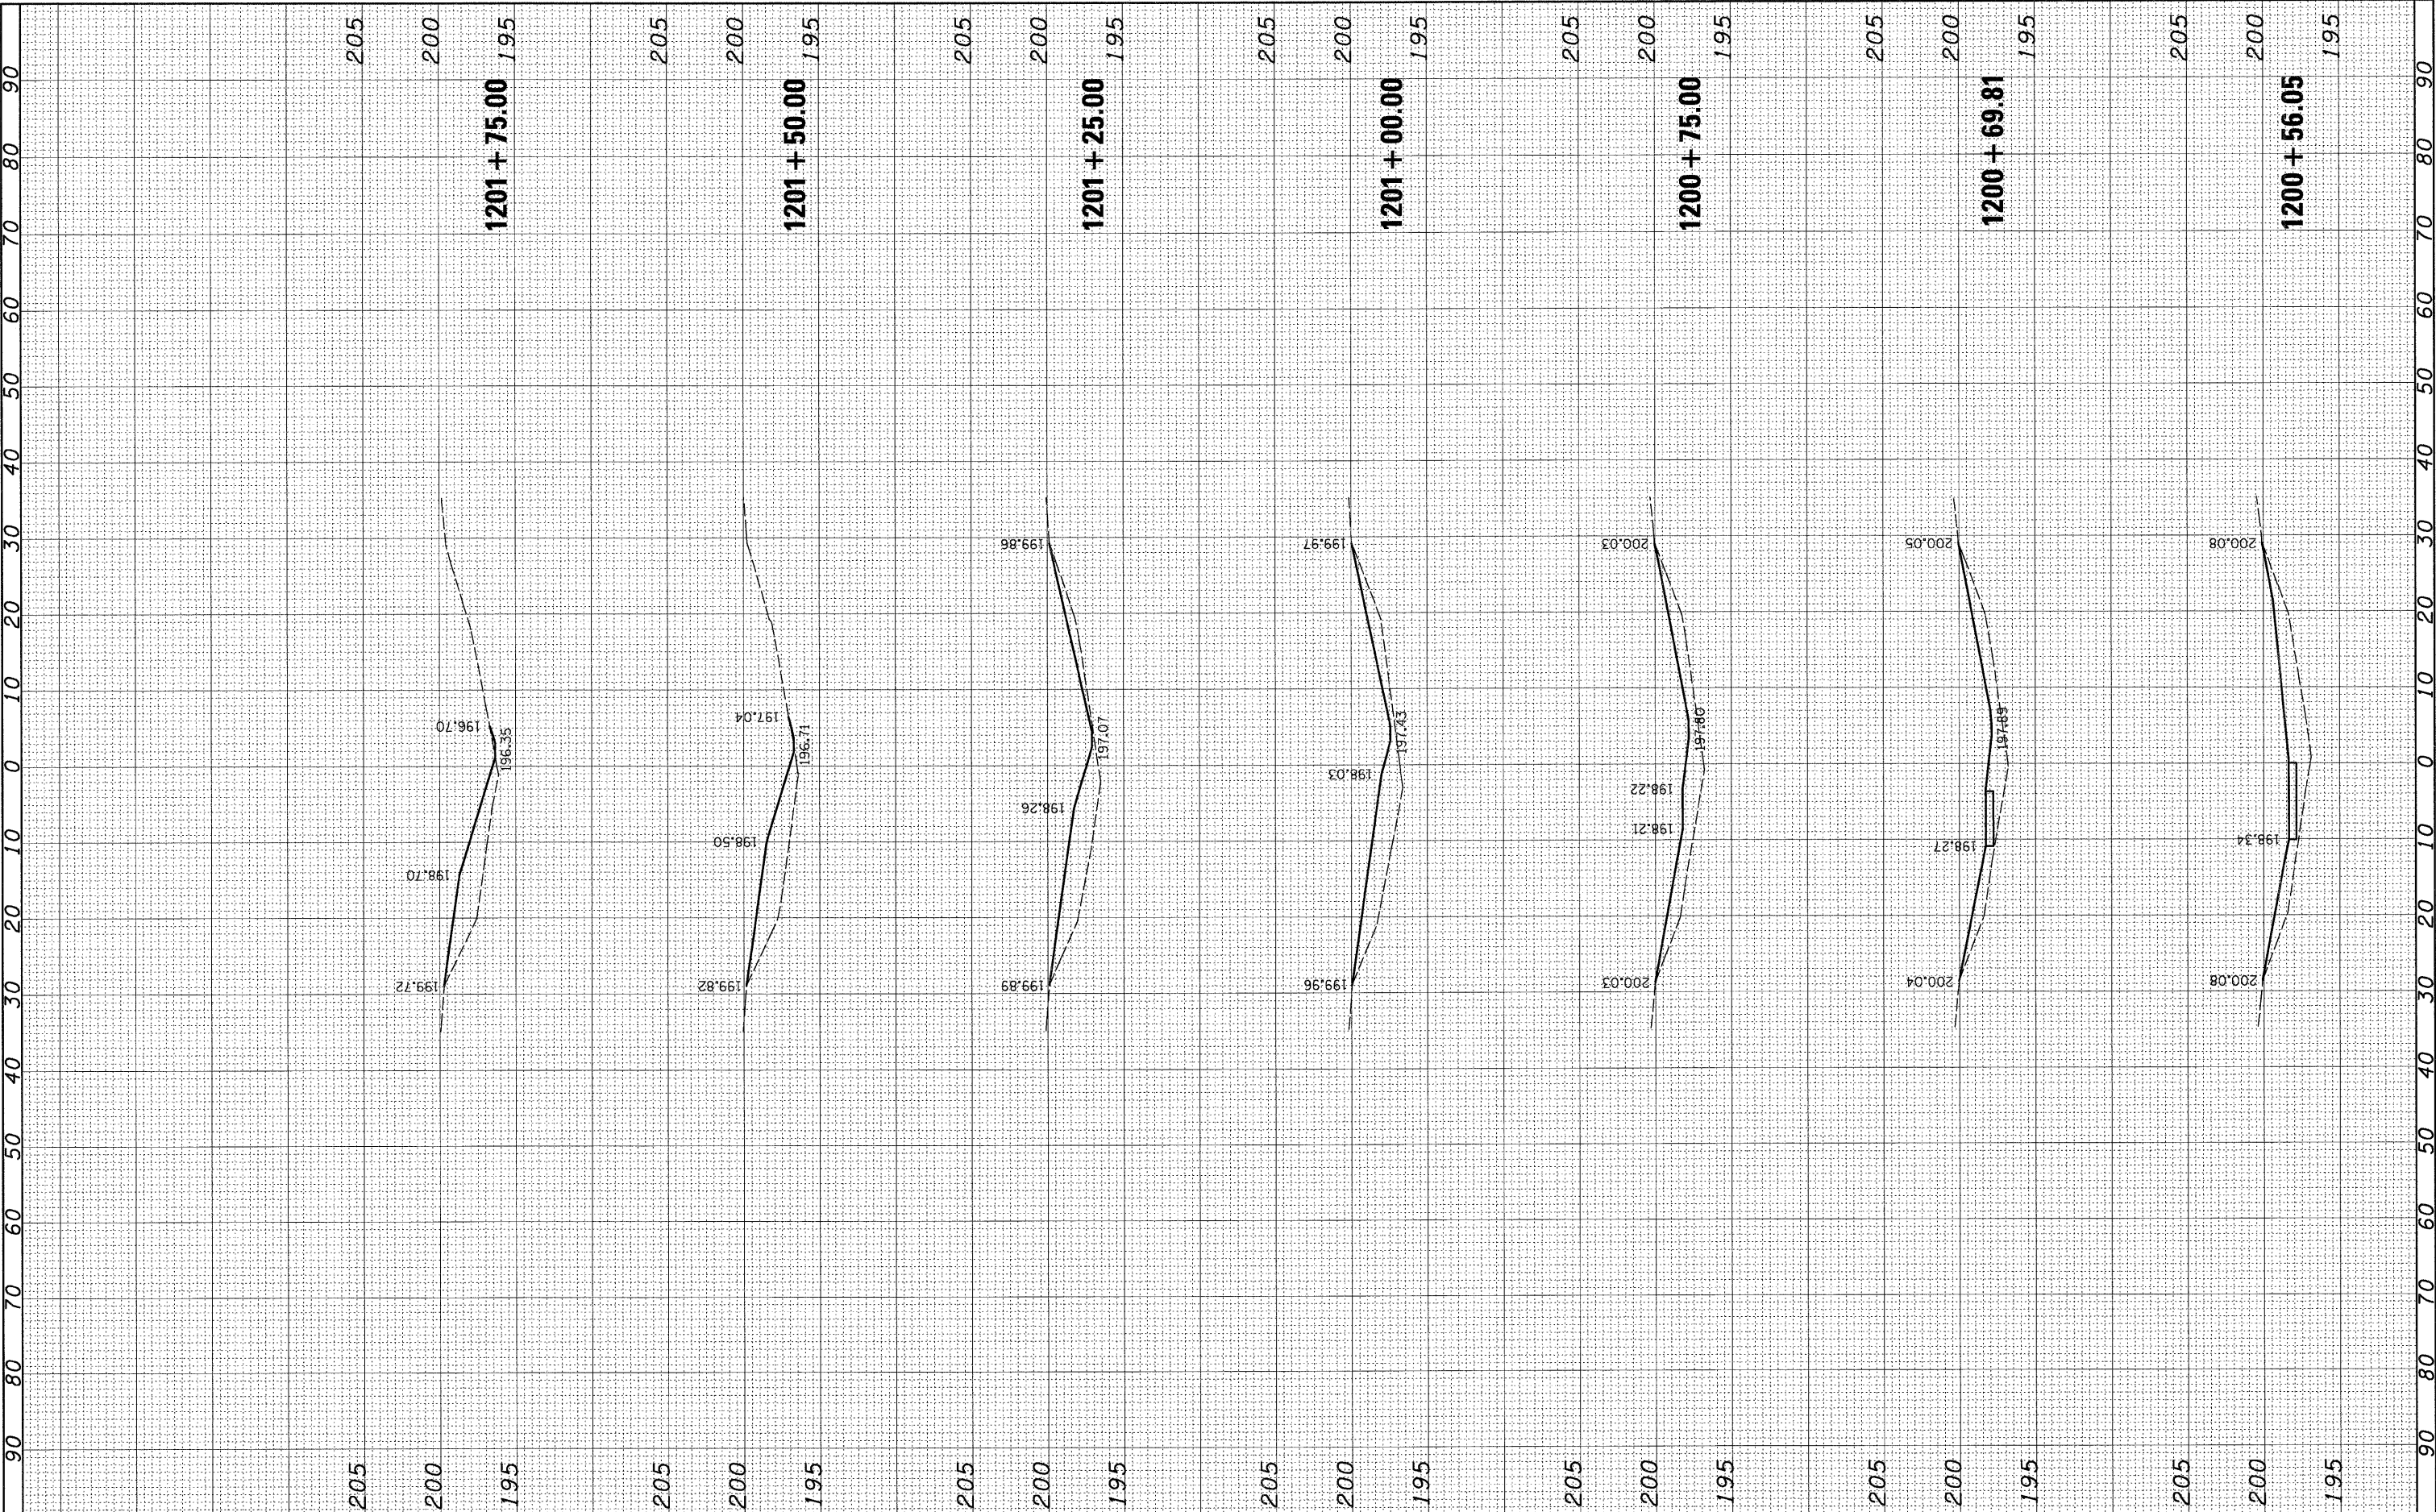

FILE NAME = h:\6513\dot d8\var\6513.01\w\1\CADD_Sheets\0876E30-shr-xssht-0610010-7174.dgn	USER NAME = _USERDESCR.	DESIGNED -	REVISED -	STATE OF ILLINOIS DEPARTMENT OF TRANSPORTATION	CROSS SECTIONS				F.A. RTE. 57	SECTION 61-(1,2,3,4,5,6)-I	COUNTY MARION	TOTAL SHEETS 86	SHEET NO. 73	
PLOT SCALE = 10,0000' / 1 IN.	PLOT DATE = 2/2/2011	DRAWN -	REVISED -		SCALE:	SHEET NO.	OF	SHEETS	STA. 1200+56.05	TO STA. 1201+75.00	S.N. 061-0010	CONTRACT NO. 76E30	ILLINOIS FED. AID PROJECT	
CHECKED -	DATE -	REVISED -	REVISED -											

FINAL SURVEY NOTE BOOK NO.	SURVEYED PLOTTED TEMPLATE AREAS CHECKED	BY	DATE


ORIGINAL SURVEY NOTE BOOK NO.	SURVEYED PLOTTED TEMPLATE AREAS CHECKED	BY	DATE

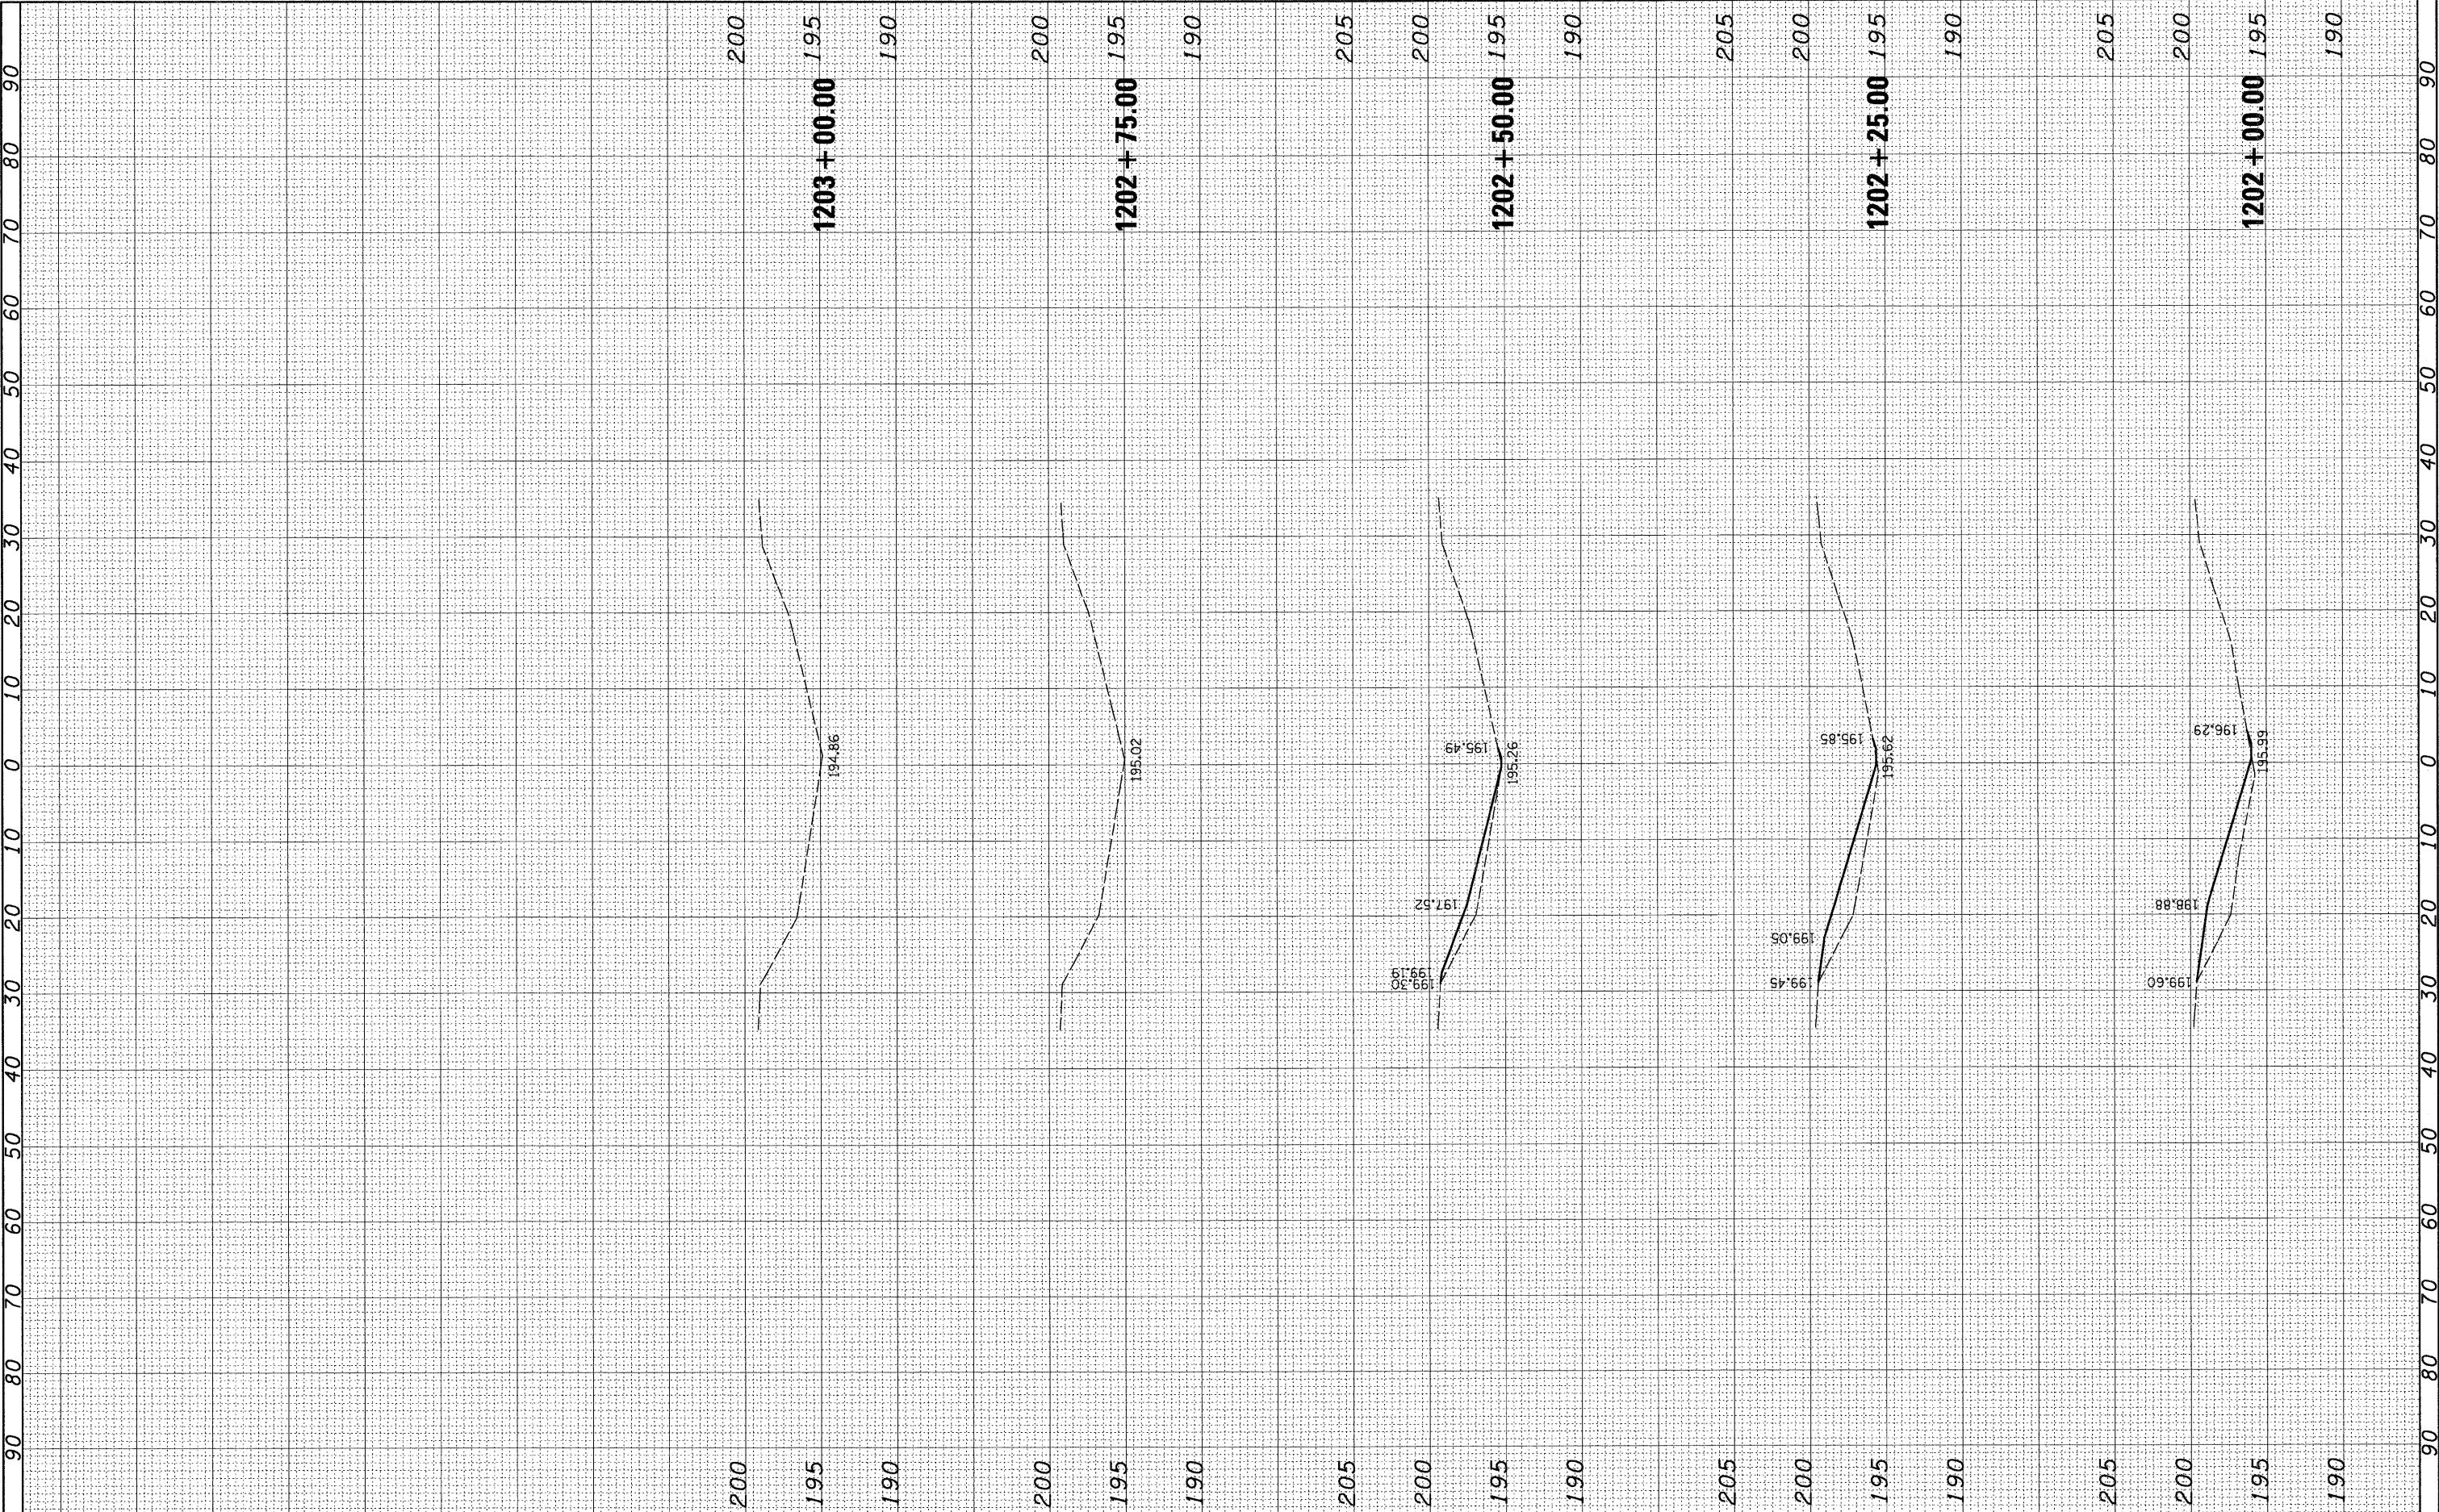

FILE NAME = h:\6513 idot d8 var\6513.01 wo 1\CADD_Sheets\0876E30-shr-xssht-0610010-7174.dgn	USER NAME = _USERDESCR	DESIGNED -	REVISED -	STATE OF ILLINOIS DEPARTMENT OF TRANSPORTATION					CROSS SECTIONS					F.A. RTE.	SECTION	COUNTY	TOTAL SHEETS	SHEET NO.
		DRAWN -	REVISED -						57	61-(1,2,3,4,5,6)-I	MARION	86	74					
		PLOT SCALE = 10.0000 ' / IN.	CHECKED -						REVISED -	S.N. 061-0010				CONTRACT NO. 76E30				
		PLOT DATE = 2/2/2011	DATE -						REVISED -	ILLINOIS FED. AID PROJECT								
	SCALE:		SHEET NO. OF SHEETS						STA. 1202+00.00 TO STA. 1203+00.00									

FINAL SURVEY NO.	SURVEYED	BY	DATE
	PLOTTED		
	NOTE BOOK		
	AREAS CHECKED		


ORIGINAL SURVEY NO.	SURVEYED	BY	DATE
	PLOTTED		
	NOTE BOOK		
	AREAS CHECKED		

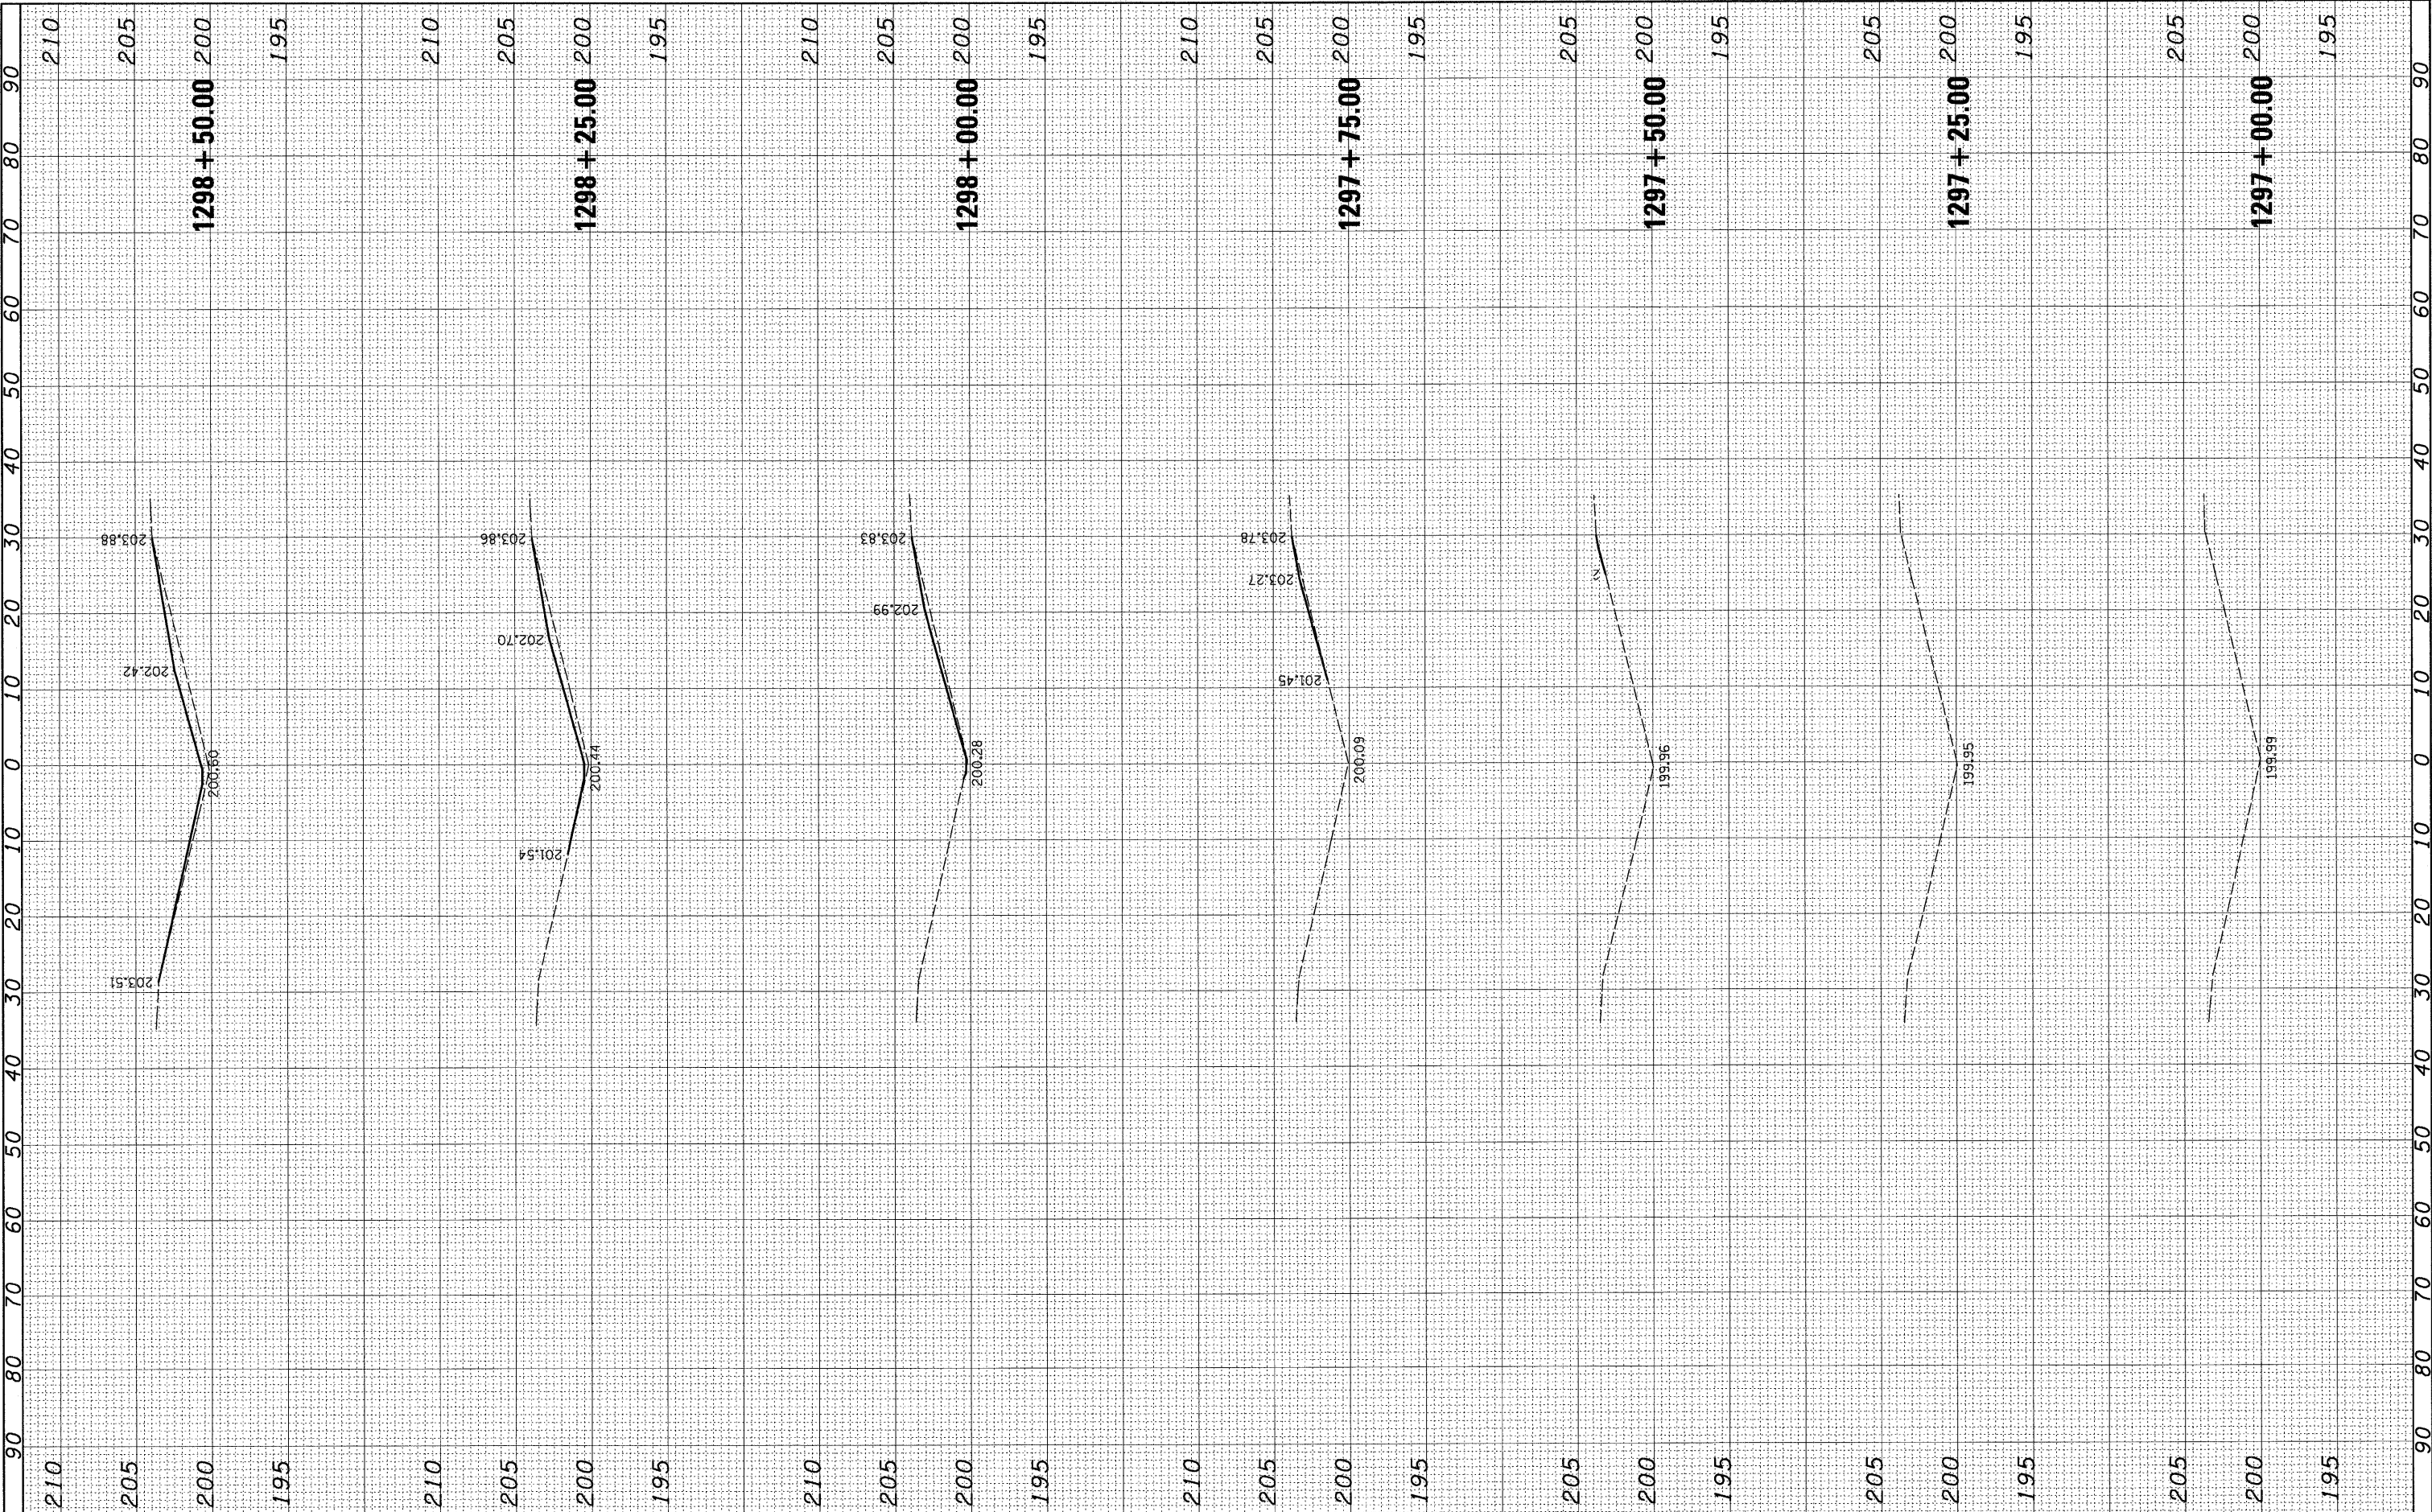

FILE NAME =	USER NAME = _USERDESCR_	DESIGNED -	REVISED -	STATE OF ILLINOIS DEPARTMENT OF TRANSPORTATION	CROSS SECTIONS					F.A. RTE.	SECTION	COUNTY	TOTAL SHEETS	SHEET NO.
h:\6513\dot d8 var\6513.01 wo 1\CADD_Sheets\0876E30-shr-xssht-0610058-7578.dgn		DRAWN -	REVISED -		57	61-(1,2,3,4,5,6)-I	MARION	86	75					
	PLOT SCALE = 10.0000 ' / IN.	CHECKED -	REVISED -		S.N. 061-0058		CONTRACT NO. 76E30							
	PLOT DATE = 2/2/2011	DATE -	REVISED -		ILLINOIS FED. AID PROJECT									
					SCALE:	SHEET NO.	OF	SHEETS	STA. 1297+00.00 TO STA. 1298+50.00					

FINAL SURVEY NOTE BOOK NO.	SURVEYED	BY	DATE
	PLOTTED		
	TEMPLATE		
	AREAS CHECKED		


ORIGINAL SURVEY NOTE BOOK NO.	SURVEYED	BY	DATE
	PLOTTED		
	TEMPLATE		
	AREAS CHECKED		

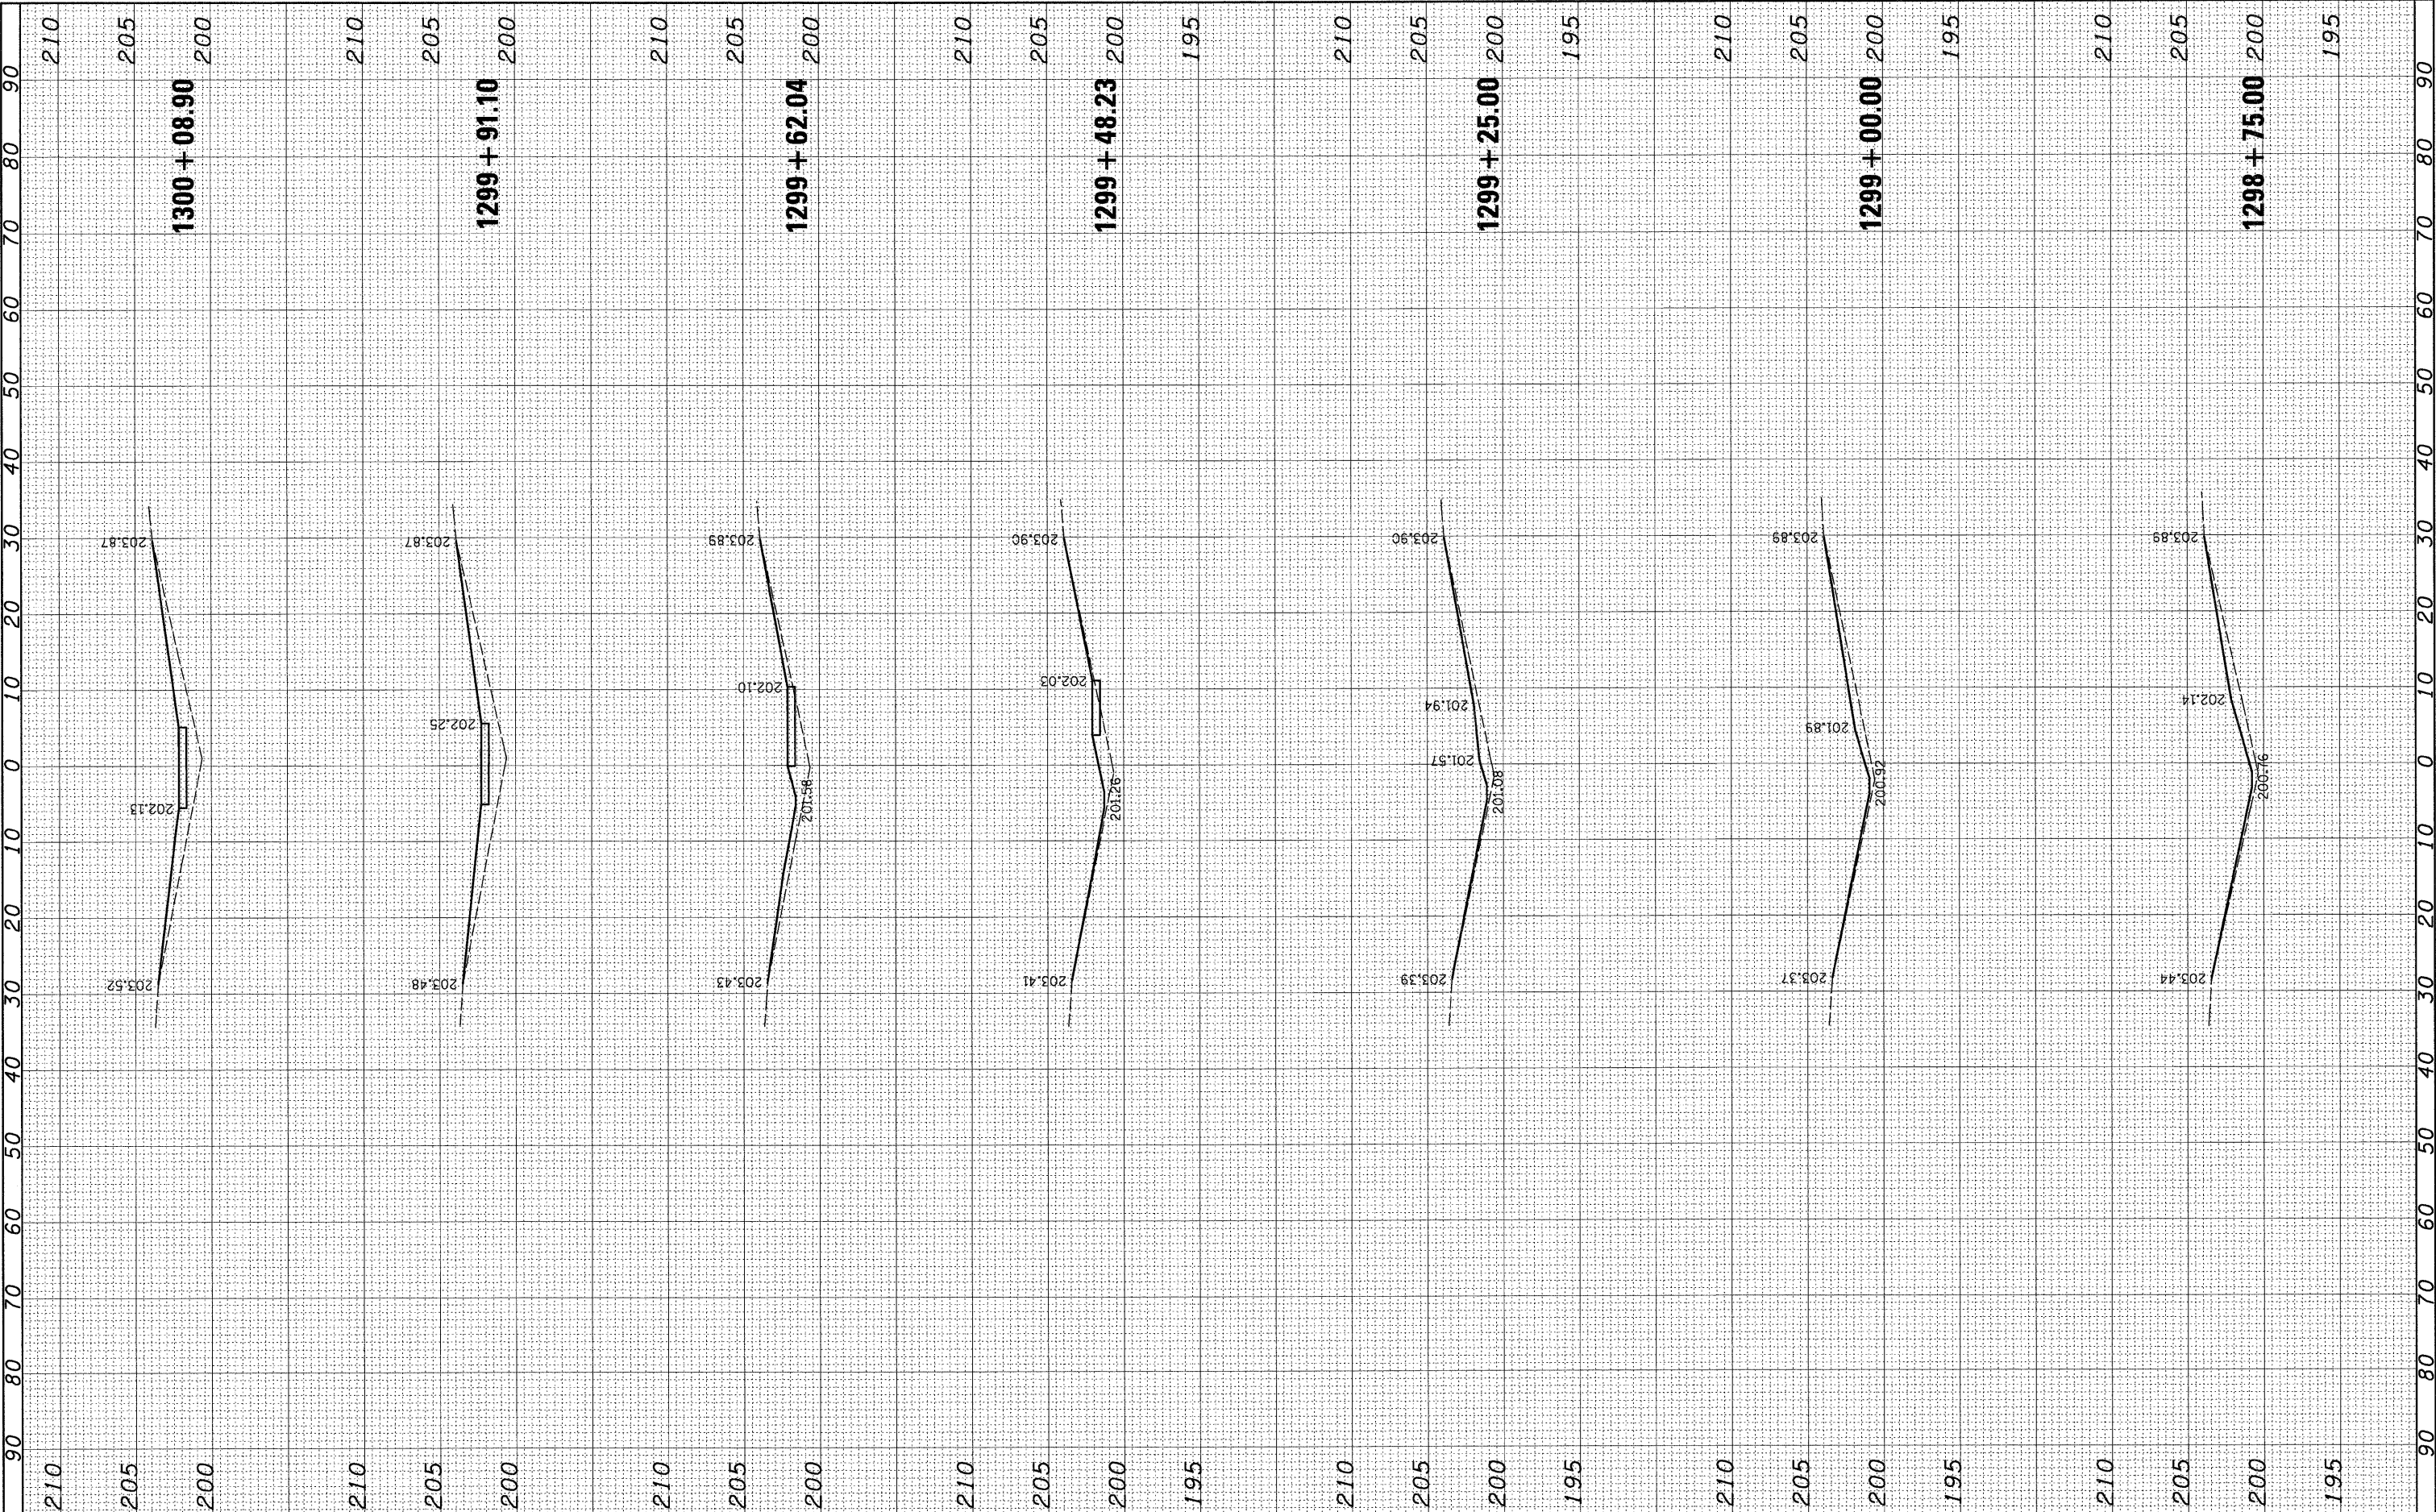

FILE NAME = h:\6513\dot d8\va-\6513.01\va 1\CADD_Sheets\0876E30-shr-x-shr-0610058-7578.dgn	USER NAME = _USERDESCR.	DESIGNED -	REVISED -	STATE OF ILLINOIS DEPARTMENT OF TRANSPORTATION	CROSS SECTIONS				F.A. RTE. 57	SECTION 61-(1,2,3,4,5,6)-I	COUNTY MARION	TOTAL SHEETS 86	SHEET NO. 76
PLOT SCALE = 10.0000' / 1" IN.		DRAWN -	REVISED -		SCALE:	SHEET NO.	OF	SHEETS	STA. 1298+75.00 TO STA. 1300+08.90	S.N. 061-0058		CONTRACT NO. 76E30	
PLOT DATE = 2/2/2011		CHECKED -	REVISED -		ILLINOIS FED. AID PROJECT								
DATE -		REVISOR -	REVISOR -										

FINAL SURVEY	SURVEYED	BY	DATE
	PLOTTED		
	NOTE BOOK		
	AREAS CHECKED		


ORIGINAL SURVEY	SURVEYED	BY	DATE
	PLOTTED		
	NOTE BOOK		
	AREAS CHECKED		

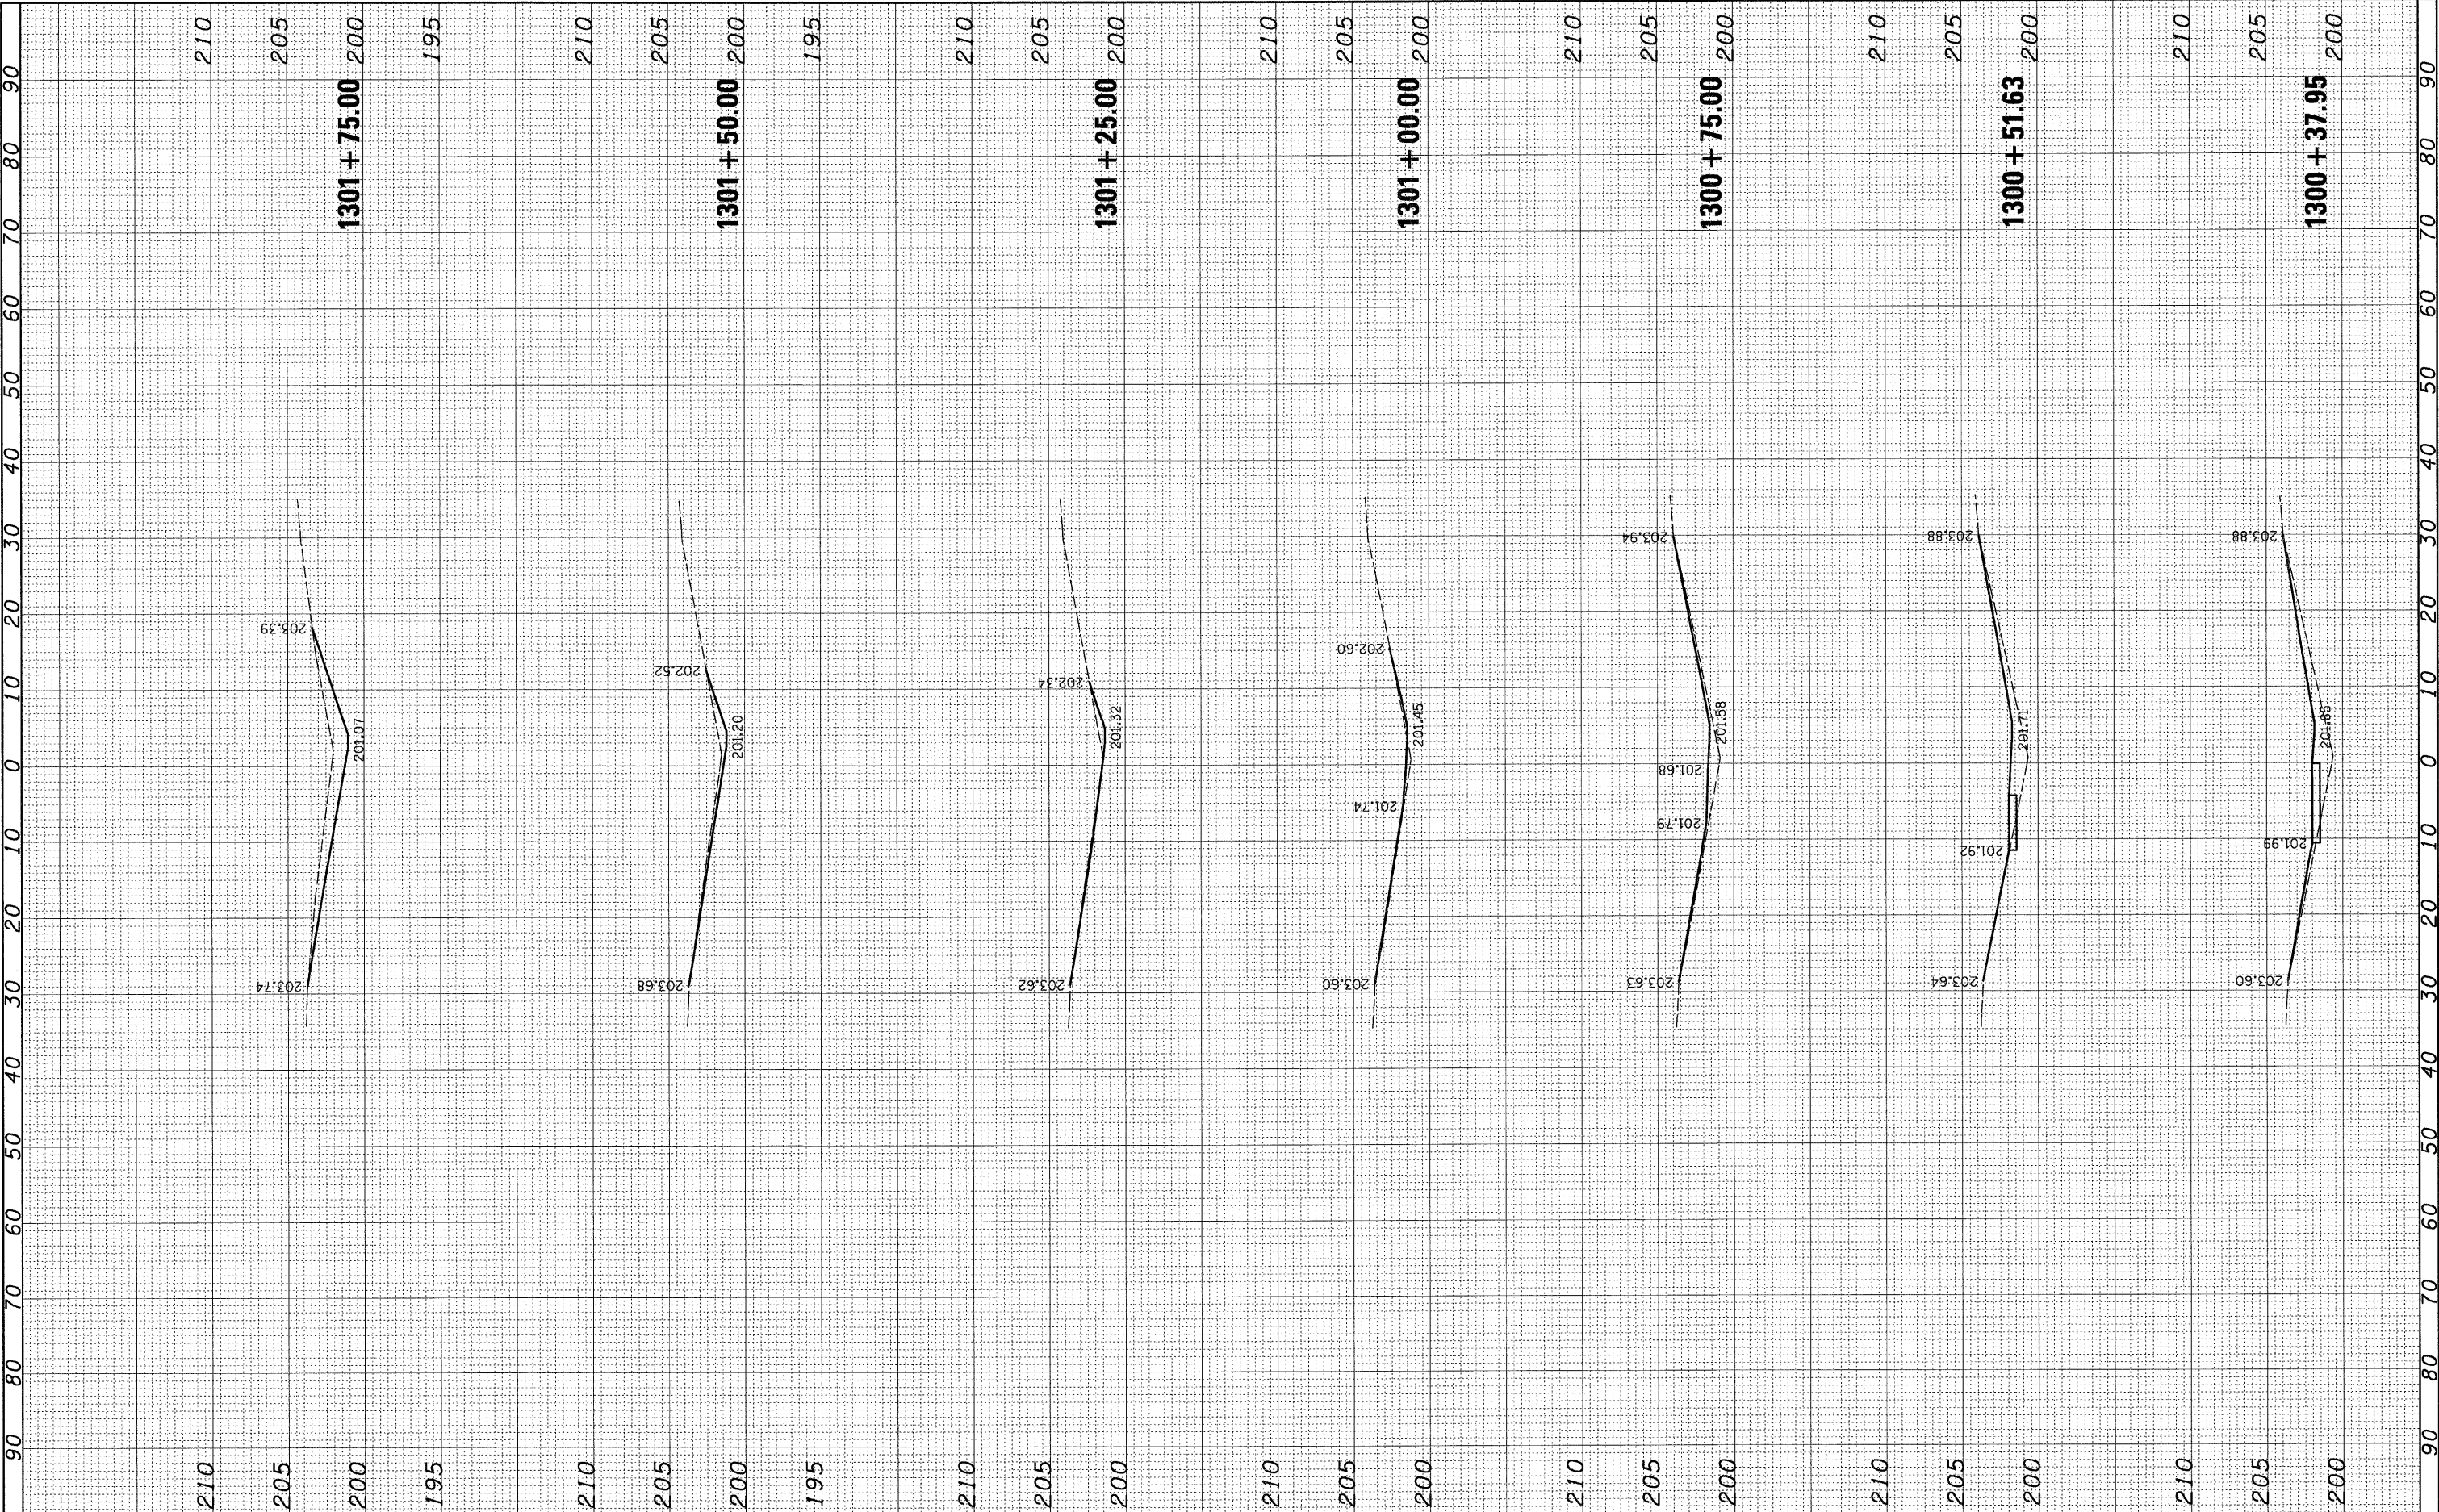

FILE NAME =		USER NAME = .USERDESCR.	DESIGNED -	REVISED -	STATE OF ILLINOIS DEPARTMENT OF TRANSPORTATION	CROSS SECTIONS				F.A. RTE.	SECTION	COUNTY	TOTAL SHEETS	SHEET NO.
h:\6513 1dot d8 va-\6513.01 wo 1\CADD_Sheets\0876E30-sht-xssht-0610058-7578.dgn		DRAWN -	REVISED -	57		61-(1,2,3,4,5,6)-I	MARION	86	77					
PLOT SCALE = 10.0000' / IN.		CHECKED -	REVISED -	S.N. 061-0058		CONTRACT NO. 76E30								
PLOT DATE = 2/2/2011		DATE -	REVISED -	[ILLINOIS] FED. AID PROJECT										
SCALE:	SHEET NO.	OF	SHEETS	STA. 1300+37.95 TO STA. 1301+75.00										

FINAL SURVEY NOTE BOOK NO.	SURVEYED PLOTTED TEMPLATE AREAS CHECKED	BY	DATE


ORIGINAL SURVEY NOTE BOOK NO.	SURVEYED PLOTTED TEMPLATE AREAS CHECKED	BY	DATE

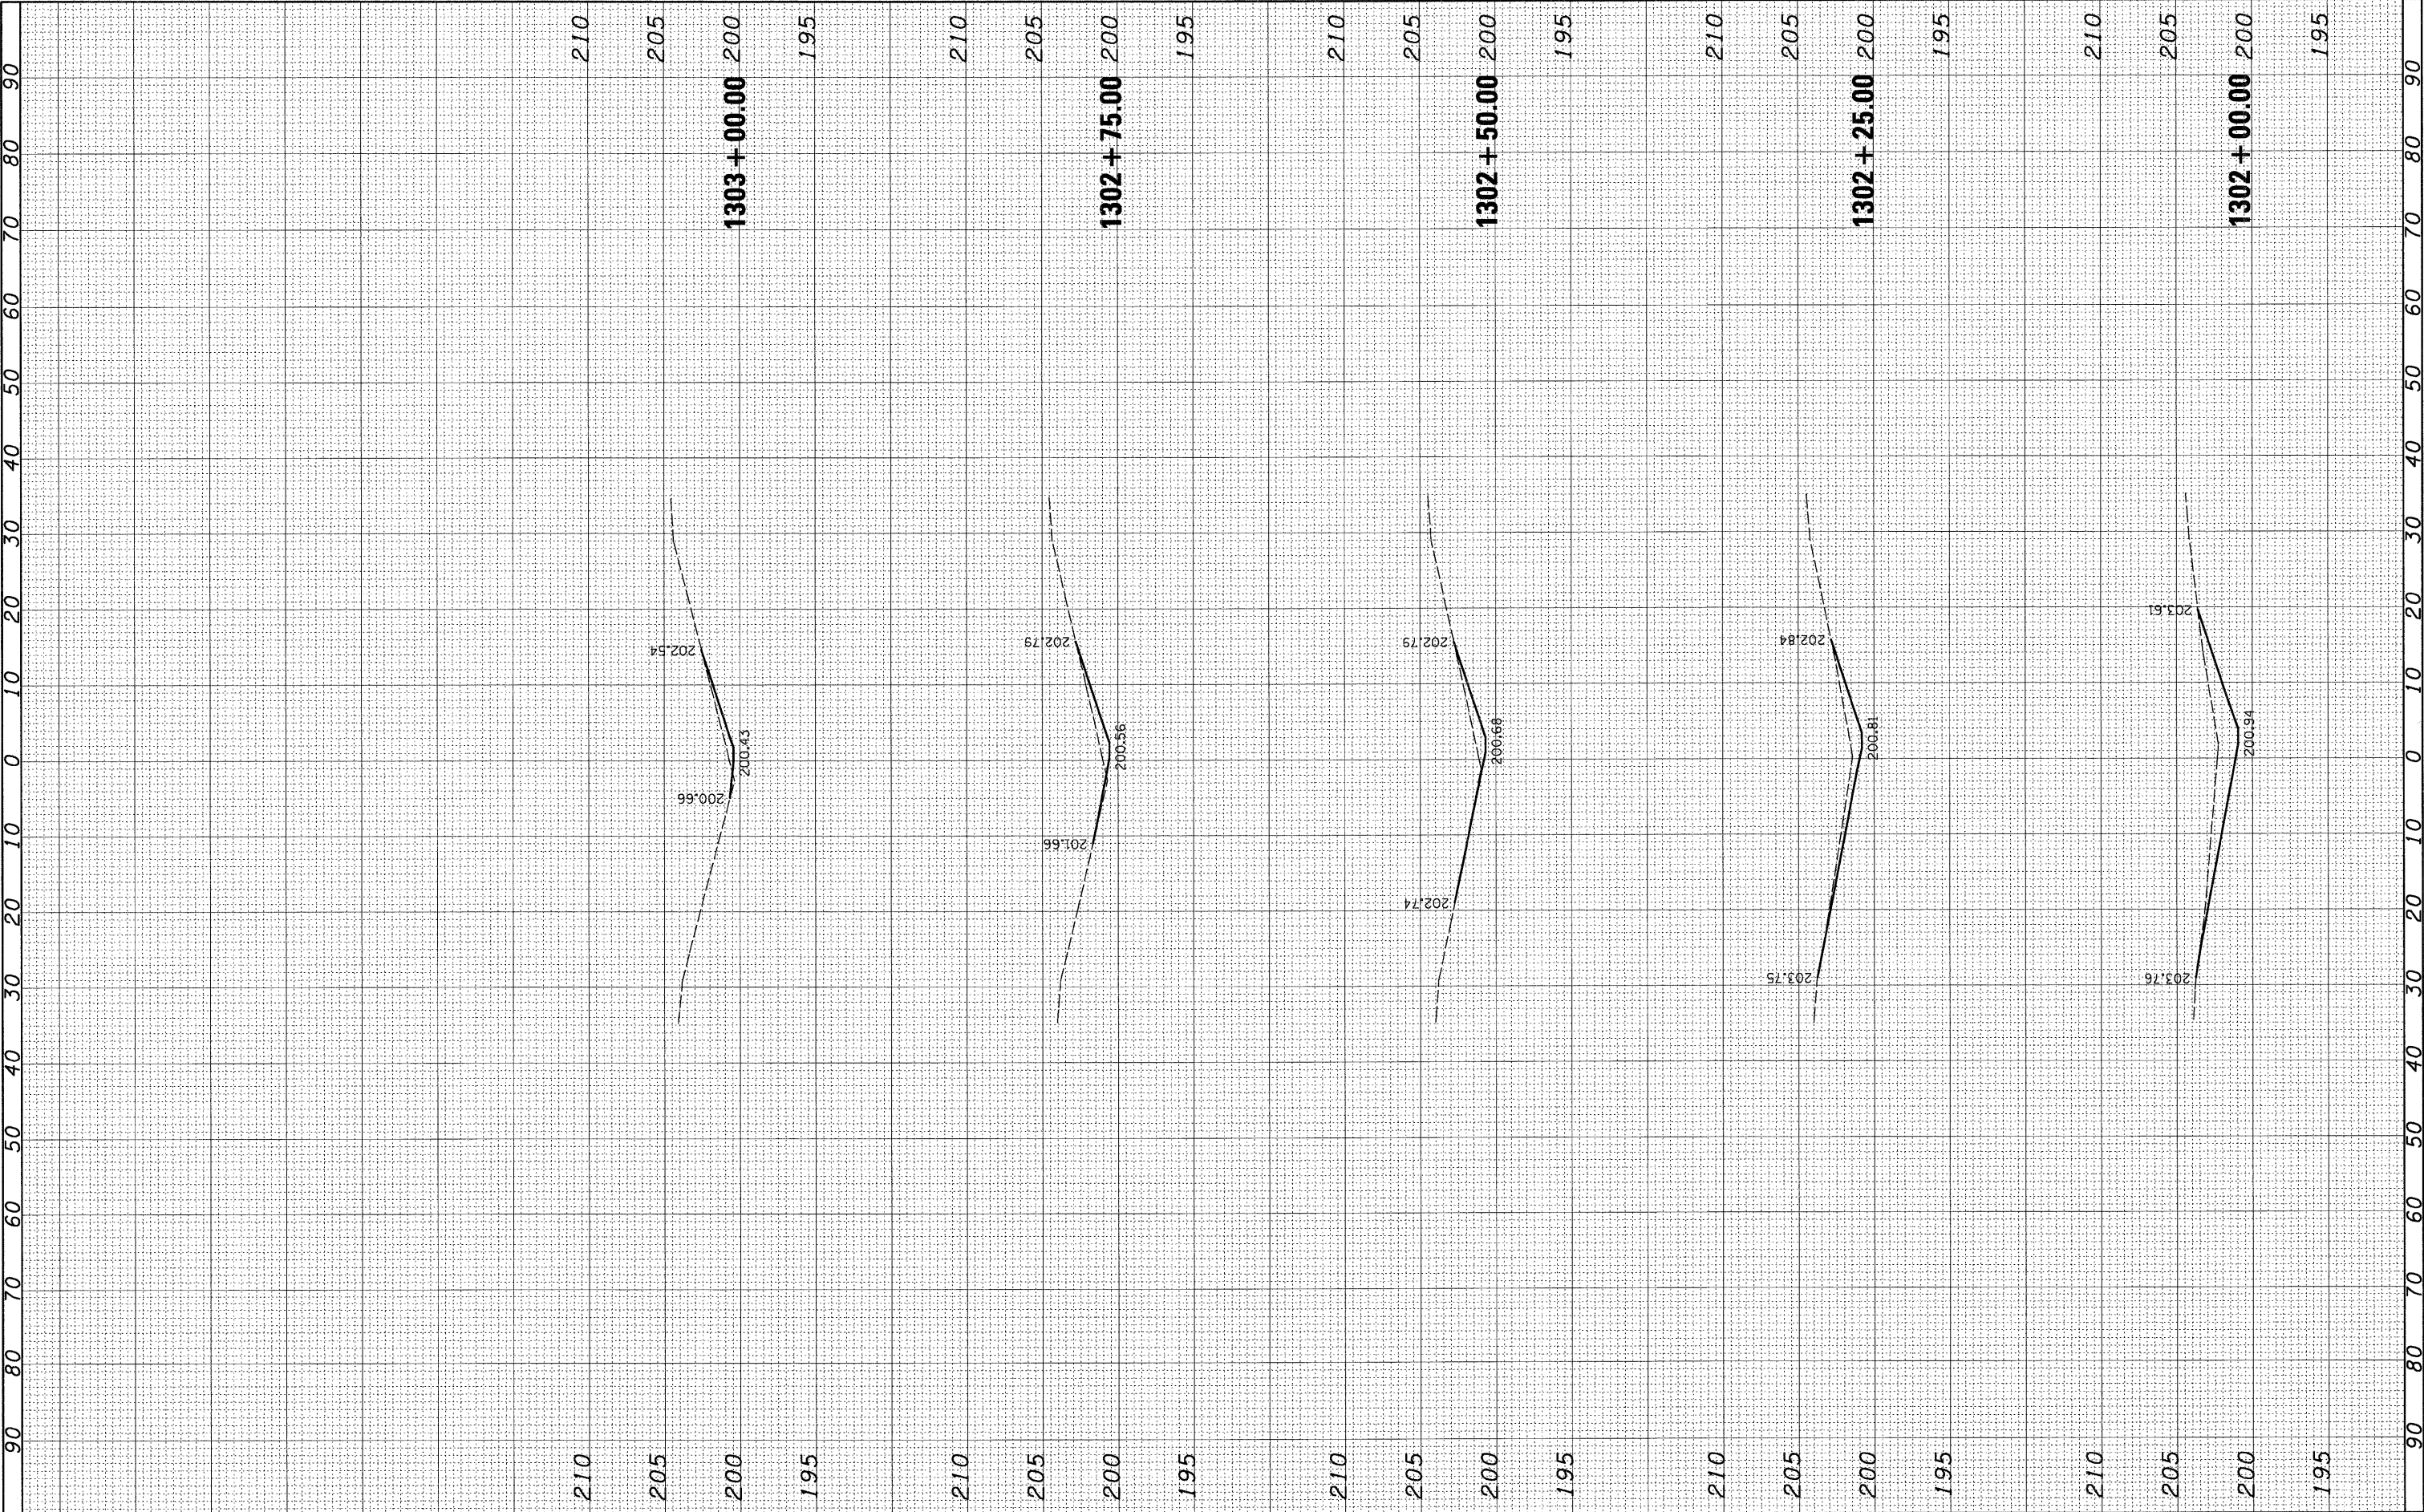

FILE NAME =	USER NAME = _USERDESCR_	DESIGNED -	REVISED -	STATE OF ILLINOIS DEPARTMENT OF TRANSPORTATION	CROSS SECTIONS			F.A. RTE. 57	SECTION 61-(1,2,3,4,5,6)-I	COUNTY MARION	TOTAL SHEETS 86	SHEET NO. 78
h:\6513\dot d8 var\6513.01 wo 1\CAADD_Sheets\0876E30-shr-xssht-0610058-7578.dgn		DRAWN -	REVISED -		SCALE:	SHEET NO.	OF	SHEETS	STA. 1302+00.00 TO STA. 1303+00.00	CONTRACT NO. 76E30		
PLOT SCALE = 10.0000' / IN.		CHECKED -	REVISED -		ILLINOIS FED. AID PROJECT							
PLOT DATE = 2/2/2011		DATE -	REVISED -									

FINAL SURVEY NOTE BOOK NO.	SURVEYED	BY	DATE
	PLOTTED		
	TEMPLATE		
	AREAS CHECKED		


ORIGINAL SURVEY NOTE BOOK NO.	SURVEYED	BY	DATE
	PLOTTED		
	TEMPLATE		
	AREAS CHECKED		

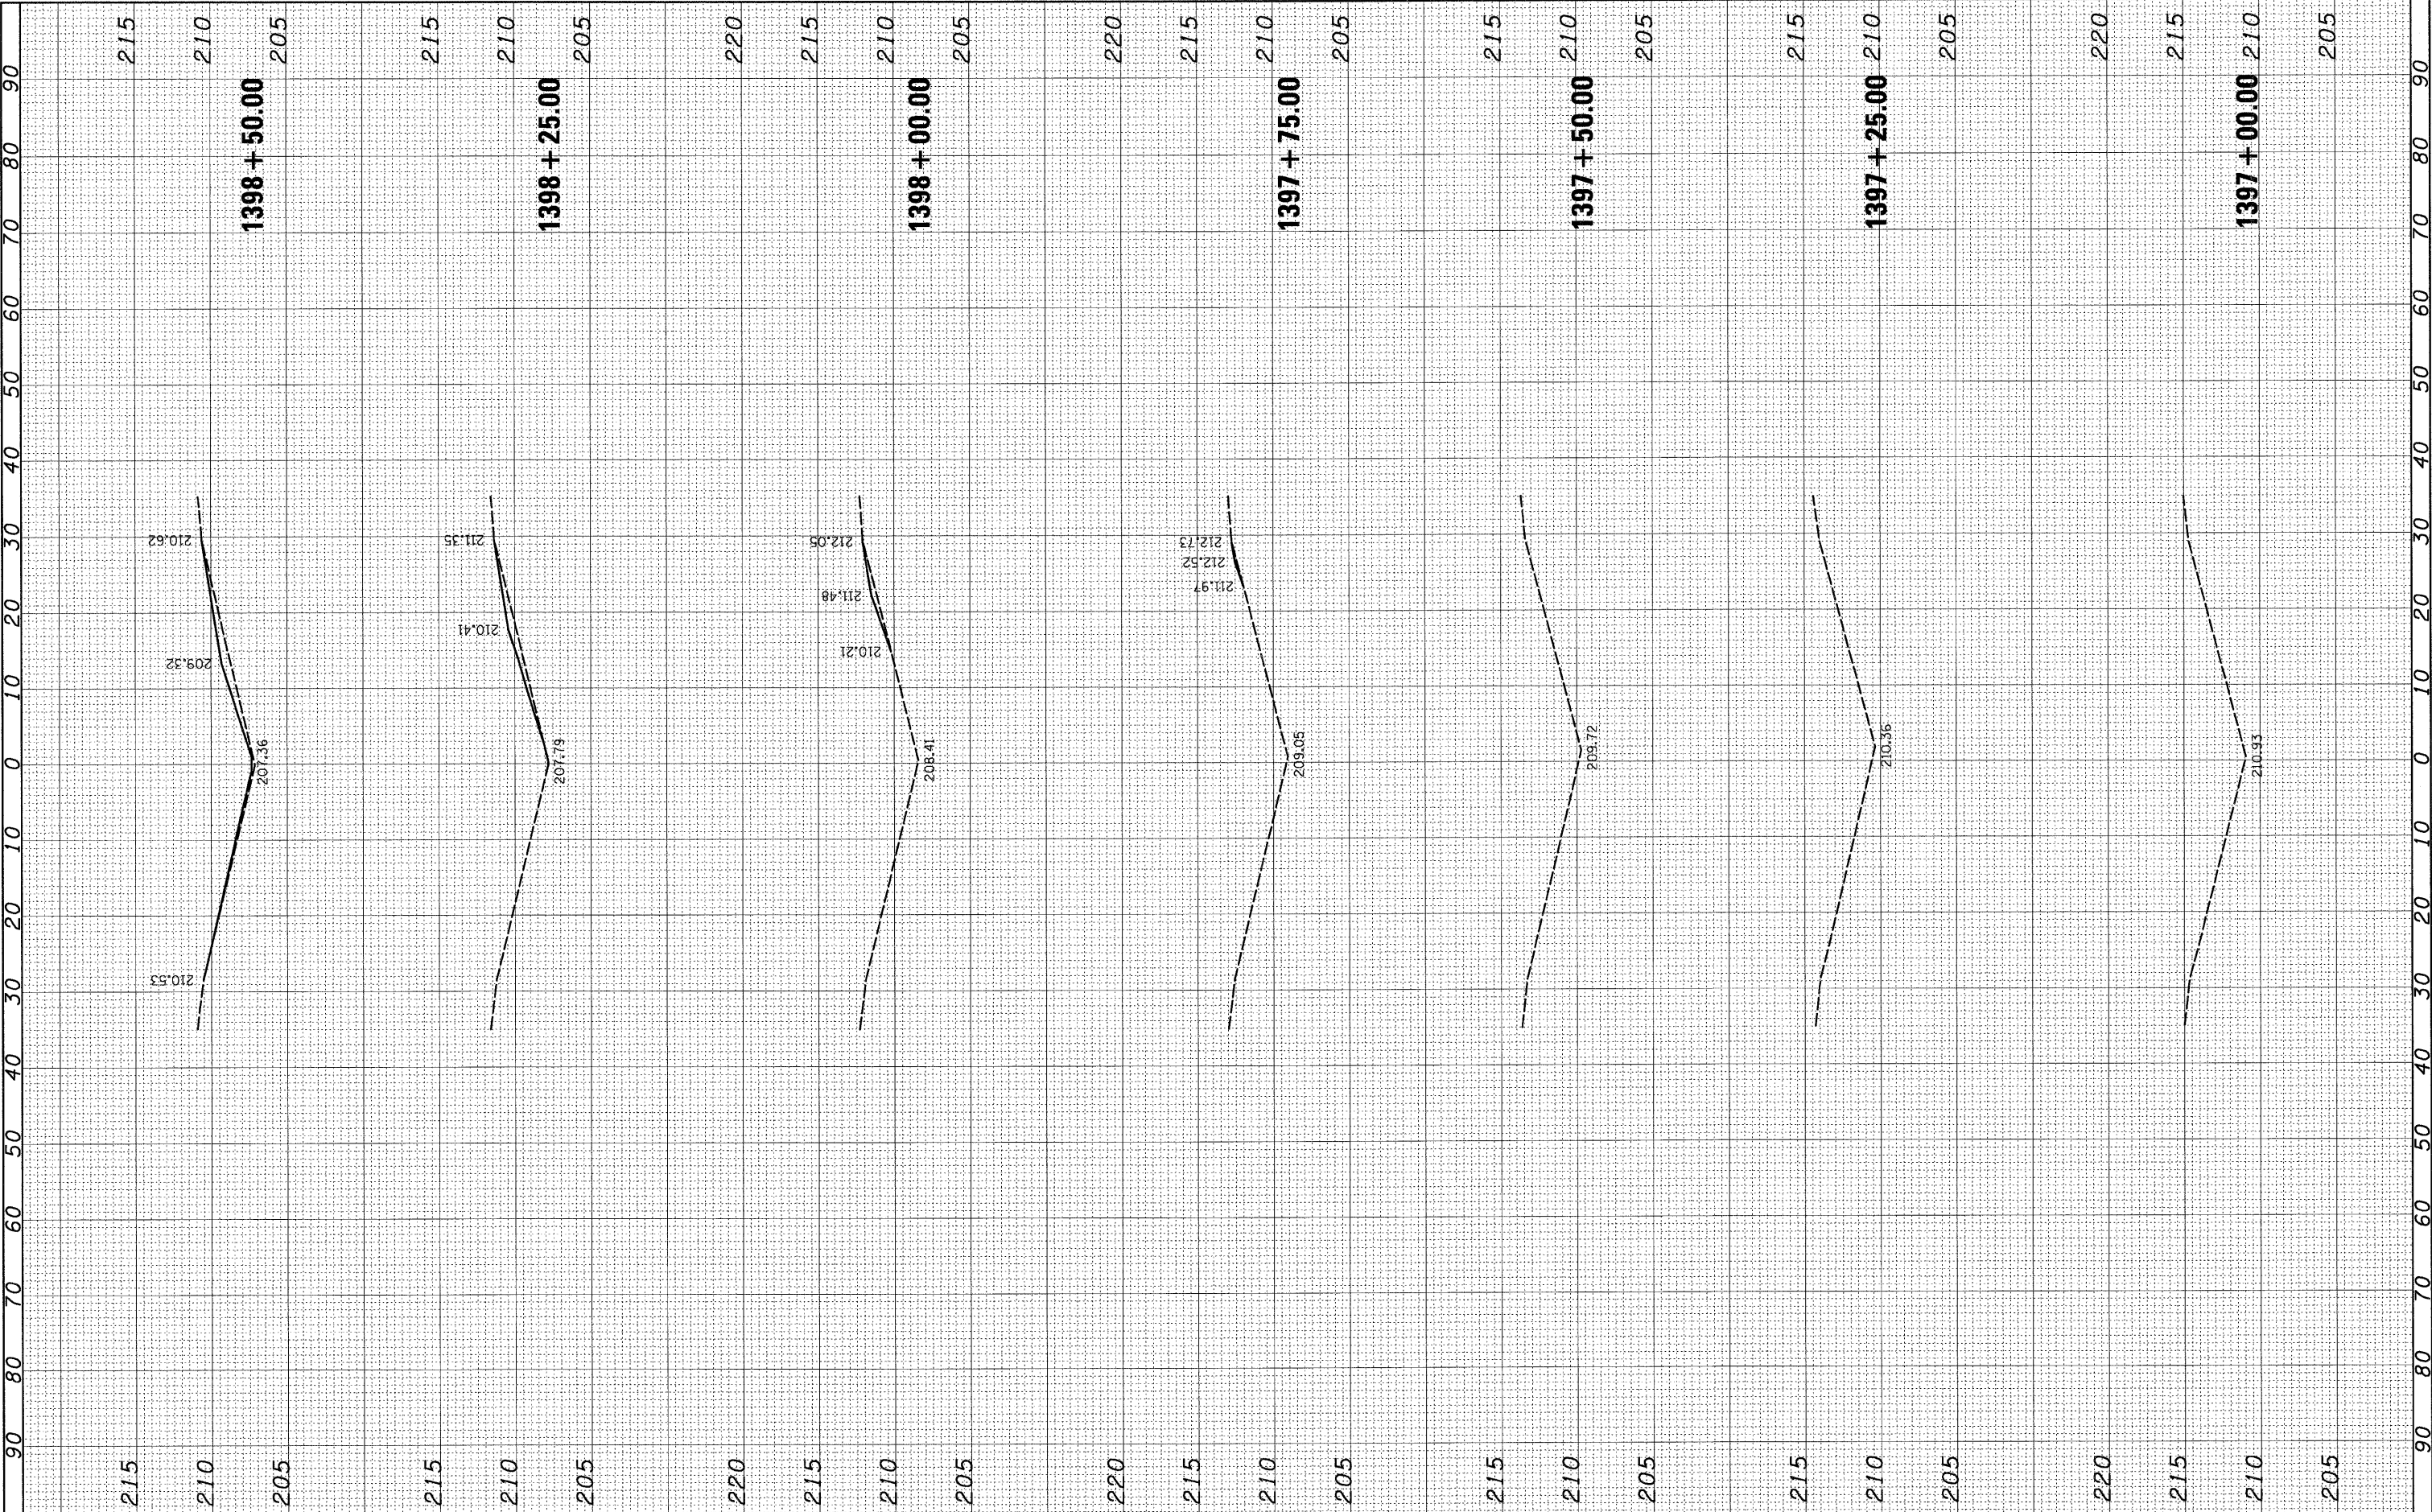

FILE NAME = h:\6513 idot dB var\6513.01 wo 1\CADD.Sheets\0876E30-shr-xssht-0610061-7982.dgn	USER NAME = _USERDESCR_	DESIGNED -	REVISED -	STATE OF ILLINOIS DEPARTMENT OF TRANSPORTATION	CROSS SECTIONS				F.A. RTE. 57	SECTION 61-(1,2,3,4,5,6)-I	COUNTY MARION	TOTAL SHEETS 86	SHEET NO. 79
PLOT SCALE = 10.0000' / 1 IN.		DRAWN -	REVISED -		SCALE:	SHEET NO.	OF	SHEETS	STA. 1397+00.00 TO STA. 1398+50.00	S.N. 061-0061	CONTRACT NO. 76E30		
PLOT DATE = 2/2/2011		CHECKED -	REVISED -										
		DATE -	REVISED -										

FINAL SURVEY NO.	SURVEYED	BY	DATE
	PLOTTED		
	NOTE BOOK		
	AREAS CHECKED		


ORIGINAL SURVEY NO.	SURVEYED	BY	DATE
	PLOTTED		
	NOTE BOOK		
	AREAS CHECKED		

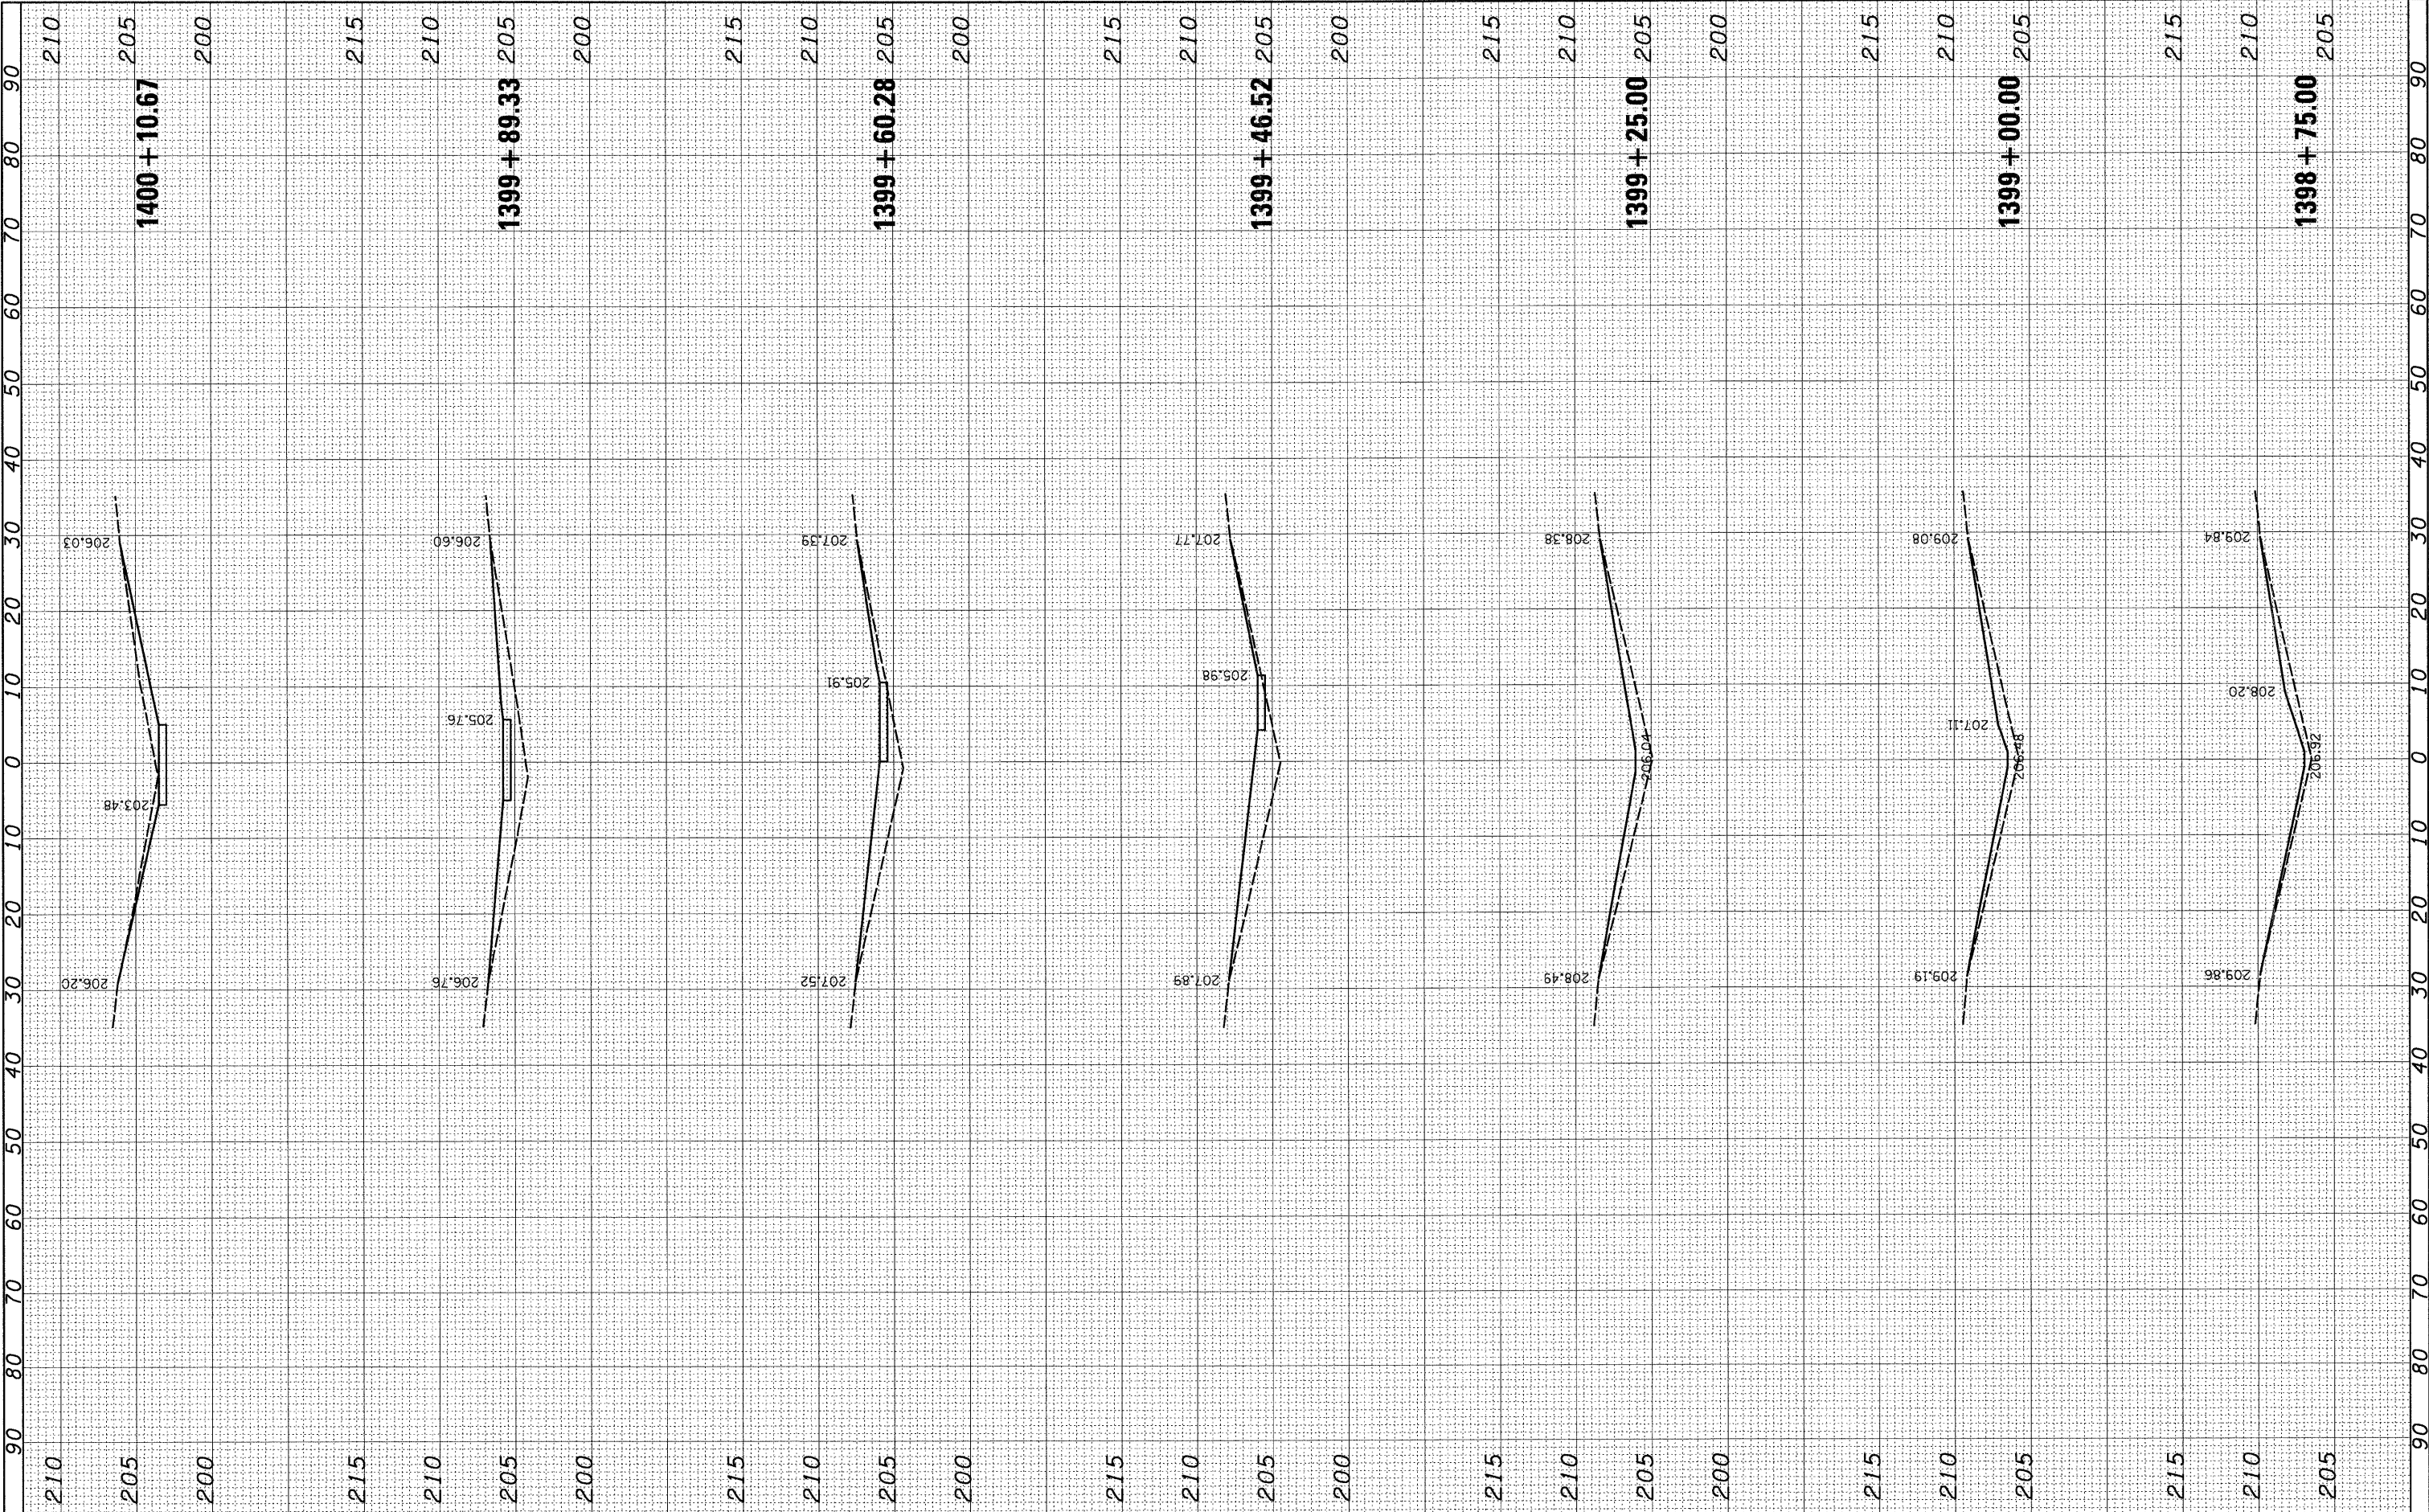

FILE NAME = h:\6513\dot db\var\6513.01\w\1\CADD_Sheets\0876E30-shr-xssht-0610061-7982.dgn		USER NAME = .USERDESCR.		DESIGNED -		REVISED -		STATE OF ILLINOIS DEPARTMENT OF TRANSPORTATION										CROSS SECTIONS										F.A. RTE.	SECTION			COUNTY	TOTAL SHEETS	SHEET NO.	
PLOT SCALE = 10.0000' / IN.		CHECKED -		REVISED -		57	61-(1,2,3,4,5,6)-I																					MARION	86	80	
PLOT DATE = 2/2/2011		DATE -		REVISED -		S.N. 061-0061																						CONTRACT NO. 76E30	

FINAL SURVEY	SURVEYED PLOTTED	BY	DATE	
				NOTE BOOK
				TEMPLATE
				AREAS CHECKED
NO.				


ORIGINAL SURVEY	SURVEYED PLOTTED	BY	DATE	
				NOTE BOOK
				TEMPLATE
				AREAS CHECKED
NO.				

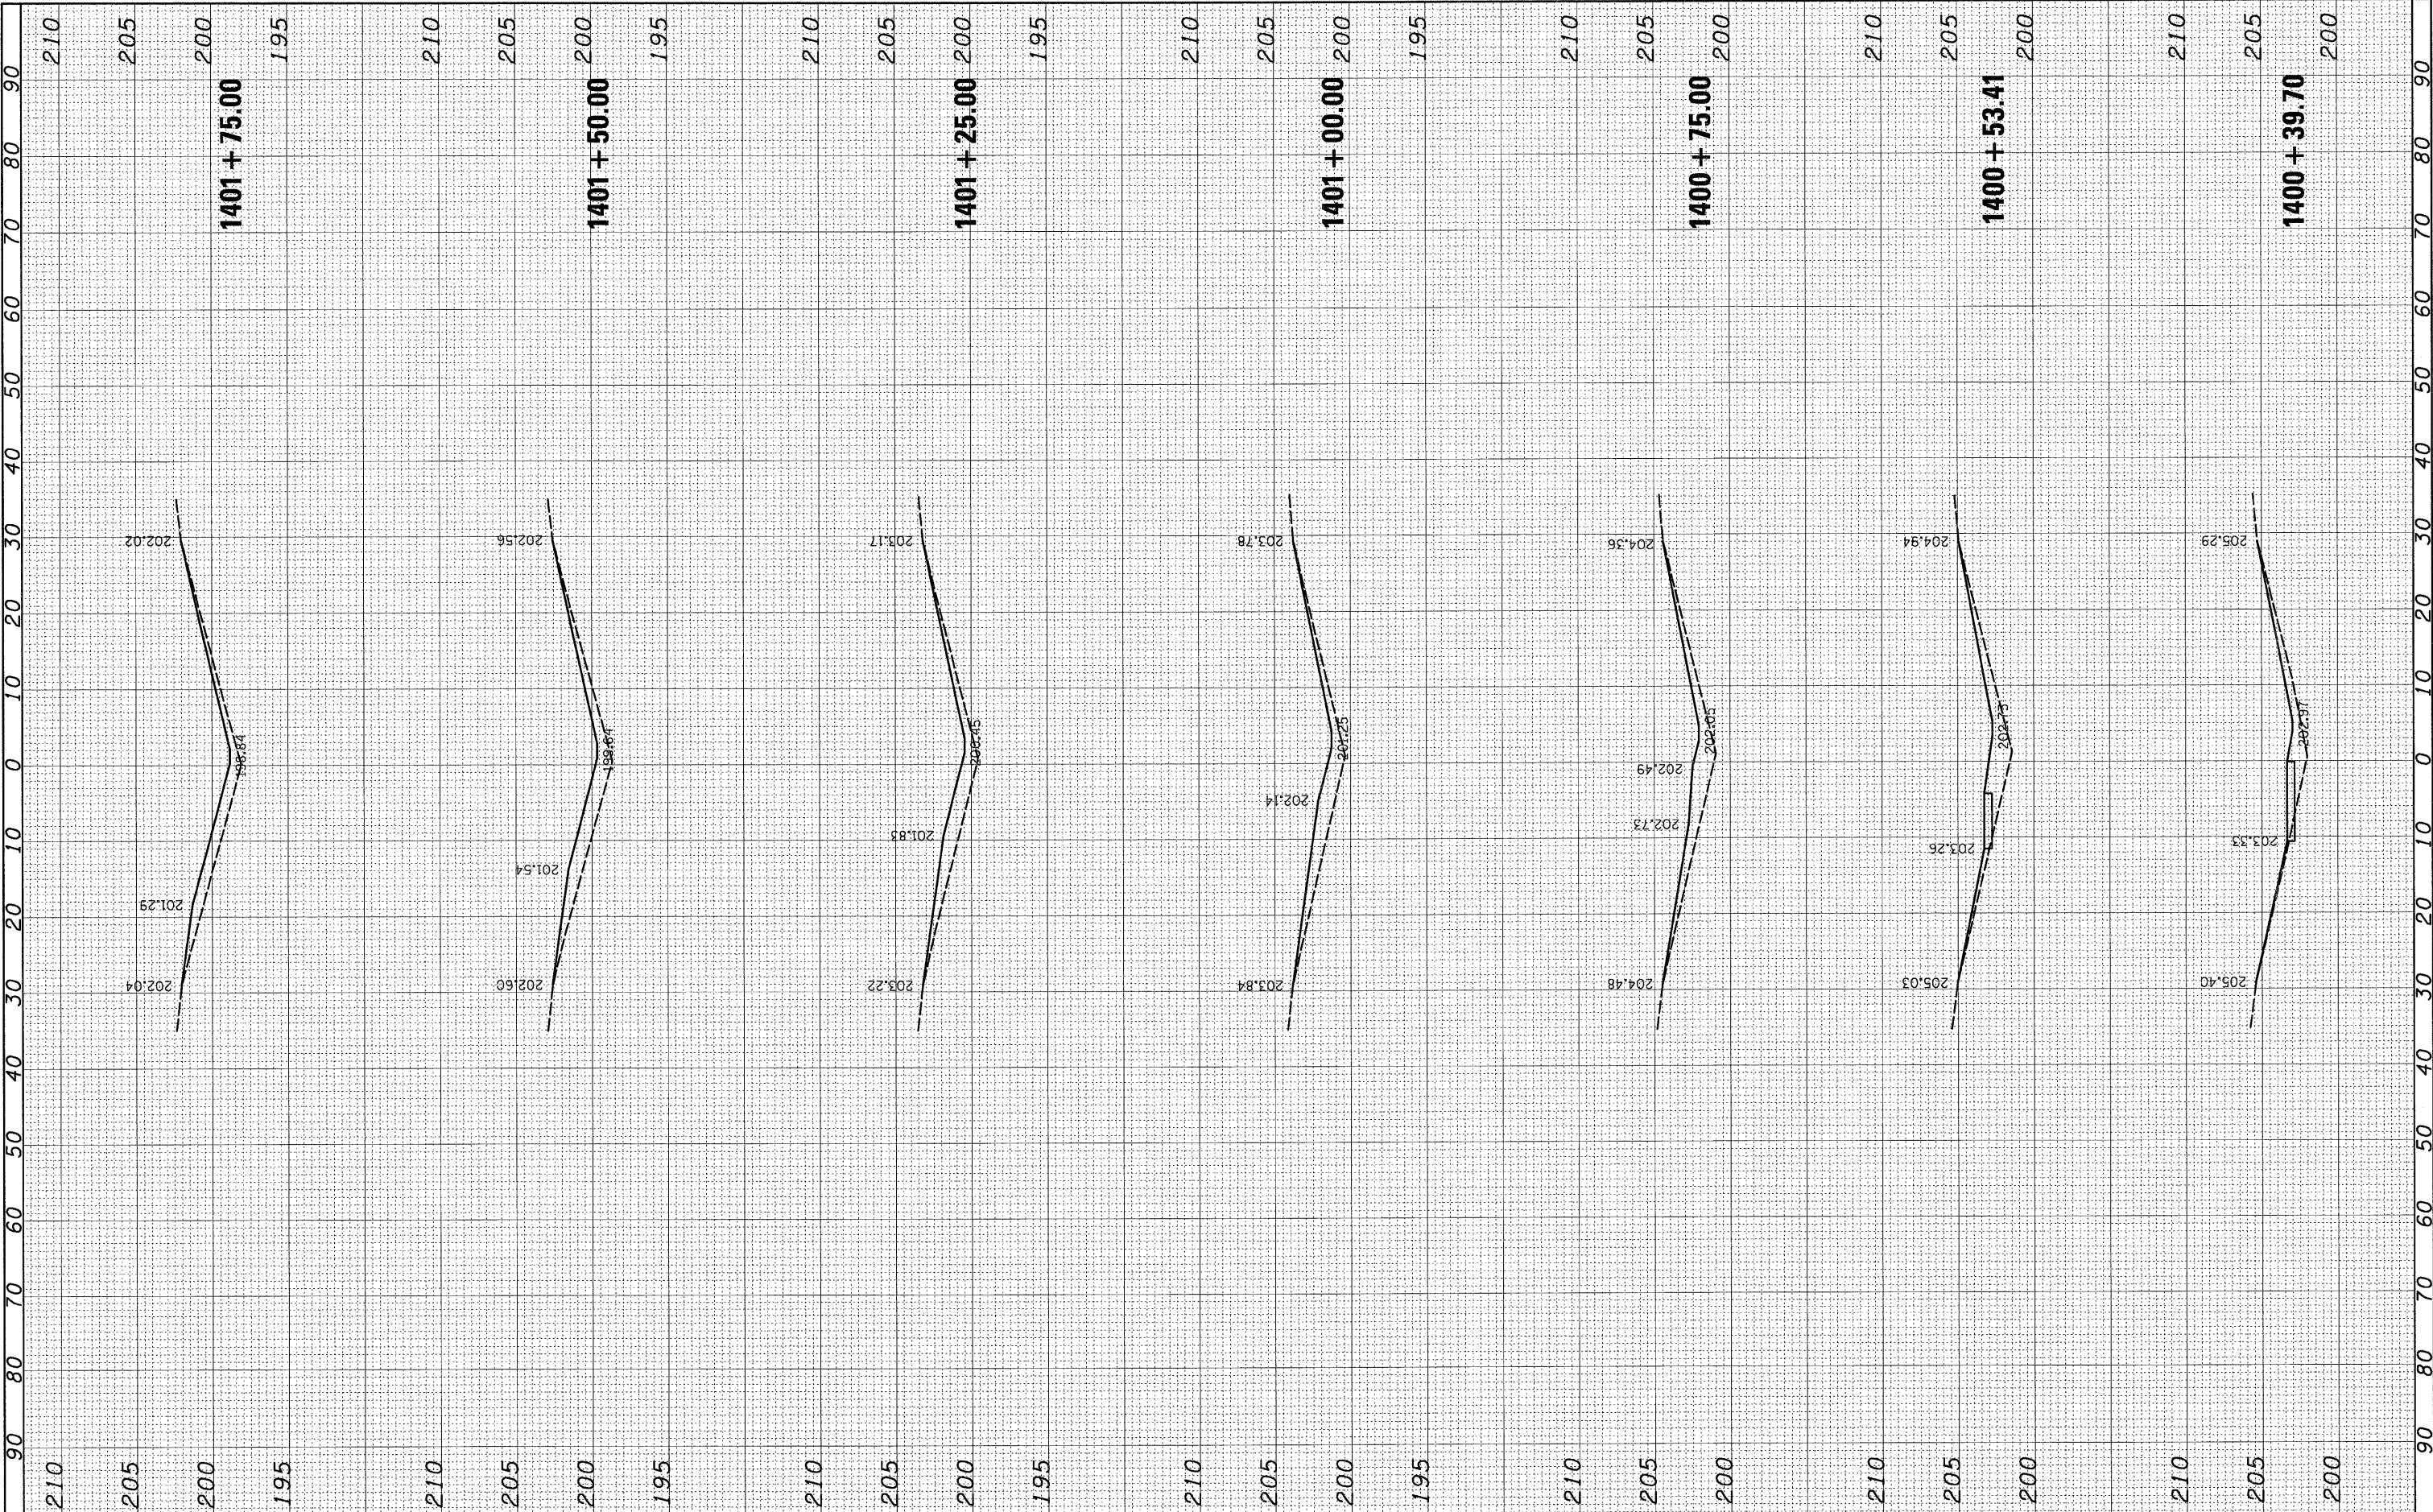

FILE NAME =	USER NAME = _USERDESCR_	DESIGNED -	REVISED -	STATE OF ILLINOIS DEPARTMENT OF TRANSPORTATION	CROSS SECTIONS				F.A. RTE.	SECTION	COUNTY	TOTAL SHEETS	SHEET NO.
h:\6513 idot d8 var\6513.01 wo 1\CA00_Sheets\0876E30-shr-xasht-0610061-7982.dgn		DRAWN -	REVISED -						57	61-(1,2,3,4,5,6)-I	MARION	86	81
		CHECKED -	REVISED -						S.N. 061-0061		CONTRACT NO. 76E30		
		DATE -	REVISED -						ILLINOIS FED. AID PROJECT				
PLOT SCALE = 10.0000 ' / IN.				SCALE:				SHEET NO. OF SHEETS				STA. 1400+39.70 TO STA. 1401+75.00	
PLOT DATE = 2/2/2011													

FINAL SURVEY NO.	SURVEYED PLOTTED NO.	BY	DATE

ORIGINAL SURVEY NO.	SURVEYED PLOTTED NO.	BY	DATE

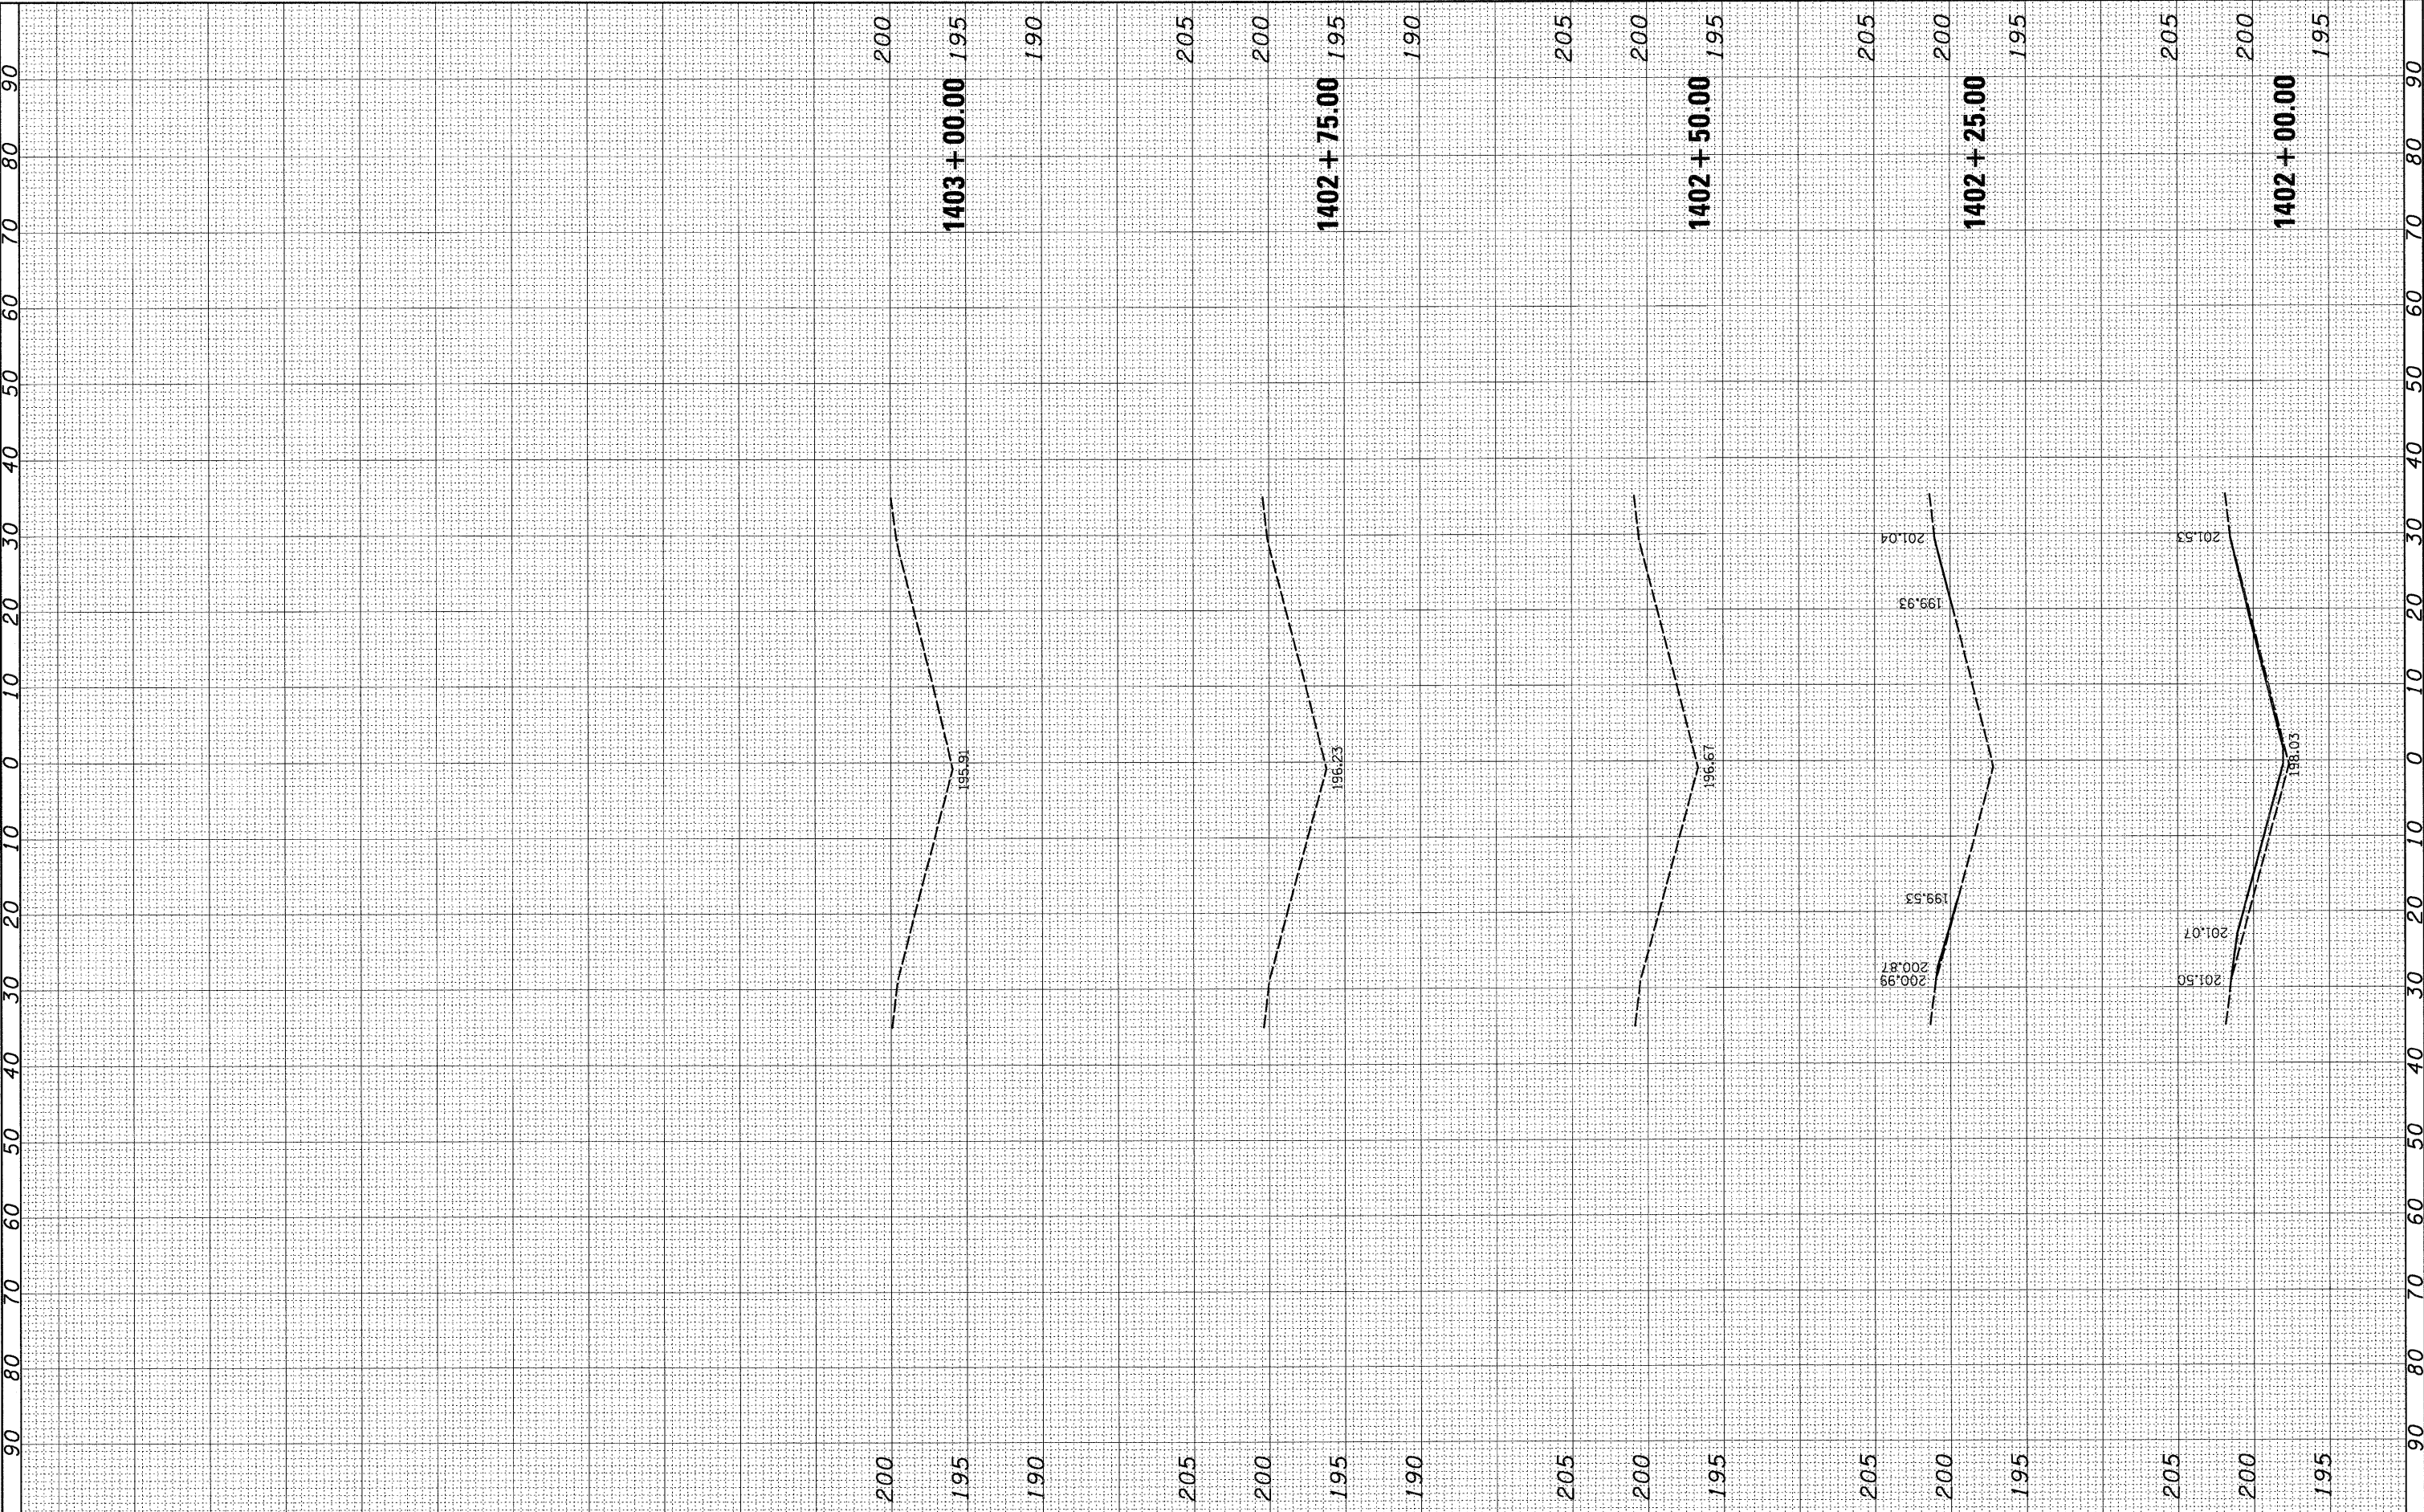

FILE NAME = h:\6513 idot d8 var\6513.01 wo 1\CADD.Sheets\0876E30-shr-xshsht-0610061-7992.dgn

USER NAME = .USERDESCR.
PLOT SCALE = 10.0000' / 1 IN.
PLOT DATE = 2/2/2011

DESIGNED -
DRAWN -
CHECKED -
DATE -

REVISED -
REVISED -
REVISED -
REVISED -


STATE OF ILLINOIS
DEPARTMENT OF TRANSPORTATION

CROSS SECTIONS
SCALE: SHEET NO. OF SHEETS STA. 1402+00.00 TO STA. 1403+00.00

F.A. RTE.	SECTION	COUNTY	TOTAL SHEETS	SHEET NO.
57	61-(1,2,3,4,5,6)-I	MARION	86	82
S.N. 061-0061		CONTRACT NO. 76E30		
ILLINOIS FED. AID PROJECT				

FINAL	SURVEYED	BY	DATE
SURVEY	PLOTTED		
NOTE BOOK	TEMPLATE		
NO.	AREAS	CHECKED	


ORIGINAL	SURVEYED	BY	DATE
SURVEY	PLOTTED		
NOTE BOOK	TEMPLATE		
NO.	AREAS	CHECKED	

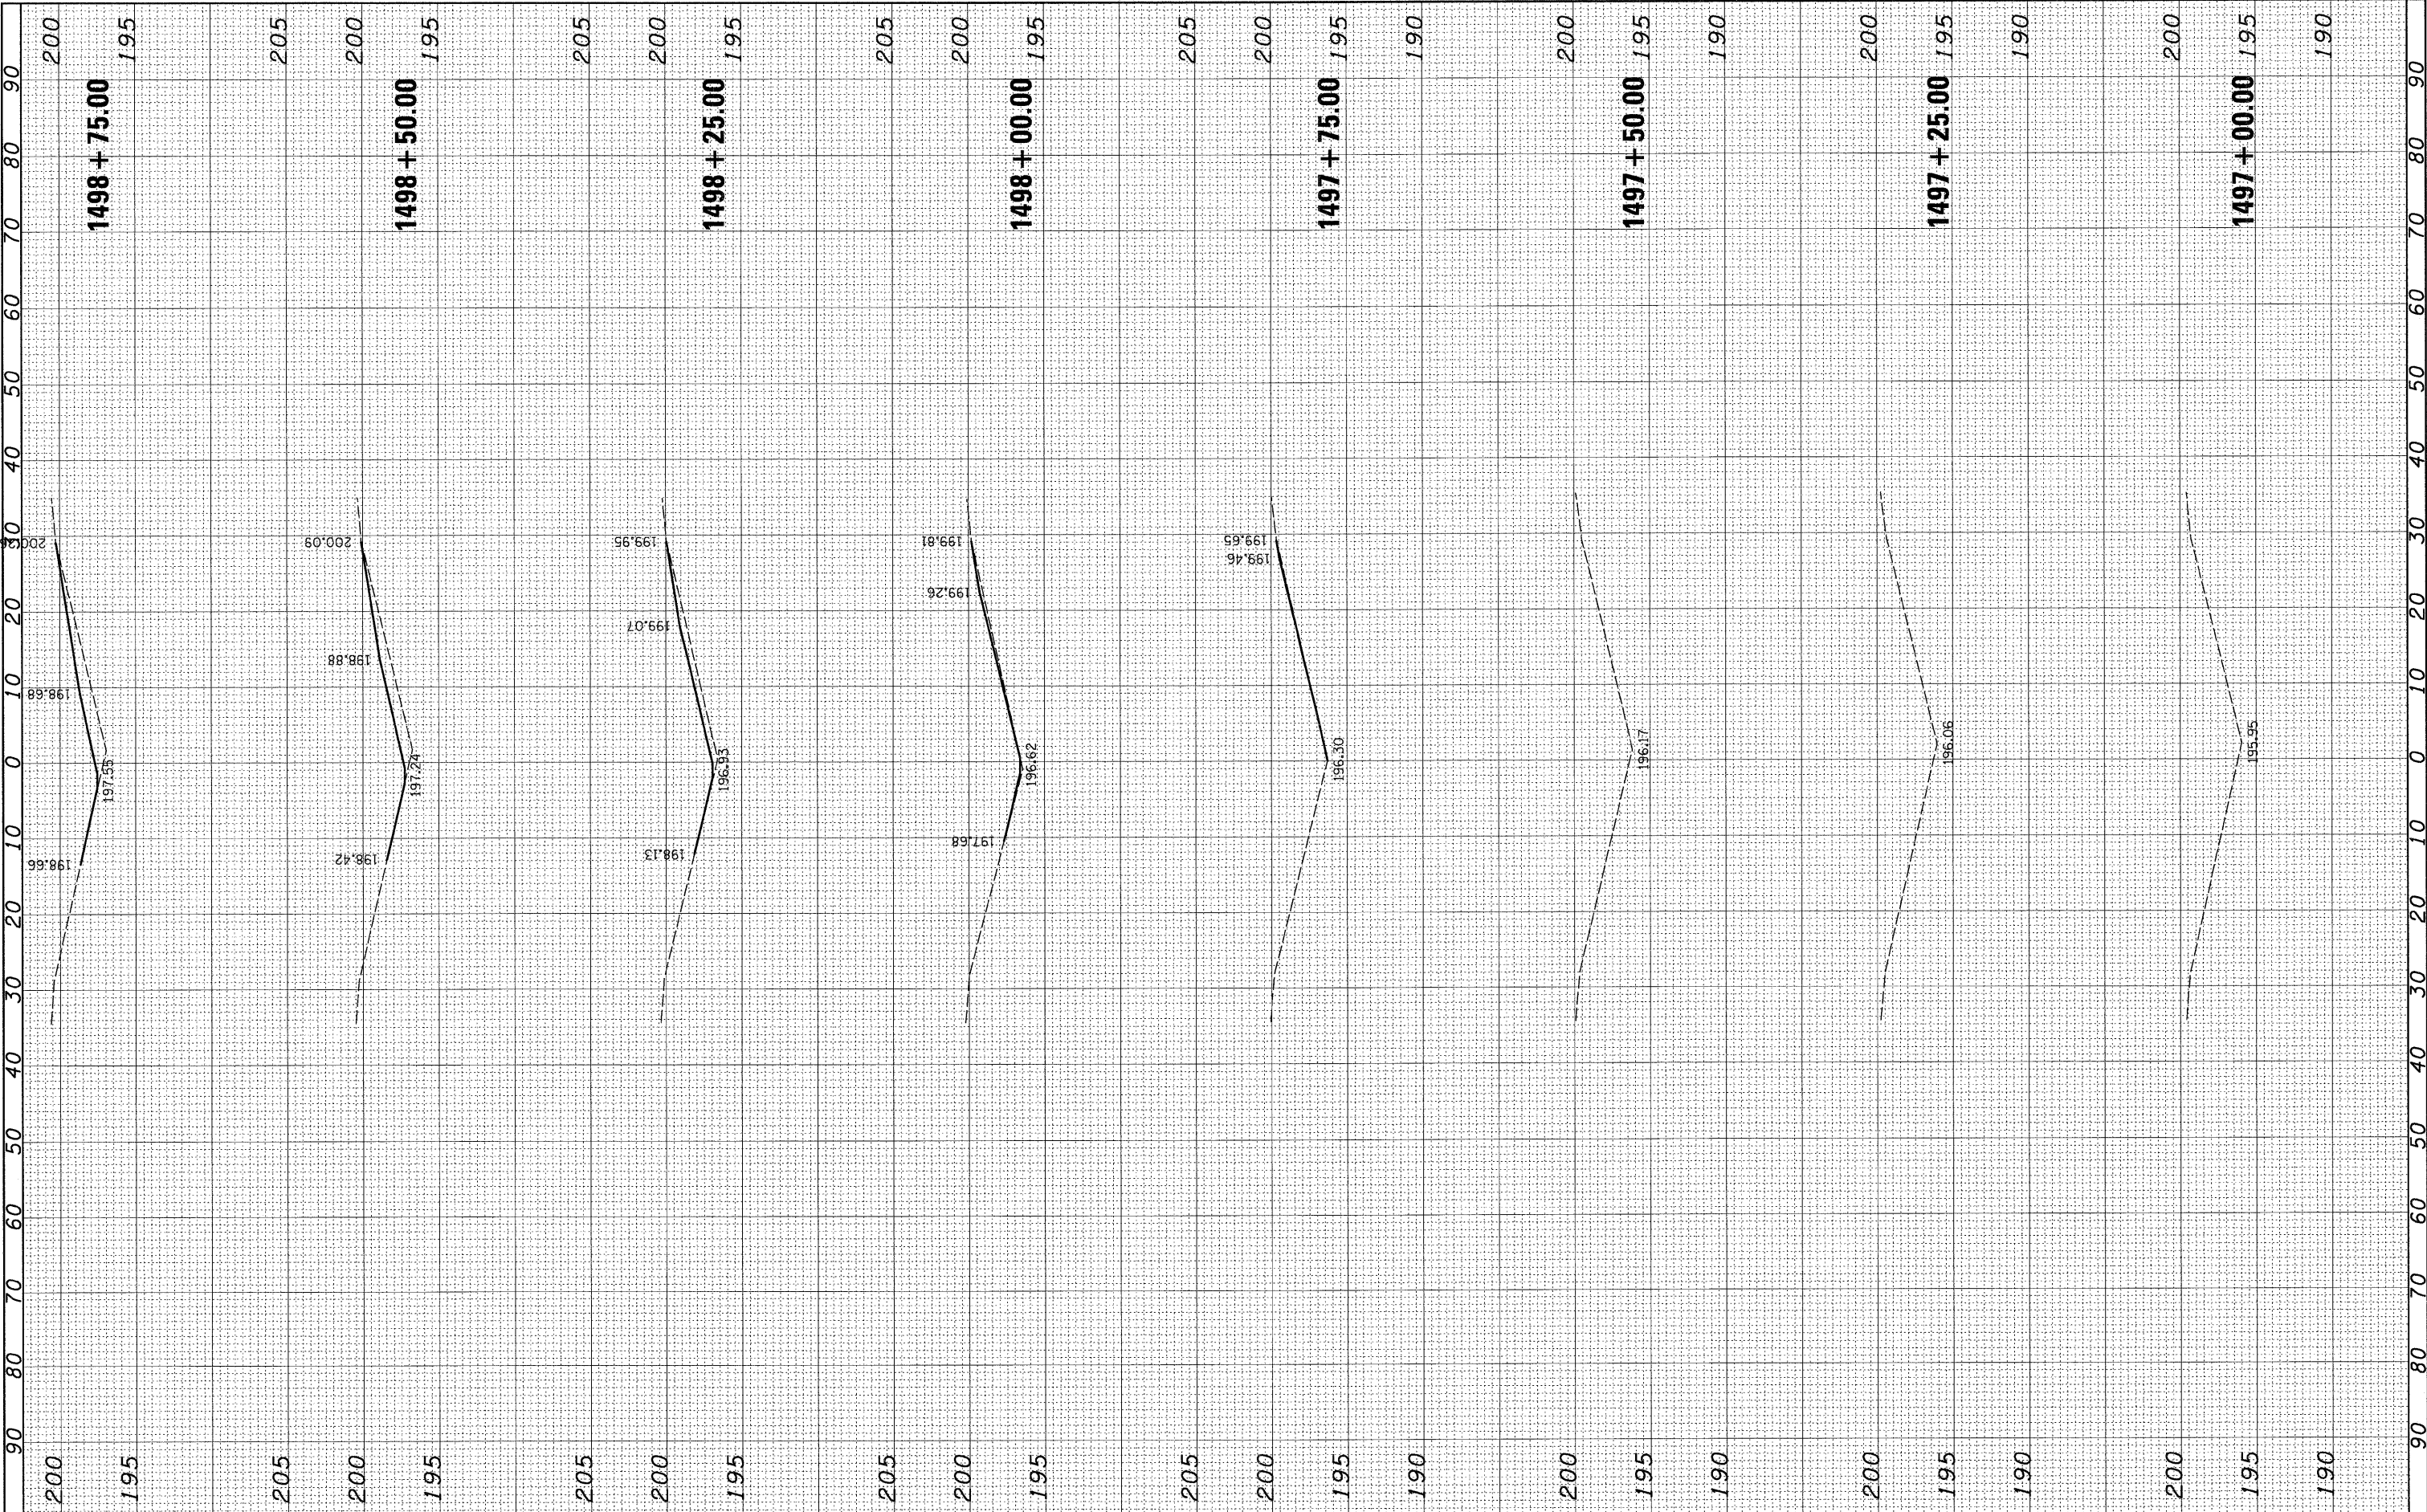

FILE NAME =		USER NAME = .USERDESCR.	DESIGNED -	REVISED -	STATE OF ILLINOIS DEPARTMENT OF TRANSPORTATION	CROSS SECTIONS				F.A. RTE.	SECTION	COUNTY	TOTAL SHEETS	SHEET NO.
h:\6513\dot d8 var\6513.01 wo 1\CADD_Sheets\0876E30-shr-xssht-0610064-6386.dgn			DRAWN -	REVISED -		57	61-(1,2,3,4,5,6)-I	MARION	86	83				
PLOT SCALE = 10.0000' / 1".			CHECKED -	REVISED -		S.N. 061-0064		CONTRACT NO. 76E30						
PLOT DATE = 2/2/2011			DATE -	REVISED -		[ILLINOIS] FED. AID PROJECT								
SCALE:		SHEET NO.		OF SHEETS	STA. 1497+00.00 TO STA. 1498+75.00									

FINAL	SURVEYED	BY	DATE
SURVEY	AS NOTED		
NOTE BOOK	TEMPLATE		
NO.	AREAS CHECKED		


ORIGINAL	SURVEYED	BY	DATE
SURVEY	AS NOTED		
NOTE BOOK	TEMPLATE		
NO.	AREAS CHECKED		

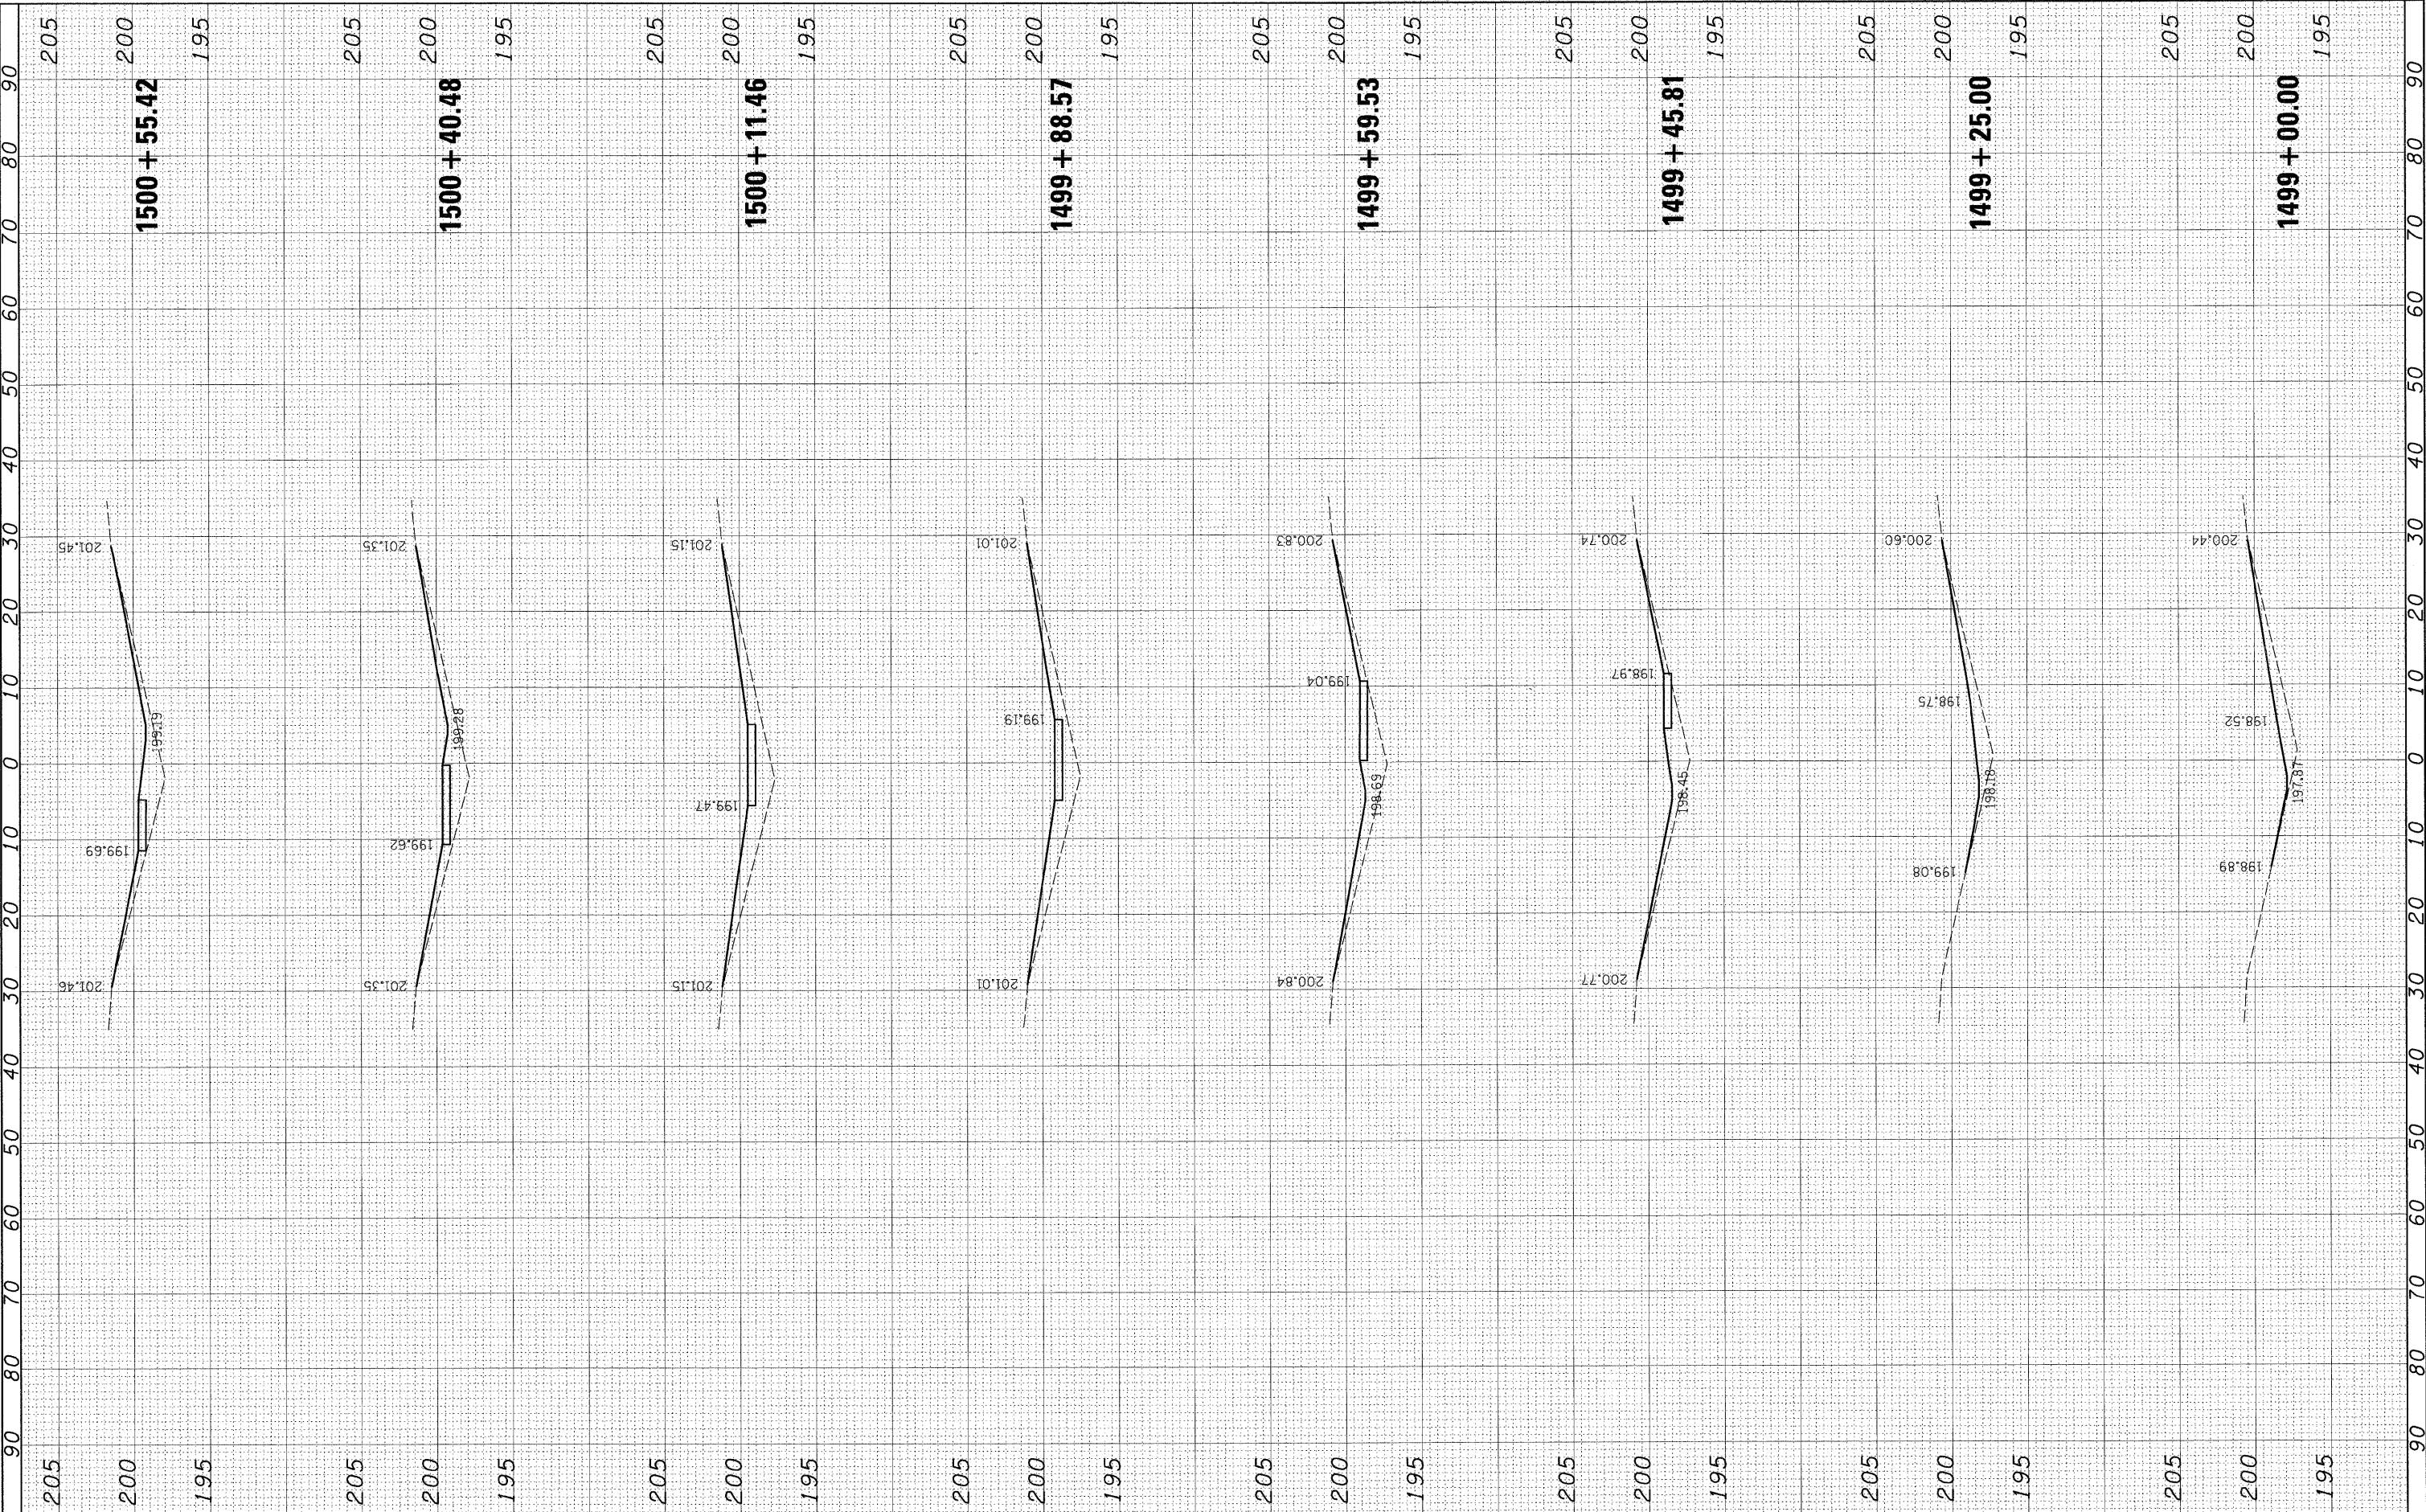

FILE NAME =	USER NAME = _USERDESCR_	DESIGNED -	REVISED -	STATE OF ILLINOIS DEPARTMENT OF TRANSPORTATION	CROSS SECTIONS					F.A. RTE.	SECTION	COUNTY	TOTAL SHEETS	SHEET NO.
h:\6513\dot d8\var\6513.01\wo 1\CADD_Sheets\0976E30-shr-xssht-0610064-8386.dgn		DRAWN -	REVISED -		57	61-(1,2,3,4,5,6)-I	MARION	86	84					
PLOT SCALE = 10,0000' / IN.		CHECKED -	REVISED -		S.N. 061-0064		CONTRACT NO. 76E30							
PLOT DATE = 2/2/2011		DATE -	REVISED -		ILLINOIS FED. AID PROJECT									
SCALE:	SHEET NO.	OF	SHEETS		STA. 1499+00.00	TO STA. 1500+55.42								

FINAL SURVEY	BY	DATE	SURVEYED	_____
			PLOTTED	_____
			NOTE BOOK	_____
			AREAS CHECKED	_____
NO.	_____	_____	_____	_____

ORIGINAL SURVEY	BY	DATE	SURVEYED	_____
			PLOTTED	_____
			NOTE BOOK	_____
			AREAS CHECKED	_____
NO.	_____	_____	_____	_____

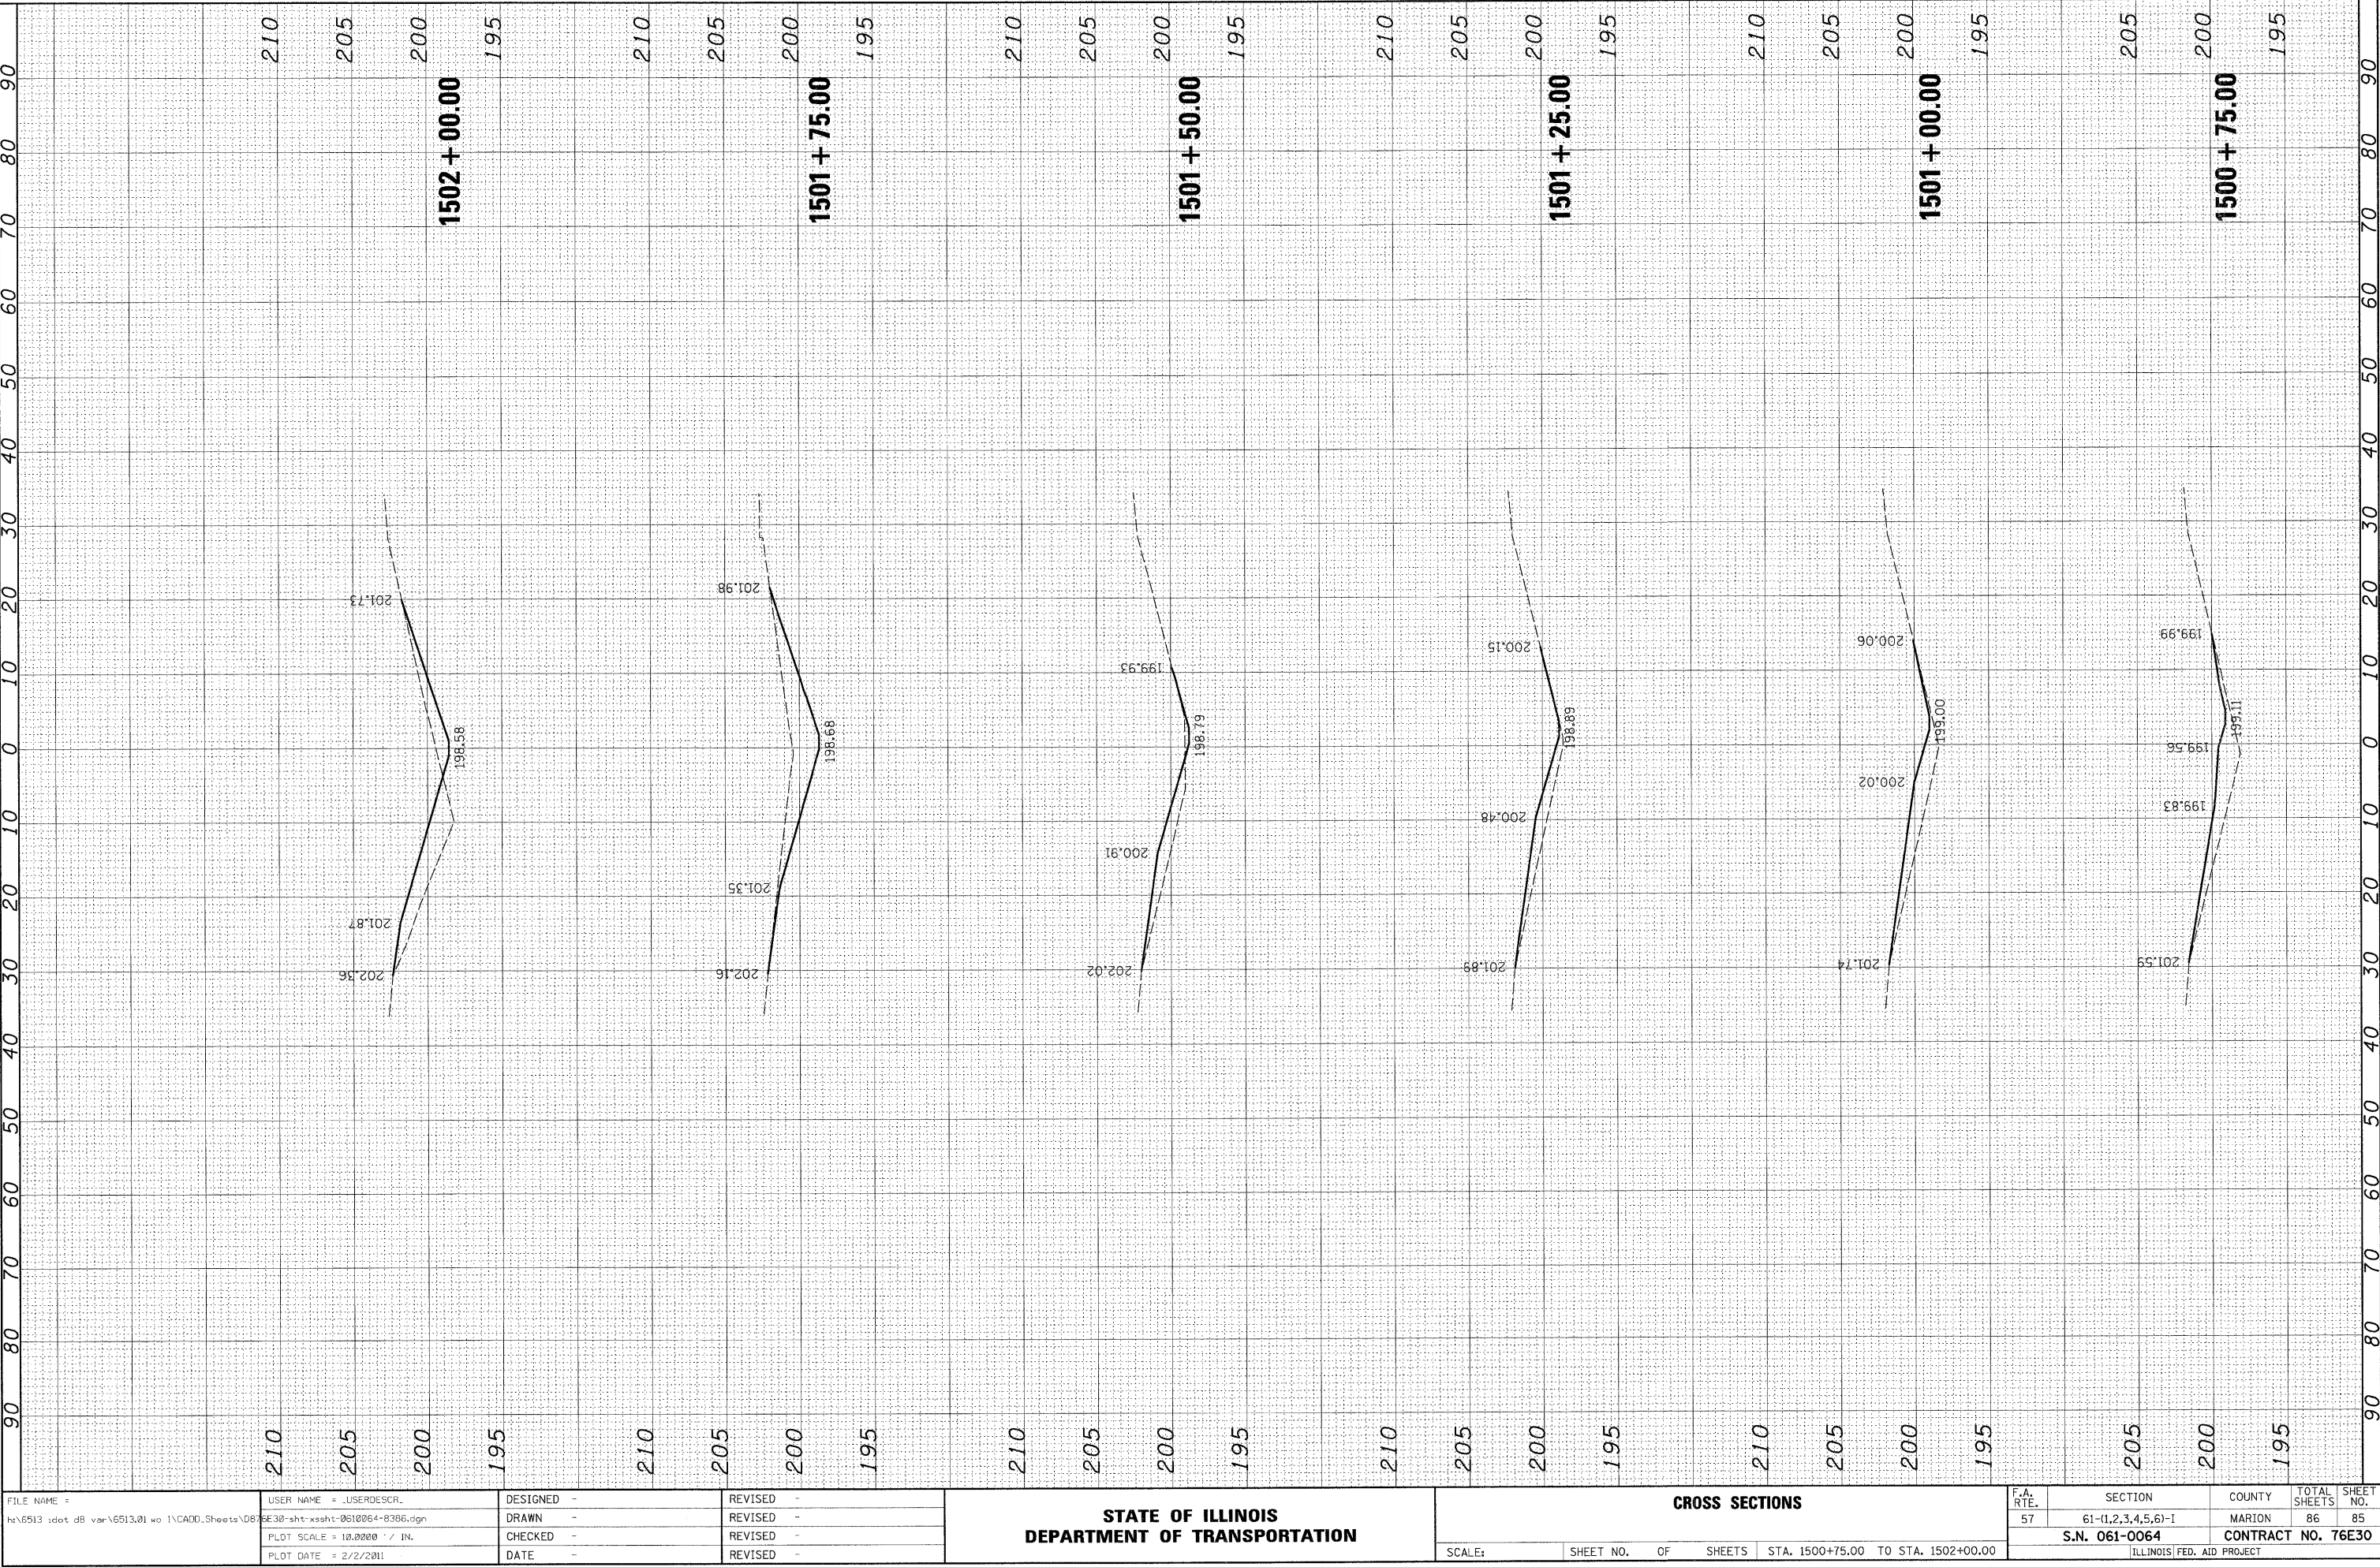

FINAL SURVEY	SURVEYED BY	DATE	
			PLOTTED
			TEMPLATE
			AREAS
NO.	NO.	NO.	

ORIGINAL SURVEY	BY	DATE	
			PLOTTED
			TEMPLATE
			AREAS
NO.	NO.	NO.	

