

D-98-064-12

HMG **HMG ENGINEERS, INC.**
9360 HOLY CROSS LANE
BREESE, ILLINOIS 62230
(618) 526-9611
Engineers • Surveyors
IL PROF. DESIGN FIRM NO. 184.000899
EXPIRES 04/30/2023 **REV - M**

MODEL - Default
FILE NAME: 03.03.131 IDOT_D8_157(CAD_Sheets)D8156F79-shr-gemrncs.dgn

PAGE	INDEX OF SHEETS
1	COVER SHEET
2	INDEX OF SHEETS, GENERAL NOTES, HIGHWAY STANDARDS AND COMMITMENTS
3-10	SUMMARY OF QUANTITIES
11-16	TYPICAL SECTIONS
17-28	SCHEDULE OF QUANTITIES
29-35	ALIGNMENTS TIES AND BENCHMARKS
36-42	COORDINATE CONTROL
43-56	PLAN & PROFILE FAI-57
57-58	PLAN & PROFILE RAMP A
59-60	PLAN & PROFILE RAMP B
61-62	PLAN & PROFILE RAMP C
63-64	PLAN & PROFILE RAMP D
65-75	REMOVAL ITEMS
76-77	ALTERNATE ROUTE & RAMP DETOUR ROUTE DETAILS
78-87	MAINTENANCE OF TRAFFIC STAGE 1
88-97	MAINTENANCE OF TRAFFIC STAGE 2
98-109*	EROSION CONTROL
110-116	PAVEMENT MARKING PLAN
117-127	STRUCTURE DETAIL SHEETS
128-168	OVERHEAD STRUCTURE REPAIR DETAILS - BY OTHERS
169-171	LIGHTING DETAIL SHEETS
172-173	DETAILS - SUPER ELEVATION
174	DETAILS - SOUTH CROSSOVER
175	DETAILS - NORTH CROSSOVER
176	DETAILS - 70' MEDIAN SINGLE LANE CROSSOVER
177	DETAILS - BEVELED PIPE AND GUARD
178	DETAILS - SLOTTED DRAIN PIPE
179	DETAILS - OUTLET PROTECTOR
180	DETAILS - CONCRETE COLLAR
181-182	DETAILS - CLASS A PATCHING (SPECIAL)
183	DETAILS - SMART TRAFFIC MONITORING SYSTEM
184-201	DETAILS - SIGN PANELS
202-204	TEMPORARY LIGHTING - BY OTHERS
205-398	CROSS SECTIONS FAI-57
399-419	CROSS SECTIONS RAMP A
420-444	CROSS SECTIONS RAMP B
445-460	CROSS SECTIONS RAMP C
461-484	CROSS SECTIONS RAMP D

*109A-109I PLAT OF HIGHWAYS

GENERAL NOTES

1. UTILITIES KNOWN TO HAVE FACILITIES WITHIN THE PROJECT AREA:

AMEREN ILLINOIS (GAS & ELECTRIC)

AT&T ILLINOIS (COMMUNICATIONS)

BP PIPELINES (NORTH AMERICA) INC. (PIPELINE)

CHARTER COMMUNICATIONS, INC. (CABLE TV)

CONTRYMARK COOPERATIVE, LLP (PIPELINE)

ENABLE MIDSTREAM PARTNERS (PIPELINE)

VILLAGE OF ODIN (WATER & SANITARY SEWER)

RACCOON WATER COMPANY (WATER)

CITY OF SALEM (WATER, SANITARY SEWER & GAS)

TRI-COUNTY ELECTRIC COOPERATIVE, INC. (ELECTRIC)

US SONET, LLC (COMMUNICATIONS)

ABOVE GROUND

X

X

X

X

X

X

X

X

X

X

BELOW GROUND

X

X

X

X

X

X

X

X

X

X
2. THE RESIDENT ENGINEER SHALL VERIFY THE EXISTENCE OF HIGHWAY LIGHTING AND/OR INTELLIGENT TRANSPORTATION SYSTEMS (I.T.S.) UTILITIES WITHIN THE PROJECT LIMITS. IF HIGHWAY LIGHTING AND/OR I.T.S. EXISTS WITHIN THE PROJECT LIMITS, AND IF THESE ITEMS REQUIRE LOCATING, THE CONTRACTOR SHALL BE DIRECTED TO DO SO ACCORDING TO SECTION 803 OF THE STANDARD SPECIFICATIONS. THIS WORK SHALL BE PAID FOR ACCORDING TO ARTICLE 109.04 OF THE STANDARD SPECIFICATIONS.

3. TWENTY-ONE (21) CHANGEABLE MESSAGE SIGNS SHALL BE REQUIRED FOR THIS PROJECT. THEY SHALL BE PLACED TWO (2) WEEKS PRIOR TO AND THE DURATION OF PRE-STAGE, TWO (2) WEEKS PRIOR TO STAGE 1 AND TWO (2) WEEKS PRIOR TO STAGE 2. STMS WILL BE USED FOR THE DURATION OF STAGE 1 AND 2. THE CHANGEABLE MESSAGE SIGNS SHALL BE PLACED ALONG I-57 & IL 161 AT THE DIRECTION OF THE ENGINEER.

4. THE CONTRACTOR SHALL PROVIDE POSITIVE AND ADEQUATE DRAINAGE AT ALL LOCATIONS AT ALL TIMES. THIS MAY INCLUDE, BUT IS NOT LIMITED TO, REPLACEMENT OR RECONSTRUCTION OF EXISTING DRAINAGE STRUCTURES THAT HAVE BEEN DAMAGED OR REMOVED, REGRAIDING, PLUGGING ABANDONED PIPES, OR OTHER ACTIVITIES REQUIRED BY THE ENGINEER.

5. ALL ELEVATIONS REFER TO THE NAVD 88 DATUM.

6. ONLY SHORT TERM PAVEMENT MARKING REMOVAL FROM THE FINAL SURFACE SHALL BE PAID FOR AS “SHORT TERM PAVEMENT MARKING REMOVAL.”

7. THE INTENT OF THE MILLING IS TO REMOVE THE HMA RESURFACING ONLY. THE UNDERLYING CONCRETE SHALL NOT BE DISTURBED.

8. ALL MILLED AREAS SHALL BE RESURFACED WITH THE APPROPRIATE SURFACE COURSE PRIOR TO OPENING THE LANE(S) TO TRAFFIC TO ALLEVIATE ANY DROP OFFS BETWEEN ADJACENT SURFACES OF MORE THAN 2”.

HIGHWAY STANDARDS					
000001-08	630001-12	701400-11	420701-03		
001001-02	630301-09	701401-13	442001-04		
001006		701411-09	442201-03		
202001-01	635001-02	701416-11	601001-05		
280001-07	642001-03	701426-09	601101-02		
420001-10	643001-02	701428-01	606001-08		
420101-07	666001-01	701451-05	606301-04		
420206-13		701502-09	631011-10		
420306-11	701001-02	701901-08	631031-17		
421001-03	701006-05	704001-08	631032-09		
421201-07	701101-05	720001-01	665001-02		
442101-09	701106-02	720006-04	821101-02		
483001-06	701011-04	725001-01	835001-01		
515001-04	701201-05	728001-01	836001-04		
542301-03	701301-04	780001-05			
542311-07	701321-18	781001-04			
542546-01	701326-04	782006-01			

COMMITMENTS

TREES THREE (3) INCHES OR GREATER IN DIAMETER AT BREAST HEIGHT SHALL NOT BE CLEARED FROM APRIL 1ST THROUGH SEPTEMBER 30TH OF ANY GIVEN YEAR.

NO BATS OR SIGNS OF BATS WERE OBSERVED ON THE BRIDGE. PLEASE NOTE THAT ALL BAT BRIDGE/STRUCTURE ASSESSMENTS ARE VALID FOR TWO YEARS AND THAT EXPIRED ASSESSMENTS SHALL BE UPDATED PRIOR TO CONSTRUCTION.

9. ALL CULVERT EXTENSIONS SHALL BE CONSTRUCTED IN ACCORDANCE WITH METHOD II AS SPECIFIED IN ART. 542.05 OF THE STANDARD SPECS. PRIOR TO EXTENDING ANY CULVERT, THE ENTIRE LENGTH OF THE EXISTING CULVERT SHALL BE CLEANED OF ALL EARTH AND DEBRIS BY THE CONTRACTOR, THE COST OF THIS WORK SHALL BE INCLUDED IN THE COST OF THE EXTENSION.

10. FACTORS FOR ESTIMATING PLAN QUANTITIES ARE AS FOLLOWS AND SHALL NOT BE USED FOR THE BASIS OF FINAL QUANTITIES:

AGGREGATE (SURFACE, BASE, & BACKFILL)

BITUMINOUS MATERIALS:

TACK/PRIME COAT FOR BITUMINOUS CONCRETE:

-ON PAVEMENT

-ON AGGREGATE

-ON COLD MILLED SURFACE

-FOG COAT ON NEW BINDER

112 LBS/SQ YD/IN

1.5 TON/CU YD

200 LB/ACRE

100 LB/ACRE

90 LB/ACRE

90 LB/ACRE

90 LB/ACRE

2 TON/ACRE

11. ALL REMOVED GUARDRAIL COMPONENTS ARE THE PROPERTY OF THE CONTRACTOR AND THE SALVAGE VALUE OF SAID COMPONENTS SHALL BE REFLECTED IN THE CONTRACTOR'S BID.

12. DOWELS FOR CRC PAVEMENT LUG SYSTYEMS (HWY STD 421201) SHALL BE CENTERED IN THE EXISTING 8" CRC PAVEMENT.

13. SAW CUTTING ON ALL EDGES FOR REMOVAL ITEMS SHALL BE INCLUDED IN THE COST OF THE REMOVAL ITEM AS INDICATED AND IN ACCORDANCE WITH SECTION 440 OF THE STANDARD SPECIFICAITONS.

ROUTE	FAI 57
SECTION	61-(1,1-1,1-2,2)RS-1
COUNTY	MARION
CONTRACT	76F79

DESCRIPTION: RECONSTRUCTION & BRIDGE REPAIR ALONG I-57 FROM JEFFERSON CO LINE TO 0.7 MI N OF IL 161

	RAMPS	MAINLINE
ADT (CONST. YR)	1,500	22,900
MU%	4.8	40.2
SU%	8.6	2.2
20 YR. ESAL'S	0.57	54.55

	RAMPS			
	SN 061-0017	SN 061-0027 & 0046		
	WIDENING			
	BASE COURSE WIDENING (STAGE)			
MIXTURE USE	POLY SURFACE	BINDER	SURFACE	BINDER
AC/PG	SBS PG 76-22	PG 64-22	PG 64-22	PG 64-22
RAP % (MAX)	SEE SPECIAL PROVISION	SEE SPECIAL PROVISION	SEE SPECIAL PROVISION	SEE SPECIAL PROVISION
DESIGN AIR VOIDS	4.0% @ Ndes=70	4.0% @ Ndes=70	4.0% @ Ndes=90	4.0% @ Ndes=90
MIX COMPOSITION	IL 9.5	IL 19.0	IL 9.5	IL 19.0
FRICTION AGG	MIXTURE "D"	MIXTURE "B"	MIXTURE "E"	MIXTURE "B"
QUALITY MGMT PROG.	QC/QA	QC/QA	QC/QA	QC/QA
MatTranDev Required?	no	no	no	no

SHOULDER				PATCHING	
MIXTURE USE	SHOULDER (lower)	SHOULDER (surface)	STABILIZED SUBBASE	SURFACE	BINDER
AC/PG	PG 64-22	PG 64-22	PG 64-22	PG 64-22	PG 64-22
RAP % (MAX)	PG 64-22	PG 64-22	PG 64-22	SEE SPECIAL PROVISION	SEE SPECIAL PROVISION
DESIGN AIR VOIDS	PG 64-22	PG 64-22	PG 64-22	4.0% @ Ndes=90	4.0% @ Ndes=90
MIX COMPOSITION	PG 64-22	PG 64-22	PG 64-22	IL 9.5	IL 19.0
FRICTION AGG				MIXTURE "E"	MIXTURE "B"
QUALITY MGMT PROG.	PG 64-22	PG 64-22	PG 64-22	QC/QA	QC/QA
MatTranDev Required?	no	no	no	no	no

PLAN QUANTITIES FOR BITUMINOUS CONCRETE SURFACE COURSE ITEMS ARE CALCULATED USING A UNIT WEIGHT OF 112 LB/SQYD/IN (59.8 KG/SQ M/25MM THICKNESS).

ANY QCP PAY ITEM THAT HAS A QUANTITY OF 1600 TONS OR LESS WILL HAVE TWO SUBLOTS EACH OF WHICH WILL BE HALF OF THE PLAN QUANTITY OR HALF OF THE ADJUST QUANTITY BY THE RESIDENT ENGINEER/TECHNICIAN.

REV. - MS

HMG HMG ENGINEERS, INC. 9360 HOLY CROSS LANE BREESE, ILLINOIS 62230 (618) 526-9611 IL PROF. DESIGN FIRM NO. 184.000899	USER NAME = mobrien	DESIGNED - M.OBRIEN	REVISED -	STATE OF ILLINOIS DEPARTMENT OF TRANSPORTATION	INDEX OF SHEETS, GENERAL NOTES, HIGHWAY STANDARDS & COMMITMENTS				F.A.I. RTE.	SECTION	COUNTY	TOTAL SHEETS	SHEET NO.
		DRAWN - M.OBRIEN	REVISED -						57	61-(1,1-1,1-2,2)RS-1	MARION	484	2
	PLOT SCALE = 100,0000 ' / in.	CHECKED -	REVISED -						CONTRACT NO. 76F79				
	PLOT DATE = 2/18/2022	DATE -	REVISED -		SCALE: N.T.S.	SHEET	OF	SHEETS	STA.	TO	STA.	ILLINOIS	FED. AID PROJECT

90% FED 10% STATE

CODE NO.	ITEM	UNIT	TOTAL QUANTITY	CONSTRUCTION CODE	
				ROADWAY	BRIDGE
				0004	0013
				RURAL	S.N. 061-0017, -0027, -0046
20100110	TREE REMOVAL (6 TO 15 UNITS DIAMETER)	UNIT	544	534	10
20100210	TREE REMOVAL (OVER 15 UNITS DIAMETER)	UNIT	267	232	35
20100500	TREE REMOVAL, ACRES	ACRE	9.25	9.25	
20200100	EARTH EXCAVATION	CU YD	223202	222571	631
20800150	TRENCH BACKFLL	CU YD	15	15	
25000210	SEEDING, CLASS 2A	ACRE	69.25	69.25	
25000400	NITROGEN FERTILIZER NUTRIENT	POUND	6222	6222	
25000500	PHOSPHORUS FERTILIZER NUTRIENT	POUND	6222	6222	
25000600	POTASSIUM FERTILIZER NUTRIENT	POUND	6222	6222	
25000700	AGRICULTURAL GROUND LIMESTONE	TON	138	138	
25100115	MULCH, METHOD 2	ACRE	69.25	69.25	
25100630	EROSION CONTROL BLANKET	SQ YD	334596	334596	
28000250	TEMPORARY EROSION CONTROL SEEDING	POUND	20739	20739	
28000305	TEMPORARY DITCH CHECKS	FOOT	6032	6032	

90% FED 10% STATE

CODE NO.	ITEM	UNIT	TOTAL QUANTITY	CONSTRUCTION CODE	
				ROADWAY	BRIDGE
				0004	0013
				RURAL	S.N. 061-0017, -0027, -0046
28000400	PERMETER EROSION BARRIER	FOOT	5959	5959	
28000500	INLET AND PIPE PROTECTION	EACH	19	19	
28001100	TEMPORARY EROSION CONTROL BLANKET	SQ YD	334596	334596	
28100105	STONE RIPRAP, CLASS A3	SQ YD	116		116
28100109	STONE RIPRAP, CLASS A5	SQ YD	726	726	
28100207	STONE RIPRAP, CLASS A4	TON	686	686	
28200200	FILTER FABRIC	SQ YD	2286	2286	
31100100	SUBBASE GRANULAR MATERIAL, TYPE A	TON	46768	46768	
31100300	SUBBASE GRANULAR MATERIAL, TYPE A 4"	SQ YD	85803	85803	
31100910	SUBBASE GRANULAR MATERIAL, TYPE A 12"	SQ YD	133812	133812	
31102100	SUBBASE GRANULAR MATERIAL, TYPE C 4"	SQ YD	24		24
31200500	STABILIZED SUBBASE - HOT-MIX ASPHALT, 4"	SQ YD	126825	126825	
35100100	AGGREGATE BASE COURSE, TYPE A	TON	917		917
35501332	HOT-MIX ASPHALT BASE COURSE, 12"	SQ YD	497		497

MODEL Default
FILE NAME: 03_03_131_IDOT_D8_157(CAD_Sheets)D816F79-sh-500.dgn



HMG ENGINEERS, INC.
9360 HOLY CROSS LANE
BREESE, ILLINOIS 62230
Engineers • Surveyors
(618) 526-9611
IL PROF. DESIGN FIRM NO. 184.000899

USER NAME = mobrien
PLOT SCALE = 100,0000 ' / in.
PLOT DATE = 2/16/2022

DESIGNED -
DRAWN -
CHECKED -
DATE -

REVISED -
REVISED -
REVISED -
REVISED -

STATE OF ILLINOIS
DEPARTMENT OF TRANSPORTATION

SUMMARY OF QUANTITIES

SCALE: SHEET 1 OF 8 SHEETS STA. TO STA.

F.A.J.
RTE.
57

SECTION
61-(1,1-1,1-2,2)RS-1

COUNTY
MARION

TOTAL SHEETS 484
SHEET NO. 3
CONTRACT NO. 76F79

ILLINOIS FED. AID PROJECT NHPP-KC9D(768)

MODEL: Default
FILE NAME: K81317 IDOT DB 157ICAD Sheets1281679-ent-500.dgn

				90% FED 10% STATE	
				CONSTRUCTION CODE	
CODE NO.	ITEM	UNIT	TOTAL QUANTITY	ROADWAY	BRIDGE
				0004	0013
				RURAL	S.N. 061-0017, -0027, -0046
35600732	HOT-MIX ASPHALT BASE COURSE WIDENING, 14"	SQ YD	31422	31422	
40600290	BITUMINOUS MATERIALS (TACK COAT)	POUND	9266	4981	4285
40600990	TEMPORARY RAMP	SQ YD	669	669	
40603085	HOT-MIX ASPHALT BINDER COURSE, IL-19.0, N70	TON	1083	835	248
40604162	POLYMERIZED HOT-MIX ASPHALT SURFACE COURSE, IL-9.5, MIX "D", N70	TON	430	329	101
42000401	PORTLAND CEMENT CONCRETE PAVEMENT 9" (JOINTED)	SQ YD	9210	9210	
42000501	PORTLAND CEMENT CONCRETE PAVEMENT 10" (JOINTED)	SQ YD	5637	5637	
42100335	CONTINUOUSLY REINFORCED PORTLAND CEMENT CONCRETE PAVEMENT 11 3/4"	SQ YD	107726	107726	
42100615	PAVEMENT REINFORCEMENT	SQ YD	107726	107726	
42101090	TRANSVERSE TERMINAL JOINT COMPLETE 24'	EACH	4	4	
42101300	PROTECTIVE COAT	SQ YD	210519	209961	558
42101424	LUG SYSTEM COMPLETE 24'	EACH	4	4	
44000100	PAVEMENT REMOVAL	SQ YD	149372	148875	497

				90% FED 10% STATE	
				CONSTRUCTION CODE	
CODE NO.	ITEM	UNIT	TOTAL QUANTITY	ROADWAY	BRIDGE
				0004	0013
				RURAL	S.N. 061-0017, -0027, -0046
44000157	HOT-MIX ASPHALT SURFACE REMOVAL, 2"	SQ YD	311		311
44000170	HOT-MIX ASPHALT SURFACE REMOVAL, 5 1/4"	SQ YD	7306	7306	
44000500	COMBINATION CURB AND GUTTER REMOVAL	FOOT	661		661
44003100	MEDIAN REMOVAL	SQ FT	4140		4140
44004000	PAVED DITCH REMOVAL	FOOT	643	643	
44004250	PAVED SHOULDER REMOVAL	SQ YD	95476	95027	449
44200050	WELDED WIRE REINFORCEMENT	SQ YD	120	120	
44200944	CLASS B PATCHES, TYPE IV, 8 INCH	SQ YD	120	120	
44201298	DOWEL BARS 1 1/4"	EACH	51	51	
44201717	CLASS D PATCHES, TYPE II, 6 INCH	SQ YD	76		76
44213000	PATCHING REINFORCEMENT	SQ YD	497	497	
44213200	SAW CUTS	FOOT	2232	2232	
44213204	TIE BARS 3/4"	EACH	1559	1559	
44213208	TIE BARS 1 1/4"	EACH	51	51	

REV. - MS



HMG ENGINEERS, INC.
9360 HOLY CROSS LANE
BREESE, ILLINOIS 62230
Engineers • Surveyors
(618) 526-9611

IL PROF. DESIGN FIRM NO. 184.000899

USER NAME = bratermann

PLOT SCALE = 100.0000' / in.

PLOT DATE = 2/18/2022

DESIGNED -

DRAWN -

CHECKED -

DATE -

REVISED -

REVISED -

REVISED +

REVISED +

STATE OF ILLINOIS
DEPARTMENT OF TRANSPORTATION

SUMMARY OF QUANTITIES

SCALE: SHEET 2 OF 8 SHEETS STA. TO STA.

F.A.I.

RTE.

SECTION

61-(1,1-1,1-2,2)RS-1

COUNTY

MARION

TOTAL SHEETS

484

SHEET NO.

4

CONTRACT NO. 76F79

ILLINOIS FED. AID PROJECT NHPP-KC9D(768)

90% FED 10% STATE

CODE NO.	ITEM	UNIT	TOTAL QUANTITY	CONSTRUCTION CODE	
				ROADWAY	BRIDGE
				0004	0013
				RURAL	S.N. 061-0017, -0027, -0046
48100100	AGGREGATE SHOULDERS, TYPE A	TON	18205	18205	
48102100	AGGREGATE WEDGE SHOULDER, TYPE B	TON	12701	12701	
48203018	HOT-MIX ASPHALT SHOULDERS, 5 1/4"	SQ YD	3471	3471	
48203029	HOT-MIX ASPHALT SHOULDERS, 8"	SQ YD	1927	1514	413
48203037	HOT-MIX ASPHALT SHOULDERS, 10"	SQ YD	13520	13520	
48203047	HOT-MIX ASPHALT SHOULDERS, 12 1/2"	SQ YD	2848	2848	
48300400	PORTLAND CEMENT CONCRETE SHOULDERS 9"	SQ YD	9355	9355	
48300615	PORTLAND CEMENT CONCRETE SHOULDERS 11 3/4"	SQ YD	78034	78034	
50102400	CONCRETE REMOVAL	CU YD	33.4		33.4
50104400	CONCRETE HEADWALL REMOVAL	EACH	10	10	
50105220	PIPE CULVERT REMOVAL	FOOT	144	144	
50157300	PROTECTIVE SHIELD	SQ YD	984		984
50200100	STRUCTURE EXCAVATION	CU YD	11		11
50200450	REMOVAL AND DISPOSAL OF UNSUITABLE MATERIAL FOR STRUCTURES	CU YD	259	259	

90% FED 10% STATE

CODE NO.	ITEM	UNIT	TOTAL QUANTITY	CONSTRUCTION CODE	
				ROADWAY	BRIDGE
				0004	0013
				RURAL	S.N. 061-0017, -0027, -0046
50300100	FLOOR DRAINS	EACH	32		32
50300225	CONCRETE STRUCTURES	CU YD	5.9		5.9
50300255	CONCRETE SUPERSTRUCTURE	CU YD	32.7		32.7
50300300	PROTECTIVE COAT	SQ YD	313		313
50500405	FURNISHING AND ERECTING STRUCTURAL STEEL	POUND	2980		2980
50800105	REINFORCEMENT BARS	POUND	191270	191270	
50800205	REINFORCEMENT BARS, EPOXY COATED	POUND	5250		5250
50800515	BAR SPLICERS	EACH	40		40
50900200	STEEL RAILING, TYPE 2399	FOOT	507		507
51500100	NAME PLATES	EACH	1	1	
52000110	PREFORMED JOINT STRIP SEAL	FOOT	122		122
52100010	ELASTOMERIC BEARING ASSEMBLY, TYPE I	EACH	18		18
52100520	ANCHOR BOLTS, 1"	EACH	36		36

MODEL: Default
FILE NAME: K:\818137.IDOT DB\57\CAD Sheets\0818167F79-sh-500.dgn



HMG ENGINEERS, INC.
9360 HOLY CROSS LANE
BREESE, ILLINOIS 62230
Engineers • Surveyors
(618) 526-9611

IL PROF. DESIGN FIRM NO. 184.000899

USER NAME = bratermann

DESIGNED -

REVISED -

DRAWN -

REVISED -

PLOT SCALE = 100.0000" / in.

CHECKED -

REVISED -

PLOT DATE = 2/18/2022

DATE -

REVISED -

REVISED -

STATE OF ILLINOIS
DEPARTMENT OF TRANSPORTATION

SUMMARY OF QUANTITIES

SCALE: SHEET 3 OF 8 SHEETS STA. TO STA.

F.A.I.
RTE.

57

SECTION

61-(1,1-1,1-2,2)RS-1

COUNTY

MARION

TOTAL
SHEETS

484

SHEET
NO.

5

CONTRACT NO. 76F79

ILLINOIS FED. AID PROJECT NHPP-KC9D(768)

MODEL: Default
FILE NAME: 03.03.131_IDOT_DB_157(CAD_Sheets)D816F79-shr-500.dgn

* SPECIALTY ITEM

90% FED 10% STATE					
CODE NO.	ITEM	UNIT	TOTAL QUANTITY	CONSTRUCTION CODE	
				ROADWAY	BRIDGE
				0004	0013
				RURAL	S.N. 061-0017, -0027, -0046
54002080	EXPANSION BOLTS 3/4 INCH X 18 INCH	EACH	158	158	
54003000	CONCRETE BOX CULVERTS	CU YD	585.2	585.2	
542A0229	PIPE CULVERTS, CLASS A, TYPE 1 24"	FOOT	28	28	
542A0241	PIPE CULVERTS, CLASS A, TYPE 1 36"	FOOT	10	10	
542A0247	PIPE CULVERTS, CLASS A, TYPE 1 42"	FOOT	16	16	
542A1081	PIPE CULVERTS, CLASS A, TYPE 2 36"	FOOT	32	32	
542A1909	PIPE CULVERTS, CLASS A, TYPE 3 24"	FOOT	50	50	
542C0217	PIPE CULVERTS, CLASS C, TYPE 1 12"	FOOT	177	177	
542C0223	PIPE CULVERTS, CLASS C, TYPE 1 18"	FOOT	326	326	
54213669	PRECAST REINFORCED CONCRETE FLARED END SECTIONS 24"	EACH	5	5	
54213681	PRECAST REINFORCED CONCRETE FLARED END SECTIONS 36"	EACH	3	3	
54213687	PRECAST REINFORCED CONCRETE FLARED END SECTIONS 42"	EACH	2	2	
54244405	FLUSH INLET BOX FOR MEDIAN, STANDARD 542546	EACH	1	1	
54248510	CONCRETE COLLAR	CU YD	6.2	6.2	

90% FED 10% STATE					
CODE NO.	ITEM	UNIT	TOTAL QUANTITY	CONSTRUCTION CODE	
				ROADWAY	BRIDGE
				0004	0013
				RURAL	S.N. 061-0017, -0027, -0046
58100200	WATERPROOFING MEMBRANE SYSTEM	SQ YD	938		938
58600101	GRANULAR BACKFILL FOR STRUCTURES	CU YD	6		6
58700300	CONCRETE SEALER	SQ FT	17342		17342
59000200	EPOXY CRACK INJECTION	FOOT	1096	1096	
60100060	CONCRETE HEADWALLS FOR PIPE DRAINS	EACH	201	201	
60100070	SHOULDER REMOVAL AND REPLACEMENT	FOOT	3396	3396	
60108106	PIPE UNDERDRAINS, TYPE 1, 6"	FOOT	89030	89030	
60108200	PIPE UNDERDRAINS 6" (SPECIAL)	FOOT	4307	4307	
60603500	COMBINATION CONCRETE CURB AND GUTTER, TYPE B-6.06	FOOT	661		661
60618300	CONCRETE MEDIAN SURFACE, 4 INCH	SQ FT	4140		4140
60905305	BOX CULVERTS TO BE CLEANED	FOOT	755	755	
60920024	PIPE CULVERTS TO BE CLEANED 24"	FOOT	163	163	
* 63000001	STEEL PLATE BEAM GUARDRAIL, TYPE A, 6 FOOT POSTS	FOOT	1150		1150
* 63000003	STEEL PLATE BEAM GUARDRAIL, TYPE A, 9 FOOT POSTS	FOOT	2713	2713	



HMG ENGINEERS, INC.
9360 HOLY CROSS LANE
BREESE, ILLINOIS 62230
Engineers • Surveyors
(618) 526-9611
IL PROF. DESIGN FIRM NO. 184.000899

USER NAME = mobrien
PLOT SCALE = 100,0000 ' / in.
PLOT DATE = 2/16/2022

DESIGNED -
DRAWN -
CHECKED -
DATE -

REVISED -
REVISED -
REVISED -
REVISED -

STATE OF ILLINOIS
DEPARTMENT OF TRANSPORTATION

SUMMARY OF QUANTITIES

SCALE: SHEET 4 OF 8 SHEETS STA. TO STA.

F.A.I.
RTE.
57

SECTION
61-(1,1-1,1-2,2)RS-1

COUNTY
MARION

TOTAL SHEETS 484
SHEET NO. 6
CONTRACT NO. 76F79

ILLINOIS FED. AID PROJECT NHPP-KC9D(768)

90% FED 10% STATE

				CONSTRUCTION CODE	
CODE NO.	ITEM	UNIT	TOTAL QUANTITY	ROADWAY	BRIDGE
				0004	0013
				RURAL	S.N. 061-0017, -0027, -0046
* 63100045	TRAFFIC BARRIER TERMINAL, TYPE 2	EACH	3	3	
* 63100085	TRAFFIC BARRIER TERMINAL, TYPE 6	EACH	7	5	2
* 63100087	TRAFFIC BARRIER TERMINAL, TYPE 6A	EACH	8		8
* 63100167	TRAFFIC BARRIER TERMINAL, TYPE 1 (SPECIAL) TANGENT	EACH	18	8	10
63200310	GUARDRAIL REMOVAL	FOOT	4901	2489	2412
63500105	DELINEATORS	EACH	287	287	
63800920	MODULAR GLARE SCREEN SYSTEM, TEMPORARY	FOOT	42268	42268	
64200116	SHOULDER RUMBLE STRIPS, 16 INCH	FOOT	78477	78477	
66500105	WOVEN WIRE FENCE, 4'	FOOT	1438	1438	
66600105	FURNISHING AND ERECTING RIGHT OF WAY MARKERS	EACH	11	11	
* 66900200	NON-SPECIAL WASTE DISPOSAL	CU YD	800	800	
* 66900530	SOIL DISPOSAL ANALYSIS	EACH	10	10	
* 66901001	REGULATED SUBSTANCES PRE-CONSTRUCTION PLAN	L SUM	1	1	
* 66901003	REGULATED SUBSTANCES FINAL CONSTRUCTION REPORT	L SUM	1	1	

* SPECIALTY ITEM

90% FED 10% STATE

				CONSTRUCTION CODE	
CODE NO.	ITEM	UNIT	TOTAL QUANTITY	ROADWAY	BRIDGE
				0004	0013
				RURAL	S.N. 061-0017, -0027, -0046
* 66901006	REGULATED SUBSTANCES MONITORING	CAL DA	300	300	
67000400	ENGINEER'S FIELD OFFICE, TYPE A	CAL MO	27	27	
67000600	ENGINEER'S FIELD LABORATORY	CAL MO	26	26	
67100100	MOBILIZATION	L SUM	1	1	
70103815	TRAFFIC CONTROL SURVEILLANCE	CAL DA	118	28	90
70106500	TEMPORARY BRIDGE TRAFFIC SIGNALS	EACH	3		3
70106700	TEMPORARY RUMBLE STRIPS	EACH	12		12
70107005	PAVEMENT MARKING BLACKOUT TAPE, 5"	FOOT	6652		6652
70107024	PAVEMENT MARKING BLACKOUT TAPE, 24"	FOOT	100		100
70107025	CHANGEABLE MESSAGE SIGN	CAL DA	440	308	132
70200100	NIGHTTIME WORK ZONE LIGHTING	L SUM	1	1	
70300100	SHORT TERM PAVEMENT MARKING	FOOT	7692	7692	
70300150	SHORT TERM PAVEMENT MARKING REMOVAL	SQ FT	57025	54053	2972
70300221	TEMPORARY PAVEMENT MARKING - LINE 4'- PAINT	FOOT	9432		9432

MODEL: Default
FILE NAME: 638137_IDOT_D8_157(CAD_Sheets)D816F79-sh-500.dgn



HMG ENGINEERS, INC.
9360 HOLY CROSS LANE
BREESE, ILLINOIS 62230
Engineers • Surveyors
(618) 526-9611
IL PROF. DESIGN FIRM NO. 184.000899

USER NAME = bratermann
PLOT SCALE = 100,0000 ' / in.
PLOT DATE = 2/18/2022

DESIGNED -
DRAWN -
CHECKED -
DATE -

REVISED -
REVISED -
REVISED -
REVISED -

STATE OF ILLINOIS
DEPARTMENT OF TRANSPORTATION

SUMMARY OF QUANTITIES

SCALE: SHEET 5 OF 8 SHEETS STA. TO STA.

F.A.I.
RTE.
57

SECTION
61-(1,1-1,1-2,2)RS-1

COUNTY
MARION

TOTAL SHEETS 484
SHEET NO. 7
CONTRACT NO. 76F79

ILLINOIS FED. AID PROJECT NHPP-KC9D(768)

90% FED 10% STATE

CODE NO.	ITEM	UNIT	TOTAL QUANTITY	CONSTRUCTION CODE	
				ROADWAY	BRIDGE
				0004	0013
				RURAL	S.N. 061-0017, -0027, -0046
70300241	TEMPORARY PAVEMENT MARKING - LINE 6"- PAINT	FOOT	95042	95042	
70300251	TEMPORARY PAVEMENT MARKING - LINE 8"- PAINT	FOOT	5892	5892	
70300281	TEMPORARY PAVEMENT MARKING - LINE 24"- PAINT	FOOT	242		242
70307130	TEMPORARY PAVEMENT MARKING - LINE 6" - TYPE IV TAPE	FOOT	94852	94852	
70307140	TEMPORARY PAVEMENT MARKING - LINE 8" - TYPE IV TAPE	FOOT	6095	6095	
70400100	TEMPORARY CONCRETE BARRIER	FOOT	45605.5	42268	3337.5
70400200	RELOCATE TEMPORARY CONCRETE BARRIER	FOOT	2962.5		2962.5
70600240	IMPACT ATTENUATORS, TEMPORARY (NON- REDIRECTIVE), TEST LEVEL 2	EACH	8		8
70600241	IMPACT ATTENUATORS, TEMPORARY (NON- REDIRECTIVE, NARROW), TEST LEVEL 2	EACH	1		1
70600250	IMPACT ATTENUATORS, TEMPORARY (NON- REDIRECTIVE), TEST LEVEL 3	EACH	2	2	
70600340	IMPACT ATTENUATORS, RELOCATE (NON- REDIRECTIVE), TEST LEVEL 2	EACH	7		7
70600350	IMPACT ATTENUATORS, RELOCATE (NON- REDIRECTIVE), TEST LEVEL 3	EACH	2	2	
* 72000100	SIGN PANEL - TYPE 1	SQ FT	60	60	
* 72000200	SIGN PANEL - TYPE 2	SQ FT	34	34	

* SPECIALTY ITEM

90% FED 10% STATE

CODE NO.	ITEM	UNIT	TOTAL QUANTITY	CONSTRUCTION CODE	
				ROADWAY	BRIDGE
				0004	0013
				RURAL	S.N. 061-0017, -0027, -0046
* 72000300	SIGN PANEL - TYPE 3	SQ FT	1346	1346	
72400310	REMOVE SIGN PANEL - TYPE 1	SQ FT	60	60	
72400320	REMOVE SIGN PANEL - TYPE 2	SQ FT	34	34	
72400330	REMOVE SIGN PANEL - TYPE 3	SQ FT	1346	1346	
* 72400500	RELOCATE SIGN PANEL ASSEMBLY - TYPE A	EACH	4		4
* 72400600	RELOCATE SIGN PANEL ASSEMBLY - TYPE B	EACH	4		4
* 72501000	TERMINAL MARKER - DIRECT APPLIED	EACH	18	8	10
* 72600100	MILE POST MARKER ASSEMBLY	EACH	32	32	
* 78000200	THERMOPLASTIC PAVEMENT MARKING - LINE 4"	FOOT	2668		2668
* 78003101	PREFORMED PLASTIC PAVEMENT MARKING, TYPE B - STANDARD - LETTERS AND SYMBOLS	SQ FT	334	334	
* 78003131	PREFORMED PLASTIC PAVEMENT MARKING, TYPE B - STANDARD - LINE 6"	FOOT	93271	93271	
* 78003141	PREFORMED PLASTIC PAVEMENT MARKING, TYPE B -STANDARD - LINE 8"	FOOT	2156	2156	
* 78003181	PREFORMED PLASTIC PAVEMENT MARKING, TYPE B - STANDARD - LINE 24"	FOOT	88	88	
* 78004645	PREFORMED PLASTIC PAVEMENT MARKING, TYPE D - LINE 9"	FOOT	9830	9830	

MODEL Default
FILE NAME: 60303131_IDOT_D8_157(CAD_Sheets)D816F79-sh-500.dgn



HMG ENGINEERS, INC.
9360 HOLY CROSS LANE
BREESE, ILLINOIS 62230
Engineers • Surveyors
(618) 526-9611
IL PROF. DESIGN FIRM NO. 184.000899

USER NAME = mobrien
PLOT SCALE = 100,0000 ' / in.
PLOT DATE = 2/16/2022

DESIGNED -
DRAWN -
CHECKED -
DATE -

REVISED -
REVISED -
REVISED -
REVISED -

STATE OF ILLINOIS
DEPARTMENT OF TRANSPORTATION

SUMMARY OF QUANTITIES

SCALE: SHEET 6 OF 8 SHEETS STA. TO STA.

F.A.J.
RTE.

SECTION
61-(1,1-1,1-2,2)RS-1

COUNTY
MARION

TOTAL SHEETS 484
SHEET NO. 8

CONTRACT NO. 76F79

ILLINOIS FED. AID PROJECT NHPP-KC9D(768)

90% FED 10% STATE					
CONSTRUCTION CODE					
CODE NO.	ITEM	UNIT	TOTAL QUANTITY	ROADWAY	BRIDGE
				0004	0013
				RURAL	S.N. 061-0017, -0027, -0046
* 78011035	GROOVING FOR RECESSED PAVEMENT MARKING 7"	FOOT	93271	93271	
* 78011045	GROOVING FOR RECESSED PAVEMENT MARKING 9"	FOOT	2156	2156	
* 78011050	GROOVING FOR RECESSED PAVEMENT MARKING 10"	FOOT	9830	9830	
* 78011125	GROOVING FOR RECESSED PAVEMENT MARKING 25"	FOOT	88	88	
* 78100100	RAISED REFLECTIVE PAVEMENT MARKER	EACH	1146	1146	
* 78200005	GUARDRAIL REFLECTORS, TYPE A	EACH	157	37	120
* 78200010	BARRIER WALL REFLECTORS, TYPE B	EACH	290		290
* 78200020	CURB REFLECTORS	EACH	60		60
	78300200	RAISED REFLECTIVE PAVEMENT MARKER REMOVAL	EACH	1128	1128
	78300202	PAVEMENT MARKING REMOVAL - WATER BLASTING	SQ FT	55076	51448 3628
* 81603032	UNIT DUCT, 600V, 2-1C NO 4, 1/C NO 6 GROUND, (XLP-TYPE USE), 1 1/4" DIA. POLYETHYLENE	FOOT	2895	2895	
* 82110017	LUMINAIRE, LED, HIGHMAST, OUTPUT DESIGNATION J	EACH	8	8	
* 83505300	LIGHT TOWER, 130 FT. MOUNTING HEIGHT, LUMINAIRE MT. - 4	EACH	2	2	
* 83700350	LIGHT TOWER FOUNDATION, 54" DIAMETER	FOOT	53	53	

* SPECIALTY ITEM

90% FED 10% STATE					
CONSTRUCTION CODE					
CODE NO.	ITEM	UNIT	TOTAL QUANTITY	ROADWAY	BRIDGE
				0004	0013
				RURAL	S.N. 061-0017, -0027, -0046
X0322392	BEVELED PIPE AND GUARD	EACH	3	3	
X0323491	SLOPE WALL CRACK SEALING	FOOT	70		70
X0326519	STEEL RAILING REMOVAL	FOOT	50		50
X0327584	GRADING AND SHAPING SHOULDERS, SPECIAL	FOOT	813		813
* X0640200	TRAFFIC BARRIER TERMINAL (SPECIAL)	EACH	2		2
X1400273	REMOVAL OF EXISTING TOWER LUMINAIRE, NO SALVAGE	EACH	12	12	
X1700054	CLASS A PATCHES, TYPE I, 13 INCH (SPECIAL)	SQ YD	20	20	
X1700055	CLASS A PATCHES, TYPE II, 13 INCH (SPECIAL)	SQ YD	333	333	
X1700056	CLASS A PATCHES, TYPE III, 13 INCH (SPECIAL)	SQ YD	112	112	
X1700057	CLASS A PATCHES, TYPE IV, 13 INCH (SPECIAL)	SQ YD	32	32	
X4406240	PARTIAL DEPTH REMOVAL, TYPE II, 4"	SQ YD	304	304	
X4406440	PARTIAL DEPTH REMOVAL, TYPE III, 4"	SQ YD	485	485	
X4406640	PARTIAL DEPTH REMOVAL, TYPE IV, 4"	SQ YD	646	646	
X4421000	PARTIAL DEPTH PATCHING	TON	322	322	

MODEL: Default
FILE NAME: A38137 IDOT DE 157ICAD Sheets1081679-ent-500.dgn



HMG ENGINEERS, INC.
9360 HOLY CROSS LANE
BREESE, ILLINOIS 62230
Engineers • Surveyors
(618) 526-9611

IL PROF. DESIGN FIRM NO. 184.000899

USER NAME = bratermann

DESIGNED -

REVISED -

DRAWN -

REVISED -

PLOT SCALE = 100.0000" / in.

CHECKED -

REVISED +

PLOT DATE = 2/18/2022

DATE -

REVISED +

STATE OF ILLINOIS
DEPARTMENT OF TRANSPORTATION

SUMMARY OF QUANTITIES

SCALE: SHEET 7 OF 8 SHEETS STA. TO STA.

F.A.I.
RTE.

SECTION

COUNTY

TOTAL
SHEETS

SHEET
NO.

57

61-(1,1-1,1-2,2)RS-1

MARION

484

9

CONTRACT NO. 76F79

ILLINOIS FED. AID PROJECT NHPP-KC9D(768)

90% FED 10% STATE					
CODE NO.	ITEM	UNIT	TOTAL QUANTITY	CONSTRUCTION CODE	
				ROADWAY	BRIDGE
				0004	0013
				RURAL	S.N. 061-0017, -0027, -0046
X6013700	PIPE UNDERDRAIN REMOVAL (SPECIAL)	FOOT	89030	89030	
X6015000	REMOVE CONCRETE HEADWALLS FOR PIPE DRAINS	EACH	201	201	
X6060505	CONCRETE CURB (SPECIAL)	FOOT	159		159
X6350120	DELINEATOR REMOVAL	EACH	287	287	
X7010202	TRAFFIC CONTROL AND PROTECTION, STANDARD 701321 (SPECIAL)	EACH	1		1
X7010216	TRAFFIC CONTROL AND PROTECTION, (SPECIAL)	L SUM	1	0.9	0.1
X7010410	SPEED DISPLAY TRAILER	CAL MO	48	48	
X8410102	TEMPORARY LIGHTING SYSTEM	L SUM	1	1	
X8420502	REMOVAL OF LIGHT TOWER, NO SALVAGE	EACH	2	2	
X8420510	REMOVAL OF TOWER FOUNDATION	EACH	2	2	
X8570000	SMART TRAFFIC MONITORING SYSTEM	L SUM	1	1	
Z0001899	JACK AND REMOVE EXISTING BEARINGS	EACH	18		18
Z0004556	HOT-MIX ASPHALT SURFACE REMOVAL (DECK)	SQ YD	934		934
* Z0007101	CONTAINMENT AND DISPOSAL OF LEAD PAINT CLEANING RESIDUES NO. 1	L SUM	1		1
* Z0010501	CLEANING AND PAINTING STEEL BRIDGE NO. 1	L SUM	1		1

* SPECIALTY ITEM

90% FED 10% STATE					
CODE NO.	ITEM	UNIT	TOTAL QUANTITY	CONSTRUCTION CODE	
				ROADWAY	BRIDGE
				0004	0013
				RURAL	S.N. 061-0017, -0027, -0046
Z0012754	STRUCTURAL REPAIR OF CONCRETE (DEPTH EQUAL TO OR LESS THAN 5 INCHES)	SQ FT	171	171	
Z0013798	CONSTRUCTION LAYOUT	L SUM	1	1	
Z0015802	PLUG EXISTING DECK DRAINS	EACH	4		4
Z0016001	DECK SLAB REPAIR (FULL DEPTH, TYPE I)	SQ YD	202		202
Z0016002	DECK SLAB REPAIR (FULL DEPTH, TYPE II)	SQ YD	50		50
Z0016200	DECK SLAB REPAIR (PARTIAL)	SQ YD	510		510
Z0016702	DETOUR SIGNING	L SUM	1	1	
Z0053750	RETROFIT CONCRETE PARAPET	FOOT	460		460
* Z0054400	ROCK FILL	CU YD	259	259	
Z0065700	SLOPE WALL REPAIR	SQ YD	14		14
Z0065730	SLOPE WALL SLURRY PUMPING	CU YD	29		29
Ø Z0076600	TRAINEES	HOUR	2500	2500	
Z0065740	SLOTTED DRAIN 12" WITH VARIABLE SLOT	FOOT	120	120	
Ø Z0076604	TRAINEES TRAINING PROGRAM GRADUATE	HOUR	2500	2500	
Z0065765	SLOTTED DRAIN 18" WITH VARIABLE SLOT	FOOT	120	120	

Ø 0042

MODEL: Default
FILE NAME: K:\8137_IDOT_DB_157\CAD_Sheets\081679-sh-500.dgn



HMG ENGINEERS, INC.
9360 HOLY CROSS LANE
BREESE, ILLINOIS 62230
Engineers • Surveyors
(618) 526-9611

USER NAME = mobrien
DESIGNED -
DRAWN -
PLOT SCALE = 100.0000' / in.
CHECKED -
PLOT DATE = 2/16/2022

REVISED -
REVISED -
REVISED +
REVISED +

DATE -


STATE OF ILLINOIS
DEPARTMENT OF TRANSPORTATION

SUMMARY OF QUANTITIES


SCALE: SHEET 8 OF 8 SHEETS STA. TO STA.

F.A.I. RTE.	SECTION	COUNTY	TOTAL SHEETS	SHEET NO.
57	61-(1,1-1,1-2,2)RS-1	MARION	484	10
CONTRACT NO. 76F79				
ILLINOIS FED. AID PROJECT NHPP-KC9D(768)				

REV. - MS

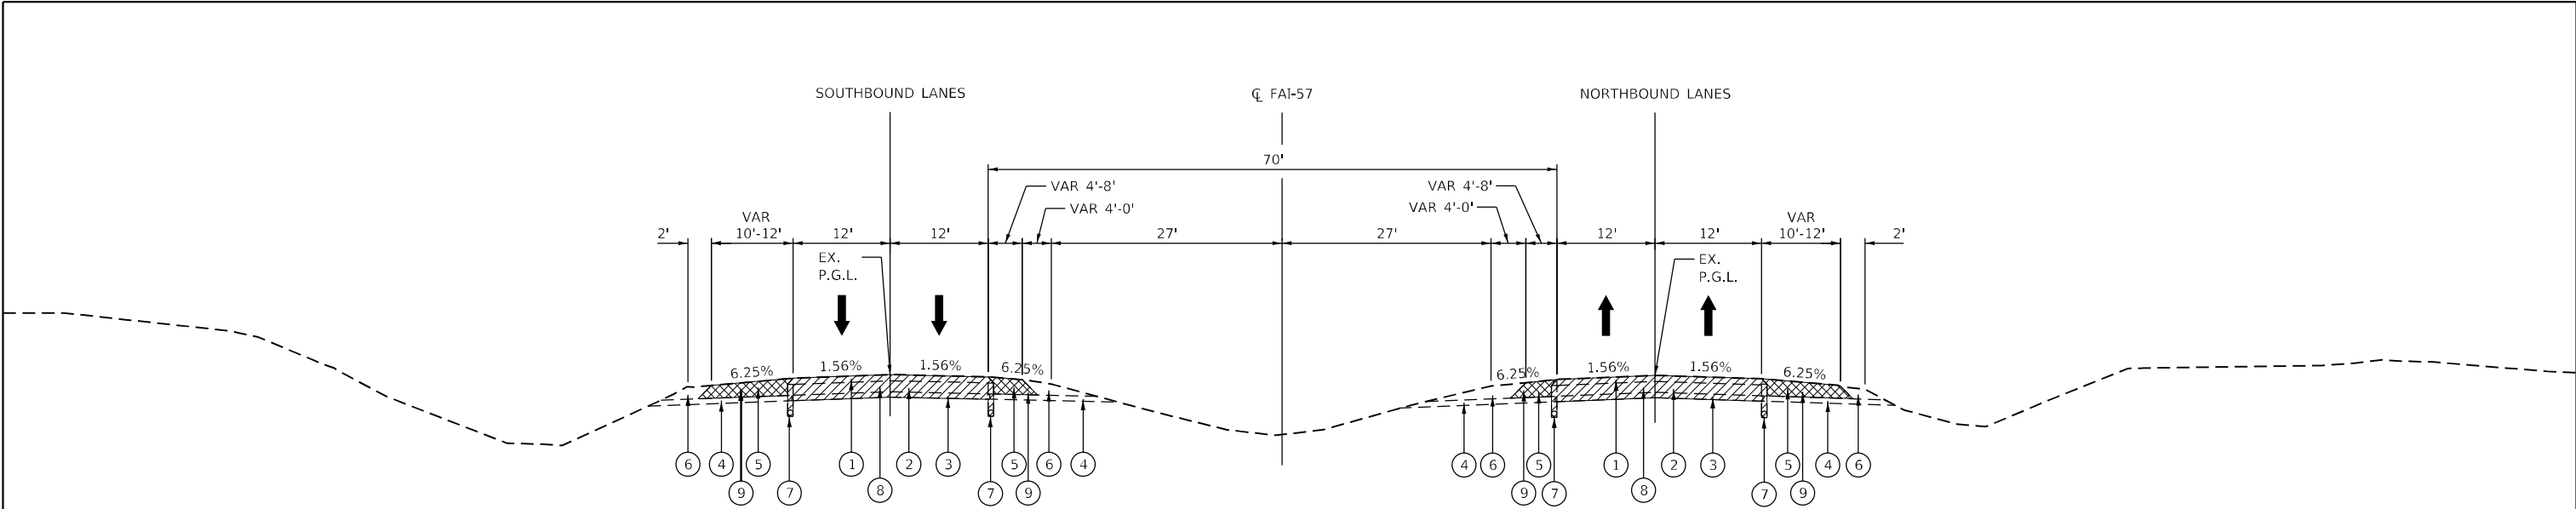

FAI-57 EXISTING TYPICAL SECTION
STA. 1374+40.00 TO STA. 1533+49.65
STA. 1534+05.05 TO STA. 1581+88.00

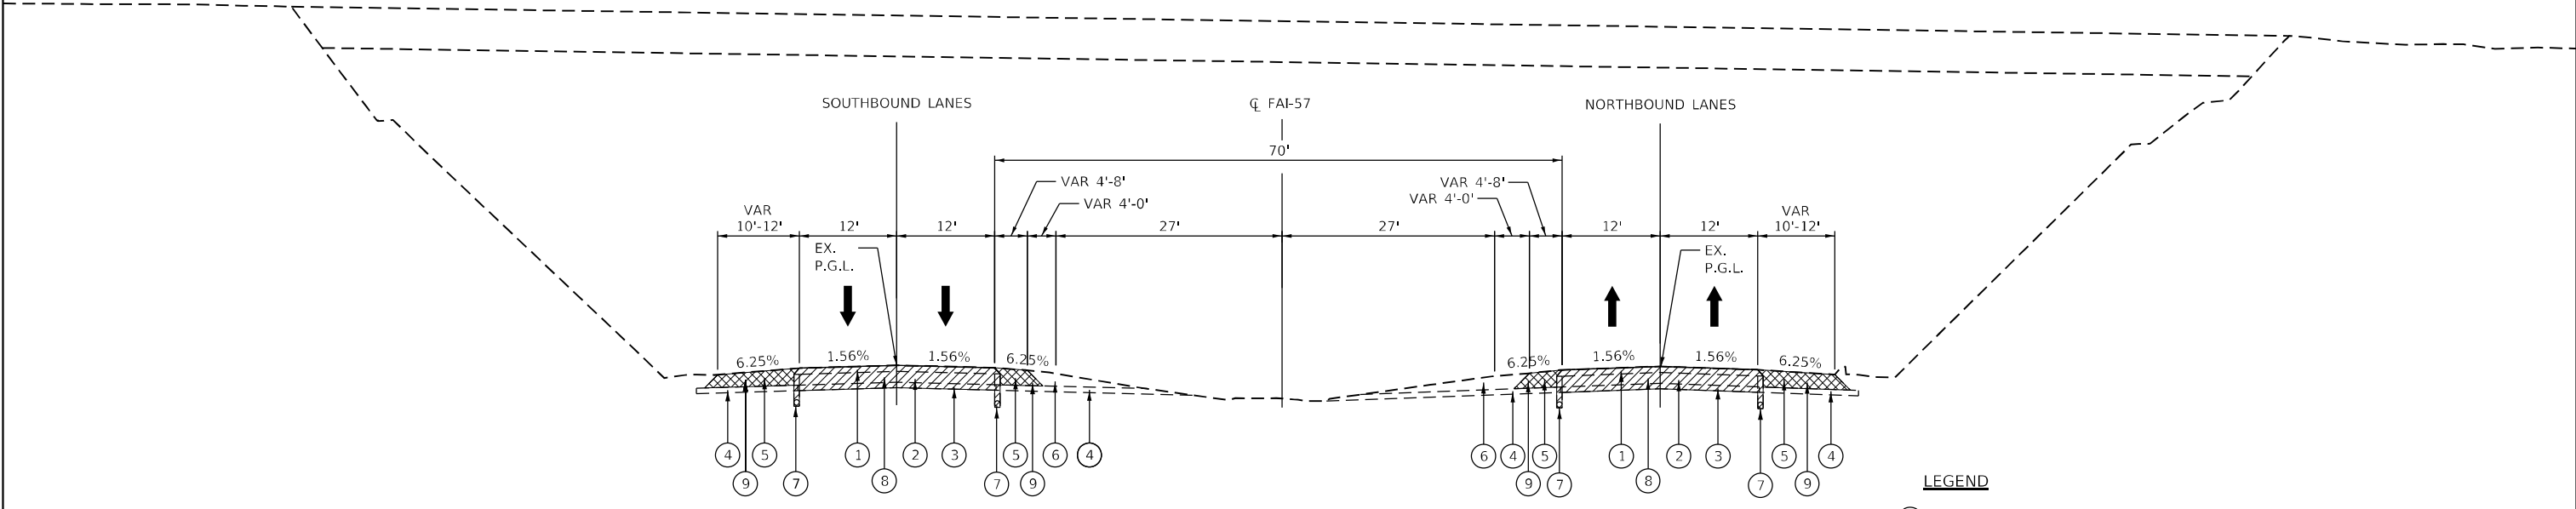

FAI-57 EXISTING TYPICAL SECTION - UNDER BRIDGE
STA. 1533+49.65 TO STA. 1534+05.05
SN 061-0017 (IL 161 OVER FAI-57)

LEGEND

- 1 EXISTING H.M.A. SURFACING (4 1/2")
 - 2 EXISTING C.R.P.C.C. PAVEMENT (8")
 - 3 EXISTING STABILIZED SUB-BASE BITUMINOUS AGGREGATE MIXTURE (4")
 - 4 EXISTING SUB-BASE GRANULAR MATERIAL, TYPE C (4")
 - 5 EXISTING H.M.A. SHOULDERS (12 1/2")
 - 6 EXISTING AGGREGATE SHOULDER WEDGE
 - 7 EXISTING PIPE UNDERDRAINS (4")
 - 8 PAVEMENT REMOVAL
 - 9 PAVED SHOULDER REMOVAL
 - 10 EXISTING H.M.A. SURFACING (5 1/4")
 - 11 EXISTING P.C.C. PAVEMENT (8")
 - 12 EXISTING H.M.A. SHOULDERS (13 1/4")
- PAVEMENT REMOVAL
PAVED SHOULDER REMOVAL

MODEL: Default
FILE NAME: 80303131 IDOT DB 157(CAD Sheets)0816F79-shr-typrcl.dgn



HMG ENGINEERS, INC.
9360 HOLY CROSS LANE
BREESE, ILLINOIS 62230
Engineers • Surveyors
(618) 526-9611
IL PROF. DESIGN FIRM NO. 184.000899

USER NAME = mobrien
PLOT SCALE = 100,0000 ' / in.
PLOT DATE = 2/16/2022

DESIGNED -
DRAWN -
CHECKED -
DATE -


REVISED -
REVISED -
REVISED -
REVISED -

**STATE OF ILLINOIS
DEPARTMENT OF TRANSPORTATION**

TYPICAL SECTIONS

SCALE: SHEET 1 OF 6 SHEETS STA. TO STA.

F.A.I. RTE.	SECTION	COUNTY	TOTAL SHEETS	SHEET NO.
57	61-(1,1-1,1-2,2)RS-1	MARION	484	11
CONTRACT NO. 76F79				
ILLINOIS FED. AID PROJECT NHPP-KC9D(768)				

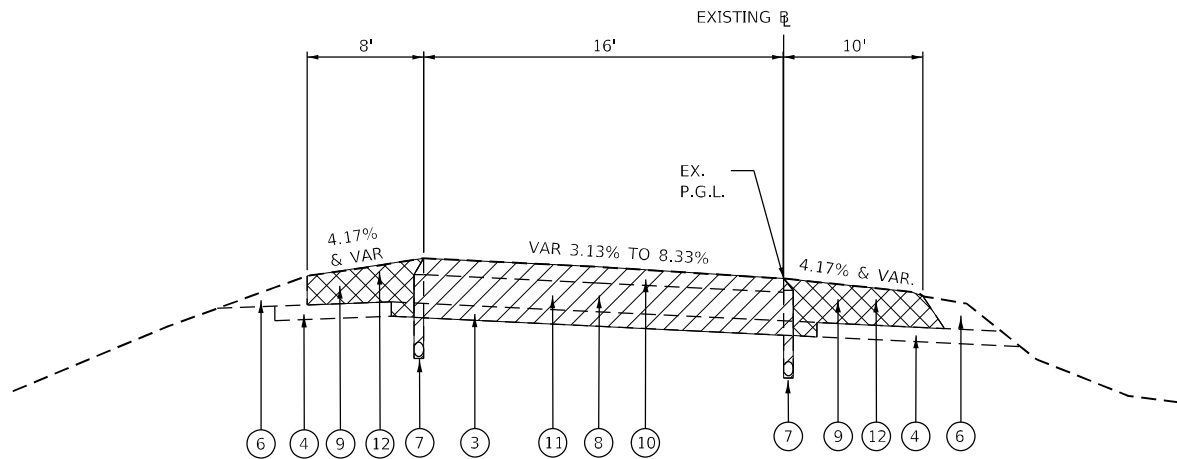

I-57/IL 161 INTERCHANGE RAMPs EXISTING TYPICAL SECTION (EXISTING BASELINES)

RAMP A: STA. 0+00.00 TO STA. 15+00.17
RAMP B: STA. 105+22.97 TO STA. 123+33.40
RAMP C: STA. 200+00.00 TO STA. 215+41.85
RAMP D: STA. 306+29.14 TO STA. 323+25.44

LEGEND

- 1 EXISTING H.M.A. SURFACING (4 1/2")
- 2 EXISTING C.R.P.C.C. PAVEMENT (8")
- 3 EXISTING STABILIZED SUB-BASE BITUMINOUS AGGREGATE MIXTURE (4")
- 4 EXISTING SUB-BASE GRANULAR MATERIAL, TYPE C (4")
- 5 EXISTING H.M.A. SHOULDERS (12 1/2")
- 6 EXISTING AGGREGATE SHOULDER WEDGE
- 7 EXISTING PIPE UNDERDRAINS (4")
- 8 PAVEMENT REMOVAL
- 9 PAVED SHOULDER REMOVAL
- 10 EXISTING H.M.A. SURFACING (5 1/4")
- 11 EXISTING P.C.C. PAVEMENT (8")
- 12 EXISTING H.M.A. SHOULDERS (13 1/4")

PAVEMENT REMOVAL

PAVED SHOULDER REMOVAL

MODEL: Default
FILE NAME: 60303131 IDOT_D8_157(CAD_Sheets)D816F79-shr-typrck.dgn



HMG ENGINEERS, INC.
9360 HOLY CROSS LANE
BREESE, ILLINOIS 62230
Engineers • Surveyors
(618) 526-9611
IL PROF. DESIGN FIRM NO. 184.000899

USER NAME	= mobrien
DESIGNED	-
DRAWN	-
PLOT SCALE	= 100,0000 ' / in.
CHECKED	-
PLOT DATE	= 2/16/2022
DATE	-


REVISED	-
REVISED	-
REVISED	-
REVISED	-

STATE OF ILLINOIS
DEPARTMENT OF TRANSPORTATION


TYPICAL SECTIONS

SCALE: SHEET 2 OF 6 SHEETS STA. TO STA.

F.A.I. RTE.	SECTION	COUNTY	TOTAL SHEETS	SHEET NO.
57	61-(1,1-1,1-2,2)RS-1	MARION	484	12
CONTRACT NO. 76F79				
ILLINOIS FED. AID PROJECT NHPP-KC9D(768)				

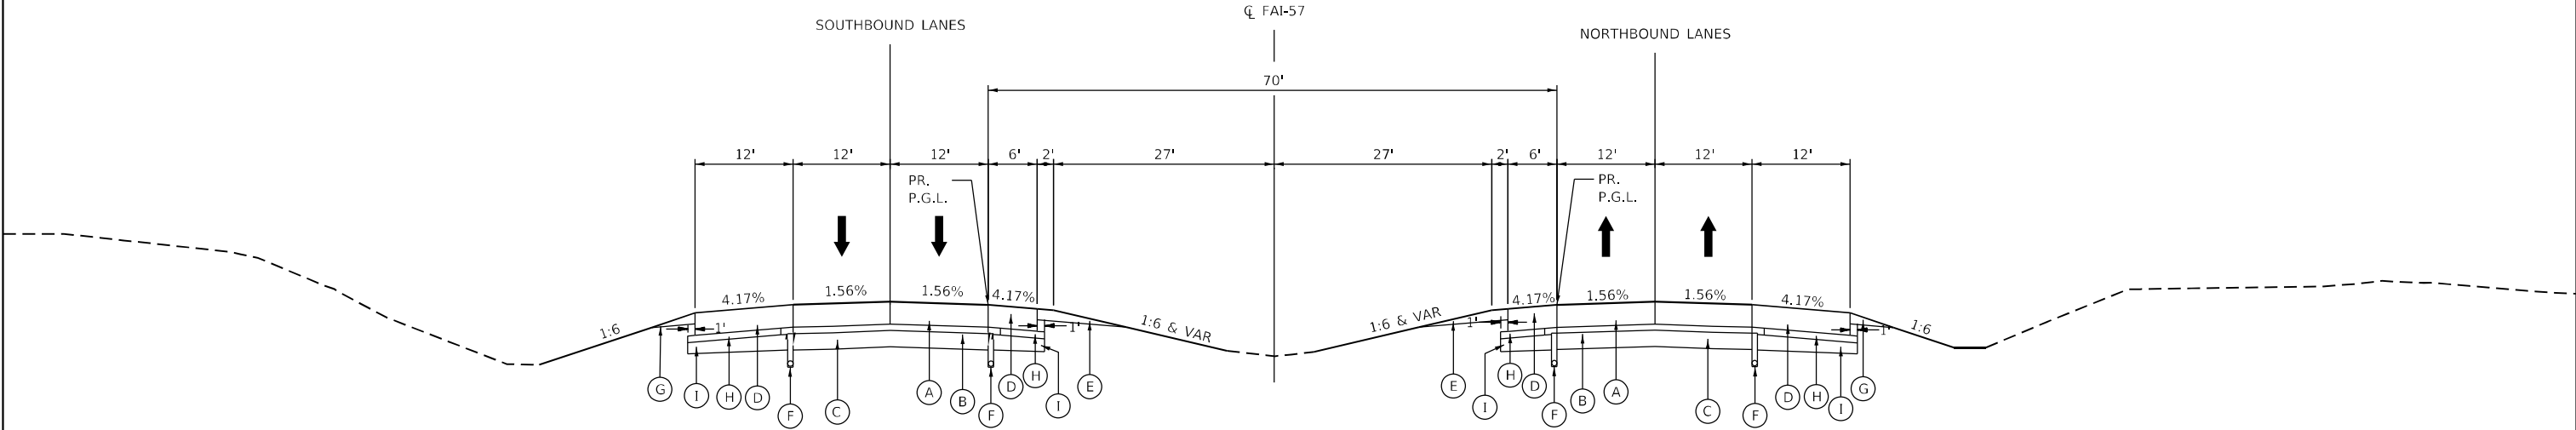

FAI-57 PROPOSED TYPICAL SECTION
STA. 1374+40.00 TO STA. 1533+49.65
STA. 1534+05.05 TO STA. 1571+00.00

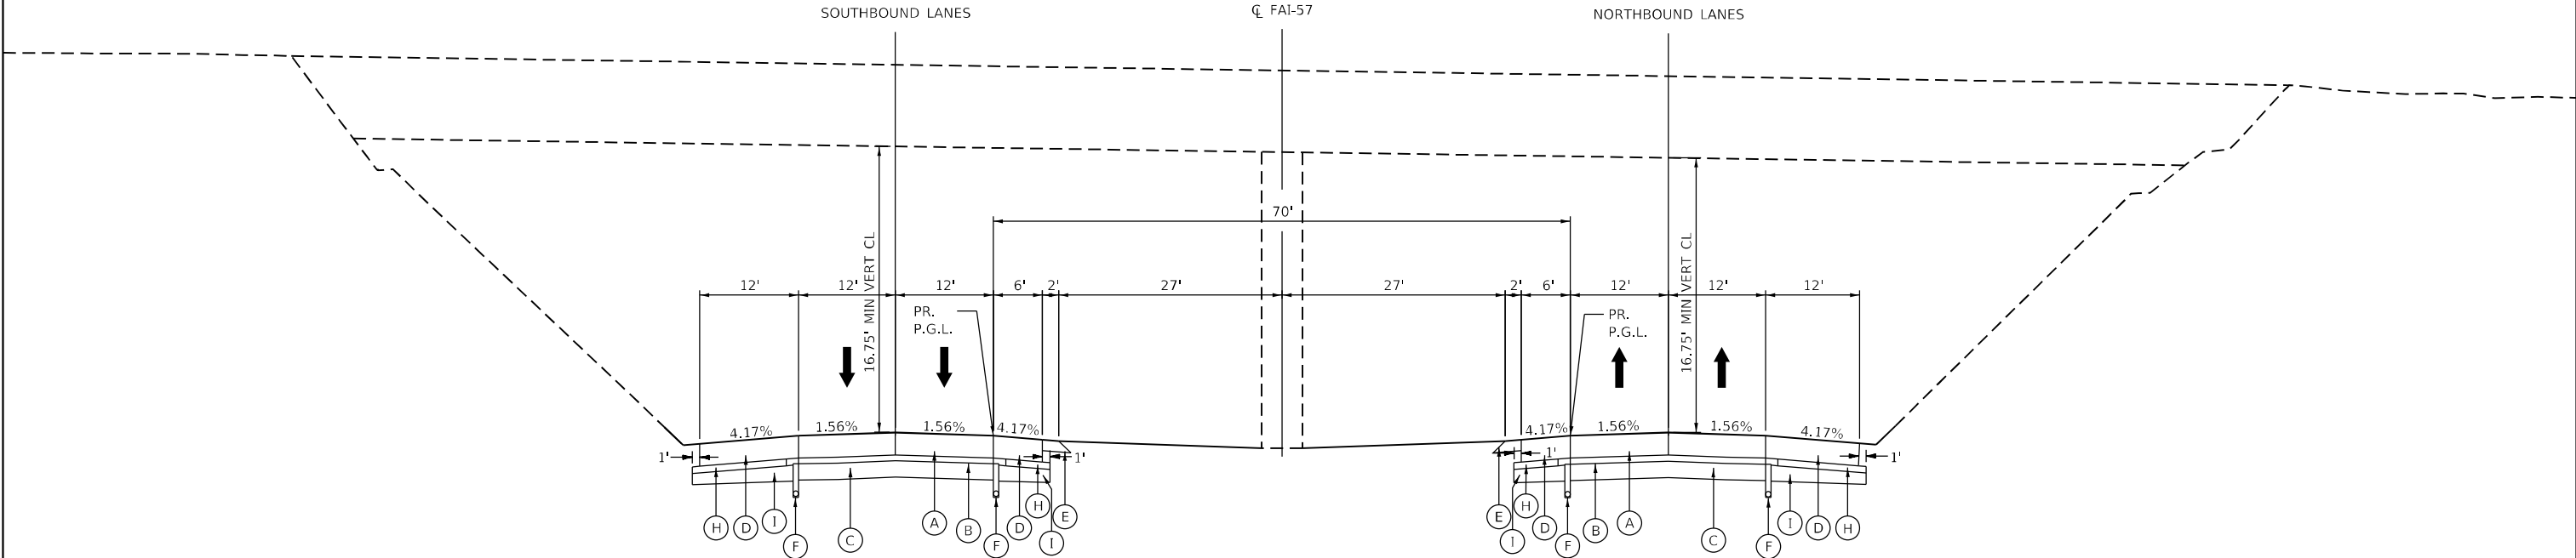

FAI-57 PROPOSED TYPICAL SECTION - UNDER BRIDGE
STA. 1533+49.65 TO STA. 1534+05.05
SN 061-0017 (IL 161 OVER FAI-57)

- LEGEND**
- (A) PROPOSED CONTINUOUSLY REINFORCED P.C.C. PAVEMENT (11 3/4")
 - (B) PROPOSED STABILIZED SUBBASE - HMA, 4"
 - (C) PROPOSED SUBBASE GRANULAR MATERIAL, TYPE A, 12"
 - (D) PROPOSED PCC SHOULDER (11 3/4")
 - (E) PROPOSED AGGREGATE SHOULDER, TY A
 - (F) PROPOSED PIPE UNDERDRAINS (6")
 - (G) PROPOSED AGGREGATE WEDGE
 - (H) PROPOSED SUBBASE GRANULAR MATERIAL, TYPE A 4"
 - (I) PROPOSED SUBBASE GRANULAR MATERIAL, TYPE A

MODEL: Default
FILE NAME: 808131 IDOT_D8_157(CAD_Sheets)D8156F79-shr-tyr-clk.dgn

HMG HMG ENGINEERS, INC. 9360 HOLY CROSS LANE BREESE, ILLINOIS 62230 Engineers • Surveyors (618) 526-9611 IL PROF. DESIGN FIRM NO. 184.000899	USER NAME = mobrien	DESIGNED -	REVISED -	STATE OF ILLINOIS DEPARTMENT OF TRANSPORTATION	TYPICAL SECTIONS				F.A.I. RTE.	SECTION	COUNTY	TOTAL SHEETS	SHEET NO.
	PLOT SCALE = 100,0000 ' / in.	DRAWN -	REVISED -						57	61-(1,1-1,1-2,2)RS-1	MARION	484	13
	PLOT DATE = 2/16/2022	CHECKED -	REVISED -		SCALE:			CONTRACT NO. 76F79					
		DATE -	REVISED -		SHEET 3 OF 6 SHEETS			ILLINOIS FED. AID PROJECT NHPP-KC9D(768)					
					STA. TO STA.								

MODEL: Default
FILE NAME: 60303131 IDOT_D8_157(CAD_Sheets)D816F79-shr-typrck.dgn



HMG ENGINEERS, INC.
9360 HOLY CROSS LANE
BREESE, ILLINOIS 62230
Engineers • Surveyors
(618) 526-9611
IL PROF. DESIGN FIRM NO. 184.000899

USER NAME	= mobrien
PLOT SCALE	= 100,0000 ' / in.
PLOT DATE	= 2/16/2022

DESIGNED	-
DRAWN	-
CHECKED	-
DATE	-

REVISED	-
REVISED	-
REVISED	-
REVISED	-


**STATE OF ILLINOIS
DEPARTMENT OF TRANSPORTATION**

TYPICAL SECTIONS

SCALE:	SHEET 4	OF 6 SHEETS	STA.	TO STA.
--------	---------	-------------	------	---------

LEGEND


- (A) PROPOSED CONTINUOUSLY REINFORCED P.C.C. PAVEMENT (11 3/4")
- (B) PROPOSED STABILIZED SUBBASE - HMA, 4"
- (C) PROPOSED SUBBASE GRANULAR MATERIAL, TYPE A, 12"
- (D) PROPOSED PCC SHOULDER (11 3/4")
- (E) PROPOSED AGGREGATE SHOULDER, TY A
- (F) PROPOSED PIPE UNDERDRAINS (6")
- (G) PROPOSED AGGREGATE WEDGE
- (H) PROPOSED SUBBASE GRANULAR MATERIAL, TYPE A 4"
- (I) PROPOSED SUBBASE GRANULAR MATERIAL, TYPE A

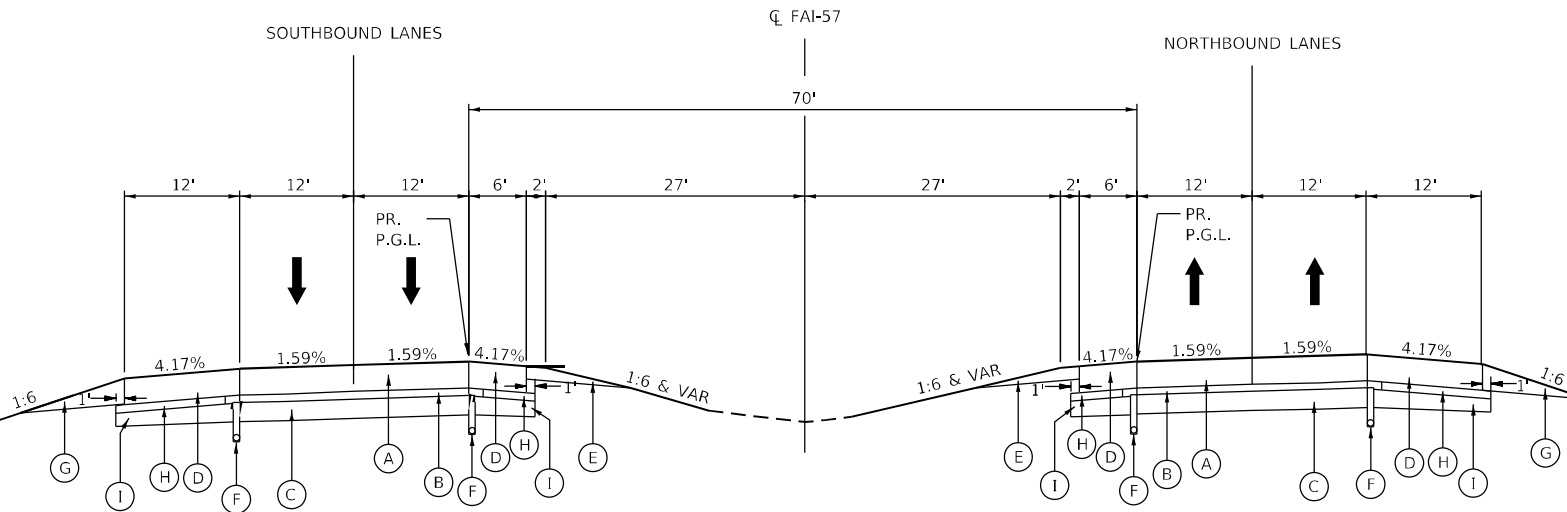

FAI-57 PROPOSED SUPERELEVATED TYPICAL SECTION


STA. 1481+11.95 TO STA. 1516+42.11

SE 0.0159 FT/FT
ATT. STA. 1479+23.99 R1 TO 1481+11.95 R2
REM. STA. 1516+42.11 R2 TO 1518+31.11 R2
TR = 92.56'
SE RUNOFF = 95.41'

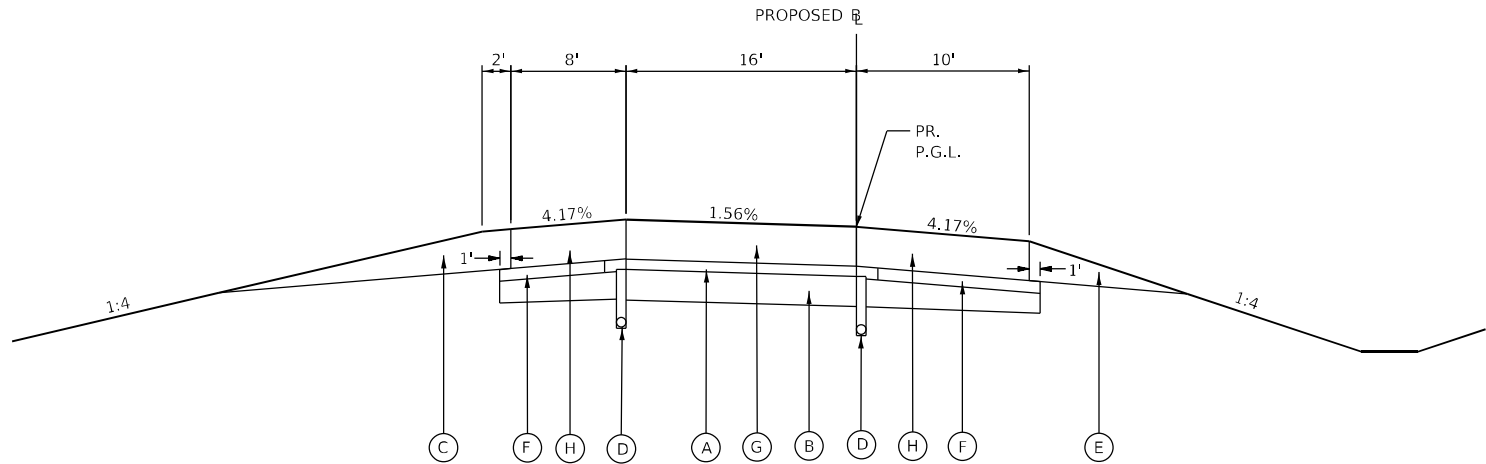

FAI-57/IL 161 INTERCHANGE RAMPS PROPOSED TYPICAL SECTION (PROPOSED BASELINES)

RAMP A: STA. 104+04.22 TO STA. 117+76.71
RAMP B: STA. 205+22.97 TO STA. 218+02.88
RAMP C: STA. 303+99.99 TO STA. 317+57.21
RAMP D: STA. 406+29.14 TO STA. 417+95.40

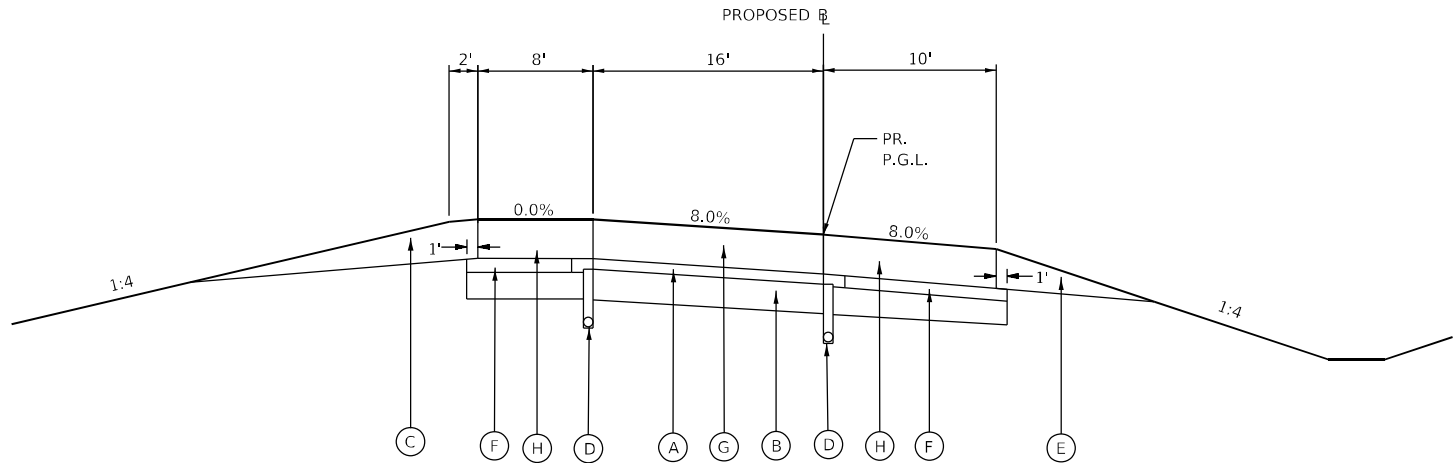

FAI-57/IL 161 INTERCHANGE RAMPS PROPOSED SUPER ELEVATED TYPICAL SECTION (PROPOSED BASELINES)

RAMP A: STA. 108+81.16 TO STA. 113+07.08
RAMP B: STA. 208+04.77 TO STA. 215+35.56
RAMP C: STA. 308+67.68 TO STA. 314+15.59
RAMP D: STA. 409+54.86 TO STA. 415+27.88

NOTE: SEE SUPERELEVATION DETAIL SHEETS FOR TRANSITION INFORMATION

LEGEND

- (A) PROPOSED STABILIZED SUBBASE - HMA, 4"
- (B) PROPOSED SUBBASE GRANULAR MATERIAL, TYPE A, 12"
- (C) 9" PROPOSED AGGREGATE SHOULDER, TY A
- (D) PROPOSED PIPE UNDERDRAINS (6")
- (E) PROPOSED AGGREGATE WEDGE
- (F) PROPOSED SUBBASE GRANULAR MATERIAL, TYPE A 4"
- (G) PROPOSED JOINTED PCC PAVEMENT (9")
- (H) PROPOSED PCC SHOULDER (9")

MODEL: Default
FILE NAME: 0308131 IDOT_D8_157(CAD_Sheets)D816F79-shrtyrck1.dgn

HMG

HMG ENGINEERS, INC.
9360 HOLY CROSS LANE
BREESE, ILLINOIS 62230
Engineers • Surveyors
[618] 526-9611
IL PROF. DESIGN FIRM NO. 184.000899

USER NAME = mobrien
PLOT SCALE = 100,0000 ' / in.
PLOT DATE = 2/16/2022

DESIGNED -
DRAWN -
CHECKED -
DATE -


REVISED -
REVISED -
REVISED -
REVISED -

STATE OF ILLINOIS
DEPARTMENT OF TRANSPORTATION

TYPICAL SECTIONS

SCALE: SHEET 5 OF 6 SHEETS STA. TO STA.

F.A.I. RTE.	SECTION	COUNTY	TOTAL SHEETS	SHEET NO.
57	61-(1,1-1,1-2,2)RS-1	MARION	484	15
CONTRACT NO. 76F79				
ILLINOIS FED. AID PROJECT NHPP-KC9D(768)				

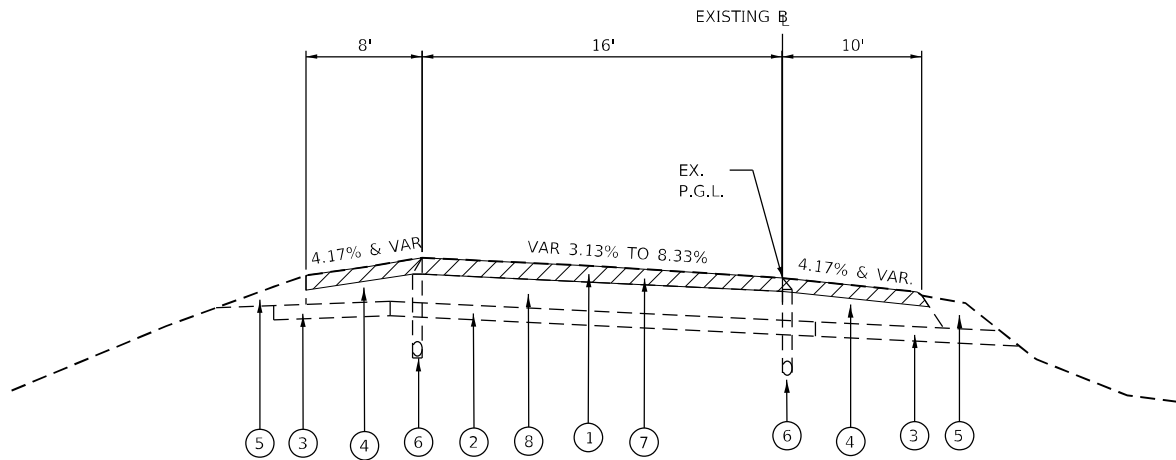


I-57/IL 161 INTERCHANGE RAMP RESURFACING
EXISTING TYPICAL SECTION (EXISTING BASELINES)

RAMP A: STA. 15+00.17 TO STA. 18+45.55
RAMP B: STA. 100+32.16 TO STA. 105+22.97
RAMP C: STA. 215+41.85 TO STA. 218+22.82
RAMP D: STA. 300+38.24 TO STA. 306+29.14

LEGEND

- 1 HOT-MIX ASPHALT SURFACE REMOVAL, 5 1/4"
 - 2 EXISTING STABILIZED SUB-BASE BITUMINOUS AGGREGATE MIXTURE (4")
 - 3 EXISTING SUB-BASE GRANULAR MATERIAL, TYPE C (4")
 - 4 EXISTING H.M.A. SHOULDERS (13 1/4")
 - 5 EXISTING AGGREGATE SHOULDER WEDGE
 - 6 EXISTING PIPE UNDERDRAINS (4")
 - 7 EXISTING HMA SURFACING (5 1/4")
 - 8 EXISTING PCC PAVEMENT (8")
- HMA SURFACE REMOVAL (5 1/4")

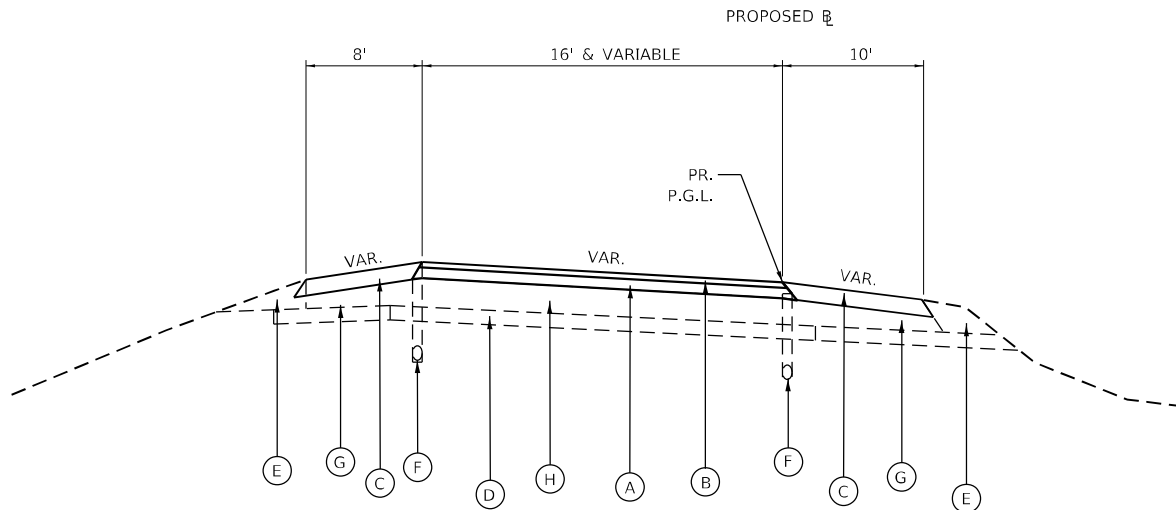

FAI-57/IL 161 INTERCHANGE RAMP PROPOSED RESURFACING
TYPICAL SECTION (PROPOSED BASELINES)

RAMP A: STA. 117+76.71 TO STA. 121+22.08
RAMP B: STA. 218+03.27 TO STA. 227+52.88
RAMP C: STA. 317+57.22 TO STA. 320+38.18
RAMP D: STA. 417+95.58 TO STA. 427+42.20

LEGEND

- A PROPOSED HMA BINDER COURSE, 3-3/4"
- B PROPOSED HMA SURFACE COURSE, 1-1/2"
- C PROPOSED HMA SHOULDERS, 5-1/4"
- D EXISTING SUB-BASE GRANULAR MATERIAL, TYPE C (4")
- E EXISTING AGGREGATE SHOULDER WEDGE
- F EXISTING PIPE UNDER DRAINS
- G EXISTING HMA SHOULDERS
- H EXISTING PCC PAVEMENT (8")

MODEL: Default
FILE NAME: 0308137 IDOT_D8_157(CAD_Sheets)D816F79-shr-typrcl.dgn



HMG ENGINEERS, INC.
9360 HOLY CROSS LANE
BREESE, ILLINOIS 62230
Engineers • Surveyors
(618) 526-9611
IL PROF. DESIGN FIRM NO. 184.000899

USER NAME = mobrien
PLOT SCALE = 100,0000 ' / in.
PLOT DATE = 2/16/2022

DESIGNED -
DRAWN -
CHECKED -
DATE -

REVISED -
REVISED -
REVISED -
REVISED -

STATE OF ILLINOIS
DEPARTMENT OF TRANSPORTATION

TYPICAL SECTIONS

SCALE: SHEET 6 OF 6 SHEETS STA. TO STA.

F.A.I. RTE.	SECTION	COUNTY	TOTAL SHEETS	SHEET NO.
57	61-(1,1-1,1-2,2)RS-1	MARION	484	16
CONTRACT NO. 76F79				
ILLINOIS FED. AID PROJECT NHPP-KC9D(768)				

MODEL Default
FILE Name: 60303131 IDOT_D8_157(CAD_Sheets)D816F79-sh-ScheduleofQuantities.dgn

NOTE: SEE PAGE 128 FOR ADDITIONAL SCHEDULES



HMG ENGINEERS, INC.
9360 HOLY CROSS LANE
BREESE, ILLINOIS 62230
Engineers • Surveyors
(618) 526-9611
IL PROF. DESIGN FIRM NO. 184.000899

USER NAME	= mobrien
PLOT SCALE	= 100,0000 ' / in.
PLOT DATE	= 2/16/2022

DESIGNED	-
DRAWN	-
CHECKED	-
DATE	-

REVISED	-
REVISED	-
REVISED	-
REVISED	-

STATE OF ILLINOIS
DEPARTMENT OF TRANSPORTATION

SCHEDULE OF QUANTITIES

SCALE:	SHEET 1	OF 12 SHEETS	STA.	TO STA.
--------	---------	--------------	------	---------

F.A.I. RTE.	SECTION	COUNTY	TOTAL SHEETS	SHEET NO.
57	61-(1,1-1,1-2,2)RS-1	MARION	484	17
CONTRACT NO. 76F79				
ILLINOIS		FED. AID PROJECT	NHPP-KC9D(768)	

MODEL: Default
FILE NAME: 03_03_131_IDOT_D8_157(CAD_Sheets)D815679-sh-ScheduleofQuantities.dgn

NOTE: SEE PAGE 128 FOR ADDITIONAL SCHEDULES



HMG ENGINEERS, INC.
9360 HOLY CROSS LANE
BREESE, ILLINOIS 62230
Engineers • Surveyors
(618) 526-9611
IL PROF. DESIGN FIRM NO. 184.000899

USER NAME	= mobrien
PLOT SCALE	= 100,0000 ' / in.
PLOT DATE	= 2/16/2022

DESIGNED	-
DRAWN	-
CHECKED	-
DATE	-

REVISED	-
REVISED	-
REVISED	-
REVISED	-

STATE OF ILLINOIS
DEPARTMENT OF TRANSPORTATION

SCHEDULE OF QUANTITIES

SCALE: SHEET 2 OF 12 SHEETS STA. TO STA.

F.A.I. RTE.	SECTION	COUNTY	TOTAL SHEETS	SHEET NO.
57	61-(1,1-1,1-2,2)RS-1	MARION	484	18
CONTRACT NO. 76F79				
ILLINOIS FED. AID PROJECT NHPP-KC9D(768)				

MODEL Default
FILE NAME: 2023.131 IDOT_D8_157(CAD_Sheets)D815679-sh-ScheduleOfQuantities.dgn

MAIN LINE PAVEMENT SCHEDULE																			
	SUBBASE GRANULAR MATERIAL, TYPE A	SUBBASE GRANULAR MATERIAL, TYPE A, 12"	SUBBASE GRANULAR MATERIAL, TYPE A, 4"	STABILIZED SUBBASE - HOT- MIX ASPHALT, 4"	HOT-MIX ASPHALT BASE COURSE WIDENING, 14"	PORTLAND CEMENT CONCRETE PAVEMENT 10" (JOINTED)	CONTINUOUSLY REINFORCED PORTLAND CEMENT CONCRETE PAVEMENT 11.75"	PAVEMENT REINFORCEMENT	TRANSVERSE TERMINAL JOINT COMPLETE 24'	PROTECTIVE COAT	PAVEMENT REMOVAL	PAVED DITCH REMOVAL	PAVED SHOULDER REMOVAL	AGGREGATE SHOULDERS, TYPE A	AGGREGATE WEDGE SHOULDER, TYPE B	HOT-MIX ASPHALT SHOULDERS, 8"	HOT-MIX ASPHALT SHOULDERS, 10"	HOT-MIX ASPHALT SHOULDERS, 12.5"	PORTLAND CEMENT CONCRETE SHOULDERS, 11.75"
LOCATION	TON	SQ YD	SQ YD	SQ YD	SQ YD	SQ YD	SQ YD	SQ YD	EACH	SQ YD	SQ YD	FOOT	SQ YD	TON	TON	SQ YD	SQ YD	SQ YD	SQ YD
PRE-STAGE																			
MEDIAN CROSSOVER SOUTH																			
STA. 1364+12.00 TO STA. 1372+00.00		2893.8				2818.4				2818.4			700.4			757.0			
MEDIAN CROSSOVER NORTH																			
STA. 1574+00.00 TO STA. 1581+88.00		2,893.8				2,818.4				2,818.4			1,400.9			757.0			
STAGE 1																			
FAI-57 NORTHBOUND																			
STA. 1372+00.00 TO STA. 1374+40					373.3						373.3		106.7						
STA. 1374+40.00 TO STA. 1512+77.00	17,361.5	36,898.7	27,674.0	39,973.6	21,524.2		36,898.7	36,898.7	1	64,572.7	60,095.8	501.7	21,271.3	6,103.9	3,970.0				27,674.0
STA. 1512+77.00 TO STA. 1516+74.52	191.7	1,540.1	265.0	1,641.5	618.4		1,553.2	1,553.2		1,818.2	1,795.9		632.0	175.4	114.1				265.0
STA. 1516+74.52 TO STA. 1519+35.55	125.9	1,532.2	174.0	754.1	406.0		696.1	696.1		870.1	1,294.6		335.5	115.1	74.9				174.0
STA. 1519+35.55 TO STA. 1533+49.65	1,840.3	3,771.5	2,828.2	4,085.2	2,199.7		3,770.9	3,770.9		6,599.1	7,013.2		5,476.1	623.8	413.0				2,828.2
STA. 1533+49.65 TO STA. 1534+05.05	72.1	147.7	110.8	160.0	86.2		147.7	147.7		258.5	274.8			24.4					110.8
STA. 1534+05.05 TO STA. 1545+29.46	1,463.3	2,998.4	2,248.8	3,248.3	1,749.1		2,998.4	2,998.4		5,247.2	5,576.5			496.0	329.0				2,248.8
STA. 1545+29.46 TO STA. 1548+36.38	148.0	1,777.9	204.6	886.7	477.4		818.5	818.5		1,023.1	1,244.2		403.6	135.4					204.6
STA. 1548+36.38 TO STA. 1558+00.06	464.6	3,869.2	642.5	3,854.2	1,499.1		3,640.0	3,640.0		4,282.5	3,440.8		1,438.7	425.1	281.4				642.5
STA. 1558+00.06 TO STA. 1571+00.00	1,691.7	3,466.5	2,599.9	3,755.4	2,022.1		3,466.5	3,466.5	1	6,066.4	4,641.4		2,814.9	573.4	379.6				2,599.9
STA. 1571+00.00 TO STA. 1574+00.00					466.7						466.7		266.7						
STAGE 2																			
FAI-57 SOUTHBOUND																			
STA. 1372+00.00 TO STA. 1374+40.00																	213.3		
STA. 1374+40.00 TO STA. 1508+91.33	16,937.5	35,870.2	26,902.7	38,859.4			35,870.2	35,870.2	1	62,772.9	35,872.1	75.9	23,652.2	5,933.8	3,932.0		8,967.6		26,902.7
STA. 1508+91.33 TO STA. 1518+89.57	481.3	4,019.3	665.5	3,993.0			3,771.1	3,771.1		4,436.6	2,776.4		1,292.5	440.4	291.8		665.5		665.5
STA. 1518+89.57 TO STA. 1521+96.50	148.0	1,781.5	204.6	886.8			818.5	818.5		1,023.1	884.2		424.0	135.4			204.6		204.6
STA. 1521+96.50 TO STA. 1533+49.65	1,500.7	3,075.1	2,306.3	3,331.3			3,075.0	3,075.0		5,381.3	3,322.2		5,355.8	508.7	325.7		768.8		2,306.3
STA. 1533+49.65 TO STA. 1534+05.05	72.1	147.7	110.8	160.0			147.7	147.7		258.5	159.6			24.4			36.9		110.8
STA. 1534+05.05 TO STA. 1547+33.46	1,728.8	3,542.4	2,656.8	3,837.6			3,542.4	3,542.4		6,199.2	3,827.1			586.0	388.3		885.6		2,656.8
STA. 1547+33.46 TO STA. 1549+93.60	125.4	1,528.8	173.4	751.5			693.7	693.7		867.1	680.8		381.8	114.8			173.4		173.4
STA. 1549+93.60 TO STA. 1550+93.13	48.0	476.2	66.4	487.7			465.6	465.6		532.0	236.9		88.5	43.9			66.4		66.4
STA. 1550+93.13 TO STA. 1553+92.11	144.1	1,068.7	199.3	863.7			797.3	797.3		996.6	711.6		590.8	131.9	87.4		199.3		199.3
STA. 1553+92.11 TO STA. 1571+00.00	2,222.6	4,554.4	3,415.8	4,933.9			4,554.4	4,554.4	1	7,970.2	4,065.2		3,795.3	753.4	499.2		1,138.6		3,415.8
STA. 1571+00.00 TO STA. 1574+00.00													275.0				200.0		
STAGE 3																			
FAI-57 NORTHBOUND																			
STA 1364+12.00 TO 1374+40.00															257.6			456.9	
STA 1571+00.00 TO 1581+88.00															272.7			967.1	
FAI-57 SOUTHBOUND																			
STA 1364+12.00 TO 1374+40															257.6			456.9	
STA 1372+00.00 TO 1574+00.00													13,520.0						
STA 1571+00.00 TO 1581+88.00															272.7			967.1	
TOTALS	46,768	117,654	73,449	116,464	31,422	5,637	107,726	107,726	4	186,812	139,754	578	84,223	17,345	12,147	1,514	13,520	2,848	73,450

NOTES:

NOTE: SEE PAGE 128 FOR ADDITIONAL SCHEDULES



HMG ENGINEERS, INC.
9360 HOLY CROSS LANE
BREESE, ILLINOIS 62230
Engineers & Surveyors
(618) 526-9611
IL PROF. DESIGN FIRM NO. 184.000899

USER NAME = mobrien
DESIGNED -
DRAWN -
PLOT SCALE = 100,0000 ' / in.
CHECKED -
PLOT DATE = 2/16/2022
DATE -

DESIGNED -
DRAWN -
CHECKED -
DATE -

REVISED -
REVISED -
REVISED -
REVISED -

STATE OF ILLINOIS
DEPARTMENT OF TRANSPORTATION

SCHEDULE OF QUANTITIES

SCALE: SHEET 3 OF 12 SHEETS STA. TO STA.

F.A.I.
RTE.
57

SECTION
61-(1,1-1,1-2,2)RS-1

COUNTY
MARION

TOTAL
SHEETS
484

SHEET
NO.
19

CONTRACT NO. 76F79

ILLINOIS FED. AID PROJECT NHPP-KC9D(768)

RAMP PAVEMENT SCHEDULE

	SUBBASE GRANULAR MATERIAL, TYPE A, 12"	SUBBASE GRANULAR MATERIAL, TYPE A, 4"	BITUMINOUS MATERIALS (TACK COAT)	TEMPORARY RAMP	STABILIZED SUBBASE - HOT- MIX ASPHALT, 4"	HOT-MIX ASPHALT PAVEMENT REMOVAL, 5.25"	POLYMERIZED HOT-MIX ASPHALT SURFACE COURSE, IL-9.5, MIX "D", N70	HOT-MIX ASPHALT BINDER COURSE, IL-19.0, N70	PORTLAND CEMENT CONCRETE PAVEMENT 9" (JOINTED)	PROTECTIVE COAT	PAVEMENT REMOVAL	PAVED CITCH REMOVAL	PAVED SHOULDER REMOVAL	AGGREGATE SHOULDERS, TYPE A	AGGREGATE WEDGE SHOULDER, TYPE B	HOT-MIX ASPHALT SHOULDERS, 5.25"	PORTLAND CEMENT CONCRETE SHOULDERS, 9"	PORTLAND CEMENT CONCRETE SHOULDERS, 11.75"
	SQ YD	SQ YD	LBS	SQ YD	SQ YD	SQ YD	TON	TON	SQ YD	SQ YD	SQ YD	FOOT	SQ YD	TON	TON	SQ YD	SQ YD	SQ YD
RAMP A																		
STA. 100+00.00 TO STA. 104+00.00		444.4								444.4	546.3		127.7					444.4
STA. 104+00.00 TO STA. 106+60.00		288.9			520				462.2	1132.7	355.0		317.8		27.8		289.3	381.2
STA. 106+60.00 TO STA. 117+76.71	4465.8	2232.8		31.1	2233.4				1985.3	4218.0	1525.1		2144.2	240.8	119.2		2232.7	
STA. 117+76.71 TO STA. 121+22.08			1054.0	136.1		1559.0	70.7	179.5								720.4		
RAMP B																		
STA. 200+32.16 TO STA. 205+22.90			1404.0	136.1		2077.2	91.4	232.2			749.2					993.1		
STA. 205+22.90 TO STA. 214+97.73	3659.0	1949.7		31.1	1949.6				1733.1	3682.7	1488.3		1930.3	197.0	97.9		1949.6	
STA. 214+97.73 TO STA. 218+03.27		339.5			611.1				543.2	1296.9	466.5		373.5		39.1		339.5	414.2
STA. 218+03.27 TO STA. 227+52.88		1055.1								1055.6			619.3					1055.6
RAMP C																		
STA. 300+00.00 TO STA. 304+00.00		444.4								444.4	560.1		189.6					444.4
STA. 304+00.00 TO STA. 306+60.00		288.9			520.0				462.2	1133.0	364.1		317.8		27.8		289.6	381.2
STA. 306+60.00 TO STA. 317+57.22	4388.8	2194.4		31.1	2194.4				1950.6	4143.8	1536.4		2070.7	236.6	117.5		2193.2	
STA. 317+57.22 TO STA. 320+38.18			860.0	136.1		1269.8	59.4	150.4								564.6		
RAMP D																		
STA. 400+38.24 TO STA. 406+29.26			1663.0	136.1		2399.8	107.1	272.4			850.8					1192.7		
STA. 406+29.26 TO STA. 414+90.03	3443.6	1721.5		31.1	1721.5				1530.5	2486.9	1239.0	64.5	1666.5	185.6	92.2		956.4	
STA. 414+90.03 TO STA. 417+95.58		339.5			611.1				543.2	2055.2	439.8		356.6		32.7		1104.6	407.4
STA. 417+95.58 TO STA. 427+45.20		1055.1								1055.1			689.9					1055.1
TOTALS	15958	12354	4981	669	10361	7306	329	835	9210	23149	10121	65	10804	860	554	3471	9355	4584

NOTES:

NOTE: SEE PAGE 128 FOR ADDITIONAL SCHEDULES

MODEL: Default
FILE NAME: 2023_03_13_131_IDOT_D8_157(CAD_Sheets)D816F79-shit-ScheduleofQuantities.dgn



HMG ENGINEERS, INC.
9360 HOLY CROSS LANE
BREESE, ILLINOIS 62230
Engineers • Surveyors
[618] 526-9611
IL PROF. DESIGN FIRM NO. 184.000899

USER NAME = mobrien
PLOT SCALE = 100,0000 ' / in.
PLOT DATE = 2/16/2022

DESIGNED -
DRAWN -
CHECKED -
DATE -

REVISED -
REVISED -
REVISED -
REVISED -

STATE OF ILLINOIS
DEPARTMENT OF TRANSPORTATION

SCHEDULE OF QUANTITIES

SCALE: SHEET 4 OF 12 SHEETS STA. TO STA.

F.A.I. RTE.	SECTION	COUNTY	TOTAL SHEETS	SHEET NO.
57	61-(1,1-1,1-2,2)RS-1	MARION	484	20
CONTRACT NO. 76F79				
ILLINOIS FED. AID PROJECT NHPP-KC9D(768)				

MODEL Default
FILE Name: 638.131 IDOT_D8_157(CAD_Sheets)D8156F79-sh-ScheduleOfQuantities.dgn

NOTE: SEE PAGE 128 FOR ADDITIONAL SCHEDULES

HMG

Engineers • Surveyors
IL PROF. DESIGN FIRM NO. 184.000899

HMG ENGINEERS, INC.
9360 HOLY CROSS LANE
BREESE, ILLINOIS 62230
(618) 526-9611

USER NAME = mobrien	DESIGNED -	REVISED -
	DRAWN -	REVISED -
PLOT SCALE = 100,0000 ' / in.	CHECKED -	REVISED -
PLOT DATE = 2/16/2022	DATE -	REVISED -

STATE OF ILLINOIS
DEPARTMENT OF TRANSPORTATION

SCHEDULE OF QUANTITIES

SCALE: SHEET 5 OF 12 SHEETS STA. TO STA.

F.A.I. RTE.	SECTION	COUNTY	TOTAL SHEETS	SHEET NO.
57	61-(1,1-1,1-2,2)RS-1	MARION	484	21
CONTRACT NO. 76F79				
ILLINOIS		FED. AID PROJECT	NHPP-KC9D(768)	

DRAINAGE REMOVAL ITEMS SCHEDULE OF QUANTITIES

	PIPE CULVERT REMOVAL	CONCRETE HEADWALL REMOVAL
	FOOT	EACH
STAGE 1		
FAI-57 NORTHBOUND		
STA. 1383+01.62 AT 89.2' RT	4.0	1
STA. 1398+51.30 AT 95.7' RT	4.0	1
STA. 1411+00.00 AT 89.0' RT	4.0	1
STA. 1441+00.91 AT 88.5' RT	4.0	1
STA. 1548+38.14 AT 106.9' RT	4.0	1
RAMP A		
STA. 113+15.51 AT 78.8' RT	4.0	1
STA. 113+22.96 AT 90.4' LT	51.8	
RAMP B		
STA. 206+20.35 AT 58.4' LT	20.0	1
STAGE 2		
FAI-57 SOUTHBOUND		
STA. 1548+37.80 AT 119.2' LT	4.0	1
RAMP D		
STA. 410+86.20 AT 44.2' LT	40.0	1
STA. 410+89.47 AT 23.4' RT	4.0	1
TOTALS	144	10

DRAINAGE SCHEDULE OF QUANTITIES

	SLOTTED DRAIN 12" WITH VARIABLE SLOT	SLOTTED DRAIN 18" WITH VARIABLE SLOT	STONE RIPRAP, CLASS A4	FILTER FABRIC	PIPE CULVERTS TO BE CLEANED 24"
	FOOT	FOOT	TON	SQ YD	FOOT
PRE-STAGE					
STA. 1267+46.00 TO 1368+66.00	120				
STA. 1577+34.00 TO 1578+54.00		120			
STAGE 1					
FAI-57 NORTHBOUND					
STA. 1383+01.62 AT 96' RT			12.9	19.4	
STA. 1387+62.45 AT 97' RT			28.5	42.8	
STA. 1391+01.59 AT 93' RT			12.3	18.4	
STA. 1398+51.30 AT 96' RT			58.4	87.7	
STA. 1405+01.59 AT 100' RT			42.1	63.2	
STA. 1411+00.00 AT 104' RT			12.6	18.9	
STA. 1424+90.24 AT 99' RT			41.7	62.6	
STA. 1427+11.08 AT 94' RT			21.0	31.5	
STA. 1439+00.00 AT 96' RT			84.4	126.6	
STA. 1441+00.00 AT 98' RT			14.0	21.0	
STA. 1450+00.00 AT 96' RT			22.5	33.8	
STA. 1469+00.00 AT 102' RT			52.5	78.8	
STA. 1548+38.14 AT 119' RT			15.7	23.5	
RAMP A					
STA.113+15.51 AT 86' RT			11.4	17.1	
STAGE 2					
FAI-57 SOUTHBOUND					
STA. 1383+93.33 AT 98' LT			29.1	43.6	
STA. 1398+51.51 AT 97' LT			10.6	16.0	
STA. 1405+01.59 AT 104' LT			43.0	64.5	
STA. 1424+90.24 AT 94' LT			16.9	25.4	
STA. 1427+11.08 AT 88' LT			24.1	36.2	
STA. 1439+00.00 AT 95' LT			62.2	93.4	
STA. 1469+00.00 AT 97' LT			9.5	14.3	
STA. 1520+00 LT					163
STA. 1548+37.80 AT 132' LT			14.3	21.4	
RAMP D					
STA. 410+86.20 AT 57' LT			14.5	21.7	
STA. 410+89.47 AT 72' RT			17.8	26.7	
RAMP C					
STA. 206+20.35 AT 69' LT			14.0	21.0	
TOTALS	120	120	686	1030	163

NOTES

PIPE CULVERT SCHEDULE OF QUANTITIES

	TRENCH BACKFILL	PIPE CULVERTS, CLASS A, TYPE 1, 24"	PIPE CULVERTS, CLASS A, TYPE 1, 36"	PIPE CULVERTS, CLASS A, TYPE 1, 42"	PIPE CULVERTS, CLASS A, TYPE 2, 36"	PIPE CULVERTS, CLASS A, TYPE 3, 24"	PIPE CULVERTS, CLASS C, TYPE 1 12"	PIPE CULVERTS, CLASS C, TYPE 1 18"	PRECAST REINFORCED CONCRETE FLARED END SECTIONS 24"	PRECAST REINFORCED CONCRETE FLARED END SECTIONS 36"	PRECAST REINFORCED CONCRETE FLARED END SECTIONS 42"	FLUSH INLET BOX FOR MEDIAN, STANDARD 542546	CONCRETE COLLAR	BEVELED PIPE AND GUARD
	CU YD	FOOT	FOOT	FOOT	FOOT	FOOT	FOOT	FOOT	EACH	EACH	EACH	EACH	CU YD	EACH
PRE-STAGE														
MEDIAN CROSS OVER SOUTH														
STA 1365+52 TO STA 1367+46	4.3						177							1
STA 1367+46 TO STA 1368+66														
MEDIAN CROSS OVER NORTH														
STA 1575+40 TO STA 1577+34	3.5							177						1
STA 1577+34 TO STA 1578+54														
STA 1578+54 TO STA 1580+20	3.5							149						1
STAGE 1														
FAI-57 NORTHBOUND														
STA. 1383+01.62 AT 89.2' RT		6.0							1				0.44	
STA. 1398+51.30 AT 95.7' RT			6.0							1			0.66	
STA. 1411+00.00 AT 89.0' RT		8.0							1				0.44	
STA. 1441+00.91 AT 88.5' RT		6.0							1				0.44	
STA. 1548+38.14 AT 106.9' RT				4.0							1		0.80	
RAMP A														
STA.113+15.51 AT 78.8' RT						50.0			1				0.44	
STA. 113+22.96 AT 90.4' LT		4.0										1	0.44	
RAMP B														
STA. 206+20.35 AT 58.4' LT		4.0							1				0.44	
STAGE 2														
FAI-57 SOUTHBOUND														
STA. 1518+37.80 AT 119.2' LT				12.0							1		0.80	
RAMP D														
STA. 410+86.20 AT 44.2' LT			4.0							1			0.66	
STA. 410+89.47 AT 23.4' RT	3.3				32.0					1			0.66	
TOTALS	15	28.0	10	16	32	50	177	326	5	3	2	1	6.2	3

NOTES

NOTE: SEE PAGE 128 FOR ADDITIONAL SCHEDULES

MODEL: Default
FILE NAME: 60303131 IDOT_D8_157(CAD_Sheets)D816F79-sh-ScheduleOfQuantities.dgn



HMG ENGINEERS, INC.
9360 HOLY CROSS LANE
BREESE, ILLINOIS 62230
Engineers + Surveyors
(618) 526-9611
IL PROF. DESIGN FIRM NO. 184.000899

USER NAME = bratermann
PLOT SCALE = 100,0000 ' / in.
PLOT DATE = 2/18/2022

DESIGNED -
DRAWN -
CHECKED -
DATE -

REVISED -
REVISED -
REVISED -
REVISED -

STATE OF ILLINOIS
DEPARTMENT OF TRANSPORTATION

SCHEDULE OF QUANTITIES

SCALE: SHEET 6 OF 12 SHEETS STA. TO STA.

F.A.I. RTE.	SECTION	COUNTY	TOTAL SHEETS	SHEET NO.
57	61-(1,1-1,1-2,2)RS-1	MARION	484	22
CONTRACT NO. 76F79				
ILLINOIS		FED. AID PROJECT	NHPP-KC9D(768)	

MODEL Default
FILE NAME: 03.03.131 IDOT_D8_157(CAD_Sheets)D815679-shit-ScheduleOfQuantities.dgn

PIPE UNDER DRAIN SCHEDULE OF QUANTITIES						
LOCATION	OUTLET STATION	CONCRETE HEADWALLS FOR PIPE DRAINS	PIPE UNDERDRAINS 6" (SPECIAL)	PIPE UNDERDRAINS, TYPE 1, 6"	PIPE UNDERDRAIN REMOVAL (SPECIAL)	REMOVE CONCRETE HEADWALLS FOR PIPE UNDERDRAINS
		EACH	FOOT	FOOT	FOOT	EACH
STAGE 1						
FAI-57 NORTHBOUND						
LT STA 1374+40 TO STA 1379+00	LT STA 1379+00	1	22.0	460.0	460.0	1
RT STA 1374+40 TO STA 1379+00	RT STA 1379+00	1	22.0	460.0	460.0	1
LT STA 1379+04 TO STA 1383+00	LT STA 1383+00	1	22.0	396.0	396.0	1
RT STA 1379+04 TO STA 1383+00	RT STA 1383+00	1	22.0	396.0	396.0	1
LT STA 1383+04 TO STA 1388+00	LT STA 1388+00	1	22.0	496.0	496.0	1
RT STA 1383+04 TO STA 1388+00	RT STA 1388+00	1	22.0	496.0	496.0	1
LT STA 1388+04 TO STA 1392+00	LT STA 1392+00	1	22.0	396.0	396.0	1
RT STA 1388+04 TO STA 1392+00	RT STA 1392+00	1	22.0	396.0	396.0	1
LT STA 1392+04 TO STA 1396+00	LT STA 1396+00	1	22.0	396.0	396.0	1
RT STA 1392+04 TO STA 1396+00	RT STA 1396+00	1	22.0	396.0	396.0	1
LT STA 1396+04 TO STA 1400+00	LT STA 1400+00	1	22.0	396.0	396.0	1
RT STA 1396+04 TO STA 1400+00	RT STA 1400+00	1	22.0	396.0	396.0	1
LT STA 1400+04 TO STA 1404+00	LT STA 1404+00	1	22.0	396.0	396.0	1
RT STA 1400+04 TO STA 1404+00	RT STA 1404+00	1	22.0	396.0	396.0	1
LT STA 1404+04 TO STA 1408+00	LT STA 1408+00	1	22.0	396.0	396.0	1
RT STA 1404+04 TO STA 1408+00	RT STA 1408+00	1	22.0	396.0	396.0	1
LT STA 1408+04 TO STA 1412+00	LT STA 1408+04	1	22.0	396.0	396.0	1
RT STA 1408+04 TO STA 1412+00	RT STA 1408+04	1	22.0	396.0	396.0	1
LT STA 1412+04 TO STA 1417+00	LT STA 1412+04	1	22.0	496.0	496.0	1
RT STA 1412+04 TO STA 1417+00	RT STA 1412+04	1	22.0	496.0	496.0	1
LT STA 1417+04 TO STA 1420+00	LT STA 1420+00	1	22.0	296.0	296.0	1
RT STA 1417+04 TO STA 1420+00	RT STA 1420+00	1	22.0	296.0	296.0	1
LT STA 1420+04 TO STA 1424+00	LT STA 1424+00	1	22.0	396.0	396.0	1
RT STA 1420+04 TO STA 1424+00	RT STA 1424+00	1	22.0	396.0	396.0	1
LT STA 1424+04 TO STA 1428+00	LT STA 1428+00	1	22.0	396.0	396.0	1
RT STA 1424+04 TO STA 1428+00	RT STA 1428+00	1	22.0	396.0	396.0	1
LT STA 1428+04 TO STA 1432+00	LT STA 1432+00	1	22.0	396.0	396.0	1
RT STA 1428+04 TO STA 1432+00	RT STA 1432+00	1	22.0	396.0	396.0	1
LT STA 1432+04 TO STA 1436+00	LT STA 1436+00	1	22.0	396.0	396.0	1
RT STA 1432+04 TO STA 1436+00	RT STA 1436+00	1	22.0	396.0	396.0	1
LT STA 1436+04 TO STA 1439+50	LT STA 1439+50	1	22.0	346.0	346.0	1
RT STA 1436+04 TO STA 1439+50	RT STA 1439+50	1	22.0	346.0	346.0	1
LT STA 1439+54 TO STA 1444+00	LT STA 1439+50	1	22.0	446.0	446.0	1
RT STA 1439+54 TO STA 1444+00	RT STA 1439+50	1	22.0	446.0	446.0	1
LT STA 1444+04 TO STA 1449+00	LT STA 1444+04	1	22.0	496.0	496.0	1
RT STA 1444+04 TO STA 1449+00	RT STA 1444+04	1	22.0	496.0	496.0	1
LT STA 1449+04 TO STA 1454+00	LT STA 1449+04	1	22.0	496.0	496.0	1
RT STA 1449+04 TO STA 1454+00	RT STA 1449+04	1	22.0	496.0	496.0	1
LT STA 1454+04 TO STA 1459+00	LT STA 1454+04	1	22.0	496.0	496.0	1
RT STA 1454+04 TO STA 1459+00	RT STA 1454+04	1	22.0	496.0	496.0	1
LT STA 1459+04 TO STA 1454+00	LT STA 1464+00	1	22.0	496.0	496.0	1
RT STA 1459+04 TO STA 1454+00	RT STA 1464+00	1	22.0	496.0	496.0	1
LT STA 1464+04 TO STA 1459+00	LT STA 1469+00	1	22.0	496.0	496.0	1
RT STA 1464+04 TO STA 1459+00	RT STA 1469+00	1	22.0	496.0	496.0	1

NOTE: SEE PAGE 128 FOR ADDITIONAL SCHEDULES

PIPE UNDER DRAIN SCHEDULE OF QUANTITIES						
LOCATION	OUTLET STATION	CONCRETE HEADWALLS FOR PIPE DRAINS	PIPE UNDERDRAINS 6" (SPECIAL)	PIPE UNDERDRAINS, TYPE 1, 6"	PIPE UNDERDRAIN REMOVAL (SPECIAL)	REMOVE CONCRETE HEADWALLS FOR PIPE UNDERDRAINS
		EACH	FOOT	FOOT	FOOT	EACH
STAGE 1						
FAI-57 NORTHBOUND						
LT STA 1469+04 TO STA 1474+00	LT STA 1474+00	1	22.0	496.0	496.0	1
RT STA 1469+04 TO STA 1474+00	RT STA 1474+00	1	22.0	496.0	496.0	1
LT STA 1474+04 TO STA 1479+00	LT STA 1479+00	1	22.0	496.0	496.0	1
RT STA 1474+04 TO STA 1479+00	RT STA 1479+00	1	22.0	496.0	496.0	1
LT STA 1479+04 TO STA 1484+00	LT STA 1484+00	1	22.0	496.0	496.0	1
RT STA 1479+04 TO STA 1484+00	RT STA 1484+00	1	22.0	496.0	496.0	1
LT STA 1484+04 TO STA 1487+00	LT STA 1487+00	1	22.0	296.0	296.0	1
RT STA 1484+04 TO STA 1487+00	RT STA 1487+00	1	22.0	296.0	296.0	1
LT STA 1487+04 TO STA 1492+00	LT STA 1492+00	1	22.0	496.0	496.0	1
RT STA 1487+04 TO STA 1492+00	RT STA 1492+00	1	22.0	496.0	496.0	1
LT STA 1492+04 TO STA 1497+00	LT STA 1497+00	1	22.0	496.0	496.0	1
RT STA 1492+04 TO STA 1497+00	RT STA 1497+00	1	22.0	496.0	496.0	1
LT STA 1497+04 TO STA 1502+00	LT STA 1502+00	1	22.0	496.0	496.0	1
RT STA 1497+04 TO STA 1502+00	RT STA 1502+00	1	22.0	496.0	496.0	1
LT STA 1502+04 TO STA 1507+00	LT STA 1507+00	1	22.0	496.0	496.0	1
RT STA 1502+04 TO STA 1507+00	RT STA 1507+00	1	22.0	496.0	496.0	1
LT STA 1507+04 TO STA 1512+00	LT STA 1512+00	1	22.0	496.0	496.0	1
RT STA 1507+04 TO STA 1512+00	RT STA 1512+00	1	22.0	496.0	496.0	1
LT STA 1512+04 TO STA 1517+00	LT STA 1517+00	1	22.0	496.0	496.0	1
LT STA 1517+04 TO STA 1521+30	LT STA 1521+30	1	22.0	426.0	426.0	1
LT STA 1521+34 TO STA 1526+00	LT STA 1521+34	1	22.0	466.0	466.0	1
RT STA 1521+34 TO STA 1526+00	RT STA 1521+34	1	22.0	466.0	466.0	1
LT STA 1526+04 TO STA 1531+00	LT STA 1526+04	1	22.0	496.0	496.0	1
RT STA 1526+04 TO STA 1531+00	RT STA 1526+04	1	22.0	496.0	496.0	1
LT STA 1531+04 TO STA 1536+00	LT STA 1531+04	1	22.0	496.0	496.0	1
RT STA 1531+04 TO STA 1536+00	RT STA 1531+04	1	22.0	496.0	496.0	1
LT STA 1536+04 TO STA 1541+00	LT STA 1536+04	1	22.0	496.0	496.0	1
RT STA 1536+04 TO STA 1541+00	RT STA 1536+04	1	22.0	496.0	496.0	1
LT STA 1541+04 TO STA 1544+00	LT STA 1541+04	1	22.0	296.0	296.0	1
RT STA 1541+04 TO STA 1544+00	RT STA 1541+04	1	22.0	296.0	296.0	1
LT STA 1544+04 TO STA 1549+00	LT STA 1544+04	1	22.0	496.0	496.0	1
LT STA 1549+04 TO STA 1554+00	LT STA 1549+04	1	22.0	496.0	496.0	1
LT STA 1554+04 TO STA 1558+00	LT STA 1554+04	1	22.0	396.0	396.0	1
LT STA 1558+04 TO STA 1562+50	LT STA 1558+04	1	22.0	446.0	446.0	1
RT STA 1558+04 TO STA 1562+50	RT STA 1558+04	1	22.0	446.0	446.0	1
LT STA 1562+50 TO STA 1568+00	LT STA 1568+00	1	22.0	550.0	550.0	1
RT STA 1562+50 TO STA 1568+00	RT STA 1568+00	1	22.0	550.0	550.0	1
LT STA 1568+04 TO STA 1571+00	LT STA 1571+00	1	22.0	296.0	296.0	1
RT STA 1568+04 TO STA 1571+00	RT STA 1571+00	1	22.0	296.0	296.0	1
TOTALS		83	1826	36674	36674	83

NOTES: * FLOWS INTO CULVERT



HMG ENGINEERS, INC.
9360 HOLY CROSS LANE
BREESE, ILLINOIS 62230
Engineers • Surveyors
[618] 526-9611
IL PROF. DESIGN FIRM NO. 184.000899

USER NAME = mobrien
PLOT SCALE = 100,0000 ' / in.
PLOT DATE = 2/16/2022

DESIGNED -
DRAWN -
CHECKED -
DATE -

REVISED -
REVISED -
REVISED -
REVISED -

STATE OF ILLINOIS
DEPARTMENT OF TRANSPORTATION

SCHEDULE OF QUANTITIES

SCALE: SHEET 7 OF 12 SHEETS STA. TO STA.

F.A.I.
RTE.

SECTION

COUNTY

TOTAL
SHEETS

SHEET
NO.

57

61-(1,1-1,1-2,2)RS-1

MARION

484

23

CONTRACT NO. 76F79

ILLINOIS

FED. AID PROJECT

NHPP-KC9D(768)

MODEL Default
FILE NAME: 0308131 IDOT_D8_157(CAD_Sheets)D8156F79-sh-ScheduleOfQuantities.dgn

PIPE UNDER DRAIN SCHEDULE OF QUANTITIES						
LOCATION	OUTLET STATION	CONCRETE HEADWALLS FOR PIPE DRAINS	PIPE UNDERDRAINS 6" (SPECIAL)	PIPE UNDERDRAINS, TYPE 1, 6"	PIPE UNDERDRAIN REMOVAL (SPECIAL)	REMOVE CONCRETE HEADWALLS FOR PIPE UNDERDRAINS
		EACH	FOOT	FOOT	FOOT	EACH
STAGE 2						
FAI-57 SOUTHBOUND						
LT STA 1374+40 TO STA 1379+00	LT STA 1379+00	1	22.0	460.0	460.0	1
RT STA 1374+40 TO STA 1379+00	RT STA 1379+00	1	22.0	460.0	460.0	1
LT STA 1379+04 TO STA 1383+00	LT STA 1383+00	1	22.0	396.0	396.0	1
RT STA 1379+04 TO STA 1383+00	RT STA 1383+00	1	22.0	396.0	396.0	1
LT STA 1383+04 TO STA 1388+00	LT STA 1388+00	1	22.0	496.0	496.0	1
RT STA 1383+04 TO STA 1388+00	RT STA 1388+00	1	22.0	496.0	496.0	1
LT STA 1388+04 TO STA 1392+00	LT STA 1392+00	1	22.0	396.0	396.0	1
RT STA 1388+04 TO STA 1392+00	RT STA 1392+00	1	22.0	396.0	396.0	1
LT STA 1392+04 TO STA 1396+00	LT STA 1396+00	1	22.0	396.0	396.0	1
RT STA 1392+04 TO STA 1396+00	RT STA 1396+00	1	22.0	396.0	396.0	1
LT STA 1396+04 TO STA 1400+00	LT STA 1400+00	1	22.0	396.0	396.0	1
RT STA 1396+04 TO STA 1400+00	RT STA 1400+00	1	22.0	396.0	396.0	1
LT STA 1400+04 TO STA 1404+00	LT STA 1404+00	1	22.0	396.0	396.0	1
RT STA 1400+04 TO STA 1404+00	RT STA 1404+00	1	22.0	396.0	396.0	1
LT STA 1404+04 TO STA 1408+00	LT STA 1408+00	1	22.0	396.0	396.0	1
RT STA 1404+04 TO STA 1408+00	RT STA 1408+00	1	22.0	396.0	396.0	1
LT STA 1408+04 TO STA 1412+00	LT STA 1408+04	1	22.0	396.0	396.0	1
RT STA 1408+04 TO STA 1412+00	RT STA 1408+04	1	22.0	396.0	396.0	1
LT STA 1412+04 TO STA 1417+00	LT STA 1412+04	1	22.0	496.0	496.0	1
RT STA 1412+04 TO STA 1417+00	RT STA 1412+04	1	22.0	496.0	496.0	1
LT STA 1417+04 TO STA 1420+00	LT STA 1420+00	1	22.0	296.0	296.0	1
RT STA 1417+04 TO STA 1420+00	RT STA 1420+00	1	22.0	296.0	296.0	1
LT STA 1420+04 TO STA 1424+00	LT STA 1424+00	1	22.0	396.0	396.0	1
RT STA 1420+04 TO STA 1424+00	RT STA 1424+00	1	22.0	396.0	396.0	1
LT STA 1424+04 TO STA 1428+00	LT STA 1428+00	1	22.0	396.0	396.0	1
RT STA 1424+04 TO STA 1428+00	RT STA 1428+00	1	22.0	396.0	396.0	1
LT STA 1428+04 TO STA 1432+00	LT STA 1432+00	1	22.0	396.0	396.0	1
RT STA 1428+04 TO STA 1432+00	RT STA 1432+00	1	22.0	396.0	396.0	1
LT STA 1432+04 TO STA 1436+00	LT STA 1436+00	1	22.0	396.0	396.0	1
RT STA 1432+04 TO STA 1436+00	RT STA 1436+00	1	22.0	396.0	396.0	1
LT STA 1436+04 TO STA 1439+50	LT STA 1439+50	1	22.0	346.0	346.0	1
RT STA 1436+04 TO STA 1439+50	RT STA 1439+50	1	22.0	346.0	346.0	1
LT STA 1439+54 TO STA 1444+00	LT STA 1439+50	1	22.0	446.0	446.0	1
RT STA 1439+54 TO STA 1444+00	RT STA 1439+50	1	22.0	446.0	446.0	1
LT STA 1444+04 TO STA 1449+00	LT STA 1444+04	1	22.0	496.0	496.0	1
RT STA 1444+04 TO STA 1449+00	RT STA 1444+04	1	22.0	496.0	496.0	1
LT STA 1449+04 TO STA 1454+00	LT STA 1449+04	1	22.0	496.0	496.0	1
RT STA 1449+04 TO STA 1454+00	RT STA 1449+04	1	22.0	496.0	496.0	1
LT STA 1454+04 TO STA 1459+00	LT STA 1454+04	1	22.0	496.0	496.0	1
RT STA 1454+04 TO STA 1459+00	RT STA 1454+04	1	22.0	496.0	496.0	1
LT STA 1459+04 TO STA 1464+00	LT STA 1464+00	1	22.0	496.0	496.0	1
RT STA 1459+04 TO STA 1464+00	RT STA 1464+00	1	22.0	496.0	496.0	1
LT STA 1464+04 TO STA 1469+00	LT STA 1469+00	1	22.0	496.0	496.0	1
RT STA 1464+04 TO STA 1469+00	RT STA 1469+00	1	22.0	496.0	496.0	1

NOTE: SEE PAGE 128 FOR ADDITIONAL SCHEDULES

PIPE UNDER DRAIN SCHEDULE OF QUANTITIES						
LOCATION	OUTLET STATION	CONCRETE HEADWALLS FOR PIPE DRAINS	PIPE UNDERDRAINS 6" (SPECIAL)	PIPE UNDERDRAINS, TYPE 1, 6"	PIPE UNDERDRAIN REMOVAL (SPECIAL)	REMOVE CONCRETE HEADWALLS FOR PIPE UNDERDRAINS
		EACH	FOOT	FOOT	FOOT	EACH
STAGE 2						
FAI-57 SOUTHBOUND						
LT STA 1469+04 TO STA 1474+00	LT STA 1474+00	1	22.0	496.0	496.0	1
RT STA 1469+04 TO STA 1474+00	RT STA 1474+00	1	22.0	496.0	496.0	1
LT STA 1474+04 TO STA 1479+00	LT STA 1479+00	1	22.0	496.0	496.0	1
RT STA 1474+04 TO STA 1479+00	RT STA 1479+00	1	22.0	496.0	496.0	1
LT STA 1479+04 TO STA 1484+00	LT STA 1484+00	1	22.0	496.0	496.0	1
RT STA 1479+04 TO STA 1484+00	RT STA 1484+00	1	22.0	496.0	496.0	1
LT STA 1484+04 TO STA 1487+00	LT STA 1487+00	1	22.0	296.0	296.0	1
RT STA 1484+04 TO STA 1487+00	RT STA 1487+00	1	22.0	296.0	296.0	1
LT STA 1487+04 TO STA 1492+00	LT STA 1492+00	1	22.0	496.0	496.0	1
RT STA 1487+04 TO STA 1492+00	RT STA 1492+00	1	22.0	496.0	496.0	1
LT STA 1492+04 TO STA 1497+00	LT STA 1497+00	1	22.0	496.0	496.0	1
RT STA 1492+04 TO STA 1497+00	RT STA 1497+00	1	22.0	496.0	496.0	1
LT STA 1497+04 TO STA 1502+00	LT STA 1502+00	1	22.0	496.0	496.0	1
RT STA 1497+04 TO STA 1502+00	RT STA 1502+00	1	22.0	496.0	496.0	1
LT STA 1502+04 TO STA 1507+00	LT STA 1507+00	1	22.0	496.0	496.0	1
RT STA 1502+04 TO STA 1507+00	RT STA 1507+00	1	22.0	496.0	496.0	1
LT STA 1507+04 TO STA 1510+00	LT STA 1510+00	1	22.0	296.0	296.0	1
RT STA 1507+04 TO STA 1510+00	RT STA 1510+00	1	22.0	296.0	296.0	1
LT STA 1510+04 TO STA 1514+00	LT STA 1514+00	1	22.0	396.0	396.0	1
LT STA 1514+04 TO STA 1518+00	LT STA 1518+00	1	22.0	396.0	396.0	1
LT STA 1518+04 TO STA 1521+30	LT STA 1521+30	1	22.0	326.0	326.0	1
LT STA 1521+34 TO STA 1526+00	LT STA 1521+34	1	22.0	466.0	466.0	1
RT STA 1521+34 TO STA 1526+00	RT STA 1521+34	1	22.0	466.0	466.0	1
LT STA 1526+04 TO STA 1531+00	LT STA 1526+04	1	22.0	496.0	496.0	1
RT STA 1526+04 TO STA 1531+00	RT STA 1526+04	1	22.0	496.0	496.0	1
LT STA 1531+04 TO STA 1536+00	LT STA 1531+04	1	22.0	496.0	496.0	1
RT STA 1531+04 TO STA 1536+00	RT STA 1531+04	1	22.0	496.0	496.0	1
LT STA 1536+04 TO STA 1541+00	LT STA 1536+04	1	22.0	496.0	496.0	1
RT STA 1536+04 TO STA 1541+00	RT STA 1536+04	1	22.0	496.0	496.0	1
LT STA 1541+04 TO STA 1544+00	LT STA 1541+04	1	22.0	296.0	296.0	1
RT STA 1541+04 TO STA 1544+00	RT STA 1541+04	1	22.0	296.0	296.0	1
LT STA 1544+04 TO STA 1549+00	LT STA 1544+04	1	22.0	496.0	496.0	1
RT STA 1544+04 TO STA 1549+00	RT STA 1549+04	1	22.0	496.0	496.0	1
LT STA 1549+04 TO STA 1554+00	LT STA 1549+04	1	22.0	396.0	396.0	1
RT STA 1549+04 TO STA 1554+00	RT STA 1554+04	1	22.0	396.0	396.0	1
LT STA 1554+04 TO STA 1558+00	LT STA 1558+04	1	22.0	446.0	446.0	1
RT STA 1554+04 TO STA 1558+00	RT STA 1558+04	1	22.0	446.0	446.0	1
LT STA 1558+04 TO STA 1562+50	LT STA 1562+50	1	22.0	550.0	550.0	1
RT STA 1558+04 TO STA 1562+50	RT STA 1562+50	1	22.0	550.0	550.0	1
LT STA 1562+50 TO STA 1568+00	LT STA 1568+00	1	22.0	296.0	296.0	1
RT STA 1562+50 TO STA 1568+00	RT STA 1568+00	1	22.0	296.0	296.0	1
LT STA 1568+04 TO STA 1571+00	LT STA 1571+00	1	22.0	296.0	296.0	1
RT STA 1568+04 TO STA 1571+00	RT STA 1571+00	1	22.0	296.0	296.0	1
TOTALS		85	1870	36866	36866	85

NOTES: * FLOWS INTO CULVERT

HMG HMG ENGINEERS, INC. 9360 HOLY CROSS LANE BREESE, ILLINOIS 62230 Engineers • Surveyors [618] 526-9611 IL PROF. DESIGN FIRM NO. 184.000899	USER NAME = mobrien	DESIGNED -	REVISED -	STATE OF ILLINOIS DEPARTMENT OF TRANSPORTATION	SCHEDULE OF QUANTITIES		F.A.I. RTE.	SECTION	COUNTY	TOTAL SHEETS	SHEET NO.
		DRAWN -	REVISED -				57	61-(1,1-1,1-2,2)RS-1	MARION	484	24
	PLOT SCALE = 100,0000 ' / in.	CHECKED -	REVISED -				CONTRACT NO. 76F79				
	PLOT DATE = 2/16/2022	DATE -	REVISED -		SCALE:	SHEET 8 OF 12 SHEETS	STA.	TO STA.	ILLINOIS	FED. AID PROJECT	NHPP-KC9D(768)

MODEL Default
FILE NAME: 03.03.131 IDOT_D8_157(CAD_Sheets)D815679-shit-ScheduleOfQuantities.dgn

PIPE UNDER DRAIN SCHEDULE OF QUANTITIES											
LOCATION				OUTLET STATION		CONCRETE HEADWALLS FOR PIPE DRAINS	SHOULDER REMOVAL AND REPLACEMENT	PIPE UNDERDRAINS 6" (SPECIAL)	PIPE UNDERDRAINS, TYPE 1, 6"	PIPE UNDERDRAIN REMOVAL (SPECIAL)	REMOVE CONCRETE HEADWALLS FOR PIPE UNDERDRAINS
						EACH	FOOT	FOOT	FOOT	FOOT	EACH
STAGE 1											
RAMP A											
RT STA	100+00	TO STA	105+00	RT STA	105+00	1		18.5	500	500	1
RT STA	105+04	TO STA	109+00	RT STA	109+00	1		18.5	396	396	1
LT STA	106+60	TO STA	110+22	LT STA	110+22				362	362	
RT STA	109+04	TO STA	110+30	RT STA	110+30				126	126	
LT STA	110+72	TO STA	113+96	LT STA	110+72				324	324	
RT STA	110+81	TO STA	113+96	RT STA	110+81				315	315	
LT STA	114+00	TO STA	117+77	LT STA	114+00	1		18.5	377	377	1
RT STA	114+00	TO STA	117+77	RT STA	114+00	1		18.5	377	377	1
LT STA	117+77	TO STA	121+20	LT STA	117+77	1	343	18.5	343	343	1
RT STA	117+77	TO STA	121+20	RT STA	117+77	1	343	18.5	343	343	1
RAMP B											
RT STA	200+30	TO STA	205+23	RT STA	205+23	1	493	18.5	493	493	1
LT STA	200+30	TO STA	205+23	LT STA	205+23	1	493	18.5	493	493	1
RT STA	205+23	TO STA	209+50	RT STA	209+50	1		18.5	427	427	1
LT STA	205+23	TO STA	209+50	LT STA	209+50	1		18.5	427	427	1
RT STA	209+54	TO STA	214+46	RT STA	211+05	1		18.5	492	492	1
LT STA	209+54	TO STA	214+46	LT STA	211+05	1		18.5	492	492	1
RT STA	214+50	TO STA	219+46	RT STA	214+50	1		18.5	496	496	1
LT STA	215+50	TO STA	219+46	LT STA	214+50	1		18.5	396	396	1
RT STA	219+50	TO STA	224+46	RT STA	219+50	1		18.5	496	496	1
LT STA	219+50	TO STA	224+46	LT STA	219+50	1		18.5	496	496	1
STAGE 2											
RAMP C											
RT STA	300+00	TO STA	303+00	RT STA	303+00	1		18.5	300	300	1
RT STA	303+04	TO STA	308+00	RT STA	308+00	1		18.5	496	496	1
LT STA	306+60	TO STA	309+00	LT STA	309+00	1		18.5	240	240	1
RT STA	308+04	TO STA	311+50	RT STA	311+50	1		18.5	346	346	1
LT STA	309+00	TO STA	311+50	LT STA	311+50	1		18.5	250	250	1
RT STA	311+54	TO STA	314+00	RT STA	311+54	1		18.5	246	246	1
LT STA	311+54	TO STA	314+00	LT STA	311+54	1		18.5	246	246	1
RT STA	314+04	TO STA	317+57	RT STA	314+04	1		18.5	353	353	1
LT STA	314+04	TO STA	317+57	LT STA	314+04	1		18.5	353	353	1
RT STA	317+57	TO STA	320+30	RT STA	317+57	1	273	18.5	273	273	1
LT STA	317+57	TO STA	320+30	LT STA	317+57	1	273	18.5	273	273	1
RAMP D											
LT STA	400+40	TO STA	406+29	LT STA	406+29	1	589	18.5	589	589	1
RT STA	400+40	TO STA	406+29	RT STA	406+29	1	589	18.5	589	589	1
LT STA	406+29	TO STA	409+50	LT STA	409+50	1		18.5	321	321	1
RT STA	406+29	TO STA	409+50	RT STA	409+50	1		18.5	321	321	1
LT STA	409+54	TO STA	413+83	LT STA	413+83				429	429	
RT STA	409+54	TO STA	413+80	RT STA	413+80				426	426	
RT STA	414+24	TO STA	418+00	RT STA	414+24				376	376	
RT STA	418+04	TO STA	423+00	RT STA	418+04	1		18.5	496	496	1
RT STA	423+04	TO STA	427+00	RT STA	423+04	1		18.5	396	396	1
TOTALS						33	3396	611	15490	15490	33

NOTES: * FLOWS INTO CULVERT

NOTE: SEE PAGE 128 FOR ADDITIONAL SCHEDULES



HMG ENGINEERS, INC.
9360 HOLY CROSS LANE
BREESE, ILLINOIS 62230
Engineers & Surveyors
(618) 526-9611
IL PROF. DESIGN FIRM NO. 184.000899

USER NAME	= mobrien
PLOT SCALE	= 100,0000 ' / in.
PLOT DATE	= 2/16/2022

DESIGNED -	REVISED -
DRAWN -	REVISED -
CHECKED -	REVISED -
DATE -	REVISED -

STATE OF ILLINOIS
DEPARTMENT OF TRANSPORTATION

SCHEDULE OF QUANTITIES

SCALE: SHEET 9 OF 12 SHEETS STA. TO STA.

F.A.I. RTE.	SECTION	COUNTY	TOTAL SHEETS	SHEET NO.
57	61-(1,1-1,1-2,2)RS-1	MARION	484	25
CONTRACT NO. 76F79				
ILLINOIS FED. AID PROJECT NHPP-KC9D(768)				

GUARDRAIL SCHEDULE

LOCATION OF STEEL PLATE BEAM GUARDRAIL						STEEL PLATE BEAM GUARDRAIL, TYPE A, 9 FOOT POSTS	TRAFFIC BARRIER TERMINAL, TYPE 6	TRAFFIC BARRIER TERMINAL, TYPE 1 (SPECIAL) TANGENT	TRAFFIC BARRIER TERMINAL, TYPE 2	GUARDRAIL REMOVAL	TERMINAL MARKER - DIRECT APPLIED	GUARDRAIL REFLECTORS - TYPE A
						FOOT	EACH	EACH	EACH	FOOT	EACH	EACH
STAGE 1												
FAI-57 NORTHBOUND												
STA	1422+48±	TO	STA	1425+60±	RT	313	1	1		397.0	1	4
STA	1436+29±	TO	STA	1439+16±	RT	288		1	1	237.0	1	4
STA	1529+41±	TO	STA	1533+03±	RT	363	1	1		444.0	1	5
STAGE 2												
FAI-57 SOUTHBOUND												
STA	1373+52±	TO	STA	1376+90±	LT	337.5	1	1		382.0	1	5
STA	1426+34±	TO	STA	1429+72±	LT	337.5	1	1		397.0	1	5
STA	1438+94±	TO	STA	1441+82±	LT	287.5		1	1	329.0	1	4
STA	1534+50±	TO	STA	1538+38±	LT	387.5	1	1		303.0	1	5
RAMP D												
STA	409+11±	TO	STA	413+11±	RT	400.0		1	1		1	5
TOTALS						2713	5	8	3	2489	8	37

SIGN SCHEDULE

LOCATION	DESCRIPTION	REMOVE SIGN PANEL - TYPE 2	SIGN PANEL - TYPE 2	REMOVE SIGN PANEL - TYPE 3	SIGN PANEL - TYPE 3
		SQ FT	SQ FT	SQ FT	SQ FT
FAI-57 NORTHBOUND					
STA 1372+21.69 RT	GUIDE SIGN			33.8	33.8
STA 1448+87.11 RT	GUIDE SIGN - ATTRACTIONS			120.0	120.0
STA 1456+84.94 RT	GUIDE SIGN- GAS			90.0	90.0
STA 1466+02.66 RT	GUIDE SIGN			150.0	150.0
STA 1495+03.67 RT	GUIDE SIGN			150.0	150.0
STA 1515+59.96 RT	GUIDE SIGN			156.0	156.0
STA 1523+23.48 R2 RT	GUIDE SIGN			40.0	40.0
RAMP A					
STA 114+52.51 RT	GUIDE SIGN - ATTRACTIONS			47.5	47.5
STA 116+55.89 RT	GUIDE SIGN - GAS			62.5	62.5
STA 118+55.180 RT	GUIDE SIGN	17.0	17.0		
FAI-57 SOUTHBOUND					
STA 1374+12.03 RT	GUIDE SIGN			40.5	40.5
STA 1543+74.14 R2 RT	GUIDE SIGN			40.0	40.0
STA 1551+67.35 R2 RT	GUIDE SIGN			156.0	156.0
STA 1571+90.57 R2 RT	GUIDE SIGN			150.0	150.0
RAMP C					
STA 312+66.48 RT	GUIDE SIGN - ATTRACTIONS			47.5	47.5
STA 315+64.08 RT	GUIDE SIGN- GAS			62.5	62.5
STA 317+65.85 RT	GUIDE SIGN	17.0	17.0		
TOTALS		34	34	1346	1346

MODEL - Default
FILE NAME: R30137_0301_D3_037CAD_Sheets\0316179-shit-ScheduleQuantities.dgn

TEMPORARY TRAFFIC CONTROL SCHEDULE OF QUANTITIES																					
LOCATION	SHORT TERM PAVEMENT MARKING			SHORT TERM PM REMOVAL	TEMPORARY PAVEMENT MARKING - LINE 6" - PAINT				TEMPORARY PAVEMENT MARKING - LINE 6" - TYPE IV TAPE				TEMPORARY PM - LINE 8" - PAINT		TEMPORARY PM - LINE 8" - TYPE IV TAPE		PM REMOVAL - WATER BLASTING	TEMPORARY CONCRETE BARRIER	MODULAR GLARE SCREEN SYSTEM, TEMPORARY	IMPACT ATTENUATORS, TEMPORARY (NON-REDIRECTIVE) TEST LEVEL 3	IMPACT ATTENUATORS, RELOCATE (NON-REDIRECTIVE) TEST LEVEL 3
	SOLID YELLOW	36'-4' SKIP DASH WHITE	SOLID WHITE		SOLID YELLOW	30'-10' SKIP DASH WHITE	9'-3' SKIP DASH WHITE	SOLID WHITE	SOLID YELLOW	30'-10' SKIP DASH WHITE	9'-3' SKIP DASH WHITE	SOLID WHITE	SOLID WHITE	30'-10' SKIP DASH WHITE	SOLID WHITE	30'-10' SKIP DASH WHITE					
FOOT			SQ FT	FOOT				FOOT				FOOT		SQ FT	FOOT	FOOT	EACH	EACH			
STAGE 1																					
FAI-57 SOUTHBOUND																					
STA 1364+12.00 TO STA 1577+35.00																	21,105.5	21,105.5	2		
STA 1364+12.00 TO STA 1508+81.29	537.7	1,344.1	537.7	806.5	28,938.6			28,938.6						3,360.3		31,178.8					
STA 1508+81.29 TO STA 1519+93.02	44.5	111.2		51.9	2,223.5			2,223.5						277.9		2,408.7					
STA 1519+93.02 TO STA 1551+11.51	124.7	311.8	124.7	187.1	6,237.0			6,237.0					373.6	779.6		7,005.8					
STA 1551+11.51 TO STA 1554+09.70	11.9	29.8		13.9	596.4			596.4						74.5		646.0					
STA 1554+09.70 TO STA 1581+88.00	67.6	169.0	67.6	101.4	5,556.6			5,556.6						422.6		5,838.3					
STAGE 2																					
FAI-57 NORTHBOUND																					
STA 1368+44.00 TO STA 1579+31.00																	21,162.5	21,162.5		2	
STA 1364+12.00 TO STA 1512+58.00	552.7	1,381.8	552.7	32,824.1					29,692.0			29,692.0			3,454.5						
STA 1512+58.00 TO STA 1515+61.91	12.2	30.4		672.7					607.8			607.8			76.0						
STA 1515+61.91 TO STA 1547+33.95	126.9	317.2	126.8	7,156.6					6,344.1			6,344.1			140.3	793.0					
STA 1547+33.95 TO STA 1558+39.46	44.2	110.6		2,698.6					2,211.0			2,211.0			377.6	276.4					
STA 1558+39.46 TO STA 1581+88.00	50.4	126.1	50.4	4,982.8					4,697.1			4,697.1				315.1					
STAGE 3																					
RAMP A																					
STA 100+00.00 TO STA 121+33.83	58.9		100.4	2,100.1					1,265.6		70.3	2,065.9			519.1						
RAMP B																					
STA 200+21.12 TO STA 227+52.88	58.1	29.9	118.4	2,336.5					1,536.9	77.0		2,732.1			142.1						
RAMP C																					
STA 300+00.00 TO STA 320+65.92	50.6		103.4	51.3	1,473.4		71.4	2,133.8					374.8			2,089.2					
RAMP D																					
STA 400+00.00 TO STA 427+45.00	61.5	30.8	115.0	69.1	1,451.8	74.8		2,731.8					227.9			2,281.2					
COLOR SUB-TOTALS	1,801.9	3,992.7	1,897.2	54,052.6	46,477.2	74.8	71.4	48,417.6	46,354.5	77.0	70.3	48,350.0	976.3	4,914.9	1,180.0	4,915.0	51,448.0				
TOTALS	7,692			54,053	95,042				94,852				5,892		6,095		51,448	42,268	42,268	2	2

NOTES:

SHORT TERM PAVEMENT MARKINGS ARE ESTIMATED TO BE USED 1 TIME ON THE MAINLINES AND 1 TIME ON THE RAMPS.

TEMPORARY PAVEMENT MARKINGS ARE ESTIMATED TO BE USED ONLY ONCE ON THE FINAL SURFACE.

NOTE: SEE PAGE 128 FOR ADDITIONAL SCHEDULES



HMG ENGINEERS, INC.
9360 HOLY CROSS LANE
BREESE, ILLINOIS 62230
Engineers • Surveyors
(618) 526-9611
IL PROF. DESIGN FIRM NO. 184,000899

USER NAME = bratermann
PLOT SCALE = 100.0/391 ' / in.
PLOT DATE = 2/18/2022

DESIGNED -
DRAWN -
CHECKED -
DATE -

REVISED -
REVISED -
REVISED -
REVISED -

STATE OF ILLINOIS
DEPARTMENT OF TRANSPORTATION

SCHEDULE OF QUANTITIES

SCALE: SHEET 10 OF 12 SHEETS STA. TO STA.

F.A.I. RTE.	SECTION	COUNTY	TOTAL SHEETS	SHEET NO.
57	61-(1,1-1,1-2,2)RS-1	MARION	484	26
		CONTRACT NO. 76F79		
		ILLINOIS	FED. AID PROJECT	NHPP-KC9D(768)

MODEL Default
FILE NAME: 62230_131_IDOT_D8_157(CAD_Sheets)D816F79-sh-ScheduleofQuantities.dgn

RIGHT OF WAY SCHEDULE		
LOCATION	FURNISHING AND ERECTING RIGHT OF WAY MARKERS	WOVEN WIRE FENCE, 4'
	EACH	FOOT
STAGE 1		
FAI-57 NORTHBOUND		
STA 1515+99.16, 159.99' RT	1	
STA 1515+99.16, 159.99' RT TO STA 1519+46.66, 257.01' RT		361.6
STA 1519+46.66, 257.01' RT	1	
STA 1539+70.08, 457.36' RT	1	
STA 1539+70.08, 457.36' RT TO STA 1545+13.93, 141.94' RT		637.6
STA 1540+90.00, 350.00' RT	1	
STA 1542+50.00, 236.00' RT	1	
STA 1545+13.93, 141.94' RT	1	
STAGE 2		
FAI-57 SOUTHBOUND		
STA 1523+65.18, 232.73' LT	1	
STA 1523+65.18, 232.73' LT TO STA 1524+39.70, 252.00' LT		74.9
STA 1524+39.70, 240.39' LT	1	
STA 1542+50.00, 252.00' LT	1	
STA 1542+50.00, 252.00' LT TO STA 1546+00.01, 156.91' LT		364.1
STA 1544+00.00, 195' LT	1	
STA 1546+00.01, 156.91' LT	1	
TOTALS	11	1438

PAVEMENT MARKING SCHEDULE OF QUANTITIES																				
LOCATION	PREFORMED PLASTIC PAVEMENT MARKING, TYPE B - STANDARD - LINE 6"				PREFORMED PLASTIC PM, TY B - STD - LETTERS & SYMBOLS	PREFORMED PLASTIC PM, TY B - STD - LINE 8" - SOLID WHITE	PREFORMED PLASTIC PM, TY B - STD - LINE 24" - SOLID WHITE	PREFORMED PLASTIC PM, TY D - LINE 9"	DELINEATORS			DELINEATOR REMOVAL	SHOULDER RUMBLE STRIPS, 16 INCH	RAISED REFLECTIVE PAVEMENT MARKER		RAISED REFLECTIVE PAVEMENT MARKER REMOVAL	GROOVING FOR RECESSED PAVEMENT MARKING 7"	GROOVING FOR RECESSED PAVEMENT MARKING 9"	GROOVING FOR RECESSED PAVEMENT MARKING 10"	GROOVING FOR RECESSED PAVEMENT MARKING 25"
	SOLID YELLOW	9'-3' SKIP DASH WHITE	30'-10' SKIP DASH WHITE	SOLID WHITE					30'-10' SKIP DASH WHITE	SINGLE CRYSTAL	DOUBLE CRYSTAL			SINGLE AMBER	CRYSTAL					
	FOOT							SQ FOOT	FOOT	FOOT	FOOT	EACH	EACH	EACH	EACH	FOOT	EACH		EACH	FOOT
FAI-57 NORTHBOUND																				
STA 1372+00.00 TO STA 1512+58.00	14,058.0			13,818.0	107.3			3,454.5	37			37	27,876.0	346		346	27,876.0		3,454.5	
STA 1512+58.00 TO STA 1515+61.91	303.9							76.0					303.9	8		8	303.9		76.0	
STA 1515+61.91 TO STA 1547+33.95	3,172.0			2,798.4	22.5	373.6		793.0	9			9	6,344.1	90		90	5,970.5	373.6	793.0	
STA 1547+33.95 TO STA 1558+39.46	1,105.5				6.9			276.4					1,105.5	28		28	1,105.5		276.4	
STA 1558+39.46 TO STA 1581+88.00	2,348.5			1,260.5	6.9			315.1	4			4	3,609.0	32		32	3,609.0		315.1	
FAI-57 SOUTHBOUND																				
STA 1372+00.00 TO STA 1508+81.29	13,681.3			13,441.3	103.8			3,360.3	37			37	27,122.6	337		337	27,122.6		3,360.3	
STA 1508+81.29 TO STA 1519+93.02	1,111.7				6.9			277.9					1,111.7	28		28	1,111.7		277.9	
STA 1519+93.02 TO STA 1551+11.51	3,118.5			2,600.7	22.5	517.8		779.6	9			9	6,237.0	91		91	5,719.2	517.8	779.6	
STA 1551+11.51 TO STA 1554+09.70	298.2				3.5			74.5					298.2	8		8	298.2		74.5	
STA 1554+09.70 TO STA 1581+88.00	2,778.3			1,690.3	10.4			422.6	5			5	4,468.6	43		43	4,468.6		422.6	
RAMP A																				
STA 100+00.00 TO STA 121+33.83	1,473.4	71.4		2,133.8	6.9	374.8	44.0		20	4	20	44		44	21	55	3,678.6	374.8		44.0
RAMP B																				
STA 200+21.12 TO STA 227+52.88	1,451.8	74.8		2,731.8	13.8	227.9			20	12	20	52					4,258.4	227.9		
RAMP C																				
STA 300+00.00 TO STA 320+65.92	1,265.6	70.3		2,065.9	15.6	519.1	44.0		19	5	19	43		54	16	62	3,401.8	519.1		44.0
RAMP D																				
STA 400+13.07 TO STA 427+45.20	1,536.9	77.0		2,732.1	6.9	142.1			17	13	17	47					4,346.1	142.1		
COLOR SUB-TOTALS	47,703.7	293.5	0.0	45,272.9	333.9	2,155.3	88.0	9,829.9	177	34	76	287	78,477	1,109	37	1,128	93,271	2,156	9,830	88
TOTALS	93,271				334	2,156	88	9,830	287			287	78,477	1,146		1,128	93,271	2,156	9,830	88

NOTES:

RAISED REFLECTIVE PAVEMENT MARKER REMOVAL WAS ESTIMATED USING ALL PROPOSED QUANTITY FOR CRYSTAL AND HALF OF THE AMBER.

PREFORMED PLASTIC PAVEMENT MARKING, TYPE D - LINE 9" SHALL CONSIST OF A 6" LINE WITH BLACK CONTRASTING BORDERS.

GROOVING REQUIRED FOR PLACEMENT OF PREFORMED PLASTIC PAVEMENT MARKINGS; SHALL BE PAID FOR AS GROOVING FOR RECESSED PAVEMENT MARKING OF THE WIDTH SPECIFIED.

NOTE: SEE PAGE 128 FOR ADDITIONAL SCHEDULES



HMG ENGINEERS, INC.
9360 HOLY CROSS LANE
BREESE, ILLINOIS 62230
Engineers • Surveyors
[618] 526-9611
IL PROF. DESIGN FIRM NO. 184.000899

USER NAME = mobrien
PLOT SCALE = 100,0000 ' / in.
PLOT DATE = 2/16/2022

DESIGNED -
DRAWN -
CHECKED -
DATE -

REVISED -
REVISED -
REVISED -
REVISED -

STATE OF ILLINOIS
DEPARTMENT OF TRANSPORTATION

SCHEDULE OF QUANTITIES

SCALE: SHEET 11 OF 12 SHEETS STA. TO STA.

F.A.I. RTE.	SECTION	COUNTY	TOTAL SHEETS	SHEET NO.
57	61-(1,1-1,1-2,2)RS-1	MARION	484	27
CONTRACT NO. 76F79				
ILLINOIS FED. AID PROJECT NHPP-KC9D(768)				

MODEL Default
FILE NAME: 808131 IDOT_D8_157CAD_Sheets\0816F79-sh-ScheduleOfQuantities.dgn

SOUTHBOUND FAI-57 PAVEMENT PATCHING SCHEDULE (FULL DEPTH)

MILE MARKER (FROM PATCHING SURVEY)	LANE (DRIVING/ PASSING)	LENGTH (FEET)	WIDTH (FEET)	CLASS A PATCHES, TYPE I, 13" (SPECIAL)	CLASS A PATCHES, TYPE II, 13" (SPECIAL)	CLASS A PATCHES, TYPE III, 13" (SPECIAL)	CLASS A PATCHES, TYPE IV, 13" (SPECIAL)	SAW CUTS	PATCHING REINFORCEMENT	TIE BARS 3/4"***
				SQ YD	SQ YD	SQ YD	SQ YD	FOOT	SQ YD	EACH
106.0	DL	12	12			16.0		48.0	16.0	38
106.0	DL	8	12.0		10.7			40.0	10.7	38
106.2	DL	12	6		8.0			36.0	8.0	18
106.4	DL	10	12		13.3			44.0	13.3	38
106.6	DL	12	6		8.0			36.0	8.0	18
106.6	DL	10	12		13.3			44.0	13.3	38
106.7	DL	10	6		6.7			32.0	6.7	18
106.7	DL	6	6	4.0				24.0	4.0	18
106.7	DL	6	12		8.0			36.0	8.0	38
106.7	DL	6	12		8.0			36.0	8.0	38
106.8	DL	6	12		8.0			36.0	8.0	38
106.8	DL	6	12		8.0			36.0	8.0	38
106.9	DL	6	12		8.0			36.0	8.0	38
106.9	DL	6	12		8.0			36.0	8.0	38
106.9	DL	8	12		10.7			40.0	10.7	38
107.0	PL	6	12		8.0			36.0	8.0	38
107.0	DL	15	6		10.0			42.0	10.0	18
107.0	DL	8	6		5.3			28.0	5.3	18
107.4	DL	16	12			21.3		56.0	21.3	38
107.7	DL	6	12		8.0			36.0	8.0	38
107.7	DL	15	6		10.0			42.0	10.0	18
107.7	DL	6	6	4.0				24.0	4.0	18
107.8	DL	12	12			16.0		48.0	16.0	38
107.8	DL	30	6			20.0		72.0	20.0	36
107.8	DL	6	6	4.0				24.0	4.0	18
108.2	DL	12	6		8.0			36.0	8.0	18
108.6	DL	12	6		8.0			36.0	8.0	18
108.7	DL	30	6			20.0		72.0	20.0	36
108.7	PL	6	12		8.0			36.0	8.0	38
108.7	DL	6	12		8.0			36.0	8.0	38
108.8	DL	6	12		8.0			36.0	8.0	38
108.8	DL	6	12		8.0			36.0	8.0	38
108.8	DL	10	12		13.3			44.0	13.3	38
108.8	DL	10	6		6.7			32.0	6.7	18
108.8	DL	6	12		8.0			36.0	8.0	38
108.9	DL	10	6		6.7			32.0	6.7	18
109.1	DL	8	6		5.3			28.0	5.3	18
109.1	DL	20	12				26.7	64.0	26.7	50
109.4	DL	6	6	4.0				24.0	4.0	18
109.4	DL	6	12		8.0			36.0	8.0	38
109.6	DL	10	6		6.7			32.0	6.7	18
109.6	DL	12	6		8.0			36.0	8.0	18
109.6	DL	10	6		6.7			32.0	6.7	18
SUB-TOTALS				16	277	93	27	1652	413	1274
(ADD 20% FOR ANTICIPATED FAILURES) TOTALS				20	333	112	32	1982	497	1530

**TIE BARS ALONG TRANSVERSE CONSTRUCTION JOINTS ASSUMES 7-5/8" BAR SPACING FOR EXISTING 8" THICK CRC PAVEMENT PER STANDARD 421001-03.

TIE BARS ALONG ALONG LONGITUDINAL CONSTRUCTION JOINTS ASSUMES BAR SPACING OF 36" CENTERS WHEN PATCH LENGTH EXCEEDS 20' PER DETAIL

FOR CLASS A PATCHING (SPECIAL).

SOUTHBOUND FAI-57 PAVEMENT PATCHING SCHEDULE (PARTIAL DEPTH)

MILE MARKER (FROM PATCHING SURVEY)	LANE (DRVING/PASSING)	LENGTH (FEET)	WIDTH (FEET)	PARTIAL DEPTH REMOVAL, TYPE II, 4"	PARTIAL DEPTH REMOVAL, TYPE III, 4"	PARTIAL DEPTH REMOVAL, TYPE IV, 4"	PARTIAL DEPTH PATCHING
				SQ YD	SQ YD	SQ YD	TON
106.6	DL	25	6	16.7			3.7
106.6	DL	100	6		66.7		14.9
106.7	DL	100	6		66.7		14.9
106.7	DL	50	6	33.3			7.5
106.7	DL	50	6	33.3			7.5
106.7	DL	50	6	33.3			7.5
106.7	DL	60	6	40.0			9.0
106.7	DL	70	6	46.7			10.5
106.8	DL	125	6		83.3		18.7
106.8	DL	45	6	30.0			6.7
106.8	DL	80	6		53.3		11.9
106.8	DL	30	6	20.0			4.5
106.8	DL	240	6			160.0	35.8
108.7	EXIT RAMP	250	8			222.2	49.8
109.1	ENTRANCE RAMP	100	14			155.6	34.8
109.6	DL	100	6		66.7		14.9
109.6	DL	100	6		66.7		14.9
SUB-TOTALS				253	403	538	268
(ADD 20% FOR ANTICIPATED FAILURES) TOTALS				304	485	646	322

INTERCHANGE RAMP PAVEMENT PATCHING SCHEDULE

RAMP NAME	APPROXIMATE STATION*	LENGTH (FEET)	WIDTH (FEET)	CLASS B PATCHES, TYPE IV, 8"	SAW CUTS	WELDED WIRE REINFORCEMENT	DOWEL BARS 1-1/4"	TIE BARS 1-1/4"	TIE BARS 3/4"
				SQ YD	FOOT	SQ YD	EACH	EACH	EACH
A	121+25	16	16	28.4	64.0	28.4	14	14	
C	320+40	20	16	35.6	72.0	35.6	14	14	12
D	400+20	20	16	35.6	72.0	35.6	14	14	12
SUB-TOTALS				100	208	100	42	42	24
(ADD 20% FOR ANTICIPATED FAILURES) TOTALS				120	250	120	51	51	29

*PATCHING LOCATIONS ARE APPROXIMATE. ACTUAL LOCATIONS WILL BE MARKED ON PAVEMENT BY THE RESIDENT ENGINEER PRIOR TO CONSTRUCTION.

NOTE: SEE PAGE 128 FOR ADDITIONAL SCHEDULES



HMG ENGINEERS, INC.
9360 HOLY CROSS LANE
BREESE, ILLINOIS 62230
Engineers • Surveyors
(618) 526-9611

IL PROF. DESIGN FIRM NO. 184.000899

USER NAME = mobrien

PLOT SCALE = 100,0000 ' / in.

PLOT DATE = 2/16/2022

DESIGNED -

DRAWN -

CHECKED -

DATE -

REVISED -

REVISED -

REVISED -

REVISED -

STATE OF ILLINOIS
DEPARTMENT OF TRANSPORTATION

SCHEDULE OF QUANTITIES

SCALE:

SHEET 12

OF 12

SHEETS

STA.

TO STA.

F.A.I.
RTE.

57

SECTION
61-(1,1-1,1-2,2)RS-1

COUNTY

MARION

TOTAL
SHEETS

484

SHEET
NO.

28

CONTRACT NO. 76F79

ILLINOIS

FED. AID PROJECT

NHPP-KC9D(768)

POINT NUMBER	LOCATION (ROUTE)	NORTHING (US SURVEY FOOT)	EASTING (US SURVEY FOOT)	ELEVATION (NAVD 88)	DESCRIPTION	MONUMENT TYPE
CP #1	I-57 NEAR WALNUT HILL OVERPASS	657745.5879	304904.6232	---'--	SITE CONTROL	COTTON SPINDLE SET
CP #2	I-57 NEAR KEN GRAY EXPRESSWAY	658890.7790	304892.2373	598.799	SITE CONTROL	IRON PIN W/ ALUMINUM CAP
CP #3	I-57 NEAR STA 1377+99	659930.4056	304902.6277	592.483	SITE CONTROL	IRON PIN W/ ALUMINUM CAP
CP #4	I-57 NEAR STA 1390+00	661125.1472	305006.4487	582.375	SITE CONTROL	IRON PIN W/ ALUMINUM CAP
CP #5	I-57 NEAR STA 1410+00	663131.0994	304975.9696	574.398	SITE CONTROL	IRON PIN W/ ALUMINUM CAP
CP #6	I-57 NEAR STA 1421+07	664234.5178	304986.1531	574.496	SITE CONTROL	IRON PIN W/ ALUMINUM CAP
CP #7	I-57 NEAR STA 1431+34	665262.8161	305012.5166	570.968	SITE CONTROL	IRON PIN W/ ALUMINUM CAP
CP #8	I-57 NEAR STA 1444+91	666618.0489	305095.0497	573.296	SITE CONTROL	IRON PIN W/ ALUMINUM CAP
CP #9	I-57 NEAR STA 1517+50	673842.5371	304735.2130	539.185	SITE CONTROL	IRON PIN W/ ALUMINUM CAP
CP #10	I-57 NEAR STA 1528+35	674908.0712	304543.9021	540.425	SITE CONTROL	IRON PIN W/ ALUMINUM CAP
CP #11	I-57 NEAR STA 1538+94	675943.9945	304318.4497	546.383	SITE CONTROL	IRON PIN W/ ALUMINUM CAP
CP #12	I-57 NEAR STA 1550+00	677039.7226	304143.7699	552.490	SITE CONTROL	IRON PIN W/ ALUMINUM CAP
CP #13	I-57 NEAR STA 1625+00	684497.7633	303771.8579	---'--	SITE CONTROL	IRON PIN W/ ALUMINUM CAP
CP #14	I-57 NEAR STA 1635+76	685574.2861	303724.4808	---'--	SITE CONTROL	IRON PIN W/ ALUMINUM CAP
CP #15	I-57 NEAR STA 1645+76	686574.2287	303731.2698	---'--	SITE CONTROL	IRON PIN W/ ALUMINUM CAP
CP #16	I-57 NEAR STA 1655+00	687498.7066	303793.0738	---'--	SITE CONTROL	IRON PIN W/ ALUMINUM CAP
CP #100	NEAR IL 37 & WALNUT HILL RD	659532.5214	309717.0005	---'--	SITE CONTROL	IRON PIN W/ ALUMINUM CAP
CP #101	NEAR IL 37 & IL 161	675569.7318	310479.0089	---'--	SITE CONTROL	IRON PIN W/ ALUMINUM CAP
CP #103	NEAR POST OAK RD & COLLEGE ST	701351.5799	308190.2854	---'--	SITE CONTROL	IRON PIN W/ ALUMINUM CAP
CP #104	NEAR US 50 & MILLS CART RD	714402.1876	305649.3761	---'--	SITE CONTROL	IRON PIN W/ ALUMINUM CAP
CP #105	NEAR US 50 & INDUSTRIAL DR	712833.9095	297891.4903	---'--	SITE CONTROL	IRON PIN W/ ALUMINUM CAP
CP #106	NEAR HOTZE RD & PURCELL RD	701301.3187	299012.3461	---'--	SITE CONTROL	IRON PIN W/ ALUMINUM CAP
CP #107	NEAR LEVEE RD & MT. MORIAD RD	685994.7622	301085.8701	---'--	SITE CONTROL	IRON PIN W/ ALUMINUM CAP
CP #108	NEAR IL 161 & MT. MORIAH RD	675303.9762	300924.2435	---'--	SITE CONTROL	IRON PIN W/ ALUMINUM CAP
CP #109	NEAR WALNUT HILL RD & MARGE LN	659346.5261	302268.3271	---'--	SITE CONTROL	IRON PIN W/ ALUMINUM CAP
CP #200	I-57 NEAR STA 1400+00	662128.3209	304968.0046	577.612	SITE CONTROL	IRON PIN W/ ALUMINUM CAP
CP #201	I-57 NEAR STA 1455+00	667626.7412	305119.7906	585.829	SITE CONTROL	IRON PIN W/ ALUMINUM CAP
CP #202	I-57 NEAR STA 1465+00	668621.6786	305146.1348	585.039	SITE CONTROL	IRON PIN W/ ALUMINUM CAP
CP #203	I-57 NEAR STA 1475+00	669625.5381	305169.4707	572.999	SITE CONTROL	IRON PIN W/ ALUMINUM CAP
CP #204	I-57 NEAR STA 1485+00	670627.9270	305190.1687	559.459	SITE CONTROL	IRON PIN W/ ALUMINUM CAP
CP #205	I-57 NEAR STA 1495+00	671627.8781	305157.3182	551.534	SITE CONTROL	IRON PIN W/ ALUMINUM CAP
CP #206	I-57 NEAR STA 1505+00	672617.4613	305047.6337	547.193	SITE CONTROL	COTTON SPINDLE SET
CP #207	I-57 NEAR STA 1510+00	673118.0937	304970.9710	544.434	SITE CONTROL	COTTON SPINDLE SET
CP #208	I-57 NEAR STA 1557+50	677774.3396	303991.7237	555.938	SITE CONTROL	IRON PIN W/ ALUMINUM CAP
CP #209	I-57 NEAR STA 1555+00	678512.3585	303878.6790	556.753	SITE CONTROL	IRON PIN W/ ALUMINUM CAP
CP #210	I-57 NEAR STA 1572+50	679258.3517	303801.4388	554.580	SITE CONTROL	IRON PIN W/ ALUMINUM CAP

[illegible]

MODEL: Default
FILE NAME: 03.137.IDOT.D8.157(CAD_Sheets)D8156F79-shr-ATB.dgn

HMG HMG ENGINEERS, INC.
9360 HOLY CROSS LANE
BREESE, ILLINOIS 62230
Engineers & Surveyors
(618) 526-9611
IL PROF. DESIGN FIRM NO. 184.000899

USER NAME = mobrien
DESIGNED -
DRAWN -
CHECKED -
DATE -
PLOT SCALE = 100,0000' / in.
PLOT DATE = 2/16/2022













REVISED -
REVISED -
REVISED -
REVISED -













STATE OF ILLINOIS
DEPARTMENT OF TRANSPORTATION

ALIGNMENTS, TIES AND BENCHMARKS

SCALE: SHEET 2 OF 7 SHEETS STA. TO STA.

F.A.I. RTE.	SECTION	COUNTY	TOTAL SHEETS	SHEET NO.
57	61-(1,1-1,1-2,2)RS-1	MARION	484	30
CONTRACT NO. 76F79				
ILLINOIS FED. AID PROJECT NHPP-KC9D(768)				

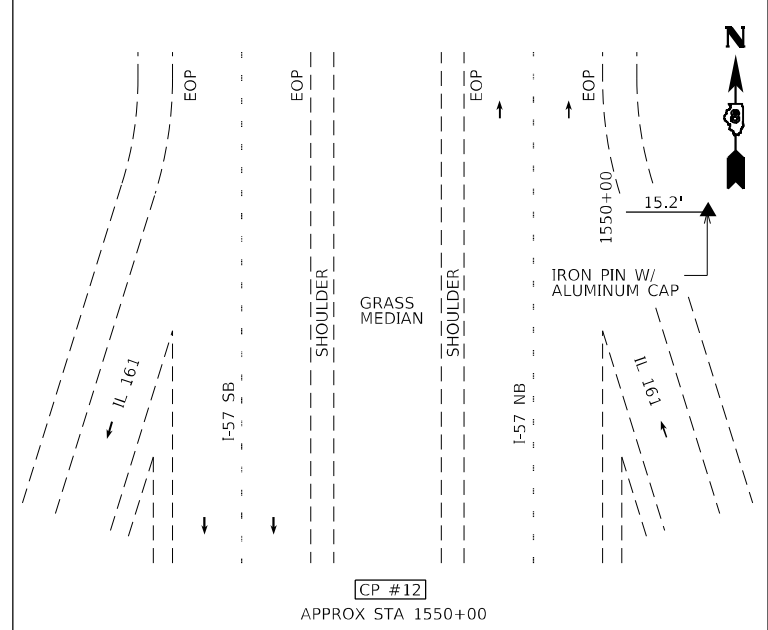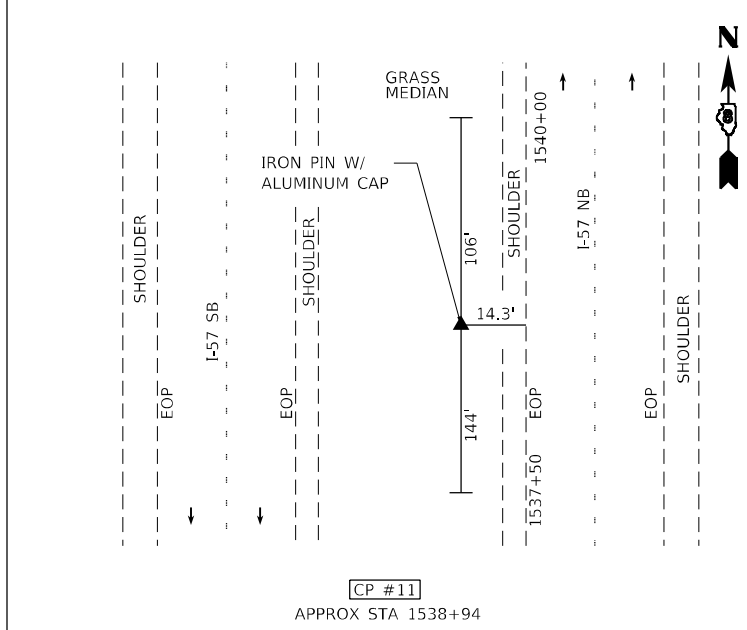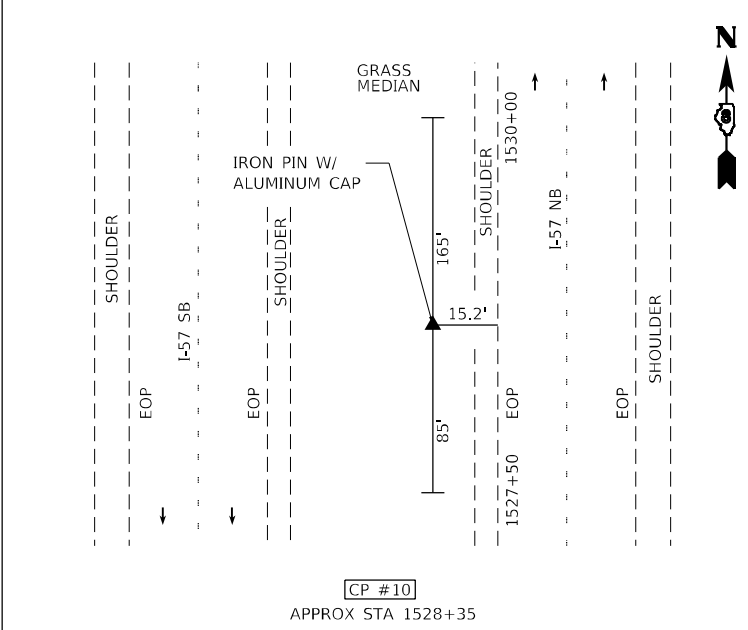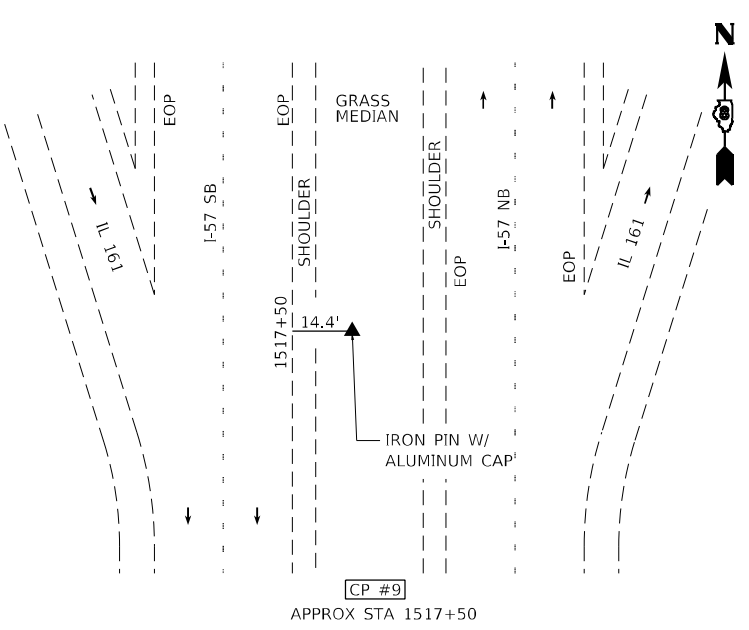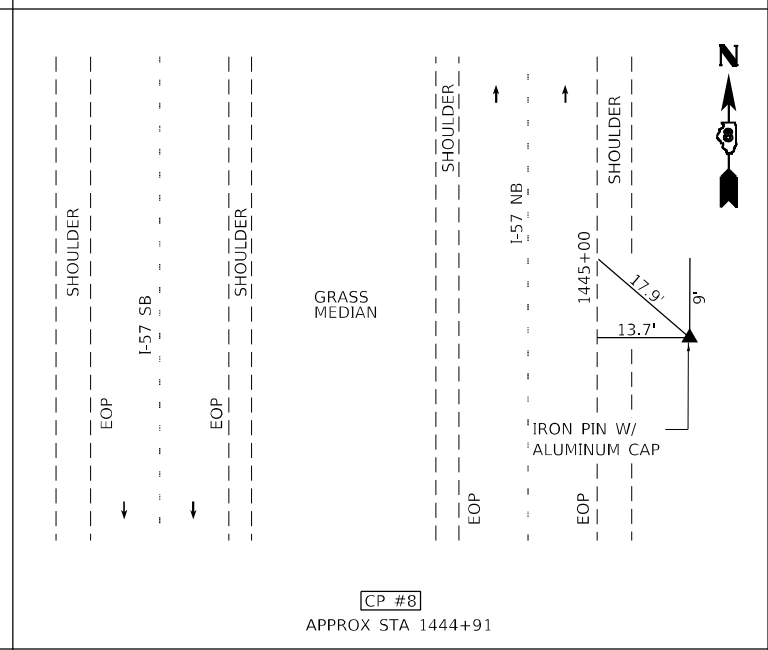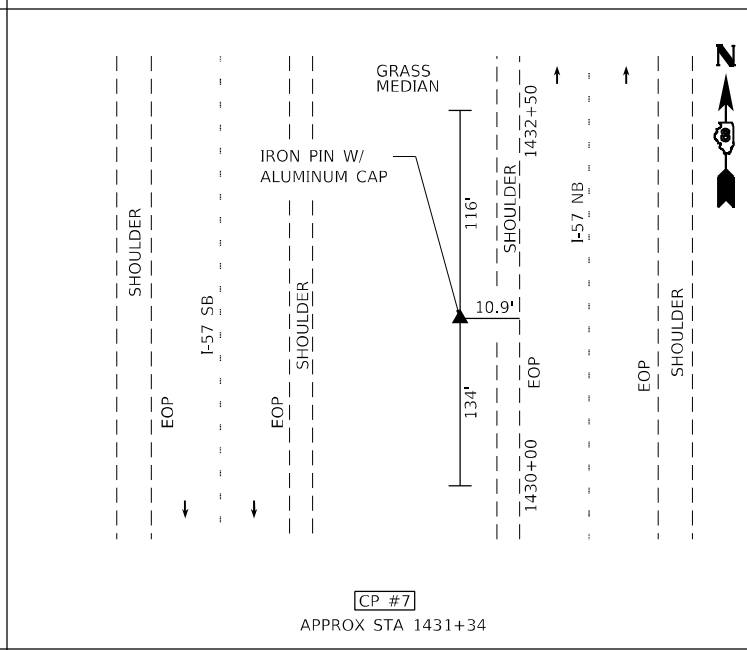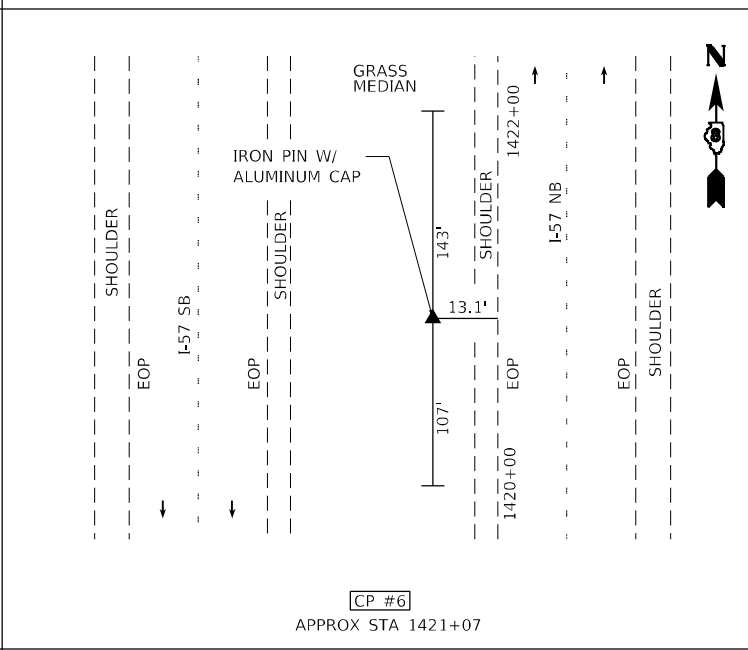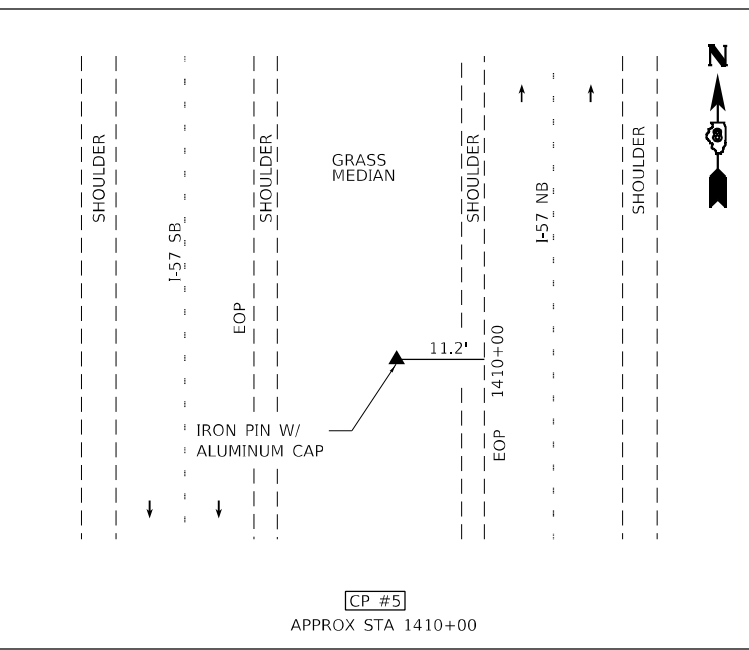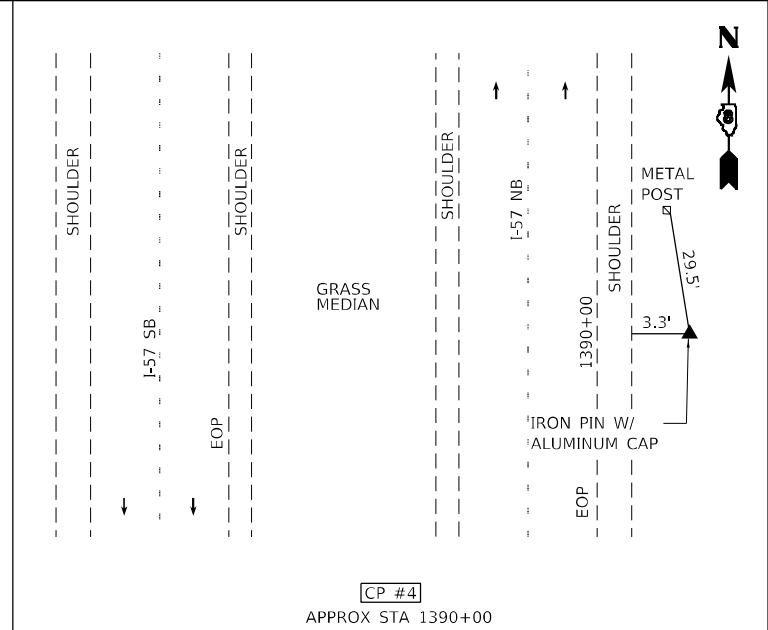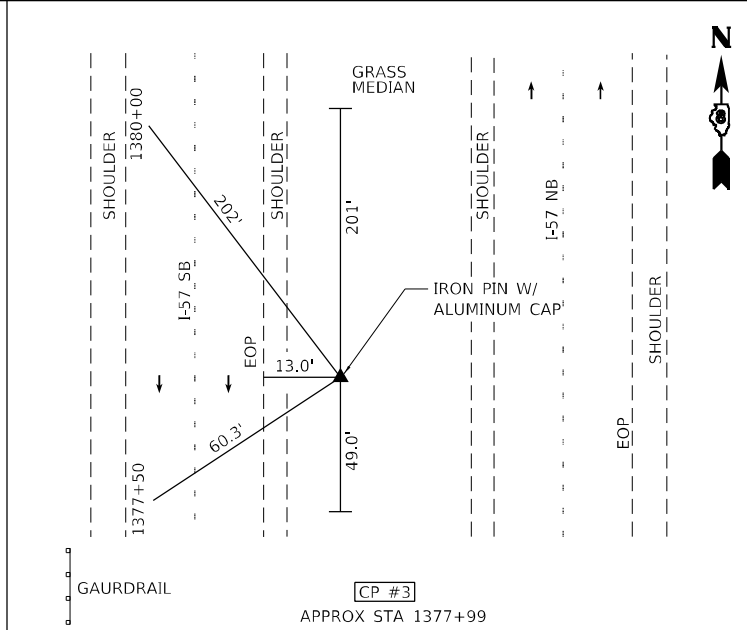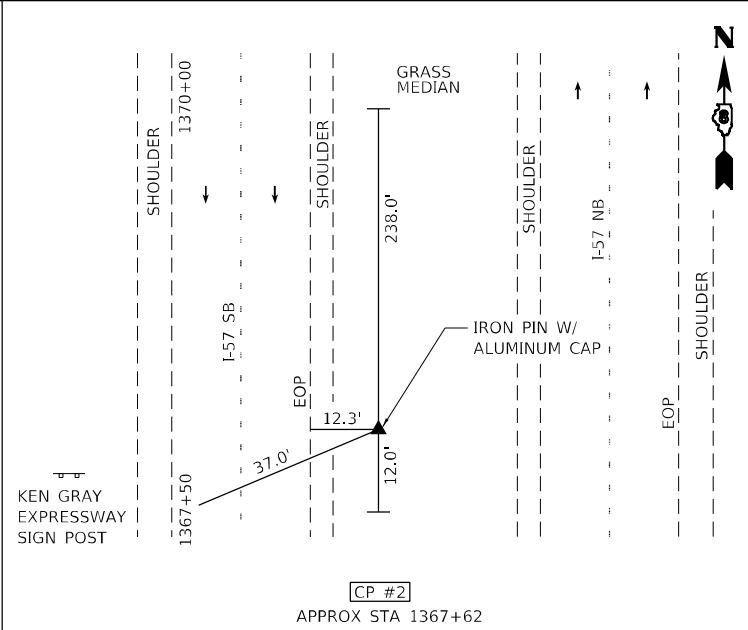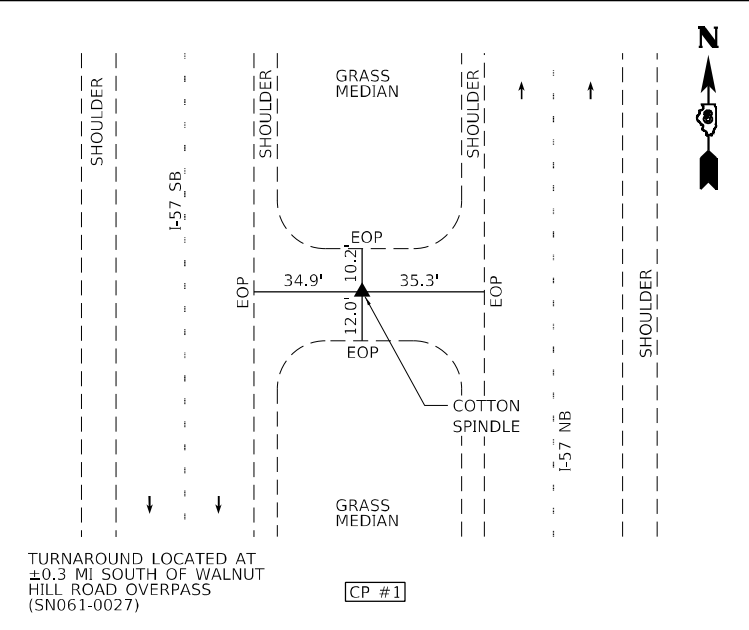


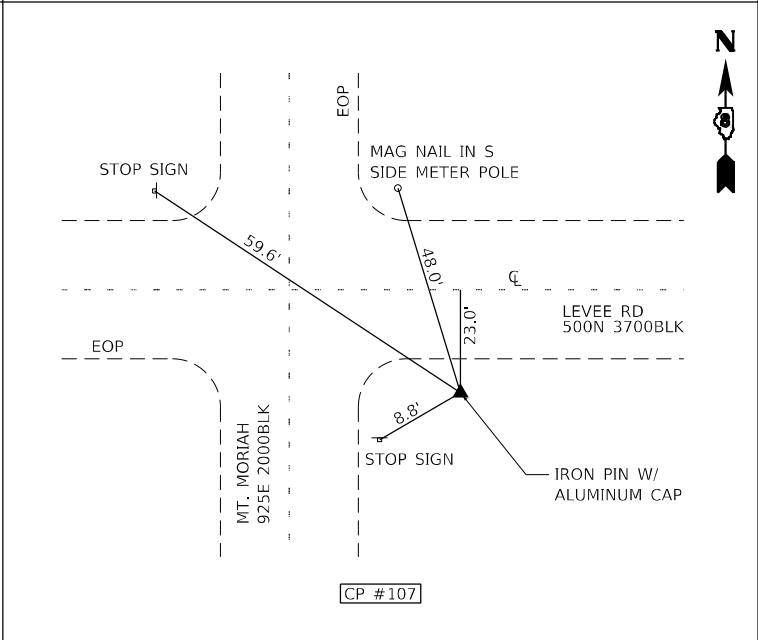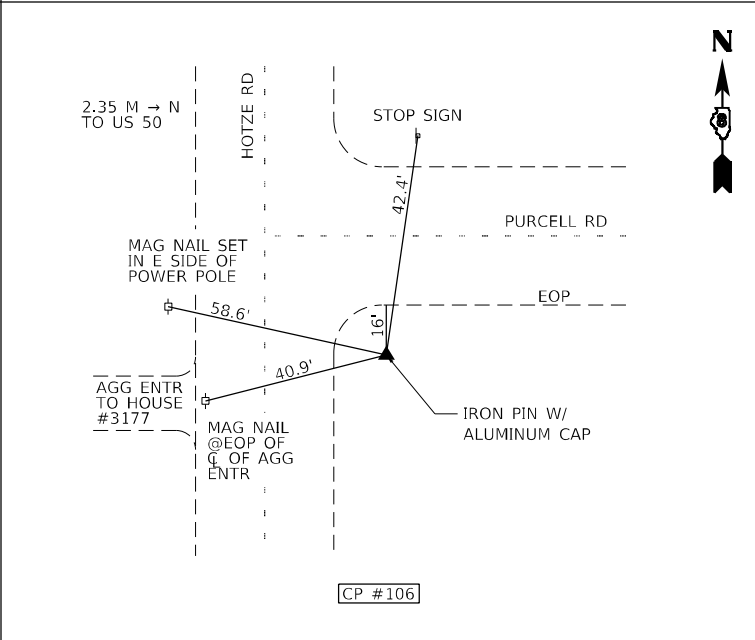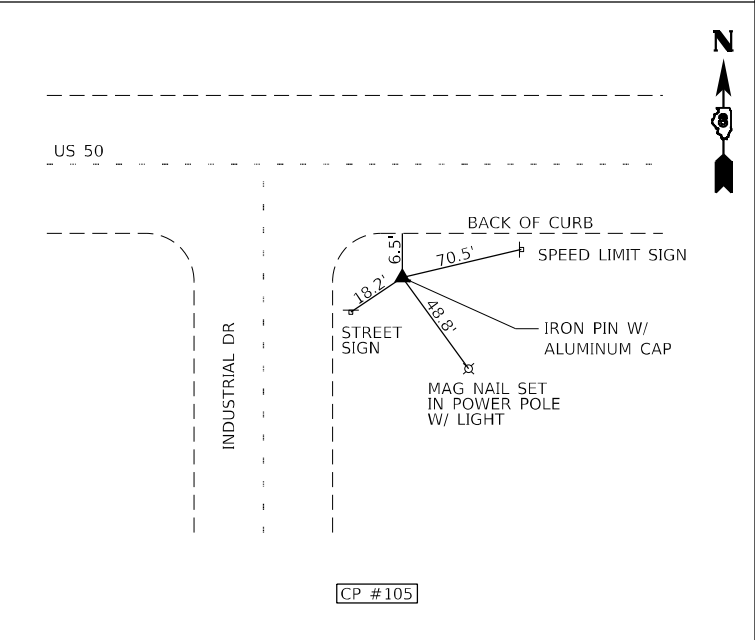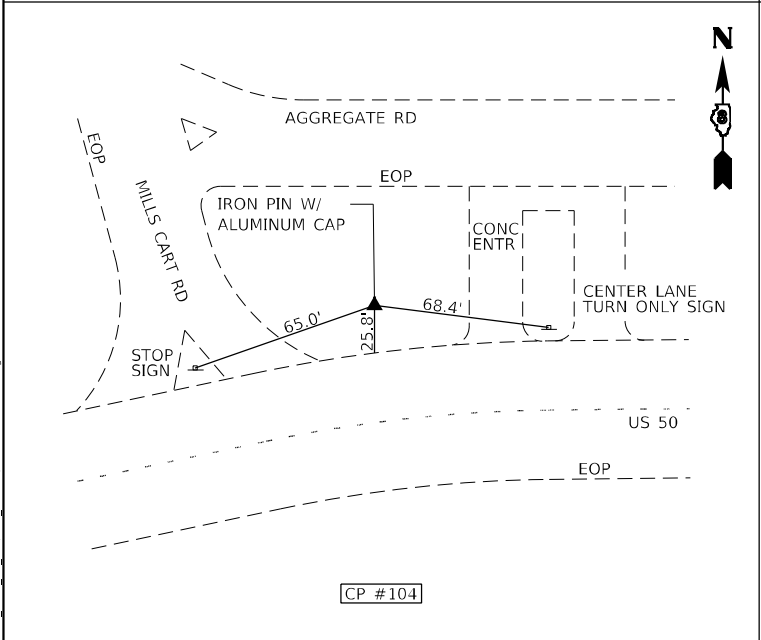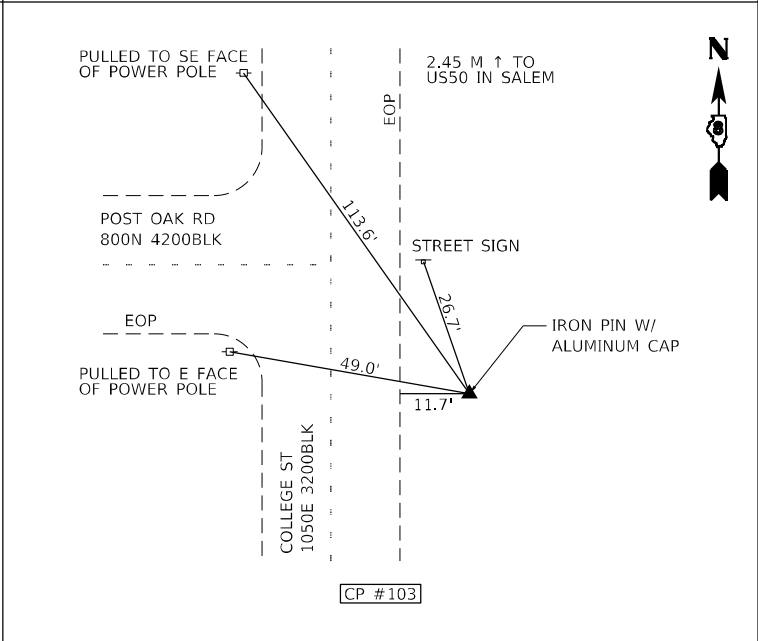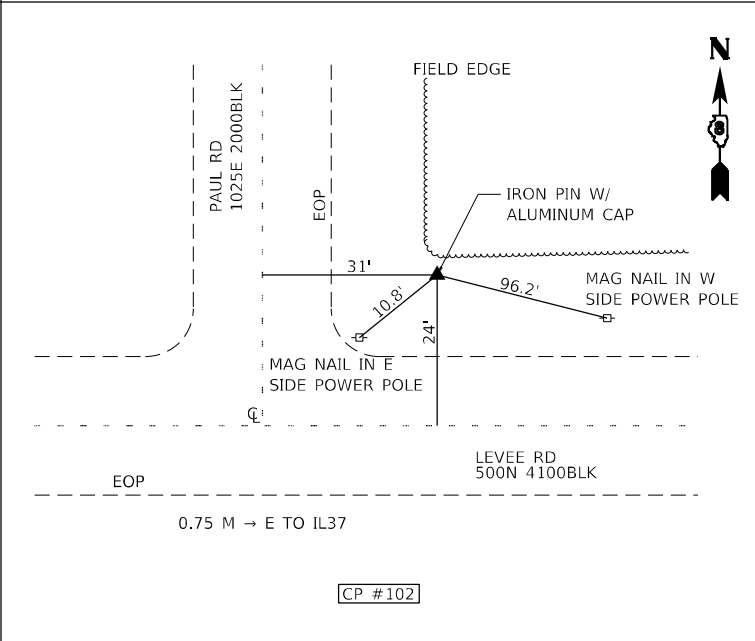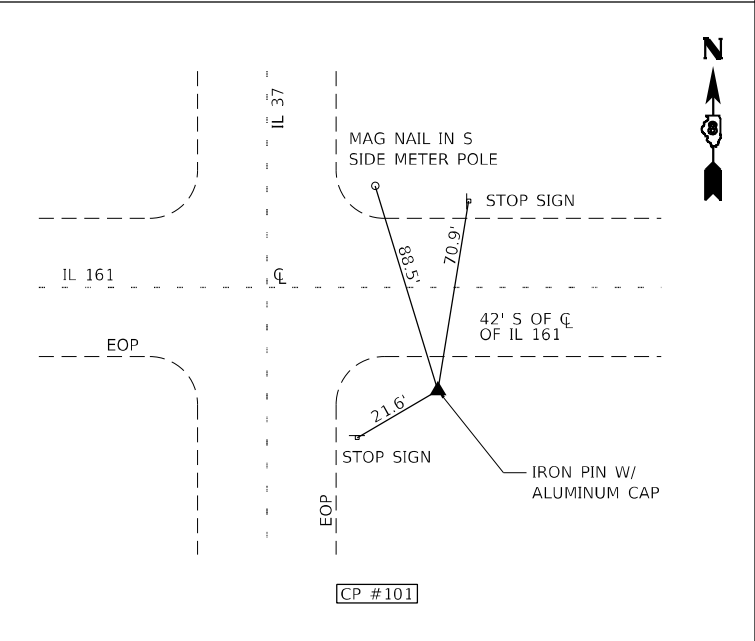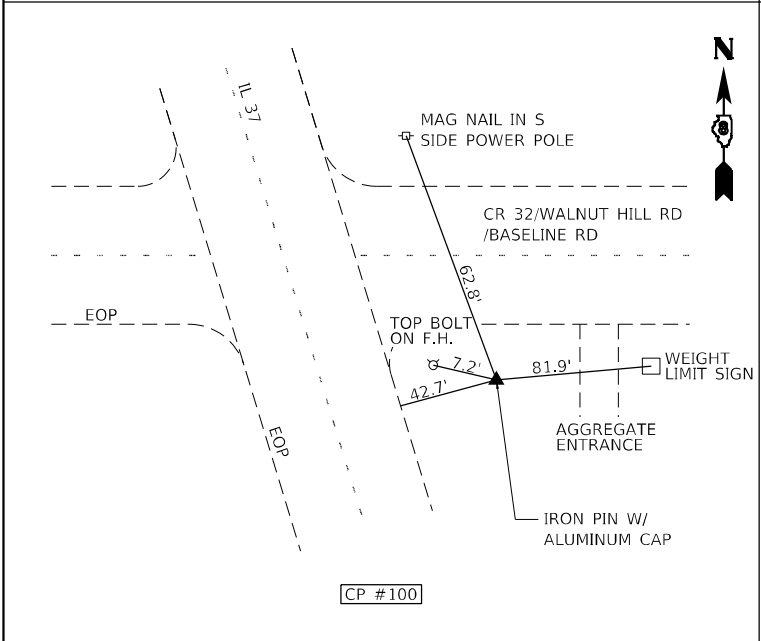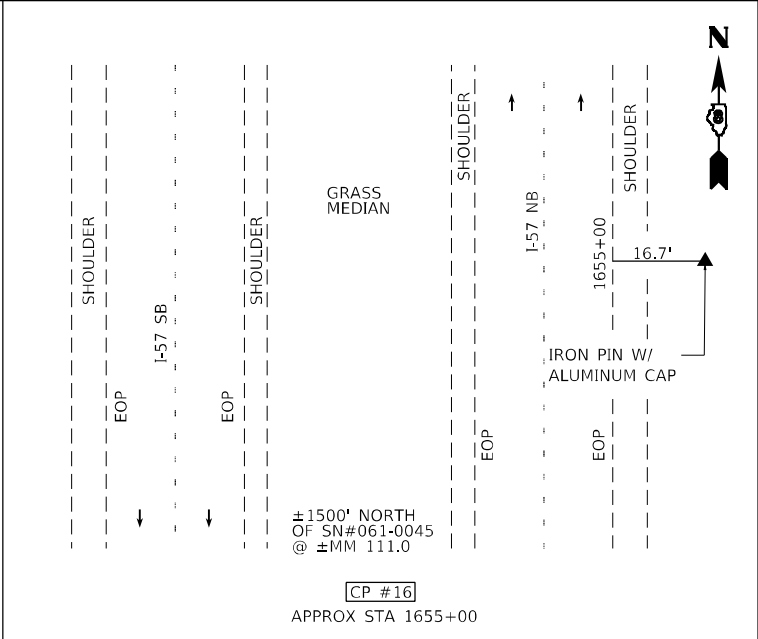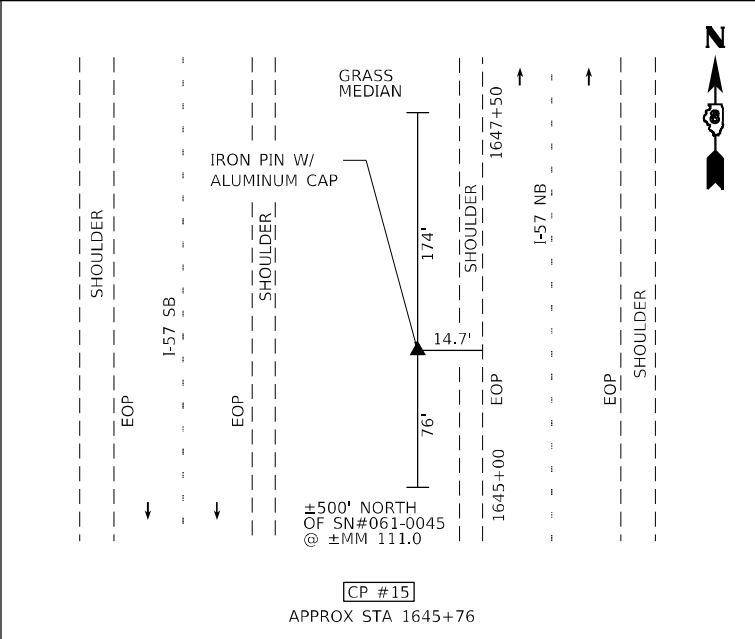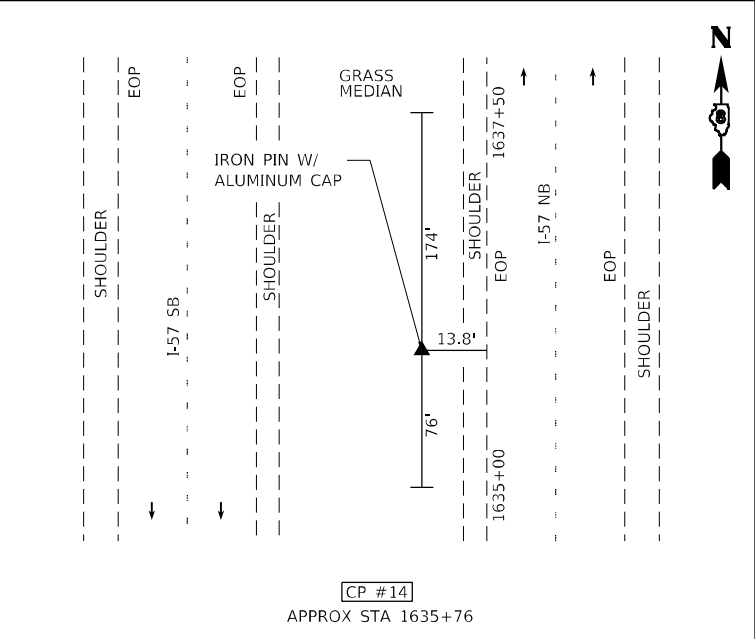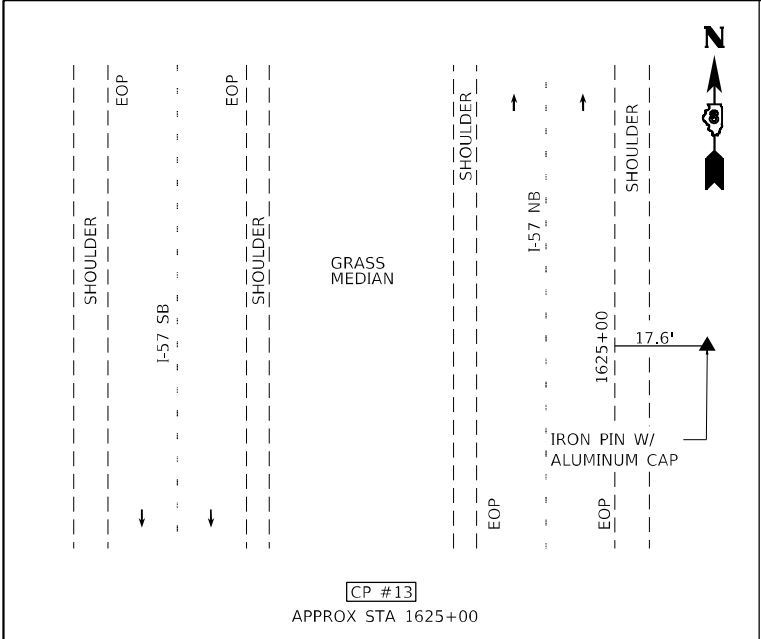













MODEL: Default
FILE NAME: 2023.137_IDOT_D8_157(CAD_Sheets)D8156F79-shr-ATB.dwg

HMG HMG ENGINEERS, INC. 9360 HOLY CROSS LANE BREESE, ILLINOIS 62230 Engineers & Surveyors (618) 526-9611 IL PROF. DESIGN FIRM NO. 184.000899	USER NAME = mobrien	DESIGNED -	REVISED -	STATE OF ILLINOIS DEPARTMENT OF TRANSPORTATION		ALIGNMENTS, TIES AND BENCHMARKS		F.A.I. RTE.	SECTION	COUNTY	TOTAL SHEETS	SHEET NO.
	PLOT SCALE = 100,0000' / in.	DRAWN -	REVISED -					57	61-(1,1-1,1-2,2)RS-1	MARION	484	31
	PLOT DATE = 2/16/2022	CHECKED -	REVISED -					CONTRACT NO. 76F79				
		DATE -	REVISED -					ILLINOIS FED. AID PROJECT NHP-PK-9D(768)				
SCALE:		SHEET 3 OF 7 SHEETS		STA.		TO STA.						

MODEL: Default
FILE NAME: S:\3137 IDOT DB_157\CAD_Sheets\0815679-shr-ATB.dgn

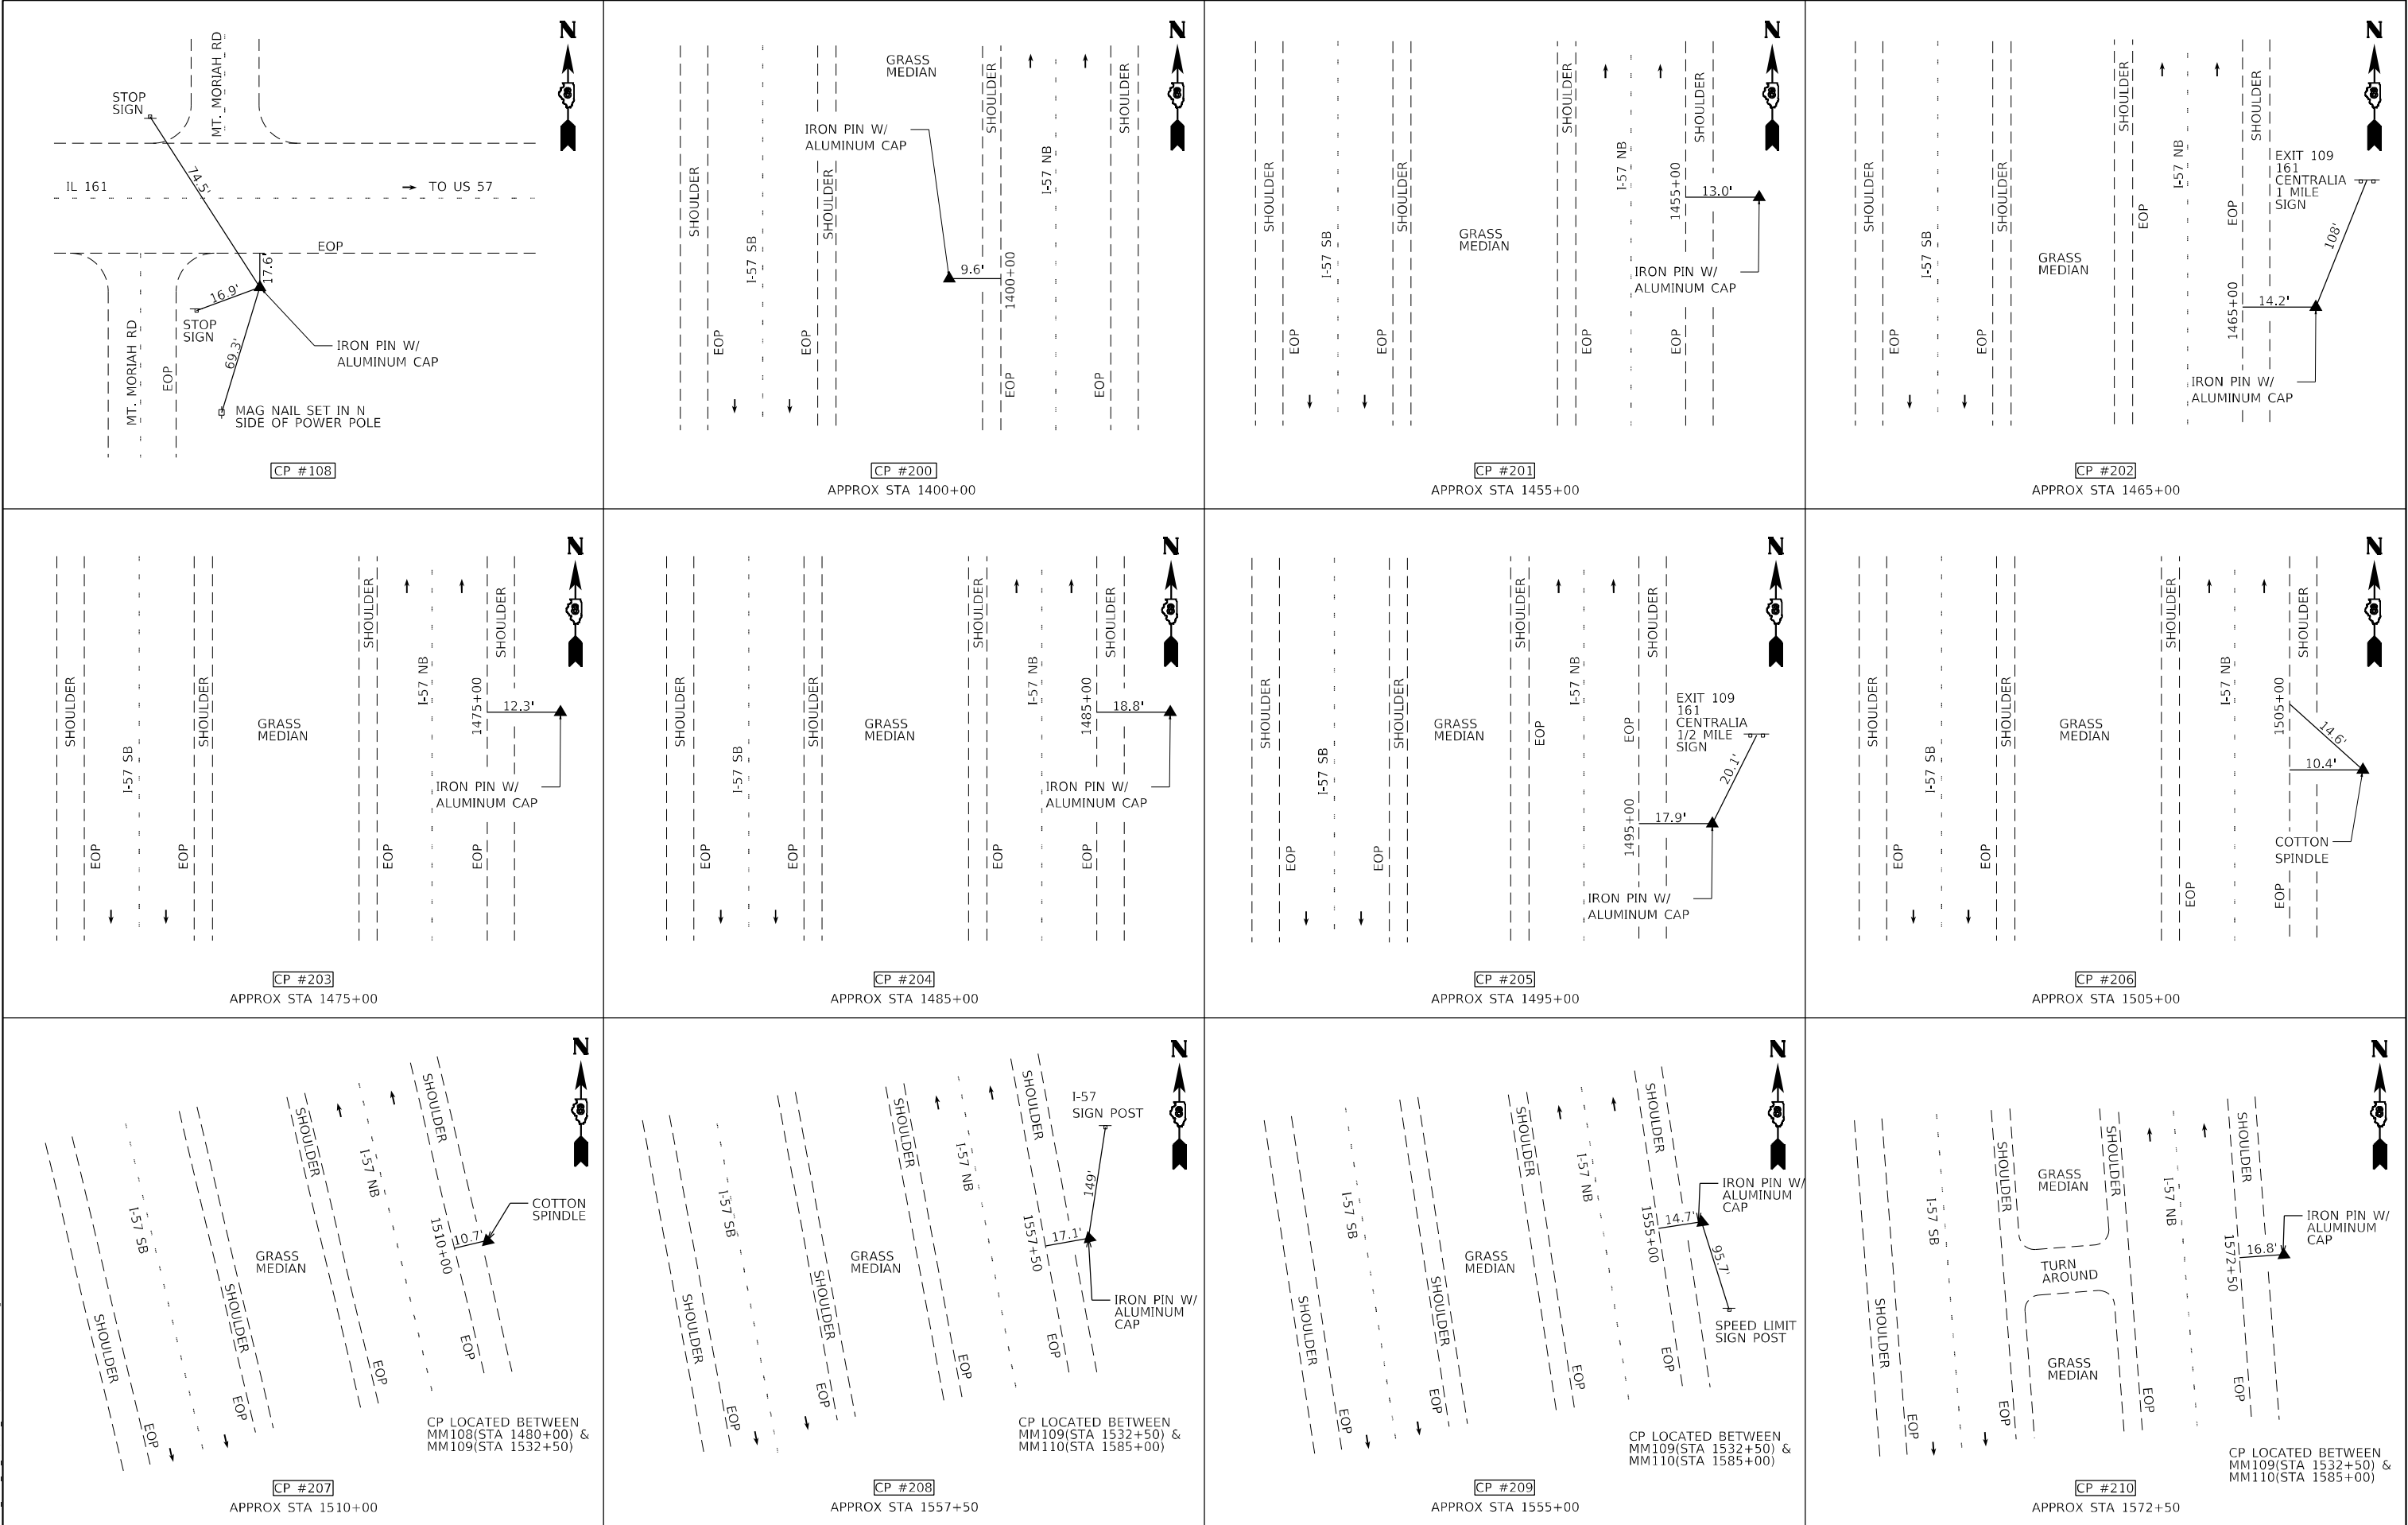

HMG HMG ENGINEERS, INC. 9360 HOLY CROSS LANE BREESE, ILLINOIS 62230 Engineers & Surveyors (618) 526-9611 IL PROF. DESIGN FIRM NO. 184.000899	USER NAME = mobrien	DESIGNED -	REVISED -	STATE OF ILLINOIS DEPARTMENT OF TRANSPORTATION		ALIGNMENTS, TIES AND BENCHMARKS			F.A.I. RTE.	SECTION	COUNTY	TOTAL SHEETS	SHEET NO.
	PLOT SCALE = 100,000' / in.	DRAWN -	REVISED -						57	61-(1,1-1,1-2,2)RS-1	MARION	484	32
	PLOT DATE = 2/16/2022	CHECKED -	REVISED -						CONTRACT NO. 76F79				
		DATE -	REVISED -						ILLINOIS / FED. AID PROJECT / NHPP-KC9D(768)				
				SCALE:		SHEET 4 OF 7 SHEETS		STA. TO STA.					

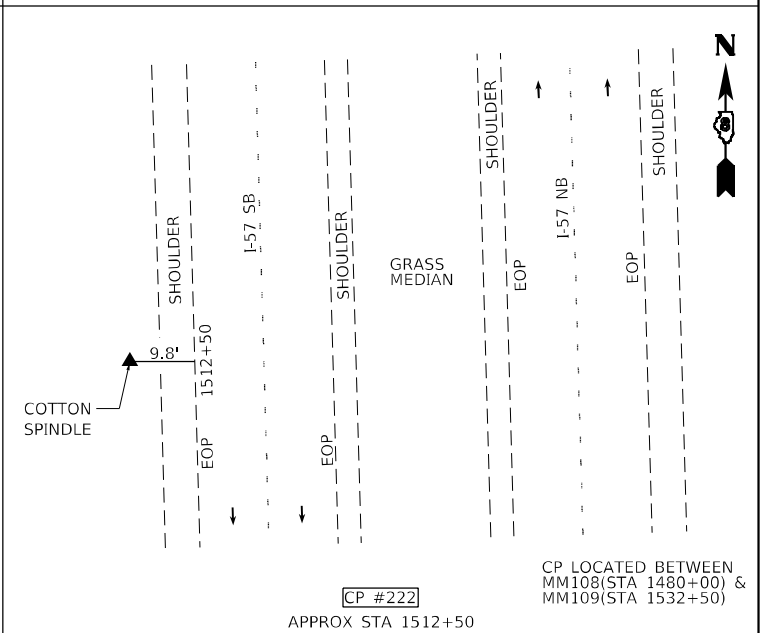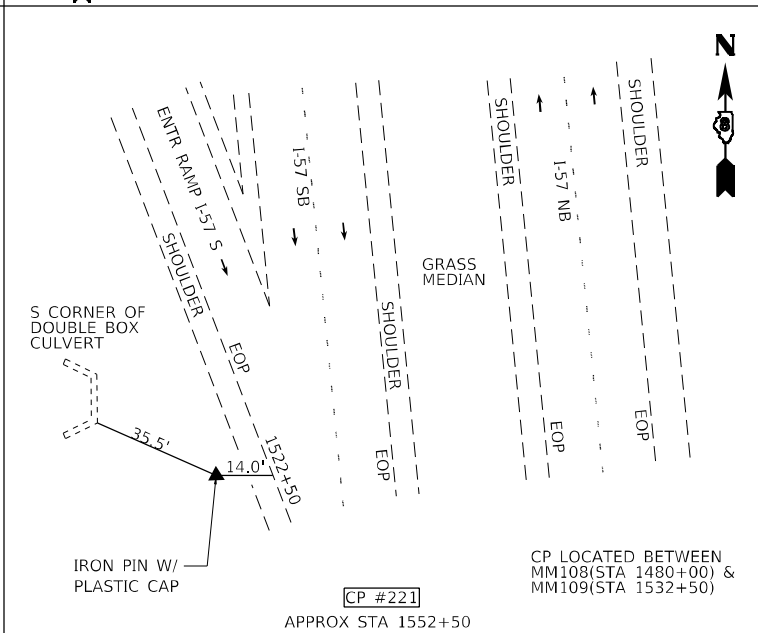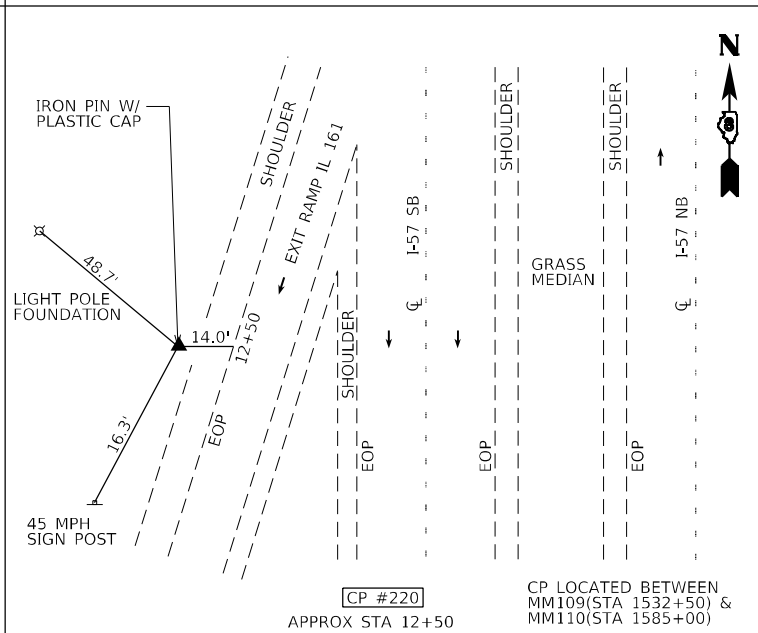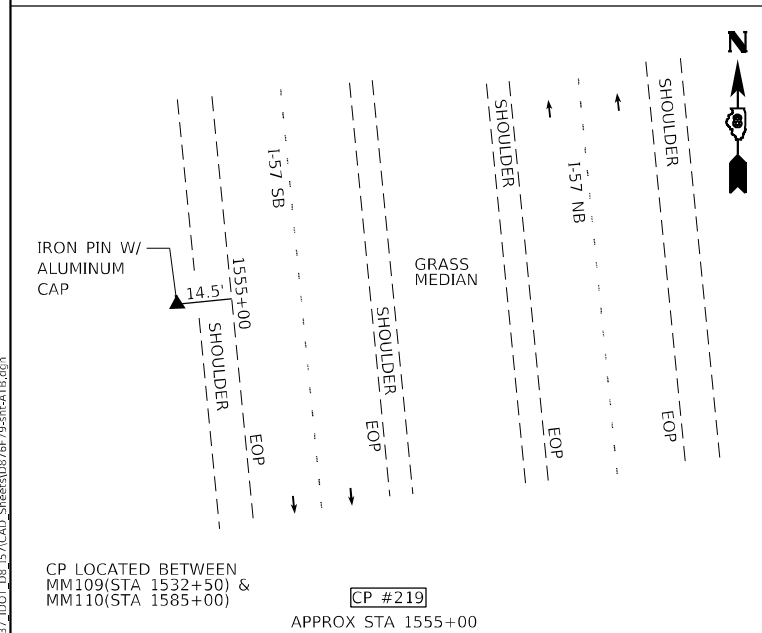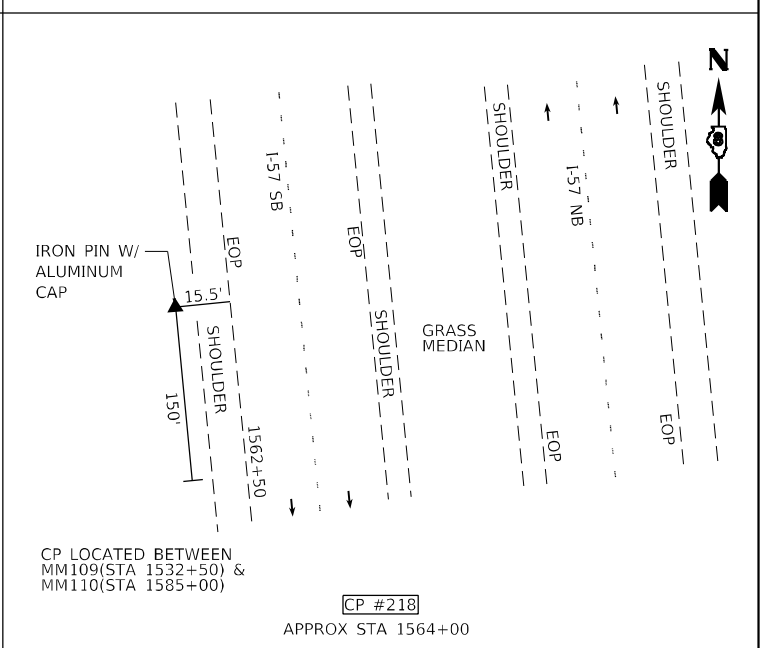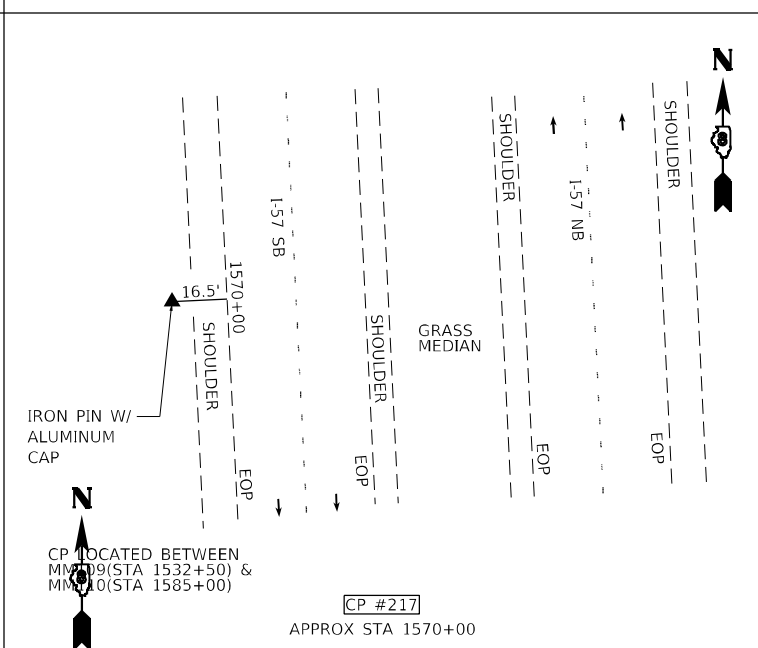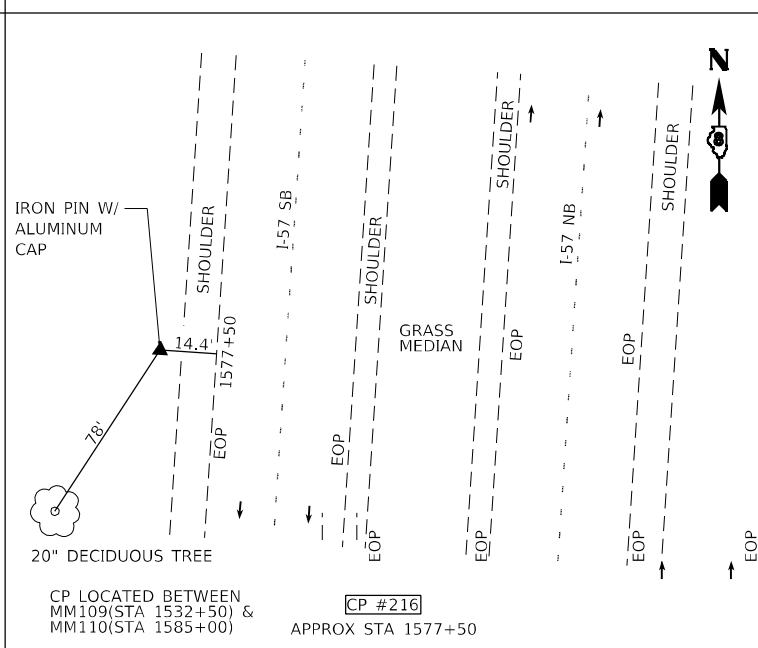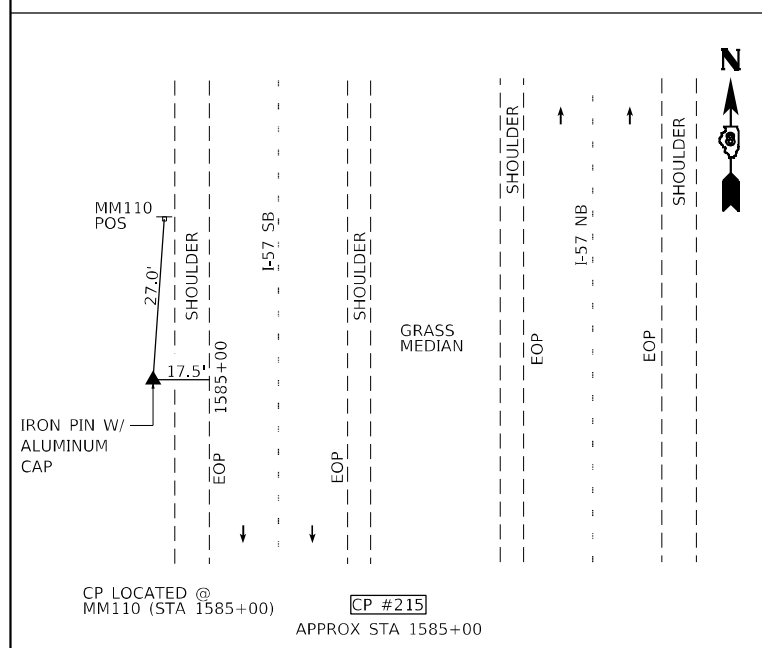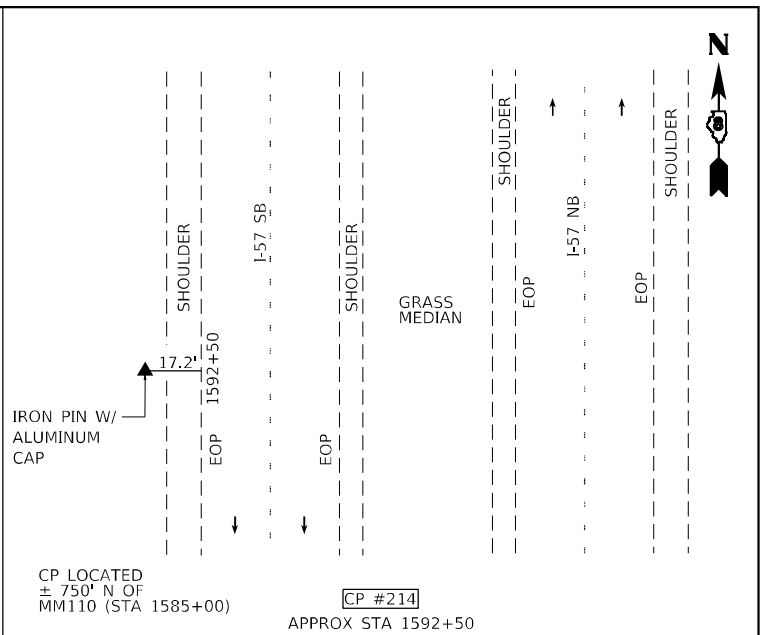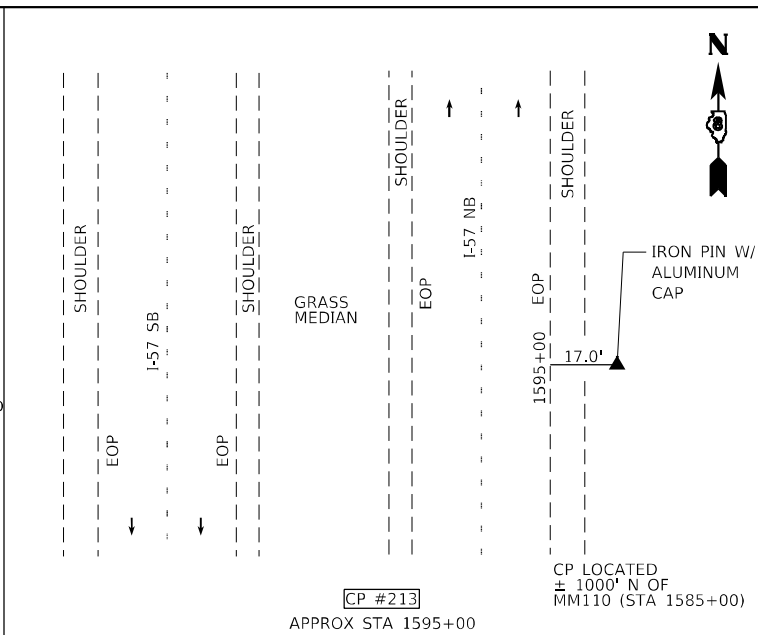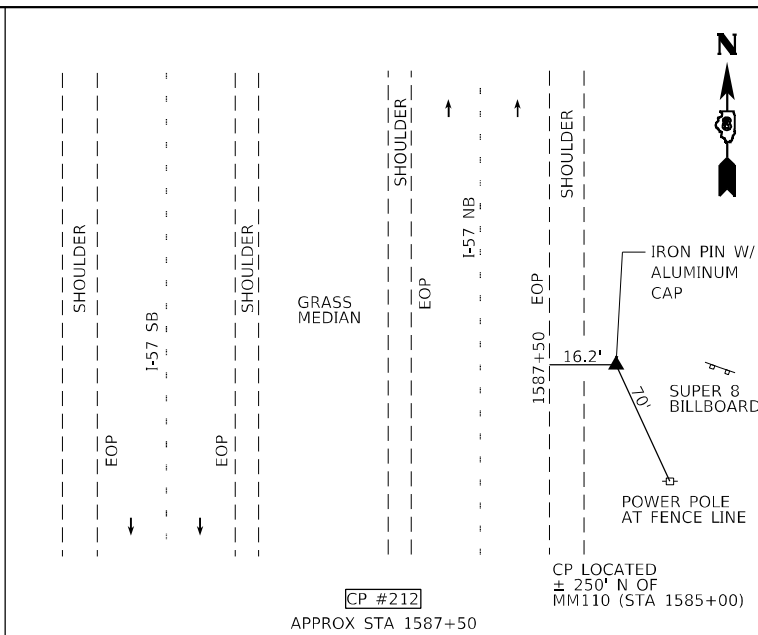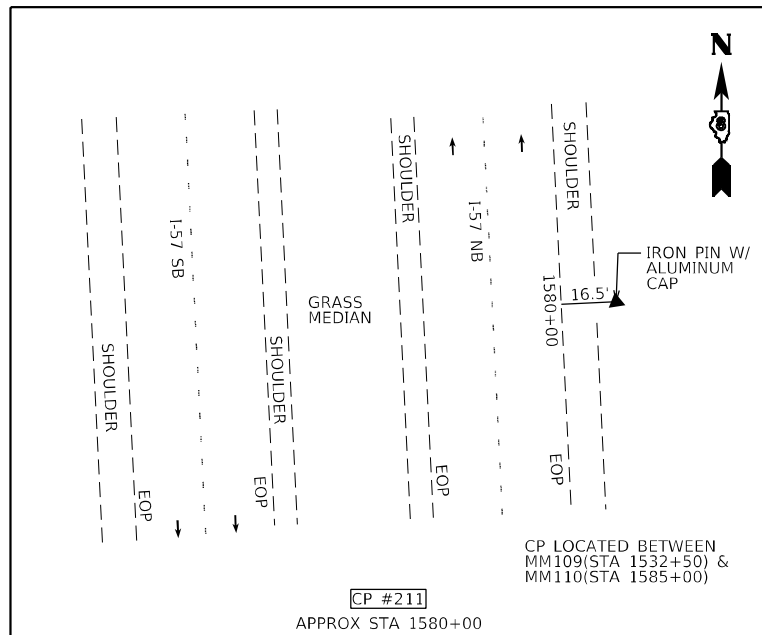

MODEL: Default
FILE NAME: S:\3137 IDOT DB 157\CAD Sheets\0816F70-sh-ATB.dgn



HMG ENGINEERS, INC.
9360 HOLY CROSS LANE
BREESE, ILLINOIS 62230
Engineers • Surveyors
(618) 526-9611
IL PROF. DESIGN FIRM NO. 184.000899

USER NAME	= mobrien
PLOT SCALE	= 100,0000 ' / in.
PLOT DATE	= 2/16/2022

DESIGNED -	
DRAWN -	
CHECKED -	
DATE -	


REVISED -	
REVISED -	
REVISED -	
REVISED -	

STATE OF ILLINOIS
DEPARTMENT OF TRANSPORTATION

ALIGNMENTS, TIES AND BENCHMARKS


SCALE: SHEET 6 OF 7 SHEETS STA. TO STA.

F.A.I. RTE.	SECTION	COUNTY	TOTAL SHEETS	SHEET NO.
57	61-(1,1-1,1-2,2)RS-1	MARION	484	34
CONTRACT NO. 76F79				
ILLINOIS		FED. AID PROJECT	NHPP-KC9D(768)	

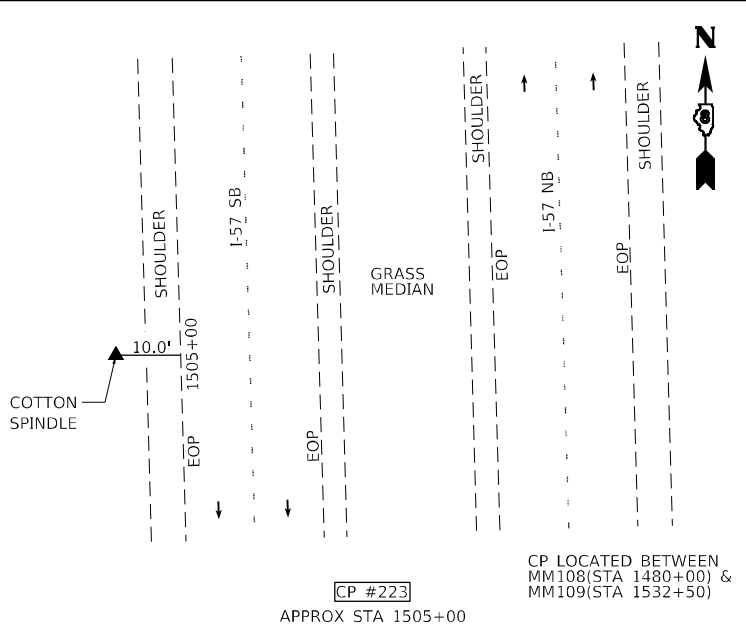


CP #223
APPROX STA 1505+00

CP LOCATED BETWEEN
MM108(STA 1480+00) &
MM109(STA 1532+50)

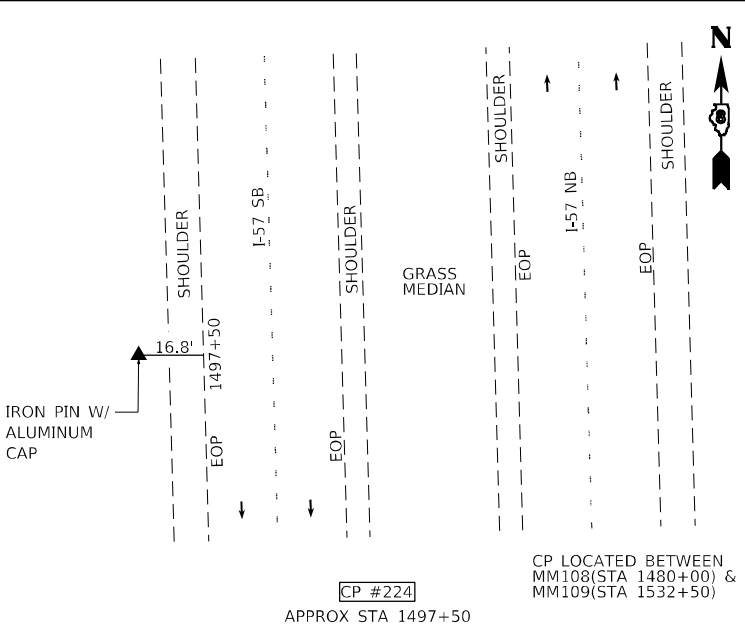


CP #224
APPROX STA 1497+50

CP LOCATED BETWEEN
MM108(STA 1480+00) &
MM109(STA 1532+50)

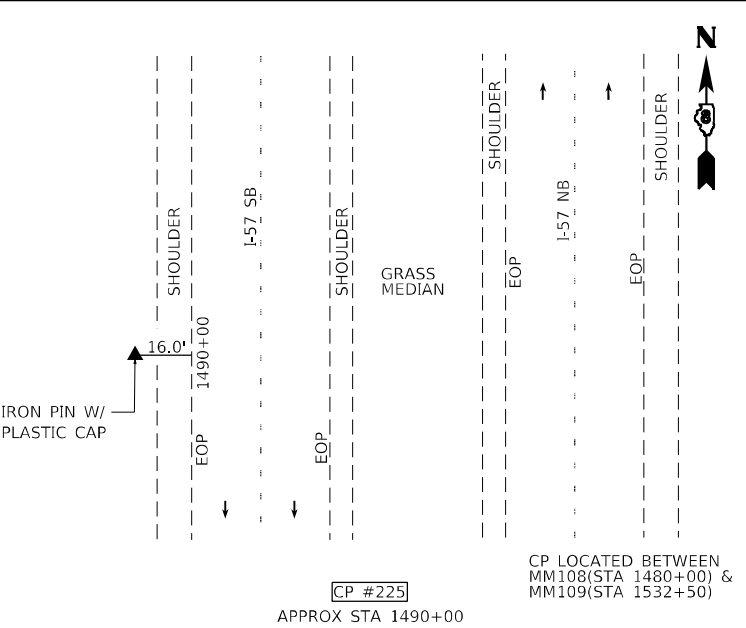


CP #225
APPROX STA 1490+00

CP LOCATED BETWEEN
MM108(STA 1480+00) &
MM109(STA 1532+50)

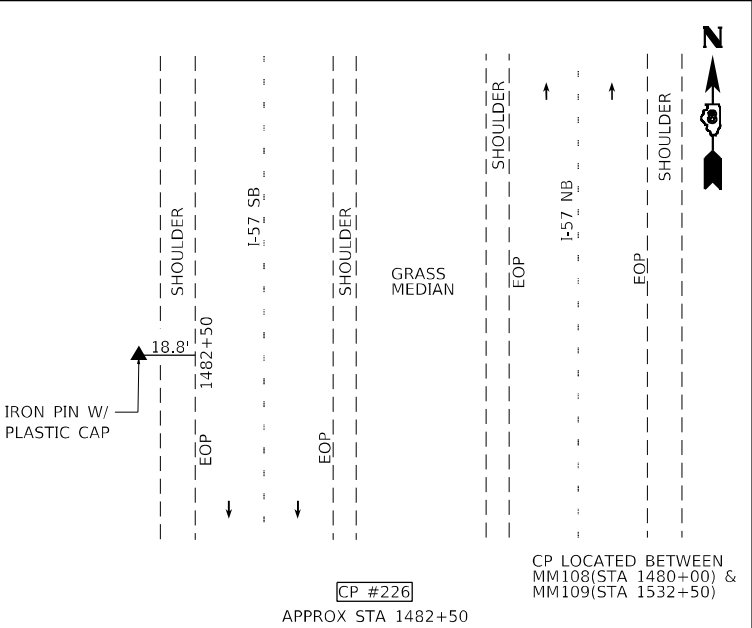


CP #226
APPROX STA 1482+50

CP LOCATED BETWEEN
MM108(STA 1480+00) &
MM109(STA 1532+50)

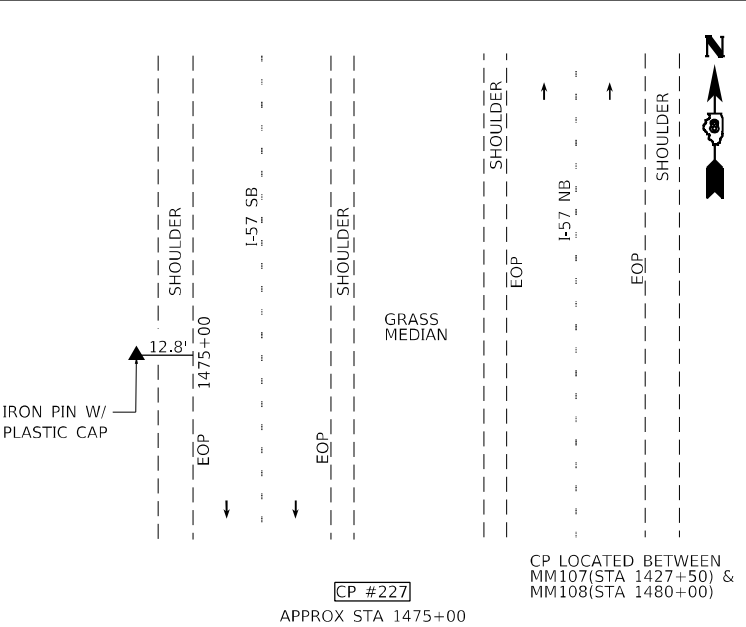


CP #227
APPROX STA 1475+00

CP LOCATED BETWEEN
MM107(STA 1427+50) &
MM108(STA 1480+00)

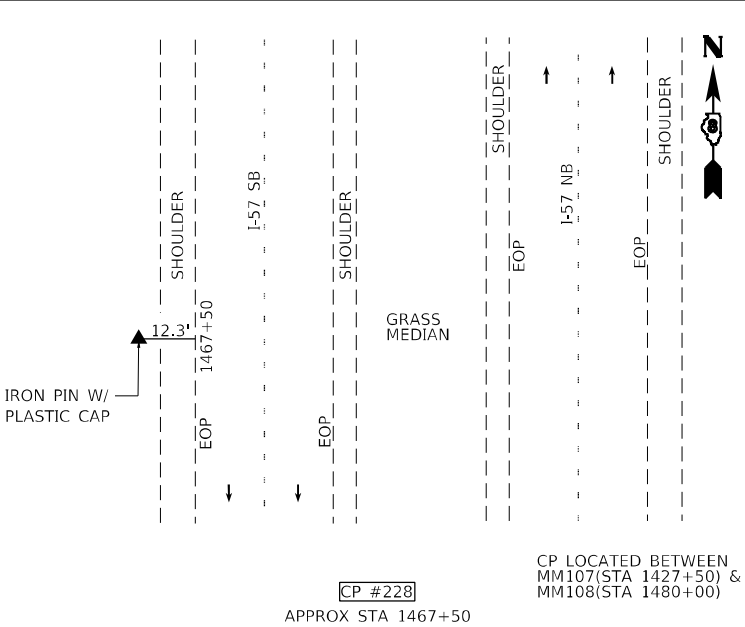


CP #228
APPROX STA 1467+50

CP LOCATED BETWEEN
MM107(STA 1427+50) &
MM108(STA 1480+00)

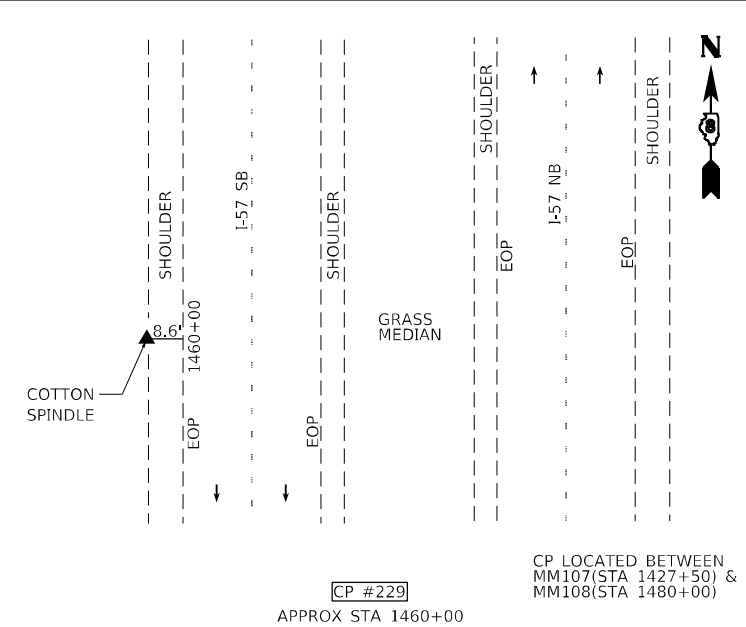


CP #229
APPROX STA 1460+00

CP LOCATED BETWEEN
MM107(STA 1427+50) &
MM108(STA 1480+00)

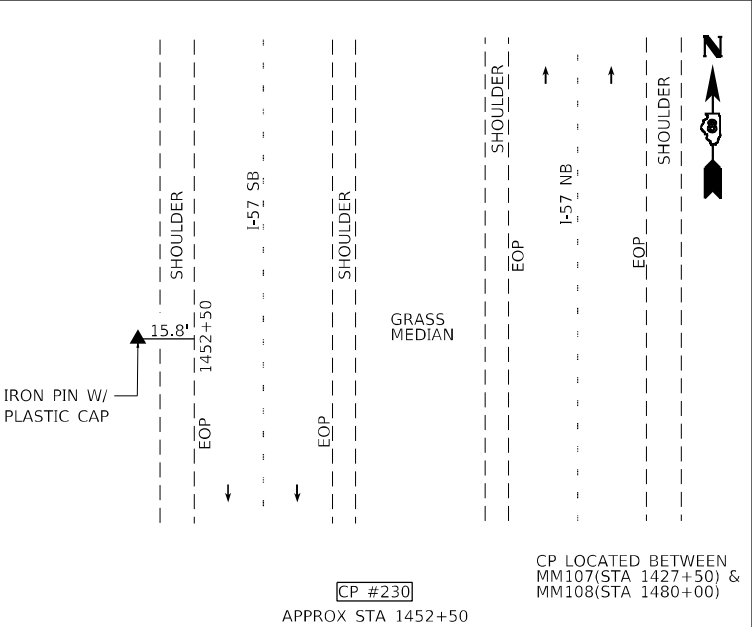


CP #230
APPROX STA 1452+50

CP LOCATED BETWEEN
MM107(STA 1427+50) &
MM108(STA 1480+00)

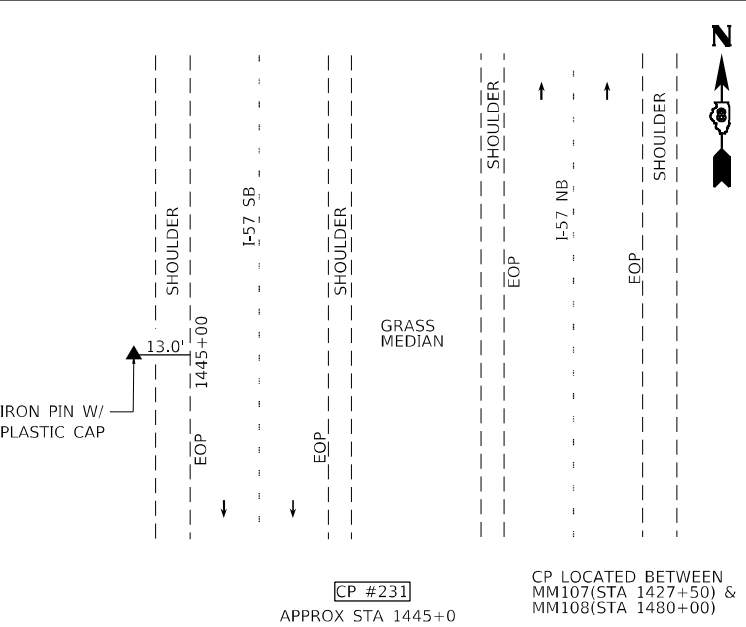


CP #231
APPROX STA 1445+0

CP LOCATED BETWEEN
MM107(STA 1427+50) &
MM108(STA 1480+00)

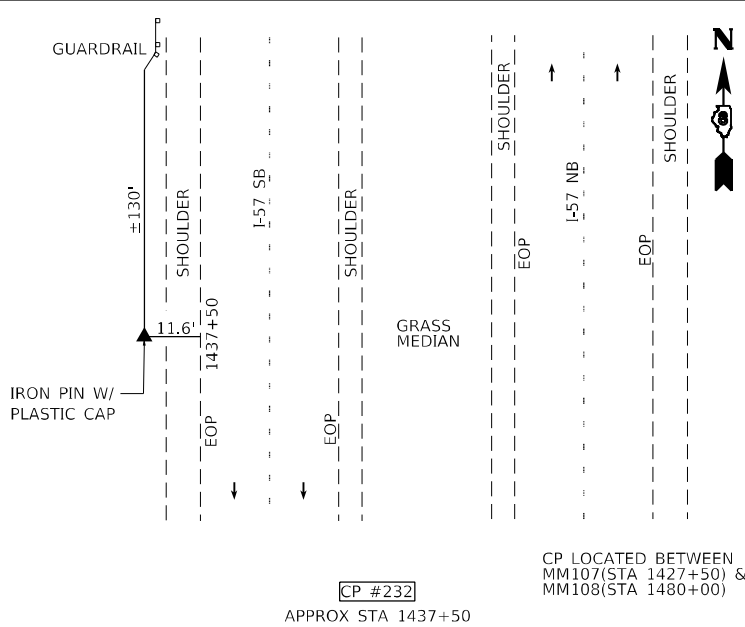


CP #232
APPROX STA 1437+50

CP LOCATED BETWEEN
MM107(STA 1427+50) &
MM108(STA 1480+00)

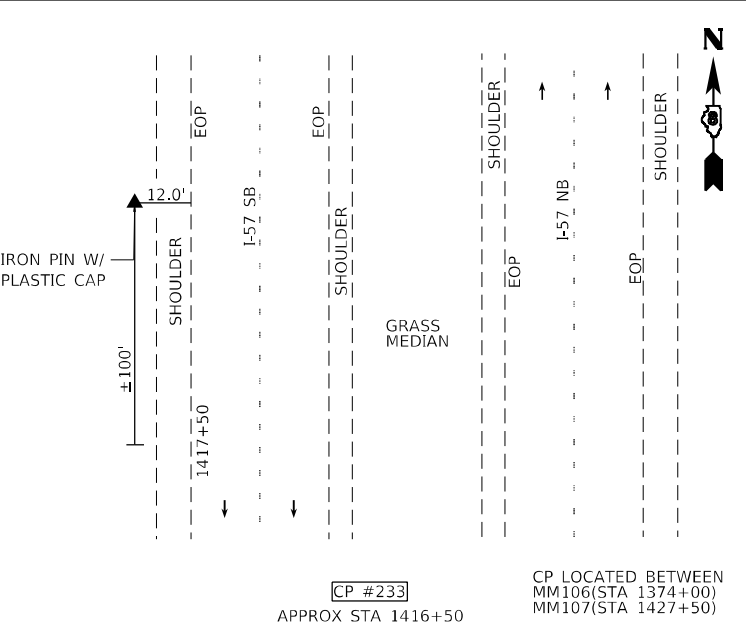



CP #233
APPROX STA 1416+50

CP LOCATED BETWEEN
MM106(STA 1374+00) &
MM107(STA 1427+50)

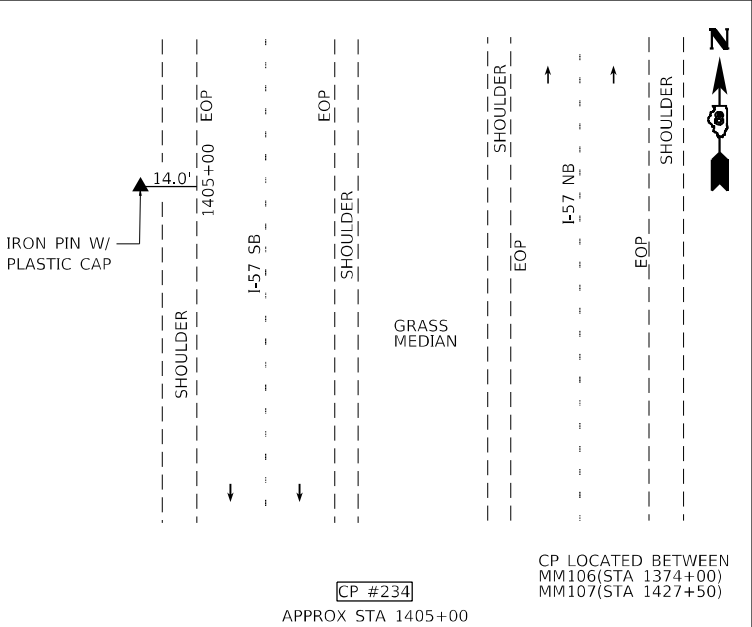

CP #234
APPROX STA 1405+00

CP LOCATED BETWEEN
MM106(STA 1374+00) &
MM107(STA 1427+50)

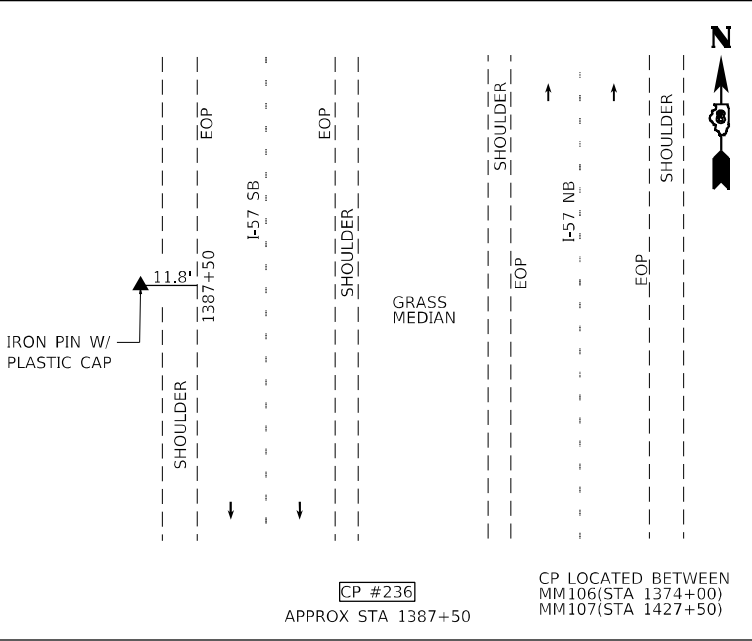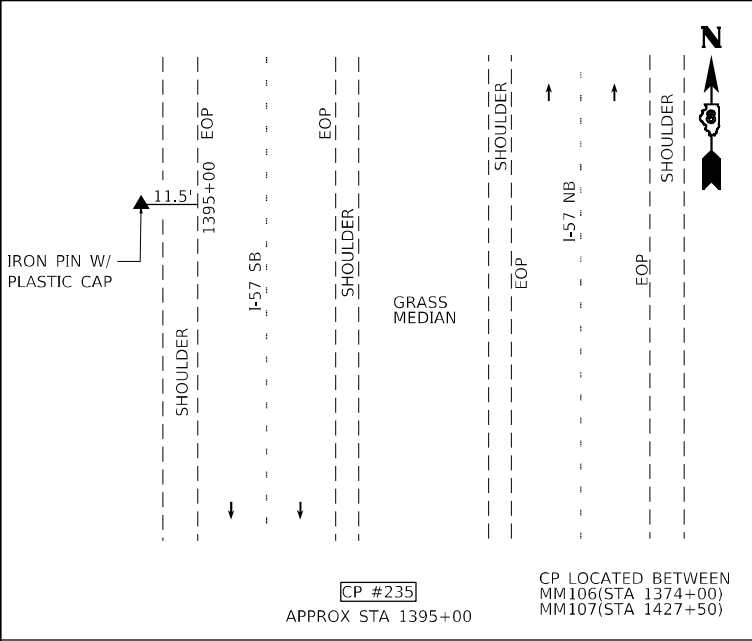

BENCHMARK I.D.	LOCATION	ELEVATION (NAVD 88)	EXISTING MONUMENT TYPE
BM 57-1	SOUTH END OF CONCRETE PAD FOR CRASH BARRELS IN MEDIAN OF I-57, AT SOUTH SIDE OF WALNUT HILL RD BRIDGE (SN 061-0027) OVER I-57, ±MM 106.0	596.67	CUT "SQUARE"
BM 57-2	SOUTH END OF CONCRETE PAD FOR CRASH BARRELS IN MEDIAN OF I-57, AT SOUTH SIDE OF KELL RD/CR 100N BRIDGE (SN 061-0046) OVER I-57, ±MM 107.0	571.85	CUT "SQUARE"
BM 57-3	WEST SIGN LEG FOUNDATION FOR SIGN READING "IL161 CENTRALIA, 1 MILE" AT EAST SIDE OF NB I-57, ±MM 107.75	581.34	CUT "SQUARE"
BM 57-4	WEST SIGN LEG FOUNDATION FOR SIGN READING "IL161 CENTRALIA, 1/2 MILE" AT EAST SIDE OF NB-157, ±MM 108.3	548.80	CUT "SQUARE"
BM 57-5	SOUTH END OF CONCRETE PAD FOR CRASH BARRELS IN MEDIAN OF I-57, AT SOUTH SIDE OF IL161 BRIDGE (SN 061-0017) OVER I-57, ±MM 109.0	543.33	CUT "SQUARE"
BM 57-6	CENTER OF FIRST MEDIAN TURNAROUND NORTH OF IL 161, ±MM 109.8	555.06	COTTON SPINDLE
BM 57-7	NORTH END OF HEADWALL FOR A BOX CULVERT (SN 061-2475) AT EAST SIDE OF I-57, ±MM 110.25	544.27	CUT "SQUARE"
BM 57-8	SOUTH END OF CONCRETE PAD FOR CRASH BARRELS IN MEDIAN OF I-57, AT SOUTH SIDE OF LEVEE RD/CR 500N BRIDGE (SN 061-0045) OVER I-57, ±MM 111.0	572.42	CUT "SQUARE"
BM 57-9	CENTER OF SHOULDER AT EAST SIDE OF NB I-57 AT MM 112.0	555.07	COTTON SPINDLE
BM 57-10	SOUTH END OF CONCRETE PAD FOR CRASH BARRELS IN MEDIAN OF I-57, AT SOUTH SIDE OF NATION RD BRIDGE (SN 061-0028) OVER I-57, ±MM 112.6	522.57	CUT "SQUARE"
BM 57-11	SOUTHEAST PARAPET WALL OF NB I-57 BRIDGE (SN 061-0047) OVER CROOKED CREEK, ±MM 113.4	510.14	CUT "SQUARE"

MODEL: Default
FILE NAME: 03.03.137 IDOT_D8_157(CAD_Sheets)D8156F79-shr-ATB.dgn

HMG

Engineers • Surveyors

IL PROF. DESIGN FIRM NO. 184.000899

HMG ENGINEERS, INC.

9360 HOLY CROSS LANE
BREESE, ILLINOIS 62230
[618] 526-9611

USER NAME	= mobrien
PLOT SCALE	= 100,0000 ' / in.
PLOT DATE	= 2/16/2022

DESIGNED	-
DRAWN	-
CHECKED	-
DATE	-

REVISED	-
REVISED	-
REVISED	-
REVISED	-

STATE OF ILLINOIS

DEPARTMENT OF TRANSPORTATION

ALIGNMENTS, TIES AND BENCHMARKS

SCALE:

SHEET 7 OF 7 SHEETS

STA.

TO STA.

F.A.I. RTE.	SECTION	COUNTY	TOTAL SHEETS	SHEET NO.
57	61-(1,1-1,1-2,2)RS-1	MARION	484	35
CONTRACT NO. 76F79				
ILLINOIS FED. AID PROJECT NHP-PK9D(768)				

PROP. CURVE RAMPD_PR_9

PI STA. = 423+78.38

Δ = 2° 49' 29" (RT)

D = 0° 23' 06"

R = 14,883.77'

T = 366.97'

L = 733.79'

E = 4.52'

P.C. STA. = 420+11.41

P.T. STA. = 427+45.20

PROP. CURVE RAMPD_PR_6

PI STA. = 412+70.64

Δ = 40° 31' 11" (RT)

D = 5° 58' 06"

R = 960.00'

T = 354.35'

L = 678.91'

E = 63.31'

e = 8.0%

T.R. = 0.00'

S.E. RUN = 166.26'

P.C. STA. = 409+16.29

P.T. STA. = 415+95.20

PROP. CURVE RAMPD_PR_3

PI STA. = 404+21.49

Δ = 35° 08' 17" (LT)

D = 8° 11' 06"

R = 700.00'

T = 221.64'

L = 429.29'

E = 34.25'

e = 8.0%

T.R. = 38.37'

S.E. RUN = 243.00'

P.C. STA. = 401+99.85

P.T. STA. = 406+29.14

EXIST. CURVE RAMPD_EX_6

PI STA. = 312+37.76

Δ = 44° 28' 01" (RT)

D = 8° 14' 38"

R = 695.00'

T = 284.10'

L = 539.39'

E = 55.82'

e = _____

T.R. = _____

S.E. RUN = _____

P.C. STA. = 309+53.66

P.T. STA. = 314+93.04

EXIST. CURVE RAMPD_EX_3

PI STA. = 304+47.67

Δ = 38° 59' 28" (LT)

D = 8° 11' 06"

R = 700.00'

T = 247.82'

L = 476.37'

E = 42.57'

e = _____

T.R. = _____

S.E. RUN = _____

P.C. STA. = 301+99.85

P.T. STA. = 306+76.22

EXIST. CURVE RAMPA_EX_3

PI STA. = 9+45.78

Δ = 47° 28' 03" (RT)

D = 8° 18' 13"

R = 690.00'

T = 303.37'

L = 571.64'

E = 63.75'

e = _____

T.R. = _____

S.E. RUN = _____

P.C. STA. = 6+42.40

P.T. STA. = 12+14.04

EXIST. CURVE RAMPA_EX_6

PI STA. = 15+85.77

Δ = 40° 39' 26" (LT)

D = 17° 54' 18"

R = 320.00'

T = 118.55'

L = 227.07'

E = 21.25'

e = _____

T.R. = _____

S.E. RUN = _____

P.C. STA. = 14+67.22

P.T. STA. = 16+94.29

PROP. CURVE RAMPA_PR_1

PI STA. = 101+98.99

Δ = 1° 26' 59" (LT)

D = 0° 21' 51"

R = 15,728.68'

T = 198.99'

L = 397.95'

E = 1.26'

e = 8.0%

T.R. = 38.37'

S.E. RUN = 243.00'

P.C. STA. = 100+00.00

P.T. STA. = 103+97.95

PROP. CURVE RAMPA_PR_4

PI STA. = 111+79.00

Δ = 41° 39' 05" (RT)

D = 5° 58' 06"

R = 960.00'

T = 365.16'

L = 697.88'

E = 67.10'

e = 8.0%

T.R. = 0.00'

S.E. RUN = 166.26'

P.C. STA. = 108+13.84

P.T. STA. = 115+11.71

PROP. CURVE RAMPA_PR_7

PI STA. = 118+76.86

Δ = 34° 45' 25" (LT)

D = 17° 54' 18"

R = 320.00'

T = 100.15'

L = 194.12'

E = 15.31'

e = 8.0%

T.R. = 0.00'

S.E. RUN = 95.41'

P.C. STA. = 117+76.71

P.T. STA. = 119+70.83

EXIST. CURVE I57_EX_10

PI STA. = 1498+85.73

Δ = 13° 46' 21" (LT)

D = 0° 23' 00"

R = 14,946.80'

T = 1,805.13'

L = 3,592.86'

E = 108.61'


e = 1.59%

T.R. = 92.56'

S.E. RUN = 95.41'

P.C. STA. = 1480+80.60

P.T. STA. = 1516+73.46

 

MODEL: Default
FILE NAME: 803131 IDOT_D8_157(CAD_Sheets)D8156F79-sh-CordinateControl.dgn

HMG HMG ENGINEERS, INC.
9360 HOLY CROSS LANE
BREESE, ILLINOIS 62230
Engineers & Surveyors
(618) 526-9611
IL PROF. DESIGN FIRM NO. 184.000899

USER NAME = mobrien
PLOT SCALE = 200,0000 ' / in.
PLOT DATE = 2/16/2022


DESIGNED - M.OBRIEN
DRAWN - M.OBRIEN
CHECKED -
DATE -
REVISED -
REVISED -
REVISED -
REVISED -

STATE OF ILLINOIS
DEPARTMENT OF TRANSPORTATION

COORDINATE CONTROL

SCALE: 1" = 100' SHEET 1 OF 7 SHEETS STA. TO STA.

F.A.I. RTE.	SECTION	COUNTY	TOTAL SHEETS	SHEET NO.
57	61-(1.1-1,1-2,2)RS-1	MARION	484	36
CONTRACT NO. 76F79				
ILLINOIS FED. AID PROJECT NHPP-KC9D(768)				

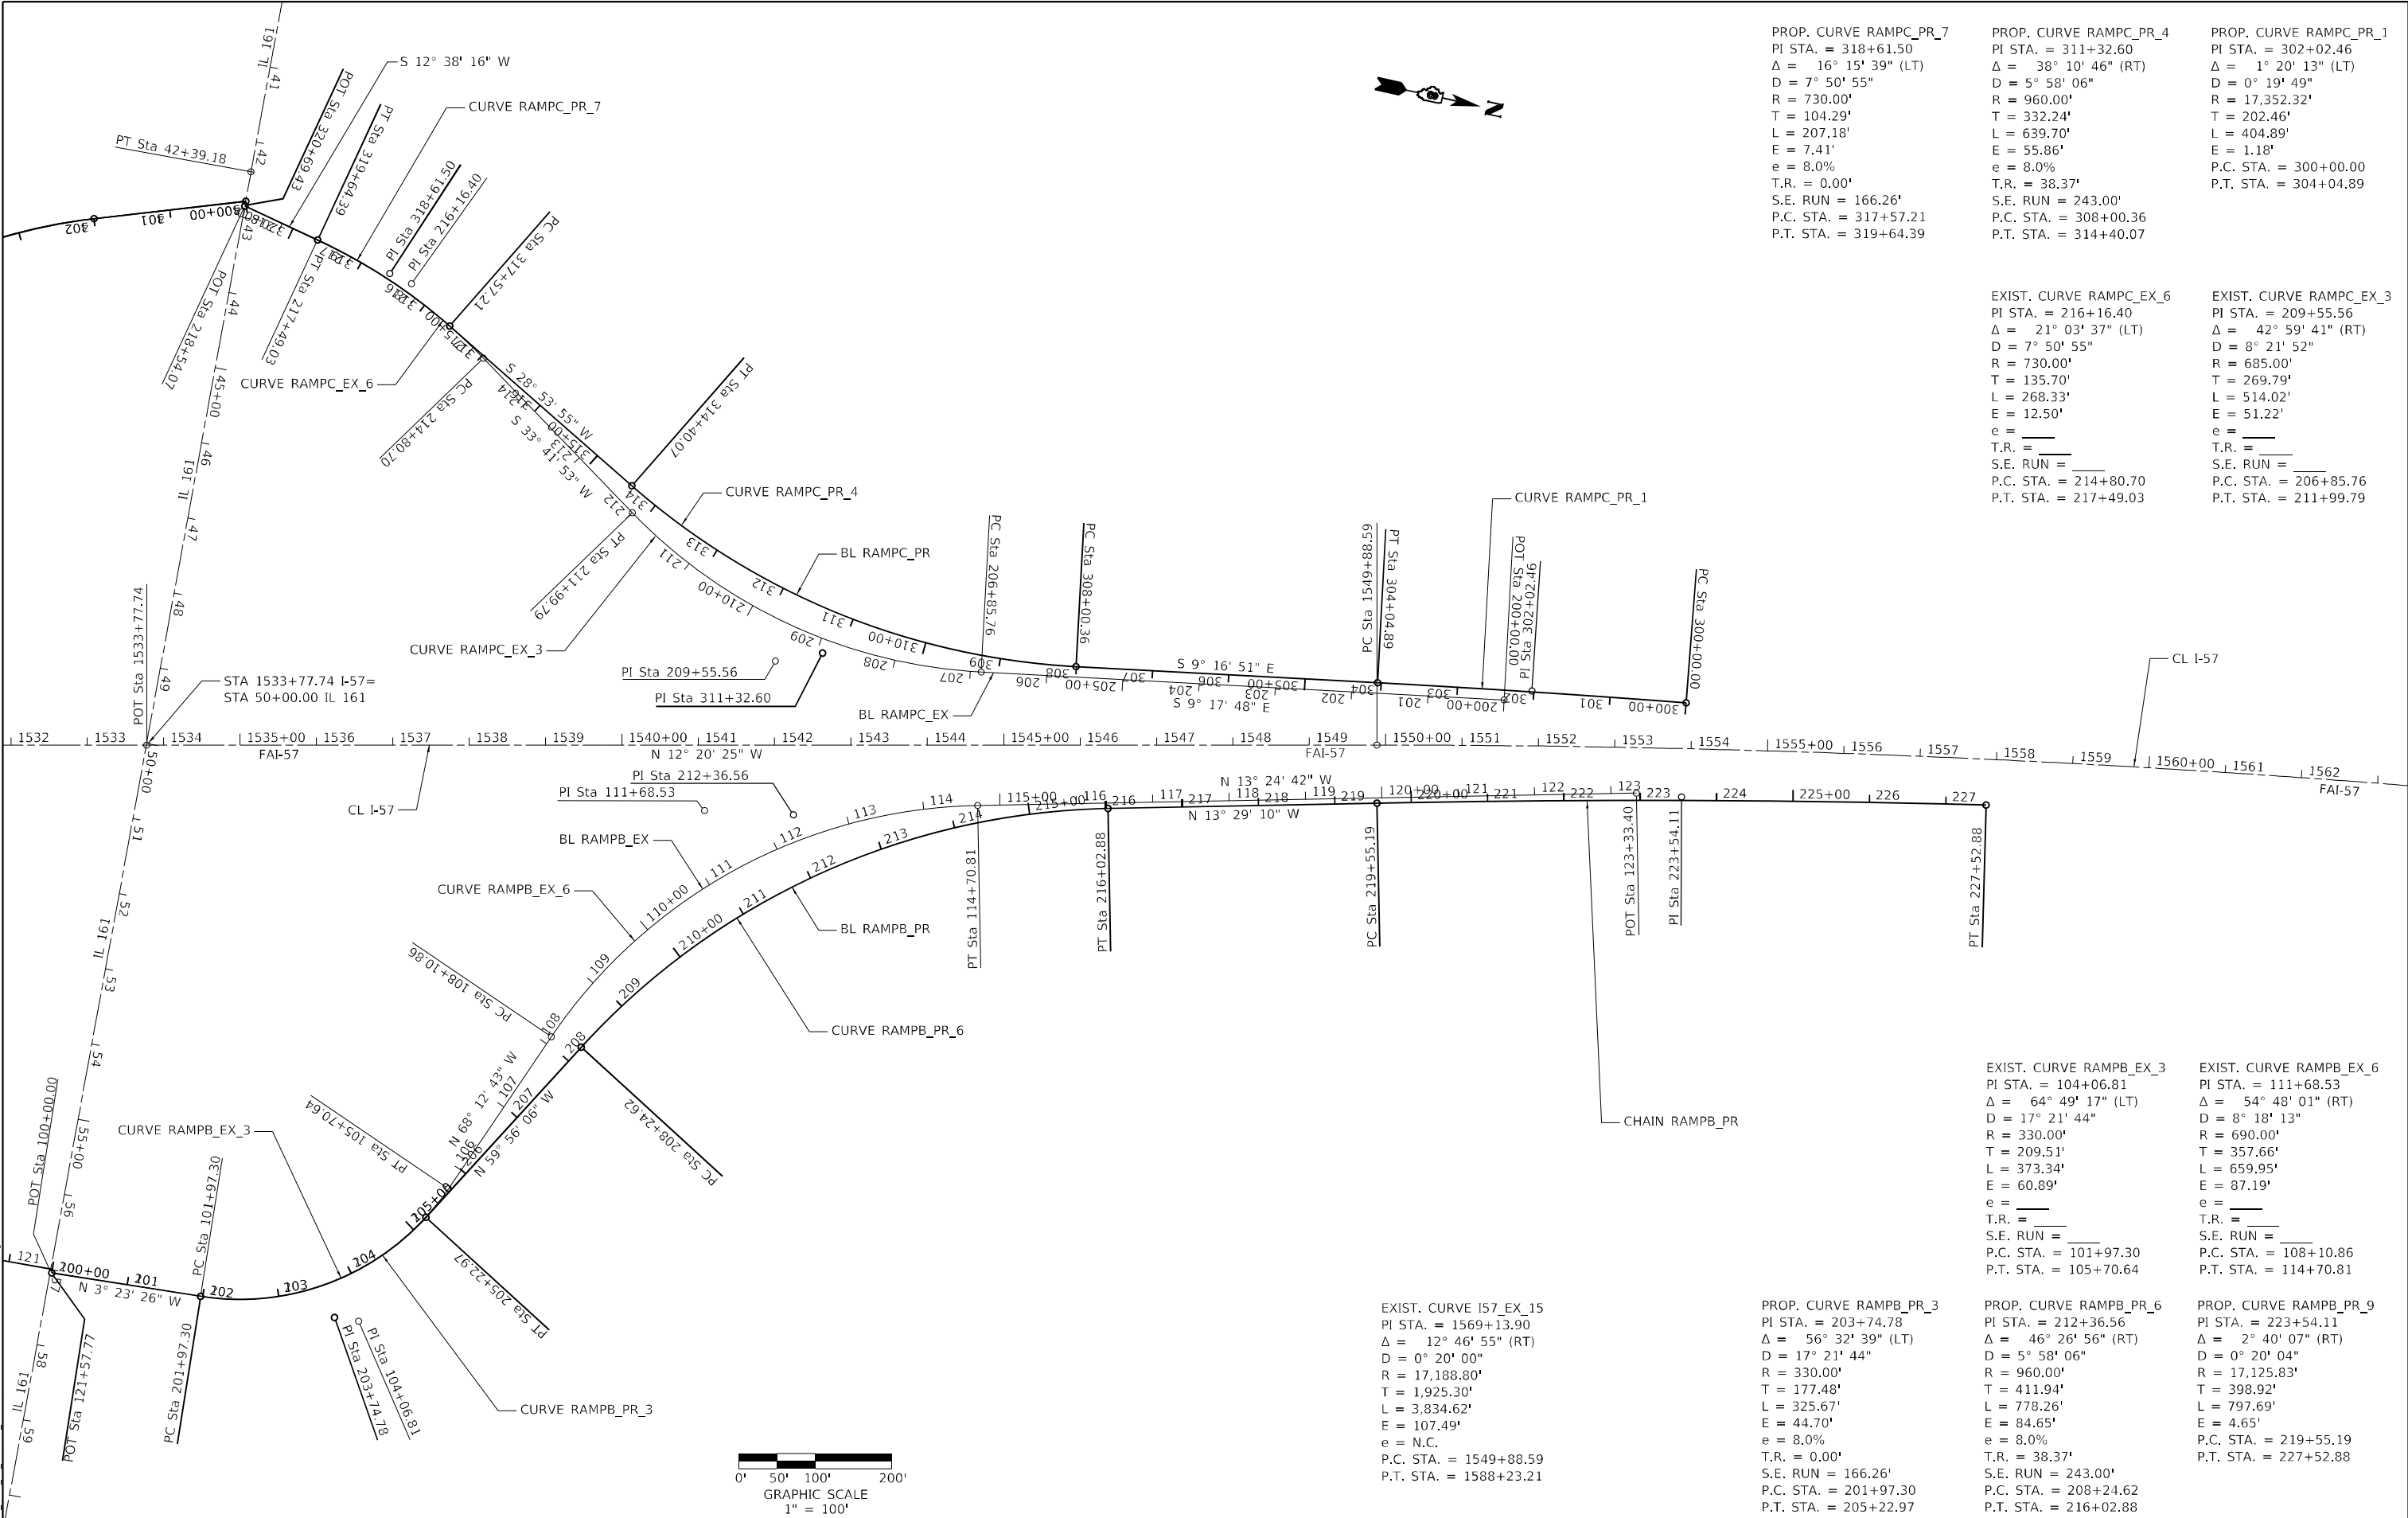

PROP. CURVE RAMPC_PR_7
PI STA. = 318+61.50
Δ = 16° 15' 39" (LT)
D = 7° 50' 55"
R = 730.00'
T = 104.29'
L = 207.18'
E = 7.41'
e = 8.0%
T.R. = 0.00'
S.E. RUN = 166.26'
P.C. STA. = 317+57.21
P.T. STA. = 319+64.39

PROP. CURVE RAMPC_PR_4
PI STA. = 311+32.60
Δ = 38° 10' 46" (RT)
D = 5° 58' 06"
R = 960.00'
T = 332.24'
L = 639.70'
E = 55.86'
e = 8.0%
T.R. = 38.37'
S.E. RUN = 243.00'
P.C. STA. = 308+00.36
P.T. STA. = 314+40.07

PROP. CURVE RAMPC_PR_1
PI STA. = 302+02.46
Δ = 1° 20' 13" (LT)
D = 0° 19' 49"
R = 17,352.32'
T = 202.46'
L = 404.89'
E = 1.18'
P.C. STA. = 300+00.00
P.T. STA. = 304+04.89

EXIST. CURVE RAMPC_EX_6
PI STA. = 216+16.40
Δ = 21° 03' 37" (LT)
D = 7° 50' 55"
R = 730.00'
T = 135.70'
L = 268.33'
E = 12.50'
e = _____
T.R. = _____
S.E. RUN = _____
P.C. STA. = 214+80.70
P.T. STA. = 217+49.03

EXIST. CURVE RAMPC_EX_3
PI STA. = 209+55.56
Δ = 42° 59' 41" (RT)
D = 8° 21' 52"
R = 685.00'
T = 269.79'
L = 514.02'
E = 51.22'
e = _____
T.R. = _____
S.E. RUN = _____
P.C. STA. = 206+85.76
P.T. STA. = 211+99.79

EXIST. CURVE RAMPB_EX_3
PI STA. = 104+06.81
Δ = 64° 49' 17" (LT)
D = 17° 21' 44"
R = 330.00'
T = 209.51'
L = 373.34'
E = 60.89'
e = _____
T.R. = _____
S.E. RUN = _____
P.C. STA. = 101+97.30
P.T. STA. = 105+70.64

EXIST. CURVE RAMPB_EX_6
PI STA. = 111+68.53
Δ = 54° 48' 01" (RT)
D = 8° 18' 13"
R = 690.00'
T = 357.66'
L = 659.95'
E = 87.19'
e = _____
T.R. = _____
S.E. RUN = _____
P.C. STA. = 108+10.86
P.T. STA. = 114+70.81

EXIST. CURVE I57_EX_15
PI STA. = 1569+13.90
Δ = 12° 46' 55" (RT)
D = 0° 20' 00"
R = 17,188.80'
T = 1,925.30'
L = 3,834.62'
E = 107.49'
e = N.C.
P.C. STA. = 1549+88.59
P.T. STA. = 1588+23.21

PROP. CURVE RAMPB_PR_3
PI STA. = 203+74.78
Δ = 56° 32' 39" (LT)
D = 17° 21' 44"
R = 330.00'
T = 177.48'
L = 325.67'
E = 44.70'
e = 8.0%
T.R. = 0.00'
S.E. RUN = 166.26'
P.C. STA. = 201+97.30
P.T. STA. = 205+22.97

PROP. CURVE RAMPB_PR_6
PI STA. = 212+36.56
Δ = 46° 26' 56" (RT)
D = 5° 58' 06"
R = 960.00'
T = 411.94'
L = 778.26'
E = 84.65'
e = 8.0%
T.R. = 38.37'
S.E. RUN = 243.00'
P.C. STA. = 208+24.62
P.T. STA. = 216+02.88

PROP. CURVE RAMPB_PR_9
PI STA. = 223+54.11
Δ = 2° 40' 07" (RT)
D = 0° 20' 04"
R = 17,125.83'
T = 398.92'
L = 797.69'
E = 4.65'
P.C. STA. = 219+55.19
P.T. STA. = 227+52.88

MODEL: Default
FILE: Y:\HMP-8038131\DOT_08_157\CAD_Sheets\0815679-shr-CoordinateControl.dgn

HMG

HMG ENGINEERS, INC.
9360 HOLY CROSS LANE
BREESE, ILLINOIS 62230
Engineers & Surveyors
(618) 526-9611
IL PROF. DESIGN FIRM NO. 184.000899

USER NAME	= mobrien
PLOT SCALE	= 200,0000 ' / in.
PLOT DATE	= 2/16/2022

DESIGNED -	M.OBRIEN
DRAWN -	M.OBRIEN
CHECKED -	
DATE -	

REVISED -	
REVISED -	
REVISED -	
REVISED -	

STATE OF ILLINOIS
DEPARTMENT OF TRANSPORTATION

COORDINATE CONTROL

SCALE: 1" = 100' SHEET 2 OF 7 SHEETS STA. TO STA.

F.A.I. RTE.	SECTION	COUNTY	TOTAL SHEETS	SHEET NO.
57	61-(1,1-1,1-2,2)RS-1	MARION	484	37
CONTRACT NO. 76F79				
ILLINOIS		FED. AID PROJECT	NHPP-KC9D(768)	

Beginning chain I57 EX description
Feature: Geom Ex Centerline

=====

Course from 1608 to 1609 N 0° 30' 13.94" E Dist 3,508.3933

Course from 1609 to PC I57 EX 5 N 0° 30' 13.94" E Dist 4,188.1033

Course from PT I57 EX 5 to STAEQU1 N 1° 25' 56.46" E Dist 5,364.1399

Point STAEQU1	N	670,100.5145	E	305,109.4345	Sta	1479+73.77
---------------	---	--------------	---	--------------	-----	------------

Course from PT I57 EX 10 to 1611 N 12° 20' 24.81" W Dist 1,704.2782

Course from 1611 to PC I57 EX 15 N 12° 20' 24.81" W Dist 1,610.8517

Course from PT 157 EX 15 to 1612 N 0° 26' 30.44" E Dist 5,231.0044

Point 1612	N	686,050.7535	E	303,706.6549	Sta	1640+54.22
------------	---	--------------	---	--------------	-----	------------

Course from 1612 to 1613 N 0° 26' 30.44" E Dist 7,931.5404

Point 1613	N	693,982.0582	E	303,767.8117	Sta	1719+85.76
------------	---	--------------	---	--------------	-----	------------

Course from 1613 to PC I57 EX 22 N 0° 26' 30.44" E Dist 5,718.8646

Curve 157 EX 22				
P.I. Station	1789+75.82	N	700,971.9130	E 303,821.7092
Delta	=	11° 49' 20.49" (LT)		
Degree	=	0° 28' 00.00"		
Tangent	=	1,271.1980		
Length	=	2,533.3692		
Radius	=	12,277.7000		
External	=	65.6327		
Long. Chord	=	2,528.8774		
Mid. Ord.	=	65.2837		
P.C. Station	1777+04.62	N	699,700.7528	E 303,811.9076
P.T. Station	1802+37.99	N	702,218.1169	E 303,570.8702
C.C.		N	699,795.4210	E 291,534.5725
Back	= N	0° 26' 30.44" E		
Ahead	= N	11° 22' 50.05" W		
Chord Bear	= N	5° 28' 09.81" W		

Ending chain 157 EX description

Chain RAMPA EX contains:
1012 CUR RAMPA EX 3 CUR RAMPA EX 6 1013

Beginning chain RAMPA EX description
Feature: Geom Ex Baseline

Point 1012 N 673,697.4025 E 304,849.5602 Sta 0+00.00

Course from 1012 to PC RAMPA EX 3 N 9° 11' 48.49" W Dist 642.4022

Curve Data

Curve RAMPA EX 3
P.I. Station 9+45.78 N 674,631.0215 E 304,698.4004
Delta = 47° 28' 03.44" (RT)
Degree = 8° 18' 13.45"
Tangent = 303.3746
Length = 571.6418
Radius = 690.0000
External = 63.7481
Long Chord = 555.4335
Mid. Ord. = 58.3566
P.C. Station 6+42.40 N 674,331.5467 E 304,746.8876
P.T. Station 12+14.04 N 674,869.1984 E 304,886.3044
C.C. N 674,441.8267 E 305,428.0178
Back = N 9° 11' 48.49" W
Ahead = N 38° 16' 14.96" E
Chord Bear = N 14° 32' 13.24" E

Course from PT RAMPA EX 3 to PC RAMPA EX 6 N 38° 16' 14.96" E Dist 253.1712

Curve Data

Curve RAMPA EX 6
P.I. Station 15+85.77 N 675,161.0365 E 305,116.5430
Delta = 40° 39' 26.29" (LT)
Degree = 17° 54' 17.75"
Tangent = 118.5535
Length = 227.0732
Radius = 320.0000
External = 21.2550
Long Chord = 222.3390
Mid. Ord. = 19.9311
P.C. Station 14+67.22 N 675,067.9611 E 305,043.1134
P.T. Station 16+94.29 N 675,279.4873 E 305,111.6064
C.C. N 675,266.1625 E 304,791.8840
Back = N 38° 16' 14.96" E
Ahead = N 2° 23' 11.34" W
Chord Bear = N 17° 56' 31.81" E

Course from PT RAMPA EX 6 to 1013 N 2° 23' 11.34" W Dist 186.9488

Point 1013 N 675,466.2740 E 305,103.8219 Sta 18+81.24

=====
Ending chain RAMPA EX description

Chain RAMPA PR contains:
CUR RAMPA PR 1 CUR RAMPA PR 4 CUR RAMPA PR 7 1638

Beginning chain RAMPA PR description
Feature: Geom Pr Baseline

Curve Data

Curve RAMPA PR 1
P.I. Station 101+98.99 N 673,595.3992 E 304,882.8301
Delta = 1° 26' 58.69" (LT)
Degree = 0° 21' 51.39"
Tangent = 198.9855
Length = 397.9498
Radius = 15,728.6781
External = 1.2586
Long Chord = 397.9391
Mid. Ord. = 1.2585
P.C. Station 100+00.00 N 673,398.2695 E 304,909.9431
P.T. Station 103+97.95 N 673,791.7799 E 304,850.7388
C.C. N 671,255.1407 E 289,327.9563
Back = N 7° 49' 52.54" W
Ahead = N 9° 16' 51.23" W
Chord Bear = N 8° 33' 21.89" W

Course from PT RAMPA PR 1 to PC RAMPA PR 4 N 9° 16' 51.23" W Dist 415.8856

Curve Data

Curve RAMPA PR 4
P.I. Station 111+79.00 N 674,562.6048 E 304,724.7753
Delta = 41° 39' 05.39" (RT)
Degree = 5° 58' 05.92"
Tangent = 365.1635
Length = 697.8775
Radius = 960.0000
External = 67.1049
Long Chord = 682.6119
Mid. Ord. = 62.7206
P.C. Station 108+13.84 N 674,202.2214 E 304,783.6669
P.T. Station 115+11.71 N 674,871.0229 E 304,920.2814
C.C. N 674,357.0452 E 305,731.1001
Back = N 9° 16' 51.23" W
Ahead = N 32° 22' 14.16" E
Chord Bear = N 11° 32' 41.46" E

Course from PT RAMPA PR 4 to PC RAMPA PR 7 N 32° 22' 14.16" E Dist 264.9928

Curve Data

Curve RAMPA PR 7
P.I. Station 118+76.86 N 675,179.4238 E 305,115.7767
Delta = 34° 45' 25.50" (LT)
Degree = 17° 54' 17.75"
Tangent = 100.1503
Length = 194.1202
Radius = 320.0000
External = 15.3060
Long Chord = 191.1574
Mid. Ord. = 14.6073
P.C. Station 117+76.71 N 675,094.8366 E 305,062.1569
P.T. Station 119+70.83 N 675,279.4873 E 305,111.6064
C.C. N 675,266.1625 E 304,791.8840
Back = N 32° 22' 14.16" E
Ahead = N 2° 23' 11.34" W
Chord Bear = N 14° 59' 31.41" E

Course from PT RAMPA PR 7 to 1638 N 2° 23' 11.34" W Dist 186.9488

Point 1638 N 675,466.2740 E 305,103.8219 Sta 121+57.77

=====
Ending chain RAMPA PR description

MODEL Default
FILE Name: 8038131 IDOT_D8_157(CAD_Sheets)D816F79-shr-CoordinateControl.dgn



HMG ENGINEERS, INC.
9360 HOLY CROSS LANE
BREESE, ILLINOIS 62230
Engineers • Surveyors
(618) 526-9611
IL PROF. DESIGN FIRM NO. 184.000899

USER NAME = mobrien	DESIGNED - M.OBRIEN	REVISED -
	DRAWN - M.OBRIEN	REVISED -
PLOT SCALE = 200,0000 ' / in.	CHECKED -	REVISED -
PLOT DATE = 2/16/2022	DATE -	REVISED -

STATE OF ILLINOIS
DEPARTMENT OF TRANSPORTATION

COORDINATE CONTROL

SCALE: N.T.S. SHEET 4 OF 7 SHEETS STA. TO STA.

F.A.I. RTE.	SECTION	COUNTY	TOTAL SHEETS	SHEET NO.
57	61-(1,1-1,1-2,2)RS-1	MARION	484	39
CONTRACT NO. 76F79				
		ILLINOIS	FED. AID PROJECT	NHPP-KC9D(768)

MODEL Default
FILE Name: 803.031 IDOT_D8_157(CAD_Sheets)D816F79-shit-CoordinateControl.dgn

Chain RAMPB EX contains:
1014 CUR RAMPB EX 3 CUR RAMPB EX 6 1015

Beginning chain RAMPB EX description
Feature: Geom Ex Baseline

Point 1014 N 675,466.3618 E 305,108.7235 Sta 100+00.00

Course from 1014 to PC RAMPB EX 3 N 3° 23' 26.34" W Dist 197.2995

Curve Data

Curve RAMPB EX 3

P.I. Station	104+06.81	N	675,872.4595	E	305,084.6634
Delta	=	64° 49' 16.54"	(LT)		
Degree	=	17° 21' 44.49"			
Tangent	=	209.5103			
Length	=	373.3437			
Radius	=	330.0000			
External	=	60.8894			
Long Chord	=	353.7491			
Mid. Ord.	=	51.4046			
P.C. Station	101+97.30	N	675,663.3159	E	305,097.0545
P.T. Station	105+70.64	N	675,950.2244	E	304,890.1199
C.C.		N	675,643.7986	E	304,767.6322
Back	= N	3° 23' 26.34"	W		
Ahead	= N	68° 12' 42.87"	W		
Chord Bear	= N	35° 48' 04.61"	W		

Course from PT RAMPB EX 3 to PC RAMPB EX 6 N 68° 12' 42.87" W Dist 240.2195

Curve Data

Curve RAMPB EX 6

P.I. Station	111+68.53	N	676,172.1439	E	304,334.9469
Delta	=	54° 48' 01.17"	(RT)		
Degree	=	8° 18' 13.45"			
Tangent	=	357.6645			
Length	=	659.9478			
Radius	=	690.0000			
External	=	87.1897			
Long Chord	=	635.0792			
Mid. Ord.	=	77.4083			
P.C. Station	108+10.86	N	676,039.3878	E	304,667.0610
P.T. Station	114+70.81	N	676,520.0545	E	304,251.9886
C.C.		N	676,680.0963	E	304,923.1716
Back	= N	68° 12' 42.87"	W		
Ahead	= N	13° 24' 41.71"	W		
Chord Bear	= N	40° 48' 42.29"	W		

Course from PT RAMPB EX 6 to 1015 N 13° 24' 41.71" W Dist 862.5940

Point 1015 N 677,359.1247 E 304,051.9146 Sta 123+33.40

Ending chain RAMPB EX description

Chain RAMPB PR contains:
1650 CUR RAMPB PR 3 CUR RAMPB PR 6 CUR RAMPB PR 9

Beginning chain RAMPB PR description
Feature: Geom Pr Baseline

Point 1650 N 675,466.3618 E 305,108.7235 Sta 200+00.00

Course from 1650 to PC RAMPB PR 3 N 3° 23' 26.34" W Dist 197.2995

Curve Data

Curve RAMPB PR 3

P.I. Station	203+74.78	N	675,840.4849	E	305,086.5578
Delta	=	56° 32' 39.24"	(LT)		
Degree	=	17° 21' 44.49"			
Tangent	=	177.4796			
Length	=	325.6714			
Radius	=	330.0000			
External	=	44.6986			
Long Chord	=	312.6154			
Mid. Ord.	=	39.3664			
P.C. Station	201+97.30	N	675,663.3159	E	305,097.0545
P.T. Station	205+22.97	N	675,929.3993	E	304,932.9569
C.C.		N	675,643.7986	E	304,767.6322
Back	= N	3° 23' 26.34"	W		
Ahead	= N	59° 56' 05.58"	W		
Chord Bear	= N	31° 39' 45.96"	W		

Course from PT RAMPB PR 3 to PC RAMPB PR 6 N 59° 56' 05.58" W Dist 301.6517

Curve Data

Curve RAMPB PR 6

P.I. Station	212+36.56	N	676,286.8980	E	304,315.3730
Delta	=	46° 26' 56.02"	(RT)		
Degree	=	5° 58' 05.92"			
Tangent	=	411.9415			
Length	=	778.2587			
Radius	=	960.0000			
External	=	84.6510			
Long Chord	=	757.1214			
Mid. Ord.	=	77.7915			
P.C. Station	208+24.62	N	676,080.5219	E	304,671.8905
P.T. Station	216+02.88	N	676,687.4810	E	304,219.3051
C.C.		N	676,911.3603	E	305,152.8350
Back	= N	59° 56' 05.58"	W		
Ahead	= N	13° 29' 09.56"	W		
Chord Bear	= N	36° 42' 37.57"	W		

Course from PT RAMPB PR 6 to PC RAMPB PR 9 N 13° 29' 09.56" W Dist 352.3084

Curve Data

Curve RAMPB PR 9

P.I. Station	223+54.11	N	677,417.9938	E	304,044.1135
Delta	=	2° 40' 07.46"	(RT)		
Degree	=	0° 20' 04.41"			
Tangent	=	398.9179			
Length	=	797.6916			
Radius	=	17,125.8263			
External	=	4.6454			
Long Chord	=	797.6194			
Mid. Ord.	=	4.6442			
P.C. Station	219+55.19	N	677,030.0752	E	304,137.1441
P.T. Station	227+52.88	N	677,809.8232	E	303,969.2457
C.C.		N	681,023.9475	E	320,790.7597
Back	= N	13° 29' 09.56"	W		
Ahead	= N	10° 49' 02.10"	W		
Chord Bear	= N	12° 09' 05.83"	W		

Ending chain RAMPB PR description



HMG ENGINEERS, INC.
9360 HOLY CROSS LANE
BREESE, ILLINOIS 62230
Engineers • Surveyors
(618) 526-9611

IL PROF. DESIGN FIRM NO. 184.000899

USER NAME = mobrien

PLOT SCALE = 200,0000 ' / in.

PLOT DATE = 2/16/2022

DESIGNED - M.OBRIEN

DRAWN - M.OBRIEN

CHECKED -

DATE -

REVISED -

REVISED -

REVISED -

REVISED -

**STATE OF ILLINOIS
DEPARTMENT OF TRANSPORTATION**

COORDINATE CONTROL

SCALE: N.T.S. SHEET 5 OF 7 SHEETS STA. TO STA.

F.A.I.
RTE.

SECTION

COUNTY

TOTAL
SHEETS

SHEET
NO.

57

61-(1,1-1,1-2,2)RS-1

MARION

484

40

CONTRACT NO. 76F79

ILLINOIS FED. AID PROJECT NHPP-KC9D(768)

MODEL Default
FILE Name: 803.131_IDOT_D8_157(CAD_Sheets)D816F79-shr-CoordinateControl.dgn

Chain RAMPC EX contains:
1016 CUR RAMPC EX 3 CUR RAMPC EX 6 1017

Beginning chain RAMPC EX description
Feature: Geom Ex Baseline

Point 1016 N 677,163.9546 E 303,969.5455 Sta 200+00.00

Course from 1016 to PC RAMPC EX 3 S 9° 17' 47.84" E Dist 685.7624

Curve Data

Curve RAMPC EX 3
P.I. Station 209+55.56 N 676,220.9504 E 304,123.9113
Delta = 42° 59' 41.32" (RT)
Degree = 8° 21' 51.65"
Tangent = 269.7928
Length = 514.0247
Radius = 685.0000
External = 51.2154
Long Chord = 502.0490
Mid. Ord. = 47.6526
P.C. Station 206+85.76 N 676,487.1995 E 304,080.3274
P.T. Station 211+99.79 N 675,996.4904 E 303,974.2253
C.C. N 676,376.5408 E 303,404.3247
Back = S 9° 17' 47.84" E
Ahead = S 33° 41' 53.48" W
Chord Bear = S 12° 12' 02.82" W

Course from PT RAMPC EX 3 to PC RAMPC EX 6 S 33° 41' 53.48" W Dist 280.9143

Curve Data

Curve RAMPC EX 6
P.I. Station 216+16.40 N 675,649.8829 E 303,743.0827
Delta = 21° 03' 37.36" (LT)
Degree = 7° 50' 55.45"
Tangent = 135.6954
Length = 268.3282
Radius = 730.0000
External = 12.5047
Long Chord = 266.8202
Mid. Ord. = 12.2941
P.C. Station 214+80.70 N 675,762.7776 E 303,818.3690
P.T. Station 217+49.03 N 675,517.4750 E 303,713.3943
C.C. N 675,357.7604 E 304,425.7083
Back = S 33° 41' 53.48" W
Ahead = S 12° 38' 16.12" W
Chord Bear = S 23° 10' 04.80" W

Course from PT RAMPC EX 6 to 1017 S 12° 38' 16.12" W Dist 105.0408

Point 1017 N 675,414.9791 E 303,690.4127 Sta 218+54.07

Ending chain RAMPC EX description

Chain RAMPC PR contains:
CUR RAMPC PR 1 CUR RAMPC PR 4 CUR RAMPC PR 7 1651

Beginning chain RAMPC PR description
Feature: Geom Pr Baseline

Curve Data

Curve RAMPC PR 1
P.I. Station 302+02.46 N 677,197.0492 E 303,950.4232
Delta = 1° 20' 12.92" (LT)
Degree = 0° 19' 48.69"
Tangent = 202.4561
Length = 404.8938
Radius = 17,352.3196
External = 1.1810
Long Chord = 404.8846
Mid. Ord. = 1.1809
P.C. Station 300+00.00 N 677,397.5625 E 303,922.4429
P.T. Station 304+04.89 N 676,997.2433 E 303,983.0741
C.C. N 679,795.7218 E 321,108.2460
Back = S 7° 56' 38.15" E
Ahead = S 9° 16' 51.07" E
Chord Bear = S 8° 36' 44.61" E

Course from PT RAMPC PR 1 to PC RAMPC PR 4 S 9° 16' 51.07" E Dist 395.4685

Curve Data

Curve RAMPC PR 4
P.I. Station 311+32.60 N 676,279.0635 E 304,100.4341
Delta = 38° 10' 46.13" (RT)
Degree = 5° 58' 05.92"
Tangent = 332.2373
Length = 639.7034
Radius = 960.0000
External = 55.8650
Long Chord = 627.9335
Mid. Ord. = 52.7928
P.C. Station 308+00.36 N 676,606.9517 E 304,046.8529
P.T. Station 314+40.07 N 675,988.1976 E 303,939.8766
C.C. N 676,452.1286 E 303,099.4196
Back = S 9° 16' 51.07" E
Ahead = S 28° 53' 55.06" W
Chord Bear = S 9° 48' 32.00" W

Course from PT RAMPC PR 4 to PC RAMPC PR 7 S 28° 53' 55.06" W Dist 317.1491

Curve Data

Curve RAMPC PR 7
P.I. Station 318+61.50 N 675,619.2381 E 303,736.2115
Delta = 16° 15' 38.94" (LT)
Degree = 7° 50' 55.45"
Tangent = 104.2897
Length = 207.1775
Radius = 730.0000
External = 7.4119
Long Chord = 206.4829
Mid. Ord. = 7.3374
P.C. Station 317+57.21 N 675,710.5412 E 303,786.6107
P.T. Station 319+64.39 N 675,517.4750 E 303,713.3943
C.C. N 675,357.7604 E 304,425.7083
Back = S 28° 53' 55.06" W
Ahead = S 12° 38' 16.12" W
Chord Bear = S 20° 46' 05.59" W

Course from PT RAMPC PR 7 to 1651 S 12° 38' 16.12" W Dist 105.0408

Point 1651 N 675,414.9791 E 303,690.4127 Sta 320+69.43

Ending chain RAMPC PR description



HMG ENGINEERS, INC.
9360 HOLY CROSS LANE
BREESE, ILLINOIS 62230
Engineers • Surveyors
(618) 526-9611
IL PROF. DESIGN FIRM NO. 184.000899

USER NAME = mobrien
PLOT SCALE = 200,0000 ' / in.
PLOT DATE = 2/16/2022

DESIGNED - M.OBRIEN
DRAWN - M.OBRIEN
CHECKED -
DATE -

REVISED -
REVISED -
REVISED -
REVISED -

STATE OF ILLINOIS
DEPARTMENT OF TRANSPORTATION

COORDINATE CONTROL

SCALE: N.T.S. SHEET 6 OF 7 SHEETS STA. TO STA.

F.A.I. RTE.	SECTION	COUNTY	TOTAL SHEETS	SHEET NO.
57	61-(1,1-1,1-2,2)RS-1	MARION	484	41
CONTRACT NO. 76F79				
ILLINOIS FED. AID PROJECT NHPP-KC9D(768)				

MODEL Default
FILE Name: 803.131 IDOT_D8_157(CAD_Sheets)D816F79-shit-CoordinateControl.dgn

Chain RAMPD EX contains:
964 CUR RAMPD EX 3 CUR RAMPD EX 6 965

Beginning chain RAMPD EX description
Feature: Geom Ex Baseline

Point 964 N 675,414.7686 E 303,684.1488 Sta 300+00.00

Course from 964 to PC RAMPD EX 3 S 18° 52' 03.43" E Dist 199.8497

Curve Data

Curve RAMPD EX 3
P.I. Station 304+47.67 N 674,991.1514 E 303,828.9179
Delta = 38° 59' 27.83" (LT)
Degree = 8° 11' 06.40"
Tangent = 247.8216
Length = 476.3657
Radius = 700.0000
External = 42.5736
Long Chord = 467.2267
Mid. Ord. = 40.1327
P.C. Station 301+99.85 N 675,225.6571 E 303,748.7767
P.T. Station 306+76.22 N 674,859.3081 E 304,038.7580
C.C. N 675,452.0250 E 304,411.1645
Back = S 18° 52' 03.43" E
Ahead = S 57° 51' 31.26" E
Chord Bear = S 38° 21' 47.35" E

Course from PT RAMPD EX 3 to PC RAMPD EX 6 S 57° 51' 31.26" E Dist 277.4436

Curve Data

Curve RAMPD EX 6
P.I. Station 312+37.76 N 674,560.5628 E 304,514.2367
Delta = 44° 28' 00.89" (RT)
Degree = 8° 14' 38.39"
Tangent = 284.0978
Length = 539.3854
Radius = 695.0000
External = 55.8239
Long Chord = 525.9501
Mid. Ord. = 51.6734
P.C. Station 309+53.66 N 674,711.7055 E 304,273.6802
P.T. Station 314+93.04 N 674,284.1899 E 304,580.0360
C.C. N 674,123.2222 E 303,903.9337
Back = S 57° 51' 31.26" E
Ahead = S 13° 23' 30.37" E
Chord Bear = S 35° 37' 30.81" E

Course from PT RAMPD EX 6 to 965 S 13° 23' 30.37" E Dist 832.3928

Point 965 N 673,474.4306 E 304,772.8250 Sta 323+25.44

Ending chain RAMPD EX description

Chain RAMPD PR contains:
1653 CUR RAMPD PR 3 CUR RAMPD PR 6 CUR RAMPD PR 9

Beginning chain RAMPD PR description
Feature: Geom Pr Baseline

Point 1653 N 675,414.7686 E 303,684.1488 Sta 400+00.00

Course from 1653 to PC RAMPD PR 3 S 18° 52' 03.43" E Dist 199.8497

Curve Data

Curve RAMPD PR 3
P.I. Station 404+21.49 N 675,015.9295 E 303,820.4501
Delta = 35° 08' 16.94" (LT)
Degree = 8° 11' 06.40"
Tangent = 221.6366
Length = 429.2921
Radius = 700.0000
External = 34.2498
Long Chord = 422.5962
Mid. Ord. = 32.6522
P.C. Station 401+99.85 N 675,225.6571 E 303,748.7767
P.T. Station 406+29.14 N 674,885.6725 E 303,999.7708
C.C. N 675,452.0250 E 304,411.1645
Back = S 18° 52' 03.43" E
Ahead = S 54° 00' 20.37" E
Chord Bear = S 36° 26' 11.90" E

Course from PT RAMPD PR 3 to PC RAMPD PR 6 S 54° 00' 20.37" E Dist 287.1444

Curve Data

Curve RAMPD PR 6
P.I. Station 412+70.64 N 674,508.6628 E 304,518.7878
Delta = 40° 31' 10.81" (RT)
Degree = 5° 58' 05.92"
Tangent = 354.3499
Length = 678.9136
Radius = 960.0000
External = 63.3103
Long Chord = 664.8539
Mid. Ord. = 59.3934
P.C. Station 409+16.29 N 674,716.9162 E 304,232.0921
P.T. Station 415+95.20 N 674,164.0834 E 304,601.4249
C.C. N 673,940.2042 E 303,667.8950
Back = S 54° 00' 20.37" E
Ahead = S 13° 29' 09.56" E
Chord Bear = S 33° 44' 44.96" E

Course from PT RAMPD PR 6 to PC RAMPD PR 9 S 13° 29' 09.56" E Dist 416.2135

Curve Data

Curve RAMPD PR 9
P.I. Station 423+78.38 N 673,402.4970 E 304,784.0686
Delta = 2° 49' 29.08" (RT)
Degree = 0° 23' 05.84"
Tangent = 366.9676
Length = 733.7865
Radius = 14,883.7744
External = 4.5232
Long Chord = 733.7122
Mid. Ord. = 4.5218
P.C. Station 420+11.41 N 673,759.3462 E 304,698.4890
P.T. Station 427+45.20 N 673,041.8640 E 304,851.9583
C.C. N 670,288.3375 E 290,225.1052
Back = S 13° 29' 09.56" E
Ahead = S 10° 39' 40.47" E
Chord Bear = S 12° 04' 25.02" E

Ending chain RAMPD PR description



HMG ENGINEERS, INC.
9360 HOLY CROSS LANE
BREESE, ILLINOIS 62230
Engineers • Surveyors
(618) 526-9611
IL PROF. DESIGN FIRM NO. 184.000899

USER NAME	= mobrien
PLOT SCALE	= 200,0000 ' / in.
PLOT DATE	= 2/16/2022

DESIGNED -	M.OBRIEN
DRAWN -	M.OBRIEN
CHECKED -	
DATE -	

REVISED -	
REVISED -	
REVISED -	
REVISED -	

STATE OF ILLINOIS
DEPARTMENT OF TRANSPORTATION

COORDINATE CONTROL



SCALE: N.T.S.	SHEET 7	OF 7 SHEETS	STA.	TO STA.
---------------	---------	-------------	------	---------

F.A.I. RTE.	SECTION	COUNTY	TOTAL SHEETS	SHEET NO.
57	61-(1,1-1,1-2,2)RS-1	MARION	484	42
		CONTRACT NO. 76F79		
		ILLINOIS	FED. AID PROJECT	NHPP-KC9D(768)

PLAN	SURVEYED	DATE
NO.	BY	
NOTE BOOK	ALIGNED CHECKED	
	FILE NAME	

PROFILE	SURVEYED	DATE
NO.	BY	
NOTE BOOK	GRADES CHECKED	
	STRUCTURE NOTATIONS CHWD	

MODEL: Default
FILE NAME: K031313.DOT.D0_157.C05_Sheets13876F79-shl-11m1-f-57.dgn

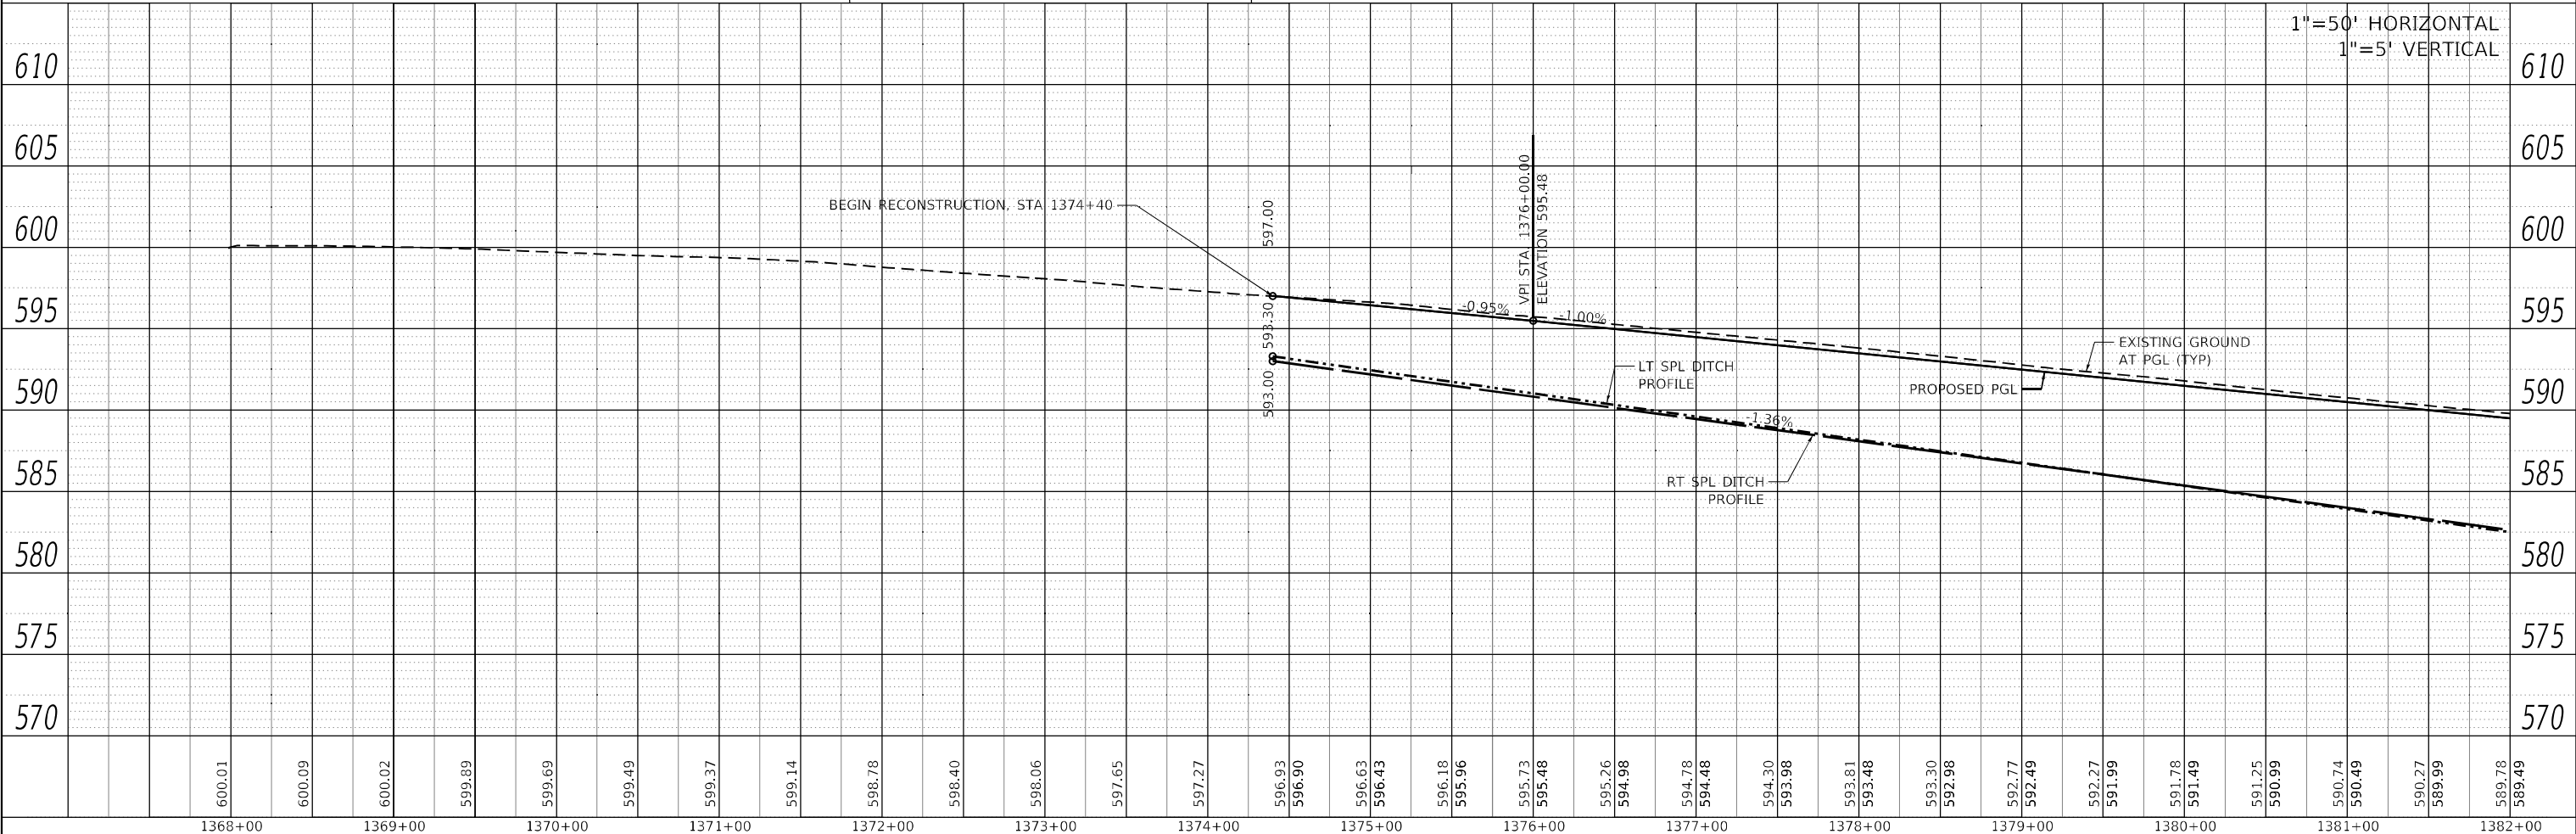
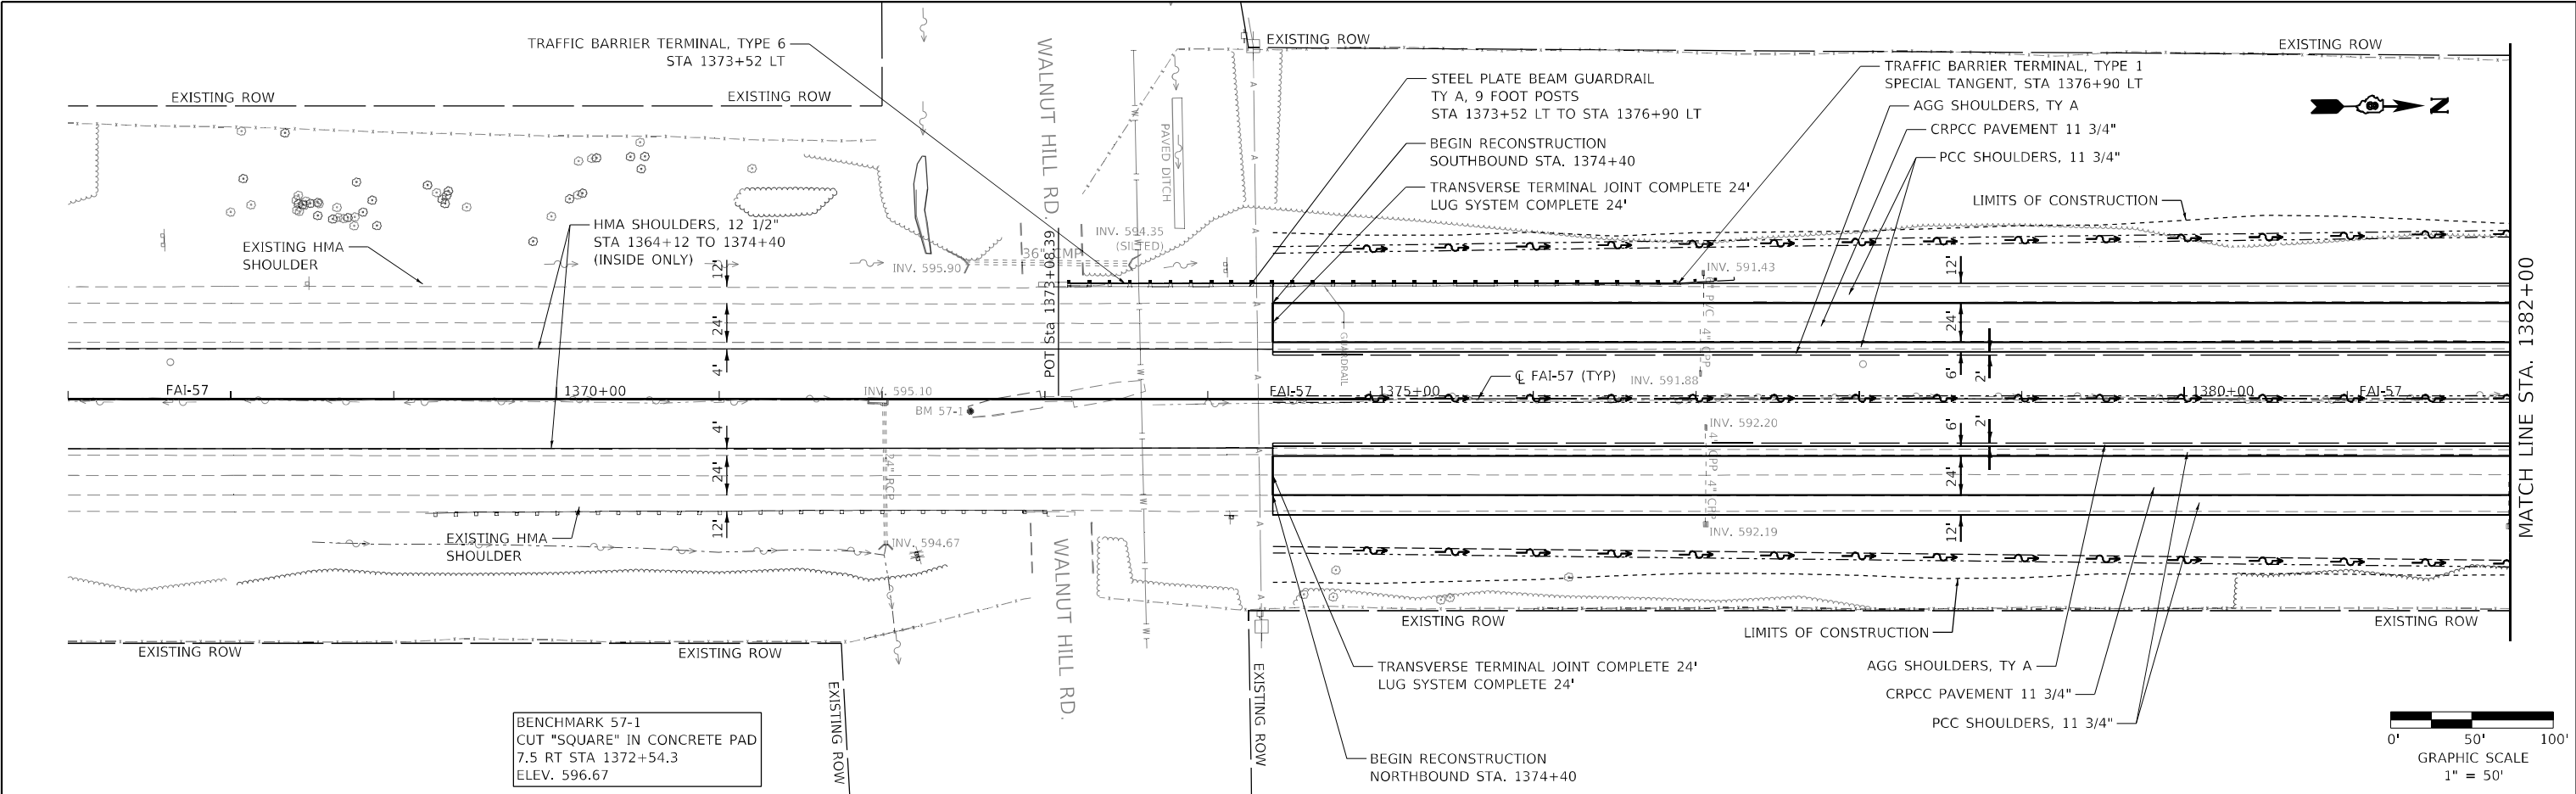


HMG HMG ENGINEERS, INC. 9360 HOLY CROSS LANE BREESE, ILLINOIS 62230 Engineers • Surveyors (618) 526-9611 IL PROF. DESIGN FIRM NO. 184.000899	USER NAME = mobiten	DESIGNED -	REVISED -	STATE OF ILLINOIS DEPARTMENT OF TRANSPORTATION	PLAN & PROFILE FAI-57				F.A.I. RTE.	SECTION	COUNTY	TOTAL SHEETS	SHEET NO.
	PLOT SCALE = 100,0000 ' / in.	DRAWN -	REVISED -		57	61-(1,1-1,1-2,2)RS-1	MARION	484	43				
	PLOT DATE = 2/16/2022	CHECKED -	REVISED -		CONTRACT NO. 76F79								
	SCALE: 1" = 50'	SHEET 1	OF 14 SHEETS		STA. 1367+00	TO STA. 1382+00	ILLINOIS FED. AID PROJECT NHPP-KC9D(76B)						

PLAN	SURVEYED	BY	DATE
NOTE BOOK	ALIGNED		
NO.	CADD FILE NAME		

PROFILE	SURVEYED	BY	DATE
NOTE BOOK	GRADES CHECKED		
NO.	STRUCTURE NOTATIONS CHWD		

MODEL: Default
FILE NAME: K83131.DOT.D8_157.CAD Sheets\83131\83131.dgn

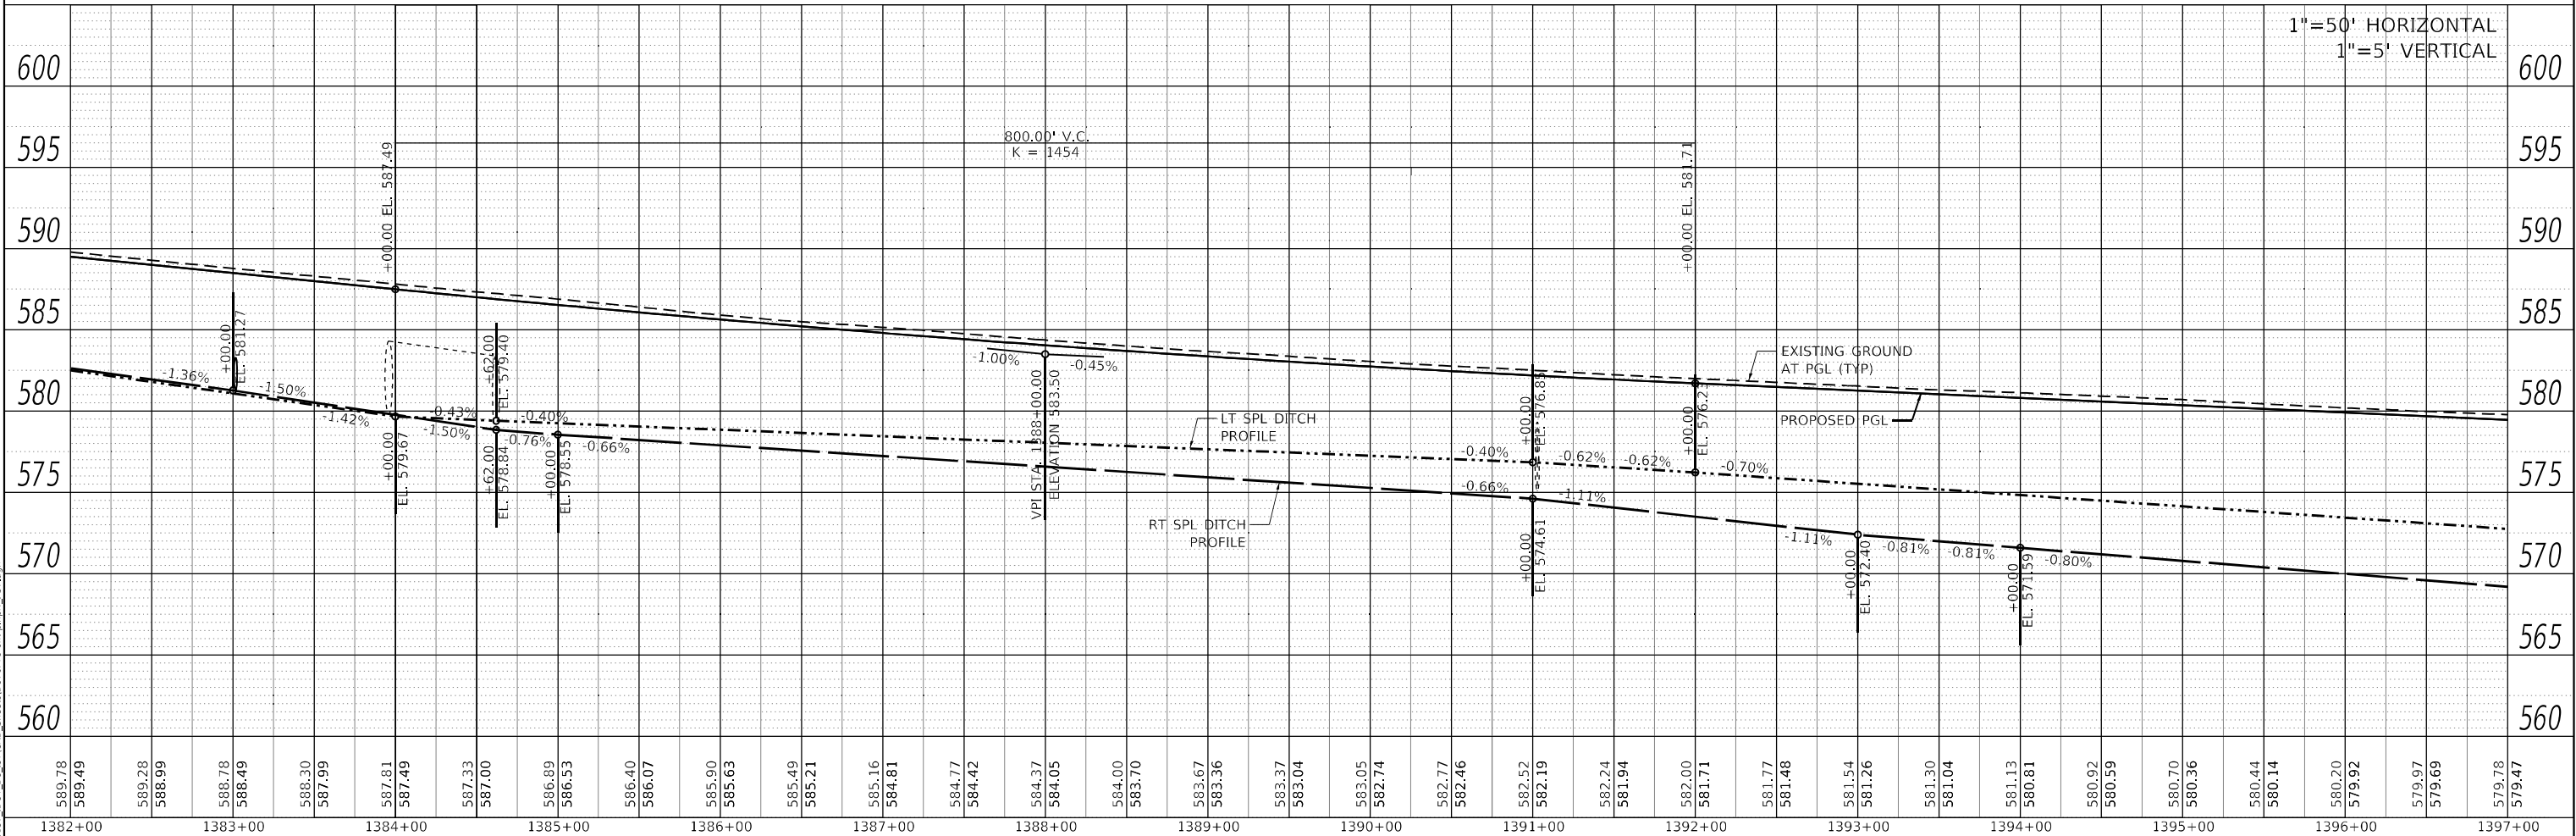
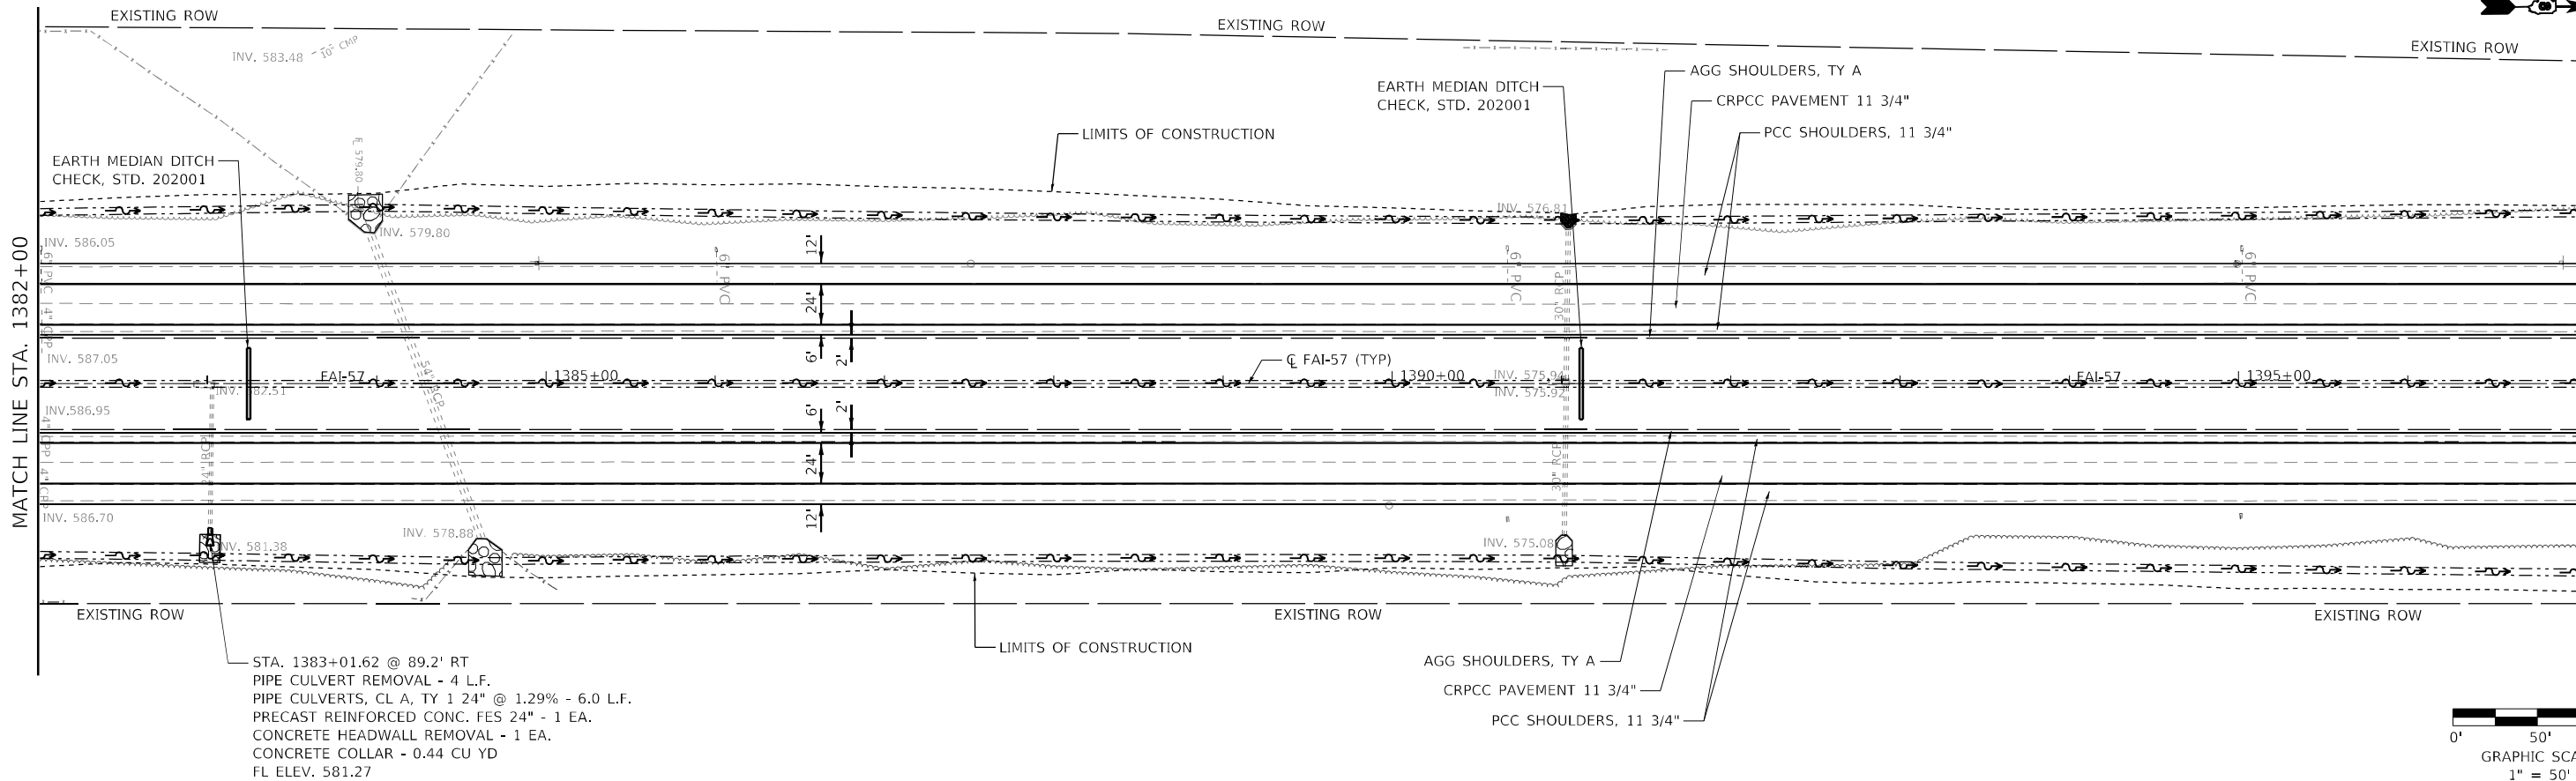


HMG HMG ENGINEERS, INC. 9360 HOLY CROSS LANE BREESE, ILLINOIS 62230 Engineers • Surveyors (618) 526-9611 IL PROF. DESIGN FIRM NO. 184.000899		USER NAME = mobiten	DESIGNED -	REVISED -	STATE OF ILLINOIS DEPARTMENT OF TRANSPORTATION		PLAN & PROFILE FAI-57		F.A.I. RTE.	SECTION	COUNTY	TOTAL SHEETS	SHEET NO.
		PLOT SCALE = 100,0000' / in.	DRAWN -	REVISED -			SCALE: 1" = 50'		57	61-(1,1-1,1-2,2)RS-1	MARION	484	44
		PLOT DATE = 2/16/2022	CHECKED -	REVISED -			SHEET 2 OF 14 SHEETS		CONTRACT NO. 76F79				
			DATE -	REVISED -			STA. 1382+00 TO STA. 1397+00		ILLINOIS FED. AID PROJECT NHPP-KC9D(76B)				

PLAN	SURVEYED	DATE
NO.	BY	
NOTE BOOK	PLOTTED	
	ALIGNMENT CHECKED	
	CADD FILE NAME	


PROFILE	SURVEYED	DATE
NO.	BY	
NOTE BOOK	PLOTTED	
	GRADES CHECKED	
	STRUCTURE NOTATIONS CHWD	

MODEL: Default
FILE NAME: K83131.DOT.D8_157.CAD_Sheets\087679-sheet\plan1-57.dgn

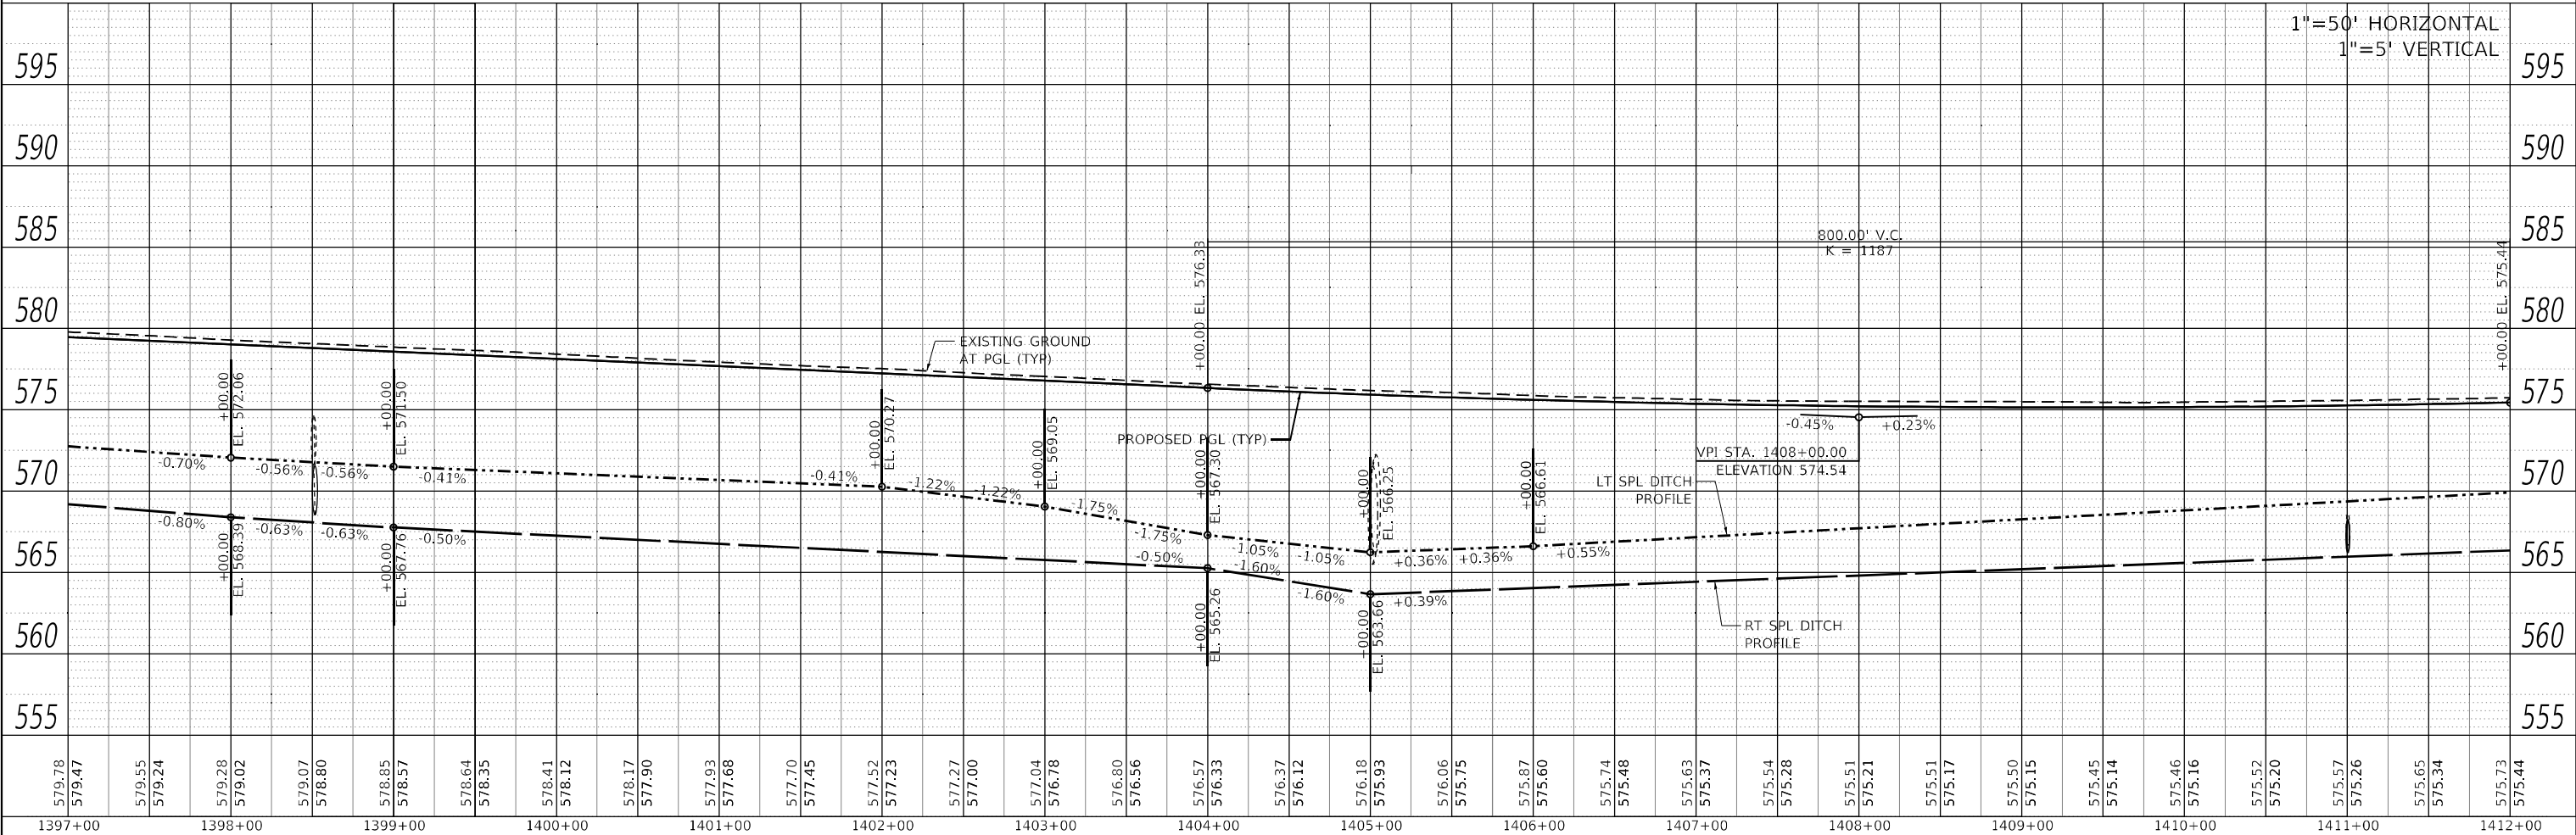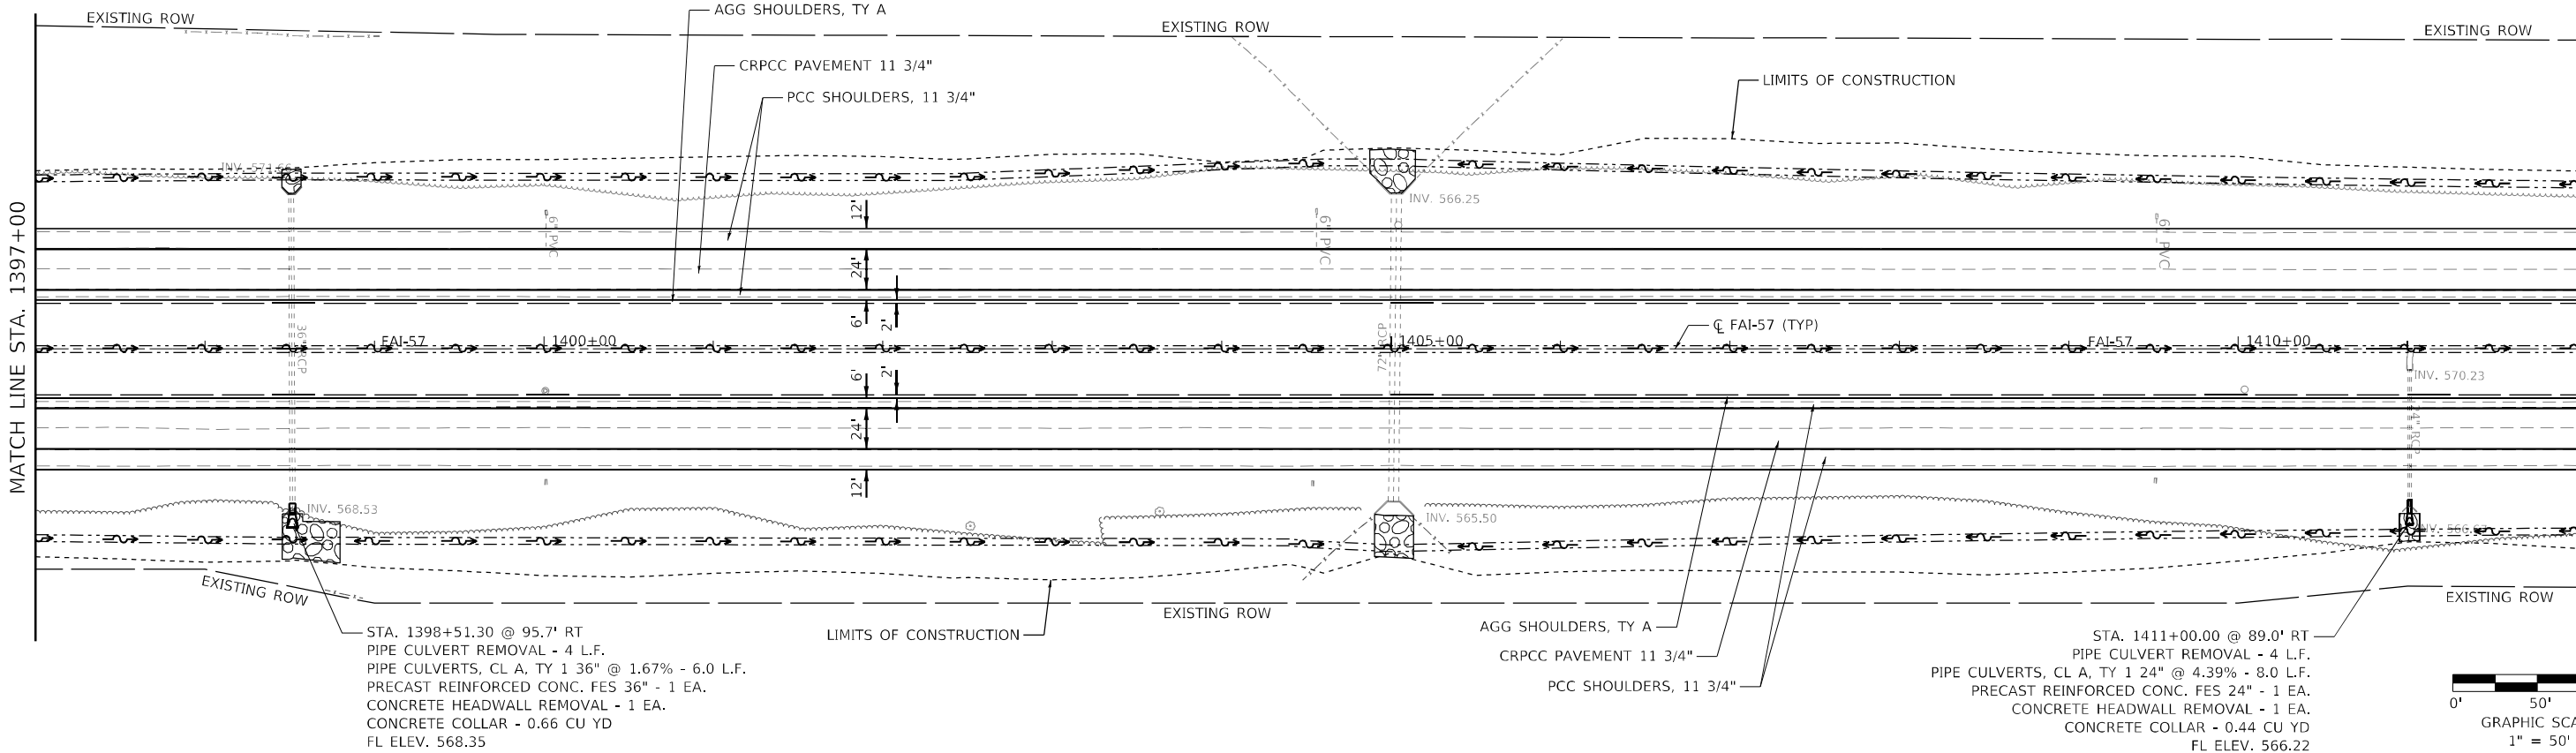

HMG HMG ENGINEERS, INC. 9360 HOLY CROSS LANE BREESE, ILLINOIS 62230 Engineers • Surveyors (618) 526-9611 IL PROF. DESIGN FIRM NO. 184.000899	USER NAME = mobiten	DESIGNED -	REVISED -	STATE OF ILLINOIS DEPARTMENT OF TRANSPORTATION	PLAN & PROFILE FAI-57					F.A.I. RTE.	SECTION	COUNTY	TOTAL SHEETS	SHEET NO.
	DRAWN -	REVISED -	57							61-(1.1-1,1-2,2)RS-1	MARION	484	45	
	PLOT SCALE = 100,0000 ' / in.	CHECKED -	REVISED -		CONTRACT NO. 76F79									
	PLOT DATE = 2/16/2022	DATE -	REVISED -		SCALE: 1" = 50'	SHEET 3	OF 14 SHEETS	STA. 1397+00	TO STA. 1412+00	ILLINOIS	FED. AID PROJECT	NHPP-KC9D(76B)		

PROFILE			BY	DATE
	SURVEYED			
	PLOTTED			
NOTE BOOK	GRADES CHECKED			
	R.M. NOTED			
NO. _____	STRUCTURE NOTATIONS CHECKED			


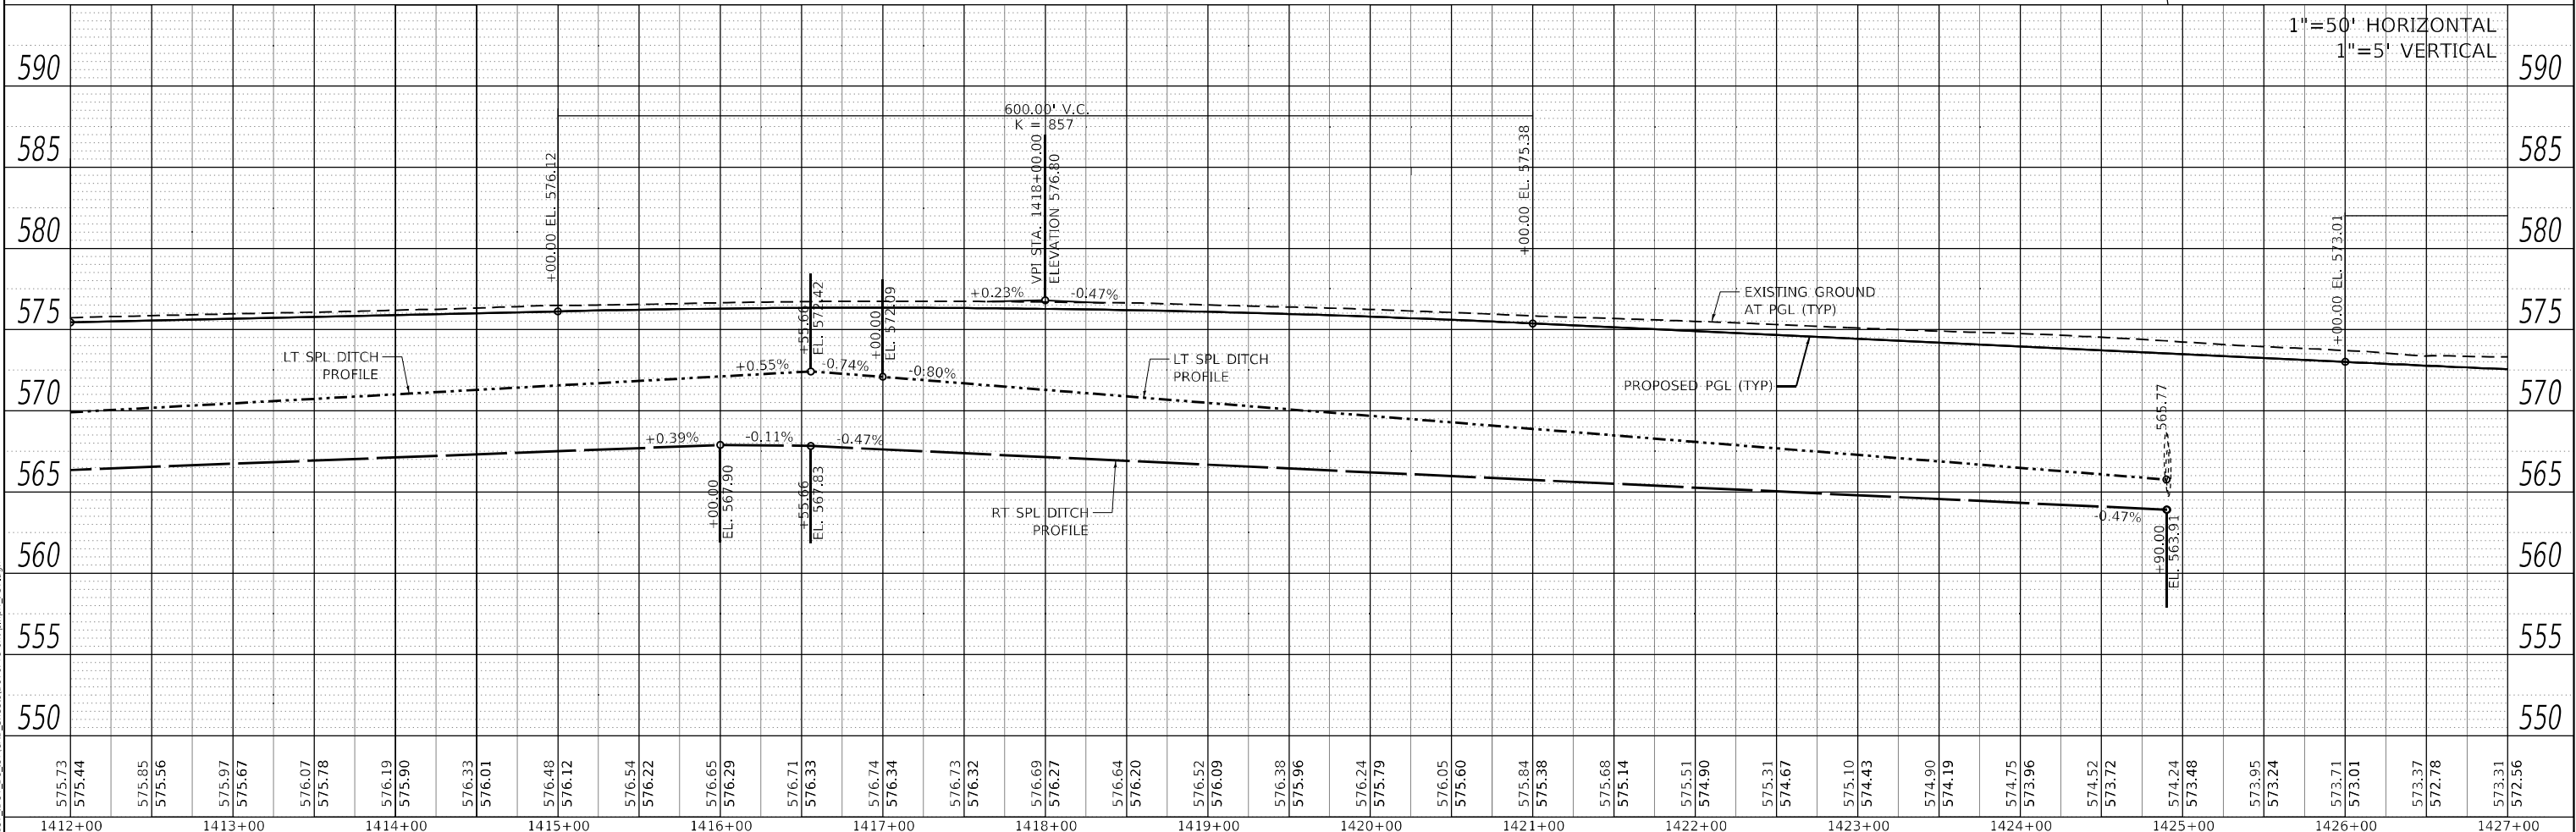


 HMG ENGINEERS, INC. 9360 HOLY CROSS LANE BREESE, ILLINOIS 62230 (618) 526-9611 IL PROF. DESIGN FIRM NO. 184.000899	USER NAME = mobrien	DESIGNED -	REVISED -	STATE OF ILLINOIS DEPARTMENT OF TRANSPORTATION	PLAN & PROFILE FAI-57				F.A.I. RTE.	SECTION	COUNTY	TOTAL SHEETS	SHEET NO.
	PLOT SCALE = 100,0000 ' / in.	DRAWN -	REVISED -						57	61-(1,1-1,1-2,2)RS-1	MARION	484	46
	PLOT DATE = 2/16/2022	CHECKED -	REVISED -		CONTRACT NO. 76F79								
	DATE -	REVISED -	SCALE: 1" = 50'		SHEET 4	OF 14	SHEETS	STA. 1412+00	TO STA. 1427+00	ILLINOIS	FED. AID PROJECT	NHPP-KC9D(768)	

PLAN	SURVEYED	DATE
NOTE BOOK	BY	
NO.		

PROFILE	SURVEYED	DATE
NOTE BOOK	BY	
NO.		

MODEL: Default
FILE NAME: K83131.DOT.D8_1970.dwg Sheets10876f79-sheet1.dwg 1427.dwg

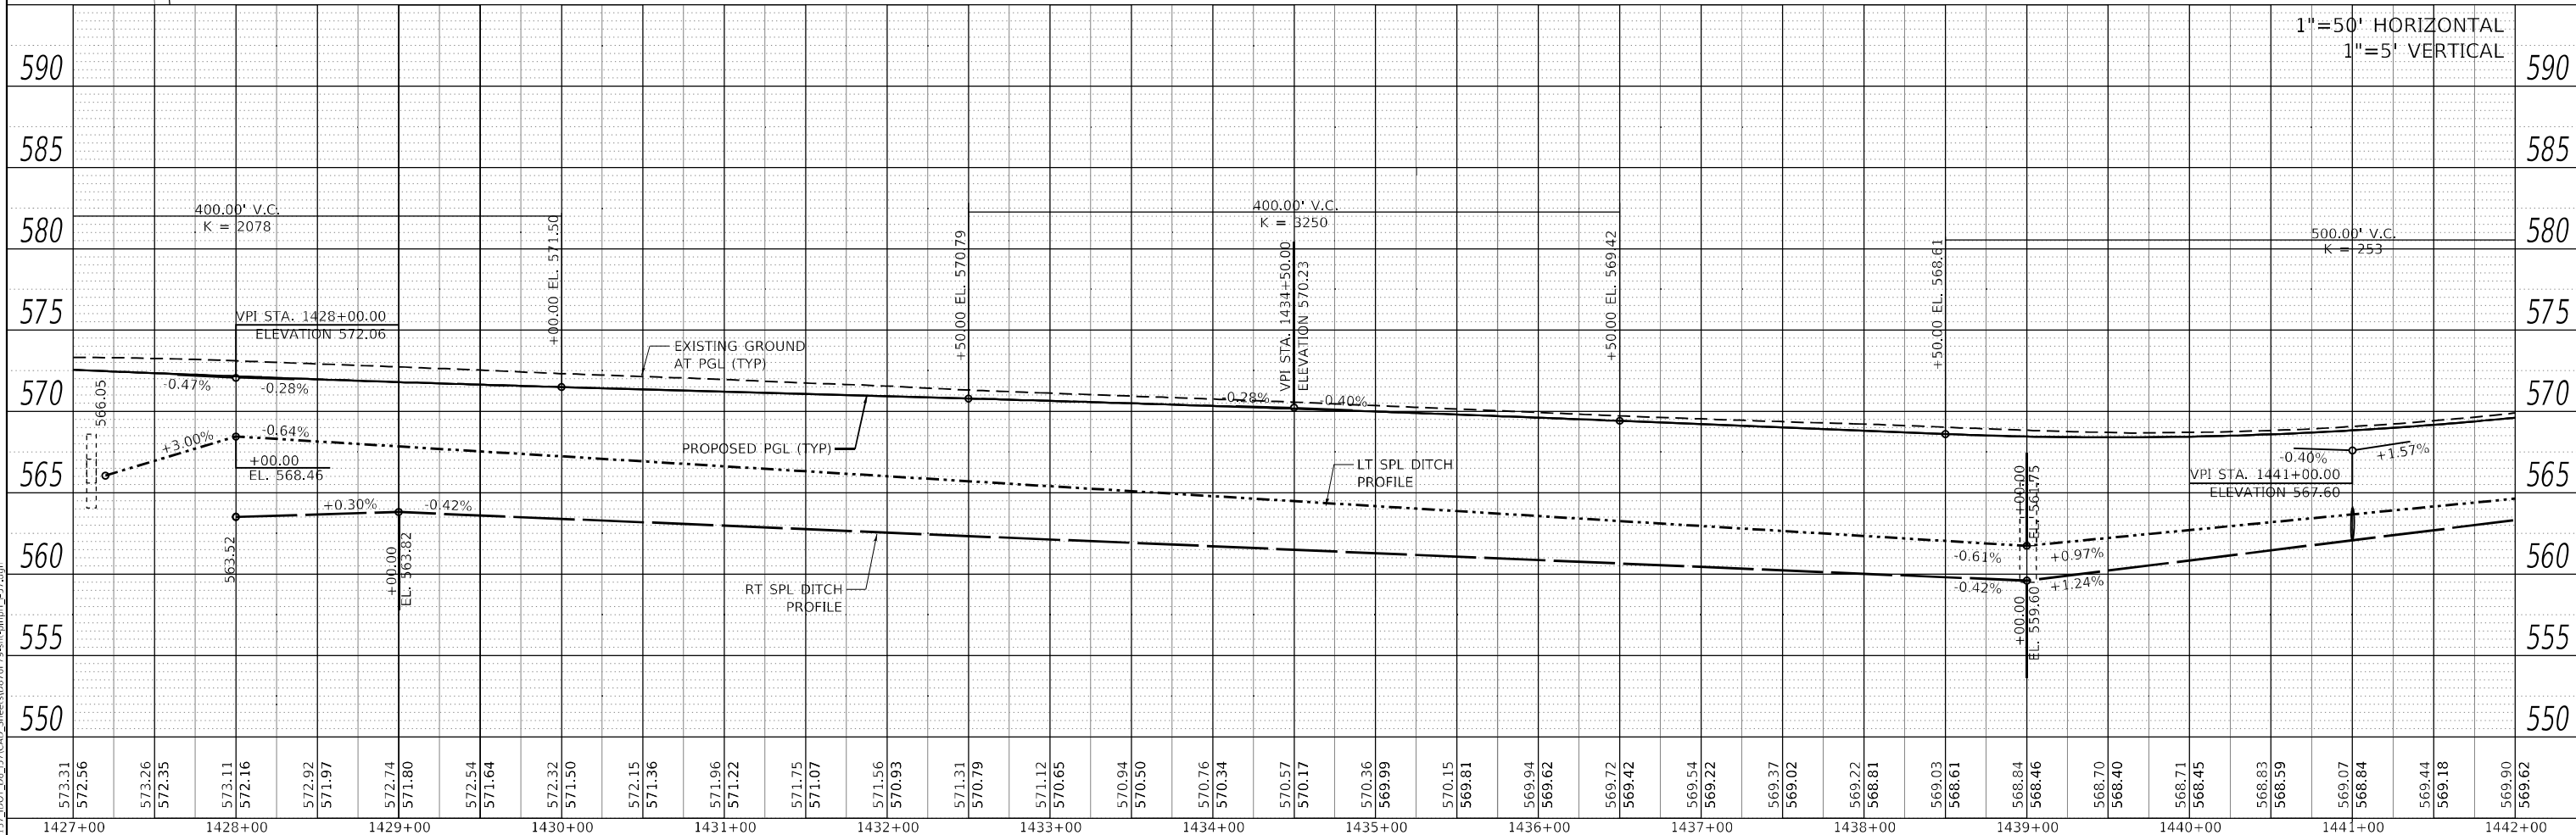
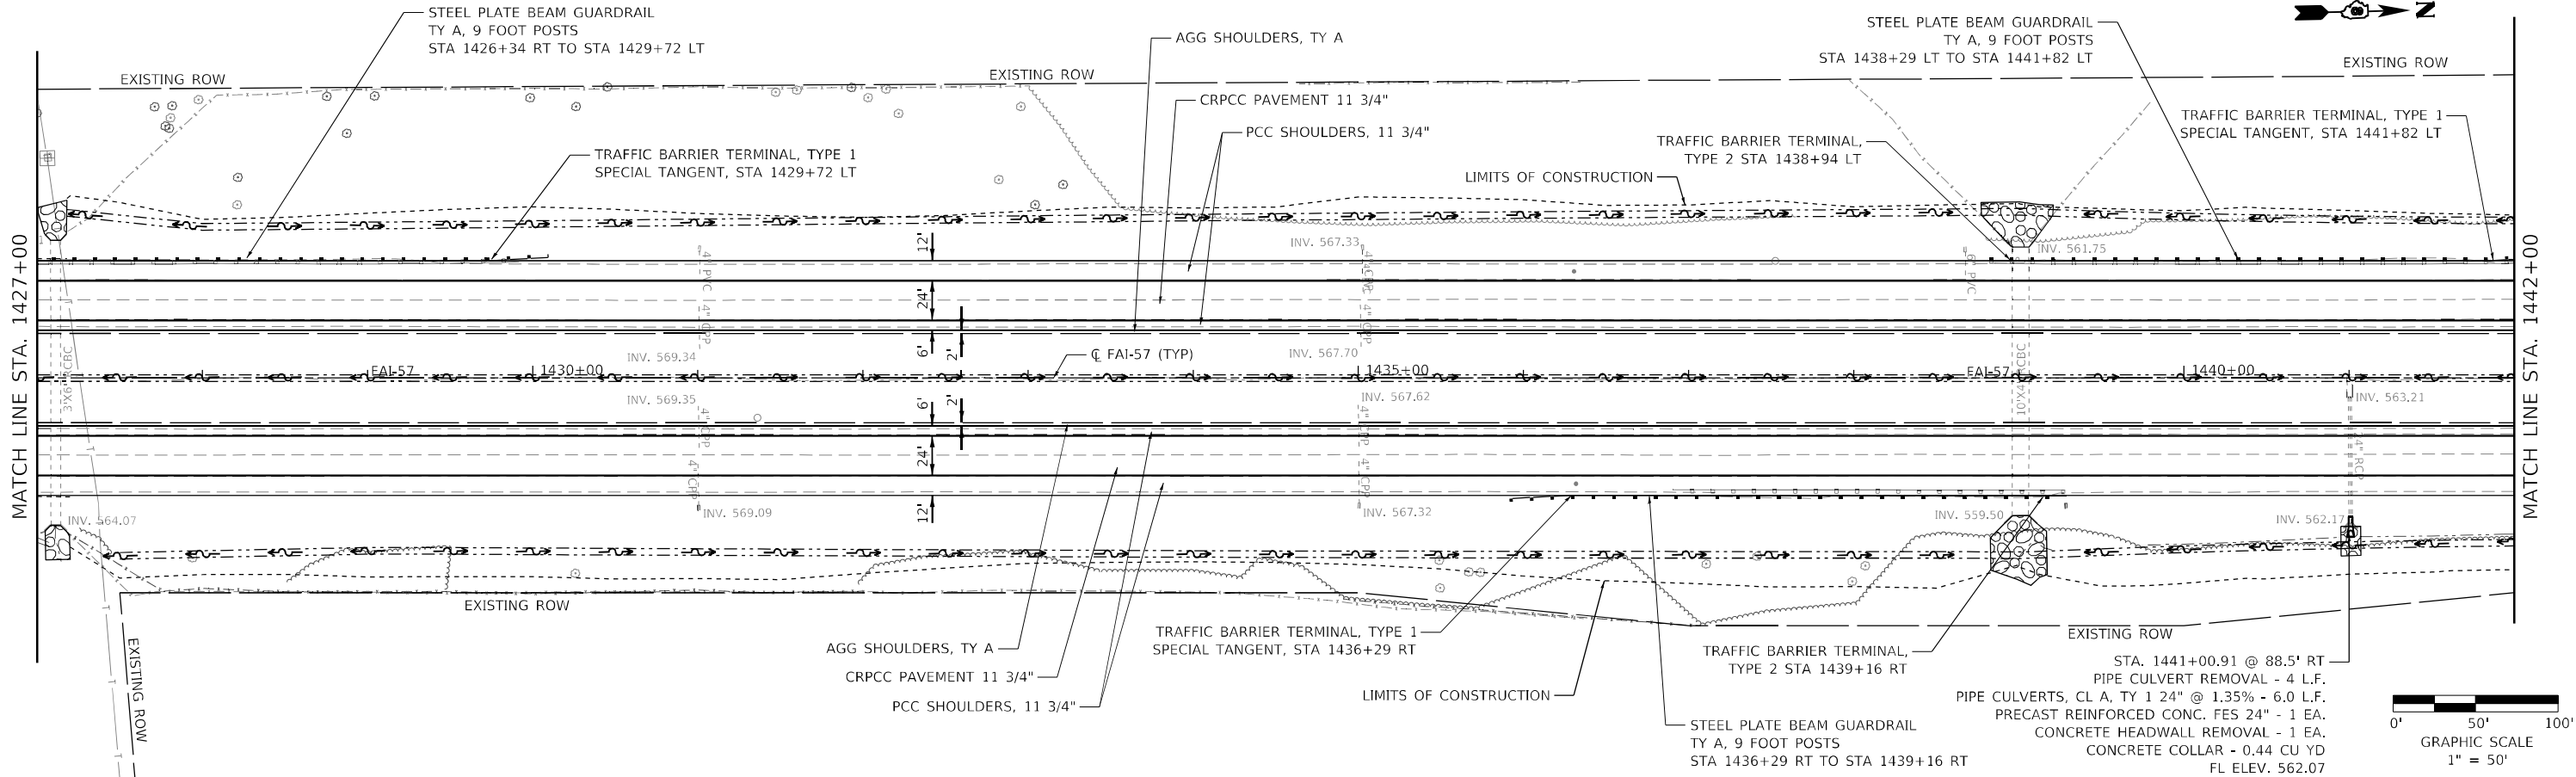


HMG HMG ENGINEERS, INC. 9360 HOLY CROSS LANE BREESE, ILLINOIS 62230 Engineers & Surveyors (618) 526-9611 IL PROF. DESIGN FIRM NO. 184.000899	USER NAME = mobrien	DESIGNED -	REVISED -	STATE OF ILLINOIS DEPARTMENT OF TRANSPORTATION	PLAN & PROFILE FAI-57				F.A.I. RTE.	SECTION	COUNTY	TOTAL SHEETS	SHEET NO.
	PLOT SCALE = 100,0000 ' / in.	DRAWN -	REVISED -						57	61-(1.1-1,1-2,2)RS-1	MARION	484	47
	PLOT DATE = 2/16/2022	CHECKED -	REVISED -						CONTRACT NO. 76F79				
	DATE -	REVISED -	ILLINOIS FED. AID PROJECT NHPP-KC9D(76B)										

PLAN	SURVEYED	DATE
NO.	BY	
NOTE BOOK	PLOTTED	
	ALIGNMENT CHECKED	
	AS BUILT	
	CADD FILE NAME	

PROFILE	SURVEYED	DATE
NO.	BY	
NOTE BOOK	PLOTTED	
	GRADES CHECKED	
	STRUCTURE NOTATIONS CHWD	

MODEL: Default
FILE NAME: K:\313\JDOT.DS\577010_Sheets\DS87679-shl-alt\p14-57.dgn

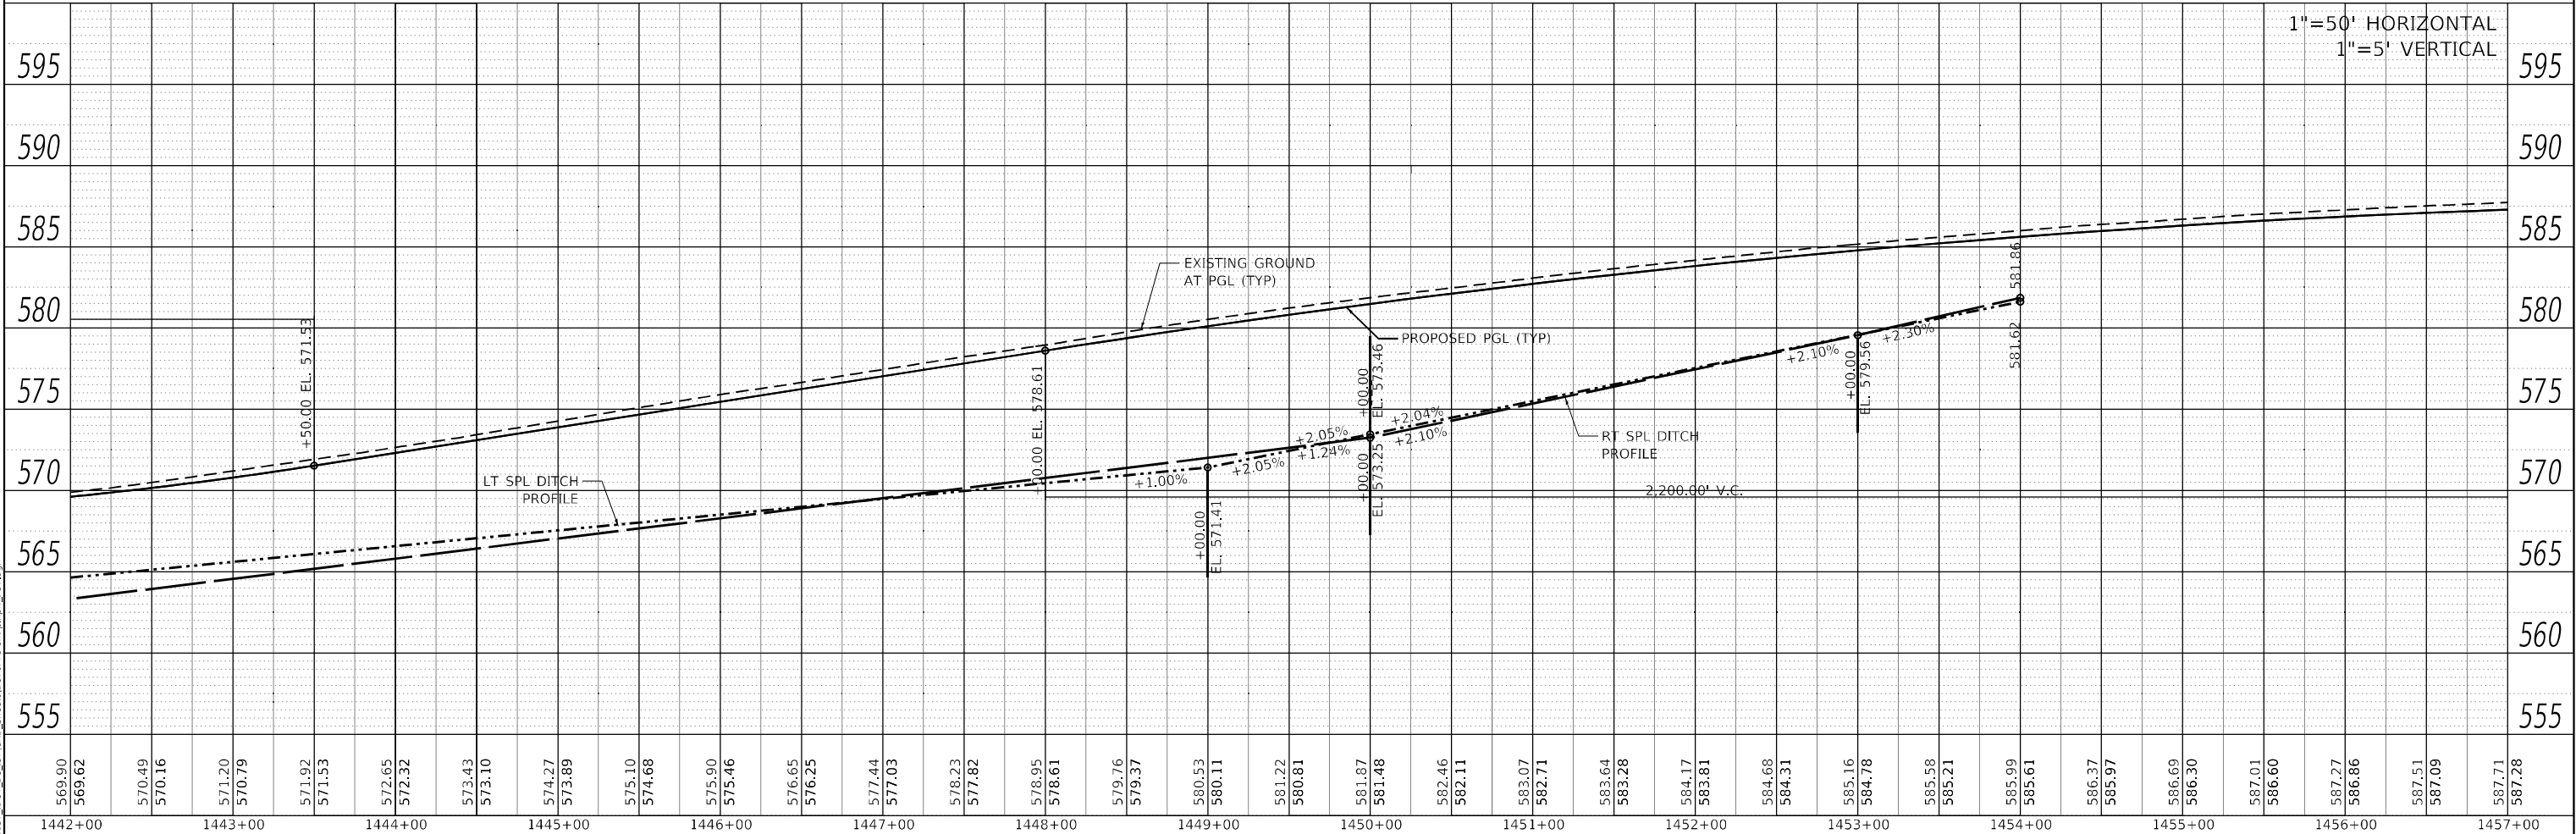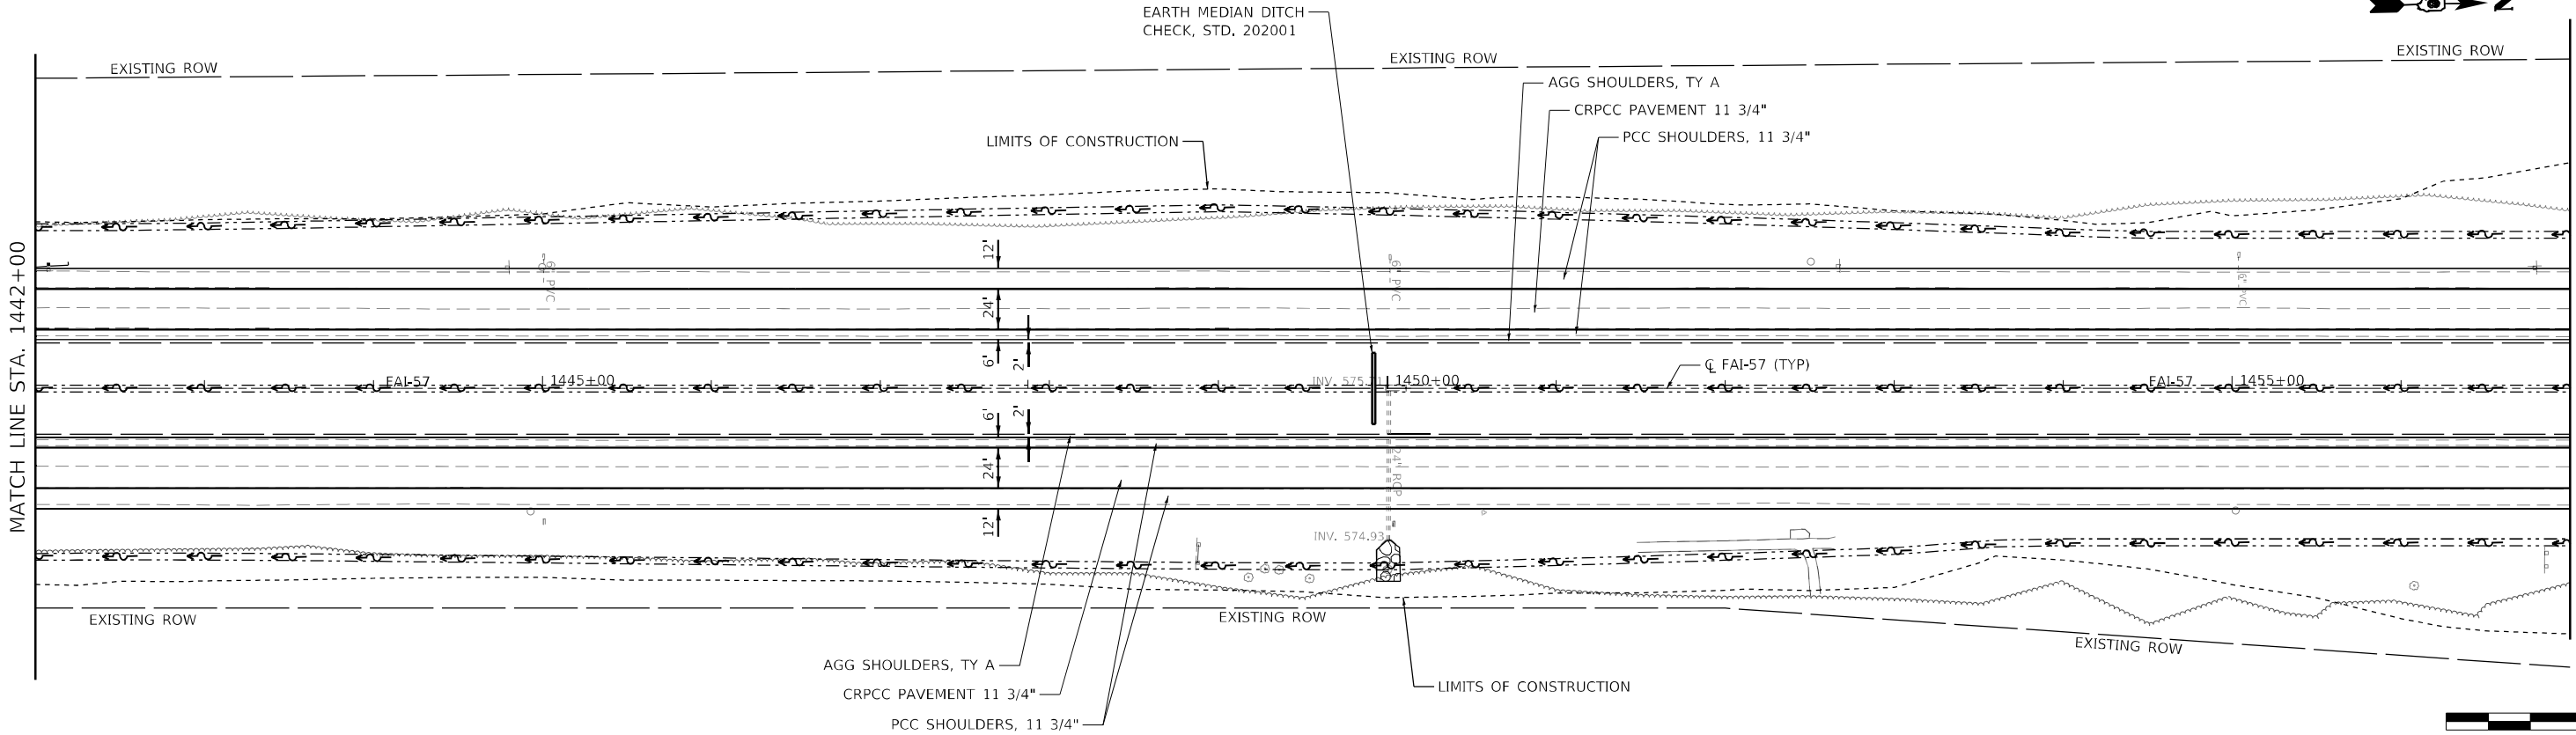

HMG
Engineers • Surveyors
IL PROF. DESIGN FIRM NO. 184.000899

HMG ENGINEERS, INC.
9360 HOLY CROSS LANE
BREESE, ILLINOIS 62230
(618) 526-9611

USER NAME = mobilten
PLOT SCALE = 100,0000 ' / in.
PLOT DATE = 2/16/2022

DESIGNED -	REVISED -
DRAWN -	REVISED -
CHECKED -	REVISED -
DATE -	REVISED -

STATE OF ILLINOIS
DEPARTMENT OF TRANSPORTATION



PLAN & PROFILE FAI-57			
SCALE: 1" = 50'	SHEET 6	OF 14 SHEETS	STA. 1442+00 TO STA. 1457+00

F.A.I. RTE.	SECTION	COUNTY	TOTAL SHEETS	SHEET NO.
57	61-(1,1-1,1-2,2)RS-1	MARION	484	48
CONTRACT NO. 76F79				
ILLINOIS		FED. AID PROJECT	NHPP-KC9D(76B)	

PLAN	SURVEYED	DATE
NOTE BOOK	BY	
NO.		

PROFILE	SURVEYED	DATE
NOTE BOOK	BY	
NO.		


MODEL: Default
FILE NAME: K03131.DOT.D0_157.CAD Sheets\03131\03131.dgn

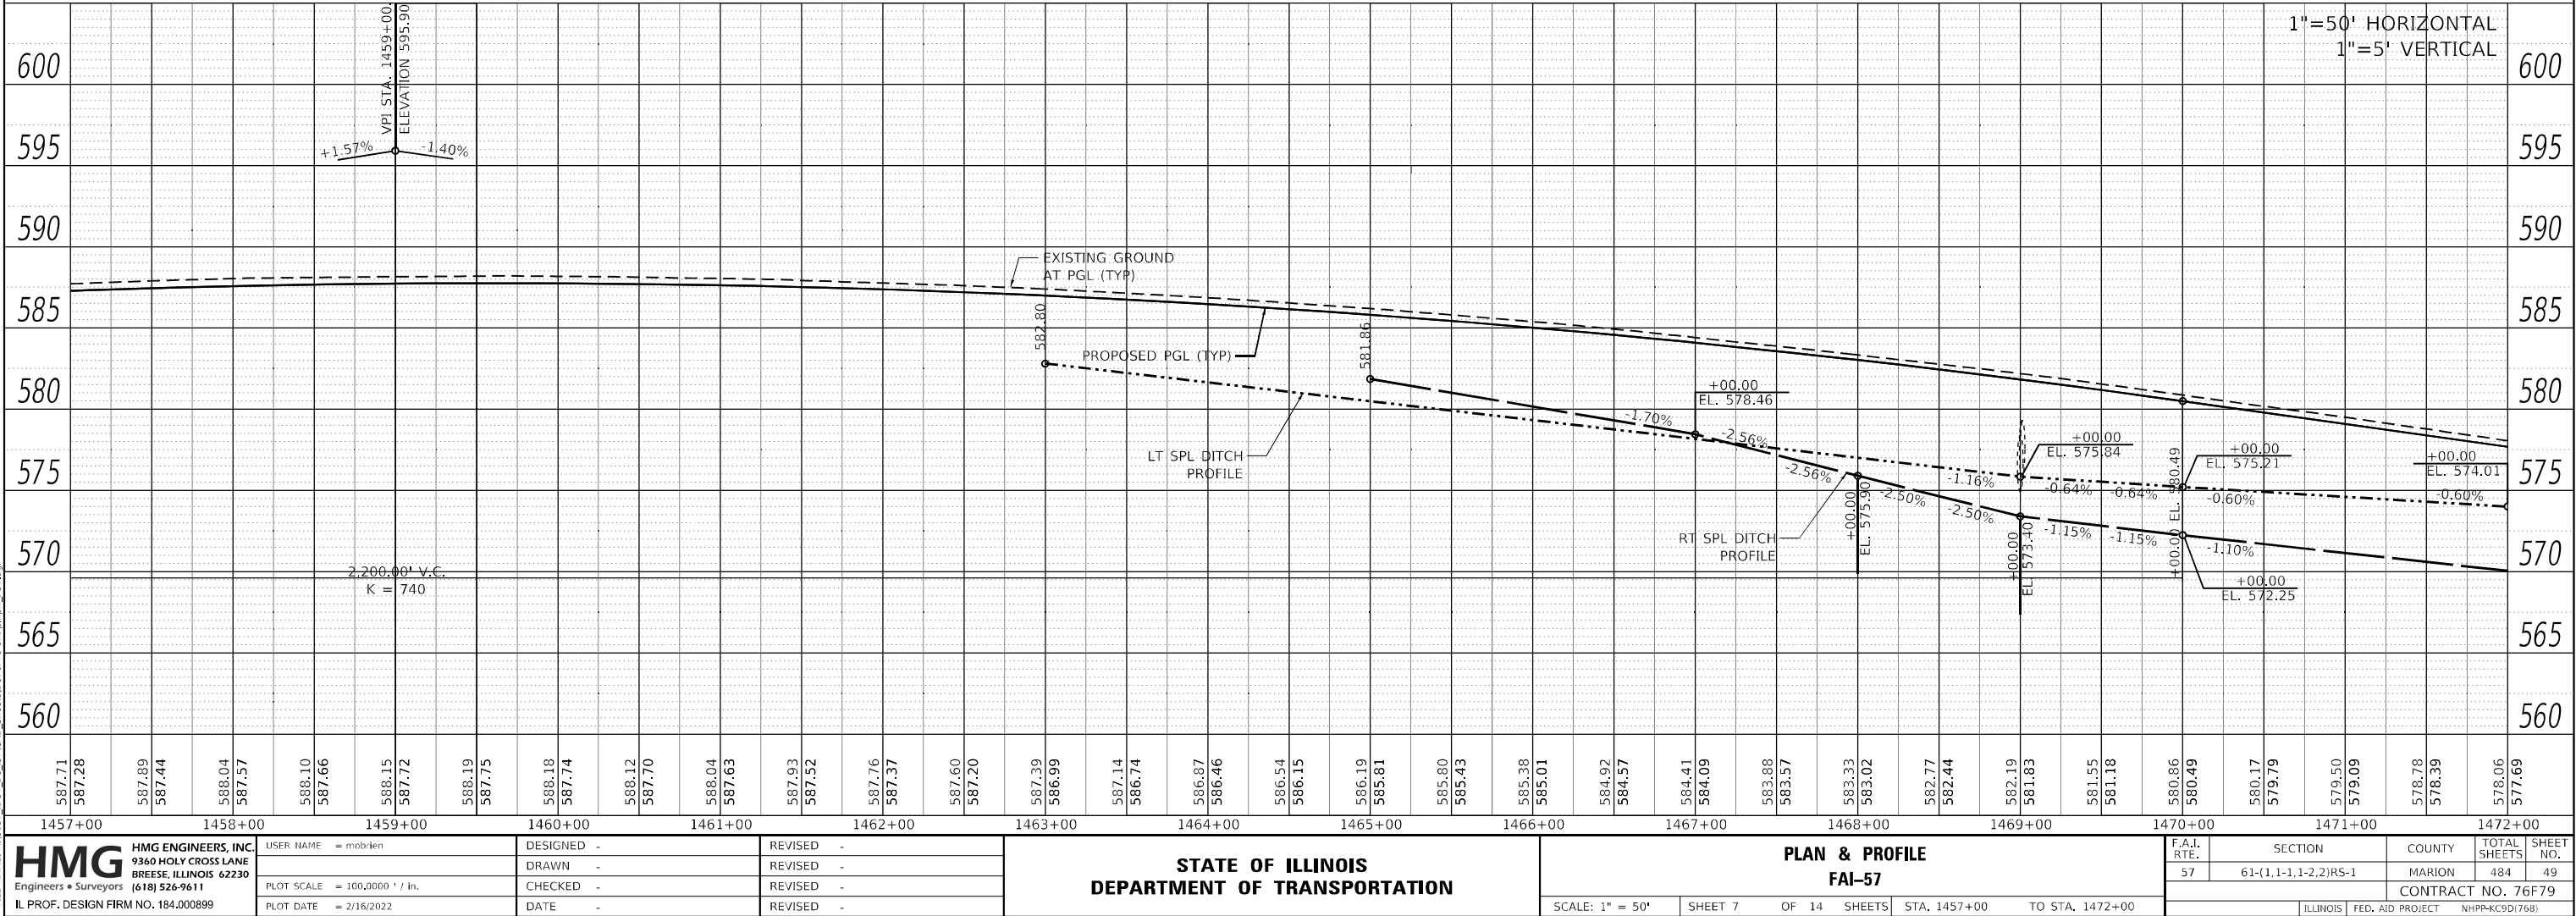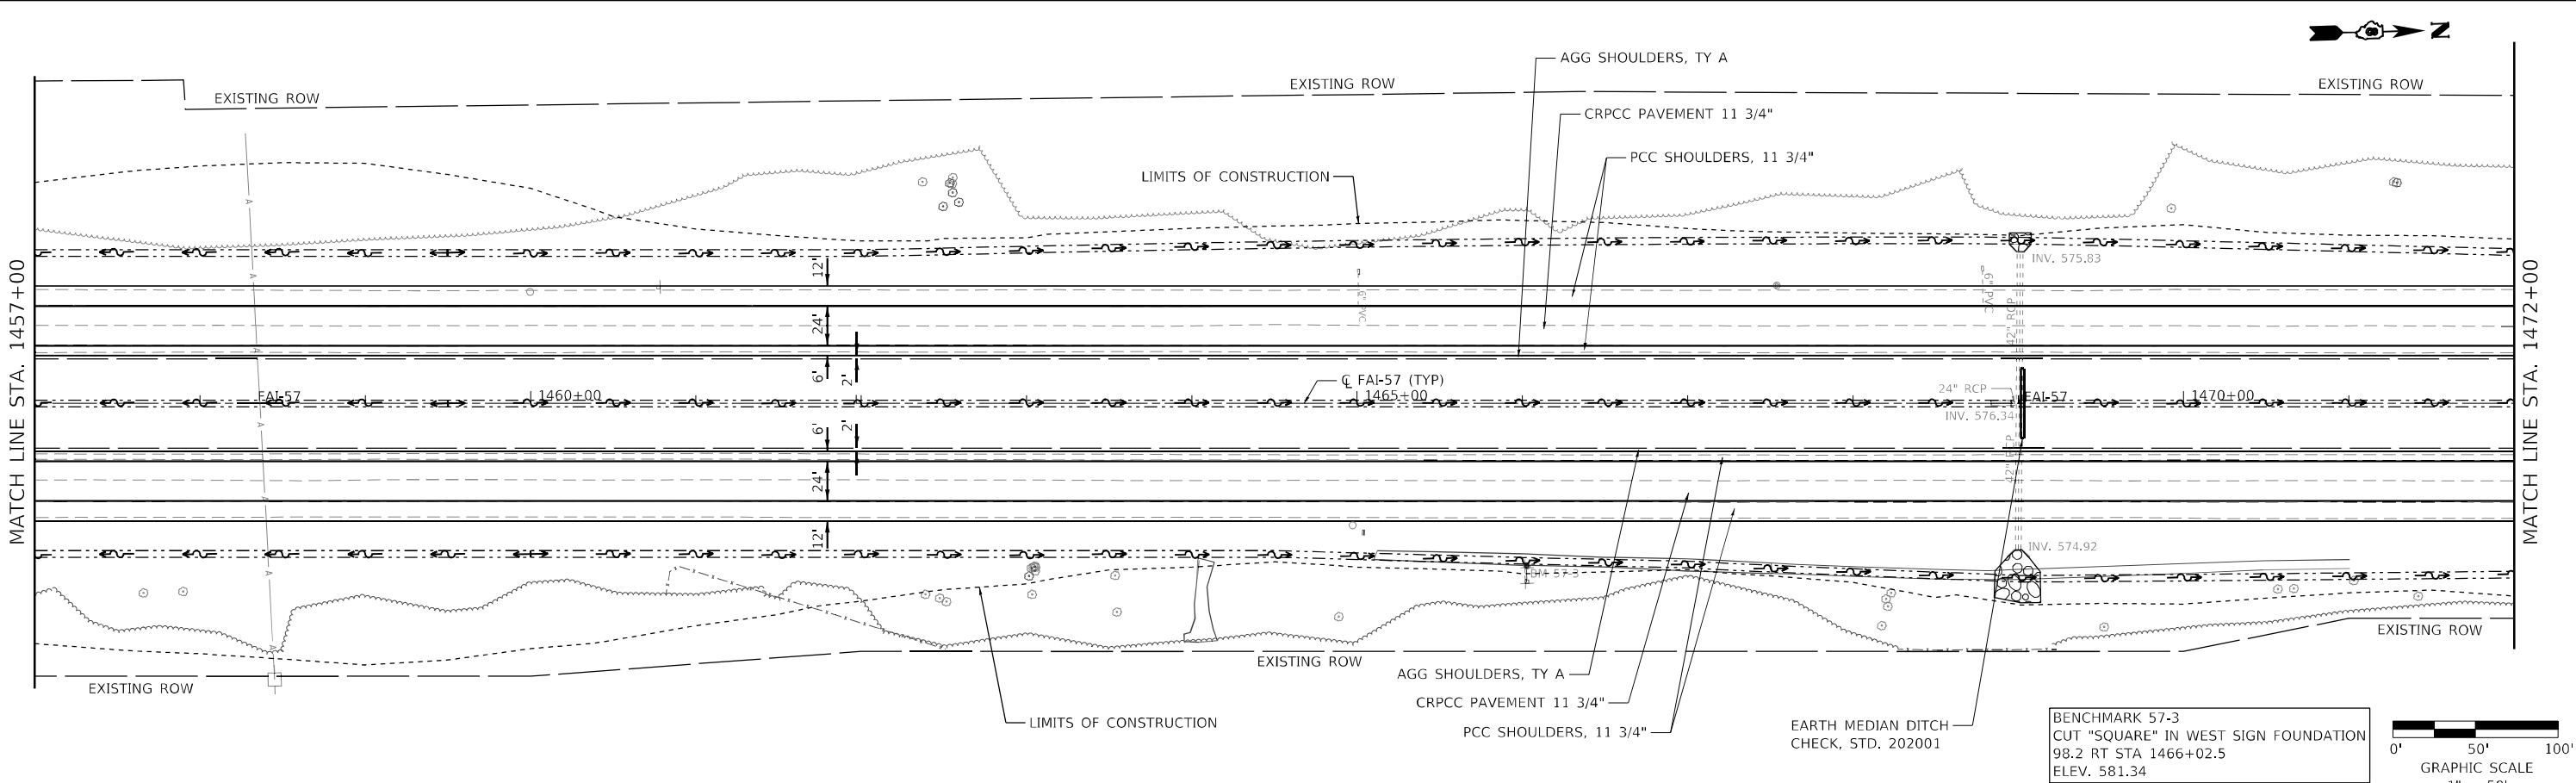



PLAN	SURVEYED	DATE
NOTE BOOK	PLOTTED	BY
NO.	ALIGNMENT CHECKED	
	STRUCTURE NOTATIONS CHWD	
	CADD FILE NAME	

PROFILE	SURVEYED	DATE
NOTE BOOK	PLOTTED	BY
NO.	GRADES CHECKED	
	STRUCTURE NOTATIONS CHWD	
	CADD FILE NAME	

MODEL: Default
FILE NAME: K03131 JDOT.D0 1570700 Sheets1087679-sh1-pln1-f-57.dgn

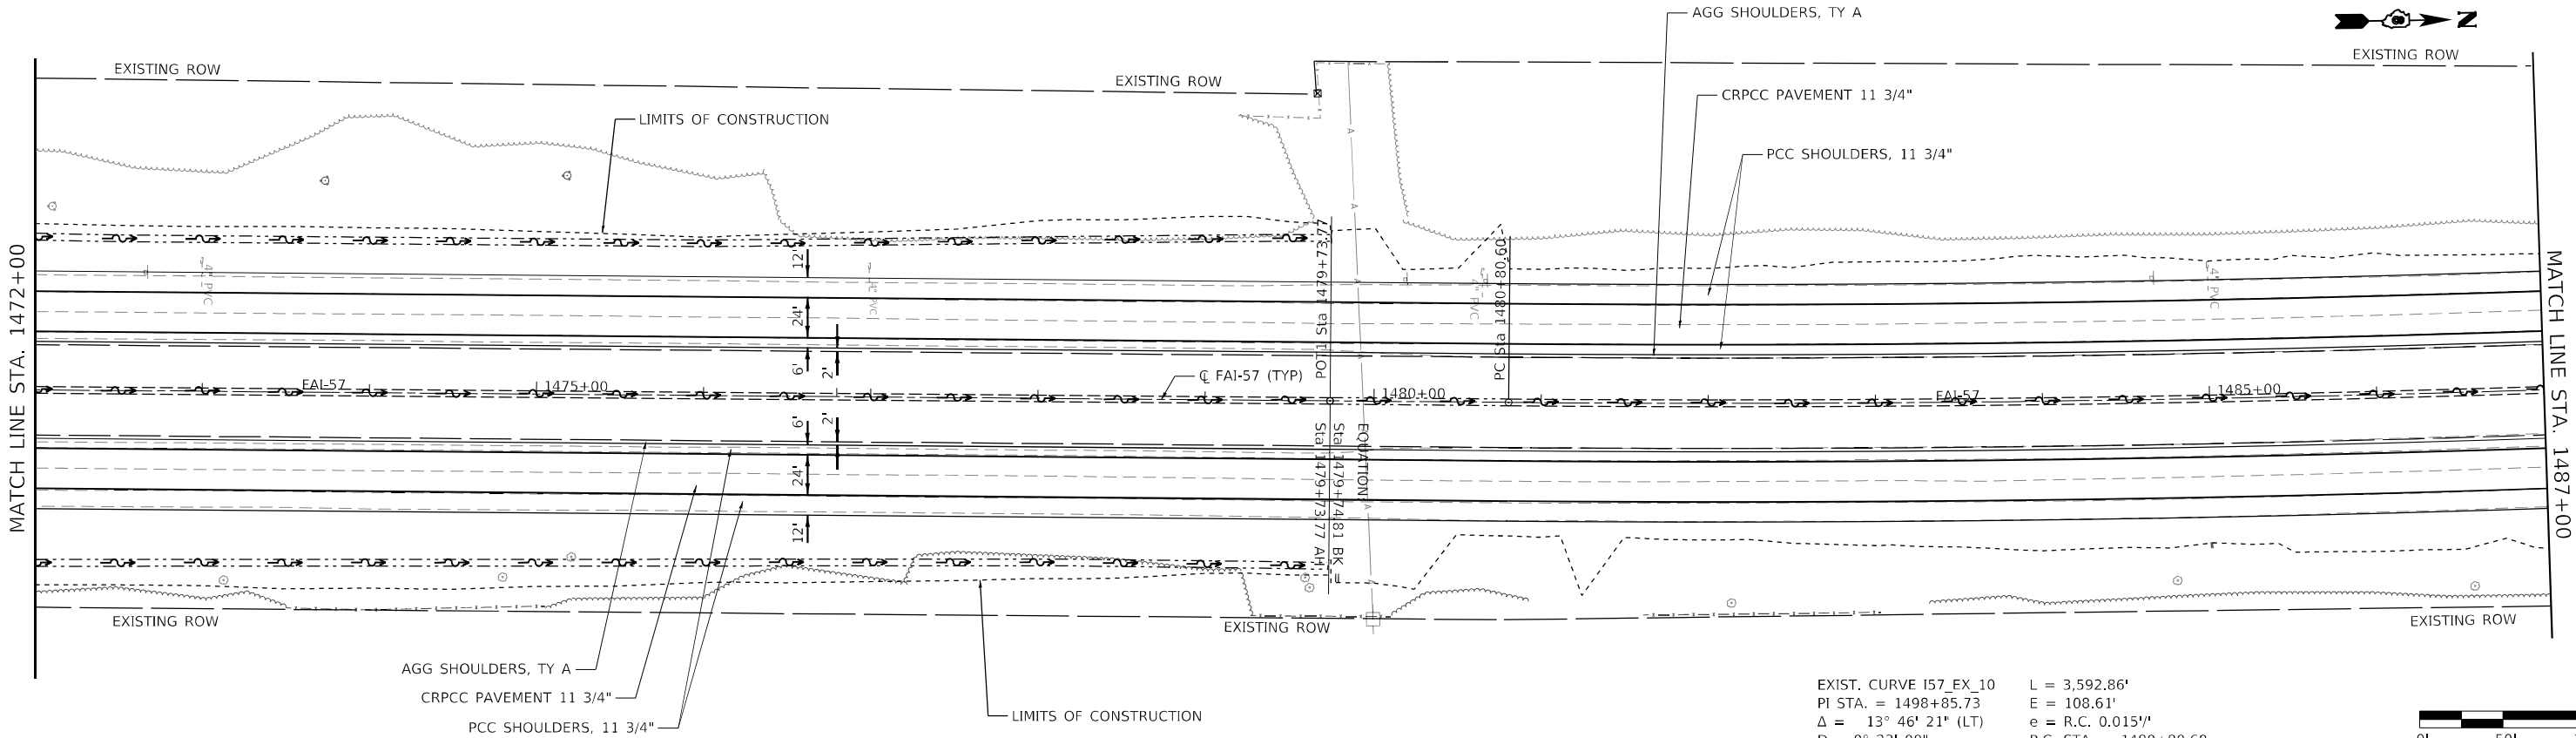

EXIST. CURVE I57_EX_10
PI STA. = 1498+85.73
 Δ = 13° 46' 21" (LT)
D = 0° 23' 00"
R = 14,946.80'
T = 1,805.13'
L = 3,592.86'
E = 108.61'
e = R.C. 0.015'/
P.C. STA. = 1480+80.60
P.T. STA. = 1516+73.46

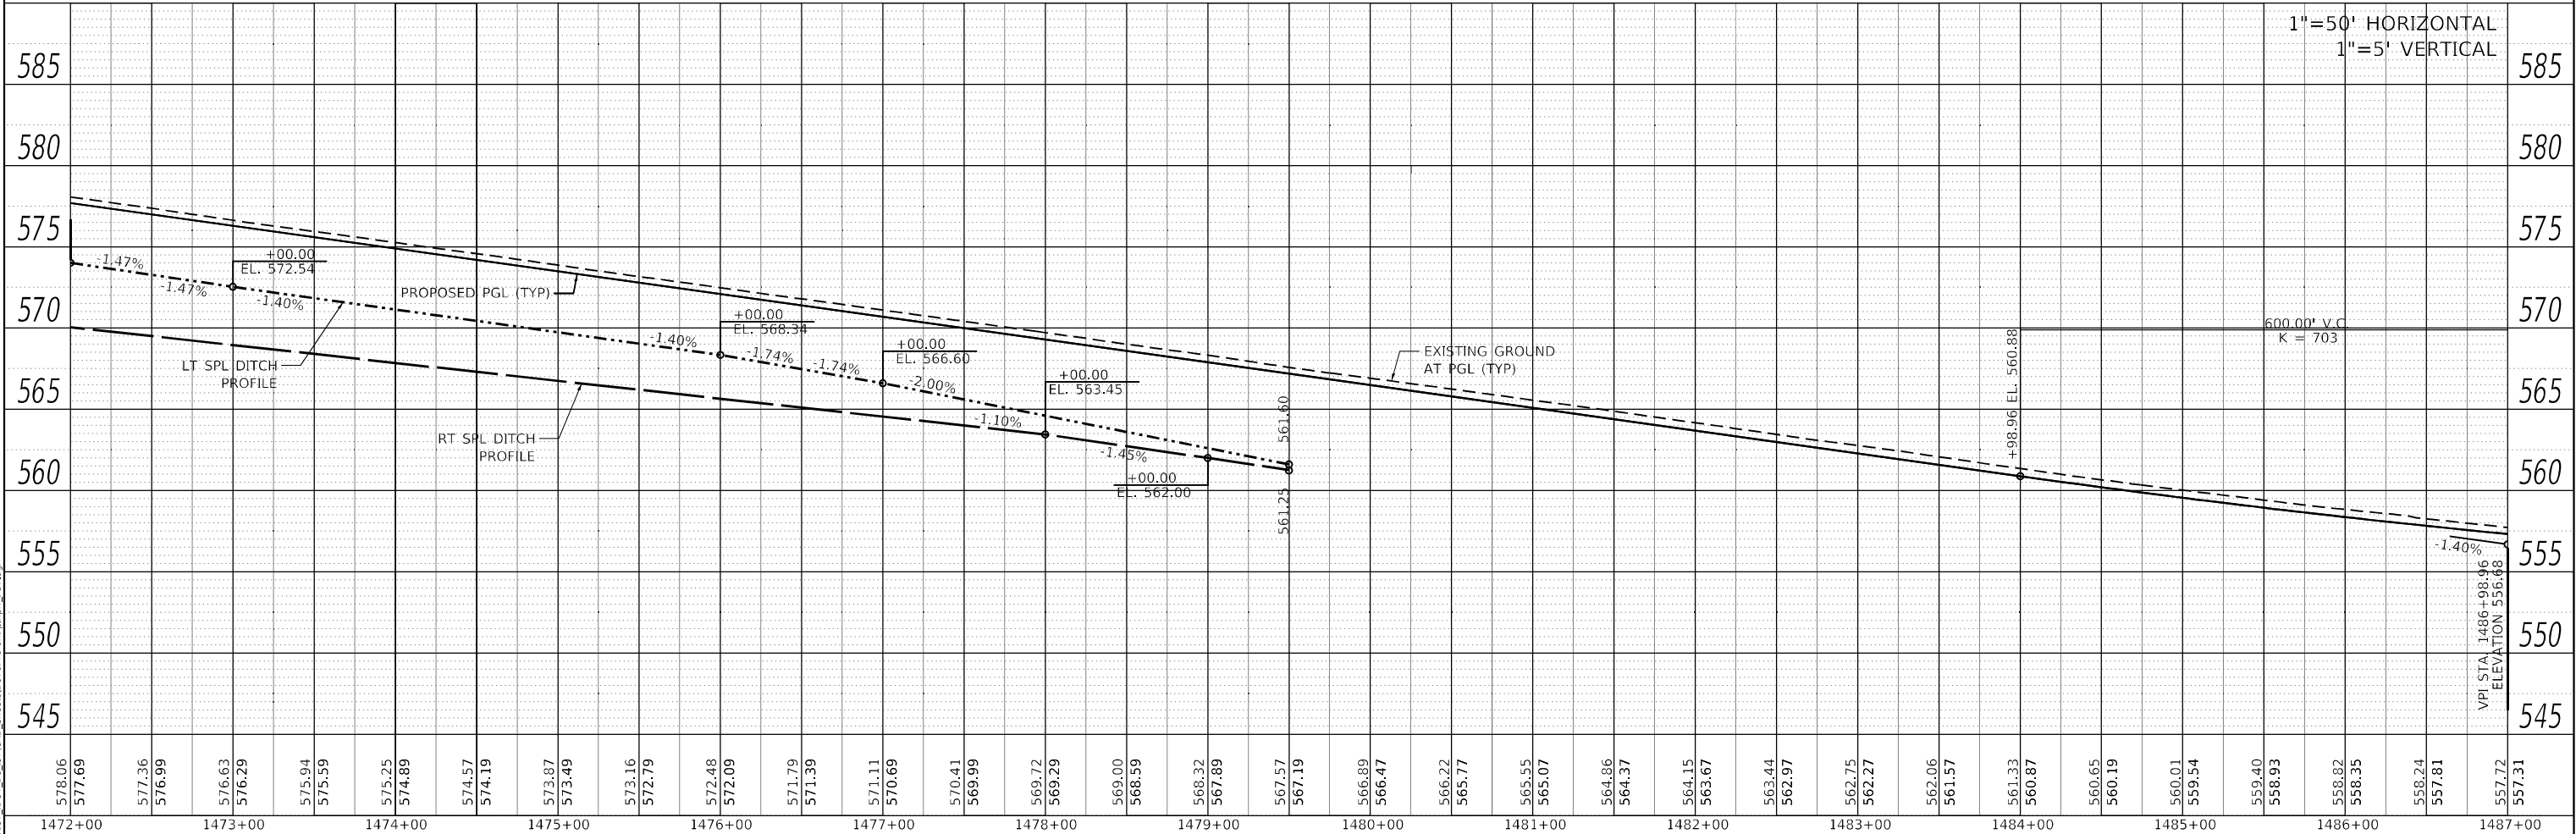 

HMG ENGINEERS, INC.
9360 HOLY CROSS LANE
BREESE, ILLINOIS 62230
(618) 526-9611
IL PROF. DESIGN FIRM NO. 184.000899

USER NAME = mobiten
DESIGNED -
DRAWN -
CHECKED -
DATE -
PLOT SCALE = 100,0000' / in.
PLOT DATE = 2/16/2022

DESIGNED -
DRAWN -
CHECKED -
DATE -
PLOT SCALE = 100,0000' / in.
PLOT DATE = 2/16/2022

REVISED -
REVISED -
REVISED -
REVISED -

STATE OF ILLINOIS
DEPARTMENT OF TRANSPORTATION

PLAN & PROFILE
FAI-57



SCALE: 1" = 50' SHEET 8 OF 14 SHEETS STA. 1472+00 TO STA. 1487+00

F.A.I. RTE.	SECTION	COUNTY	TOTAL SHEETS	SHEET NO.
57	61-(1.1-1,1-2,2)RS-1	MARION	484	50
CONTRACT NO. 76F79				
ILLINOIS FED. AID PROJECT NHPP-KC9D(768)				

PLAN	SURVEYED	BY	DATE
NOTE BOOK NO.	PLOTTED		
	ALIGNMENT CHECKED		
	AS BUILT		
	CADD FILE NAME		

PROFILE	SURVEYED	BY	DATE
NOTE BOOK NO.	PLOTTED		
	GRADES CHECKED		
	STRUCTURE NOTATIONS CHWD		

MODEL: Default
FILE NAME: K03131.DOT.D0 157015 Sheets10876f79-sh1-alt1.mxd 1572a.m

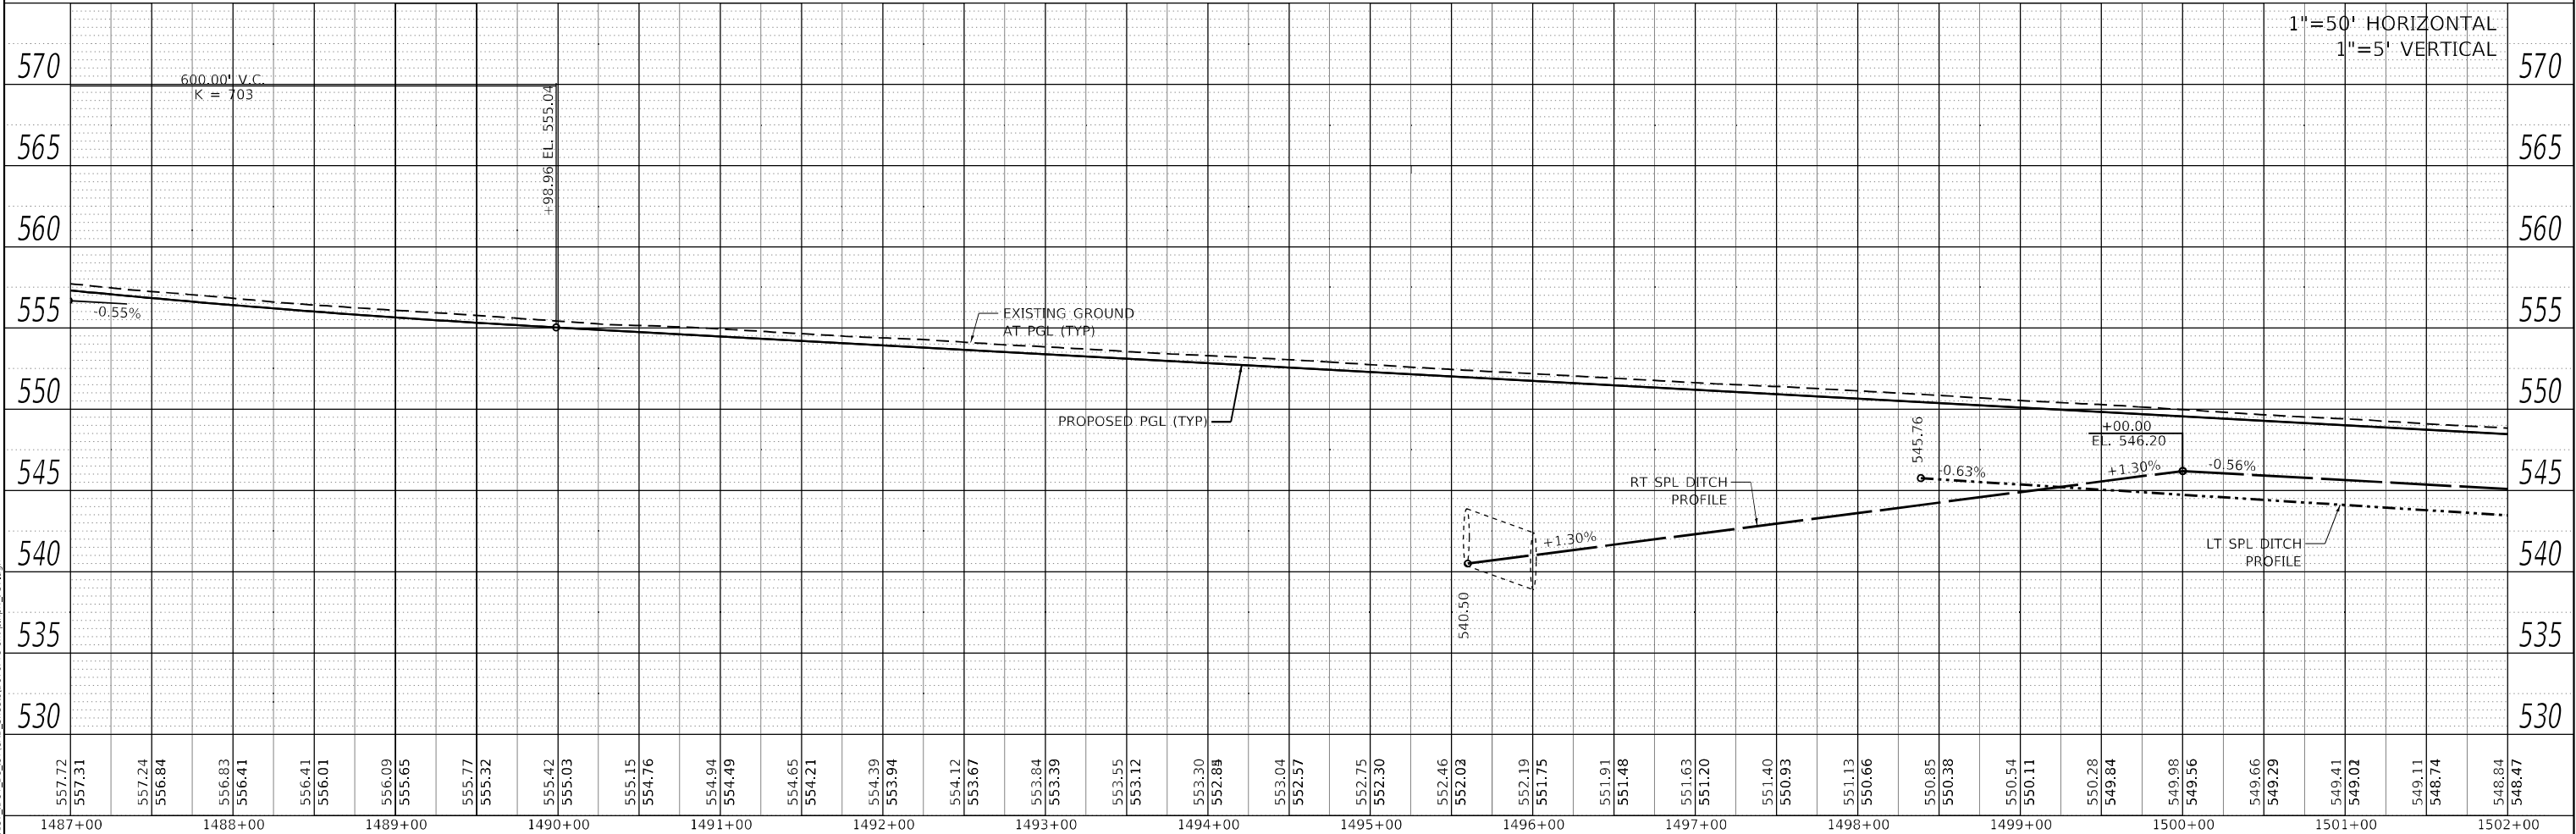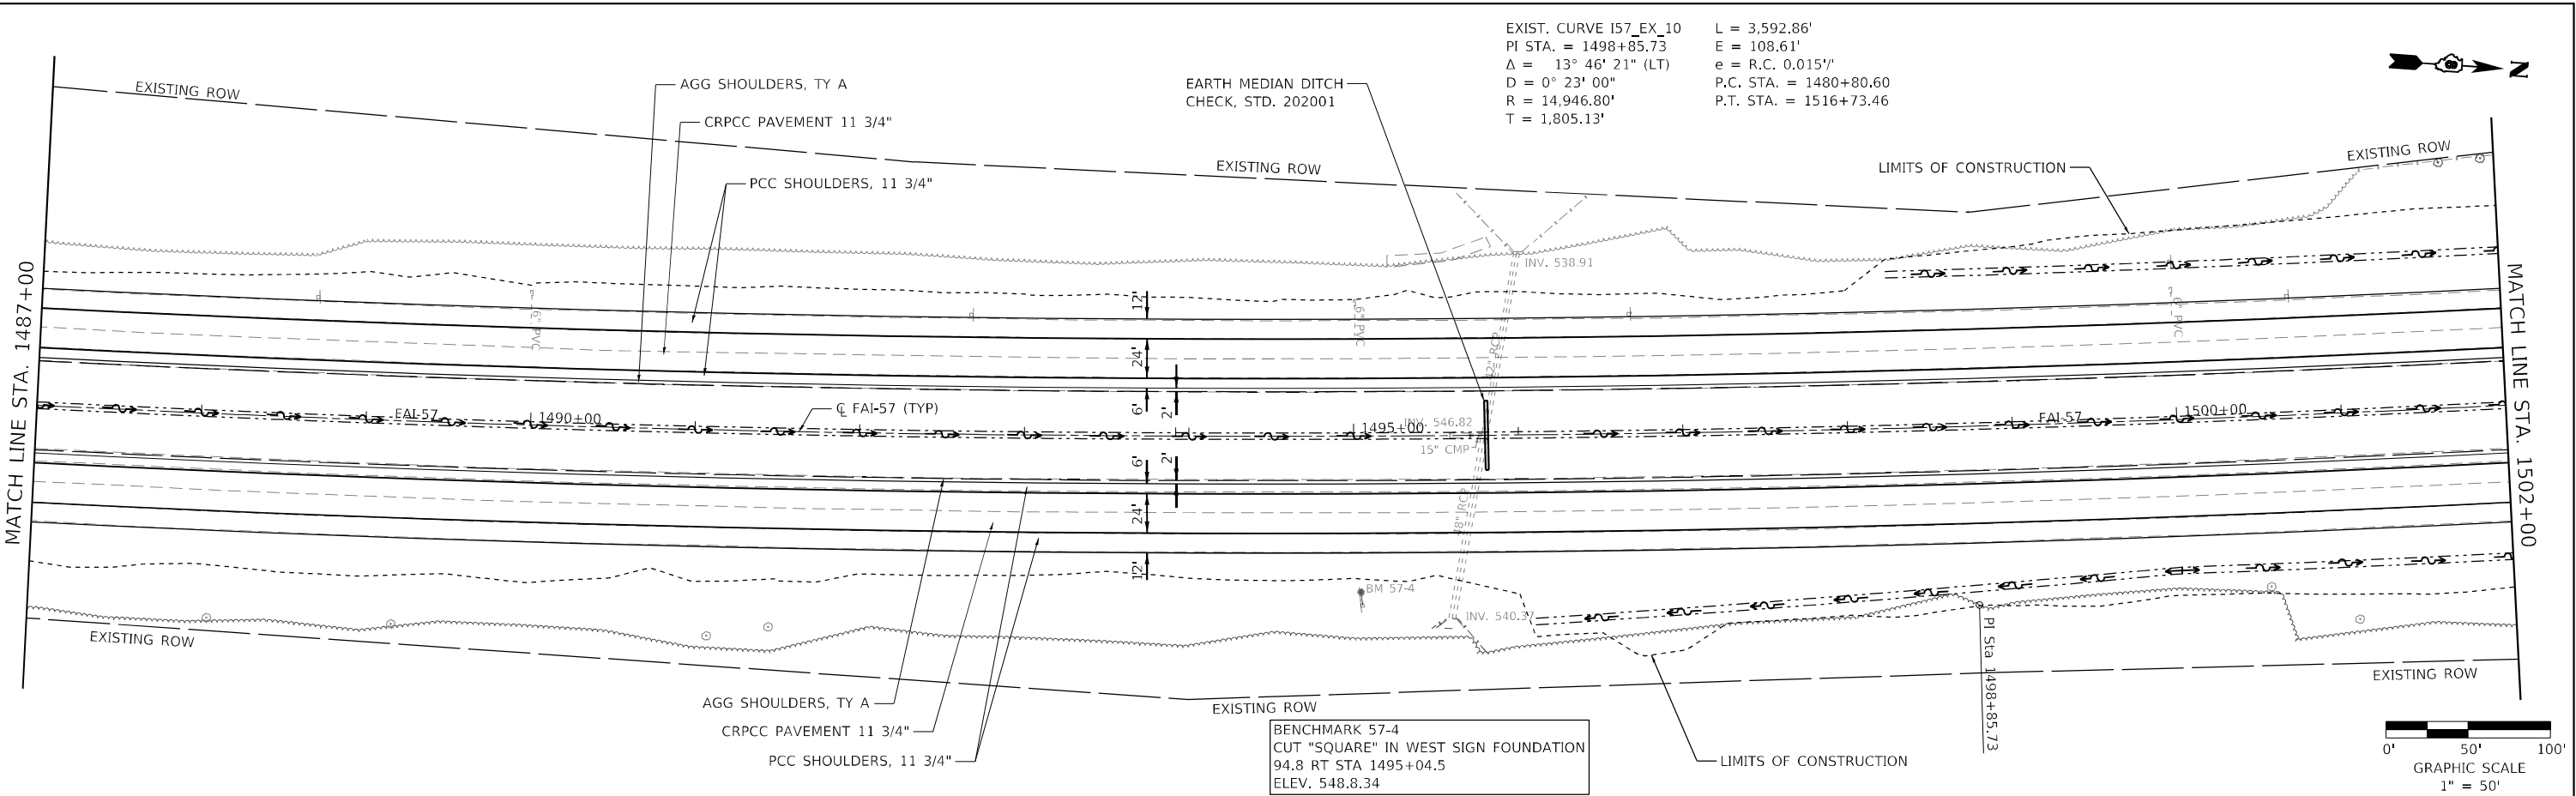

1487+00	1488+00	1489+00	1490+00	1491+00	1492+00	1493+00	1494+00	1495+00	1496+00	1497+00	1498+00	1499+00	1500+00	1501+00	1502+00
557.72	557.31	557.24	556.84	556.63	556.41	556.41	556.01	556.09	555.65	555.77	555.32	555.42	555.03	555.15	554.76
554.94	554.49	554.65	554.21	554.39	553.94	554.12	553.67	553.84	553.39	553.55	553.12	553.30	552.88	553.04	552.57
552.75	552.30	552.46	552.03	552.19	551.75	551.91	551.48	551.63	551.20	551.40	550.93	551.13	550.66	550.85	550.38
550.54	550.11	550.28	549.84	549.98	549.56	549.66	549.29	549.41	549.02	549.11	548.74	548.84	548.47		


DESIGNED -	REVISD -
DRAWN -	REVISED -
CHECKED -	REVISED -
DATE -	REVISED -

USER NAME = mobiten	DESIGNED -	REVISD -
9360 HOLY CROSS LANE	DRAWN -	REVISED -
BREESE, ILLINOIS 62230	CHECKED -	REVISED -
(618) 526-9611	DATE -	REVISED -
IL PROF. DESIGN FIRM NO. 184.000899		


PLAN & PROFILE	
FAI-57	
SCALE: 1" = 50'	SHEET 9 OF 14 SHEETS
STA. 1487+00	TO STA. 1502+00

F.A.I. RTE.	SECTION	COUNTY	TOTAL SHEETS	SHEET NO.
57	61-(1,1-1,1-2,2)RS-1	MARION	484	51
CONTRACT NO. 76F79				
ILLINOIS FED. AID PROJECT NHPP-KC9D(76B)				

PROFILE	SURVEYED _____	BY _____	DATE _____
	PLOTTED _____		
NOTE BOOK _____	GRADES CHECKED _____		
	R.M., NOTED _____		
NO. _____	STRUCTURE NOTATIONS CHK'D _____		

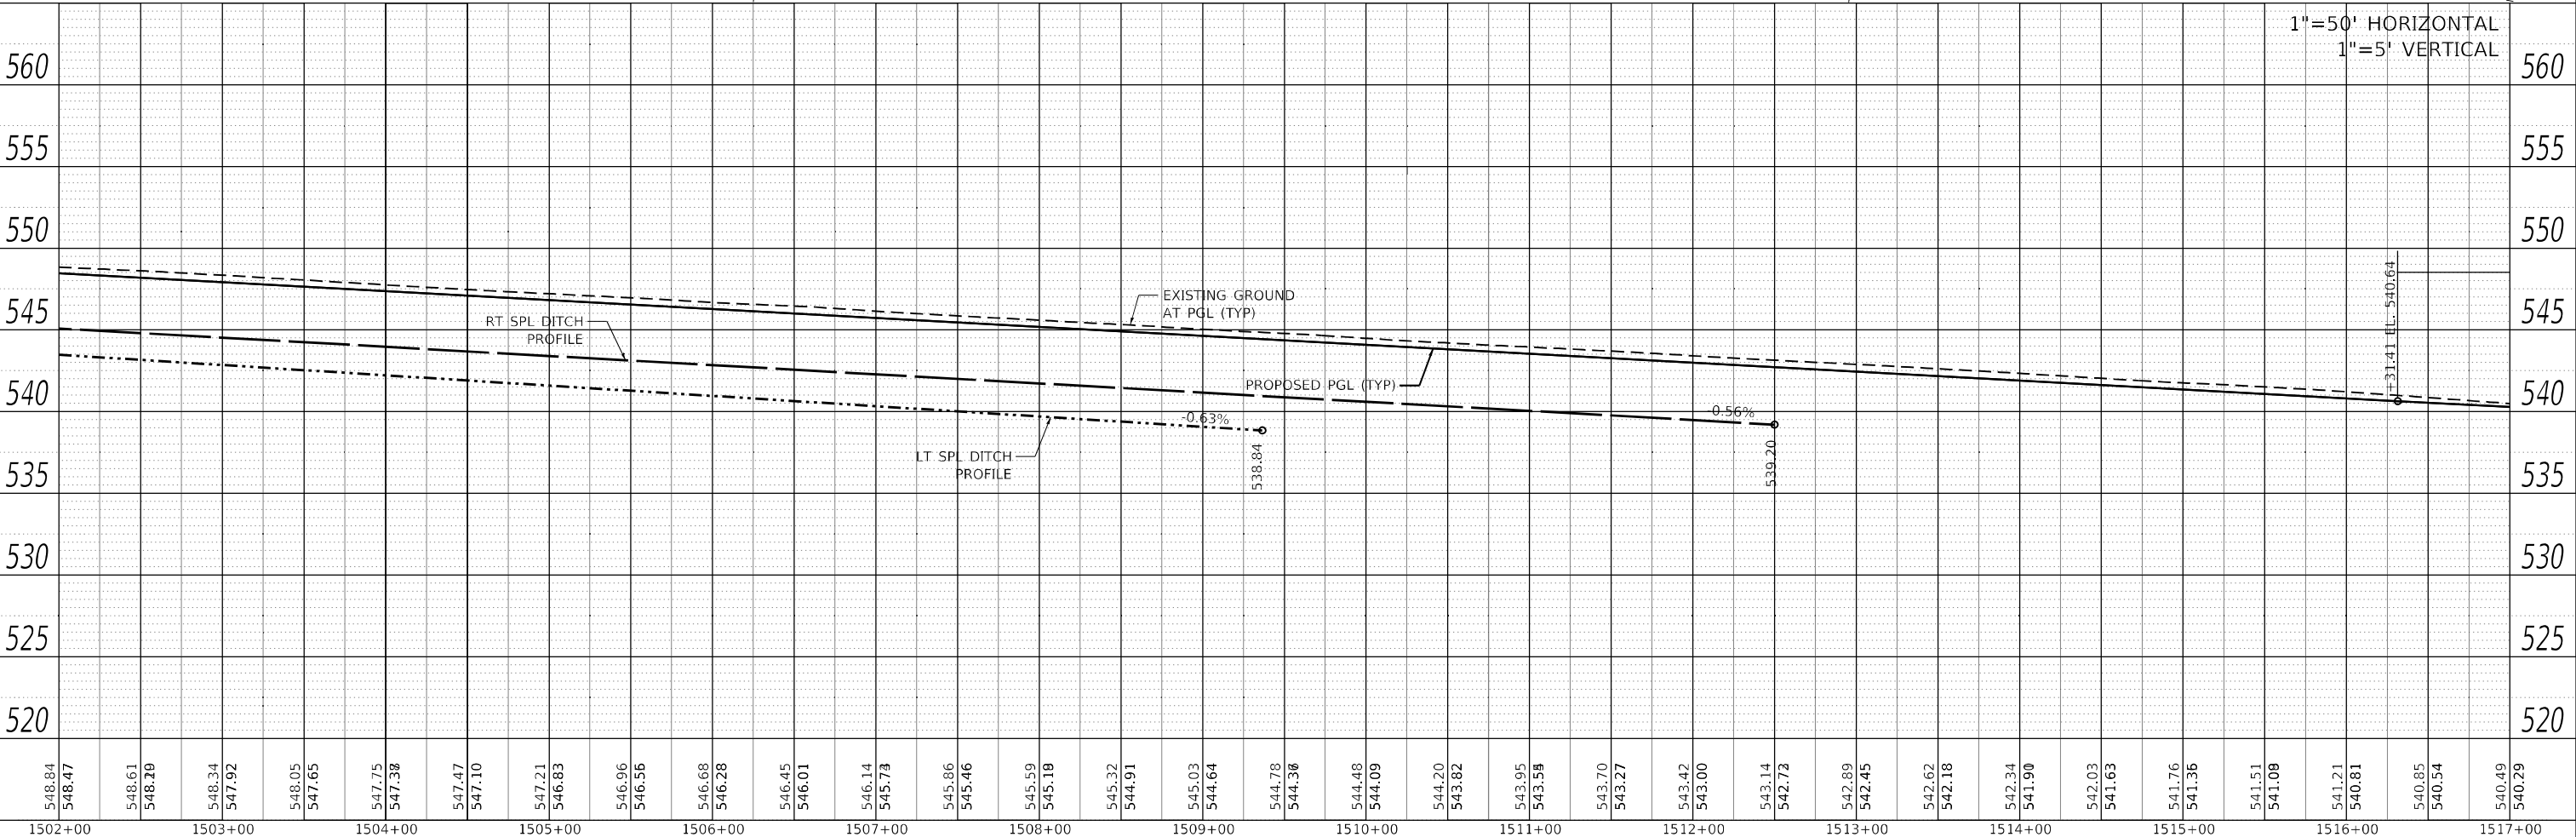



PROFILE	SURVEYED _____	BY _____	DATE _____
	PLOTTED _____		
NOTE BOOK _____	GRADES CHECKED _____		
	R.M., NOTED _____		
NO. _____	STRUCTURE NOTATIONS CHK'D _____		

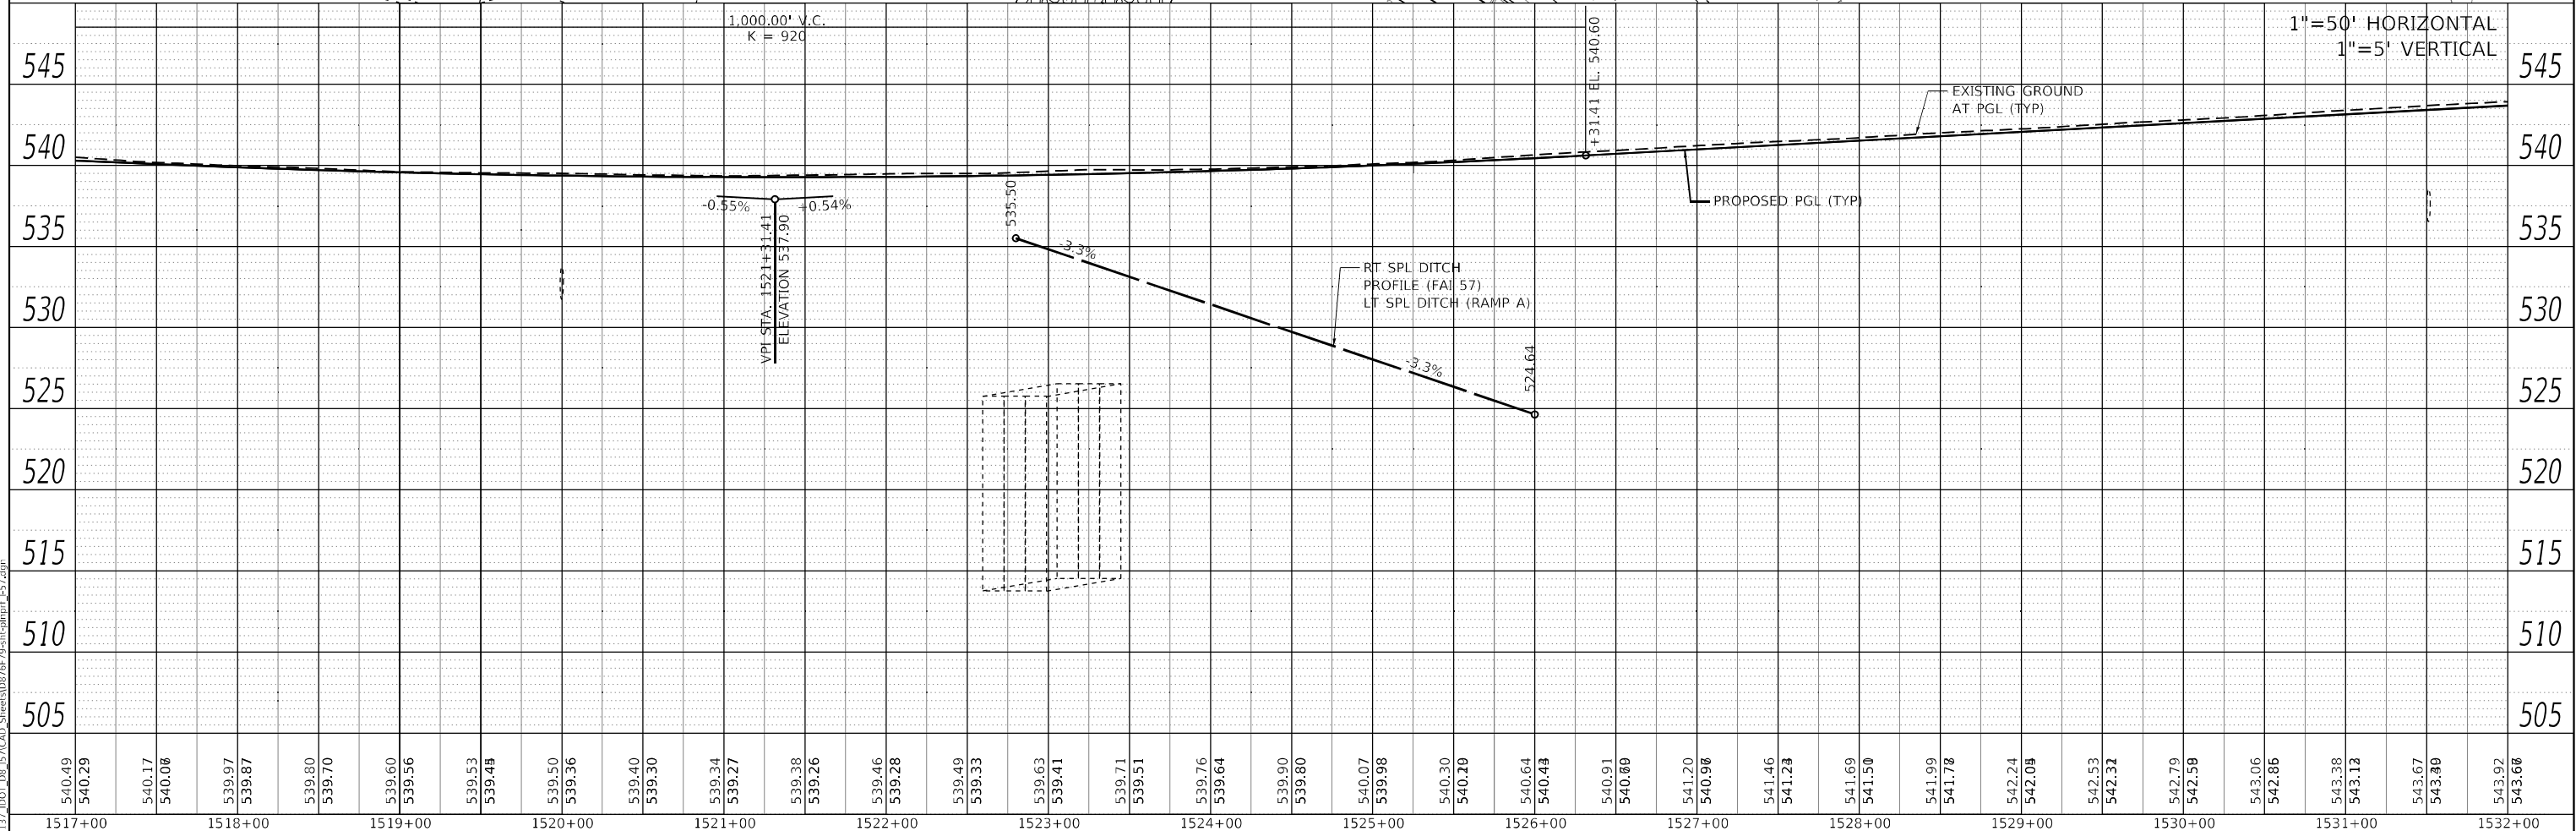

PLAN	SURVEYED	DATE
NOTE BOOK	BY	
NO.		


PROFILE	SURVEYED	DATE
NOTE BOOK	BY	
NO.		

MODEL: Default
FILE NAME: K031313.DOT.D0_157.CAD_Sheets\031313.dwg
SHEET: 12 OF 14
SHEET NO.: 54

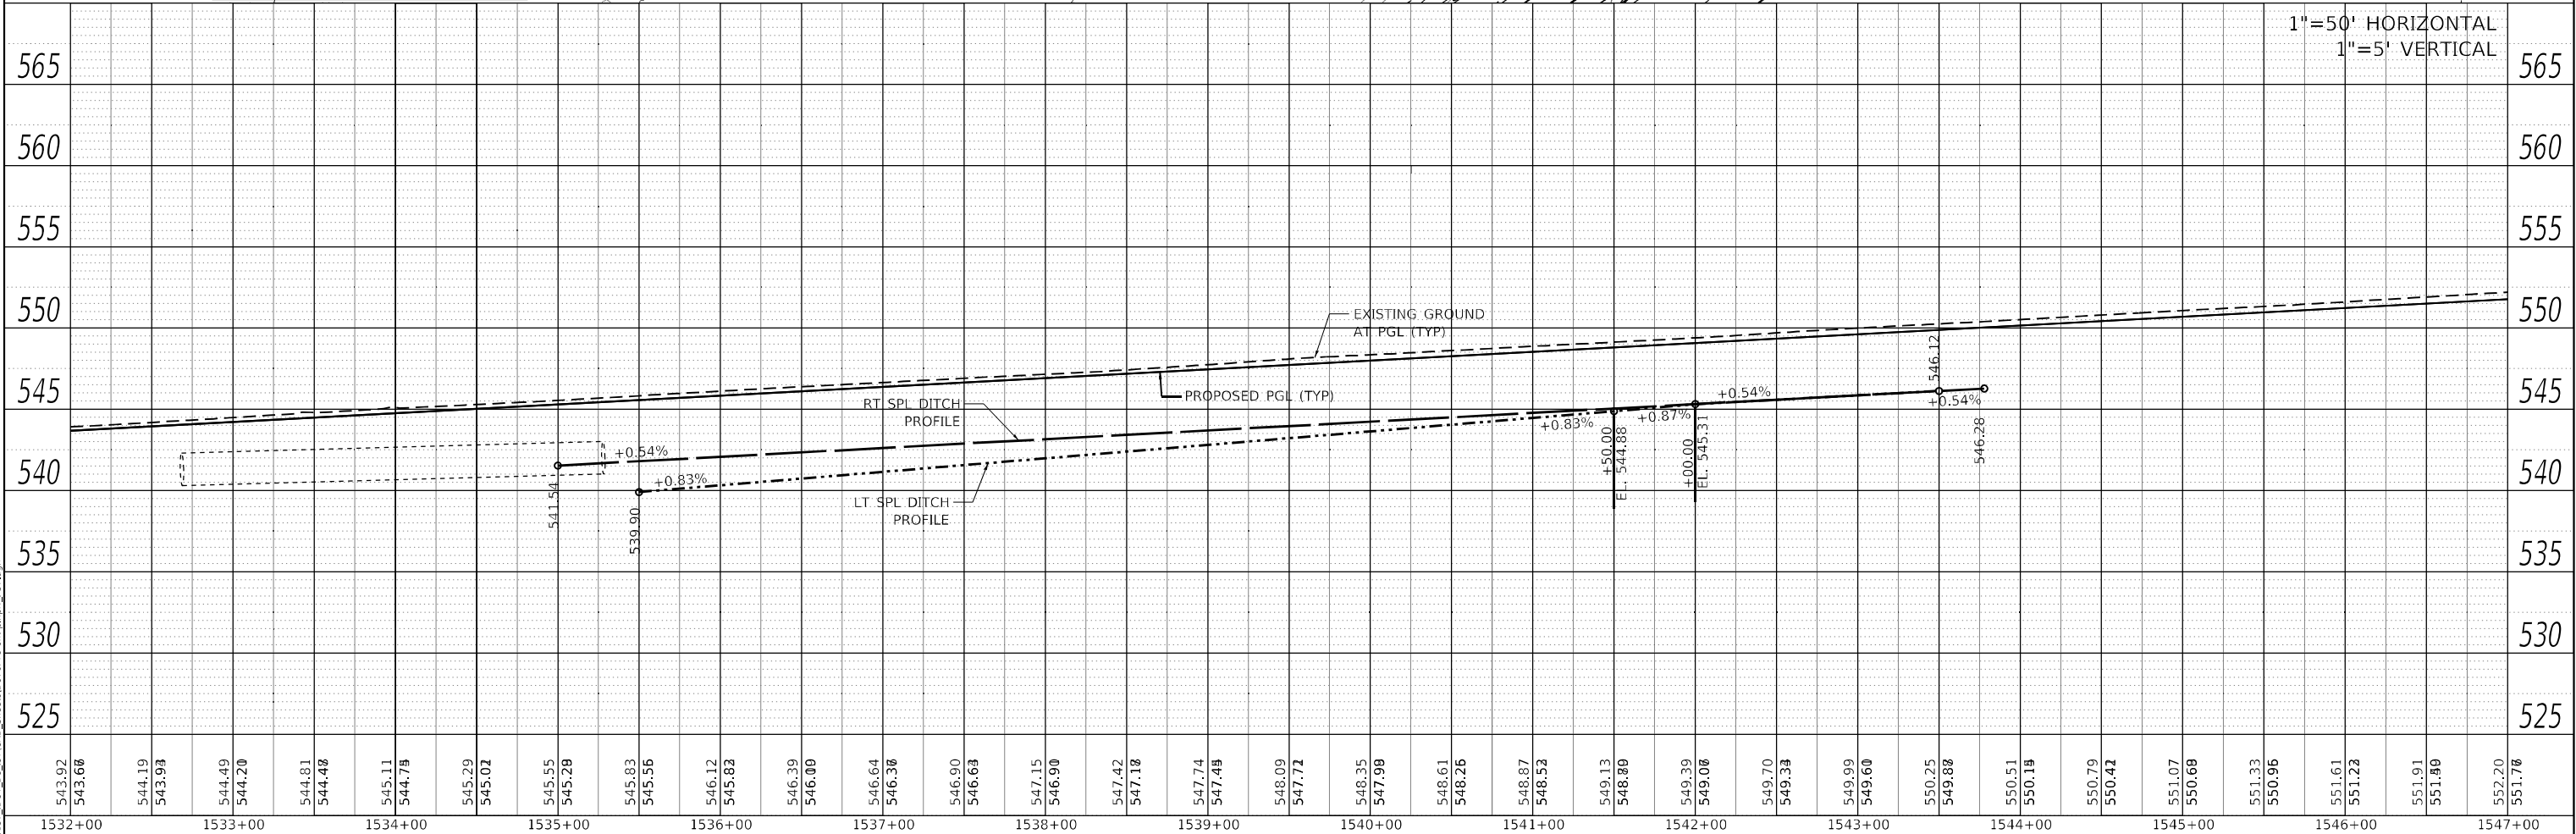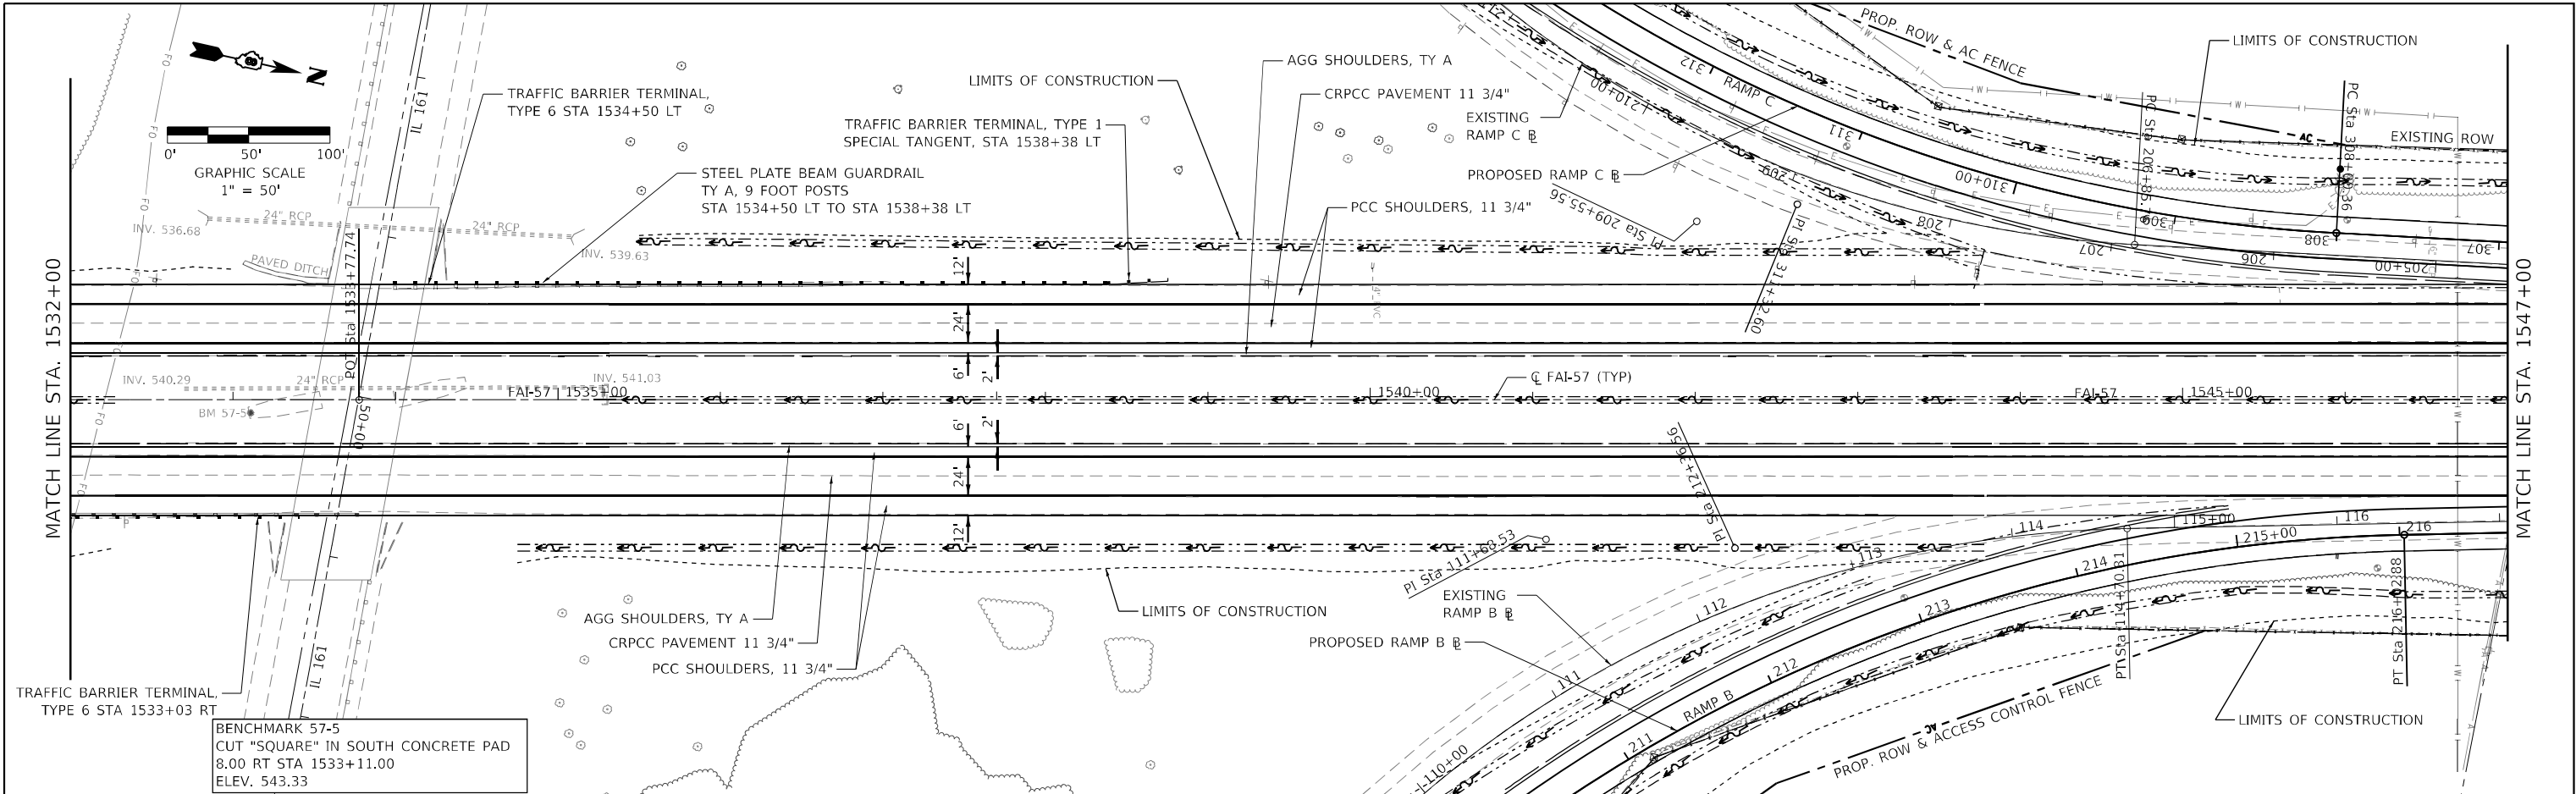


HMG HMG ENGINEERS, INC. 9360 HOLY CROSS LANE BREESE, ILLINOIS 62230 Engineers • Surveyors (618) 526-9611 IL PROF. DESIGN FIRM NO. 184.000899	USER NAME = mobiten	DESIGNED -	REVISED -	STATE OF ILLINOIS DEPARTMENT OF TRANSPORTATION	PLAN & PROFILE FAI-57				FAI-57	SECTION	COUNTY	TOTAL SHEETS	SHEET NO.
		DRAWN -	REVISED -						57	61-(1,1-1,1-2,2)RS-1	MARION	484	54
	PLOT SCALE = 100,0000 ' / in.	CHECKED -	REVISED -		CONTRACT NO. 76F79								
	PLOT DATE = 2/16/2022	DATE -	REVISED -		SCALE: 1" = 50'	SHEET 12	OF 14 SHEETS	STA. 1532+00 TO STA. 1547+00	ILLINOIS FED. AID PROJECT NHPP-KC9D(76B)				



PROFILE	SURVEYED _____	BY _____	DATE _____
	PLOTTED _____		
	GRADES CHECKED _____		
	B.M. NOTED _____		
NOTE BOOK _____	STRUCTURE NOTATIONS CH'KD _____		
NO. _____			

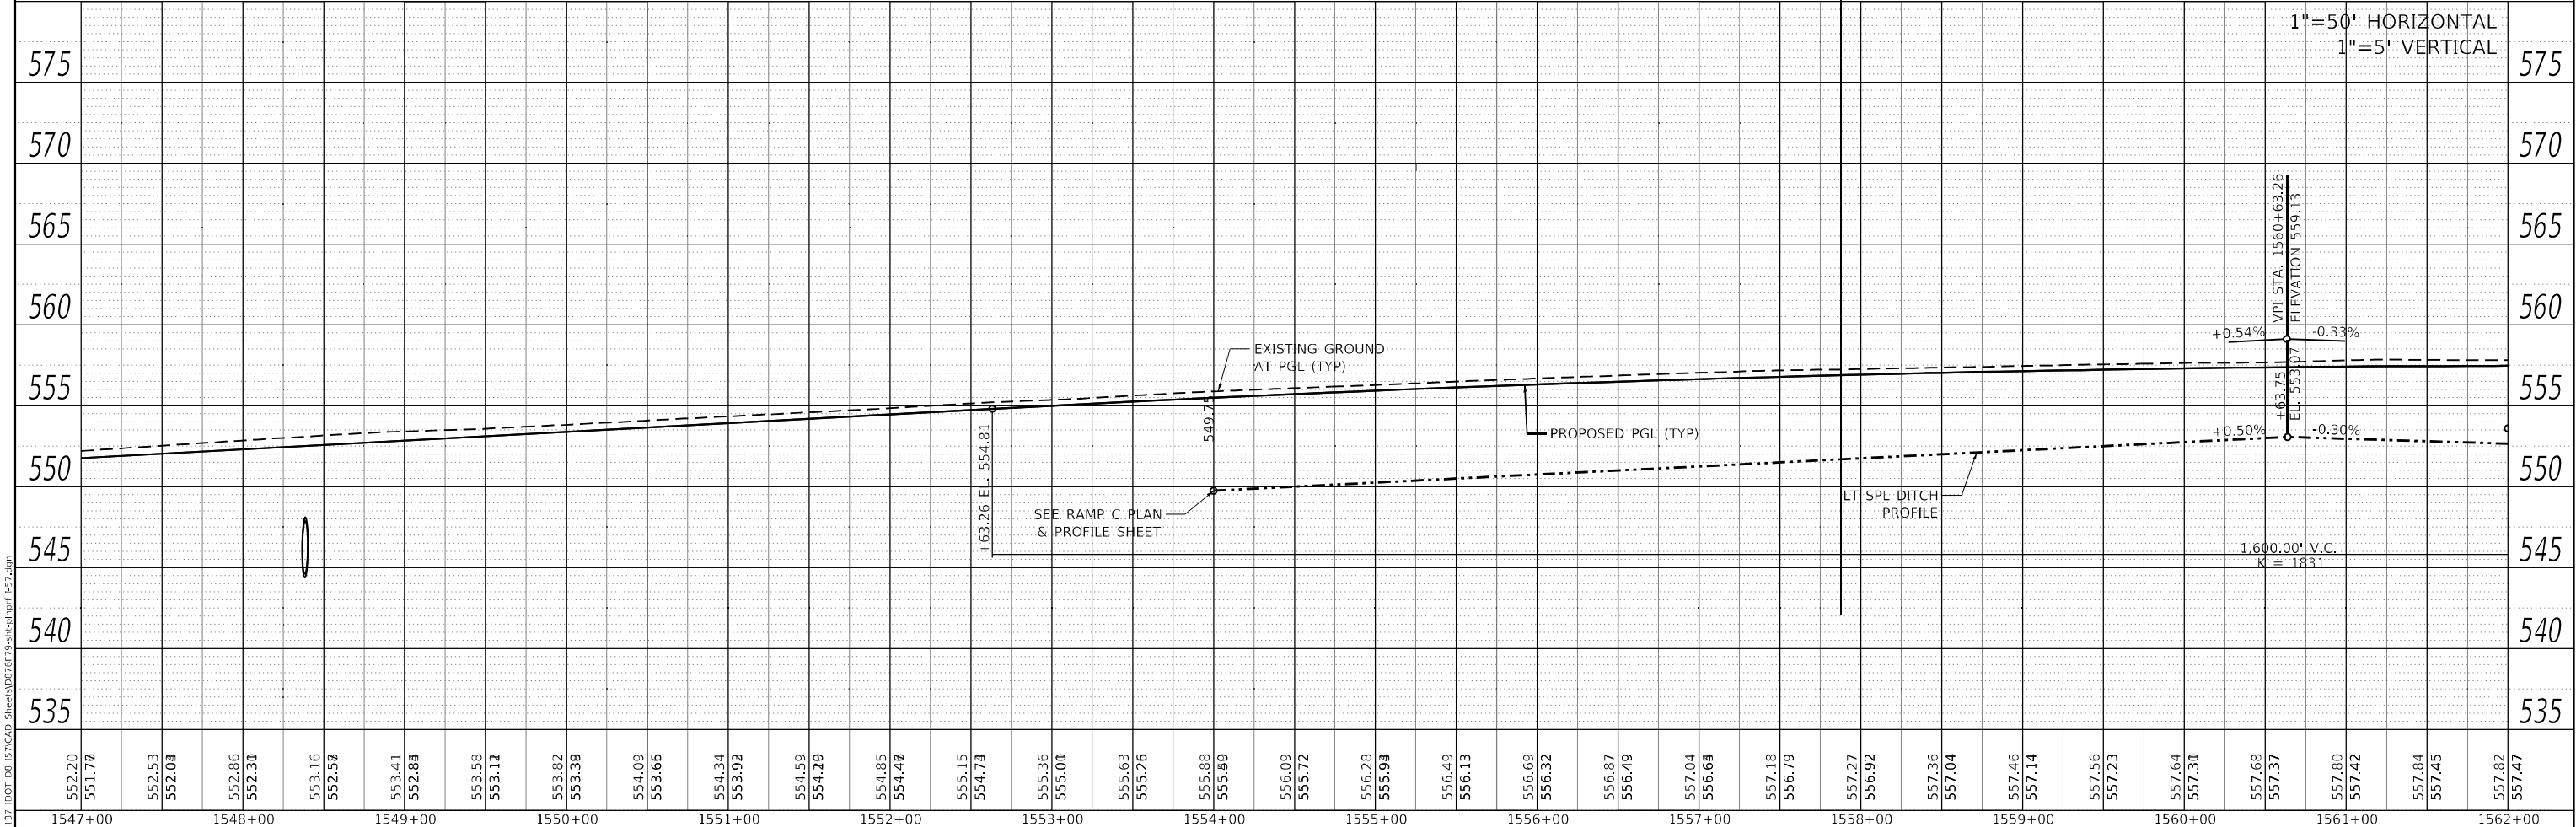


PROFILE		BY	DATE
NOTE BOOK NO. _____	SURVEYED _____		
	PLOTTED _____		
	GRADES CHECKED _____		
	R.M. NOTED _____		
	STRUCTURE NOTATIONS CHKD _____		

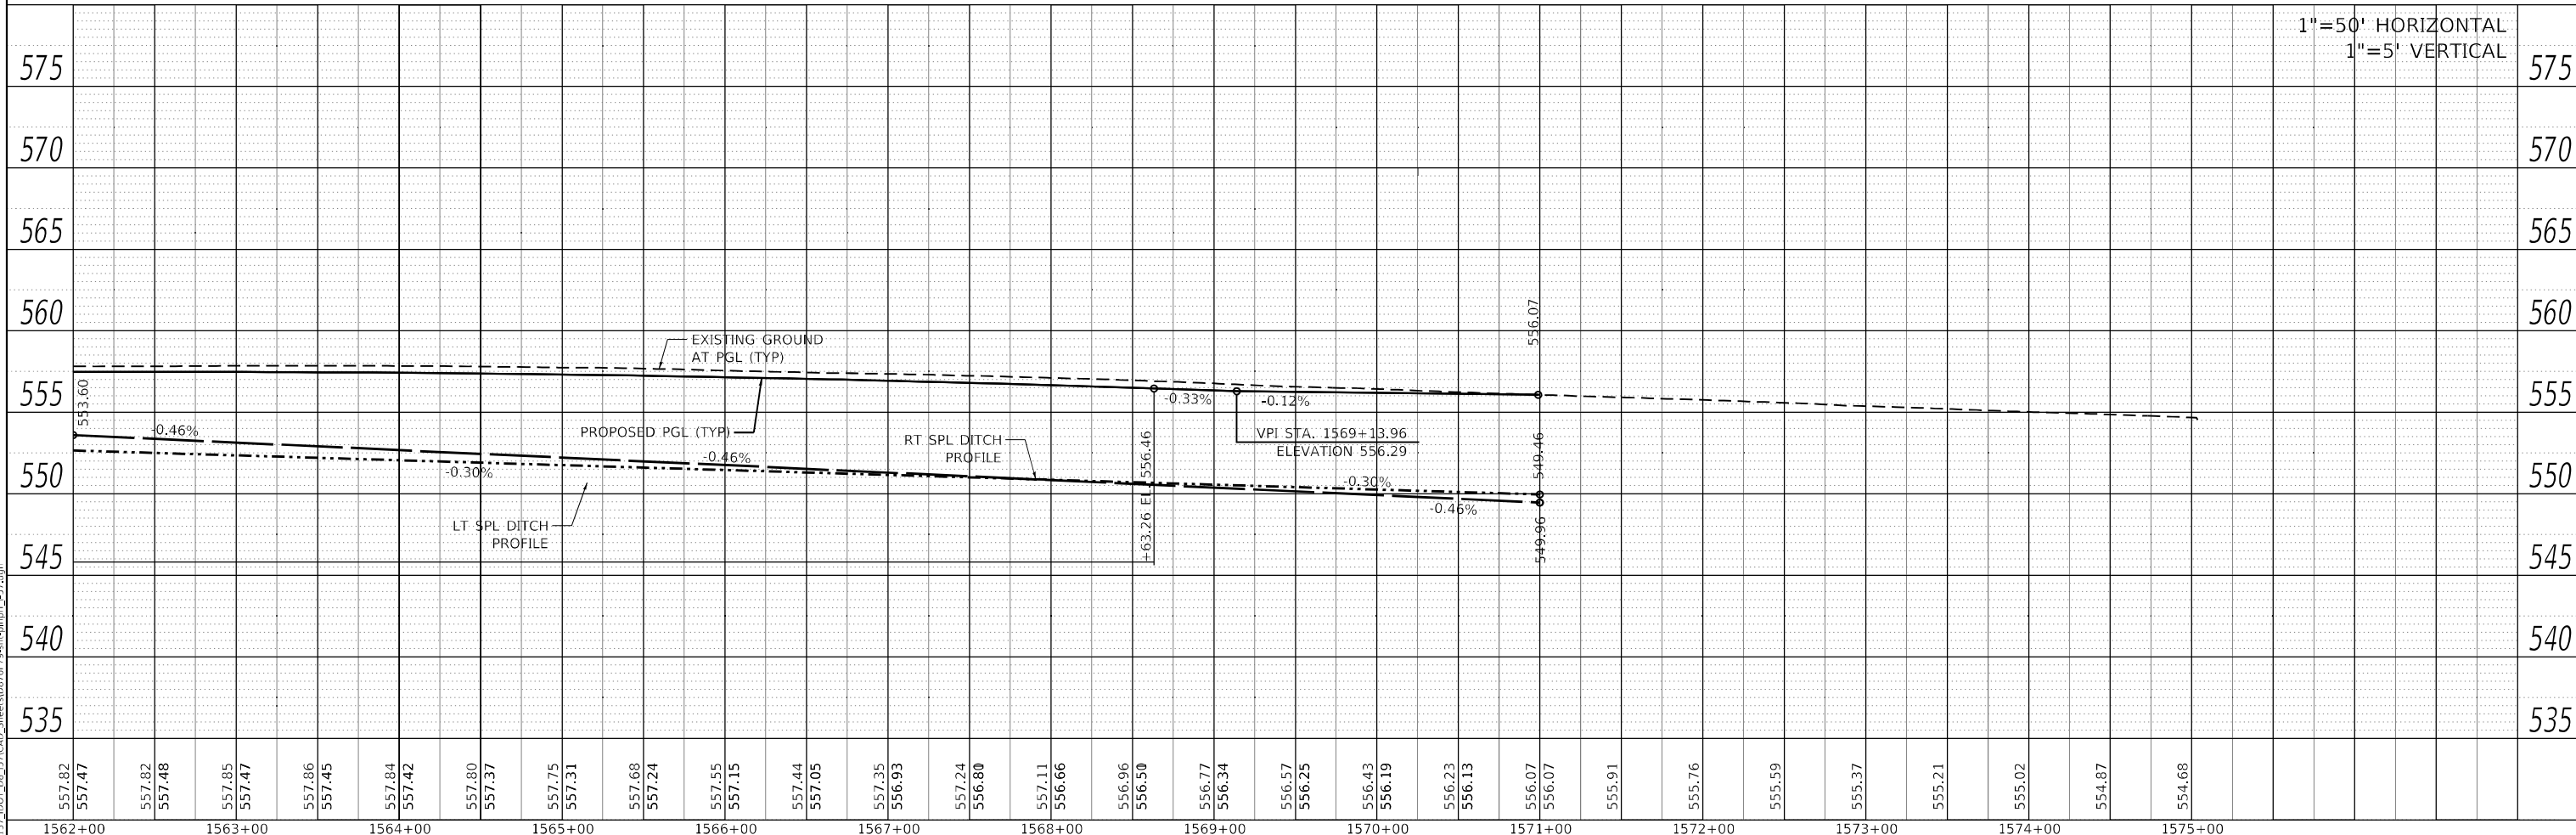

HMG ENGINEERS, INC. 9360 HOLY CROSS LANE BREESE, ILLINOIS 62230 Engineers • Surveyors (618) 526-9611 IL PROF. DESIGN FIRM NO. 184,000899	USER NAME = mobrien	DESIGNED -	REVISED -	STATE OF ILLINOIS DEPARTMENT OF TRANSPORTATION	PLAN & PROFILE FAI-57					F.A.I. RTE.	SECTION	COUNTY	TOTAL SHEETS	SHEET NO.
	PLOT SCALE = 100,000' = 1 in.	DRAWN -	REVISED -							57	61-(1,1-1,1-2,2)RS-1	MARION	484	56
	PLOT DATE = 2/16/2022	CHECKED -	REVISED -		CONTRACT NO. 76F79									
		DATE -	REVISED -		SCALE: 1" = 50'	SHEET 14	OF 14 SHEETS	STA. 1562+00	TO STA. 1571+00	ILLINOIS	FED. AID PROJECT	NHP&K-C9D(76B)		

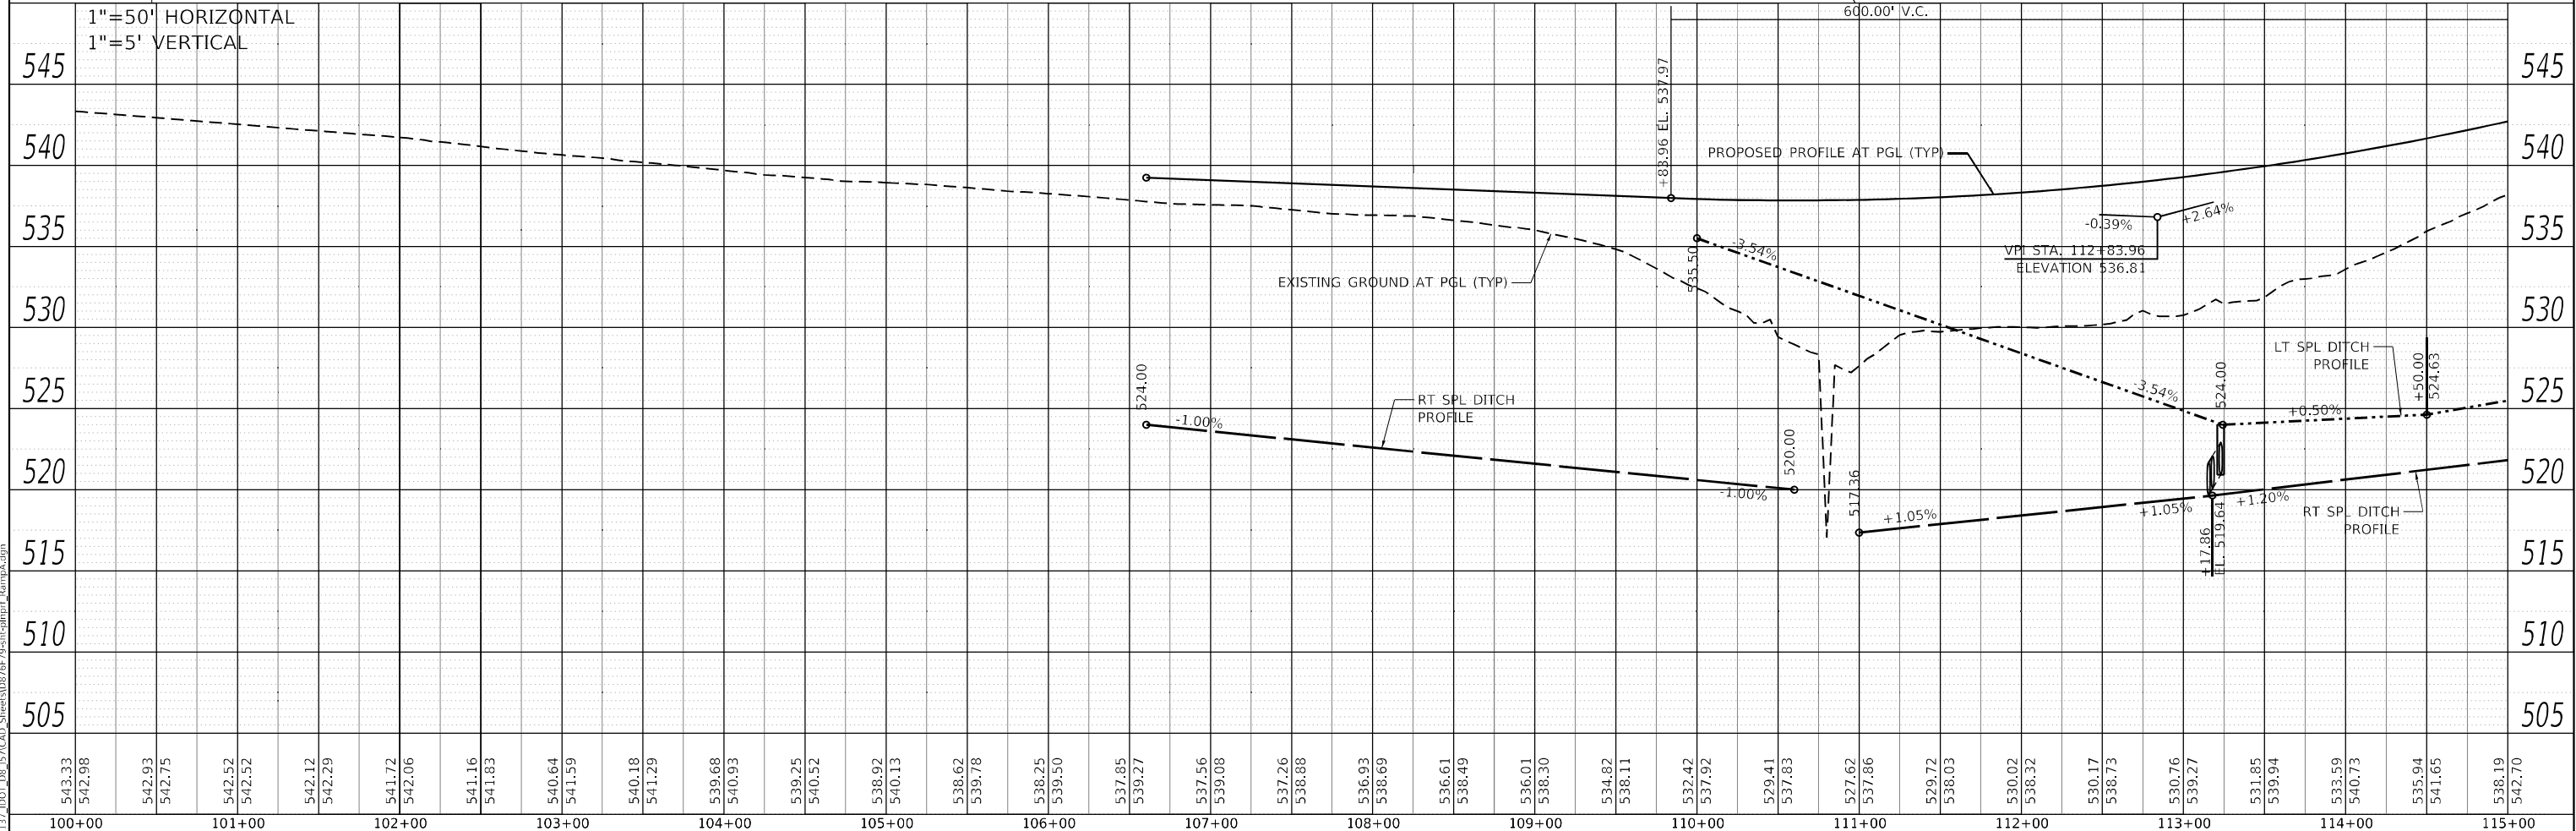 




PROFILE	SURVEYED _____	BY _____	DATE _____
	PLOTTED _____		
NOTE BOOK _____	GRADES CHECKED _____		
	R.M., NOTED _____		
NO. _____	STRUCTURE NOTATIONS CHK'D _____		

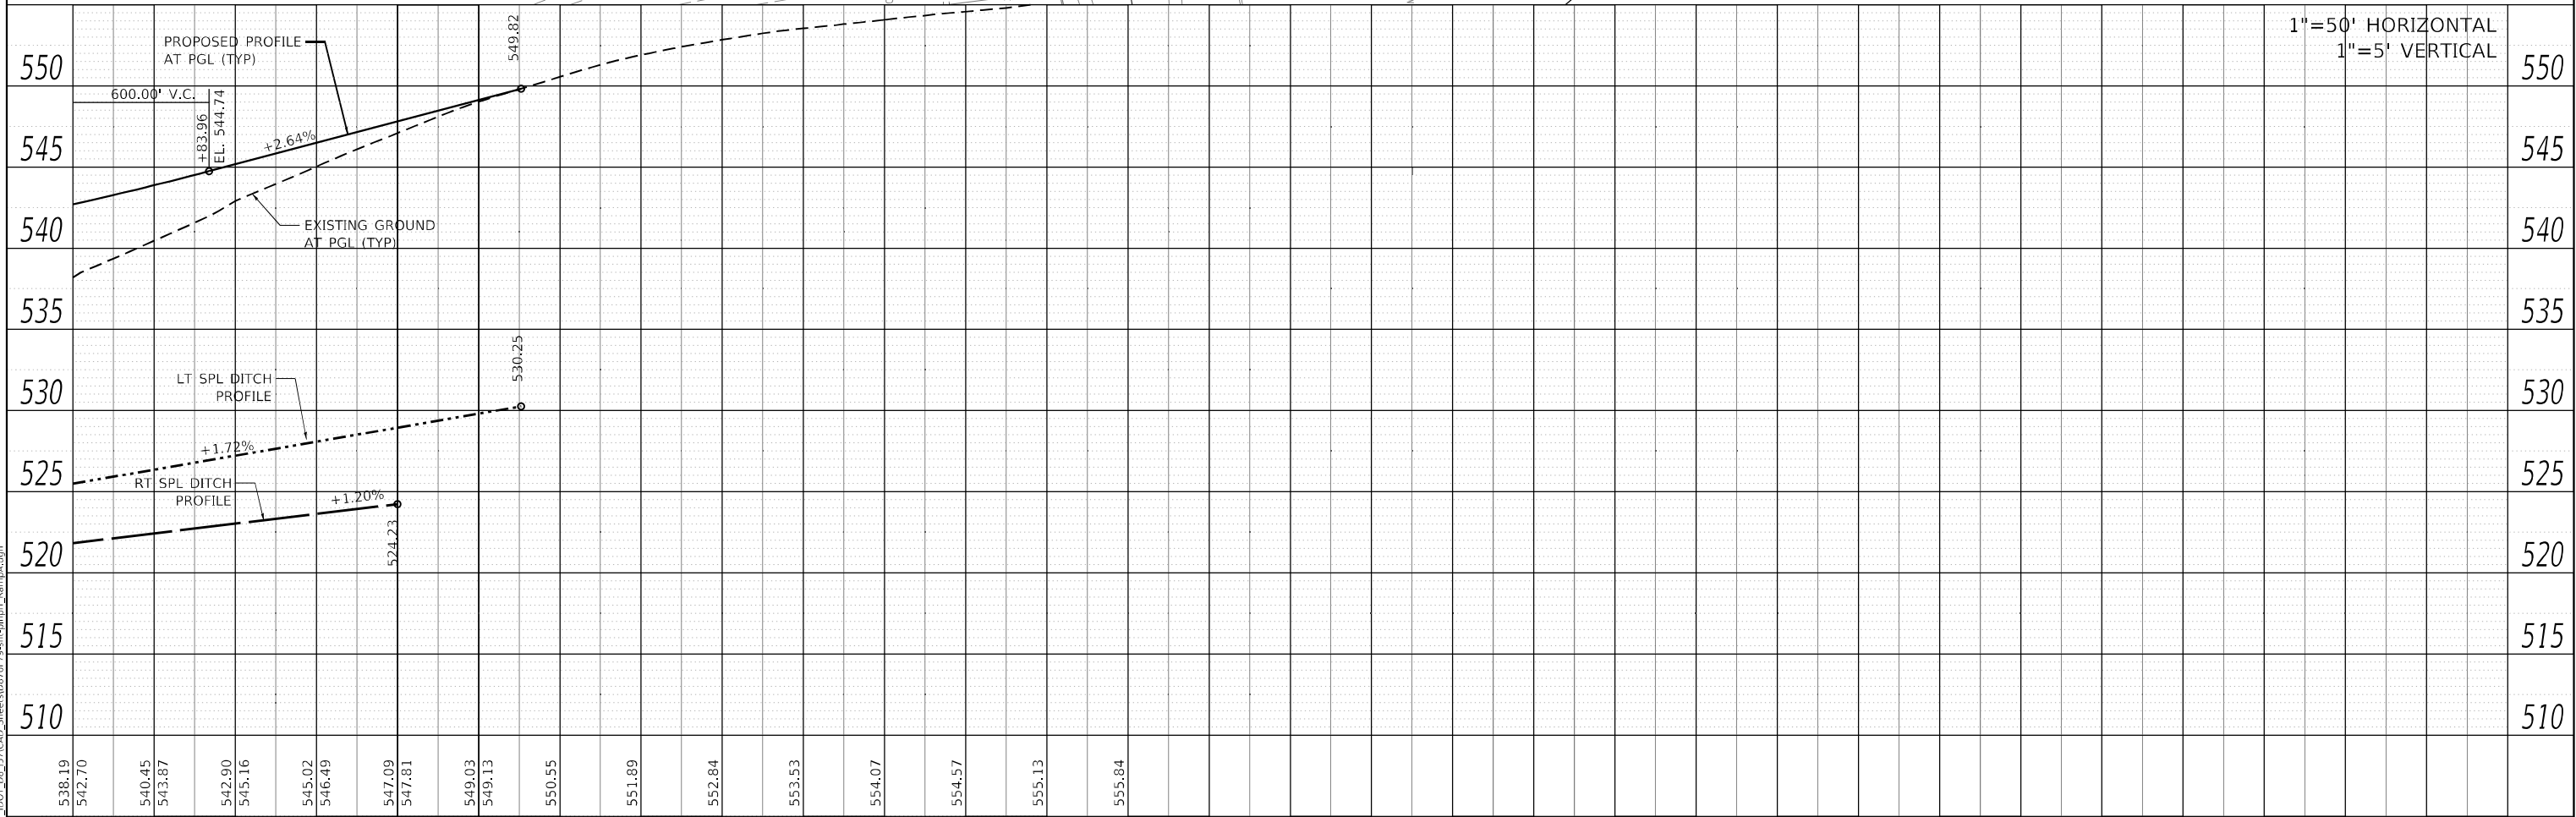

PLAN	SURVEYED	DATE
NOTE BOOK	BY	
NO.		


PROFILE	SURVEYED	DATE
NOTE BOOK	BY	
NO.		

MODEL: Default
FILE NAME: K031313.DOT.D0_157.CAD_Sheets\031313\031313.dgn

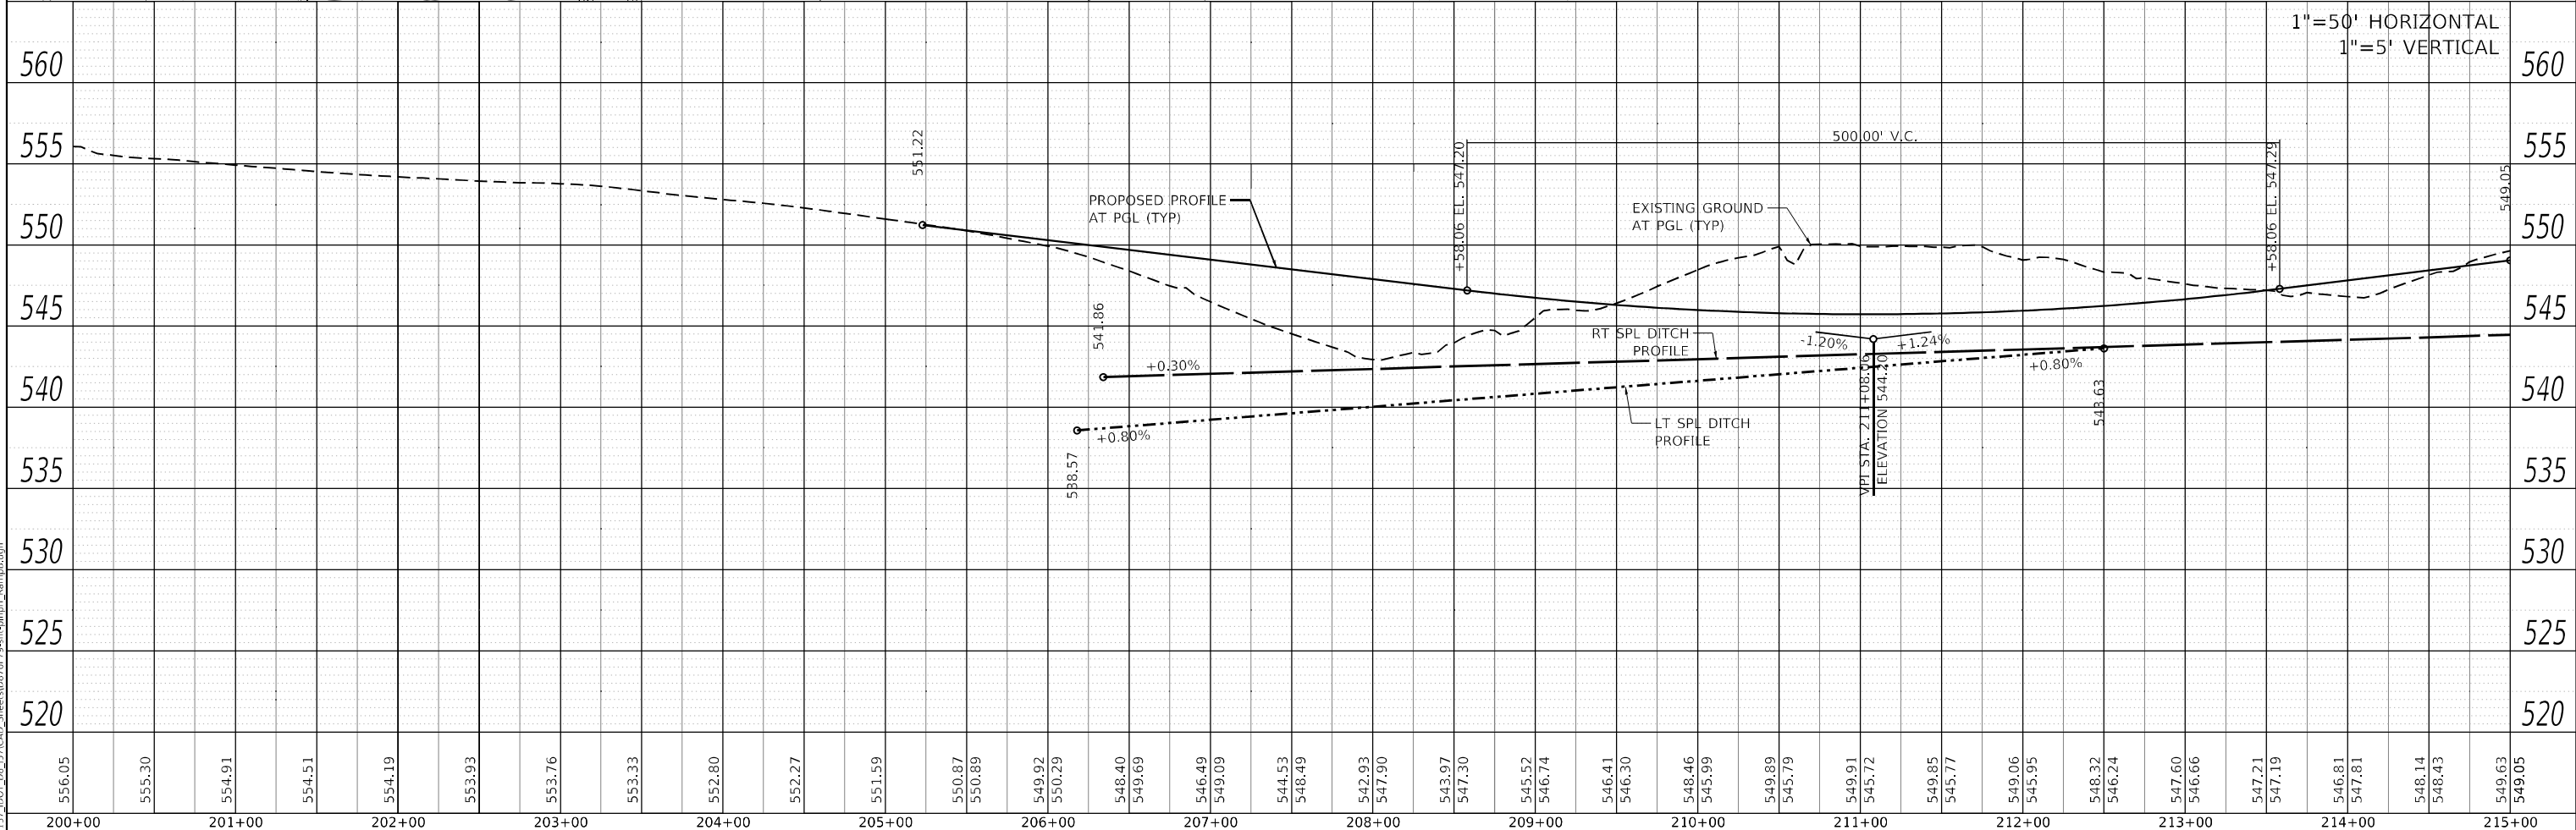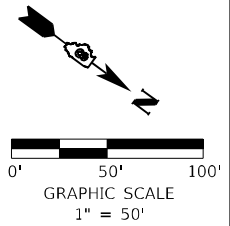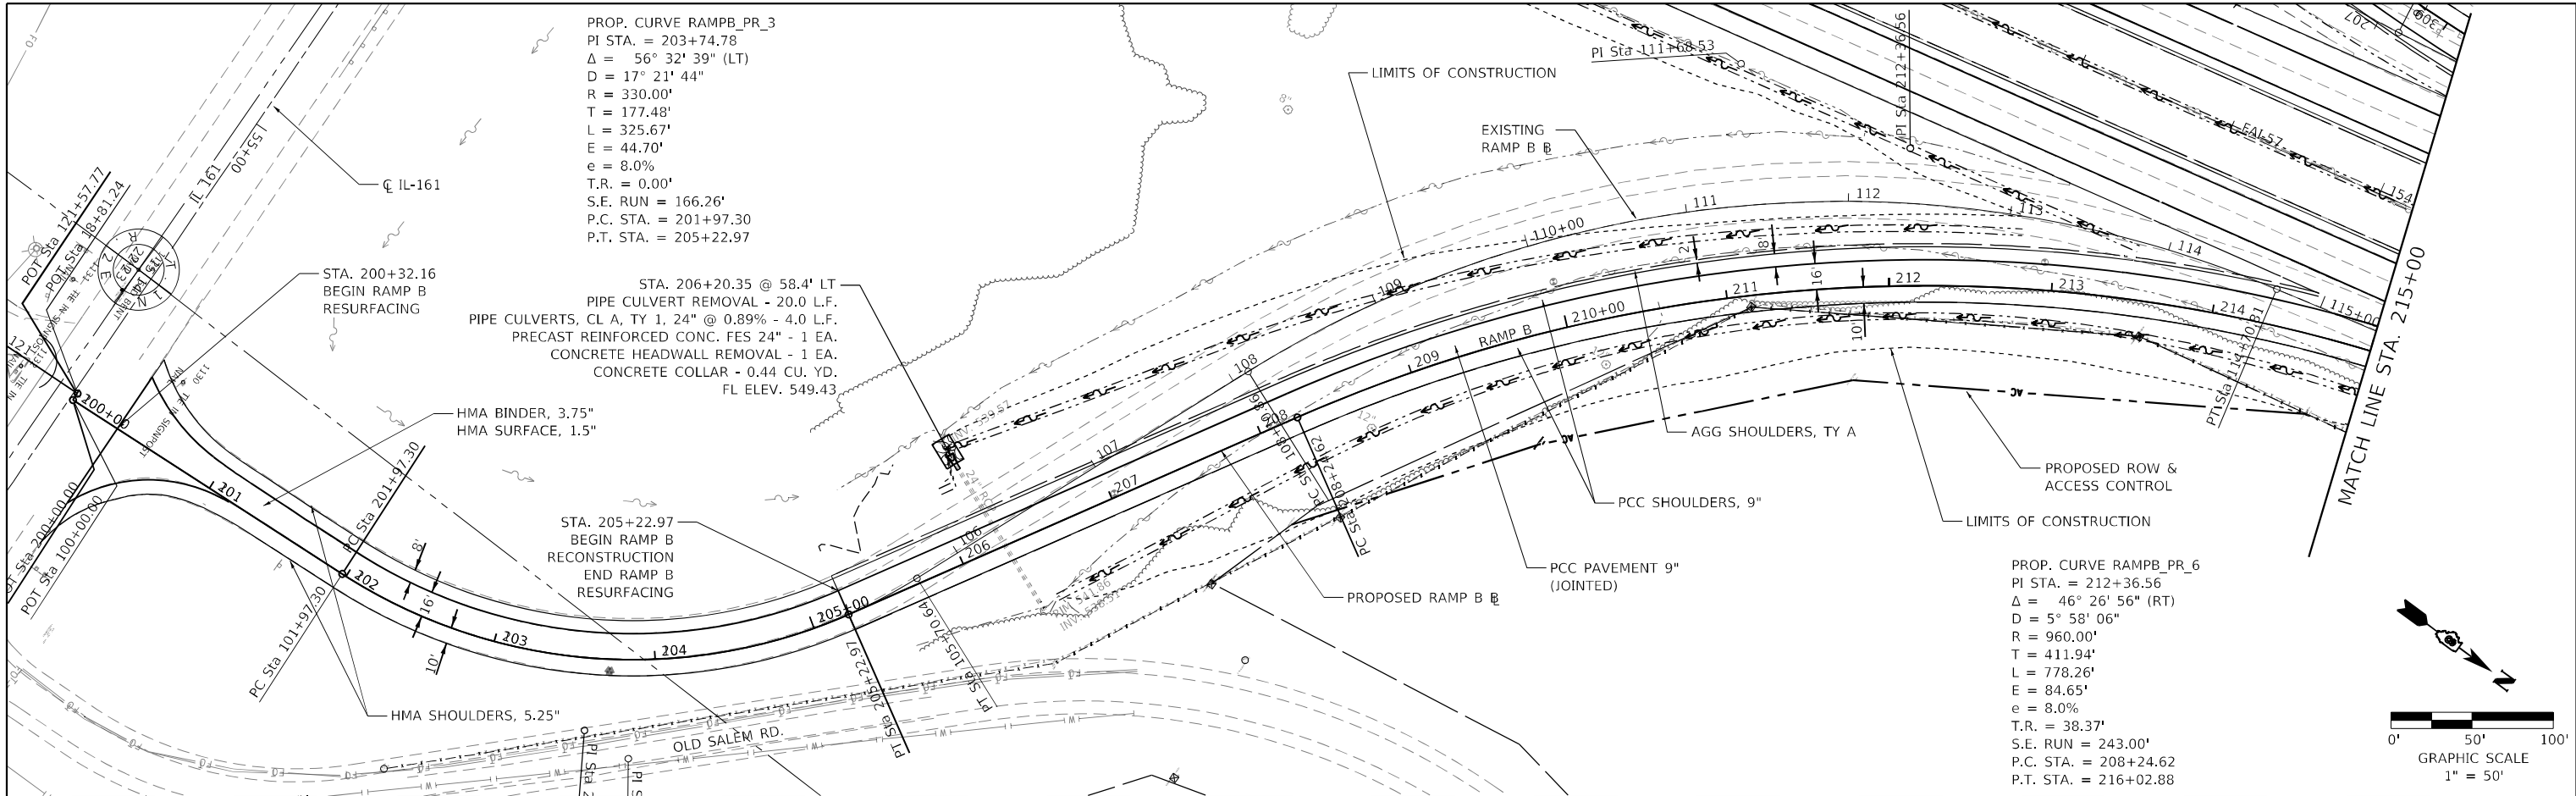


HMG HMG ENGINEERS, INC. 9360 HOLY CROSS LANE BREESE, ILLINOIS 62230 Engineers & Surveyors (618) 526-9611 IL PROF. DESIGN FIRM NO. 184.000899	USER NAME = mobiten	DESIGNED -	REVISED -	STATE OF ILLINOIS DEPARTMENT OF TRANSPORTATION	PLAN & PROFILE RAMP B					F.A.I. RTE.	SECTION	COUNTY	TOTAL SHEETS	SHEET NO.
		DRAWN -	REVISED -							57	61-(1,1-1,1-2,2)RS-1	MARION	484	59
	PLOT SCALE = 100,0000 ' / in.	CHECKED -	REVISED -		CONTRACT NO. 76F79									
	PLOT DATE = 2/16/2022	DATE -	REVISED -		SCALE: 1" = 50'	SHEET 1	OF 2	SHEETS	STA. 200+32	TO STA. 215+00	ILLINOIS FED. AID PROJECT NHPP-KC9D(768)			

PROFILE	SURVEYED _____	BY _____	DATE _____
	PLOTTED _____		
NOTE BOOK _____	GRADES CHECKED _____		
	R.M., NOTED _____		
NO. _____	STRUCTURE NOTATIONS CHK'D _____		

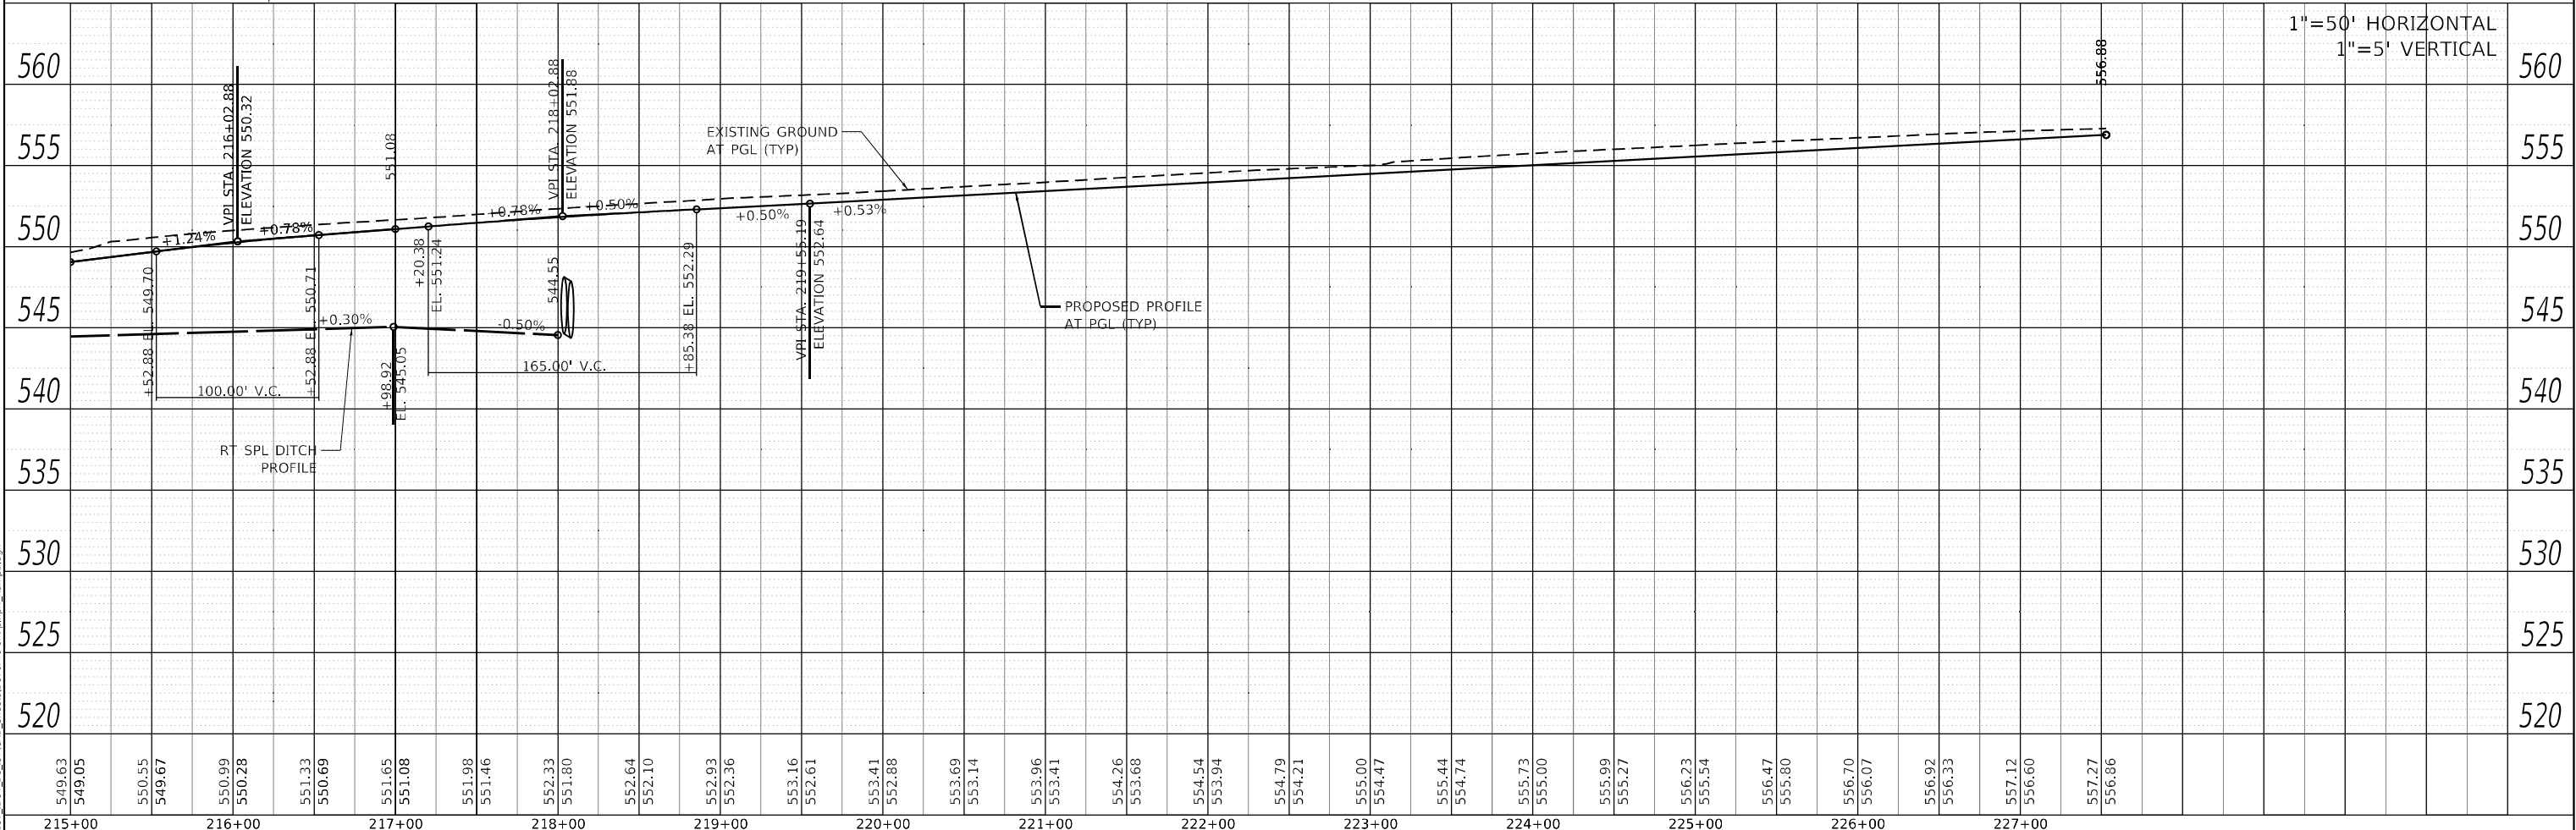



HMG HMG ENGINEERS, INC. 9360 HOLY CROSS LANE BREESE, ILLINOIS 62230 (618) 526-9611 Engineers & Surveyors IL PROF. DESIGN FIRM NO. 184.000899	USER NAME = mobrien	DESIGNED -	REVISED -	STATE OF ILLINOIS DEPARTMENT OF TRANSPORTATION	PLAN & PROFILE RAMP B					F.A.I. RTE.	SECTION	COUNTY	TOTAL SHEETS	SHEET NO.
		DRAWN -	REVISED -		57	61-(1,1-1,2-2)RS-1	MARION	484	60					
	PLOT SCALE = 100,0000 ' / in.	CHECKED -	REVISED -		CONTRACT NO. 76F79									
	PLOT DATE = 2/16/2022	DATE -	REVISED -		SCALE: 1" = 50'	SHEET 2	OF 2 SHEETS	STA. 215+00	TO STA. 227+52	ILLINOIS FED. AID PROJECT NHPK-KC9DI(76B)				

PROFILE	SURVEYED _____	BY _____	DATE _____
	PLOTTED _____		
NOTE BOOK	GRADES CHECKED _____		
	R.M., NOTED _____		
NO. _____	STRUCTURE NOTATIONS CHECKED _____		

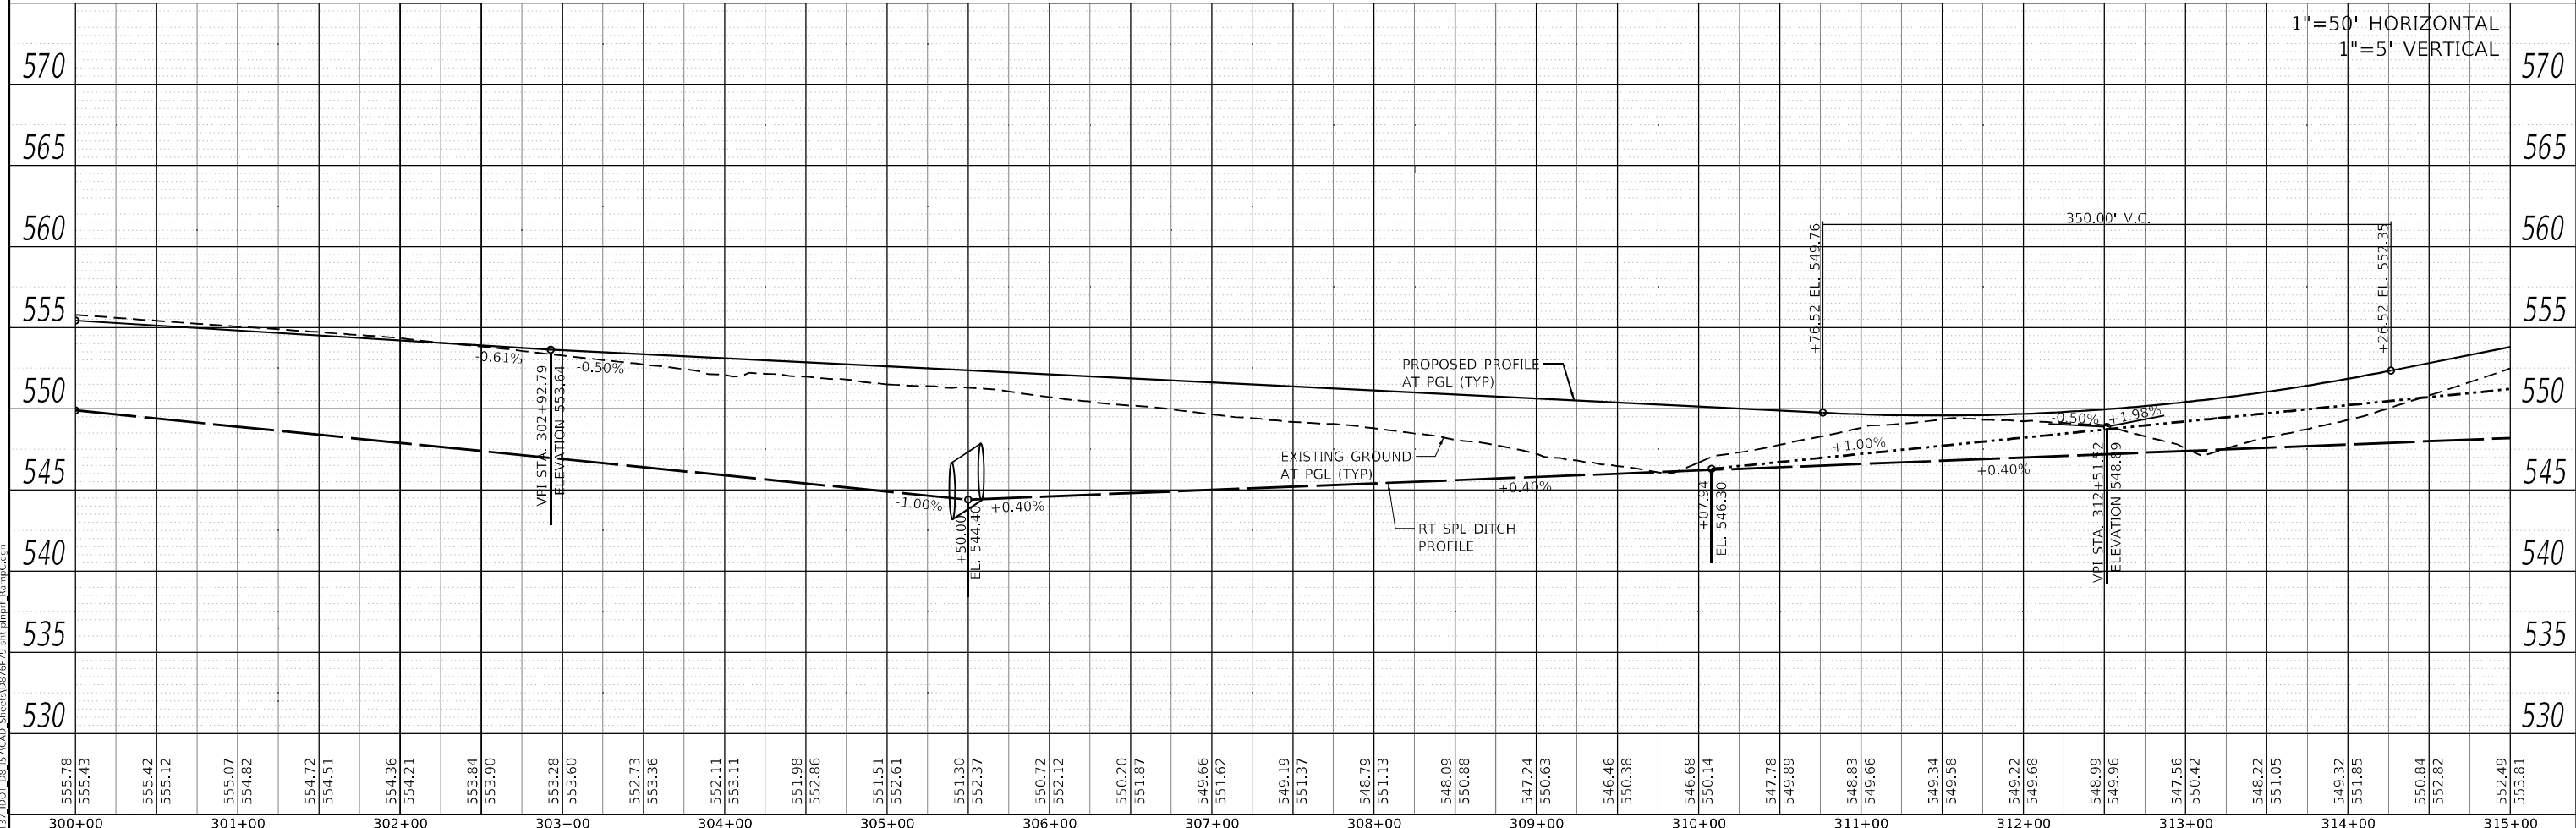

HMG HMG ENGINEERS, INC. 9360 HOLY CROSS LANE BREESE, ILLINOIS 62230 Engineers • Surveyors (618) 526-9611 IL PROF. DESIGN FIRM NO. 184.000899	USER NAME = mobrien	DESIGNED -	REVISED -	STATE OF ILLINOIS DEPARTMENT OF TRANSPORTATION	PLAN & PROFILE RAMP C					F.A.I. RTE.	SECTION	COUNTY	TOTAL SHEETS	SHEET NO.
	PLOT SCALE = 100,000' / in.	DRAWN -	REVISED -							57	61-(1,1-1,-1-2,2)RS-1	MARION	484	61
	PLOT DATE = 2/16/2022	CHECKED -	REVISED -		CONTRACT NO. 76F79									
		DATE -	REVISED -		SCALE: 1" = 50'	SHEET 1 OF 2 SHEETS	STA. 300+00 TO STA. 315+00	ILLINOIS FED. AID PROJECT NHPP-KC9D(768)						



PROFILE		BY	DATE
NOTE BOOK NO. _____	SURVEYED _____		
	PLOTTED _____		
	GRADES CHECKED _____		
	R.M. NOTED _____		
	STRUCTURE NOTATIONS CHKD _____		

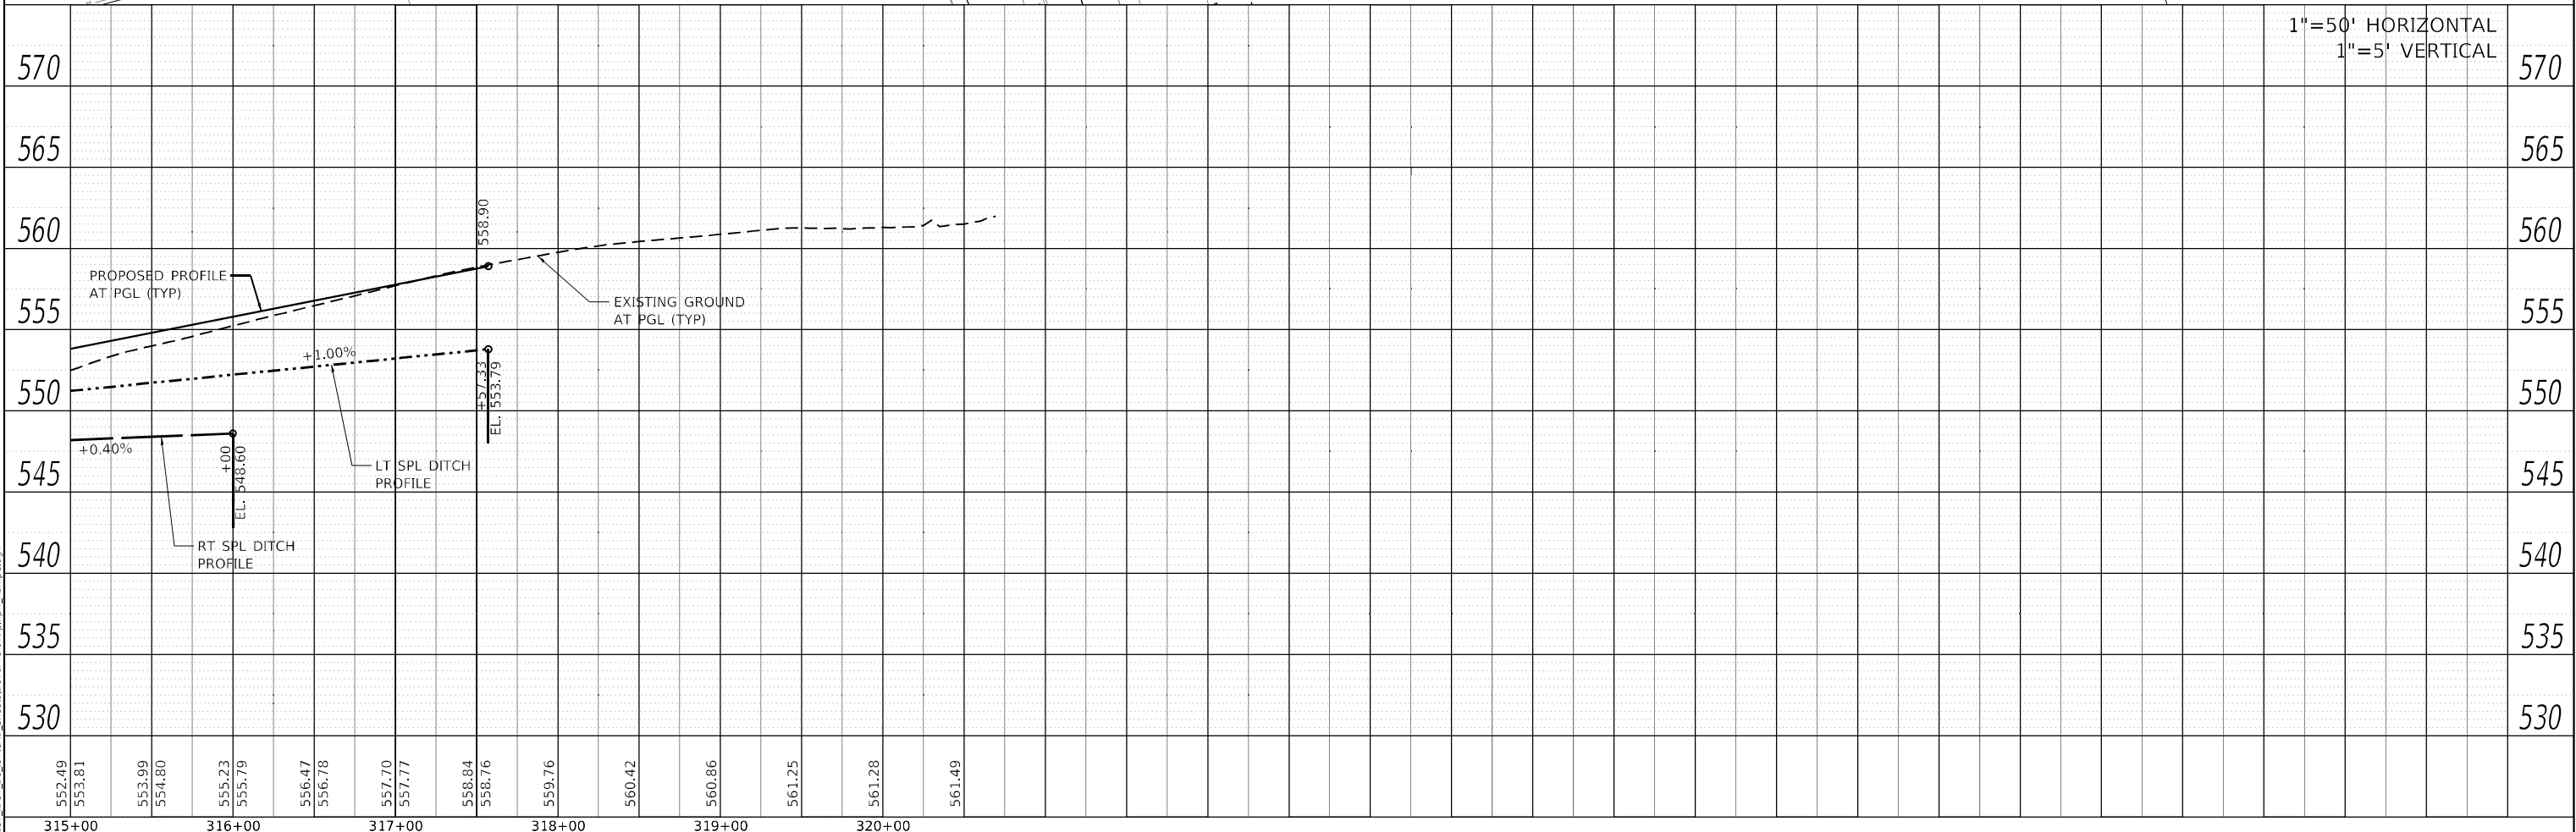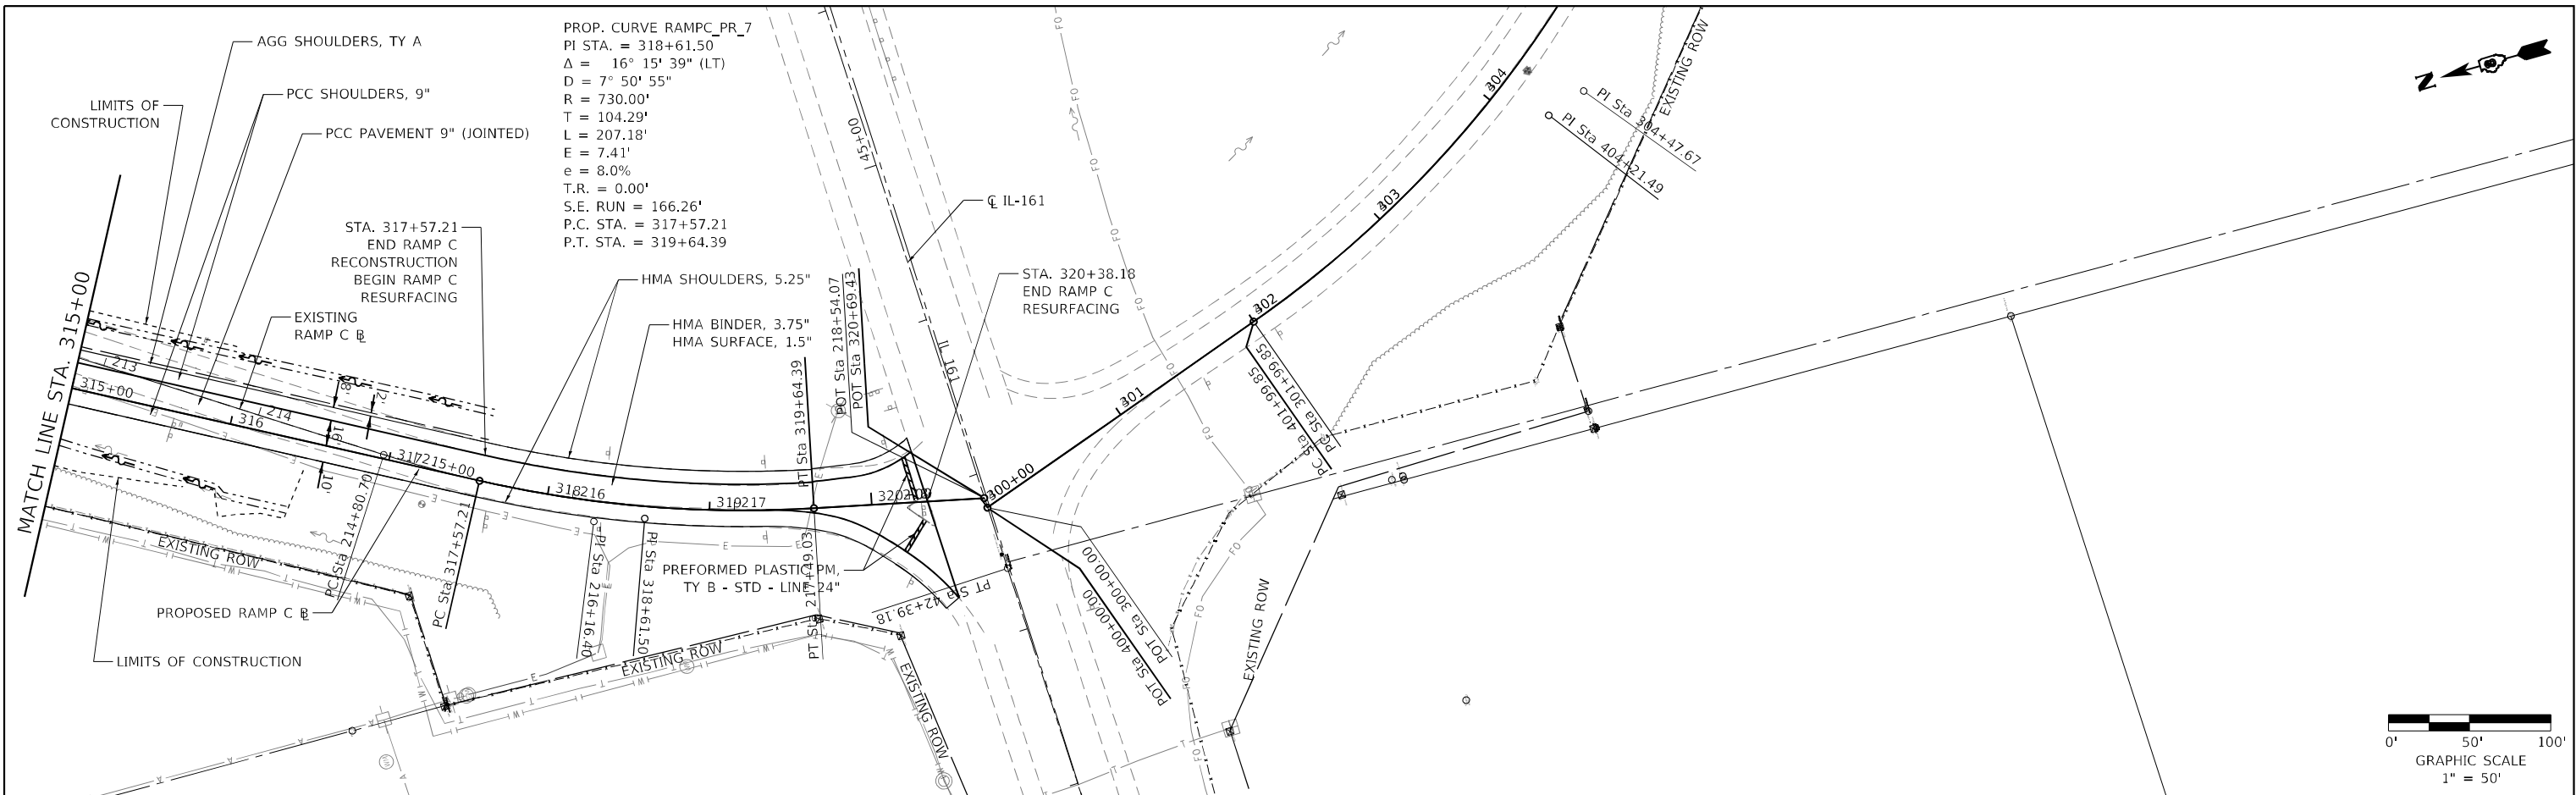

PLAN	SURVEYED	DATE
NO.	BY	
NOTE BOOK	PLOTTED	
NO.	ALIGNMENT CHECKED	
NO.	CADD FILE NAME	

PROFILE		BY	DATE
NOTE BOOK NO. _____	SURVEYED _____		
	PLOTTED _____		
	GRADES CHECKED _____		
	STRUCTURE NOTATIONS CHKD _____		




MODEL: Default
FILE NAME: K813131.DOT.D8_157CAG_Sheets15876F79-shltdlprf_RampD.dgn

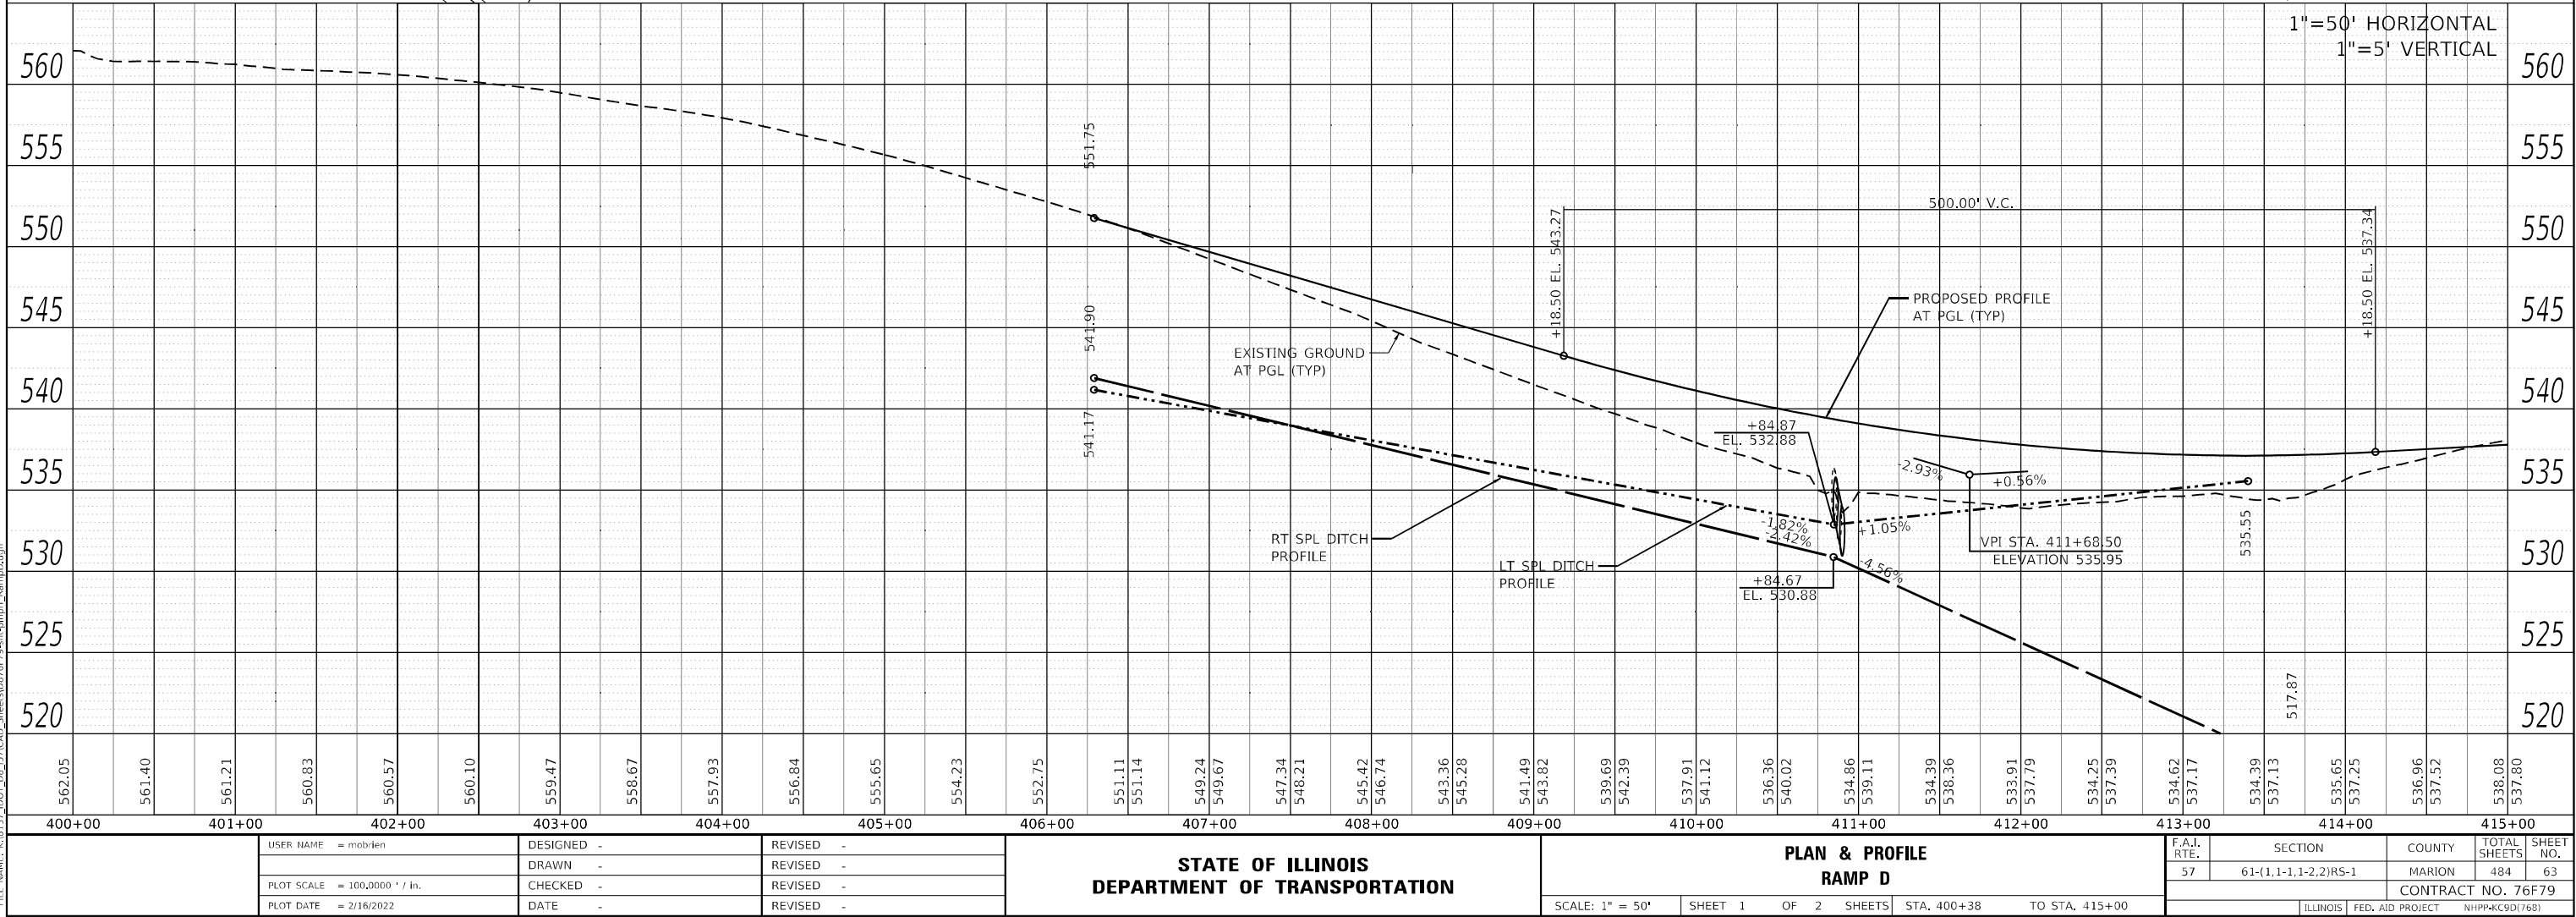
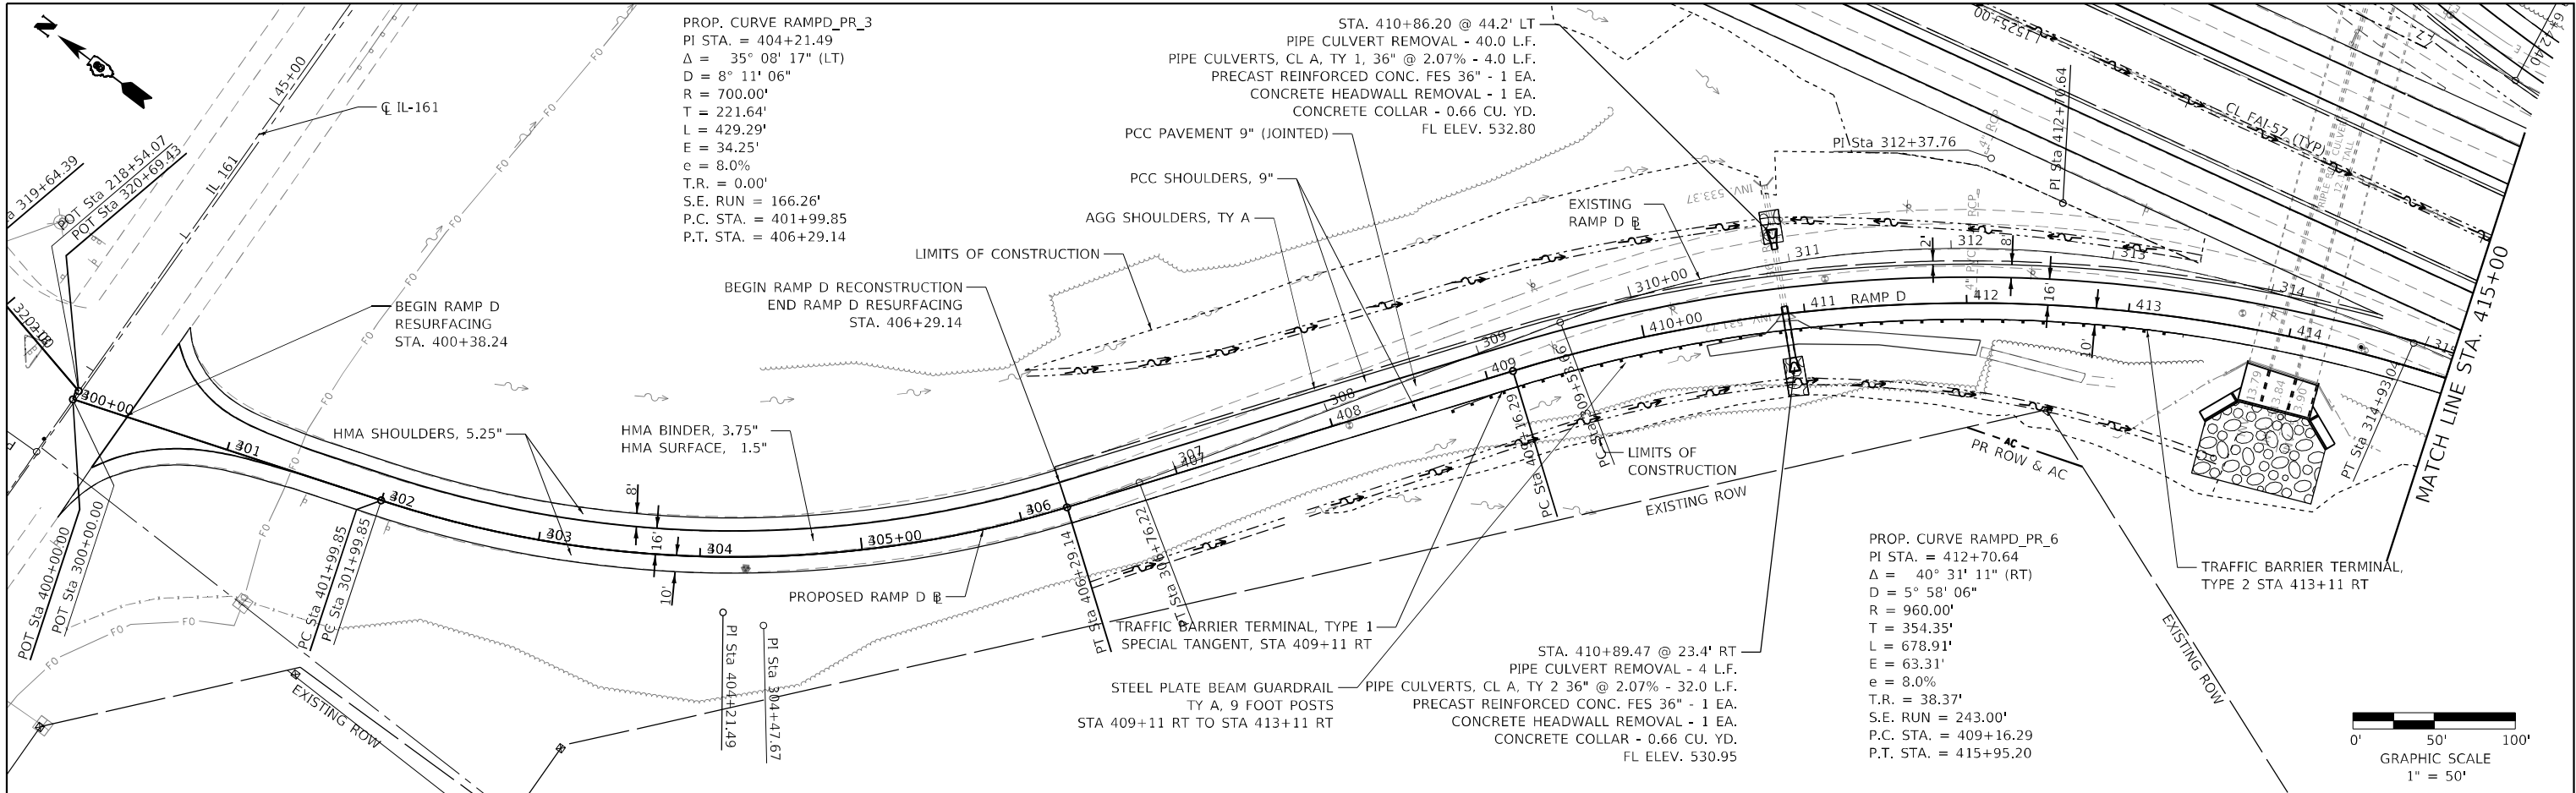


PLAN	SURVEYED	BY	DATE
	PLOTTED		
NOTE BOOK	ALIGNMENT CHECKED		
	STRUCTURE NOTATION CHWD		
CADD FILE NAME			



PROFILE	SURVEYED	BY	DATE
	PLOTTED		
NOTE BOOK	GRADES CHECKED		
	STRUCTURE NOTATION CHWD		

MODEL: Default
FILE NAME: K83131 JDOT.D8 157CAG Sheets1087679-shl-all.rpt RampD.dgn

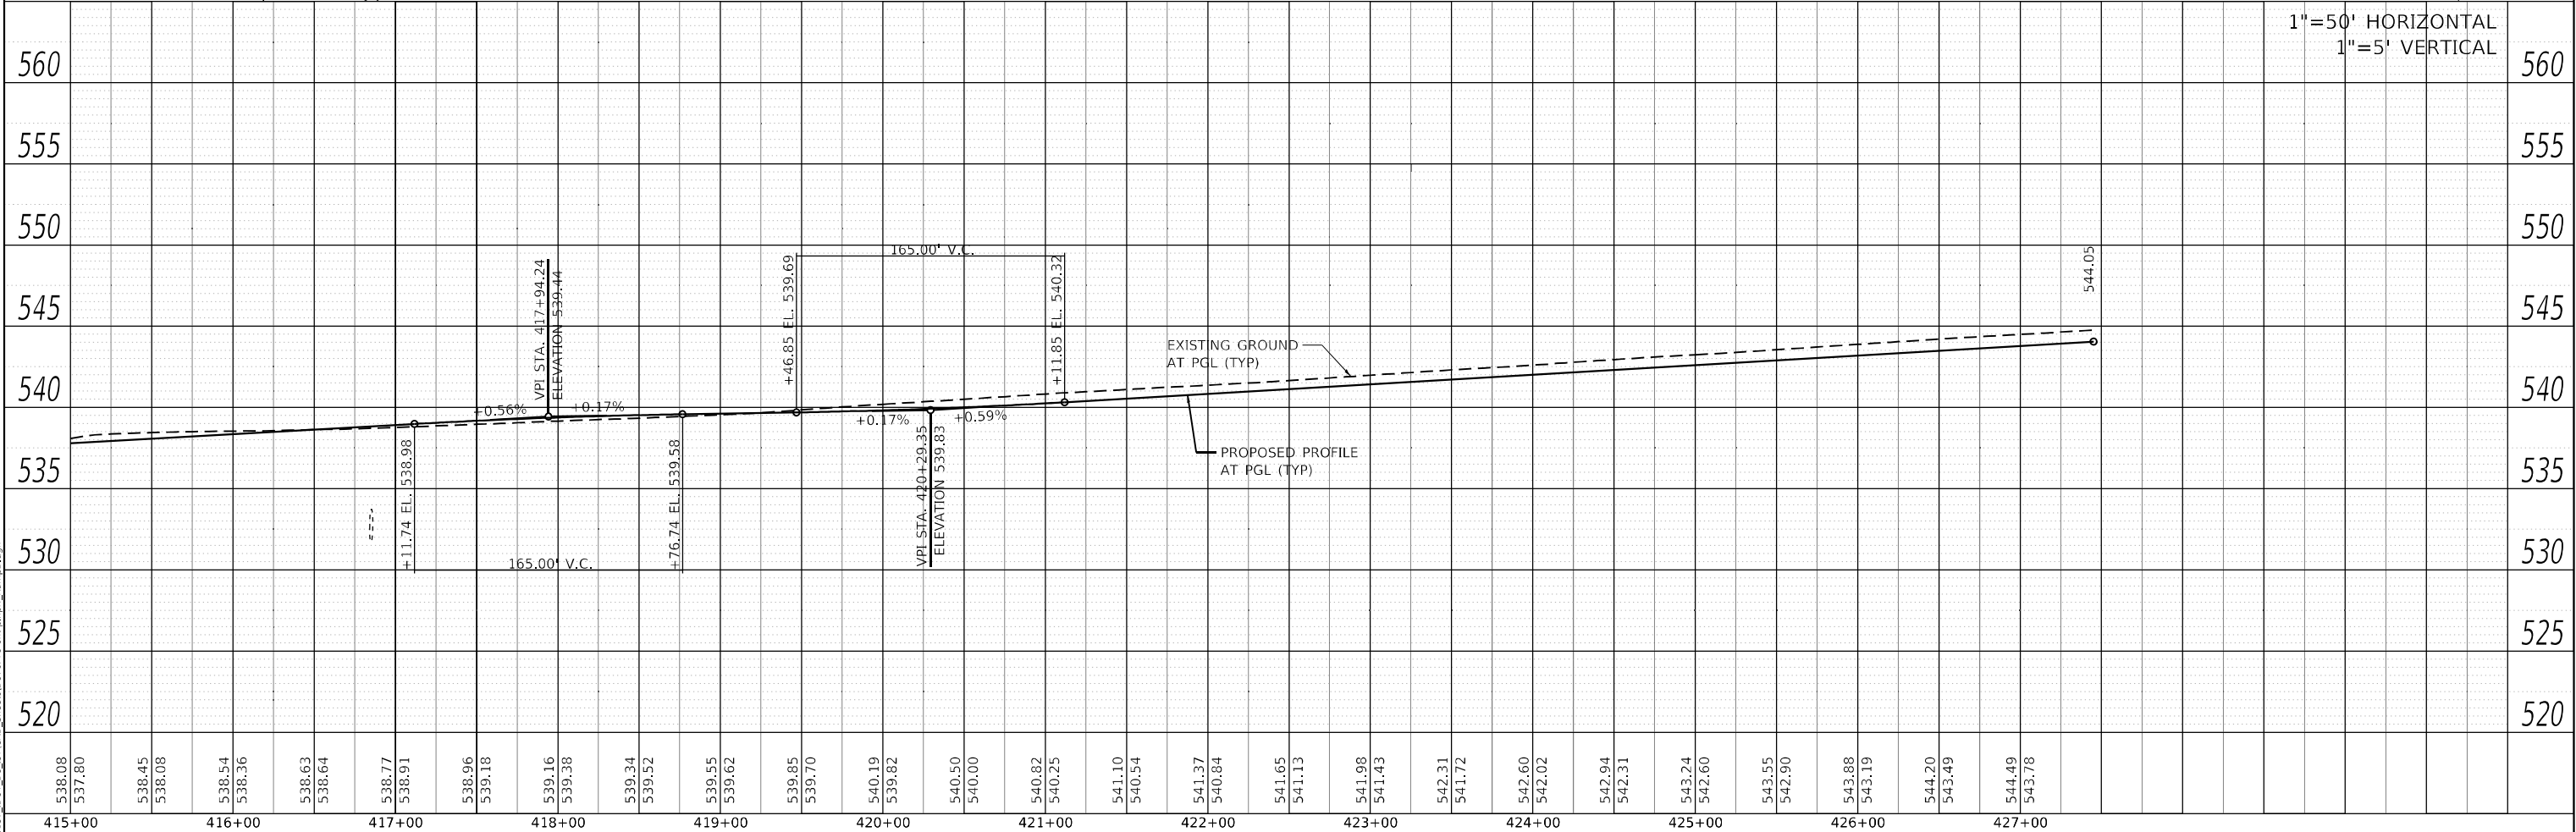 
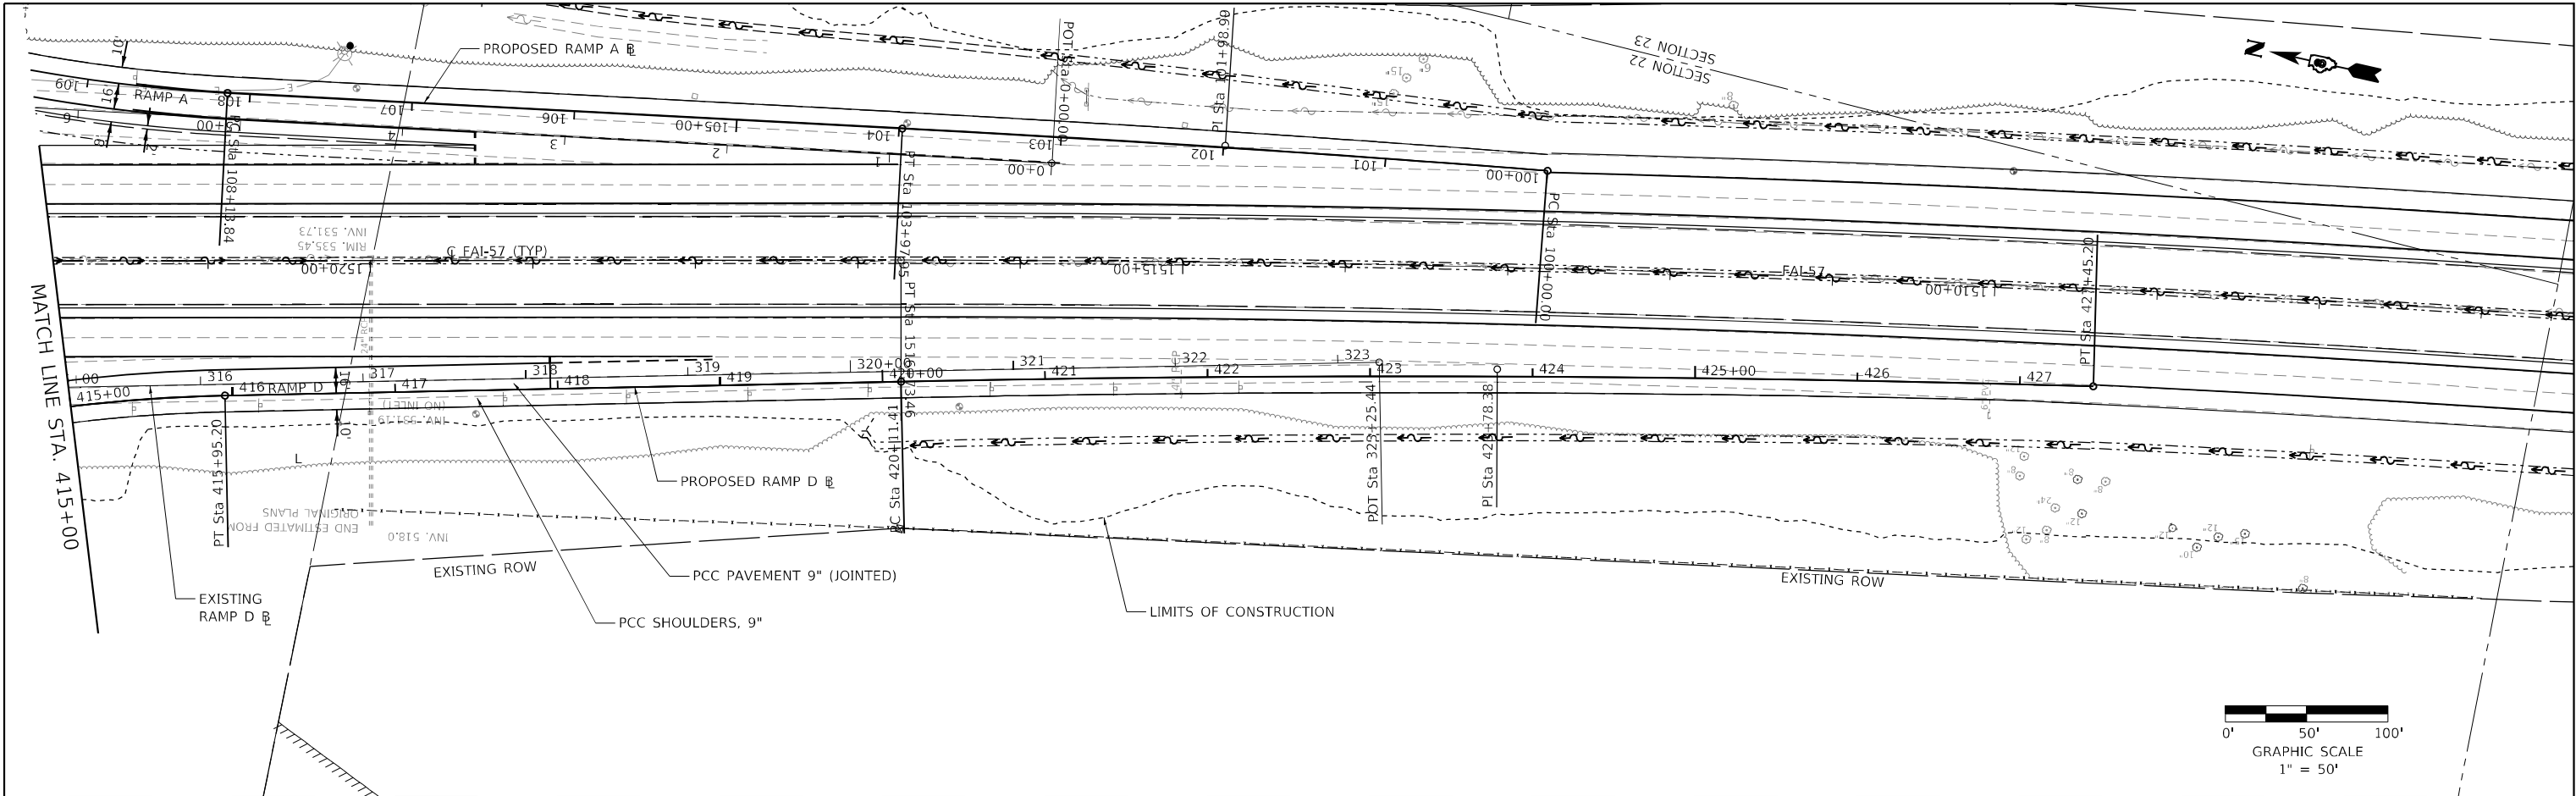


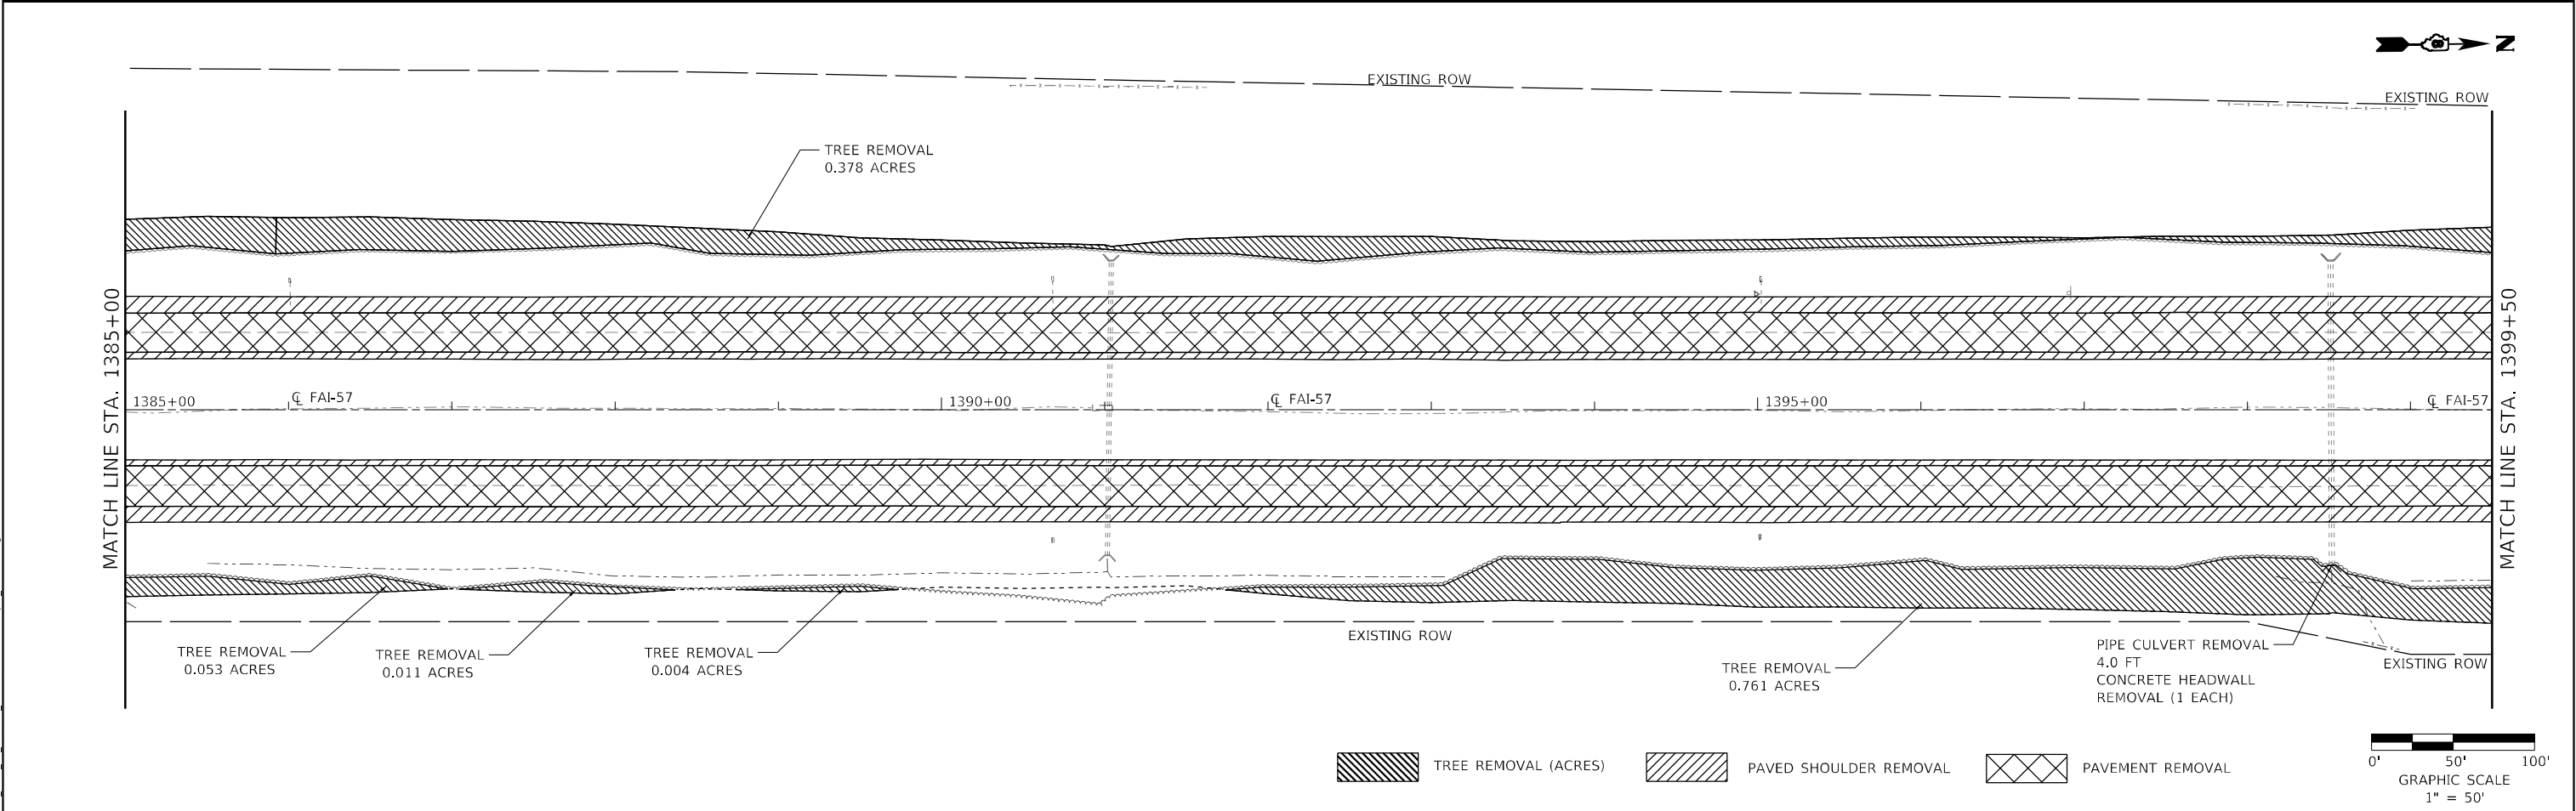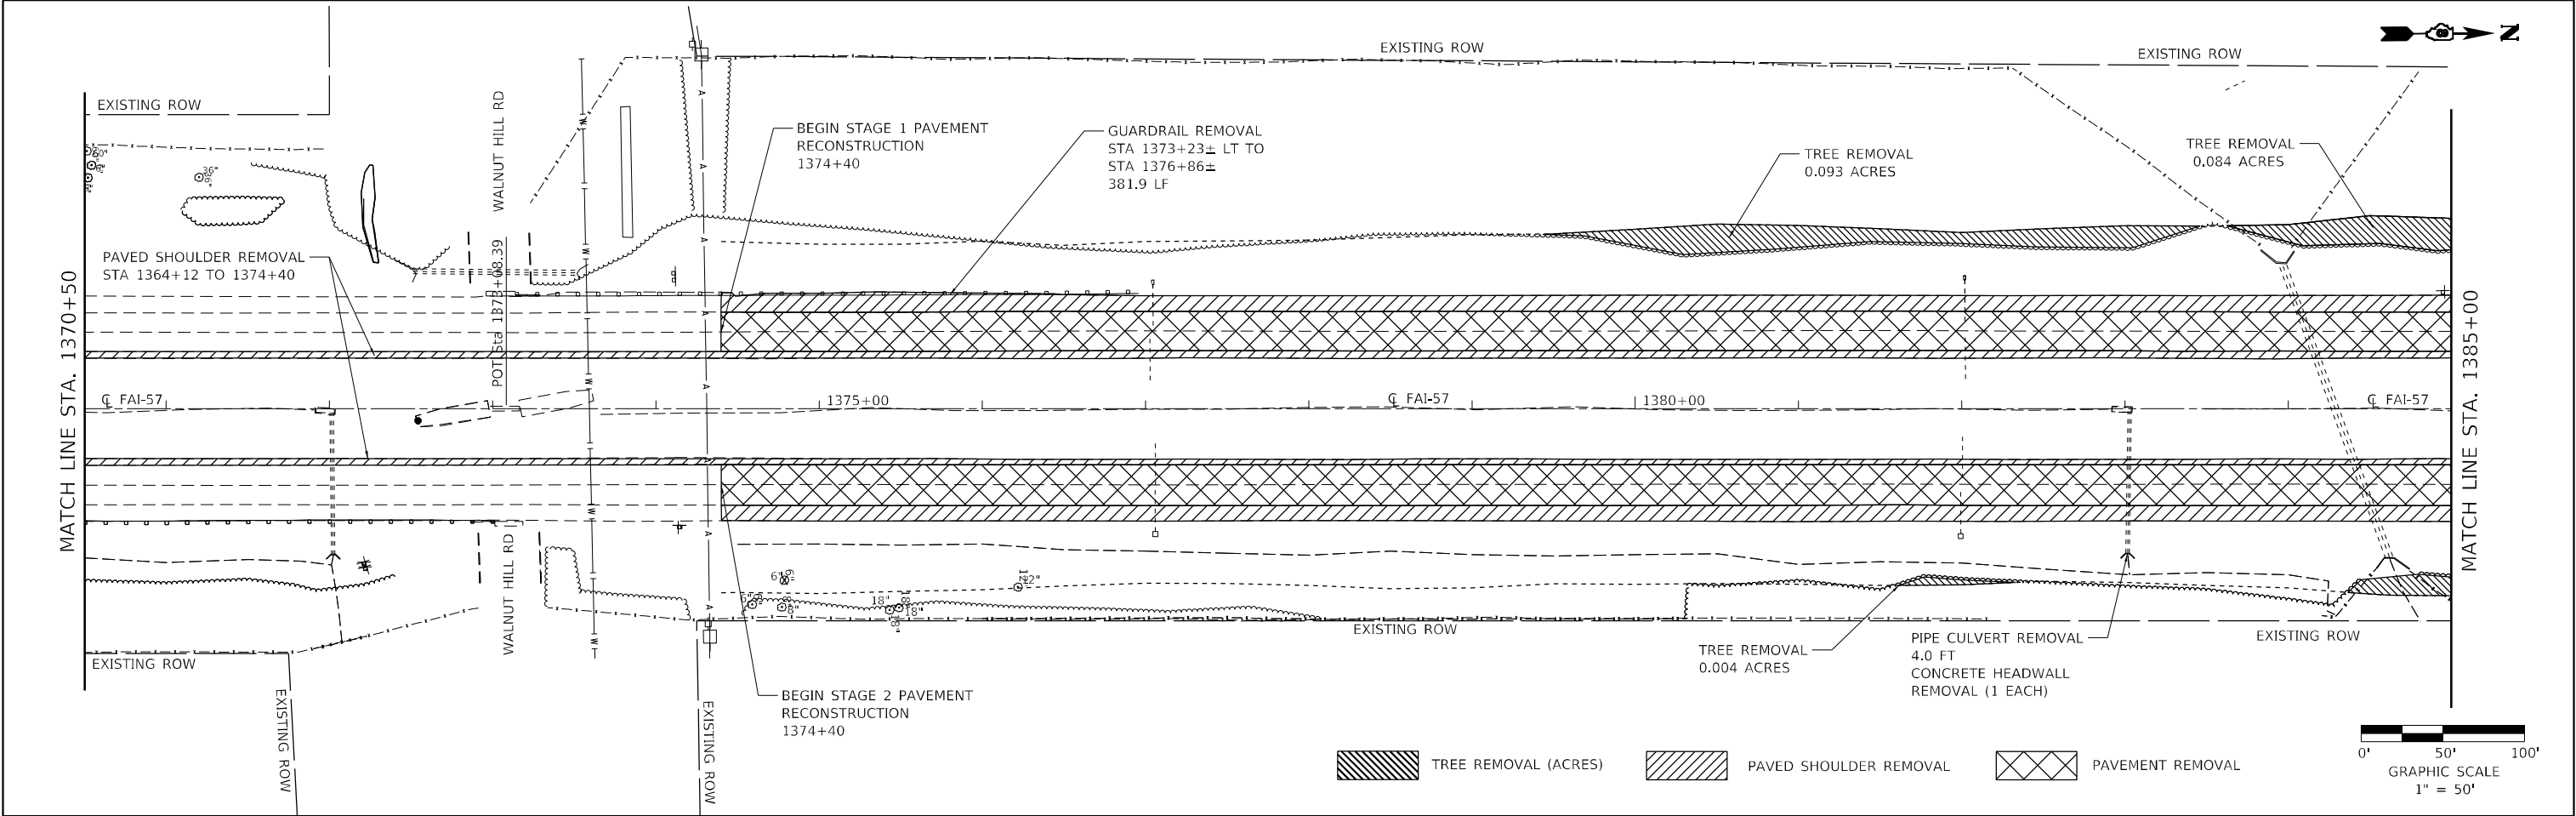

MODEL: Default FILE NAME: 603131_IDOT_08_157(CAD_Sheets)0816F79-shr-shr_Removal.dgn HMG HMG ENGINEERS, INC. 9360 HOLY CROSS LANE BREESE, ILLINOIS 62230 Engineers & Surveyors [618] 526-9611 IL PROF. DESIGN FIRM NO. 184.000899 USER NAME = mobrien DESIGNED - REVISD - DRAWN - REVISD - CHECKED - REVISD - DATE - REVISD -	STATE OF ILLINOIS DEPARTMENT OF TRANSPORTATION			REMOVAL ITEMS FAI-57		F.A.I. RTE. SECTION COUNTY TOTAL SHEETS SHEET NO.	
	SCALE: 1"=50'			SHEET 1 OF 11 SHEETS		57 61-(1,1-1,1-2,2)RS-1 MARION 484 65	
	STA. 1370+50 TO STA. 1399+50					CONTRACT NO. 76F79	
						ILLINOIS FED. AID PROJECT NHP-KC9D(768)	

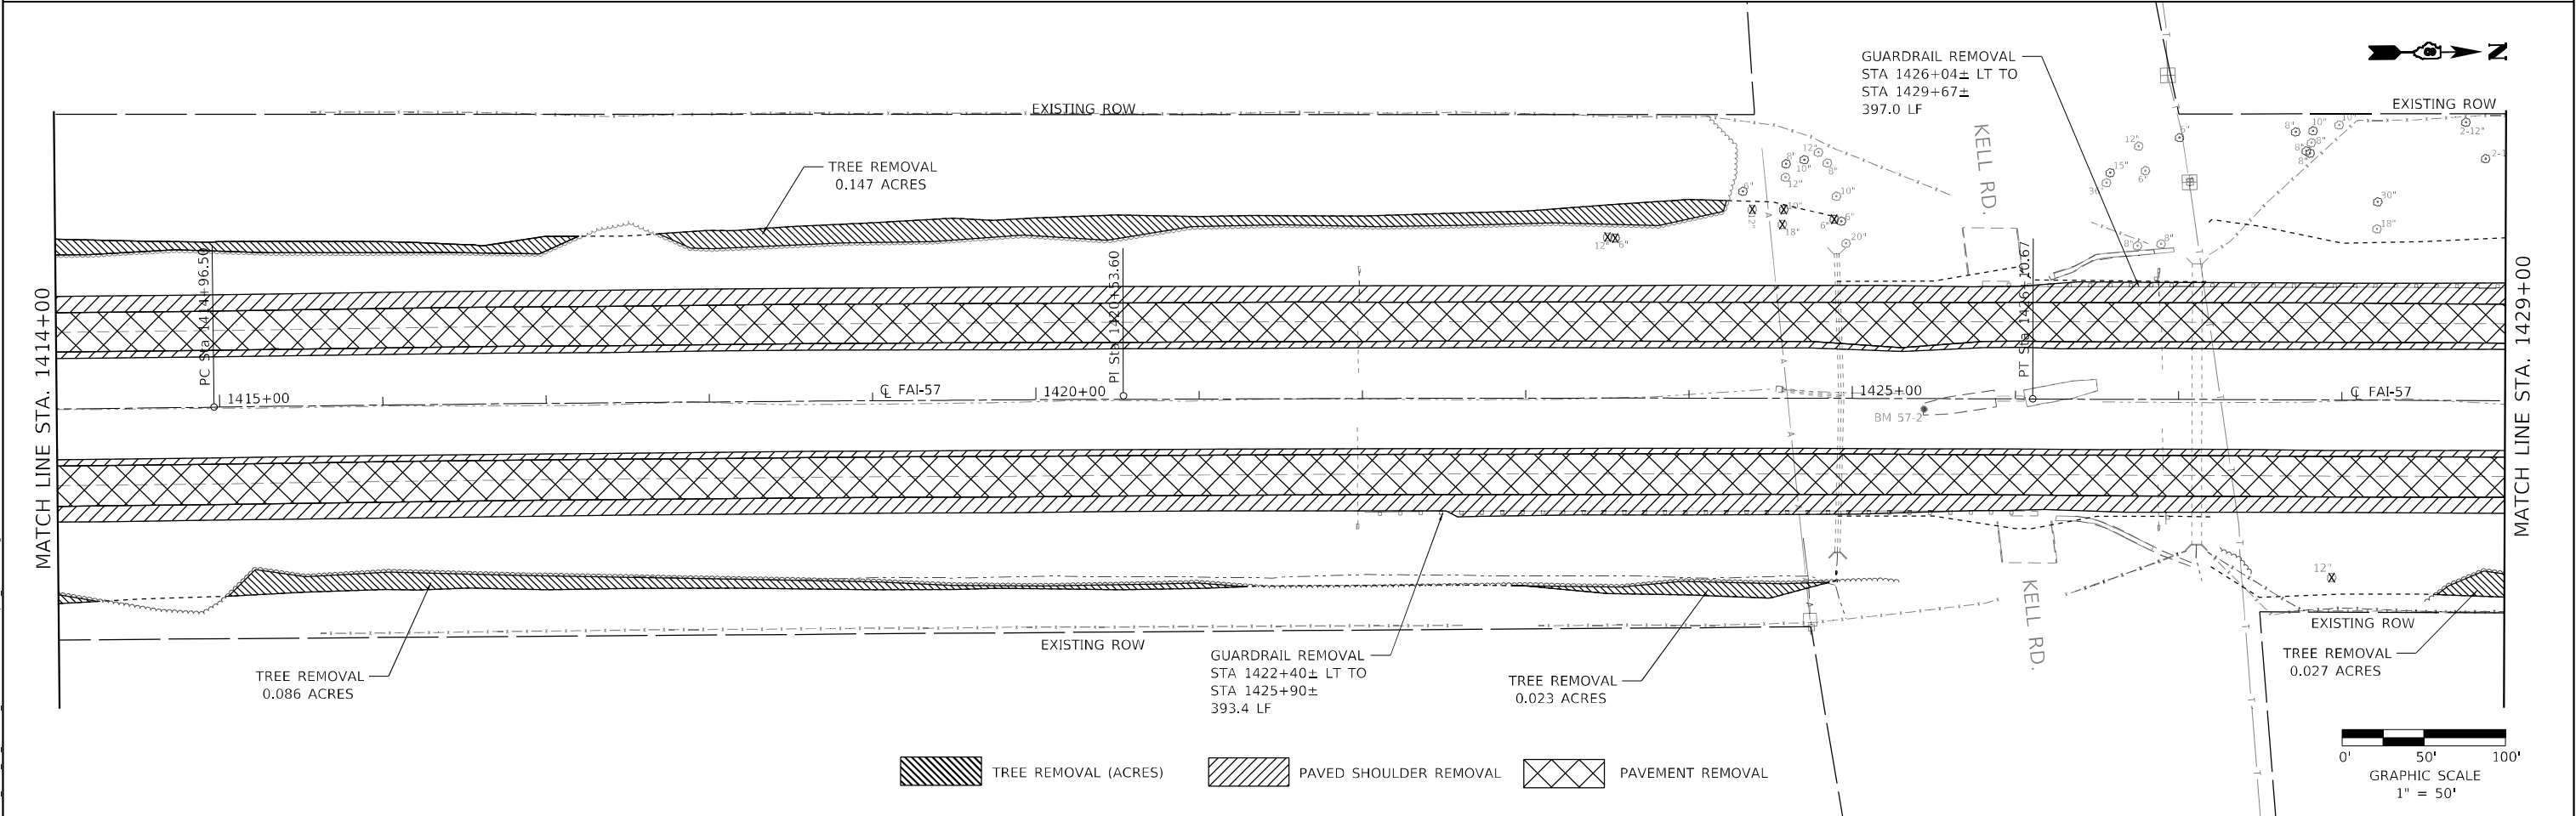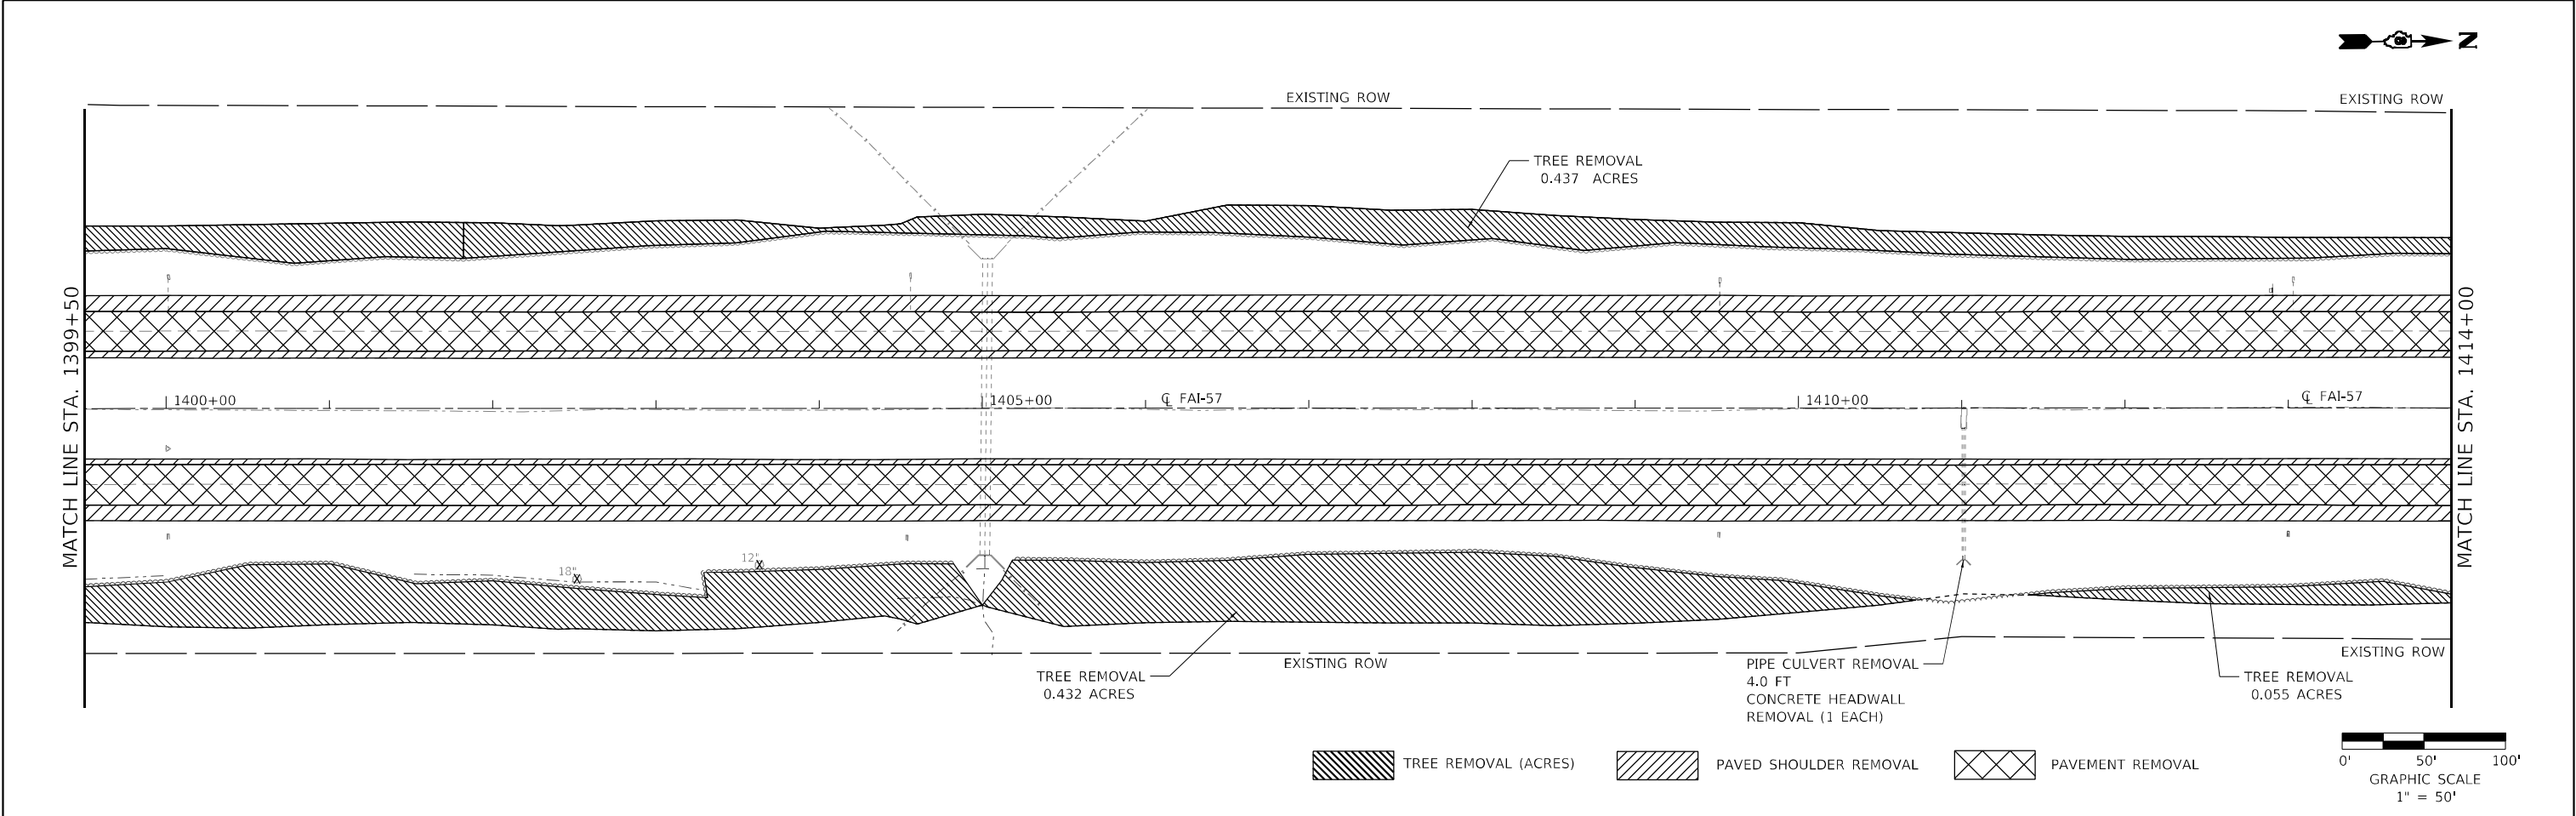

MODEL: Default FILE NAME: 803.131_IDOT_08_157(CAD_Sheets)0815679-shr-shr_Removal.dgn HMG HMG ENGINEERS, INC. 9360 HOLY CROSS LANE BREESE, ILLINOIS 62230 Engineers + Surveyors [618] 526-9611 IL PROF. DESIGN FIRM NO. 184.000899 USER NAME = mobrien DESIGNED - DRAWN - CHECKED - DATE - REVISED - REVISED - REVISED - REVISED -	STATE OF ILLINOIS DEPARTMENT OF TRANSPORTATION		REMOVAL ITEMS FAI-57		F.A.I. RTE. 57		SECTION 61-(1.1-1,1-2,2)RS-1	COUNTY MARION	TOTAL SHEETS 484	SHEET NO. 66
	SCALE: 1"=50'		SHEET 2 OF 11 SHEETS		STA. 1399+50		TO STA. 1429+00		CONTRACT NO. 76F79	
									ILLINOIS FED. AID PROJECT NHPP-KC9D(768)	

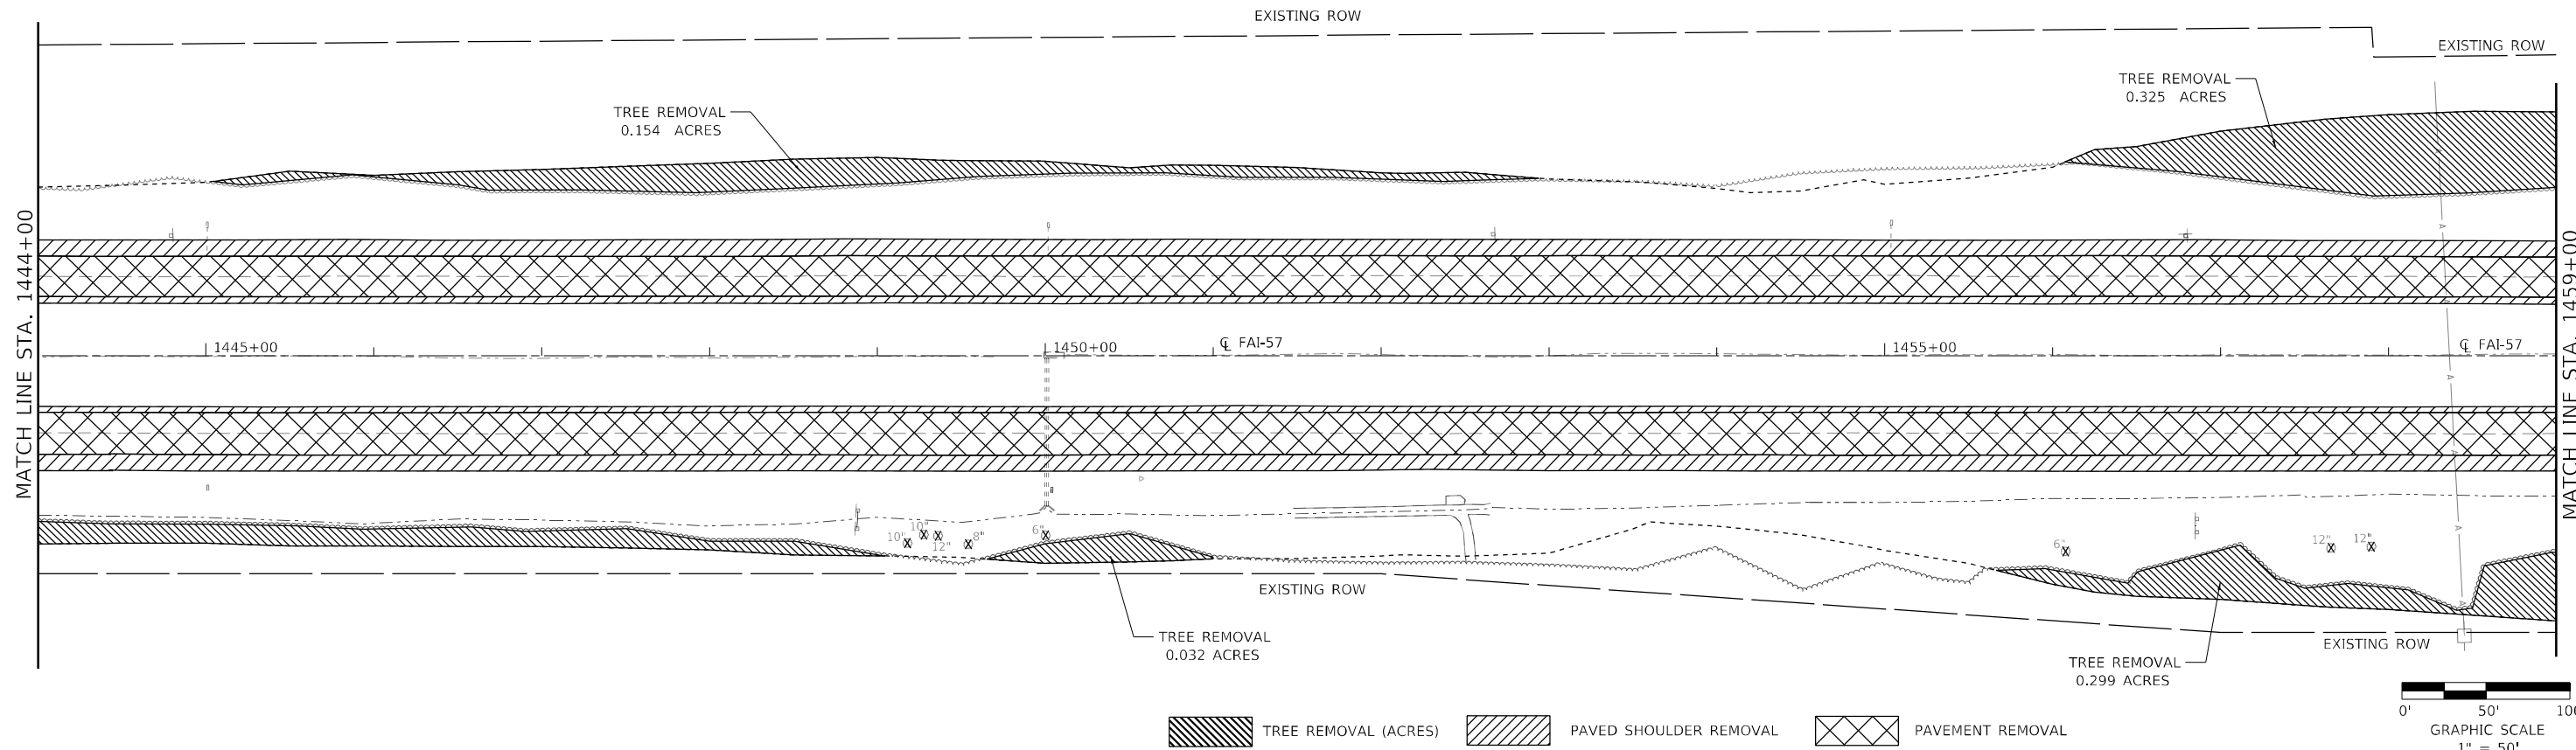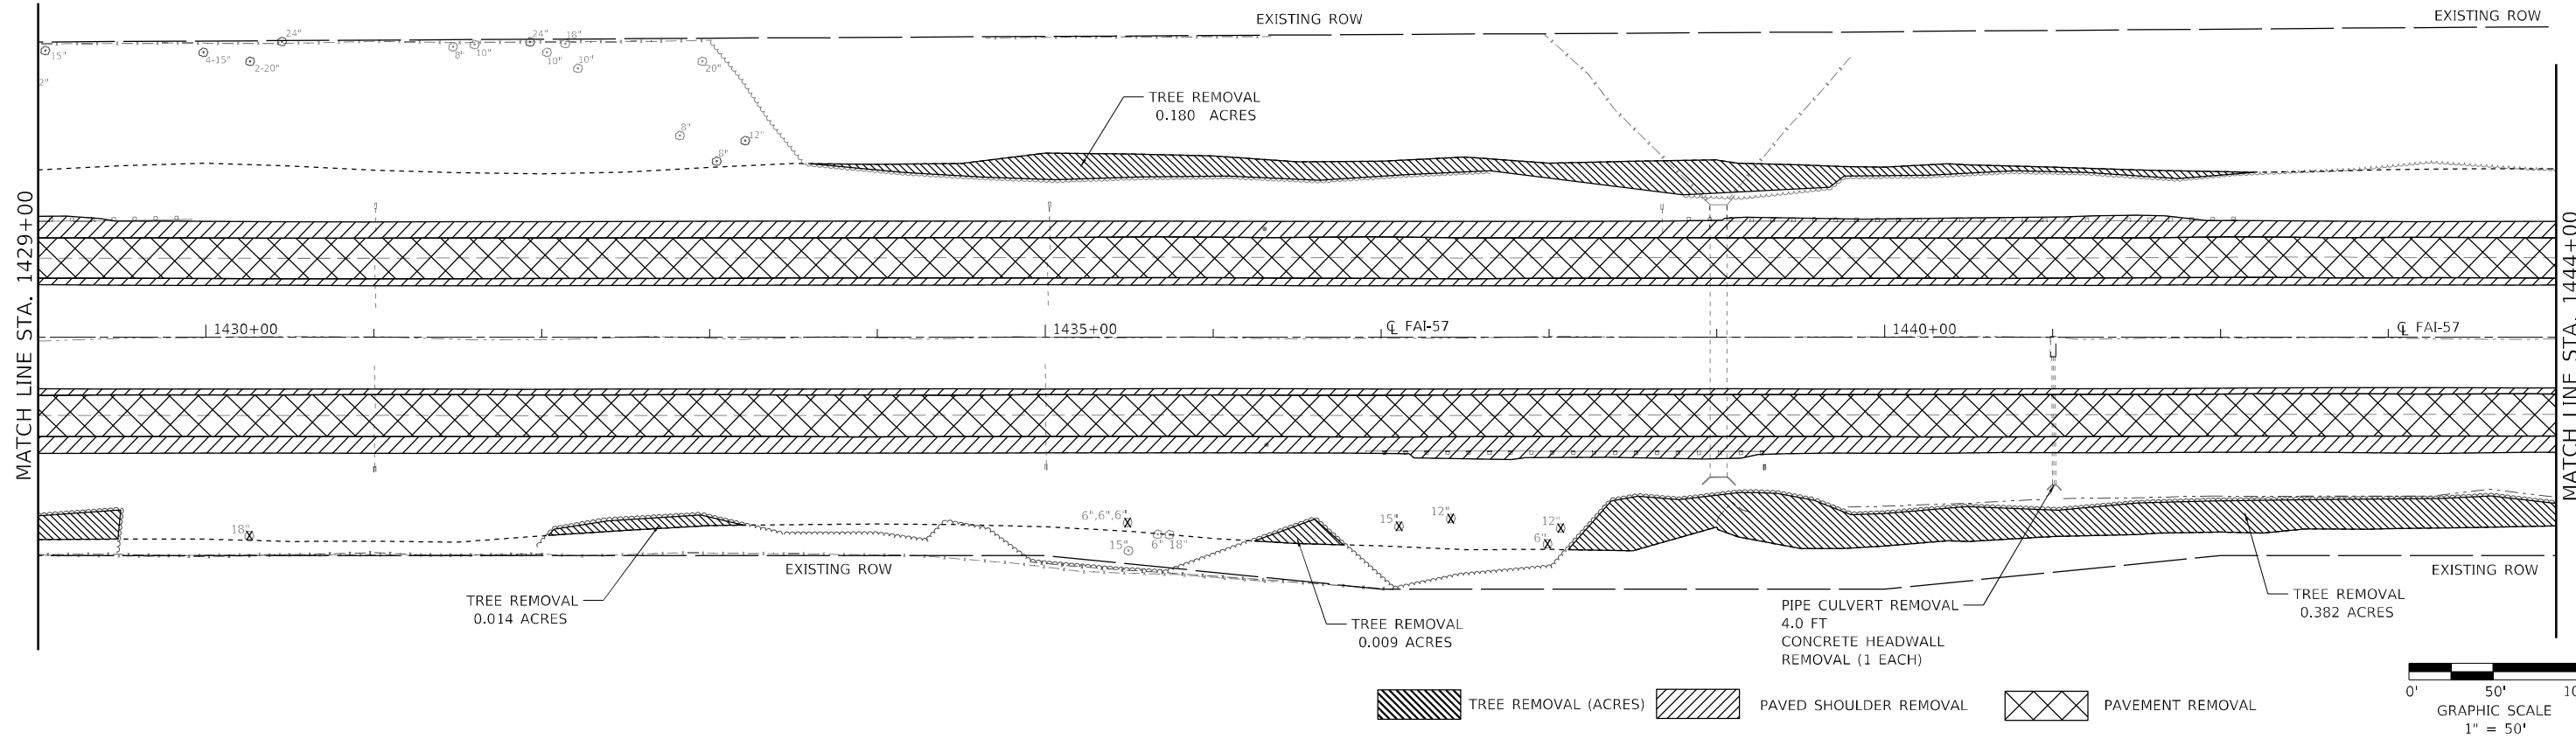

MODEL: Default
FILE NAME: 60303131 IDOT_D8_157CAD_Sheets\0816F79-shr-shr_Removal.dgn

HMG

HMG ENGINEERS, INC.
9360 HOLY CROSS LANE
BREESE, ILLINOIS 62230
Engineers & Surveyors
(618) 526-9611
IL PROF. DESIGN FIRM NO. 184.000899

USER NAME = mobrien
DESIGNED -
DRAWN -
PLOT SCALE = 100,0000' / in.
PLOT DATE = 2/16/2022

DESIGNED -
DRAWN -
CHECKED -
DATE -



REVISED -
REVISED -
REVISED -
REVISED -

STATE OF ILLINOIS
DEPARTMENT OF TRANSPORTATION

REMOVAL ITEMS
FAI-57

SCALE: 1"=50' SHEET 3 OF 11 SHEETS STA. 1429+00 TO STA. 1459+00

F.A.I. RTE.	SECTION	COUNTY	TOTAL SHEETS	SHEET NO.
57	61-(1,1-1,1-2,2)RS-1	MARION	484	67
CONTRACT NO. 76F79				
ILLINOIS FED. AID PROJECT NHPP-KC9D(768)				

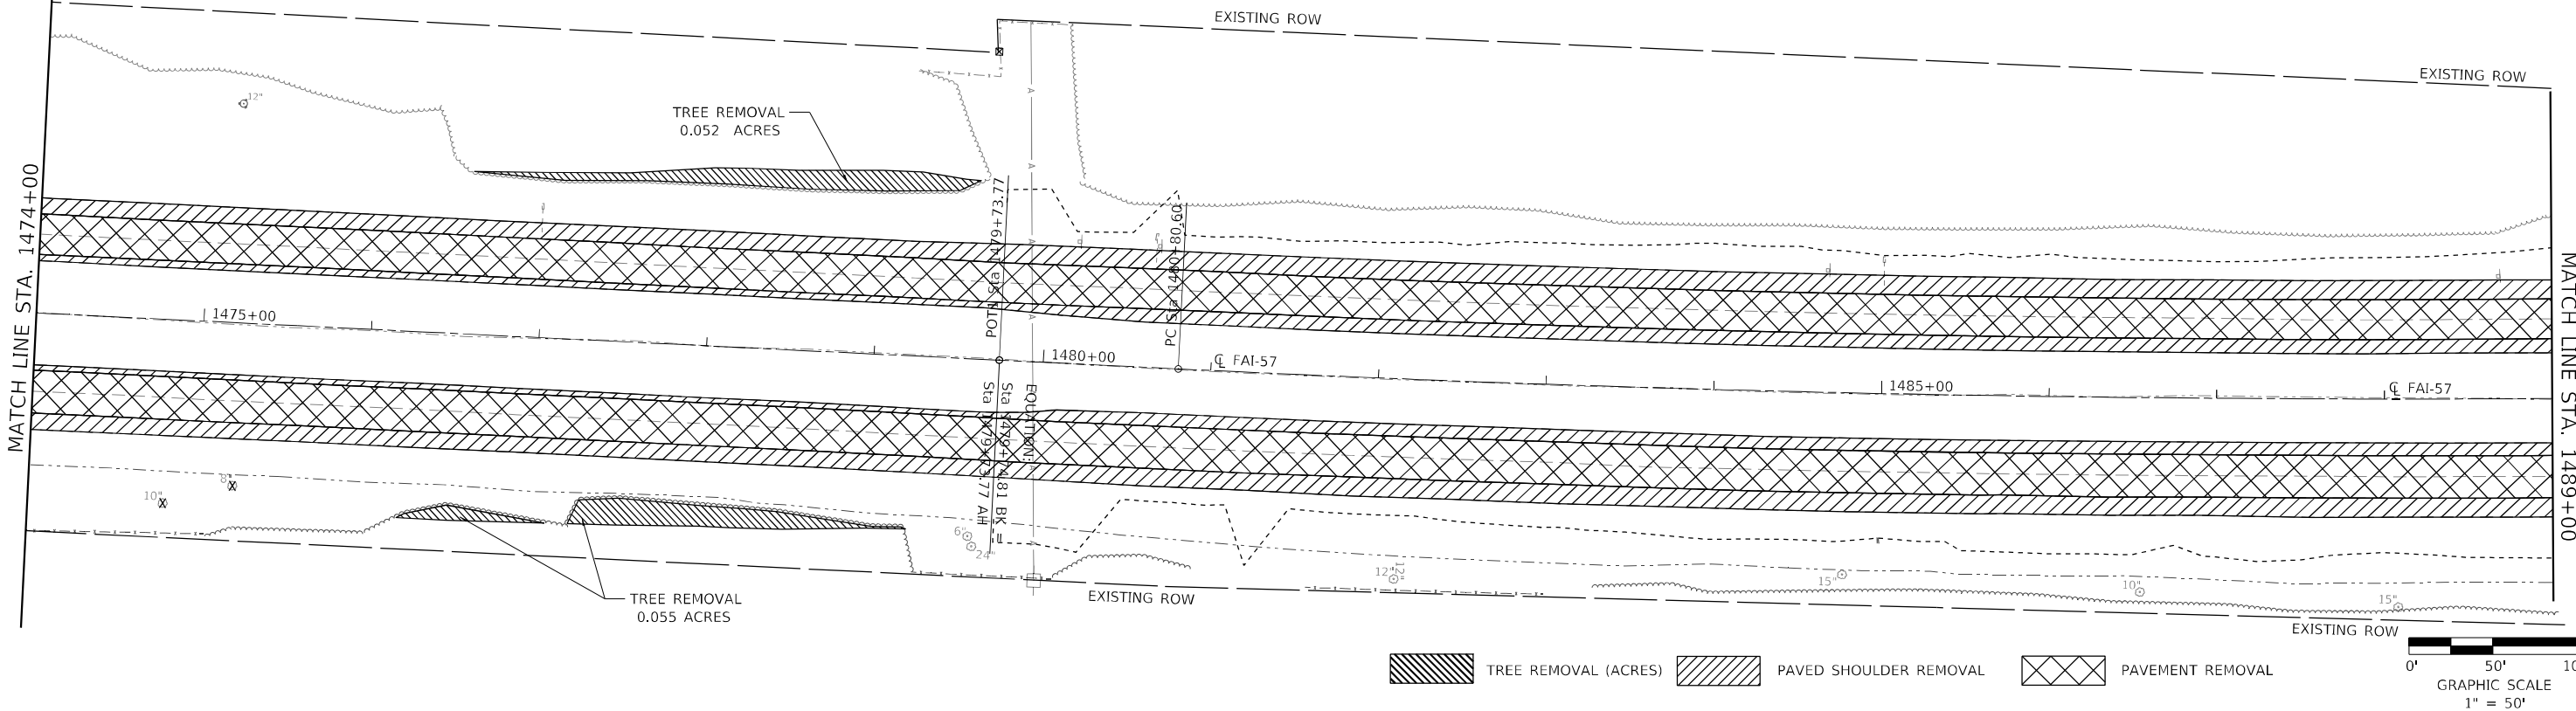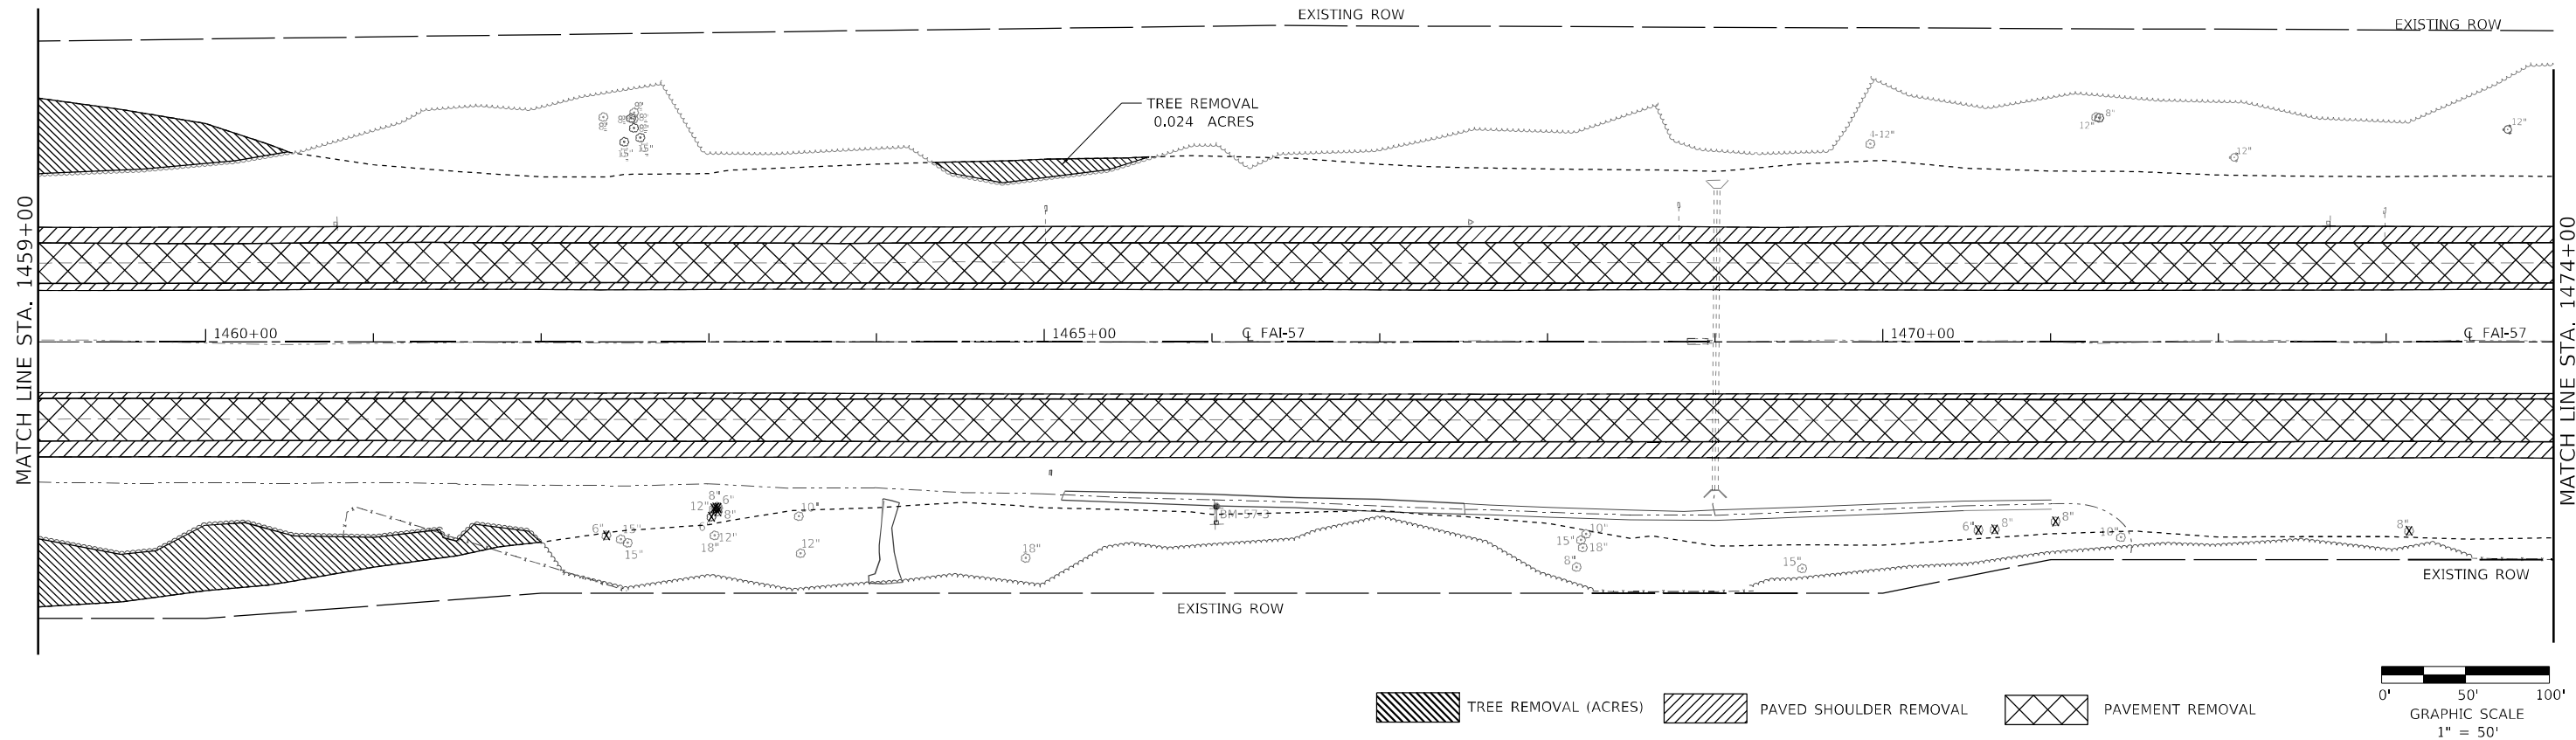

MODEL: Default
FILE NAME: 61-1.1-1,1-2,2,RS-1-1459-1489.dgn
FILE PATH: C:\Users\mobrien\OneDrive\Documents\61-1.1-1,1-2,2,RS-1-1459-1489.dgn

HMG

HMG ENGINEERS, INC.
9360 HOLY CROSS LANE
BREESE, ILLINOIS 62230
Engineers & Surveyors
(618) 526-9611
IL PROF. DESIGN FIRM NO. 184.000899

USER NAME = mobrien
PLOT SCALE = 100,0000' / in.
PLOT DATE = 2/16/2022

DESIGNED -
DRAWN -
CHECKED -
DATE -



REVISED -
REVISED -
REVISED -
REVISED -



STATE OF ILLINOIS
DEPARTMENT OF TRANSPORTATION

REMOVAL ITEMS
FAI-57

SCALE: 1"=50' SHEET 4 OF 11 SHEETS STA. 1459+00 TO STA. 1489+00

F.A.I. RTE.	SECTION	COUNTY	TOTAL SHEETS	SHEET NO.
57	61-(1.1-1,1-2,2)RS-1	MARION	484	68
CONTRACT NO. 76F79				
ILLINOIS FED. AID PROJECT NHPP-KC9D(768)				

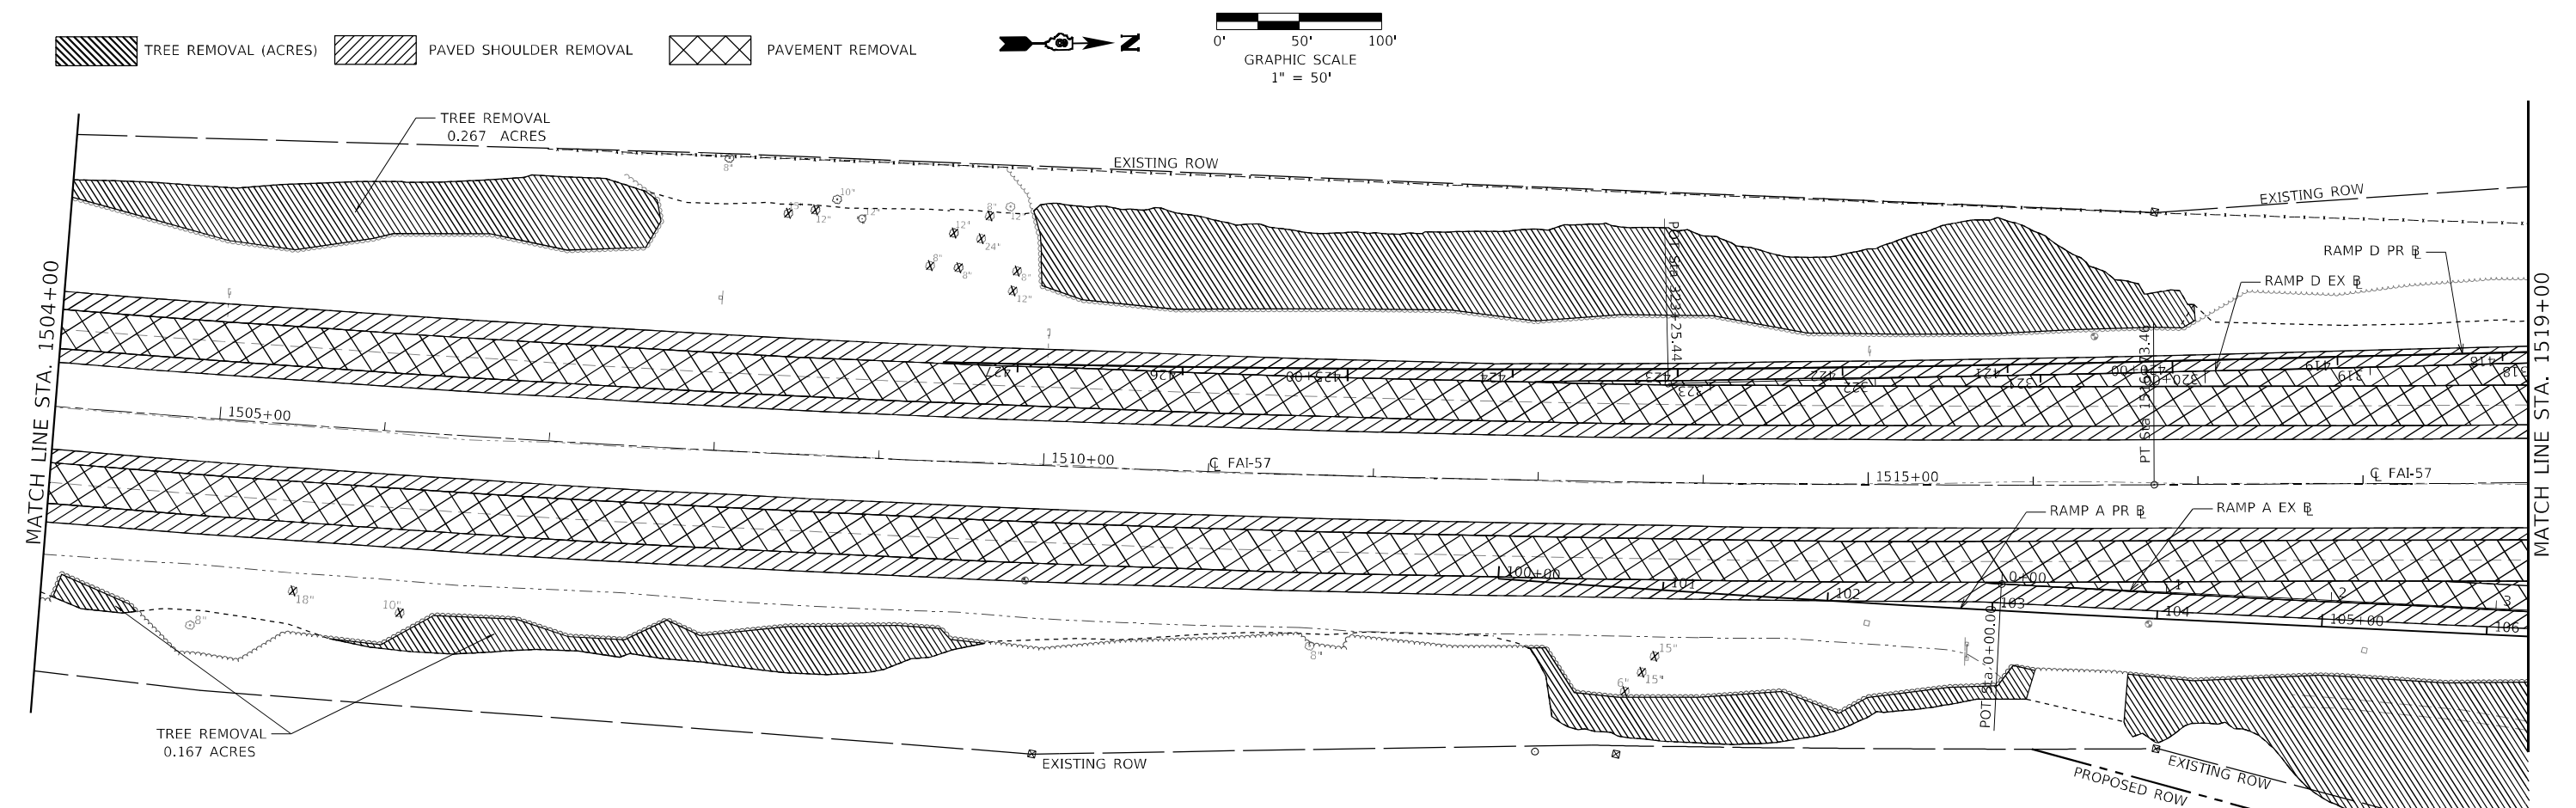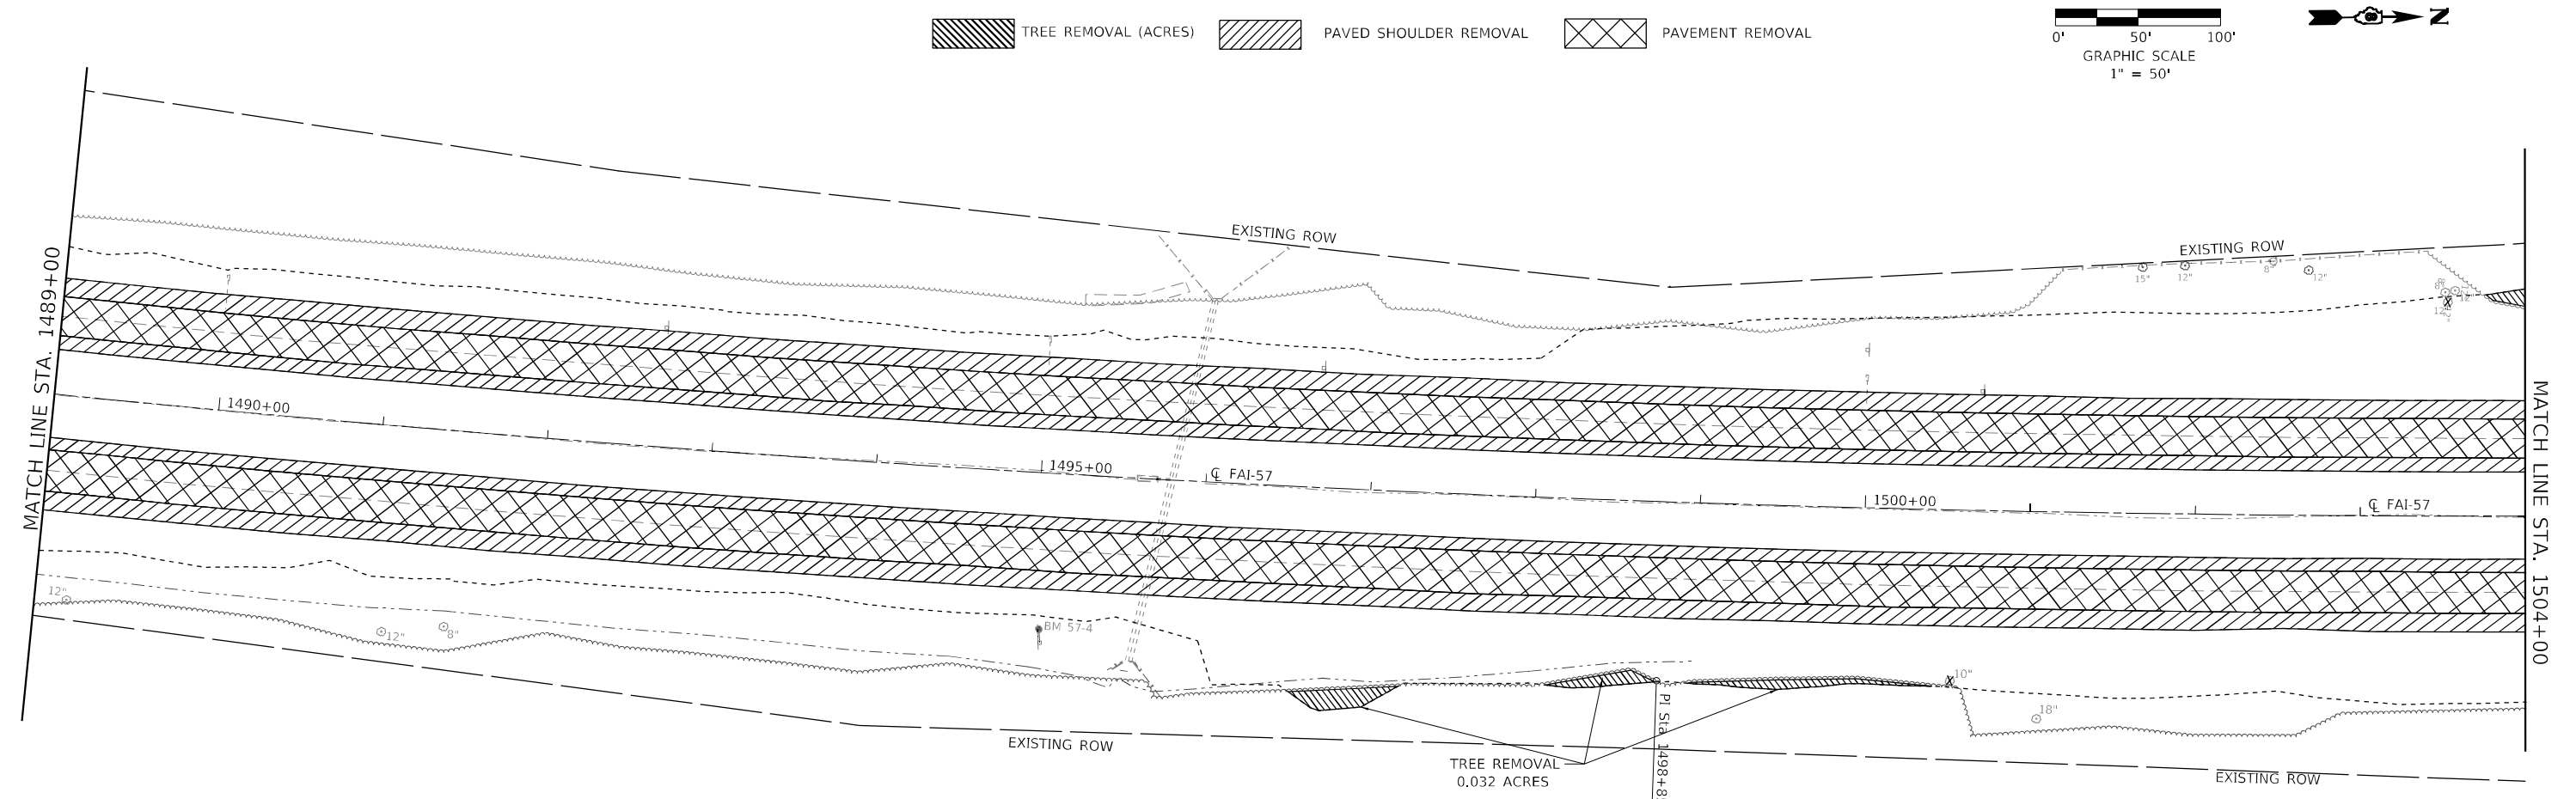

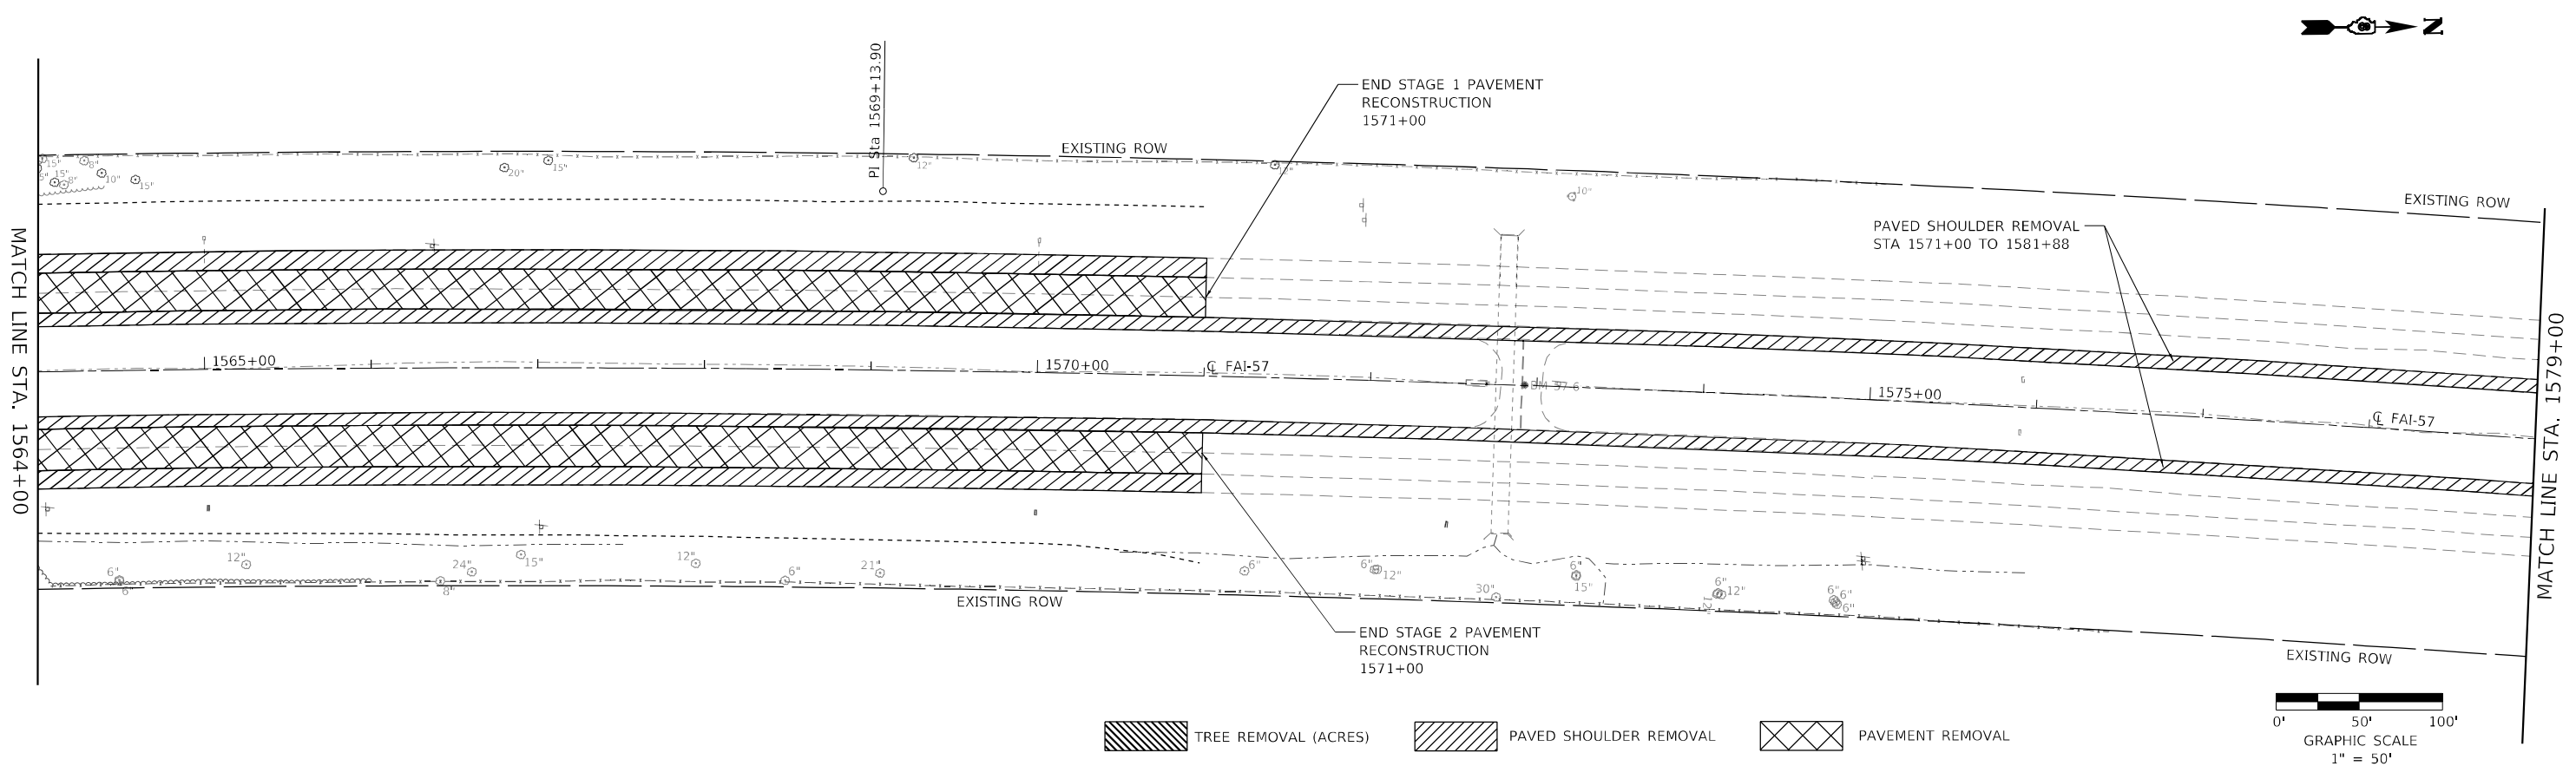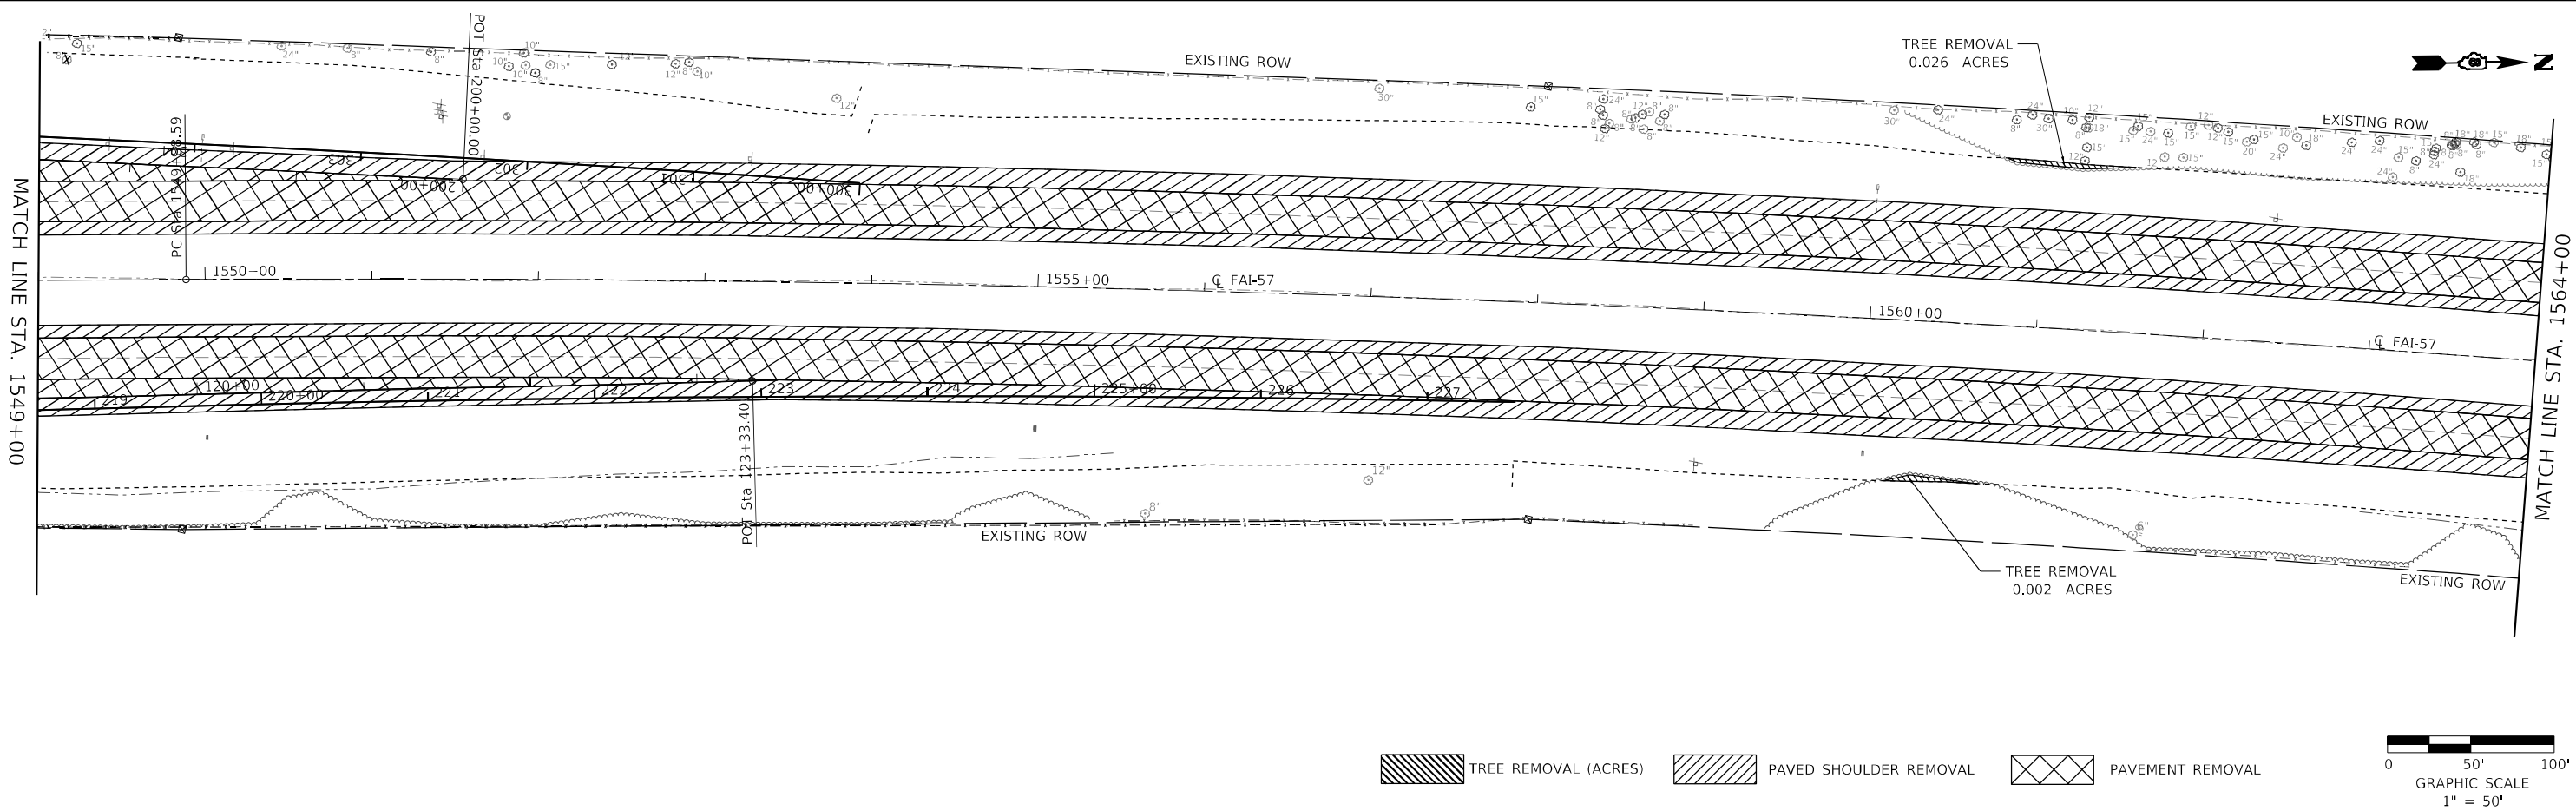

MODEL: Default
FILE NAME: 803.131 IDOT DB 157(CAD Sheets)0816F79-shr-sha_Removal.dgn

HMG

HMG ENGINEERS, INC.
9360 HOLY CROSS LANE
BREESE, ILLINOIS 62230
Engineers & Surveyors
(618) 526-9611
IL PROF. DESIGN FIRM NO. 184.000899

USER NAME = mobrien
PLOT SCALE = 100,0000' / in.
PLOT DATE = 2/16/2022

DESIGNED -
DRAWN -
CHECKED -
DATE -



REVISED -
REVISED -
REVISED -
REVISED -

STATE OF ILLINOIS
DEPARTMENT OF TRANSPORTATION

REMOVAL ITEMS
FAI-57

SCALE: 1"=50' SHEET 7 OF 11 SHEETS STA. 1549+00 TO STA. 1579+00

F.A.I. RTE.	SECTION	COUNTY	TOTAL SHEETS	SHEET NO.
57	61-(1,1-1,1-2,2)RS-1	MARION	484	71
CONTRACT NO. 76F79				
ILLINOIS FED. AID PROJECT NHPK-KC9D(768)				

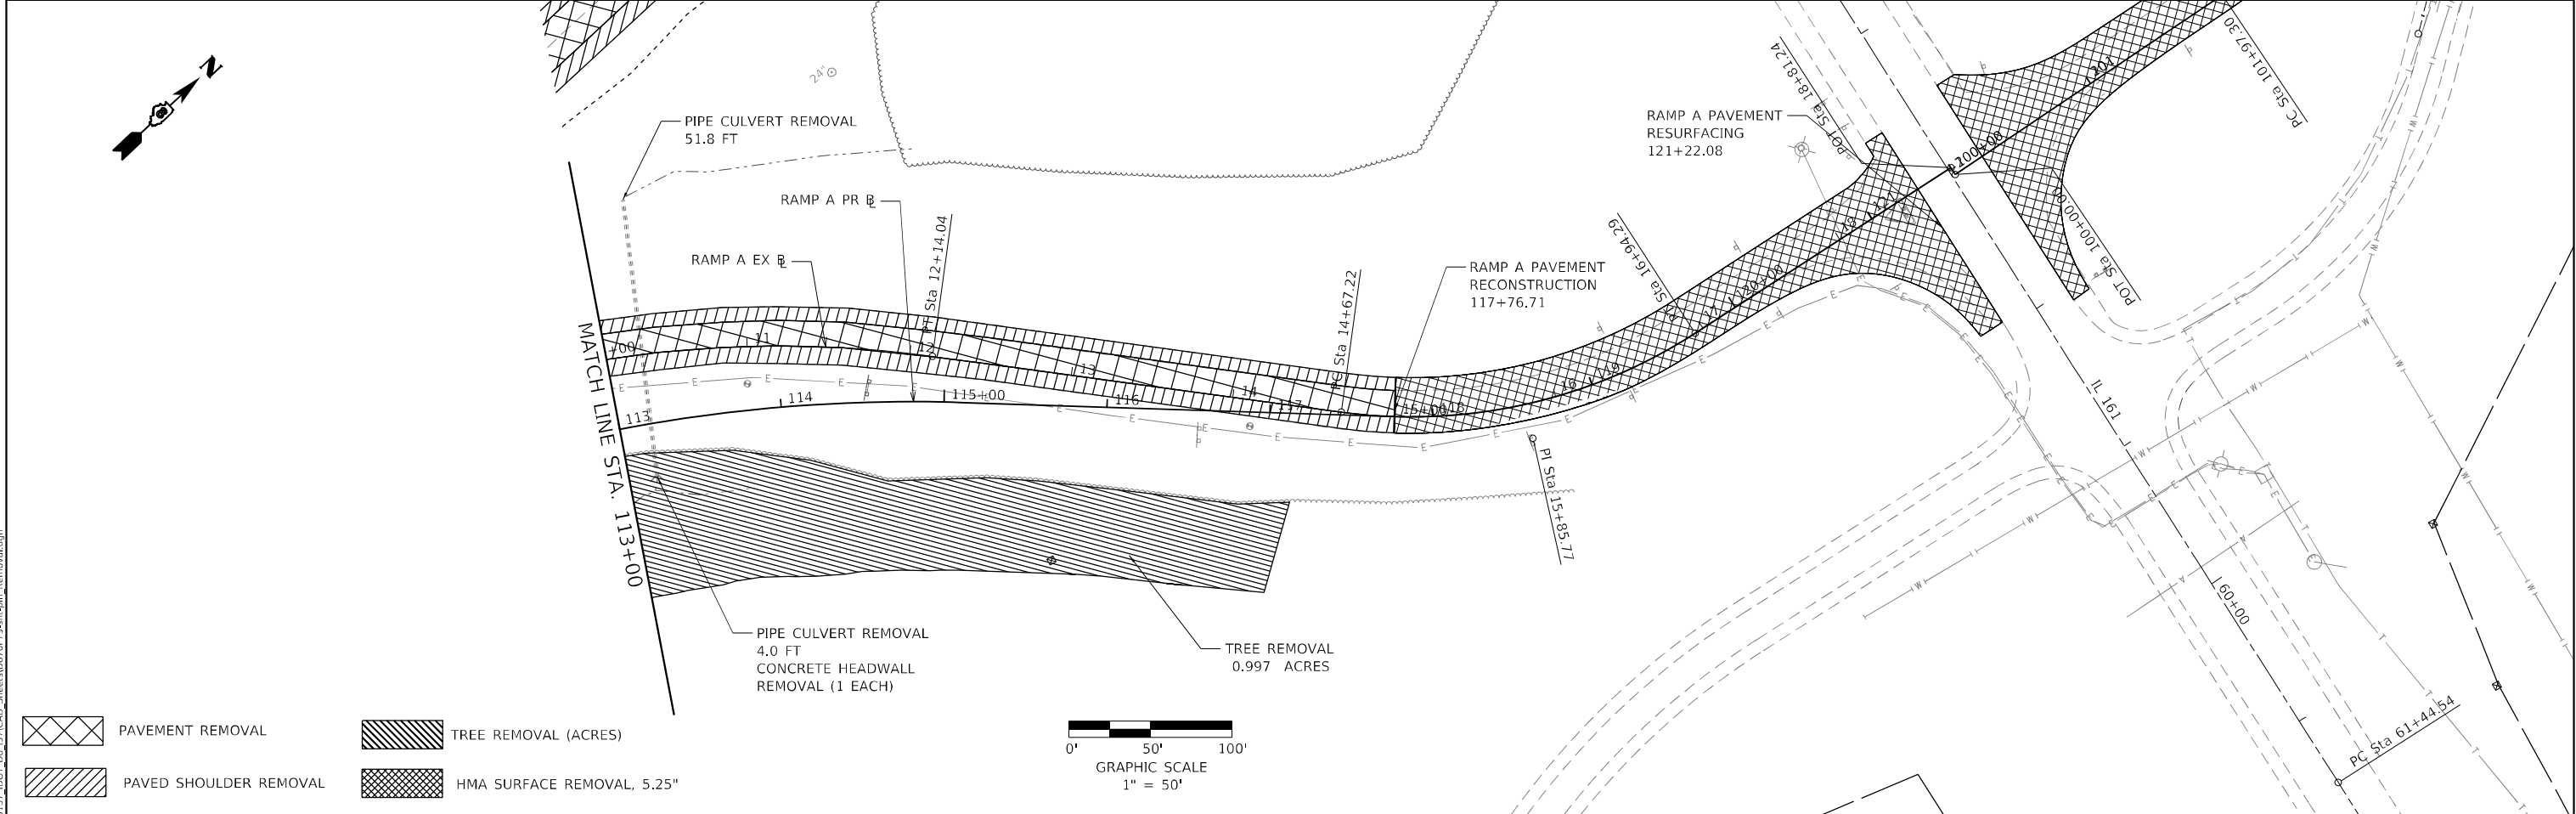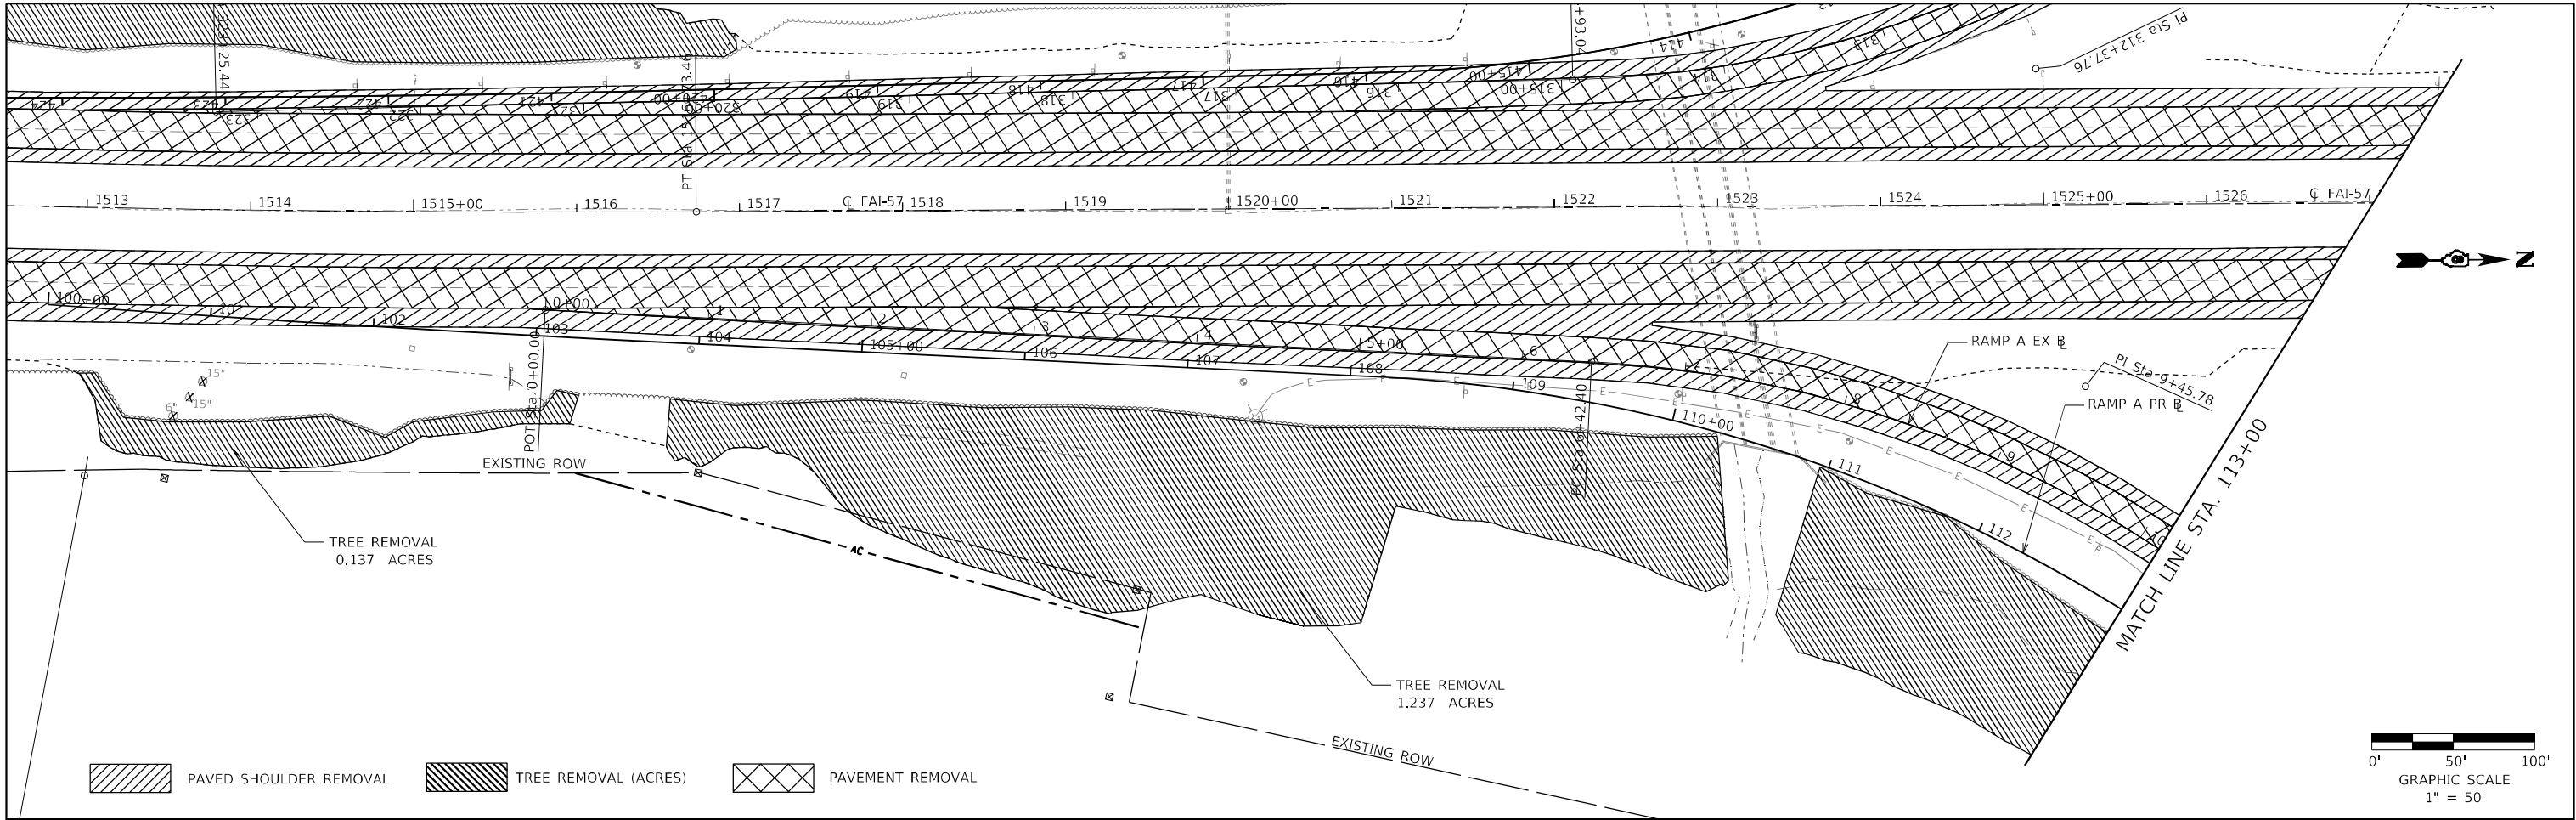

MODEL: Default
FILE: MARION_6031331.DDOT_08_157(CAD_Sheets)0815679-shr-ala_Removal.dgn

HMG HMG ENGINEERS, INC.
9360 HOLY CROSS LANE
BREESE, ILLINOIS 62230
Engineers & Surveyors (618) 526-9611
IL PROF. DESIGN FIRM NO. 184.000899



USER NAME = mobrien
PLOT SCALE = 100,0000' / in.
PLOT DATE = 2/16/2022

DESIGNED -	REVISED -
DRAWN -	REVISED -
CHECKED -	REVISED -
DATE -	REVISED -

STATE OF ILLINOIS
DEPARTMENT OF TRANSPORTATION

REMOVAL ITEMS RAMP A			
SCALE: 1"=50'	SHEET 8	OF 11 SHEETS	STA. 100+00.00 TO STA. 121+22.08

F.A.I. RTE.	SECTION	COUNTY	TOTAL SHEETS	SHEET NO.
57	61-(1,1-1,1-2,2)RS-1	MARION	484	72
CONTRACT NO. 76F79				
ILLINOIS FED. AID PROJECT NHPP-KC9D(768)				

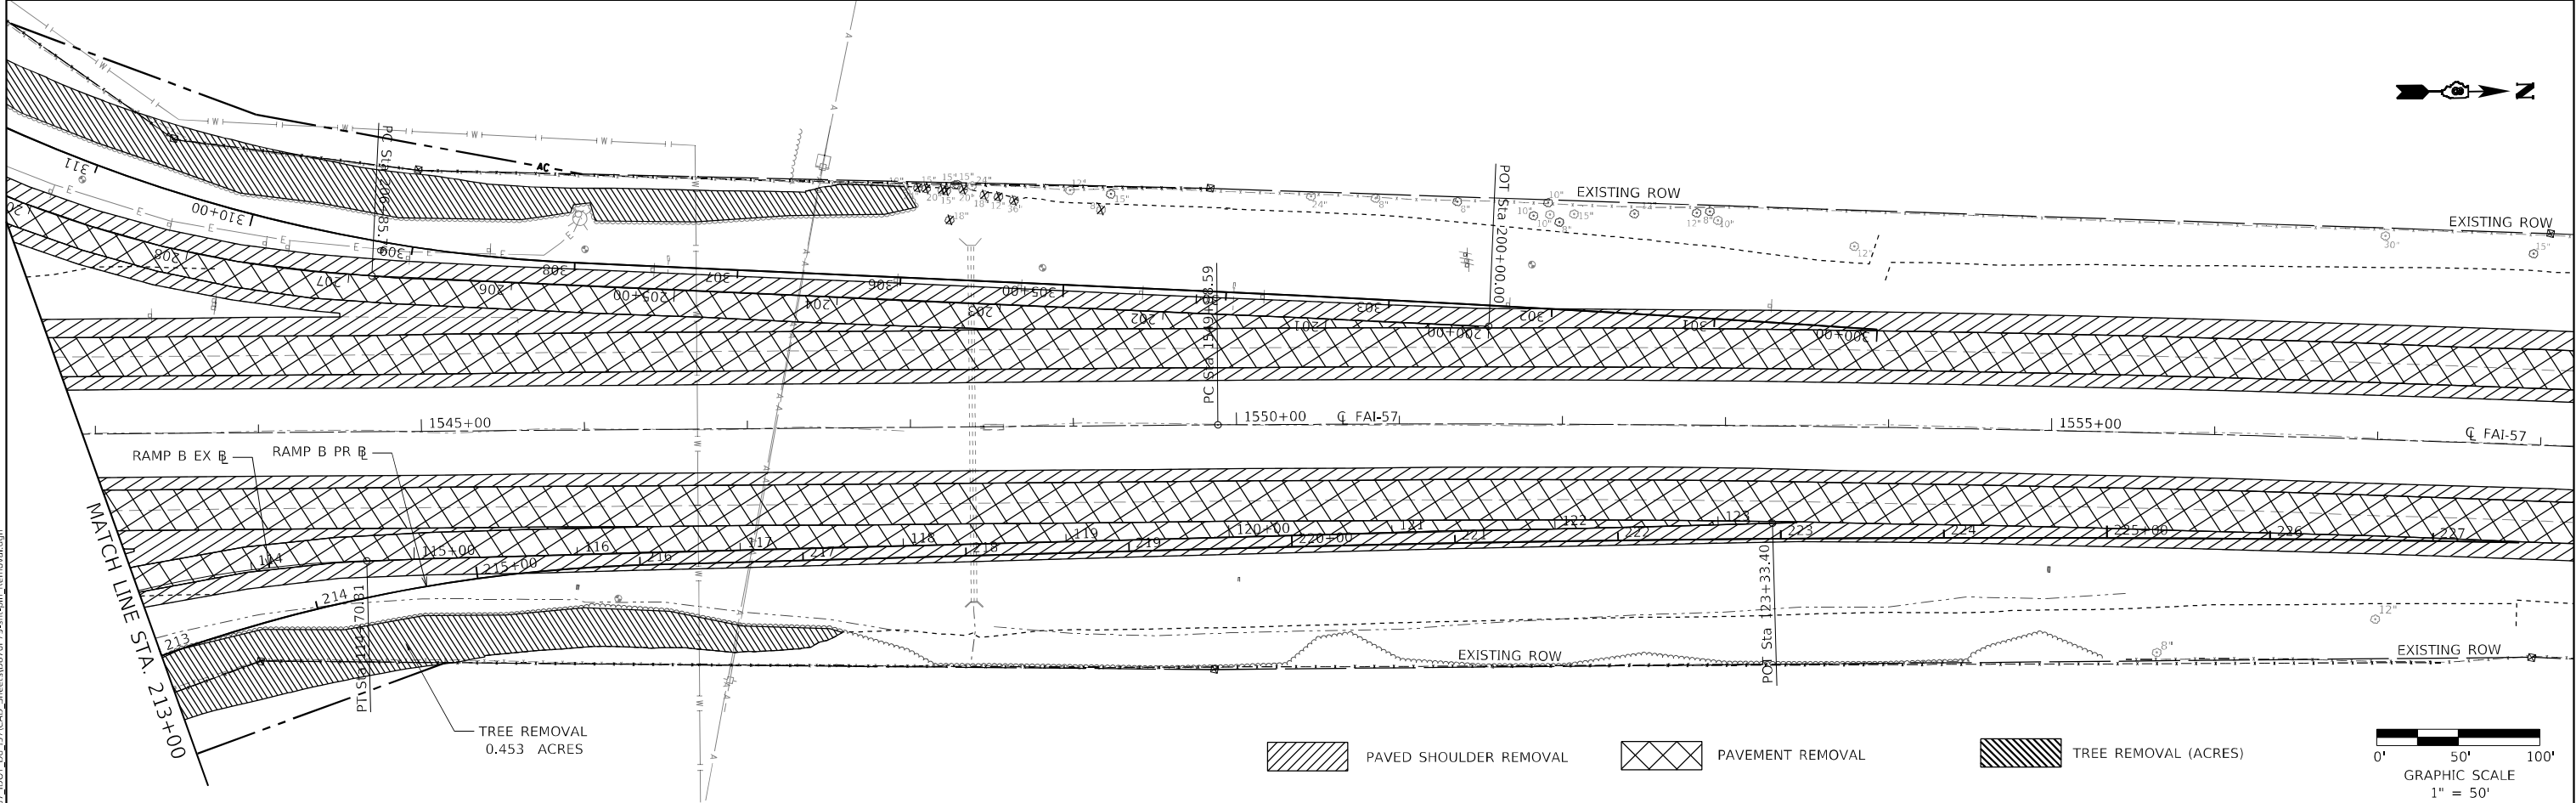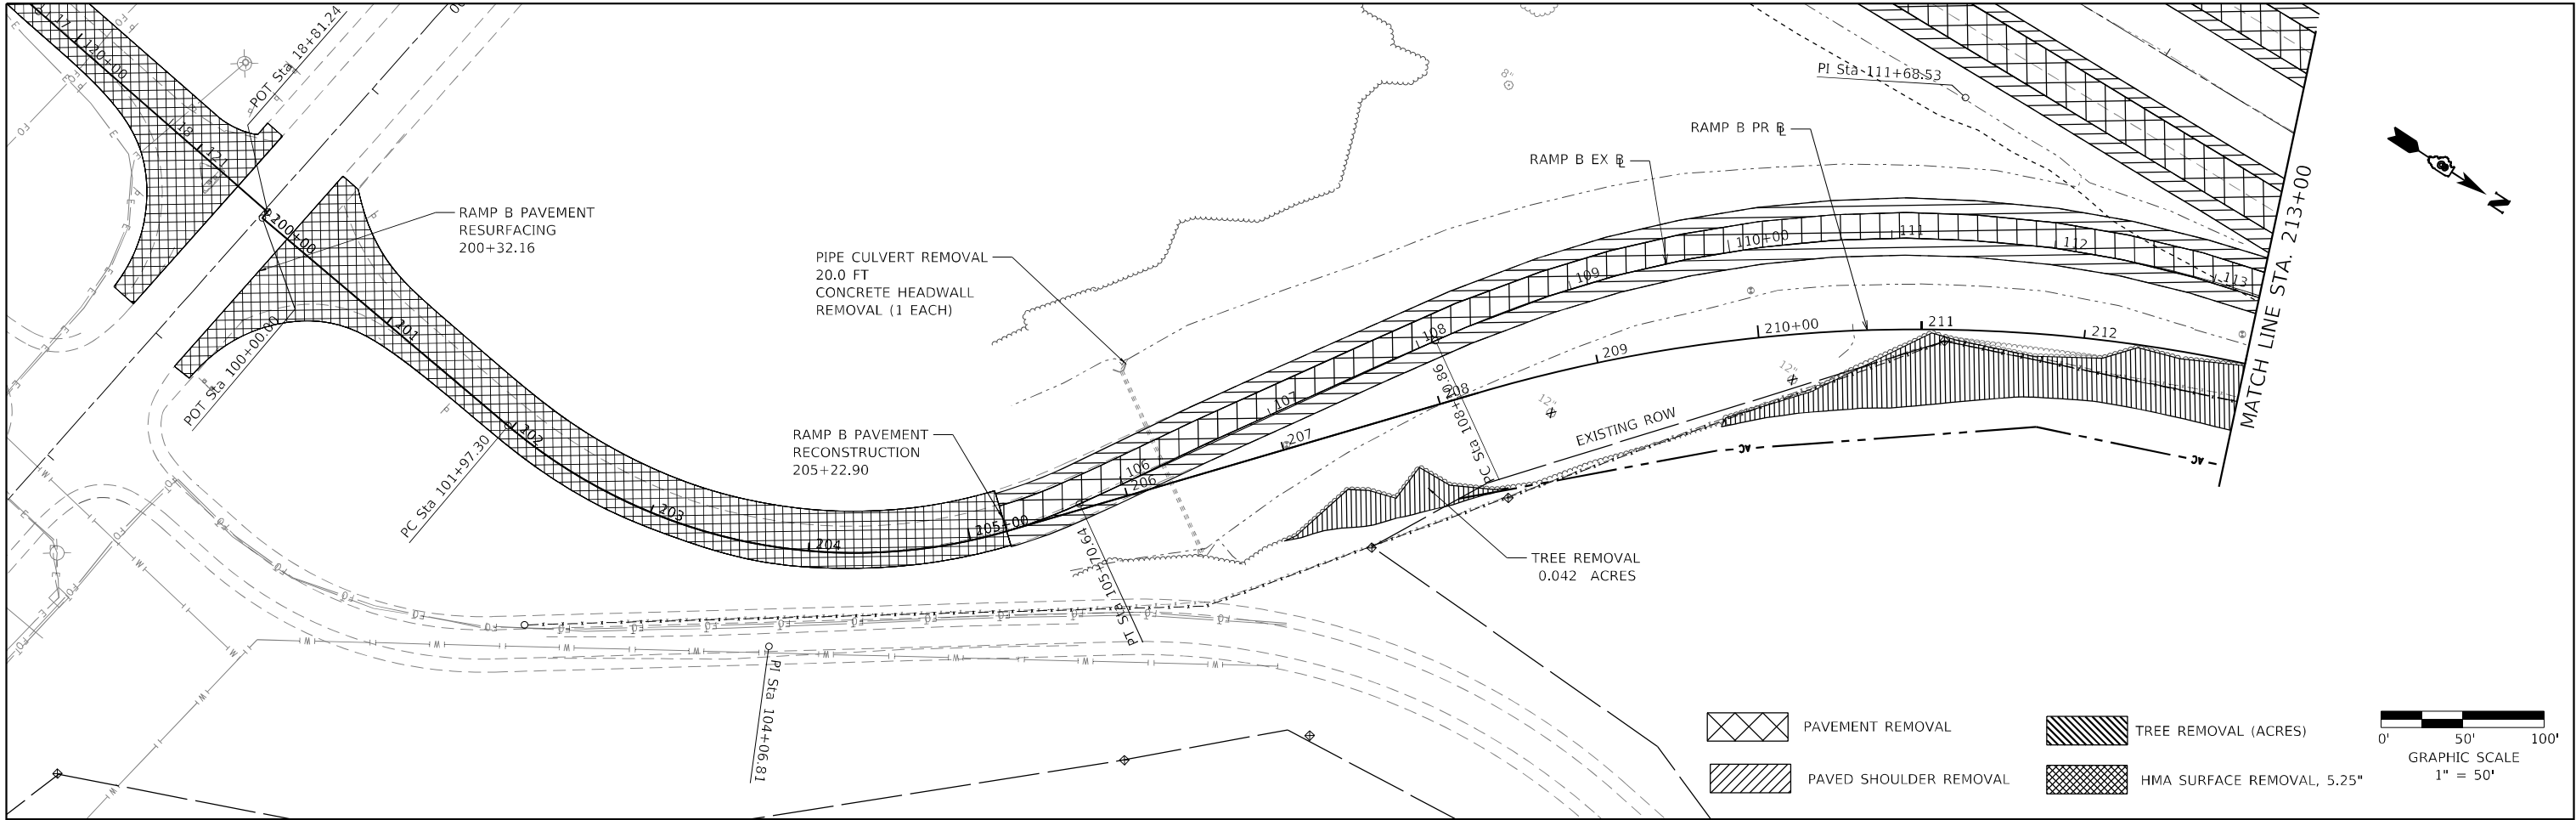

HMG HMG ENGINEERS, INC.
9360 HOLY CROSS LANE
BREESE, ILLINOIS 62230
Engineers & Surveyors
(618) 526-9611
IL PROF. DESIGN FIRM NO. 184.000899

USER NAME = mobrien
PLOT SCALE = 100,0000' / in.
PLOT DATE = 2/16/2022

DESIGNED -
DRAWN -
CHECKED -
DATE -



REVISED -
REVISED -
REVISED -
REVISED -

STATE OF ILLINOIS
DEPARTMENT OF TRANSPORTATION

REMOVAL ITEMS
RAMP B

SCALE: 1"=50' SHEET 9 OF 11 SHEETS STA. 200+32.16 TO STA. 227+52.88


F.A.I. RTE.	SECTION	COUNTY	TOTAL SHEETS	SHEET NO.
57	61-(1,1-1,1-2,2)RS-1	MARION	484	73
CONTRACT NO. 76F79				
ILLINOIS FED. AID PROJECT NHPP-KC9D(768)				

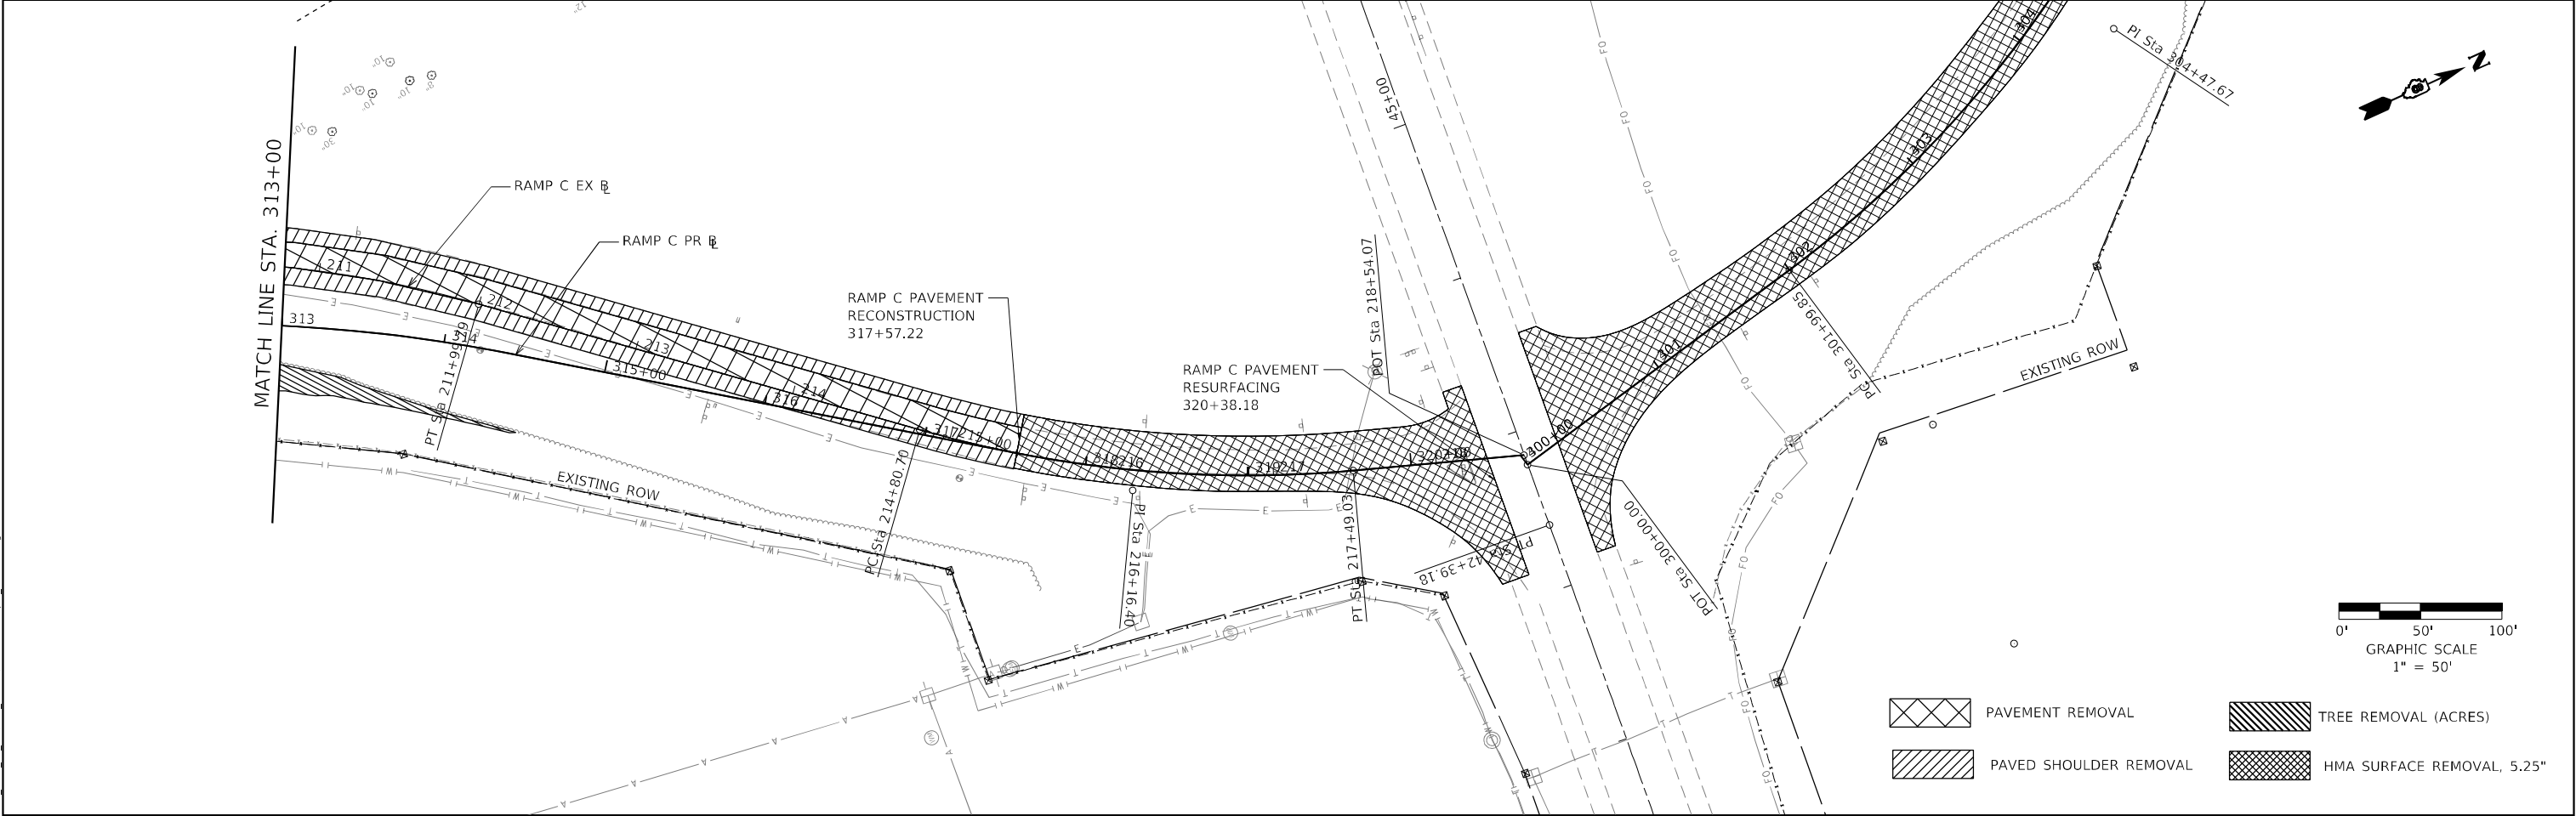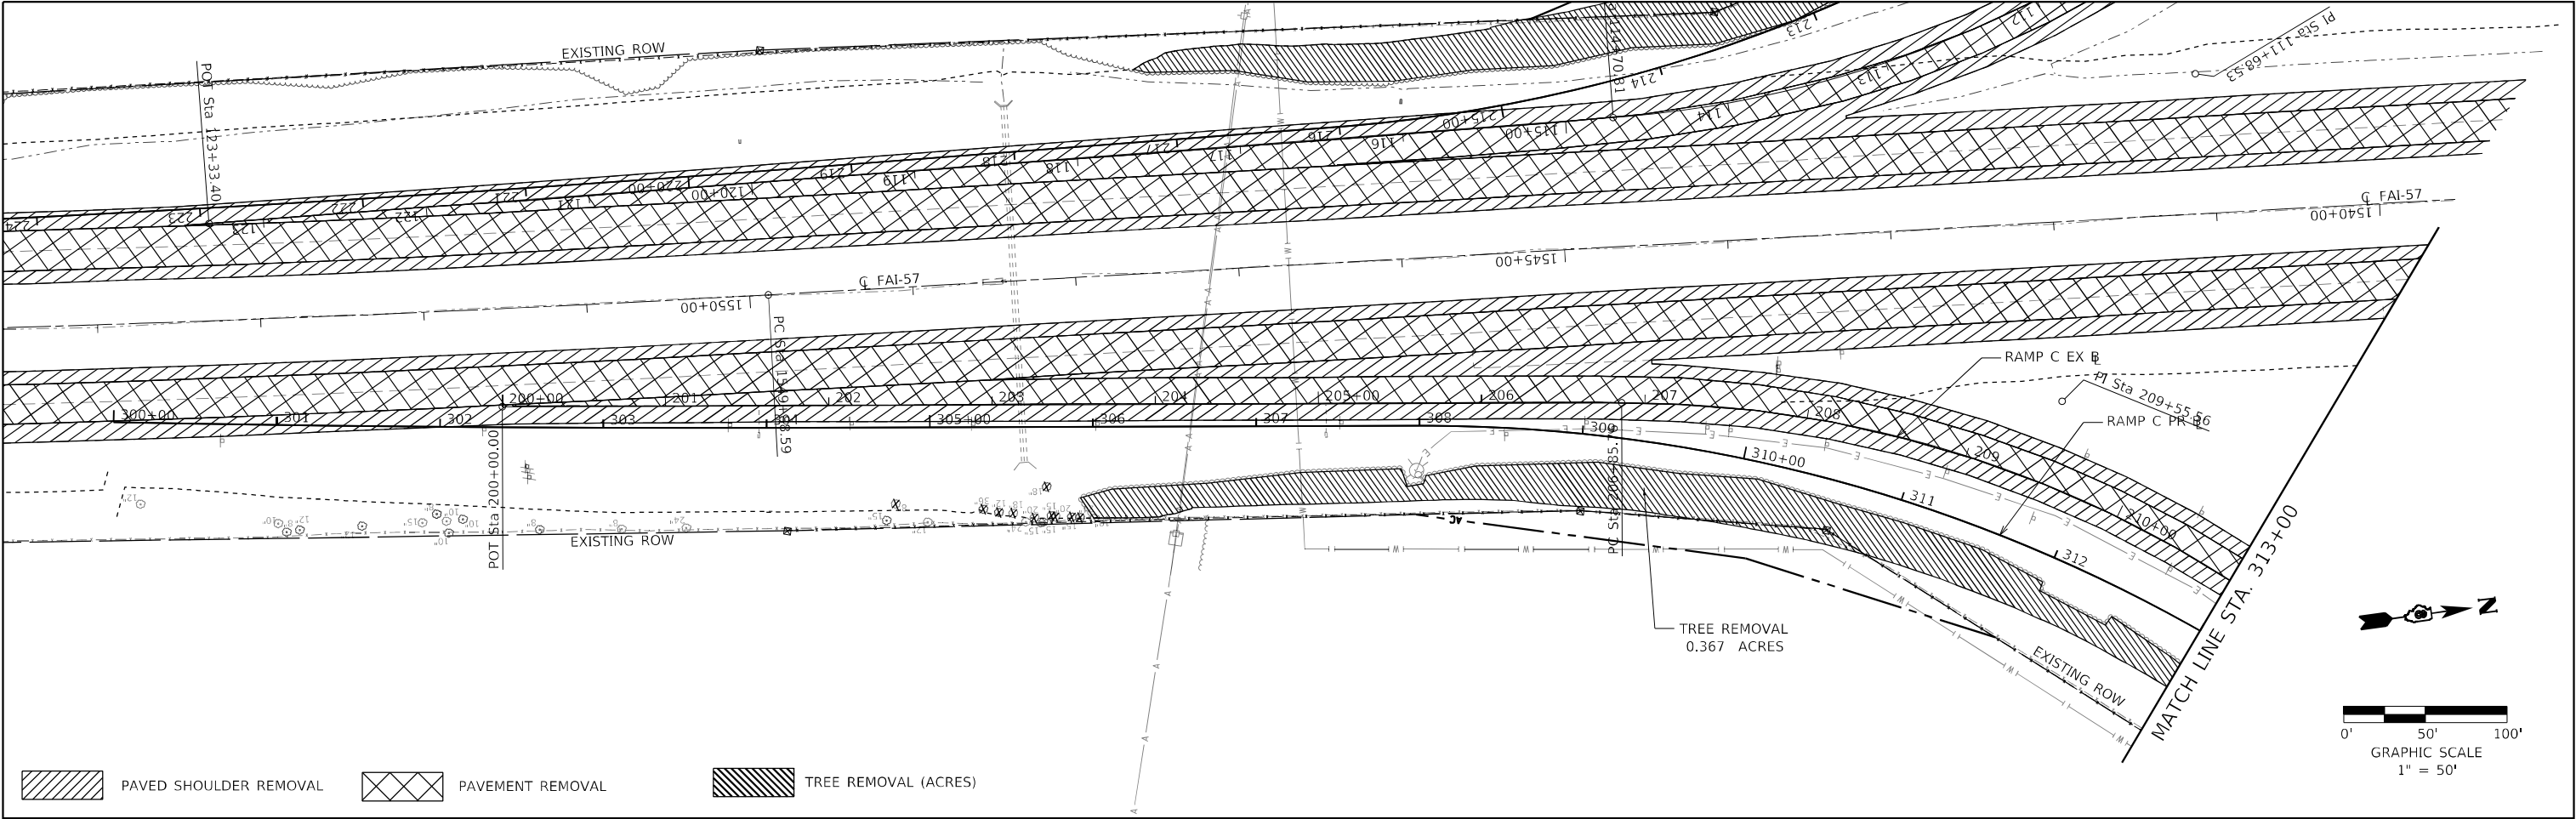

HMG HMG ENGINEERS, INC. 9360 HOLY CROSS LANE BREESE, ILLINOIS 62230 Engineers • Surveyors (618) 526-9611 IL PROF. DESIGN FIRM NO. 184.000899	USER NAME = rmobrien	DESIGNED -	REVISED -	STATE OF ILLINOIS DEPARTMENT OF TRANSPORTATION	REMOVAL ITEMS RAMP C				F.A.I. RTE.	SECTION	COUNTY	TOTAL SHEETS	SHEET NO.
		DRAWN -	REVISED -						57	61-(1,1-1,1-2,2)RS-1	MARION	484	74
	PLOT SCALE = 100,0000 ' / in.	CHECKED -	REVISED -						CONTRACT NO. 76F79				
	PLOT DATE = 2/16/2022	DATE -	REVISED -										
		SCALE: 1"=50'		SHEET 10	OF 11	SHEETS	STA. 300+00.00 TO STA. 320+38.18		ILLINOIS FED. AID PROJECT NHPP-KC9D(768)				

															PORTABLE CHANGEABLE MESSAGE SIGN
	M1-1.2 24"x24"	M1-1100a 30"x24"	M3-1 24"x12"	M3-3 24"x12"	M4-1(O) 24"x12"	M4-5 24"x12"	M4-8(O) 24"x12"	M4-8a(O) 24"x18"	M5-1(O) 21"x15"	M5-2(O) 21"x15"	M6-1(O) 21"x15"	M6-2(O) 21"x15"	M6-3(O) 21"x15"	W20-2(O) 48"x48"	
FAI-57 NORTH BOUND	2	2	2		2	2	2			1	1				1
RAMP	1	1	1		1	1	1					1			
DIX-IRVING ROAD	6	4	4	2	6	4	4		2		3		1	11	
STATE ROUTE 37	11	6	5	6	11	4	4	2	1		1		8	1	
STATE ROUTE 161	10		5	5	10				4		4		1	11	2

(O) - INDICATES ORANGE SIGN

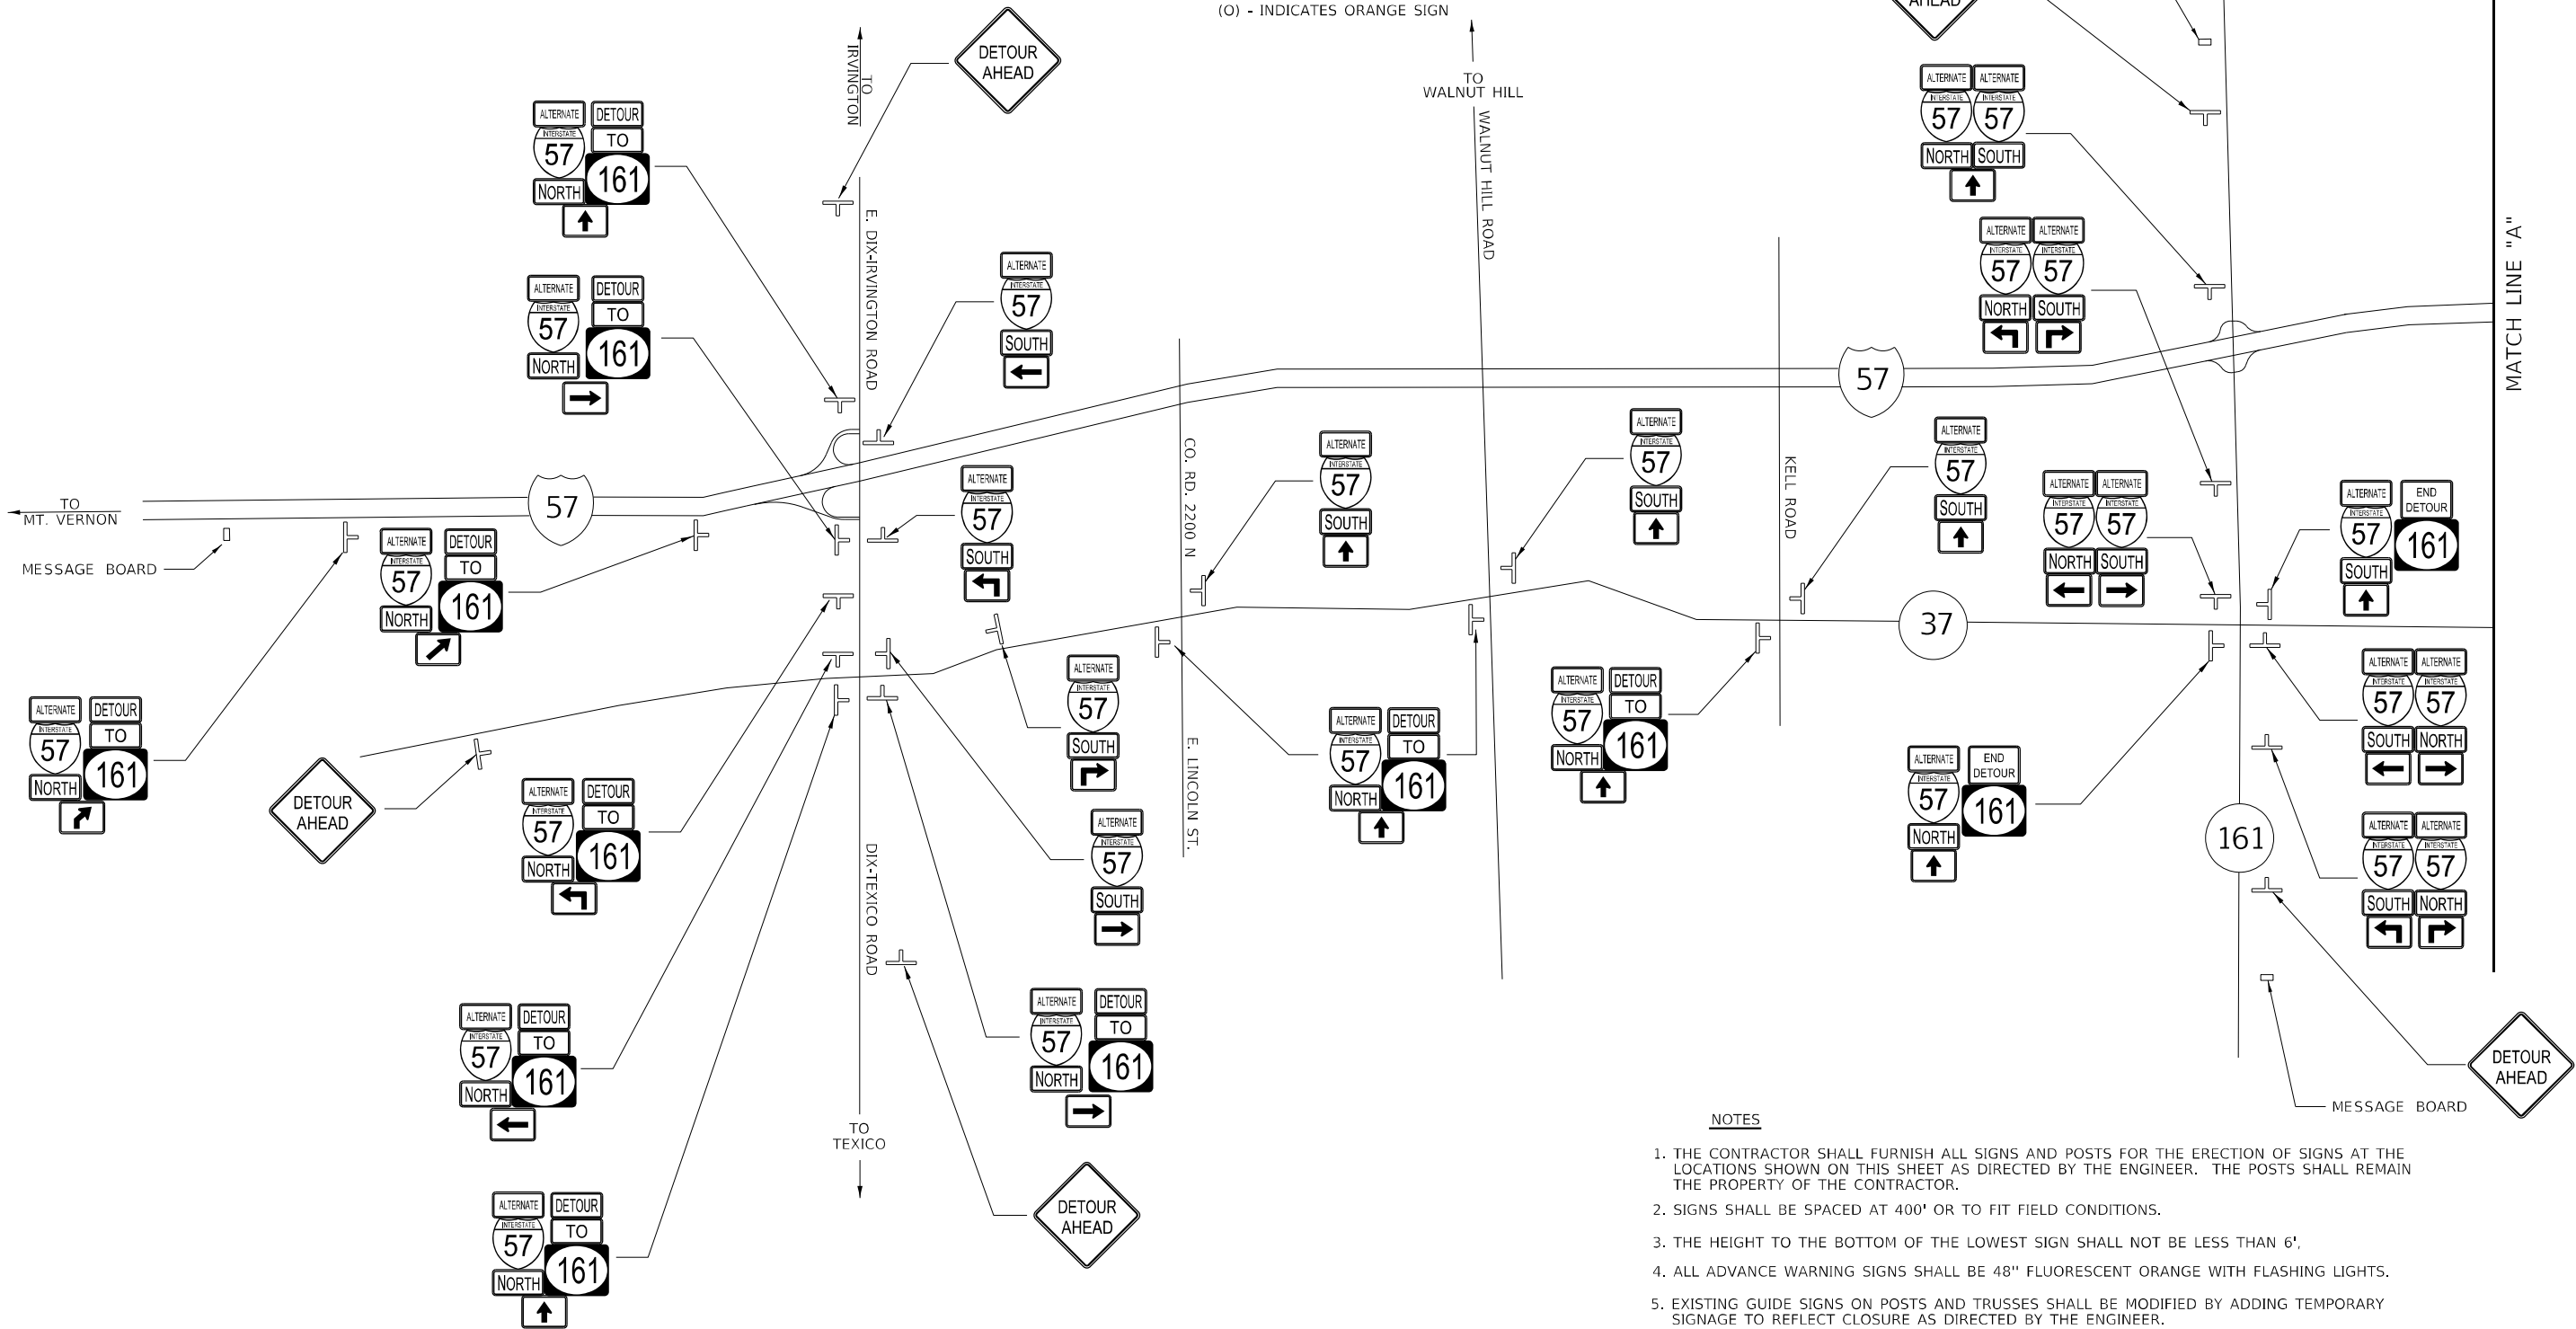

NOTES

1. THE CONTRACTOR SHALL FURNISH ALL SIGNS AND POSTS FOR THE ERECTION OF SIGNS AT THE LOCATIONS SHOWN ON THIS SHEET AS DIRECTED BY THE ENGINEER. THE POSTS SHALL REMAIN THE PROPERTY OF THE CONTRACTOR.
2. SIGNS SHALL BE SPACED AT 400' OR TO FIT FIELD CONDITIONS.
3. THE HEIGHT TO THE BOTTOM OF THE LOWEST SIGN SHALL NOT BE LESS THAN 6'.
4. ALL ADVANCE WARNING SIGNS SHALL BE 48" FLUORESCENT ORANGE WITH FLASHING LIGHTS.
5. EXISTING GUIDE SIGNS ON POSTS AND TRUSSES SHALL BE MODIFIED BY ADDING TEMPORARY SIGNAGE TO REFLECT CLOSURE AS DIRECTED BY THE ENGINEER.
6. THE ABOVE NOTED WORK SHALL BE PAID FOR AT THE CONTRACT UNIT PRICE, LUMP SUM FOR DETOUR SIGNING.

MODEL: Default
FILE NAME: 603131 IDOT_D8_157CAD_Sheets\0816F79-sh-Detalle_AltRouteRoute.dgn

HMG

HMG ENGINEERS, INC.
9360 HOLY CROSS LANE
BREESE, ILLINOIS 62230
Engineers & Surveyors
(618) 526-9611
IL PROF. DESIGN FIRM NO. 184.000899

USER NAME = mobrien
PLOT SCALE = 100,0000' / in.
PLOT DATE = 2/16/2022

DESIGNED -
DRAWN -
CHECKED -
DATE -

REVISED -
REVISED -
REVISED -
REVISED -

STATE OF ILLINOIS
DEPARTMENT OF TRANSPORTATION

ALTERNATE ROUTE & RAMP
DETOUR ROUTE DETAILS

SCALE: N.T.S. SHEET 1 OF 2 SHEETS STA. TO STA.

F.A.I. RTE.	SECTION	COUNTY	TOTAL SHEETS	SHEET NO.
57	61-(1.1-1,1-2,2)RS-1	MARION	484	76
CONTRACT NO. 76F79				
ILLINOIS FED. AID PROJECT NHP-PC9D(76B)				

MATCH LINE "A"

LEVEE ROAD

NATION ROAD

SELMAVILLE ROAD

CO RD 800 E

RED STRIPE RD

HOTZE RD

CHURCH ROAD

CROSS ROAD

MESSAGE BOARD

TO
KINMUNDY

TO
GREENDALE

NOTES

1. THE CONTRACTOR SHALL FURNISH ALL SIGNS AND POSTS FOR THE ERECTION OF SIGNS AT THE LOCATIONS SHOWN ON THIS SHEET AS DIRECTED BY THE ENGINEER. THE POSTS SHALL REMAIN THE PROPERTY OF THE CONTRACTOR.
2. SIGNS SHALL BE SPACED AT 400' OR TO FIT FIELD CONDITIONS.
3. THE HEIGHT TO THE BOTTOM OF THE LOWEST SIGN SHALL NOT BE LESS THAN 6'.
4. ALL ADVANCE WARNING SIGNS SHALL BE 48" FLUORESCENT ORANGE WITH FLASHING LIGHTS.
5. EXISTING GUIDE SIGNS ON POSTS AND TRUSSES SHALL BE MODIFIED BY ADDING TEMPORARY SIGNAGE TO REFLECT CLOSURE AS DIRECTED BY THE ENGINEER.
6. THE ABOVE NOTED WORK SHALL BE PAID FOR AT THE CONTRACT UNIT PRICE, LUMP SUM FOR DETOUR SIGNING.

														PORTABLE CHANGEABLE MESSAGE SIGN
	M1-1.2	M1-1100a	M3-1	M3-3	M4-1(O)	M4-5	M4-8(O)	M5-1(O)	M5-2(O)	M6-1(O)	M6-2(O)	M6-3(O)	W20-2(O)	
	24"x24"	30"x24"	24"x12"	24"x12"	24"x12"	24"x12"	24"x12"	21"x15"	21"x15"	21"x15"	21"x15"	21"x15"	48"x48"	
FAI-57 NORTH BOUND	2	2		2	2	2	2		1		1			1
RAMP	1	1		1	1	1	1			1				
US ROUTE 50	7	5	2	5	6	5	5	3		3		1	2	
STATE ROUTE 37	9	4	5	4	9	4	4	1		1		7	1	

(O) - INDICATES ORANGE SIGN

MODEL: Default
FILE NAME: 803.03.131 IDOT DB 157CAD Sheets\0816F79-sh-Details-AlternateRoute.cgm
Engineers + Surveyors
IL PROF. DESIGN FIRM NO. 184.000899

HMG

HMG ENGINEERS, INC.
9360 HOLY CROSS LANE
BREESE, ILLINOIS 62230
[618] 526-9611

USER NAME = mobrien
PLOT SCALE = 100,0000' / in.
PLOT DATE = 2/16/2022

DESIGNED -
DRAWN -
CHECKED -
DATE -

REVISED -
REVISED -
REVISED -
REVISED -

STATE OF ILLINOIS
DEPARTMENT OF TRANSPORTATION

ALTERNATE ROUTE & RAMP
DETOUR ROUTE DETAILS

SCALE: N.T.S. SHEET 2 OF 2 SHEETS STA. TO STA.

F.A.I. RTE.	SECTION	COUNTY	TOTAL SHEETS	SHEET NO.
57	61-(1,1-1,1-2,2)RS-1	MARION	484	77
CONTRACT NO. 76F79				
ILLINOIS FED. AID PROJECT NHPP-KC90(768)				

PRE-STAGE CONSTRUCTION NOTES

1. REMOVE EXISTING INSIDE SHOULDERS WITHIN THE LIMITS OF THE SOUTH & NORTH MEDIAN CROSSOVERS.
2. CONSTRUCT CROSSOVER CENTERED AT STATION 1368+00 TO BE USED FOR STAGE 1 AND STAGE 2 TRAFFIC.
3. CONSTRUCT CROSSOVER CENTERED AT STATION 1578+00 TO BE USED FOR STAGE 1 AND STAGE 2 TRAFFIC.
4. INSTALL TEMPORARY LIGHTING AT BOTH NORTH AND SOUTH CROSSOVERS.
5. REMOVE THE SOUTH BOUND INSIDE SHOULDER AND PLACE 14 FOOT WIDE TEMPORARY HOT-MIX ASPHALT BASE COURSE WIDENING, 14 INCH AND GRADE TEMPORARY MEDIAN SLOPES AT 1:4 IN PREPARATION FOR STAGE 1 TRAFFIC.
6. THIS WORK WILL BE COMPLETED UTILIZING HIGHWAY STANDARDS 701400 & 701401.

STAGE 1 CONSTRUCTION NOTES

1. SETUP TRAFFIC CONTROL NEEDED FOR STAGE 1 CONSTRUCTION:

701400

APPROACH TO LANE CLOSURE, FREEWAY/EXPRESSWAY

701411

LANE CLOSURE, MULTILANE, AT ENTRANCE OR EXIT RAMP, FOR SPEEDS OVER 45 MPH.


701416

LANE CLOSURE, FREEWAY/EXPRESSWAY WITH CROSSOVER AND BARRIER

701451

RAMP CLOSURE, FREEWAY/EXPRESSWAY

(ALL SIGNS TO REMAIN COVERED UNTIL TRAFFIC IS SHIFTED TO STAGE 1 PATTERN)
2. INSTALL TEMPORARY CONCRETE BARRIER, TEMPORARY STRIPING & BARRICADES NEEDED FOR STAGE 1 TRAFFIC.
3. RECONSTRUCT FAI-57 NORTH BOUND PAVEMENT, OUTSIDE SHOULDERS, 6 FOOT WIDE INSIDE PCC SHOULDER, OUTSIDE DITCHES, CULVERT EXTENSIONS AND GUARDRAIL. ALSO CONSTRUCT ADDITIONAL TEMPORARY INSIDE 6 FOOT HOT-MIX ASPHALT SHOULDERS, 10 INCH TO PROVIDE 10 FOOT SHOULDERS DURING STAGE 2 TRAFFIC.
4. RECONSTRUCT & RESURFACE RAMP A AND RAMP B UNDER CLOSURE USING HIGHWAY STANDARD 701451.
5. CONSTRUCT ADDITIONAL TEMPORARY INSIDE 8 FOOT HOT-MIX ASPHALT SHOULDERS, 10 INCH FROM SOUTH CROSSOVER TO SOUTH BOUND RE-CONSTRUCTED SECTION TO PROVIDE 10 FOOT SHOULDERS DURING STAGE 2 TRAFFIC.

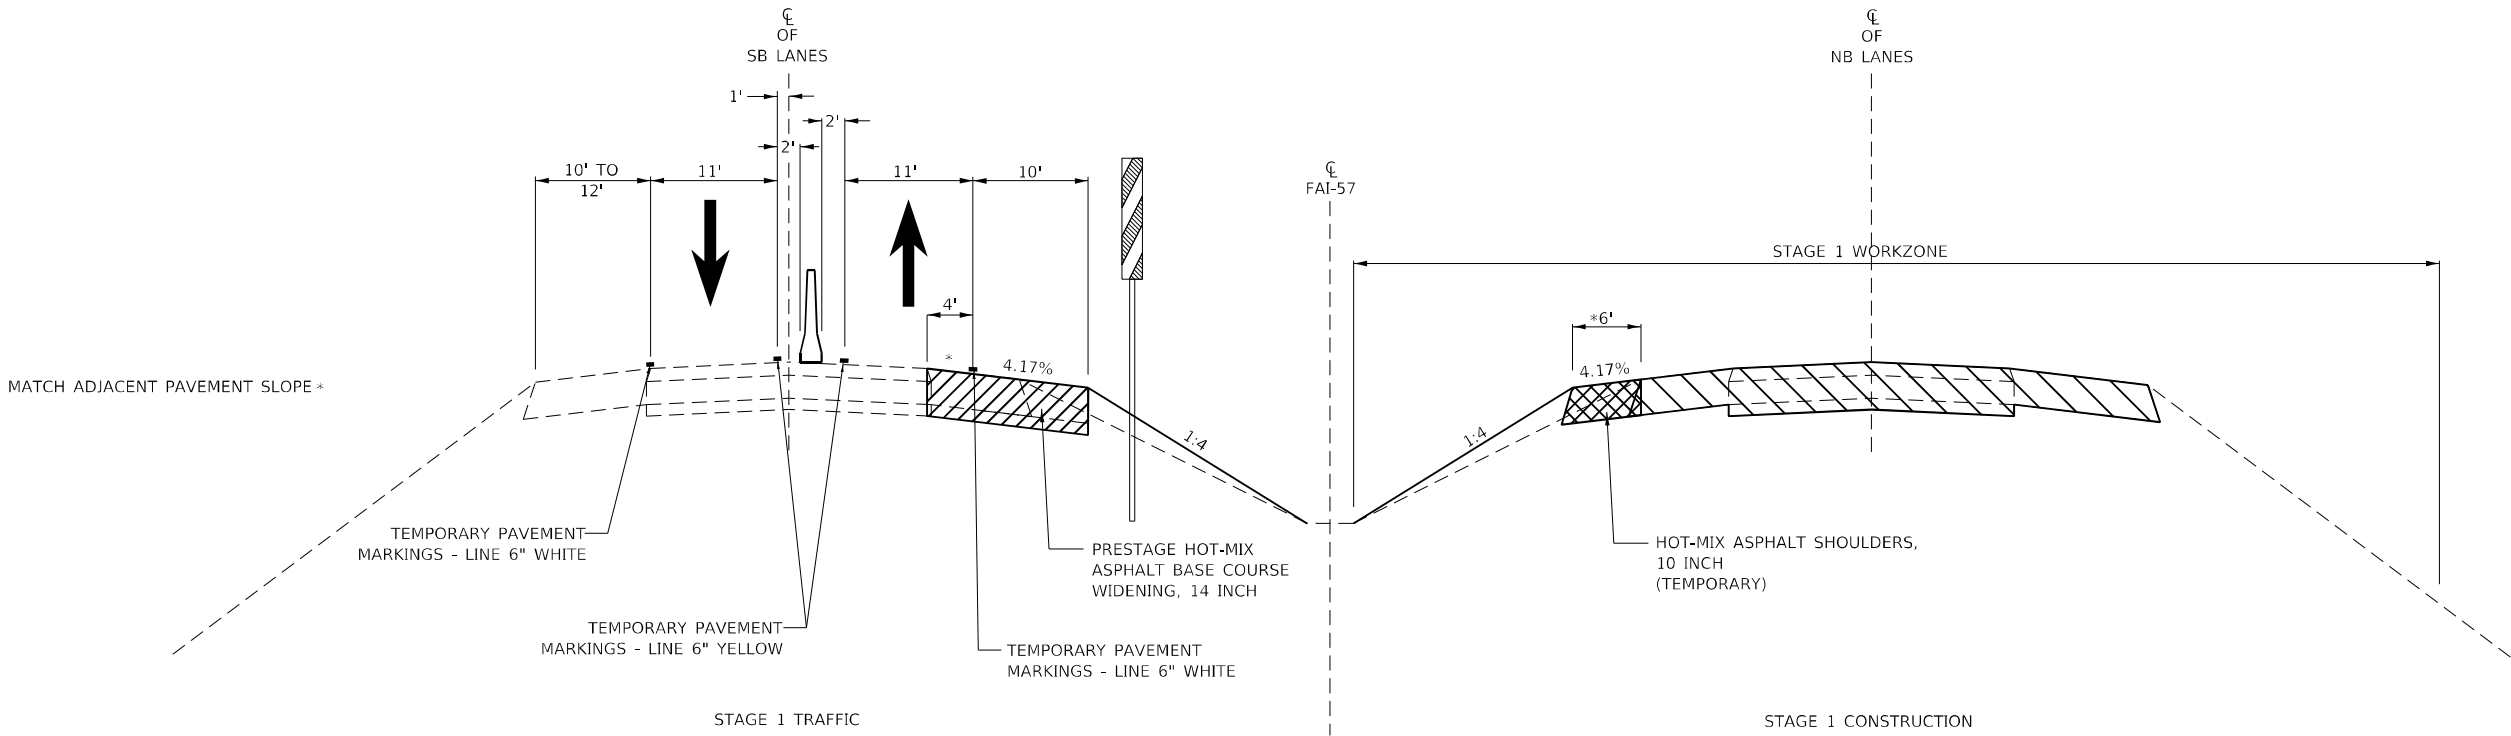

* 6' SHOULDER WIDTH - STA. 1374+40 TO STA. 1574+00
8' TEMPORARY SHOULDER WIDTH - STA. 1372+00 TO STA 1374+40

MODEL: Default
FILE NAME: 803.03131 IDOT DB 157CAD Sheets\0816F79-sh1-sh1a_MOT_Stage1.dgn

HMG

HMG ENGINEERS, INC.
9360 HOLY CROSS LANE
BREESE, ILLINOIS 62230
Engineers • Surveyors
(618) 526-9611
IL PROF. DESIGN FIRM NO. 184.000899

USER NAME = mobrien
PLOT SCALE = 100,0000 ' / in.
PLOT DATE = 2/16/2022

DESIGNED -
DRAWN -
CHECKED -
DATE -


REVISED -
REVISED -
REVISED -
REVISED -

STATE OF ILLINOIS
DEPARTMENT OF TRANSPORTATION



MAINTENANCE OF TRAFFIC
STAGE 1

SCALE: N.T.S. SHEET 1 OF 10 SHEETS STA. TO STA.


F.A.I. RTE.	SECTION	COUNTY	TOTAL SHEETS	SHEET NO.
57	61-(1,1-1,1-2,2)RS-1	MARION	484	78
CONTRACT NO. 76F79				
ILLINOIS FED. AID PROJECT NHPP-KC9D(76B)				

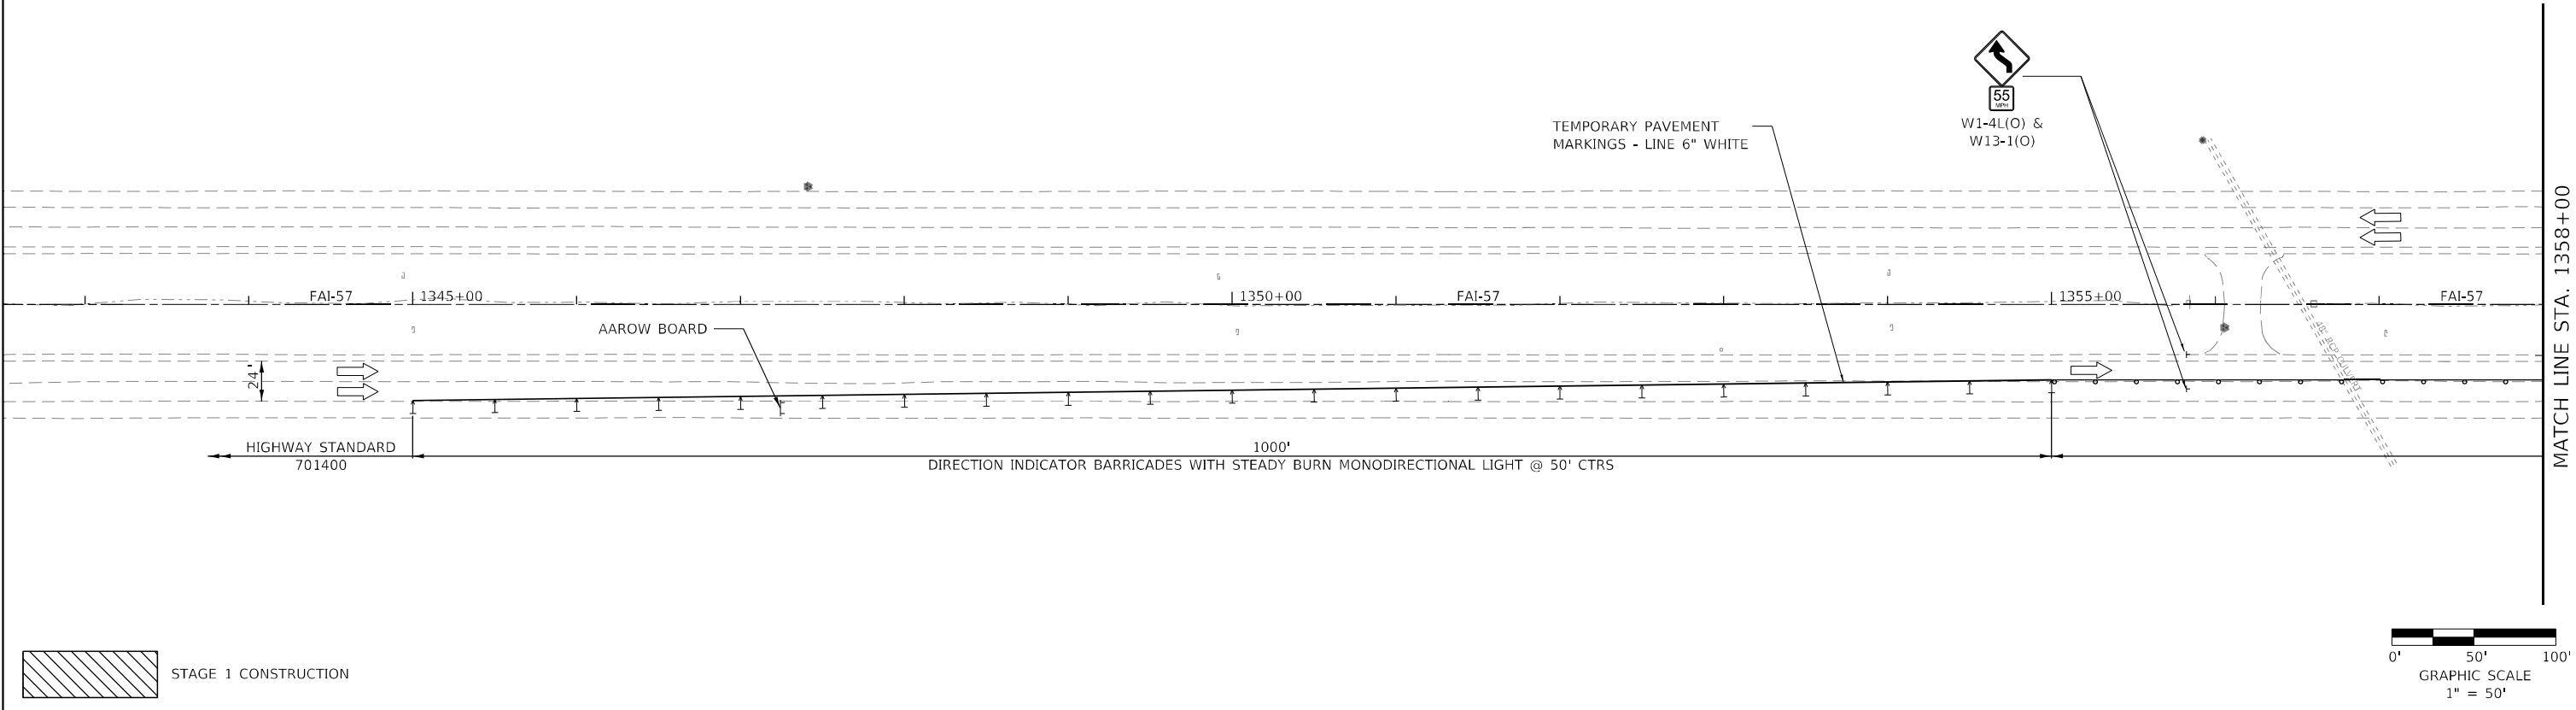

STAGE 1 CONSTRUCTION

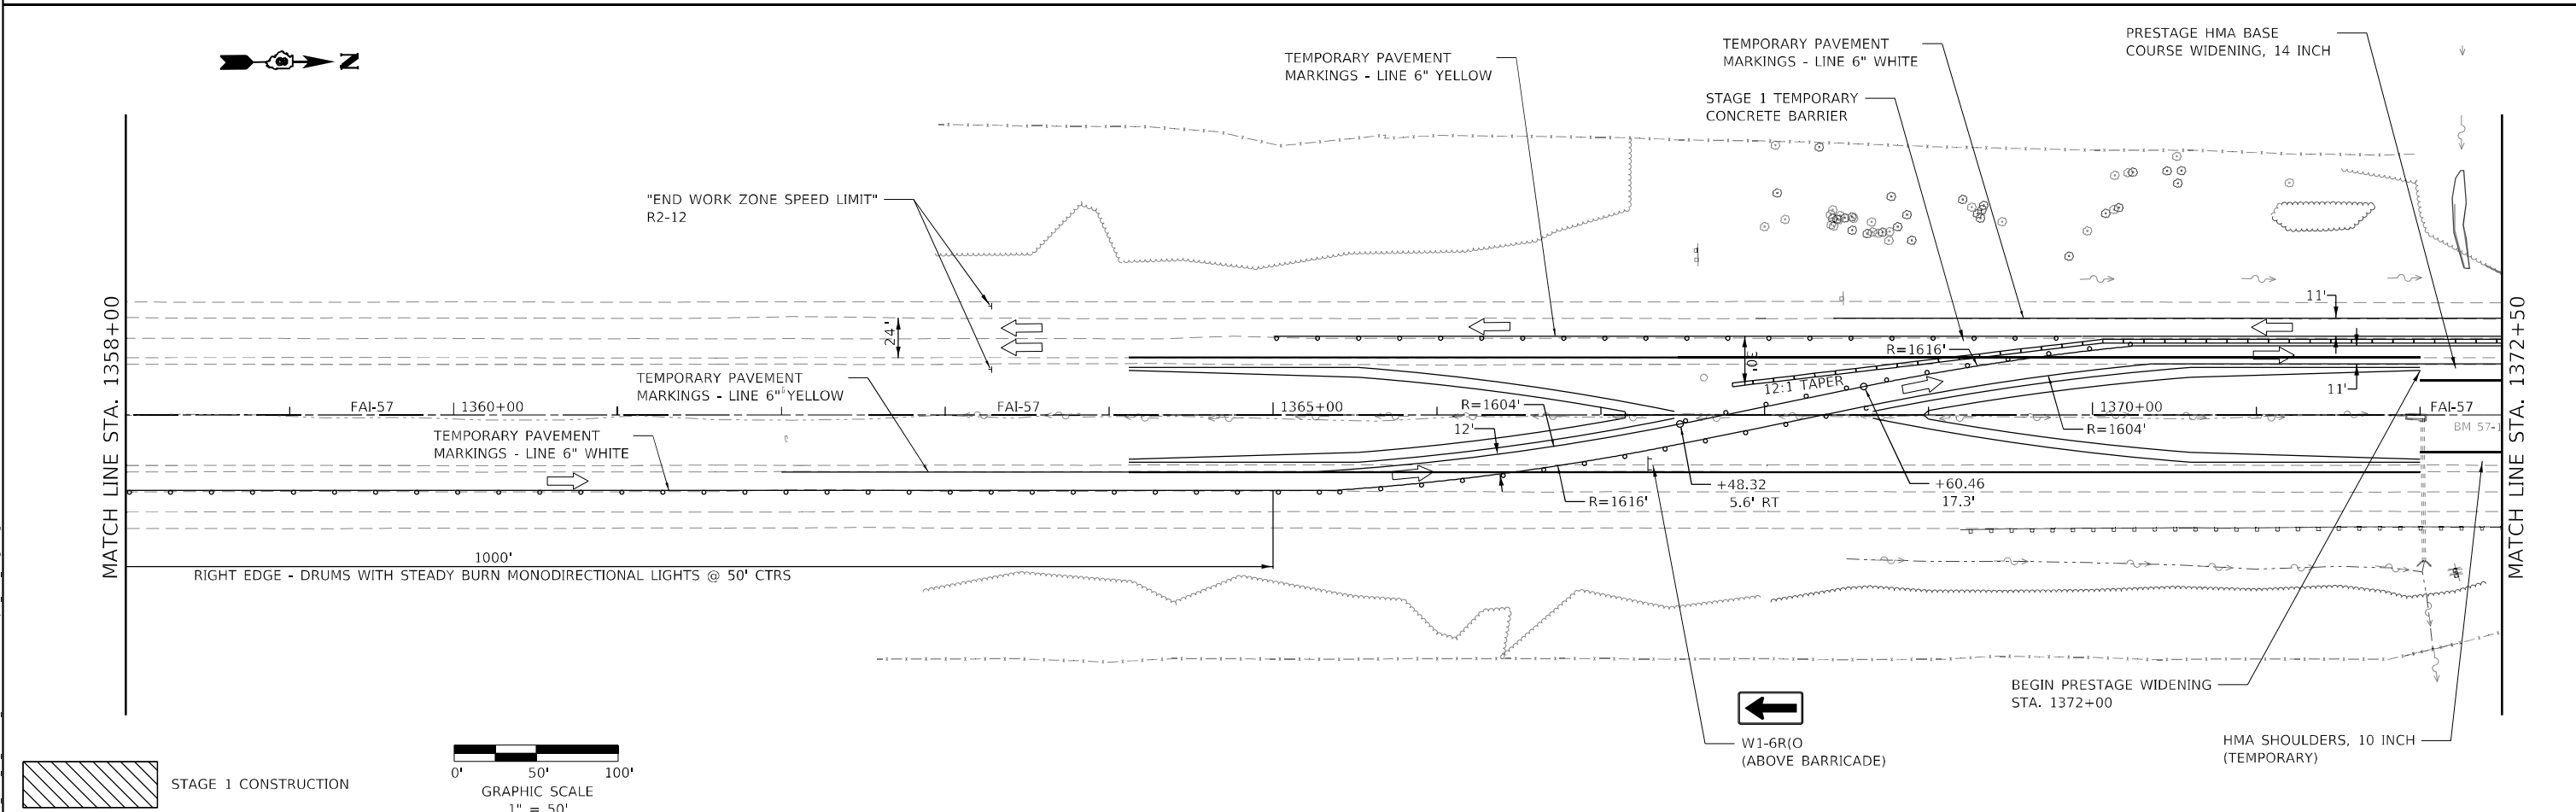 

STAGE 1 CONSTRUCTION

 

MODEL: Default
FILE NAME: 803.131 IDOT DB 157(CAD Sheets)D816F79-shr-1.dgn
IL PROF. DESIGN FIRM NO. 184.000899



HMG ENGINEERS, INC.
9360 HOLY CROSS LANE
BREESE, ILLINOIS 62230
Engineers • Surveyors
(618) 526-9611

USER NAME = mobrien
DESIGNED -
DRAWN -
PLOT SCALE = 100,0000' / in.
CHECKED -
PLOT DATE = 2/16/2022
DATE -



REVISED -
REVISED -
REVISED -
REVISED -

STATE OF ILLINOIS
DEPARTMENT OF TRANSPORTATION

MAINTENANCE OF TRAFFIC
STAGE 1

SCALE: 1" = 50' SHEET 2 OF 10 SHEETS STA. 1343+00.00 TO STA. 1372+50.00

F.A.I. RTE.	SECTION	COUNTY	TOTAL SHEETS	SHEET NO.
57	61-(1,1-1,1-2,2)RS-1	MARION	484	79
CONTRACT NO. 76F79				
ILLINOIS FED. AID PROJECT NHPP-KC9D(76B)				

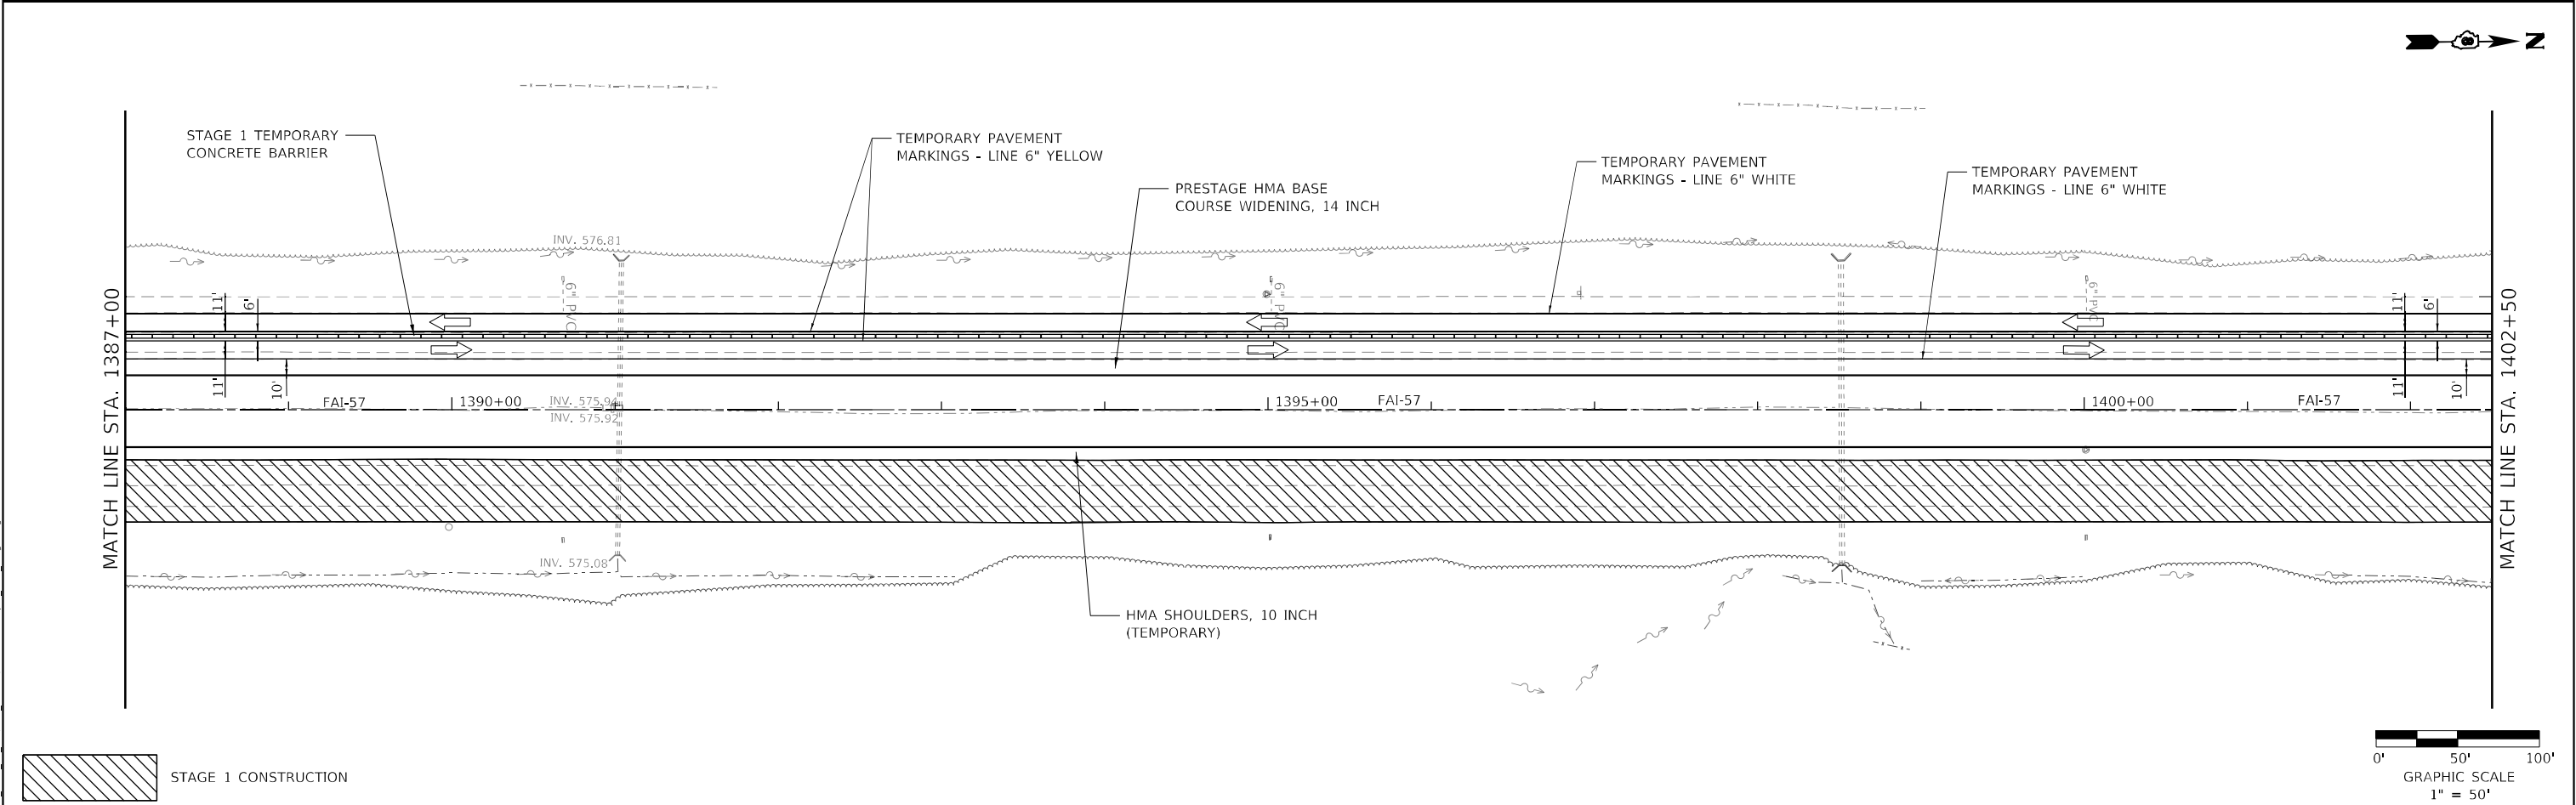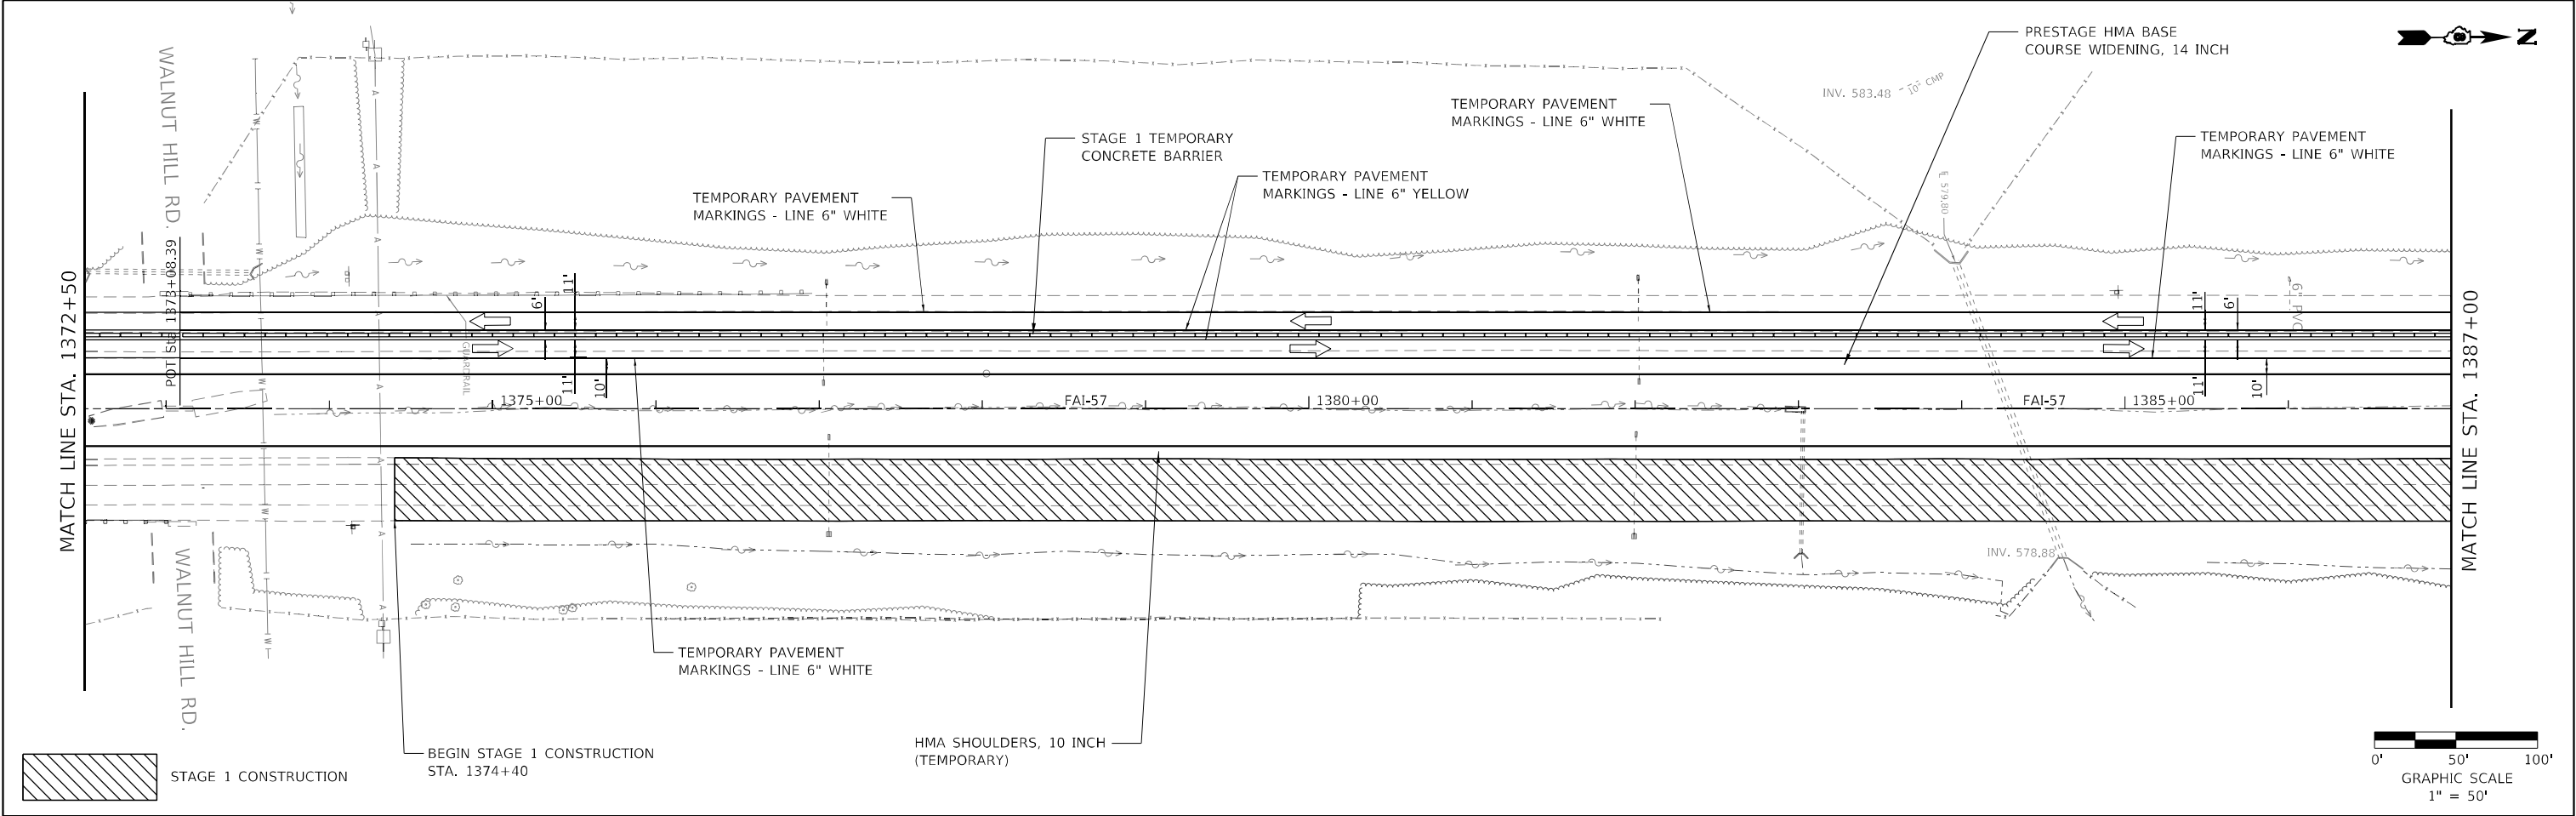

MODEL: Default
FILE NAME: 03.03.137 IDOT DB 157(CAD Sheets)0816F79-shr-sch-1_MOT_Stage1.dgn

HMG
Engineers & Surveyors
IL PROF. DESIGN FIRM NO. 184.000899



HMG ENGINEERS, INC.
9360 HOLY CROSS LANE
BREESE, ILLINOIS 62230
(618) 526-9611

USER NAME	= mobrien	DESIGNED	-	REVISED	-
		DRAWN	-	REVISED	-
PLOT SCALE	= 100,0000 ' / in.	CHECKED	-	REVISED	-
PLOT DATE	= 2/16/2022	DATE	-	REVISED	-

STATE OF ILLINOIS
DEPARTMENT OF TRANSPORTATION

MAINTENANCE OF TRAFFIC STAGE 1				
SCALE: 1" = 50'	SHEET 3	OF 10 SHEETS	STA. 1372+50.00	TO STA. 1402+50.00

F.A.I. RTE.	SECTION	COUNTY	TOTAL SHEETS	SHEET NO.
57	61-(1,1-1,1-2,2)RS-1	MARION	484	80
CONTRACT NO. 76F79				
ILLINOIS FED. AID PROJECT NHPP-KC9D(76B)				

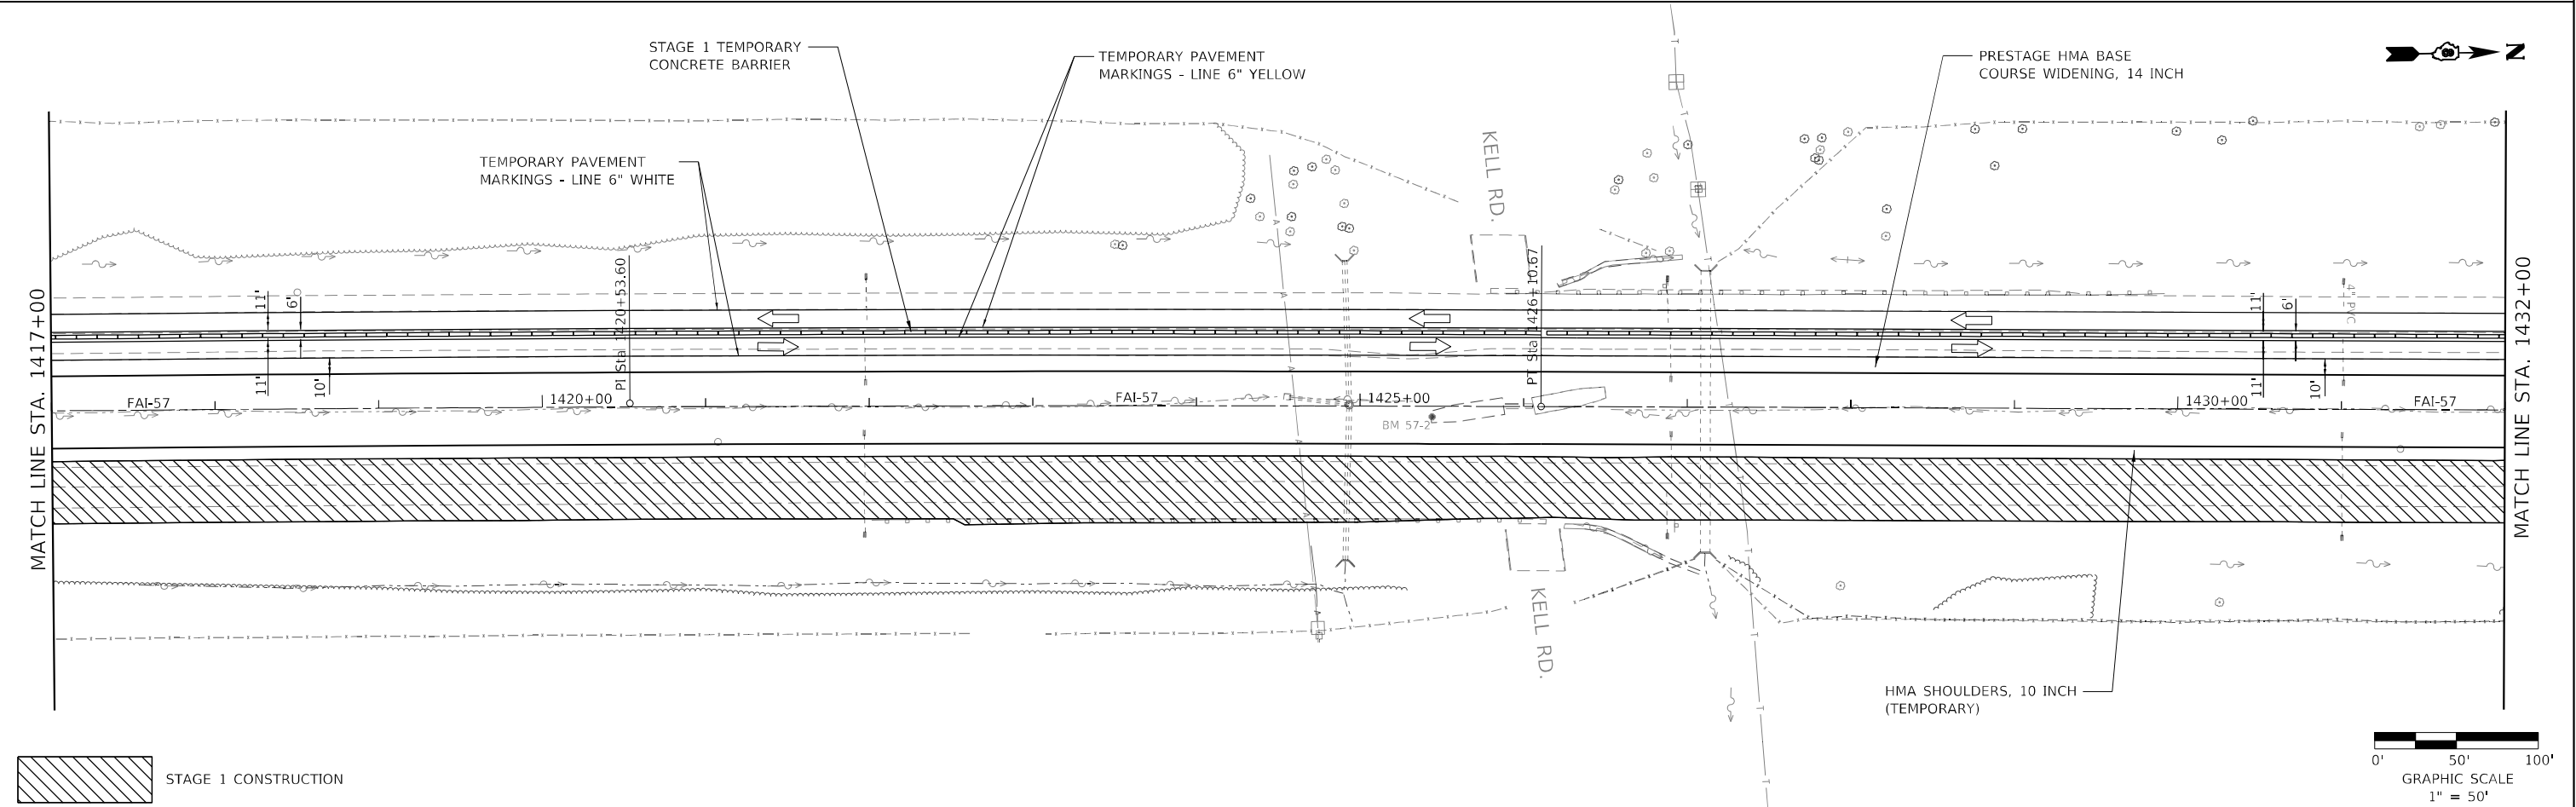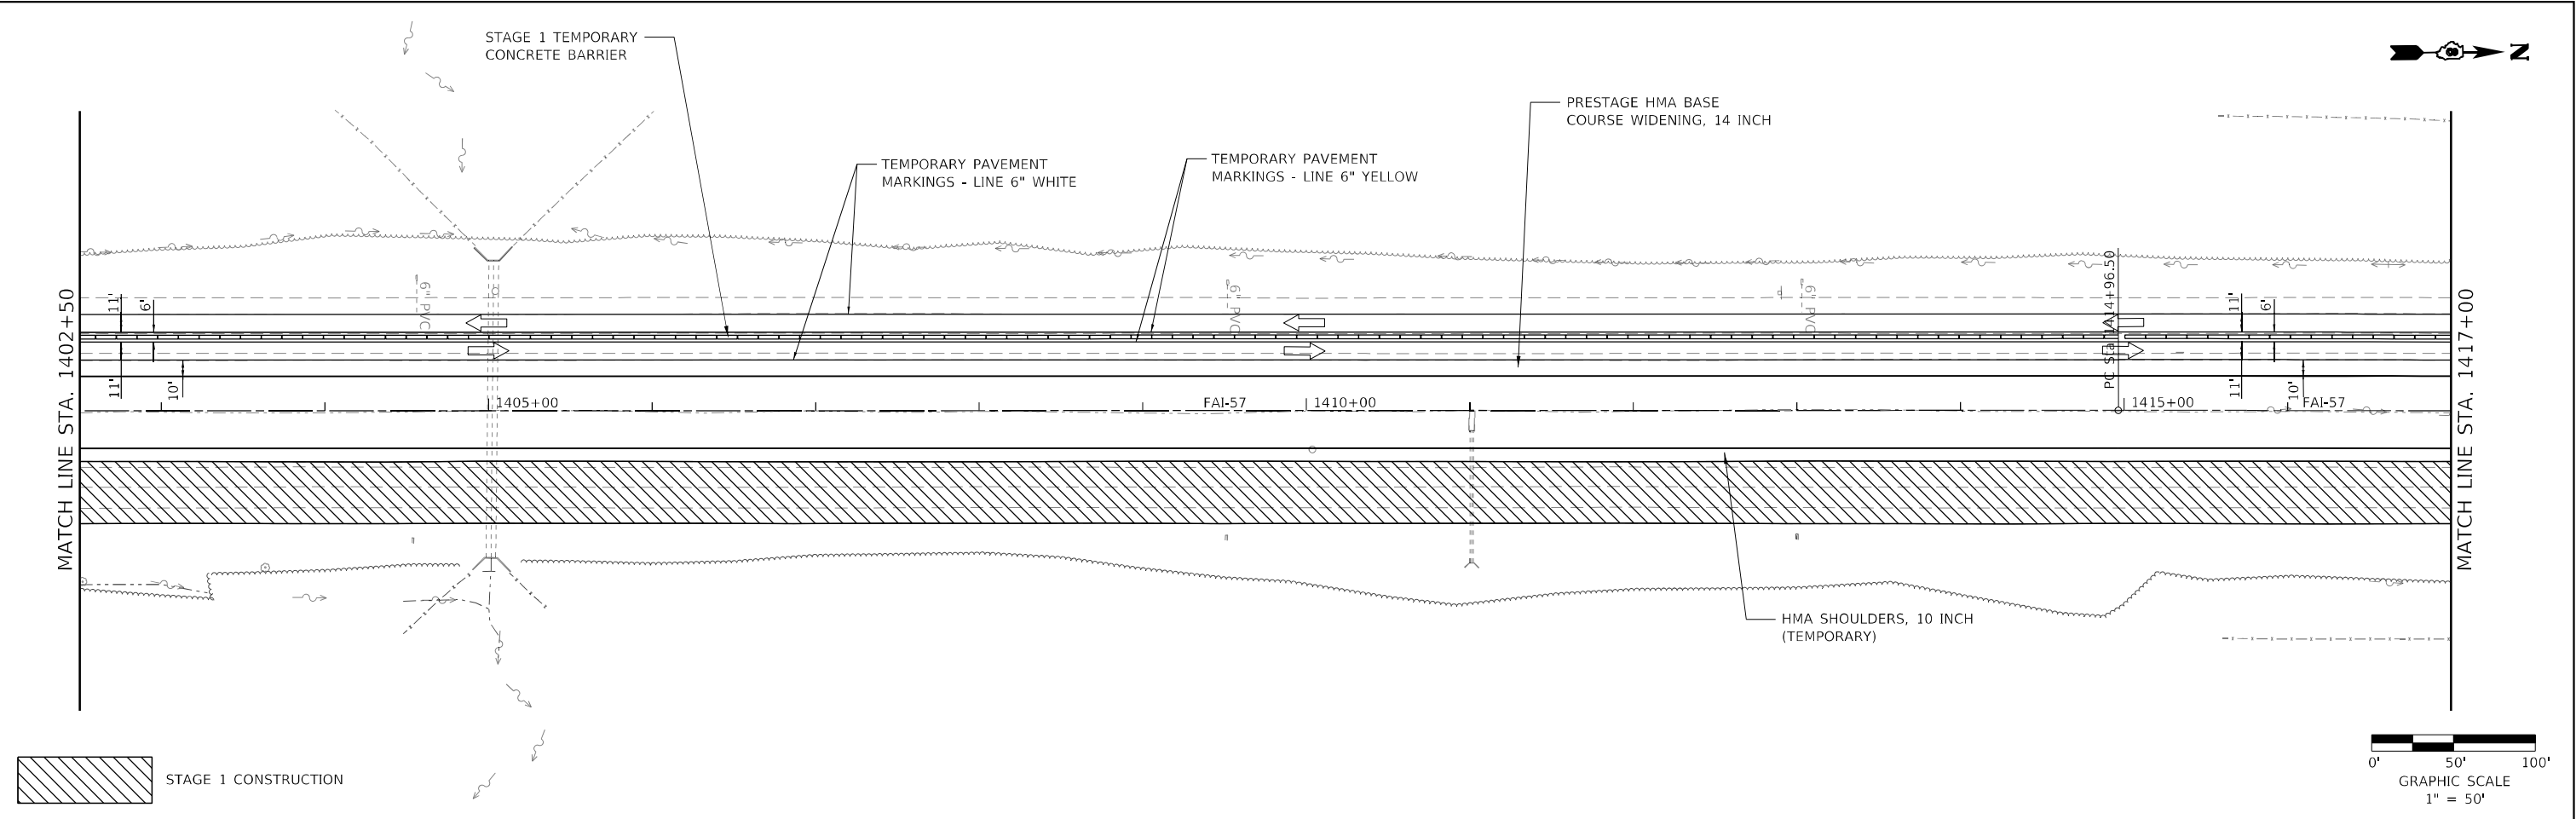

MODEL: Default
FILE NAME: 03.03.131 IDOT DB 157(CAD Sheets)0816F79-shr-sha_MOT_Stage1.dgn

HMG

HMG ENGINEERS, INC.
9360 HOLY CROSS LANE
BREESE, ILLINOIS 62230
Engineers & Surveyors
[618] 526-9611
IL PROF. DESIGN FIRM NO. 184.000899

USER NAME	= mobrien
PLOT SCALE	= 100,0000 ' / in.
PLOT DATE	= 2/16/2022



DESIGNED -	REVISED -
DRAWN -	REVISED -
CHECKED -	REVISED -
DATE -	REVISED -

DESIGNED -	REVISED -
DRAWN -	REVISED -
CHECKED -	REVISED -
DATE -	REVISED -

STATE OF ILLINOIS
DEPARTMENT OF TRANSPORTATION

MAINTENANCE OF TRAFFIC STAGE 1			
SCALE: 1" = 50'	SHEET 4	OF 10 SHEETS	STA. 1402+50.00 TO STA. 1432+00.00

F.A.I. RTE.	SECTION	COUNTY	TOTAL SHEETS	SHEET NO.
57	61-(1,1-1,1-2,2)RS-1	MARION	484	81
CONTRACT NO. 76F79				
ILLINOIS FED. AID PROJECT NHPP-KC9D(76B)				

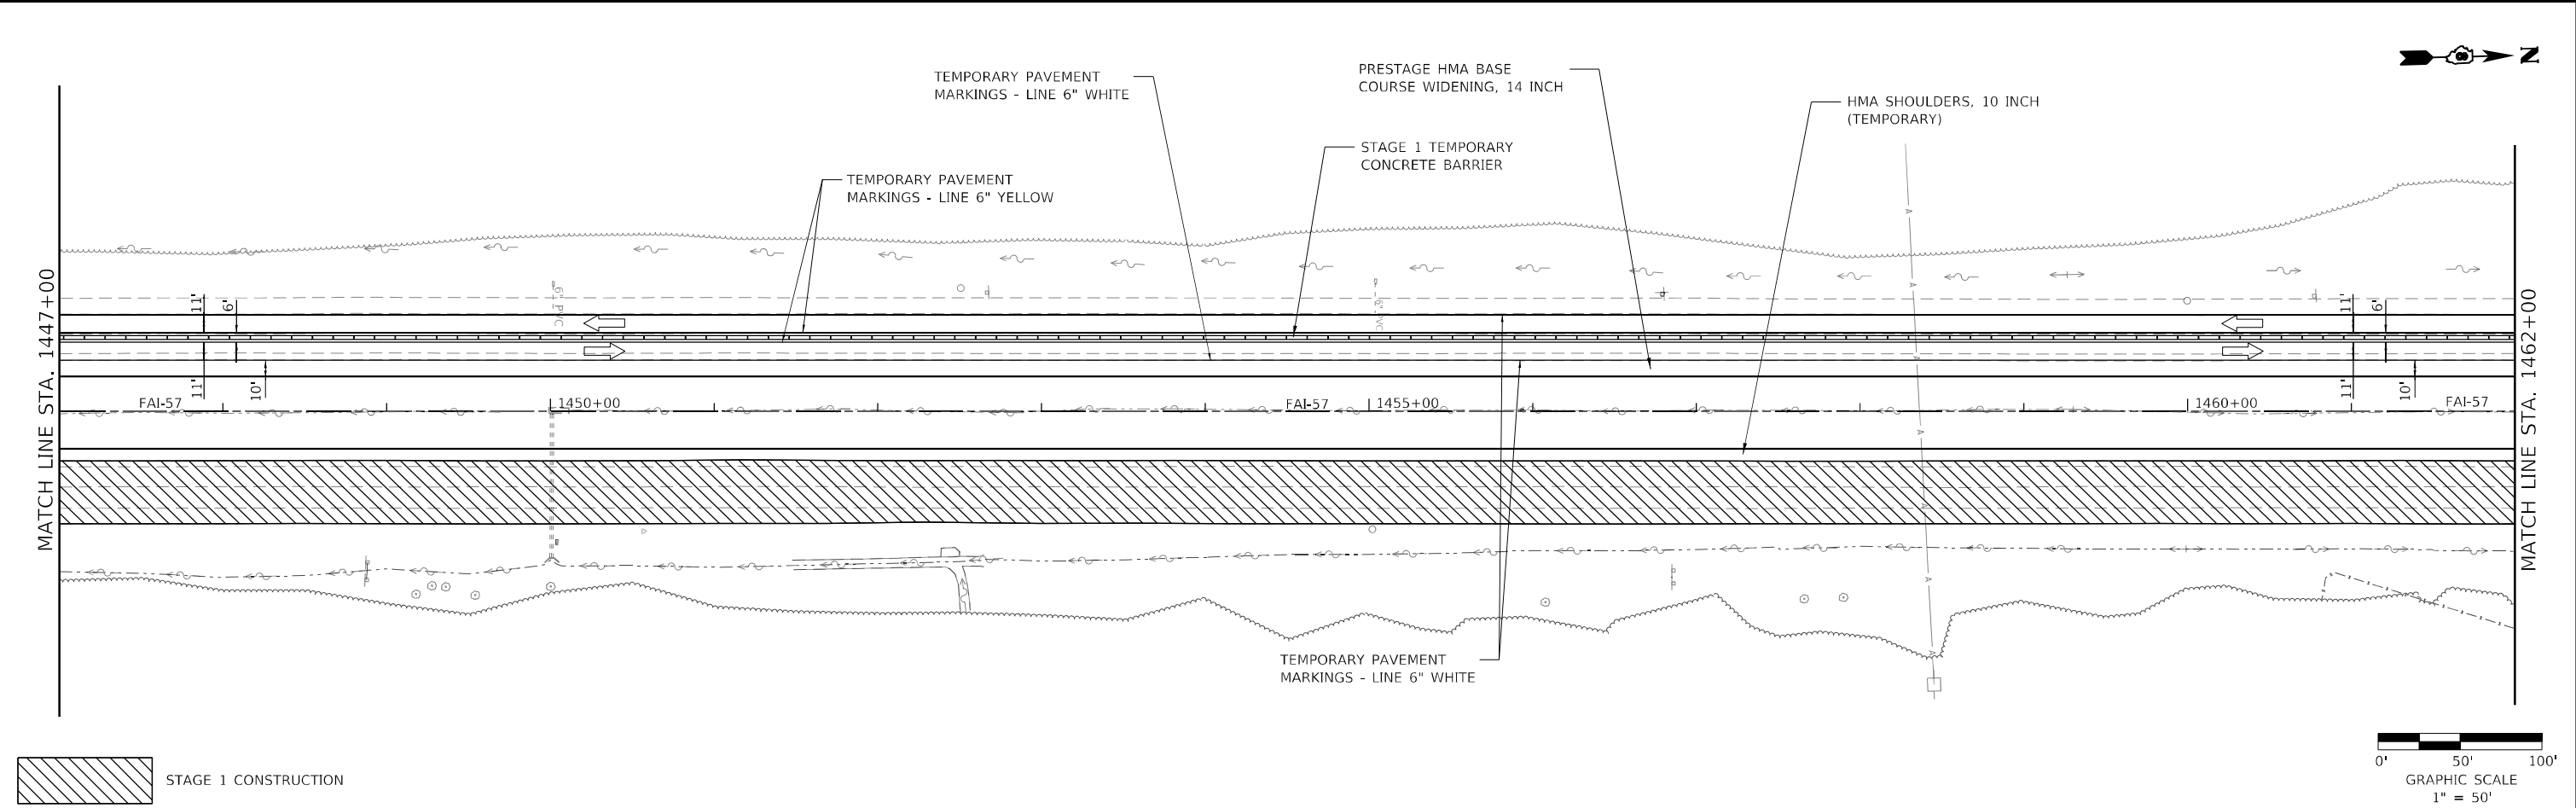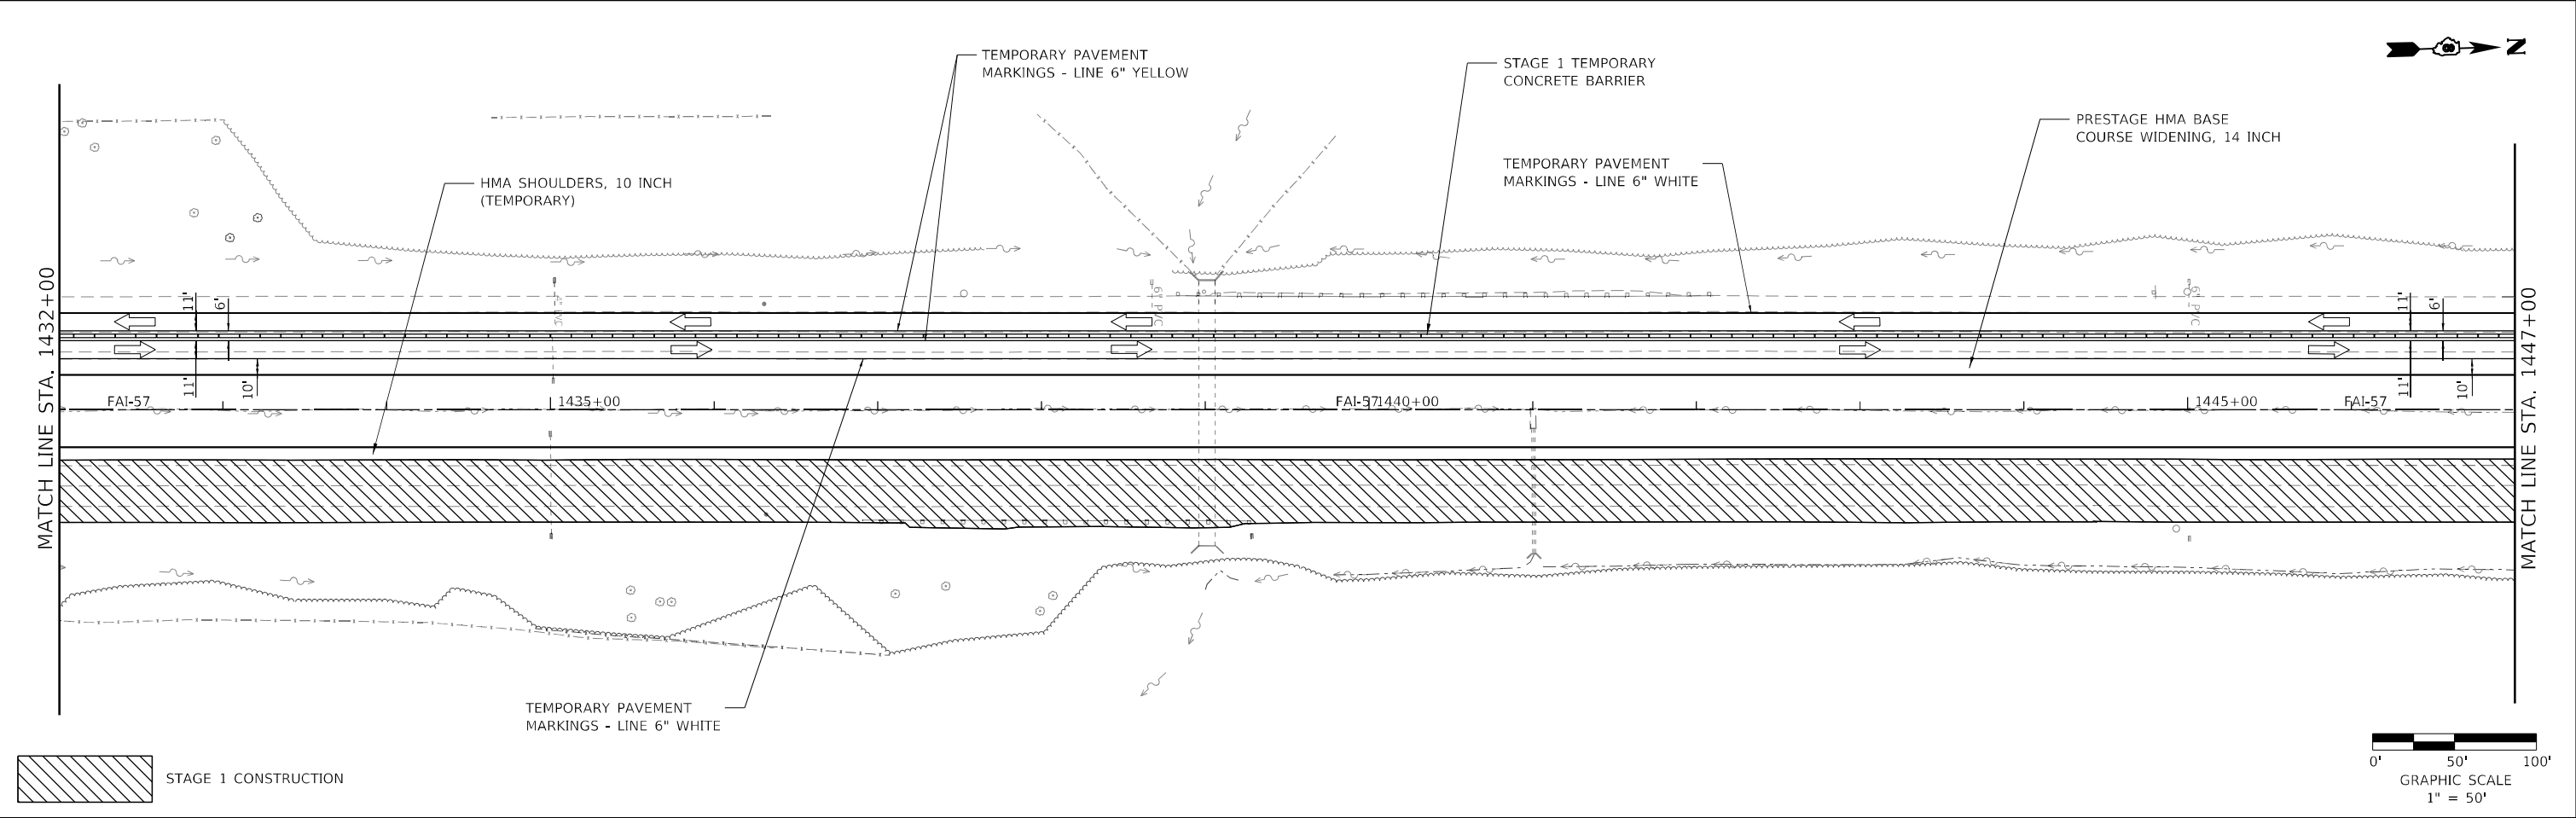

MODEL: Default
FILE NAME: 60303131 IDOT DB 157(CAD Sheets)0816F79-shr-01a_MOT_Stage1.dgn

HMG

HMG ENGINEERS, INC.
9360 HOLY CROSS LANE
BREESE, ILLINOIS 62230
Engineers & Surveyors
[618] 526-9611
IL PROF. DESIGN FIRM NO. 184.000899

USER NAME	= mobrien	DESIGNED	-	REVISED	-
		DRAWN	-	REVISED	-
PLOT SCALE	= 100,0000 ' / in.	CHECKED	-	REVISED	-
PLOT DATE	= 2/16/2022	DATE	-	REVISED	-

STATE OF ILLINOIS
DEPARTMENT OF TRANSPORTATION



MAINTENANCE OF TRAFFIC
STAGE 1

SCALE: 1" = 50'

SHEET 5 OF 10 SHEETS

STA. 1432+00.00 TO STA. 1462+00.00

F.A.I. RTE.	SECTION	COUNTY	TOTAL SHEETS	SHEET NO.
57	61-(1,1-1,1-2,2)RS-1	MARION	484	82
CONTRACT NO. 76F79				
ILLINOIS FED. AID PROJECT NHPP-KC9D(76B)				

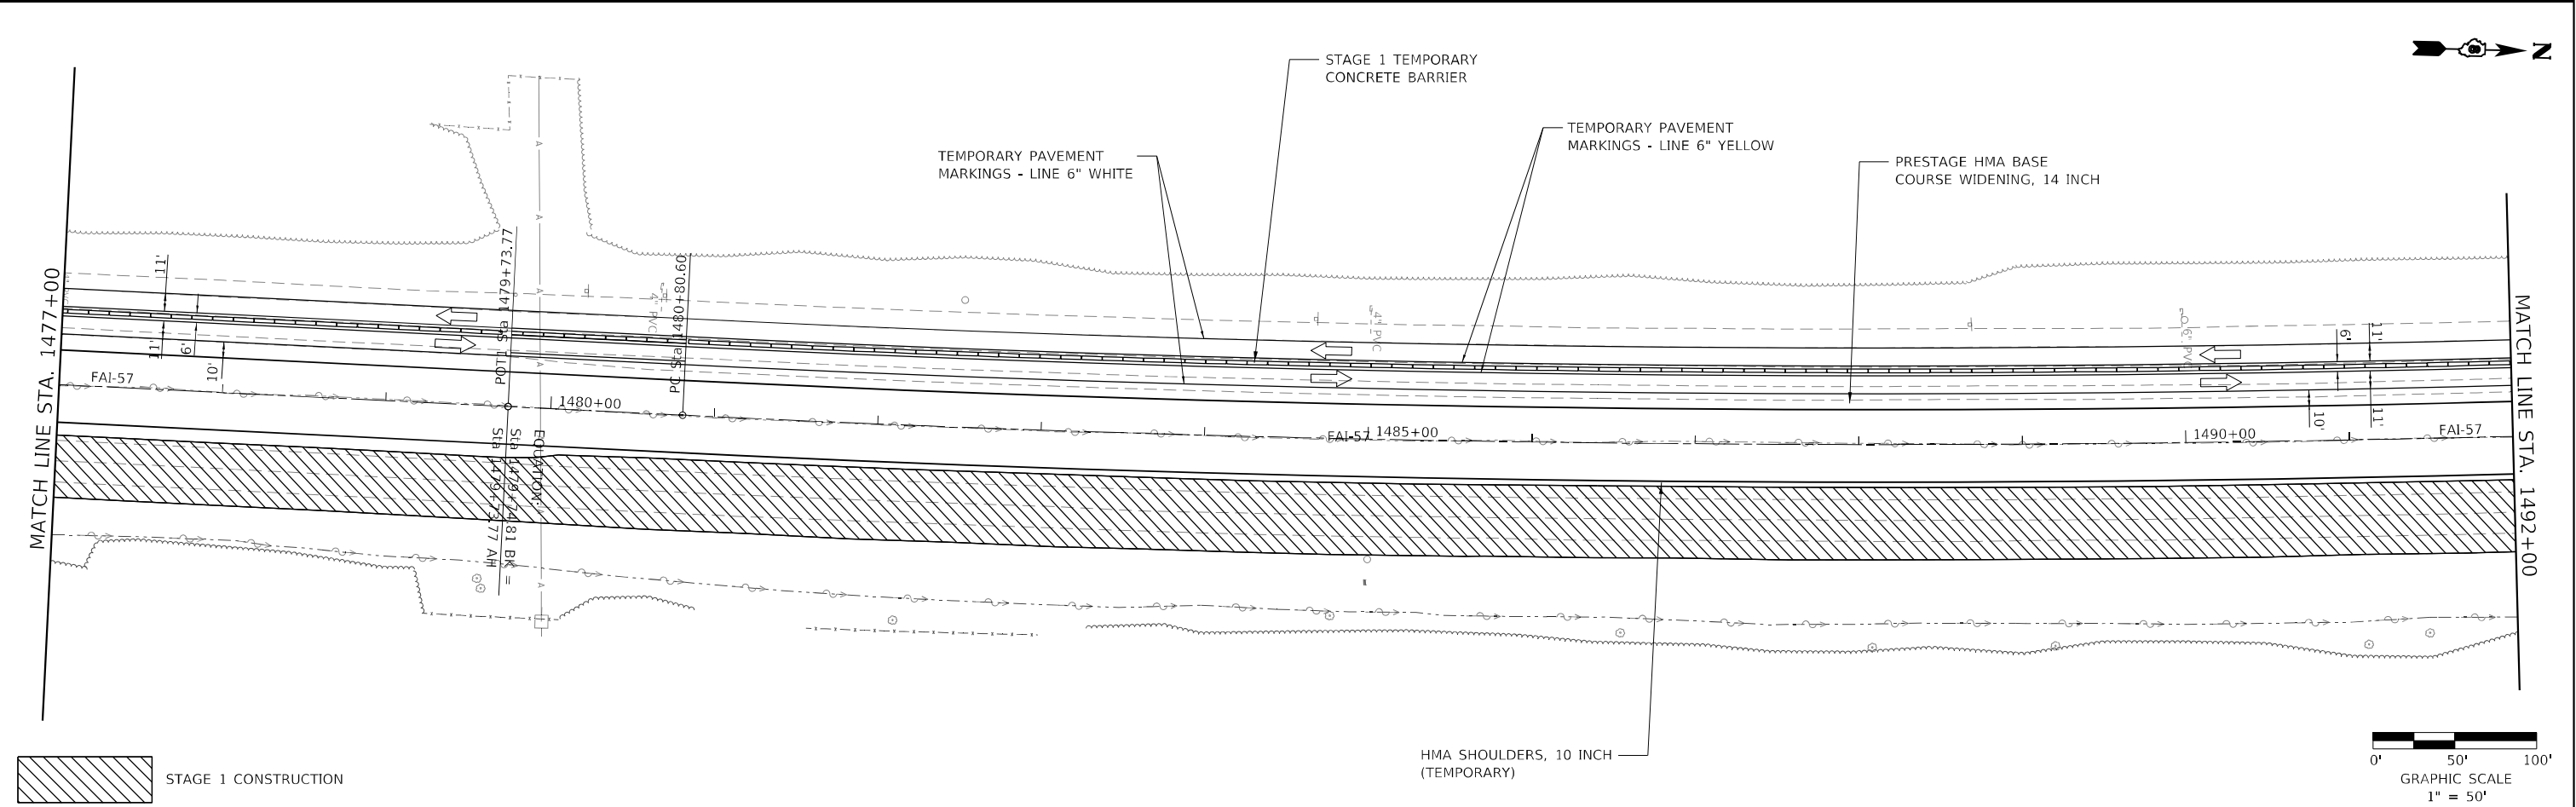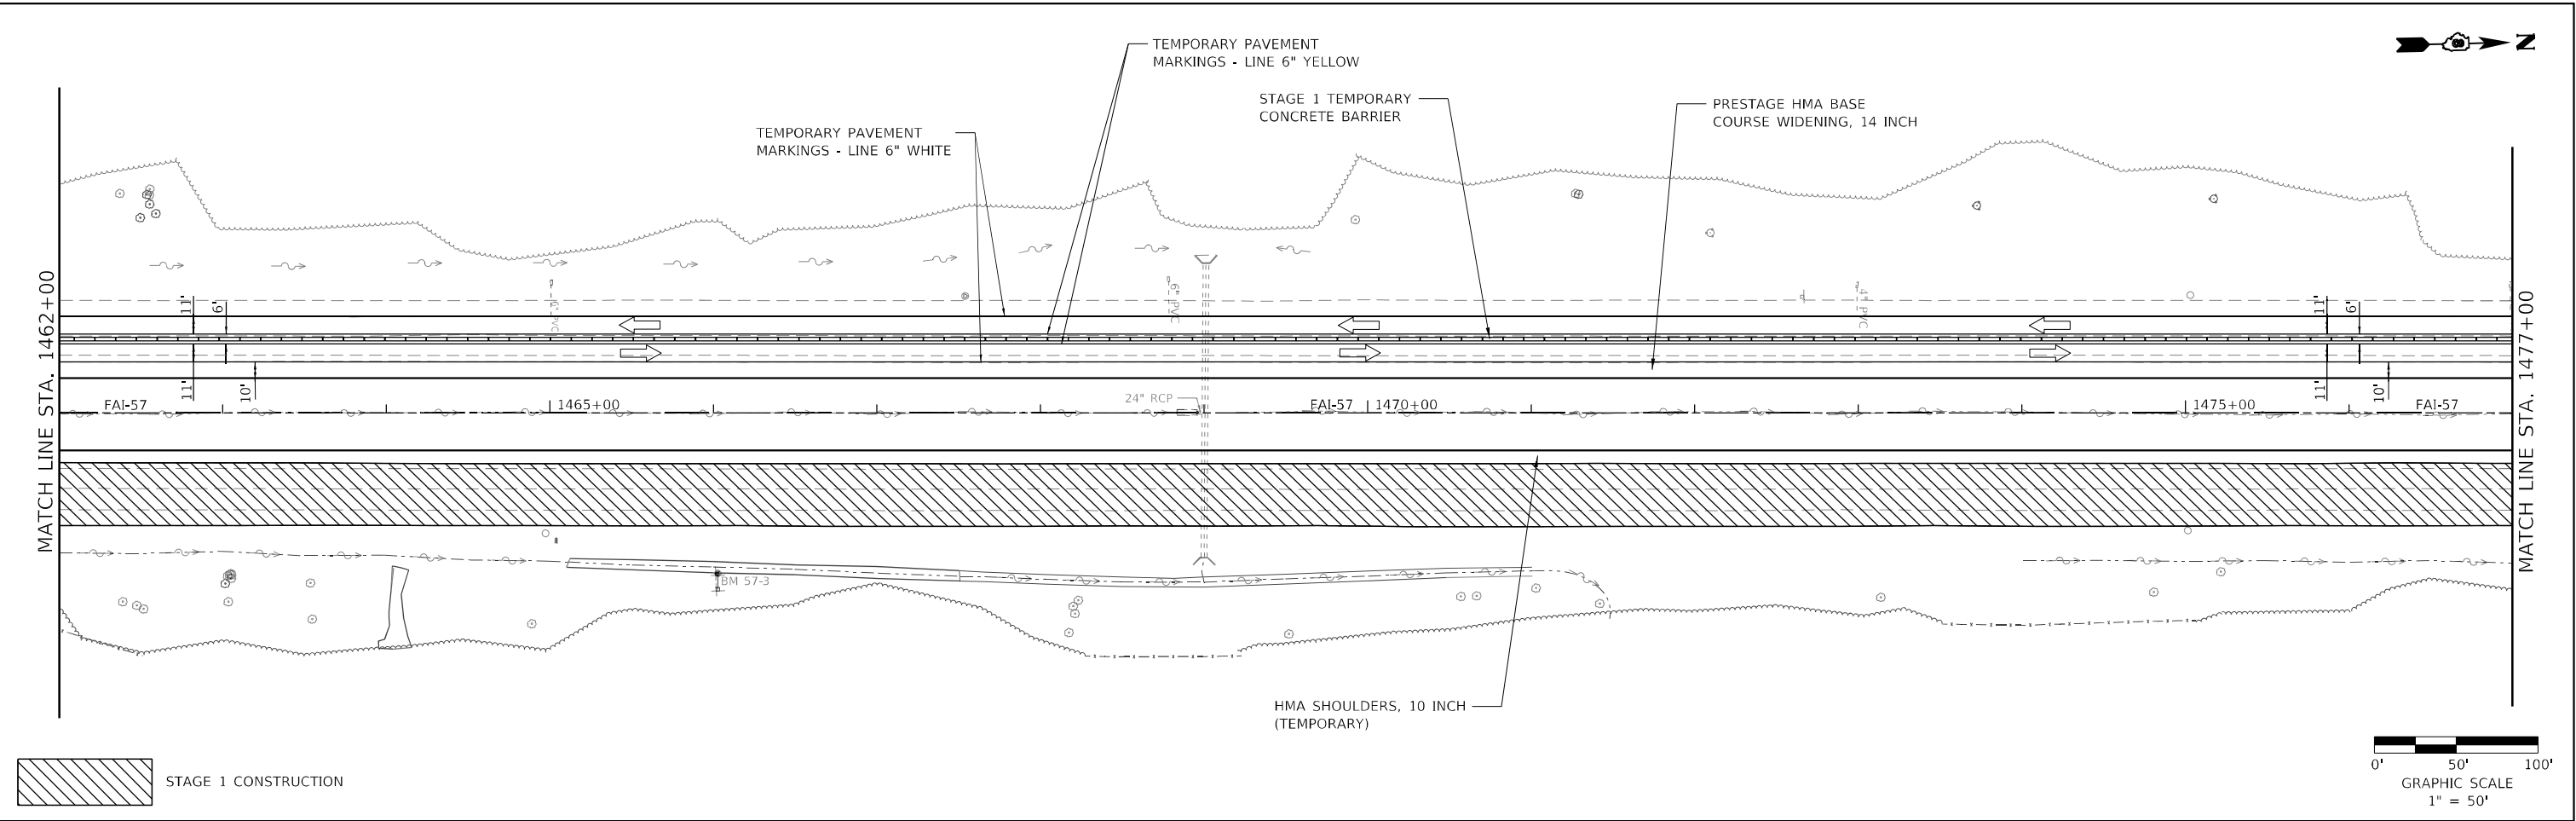

MODEL: Default
FILE NAME: 803131 IDOT DB 157CAD Sheets\0816F79-shr-shp_MOT-Stage1.dgn



HMG HMG ENGINEERS, INC.
9360 HOLY CROSS LANE
BREESE, ILLINOIS 62230
Engineers & Surveyors (618) 526-9611
IL PROF. DESIGN FIRM NO. 184.000899

USER NAME = mobrien	DESIGNED -	REVISED -
PLOT SCALE = 100,0000 ' / in.	DRAWN -	REVISED -
PLOT DATE = 2/16/2022	CHECKED -	REVISED -
	DATE -	REVISED -

STATE OF ILLINOIS
DEPARTMENT OF TRANSPORTATION

MAINTENANCE OF TRAFFIC STAGE 1			
SCALE: 1" = 50'	SHEET 6	OF 10 SHEETS	STA. 1462+00.00 TO STA. 1492+00.00

F.A.I. RTE.	SECTION	COUNTY	TOTAL SHEETS	SHEET NO.
57	61-(1,1-1,1-2,2)RS-1	MARION	484	83
CONTRACT NO. 76F79				
ILLINOIS FED. AID PROJECT NHPP-KC9D(76B)				

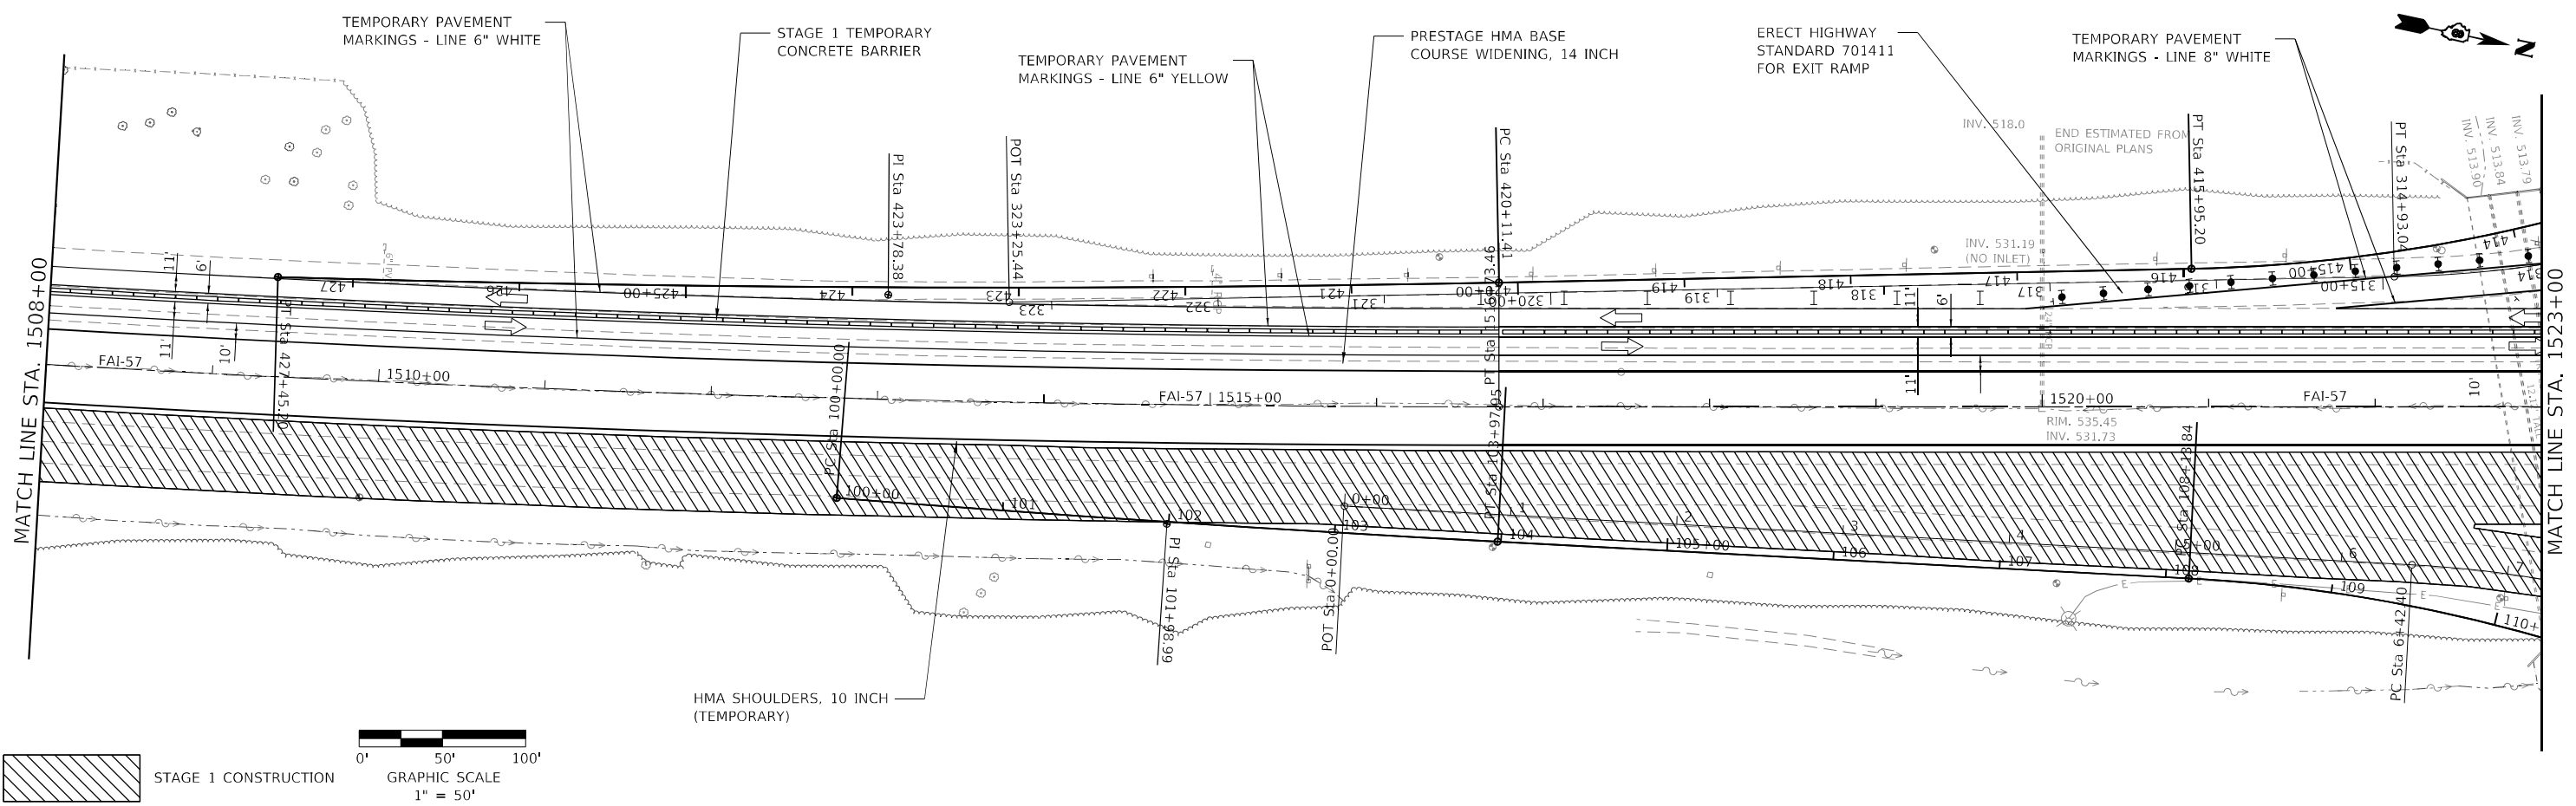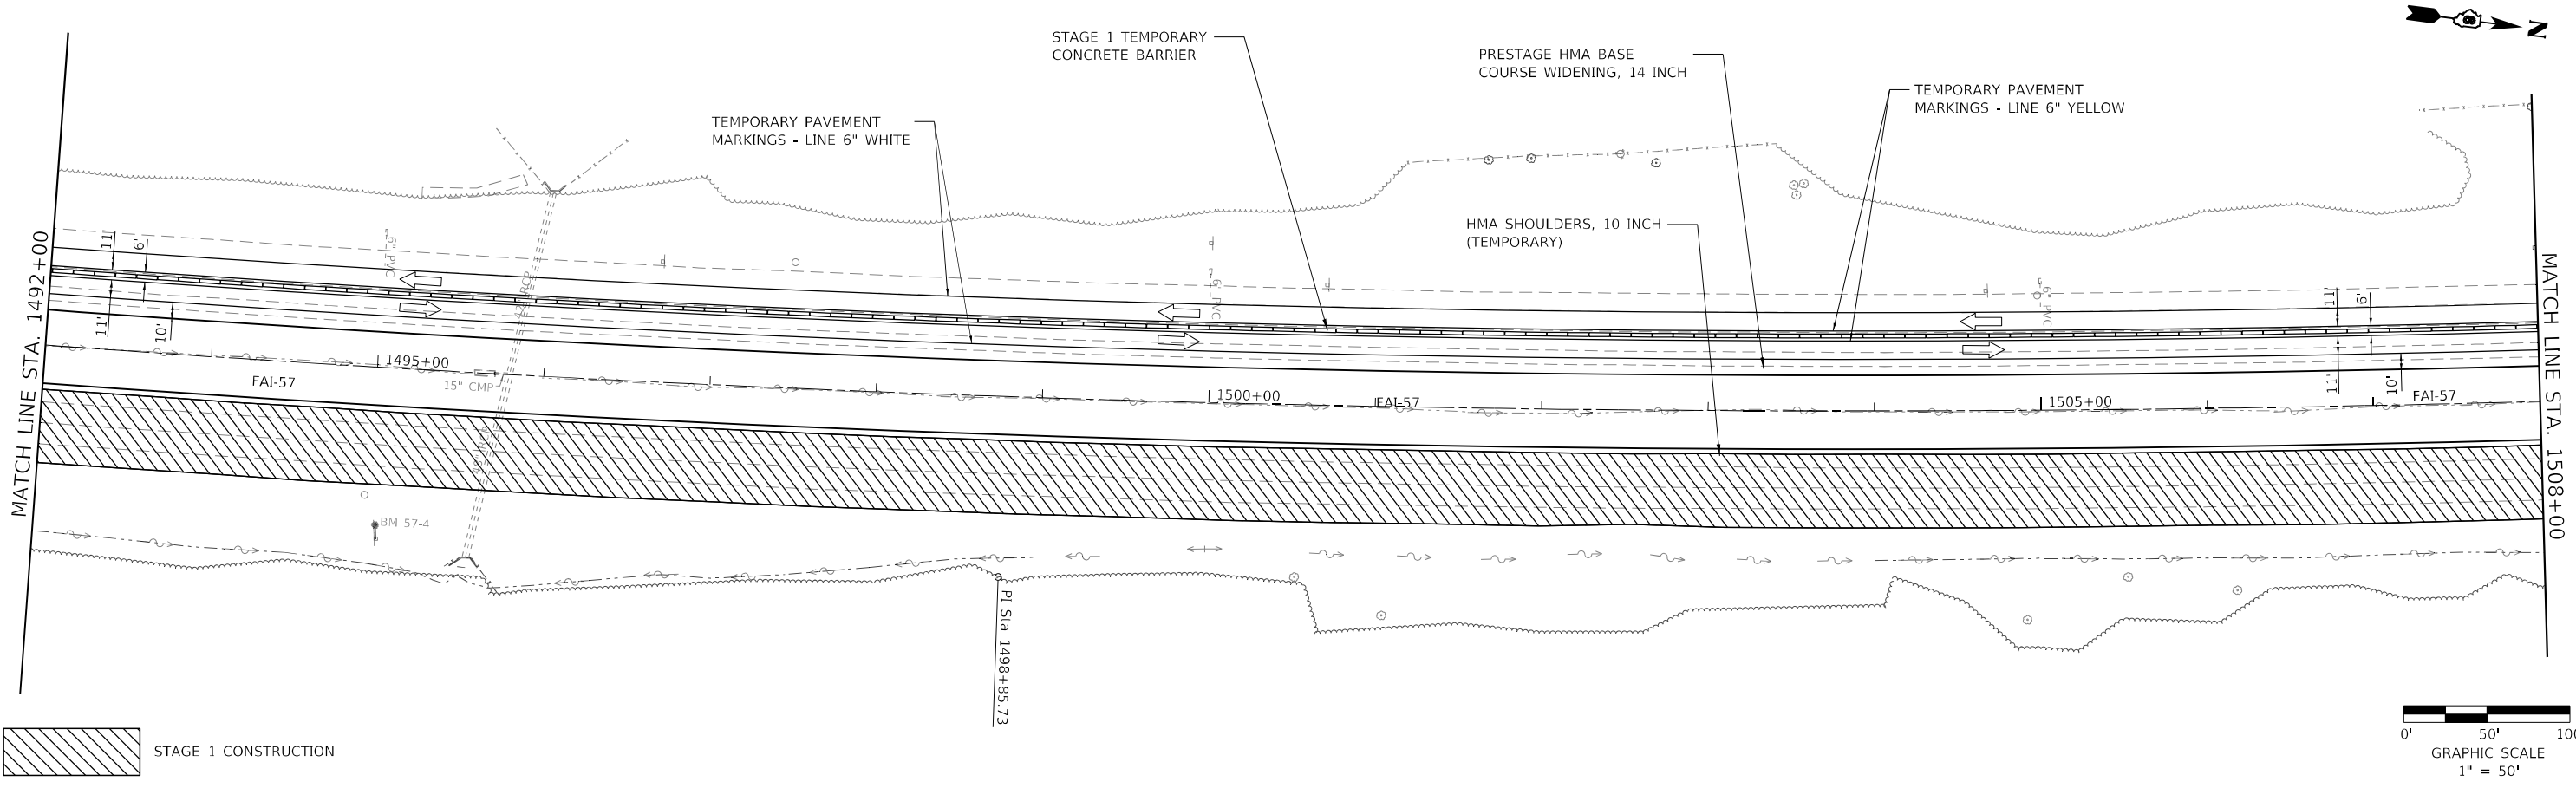

MODEL: Default
FILE NAME: 60303131.DDOT_DB_157(CAD_Sheets)0816F79-shr-sbf_MOT_Stage1.dgn

HMG

HMG ENGINEERS, INC.
9360 HOLY CROSS LANE
BREESE, ILLINOIS 62230
Engineers & Surveyors
[618] 526-9611
IL PROF. DESIGN FIRM NO. 184.000899



USER NAME	= mobrien
PLOT SCALE	= 100,0000 ' / in.
PLOT DATE	= 2/16/2022

DESIGNED -	REVISED -
DRAWN -	REVISED -
CHECKED -	REVISED -
DATE -	REVISED -



STATE OF ILLINOIS
DEPARTMENT OF TRANSPORTATION

MAINTENANCE OF TRAFFIC STAGE 1			
SCALE: 1" = 50'	SHEET 7	OF 10 SHEETS	STA. 1492+00.00 TO STA. 1523+00.00

F.A.I. RTE.	SECTION	COUNTY	TOTAL SHEETS	SHEET NO.
57	61-(1,1-1,1-2,2)RS-1	MARION	484	84
CONTRACT NO. 76F79				
ILLINOIS FED. AID PROJECT NHPP-KC9D(76B)				

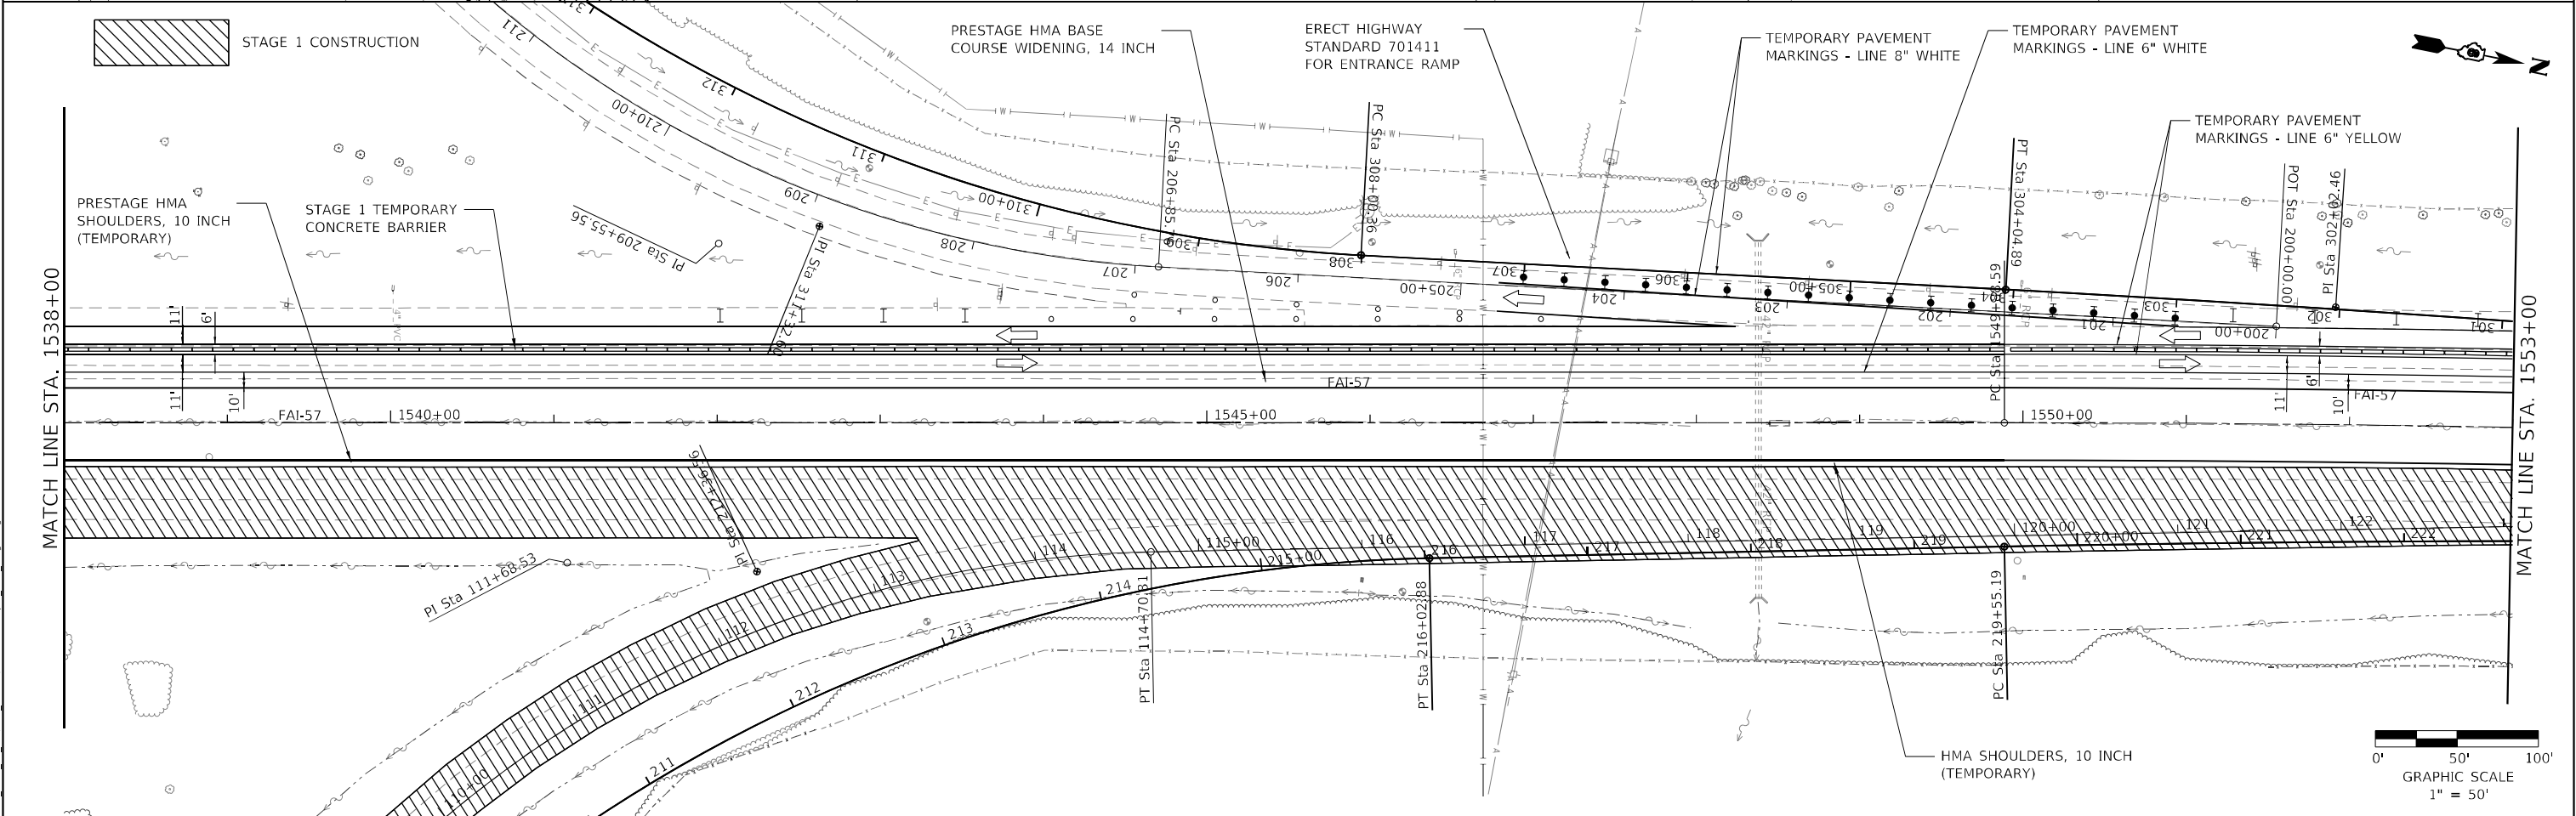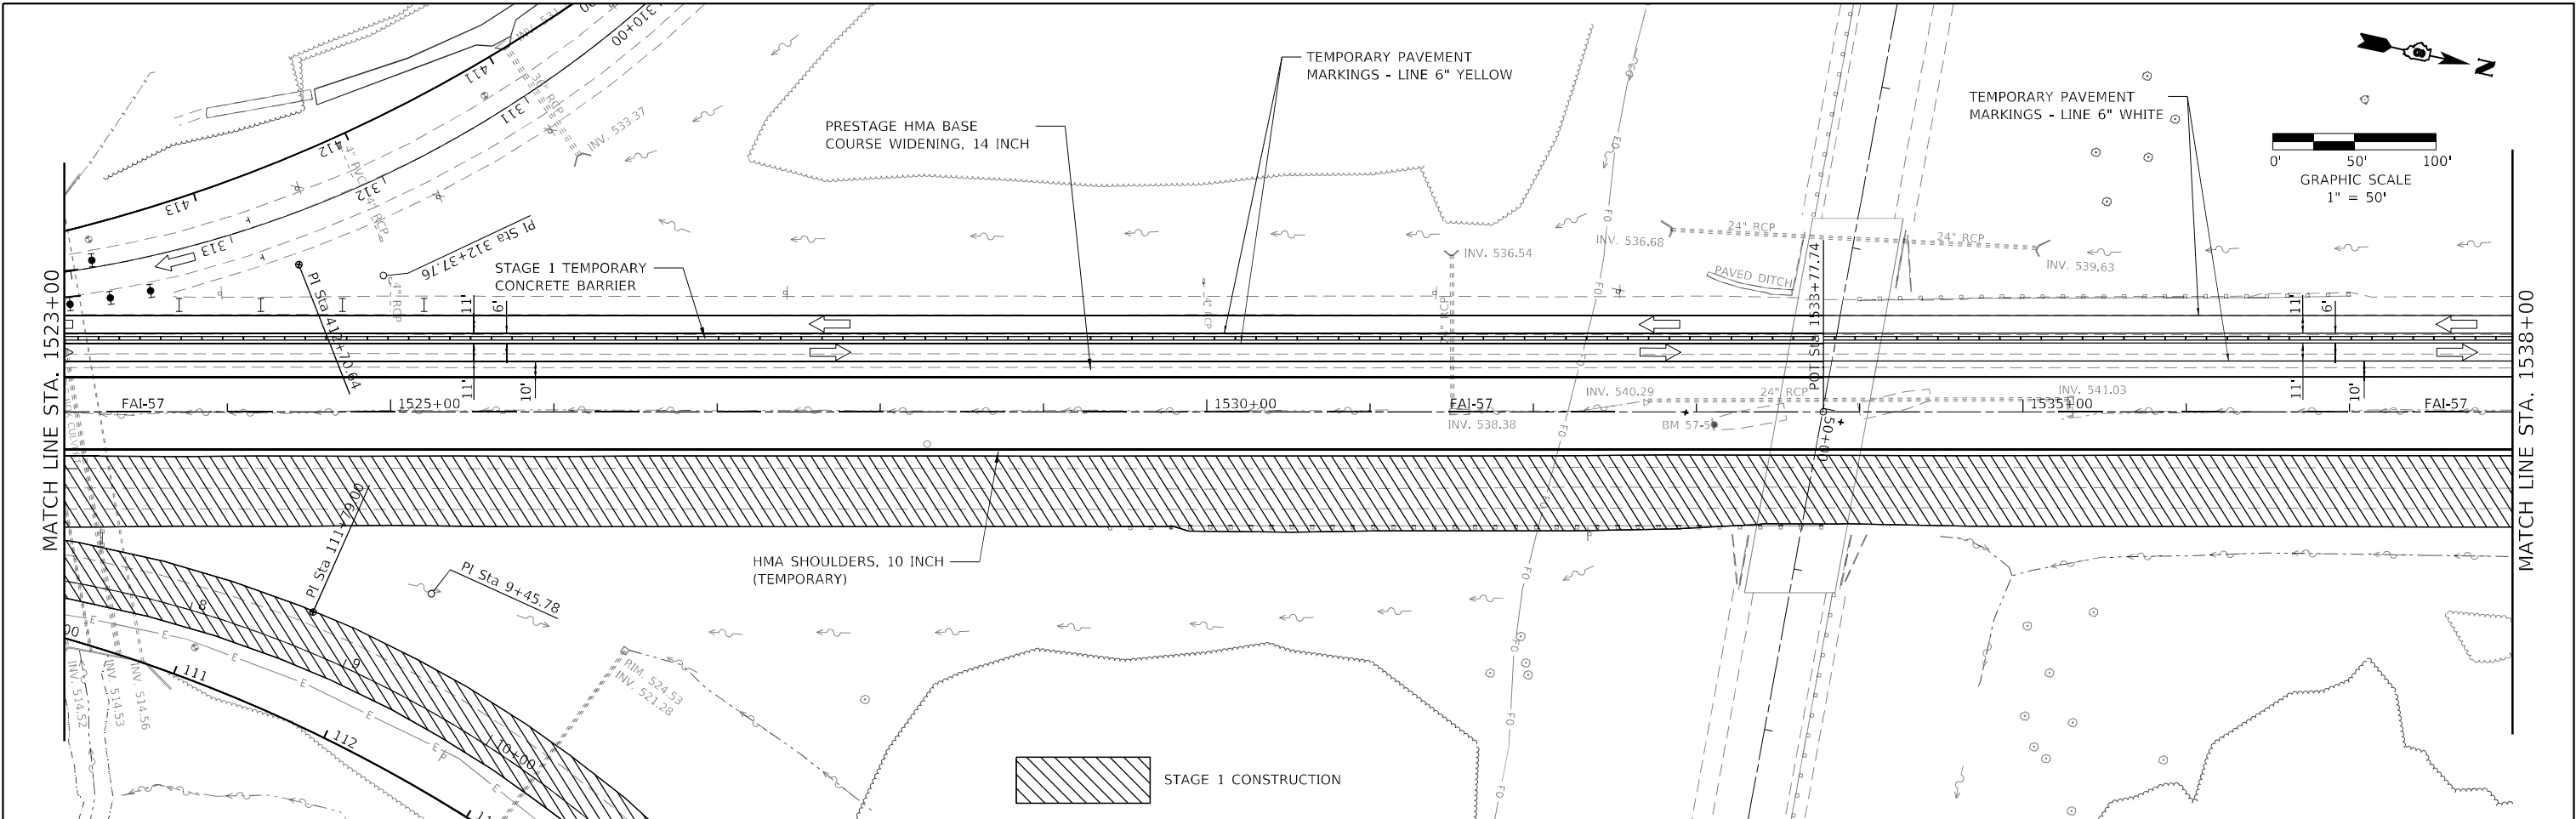

HMG Engineers • Surveyors IL PROF. DESIGN FIRM NO. 184.000899 HMG ENGINEERS, INC. 9360 HOLY CROSS LANE BREESE, ILLINOIS 62230 (618) 526-9611	USER NAME = mobrien	DESIGNED -	REVISED -	STATE OF ILLINOIS DEPARTMENT OF TRANSPORTATION	MAINTENANCE OF TRAFFIC STAGE 1				F.A.I. RTE.	SECTION	COUNTY	TOTAL SHEETS	SHEET NO.
	PLOT SCALE = 100,0000' / in.	DRAWN -	REVISED -						57	61-(1,1-1,1-2,2)RS-1	MARION	484	85
	PLOT DATE = 2/16/2022	CHECKED -	REVISED -		CONTRACT NO. 76F79								
		DATE -	REVISED -		SCALE: 1" = 50'		SHEET 8 OF 10 SHEETS	STA. 1523+00.00 TO STA. 1553+00.00	ILLINOIS			FED. AID PROJECT	NHPP-KC9D(76B)

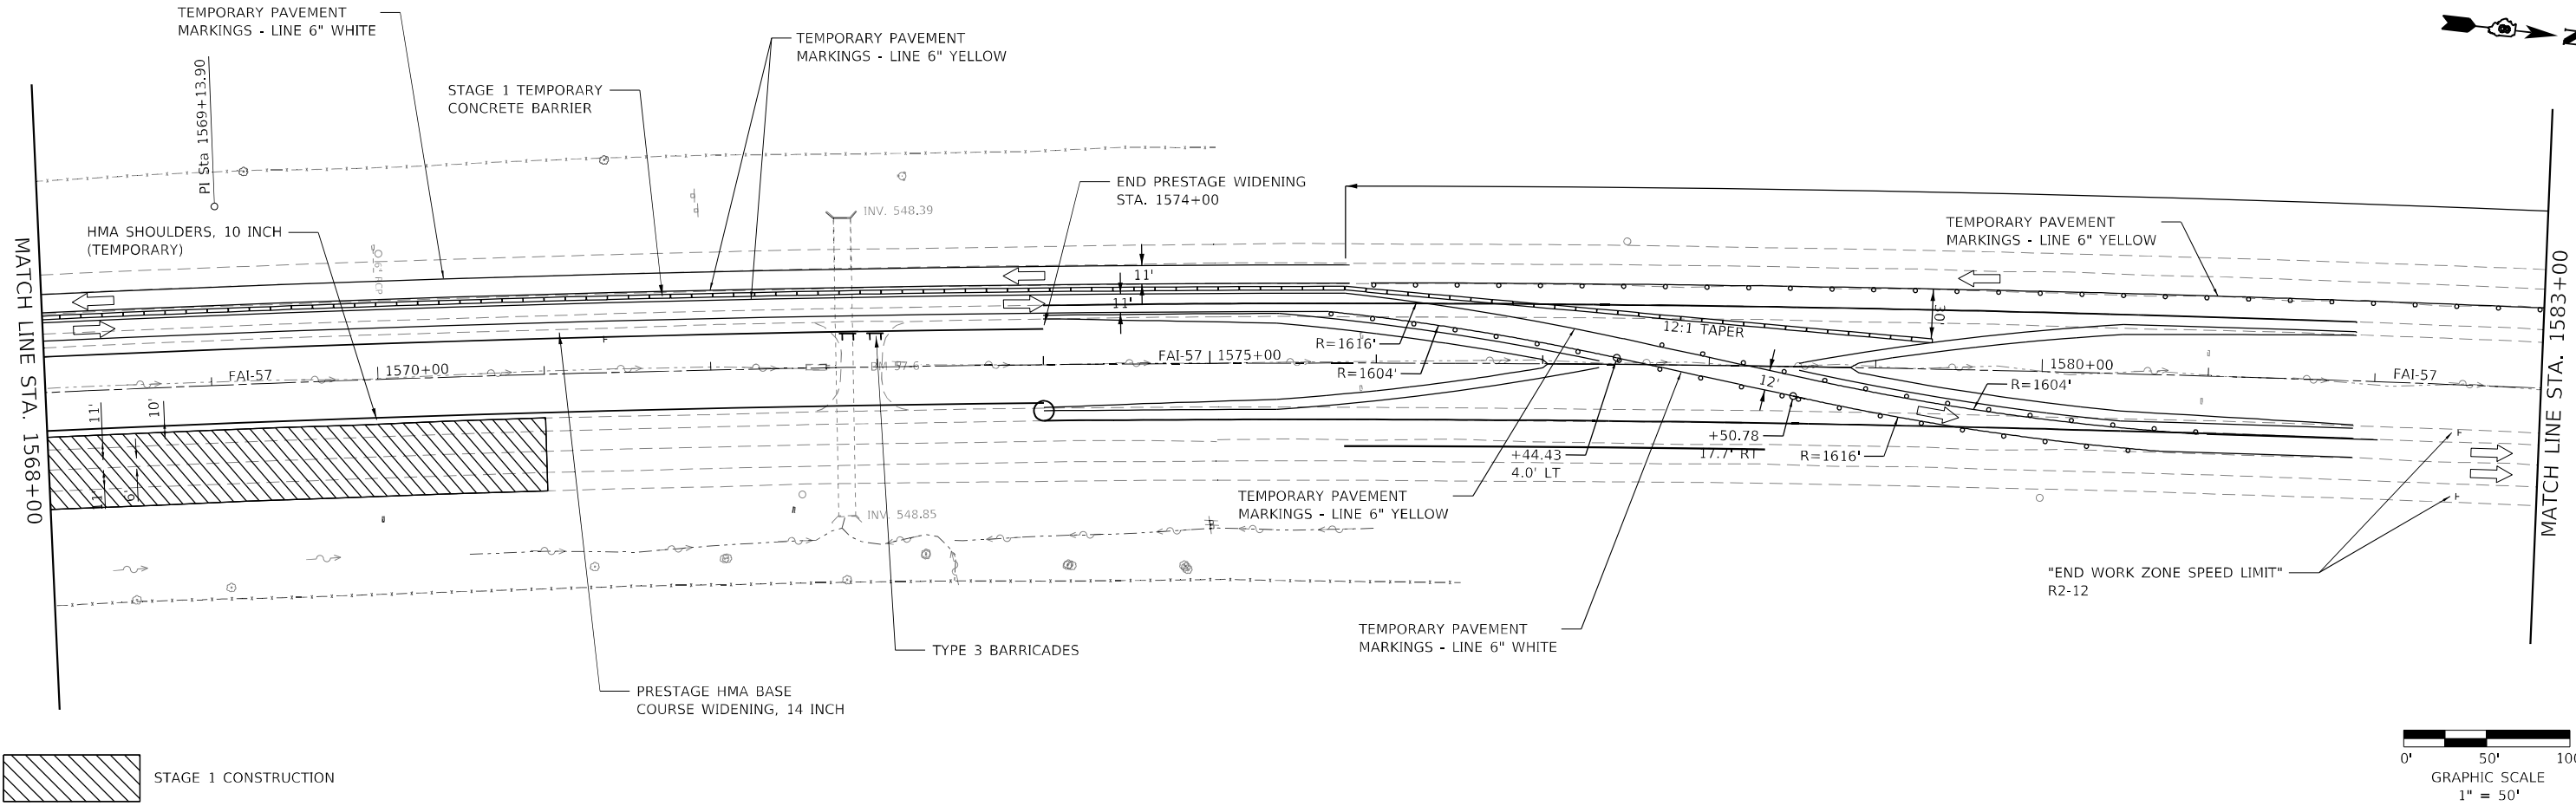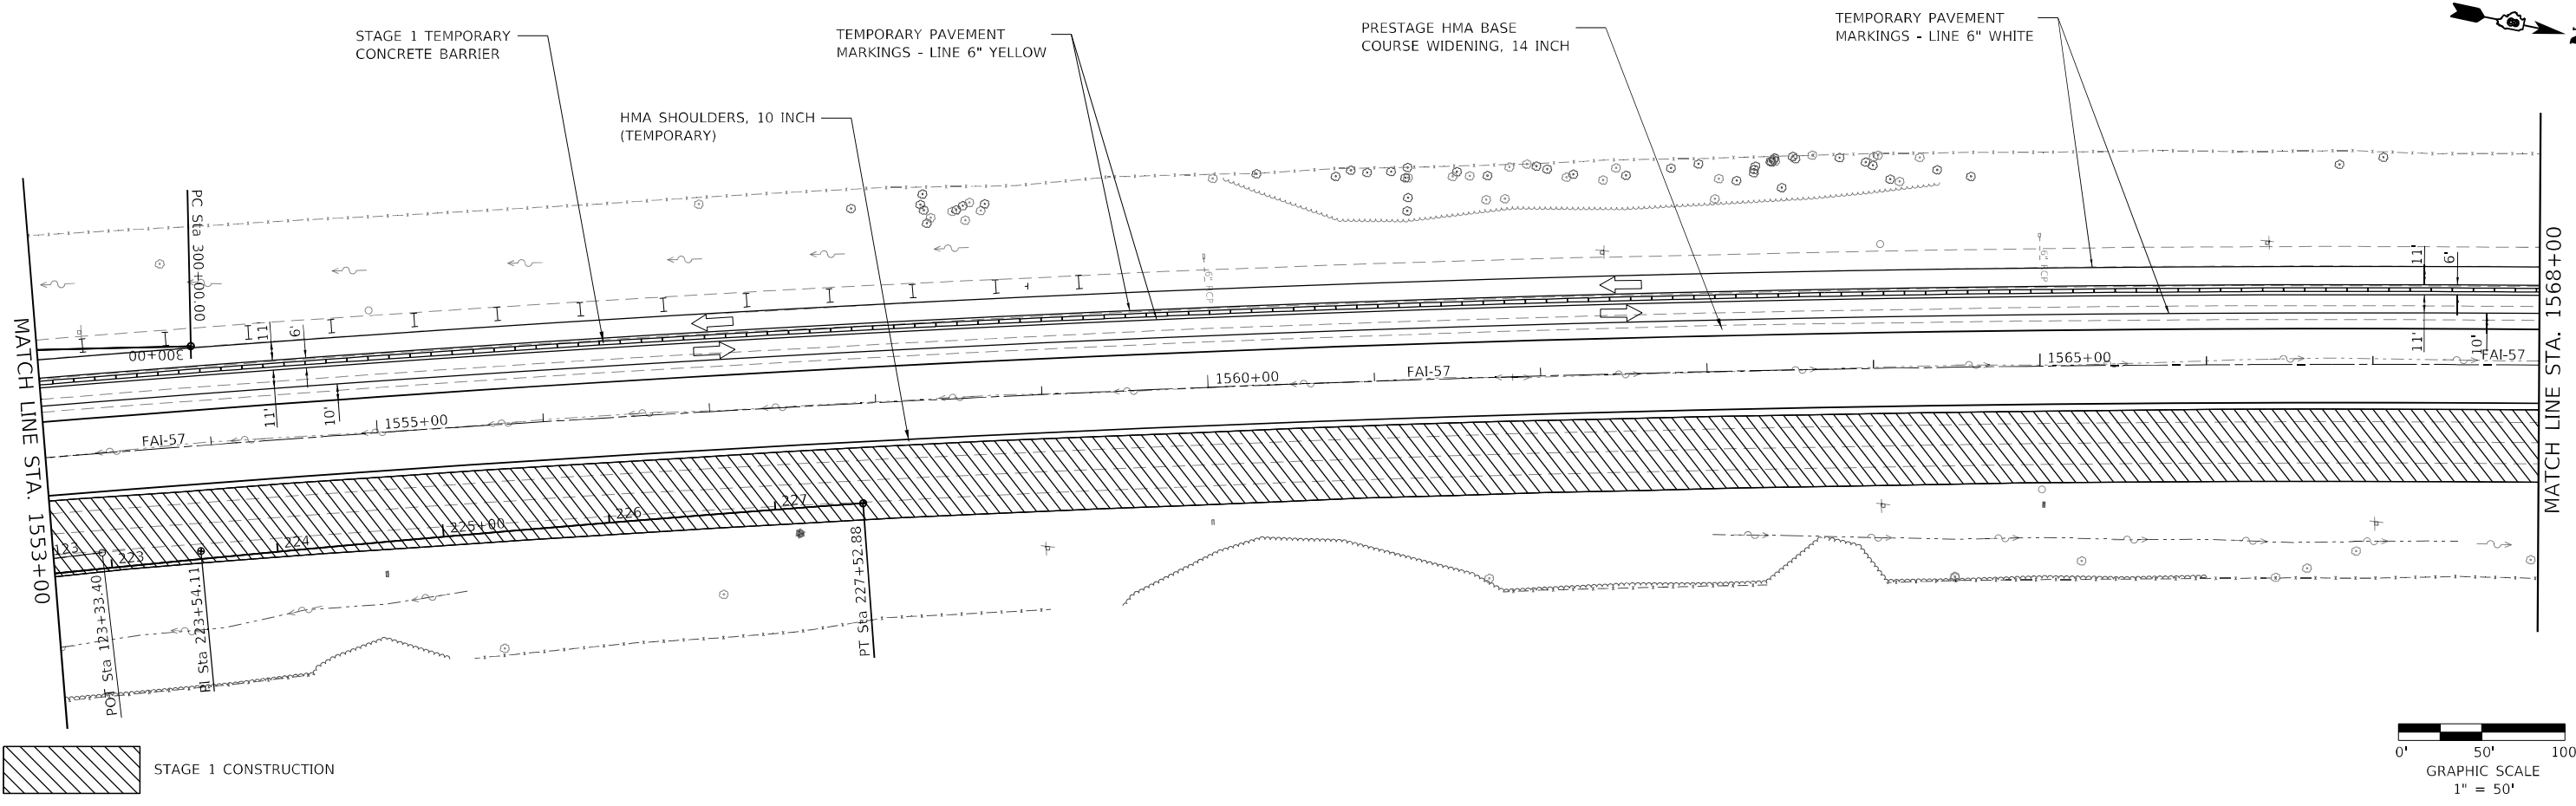

MODEL: Default
FILE NAME: 803.137 IDOT DB 157(CAD Sheets)0816F79-shr-spln_MOT-Stage1.dgn



HMG HMG ENGINEERS, INC.
9360 HOLY CROSS LANE
BREESE, ILLINOIS 62230
Engineers & Surveyors
(618) 526-9611
IL PROF. DESIGN FIRM NO. 184.000899

USER NAME = mobrien	DESIGNED -	REVISED -
PLOT SCALE = 100,0000' / in.	DRAWN -	REVISED -
PLOT DATE = 2/16/2022	CHECKED -	REVISED -
	DATE -	REVISED -

STATE OF ILLINOIS
DEPARTMENT OF TRANSPORTATION

MAINTENANCE OF TRAFFIC STAGE 1			
SCALE: 1" = 50'	SHEET 9	OF 10 SHEETS	STA. 1553+00.00 TO STA. 1583+00.00

F.A.I. RTE.	SECTION	COUNTY	TOTAL SHEETS	SHEET NO.
57	61-(1,1-1,1-2,2)RS-1	MARION	484	86
CONTRACT NO. 76F79				
ILLINOIS FED. AID PROJECT NHPP-KC9D(76B)				

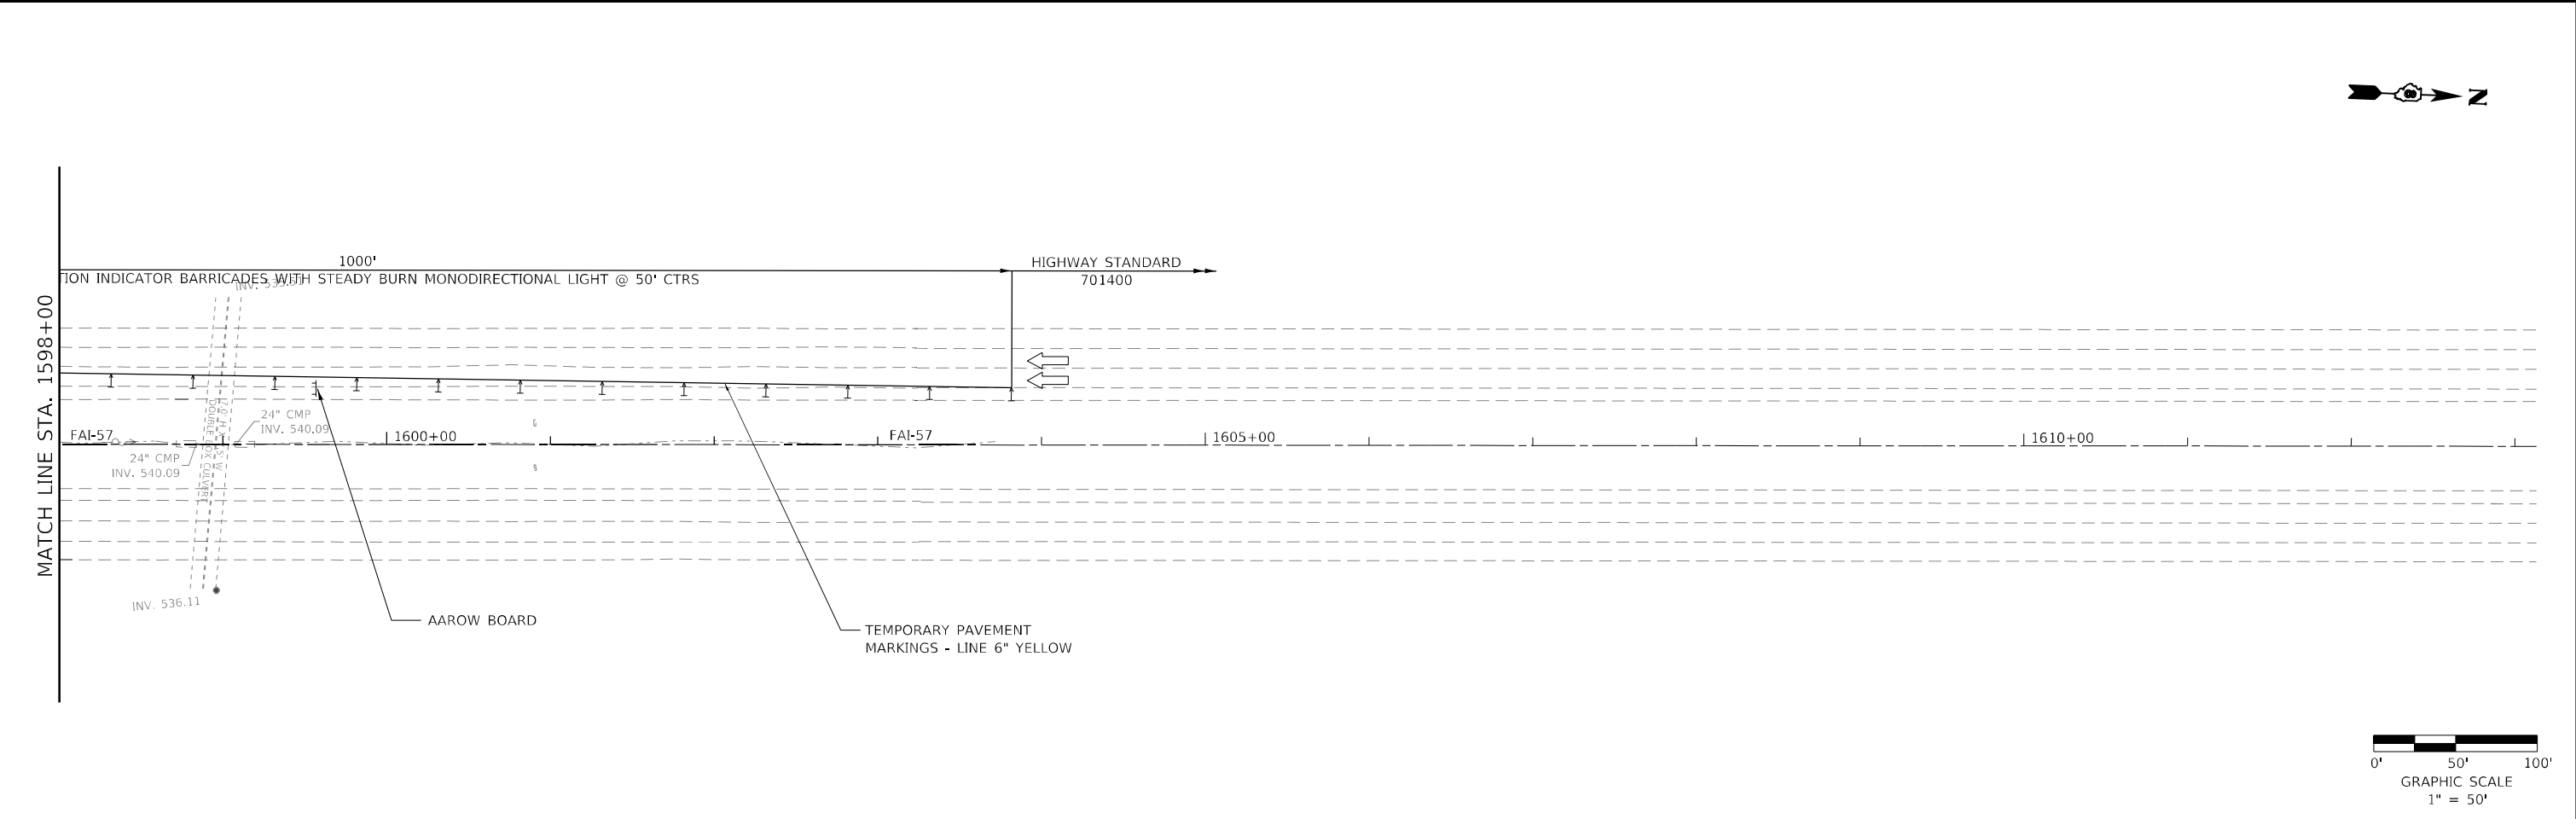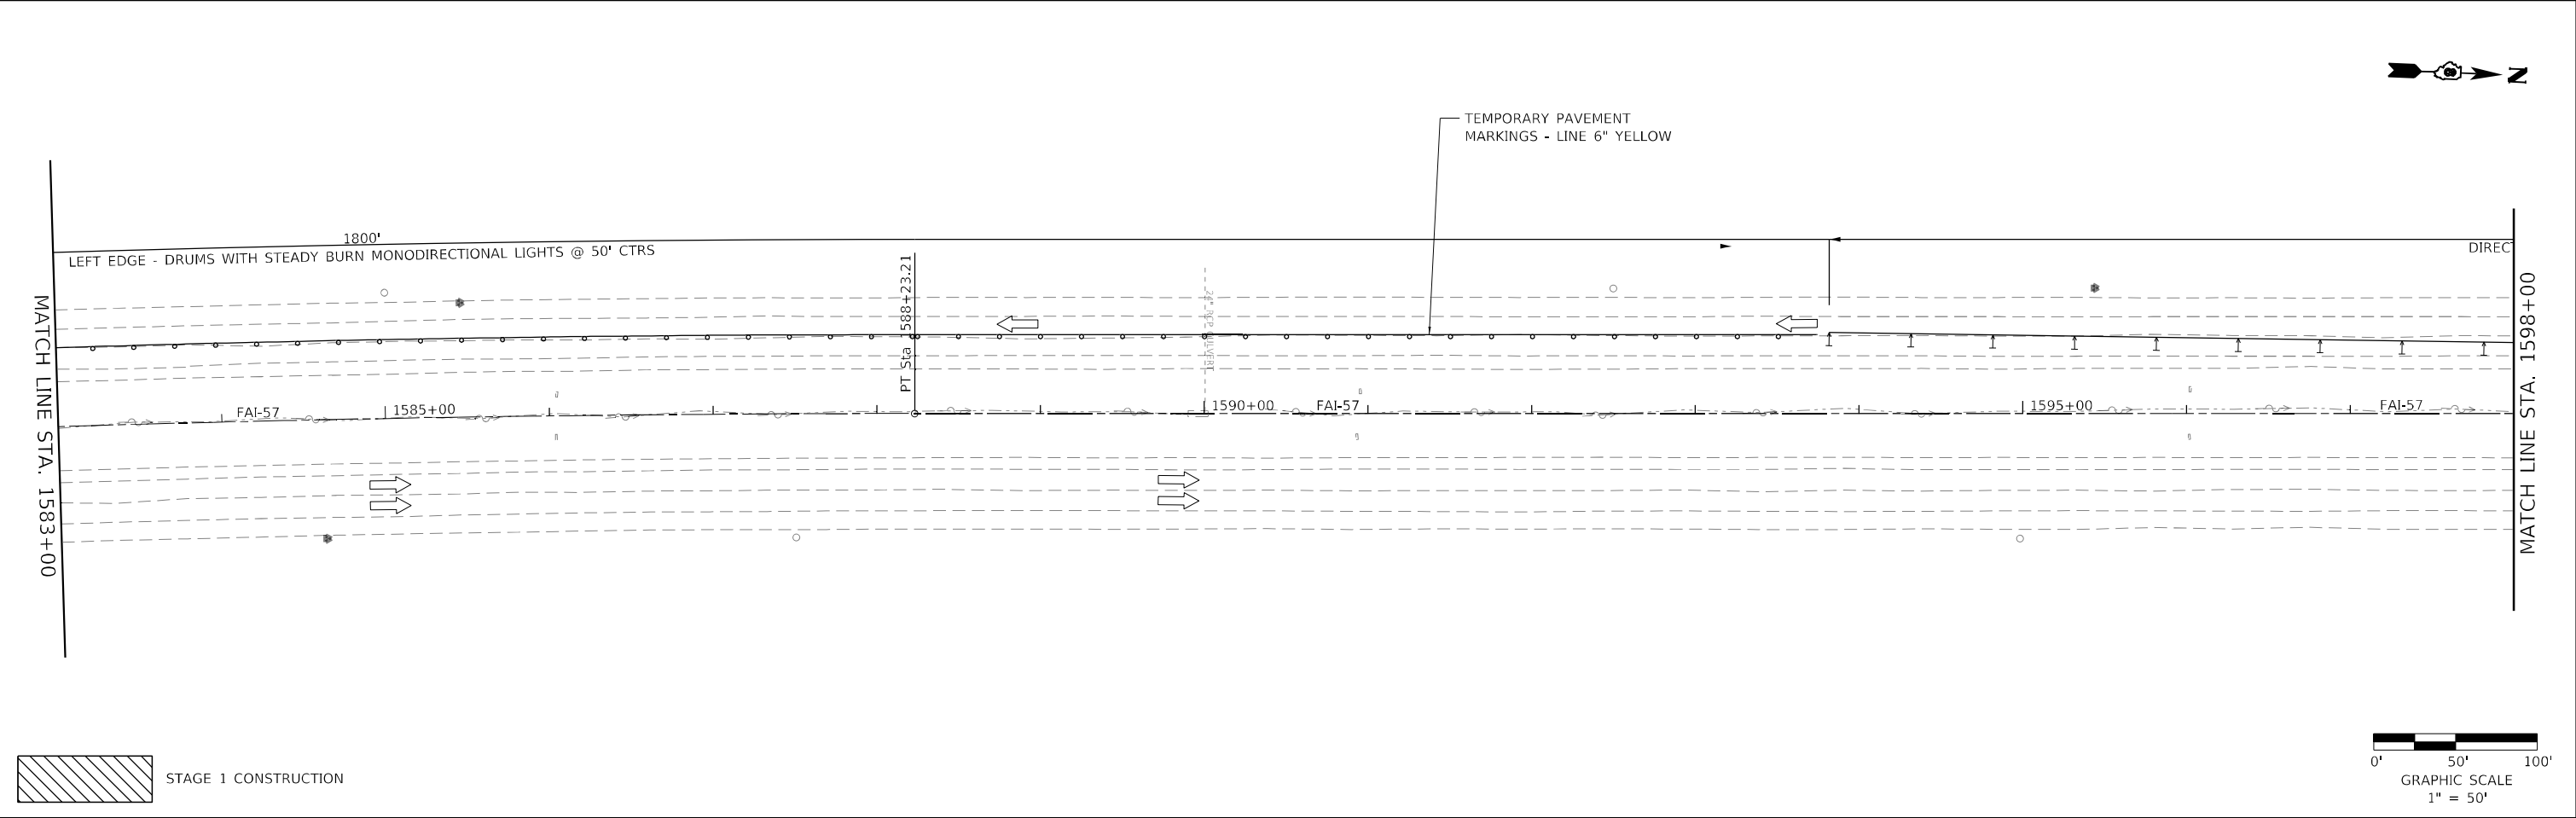

MODEL: Default
FILE NAME: 03.03.131 IDOT DB 157(CAD Sheets)0816F79-sh1-sh1a_MOT_Stage1.dgn

HMG HMG ENGINEERS, INC. 9360 HOLY CROSS LANE BREESE, ILLINOIS 62230 Engineers • Surveyors [618] 526-9611 IL PROF. DESIGN FIRM NO. 184.000899	USER NAME = mobrien	DESIGNED -	REVISED -	STATE OF ILLINOIS DEPARTMENT OF TRANSPORTATION	MAINTENANCE OF TRAFFIC STAGE 1				F.A.I. RTE.	SECTION	COUNTY	TOTAL SHEETS	SHEET NO.
	PLOT SCALE = 100,0000 ' / in.	DRAWN -	REVISED -		57	61-(1,1-1,1-2,2)RS-1	MARION	484	87				
	PLOT DATE = 2/16/2022	CHECKED -	REVISED -		CONTRACT NO. 76F79								
		DATE -	REVISED -		ILLINOIS FED. AID PROJECT NHPP-KC9D(76B)								
	SCALE: 1" = 50'				SHEET 10 OF 10 SHEETS			STA. 1583+00.00 TO STA. 1612+00.00					

STAGE 2 CONSTRUCTION NOTES

1. SETUP TRAFFIC CONTROL NEEDED FOR STAGE 2 CONSTRUCTION:


701400	APPROACH TO LANE CLOSURE, FREEWAY/EXPRESSWAY
701411	LANE CLOSURE, MULTILANE, AT ENTRANCE OR EXIT RAMP, FOR SPEEDS GREATER THAN 45 MPH
701416	LANE CLOSURE, FREEWAY/EXPRESSWAY WITH CROSSOVER AND BARRIER
701451	RAMP CLOSURE, FREEWAY/EXPRESSWAY

(ALL SIGNS TO REMAIN COVERED UNTIL TRAFFIC IS SHIFTED TO STAGE 2 PATTERN.)

2. PLACE TEMPORARY CONCRETE BARRIER IN LOCATION FOR STAGE 2 TRAFFIC.
3. SWITCH TRAFFIC ONTO NEW FAI-57 NORTH BOUND PAVEMENT CONSTRUCTED IN STAGE 1.
4. REMOVE STAGE 1 TEMPORARY STRIPING AND TRAFFIC CONTROL ITEMS NEEDED FOR STAGE 1.
5. RECONSTRUCT FAI-57 SOUTH BOUND PAVEMENT, OUTSIDE DITCHES, CULVERT EXTENSIONS AND GUARDRAIL.
6. RECONSTRUCT AND RESURFACE RAMP C AND RAMP D UNDER CLOSURE USING HIGHWAY STANDARD 701451.

STAGE 3 CONSTRUCTION NOTES

1. REMOVE TEMPORARY STRIPING AND TRAFFIC CONTROL USED FOR STAGE 2 CONSTRUCTION PRIOR TO REMOVING STAGE 2 TEMPORARY CONCRETE BARRIER.
2. REMOVE TEMPORARY CONCRETE BARRIER NEEDED FOR STAGE 2 CONSTRUCTION; PLACE TEMPORARY PAVEMENT MARKINGS AND/OR PERMENANT PAVEMENT MARKINGS FOR FINAL LANE CONFIGURATION. ALLOW TWO LANES OF TRAFFIC ON BOTH NORTHBOUND AND SOUTHBOUND LANES.
3. REMOVE NORTH BOUND INSIDE TEMPORARY HOT-MIX ASPHALT SHOULDERS, 10 INCH USED FOR STAGE 2 TRAFFIC AND INSTALL 2 FOOT INSIDE AGGREGATE SHOULDER. TEMPORARY HOT-MIX ASPHALT SHOULDER, 10 INCH SHALL BE LEFT IN PLACE 425' SOUTH OF THE RADIUS RETURN OF THE EMERGENCY MEDIAN CROSS OVER LOCATED AT APPROXIMATELY STA 1573+00.
4. FINAL GRADING AND SHAPING OF MEDIAN DITCHES AND SLOPES.
5. REMOVE CROSSOVERS CONSTRUCTED DURING PRE STAGE WORK. SHAPE MEDIANS WITHIN CROSSOVER AREAS TO EXISTING LINES AND GRADES.
6. RE-CONSTRUCT INSIDE HMA SHOULDERS 12.5" WITHIN LIMITS OF MEDIAN CROSSOVERS AND LOCATIONS WHERE HMA WIDENING AND TEMPORARY SHOULDERS WERE REMOVED.
7. INSTALL FINAL STRIPING, RAISED REFLECTIVE PAVEMENT MARKERS AND DELINEATORS.
8. THIS WORK WILL BE COMPLETED UTILIZING HIGHWAY STANDARDS 701101, 701106, 701400 & 701401.

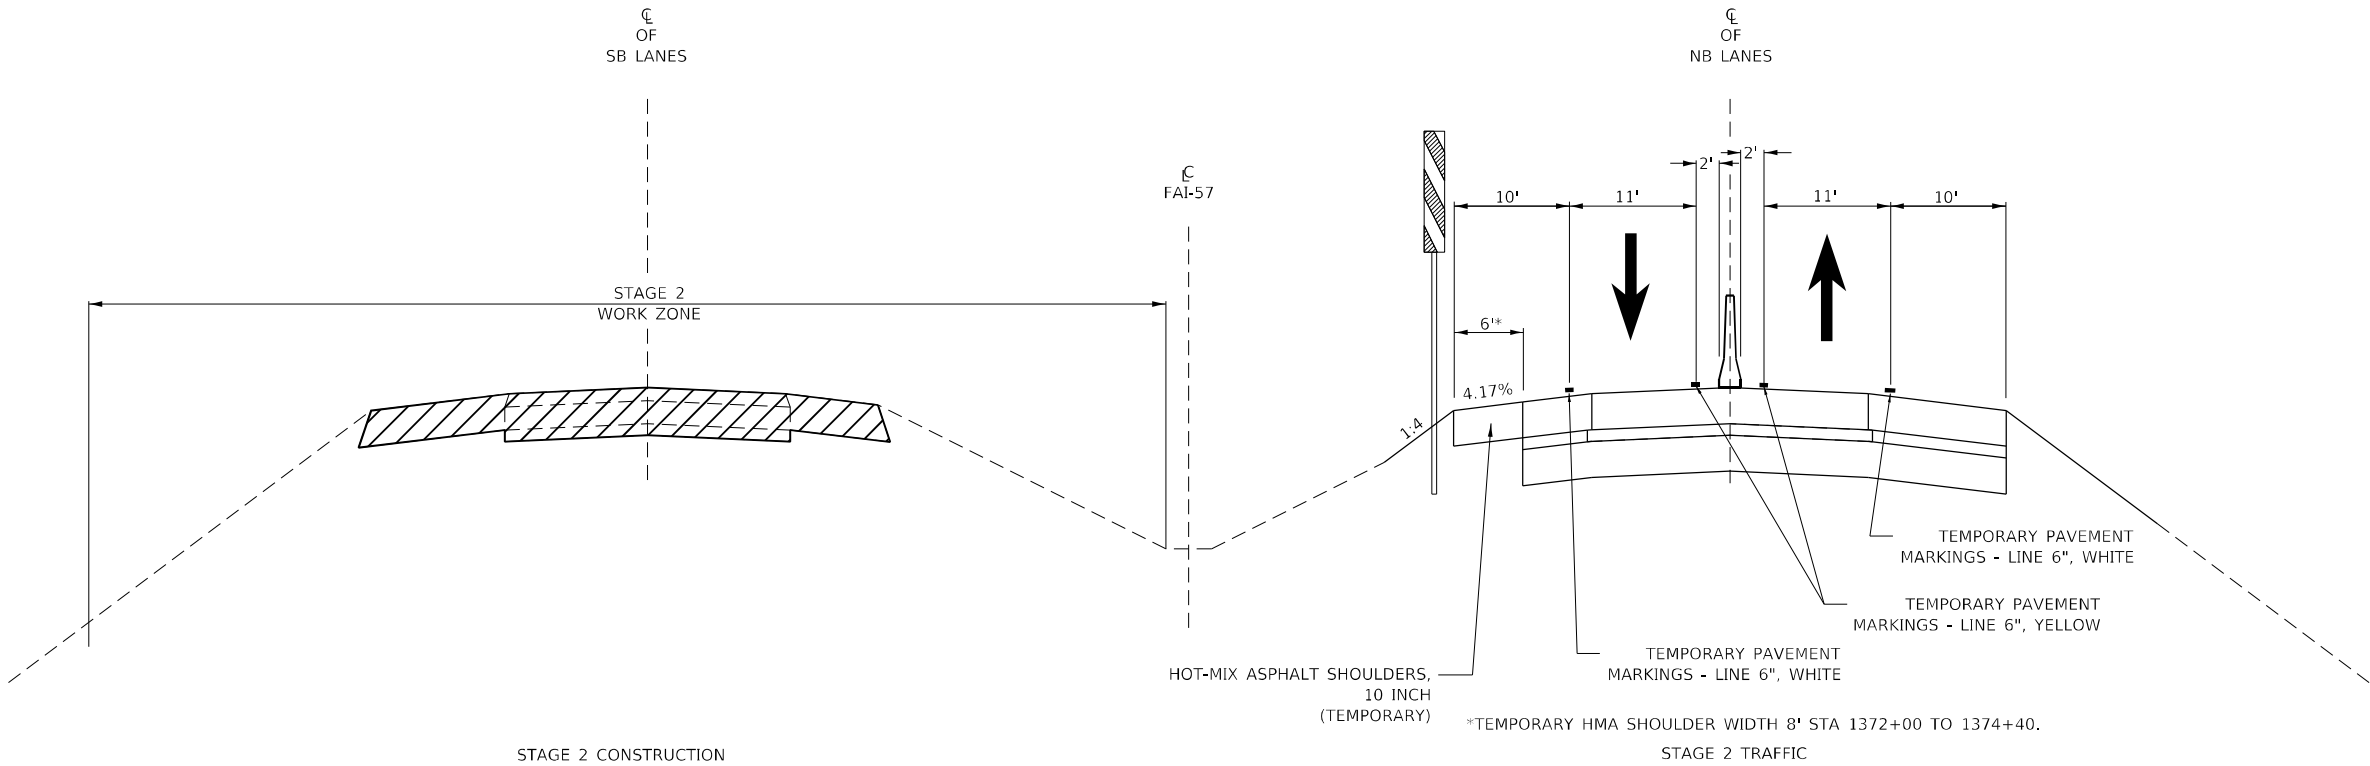

MODEL: Default
FILE NAME: 803.131 IDOT DB 157(CAD_Sheets)0816F79-shr-tdb_MOT_Stage2.dgn

HMG

HMG ENGINEERS, INC.
9360 HOLY CROSS LANE
BREESE, ILLINOIS 62230
Engineers • Surveyors
(618) 526-9611
IL PROF. DESIGN FIRM NO. 184.000899

USER NAME	= mobrien
PLOT SCALE	= 100,0000 ' / in.
PLOT DATE	= 2/16/2022

DESIGNED	-
DRAWN	-
CHECKED	-
DATE	-




REVISED	-
REVISED	-
REVISED	-
REVISED	-

STATE OF ILLINOIS
DEPARTMENT OF TRANSPORTATION


MAINTENANCE OF TRAFFIC
STAGE 2

SCALE: N.T.S.	SHEET 1 OF 10 SHEETS	STA.	TO STA.
---------------	----------------------	------	---------

F.A.I. RTE.	SECTION	COUNTY	TOTAL SHEETS	SHEET NO.
57	61-(1,1-1,1-2,2)RS-1	MARION	484	88
CONTRACT NO. 76F79				
ILLINOIS FED. AID PROJECT NHFP-KC9D(768)				

 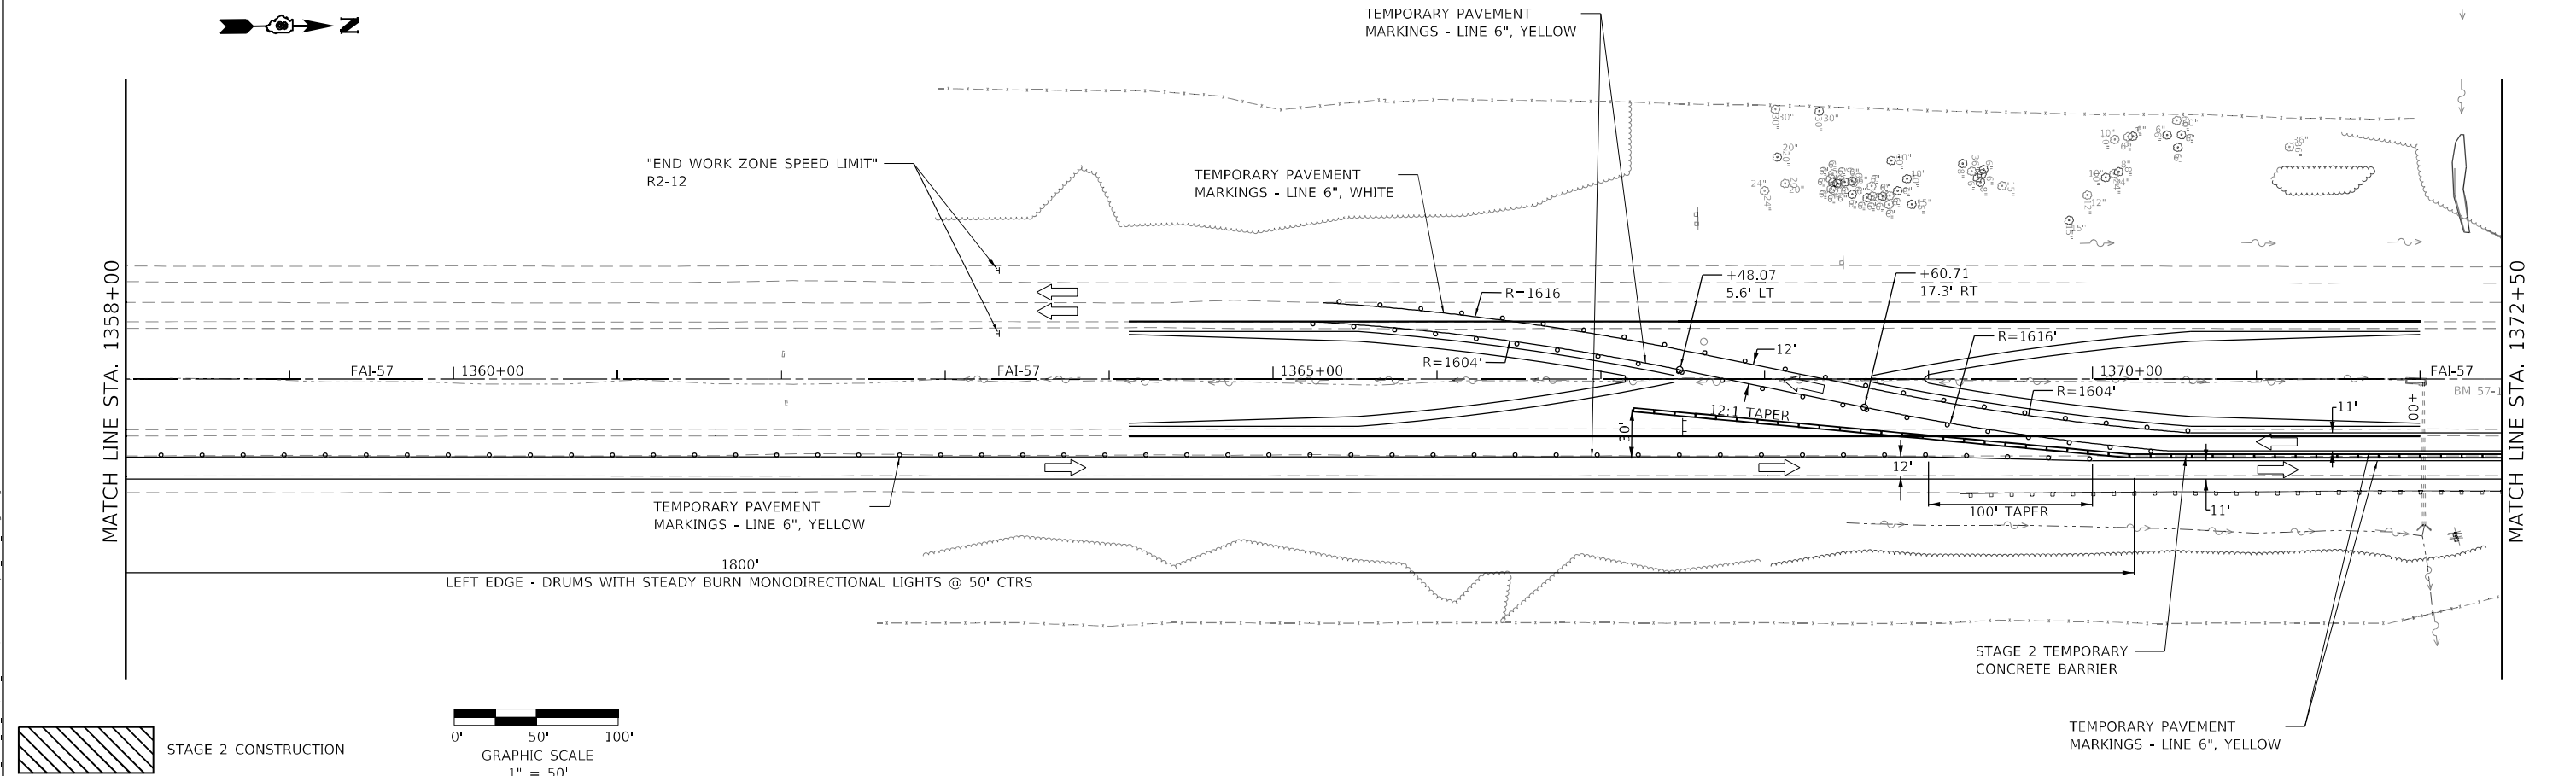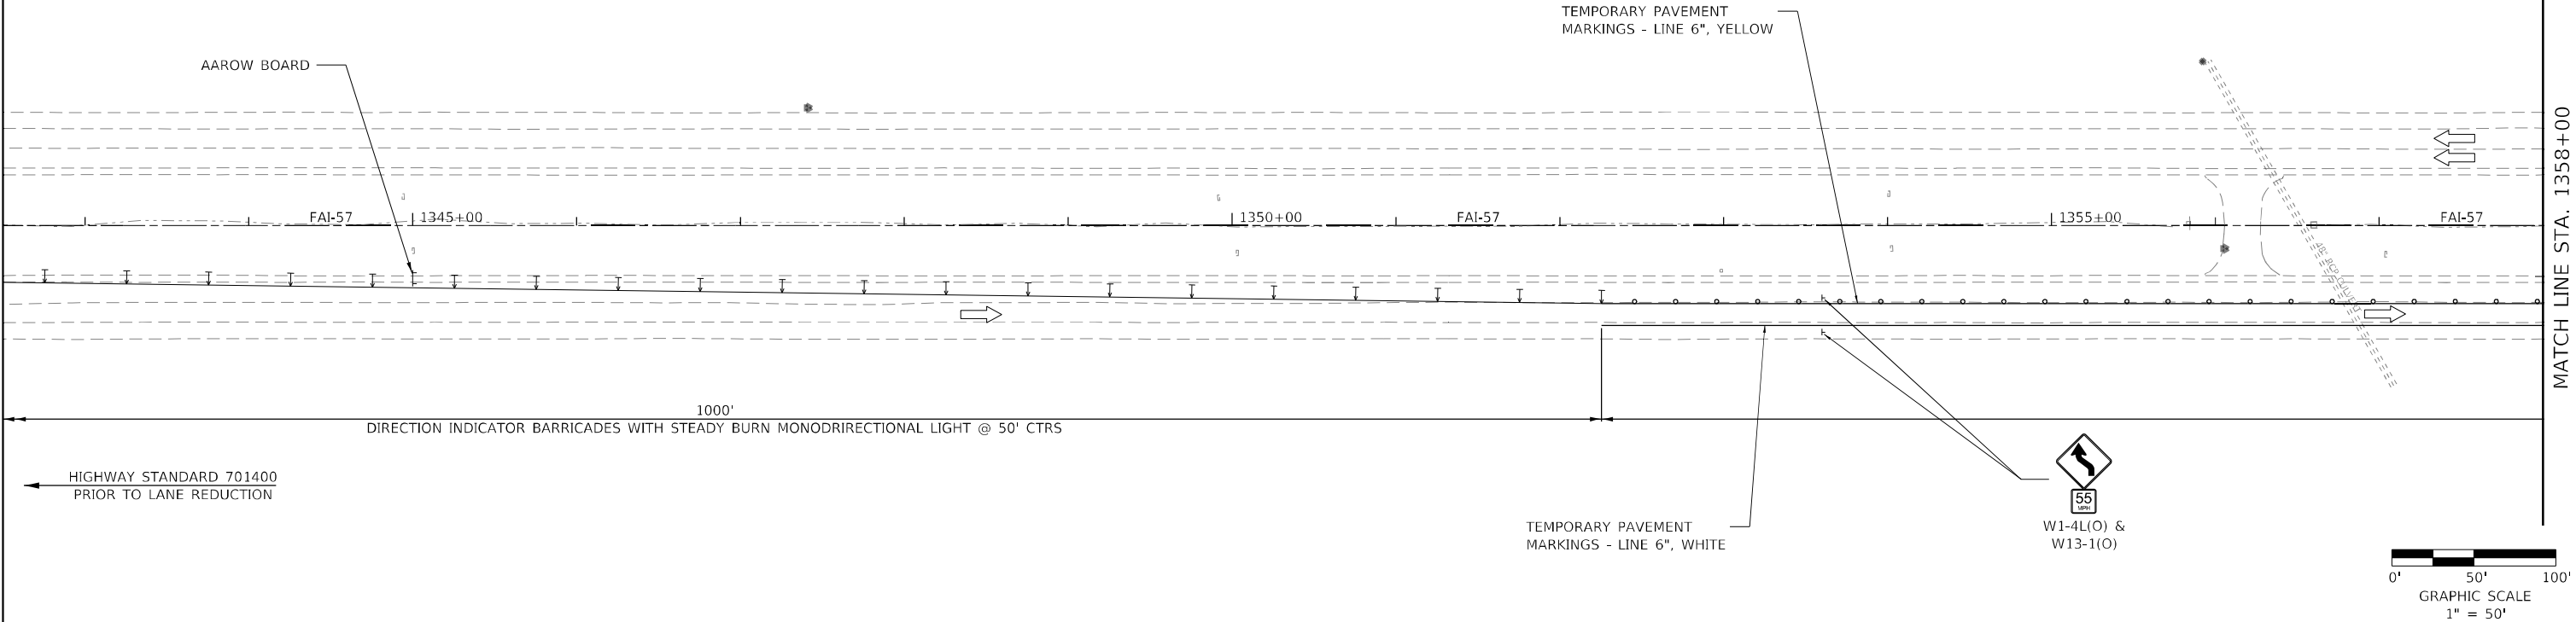

STAGE 2 CONSTRUCTION

 

MODEL: Default
FILE NAME: 803.131 IDOT DB 157(CAD Sheets)0816F79-shr-1a.dgn
NOT Stage2.dgn



HMG ENGINEERS, INC.
9360 HOLY CROSS LANE
BREESE, ILLINOIS 62230
Engineers & Surveyors
(618) 526-9611
IL PROF. DESIGN FIRM NO. 184.000899

USER NAME	= mobrien
PLOT SCALE	= 100,0000 ' / in.
PLOT DATE	= 2/16/2022



DESIGNED -	REVISED -
DRAWN -	REVISED -
CHECKED -	REVISED -
DATE -	REVISED -

**STATE OF ILLINOIS
DEPARTMENT OF TRANSPORTATION**

**MAINTENANCE OF TRAFFIC
STAGE 2**

SCALE: 1" = 50' SHEET 2 OF 10 SHEETS STA. 1343+00.00 TO STA. 1372+50.00

F.A.I. RTE.	SECTION	COUNTY	TOTAL SHEETS	SHEET NO.
57	61-(1,1-1,1-2,2)RS-1	MARION	484	89
CONTRACT NO. 76F79				
ILLINOIS FED. AID PROJECT NHFP-KC9D(768)				

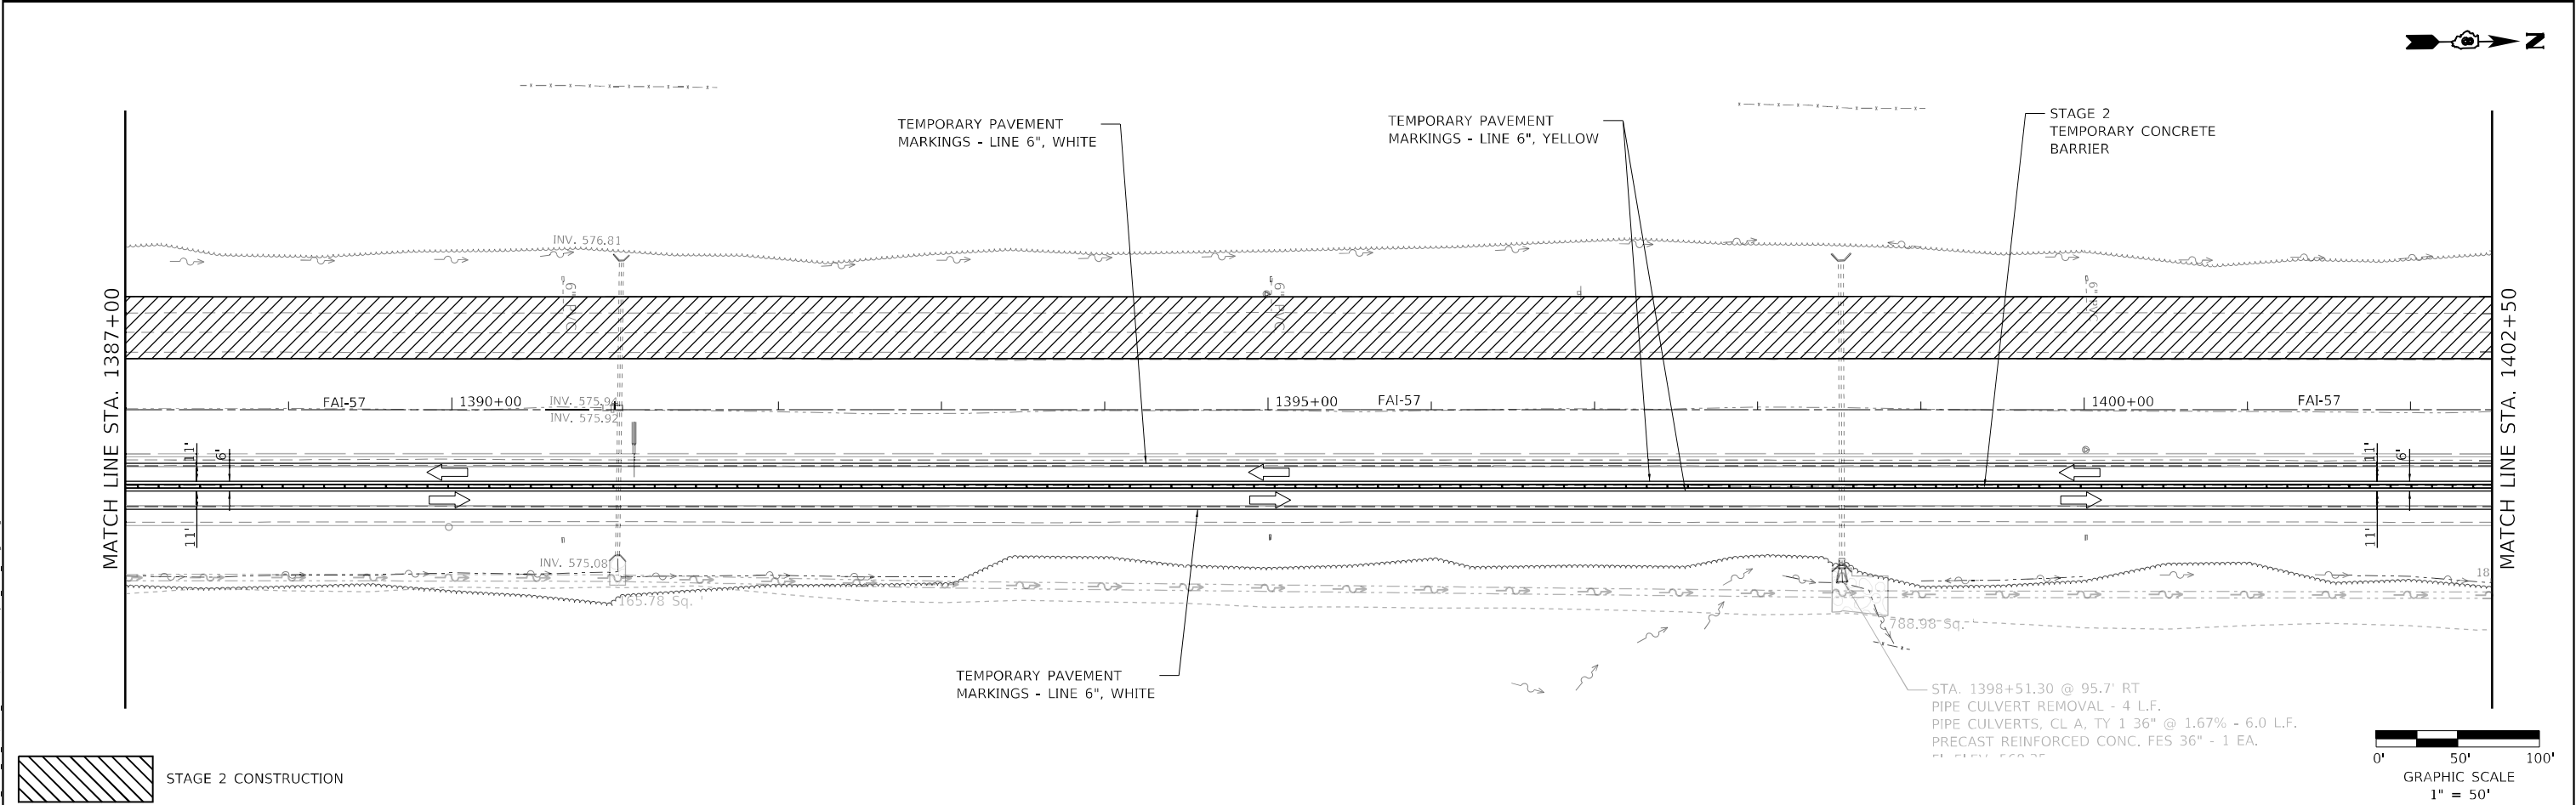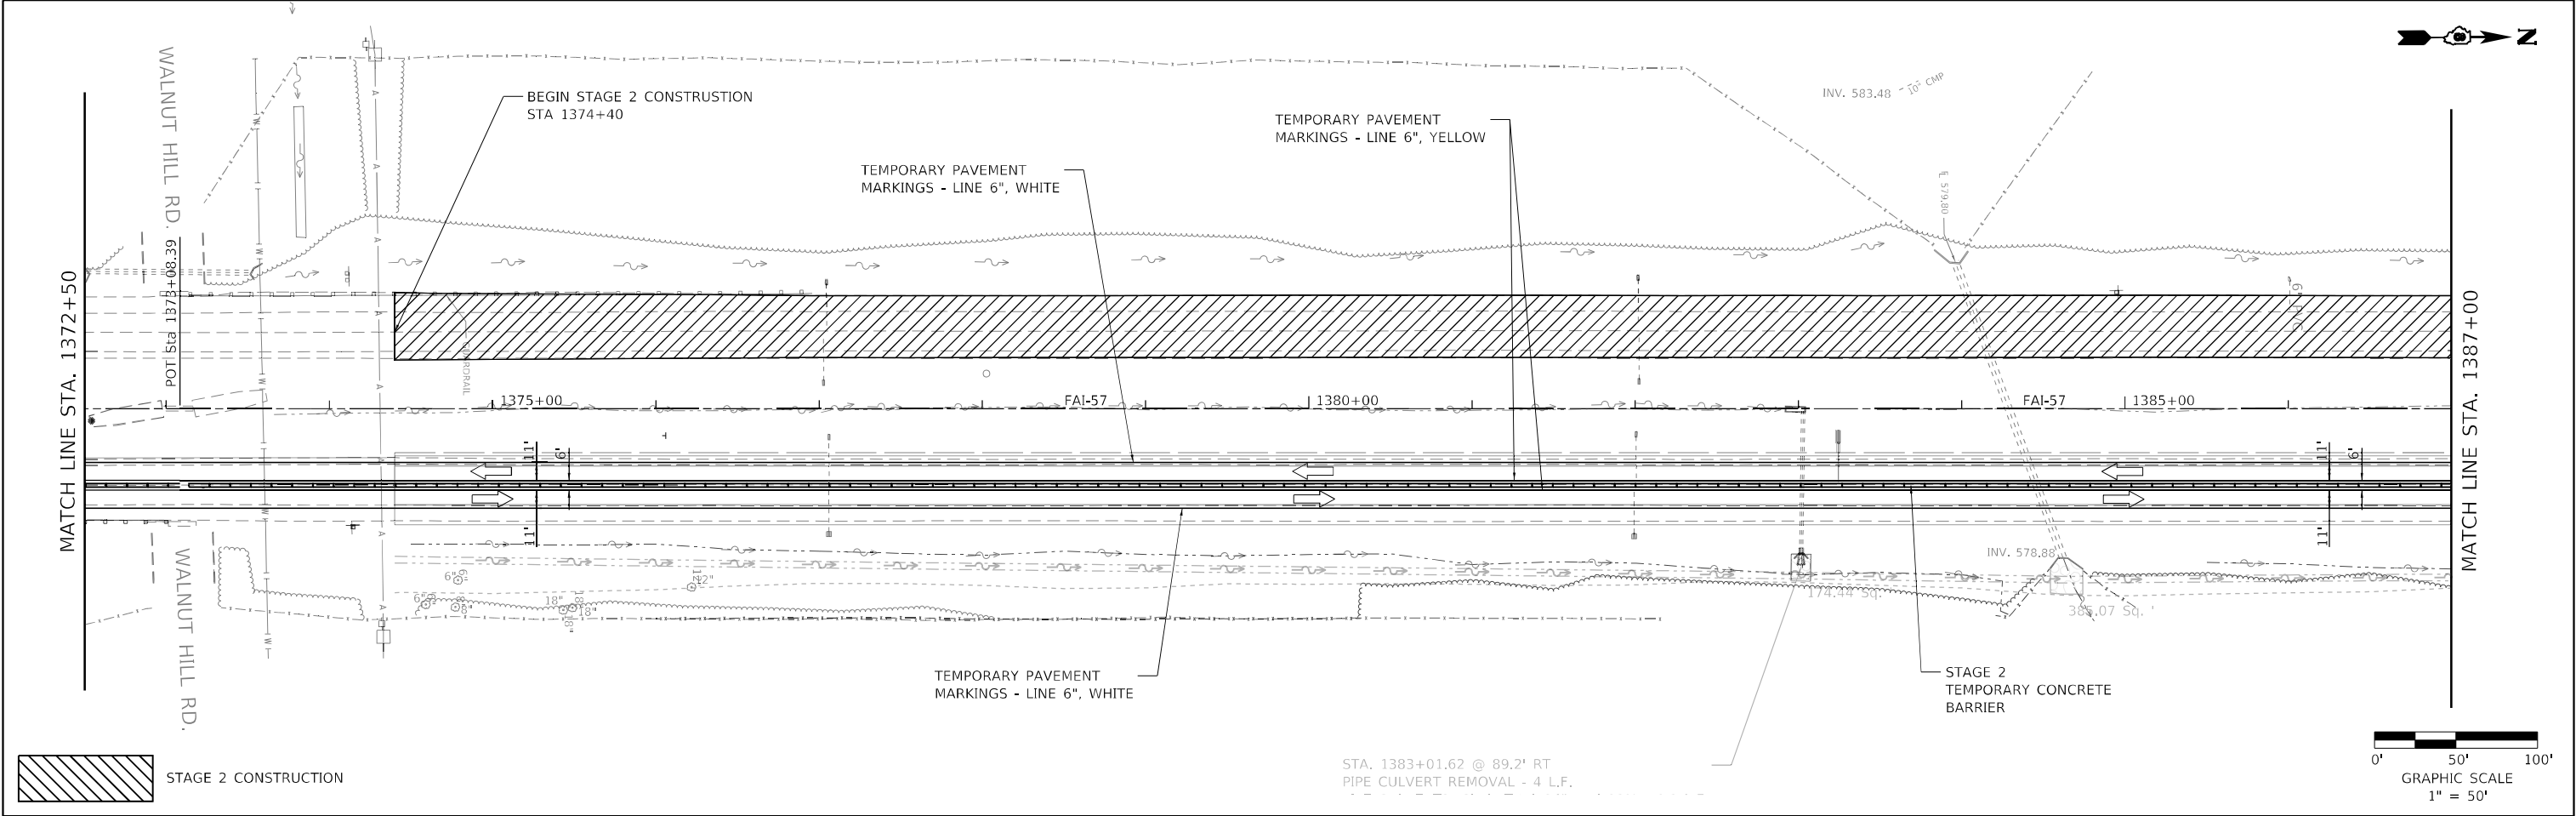

MODEL: Default
FILE NAME: S:\3137 IDOT DB 157\CAD Sheets\0816F79-shr-sbf_MOT_Stage2.dgn

HMG



HMG ENGINEERS, INC.
9360 HOLY CROSS LANE
BREESE, ILLINOIS 62230
Engineers & Surveyors
(618) 526-9611
IL PROF. DESIGN FIRM NO. 184.000899

USER NAME	= mobrien	DESIGNED	-	REVISED	-
		DRAWN	-	REVISED	-
PLOT SCALE	= 100,0000 ' / in.	CHECKED	-	REVISED	-
PLOT DATE	= 2/16/2022	DATE	-	REVISED	-

STATE OF ILLINOIS
DEPARTMENT OF TRANSPORTATION

MAINTENANCE OF TRAFFIC STAGE 2				
SCALE: 1" = 50'	SHEET 3	OF 10 SHEETS	STA. 1372+50.00 TO STA. 1402+50.00	

F.A.I. RTE.	SECTION	COUNTY	TOTAL SHEETS	SHEET NO.
57	61-(1,1-1,1-2,2)RS-1	MARION	484	90
CONTRACT NO. 76F79				
ILLINOIS FED. AID PROJECT NHFP-KC9D(768)				

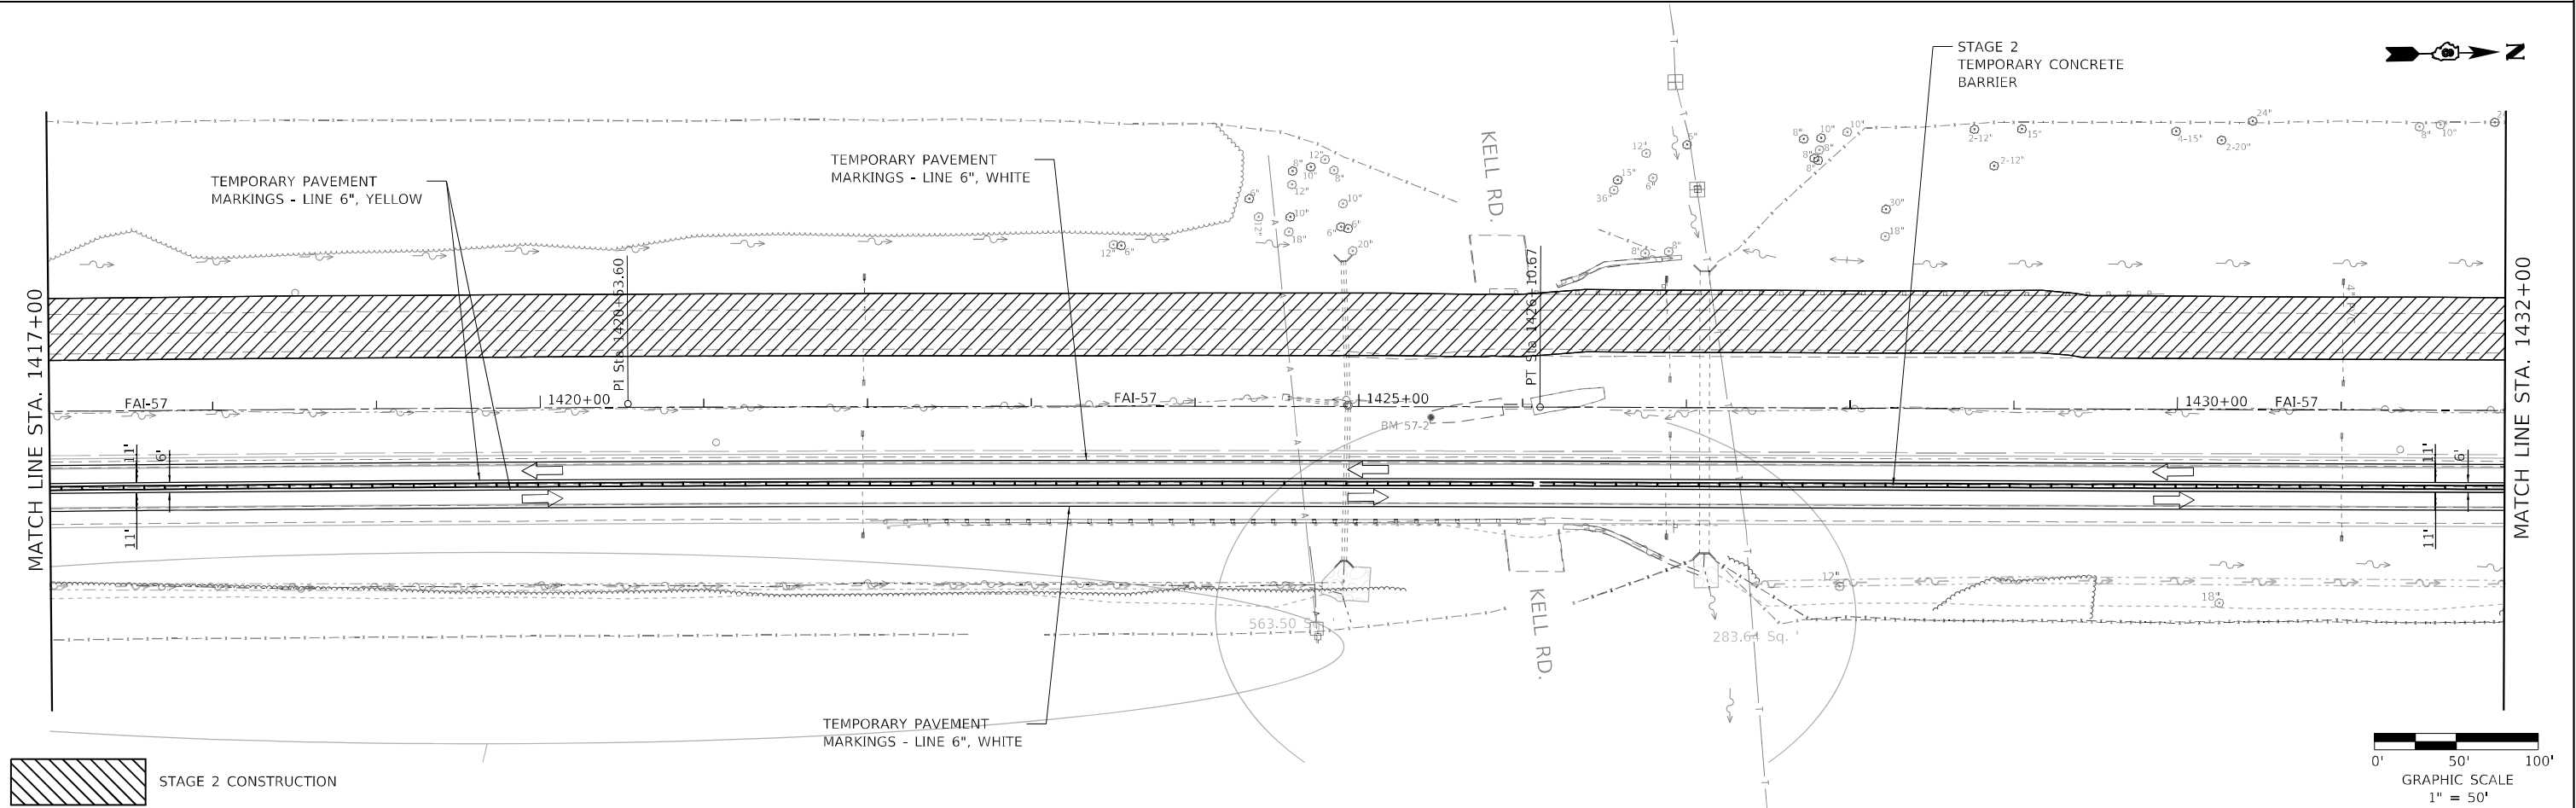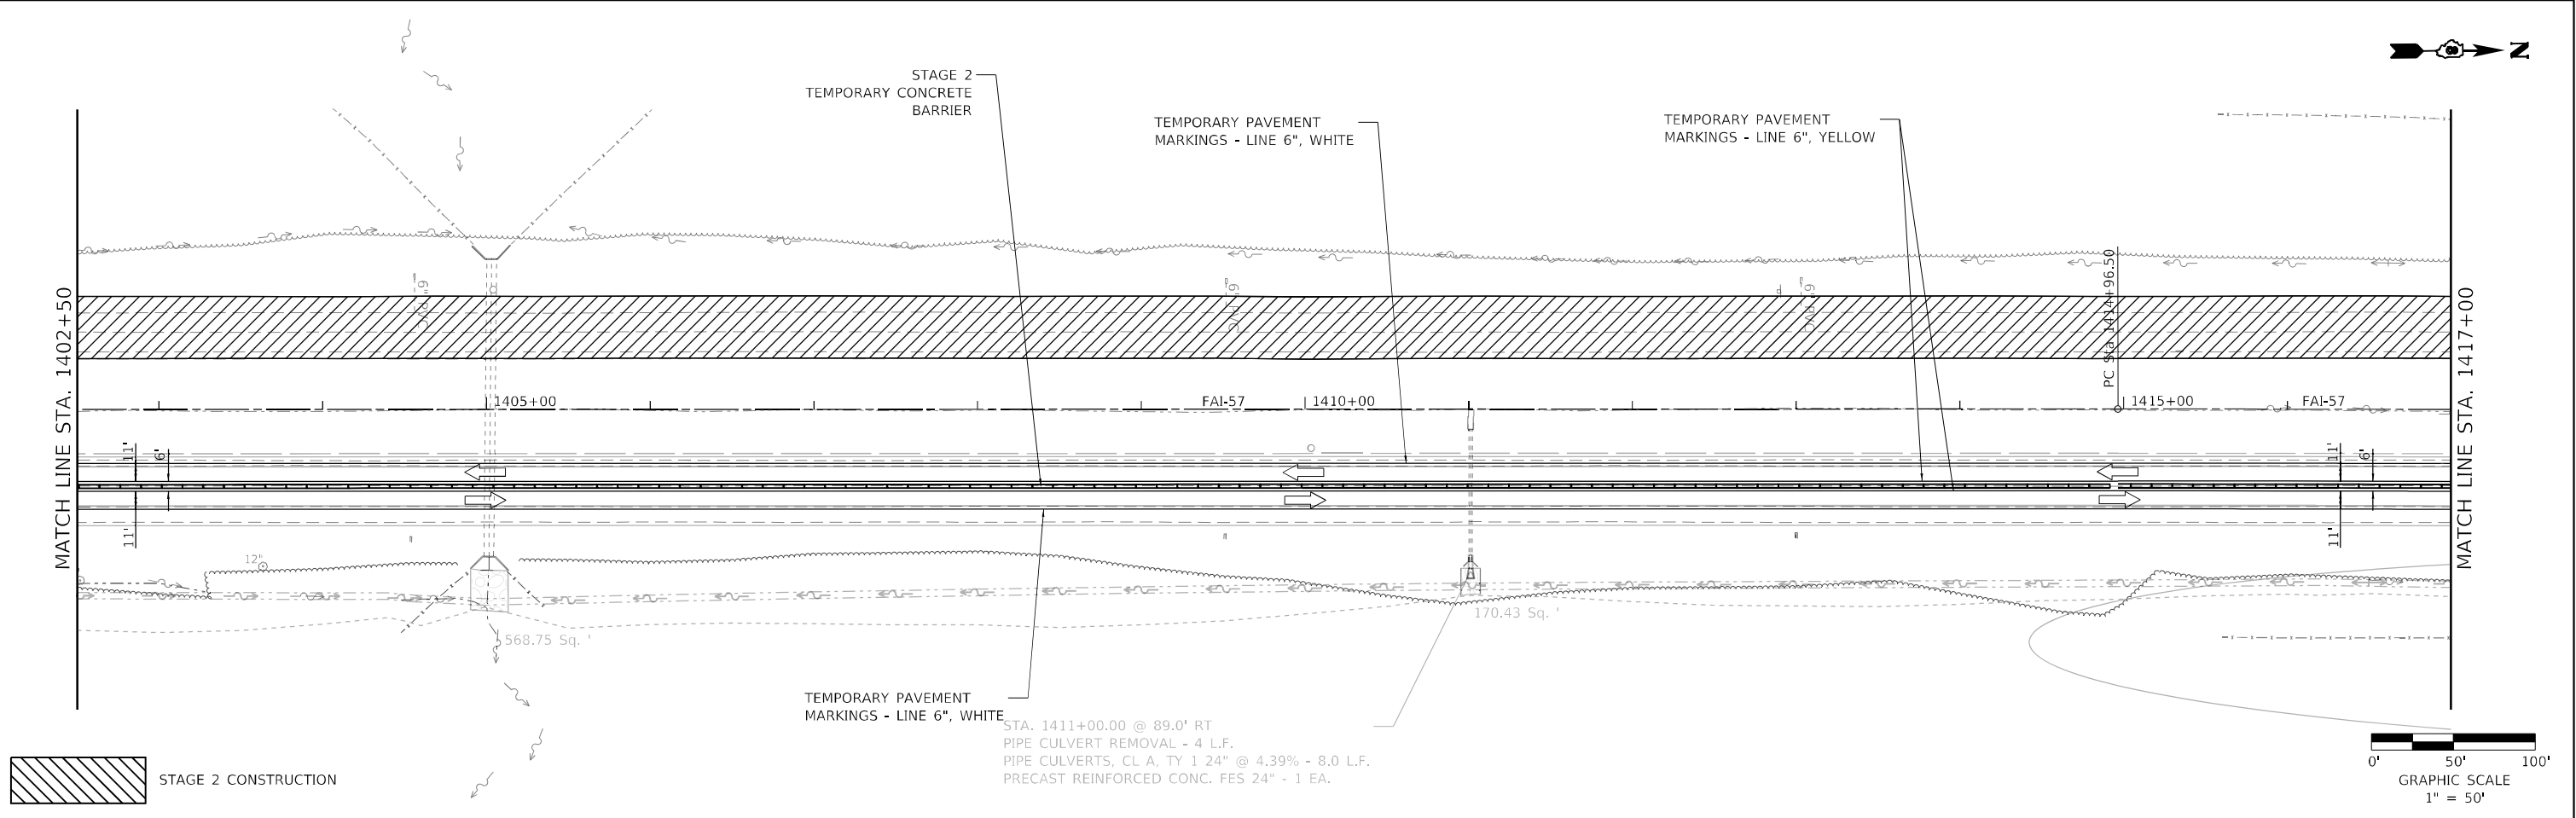

HMG HMG ENGINEERS, INC.
9360 HOLY CROSS LANE
BREESE, ILLINOIS 62230
Engineers & Surveyors
[618] 526-9611
IL PROF. DESIGN FIRM NO. 184.000899



USER NAME	= mobrien	DESIGNED -	REVISED -
PLOT SCALE	= 100,0000 ' / in.	DRAWN -	REVISED -
PLOT DATE	= 2/16/2022	CHECKED -	REVISED -
		DATE -	REVISED -

STATE OF ILLINOIS
DEPARTMENT OF TRANSPORTATION

MAINTENANCE OF TRAFFIC
STAGE 2

SCALE: 1" = 50' SHEET 4 OF 10 SHEETS STA. 1402+50.00 TO STA. 1432+00.00

F.A.I. RTE.	SECTION	COUNTY	TOTAL SHEETS	SHEET NO.
57	61-(1,1-1,1-2,2)RS-1	MARION	484	91
CONTRACT NO. 76F79				
ILLINOIS FED. AID PROJECT NHPP-KC9D(768)				

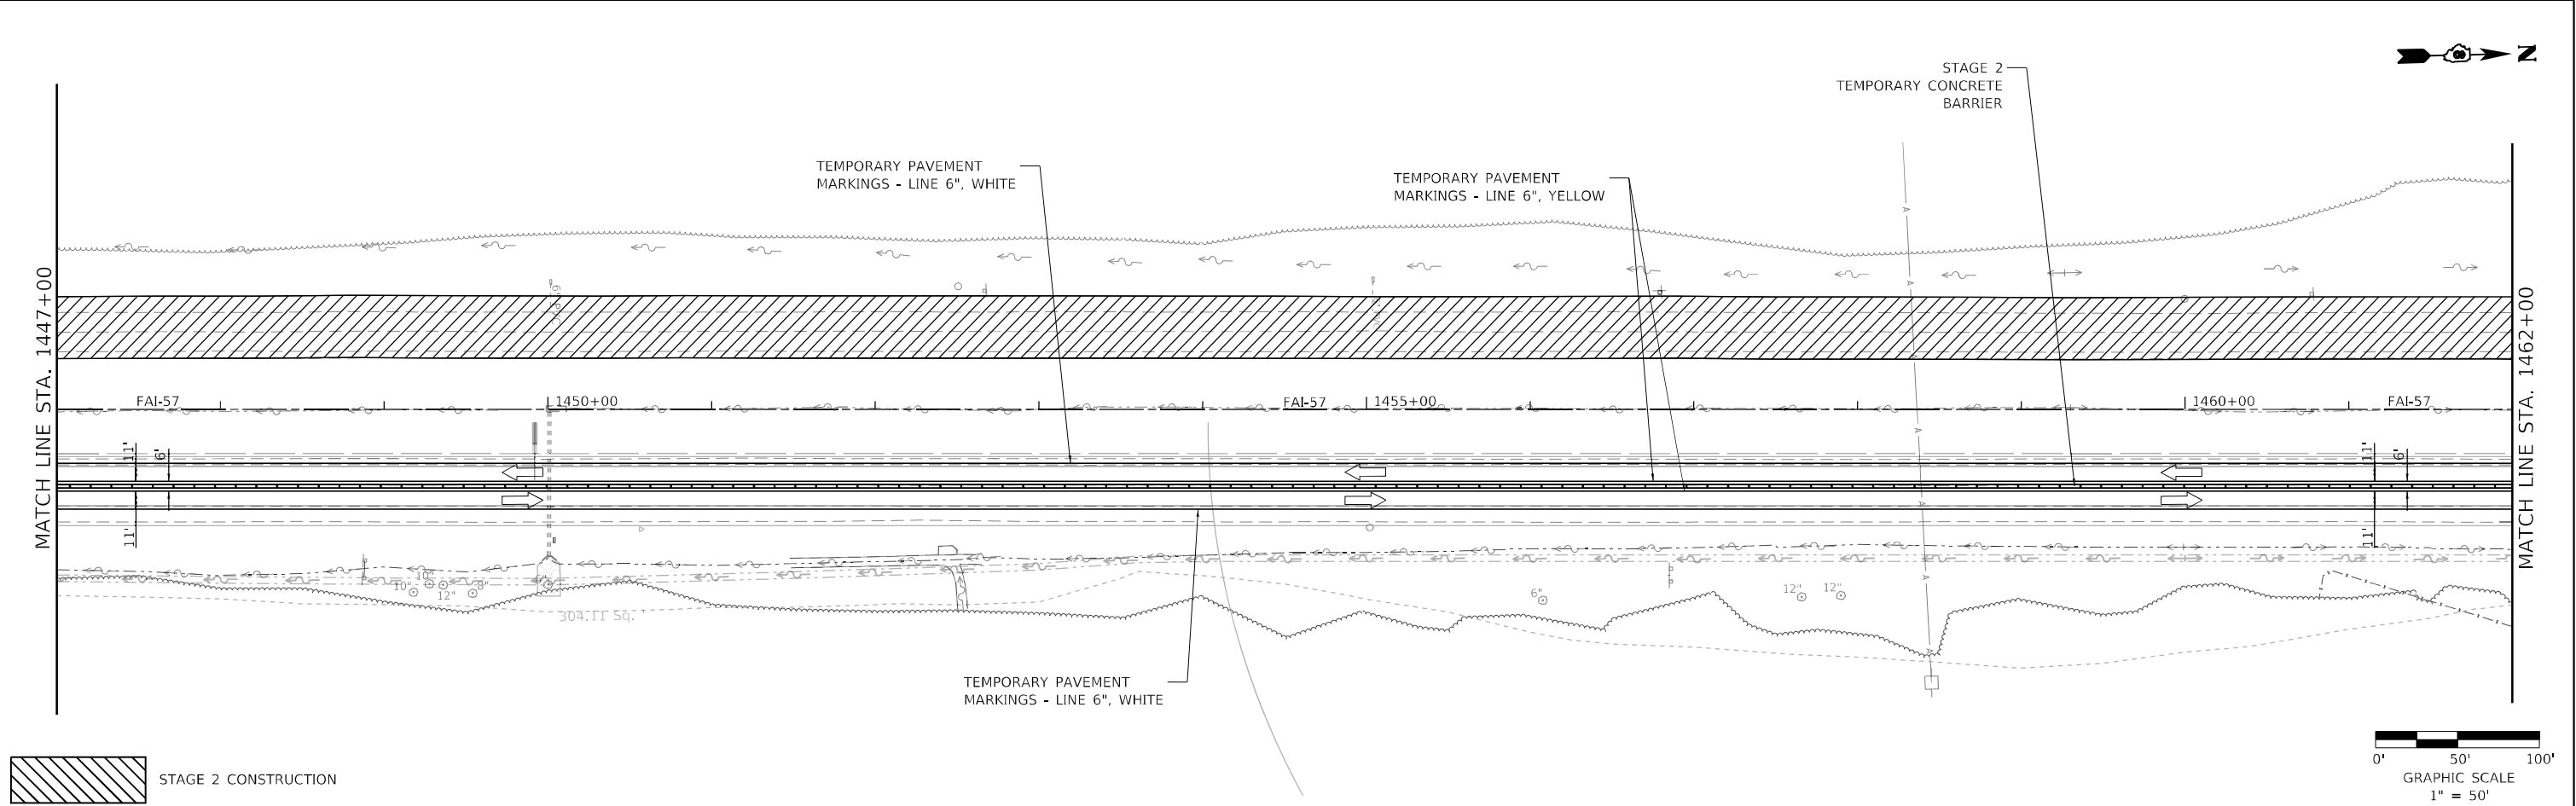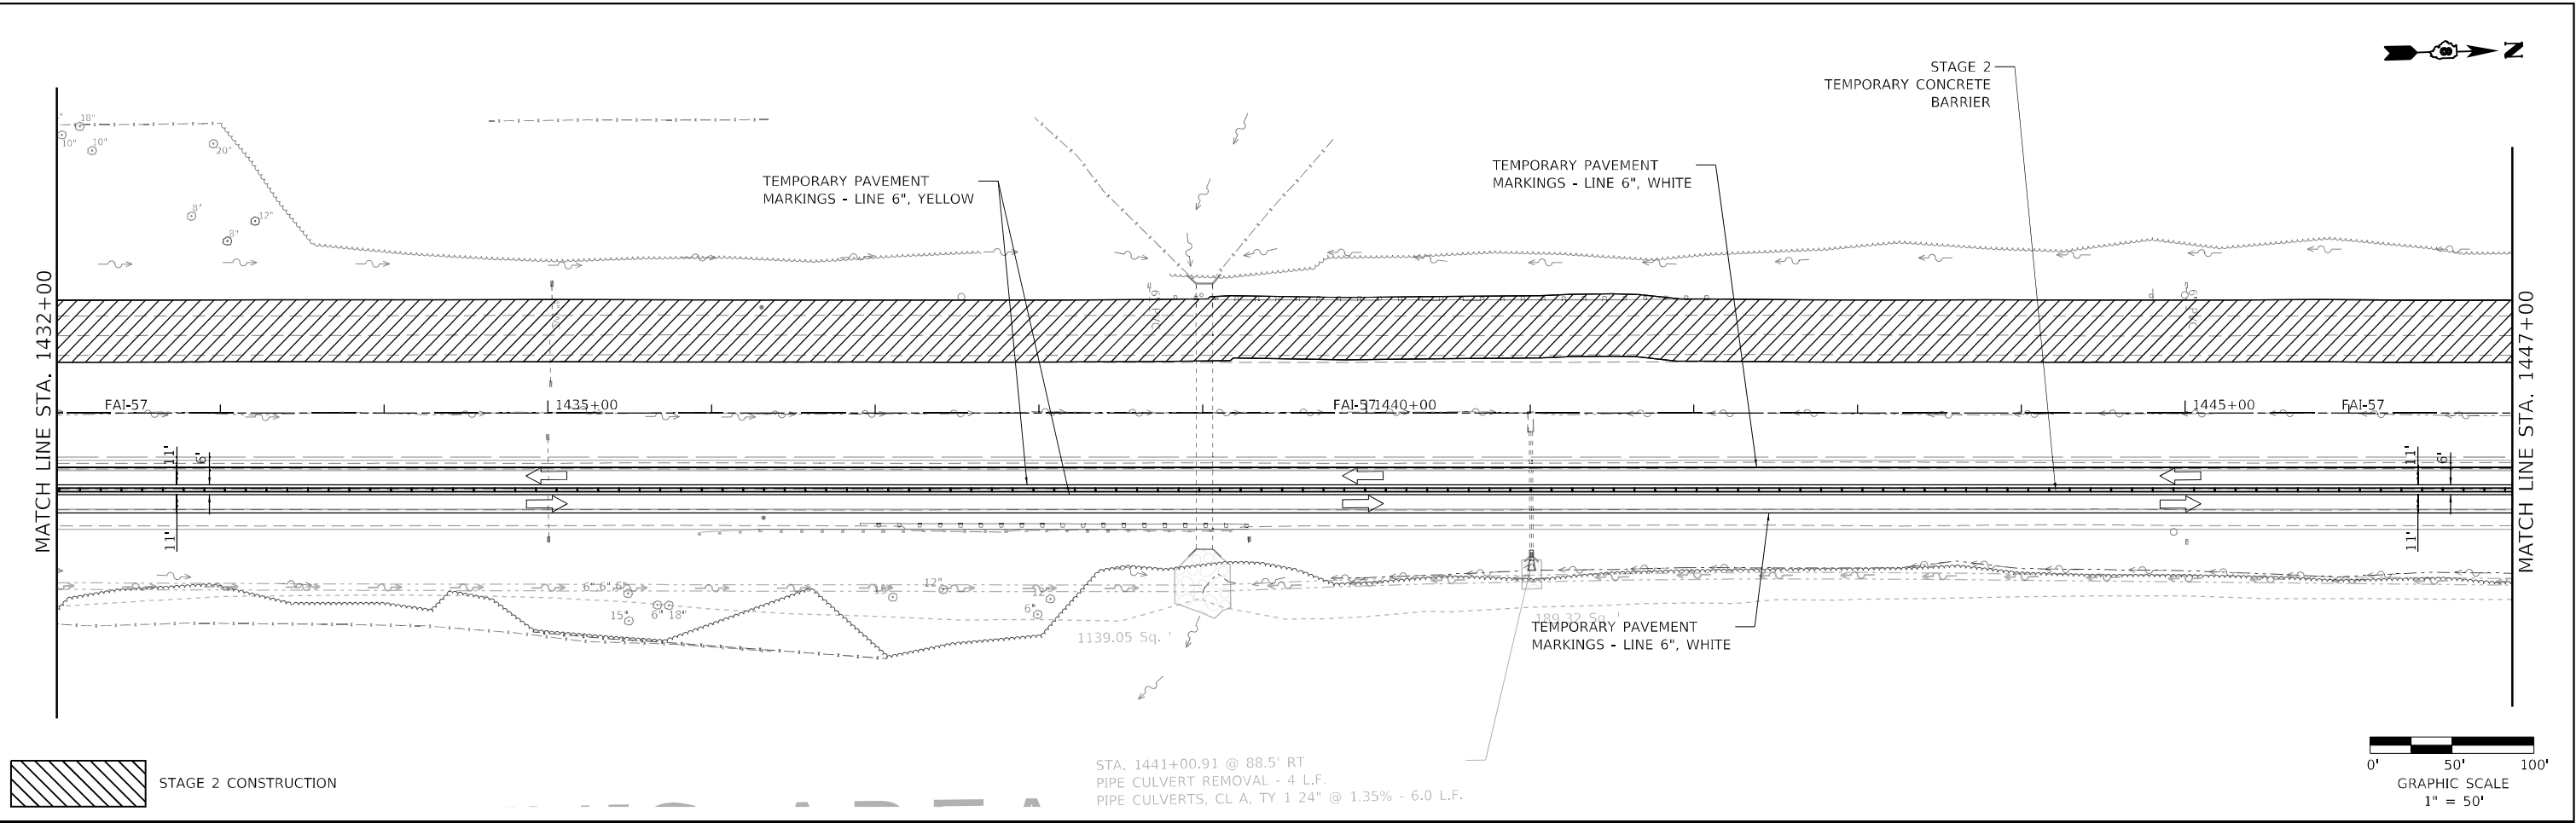

MODEL: Default
FILE NAME: 8038137 IDOT DB 157(CAD Sheets)0816F79-shr-shr.MOT Stage2.dgn



HMG ENGINEERS, INC.
9360 HOLY CROSS LANE
BREESE, ILLINOIS 62230
Engineers & Surveyors (618) 526-9611
IL PROF. DESIGN FIRM NO. 184.000899

USER NAME = mobrien
PLOT SCALE = 100,0000 ' / in.
PLOT DATE = 2/16/2022

DESIGNED -
DRAWN -
CHECKED -
DATE -



REVISED -
REVISED -
REVISED -
REVISED -

**STATE OF ILLINOIS
DEPARTMENT OF TRANSPORTATION**

**MAINTENANCE OF TRAFFIC
STAGE 2**

SCALE: 1" = 50' SHEET 5 OF 10 SHEETS STA. 1432+00.00 TO STA. 1462+00.00

F.A.I. RTE.	SECTION	COUNTY	TOTAL SHEETS	SHEET NO.
57	61-(1,1-1,1-2,2)RS-1	MARION	484	92
CONTRACT NO. 76F79				
ILLINOIS FED. AID PROJECT NHPP-KC9D(768)				

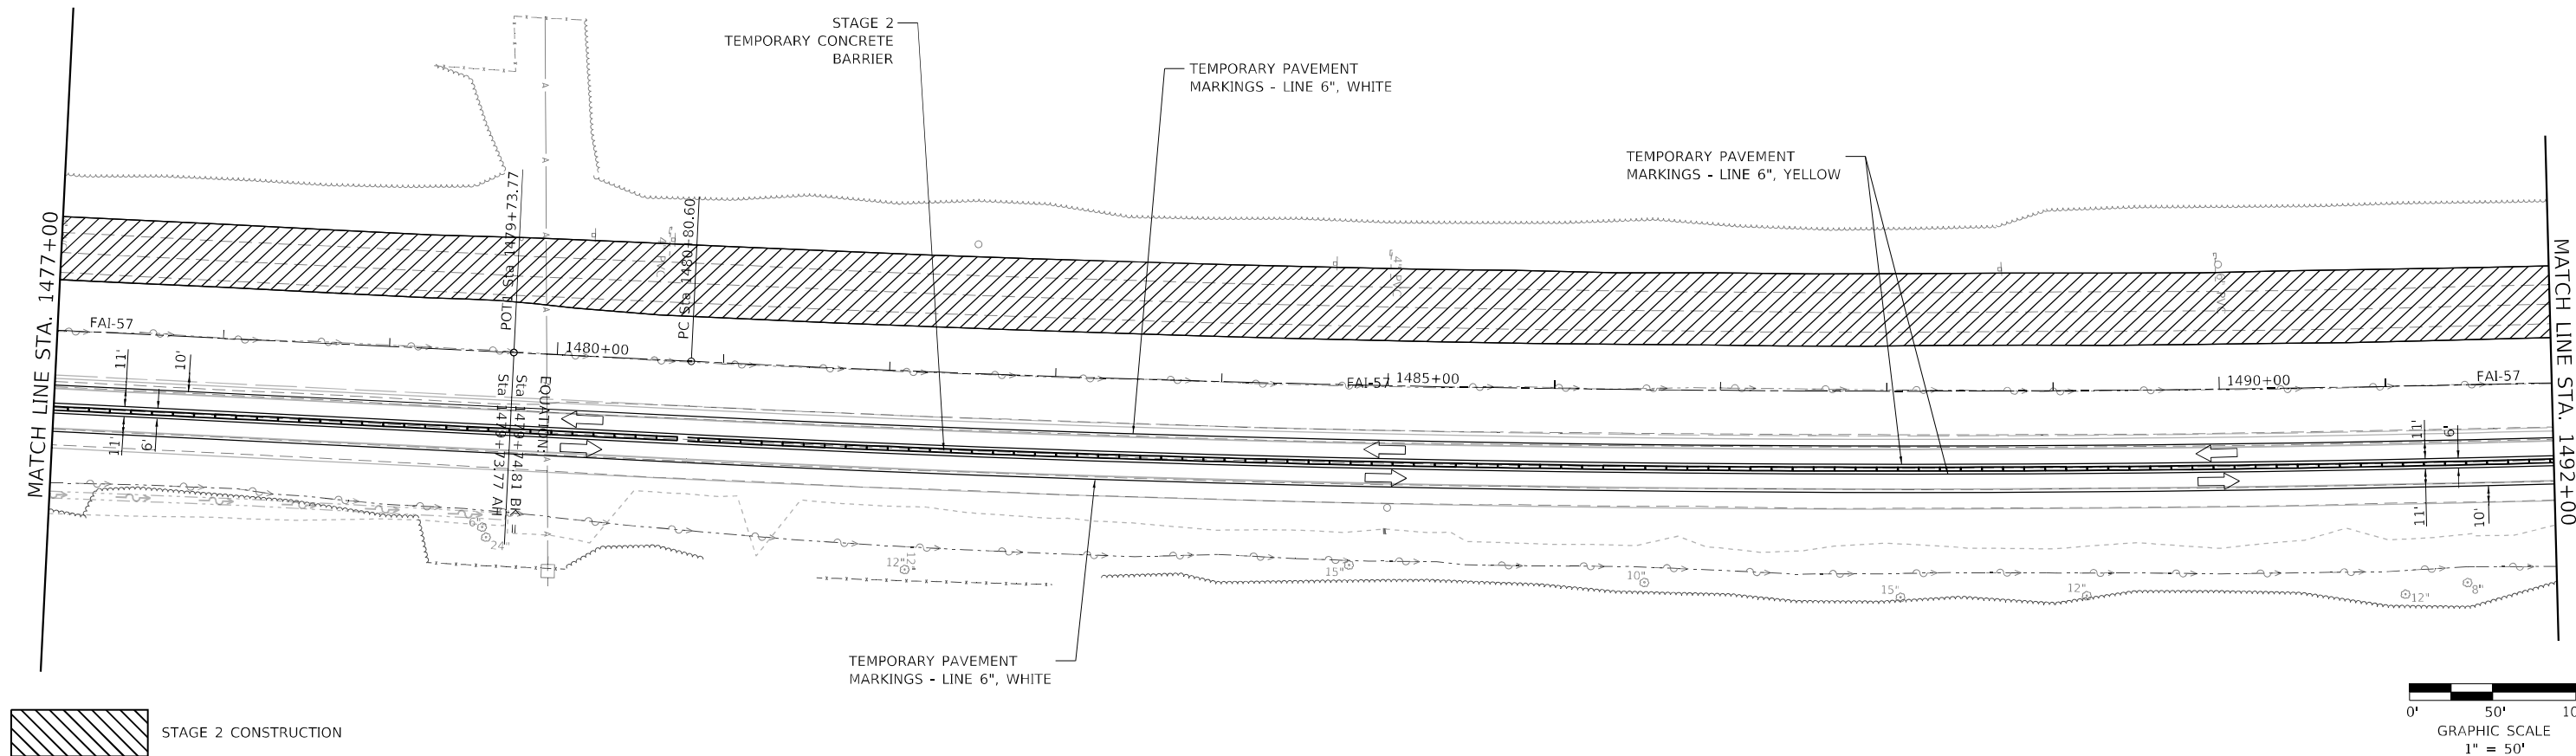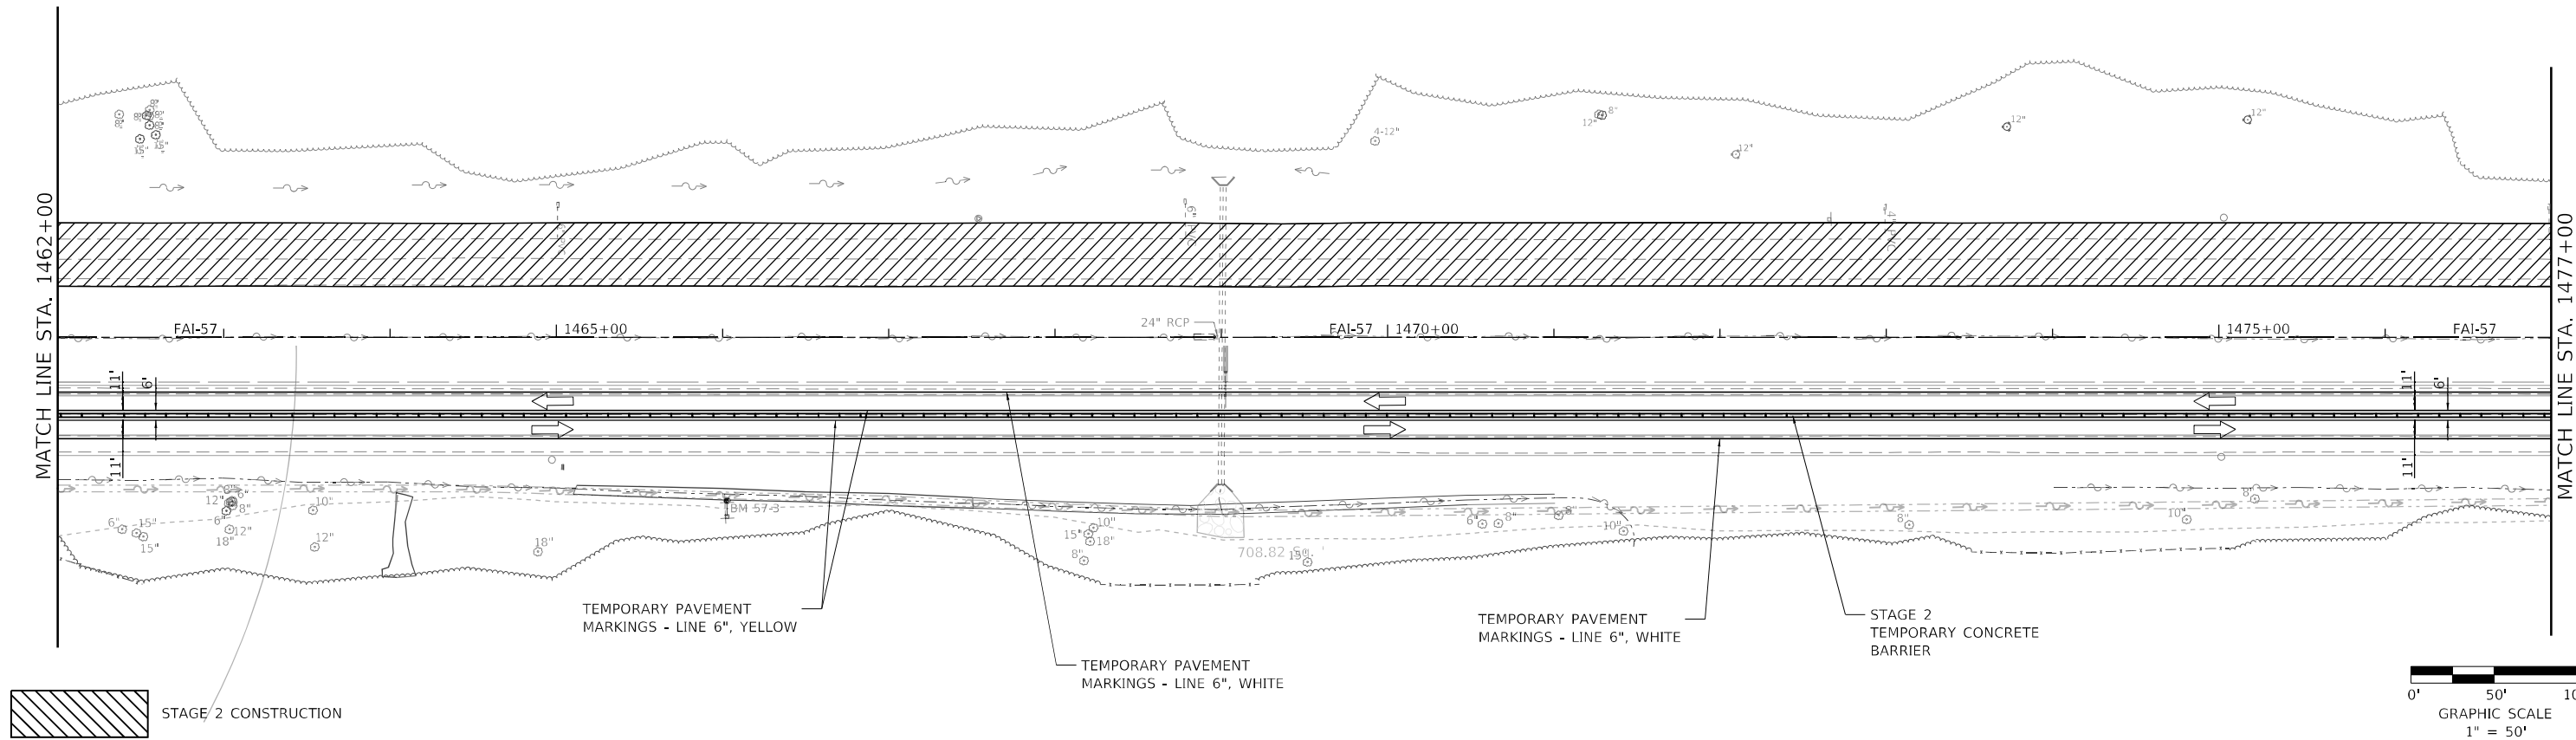

MODEL: Default
FILE NAME: 803.131 IDOT DB 157(CAD Sheets)0816F79-shr-sha_MOT_Stage2.dgn

HMG HMG ENGINEERS, INC.
9360 HOLY CROSS LANE
BREESE, ILLINOIS 62230
Engineers & Surveyors (618) 526-9611
IL PROF. DESIGN FIRM NO. 184.000899



USER NAME	= mobrien	DESIGNED	-	REVISED	-
		DRAWN	-	REVISED	-
PLOT SCALE	= 100,0000 ' / in.	CHECKED	-	REVISED	-
PLOT DATE	= 2/16/2022	DATE	-	REVISED	-

STATE OF ILLINOIS
DEPARTMENT OF TRANSPORTATION

MAINTENANCE OF TRAFFIC
STAGE 2

SCALE: 1" = 50' SHEET 6 OF 10 SHEETS STA. 1462+00.00 TO STA. 1492+00.00

F.A.I. RTE.	SECTION	COUNTY	TOTAL SHEETS	SHEET NO.
57	61-(1,1-1,1-2,2)RS-1	MARION	484	93
CONTRACT NO. 76F79				
ILLINOIS FED. AID PROJECT NHPP-KC9D(768)				

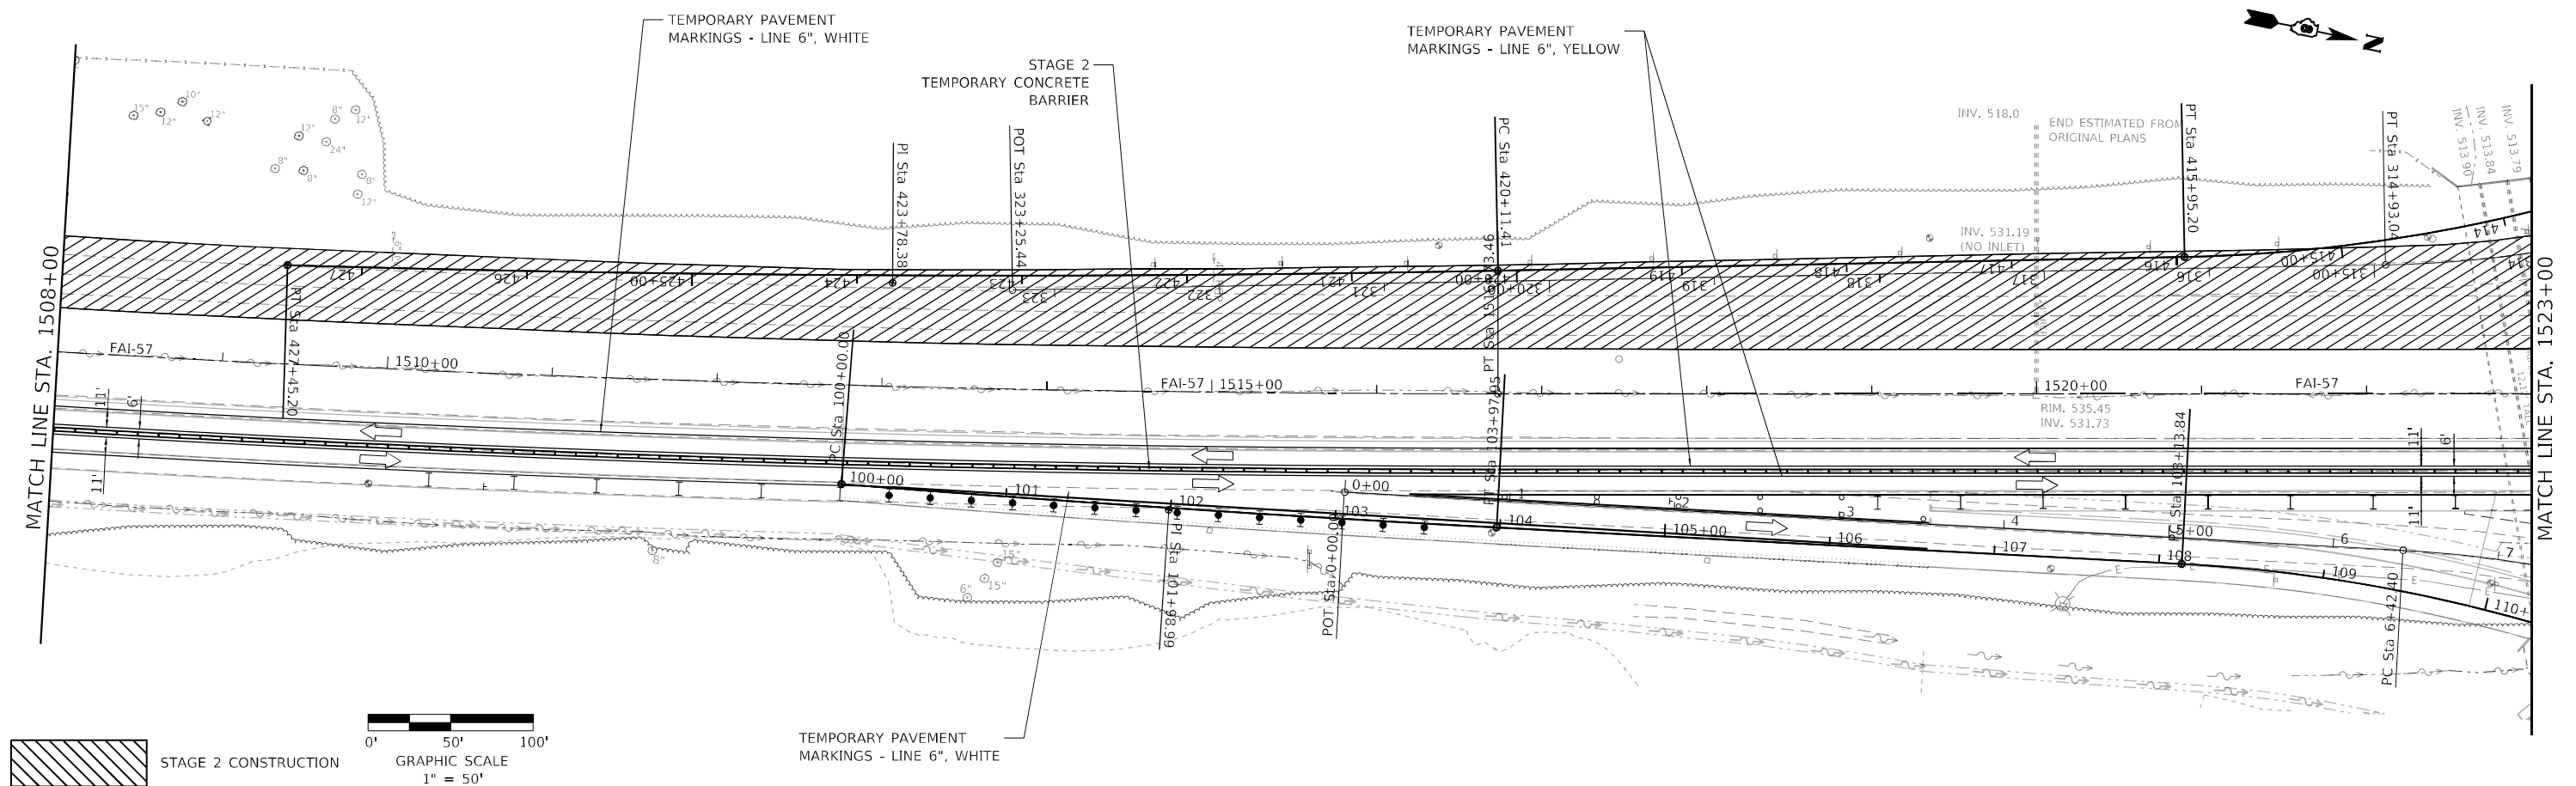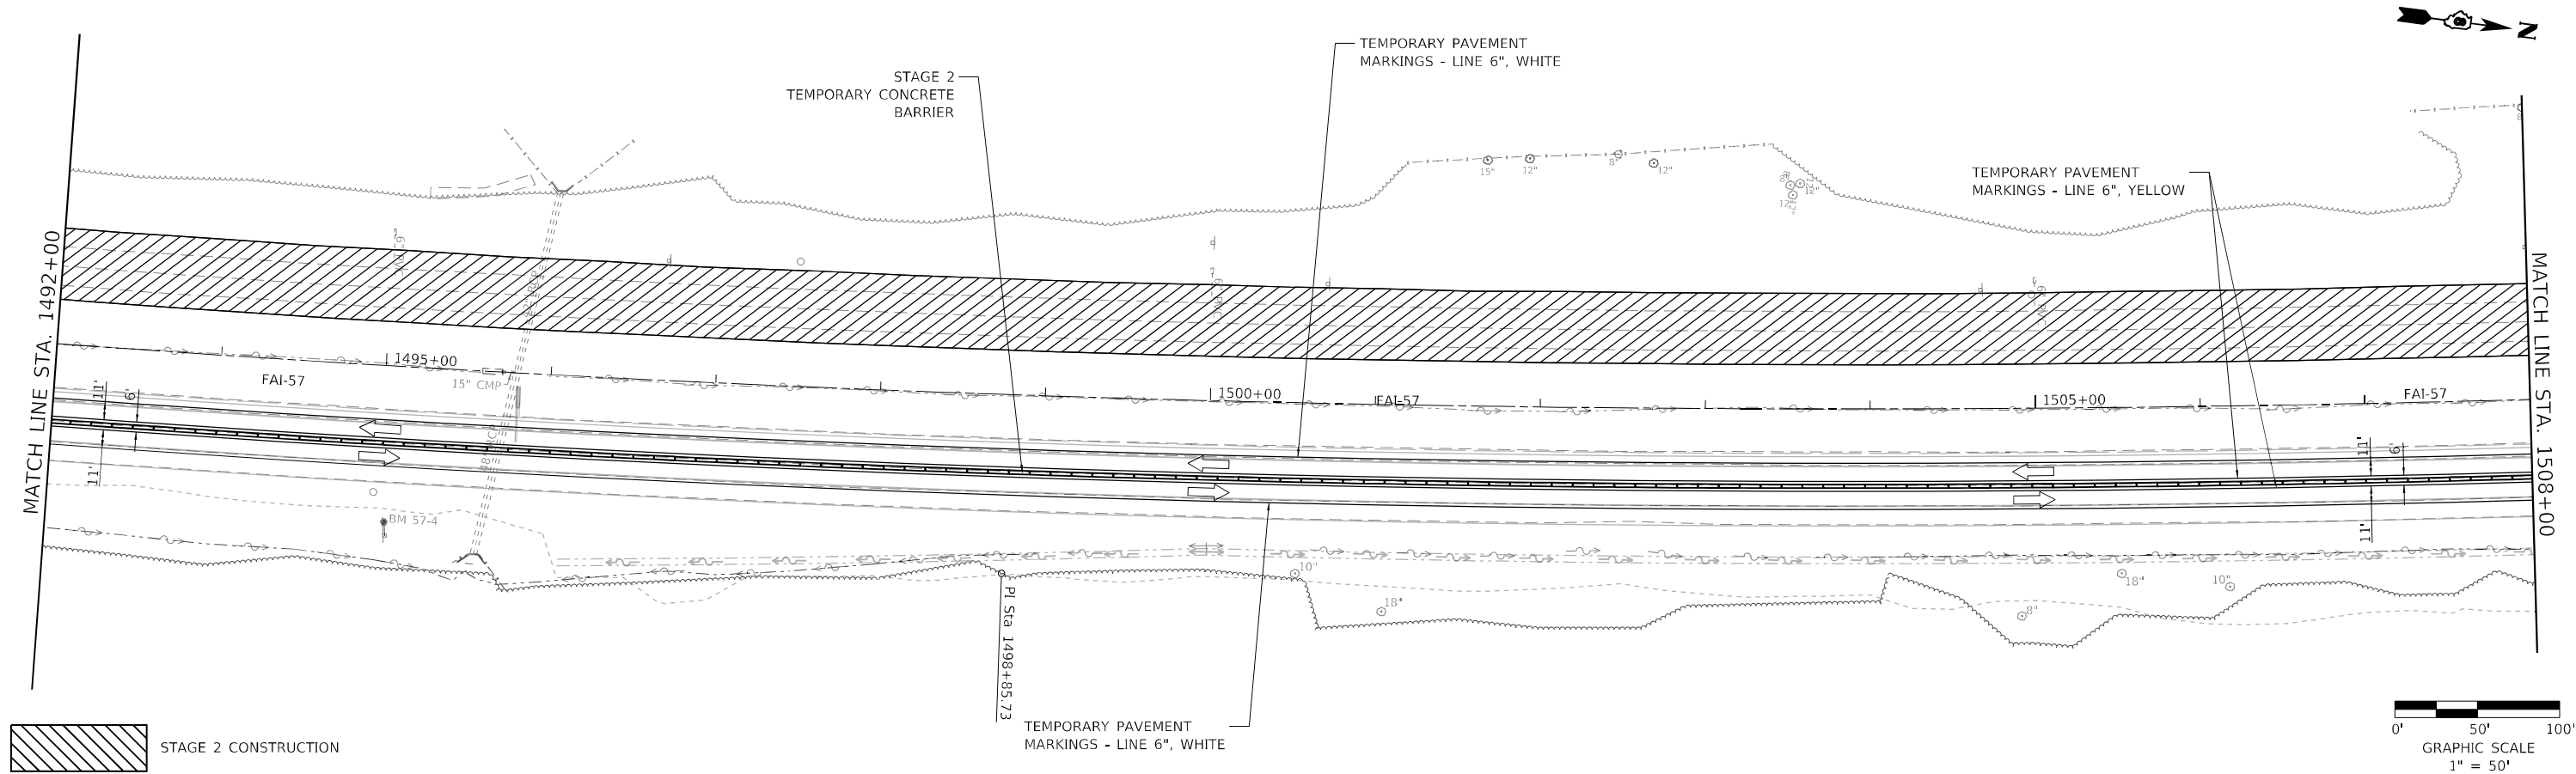

MODEL: Default
FILE NAME: 803.131.DDOT.D8.157(CAD_Sheets)D815679-shr-schp_MOT_Stage2.dgn

HMG HMG ENGINEERS, INC.
9360 HOLY CROSS LANE
BREESE, ILLINOIS 62230
Engineers & Surveyors
(618) 526-9611
IL PROF. DESIGN FIRM NO. 184.000899

USER NAME = mobrien
DESIGNED -
DRAWN -
CHECKED -
DATE -
PLOT SCALE = 100,0000' / in.
PLOT DATE = 2/16/2022



REVISD -
REVISD -
REVISD -
REVISD -

DESIGNED -
DRAWN -
CHECKED -
DATE -



STATE OF ILLINOIS
DEPARTMENT OF TRANSPORTATION

MAINTENANCE OF TRAFFIC
STAGE 2
SCALE: 1" = 50' SHEET 7 OF 10 SHEETS STA. 1492+00.00 TO STA. 1523+00.00



F.A.I. RTE.	SECTION	COUNTY	TOTAL SHEETS	SHEET NO.
57	61-(1.1-1,1-2,2)RS-1	MARION	484	94
CONTRACT NO. 76F79				
ILLINOIS FED. AID PROJECT NHPP-KC9D(768)				

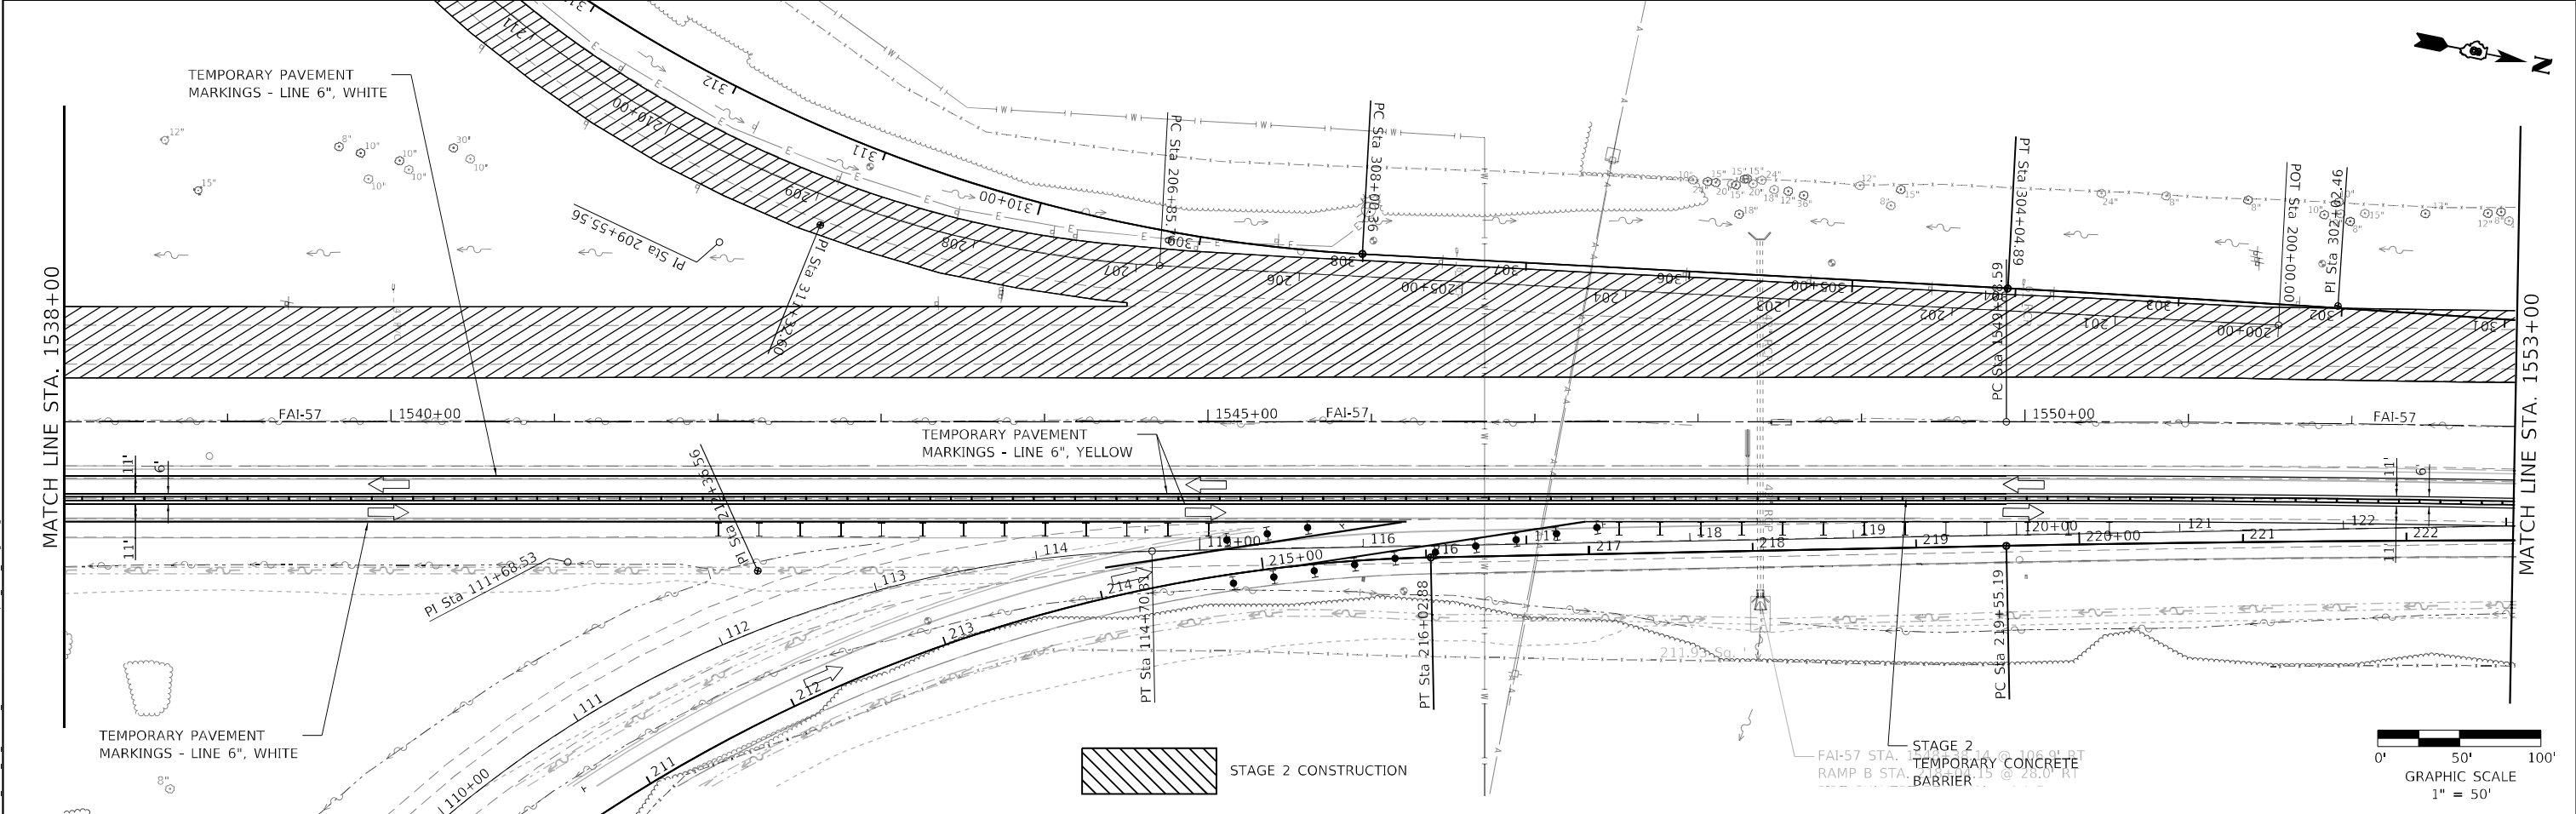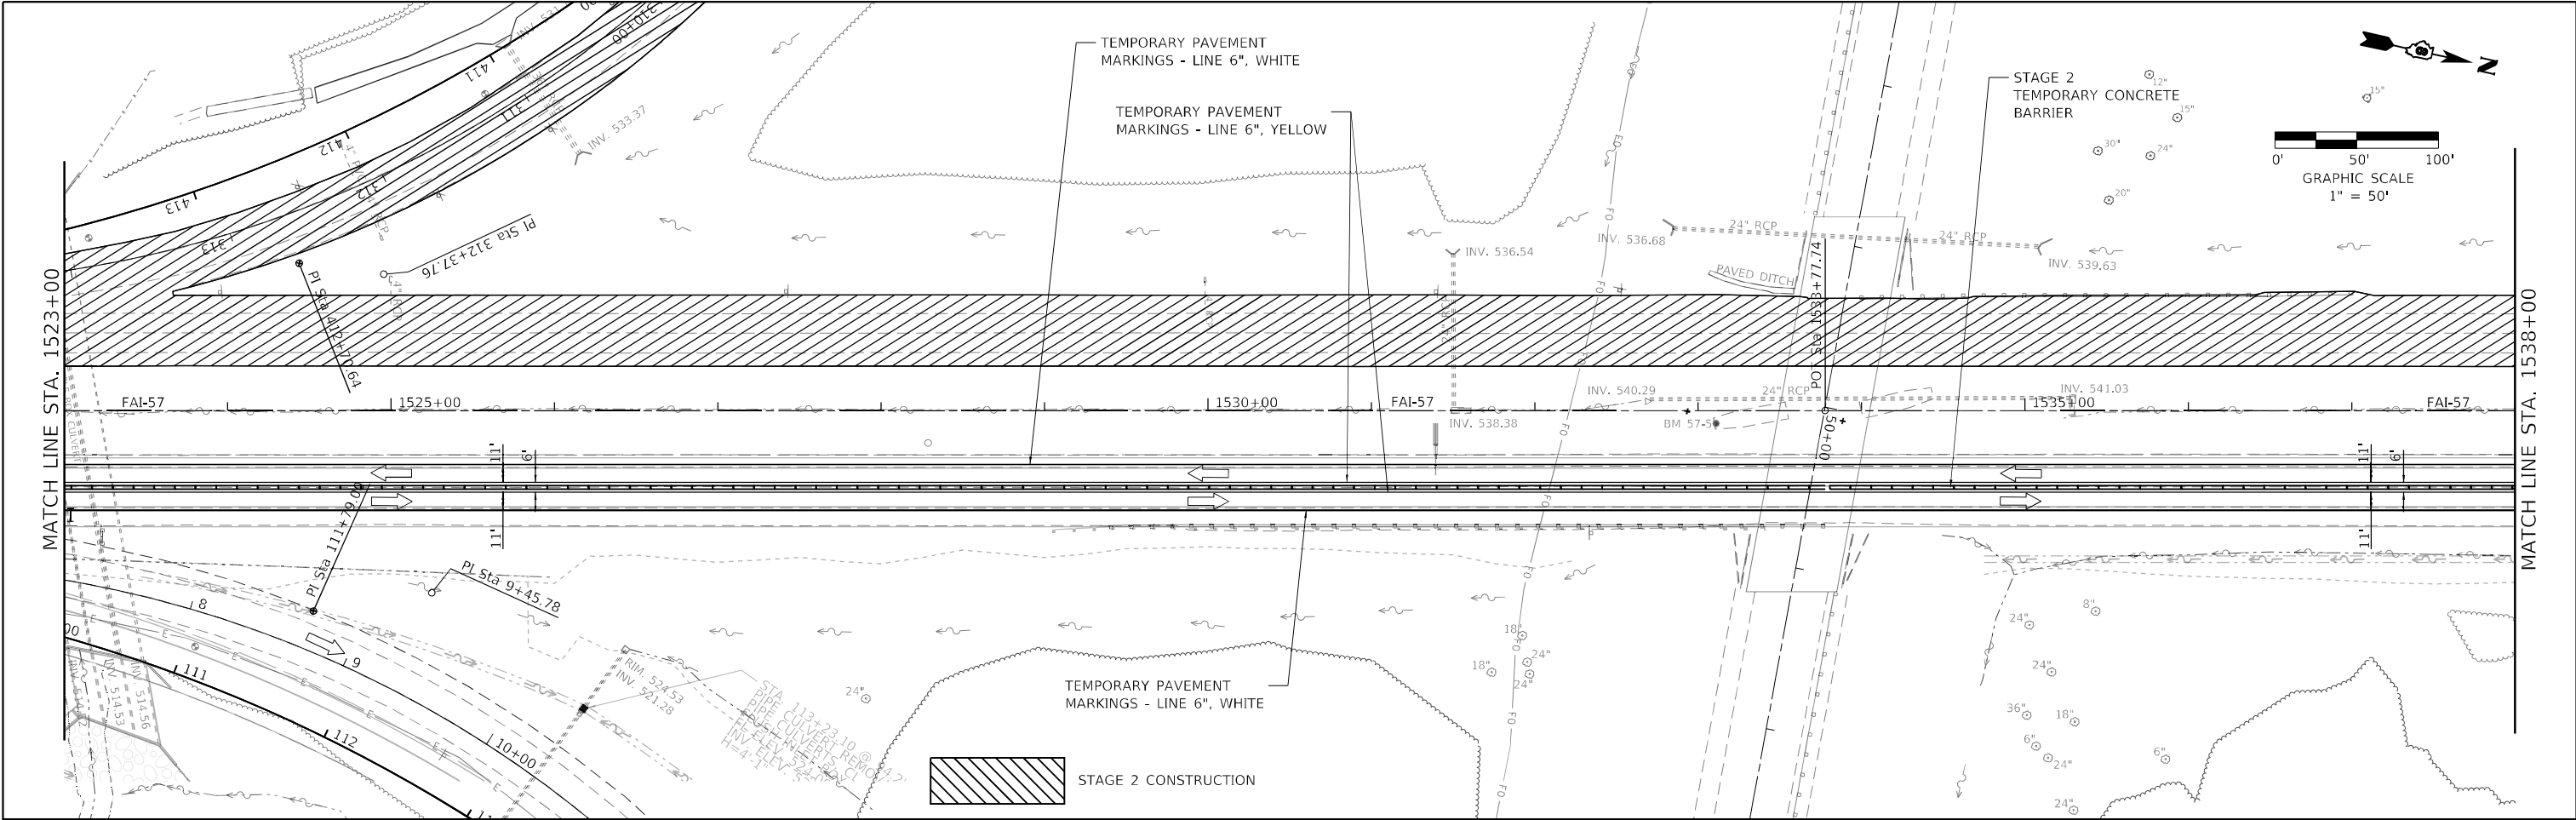

HMG HMG ENGINEERS, INC. 9360 HOLY CROSS LANE BREESE, ILLINOIS 62230 Engineers & Surveyors (618) 526-9611 IL PROF. DESIGN FIRM NO. 184.000899	USER NAME = mobrien	DESIGNED -	REVISED -	STATE OF ILLINOIS DEPARTMENT OF TRANSPORTATION	MAINTENANCE OF TRAFFIC STAGE 2				F.A.I. RTE.	SECTION	COUNTY	TOTAL SHEETS	SHEET NO.
	PLOT SCALE = 100,0000' / in.	DRAWN -	REVISED -		57	61-(1,1-1,1-2,2)RS-1	MARION	484	95				
	PLOT DATE = 2/16/2022	CHECKED -	REVISED -		CONTRACT NO. 76F79								
		DATE -	REVISED -		SCALE: 1" = 50'	SHEET 8 OF 10 SHEETS	STA. 1523+00.00 TO STA. 1553+00.00	ILLINOIS FED. AID PROJECT NHPP-KC9D(768)					

 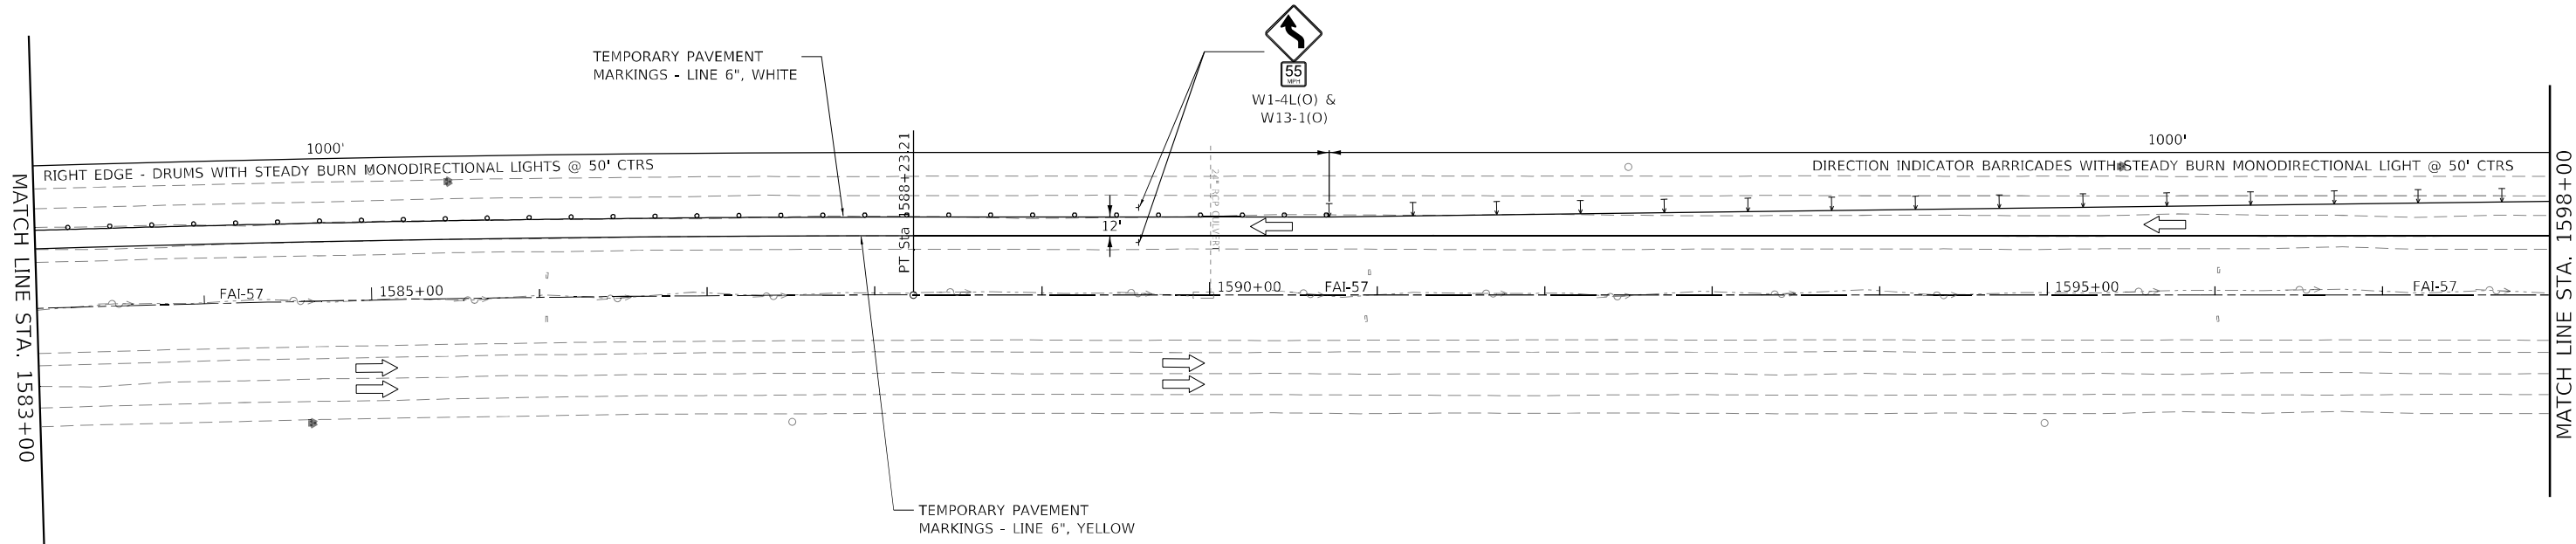

GRAPHIC SCALE
1" = 50'

 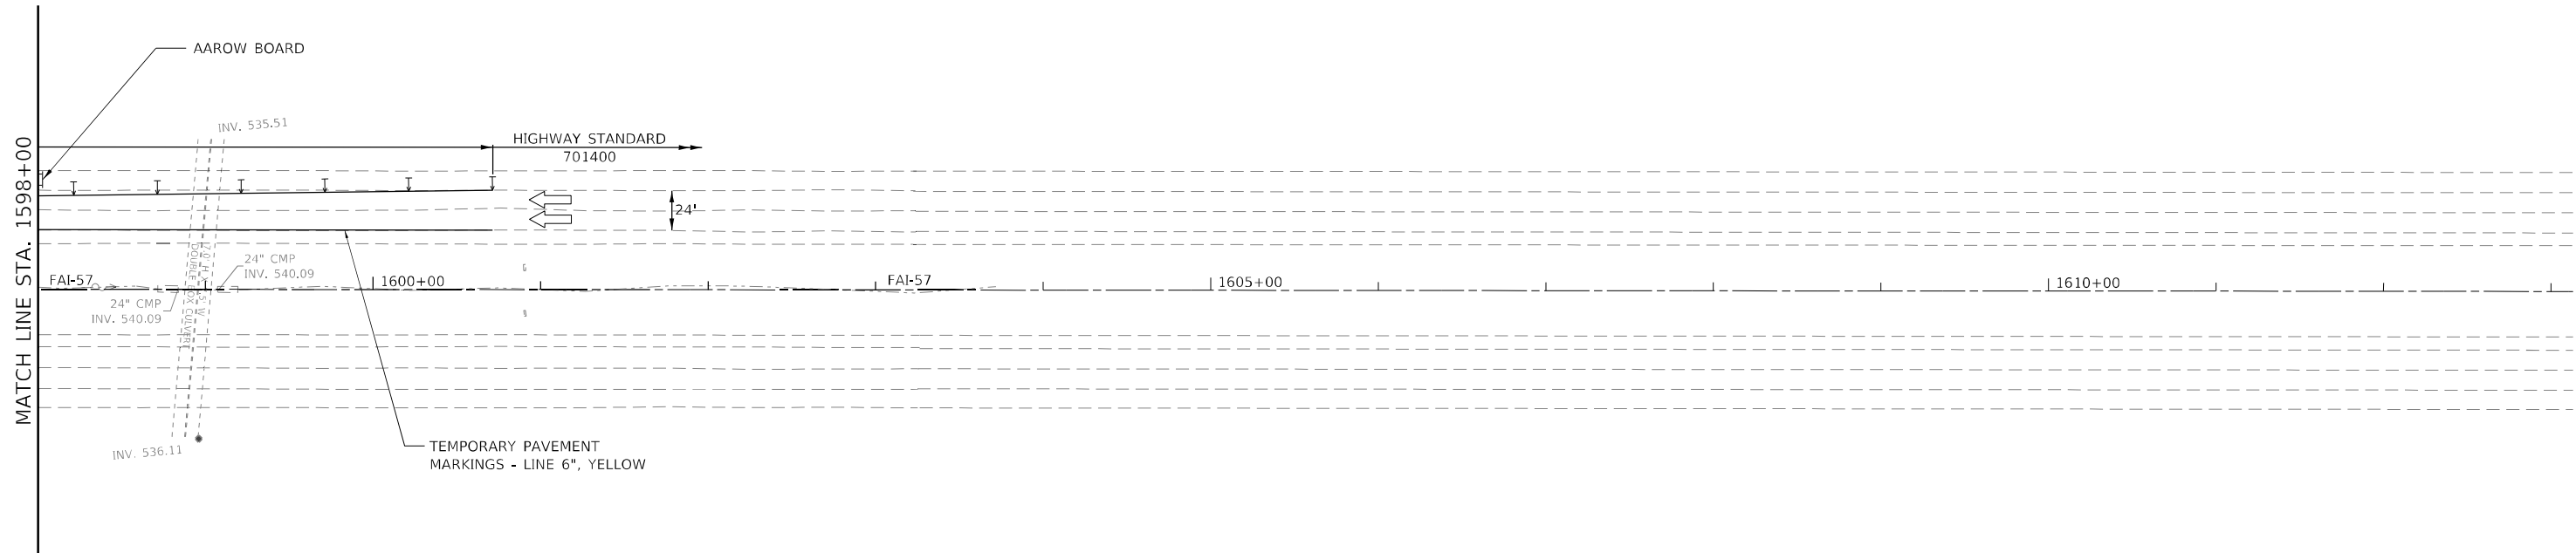

GRAPHIC SCALE
1" = 50'

MODEL: Default
FILE NAME: S:\3131 IDOT DB 157\CAD Sheets\0816F79-shr-hls_MOT_Stage2.dgn

HMG

HMG ENGINEERS, INC.
9360 HOLY CROSS LANE
BREESE, ILLINOIS 62230
Engineers & Surveyors
(618) 526-9611
IL PROF. DESIGN FIRM NO. 184.000899

USER NAME = mobrien
PLOT SCALE = 100,0000' / in.
PLOT DATE = 2/16/2022

DESIGNED -
DRAWN -
CHECKED -
DATE -

REVISED -
REVISED -
REVISED -
REVISED -

STATE OF ILLINOIS
DEPARTMENT OF TRANSPORTATION

MAINTENANCE OF TRAFFIC
STAGE 2

SCALE: 1" = 50' SHEET 10 OF 10 SHEETS STA. 1583+00.00 TO STA. 1612+00.00

F.A.I. RTE.	SECTION	COUNTY	TOTAL SHEETS	SHEET NO.
57	61-(1,1-1,1-2,2)RS-1	MARION	484	97
CONTRACT NO. 76F79				
ILLINOIS FED. AID PROJECT NHPP-KC9D(768)				

MODEL: Default
FILE NAME: S:\3131 IDOT DB 157\CAD Sheets\0816F79-shr-ulp_ErosionControl.dgn



HMG ENGINEERS, INC.
9360 HOLY CROSS LANE
BREESE, ILLINOIS 62230
Engineers • Surveyors
(618) 526-9611
IL PROF. DESIGN FIRM NO. 184.000899

USER NAME	= mobrien
PLOT SCALE	= 100,0000 ' / in.
PLOT DATE	= 2/16/2022

DESIGNED	-
DRAWN	-
CHECKED	-
DATE	-

REVISED	-
REVISED	-
REVISED	-
REVISED	-

**STATE OF ILLINOIS
DEPARTMENT OF TRANSPORTATION**

**EROSION CONTROL PLAN
FAI-57**


SCALE: 1" = 50'	SHEET 1	OF 12	SHEETS	STA. 1372+50	TO STA. 1401+50
-----------------	---------	-------	--------	--------------	-----------------

F.A.I. RTE.	SECTION	COUNTY	TOTAL SHEETS	SHEET NO.
57	61-(1,1-1,1-2,2)RS-1	MARION	484	98
CONTRACT NO. 76F79				
ILLINOIS FED. AID PROJECT				

MATCH LINE STA. 1358+00

MATCH LINE STA. 1372+50

MATCH LINE STA. 1358+00

 


TEMPORARY DITCH CHECK



PERIMETER EROSION BARRIER



INLET PIPE AND PROTECTION

 



TEMPORARY DITCH CHECK



PERIMETER EROSION BARRIER



INLET PIPE AND PROTECTION

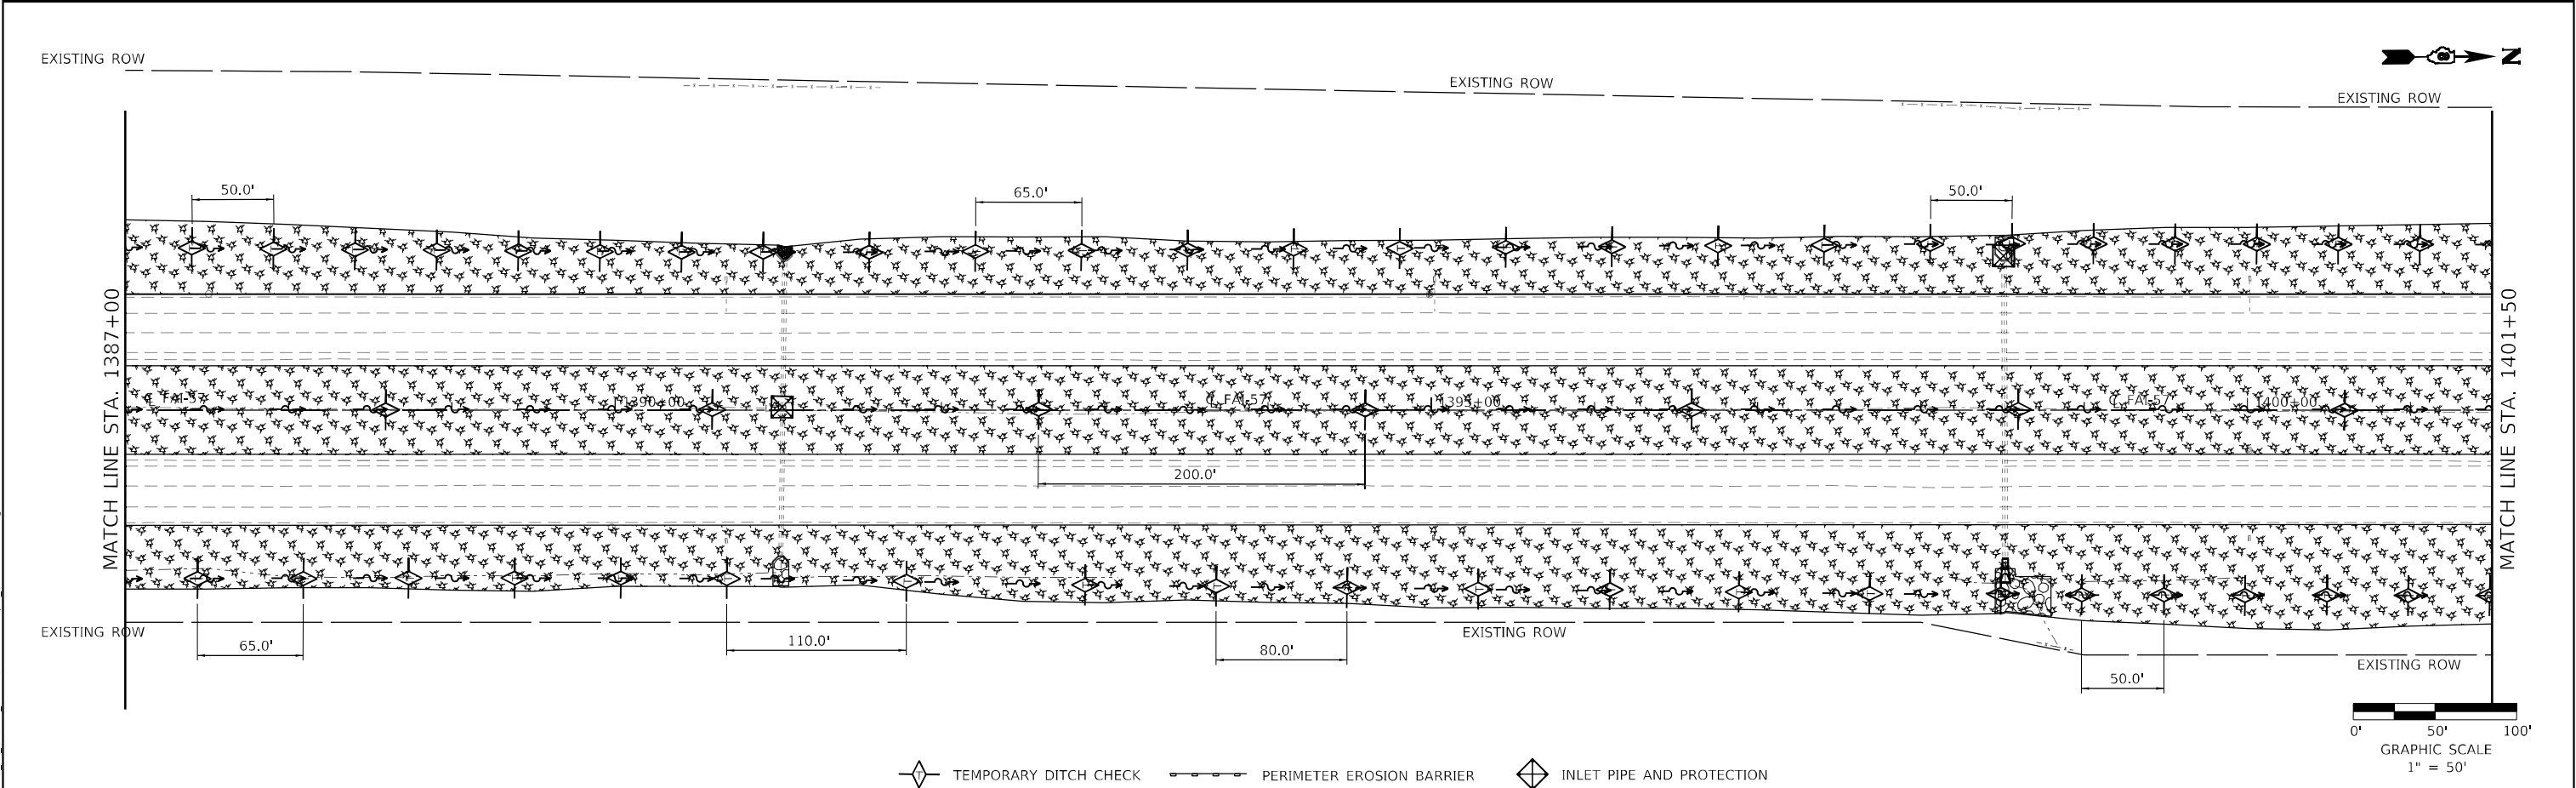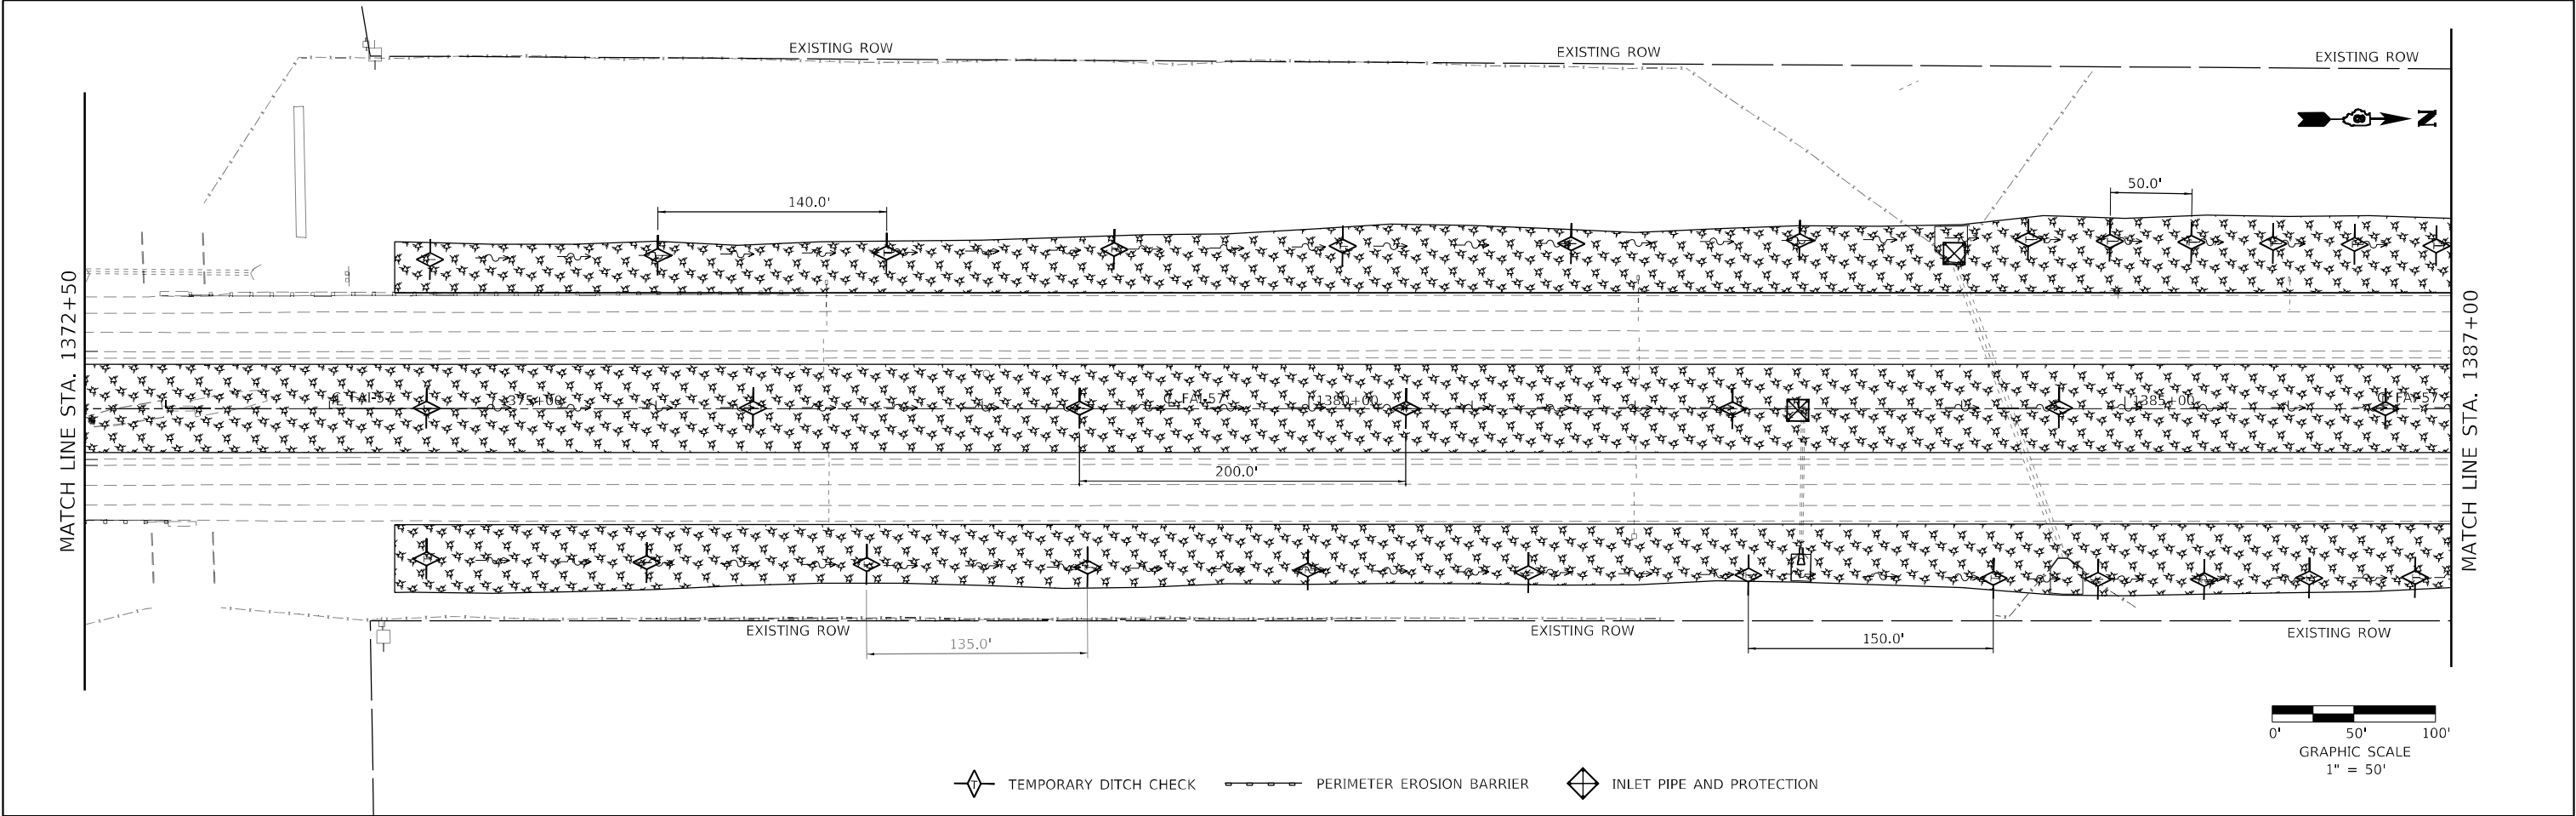

HMG HMG ENGINEERS, INC.
9360 HOLY CROSS LANE
BREESE, ILLINOIS 62230
Engineers & Surveyors
[618] 526-9611
IL PROF. DESIGN FIRM NO. 184.000899



USER NAME	= mobrien	DESIGNED	-	REVISED	-
		DRAWN	-	REVISED	-
PLOT SCALE	= 100,0000 ' / in.	CHECKED	-	REVISED	-
PLOT DATE	= 2/16/2022	DATE	-	REVISED	-

STATE OF ILLINOIS
DEPARTMENT OF TRANSPORTATION

EROSION CONTROL PLAN
FAI-57

SCALE: 1" = 50' SHEET 2 OF 12 SHEETS STA. 1372+50 TO STA. 1401+50

F.A.I. RTE.	SECTION	COUNTY	TOTAL SHEETS	SHEET NO.
57	61-(1,1-1,1-2,2)RS-1	MARION	484	99
CONTRACT NO. 76F79				
ILLINOIS FED. AID PROJECT NHPP-KC9D(76B)				

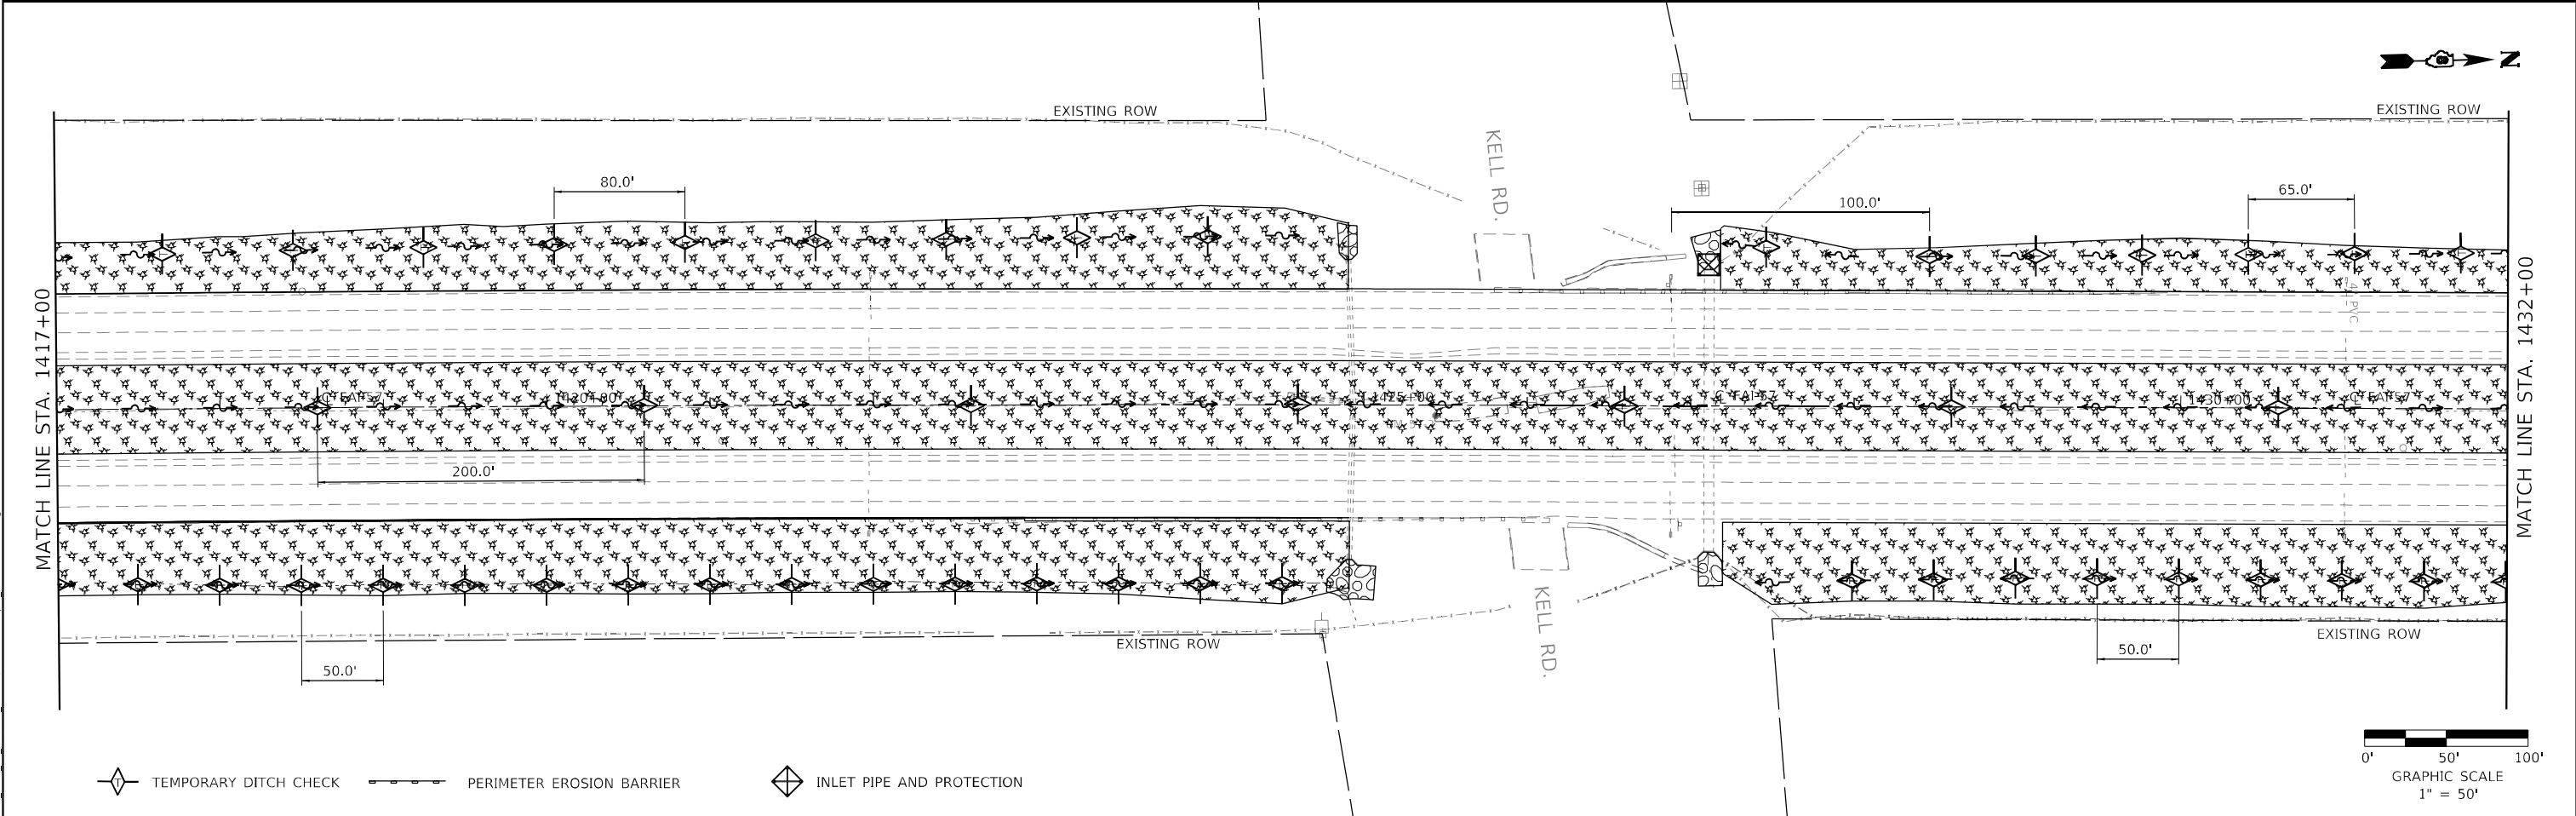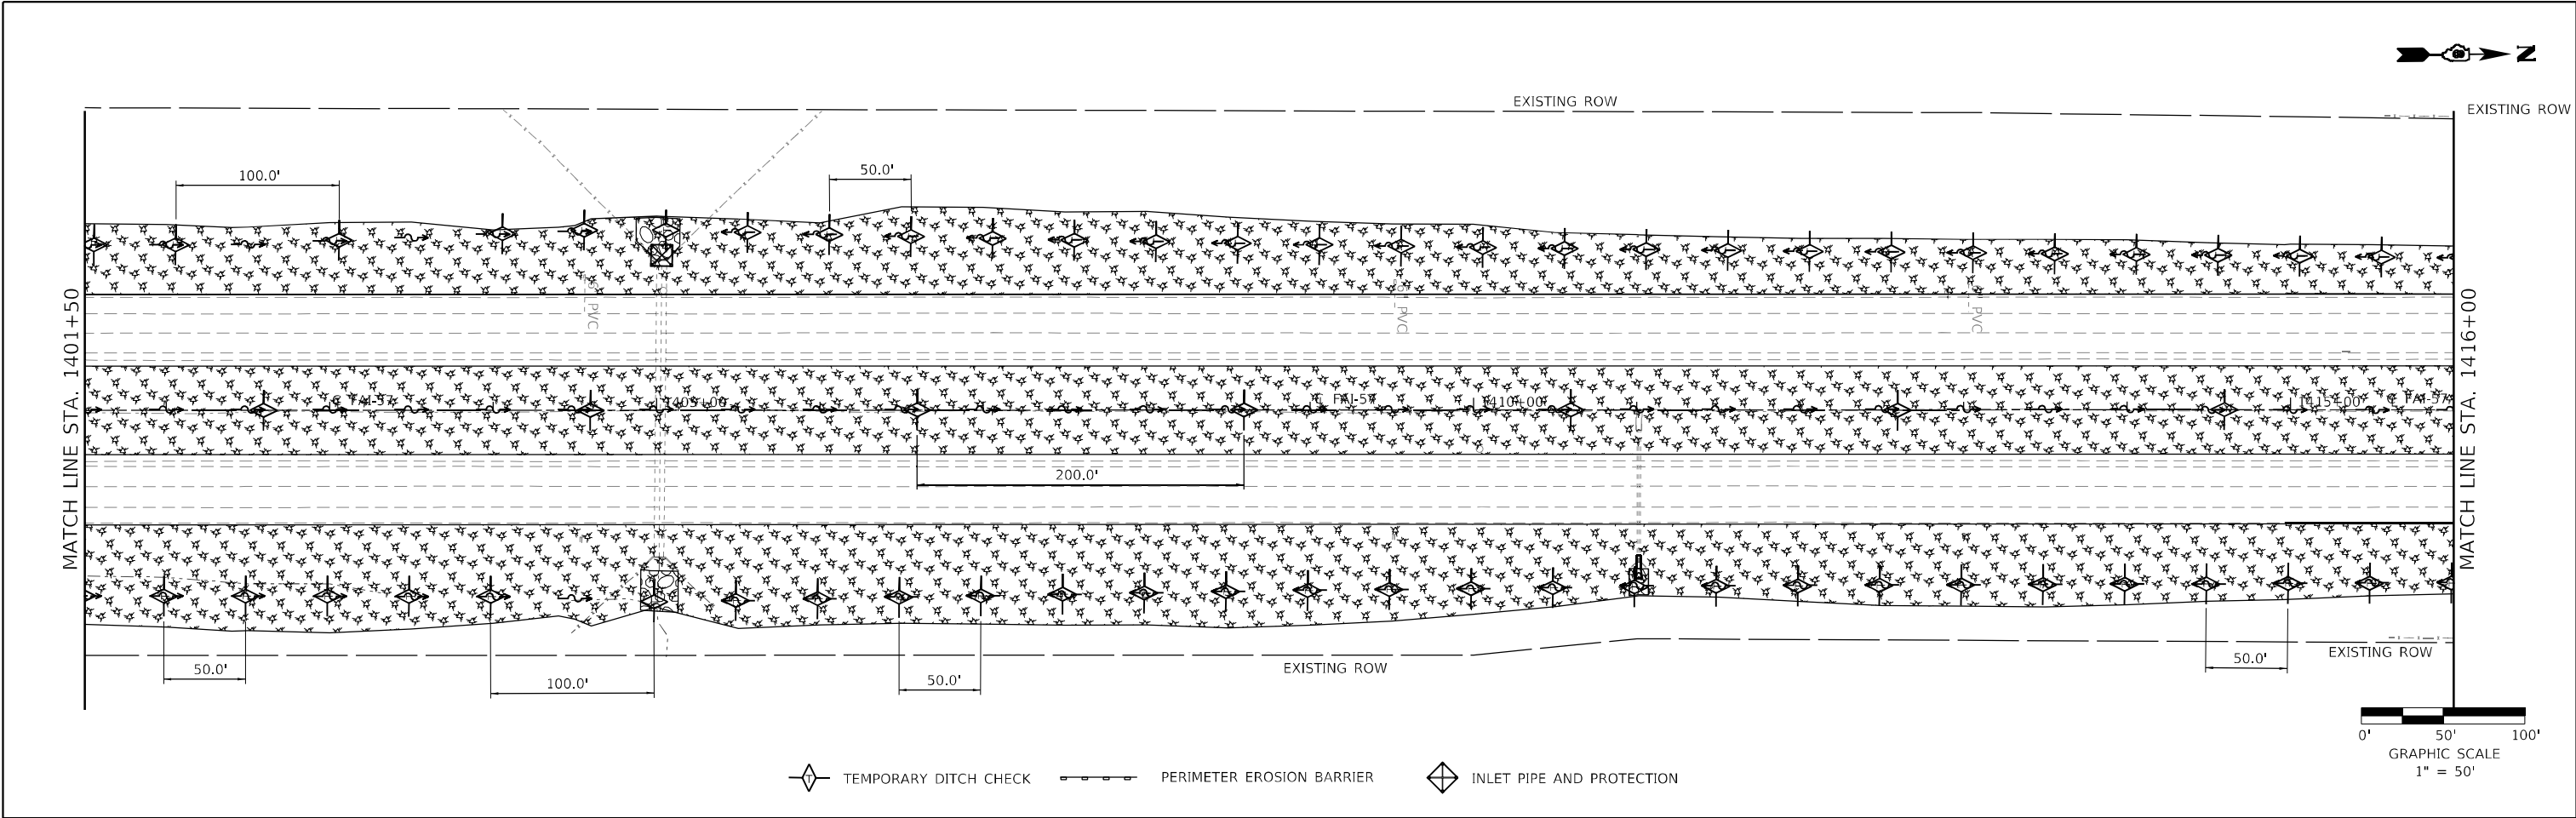

HMG HMG ENGINEERS, INC. 9360 HOLY CROSS LANE BREESE, ILLINOIS 62230 Engineers + Surveyors (618) 526-9611 IL PROF. DESIGN FIRM NO. 184.000899	USER NAME = mobrien	DESIGNED -	REVISED -	STATE OF ILLINOIS DEPARTMENT OF TRANSPORTATION	EROSION CONTROL PLAN FAI-57					F.A.I. RTE.	SECTION	COUNTY	TOTAL SHEETS	SHEET NO.
	PLOT SCALE = 100,0000 ' / in.	DRAWN -	REVISED -		57	61-(1,1-1,1-2,2)RS-1	MARION	484	100					
	PLOT DATE = 2/16/2022	CHECKED -	REVISED -		CONTRACT NO. 76F79									
		DATE -	REVISED -		SCALE: 1" = 50'	SHEET 3	OF 12	SHEETS	STA. 1401+50	TO STA. 1432+00				
												ILLINOIS FED. AID PROJECT NHPP-KC9D(768)		