



Hexagon locknut and washer (top), leveling nut and washer (bottom). Galvanize per AASHTO M232. Nuts shall each be tightened against base plate with 200 lb.-ft. minimum torque.

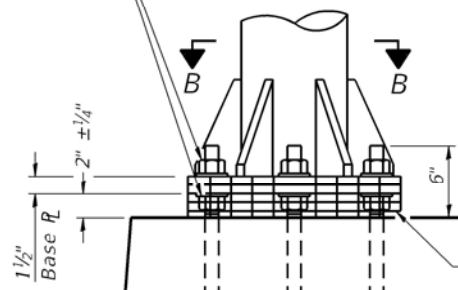

DETAIL B


Ribs shall be cut to slope of pipe.

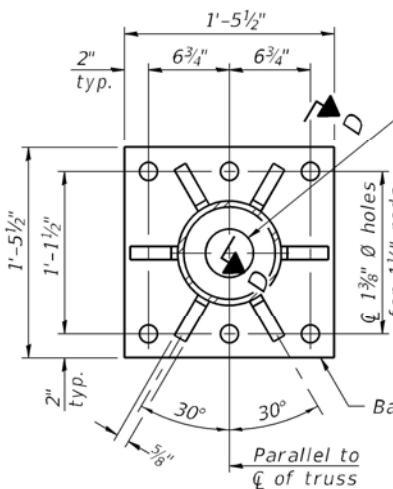

SECTION B-B

Stainless Steel Standard Grade Wire Cloth, 3" wide, 1/4" maximum opening with a minimum wire diameter of AWG. No. 16 with a minimum 2" lap. Secure to base plate after erection with 3/4" stainless steel banding.

** Alternate detail if welding col. to base plate rst, then snip inside corner of ribs. Terminate weld on rib 1/4" from snip.

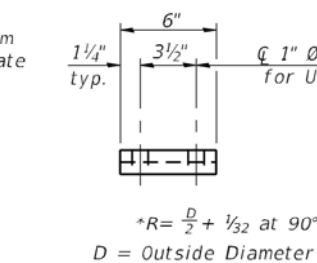

SECTION D-D

SADDLE SHIM DETAIL


ASTM B26 Alloy 356-F

or

ASTM B209 Alloy 6061-T6S1

(4 required per sign truss)


Truss Chord Nominal Dia.	a
5"	3/4"
5 1/2"	13/16"
6"	7/8"
6 1/2"	15/16"

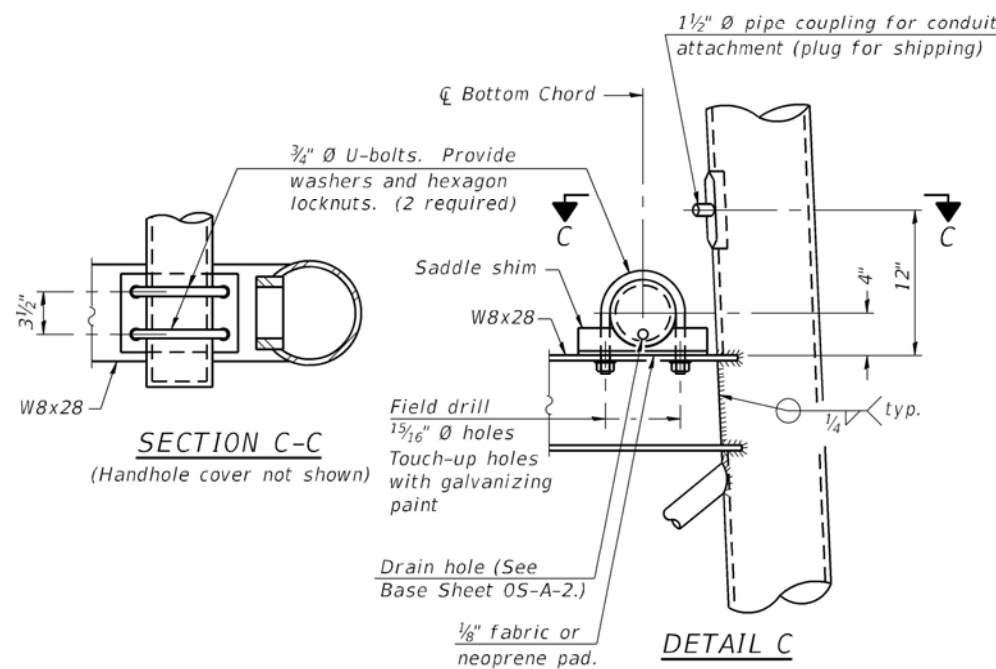

SECTION C-C


(Handhole cover not shown)

DETAIL C

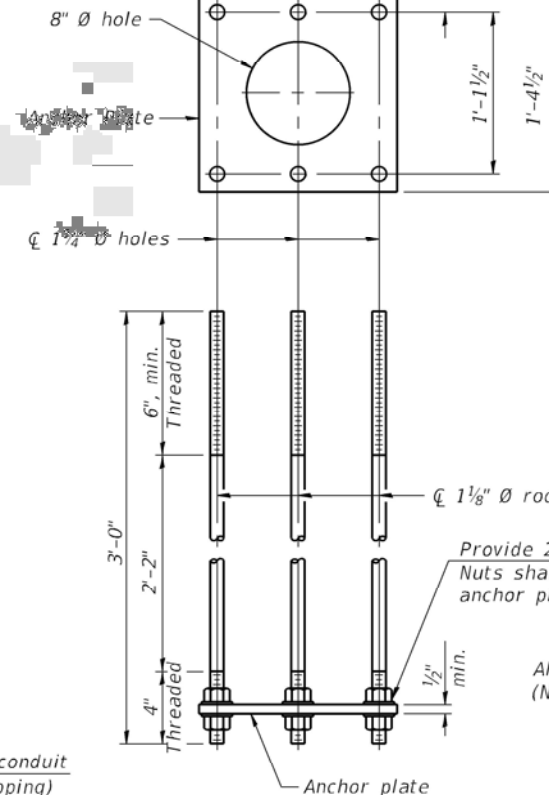

ANCHOR ROD DETAIL

Spread Footing Foundation

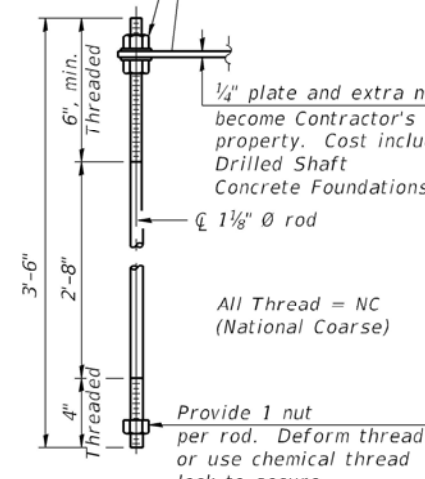


ANCHOR ROD DETAIL

Drilled Shaft Foundation


Anchor rods shall conform to ASTM F1554 Grade 105. Galvanize upper 12" minimum per AASHTO M232. No welding shall be permitted on rods.

TYPE I-A TRUSS
8" Ø PIPE SUPPORT FRAME DETAILS

POSITIONING PLATE(S)

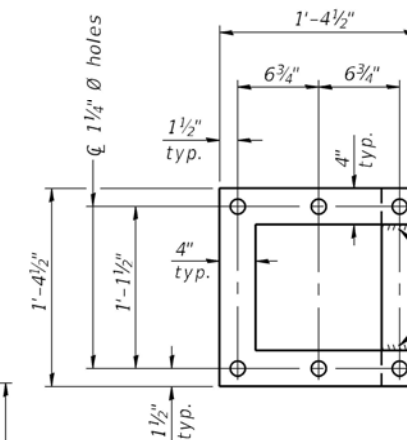

Optionally may use four (4) separate bars. Weld to maintain perpendicularity.

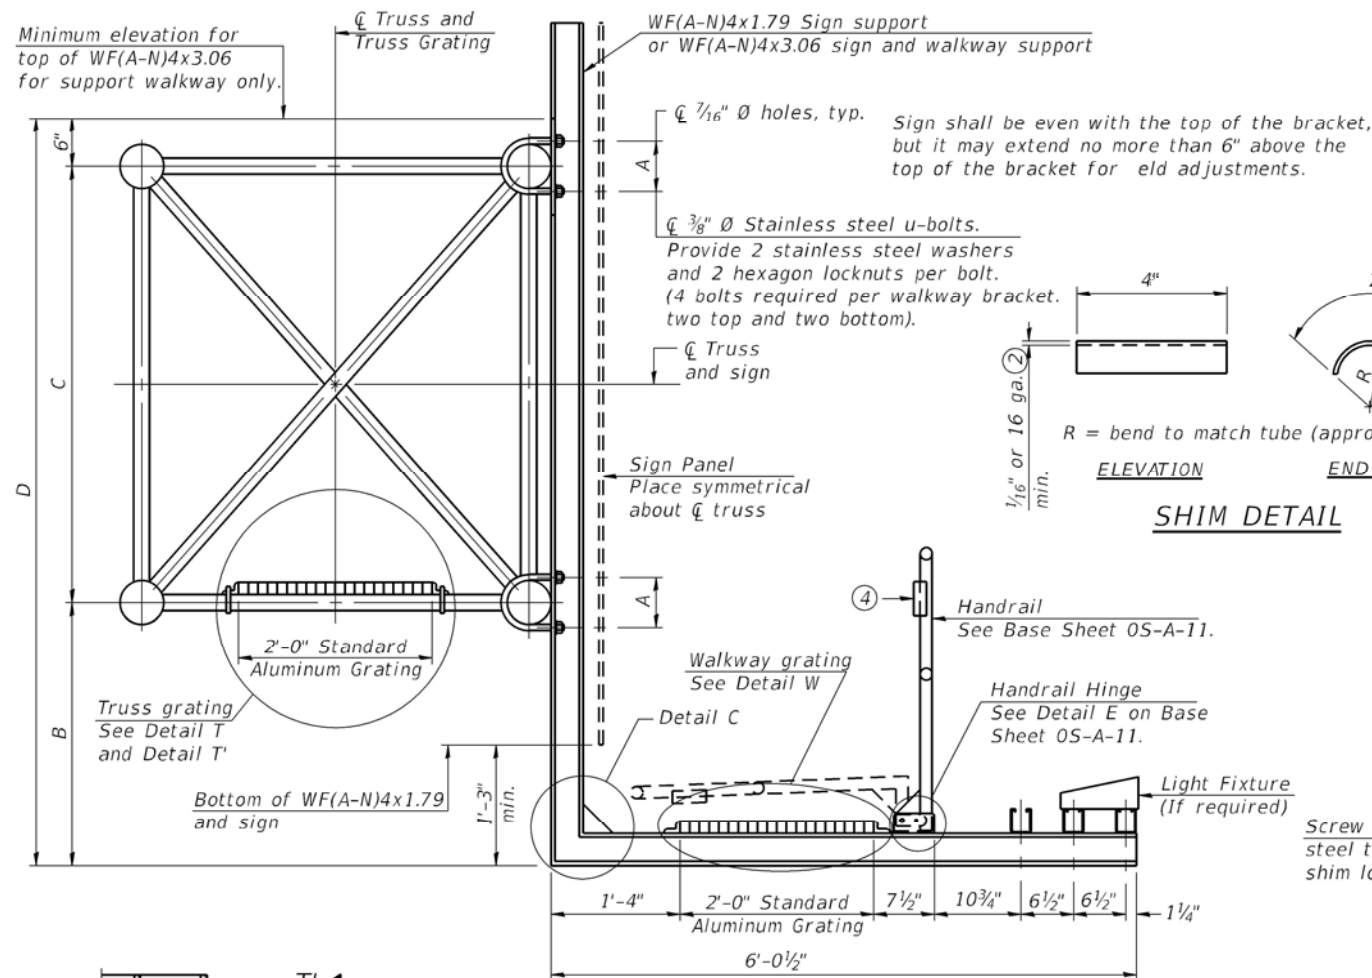

SHIM DETAIL


R = bend to match tube (approximately)

ELEVATION


END VIEW

DETAIL C


SECTION C-C

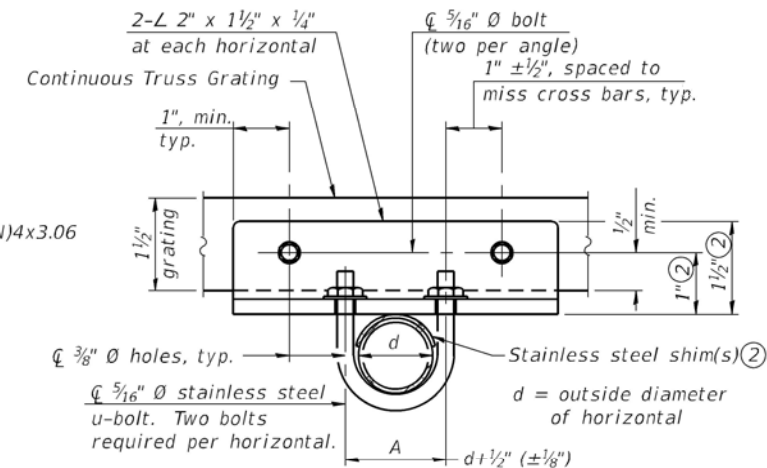

SECTION T-T

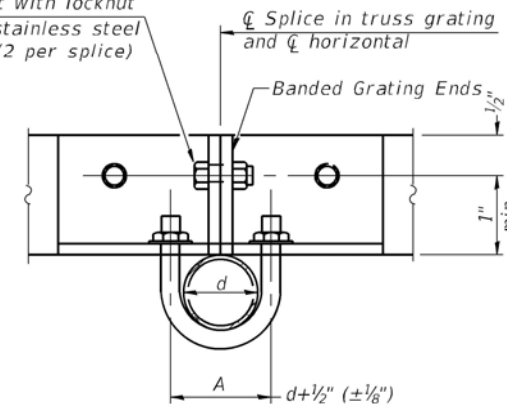

SECTION T'-T'

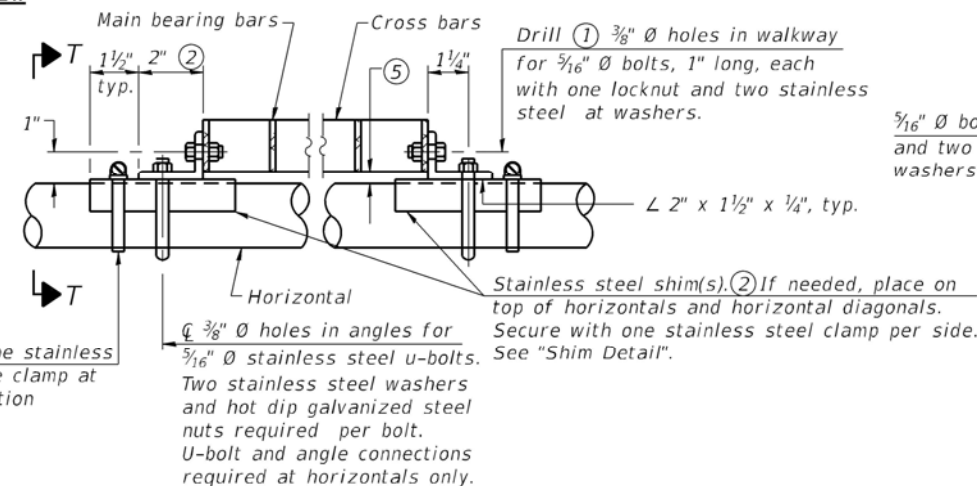

DETAIL T

(Continuous Truss grating)

SPECIFICATIONS FOR STANDARD ALUMINUM GRATING

Main Bearing Bars shall be 3/16" x 1 1/2" on 1 3/16" centers and conform to ASTM B221 Alloy 6061-T6.

Cross bars shall be 3/16" x 1 1/2" on 4" centers and conform to ASTM B221 Alloy 6063-T5 or 6061-T6.

OR

Aluminum Grating with modified "t" sections for main bearing bars shall meet the following requirements:


Main bars shall conform to ASTM B221 Alloy 6061-T6 and have a minimum section modulus equal to 0.0705 in.³ per bar, a depth of 1 1/2", spaced on 1 3/16" centers.

Cross bars shall conform to ASTM B221 Alloy 6063-T5 or T-42 and spaced on 4" centers.

- Drilling holes in grating may be done in shop or field, based on Contractor's preference and subject to accurate alignment.
- Stainless steel shims shall be placed as shown in Detail T if needed to compensate for alignment variations between horizontal and diagonal pipes beyond adjustment provided by angles. Thicker shims may be used subject to shims performing properly.
- If Handrail Joint present, weld angle to WF(A-N)4 and 1/4" extension bars. (See Base Sheet 05-A-11.)
- 1/8" x 1/2" x 2" welded to handrail posts to protect locations that contact grating.
- Tube to grating gap may vary from 0 to 1/2", max. to align walkway, allow for camber, etc.
- Based on actual height of tallest sign given on 05-A-1.

Structure Number	Station	A	⑥ B	C	⑥ D
5S0101074R180.3	1132+75	5 1/2"	6'-6"	4'-6"	11'-6"


SECTION B-B

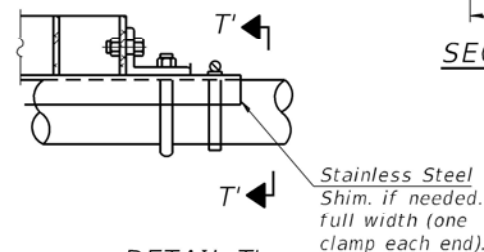

DETAIL T'


(Truss grating splice)

Details not shown same as Detail T. Alternate materials may be used subject to the Engineer's review and approval.

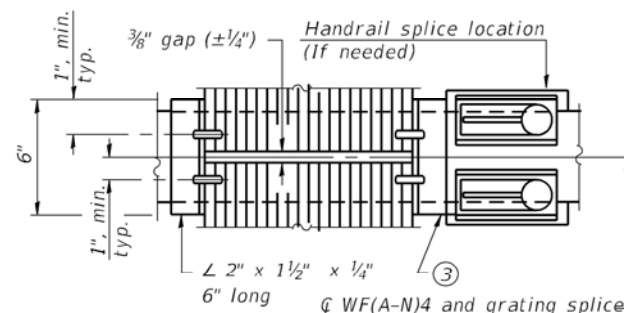


(AT WALKWAY GRATING SPLICE)

Continuous handrail hinge (Shown)

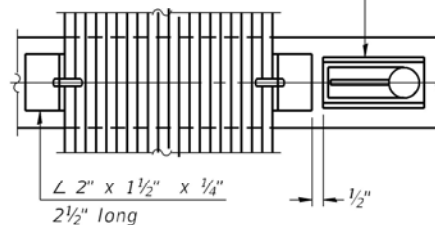

SECTION W-W

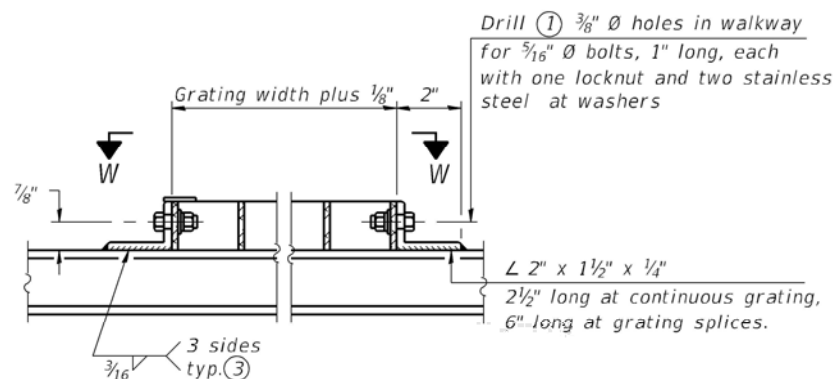

DETAIL W

(Walkway grating)

05-A-10

2-17-2017



USER NAME = Matt Overbey

DESIGNED - MLC

REVISED -

DRAWN - RJO

REVISED -

CHECKED - JW

REVISED -

DATE - JANUARY 2022


REVISED -

STATE OF ILLINOIS
DEPARTMENT OF TRANSPORTATION


OVERHEAD SIGN STRUCTURES
ALUMINUM WALKWAY DETAILS

SCALE: N.T.S. SHEET 8 OF 20 SHEETS STA. TO STA.

F.A.I. RTE.	SECTION	COUNTY	TOTAL SHEETS	SHEET NO.
57	10-(33,34,5,14)R & (10-34)B	CHAMPAIGN	1182	803
CONTRACT NO. 70C01				
ILLINOIS FED. AID PROJECT				

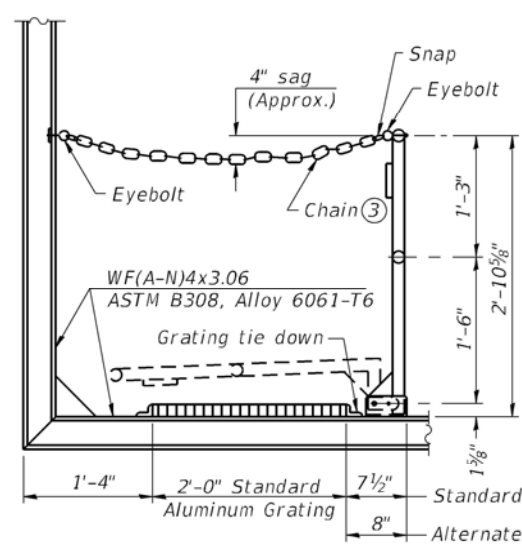

SIDE ELEVATION
(Showing safety chain w/o sign)

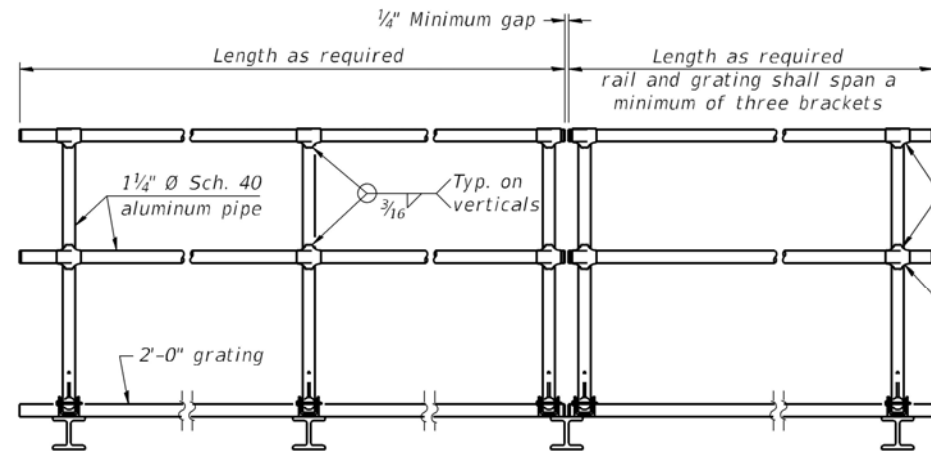


FRONT ELEVATION

HANDRAIL DETAILS


Handrail pipe shall be ASTM B241 or B429, Alloy 6063-T6 or Alloy 6061-T6.

- ① Install standard force-t end caps or weld 1/8" end plates with 1/8" c.f.w. and grind smooth. (All rail ends)
- ② Horizontal handrail member shall be continuous thru fitting. Provide 7/16" Ø hole in fitting for 3/8" Ø bolt. Field drill 7/16" Ø hole in horizontal rail member. Provide locknut and two stainless steel washers for bolt. (Use 5/16" eyebolts in 7/16" Ø holes on top rail at ends only.)

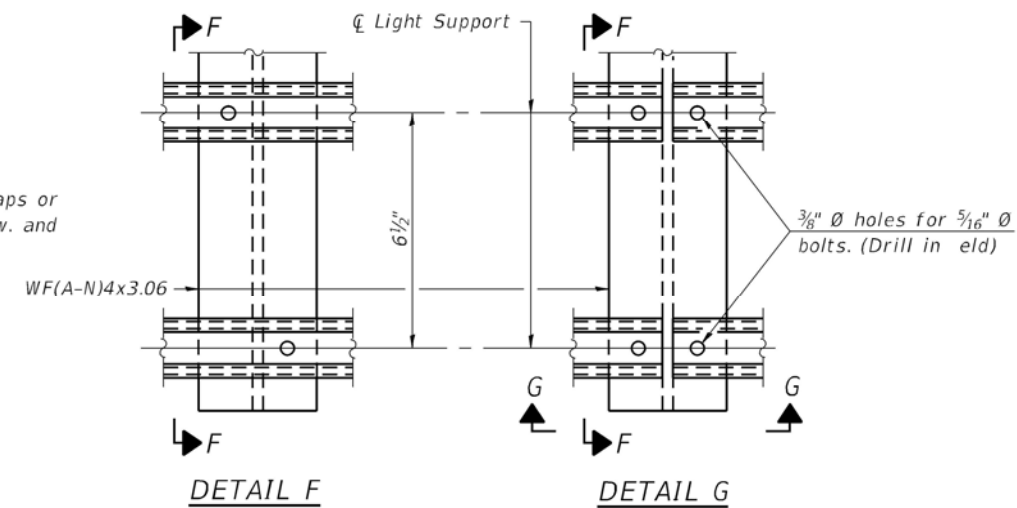


DETAIL F

DETAIL G

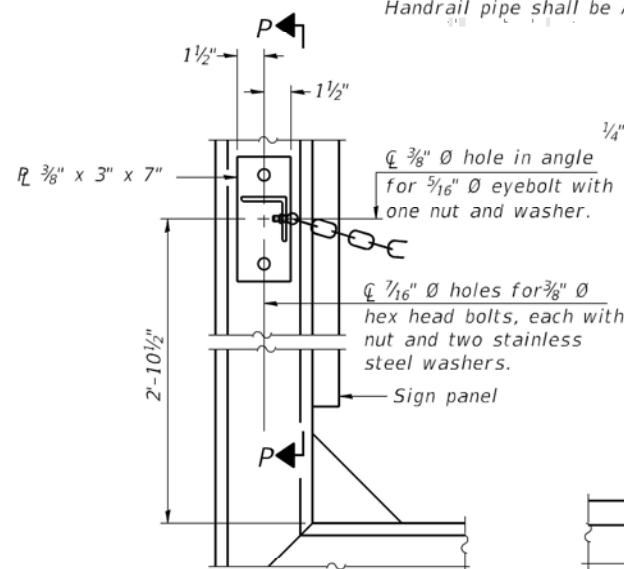


ALTERNATE SAFETY CHAIN ATTACHMENT
(With Sign Present)

Items not shown same as "Side Elevation" of "Handrail Details"

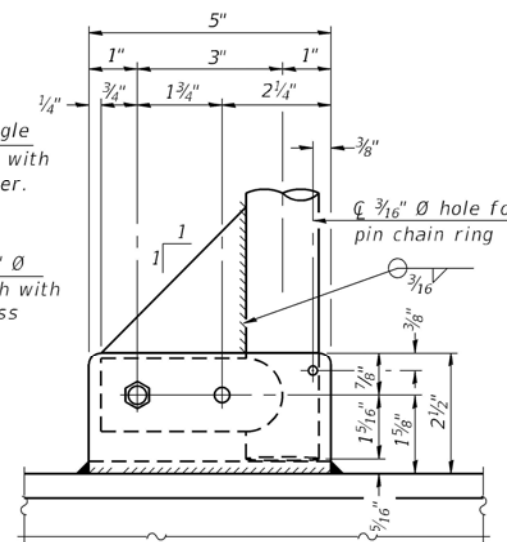


SIDE ELEVATION

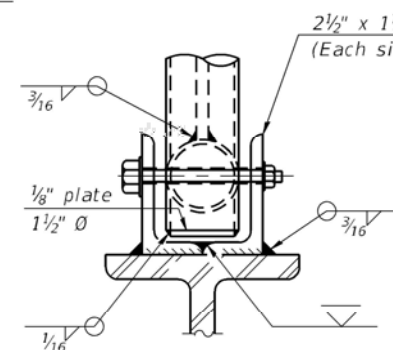


FRONT ELEVATION

See "Elevation" at right for dimensions.

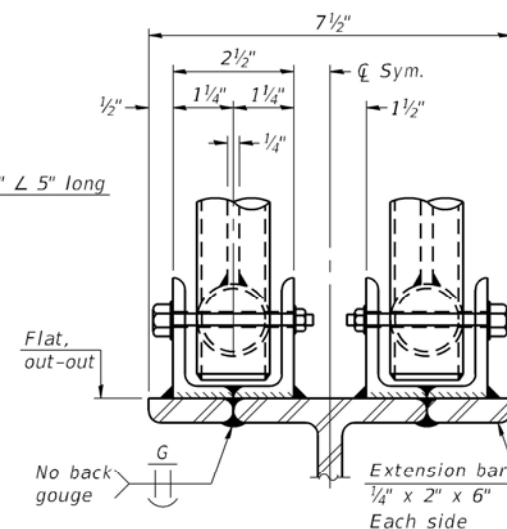

ELEVATION AT HANDRAIL JOINT ④

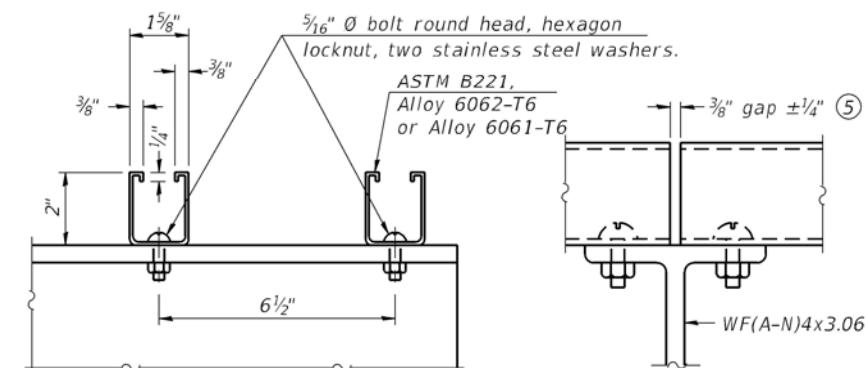


SECTION F-F


SECTION G-G

LIGHTING FIXTURE MOUNTS (IF REQUIRED)

- ⑤ Field cut ends of light support channels shall be free of burrs or hazardous projections and coated with zinc-rich primer or equivalent.

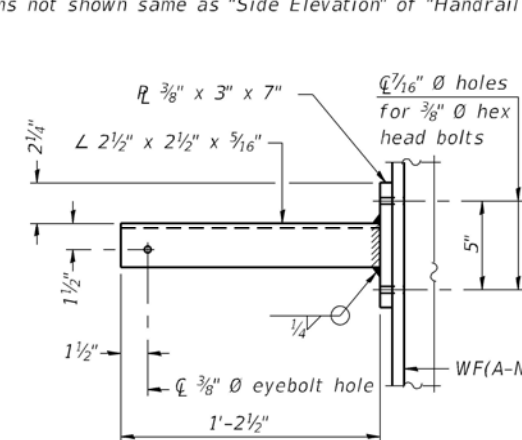


SECTION P-P

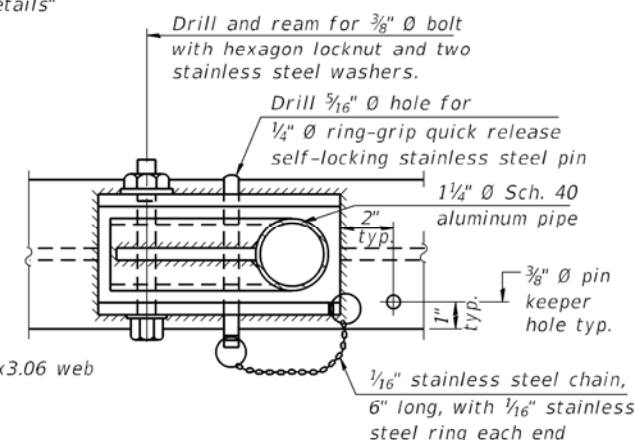


PLAN

DETAIL E HANDRAIL HINGE

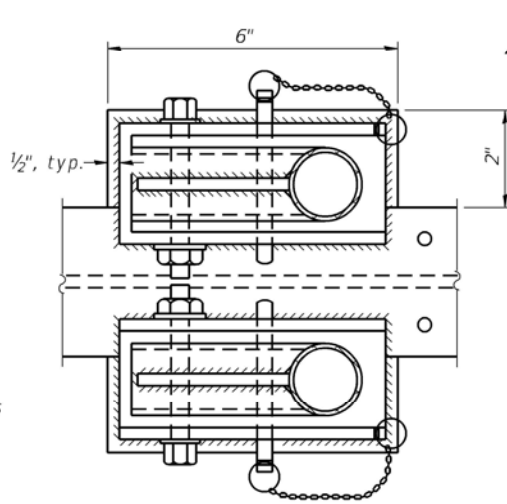

PLAN AT HANDRAIL JOINT


Details not shown same as "PLAN"

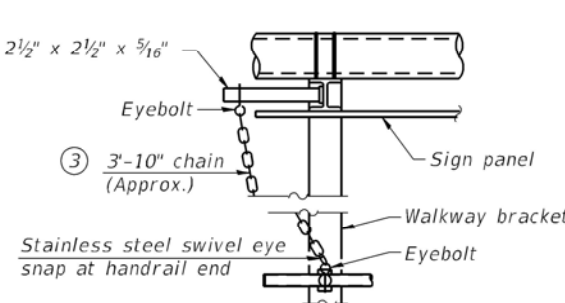

ALTERNATE SAFETY CHAIN ATTACHMENT
Details not shown similar to "Safety Chain" Details (Walkway omitted for clarity)

- ③ 3/16" Type 304L stainless steel chain, approximately 12 links per foot.

- ④ Extrusions may be used in lieu of the details shown, with approval of the Engineer.

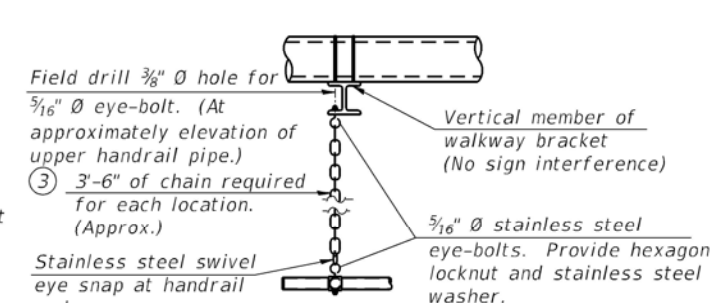

SAFETY CHAIN

One required for each end of each walkway.

05-A-11

2-17-2017



USER NAME = Matt Overbey
DESIGNED - MLC
DRAWN - RJO
CHECKED - JW
DATE - JANUARY 2022

REVISD -
REVISD -
REVISD -
REVISD -

STATE OF ILLINOIS
DEPARTMENT OF TRANSPORTATION


OVERHEAD SIGN STRUCTURES
ALUMINUM HANDRAIL DETAILS

SCALE: N.T.S. SHEET 9 OF 20 SHEETS STA. TO STA.


F.A.I. RTE.	SECTION	COUNTY	TOTAL SHEETS	SHEET NO.
57	10-(33,34,5,14)R & (10-34)B	CHAMPAIGN	1182	804
CONTRACT NO. 70C01				
ILLINOIS FED. AID PROJECT				

Bar	Number	Size	Length	Shape
v4(E)	16	#9	F less 5"	—
#4 bar spiral (E) - see Side Elevation				

A normal surface finish followed by a Concrete Sealer application will be required on concrete surfaces above the lowest elevation 6" below nished ground line. Cost included in Drilled Shaft Concrete Foundation.

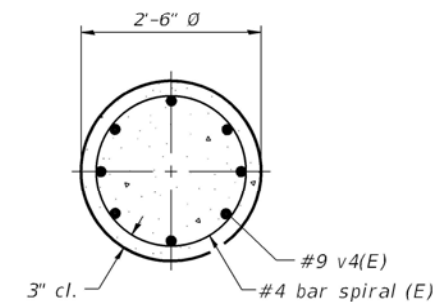

DETAILS FOR 8" Ø SUPPORT FRAME
TYPE I-A TRUSS

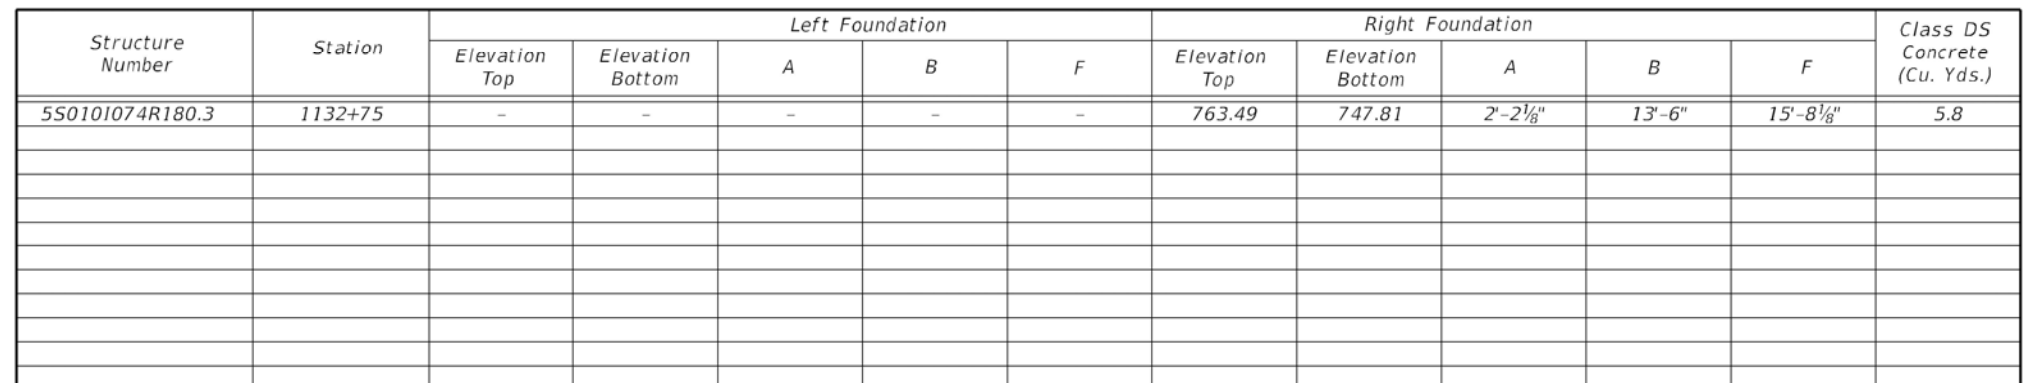

GENERAL NOTES

DESIGN: AASHTO Standard Specifications for Structural Supports for Highway Signs, Luminaires and Traffic Signals. ("AASHTO Specifications")

CONSTRUCTION: Current (at time of letting) Illinois Department of Transportation Standard Specifications for Road and Bridge Construction, Supplemental Specifications and Special Provisions. ("Standard Specifications")

LOADING: 90 M.P.H. WIND VELOCITY

WALKWAY LOADING: Dead load plus 500 lbs. concentrated live load.

DESIGN STRESSES:
Field Units
f'c = 3,500 p.s.i.
fy = 60,000 p.s.i. (reinforcement)

WELDING: All welds to be continuous unless otherwise shown. All welding to be done in accordance with current AWS D1.1 and D1.2 Structural Welding Codes (Steel and Aluminum) and the Standard Specifications.

MATERIALS: Aluminum Alloys as shown throughout plans. All Structural Steel Pipe shall be ASTM A53 Grade B or A500 Grade B or C. If A500 pipe is substituted for A53, then the outside diameter shall be as detailed and wall thickness greater than or equal to A53. All Structural Steel Plates and Shapes shall conform to AASHTO M270 Gr. 36, Gr. 50 or Gr. 50W*. Stainless steel for shims, sleeves and handhole covers shall be ASTM A240, Type 302 or 304, or another alloy suitable for exterior exposure and acceptable to the Engineer. The steel pipe and stiffening ribs at the base plate for the column shall have a minimum longitudinal Charpy V-Notch (CVN) energy of 15 lb.-ft. at 40° F. (Zone 2) before galvanizing.

FASTENERS FOR ALUMINUM TRUSSES: All bolts noted as "high strength" must satisfy the requirements of AASHTO M164 (ASTM A325), or approved alternate, and must have matching lock nuts. Threaded studs for splices (if Members interfere) must satisfy the requirements of ASTM A449, ASTM A193, Grade B7, or approved alternate, and must have matching lock nuts. Bolts and lock nuts not required to be high strength must satisfy the requirements of ASTM A307. All bolts and lock nuts must be hot dip galvanized per AASHTO M232. The lock nuts must have nylon or steel inserts. A stainless steel flat washer conforming to ASTM A240 Type 302 or 304, is required under both head and nut or under both nuts where threaded studs are used. High strength bolt installation shall conform to Article 505.04 (f) (2)d of the IDOT Standard Specifications for Road and Bridge Construction. Rotational capacity ("ROCAP") testing of bolts will not be required.

U-BOLTS AND EYEBOLTS: U-Bolts and Eyebolts must be produced from ASTM A276 Type 304, 304L, 316 or 316L, Condition A, cold finished stainless steel, or an equivalent material acceptable to the Engineer. All nuts for U-Bolts and Eyebolts must be lock nuts equivalent to ASTM A307 with nylon or steel inserts and hot dip galvanized per AASHTO M232. A stainless steel flat washer conforming to ASTM A240, Type 302 or 304, is required under each U-Bolt and Eyebolt lock nut.

GALVANIZING: All Steel Grating, Plates, Shapes and Pipe shall be Hot Dip Galvanized after fabrication in accordance with AASHTO M111. Painting is not permitted.

ANCHOR RODS: Shall conform to ASTM F1554 Gr. 105.

CONCRETE SURFACES: All concrete surfaces above an elevation 6" below the lowest final ground line at each foundation shall be cleaned and coated with Concrete Sealer in accordance with the Standard Specifications.

REINFORCEMENT BARS: Reinforcement Bars designated (E) shall be epoxy coated in accordance with the Standard Specifications.


FOUNDATIONS: The contract unit price for Drilled Shaft Concrete Foundations shall include reinforcement bars complete in place.

TOTAL BILL OF MATERIAL

ITEM	UNIT	TOTAL
OVERHEAD SIGN STRUCTURE CANTILEVER TYPE III-C-A	Foot	98
OVERHEAD SIGN STRUCTURE WALKWAY, CANTILEVER, TYPE A	Foot	50
DRILLED SHAFT CONCRETE FOUNDATIONS	Cu. Yds.	24.1

Structure Number	Station	Design Truss Type	Cantilever Length (L)	Elev. A	Dim. D	Ds	Total Sign Area
5C0101057R237.8	630+50	III-C-A	32'-6"	773.43	19'-3"	11'-0"	159.5 SF
5C0101057R238.0	638+50	III-C-A	33'-4"	773.13	18'-1"	11'-0"	159.5 SF
5C0101074R179.8	1106+25	III-C-A	32'-2"	765.06	18'-11"	11'-0"	159.5 SF

Truss Type	Maximum Sign Area	Maximum Length
I-C-A	170 Sq. Ft.	25 Ft.
II-C-A	340 Sq. Ft.	30 Ft.
III-C-A	400 Sq. Ft.	40 Ft.

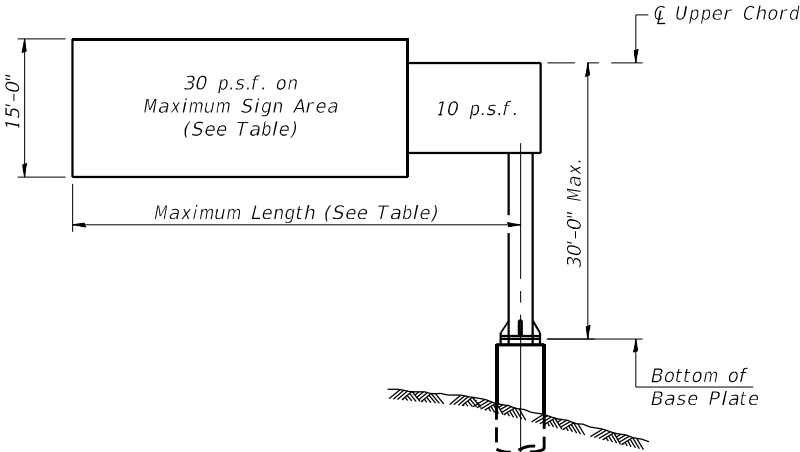


DESIGN WIND LOADING DIAGRAM

Parameters shown are basis for I.D.O.T. Standards
Installations not within dimensional limits shown
require special analysis for all components.


Note:
Trusses shall be shipped individually with adequate provision to prevent detrimental motion during transport. This may require ropes between horizontals and diagonals or energy dissipating (elastic) ties to the vehicle. The contractor is responsible for maintaining the configuration and protection of the trusses.

- ① After adjustments to level truss and insure adequate vertical clearance, all top and leveling nuts shall be tightened against the base plate with a minimum torque of 200 lb.-ft. Stainless steel mesh shall then be placed around the perimeter of the base plate. Secure to base plate with stainless steel banding.

* If M270 Gr. 50W (M222) steel is proposed, chemistry for plate to be used shall first be approved by the Engineer as suitable for galvanizing and welding.

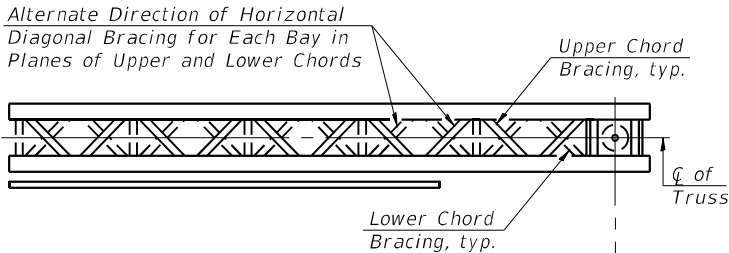

TYPICAL PLAN
(Walkway not shown)

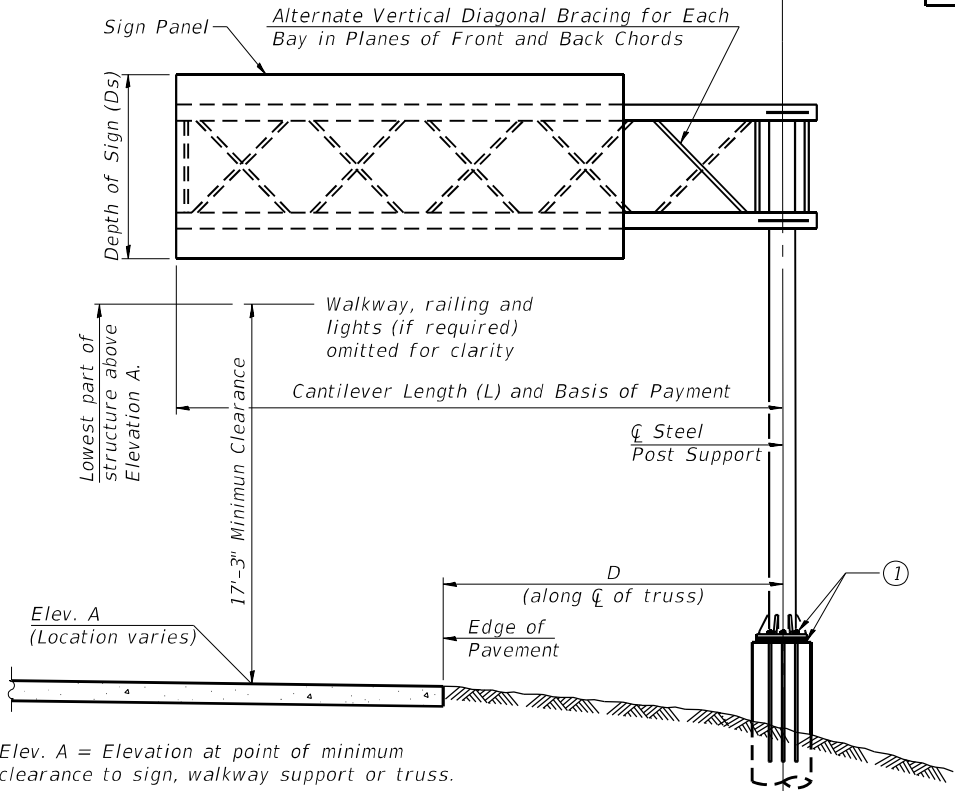


Elev. A = Elevation at point of minimum clearance to sign, walkway support or truss.

TYPICAL ELEVATION

Looking in Direction of Traffic

Sign support structures may be subject to damaging vibrations and oscillations when sign panels are not in place during erection or maintenance of the structure. To avoid these vibrations and oscillations, consideration should be given to attaching temporary blank sign panels to the structure.

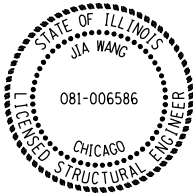

JIA WANG
LICENSED STRUCTURAL ENGINEER
STATE OF ILLINOIS LIC. No. 081-006586
EXPIRES: 11-30-2022

OSC-A-1

2-17-2017



200 E. Main St., Suite 100
Bellaire, Illinois 62229
618.233.5877 (phone)
618.233.5877 (fax)
www.kaskaskiaeng.com

Illinois Professional Design Firm
Professional Engineering Stamp
081-006586
20-0886586

USER NAME =

DESIGNED - MLC

DRAWN - RJO

CHECKED - JW

DATE - FEBRUARY 2022

REVISED - 3/16/2022 JW

REVISED -

REVISED -

REVISED -

STATE OF ILLINOIS
DEPARTMENT OF TRANSPORTATION

CANTILEVER SIGN STRUCTURES - GENERAL PLAN & ELEVATION
ALUMINUM TRUSS & STEEL POST

SCALE: N.T.S.

SHEET 12 OF 20 SHEETS

STA.

TO STA.

F.A.I.
RTE.

SECTION

COUNTY

TOTAL
SHEETS

SHEET
NO.

57

10-(33,34,5,14)R & (10-34)B




CHAMPAIGN

1182

807

CONTRACT NO. 70C01

ILLINOIS FED. AID PROJECT

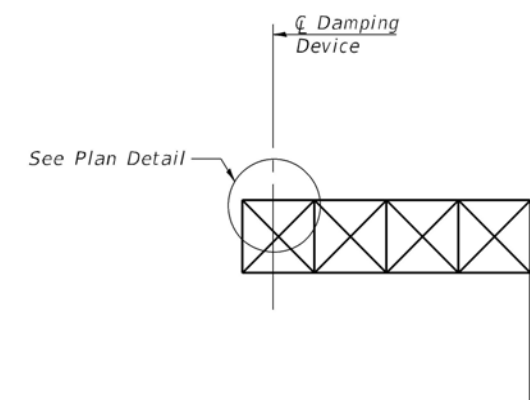
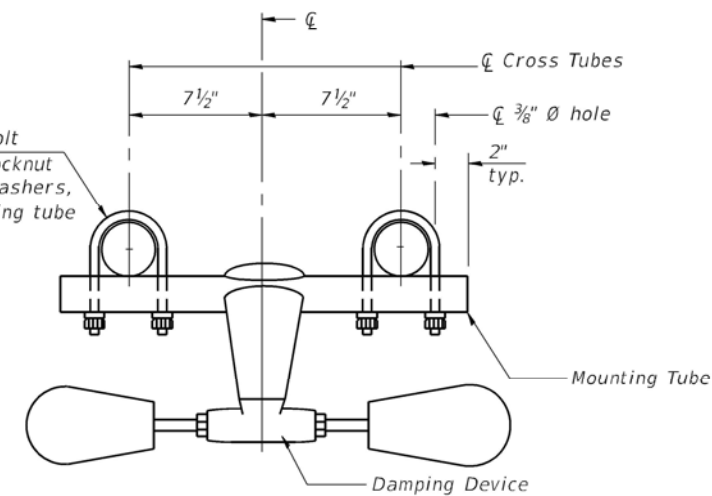
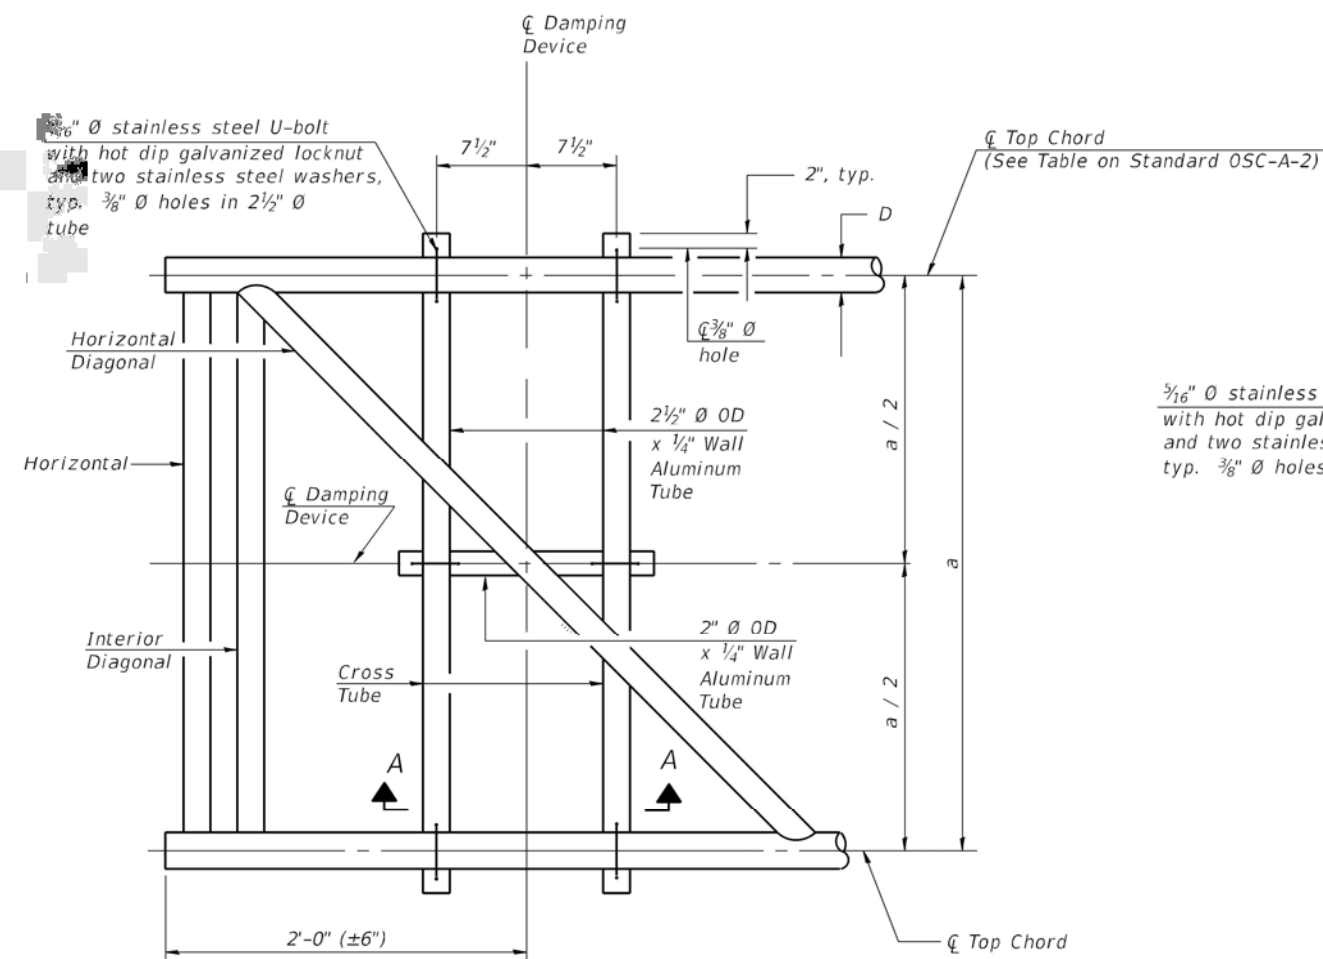


ELEVATION
Aluminum Cantilever
Sign Structure

GENERAL NOTES

Damper: One damper per truss. (31 lbs. Stockbridge-Type Aluminum-29" minimum between ends of weights)

Materials: Aluminum tubes shall be ASTM B221 alloy 6061 temper T6

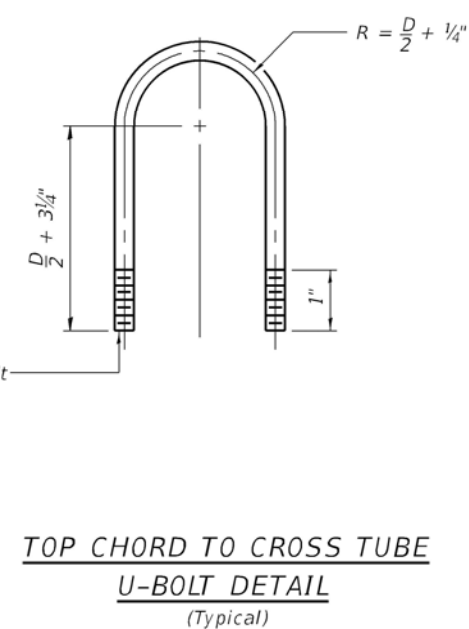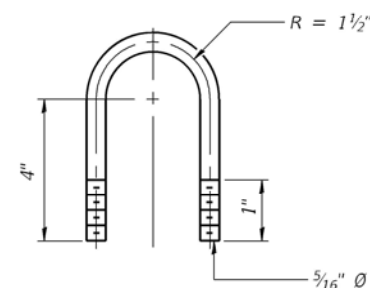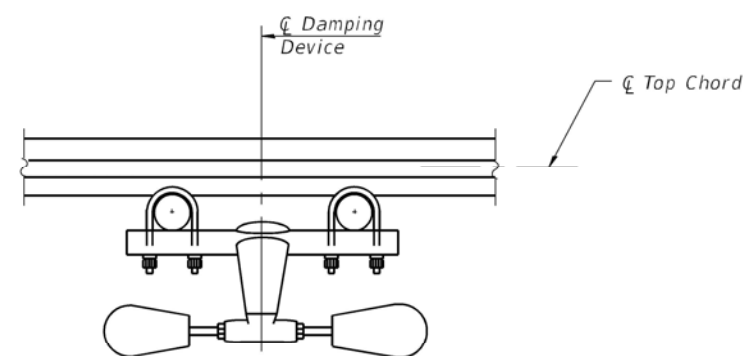

OSC-A-D

2-17-2017

MODEL: PNP-174
FILE NAME: \DS7

MODEL: PNP-174
FILE NAME: ...D570C01-sht-SGN_OHDET_014_OSC-A-D.dgn



Kaskaskia
Engineering Group, LLC
PROFESSIONAL ENGINEERS
Thruout Professional Design Firm
Professional Engineering Group

200 E. Main St., Suite 100
Burlington, Illinois 61210
618.233.5977 phone
618.253.5977 fax
www.kap-hackhaug.com

1-800-NF-NGO
1-81-93-3773
20-5880566

USER NAME = Matt Overbey
PLOT SCALE = 2.0000' / in
PLOT DATE = 1/25/2022

DESIGNED -	MLC
DRAWN -	RJO
CHECKED -	JW
DATE -	JANUARY 2022








REVISED	-
REVISED	-
REVISED	-
REVISED	-

**STATE OF ILLINOIS
DEPARTMENT OF TRANSPORTATION**


CANTILEVER SIGN STRUCTURE DAMPING DEVICE

SCALE: N.T.S.	SHEET 14 OF 20 SHEETS	STA.	TO STA.
---------------	-----------------------	------	---------


F.A.I. RTE.	SECTION	COUNTY	TOTAL SHEETS	SHEET NO.
57	10-(33,34,5,14)R & (10-34)B	CHAMPAIGN	1182	809
		CONTRACT NO. 70C01		
ILLINOIS FED. AID PROJECT				

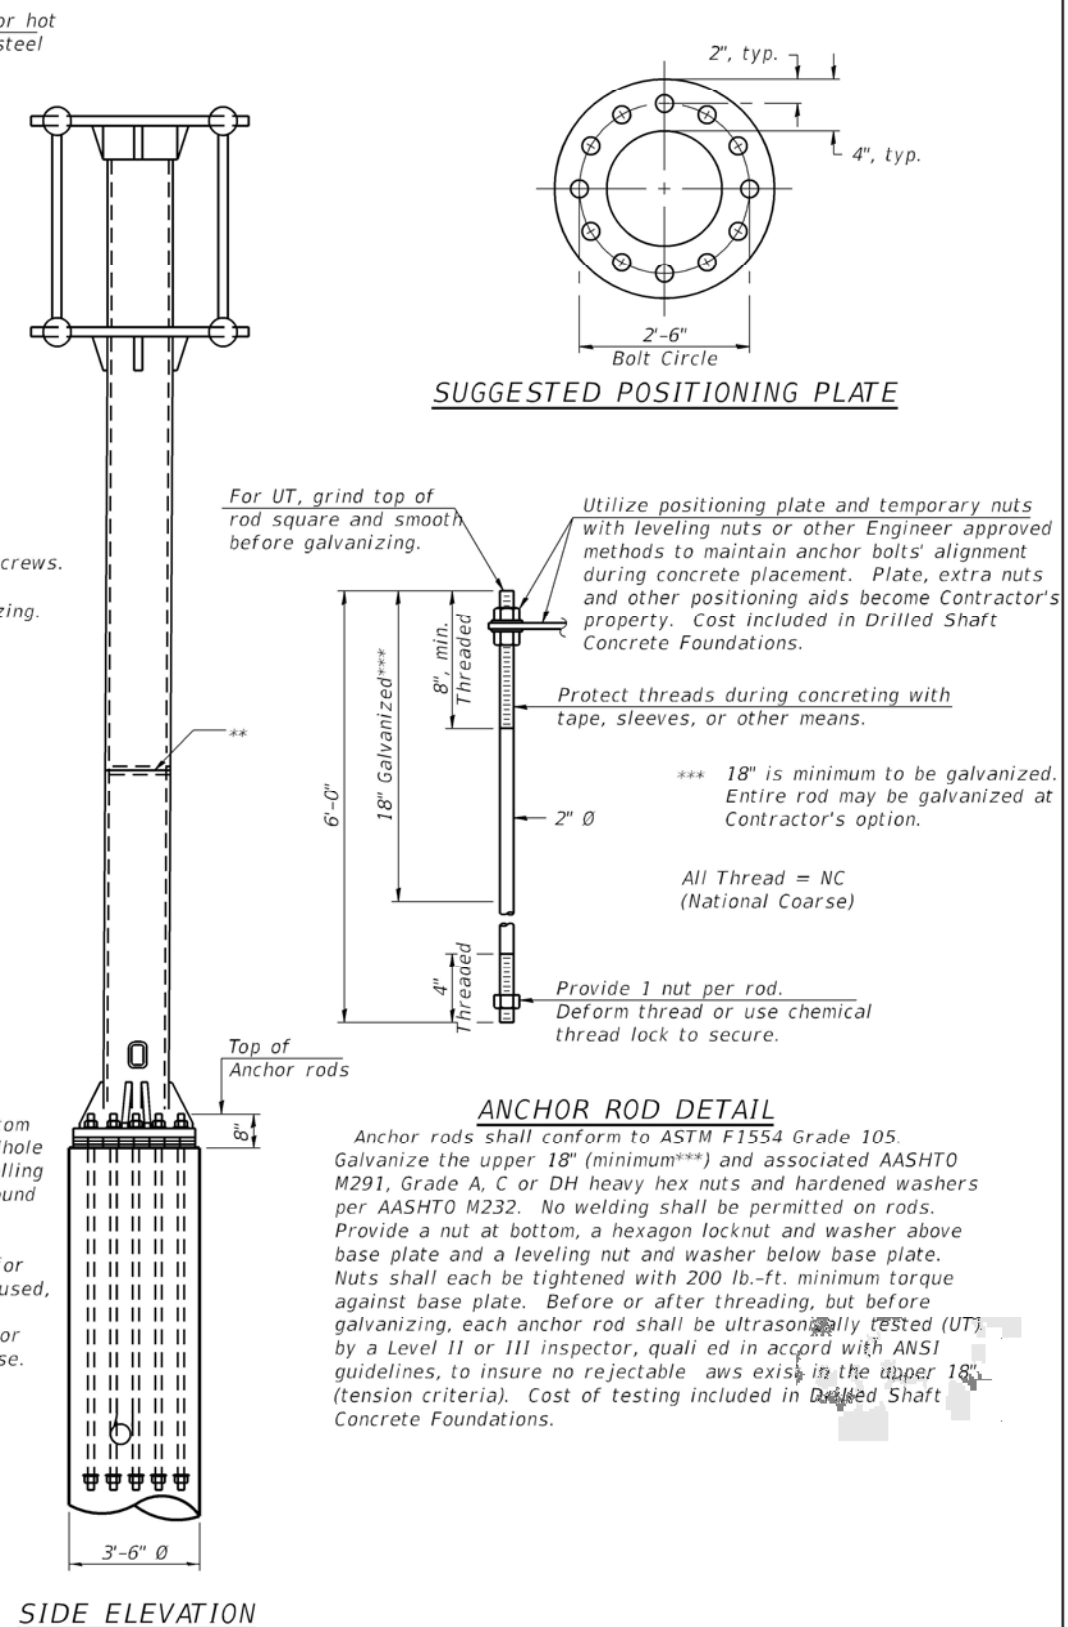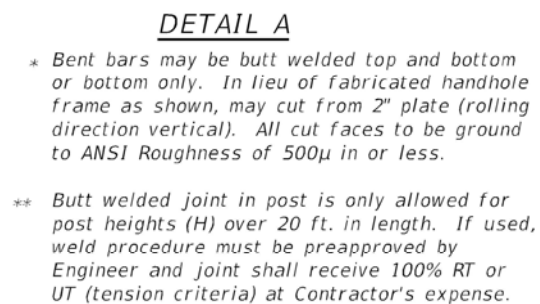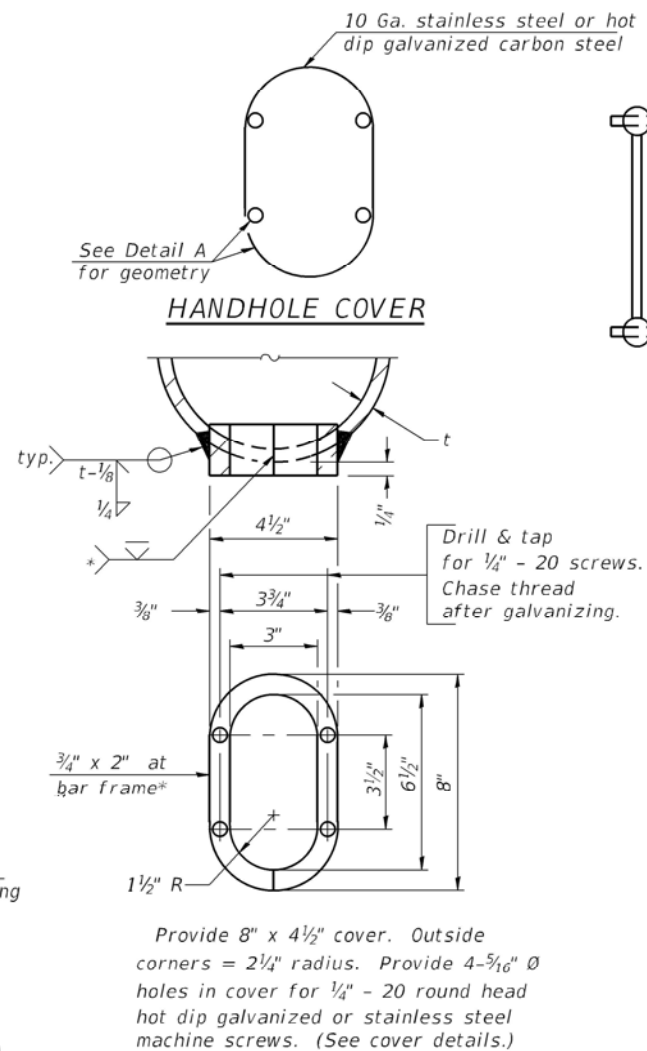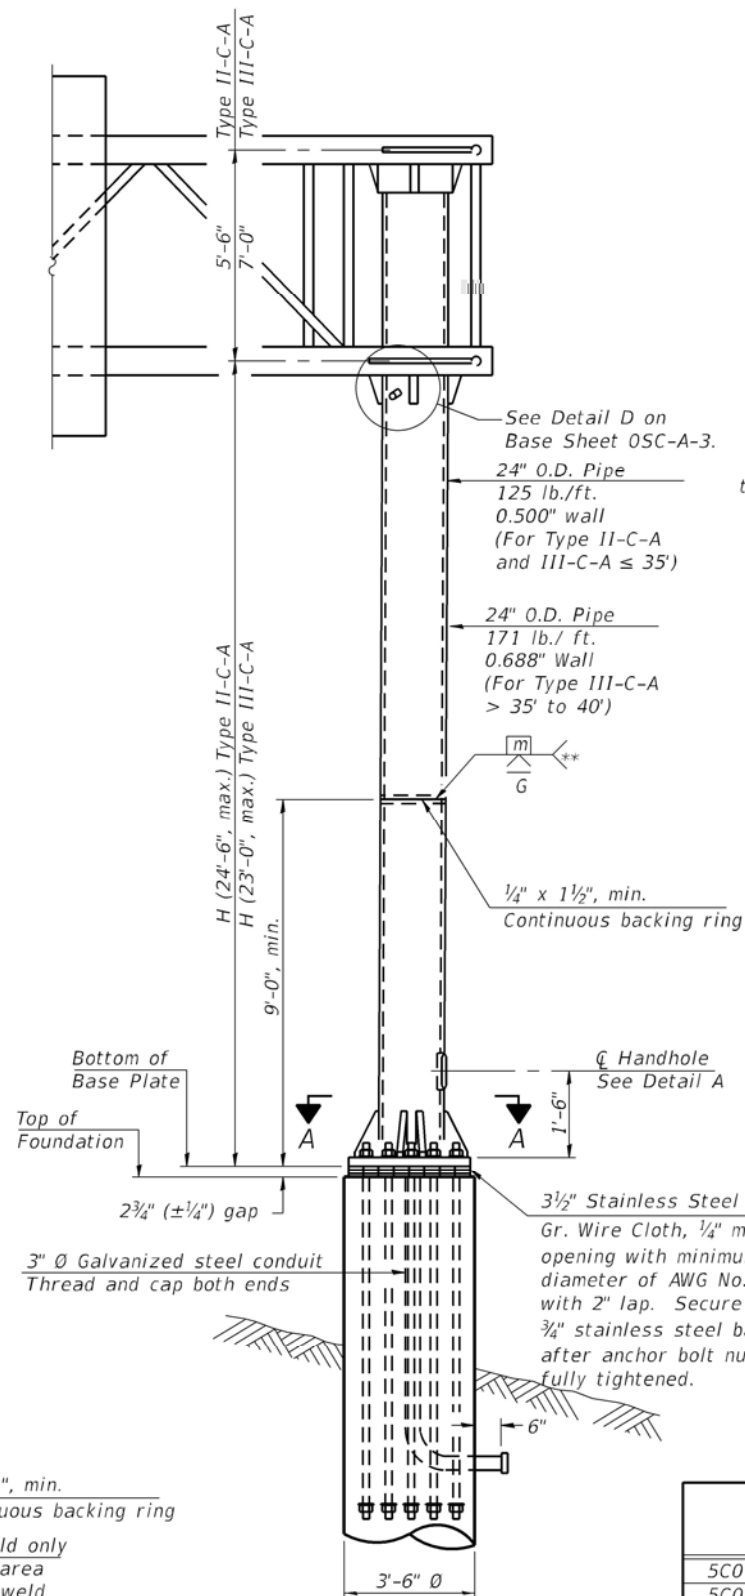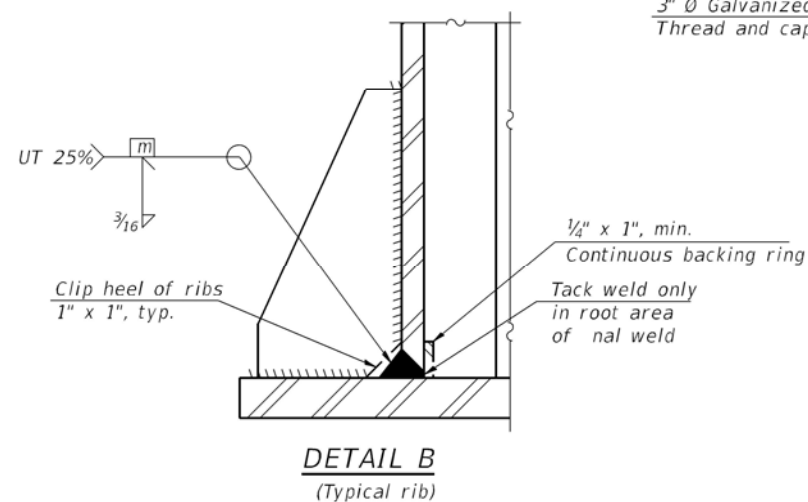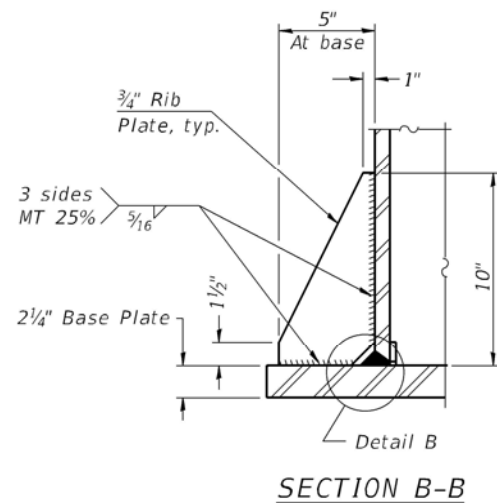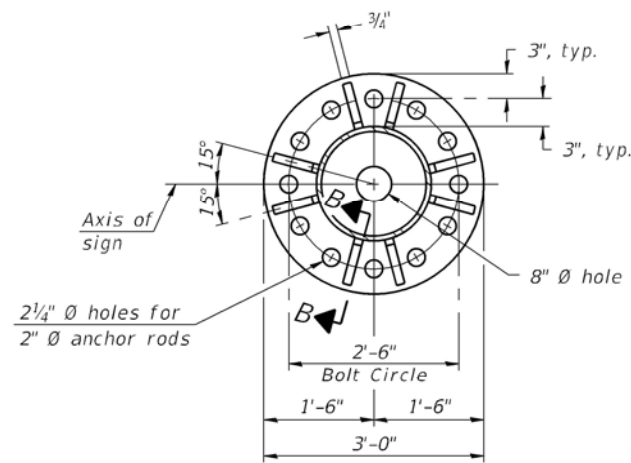[illegible]

Note: "H" based on 15'-0" or actual sign height, whichever is greater.

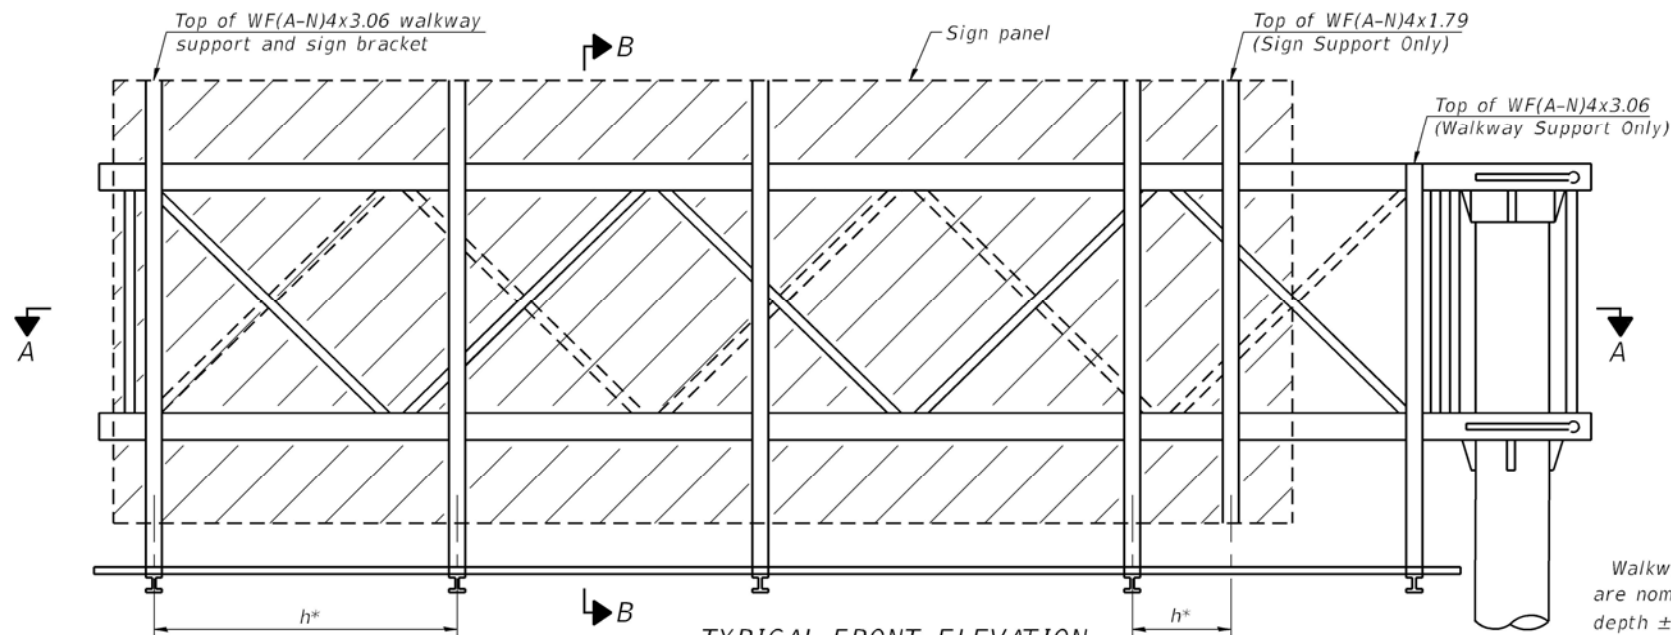


TYPICAL FRONT ELEVATION
With lights and handrail omitted for clarity.

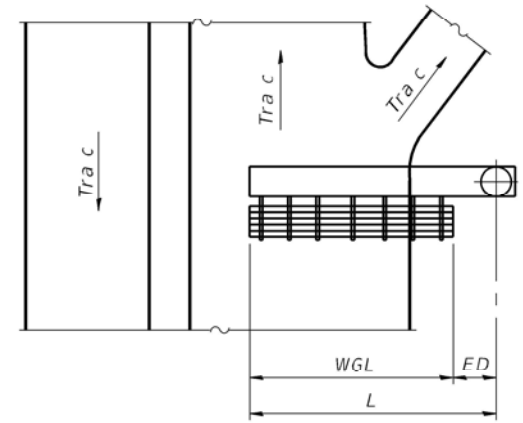

PLAN
WALKWAY AND HANDRAIL SKETCH
(Road plan beneath truss varies)

Walkway and truss grating dimensions are nominal and may vary (width $\pm 1/2"$, depth $\pm 1/2"$) based on available standard widths.

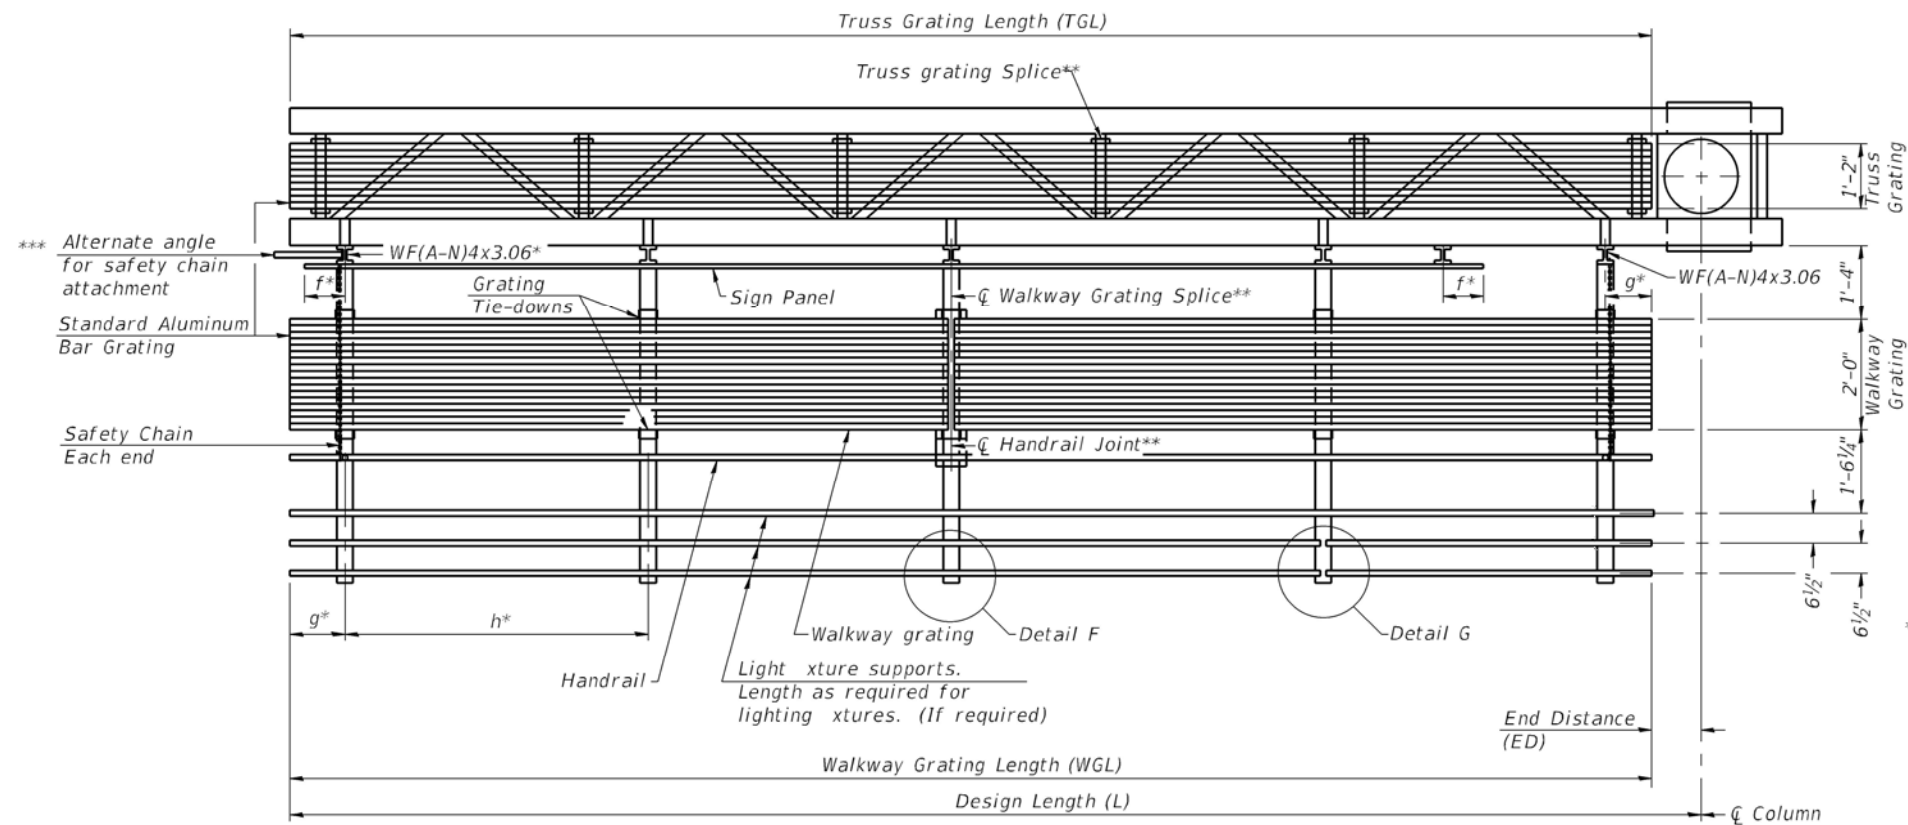

SECTION A-A

Truss grating to facilitate inspection shall run full length of cantilevers. Cost of truss grating is included in Overhead Sign Structure Cantilever.

Handrail and walkway grating shall span a minimum of three brackets between splices.
** Use and location of handrail joints or grating splices are optional, based on lengths needed and material availability.

$$TGL = L - \left(\frac{\text{Post O.D.}}{2} + 6'' \right)$$

Structure Number	Station	WGL	ED	TGL
5C0101057R237.8	630+50	17'-3"	15'-3"	31'-0"
5C0101057R238.0	638+50	15'-3"	18'-1"	31'-10"
5C0101074R179.8	1106+25	17'-3"	14'-11"	30'-8"

Notes:
Space walkway brackets WF(A-N)4x3.06 and sign brackets WF(A-N)4x1.79 for efficiency and within limits shown:

f = 12" maximum, 4" minimum (End of sign to ϕ of nearest bracket)
g = 12" maximum, 4" minimum (End of walkway to ϕ of nearest bracket)
h = 6'-0" maximum (ϕ to ϕ sign and/or walkway support brackets, WF(A-N)4x1.79 or WF(A-N)4x3.06)

*** If walkway bracket at safety chain location is behind sign, add angle to bracket. See alternate safety chain attachment on base sheet OSC-A-8.

For details of sign placement, sign/walkway brackets, truss and walkway gratings, grating splices and Section B-B, see Base Sheet OSC-A-7.
For details of handrail, handrail joint, safety chain and Details F and G, see Base Sheet OSC-A-8.

BRACKET TABLE

WF(A-N)4x1.79 or WF(A-N)4x3.06 ASTM B308, Alloy 6061-T6		
Sign Width		Number Brackets Required
Greater Than	Less Than or Equal To	
	8'-0"	2
8'-0"	14'-0"	3
14'-0"	20'-0"	4
20'-0"	26'-0"	5
26'-0"	32'-0"	6

MODEL: PNP-174
FILE NAME: ...D570C01-shu-SGN_OHDET_017 OSC-A-6.dgn

OSC-A-6

2-17-2017



Kaskaskia
Engineering Group, LLC
Professional Engineering Firm

USER NAME = Matt Overberg
DESIGNED - MLC
DRAWN - RJO
CHECKED - JW
DATE - JANUARY 2022
PLOT SCALE = 2.0000' / 1" =
PLOT DATE = 1/25/2022 - 9:00:51 PM

DESIGNED - MLC
DRAWN - RJO
CHECKED - JW
DATE - JANUARY 2022



REVISED -
REVISED -
REVISED -
REVISED -

**STATE OF ILLINOIS
DEPARTMENT OF TRANSPORTATION**


**CANTILEVER SIGN STRUCTURES - ALUMINUM WALKWAY
DETAILS - ALUMINUM TRUSS & STEEL POST**

SCALE: N.T.S. SHEET 17 OF 20 SHEETS STA. TO STA.

F.A.I. RTE.	SECTION	COUNTY	TOTAL SHEETS	SHEET NO.
57	10-(33,34,5,14)R & (10-34)B	CHAMPAIGN	1182	812
CONTRACT NO. 70C01				
ILLINOIS FED. AID PROJECT				




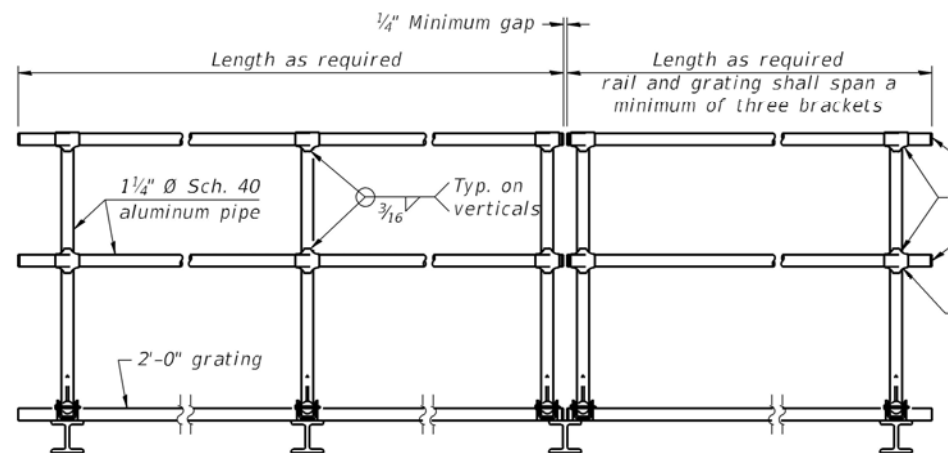
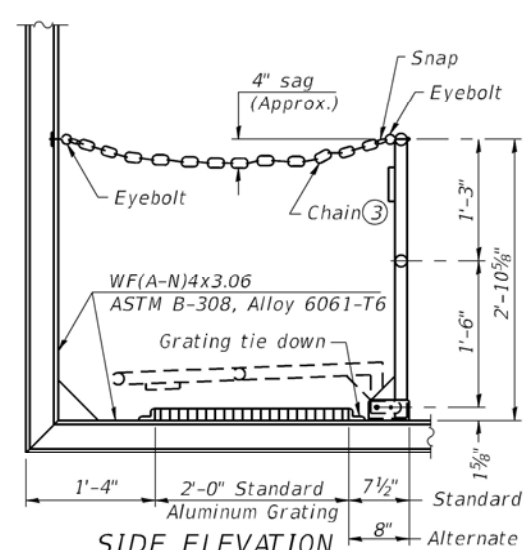


- ① Install standard force-t end caps or weld 1/8" end plates with 1/8" c.f.w. and grind smooth. (All rail ends)
- ② Horizontal handrail member shall be continuous thru tting. Provide 7/16" Ø hole in tting for 3/8" Ø bolt. Field drill 7/16" Ø hole in horizontal rail member. Provide locknut and two stainless steel washers for bolt. (Use 5/16" eyebolts in 7/16" Ø holes on top rail at ends only.)

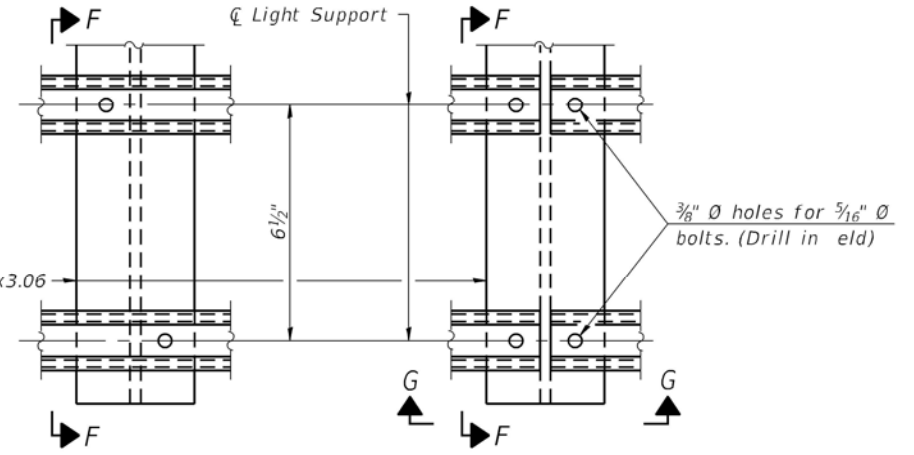

HANDRAIL DETAILS

Handrail pipe shall be ASTM B241 or B429, Alloy 6063-T6 or Alloy 6061-T6.

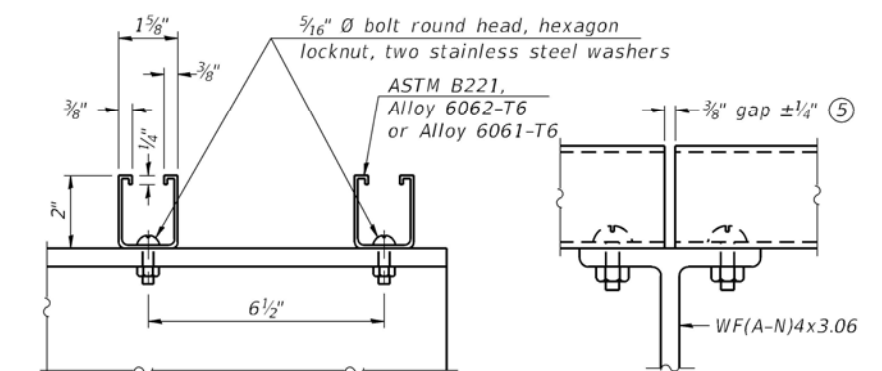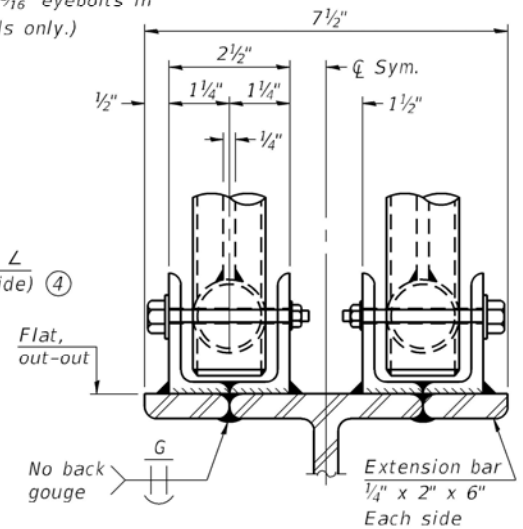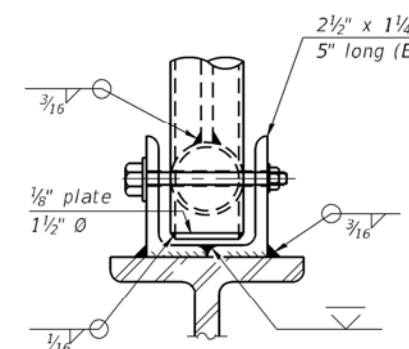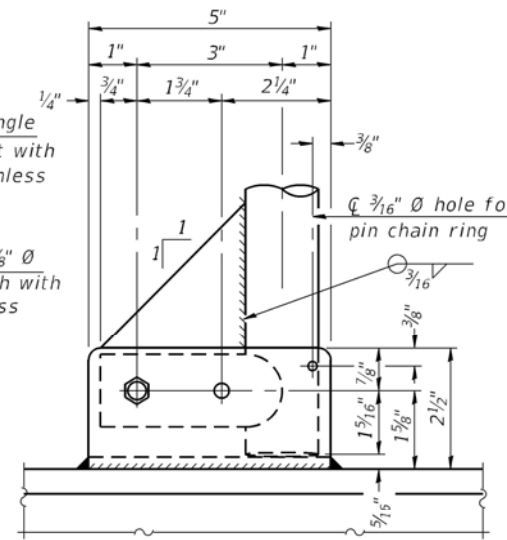
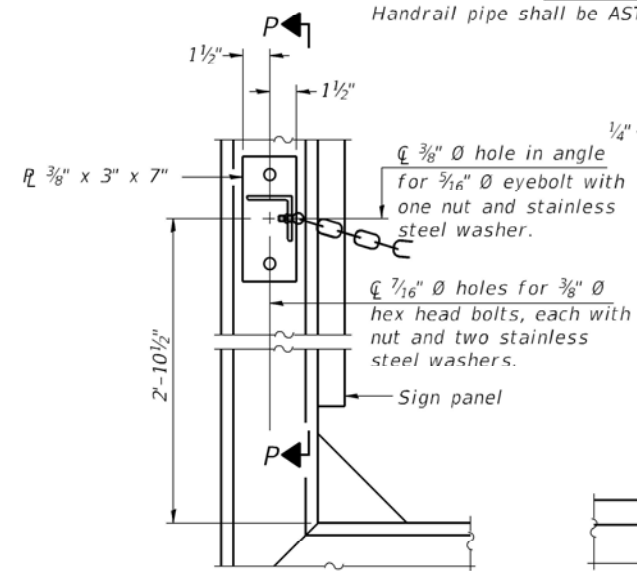


SECTION F-F and SECTION G-G LIGHTING FIXTURE MOUNTS (IF REQUIRED)

- ⑤ Field cut ends of light support channels shall be free of burrs or hazardous projections and coated with zinc-rich primer or equivalent.


ALTERNATE SAFETY CHAIN ATTACHMENT (With Sign Present)

Items not shown same as "Side Elevation" of "Handrail Details"

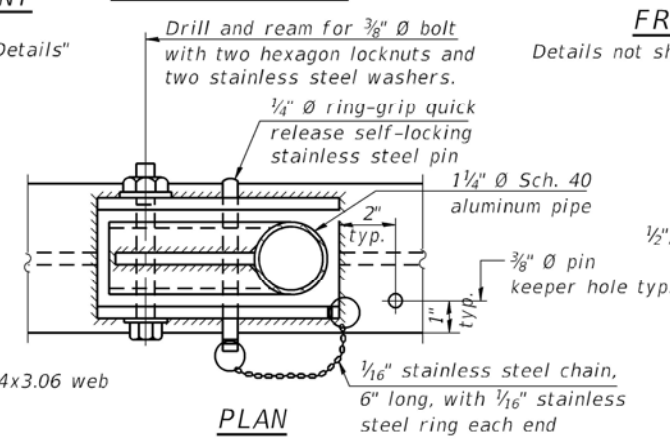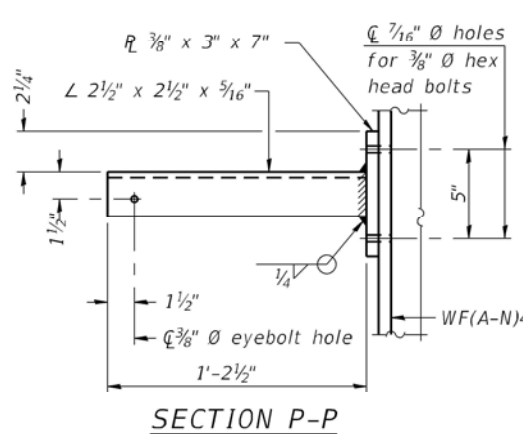



Details not shown same as "ELEVATION" at right.

FRONT ELEVATION

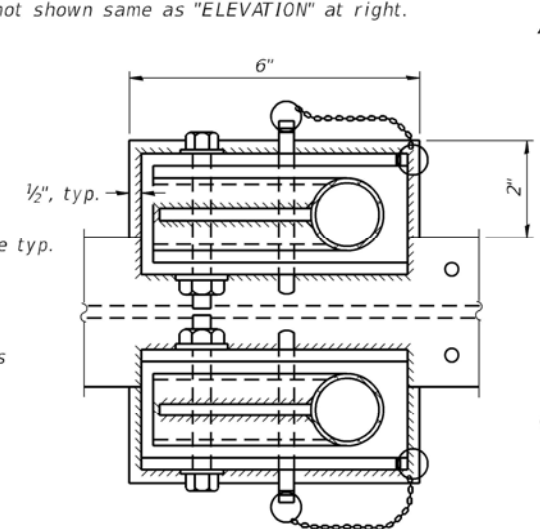

PLAN AT HANDRAIL JOINT

Details not shown same as "PLAN"

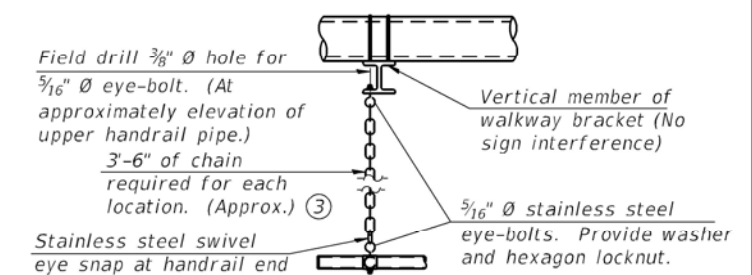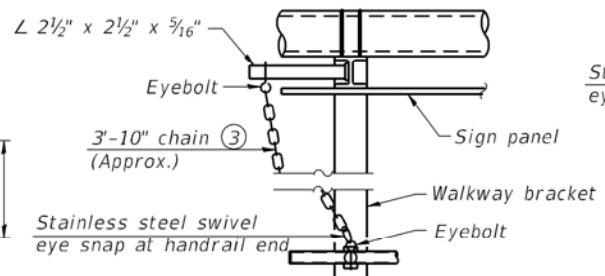

SAFETY CHAIN

One required for each end of each walkway.

MODEL: PNP-174
FILE NAME: ...D570C01-shn-SGN_OHDET_019_05C-A-8.dgn

OSC-A-8

2-17-2017

Kaskaskia
Engineering Group, LLC
Professional Engineering Group

USER NAME: Matt Overbey
DESIGNED: MLC
DRAWN: RJO
CHECKED: JW
DATE: JANUARY 2022
PLOT SCALE: 2:0000' / 1" =
PLOT DATE: 1/25/2022 - 9:00:57 PM

DESIGNED: MLC
DRAWN: RJO
CHECKED: JW
DATE: JANUARY 2022
REVISOR: -
REVISOR: -
REVISOR: -
REVISOR: -




STATE OF ILLINOIS
DEPARTMENT OF TRANSPORTATION

CANTILEVER SIGN STRUCTURES - HANDRAIL DETAILS
ALUMINUM TRUSS & STEEL POST
SCALE: N.T.S. SHEET 19 OF 20 SHEETS STA. TO STA.

F.A.I. RTE.	SECTION	COUNTY	TOTAL SHEETS	SHEET NO.
57	10-(33,34,5,14)R & (10-34)B	CHAMPAIGN	1182	814
CONTRACT NO. 70C01				

ILLINOIS FED. AID PROJECT

* Grind anchor rod to bright nish at ground clamp location before installing clamp.

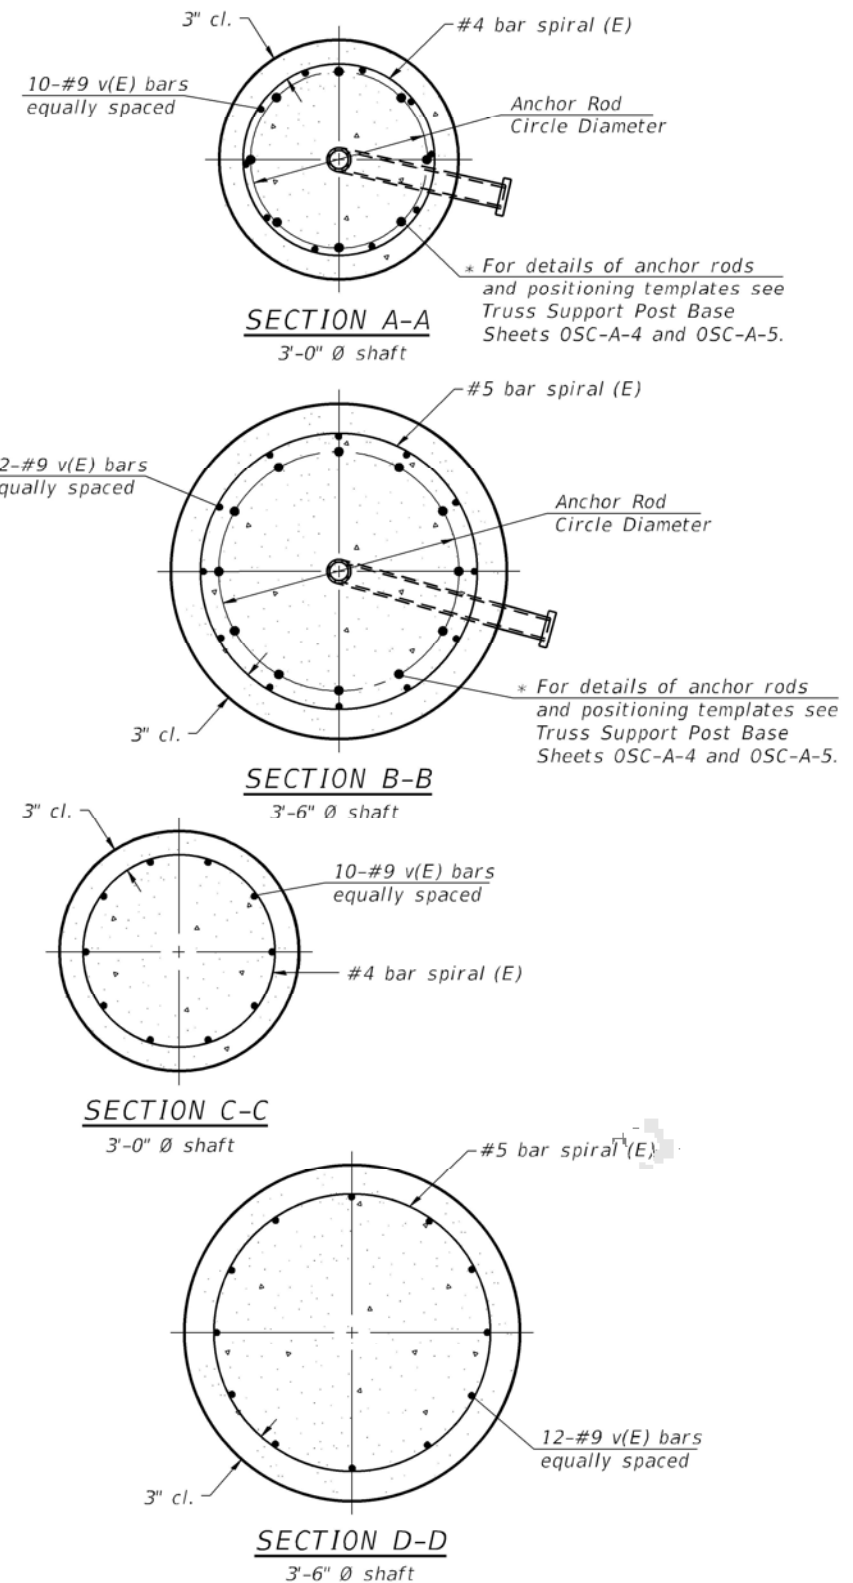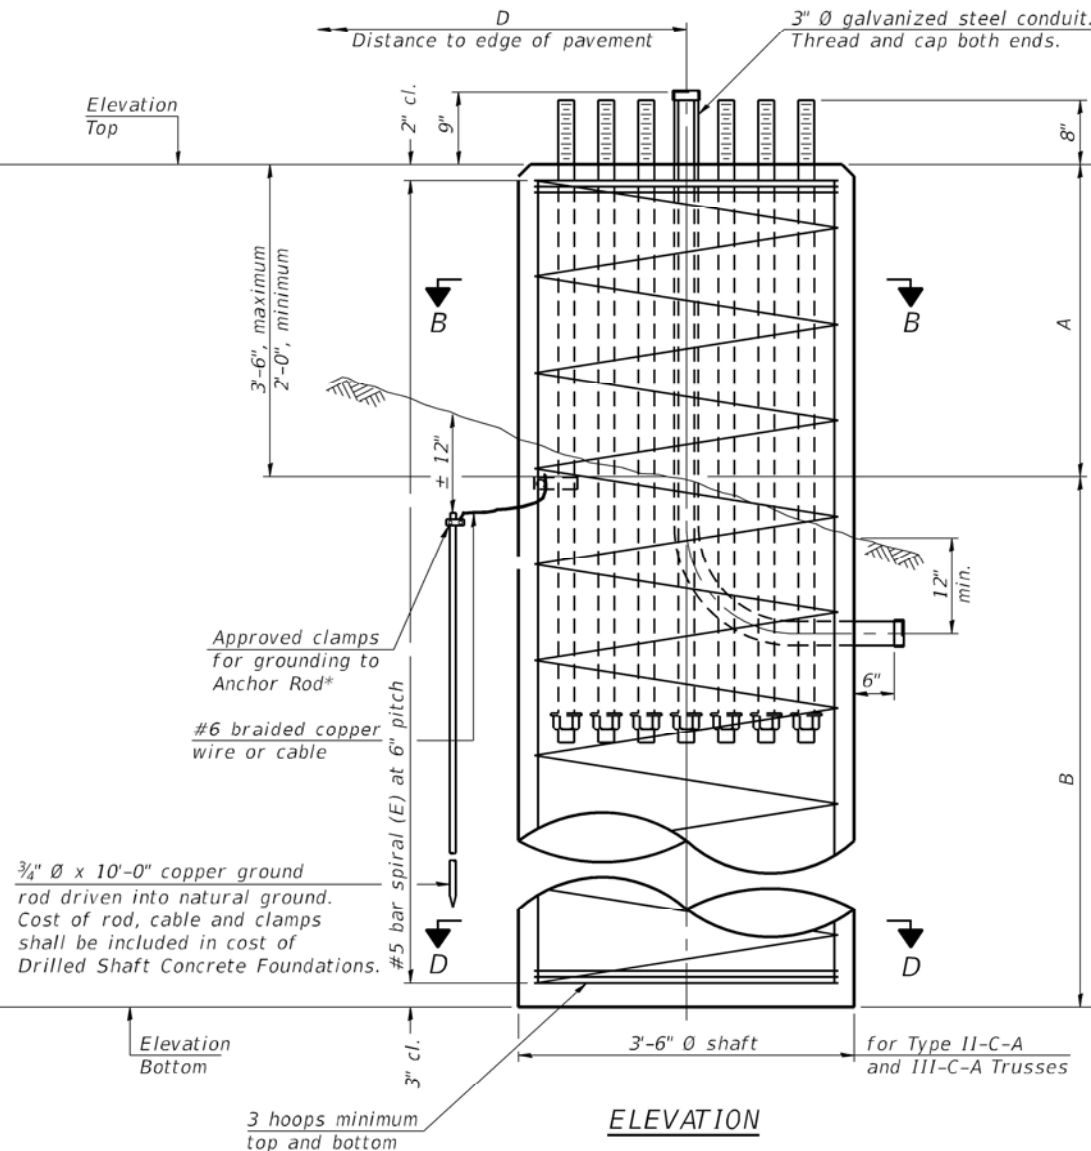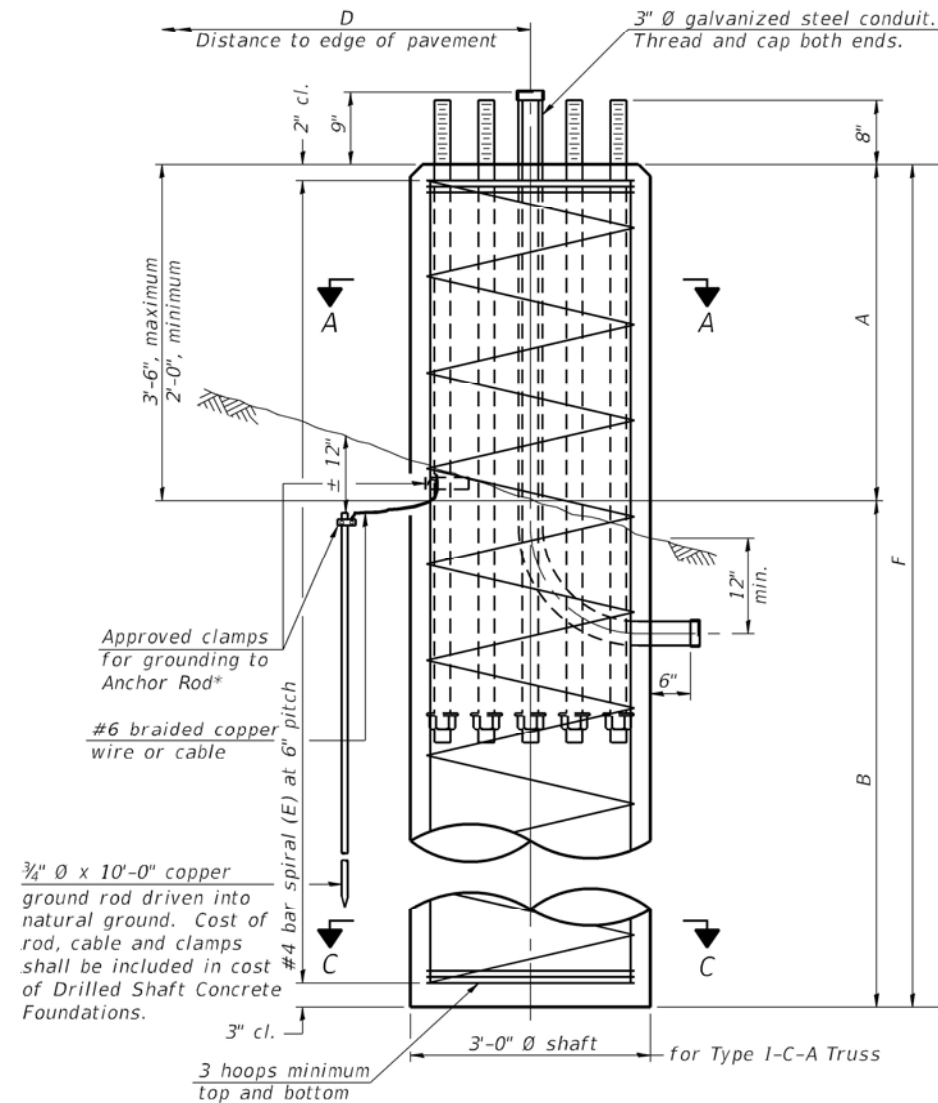

NOTES:

The foundation dimensions shown in the Foundation Design Table are based on the presence of mostly cohesive soils with an average Unconfined Compressive Strength (Q_u) of at least 1.25 tsf, which must be determined by previous soil investigations at the jobsite. When other conditions are indicated, the boring data will be included in the plans and the foundation dimensions shown in the Foundation Data Table will be the result of site specific designs.

If the conditions encountered are different than those indicated, the Contractor shall notify the Engineer to determine if the foundation dimensions need to be modified. If dimensions "B" or "F" are revised by more than 12" by the Contractor, "as-built" plans shall be prepared and submitted to the District Bureau of Operations for future reference.

No sonotubes or decomposable forms shall be used below the lower conduit entrance. Permanent metal forms or other shielding may not be left in place below that elevation without the Engineer's written permission.

Concrete shall be placed monolithically, without construction joints.

Backfill shall be placed per Article 502 of Standard Specification and prior to erection of support column.

A normal surface finish followed by a Concrete Sealer application will be required on concrete surfaces above the lowest elevation 6" below finished ground line. Cost included in "Drilled Shaft Concrete Foundation".

FOUNDATION DESIGN TABLE								
Truss Type	Post Base Sheet	Maximum Cantilever Length (ft)	Maximum Total Sign Area (sq ft)	Shaft Diameter (in)	"B" Depth (ft)	Anchor Rods		Anchor Rod Circle Diameter (in)
						No.	Diameter (in)	
I-C-A	OSC-A-4	25	170	3.0	16.0	8	2	22
II-C-A	OSC-A-5	30	170	3.5	17.0	12	2	30
II-C-A	OSC-A-5	30	340	3.5	21.5	12	2	30
III-C-A	OSC-A-5	35	170	3.5	19.0	12	2	30
III-C-A	OSC-A-5	35	250	3.5	22.5	12	2	30
III-C-A	OSC-A-5	35	400	3.5	26.5	12	2	30
III-C-A	OSC-A-5	40	400	3.5	32.0	12	2	30

FOUNDATION DATA TABLE										
Structure Number	Station	Truss Type	Shaft Diameter	Elevation Top	Elevation Bottom	Q_u	A	B	F	Class DS Concrete Cubic Yards
5C0101057R237.8	630+50	III-C-A	3'-6"	774.71	752.21	2.6 tsf	3'-6"	19'-0"	22'-6"	8.1
5C0101057R238.0	638+50	III-C-A	3'-6"	774.43	752.10	4.5 tsf	3'-4"	19'-0"	22'-4"	8.0
5C0101074R179.8	1106+25	III-C-A	3'-6"	766.33	743.95	2.5 tsf	3'-4 1/2"	19'-0"	22'-4 1/2"	8.0

OSC-A-9

2-17-2017



USER NAME = Matt Overbey
DESIGNED - MLC
DRAWN - RJO
CHECKED - JW
DATE - JANUARY 2022
PLOT SCALE = 2.0000' / 1" =
PLOT DATE = 1/25/2022 - 9:01:00 PM

DESIGNED - MLC
DRAWN - RJO
CHECKED - JW
DATE - JANUARY 2022

REVISED -
REVISED -
REVISED -
REVISED -

STATE OF ILLINOIS
DEPARTMENT OF TRANSPORTATION

CANTILEVER SIGN STRUCTURES - DRILLED SHAFT
ALUMINUM TRUSS & STEEL POST


SCALE: N.T.S. SHEET 20 OF 20 SHEETS STA. TO STA.

F.A.I. R.T.E. SECTION COUNTY TOTAL SHEETS SHEET NO.
57 10-(33,34,5,14)R & (10-34)B CHAMPAIGN 1182 815
CONTRACT NO. 70C01
ILLINOIS FED. AID PROJECT


FINAL	SURVEYED	BY	DATE
SURVEY	PLOTTED		
NOTE BOOK	TEMPLATE		
NO.	AREAS	CHECKED	

ORIGINAL	SURVEYED	BY	DATE
SURVEY	PLOTTED		
NOTE BOOK	TEMPLATE		
NO.	AREAS	CHECKED	


STA. 583+40, RT
I-57 NB

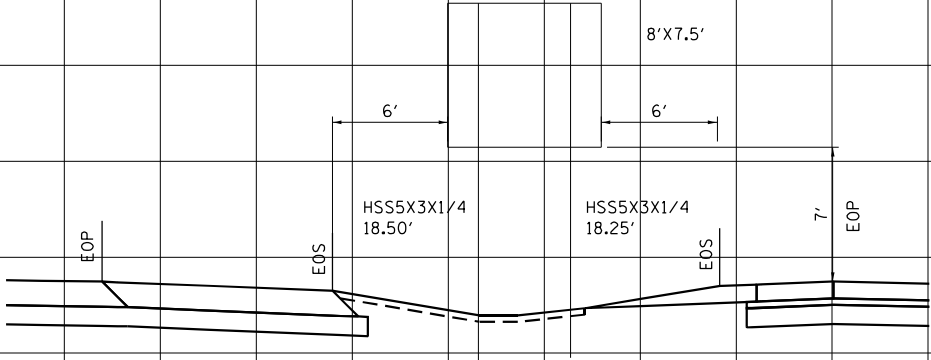



STA. 635+75, RT
I-57 NB

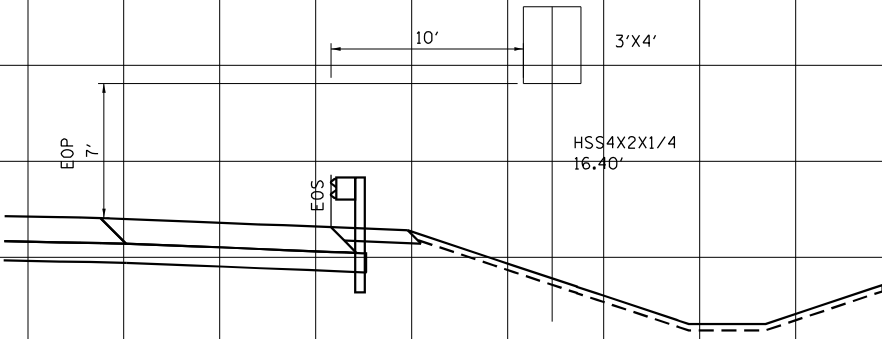

STA. 573+50, RT
I-57 NB

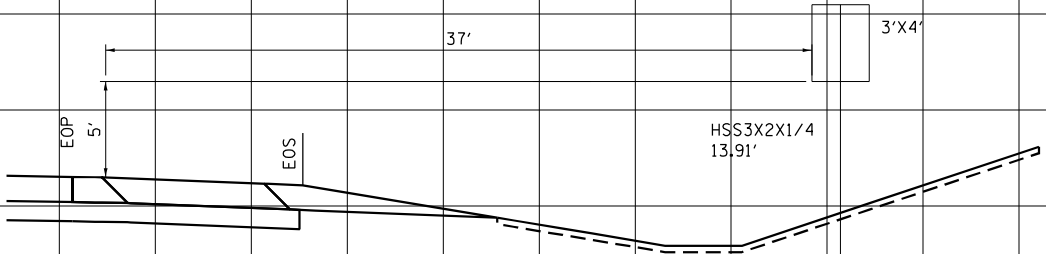

STA. 643+30, RT
I-57 NB

 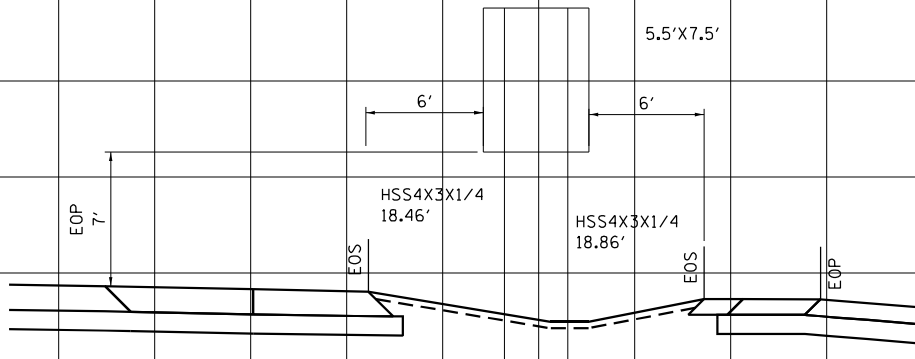

FILE NAME :
...\\D570C01-sht-XSC Signs Ground.dgn

USER NAME : Matt Overbey
PLOT SCALE : 10.0000' / in.
PLOT DATE : 1/27/2022 - 10:47:46 PM

DESIGNED - MRS
DRAWN - MRS
CHECKED - MJO
DATE - JANUARY 2022

REVISED -
REVISED -
REVISED -
REVISED -

STATE OF ILLINOIS
DEPARTMENT OF TRANSPORTATION

GROUND MOUNT SIGN CROSS SECTIONS


SCALE: 1"V : 1"H SHEET NO. 1 OF 5 SHEETS STA. TO STA.

F.A.U. RTE.	SECTION	COUNTY	TOTAL SHEETS	SHEET NO.
57	10-(33,34,5,14)R & (10-34)B	CHAMPAIGN	1182	816
CONTRACT NO. 70C01				
FED. ROAD DIST. NO. ILLINOIS FED. AID PROJECT				



FINAL SURVEY NOTE BOOK NO.	SURVEYED PLOTTED TEMPLATE AREAS CHECKED	BY	DATE

ORIGINAL SURVEY NOTE BOOK NO.	SURVEYED PLOTTED TEMPLATE AREAS CHECKED	BY	DATE

STA. 615+75, LT
I-57 SB

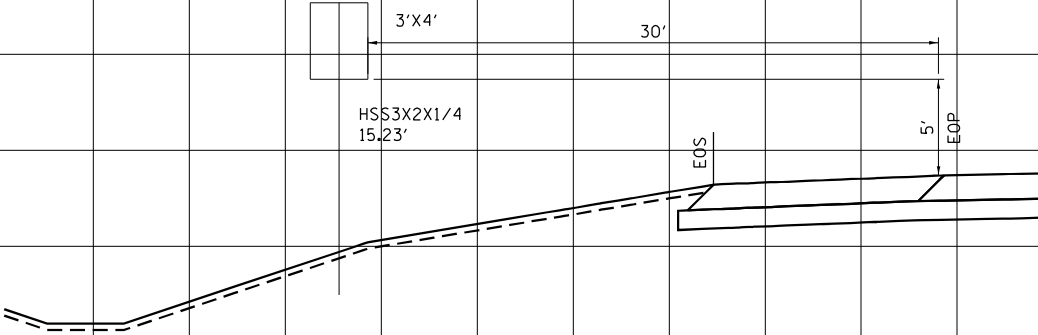


STA. 642+85, LT
I-57 SB

 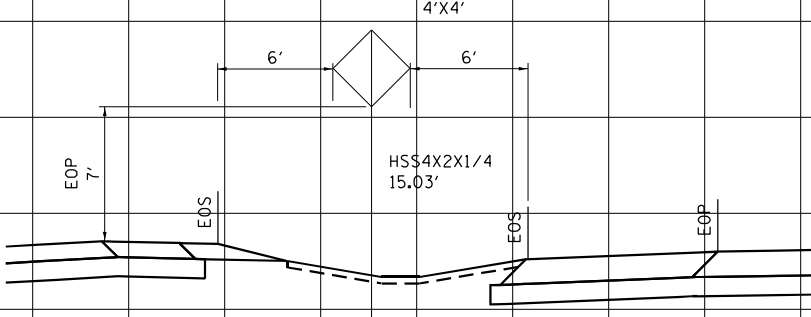


FINAL SURVEY NOTE BOOK NO.	SURVEYED PLOTTED TEMPLATE AREAS CHECKED	BY	DATE


STA. 1860+50, LT
I-74 WB

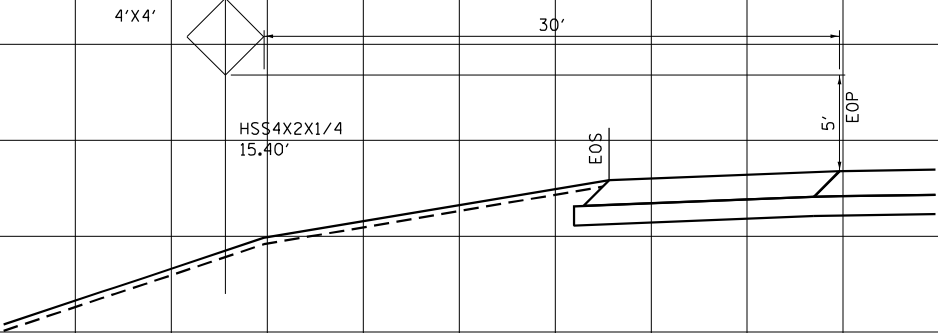


STA. 1051+75, LT
I-74 WB

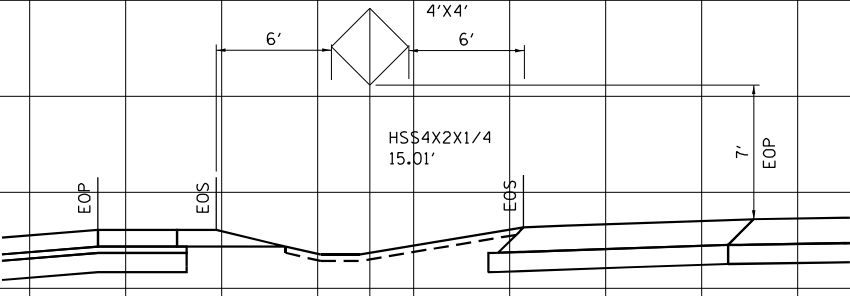

STA. 1138+10, LT
I-74 WB

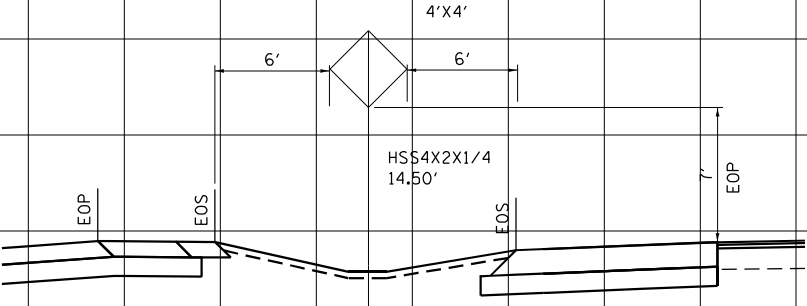

ORIGINAL SURVEY NOTE BOOK NO.	SURVEYED PLOTTED TEMPLATE AREAS CHECKED	BY	DATE

 


FILE NAME :\D570C01-sh-t-XSC Signs Ground.dgn	USER NAME : Matt Overbey		DESIGNED - MRS	REVISED -	STATE OF ILLINOIS DEPARTMENT OF TRANSPORTATION	GROUND MOUNT SIGN CROSS SECTIONS			F.A.U. RTE.	SECTION	COUNTY	TOTAL SHEETS	SHEET NO.
	DRAWN - MRS		CHECKED - MJO	REVISED -		SCALE: 1'V : 1'H			57	10-(33,34,5,14)R & (10-34)B	CHAMPAIGN	1182	819
	PLOT SCALE = 10.0000' / in.		DATE - JANUARY 2022	REVISED -		SHEET NO. 4 OF 5 SHEETS			CONTRACT NO. 70C01				
	PLOT DATE = 1/27/2022 - 10:47:47 PM					STA. TO STA.			FED. ROAD DIST. NO. ILLINOIS FED. AID PROJECT				



FINAL SURVEY	NOTE BOOK NO.	SURVEYED PLOTTED TEMPLATE AREAS CHECKED	BY	DATE

ORIGINAL SURVEY	NOTE BOOK NO.	SURVEYED PLOTTED TEMPLATE AREAS CHECKED	BY	DATE

STA. 1071+30, RT
I-74 EB

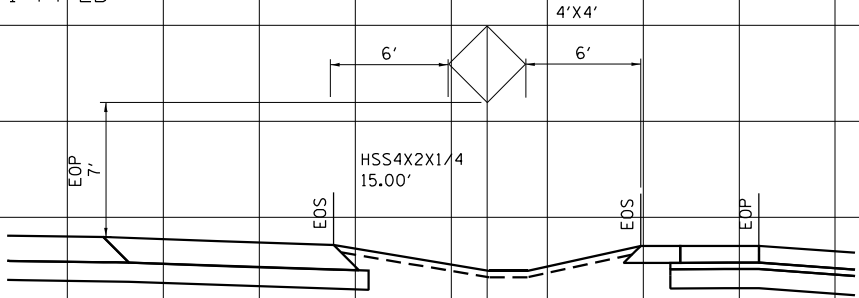


STA. 1129+30, RT
I-74 EB

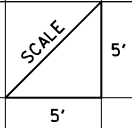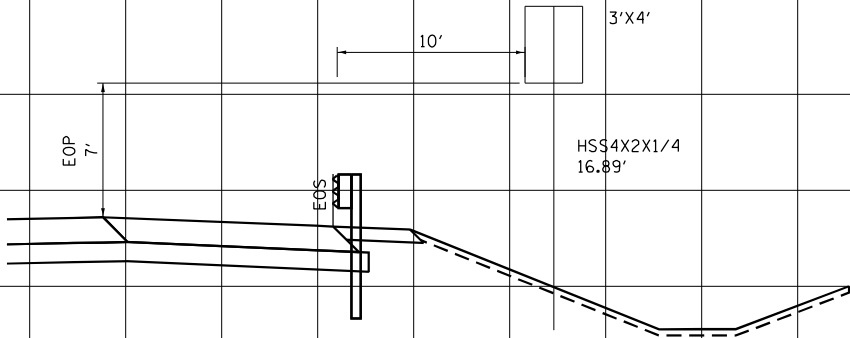


FILE NAME : ...\\D570C01-sht-XSC Signs Ground.dgn	USER NAME : Matt Overbey	DESIGNED - MRS	REVISED -	STATE OF ILLINOIS DEPARTMENT OF TRANSPORTATION	GROUND MOUNT SIGN CROSS SECTIONS	SCALE: 1"V : 1"H	SHEET NO. 3 OF 5 SHEETS	STA.	TO STA.	F.A.U. RTE.	SECTION	COUNTY	TOTAL SHEETS	SHEET NO.
		DRAWN - MRS	REVISED -							57	10-(33,34,5,14)R & (10-34)B	CHAMPAIGN	1182	818
		PLOT SCALE = 10.0000 ' / in.	CHECKED - MJO							CONTRACT NO. 70C01				
		PLOT DATE = 1/27/2022 - 10:47:47 PM	DATE - JANUARY 2022							FED. ROAD DIST. NO. ILLINOIS FED. AID PROJECT				


FINAL SURVEY NO.	SURVEYED PLOTTED NOTE BOOK AREAS CHECKED	BY	DATE

ORIGINAL SURVEY NO.	SURVEYED PLOTTED NOTE BOOK AREAS CHECKED	BY	DATE

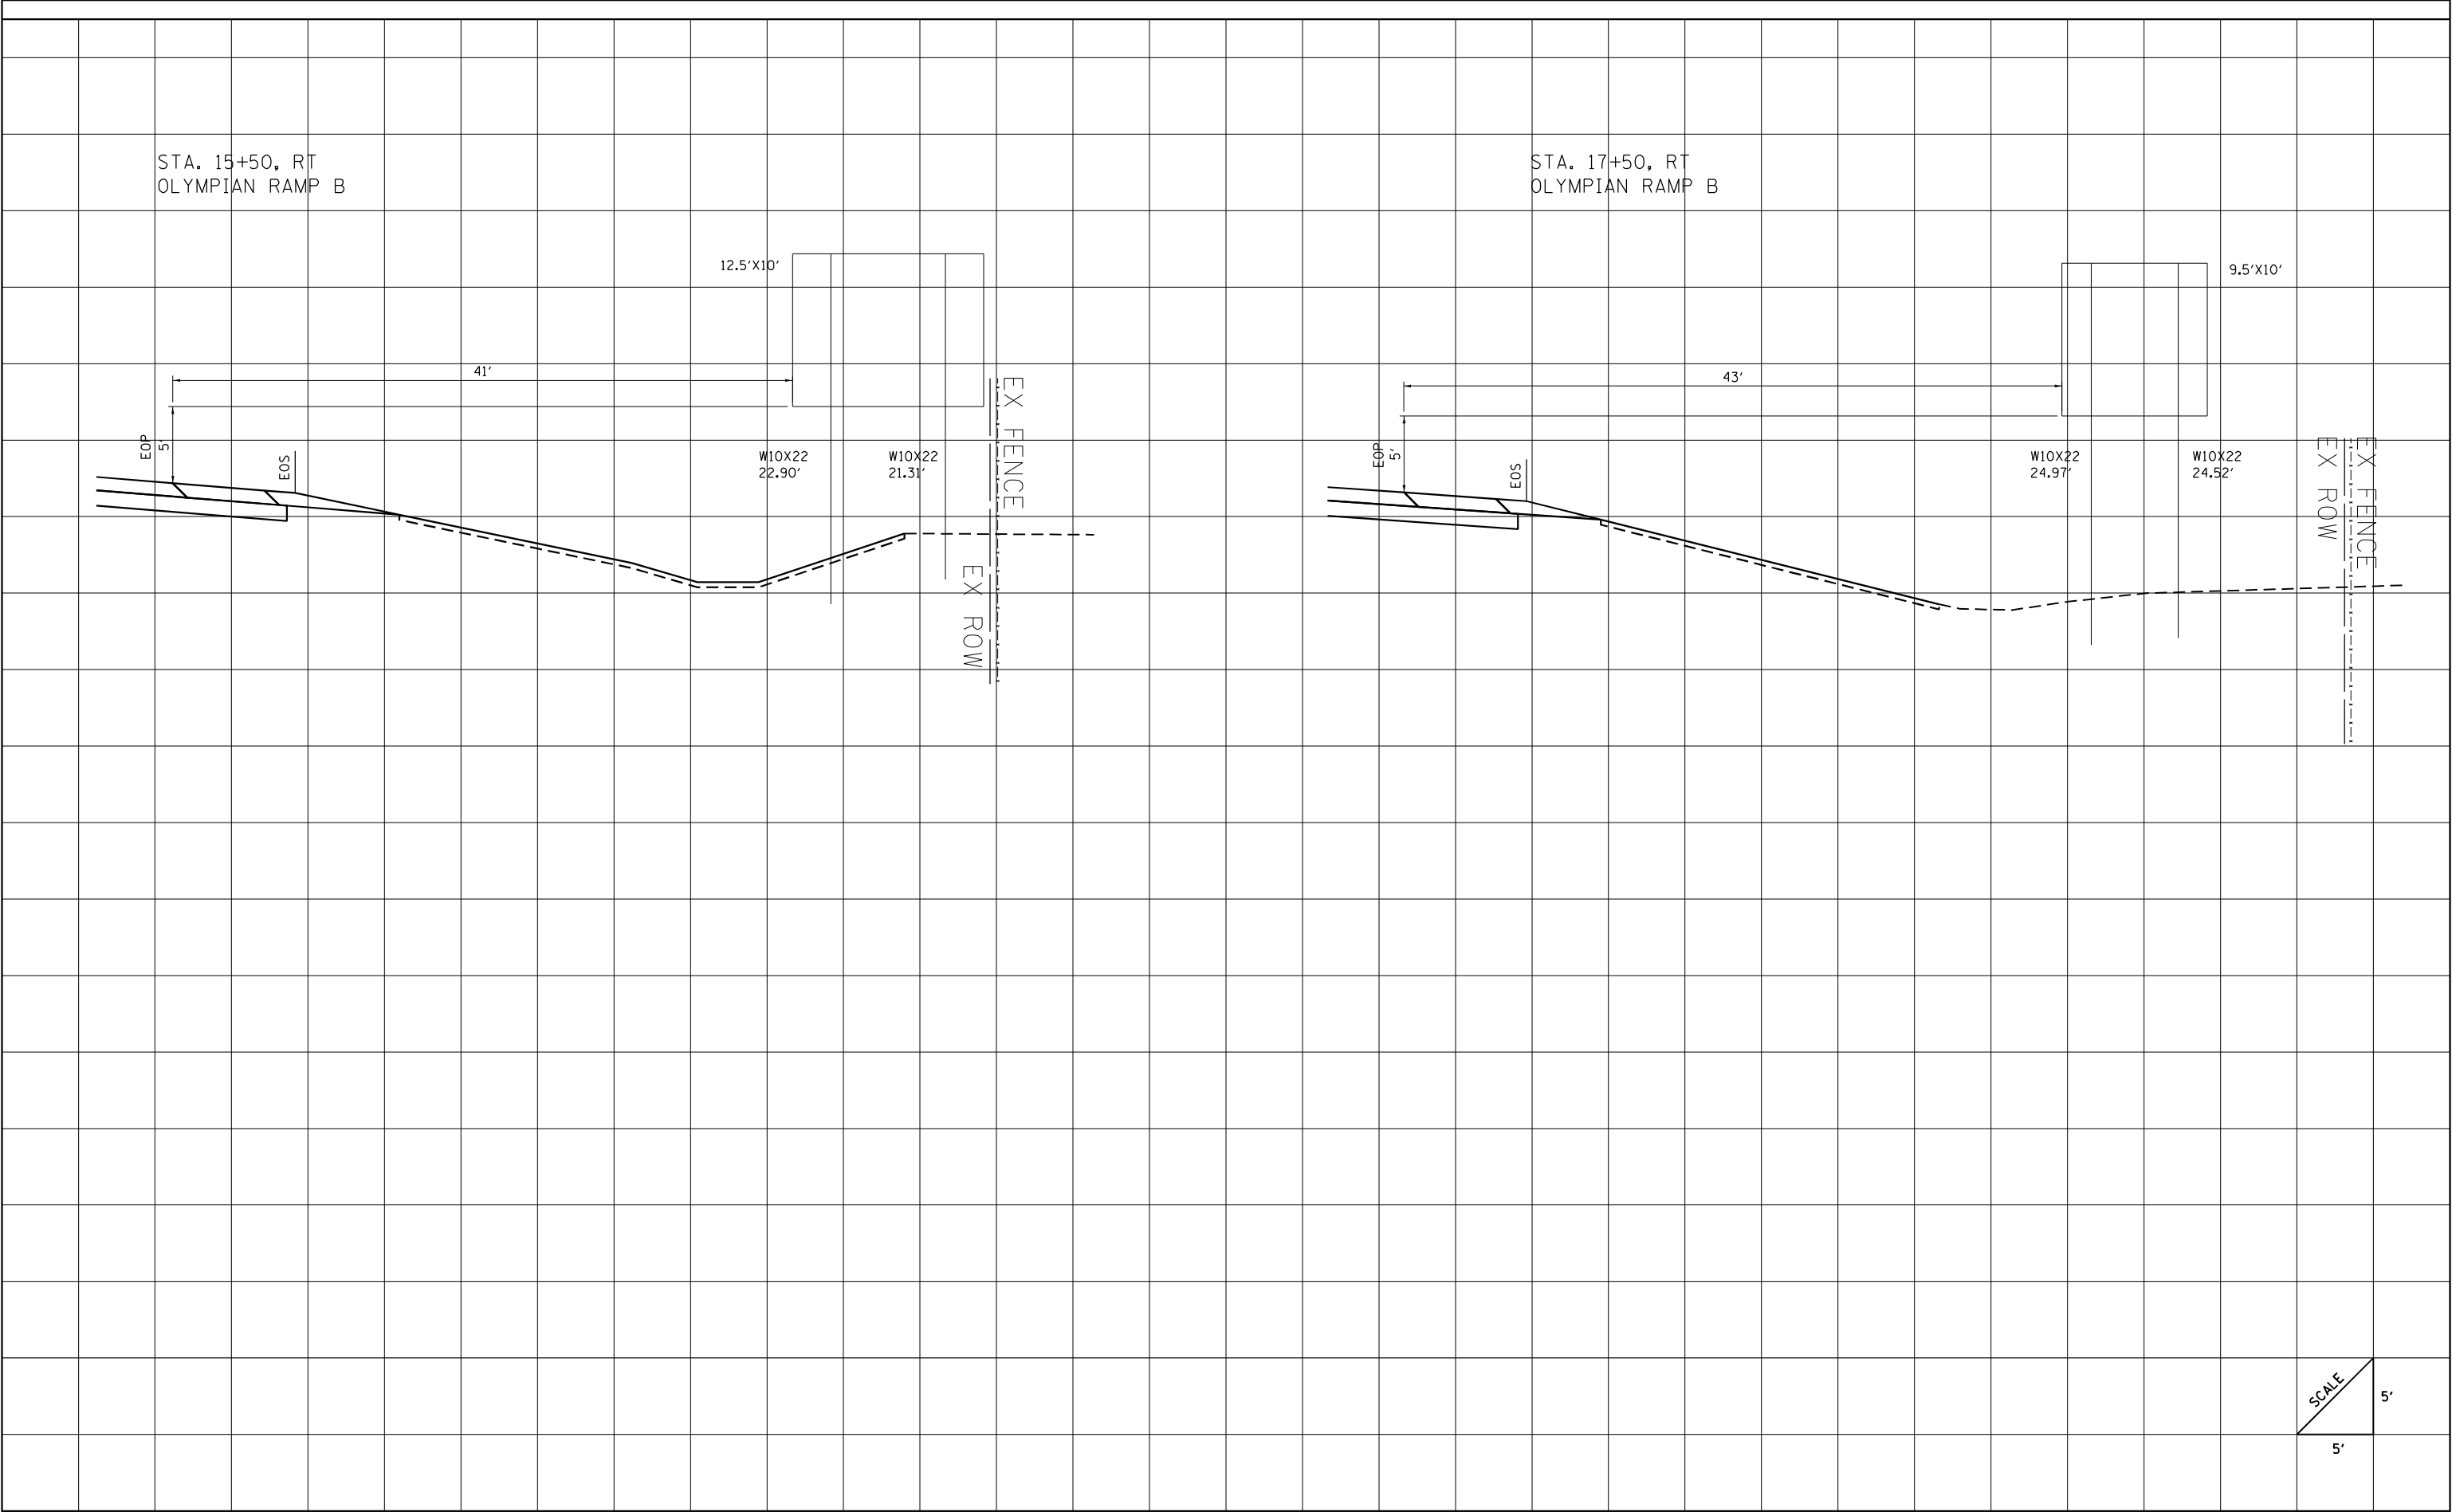


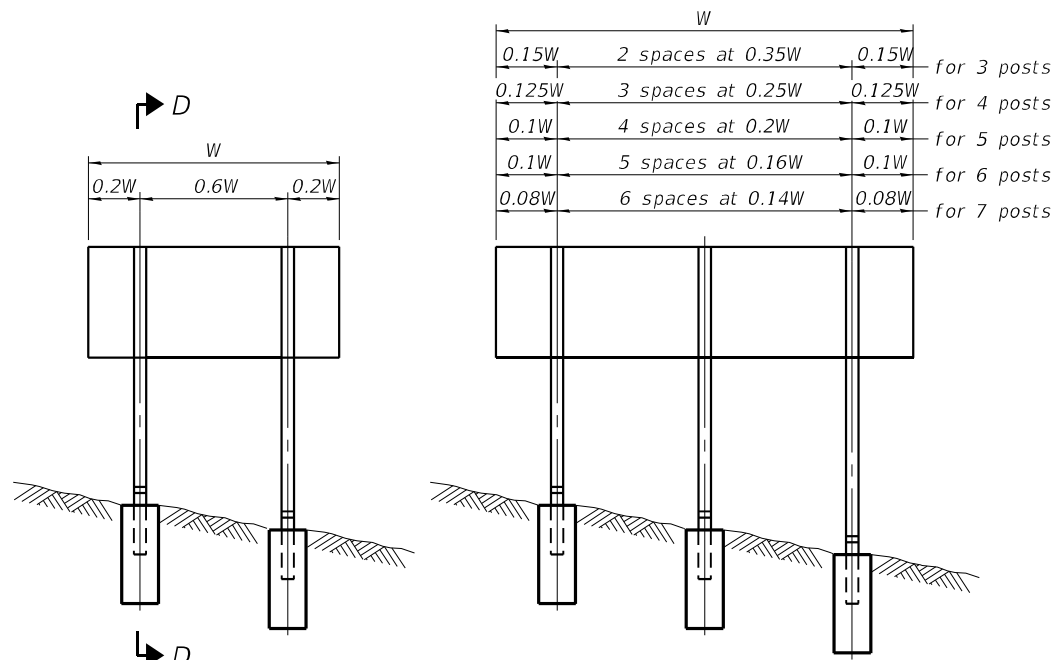


ELEVATION

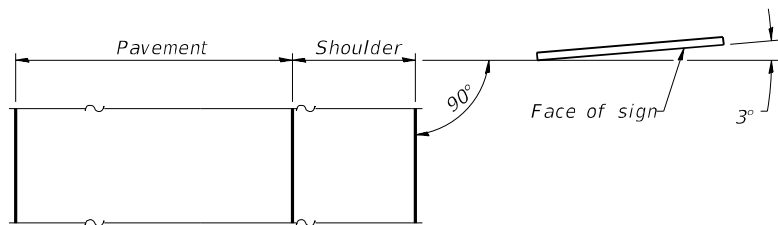


LOCATION SKETCH

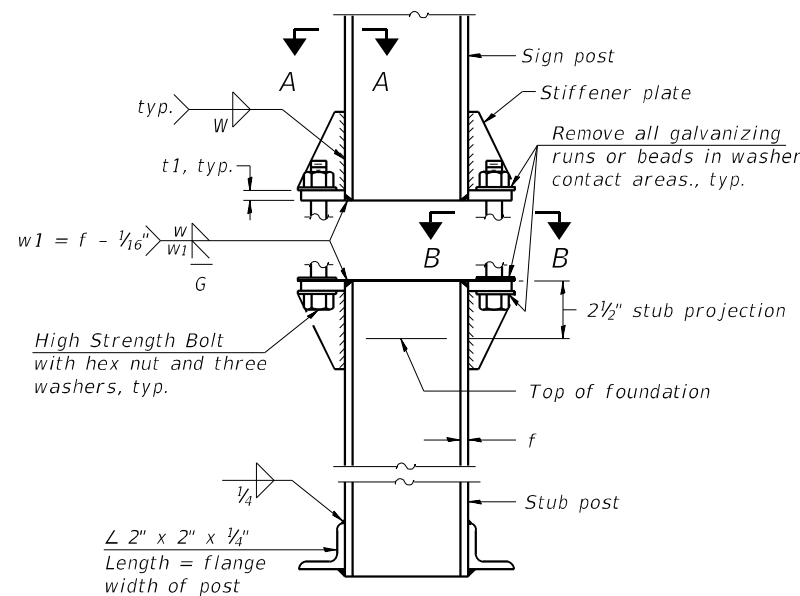


ELEVATION
SIGN POST & STUB POST

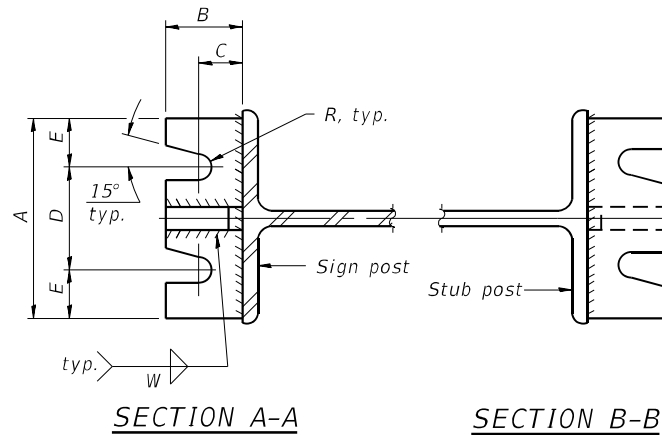


SECTION A-A SECTION B-B

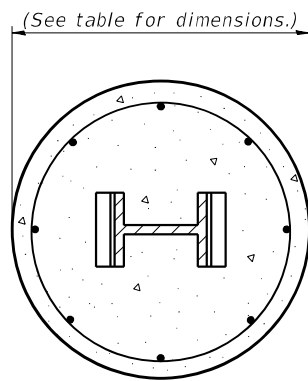


SECTION C-C

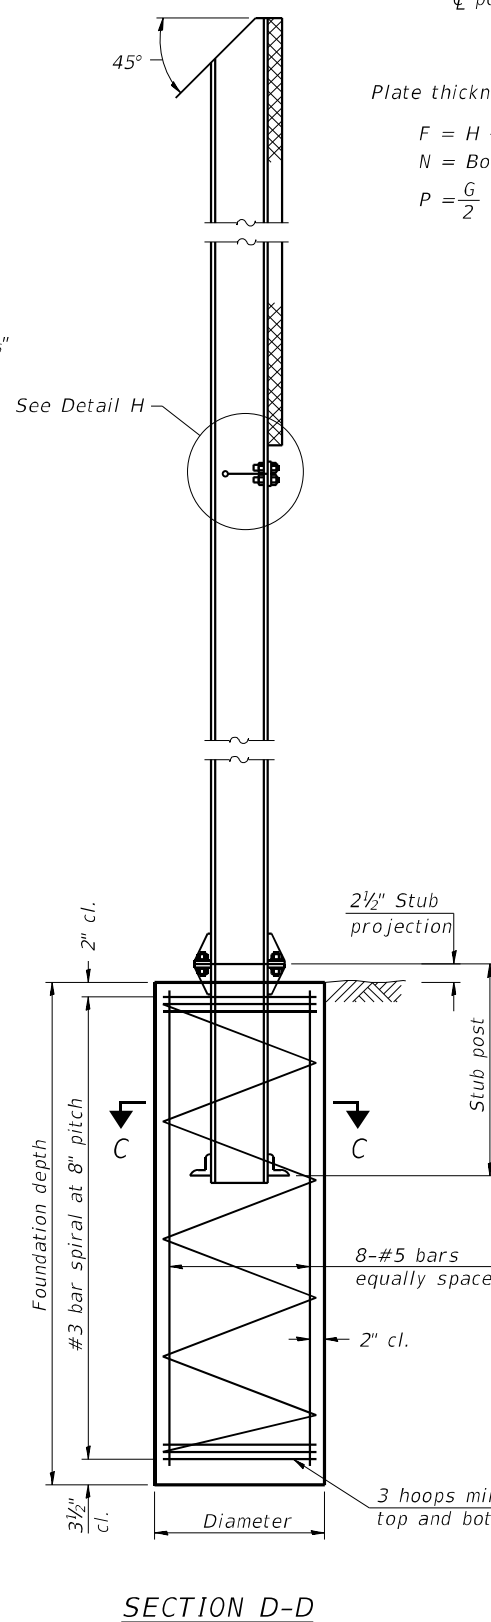


SECTION D-D

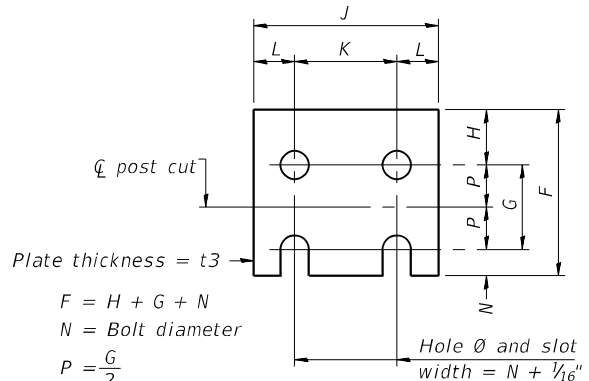

FUSE PLATE DETAIL
(Install with notches down.)

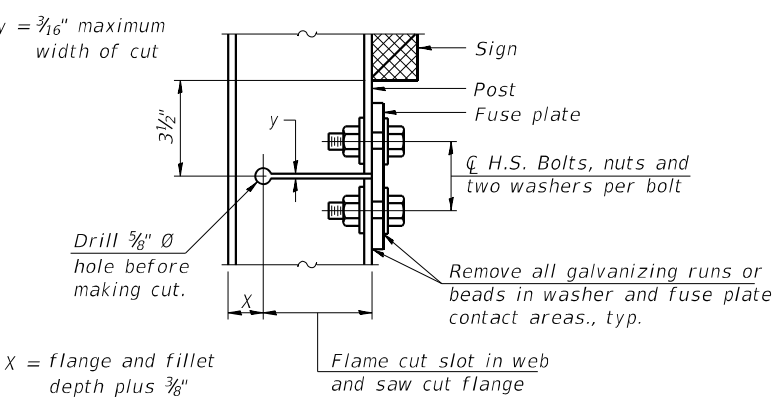

DETAIL H

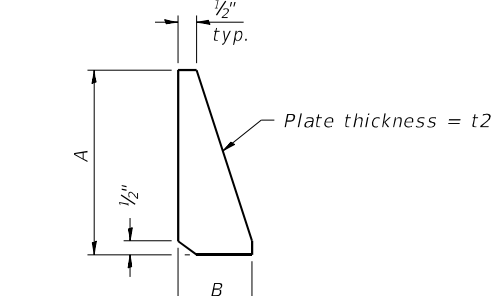

STIFFENER PLATE DETAIL
Diameter

GENERAL NOTES

Posts shall be plumbed by using shims with post-to-stub post connection bolts snug tight only. Final tightening of all High Strength Bolts shall be in accordance with Article 727.05 and threads at the junction of the bolt and nut shall be burred or center punched to prevent the nut from loosening.

LOADING: 80 m.p.h. wind with 30% gust factor, normal to sign.

DESIGN STRESSES:
Structural steel - 20,000 p.s.i.
Reinforcing steel - 20,000 p.s.i.
Concrete - 1,400 p.s.i.
Footing soil pressure - 2,000 p.s.f.

After fabrication, the post, fuse plate and upper 6", min. of the stub post shall be hot-dip galvanized in accordance with AASHTO M111. All bolts, nuts and washers shall be hot-dip galvanized in accordance with AASHTO M232.

Work this sheet with Base Sheet BAW-A-2.

MODEL: PNP-174
FILE NAME: ...D570C01-sh+SGN_BAW-A-1.dgn

BAW-A-1


2-17-2017

USER NAME = Matt Overbey	DESIGNED -	REVISED -
PLOT SCALE = 2.0000' / in.	DRAWN -	REVISED -
PLOT DATE = 1/27/2022 - 10:16:47 PM	CHECKED -	REVISED

POST	CONCRETE FOUNDATION TABLE								POST TO STUB POST CONNECTION DATA										FUSE PLATE DATA			
	Foundation			Reinforcement				Stub Post Length	Bolt Size	A	B	C	D	E	t1	t2	R	W	J	K	L	t3
	Diameter*	Minimum Depth	Concrete① cu. yds.)	Vertical Bars Length	Bar Spirals Diameter	Length	lbs. ②															
W6x9	2'-0"	6'-0"	0.70	5'-9"	1'-8½"	79'-0"	78	2'-3"	⅝" x 3¼"	6"	2¼"	1¼"	3½"	1¼"	¾"	½"	1⅜"	¼"	4"	2¼"	⅞"	¼"
W6x15	2'-0"	6'-0"	0.70	5'-9"	1'-8½"	79'-0"	78	2'-6"	⅝" x 3¼"	6"	2¼"	1¼"	3½"	1¼"	¾"	½"	1⅜"	¼"	6"	3½"	1¼"	⅜"
W8x18	2'-0"	6'-0"	0.70	5'-9"	1'-8½"	79'-0"	78	2'-6"	¾" x 3¾"	6"	2½"	1⅜"	3¼"	1⅜"	1"	½"	1⅜"	⅝"	5¼"	2¾"	1¼"	⅜"
W10x22	2'-6"	6'-6"	1.18	6'-3"	2'-2½"	105'-0"	92	3'-0"	¾" x 3¾"	6"	2½"	1⅜"	3¼"	1⅜"	1"	½"	1⅜"	⅝"	5¾"	2¾"	1½"	½"
W10x26	2'-6"	7'-0"	1.27	6'-9"	2'-2½"	112'-0"	98	3'-0"	⅞" x 4"	7"	2¾"	1½"	4"	1½"	1"	¾"	1⅝"	⅜"	5¾"	2¾"	1½"	⅝"
W12x26	2'-6"	7'-9"	1.41	7'-6"	2'-2½"	119'-0"	107	3'-0"	⅞" x 4"	7"	2¾"	1½"	4"	1½"	1"	¾"	1⅝"	⅜"	6½"	3½"	1½"	⅝"
W14x30	3'-0"	7'-3"	1.90	7'-0"	2'-8½"	145'-0"	113	3'-0"	⅞" x 4"	7"	2¾"	1½"	4"	1½"	1"	¾"	1⅝"	⅜"	6¾"	3½"	1⅝"	½"
W14x38	3'-0"	8'-0"	2.09	7'-9"	2'-8½"	153'-0"	122	3'-6"	1" x 4½"	7½"	3"	1¾"	4"	1¾"	1¼"	¾"	1⅞"	⅜"	6¾"	3½"	1⅝"	½"
W16x45	3'-0"	8'-6"	2.23	8'-3"	2'-8½"	162'-0"	130	3'-6"	1" x 4½"	7½"	3"	1¾"	4"	1¾"	1¼"	¾"	1⅞"	⅜"	7"	3½"	1¾"	½"

*Dimensional changes required for varying site conditions shall be approved by the Engineer.

POST	FUSE PLATE BOLT SIZE																				
	Sign Height																				
	4'-0"	5'-0"	6'-0"	7'-0"	8'-0"	9'-0"	10'-0"	11'-0"	12'-0"	13'-0"	14'-0"	15'-0"	16'-0"	17'-0"	18'-0"	19'-0"	20'-0"	21'-0"	22'-0"	23'-0"	24'-0"
W6x9	½" x 1½"	½" x 1½"	½" x 1½"	½" x 1½"	—	—	—	—	—	—	—	—	—	—	—	—	—	—	—	—	—
W6x15	½" x 1¾"	½" x 1¾"	½" x 1¾"	5⁄8" x 2"	5⁄8" x 2"	¾" x 2"	¾" x 2"	¾" x 2"	¾" x 2"	—	—	—	—	—	—	—	—	—	—	—	—
W8x18	½" x 1¾"	½" x 1¾"	½" x 1¾"	½" x 1¾"	5⁄8" x 2"	5⁄8" x 2"	¾" x 2"	¾" x 2"	¾" x 2"	¾" x 2"	—	—	—	—	—	—	—	—	—	—	—
W10x22	½" x 2"	½" x 2"	½" x 2"	½" x 2"	½" x 2"	5⁄8" x 2"	5⁄8" x 2"	¾" x 2¼"	¾" x 2¼"	¾" x 2¼"	¾" x 2¼"	¾" x 2¼"	¾" x 2¼"	—	—	—	—	—	—	—	—
W10x26	½" x 2"	½" x 2"	½" x 2"	½" x 2"	½" x 2"	5⁄8" x 2¼"	5⁄8" x 2¼"	¾" x 2½"	¾" x 2½"	¾" x 2½"	¾" x 2½"	¾" x 2½"	¾" x 2½"	¾" x 2½"	—	—	—	—	—	—	—
W12x26	½" x 2"	½" x 2"	½" x 2"	½" x 2"	½" x 2"	5⁄8" x 2¼"	5⁄8" x 2¼"	¾" x 2½"	¾" x 2½"	¾" x 2½"	¾" x 2½"	¾" x 2½"	¾" x 2½"	¾" x 2½"	¾" x 2½"	—	—	—	—	—	—
W14x30	½" x 2"	½" x 2"	½" x 2"	½" x 2"	½" x 2"	5⁄8" x 2"	5⁄8" x 2"	¾" x 2¼"	¾" x 2¼"	¾" x 2¼"	¾" x 2¼"	¾" x 2¼"	¾" x 2¼"	¾" x 2¼"	¾" x 2¼"	¾" x 2¼"	¾" x 2¼"	—	—	—	—
W14x38	½" x 2"	½" x 2"	½" x 2"	½" x 2"	½" x 2"	5⁄8" x 2¼"	5⁄8" x 2¼"	¾" x 2½"	¾" x 2½"	¾" x 2½"	¾" x 2½"	7⁄8" x 2½"	7⁄8" x 2½"	1" x 2¾"	1" x 2¾"	1" x 2¾"	1" x 2¾"	1" x 2¾"	1" x 2¾"	1" x 2¾"	1" x 2¾"
W16x45	—	½" x 2"	½" x 2"	½" x 2"	½" x 2"	½" x 2"	½" x 2"	5⁄8" x 2¼"	5⁄8" x 2¼"	5⁄8" x 2¼"	¾" x 2½"	¾" x 2½"	7⁄8" x 2½"	7⁄8" x 2½"	1" x 2¾"	1" x 2¾"	1" x 2¾"	1" x 2¾"	1" x 2¾"	1" x 2¾"	1" x 2¾"

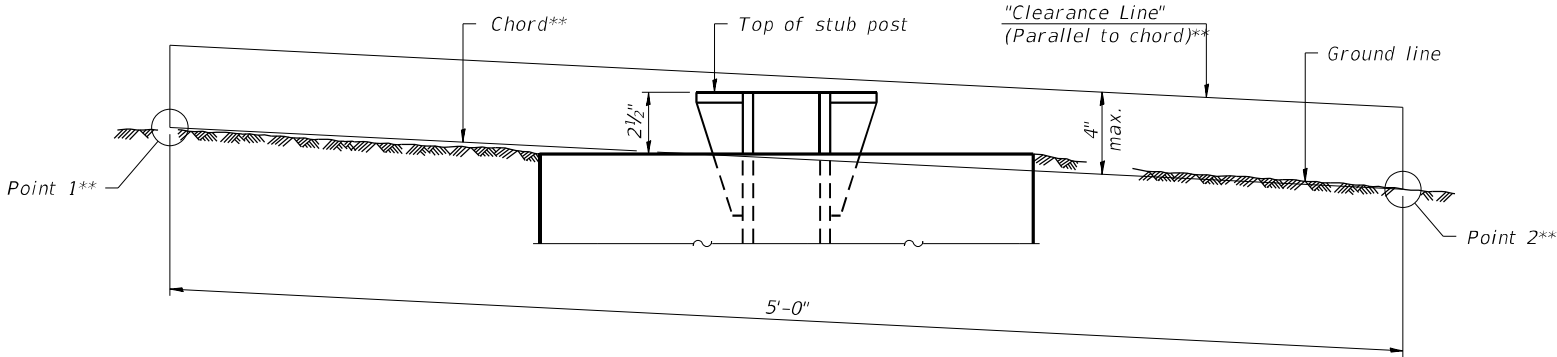

ELEVATION
GROUND LINE & STUB POST

** For all "Point 1" and "Point 2" locations, "Clearance Line" must be at or above top of stub post.

- ① Quantity includes all concrete necessary for one foundation.
- ② Includes reinforcement bars and spiral hooping for one foundation.


MODEL: PNP-174
FILE NAME: ...D570C01-sh+SGN_BAW-A-2.dgn

BAW-A-2

2-17-2017

(Sheet 2 of 2)


	USER NAME = Matt Overbey	DESIGNED -	REVISED -	STATE OF ILLINOIS DEPARTMENT OF TRANSPORTATION	BREAK-AWAY WIDE FLANGE STEEL SIGN POST TABLES				F.A.I. RTE.	SECTION	COUNTY	TOTAL SHEETS	SHEET NO.
		DRAWN -	REVISED -						57	10-(33,34,5,14)R & (10-34)B	CHAMPAIGN	1182	822
	PLOT SCALE = 2.0000' / in.	CHECKED -	REVISED -						CONTRACT NO. 70C01				
	PLOT DATE = 1/27/2022 - 10:16:51 PM	DATE - JANUARY 2022	REVISED -						ILLINOIS FED. AID PROJECT				
SCALE:		SHEET OF SHEETS		STA.		TO STA.							

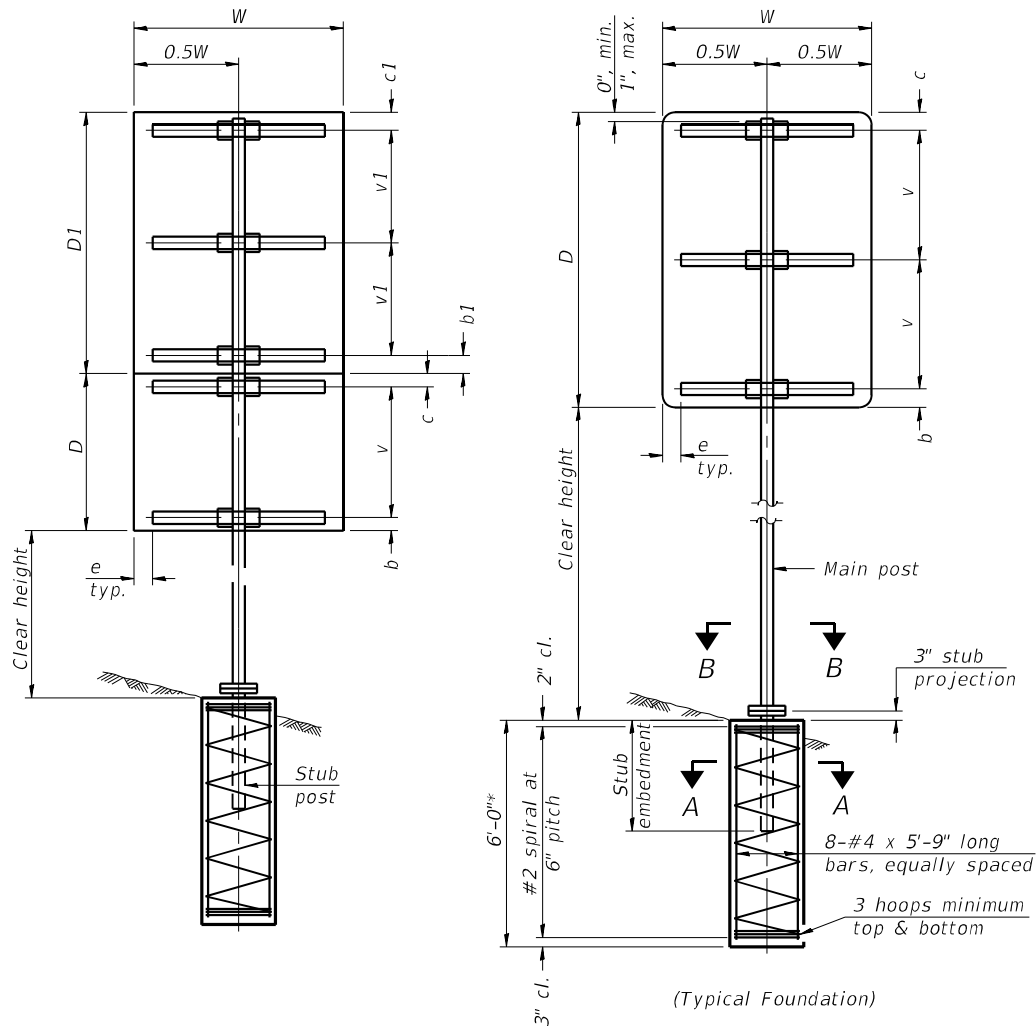

SINGLE POST ASSEMBLY EXAMPLES

* Dimensional changes required for varying site conditions shall be approved by the Engineer.

a or $a1 = 6"$ min. to $2'-0"$ max. (Approximately $0.2W$ or $0.2W$)
 b or $b1 = 3"$ min. to $4"$ max
 c or $c1 = 3"$ min. to $4"$ max
 $e = 0"$ min. to $6"$ max
 $s = 3'-0"$ min. to $6'-0"$ max. (Approximately $0.6W$ or $0.6W$)
 v or $v1 = 2'-0"$ min. to $2'-11"$ max.

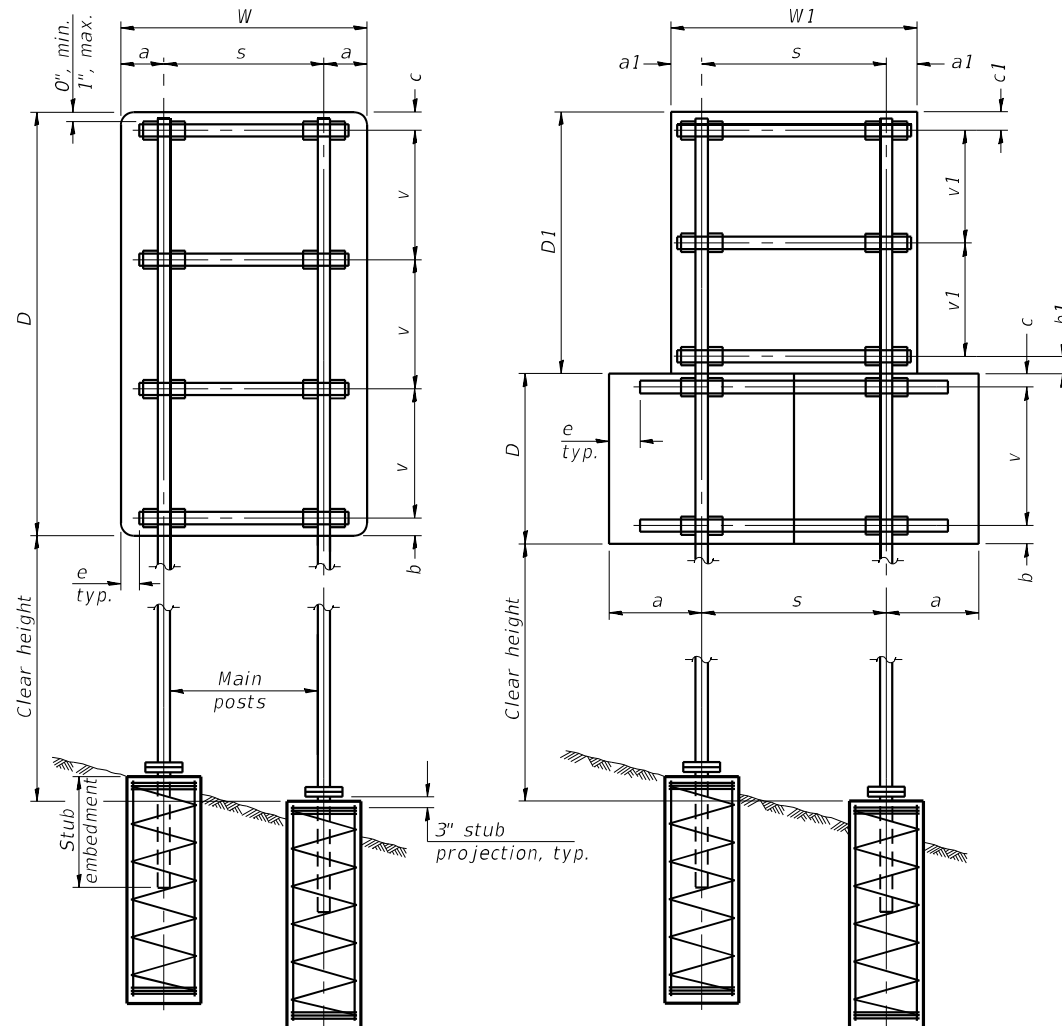

DUAL POST ASSEMBLY EXAMPLES

GENERAL NOTES

Posts shall be plumbed by using shims with post-to-stub post connection bolts snug tight only. Final tightening of all High Strength Bolts shall be in accordance with Article 727.05 and threads at the junction of the bolt and nut shall be burred or center punched to prevent the nut from loosening.

One foundation requires 0.7 cubic yards of concrete and 46 pounds of reinforcement bars and spiral hoops.

LOADING: 80 mph wind with 30% gust factor, normal to sign.

DESIGN STRESSES:
 Structural steel - 20,000 psi
 Reinforcing steel - 20,000 psi
 Concrete - 1,400 psi
 Footing soil pressure - 2,000 psf

After fabrication, the post, fuse plate, base plate and upper 6", min. of the stub post shall be hot-dip galvanized in accordance with AASHTO M111. All bolts, nuts and washers shall be hot-dip galvanized in accordance with AASHTO M232.

For Sections A-A and B-B, see Base Sheet BAT-A-2.

FOUNDATIONS:
 All necessary excavation or drilling (except in rock); backfilling with excavated material; disposal of unsuitable or surplus material; formwork; and furnishing and placing the Class SI Concrete and reinforcement bars, shall be included in the pay item used for foundations.

The measurement of the tubular steel shall be computed on the basis of the weight per foot of the support, multiplied by the combined length of the main posts and stub posts.

MAIN POST STEEL TUBING	WEIGHT PER FOOT (POUND)	STUB POST TABLE		MAIN POST TABLE				
		Stub Embedment	Stub Post Length	Bolt Size	A	t	R	Bolt Circle
3" x 2" x 1/4"	7.11	2'-0"	2'-3"	1/2" x 2 3/4"	8 1/4"	5/8"	9/32"	6 1/2"
4" x 2" x 1/4"	8.81	2'-0"	2'-3"	1/2" x 2 3/4"	8 1/4"	5/8"	9/32"	6 1/2"
4" x 3" x 1/4"	10.51	2'-3"	2'-6"	5/8" x 3 1/4"	10"	3/4"	1 1/32"	8"
5" x 3" x 1/4"	12.21	2'-3"	2'-6"	5/8" x 3 1/4"	10"	3/4"	1 1/32"	8"
6" x 3" x 1/4"	13.91	2'-3"	2'-6"	5/8" x 3 1/4"	11 1/2"	3/4"	1 1/32"	9 1/2"
6" x 4" x 1/4"	15.62	2'-3"	2'-6"	3/4" x 3 1/2"	11 1/2"	3/4"	1 3/32"	9 1/2"
6" x 4" x 5/16"	19.08	2'-3"	2'-6"	3/4" x 3 1/2"	11 1/2"	3/4"	1 3/32"	9 1/2"
7" x 5" x 1/4"	19.02	2'-6"	2'-9"	3/4" x 3 1/2"	1'-2"	3/4"	1 3/32"	1'-0"
8" x 4" x 1/4"	19.02	2'-6"	2'-9"	3/4" x 3 1/2"	1'-2"	3/4"	1 3/32"	1'-0"
8" x 6" x 1/4"	22.42	2'-6"	2'-9"	7/8" x 3 1/2"	1'-2"	3/4"	1 5/32"	1'-0"

BAT-A-1

2-17-2017

(Sheet 1 of 2)

MODEL: PNP-174
 FILE NAME: ...D570C01-sh+SGN_BAT-A-1.dgn

USER NAME = Matt Overbey	DESIGNED -	REVISED -
	DRAWN -	REVISED -
PLOT SCALE = 2.0000' / in.	CHECKED -	REVISED -
PLOT DATE = 1/27/2022 - 10:17:19 PM	DATE - JANUARY 2022	REVISED -

STATE OF ILLINOIS
 DEPARTMENT OF TRANSPORTATION

BREAK-AWAY TUBULAR STEEL
 SIGN POSTS AND FOUNDATIONS

SCALE: SHEET OF SHEETS STA. TO STA.

F.A.I. RTE.	SECTION	COUNTY	TOTAL SHEETS	SHEET NO.
57	10-(33,34,5,14)R & (10-34)B	CHAMPAIGN	1182	823
		CONTRACT NO. 70C01		
ILLINOIS FED. AID PROJECT				

MODEL: PNP-174
FILE NAME: ...D570C01-sh+SGN_BAT-A-2.dgn

BAT-A-2

2-17-2017



USER NAME = Matt Overbey	DESIGNED -	REVISED -
PLOT SCALE = 2.0000' / in.	DRAWN -	REVISED -
PLOT DATE = 1/27/2022 - 10:17:21 PM	CHECKED -	REVISED -
	DATE - JANUARY 2022	REVISED -

STATE OF ILLINOIS
DEPARTMENT OF TRANSPORTATION

BREAK-AWAY TUBULAR STEEL
SIGN POSTS AND DETAILS

SCALE: SHEET OF SHEETS STA. TO STA.

F.A.I. RTE.	SECTION	COUNTY	TOTAL SHEETS	SHEET NO.
57	10-(33,34,5,14)R & (10-34)B	CHAMPAIGN	1182	824
CONTRACT NO. 70C01				
ILLINOIS FED. AID PROJECT				

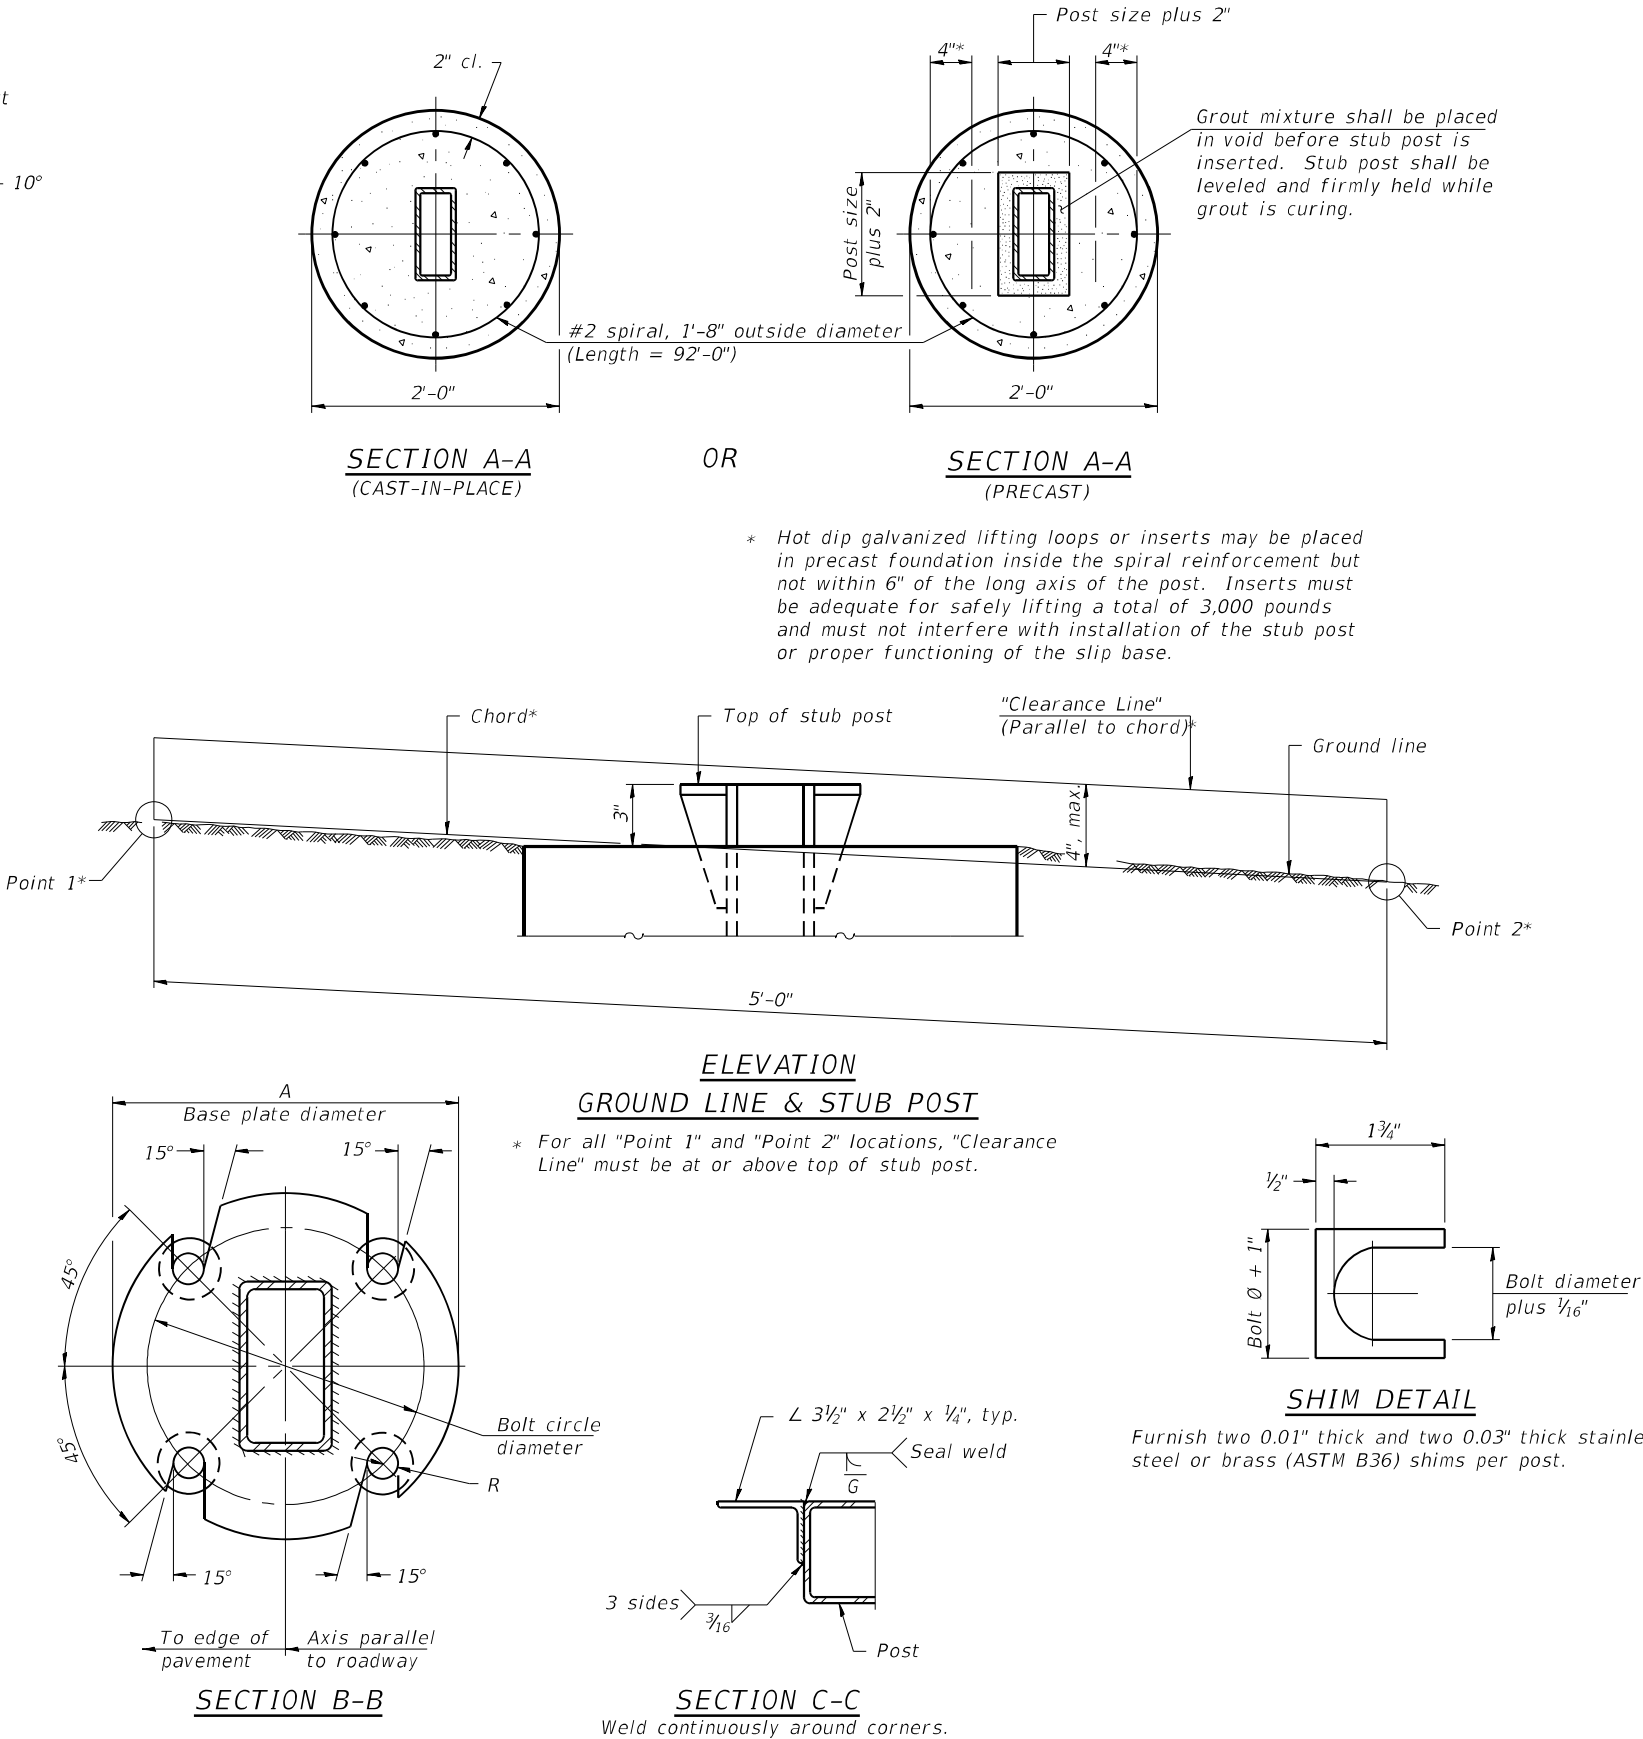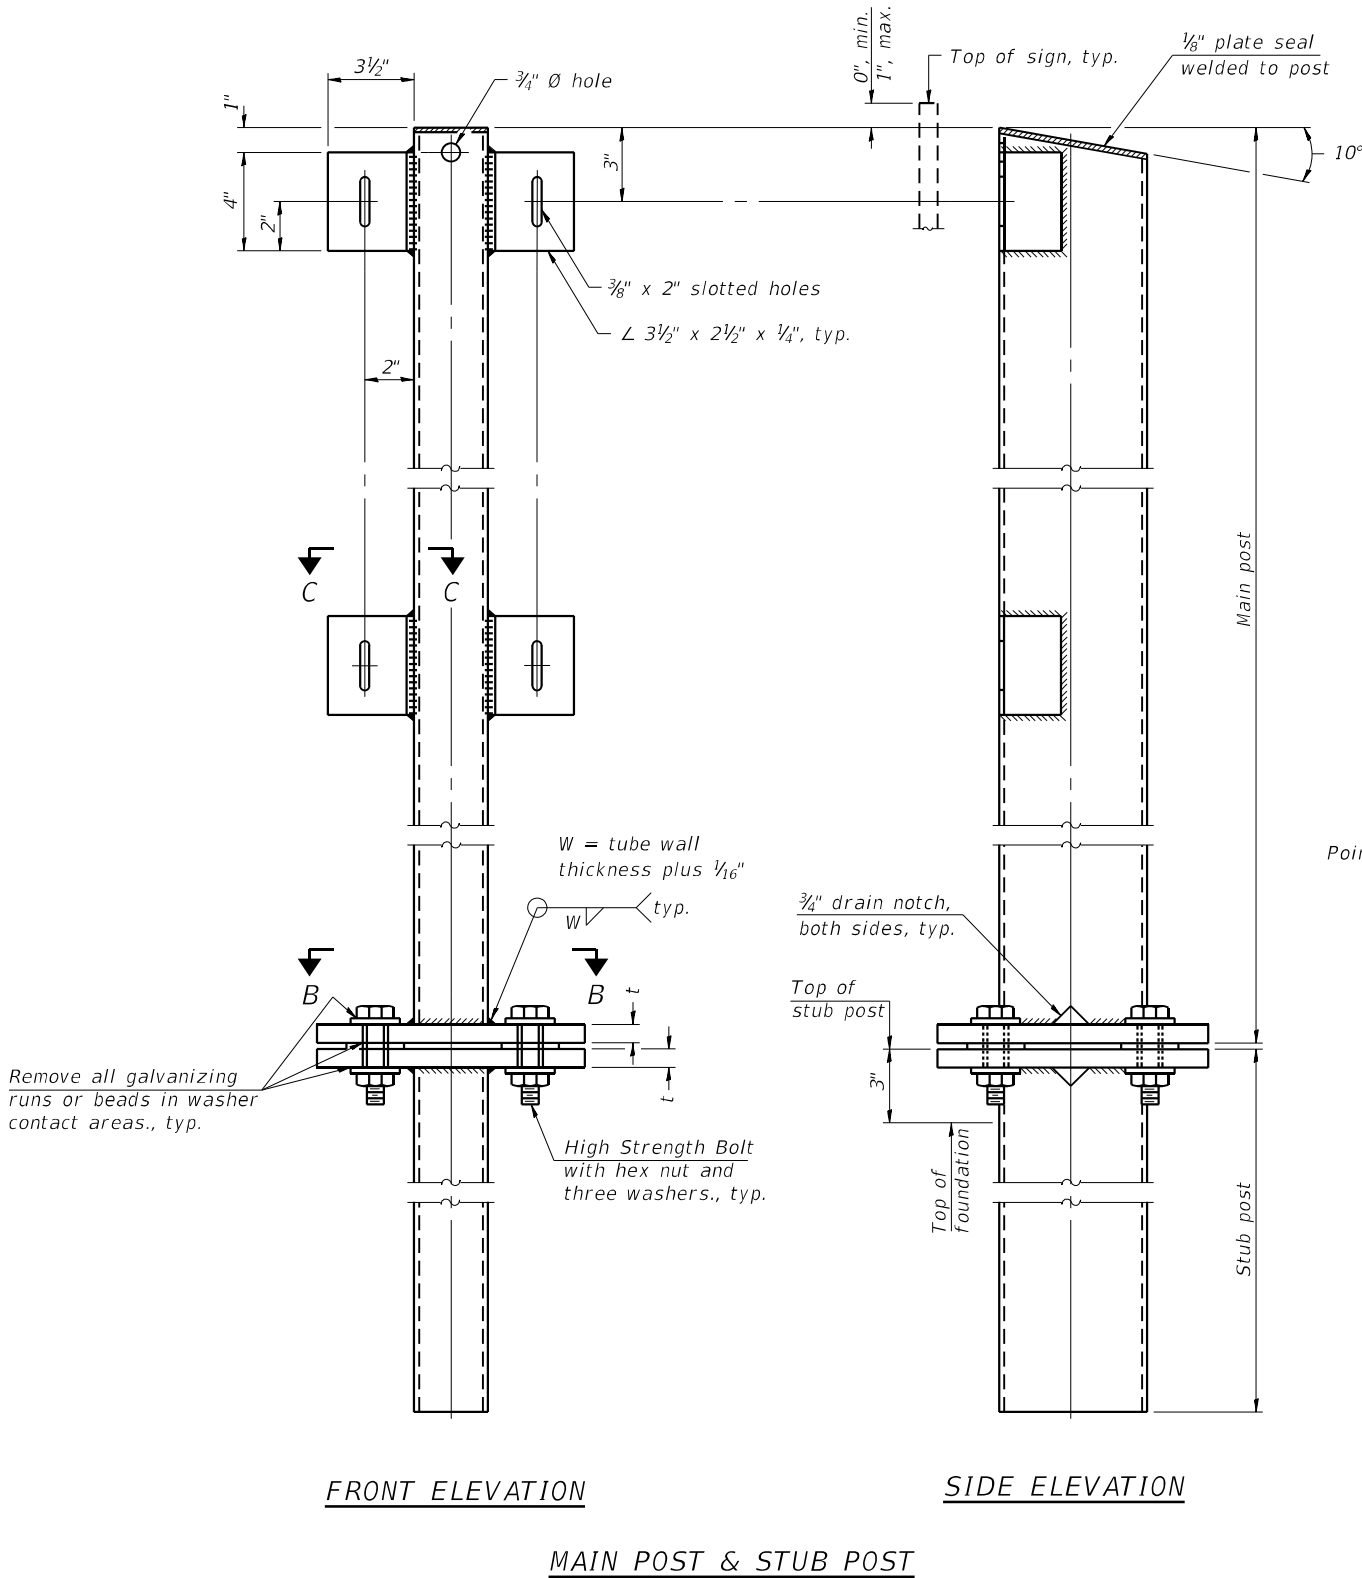

(Sheet 2 of 2)

- LIGHTING STAGING NOTES:
- *I-74 STAGE 1 AND I-57 STAGE 5:**
N1. INSTALL TEMPORARY LIGHTING, AS SHOWN. EXISTING LIGHTING TO BE REMOVED SHALL REMAIN IN PLACE AND USED IN CONJUNCTION WITH THE TEMPORARY LIGHTING, UNLESS NOTED OTHERWISE.
- N2. EXISTING LIGHTING TO BE REMOVED UPON ACTIVATION OF TEMPORARY LIGHTING, AS NOTED.
- N3. EXISTING LIGHTING TO BE REMOVED.
- N4. INSTALL PROPOSED LIGHTING, AS SHOWN. PROPOSED MEDIAN LIGHT POLES SHALL BE ACTIVATED IN A LATER STAGE.


- **I-74 STAGE 2 AND I-57 STAGE 6:**
N1. INSTALL TEMPORARY LIGHTING, AS SHOWN. EXISTING LIGHTING TO BE REMOVED SHALL REMAIN IN PLACE AND USED IN CONJUNCTION WITH THE TEMPORARY LIGHTING, UNLESS NOTED OTHERWISE.
- N2. EXISTING/TEMPORARY LIGHTING TO BE REMOVED UPON ACTIVATION OF PROPOSED LIGHTING, AS NOTED.
- N3. INSTALL PROPOSED LIGHTING, AS SHOWN.

- ***I-74 STAGE 4 AND I-57 STAGE 8:**
N1. EXISTING/TEMPORARY LIGHTING TO BE REMOVED UPON ACTIVATION OF PROPOSED LIGHTING, AS NOTED.
- N2. INSTALL PROPOSED LIGHTING, AS SHOWN.

* = WORK ASSOCIATED WITH I-74 TO OCCUR DURING STAGE 1, WORK ASSOCIATED WITH I-57 TO OCCUR DURING STAGE 5.

** = WORK ASSOCIATED WITH I-74 TO OCCUR DURING STAGE 2. WORK ASSOCIATED WITH I-57 TO OCCUR DURING STAGE 6.

*** = WORK ASSOCIATED WITH I-74 TO OCCUR DURING STAGE 4. WORK ASSOCIATED WITH I-57 TO OCCUR DURING STAGE 8.

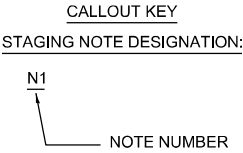

FILE NAME : D570C01-lightlegend2.dgn	USER NAME : bbarr	DESIGNED -	REVISED -	STATE OF ILLINOIS DEPARTMENT OF TRANSPORTATION	LIGHTING STAGING NOTES		F.A.I. RTE.	SECTION	COUNTY	TOTAL SHEETS	SHEET NO.
		DRAWN -	REVISED -				57	10-(33,34,5,14)R & (10-34)B	CHAMPAIGN	1182	826
	PLOT SCALE : 100.0000 ' / in.	CHECKED -	REVISED -				CONTRACT NO. 70C01				
	PLOT DATE : 1/27/2022	DATE -	REVISED -		SCALE: NONE	SHEET 2 OF 58 SHEETS	STA.	TO STA.	ILLINOIS FED. AID PROJECT		

			PROPOSED LIGHTING UNIT SCHEDULE							
LIGHT UNIT LABEL	STATION	OFFSET		LIGHT UNIT LABEL	STATION	OFFSET		LIGHT UNIT LABEL	STATION	OFFSET
49A1	NIC			49B17	592+72	20' LT		49C27	301+07	20' RT
49A2	NIC			49B18	594+22	15' LT		49C28	603+91	20' LT
49A3	NIC			49B19	NIC			49C29	605+91	20' LT
49A4	NIC			49B20	NIC			49C30	607+30	15' LT
49A5	NIC			49B21	NIC			49D1	826+38	20' RT
49A6	NIC			49B22	NIC			49D2	828+68	20' RT
49A7	NIC			49B23	NIC			49D3	830+98	20' RT
49A8	NIC			49B24	NIC			49D4	1036+32	20' LT
49A9	1863+51	20' RT		49B25	NIC			49D5	1869+21	20' LT
49A10	1861+31	20' RT		49B26	563+53	20' LT		49D6	1866+91	20' LT
49A11	NIC			49B27	561+22	20' LT		49D7	824+08	20' RT
49A12	NIC			49C1	1044+49	20' RT		49D8	821+88	20' RT
49A13	NIC			49C2	1042+19	20' RT		49D9	819+67	20' RT
49A14	NIC			49C3	1039+89	20' RT		49D10	817+63	20' RT
49A15	NIC			49C4	1037+59	15' RT		49D11	1052+45	20' LT
49A16	NIC			49C5	1046+69	20' RT		49D12	1054+24	20' LT
49A17	NIC			49C6	1048+89	20' RT		49D13	644+18	20' RT
49A18	NIC			49C7	1051+09	20' RT		49D14	642+39	20' RT
49A19	NIC			49C8	1053+08	20' RT		49D15	640+64	20' RT
49A20	NIC			49C9	NIC			49D16	1061+34	LT
49A21	NIC			49C10	NIC			49D17	815+38	20' RT
49B1	NIC			49C11	335+08	20' RT		49D18	813+14	20' RT
49B2	NIC			49C12	336+83	20' RT		49D19	810+89	20' RT
49B3	NIC			49C13	1061+45	RT		49D20	808+64	20' RT
49B4	NIC			49C14	NIC			49D21	806+40	20' RT
49B5	NIC			49C15	NIC			49D22	804+16	20' RT
49B6	NIC			49C16	NIC			49D23	801+96	20' RT
49B7	NIC			49C17	NIC			49D24	613+84	20' LT
49B8	NIC			49C18	NIC			49D25	616+34	20' LT
49B9	NIC			49C19	NIC			49D26	618+84	20' LT
49B10	NIC			49C20	NIC			49D27	621+34	20' LT
49B11	NIC			49C21	NIC			49D28	623+64	20' LT
49B12	581+12	15' LT		49C22	NIC			49D29	625+94	20' LT
49B13	583+62	20' LT		49C23	NIC			50A1	NIC	
49B14	585+72	20' LT		49C24	309+18	20' RT		50A2	NIC	
49B15	587+82	20' LT		49C25	307+08	20' RT		50A3	NIC	
49B16	589+54	20' LT		49C26	303+03	20' RT		50A4	NIC	


	NOT IN CONTRACT (NIC)
--	-----------------------

			PROPOSED LIGHTING UNIT SCHEDULE					
LIGHT UNIT LABEL	STATION	OFFSET	LIGHT UNIT LABEL	STATION	OFFSET	LIGHT UNIT LABEL	STATION	OFFSET
50A5	NIC		50C2	3003+15	20' LT	50D17	NIC	
50A6	NIC		50C3	1084+60	MEDIAN	50D18	NIC	
50A7	NIC		50C4	1084+60	MEDIAN	50D19	NIC	
50A8	NIC		50C5	1086+37	MEDIAN	50D20	609+04	20' RT
50A9	NIC		50C6	1086+37	MEDIAN	50D21	607+08	20' RT
50A10	NIC		50C7	1089+46	MEDIAN	50D22	603+71	20' RT
50A11	NIC		50C8	1089+46	MEDIAN	50D23	602+21	20' RT
50A12	NIC		50C9	1091+59	MEDIAN	50D24	600+04	20' RT
50A13	NIC		50C10	1091+59	MEDIAN	50D25	590+23	20' RT
50A14	NIC		50C11	1093+64	MEDIAN	50D26	587+82	20' RT
50A15	NIC		50C12	1093+64	MEDIAN	50D27	585+72	20' RT
50A16	NIC		50C13	1095+69	MEDIAN	50D28	583+62	15' RT
50A17	NIC		50C14	1095+69	MEDIAN	50E1	134+17	20' RT
50B1	NIC		50C15	1098+19	MEDIAN	50E2	136+16	20' RT
50B2	NIC		50C16	1098+19	MEDIAN	50E3	138+16	15' RT
50B3	NIC		50C17	1100+69	MEDIAN	50E4	132+17	20' RT
50B4	NIC		50C18	1100+69	MEDIAN	50E5	130+17	20' RT
50B5	NIC		50C19	1103+19	MEDIAN	50E6	128+16	20' RT
50B6	NIC		50C20	1103+19	MEDIAN	50E7	126+12	20' RT
50B7	NIC		50C21	1105+70	MEDIAN	50E8	1070+07	20' RT
50B8	NIC		50C22	1105+70	MEDIAN	50E9	345+21	20' RT
50B9	NIC		50D1	1078+64	20' LT	50E10	343+01	20' RT
50B10	NIC		50D2	1076+64	20' LT	50E11	340+81	20' RT
50B11	NIC		50D3	1074+64	20' LT	50E12	123+87	20' RT
50B12	NIC		50D4	1072+48	20' LT	50E13	121+63	20' RT
50B13	NIC		50D5	1070+33	20' LT	50E14	119+38	20' RT
50B14	NIC		50D6	1068+18	20' LT	50E15	117+13	20' RT
50B15	620+12	15' RT	50D7	NIC		50E16	114+89	20' RT
50B16	617+69	20' RT	50D8	634+47	20' RT	50E17	112+65	20' RT
50B17	615+19	20' RT	50D9	636+67	20' RT	50E18	110+60	20' RT
50B18	612+79	20' RT	50D10	NIC		50E19	108+18	20' RT
50B19	610+39	20' RT	50D11	NIC		50E20	106+49	15' RT
50B20	607+99	20' RT	50D12	NIC		50E21	104+49	20' RT
50B21	605+91	20' RT	50D13	NIC		50E22	102+49	20' RT
50B22	603+86	20' RT	50D14	NIC		50E23	100+48	20' RT
50B23	601+91	15' RT	50D15	NIC		50E24	571+57	20' RT
50C1	3001+15	20' LT	50D16	NIC		50E25	569+27	20' RT

NOT IN CONTRACT (NIC)

PROPOSED LIGHTING UNIT SCHEDULE						
LIGHT UNIT LABEL	STATION	OFFSET		LIGHT UNIT LABEL	STATION	OFFSET
13A3	22+67	20' RT		51A17	1133+21	MEDIAN
13A4	20+53	20' RT		51A18	1130+71	MEDIAN
13A5	18+28	20' RT		51A19	1130+71	MEDIAN
13A6	15+98	20' RT		51A20	1128+20	MEDIAN
13A7	13+69	20' RT		51A21	1128+20	MEDIAN
13A8	11+44	20' RT		51A22	1125+70	MEDIAN
13A9	637+37	20' RT		51A23	1125+70	MEDIAN
13A10	634+97	20' RT		51A24	1123+20	MEDIAN
13A11	632+57	20' RT		51A25	1123+20	MEDIAN
13A12	630+17	20' RT		51A26	1120+70	MEDIAN
13A13	753+89	20' RT		51A27	1120+70	MEDIAN
13B4	15+45	20' RT		51A28	1118+20	MEDIAN
13B5	11+83	20' RT		51A29	1118+20	MEDIAN
13B6	14+12	20' RT		51A30	1115+70	MEDIAN
13B7	16+40	20' RT		51A31	1115+70	MEDIAN
13B8	18+68	20' RT		51A32	1113+20	MEDIAN
13B9	20+93	20' RT		51A33	1113+20	MEDIAN
13B10	23+18	20' RT		51A34	1110+70	MEDIAN
13B11	633+74	20' LT		51A35	1110+70	MEDIAN
13B12	631+34	20' LT		51A36	1108+20	MEDIAN
13B13	628+94	20' LT		51A37	1108+20	MEDIAN
51A1	37+62	20' RT		51B9	12+95	20' RT
51A2	35+57	20' RT		51B10	15+10	20' RT
51A3	33+52	20' RT		51B11	17+26	20' RT
51A4	31+46	20' RT		51B12	19+43	20' RT
51A5	29+40	20' RT				
51A6	1140+71	MEDIAN				
51A7	1140+71	MEDIAN				
51A8	1143+21	MEDIAN				
51A9	1143+21	MEDIAN				
51A10	1145+71	MEDIAN				
51A11	1145+71	MEDIAN				
51A12	1138+21	MEDIAN				
51A13	1138+21	MEDIAN				
51A14	1135+71	MEDIAN				
51A15	1135+71	MEDIAN				
51A16	1133+21	MEDIAN				


NO LIGHTING WORK ON THIS SHEET DURING THIS STAGE

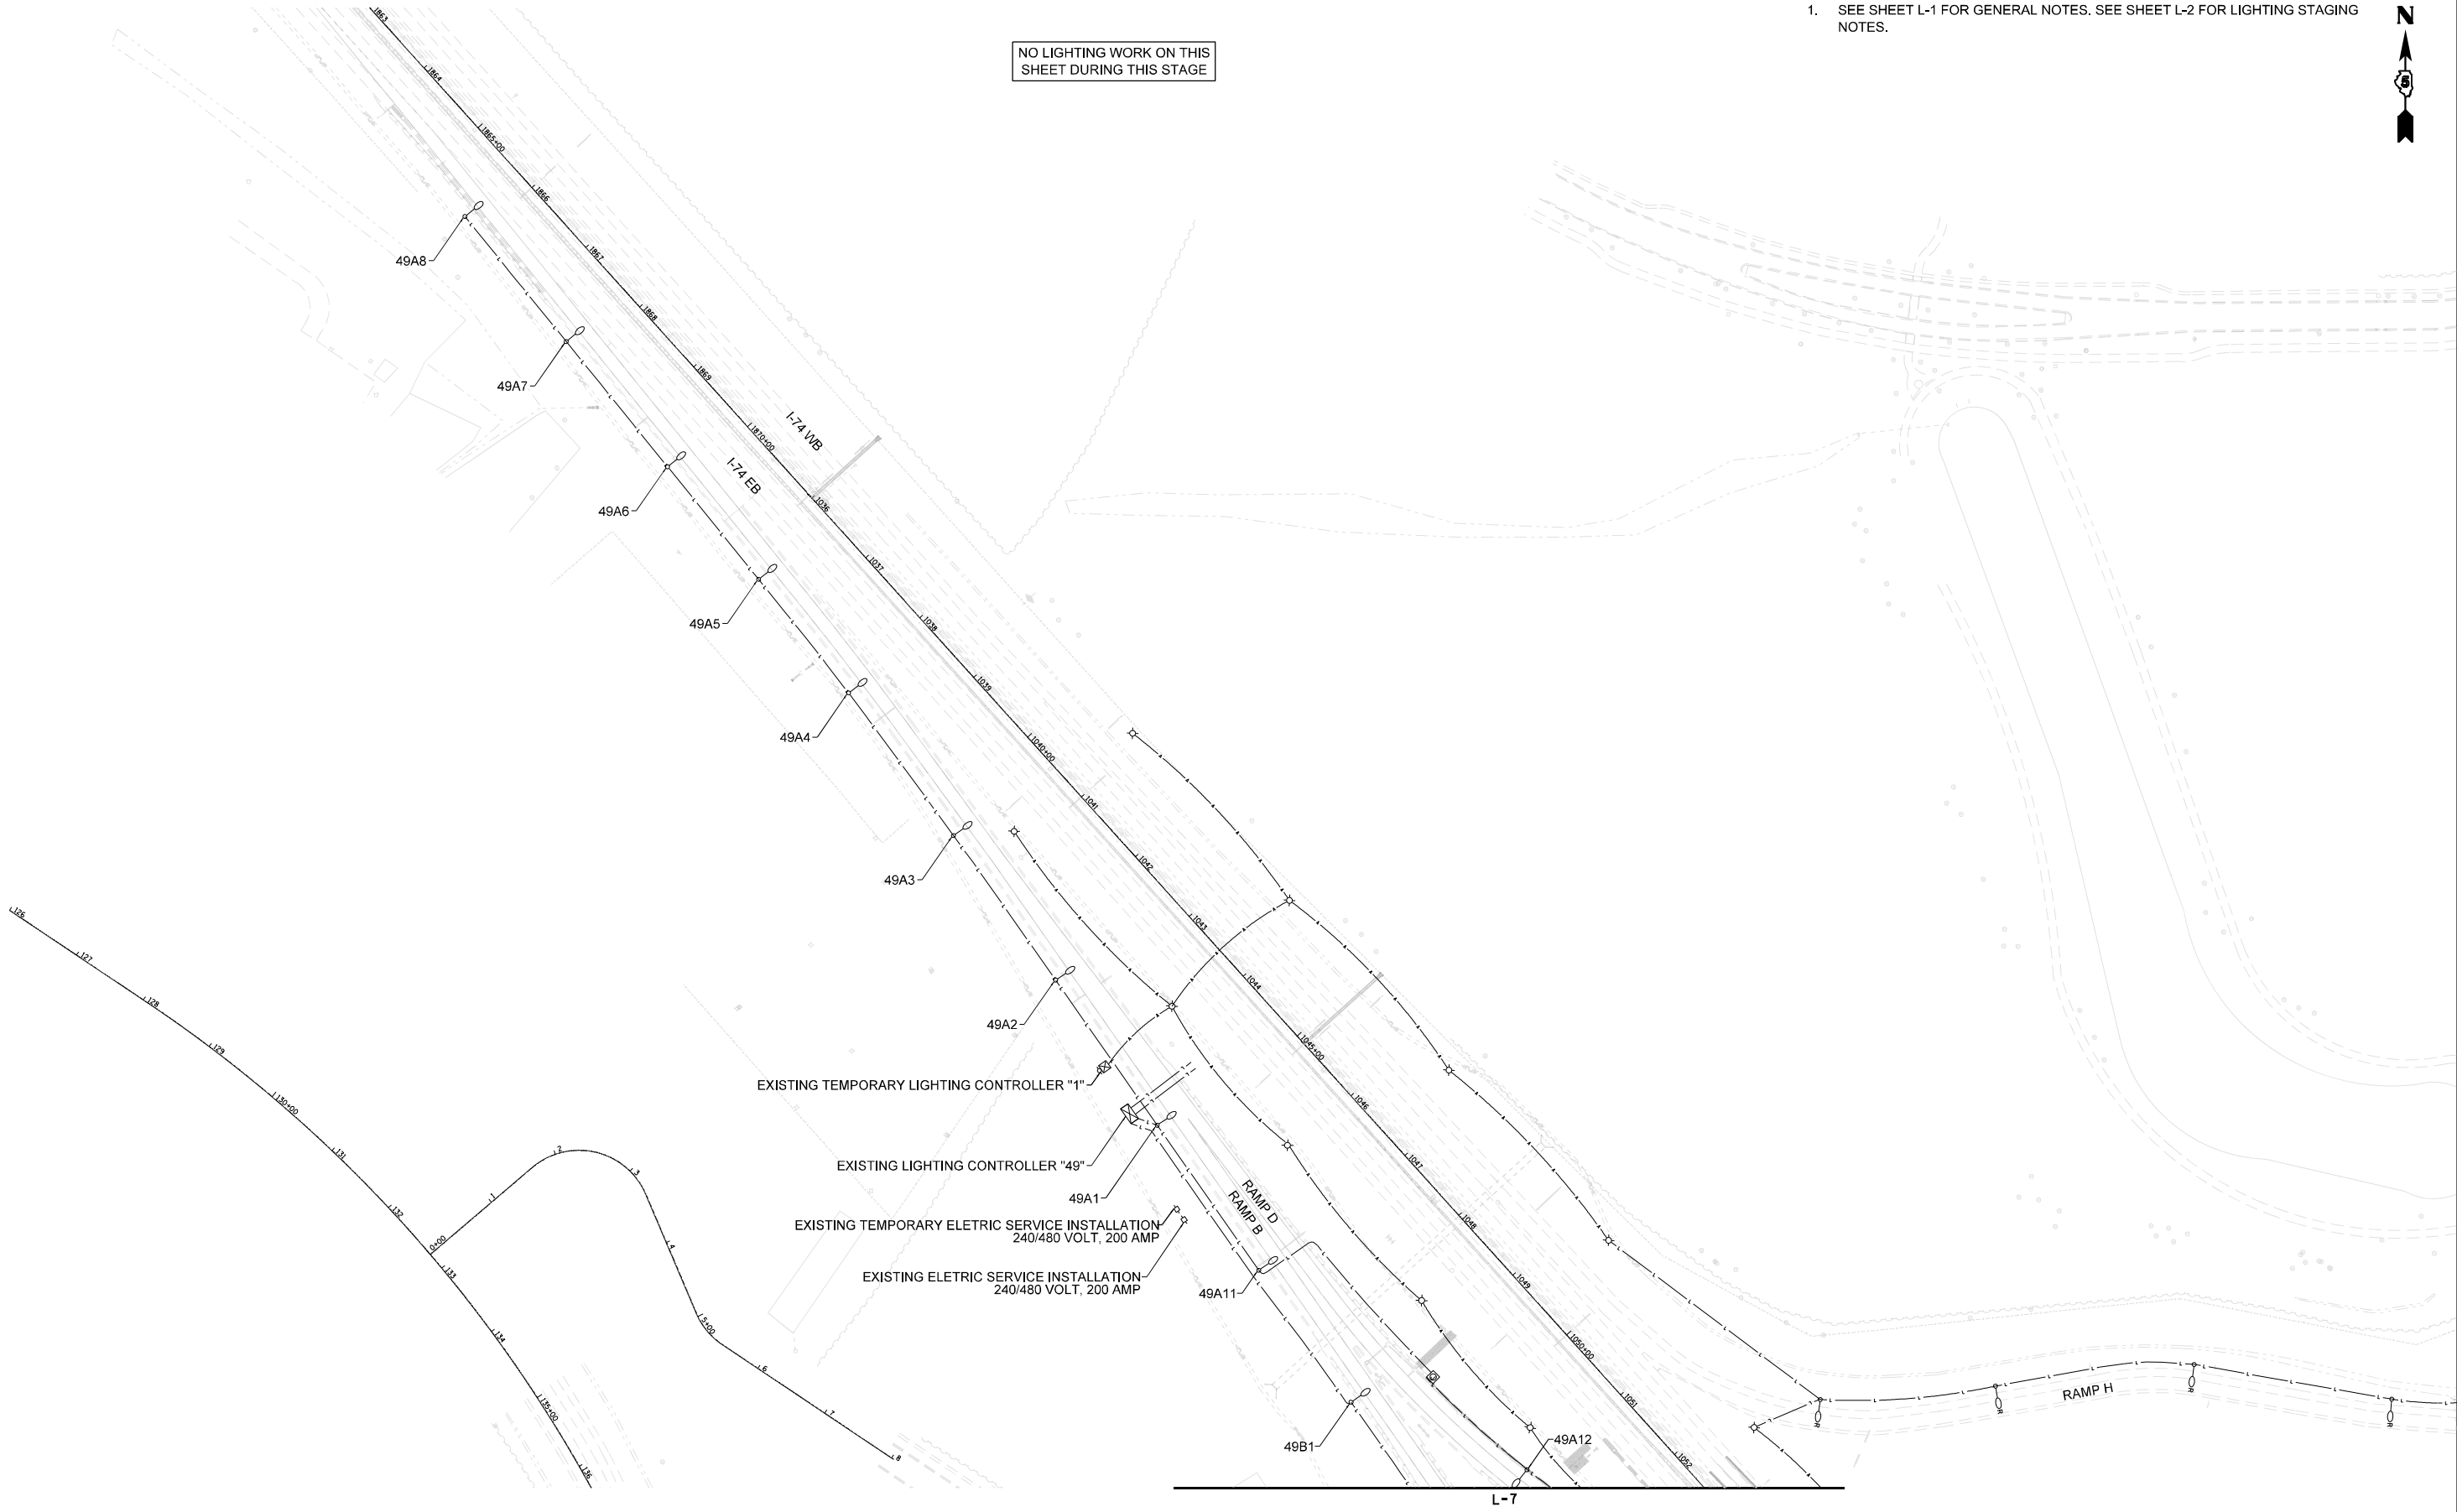


L-7

L-6

NOTES:
1. SEE SHEET L-1 FOR GENERAL NOTES. SEE SHEET L-2 FOR LIGHTING STAGING NOTES.

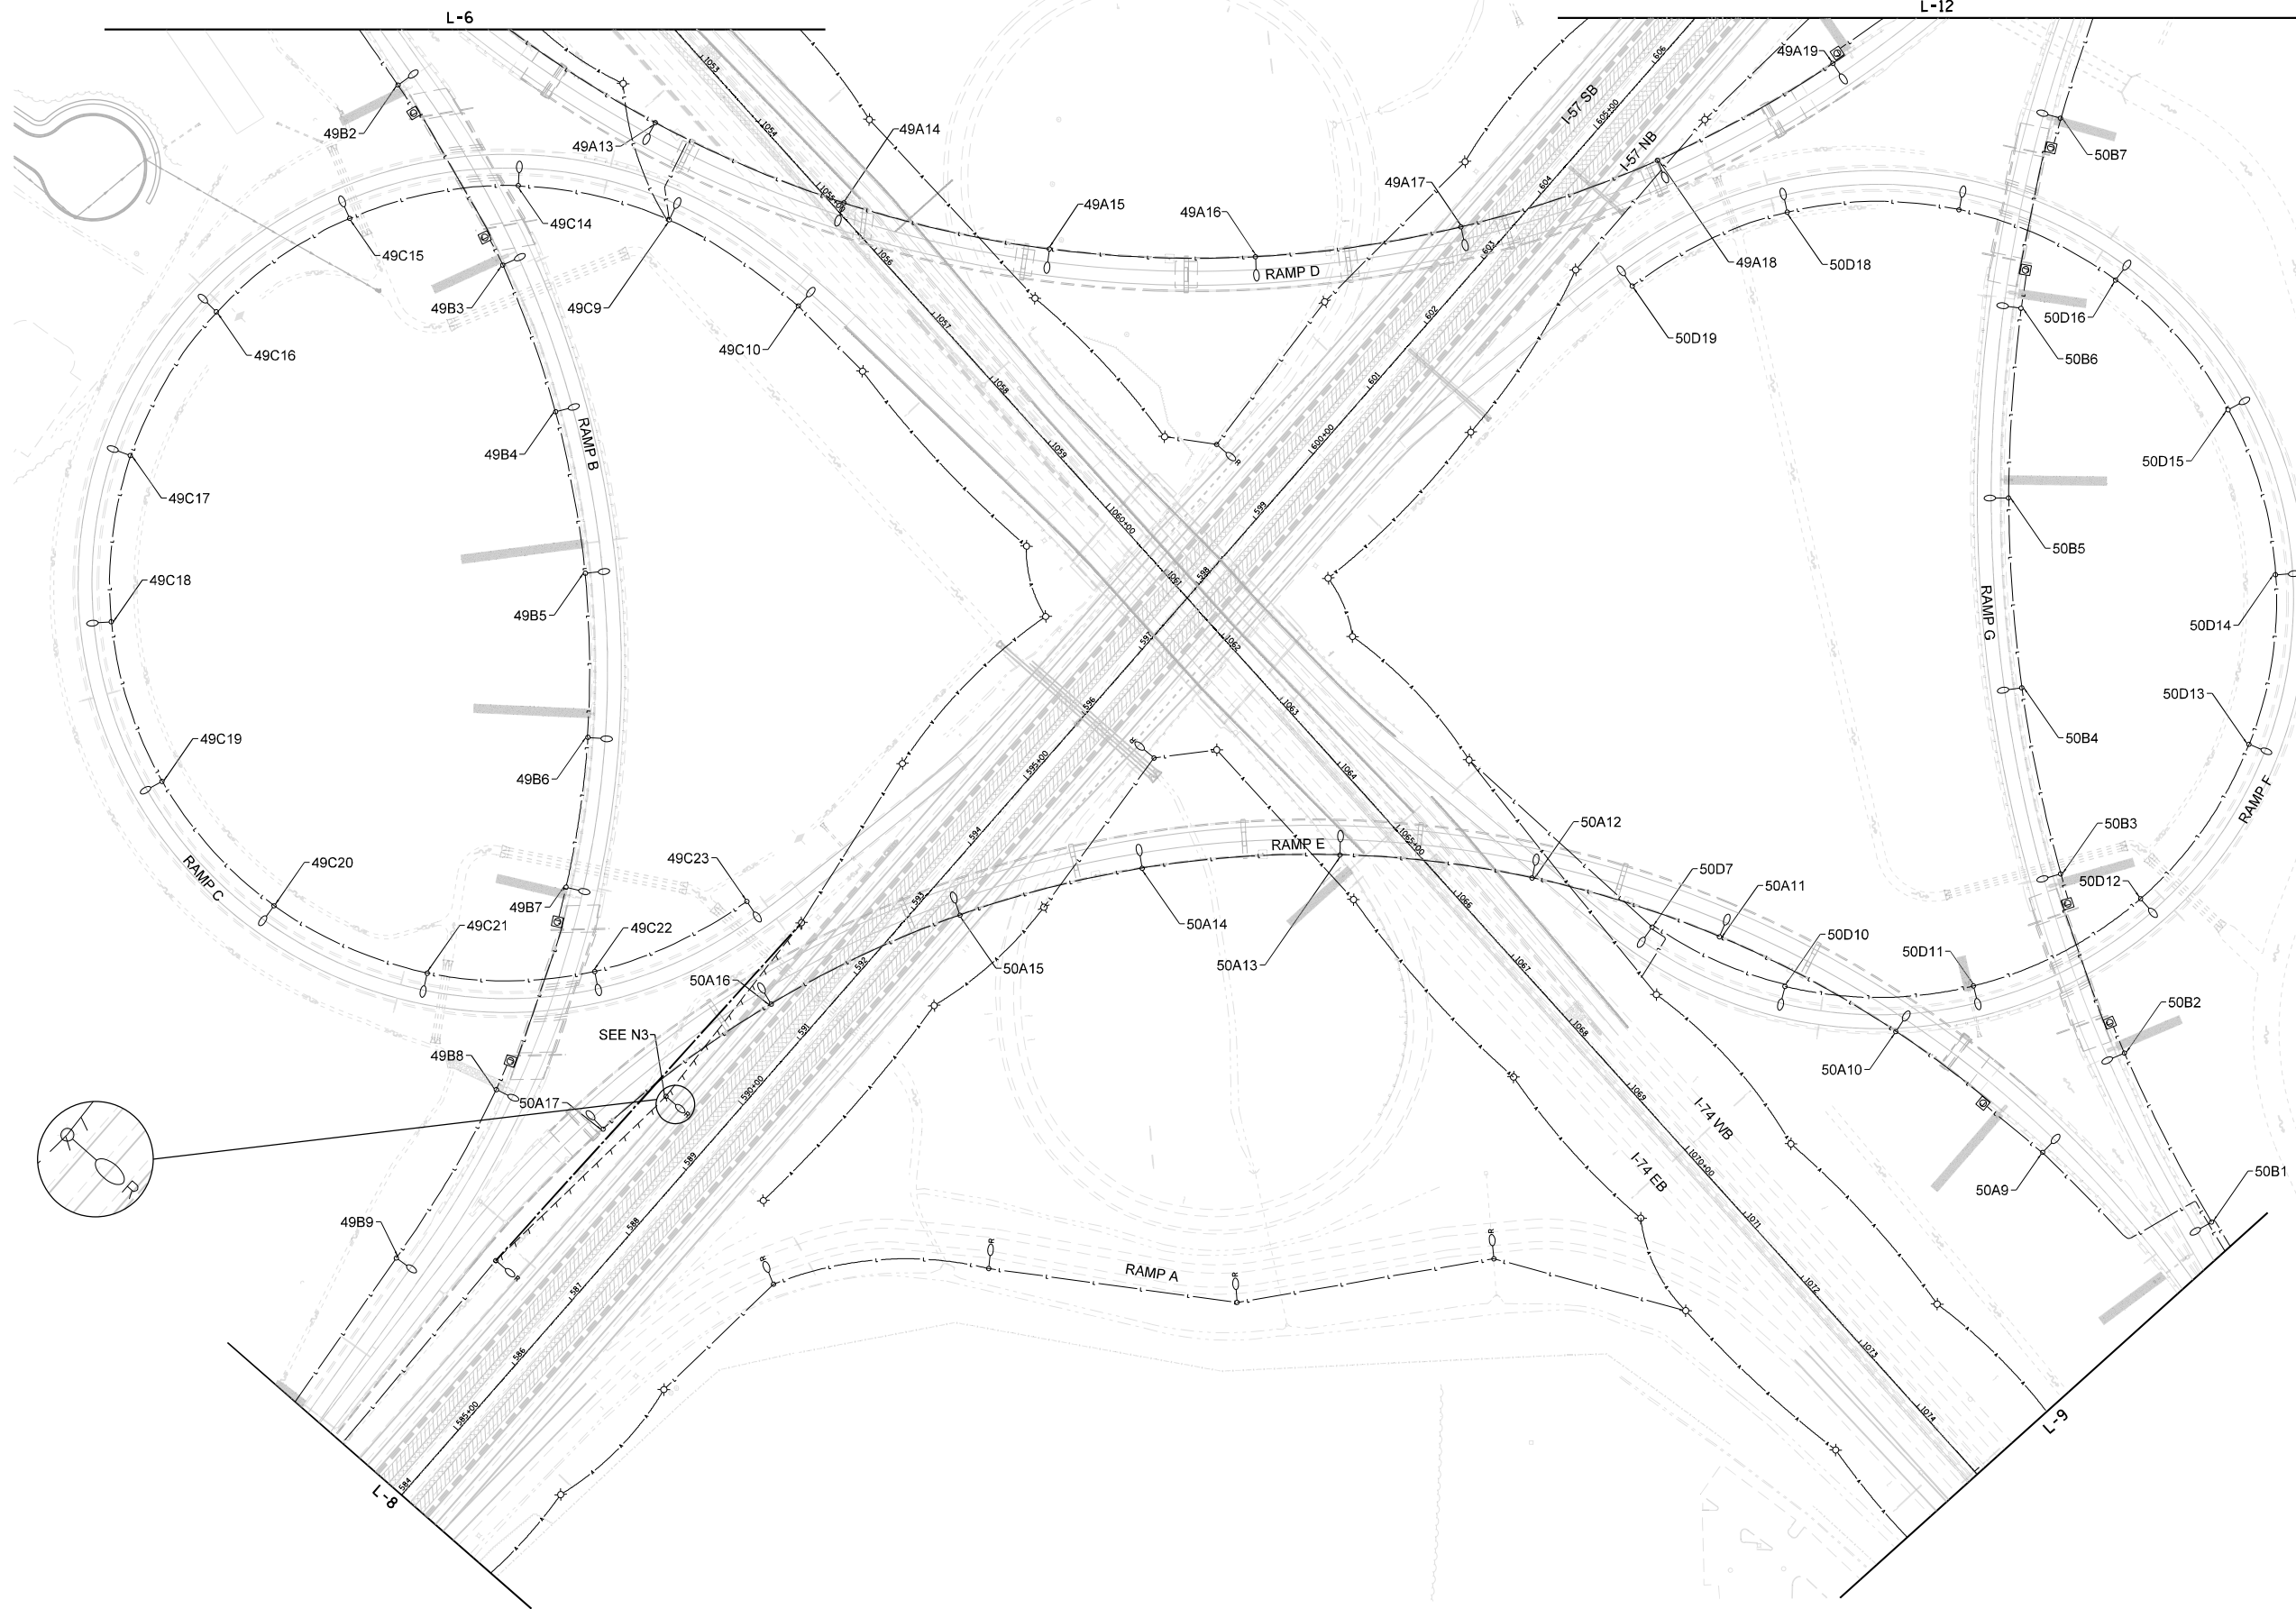

FILE NAME = D570C01-remLightStage1-2.dgn	USER NAME = bbarr	DESIGNED -	REVISED -	STATE OF ILLINOIS DEPARTMENT OF TRANSPORTATION	TEMPORARY LIGHTING AND REMOVAL PLAN I-74 STAGE 1 AND I-57 STAGE 5				F.A.I. RTE.	SECTION	COUNTY	TOTAL SHEETS	SHEET NO.
		DRAWN -	REVISED -		57	10-(33,34,5,14)R & (10-34)B	CHAMPAIGN	1182	831				
	PLOT SCALE = 200.0000' / in.	CHECKED -	REVISED -		CONTRACT NO. 70C01								
	PLOT DATE = 2/27/2022	DATE -	REVISED -		ILLINOIS FED. AID PROJECT								
					SCALE: 1"=100'	SHEET 7 OF 58 SHEETS	STA.	TO STA.					

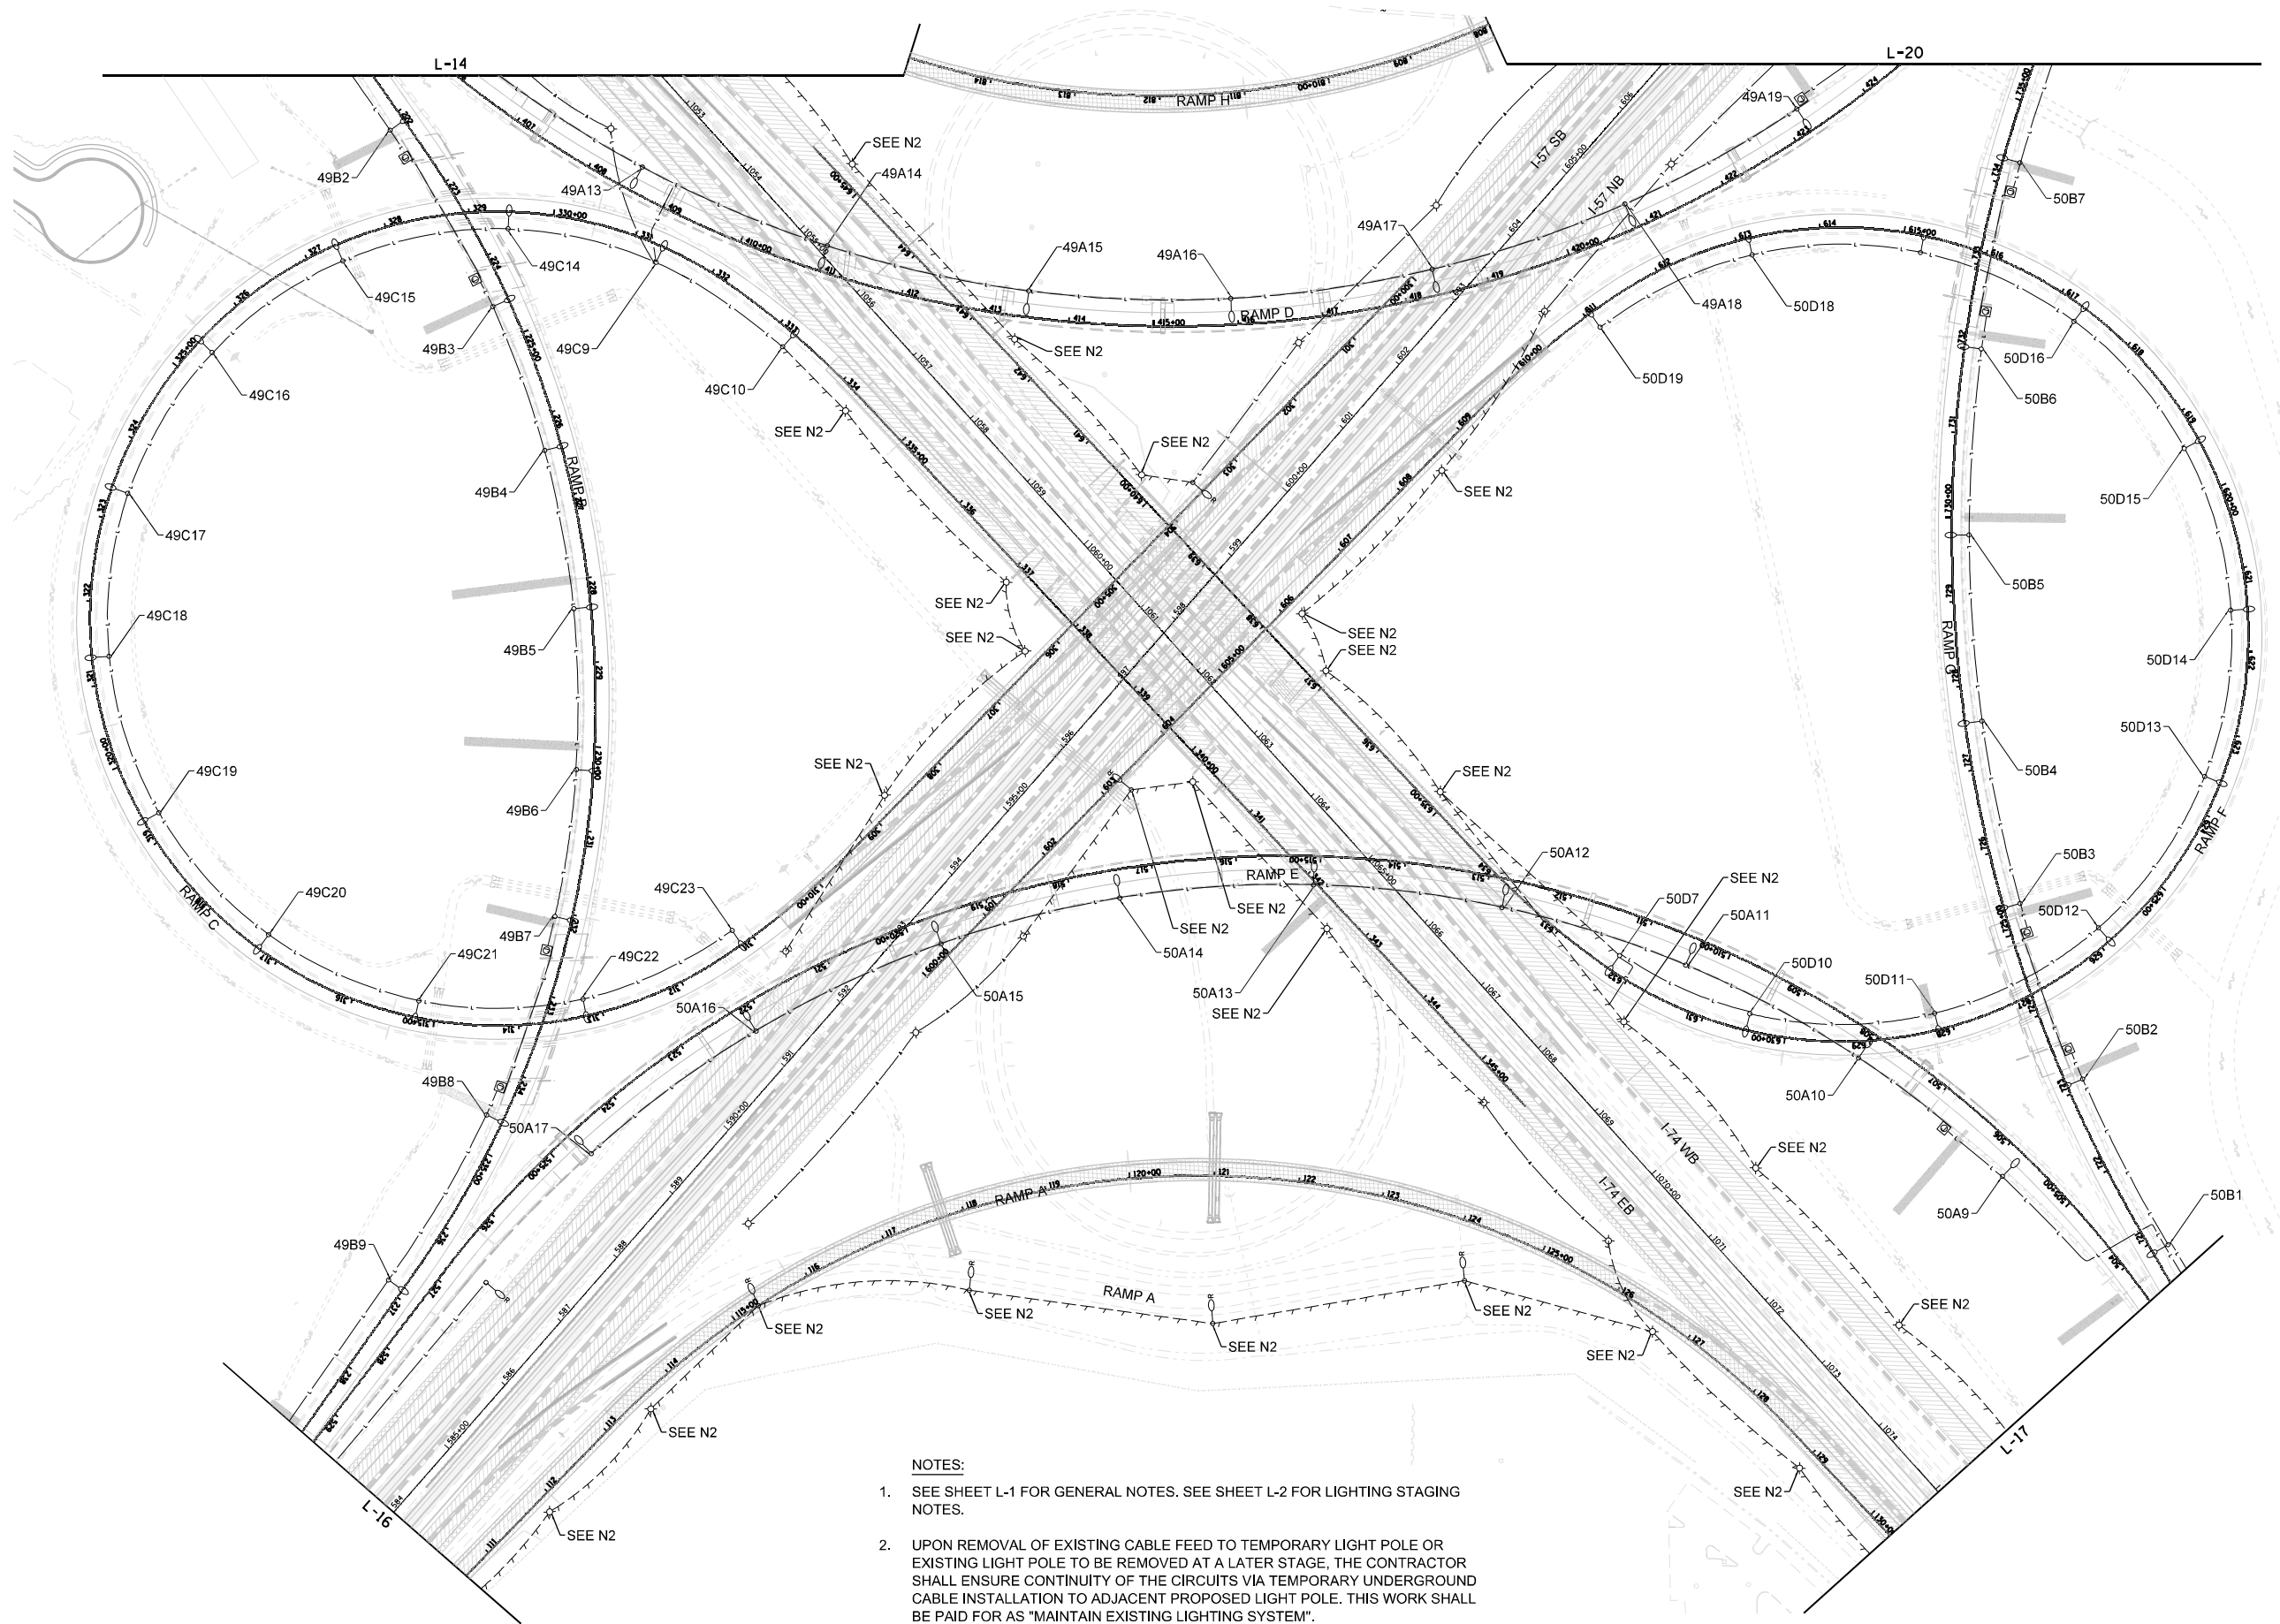

- NOTES:
- SEE SHEET L-1 FOR GENERAL NOTES. SEE SHEET L-2 FOR LIGHTING STAGING NOTES.
 - UPON REMOVAL OF EXISTING CABLE FEED TO TEMPORARY LIGHT POLE OR EXISTING LIGHT POLE TO BE REMOVED AT A LATER STAGE, THE CONTRACTOR SHALL ENSURE CONTINUITY OF THE CIRCUITS VIA TEMPORARY UNDERGROUND CABLE INSTALLATION TO ADJACENT PROPOSED LIGHT POLE. THIS WORK SHALL BE PAID FOR AS "MAINTAIN EXISTING LIGHTING SYSTEM".

L-15

FILE NAME : D570C01~remLightStage2-2.dgn	USER NAME = bbarr	DESIGNED -	REVISED -	STATE OF ILLINOIS DEPARTMENT OF TRANSPORTATION	TEMPORARY LIGHTING AND REMOVAL PLAN I-74 STAGE 2 AND I-57 STAGE 6				F.A.I. RTE.	SECTION	COUNTY	TOTAL SHEETS	SHEET NO.
		DRAWN -	REVISED -						57	10-(33,34,5,14)R & (10-34)B	CHAMPAIGN	1182	832
	PLOT SCALE = 200.0000' / in.	CHECKED -	REVISED -		CONTRACT NO. 70C01								
	PLOT DATE = 2/27/2022	DATE -	REVISED -										
				SCALE: 1"=100'	SHEET 15 OF 58 SHEETS	STA.	TO STA.	ILLINOIS FED. AID PROJECT					


SEE SHEET L-1 FOR GENERAL NOTES. SEE SHEET L-2 FOR LIGHTING STAGING NOTES.



FILE NAME = D570C01-rerightStage1-4.dgn	USER NAME = bbarr	DESIGNED -	REVISED -	STATE OF ILLINOIS DEPARTMENT OF TRANSPORTATION	TEMPORARY LIGHTING AND REMOVAL PLAN I-74 STAGE 1			F.A.I. RTE.	SECTION	COUNTY	TOTAL SHEETS	SHEET NO.
		DRAWN -	REVISED -					57	10-(33,34,5,14)R & (10-34)B	CHAMPAIGN	1182	833
	PLOT SCALE = 200.0000' / in.	CHECKED -	REVISED -					CONTRACT NO. 70C01				
	PLOT DATE = 1/27/2022	DATE -	REVISED -		SCALE: 1"=100'	SHEET 9 OF 58 SHEETS	STA. TO STA.	ILLINOIS FED. AID PROJECT				


NOTES:

1. SEE SHEET L-1 FOR GENERAL NOTES. SEE SHEET L-2 FOR LIGHTING STAGING NOTES.
2. THE REMOVAL OF MEDIAN LIGHT POLE FOUNDATION SHALL BE INCLUDED IN THE COST OF MEDIAN BARRIER WALL REMOVAL.

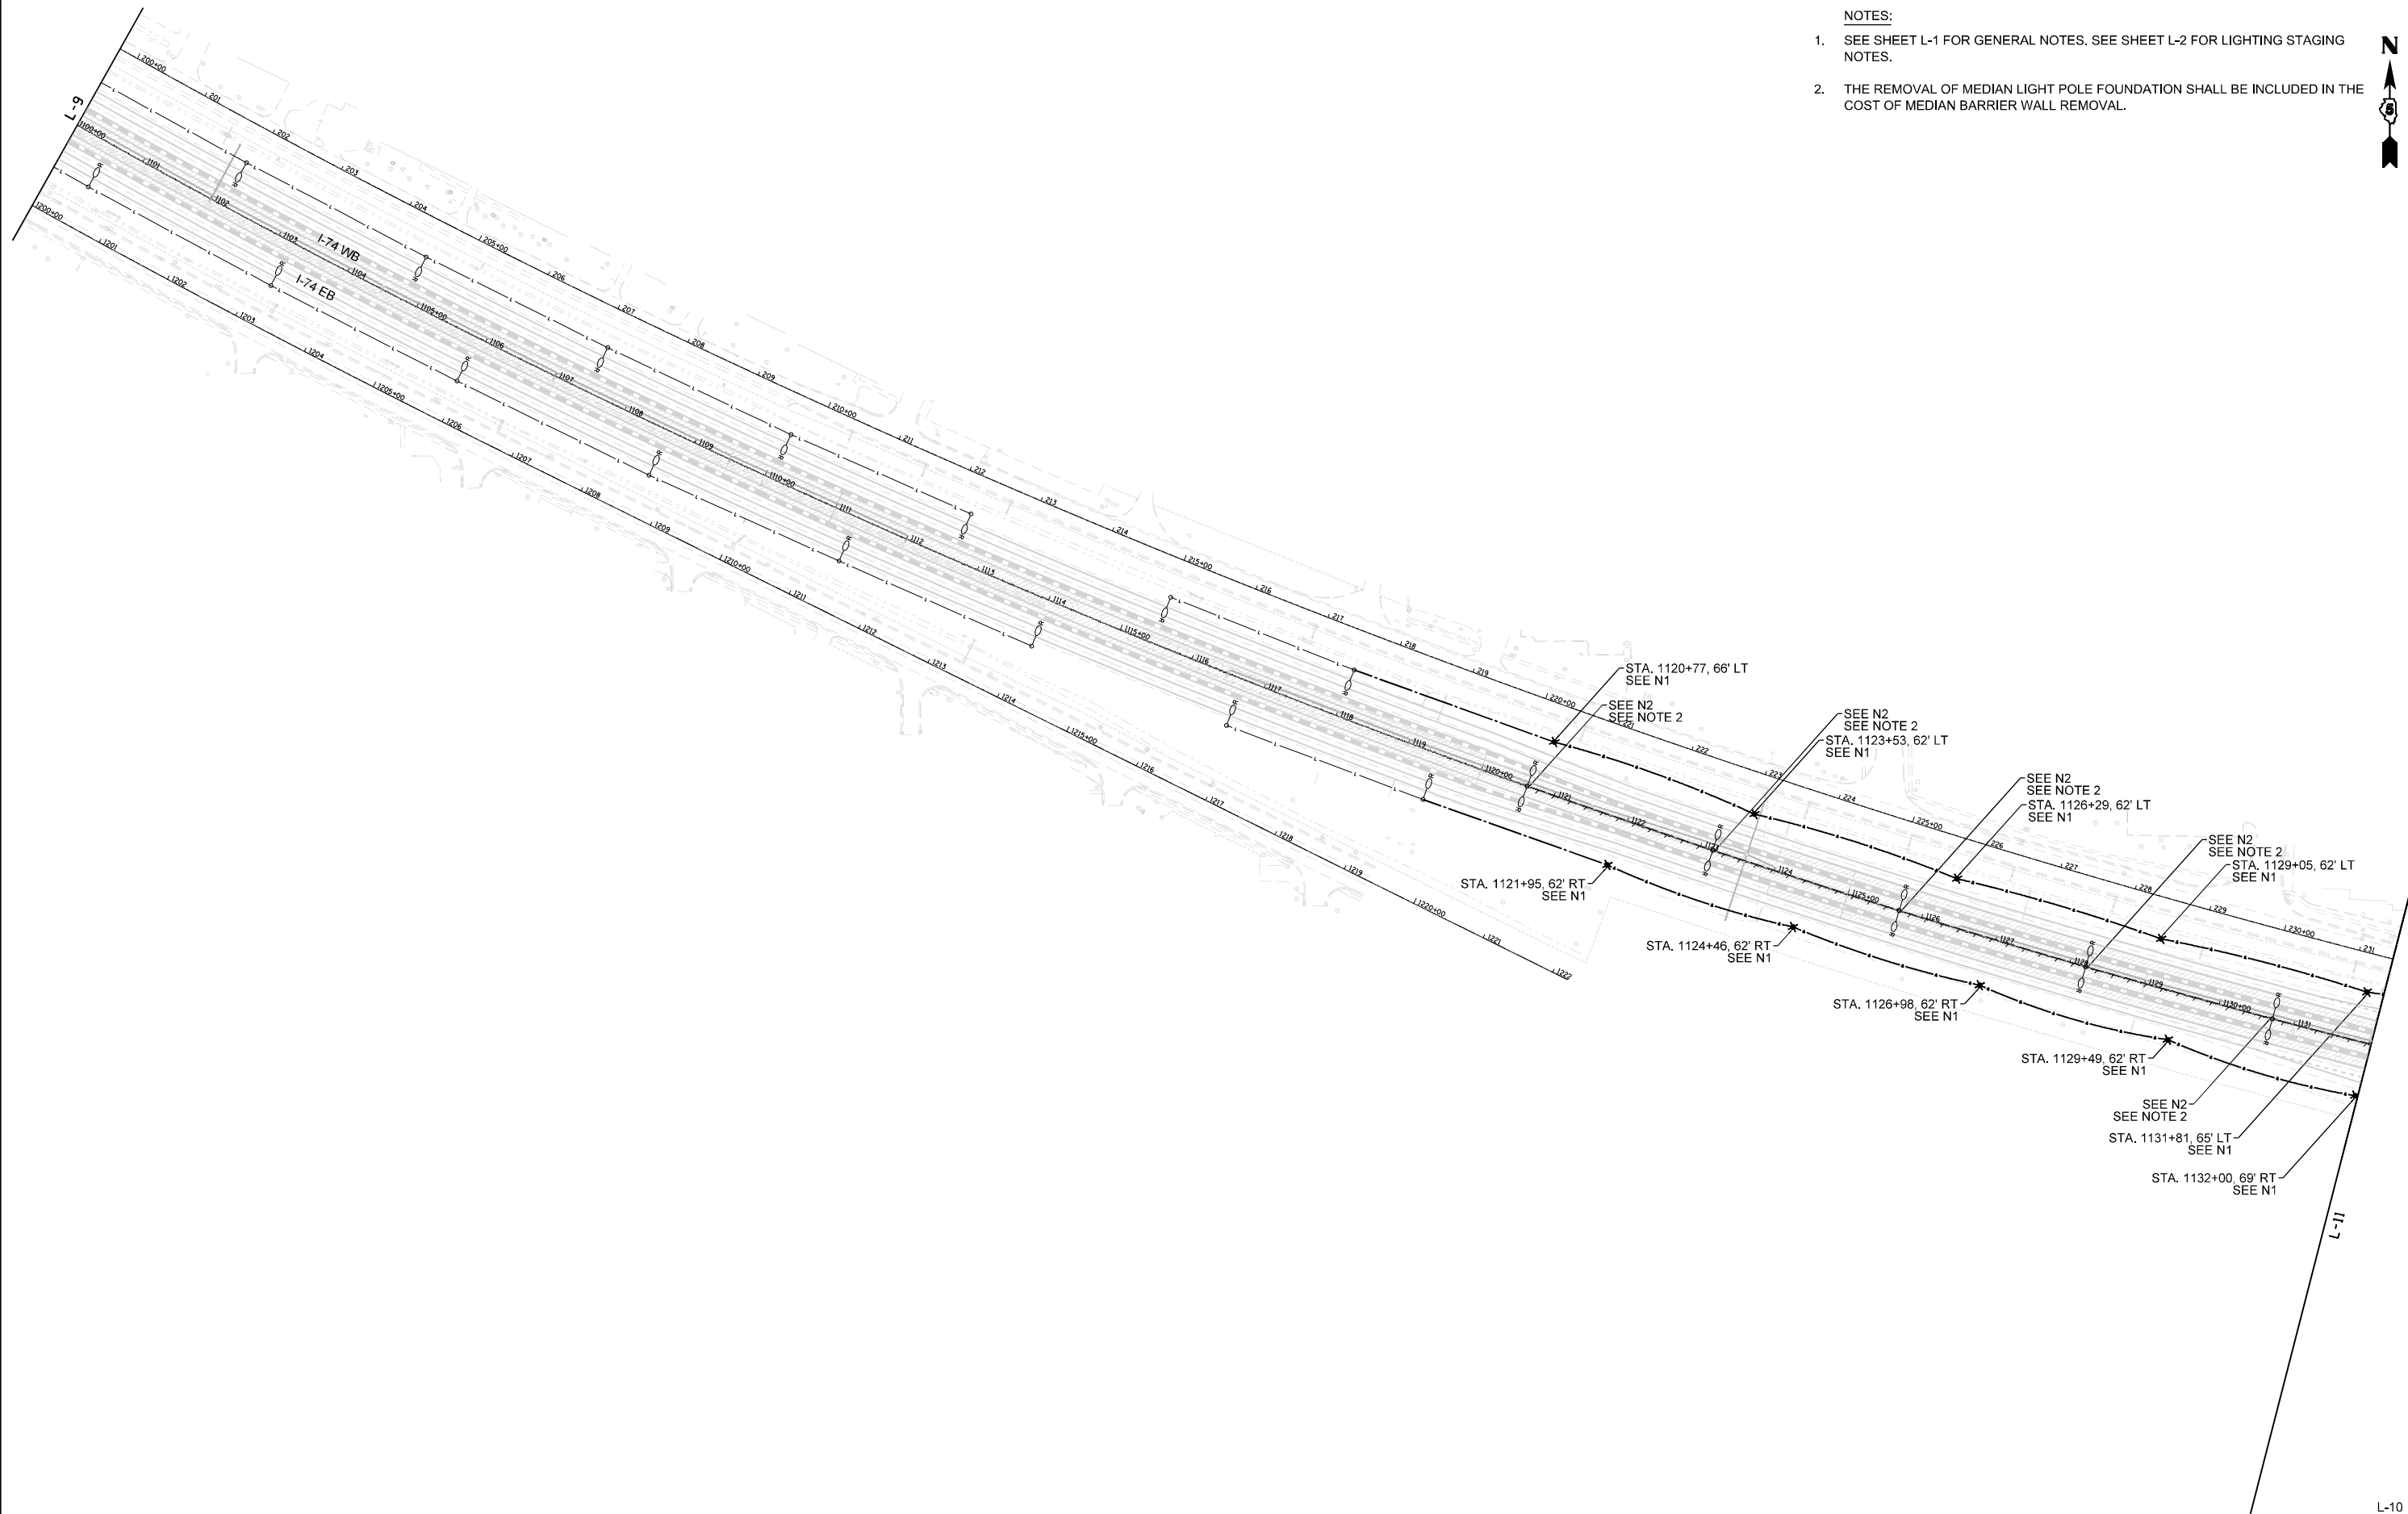

L-10

FILE NAME : D570C01-remLightStage1-5.dgn	USER NAME = bbarr	DESIGNED -	REVISED -	STATE OF ILLINOIS DEPARTMENT OF TRANSPORTATION	TEMPORARY LIGHTING AND REMOVAL PLAN I-74 STAGE 1				F.A.I. RTE.	SECTION	COUNTY	TOTAL SHEETS	SHEET NO.
		DRAWN -	REVISED -						57	10-(33,34,5,14)R & (10-34)B	CHAMPAIGN	1182	834
	PLOT SCALE = 200.0000 ' / in.	CHECKED -	REVISED -		CONTRACT NO. 70C01								
	PLOT DATE = 1/27/2022	DATE -	REVISED -		SCALE: 1"=100'	SHEET 10 OF 58 SHEETS	STA.	TO STA.	ILLINOIS FED. AID PROJECT				

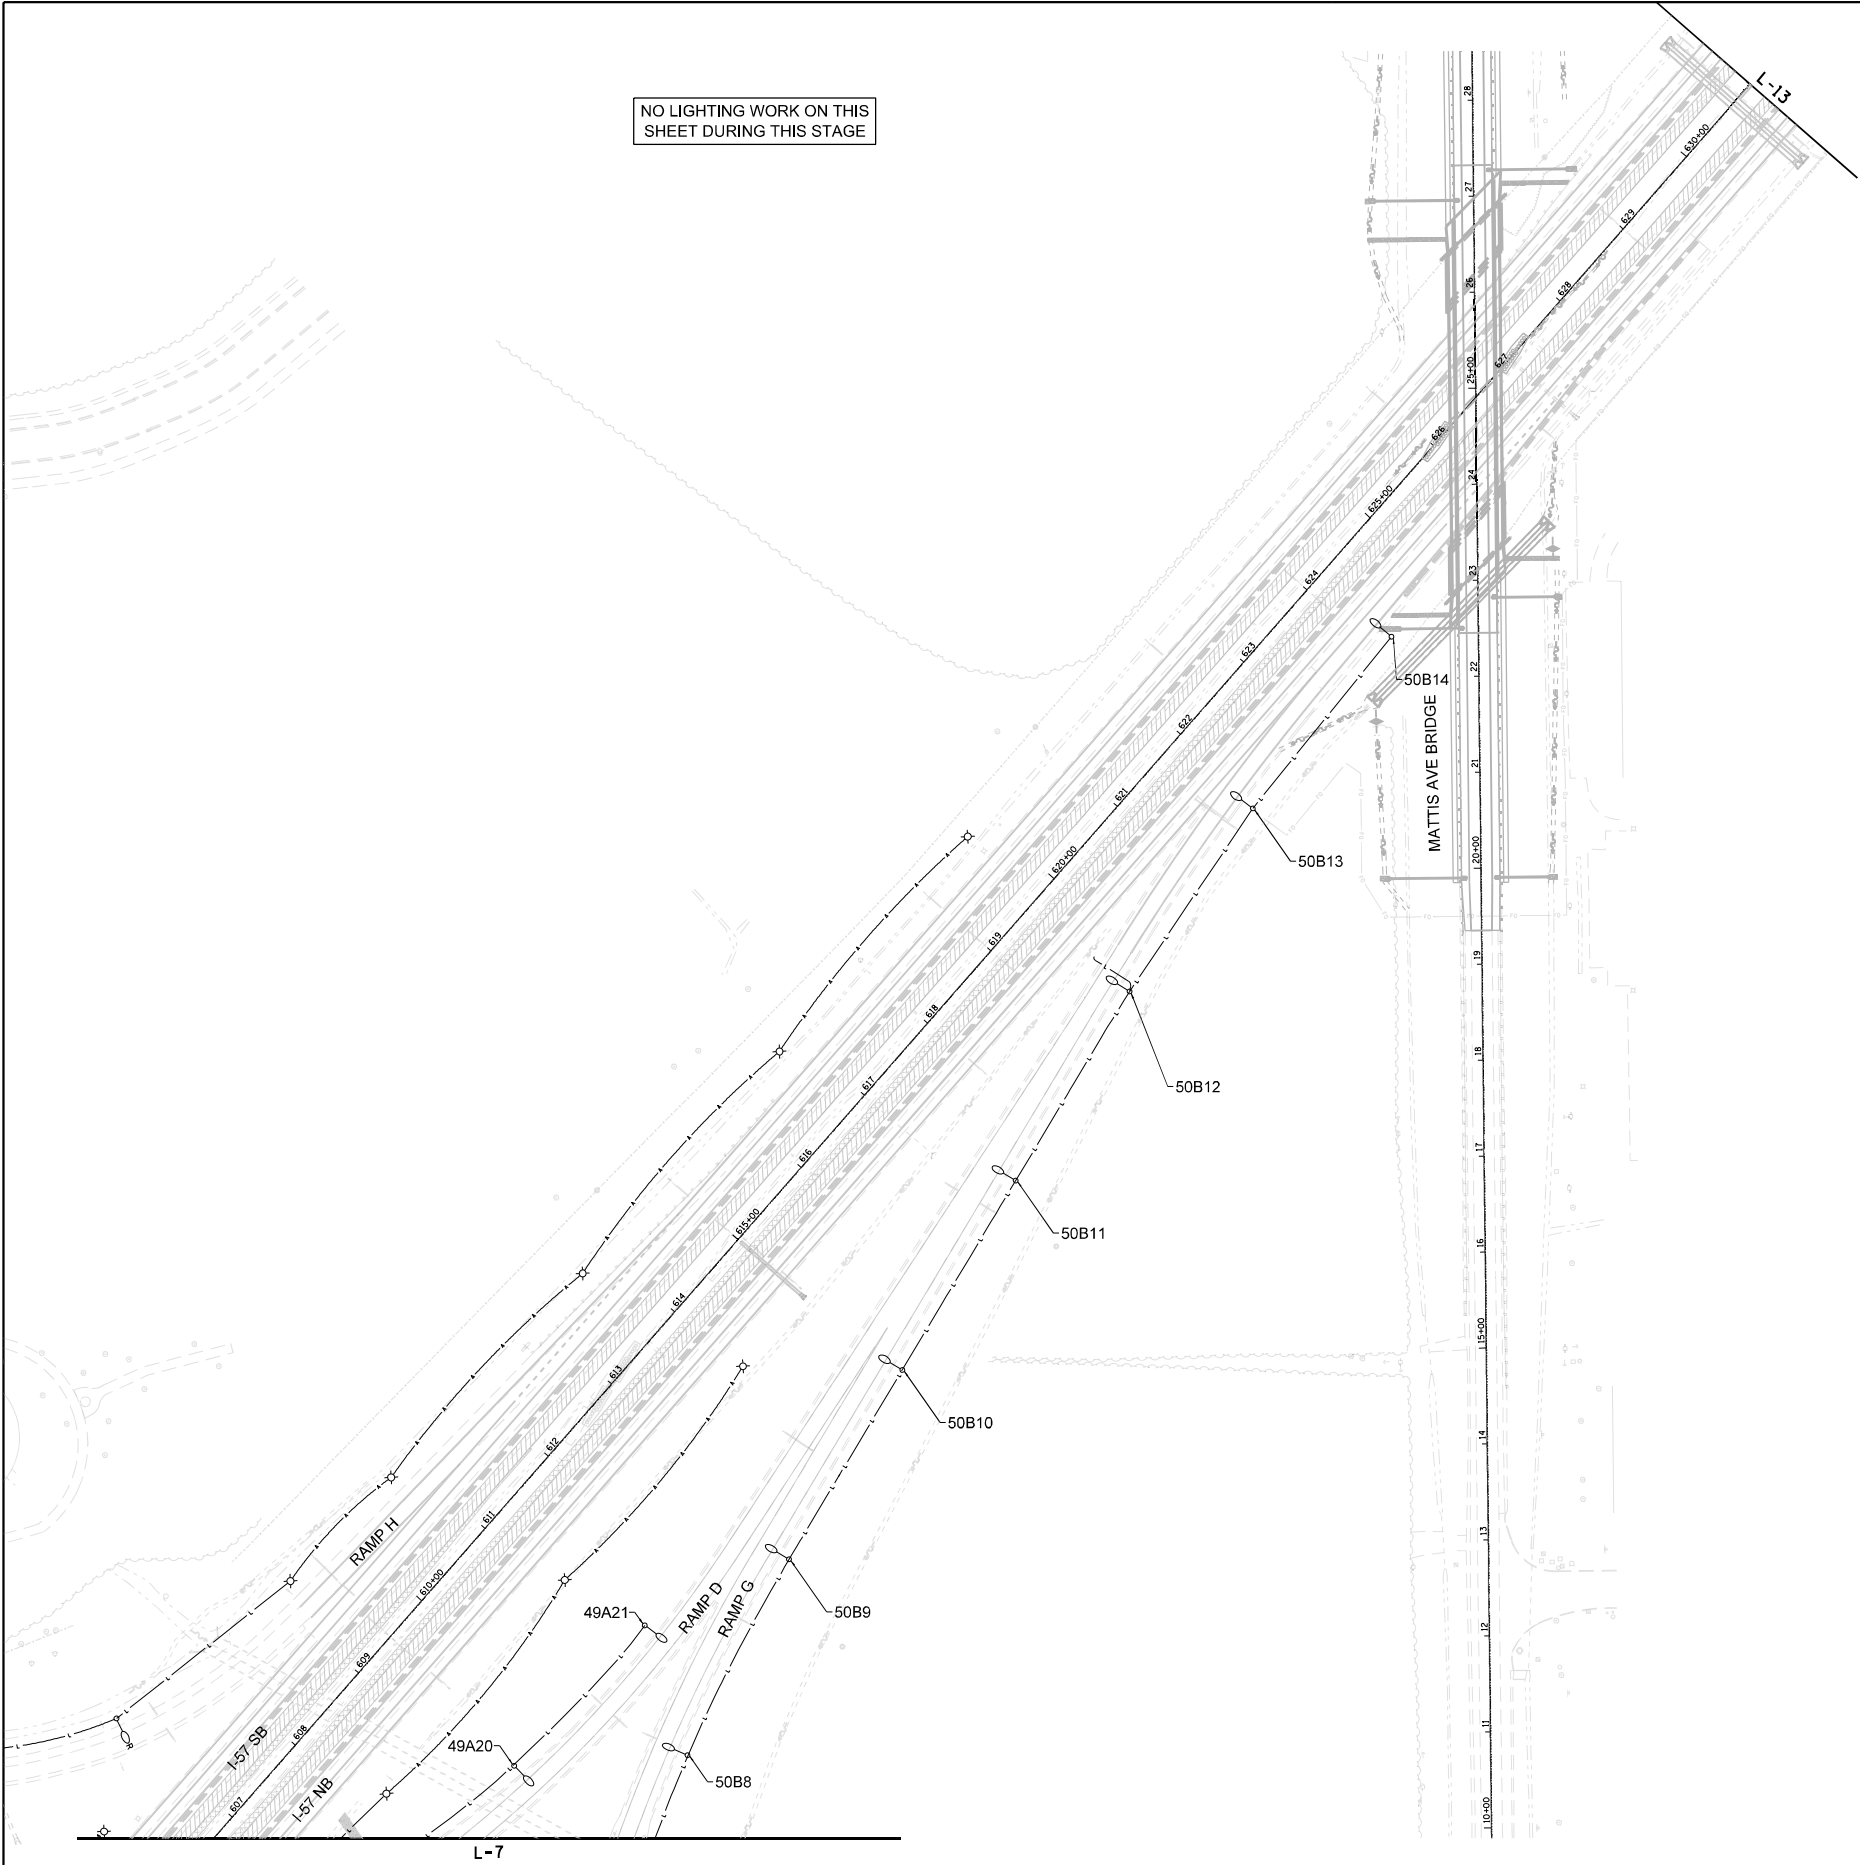

- NOTES:
1. SEE SHEET L-1 FOR GENERAL NOTES. SEE SHEET L-2 FOR LIGHTING STAGING NOTES.




L-12

FILE NAME = D570C01~remLightStage1-7.dgn	USER NAME = bbarr	DESIGNED -	REVISED -	STATE OF ILLINOIS DEPARTMENT OF TRANSPORTATION	TEMPORARY LIGHTING AND REMOVAL PLAN I-57 STAGE 5		F.A.I. RTE.	SECTION	COUNTY	TOTAL SHEETS	SHEET NO.
	PLOT SCALE = 200.0000' / in.	DRAWN -	REVISED -				57	10-(33,34,5,14)R & (10-34)B	CHAMPAIGN	1182	836
	PLOT DATE = 1/27/2022	CHECKED -	REVISED -		SCALE: 1"=100' SHEET 12 OF 58 SHEETS STA. TO STA.		CONTRACT NO. 70C01				
		DATE -	REVISED -				ILLINOIS FED. AID PROJECT				

NOTES:

1. SEE SHEET L-1 FOR GENERAL NOTES. SEE SHEET L-2 FOR LIGHTING STAGING NOTES.


NO LIGHTING WORK ON THIS SHEET DURING THIS STAGE

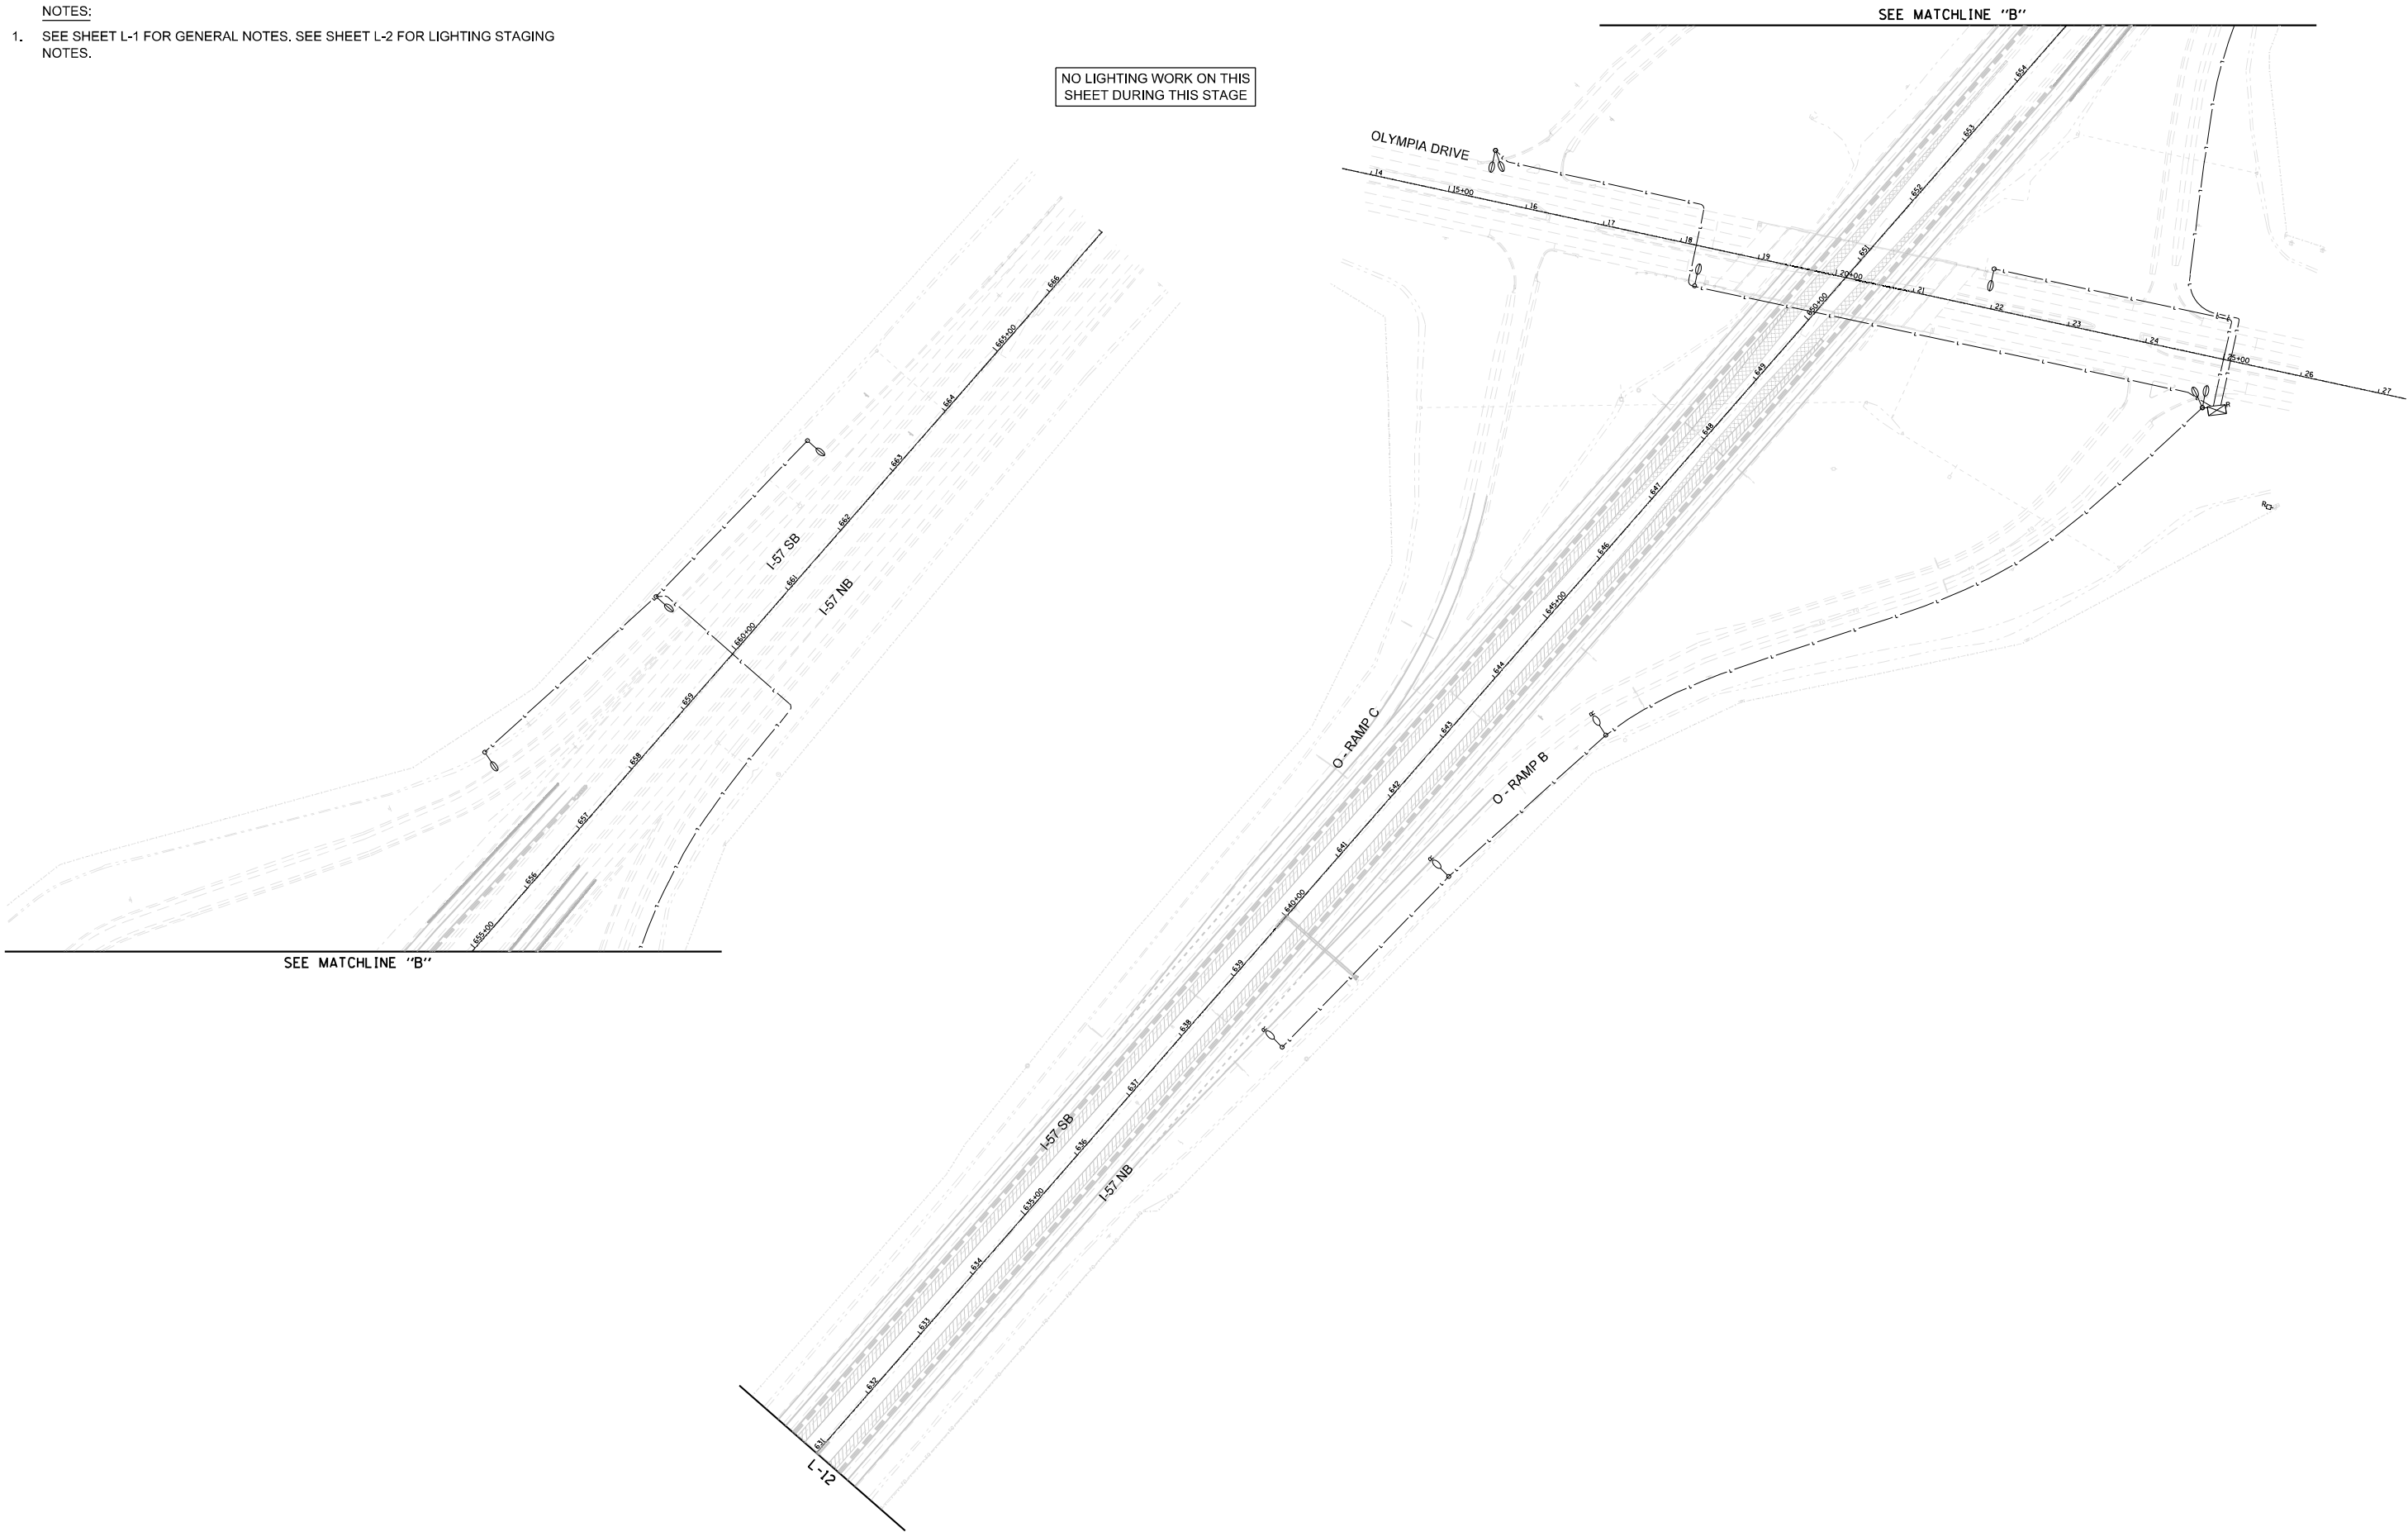

FILE NAME : D570C01-remLightStage1-8.dgn	USER NAME = bbarr	DESIGNED -	REVISED -	STATE OF ILLINOIS DEPARTMENT OF TRANSPORTATION	TEMPORARY LIGHTING AND REMOVAL PLAN I-57 STAGE 5				F.A.I. RTE.	SECTION	COUNTY	TOTAL SHEETS	SHEET NO.
	PLOT SCALE = 200.0000 ' / in.	DRAWN -	REVISED -						57	10-(33,34,5,14)R & (10-34)B	CHAMPAIGN	1182	837
	PLOT DATE = 1/27/2022	CHECKED -	REVISED -		SCALE: 1"=100'				CONTRACT NO. 70C01				
		DATE -	REVISED -		SHEET 13 OF 58 SHEETS				ILLINOIS FED. AID PROJECT				
					STA. TO STA.								

NOTES:


1. SEE SHEET L-1 FOR GENERAL NOTES. SEE SHEET L-2 FOR LIGHTING STAGING NOTES.

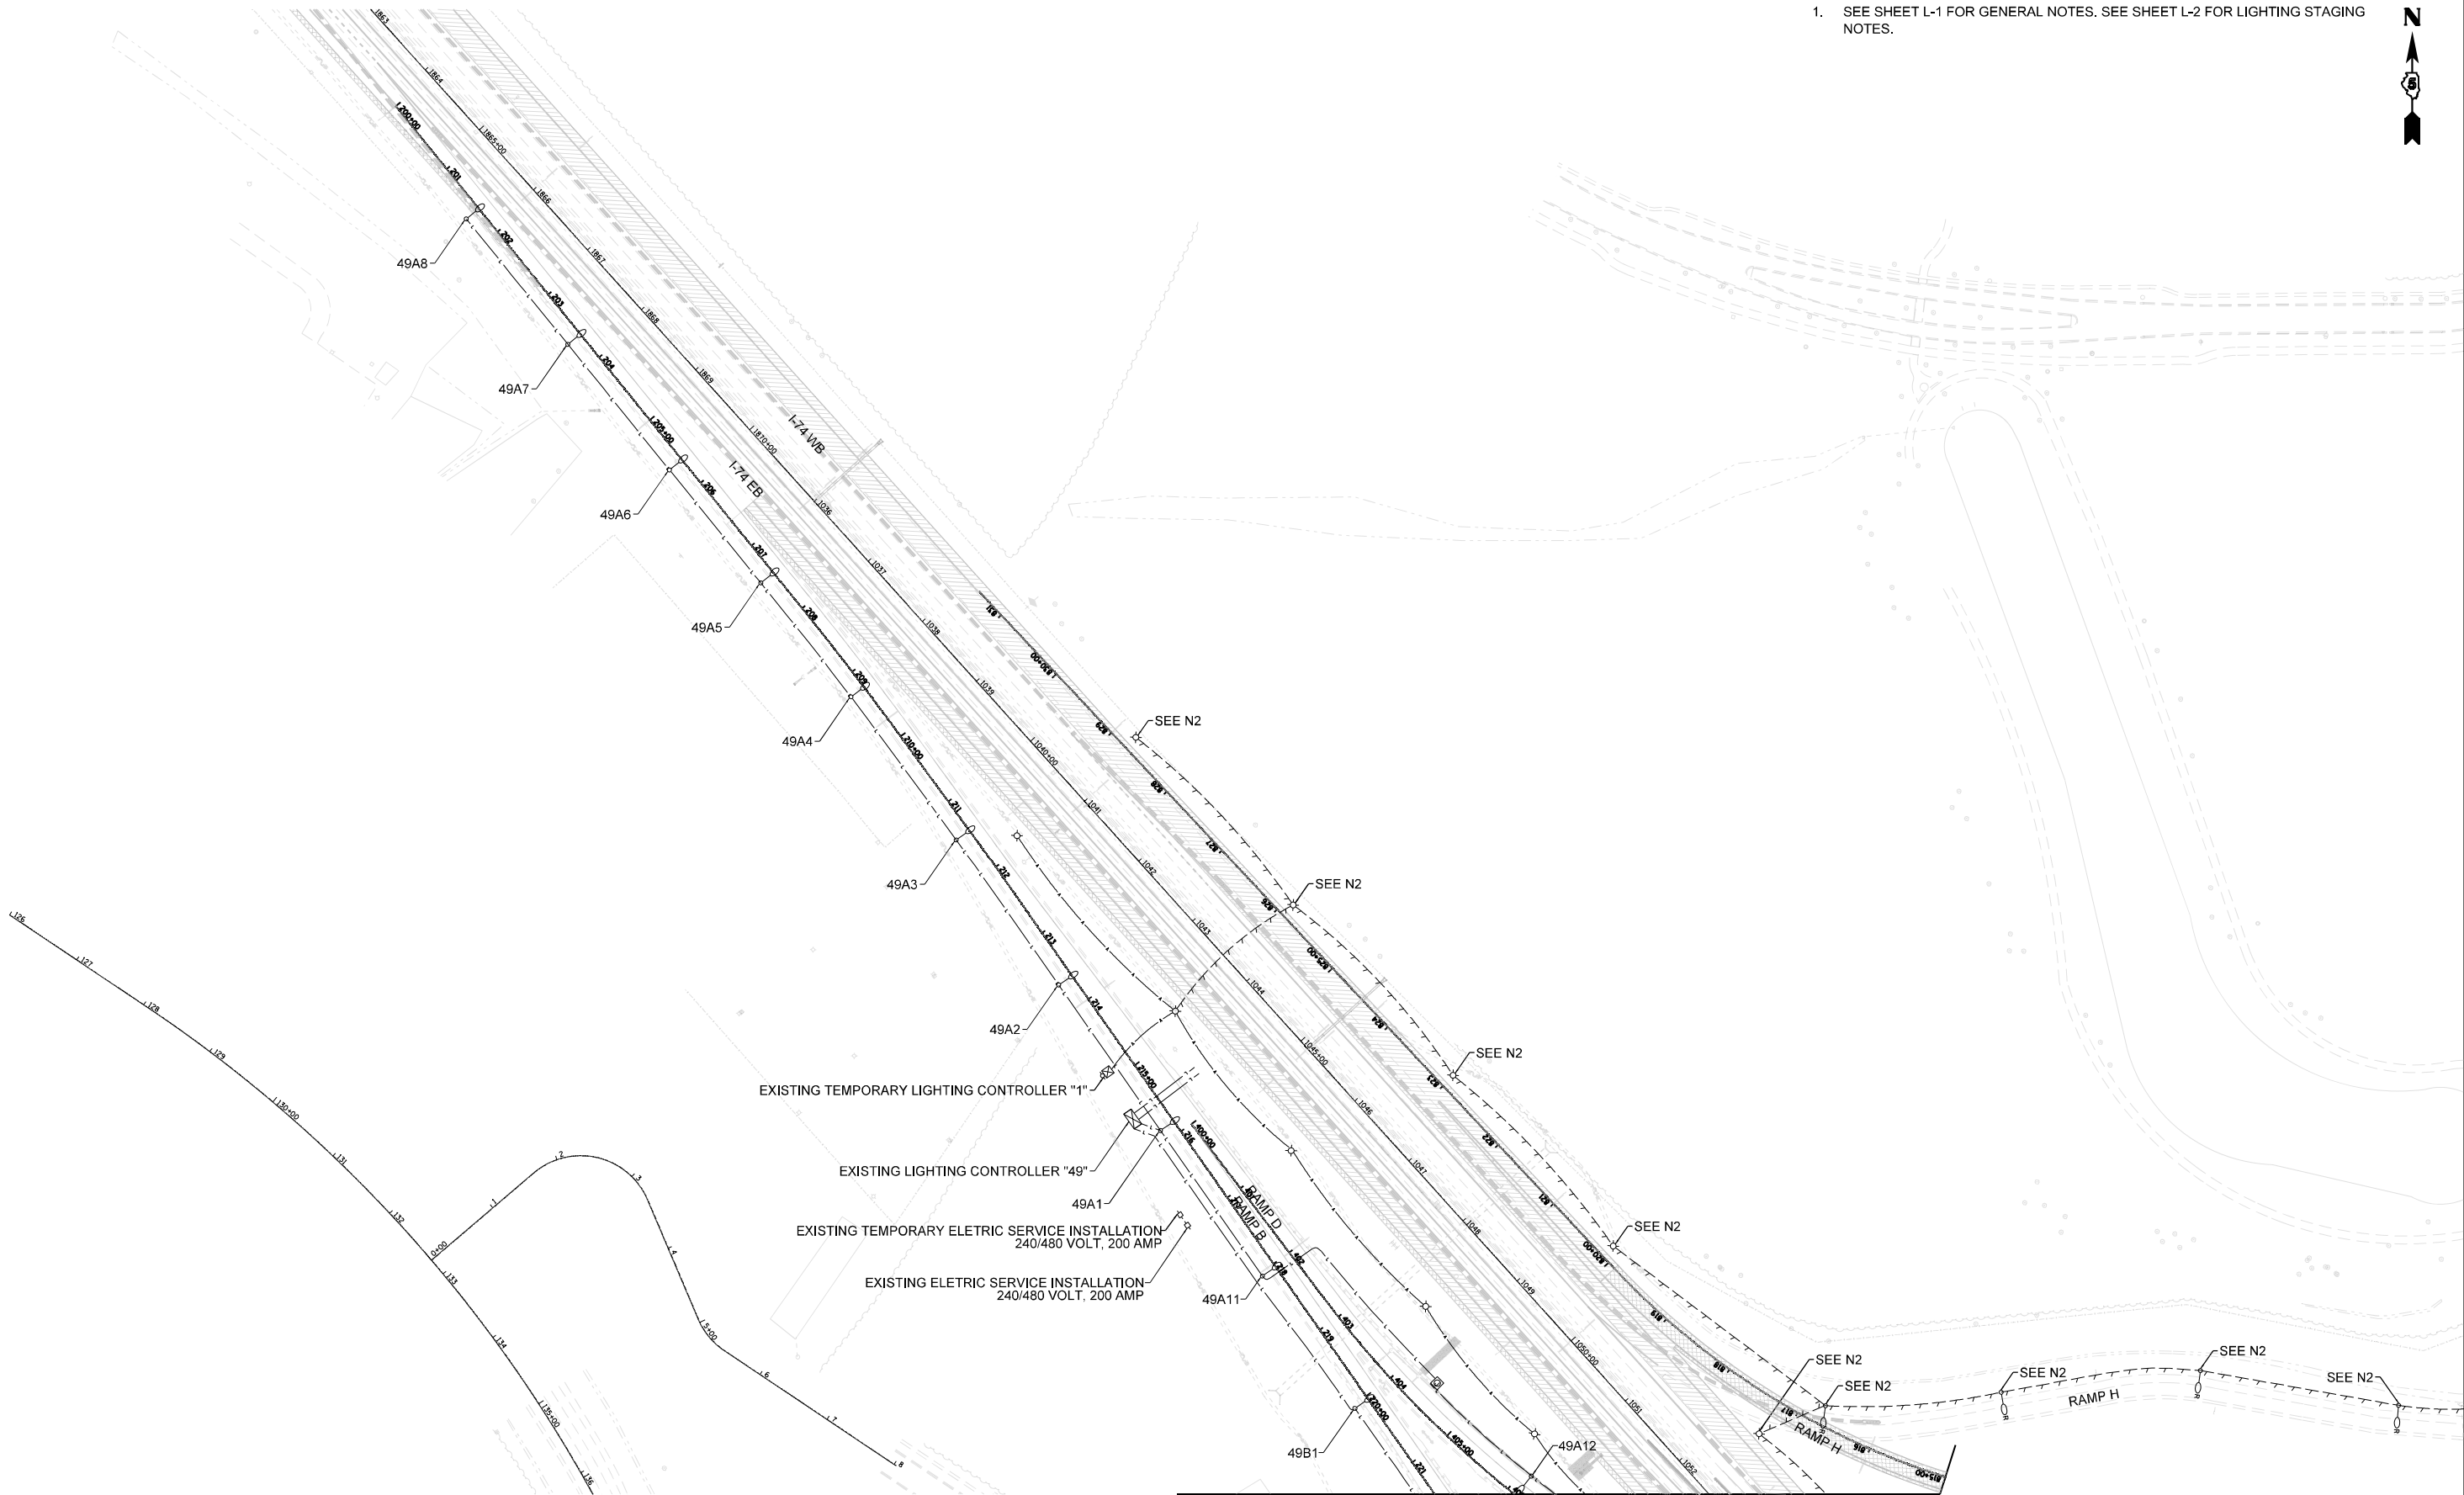

L-15

L-14

FILE NAME = D570C01~remLightStage2-1.dgn	USER NAME = bbarr	DESIGNED -	REVISED -	STATE OF ILLINOIS DEPARTMENT OF TRANSPORTATION	TEMPORARY LIGHTING AND REMOVAL PLAN I-74 STAGE 2		F.A.I. RTE.	SECTION	COUNTY	TOTAL SHEETS	SHEET NO.
	PLOT SCALE = 200.0000' / in.	DRAWN -	REVISED -				57	10~(33,34,5,14)R & (10-34)B	CHAMPAIGN	1182	838
	PLOT DATE = 1/27/2022	CHECKED -	REVISED -		SCALE: 1"=100'		CONTRACT NO. 70C01				
		DATE -	REVISED -		SHEET 14 OF 58 SHEETS		ILLINOIS FED. AID PROJECT				

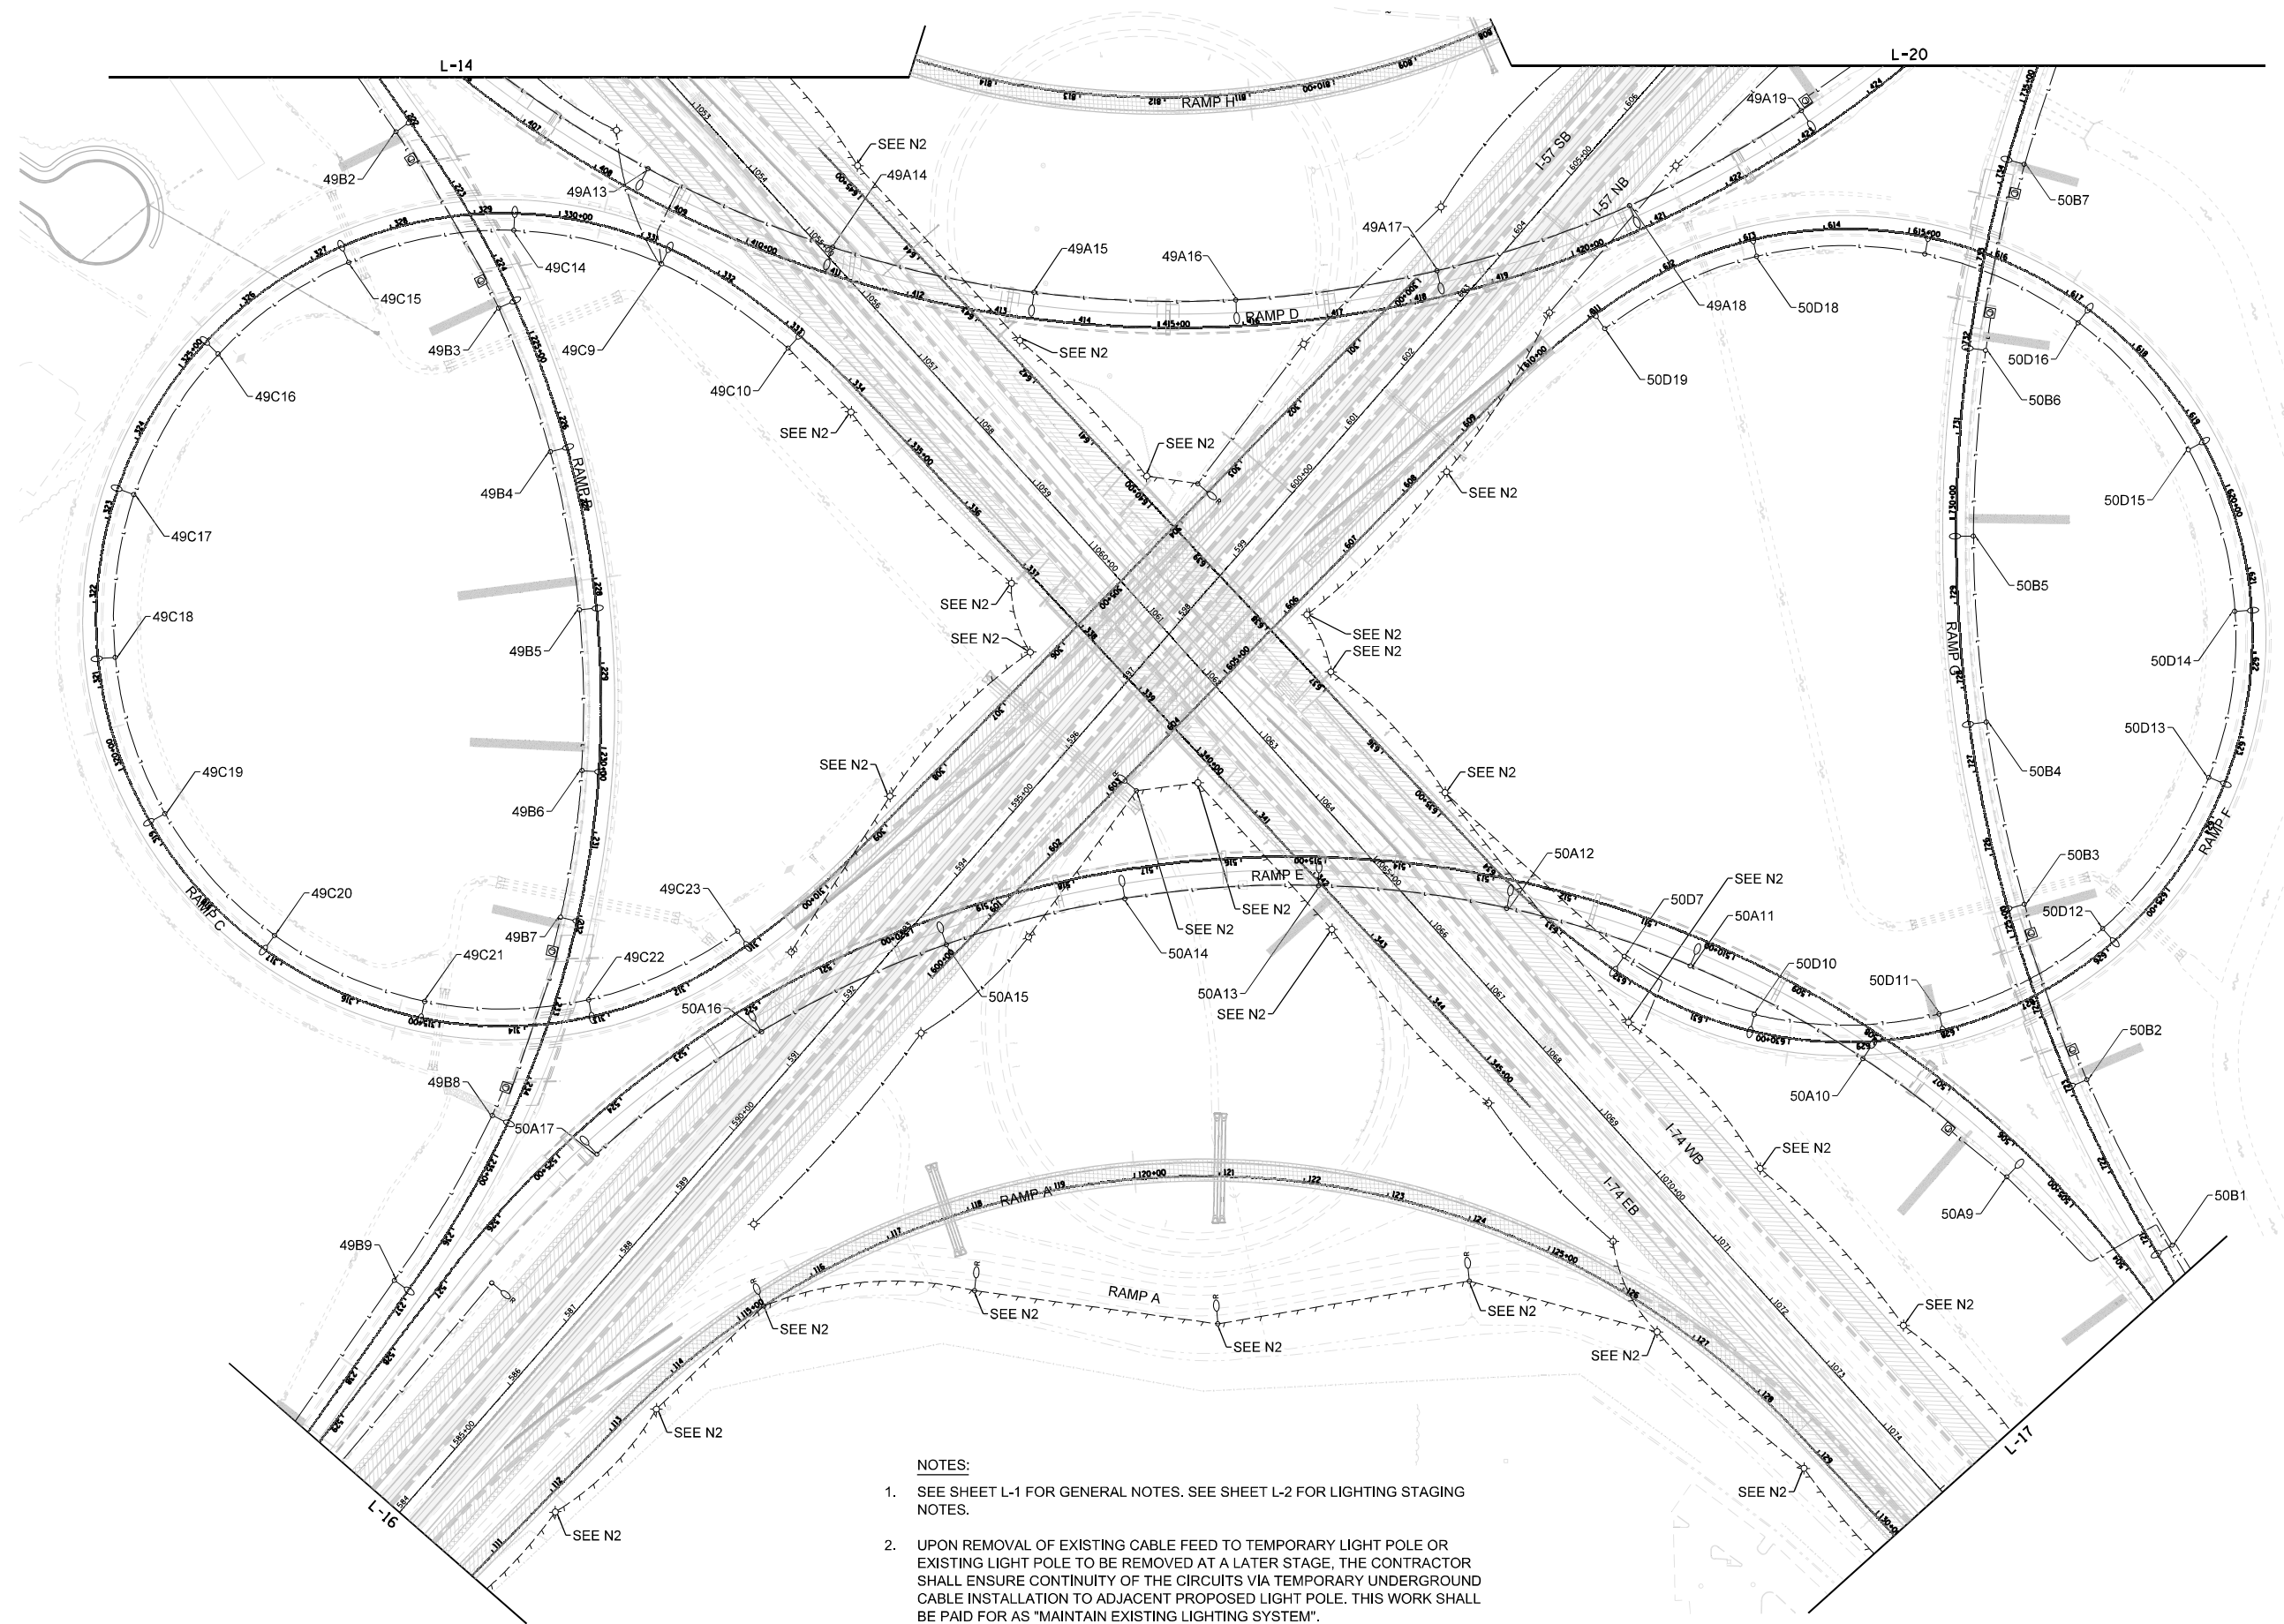


1. SEE SHEET L-1 FOR GENERAL NOTES. SEE SHEET L-2 FOR LIGHTING STAGING NOTES.
2. UPON REMOVAL OF EXISTING CABLE FEED TO TEMPORARY LIGHT POLE OR EXISTING LIGHT POLE TO BE REMOVED AT A LATER STAGE, THE CONTRACTOR SHALL ENSURE CONTINUITY OF THE CIRCUITS VIA TEMPORARY UNDERGROUND CABLE INSTALLATION TO ADJACENT PROPOSED LIGHT POLE. THIS WORK SHALL BE PAID FOR AS "MAINTAIN EXISTING LIGHTING SYSTEM".

FILE NAME = D570C01-rremlightStage2-2.dgn	USER NAME = bbarr	DESIGNED -	REVISED -	STATE OF ILLINOIS DEPARTMENT OF TRANSPORTATION	TEMPORARY LIGHTING AND REMOVAL PLAN I-74 STAGE 2 AND I-57 STAGE 6				F.A.I. RTE.	SECTION	COUNTY	TOTAL SHEETS	SHEET NO.
		DRAWN -	REVISED -						10-(33,34,5,14)R & (10-34)B	CHAMPAIGN	1182	839	
	PLOT SCALE = 200.0000' / in.	CHECKED -	REVISED -		CONTRACT NO. 70C01				ILLINOIS FED. AID PROJECT				
	PLOT DATE = 1/27/2022	DATE -	REVISED -									SCALE: 1"=100'	SHEET 15 OF 58 SHEETS


NOTES:

1. SEE SHEET L-1 FOR GENERAL NOTES. SEE SHEET L-2 FOR LIGHTING STAGING NOTES.

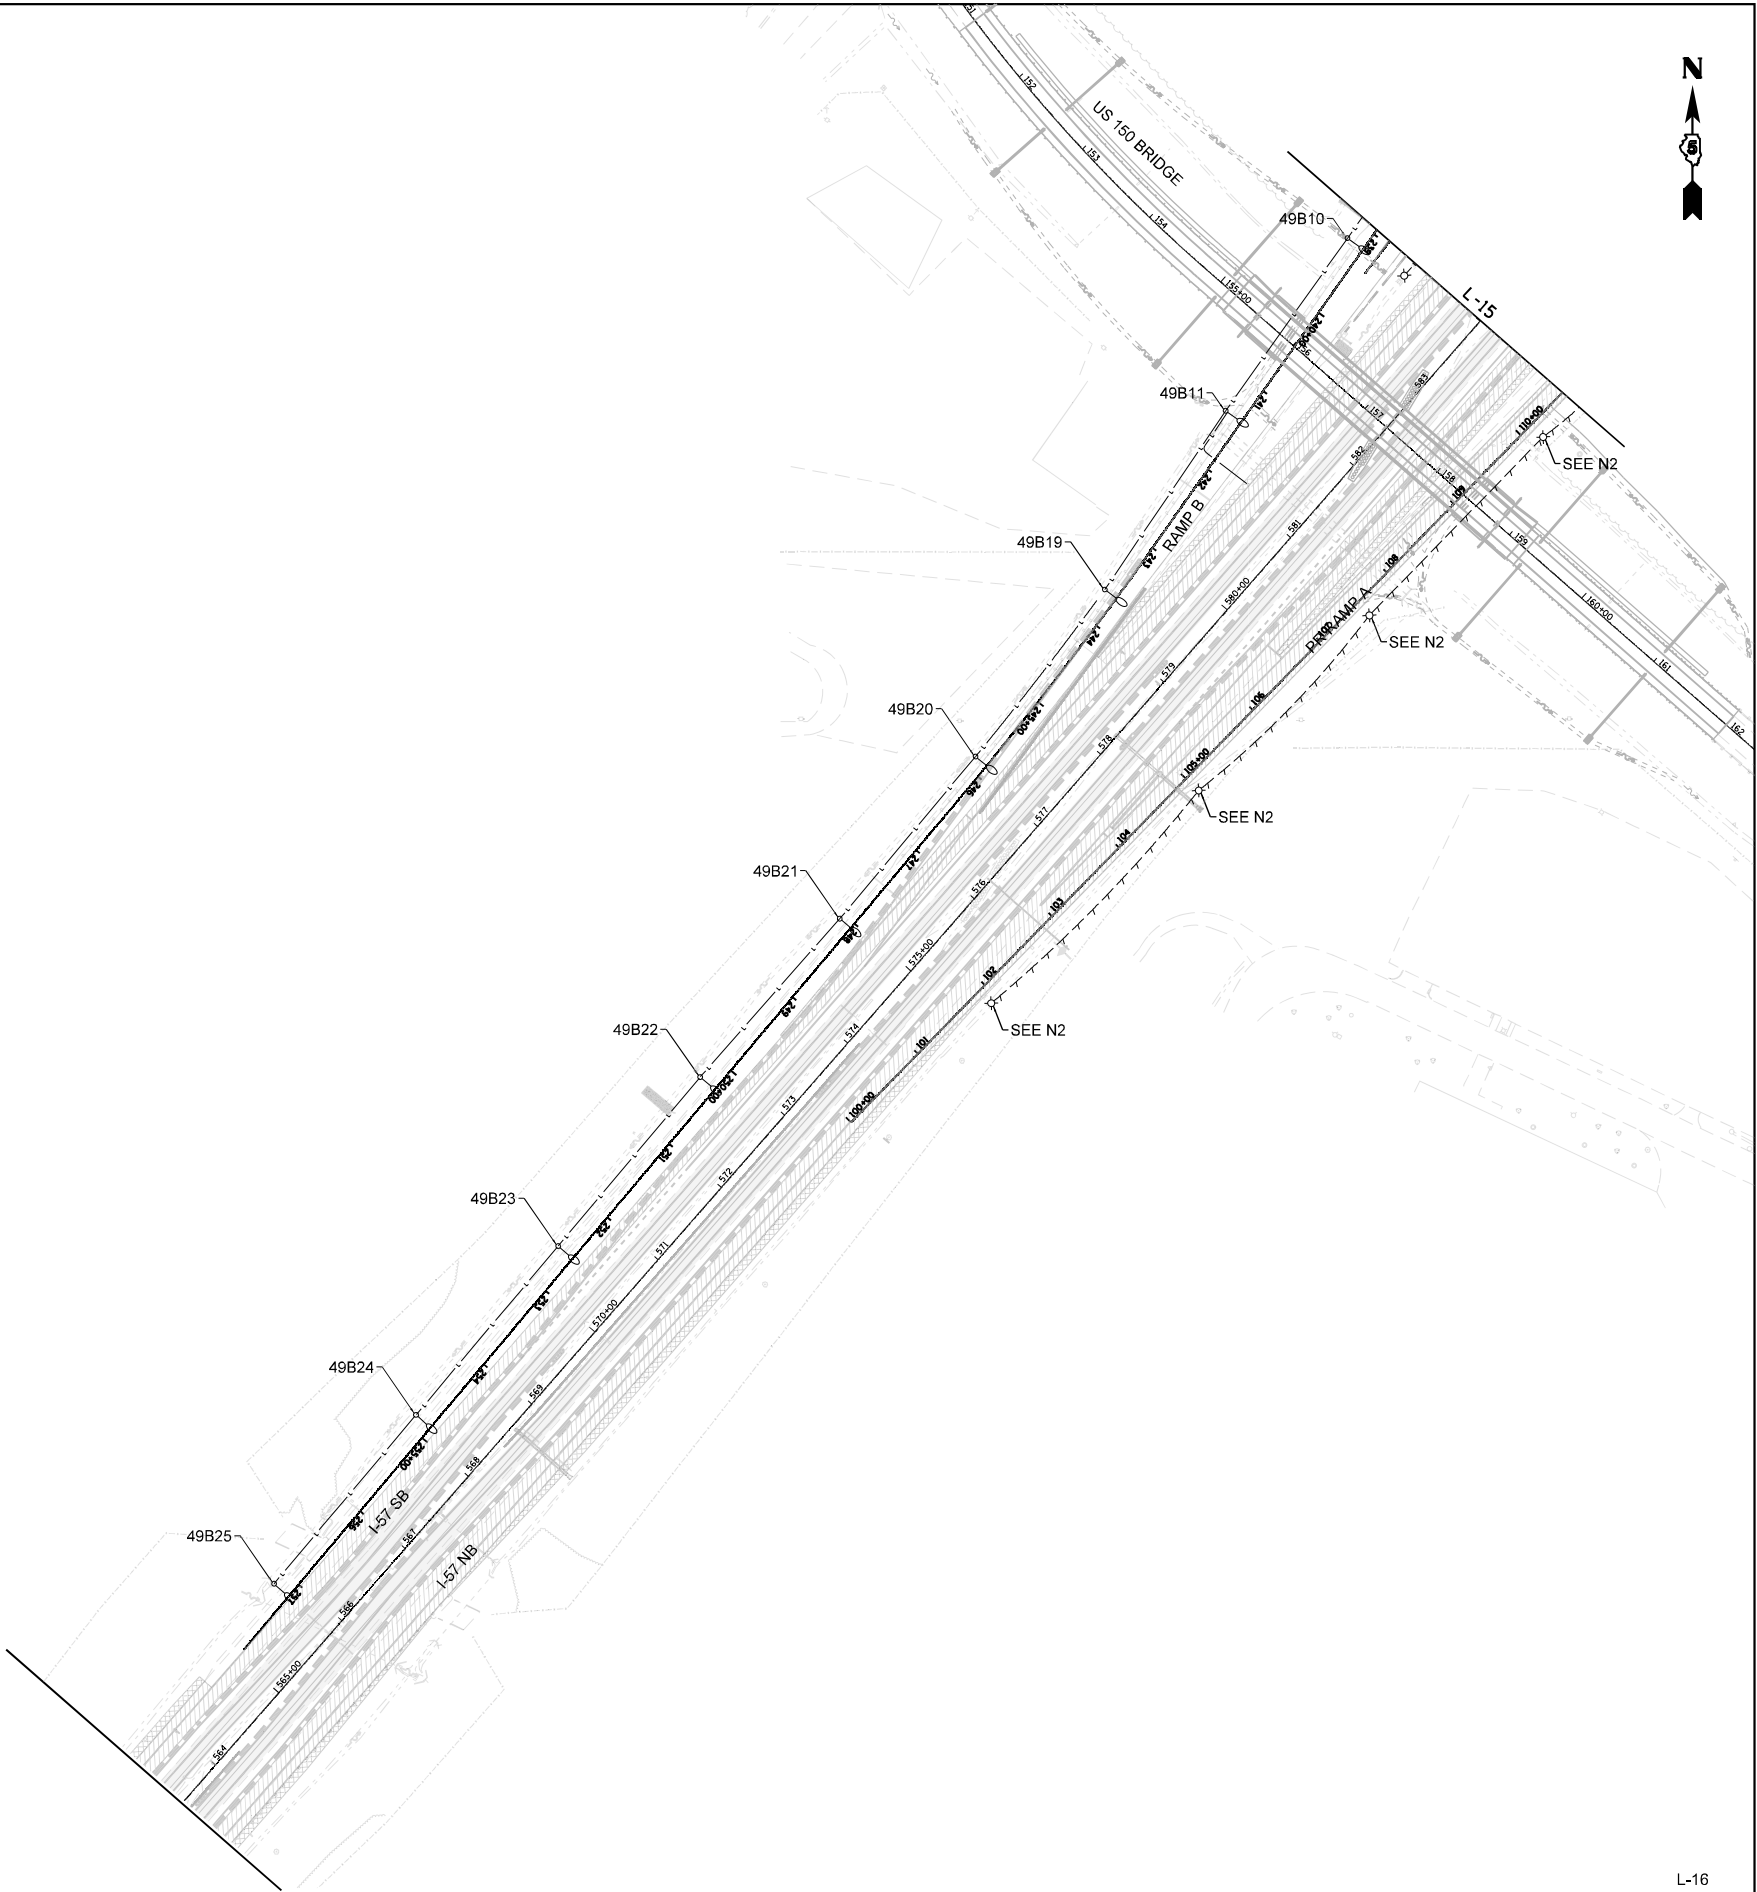

L-16

FILE NAME : D570C01~remLightStage2-3.dgn	USER NAME = bbarr	DESIGNED -	REVISED -	STATE OF ILLINOIS DEPARTMENT OF TRANSPORTATION	TEMPORARY LIGHTING AND REMOVAL PLAN I-57 STAGE 6			F.A.I. RTE.	SECTION	COUNTY	TOTAL SHEETS	SHEET NO.
		DRAWN -	REVISED -					57	10-(33,34,5,14)R & (10-34)B	CHAMPAIGN	1182	840
	PLOT SCALE = 200.0000' / in.	CHECKED -	REVISED -		SCALE: 1"=100'		CONTRACT NO. 70C01					
	PLOT DATE = 1/27/2022	DATE -	REVISED -		SHEET 16 OF 58 SHEETS		ILLINOIS FED. AID PROJECT					
					STA. TO STA.							

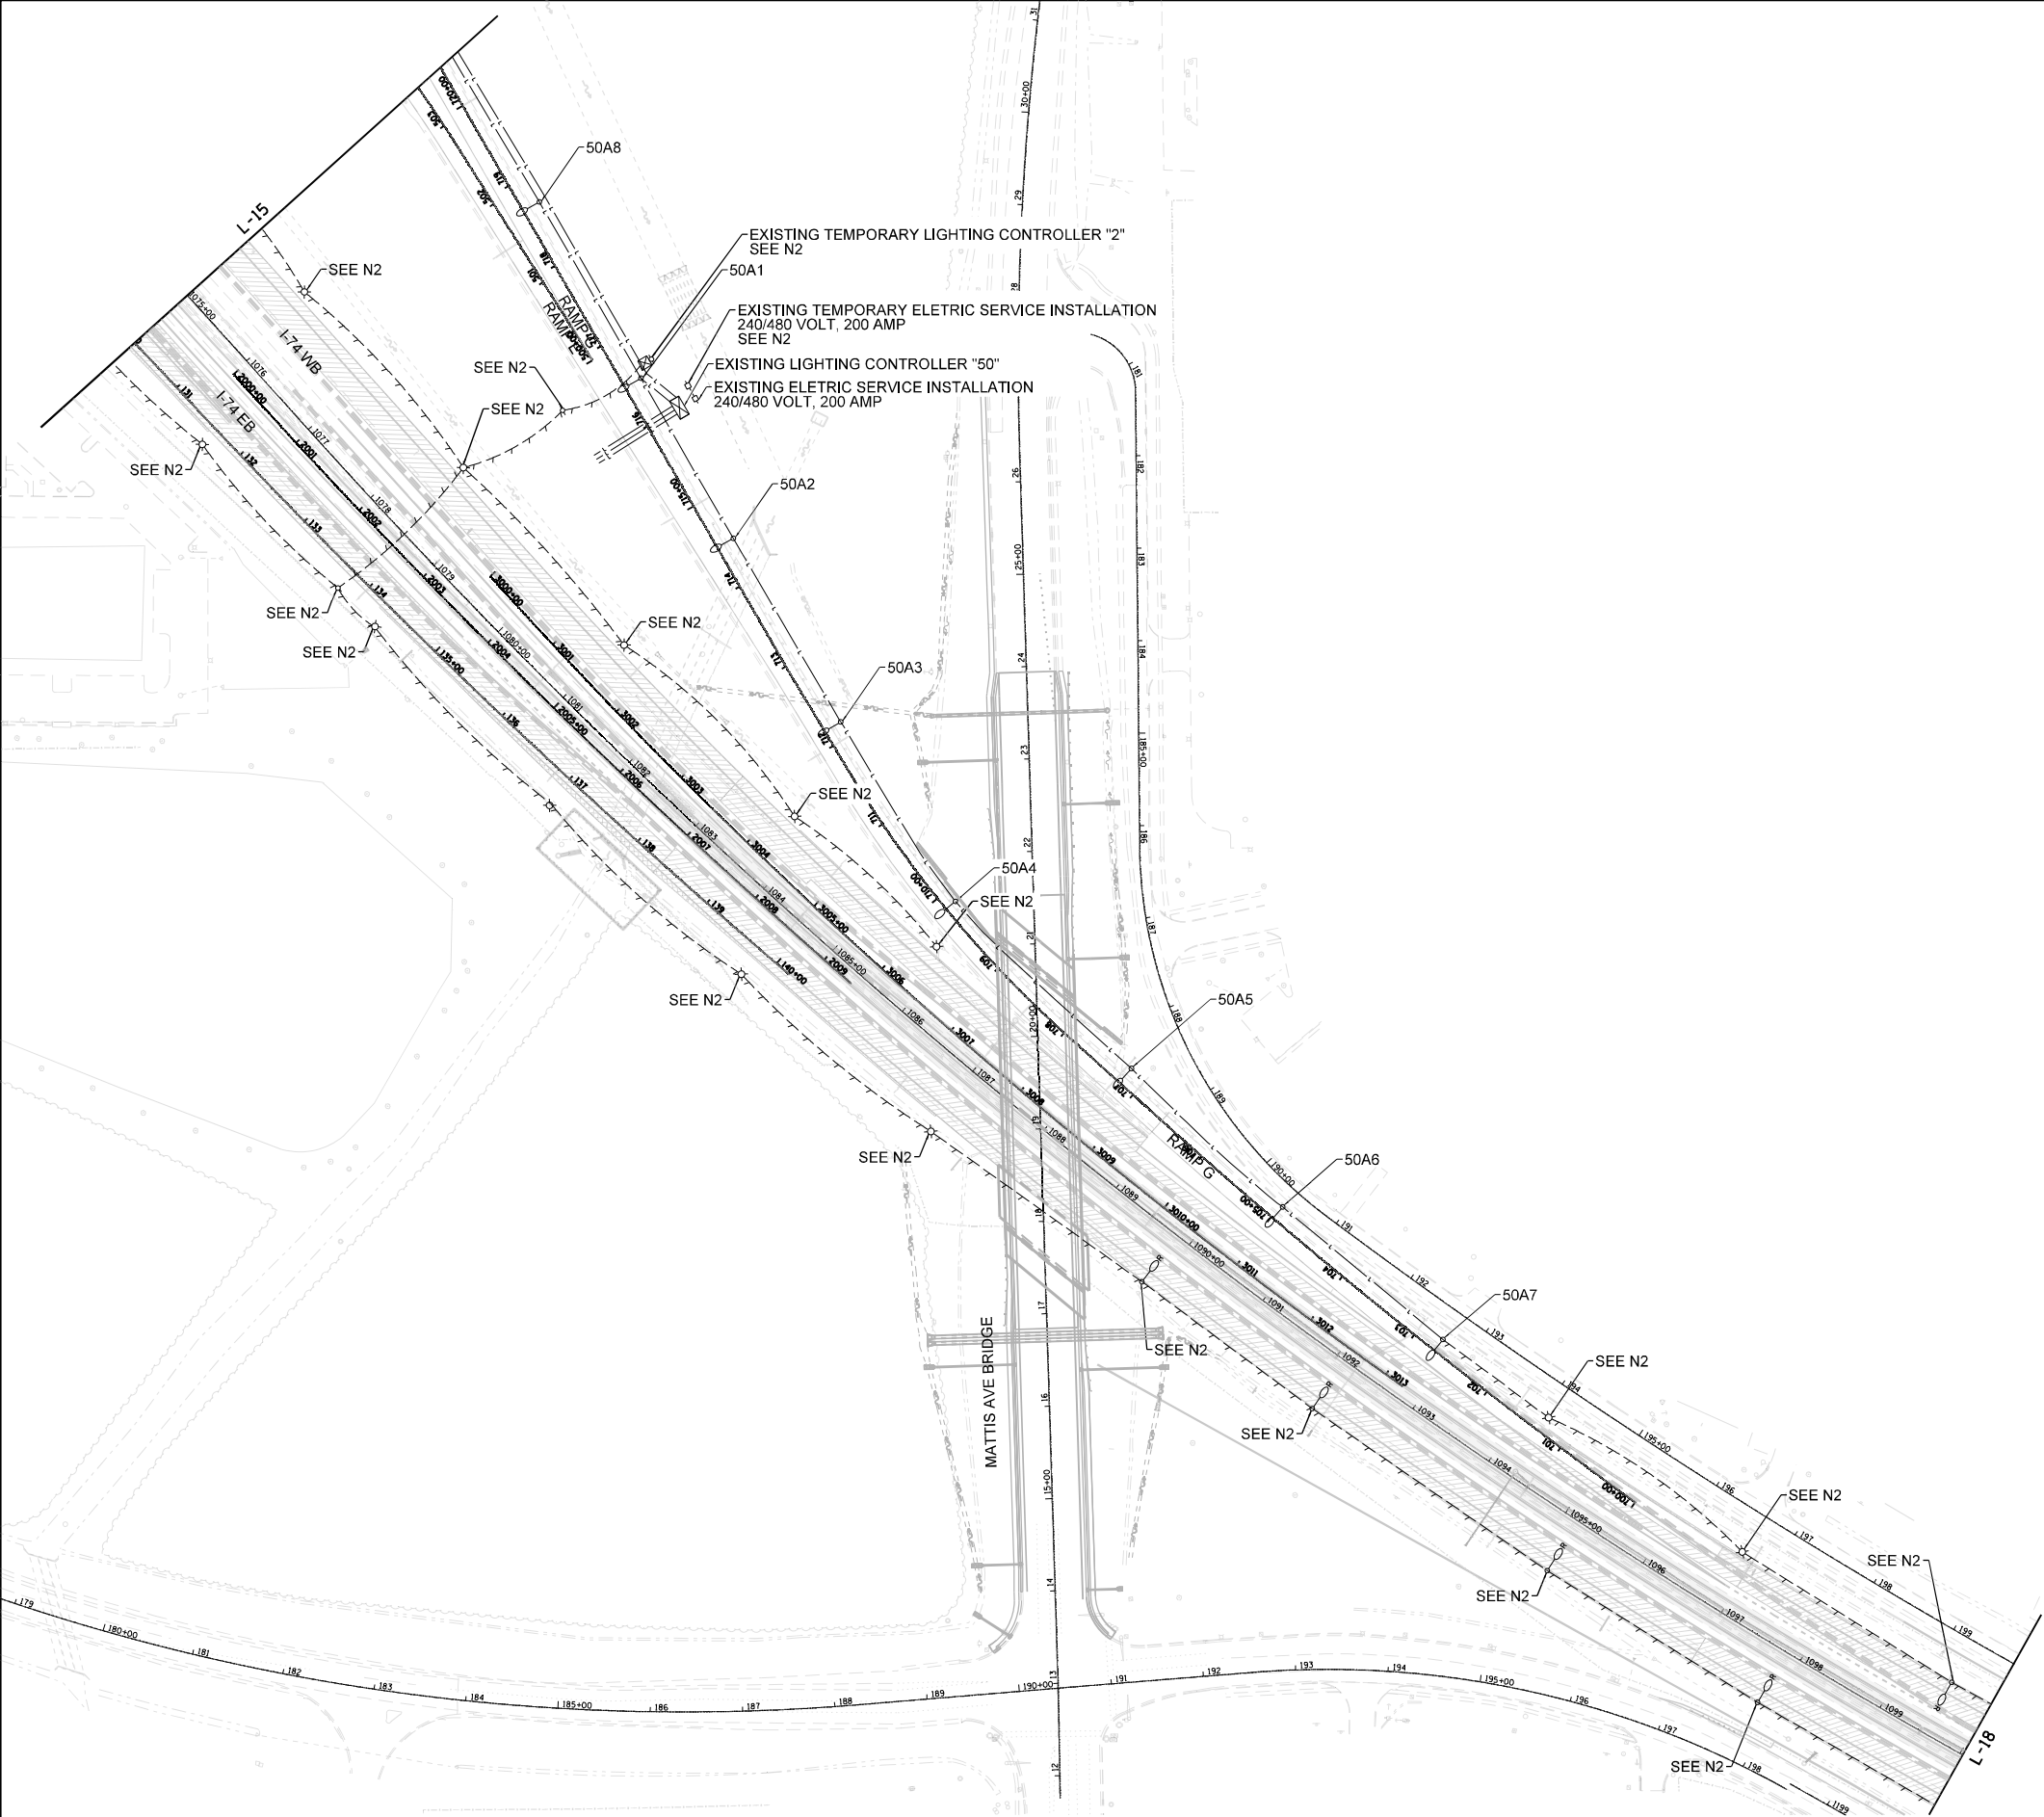


- NOTES:
1. SEE SHEET L-1 FOR GENERAL NOTES. SEE SHEET L-2 FOR LIGHTING STAGING NOTES.
 2. UPON REMOVAL OF EXISTING CABLE FEED TO TEMPORARY LIGHT POLE OR EXISTING LIGHT POLE TO BE REMOVED AT A LATER STAGE, THE CONTRACTOR SHALL ENSURE CONTINUITY OF THE CIRCUITS VIA TEMPORARY UNDERGROUND CABLE INSTALLATION TO ADJACENT PROPOSED LIGHT POLE. THIS WORK SHALL BE PAID FOR AS "MAINTAIN EXISTING LIGHTING SYSTEM".




FILE NAME : D570C01~remLightStage2-4.dgn	USER NAME = bbarr	DESIGNED -	REVISED -	STATE OF ILLINOIS DEPARTMENT OF TRANSPORTATION	TEMPORARY LIGHTING AND REMOVAL PLAN I-74 STAGE 2				F.A.I. RTE.	SECTION	COUNTY	TOTAL SHEETS	SHEET NO.
		DRAWN -	REVISED -						57	10-(33,34,5,14)R & (10-34)B	CHAMPAIGN	1182	841
	PLOT SCALE = 200.0000' / in.	CHECKED -	REVISED -		CONTRACT NO. 70C01								
	PLOT DATE = 1/27/2022	DATE -	REVISED -		ILLINOIS FED. AID PROJECT								
					SCALE: 1"=100'	SHEET 17 OF 58 SHEETS	STA.	TO STA.					

NOTES:
1. SEE SHEET L-1 FOR GENERAL NOTES. SEE SHEET L-2 FOR LIGHTING STAGING NOTES.

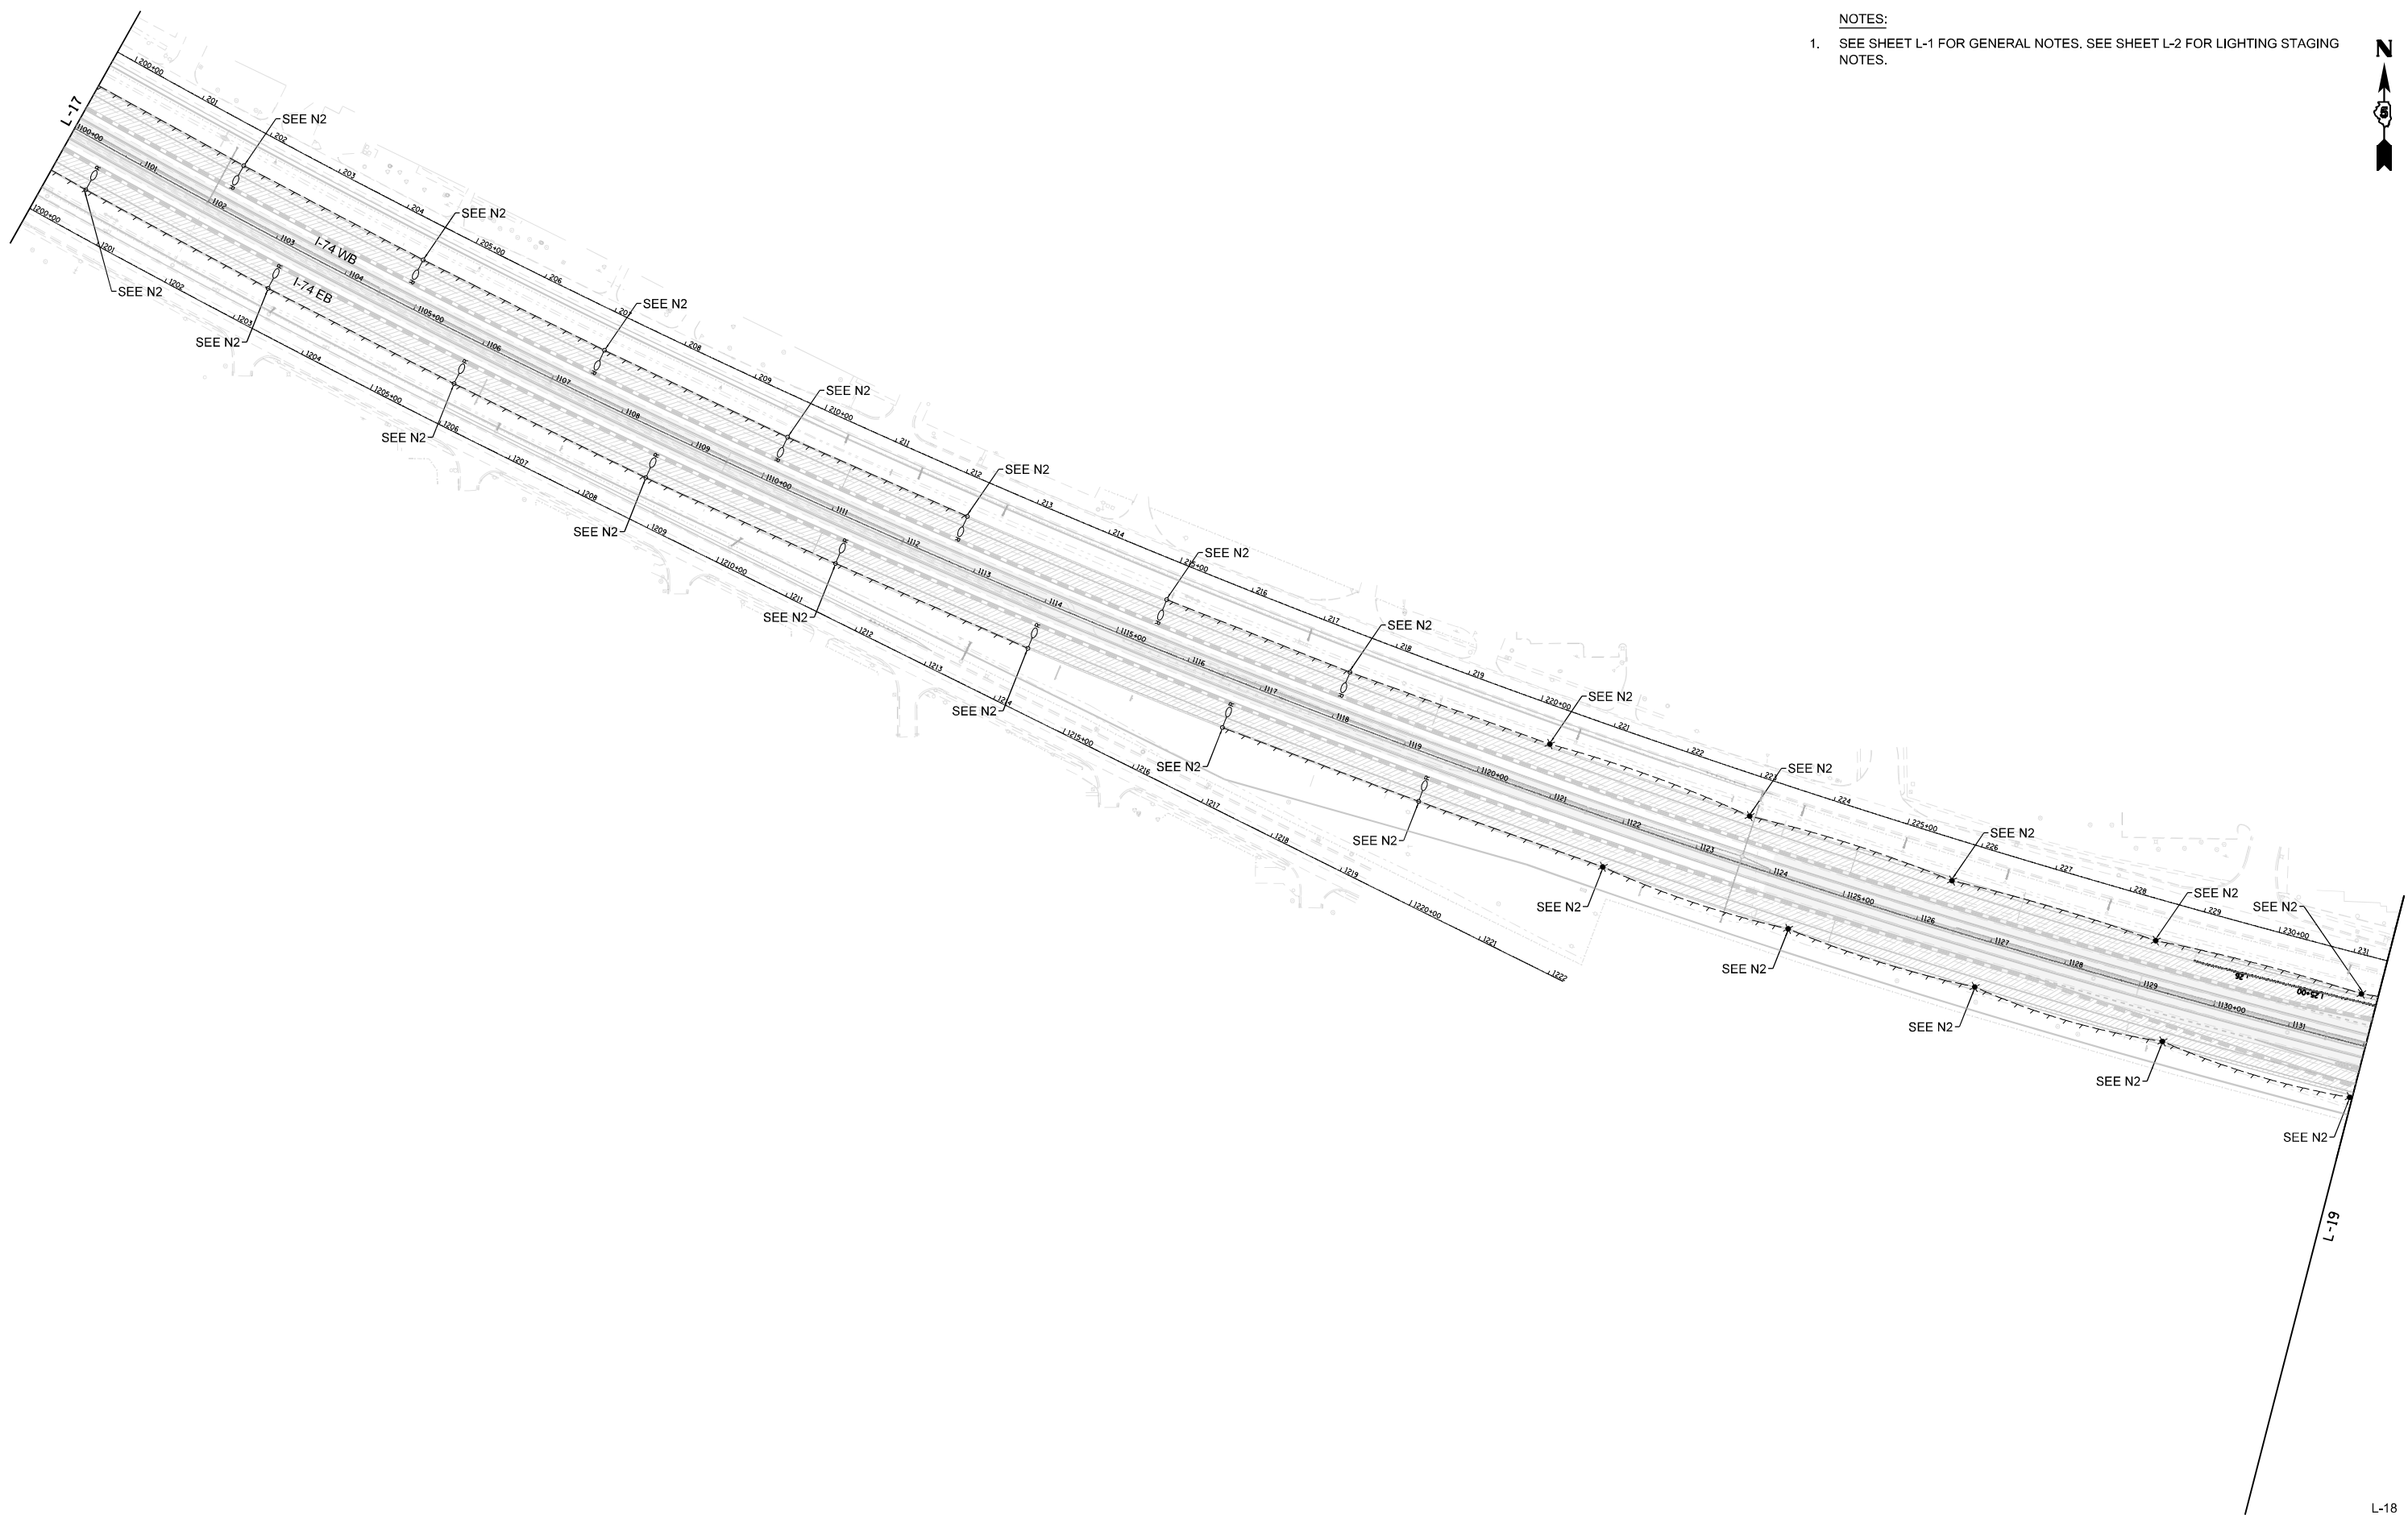


FILE NAME = D570C01-remLightStage2-5.dgn	USER NAME = bbarr	DESIGNED -	REVISED -	STATE OF ILLINOIS DEPARTMENT OF TRANSPORTATION	TEMPORARY LIGHTING AND REMOVAL PLAN I-74 STAGE 2				F.A.I. RTE.	SECTION	COUNTY	TOTAL SHEETS	SHEET NO.
	PLOT SCALE = 200.0000' / in.	DRAWN -	REVISED -						57	10-(33,34,5,14)R & (10-34)B	CHAMPAIGN	1182	842
	PLOT DATE = 1/27/2022	CHECKED -	REVISED -		CONTRACT NO. 70C01								
		DATE -	REVISED -		ILLINOIS FED. AID PROJECT								
					SCALE: 1"=100'	SHEET 18 OF 58 SHEETS	STA.	TO STA.					

- NOTES:
1. SEE SHEET L-1 FOR GENERAL NOTES. SEE SHEET L-2 FOR LIGHTING STAGING NOTES.
 2. EXISTING CABLE ROUTE TO BE FIELD VERIFIED.
 3. THE CONTRACTOR SHALL INTERCEPT EXISTING CONDUIT WITH NEW 1" DIA. CNC AND RUN CONDUIT TO THE WOOD POLE. ROUTE EXISTING CABLE THROUGH CONDUIT TO WOOD POLE.

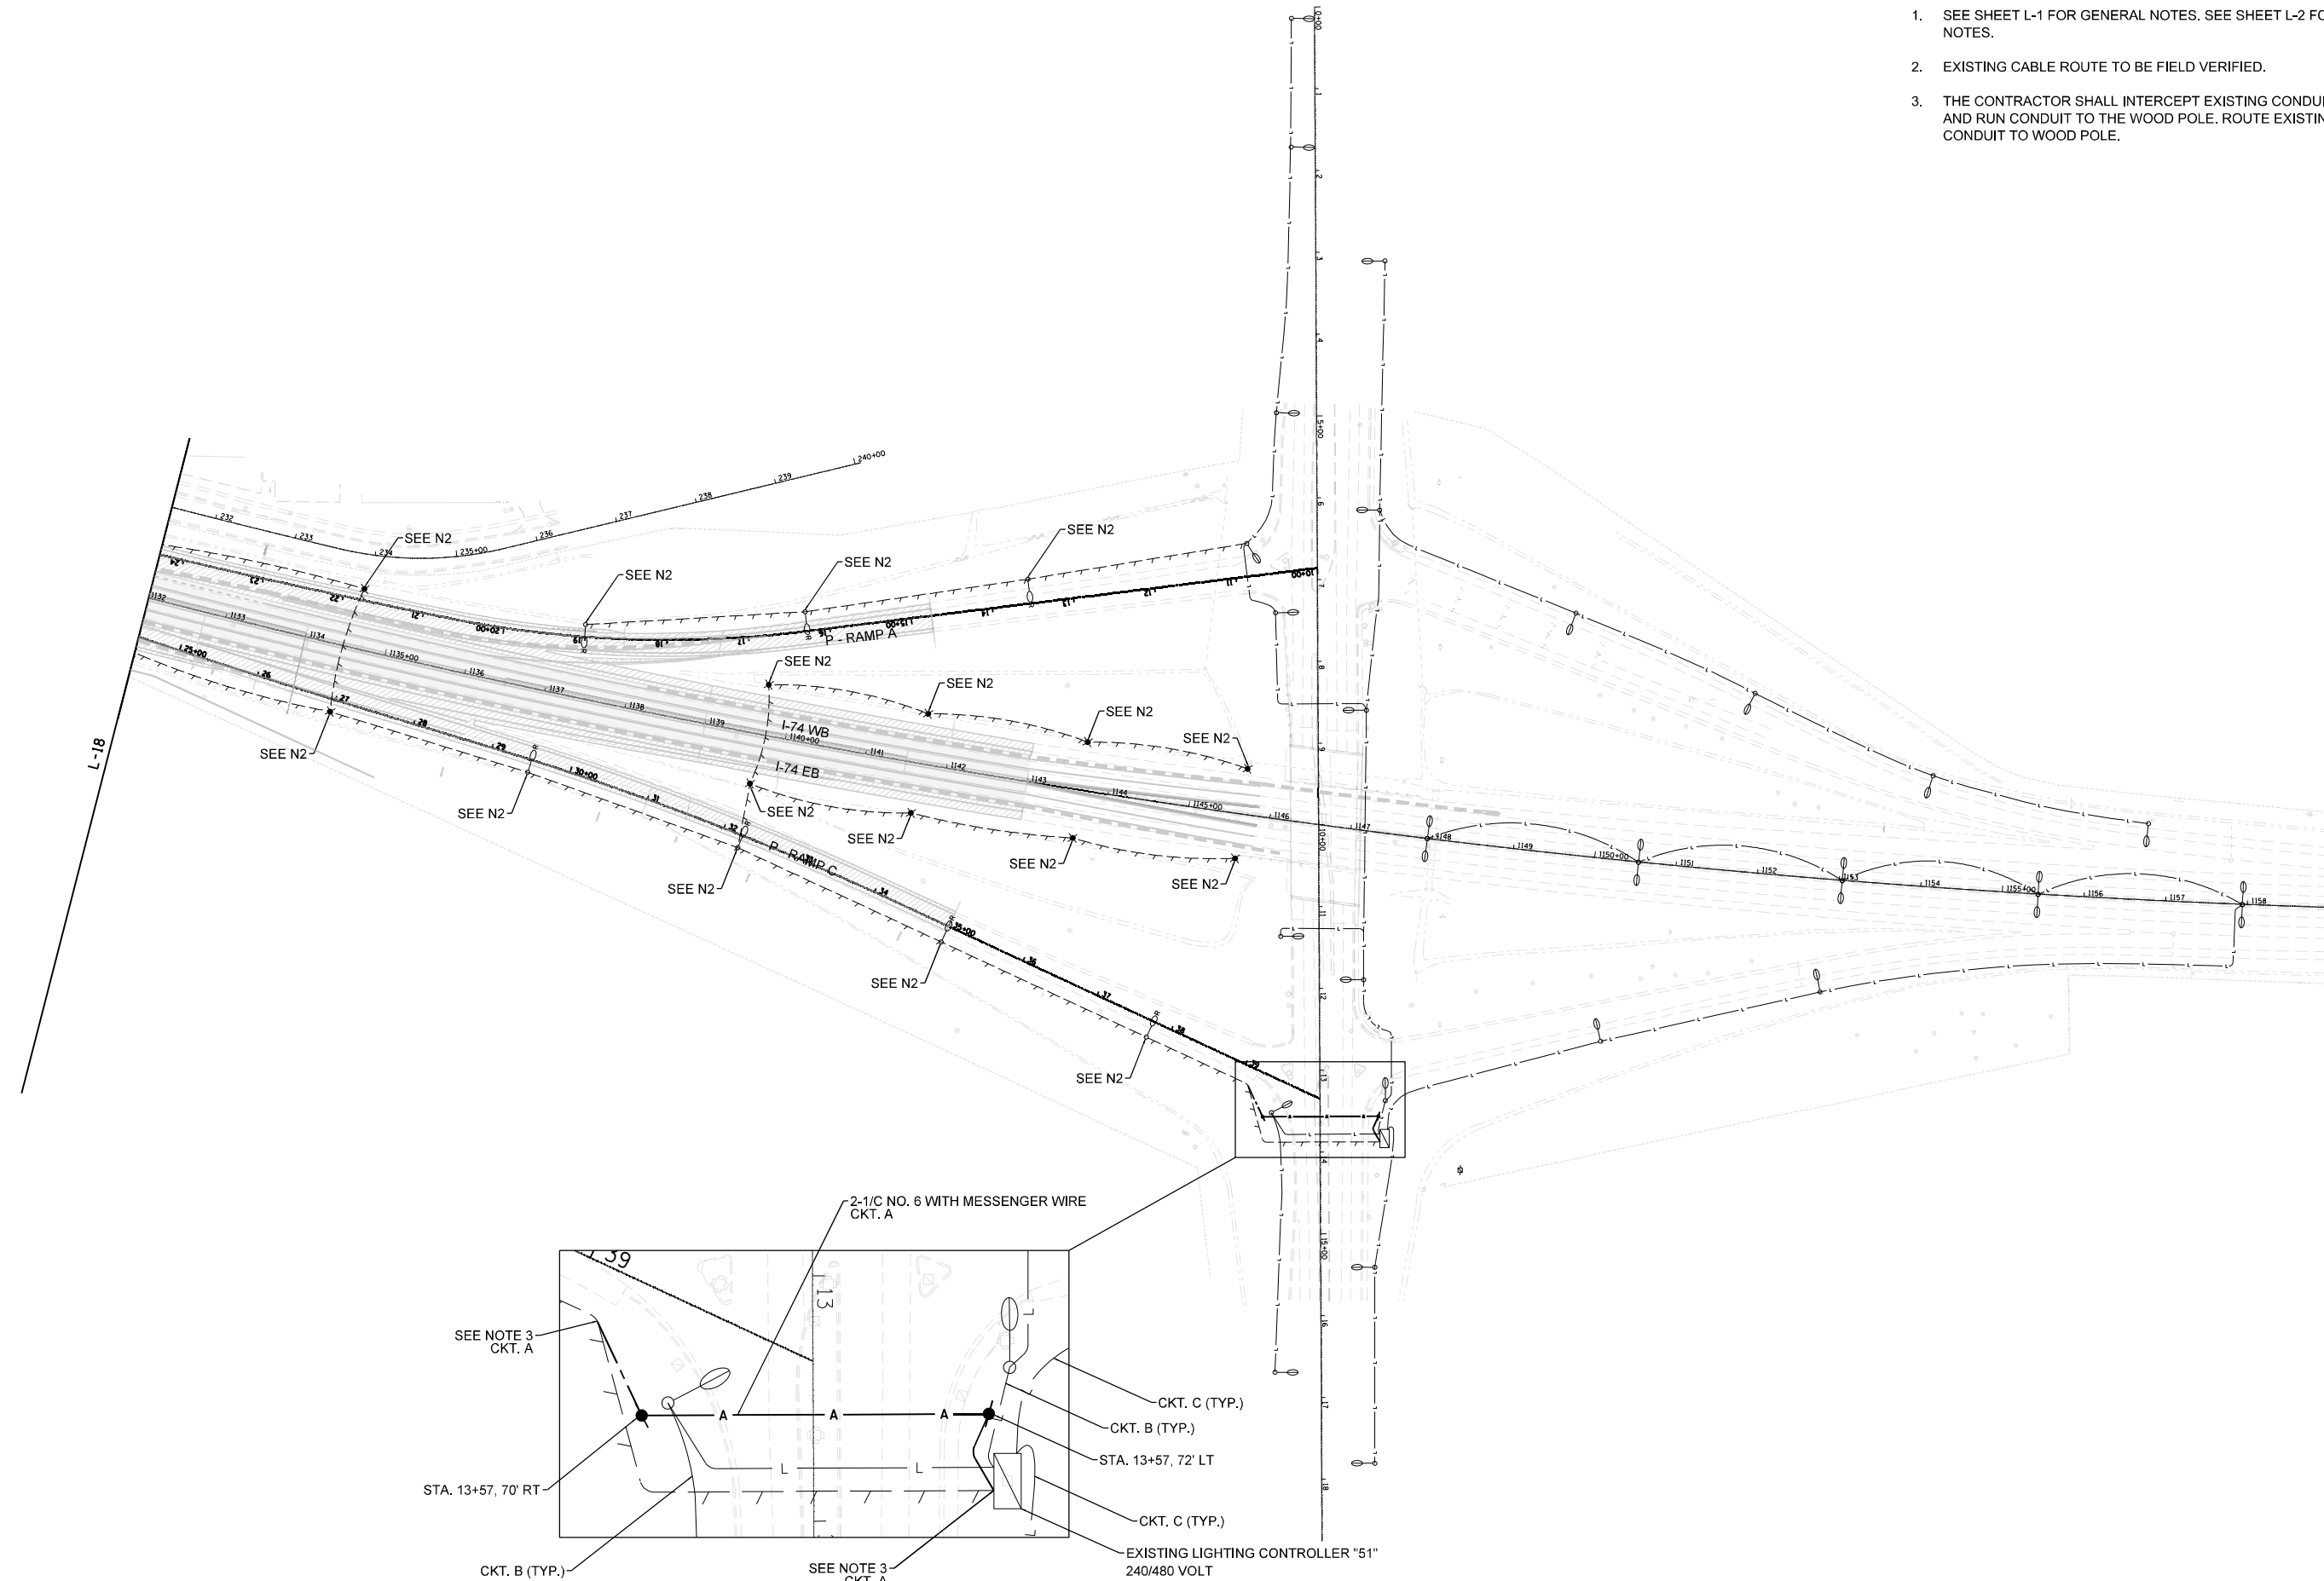

L-19

FILE NAME = D570C01-remLightStage2-6.dgn	USER NAME = bbarr	DESIGNED -	REVISED -	STATE OF ILLINOIS DEPARTMENT OF TRANSPORTATION	TEMPORARY LIGHTING AND REMOVAL PLAN I-74 STAGE 2			F.A.I. RTE.	SECTION	COUNTY	TOTAL SHEETS	SHEET NO.
	PLOT SCALE = 200.0000' / in.	DRAWN -	REVISED -					57	10-(33,34,5,14)R & (10-34)B	CHAMPAIGN	1182	843
	PLOT DATE = 1/27/2022	CHECKED -	REVISED -		SCALE: 1"=100' SHEET 19 OF 58 SHEETS STA. TO STA.			CONTRACT NO. 70C01				
		DATE -	REVISED -					ILLINOIS FED. AID PROJECT				

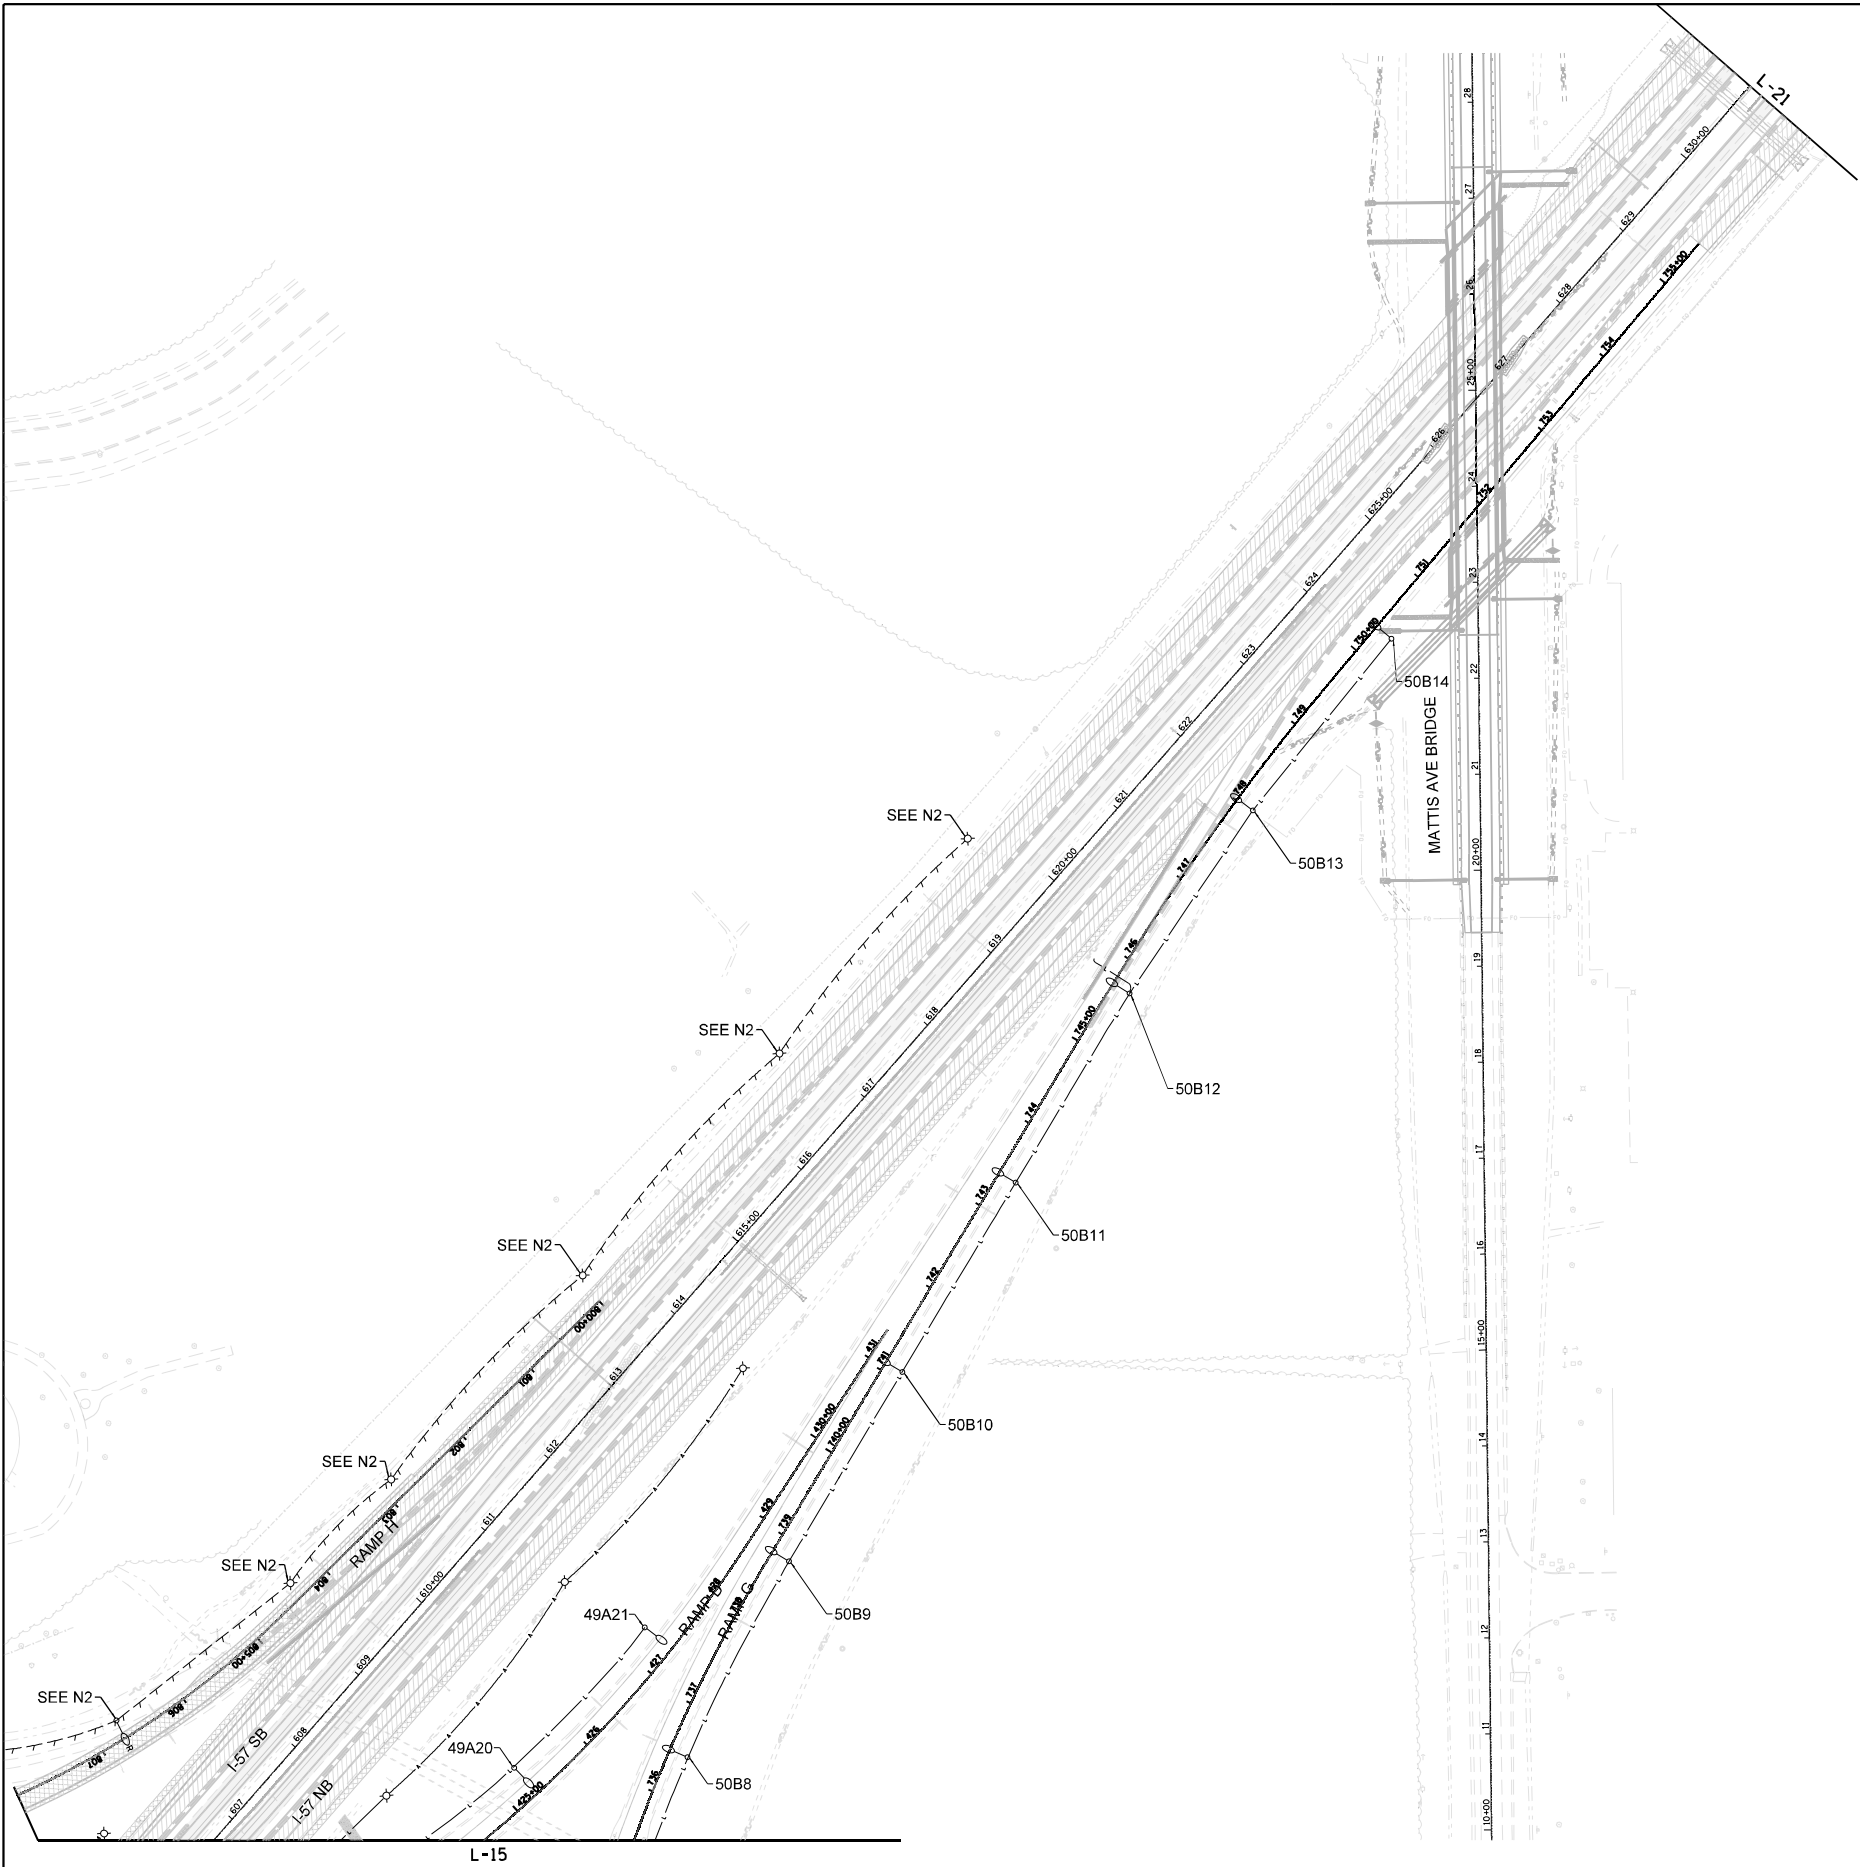


- NOTES:
- SEE SHEET L-1 FOR GENERAL NOTES. SEE SHEET L-2 FOR LIGHTING STAGING NOTES.



L-20


FILE NAME = D570C01-remLightStage2-7.dgn	USER NAME = bbarr	DESIGNED -	REVISED -	STATE OF ILLINOIS DEPARTMENT OF TRANSPORTATION	TEMPORARY LIGHTING AND REMOVAL PLAN I-57 STAGE 6				F.A.I. RTE.	SECTION	COUNTY	TOTAL SHEETS	SHEET NO.
		DRAWN -	REVISED -						57	10-(33,34,5,14)R & (10-34)B	CHAMPAIGN	1182	844
	PLOT SCALE = 200.0000' / in.	CHECKED -	REVISED -		CONTRACT NO. 70C01								
	PLOT DATE = 1/27/2022	DATE -	REVISED -		ILLINOIS FED. AID PROJECT								
				SCALE: 1"=100'		SHEET 20 OF 58 SHEETS	STA. TO STA.						

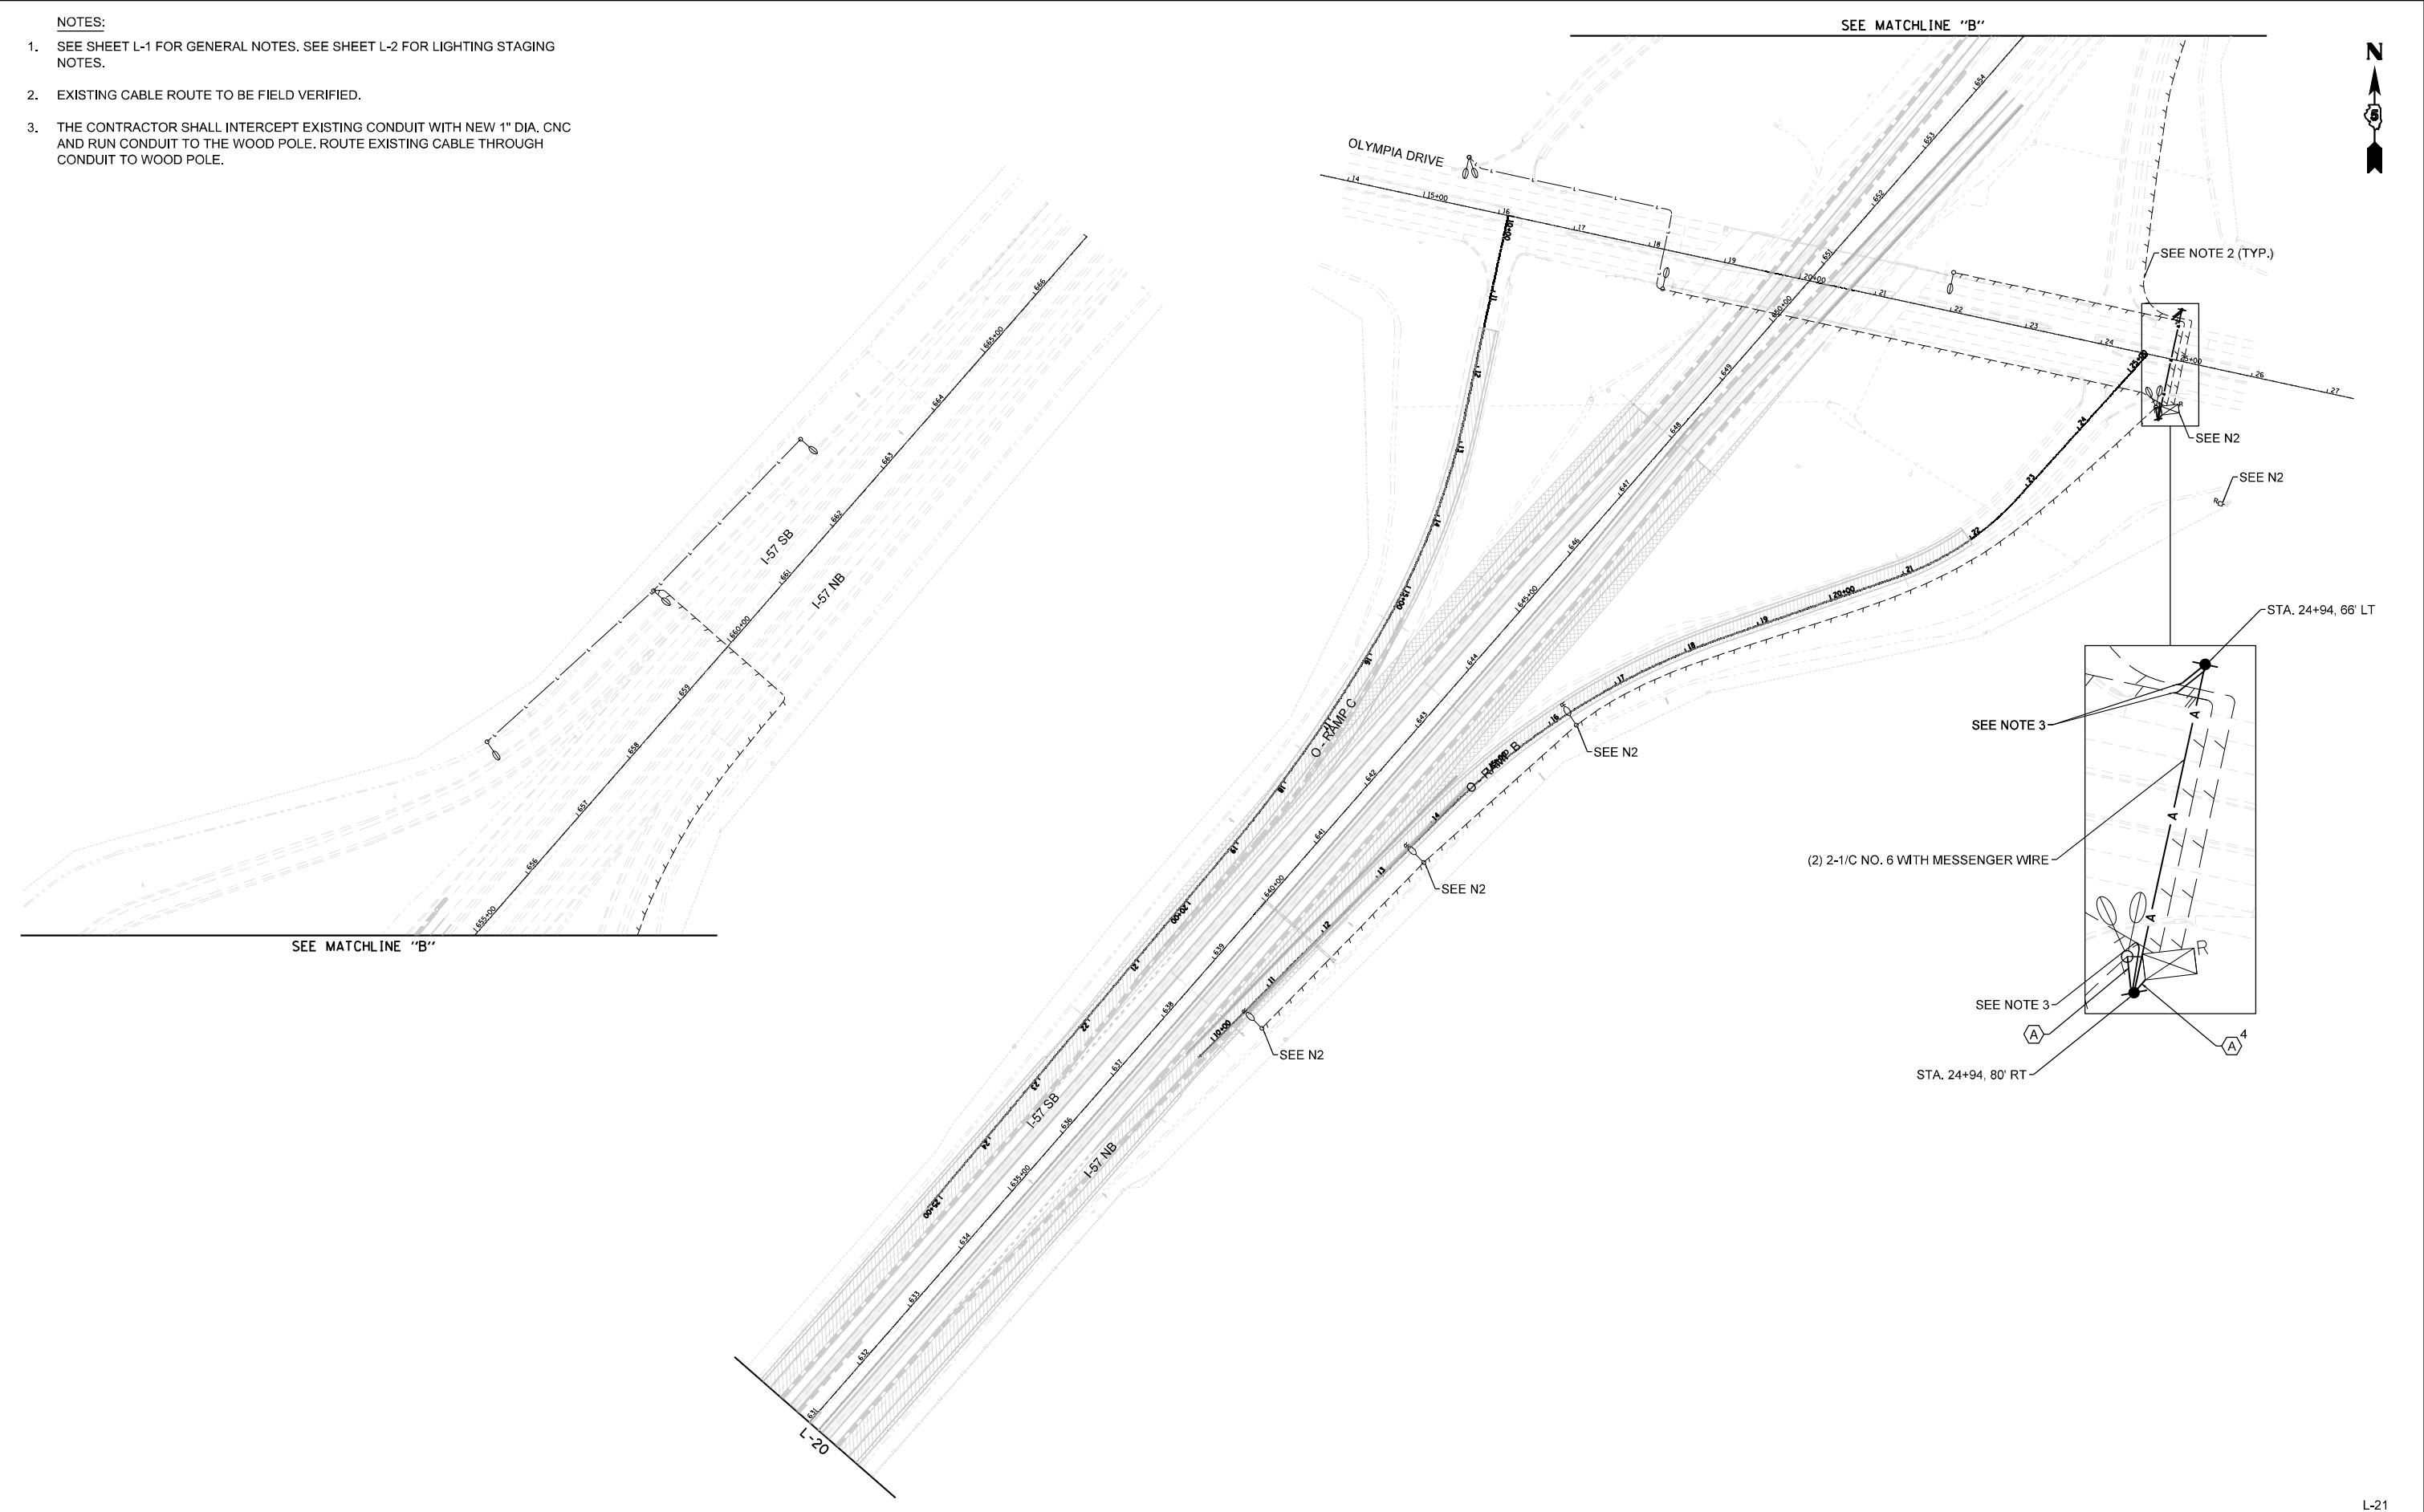

L-21

FILE NAME = D570C01-remLightStage2-8.dgn	USER NAME = bbarr	DESIGNED -	REVISED -	STATE OF ILLINOIS DEPARTMENT OF TRANSPORTATION	TEMPORARY LIGHTING AND REMOVAL PLAN I-57 STAGE 6				F.A.I. RTE.	SECTION	COUNTY	TOTAL SHEETS	SHEET NO.
		DRAWN -	REVISED -						57	10-(33,34,5,14)R & (10-34)B	CHAMPAIGN	1182	845
	PLOT SCALE = 200.0000 ' / in.	CHECKED -	REVISED -		CONTRACT NO. 70C01								
	PLOT DATE = 1/27/2022	DATE -	REVISED -		ILLINOIS FED. AID PROJECT								
				SCALE: 1"=100'	SHEET 21 OF 58 SHEETS	STA.	TO STA.						

NOTES:
1. SEE SHEET L-1 FOR GENERAL NOTES. SEE SHEET L-2 FOR LIGHTING STAGING NOTES.

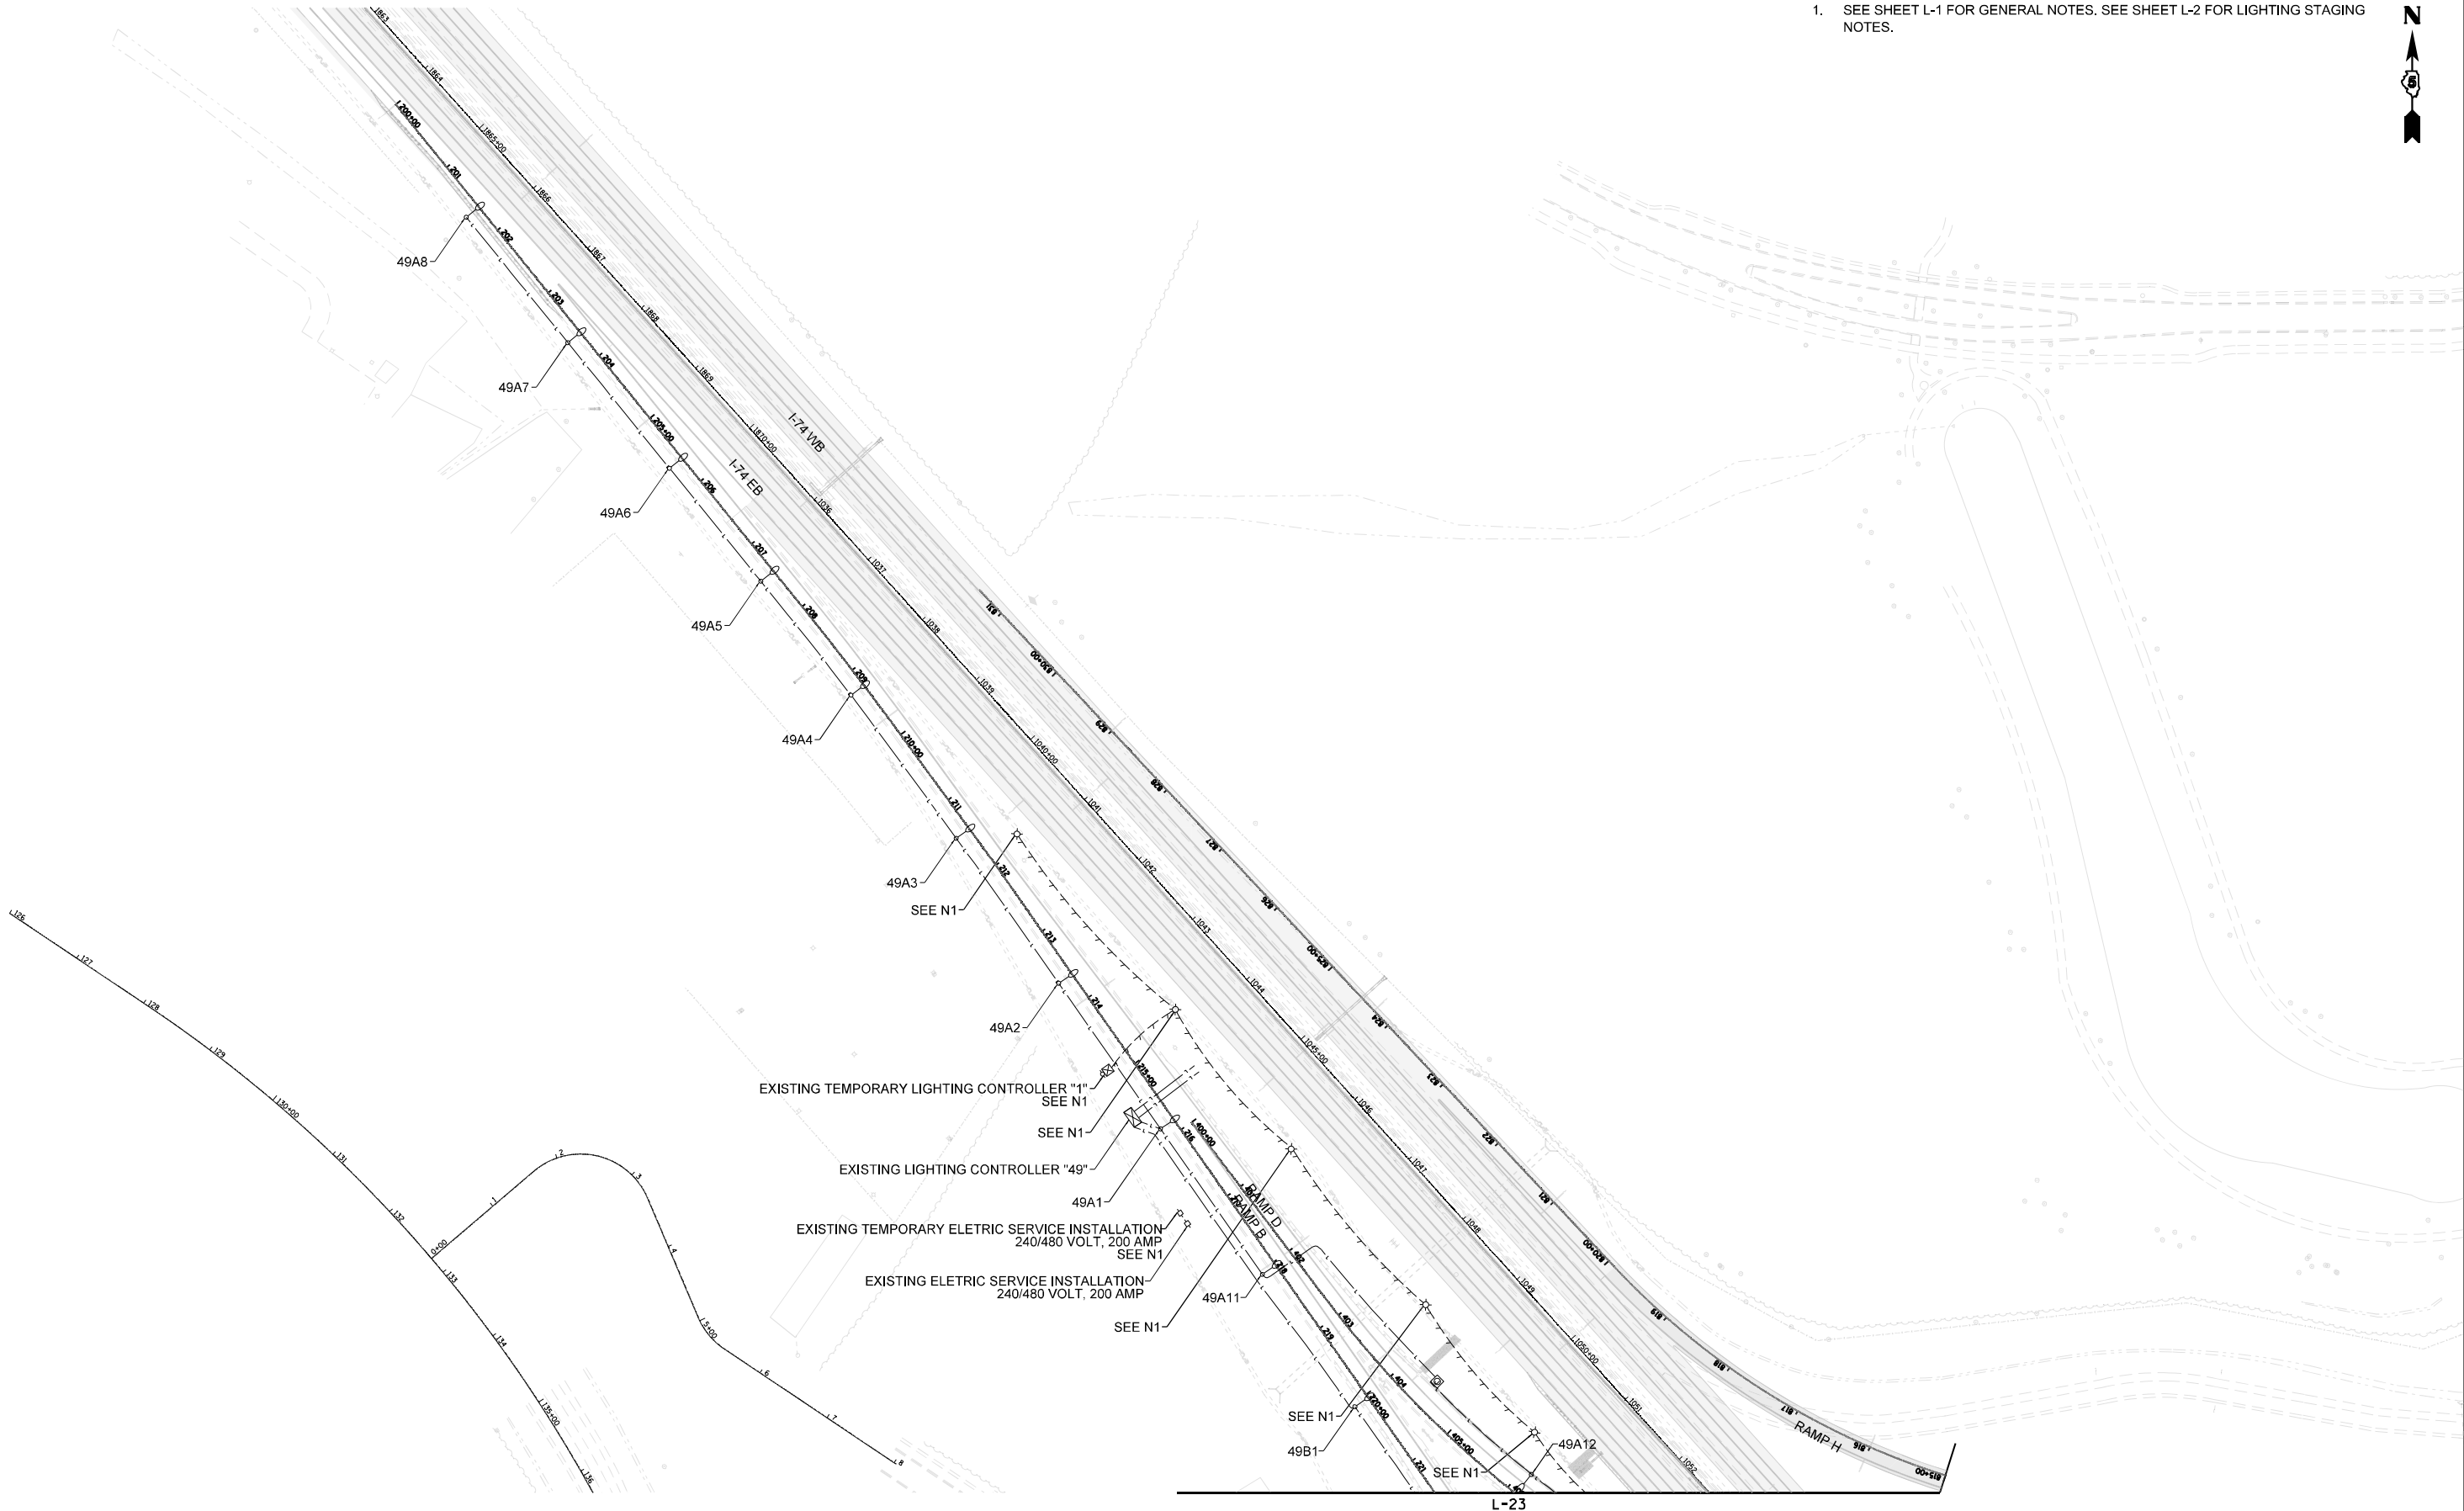


L-23

L-22

FILE NAME = D570C01~remLightStage4-1.dgn	USER NAME = bbarr	DESIGNED -	REVISED -	STATE OF ILLINOIS DEPARTMENT OF TRANSPORTATION	TEMPORARY LIGHTING AND REMOVAL PLAN I-74 STAGE 4		F.A.I. RTE.	SECTION	COUNTY	TOTAL SHEETS	SHEET NO.
	PLOT SCALE = 200.0000' / in.	DRAWN -	REVISED -				57	10-(33,34,5,14)R & (10-34)B	CHAMPAIGN	1182	846
	PLOT DATE = 1/27/2022	CHECKED -	REVISED -		SCALE: 1"=100'		CONTRACT NO. 70C01				
		DATE -	REVISED -		SHEET 22 OF 58 SHEETS	STA. TO STA.	ILLINOIS FED. AID PROJECT				


1. SEE SHEET L-1 FOR GENERAL NOTES. SEE SHEET L-2 FOR LIGHTING STAGING NOTES.

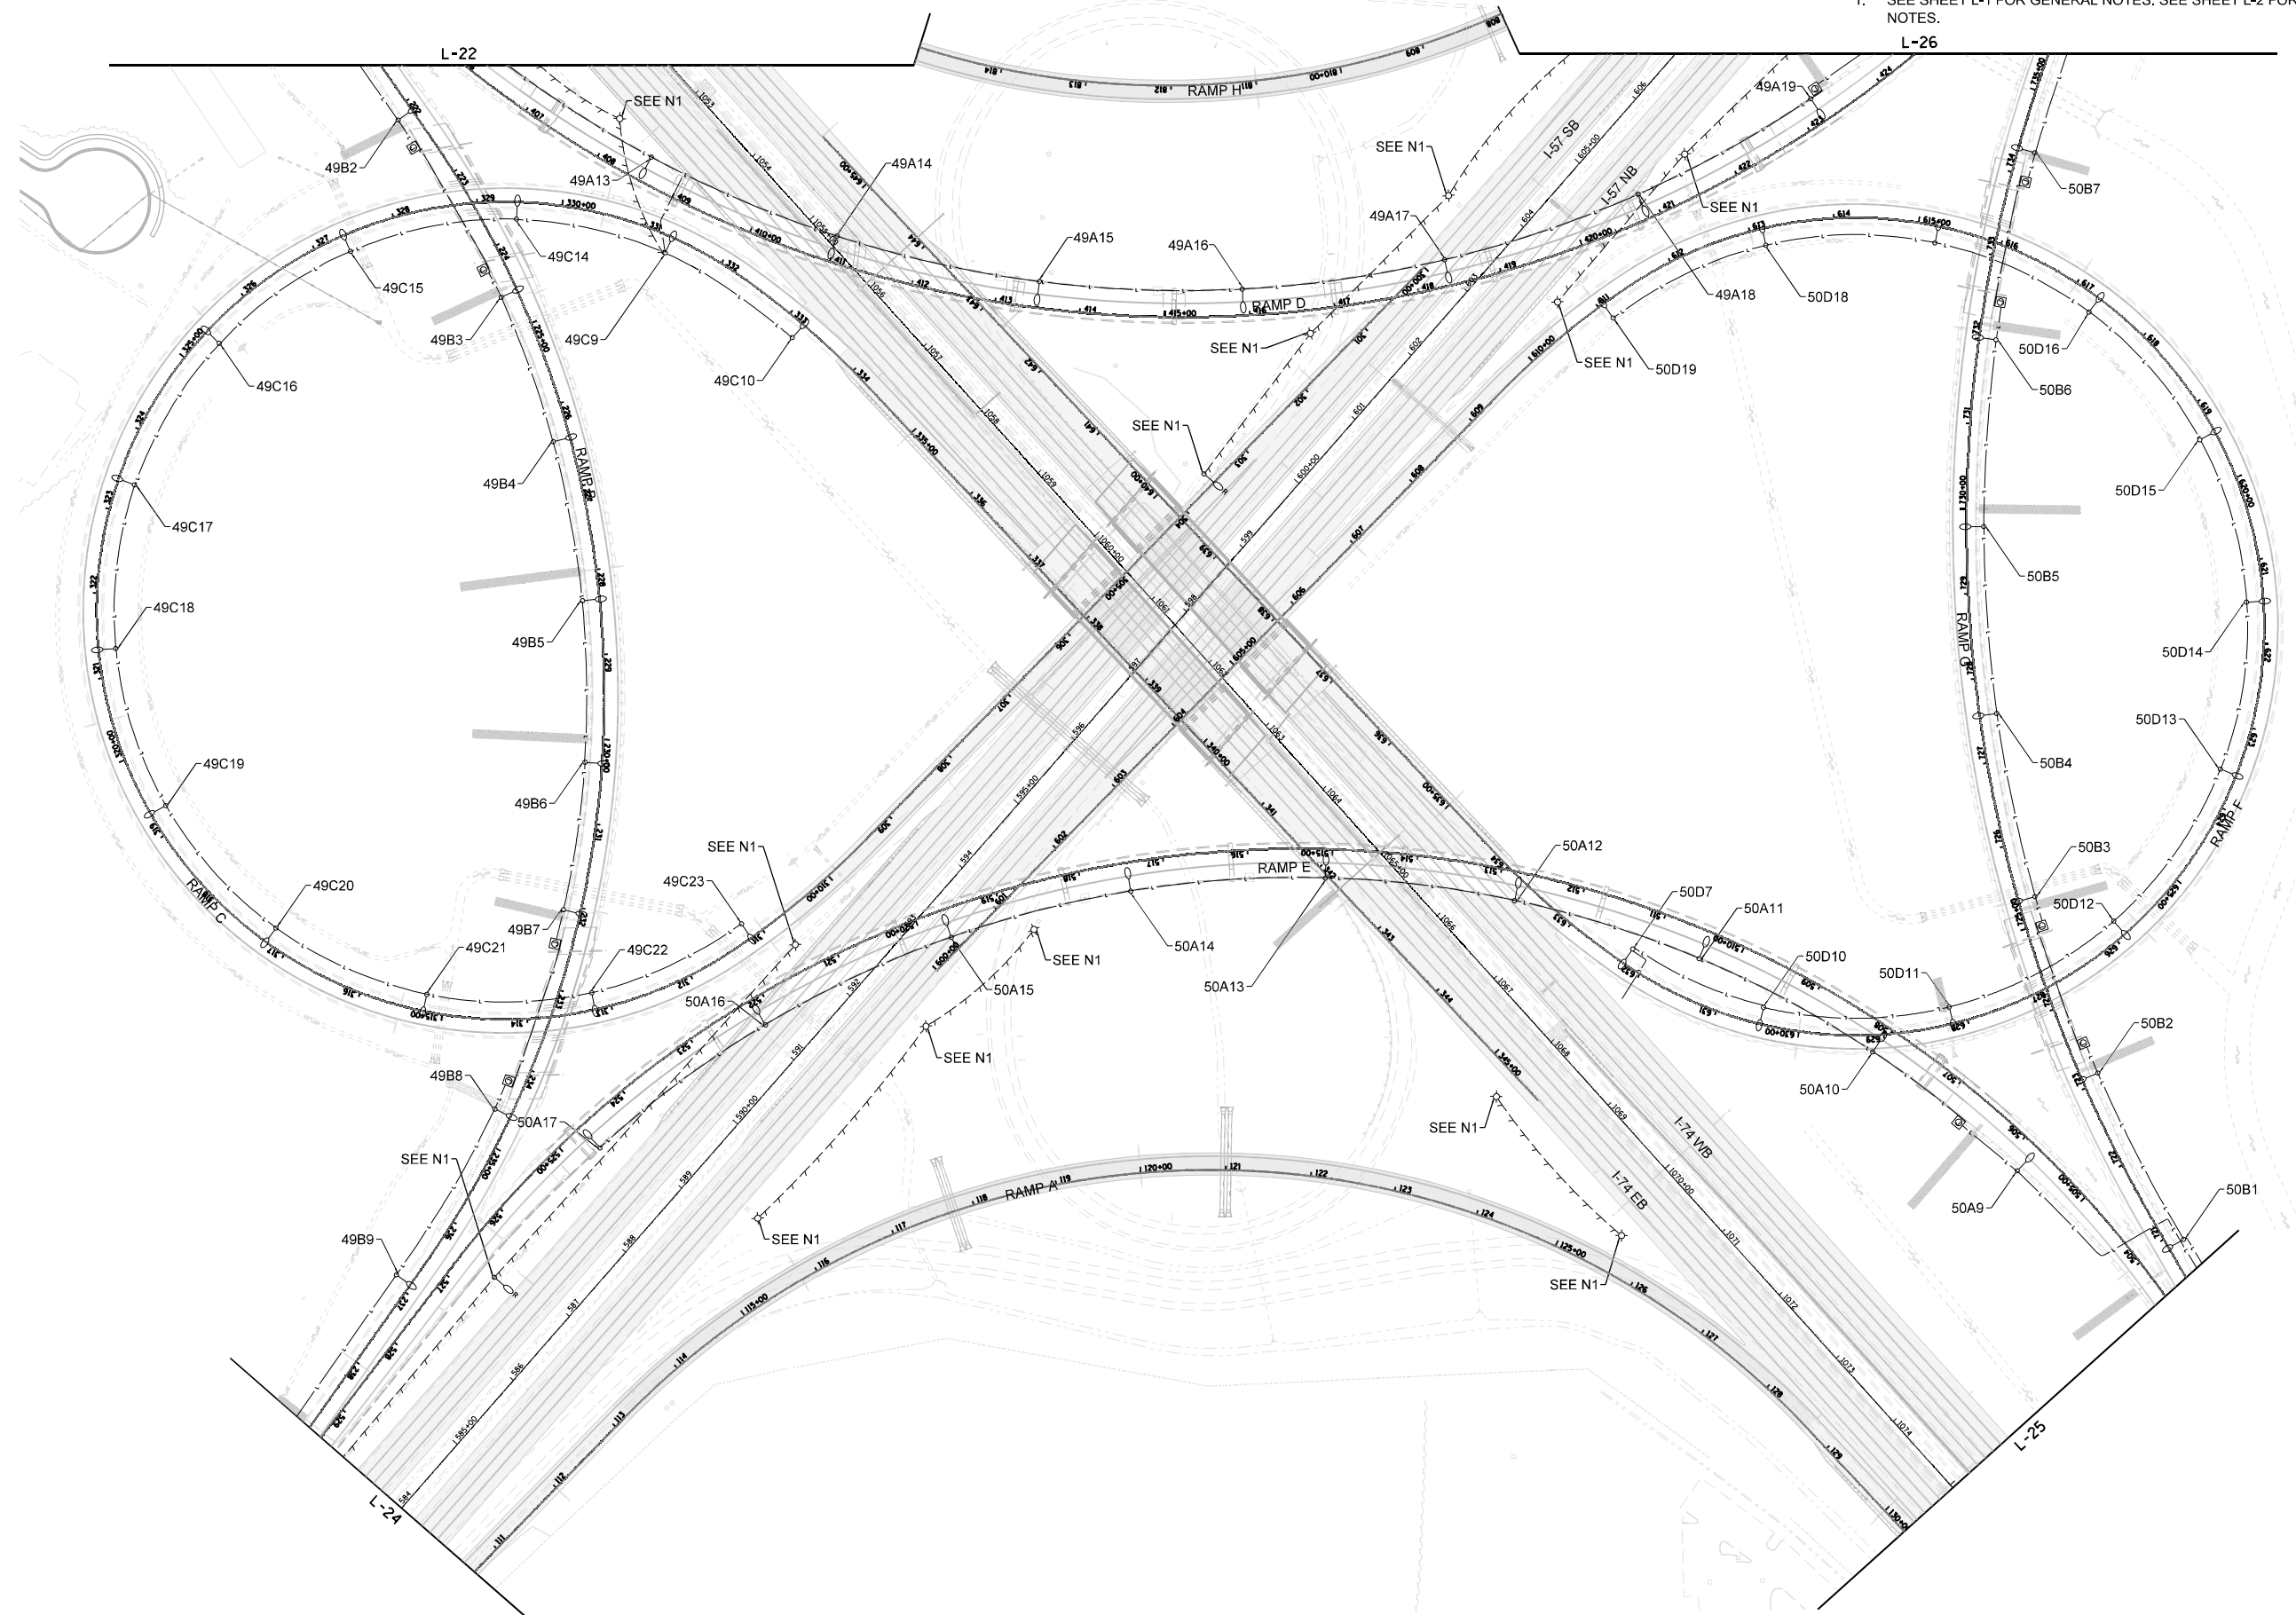

FILE NAME = D570C01-rmrlightStage4-2.dgn	USER NAME = bbarr	DESIGNED -	REVISED -	STATE OF ILLINOIS DEPARTMENT OF TRANSPORTATION	TEMPORARY LIGHTING AND REMOVAL PLAN I-74 STAGE 4 AND I-57 STAGE 8				F.A.I. RTE.	SECTION	COUNTY	TOTAL SHEETS	SHEET NO.
		DRAWN -	REVISED -			57	10-(33,34,5,14)R & (10-34)B	CHAMPAIGN	1182	847			
	PLOT SCALE = 200.0000' / in.	CHECKED -	REVISED -			CONTRACT NO. 70C01							
	PLOT DATE = 2/27/2022	DATE -	REVISED -			SCALE: 1"=100'	SHEET 23 OF 58 SHEETS	STA.	TO STA.	ILLINOIS FED. AID PROJECT			


NOTES:

1. SEE SHEET L-1 FOR GENERAL NOTES. SEE SHEET L-2 FOR LIGHTING STAGING NOTES.

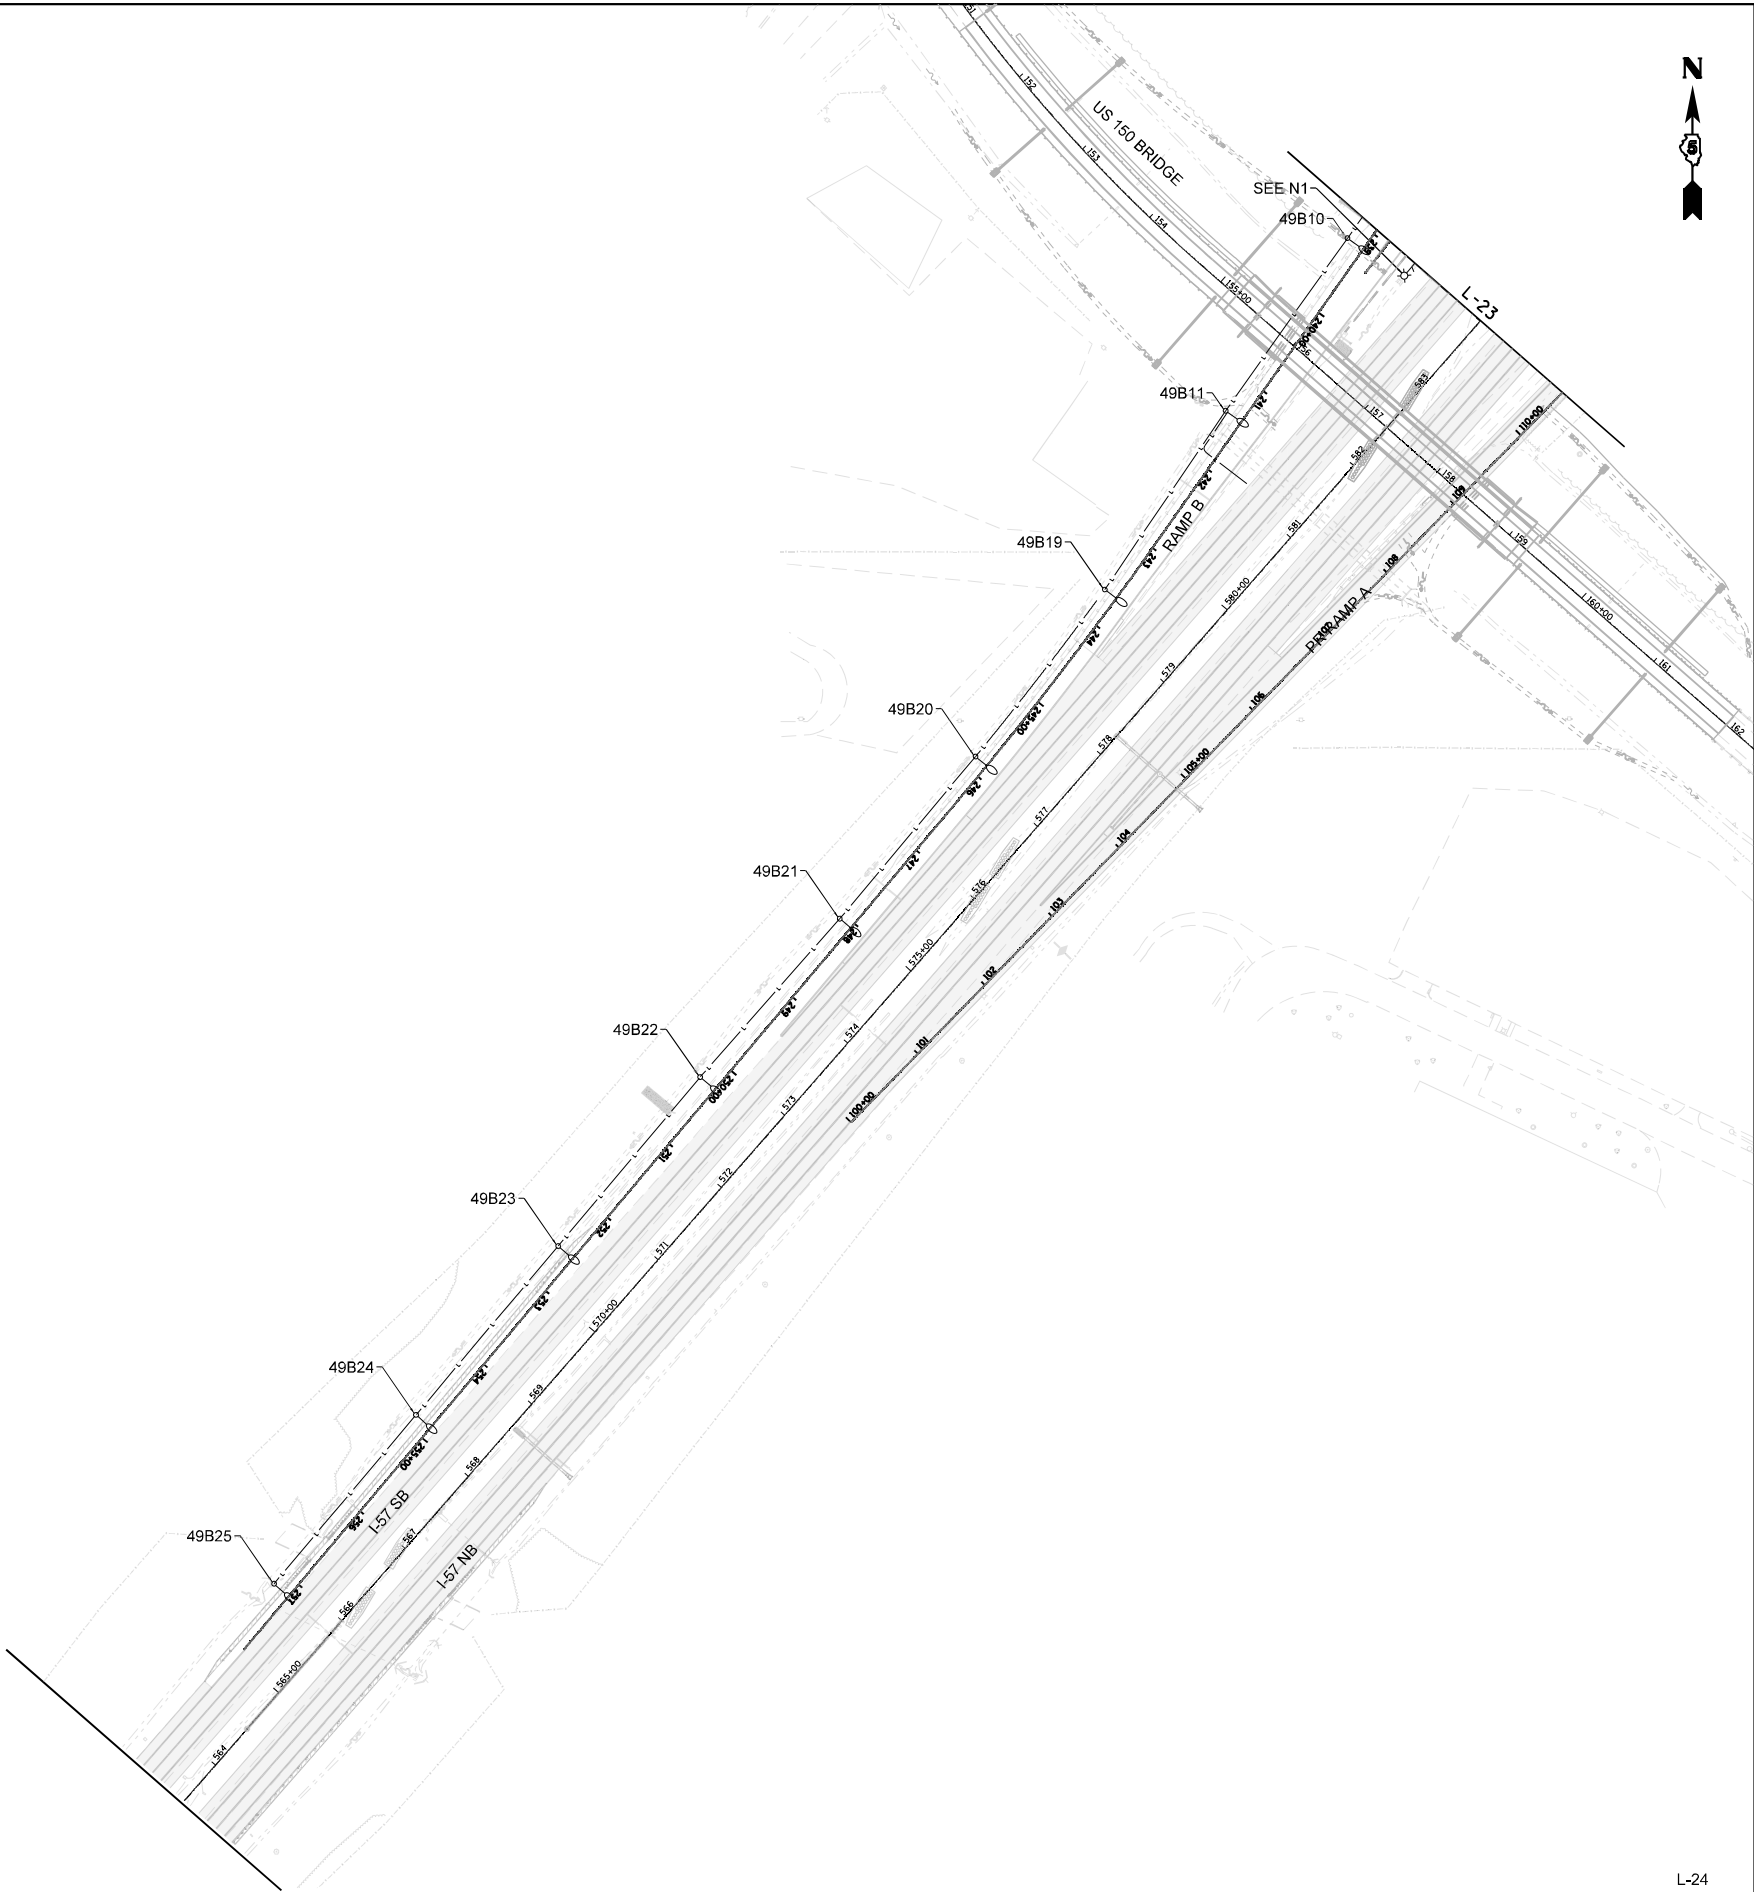

L-24

FILE NAME = D570C01-remLightStage4-3.dgn	USER NAME = bbarr	DESIGNED -	REVISED -	STATE OF ILLINOIS DEPARTMENT OF TRANSPORTATION	TEMPORARY LIGHTING AND REMOVAL PLAN I-57 STAGE 8		F.A.I. RTE.	SECTION	COUNTY	TOTAL SHEETS	SHEET NO.
	PLOT SCALE = 200.0000' / in.	DRAWN -	REVISED -				57	10-(33,34,5,14)R & (10-34)B	CHAMPAIGN	1182	848
	PLOT DATE = 1/27/2022	CHECKED -	REVISED -		SCALE: 1"=100' SHEET 24 OF 58 SHEETS STA. TO STA.		CONTRACT NO. 70C01				
		DATE -	REVISED -				ILLINOIS FED. AID PROJECT				

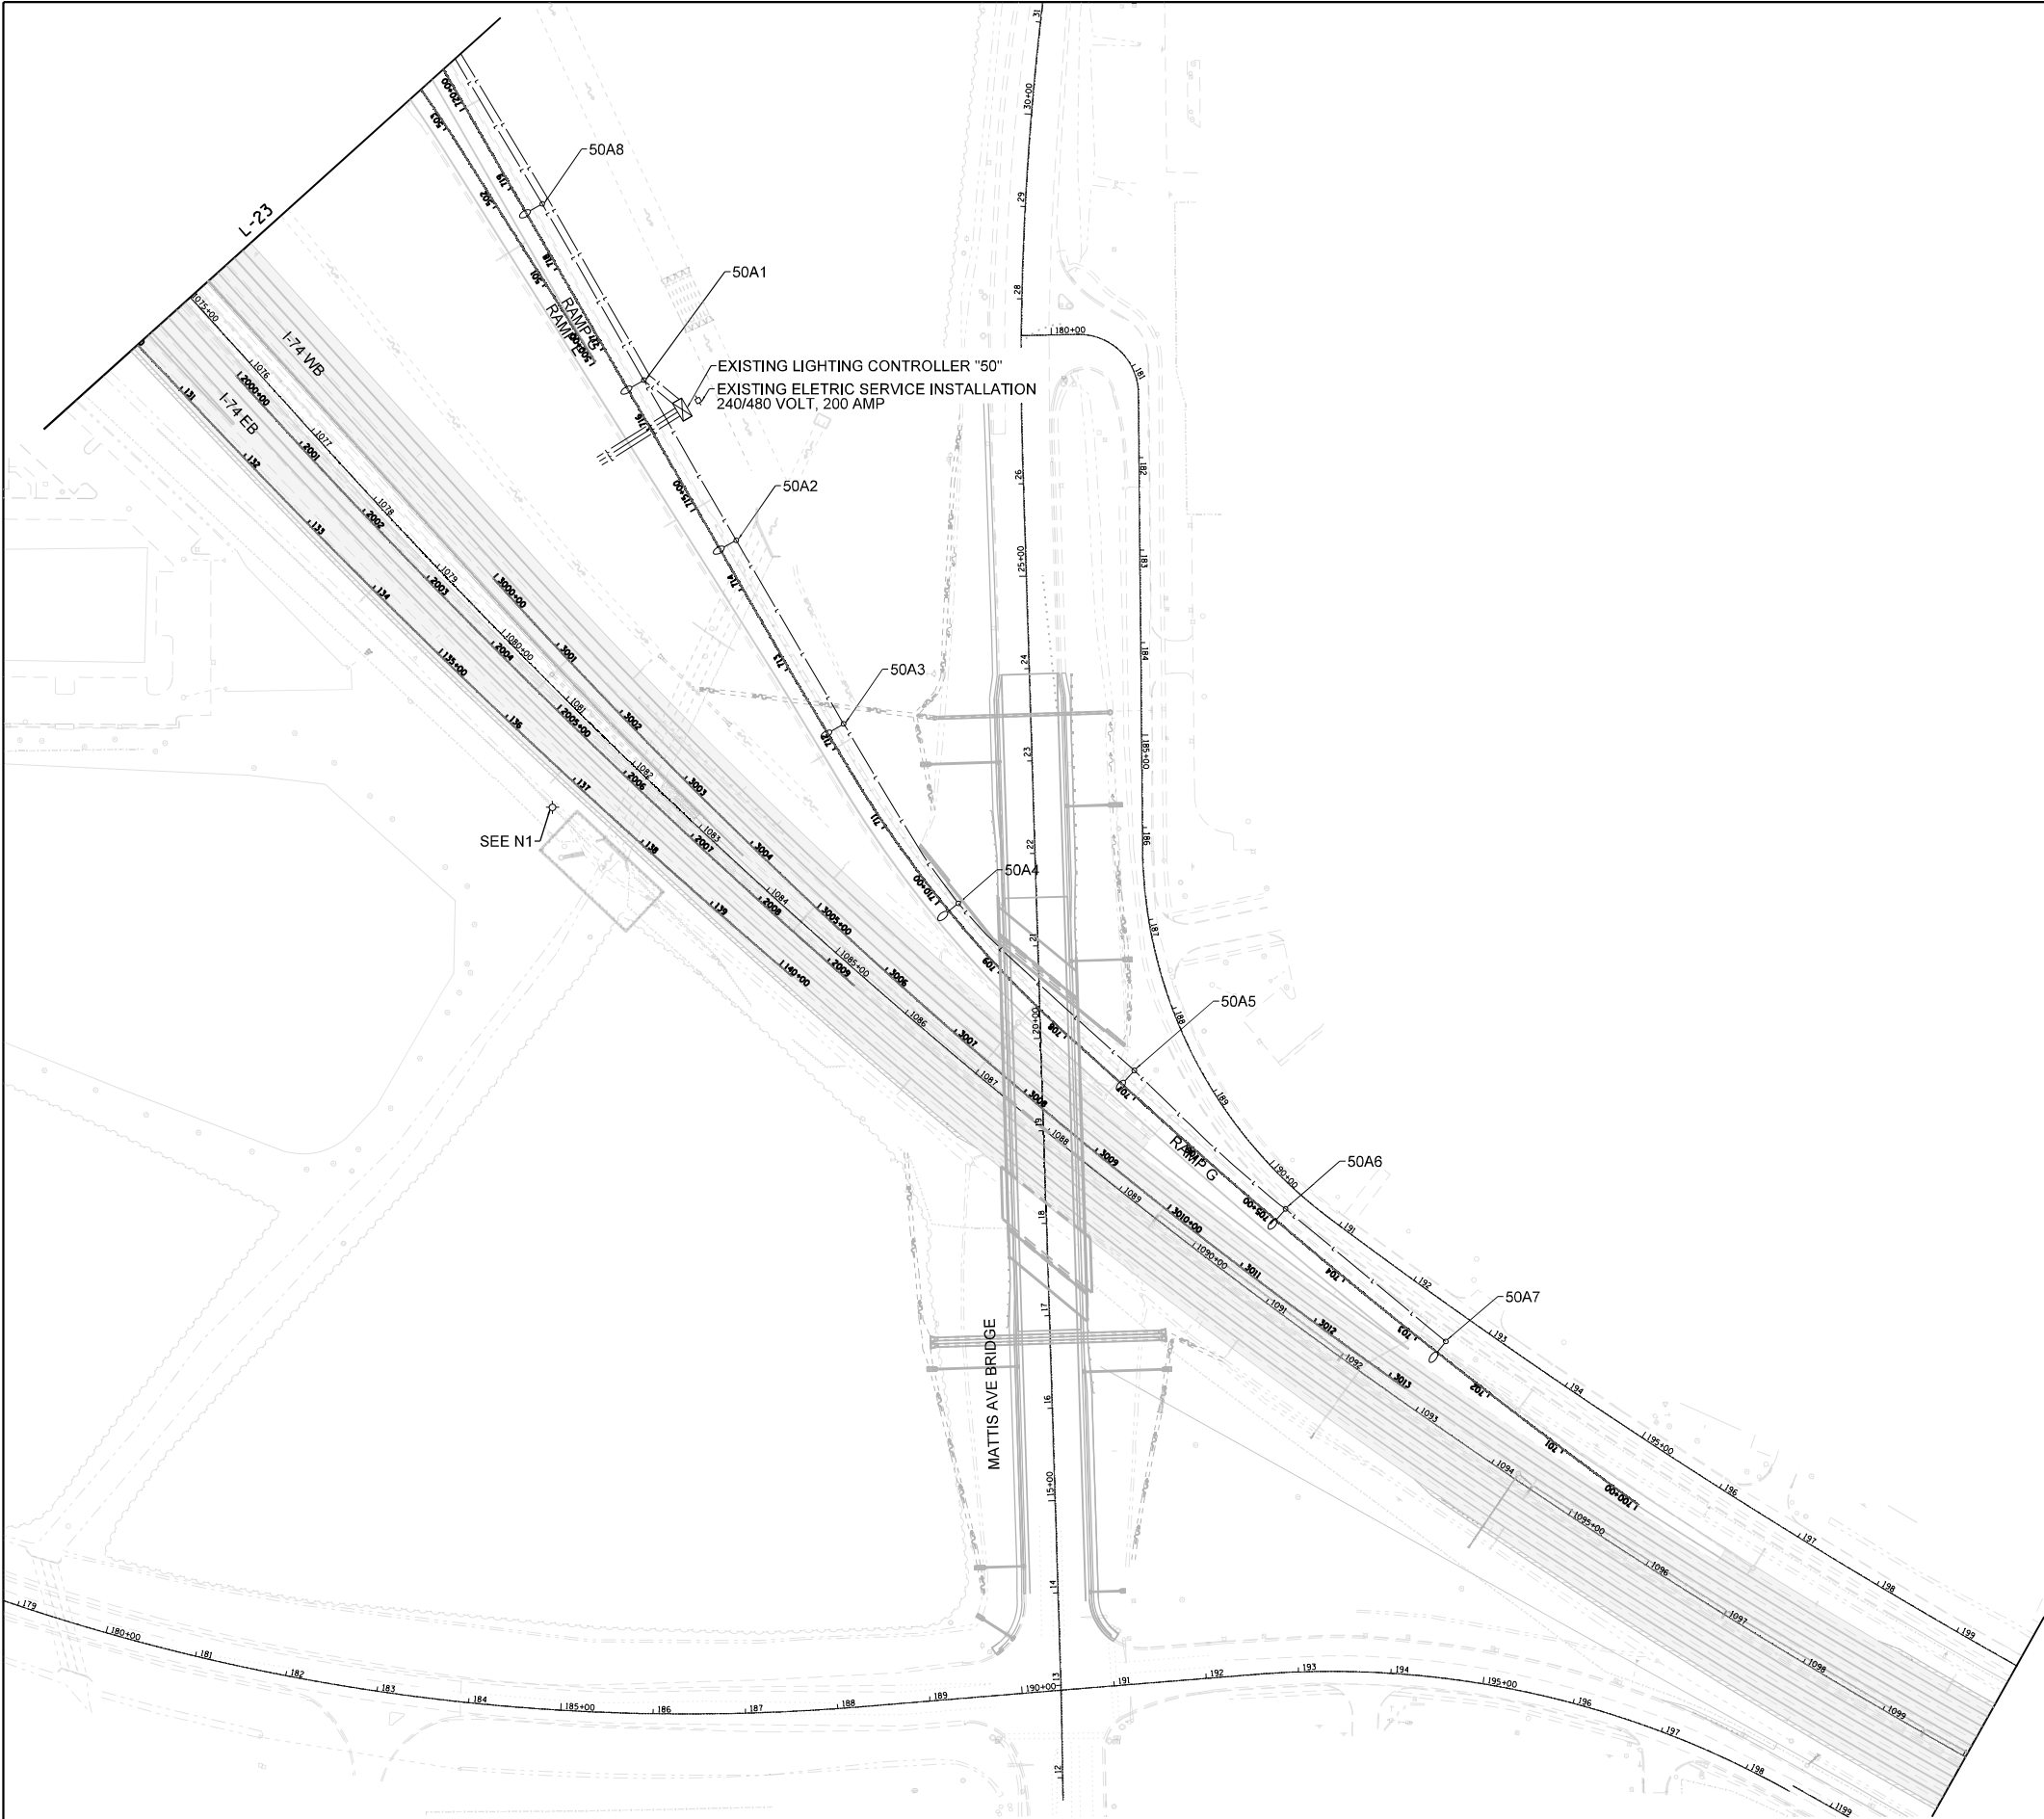


- NOTES:
- SEE SHEET L-1 FOR GENERAL NOTES. SEE SHEET L-2 FOR LIGHTING STAGING NOTES.



L-25

FILE NAME = D570C01~remLightStage4-4.dgn	USER NAME = bbarr	DESIGNED -	REVISED -	STATE OF ILLINOIS DEPARTMENT OF TRANSPORTATION	TEMPORARY LIGHTING AND REMOVAL PLAN I-74 STAGE 4		F.A.I. RTE.	SECTION	COUNTY	TOTAL SHEETS	SHEET NO.
		DRAWN -	REVISED -				57	10-(33,34,5,14)R & (10-34)B	CHAMPAIGN	1182	849
		PLOT SCALE = 200.0000' / in.	CHECKED -				CONTRACT NO. 70C01				
	PLOT DATE = 1/27/2022	DATE -	REVISED -		SCALE: 1"=100'	SHEET 25 OF 58 SHEETS	STA.	TO STA.	ILLINOIS FED. AID PROJECT		

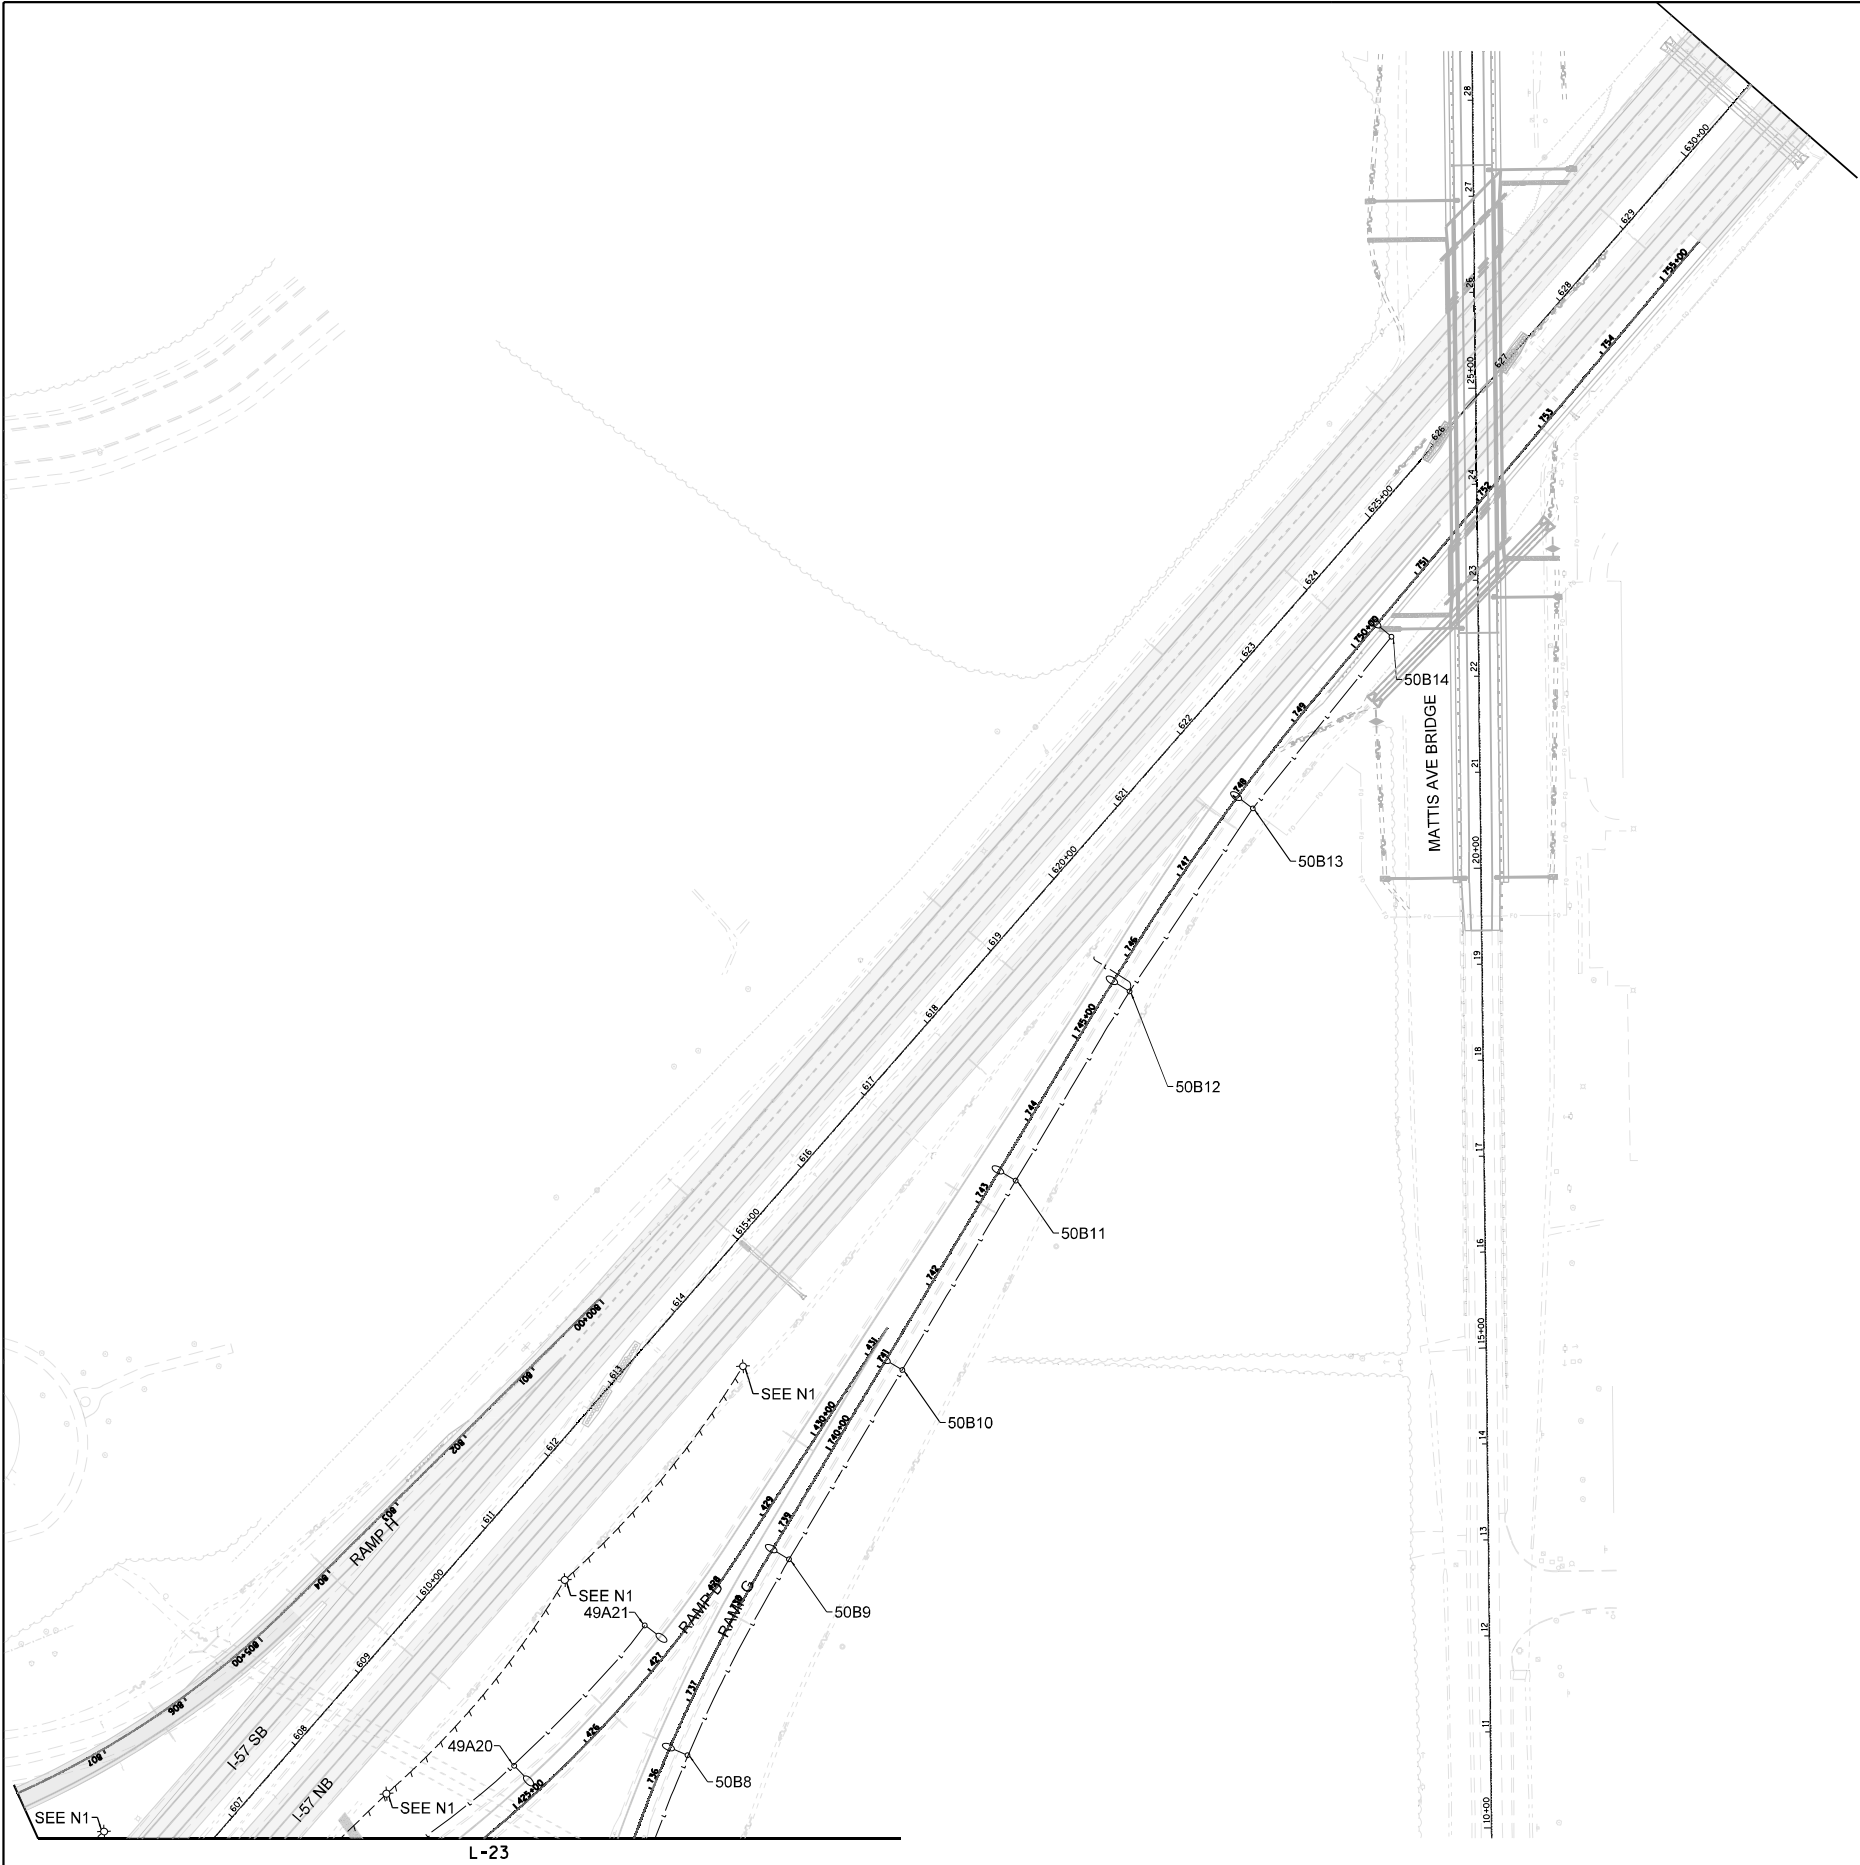


- NOTES:
- SEE SHEET L-1 FOR GENERAL NOTES. SEE SHEET L-2 FOR LIGHTING STAGING NOTES.



L-26


FILE NAME = D570C01~remLightStage4-7.dgn	USER NAME = bbarr		DESIGNED -	REVISED -	STATE OF ILLINOIS DEPARTMENT OF TRANSPORTATION	TEMPORARY LIGHTING AND REMOVAL PLAN I-57 STAGE 8		F.A.I. RTE.	SECTION	COUNTY	TOTAL SHEETS	SHEET NO.
	PLOT SCALE = 200.0000' / in.		DRAWN -	REVISED -				57	10-(33,34,5,14)R & (10-34)B	CHAMPAIGN	1182	850
	PLOT DATE = 1/27/2022		CHECKED -	REVISED -		SCALE: 1"=100'		CONTRACT NO. 70C01				
			DATE -	REVISED -		SHEET 26 OF 58 SHEETS		ILLINOIS FED. AID PROJECT				

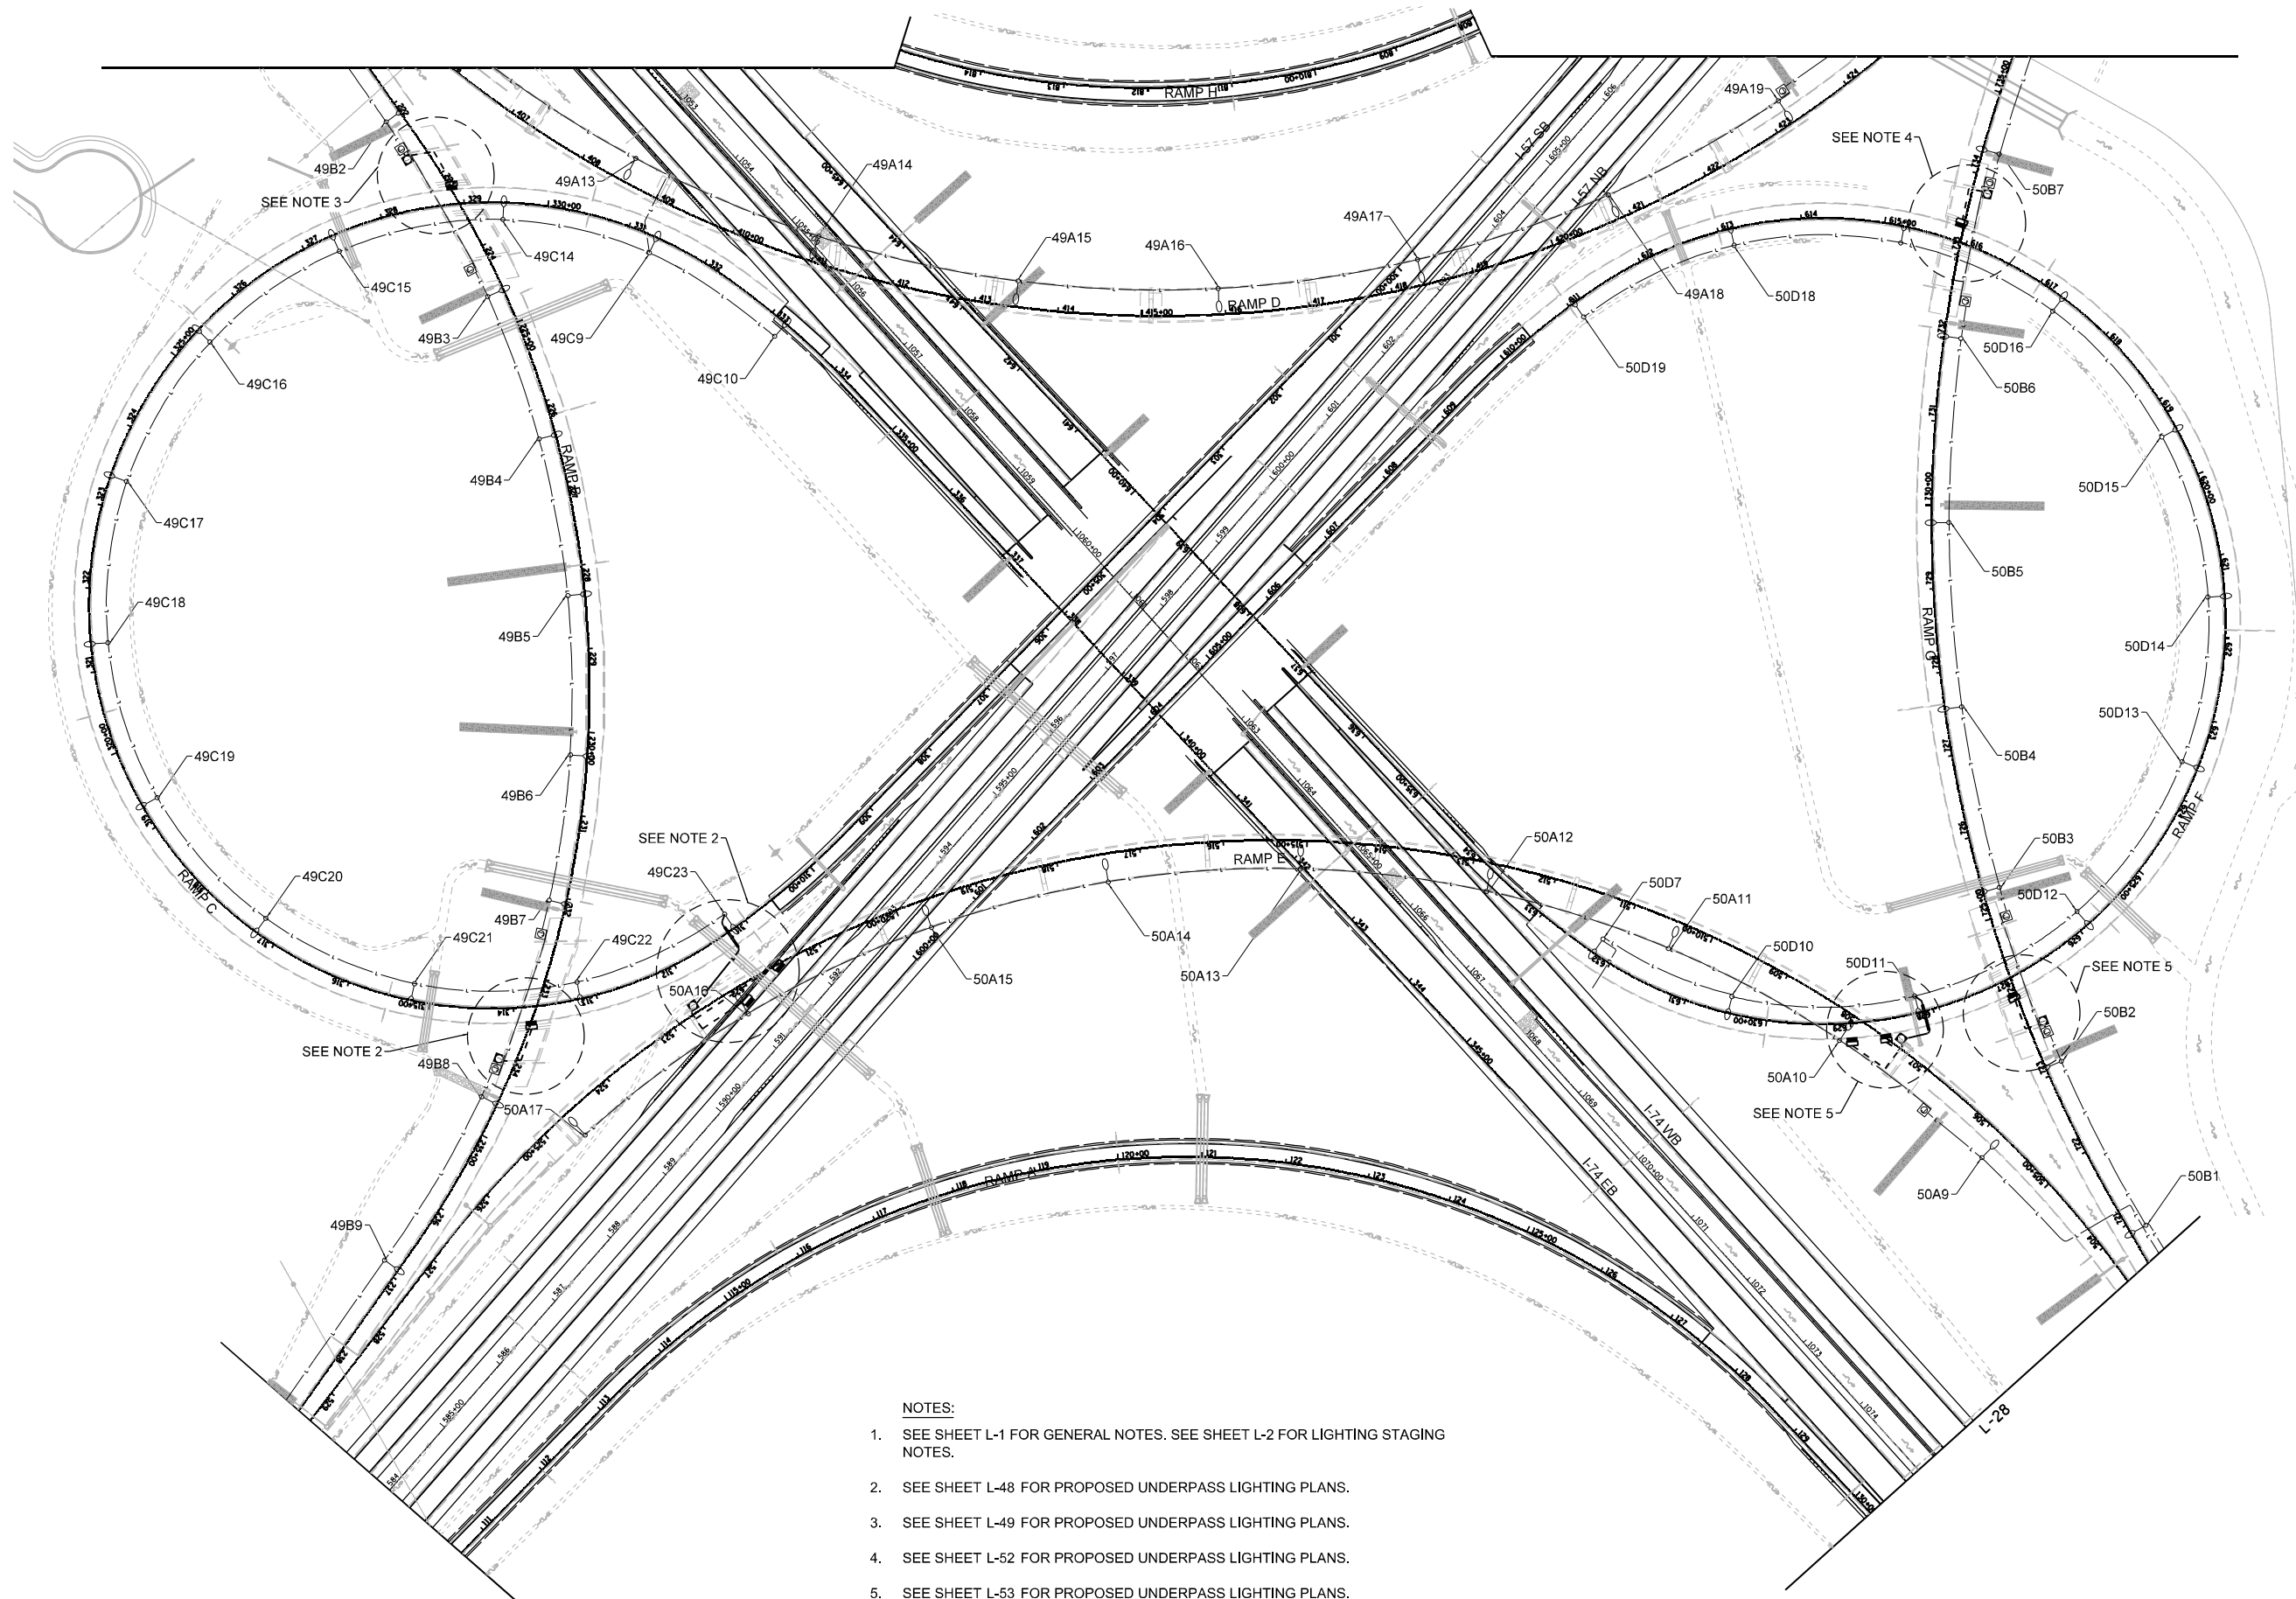

- NOTES:
1. SEE SHEET L-1 FOR GENERAL NOTES. SEE SHEET L-2 FOR LIGHTING STAGING NOTES.
 2. SEE SHEET L-48 FOR PROPOSED UNDERPASS LIGHTING PLANS.
 3. SEE SHEET L-49 FOR PROPOSED UNDERPASS LIGHTING PLANS.
 4. SEE SHEET L-52 FOR PROPOSED UNDERPASS LIGHTING PLANS.
 5. SEE SHEET L-53 FOR PROPOSED UNDERPASS LIGHTING PLANS.

L-27

FILE NAME = D570C01-lightStage1-2.dgn	USER NAME = bbarr	DESIGNED -	REVISED -	STATE OF ILLINOIS DEPARTMENT OF TRANSPORTATION	PROPOSED LIGHTING PLAN I-74 STAGE 1 AND I-57 STAGE 5				F.A.I. RTE.	SECTION	COUNTY	TOTAL SHEETS	SHEET NO.
		DRAWN -	REVISED -						57	10-(33,34,5,14)R & (10-34)B	CHAMPAIGN	1182	851
	PLOT SCALE = 200.0000' / in.	CHECKED -	REVISED -		CONTRACT NO. 70C01								
	PLOT DATE = 2/27/2022	DATE -	REVISED -		SCALE: 1"=100'	SHEET 27 OF 58 SHEETS	STA.	TO STA.	ILLINOIS FED. AID PROJECT				

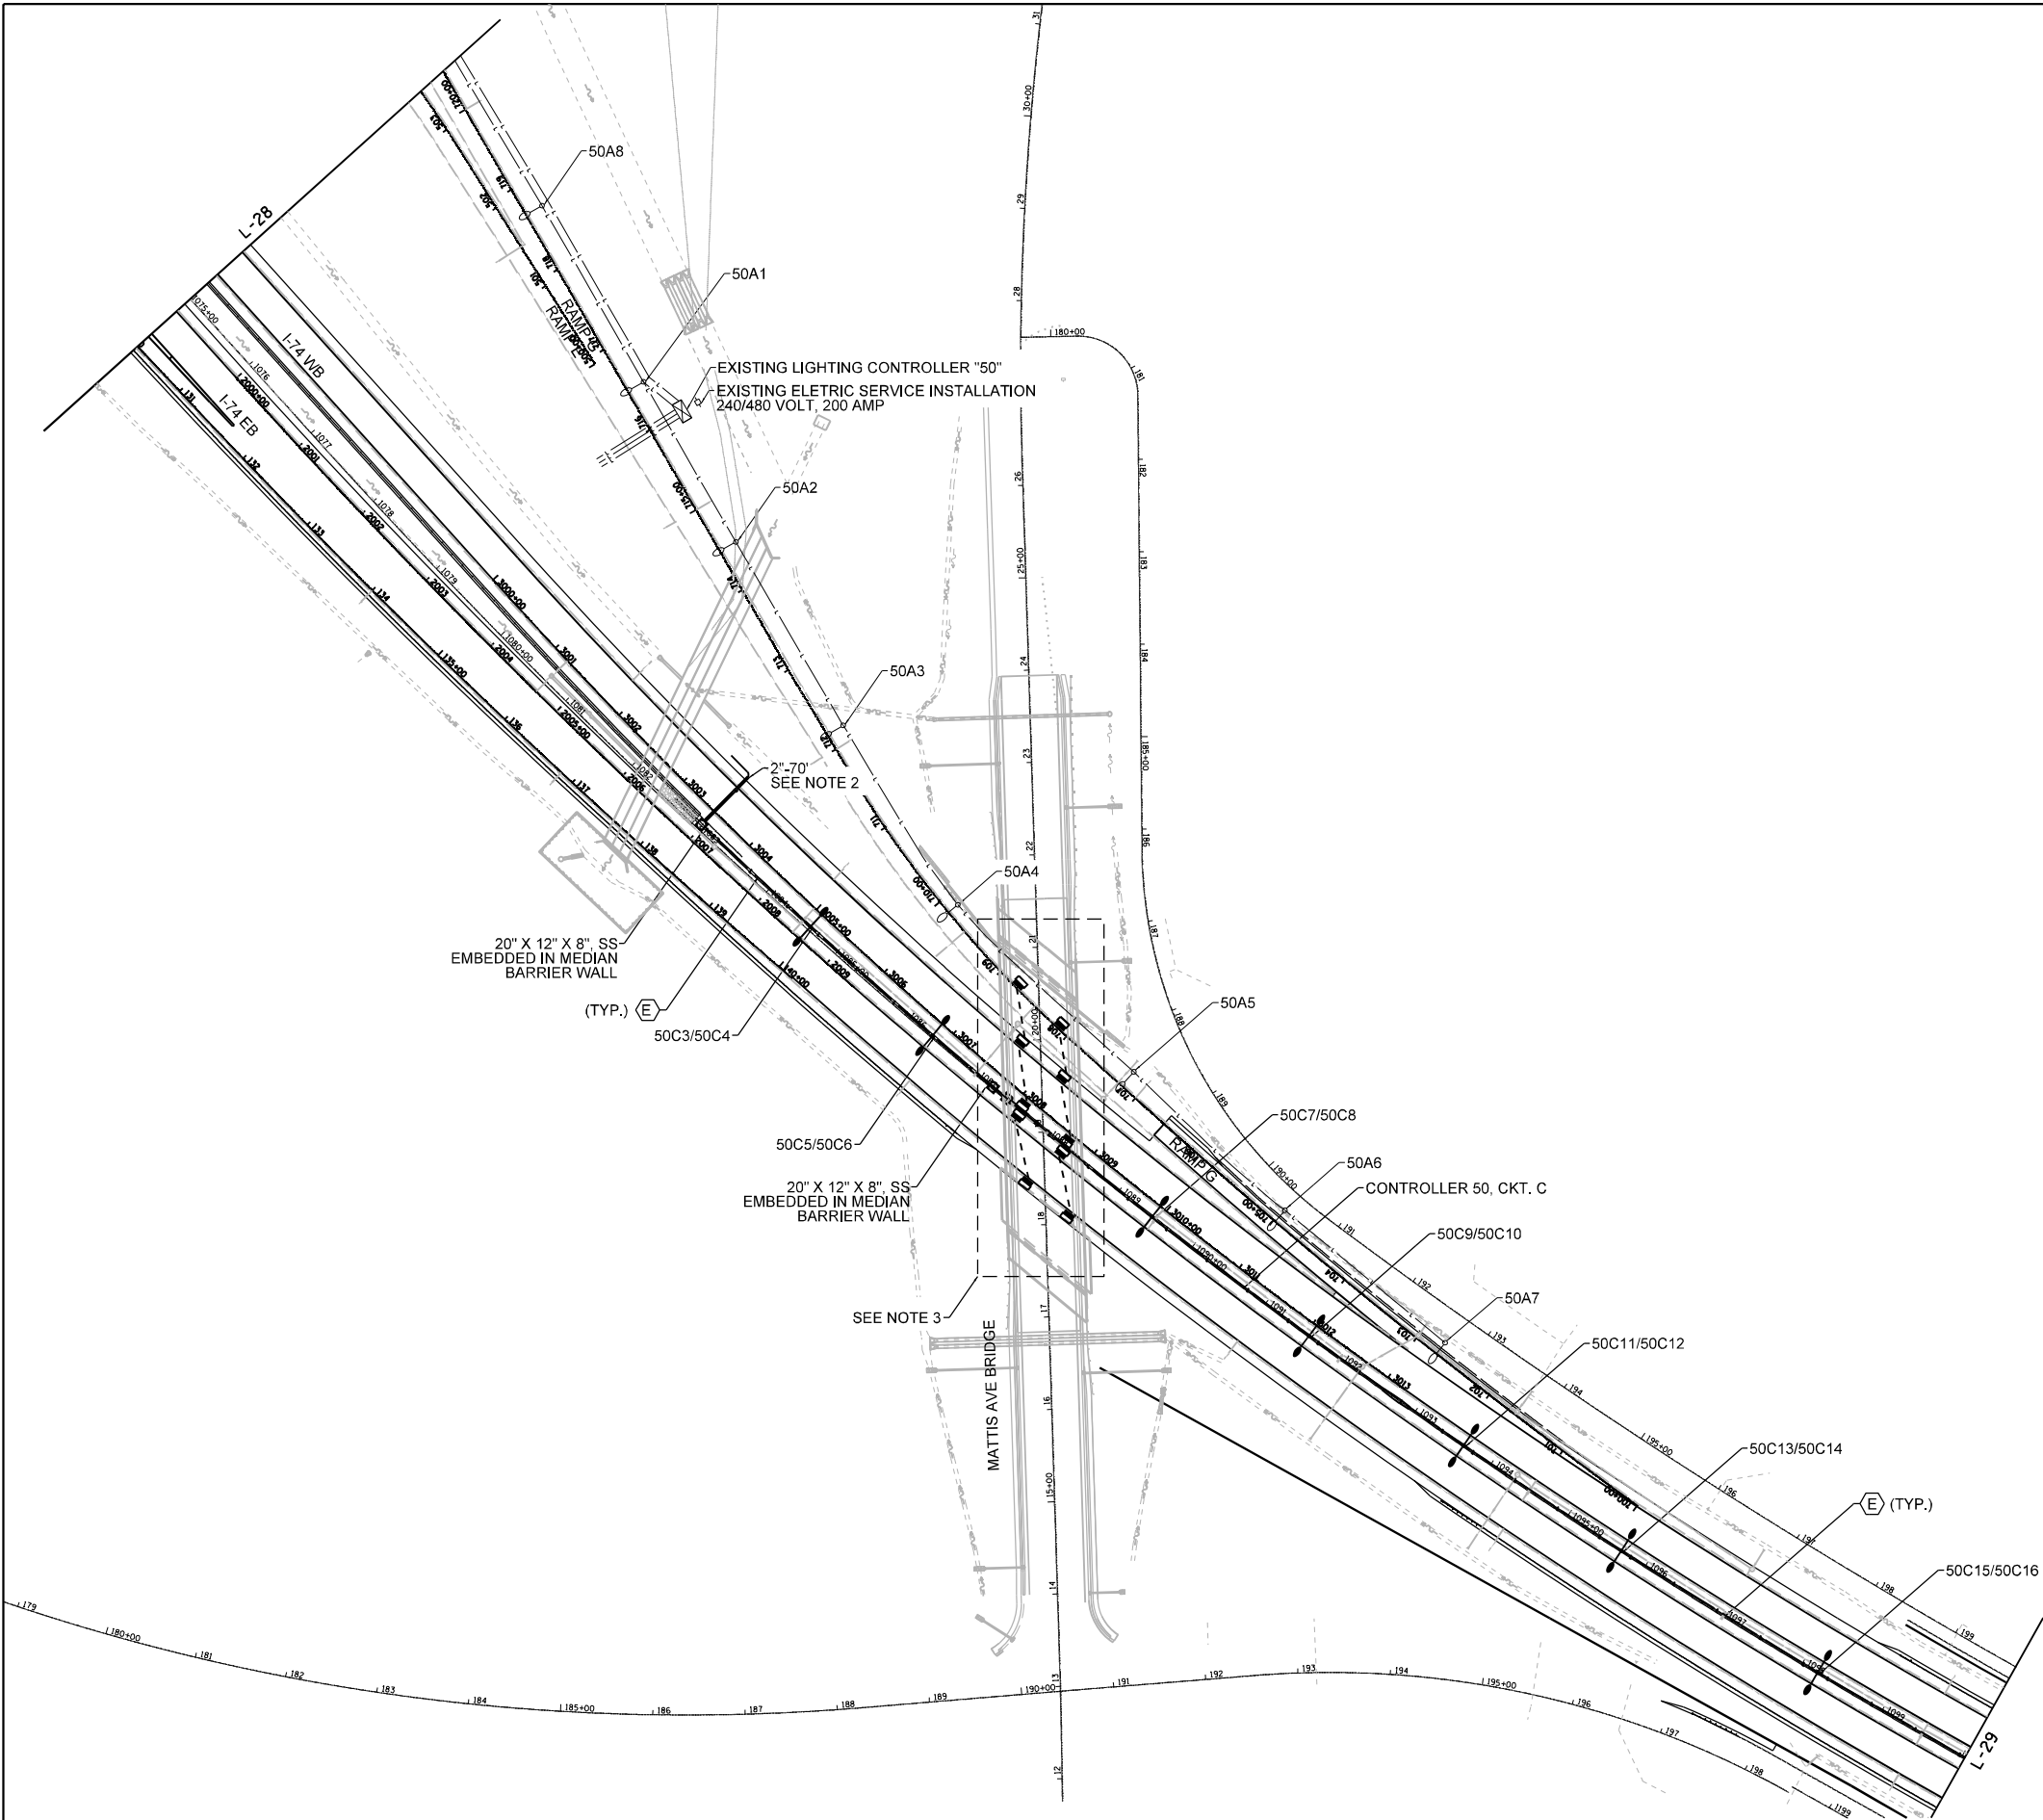


- NOTES:
1. SEE SHEET L-1 FOR GENERAL NOTES. SEE SHEET L-2 FOR LIGHTING STAGING NOTES.
 2. THE CONTRACTOR SHALL STAGE INSTALLATION OF CONDUIT AND PROVIDE STUB-UP, AS NECESSARY, NO UNDERGROUND SPLICING OF CABLING WILL BE PERMITTED.
 3. SEE SHEET L-44 FOR PROPOSED UNDERPASS LIGHTING PLANS.



L-28

FILE NAME = D570C01-lightStage1-4.dgn	USER NAME = bbarr	DESIGNED -	REVISED -	STATE OF ILLINOIS DEPARTMENT OF TRANSPORTATION	PROPOSED LIGHTING PLAN I-74 STAGE 1			F.A.I. RTE.	SECTION	COUNTY	TOTAL SHEETS	SHEET NO.
		DRAWN -	REVISED -					57	10-(33,34,5,14)R & (10-34)B	CHAMPAIGN	1182	852
	PLOT SCALE = 200.0000' / in.	CHECKED -	REVISED -		CONTRACT NO. 70C01							
	PLOT DATE = 2/27/2022	DATE -	REVISED -		SCALE: 1"=100'	SHEET 28 OF 58 SHEETS	STA.	TO STA.	ILLINOIS FED. AID PROJECT			

NOTES:
1. SEE SHEET L-1 FOR GENERAL NOTES. SEE SHEET L-2 FOR LIGHTING STAGING NOTES.

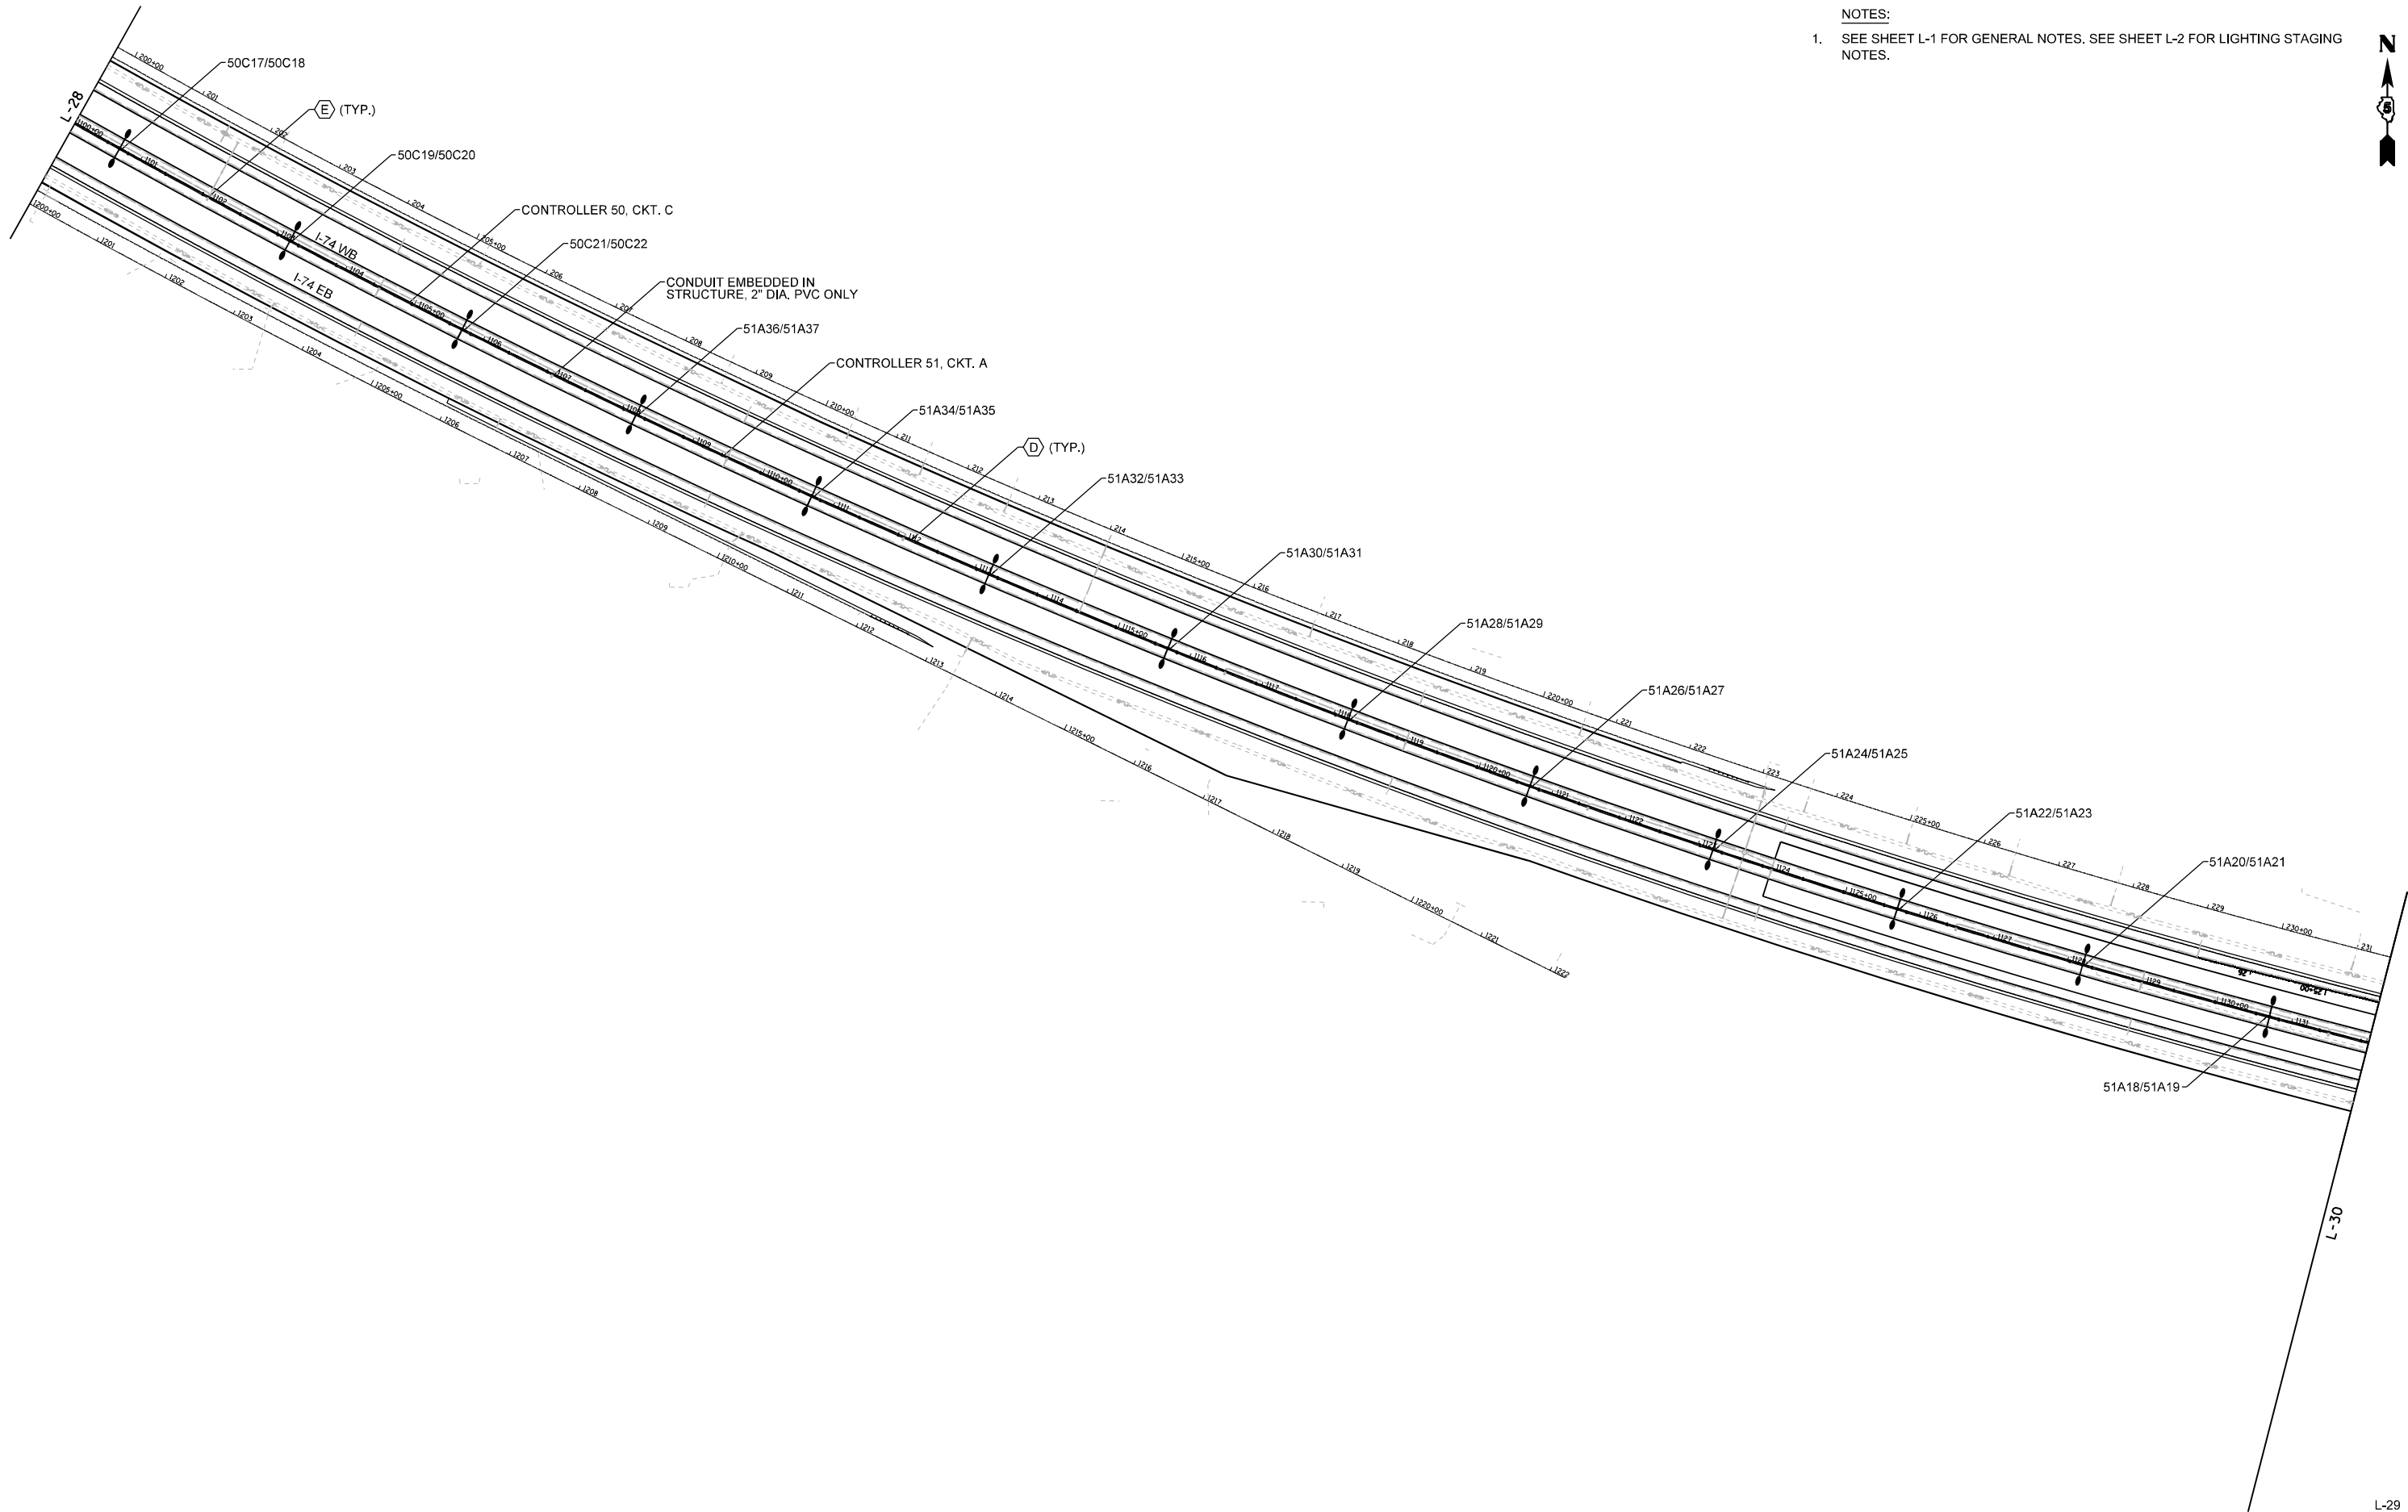


L-29

FILE NAME : D570C01-lightStage1-5.dgn	USER NAME = bbarr	DESIGNED -	REVISED -	STATE OF ILLINOIS DEPARTMENT OF TRANSPORTATION	PROPOSED LIGHTING PLAN I-74 STAGE 1				F.A.I. RTE.	SECTION	COUNTY	TOTAL SHEETS	SHEET NO.
		DRAWN -	REVISED -						57	10-(33,34,5,14)R & (10-34)B	CHAMPAIGN	1182	853
	PLOT SCALE = 200.0000 ' / in.	CHECKED -	REVISED -		CONTRACT NO. 70C01								
	PLOT DATE = 2/27/2022	DATE -	REVISED -		ILLINOIS FED. AID PROJECT								
					SCALE: 1"=100'	SHEET 29 OF 58 SHEETS	STA.	TO STA.					

NOTES:


1. SEE SHEET L-1 FOR GENERAL NOTES. SEE SHEET L-2 FOR LIGHTING STAGING NOTES.
2. THE CONTRACTOR SHALL STAGE INSTALLATION OF CONDUIT AND PROVIDE STUB-UP, AS NECESSARY, NO UNDERGROUND SPlicing OF CABLING WILL BE PERMITTED.
3. NEW LIGHT POLE SHALL BE INSTALLED ONTO EXISTING FOUNDATION.
4. NEW CABLE SHALL BE INSTALLED IN EXISTING CONDUIT TO REMAIN IN PLACE.

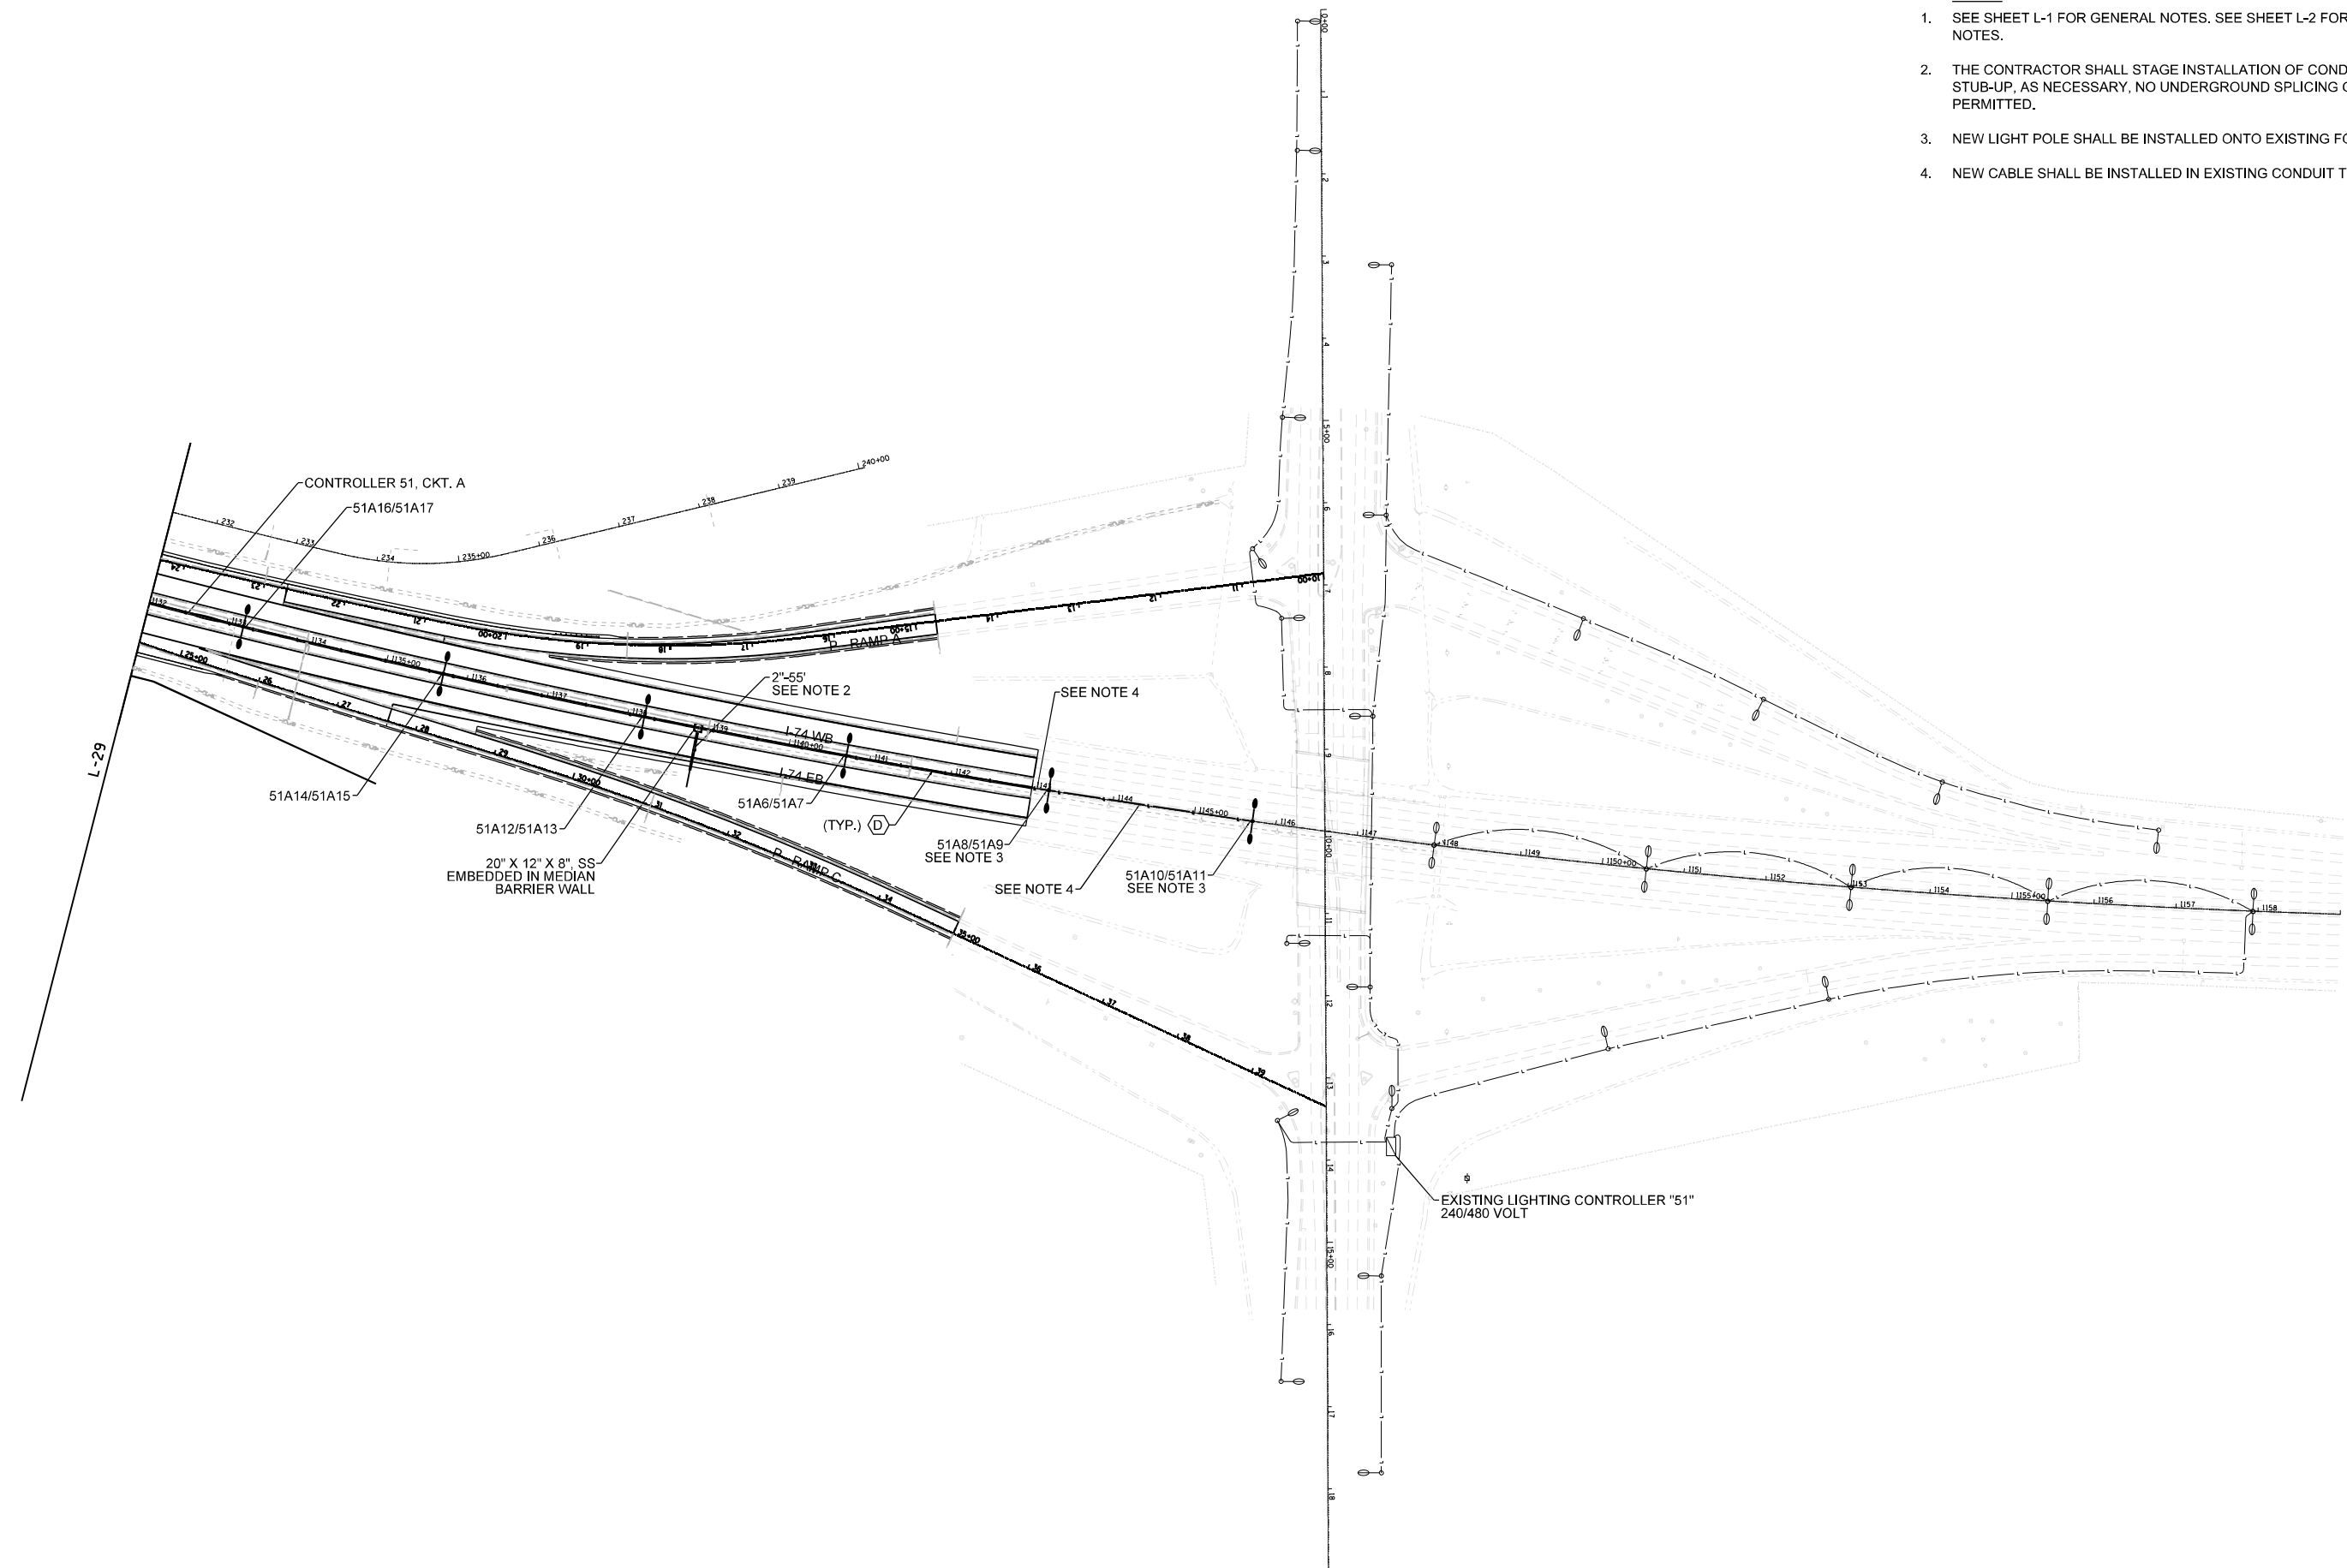

L-30

FILE NAME = D570C01-lightStage1-6.dgn	USER NAME = bbarr	DESIGNED -	REVISED -	STATE OF ILLINOIS DEPARTMENT OF TRANSPORTATION	PROPOSED LIGHTING PLAN I-74 STAGE 1				F.A.I. RTE.	SECTION	COUNTY	TOTAL SHEETS	SHEET NO.
		DRAWN -	REVISED -						57	10-(33,34,5,14)R & (10-34)B	CHAMPAIGN	1182	854
	PLOT SCALE = 200.0000' / in.	CHECKED -	REVISED -		CONTRACT NO. 70C01								
	PLOT DATE = 2/27/2022	DATE -	REVISED -		ILLINOIS FED. AID PROJECT								
						SCALE: 1"=100'	SHEET 30 OF 58 SHEETS	STA.	TO STA.				


- NOTES:
- SEE SHEET L-1 FOR GENERAL NOTES. SEE SHEET L-2 FOR LIGHTING STAGING NOTES.

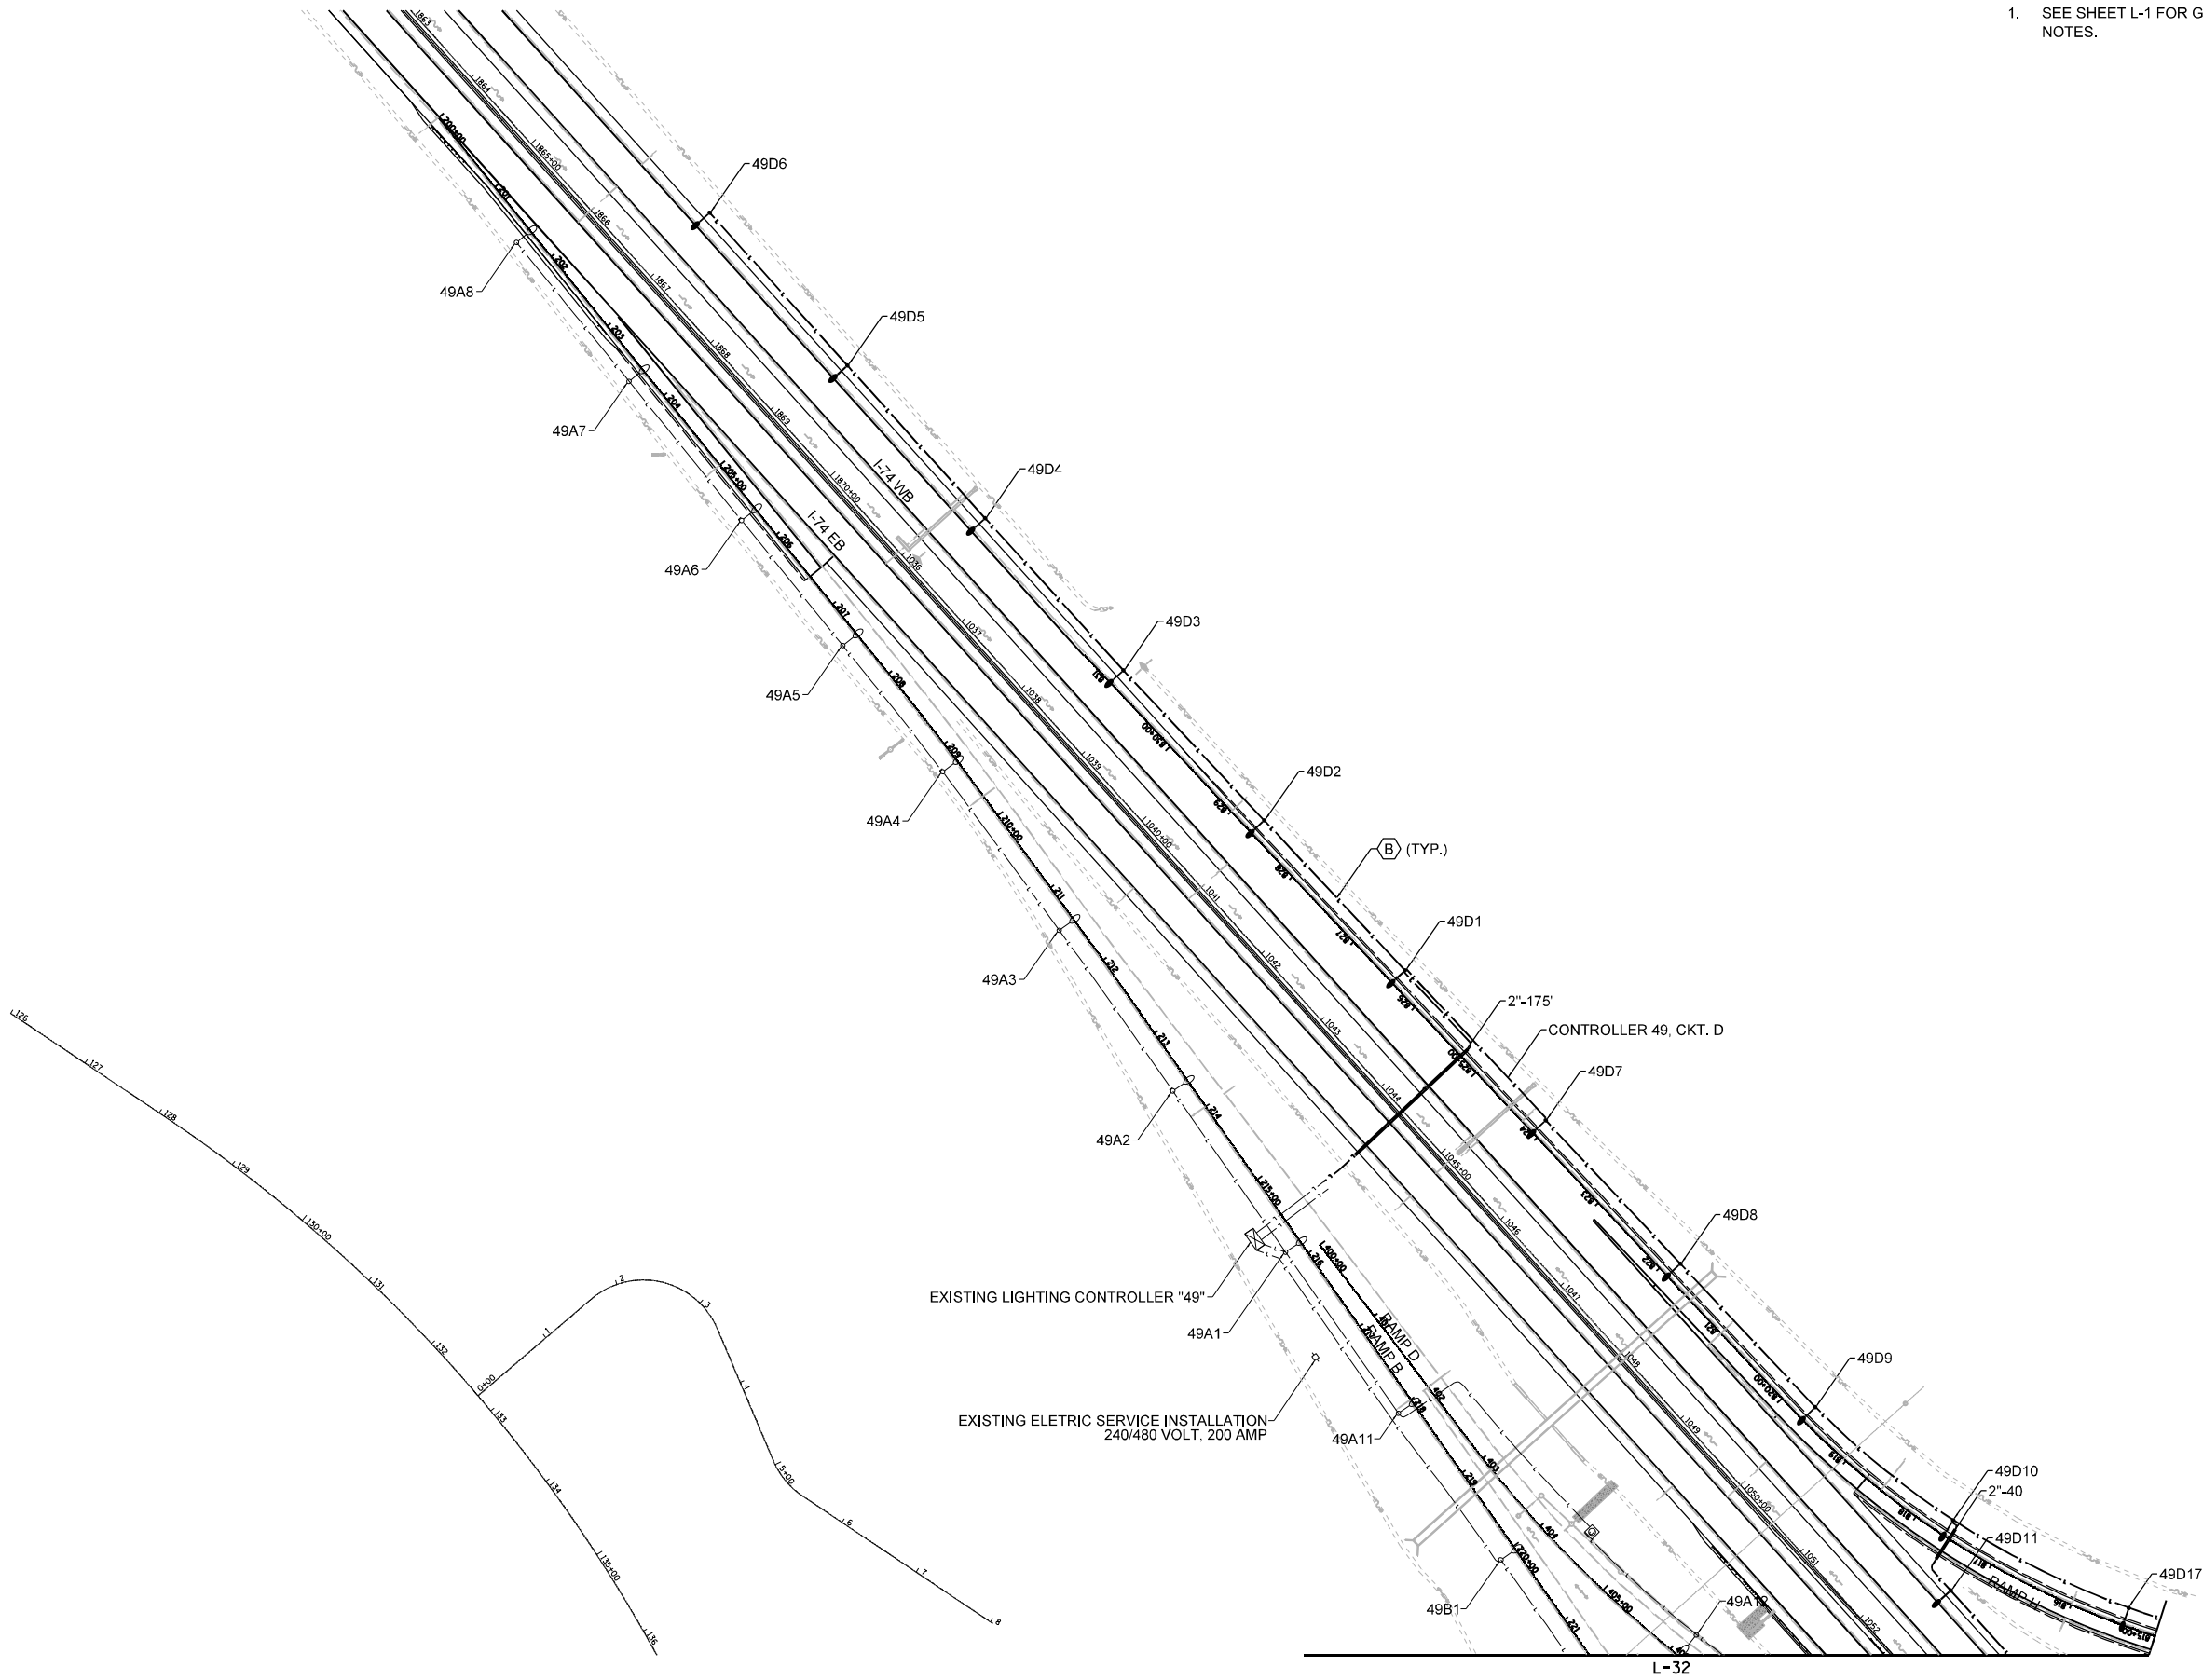

L-32

L-31


FILE NAME = D570C01-lightStage2-1.dgn	USER NAME = bbarr	DESIGNED -	REVISED -	STATE OF ILLINOIS DEPARTMENT OF TRANSPORTATION	PROPOSED LIGHTING PLAN I-74 STAGE 2		F.A.I. RTE.	SECTION	COUNTY	TOTAL SHEETS	SHEET NO.
	PLOT SCALE = 200.0000' / in.	DRAWN -	REVISED -				57	10-(33,34,5,14)R & (10-34)B	CHAMPAIGN	1182	855
	PLOT DATE = 2/27/2022	CHECKED -	REVISED -		SCALE: 1"=100' SHEET 31 OF 58 SHEETS STA. TO STA.		CONTRACT NO. 70C01				
		DATE -	REVISED -				ILLINOIS FED. AID PROJECT				

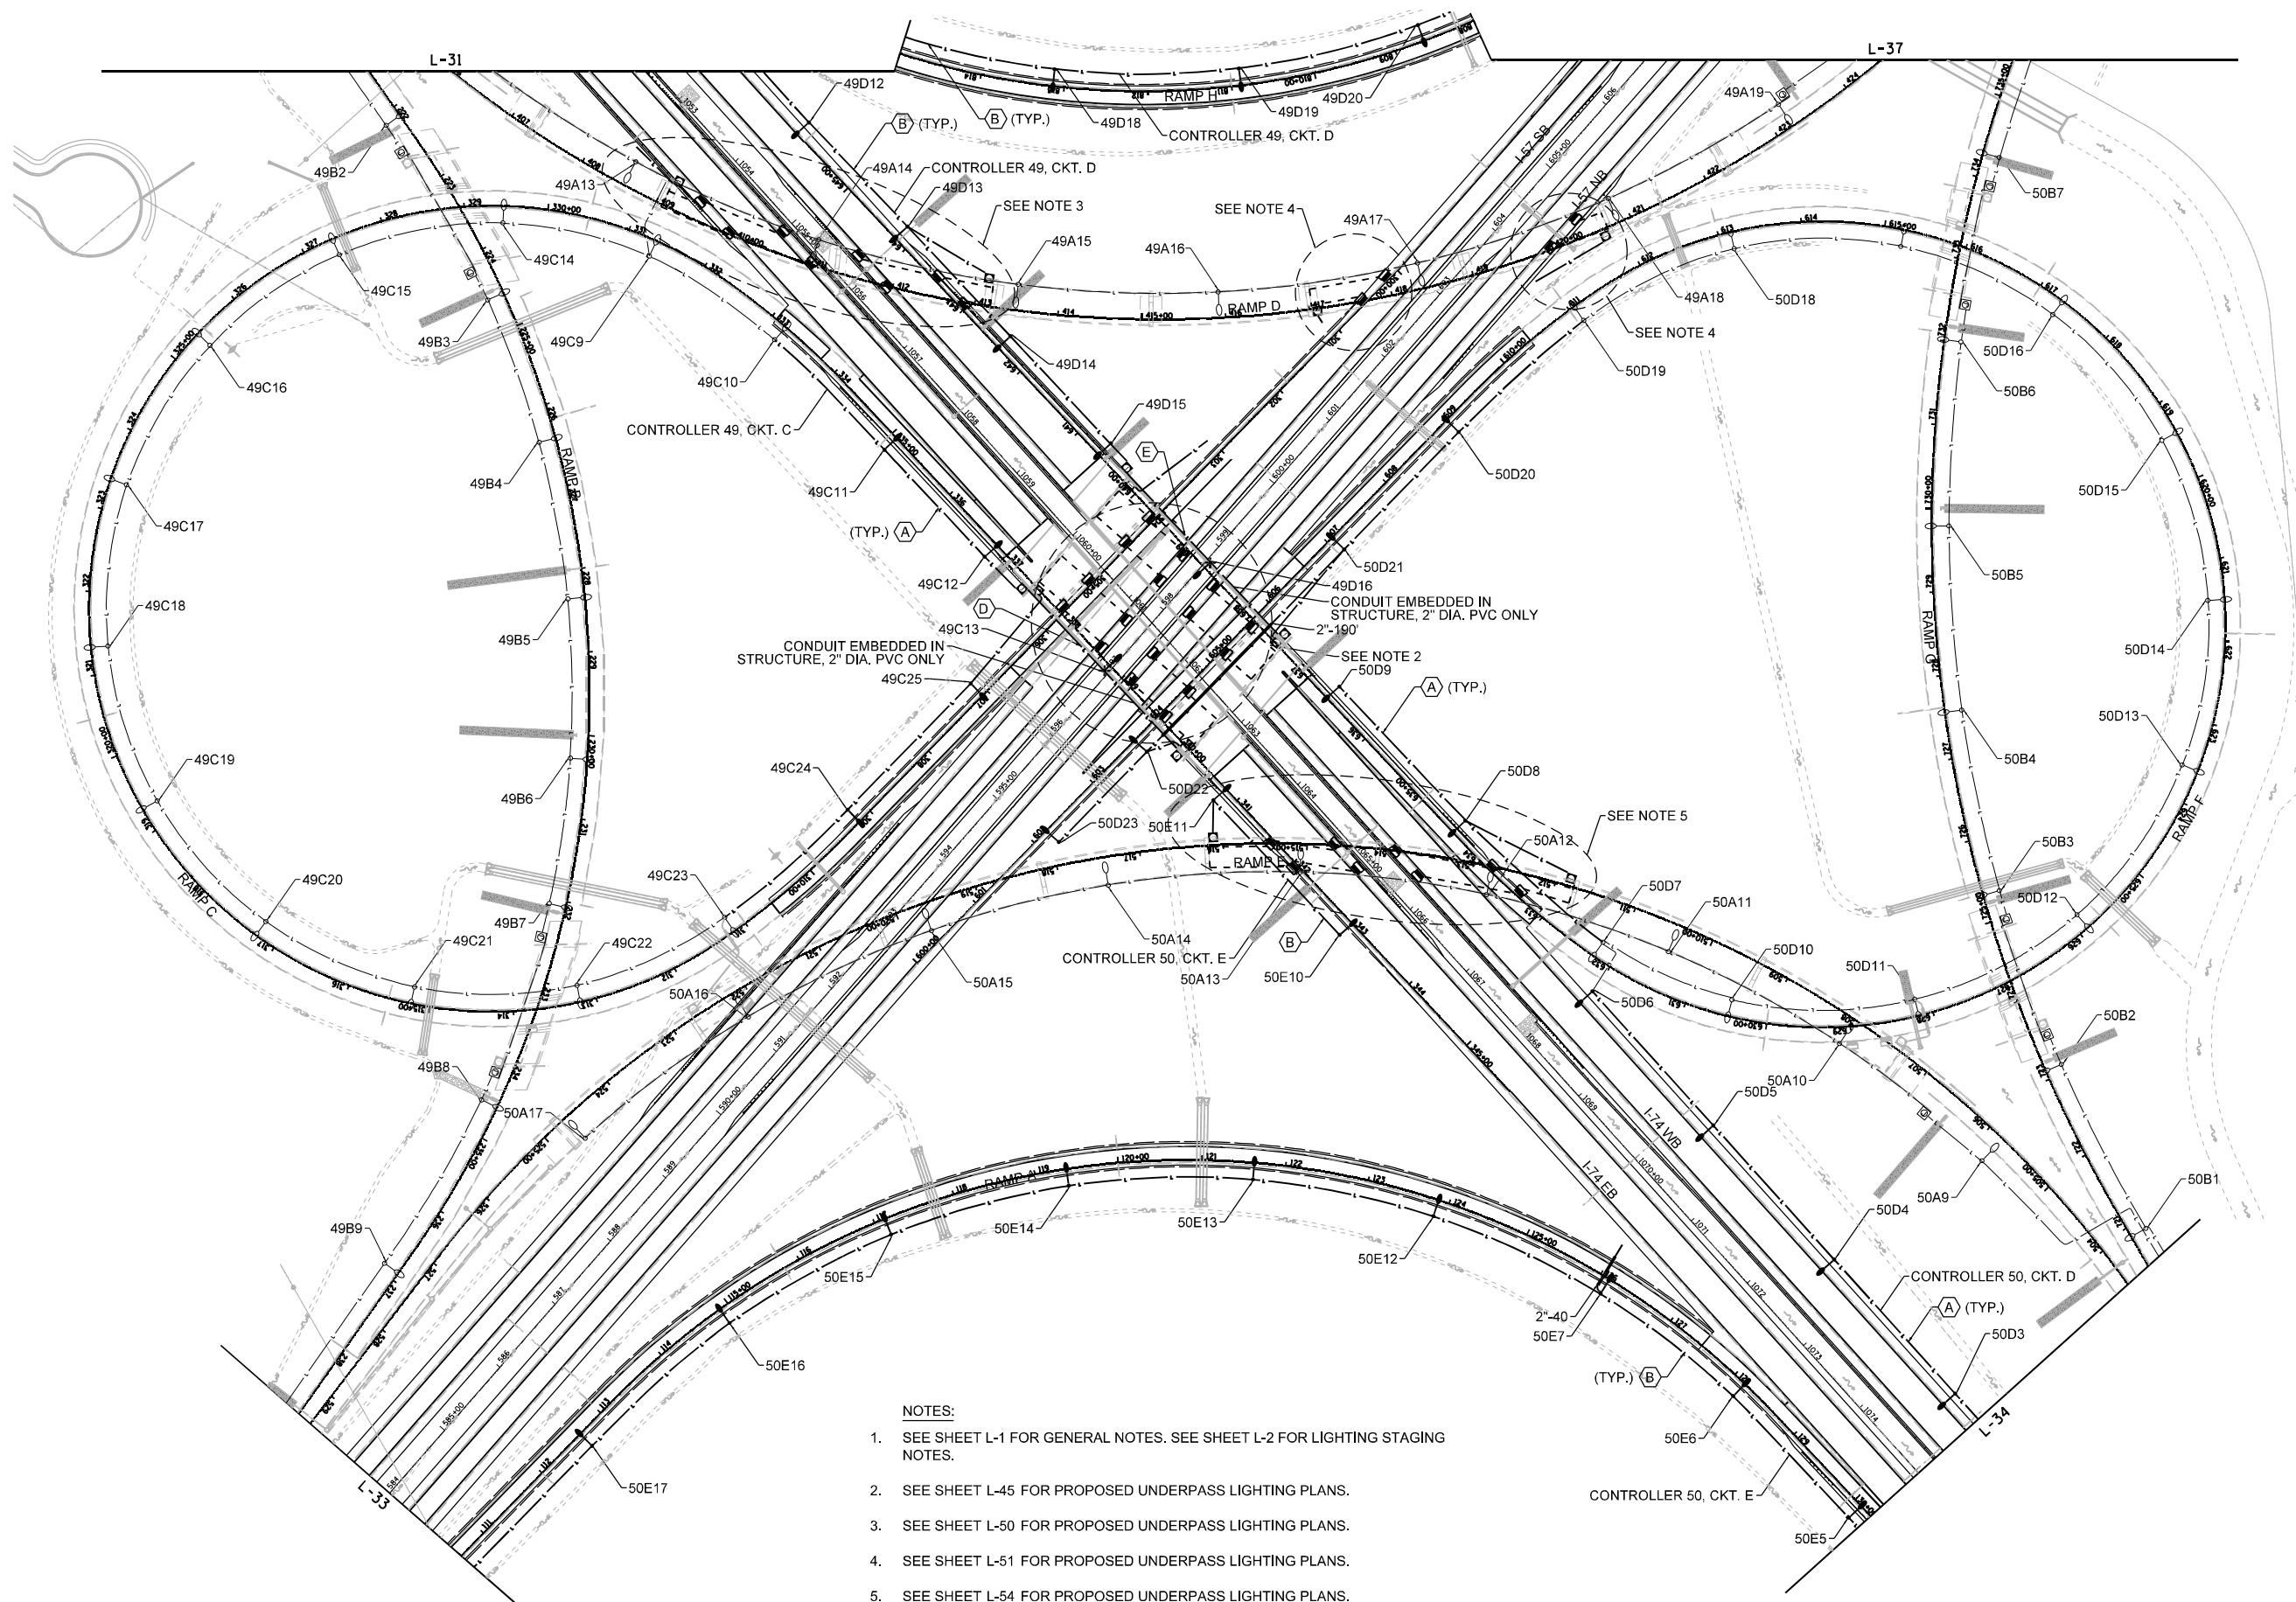


- NOTES:
- SEE SHEET L-1 FOR GENERAL NOTES. SEE SHEET L-2 FOR LIGHTING STAGING NOTES.
 - SEE SHEET L-45 FOR PROPOSED UNDERPASS LIGHTING PLANS.
 - SEE SHEET L-50 FOR PROPOSED UNDERPASS LIGHTING PLANS.
 - SEE SHEET L-51 FOR PROPOSED UNDERPASS LIGHTING PLANS.
 - SEE SHEET L-54 FOR PROPOSED UNDERPASS LIGHTING PLANS.

L-32

FILE NAME = D570C01-lightStage2-2.dgn	USER NAME = bbarr	DESIGNED -	REVISED -	STATE OF ILLINOIS DEPARTMENT OF TRANSPORTATION	PROPOSED LIGHTING PLAN I-74 STAGE 2 AND I-57 STAGE 6				F.A.I. RTE.	SECTION	COUNTY	TOTAL SHEETS	SHEET NO.
		DRAWN -	REVISED -						57	10-(33,34,5,14)R & (10-34)B	CHAMPAIGN	1182	856
	PLOT SCALE = 200.0000 ' / in.	CHECKED -	REVISED -		CONTRACT NO. 70C01								
	PLOT DATE = 2/27/2022	DATE -	REVISED -		ILLINOIS FED. AID PROJECT								
						SCALE: 1"=100'	SHEET 32 OF 58 SHEETS	STA.	TO STA.				

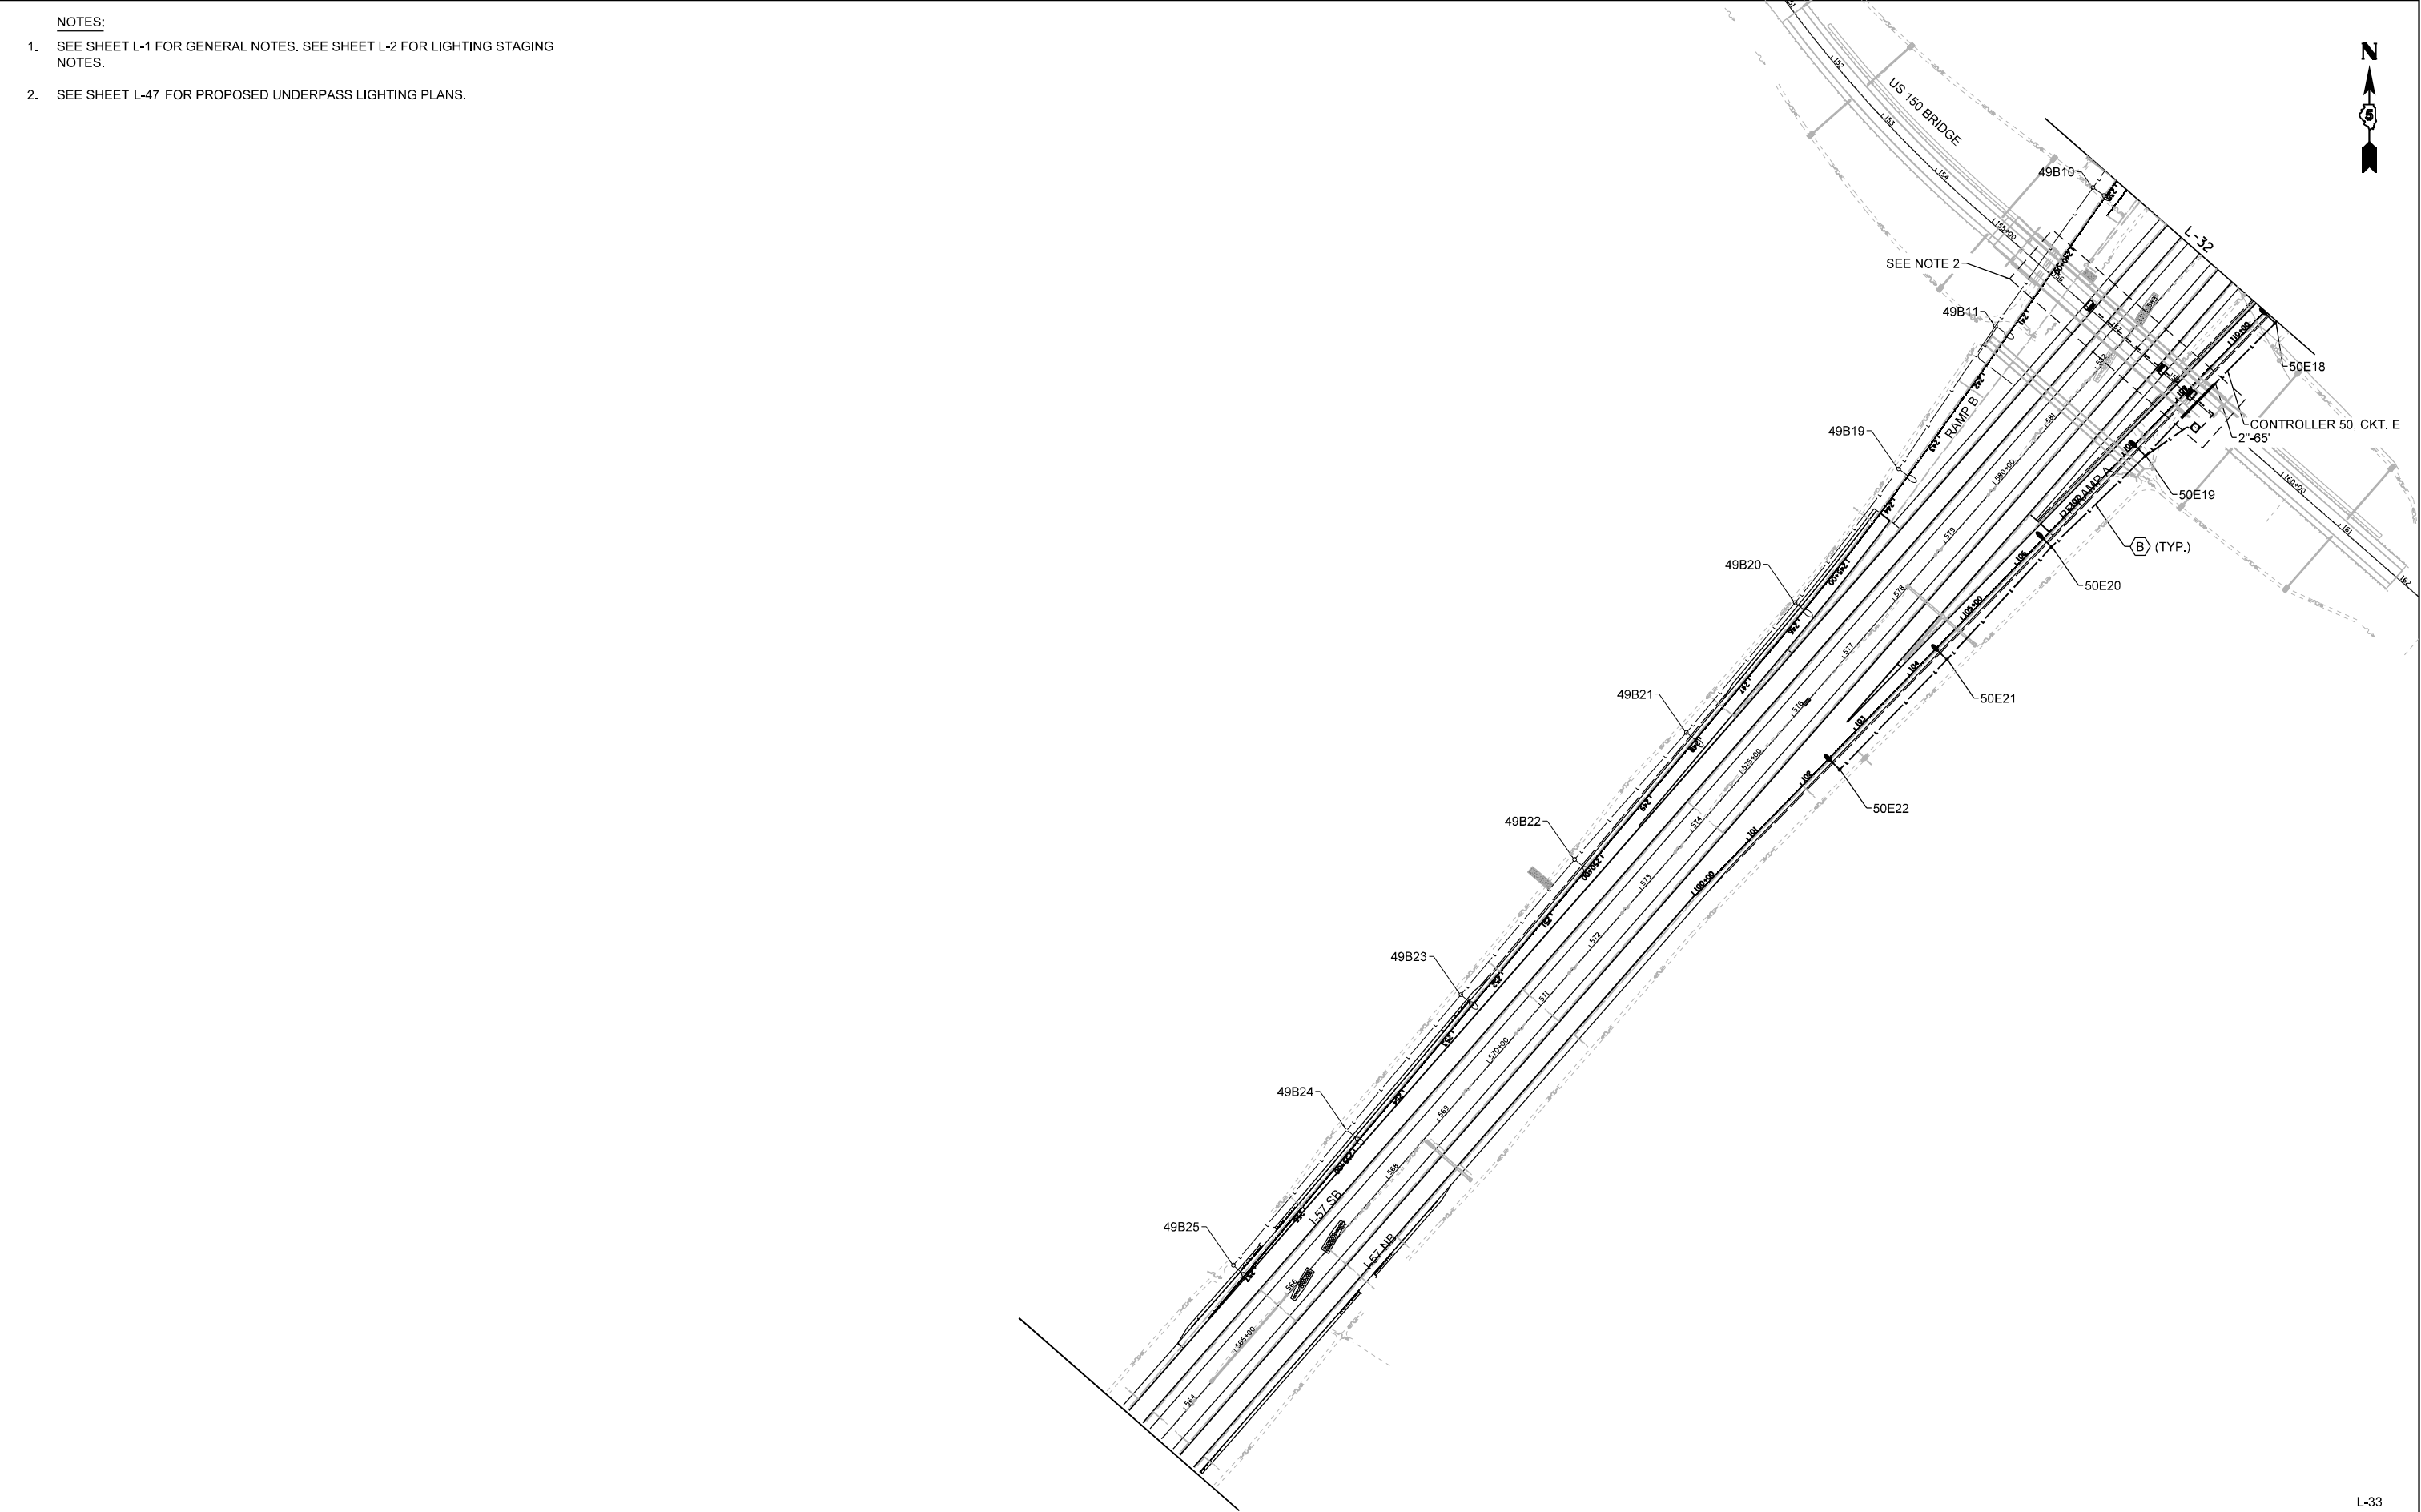

FILE NAME = D570C01-lightStage2-3.dgn	USER NAME = bbarr	DESIGNED -	REVISED -	STATE OF ILLINOIS DEPARTMENT OF TRANSPORTATION	PROPOSED LIGHTING PLAN I-57 STAGE 6				F.A.I. RTE.	SECTION	COUNTY	TOTAL SHEETS	SHEET NO.
		DRAWN -	REVISED -						57	10-(33,34,5,14)R & (10-34)B	CHAMPAIGN	1182	857
	PLOT SCALE = 200.0000 ' / in.	CHECKED -	REVISED -		SCALE: 1"=100'		SHEET 33 OF 58 SHEETS	STA.	TO STA.	CONTRACT NO. 70C01			
	PLOT DATE = 2/27/2022	DATE -	REVISED -						ILLINOIS FED. AID PROJECT				

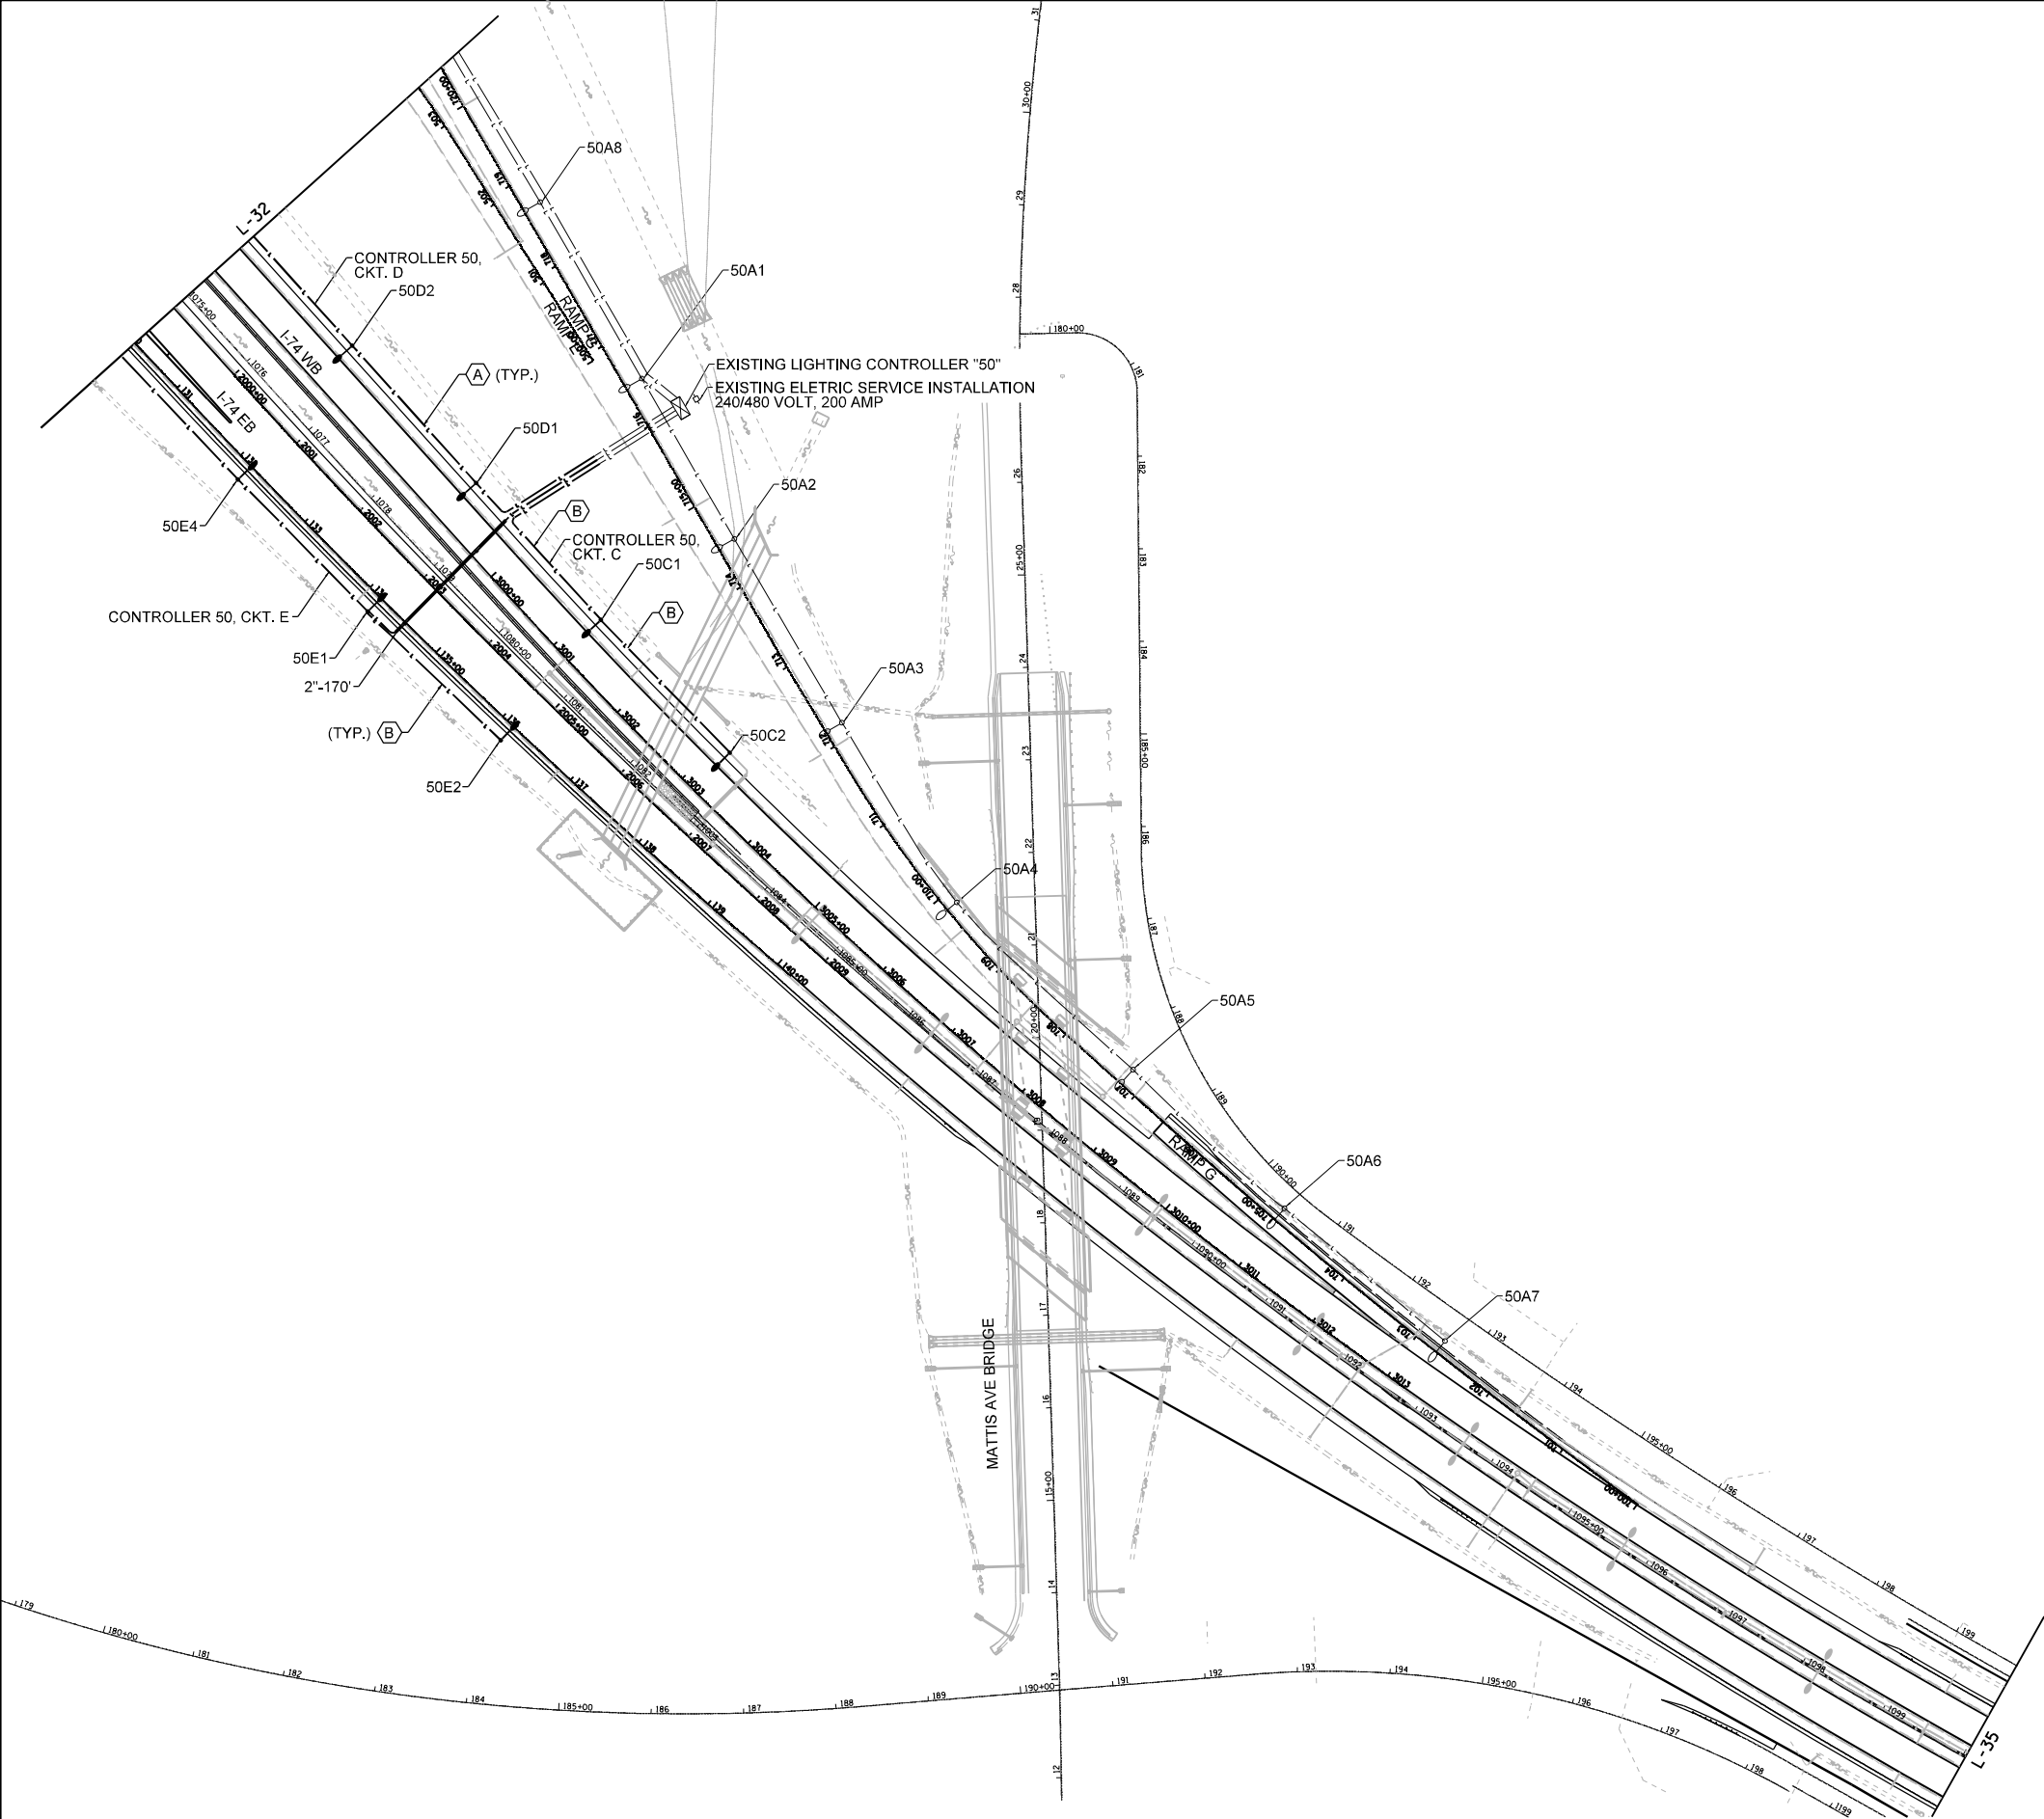

- NOTES:
- SEE SHEET L-1 FOR GENERAL NOTES. SEE SHEET L-2 FOR LIGHTING STAGING NOTES.
 - UPON REMOVAL OF EXISTING CABLE FEED TO TEMPORARY LIGHT POLE OR EXISTING LIGHT POLE TO BE REMOVED AT A LATER STAGE, THE CONTRACTOR SHALL ENSURE CONTINUITY OF THE CIRCUITS VIA TEMPORARY UNDERGROUND CABLE INSTALLATION TO ADJACENT PROPOSED LIGHT POLE. THIS WORK SHALL BE PAID FOR AS "MAINTAIN EXISTING LIGHTING SYSTEM".




FILE NAME : D570C01-lightStage2-4.dgn	USER NAME = bbarr	DESIGNED -	REVISED -	STATE OF ILLINOIS DEPARTMENT OF TRANSPORTATION	PROPOSED LIGHTING PLAN I-74 STAGE 2				F.A.I. RTE.	SECTION	COUNTY	TOTAL SHEETS	SHEET NO.
		DRAWN -	REVISED -						57	10-(33,34,5,14)R & (10-34)B	CHAMPAIGN	1182	858
	PLOT SCALE = 200.0000 ' / in.	CHECKED -	REVISED -		CONTRACT NO. 70C01								
	PLOT DATE = 2/27/2022	DATE -	REVISED -		SCALE: 1"=100'	SHEET 34 OF 58 SHEETS	STA.	TO STA.	ILLINOIS FED. AID PROJECT				

- NOTES:
- SEE SHEET L-1 FOR GENERAL NOTES. SEE SHEET L-2 FOR LIGHTING STAGING NOTES.




NO LIGHTING WORK ON THIS SHEET DURING THIS STAGE

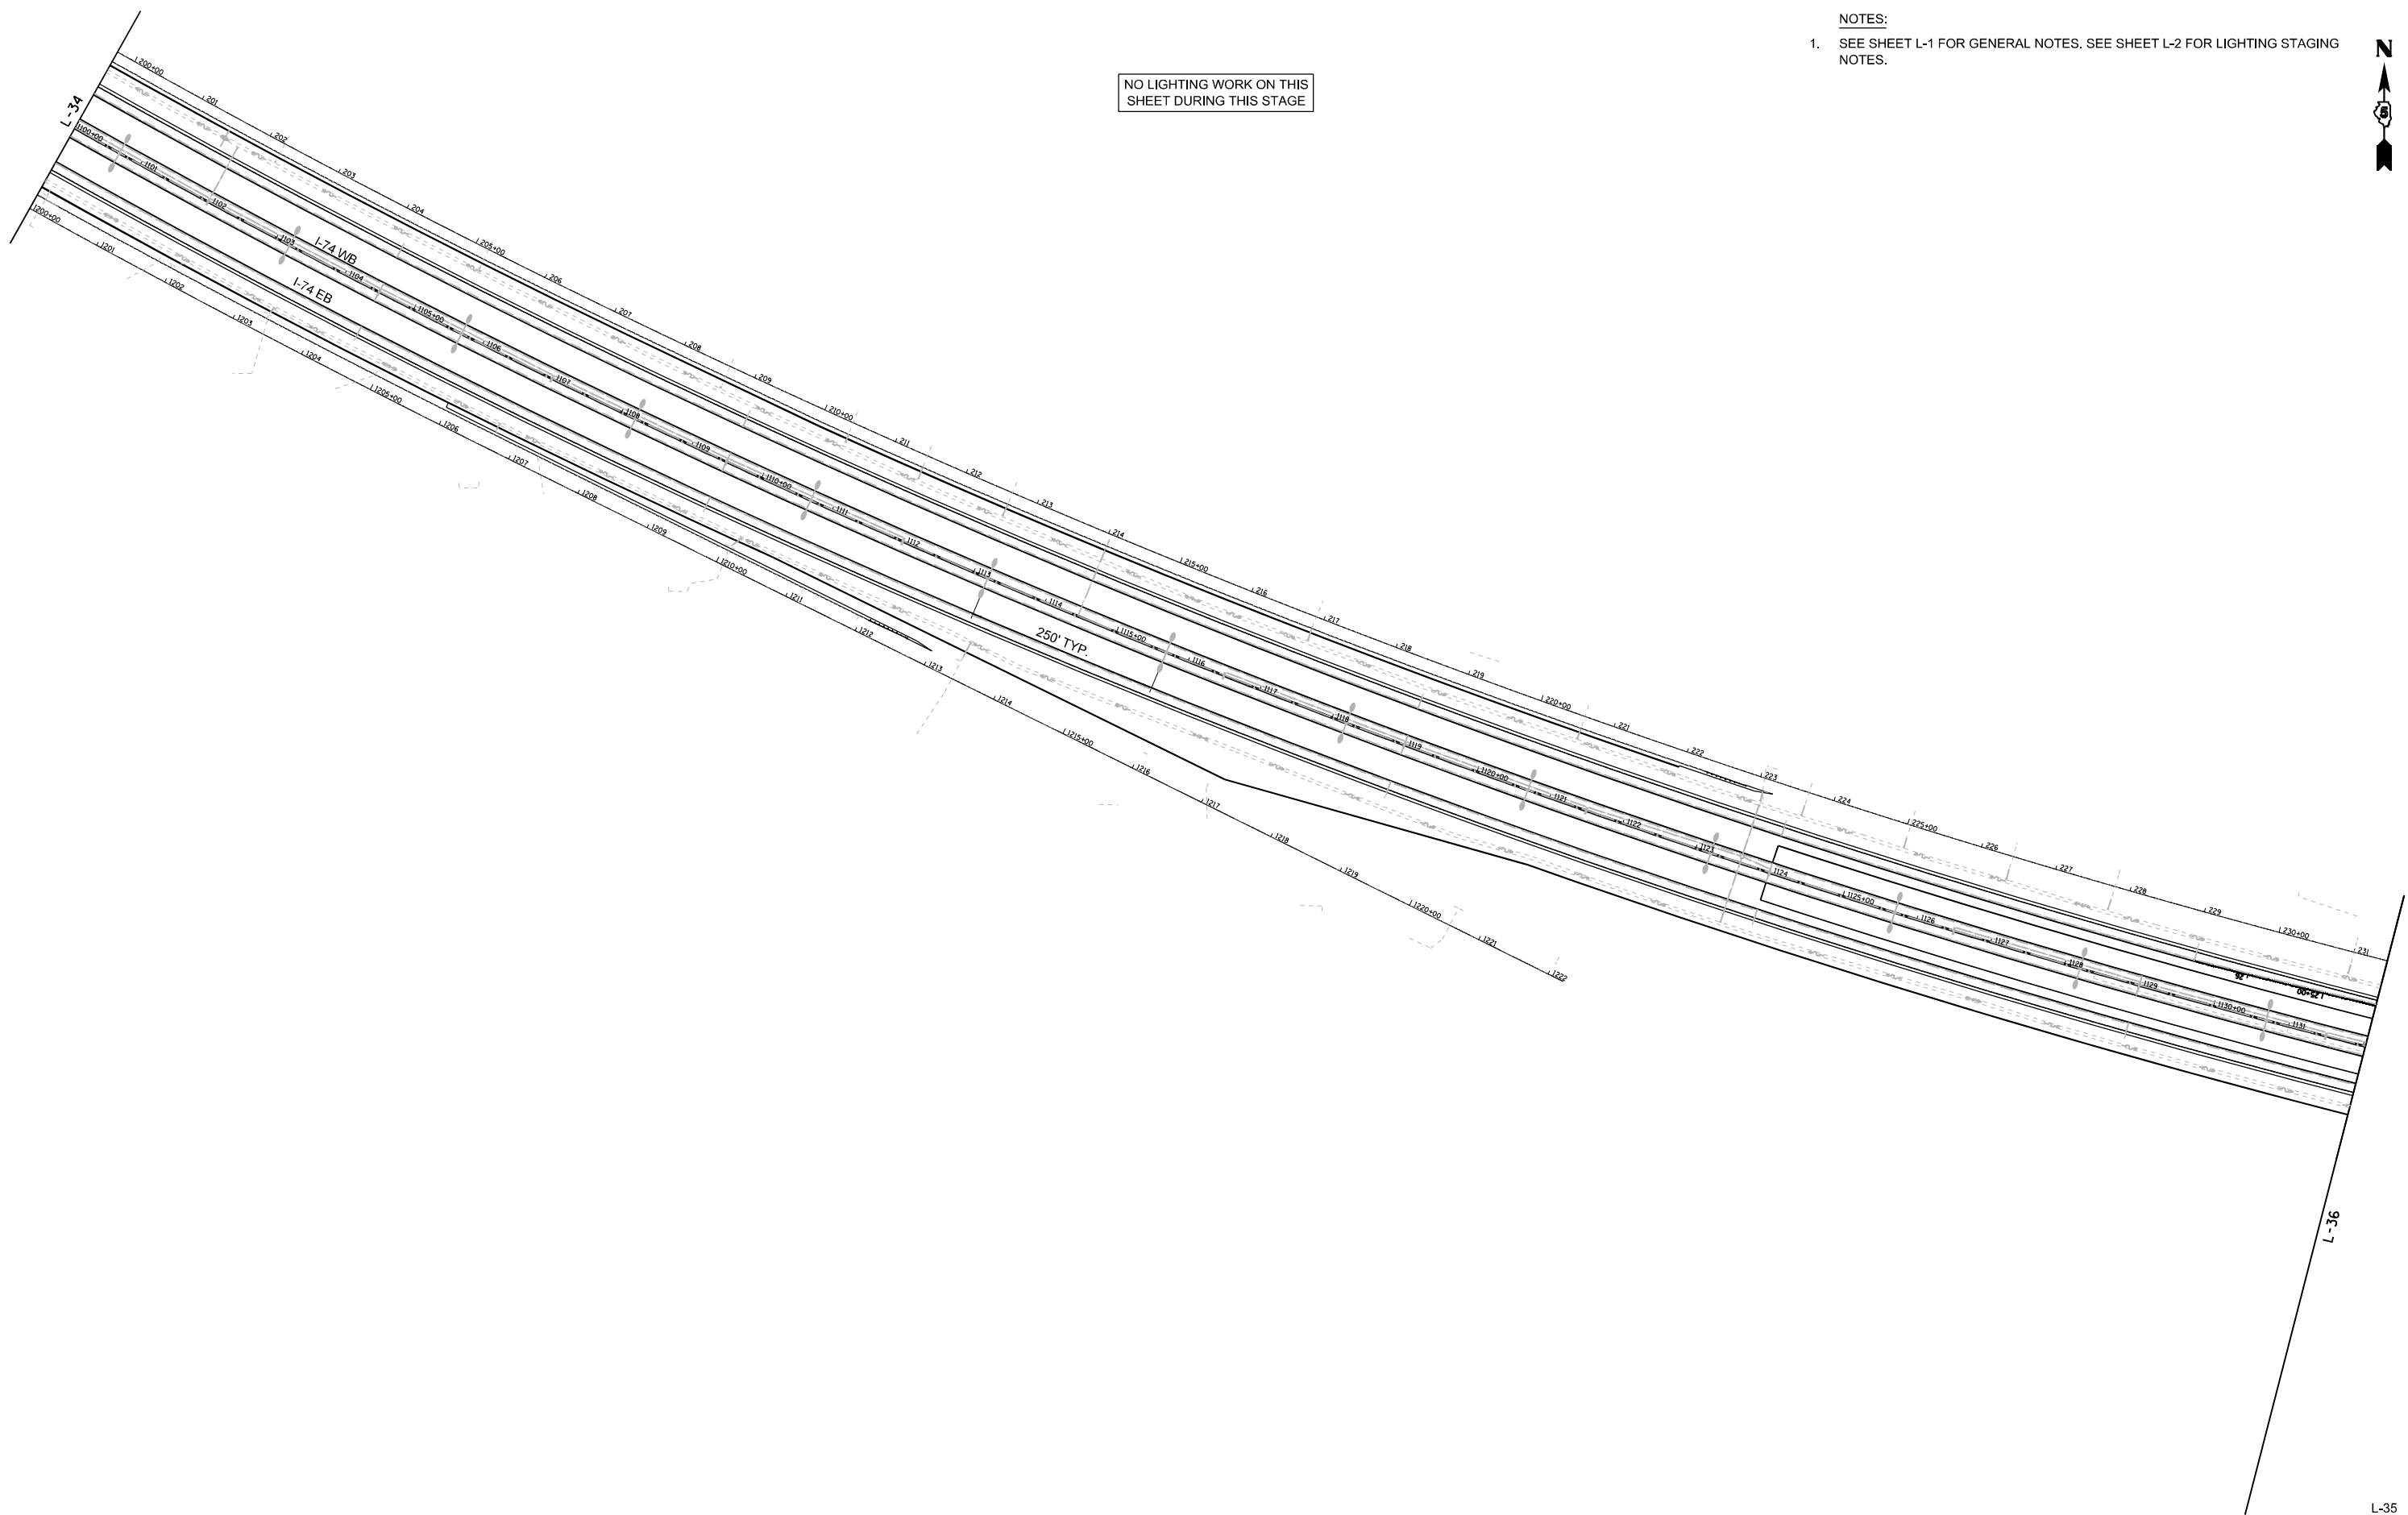


FILE NAME : D570C01-lightStage2-5.dgn	USER NAME : bbarr	DESIGNED -	REVISED -	STATE OF ILLINOIS DEPARTMENT OF TRANSPORTATION	PROPOSED LIGHTING PLAN I-74 STAGE 2		F.A.I. RTE.	SECTION	COUNTY	TOTAL SHEETS	SHEET NO.
		DRAWN -	REVISED -				57	10-(33,34,5,14)R & (10-34)B	CHAMPAIGN	1182	859
	PLOT SCALE = 200.0000' / in.	CHECKED -	REVISED -				CONTRACT NO. 70C01				
	PLOT DATE = 2/27/2022	DATE -	REVISED -				ILLINOIS FED. AID PROJECT				
SCALE: 1"=100'		SHEET 35 OF 58 SHEETS		STA.		TO STA.					

- NOTES:
- SEE SHEET L-1 FOR GENERAL NOTES. SEE SHEET L-2 FOR LIGHTING STAGING NOTES.
 - EXISTING CABLE ROUTE TO BE FIELD VERIFIED.

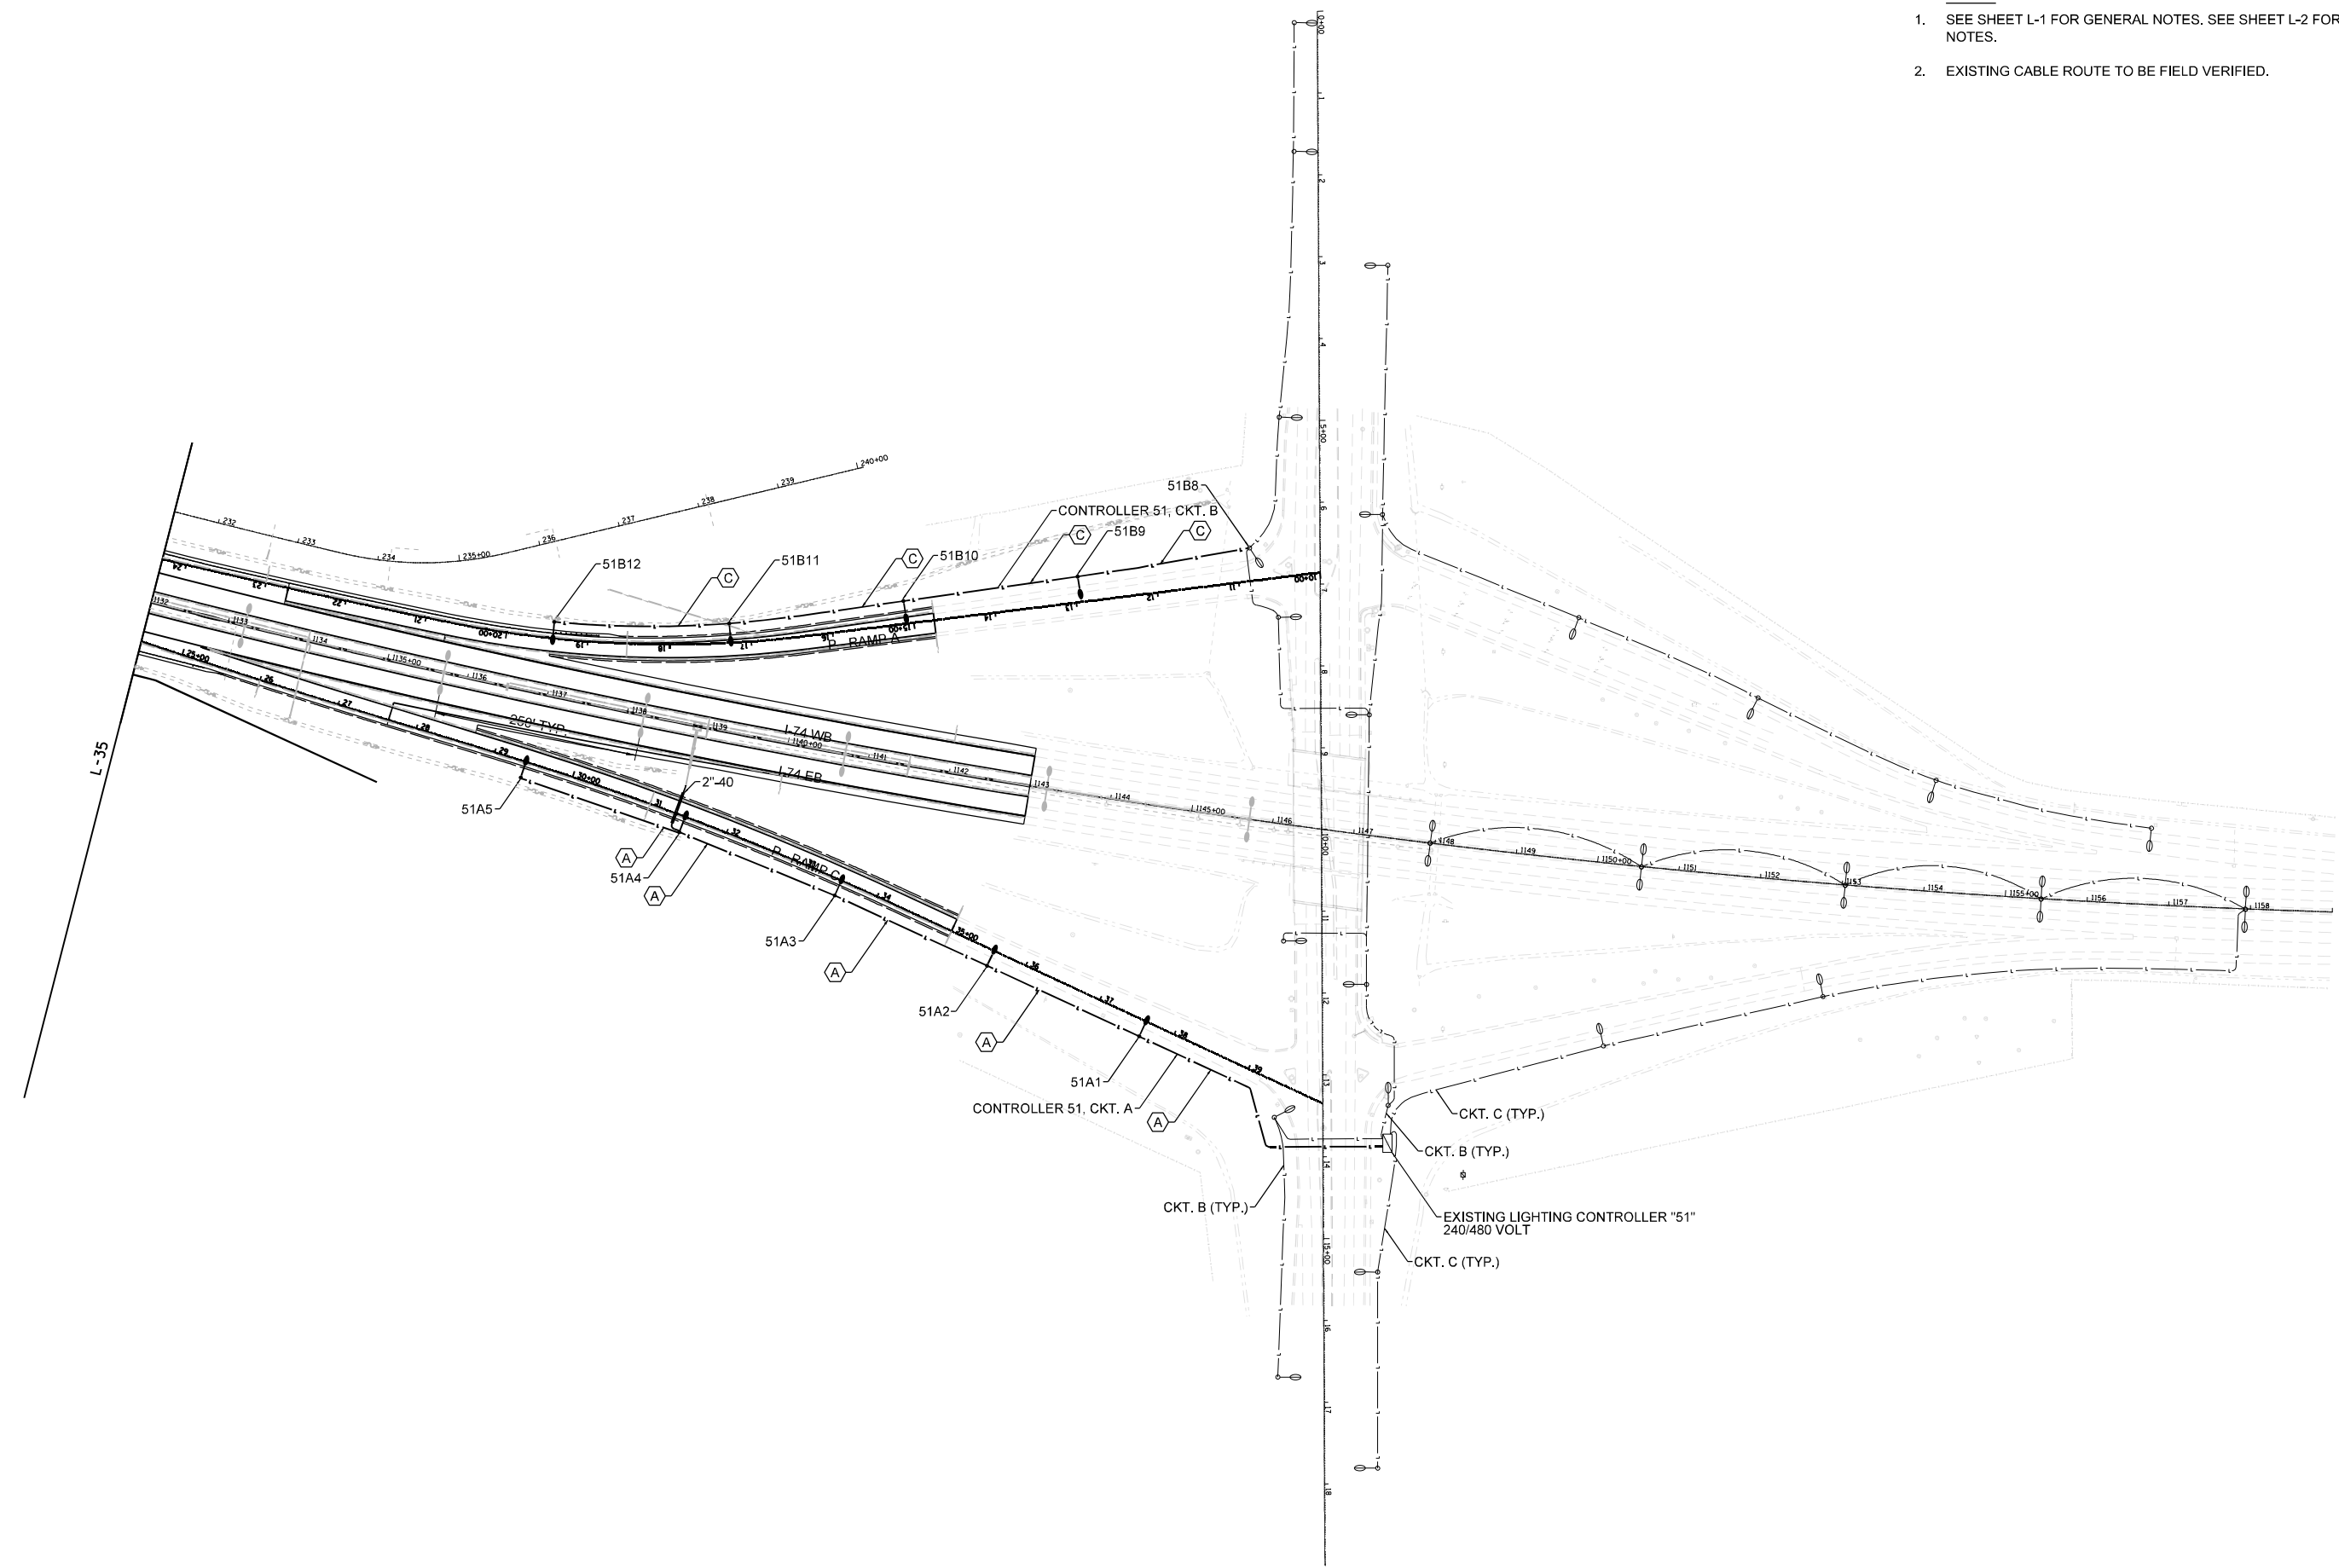

L-36

FILE NAME = D570C01-lightStage2-6.dgn	USER NAME = bbarr	DESIGNED -	REVISED -	STATE OF ILLINOIS DEPARTMENT OF TRANSPORTATION	PROPOSED LIGHTING PLAN I-74 STAGE 2				F.A.I. RTE.	SECTION	COUNTY	TOTAL SHEETS	SHEET NO.
		DRAWN -	REVISED -						57	10-(33,34,5,14)R & (10-34)B	CHAMPAIGN	1182	860
	PLOT SCALE = 200.0000 ' / in.	CHECKED -	REVISED -		CONTRACT NO. 70C01								
	PLOT DATE = 2/27/2022	DATE -	REVISED -		ILLINOIS FED. AID PROJECT								
					SCALE: 1"=100'	SHEET 36 OF 58 SHEETS	STA.	TO STA.					

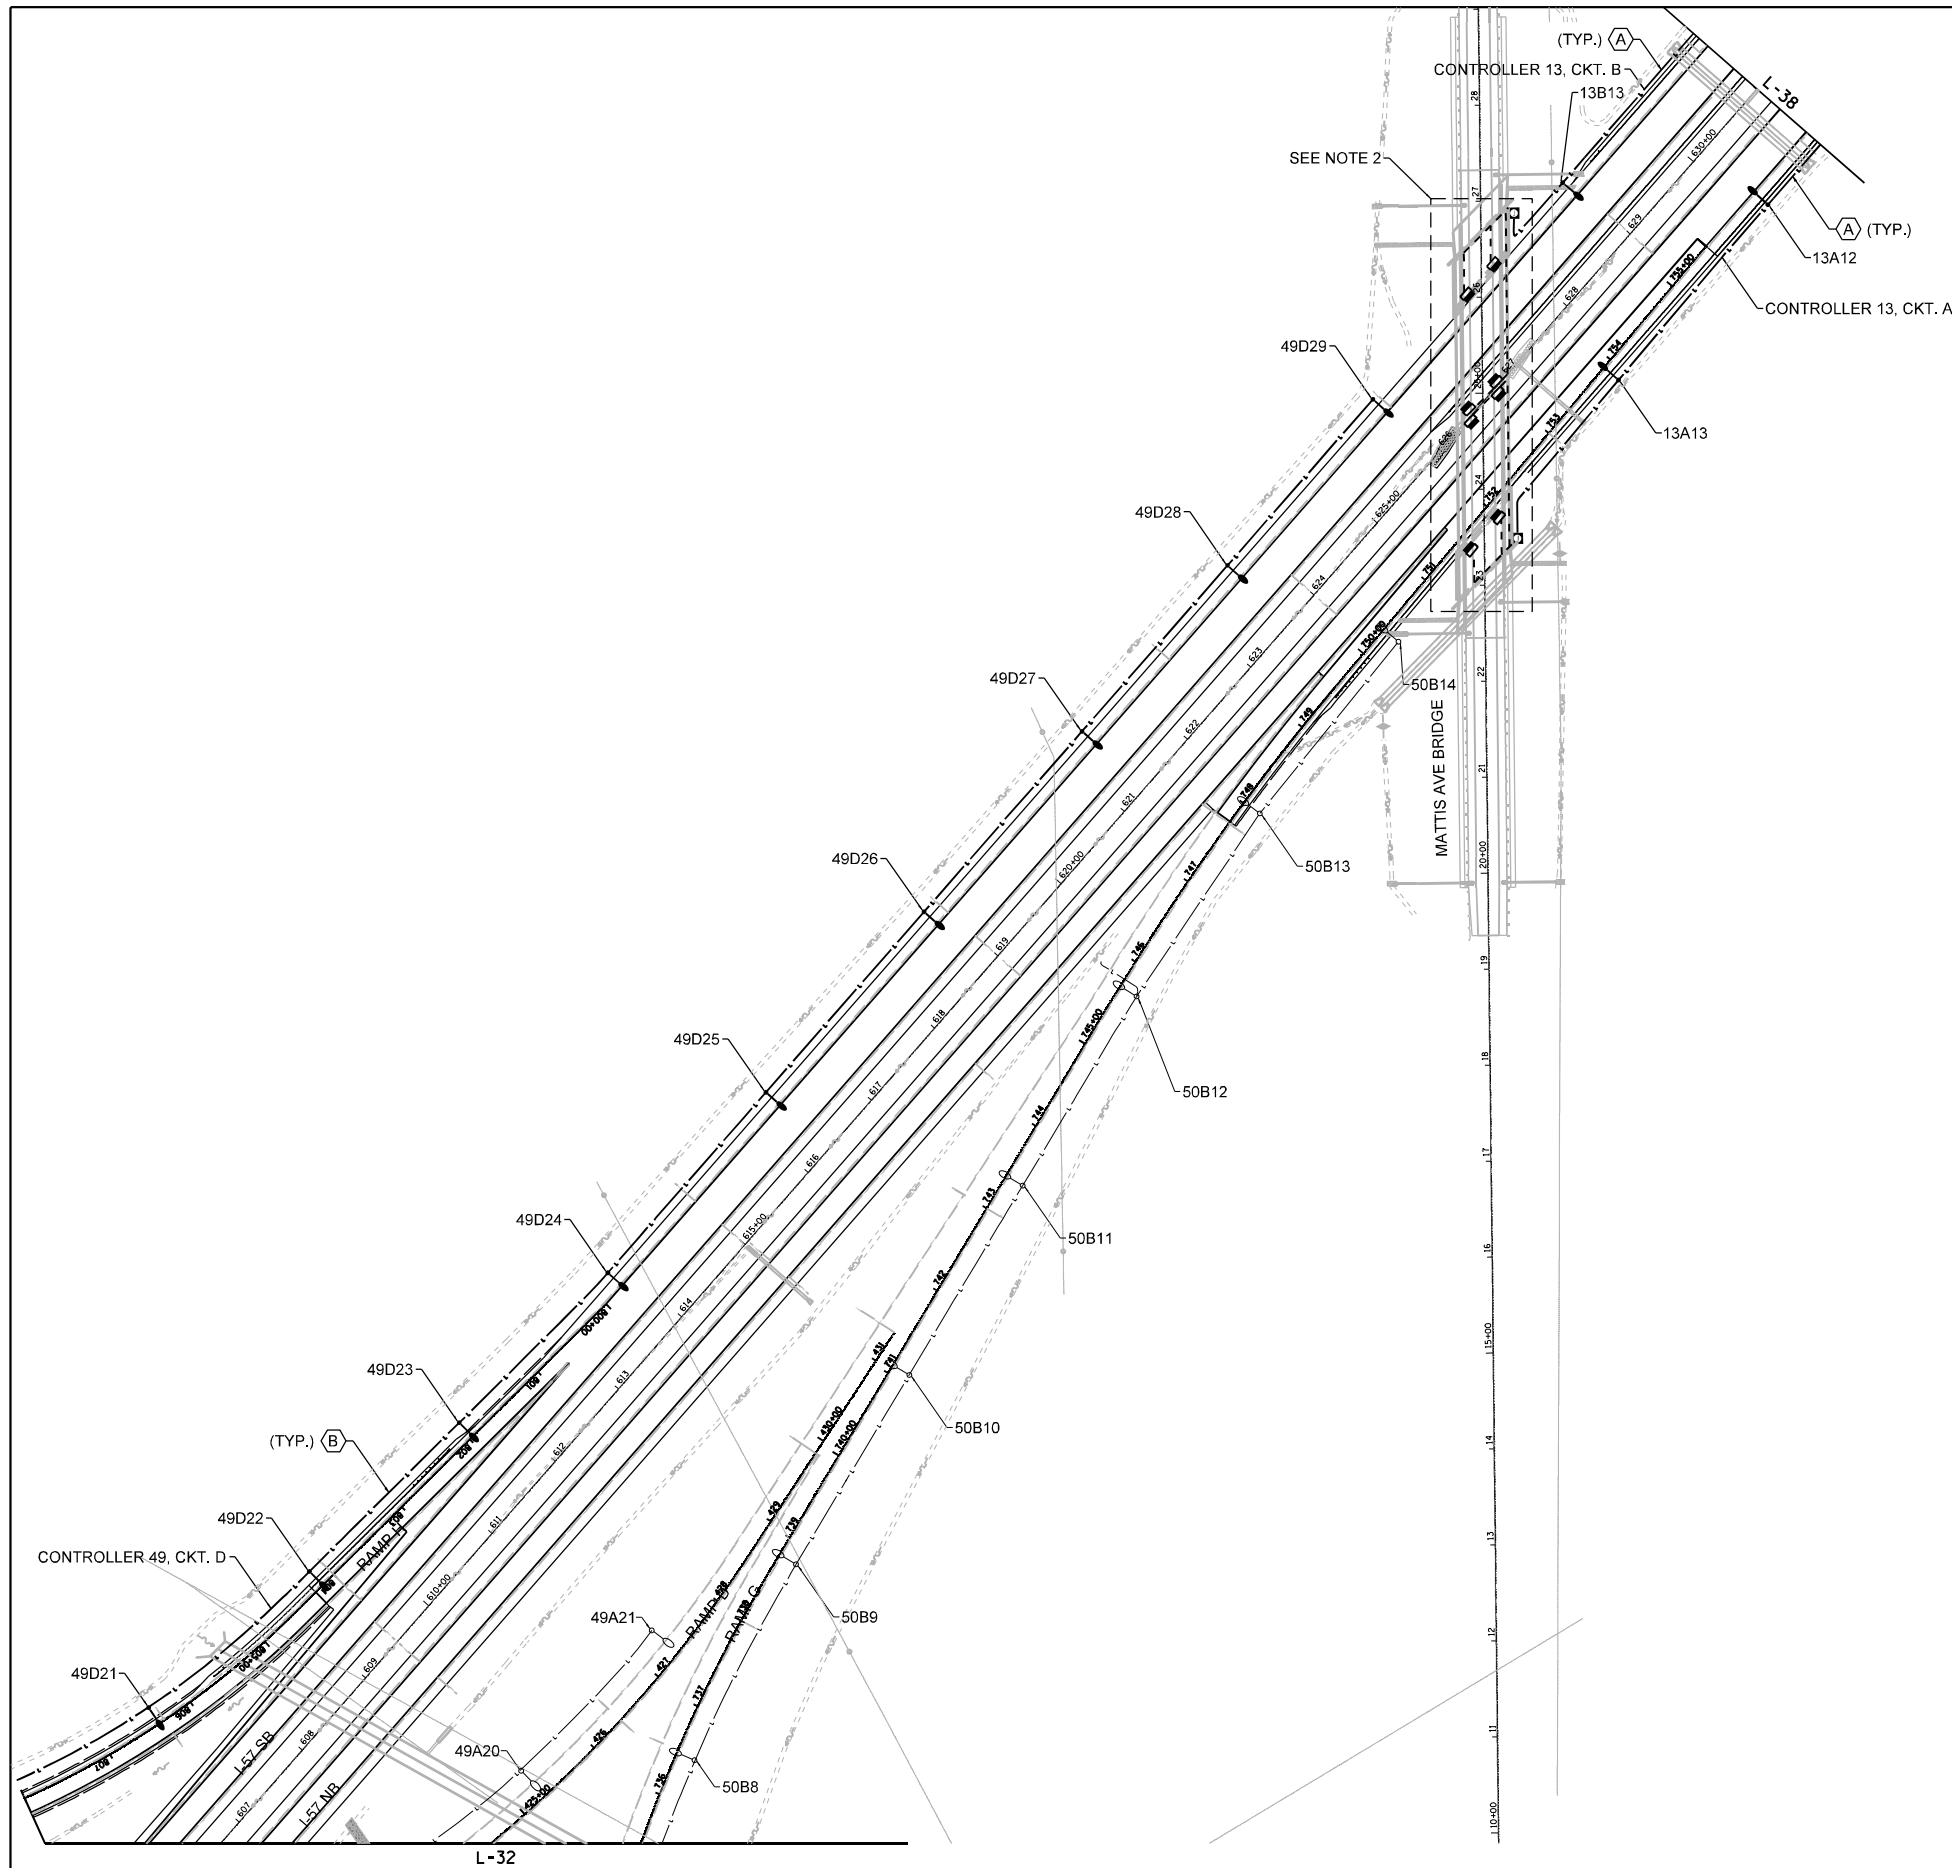


- NOTES:
1. SEE SHEET L-1 FOR GENERAL NOTES. SEE SHEET L-2 FOR LIGHTING STAGING NOTES.
 2. SEE SHEET L-46 FOR PROPOSED UNDERPASS LIGHTING PLANS.




L-37

FILE NAME = D570C01-lightStage2-7.dgn	USER NAME = bbarr	DESIGNED -	REVISED -	STATE OF ILLINOIS DEPARTMENT OF TRANSPORTATION	PROPOSED LIGHTING PLAN I-57 STAGE 6				F.A.I. RTE.	SECTION	COUNTY	TOTAL SHEETS	SHEET NO.
		DRAWN -	REVISED -						57	10-(33,34,5,14)R & (10-34)B	CHAMPAIGN	1182	861
	PLOT SCALE = 200.0000 ' / in.	CHECKED -	REVISED -		CONTRACT NO. 70C01								
	PLOT DATE = 2/27/2022	DATE -	REVISED -		ILLINOIS FED. AID PROJECT								
						SCALE: 1"=100'	SHEET 37	OF 58 SHEETS	STA.	TO STA.			

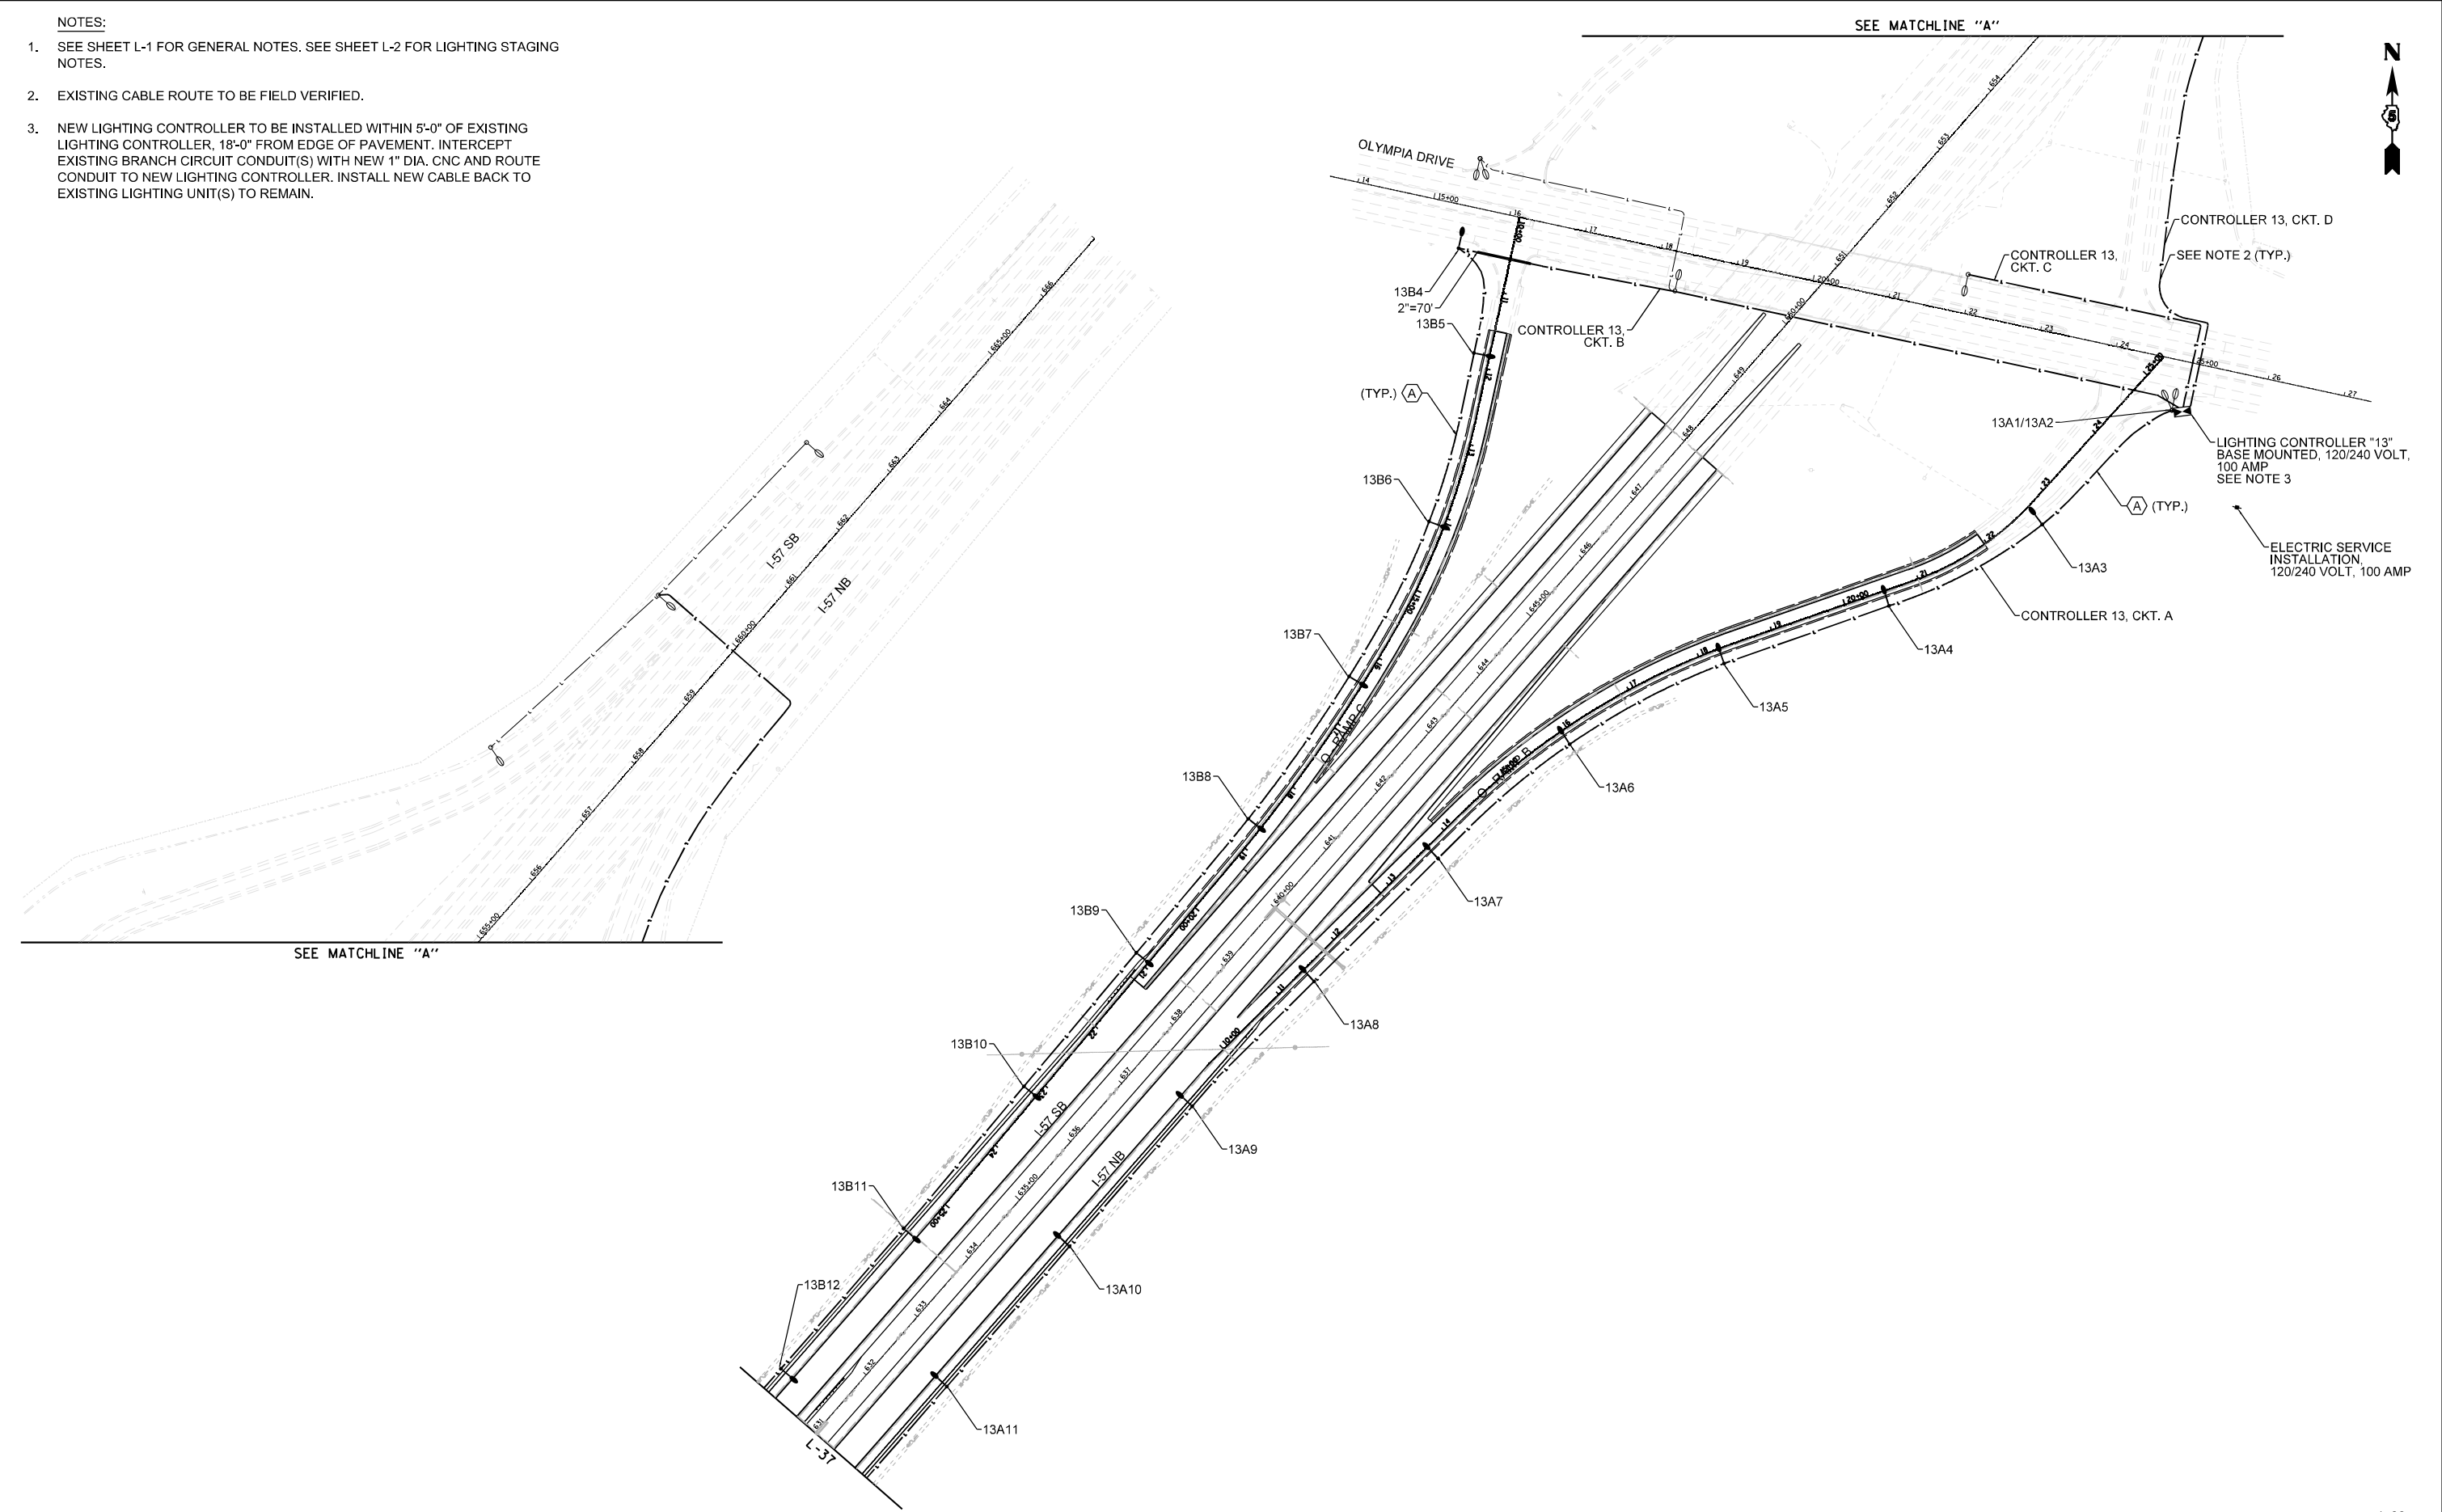

FILE NAME = D570C01-lightStage2-8.dgn	USER NAME = bbarr	DESIGNED -	REVISED -	STATE OF ILLINOIS DEPARTMENT OF TRANSPORTATION	PROPOSED LIGHTING PLAN I-57 STAGE 6				F.A.I. RTE.	SECTION	COUNTY	TOTAL SHEETS	SHEET NO.
		DRAWN -	REVISED -						57	10-(33,34,5,14)R & (10-34)B	CHAMPAIGN	1182	862
	PLOT SCALE = 200.0000' / in.	CHECKED -	REVISED -						CONTRACT NO. 70C01				
	PLOT DATE = 2/27/2022	DATE -	REVISED -		ILLINOIS FED. AID PROJECT								
					SCALE: 1"=100'	SHEET 38 OF 58 SHEETS	STA.	TO STA.					

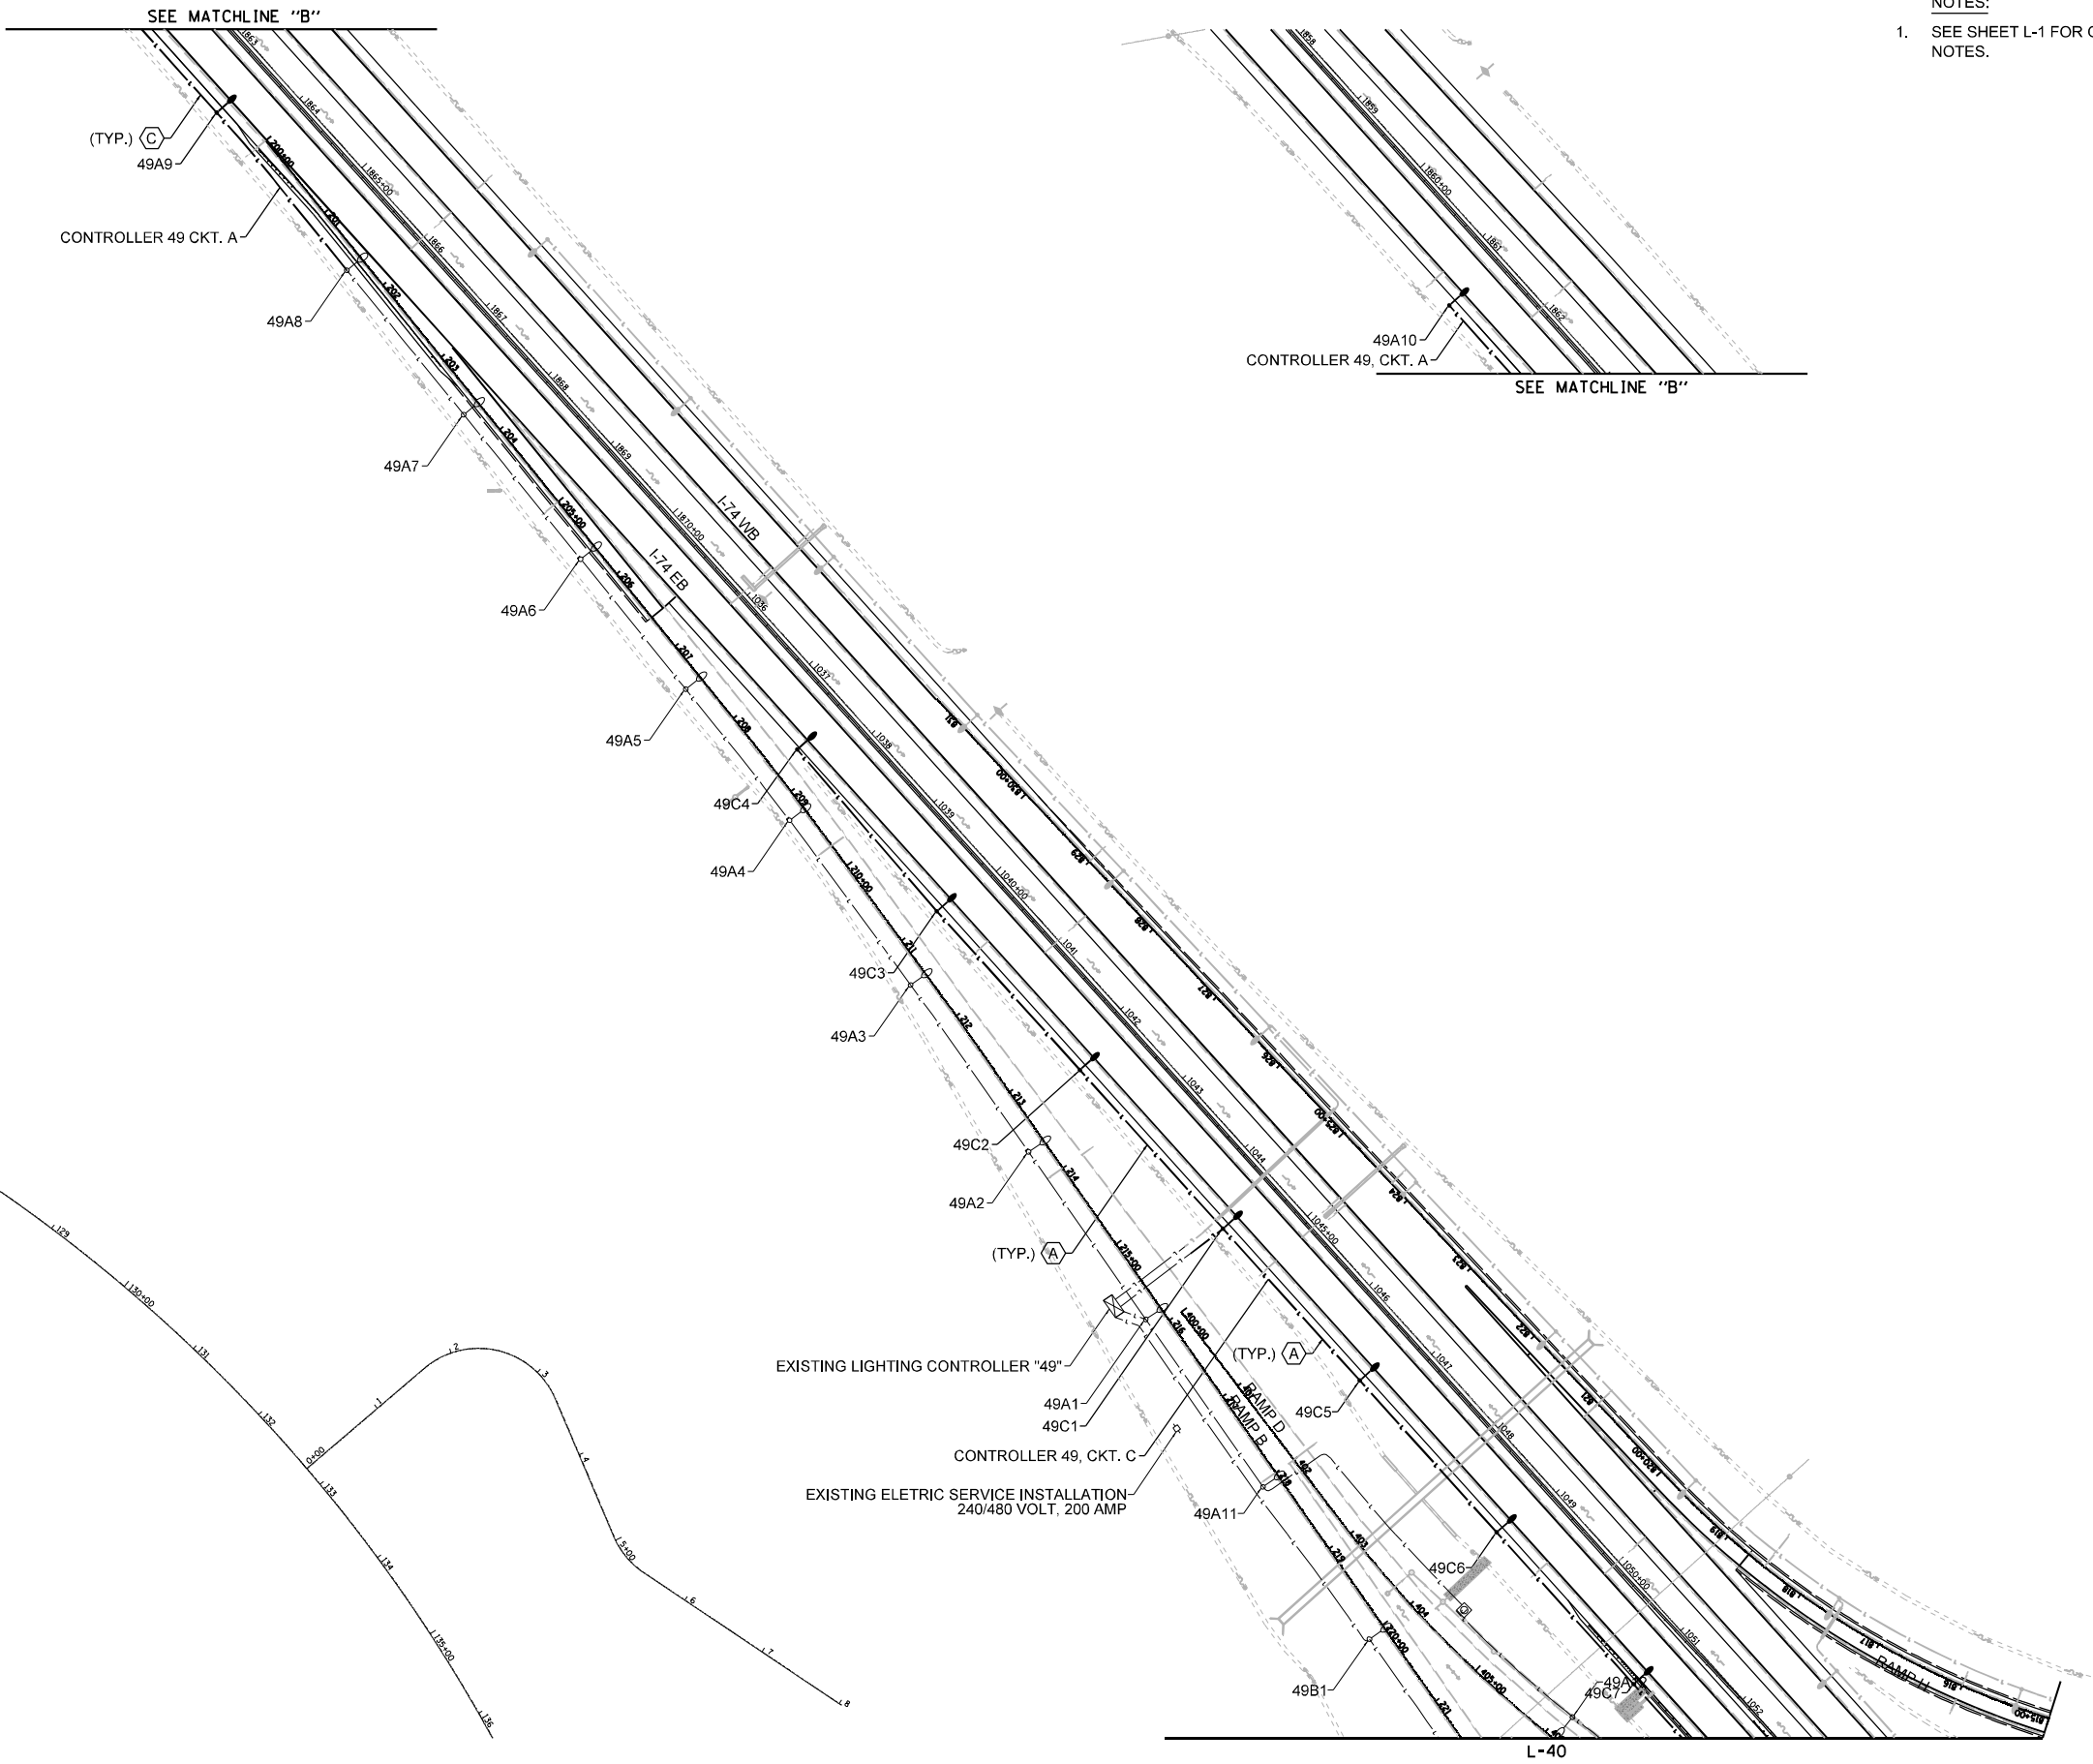


NOTES:
1. SEE SHEET L-1 FOR GENERAL NOTES. SEE SHEET L-2 FOR LIGHTING STAGING NOTES.



FILE NAME = D570C01-lightStage4-1.dgn	USER NAME = bbarr	DESIGNED -	REVISED -	STATE OF ILLINOIS DEPARTMENT OF TRANSPORTATION	PROPOSED LIGHTING PLAN I-74 STAGE 4				F.A.I. RTE.	SECTION	COUNTY	TOTAL SHEETS	SHEET NO.
		DRAWN -	REVISED -						57	10-(33,34,5,14)R & (10-34)B	CHAMPAIGN	1182	863
	PLOT SCALE = 200.0000' / in.	CHECKED -	REVISED -		CONTRACT NO. 70C01								
	PLOT DATE = 2/27/2022	DATE -	REVISED -		ILLINOIS FED. AID PROJECT								
					SCALE: 1"=100'	SHEET 39 OF 58 SHEETS	STA.	TO STA.					


NOTES:
1. SEE SHEET L-1 FOR GENERAL NOTES. SEE SHEET L-2 FOR LIGHTING STAGING NOTES.

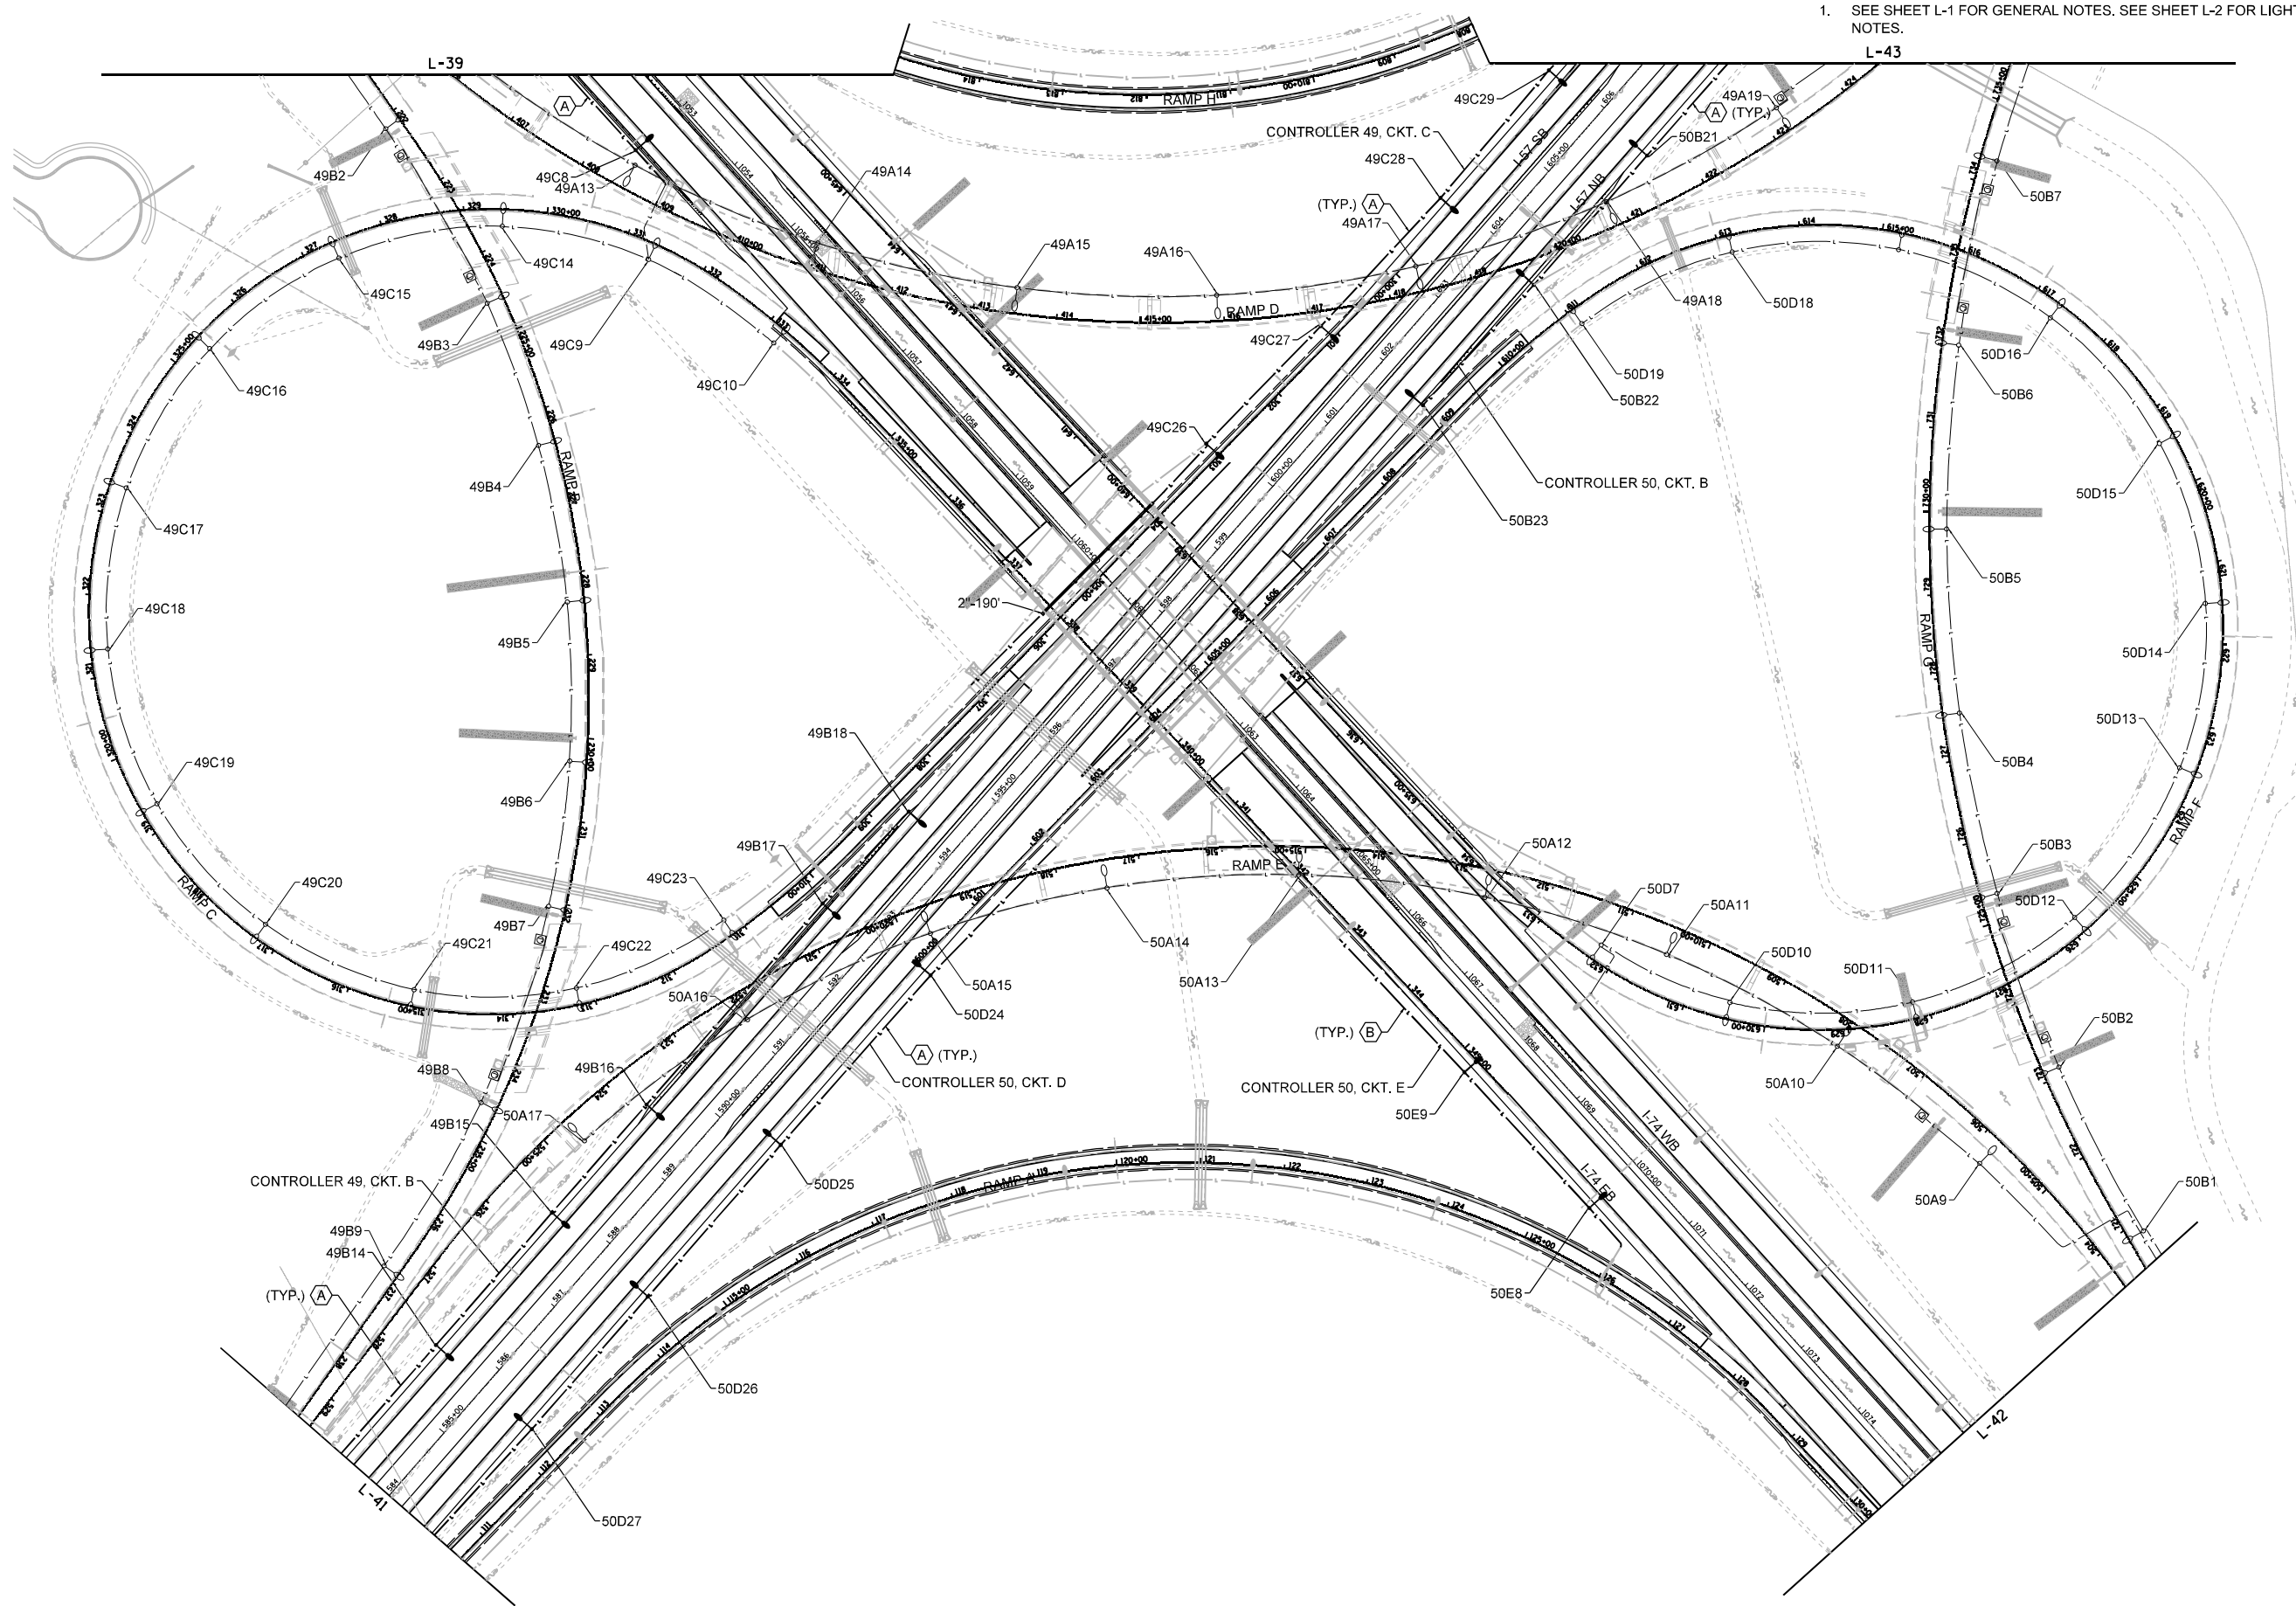

FILE NAME = D570C01-lightStage4-2.dgn	USER NAME = bbarr	DESIGNED -	REVISED -	STATE OF ILLINOIS DEPARTMENT OF TRANSPORTATION	PROPOSED LIGHTING PLAN I-74 STAGE 4 AND I-57 STAGE 8				F.A.I. RTE.	SECTION	COUNTY	TOTAL SHEETS	SHEET NO.
		DRAWN -	REVISED -		57	10-(33,34,5,14)R & (10-34)B	CHAMPAIGN	1182	864				
	PLOT SCALE = 200.0000' / in.	CHECKED -	CONTRACT NO. 70C01										
	PLOT DATE = 2/27/2022	DATE -	ILLINOIS FED. AID PROJECT										
				SCALE: 1"=100'		SHEET 40 OF 58 SHEETS		STA. TO STA.					

NOTES:


1. SEE SHEET L-1 FOR GENERAL NOTES. SEE SHEET L-2 FOR LIGHTING STAGING NOTES.

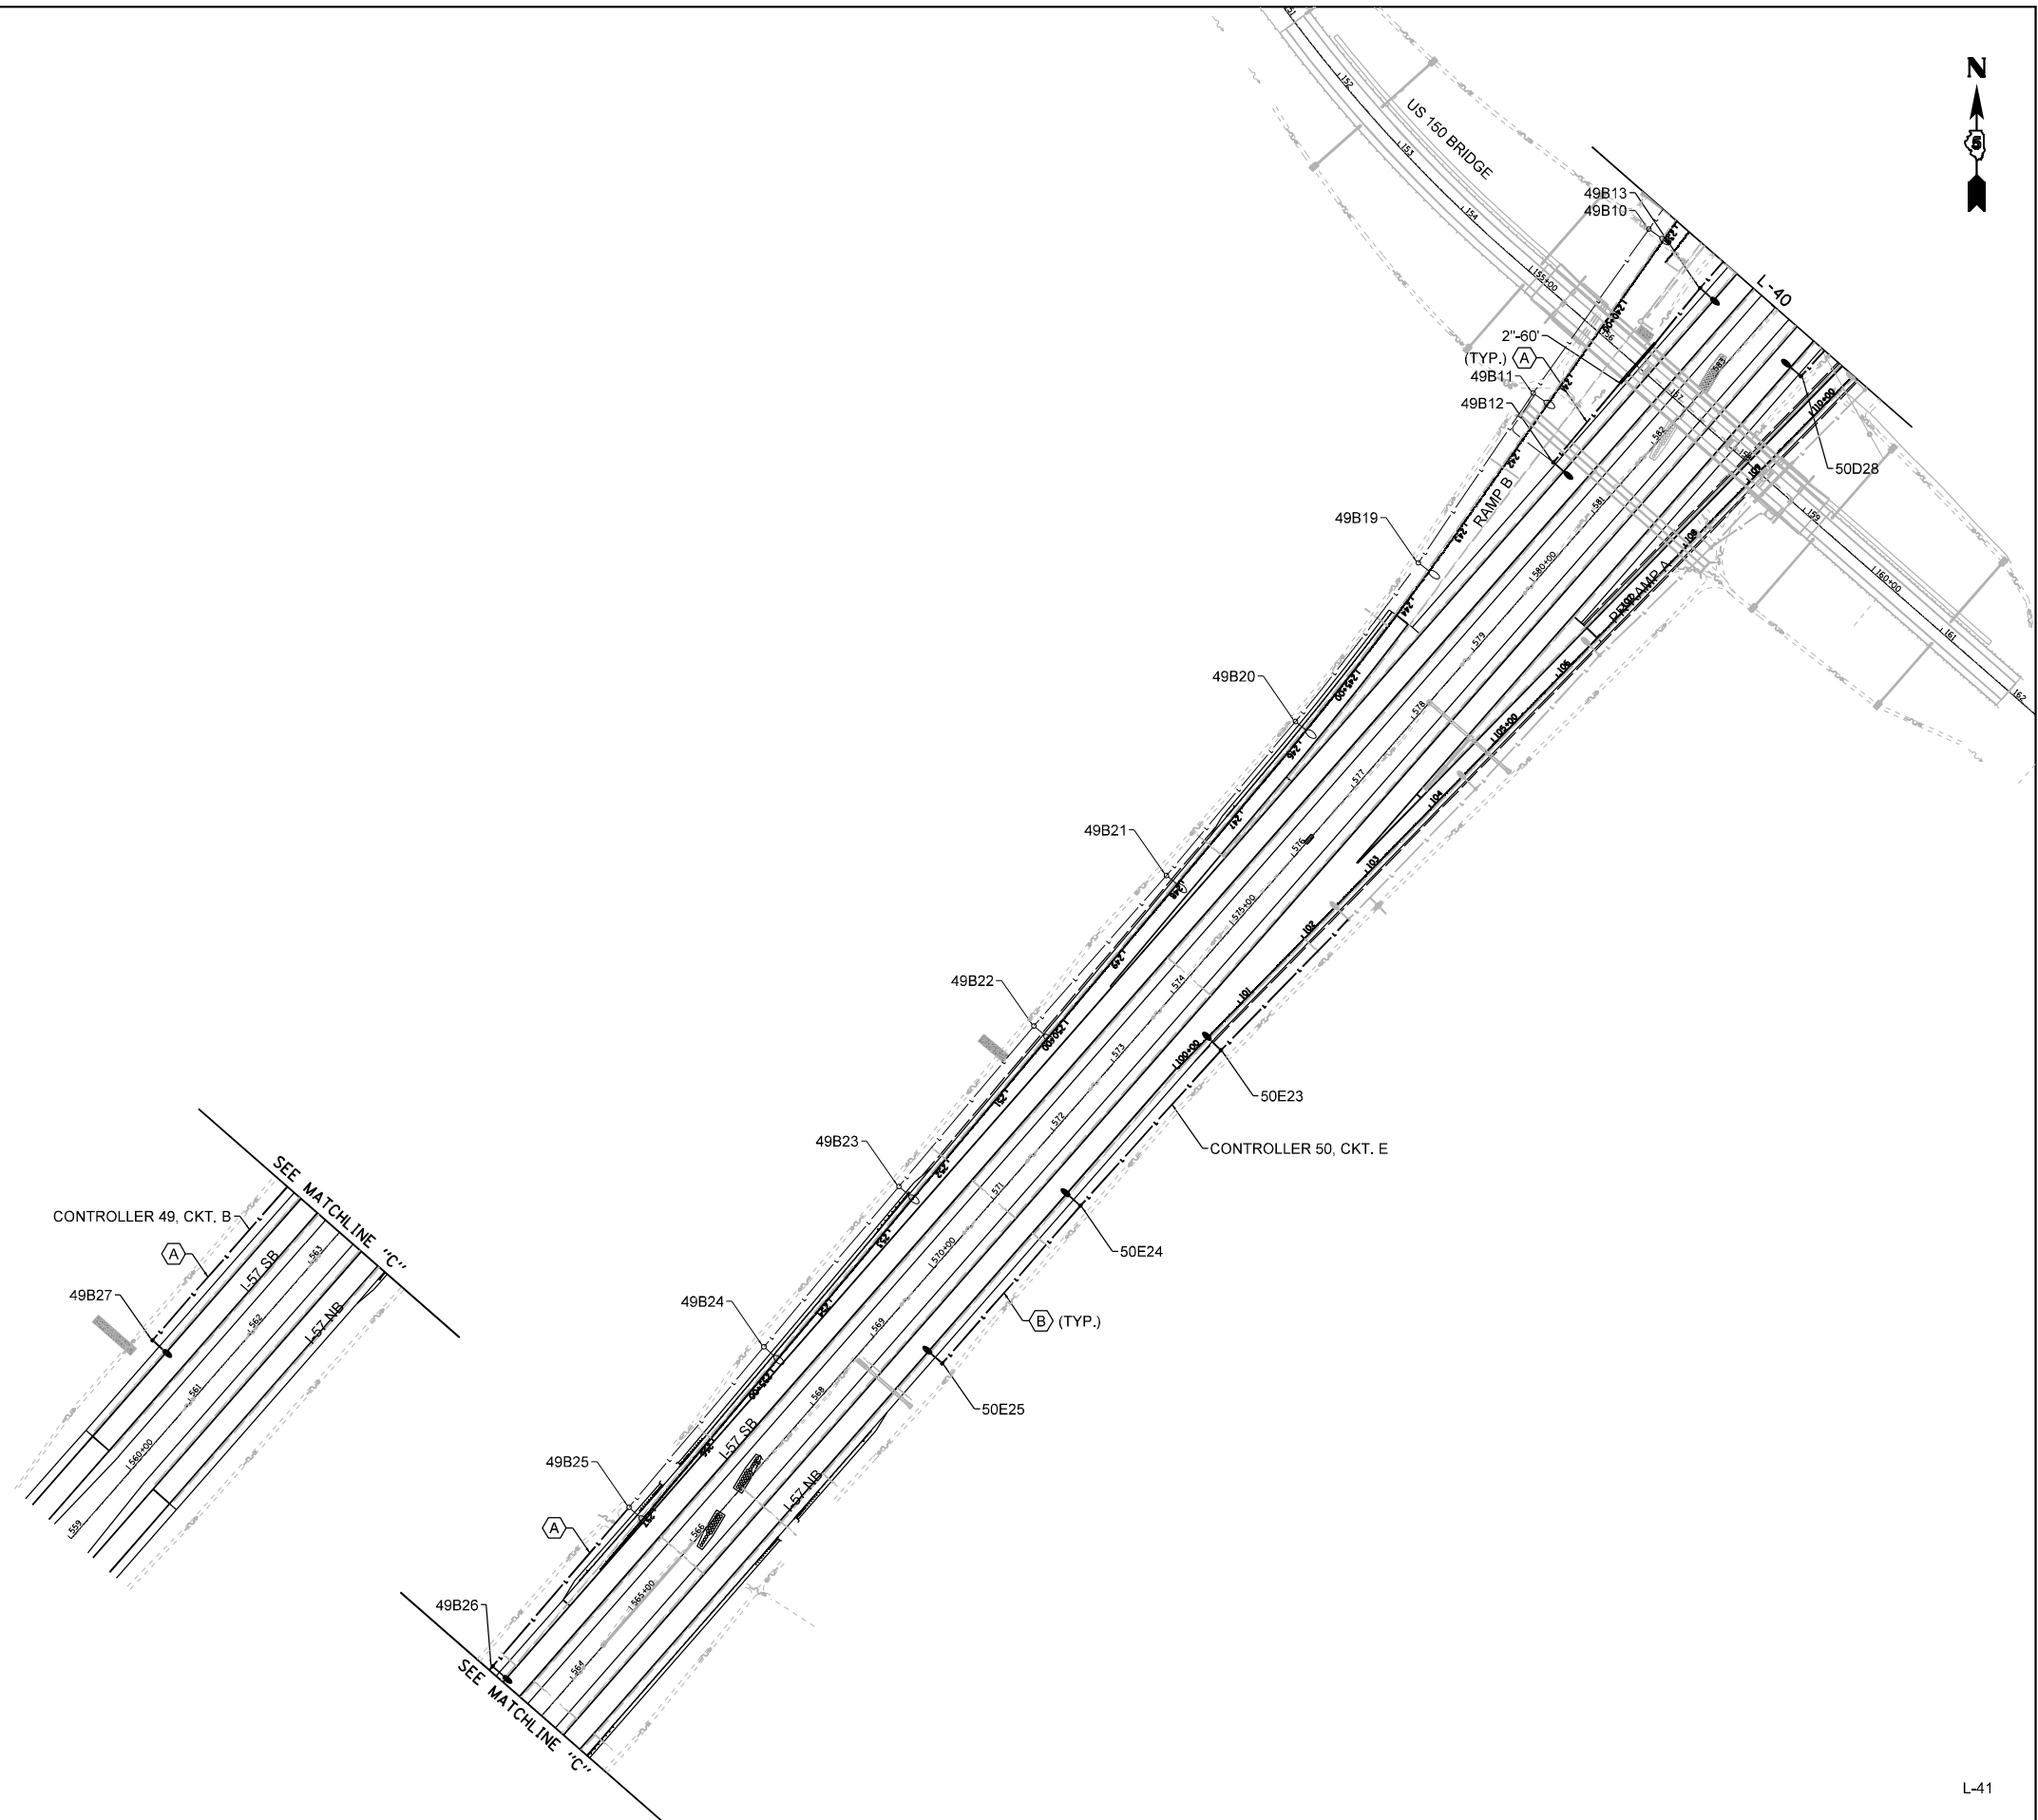

L-41


FILE NAME = D570C01-lightStage4-3.dgn	USER NAME = bbarr	DESIGNED -	REVISED -	STATE OF ILLINOIS DEPARTMENT OF TRANSPORTATION	PROPOSED LIGHTING PLAN I-57 STAGE 8				F.A.I. RTE.	SECTION	COUNTY	TOTAL SHEETS	SHEET NO.
		DRAWN -	REVISED -						57	10-(33,34,5,14)R & (10-34)B	CHAMPAIGN	1182	865
	PLOT SCALE = 200.0000 ' / in.	CHECKED -	REVISED -		CONTRACT NO. 70C01								
	PLOT DATE = 2/27/2022	DATE -	REVISED -		ILLINOIS FED. AID PROJECT								
				SCALE: 1"=100'	SHEET 41 OF 58 SHEETS	STA.	TO STA.						

NOTES:
1. SEE SHEET L-1 FOR GENERAL NOTES. SEE SHEET L-2 FOR LIGHTING STAGING NOTES.

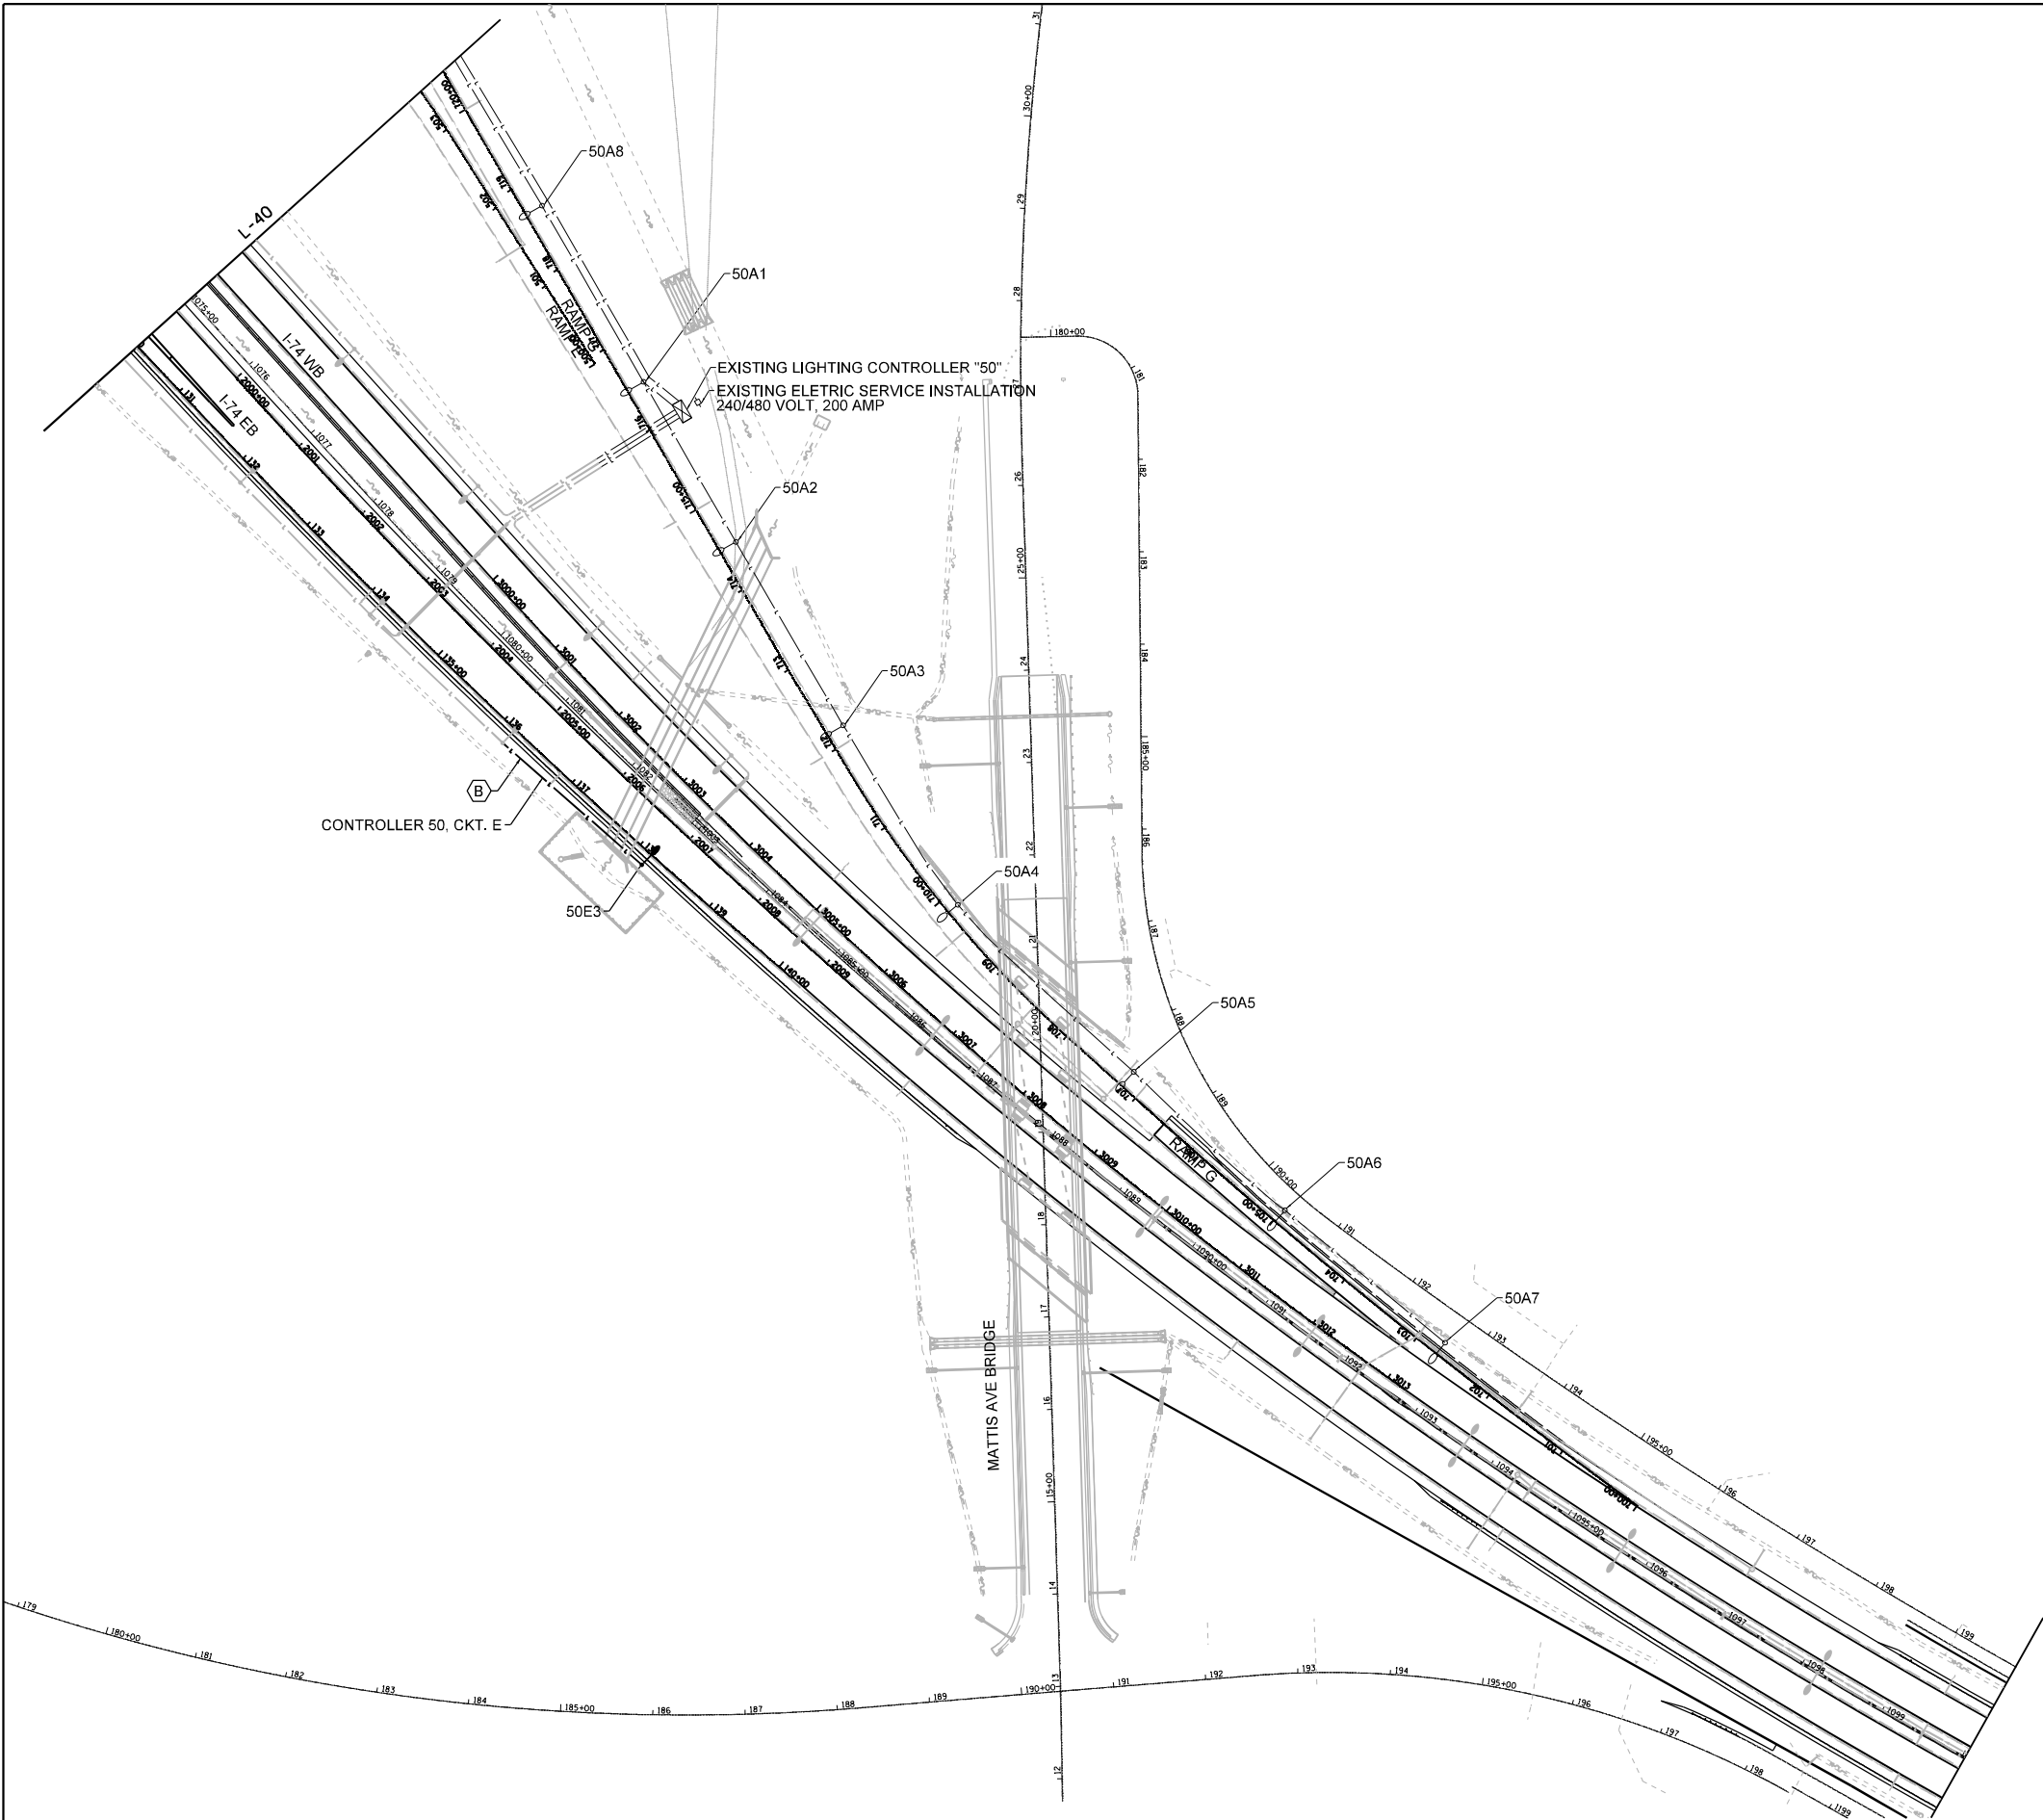

L-42

FILE NAME = D570C01-lightStage4-4.dgn	USER NAME = bbarr	DESIGNED -	REVISED -	STATE OF ILLINOIS DEPARTMENT OF TRANSPORTATION	PROPOSED LIGHTING PLAN I-74 STAGE 4				F.A.I. RTE.	SECTION	COUNTY	TOTAL SHEETS	SHEET NO.
		DRAWN -	REVISED -						57	10-(33,34,5,14)R & (10-34)B	CHAMPAIGN	1182	866
	PLOT SCALE = 200.0000' / in.	CHECKED -	REVISED -		CONTRACT NO. 70C01								
	PLOT DATE = 2/27/2022	DATE -	REVISED -		ILLINOIS FED. AID PROJECT								
				SCALE: 1"=100'	SHEET 42 OF 58 SHEETS	STA.	TO STA.						

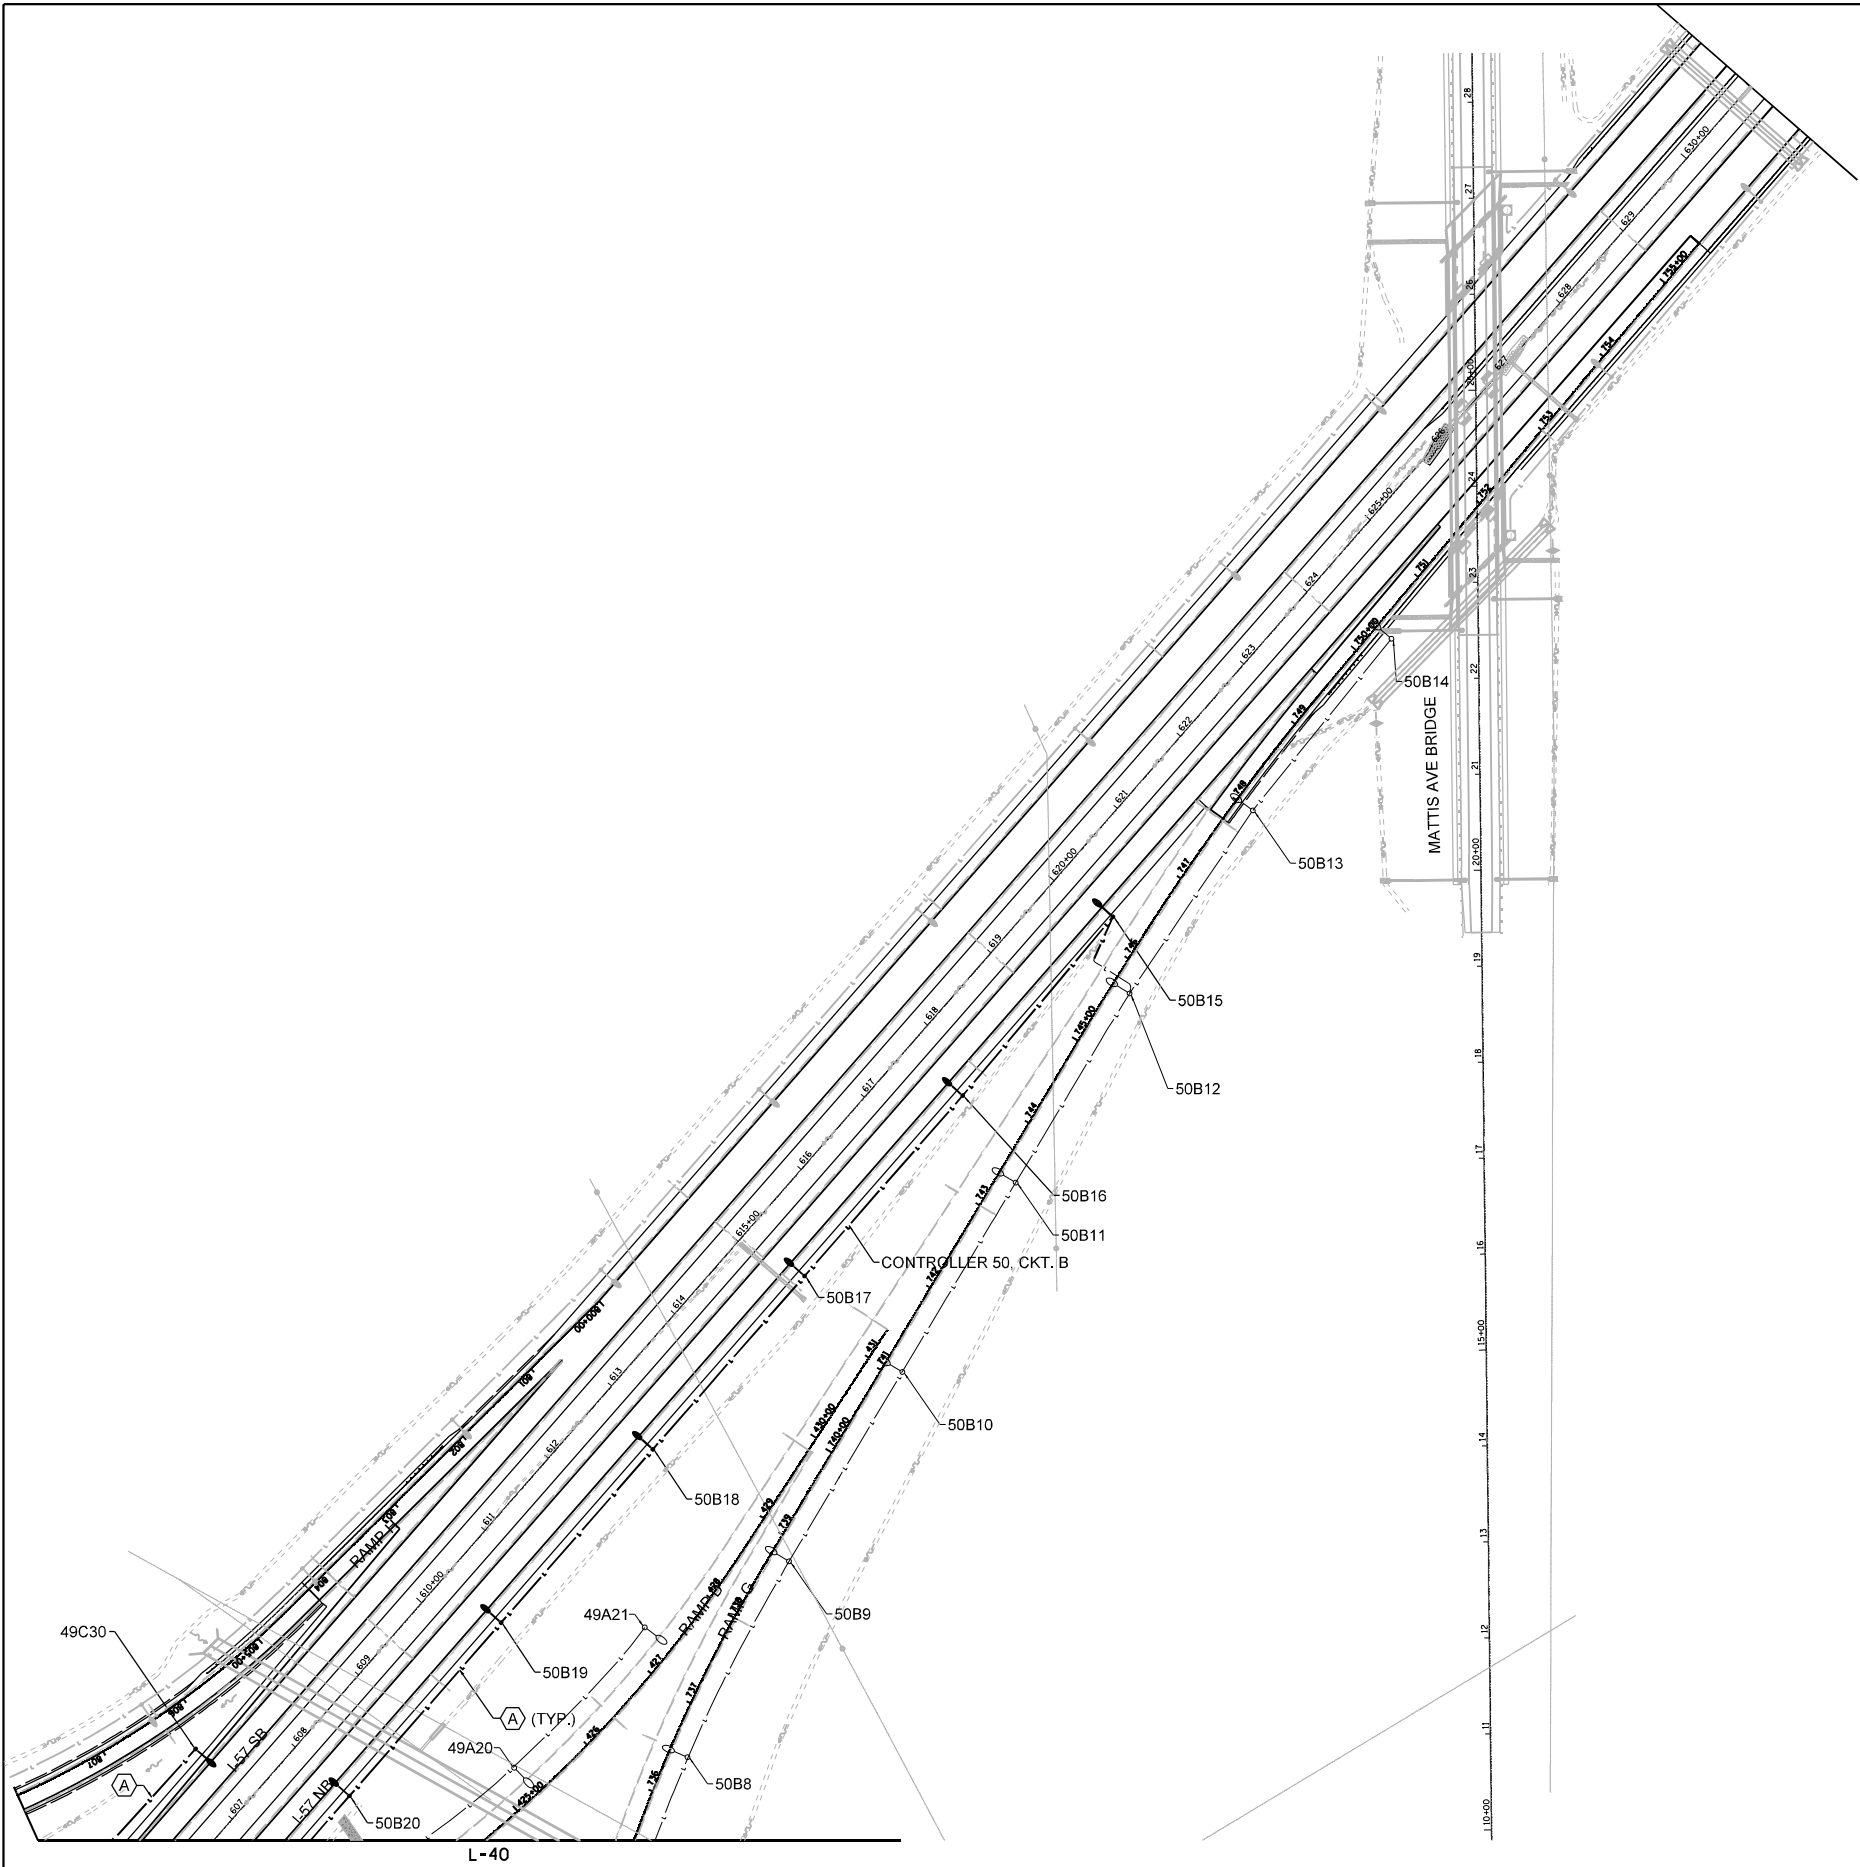

- NOTES:
- SEE SHEET L-1 FOR GENERAL NOTES. SEE SHEET L-2 FOR LIGHTING STAGING NOTES.



L-43

FILE NAME = D570C01-lightStage4-7.dgn	USER NAME = bbarr	DESIGNED -	REVISED -	STATE OF ILLINOIS DEPARTMENT OF TRANSPORTATION	PROPOSED LIGHTING PLAN I-57 STAGE 8				F.A.I. RTE.	SECTION	COUNTY	TOTAL SHEETS	SHEET NO.
		DRAWN -	REVISED -						57	10-(33,34,5,14)R & (10-34)B	CHAMPAIGN	1182	867
	PLOT SCALE = 200.0000' / in.	CHECKED -	REVISED -		CONTRACT NO. 70C01								
	PLOT DATE = 2/27/2022	DATE -	REVISED -		ILLINOIS FED. AID PROJECT								
					SCALE: 1"=100'	SHEET 43 OF 58 SHEETS	STA.	TO STA.					



LIGHTING LEGEND

PROPOSED JUNCTION BOX, STAINLESS STEEL, ATTACHED TO STRUCTURE

JB1 18" X 18" X 8" (SEE NOTE 1)
JB2 12" X 10" X 6" (SEE NOTE 2)
JB3 6" X 6" X 4" (SEE NOTE 2)

CABLE TAGS





ELECTRIC CABLE IN CONDUIT, 600V (XLP-TYPE USE) 2-1C NO.10, 1/C NO.10 GROUND, IN CONDUIT ATTACHED TO STRUCTURE, 1" DIA., SS



ELECTRIC CABLE IN CONDUIT, 600V (XLP-TYPE USE) 2-1C NO.10, 1/C NO.10 GROUND, IN CONDUIT ATTACHED TO STRUCTURE, 2" DIA., SS

NOTES:

1. PROVIDE ONE (1) 2-POLE, 30A, 600V CIRCUIT BREAKER AND ONE (1) SURGE PROTECTION DEVICE (IN ACCORDANCE WITH ARTICLE 1065.02 OF THE STANDARD SPECIFICATIONS).
2. NOT SHOWN FOR CLARITY. REFER TO HIGHWAY STANDARD DRAWINGS 821001 AND 821006 FOR DETAILS. AT THE MATTIS AVENUE OVER I-74 UNDERPASS, A 12" X 10" X 6" JUNCTION BOX SHALL BE USED IN LIEU OF A 6" X 6" X 4" JUNCTION BOX AT THE CENTER PIER.
3. THE CONTRACTOR SHALL USE METALLIC TO NON-METALLIC TRANSITION COUPLING TO INTERCEPT NEW EMBEDDED 2" DIA. PVC CONDUIT WITH NEW 2" DIA. STAINLESS STEEL CONDUIT ATTACHED TO STRUCTURE. REFER TO HIGHWAY STANDARD DRAWINGS 821001 AND 821006 FOR DETAILS.
4. SEE SHEET L-28 FOR CABLE REQUIREMENTS.
5. REFER TO HIGHWAY STANDARD DRAWING 821001 FOR DETAILS. WALL MOUNTED LUMINAIRE MOUNTING HEIGHT OF 15'-0" MINIMUM TO GRADE.
6. REFER TO HIGHWAY STANDARD DRAWING 821006 FOR DETAILS. PROPOSED UNDERPASS LUMINAIRES SHALL BE SUSPENDED MOUNTED. LUMINAIRES SHALL BE OFFSET 6 FEET FROM EDGE OF PAVEMENT.

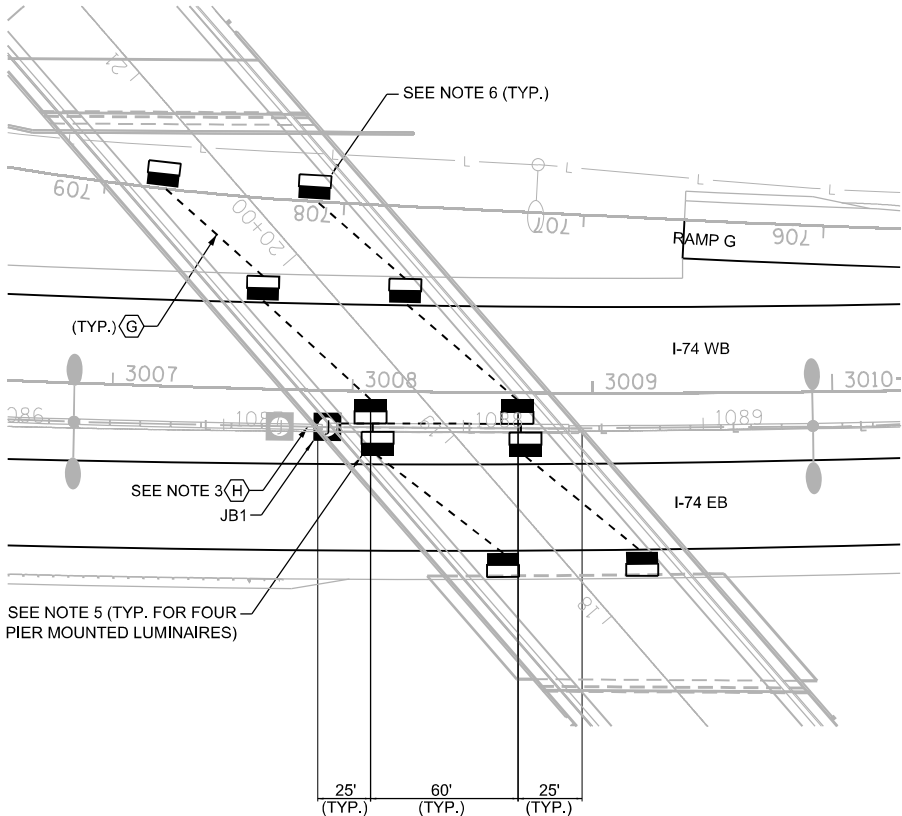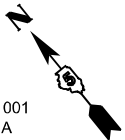

SCHEDULE OF QUANTITIES FOR UNDERPASS JUNCTION BOXES

PAY ITEM	DESCRIPTION	UNIT	QUANTITY
81300220	JUNCTION BOX, STAINLESS STEEL, ATTACHED TO STRUCTURE, 6" X 6" X 4"	EACH	6
81300530	JUNCTION BOX, STAINLESS STEEL, ATTACHED TO STRUCTURE, 12" X 10" X 6"	EACH	3
81300830	JUNCTION BOX, STAINLESS STEEL, ATTACHED TO STRUCTURE, 18" X 18" X 8"	EACH	1

FILE NAME : D570C01-lightup-1.dgn	USER NAME = bbarr	DESIGNED -	REVISED -	STATE OF ILLINOIS DEPARTMENT OF TRANSPORTATION	PROPOSED UNDERPASS LIGHTING PLAN MATTIS AVENUE OVER I-74				F.A.I. RTE.	SECTION	COUNTY	TOTAL SHEETS	SHEET NO.
		DRAWN -	REVISED -						57	10-(33,34,5,14)R & (10-34)B	CHAMPAIGN	1182	868
	PLOT SCALE = 80.0000 ' / in.	CHECKED -	REVISED -		CONTRACT NO. 70C01								
	PLOT DATE = 2/27/2022	DATE -	REVISED -		ILLINOIS FED. AID PROJECT								
SCALE: 1"=40'					SHEET 44 OF 58 SHEETS	STA.	TO STA.						



LIGHTING LEGEND

PROPOSED JUNCTION BOX, STAINLESS STEEL, ATTACHED TO STRUCTURE



JB1 18" X 18" X 8" (SEE NOTE 1)
JB2 12" X 10" X 6" (SEE NOTE 2)
JB3 6" X 6" X 4" (SEE NOTE 2)

CABLE TAGS

- (A) UNIT DUCT, 600V, 2-1C NO.6, 1/C NO.8 GROUND, (XLP-TYPE USE), 1" DIA. POLYETHYLENE
- (G) ELECTRIC CABLE IN CONDUIT, 600V (XLP-TYPE USE) 2-1C NO.10, 1/C NO.10 GROUND, IN CONDUIT ATTACHED TO STRUCTURE, 1" DIA., SS

NOTES:

1. PROVIDE ONE (1) 2-POLE, 30A, 600V CIRCUIT BREAKER AND ONE (1) SURGE PROTECTION DEVICE (IN ACCORDANCE WITH ARTICLE 1065.02 OF THE STANDARD SPECIFICATIONS).
2. NOT SHOWN FOR CLARITY. REFER TO HIGHWAY STANDARD DRAWING 821006 FOR DETAILS.
3. THE CONTRACTOR SHALL INSTALL UNDERGROUND CNC THROUGH STAINLESS STEEL CONDUIT ATTACHED TO STRUCTURE, AS SHOWN ON HIGHWAY STANDARD DRAWINGS 821001 AND 821006.
4. SEE SHEET L-32 FOR CABLE REQUIREMENTS.
5. REFER TO HIGHWAY STANDARD DRAWING 821006 FOR DETAILS. PROPOSED UNDERPASS LUMINAIRES SHALL BE SUSPENDED MOUNTED. LUMINAIRES SHALL BE OFFSET SIX (6) FEET FROM EDGE OF PAVEMENT.
6. FINAL CABLE CONNECTION IS SHOWN. THE CONTRACTOR SHALL ENSURE CONTINUITY OF THE CIRCUITS VIA TEMPORARY CABLE FEED TO TEMPORARY LIGHT POLE UNTIL FINAL CONNECTION CAN BE MADE. THIS WORK SHALL BE PAID FOR AS "MAINTAIN EXISTING LIGHTING SYSTEM".

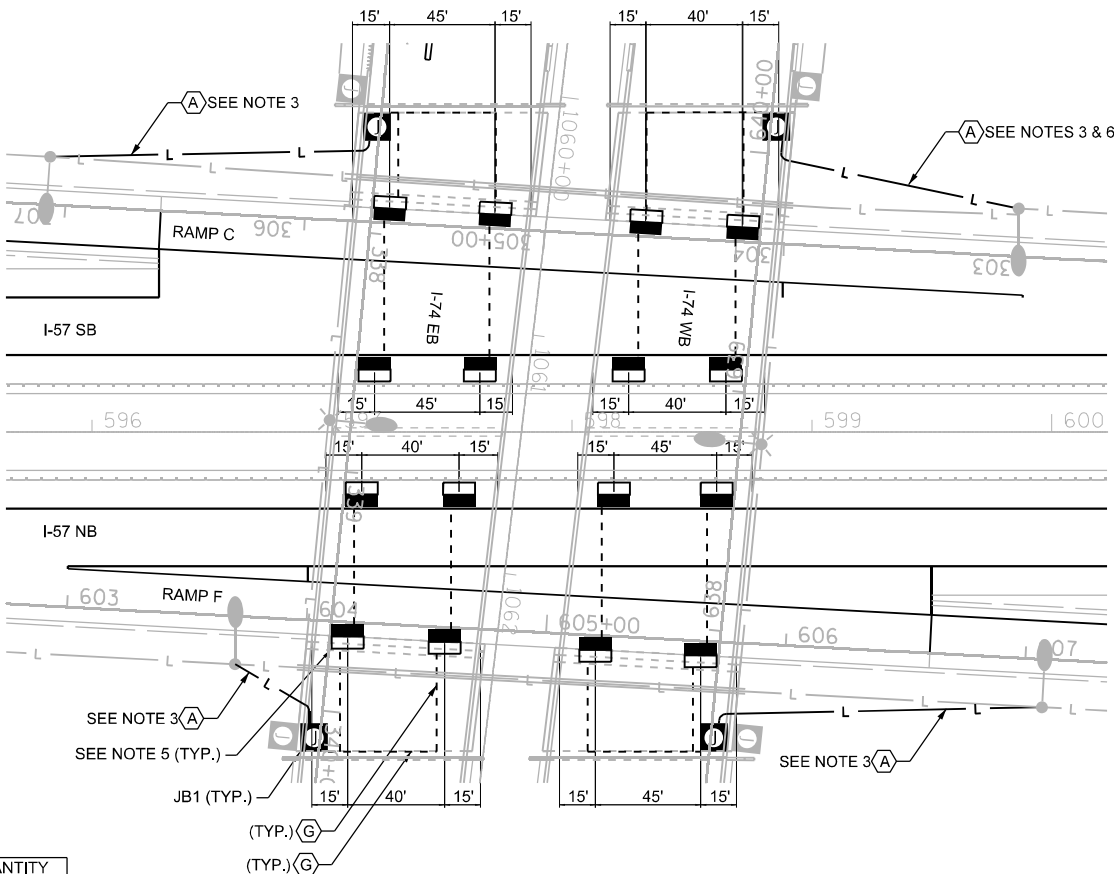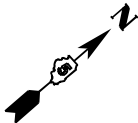


SCHEDULE OF QUANTITIES FOR UNDERPASS JUNCTION BOXES

PAY ITEM	DESCRIPTION	UNIT	QUANTITY
81300220	JUNCTION BOX, STAINLESS STEEL, ATTACHED TO STRUCTURE, 6" X 6" X 4"	EACH	24
81300530	JUNCTION BOX, STAINLESS STEEL, ATTACHED TO STRUCTURE, 12" X 10" X 6"	EACH	4
81300830	JUNCTION BOX, STAINLESS STEEL, ATTACHED TO STRUCTURE, 18" X 18" X 8"	EACH	4

FILE NAME : D570C01-lightup-2.dgn	USER NAME = bbarr	DESIGNED -	REVISED -	STATE OF ILLINOIS DEPARTMENT OF TRANSPORTATION	PROPOSED UNDERPASS LIGHTING PLAN I-74 OVER I-57				F.A.I. RTE.	SECTION	COUNTY	TOTAL SHEETS	SHEET NO.
		DRAWN -	REVISED -						57	10-(33,34,5,14)R & (10-34)B	CHAMPAIGN	1182	869
	PLOT SCALE = 80.0000 ' / in.	CHECKED -	REVISED -		CONTRACT NO. 70C01								
	PLOT DATE = 2/27/2022	DATE -	REVISED -		SCALE: 1"=40'	SHEET 45 OF 58 SHEETS	STA. TO STA.	ILLINOIS FED. AID PROJECT					

JB1	18" X 18" X 8" (SEE NOTE 1)
JB2	12" X 10" X 6" (SEE NOTE 2)
JB3	6" X 6" X 4" (SEE NOTE 2)

1. PROVIDE ONE (1) 2-POLE, 30A, 600V CIRCUIT BREAKER AND ONE (1) SURGE PROTECTION DEVICE (IN ACCORDANCE WITH ARTICLE 1065.02 OF THE STANDARD SPECIFICATIONS).
2. NOT SHOWN FOR CLARITY. REFER TO HIGHWAY STANDARD DRAWINGS 821001 AND 821006 FOR DETAILS.
3. THE CONTRACTOR SHALL INSTALL UNDERGROUND CNC THROUGH STAINLESS STEEL CONDUIT ATTACHED TO STRUCTURE, AS SHOWN ON HIGHWAY STANDARD DRAWINGS 821001 AND 821006.
4. SEE SHEET L-37 FOR CABLE REQUIREMENTS.
5. REFER TO HIGHWAY STANDARD DRAWING 821001 FOR DETAILS. WALL MOUNTED LUMINAIRE MOUNTING HEIGHT OF 15'-0" MINIMUM TO GRADE.
6. REFER TO HIGHWAY STANDARD DRAWING 821006 FOR DETAILS. PROPOSED UNDERPASS LUMINAIRES SHALL BE SUSPENDED MOUNTED. LUMINAIRES SHALL BE OFFSET 6 FEET FROM EDGE OF PAVEMENT.

 



LIGHTING LEGEND

PROPOSED JUNCTION BOX, STAINLESS STEEL, ATTACHED TO STRUCTURE



JB1 18" X 18" X 8" (SEE NOTE 1)
JB2 12" X 10" X 6" (SEE NOTE 2)
JB3 6" X 6" X 4" (SEE NOTE 2)

CABLE TAGS

- (A) UNIT DUCT, 600V, 2-1C NO.6, 1/C NO.8 GROUND, (XLP-TYPE USE), 1" DIA. POLYETHYLENE
- (G) ELECTRIC CABLE IN CONDUIT, 600V (XLP-TYPE USE) 2-1C NO.10, 1/C NO.10 GROUND, IN CONDUIT ATTACHED TO STRUCTURE, 1" DIA., SS

NOTES:

1. PROVIDE ONE (1) 2-POLE, 30A, 600V CIRCUIT BREAKER AND ONE (1) SURGE PROTECTION DEVICE (IN ACCORDANCE WITH ARTICLE 1065.02 OF THE STANDARD SPECIFICATIONS).
2. NOT SHOWN FOR CLARITY. REFER TO HIGHWAY STANDARD DRAWINGS 821006 FOR DETAILS.
3. THE CONTRACTOR SHALL INSTALL UNDERGROUND CNC THROUGH STAINLESS STEEL CONDUIT ATTACHED TO STRUCTURE, AS SHOWN ON HIGHWAY STANDARD DRAWINGS 821001 AND 821006.
4. SEE SHEET L-33 FOR CABLE REQUIREMENTS.
5. REFER TO HIGHWAY STANDARD DRAWING 821006 FOR DETAILS. PROPOSED UNDERPASS LUMINAIRES SHALL BE SUSPENDED MOUNTED. LUMINAIRES SHALL BE OFFSET 6 FEET FROM EDGE OF PAVEMENT.

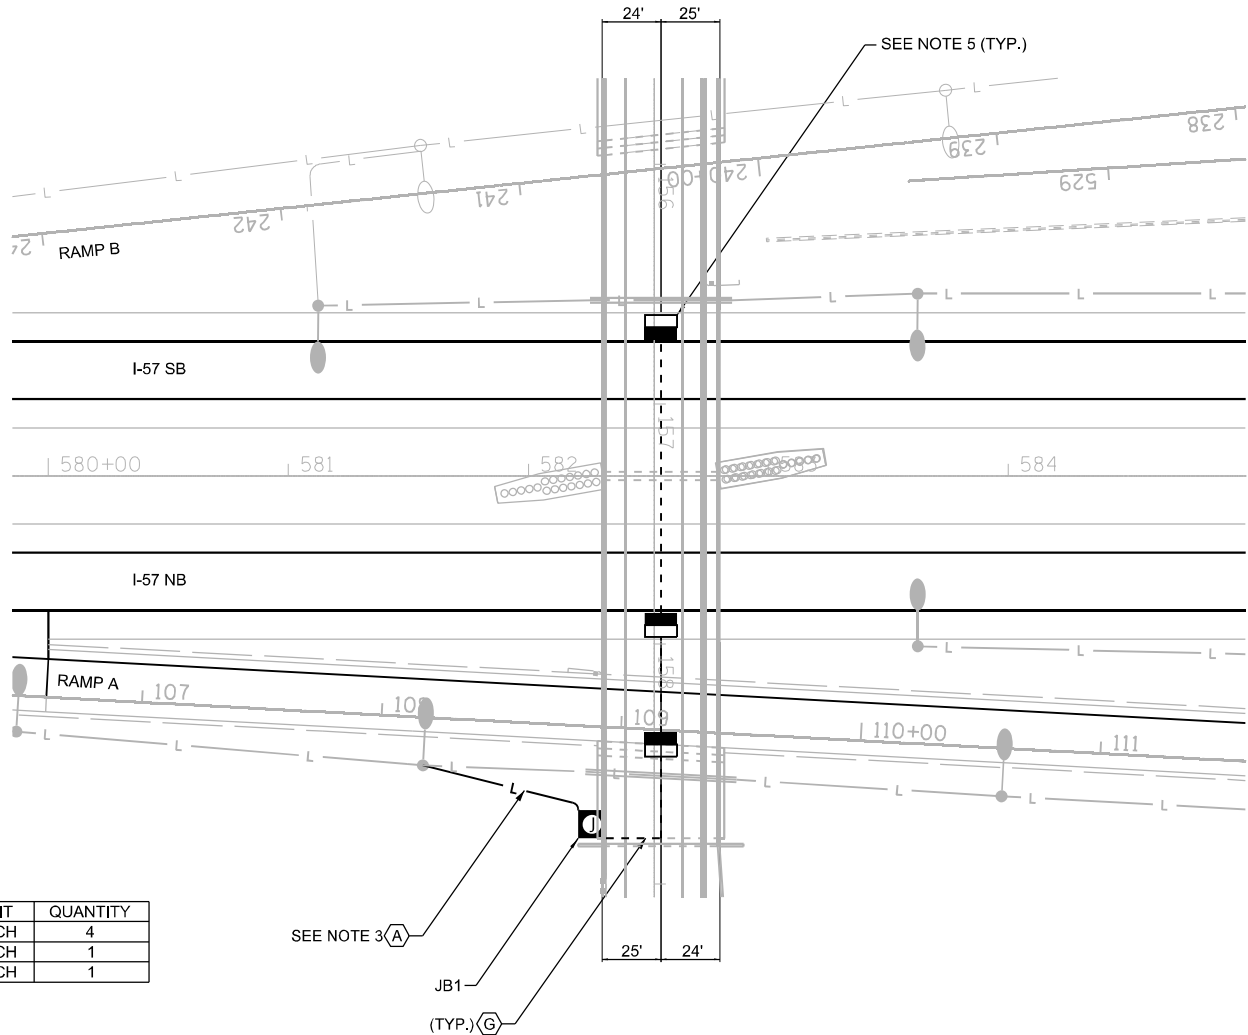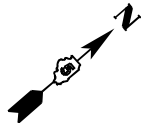

SCHEDULE OF QUANTITIES FOR UNDERPASS JUNCTION BOXES

PAY ITEM	DESCRIPTION	UNIT	QUANTITY
81300220	JUNCTION BOX, STAINLESS STEEL, ATTACHED TO STRUCTURE, 6" X 6" X 4"	EACH	4
81300530	JUNCTION BOX, STAINLESS STEEL, ATTACHED TO STRUCTURE, 12" X 10" X 6"	EACH	1
81300830	JUNCTION BOX, STAINLESS STEEL, ATTACHED TO STRUCTURE, 18" X 18" X 8"	EACH	1



LIGHTING LEGEND

PROPOSED JUNCTION BOX, STAINLESS STEEL, ATTACHED TO STRUCTURE



JB1 18" X 18" X 8" (SEE NOTE 1)
JB2 12" X 10" X 6" (SEE NOTE 2)
JB3 6" X 6" X 4" (SEE NOTE 2)

CABLE TAGS

- (A) UNIT DUCT, 600V, 2-1C NO.6, 1/C NO.8 GROUND, (XLP-TYPE USE), 1" DIA. POLYETHYLENE
- (G) ELECTRIC CABLE IN CONDUIT, 600V (XLP-TYPE USE) 2-1C NO.10, 1/C NO.10 GROUND, IN CONDUIT ATTACHED TO STRUCTURE, 1" DIA., SS
- (H) ELECTRIC CABLE IN CONDUIT, 600V (XLP-TYPE USE) 2-1C NO.6, 1/C NO.8 GROUND, IN CONDUIT ATTACHED TO STRUCTURE, 1" DIA., SS

NOTES:

1. PROVIDE ONE (1) 2-POLE, 30A, 600V CIRCUIT BREAKER AND ONE (1) SURGE PROTECTION DEVICE (IN ACCORDANCE WITH ARTICLE 1065.02 OF THE STANDARD SPECIFICATIONS).
2. NOT SHOWN FOR CLARITY. REFER TO HIGHWAY STANDARD DRAWINGS 821006 FOR DETAILS.
3. THE CONTRACTOR SHALL INSTALL UNDERGROUND CNC THROUGH STAINLESS STEEL CONDUIT ATTACHED TO STRUCTURE, AS SHOWN ON HIGHWAY STANDARD DRAWINGS 821001 AND 821006.
4. SEE FIGURE A ON SHEET L-55 FOR TYPICAL DETAILS AND REFER TO HIGHWAY STANDARD DRAWING 821006 FOR ADDITIONAL DETAILS. PROPOSED UNDERPASS LUMINAIRES SHALL BE SUSPENDED MOUNTED. LUMINAIRES SHALL BE OFFSET 6 FEET FROM EDGE OF PAVEMENT.
5. SEE FIGURE B ON SHEET L-55 FOR TYPICAL DETAILS AND REFER TO HIGHWAY STANDARD DRAWING 821006 FOR ADDITIONAL DETAILS. PROPOSED UNDERPASS LUMINAIRES SHALL BE SUSPENDED MOUNTED. LUMINAIRES SHALL BE OFFSET 6 FEET FROM EDGE OF PAVEMENT.

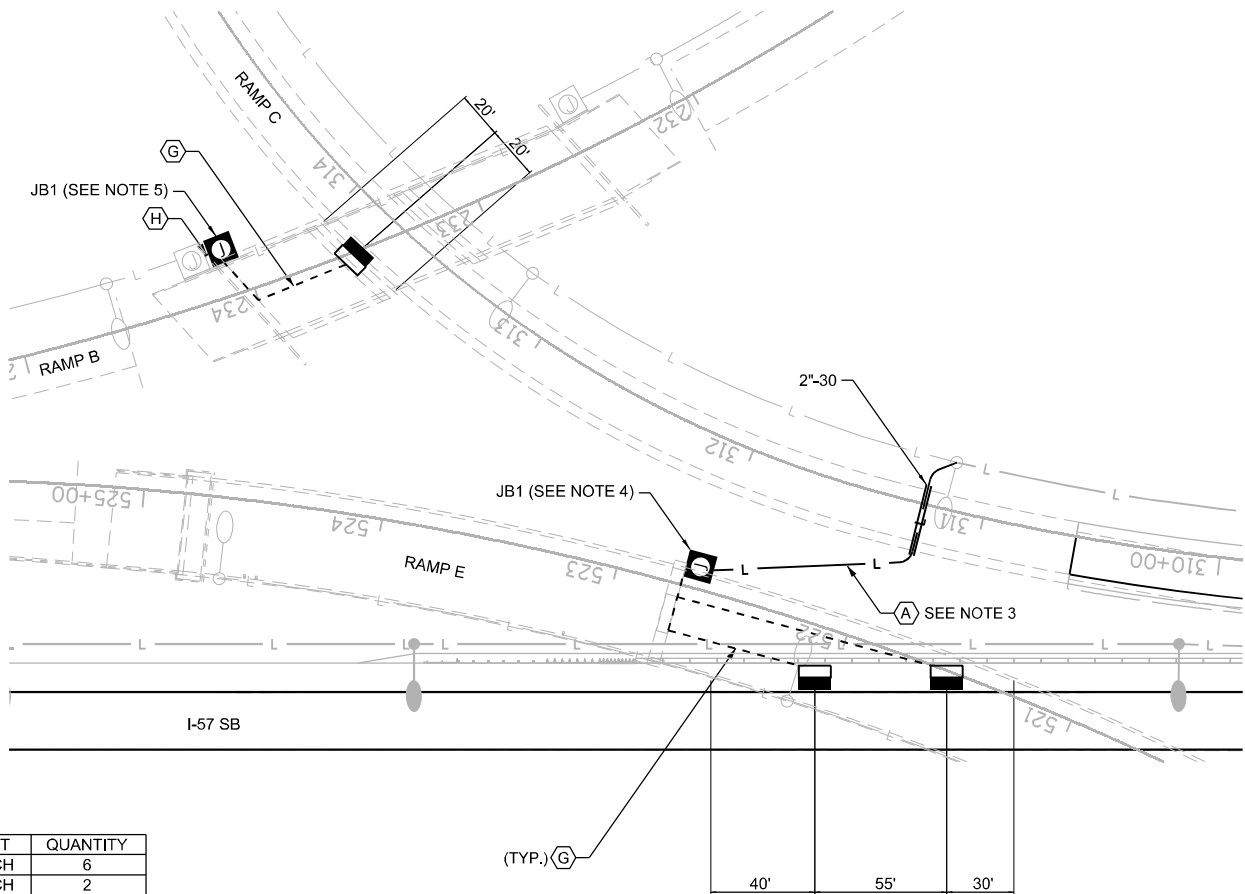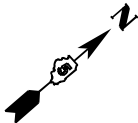

SCHEDULE OF QUANTITIES FOR UNDERPASS JUNCTION BOXES

PAY ITEM	DESCRIPTION	UNIT	QUANTITY
81300220	JUNCTION BOX, STAINLESS STEEL, ATTACHED TO STRUCTURE, 6" X 6" X 4"	EACH	6
81300530	JUNCTION BOX, STAINLESS STEEL, ATTACHED TO STRUCTURE, 12" X 10" X 6"	EACH	2
81300830	JUNCTION BOX, STAINLESS STEEL, ATTACHED TO STRUCTURE, 18" X 18" X 8"	EACH	2



LIGHTING LEGEND

PROPOSED JUNCTION BOX, STAINLESS STEEL, ATTACHED TO STRUCTURE

JB1 18" X 18" X 8" (SEE NOTE 1)
JB2 12" X 10" X 6" (SEE NOTE 2)
JB3 6" X 6" X 4" (SEE NOTE 2)



CABLE TAGS

 ELECTRIC CABLE IN CONDUIT, 600V (XLP-TYPE USE) 2-1C NO.10, 1/C NO.10 GROUND, IN CONDUIT ATTACHED TO STRUCTURE, 1" DIA., SS

 ELECTRIC CABLE IN CONDUIT, 600V (XLP-TYPE USE) 2-1C NO.6, 1/C NO.8 GROUND, IN CONDUIT ATTACHED TO STRUCTURE, 1" DIA., SS

NOTES:

1. PROVIDE ONE (1) 2-POLE, 30A, 600V CIRCUIT BREAKER AND ONE (1) SURGE PROTECTION DEVICE (IN ACCORDANCE WITH ARTICLE 1065.02 OF THE STANDARD SPECIFICATIONS).
2. NOT SHOWN FOR CLARITY. REFER TO HIGHWAY STANDARD DRAWINGS 821006 FOR DETAILS.
3. SEE FIGURE B ON SHEET L-55 FOR TYPICAL DETAILS AND REFER TO HIGHWAY STANDARD DRAWING 821006 FOR ADDITIONAL DETAILS. PROPOSED UNDERPASS LUMINAIRES SHALL BE SUSPENDED MOUNTED. LUMINAIRES SHALL BE OFFSET 6 FEET FROM EDGE OF PAVEMENT.

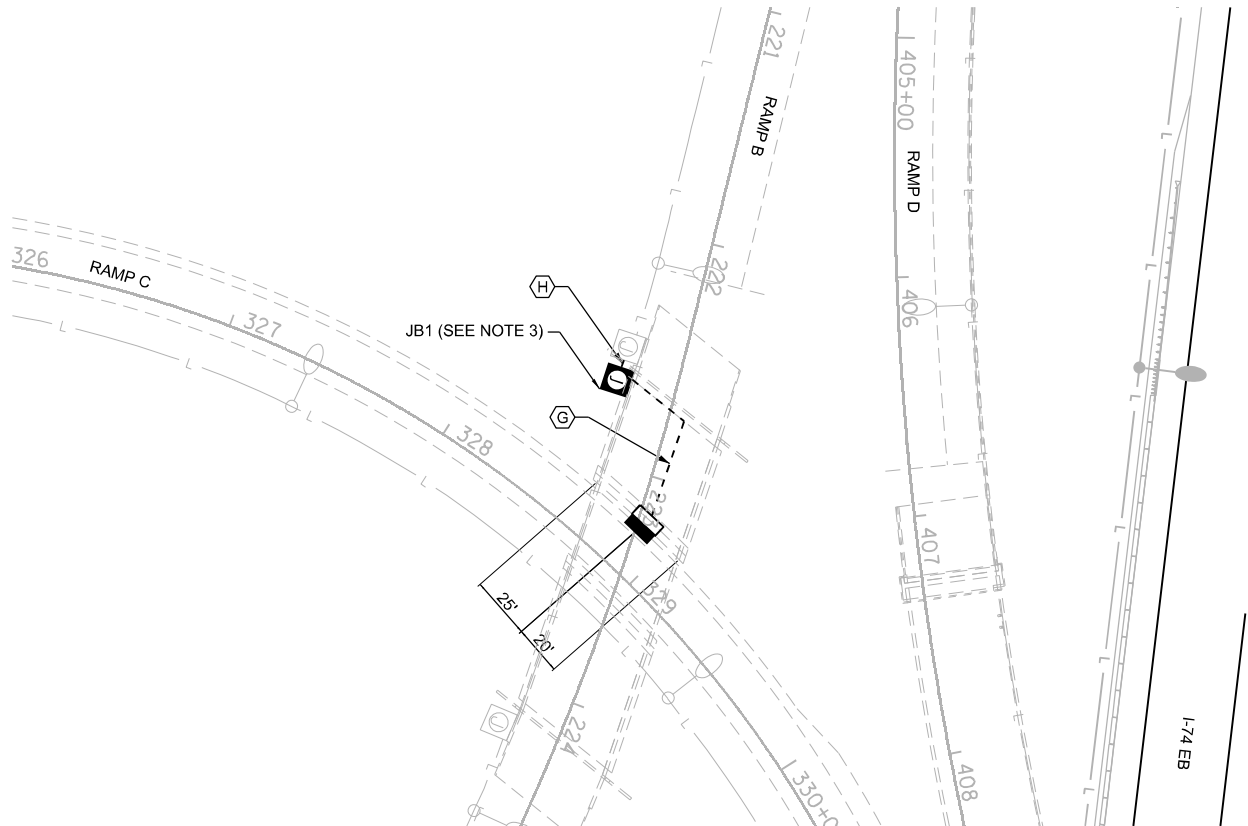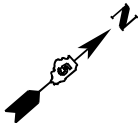

SCHEDULE OF QUANTITIES FOR UNDERPASS JUNCTION BOXES

PAY ITEM	DESCRIPTION	UNIT	QUANTITY
81300220	JUNCTION BOX, STAINLESS STEEL, ATTACHED TO STRUCTURE, 6" X 6" X 4"	EACH	2
81300530	JUNCTION BOX, STAINLESS STEEL, ATTACHED TO STRUCTURE, 12" X 10" X 6"	EACH	1
81300830	JUNCTION BOX, STAINLESS STEEL, ATTACHED TO STRUCTURE, 18" X 18" X 8"	EACH	1

FILE NAME : D570C01-lightup-6.dgn	USER NAME = bbarr	DESIGNED -	REVISED -	STATE OF ILLINOIS DEPARTMENT OF TRANSPORTATION	PROPOSED UNDERPASS LIGHTING PLAN RAMP B OVER RAMP C				F.A.I. RTE.	SECTION	COUNTY	TOTAL SHEETS	SHEET NO.
		DRAWN -	REVISED -						57	10-(33,34,5,14)R & (10-34)B	CHAMPAIGN	1182	873
	PLOT SCALE = 80.0000 ' / in.	CHECKED -	REVISED -		CONTRACT NO. 70C01								
	PLOT DATE = 2/27/2022	DATE -	REVISED -		ILLINOIS FED. AID PROJECT								
					SCALE: 1"=40'	SHEET 49 OF 58 SHEETS	STA.	TO STA.					

JB1	18" X 18" X 8" (SEE NOTE 1)
JB2	12" X 10" X 6" (SEE NOTE 2)
JB3	6" X 6" X 4" (SEE NOTE 2)


SEE NOTES 3 & 5 

(TYP.)


 B SEE NOTE 3

JB1 (SEE NOTE 4)

PAY ITEM	DESCRIPTION	UNIT	QUANTITY
81300220	JUNCTION BOX, STAINLESS STEEL, ATTACHED TO STRUCTURE, 6" X 6" X 4"	EACH	12
81300530	JUNCTION BOX, STAINLESS STEEL, ATTACHED TO STRUCTURE, 12" X 10" X 6"	EACH	2
81300830	JUNCTION BOX, STAINLESS STEEL, ATTACHED TO STRUCTURE, 18" X 18" X 8"	EACH	2

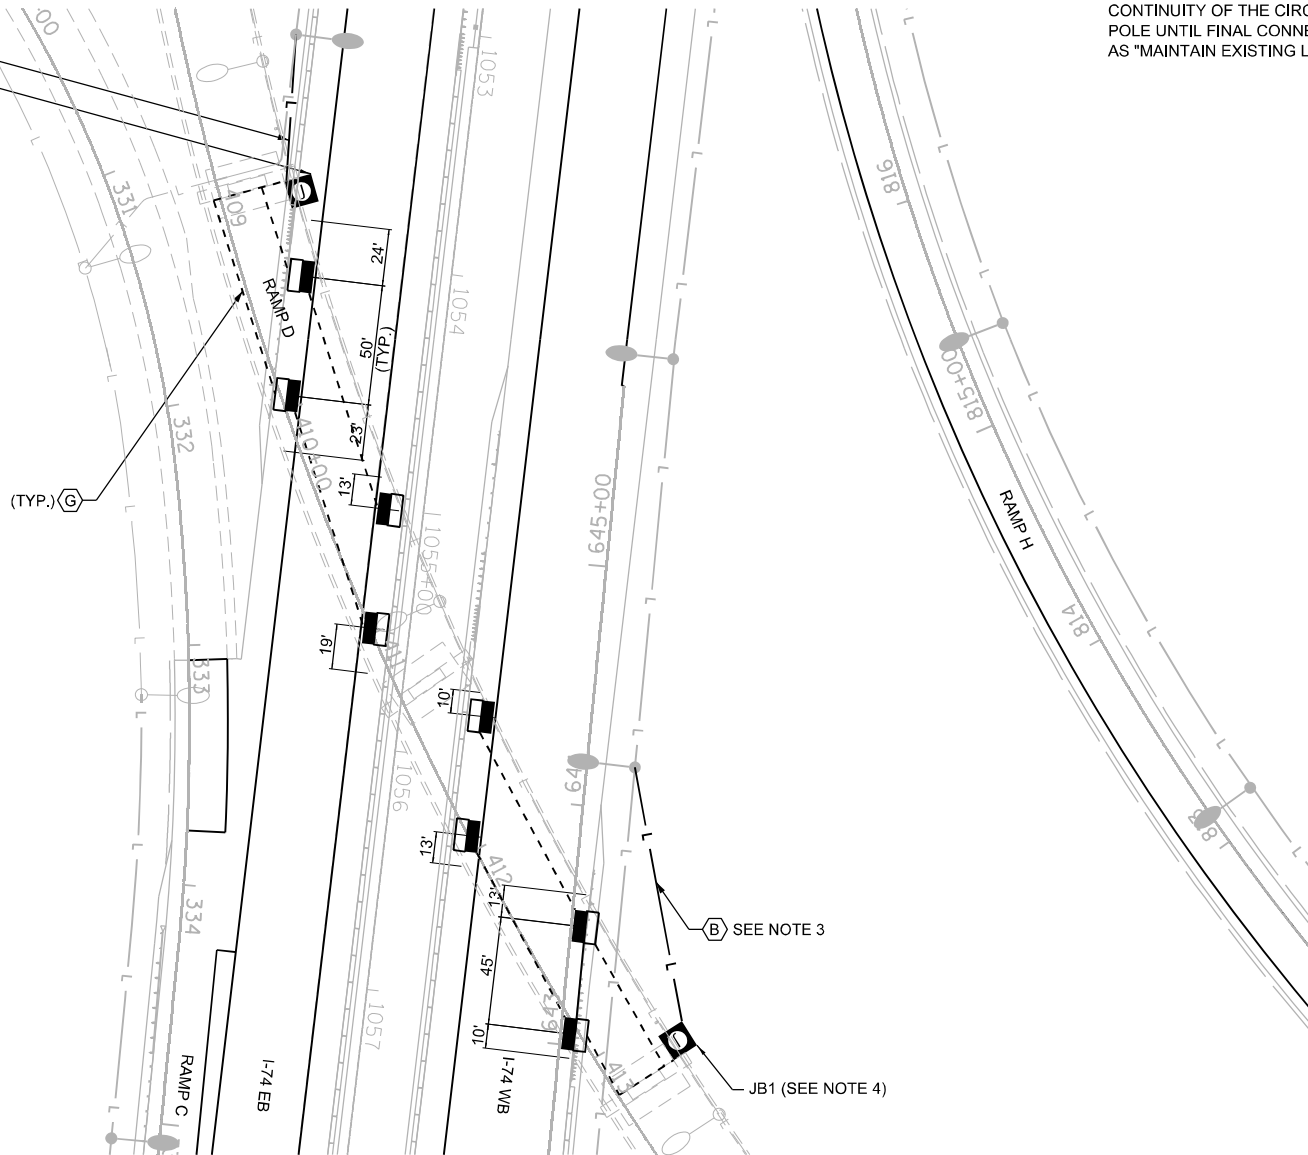

1. PROVIDE ONE (1) 2-POLE, 30A, 600V CIRCUIT BREAKER AND ONE (1) SURGE PROTECTION DEVICE (IN ACCORDANCE WITH ARTICLE 1065.02 OF THE STANDARD SPECIFICATIONS).
2. NOT SHOWN FOR CLARITY. REFER TO HIGHWAY STANDARD DRAWINGS 821006 FOR DETAILS.
3. THE CONTRACTOR SHALL INSTALL UNDERGROUND CNC THROUGH STAINLESS STEEL CONDUIT ATTACHED TO STRUCTURE, AS SHOWN ON HIGHWAY STANDARD DRAWINGS 821001 AND 821006.
4. SEE FIGURE A ON SHEET L-55 FOR TYPICAL DETAILS AND REFER TO HIGHWAY STANDARD DRAWING 821006 FOR ADDITIONAL DETAILS. PROPOSED UNDERPASS LUMINAIRES SHALL BE SUSPENDED MOUNTED. LUMINAIRES SHALL BE OFFSET 6 FEET FROM EDGE OF PAVEMENT.
5. FINAL CABLE CONNECTION IS SHOWN. THE CONTRACTOR SHALL ENSURE CONTINUITY OF THE CIRCUITS VIA TEMPORARY CABLE FEED TO TEMPORARY LIGHT POLE UNTIL FINAL CONNECTION CAN BE MADE. THIS WORK SHALL BE PAID FOR AS "MAINTAIN EXISTING LIGHTING SYSTEM".

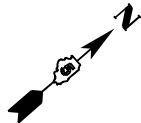



LIGHTING LEGEND

PROPOSED JUNCTION BOX, STAINLESS STEEL, ATTACHED TO STRUCTURE



JB1 18" X 18" X 8" (SEE NOTE 1)
JB2 12" X 10" X 6" (SEE NOTE 2)
JB3 6" X 6" X 4" (SEE NOTE 2)

CABLE TAGS

- (A) UNIT DUCT, 600V, 2-1C NO.6, 1/C NO.8 GROUND, (XLP-TYPE USE), 1" DIA. POLYETHYLENE
- (G) ELECTRIC CABLE IN CONDUIT, 600V (XLP-TYPE USE) 2-1C NO.10, 1/C NO.10 GROUND, IN CONDUIT ATTACHED TO STRUCTURE, 1" DIA., SS

NOTES:

1. PROVIDE ONE (1) 2-POLE, 30A, 600V CIRCUIT BREAKER AND ONE (1) SURGE PROTECTION DEVICE (IN ACCORDANCE WITH ARTICLE 1065.02 OF THE STANDARD SPECIFICATIONS).
2. NOT SHOWN FOR CLARITY. REFER TO HIGHWAY STANDARD DRAWINGS 821006 FOR DETAILS.
3. THE CONTRACTOR SHALL INSTALL UNDERGROUND CNC THROUGH STAINLESS STEEL CONDUIT ATTACHED TO STRUCTURE, AS SHOWN ON HIGHWAY STANDARD DRAWINGS 821001 AND 821006.
4. SEE FIGURE A ON SHEET L-55 FOR TYPICAL DETAILS AND REFER TO HIGHWAY STANDARD DRAWING 821006 FOR ADDITIONAL DETAILS. PROPOSED UNDERPASS LUMINAIRES SHALL BE SUSPENDED MOUNTED. LUMINAIRES SHALL BE OFFSET 6 FEET FROM EDGE OF PAVEMENT.
5. FINAL CABLE CONNECTION IS SHOWN. THE CONTRACTOR SHALL ENSURE CONTINUITY OF THE CIRCUITS VIA TEMPORARY CABLE FEED TO TEMPORARY LIGHT POLE UNTIL FINAL CONNECTION CAN BE MADE. THIS WORK SHALL BE PAID FOR AS "MAINTAIN EXISTING LIGHTING SYSTEM".

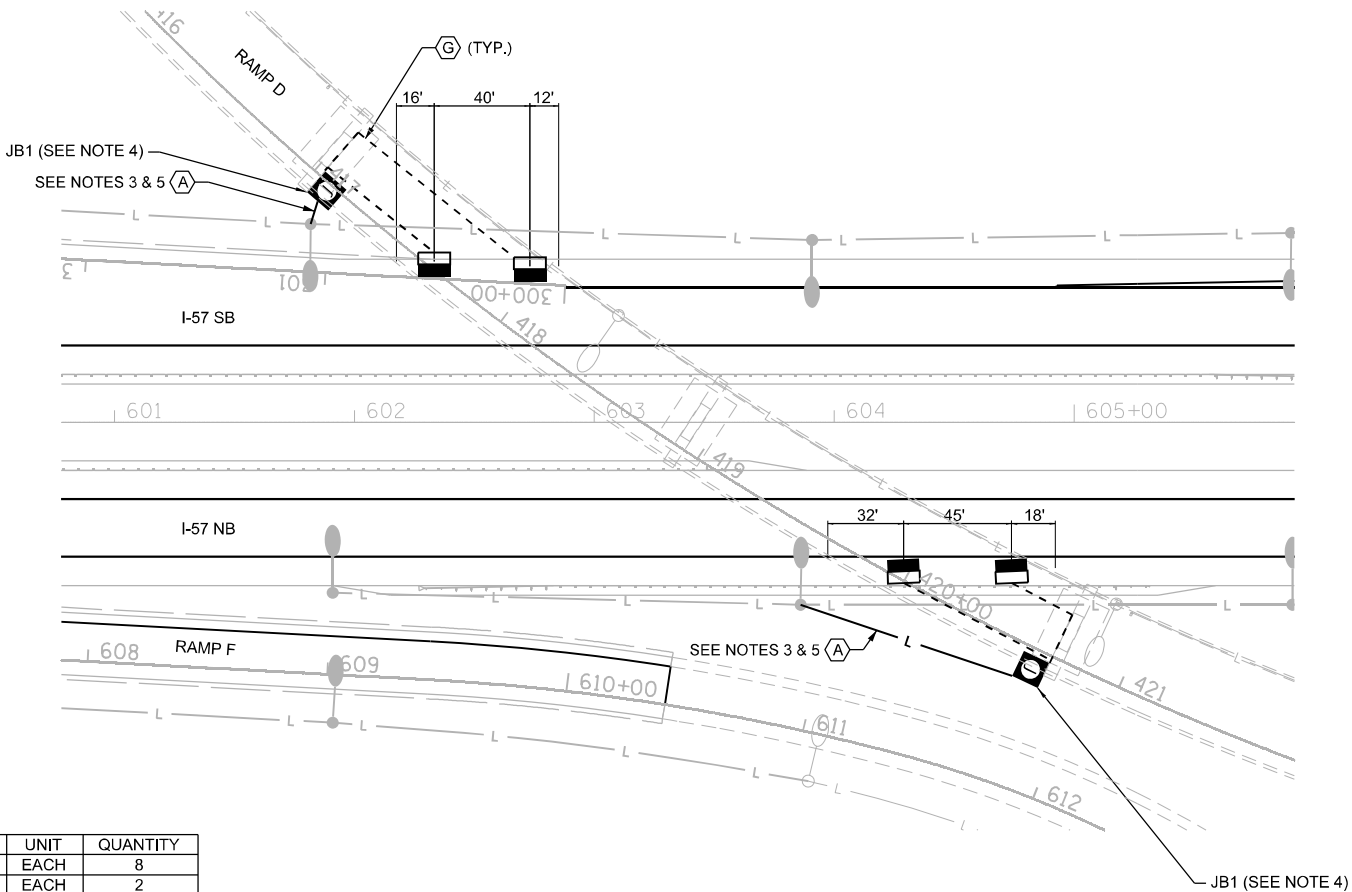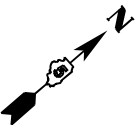

SCHEDULE OF QUANTITIES FOR UNDERPASS JUNCTION BOXES

PAY ITEM	DESCRIPTION	UNIT	QUANTITY
81300220	JUNCTION BOX, STAINLESS STEEL, ATTACHED TO STRUCTURE, 6" X 6" X 4"	EACH	8
81300530	JUNCTION BOX, STAINLESS STEEL, ATTACHED TO STRUCTURE, 12" X 10" X 6"	EACH	2
81300830	JUNCTION BOX, STAINLESS STEEL, ATTACHED TO STRUCTURE, 18" X 18" X 8"	EACH	2



LIGHTING LEGEND

PROPOSED JUNCTION BOX, STAINLESS STEEL, ATTACHED TO STRUCTURE

JB1 18" X 18" X 8" (SEE NOTE 1)
JB2 12" X 10" X 6" (SEE NOTE 2)
JB3 6" X 6" X 4" (SEE NOTE 2)



CABLE TAGS

 ELECTRIC CABLE IN CONDUIT, 600V (XLP-TYPE USE) 2-1C NO.10, 1/C NO.10 GROUND, IN CONDUIT ATTACHED TO STRUCTURE, 1" DIA., SS

 ELECTRIC CABLE IN CONDUIT, 600V (XLP-TYPE USE) 2-1C NO.6, 1/C NO.8 GROUND, IN CONDUIT ATTACHED TO STRUCTURE, 1" DIA., SS

NOTES:

1. PROVIDE ONE (1) 2-POLE, 30A, 600V CIRCUIT BREAKER AND ONE (1) SURGE PROTECTION DEVICE (IN ACCORDANCE WITH ARTICLE 1065.02 OF THE STANDARD SPECIFICATIONS).
2. NOT SHOWN FOR CLARITY. REFER TO HIGHWAY STANDARD DRAWINGS 821006 FOR DETAILS.
3. SEE FIGURE B ON SHEET L-55 FOR TYPICAL DETAILS AND REFER TO HIGHWAY STANDARD DRAWING 821006 FOR ADDITIONAL DETAILS. PROPOSED UNDERPASS LUMINAIRES SHALL BE SUSPENDED MOUNTED. LUMINAIRES SHALL BE OFFSET 6 FEET FROM EDGE OF PAVEMENT.

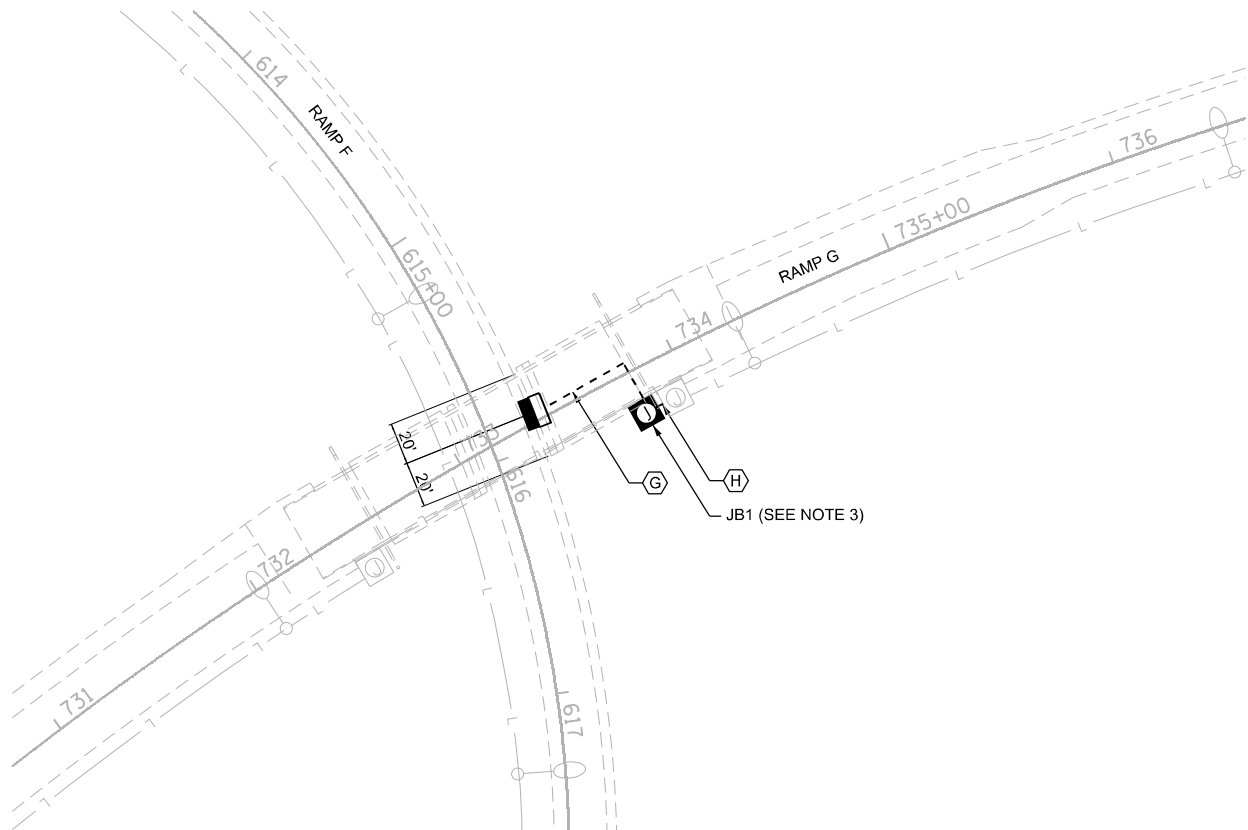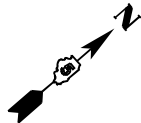



SCHEDULE OF QUANTITIES FOR UNDERPASS JUNCTION BOXES

PAY ITEM	DESCRIPTION	UNIT	QUANTITY
81300220	JUNCTION BOX, STAINLESS STEEL, ATTACHED TO STRUCTURE, 6" X 6" X 4"	EACH	2
81300530	JUNCTION BOX, STAINLESS STEEL, ATTACHED TO STRUCTURE, 12" X 10" X 6"	EACH	1
81300830	JUNCTION BOX, STAINLESS STEEL, ATTACHED TO STRUCTURE, 18" X 18" X 8"	EACH	1

FILE NAME : D570C01-lightup-9.dgn	USER NAME = bbarr	DESIGNED -	REVISED -	STATE OF ILLINOIS DEPARTMENT OF TRANSPORTATION	PROPOSED UNDERPASS LIGHTING PLAN RAMP G OVER RAMP F			F.A.I. RTE.	SECTION	COUNTY	TOTAL SHEETS	SHEET NO.
		DRAWN -	REVISED -					57	10-(33,34,5,14)R & (10-34)B	CHAMPAIGN	1182	876
	PLOT SCALE = 80.0000 ' / in.	CHECKED -	REVISED -					CONTRACT NO. 70C01				
	PLOT DATE = 2/27/2022	DATE -	REVISED -					SCALE: 1"=40'		SHEET 52 OF 58 SHEETS	STA.	TO STA.

JB1	18" X 18" X 8" (SEE NOTE 1)
JB2	12" X 10" X 6" (SEE NOTE 2)
JB3	6" X 6" X 4" (SEE NOTE 2)

1. PROVIDE ONE (1) 2-POLE, 30A, 600V CIRCUIT BREAKER AND ONE (1) SURGE PROTECTION DEVICE (IN ACCORDANCE WITH ARTICLE 1065.02 OF THE STANDARD SPECIFICATIONS).
2. NOT SHOWN FOR CLARITY. REFER TO HIGHWAY STANDARD DRAWINGS 821006 FOR DETAILS.
3. THE CONTRACTOR SHALL INSTALL UNDERGROUND CNC THROUGH STAINLESS STEEL CONDUIT ATTACHED TO STRUCTURE, AS SHOWN ON HIGHWAY STANDARD DRAWINGS 821001 AND 821006.
4. SEE FIGURE A ON SHEET L-55 FOR TYPICAL DETAILS AND REFER TO HIGHWAY STANDARD DRAWING 821006 FOR ADDITIONAL DETAILS. PROPOSED UNDERPASS LUMINAIRES SHALL BE SUSPENDED MOUNTED. LUMINAIRES SHALL BE OFFSET 6 FEET FROM EDGE OF PAVEMENT.
5. SEE FIGURE B ON SHEET L-55 FOR TYPICAL DETAILS AND REFER TO HIGHWAY STANDARD DRAWING 821006 FOR ADDITIONAL DETAILS. PROPOSED UNDERPASS LUMINAIRES SHALL BE SUSPENDED MOUNTED. LUMINAIRES SHALL BE OFFSET 6 FEET FROM EDGE OF PAVEMENT.

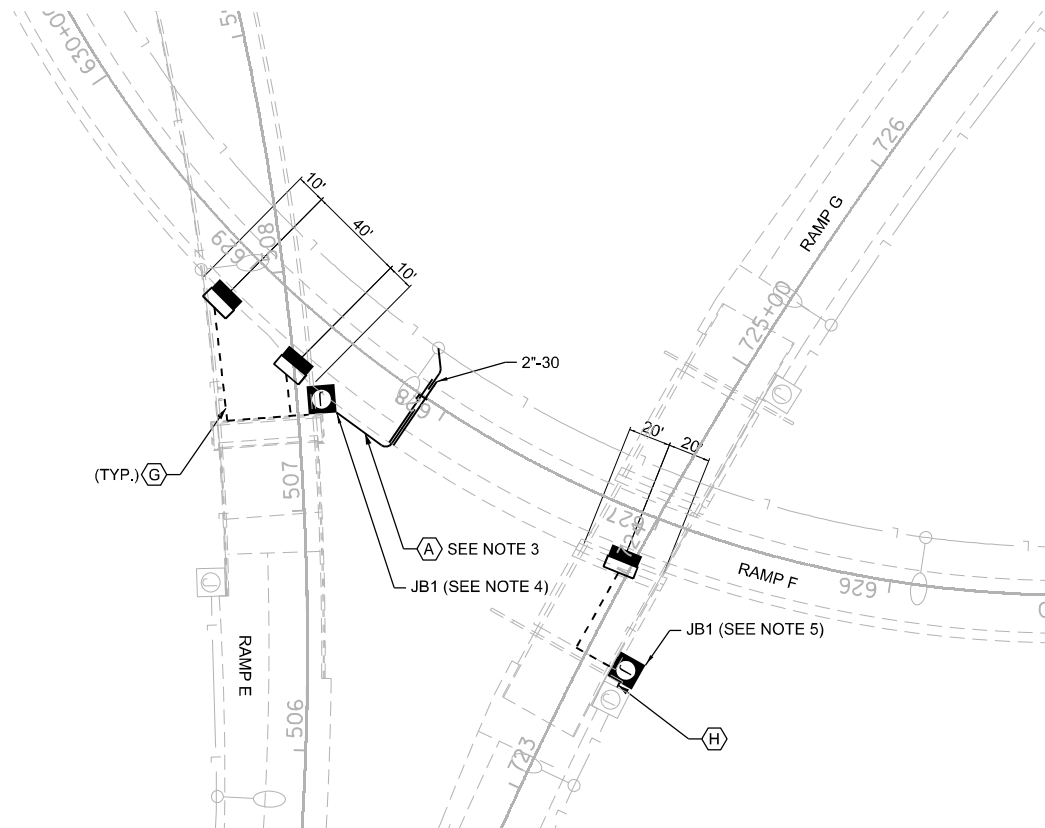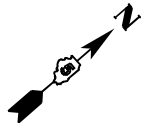

PAY ITEM	DESCRIPTION	UNIT	QUANTITY
81300220	JUNCTION BOX, STAINLESS STEEL, ATTACHED TO STRUCTURE, 6" X 6" X 4"	EACH	6
81300530	JUNCTION BOX, STAINLESS STEEL, ATTACHED TO STRUCTURE, 12" X 10" X 6"	EACH	2
81300830	JUNCTION BOX, STAINLESS STEEL, ATTACHED TO STRUCTURE, 18" X 18" X 8"	EACH	2

FILE NAME = D570C01-11ghtsup-10.dgn	USER NAME = bberr	DESIGNED -	REVISED -	STATE OF ILLINOIS DEPARTMENT OF TRANSPORTATION	PROPOSED UNDERPASS LIGHTING PLAN RAMP F UNDER RAMP G AND RAMP E				F.A.I. RTE.	SECTION	COUNTY	TOTAL SHEET NO.	SHEET NO.
		DRAWN -	REVISED -						57	10-(33,34,5,14)R & (10-34)B	CHAMPAIGN	1182	877
	PLOT SCALE = 80.0000' = 1".	CHECKED -	REVISED -		CONTRACT NO. 70C01								
	PLOT DATE = 2/27/2022	DATE -	REVISED -		SCALE: 1"=40'	SHEET 53 OF 58 SHEETS	STA.	TO STA.	ILLINOIS FED. AID PROJECT				



LIGHTING LEGEND

PROPOSED JUNCTION BOX, STAINLESS STEEL, ATTACHED TO STRUCTURE



JB1 18" X 18" X 8" (SEE NOTE 1)
JB2 12" X 10" X 6" (SEE NOTE 2)
JB3 6" X 6" X 4" (SEE NOTE 2)

CABLE TAGS

- (A) UNIT DUCT, 600V, 2-1C NO.6, 1/C NO.8 GROUND, (XLP-TYPE USE), 1" DIA. POLYETHYLENE
- (B) UNIT DUCT, 600V, 2-1C NO.8, 1/C NO.8 GROUND, (XLP-TYPE USE), 3/4" DIA. POLYETHYLENE
- (G) ELECTRIC CABLE IN CONDUIT, 600V (XLP-TYPE USE) 2-1C NO.10, 1/C NO.10 GROUND, IN CONDUIT ATTACHED TO STRUCTURE, 1" DIA., SS

NOTES:

1. PROVIDE ONE (1) 2-POLE, 30A, 600V CIRCUIT BREAKER AND ONE (1) SURGE PROTECTION DEVICE (IN ACCORDANCE WITH ARTICLE 1065.02 OF THE STANDARD SPECIFICATIONS).
2. NOT SHOWN FOR CLARITY. REFER TO HIGHWAY STANDARD DRAWINGS 821006 FOR DETAILS.
3. THE CONTRACTOR SHALL INSTALL UNDERGROUND CNC THROUGH STAINLESS STEEL CONDUIT ATTACHED TO STRUCTURE, AS SHOWN ON HIGHWAY STANDARD DRAWINGS 821001 AND 821006.
4. SEE FIGURE A ON SHEET L-55 FOR TYPICAL DETAILS AND REFER TO HIGHWAY STANDARD DRAWING 821006 FOR ADDITIONAL DETAILS. PROPOSED UNDERPASS LUMINAIRES SHALL BE SUSPENDED MOUNTED. LUMINAIRES SHALL BE OFFSET 6 FEET FROM EDGE OF PAVEMENT.

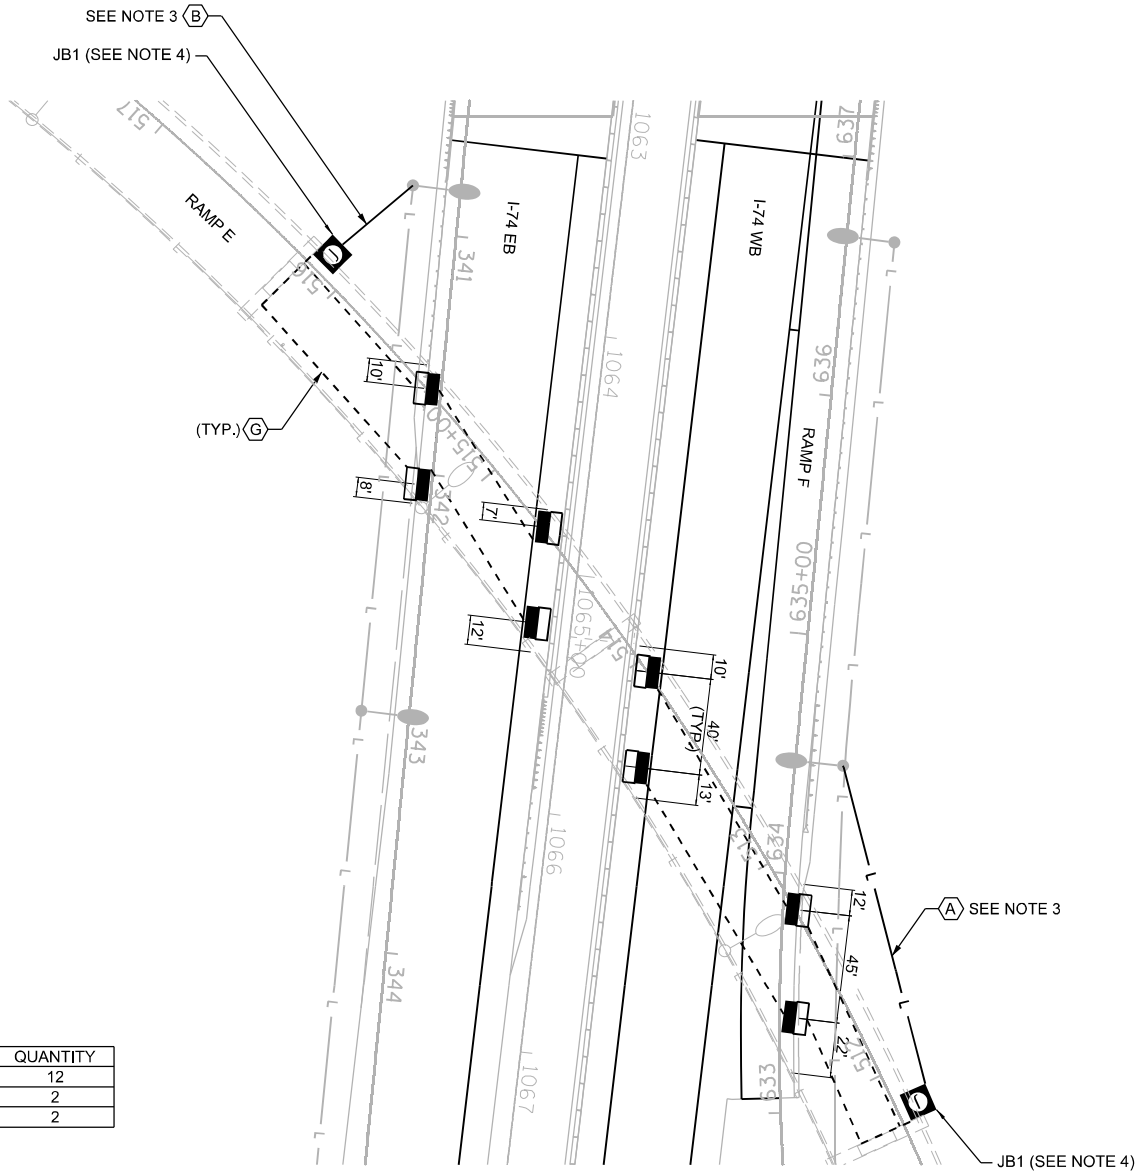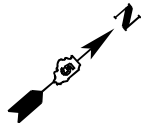

SCHEDULE OF QUANTITIES FOR UNDERPASS JUNCTION BOXES

PAY ITEM	DESCRIPTION	UNIT	QUANTITY
81300220	JUNCTION BOX, STAINLESS STEEL, ATTACHED TO STRUCTURE, 6" X 6" X 4"	EACH	12
81300530	JUNCTION BOX, STAINLESS STEEL, ATTACHED TO STRUCTURE, 12" X 10" X 6"	EACH	2
81300830	JUNCTION BOX, STAINLESS STEEL, ATTACHED TO STRUCTURE, 18" X 18" X 8"	EACH	2

NOTES:

- SEE UNDERPASS LIGHTING PLANS FOR DETAILS.

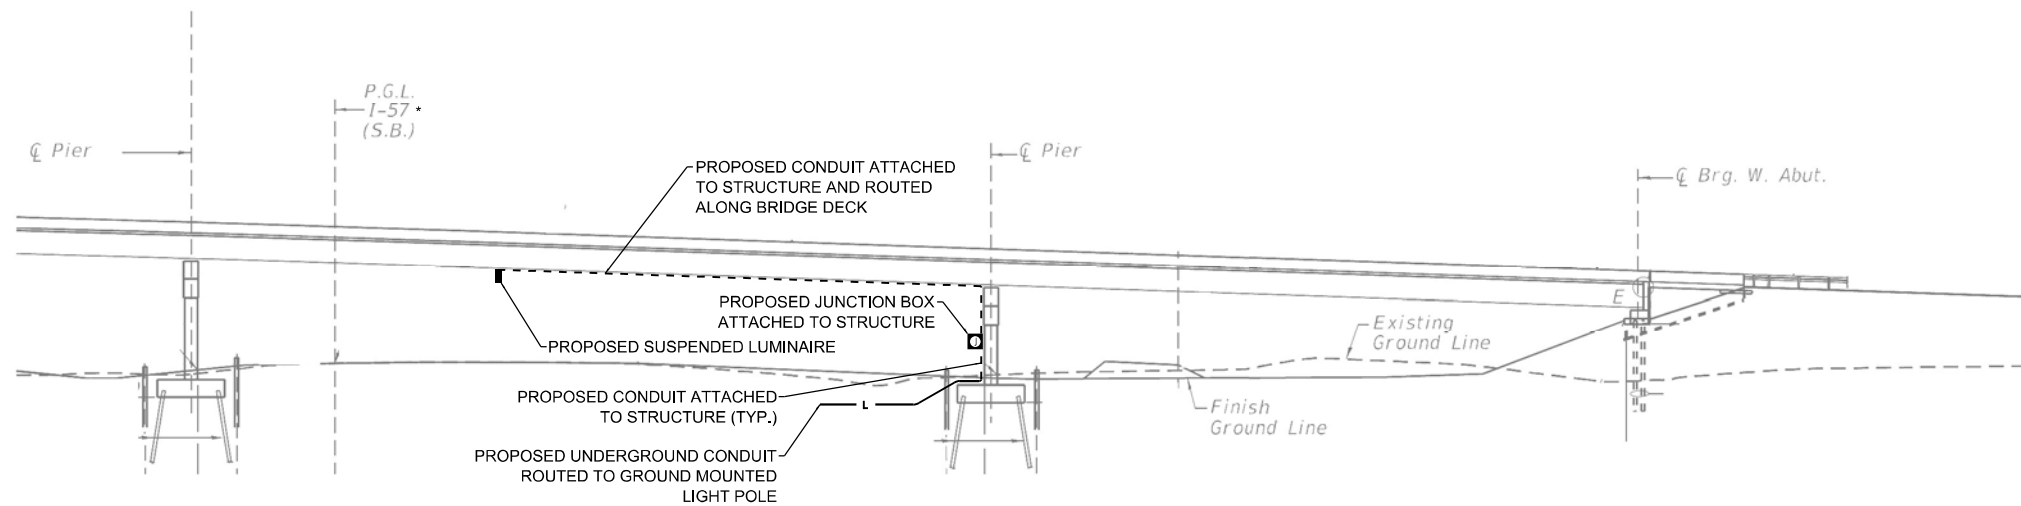


FIGURE A

*THE SPECIFIC LOCATION SHOWN IS PROVIDED FOR INFORMATION ONLY.

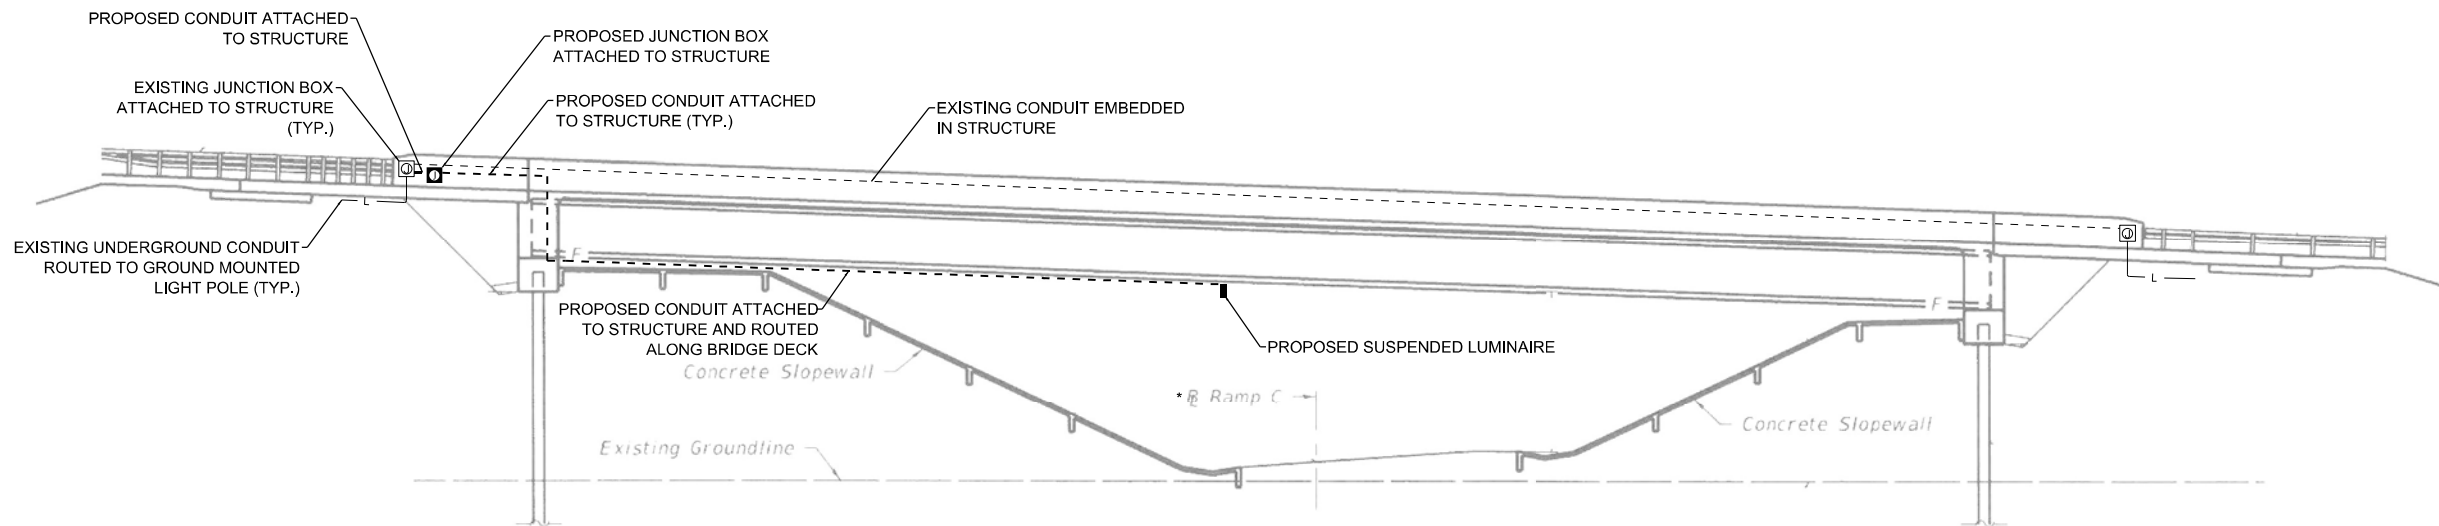


FIGURE B

*THE SPECIFIC LOCATION SHOWN IS PROVIDED FOR INFORMATION ONLY.

FILE NAME = D570C01-lightdtl-1.dgn	USER NAME = bbarr	DESIGNED -	REVISED -	STATE OF ILLINOIS DEPARTMENT OF TRANSPORTATION	UNDERPASS CONDUIT ROUTING DETAILS				F.A.I. RTE.	SECTION	COUNTY	TOTAL SHEETS	SHEET NO.
		DRAWN -	REVISED -						57	10-(33,34,5,14)R & (10-34)B	CHAMPAIGN	1182	879
	PLOT SCALE = 100.0000 ' / in.	CHECKED -	REVISED -		CONTRACT NO. 70C01								
	PLOT DATE = 2/27/2022	DATE -	REVISED -		ILLINOIS FED. AID PROJECT								
						SCALE: NONE	SHEET 55 OF 58 SHEETS	STA.	TO STA.				

LUMINAIRE PERFORMANCE TABLE
TEMPORARY LUMINAIRE, LED, ROADWAY, OUTPUT DESIGNATION I

Project

Date

Contract Number

Section Number

County

7-29-2021

70C01

10-(33,34,5,14)R & (10-34)B

CHAMPAIGN

Marked Route Number

Municipality

Roadway

Lane Width

*of Lanes

Median Width

I.E.S Surface Classification

0-Zero Value

24 ft

2

40 ft

R3

0.07

Structure

Mounting Height

Arm Length

Set Back

Number of Luminaires
(Highmast & Sign Lighting Only)

50 ft

15 ft

50 ft

N/A

Luminaire

Description

I.E.S. Transverse Distribution

I.E.S. Lateral Distribution

TEMPORARY LUMINAIRE, LED, ROADWAY, DESIGNATION I

TYPE III

MEDIUM

Total Light Loss Factor (LLF)

BUG Rating

Shields

Dimming Protocol

0.7

U = 0

NO

0-10V

Layout

Spacing (to Nearest 5 Ft) Configuration (Opposite, Staggered, 1 Sided, or Median)

240 ft

TWO ROWS, OPPOSITE, WITH MEDIAN

Performance

Average Illuminance, E_{AVE} (fc)

Uniformity Ratio, E_{AVE}/E_{MIN}

≥ 0.9

≤ 3.0:1

Average Luminance, L_{AVE}(cd/m²)

Uniformity Ratio, L_{AVE}/L_{MIN}

Uniformity Ratio, L_{MAX}/L_{MIN}

Veiling Luminance Ratio, L_V/L_{MIN}

≥ 0.6

≤ 3.5:1

≤ 6.0:1

≤ 0.3

Light Trespass

Distance to ROW (behind pole)

Max. Horizontal Illuminance at ROW, E_H

Max. Vertical Illuminance at ROW, E_V

N/A

N/A

N/A

Notes

1. Set Back is from Edge of Pavement (white line) except for sign luminaires when it is vertical and horizontal distance from the sign to the luminaire.

2. Lighting calculations shall be performed with all luminaires oriented toward and perpendicular to roadway.

3. Total Light Loss Factor (LLF) = the product of "Lumen Maintenance" (LLD) = 0.9, "Dirt Depreciation" (LDD) = 0.8, and "Equipment Factors" (EF) = 0.95.

4. Performance requirements shall be the minimum acceptable standards of photometric performance for the luminaire, based on the given conditions above.

5. Lighting calculations shall be performed in one direction only.

6. Compliance with performance criteria shall be held to one significant digit.

7. Initial lumens of the proposed luminaire may vary from the values specified in the table given in Article 1067.06 of the BDE Special Provision Luminaire, LED.

8. Nominal lumen output of 40,000.

LUMINAIRE PERFORMANCE TABLE
LUMINAIRE, LED, ROADWAY, OUTPUT DESIGNATION H

Project

Date

Contract Number

Section Number

County

7-29-2021

70C01

10-(33,34,5,14)R & (10-34)B

CHAMPAIGN

Marked Route Number

Municipality

Roadway

Lane Width

*of Lanes

Median Width

I.E.S Surface Classification

0-Zero Value

36 ft

3

64 ft

R3

0.07

Structure

Mounting Height

Arm Length

Set Back

Number of Luminaires
(Highmast & Sign Lighting Only)

50 ft

15 ft

20 ft

N/A

Luminaire

Description

I.E.S. Transverse Distribution

I.E.S. Lateral Distribution

LUMINAIRE, LED, ROADWAY, DESIGNATION H

TYPE II

MEDIUM

Total Light Loss Factor (LLF)

BUG Rating

Shields

Dimming Protocol

0.7

U = 0

NO

0-10V

Layout

Spacing (to Nearest 5 Ft) Configuration (Opposite, Staggered, 1 Sided, or Median)

230 ft

TWO ROWS, OPPOSITE, WITH MEDIAN

Performance

Average Illuminance, E_{AVE} (fc)

Uniformity Ratio, E_{AVE}/E_{MIN}

≥ 0.9

≤ 3.0:1

Average Luminance, L_{AVE}(cd/m²)

Uniformity Ratio, L_{AVE}/L_{MIN}

Uniformity Ratio, L_{MAX}/L_{MIN}

Veiling Luminance Ratio, L_V/L_{MIN}

≥ 0.6

≤ 3.5:1

≤ 6.0:1

≤ 0.3

Light Trespass

Distance to ROW (behind pole)

Max. Horizontal Illuminance at ROW, E_H

Max. Vertical Illuminance at ROW, E_V

N/A

N/A

N/A

Notes

1. Set Back is from Edge of Pavement (white line) except for sign luminaires when it is vertical and horizontal distance from the sign to the luminaire.

2. Lighting calculations shall be performed with all luminaires oriented toward and perpendicular to roadway.

3. Total Light Loss Factor (LLF) = the product of "Lumen Maintenance" (LLD) = 0.9, "Dirt Depreciation" (LDD) = 0.8, and "Equipment Factors" (EF) = 0.95.

4. Performance requirements shall be the minimum acceptable standards of photometric performance for the luminaire, based on the given conditions above.

5. Lighting calculations shall be performed in one direction only.

6. Compliance with performance criteria shall be held to one significant digit.

7. Initial lumens of the proposed luminaire may vary from the values specified in the table given in Article 1067.06 of the BDE Special Provision Luminaire, LED.

8. Nominal lumen output of 30,000.

LUMINAIRE PERFORMANCE TABLE
LUMINAIRE, LED, UNDERPASS, OUTPUT DESIGNATION E

Project

Date

Contract Number

Section Number

County

2-21-2022

70C01

10-(33,34,5,14)R & (10-34)B

CHAMPAIGN

Marked Route Number

Municipality

Roadway

Lane Width

*of Lanes

Median Width

I.E.S Surface Classification

0-Zero Value

12 ft

1

N/A

R3

0.07

Structure

Mounting Height

Arm Length

Set Back

Number of Luminaires
(Highmast & Sign Lighting Only)

20 ft

N/A

20 ft

N/A

Luminaire

Description

I.E.S. Transverse Distribution

I.E.S. Lateral Distribution

LUMINAIRE, LED, UNDERPASS, DESIGNATION E

TYPE II

MEDIUM/SHORT/VERY SHORT

Total Light Loss Factor (LLF)

BUG Rating

Shields

Dimming Protocol

0.7

U = 0

NO

0-10V

Layout

Spacing (to Nearest 5 Ft) Configuration (Opposite, Staggered, 1 Sided, or Median)

35 ft

ONE ROW, NEAR SIDE

Performance

Average Illuminance, E_{AVE} (fc)

Uniformity Ratio, E_{AVE}/E_{MIN}

≥ 1.5

≤ 3.0:1

Average Luminance, L_{AVE}(cd/m²)

Uniformity Ratio, L_{AVE}/L_{MIN}

Uniformity Ratio, L_{MAX}/L_{MIN}

Veiling Luminance Ratio, L_V/L_{MIN}

≥ 0.9 - 1.1 (Note 8)

≤ 3.5:1

≤ 6.0:1

≤ 0.3

Light Trespass

Distance to ROW (behind pole)

Max. Horizontal Illuminance at ROW, E_H

Max. Vertical Illuminance at ROW, E_V

N/A

N/A

N/A

Notes

1. Set Back is from Edge of Pavement (white line) except for sign luminaires when it is vertical and horizontal distance from the sign to the luminaire.

2. Lighting calculations shall be performed with all luminaires oriented toward and perpendicular to roadway.

3. Total Light Loss Factor (LLF) = the product of "Lumen Maintenance" (LLD) = 0.9, "Dirt Depreciation" (LDD) = 0.8, and "Equipment Factors" (EF) = 0.95.

4. Performance requirements shall be the minimum acceptable standards of photometric performance for the luminaire, based on the given conditions above.

5. Lighting calculations shall be performed in one direction only.

6. Compliance with performance criteria shall be held to one significant digit.

7. Initial lumens of the proposed luminaire may vary from the values specified in the table given in Article 1067.06 of the BDE Special Provision Luminaire, LED.

8. The underpass luminaire shall be tilted, as necessary, to meet the performance requirements. The Contractor shall install the underpass luminaire at the designed tilt.


L-56

FILE NAME : D570C01-lightdrl-2.dgn	USER NAME : bbarr	DESIGNED -	REVISED -	STATE OF ILLINOIS DEPARTMENT OF TRANSPORTATION	LUMINAIRE PERFORMANCE TABLES		F.A.I. RTE.	SECTION	COUNTY	TOTAL SHEETS	SHEET NO.
		DRAWN -	REVISED -				57	10-(33,34,5,14)R & (10-34)B	CHAMPAIGN	1182	880
	PLOT SCALE = 100.0000 ' / in.	CHECKED -	REVISED -				CONTRACT NO. 70C01				
	PLOT DATE = 2/27/2022	DATE -	REVISED -		SCALE: NONE	SHEET 56 OF 58 SHEETS	STA. TO STA.	ILLINOIS FED. AID PROJECT			

NOTES:

1. ALL NECESSARY REVISIONS TO THE WIRING SHOWN ON THIS SHEET SHALL BE MADE AT NO ADDITIONAL COST TO THE DEPARTMENT AND TO THE SATISFACTION OF THE ENGINEER.


- ⬡ PROPOSED ROADWAY LUMINAIRE, LED
- PROPOSED UNDERPASS LUMINAIRE, LED
- ⬢ EXISTING ROADWAY LUMINAIRE, LED INSTALLED UNDER CONTRACT 70B99
- JUNCTION BOX
- ⏏ GROUND ROD

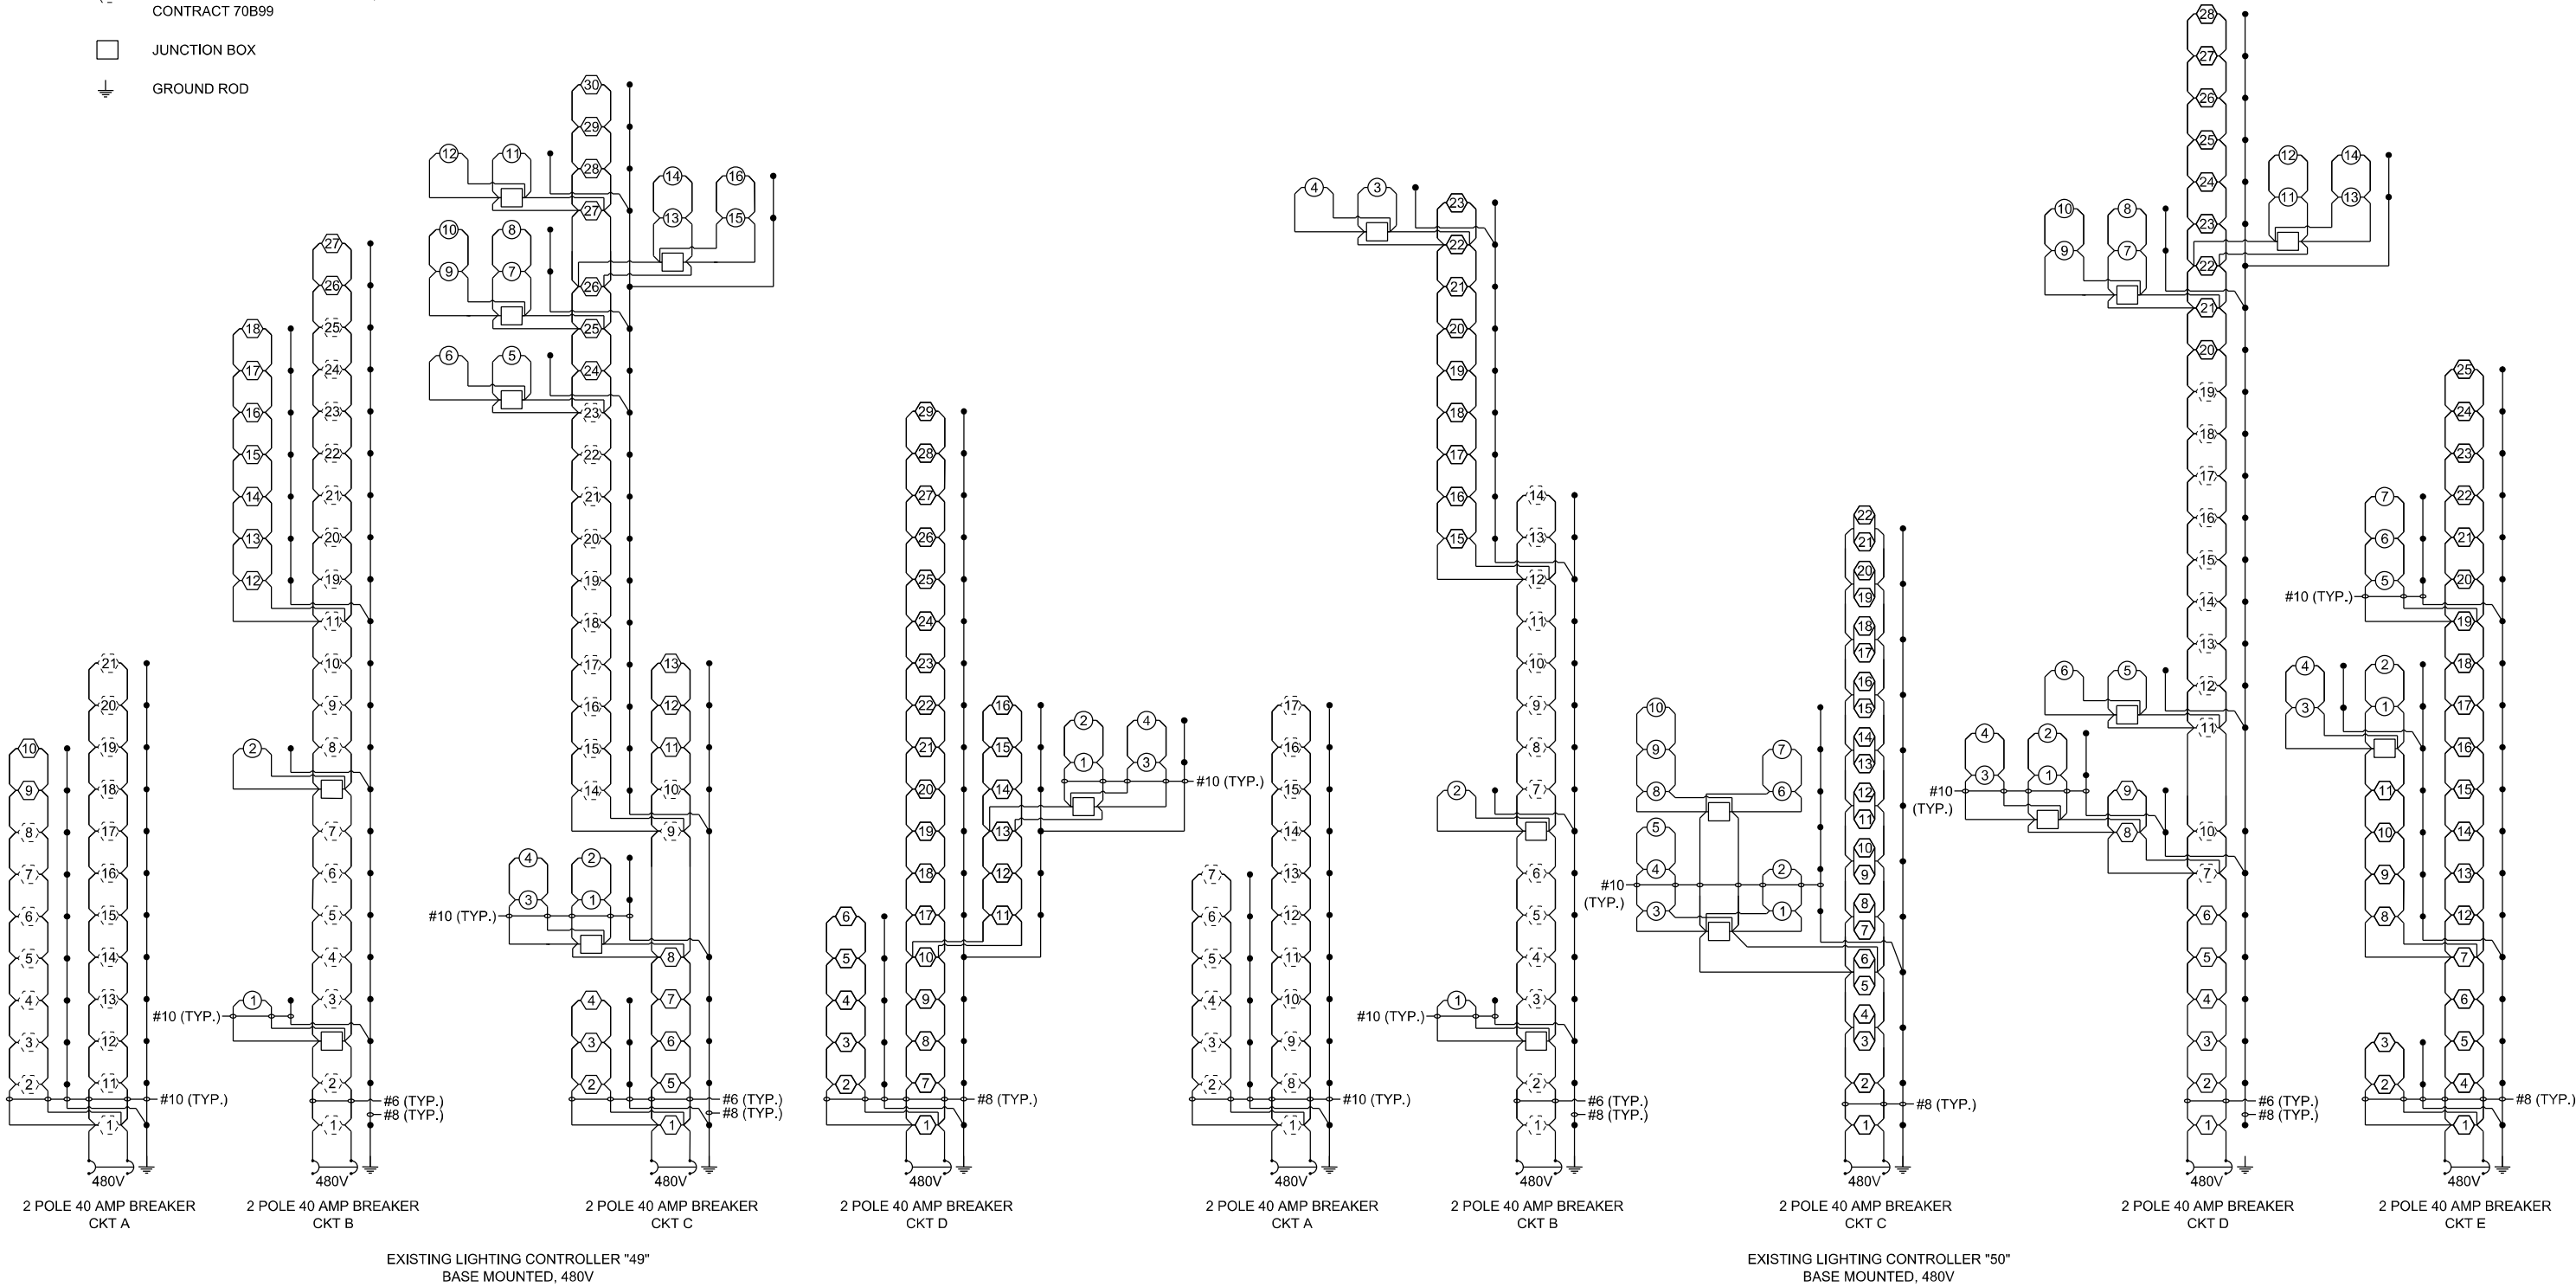


FILE NAME =	USER NAME = bbarr	DESIGNED -	REVISED -	STATE OF ILLINOIS DEPARTMENT OF TRANSPORTATION	WIRING DIAGRAMS				F.A.I. RTE.	SECTION	COUNTY	TOTAL SHEETS	SHEET NO.
D570C01-lightdtl-3.dgn		DRAWN -	REVISED -						57	10-(33,34,5,14)R & (10-34)B	CHAMPAIGN	1182	881
	PLOT SCALE = 100.0000 ' / in.	CHECKED -	REVISED -						CONTRACT NO. 70C01				
	PLOT DATE = 2/27/2022	DATE -	REVISED -						ILLINOIS FED. AID PROJECT				
				SCALE: NONE	SHEET 57	OF 58 SHEETS	STA.	TO STA.					

- NOTES:
1. ALL NECESSARY REVISIONS TO THE WIRING SHOWN ON THIS SHEET SHALL BE MADE AT NO ADDITIONAL COST TO THE DEPARTMENT AND TO THE SATISFACTION OF THE ENGINEER.

- ⬡ PROPOSED ROADWAY LUMINAIRE, LED
- PROPOSED UNDERPASS LUMINAIRE, LED
- ⬢ EXISTING ROADWAY LUMINAIRE, LED INSTALLED UNDER CONTRACT 70B99
- ⬢ EXISTING ROADWAY LUMINAIRE, HPS
- JUNCTION BOX
- ⏏ GROUND ROD

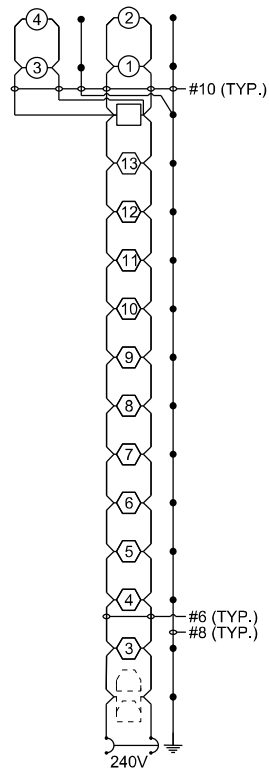


2 POLE 40 AMP BREAKER
CKT A

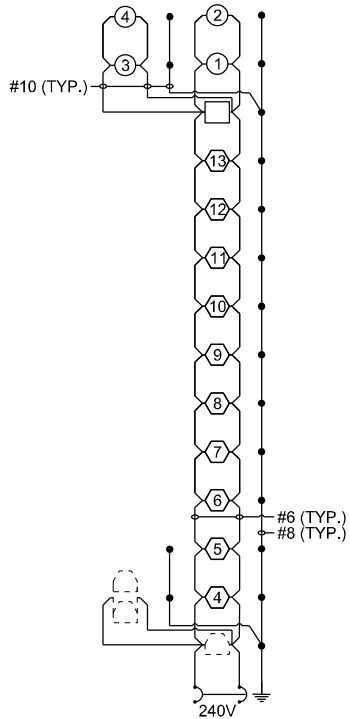


2 POLE 40 AMP BREAKER
CKT B


PROPOSED LIGHTING CONTROLLER "13"
BASE MOUNTED, 240V

 


2 POLE 30 AMP BREAKER
CKT C

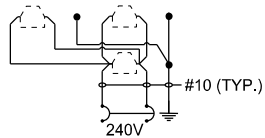

2 POLE 30 AMP BREAKER
CKT D

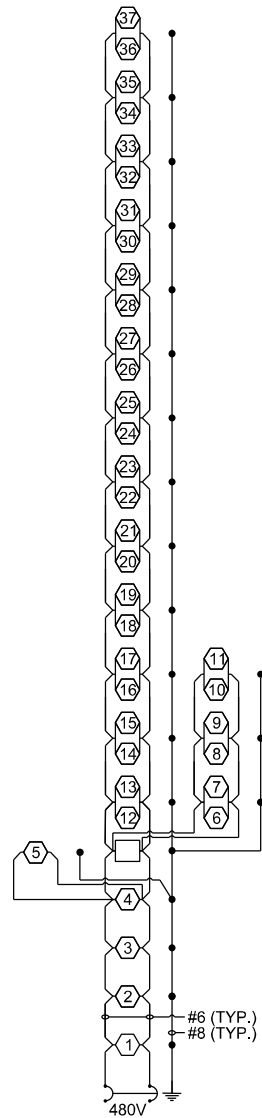

EXISTING BREAKER
CKT A

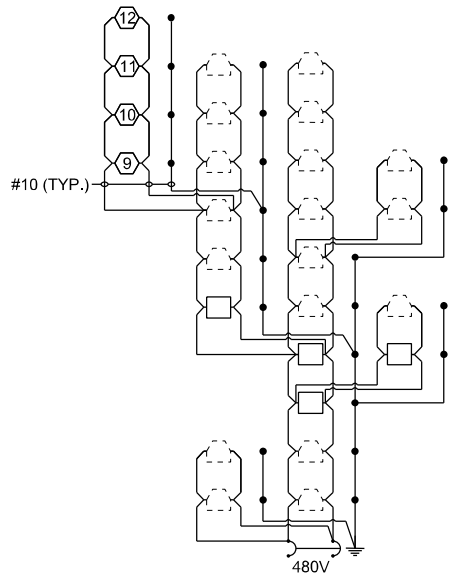

EXISTING BREAKER
CKT B

EXISTING LIGHTING CONTROLLER "51"
BASE MOUNTED, 480V


EXISTING BREAKER
CKT C
(WIRING NOT SHOWN)

FILE NAME = D570C01-lightdrl-4.dgn	USER NAME = bbarr	DESIGNED -	REVISED -	STATE OF ILLINOIS DEPARTMENT OF TRANSPORTATION	WIRING DIAGRAMS				F.A.I. RTE.	SECTION	COUNTY	TOTAL SHEETS	SHEET NO.
		DRAWN -	REVISED -						57	10-(33,34,5,14)R & (10-34)B	CHAMPAIGN	1182	882
	PLOT SCALE = 100.0000' / in.	CHECKED -	REVISED -		CONTRACT NO. 70C01								
	PLOT DATE = 2/27/2022	DATE -	REVISED -		ILLINOIS FED. AID PROJECT								
				SCALE: NONE	SHEET 58	OF 58 SHEETS	STA.	TO STA.					

Bench Mark: Chisled "□" on top of the SW corner of the SW wingwall of the westbound bridge. Sta. 1059+99.73, 12.54' LT. Elev. 787.79.

Existing Structures: S.N. 010-0018(19) built in 1965 as F.A.I. 57 Section 10-34HB-1. In 1989, the superstructure, wingwalls, and bearings were replaced on both structures. Each structure is a composite (positive moment regions only) four-span continuous rolled W36 steel beam bridge with a reinforced concrete deck. The open stub abutments are supported on concrete piles with the four column reinforced concrete piers supported on spread footings. The existing structures are skewed 6°45'11" right forward. Each structure is 261'-2" back-to-back abutments and varies 53'-3" to 57'-6½" out-to-out deck. Structure to be removed and replaced using stage construction.

No Salvage

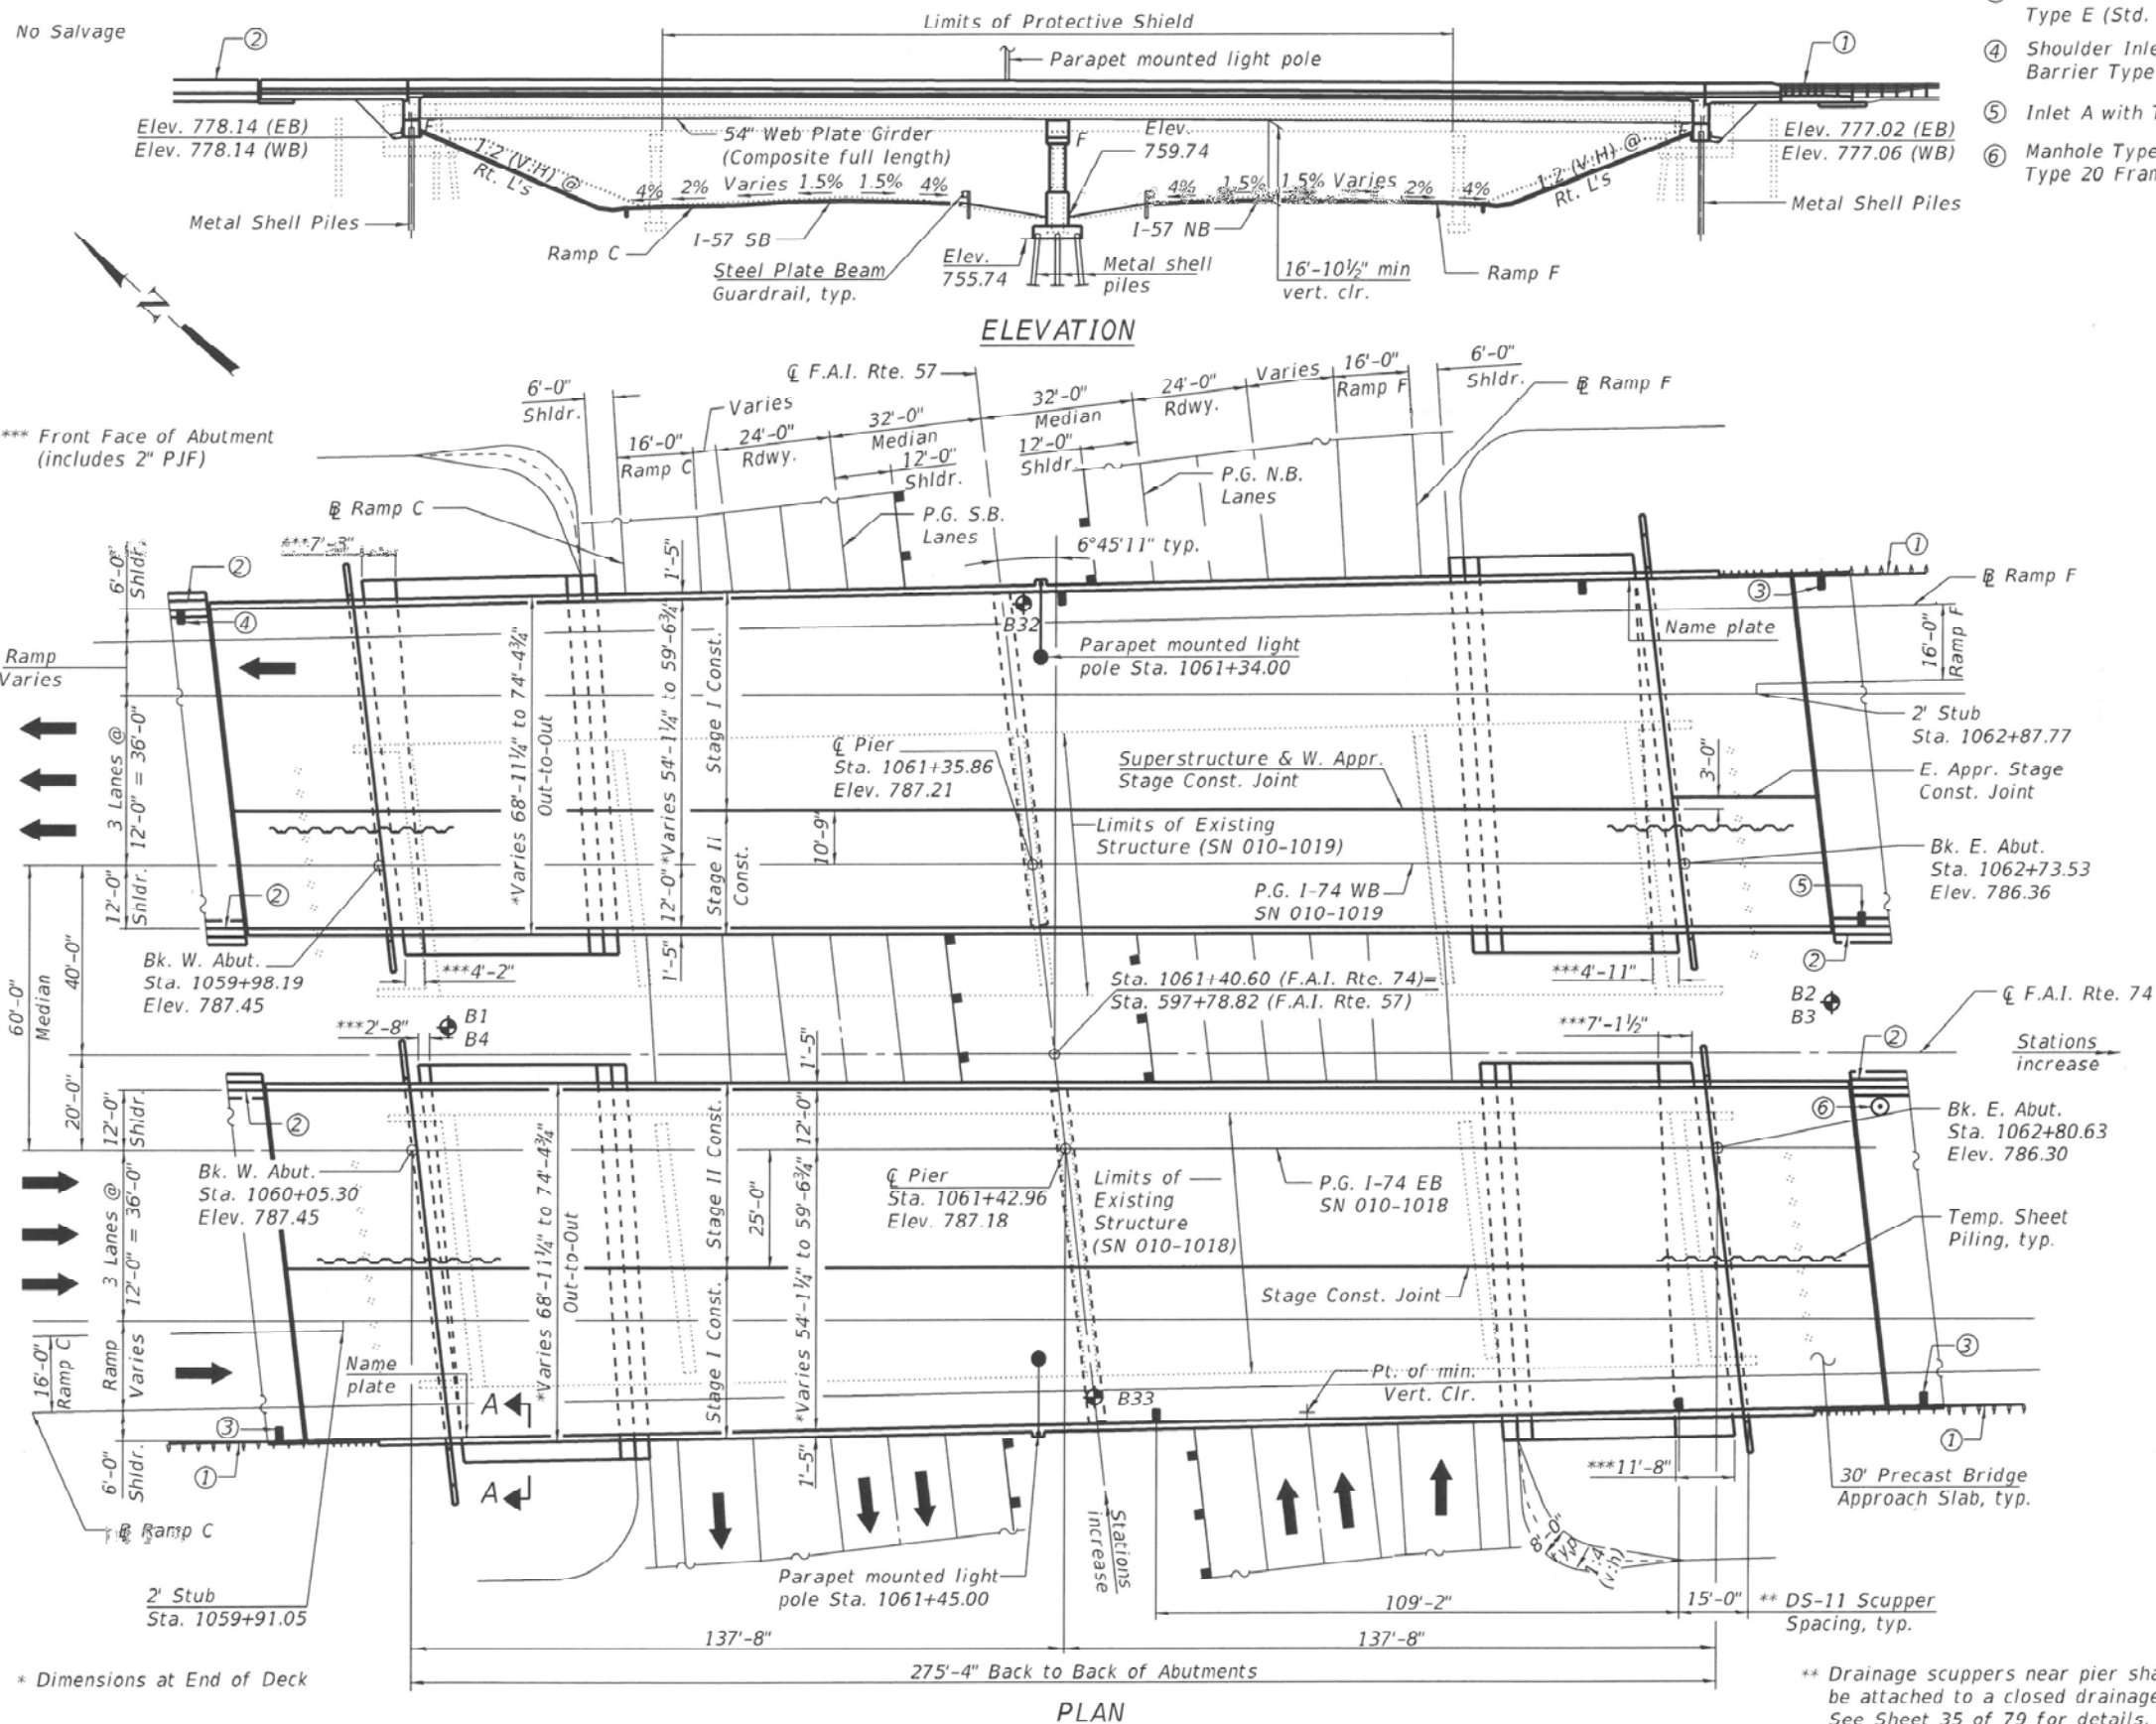

- ① Traffic Barrier Terminal Type 6 (Std. 631031)
- ② Concrete Barrier Single Face 44" (TL-4) (see Roadway Plans)
- ③ Shoulder Inlet with curb, Type E (Std. 610001)
- ④ Shoulder Inlet with 44" TL-4 Barrier Type E (Std. 610001)
- ⑤ Inlet A with Type 20 Frame & Grate
- ⑥ Manhole Type A - 4' Ø with Type 20 Frame & Grate

Notes:

Up to ¼ inch may be ground off the bridge deck and the bridge approach slabs.

The location of stage construction joint on the East Approach Slab is different than the stage construction joints on the Superstructure and West Approach Slab for the Westbound Structure (SN 010-1019). See Sheet 2 of 79 for Section A-A.

DESIGN STRESSES

FIELD UNITS

$f'_c = 3,500$ psi
 $f'_c = 4,000$ psi (superstructure concrete)
 $f_y = 60,000$ psi (Reinforcement)
*** $f_y = 50,000$ psi (M 270 Grade 50)
*** $f_y = 36,000$ psi (M 270 Grade 36)
*** All structural steel shall be metallized unless otherwise noted.

LOADING HL-93

Allow 50#/sq. ft. for future wearing surface.

SEISMIC DATA

Seismic Performance Zone (SPZ) = 1
Design Spectral Acceleration at 1.0 sec. (S_{D1}) = 0.135 g
Design Spectral Acceleration at 0.2 sec. (S_{DS}) = 0.234g
Soil Site Class = D


DESIGN SPECIFICATIONS

2014 AASHTO LRFD Bridge Design Specifications, 7th Edition with 2016 Interims.



Signature: *Gerald B. Rotherham*
EXP: 11/30/2022
Range 8E, 3rd P.M.

APPROVED
For Structural Adequacy Only
Engineer of Bridges & Structures

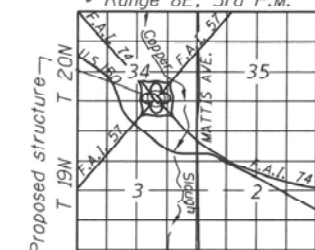

LOCATION SKETCH

GENERAL PLAN & ELEVATION
F.A.I. RTE. 74 OVER F.A.I. RTE. 57
SECTION 10-(33,34,5,14)R & (10-34)B
CHAMPAIGN COUNTY
STATION 1061+40.60
STRUCTURE NO. 010-1018 & 010-1019



BACON | FARMER | WORKMAN
ENGINEERING & TESTING, INC.
403 NORTH COURT STREET
MADISON, IL 61704-1000
PHONE: 314.937.3010

USER NAME	DESIGNED - FAM	REVISED -
CHECKED - GBR	REVISED -	
PLOT SCALE	DRAWN - FAM	REVISED -
PLOT DATE - 1/21/2022	CHECKED - GBR	REVISED -

STATE OF ILLINOIS
DEPARTMENT OF TRANSPORTATION

GENERAL PLAN AND ELEVATION
STRUCTURE NO. 010-1018 (EB) & 010-1019 (WB)

SHEET NO. 1 OF 79 SHEETS

F.A.I. RTE.	SECTION	COUNTY	TOTAL SHEETS	SHEET NO.
57	10-(33,34,5,14)R & (10-34)B	CHAMPAIGN	1182	883
CONTRACT NO. 70C01				

ILLINOIS FED. AID PROJECT


INDEX OF SHEETS

1	General Plan and Elevation
2	General Data
3-5	Stage Construction Details
6	Substructure Layout
7	Temporary Concrete Barrier
8-13	Top of Slab Elevations (SN 010-1019)
14-19	Top of Slab Elevations (SN 010-1018)
20-21	Top of Approach Slab Elevations (SN 010-1019)
22-23	Top of Approach Slab Elevations (SN 010-1018)
24	Superstructure (SN 010-1019)
25-26	Superstructure Details (SN 010-1019)
27-28	Diaphragm Details (SN 010-1019)
29	Superstructure (SN 010-1018)
30-31	Superstructure Details (SN 010-1018)
32-33	Diaphragm Details (SN 010-1018)
34	Drainage Scuppers
35	Drainage System for Structures
36-43	Precast Approach Slab Details (SN 010-1019)
44-51	Precast Approach Slab Details (SN 010-1018)
52	Preformed Joint Strip Seal
53	Structural Steel Framing Plan (SN 010-1019)
54-55	Structural Steel Details (SN 010-1019)
56	Structural Steel Framing Plan (SN 010-1018)
57-58	Structural Steel Details (SN 010-1018)
59	Bearing Details
60-61	West Abutment (SN 010-1019)
62-63	East Abutment (SN 010-1019)
64-65	West Abutment (SN 010-1018)
66-67	East Abutment (SN 010-1018)
68	Wingwall Extension
69-70	Pier (SN 010-1019)
71-72	Pier (SN 010-1018)
73	Metal Shell Pile Details
74	Bar and Mechanical Splicer Assembly Details
75	Concrete Parapet Slipforming Option
76-79	Soil Boring Logs

GENERAL NOTES


Fasteners shall be ASTM F3125, Grade A325 Type 1, hot dip galvanized bolts.
Bolts 7/8 in. Ø, holes 1 1/16 in. Ø, unless otherwise noted.
Calculated weight of Structural Steel: AASHTO M 270 Gr. 50 = 1,770,600 lbs.
AASHTO M 270 Gr. 36 = 93,540 lbs.
No field welding is permitted except as specified in the contract documents.
Reinforcement bars designated (E) shall be epoxy coated.
Bearing seat surfaces shall be constructed or adjusted to the designated elevations within a tolerance of 1/8 inch (0.01 ft.). Adjustment shall be made either by grinding the surface or by shimming the bearings.
The existing structural steel coating contains lead. The Contractor shall take appropriate precautions to deal with the presence of lead on this project.
All structural steel shall be metallized unless otherwise noted. The metallizing shall meet a Class A AASHTO slip coefficient (0.30 or greater) for bolted connection faying surfaces. The metallized area shall be painted with System 1. See Special Provision for Metallizing of Structural Steel.
The embankment configuration shown shall be the minimum that must be placed and compacted prior to construction of abutments.
The maximum pay length of Protective Shield for each structure shall be from existing Pier 1 to existing Pier 3. The maximum pay width of Protective Shield for each structure shall be equal to the overall deck width of the existing bridge.

"A"- Berm width varies from:
4'-2" (South) to 7'-3" (North) at W. Abut. (SN 010-1019)
0'-2" (North) to 4'-11" (South) at E. Abut. (SN 010-1019)
0'-2" (South) to 2'-8" (North) at W. Abut. (SN 010-1018)
7'-1 1/2" (North) to 11'-8" (South) at E. Abut. (SN 010-1018)
See Sheet 1 of 79 for Plan View and Berm widths.

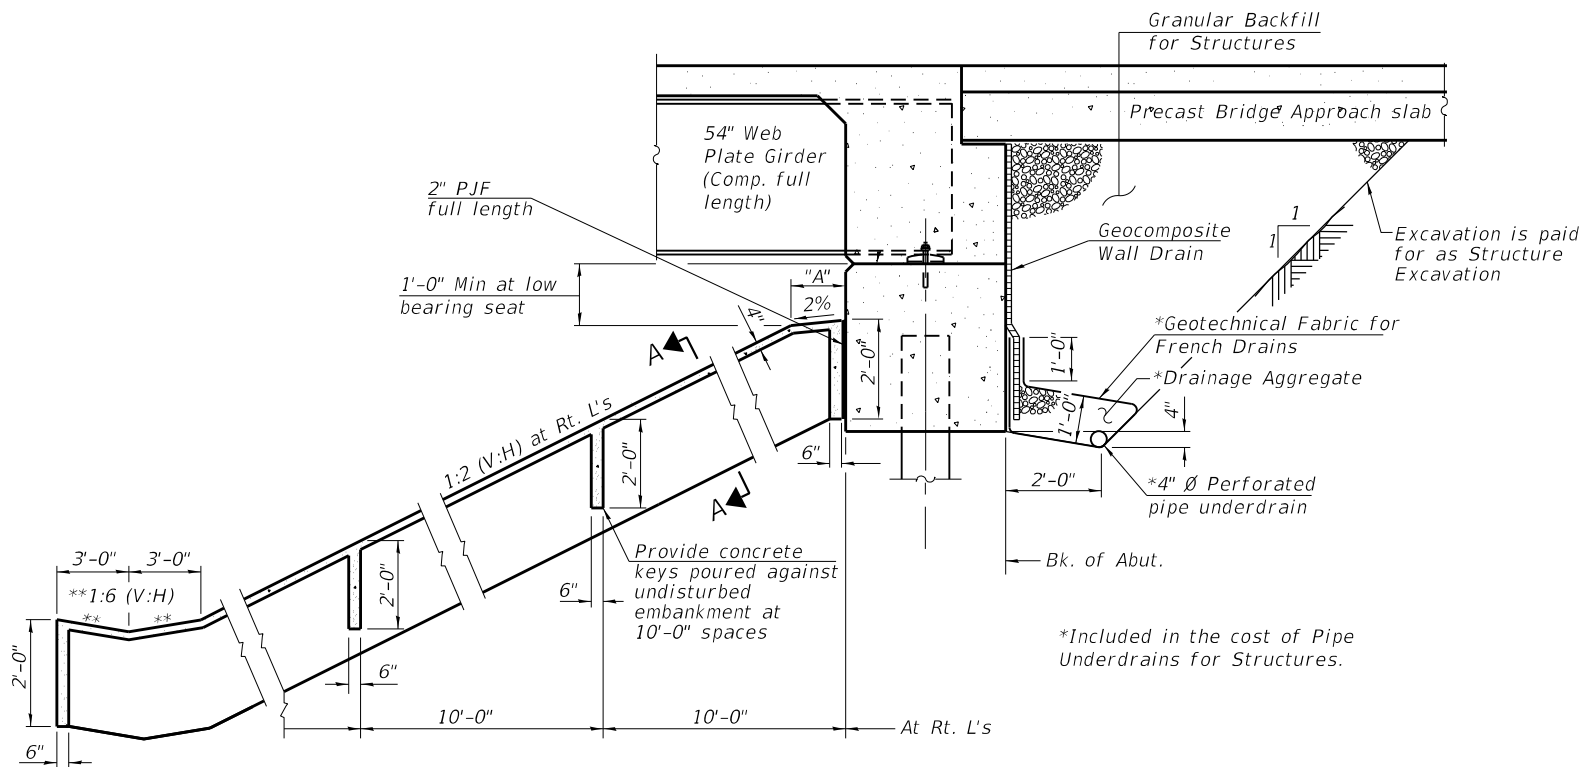

SECTION THRU INTEGRAL ABUTMENT & CONCRETE SLOPEWALL

Notes:
All drainage system components shall extend to 2'-0" from the end of each wingwall except an outlet pipe shall extend until intersecting with the side slopes. The pipes shall drain into concrete headwalls. (See Article 601.05 of the Standard Specifications and Highway Standard 601101).
Slope wall shall be reinforced with welded wire fabric, 6"x 6"-W4.0 x W4.0, weighing 58 lbs. per 100 sq. ft.

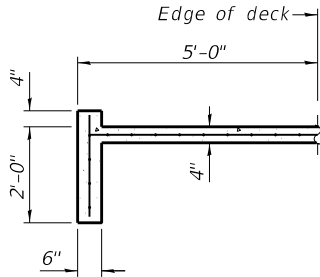

SECTION A-A

STATION 1061+40.60
BUILT 20__ BY
STATE OF ILLINOIS
F.A.I. RTE. 74 SEC. (10-34-1)HBK
LOADING HL-93
STR. NO. 010-1018


NAME PLATE
See Std. 515001

STATION 1061+40.60
BUILT 20__ BY
STATE OF ILLINOIS
F.A.I. RTE. 74 SEC. (10-34-1)HBK
LOADING HL-93
STR. NO. 010-1019

NAME PLATE
See Std. 515001


TOTAL BILL OF MATERIAL (BOTH STRUCTURES)

ITEM	UNIT	SUPER	SUB	TOTAL
Removal of Existing Structure No.1	Each			1
Removal of Existing Structure No.2	Each			1
Protective Shield	Sq. Yd.		2048	2048
Structure Excavation	Cu. Yd.		1032	1032
Concrete Structures	Cu. Yd.		621.9	621.9
Concrete Superstructures	Cu. Yd.	1409.8		1409.8
Bridge Deck Grooving (Longitudinal)	Sq. Yd.	3768		3768
Protective Coat	Sq. Yd.	5710		5710
Furnishing and Erecting Structural Steel	L. Sum	1		1
Stud Shear Connectors	Each	22000		22000
Reinforcement Bars, Epoxy Coated	Pound	380920	109290	490210
Bar Splicers	Each	2062	342	2404
Mechanical Splicers	Each	16	360	376
Slope wall 4"	Sq. Yd.		1743	1743
Furnishing of Metal Shell Piles 14"x0.312"	Foot		8796	8796
Driving Piles	Foot		8796	8796
Test Pile Metal Shells	Each		6	6
Pile Shoes	Each		130	130
Name Plates	Each	2		2
Preformed Joint Strip Seal	Foot	284		284
Anchor Bolts, 1"	Each	80		80
Anchor Bolts, 1 1/4"	Each	40		40
Temporary Sheet Piling	Sq. Ft.		1793	1793
Granular Backfill for Structures	Cu. Yd.		614	614
Geocomposite Wall Drain	Sq. Yd.		293	293
Concrete Wearing Surface, 5"	Sq. Yd.	943.6		943.6
Precast Bridge Approach Slab	Sq. Ft.	8380		8380
Drainage Scuppers, DS-11	Each		4	4
Diamond Grinding (Bridge Section)	Sq. Yd.	5214		5214
Pipe Underdrains for Structures, 4"	Foot		454	454
Temporary Support System	Each		3	3
Drainage System for Structures	L Sum	1		1

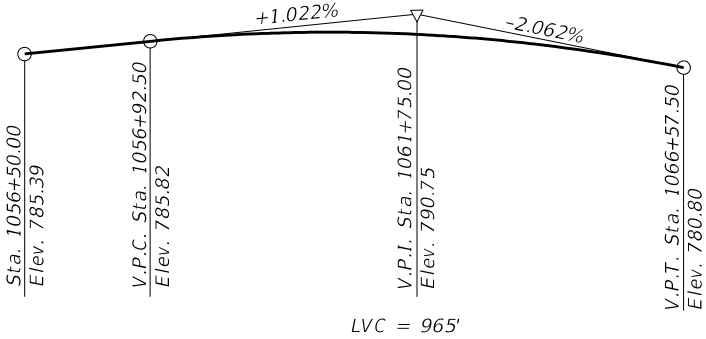

PROFILE GRADE F.A.I. RTE. 74

(The profile grade shows the final elevations after grinding)

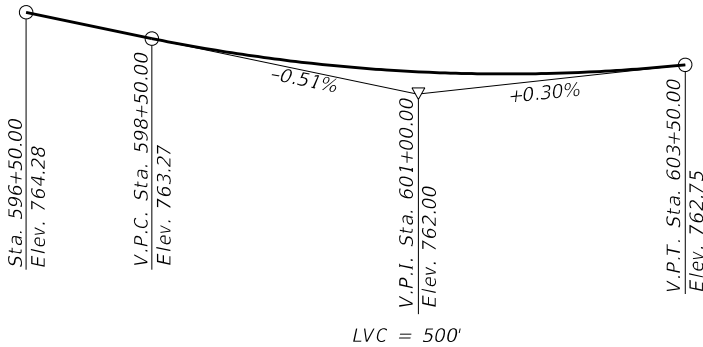

PROFILE GRADE F.A.I. RTE. 57

STATE OF ILLINOIS
DEPARTMENT OF TRANSPORTATION

GENERAL DATA
STRUCTURE NO. 010-1018 (EB) & 010-1019 (WB)

SHEET NO. 2 OF 79 SHEETS

F.A.I. RTE.	SECTION	COUNTY	TOTAL SHEETS	SHEET NO.
57	10-(33,34,5,14)R & (10-34)B	CHAMPAIGN	1182	884
CONTRACT NO. 70C01				
ILLINOIS FED. AID PROJECT				







BACON | FARMER | WORKMAN
ENGINEERING & TESTING, INC.
403 NORTH COURT STREET
MARCOL, ILLINOIS 62450
PHONE: 618-955-5218

USER NAME =	DESIGNED - FAM	REVISED -
	CHECKED - GBR	REVISED -
PLOT SCALE =	DRAWN - FAM	REVISED -
PLOT DATE = 3/21/2022	CHECKED - GBR	REVISED -

 - Indicates Removal of Existing Structure

Notes:
See sheet 7 of 79 for Temporary Concrete Barrier details. See Roadway Plans for Quantity.
See sheet 4 of 79 for Temporary Sheet Piling details.
For Pier Staging details, see sheet 5 of 79.
The location of stage construction joint on the East Approach Slab is different than the stage construction joints on the Superstructure and West Approach Slab for Westbound structure (SN 010-1019)
The Stage Removal Line on Pier 3 of Westbound structure (SN 010-1019) is different than the stage removal lines on the Superstructure and other Piers. See Substructure Layout on Sheet 6 of 79 for details.

* At end of deck
** Perpendicular to exterior girder
*** To be removed by others. See lighting and electrical plans for removal of lighting and electrical cable.

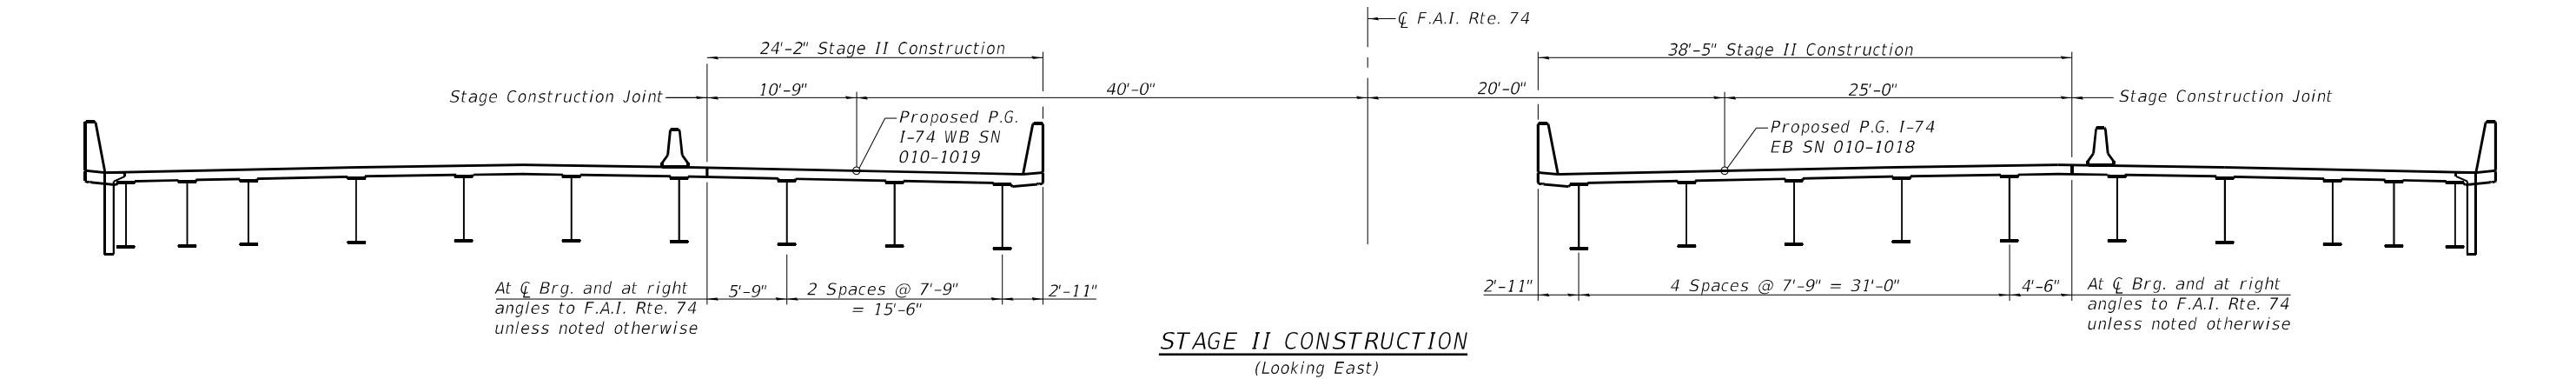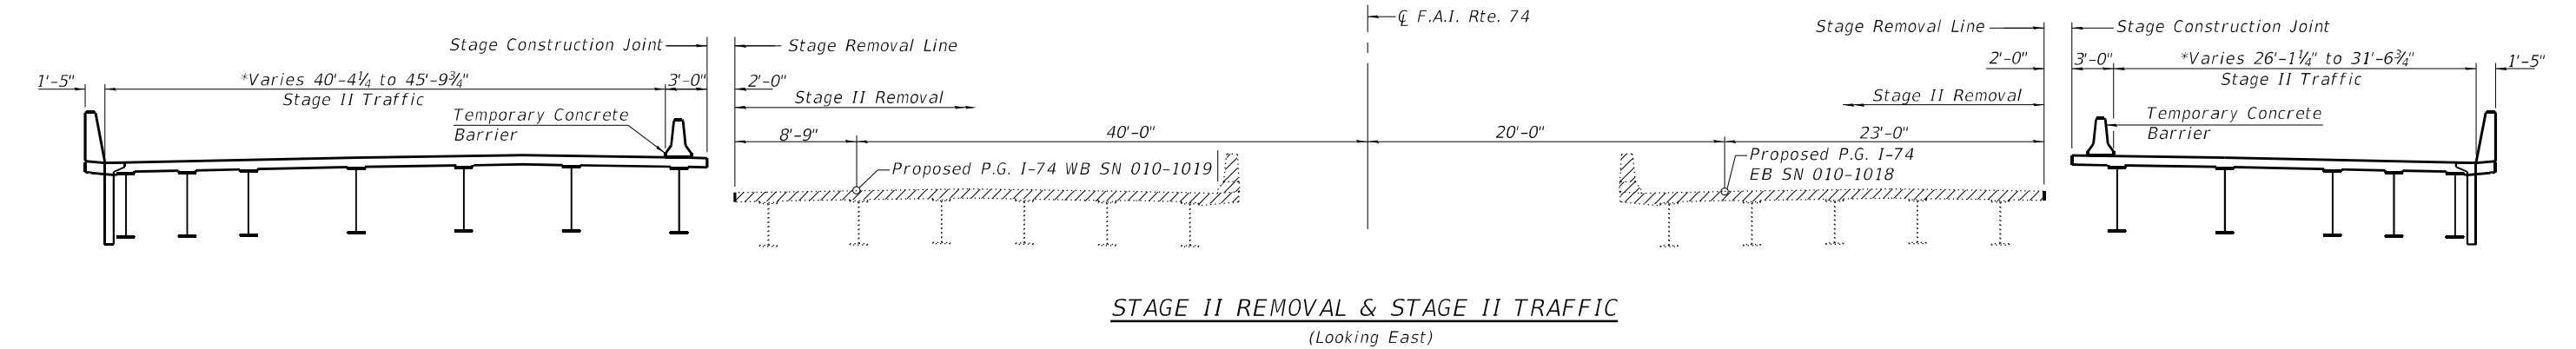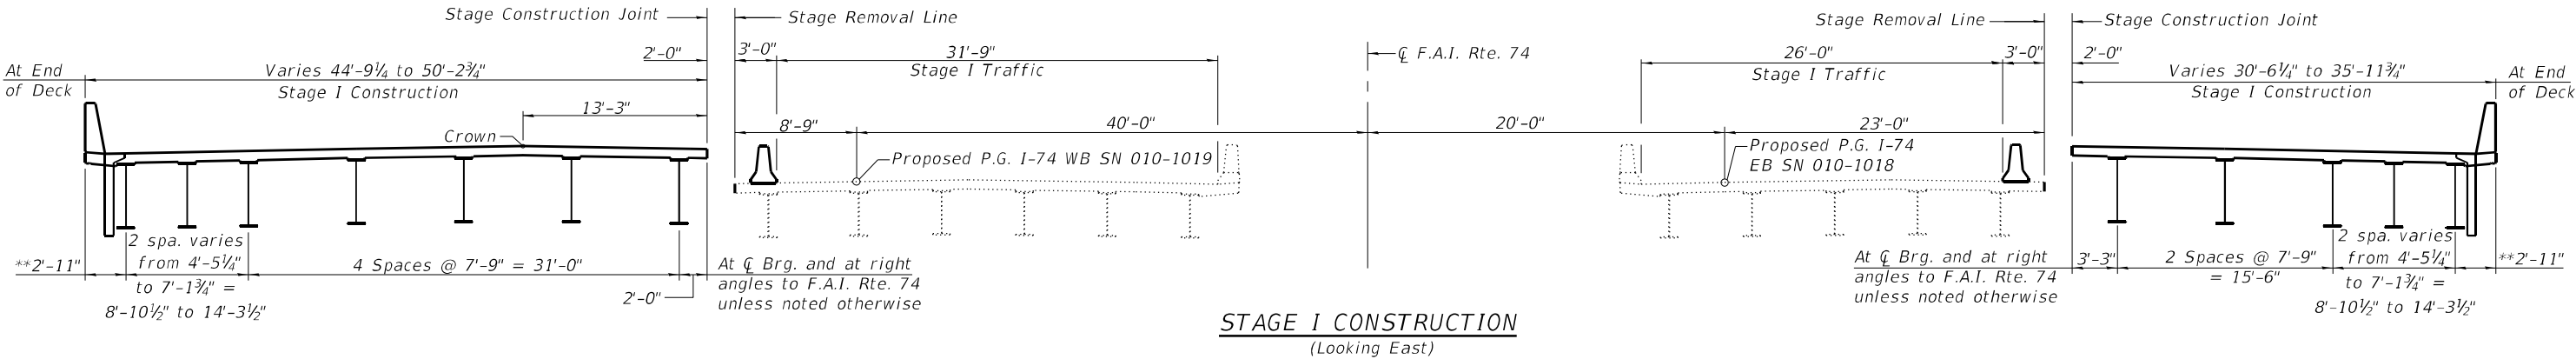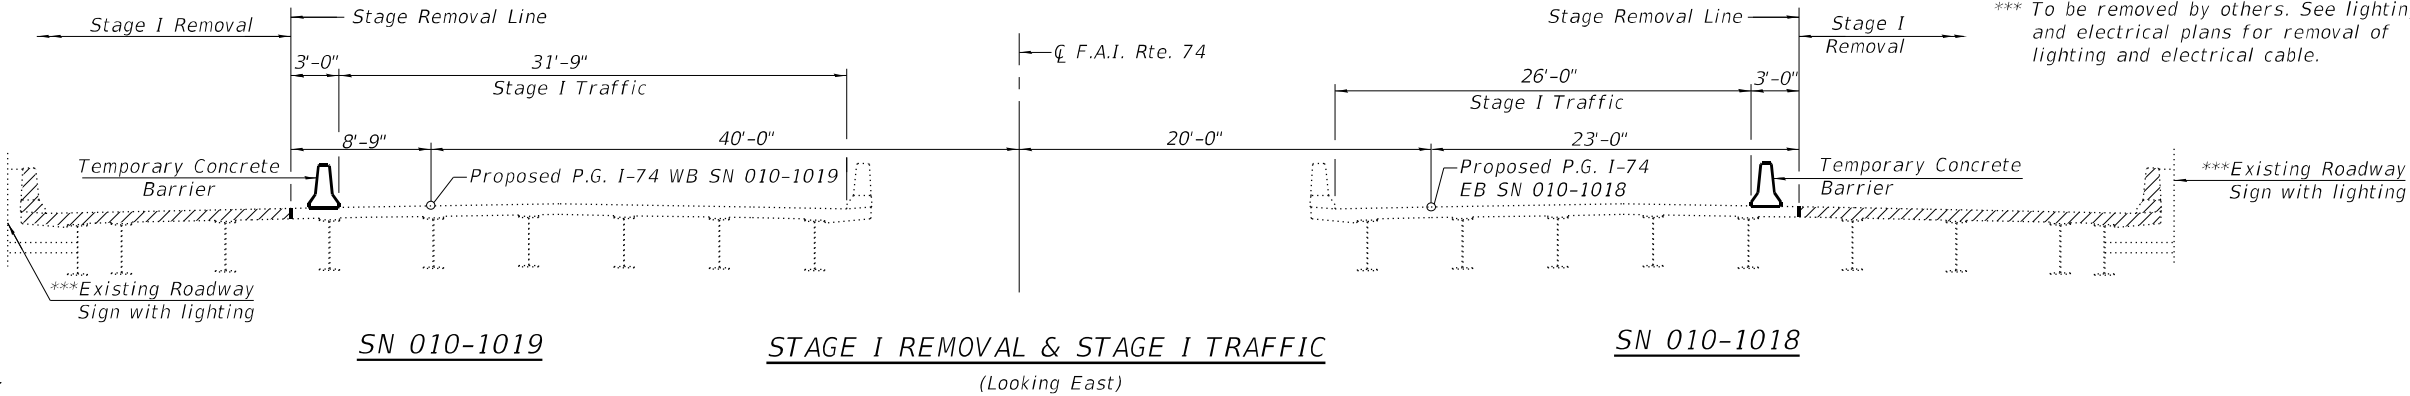

MODEL: Default
FILE NAME: 0101018 & 0101019-70C01-003-Stage Construction Details



BACON | FARMER | WORKMAN
ENGINEERING & TESTING, INC.
403 NORTH COURT STREET
MADISON, IL 60558-2100
PHONE: 618.832.1210

USER NAME	=	DESIGNED	-	FAM	REVISED	-
		CHECKED	-	GBR	REVISED	-
PLOT SCALE	=	DRAWN	-	FAM	REVISED	-
PLOT DATE	=	CHECKED	-	GBR	REVISED	-


STATE OF ILLINOIS
DEPARTMENT OF TRANSPORTATION

STAGE CONSTRUCTION DETAILS
STRUCTURE NO. 010-1018 (EB) & 010-1019 (WB)

SHEET NO. 3 OF 79 SHEETS

F.A.I. RTE.	SECTION	COUNTY	TOTAL SHEETS	SHEET NO.
57	10-(33,34,5,14)R & (10-34)B	CHAMPAIGN	1182	885
CONTRACT NO. 70C01				
ILLINOIS FED. AID PROJECT				


Notes:
The Contractor shall connect the first sheet to the existing abutment wall to ensure stability of sheets driven to the top of the existing footing. This connection shall be reviewed and accepted by the Engineer and included in the cost for Temporary Sheet Piling.
If the Contractor chooses to alter the temporary cantilevered sheet piling design requirements shown on the plans, a design submittal including plan details and calculations will be required for review and acceptance by the Engineer.
The location of stage construction joint on the East Approach Slab is different than the stage construction joints on the Superstructure and West Approach Slab for Westbound structure (SN 010-1019)

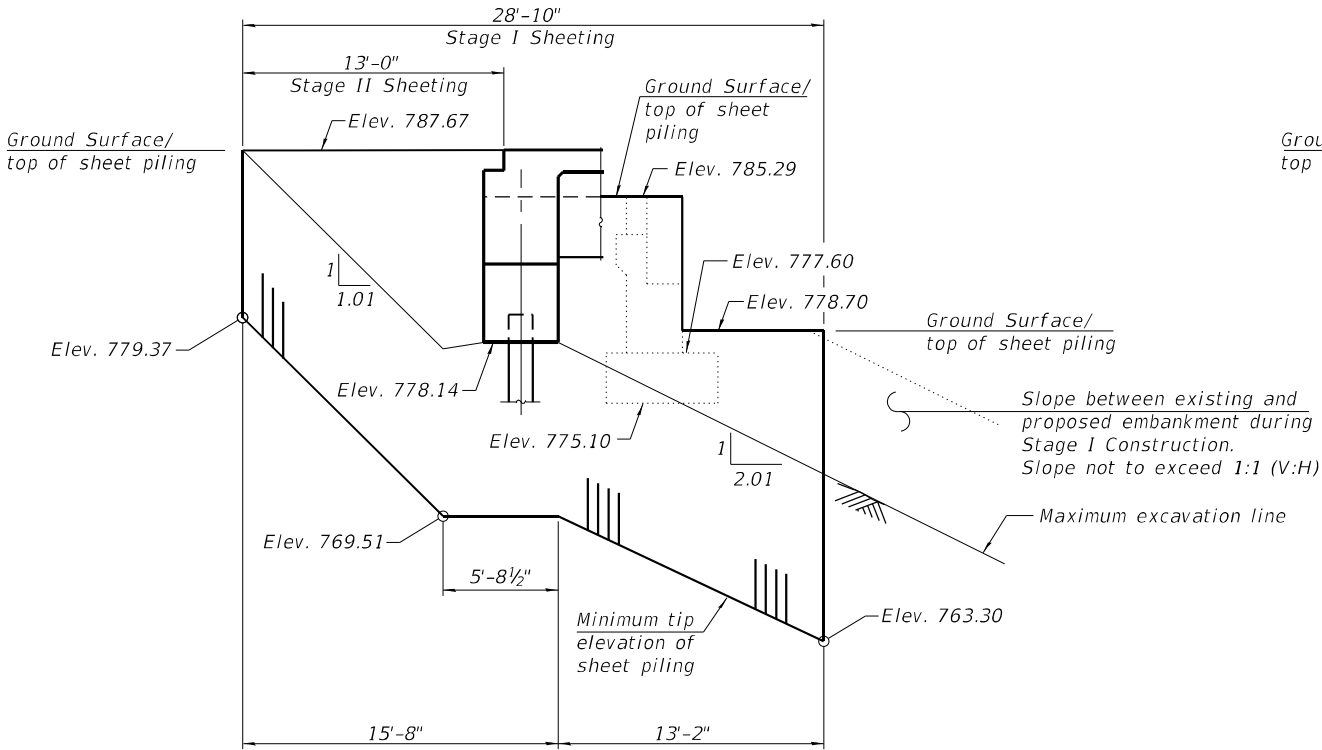

SN 010-1019

TEMPORARY SHEET PILING
AT WEST ABUTMENT


(Minimum Section Modulus= 9.2 in³/ft)

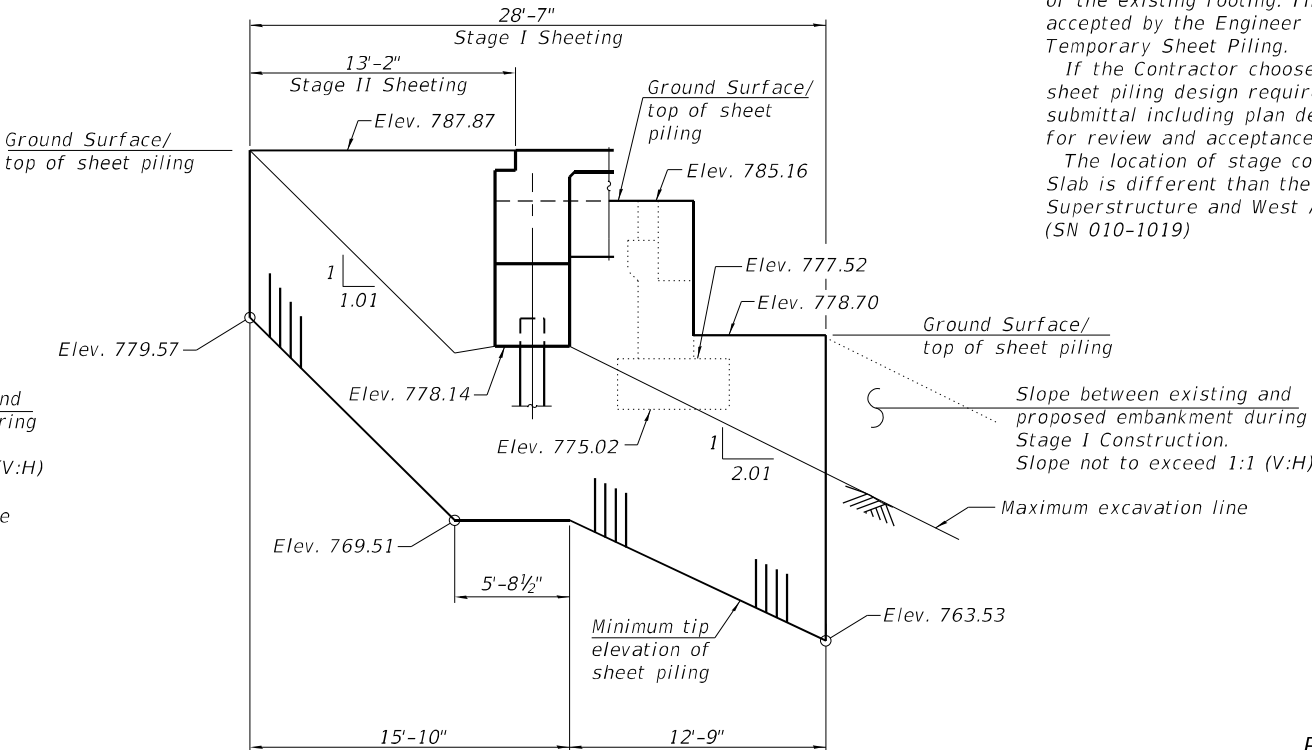

SN 010-1018

BILL OF MATERIAL
(BOTH STRUCTURES)


Item	Unit	Total
Temporary Sheet Piling	Sq. Ft.	1793

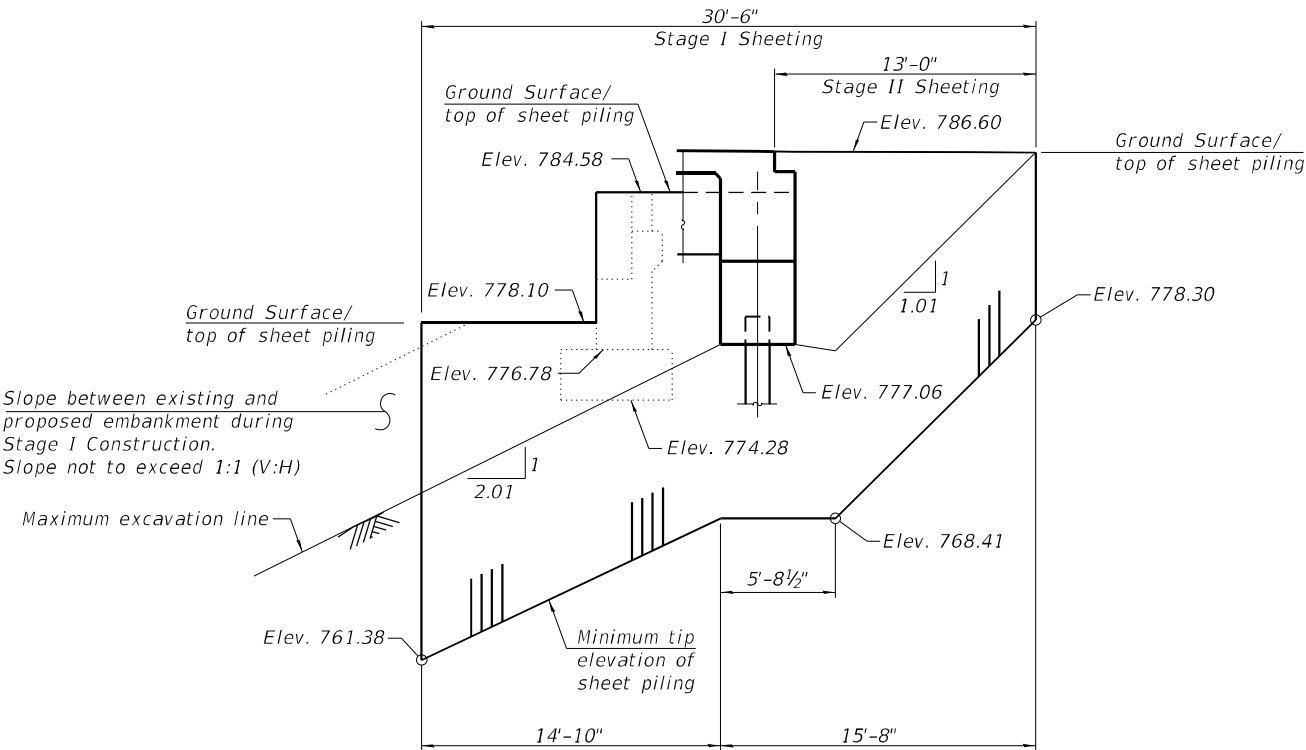

SN 010-1019

TEMPORARY SHEET PILING
AT EAST ABUTMENT

(Minimum Section Modulus= 9.2 in³/ft)

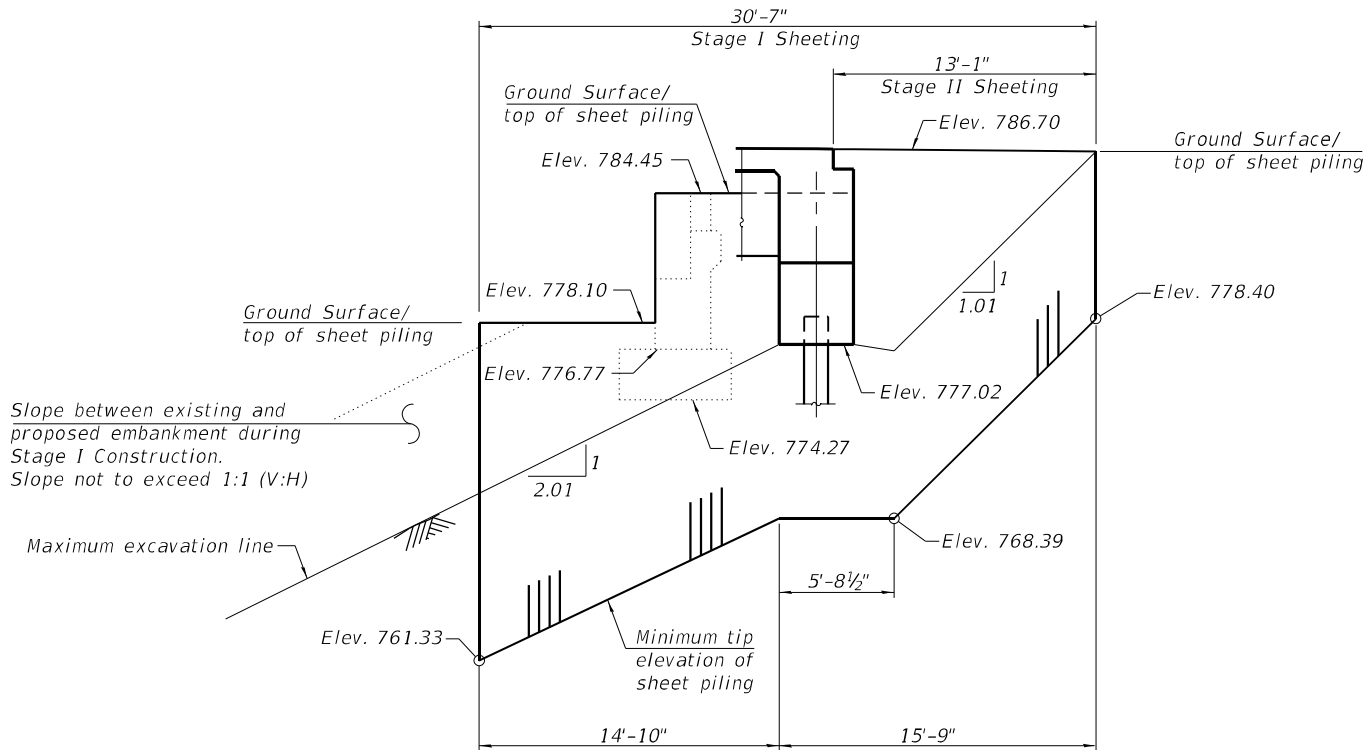

SN 010-1018

MODEL: Default
FILE NAME: 0101018 & 0101019-70C01-004-Stage Construction Details



BACON | FARMER | WORKMAN
ENGINEERING & TESTING, INC.
403 NORTH COURT STREET
MADISON, IL 61704-2100
PHONE: 414.557.0100


USER NAME	=	DESIGNED	-	FAM	REVISED	-
		CHECKED	-	JGY	REVISED	-
PLOT SCALE	=	DRAWN	-	FAM	REVISED	-
		CHECKED	-	JGY	REVISED	-
PLOT DATE	=					

STATE OF ILLINOIS
DEPARTMENT OF TRANSPORTATION

STAGE CONSTRUCTION DETAILS
STRUCTURE NO. 010-1018 (EB) & 010-1019 (WB)

SHEET NO. 4 OF 79 SHEETS

F.A.I. RTE.	SECTION	COUNTY	TOTAL SHEETS	SHEET NO.
57	10-(33,34,5,14)R & (10-34)B	CHAMPAIGN	1182	886
CONTRACT NO. 70C01				
ILLINOIS FED. AID PROJECT				

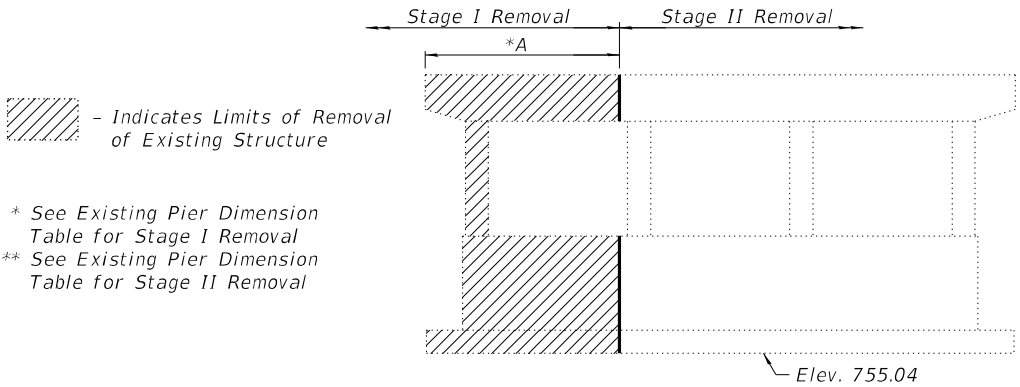


* See Existing Pier Dimension Table for Stage I Removal
** See Existing Pier Dimension Table for Stage II Removal

SN 010-1019

STAGE I REMOVAL

(Looking East)
(Horizontal Dimensions shown along $\bar{C}$ of Pier)

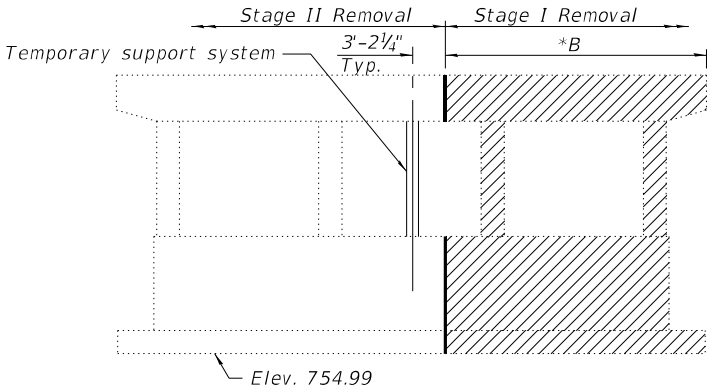

SN 010-1018

Notes:
Partial removal of existing Pier 2 is shown in all sections. Existing Piers 1 and 3 are similar. A Temporary Support System will be required to support each existing pier cap as shown on the Eastbound Structure (SN 010-1018) during Stage I Construction. The temporary support system must be in place before the piers are saw cut. Prior to Stage I removal, piers and abutments shall be saw cut full depth at substructure stage removal line. See Special Provision.
The Stage Removal Line on Pier 3 of the Westbound structure (SN 010-1019) is different than the stage removal lines on the Superstructure and other Piers. See Substructure Layout on Sheet 6 of 79 for details.
The location of stage construction joint on the East Approach Slab is different than the stage construction joints on the Superstructure and West Approach Slab for Westbound structure (SN 010-1019)
The temporary support system shall be capable of supporting a design service vertical Dead Load of 80 kips and a vertical Live Load of 87 kips.

EXISTING PIER DIMENSION TABLE FOR STAGE I REMOVAL

Pier	SN 010-1019 (A)	SN 010-1018 (B)
Pier 1	$\pm 15'-6\frac{1}{2}"$	$\pm 24'-2"$
Pier 2	$\pm 16'-11\frac{1}{8}"$	$\pm 22'-8\frac{5}{8}"$
Pier 3	$\pm 17'-4\frac{1}{2}"$	$\pm 21'-4"$

EXISTING PIER DIMENSION TABLE FOR STAGE II REMOVAL

Pier	SN 010-1019 (C)	SN 010-1018 (D)
Pier 1	$\pm 34'-5\frac{1}{2}"$	$\pm 28'-7"$
Pier 2	$\pm 34'-3\frac{1}{8}"$	$\pm 28'-6\frac{3}{8}"$
Pier 3	$\pm 35'-4\frac{1}{2}"$	$\pm 28'-8"$

STAGE CONSTRUCTION SEQUENCE FOR PIER ON EASTBOUND STRUCTURE (SN 010-1018)


1. Install Temporary Support System at each existing pier.
2. Complete Stage I Removal.
3. Backfill to Elevation 755.74.
4. Drive piles beginning at Elevation 755.74 and complete Stage I Pier Construction.
5. Repeat 2 thru 4 for Stage II

STAGE CONSTRUCTION SEQUENCE FOR PIER ON WESTBOUND STRUCTURE (SN 010-1019)

1. Complete Stage I Removal.
2. Backfill to Elevation 755.74.
3. Drive piles beginning at Elevation 755.74 and complete Stage I Pier Construction.
4. Repeat 2 thru 3 for Stage II



BILL OF MATERIAL (STRUCTURE 010-1018 ONLY)

Item	Unit	Total
Temporary Support System	Each	3

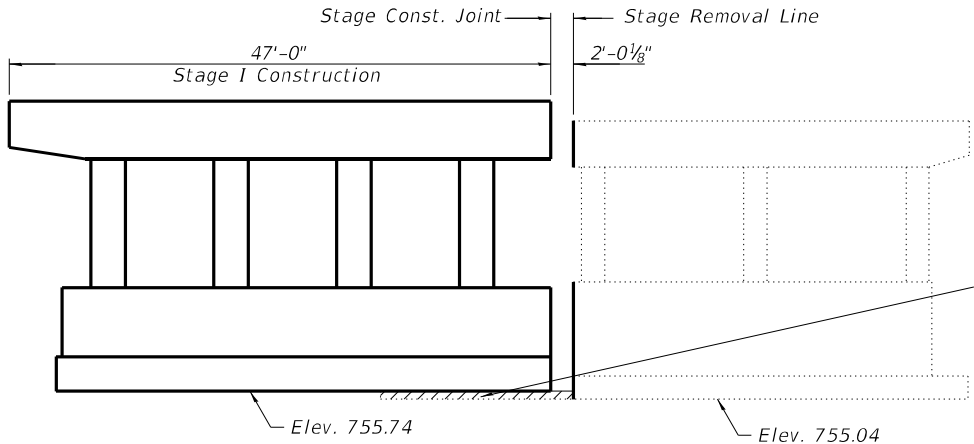



STAGE I CONSTRUCTION

(Looking East)
(Horizontal Dimensions shown along $\bar{C}$ of Pier)

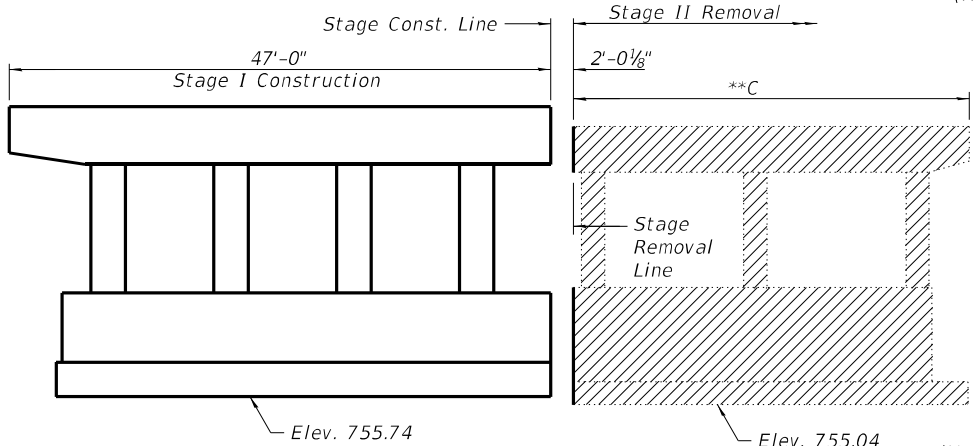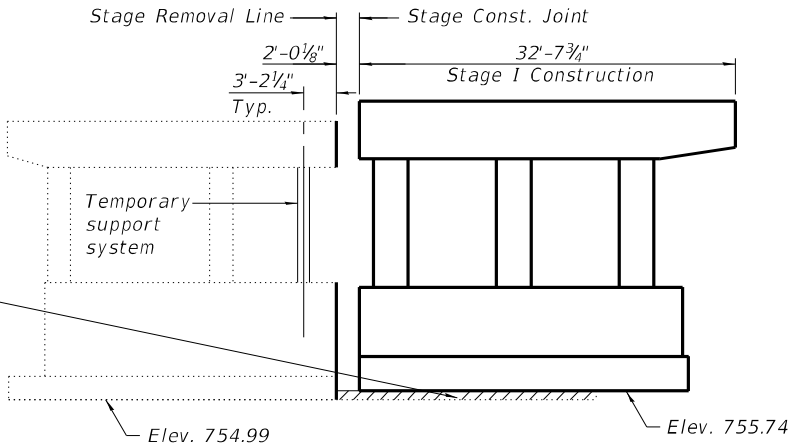


STAGE II REMOVAL

(Looking East)
(Horizontal Dimensions shown along $\bar{C}$ of Pier)

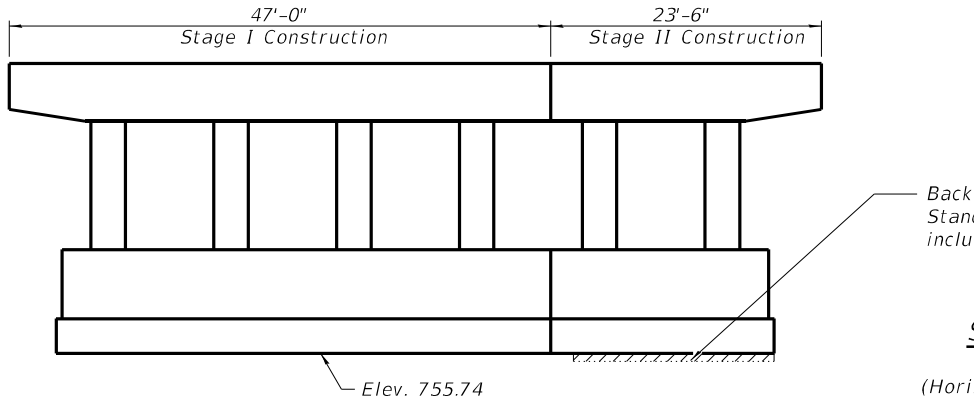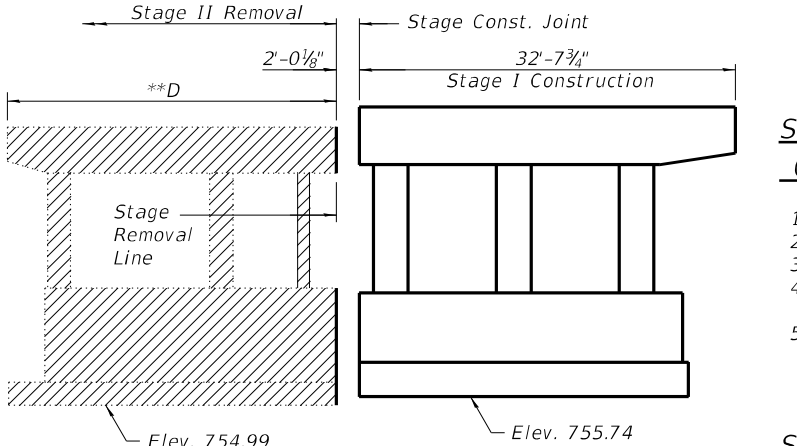

STAGE II CONSTRUCTION

(Looking East)
(Horizontal Dimensions shown along $\bar{C}$ of Pier)

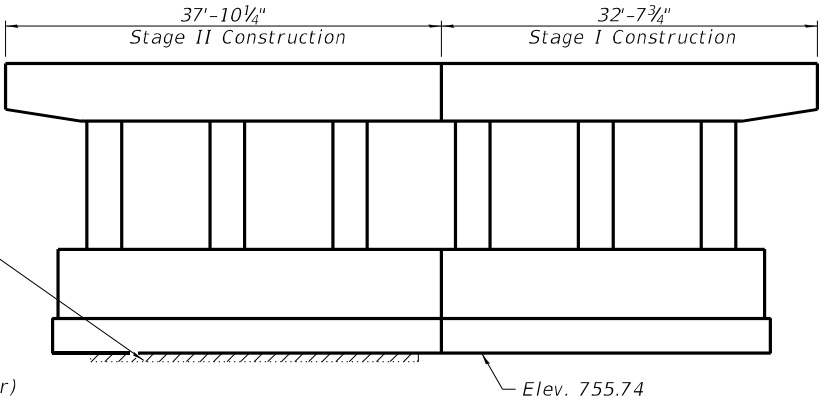

STATE OF ILLINOIS
DEPARTMENT OF TRANSPORTATION

STAGE CONSTRUCTION DETAILS
STRUCTURE NO. 010-1018 (EB) & 010-1019 (WB)


SHEET NO. 5 OF 79 SHEETS

F.A.I. RTE.	SECTION	COUNTY	TOTAL SHEETS	SHEET NO.
57	10-(33,34,5,14)R & (10-34)B	CHAMPAIGN	1182	887
CONTRACT NO. 70C01				
ILLINOIS FED. AID PROJECT				




BACON | FARMER | WORKMAN
ENGINEERING & TESTING, INC.
433 NORTH COURT STREET
MARIETTA, IL 60090-2000
PHONE: 815.837.0190


USER NAME =	DESIGNED - FAM	REVISED -
PLOT SCALE =	CHECKED - JGY	REVISED -
PLOT DATE = 1/21/2022	DRAWN - FAM	REVISED -
	CHECKED - JGY	REVISED -

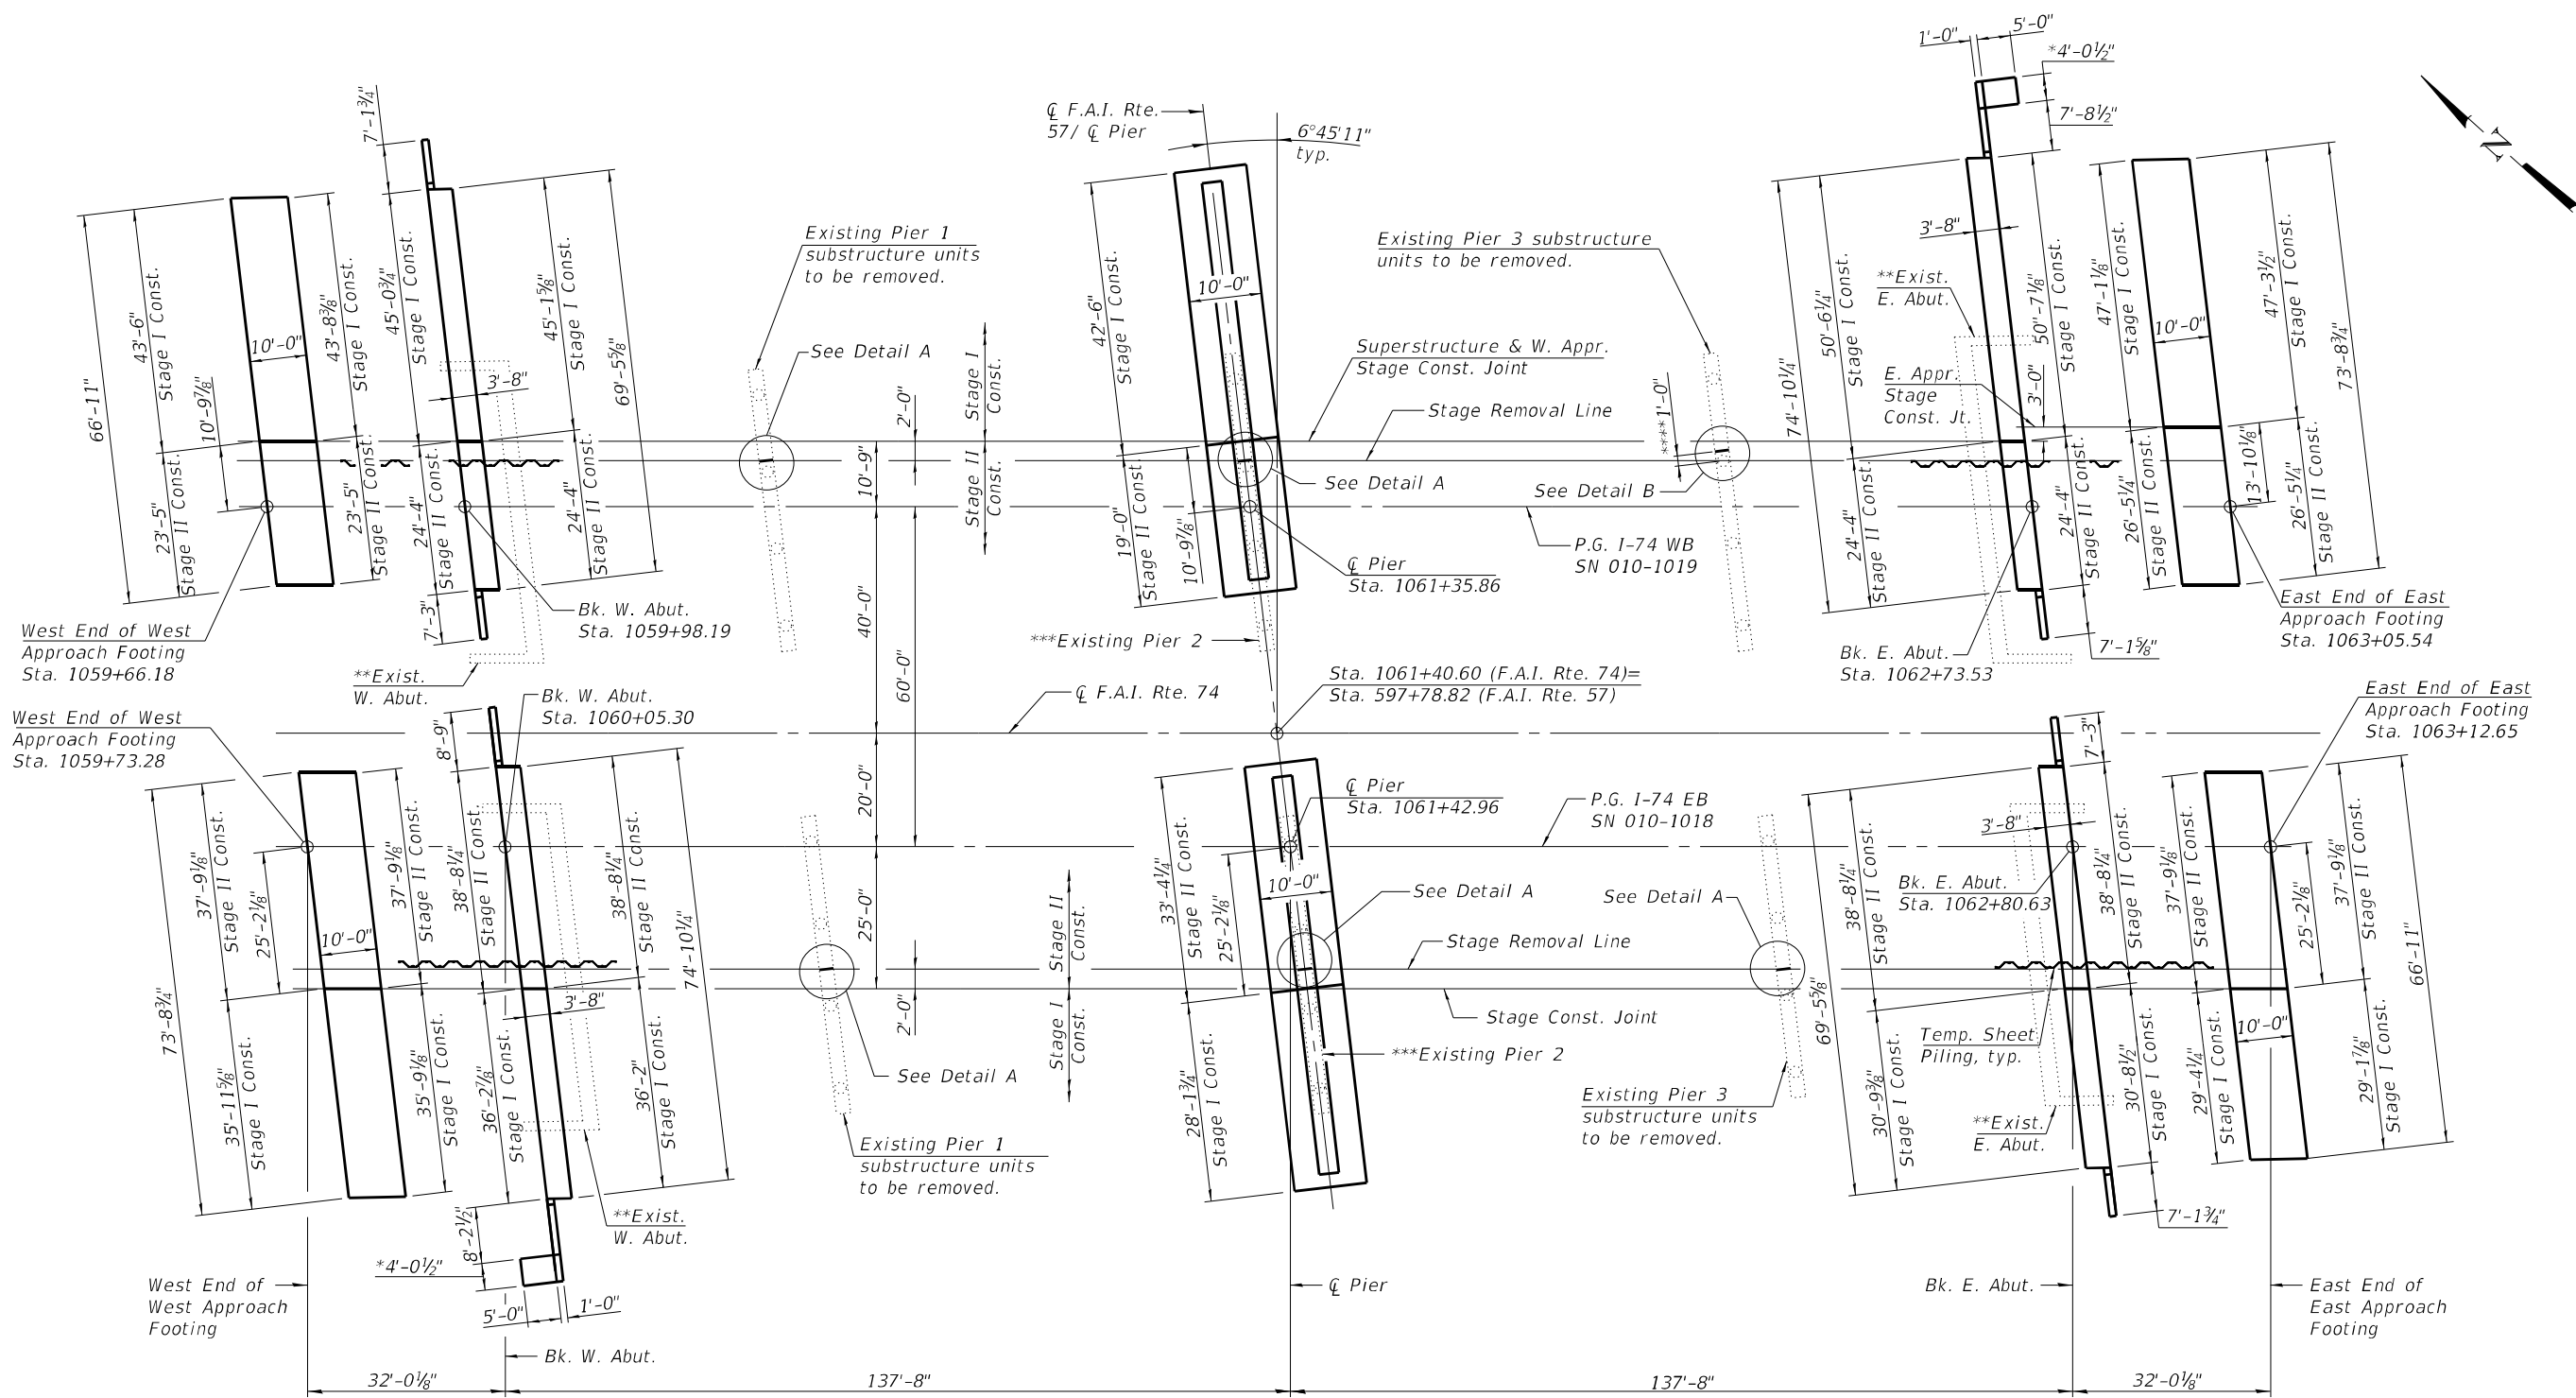

SUBSTRUCTURE LAYOUT

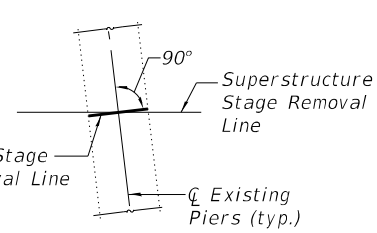

DETAIL A

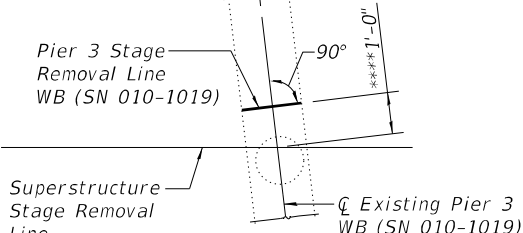

DETAIL B

Notes:
The location of stage construction joint on the East Approach Slab is different than the stage construction joints on the Superstructure and West Approach Slab for Westbound Structure (SN 010-1019).
See sheet 4 of 79 for Abutment Staging details.
See sheet 5 of 79 for Pier Staging details and design service vertical dead load for temporary support system for existing piers on SN 010-1018.
The Stage Removal Line on Pier 3 of Westbound structure (SN 010-1019) is different than the stage removal lines on the Superstructure and other Piers.

- * Include 1/2" Preformed Joint Filler. (See Sheet 68 of 79 details)
- ** Existing Abutments substructure units to be removed. (See sheet 4 of 79 for Temporary Sheet Piling details.)
- *** Existing Pier 2 substructure units shall be removed and replaced as per Stage construction sequence outlined on sheet 5 of 79.
- **** Move Stage Removal Line for Pier 3 on the Westbound structure (SN 010-1019) by 1'-0" to miss the existing column. See Detail B.

MODEL: Default
FILE NAME: 0101018 & 0101019-70C01-006-Substructure Layout



BACON | FARMER | WORKMAN
ENGINEERING & TESTING, INC.
433 NORTH COURT STREET
MADISON, IL 60558-2100
PHONE: 618.587.2100

USER NAME	=	DESIGNED	-	FAM	REVISED	-
PLOT SCALE	=	CHECKED	-	GBR	REVISED	-
PLOT DATE	=	DRAWN	-	FAM	REVISED	-
		CHECKED	-	GBR	REVISED	-


STATE OF ILLINOIS
DEPARTMENT OF TRANSPORTATION

SUBSTRUCTURE LAYOUT
STRUCTURE NO. 010-1018 (EB) & 010-1019 (WB)

SHEET NO. 6 OF 79 SHEETS


F.A.I. RTE.	SECTION	COUNTY	TOTAL SHEETS	SHEET NO.
57	10-(33,34,5,14)R & (10-34)B	CHAMPAIGN	1182	888
CONTRACT NO. 70C01				

ILLINOIS FED. AID PROJECT

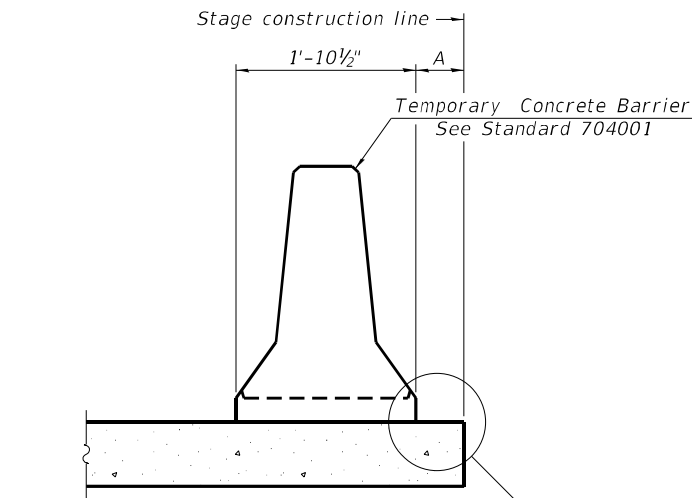

When "A" is 3'-1" or less, the temporary concrete barrier shall be restrained to the new slab according to Detail I, II or III. No restraint is required when "A" is greater than 3'-1".

NEW SLAB OR NEW DECK BEAM

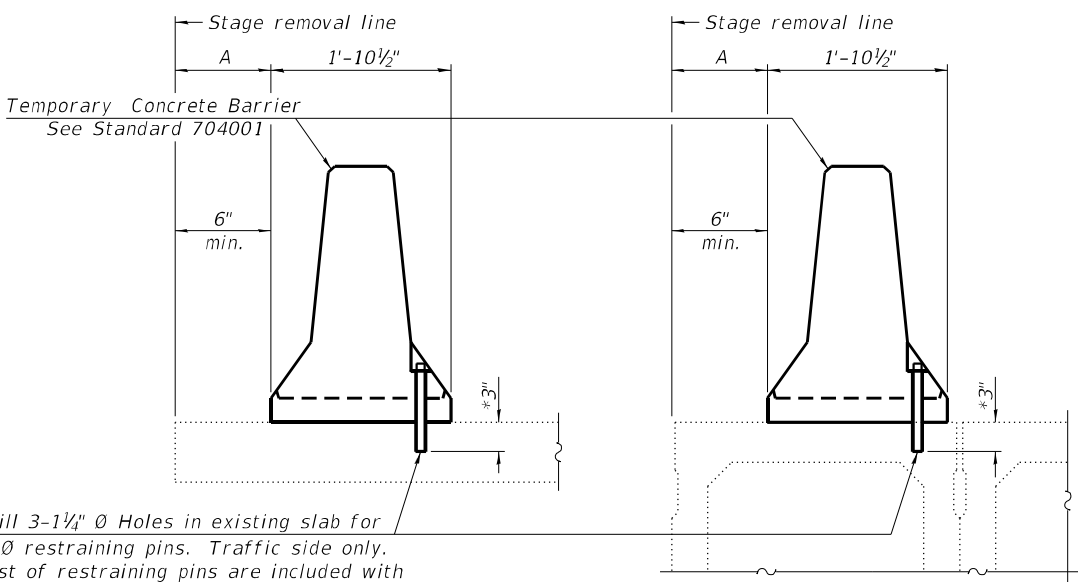


Drill 3-1 1/4" Ø Holes in existing slab for 1" Ø restraining pins. Traffic side only. Cost of restraining pins are included with Temporary Concrete Barrier. No restraint is required when "A" is greater than 3'-1".

EXISTING SLAB


* When hot-mix asphalt wearing surface is present, embedment shall be 3" plus the wearing surface depth.

EXISTING DECK BEAM

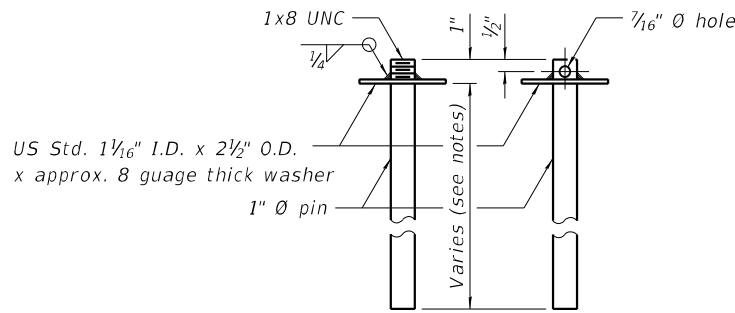


RESTRAINING PIN

SECTIONS THRU SLAB OR DECK BEAM

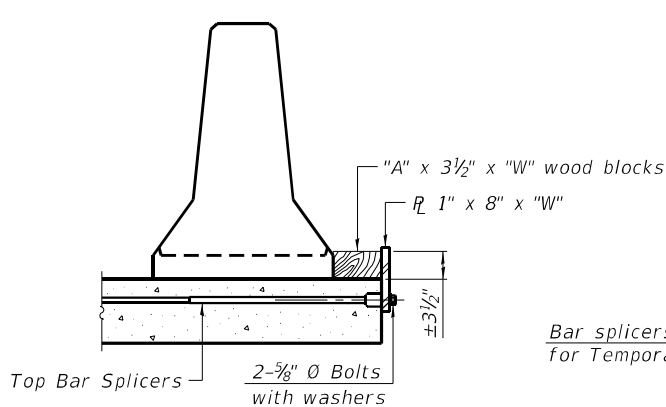


DETAIL I


Bar splicers and additional splicers for Temporary Concrete Barrier

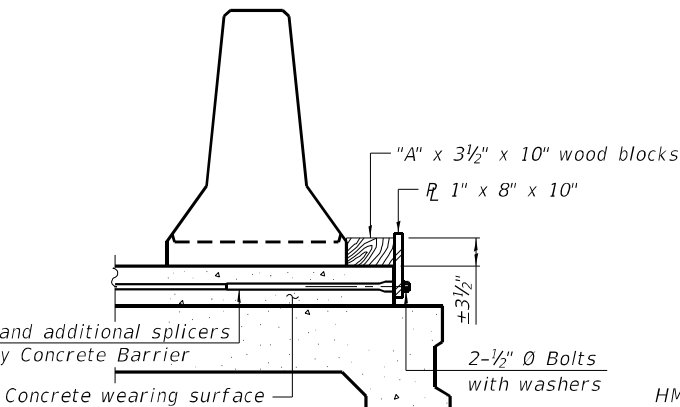


DETAIL II

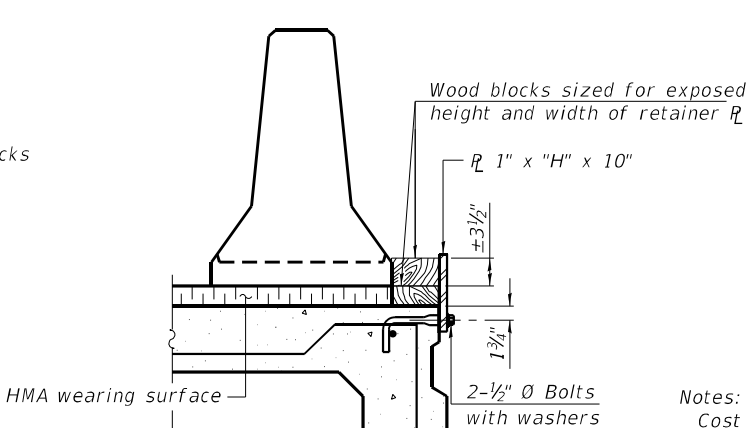


DETAIL III

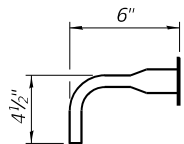

BAR SPLICER FOR #4 BAR - DETAIL III

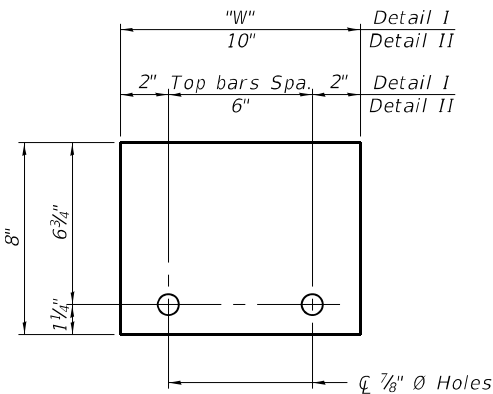

STEEL RETAINER R 1" x 8" x "W"
(Detail I and II)

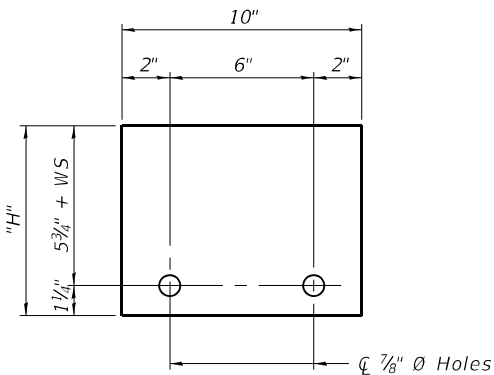

STEEL RETAINER R 1" x "H" x 10"
(Detail III)

Notes:
Cost of retainer assembly is included with Temporary Concrete Barrier.
A retainer assembly shall be located at the approximate $\bar{C}$ of each temporary concrete barrier.
The retainer plate shall not be removed until the concrete on the adjacent stage is ready to be poured. For Detail III applications the retainer plate shall not be removed until just prior to placing the adjacent beam.
When the 'A' dimension is less than 1 1/2", the wood block shall be omitted and the barrier shall be placed in direct contact with the steel retainer plate. For deck beam applications the minimum required 'A' distance is 6" to accommodate the shear key clamping device.

Detail I - Installation for a new bridge deck or bridge slab.
Detail II - Installation for a new deck beam with an initial concrete wearing surface. Additional bar splicers shall be provided at 6'-0" centers and paired with the bar splicers of the concrete wearing surface reinforcement to accommodate the installation of the retainer assemblies. The cost of the additional bar splicers is included with the concrete wearing surface.
Detail III - Installation for a new deck beam with no initial wearing surface or with an initial hot-mix asphalt (HMA) wearing surface present. The deck beam directly beneath the temporary concrete barrier shall be fabricated with bar splicer inserts in the side of the beam, as detailed, to accommodate the installation of the retainer assemblies. A pair of bar splicers, 6" apart, shall be placed at 6'-0" centers along the length of the beam. The cost of the bar splicers is included with the deck beam.

MODEL: Default
FILE NAME: 0101018 & 0101019-70C01-007-Temporary Concrete Barrier for Stage Construction

R-27

2-17-2017



BACON | FARMER | WORKMAN
ENGINEERING & TESTING, INC.
433 NORTH COURT STREET
MARIETTA, IL 60090
PHONE: 415.857.0190


USER NAME	=	DESIGNED	-	FAM	REVISED	-
		CHECKED	-	GBR	REVISED	-
PLOT SCALE	=	DRAWN	-	FAM	REVISED	-
		CHECKED	-	GBR	REVISED	-
PLOT DATE	=					

STATE OF ILLINOIS
DEPARTMENT OF TRANSPORTATION


TEMPORARY CONCRETE BARRIER FOR STAGE CONSTRUCTION
STRUCTURE NO. 010-1018 (EB) & 010-1019 (WB)

SHEET NO. 7 OF 79 SHEETS


F.A.I. RTE.	SECTION	COUNTY	TOTAL SHEETS	SHEET NO.
57	10-(33,34,5,14)R & (10-34)B	CHAMPAIGN	1182	889
CONTRACT NO. 70C01				
ILLINOIS FED. AID PROJECT				

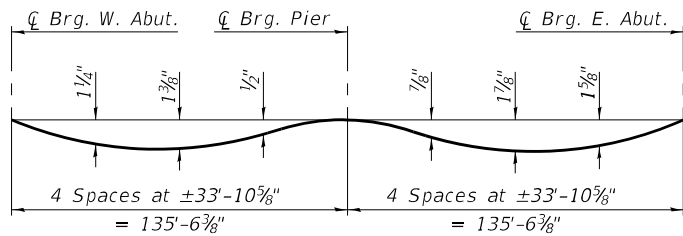


GIRDER 1

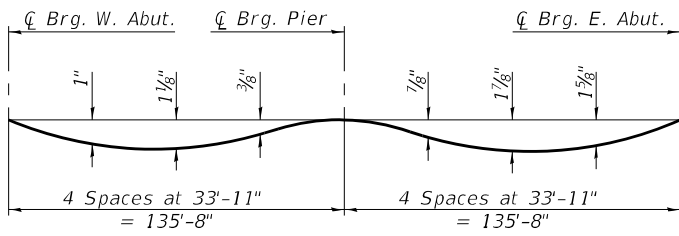


GIRDER 2

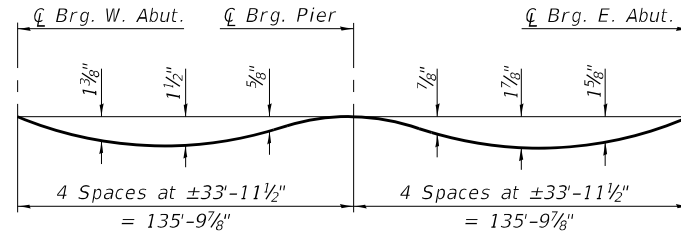

GIRDER 3

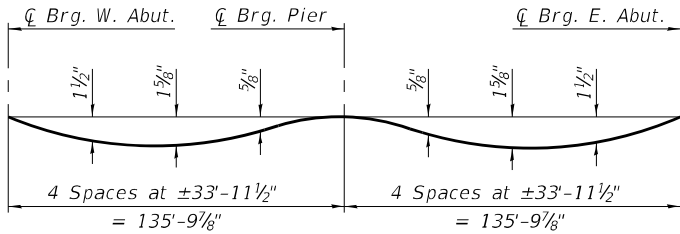

GIRDER 4 - 7

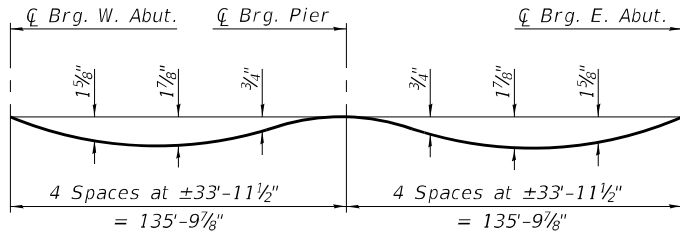

GIRDER 8 - 10

DEAD LOAD DEFLECTION DIAGRAM


(Includes weight of concrete only).

Notes:

The above deflections are not to be used in the field if the engineer is working from the grade elevations adjusted for dead load deflections and grinding as shown on Sheets 9 thru 13 of 79.

The location of stage construction joint on the East Approach Slab is different than the joints on the Superstructure and West Approach Slab.

Stations and offsets are referenced from C F.A.I. Rte. 74 and P.G. SN 010-1019, respectively.

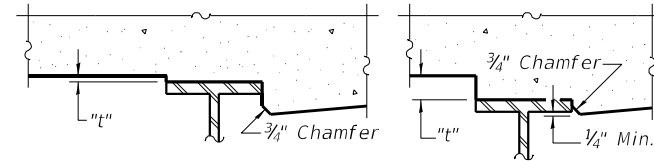


At Minimum Fillet

At Maximum Fillet

To determine "t": After all structural steel has been erected, elevations of the top flanges of the girders shall be taken at intervals shown below. These elevations subtracted from the "Theoretical Grade Elevations Adjusted for Dead Load Deflection and Grinding" shown on Sheets 9 thru 13 of 79, minus the initial slab thickness prior to grinding, equals the fillet heights "t" above top flange of girders.

The slab is to be ground after curing to achieve smoothness, but the slab is not to be ground to elevations below the "Theoretical Grade Elevations" shown on Sheets 9 thru 13 of 79. For grinding the deck, see Special Provisions.

FILLET HEIGHTS

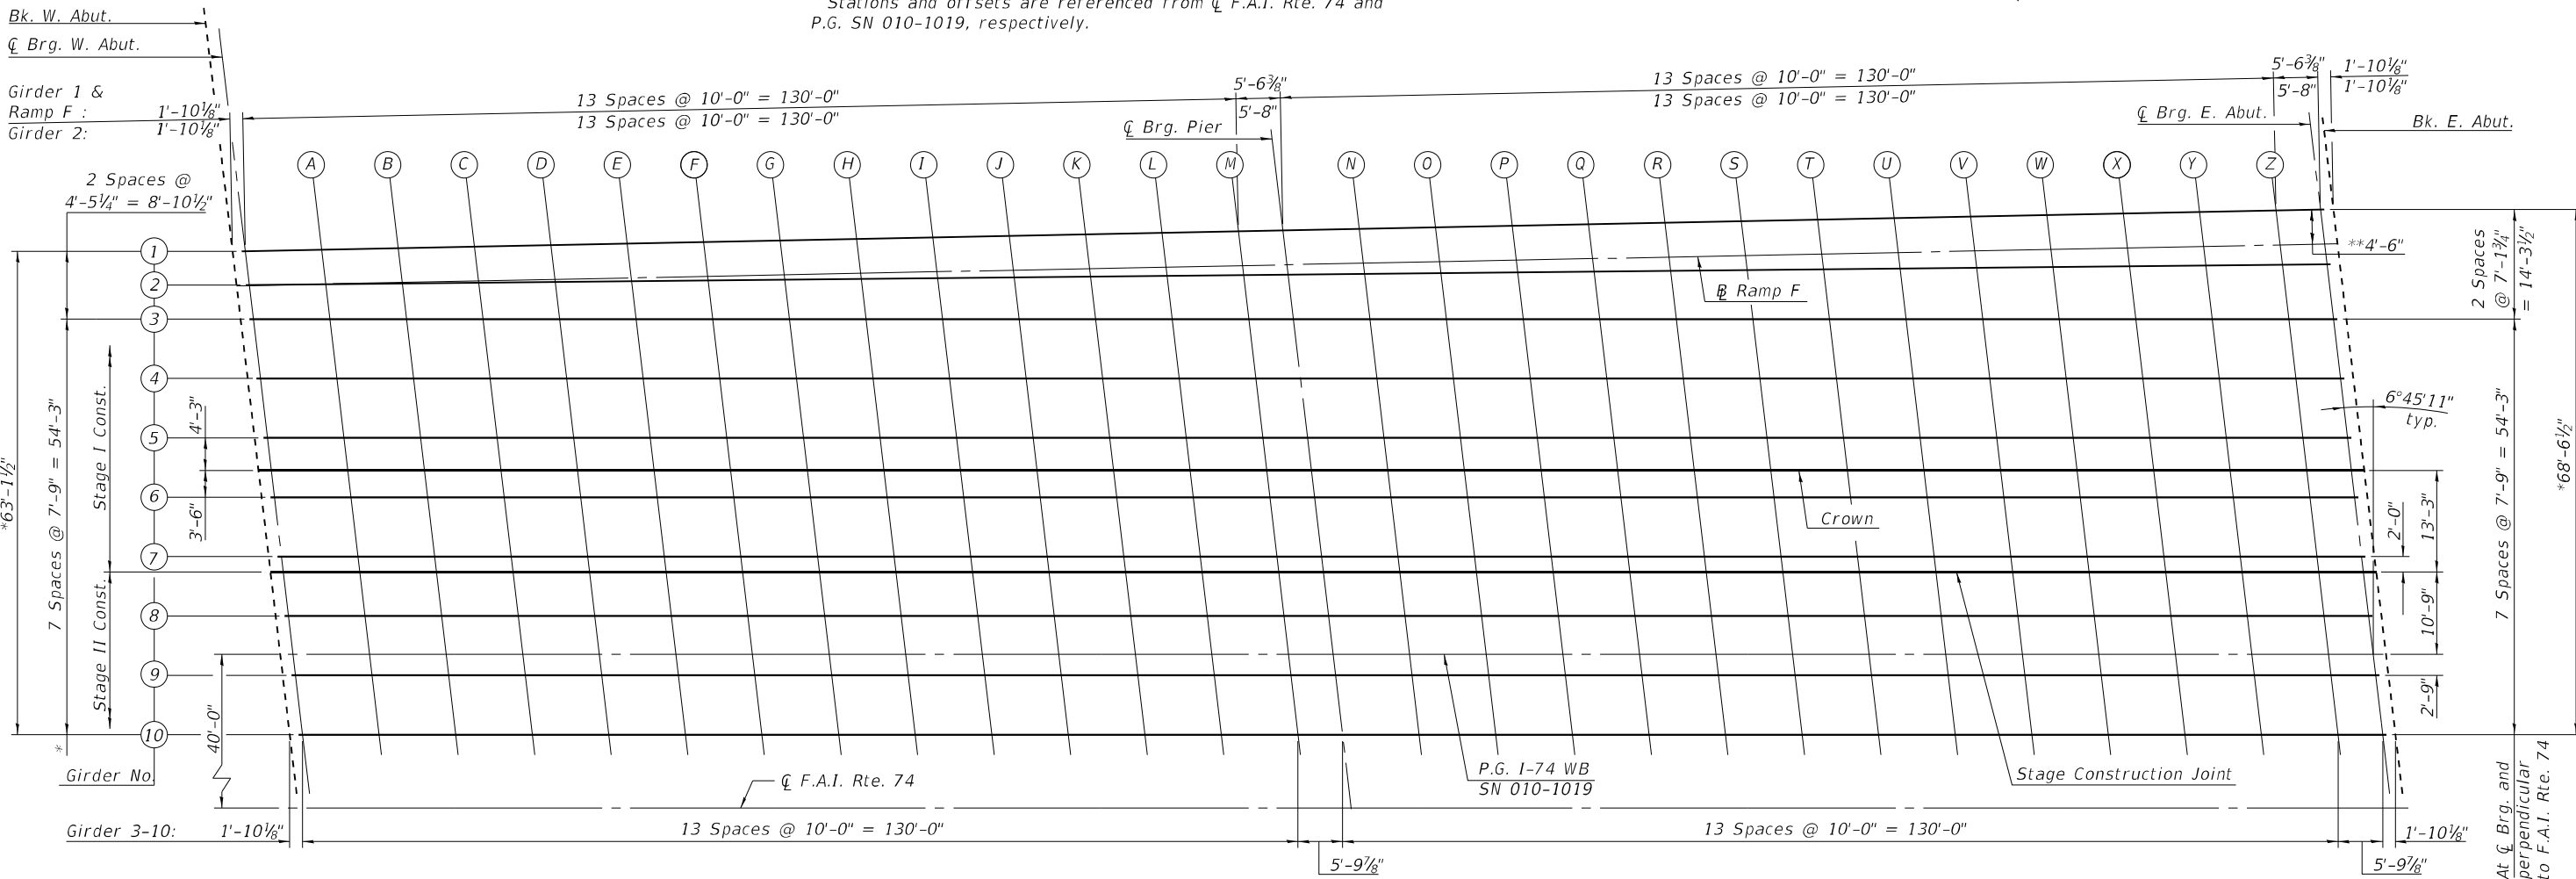

PLAN

MODEL: Default
FILE NAME: 0101018 & 0101019-70C01-008-TOS Elevation SN 010-1019 (WB)



BACON | FARMER | WORKMAN
ENGINEERING & TESTING, INC.
433 NORTH COURT STREET
MADISON, IL 61704-2100
PHONE: 618.551.2100

USER NAME	=	DESIGNED	-	FAM	REVISED	-
		CHECKED	-	GBR	REVISED	-
PLOT SCALE	=	DRAWN	-	FAM	REVISED	-
		CHECKED	-	GBR	REVISED	-
PLOT DATE	=	1/21/2022				

STATE OF ILLINOIS
DEPARTMENT OF TRANSPORTATION

TOP OF SLAB ELEVATIONS
STRUCTURE NO. 010-1019 (WB)

SHEET NO. 8 OF 79 SHEETS

F.A.I. RTE.	SECTION	COUNTY	TOTAL SHEETS	SHEET NO.
57	10-(33,34,5,14)R & (10-34)B	CHAMPAIGN	1182	890
CONTRACT NO. 70C01				

ILLINOIS | FED. AID PROJECT

MODEL: Default
FILE NAME: 0101018 & 0101019-70C01-009-TOS Elevations -SN 010-1019 (WB)

GIRDER 1				
Location	Station	Offset	Theoretical Grade Elevations	Theoretical Grade Elevations Adjusted For Dead Load Deflection and Grinding
Bk. W Abut.	1059+91.96	-52.59	787.35	787.37
⌒ Brg. W. Abut.	1059+93.81	-52.62	787.35	787.37
A	1060+03.80	-52.82	787.35	787.41
B	1060+13.80	-53.02	787.35	787.44
C	1060+23.80	-53.22	787.34	787.46
D	1060+33.80	-53.42	787.33	787.47
E	1060+43.80	-53.62	787.32	787.47
F	1060+53.79	-53.82	787.30	787.45
G	1060+63.79	-54.02	787.29	787.42
H	1060+73.79	-54.22	787.26	787.38
I	1060+83.79	-54.42	787.24	787.33
J	1060+93.79	-54.62	787.21	787.28
K	1061+03.78	-54.82	787.18	787.23
L	1061+13.78	-55.02	787.14	787.17
M	1061+23.78	-55.22	787.10	787.13
⌒ Brg. Pier	1061+29.31	-55.33	787.08	787.10
N	1061+39.30	-55.53	787.04	787.07
O	1061+49.30	-55.73	786.99	787.04
P	1061+59.30	-55.93	786.94	787.02
Q	1061+69.30	-56.13	786.89	787.00
R	1061+79.30	-56.33	786.83	786.97
S	1061+89.29	-56.53	786.77	786.93
T	1061+99.29	-56.73	786.71	786.89
U	1062+09.29	-56.93	786.65	786.83
V	1062+19.29	-57.13	786.58	786.76
W	1062+29.29	-57.33	786.51	786.67
X	1062+39.28	-57.53	786.43	786.56
Y	1062+49.28	-57.73	786.35	786.45
Z	1062+59.28	-57.93	786.27	786.32
⌒ Brg. E. Abut.	1062+64.81	-58.04	786.22	786.25
Bk. E. Abut.	1062+66.65	-58.08	786.21	786.23

RAMP F				
Location	Station	Offset	Theoretical Grade Elevations	Theoretical Grade Elevations Adjusted For Dead Load Deflection and Grinding
Bk. W Abut.	1059+92.50	-48.10	787.44	787.47
⌒ Brg. W. Abut.	1059+94.34	-48.13	787.45	787.47
A	1060+04.34	-48.33	787.44	787.50
B	1060+14.33	-48.53	787.44	787.52
C	1060+24.33	-48.73	787.44	787.53
D	1060+34.33	-48.93	787.43	787.54
E	1060+44.33	-49.13	787.41	787.53
F	1060+54.33	-49.33	787.40	787.51
G	1060+64.32	-49.53	787.38	787.48
H	1060+74.32	-49.73	787.36	787.45
I	1060+84.32	-49.93	787.33	787.40
J	1060+94.32	-50.13	787.30	787.35
K	1061+04.32	-50.33	787.27	787.31
L	1061+14.31	-50.53	787.23	787.26
M	1061+24.31	-50.73	787.20	787.22
⌒ Brg. Pier	1061+29.84	-50.84	787.17	787.19
N	1061+39.84	-51.04	787.13	787.17
O	1061+49.83	-51.24	787.08	787.14
P	1061+59.83	-51.44	787.03	787.12
Q	1061+69.83	-51.64	786.98	787.09
R	1061+79.83	-51.84	786.92	787.07
S	1061+89.83	-52.04	786.87	787.03
T	1061+99.82	-52.24	786.80	786.98
U	1062+09.82	-52.44	786.74	786.93
V	1062+19.82	-52.64	786.67	786.85
W	1062+29.82	-52.84	786.60	786.76
X	1062+39.82	-53.04	786.52	786.65
Y	1062+49.81	-53.24	786.44	786.54
Z	1062+59.81	-53.44	786.36	786.41
⌒ Brg. E. Abut.	1062+65.34	-53.55	786.31	786.33
Bk. E. Abut.	1062+67.18	-53.59	786.30	786.32

GIRDER 2				
Location	Station	Offset	Theoretical Grade Elevations	Theoretical Grade Elevations Adjusted For Dead Load Deflection and Grinding
Bk. W Abut.	1059+92.49	-48.17	787.44	787.46
⌒ Brg. W. Abut.	1059+94.33	-48.19	787.44	787.46
A	1060+04.33	-48.29	787.45	787.50
B	1060+14.33	-48.39	787.44	787.52
C	1060+24.33	-48.49	787.44	787.54
D	1060+34.33	-48.59	787.43	787.55
E	1060+44.33	-48.69	787.42	787.54
F	1060+54.33	-48.79	787.41	787.52
G	1060+64.33	-48.89	787.39	787.50
H	1060+74.33	-48.99	787.37	787.46
I	1060+84.33	-49.09	787.35	787.42
J	1060+94.33	-49.19	787.32	787.37
K	1061+04.33	-49.29	787.29	787.33
L	1061+14.33	-49.39	787.26	787.28
M	1061+24.33	-49.49	787.22	787.24
⌒ Brg. Pier	1061+29.99	-49.54	787.20	787.22
N	1061+39.99	-49.64	787.16	787.19
O	1061+49.99	-49.74	787.11	787.17
P	1061+59.99	-49.84	787.07	787.15
Q	1061+69.99	-49.94	787.02	787.13
R	1061+79.99	-50.04	786.96	787.10
S	1061+89.99	-50.14	786.90	787.07
T	1061+99.99	-50.24	786.84	787.03
U	1062+09.99	-50.34	786.78	786.97
V	1062+19.99	-50.44	786.71	786.89
W	1062+29.99	-50.54	786.64	786.80
X	1062+39.99	-50.64	786.57	786.70
Y	1062+49.99	-50.74	786.49	786.59
Z	1062+59.99	-50.84	786.41	786.46
⌒ Brg. E. Abut.	1062+65.65	-50.90	786.37	786.39
Bk. E. Abut.	1062+67.50	-50.92	786.35	786.37



BACON | FARMER | WORKMAN
ENGINEERING & TESTING, INC.
433 NORTH COURT STREET
MARIETTA, IL 60090-2000
PHONE: 618.672.0100

USER NAME	=	DESIGNED	-	FAM	REVISED	-
		CHECKED	-	GBR	REVISED	-
PLOT SCALE	=	DRAWN	-	FAM	REVISED	-
PLOT DATE	=	CHECKED	-	GBR	REVISED	-

STATE OF ILLINOIS
DEPARTMENT OF TRANSPORTATION

TOP OF SLAB ELEVATIONS
STRUCTURE NO. 010-1019 (WB)

SHEET NO. 9 OF 79 SHEETS

F.A.I. RTE.	SECTION	COUNTY	TOTAL SHEETS	SHEET NO.
57	10-(33,34,5,14)R & (10-34)B	CHAMPAIGN	1182	891
CONTRACT NO. 70C01				
		ILLINOIS	FED. AID PROJECT	

MODEL: Default
FILE NAME: 0101018 & 0101019-70C01-010-TOS Elevations SN 010-1019 (WB)

GIRDER 3				
Location	Station	Offset	Theoretical Grade Elevations	Theoretical Grade Elevations Adjusted For Dead Load Deflection and Grinding
Bk. W Abut.	1059+93.01	-43.75	787.54	787.56
⌒ Brg. W. Abut.	1059+94.86	-43.75	787.54	787.56
A	1060+04.86	-43.75	787.54	787.60
B	1060+14.86	-43.75	787.54	787.64
C	1060+24.86	-43.75	787.54	787.66
D	1060+34.86	-43.75	787.53	787.68
E	1060+44.86	-43.75	787.52	787.68
F	1060+54.86	-43.75	787.51	787.66
G	1060+64.86	-43.75	787.50	787.64
H	1060+74.86	-43.75	787.48	787.60
I	1060+84.86	-43.75	787.46	787.55
J	1060+94.86	-43.75	787.43	787.51
K	1061+04.86	-43.75	787.40	787.45
L	1061+14.86	-43.75	787.37	787.41
M	1061+24.86	-43.75	787.34	787.36
⌒ Brg. Pier	1061+30.68	-43.75	787.32	787.34
N	1061+40.68	-43.75	787.28	787.31
O	1061+50.68	-43.75	787.24	787.29
P	1061+60.68	-43.75	787.19	787.27
Q	1061+70.68	-43.75	787.14	787.25
R	1061+80.68	-43.75	787.09	787.23
S	1061+90.68	-43.75	787.03	787.20
T	1062+00.68	-43.75	786.97	787.16
U	1062+10.68	-43.75	786.91	787.10
V	1062+20.68	-43.75	786.85	787.03
W	1062+30.68	-43.75	786.78	786.94
X	1062+40.68	-43.75	786.71	786.84
Y	1062+50.68	-43.75	786.63	786.73
Z	1062+60.68	-43.75	786.56	786.60
⌒ Brg. E. Abut.	1062+66.50	-43.75	786.51	786.53
Bk. E. Abut.	1062+68.35	-43.75	786.49	786.51

GIRDER 4				
Location	Station	Offset	Theoretical Grade Elevations	Theoretical Grade Elevations Adjusted For Dead Load Deflection and Grinding
Bk. W Abut.	1059+93.93	-36.00	787.70	787.72
⌒ Brg. W. Abut.	1059+95.77	-36.00	787.70	787.72
A	1060+05.77	-36.00	787.70	787.77
B	1060+15.77	-36.00	787.70	787.80
C	1060+25.77	-36.00	787.70	787.83
D	1060+35.77	-36.00	787.69	787.85
E	1060+45.77	-36.00	787.69	787.85
F	1060+55.77	-36.00	787.67	787.83
G	1060+65.77	-36.00	787.66	787.81
H	1060+75.77	-36.00	787.64	787.77
I	1060+85.77	-36.00	787.62	787.72
J	1060+95.77	-36.00	787.59	787.67
K	1061+05.77	-36.00	787.56	787.62
L	1061+15.77	-36.00	787.53	787.57
M	1061+25.77	-36.00	787.50	787.52
⌒ Brg. Pier	1061+31.60	-36.00	787.48	787.50
N	1061+41.60	-36.00	787.44	787.46
O	1061+51.60	-36.00	787.39	787.44
P	1061+61.60	-36.00	787.35	787.41
Q	1061+71.60	-36.00	787.30	787.39
R	1061+81.60	-36.00	787.24	787.36
S	1061+91.60	-36.00	787.19	787.33
T	1062+01.60	-36.00	787.13	787.29
U	1062+11.60	-36.00	787.07	787.23
V	1062+21.60	-36.00	787.00	787.16
W	1062+31.60	-36.00	786.93	787.08
X	1062+41.60	-36.00	786.86	786.98
Y	1062+51.60	-36.00	786.79	786.87
Z	1062+61.60	-36.00	786.71	786.76
⌒ Brg. E. Abut.	1062+67.42	-36.00	786.66	786.68
Bk. E. Abut.	1062+69.26	-36.00	786.65	786.67

GIRDER 5				
Location	Station	Offset	Theoretical Grade Elevations	Theoretical Grade Elevations Adjusted For Dead Load Deflection and Grinding
Bk. W Abut.	1059+94.85	-28.25	787.82	787.84
⌒ Brg. W. Abut.	1059+96.69	-28.25	787.82	787.84
A	1060+06.69	-28.25	787.82	787.89
B	1060+16.69	-28.25	787.82	787.92
C	1060+26.69	-28.25	787.82	787.95
D	1060+36.69	-28.25	787.81	787.97
E	1060+46.69	-28.25	787.81	787.97
F	1060+56.69	-28.25	787.79	787.95
G	1060+66.69	-28.25	787.78	787.93
H	1060+76.69	-28.25	787.76	787.89
I	1060+86.69	-28.25	787.74	787.84
J	1060+96.69	-28.25	787.71	787.79
K	1061+06.69	-28.25	787.68	787.74
L	1061+16.69	-28.25	787.65	787.69
M	1061+26.69	-28.25	787.61	787.64
⌒ Brg. Pier	1061+32.51	-28.25	787.59	787.61
N	1061+42.51	-28.25	787.55	787.58
O	1061+52.51	-28.25	787.51	787.56
P	1061+62.51	-28.25	787.46	787.53
Q	1061+72.51	-28.25	787.41	787.51
R	1061+82.51	-28.25	787.36	787.48
S	1061+92.51	-28.25	787.31	787.45
T	1062+02.51	-28.25	787.25	787.40
U	1062+12.51	-28.25	787.18	787.35
V	1062+22.51	-28.25	787.12	787.28
W	1062+32.51	-28.25	787.05	787.19
X	1062+42.51	-28.25	786.98	787.10
Y	1062+52.51	-28.25	786.90	786.99
Z	1062+62.51	-28.25	786.82	786.87
⌒ Brg. E. Abut.	1062+68.34	-28.25	786.78	786.80
Bk. E. Abut.	1062+70.18	-28.25	786.76	786.78



BACON | FARMER | WORKMAN
ENGINEERING & TESTING, INC.
433 NORTH COURT STREET
MARIETTA, IL 60090-2000
PHONE: 415.587.2190

USER NAME	=	DESIGNED	-	FAM	REVISED	-
		CHECKED	-	GBR	REVISED	-
PLOT SCALE	=	DRAWN	-	FAM	REVISED	-
PLOT DATE	=	CHECKED	-	GBR	REVISED	-

STATE OF ILLINOIS
DEPARTMENT OF TRANSPORTATION

TOP OF SLAB ELEVATIONS
STRUCTURE NO. 010-1019 (WB)

SHEET NO. 10 OF 79 SHEETS

F.A.I. RTE.	SECTION	COUNTY	TOTAL SHEETS	SHEET NO.
57	10-(33,34,5,14)R & (10-34)B	CHAMPAIGN	1182	892
CONTRACT NO. 70C01				
		ILLINOIS	FED. AID PROJECT	

MODEL: Default
FILE NAME: 0101018 & 0101019-70C01-011-TOS Elevations SN 010-1019 (WB)

CROWN				
Location	Station	Offset	Theoretical Grade Elevations	Theoretical Grade Elevations Adjusted For Dead Load Deflection and Grinding
Bk. W Abut.	1059+95.35	-24.00	787.89	787.91
⌒ Brg. W. Abut.	1059+97.20	-24.00	787.89	787.91
A	1060+07.20	-24.00	787.89	787.95
B	1060+17.20	-24.00	787.89	787.99
C	1060+27.20	-24.00	787.89	788.02
D	1060+37.20	-24.00	787.88	788.03
E	1060+47.20	-24.00	787.87	788.03
F	1060+57.20	-24.00	787.86	788.02
G	1060+67.20	-24.00	787.84	787.99
H	1060+77.20	-24.00	787.82	787.96
I	1060+87.20	-24.00	787.80	787.91
J	1060+97.20	-24.00	787.78	787.86
K	1061+07.20	-24.00	787.75	787.80
L	1061+17.20	-24.00	787.71	787.75
M	1061+27.20	-24.00	787.68	787.71
⌒ Brg. Pier	1061+33.02	-24.00	787.66	787.68
N	1061+43.02	-24.00	787.62	787.65
O	1061+53.02	-24.00	787.57	787.62
P	1061+63.02	-24.00	787.53	787.59
Q	1061+73.02	-24.00	787.48	787.57
R	1061+83.02	-24.00	787.42	787.54
S	1061+93.02	-24.00	787.37	787.51
T	1062+03.02	-24.00	787.31	787.47
U	1062+13.02	-24.00	787.25	787.41
V	1062+23.02	-24.00	787.18	787.34
W	1062+33.02	-24.00	787.11	787.26
X	1062+43.02	-24.00	787.04	787.16
Y	1062+53.02	-24.00	786.96	787.05
Z	1062+63.02	-24.00	786.89	786.93
⌒ Brg. E. Abut.	1062+68.84	-24.00	786.84	786.86
Bk. E. Abut.	1062+70.69	-24.00	786.82	786.84

GIRDER 6				
Location	Station	Offset	Theoretical Grade Elevations	Theoretical Grade Elevations Adjusted For Dead Load Deflection and Grinding
Bk. W Abut.	1059+95.76	-20.50	787.83	787.85
⌒ Brg. W. Abut.	1059+97.61	-20.50	787.83	787.85
A	1060+07.61	-20.50	787.84	787.90
B	1060+17.61	-20.50	787.84	787.94
C	1060+27.61	-20.50	787.83	787.96
D	1060+37.61	-20.50	787.83	787.98
E	1060+47.61	-20.50	787.82	787.98
F	1060+57.61	-20.50	787.80	787.96
G	1060+67.61	-20.50	787.79	787.94
H	1060+77.61	-20.50	787.77	787.90
I	1060+87.61	-20.50	787.75	787.85
J	1060+97.61	-20.50	787.72	787.80
K	1061+07.61	-20.50	787.69	787.75
L	1061+17.61	-20.50	787.66	787.70
M	1061+27.61	-20.50	787.62	787.65
⌒ Brg. Pier	1061+33.43	-20.50	787.60	787.62
N	1061+43.43	-20.50	787.56	787.59
O	1061+53.43	-20.50	787.52	787.56
P	1061+63.43	-20.50	787.47	787.54
Q	1061+73.43	-20.50	787.42	787.51
R	1061+83.43	-20.50	787.37	787.49
S	1061+93.43	-20.50	787.31	787.45
T	1062+03.43	-20.50	787.25	787.41
U	1062+13.43	-20.50	787.19	787.35
V	1062+23.43	-20.50	787.12	787.28
W	1062+33.43	-20.50	787.05	787.20
X	1062+43.43	-20.50	786.98	787.10
Y	1062+53.43	-20.50	786.91	786.99
Z	1062+63.43	-20.50	786.83	786.87
⌒ Brg. E. Abut.	1062+69.25	-20.50	786.78	786.80
Bk. E. Abut.	1062+71.10	-20.50	786.77	786.79

GIRDER 7				
Location	Station	Offset	Theoretical Grade Elevations	Theoretical Grade Elevations Adjusted For Dead Load Deflection and Grinding
Bk. W Abut.	1059+96.68	-12.75	787.71	787.73
⌒ Brg. W. Abut.	1059+98.53	-12.75	787.71	787.73
A	1060+08.53	-12.75	787.71	787.78
B	1060+18.53	-12.75	787.71	787.81
C	1060+28.53	-12.75	787.71	787.84
D	1060+38.53	-12.75	787.70	787.86
E	1060+48.53	-12.75	787.69	787.86
F	1060+58.53	-12.75	787.68	787.84
G	1060+68.53	-12.75	787.66	787.82
H	1060+78.53	-12.75	787.64	787.78
I	1060+88.53	-12.75	787.62	787.73
J	1060+98.53	-12.75	787.60	787.68
K	1061+08.53	-12.75	787.57	787.62
L	1061+18.53	-12.75	787.53	787.57
M	1061+28.53	-12.75	787.50	787.52
⌒ Brg. Pier	1061+34.35	-12.75	787.48	787.50
N	1061+44.35	-12.75	787.44	787.47
O	1061+54.35	-12.75	787.39	787.44
P	1061+64.35	-12.75	787.35	787.41
Q	1061+74.35	-12.75	787.30	787.39
R	1061+84.35	-12.75	787.24	787.36
S	1061+94.35	-12.75	787.19	787.33
T	1062+04.35	-12.75	787.13	787.28
U	1062+14.35	-12.75	787.06	787.23
V	1062+24.35	-12.75	787.00	787.16
W	1062+34.35	-12.75	786.93	787.07
X	1062+44.35	-12.75	786.85	786.98
Y	1062+54.35	-12.75	786.78	786.86
Z	1062+64.35	-12.75	786.70	786.74
⌒ Brg. E. Abut.	1062+70.17	-12.75	786.65	786.67
Bk. E. Abut.	1062+72.02	-12.75	786.64	786.66



BACON | FARMER | WORKMAN
ENGINEERING & TESTING, INC.
433 NORTH COURT STREET
MARIETTA, IL 60080-2089
PHONE: 415.857.2190

USER NAME =	DESIGNED - FAM	REVISED -
	CHECKED - GBR	REVISED -
PLOT SCALE =	DRAWN - FAM	REVISED -
PLOT DATE = 1/21/2022	CHECKED - GBR	REVISED -

STATE OF ILLINOIS
DEPARTMENT OF TRANSPORTATION

TOP OF SLAB ELEVATIONS
STRUCTURE NO. 010-1019 (WB)

SHEET NO. 11 OF 79 SHEETS

F.A.I. RTE.	SECTION	COUNTY	TOTAL SHEETS	SHEET NO.
57	10-(33,34,5,14)R & (10-34)B	CHAMPAIGN	1182	893
CONTRACT NO. 70C01				
		ILLINOIS	FED. AID PROJECT	

MODEL: Default
FILE NAME: 0101018 & 0101019-70C01-012-TOS Elevations SN 010-1019 (WB)

STAGE CONSTRUCTION JOINT

Location	Station	Offset	Theoretical Grade Elevations	Theoretical Grade Elevations Adjusted For Dead Load Deflection and Grinding
Bk. W Abut.	1059+96.92	-10.75	787.67	787.69
⌒ Brg. W. Abut.	1059+98.76	-10.75	787.67	787.69
A	1060+08.76	-10.75	787.68	787.74
B	1060+18.76	-10.75	787.68	787.78
C	1060+28.76	-10.75	787.67	787.80
D	1060+38.76	-10.75	787.67	787.82
E	1060+48.76	-10.75	787.66	787.82
F	1060+58.76	-10.75	787.64	787.80
G	1060+68.76	-10.75	787.63	787.78
H	1060+78.76	-10.75	787.61	787.74
I	1060+88.76	-10.75	787.58	787.69
J	1060+98.76	-10.75	787.56	787.64
K	1061+08.76	-10.75	787.53	787.59
L	1061+18.76	-10.75	787.50	787.53
M	1061+28.76	-10.75	787.46	787.49
⌒ Brg. Pier	1061+34.59	-10.75	787.44	787.46
N	1061+44.59	-10.75	787.40	787.43
O	1061+54.59	-10.75	787.35	787.40
P	1061+64.59	-10.75	787.31	787.37
Q	1061+74.59	-10.75	787.26	787.35
R	1061+84.59	-10.75	787.20	787.32
S	1061+94.59	-10.75	787.15	787.29
T	1062+04.59	-10.75	787.09	787.24
U	1062+14.59	-10.75	787.02	787.19
V	1062+24.59	-10.75	786.96	787.12
W	1062+34.59	-10.75	786.89	787.03
X	1062+44.59	-10.75	786.81	786.94
Y	1062+54.59	-10.75	786.74	786.82
Z	1062+64.59	-10.75	786.66	786.71
⌒ Brg. E. Abut.	1062+70.41	-10.75	786.61	786.63
Bk. E. Abut.	1062+72.25	-10.75	786.60	786.62

GIRDER 8

Location	Station	Offset	Theoretical Grade Elevations	Theoretical Grade Elevations Adjusted For Dead Load Deflection and Grinding
Bk. W Abut.	1059+97.60	-5.00	787.55	787.57
⌒ Brg. W. Abut.	1059+99.45	-5.00	787.55	787.58
A	1060+09.45	-5.00	787.56	787.63
B	1060+19.45	-5.00	787.56	787.67
C	1060+29.45	-5.00	787.55	787.70
D	1060+39.45	-5.00	787.55	787.72
E	1060+49.45	-5.00	787.54	787.72
F	1060+59.45	-5.00	787.52	787.71
G	1060+69.45	-5.00	787.50	787.68
H	1060+79.45	-5.00	787.49	787.64
I	1060+89.45	-5.00	787.46	787.58
J	1060+99.45	-5.00	787.44	787.53
K	1061+09.45	-5.00	787.41	787.47
L	1061+19.45	-5.00	787.37	787.41
M	1061+29.45	-5.00	787.34	787.36
⌒ Brg. Pier	1061+35.27	-5.00	787.32	787.34
N	1061+45.27	-5.00	787.27	787.31
O	1061+55.27	-5.00	787.23	787.28
P	1061+65.27	-5.00	787.18	787.26
Q	1061+75.27	-5.00	787.13	787.24
R	1061+85.27	-5.00	787.08	787.21
S	1061+95.27	-5.00	787.02	787.18
T	1062+05.27	-5.00	786.96	787.14
U	1062+15.27	-5.00	786.90	787.09
V	1062+25.27	-5.00	786.83	787.01
W	1062+35.27	-5.00	786.76	786.93
X	1062+45.27	-5.00	786.69	786.83
Y	1062+55.27	-5.00	786.61	786.71
Z	1062+65.27	-5.00	786.53	786.58
⌒ Brg. E. Abut.	1062+71.09	-5.00	786.49	786.51
Bk. E. Abut.	1062+72.93	-5.00	786.47	786.49

P.G. I-74 WESTBOUND (SN 010-1019)

Location	Station	Offset	Theoretical Grade Elevations	Theoretical Grade Elevations Adjusted For Dead Load Deflection and Grinding
Bk. W Abut.	1059+98.19	0.00	787.45	787.47
⌒ Brg. W. Abut.	1060+00.04	0.00	787.45	787.47
A	1060+10.04	0.00	787.45	787.52
B	1060+20.04	0.00	787.45	787.56
C	1060+30.04	0.00	787.45	787.60
D	1060+40.04	0.00	787.44	787.62
E	1060+50.04	0.00	787.43	787.62
F	1060+60.04	0.00	787.42	787.60
G	1060+70.04	0.00	787.40	787.57
H	1060+80.04	0.00	787.38	787.53
I	1060+90.04	0.00	787.36	787.48
J	1061+00.04	0.00	787.33	787.42
K	1061+10.04	0.00	787.30	787.36
L	1061+20.04	0.00	787.27	787.31
M	1061+30.04	0.00	787.23	787.26
⌒ Brg. Pier	1061+35.86	0.00	787.21	787.23
N	1061+45.86	0.00	787.17	787.20
O	1061+55.86	0.00	787.12	787.17
P	1061+65.86	0.00	787.08	787.15
Q	1061+75.86	0.00	787.03	787.13
R	1061+85.86	0.00	786.97	787.11
S	1061+95.86	0.00	786.91	787.07
T	1062+05.86	0.00	786.85	787.03
U	1062+15.86	0.00	786.79	786.98
V	1062+25.86	0.00	786.72	786.91
W	1062+35.86	0.00	786.65	786.82
X	1062+45.86	0.00	786.58	786.72
Y	1062+55.86	0.00	786.50	786.60
Z	1062+65.86	0.00	786.43	786.47
⌒ Brg. E. Abut.	1062+71.68	0.00	786.38	786.40
Bk. E. Abut.	1062+73.53	0.00	786.36	786.38



BACON | FARMER | WORKMAN
ENGINEERING & TESTING, INC.
403 NORTH COURT STREET
MARIETTA, IL 60090
PHONE: 618.672.0190

USER NAME	=	DESIGNED	-	FAM	REVISED	-
		CHECKED	-	GBR	REVISED	-
PLOT SCALE	=	DRAWN	-	FAM	REVISED	-
PLOT DATE	=	CHECKED	-	GBR	REVISED	-

STATE OF ILLINOIS
DEPARTMENT OF TRANSPORTATION

TOP OF SLAB ELEVATIONS
STRUCTURE NO. 010-1019 (WB)

SHEET NO. 12 OF 79 SHEETS

F.A.I. RTE.	SECTION	COUNTY	TOTAL SHEETS	SHEET NO.
57	10-(33,34,5,14)R & (10-34)B	CHAMPAIGN	1182	894
CONTRACT NO. 70C01				
		ILLINOIS	FED. AID PROJECT	

MODEL: Default
FILE NAME: 0101018 & 0101019-70C01-013-TOS Elevations SN 010-1019 (WB)

GIRDER 9

Location	Station	Offset	Theoretical Grade Elevations	Theoretical Grade Elevations Adjusted For Dead Load Deflection and Grinding
Bk. W Abut.	1059+98.52	2.75	787.39	787.41
⌀ Brg. W. Abut.	1060+00.36	2.75	787.39	787.41
A	1060+10.36	2.75	787.40	787.47
B	1060+20.36	2.75	787.39	787.51
C	1060+30.36	2.75	787.39	787.54
D	1060+40.36	2.75	787.38	787.56
E	1060+50.36	2.75	787.37	787.56
F	1060+60.36	2.75	787.36	787.54
G	1060+70.36	2.75	787.34	787.51
H	1060+80.36	2.75	787.32	787.47
I	1060+90.36	2.75	787.30	787.42
J	1061+00.36	2.75	787.27	787.36
K	1061+10.36	2.75	787.24	787.30
L	1061+20.36	2.75	787.21	787.25
M	1061+30.36	2.75	787.17	787.20
⌀ Brg. Pier	1061+36.18	2.75	787.15	787.17
N	1061+46.18	2.75	787.11	787.14
O	1061+56.18	2.75	787.06	787.11
P	1061+66.18	2.75	787.02	787.09
Q	1061+76.18	2.75	786.97	787.07
R	1061+86.18	2.75	786.91	787.05
S	1061+96.18	2.75	786.86	787.02
T	1062+06.18	2.75	786.79	786.97
U	1062+16.18	2.75	786.73	786.92
V	1062+26.18	2.75	786.66	786.85
W	1062+36.18	2.75	786.59	786.76
X	1062+46.18	2.75	786.52	786.66
Y	1062+56.18	2.75	786.45	786.54
Z	1062+66.18	2.75	786.37	786.41
⌀ Brg. E. Abut.	1062+72.01	2.75	786.32	786.34
Bk. E. Abut.	1062+73.85	2.75	786.30	786.32

GIRDER 10

Location	Station	Offset	Theoretical Grade Elevations	Theoretical Grade Elevations Adjusted For Dead Load Deflection and Grinding
Bk. W Abut.	1059+99.43	10.50	787.23	787.25
⌀ Brg. W. Abut.	1060+01.28	10.50	787.23	787.25
A	1060+11.28	10.50	787.23	787.30
B	1060+21.28	10.50	787.23	787.35
C	1060+31.28	10.50	787.23	787.38
D	1060+41.28	10.50	787.22	787.40
E	1060+51.28	10.50	787.21	787.39
F	1060+61.28	10.50	787.20	787.38
G	1060+71.28	10.50	787.18	787.35
H	1060+81.28	10.50	787.16	787.31
I	1060+91.28	10.50	787.13	787.26
J	1061+01.28	10.50	787.11	787.20
K	1061+11.28	10.50	787.08	787.14
L	1061+21.28	10.50	787.04	787.08
M	1061+31.28	10.50	787.01	787.03
⌀ Brg. Pier	1061+37.10	10.50	786.99	787.01
N	1061+47.10	10.50	786.94	786.97
O	1061+57.10	10.50	786.90	786.95
P	1061+67.10	10.50	786.85	786.93
Q	1061+77.10	10.50	786.80	786.90
R	1061+87.10	10.50	786.75	786.88
S	1061+97.10	10.50	786.69	786.85
T	1062+07.10	10.50	786.63	786.81
U	1062+17.10	10.50	786.56	786.75
V	1062+27.10	10.50	786.50	786.68
W	1062+37.10	10.50	786.43	786.59
X	1062+47.10	10.50	786.35	786.49
Y	1062+57.10	10.50	786.28	786.37
Z	1062+67.10	10.50	786.20	786.25
⌀ Brg. E. Abut.	1062+72.92	10.50	786.15	786.17
Bk. E. Abut.	1062+74.77	10.50	786.13	786.15



BACON | FARMER | WORKMAN
ENGINEERING & TESTING, INC.
433 NORTH COURT STREET
MARIETTA, IL 60090-2100
PHONE: 815.857.2190


USER NAME	=	DESIGNED	-	FAM	REVISED	-
		CHECKED	-	GBR	REVISED	-
PLOT SCALE	=	DRAWN	-	FAM	REVISED	-
PLOT DATE	=	CHECKED	-	GBR	REVISED	-

STATE OF ILLINOIS
DEPARTMENT OF TRANSPORTATION


TOP OF SLAB ELEVATIONS
STRUCTURE NO. 010-1019 (WB)

SHEET NO. 13 OF 79 SHEETS


F.A.I. RTE.	SECTION	COUNTY	TOTAL SHEETS	SHEET NO.
57	10-(33,34,5,14)R & (10-34)B	CHAMPAIGN	1182	895
CONTRACT NO. 70C01				
		ILLINOIS	FED. AID PROJECT	

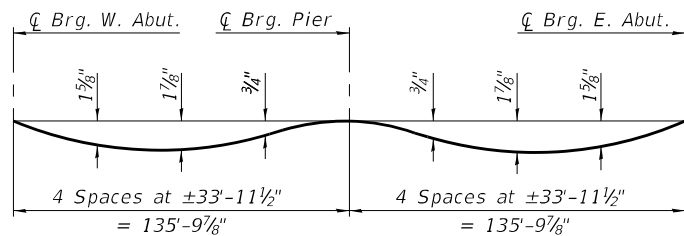


GIRDER 11 - 13

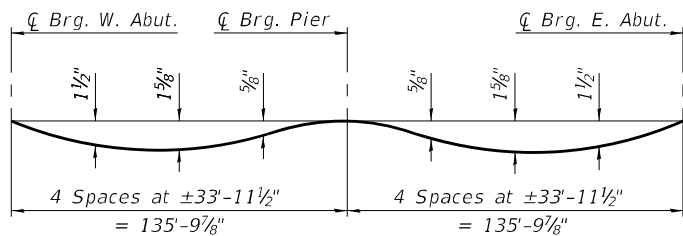


GIRDER 14 - 17

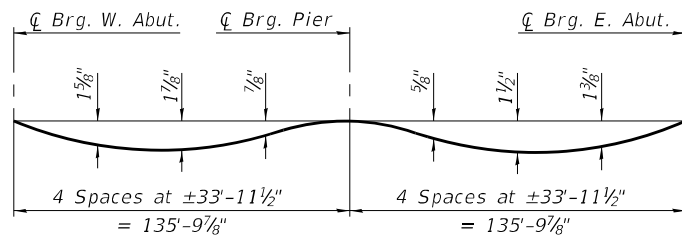

GIRDER 18

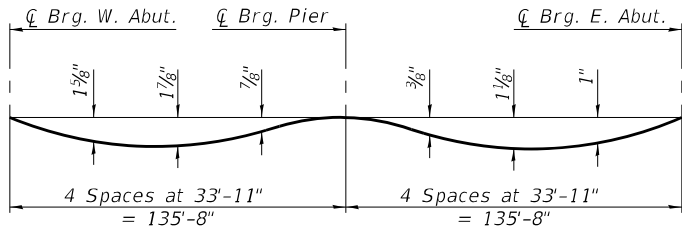

GIRDER 19

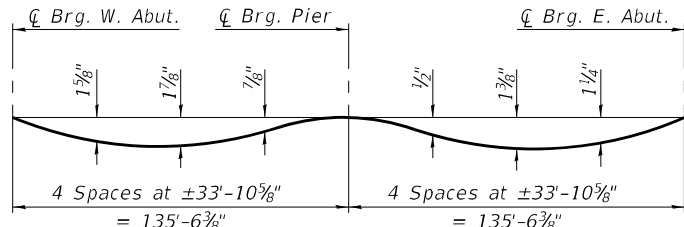

GIRDER 20

DEAD LOAD DEFLECTION DIAGRAM

(Includes weight of concrete only).


Notes:

The above deflections are not to be used in the field if the engineer is working from the grade elevations adjusted for dead load deflections and grinding as shown on Sheets 15 thru 19 of 79.

Stations and offsets are referenced from $\bar{C}$ F.A.I. Rte. 74 and P.G. SN 010-1018, respectively.

*At $\bar{C}$ Brg. and perpendicular to F.A.I. Rte. 74

**Ramp C and Girder 20 are parallel with a perpendicular distance of 4'-6"

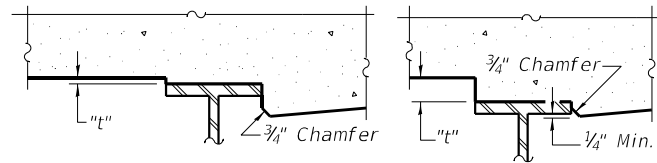


At Minimum Fillet

At Maximum Fillet

To determine "t": After all structural steel has been erected, elevations of the top flanges of the girders shall be taken at intervals shown below. These elevations subtracted from the "Theoretical Grade Elevations Adjusted for Dead Load Deflection and Grinding" shown on Sheets 15 thru 19 of 79, minus the initial slab thickness prior to grinding, equals the fillet heights "t" above top flange of girders.

The slab is to be ground after curing to achieve smoothness, but the slab is not to be ground to elevations below the "Theoretical Grade Elevations" shown on Sheets 15 thru 19 of 79. For grinding the deck, see Special Provisions.

FILLET HEIGHTS

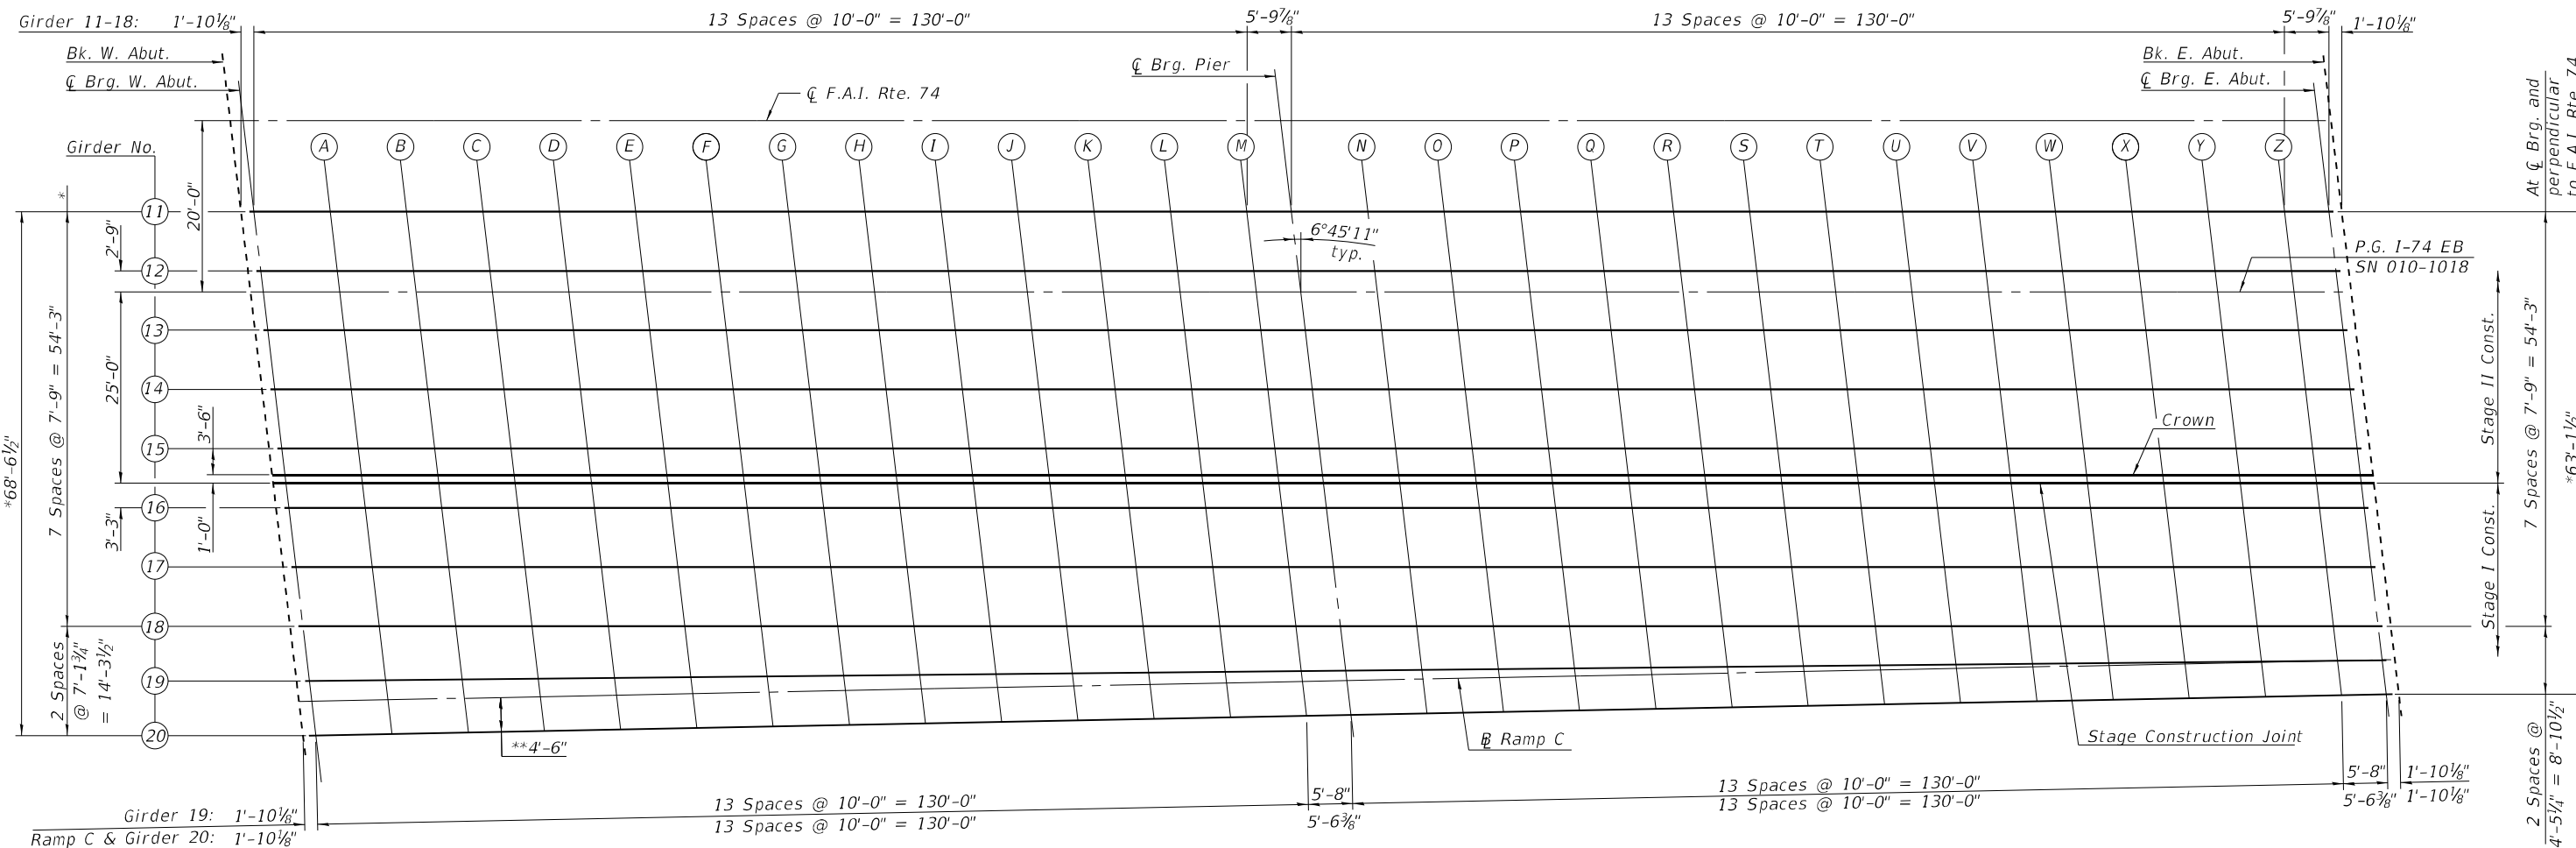

PLAN

STATE OF ILLINOIS
DEPARTMENT OF TRANSPORTATION

TOP OF SLAB ELEVATIONS
STRUCTURE NO. 010-1018 (EB)

SHEET NO. 14 OF 79 SHEETS

F.A.I. RTE.	SECTION	COUNTY	TOTAL SHEETS	SHEET NO.
57	10-(33,34,5,14)R & (10-34)B	CHAMPAIGN	1182	896
CONTRACT NO. 70C01				

ILLINOIS FED. AID PROJECT



BACON | FARMER | WORKMAN
ENGINEERING & TESTING, INC.
433 NORTH COURT STREET
MADISON, IL 61704-2000
PHONE: 414.581.0100

USER NAME	=	DESIGNED	-	FAM	REVISED	-
PLOT SCALE	=	CHECKED	-	GBR	REVISED	-
PLOT DATE	=	DRAWN	-	FAM	REVISED	-
		CHECKED	-	GBR	REVISED	-

MODEL: Default
FILE NAME: 0101018 & 0101019-70C01-015-TOS Elevations SN 010-1018 (EB)

GIRDER 11

Location	Station	Offset	Theoretical Grade Elevations	Theoretical Grade Elevations Adjusted For Dead Load Deflection and Grinding
Bk. W Abut.	1060+04.05	-10.50	787.23	787.25
⌒ Brg. W. Abut.	1060+05.90	-10.50	787.23	787.25
A	1060+15.90	-10.50	787.23	787.30
B	1060+25.90	-10.50	787.23	787.34
C	1060+35.90	-10.50	787.23	787.37
D	1060+45.90	-10.50	787.22	787.39
E	1060+55.90	-10.50	787.20	787.39
F	1060+65.90	-10.50	787.19	787.37
G	1060+75.90	-10.50	787.17	787.34
H	1060+85.90	-10.50	787.15	787.30
I	1060+95.90	-10.50	787.12	787.24
J	1061+05.90	-10.50	787.09	787.19
K	1061+15.90	-10.50	787.06	787.13
L	1061+25.90	-10.50	787.03	787.07
M	1061+35.90	-10.50	786.99	787.02
⌒ Brg. Pier	1061+41.72	-10.50	786.97	786.99
N	1061+51.72	-10.50	786.92	786.95
O	1061+61.72	-10.50	786.88	786.93
P	1061+71.72	-10.50	786.83	786.90
Q	1061+81.72	-10.50	786.78	786.88
R	1061+91.72	-10.50	786.72	786.85
S	1062+01.72	-10.50	786.66	786.82
T	1062+11.72	-10.50	786.60	786.78
U	1062+21.72	-10.50	786.53	786.72
V	1062+31.72	-10.50	786.46	786.65
W	1062+41.72	-10.50	786.39	786.56
X	1062+51.72	-10.50	786.32	786.45
Y	1062+61.72	-10.50	786.24	786.34
Z	1062+71.72	-10.50	786.16	786.21
⌒ Brg. E. Abut.	1062+77.54	-10.50	786.11	786.13
Bk. E. Abut.	1062+79.39	-10.50	786.09	786.12

GIRDER 12

Location	Station	Offset	Theoretical Grade Elevations	Theoretical Grade Elevations Adjusted For Dead Load Deflection and Grinding
Bk. W Abut.	1060+04.97	-2.75	787.39	787.42
⌒ Brg. W. Abut.	1060+06.82	-2.75	787.40	787.42
A	1060+16.82	-2.75	787.40	787.46
B	1060+26.82	-2.75	787.39	787.51
C	1060+36.82	-2.75	787.39	787.54
D	1060+46.82	-2.75	787.38	787.55
E	1060+56.82	-2.75	787.36	787.55
F	1060+66.82	-2.75	787.35	787.53
G	1060+76.82	-2.75	787.33	787.50
H	1060+86.82	-2.75	787.31	787.46
I	1060+96.82	-2.75	787.28	787.40
J	1061+06.82	-2.75	787.25	787.34
K	1061+16.82	-2.75	787.22	787.28
L	1061+26.82	-2.75	787.19	787.23
M	1061+36.82	-2.75	787.15	787.17
⌒ Brg. Pier	1061+42.64	-2.75	787.12	787.15
N	1061+52.64	-2.75	787.08	787.11
O	1061+62.64	-2.75	787.03	787.08
P	1061+72.64	-2.75	786.98	787.06
Q	1061+82.64	-2.75	786.93	787.04
R	1061+92.64	-2.75	786.88	787.01
S	1062+02.64	-2.75	786.82	786.98
T	1062+12.64	-2.75	786.75	786.93
U	1062+22.64	-2.75	786.69	786.88
V	1062+32.64	-2.75	786.62	786.80
W	1062+42.64	-2.75	786.55	786.71
X	1062+52.64	-2.75	786.47	786.61
Y	1062+62.64	-2.75	786.39	786.49
Z	1062+72.64	-2.75	786.31	786.36
⌒ Brg. E. Abut.	1062+78.46	-2.75	786.26	786.28
Bk. E. Abut.	1062+80.31	-2.75	786.25	786.27

P.G. I-74 EASTBOUND (SN 010-1018)

Location	Station	Offset	Theoretical Grade Elevations	Theoretical Grade Elevations Adjusted For Dead Load Deflection and Grinding
Bk. W Abut.	1060+05.30	0.00	787.45	787.47
⌒ Brg. W. Abut.	1060+07.14	0.00	787.45	787.47
A	1060+17.14	0.00	787.45	787.52
B	1060+27.14	0.00	787.45	787.56
C	1060+37.14	0.00	787.44	787.59
D	1060+47.14	0.00	787.43	787.61
E	1060+57.14	0.00	787.42	787.61
F	1060+67.14	0.00	787.40	787.59
G	1060+77.14	0.00	787.39	787.56
H	1060+87.14	0.00	787.36	787.51
I	1060+97.14	0.00	787.34	787.46
J	1061+07.14	0.00	787.31	787.40
K	1061+17.14	0.00	787.28	787.34
L	1061+27.14	0.00	787.24	787.28
M	1061+37.14	0.00	787.20	787.23
⌒ Brg. Pier	1061+42.96	0.00	787.18	787.20
N	1061+52.96	0.00	787.14	787.17
O	1061+62.96	0.00	787.09	787.14
P	1061+72.96	0.00	787.04	787.12
Q	1061+82.96	0.00	786.99	787.09
R	1061+92.96	0.00	786.93	787.07
S	1062+02.96	0.00	786.87	787.03
T	1062+12.96	0.00	786.81	786.99
U	1062+22.96	0.00	786.74	786.93
V	1062+32.96	0.00	786.67	786.86
W	1062+42.96	0.00	786.60	786.77
X	1062+52.96	0.00	786.53	786.66
Y	1062+62.96	0.00	786.45	786.55
Z	1062+72.96	0.00	786.37	786.42
⌒ Brg. E. Abut.	1062+78.79	0.00	786.32	786.34
Bk. E. Abut.	1062+80.63	0.00	786.30	786.32



BACON | FARMER | WORKMAN
ENGINEERING & TESTING, INC.
433 NORTH COURT STREET
MARIETTA, IL 60090-2000
PHONE: 618.672.0190

USER NAME	=	DESIGNED	-	FAM	REVISED	-
		CHECKED	-	GBR	REVISED	-
PLOT SCALE	=	DRAWN	-	FAM	REVISED	-
PLOT DATE	=	CHECKED	-	GBR	REVISED	-

STATE OF ILLINOIS
DEPARTMENT OF TRANSPORTATION

TOP OF SLAB ELEVATIONS
STRUCTURE NO. 010-1018 (EB)

SHEET NO. 15 OF 79 SHEETS

F.A.I. RTE.	SECTION	COUNTY	TOTAL SHEETS	SHEET NO.
57	10-(33,34,5,14)R & (10-34)B	CHAMPAIGN	1182	897
CONTRACT NO. 70C01				
		ILLINOIS	FED. AID PROJECT	

MODEL: Default
FILE NAME: 0101018 & 0101019-70C01-016-TOS Elevations SN 010-1018 (EB)

GIRDER 13

Location	Station	Offset	Theoretical Grade Elevations	Theoretical Grade Elevations Adjusted For Dead Load Deflection and Grinding
Bk. W Abut.	1060+05.89	5.00	787.56	787.58
⌒ Brg. W. Abut.	1060+07.73	5.00	787.56	787.58
A	1060+17.73	5.00	787.56	787.63
B	1060+27.73	5.00	787.55	787.67
C	1060+37.73	5.00	787.55	787.70
D	1060+47.73	5.00	787.54	787.71
E	1060+57.73	5.00	787.52	787.71
F	1060+67.73	5.00	787.51	787.69
G	1060+77.73	5.00	787.49	787.66
H	1060+87.73	5.00	787.47	787.62
I	1060+97.73	5.00	787.44	787.56
J	1061+07.73	5.00	787.41	787.50
K	1061+17.73	5.00	787.38	787.44
L	1061+27.73	5.00	787.34	787.38
M	1061+37.73	5.00	787.31	787.33
⌒ Brg. Pier	1061+43.56	5.00	787.28	787.30
N	1061+53.56	5.00	787.24	787.27
O	1061+63.56	5.00	787.19	787.24
P	1061+73.56	5.00	787.14	787.22
Q	1061+83.56	5.00	787.09	787.19
R	1061+93.56	5.00	787.03	787.17
S	1062+03.56	5.00	786.97	787.13
T	1062+13.56	5.00	786.91	787.09
U	1062+23.56	5.00	786.84	787.03
V	1062+33.56	5.00	786.77	786.96
W	1062+43.56	5.00	786.70	786.87
X	1062+53.56	5.00	786.63	786.76
Y	1062+63.56	5.00	786.55	786.64
Z	1062+73.56	5.00	786.47	786.52
⌒ Brg. E. Abut.	1062+79.38	5.00	786.42	786.44
Bk. E. Abut.	1062+81.22	5.00	786.40	786.42

GIRDER 14

Location	Station	Offset	Theoretical Grade Elevations	Theoretical Grade Elevations Adjusted For Dead Load Deflection and Grinding
Bk. W Abut.	1060+06.81	12.75	787.71	787.74
⌒ Brg. W. Abut.	1060+08.65	12.75	787.71	787.74
A	1060+18.65	12.75	787.71	787.78
B	1060+28.65	12.75	787.71	787.81
C	1060+38.65	12.75	787.70	787.84
D	1060+48.65	12.75	787.69	787.85
E	1060+58.65	12.75	787.68	787.84
F	1060+68.65	12.75	787.66	787.83
G	1060+78.65	12.75	787.64	787.80
H	1060+88.65	12.75	787.62	787.75
I	1060+98.65	12.75	787.60	787.70
J	1061+08.65	12.75	787.57	787.65
K	1061+18.65	12.75	787.53	787.59
L	1061+28.65	12.75	787.50	787.54
M	1061+38.65	12.75	787.46	787.49
⌒ Brg. Pier	1061+44.47	12.75	787.44	787.46
N	1061+54.47	12.75	787.39	787.42
O	1061+64.47	12.75	787.34	787.39
P	1061+74.47	12.75	787.29	787.36
Q	1061+84.47	12.75	787.24	787.33
R	1061+94.47	12.75	787.18	787.30
S	1062+04.47	12.75	787.12	787.27
T	1062+14.47	12.75	787.06	787.22
U	1062+24.47	12.75	787.00	787.16
V	1062+34.47	12.75	786.93	787.09
W	1062+44.47	12.75	786.85	787.00
X	1062+54.47	12.75	786.78	786.90
Y	1062+64.47	12.75	786.70	786.78
Z	1062+74.47	12.75	786.62	786.66
⌒ Brg. E. Abut.	1062+80.30	12.75	786.57	786.59
Bk. E. Abut.	1062+82.14	12.75	786.55	786.57

GIRDER 15

Location	Station	Offset	Theoretical Grade Elevations	Theoretical Grade Elevations Adjusted For Dead Load Deflection and Grinding
Bk. W Abut.	1060+07.72	20.50	787.84	787.86
⌒ Brg. W. Abut.	1060+09.57	20.50	787.84	787.86
A	1060+19.57	20.50	787.83	787.90
B	1060+29.57	20.50	787.83	787.93
C	1060+39.57	20.50	787.82	787.96
D	1060+49.57	20.50	787.81	787.97
E	1060+59.57	20.50	787.80	787.96
F	1060+69.57	20.50	787.78	787.95
G	1060+79.57	20.50	787.76	787.92
H	1060+89.57	20.50	787.74	787.87
I	1060+99.57	20.50	787.71	787.82
J	1061+09.57	20.50	787.68	787.77
K	1061+19.57	20.50	787.65	787.71
L	1061+29.57	20.50	787.62	787.65
M	1061+39.57	20.50	787.58	787.60
⌒ Brg. Pier	1061+45.39	20.50	787.55	787.57
N	1061+55.39	20.50	787.51	787.54
O	1061+65.39	20.50	787.46	787.51
P	1061+75.39	20.50	787.41	787.48
Q	1061+85.39	20.50	787.36	787.45
R	1061+95.39	20.50	787.30	787.42
S	1062+05.39	20.50	787.24	787.38
T	1062+15.39	20.50	787.18	787.33
U	1062+25.39	20.50	787.11	787.28
V	1062+35.39	20.50	787.04	787.20
W	1062+45.39	20.50	786.97	787.11
X	1062+55.39	20.50	786.89	787.01
Y	1062+65.39	20.50	786.81	786.90
Z	1062+75.39	20.50	786.73	786.78
⌒ Brg. E. Abut.	1062+81.21	20.50	786.68	786.70
Bk. E. Abut.	1062+83.06	20.50	786.66	786.69



BACON | FARMER | WORKMAN
ENGINEERING & TESTING, INC.
433 NORTH COURT STREET
MARIETTA, IL 60080-2089
PHONE: 415.875.2190

USER NAME	=	DESIGNED	-	FAM	REVISED	-
		CHECKED	-	GBR	REVISED	-
PLOT SCALE	=	DRAWN	-	FAM	REVISED	-
PLOT DATE	=	CHECKED	-	GBR	REVISED	-

STATE OF ILLINOIS
DEPARTMENT OF TRANSPORTATION

TOP OF SLAB ELEVATIONS
STRUCTURE NO. 010-1018 (EB)

SHEET NO. 16 OF 79 SHEETS

F.A.I. RTE.	SECTION	COUNTY	TOTAL SHEETS	SHEET NO.
57	10-(33,34,5,14)R & (10-34)B	CHAMPAIGN	1182	898
CONTRACT NO. 70C01				
		ILLINOIS	FED. AID PROJECT	

MODEL: Default
FILE NAME: 0101018 & 0101019-70C01-017-TOS Elevations SN 010-1018 (EB)

CROWN				
Location	Station	Offset	Theoretical Grade Elevations	Theoretical Grade Elevations Adjusted For Dead Load Deflection and Grinding
Bk. W Abut.	1060+08.14	24.00	787.89	787.91
⌒ Brg. W. Abut.	1060+09.98	24.00	787.89	787.91
A	1060+19.98	24.00	787.89	787.95
B	1060+29.98	24.00	787.89	787.99
C	1060+39.98	24.00	787.88	788.01
D	1060+49.98	24.00	787.87	788.02
E	1060+59.98	24.00	787.85	788.02
F	1060+69.98	24.00	787.84	788.00
G	1060+79.98	24.00	787.82	787.97
H	1060+89.98	24.00	787.79	787.93
I	1060+99.98	24.00	787.77	787.88
J	1061+09.98	24.00	787.74	787.82
K	1061+19.98	24.00	787.71	787.76
L	1061+29.98	24.00	787.67	787.71
M	1061+39.98	24.00	787.63	787.66
⌒ Brg. Pier	1061+45.81	24.00	787.61	787.63
N	1061+55.81	24.00	787.56	787.59
O	1061+65.81	24.00	787.51	787.56
P	1061+75.81	24.00	787.46	787.53
Q	1061+85.81	24.00	787.41	787.50
R	1061+95.81	24.00	787.35	787.47
S	1062+05.81	24.00	787.29	787.43
T	1062+15.81	24.00	787.23	787.39
U	1062+25.81	24.00	787.16	787.33
V	1062+35.81	24.00	787.09	787.25
W	1062+45.81	24.00	787.02	787.16
X	1062+55.81	24.00	786.94	787.06
Y	1062+65.81	24.00	786.86	786.95
Z	1062+75.81	24.00	786.78	786.83
⌒ Brg. E. Abut.	1062+81.63	24.00	786.73	786.75
Bk. E. Abut.	1062+83.47	24.00	786.72	786.74

STAGE CONSTRUCTION JOINT				
Location	Station	Offset	Theoretical Grade Elevations	Theoretical Grade Elevations Adjusted For Dead Load Deflection and Grinding
Bk. W Abut.	1060+08.26	25.00	787.87	787.90
⌒ Brg. W. Abut.	1060+10.10	25.00	787.87	787.90
A	1060+20.10	25.00	787.87	787.94
B	1060+30.10	25.00	787.87	787.97
C	1060+40.10	25.00	787.86	787.99
D	1060+50.10	25.00	787.85	788.01
E	1060+60.10	25.00	787.84	788.00
F	1060+70.10	25.00	787.82	787.98
G	1060+80.10	25.00	787.80	787.95
H	1060+90.10	25.00	787.78	787.91
I	1061+00.10	25.00	787.75	787.86
J	1061+10.10	25.00	787.72	787.80
K	1061+20.10	25.00	787.69	787.75
L	1061+30.10	25.00	787.65	787.69
M	1061+40.10	25.00	787.61	787.64
⌒ Brg. Pier	1061+45.92	25.00	787.59	787.61
N	1061+55.92	25.00	787.55	787.57
O	1061+65.92	25.00	787.50	787.54
P	1061+75.92	25.00	787.45	787.51
Q	1061+85.92	25.00	787.39	787.49
R	1061+95.92	25.00	787.34	787.45
S	1062+05.92	25.00	787.28	787.42
T	1062+15.92	25.00	787.21	787.37
U	1062+25.92	25.00	787.15	787.31
V	1062+35.92	25.00	787.08	787.24
W	1062+45.92	25.00	787.00	787.15
X	1062+55.92	25.00	786.93	787.05
Y	1062+65.92	25.00	786.85	786.93
Z	1062+75.92	25.00	786.76	786.81
⌒ Brg. E. Abut.	1062+81.75	25.00	786.71	786.74
Bk. E. Abut.	1062+83.59	25.00	786.70	786.72

GIRDER 16				
Location	Station	Offset	Theoretical Grade Elevations	Theoretical Grade Elevations Adjusted For Dead Load Deflection and Grinding
Bk. W Abut.	1060+08.64	28.25	787.82	787.84
⌒ Brg. W. Abut.	1060+10.49	28.25	787.82	787.84
A	1060+20.49	28.25	787.82	787.89
B	1060+30.49	28.25	787.82	787.92
C	1060+40.49	28.25	787.81	787.94
D	1060+50.49	28.25	787.80	787.95
E	1060+60.49	28.25	787.79	787.95
F	1060+70.49	28.25	787.77	787.93
G	1060+80.49	28.25	787.75	787.90
H	1060+90.49	28.25	787.73	787.86
I	1061+00.49	28.25	787.70	787.81
J	1061+10.49	28.25	787.67	787.75
K	1061+20.49	28.25	787.64	787.69
L	1061+30.49	28.25	787.60	787.64
M	1061+40.49	28.25	787.56	787.59
⌒ Brg. Pier	1061+46.31	28.25	787.54	787.56
N	1061+56.31	28.25	787.49	787.52
O	1061+66.31	28.25	787.45	787.49
P	1061+76.31	28.25	787.39	787.46
Q	1061+86.31	28.25	787.34	787.43
R	1061+96.31	28.25	787.28	787.40
S	1062+06.31	28.25	787.22	787.36
T	1062+16.31	28.25	787.16	787.32
U	1062+26.31	28.25	787.09	787.26
V	1062+36.31	28.25	787.02	787.18
W	1062+46.31	28.25	786.95	787.09
X	1062+56.31	28.25	786.87	786.99
Y	1062+66.31	28.25	786.79	786.88
Z	1062+76.31	28.25	786.71	786.76
⌒ Brg. E. Abut.	1062+82.13	28.25	786.66	786.68
Bk. E. Abut.	1062+83.98	28.25	786.64	786.67



BACON | FARMER | WORKMAN
ENGINEERING & TESTING, INC.
433 NORTH COURT STREET
MARIETTA, IL 60090-2100
PHONE: 415.587.5196

USER NAME =	DESIGNED - FAM	REVISED -
	CHECKED - GBR	REVISED -
PLOT SCALE =	DRAWN - FAM	REVISED -
PLOT DATE = 1/21/2022	CHECKED - GBR	REVISED -

STATE OF ILLINOIS
DEPARTMENT OF TRANSPORTATION

TOP OF SLAB ELEVATIONS
STRUCTURE NO. 010-1018 (EB)

SHEET NO. 17 OF 79 SHEETS

F.A.I. RTE.	SECTION	COUNTY	TOTAL SHEETS	SHEET NO.
57	10-(33,34,5,14)R & (10-34)B	CHAMPAIGN	1182	899
CONTRACT NO. 70C01				
		ILLINOIS	FED. AID PROJECT	

MODEL: Default
FILE NAME: 0101018 & 0101019-70C01-018-TOS Elevations SN 010-1018 (EB)

GIRDER 17

Location	Station	Offset	Theoretical Grade Elevations	Theoretical Grade Elevations Adjusted For Dead Load Deflection and Grinding
Bk. W Abut.	1060+09.56	36.00	787.70	787.72
⌒ Brg. W. Abut.	1060+11.41	36.00	787.70	787.72
A	1060+21.41	36.00	787.70	787.76
B	1060+31.41	36.00	787.70	787.80
C	1060+41.41	36.00	787.69	787.82
D	1060+51.41	36.00	787.68	787.83
E	1060+61.41	36.00	787.66	787.83
F	1060+71.41	36.00	787.65	787.81
G	1060+81.41	36.00	787.63	787.78
H	1060+91.41	36.00	787.60	787.74
I	1061+01.41	36.00	787.58	787.68
J	1061+11.41	36.00	787.55	787.63
K	1061+21.41	36.00	787.51	787.57
L	1061+31.41	36.00	787.48	787.51
M	1061+41.41	36.00	787.44	787.46
⌒ Brg. Pier	1061+47.23	36.00	787.41	787.43
N	1061+57.23	36.00	787.37	787.40
O	1061+67.23	36.00	787.32	787.36
P	1061+77.23	36.00	787.27	787.34
Q	1061+87.23	36.00	787.21	787.31
R	1061+97.23	36.00	787.16	787.28
S	1062+07.23	36.00	787.10	787.24
T	1062+17.23	36.00	787.03	787.19
U	1062+27.23	36.00	786.96	787.13
V	1062+37.23	36.00	786.89	787.05
W	1062+47.23	36.00	786.82	786.97
X	1062+57.23	36.00	786.74	786.87
Y	1062+67.23	36.00	786.66	786.75
Z	1062+77.23	36.00	786.58	786.63
⌒ Brg. E. Abut.	1062+83.05	36.00	786.53	786.55
Bk. E. Abut.	1062+84.89	36.00	786.52	786.54

GIRDER 18

Location	Station	Offset	Theoretical Grade Elevations	Theoretical Grade Elevations Adjusted For Dead Load Deflection and Grinding
Bk. W Abut.	1060+10.48	43.75	787.54	787.56
⌒ Brg. W. Abut.	1060+12.32	43.75	787.54	787.56
A	1060+22.32	43.75	787.54	787.61
B	1060+32.32	43.75	787.54	787.65
C	1060+42.32	43.75	787.53	787.68
D	1060+52.32	43.75	787.52	787.69
E	1060+62.32	43.75	787.50	787.69
F	1060+72.32	43.75	787.48	787.67
G	1060+82.32	43.75	787.46	787.64
H	1060+92.32	43.75	787.44	787.59
I	1061+02.32	43.75	787.41	787.54
J	1061+12.32	43.75	787.38	787.48
K	1061+22.32	43.75	787.35	787.42
L	1061+32.32	43.75	787.31	787.35
M	1061+42.32	43.75	787.27	787.30
⌒ Brg. Pier	1061+48.14	43.75	787.25	787.27
N	1061+58.14	43.75	787.20	787.23
O	1061+68.14	43.75	787.15	787.19
P	1061+78.14	43.75	787.10	787.16
Q	1061+88.14	43.75	787.05	787.13
R	1061+98.14	43.75	786.99	787.10
S	1062+08.14	43.75	786.93	787.06
T	1062+18.14	43.75	786.86	787.01
U	1062+28.14	43.75	786.80	786.95
V	1062+38.14	43.75	786.73	786.88
W	1062+48.14	43.75	786.65	786.79
X	1062+58.14	43.75	786.58	786.69
Y	1062+68.14	43.75	786.50	786.58
Z	1062+78.14	43.75	786.41	786.46
⌒ Brg. E. Abut.	1062+83.97	43.75	786.36	786.38
Bk. E. Abut.	1062+85.81	43.75	786.35	786.37

GIRDER 19

Location	Station	Offset	Theoretical Grade Elevations	Theoretical Grade Elevations Adjusted For Dead Load Deflection and Grinding
Bk. W Abut.	1060+11.33	50.92	787.39	787.41
⌒ Brg. W. Abut.	1060+13.17	50.90	787.39	787.41
A	1060+23.17	50.80	787.39	787.46
B	1060+33.17	50.70	787.39	787.50
C	1060+43.17	50.60	787.38	787.53
D	1060+53.17	50.50	787.37	787.55
E	1060+63.17	50.40	787.36	787.55
F	1060+73.17	50.30	787.35	787.53
G	1060+83.17	50.20	787.33	787.50
H	1060+93.17	50.10	787.30	787.46
I	1061+03.17	50.00	787.28	787.41
J	1061+13.16	49.90	787.25	787.35
K	1061+23.16	49.80	787.22	787.29
L	1061+33.16	49.70	787.18	787.23
M	1061+43.16	49.60	787.15	787.18
⌒ Brg. Pier	1061+48.83	49.54	787.12	787.14
N	1061+58.83	49.44	787.08	787.10
O	1061+68.83	49.34	787.03	787.06
P	1061+78.83	49.24	786.98	787.03
Q	1061+88.83	49.14	786.93	786.99
R	1061+98.83	49.04	786.88	786.96
S	1062+08.83	48.94	786.82	786.91
T	1062+18.83	48.84	786.75	786.87
U	1062+28.83	48.74	786.69	786.81
V	1062+38.83	48.64	786.62	786.74
W	1062+48.83	48.54	786.55	786.65
X	1062+58.83	48.44	786.47	786.56
Y	1062+68.82	48.34	786.39	786.46
Z	1062+78.82	48.24	786.31	786.35
⌒ Brg. E. Abut.	1062+84.49	48.19	786.27	786.29
Bk. E. Abut.	1062+86.34	48.17	786.25	786.27



BACON | FARMER | WORKMAN
ENGINEERING & TESTING, INC.
403 NORTH COURT STREET
MARIETTA, IL 60059
PHONE: 415.857.6196

USER NAME	=	DESIGNED	-	FAM	REVISED	-
		CHECKED	-	GBR	REVISED	-
PLOT SCALE	=	DRAWN	-	FAM	REVISED	-
PLOT DATE	=	CHECKED	-	GBR	REVISED	-

STATE OF ILLINOIS
DEPARTMENT OF TRANSPORTATION

TOP OF SLAB ELEVATIONS
STRUCTURE NO. 010-1018 (EB)

SHEET NO. 18 OF 79 SHEETS

F.A.I. RTE.	SECTION	COUNTY	TOTAL SHEETS	SHEET NO.
57	10-(33,34,5,14)R & (10-34)B	CHAMPAIGN	1182	900
CONTRACT NO. 70C01				
		ILLINOIS	FED. AID PROJECT	