

STATE OF ILLINOIS
DEPARTMENT OF TRANSPORTATION

F.A.P. RTE.	SECTION	COUNTY	TOTAL SHEETS	SHEET NO.
553	(125BR)ES	DEKALB	96	1
		ILLINOIS	CONTRACT NO. 66K63	


P-93-006-20
D-93-087-24

FOR INDEX OF SHEETS, SEE SHEET NO. 2
FOR LIST OF HIGHWAY STANDARDS, SEE SHEET NO. 2

PROPOSED
HIGHWAY PLANS

FAP ROUTE 553 (IL 72)
SECTION (125BR)BR
PROJECT BR-Q1EE(314)
BRIDGE SUPERSTRUCTURE REPLACEMENT
DEKALB COUNTY

C-93-126-24

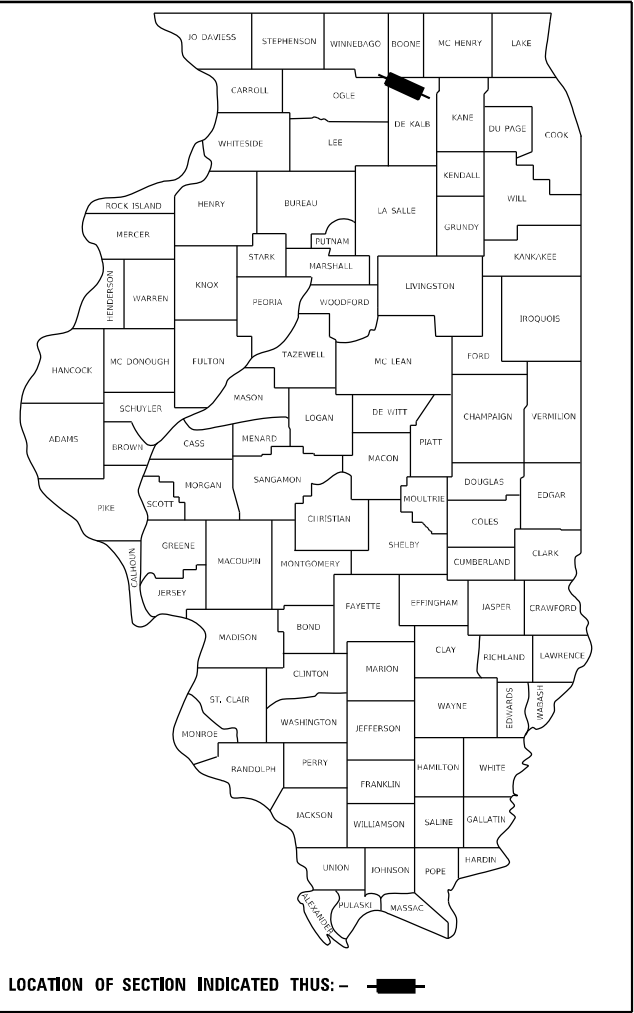

TRAFFIC DATA - IL 72

MINOR ARTERIAL (CLASS II TRUCK ROUTE)
2021 ADT = 2350 PROJ. 2025 ADT = 2914
P.V. = 83.4% S.U. = 7.5% M.U. = 9.1%
POSTED SPEED = 55 MPH
DESIGN SPEED = 55 MPH

STATE OF ILLINOIS
DEPARTMENT OF TRANSPORTATION



SUBMITTED March 20, 2025

Trisha Thompson
REGIONAL ENGINEER

May 9 2025
Scott A. Etkin
ENGINEER OF DESIGN AND ENVIRONMENT

May 9 2025
John J. Murphy
DIRECTOR OF HIGHWAYS PROJECT IMPLEMENTATION

PRINTED BY THE AUTHORITY
OF THE STATE OF ILLINOIS

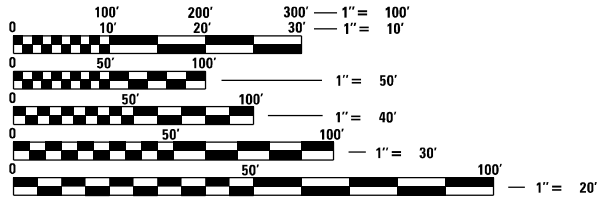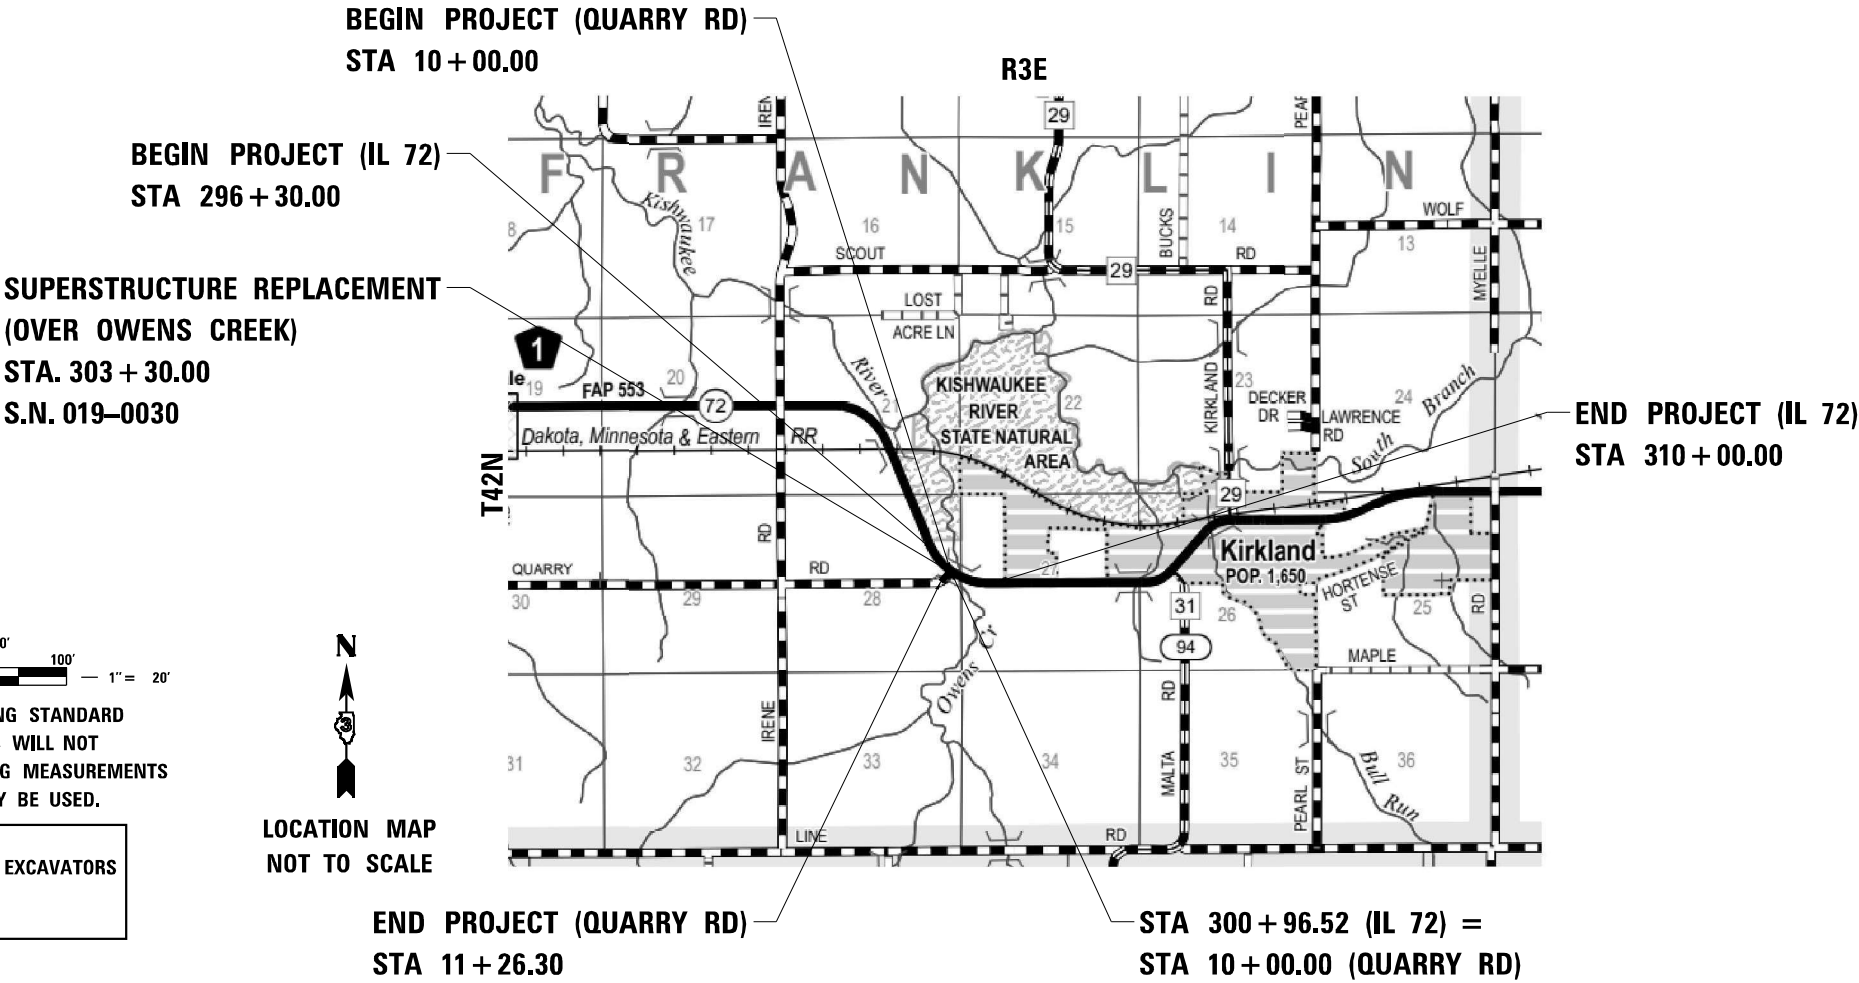

FULL SIZE PLANS HAVE BEEN PREPARED USING STANDARD
ENGINEERING SCALES. REDUCED SIZED PLANS WILL NOT
CONFORM TO STANDARD SCALES. IN MAKING MEASUREMENTS
ON REDUCED PLANS, THE ABOVE SCALES MAY BE USED.

J.U.L.I.E.
JOINT UTILITY LOCATION INFORMATION FOR EXCAVATORS
1-800-892-0123
OR 811

DISTRICT 3 NO. (815) 434-6131
PROJECT ENGINEER: DAVID S. ALEXANDER, P.E.
UNIT CHIEF: STEPHENIE CARMIN
TOWNSHIP(S): FRANKLIN TOWNSHIP
CONTRACT NO. 66K63

GROSS LENGTH = 1370.00 FT. = 0.259 MILE
NET LENGTH = 1370.00 FT. = 0.259 MILE

EFK•Moen
Civil Engineering Design

OATES
ASSOCIATES
www.oatesassociates.com
ILLINOIS DESIGN FIRM LICENSE NO.: 184.001115

INDEX OF SHEETS

1	COVER SHEET
2	INDEX OF SHEETS AND HIGHWAY STANDARDS
3	GENERAL NOTES, COMMITMENTS, AND HMA MIX TABLE
4-13	SUMMARY OF QUANTITIES
14-17	TYPICAL SECTIONS
18-22	SCHEDULE OF QUANTITIES
23	ALIGNMENT, TIES, AND BENCHMARKS
24	REMOVAL PLAN
25	PLAN AND PROFILE - IL 72
26	PLAN AND PROFILE - QUARRY ROAD
27-28	PROPOSED PLAN GUARDRAIL DETAILS
29-34	STAGING PLAN
35	EROSION AND SEDIMENT CONTROL PLAN
36	DRAINAGE AND UTILITY PLAN
37	PLAT OF HIGHWAYS
38	PAVEMENT MARKING AND SIGNING PLAN
39	LANDSCAPING PLAN
40-81	STRUCTURE PLANS (SN 019-0030)
82-86	DISTRICT 3 DETAILS
87-96	CROSS SECTIONS

HIGHWAY STANDARDS

000001-08	STANDARD SYMBOLS, ABBREVIATIONS AND PATTERNS
001001-02	AREAS OF REINFORCEMENT BARS
001006	DECIMAL OF AN INCH AND OF A FOOT
280001-07	TEMPORARY EROSION CONTROL SYSTEMS
420406	PAVEMENT CONNECTOR (HMA) FOR BRIDGE APPROACH SLAB
482001-02	HMA SHOULDER ADJACENT TO FLEXIBLE PAVEMENT
515001-04	NAME PLATE FOR BRIDGES
542401-04	METAL FLARED END SECTION FOR PIPE CULVERTS
542411	SLOPED METAL END SECTIONS FOR PIPE CULVERTS 15" (375 MM) THRU 60" (1500 MM) DIAMETER
601001-05	PIPE UNDERDRAINS
601101-02	CONCRETE HEADWALL FOR PIPE UNDERDRAINS
630001-13	STEEL PLATE BEAM GUARDRAIL
630201-07	PCC/HMA STABILIZATION AT STEEL PLATE BEAM GUARDRAIL
630301-09	SHOULDER WIDENING FOR TYPE 1 (SPECIAL) GUARDRAIL TERMINALS
631031-18	TRAFFIC BARRIER TERMINAL, TYPE 6
635001-02	DELINEATORS
642006-01	SHOULDER RUMBLE STRIPS, 8 IN.
701001-02	OFF-ROAD OPERATIONS, 2L, 2W, MORE THAN 15' (4.5 M) AWAY
701006-05	OFF-ROAD OPERATIONS, 2L, 2W, 15' (4.5 M) TO 24" (600 MM) FROM PAVEMENT EDGE
701011-04	OFF-ROAD MOVING OPERATIONS, 2L, 2W, DAY ONLY
701301-04	LANE CLOSURE, 2L, 2W, SHORT TIME OPERATIONS
701306-04	LANE CLOSURE, 2L, 2W, SLOW MOVING OPERATIONS DAY ONLY, FOR SPEEDS >= 45 MPH
701311-03	LANE CLOSURE, 2L, 2W, MOVING OPERATIONS - DAY ONLY
701321-19	LANE CLOSURE, 2L, 2W, BRIDGE REPAIR WITH BARRIER
701326-04	LANE CLOSURE, 2L, 2W, PAVEMENT WIDENING, FOR SPEEDS >= 45 MPH
701901-10	TRAFFIC CONTROL DEVICES
704001-08	TEMPORARY CONCRETE BARRIER
720001-01	SIGN PANEL MOUNTING DETAILS
720006-04	SIGN PANEL ERECTION DETAILS
720011-01	METAL POSTS FOR SIGNS, MARKERS AND DELINEATORS
725001-01	OBJECT AND TERMINAL MARKERS
780001-05	TYPICAL PAVEMENT MARKINGS
781001-04	TYPICAL APPLICATIONS RAISED REFLECTIVE PAVEMENT MARKERS
782006-01	GUARDRAIL AND BARRIER WALL REFLECTOR MOUNTING DETAILS
BLR 21-9	TYPICAL APPLICATION OF TRAFFIC CONTROL DEVICES FOR CONSTRUCTION ON RURAL LOCAL HIGHWAYS

STATE OF ILLINOIS
DEPARTMENT OF TRANSPORTATION
DISTRICT THREE
AS BUILT INFORMATION

SUPERVISING CONSTRUCTION FIELD ENGINEER

RESIDENT ENGINEER / TECHNICIAN


START & END DATES
OF CONSTRUCTION:

INSPECTORS:



Signed: *Maria Slick*
Date: 3/12/2025
License Expires: 11/30/2025

The seal shown above is valid
for Sheets 1-39, and 82-96.

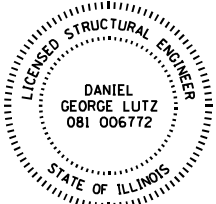

Signed: *D Lutz*
Date: 3/12/2025
License Expires: 11/30/2026

The seal shown above is valid
for Sheets 40-81.

USER NAME = sklerpiec	DESIGNED - SK	REVISED -
	DRAWN - SK	REVISED -
PLOT SCALE = 100,0000 ' / in.	CHECKED - JH	REVISED -
PLOT DATE = 3/24/2025	DATE - 3/24/2025	REVISED -

F.A.P. RTE.	SECTION	COUNTY	TOTAL SHEETS	SHEET NO.
553	(1258R)ES	DEKALB	96	2
		CONTRACT NO. 66K63		
		ILLINOIS	FED. AID PROJECT	

GENERAL NOTES

1. THE HMA SURFACE OF ALL MAILBOX TURNOUTS, PRIVATE ENTRANCES, COMMERCIAL ENTRANCES, AND SIDE ROADS SHALL BE MADE NEATLY, IN A WORKMANLIKE MANNER AND SHALL ACCURATELY CONFORM TO THE SHAPES AND DIMENSIONS SHOWN ON THE PLAN DETAILS. IF REQUIRED BY THE ENGINEER, THE CONTRACTOR SHALL SAW CUT THE HMA SURFACE TO CONFORM TO THE SHAPES AND DIMENSIONS SHOWN ON THE PLAN DETAILS. THIS WORK WILL BE INCLUDED IN THE COST OF THE HMA SURFACE.
2. EXCEPT AS NOTED ON THE PLANS, PAVEMENT GRADES SHOWN ARE AT THE TOP OF PAVEMENT SURFACES.
3. BEFORE ORDERING PIPE CULVERTS OR PIPE DRAINS, THE CONTRACTOR SHALL CONSULT THE ENGINEER FOR EXACT LENGTHS.
4. THE ENGINEER WILL BE THE SOLE JUDGE CONCERNING CURING TIME FOR THE VARIOUS HMA LIFTS.
5. ON EXISTING PAVEMENT WHICH MAY BE SUPERELEVATED, THE NEW HMA PAVEMENT SHALL BE BUILT WITH THE SAME SUPERELEVATION UNLESS NEW SUPERELEVATION RATES ARE GIVEN ON THE PLANS.
6. ALL ELEVATIONS REFERRING TO U.S.G.S. MEAN SEA LEVEL DATUM.
7. THE FOLLOWING RATES OF APPLICATION HAVE BEEN USED IN CALCULATING PLAN QUANTITIES:

GRANULAR MATERIALS	2.05	TONS / CU YD
HMA RESURFACING	112	LBS / SQ YD / IN
SHORT TERM PAVEMENT MARKING	10	FT / 100 FT OF APPLICATION

8. MEMBERS OF JULIE KNOWN TO BE WITHIN THE LIMITS OF THE IMPROVEMENT ARE:
COMED
FRONTIER
NICOR
MEDIACOM
IFIBER
9. THE CONTRACTOR SHALL CONTACT JULIE AT LEAST 48 HOURS PRIOR TO EXCAVATION TO DETERMINE WHICH UTILITIES ARE IN THE AREA.
10. ONLY THOSE TREES DESIGNATED BY THE ENGINEER OR LISTED IN THE TREE REMOVAL SCHEDULE SHALL BE REMOVED. THE CONTRACTOR SHALL PROTECT ALL REMAINING TREES FROM DAMAGE TO THEIR OPERATIONS.
11. THE CONTRACTOR SHALL COORDINATE CONSTRUCTION ACTIVITIES WITH UTILITIES, VILLAGE OF KIRKLAND, FRANKLIN TOWNSHIP, ALL EMERGENCY SERVICES, SCHOOL DISTRICTS, AND OTHER AGENCIES AFFECTED BY THE CLOSURE.

COMMITMENTS

1. TREES (3) INCHES OR GREATER IN DIAMETER AT BREAST HEIGHT SHALL NOT BE CLEARED BETWEEN APRIL 1ST AND SEPTEMBER 30TH.
2. COMBINATION OF SILT AND HIGH VISIBILITY FENCE ARE REQUIRED TO PROTECT THE WETLAND SITES IDENTIFIED IN THE EROSION AND SEDIMENT CONTROL PLAN.
3. THE CONTRACTOR SHALL CONTACT MR. JARED POYNTER, HIAWATHA SCHOOL DISTRICT 426 SUPERINTENDENT, AT (815) 522-6676 A MINIMUM OF TWO (2) WEEKS PRIOR TO THE PROPOSED CLOSURE OF QUARRY ROAD SO THAT MR. POYNTER CAN COORDINATE BUS RE-ROUTING EFFORTS DURING THE CONSTRUCTION.

HMA MIXTURE REQUIREMENT TABLE

LOCATIONS:	IL 72 HMA FULL-DEPTH PAVEMENT			IL 72 HMA SHOULDERS		QUARRY RD HMA PAVEMENT		TEMPORARY RAMP SPECIAL	TEMPORARY PAVEMENT	
MIXTURE USE(S):	IIMA SURFACE COURSE	IIMA BINDER TOP LIFT	IIMA BINDER BOTTOM LIFT(S)	IIMA SURFACE COURSE	IIMA BINDER BOTTOM LIFT(S)	IIMA SURFACE COURSE	IIMA BINDER BOTTOM LIFT(S)	IIMA BINDER LIFT(S)	IIMA SURFACE COURSE	IIMA BINDER BOTTOM LIFT(S)
BINDER GRADE (PG):	PG 64-22	PG 64-22	PG 64-22	PG 64-22	PG 64-22	PG 64-22	PG 64-22	PG 64-22	PG 64-22	PG 64-22
DESIGN AIR VOIDS:	4.0% @ N50	4.0% @ N50	4.0% @ N50	4.0% @ N50	4.0% @ N50	4.0% @ N50	4.0% @ N50	4.0% @ N50	4.0% @ N50	4.0% @ N50
MIXTURE COMPOSITION: (MIXTURE GRADATION)	IL-9.5	IL-19.0	IL-19.0	IL-9.5	IL-19.0	IL-9.5	IL-19.0	IL-9.5	IL-9.5	IL-19.0
FRICTION AGGREGATE:	MIXTURE C	N/A	N/A	MIXTURE C	N/A	MIXTURE C	N/A	N/A	MIXTURE C	N/A
MIXTURE WEIGHT:	112.0 LB/SY/IN	112.0 LB/SY/IN	112.0 LB/SY/IN	112.0 LB/SY/IN	112.0 LB/SY/IN	112.0 LB/SY/IN	112.0 LB/SY/IN	112.0 LB/SY/IN	112.0 LB/SY/IN	112.0 LB/SY/IN
QUALITY MANAGEMENT PROGRAM:	QC/QA	QC/QA	QC/QA	QC/QA	QC/QA	QC/QA	QC/QA	QC/QA	QC/QA	QC/QA
SUBLOT SIZE:	N/A	N/A	N/A	N/A	N/A	N/A	N/A	N/A	N/A	N/A
DENSITY TEST METHOD:	CORES/NUCLEAR	CORES/NUCLEAR	CORES/NUCLEAR	CORES/NUCLEAR	CORES/NUCLEAR	CORES/NUCLEAR	CORES/NUCLEAR	SATISFACTION OF ENGINEER	SATISFACTION OF ENGINEER	SATISFACTION OF ENGINEER
MATERIAL TRANSFER DEVICE (REQUIRED):	NO	NO	NO	NO	NO	NO	NO	NO	NO	NO

MODEL: Default
FILE NAME: 20250312 DOT D3 PTB 204-028 WD 12 IL 72 0 OwensCreekDesign\p\m\p\osheets\0366K63-sh-500.dgn



USER NAME = skierpiec	DESIGNED - SK	REVISED -
	DRAWN - SK	REVISED -
PLOT SCALE = 100.0000 ' / in.	CHECKED - JH	REVISED -
PLOT DATE = 3/13/2025	DATE - 3/13/2025	REVISED -

STATE OF ILLINOIS DEPARTMENT OF TRANSPORTATION

IL 72 OVER OWENS CREEK SUMMARY OF QUANTITIES			
SCALE:	SHEET	OF	SHEETS
STA.		TO STA.	

F.A.P. RTE.	SECTION	COUNTY	TOTAL SHEETS	SHEET NO.
553	(125BR)ES	DEKALB	96	4
		CONTRACT NO. 66K63		
		ILLINOIS FED. AID PROJECT		

				CONSTR. CODE
				80% FED 20% STATE
CODE NO.	ITEM	UNIT	TOTAL QUANTITY	BRIDGE
				0013
S.N. 019-0030				
20100110	TREE REMOVAL (6 TO 15 UNITS DIAMETER)	UNIT	222	222
20100210	TREE REMOVAL (OVER 15 UNITS DIAMETER)	UNIT	183	183
20101000	TEMPORARY FENCE	FOOT	738	738
20200100	EARTH EXCAVATION	CU YD	2070	2070
** 20201200	REMOVAL AND DISPOSAL OF UNSUITABLE MATERIAL	CU YD	110	110
20400800	FURNISHED EXCAVATION	CU YD	895	895
20800150	TRENCH BACKFILL	CU YD	293	293
21101505	TOPSOIL EXCAVATION AND PLACEMENT	CU YD	805	805
25000210	SEEDING, CLASS 2A	ACRE	0.25	0.25
25000300	SEEDING, CLASS 3	ACRE	0.75	0.75
25000400	NITROGEN FERTILIZER NUTRIENT	POUND	78	78
25000500	PHOSPHORUS FERTILIZER NUTRIENT	POUND	78	78
25000600	POTASSIUM FERTILIZER NUTRIENT	POUND	78	78
25100630	EROSION CONTROL BLANKET	SQ YD	773	773

* DENOTES SPECIAL PROVISION REQUIRED
* * DENOTES SPECIALTY ITEM

MODEL: Default
FILE NAME: 23020517.DOT D3 PTB 204-028 WD 12 IL 72 0 OwensDCN\Design\reim\posheets\316663-sh-500.dgn



USER NAME = skierpiec	DESIGNED - SK	REVISED -
	DRAWN - SK	REVISED -
PLOT SCALE = 100.0000 ' / in.	CHECKED - JH	REVISED -
PLOT DATE = 3/12/2025	DATE - 3/12/2025	REVISED -

STATE OF ILLINOIS DEPARTMENT OF TRANSPORTATION

IL 72 OVER OWENS CREEK SUMMARY OF QUANTITIES			
SCALE:	SHEET	OF	SHEETS
STA.		TO STA.	

F.A.P. RTE.	SECTION	COUNTY	TOTAL SHEETS	SHEET NO.
553	(125BR)ES	DEKALB	96	5
		CONTRACT NO. 66K63		
		ILLINOIS FED. AID PROJECT		

CODE NO.	ITEM	UNIT	TOTAL QUANTITY	CONSTR. CODE
				BFP
				100% FED
				BRIDGE
				0013
				S.N. 019-0030
25100635	HEAVY DUTY EROSION CONTROL BLANKET	SQ YD	3404	3404
28000250	TEMPORARY EROSION CONTROL SEEDING	POUND	259	259
28000305	TEMPORARY DITCH CHECKS	FOOT	53	53
28000400	PERIMETER EROSION BARRIER	FOOT	2199	2199
28000500	INLET AND PIPE PROTECTION	EACH	2	2
28100107	STONE RIPRAP , CLASS A4	SQ YD	1106	1106
28200200	FILTER FABRIC	SQ YD	1106	1106
30300112	AGGREGATE SUBGRADE IMPROVEMENT 12"	SQ YD	4993	4993
35102400	AGGREGATE BASE COURSE , TYPE B 12"	SQ YD	425	425
40200800	AGGREGATE SURFACE COURSE , TYPE B	TON	41	41
40201000	AGGREGATE FOR TEMPORARY ACCESS	TON	24	24
40600275	BITUMINOUS MATERIALS (PRIME COAT)	POUND	12189	12189
40600290	BITUMINOUS MATERIALS (TACK COAT)	POUND	3122	3122
40600370	LONGITUDINAL JOINT SEALANT	FOOT	1118	1118

* DENOTES SPECIAL PROVISION REQUIRED
* * DENOTES SPECIALTY ITEM

MODEL: Default
FILE NAME: 23-03-2025, 12 IDOT D3 PFB 204-028 WO 12 IL 72 6 Owens Creek Design Prelim Plan Sheets D366K63-ht-500.dgn

USER NAME = skierpiec	DESIGNED - SK	REVISED -
	DRAWN - SK	REVISED -
PLOT SCALE = 100,0000 ' / in.	CHECKED - JH	REVISED -
PLOT DATE = 3/24/2025	DATE - 3/24/2025	REVISED -

F.A.P. RTE.	SECTION	COUNTY	TOTAL SHEETS	SHEET NO.
553	(125BR)ES	DEKALB	96	6
		CONTRACT NO. 66K63		
		ILLINOIS	FED. AID PROJECT	

CODE NO.	ITEM	UNIT	TOTAL QUANTITY	CONSTR . CODE
				BFP
				100% FED
				BRIDGE
				0013
				S.N. 019-0030
40600990	TEMPORARY RAMP	SQ YD	32	32
40603080	HOT-MIX ASPHALT BINDER COURSE, 1L-19.0, N50	TON	46	46
40604050	HOT-MIX ASPHALT SURFACE COURSE, 1L-9.5, MIX "C", N50	TON	30	30
40701876	HOT-MIX ASPHALT PAVEMENT (FULL-DEPTH), 9 3/4"	SQ YD	2977	2977
42000070	PAVEMENT CONNECTOR (HMA) FOR BRIDGE APPROACH SLAB	SQ YD	186	186
44000100	PAVEMENT REMOVAL	SQ YD	3394	3394
44004250	PAVED SHOULDER REMOVAL	SQ YD	603	603
48101618	AGGREGATE SHOULDERS, TYPE B 9 3/4"	SQ YD	275	275
48203036	HOT-MIX ASPHALT SHOULDERS, 9 3/4"	SQ YD	1424	1424
50101500	REMOVAL OF EXISTING SUPERSTRUCTURES	EACH	1	1
50102400	CONCRETE REMOVAL	CU YD	29.0	29.0
50105220	PIPE CULVERT REMOVAL	FOOT	86	86
50200100	STRUCTURE EXCAVATION	CU YD	40	40
50300225	CONCRETE STRUCTURES	CU YD	60.9	60.9

* DENOTES SPECIAL PROVISION REQUIRED
+ DENOTES SPECIALTY ITEM

				CONSTR. CODE
				BFP 100% FED
CODE NO.	ITEM	UNIT	TOTAL QUANTITY	BRIDGE
				0013
				S.N. 019-0030
50300255	CONCRETE SUPERSTRUCTURE	CU YD	205.9	205.9
50300260	BRIDGE DECK GROOVING	SQ YD	707	707
50300300	PROTECTIVE COAT	SQ YD	968	968
50301350	CONCRETE SUPERSTRUCTURE (APPROACH SLAB)	CU YD	98.9	98.9
50500105	FURNISHING AND ERECTING STRUCTURAL STEEL	L SUM	1	1
50500505	STUD SHEAR CONNECTORS	EACH	3960	3960
50800205	REINFORCEMENT BARS, EPOXY COATED	POUND	95340	95340
50800515	BAR SPLICERS	EACH	723	723
51500100	NAME PLATES	EACH	1	1
52000110	PREFORMED JOINT STRIP SEAL	FOOT	95.0	95.0
52100510	ANCHOR BOLTS, 3/4"	EACH	96	96
52200010	TEMPORARY SHEET PILING	SQ FT	178	178
54213681	PRECAST REINFORCED CONCRETE FLARED END SECTIONS 36"	EACH	2	2
54260415	SLOPED METAL END SECTION, STANDARD 542411, 15", 1:4	EACH	1	1

* DENOTES SPECIAL PROVISION REQUIRED
+ DENOTES SPECIALTY ITEM

MODEL: Default
FILE NAME: 23-02057.12 IDOT D3 PFB 204-028 WO 12 IL 72 c Owens Creek Design Prelim Plan Sheets D366K63-ht-500.dgn



USER NAME = sklerpiec	DESIGNED - SK	REVISED -
	DRAWN - SK	REVISED -
PLOT SCALE = 100,0000 ' / in.	CHECKED - JH	REVISED -
PLOT DATE = 3/24/2025	DATE - 3/24/2025	REVISED -

STATE OF ILLINOIS DEPARTMENT OF TRANSPORTATION

IL 72 OVER OWENS CREEK SUMMARY OF QUANTITIES			
SCALE:	SHEET	OF	SHEETS
STA.		TO STA.	

F.A.P. RTE.	SECTION	COUNTY	TOTAL SHEETS	SHEET NO.
553	(125BR)ES	DEKALB	96	8
CONTRACT NO. 66K63				
ILLINOIS		FED. AID PROJECT		

				CONSTR. CODE
				BFP
				100% FED
CODE NO.	ITEM	UNIT	TOTAL QUANTITY	BRIDGE
				0013
				S.N. 019-0030
54260615	SLOPED METAL END SECTION WITH GRATE, STANDARD 542411, 15", 1:4	EACH	1	1
542D1060	PIPE CULVERTS, CLASS D, TYPE 2 15"	FOOT	61	61
542D1081	PIPE CULVERTS, CLASS D, TYPE 2 36"	FOOT	64	64
58600101	GRANULAR BACKFILL FOR STRUCTURES	CU YD	40	40
58700300	CONCRETE SEALER	SQ FT	1122	1122
59000200	EPOXY CRACK INJECTION	FOOT	21	21
59300100	CONTROLLED LOW-STRENGTH MATERIAL	CU YD	0.7	0.7
60100060	CONCRETE HEADWALLS FOR PIPE DRAINS	EACH	2	2
60108100	PIPE UNDERDRAINS 4" (SPECIAL)	FOOT	30	30
60108501	PIPE UNDERDRAINS, TYPE 3	FOOT	1035	1035
60500060	REMOVING INLETS	EACH	2	2
* * 63000003	STEEL PLATE BEAM GUARDRAIL, TYPE A, 9 FOOT POSTS	FOOT	800.0	800.0
* * 63100085	TRAFFIC BARRIER TERMINAL, TYPE 6	EACH	4	4
* * 63100167	TRAFFIC BARRIER TERMINAL, TYPE 1 (SPECIAL) TANGENT	EACH	5	5

* DENOTES SPECIAL PROVISION REQUIRED
* * DENOTES SPECIALTY ITEM

MODEL: Default
FILE NAME: 23-02057.12 IDOT D3 PFB 204-028 WO 12 IL 72 6 Owens Creek Design Prelim Plotsheets\0366K63-CH-500.dgn

USER NAME = sklerpiec	DESIGNED - SK	REVISED -
	DRAWN - SK	REVISED -
PLOT SCALE = 100,0000 ' / in.	CHECKED - JH	REVISED -
PLOT DATE = 3/24/2025	DATE - 3/24/2025	REVISED -

F.A.P. RTE.	SECTION	COUNTY	TOTAL SHEETS	SHEET NO.
553	(125BR)ES	DEKALB	96	10
		CONTRACT NO. 66K63		
		ILLINOIS	FED. AID PROJECT	

CODE NO.	ITEM	UNIT	TOTAL QUANTITY	CONSTR. CODE
				BFP
				100% FED
				BRIDGE
				0013
				S.N. 019-0030
70103815	TRAFFIC CONTROL SURVEILLANCE	CAL DA	111	111
70106500	TEMPORARY BRIDGE TRAFFIC SIGNALS	EACH	1	1
70106700	TEMPORARY RUMBLE STRIPS	EACH	15	15
70300100	SHORT TERM PAVEMENT MARKING	FOOT	606	606
70300150	SHORT TERM PAVEMENT MARKING REMOVAL	SQ FT	226	226
70307210	TEMPORARY PAVEMENT MARKING - LINE 24"- TYPE IV TAPE	FOOT	23	23
70400100	TEMPORARY CONCRETE BARRIER	FOOT	1625.0	1625.0
70400125	PINNING TEMPORARY CONCRETE BARRIER	EACH	624	624
70400200	RELOCATE TEMPORARY CONCRETE BARRIER	FOOT	1575.0	1575.0
70600260	IMPACT ATTENUATORS, TEMPORARY (FULLY REDIRECTIVE, NARROW), TEST LEVEL 3	EACH	2	2
70600332	IMPACT ATTENUATORS, RELOCATE (FULLY REDIRECTIVE, NARROW), TEST LEVEL 3	EACH	2	2
* * 72000100	SIGN PANEL - TYPE 1	SQ FT	52	52
* * 72400100	REMOVE SIGN PANEL ASSEMBLY - TYPE A	EACH	4	4
* * 72400310	REMOVE SIGN PANEL - TYPE 1	SQ FT	26	26

* DENOTES SPECIAL PROVISION REQUIRED
* * DENOTES SPECIALTY ITEM

MODEL: Default
FILE NAME: 23-02057.12 IDOT D3 PFB 204-028 WO 12 IL 72 6 Owens Creek Design Prelim Plotsheets\0366K63-ht-500.dgn



USER NAME = sklerpiec	DESIGNED - SK	REVISED -
	DRAWN - SK	REVISED -
PLOT SCALE = 100,0000 ' / in.	CHECKED - JH	REVISED -
PLOT DATE = 3/24/2025	DATE - 3/24/2025	REVISED -

STATE OF ILLINOIS DEPARTMENT OF TRANSPORTATION

IL 72 OVER OWENS CREEK SUMMARY OF QUANTITIES			
SCALE:	SHEET	OF	SHEETS
STA.		TO STA.	

F.A.P. RTE.	SECTION	COUNTY	TOTAL SHEETS	SHEET NO.
553	(125BR)ES	DEKALB	96	11
CONTRACT NO. 66K63				
ILLINOIS		FED. AID PROJECT		

				CONSTR . CODE
				BFP
				100% FED
CODE NO.	ITEM	UNIT	TOTAL QUANTITY	BRIDGE
				0013
				S.N. 019-0030
* *	72501000	TERMINAL MARKER - DIRECT APPLIED	EACH	6
* *	73000100	WOOD SIGN SUPPORT	FOOT	131
* *	78009004	MODIFIED URETHANE PAVEMENT MARKING - LINE 4"	FOOT	15051
* *	78009006	MODIFIED URETHANE PAVEMENT MARKING - LINE 6"	FOOT	218
* *	78011025	GROOVING FOR RECESSED PAVEMENT MARKING 5"	FOOT	7526
* *	78011035	GROOVING FOR RECESSED PAVEMENT MARKING 7"	FOOT	109
* *	78100100	RAISED REFLECTIVE PAVEMENT MARKER	EACH	18
* *	78200005	GUARDRAIL REFLECTORS, TYPE A	EACH	21
* *	78200011	BARRIER WALL REFLECTORS, TYPE C	EACH	12
	78300200	RAISED REFLECTIVE PAVEMENT MARKER REMOVAL	EACH	18
	78300202	PAVEMENT MARKING REMOVAL - WATER BLASTING	SQ FT	1169
	X4060995	TEMPORARY RAMP (SPECIAL)	SQ YD	372
	X5080530	BAR TERMINATORS	EACH	54
	X5211410	HIGH LOAD MULTI-ROTATIONAL BEARINGS, DISC, FIXED-200K	EACH	12

* DENOTES SPECIAL PROVISION REQUIRED
+ DENOTES SPECIALTY ITEM

MODEL: Default
FILE NAME: 23-03057.12 IDOT D3 PFB 204-028 WO 12 IL 72 6 OwensIDENDesignPrelimPReSheetsD366K63-ht-500.dgn



USER NAME = sklerpiec	DESIGNED - SK	REVISED -
	DRAWN - SK	REVISED -
PLOT SCALE = 100,0000 ' / in.	CHECKED - JH	REVISED -
PLOT DATE = 3/24/2025	DATE - 3/24/2025	REVISED -

STATE OF ILLINOIS
DEPARTMENT OF TRANSPORTATION



IL 72 OVER OWENS CREEK
SUMMARY OF QUANTITIES

SCALE: SHEET OF SHEETS STA. TO STA.

F.A.P. RTE.	SECTION	COUNTY	TOTAL SHEETS	SHEET NO.
553	(125BR)ES	DEKALB	96	12
		CONTRACT NO. 66K63		
		ILLINOIS	FED. AID PROJECT	

* DENOTES SPECIAL PROVISION REQUIRED
+ DENOTES SPECIALTY ITEM

CODE NO.	ITEM	UNIT	TOTAL QUANTITY	CONSTR. CODE
				BFP
				100% FED
				BRIDGE
				0013
				S.N. 019-0030
X5211605	HIGH LOAD MULTI-ROTATIONAL BEARINGS, DISC, GUIDED EXPANSION-100K	EACH	12	12
X5230174	DRAINAGE SCUPPERS, DS-11	EACH	1	1
X5427602	REMOVE EXISTING FLARED END SECTION	EACH	2	2
X6350120	DELINEATOR REMOVAL	EACH	11	11
X6350204	LINEAR DELINEATOR PANELS, 4 INCH	EACH	24	24
X6350206	LINEAR DELINEATOR PANELS, 6 INCH	EACH	6	6
X6650208	WOVEN WIRE FENCE REMOVAL AND REPLACEMENT	FOOT	515	515
X7011800	TRAFFIC CONTROL AND PROTECTION, STANDARD BLR 21	L SUM	1	1
X7200061	TEMPORARY INFORMATION SIGNING	SQ FT	84	84
X7830050	RAISED REFLECTIVE PAVEMENT MARKER, REFLECTOR REMOVAL	EACH	8	8
X7830052	RAISED REFLECTIVE PAVEMENT MARKER, REFLECTOR REPLACEMENT	EACH	8	8
Z0001495	BRIDGE APPROACH SHOULDER REMOVAL	SQ YD	32	32
Z0004552	APPROACH SLAB REMOVAL	SQ YD	174	174
Z0012754	STRUCTURAL REPAIR OF CONCRETE (DEPTH EQUAL TO OR LESS THAN 5 INCHES)	SQ FT	2	2

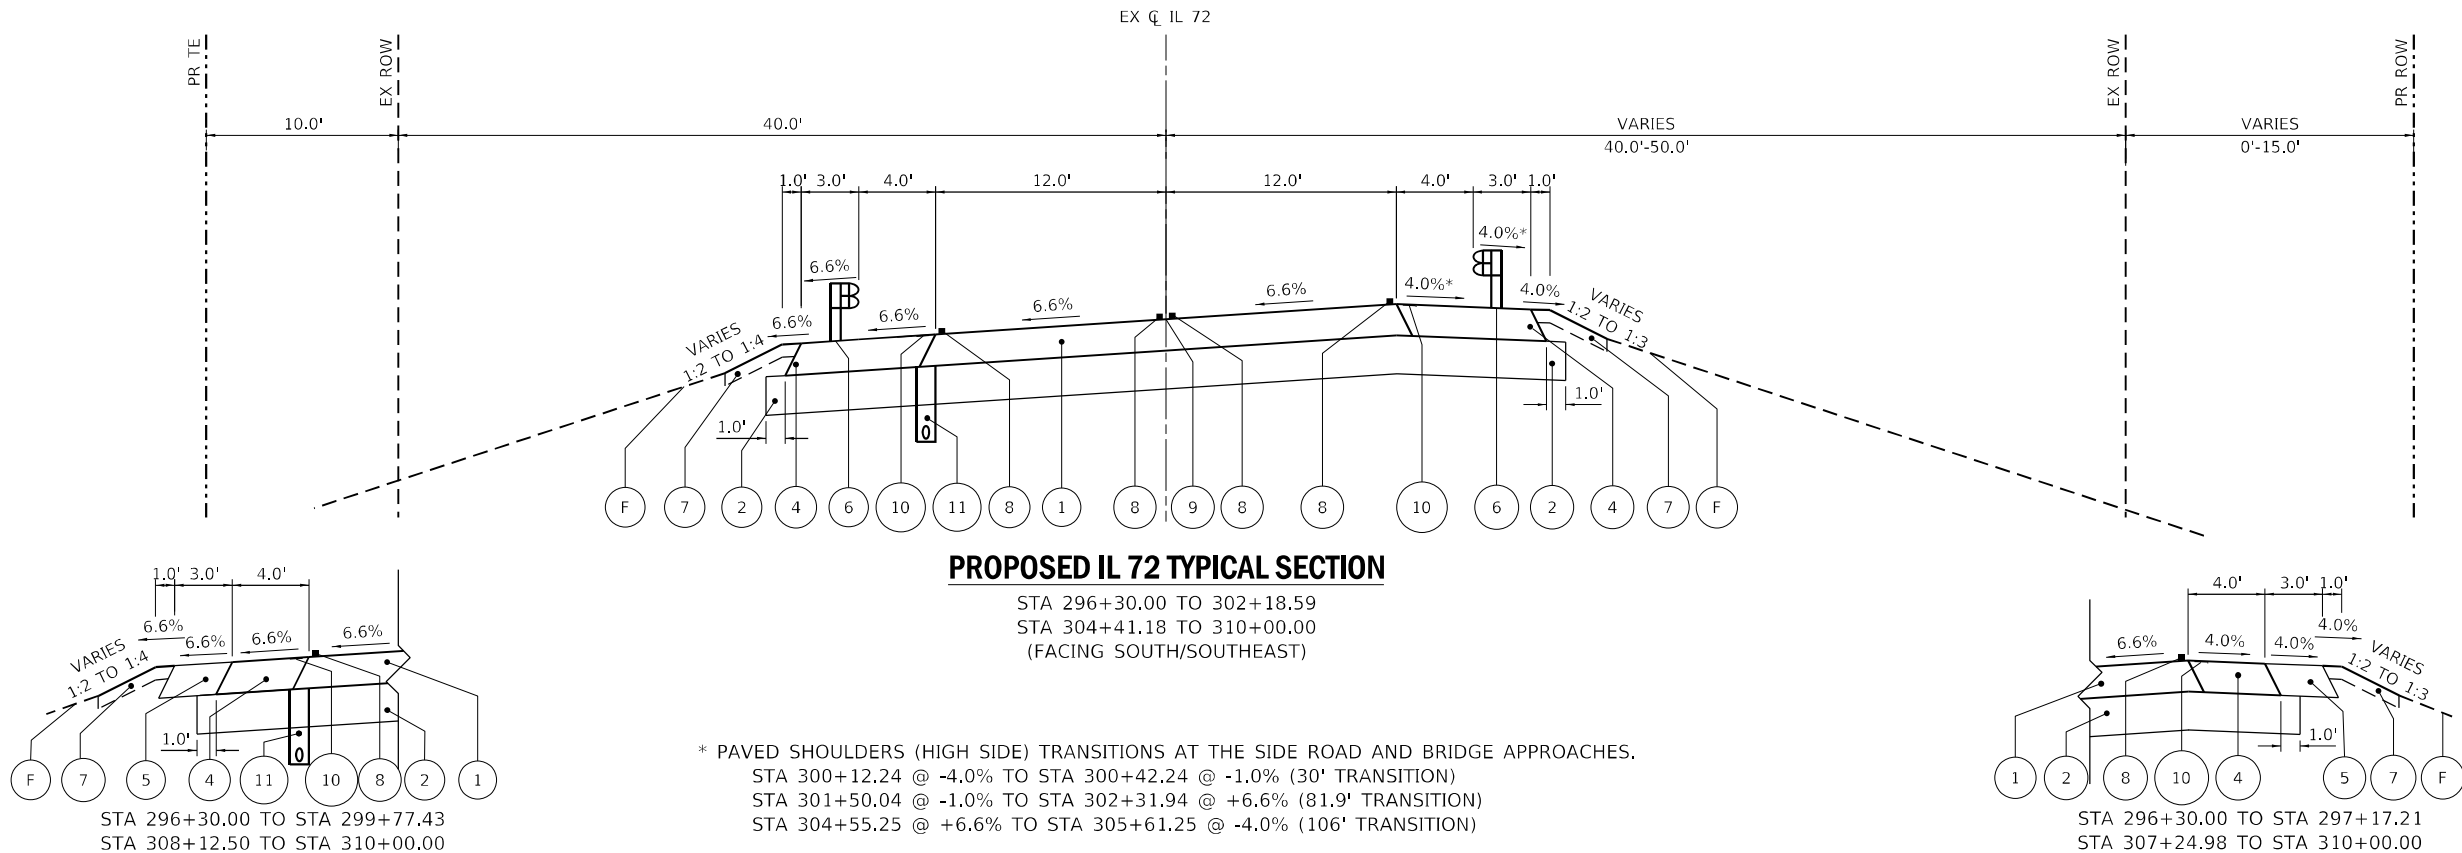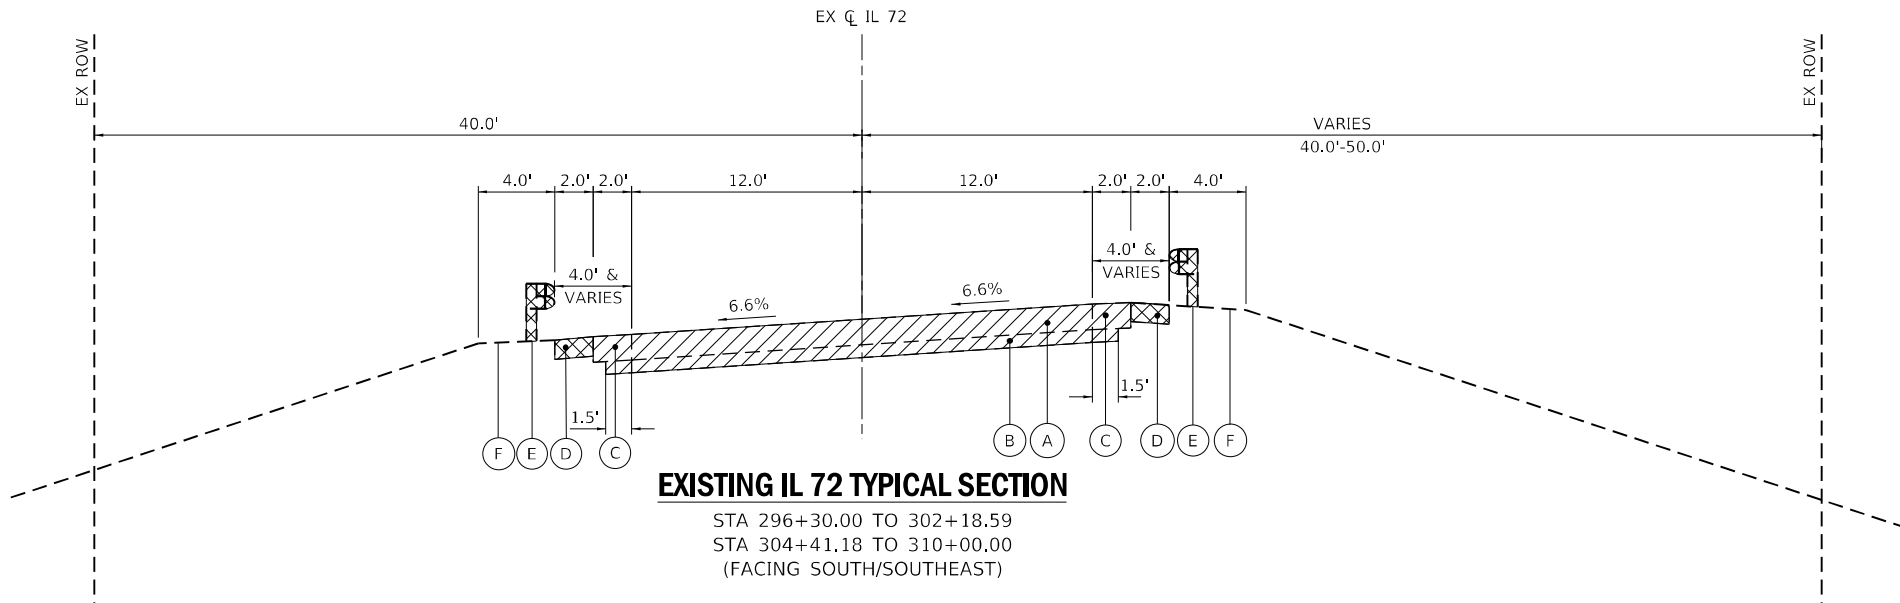

LEGEND

- (A) EX PCC PAVEMENT REINFORCED JOINTED, 8"
- (B) EX HMA STABILIZED SUBBASE, 4"
- (C) EX HMA SHOULDERS, 8"
- (D) EX AGG WEDGE SHOULDER, TYPE B
- (E) EX GUARDRAIL
- (F) EX GROUND/EX TOPSOIL
- (X) DENOTES REMOVAL ITEM
- (/) PAVEMENT REMOVAL

PROPOSED LEGEND


- (1) PR HMA FULL-DEPTH PAVEMENT, 9.75"
- (2) PR AGGREGATE SUBGRADE IMPROVEMENT, 12"
- (3) NOT USED
- (4) PR HMA SHOULDERS, 9.75"
- (5) PR AGG SHOULDERS, TYPE B, 9.75"
- (6) PR GUARDRAIL (SEE PLAN AND PROFILE)
- (7) PR TOPSOIL & SEEDING (SEE LANDSCAPING PLAN)
- (8) PR PAVEMENT MARKING LINE (SEE PAVEMENT MARKING AND SIGNING PLAN)
- (9) PR LONGITUDINAL JOINT SEALANT (SEE NOTE 2)
- (10) PR SHOULDER RUMBLE STRIPS 8"
- (11) PR PIPE UNDERDRAIN

NOTES

- HMA STABILIZATION AT STEEL PLATE BEAM GUARDRAIL IN ACCORDANCE WITH STANDARD 630201.
- THE LONGITUDINAL JOINT SEALANT SHALL BE PLACED UNDER THE SURFACE LIFT.


USER NAME = sklerpiec	DESIGNED - SK	REVISED -
	DRAWN - SK	REVISED -
PLOT SCALE = 10,0000 * / in.	CHECKED - JH	REVISED -
PLOT DATE = 3/12/2025	DATE - 3/12/2025	REVISED -

F.A.P. RTE.	SECTION	COUNTY	TOTAL SHEETS	SHEET NO.
553	(1258R)ES	DEKALB	96	14
		CONTRACT NO. 66K63		
		ILLINOIS	FED. AID PROJECT	

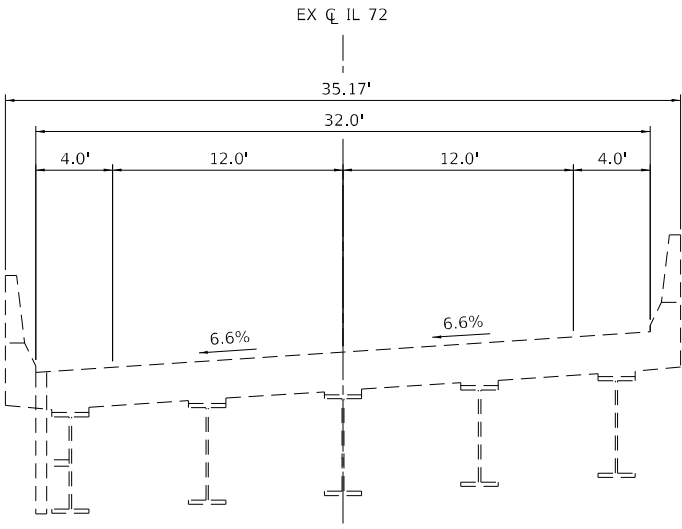

EXISTING BRIDGE TYPICAL SECTION

STA 302+18.59 TO 304+41.18
SN 019-0030
(FACING SOUTHEAST)

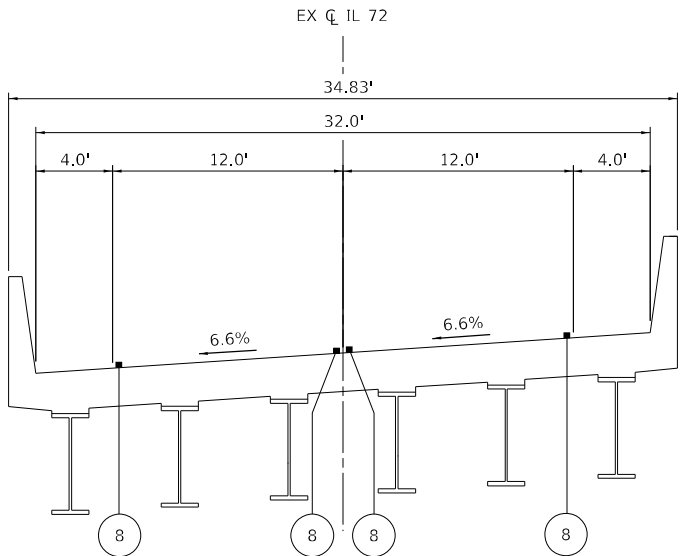

PROPOSED BRIDGE TYPICAL SECTION

STA 302+18.59 TO 304+41.18
SN 019-0030
(FACING SOUTHEAST)

LEGEND

- (A) EX PCC PAVEMENT REINFORCED JOINTED, 8"
- (B) EX HMA STABILIZED SUBBASE, 4"
- (C) EX HMA SHOULDERS, 8"
- (D) EX AGG WEDGE SHOULDER, TYPE B
- (E) EX GUARDRAIL

- (F) EX GROUND/EX TOPSOIL
- DENOTES REMOVAL ITEM
- PAVEMENT REMOVAL

PROPOSED LEGEND

- (1) PR HMA FULL-DEPTH PAVEMENT, 9.75"
- (2) PR AGGREGATE SUBGRADE IMPROVEMENT, 12"
- (3) NOT USED
- (4) PR HMA SHOULDERS, 9.75"
- (5) PR AGG SHOULDERS, TYPE B, 9.75"



- (6) PR GUARDRAIL (SEE PLAN AND PROFILE)
- (7) PR TOPSOIL & SEEDING (SEE LANDSCAPING PLAN)
- (8) PR PAVEMENT MARKING LINE (SEE PAVEMENT MARKING AND SIGNING PLAN)
- (9) PR LONGITUDINAL JOINT SEALANT (SEE NOTE 2)
- (10) PR SHOULDER RUMBLE STRIPS 8"
- (11) PR PIPE UNDERDRAIN

NOTES

- HMA STABILIZATION AT STEEL PLATE BEAM GUARDRAIL IN ACCORDANCE WITH STANDARD 630201.
- THE LONGITUDINAL JOINT SEALANT SHALL BE PLACED UNDER THE SURFACE LIFT.

USER NAME = sklerpiec	DESIGNED - SK	REVISED -
DRAWN - SK	REVISED -	
PLOT SCALE = 10,0000 ' / in.	CHECKED - JH	REVISED -
PLOT DATE = 3/12/2025	DATE - 3/12/2025	REVISED -

F.A.P. RTE.	SECTION	COUNTY	TOTAL SHEETS	SHEET NO.
553	(1258R)ES	DEKALB	96	15
CONTRACT NO. 66K63				
ILLINOIS FED. AID PROJECT				

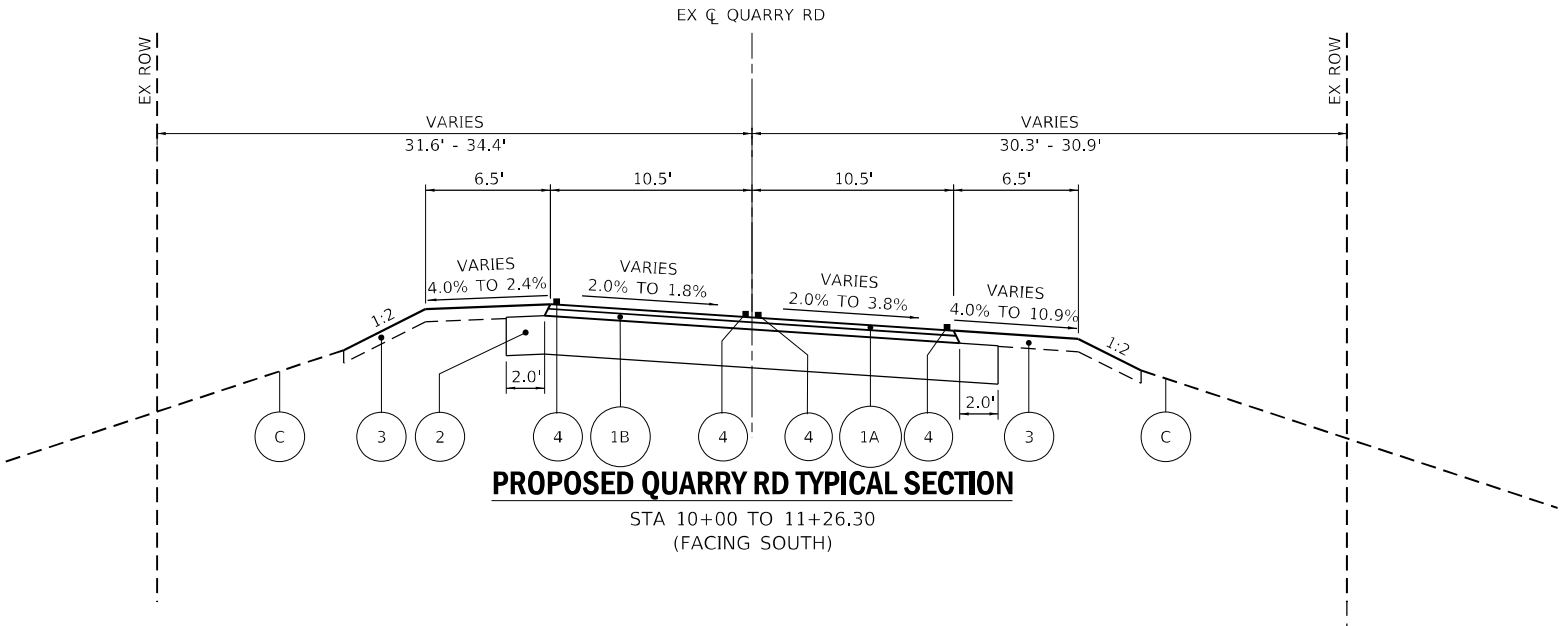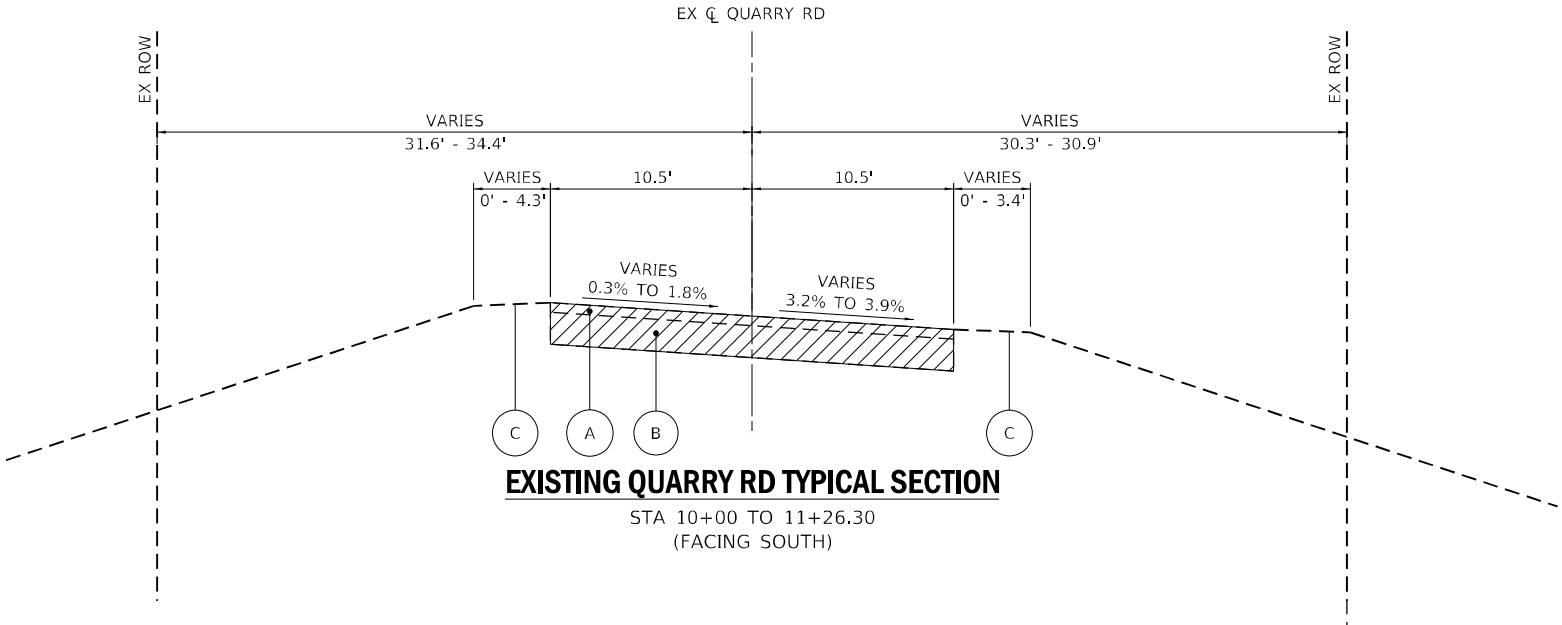


LEGEND

- (A) EX HMA SURFACE COURSE, 3"
- (B) EX AGG BASE COURSE, 10"
- (C) EX GROUND/EX TOPSOIL
- PAVEMENT REMOVAL


PROPOSED LEGEND

- (1A) PR HMA SURFACE COURSE, IL-9.5, MIX "C", N50, 1.5"
- (1B) PR HMA BINDER COURSE, IL-19.0, N50, 2.25"
- (2) PR AGGREGATE BASE COURSE, TYPE B, 12"
- (3) PR TOPSOIL AND SEEDING (SEE LANDSCAPING PLAN)
- (4) PR PAVEMENT MARKING LINE (SEE PAVEMENT MARKING AND SIGNING PLAN)

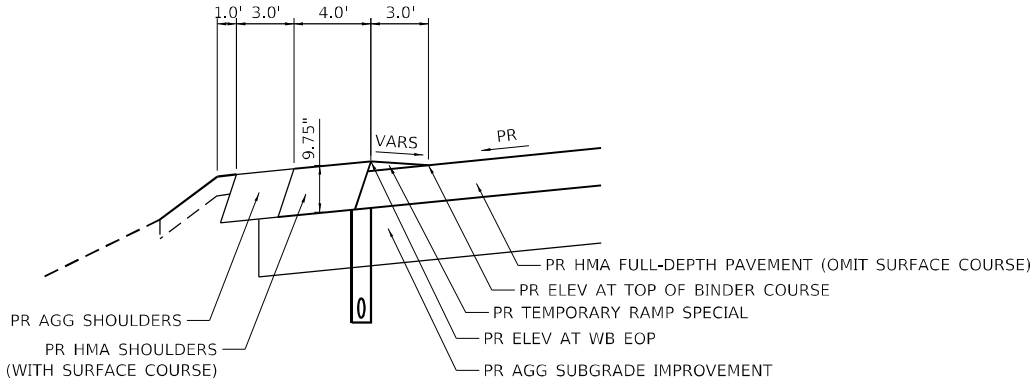

**TEMPORARY RAMP SPECIAL AT WB EDGE OF PAVEMENT
(PRIOR TO PLACEMENT OF HMA SURFACE COURSE)**

STA 296+30.00 TO STA 299+77.43
STA 308+12.50 TO STA 310+00.00
(FACING SOUTH/SOUTHEAST)

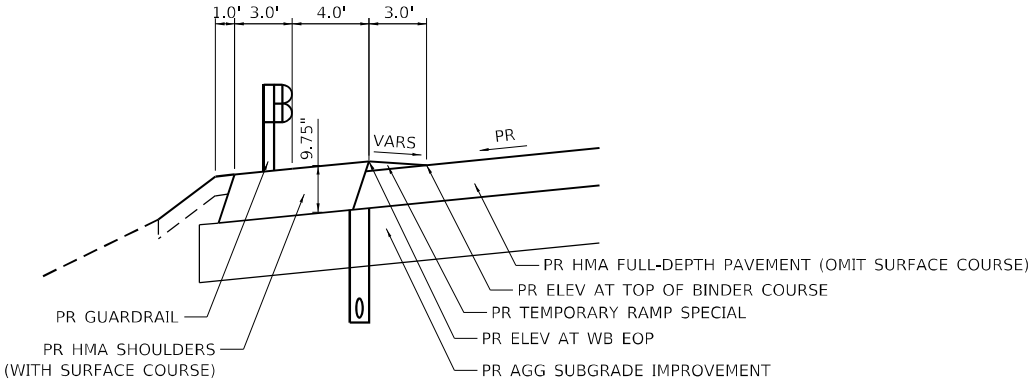

**TEMPORARY RAMP SPECIAL AT WB EDGE OF PAVEMENT
(PRIOR TO PLACEMENT OF HMA SURFACE COURSE)**

STA 299+77.43 TO 302+18.59
STA 304+41.18 TO 308+12.50
(FACING SOUTH/SOUTHEAST)

MODEL: Default
FILE NAME: 23-03-2025, 12 IDOT D3 PFB 204-028 WO 12 IL 72 6 OwensIDENDesign\Prelim\Plan\Sheets\0366K63-sh-typical.dgn

USER NAME = sklerpiec	DESIGNED - SK	REVISED -
	DRAWN - SK	REVISED -
PLOT SCALE = 10,0000 * / in.	CHECKED - JH	REVISED -
PLOT DATE = 3/12/2025	DATE - 3/12/2025	REVISED -

F.A.P. RTE.	SECTION	COUNTY	TOTAL SHEETS	SHEET NO.
553	(1258R)ES	DEKALB	96	17
CONTRACT NO. 66K63				
ILLINOIS FED. AID PROJECT				

MODEL Default
FILE NAME: 23122025.12 IDOT 03 PFB 204+028 WO 12 IL 72 6 OwensDCNDesign\Prelim\RebSheets\0366K63-shb-schedule.dgn

EARTHWORK SCHEDULE										
1 LOCATION			2 EARTH EXCAVATION	3 REMOVAL AND DISPOSAL OF UNSUITABLE MATERIAL	4 EARTH EXCAVATION ADJUSTED FOR SHRINKAGE (25%)	5 EMBANKMENT	6 EARTH BALANCE WASTE (+) OR SHORTAGE (-)	7 TOPSOIL EXCAVATION (DEPTH = 6")	8 TOPSOIL PLACEMENT (DEPTH = 4")	9 TOPSOIL BALANCE WASTE (+) OR SHORTAGE (-)
	TO	FROM	CU YD	CU YD	CU YD	CU YD	CU YD	CU YD	CU YD	CU YD
PRIVATE	ENTRANCE	TEMP ACCESS AT 311+29	0	0	0	10	-10	16	0	16
PRE-STAGE SUBTOTAL			0	0	0	10	-10	15	0	15
IL 72	296+30.00	296+50.00	12	1	8	0	8	1	1	0
IL 72	296+50.00	296+80.00	20	1	14	1	13	3	1	2
IL 72	296+80.00	297+00.00	13	1	9	2	7	5	2	3
IL 72	297+00.00	297+50.00	33	2	23	4	19	13	4	9
IL 72	297+50.00	298+00.00	33	2	23	4	19	10	5	5
IL 72	298+00.00	298+50.00	32	2	23	12	11	17	9	8
IL 72	298+50.00	299+00.00	31	2	22	18	4	19	11	8
IL 72	299+00.00	299+50.00	29	1	21	31	-10	21	12	9
IL 72	299+50.00	300+00.00	32	2	23	51	-28	24	14	10
IL 72	300+00.00	300+50.00	33	2	23	67	-44	25	15	10
IL 72	300+50.00	300+96.52	34	2	24	59	-35	21	12	9
IL 72	300+96.52	301+50.00	57	3	41	53	-12	25	14	11
IL 72	301+50.00	301+84.90	55	3	39	38	1	18	11	7
SN 019-0030 BRIDGE OVER OWENS CREEK			62	3	44	42	2	20	13	7
IL 72	304+70.12	305+00.00	31	2	22	17	5	6	3	3
IL 72	305+00.00	305+50.00	68	3	49	57	-8	16	9	7
IL 72	305+50.00	306+00.00	67	3	48	59	-11	16	10	6
IL 72	306+00.00	306+50.00	70	4	50	51	-1	15	9	6
IL 72	306+50.00	307+00.00	54	3	38	43	-5	18	11	7
IL 72	307+00.00	307+50.00	38	2	27	39	-12	19	11	8
IL 72	307+50.00	307+85.50	26	1	19	15	4	13	3	10
IL 72	307+85.50	308+00.00	10	1	7	1	6	6	1	5
IL 72	308+00.00	308+50.00	41	2	29	3	26	21	10	11
IL 72	308+50.00	309+00.00	44	2	32	2	30	15	9	6
IL 72	309+00.00	309+50.00	36	2	26	0	26	7	4	3
IL 72	309+50.00	310+00.00	34	2	24	1	23	3	2	1
CULVERT AT FIELD ENTRANCE *						3	-3			
STAGE 1 SUBTOTAL			995	55	710	675	35	375	205	170
IL 72	296+30.00	296+50.00	13	1	9	0	9	1	0	1
IL 72	296+50.00	296+80.00	20	1	14	0	14	2	1	1
IL 72	296+80.00	297+00.00	13	1	9	1	8	2	1	1
IL 72	297+00.00	297+50.00	36	2	26	2	24	6	2	4
IL 72	297+50.00	298+00.00	37	2	26	2	24	6	2	4
IL 72	298+00.00	298+50.00	36	2	26	2	24	6	2	4
IL 72	298+50.00	299+00.00	48	2	35	17	18	9	4	5
IL 72	299+00.00	299+50.00	57	3	41	28	13	11	6	5
IL 72	299+50.00	300+00.00	63	3	45	42	3	14	7	7
IL 72	300+00.00	300+50.00	54	3	38	31	7	14	7	7
IL 72	300+50.00	300+96.52	28	1	20	1	19	5	2	3
IL 72	300+96.52	301+50.00	32	2	23	73	-50	18	9	9
IL 72	301+50.00	301+84.90	36	2	26	83	-57	21	13	8
SN 019-0030 BRIDGE OVER OWENS CREEK			58	3	41	53	-12	17	10	7
IL 72	304+70.12	305+00.00	28	1	20	69	-49	18	11	7
IL 72	305+00.00	305+50.00	35	2	25	134	-109	31	19	12
IL 72	305+50.00	306+00.00	31	2	22	162	-140	33	21	12
IL 72	306+00.00	306+50.00	33	2	23	161	-138	34	21	13
IL 72	306+50.00	307+00.00	34	2	24	139	-115	32	20	12
IL 72	307+00.00	307+50.00	35	2	25	113	-88	30	19	11
IL 72	307+50.00	307+85.50	30	2	21	58	-37	19	12	7
IL 72	307+85.50	308+00.00	17	1	12	19	-7	8	5	3
IL 72	308+00.00	308+50.00	49	2	35	32	3	14	9	5
IL 72	308+50.00	309+00.00	31	2	22	3	19	4	2	2
IL 72	309+00.00	309+50.00	31	2	22	2	20	4	1	3
IL 72	309+50.00	310+00.00	32	2	23	1	22	2	1	1
QUARRY RD	10+25.00	10+45.03	57	3	41	34	7	21	12	9
QUARRY RD	10+45.03	10+75.00	77	4	55	37	18	25	16	9
QUARRY RD	10+75.00	11+00.00	9	0	7	3	4	6	4	2
QUARRY RD	11+00.00	11+26.30	8	0	6	1	5	4	3	1
CULVERT AT QUARRY RD *						17	-17			
ARTICLE 669.05(a)(5) SOILS **						364	-364			
STAGE 2 SUBTOTAL			1070	55	760	1685	-925	415	240	175
PRIVATE	ENTRANCE	TEMP ACCESS AT 311+29	6	0	5	1	4	0	11	-11
POST-STAGE SUBTOTAL			5	0	5	0	5	0	10	-10
TOTAL			2070	110	1475	2370	-895	805	455	350

COLUMN 1: LOCATION FROM PLANS.
COLUMN 2: CUT QUANTITIES FROM CROSS SECTIONS. DOES NOT INCLUDE UNSUITABLE MATERIAL AND/OR TOPSOIL.
COLUMN 3: CUT MATERIAL THAT IS DETERMINED TO BE EITHER UNSTABLE OR UNSUITABLE FOR USE IN EMBANKMENT. NOMINAL QUANTITY OF 5% OF EARTH EXCAVATION (COLUMN 2) PROVIDED.
COLUMN 4: QUANTITIES OF EARTH EXCAVATION ADJUSTED FOR A SHRINKAGE FACTOR OF 25%.
COLUMN 5: QUANTITIES OF EMBANKMENT (FILL) FROM CROSS SECTIONS.
COLUMN 6: EARTHWORK BALANCE (COLUMN 4 - COLUMN 5)
(+) = QUANTITY OF EXTRA EXCAVATION TO BE WASTED.
(-) = QUANTITY OF FURNISHED EXCAVATION NEEDED.
COLUMN 7: QUANTITIES OF DISTURBED EXISTING TOPSOIL FROM CROSS SECTIONS. TO BE PAID FOR AS TOPSOIL EXCAVATION AND PLACEMENT.
COLUMN 8: QUANTITIES OF TOPSOIL NEEDED FOR LANDSCAPING FROM CROSS SECTIONS.
COLUMN 9: TOPSOIL BALANCE (COLUMN 7 - COLUMN 8)
(+) = QUANTITY OF TOPSOIL TO BE WASTED.
(-) = QUANTITY OF FURNISHED TOPSOIL NEEDED. TO BE PAID FOR AS TOPSOIL FURNISH AND PLACE, 4" .

* SEE PIPE SCHEDULE FOR EMBANKMENT CALCULATIONS.
** SEE THE REMOVAL AND DISPOSAL OF REGULATED SUBSTANCES SPECIAL PROVISION. SOILS ARE PRESENT THAT SHALL BE MANAGED IN ACCORDANCE WITH ARTICLE 669.05(a)(5) OF THE STANDARD SPECIFICATIONS AND CANNOT BE REUSED ON SITE.



USER NAME = sklerpiec	DESIGNED - SK	REVISED -
	DRAWN - SK	REVISED -
PLOT SCALE = 100,0000 ' / in.	CHECKED - JH	REVISED -
PLOT DATE = 3/12/2025	DATE - 3/12/2025	REVISED -

STATE OF ILLINOIS
DEPARTMENT OF TRANSPORTATION

IL 72 OVER OWENS CREEK
SCHEDULES

SCALE: SHEET OF SHEETS STA. TO STA.

F.A.P. RTE.	SECTION	COUNTY	TOTAL SHEETS	SHEET NO.
553	(1258R)ES	DEKALB	96	18
		CONTRACT NO. 66K63		
		ILLINOIS	FED. AID PROJECT	

MODEL Default
FILE NAME: 231220257.12 IDOT D3 PFB 204-028 WO 12 IL 72 o OwensDCENDesignPrelimPbnsheets\0366K63-sh-schedule.dgn

STRUCTURE SCHEDULE							
STATION	OFFSET	INVERT ELEVATION	STONE RIPRAP, CLASS A4	FILTER FABRIC	SLOPED METAL END SECTION, STANDARD 542411, 15", 1:4	SLOPED METAL END SECTION WITH GRATE, STANDARD 542411, 15", 1:4	PRECAST REINFORCED CONCRETE FLARED END SECTIONS 36"
			SQ YD	SQ YD	EACH	EACH	EACH
300+56.96	42.5' RT	756.31					1
301+34.91	48.3' RT	756.07					1
307+50.83	31.3' LT	765.80	3.0	3.0	1		
308+17.45	24.4' LT	768.00	3.0	3.0		1	
TOTAL			6	6	1	1	2
NOTES: 1. SEE UNDERDRAIN SCHEDULE FOR ADDITIONAL STONE RIPRAP, CLASS A4 AND FILTER FABRIC QUANTITIES.							

PIPE SCHEDULE										
SLOPE	FROM			TO			EMBANKMENT (SEE EARTHWORK SCHEDULE)	TRENCH BACKFILL	PIPE CULVERTS, CLASS D, TYPE 2 15 "	PIPE CULVERTS, CLASS D, TYPE 2 36 "
	STATION	OFFSET	INVERT ELEVATION	STATION	OFFSET	INVERT ELEVATION			CU YD	CU YD
%										
0.30%	300+64.92	43.0' RT	756.29	301+27.00	47.6' RT	756.10	17.4	55.6		64
3.33%	307+53.03	31.1' LT	765.87	308+15.27	24.7' LT	767.93	2.6	5.2	61	
TOTAL							20	61	61	64
NOTES: 1. SEE EXISTING DRAINAGE SCHEDULE FOR ADDITIONAL TRENCH BACKFILL QUANTITIES.										

ROADWAY REMOVAL SCHEDULE								
LOCATION	FROM STATION	OFFSET	TO STATION	OFFSET	PAVEMENT REMOVAL	PAVED SHOULDER REMOVAL	BRIDGE APPROACH SHOULDER REMOVAL	APPROACH SLAB REMOVAL
					SQ YD	SQ YD	SQ YD	SQ YD
IL 72	296+30.00	LT/RT	302+14.00	LT/RT	1551.9			
IL 72	296+30.00	13.46 LT	302+15.28	12.92 LT		138.8		
IL 72	296+30.00	12.81 RT	302+49.92	13.50 RT		109.0		
IL 72	301+32.44	12.80 RT	302+49.92	13.50 RT		31.8		
IL 72	302+14.13	LT/RT	302+61.88	12.43 RT				91.9
IL 72	302+15.25	14.27 LT	302+35.86	11.59 LT			9.5	
IL 72	302+49.97	14.41 RT	302+66.01	16.39 RT			6.5	
IL 72	303+95.88	16.48 LT	304+11.63	14.49 LT			6.1	
IL 72	304+22.07	12.12 RT	304+41.42	16.72 RT			9.0	
IL 72	303+99.59	12.41 LT	304+41.29	LT/RT				81.5
IL 72	304+11.69	13.38 LT	309+99.68	13.18 LT		161.1		
IL 72	304+41.29	LT/RT	310+00.00	LT/RT	1480.4			
IL 72	304+41.57	12.98 RT	310+00.00	12.86 RT		161.7		
QUARRY RD	10+11.98	LT/RT	11+26.30	LT/RT	360.8			
TOTAL					3394	603	32	174

EXISTING DRAINAGE SCHEDULE									
STRUCTURE TYPE	FROM STA	TO STA	O/S	PIPE CULVERT REMOVAL	REMOVE EXISTING FLARED END SECTION	REMOVING INLETS	CONTROLLED LOW-STRENGTH MATERIAL	TRENCH BACKFILL	NOTE
				FOOT	EACH	EACH	CU YD	CU YD	
PIPE CULVERT	300+58	301+42	37.5' RT	86.0	2			231.9	42" CMP
PIPE DRAIN	302+17		11.8' LT			1	0.7		12" CMP
INLET	307+58		26.9' LT			1			
TOTAL				86	2	2	0.7	232	
NOTES: 1. SEE PIPE SCHEDULE FOR ADDITIONAL TRENCH BACKFILL QUANTITIES.									

PIPE UNDERDRAIN SCHEDULE								
FROM STATION OFFSET		TO STATION OFFSET		STONE RIPRAP, CLASS A4	FILTER FABRIC	CONCRETE HEADWALLS FOR PIPE DRAINS	PIPE UNDERDRAINS 4" (SPECIAL)	PIPE UNDERDRAINS, TYPE 3
				SQ YD	SQ YD	EACH	FOOT	FOOT
296+30.00	12.5 ' LT	302+07.38	12.5 ' LT					537.6
297+00.00	12.5 ' LT	297+00.00	31.4 ' LT				18.9	
297+00.00	31.4 ' LT			1.1	1.1	1		
305+00.00	12.5 ' LT	310+00.00	12.5 ' LT					496.7
305+00.00	12.5 ' LT	305+00.00	22.8 ' LT				10.3	
305+00.00	22.8 ' LT			2.6	2.6	1		
TOTAL				4	4	2	30	1035
NOTES:								
1. SEE STRUCTURE SCHEDULE FOR ADDITIONAL STONE RIPRAP, CLASS A4 AND FILTER FABRIC QUANTITIES.								

GUARDRAIL REMOVAL SCHEDULE				
FROM STATION	OFFSET	TO STATION	OFFSET	GUARDRAIL REMOVAL
				FOOT
298+48.36	21.3 RT	300+60.58	25.6 RT	216.0
299+99.56	21.0 LT	302+34.29	16.4 LT	232.4
301+30.03	24.8 RT	302+68.44	16.4 RT	140.2
303+91.27	16.6 LT	307+73.36	20.2 LT	378.3
304+26.28	16.6 RT	308+36.41	24.2 RT	414.5
307+19.68	22.8 LT	307+65.54	22.9 LT	45.4
TOTAL				1427

TREE REMOVAL SCHEDULE			
STATION	OFFSET	TREE REMOVAL (6 TO 15 UNITS DIAMETER)	TREE REMOVAL (OVER 15 UNITS DIAMETER)
		UNIT	UNIT
300+69.72	38.3' LT	10	
300+89.87	37.0' LT	10	
301+23.85	47.2' LT	8	
301+49.45	42.6' LT	15	
302+14.83	37.4' LT		26
302+27.78	33.7' LT	12	
302+34.53	50.2' LT	15	
304+44.39	46.9' LT	12	
304+51.01	46.6' LT		24
304+58.83	45.0' LT	15	
305+38.63	33.7' RT	15	
305+56.70	30.4' RT		20
306+17.65	28.6' RT	15	
306+17.65	28.6' RT	15	
306+28.45	40.3' RT	10	
306+55.41	37.7' RT	7	
306+55.86	44.6' RT	7	
306+64.01	38.7' RT	6	
306+66.68	45.3' RT	13	
306+66.91	40.4' RT	9	
306+69.41	42.7' RT	9	
306+69.54	40.7' RT	12	
307+06.80	42.7' RT		16
307+59.28	38.6' LT		33
307+59.71	52.6' RT		47
308+03.55	36.5' RT	7	
308+12.44	50.0' LT		17
TOTAL		222	183

USER NAME = sklerpiec	DESIGNED - SK	REVISED -
	DRAWN - SK	REVISED -
PLOT SCALE = 100,0000 ' / in.	CHECKED - JH	REVISED -
PLOT DATE = 3/12/2025	DATE - 3/12/2025	REVISED -

F.A.P. RTE.	SECTION	COUNTY	TOTAL SHEETS	SHEET NO.
553	(125BR)ES	DEKALB	96	19
		CONTRACT NO. 66K63		
		ILLINOIS	FED. AID PROJECT	

MODEL Default
FILE NAME: 23-03-2025,12 IDOT D3 PFB 204-028 MO 12 IL 72 6 OwensDENDesign\ Prelim\Bor sheets\0366K63-sh-schedule.dgn

PROPOSED PAVEMENT SCHEDULE															
LOCATION	FROM STATION	TO STATION	LT/RT	AGGREGATE SUBGRADE IMPROVEMENT , 12"	BITUMINOUS MATERIALS (TACK COAT)	BITUMINOUS MATERIALS (PRIME COAT)	HOT-MIX ASPHALT PAVEMENT (FULL - DEPTH) , 9 3/4"	PAVEMENT CONNECTOR (HMA) FOR BRIDGE APPROACH SLAB	AGGREGATE SHOULDERS , TYPE B 9 3/4"	HOT-MIX ASPHALT SHOULDERS , 9 3/4"	LONGITUDINAL JOINT SEALANT	HOT-MIX ASPHALT BINDER COURSE , 1L - 19.0 , N50	HOT-MIX ASPHALT SURFACE COURSE , 1L-9.5 , MIX "C" , N50	AGGREGATE BASE COURSE , TYPE B 12"	AGGREGATE SURFACE COURSE , TYPE B
				SQ YD	POUND	POUND	SQ YD	SQ YD	SQ YD	SQ YD	FOOT	TON	TON	SQ YD	TON
IL 72	296+30	297+35	RT						24.0						
IL 72	296+30	299+96	LT						109.5						
IL 72	296+30	300+66	RT		218.7					304.2					
IL 72	296+30	302+17	LT		233.6					319.8					
IL 72	296+30	302+17	LT/RT		1031.9		1528.8								
IL 72	296+30	302+03	LT/RT								573.4				
IL 72	296+30	302+52	LT/RT	2568.1		5778.1									
IL 72	301+18	302+52	RT		77.9					109.1					
IL 72	301+90	302+36	LT/RT					100.6							
IL 72	304+27	304+65	LT/RT					85.4							
IL 72	304+10	310+00	LT		261.2					360.3					
IL 72	304+39	310+00	RT		240.4					330.6					
IL 72	304+46	310+00	LT/RT		977.6		1448.3								
IL 72	304+10	310+00	LT/RT	2424.5		5455.1									
IL 72	304+57	310+00	LT/RT								543.7				
IL 72	307+07	310+00	RT						87.1						
FIELD	307+58	308+13	LT/RT												40.5
IL 72	308+10	310+00	LT						54.1						
QUARRY RD	10+09	11+26	LT/RT		80.5	955.3						45.4	29.9	424.6	
TOTAL				4993	3122	12189	2977	186	275	1424	1118	46	30	425	41

DELINEATOR SCHEDULE					
EX STATION	EX OFFSET	PR STATION	PR OFFSET	DELINEATOR REMOVAL	DELINEATORS
				EACH	EACH
		296+42	22.0' LT		1
297+75	18.5' LT	297+67	22.0' LT	1	1
		298+92	22.0' LT		1
300+01	21.5' LT	300+17	16.8' LT	1	1
		296+05	22.0' RT		1
		297+30	22.0' RT		1
298+48	21.3' RT	298+55	16.7' RT	1	1
300+61	25.6' RT	300+55	16.7' RT	1	1
300+77	48.0' RT	300+62	42.8' RT	1	1
		301+30	47.8' RT		1
301+30	25.8' RT	301+30	19.0' RT	1	1
307+73	23.6' LT	307+45	16.8' LT	1	1
		308+70	22.0' LT		1
		309+45	22.0' LT		1
310+19	16.8' LT	310+19	16.8' LT	1	1
		308+17	22.8' LT		1
308+36	24.1' RT	307+02	16.7' RT	1	1
		308+27	22.0' RT		1
		309+23	22.0' RT		1
310+20	17.2' RT	310+20	17.2' RT	1	1
311+47	17.4' RT	311+47	17.4' RT	1	1
TOTAL				11	21

PROPOSED GUARDRAIL AND FENCE SCHEDULE												
FROM STATION	TO STATION	OFFSET	STEEL PLATE BEAM GUARDRAIL, TYPE A, 9 FOOT POSTS	TRAFFIC BARRIER TERMINAL, TYPE 6	TRAFFIC BARRIER TERMINAL, TYPE 1 (SPECIAL) TANGENT	TRAFFIC BARRIER TERMINAL, TYPE 1 (SPECIAL) FLARED	TERMINAL MARKER - DIRECT APPLIED	GUARDRAIL REFLECTORS, TYPE A	BARRIER WALL REFLECTORS, TYPE C	LINFAR DELINEATOR PANELS, 4 INCH	LINFAR DELINEATOR PANELS, 6 INCH	WOVEN WIRE FENCE REMOVAL AND REPLACEMENT
			FOOT	EACH	EACH	EACH	EACH	EACH	EACH	EACH	EACH	FOOT
298+50	302+05	LT										347.9
297+45	297+95	RT			1		1					
297+95	300+05	RT	212.5					4		6		
300+05	300+55	RT			1		1					
300+06	300+56	LT			1		1					
300+56	301+82	LT	125.0					4		4		
301+82	302+20	LT		1								
301+31	301+80	RT				1	1					
301+80	302+18	RT	37.5					4		2		
302+18	302+55	RT		1								
302+20	304+08	LT							6		3	
302+55	304+37	RT							6		3	
304+08	304+45	LT		1								
304+45	306+97	LT	250.0					5		7		
306+55	308+25	LT										166.7
306+97	307+48	LT			1		1					
304+37	304+74	RT		1								
304+74	306+47	RT	175.0					4		5		
306+47	306+97	RT			1		1					
TOTAL			800.0	4	5	1	6	21	12	24	6	515

MODEL: Default
FILE NAME: 204-028-12 IDOT D3 PTE 204-028 MO 12 IL 72 6 OwensDENDesignPrelimPReSheetsD366K63-shs-schedule.dgn

MAINTENANCE OF TRAFFIC SCHEDULE														
STAGE	LOCATION	FROM STATION	OFFSET	TO STATION	OFFSET	AGGREGATE FOR TEMPORARY ACCESS	TEMPORARY CONCRETE BARRIER	PINNING TEMPORARY CONCRETE BARRIER	RELOCATE TEMPORARY CONCRETE BARRIER	IMPACT ATTENUATORS , TEMPORARY (FULLY REDIRECTIVE , NARROW) , TEST LEVEL 3	IMPACT ATTENUATORS , RELOCATE (FULLY REDIRECTIVE , NARROW) , TEST LEVEL 3	TEMPORARY RUMBLE STRIPS	TEMPORARY PAVEMENT	TEMPORARY INFORMATION SIGNING
						TON	FOOT	EACH	FOOT	EACH	EACH	EACH	SQ YD	SQ FT
PRE - STAGE	IL 72	296+30	RT	300+65	RT								158.3	
	IL 72	301+21	RT	302+50	RT								61.9	
	IL 72	304+41	RT	310+00	RT								209.7	
	IL 72	311+35	RT	312+00	RT	24.0								
	QUARRY RD	10+31	RT	10+98	RT								31.8	
ROAD WORK AHEAD: IL 72														42.0
PRE-STAGE SUBTOTAL						24.0	0.0	0	0.0	0	0	0	462	42
STAGE 1	IL 72	295+30	LT							1				
	IL 72	295+30	LT	296+00	RT		100.0							
	IL 72	296+00	LT	310+00	RT		1375.0	336						
	IL 72	310+00	RT	311+00	LT		100.0							
	IL 72	311+00	LT							1				
IL 72/QUARRY RD												9		
STAGE 1 SUBTOTAL						0.0	1575.0	336	0.0	2	0	9	0	0
STAGE 2	IL 72	295+05	RT								1			
	IL 72	295+05	RT	296+30	LT				125.0					
	IL 72	296+30	LT	302+19	LT			147	587.5					
	IL 72	302+19	LT	304+37	LT				225.0					
	IL 72	304+37	LT	310+00	LT			141	562.5					
	IL 72	310+00	LT	311+25	RT		50.0		75.0					
	IL 72	311+25	RT								1			
IL 72												6		
ROAD CLOSED SIGNS: QUARRY RD														42.0
STAGE 2 SUBTOTAL						0.0	50.0	288	1575.0	0	2	6	0	42
TOTAL						24	1625.0	624	1575.0	2	2	15	462	84

MAINTENANCE OF TRAFFIC PAVEMENT MARKING SCHEDULE												
STAGE	LOCATION	START STATION	END STATION	LINE TYPE	OFFSET	INCLUDED IN TCP 701321	INCLUDED IN TCP 701321	INCLUDED IN TCP 701321	SHORT TERM PAVEMENT MARKING REMOVAL	PAVEMENT MARKING REMOVAL - WATER BLASTING	SHORT TERM PAVEMENT MARKING	TEMPORARY PAVEMENT MARKING - TAPE TYPE IV - LINE 24"
						SHORT TERM PAVEMENT MARKING REMOVAL	TEMPORARY PAVEMENT MARKING - TAPE TYPE IV - LINE 4"	TEMPORARY PAVEMENT MARKING - TAPE TYPE IV - LINE 24"				SOLID WHITE FOOT
							SQ FT	SQ FT				
BEFORE STAGE 1	IL 72	294+07	296+30	EOP	LT					74.3		
	IL 72	294+07	296+30	CL	LT/RT					148.7		
	IL 72	295+30	311+10	EOP	RT					526.7		
	IL 72	310+00	312+83	EOP	LT					94.3		
	IL 72	310+00	312+93	CL	LT/RT					195.3		
STAGE 1	IL 72	293+47		STOP BAR	RT			11.2				
	IL 72	294+07	312+83	EOP	LT/RT		1880.0					
	IL 72	295+30	311+10	EOP	RT		1592.0					
	QUARRY RD	10+47		STOP BAR	RT							10.2
	PRIVATE	311+29		STOP BAR	RT							12.0
BEFORE STAGE 2	IL 72	312+93		STOP BAR	LT			13.3				
	IL 72	293+47		STOP BAR	RT	22.4						
	IL 72	293+60	295+30	EOP	RT					56.7		
	IL 72	293+60	294+07	CL	LT/RT					31.3		
	IL 72	294+07	312+83	EOP	LT/RT	626.7						
	IL 72	295+30	311+10	EOP	RT	530.7						
	IL 72	311+10	312+35	EOP	RT					41.5		
	IL 72	312+93		STOP BAR	LT	26.6						
	IL 72	293+50		STOP BAR	RT			11.2				
STAGE 2	IL 72	293+60	312+35	EOP	LT/RT		1903.6					
	IL 72	295+16	311+11	EOP	LT		1613.3					
	IL 72	312+95		STOP BAR	LT			13.3				
	IL 72	293+50		STOP BAR	RT	22.4						
	IL 72	293+60	312+35	EOP	LT/RT	634.5						
BEFORE FINAL PMK PLACEMENT	IL 72	295+16	311+11	EOP	LT	537.8						
	PRIVATE	311+29		STOP BAR	RT				24.0			
	IL 72	312+95		STOP BAR	LT	26.6						
	IL 72	293+47	296+30	CL	LT/RT				28.3		84.9	
	IL 72	296+30	310+00	CL	LT/RT				137.0		411.0	
	IL 72	310+00	312+95	CL	LT/RT				29.5		88.5	
	QUARRY RD	10+56	11+26	CL	LT/RT				7.0		21.0	
							TOTAL		226	1169	606	23

MODEL: Default
FILE NAME: 23122025.7.12.DDOT.D3.PTB.204+028.WO.12.IL.72.0 OwensDCENDesignPrelimPbnsheets\0366K63-shs-schedule.dgn


PAVEMENT MARKING SCHEDULE														
LOCATION	START STATION	END STATION	OFFSET	MODIFIED URETHANE PAVEMENT MARKING - LINE 4"			GROOVING FOR RECESSED PAVEMENT MARKING 5"	MODIFIED URETHANE PAVEMENT MARKING - LINE 6"	GROOVING FOR RECESSED PAVEMENT MARKING 7"	SHOJLDER RUMBLE STRIPS, 8 INCH	RAISED REFLECTIVE PAVEMENT MARKER, REFLECTOR REMOVAL	RAISED RELFECTIVE PAVEMENT MARKER, REFLECTOR REPLACEMENT	RAISED REFLECTIVE PAVEMENT MARKER REMOVAL	RAISED REFLECTIVE PAVEMENT MARKER
				SOLID WHITE	SOLID YELLOW	DOUBLE YELLOW		10' DASH - 30' SKIP YELLOW						2-WAY, AMBER
				FOOT		FOOT	FOOT	FOOT	FOOT	FOOT	EACH	EACH	EACH	EACH
IL 72	293+47.00	296+30.00	LT	562.6			281.3							
IL 72	293+47.00	296+30.00	LT/RT			1130.7	565.4				4	4		
IL 72	293+47.00	296+30.00	RT	569.4			284.7							
IL 72	296+30.00	310+00.00	LT	2723.3			1361.6			1088.5				
IL 72	296+30.00	308+60.00	LT/RT			4920.0	2460.0						16	16
IL 72	308+60.00	310+00.00	LT/RT		280.0		140.0	70.0	35.0				2	2
IL 72	296+30.00	300+44.85	RT	829.5			414.8			415.0				
IL 72	301+50.04	310+00.00	RT	1710.8			855.4			640.1				
IL 72	310+00.00	312+95.00	LT	587.2			293.6							
IL 72	310+00.00	312+95.00	LT/RT		590.0		295.0	147.5	73.8		4	4		
IL 72	310+00.00	312+95.00	RT	586.2			293.1							
QUARRY RD	10+56.22	11+26.30	LT/RT			280.4	140.2							
QUARRY RD	10+55.84	11+26.30	LI	141.0			70.5							
QUARRY RD	10+56.59	11+26.30	RT	139.4			69.7							
TOTAL					15051		7526	218	109	2144	8	8	18	18



SIGNING SCHEDULE																
EXISTING STATION	EXISTING OFFSET	PROPOSED STATION	PROPOSED OFFSET	PROPOSED MOUNTING TYPE	DESIGNATION	SHEETING TYPE	DESCRIPTION	PANEL WIDTH	PANEL HEIGHT	PANEL AREA	REMOVE SIGN PANEL ASSEMBLY - TYPE A	REMOVE SIGN PANEL - TYPE 1	SIGN PANEL - TYPE 1	WOOD SIGN SUPPORT		
								INCH	INCH	SQ FT	EACH	SQ FT	SQ FT	P1	P2	
300+29.29	22.22 LT	300+29.00	26.85 LT	GROUND	M3-4P	AP SHEETING	CARDINAL DIRECTION	24	12	2.0	1		2.0	15.2		
300+29.29	22.22 LT	300+29.00	26.85 LT	GROUND	M1-1100	AP SHEETING	STATE ROUTE	24	24	4.0			4.0			
300+77.70	46.03 RT	300+73.46	56.57 RT	GROUND	CUSTOM	AP SHEETING	340E ROUTE 72	24	12	2.0	1		2.0	14.2		
300+77.70	46.03 RT	300+73.46	56.57 RT	GROUND	CUSTOM	AP SHEETING	3160N QUARRY RD	24	12	2.0			2.0			
300+99.03	21.95 LT	300+96.52	21.00 LT	GROUND	W1-7	AZ SHEETING	TWO-DIRECTION LARGE	48	24	8.0		8.0	8.0	14.1	14.1	
301+14.18	46.88 RT	301+19.07	56.14 RT	GROUND	R1-1	ZZ SHEETING	STOP	30	30	6.3		6.3	6.3	15.1		
301+82.85	20.30 RT	301+83.00	20.85 RT	GROUND	M3-2P	AP SHEETING	CARDINAL DIRECTION	24	12	2.0	1		2.0	14.3		
301+82.85	20.30 RT	301+83.00	20.85 RT	GROUND	M1-1100	AP SHEETING	STATE ROUTE	24	24	4.0			4.0			
304+91.34	20.04 RT	304+91.00	20.85 RT	GROUND	CUSTOM	AP SHEETING	UNLAWFUL SCHOOL BUS	24	30	5.0		5.0	5.0	13.6		
307+13.91	22.37 LT	307+14.00	21.10 LT	GROUND	W2-2L	AZ SHEETING	INTERSECTION WARNING	30	30	6.3	1		6.3	15.3		
307+13.91	22.37 LT	307+14.00	21.10 LT	GROUND	W16-8P	AZ SHEETING	STREET NAME	24	8	1.3			1.3			
316+25.00	25.08 LT	316+25.00	25.08 LT	GROUND	W1-2	AZ SHEETING	HORIZONTAL ALIGNMENT	30	30	6.3		6.3	6.3	15.0		
N/A	N/A	316+25.00	25.08 LT	GROUND	W13-1P	AZ SHEETING	ADVISORY SPEED	18	18	2.3		2.3				
TOTAL											4	26	52	131		

EROSION CONTROL SCHEDULE									
FROM STATION	TO STATION	OFFSET	TEMPORARY FENCE	PERIMETER FROSION BARRIER	INLET AND PIPE PROTECTION	TEMPORARY DITCH CHECKS	EROSION CONTROL BLANKET	HEAVY DUTY EROSION CONTROL BLANKET	TEMPORARY EROSION CONTROL SEEDING
			FOOT	FOOT	EACH	FOOT	SQ YD	SQ YD	POUND
296+30.00	300+80.00	LT					693.0		43.0
296+30.00	300+85.85	RT						450.2	27.9
296+30.00	301+30.00	LT		531.7					
296+30.00	300+80.93	RT		539.6					
299+25.00	300+62.00	RT	172.2						
300+56.96	300+80.00	42.55' RT			1				
300+80.00	302+28.26	LT				6.6		335.6	20.8
301+04.36	302+55.47	RT				5.5		489.5	30.3
301+08.41	301+34.20	RT		95.5					
301+21.00	303+60.00	RT	282.6						
302+01.76	302+87.57	RT		90.4					
302+28.26	302+58.83	LT		30.0					
303+67.00	306+54.00	LT	282.6						
303+82.89	306+75.01	LT		300.0					
304+06.55	307+73.24	LT				22.8		557.3	34.5
304+17.07	310+00.00	RT		611.7					
304+39.05	310+00.00	RT						1337.8	82.9
307+97.76	310+00.00	LT				17.3		233.0	14.4
308+17.45		24.44' LT			1				
311+37.31	311+99.79	RT					79.2		4.9
TOTAL			738	2199	2	53	773	3404	259

LANDSCAPING SCHEDULE								
LOCATION			AREA	SEEDING CLASS 2A	SEEDING CLASS 3	NITROGEN FERTILIZER NUTRIENT	PHOSPHORUS FERTILIZER NUTRIENT	POTASSIUM FERTILIZER NUTRIENT
FROM STATION	TO STATION	OFFSET						
			SQ FT	ACRE	ACRE	POUND	POUND	POUND
296+30.00	300+80.00	LT	6237.04	0.14		12.9	12.9	12.9
296+30.00	300+85.85	RT	4051.78		0.09	8.4	8.4	8.4
300+80.00	302+28.26	LT	3020.33		0.07	6.2	6.2	6.2
301+04.36	302+55.47	RT	4405.47		0.10	9.1	9.1	9.1
304+06.55	307+73.24	LT	5016.00		0.12	10.4	10.4	10.4
307+97.76	310+00.00	LT	2097.02		0.05	4.3	4.3	4.3
304+39.05	310+00.00	RT	12040.23		0.28	24.9	24.9	24.9
311+35.37	311+99.73	RT	712.60	0.02		1.5	1.5	1.5
TOTAL				0.16	0.70	78	78	78
ROUNDED TOTAL				0.25	0.75	78	78	78

MODEL: Default
FILE NAME: 23-02057.12 IDOT D3 PFB 204-028.WD 12 IL 72 & Owens Creek Design Prelim (R) Sheets 036663-shl-ATB.dgn

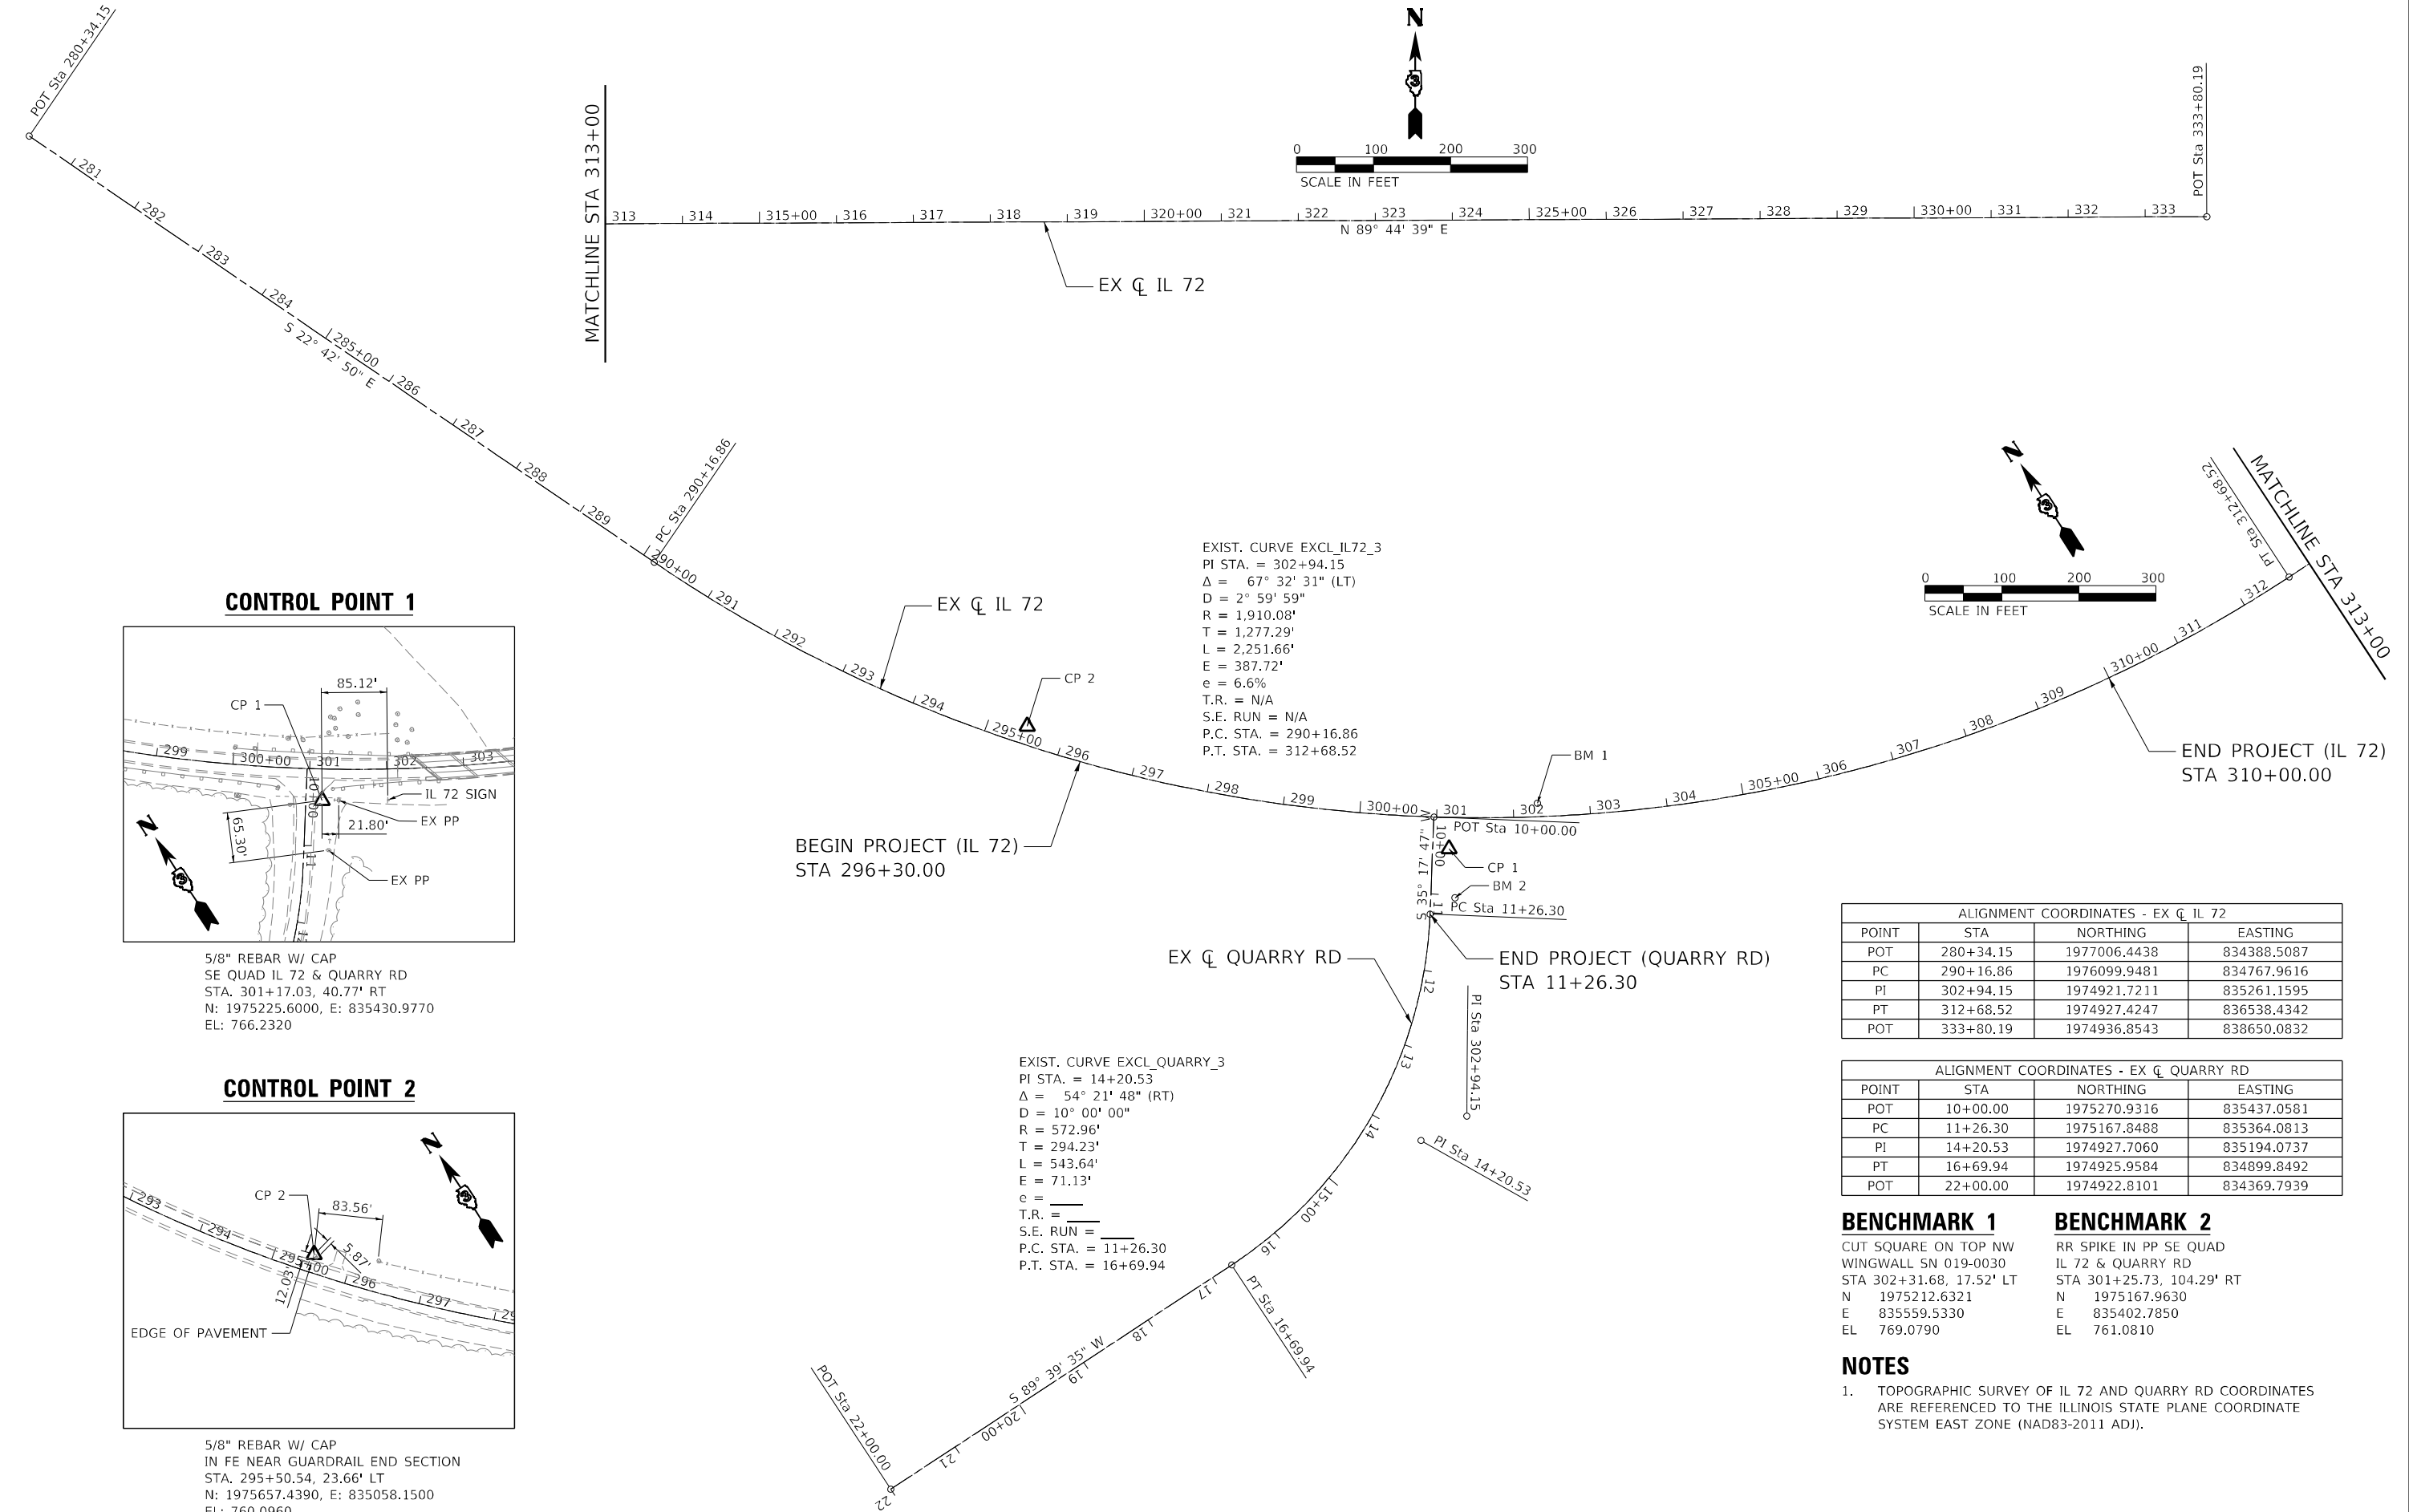

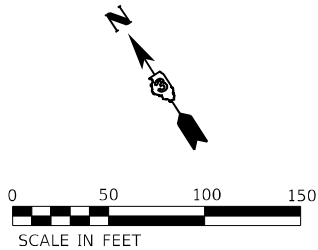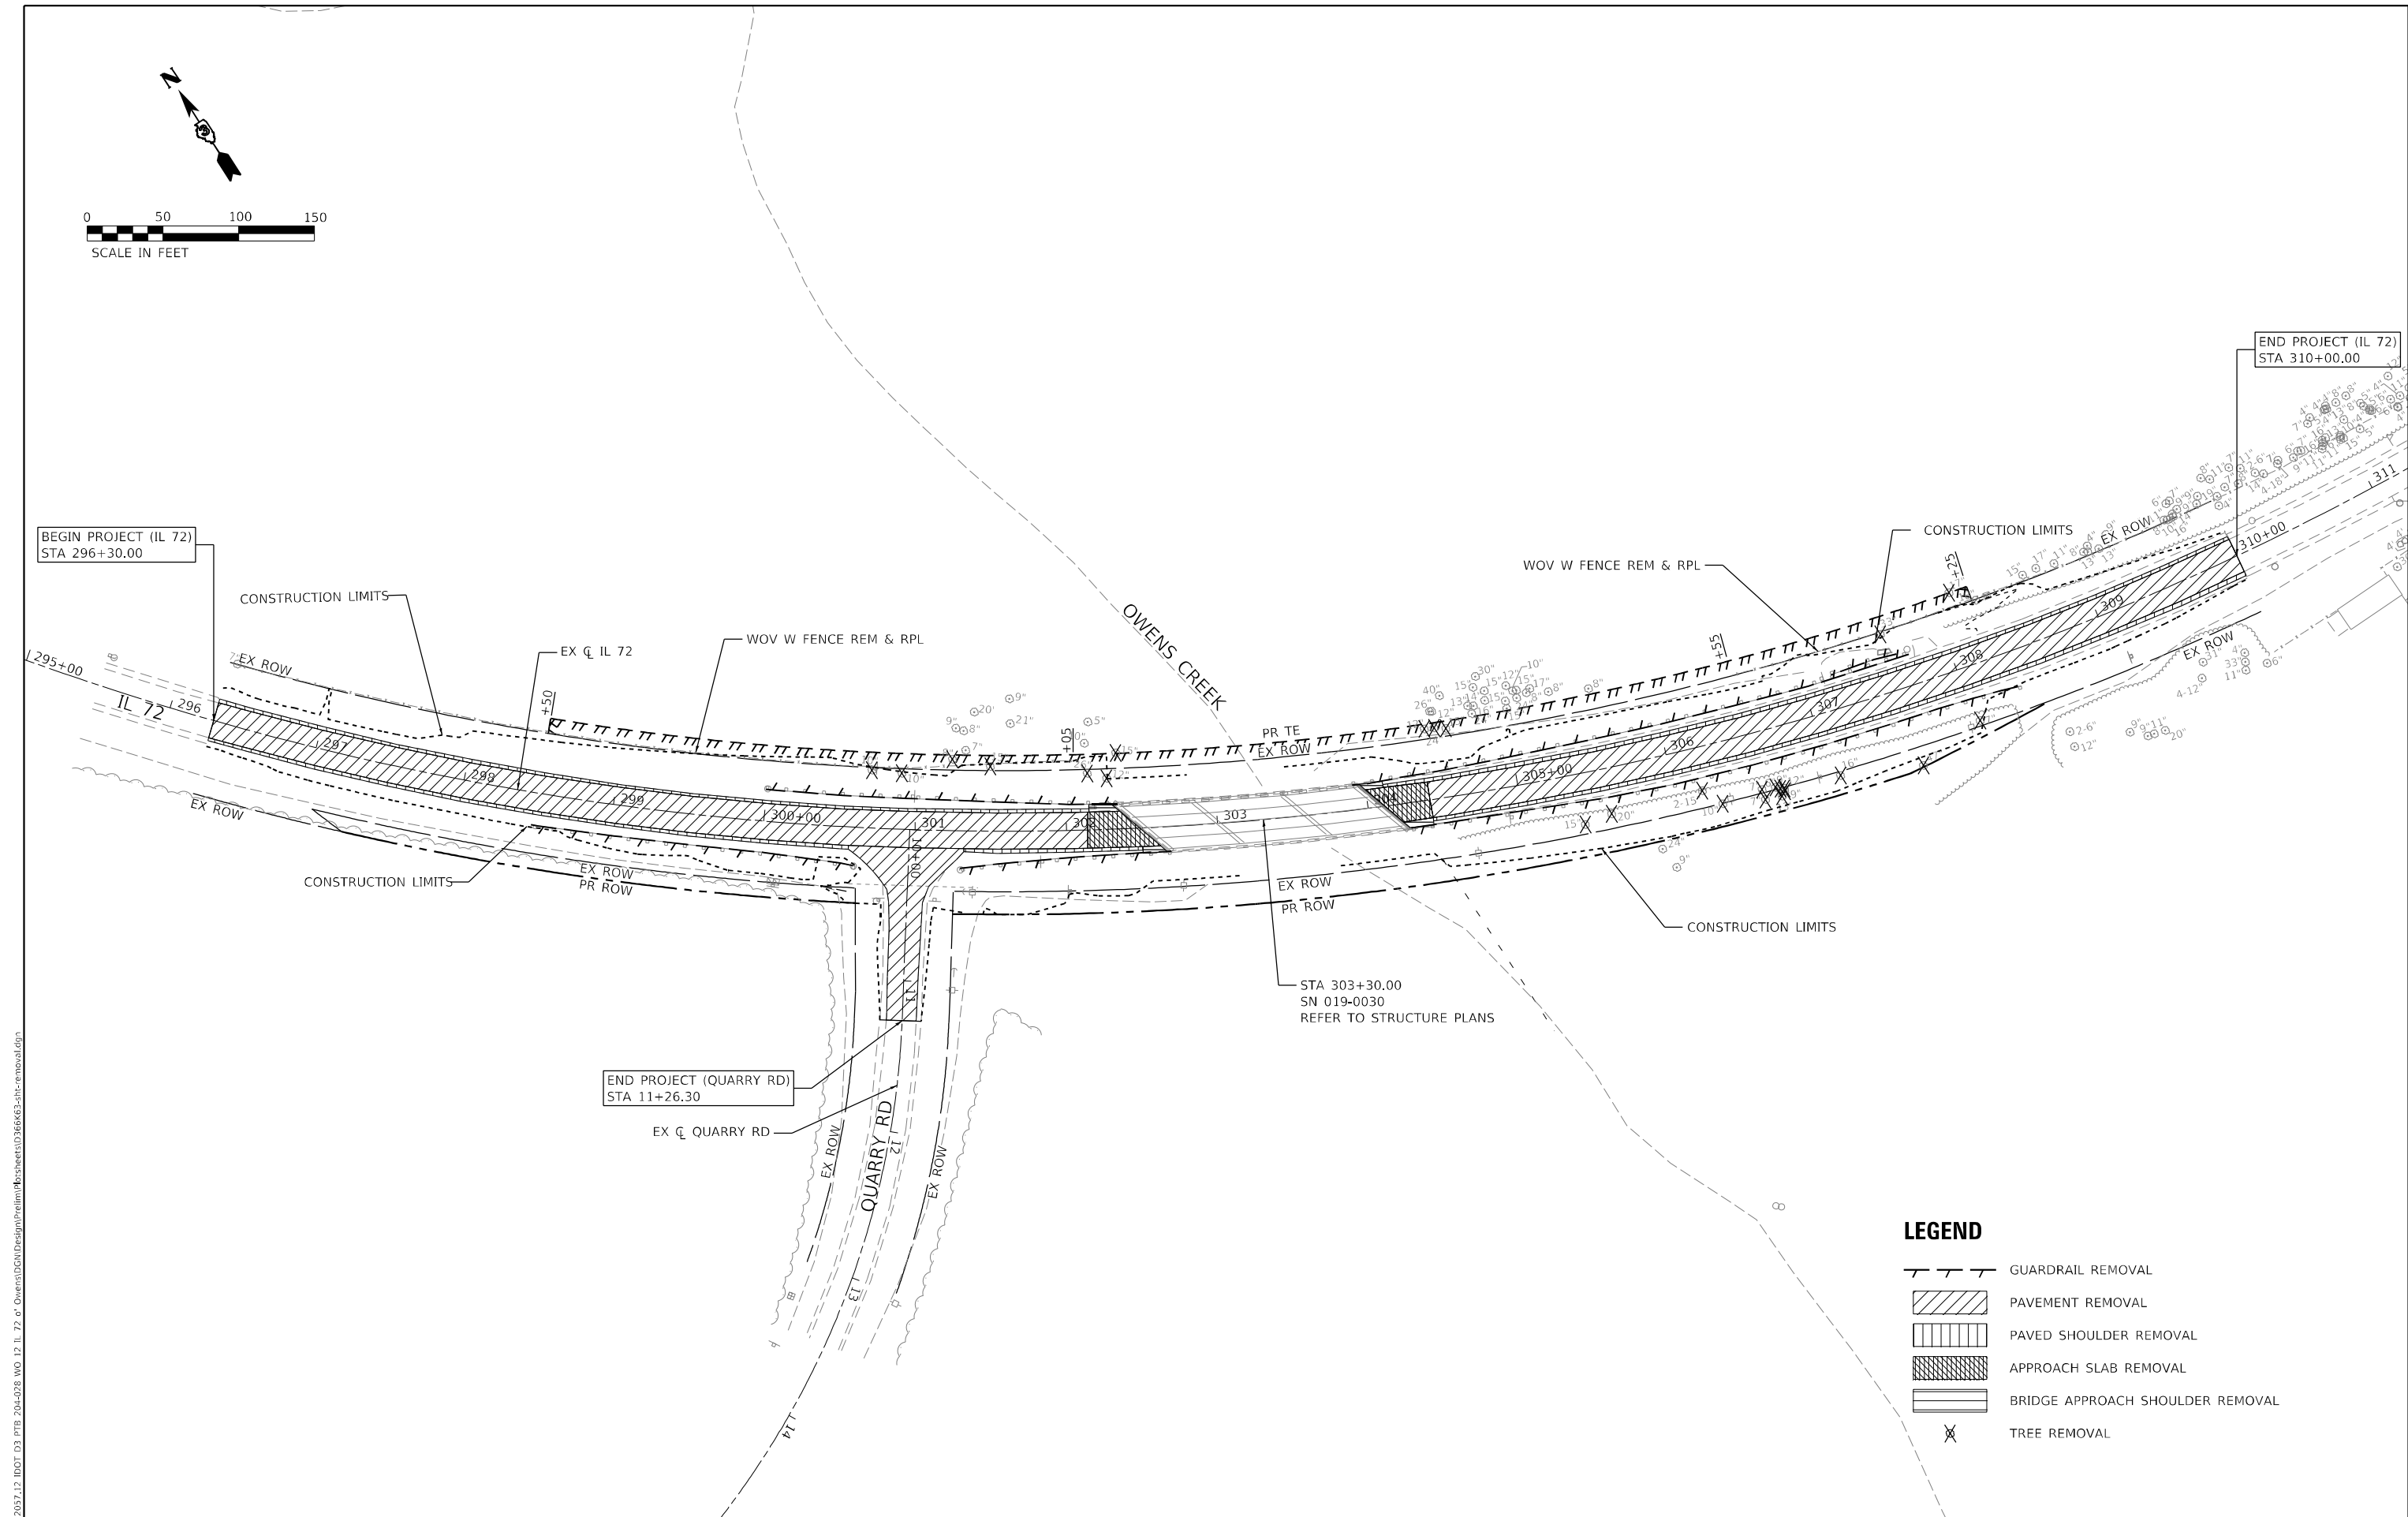


LEGEND

- GUARDRAIL REMOVAL
- [Hatched Box] PAVEMENT REMOVAL
- [Vertical Lines Box] PAVED SHOULDER REMOVAL
- [Cross-hatched Box] APPROACH SLAB REMOVAL
- [Horizontal Lines Box] BRIDGE APPROACH SHOULDER REMOVAL
- [X Symbol] TREE REMOVAL

PLAN	NO.	NOTE BOOK	SURVEYED	BY	DATE


PROFILE	NO.	NOTE BOOK	SURVEYED	BY	DATE

MODEL: Default
FILE NAME: 230207.12 IDOT 03 P15 20+028 WD 12 IL 72 of Owens Creek Design

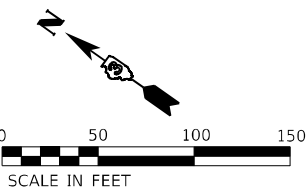


LEGEND

- | | | |
|----------------------------|--------------------------|---------------------------------|
| ① PR HMA PAVT FD 9.75 | ⑥ SPBGR TY A 9FT POSTS | ⑩A PR HMA SC IL-9.5 C N50, 1.5" |
| ② PR AGG SUBGRADE IMPR 12 | ⑦A TR BAR TRM T1 SPL TAN | ⑩B PR HMA BC IL-19.0 N50, 2.25" |
| ③ NOT USED | ⑦B TR BAR TRM T1 SPL FLR | ⑪ PR AGG BASE CSE B 12 |
| ④ PR HMA SHOULDERS 9 3/4 | ⑧ TRAF BAR TERM T6 | ⑫ PR 8 AGG SURF COURSE TY B |
| ⑤ PR AGGREGATE SHLDS B9.75 | ⑨ PVT CON HMA BR APP SL | |

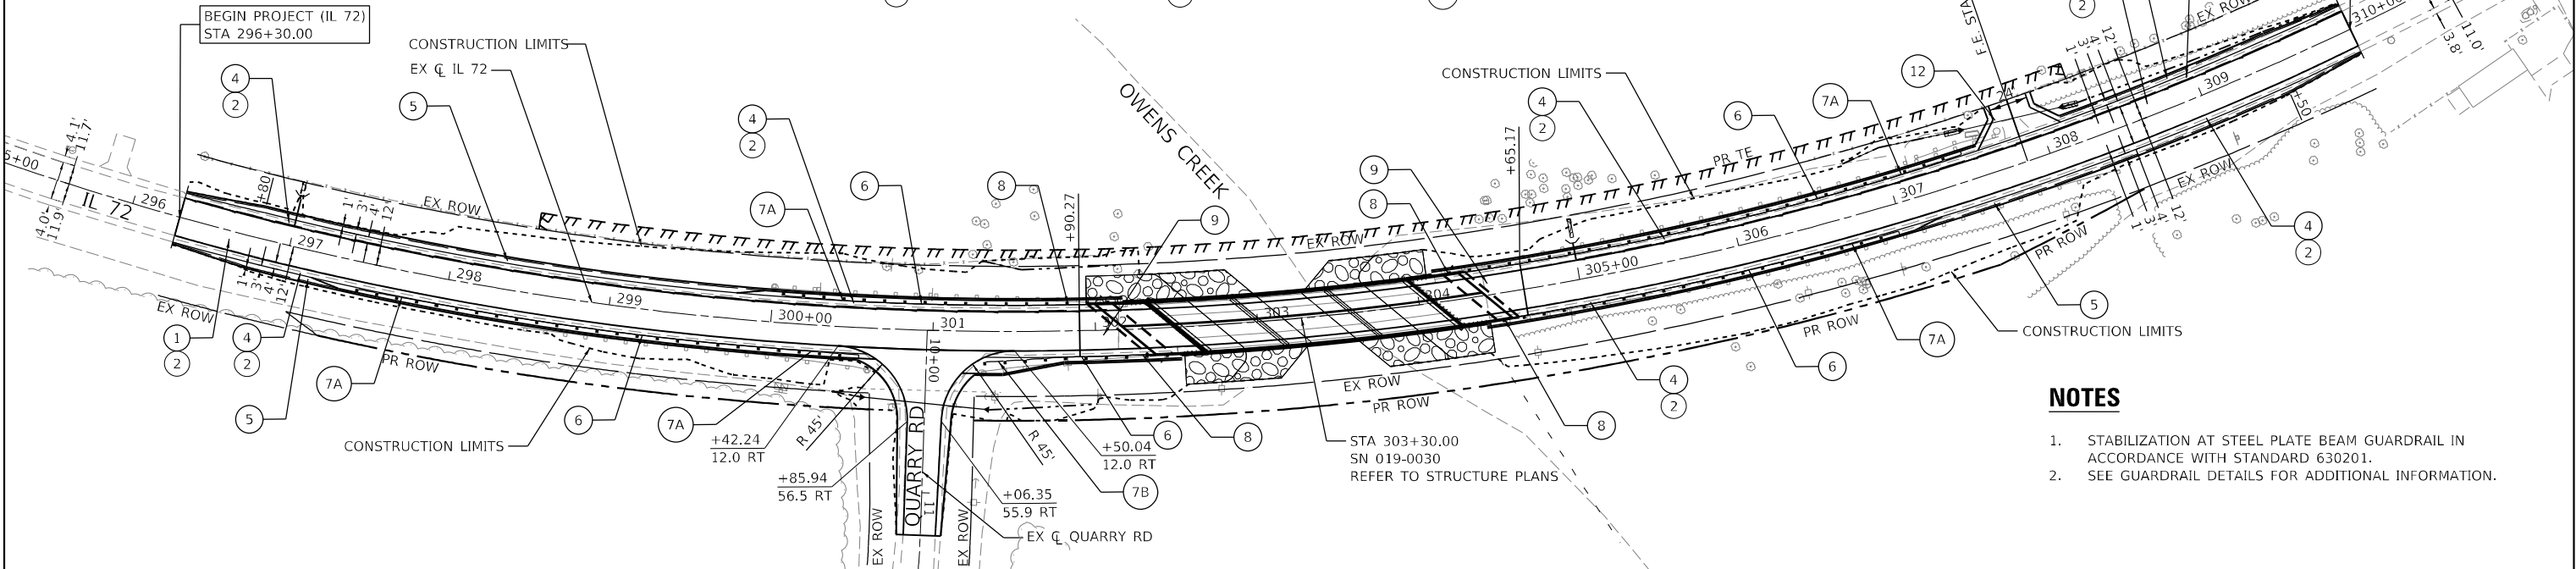

NOTES

1. STABILIZATION AT STEEL PLATE BEAM GUARDRAIL IN ACCORDANCE WITH STANDARD 630201.
2. SEE GUARDRAIL DETAILS FOR ADDITIONAL INFORMATION.

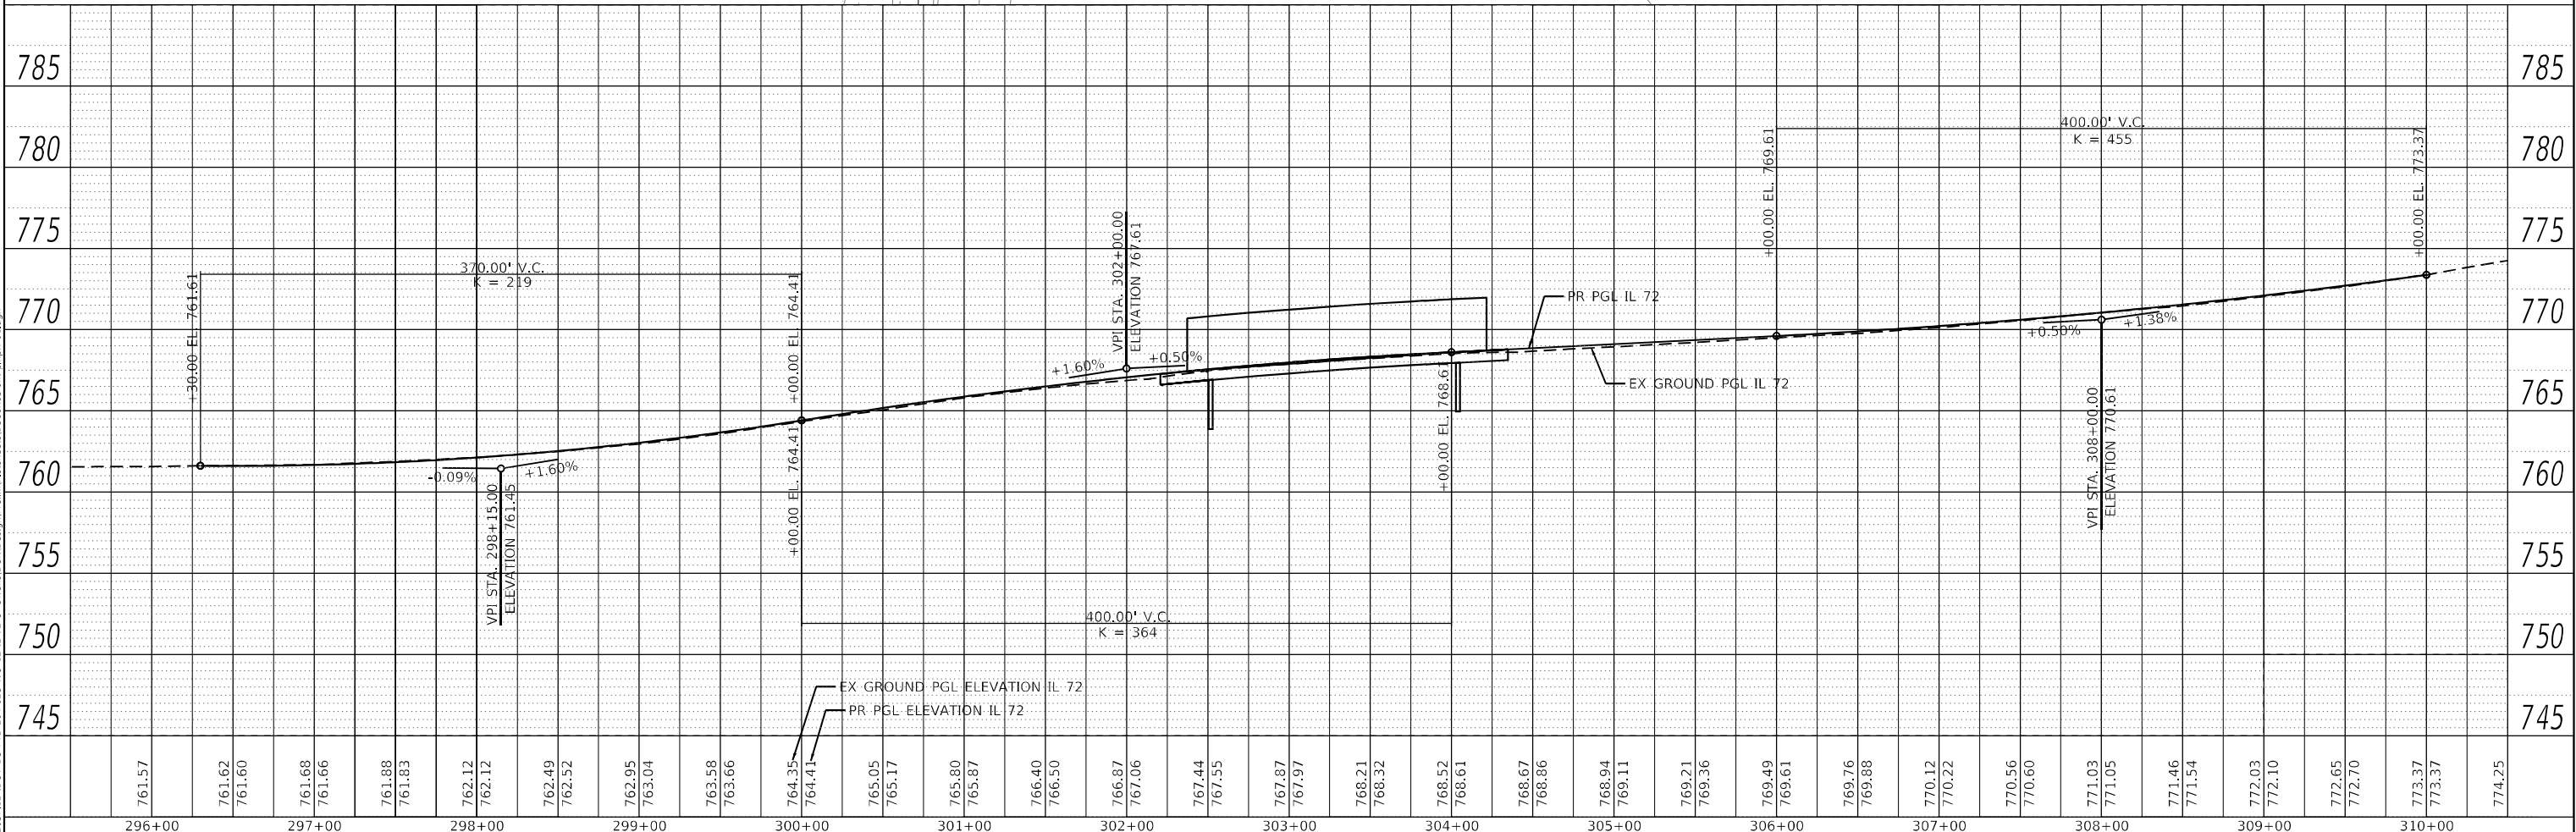

EFK Moen
Civil Engineering Design

USER NAME = skierpiec	DESIGNED - SK	REVISED -
	DRAWN - SK	REVISED -
PLOT SCALE = 100,0000 ' / in.	CHECKED - JH	REVISED -
PLOT DATE = 3/24/2025	DATE - 3/24/2025	REVISED -

STATE OF ILLINOIS
DEPARTMENT OF TRANSPORTATION


IL 72 OVER OWENS CREEK
PLAN AND PROFILE - IL 72

SCALE: SHEET OF SHEETS STA. TO STA.

F.A.P. RTE.	SECTION	COUNTY	TOTAL SHEETS	SHEET NO.
553	(1258R)ES	DEKALB	96	25
CONTRACT NO. 66K63				
ILLINOIS FED. AID PROJECT				

PLAN	NO.	NOTE BOOK	SURVEYED	BY	DATE
			ALIGNED		
			CHECKED		
			FILED		
			CADD FILE NAME		

PROFILE	NO.	NOTE BOOK	SURVEYED	BY	DATE
			GRADES		
			CHECKED		
			STRUCTURE		
			NOTATIONS		
			CHECKED		

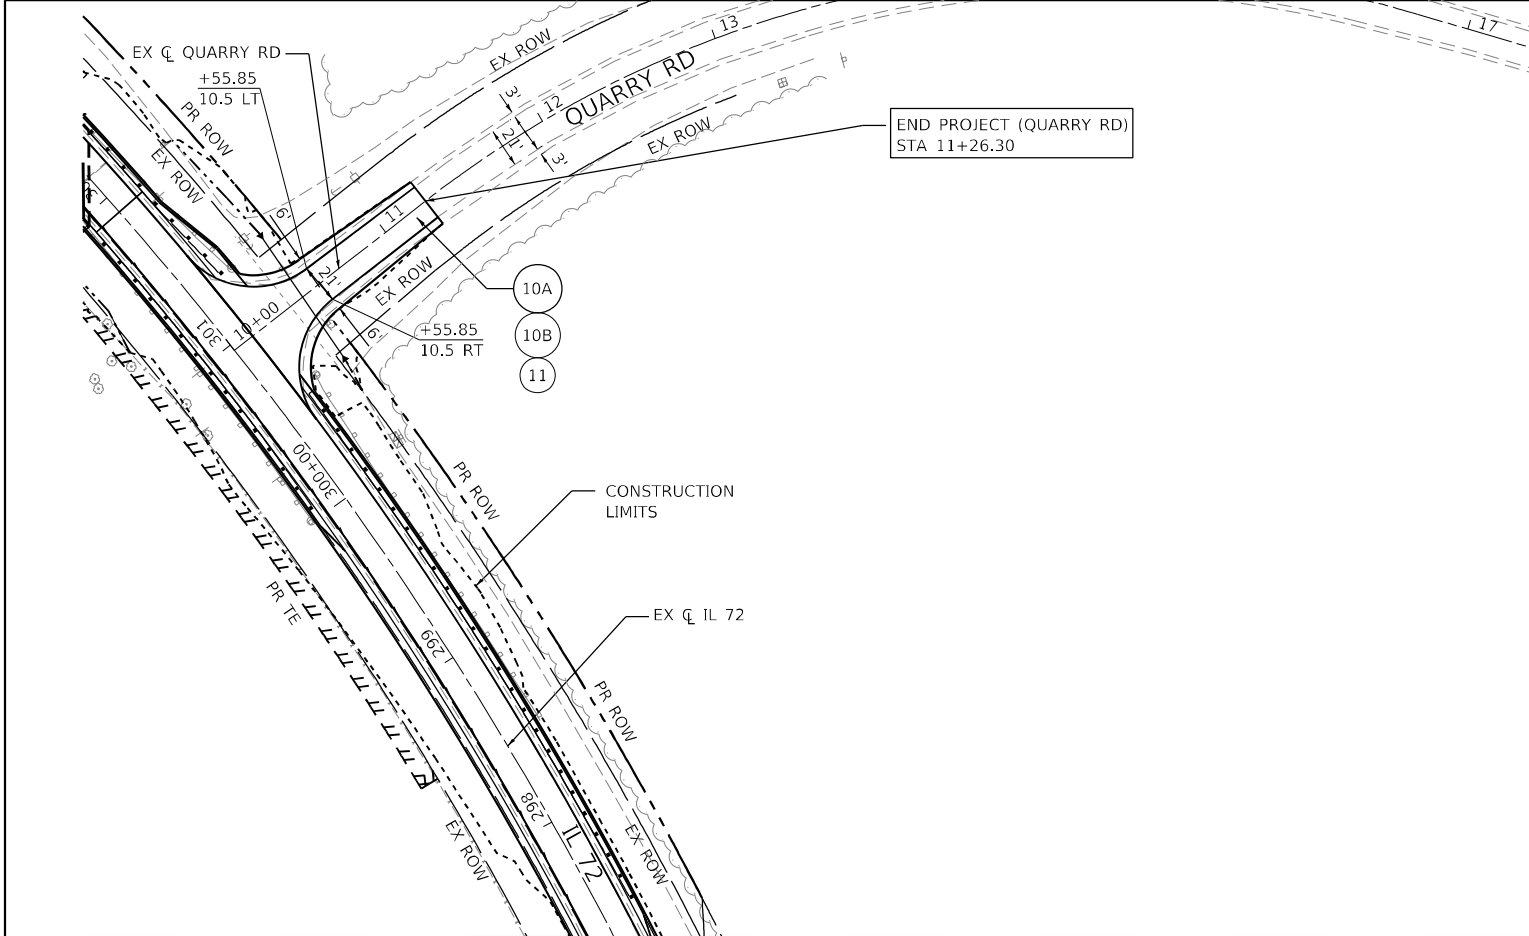

LEGEND

- 1

PR HMA PAVT FD 9.75
- 2

PR AGG SUBGRADE IMPR 12
- 3

NOT USED
- 4

PR HMA SHOULDERS 9 3/4
- 5

PR AGGREGATE SHLDS B9.75
- 6

SPBGR TY A 9FT POSTS
- 7A

TR BAR TRM T1 SPL TAN
- 7B

TR BAR TRM T1 SPL FLR
- 8

TRAF BAR TERM T6
- 9


PVT CON HMA BR APP SL
- 10A



PR HMA SC IL-9.5 C N50, 1.5"
- 10B

PR HMA BC IL-19.0 N50, 2.25"
- 11

PR AGG BASE CSE B 12
- 12

PR 8 AGG SURF COURSE TY B

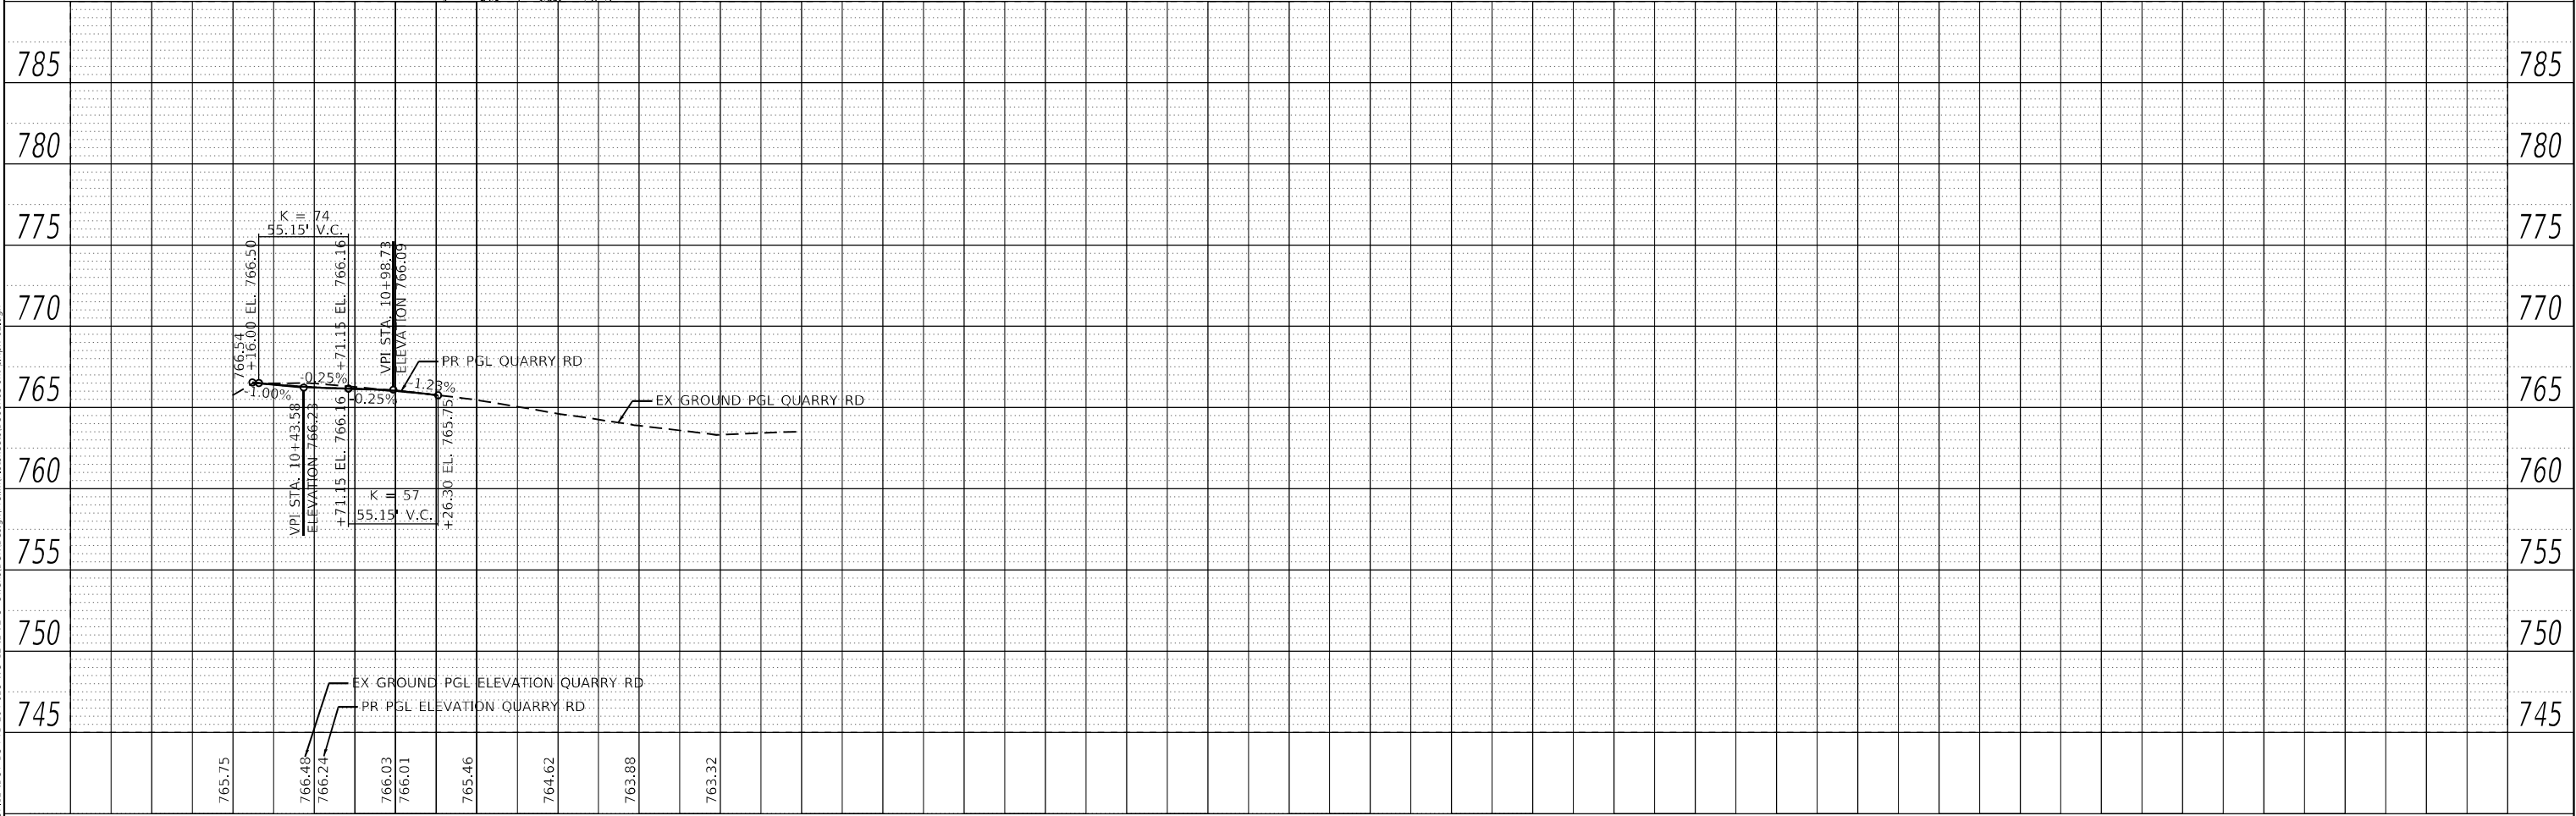

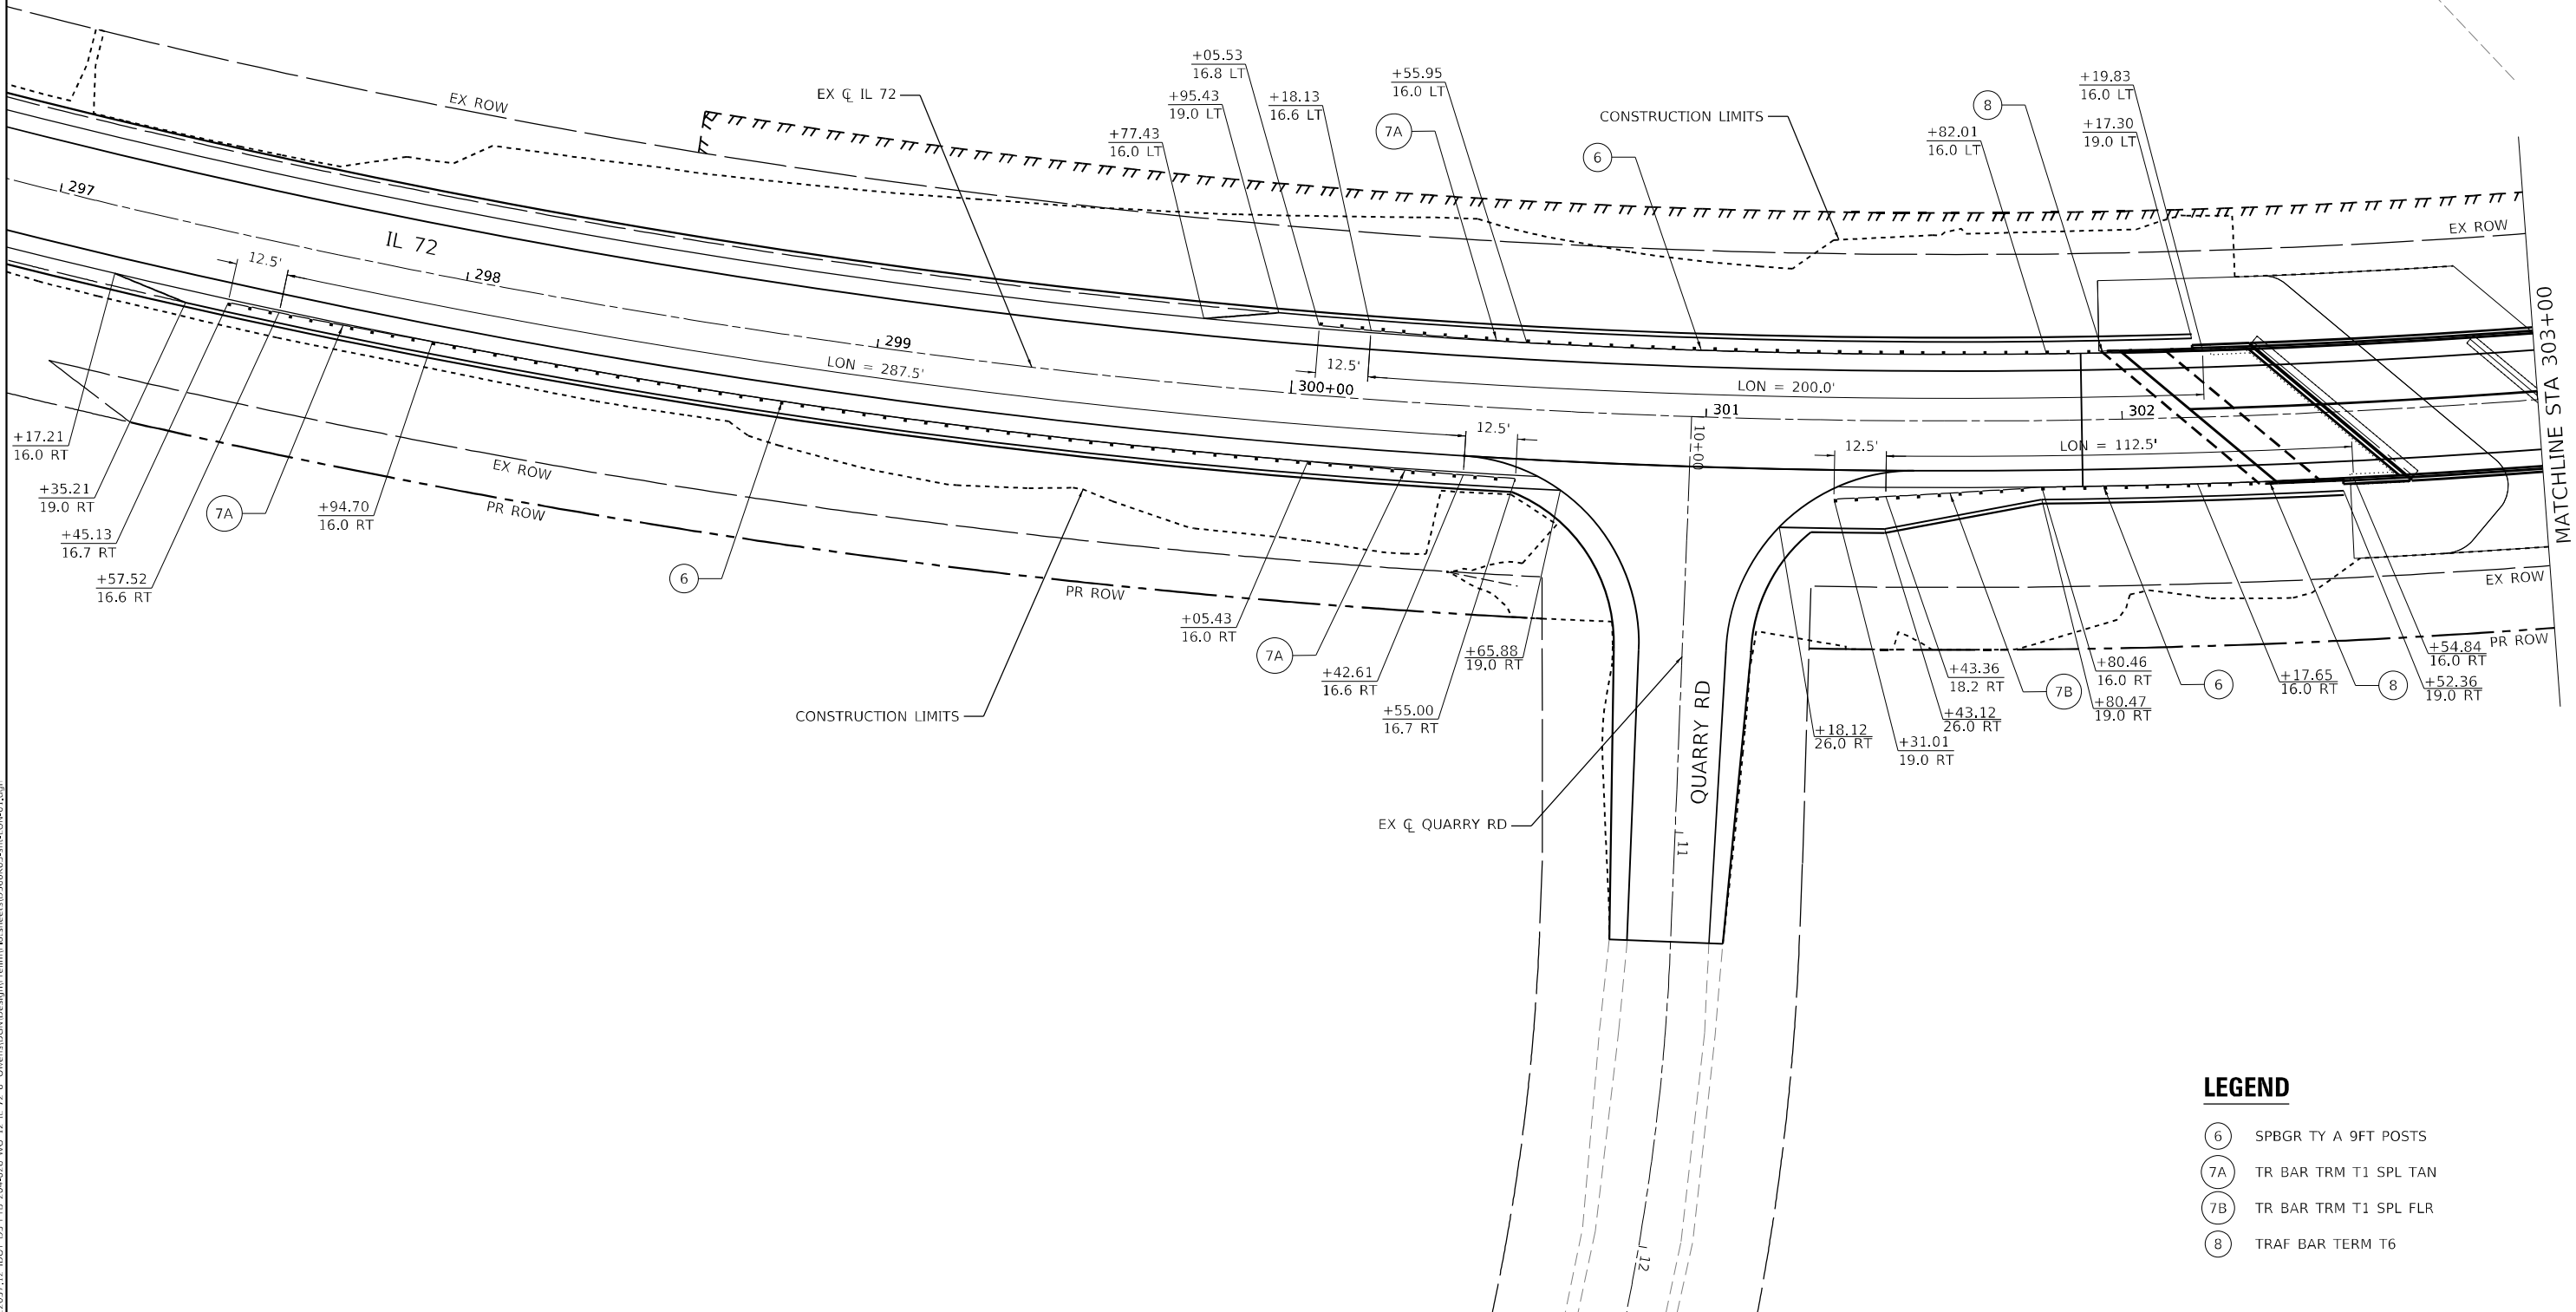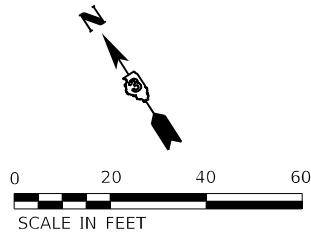

LEGEND

- 6 SPBGR TY A 9FT POSTS
- 7A TR BAR TRM T1 SPL TAN
- 7B TR BAR TRM T1 SPL FLR
- 8 TRAF BAR TERM T6

MODEL: Default
FILE NAME: 23-03-2025, 12 IDOT D3 PFB 204-028 MO 12 IL 72 o OwensIDENDesign\Prelim\PlanSheets\0366K63-sh-LOU-01.dgn

EFK•Moen
Civil Engineering Design



USER NAME = sklerpiec	DESIGNED - SK	REVISED -
	DRAWN - SK	REVISED -
PLOT SCALE = 40,0000 * / in.	CHECKED - JH	REVISED -
PLOT DATE = 3/24/2025	DATE - 3/24/2025	REVISED -

**STATE OF ILLINOIS
DEPARTMENT OF TRANSPORTATION**

**IL 72 OVER OWENS CREEK
PROPOSED PLAN GUARDRAIL DETAILS**

SCALE: SHEET OF SHEETS STA. TO STA.

F.A.P. RTE.	SECTION	COUNTY	TOTAL SHEETS	SHEET NO.
553	(125BR)ES	DEKALB	96	27
CONTRACT NO. 66K63				
ILLINOIS FED. AID PROJECT				

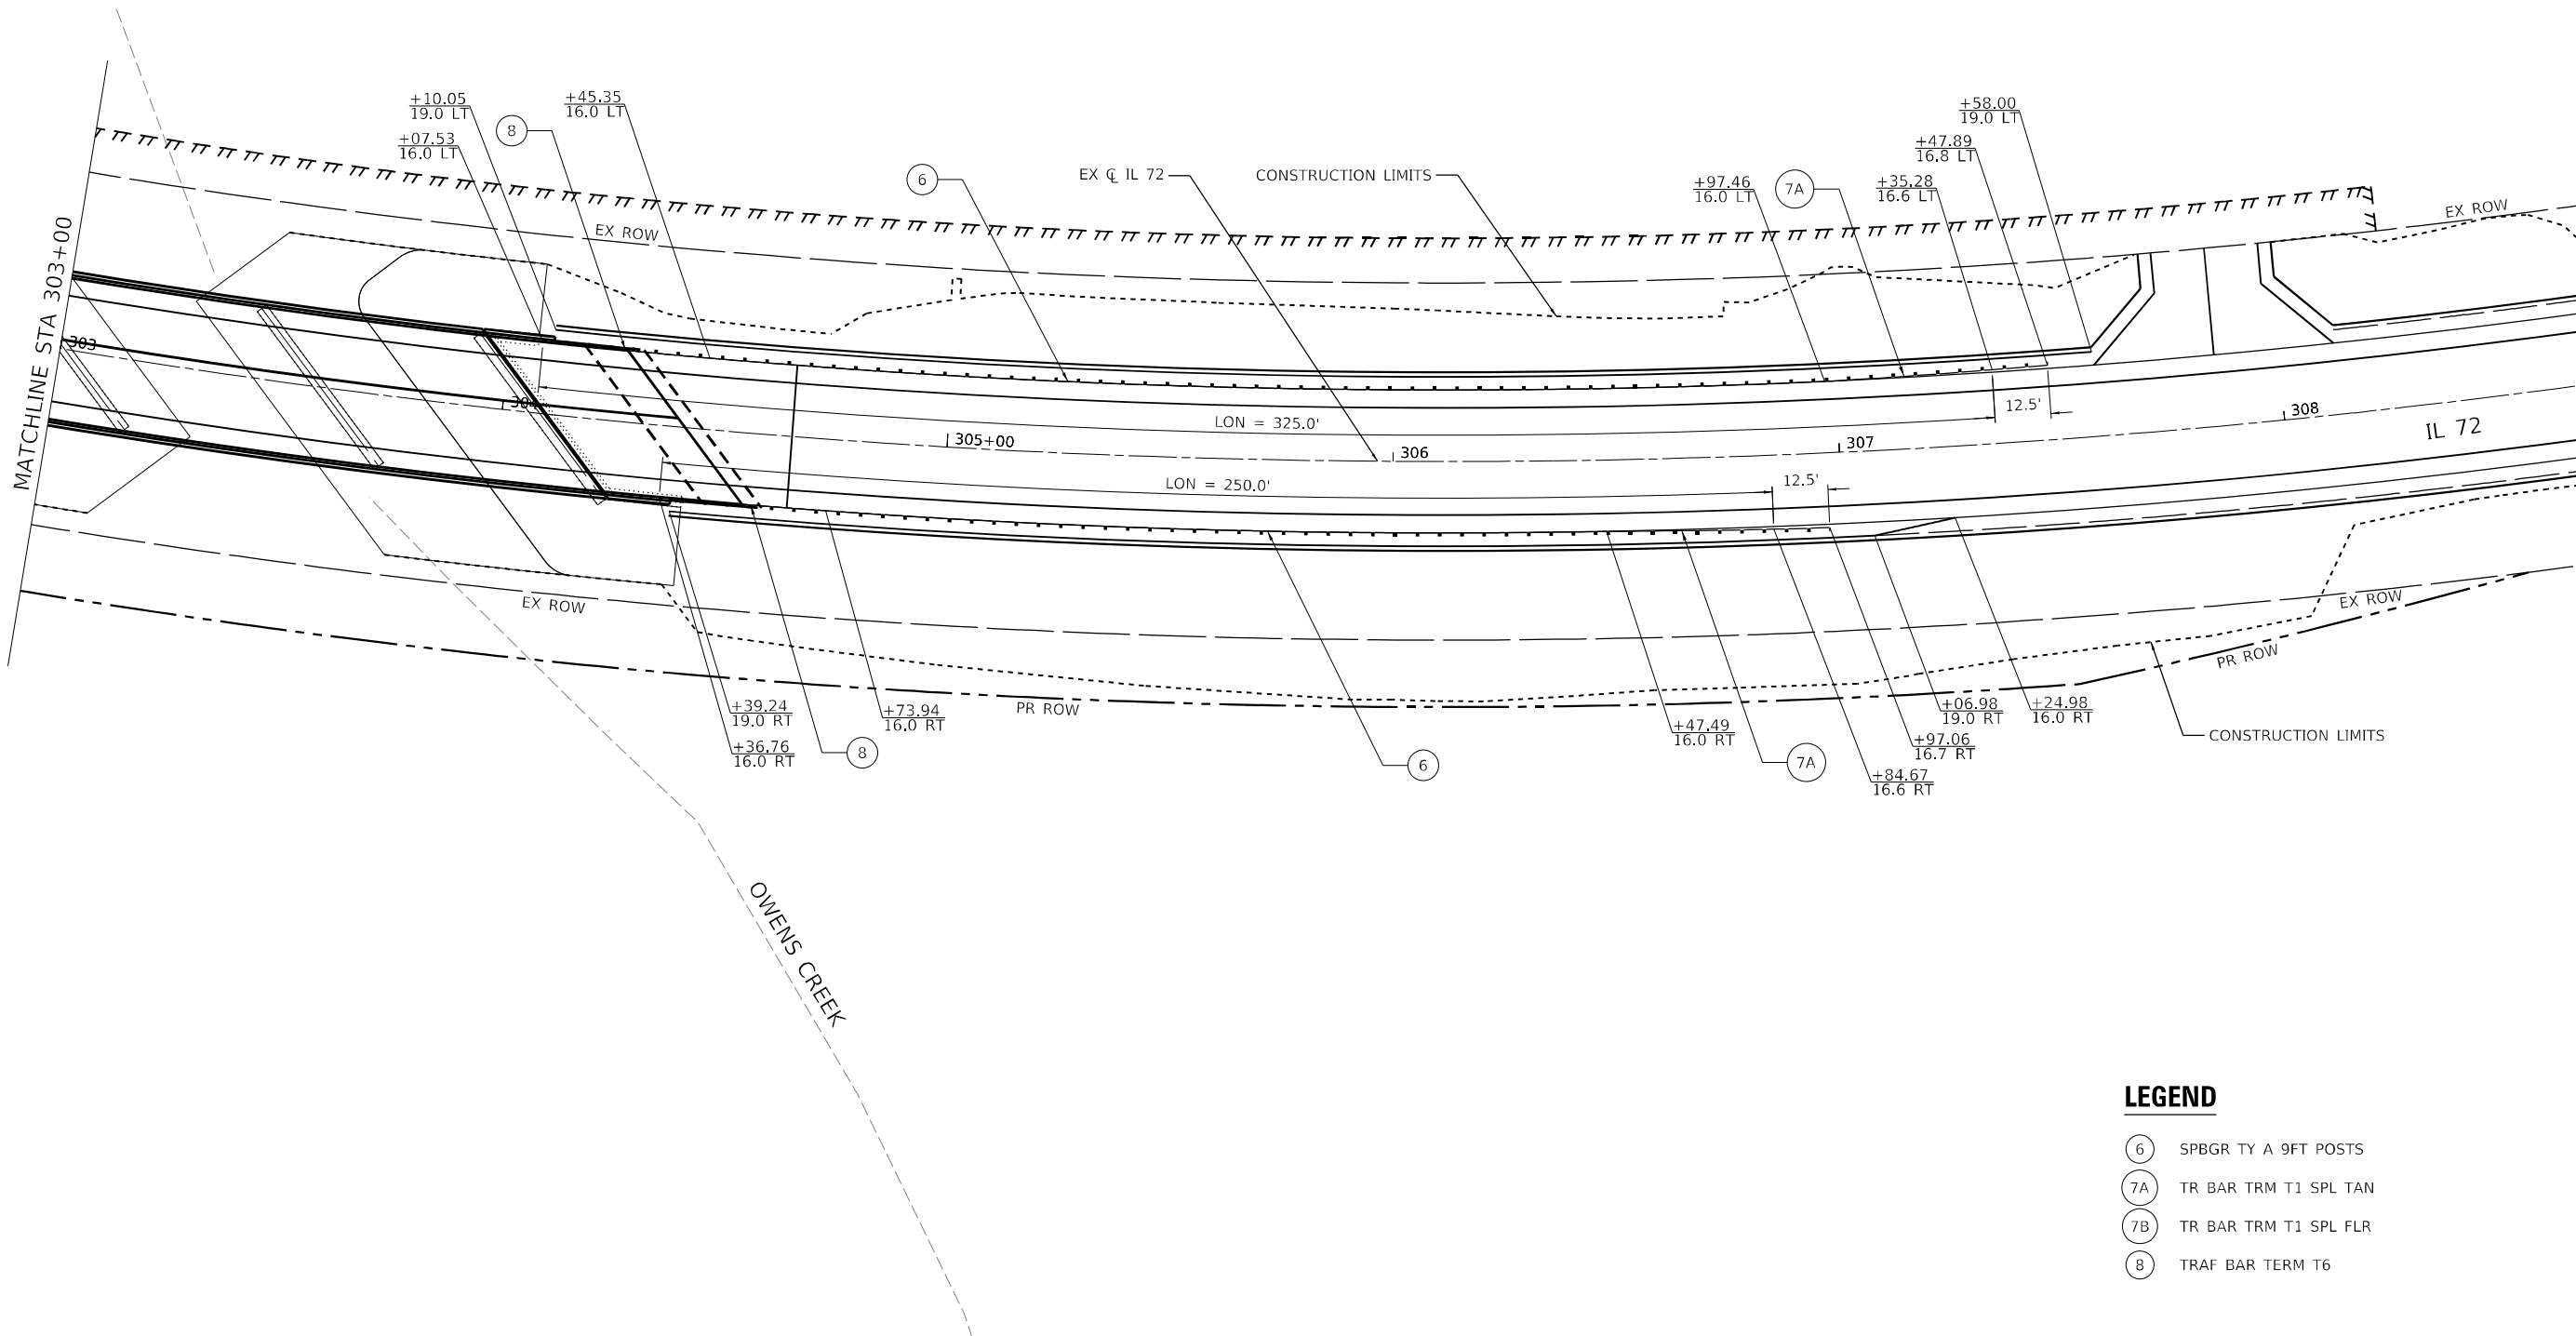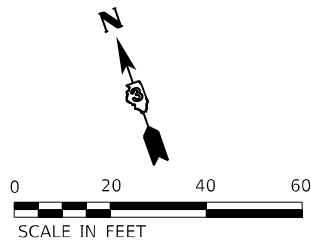

- LEGEND**
- 6 SPBGR TY A 9FT POSTS
 - 7A TR BAR TRM T1 SPL TAN
 - 7B TR BAR TRM T1 SPL FLR
 - 8 TRAF BAR TERM T6

MODEL: Default
FILE NAME: 23-03057.12 IDOT D3 PFB 204-028 MO 12 IL 72 o OwensIDENDesign\Prelim\PlanSheets\0366K63-sh-LOU-02.dgn



USER NAME = sklerpiec	DESIGNED - SK	REVISED -
DRAWN - SK	REVISED -	
PLOT SCALE = 40,0000 ' / in.	CHECKED - JH	REVISED -
PLOT DATE = 3/24/2025	DATE - 3/24/2025	REVISED -

STATE OF ILLINOIS
DEPARTMENT OF TRANSPORTATION

IL 72 OVER OWENS CREEK PROPOSED PLAN GUARDRAIL DETAILS			
SCALE:	SHEET	OF SHEETS	STA. TO STA.

F.A.P. RTE.	SECTION	COUNTY	TOTAL SHEETS	SHEET NO.
553	(125BR)ES	DEKALB	96	28
				CONTRACT NO. 66K63
		ILLINOIS	FED. AID PROJECT	

MODEL: Default
FILE NAME: 23-12-2025, 12 IDOT 03 PFB 204-028 WO 12 IL 72 6 OwensDCNDesign(Prelim)RstSheets\0366K63-sh-staging-note.dgn

STAGING GENERAL NOTES

1. THE STAGING PLANS SHALL SERVE AS A GUIDE FOR THE SAFE DIVERSION OF TRAFFIC DURING EXECUTION OF THE CONTRACT. THE CONTRACTOR MAY MODIFY THE STAGING PLANS TO MEET CONSTRUCTION NEEDS, BUT NOT AT THE EXPENSE OF PUBLIC SAFETY OR CONVENIENCE. ANY CHANGES TO THE TRAFFIC CONTROL SHALL BE SUBMITTED TO THE ENGINEER FOR REVIEW AND APPROVAL.
2. ALL EXISTING AND TEMPORARY PAVEMENT MARKINGS FROM PRIOR STAGES THAT ARE IN CONFLICT SHALL BE REMOVED.
3. ANY RAISED REFLECTIVE PAVEMENT MARKERS THAT CONFLICT WITH THE TEMPORARY TRAFFIC LANES MUST HAVE THE REFLECTIVE LENSES REMOVED AS DIRECTED BY THE ENGINEER.
4. SIGNS DESIGNATED AS (O) SHALL HAVE FLUORESCENT ORANGE SHEETING MATERIAL WITH BLACK LETTERING.
5. THE CONTRACTOR SHALL REMOVE OR COVER ALL EXISTING SIGNS THAT CONFLICT WITH OR DO NOT APPLY TO THE REVISED TRAFFIC PATTERNS AND SHALL RESTORE THE SIGNS AT THE END OF CONSTRUCTION AS DIRECTED BY THE ENGINEER. DO NOT PLACE TAPE OR DRILL INTO THE FACE OF THE SIGN WHEN COVERING.
6. CONTRACTOR SHALL STORE ANY UNUSED TEMPORARY CONCRETE BARRIER WALLS OUTSIDE OF THE CLEAR ZONE OR OUTSIDE OF THE PROJECT LIMITS. THE STORAGE OF UNUSED TEMPORARY CONCRETE BARRIER WALLS SHALL NOT POSE A HAZARD TO MOTORISTS OR ABUTTING PROPERTIES/APPURTENANCES.

STAGING SEQUENCE OF CONSTRUCTION

PRE-STAGE

TRAFFIC - IL 72

1. UTILIZE STANDARD 701326 TO CLOSE EB LANE.

TRAFFIC - QUARRY RD

1. UTILIZE STANDARD 701326 TO ALTERNATE CLOSURE OF THE NB AND SB LANES.

CONSTRUCTION - IL 72

1. REMOVE EX EB SHOULDER.
2. CONSTRUCT TEMPORARY PAVEMENT AND AGGREGATE FOR TEMPORARY ACCESS.

CONSTRUCTION - QUARRY RD

1. CONSTRUCT TEMPORARY PAVEMENT.

STAGE 1

TRAFFIC - IL 72

1. UTILIZE STANDARD 701321 AND THE STAGING PLANS TO INSTALL TEMPORARY SIGNALS, TEMPORARY CONCRETE BARRIER, AND OTHER TRAFFIC CONTROL DEVICES.
2. OUTSIDE OF BRIDGE LIMITS, MAINTAIN ONE 10' LANE WITH 1' SHOULDERS ON EX EB PAVEMENT AND TEMPORARY PAVEMENT.
3. WITHIN BRIDGE LIMITS, MAINTAIN ONE 10' LANE WITH 1' INSIDE SHOULDER AND 2' OUTSIDE SHOULDER ON EX PAVEMENT.

TRAFFIC - QUARRY RD

1. UTILIZE STANDARD 701321 AND THE STAGING PLANS TO INSTALL TEMPORARY SIGNALS AND OTHER TRAFFIC CONTROL DEVICES.
2. MAINTAIN EX NB AND SB LANES.

CONSTRUCTION - IL 72

1. REMOVE EX WB PAVEMENT, SHOULDERS, BRIDGE SUPERSTRUCTURE, GUARDRAIL, AND OTHER APPURTENANCES.
2. CONSTRUCT PR WB PAVEMENT (OMIT SURFACE COURSE) AND SHOULDERS (WITH SURFACE COURSE), BRIDGE SUPERSTRUCTURE, GUARDRAIL, GRADING, AND OTHER APPURTENANCES.
3. CONSTRUCT TEMPORARY RAMP SPECIAL AT WB EOP. SEE TYPICAL SECTIONS DETAILS.

CONSTRUCTION - QUARRY RD

1. NONE.

STAGING SEQUENCE OF CONSTRUCTION (CONTINUED)

STAGE 2

TRAFFIC - IL 72

1. UTILIZE STANDARD 701321 AND THE STAGING PLANS TO INSTALL TEMPORARY SIGNALS, TEMPORARY CONCRETE BARRIER, AND OTHER TRAFFIC CONTROL DEVICES.
2. OUTSIDE OF BRIDGE LIMITS, MAINTAIN ONE 10' LANE WITH 0.5' INSIDE SHOULDER AND 1' OUTSIDE SHOULDER ON PR WB PAVEMENT AND SHOULDER.
3. WITHIN BRIDGE LIMITS, MAINTAIN ONE 10' LANE WITH 1' SHOULDERS ON PR WB PAVEMENT AND SHOULDER.

TRAFFIC - QUARRY RD

1. UTILIZE STANDARD BLR 21 TO CLOSE QUARRY RD.

CONSTRUCTION - IL 72

1. REMOVE EX EB PAVEMENT, SHOULDERS, BRIDGE SUPERSTRUCTURE, GUARDRAIL, TEMPORARY PAVEMENT AND OTHER APPURTENANCES WITHIN PROJECT LIMITS.
2. CONSTRUCT PR EB PAVEMENT (WITH SURFACE COURSE) AND SHOULDERS (WITH SURFACE COURSE), BRIDGE SUPERSTRUCTURE, GUARDRAIL, GRADING, AND OTHER APPURTENANCES WITHIN PROJECT LIMITS.

CONSTRUCTION - QUARRY RD

1. REMOVE EX PAVEMENT AND OTHER APPURTENANCES.
2. CONSTRUCT PR PAVEMENT (WITH SURFACE COURSE), GRADING, AND OTHER APPURTENANCES.

POST-STAGE A

TRAFFIC - IL 72

1. UTILIZE STANDARD 701326 TO CLOSE EB LANE AT PE STA 311+29.

TRAFFIC - QUARRY RD

1. MAINTAIN PR NB AND SB LANES.

CONSTRUCTION - IL 72

1. REMOVE AGGREGATE FOR TEMPORARY ACCESS AND RESTORE GRADING TO EXISTING CONDITIONS AT PE STA 311+29.

CONSTRUCTION - QUARRY RD

1. NONE.

POST-STAGE B

TRAFFIC - IL 72

1. UTILIZE STANDARDS 701301, 701306, AND 701311 TO ALTERNATE CLOSURE OF THE EB AND WB LANES.

TRAFFIC - QUARRY RD

1. UTILIZE STANDARDS 701301, 701306, AND 701311 TO ALTERNATE CLOSURE OF THE NB AND SB LANES.

CONSTRUCTION - IL 72


1. OUTSIDE OF BRIDGE LIMITS, PLACE HMA SURFACE COURSE ON WB PAVEMENT.
2. INSTALL RUMBLE STRIPS.
3. PLACE FINAL PAVEMENT MARKINGS.

CONSTRUCTION - QUARRY RD

1. PLACE FINAL PAVEMENT MARKINGS.

USER NAME = skierpiec	DESIGNED - SK	REVISED -
	DRAWN - SK	REVISED -
PLOT SCALE = 100,0000 ' / in.	CHECKED - JH	REVISED -
PLOT DATE = 3/12/2025	DATE - 3/12/2025	REVISED -

F.A.P. RTE.	SECTION	COUNTY	TOTAL SHEETS	SHEET NO.
553	(125BR)ES	DEKALB	96	29
		CONTRACT NO. 66K63		
		ILLINOIS	FED. AID PROJECT	

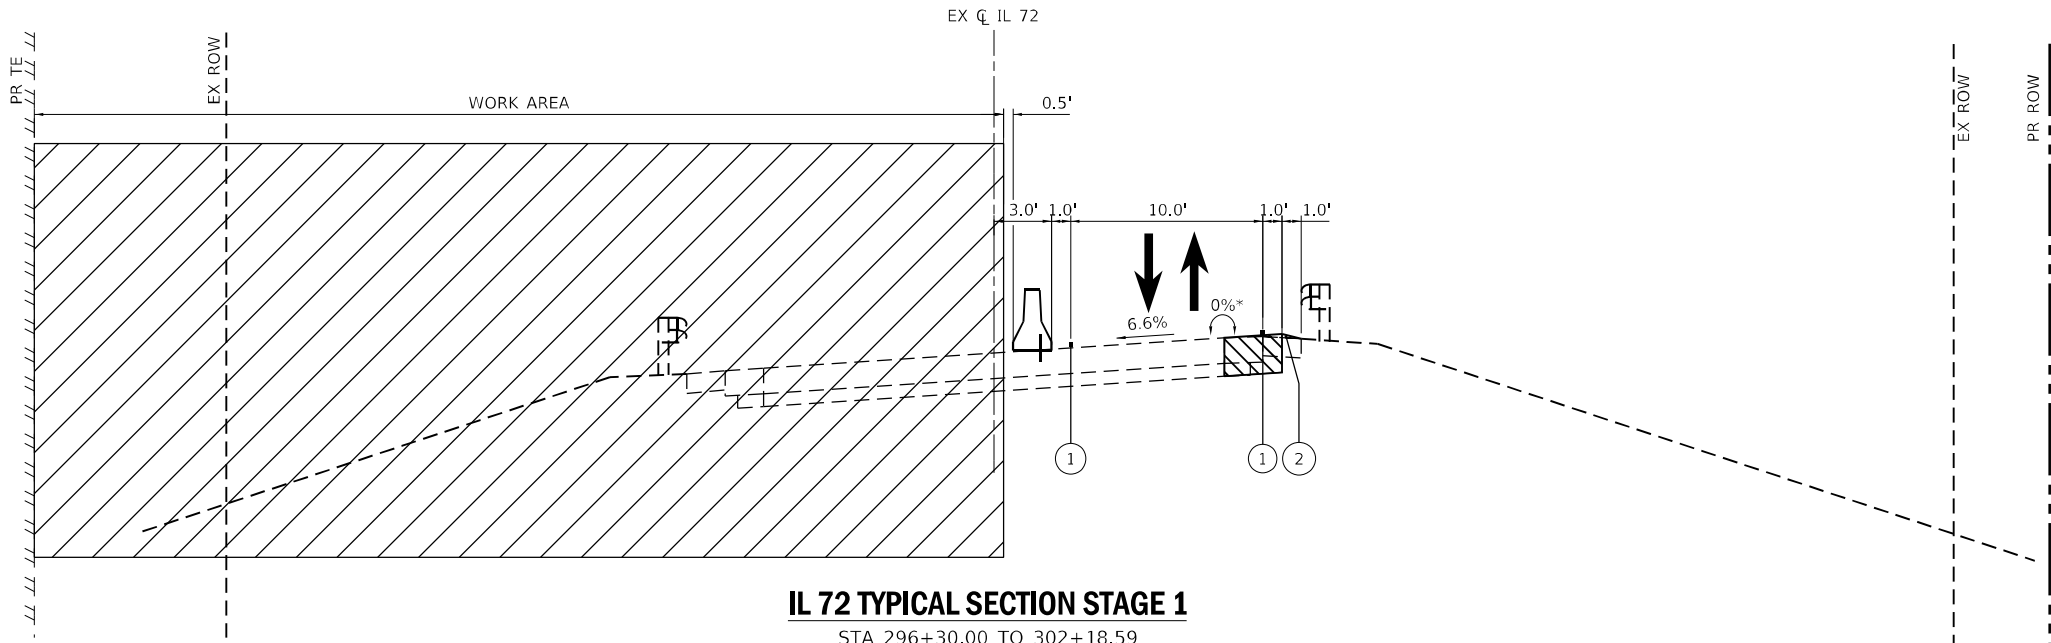

IL 72 TYPICAL SECTION STAGE 1

STA 296+30.00 TO 302+18.59

STA 304+41.18 TO 310+00.00

(FACING SOUTH/SOUTHEAST)

* TEMPORARY PAVEMENT TRANSITIONS AT THE PROJECT LIMITS, SIDE ROAD AND BRIDGE APPROACHES.


STA 296+30.02 @ +2.1% TO STA 296+75.02 @ +6.6% MAX (45' TRANSITION)

STA 299+84.69 @ +6.6% MAX TO STA 300+56.69 @ -0.6% (72' TRANSITION)

STA 301+32.47 @ -2.4% TO STA 302+49.91 @ +5.4% (117' TRANSITION)

STA 304+41.62 @ +6.6% EX (NO TRANSITION)

STA 309+54.33 @ +6.6% MAX TO STA 310+00.33 @ +2.0% (46' TRANSITION)

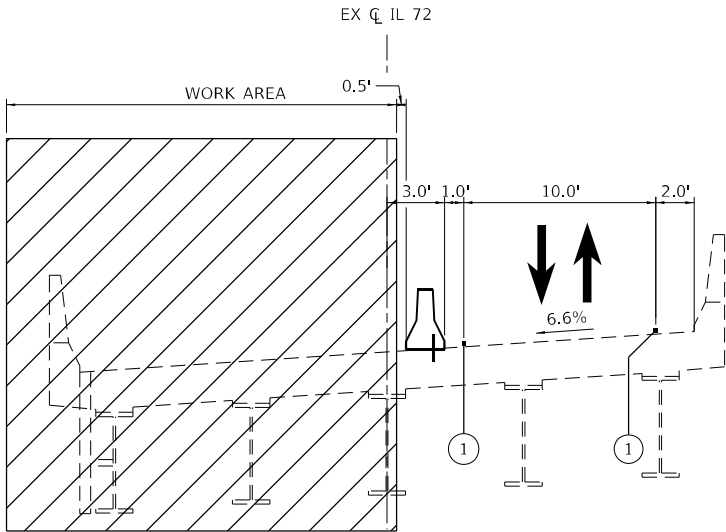


IL 72 BRIDGE TYPICAL SECTION STAGE 1

STA 302+18.59 TO 304+41.18

SN 019-0030

(FACING SOUTHEAST)

LEGEND

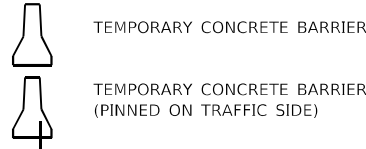

TEMPORARY CONCRETE BARRIER

TEMPORARY CONCRETE BARRIER
(PINNED ON TRAFFIC SIDE)



WORK AREA



TEMPORARY PAVEMENT (SEE NOTE 1)



WORK COMPLETED IN PREVIOUS STAGES

①

TEMPORARY PAVEMENT MARKING - TAPE TYPE IV - LINE 4" (SOLID WHITE)

②


AGGREGATE WEDGE SHOULDER, TYPE B

③

TEMPORARY RAMP SPECIAL (SEE TYPICAL SECTIONS DETAILS)


NOTES

- TEMPORARY PAVEMENT CONSISTS OF:
 - HMA SURFACE COURSE, MIX C, N50, 2"
 - HMA BINDER COURSE, IL 19.0, N50, 6"
 - SUBBASE GRANULAR MATERIAL, TYPE A, 4"

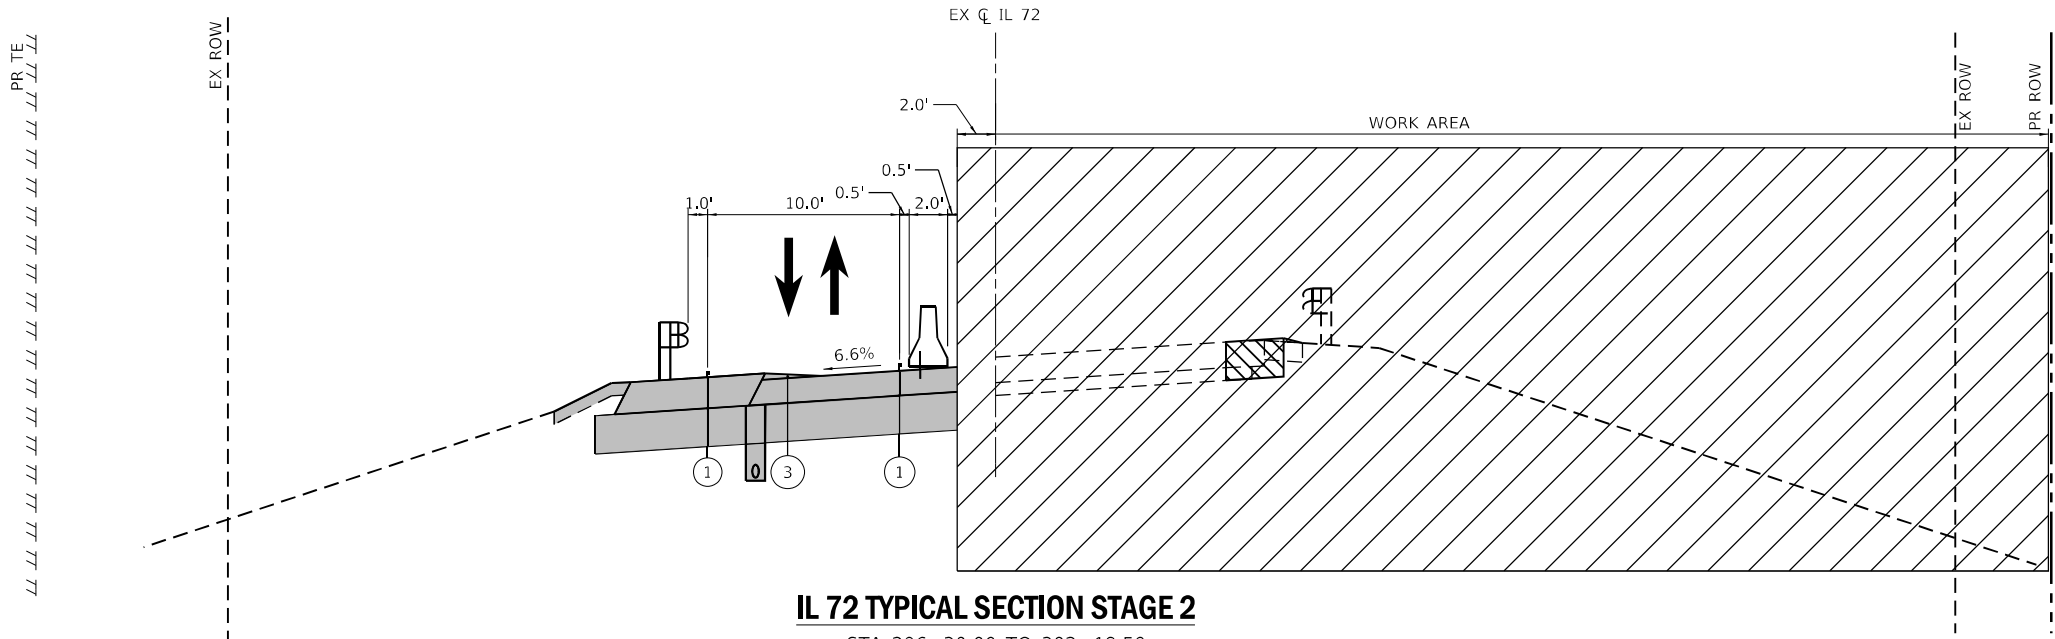

IL 72 TYPICAL SECTION STAGE 2

STA 296+30.00 TO 302+18.59
STA 304+41.18 TO 310+00.00
(FACING SOUTH/SOUTHEAST)

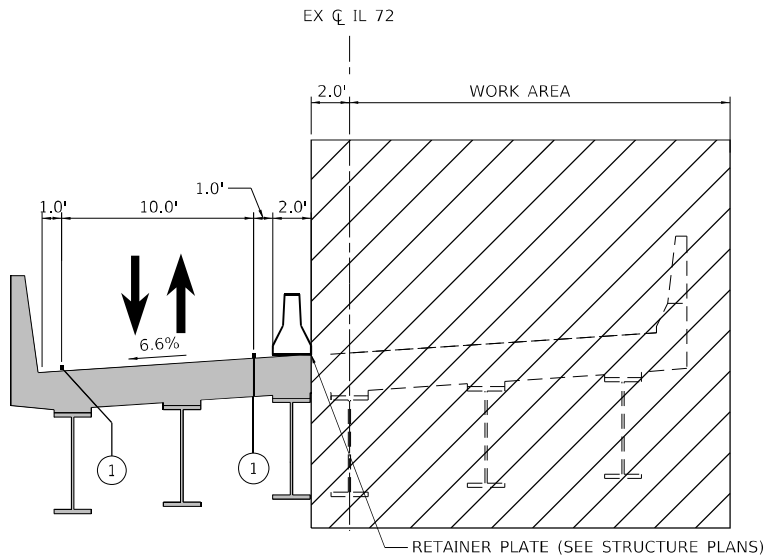

IL 72 BRIDGE TYPICAL SECTION STAGE 2

STA 302+18.59 TO 304+41.18
SN 019-0030
(FACING SOUTHEAST)

LEGEND

-  TEMPORARY CONCRETE BARRIER
-  TEMPORARY CONCRETE BARRIER
(PINNED ON TRAFFIC SIDE)
-  WORK AREA
-  TEMPORARY PAVEMENT (SEE NOTE 1)
-  WORK COMPLETED IN PREVIOUS STAGES
-  TEMPORARY PAVEMENT MARKING - TAPE TYPE IV - LINE 4" (SOLID WHITE)
-  AGGREGATE WEDGE SHOULDER, TYPE B
-  TEMPORARY RAMP SPECIAL (SEE TYPICAL SECTIONS DETAILS)

NOTES

1. TEMPORARY PAVEMENT CONSISTS OF:
- HMA SURFACE COURSE, MIX C, N50, 2"
 - HMA BINDER COURSE, IL 19.0, N50, 6"
 - SUBBASE GRANULAR MATERIAL, TYPE A, 4"

MODEL: Default
FILE NAME: 23-03057.12 IDOT D3 PTE 204-028 MO 12 IL 72 6 Owens.DGN
DESIGN: D366663-sh-staging-typical.dgn

USER NAME = sklerpiec	DESIGNED - SK	REVISED -
	DRAWN - SK	REVISED -
PLOT SCALE = 10,0000' / in.	CHECKED - JH	REVISED -
PLOT DATE = 3/12/2025	DATE - 3/12/2025	REVISED -

IL 72 OVER OWENS CREEK STAGING PLAN – TYPICAL SECTIONS			
SCALE:	SHEET	OF	SHEETS
	STA.	TO	STA.

F.A.P. RTE.	SECTION	COUNTY	TOTAL SHEETS	SHEET NO.
553	(125BR)ES	DEKALB	96	31
CONTRACT NO. 66K63				
ILLINOIS				FED. AID PROJECT


The diagram illustrates the placement of 'MAX WIDTH' and '1-1/2 MILES AHEAD' signs at a T-intersection. A vertical line represents Irene Rd, and a horizontal line represents IL 72. On the left side of Irene Rd, two signs are shown: one for 'MAX WIDTH X'-X"' and another for '1-1/2 MILES AHEAD'. A sign for 'MAX WIDTH X'-X"' is also shown on the right side of Irene Rd. The signs are placed at a distance of 500' TYP from the intersection. The diagram also shows the stationing of the signs: W12-I103-48 and M6-1L(O)-2115 on the left, and W12-I103-48 and M6-1R(O)-2115 on the right.

The diagram illustrates the placement of 'MAX WIDTH' and '1-1/4 MILES AHEAD' signs at a road intersection. The intersection involves IL 72, MALTA RD, and 6TH ST. A 500' TYP. curve is indicated. The signs are placed for both directions of travel, with specific sign codes like W12-I103-48 and M6-1R(O)-2115.


The diagram illustrates the placement of 'MAX WIDTH' and '8 MILES AHEAD' signs at a highway interchange. The main road is labeled 'I-39' and the intersecting road is 'IL 72'. The interchange includes an 'I-39 NB TO IL 72 ENTRANCE RAMP' and an 'I-39 SB TO IL 72 EXIT RAMP'. The signs are placed on the main road, with a '500' TYP' distance indicated between the signs. The signs are labeled 'W12-I103-48' and 'M6-1L(O)-2115'. The 'MAX WIDTH' sign is shown with an arrow pointing left, indicating the direction of travel.

1. X'-X" ON ADVANCE WIDTH RESTRICTION SIGNING SHALL BE 10'-6" IN STAGE 1 AND 10'-0" IN STAGE 2.


MODEL: Default
FILE NAME: 23120307.13 IDOT D3 PFB 204-028 MO 12 IL 72 6 OwensDCENDesign(Prelim)PlotSheet:0366663-sh-staging-stage1.dgn

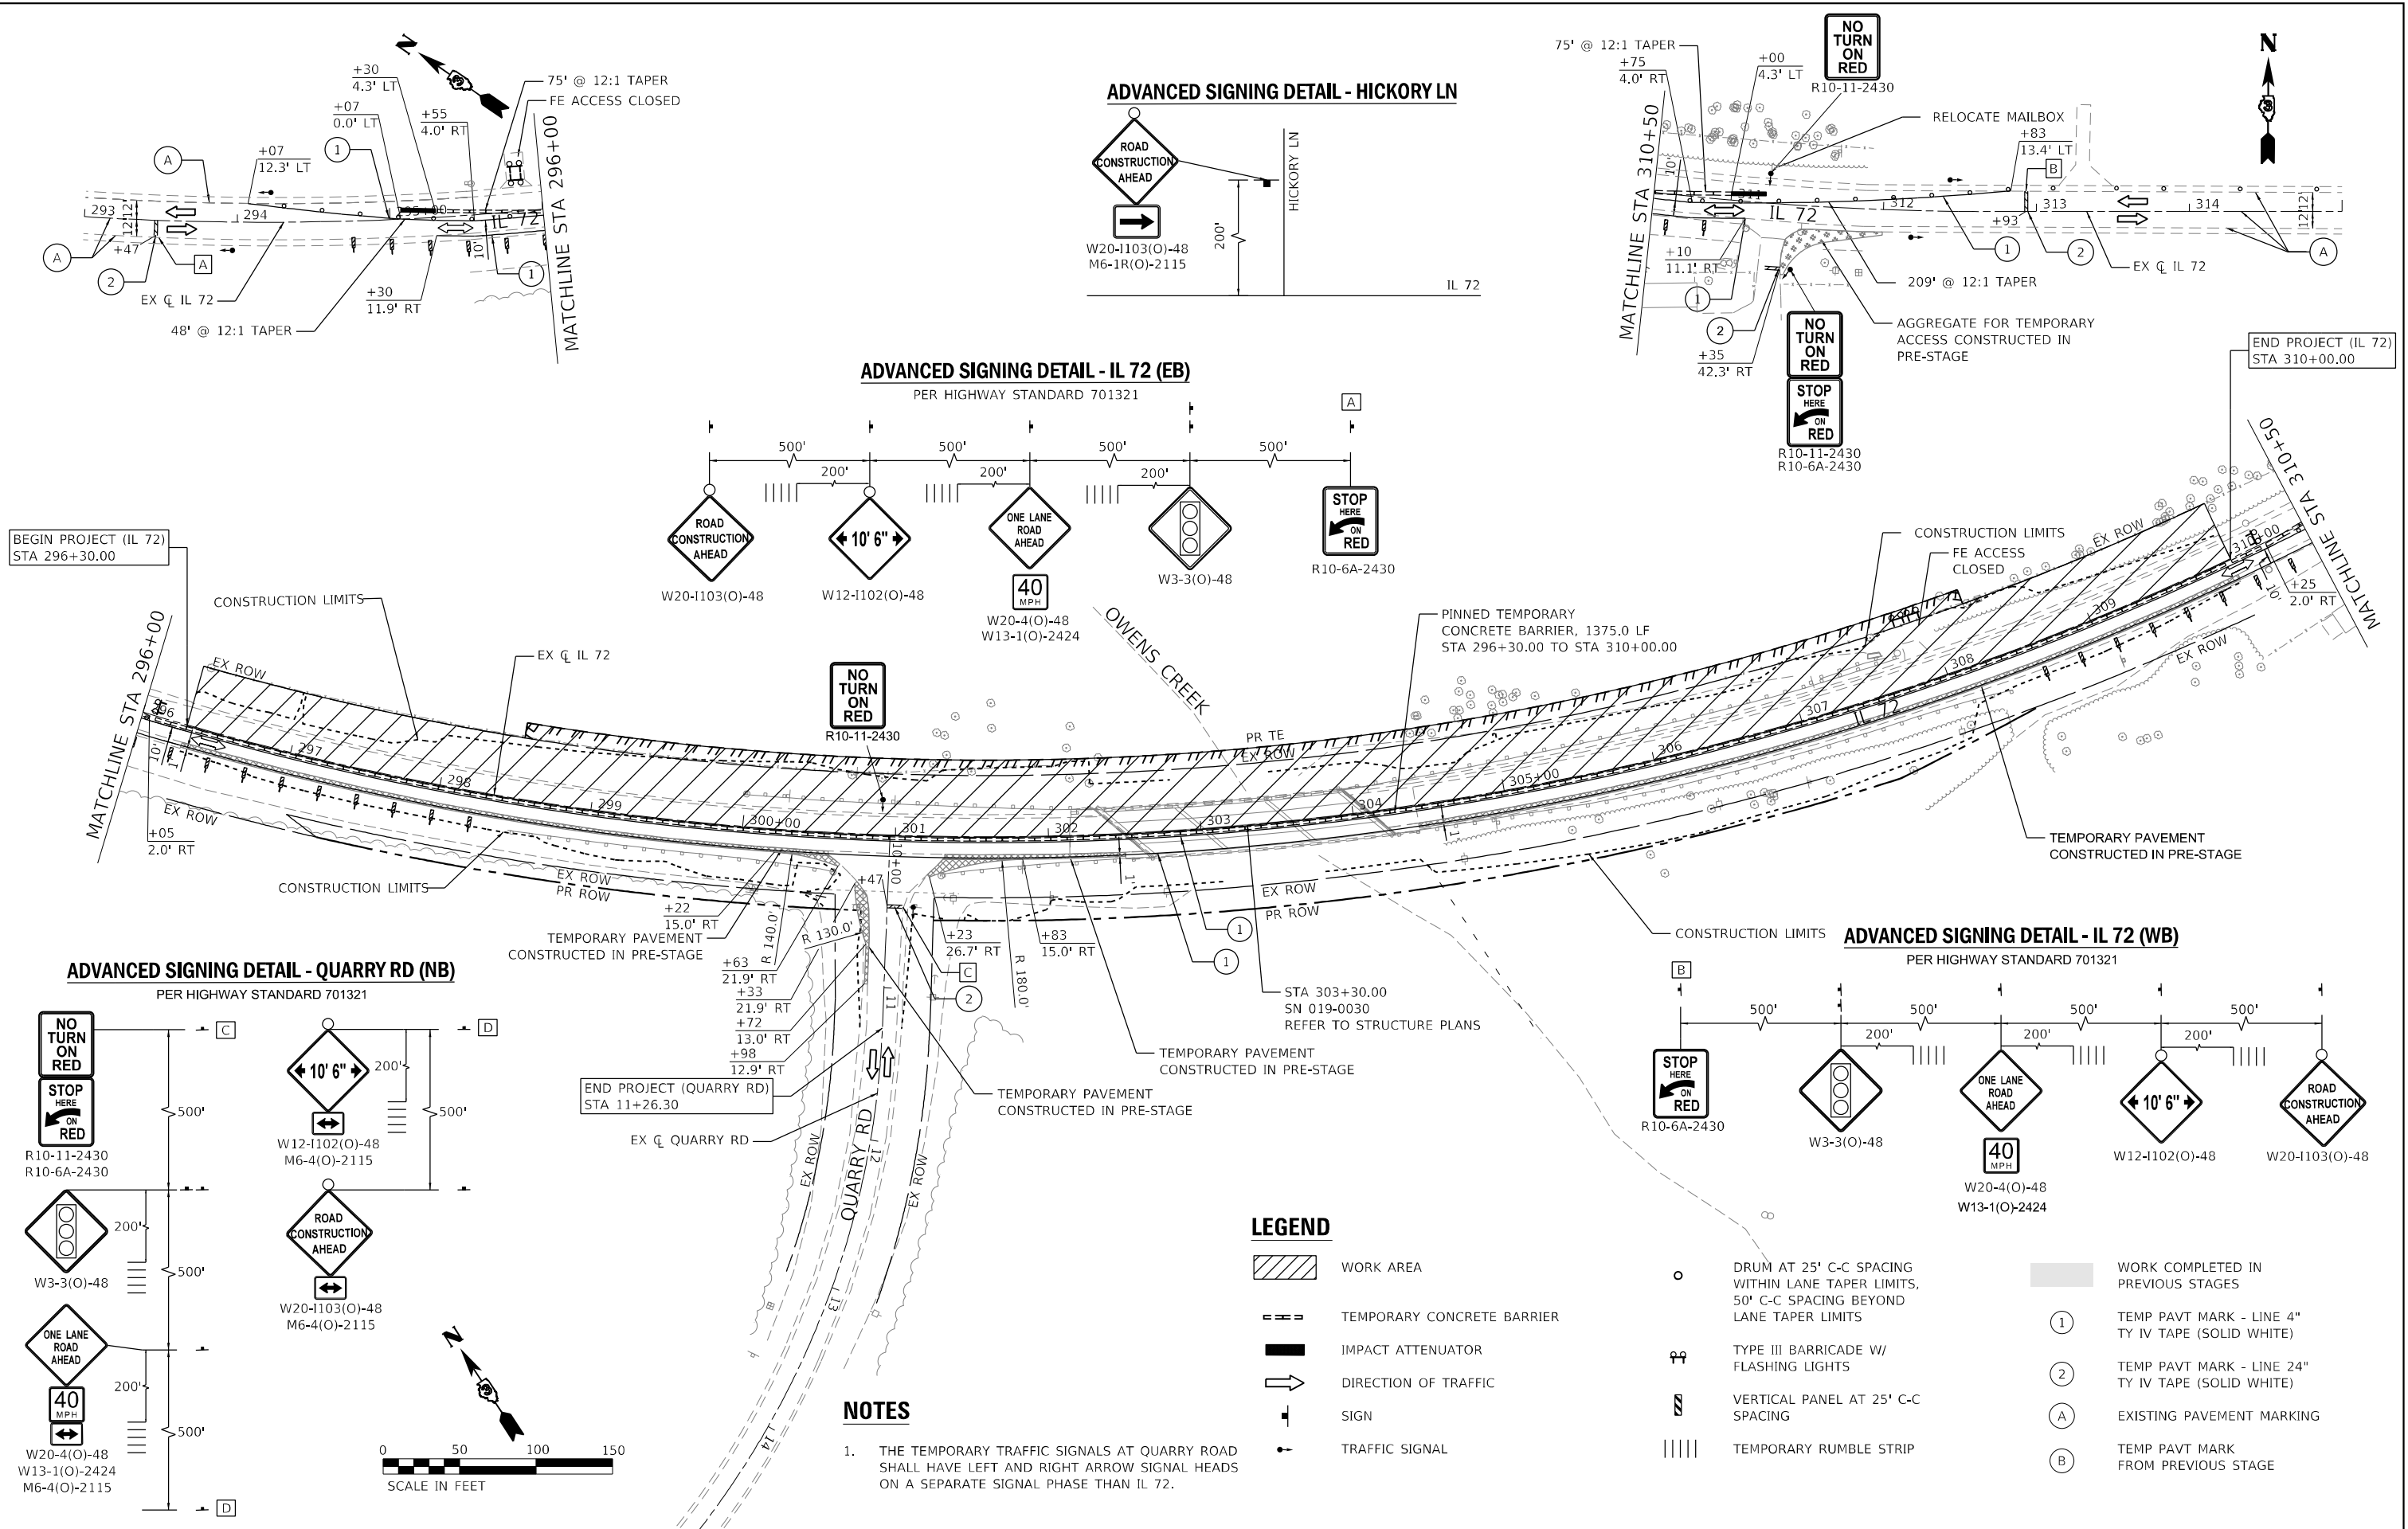


EFK♦Moen Civil Engineering Design	USER NAME = skierpiec		DESIGNED - SK	REVISED -	STATE OF ILLINOIS DEPARTMENT OF TRANSPORTATION	IL 72 OVER OWENS CREEK STAGING PLAN – STAGE 1				F.A.P.	SECTION		COUNTY	TOTAL	SHEET	
	DRAWN - SK		REVISED -	RTE.									SHEETS	NO.		
	PLOT SCALE = 100,0000 ' / in.		CHECKED - JH	REVISED -						553	(125BR)ES		DEKALB	96	33	
	PLOT DATE = 3/12/2025		DATE - 3/12/2025	REVISED -		SCALE:		SHEET	OF	SHEETS	STA.	TO STA.		CONTRACT NO. 66K63		
													ILLINOIS FED. AID PROJECT			

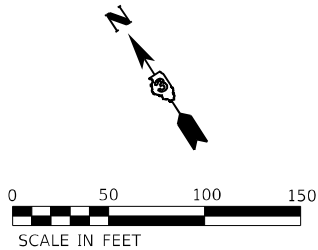

STATIONS & OFFSETS PERIMETER EROSION BARRIER							
STATION	OFFSET	STATION	OFFSET	STATION	OFFSET	STATION	OFFSET
296+30.00	18.65' RT	300+53.97	48.28' RT	301+30.00	43.24' LT	308+02.19	45.23' RT
296+39.96	18.68' RT	300+55.31	51.00' RT	302+28.26	34.42' LT	308+13.60	25.94' RT
296+67.43	20.44' RT	300+78.56	50.96' RT	302+58.83	34.42' LT	308+40.04	23.30' RT
296+72.35	20.88' RT	300+78.97	59.90' RT	301+08.41	126.43' RT	308+99.19	23.59' RT
296+79.89	22.39' RT	300+77.56	71.02' RT	301+12.51	71.38' RT	309+50.11	21.62' RT
297+20.00	23.26' RT	300+77.44	80.01' RT	301+12.93	60.27' RT	309+52.62	21.20' RT
298+43.81	24.07' RT	300+80.66	120.02' RT	301+14.13	52.21' RT	309+90.06	18.06' RT
298+67.22	23.70' RT	300+80.93	126.33' RT	301+34.20	56.0' RT	310+00.00	17.85' RT
298+72.18	26.33' RT	296+29.69	23.27' LT	302+01.76	43.04' RT	303+82.89	34.42' LT
298+92.38	29.16' RT	296+34.90	24.94' LT	302+05.50	42.23' RT	304+07.61	34.42' LT
299+04.93	30.46' RT	296+52.57	22.65' LT	302+19.90	44.57' RT	304+24.32	29.65' LT
299+20.63	31.39' RT	296+72.48	22.59' LT	302+39.29	45.15' RT	304+34.43	26.11' LT
299+50.50	28.66' RT	296+79.98	23.00' LT	302+44.20	44.10' RT	304+40.07	25.43' LT
299+52.66	28.81' RT	296+96.14	22.81' LT	302+55.42	36.42' RT	304+71.90	24.59' LT
299+59.75	30.85' RT	296+97.96	41.00' LT	302+87.57	36.42' RT	304+79.59	29.67' LT
299+77.75	35.15' RT	297+02.04	41.00' LT	304+17.07	36.42' RT	304+97.96	33.74' LT
299+79.95	35.45' RT	297+04.26	21.20' LT	304+38.61	36.42' RT	304+97.96	38.77' LT
300+00.82	35.71' RT	297+64.47	21.86' LT	304+47.28	46.26' RT	305+02.04	38.77' LT
300+24.96	37.41' RT	297+79.80	27.36' LT	304+99.95	49.82' RT	305+02.04	34.53' LT
300+30.03	37.36' RT	297+91.23	27.99' LT	305+45.85	52.37' RT	305+09.86	35.97' LT
300+35.84	37.02' RT	297+99.65	33.95' LT	305+91.44	54.42' RT	305+14.31	36.36' LT
300+35.84	39.64' RT	299+19.95	39.49' LT	306+20.02	54.73' RT	305+27.13	36.16' LT
300+45.14	43.60' RT	300+42.35	46.03' LT	306+57.31	52.78' RT	306+37.01	33.35' LT
300+47.12	44.42' RT	300+87.87	39.20' LT	307+01.60	52.93' RT	306+60.02	32.42' LT
300+50.72	45.57' RT	301+19.69	37.19' LT	307+79.35	47.62' RT	306+75.01	32.48' LT

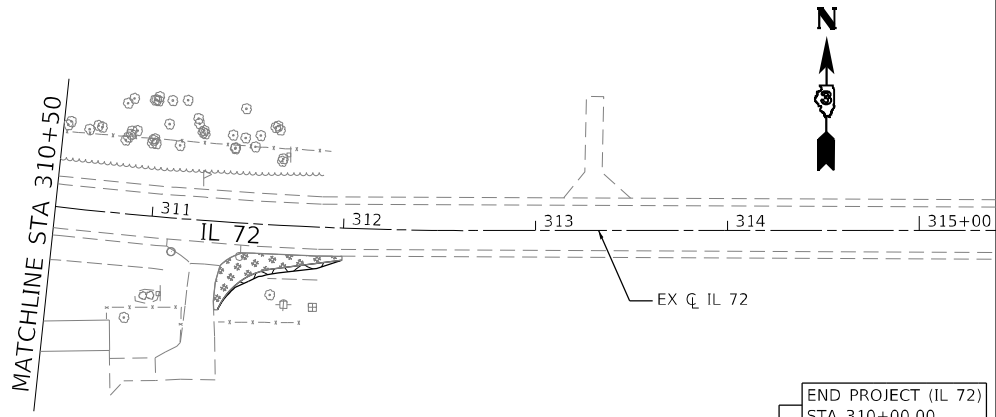

BEGIN PROJECT (IL 72)
STA 296+30.00

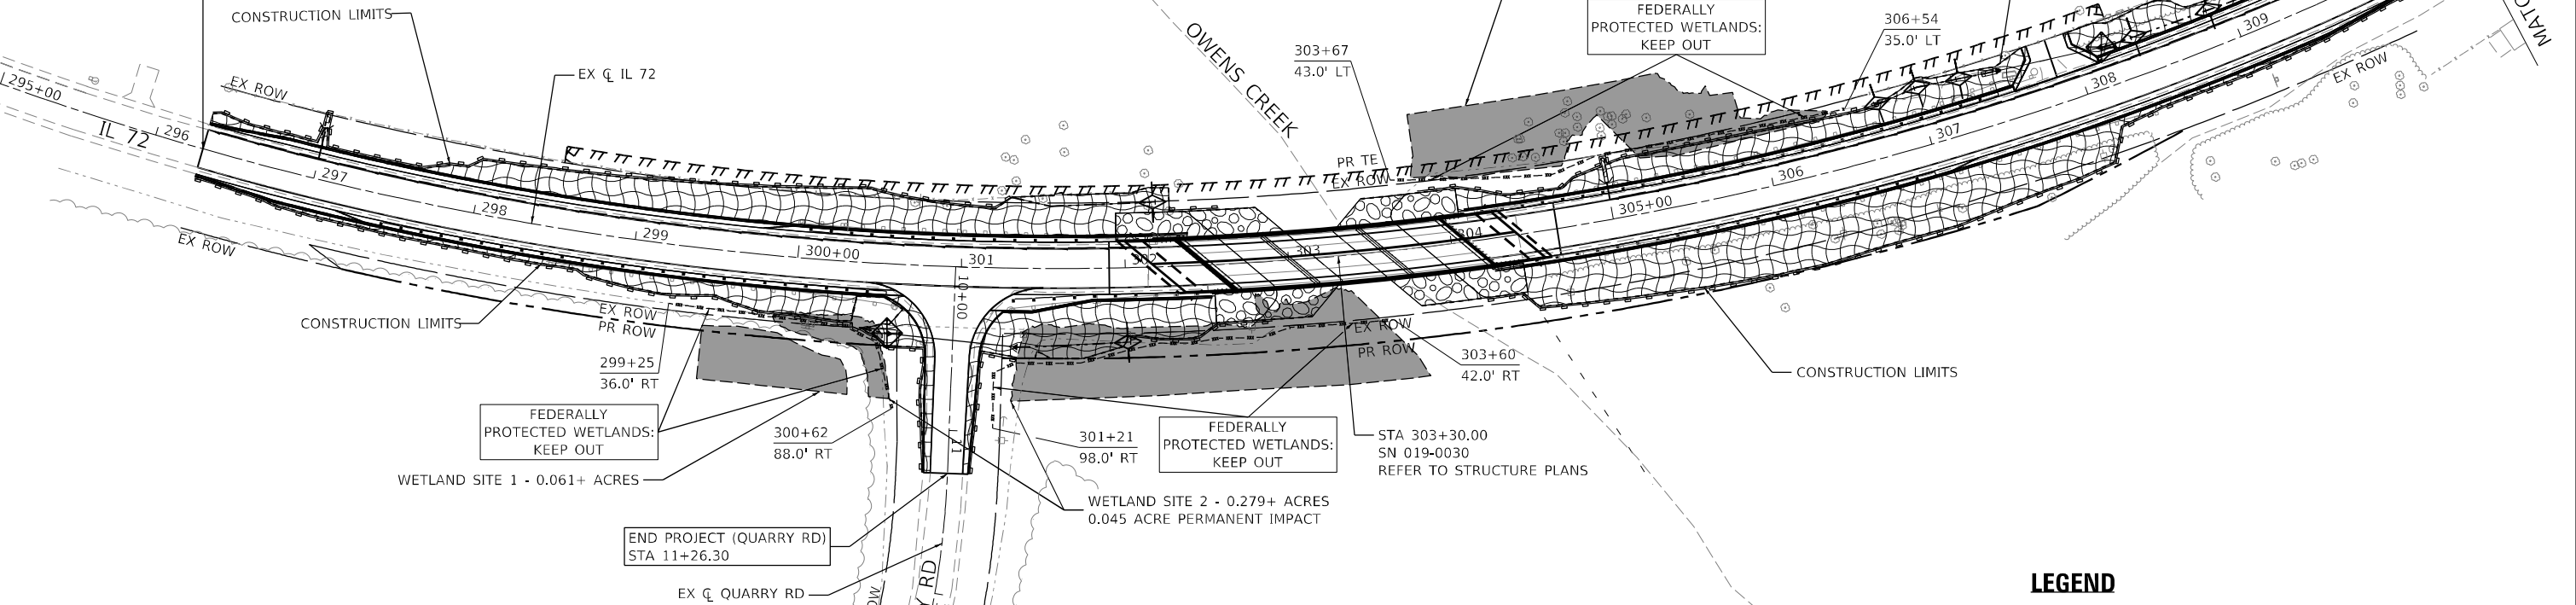

STATIONS & OFFSETS TEMPORARY FENCE			
STATION	OFFSET	STATION	OFFSET
299+25.00	36.00' RT	301+63.33	58.00' RT
299+74.82	36.49' RT	301+72.07	57.78' RT
299+77.38	37.12' RT	302+02.22	50.09' RT
299+79.86	37.45' RT	302+19.70	46.56' RT
300+00.75	37.71' RT	302+24.96	46.78' RT
300+12.03	38.35' RT	302+34.79	47.12' RT
300+24.87	39.41' RT	302+39.42	47.15' RT
300+27.62	39.45' RT	302+55.03	44.97' RT
300+30.10	39.36' RT	302+81.00	46.00' RT
300+33.02	39.27' RT	302+98.00	41.00' RT
300+35.20	41.53' RT	303+60.00	42.00' RT
300+50.65	48.13' RT	303+67.00	43.00' LT
300+62.00	88.00' RT	304+67.00	33.00' LT
301+21.00	98.00' RT	304+97.00	40.00' LT
301+21.00	64.00' RT	305+69.00	39.00' LT
301+33.52	58.00' RT	306+54.00	35.00' LT
301+47.53	58.01' RT		

LEGEND	
	TEMPORARY DITCH CHECKS
	PERIMETER EROSION BARRIER
	INLET AND PIPE PROTECTION
	TEMPORARY EROSION CONTROL SEEDING
	TEMPORARY FENCE
	WETLAND

NOTES

- PERIMETER EROSION BARRIER, TEMPORARY FENCING, AND "FEDERALLY PROTECTED WETLANDS: KEEP OUT" SIGNS SHALL BE INSTALLED AT ALL UN-IMPACTED WETLANDS AND/OR WOUS AS SHOWN IN THE PLANS AND IN ACCORDANCE WITH THE SPECIAL PROVISIONS.

MODEL: Default
FILE NAME: 2302037.12.DDOT.D3.PTB.204+028.W0.12.IL.72.OwensCreekDesignPlan.mxd
PLOT DATE: 3/24/2025

EFK Moen
Civil Engineering Design

USER NAME = sklerpiec	DESIGNED - SK	REVISED -
	DRAWN - SK	REVISED -
PLOT SCALE = 100,000' / in.	CHECKED - JH	REVISED -
PLOT DATE = 3/24/2025	DATE - 3/24/2025	REVISED -

STATE OF ILLINOIS
DEPARTMENT OF TRANSPORTATION

IL 72 OVER OWENS CREEK
EROSION AND SEDIMENT CONTROL PLAN


SCALE: SHEET OF SHEETS STA. TO STA.

F.A.P. RTE.	SECTION	COUNTY	TOTAL SHEETS	SHEET NO.
553	(125BR)ES	DEKALB	96	35
CONTRACT NO. 66K63				
ILLINOIS FED. AID PROJECT				

FORMER RAILROAD COMPANY
R.O.W. - SEE "NOTE"

NORTHEAST 1/4 OF SEC. 28,
T. 42 N., R. 3 E., 3RD P.M.

NORTHWEST 1/4 OF SEC. 27,
T. 42 N., R. 3 E., 3RD P.M.

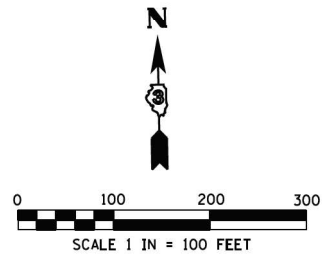

N.W. CORNER OF THE SOUTH HALF
OF THE NW 1/4 OF SECTION 28-42-3
FOUND 5/8" IR
NORTHING : 1,976,236.64
EASTING : 835,043.28
P.O.C. 30923001

NOTE
FORMER CHICAGO, MILWAUKEE, ST. PAUL
AND PACIFIC RAILROAD COMPANY R.O.W.
RAILROAD STRIP MAP ASSOCIATED DOCUMENT
116230 VOL "O" MISC., PG 1 IN I.D.O.T ARCHIVES

EXIST. CURVE EXCL_IL72_3
PI STA. = 302+94.15, N=1,974,921.721 E=835,261.160, FND 5/8" IP
Δ = 67° 32' 31" (LT)
D = 2° 59' 59"
R = 1,910.08'
T = 1,277.29'
L = 2,251.66'
E = 387.72'
P.C. STA. = 290+16.86, N=1,976,099.948 E=834,767.962, FND IR
P.T. STA. = 312+68.52, N=1,974,927.425 E=836,538.434


PROPOSED R.O.W. COORDINATES			
STATION	OFFSET	NORTHING	EASTING
297+12.90	50.00' RT	1,975,485.962	835,110.293
300+60.80	50.00' RT	1,975,251.174	835,378.589
301+25.18	55.00' RT	1,975,208.133	835,429.902
304+15.32	55.00' RT	1,975,061.437	835,688.958
307+50.00	55.00' RT	1,974,942.035	836,011.441
308+62.54	40.00' RT	1,974,929.471	836,127.053
303+50.00	50.00' RT	1,975,091.227	835,628.727
304+70.00	55.00' RT	1,975,038.094	835,740.140

⑤ AND ⑥ POINTS SET ON LINE
COORDINATES SHOWN HEREON ARE REFERENCED TO THE ILLINOIS
STATE PLANE COORDINATE SYSTEM, EAST ZONE, NAD 83 (2011)

PARCEL 30923001

- ① N 20°00'33" W 25.28'
② L = 378.00' R = 1950.08' CH = S 48°27'47" E CL = 377.40'
③ S 33°33'12" W 10.00'
④ L = 357.02' R = 1960.08' CH = N 48°48'38" W CL = 356.52'

EXIST. CURVE EXCL_QUARRY_3
PI STA. = 14+20.53
Δ = 54° 21' 48" (RT)
D = 10° 00' 00"
R = 572.96'
T = 294.23'
L = 543.64'
E = 71.13'
P.C. STA. = 11+26.30
P.T. STA. = 16+69.94

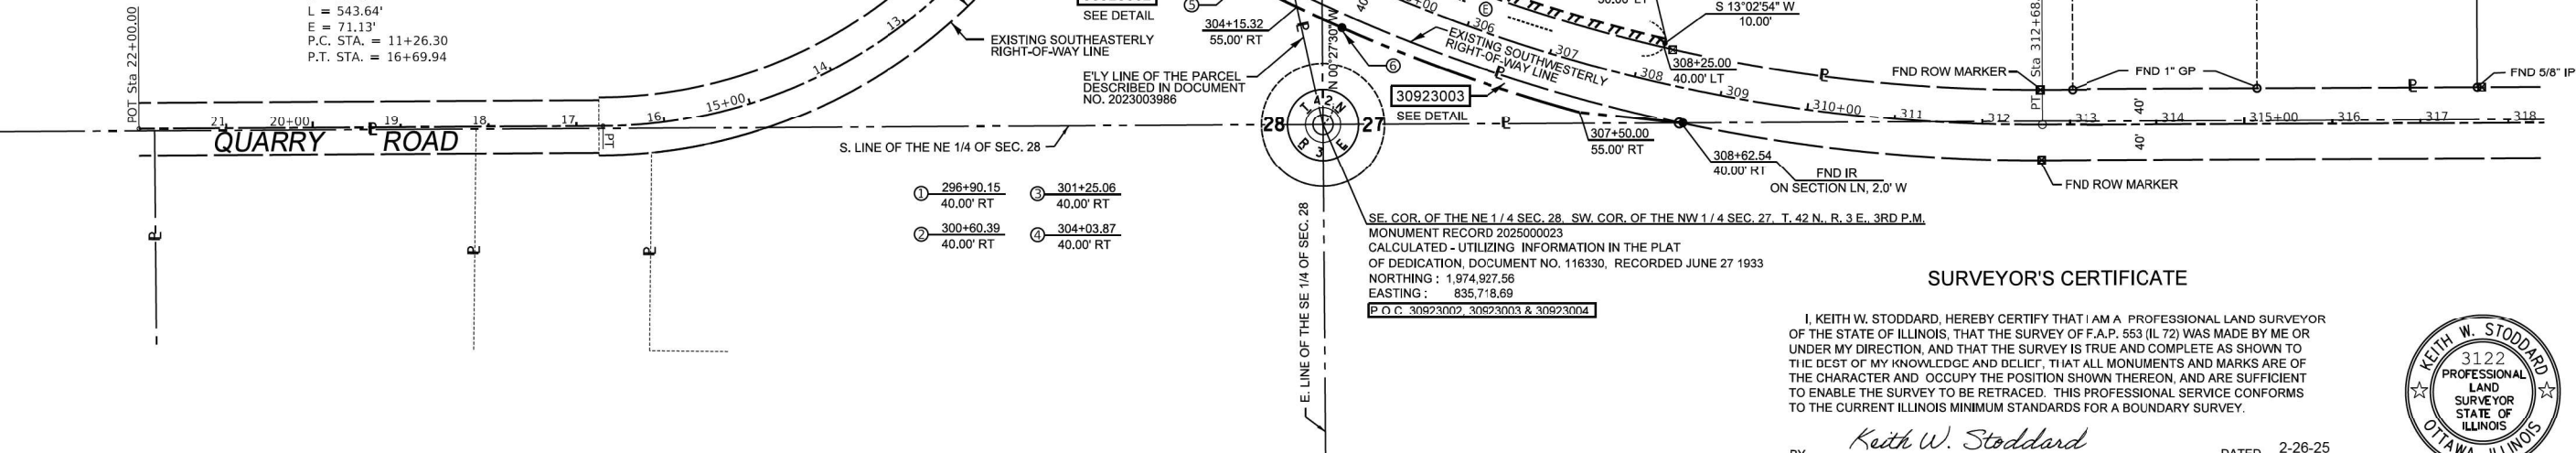

SURVEYOR'S CERTIFICATE

I, KEITH W. STODDARD, HEREBY CERTIFY THAT I AM A PROFESSIONAL LAND SURVEYOR
OF THE STATE OF ILLINOIS, THAT THE SURVEY OF F.A.P. 553 (IL 72) WAS MADE BY ME OR
UNDER MY DIRECTION, AND THAT THE SURVEY IS TRUE AND COMPLETE AS SHOWN TO
THE BEST OF MY KNOWLEDGE AND BELIEF, THAT ALL MONUMENTS AND MARKS ARE OF
THE CHARACTER AND OCCUPY THE POSITION SHOWN THEREON, AND ARE SUFFICIENT
TO ENABLE THE SURVEY TO BE RETRACED. THIS PROFESSIONAL SERVICE CONFORMS
TO THE CURRENT ILLINOIS MINIMUM STANDARDS FOR A BOUNDARY SURVEY.

By Keith W. Stoddard
KEITH W. STODDARD, ILLINOIS PROFESSIONAL
LAND SURVEYOR NO. 35-3122 (EXPIRES NOV. 2026)

DATED 2-26-25




USER NAME =	DESIGNED -	REVISED -
DRAWN - KWS	REVISED -	
PLOT SCALE = 1" = 100'	CHECKED - BAS	REVISED -
PLOT DATE = 4/23/2024	DATE - 4-25-2024	REVISED -

STATE OF ILLINOIS
DEPARTMENT OF TRANSPORTATION

PLAT OF HIGHWAYS

SCALE: 1"=100' SHEET 2 OF 3 SHEETS STA. 296+90.15 TO STA. 308+62.54

F.A.P. RTE.	SECTION	COUNTY	TOTAL SHEETS	SHEET NO.
553	(125BR)ES	DEKALB	96	37
ILLINOIS 72				
CONTRACT NO. 66K63				
R-93-009-23	ILLINOIS	FED. AID PROJECT		

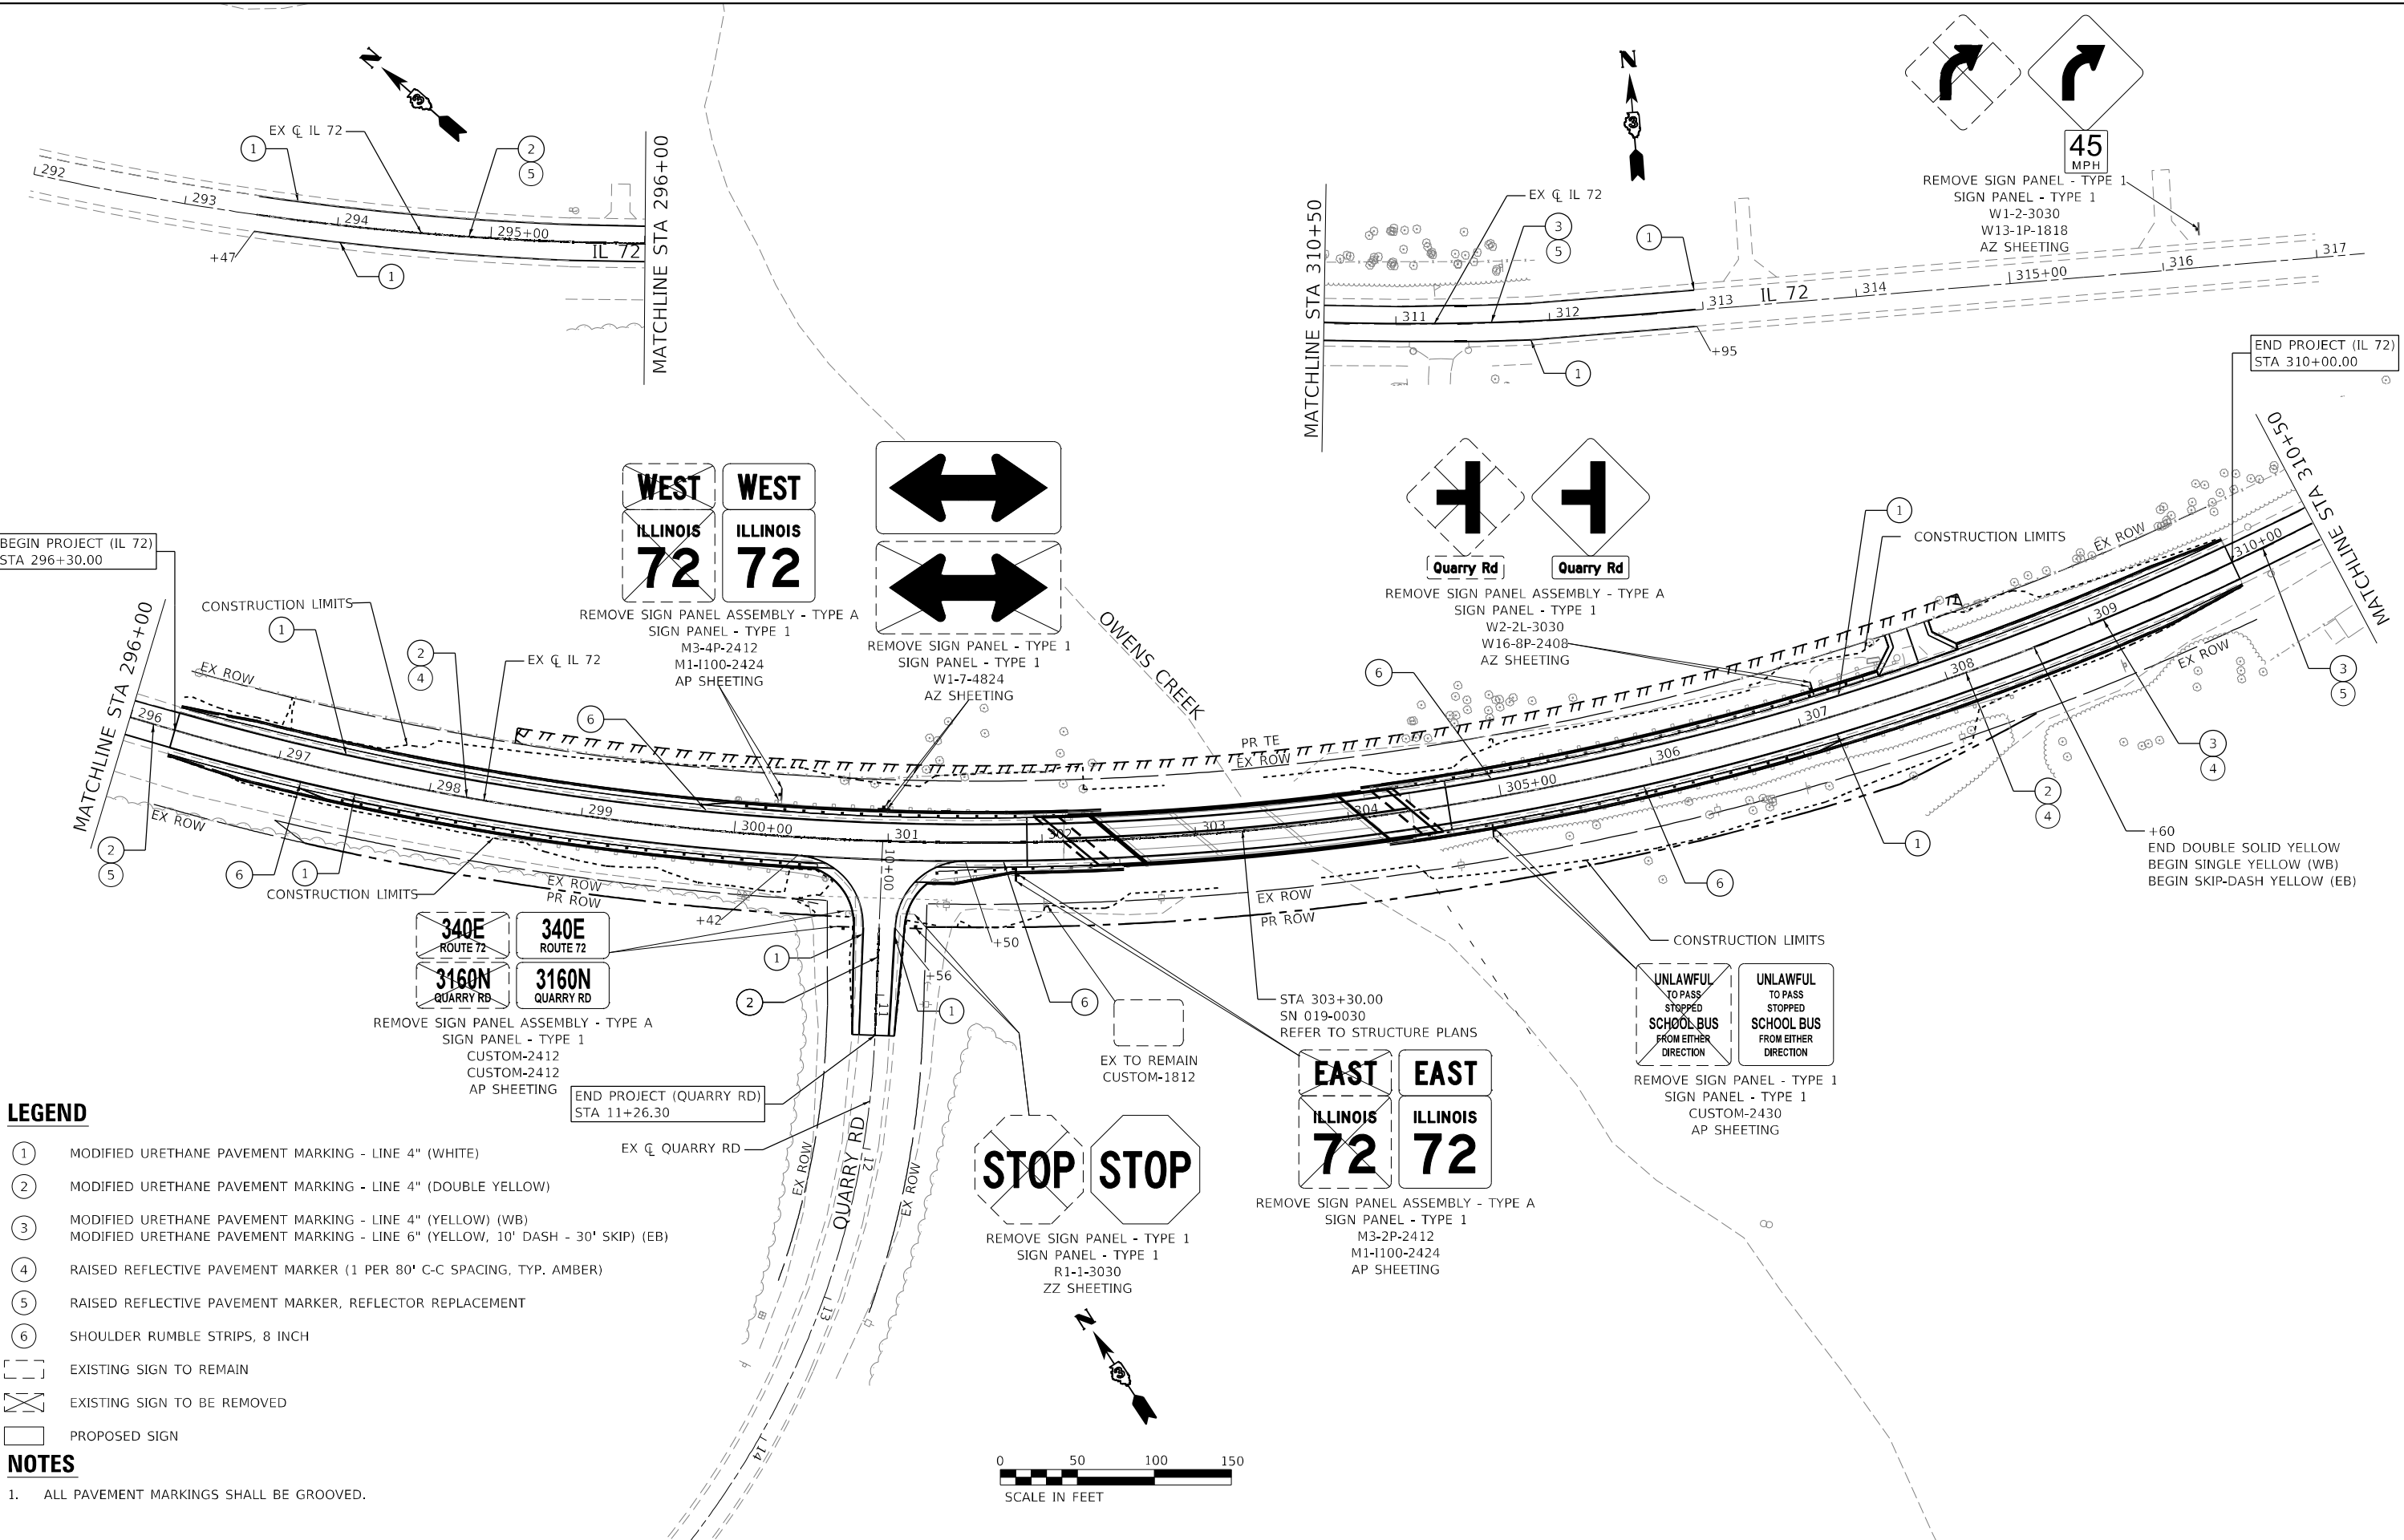

LEGEND

- 1. MODIFIED URETHANE PAVEMENT MARKING - LINE 4" (WHITE)
- 2. MODIFIED URETHANE PAVEMENT MARKING - LINE 4" (DOUBLE YELLOW)
- 3. MODIFIED URETHANE PAVEMENT MARKING - LINE 4" (YELLOW) (WB)
MODIFIED URETHANE PAVEMENT MARKING - LINE 6" (YELLOW, 10' DASH - 30' SKIP) (EB)
- 4. RAISED REFLECTIVE PAVEMENT MARKER (1 PER 80' C-C SPACING, TYP. AMBER)
- 5. RAISED REFLECTIVE PAVEMENT MARKER, REFLECTOR REPLACEMENT
- 6. SHOULDER RUMBLE STRIPS, 8 INCH
- EXISTING SIGN TO REMAIN
- EXISTING SIGN TO BE REMOVED
- PROPOSED SIGN

NOTES

- 1. ALL PAVEMENT MARKINGS SHALL BE GROOVED.

EFK•Moen
Civil Engineering Design

USER NAME = sklerpiec	DESIGNED - SK
DRAWN - SK	REVISED -
PLOT SCALE = 100,000' / in.	CHECKED - JH
PLOT DATE = 3/24/2025	DATE - 3/24/2025


REVISED -
REVISED -
REVISED -
REVISED -

STATE OF ILLINOIS
DEPARTMENT OF TRANSPORTATION

IL 72 OVER OWENS CREEK
PAVEMENT MARKING AND SIGNING PLAN

SCALE: SHEET OF SHEETS STA. TO STA.

F.A.P. RTE.	SECTION	COUNTY	TOTAL SHEETS	SHEET NO.
553	(125BR)ES	DEKALB	96	38
CONTRACT NO. 66K63				
ILLINOIS FED. AID PROJECT				

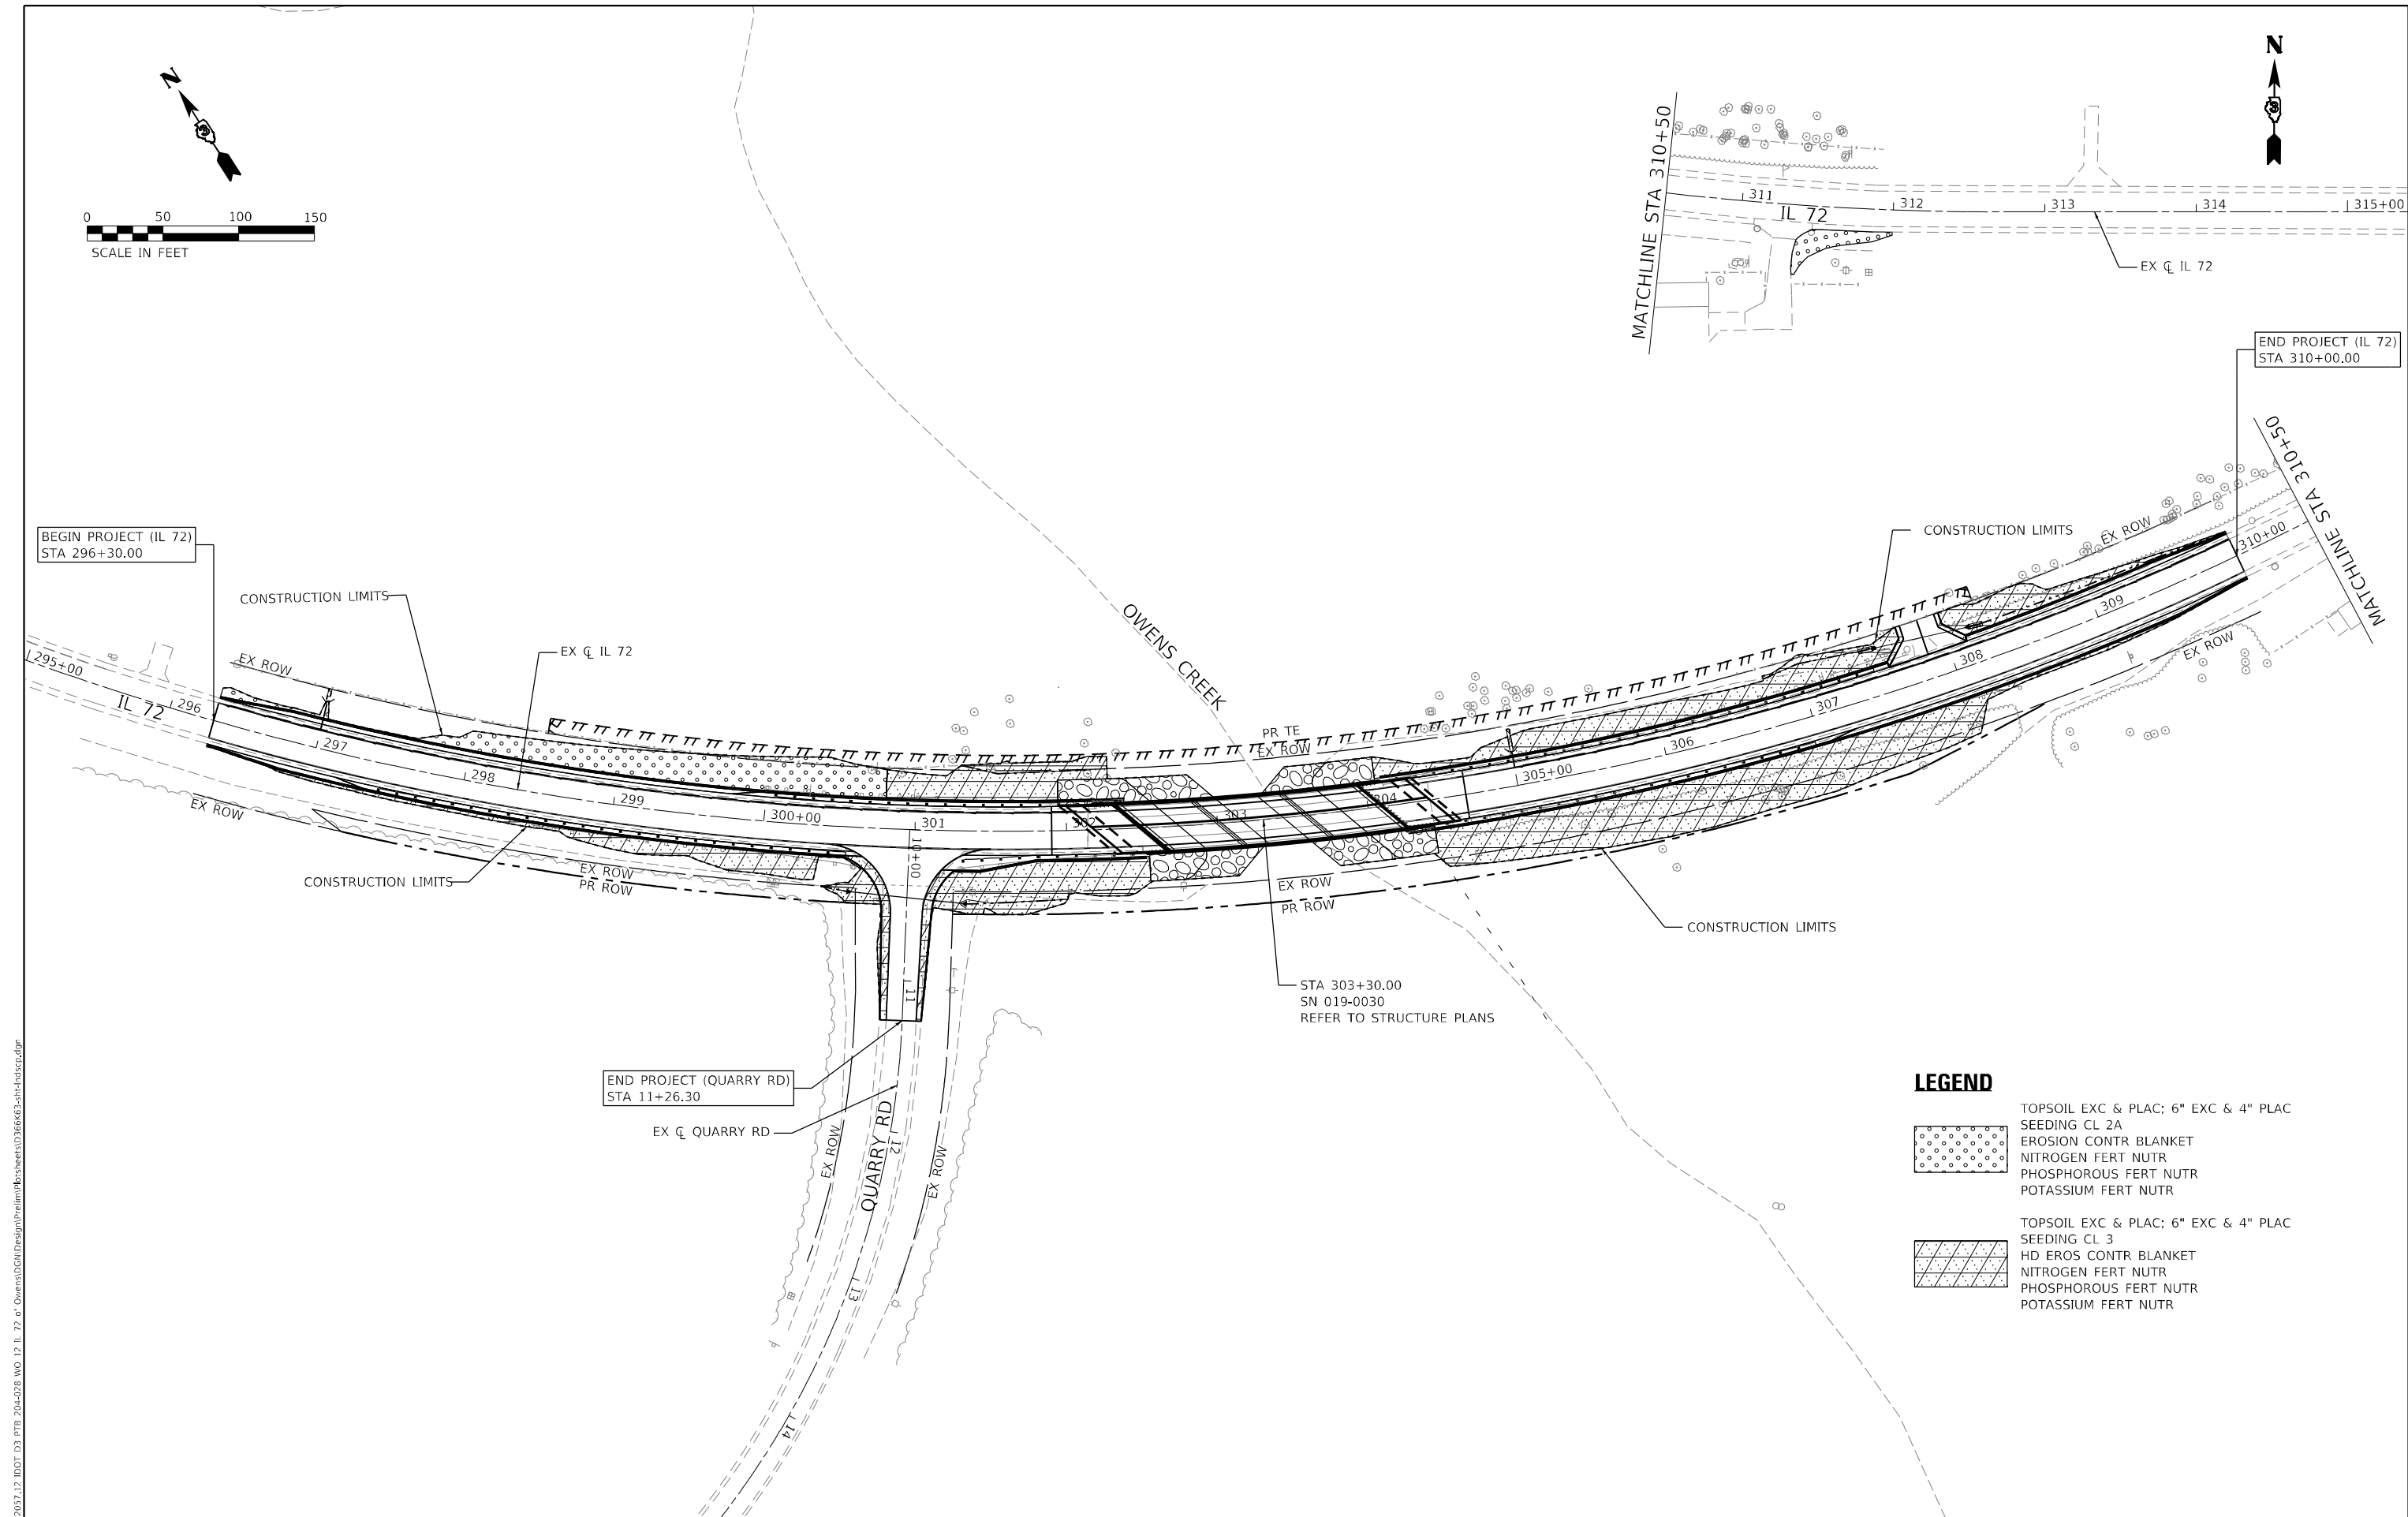


BEGIN PROJECT (IL 72)
STA 296+30.00

END PROJECT (IL 72)
STA 310+00.00


END PROJECT (QUARRY RD)
STA 11+26.30

STA 303+30.00
SN 019-0030
REFER TO STRUCTURE PLANS

LEGEND

 

TOPSOIL EXC & PLAC; 6" EXC & 4" PLAC
SEEDING CL 2A
EROSION CONTR BLANKET
NITROGEN FERT NUTR
PHOSPHOROUS FERT NUTR
POTASSIUM FERT NUTR

 

TOPSOIL EXC & PLAC; 6" EXC & 4" PLAC
SEEDING CL 3
HD EROS CONTR BLANKET
NITROGEN FERT NUTR
PHOSPHOROUS FERT NUTR
POTASSIUM FERT NUTR



USER NAME = sklerpiec	DESIGNED - SK	REVISED -
	DRAWN - SK	REVISED -
PLOT SCALE = 100,0000 ' / in.	CHECKED - JH	REVISED -
PLOT DATE = 3/24/2025	DATE - 3/24/2025	REVISED -

STATE OF ILLINOIS
DEPARTMENT OF TRANSPORTATION

**IL 72 OVER OWENS CREEK
LANDSCAPING PLAN**

SCALE: SHEET OF SHEETS STA. TO STA.

F.A.P. RTE.	SECTION	COUNTY	TOTAL SHEETS	SHEET NO.
553	(125BR)ES	DEKALB	96	39
CONTRACT NO. 66K63				
ILLINOIS FED. AID PROJECT				

Benchmark: BM 1 - Chiseled square on top of northwest wingwall, Sta. 302+31.68, 17.52' Lt., Elev. 769.08.

Existing Structure: S.N. 019-0030 was originally built in 1982, replacing a structure built in 1930, as F.A. Route 553, Section 125 BR. The back to back abutment length is 164'-0" along the centerline of roadway and the out to out deck width is 35'-2". The existing structure consists of a curved three span continuous non-composite steel wide flange beam superstructure supported by pile stub abutments and concrete pile bent piers founded on steel H piles. Superstructure is to be removed and replaced while utilizing the substructure and allowing modification to the existing piers for addition of a beam line.

Traffic Control: One lane of traffic will be maintained by utilizing staged construction.

Salvage: None.

STA. 303+30.00
RE-BUILT 20__ BY
STATE OF ILLINOIS
F.A.P. RT. 553
Sec. (125BR)ES
LOADING HL-93
STR. NO. 019-0030

NAME PLATE
See Std. 515001 ⑨

LOADING HL-93
No allowance for future wearing surface.⑦


DESIGN SPECIFICATIONS
2020 AASHTO LRFD Bridge Design
Specifications (9th Edition)
2006 Seismic Retrofitting Manual for Highway
Structures: Part 1 - Bridges (FHWA HRT-06-032)

SEISMIC DATA
Seismic Retrofit Category (SRC) = A
Design Spectral Acceleration at 1.0 sec (SD1) = 0.084g
Design Spectral Acceleration at 0.2 sec (SDS) = 0.144g
Soil Site Class = D
Performance Level = PL 1

DESIGN STRESSES

FIELD UNITS (New Construction)
f'c = 4,000 psi (Superstructure)
f'c = 3,500 psi (Substructure)
fy = 60,000 psi (Reinforcement)
fy = 50,000 psi (M270 Grade 50)


FIELD UNITS (Exist. Construction)
f'c = 3,500 psi (Substructure)
fy = 60,000 psi (Reinforcement)

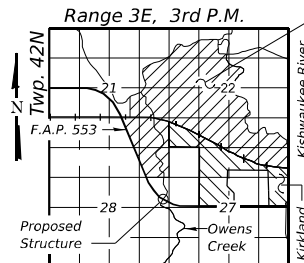

LOCATION SKETCH

APPROVED
For Structural Adequacy Only
George Lutz
Engineer of Bridges & Structures

GENERAL PLAN & ELEVATION
IL RTE. 72 OVER OWENS CREEK
F.A.P. RTE. 553 - SEC. (125BR)ES
DEKALB COUNTY
STA. 303+30.00
STRUCTURE NO. 019-0030

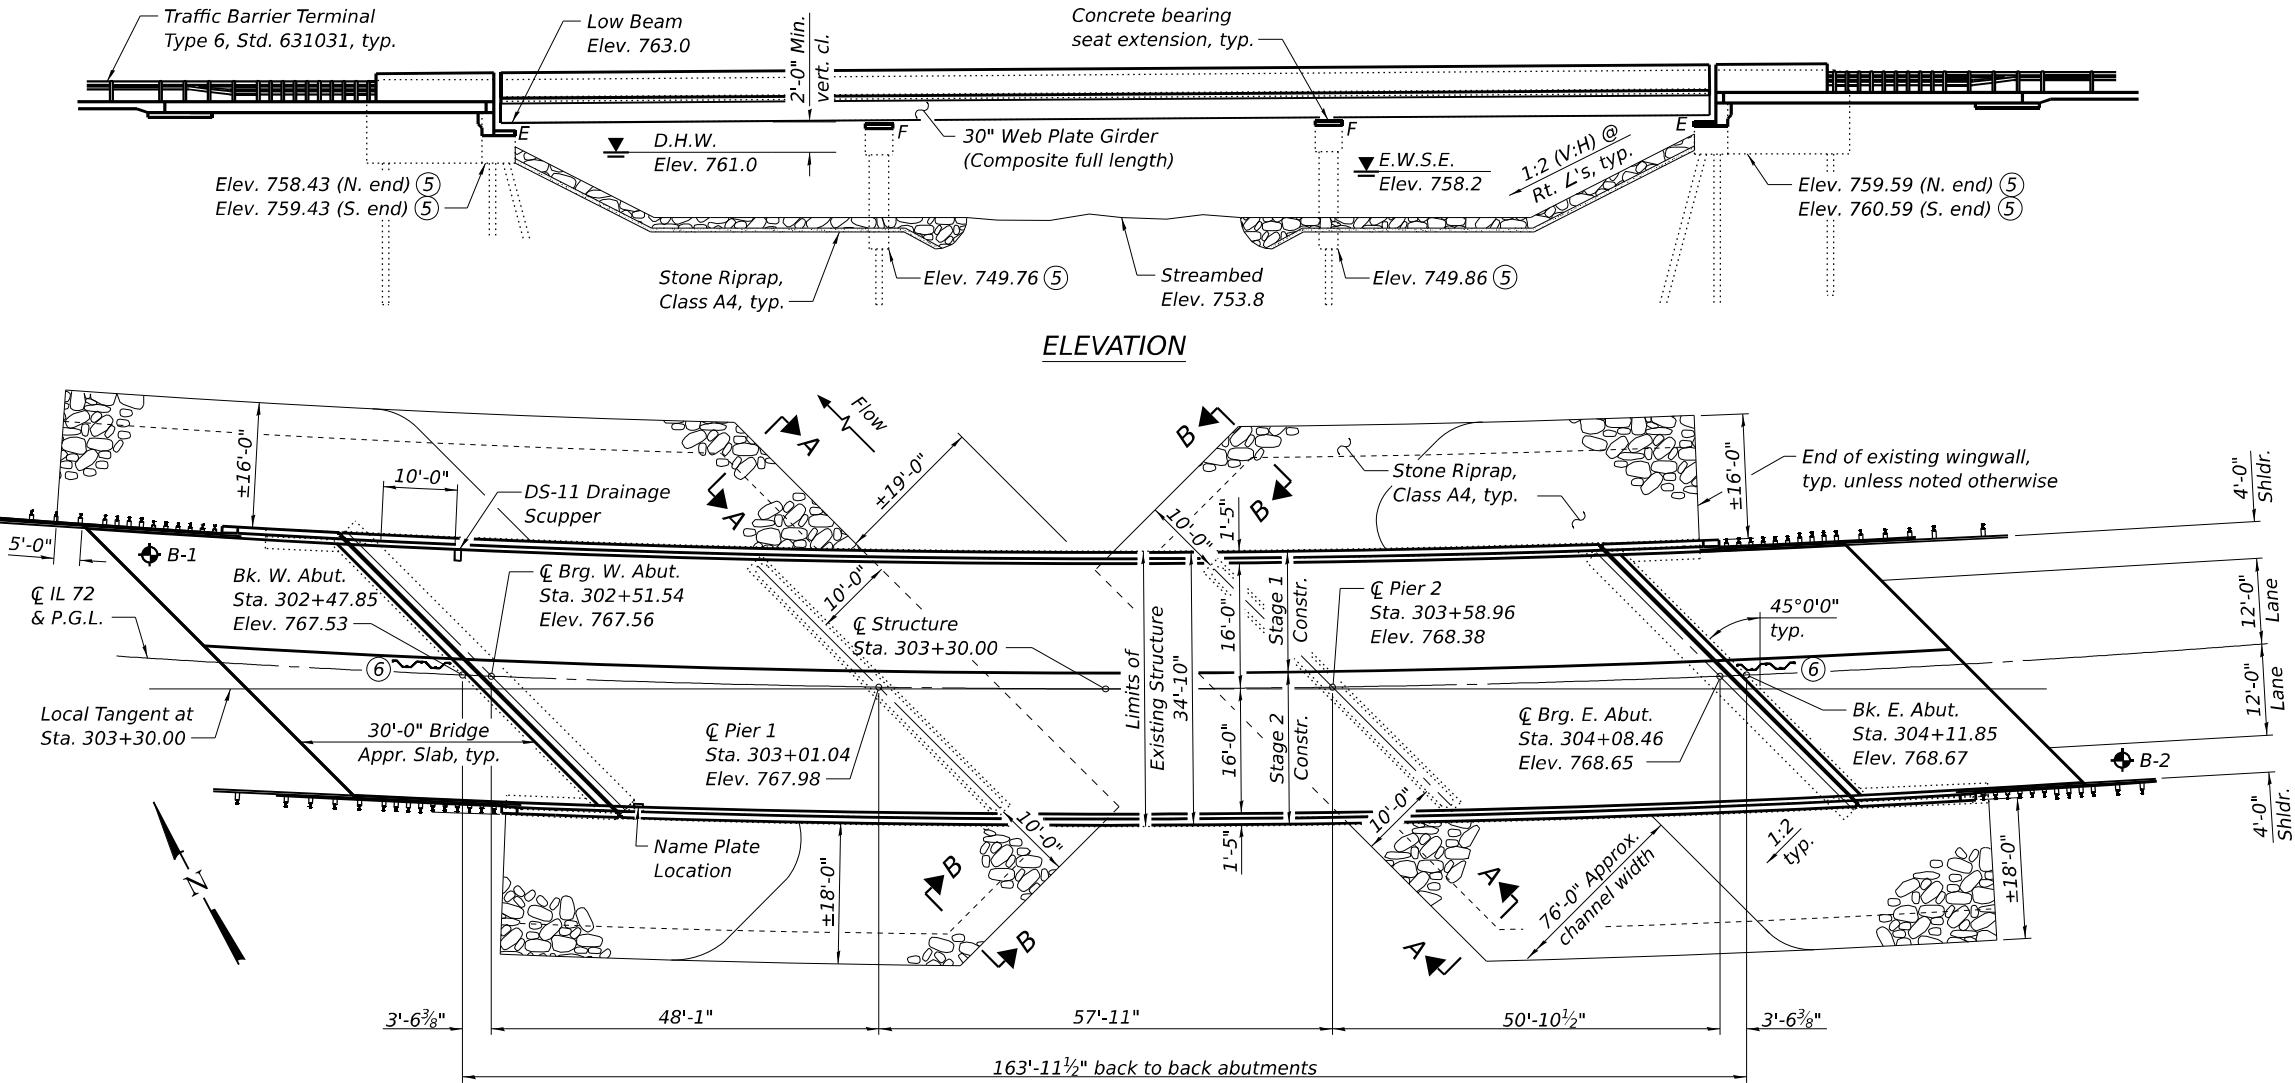

DESIGN SCOUR ELEVATION TABLE

Event / Limit	Design Scour Elevations (ft.)				Item
	W. Abut.	Pier 1	Pier 2	E. Abut.	
Q100	758.43	746.1	746.1	759.59	113
Q200	758.43	745.2	745.2	759.59	5
Design	758.43	746.9	746.9	759.59	


WATERWAY INFORMATION

Drainage Area = 45.2 sq. mi.		Low Grade Elev. 766.46 @ Sta. 301+00							
Flood	Freq. Yr.	Q	Opening Ft²		Nat. H.W.E.	Head - Ft.		Headwater El.	
			Exist.	Prop.		Exist.	Prop.	Exist.	Prop.
Ten-Year	10	1,640	450	450	760.2	0.4	0.4	760.7	760.7
Design	50	2,400	529	529	761.0	0.6	0.6	761.7	761.7
Base	100	2,710	555	555	761.3	0.7	0.7	762.0	762.0
Scour Check	200	3,063	583	583	761.6	0.8	0.8	762.4	762.4
Max. Calc.	500	3,450	611	611	761.9	0.9	0.9	762.8	762.8

Existing and Proposed 10 Year Average Velocity = 3.5 ft/s

PLAN

- Notes:
- 1930 substructure not shown.
 - All structural steel shall be galvanized.
 - All transverse dimensions are radial unless noted otherwise.
 - All longitudinal dimensions are measured along the local tangent unless noted otherwise.
 - Elevations, stationing, and dimensions based on existing plans.
 - Temporary Sheet Piling
 - Based on existing substructure capacity after design scour.
 - For Section A-A and Section B-B, see sheet 2 of 42.
 - Existing Name Plate shall be cleaned and relocated next to new Name Plate. Cost included with Name Plates.

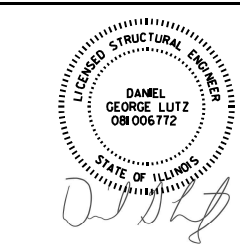

DATE: 1/8/2025
EXPIRATION: 11/30/2026

GENERAL PLAN & ELEVATION
STRUCTURE NO. 019-0030


SHEET 1 OF 42 SHEETS

STATE OF ILLINOIS
DEPARTMENT OF TRANSPORTATION




USER NAME =	DESIGNED - BAW	REVISED -
PLOT SCALE =	CHECKED - ETH	REVISED -
PLOT DATE = 4/10/2025	DRAWN - BAW	REVISED -
	CHECKED - ETH	REVISED -

F.A.P. RTE.	SECTION	COUNTY	TOTAL SHEETS	SHEET NO.
553	(125BR)ES	DEKALB	96	40
CONTRACT NO. 66K63				
ILLINOIS FED. AID PROJECT				

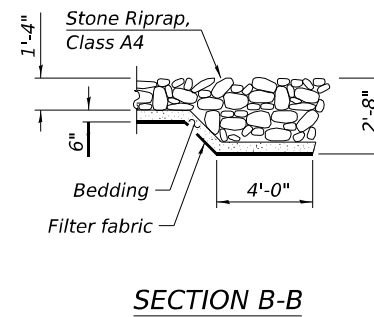


- 1 Remove and replace existing concrete deck, steel beams, bearings and expansion joints. New steel girders composite full length.
- 2 Replace abutment backwall.
- 3 Modify abutment and pier caps as required for new bearings.
- 4 Remove and replace approach slab and parapet on wingwall.
- 5 Minor substructure repair as needed including epoxy crack injection and structural repair of concrete (depth equal to or less than 5 inches).
- 6 Replace existing riprap and extend limits to protect piers.

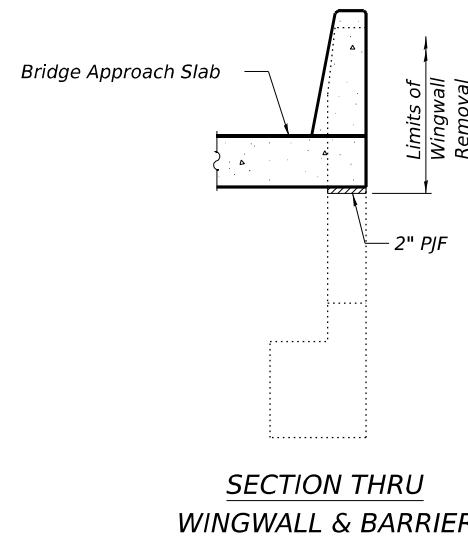

EXIST. CURVE - IL 72

P.I. Sta. = 302+94.15
 Δ = 67° 32' 31" (LT)
D = 02° 59' 59"
R = 1,910.08'
T = 1,277.29'
L = 2,251.66'
E = 387.72'
S.E. Run = 0.066 ft/ft
P.C. Sta. = 290+16.86
P.T. Sta. = 312+68.52

Notes:
 ① Hatch block to be poured after superstructure and approach slab have been poured.

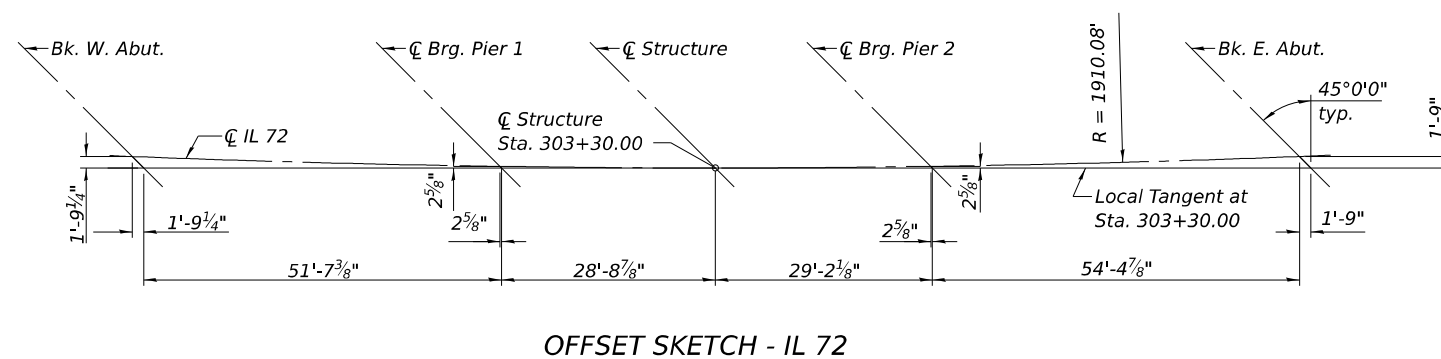

USER NAME	=	DESIGNED	-	BAW	REVISED	-	
		CHECKED	-	ETH	REVISED	-	
PLOT SCALE	=	DRAWN	-	BAW	REVISED	-	
PLOT DATE	=	4/10/2025	CHECKED	-	ETH	REVISED	-

**STATE OF ILLINOIS
DEPARTMENT OF TRANSPORTATION**

GENERAL DATA
STRUCTURE NO. 019-0030

F.A.P. RTE.	SECTION	COUNTY	TOTAL SHEETS	SHEET NO.
553	(125BR)ES	DEKALB	96	41
		CONTRACT NO. 66K63		
ILLINOIS		FED. AID PROJECT		

GENERAL NOTES

Fasteners shall be ASTM F 3125 Grade A325 Type 1. Fasteners shall be hot dip galvanized. See Special Provision for "Hot Dip Galvanizing for Structural Steel."
Bolts 7⁄8 in. diameter, holes 15⁄16 in. diameter, unless otherwise noted.

Calculated weight of Structural Steel = 150,300 pounds

All structural steel shall be AASHTO M270 Grade 50 and shall be galvanized. See Special Provision for "Hot Dip Galvanizing for Structural Steel".

No field welding is permitted except as specified in the contract documents.

Reinforcement bars designated (E) shall be epoxy coated.

The concrete for bridge decks finished according to Article 503.16(a) of the Standard Specifications shall be placed and compacted parallel to the skew in uniform increments along centerline of bridge. The machine used for finishing shall be set parallel to the skew for striking off and screeding the concrete.

Bearing seat surfaces shall be constructed or adjusted to the designated elevations within a tolerance of 1⁄8 in. (0.01 ft.). Adjustment shall be made either by grinding the surface or by shimming the bearings.

A film forming Concrete Sealer shall be applied to the designated areas of the abutments.

Layout of the slope protection system may be varied to suit ground conditions in the field as directed by the Engineer.

Plan dimensions and details relative to the existing structure have been taken from existing plans are subject to nominal construction variations. The Contactor shall field verify existing dimensions and details affecting new construction and make necessary approved adjustments prior to construction or ordering of materials. Such variations shall not be cause for additional compensation for a change in scope of the work, however, the Contractor will be paid for the quantity actually furnished at the unit price bid for the work.

The existing structural steel coating and masonry plates contain lead. The Contractor shall take appropriate precautions to address the presence of lead on this project.

Existing riprap to be removed and replaced. Cost of this and any additional excavation required to place proposed riprap to be included in Stone Riprap, Class A4. Excavated material shall be used to fill in scour hole on the south end of Pier 1 as directed by the Engineer.

INDEX OF SHEETS

Sheet No.	Description
1	General Plan & Elevation
2-3	General Data
4-5	Stage Construction Details
6	Temporary Concrete Barrier
7-9	Top of Slab Elevations
10-11	Top of Approach Slab Elevations
12-13	Superstructure Plan
14	Superstructure Cross Section
15-16	Superstructure Details
17	Drainage Scupper, DS-11
18	Preformed Joint Strip Seal
19	Diaphragm Details
20-24	Bridge Approach Slab
25	Framing Plan
26-27	Girder Details
28-29	Bearing Details
30	Abutment Removal
31	Abutment Repairs
32-34	Abutment Details
35-36	Pier Repairs
37-38	Pier Details
39	Concrete Parapet Slipforming Option
40	Bar Splicer Assembly and Mechanical Splicer Details
41-42	Soil Boring Logs

TOTAL BILL OF MATERIAL

ITEM	UNIT	SUPER	SUB	TOTAL
Stone Riprap, Class A4	Sq. Yd.	-	1,106	1,106
Filter Fabric	Sq. Yd.	-	1,106	1,106
Removal of Existing Superstructures	Each	1	-	1
Concrete Removal	Cu. Yd.	-	29.0	29.0
Structure Excavation	Cu. Yd.	-	40	40
Concrete Structures	Cu. Yd.	-	60.9	60.9
Concrete Superstructure	Cu. Yd.	205.9	-	205.9
Bridge Deck Grooving	Sq. Yd.	707	-	707
Protective Coat	Sq. Yd.	968	-	968
Concrete Superstructure (Approach Slab)	Cu. Yd.	98.9	-	98.9
Furnishing and Erecting Structural Steel	L. Sum	1	-	1
Stud Shear Connectors	Each	3,960	-	3,960
Reinforcement Bars, Epoxy Coated	Pound	85,260	10,080	95,340
Bar Splicers	Each	615	108	723
Name Plates	Each	1	-	1
Preformed Joint Strip Seal	Foot	95.0	-	95.0
Anchor Bolts, 3⁄4"	Each	96	-	96
Temporary Sheet Piling	Sq. Ft.	-	178	178
Granular Backfill for Structures	Cu. Yd.	-	40	40
Concrete Sealer	Sq. Ft.	-	1,122	1,122
Epoxy Crack Injection	Foot	-	21	21
Structural Repair of Concrete (Depth Equal To or Less Than 5 Inches)	Sq. Ft.	-	2	2
Drainage Scuppers, DS-11	Each	1	-	1
Bar Terminators	Each	54	-	54
High Load Multi-Rotational Bearings, Disc, Fixed-200K	Each	12	-	12
High Load Multi-Rotational Bearings, Disc, Guided Expansion-100K	Each	12	-	12

FILE NAME: H:\P222101 - D3 V-AWO 12 - IL 72 over Owens Creek\Bridge\Microstation\0190030-66K63-003-General Data.dgn



OATES
ASSOCIATES
www.oatesassociates.com

ILLINOIS DESIGN FIRM LICENSE NO.: 184.001115


USER NAME =	DESIGNED - BAW	REVISED -
	CHECKED - ETH	REVISED -
PLOT SCALE =	DRAWN - BAW	REVISED -
PLOT DATE = 4/10/2025	CHECKED - ETH	REVISED -

STATE OF ILLINOIS
DEPARTMENT OF TRANSPORTATION


GENERAL DATA
STRUCTURE NO. 019-0030

SHEET 3 OF 42 SHEETS


F.A.P. RTE.	SECTION	COUNTY	TOTAL SHEETS	SHEET NO.
553	(125BR)ES	DEKALB	96	42
CONTRACT NO. 66K63				
		ILLINOIS	FED. AID PROJECT	

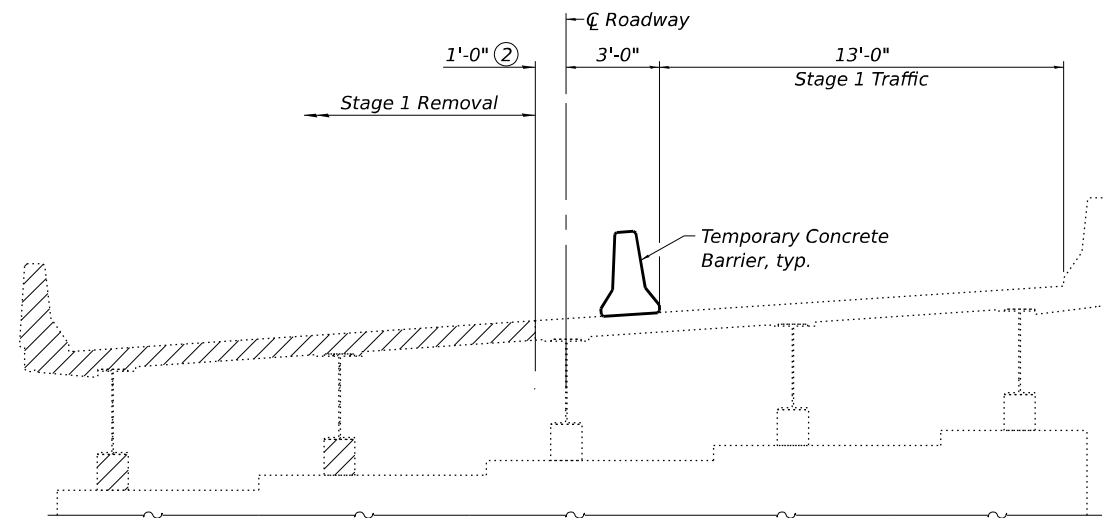


STAGE 1 REMOVAL
(Looking East)

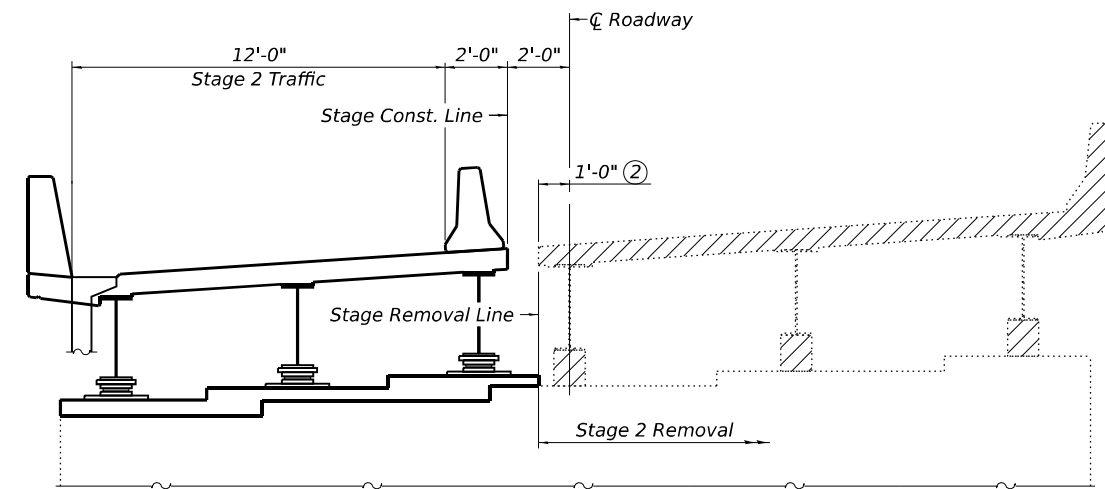


STAGE 2 REMOVAL
(Looking East)

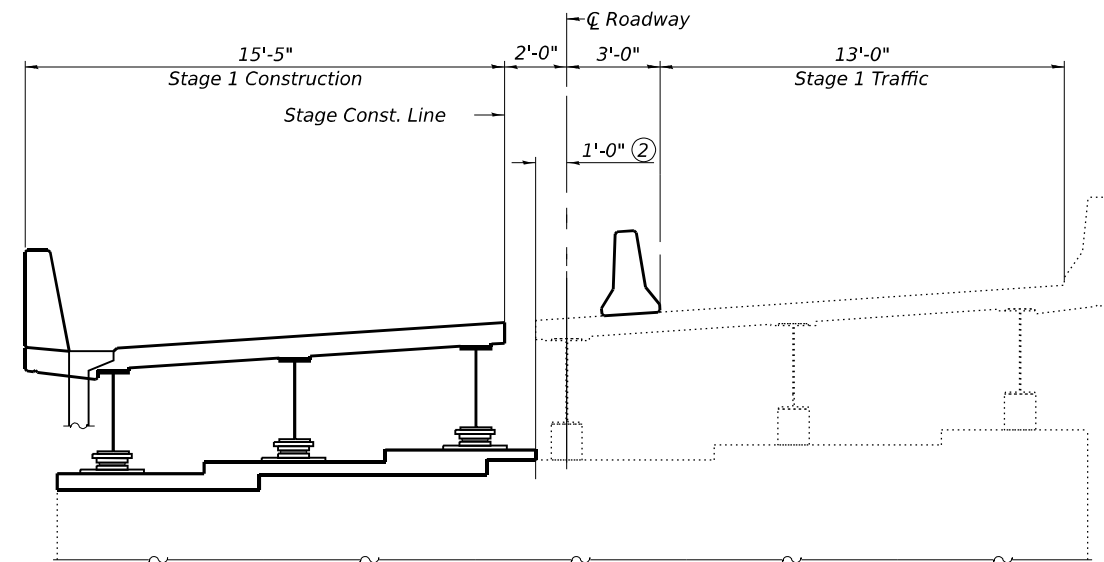

STAGE 1 CONSTRUCTION
(Looking East)

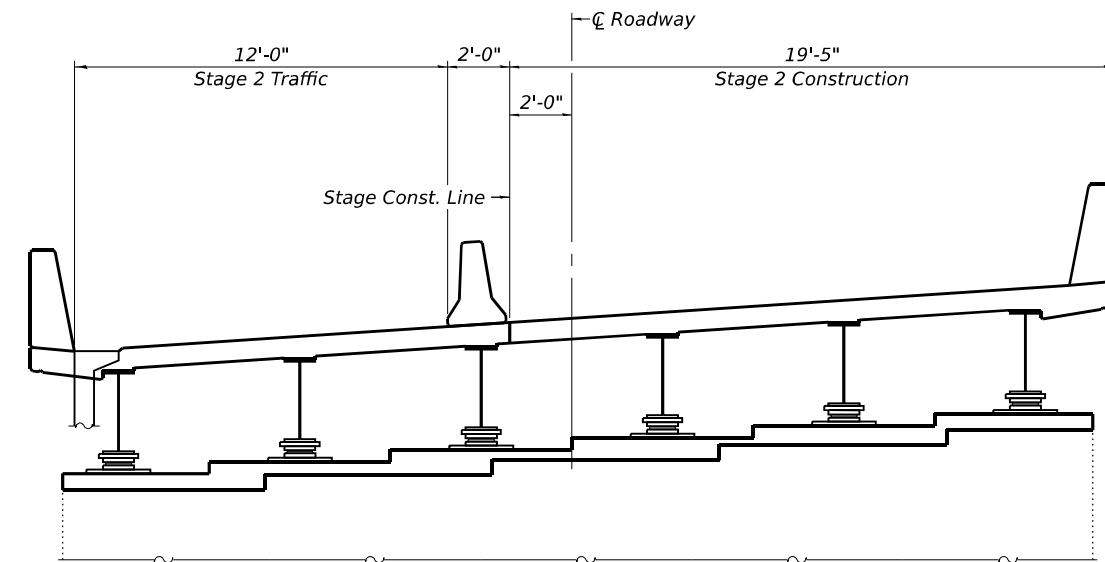

STAGE 2 CONSTRUCTION
(Looking East)

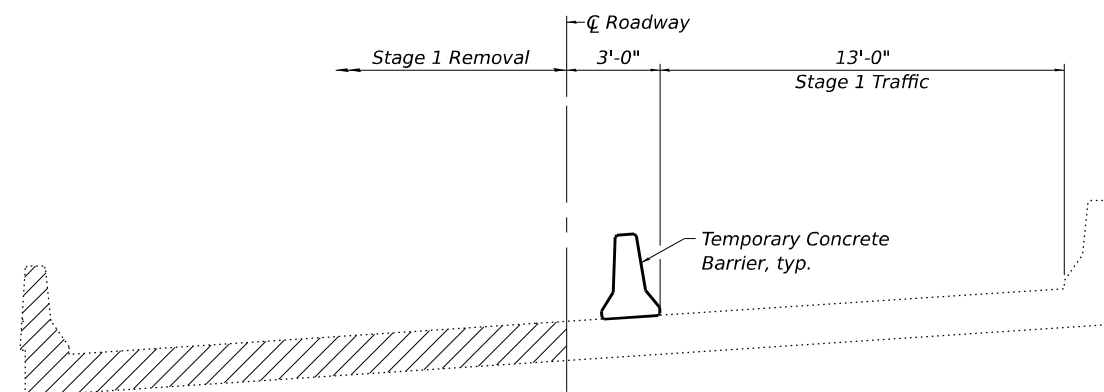


STAGE 1 APPROACH SLAB REMOVAL
(Looking East)


- Notes:
- ① All transverse dimensions are radial unless noted otherwise.
 - ② Stage Removal Line is at CL Roadway on approach slabs to accommodate Temporary Sheet Piling. See Stage 1 Approach Slab Removal.
 - ③ Hatched area indicates Removal of Existing Superstructures.
 - ④ For details of Temporary Concrete Barrier, see sheet 6 of 42. For quantity of Temporary Concrete Barrier and related traffic control, see roadway plans.
 - ⑤ Stage Construction Line for bearing seats varies.

FILE NAME: H:\P\222101 - D3 V-AWO 12 - IL 72 over Owens Creek\Bridge\Microstation\0190030-66K63-004-Stage Construction Details.dgn

FILE NAME: H:\P\222101 - D3 V-AWO 12 - IL 72 over Owens Creek\Bridge\Microstation\0190030-66K63-005-Stage Construction Details.dgn

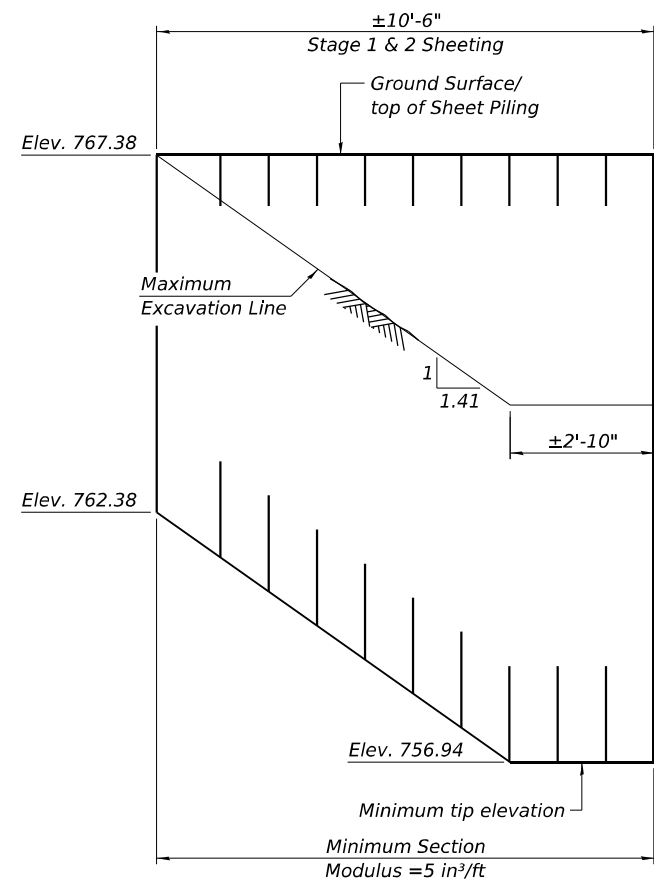

WEST ABUTMENT ①

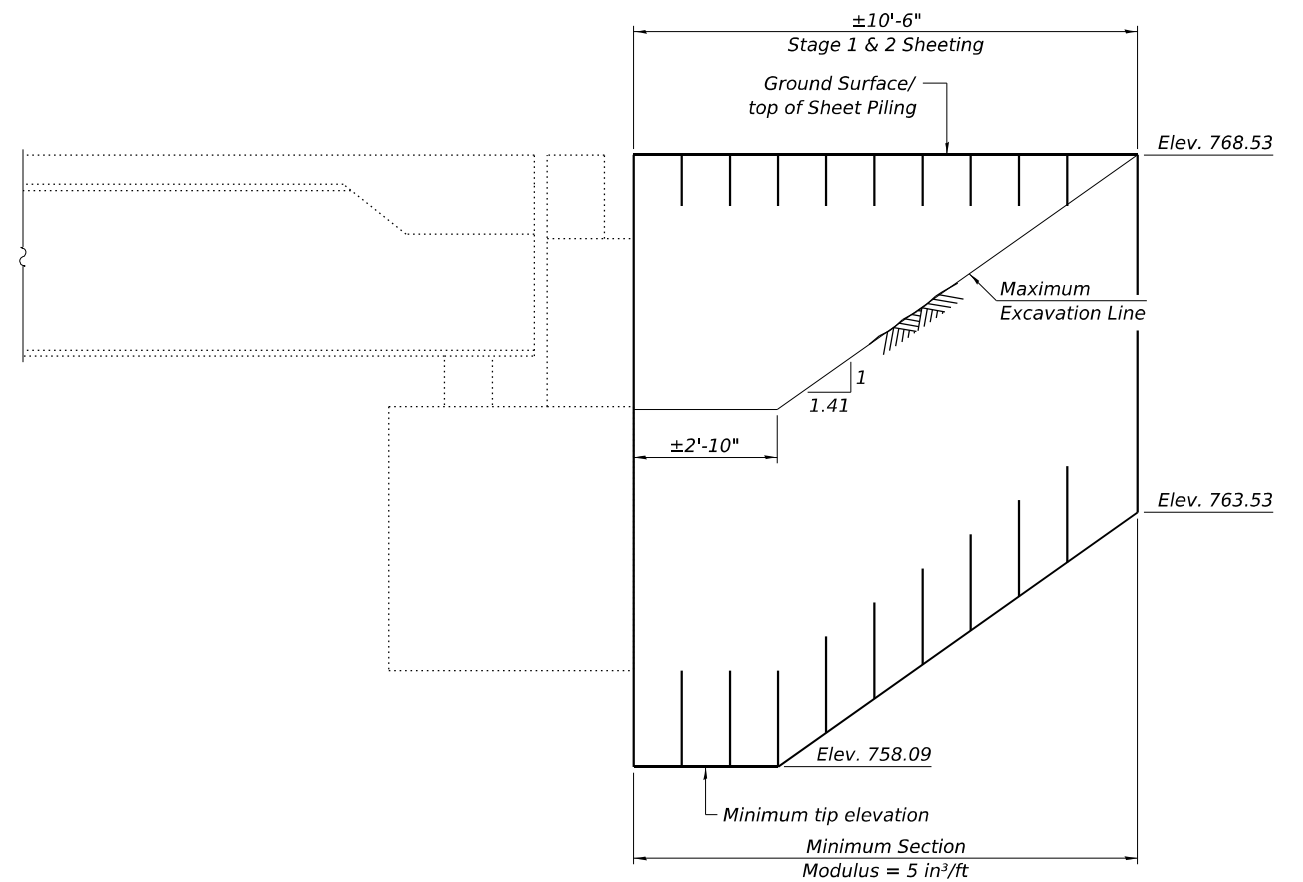


EAST ABUTMENT ①

Notes:


- ① If the Contractor chooses to alter the temporary cantilevered sheet piling design requirements shown, a design submittal including plan details and calculations will be required for review and acceptance by the Engineer.

FILE NAME: H:\P\222101 - D3 V-AW0 12 - IL 72 over Owens Creek\Bridge\Microstation\0190030-66K63-006-Temporary Concrete Barrier for Stage Construction.dgn

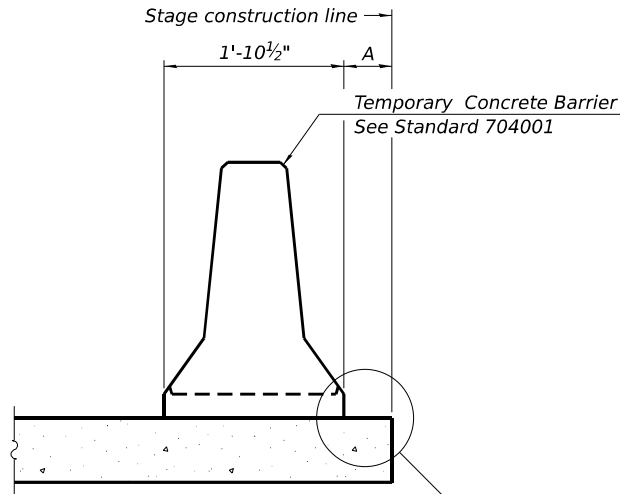

When "A" is 3'-1" or less, the temporary concrete barrier shall be restrained to the new slab according to Detail I, II or III. No restraint is required when "A" is greater than 3'-1".

NEW SLAB OR NEW DECK BEAM

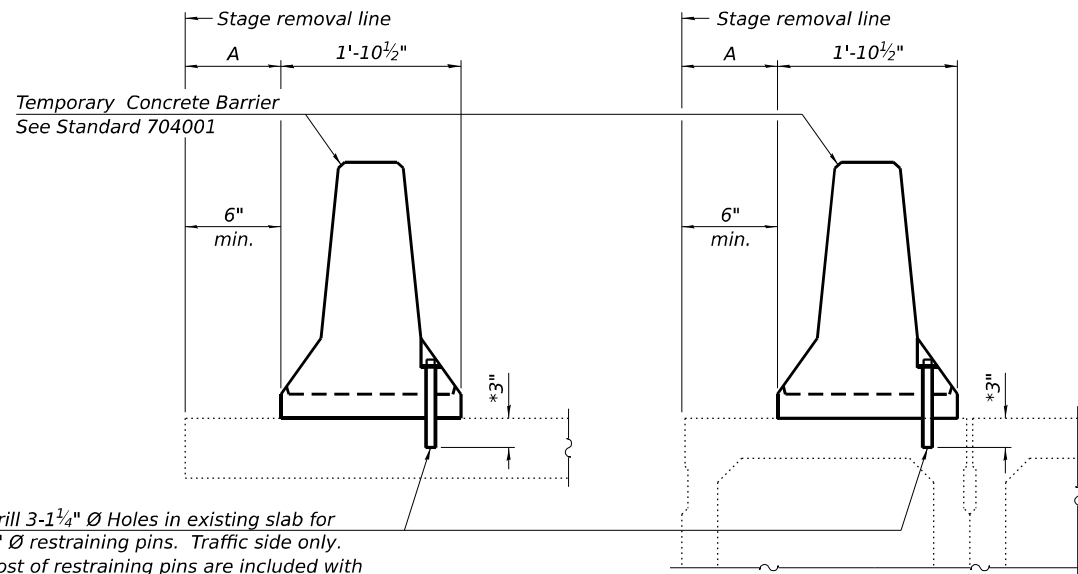


Drill 3-1/4" Ø Holes in existing slab for 1" Ø restraining pins. Traffic side only. Cost of restraining pins are included with Temporary Concrete Barrier. No restraint is required when "A" is greater than 3'-1".

EXISTING SLAB


* When hot-mix asphalt wearing surface is present, embedment shall be 3" plus the wearing surface depth.

EXISTING DECK BEAM

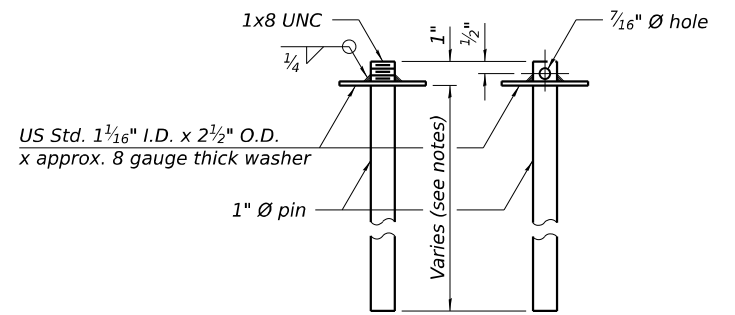


RESTRAINING PIN


SECTIONS THRU SLAB OR DECK BEAM

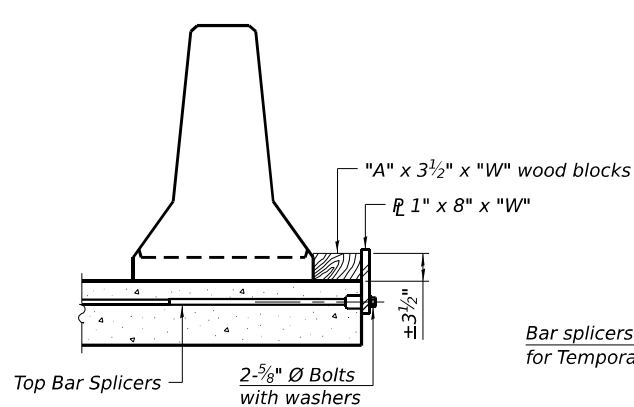


DETAIL I

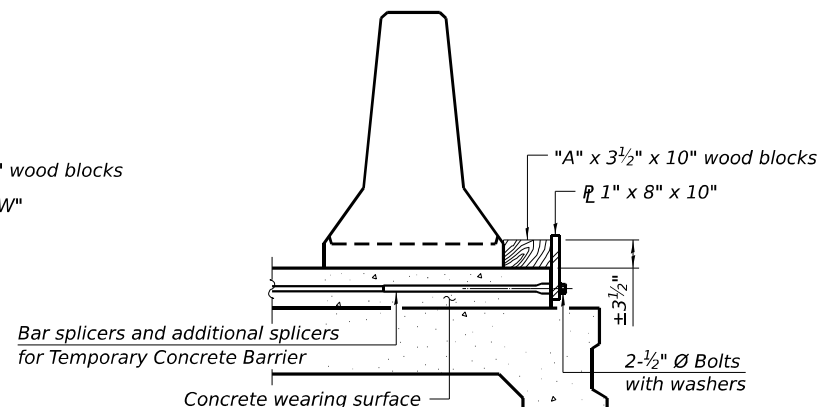


DETAIL II

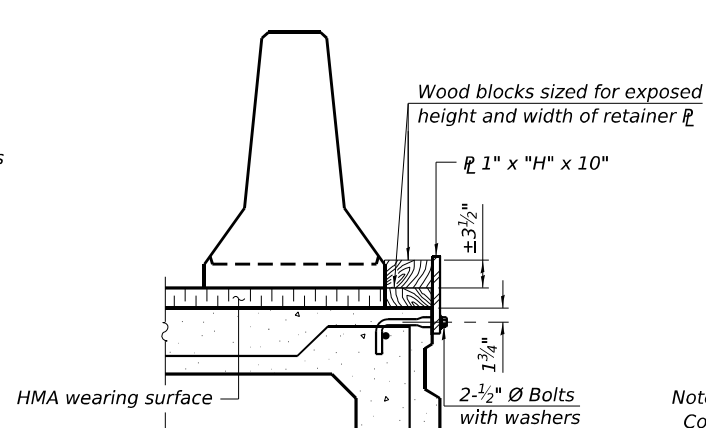


DETAIL III

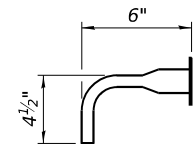

BAR SPLICER FOR #4 BAR - DETAIL III

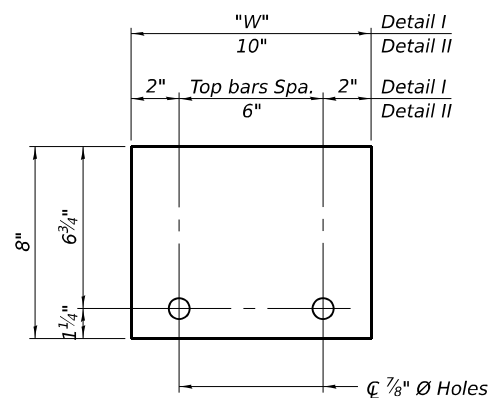

STEEL RETAINER 1" x 8" x "W"
(Detail I and II)

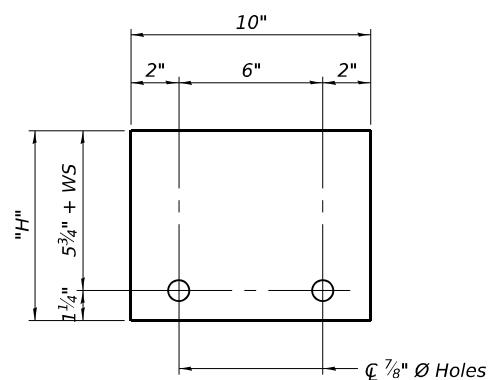

STEEL RETAINER 1" x "H" x 10"
(Detail III)

Notes:
Cost of retainer assembly is included with Temporary Concrete Barrier.
A retainer assembly shall be located at the approximate C of each temporary concrete barrier.
The retainer plate shall not be removed until the concrete on the adjacent stage is ready to be poured. For Detail III applications the retainer plate shall not be removed until just prior to placing the adjacent beam.
When the 'A' dimension is less than 1 1/2", the wood block shall be omitted and the barrier shall be placed in direct contact with the steel retainer plate. For deck beam applications the minimum required 'A' distance is 6" to accommodate the shear key clamping device.

Detail I - Installation for a new bridge deck or bridge slab.

Detail II - Installation for a new deck beam with an initial concrete wearing surface. Additional bar splicers shall be provided at 6'-0" centers and paired with the bar splicers of the concrete wearing surface reinforcement to accommodate the installation of the retainer assemblies. The cost of the additional bar splicers is included with the concrete wearing surface.

Detail III - Installation for a new deck beam with no initial wearing surface or with an initial hot-mix asphalt (HMA) wearing surface present. The deck beam directly beneath the temporary concrete barrier shall be fabricated with bar splicer inserts in the side of the beam, as detailed, to accommodate the installation of the retainer assemblies. A pair of bar splicers, 6" apart, shall be placed at 6'-0" centers along the length of the beam. The cost of the bar splicers is included with the deck beam.

RAILING CRITERIA

NCHRP 350 Test Level	3
Railing Weight (plf)	440

R-27

5-15-2023




USER NAME =	DESIGNED -	REVISED -
	CHECKED -	REVISED -
PLOT SCALE =	DRAWN -	REVISED -
PLOT DATE = 4/10/2025	CHECKED -	REVISED -

STATE OF ILLINOIS
DEPARTMENT OF TRANSPORTATION

TEMPORARY CONCRETE BARRIER
STRUCTURE NO. 019-0030



SHEET 6 OF 42 SHEETS

F.A.P. RTE.	SECTION	COUNTY	TOTAL SHEETS	SHEET NO.
553	(125BR)ES	DEKALB	96	45
CONTRACT NO. 66K63				
ILLINOIS FED. AID PROJECT				

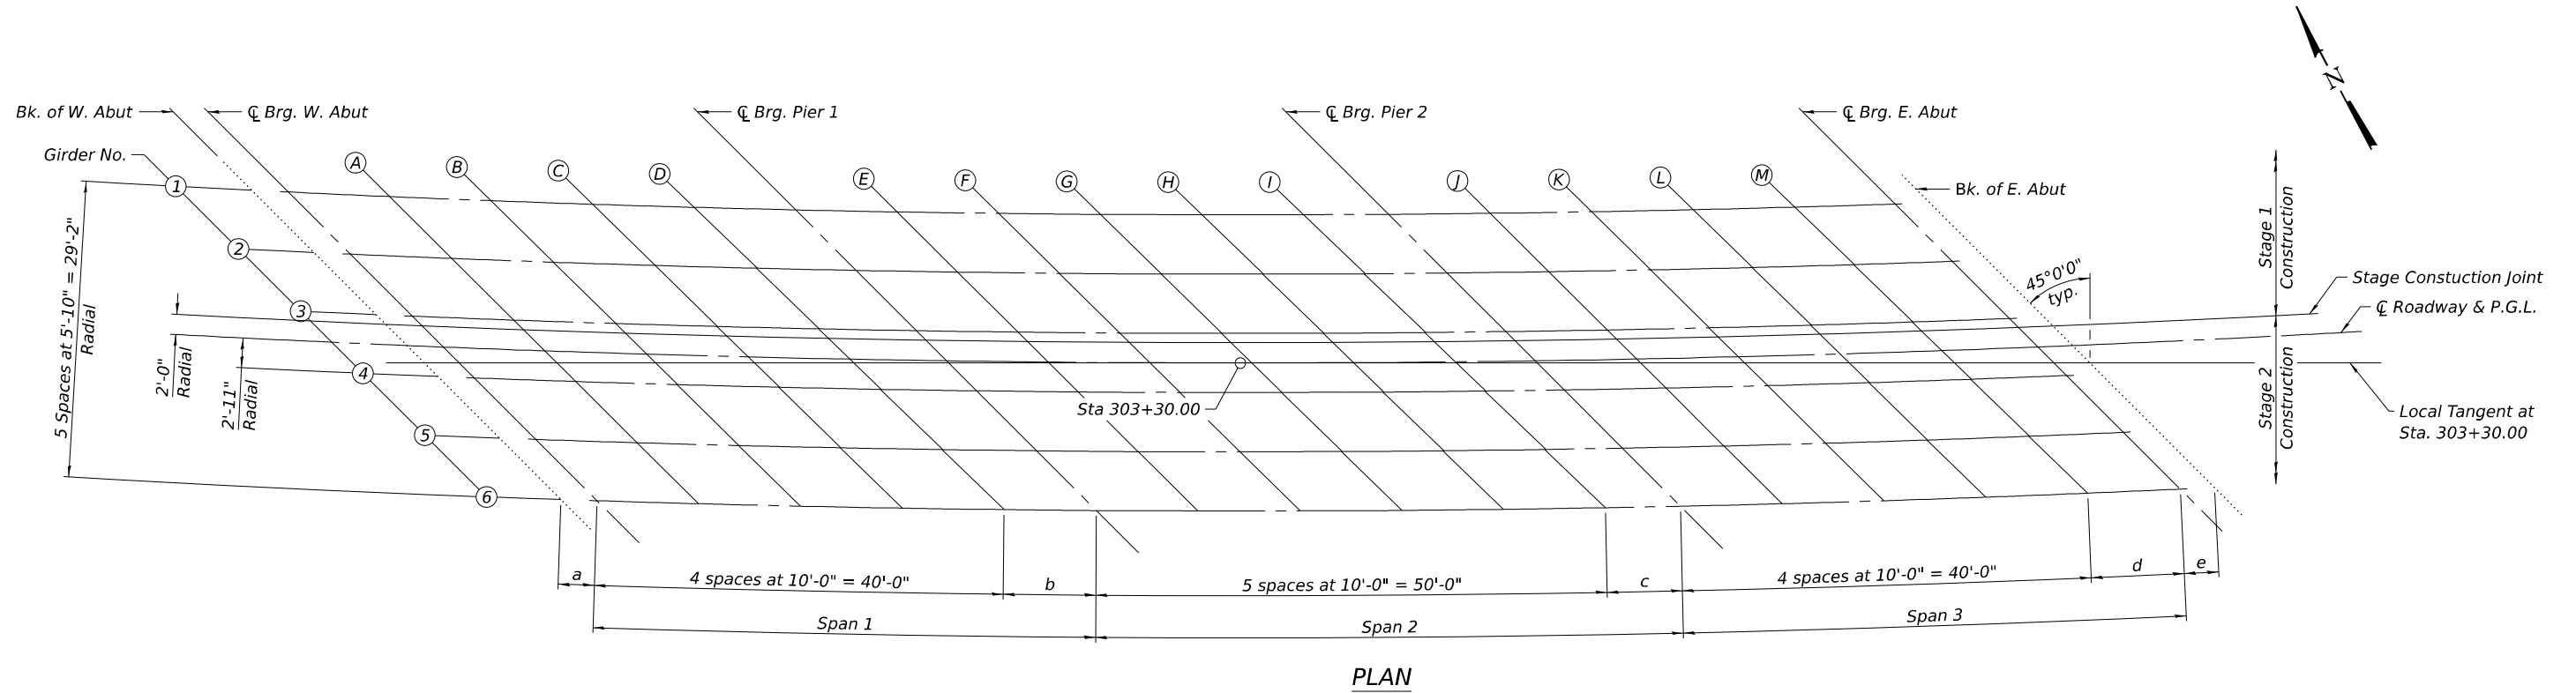

DIMENSION TABLE ①

Girder	Radius	Span 1	Span 2	Span 3	a	b	c	d	e	f	g	h
1	1,895.50'	49'-11 ³ / ₁₆ "	58'-4 ⁷ / ₁₆ "	49'-10 ¹ / ₁₆ "	3'-8 ³ / ₄ "	9'-11 ³ / ₁₆ "	8'-4 ⁷ / ₁₆ "	9'-10 ¹ / ₈ "	3'-5"	12'-5 ¹³ / ₁₆ "	14'-7 ¹ / ₈ "	12'-5 ⁹ / ₁₆ "
2	1,901.33'	49'-9 ¹ / ₁₆ "	58'-2 ¹ / ₄ "	49'-8 ⁷ / ₁₆ "	3'-8 ⁹ / ₁₆ "	9'-9 ¹ / ₁₆ "	8'-2 ¹ / ₄ "	9'-8 ⁷ / ₁₆ "	3'-4 ¹⁵ / ₁₆ "	12'-5 ¹ / ₄ "	14'-6 ⁹ / ₁₆ "	12'-5 ¹ / ₈ "
3	1,907.16'	49'-7"	58'-0 ¹ / ₁₆ "	49'-6 ¹³ / ₁₆ "	3'-8 ¹ / ₁₆ "	9'-7"	8'-0 ¹ / ₁₆ "	9'-6 ¹³ / ₁₆ "	3'-4 ¹³ / ₁₆ "	12'-4 ³ / ₄ "	14'-6"	12'-4 ¹ / ₁₆ "
Stage Const. Jt.	1,908.08'	49'-6 ¹¹ / ₁₆ "	57'-11 ³ / ₄ "	49'-6 ⁹ / ₁₆ "	3'-8 ³ / ₈ "	9'-6 ¹¹ / ₁₆ "	7'-11 ³ / ₄ "	9'-6 ⁹ / ₁₆ "	3'-4 ¹³ / ₁₆ "	12'-4 ¹¹ / ₁₆ "	14'-5 ¹⁵ / ₁₆ "	12'-4 ⁵ / ₈ "
Cl Rdwy.	1,910.08'	49'-6"	57'-11"	49'-6"	3'-8 ³ / ₁₆ "	9'-6"	7'-11"	9'-6"	3'-4 ³ / ₄ "	12'-4 ¹ / ₂ "	14'-5 ³ / ₄ "	12'-4 ¹ / ₂ "
4	1,913.00'	49'-5"	57'-9 ¹⁵ / ₁₆ "	49'-5 ³ / ₁₆ "	3'-8 ¹ / ₄ "	9'-5"	7'-9 ¹⁵ / ₁₆ "	9'-5 ³ / ₁₆ "	3'-4 ¹¹ / ₁₆ "	12'-4 ¹ / ₄ "	14'-5 ¹ / ₂ "	12'-4 ⁹ / ₁₆ "
5	1,918.83'	49'-3"	57'-7 ⁷ / ₈ "	49'-3 ⁵ / ₈ "	3'-8 ¹ / ₁₆ "	9'-3"	7'-7 ⁷ / ₈ "	9'-3 ⁵ / ₈ "	3'-4 ⁵ / ₈ "	12'-3 ³ / ₄ "	14'-4 ¹³ / ₁₆ "	12'-3 ⁷ / ₈ "
6	1,924.66'	49'-1 ¹ / ₁₆ "	57'-5 ¹³ / ₁₆ "	49'-2 ¹ / ₁₆ "	3'-7 ¹⁵ / ₁₆ "	9'-1 ¹ / ₁₆ "	7'-5 ¹³ / ₁₆ "	9'-2 ¹ / ₁₆ "	3'-4 ¹ / ₂ "	12'-3 ¹ / ₄ "	14'-4 ⁷ / ₁₆ "	12'-3 ¹ / ₂ "

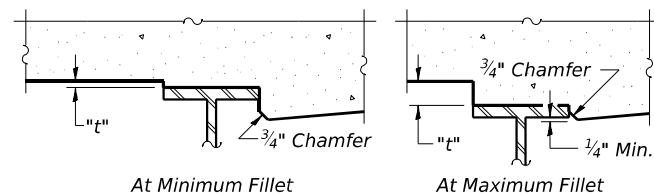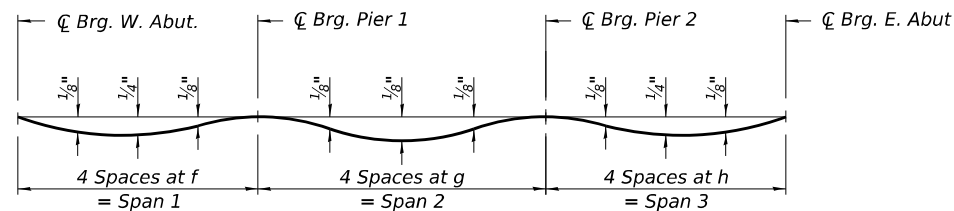

Notes:

- ① Horizontal dimensions are taken along centerline of each individual girder.
- ② The Girder Dead Load Deflections are not to be used in the field if the engineer is working from the grade elevations adjusted for dead load deflections as shown on sheets 8 thru 9 of 42.
- ③ To determine "t": After all structural steel has been erected, elevations of the top flanges of the girders shall be taken at intervals shown above. These elevations subtracted from the "Theoretical Grade Elevations Adjusted for Dead Load Deflection" shown on sheets 8 thru 9 of 42, minus slab thickness, equals the fillet heights "t" above top flange of beams.

FILE NAME: H:\P\222101 - D3 V-AVVO 12 - IL 72 over Owens Creek\Bridg\Microstation\0190030-008-Top of Slab Elevations.dgn

FACE OF NORTH PARAPET

Location	Station	Offset	Theoretical Grade Elevations	Theoretical Grade Elevations Adjusted For Dead Load Deflection
Bk. of W. Abut.	302+30.17	-16.00	766.31	766.31
☐ Brg. W. Abut.	302+33.94	-16.00	766.34	766.34
A	302+44.02	-16.00	766.44	766.46
B	302+54.10	-16.00	766.53	766.56
C	302+64.19	-16.00	766.62	766.64
D	302+74.27	-16.00	766.71	766.72
☐ Brg. Pier 1	302+84.33	-16.00	766.79	766.79
E	302+94.42	-16.00	766.87	766.88
F	303+04.50	-16.00	766.95	766.97
G	303+14.59	-16.00	767.03	767.05
H	303+24.67	-16.00	767.10	767.11
I	303+34.76	-16.00	767.17	767.18
☐ Brg. Pier 2	303+43.24	-16.00	767.23	767.23
J	303+53.33	-16.00	767.29	767.30
K	303+63.41	-16.00	767.35	767.37
L	303+73.50	-16.00	767.41	767.44
M	303+83.58	-16.00	767.47	767.49
☐ Brg. E. Abut.	303+93.54	-16.00	767.52	767.52
Bk. of E. Abut.	303+96.99	-16.00	767.54	767.54

GIRDER 1

Location	Station	Offset	Theoretical Grade Elevations	Theoretical Grade Elevations Adjusted For Dead Load Deflection
Bk. of W. Abut.	302+31.76	-14.58	766.42	766.42
☐ Brg. W. Abut.	302+35.51	-14.58	766.45	766.45
A	302+45.59	-14.58	766.55	766.56
B	302+55.67	-14.58	766.64	766.66
C	302+65.74	-14.58	766.73	766.75
D	302+75.82	-14.58	766.81	766.82
☐ Brg. Pier 1	302+85.83	-14.58	766.90	766.90
E	302+95.91	-14.58	766.98	766.99
F	303+05.98	-14.58	767.06	767.07
G	303+16.06	-14.58	767.13	767.15
H	303+26.14	-14.58	767.20	767.22
I	303+36.22	-14.58	767.27	767.28
☐ Brg. Pier 2	303+44.65	-14.58	767.33	767.33
J	303+54.73	-14.58	767.39	767.41
K	303+64.80	-14.58	767.45	767.48
L	303+74.88	-14.58	767.51	767.54
M	303+84.96	-14.58	767.57	767.58
☐ Brg. E. Abut.	303+94.88	-14.58	767.62	767.62
Bk. of E. Abut.	303+98.32	-14.58	767.64	767.64

GIRDER 2

Location	Station	Offset	Theoretical Grade Elevations	Theoretical Grade Elevations Adjusted For Dead Load Deflection
Bk. of W. Abut.	302+38.24	-8.75	766.86	766.86
☐ Brg. W. Abut.	302+41.97	-8.75	766.90	766.90
A	302+52.02	-8.75	766.99	767.00
B	302+62.06	-8.75	767.08	767.10
C	302+72.11	-8.75	767.17	767.18
D	302+82.16	-8.75	767.25	767.26
☐ Brg. Pier 1	302+91.96	-8.75	767.33	767.33
E	303+02.00	-8.75	767.41	767.42
F	303+12.05	-8.75	767.49	767.50
G	303+22.10	-8.75	767.56	767.57
H	303+32.14	-8.75	767.63	767.64
I	303+42.19	-8.75	767.70	767.70
☐ Brg. Pier 2	303+50.41	-8.75	767.75	767.75
J	303+60.46	-8.75	767.81	767.82
K	303+70.50	-8.75	767.87	767.89
L	303+80.55	-8.75	767.93	767.95
M	303+90.60	-8.75	767.98	767.99
☐ Brg. E. Abut.	304+00.35	-8.75	768.03	768.03
Bk. of E. Abut.	304+03.77	-8.75	768.05	768.05

GIRDER 3

Location	Station	Offset	Theoretical Grade Elevations	Theoretical Grade Elevations Adjusted For Dead Load Deflection
Bk. of W. Abut.	302+44.66	-2.92	767.31	767.31
☐ Brg. W. Abut.	302+48.37	-2.92	767.34	767.34
A	302+58.38	-2.92	767.43	767.45
B	302+68.40	-2.92	767.52	767.54
C	302+78.41	-2.92	767.61	767.62
D	302+88.43	-2.92	767.69	767.69
☐ Brg. Pier 1	302+98.03	-2.92	767.76	767.76
E	303+08.04	-2.92	767.84	767.85
F	303+18.06	-2.92	767.92	767.93
G	303+28.07	-2.92	767.99	768.00
H	303+38.09	-2.92	768.06	768.06
I	303+48.10	-2.92	768.12	768.12
☐ Brg. Pier 2	303+56.12	-2.92	768.17	768.17
J	303+66.14	-2.92	768.23	768.24
K	303+76.15	-2.92	768.29	768.31
L	303+86.17	-2.92	768.35	768.36
M	303+96.18	-2.92	768.40	768.41
☐ Brg. E. Abut.	304+05.77	-2.92	768.45	768.45
Bk. of E. Abut.	304+09.17	-2.92	768.46	768.46

STAGE CONSTRUCTION JOINT

Location	Station	Offset	Theoretical Grade Elevations	Theoretical Grade Elevations Adjusted For Dead Load Deflection
Bk. of W. Abut.	302+45.66	-2.00	767.38	767.38
☐ Brg. W. Abut.	302+49.37	-2.00	767.41	767.41
A	302+59.38	-2.00	767.50	767.52
B	302+69.39	-2.00	767.59	767.61
C	302+79.40	-2.00	767.68	767.69
D	302+89.41	-2.00	767.76	767.76
☐ Brg. Pier 1	302+98.98	-2.00	767.83	767.83
E	303+08.99	-2.00	767.91	767.91
F	303+19.00	-2.00	767.98	767.99
G	303+29.01	-2.00	768.05	768.06
H	303+39.02	-2.00	768.12	768.13
I	303+49.03	-2.00	768.19	768.19
☐ Brg. Pier 2	303+57.02	-2.00	768.24	768.24
J	303+67.03	-2.00	768.30	768.31
K	303+77.04	-2.00	768.36	768.37
L	303+87.05	-2.00	768.41	768.43
M	303+97.06	-2.00	768.46	768.47
☐ Brg. E. Abut.	304+06.61	-2.00	768.51	768.51
Bk. of E. Abut.	304+10.02	-2.00	768.53	768.53

☐ ROADWAY & P.G.L.

Location	Station	Offset	Theoretical Grade Elevations	Theoretical Grade Elevations Adjusted For Dead Load Deflection
Bk. of W. Abut.	302+47.85	0.00	767.53	767.53
☐ Brg. W. Abut.	302+51.54	0.00	767.56	767.56
A	302+61.54	0.00	767.65	767.67
B	302+71.54	0.00	767.74	767.76
C	302+81.54	0.00	767.82	767.84
D	302+91.54	0.00	767.91	767.91
☐ Brg. Pier 1	303+01.04	0.00	767.98	767.98
E	303+11.04	0.00	768.06	768.06
F	303+21.04	0.00	768.13	768.14
G	303+31.04	0.00	768.20	768.21
H	303+41.04	0.00	768.27	768.27
I	303+51.04	0.00	768.33	768.33
☐ Brg. Pier 2	303+58.96	0.00	768.38	768.38
J	303+68.96	0.00	768.44	768.45
K	303+78.96	0.00	768.50	768.51
L	303+88.96	0.00	768.55	768.57
M	303+98.96	0.00	768.60	768.62
☐ Brg. E. Abut.	304+08.46	0.00	768.65	768.65
Bk. of E. Abut.	304+11.85	0.00	768.67	768.67



OATES
ASSOCIATES
www.oatesassociates.com
ILLINOIS DESIGN FIRM LICENSE NO.: 184.001115

USER NAME =	DESIGNED - ETH	REVISED -
	CHECKED - ORG	REVISED -
PLOT SCALE =	DRAWN - ETH	REVISED -
PLOT DATE = 4/10/2025	CHECKED - ORG	REVISED -

STATE OF ILLINOIS
DEPARTMENT OF TRANSPORTATION

TOP OF SLAB ELEVATIONS
STRUCTURE NO. 019-0030

SHEET 8 OF 42 SHEETS

F.A.P. RTE.	SECTION	COUNTY	TOTAL SHEETS	SHEET NO.
553	(125BR)ES	DEKALB	96	46
		CONTRACT NO. 66K63		
		ILLINOIS	FED. AID PROJECT	

FILE NAME: H:\P\222101 - D3 V-AWO 12 - IL 72 over Owens Creek\Bridge\Microstation\0190030-66K63-009-Top of Slab Elevations.dgn

GIRDER 4

Location	Station	Offset	Theoretical Grade Elevations	Theoretical Grade Elevations Adjusted For Dead Load Deflection
Bk. of W. Abut.	302+51.02	2.92	767.75	767.75
☒ Brg. W. Abut.	302+54.70	2.92	767.79	767.79
A	302+64.69	2.92	767.87	767.89
B	302+74.67	2.92	767.96	767.98
C	302+84.66	2.92	768.04	768.06
D	302+94.64	2.92	768.12	768.13
☒ Brg. Pier 1	303+04.04	2.92	768.20	768.20
E	303+14.03	2.92	768.27	768.28
F	303+24.01	2.92	768.34	768.35
G	303+34.00	2.92	768.41	768.42
H	303+43.98	2.92	768.48	768.49
I	303+53.96	2.92	768.54	768.55
☒ Brg. Pier 2	303+61.78	2.92	768.59	768.59
J	303+71.77	2.92	768.65	768.66
K	303+81.75	2.92	768.71	768.72
L	303+91.74	2.92	768.76	768.78
M	304+01.72	2.92	768.81	768.82
☒ Brg. E. Abut.	304+11.14	2.92	768.86	768.86
Bk. of E. Abut.	304+14.53	2.92	768.88	768.88

GIRDER 5

Location	Station	Offset	Theoretical Grade Elevations	Theoretical Grade Elevations Adjusted For Dead Load Deflection
Bk. of W. Abut.	302+57.32	8.75	768.19	768.19
☒ Brg. W. Abut.	302+60.97	8.75	768.23	768.23
A	302+70.93	8.75	768.31	768.33
B	302+80.88	8.75	768.40	768.42
C	302+90.84	8.75	768.48	768.49
D	303+00.79	8.75	768.56	768.56
☒ Brg. Pier 1	303+10.00	8.75	768.63	768.63
E	303+19.95	8.75	768.70	768.70
F	303+29.91	8.75	768.77	768.78
G	303+39.86	8.75	768.84	768.85
H	303+49.82	8.75	768.90	768.91
I	303+59.77	8.75	768.96	768.97
☒ Brg. Pier 2	303+67.39	8.75	769.01	769.01
J	303+77.34	8.75	769.07	769.07
K	303+87.30	8.75	769.12	769.14
L	303+97.25	8.75	769.17	769.19
M	304+07.21	8.75	769.22	769.24
☒ Brg. E. Abut.	304+16.46	8.75	769.27	769.27
Bk. of E. Abut.	304+19.83	8.75	769.29	769.29

GIRDER 6

Location	Station	Offset	Theoretical Grade Elevations	Theoretical Grade Elevations Adjusted For Dead Load Deflection
Bk. of W. Abut.	302+63.55	14.58	768.63	768.63
☒ Brg. W. Abut.	302+67.19	14.58	768.67	768.67
A	302+77.11	14.58	768.75	768.77
B	302+87.03	14.58	768.83	768.86
C	302+96.96	14.58	768.91	768.93
D	303+06.88	14.58	768.99	769.00
☒ Brg. Pier 1	303+15.90	14.58	769.05	769.05
E	303+25.83	14.58	769.13	769.14
F	303+35.75	14.58	769.19	769.21
G	303+45.67	14.58	769.26	769.28
H	303+55.60	14.58	769.32	769.34
I	303+65.52	14.58	769.38	769.39
☒ Brg. Pier 2	303+72.95	14.58	769.43	769.43
J	303+82.87	14.58	769.48	769.50
K	303+92.80	14.58	769.54	769.56
L	304+02.72	14.58	769.59	769.61
M	304+12.65	14.58	769.64	769.65
☒ Brg. E. Abut.	304+21.75	14.58	769.68	769.68
Bk. of E. Abut.	304+25.10	14.58	769.70	769.70

FACE OF SOUTH PARAPET

Location	Station	Offset	Theoretical Grade Elevations	Theoretical Grade Elevations Adjusted For Dead Load Deflection
Bk. of W. Abut.	302+65.06	16.00	768.74	768.74
☒ Brg. W. Abut.	302+68.69	16.00	768.77	768.77
A	302+78.60	16.00	768.86	768.88
B	302+88.52	16.00	768.94	768.96
C	302+98.44	16.00	769.02	769.03
D	303+08.35	16.00	769.09	769.10
☒ Brg. Pier 1	303+17.33	16.00	769.16	769.16
E	303+27.24	16.00	769.23	769.24
F	303+37.16	16.00	769.30	769.32
G	303+47.08	16.00	769.36	769.38
H	303+56.99	16.00	769.43	769.44
I	303+66.91	16.00	769.49	769.49
☒ Brg. Pier 2	303+74.29	16.00	769.53	769.53
J	303+84.21	16.00	769.58	769.60
K	303+94.13	16.00	769.64	769.66
L	304+04.04	16.00	769.69	769.71
M	304+13.96	16.00	769.74	769.75
☒ Brg. E. Abut.	304+23.02	16.00	769.78	769.78
Bk. of E. Abut.	304+26.37	16.00	769.80	769.80



OATES
ASSOCIATES
www.oatesassociates.com

ILLINOIS DESIGN FIRM LICENSE NO.: 184.001115

USER NAME	=	DESIGNED	-	ETH	REVISED	-
		CHECKED	-	ORG	REVISED	-
PLOT SCALE	=	DRAWN	-	ETH	REVISED	-
PLOT DATE	=	CHECKED	-	ORG	REVISED	-

STATE OF ILLINOIS
DEPARTMENT OF TRANSPORTATION

TOP OF SLAB ELEVATIONS
STRUCTURE NO. 019-0030

SHEET 9 OF 42 SHEETS

F.A.P. RTE.	SECTION	COUNTY	TOTAL SHEETS	SHEET NO.
553	(125BR)ES	DEKALB	96	48
		CONTRACT NO. 66K63		
		ILLINOIS	FED. AID PROJECT	

NORTH EDGE OF SHOULDER

Location	Station	Offset	Theoretical Grade Elevations
W. End W. Appr. Slab	302+00.35	-16.00	766.01
A1	302+10.44	-16.00	766.11
A2	302+20.52	-16.00	766.21
E. End W. Appr. Slab	302+30.92	-16.00	766.32

NORTH EDGE OF PAVEMENT

Location	Station	Offset	Theoretical Grade Elevations
W. End W. Appr. Slab	302+04.96	-12.00	766.32
A1	302+15.02	-12.00	766.42
A2	302+25.09	-12.00	766.52
E. End W. Appr. Slab	302+35.38	-12.00	766.62

STAGE CONSTRUCTION JOINT

Location	Station	Offset	Theoretical Grade Elevations
W. End W. Appr. Slab	302+16.34	-2.00	767.10
A1	302+26.35	-2.00	767.20
A2	302+36.36	-2.00	767.29
E. End W. Appr. Slab	302+46.40	-2.00	767.39

CL ROADWAY & P.G.L.


Location	Station	Offset	Theoretical Grade Elevations
W. End W. Appr. Slab	302+18.59	0.00	767.25
A1	302+28.59	0.00	767.35
A2	302+38.59	0.00	767.44
E. End W. Appr. Slab	302+48.59	0.00	767.54

SOUTH EDGE OF PAVEMENT

Location	Station	Offset	Theoretical Grade Elevations
W. End W. Appr. Slab	302+31.94	12.00	768.17
A1	302+41.88	12.00	768.27
A2	302+51.81	12.00	768.36
E. End W. Appr. Slab	302+61.53	12.00	768.45

SOUTH EDGE OF SHOULDER

Location	Station	Offset	Theoretical Grade Elevations
W. End W. Appr. Slab	302+36.33	16.00	768.48
A1	302+46.25	16.00	768.57
A2	302+56.16	16.00	768.66
E. End W. Appr. Slab	302+65.78	16.00	768.75

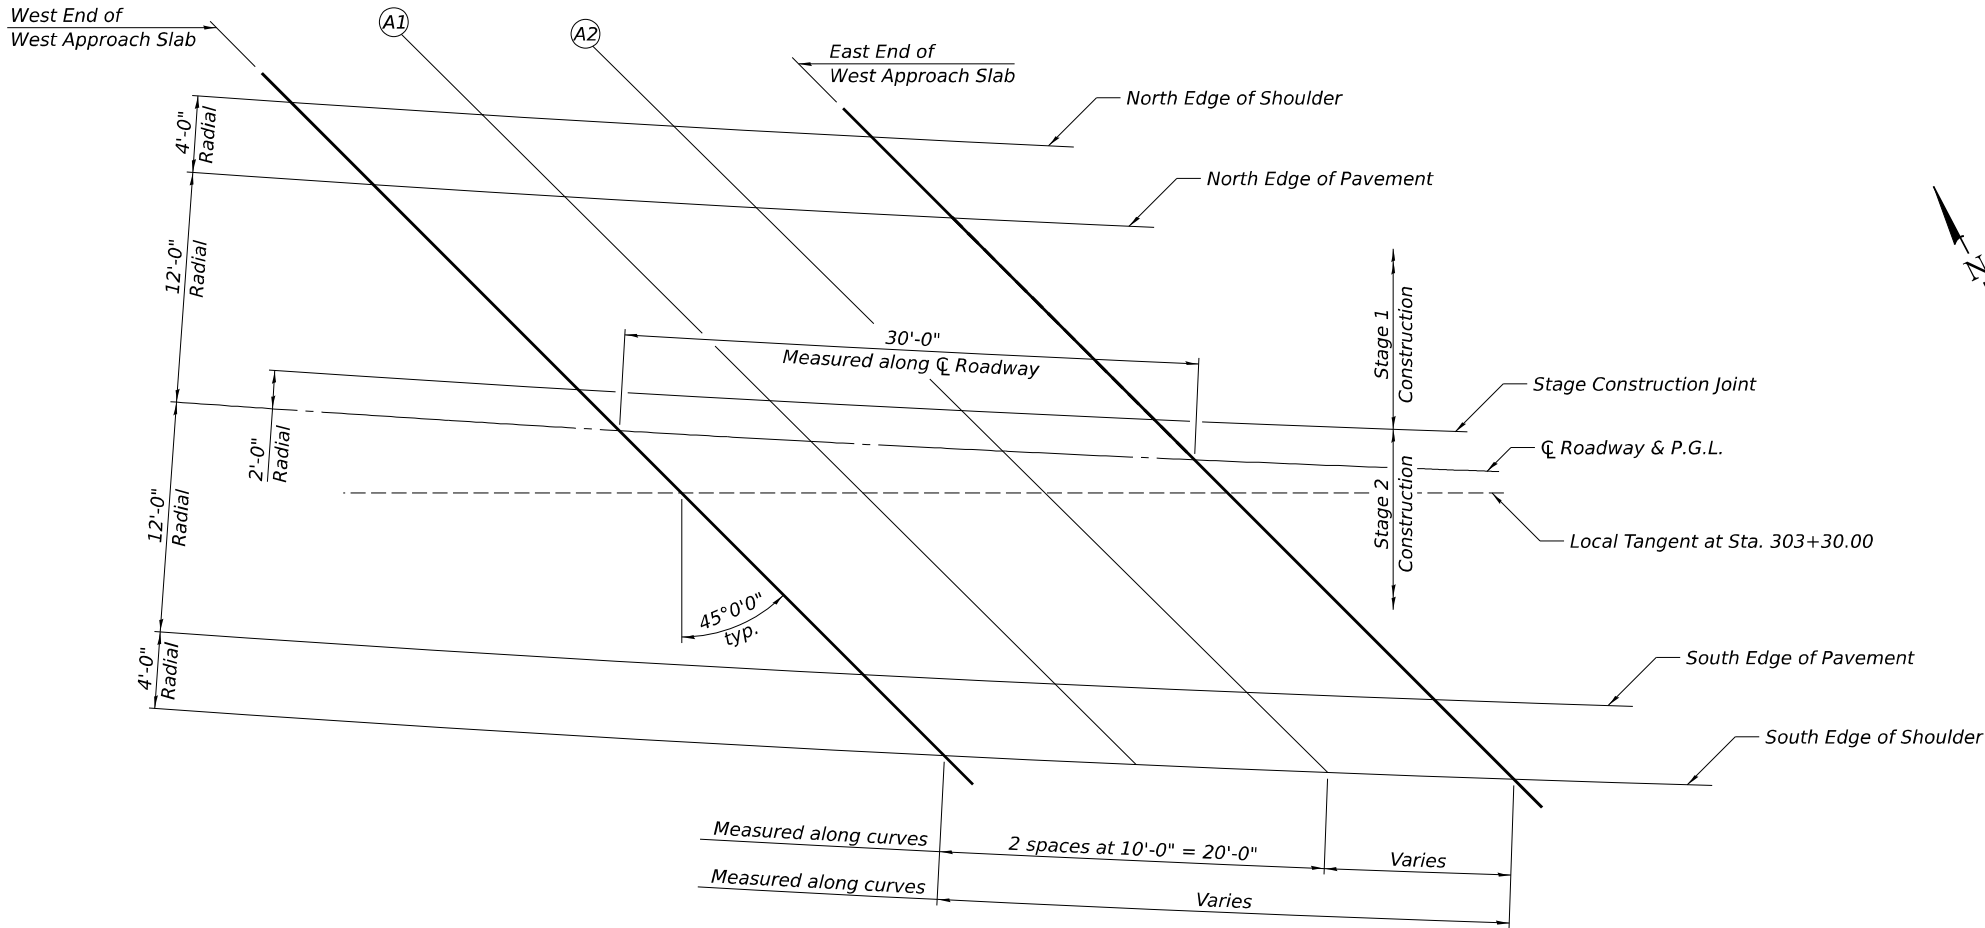

PLAN

FILE NAME: H:\P\222101 - D3 V-AWO 12 - IL 72 over Owens Creek\Bridge\Microstation\0190030-66K63-01\0-Top of West Approach Slab Elevations.dgn



USER NAME =	DESIGNED - ETH	REVISED -
	CHECKED - ORG	REVISED -
PLOT SCALE =	DRAWN - ETH	REVISED -
PLOT DATE = 4/10/2025	CHECKED - ORG	REVISED -

STATE OF ILLINOIS
DEPARTMENT OF TRANSPORTATION

TOP OF WEST APPROACH SLAB ELEVATIONS
STRUCTURE NO. 019-0030

SHEET 10 OF 42 SHEETS

F.A.P. RTE.	SECTION	COUNTY	TOTAL SHEETS	SHEET NO.
553	(125BR)ES	DEKALB	96	49
CONTRACT NO. 66K63				
ILLINOIS FED. AID PROJECT				

NORTH EDGE OF SHOULDER

Location	Station	Offset	Theoretical Grade Elevations
W. End E. Aprpr. Slab	303+96.30	-16.00	767.54
A3	304+06.39	-16.00	767.59
A4	304+16.47	-16.00	767.64
E. End E. Aprpr. Slab	304+26.77	-16.00	767.69

NORTH EDGE OF PAVEMENT

Location	Station	Offset	Theoretical Grade Elevations
W. End E. Aprpr. Slab	304+00.06	-12.00	767.82
A3	304+10.12	-12.00	767.87
A4	304+20.18	-12.00	767.92
E. End E. Aprpr. Slab	304+30.40	-12.00	767.97

STAGE CONSTRUCTION JOINT

Location	Station	Offset	Theoretical Grade Elevations
W. End E. Aprpr. Slab	304+09.34	-2.00	768.52
A3	304+19.35	-2.00	768.57
A4	304+29.36	-2.00	768.62
E. End E. Aprpr. Slab	304+39.39	-2.00	768.68

CL ROADWAY & P.G.L.


Location	Station	Offset	Theoretical Grade Elevations
W. End E. Aprpr. Slab	304+11.18	0.00	768.67
A3	304+21.18	0.00	768.72
A4	304+31.18	0.00	768.77
E. End E. Aprpr. Slab	304+41.18	0.00	768.82

SOUTH EDGE OF PAVEMENT

Location	Station	Offset	Theoretical Grade Elevations
W. End E. Aprpr. Slab	304+22.10	12.00	769.51
A3	304+32.04	12.00	769.56
A4	304+41.97	12.00	769.61
E. End E. Aprpr. Slab	304+51.76	12.00	769.66

SOUTH EDGE OF SHOULDER

Location	Station	Offset	Theoretical Grade Elevations
W. End E. Aprpr. Slab	304+25.70	16.00	769.79
A3	304+35.61	16.00	769.84
A4	304+45.53	16.00	769.89
E. End E. Aprpr. Slab	304+55.25	16.00	769.94

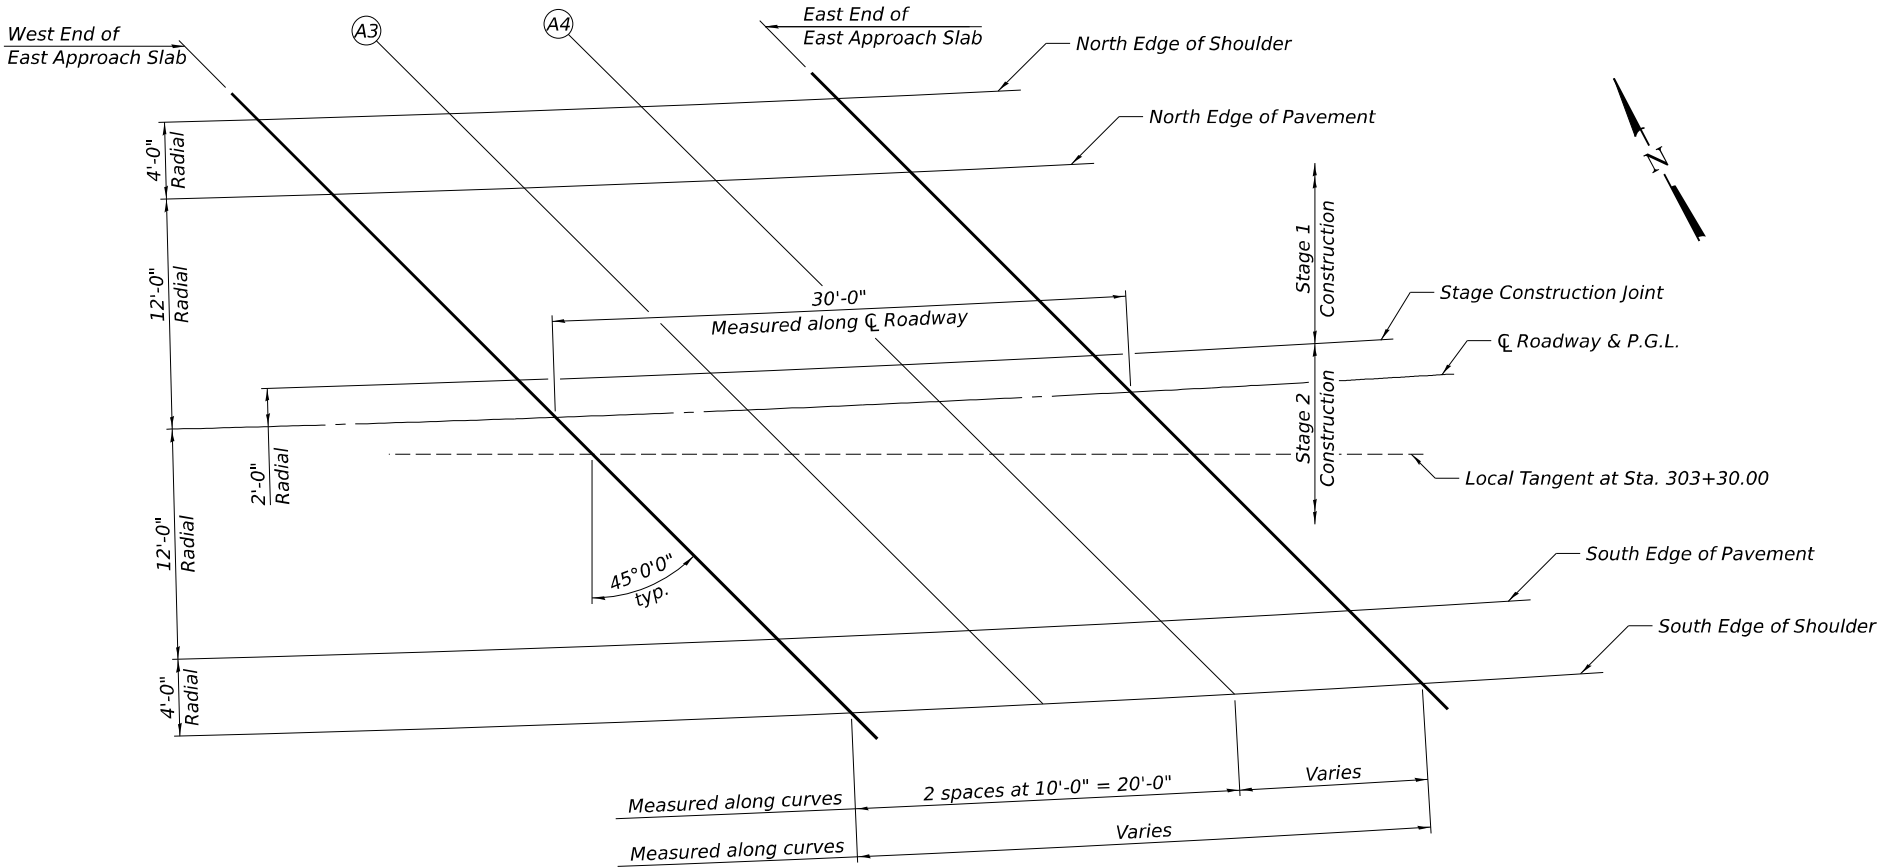

PLAN

FILE NAME: H:\P\222101 - D3 V-AWO 12 - IL 72 over Owens Creek\Bridge\Microstation\0190030-66K63-011-Top of East Approach Slab Elevations.dgn




USER NAME =	DESIGNED - ETH	REVISED -
	CHECKED - ORG	REVISED -
PLOT SCALE =	DRAWN - ETH	REVISED -
PLOT DATE = 4/10/2025	CHECKED - ORG	REVISED -

STATE OF ILLINOIS
DEPARTMENT OF TRANSPORTATION

TOP OF EAST APPROACH SLAB ELEVATIONS
STRUCTURE NO. 019-0030


SHEET 11 OF 42 SHEETS

F.A.P. RTE.	SECTION	COUNTY	TOTAL SHEETS	SHEET NO.
553	(125BR)ES	DEKALB	96	50
CONTRACT NO. 66K63				
ILLINOIS FED. AID PROJECT				

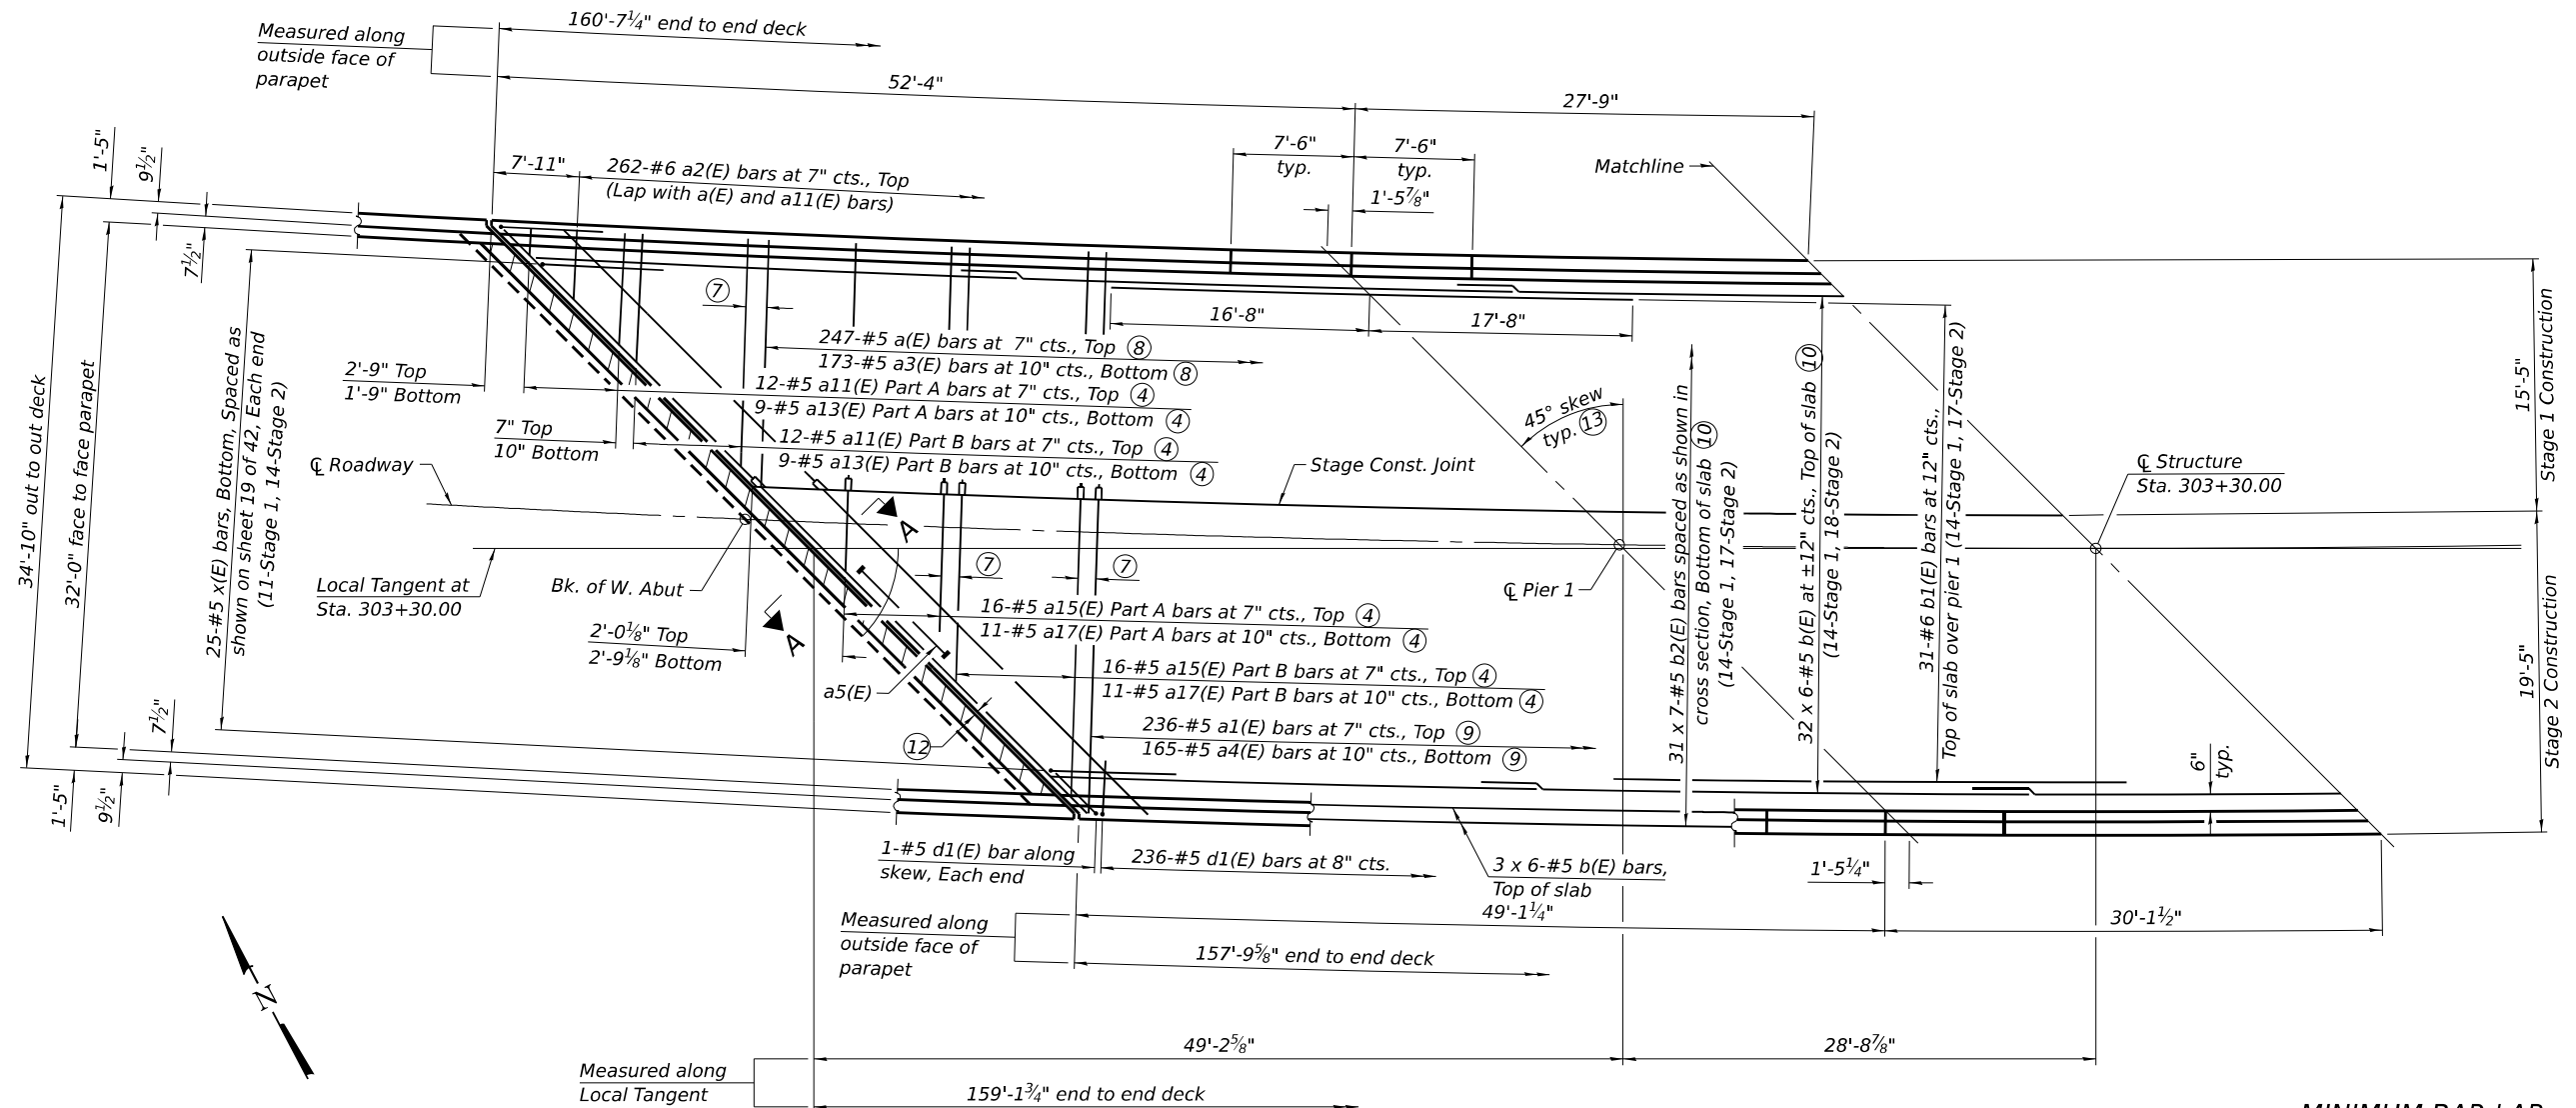

PARTIAL PLAN

MINIMUM BAR LAP
#5 Bar = 3'-6"

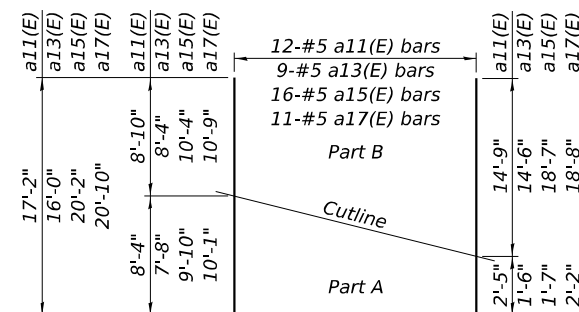

FIELD CUTTING DIAGRAM

Order bars full length.
Cut as shown and divide into two parts, lower (Part A) and upper (Part B)

Notes:

- ① For Section A-A, see sheet 19 of 42.
- ② For superstructure details, bar details, drain details, parapet reinforcement and bill of material, see sheets 15 through 16 of 42.
- ③ Bars indicated thus 32 x 6-#5 etc. indicates 32 lines of bars with 6 lengths per line.
- ④ See Field Cutting Diagrams.
- ⑤ For details of Bar Splicers, see sheet 40 of 42.
- ⑥ For location of Drainage Scupper, see sheet 1 of 42.
- ⑦ 7" Top
10" Bottom
- ⑧ Place bars radially with max spacing along N. side.
- ⑨ Place bars radially with max spacing along S. side.
- ⑩ Increase lap length as needed to fit.
- ⑪ All transverse dimensions are radial unless otherwise noted.
- ⑫ For joint opening, see sheet 18 of 42.
- ⑬ Skew shown is measured from the Local Tangent at Sta. 303+30.00.

FILE NAME: H:\P\222101 - D3 V-AWDO 12 - IL 72 over Owens Creek\Bridge\Microstation\0190030-66K63-012-Superstructure Plan.dgn



USER NAME =	DESIGNED - BAW	REVISED -
	CHECKED - KP	REVISED -
PLOT SCALE =	DRAWN - BAW	REVISED -
PLOT DATE = 4/10/2025	CHECKED - KP	REVISED -


STATE OF ILLINOIS
DEPARTMENT OF TRANSPORTATION

SUPERSTRUCTURE PLAN
STRUCTURE NO. 019-0030


SHEET 12 OF 42 SHEETS

F.A.P. RTE.	SECTION	COUNTY	TOTAL SHEETS	SHEET NO.
553	(125B)ES	DEKALB	96	51
CONTRACT NO. 66K63				
ILLINOIS FED. AID PROJECT				

FILE NAME: H:\P222101 - D3 V-AW0 12 - IL 72 over Owens Creek\Bridg\Microstation\0190030-019-Superstructure Plan.dgn

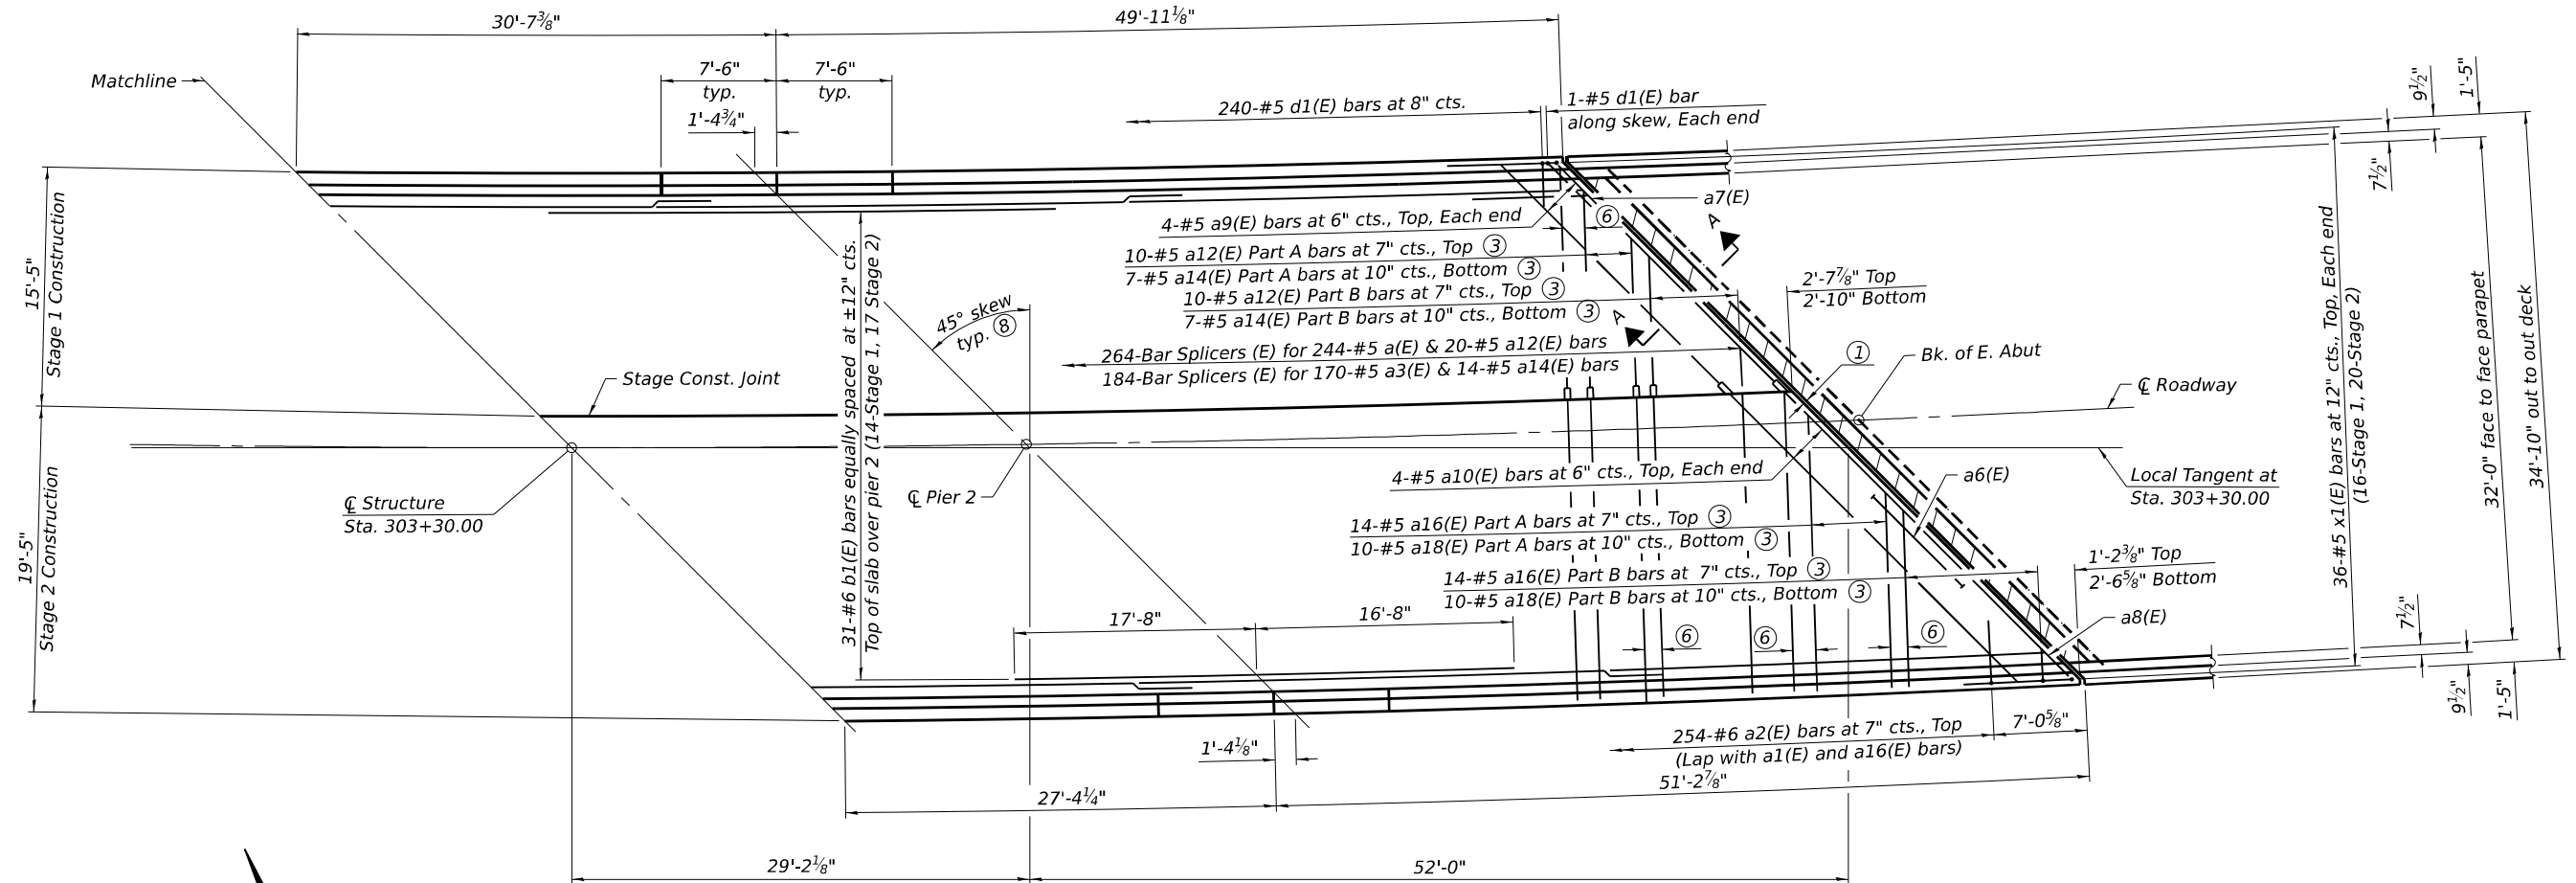

PARTIAL PLAN

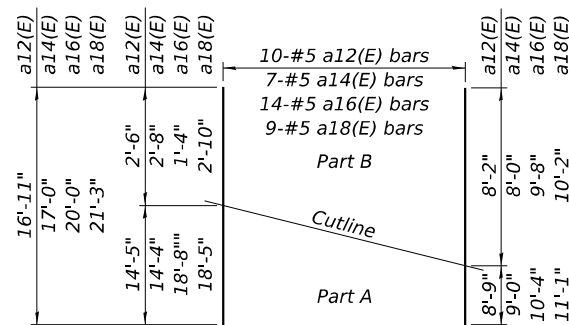


FIELD CUTTING DIAGRAM


Order bars full length.
Cut as shown and divide into two parts, lower (Part A) and upper (Part B)

- Notes:
- For joint opening, see sheet 18 of 42.
 - For superstructure details, bar details, parapet reinforcement and bill of material, see sheet 15 through 16 of 42.
 - See Field Cutting Diagram.
 - For details of Bar Splicers, see sheet 40 of 42.
 - For Section A-A, see sheet 19 of 42.
 - 7" Top
 - 10" Bottom.
 - All transverse dimensions are radial unless otherwise noted.
 - Skew shown is measured from the Local Tangent at Sta. 303+30.00.


FILE NAME: H:\P222101 - D3 V-AW0 12 - IL 72 over Owens Creek\Bridg\Microstation\0190030-66K63-014-Superstructure Cross Section.dgn

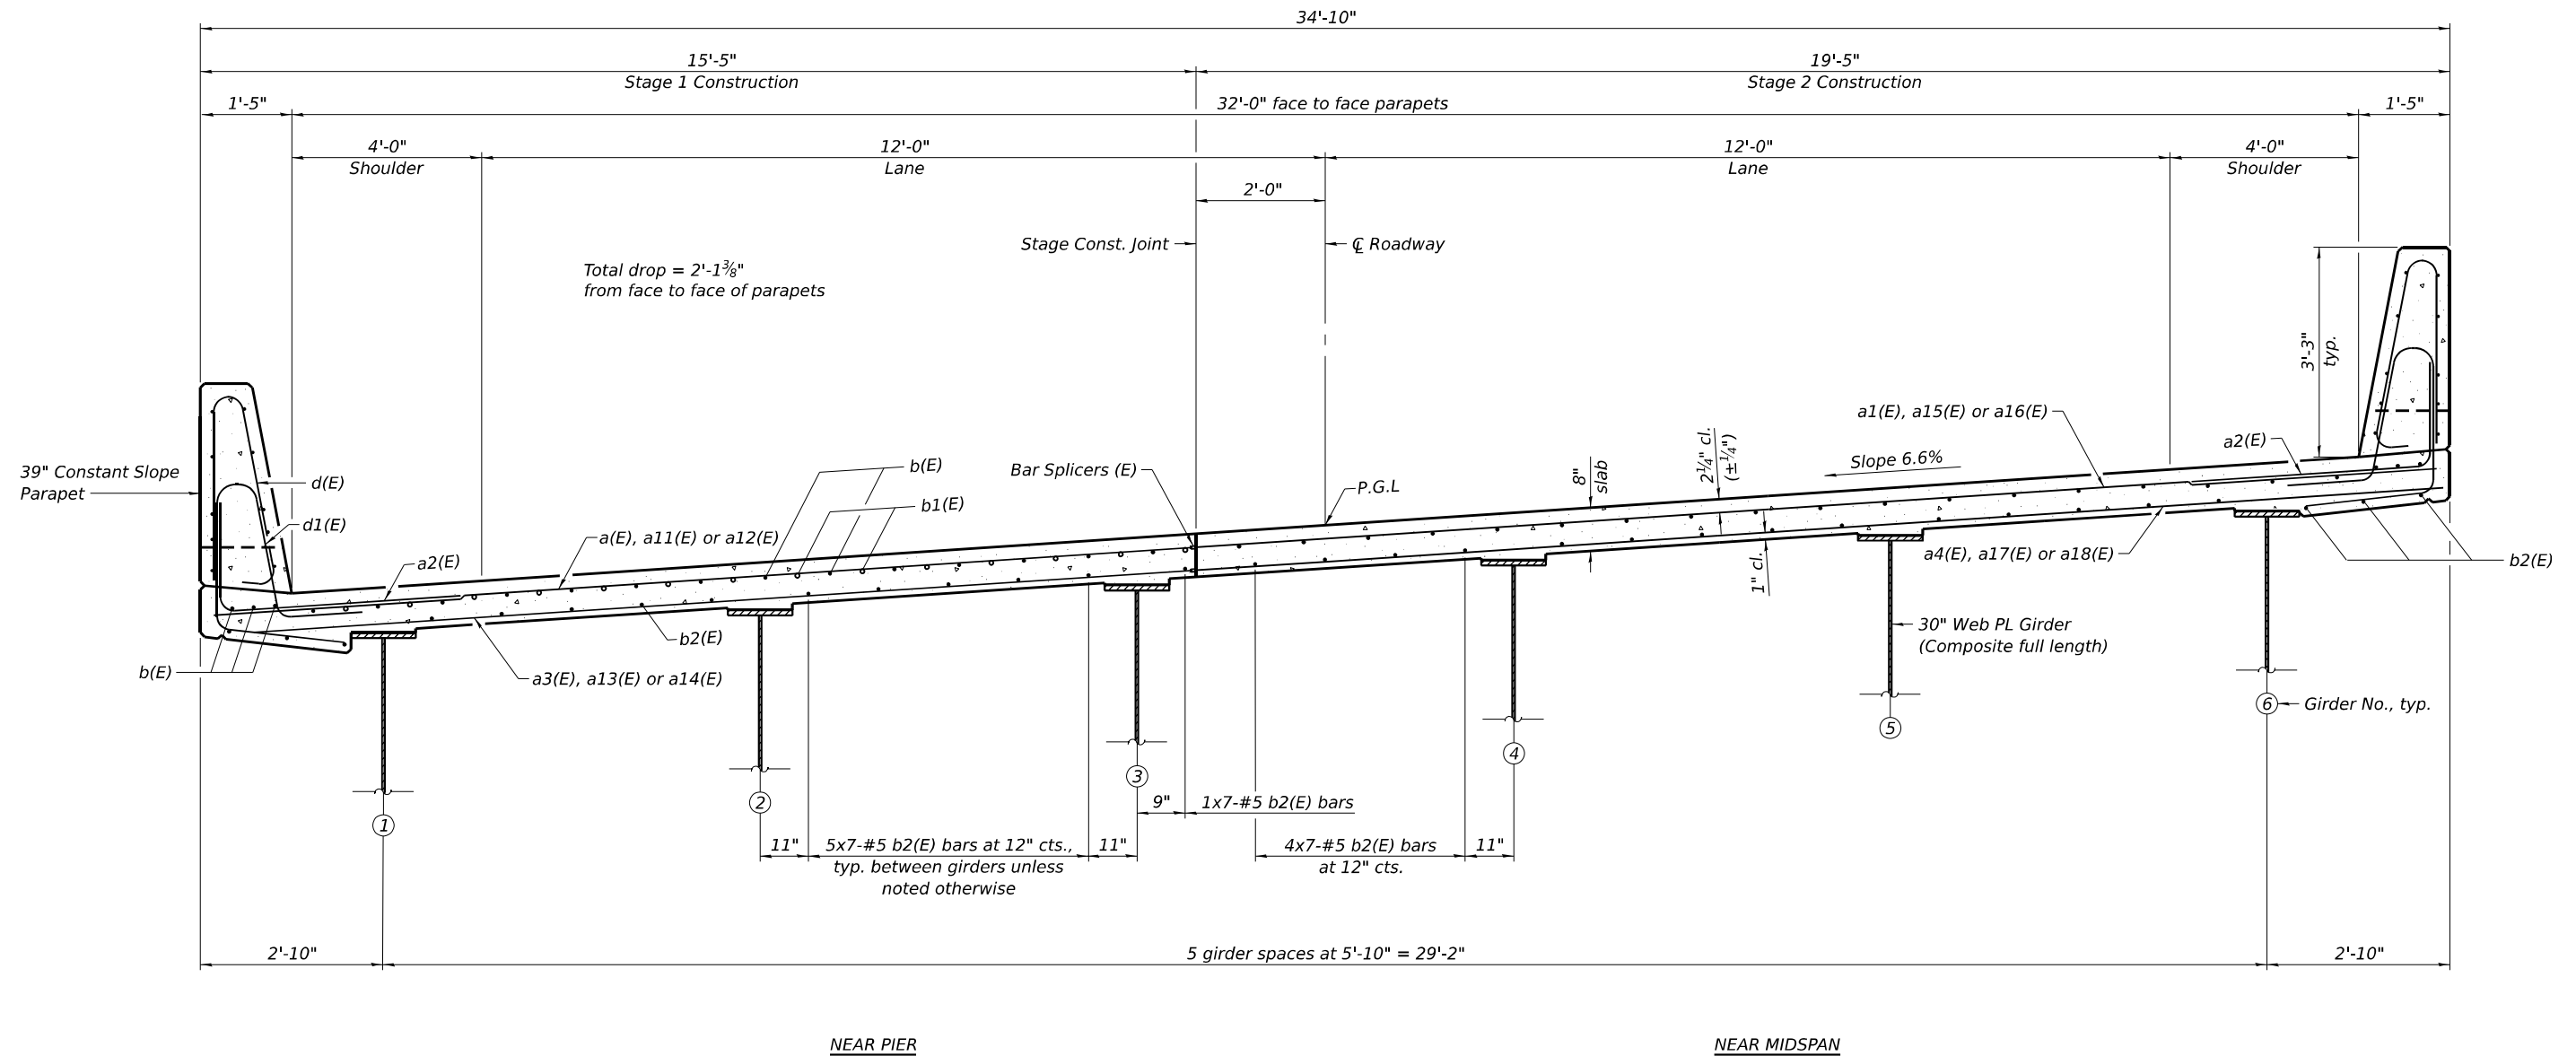


CROSS SECTION
(Looking East)

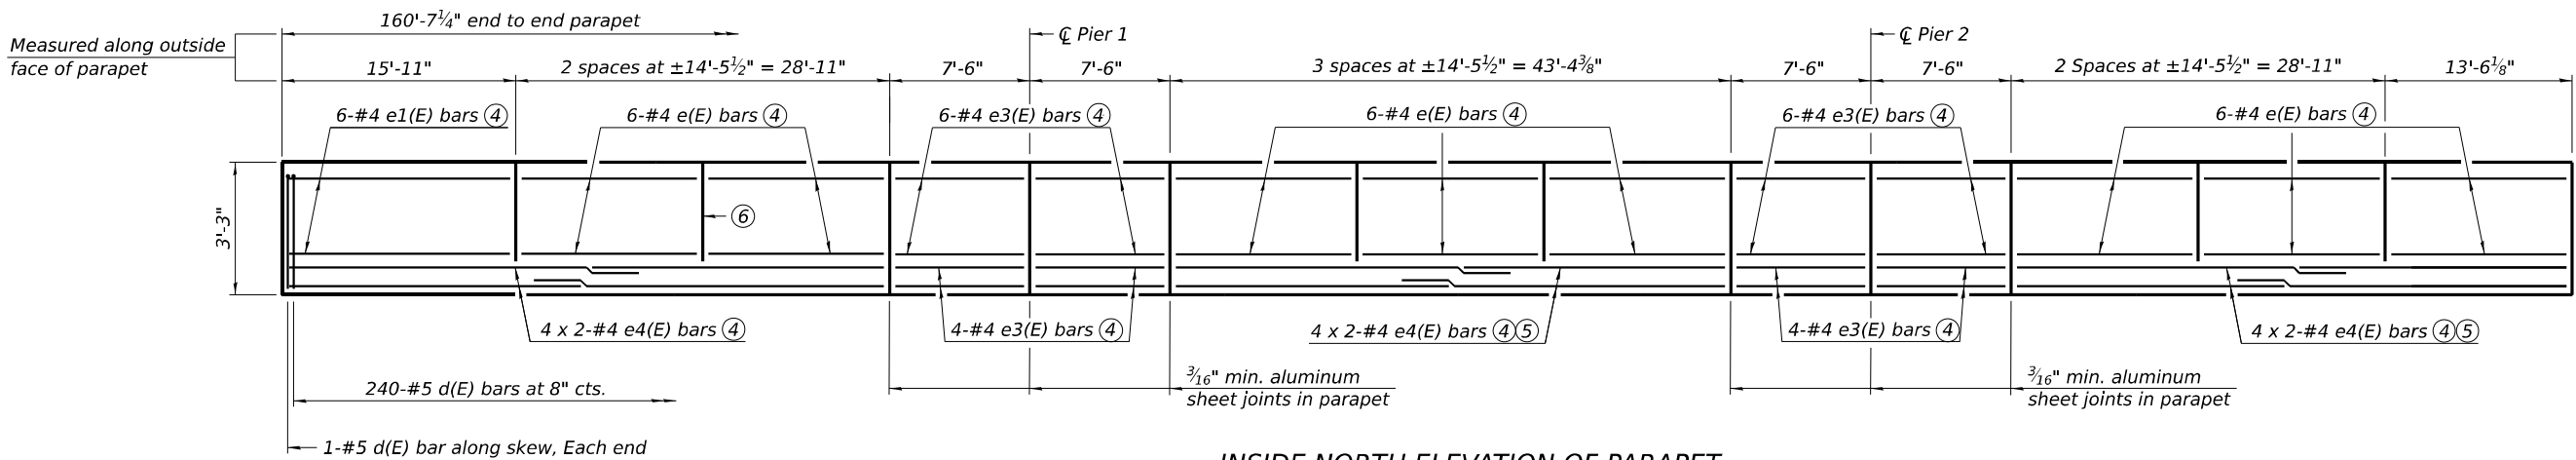


INSIDE NORTH ELEVATION OF PARAPET

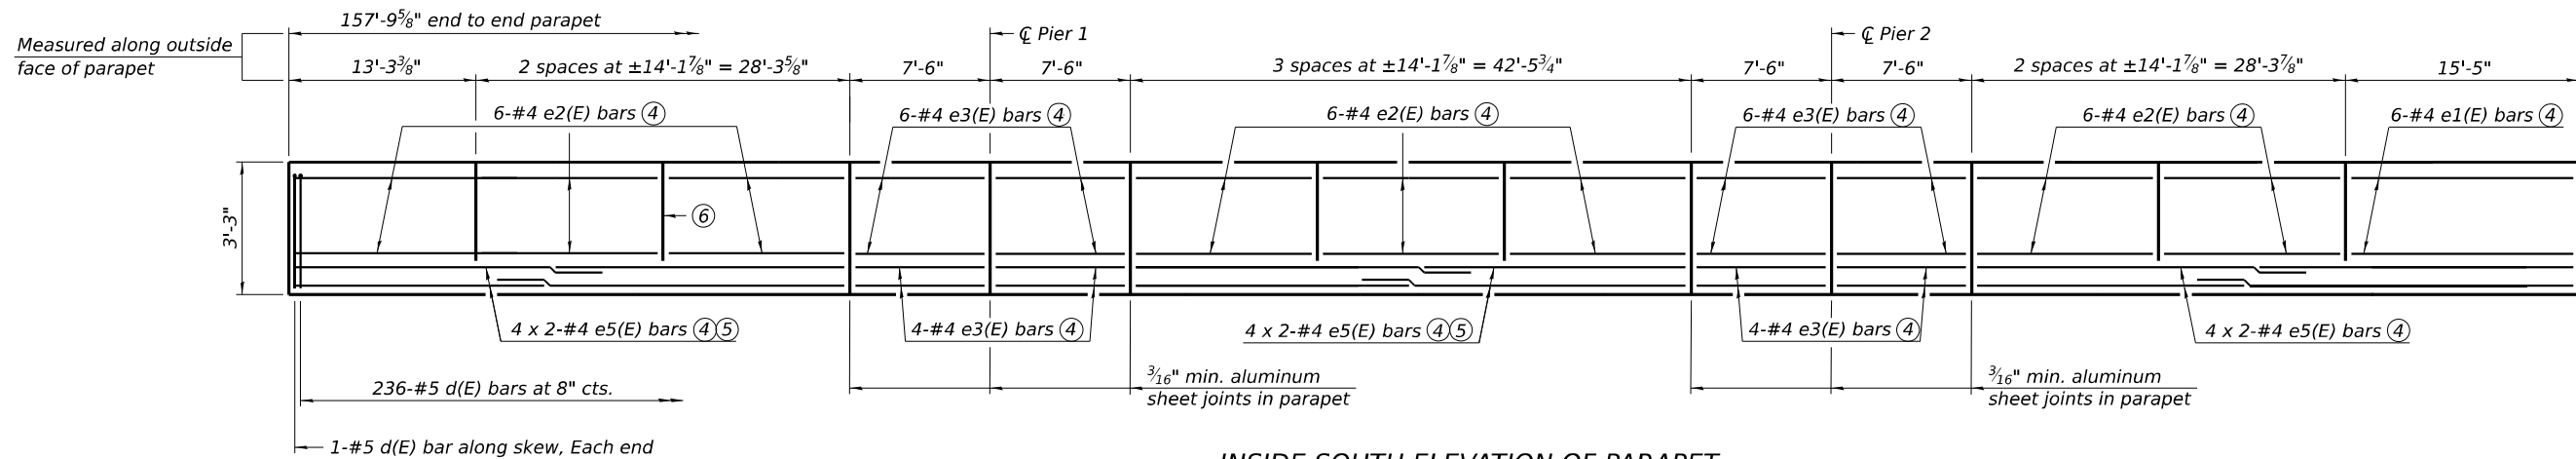

INSIDE SOUTH ELEVATION OF PARAPET

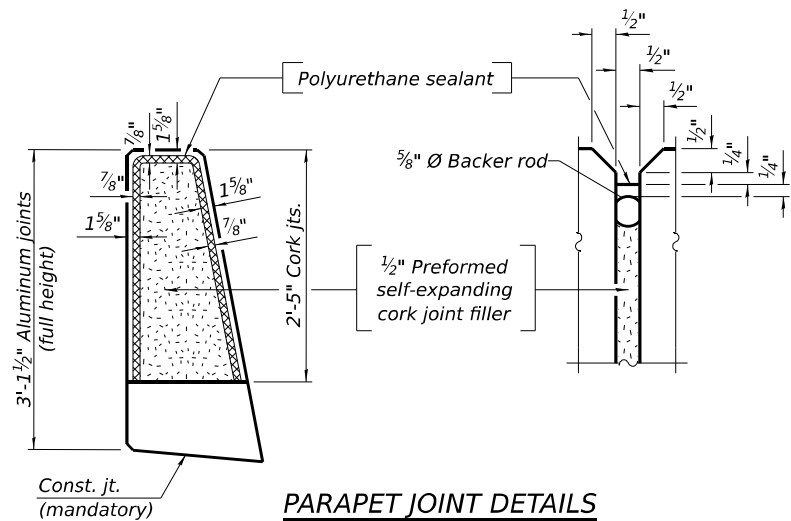

PARAPET JOINT DETAILS

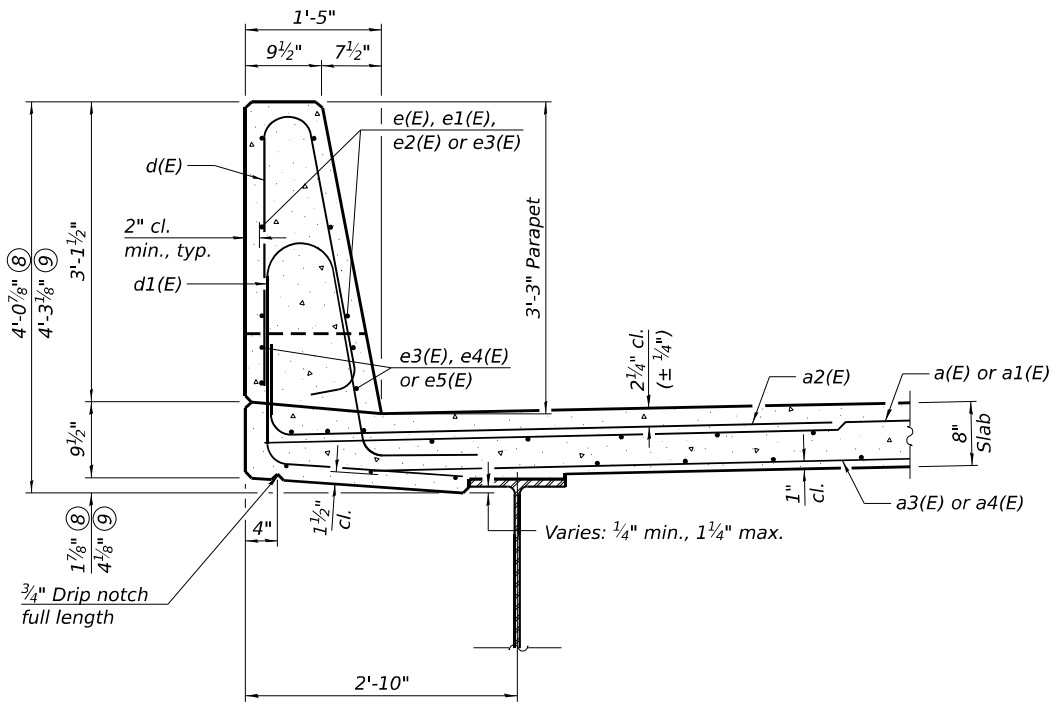

SECTION THRU PARAPET 7

MINIMUM BAR LAP
#4 bar = 2'-5"

- Notes:
- 1 The 3/16" minimum aluminum sheet shall be ASTM B 209 alloy 3003-H14 and coated with 5 mils of either bitumen paint or epoxy paint to minimize reaction with wet concrete. Cost included with Concrete Superstructure.
 - 2 The Polyurethane Sealant shall be according to Article 1050.04 of the Std. Spec. and the color shall be gray.
 - 3 Bar indicated thus 4 x 2-#4 etc. indicates 4 lines of bars with 2 lengths per line.
 - 4 See section through parapet.
 - 5 Increase lap length to fit.
 - 6 Cork joint (typical between panels except at aluminum joints).
 - 7 North parapet shown, south parapet similar
 - 8 North parapet.
 - 9 South parapet.

FILE NAME: H:\P222101 - D3 V-AW0 12 - IL 72 over Owens Creek\Bridg\Microstation\0190030-66K63-015-Superstructure Details.dgn



USER NAME =	DESIGNED - BAW	REVISED -
PLOT SCALE =	CHECKED - KP	REVISED -
PLOT DATE = 4/10/2025	DRAWN - BAW	REVISED -
	CHECKED - KP	REVISED -


STATE OF ILLINOIS
DEPARTMENT OF TRANSPORTATION

SUPERSTRUCTURE DETAILS
STRUCTURE NO. 019-0030


SHEET 15 OF 42 SHEETS

F.A.P. RTE.	SECTION	COUNTY	TOTAL SHEETS	SHEET NO.
553	(125BR)ES	DEKALB	96	54
CONTRACT NO. 66K63				
ILLINOIS FED. AID PROJECT				


FILE NAME: H:\P222101 - D3 V-AWO 12 - IL 72 over Owens Creek\Bridge\Microstation\0190030-66K63-016-Superstructure Details.dgn

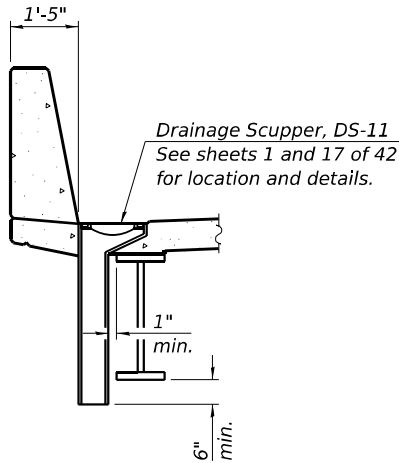


SECTION A-A

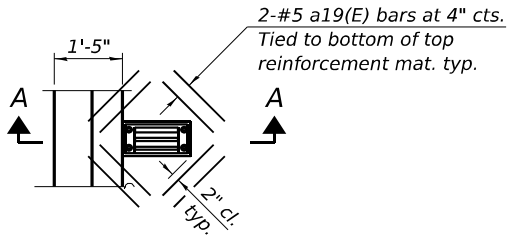


PLAN 2

 


BARS a29(E) & a30(E)
(Headed, 6-#5 Bar terminators)

 


BARS a5(E) & a6(E)
(Headed, 48-#5 Bar terminators)

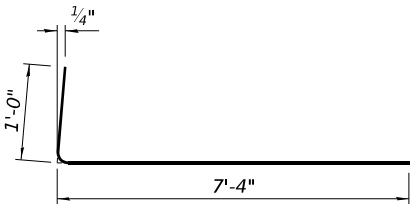


BAR a2(E)

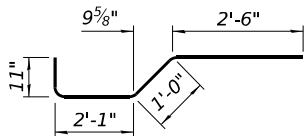


BAR x(E)

 

BAR x1(E)

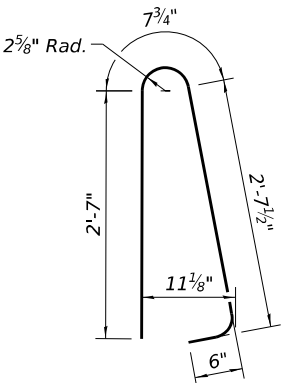

BAR d(E)

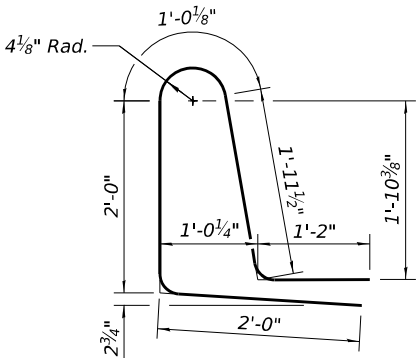

BAR d1(E)

SUPERSTRUCTURE
BILL OF MATERIAL

Bar	No.	Size	Length	Shape
a(E)	247	#5	15'-1"	—
a1(E)	236	#5	19'-1"	—
a2(E)	516	#6	8'-4"	—
a3(E)	173	#5	14'-9"	—
a4(E)	165	#5	18'-9"	—
a5(E)	12	#5	8'-3"	—
a6(E)	12	#5	7'-7"	—
a7(E)	2	#5	21'-11"	—
a8(E)	2	#5	27'-7"	—
a9(E)	8	#5	22'-5"	—
a10(E)	8	#5	28'-0"	—
a11(E)	12	#5	17'-2"	—
a12(E)	10	#5	16'-11"	—
a13(E)	9	#5	16'-0"	—
a14(E)	7	#5	17'-0"	—
a15(E)	16	#5	20'-2"	—
a16(E)	14	#5	20'-0"	—
a17(E)	11	#5	20'-10"	—
a18(E)	9	#5	21'-3"	—
a19(E)	8	#5	2'-0"	—
a29(E)	3	#5	7'-1"	—
a30(E)	3	#5	6'-5"	—
b(E)	228	#5	29'-8"	—
b1(E)	62	#6	34'-4"	—
b2(E)	217	#5	25'-11"	—
d(E)	480	#5	6'-5"	—
d1(E)	480	#5	8'-2"	—
e(E)	48	#4	14'-2"	—
e1(E)	12	#4	15'-7"	—
e2(E)	48	#4	13'-10"	—
e3(E)	80	#4	7'-2"	—
e4(E)	24	#4	23'-5"	—
e5(E)	24	#4	22'-11"	—
x(E)	50	#5	6'-6"	—
x1(E)	72	#5	4'-1"	—
Reinforcement Bars, Epoxy Coated Concrete Superstructure			Lbs.	49,660
			Cu. Yds.	198.1

- Notes:
① Bar terminators, paid for separately, See Total Bill of Material.
② Cut longitudinal reinforcement to clear drainage scuppers.

SDE-SB-2

10-27-2023



USER NAME =	DESIGNED - BAW	REVISED -
	CHECKED - KP	REVISED -
PLOT SCALE =	DRAWN - BAW	REVISED -
PLOT DATE = 4/10/2025	CHECKED - KP	REVISED -




STATE OF ILLINOIS
DEPARTMENT OF TRANSPORTATION

SUPERSTRUCTURE DETAILS
STRUCTURE NO. 019-0030


SHEET 16 OF 42 SHEETS

F.A.P. RTE.	SECTION	COUNTY	TOTAL SHEETS	SHEET NO.
553	(125BR)ES	DEKALB	96	55
CONTRACT NO. 66K63				
ILLINOIS FED. AID PROJECT				


FILE NAME: H:\P222101 - D3 V-AWO 12 - IL 72 over Owens Creek\Bridge\Microstation\0190030-66K63-017-Drainage Scuppers, DS-11.dgn

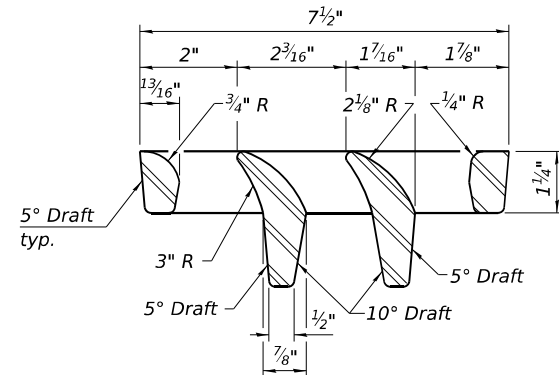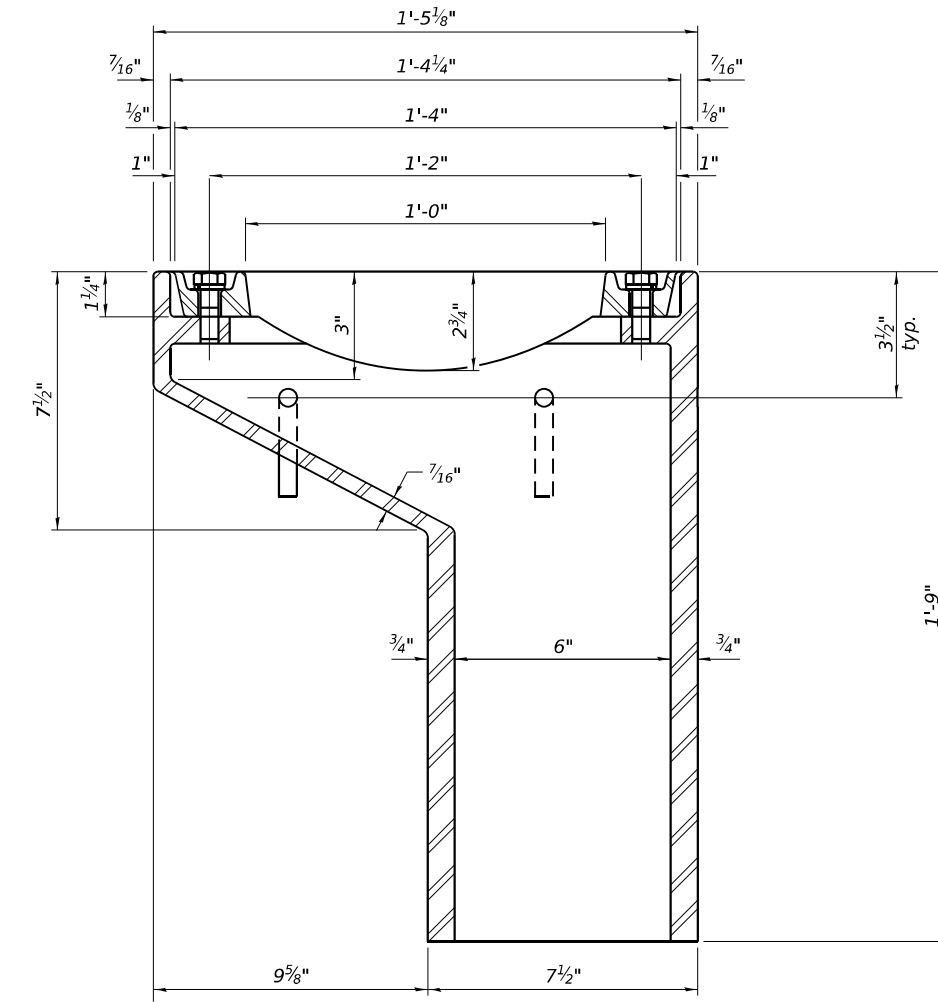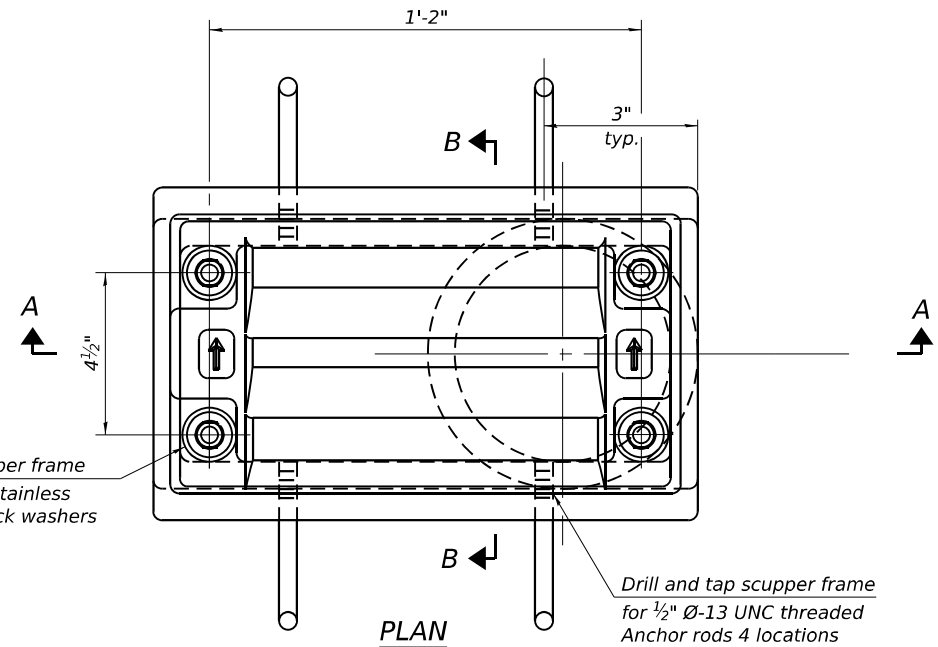


VANE GRATE DETAIL

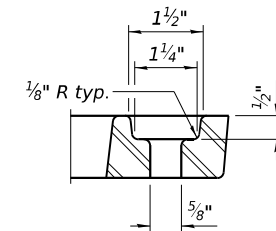


GRATE BOLT HOLE DETAIL

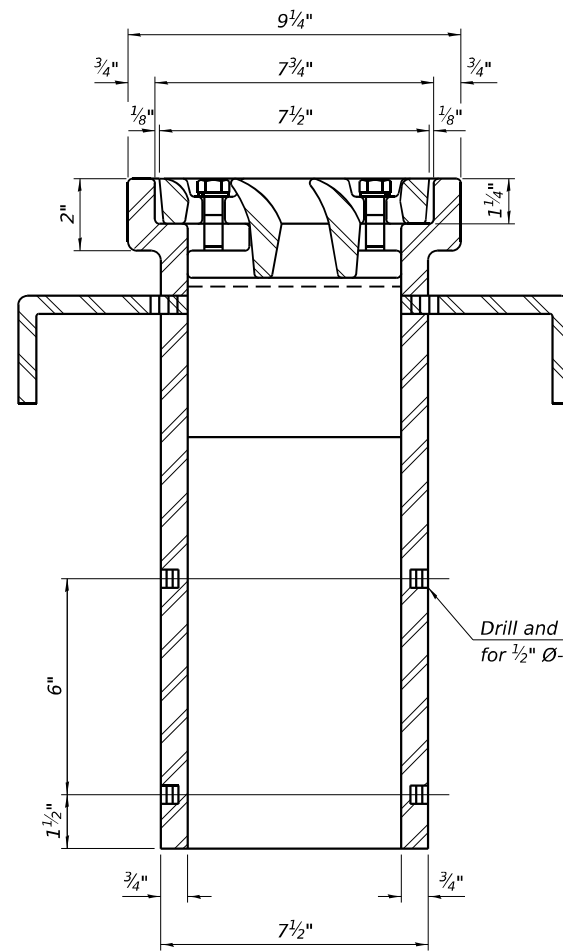

SECTION B-B

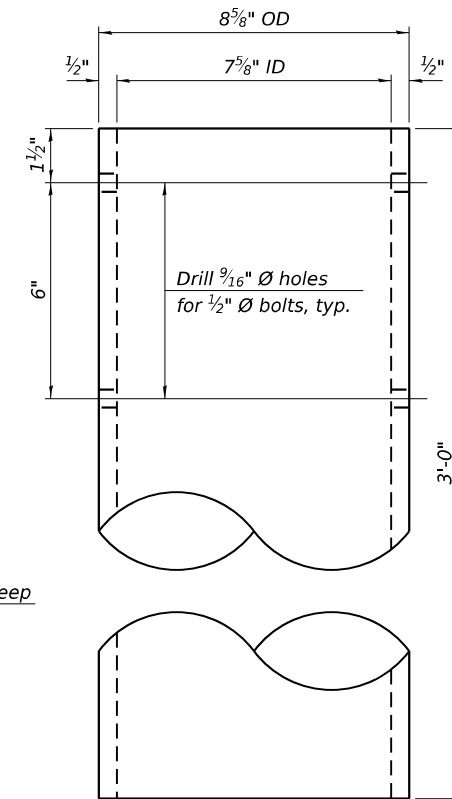

DOWNSPOUT

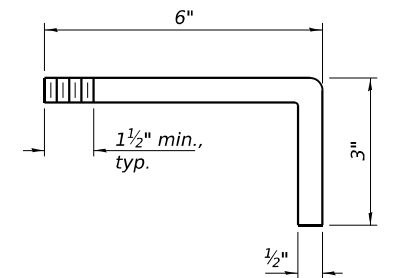

ANCHOR ROD DETAIL

Notes:

- All cast iron parts shall be gray iron conforming to the requirements of AASHTO M105, Class 35B and AASHTO M306.
- Bolts, anchor rods, nuts and washers shall be according to ASTM A307 and shall be galvanized according to AASHTO M232. As an alternate stainless steel may be used.
- Stainless steel hardware shall be according to Article 1006.29(d) of the Standard Specifications.
- Structural steel weldments of equal sections and of the same configuration may be substituted for the cast iron scupper frames and downspouts; however, the scupper grates shall remain cast iron.
- Fillet or full penetration welds shall be used for the weldments. Details shall be submitted to the Engineer for approval.
- Structural steel scupper frames and downspouts, when utilized, shall be galvanized according to AASHTO M111.
- As an alternate, fiberglass may be used for downspouts according to ASTM D2996 with a short-time rupture strength hoop tensile stress of 30,000 psi min. in lieu of the cast iron or structural steel.
- Exterior surfaces of downspouts and exterior exposed surfaces of the scupper frame below deck shall be pigmented or painted to match the color of the adjacent beam.
- The Contractor shall take appropriate measures to assure that Protective Coat is not applied to the scupper.
- Cost of the grate, frame, downspout, anchor rods, nuts and washers including complete installation of the scupper shall be paid for at the contract unit price for Drainage Scuppers, DS-11.

BILL OF MATERIAL


ITEM	UNIT	QUANTITY
Drainage Scuppers, DS-11	Each	1

DS-11


5-15-2023

USER NAME =	DESIGNED - KP	REVISED -
	CHECKED - ETH	REVISED -
PLOT SCALE =	DRAWN - KP	REVISED -
PLOT DATE = 4/10/2025	CHECKED - ETH	REVISED -


FILE NAME: H:\P222101 - D3 V-AWO 12 - IL 72 over Owens Creek\Bridge\Microstation\0190030-66K63-01b-Preformed Joint Strip Seal.dgn

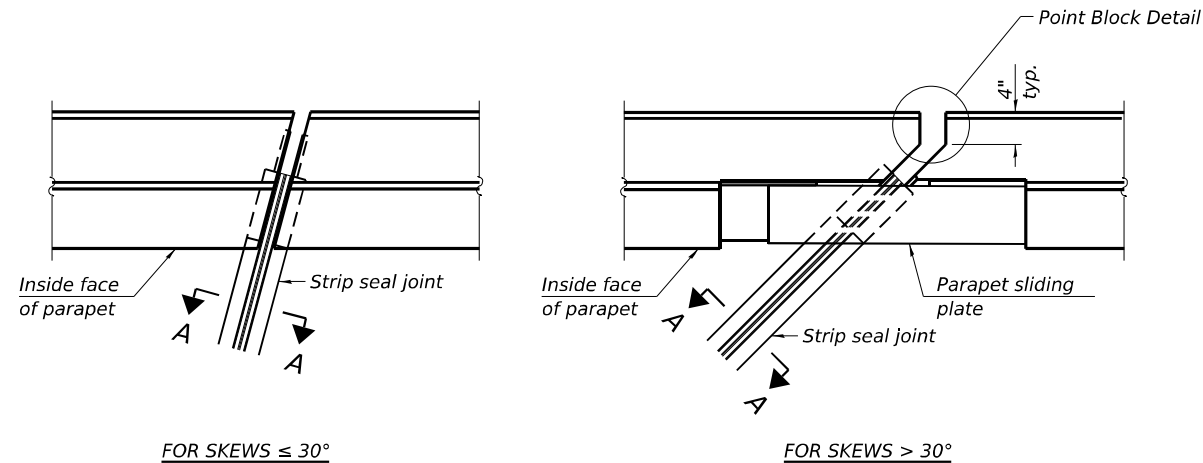

PLAN AT PARAPET

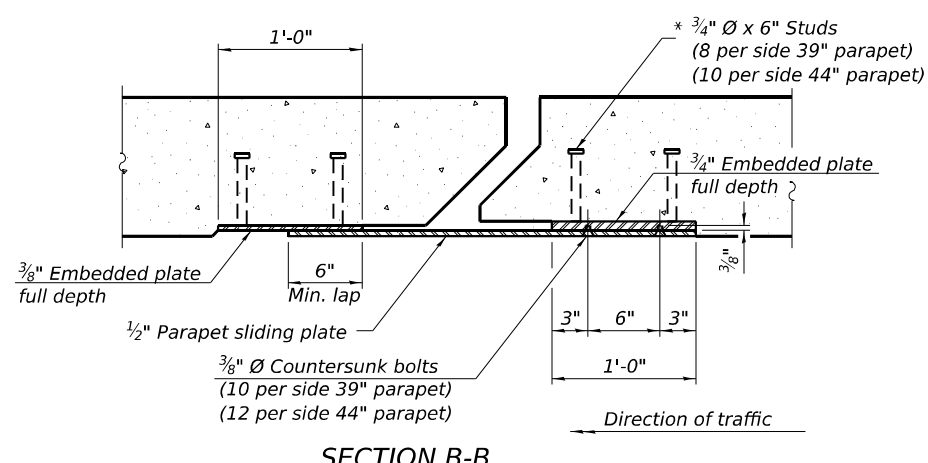


SECTION B-B

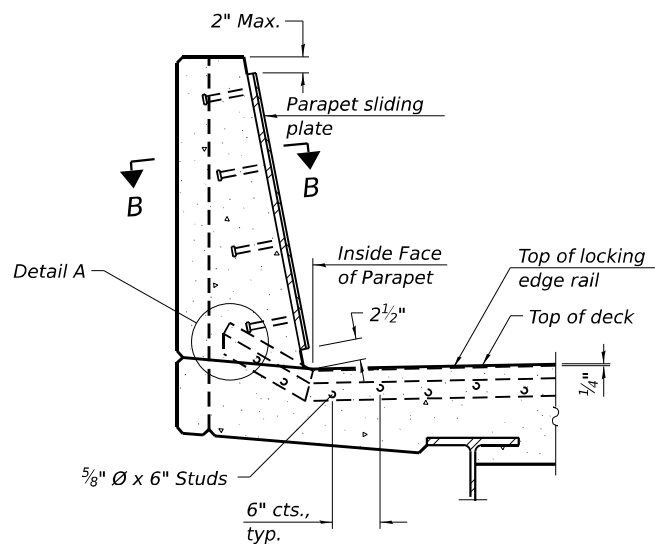


SECTION AT PARAPET

(Skews $> 30^\circ$ shown. Skews $\leq 30^\circ$ similar except as shown in plan view.)

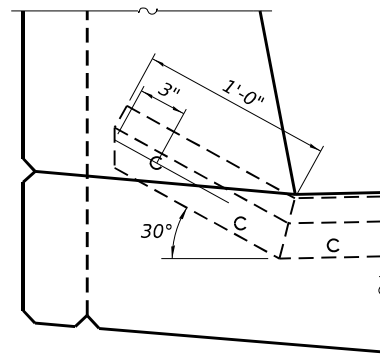


DETAIL A

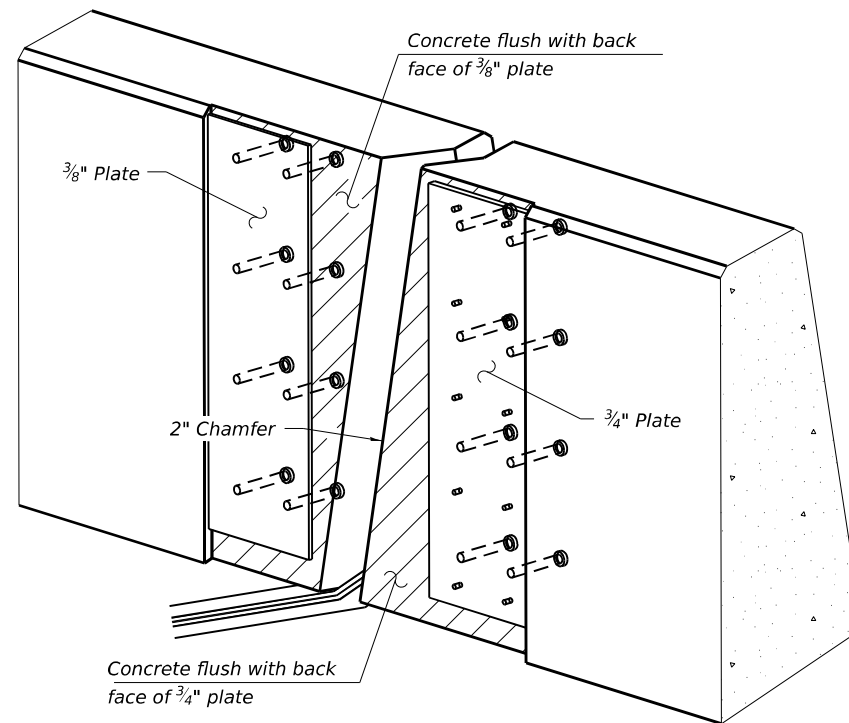

TRIMETRIC VIEW

(Showing embedded plates only)

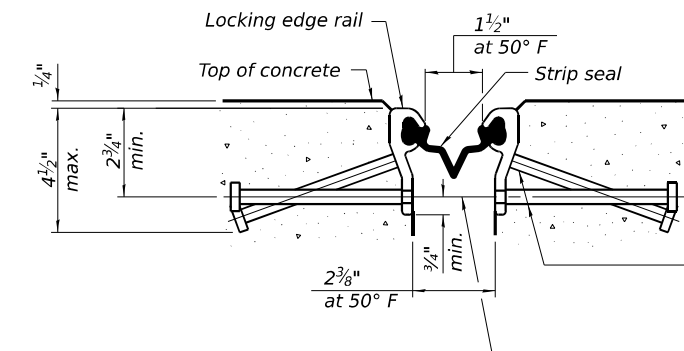


SHOWING ROLLED RAIL JOINT

* 5/8" Ø x 6" studs @ 6" cts. (alternate angled/bent studs with horizontal studs)


3/8" Ø threaded rods in 7/16" Ø holes at 4'-0" ± cts. for holding the proper joint opening based on the temperature during the deck pour. Place to miss studs. All rods shall be burned, or sawed off flush with the plates after concrete is set.

SECTION A-A

* Granular or solid flux filled headed studs conforming to Article 1006.32 of the Std. Specs., automatically end welded.

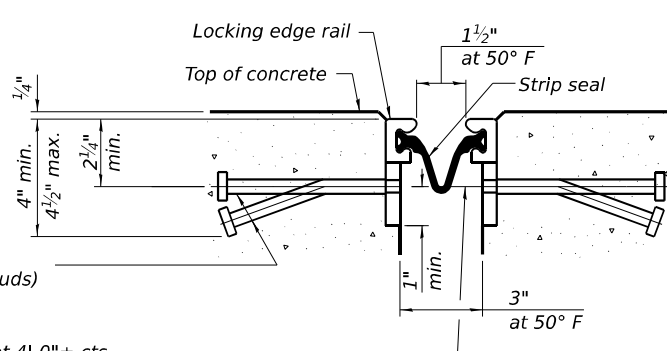


SHOWING WELDED RAIL JOINT

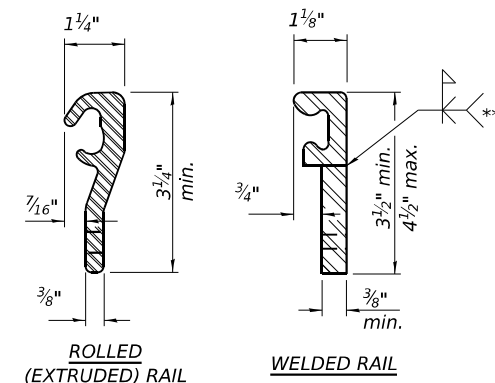

LOCKING EDGE RAILS

** Back gouge not required if complete joint penetration is verified by mock-up.

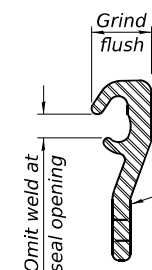

LOCKING EDGE RAIL SPLICE

The inside of the locking edge rail groove shall be free of weld residue. Rolled rail shown, welded rail similar.

BILL OF MATERIAL

Item	Unit	Total
Preformed Joint Strip Seal	Foot	95.0

EJ-SS

5-15-2023




USER NAME =	DESIGNED - ETH	REVISED -
PLOT SCALE =	CHECKED - ORG	REVISED -
PLOT DATE = 4/10/2025	DRAWN - BAW	REVISED -
	CHECKED - ETH	REVISED -

STATE OF ILLINOIS
DEPARTMENT OF TRANSPORTATION

PREFORMED JOINT STRIP SEAL
STRUCTURE NO. 019-0030


SHEET 18 OF 42 SHEETS

F.A.P. RTE.	SECTION	COUNTY	TOTAL SHEETS	SHEET NO.
553	(125BR)ES	DEKALB	96	57
CONTRACT NO. 66K63				
ILLINOIS FED. AID PROJECT				

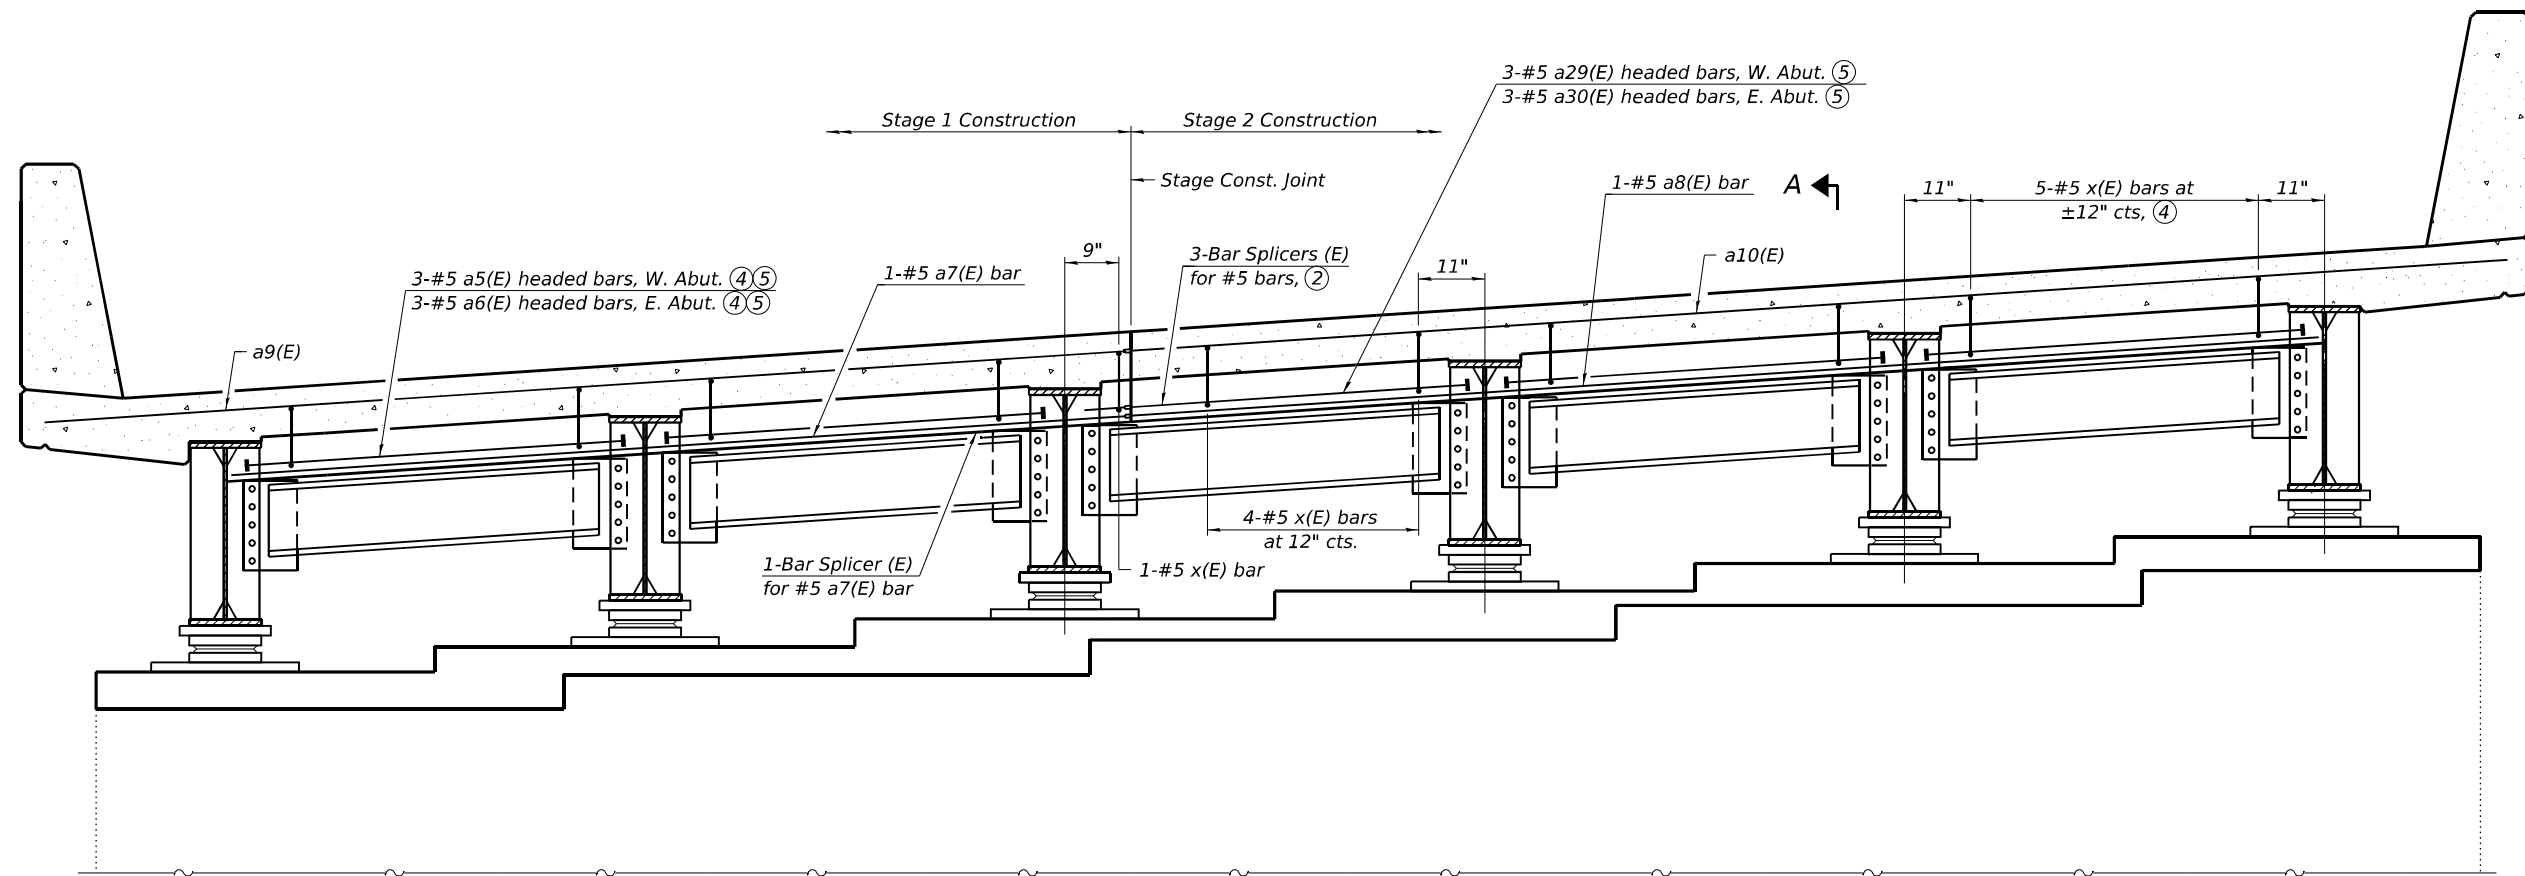

DIAPHRAGM AT ABUTMENT
(East Abutment diaphragm, looking east, West Abutment diaphragm similar)

A

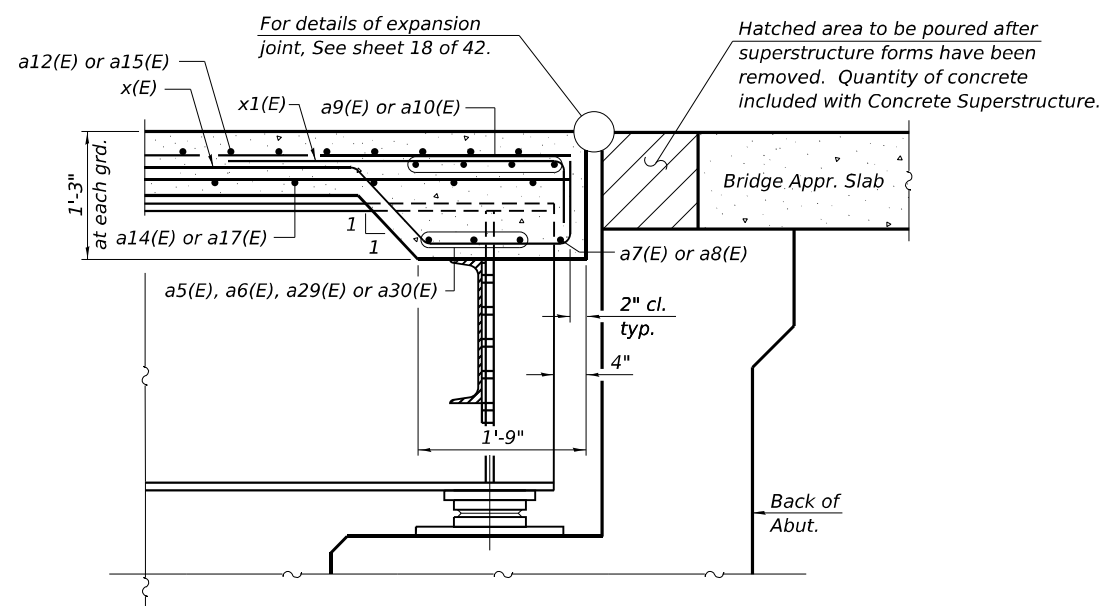

SECTION A-A
(at Rt. L's)

Notes:


- ① See sheet 16 of 42 for superstructure details and Bill of Material.
- ② Cut Bar Splicers as required to provide adequate clearance to girders.
- ③ The x(E) and x1(E) bars shall be placed parallel to the girders. Spacing for these bars shall be at right angles to the girders.
- ④ Typical between girders unless noted otherwise.
- ⑤ See Section A-A.

FILE NAME: H:\P222101 - D3 V-AWO 12 - IL 72 over Owens Creek\Bridge\Microstation\0190030-66K63-019-Diaphragm Details.dgn

USER NAME =	DESIGNED - BAW	REVISED -
	CHECKED - KP	REVISED -
PLOT SCALE =	DRAWN - BAW	REVISED -
PLOT DATE = 4/10/2025	CHECKED - KP	REVISED -

F.A.P. RTE.	SECTION	COUNTY	TOTAL SHEETS	SHEET NO.
553	(125BR)ES	DEKALB	96	58
CONTRACT NO. 66K63				
ILLINOIS FED. AID PROJECT				

FILE NAME: H:\P222101 - D3 V-AWD 12 - IL 72 over Owens Creek\Bridge\Microstation\0190030-66K63-020-Bridge Approach Slab Details - West.dgn

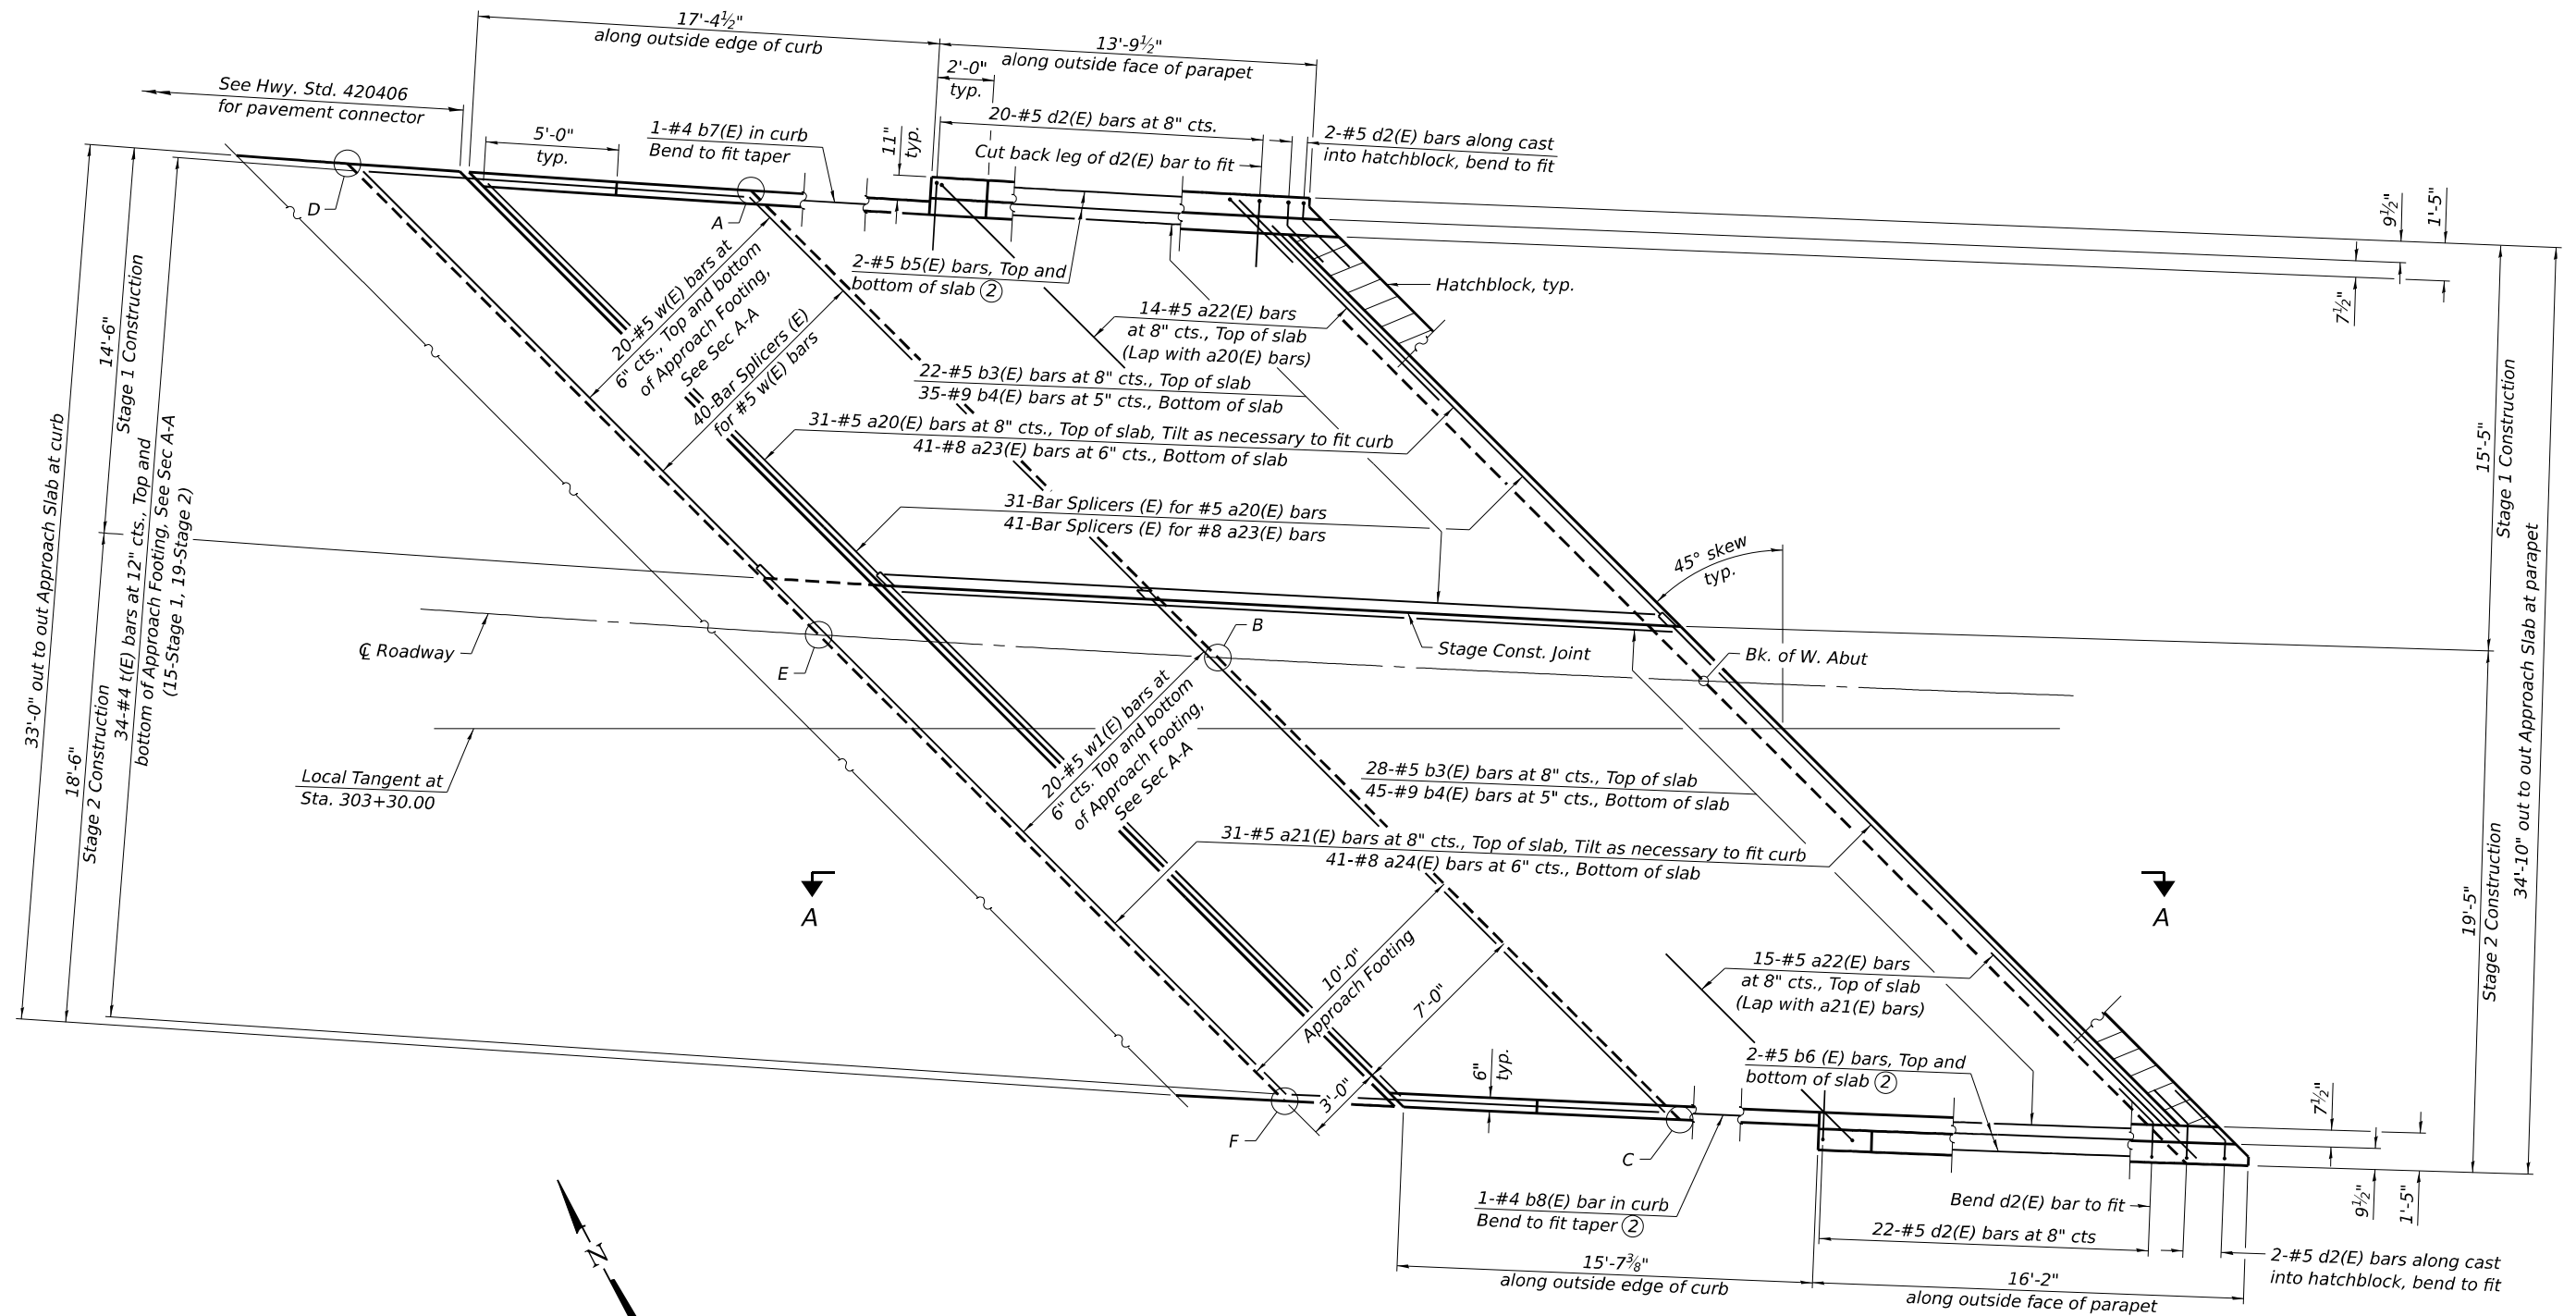


PLAN

TOP AND BOTTOM ELEVATIONS
FOR APPROACH FOOTING


West Approach		
Point/ Location	Top	Bottom
A -	764.63	763.80
B -	765.92	765.09
C -	767.19	766.36
D -	764.46	763.63
E -	765.76	764.93
F -	767.04	766.21

- Notes:
- For Section A-A, see sheet 24 of 42.
 - Trim bars as needed to fit.
 - All transverse dimensions are radial unless otherwise noted.

FILE NAME: H:\P222101 - D3 V-AW0 12 - IL 72 over Owens Creek\Bridge\Microstation\0190030-66K63-02-Bridge Approach Slab Details - West.dgn

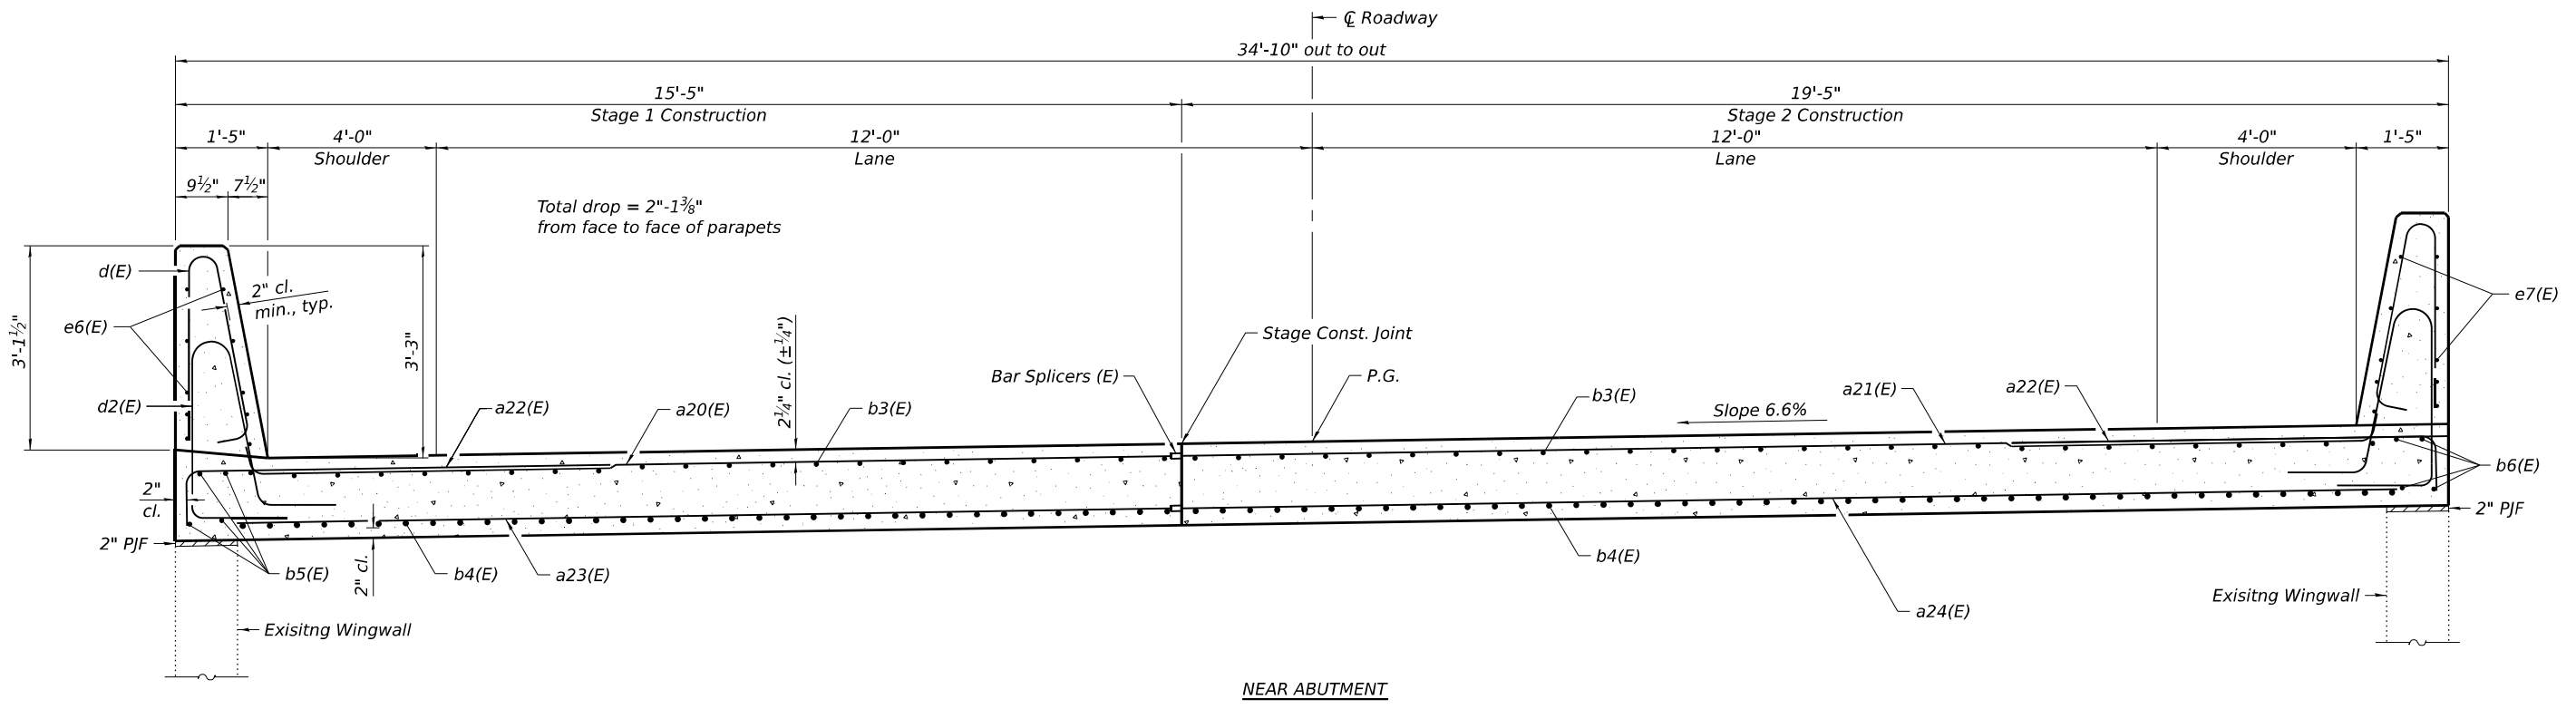

NEAR ABUTMENT

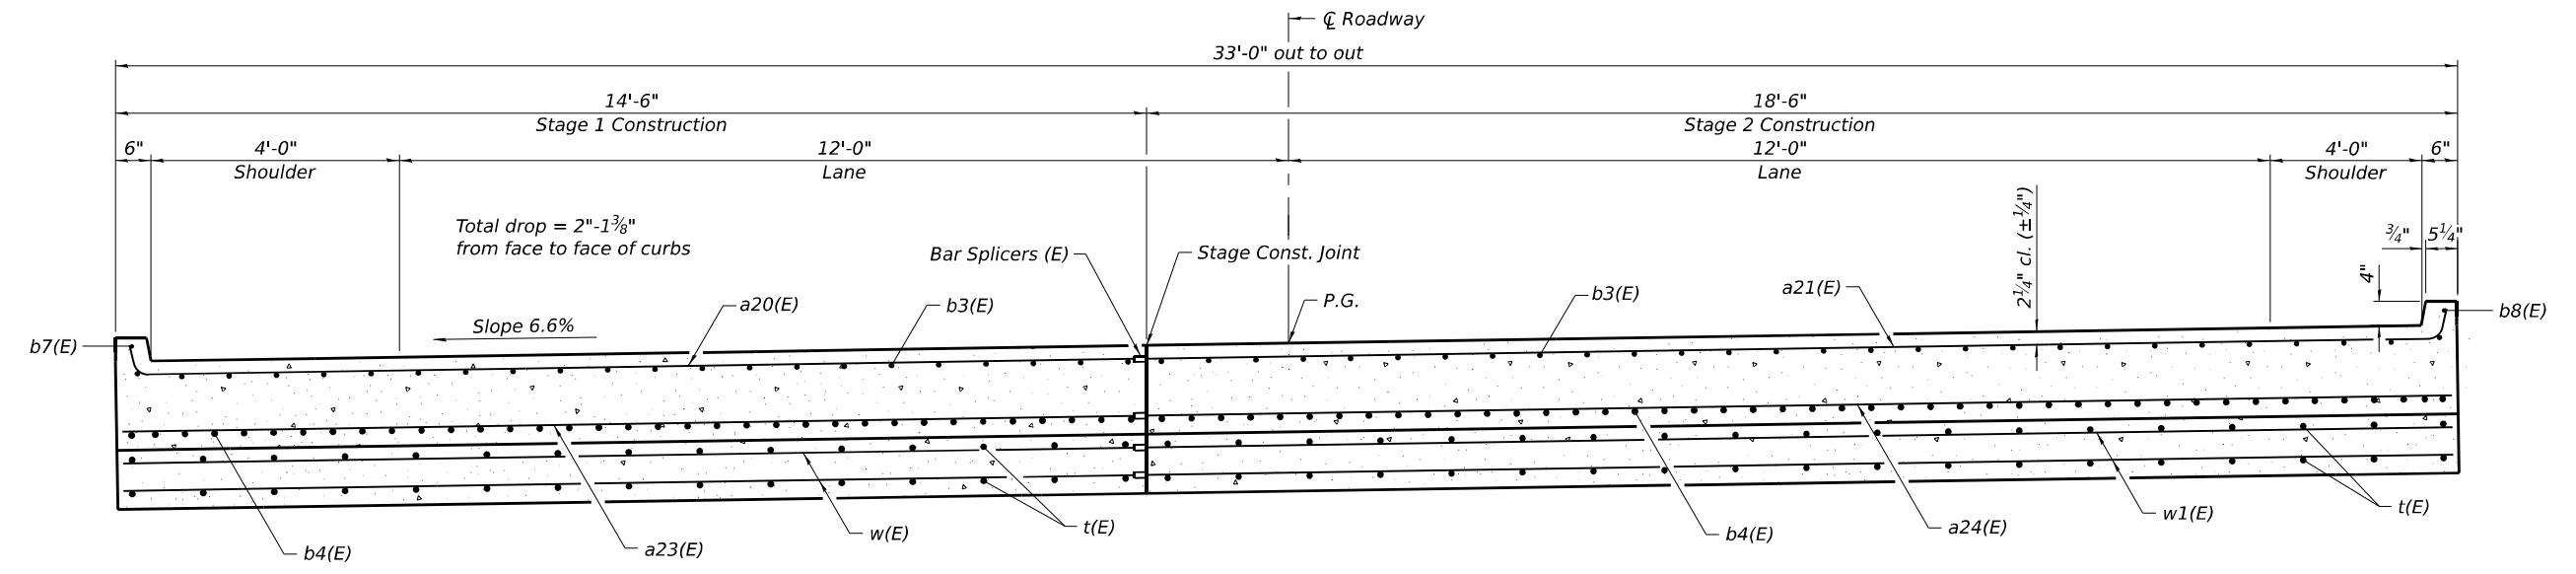

AT APPROACH FOOTING

CROSS SECTION
(Looking East)



USER NAME	=		DESIGNED	-	BAW	REVISED	-	
			CHECKED	-	KP	REVISED	-	
PLOT SCALE	=		DRAWN	-	BAW	REVISED	-	
PLOT DATE	=	4/10/2025	CHECKED	-	KP	REVISED	-	


STATE OF ILLINOIS
DEPARTMENT OF TRANSPORTATION

WEST BRIDGE APPROACH SLAB CROSS SECTION
STRUCTURE NO. 019-0030

SHEET 21 OF 42 SHEETS

F.A.P. RTE.	SECTION	COUNTY	TOTAL SHEETS	SHEET NO.
553	(125BR)ES	DEKALB	96	60
CONTRACT NO. 66K63				
ILLINOIS FED. AID PROJECT				

FILE NAME: H:\P222101 - D3 V-AW0 12 - IL 72 over Owens Creek\Bridges\Microstation\0190030-022-Bridge Approach Slab Details - East.dgn

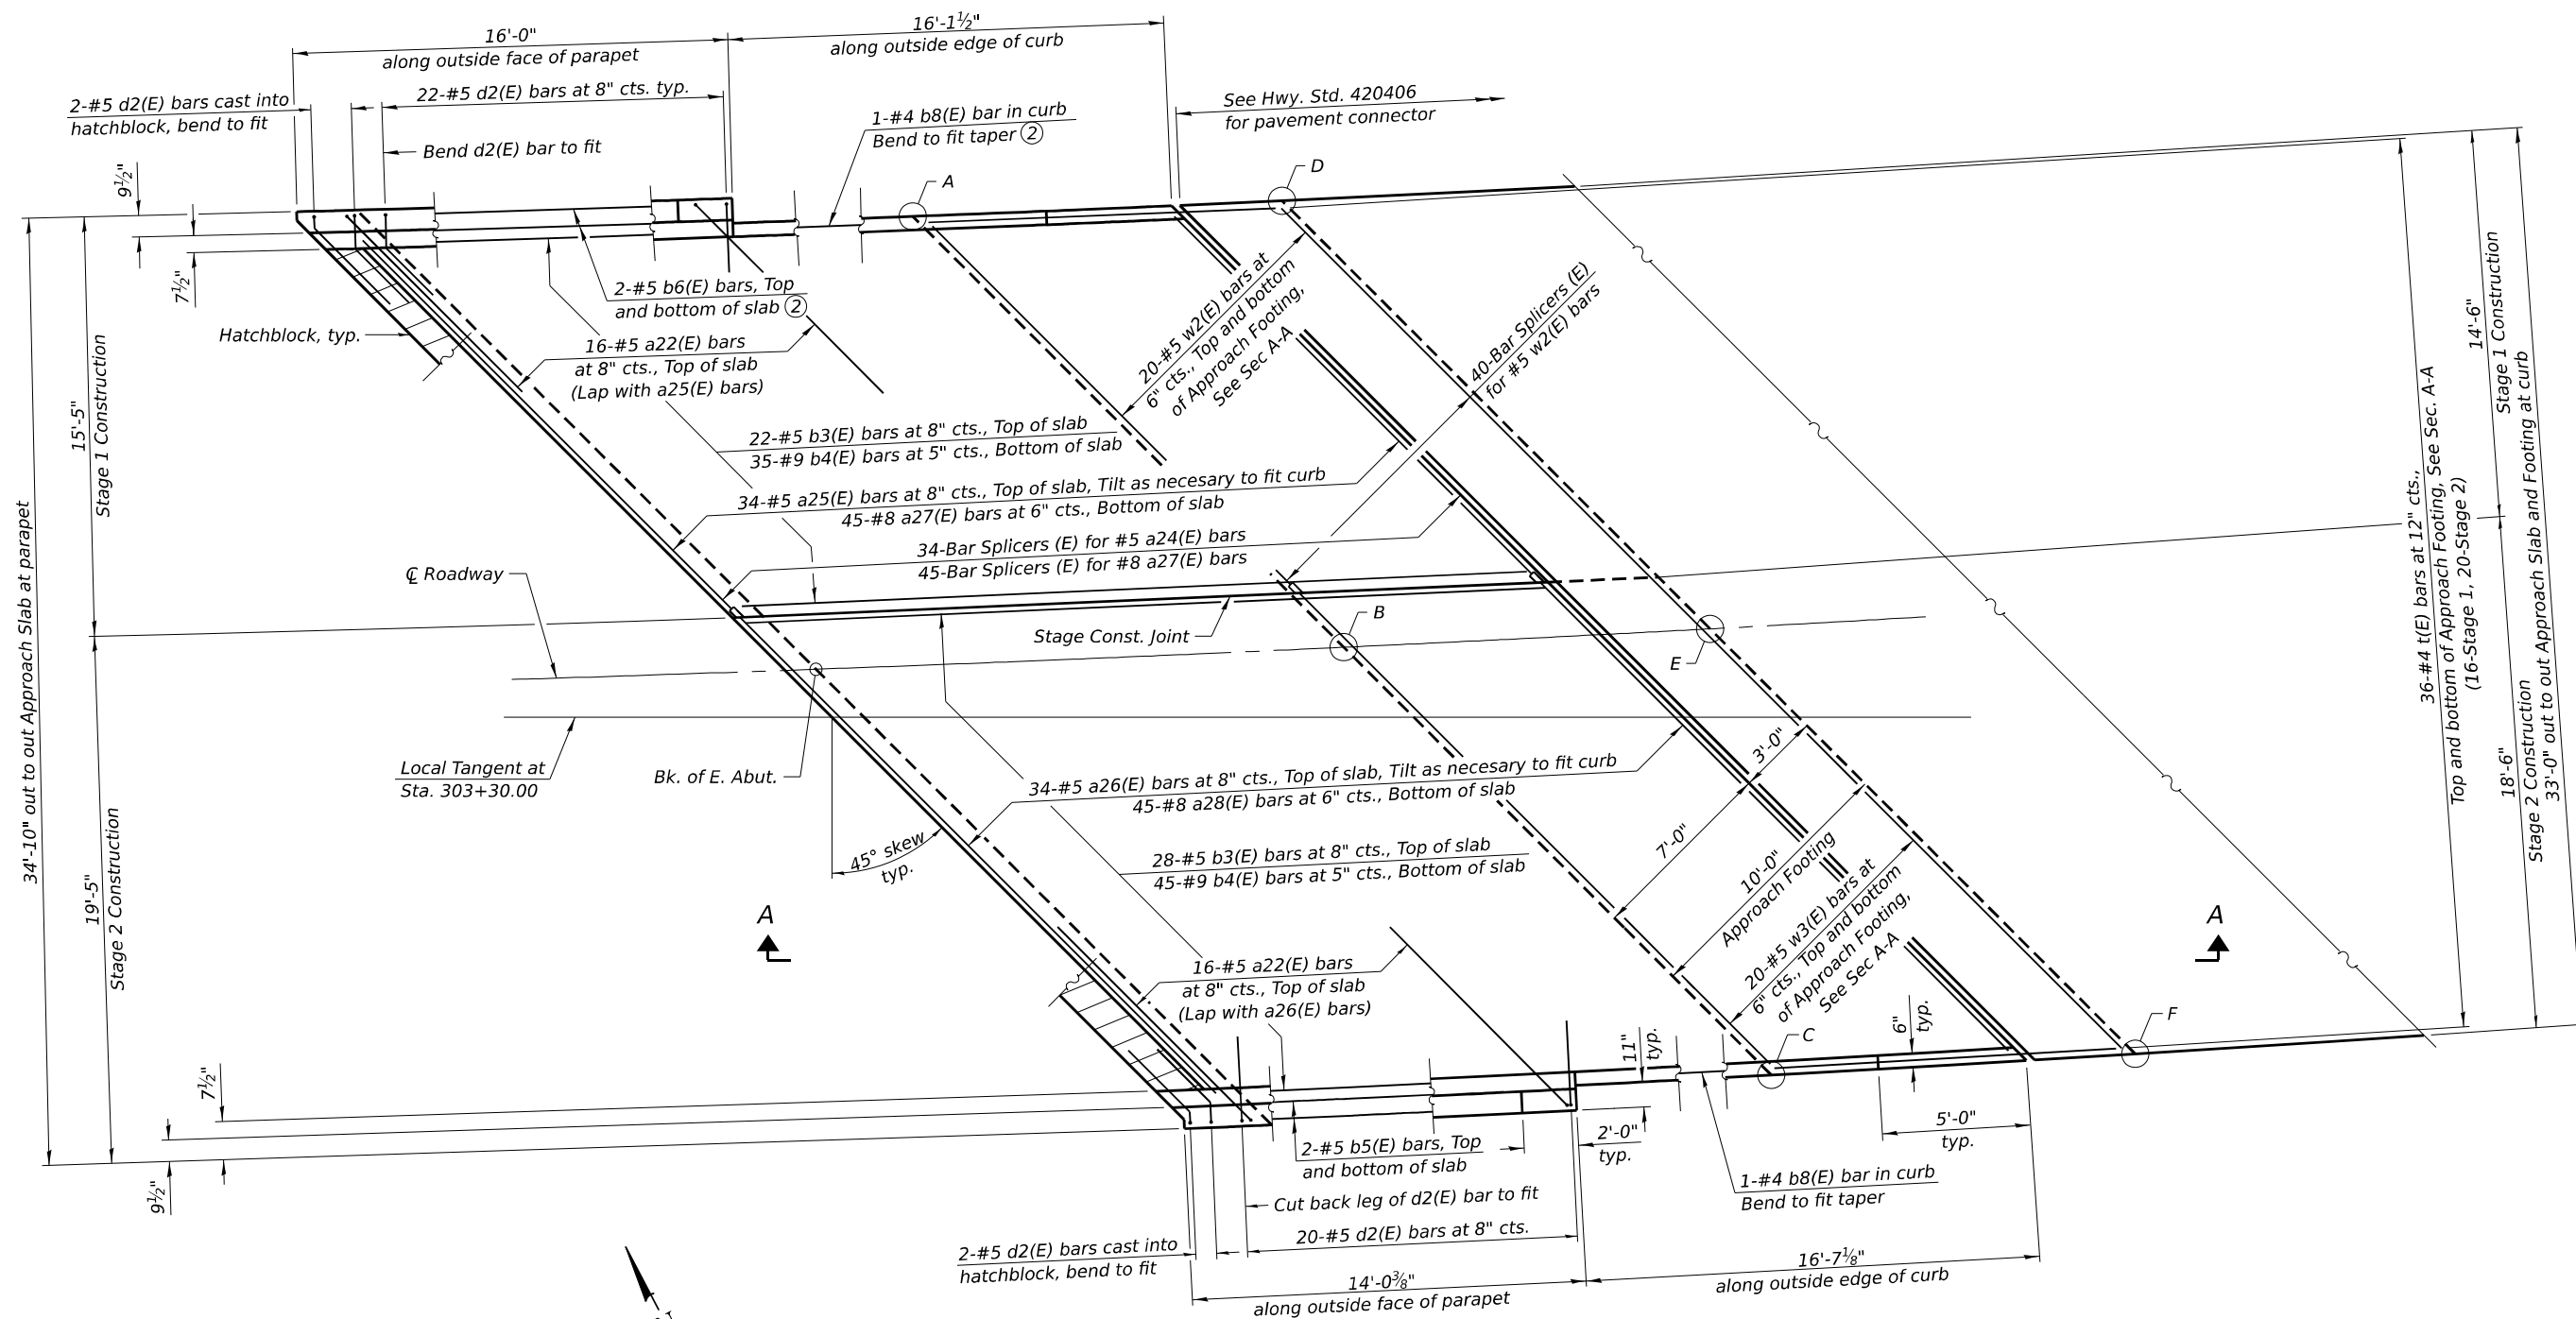



TOP AND BOTTOM ELEVATIONS
FOR APPROACH FOOTING

East Approach		
Point/ Location	Top	Bottom
A -	766.36	765.53
B -	767.52	766.69
C -	768.69	767.86
D -	766.43	768.6
E -	767.59	766.76
F -	768.75	767.92

PLAN


- Notes:
- ① For Section A-A, see sheet 24 of 42.
 - ② Trim bars as needed to fit.
 - ③ All transverse dimensions are radial unless otherwise noted.

FILE NAME: H:\P222101 - D3 V-AW0 12 - IL 72 over Owens Creek\Bridge\Microstation\0190030-66K63-023-Bridge Approach Slab Details - East.dgn

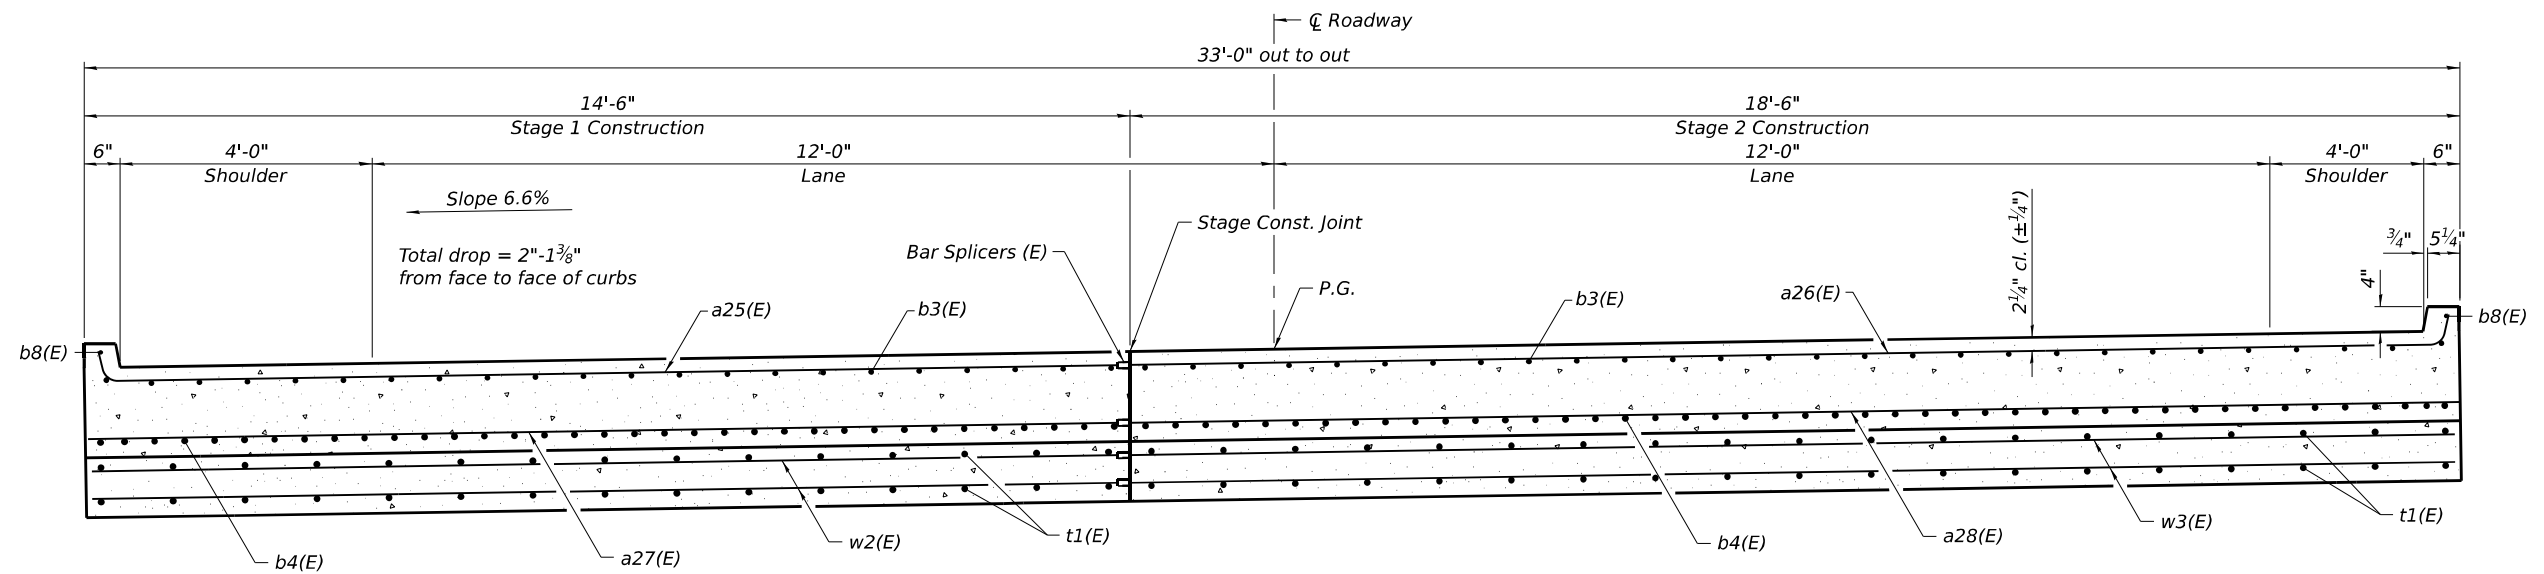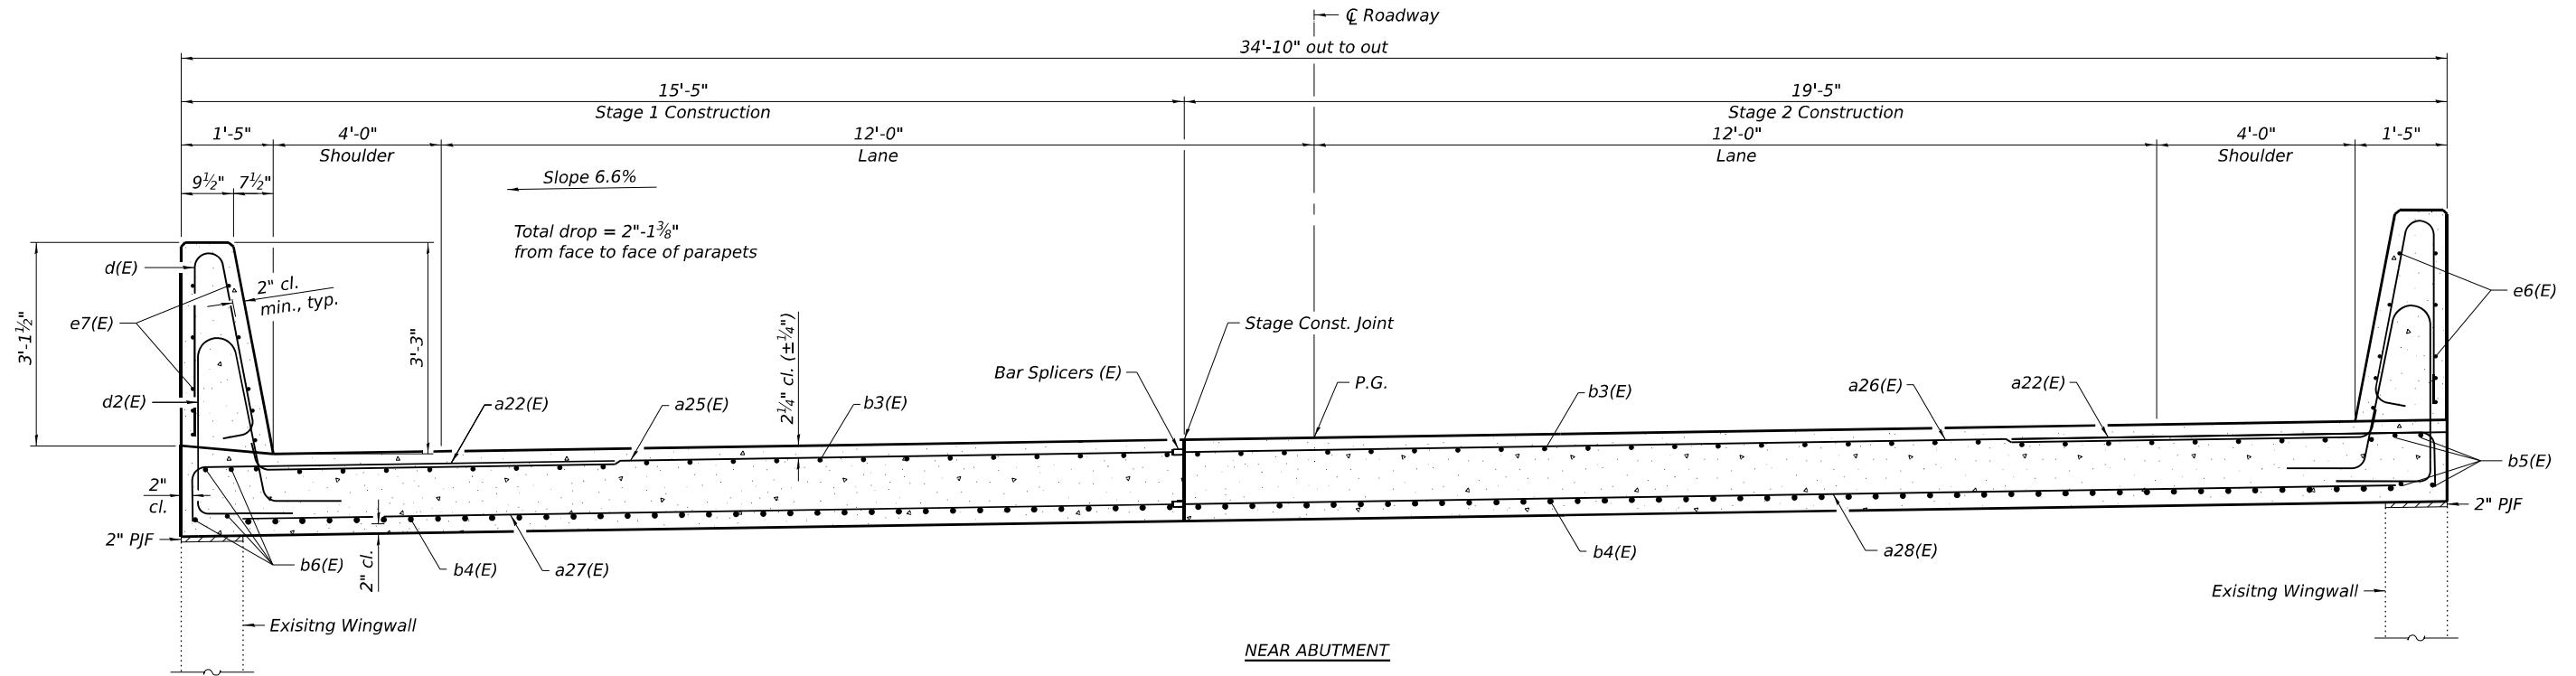


AT APPROACH FOOTING


CROSS SECTION
(Looking East)

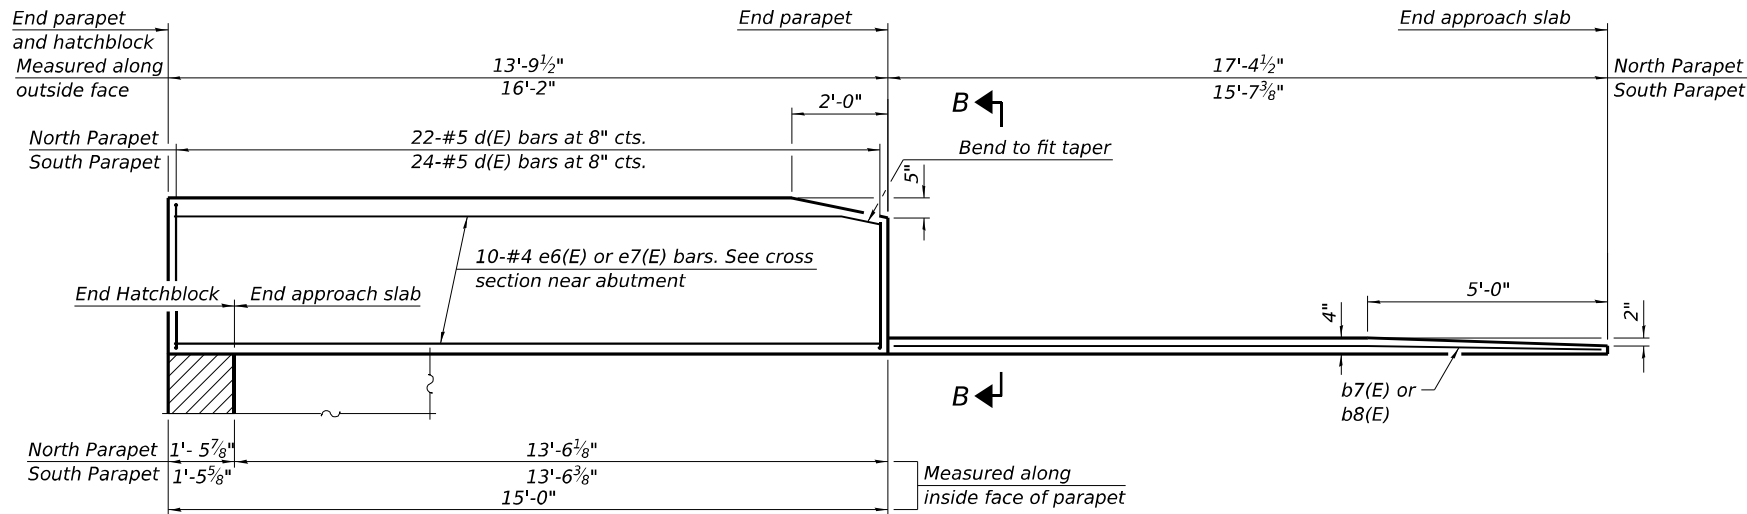


INSIDE ELEVATION OF WEST PARAPETS AND CURBS

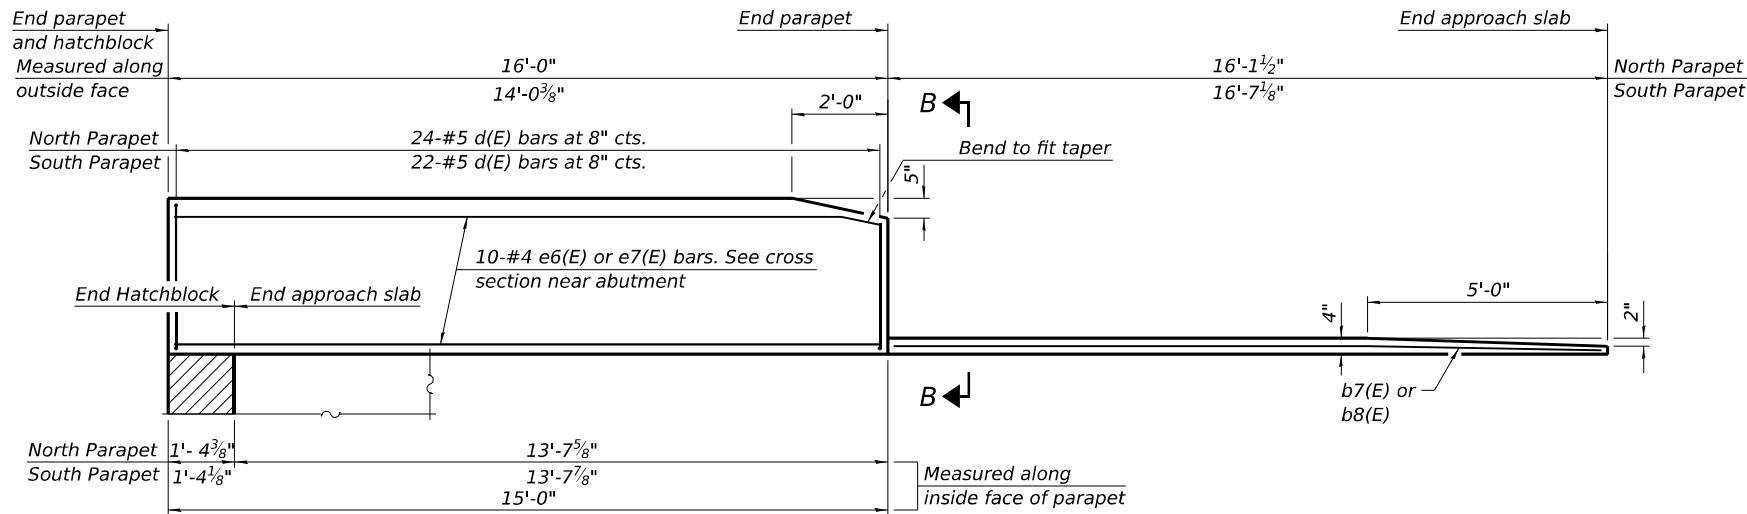


INSIDE ELEVATION OF EAST PARAPETS AND CURBS

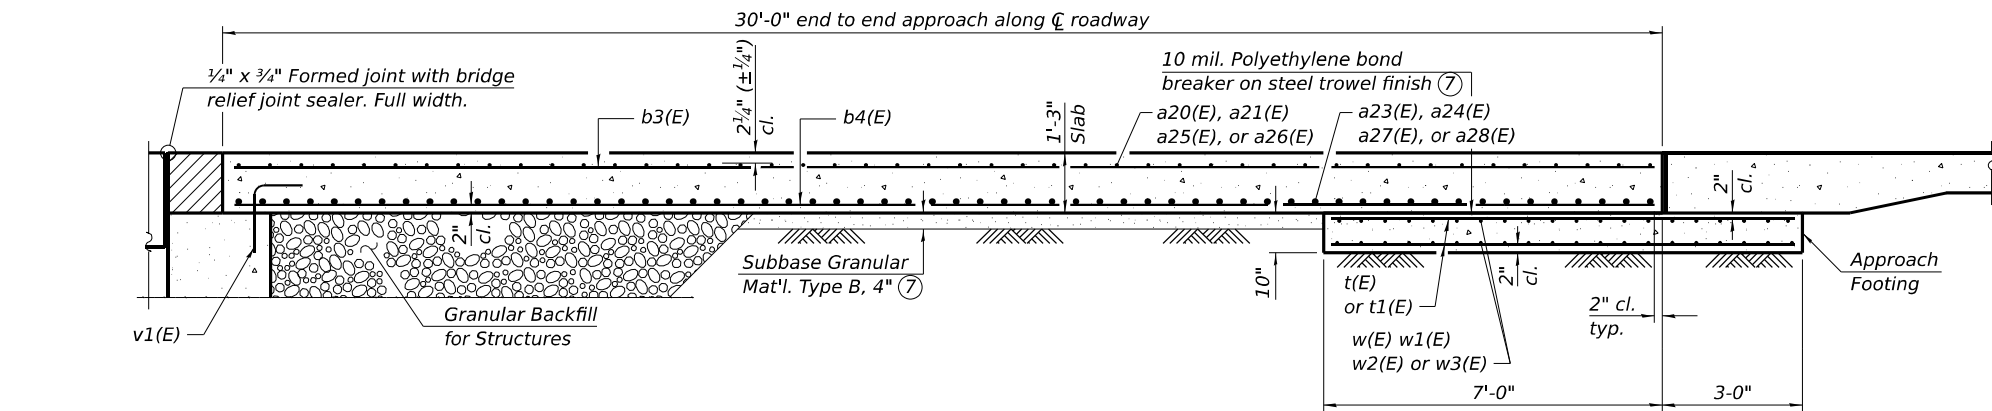


SECTION A-A

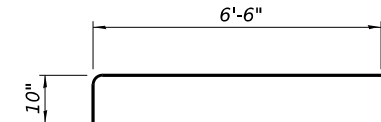


BAR a22(E)

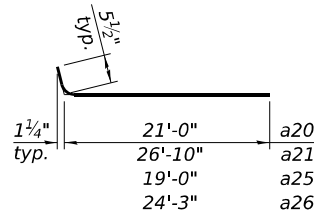

BARS a20(E), a21(E)
a25(E) and a26(E)

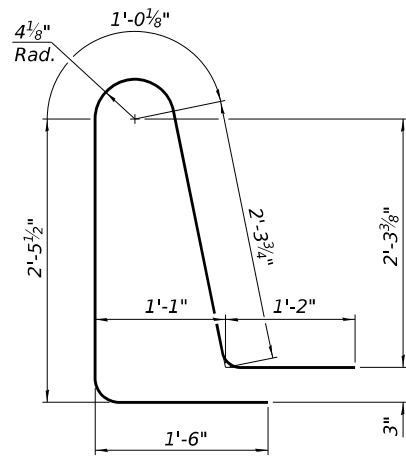


BAR d2(E)

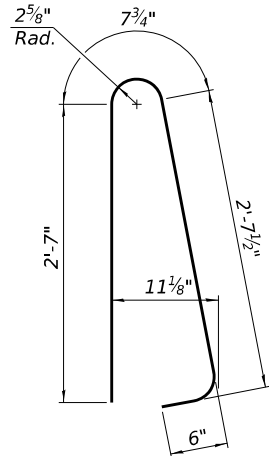

BAR d(E)

TWO APPROACHES
BILL OF MATERIAL


Bar	No.	Size	Length	Shape
a20(E)	31	#5	21'-6"	
a21(E)	31	#5	27'-4"	
a22(E)	61	#5	7'-4"	
a23(E)	41	#8	21'-5"	
a24(E)	41	#8	27'-2"	
a25(E)	34	#5	19'-6"	
a26(E)	34	#5	24'-9"	
a27(E)	45	#8	19'-4"	
a28(E)	45	#8	24'-7"	
b3(E)	100	#5	29'-8"	
b4(E)	160	#9	29'-8"	
b5(E)	8	#5	14'-8"	
b6(E)	8	#5	15'-8"	
b7(E)	1	#4	17'-0"	
b8(E)	3	#4	16'-3"	
d(E)	92	#5	6'-5"	
d2(E)	92	#5	8'-6"	
e6(E)	20	#4	14'-8"	
e7(E)	20	#4	15'-8"	
t(E)	68	#4	14'-8"	
t1(E)	68	#4	13'-0"	
w(E)	40	#5	21'-6"	
w1(E)	40	#5	27'-3"	
w2(E)	40	#5	19'-1"	
w3(E)	40	#5	24'-4"	
Concrete Superstructure			Cu. Yd.	7.8
Concrete Superstructure (Approach Slab)			Cu. Yd.	98.9
Concrete Structures			Cu. Yd.	29.0
Reinforcement Bars, Epoxy Coated			Pound	40,700

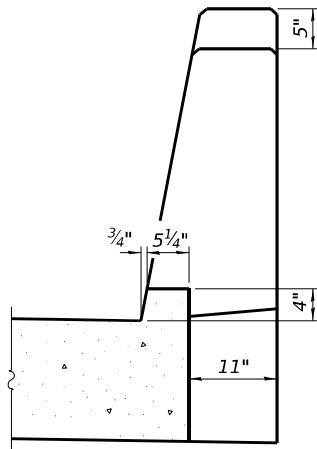


VIEW B-B

FILE NAME: H:\P222101 - D3 V-AVVO 12 - IL 72 over Owens Creek\Bridge\Microstation\0190030-66K63-024-Bridge Approach Slab Details.dgn

FILE NAME: H:\P222101 - D3 V-AVVO 12 - IL 72 over Owens Creek\Bridge\Microstation\0190030-06K63-025-Framing Plan.dgn

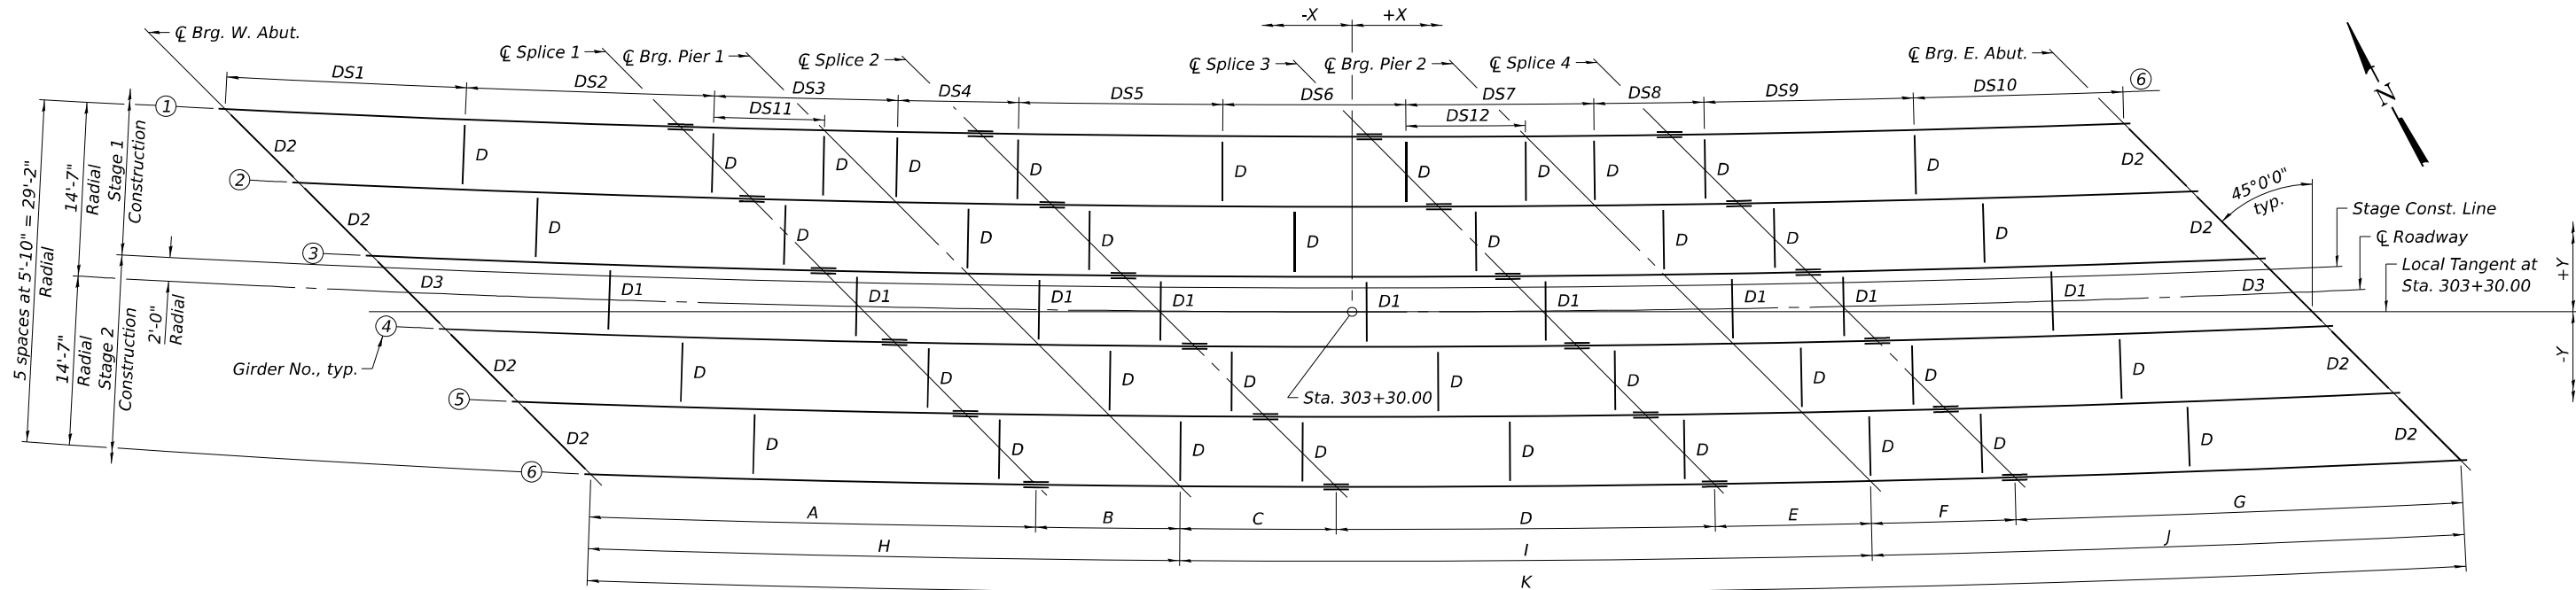

FRAMING PLAN

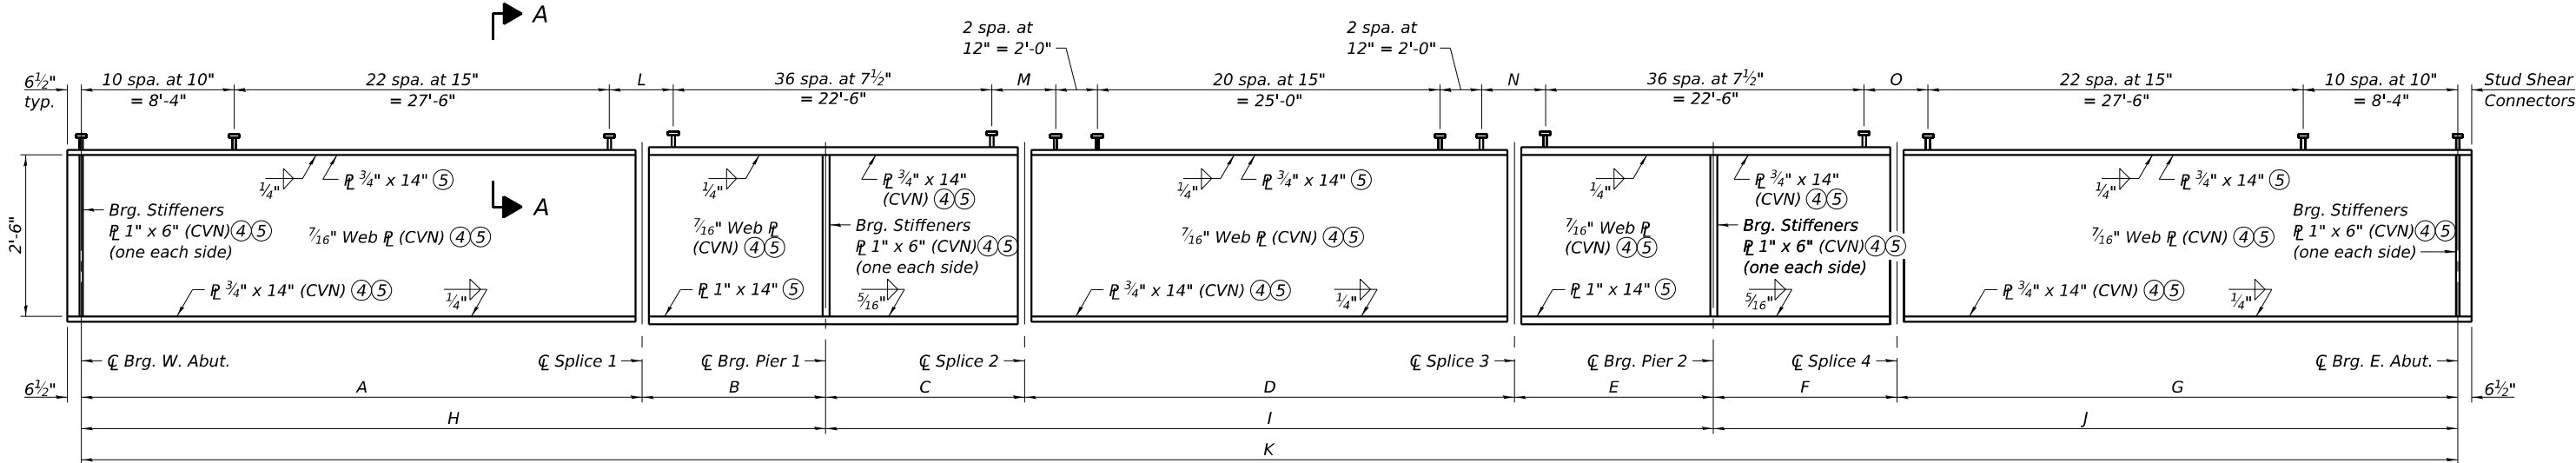

GIRDER ELEVATION

LAYOUT DIMENSION

Girder	C Brg. W. Abut.		C Splice 1		C Pier 1		C Splice 2		C Splice 3		C Pier 2		C Splice 4		C Brg. E. Abut.	
	X	Y	X	Y	X	Y	X	Y	X	Y	X	Y	X	Y	X	Y
	1	-93'-8 ³ / ₄ "	16'-10 ¹³ / ₁₆ "	-55'-9 ⁷ / ₈ "	15'-4 ⁷ / ₈ "	-43'-9 ¹³ / ₁₆ "	15'-1 ¹ / ₁₆ "	-30'-9 ¹³ / ₁₆ "	14'-10"	1'-6 ⁷ / ₁₆ "	14'-7"	14'-6 ⁷ / ₁₆ "	14'-7 ¹¹ / ₁₆ "	26'-6 ⁷ / ₁₆ "	64'-4 ⁷ / ₁₆ "	13'-3 ¹ / ₈ "
2	-87'-7 ¹ / ₈ "	10'-9 ¹ / ₁₆ "	-49'-10 ⁷ / ₁₆ "	9'-4 ⁷ / ₈ "	-37'-10 ³ / ₈ "	9'-1 ¹ / ₂ "	-24'-10 ³ / ₈ "	8'-10 ¹⁵ / ₁₆ "	7'-3 ¹³ / ₁₆ "	8'-9 ³ / ₁₆ "	20'-3 ³ / ₁₆ "	8'-10 ⁵ / ₁₆ "	32'-3 ¹³ / ₁₆ "	9'-0 ⁵ / ₁₆ "	70'-0 ¹ / ₈ "	10'-0 ¹ / ₂ "
3	-81'-5 ¹³ / ₁₆ "	4'-7 ⁷ / ₈ "	-43'-11"	3'-5 ¹ / ₁₆ "	-31'-11 ¹ / ₁₆ "	3'-2 ³ / ₁₆ "	-18'-11 ¹ / ₁₆ "	3'-0 ⁷ / ₈ "	13'-1"	2'-11 ¹ / ₁₆ "	26'-1"	3'-1 ¹ / ₈ "	38'-0 ¹⁵ / ₁₆ "	3'-3 ¹ / ₁₆ "	75'-7 ³ / ₁₆ "	4'-5"
4	-75'-4 ³ / ₄ "	-1'-5 ³ / ₁₆ "	-37'-11 ¹⁵ / ₁₆ "	-2'-6 ¹ / ₂ "	-26'-0"	-2'-8 ⁷ / ₈ "	-13'-0"	-2'-10 ¹ / ₂ "	18'-9 ¹⁵ / ₁₆ "	-2'-9 ⁷ / ₈ "	31'-9 ¹⁵ / ₁₆ "	-2'-7 ¹³ / ₁₆ "	43'-9 ¹⁵ / ₁₆ "	-2'-4 ⁷ / ₈ "	81'-2 ⁷ / ₈ "	-1'-2 ³ / ₁₆ "
5	-69'-3 ¹ / ₁₆ "	-7'-5 ¹⁵ / ₁₆ "	-32'-1 ¹ / ₈ "	-8'-5 ³ / ₄ "	-20'-1 ¹ / ₈ "	-8'-7 ³ / ₄ "	-7'-1 ¹ / ₈ "	-8'-8 ³ / ₁₆ "	24'-6 ³ / ₄ "	-8'-7 ¹ / ₈ "	37'-6 ¹ / ₁₆ "	-8'-4 ⁹ / ₁₆ "	49'-6 ¹ / ₁₆ "	-8'-1 ³ / ₁₆ "	86'-10"	-6'-9 ⁷ / ₁₆ "
6	-63'-3 ³ / ₈ "	-13'-6 ¹ / ₂ "	-26'-2 ¹ / ₂ "	-14'-4 ⁷ / ₈ "	-14'-2 ¹ / ₂ "	-14'-6 ³ / ₈ "	-1'-2 ¹ / ₂ "	-14'-7"	30'-3 ³ / ₁₆ "	-14'-4 ⁷ / ₈ "	43'-3 ⁵ / ₁₆ "	-14'-1 ¹ / ₁₆ "	55'-3 ¹ / ₄ "	-13'-9 ¹ / ₂ "	92'-4 ¹⁵ / ₁₆ "	-12'-4 ³ / ₈ "

GIRDER DIMENSIONS

Girder	Radius	A	B	C	D	E	F	G	H	I	J	K	L	M	N	O
1	1,895.50'	37'-11 ³ / ₁₆ "	12'-0"	13'-0"	32'-4 ⁷ / ₁₆ "	13'-0"	12'-0"	37'-10 ¹ / ₈ "	49'-11 ³ / ₁₆ "	58'-4 ⁷ / ₁₆ "	49'-10 ¹ / ₈ "	158'-1 ¹³ / ₁₆ "	3'-4 ³ / ₁₆ "	2'-11 ¹ / ₄ "	2'-11 ¹ / ₄ "	3'-3 ¹ / ₈ "
2	1,901.33'	37'-9 ¹ / ₁₆ "	12'-0"	13'-0"	32'-2 ³ / ₄ "	13'-0"	12'-0"	37'-8 ⁷ / ₁₆ "	49'-9 ¹ / ₁₆ "	58'-2 ³ / ₄ "	49'-8 ⁷ / ₁₆ "	157'-7 ¹³ / ₁₆ "	3'-2 ¹ / ₁₆ "	2'-10 ⁷ / ₈ "	2'-10 ⁷ / ₈ "	3'-1 ¹ / ₁₆ "
3	1,907.16'	37'-7"	12'-0"	13'-0"	32'-0 ¹ / ₁₆ "	13'-0"	12'-0"	37'-6 ¹³ / ₁₆ "	49'-7"	58'-0 ¹ / ₈ "	49'-6 ¹³ / ₁₆ "	157'-1 ⁷ / ₈ "	3'-0"	2'-9"	2'-9"	2'-11 ¹³ / ₁₆ "
4	1,913.00'	37'-5	12'-0"	13'-0"	31'-9 ¹⁵ / ₁₆ "	13'-0"	12'-0"	37'-5 ³ / ₁₆ "	49'-5"	57'-9 ¹⁵ / ₁₆ "	49'-5 ³ / ₁₆ "	156'-8 ¹ / ₂ "	2'-10"	2'-8"	2'-8"	2'-10 ³ / ₁₆ "
5	1,918.83'	37'-3"	12'-0"	13'-0"	31'-7 ⁷ / ₈ "	13'-0"	12'-0"	37'-3 ³ / ₈ "	49'-3"	57'-7 ⁷ / ₈ "	49'-3 ³ / ₈ "	156'-2 ⁷ / ₁₆ "	2'-8"	2'-6 ¹⁵ / ₁₆ "	2'-6 ¹⁵ / ₁₆ "	2'-8 ⁵ / ₈ "
6	1,924.66'	37'-1 ¹ / ₁₆ "	12'-0"	13'-0"	31'-5 ¹³ / ₁₆ "	13'-0"	12'-0"	37'-2 ¹ / ₁₆ "	49'-1 ¹ / ₁₆ "	57'-5 ¹³ / ₁₆ "	49'-2 ¹ / ₁₆ "	155'-8 ⁷ / ₈ "	2'-6 ¹ / ₁₆ "	2'-5 ⁷ / ₈ "	2'-5 ¹⁵ / ₁₆ "	2'-7 ¹ / ₁₆ "

TOP OF WEB ELEVATIONS ① ⑧

	Girder 1	Girder 2	Girder 3	Girder 4	Girder 5	Girder 6
C Brg. W. Abut.	765.64	766.09	766.53	766.97	767.41	767.85
C Splice 1	765.95	766.39	766.82	767.26	767.69	768.12
C Pier 1	766.05	766.48	766.92	767.35	767.78	768.21
C Splice 2	766.16	766.59	767.02	767.45	767.87	768.31
C Splice 3	766.40	766.82	767.24	767.66	768.08	768.51
C Pier 2	766.48	766.90	767.32	767.74	768.16	768.58
C Splice 4	766.57	766.98	767.40	767.82	768.23	768.66
C Brg. E. Abut.	766.81	767.22	767.63	768.05	768.46	768.87

Notes:

- ① For fabrication only.
- ② Girder dimensions, diaphragm spacing, and shear stud spacing are taken along centerline of each individual girder.
- ③ All diaphragms between girders shall be installed with erection pins and bolts in accordance with the erection plan approved by the Engineer. Individual diaphragms at supports may be temporarily disconnected to install bearing anchor bolts.
- ④ "CVN" denotes Charpy-V-Notch impact energy requirements, zone 2.
- ⑤ AASHTO M 270 Grade 50 Steel.
- ⑥ For diaphragm spacing, see sheet 26 of 42.
- ⑦ For diaphragm and splices details, and Section A-A, see sheet 27 of 42.
- ⑧ Girder webs are not to be cambered.

FILE NAME: H:\P\22101 - D3 V-AWIO 12 - IL 72 over Owens Creek\Bridg\Microstation\0190030-C&K\K63-026-Girder Details.dgn

INTERIOR GIRDER MOMENT TABLE						
		0.4 Sp. 1	Pier 1	0.5 Sp. 2	Pier 2	0.6 Sp. 3
I_s	(in ⁴)	5,950	6,750	5,950	6,750	5,950
$I_c (n)$	(in ⁴)	16,305	19,382	16,305	19,382	16,305
$I_c (3n)$	(in ⁴)	12,270	14,295	12,270	14,295	12,270
$I_c (cr)$	(in ⁴)	—	9,260	—	9,260	—
S_s	(in ³)	378	465	378	465	378
$S_c (n)$	(in ³)	544	661	544	661	544
$S_c (3n)$	(in ³)	499	608	499	608	499
$S_c (cr)$	(in ³)	—	526	—	526	—
S_x	(in ³)	—	—	—	—	—
$DC1$	(k/')	0.740	0.754	0.740	0.754	0.740
M_{DC1}	(k')	131.9	225.3	91.6	224.7	131.3
$DC2$	(k/')	0.175	0.175	0.175	0.175	0.175
M_{DC2}	(k')	31.0	53.3	21.3	53.2	30.9
DW	(k/')	0.267	0.267	0.267	0.267	0.267
M_{DW}	(k')	47.3	81.4	32.4	81.2	47.1
$LLDF$		0.540	0.540	0.540	0.540	0.540
$M_{\ell} + IM$	(k')	507.0	563.3	479.1	562.7	505.8
f_t (Strength I)	(ksi)	7.50	11.92	6.65	11.92	7.49
$M_u + \frac{1}{3} f_t S_x$	(k')	—	—	—	—	—
$\Phi_f M_n$	(k')	—	—	—	—	—
f_s DC1	(ksi)	4.19	5.82	2.91	5.80	4.17
f_s DC2	(ksi)	0.75	1.05	0.51	1.05	0.74
f_s DW	(ksi)	1.14	1.61	0.78	1.60	1.13
f_s ($\ell + IM$)	(ksi)	11.18	10.23	10.57	10.22	11.16
f_t (Service II)	(ksi)	5.61	7.80	4.97	7.80	5.60
$f_s + \frac{f_t}{2}$ (Service II)	(ksi)	23.42	25.68	20.43	25.64	23.35
Service II Resistance	(ksi)	47.50	47.50	47.50	47.50	47.50
$f_s + \frac{f_t}{3}$ (Strength I)	(ksi)	29.95	38.05	26.16	37.98	29.86
$\Phi_f F_n$	(ksi)	50.00	44.54	50.00	44.54	50.00
V_r	(k)	26.49	30.63	22.64	30.67	26.48

GIRDER REACTION TABLE				
	W. Abut.	Pier 1	Pier 2	E. Abut.
LLDF	0.658	0.658	0.658	0.658
OCF	1.249	1.261	1.261	1.249
R _{DC1}	(k) 14.0	45.0	44.9	14.0
R _{DC2}	(k) 3.3	10.5	10.5	3.3
R _{DW}	(k) 5.1	16.1	16.1	5.0
R _ℓ	(k) 66.1	122.6	122.6	66.1
R _{IM}	(k) 17.3	27.5	27.5	17.3
R _{Total} (Strength I) (Impact)	(k) 175.3	356.2	356.1	175.1
R _{Total} (Strength I) (No Impact)	(k) 145.0	308.1	308.0	144.8

DIAPHRAGM SPACING ①

GIRDER	LOCATION	DS1	DS2	DS3	DS4	DS5	DS6	DS7	DS8	DS9	DS10	DS11	DS12
1	South Face	20'-5 ⁵ / ₈ "	20'-5 ⁵ / ₈ "	15'-0 ¹⁵ / ₁₆ "	9'-11 ¹ / ₁₆ "	16'-2 ³ / ₁₆ "	16'-2 ³ / ₁₆ "	15'-8 ⁵ / ₈ "	9'-3 ³ / ₈ "	17'-5 ¹ / ₁₆ "	17'-5 ¹ / ₁₆ "	9'-0"	10'-0"
2	North Face	14'-1 ¹³ / ₁₆ "	20'-6 ³ / ₈ "	15'-1 ¹ / ₂ "	9'-11 ³ / ₈ "	16'-2 ¹³ / ₁₆ "	16'-2 ¹³ / ₁₆ "	15'-9 ³ / ₁₆ "	9'-3 ³ / ₄ "	17'-5 ¹¹ / ₁₆ "	22'-11"	9'-0 ⁵ / ₁₆ "	10'-0 ³ / ₈ "
2	South Face	20'-4 ¹ / ₁₆ "	20'-4 ¹ / ₁₆ "	15'-0 ³ / ₄ "	9'-11 ¹ / ₂ "	16'-1 ¹ / ₈ "	16'-1 ¹ / ₈ "	15'-8 ³ / ₁₆ "	9'-3 ¹³ / ₁₆ "	17'-4 ¹ / ₄ "	17'-4 ¹ / ₄ "	-	-
3	North Face	14'-0 ⁹ / ₁₆ "	20'-5 ³ / ₁₆ "	15'-1 ¹ / ₄ "	9'-11 ⁷ / ₈ "	16'-1 ¹ / ₁₆ "	16'-1 ¹ / ₁₆ "	15'-8 ¹³ / ₁₆ "	9'-4 ¹ / ₈ "	17'-4 ⁷ / ₈ "	22'-9 ³ / ₁₆ "	-	-
3	South Face	20'-3 ¹ / ₂ "	20'-3 ¹ / ₂ "	15'-0 ¹ / ₁₆ "	9'-11 ¹ / ₈ "	16'-0 ¹ / ₁₆ "	16'-0 ¹ / ₁₆ "	15'-7 ¹³ / ₁₆ "	9'-4 ³ / ₁₆ "	17'-3 ⁷ / ₁₆ "	17'-3 ⁷ / ₁₆ "	-	-
4	North Face	14'-0 ¹ / ₈ "	20'-4 ¹ / ₄ "	15'-0 ⁵ / ₈ "	10'-0 ⁵ / ₁₆ "	16'-0 ⁵ / ₈ "	16'-0 ⁵ / ₈ "	15'-8 ³ / ₈ "	9'-4 ⁹ / ₁₆ "	17'-4 ¹ / ₁₆ "	22'-8 ⁵ / ₈ "	-	-
4	South Face	20'-2 ¹ / ₂ "	20'-2 ¹ / ₂ "	14'-11 ³ / ₈ "	10'-0 ³ / ₈ "	15'-11"	15'-11"	15'-7 ¹ / ₁₆ "	9'-4 ⁹ / ₁₆ "	17'-2 ⁵ / ₈ "	17'-2 ⁵ / ₈ "	-	-
5	North Face	13'-11 ⁵ / ₈ "	20'-3 ¹ / ₄ "	15'-0 ¹ / ₈ "	10'-0 ³ / ₄ "	15'-11 ⁹ / ₁₆ "	15'-11 ⁹ / ₁₆ "	15'-8"	9'-4 ¹⁵ / ₁₆ "	17'-3 ¹ / ₄ "	22'-7 ⁷ / ₁₆ "	-	-
5	South Face	20'-1 ¹ / ₂ "	20'-1 ¹ / ₂ "	14'-11 ¹ / ₈ "	10'-0 ¹ / ₈ "	15'-9 ⁵ / ₁₆ "	15'-9 ⁵ / ₁₆ "	15'-7"	9'-5"	17'-1 ¹³ / ₁₆ "	17'-1 ¹³ / ₁₆ "	-	-
6	North Face	13'-11 ¹ / ₈ "	20'-2 ¹ / ₄ "	14'-11 ¹¹ / ₁₆ "	10'-1 ³ / ₁₆ "	15'-10 ¹ / ₂ "	15'-10 ¹ / ₂ "	15'-7 ⁹ / ₁₆ "	9'-5 ⁵ / ₁₆ "	17'-2 ⁷ / ₁₆ "	22'-6 ¹ / ₄ "	-	-

I_s , S_s : Non-composite moment of inertia and section modulus of the steel section used for computing f_s (Total-Strength I, and Service II) due to non-composite dead loads (in.⁴ and in.³).

I_c (n), S_c (n): Composite moment of inertia and section modulus of the steel and deck based upon the modular ratio, "n", used for computing f_s (Total-Strength I, and Service II) in uncracked sections due to short-term composite live loads (in.⁴ and in.³).

I (3n), S_c (3n): Composite moment of inertia and section modulus of the steel and deck based upon 3 times the modular ratio, "3n", used for computing f_s (Total-Strength I, and Service II) in uncracked sections, due to long-term composite (superimposed) dead loads (in.⁴ and in.³).

I_c (cr), S_c (cr): Composite moment of inertia and section modulus of the steel and longitudinal deck reinforcement, used for computing f_s (Total-Strength I and Service II) in cracked sections, due to both short-term composite live loads and long-term composite (superimposed) dead loads (in.⁴ and in.³).

S_x : Section modulus about the major axis of a section to the controlling flange, tension or compression, taken as yield moment with respect to the controlling flange over the yield strength of the controlling flange (in.³).

DC1: Un-factored non-composite dead load (kips/ft.).

M_{DC1}: Un-factored moment due to non-composite dead load (kip-ft.).

DC2: Un-factored long-term composite (superimposed excluding future wearing surface) dead load (kips/ft.).

M_{DC2}: Un-factored moment due to long-term composite (superimposed excluding future wearing surface) dead load (kip-ft.).

DW: Un-factored long-term composite (superimposed future wearing surface only) dead load (kips/ft.).

M_{DW} : Un-factored moment due to long-term composite (superimposed future wearing surface only) dead load (kip-ft.).

LLDF: Live Load Distribution Factor for moment and shear computed according to Article 4.6.2.2 and further IDOT provisions.

② M_ℓ + IM: Un-factored live load moment plus dynamic load allowance (impact) (kip-ft.).

M_u : Strength I load combination of factored design moments (kip-ft.). 1.25 (M_{DC1} + M_{DC2}) + 1.5 M_{DW} + 1.75 M_ℓ + IM

f_t : Factored calculated flange lateral bending stress as calculated using Article 6.10.1.6 and as further simplified by IDOT provisions (ksi).

Φ_f M_n : Factored nominal flexural resistance of the section determined as specified in Article 6.10.7.1 or A6 as applicable (kip-ft.).

f_s DC1: Un-factored stress at edge of flange for controlling steel flange due to vertical non-composite dead loads as calculated below (ksi). M_{DC1} / S_s

f_s DC2: Un-factored stress at edge of flange for controlling steel flange due to vertical composite dead loads as calculated below (ksi). M_{DC2} / S_c (3n) or M_{DC2} / S_c (cr) as applicable.

f_s DW: Un-factored stress at edge of flange for controlling steel flange due to vertical composite future wearing surface loads as calculated below (ksi). M_{DW} / S_c (3n) or M_{DW} / S_c (cr) as applicable.

f_s (ℓ + IM): Un-factored stress at edge of flange for controlling steel flange due to vertical composite live load plus impact loads as calculated below (ksi). M_ℓ + IM / S_c (n) or M_ℓ + IM / S_c (cr) as applicable.

f_s + f_t / 2 (Service II): Sum of stresses as computed below (ksi). f_s DC1 + f_s DC2 + f_s DW + 1.3 f_s (ℓ + IM) + f_t /2

Service II Resistance: Composite (0.95R_hF_{yI}) or noncomposite (0.80R_hF_{yI}) stress capacity according to Article 6.10.4.2 (ksi).

f_s + f_t / 3 (Strength I): Sum of stresses as computed below on non-compact sections (ksi). 1.25 (f_s DC1 + f_s DC2) + 1.5 f_s DW + 1.75 f_s (ℓ + IM) + f_t /3

Φ_f F_n : Factored nominal flexural resistance of the section as specified in Article 6.10.7.2 or 6.10.8 as applicable (ksi).

V_r : Maximum factored shear range in span computed according to Article 6.10.10.

OCF: Obtuse Correction Factor according to Article 4.6.2.2.3c or as further simplified by IDOT provisions.

R_{DC1} : Un-factored reaction due to non-composite dead load (kip).

R_{DC2} : Un-factored reaction due to long-term composite (superimposed excluding future wearing surface) dead load (kip).

R_{DW} : Un-factored reaction due to long-term composite (superimposed future wearing surface only) dead load (kip).

② R_ℓ : Un-factored live load reaction (kip).

R_{IM} : Un-factored dynamic load allowance (impact) (kip).

R_{Total} (Strength I) (Impact): Strength I load combination of factored design reactions (kip). 1.25 (R_{DC1} + R_{DC2}) + 1.5R_{DW} + 1.75 (R_ℓ + R_{IM})

R_{Total} (Strength I) (No Impact): Strength I load combination of factored design reactions, not including dynamic load allowance (Impact) (kip). 1.25 (R_{DC1} + R_{DC2}) + 1.5R_{DW} + 1.75 (R_ℓ)


Notes

- ① Diaphragm spacing is taken along centerline of each individual girder.
- ② M_ℓ and R_ℓ include the effects of centrifugal force and superelevation.

DESIGN DATA

Unfactored Vertical Dead Load Reaction (R _{DC})	17.3 kips
Unfactored Vertical Wearing Surface Reaction (R _{WS})	5.1 kips
Unfactored Vertical Live Load without Impact Reaction (R _{LL})	66.1 kips
Maximum Strength or Extreme Event Lateral Reaction (H _u)	17.7 kips
Maximum Strength Limit State Rotation (Θ _u according to Article 14.4.2.2)	0.0200 rad
Unfactored Design Thermal Movement from 50° F (ΔT)	0.87 in.
Service I Factored Lateral Reaction	8.8 kips
Service I Rotation	0.0050 rad
Strength I Factored Longitudinal Movement	1.04 in.
Service I Factored Vertical Reaction	88.5 kips
Strength I Factored Vertical Reaction	175.3 kips

Service I Load Factors = 1.0DC + 1.0DW + 1.00LL
Strength I Load Factors = 1.25DC + 1.5DW + 1.75LL + 1.2TU
Extreme Event Load Factors = 1.0EQ

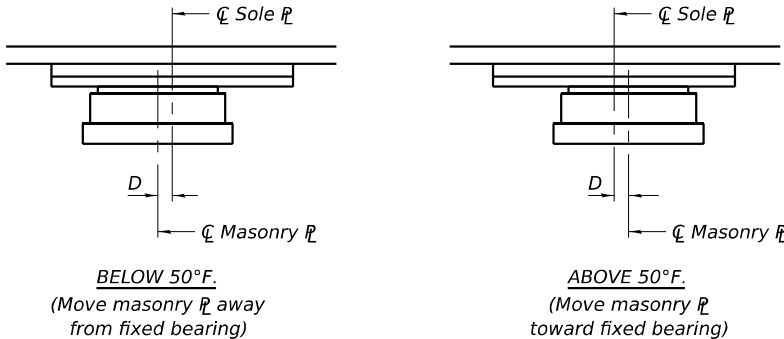

SETTING ANCHOR BOLTS AT EXPANSION BEARING

D=1/8" per each 100' of expansion for every 15° temp. change from the normal temp. of 50° F.

NOTES:

- Two 3/8 in. adjusting shims shall be provided for each bearing in addition to all other plates or shims and placed as shown on bearing details. Shim plates not included in total bearing height. Cost included with bearing pay item.
- Total bearing height is estimated based on manufacturer data. Actual bearing height may differ from contract plans. The Contractor shall be responsible for verifying bearing heights and adjusting seat elevations, if required, prior to placing pier or abutment concrete.
- All (embedded and separate) bearing plates, side retainers, anchor bolts, nuts, washers and pintles shall be galvanized according to AASHTO M111 or M232 as applicable.


BEARING SKEW ANGLE TABLE

Location	Girder No.	Bearing Skew Angle
W. Abut.	1	47°50'03"
W. Abut.	2	47°38'26"
W. Abut.	3	47°26'55"
W. Abut.	4	47°15'31"
W. Abut.	5	47°04'14"
W. Abut.	6	46°53'03"
E. Abut.	1	43°03'14"
E. Abut.	2	42°53'24"
E. Abut.	3	42°43'38"
E. Abut.	4	42°33'58"
E. Abut.	5	42°24'23"
E. Abut.	6	42°15'53"




BILL OF MATERIAL

Item	Unit	Total
** High Load Multi-Rotational Bearings, Disc, Guided Expansion-100k	Each	12
Anchor Bolts, 3/4"	Each	48

** The value specified in the pay item name is an approximate vertical load capacity that is used for letting and bidding purposes only. Exact bearing capacity will vary subject to final design.

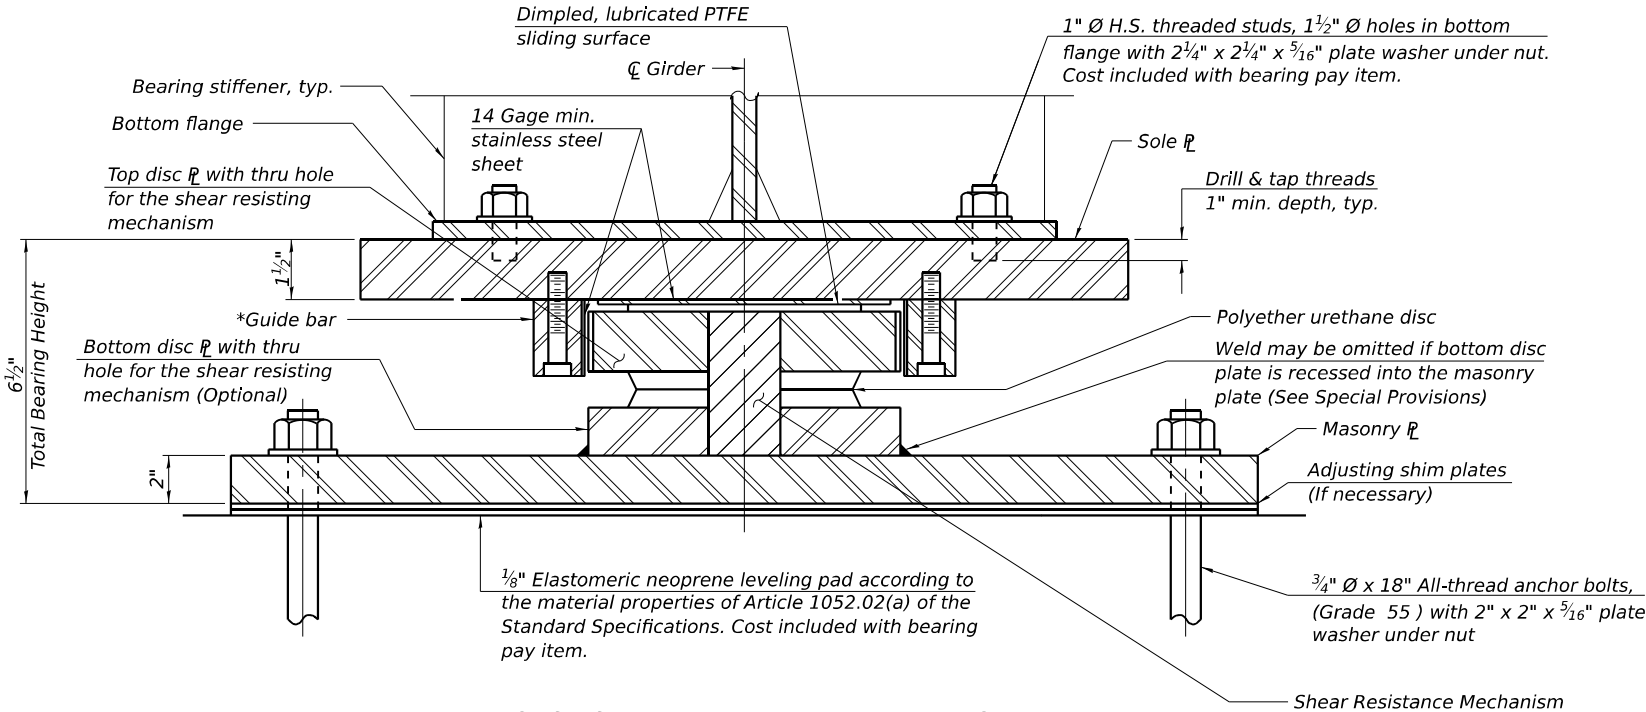

*As alternates to the bolted connection shown, the guide bars may be connected to the sole plate by groove welds or the guide bars and sole plate may be fabricated as a single piece.

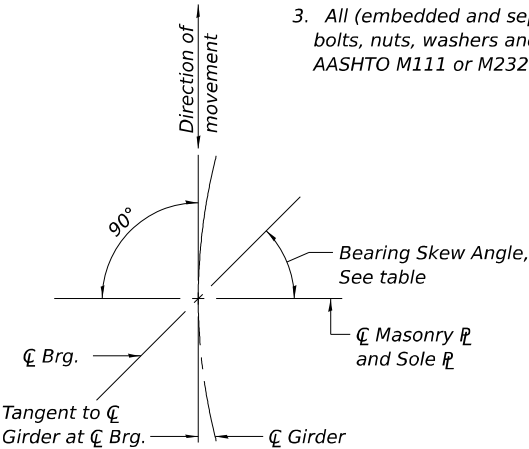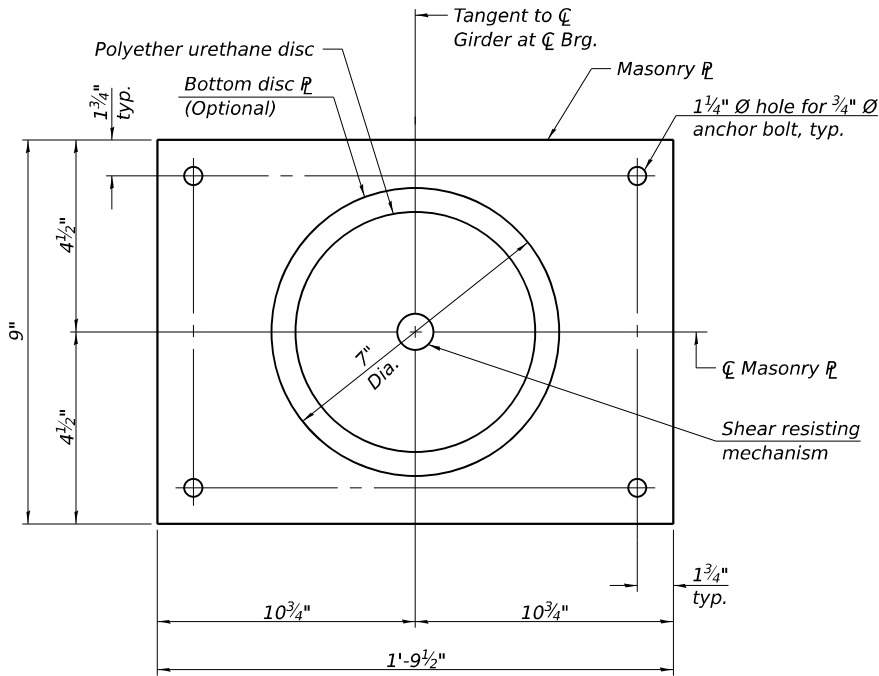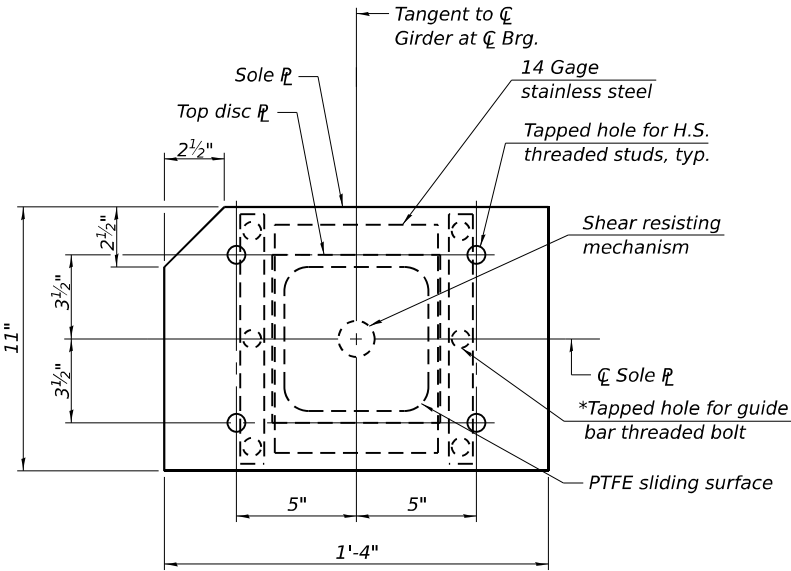

HLMR-D-GE

5/15/2023




USER NAME =	DESIGNED - ETH	REVISED -
	CHECKED - ORG	REVISED -
PLOT SCALE =	DRAWN - ETH	REVISED -
PLOT DATE = 4/10/2025	CHECKED - ORG	REVISED -

STATE OF ILLINOIS
DEPARTMENT OF TRANSPORTATION

GUIDED EXPANSION HLMR DISC BEARING DETAILS
STRUCTURE NO. 019-0030

SHEET 28 OF 42 SHEETS

F.A.P. RTE.	SECTION	COUNTY	TOTAL SHEETS	SHEET NO.
553	(125BR)ES	DEKALB	96	67
CONTRACT NO. 66K63				
ILLINOIS FED. AID PROJECT				

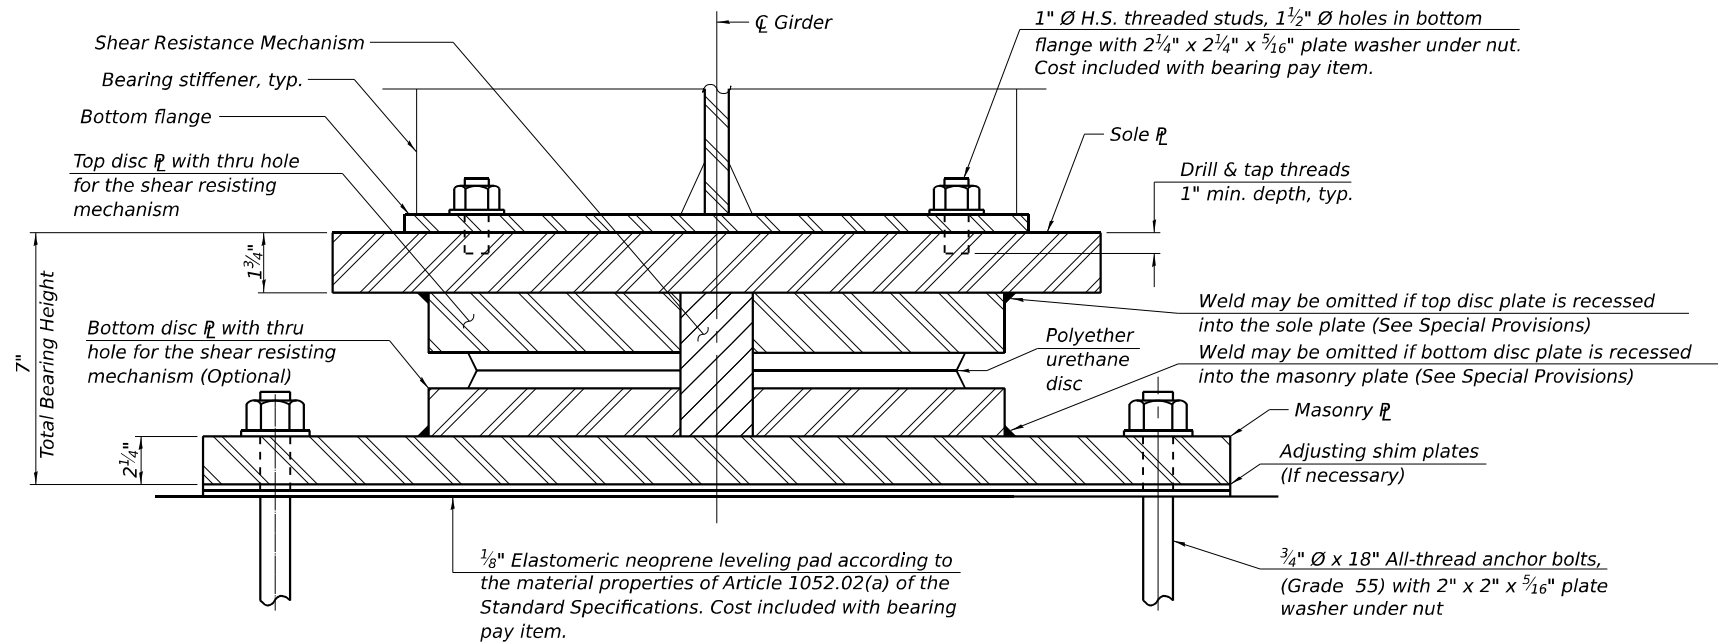

SECTION THRU PIER BEARING

DESIGN DATA


Unfactored Vertical Dead Load Reaction (R_{DC})	55.5 kips
Unfactored Vertical Wearing Surface Reaction (R_{DW})	16.1 kips
Unfactored Vertical Live Load without Impact Reaction (R_{LL})	122.6 kips
Maximum Strength or Extreme Event Lateral Reaction (H_U)	38.8 kips
Maximum Strength Limit State Rotation (Θ_U according to Article 14.4.2.2)	0.0200 rad
Service I Factored Lateral Reaction	19.4 kips
Service I Rotation	0.0050 rad
Service I Factored Vertical Reaction	194.2 kips
Strength I Factored Vertical Reaction	356.2 kips
Service I Load Factors = 1.0DC + 1.0DW + 1.00LL	
Strength I Load Factors = 1.25DC + 1.5DW + 1.75LL + 1.2TU	
Extreme Event Load Factors = 1.0EQ	

NOTES:


- Two 1/8 in. adjusting shims shall be provided for each bearing in addition to all other plates or shims and placed as shown on bearing details. Shim plates not included in total bearing height. Cost included with bearing pay item.
- Total bearing height is estimated based on manufacturer data. Actual bearing height may differ from contract plans. The Contractor shall be responsible for verifying bearing heights and adjusting seat elevations, if required, prior to placing pier or abutment concrete.
- All (embedded and separate) bearing plates, side retainers, anchor bolts, nuts, washers and pintles shall be galvanized according to AASHTO M111 or M232 as applicable.

BEARING SKEW ANGLE TABLE


Location	Girder No.	Bearing Skew Angle
Pier 1	1	46°19'30"
Pier 1	2	46°08'30"
Pier 1	3	45°57'33"
Pier 1	4	45°46'43"
Pier 1	5	45°36'00"
Pier 1	6	45°25'23"
Pier 2	1	44°33'38"
Pier 2	2	44°23'16"
Pier 2	3	44°12'59"
Pier 2	4	44°02'48"
Pier 2	5	43°52'42"
Pier 2	6	43°42'42"

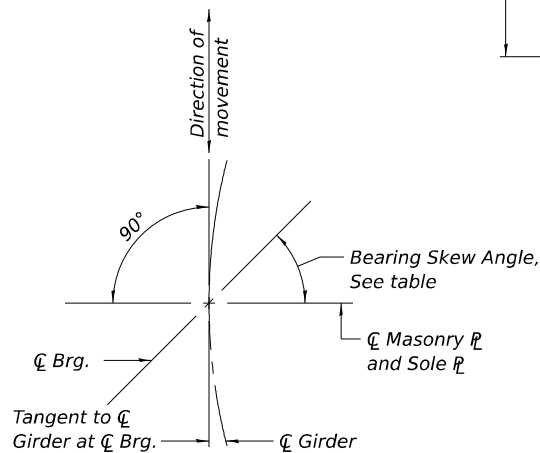

BEARING LAYOUT PLAN

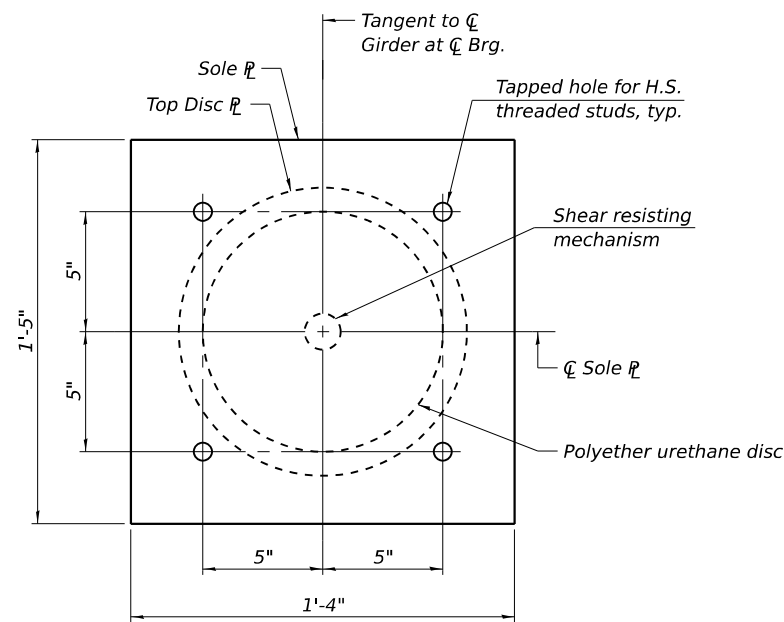

SOLE PLATE AND TOP DISC PLATE PLAN

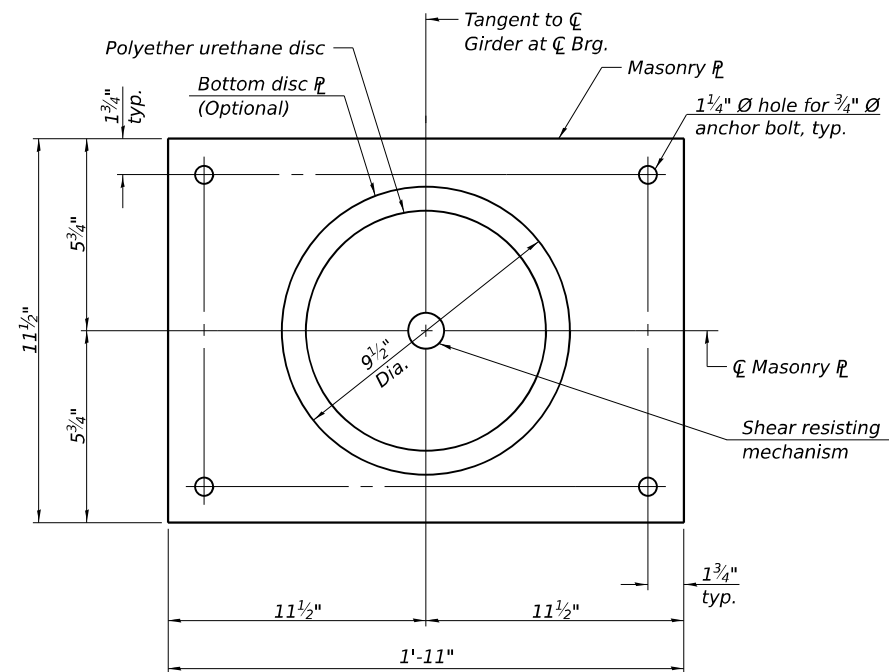

MASONRY PLATE AND
BOTTOM DISC PLATE PLAN

BILL OF MATERIAL

Item	Unit	Total
* High Load Multi-Rotational Bearing, Disc, Fixed-200k	Each	12
Anchor Bolts, 3/4"	Each	48

* The value specified in the pay item name is an approximate vertical load capacity that is used for letting and bidding purposes only. Exact bearing capacity will vary subject to final design.

HLMR-D-F

5/15/2023



USER NAME =	DESIGNED - ETH	REVISED -
	CHECKED - ORG	REVISED -
PLOT SCALE =	DRAWN - ETH	REVISED -
PLOT DATE = 4/10/2025	CHECKED - ORG	REVISED -

STATE OF ILLINOIS
DEPARTMENT OF TRANSPORTATION


FIXED HLMR DISC BEARING DETAILS
STRUCTURE NO. 019-0030

SHEET 29 OF 42 SHEETS

F.A.P. RTE.	SECTION	COUNTY	TOTAL SHEETS	SHEET NO.
553	(125BR)ES	DEKALB	96	68
CONTRACT NO. 66K63				
ILLINOIS FED. AID PROJECT				




WEST ABUTMENT PLAN

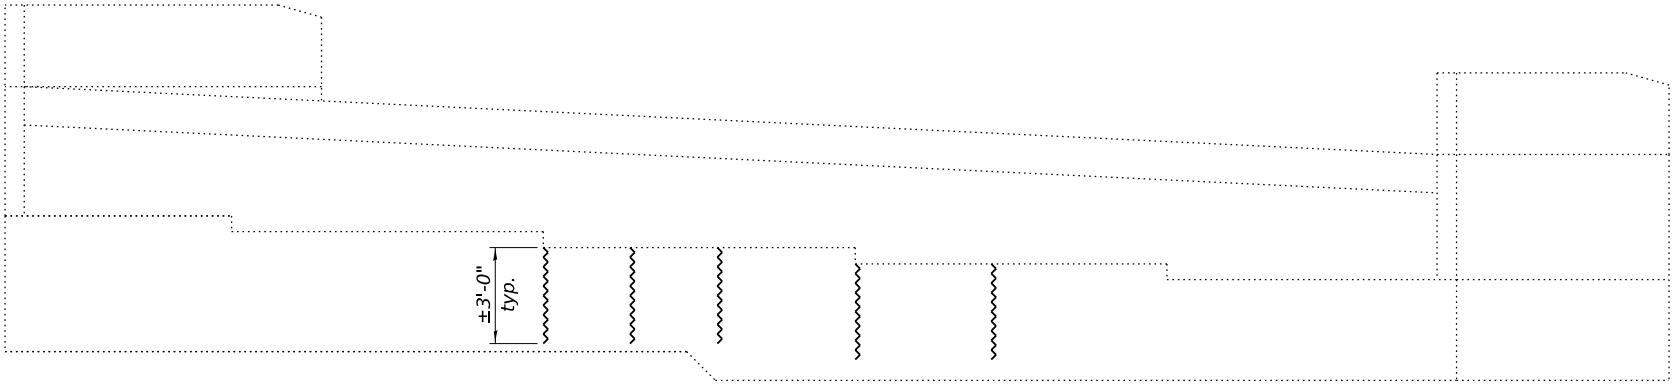

WEST ABUTMENT ELEVATION
(Looking West)



EAST ABUTMENT PLAN

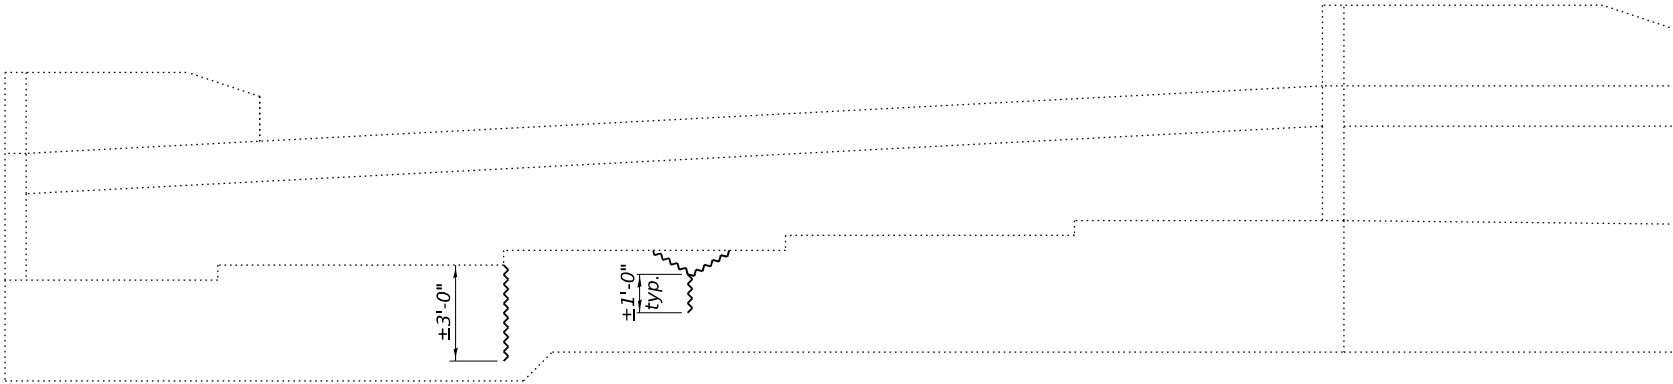

EAST ABUTMENT
(Looking East)

LEGEND



~~~~~ Epoxy Crack Injection

BILL OF MATERIAL


| Item                  | Unit | Total |
|-----------------------|------|-------|
| Epoxy Crack Injection | Foot | 21    |

Notes:  
① The Engineer will determine final repair locations and quantities in the field after loose and spalled concrete has been removed.


FILE NAME: H:\P\22101 - D3 V-AWO 12 - IL 72 over Owens Creek\Bridge\Microstation\0190030-66K63-031-Abutment Repairs.dgn

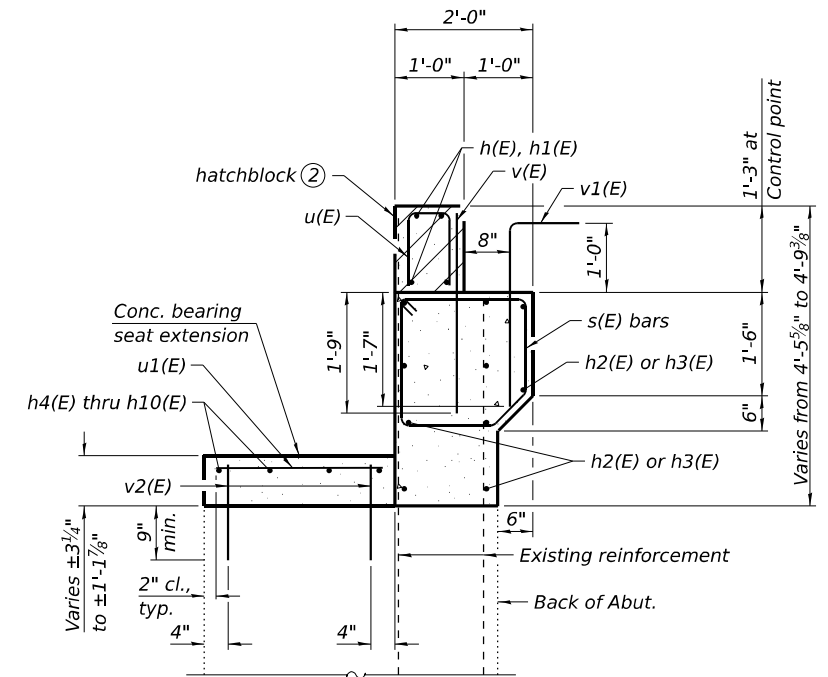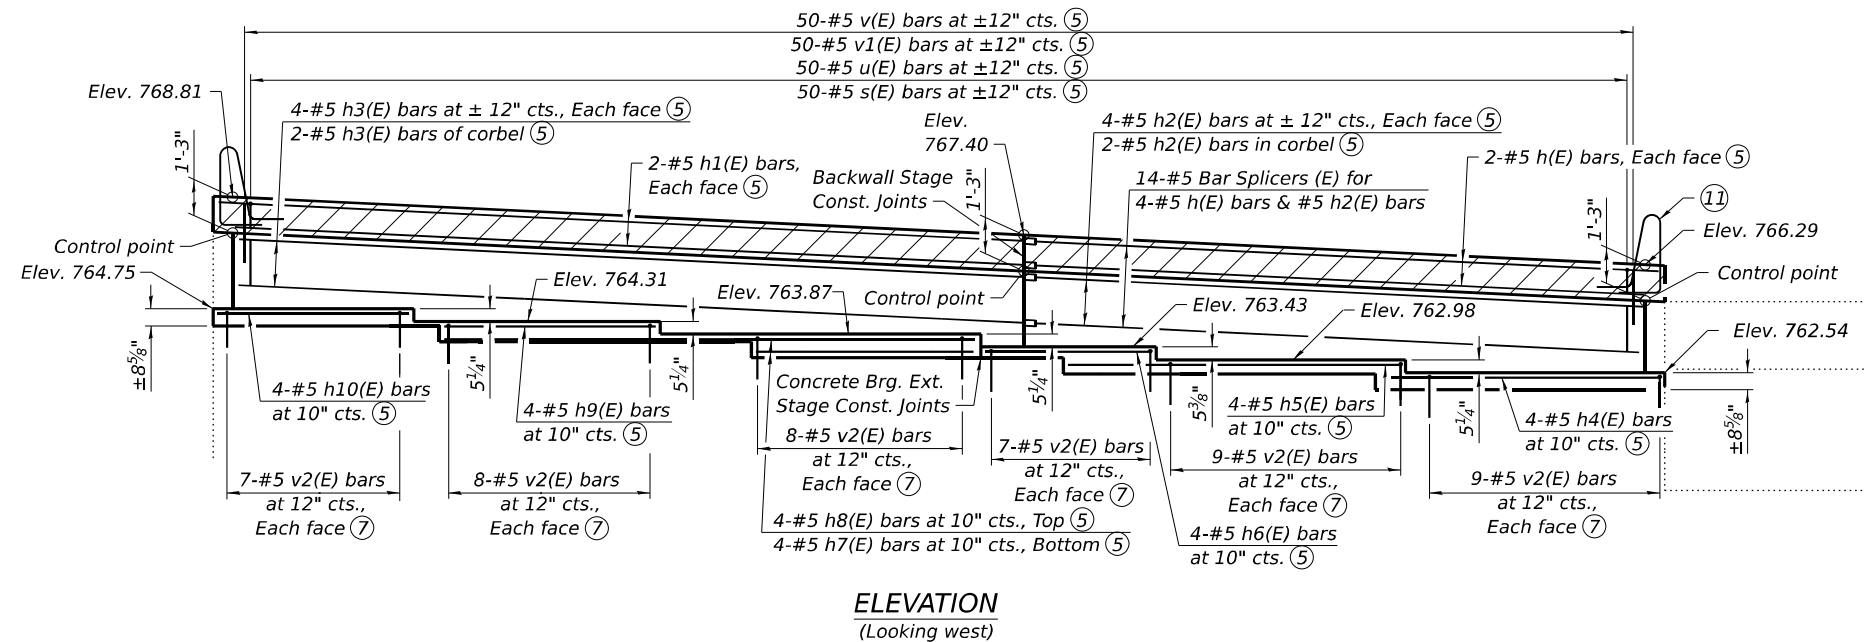

SECTION THRU ABUTMENT

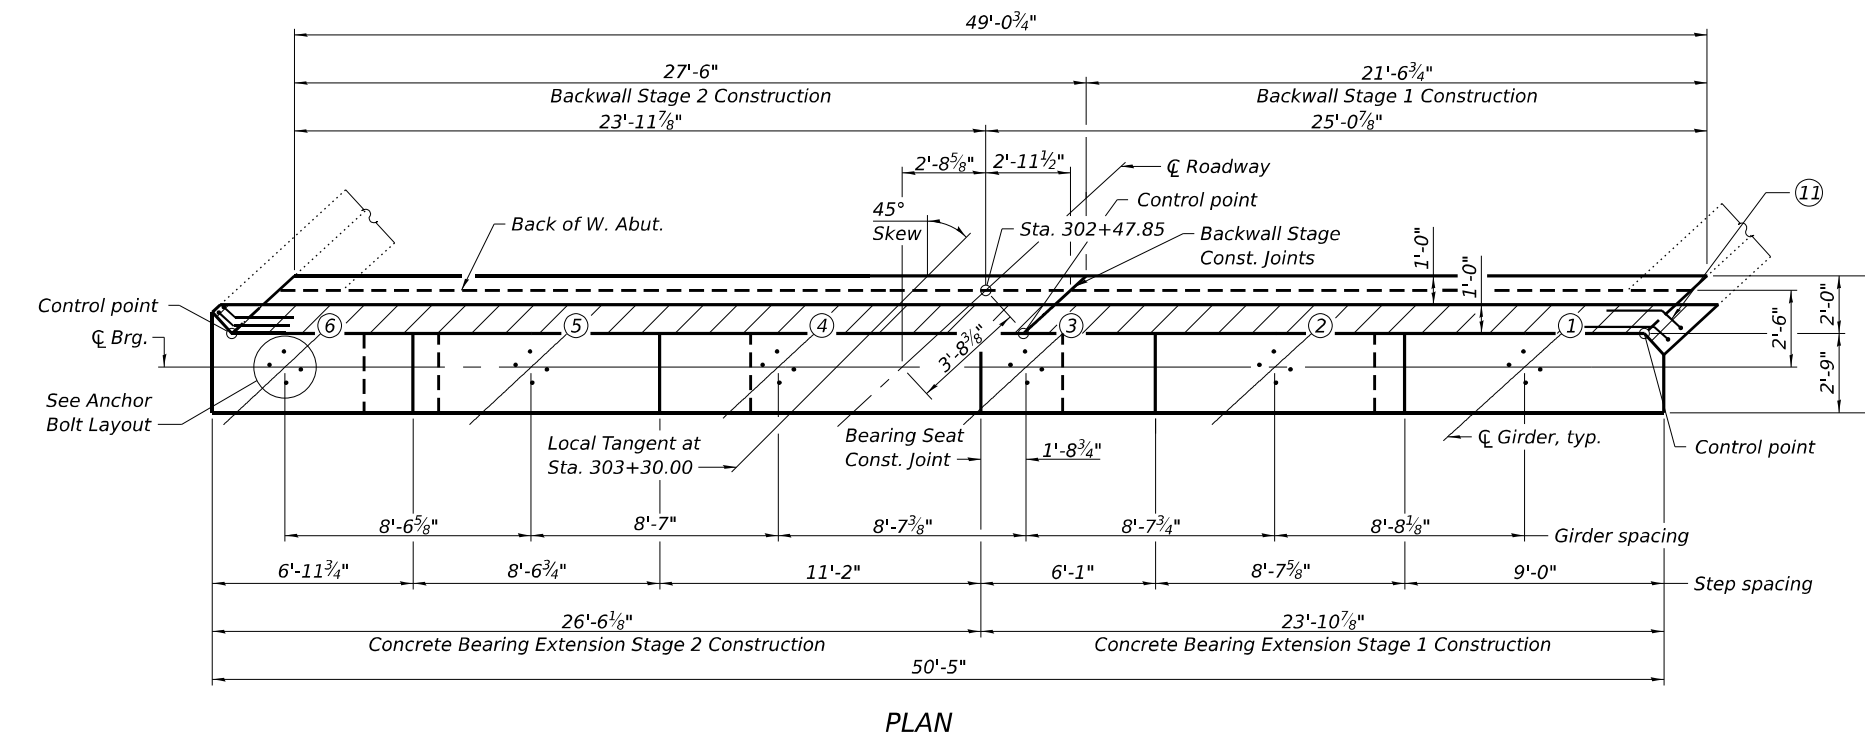

PLAN

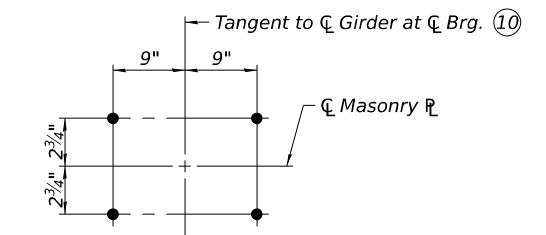


ANCHOR BOLT LAYOUT

Notes:


- ① Existing reinforcement shall be cleaned, straightened and incorporated into the new construction. Any reinforcement bars that are damaged during concrete removal shall be repaired or replaced using an approved bar splicer or anchorage system. Cost included with Concrete removal.
- ② Hatchblock to be poured after superstructure forms have been removed.
- ③ Adjust bearing seat reinforcement layout as needed to avoid anchor bolts.
- ④ See sheet 34 of 42 for reinforcement details and Bill of Material.
- ⑤ See Section thru Abutment.
- ⑥ Concrete Sealer shall be applied to all exposed surfaces of new concrete.
- ⑦ Space u1(E) bars with each pair of v2(E) bars. Cut v2(E) bars to maintain clear cover.
- ⑧ Epoxy grout v2(E) bars according to Article 584 of the Standard Specification. Drilled holes shall be roughed or scored per manufacture's recommendations. Minimum embedment depth is 9"
- ⑨ The top of back wall and approach slab seat shall have a constant slope determined from the control points shown.
- ⑩ See sheet 28 of 42 for bearing layout.
- ⑪ d2(E) bars for parapets on approach slab, see sheets 20 and 24 of 42.
- ⑫ Remove existing bearing seat concrete as needed to ensure a minimum of 4 1/2" of new concrete is placed at all locations. Cost included in Concrete Structures.
- ⑬ The joint between the existing bearing seat and concrete bearing seat extension shall be bonded according to Article 503.09 of the Standard Specifications.

FILE NAME: H:\P222101 - D3 V-AWVO 12 - IL 72 over Owens Creek\Bridges\Microstation\0190030-06K63-032-Abutment Details.dgn



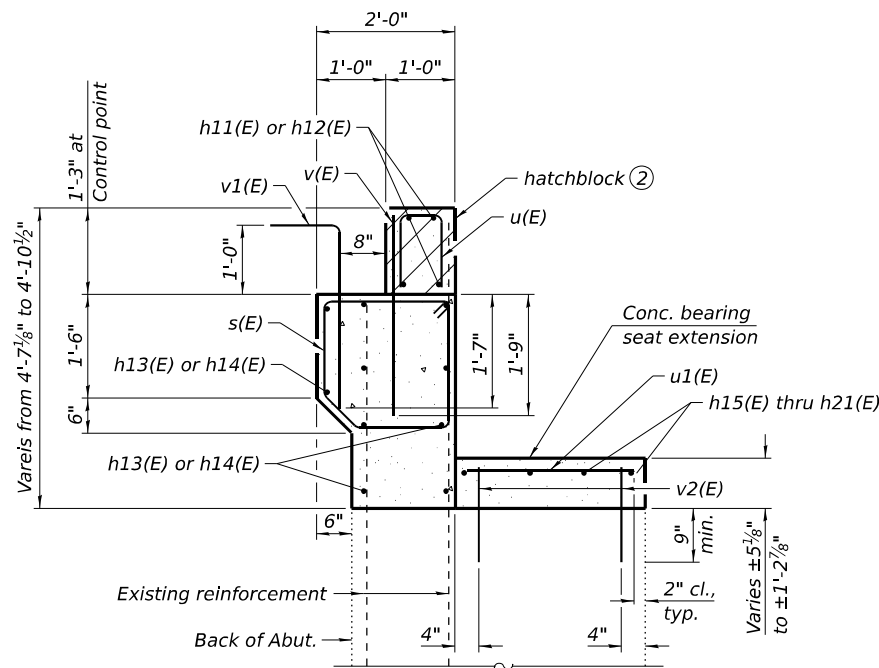


SECTION THRU ABUTMENT

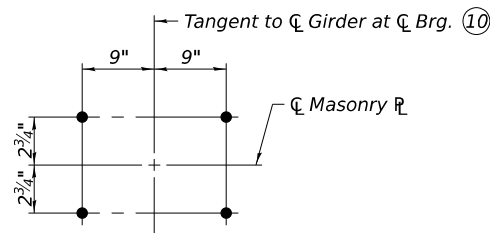


ANCHOR BOLT LAYOUT

Notes:

- ① Existing reinforcement shall be cleaned, straightened and incorporated into the new construction. Any reinforcement bars that are damaged during concrete removal shall be repaired or replaced using an approved bar splicer or anchorage system. Cost included with Concrete removal.
- ② Hatchblock to be poured after superstructure forms have been removed.
- ③ Adjust bearing seat reinforcement layout as needed to avoid anchor bolts.
- ④ See sheet 34 of 42 for reinforcement details and Bill of Material.
- ⑤ See Section thru Abutment.
- ⑥ Concrete Sealer shall be applied to all exposed surfaces of new concrete.
- ⑦ Space u1(E) bars with each pair of v2(E) bars. Cut v2(E) bars to maintain clear cover.
- ⑧ Epoxy grout v2(E) bars according to Article 584 of the Standard Specification. Drilled holes shall be roughed or scored per manufacture's recommendations. Minimum embedment depth is 9".
- ⑨ The top of back wall and approach slab seat shall have a constant slope determined from the control points shown.
- ⑩ See sheet 28 of 42 for bearing layout.
- ⑪ d2(E) bars for parapets on approach slab, see sheets 22 and 24 of 42
- ⑫ Remove existing bearing seat concrete as needed to ensure a minimum of 4 1/2" of new concrete is placed at all locations. Cost included in Concrete Structures.
- ⑬ The joint between the existing bearing seat and concrete bearing seat extension shall be bonded according to Article 503.09 of the Standard Specifications..

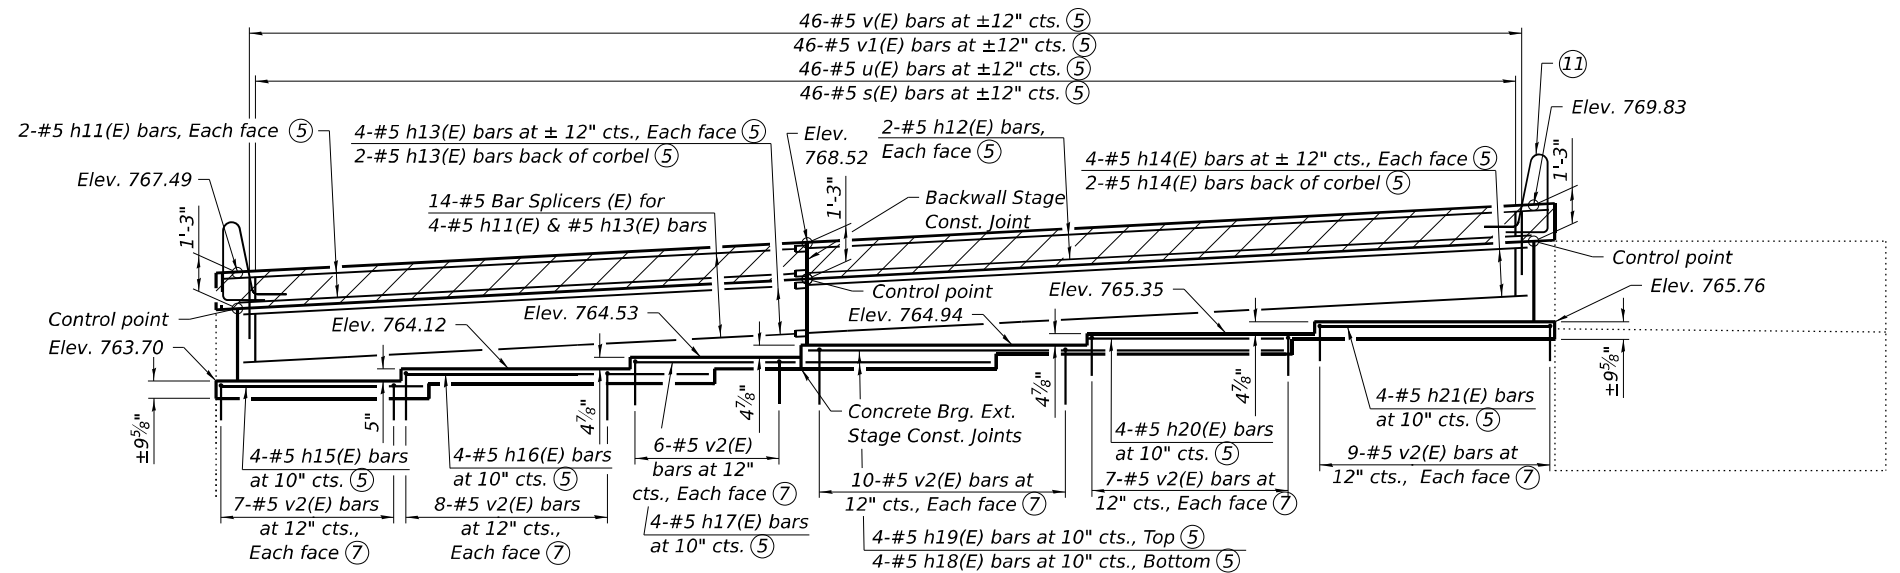

ELEVATION  
(Looking east)

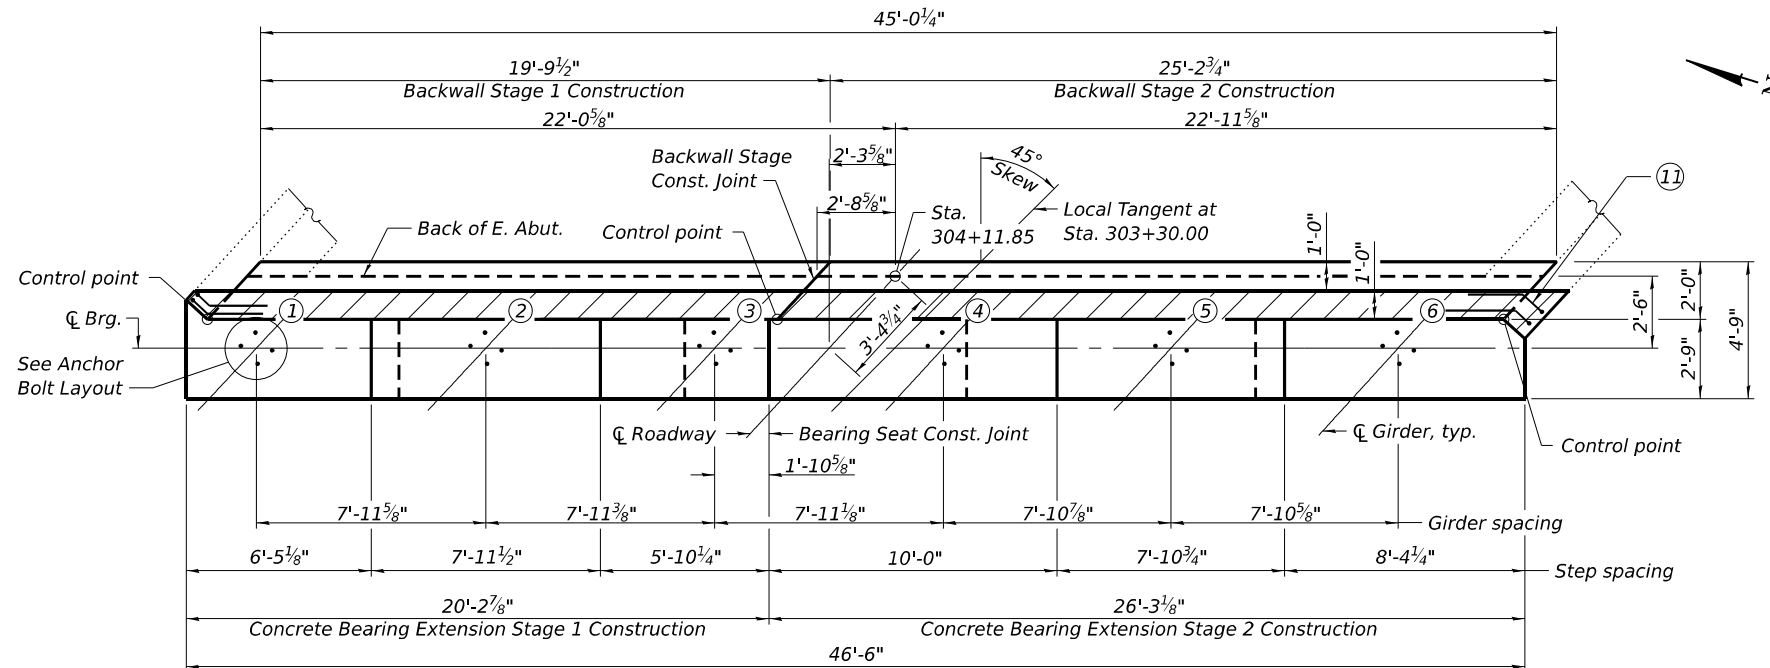

PLAN

FILE NAME: H:\P22101 - D3 V-AWO 12 - IL 72 over Owens Creek\Bridges\Microstation\0190030-66K63-033-Abutment Details.dgn



|                       |                |           |
|-----------------------|----------------|-----------|
| USER NAME =           | DESIGNED - BAW | REVISED - |
|                       | CHECKED - KP   | REVISED - |
| PLOT SCALE =          | DRAWN - BAW    | REVISED - |
| PLOT DATE = 4/10/2025 | CHECKED - KP   | REVISED - |

STATE OF ILLINOIS  
DEPARTMENT OF TRANSPORTATION

EAST ABUTMENT DETAILS  
STRUCTURE NO. 019-0030

SHEET 33 OF 42 SHEETS




| F.A.P. RTE.               | SECTION   | COUNTY | TOTAL SHEETS | SHEET NO. |
|---------------------------|-----------|--------|--------------|-----------|
| 553                       | (125BR)ES | DEKALB | 96           | 72        |
| CONTRACT NO. 66K63        |           |        |              |           |
| ILLINOIS FED. AID PROJECT |           |        |              |           |

BILL OF MATERIAL WEST ABUT

| Bar                                 | No. | Size | Length  | Shape |
|-------------------------------------|-----|------|---------|-------|
| h(E)                                | 4   | #5   | 22'-7"  | ——    |
| h1(E)                               | 4   | #5   | 28'-8"  | ——    |
| h2(E)                               | 10  | #5   | 21'-4"  | ——    |
| h3(E)                               | 10  | #5   | 27'-2"  | ——    |
| h4(E)                               | 4   | #5   | 9'-9"   | ——    |
| h5(E)                               | 4   | #5   | 11'-7"  | ——    |
| h6(E)                               | 4   | #5   | 5'-9"   | ——    |
| h7(E)                               | 4   | #5   | 7'-8"   | ——    |
| h8(E)                               | 4   | #5   | 18'-6"  | ——    |
| h9(E)                               | 4   | #5   | 7'-4"   | ——    |
| h10(E)                              | 4   | #5   | 6'-8"   | ——    |
| s(E)                                | 50  | #5   | 5'-2"   | ┐     |
| u(E)                                | 50  | #5   | 2'-6"   | └     |
| u1(E)                               | 48  | #5   | 2'-5"   | ——    |
| v(E)                                | 50  | #5   | 2'-10"  | ——    |
| v1(E)                               | 50  | #5   | 3'-5"   | └     |
| v2(E)                               | 96  | #5   | 1'-10"  | ——    |
| Structure Excavation                |     |      | Cu. Yd. | 20    |
| Concrete Structures                 |     |      | Cu. Yd. | 14.0  |
| Reinforcement Bars,<br>Epoxy Coated |     |      | Pound   | 2,030 |
| Concrete Sealer                     |     |      | Sq. Ft. | 404   |

BILL OF MATERIAL EAST ABUT

| Bar                                 | No. | Size | Length  | Shape |
|-------------------------------------|-----|------|---------|-------|
| h11(E)                              | 4   | #5   | 20'-8"  | ——    |
| h12(E)                              | 4   | #5   | 25'-11" | ——    |
| h13(E)                              | 10  | #5   | 19'-5"  | ——    |
| h14(E)                              | 10  | #5   | 24'-10" | ——    |
| h15(E)                              | 4   | #5   | 7'-0"   | ——    |
| h16(E)                              | 4   | #5   | 10'-7"  | ——    |
| h17(E)                              | 4   | #5   | 5'-7"   | ——    |
| h18(E)                              | 4   | #5   | 6'-6"   | ——    |
| h19(E)                              | 4   | #5   | 16'-7"  | ——    |
| h20(E)                              | 4   | #5   | 6'-7"   | ——    |
| h21(E)                              | 4   | #5   | 8'-0"   | ——    |
| s(E)                                | 45  | #5   | 5'-2"   | ┐     |
| u(E)                                | 45  | #5   | 2'-6"   | └     |
| u1(E)                               | 47  | #5   | 2'-5"   | ——    |
| v(E)                                | 45  | #5   | 2'-10"  | ——    |
| v1(E)                               | 45  | #5   | 3'-5"   | └     |
| v2(E)                               | 94  | #5   | 1'-10"  | ——    |
| Structure Excavation                |     |      | Cu. Yd. | 20    |
| Concrete Structures                 |     |      | Cu. Yd. | 12.8  |
| Reinforcement Bars,<br>Epoxy Coated |     |      | Pound   | 1,860 |
| Concrete Sealer                     |     |      | Sq. Ft. | 371   |

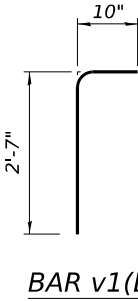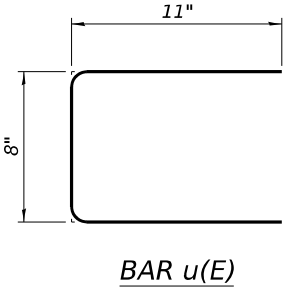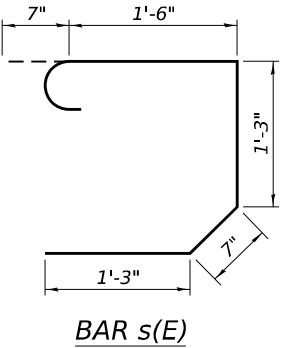

FILE NAME: H:\P\222101 - D3 V-AWO 12 - IL 72 over Owens Creek\Bridge\Microstation\0190030-66K63-034-Abutment Details.dgn



**OATES**  
ASSOCIATES  
www.oatesassociates.com

ILLINOIS DESIGN FIRM LICENSE NO.: 184.001115

|            |   |           |
|------------|---|-----------|
| USER NAME  | = |           |
| PLOT SCALE | = |           |
| PLOT DATE  | = | 4/10/2025 |

|          |   |     |
|----------|---|-----|
| DESIGNED | - | BAW |
| CHECKED  | - | KP  |
| DRAWN    | - | BAW |
| CHECKED  | - | KP  |


|         |   |  |
|---------|---|--|
| REVISED | - |  |
| REVISED | - |  |
| REVISED | - |  |
| REVISED | - |  |

STATE OF ILLINOIS  
DEPARTMENT OF TRANSPORTATION


ABUTMENT DETAILS  
STRUCTURE NO. 019-0030

SHEET 34 OF 42 SHEETS


|                    |           |                  |              |           |
|--------------------|-----------|------------------|--------------|-----------|
| F.A.P. RTE.        | SECTION   | COUNTY           | TOTAL SHEETS | SHEET NO. |
| 553                | (125BR)ES | DEKALB           | 96           | 73        |
| CONTRACT NO. 66K63 |           |                  |              |           |
| ILLINOIS           |           | FED. AID PROJECT |              |           |

 

PIER 1 NORTH END

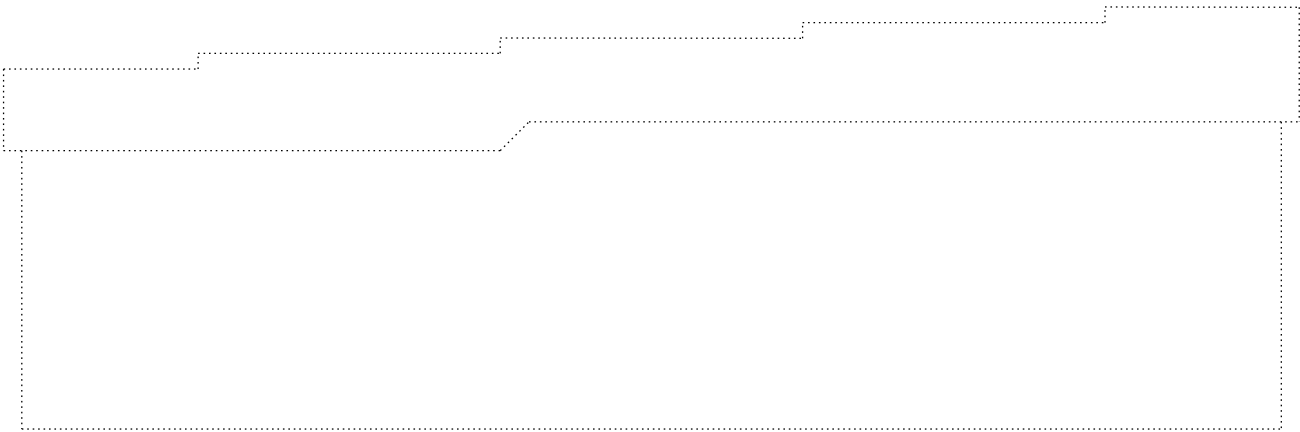



PIER 1 ELEVATION  
(Looking East)

 

PIER 1 SOUTH END




PIER 1 PLAN

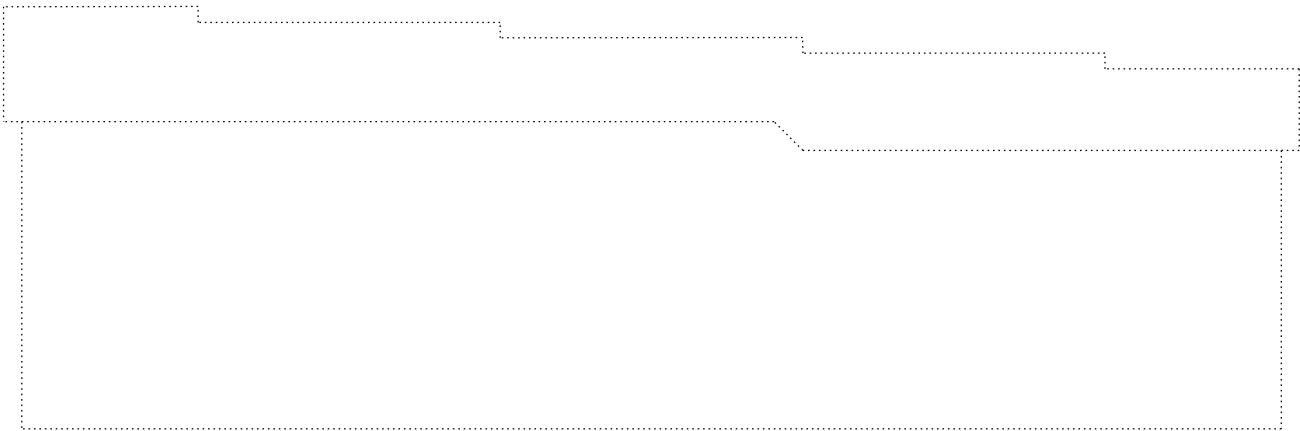 


PIER 1 ELEVATION  
(Looking West)

Notes:  
① The Engineer will determine final repair locations and quantities in the field after loose and spalled concrete has been removed.


FILE NAME: H:\P\222101 - D3 V-AWO 12 - IL 72 over Owens Creek\Bridge\Microstation\0190030-66K63-035-Pier 1 Repairs.dgn

 

PIER 2 NORTH END

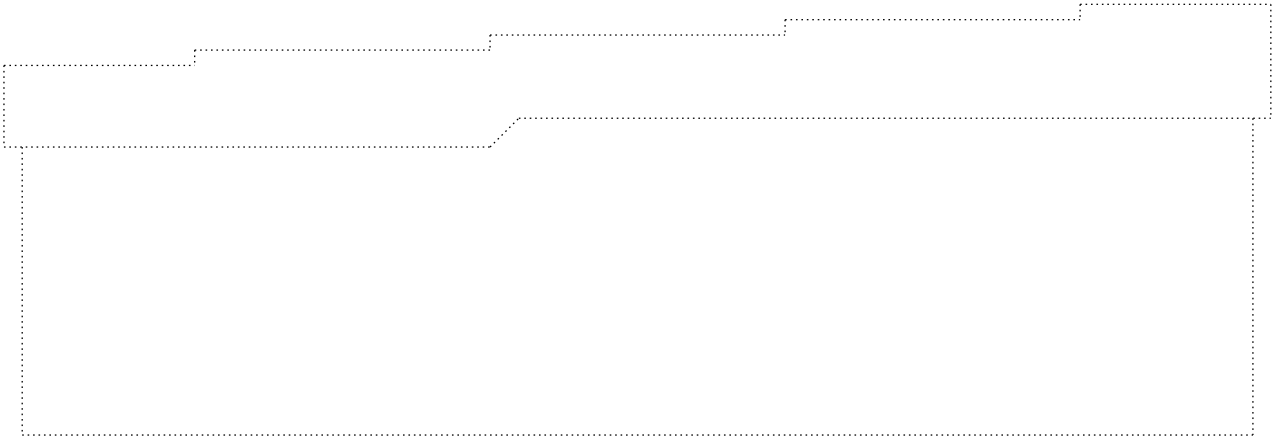



PIER 2 ELEVATION  
(Looking East)

 

PIER 2 SOUTH END



PIER 2 PLAN

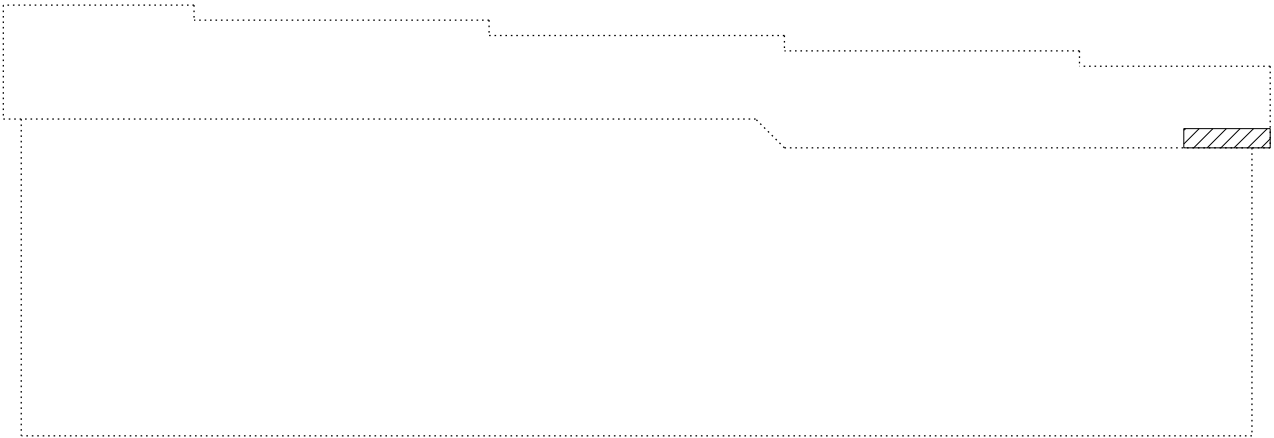 

PIER 2 ELEVATION  
(Looking West)

LEGEND



Structural Repair of  
Concrete (Depth Equal To  
of Less Than 5 Inches)

BILL OF MATERIAL

| Item                                                                       | Unit    | Total |
|----------------------------------------------------------------------------|---------|-------|
| Structural Repair of<br>Concrete (Depth Equal To<br>of Less Than 5 Inches) | Sq. Ft. | 2     |



Notes:

- ① The Engineer will determine final repair locations and quantities in the field after loose and spalled concrete has been removed.


FILE NAME: H:\P\222101 - D3 V-AWD 12 - IL 72 over Owens Creek\Bridge\Microstation\0190030-66K63-Pier 2 Repairs.dgn

BILL OF MATERIAL PIER 1

| Bar                              | No. | Size    | Length | Shape |
|----------------------------------|-----|---------|--------|-------|
| h22(E)                           | 4   | #5      | 6'-6"  |       |
| h23(E)                           | 4   | #5      | 11'-3" |       |
| h24(E)                           | 4   | #5      | 5'-9"  |       |
| h25(E)                           | 4   | #5      | 7'-3"  |       |
| h26(E)                           | 4   | #5      | 17'-9" |       |
| h27(E)                           | 4   | #5      | 3'-10" |       |
| h28(E)                           | 4   | #5      | 5'-6"  |       |
| u2(E)                            | 46  | #5      | 2'-2"  |       |
| v2(E)                            | 92  | #5      | 1'-10" |       |
| Concrete Structures              |     | Cu. Yd. | 2.6    |       |
| Reinforcement Bars, Epoxy Coated |     | Pound   | 560    |       |
| Concrete Sealer                  |     | Sq. Ft. | 175    |       |

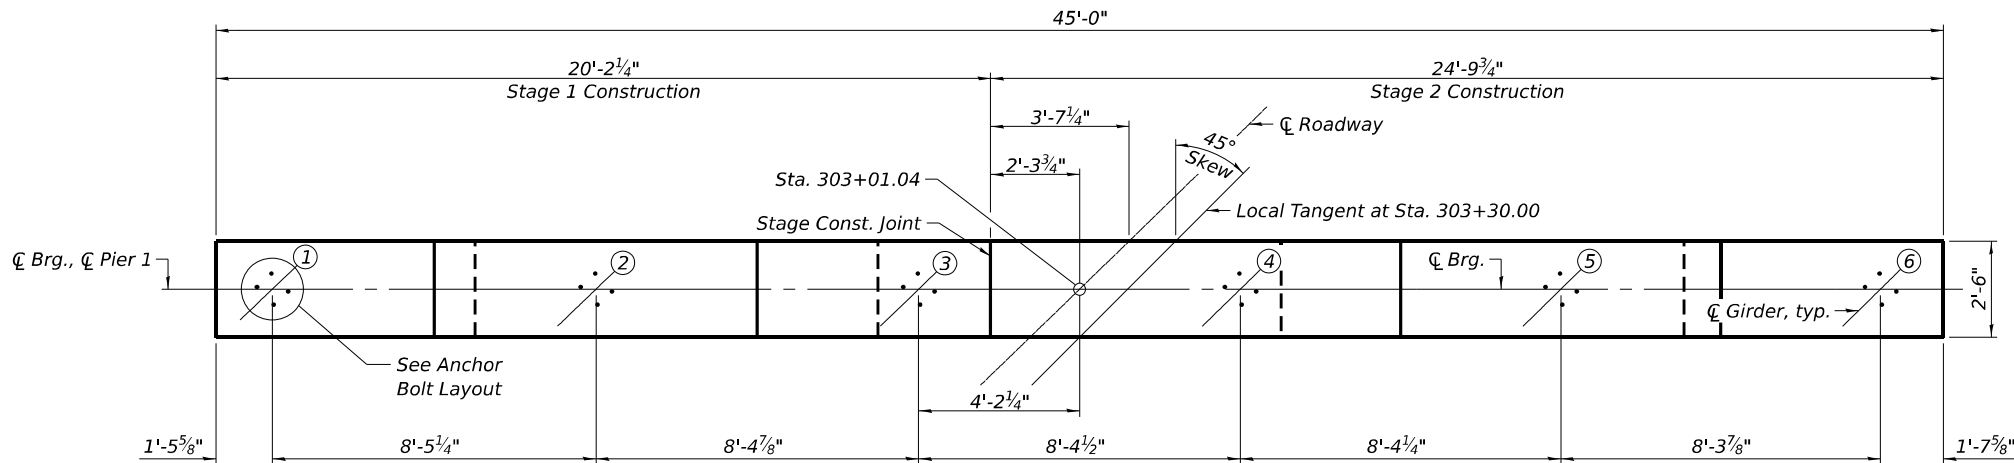 


PLAN

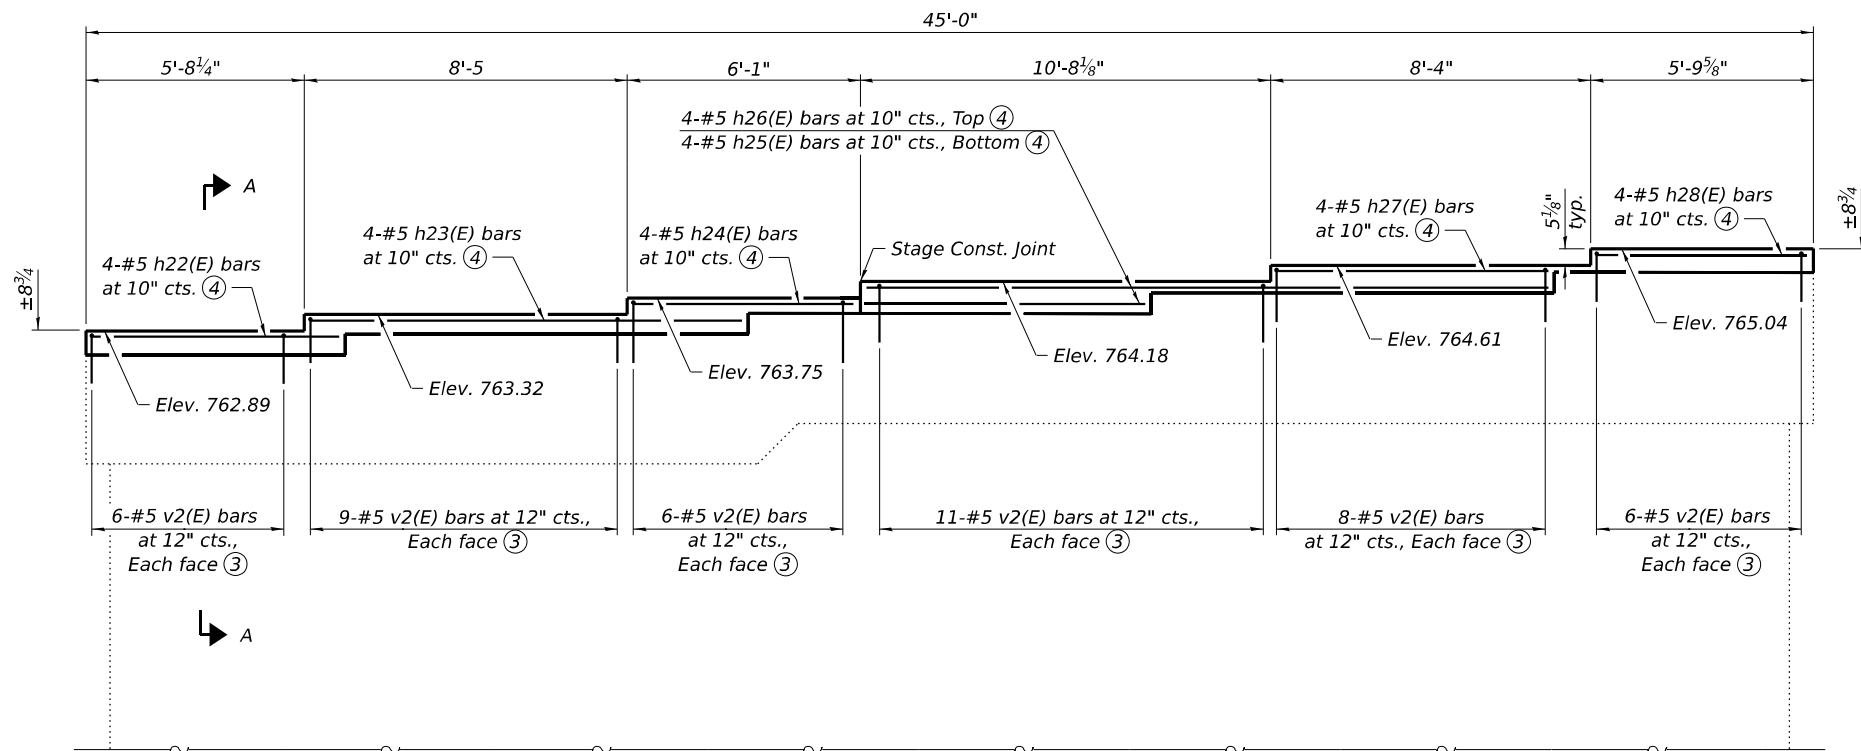


ELEVATION  
(Looking East)

- Notes:
- Adjust bearing seat reinforcement layout as needed to avoid anchor bolts.
  - Concrete Sealer shall be applied to all exposed surfaces of new concrete.
  - Space u2(E) bars with each pair of v2(E) bars. Cut v2(E) bars to maintain clear cover.
  - See Section A-A.
  - Epoxy grout v2(E) bars according to Article 584 of the Standard Specification. Drilled holes shall be roughed or scored per manufacture's recommendations. Minimum embedment depth is 9".
  - See sheet 29 of 42 for bearing layout.
  - Remove existing bearing seat concrete as needed to ensure a minimum of 4 1/2" of new concrete is placed at all locations. Cost included in Concrete Structures.
  - The joint between the existing bearing seat and concrete bearing seat extension shall be bonded according to Article 503.09 of the Standard Specifications.

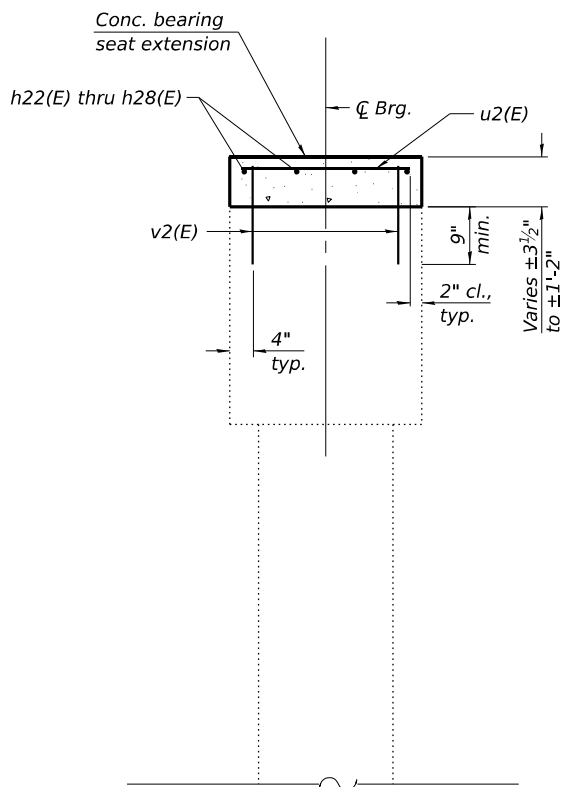

SECTION A-A

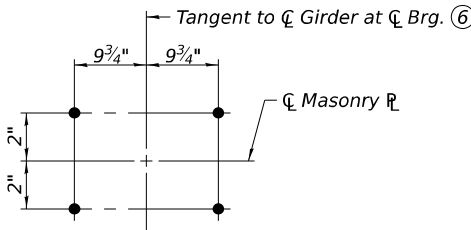

ANCHOR BOLT LAYOUT

FILE NAME: H:\P222101 - D3 V-AWO 12 - IL 72 over Owens Creek\Bridge\Microstation\0190030-66K63-037-Pier 1 Details.dgn



|                       |                |           |
|-----------------------|----------------|-----------|
| USER NAME =           | DESIGNED - BAW | REVISED - |
| CHECKED - KP          | REVISED -      |           |
| PLOT SCALE =          | DRAWN - BAW    | REVISED - |
| PLOT DATE = 4/10/2025 | CHECKED - KP   | REVISED - |

STATE OF ILLINOIS  
DEPARTMENT OF TRANSPORTATION



PIER 1 DETAILS  
STRUCTURE NO. 019-0030

SHEET 37 OF 42 SHEETS


| F.A.P. RTE.               | SECTION   | COUNTY | TOTAL SHEETS | SHEET NO. |
|---------------------------|-----------|--------|--------------|-----------|
| 553                       | (125BR)ES | DEKALB | 96           | 76        |
| CONTRACT NO. 66K63        |           |        |              |           |
| ILLINOIS FED. AID PROJECT |           |        |              |           |

BILL OF MATERIAL PIER 2


| Bar                              | No. | Size | Length  | Shape |
|----------------------------------|-----|------|---------|-------|
| h29(E)                           | 4   | #5   | 6'-4"   |       |
| h30(E)                           | 4   | #5   | 10'-10" |       |
| h31(E)                           | 4   | #5   | 5'-7"   |       |
| h32(E)                           | 4   | #5   | 7'-0"   |       |
| h33(E)                           | 4   | #5   | 17'-3"  |       |
| h34(E)                           | 4   | #5   | 6'-11"  |       |
| h35(E)                           | 4   | #5   | 5'-5"   |       |
| u2(E)                            | 46  | #5   | 2'-2"   |       |
| v2(E)                            | 92  | #5   | 1'-10"  |       |
| Concrete Structures              |     |      | Cu. Yd. | 2.5   |
| Reinforcement Bars, Epoxy Coated |     |      | Pound   | 530   |
| Concrete Sealer                  |     |      | Sq. Ft. | 172   |

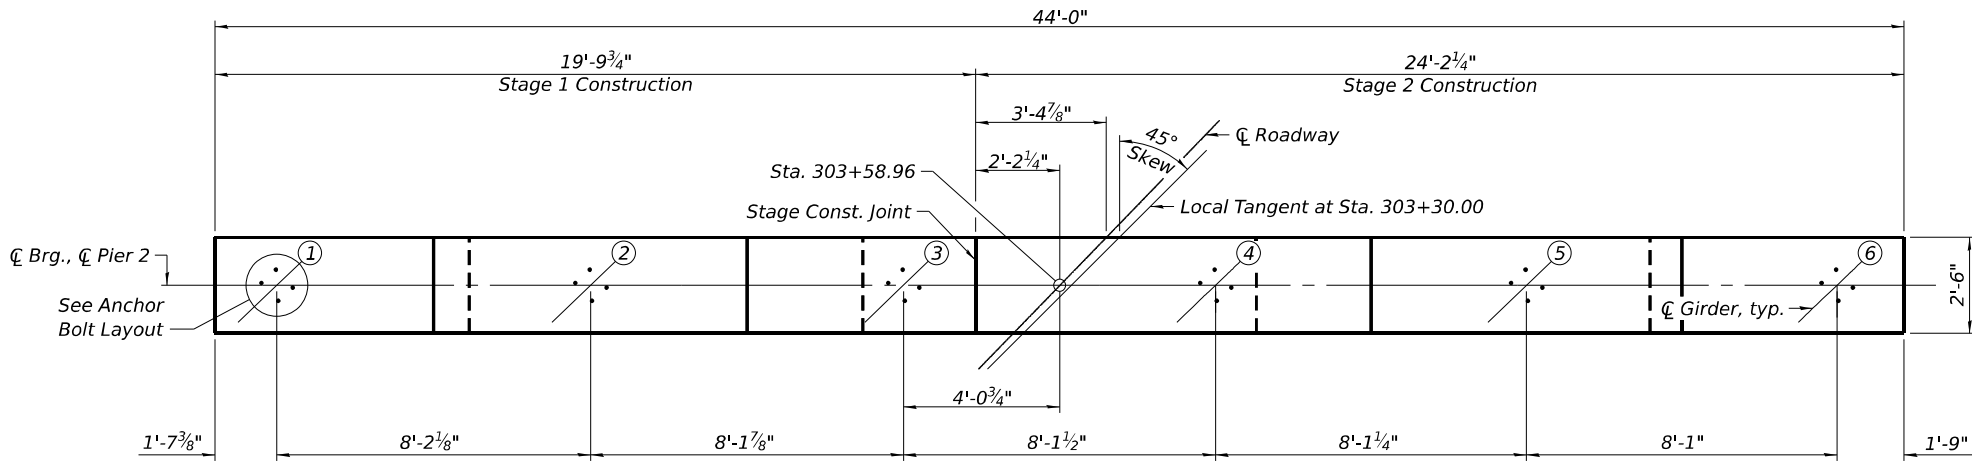 


TOP PLAN

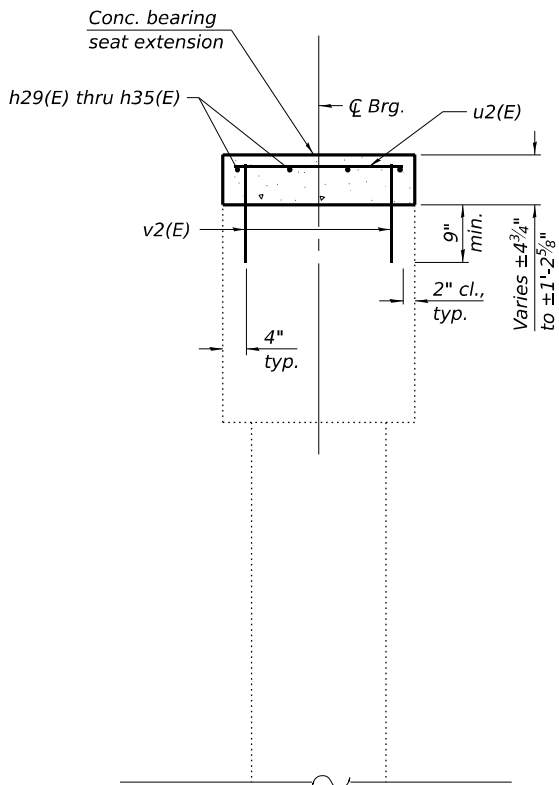

SECTION A-A

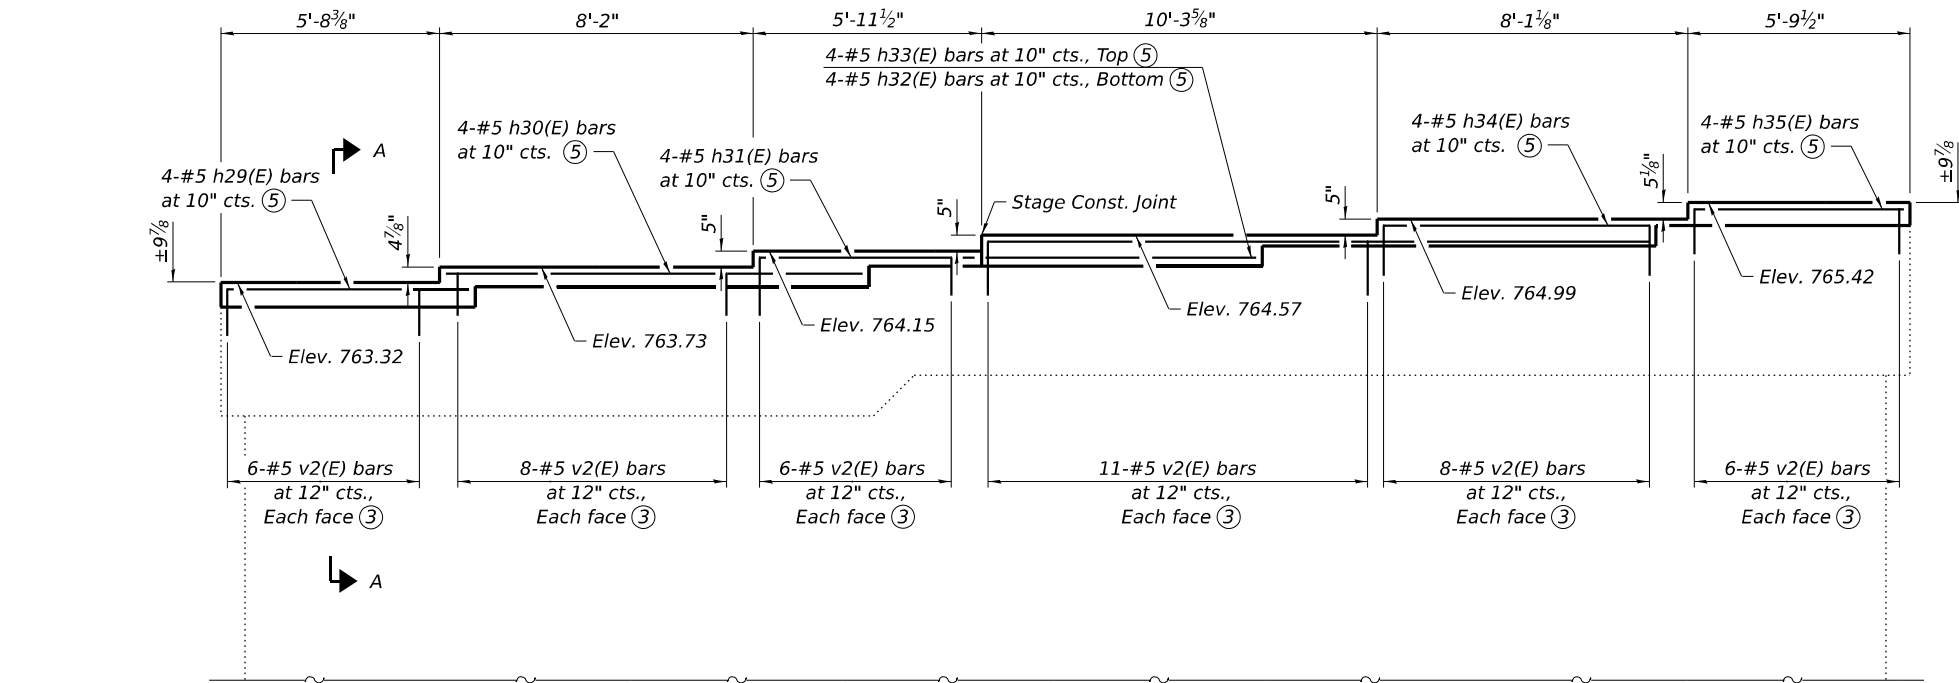

ELEVATION  
(Looking East)

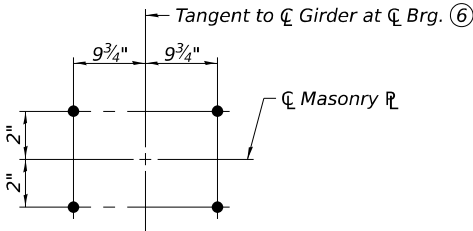

ANCHOR BOLT LAYOUT

- Notes:
- Adjust bearing seat reinforcement layout as needed to avoid anchor bolts.
  - Concrete Sealer shall be applied to all exposed surfaces of new concrete.
  - Space u2(E) bars with each pair of v2(E) bars. Cut v2(E) bars to maintain clear cover.
  - See Section A-A.
  - Epoxy grout v2(E) bars according to Article 584 of the Standard Specification. Drilled holes shall be roughed or scored per manufacture's recommendations. Minimum embedment depth is 9".
  - See sheet 29 of 42 for bearing layout.
  - Remove existing bearing seat concrete as needed to ensure a minimum of 4 1/2" of new concrete is placed at all locations. Cost included in Concrete Structures.
  - The joint between the existing bearing seat and concrete bearing seat extension shall be bonded according to Article 503.09 of the Standard Specifications.

FILE NAME: H:\P222101 - D3 V-AWO 12 - IL 72 over Owens Creek\Bridge\Microstation\0190030-66K63-Pier 2 Details.dgn



|            |   |          |   |     |         |   |
|------------|---|----------|---|-----|---------|---|
| USER NAME  | = | DESIGNED | - | BAW | REVISED | - |
|            |   | CHECKED  | - | KP  | REVISED | - |
| PLOT SCALE | = | DRAWN    | - | BAW | REVISED | - |
| PLOT DATE  | = | CHECKED  | - | KP  | REVISED | - |

STATE OF ILLINOIS  
DEPARTMENT OF TRANSPORTATION


PIER 2 DETAILS  
STRUCTURE NO. 019-0030

SHEET 38 OF 42 SHEETS

| F.A.P. RTE.               | SECTION   | COUNTY | TOTAL SHEETS | SHEET NO. |
|---------------------------|-----------|--------|--------------|-----------|
| 553                       | (125BR)ES | DEKALB | 96           | 77        |
| CONTRACT NO. 66K63        |           |        |              |           |
| ILLINOIS FED. AID PROJECT |           |        |              |           |




FILE NAME: H:\P222101 - D3 V-AW0 12 - IL 72 over Owens Creek\Bridge\Microstation\0190030-66K63-039-Concrete Parapet Slipforming Option.dgn

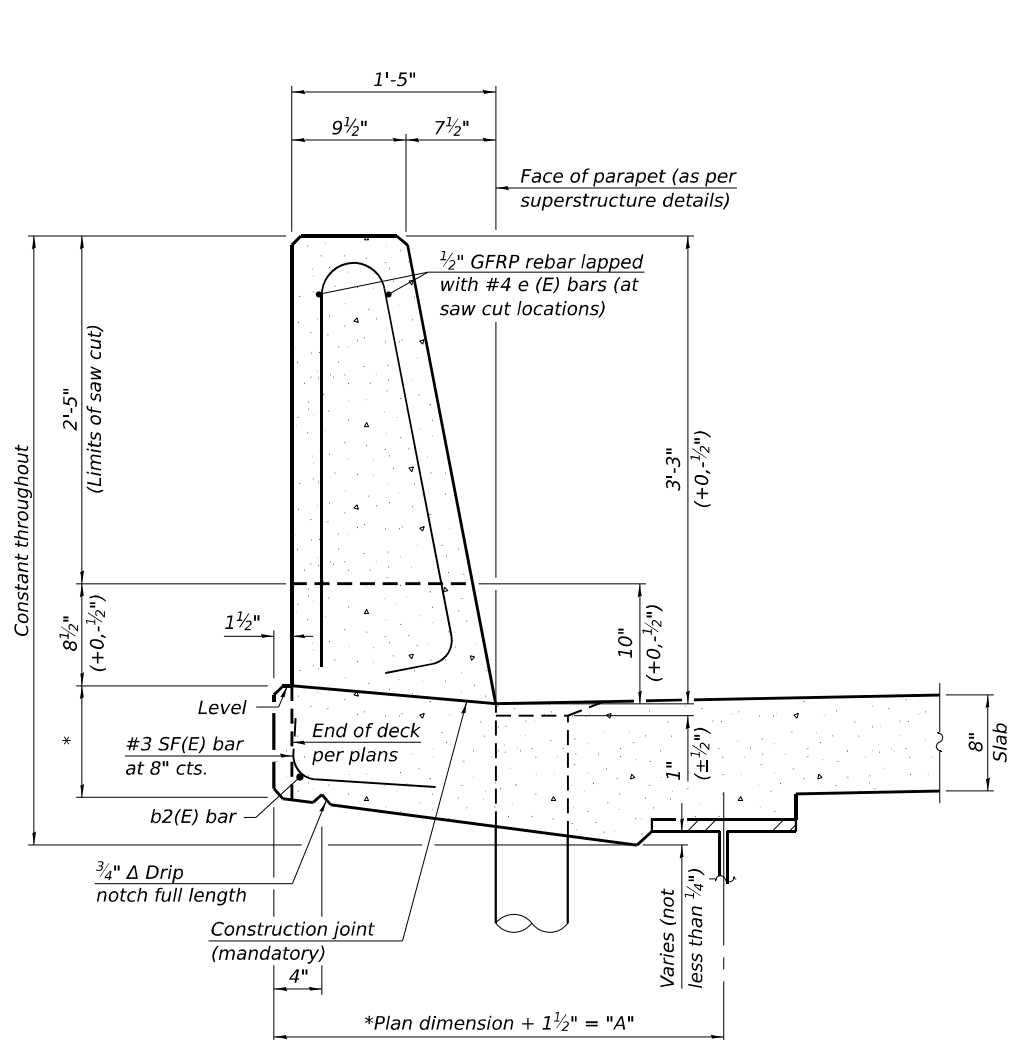


39" CONSTANT-SLOPE  
PARAPET SECTION

(Showing dimensions, d(E), and 1/2" Ø GFRP rebar)

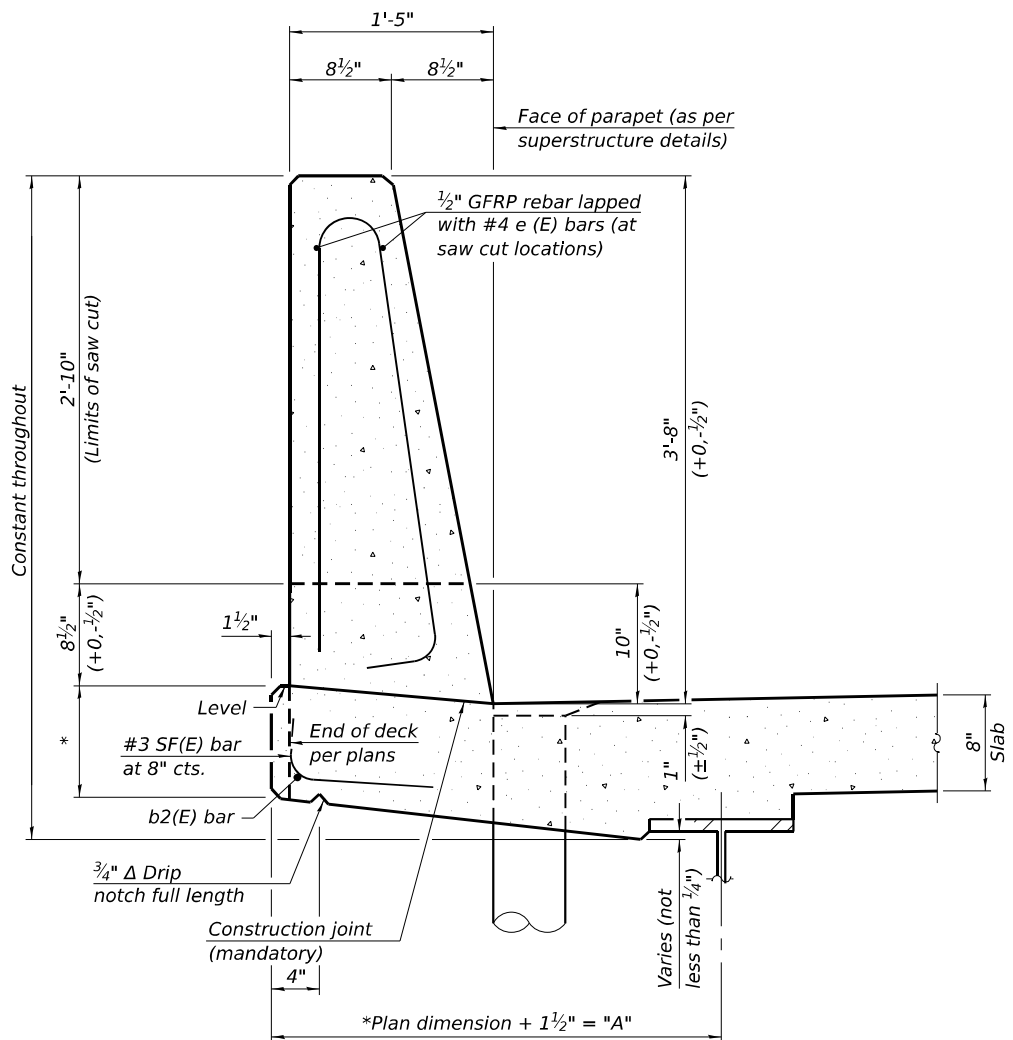


44" CONSTANT-SLOPE  
PARAPET SECTION

(Showing dimensions, d(E), and 1/2" Ø GFRP rebar)

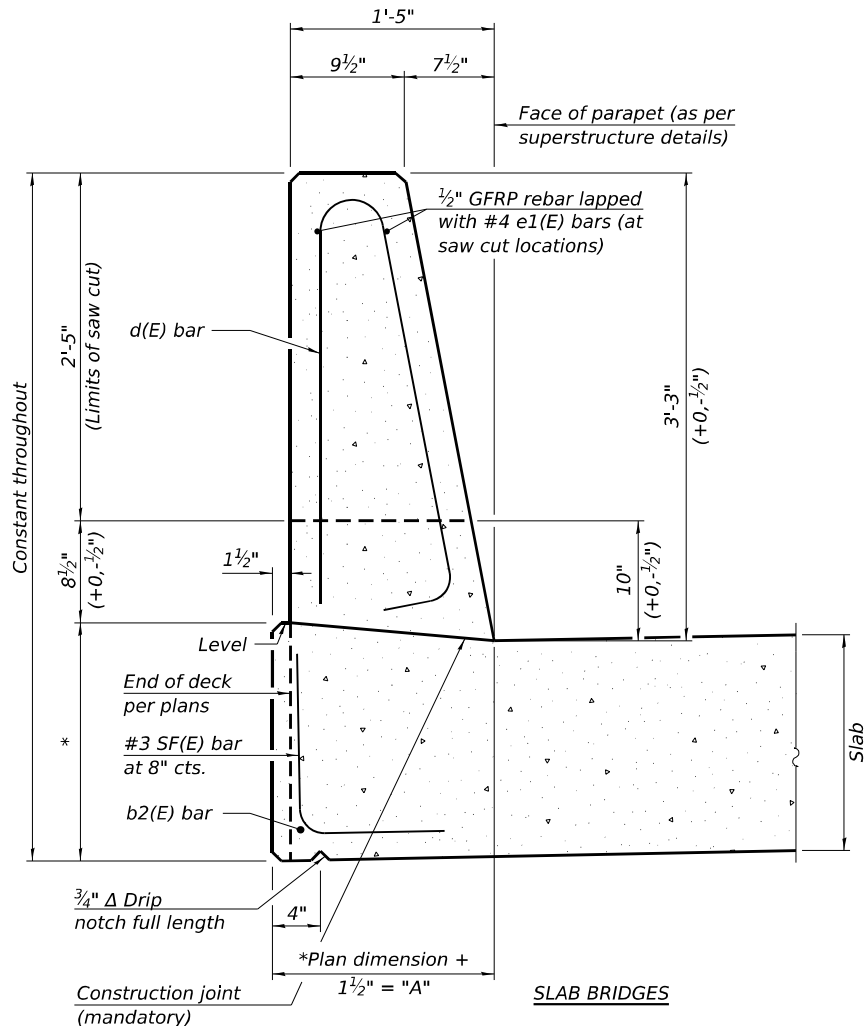


39" CONSTANT-SLOPE  
PARAPET SECTION

(Showing dimensions, d(E), and 1/2" Ø GFRP rebar)

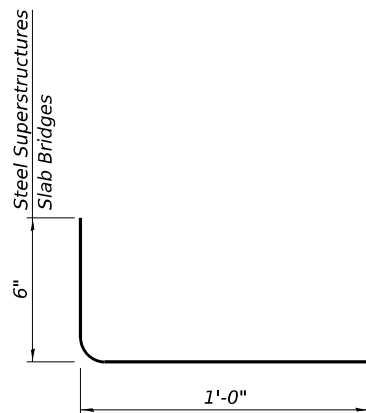

SF(E) BAR

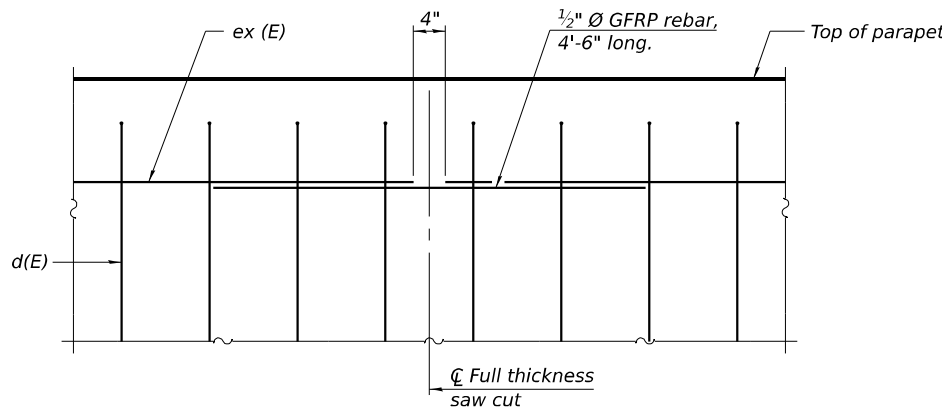

DETAIL - GFRP REBAR STIFFENING ELEVATION

(Place as shown in parapet section  
at each parapet joint location.)

Notes:

All dimensions shall remain the same as shown on superstructure details, except dimension "A" which is to be revised as shown.  
Additional concrete needed to revise dimension "A" (39" and 44" parapets):  
Steel Superstructures: 0.00348 cu. yds./ft.  
Slab Bridge Superstructures: cu. yds./ft.  
Place full depth aluminum sheets as shown on superstructure details.  
Replace all cork joint filler locations with a full thickness saw cut.  
Steel and slab superstructures shown. Other superstructure types similar.

SFP 39-44

10/27/2023



|                       |                |           |
|-----------------------|----------------|-----------|
| USER NAME =           | DESIGNED - BAW | REVISED - |
|                       | CHECKED - KP   | REVISED - |
| PLOT SCALE =          | DRAWN - BAW    | REVISED - |
| PLOT DATE = 4/10/2025 | CHECKED - KP   | REVISED - |


STATE OF ILLINOIS  
DEPARTMENT OF TRANSPORTATION

CONCRETE PARAPET SLIPFORMING OPTION  
STRUCTURE NO. 019-0030

SHEET 39 OF 42 SHEETS

| F.A.P. RTE.               | SECTION   | COUNTY | TOTAL SHEETS | SHEET NO. |
|---------------------------|-----------|--------|--------------|-----------|
| 553                       | (125BR)ES | DEKALB | 96           | 78        |
| CONTRACT NO. 66K63        |           |        |              |           |
| ILLINOIS FED. AID PROJECT |           |        |              |           |

FILE NAME: H:\P222101 - D3 V-AWO 12 - IL 72 over Owens Creek\Bridge\Microstation\0190030-66K63-040-Ear Splicer Assembly and Mechanical Splicer Details.dgn

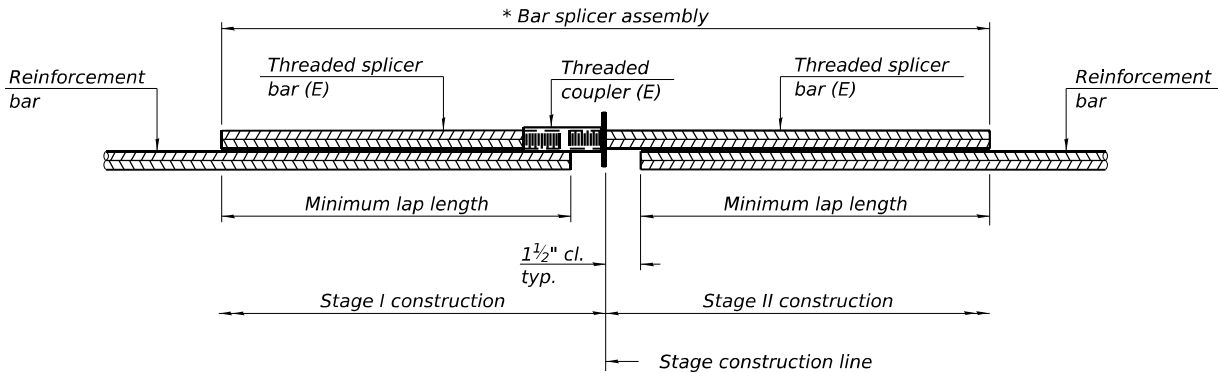


**STANDARD BAR SPLICER ASSEMBLY PLAN**

Only bar splicer assemblies as presented on the approved QPL list may be used.

Threaded splicer bar length = min. lap length + 1½" + thread length

\* Epoxy not required on Bar Splicer Assembly components used in conjunction with black bars.

| Location                  | Bar size | No. assemblies required | Minimum lap length |
|---------------------------|----------|-------------------------|--------------------|
| W. Abut. Backwall         | #5       | 14                      | 3'-2"              |
| E. Abut. Backwall         | #5       | 14                      | 3'-2"              |
| Deck                      | #5       | 456                     | 3'-6"              |
| Diaphragm                 | #5       | 4                       | 3'-6"              |
| Diaphragm                 | #5       | 4                       | 3'-6"              |
| Top & Bot. Appr. Footings | #5       | 80                      | 3'-6"              |
| Btm. of Approach Slab     | #8       | 86                      | 4'-9"              |
| Top of Approach Slab      | #5       | 65                      | 3'-4"              |

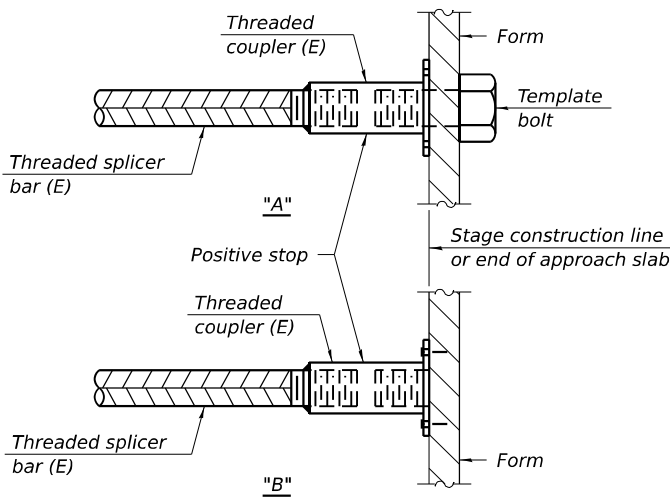


**INSTALLATION AND SETTING METHODS**

"A" : Set bar splicer assembly by means of a template bolt.

"B" : Set bar splicer assembly by nailing to wood forms or cementing to steel forms.

(E) : Indicates epoxy coating.

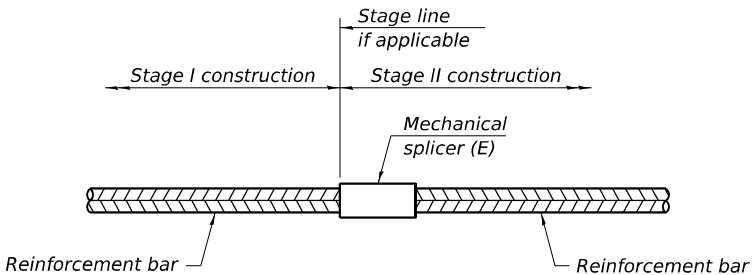

**STANDARD MECHANICAL SPLICER**

| Location | Bar size | No. assemblies required |
|----------|----------|-------------------------|
|          |          |                         |
|          |          |                         |
|          |          |                         |
|          |          |                         |

Notes:  
Splicer bars shall be deformed with threaded ends and have a minimum 60 ksi yield strength.  
All reinforcement shall be lapped and tied to the splicer bars.  
Bar splicer assemblies shall be epoxy coated according to the requirements for reinforcement bars. See Section 508 of the Standard Specifications.  
See approved list of bar splicer assemblies and mechanical splicers for alternatives.

BSD-1

5-15-2023



|                       |                |           |
|-----------------------|----------------|-----------|
| USER NAME =           | DESIGNED - BAW | REVISED - |
|                       | CHECKED - KP   | REVISED - |
| PLOT SCALE =          | DRAWN - BAW    | REVISED - |
| PLOT DATE = 4/10/2025 | CHECKED - KP   | REVISED - |

**STATE OF ILLINOIS  
DEPARTMENT OF TRANSPORTATION**

**BAR SPLICER ASSEMBLY AND MECHANICAL SPLICER DETAILS  
STRUCTURE NO. 019-0030**

SHEET 40 OF 42 SHEETS

| F.A.P. RTE.        | SECTION   | COUNTY   | TOTAL SHEETS     | SHEET NO. |
|--------------------|-----------|----------|------------------|-----------|
| 553                | (125BR)ES | DEKALB   | 96               | 79        |
| CONTRACT NO. 66K63 |           |          |                  |           |
|                    |           | ILLINOIS | FED. AID PROJECT |           |



# SOIL BORING LOG

Date 6/27/22

SECTION 125-BR LOCATION NE 1/4, SEC. 28, TWP. 42N, RNG. 3E, 3<sup>rd</sup> PM,  
Latitude 42.08824, Longitude -88.88121

|        |        |                 |                   |             |               |
|--------|--------|-----------------|-------------------|-------------|---------------|
| COUNTY | DeKalb | DRILLING METHOD | Hollow Stem Auger | HAMMER TYPE | CME Automatic |
|--------|--------|-----------------|-------------------|-------------|---------------|

SOIL BORING 019-0030.GPJ IL\_DOT.GDT 8/22/22

BBS, form 137 (Rev. 8-99)



# SOIL BORING LOG

Date 6/27/22

SECTION 125-BR LOCATION NE 1/4, SEC. 28, TWP. 42N, RNG. 3E, 3<sup>rd</sup> PM,  
Latitude 42.08824, Longitude -88.88121

|        |        |                 |                   |             |               |
|--------|--------|-----------------|-------------------|-------------|---------------|
| COUNTY | DeKalb | DRILLING METHOD | Hollow Stem Auger | HAMMER TYPE | CME Automatic |
|--------|--------|-----------------|-------------------|-------------|---------------|

SOIL BORING 01E-0030.GPJ L\_DOT.CDT 8/22/22

BBS, form 137 (Rev. 8-99)



|                       |            |           |
|-----------------------|------------|-----------|
| USER NAME =           | DESIGNED - | REVISED - |
|                       | CHECKED -  | REVISED - |
| PLOT SCALE =          | DRAWN -    | REVISED - |
| PLOT DATE = 4/10/2025 | CHECKED -  | REVISED - |

SOIL BORING LOGS  
STRUCTURE NO. 019-0030

SHEET 41 OF 42 SHEETS

|                |           |                    |                 |              |
|----------------|-----------|--------------------|-----------------|--------------|
| F.A.P.<br>RTE. | SECTION   | COUNTY             | TOTAL<br>SHEETS | SHEET<br>NO. |
| 553            | (125BR)ES | DEKALB             | 96              | 80           |
|                |           | CONTRACT NO. 66K63 |                 |              |
| ILLINOIS       |           | FED. AID PROJECT   |                 |              |

FILE NAME: H:\P\222101 - D3 V-AWO 12 - IL 72 over Owens Creek\Bridg\Microstation\0190030-66K63-042-Soil Boring Log.dgn



**Illinois Department of Transportation**  
Division of Highways  
Illinois Department of Transportation

## SOIL BORING LOG

Page 1 of 2


Date 6/28/22

ROUTE FAP 553 (IL 72) DESCRIPTION IL 72 over Owens Creek 1.3 mi West of Kirkland LOGGED BY Larry Myers

SECTION 125-BR LOCATION NW 1/4, SEC. 27, TWP. 42N, RNG. 3E, 3<sup>rd</sup> PM.  
Latitude 42.08786, Longitude -88.88043

COUNTY DeKalb DRILLING METHOD Hollow Stem Auger HAMMER TYPE CME Automatic

|                                    |  |           |    |           |       |       |           |                                    |  |           |  |           |       |       |           |
|------------------------------------|--|-----------|----|-----------|-------|-------|-----------|------------------------------------|--|-----------|--|-----------|-------|-------|-----------|
| STRUCT. NO. 019-0030 (Exist.)      |  | D E P T H |    | B L O W S | U C S | Q u   | M O I S T | Surface Water Elev. _____ ft       |  | D E P T H |  | B L O W S | U C S | Q u   | M O I S T |
| Station 303+30                     |  |           |    | (ft)      | (/6") | (tsf) | (%)       | Stream Bed Elev. _____ ft          |  |           |  | (ft)      | (/6") | (tsf) | (%)       |
| BORING NO. 2 (WE Quad)             |  |           |    |           |       |       |           | Groundwater Elev.: _____ ft        |  |           |  |           |       |       |           |
| Station 304+59                     |  |           |    |           |       |       |           | First Encounter 750.2 ft           |  |           |  |           |       |       |           |
| Offset 13.5 ft Rt.                 |  |           |    |           |       |       |           | Upon Completion 751.2 ft           |  |           |  |           |       |       |           |
| Ground Surface Elev. 769.20        |  | ft        |    | (ft)      | (/6") | (tsf) | (%)       | After _____ Hrs. _____ ft          |  |           |  | (ft)      | (/6") | (tsf) | (%)       |
| Cored Concrete Pavement,           |  |           |    |           |       |       |           | Very Stiff to Hard Gray Silty Clay |  |           |  | 24        |       |       |           |
| Augered Asphalt B&M, Brown         |  |           |    |           |       |       |           | Loam Till (continued)              |  |           |  | 16        | 5.1   | 8     |           |
| Silty Clay Loam Till Fill and      |  |           |    |           |       |       |           | Auger Refusal @ 21' - Offset 5'    |  |           |  | 24        | S     |       |           |
| Gravel                             |  |           |    |           |       |       |           | and Continued Boring               |  |           |  |           |       |       |           |
|                                    |  |           |    |           |       |       |           |                                    |  |           |  | 27        |       |       |           |
|                                    |  |           |    |           |       |       |           |                                    |  |           |  | 40        | 9.0   | 10    |           |
|                                    |  |           |    |           |       |       |           |                                    |  |           |  | 45        | S     |       |           |
|                                    |  |           |    |           |       |       |           |                                    |  |           |  |           |       |       |           |
| Asphalt and Concrete Pavement      |  | 764.20    | -5 | 4         |       |       |           |                                    |  |           |  | -25       |       |       |           |
| @ 5'                               |  |           |    | 5         | 3.0   | 19    |           |                                    |  |           |  | 19        |       |       |           |
| Very Stiff Black Silty Clay Loam   |  |           |    | 5         | P     |       |           |                                    |  |           |  | 25        | 8.1   | 8     |           |
| Fill with Organics                 |  | 762.70    |    |           |       |       |           |                                    |  |           |  | 36        | S     |       |           |
| Stiff Brown Sandy Clay Loam Till   |  |           |    | 2         |       |       |           |                                    |  |           |  |           |       |       |           |
| Fill with Sand and Gravel Layers   |  |           |    | 2         | 1.5   | 14    |           |                                    |  |           |  | 34        |       |       |           |
|                                    |  |           |    | 3         | P     |       |           |                                    |  |           |  | 44        | 10.5  | 8     |           |
|                                    |  |           |    |           |       |       |           |                                    |  |           |  | 40        | S     |       |           |
| WH = Weight of Hammer              |  |           |    | 10        |       |       |           |                                    |  |           |  |           |       |       |           |
|                                    |  |           |    | 2         |       |       |           |                                    |  |           |  | -30       |       |       |           |
|                                    |  |           |    | 2         | 1.5   | 16    |           |                                    |  |           |  | 20        |       |       |           |
|                                    |  |           |    | 1         | P     |       |           |                                    |  |           |  | 22        | 9.3   | 9     |           |
|                                    |  |           |    |           |       |       |           |                                    |  |           |  | 27        | S     |       |           |
|                                    |  |           |    |           |       |       |           | 737.20                             |  |           |  |           |       |       |           |
|                                    |  |           |    | WH        |       |       |           | Dense Gray Fine to Course Sand     |  |           |  | 16        |       |       |           |
|                                    |  |           |    | 1         | 1.0   | 20    |           |                                    |  |           |  | 21        |       | 11    |           |
|                                    |  |           |    | 3         | P     |       |           |                                    |  |           |  | 25        |       |       |           |
| 755.20                             |  |           |    |           |       |       |           |                                    |  |           |  |           |       |       |           |
|                                    |  |           |    | -15       |       |       |           |                                    |  |           |  | -35       |       |       |           |
|                                    |  |           |    | 3         |       |       |           | Hard Gray Silty Clay I nam Till,   |  |           |  | 18        |       |       |           |
|                                    |  |           |    | 27        | 2.0   | 21    |           | with Silt, Sand and Clay Layers    |  |           |  | 22        | 8.4   | 10    |           |
|                                    |  |           |    | 7         | P     |       |           |                                    |  |           |  | 27        | S     |       |           |
| 752.20                             |  |           |    |           |       |       |           |                                    |  |           |  |           |       |       |           |
| Very Stiff to Hard Gray Silty Clay |  |           |    | 4         |       |       |           |                                    |  |           |  | 19        |       |       |           |
| Loam Till                          |  |           |    | 6         | 3.8   | 8     |           |                                    |  |           |  | 24        | 9.1   | 9     |           |
|                                    |  |           |    | 10        | S     |       |           |                                    |  |           |  | 27        | S     |       |           |
|                                    |  |           |    |           |       |       |           |                                    |  |           |  |           |       |       |           |
| Boulder/Cobble @ 20'               |  |           |    | -20       |       |       |           |                                    |  |           |  | -40       |       |       |           |

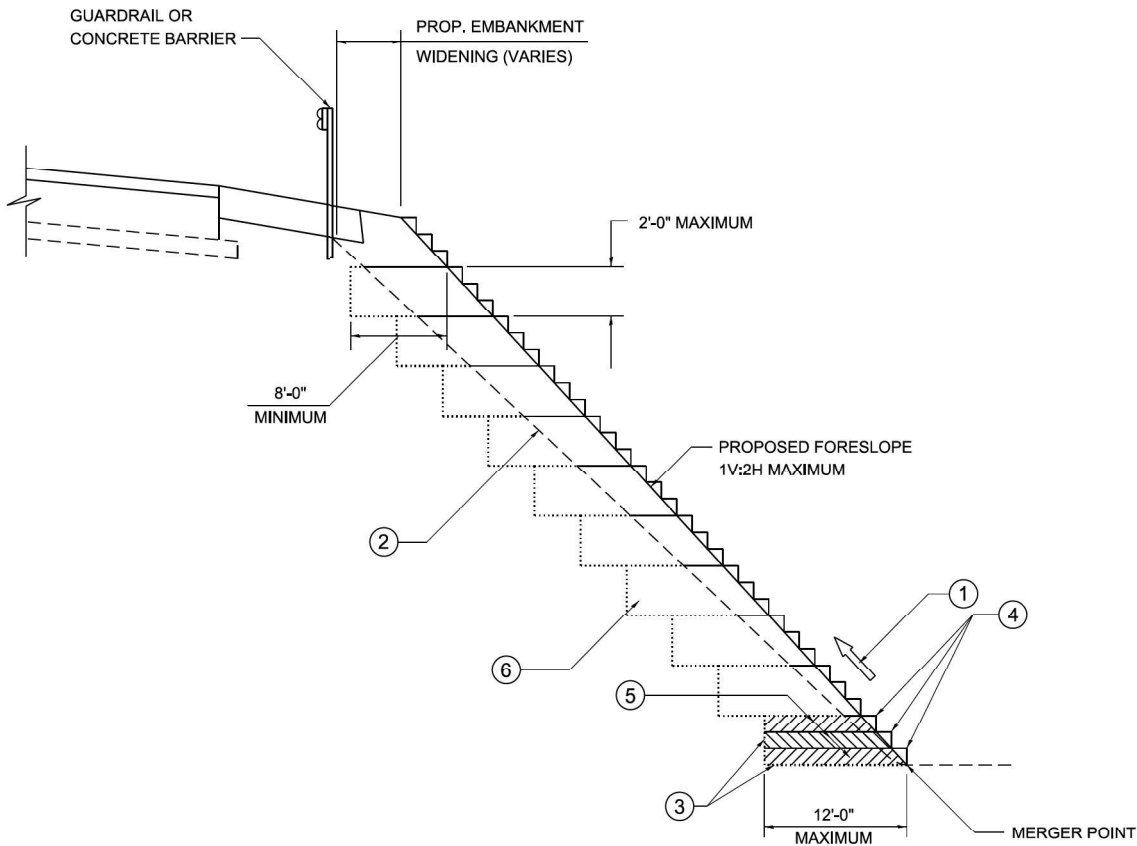


**TYPICAL BENCHING DETAIL  
FOR EMBANKMENT**


**NOTES:**

- 1 CONSTRUCT SUCCEEDING BENCH CUTS AND EMBANKMENT PLACEMENT AND COMPACTION FROM BOTTOM TO TOP IN STAIRSTEP FASHION.
- 2 EXISTING FORESLOPE PREPARED IN ACCORDANCE WITH ARTICLE 205.03 OF THE STANDARD SPECIFICATIONS.
- 3 BENCH CUT EXISTING SLOPE TYPICAL FOR EACH STEP.
- 4 TRIM TO FINAL SLOPE.
- 5 EQUAL 8-INCH LIFTS OF EMBANKMENT COMPACTED IN ACCORDANCE WITH ARTICLE 205.05 OF THE STANDARD SPECIFICATIONS.
- 6 EXCAVATION OF BENCH CUTS WITHIN EXISTING EMBANKMENT WILL BE INCLUDED IN THE COST OF FURNISHED EXCAVATION.
- 7 SLOPES SHALL BE BENCHED ACCORDING TO THIS DETAIL WHEN THE SLOPE IS STEEPER THAN 1V:4H AND THE HEIGHT IS GREATER THAN 5'.

ALL DIMENSIONS ARE IN INCHES UNLESS OTHERWISE SHOWN.

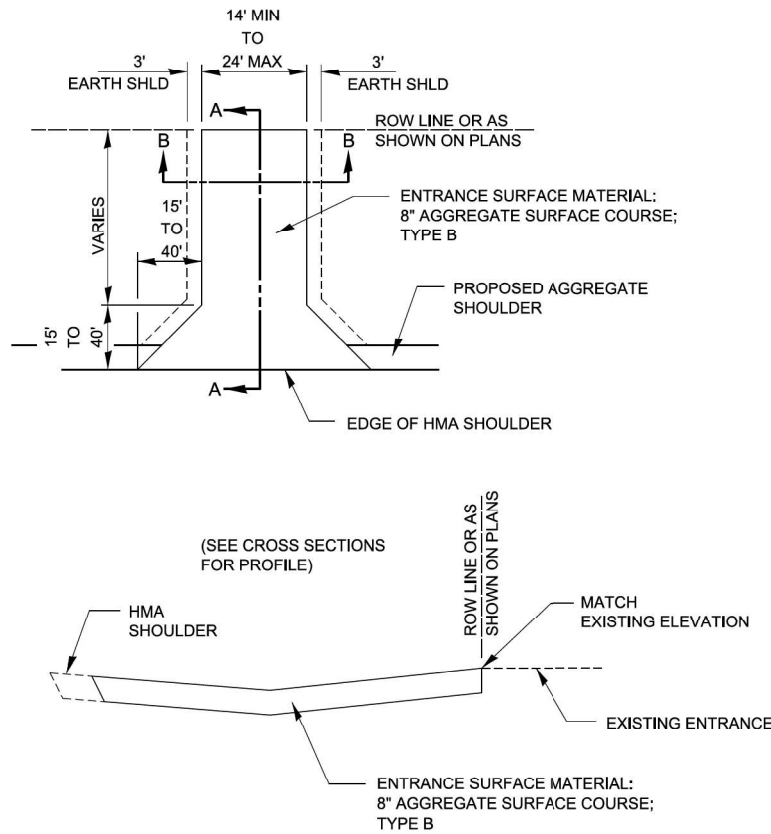

**SECTION A-A**

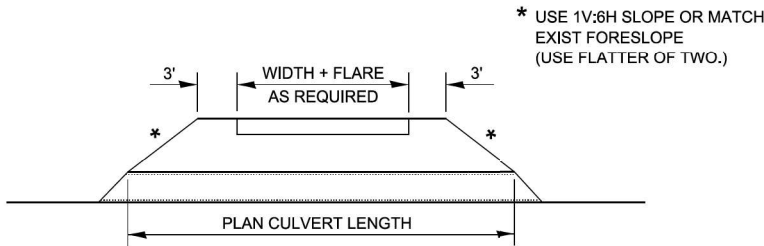

**SECTION B-B**

**FIELD ENTRANCE DETAIL**

MODEL: Default  
FILE NAME: 23-02057.12 IDOT D3 PFB 204-028 WO 12 IL 72 6 Owens Creek Design Prelim Plotsheets\0366K63-sh-dlntcdetails.dgn

**EFK•Moen**  
Civil Engineering Design

|                               |                  |           |
|-------------------------------|------------------|-----------|
| USER NAME = sklerpiec         | DESIGNED - SK    | REVISED - |
|                               | DRAWN - SK       | REVISED - |
| PLOT SCALE = 100,0000 ' / in. | CHECKED - JH     | REVISED - |
| PLOT DATE = 3/12/2025         | DATE - 3/12/2025 | REVISED - |


**STATE OF ILLINOIS  
DEPARTMENT OF TRANSPORTATION**

**IL 72 OVER OWENS CREEK  
DISTRICT 3 DETAILS**

SCALE: SHEET OF SHEETS STA. TO STA.


| F.A.P. RTE.               | SECTION   | COUNTY | TOTAL SHEETS | SHEET NO. |
|---------------------------|-----------|--------|--------------|-----------|
| 553                       | (1258R)ES | DEKALB | 96           | 82        |
| CONTRACT NO. 66K63        |           |        |              |           |
| ILLINOIS FED. AID PROJECT |           |        |              |           |

MODEL: Default  
FILE NAME: 23-02057.12 IDOT D3 PFB 204-028 WO 12 IL 72-6 Owens Creek Design Prelim  
Prelim Sheets 0366K63-CH-Details.dgn

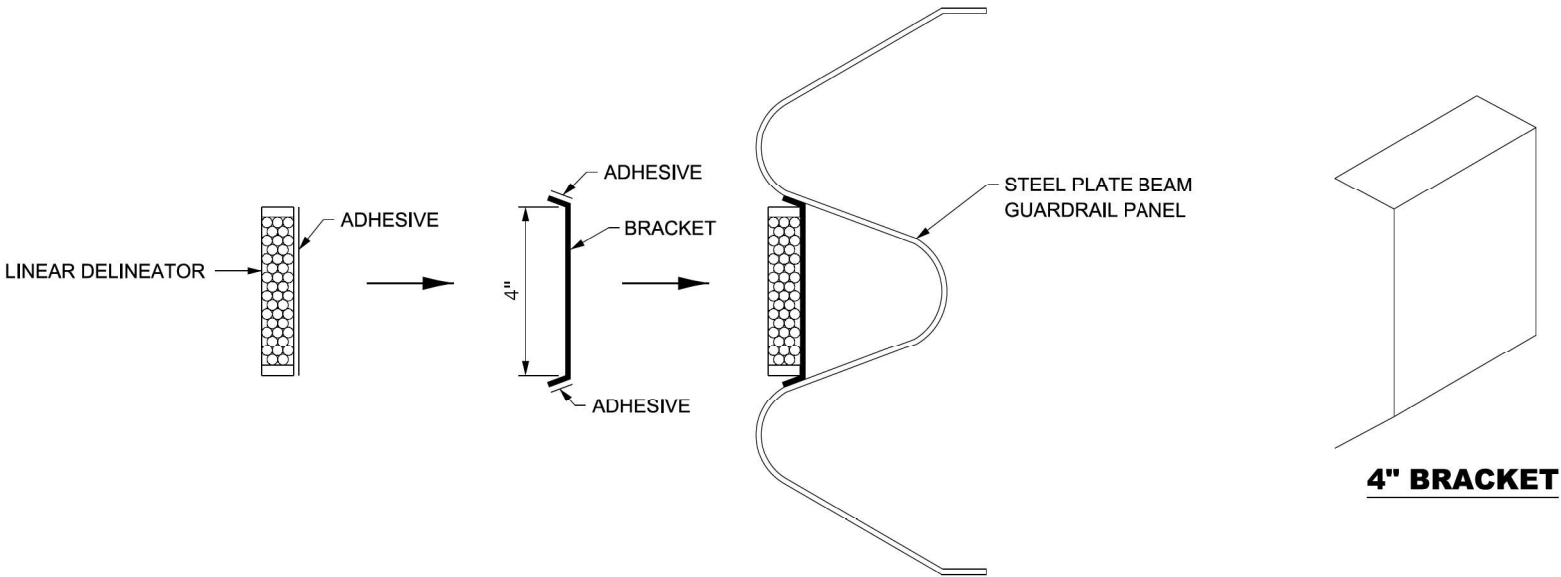


**LINEAR DELINEATOR APPLICATION TO STANDARD GALVANIZED GUARDRAIL**


LINEATOR DELINEATOR SHALL BE APLIED ACCORDING TO THE MANUFACTURER'S RECOMMENDATIONS

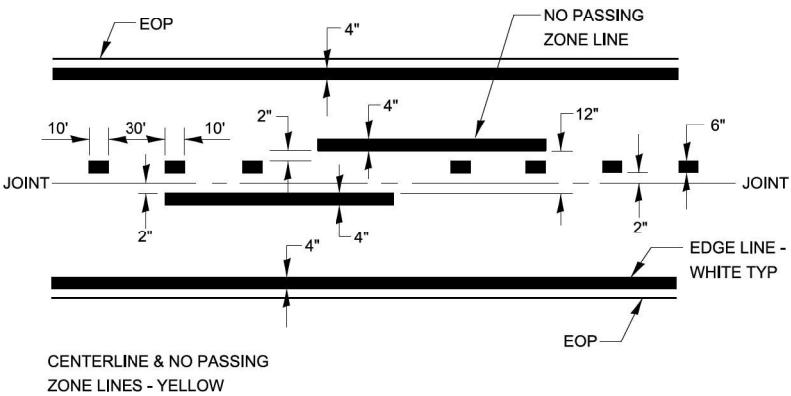


**PAVEMENT MARKING**

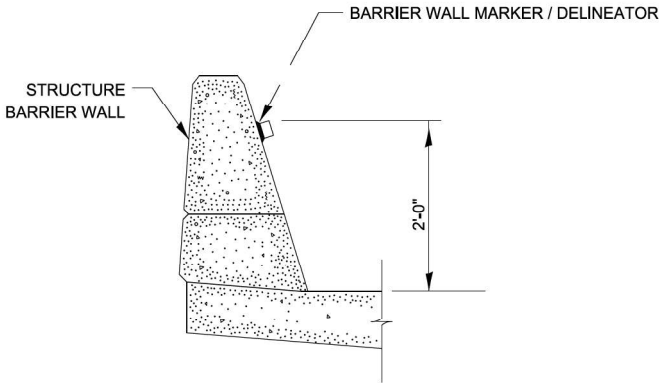

**BARRIER WALL MARKER**

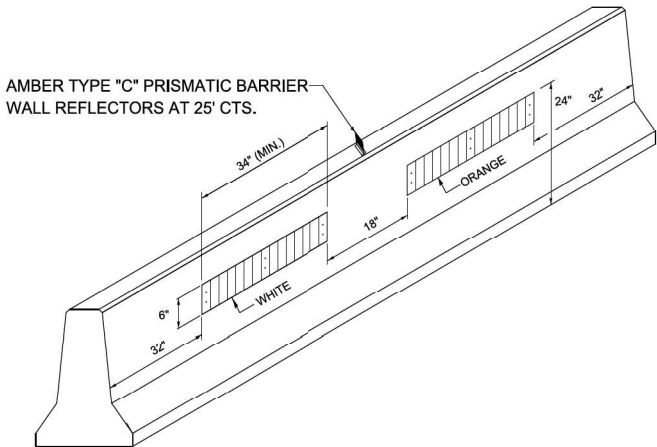


**LINEAR DELINEATOR PANELS FOR TEMPORARY CONCRETE BARRIER**

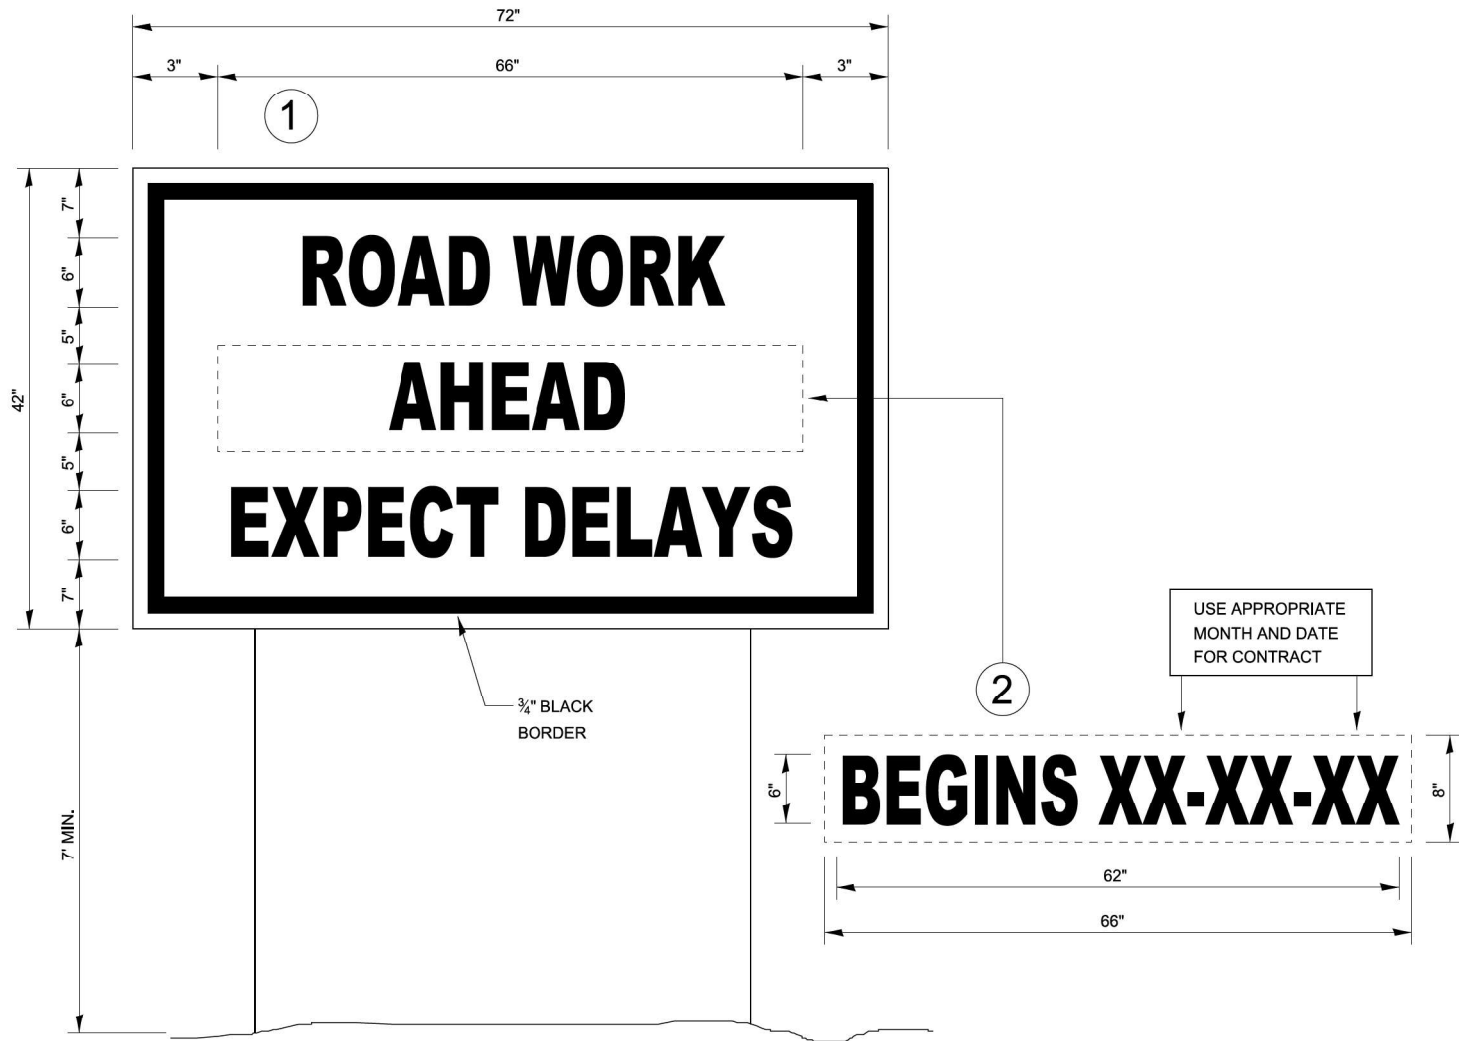

**TEMPORARY INFORMATION SIGNING**

**NOTES:**

1. USE 6" D BLACK LETTERING ON FLUORESCENT ORANGE BACKGROUND.
2. ERECT SIGNS AT LOCATIONS IN ADVANCE OF THE "ROAD CONSTRUCTION AHEAD" SIGNS AS DIRECTED BY THE ENGINEER.
3. ERECT SIGN①WITH INSTALLED PANEL②A MINIMUM OF ONE WEEK PRIOR TO THE START OF THE LANE CLOSURE.
4. REMOVE PANEL②ON THAT DATE.
5. SEE SPECIAL PROVISION "TEMPORARY INFORMATION SIGNING" FOR ADDITIONAL INFORMATION.
6. WILL BE PAID FOR PER SQ FT AS "TEMPORARY INFORMATION SIGNING". EACH SIGN = 21 SQ FT AND THE DATE PANEL②WILL NOT BE MEASURED SEPARATELY FOR PAYMENT.

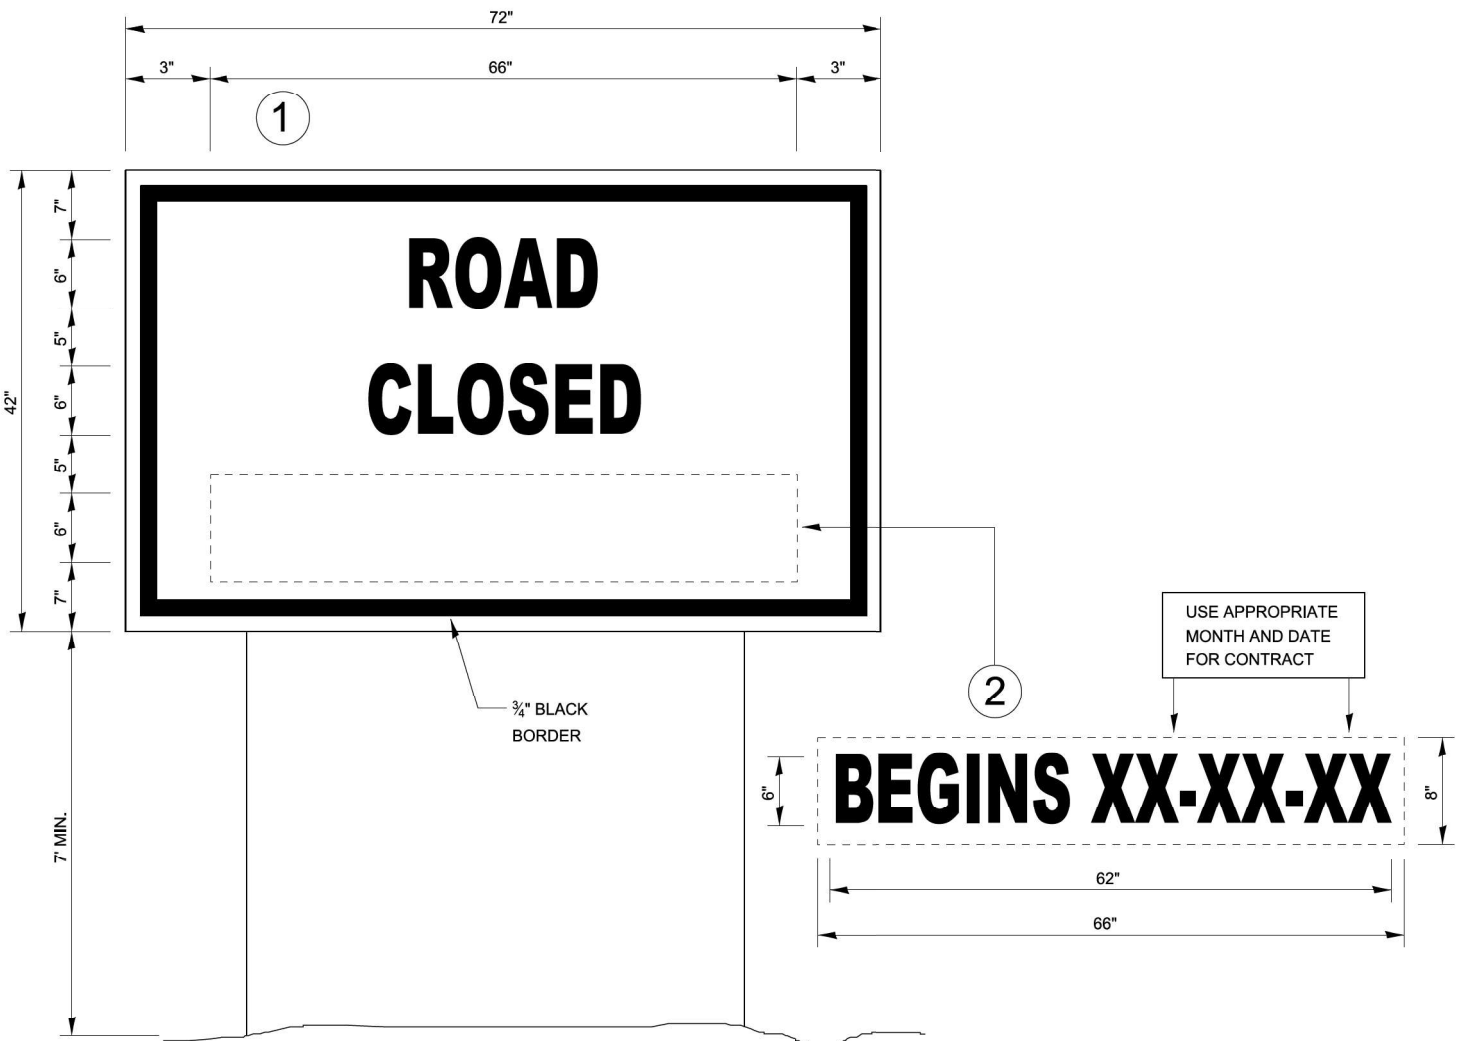


**TEMPORARY INFORMATION SIGNING**

**NOTES:**

1. USE 6" D BLACK LETTERING ON FLUORESCENT ORANGE BACKGROUND.
2. ERECT SIGNS AT LOCATIONS IN ADVANCE OF THE "ROAD CONSTRUCTION AHEAD" SIGNS AS DIRECTED BY THE ENGINEER.
3. ERECT SIGN①WITH INSTALLED PANEL②A MINIMUM OF ONE WEEK PRIOR TO THE START OF THE ROAD CLOSURE.
4. REMOVE PANEL②ON THAT DATE.
5. SEE SPECIAL PROVISION "TEMPORARY INFORMATION SIGNING" FOR ADDITIONAL INFORMATION.
6. WILL BE PAID FOR PER SQ FT AS "TEMPORARY INFORMATION SIGNING". EACH SIGN = 21 SQ FT AND THE DATE PANEL②WILL NOT BE MEASURED SEPARATELY FOR PAYMENT.

MODEL: Default  
FILE NAME: 23-02057.12 IDOT D3 PFB 204-028 WO 12 IL 72 6 Owens Creek Design Prelim Rb sheets 0366K63-sh-district details.cgm

IDENTIFICATION OF ROADSIDE HAZARDS FOR TWO-LANE ROADWAYS

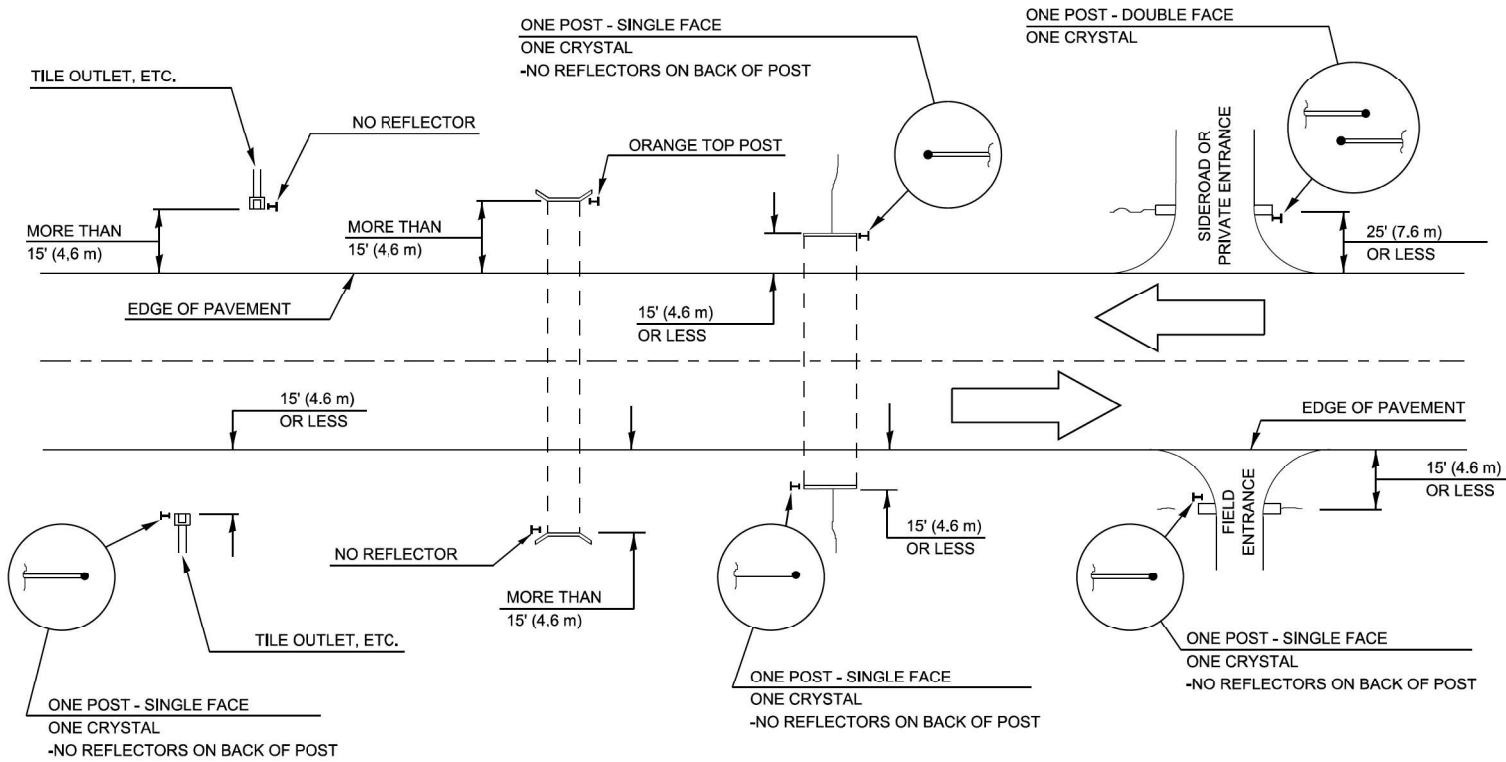

NOTE:

DELINEATORS FOR ROADSIDE HAZARDS SHALL ONLY BE PLACED AT LOCATIONS WHERE THERE IS NO GUARDRAIL, OR OTHER PERMANENT BARRIER, ON THE SAME SIDE OF THE ROAD AS THE HAZZARD.

DELINEATORS FOR ROADSIDE HAZARDS SHALL ONLY BE PLACED AT LOCATIONS WHERE DELINEATORS ARE NOT IN PLACE ALONG THE EDGE OF SHOULDER.

EACH POST SHALL BE CONSIDERED AS ONE DELINEATOR FOR PAYMENT, REGARDLESS OF THE NUMBER OF DELINEATORS ATTACHED TO IT.

FOR ONE-WAY AND INTERSTATE ROADWAYS THE APPLICATION SHALL BE SIMILAR WITH DELINEATORS PLACED ON THE TRAFFIC APPROACH SIDE OF HAZARDS AND OBJECTS, ONLY SINGLE FACE DELINEATORS WILL BE REQUIRED ON ONE-WAY ROADWAYS, CRYSTAL ON THE RIGHT SIDE AND AMBER ON THE LEFT SIDE.




FOR OTHER DELINEATOR APPLICATIONS, REFER TO HIGHWAY STANDARD 635001.

MODEL: Default  
FILE NAME: 23-02057.12 IDOT D3 PFB 204-028 WO 12 IL 72 6 Owens Creek Design Prelim Plotsheets\0366K63-sh-districtdetails.dgn

|                               |                  |           |
|-------------------------------|------------------|-----------|
| USER NAME = sklerpiec         | DESIGNED - SK    | REVISED - |
|                               | DRAWN - SK       | REVISED - |
| PLOT SCALE = 100,0000 ' / in. | CHECKED - JH     | REVISED - |
| PLOT DATE = 3/12/2025         | DATE - 3/12/2025 | REVISED - |

| F.A.P. RTE.               | SECTION   | COUNTY | TOTAL SHEETS | SHEET NO. |
|---------------------------|-----------|--------|--------------|-----------|
| 553                       | (1258R)ES | DEKALB | 96           | 85        |
| CONTRACT NO. 66K63        |           |        |              |           |
| ILLINOIS FED. AID PROJECT |           |        |              |           |




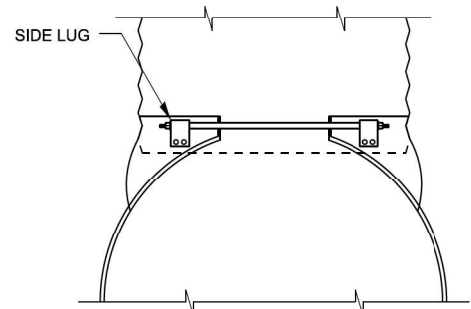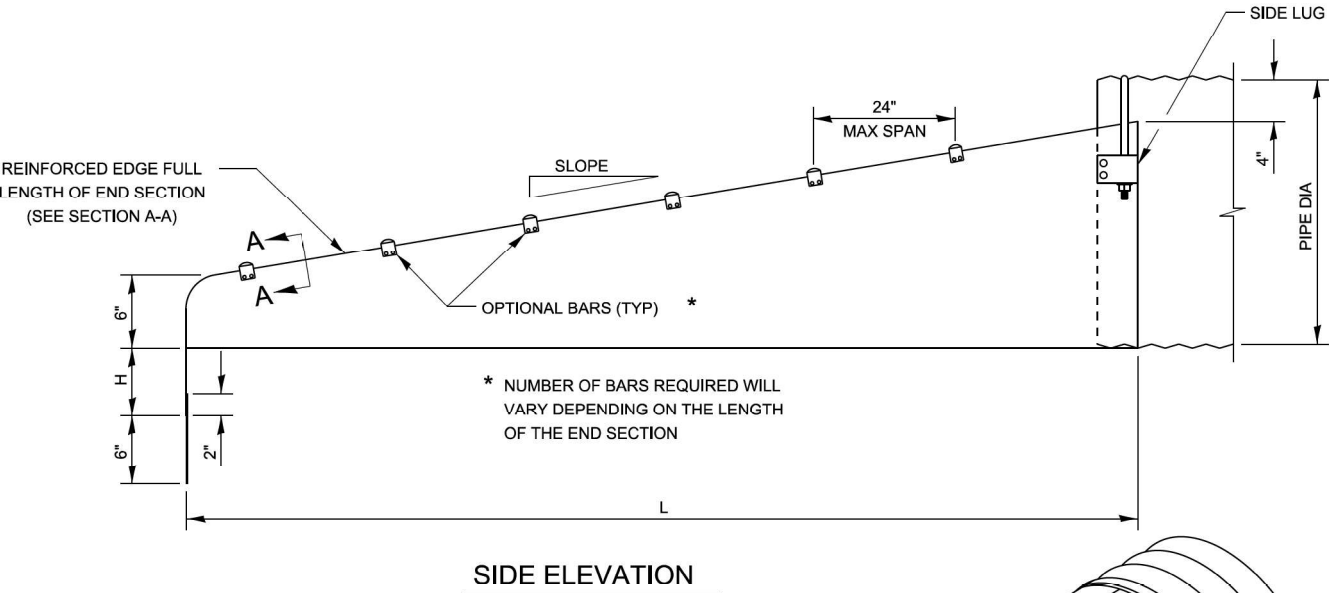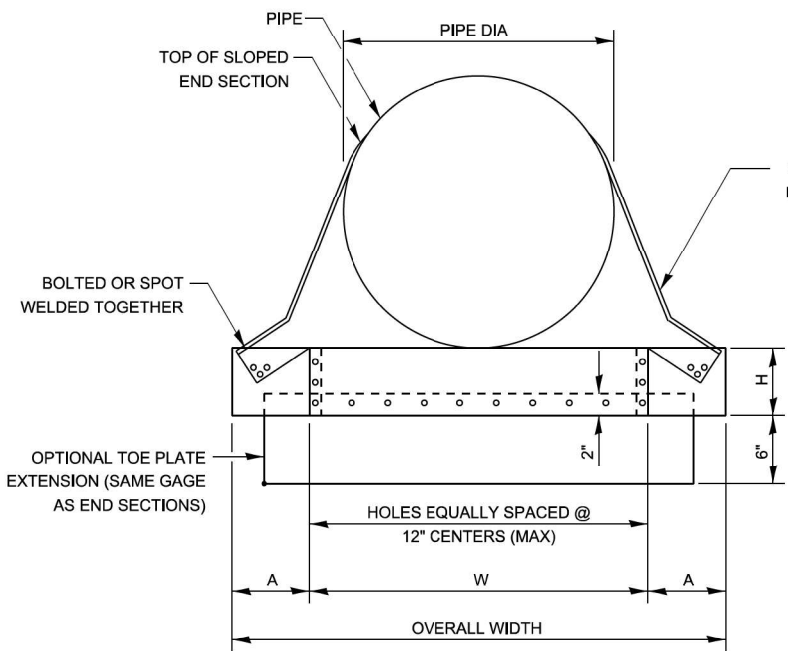


TYPE #1 CONNECTOR DETAILS  
THRU 24"  
GALVANIZED STRAP

TYPE #2 CONNECTOR DETAILS (SHOWN)  
FOR 30" AND LARGER  
21" x 15" AND LARGER  
1/2" THREADED ROD W/FLANGED  
NUT AND SIDE LUG




**TYPE #2 CONNECTOR DETAIL**

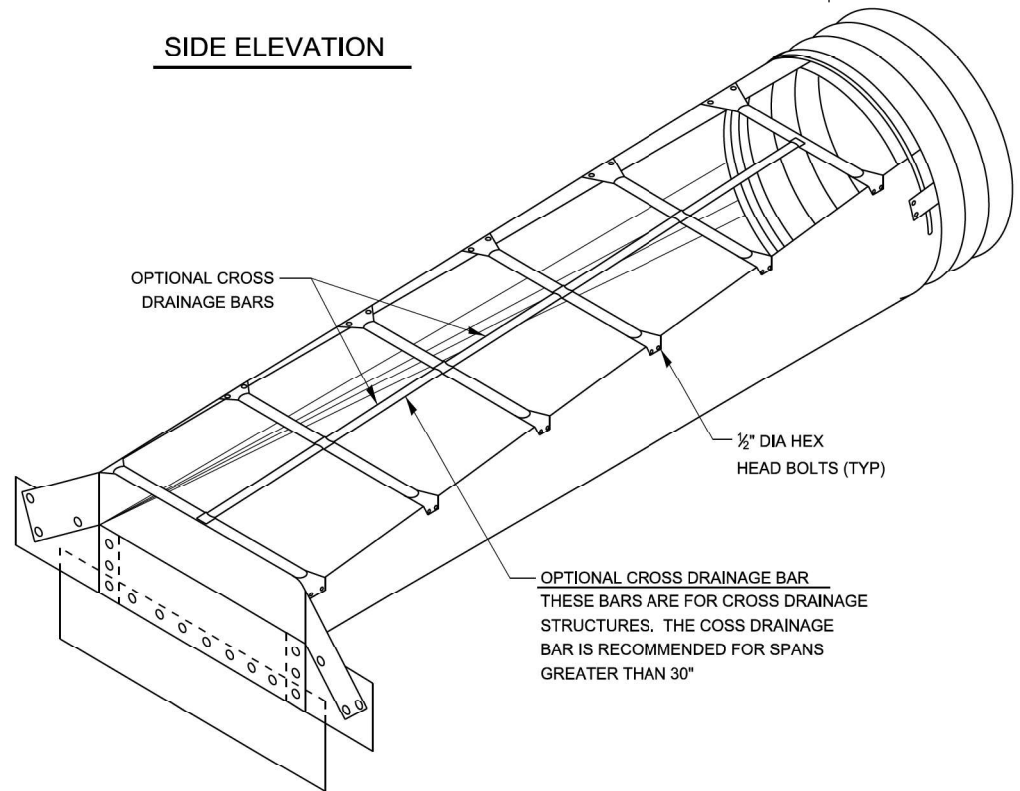

**CIRCULAR PIPE ISOMETRIC VIEW**

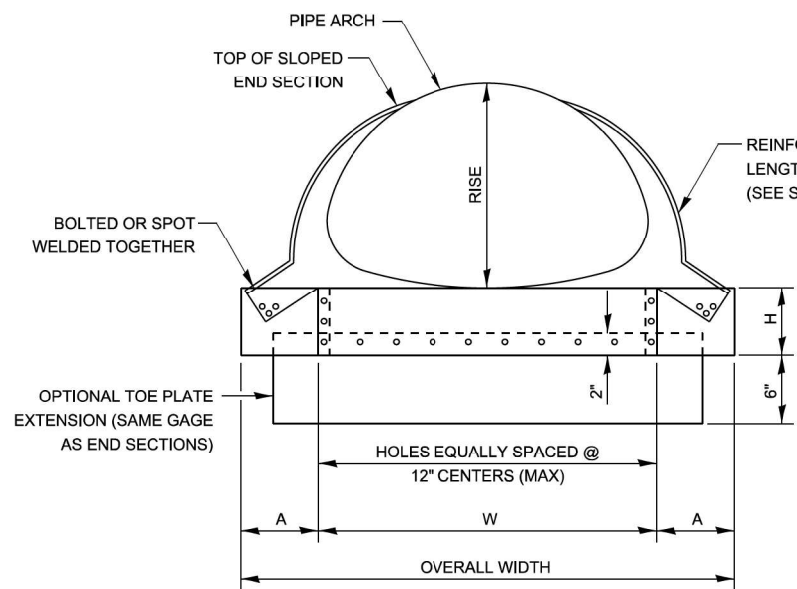

**FRONT VIEW PIPE ARCH**

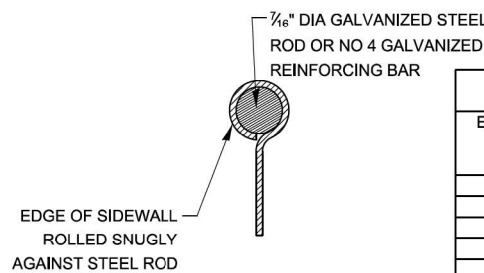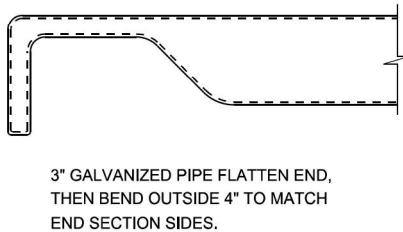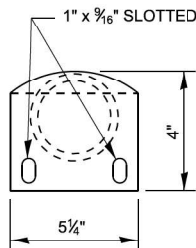

**SECTION A-A**

**DETAIL OF OPTIONAL BARS**

**GENERAL NOTES**

- CONNECTORS - ROUND SIZES THRU 24" ATTACH TO PIPE WITH TYPE #1 STRAPS, ALL OTHER SIZES ATTACH WITH TYPE #2 RODS AND LUGS.
- TOE PLATE EXTENSIONS - WHEN REQUIRED, TOE PLATE EXTENSIONS ARE TO BE THE SAME GAGE AS END SECTIONS. DIMENSIONS SHALL BE OVERALL WIDTH LESS 6 INCHES BY 8 INCHES HIGH.
- OPTIONAL BARS - BARS WHEN SPECIFIED, SHALL BE SCHEDULE 40 GALVANIZED STEEL PIPE.
- TYPICALLY PARALLEL BARS ARE PLACED ON 24" CENTERS.
- TYPICALLY THE CROSS BARS ARE USED ON CROSS DRAIN APPLICATIONS.
- HOLES FOR BAR ATTACHMENTS SHALL BE PROVIDED ON ALL END SECTIONS.
- DIMENSIONS ARE SUBJECT TO MANUFACTURING TOLERANCES.
- THESE END SECTIONS WILL BE PAID FOR AT THE CONTRACT UNIT PRICE PER EACH FOR SLOPED METAL END SECTIONS WITH GRATE OF THE DIAMETER SPECIFIED, WHICH SHALL INCLUDE FURNISHING AND INSTALLING THE END SECTION COMPLETE IN PLACE, INCLUDING THE TOE PLATE, EXCAVATING, BACKFILLING, CONNECTING TO THE PIPE, AND CROSS DRAINAGE BARS.

| METAL END SECTIONS FOR ROUND PIPE |           |      |                     |    |    |               |              |             |       |             |
|-----------------------------------|-----------|------|---------------------|----|----|---------------|--------------|-------------|-------|-------------|
| PIPE DIA (IN)                     | MIN THICK |      | DIMENSIONS (INCHES) |    |    |               | L DIMENSIONS |             |       |             |
|                                   | IN        | GAGE | A                   | H  | W  | OVERALL WIDTH | SLOPE        | LENGTH (IN) | SLOPE | LENGTH (IN) |
| 15                                | .064      | 16   | 8                   | 6  | 21 | 37            | 6:1          | 30          | 4:1   | 20          |
| 18                                | .064      | 16   | 8                   | 6  | 24 | 40            | 6:1          | 48          | 4:1   | 32          |
| 21                                | .064      | 16   | 8                   | 6  | 27 | 43            | 6:1          | 66          | 4:1   | 44          |
| 24                                | .064      | 16   | 8                   | 6  | 30 | 46            | 6:1          | 84          | 4:1   | 56          |
| 30                                | .109      | 12   | 12                  | 9  | 36 | 60            | 6:1          | 120         | 4:1   | 80          |
| 36                                | .109      | 12   | 12                  | 9  | 42 | 66            | 4:1          | 104         | 6:1   | 156         |
| 42                                | .109      | 12   | 16                  | 12 | 48 | 80            | 4:1          | 128         | 6:1   | 192         |
| 48                                | .109      | 12   | 16                  | 12 | 54 | 86            | 4:1          | 152         | 6:1   | 228         |
| 54                                | .109      | 12   | 16                  | 12 | 60 | 92            | 4:1          | 176         | 6:1   | 264         |
| 60                                | .109      | 12   | 16                  | 12 | 66 | 98            | 4:1          | 200         | 6:1   | 300         |

| METAL END SECTIONS FOR PIPE ARCH |          |      |           |      |                     |    |    |               |       |             |       |             |
|----------------------------------|----------|------|-----------|------|---------------------|----|----|---------------|-------|-------------|-------|-------------|
| EQUIV DIA (IN)                   | (INCHES) |      | MIN THICK |      | DIMENSIONS (INCHES) |    |    | L DIMENSIONS  |       |             |       |             |
|                                  | SPAN     | RISE | IN        | GAGE | A                   | H  | W  | OVERALL WIDTH | SLOPE | LENGTH (IN) | SLOPE | LENGTH (IN) |
| 18                               | 21       | 15   | .064      | 16   | 8                   | 6  | 27 | 43            | 6:1   | 30          | 4:1   | 20          |
| 21                               | 24       | 18   | .064      | 16   | 8                   | 6  | 30 | 46            | 6:1   | 48          | 4:1   | 32          |
| 24                               | 28       | 20   | .064      | 16   | 8                   | 6  | 34 | 50            | 6:1   | 60          | 4:1   | 40          |
| 30                               | 36       | 24   | .079      | 14   | 12                  | 9  | 41 | 65            | 6:1   | 84          | 4:1   | 56          |
| 36                               | 42       | 29   | .109      | 12   | 12                  | 9  | 48 | 72            | 6:1   | 114         | 4:1   | 76          |
| 42                               | 49       | 33   | .109      | 12   | 16                  | 12 | 55 | 87            | 4:1   | 92          | 6:1   | 138         |
| 48                               | 57       | 38   | .109      | 12   | 16                  | 12 | 63 | 95            | 4:1   | 112         | 6:1   | 168         |
| 54                               | 64       | 43   | .109      | 12   | 16                  | 12 | 70 | 102           | 4:1   | 132         | 6:1   | 198         |
| 60                               | 71       | 47   | .109      | 12   | 16                  | 12 | 77 | 109           | 4:1   | 148         | 6:1   | 222         |
| 72                               | 83       | 57   | .109      | 12   | 16                  | 12 | 89 | 121           | 4:1   | 188         | 6:1   | 282         |

MODEL: Default  
FILE NAME: 20230307\_12\_DDIT\_03\_PTB\_204-028\_WO\_12\_IL\_72\_OwensDCNDesignDetail\Borshets\0366K63-shd-detaildetails.dgn

|         |   |
|---------|---|
| REVISED | - |
| REVISED | - |
| REVISED | - |
| REVISED | - |

## IL 72 OVER OWENS CREEK CROSS SECTIONS

|                |           |                    |                 |              |
|----------------|-----------|--------------------|-----------------|--------------|
| F.A.P.<br>RTE. | SECTION   | COUNTY             | TOTAL<br>SHEETS | SHEET<br>NO. |
| 553            | (125BR)E5 | DEKALB             | 96              | 87           |
|                |           | CONTRACT NO. 66K63 |                 |              |
| ILLINOIS       |           | FED. AID PROJECT   |                 |              |




|          |   |           |
|----------|---|-----------|
| DESIGNED | - | SK        |
| DRAWN    | - | SK        |
| CHECKED  | - | JH        |
| DATE     | - | 3/12/2025 |

**STATE OF ILLINOIS  
DEPARTMENT OF TRANSPORTATION**

## IL 72 OVER OWENS CREEK CROSS SECTIONS

| F.A.P.<br>RTE. | SECTION   | COUNTY             | TOTAL<br>SHEETS | SHEET<br>NO. |
|----------------|-----------|--------------------|-----------------|--------------|
| 553            | (1258R)ES | DEKALB             | 96              | 88           |
|                |           | CONTRACT NO. 66K63 |                 |              |

 




| STAGE 1            | STAGE 2        |
|--------------------|----------------|
| $C = 17.80$        | $C = 18.34$    |
| $F = 39.01$        | $F = 1.67$     |
| $TS_{EXC} = 13.87$ | $TS_{EXC} = 5$ |
| $TS_{PLC} = 8.05$  | $TS_{PLC} = 2$ |

300 + 50.00 R1




| STAGE 1            | STAGE 2           |
|--------------------|-------------------|
| $C = 18.15$        | $C = 39.97$       |
| $F = 33.06$        | $F = 32.18$       |
| $TS_{EXC} = 13.47$ | $TS_{EXC} = 9.75$ |
| $TS_{PIC} = 7.86$  | $TS_{PIC} = 5.51$ |

**300 + 00.00 R1**

 

| STAGE 1            | STAGE 2          |
|--------------------|------------------|
| $C = 15.89$        | $C = 28.36$      |
| $F = 22.43$        | $F = 13.07$      |
| $TS_{EXC} = 12.13$ | $TS_{EXC} = 5.5$ |
| $TS_{PIC} = 6.91$  | $TS_{PIC} = 2.8$ |

**299 + 50.00 R1**

 





MODEL: EVCUL177  
FILE NAME: 2320207.12 IDOT D3 P1B 204-02B WO 12 IL 72 o Owens Creek Design Prelim Ref: D366K63-Corridor.dgn



|            |                   |
|------------|-------------------|
| USER NAME  | = sklerpiec       |
| PLOT SCALE | = 20.0000' */ in. |
| PLOT DATE  | = 3/12/2025       |

|          |             |
|----------|-------------|
| DESIGNED | - SK        |
| DRAWN    | - SK        |
| CHECKED  | - JH        |
| DATE     | - 3/12/2025 |

BRIDGE SECTIONS OMITTED  
SEE STRUCTURE PLANS

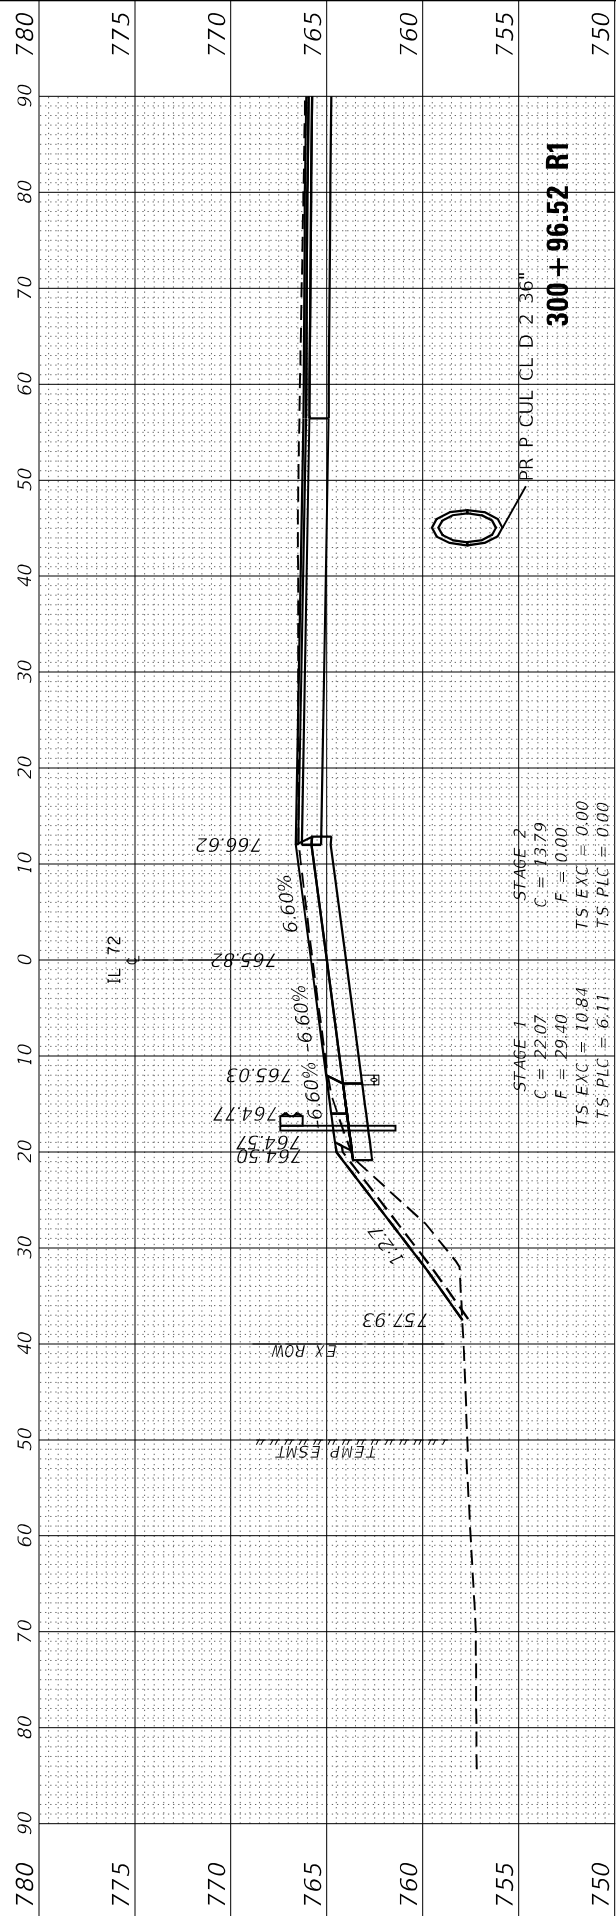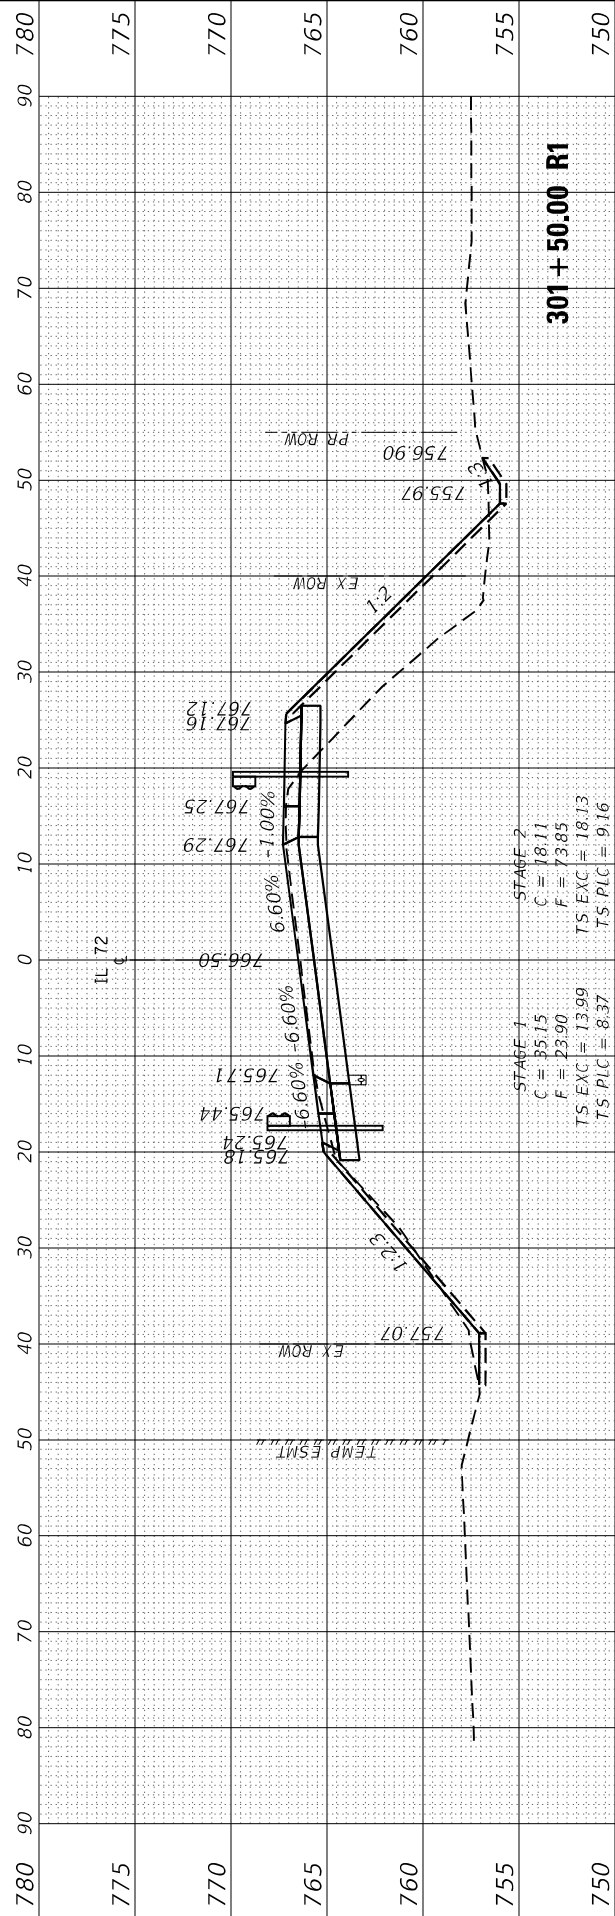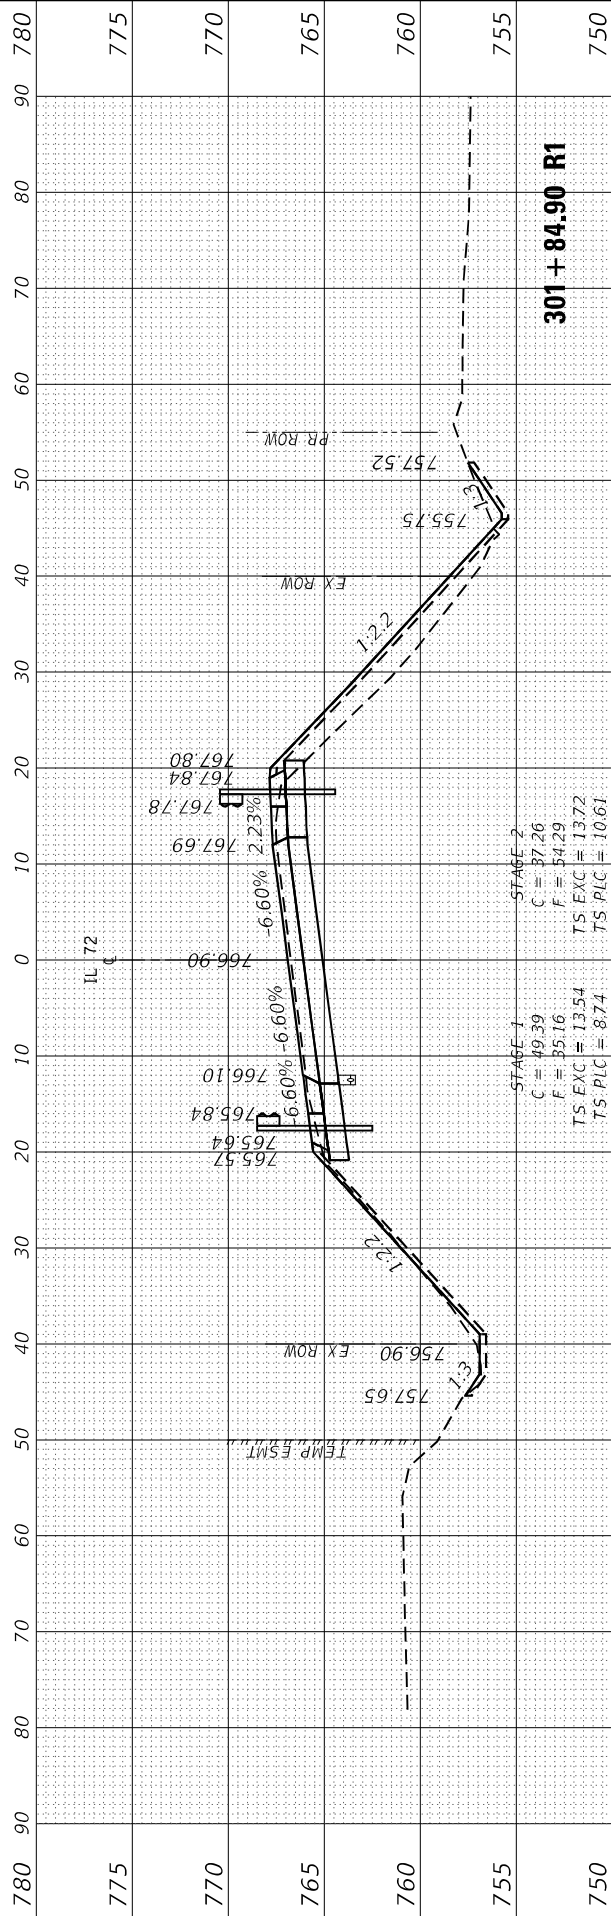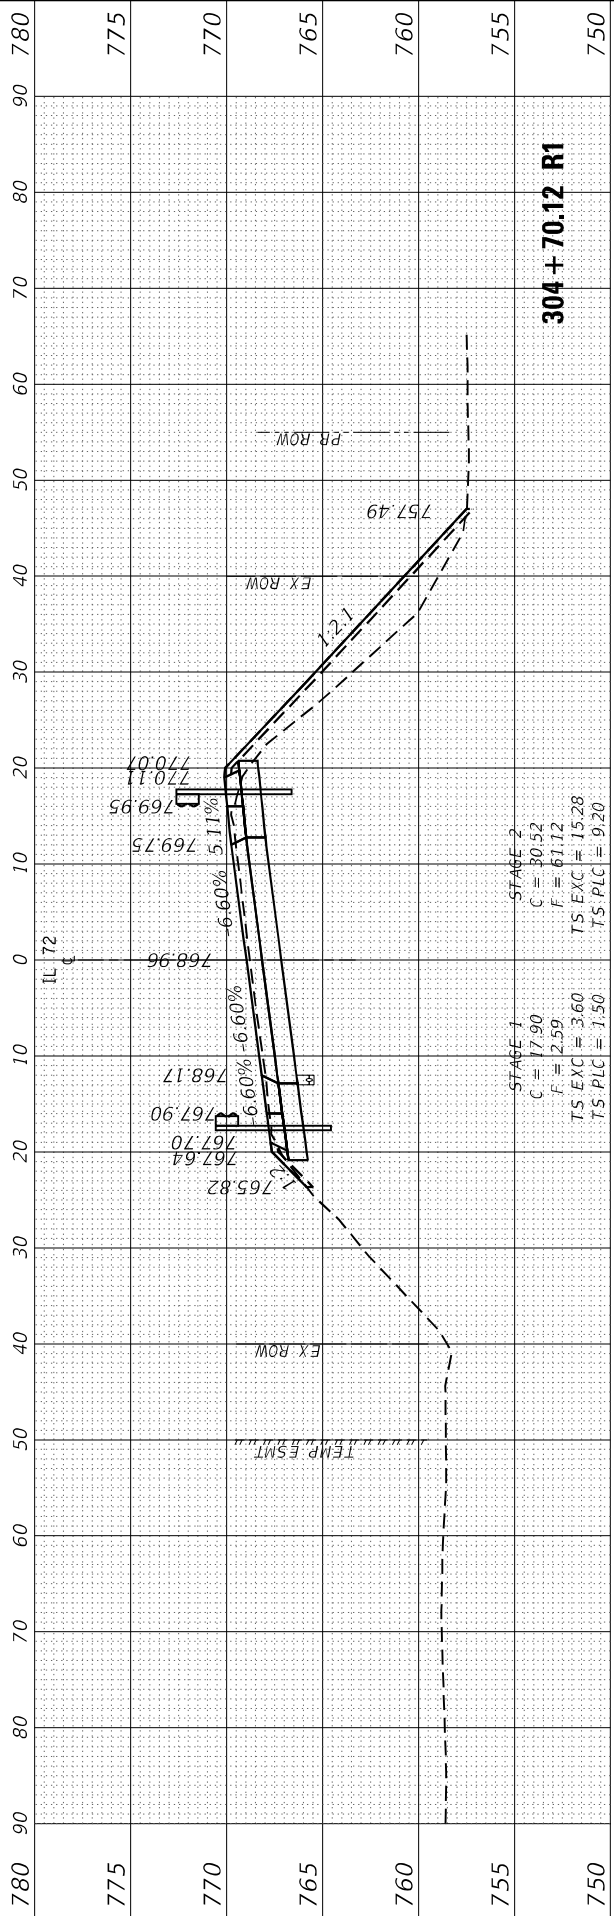

STATE OF ILLINOIS  
DEPARTMENT OF TRANSPORTATION

IL 72 OVER OWENS CREEK  
CROSS SECTIONS

SCALE: SHEET OF SHEETS STA. TO STA.

|                           |           |        |              |           |
|---------------------------|-----------|--------|--------------|-----------|
| F.A.P. RTE.               | SECTION   | COUNTY | TOTAL SHEETS | SHEET NO. |
| 553                       | (125BR)E5 | DEKALB | 96           | 90        |
| CONTRACT NO. 66K63        |           |        |              |           |
| ILLINOIS FED. AID PROJECT |           |        |              |           |

MODEL: E:\CL\117  
FILE NAME: 2320207.12 IDOT D3 P1B 204-02B.WD 12 IL 72 o Owens Creek Design\Prelim Ref: D366K63-Corridor.dgn



|            |                   |
|------------|-------------------|
| USER NAME  | = sklerpiec       |
| PLOT SCALE | = 20.0000 * / in. |
| PLOT DATE  | = 3/12/2025       |

|          |             |
|----------|-------------|
| DESIGNED | - SK        |
| DRAWN    | - SK        |
| CHECKED  | - JH        |
| DATE     | - 3/12/2025 |





|         |   |
|---------|---|
| REVISED | - |
| REVISED | - |
| REVISED | - |
| REVISED | - |

STATE OF ILLINOIS  
DEPARTMENT OF TRANSPORTATION

IL 72 OVER OWENS CREEK  
CROSS SECTIONS

SCALE: SHEET OF SHEETS STA. TO STA.

|                    |           |                  |              |           |
|--------------------|-----------|------------------|--------------|-----------|
| F.A.P. RTE.        | SECTION   | COUNTY           | TOTAL SHEETS | SHEET NO. |
| 553                | (125BR)E5 | DEKALB           | 96           | 91        |
| CONTRACT NO. 66K63 |           |                  |              |           |
| ILLINOIS           |           | FED. AID PROJECT |              |           |

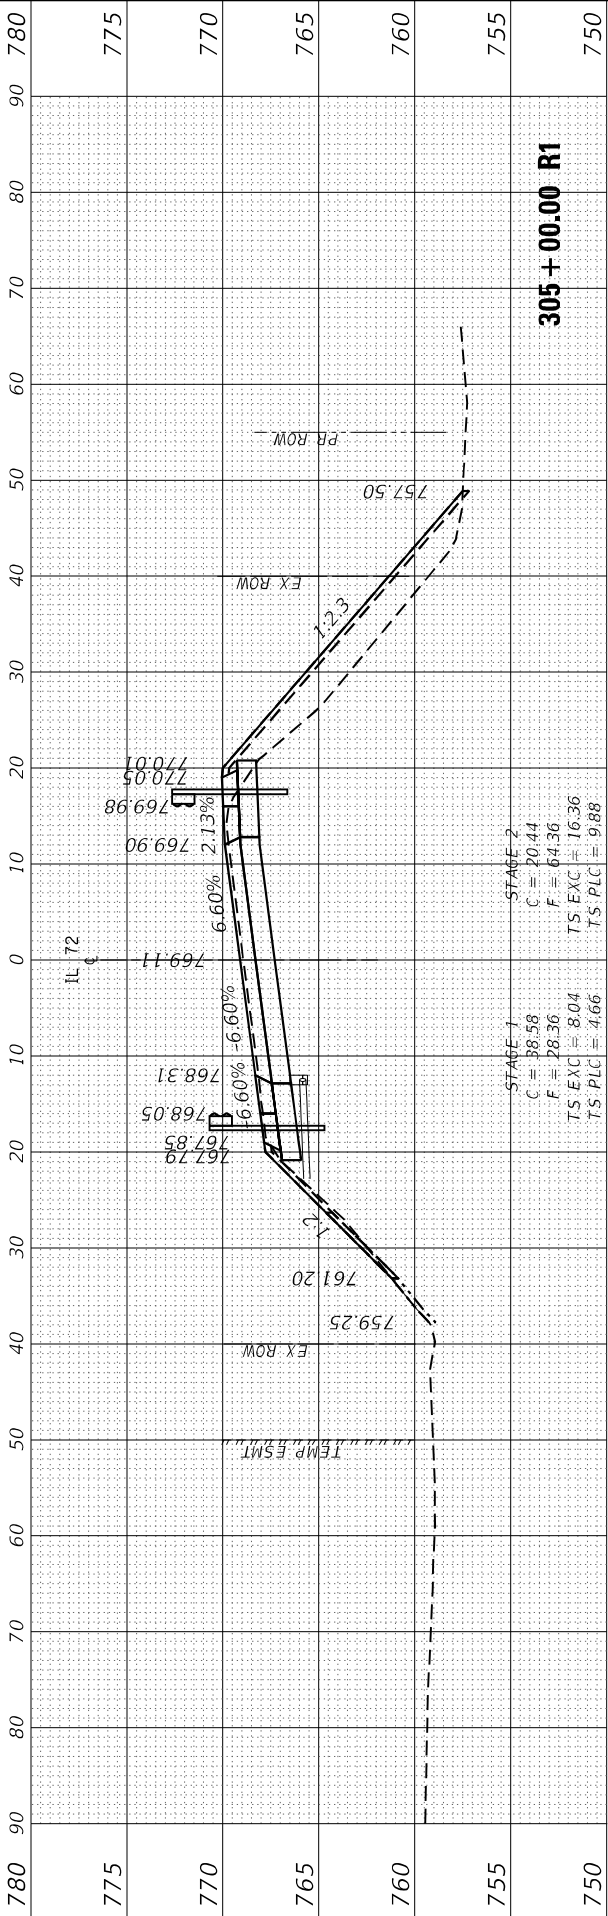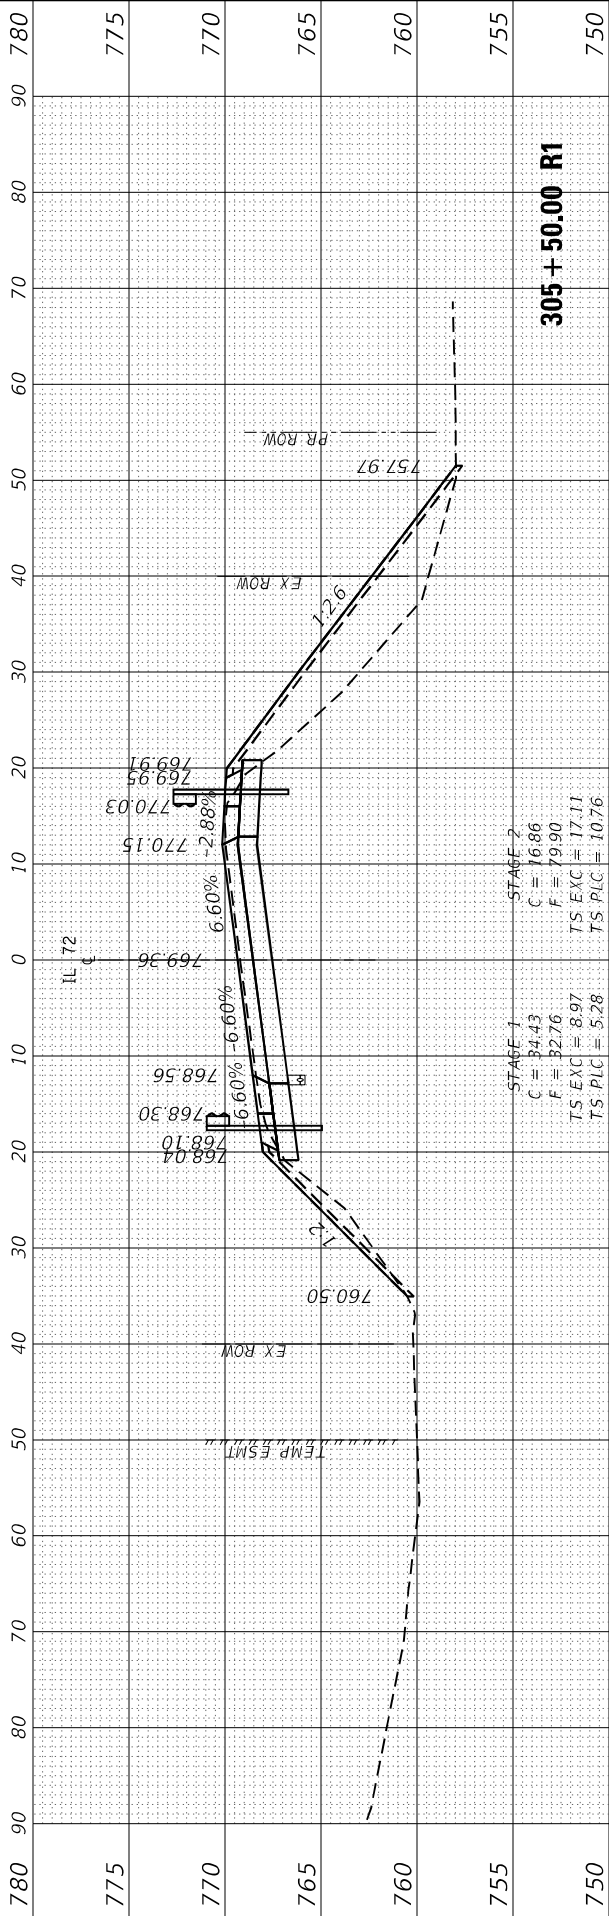
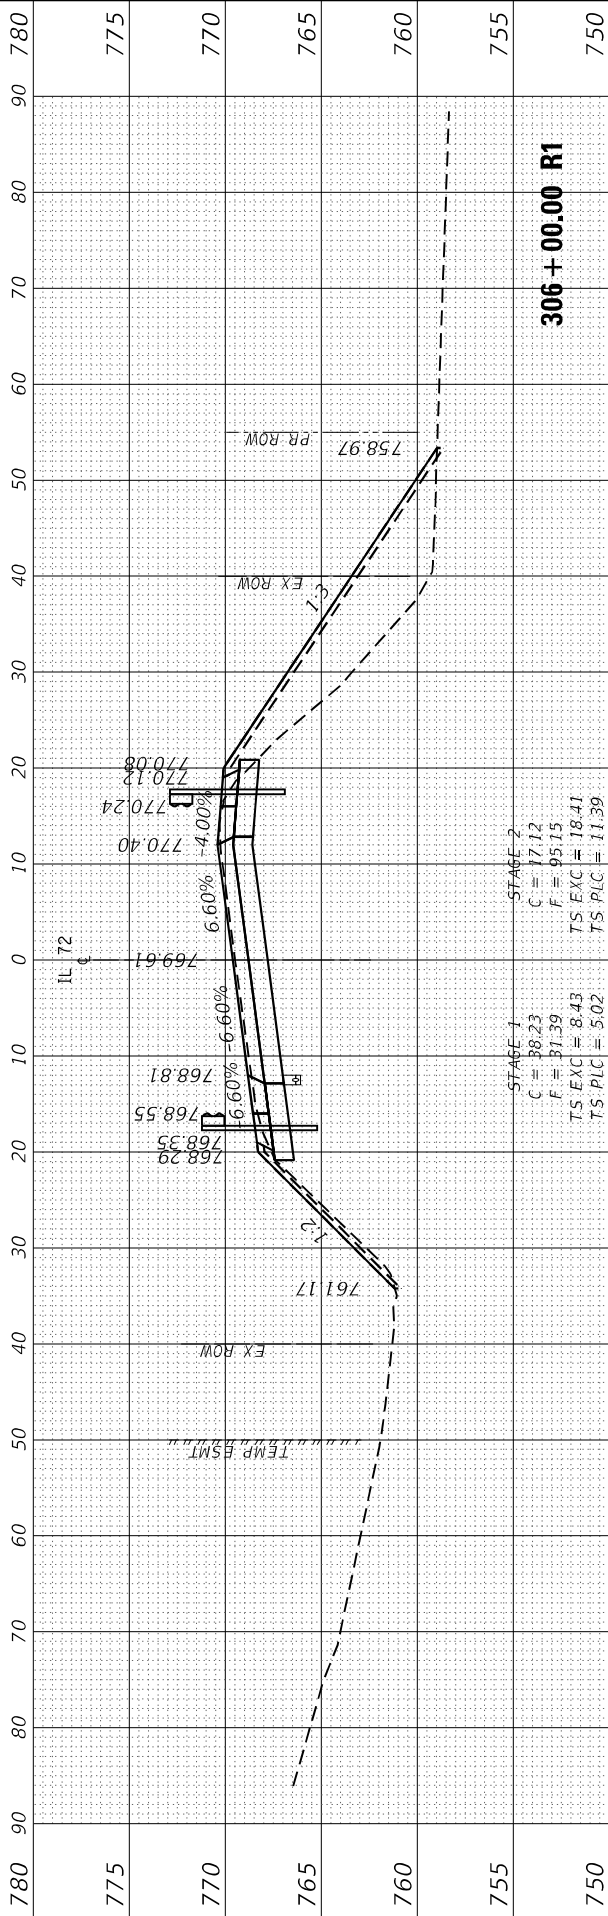
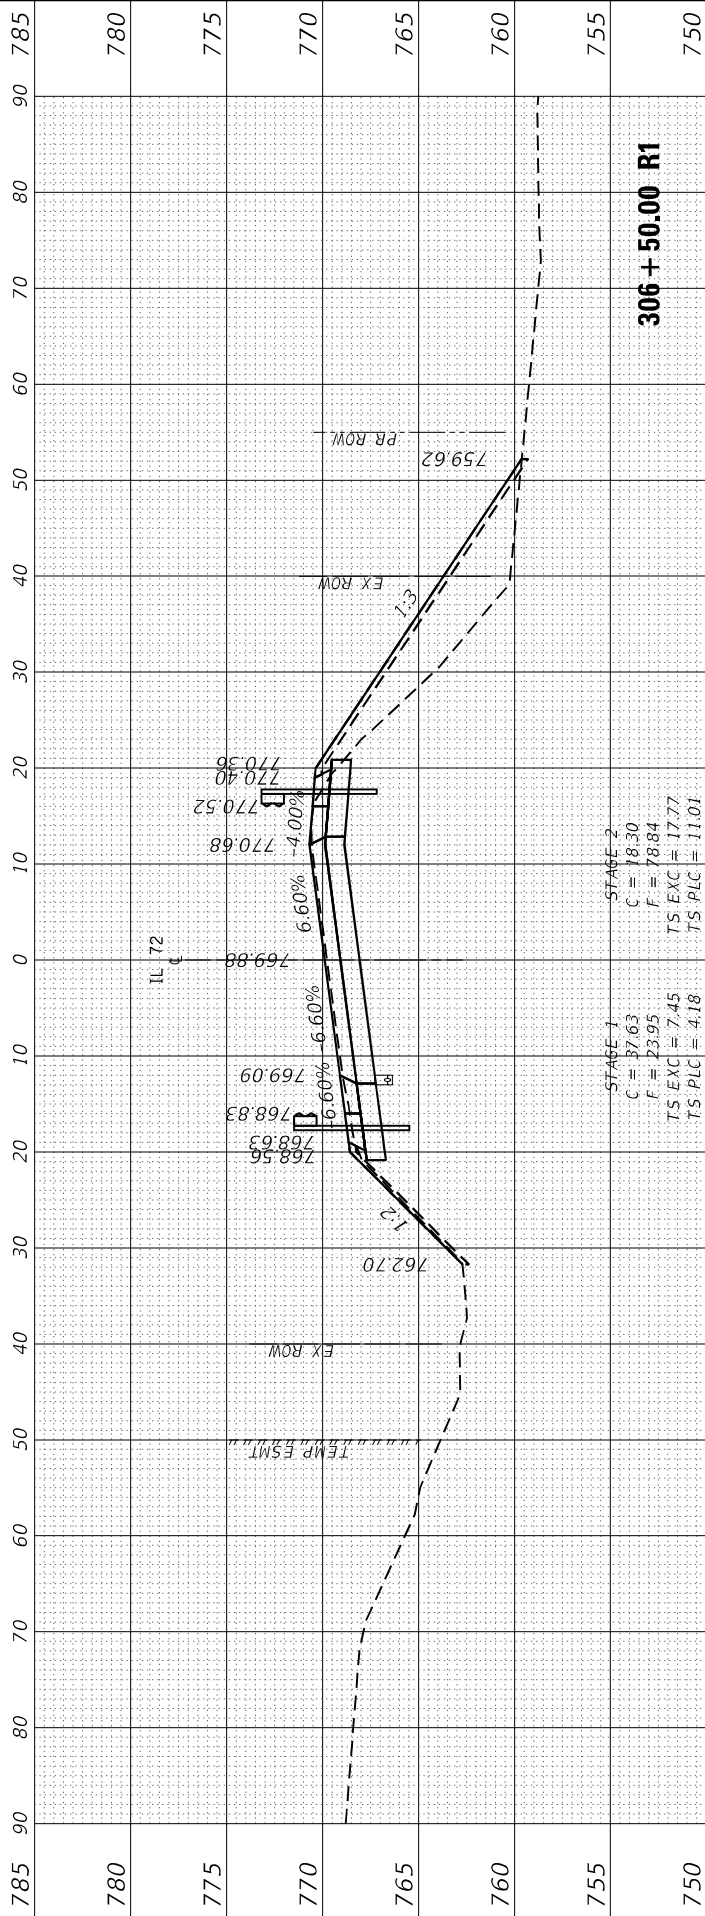


|          |   |           |
|----------|---|-----------|
| DESIGNED | - | SK        |
| DRAWN    | - | SK        |
| CHECKED  | - | JH        |
| DATE     | - | 3/12/2025 |

**STATE OF ILLINOIS  
DEPARTMENT OF TRANSPORTATION**

## IL 72 OVER OWENS CREEK CROSS SECTIONS

| F.A.P.<br>RTE. | SECTION   | COUNTY             | TOTAL<br>SHEETS | SHEET<br>NO. |
|----------------|-----------|--------------------|-----------------|--------------|
| 553            | (125BR)ES | DEKALB             | 96              | 92           |
|                |           | CONTRACT NO. 66K63 |                 |              |

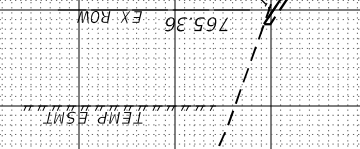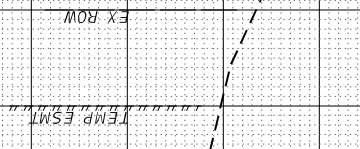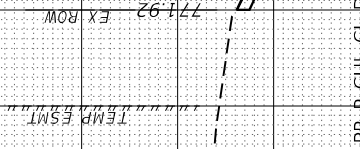

MODEL: EVCULI17  
FILE NAME: 2320207.12 IDOT D3 P1B 204-02B WO 12 IL 72 o OwensCreekDesignPrelimRef: D366K63-Corridor.dgn



|            |                   |
|------------|-------------------|
| USER NAME  | = sklerpiec       |
| PLOT SCALE | = 20.0000' */ in. |
| PLOT DATE  | = 3/12/2025       |

|          |             |
|----------|-------------|
| DESIGNED | - SK        |
| DRAWN    | - SK        |
| CHECKED  | - JH        |
| DATE     | - 3/12/2025 |




|         |   |
|---------|---|
| REVISED | - |
| REVISED | - |
| REVISED | - |
| REVISED | - |

STATE OF ILLINOIS  
DEPARTMENT OF TRANSPORTATION

|        |       |    |        |      |         |
|--------|-------|----|--------|------|---------|
| SCALE: | SHEET | OF | SHEETS | STA. | TO STA. |
|--------|-------|----|--------|------|---------|

IL 72 OVER OWENS CREEK  
CROSS SECTIONS

|                    |           |          |                  |           |
|--------------------|-----------|----------|------------------|-----------|
| F.A.P. RTE.        | SECTION   | COUNTY   | TOTAL SHEETS     | SHEET NO. |
| 553                | (125BR)E5 | DEKALB   | 96               | 93        |
| CONTRACT NO. 66K63 |           |          |                  |           |
|                    |           | ILLINOIS | FED. AID PROJECT |           |

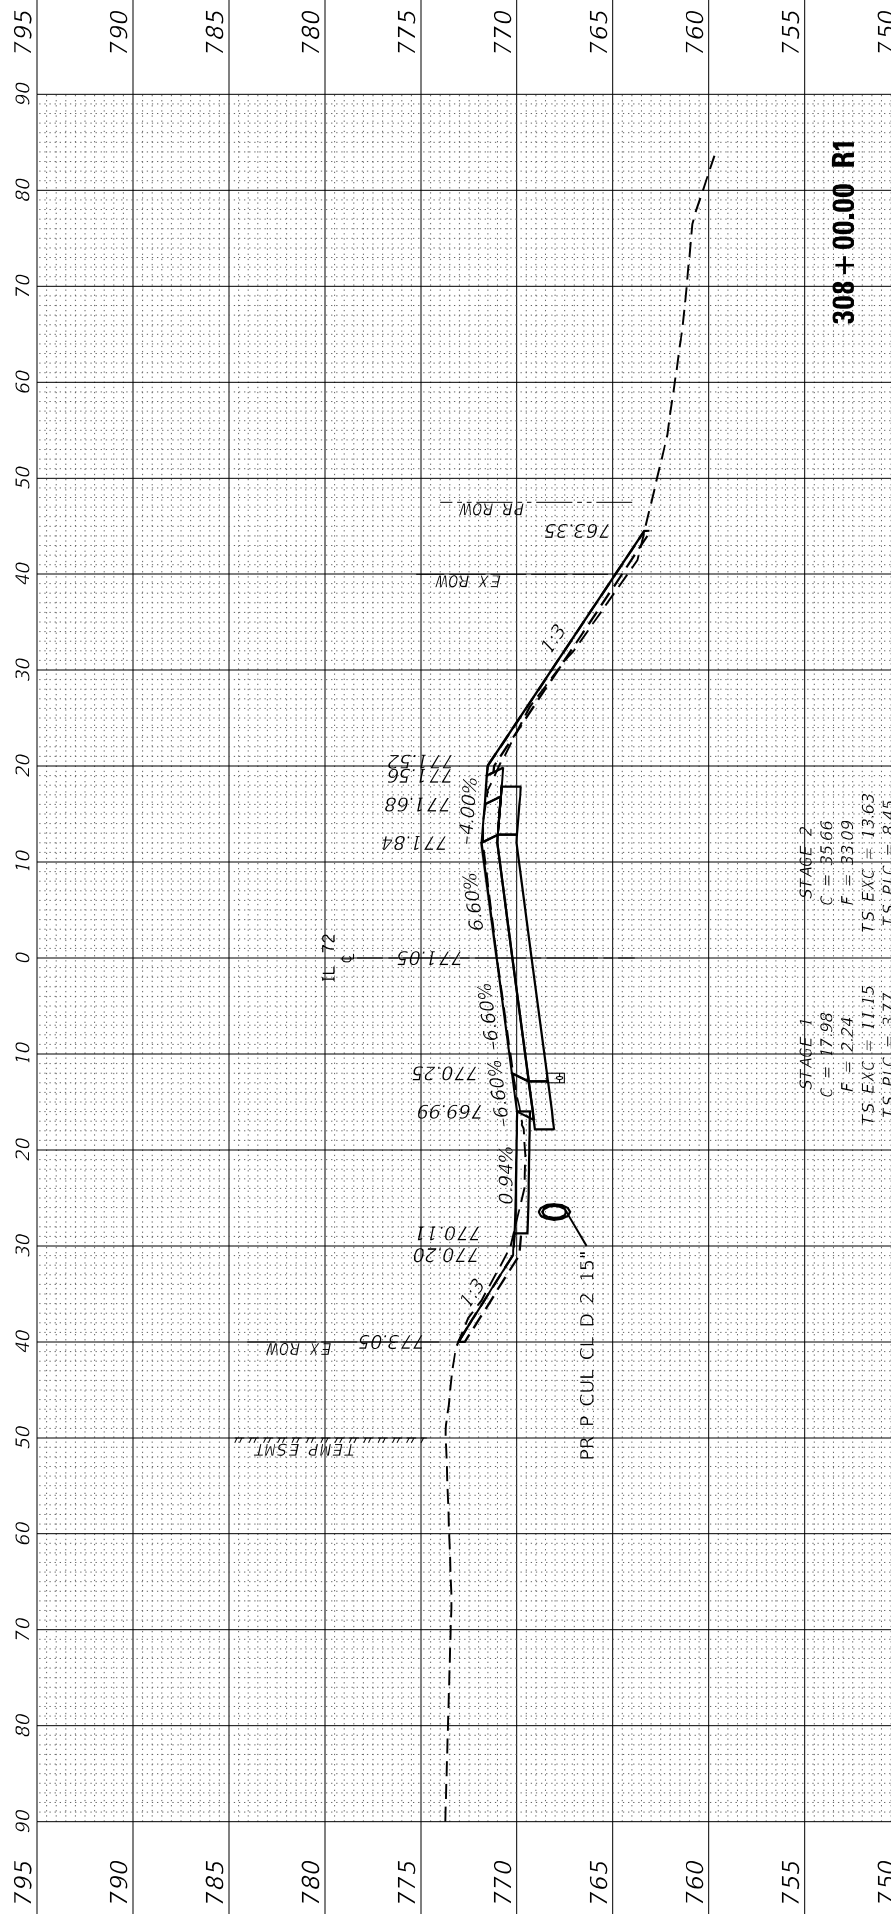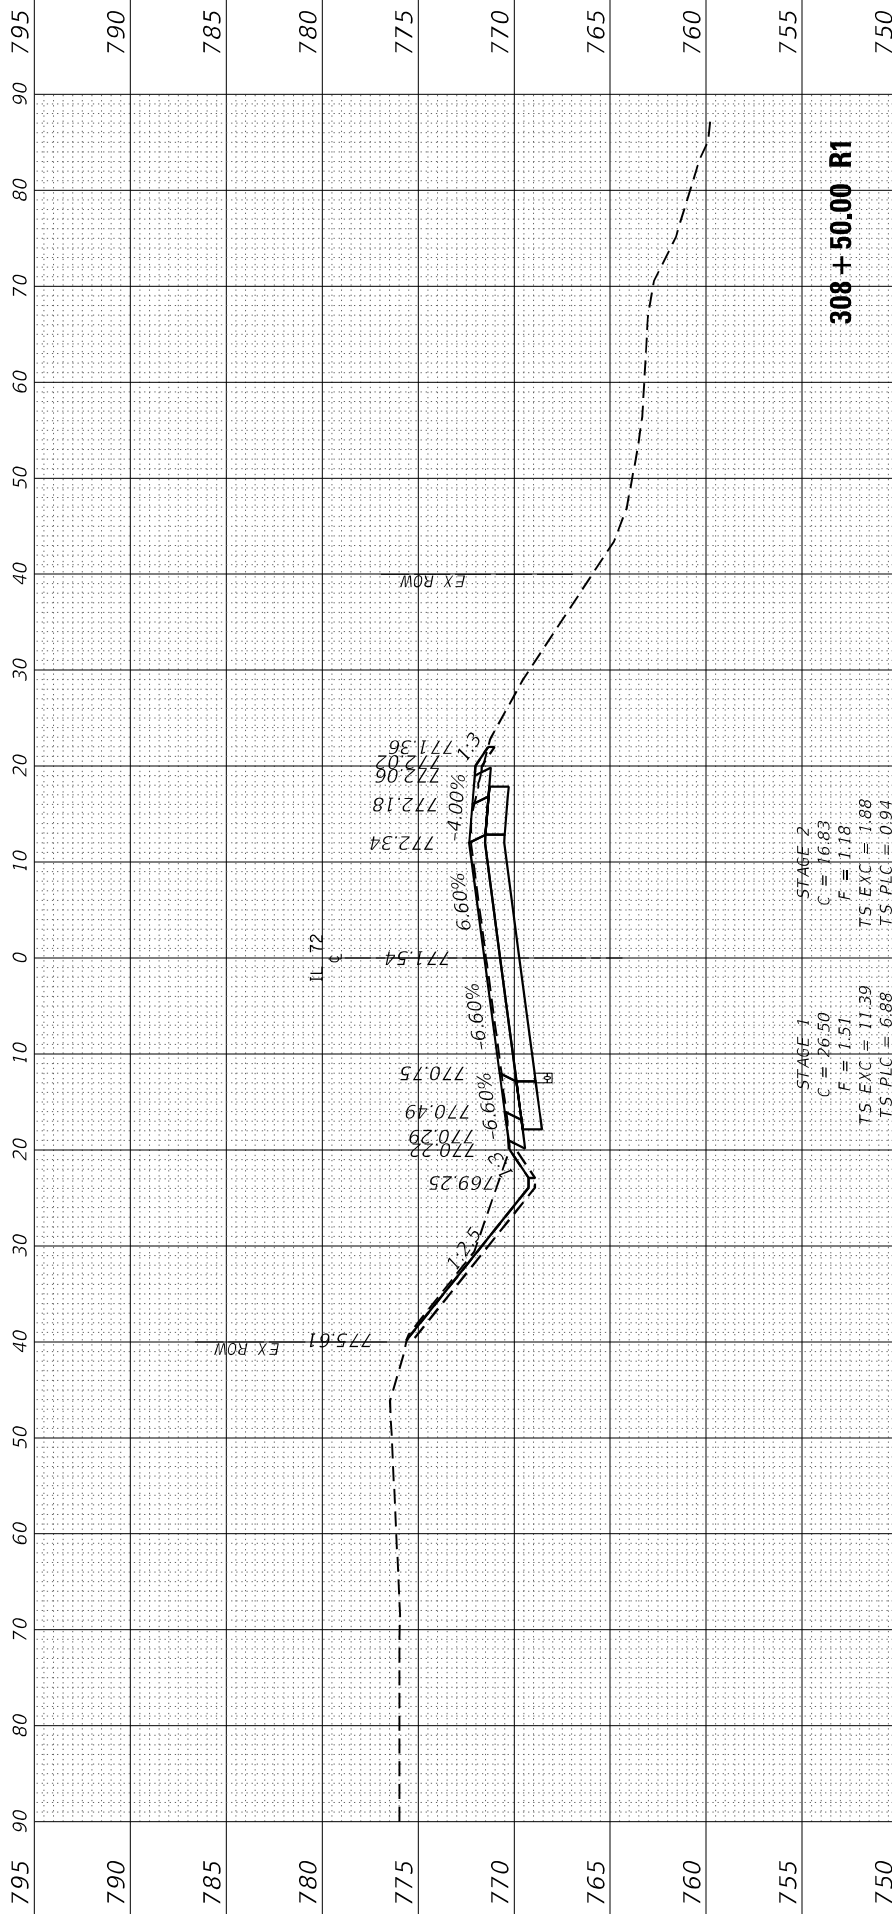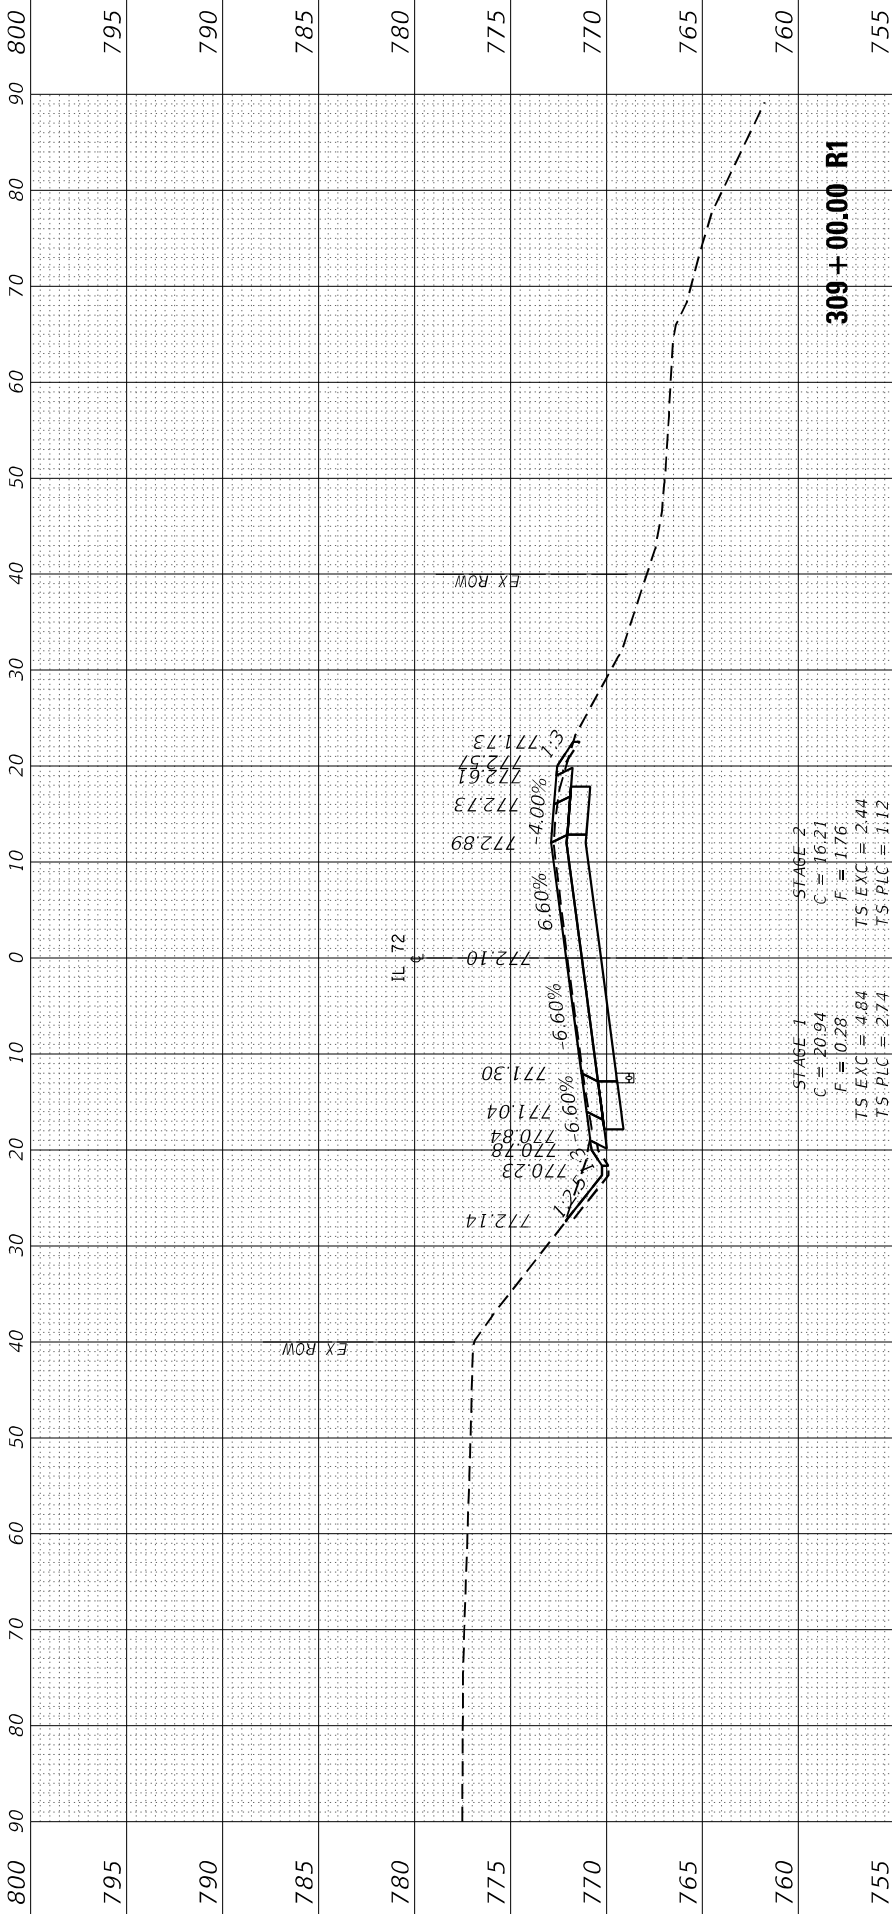



MODEL: E:\CL\117  
FILE NAME: 2312057.12 IDOT D3 P1B 204-02B WO 12 IL 72 o OwensDENDesign\PrelimRef: D366\63-Corridor.dgn



|                              |
|------------------------------|
| USER NAME = sklerpiec        |
| PLOT SCALE = 20.0000 * / in. |
| PLOT DATE = 3/12/2025        |

|                  |
|------------------|
| DESIGNED - SK    |
| DRAWN - SK       |
| CHECKED - JH     |
| DATE - 3/12/2025 |




|           |
|-----------|
| REVISED - |
| REVISED - |
| REVISED - |
| REVISED - |

STATE OF ILLINOIS  
DEPARTMENT OF TRANSPORTATION

IL 72 OVER OWENS CREEK  
CROSS SECTIONS

SCALE: SHEET OF SHEETS STA. TO STA.

|                    |           |                  |              |           |
|--------------------|-----------|------------------|--------------|-----------|
| F.A.P. RTE.        | SECTION   | COUNTY           | TOTAL SHEETS | SHEET NO. |
| 553                | (125BR)E5 | DEKALB           | 96           | 94        |
| CONTRACT NO. 66K63 |           |                  |              |           |
| ILLINOIS           |           | FED. AID PROJECT |              |           |

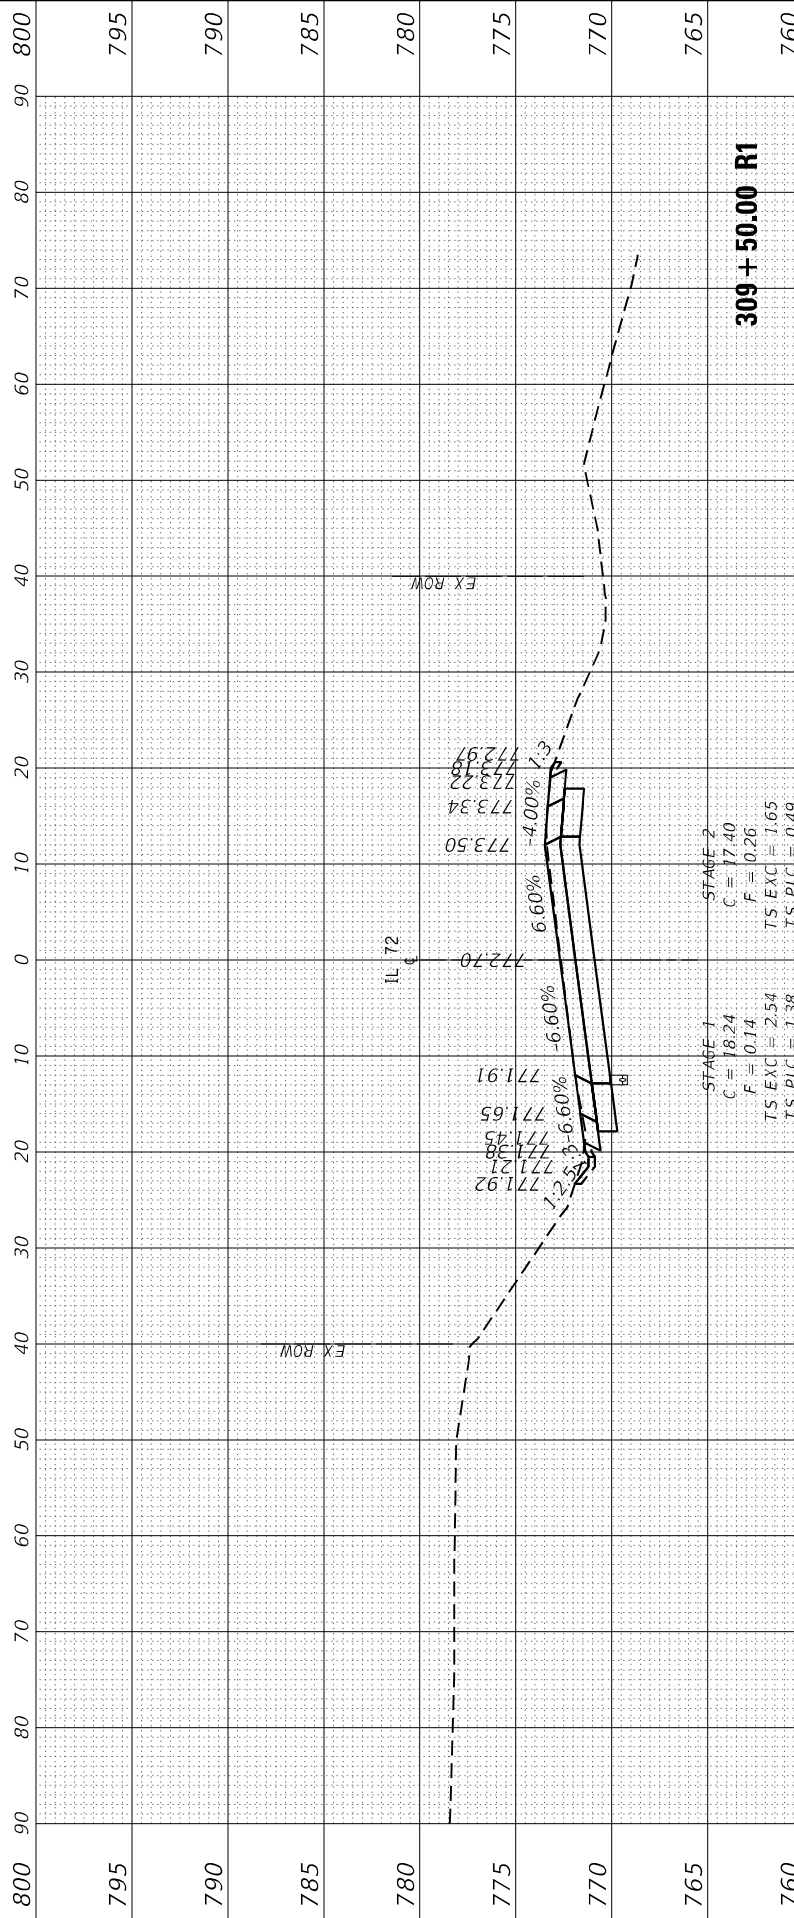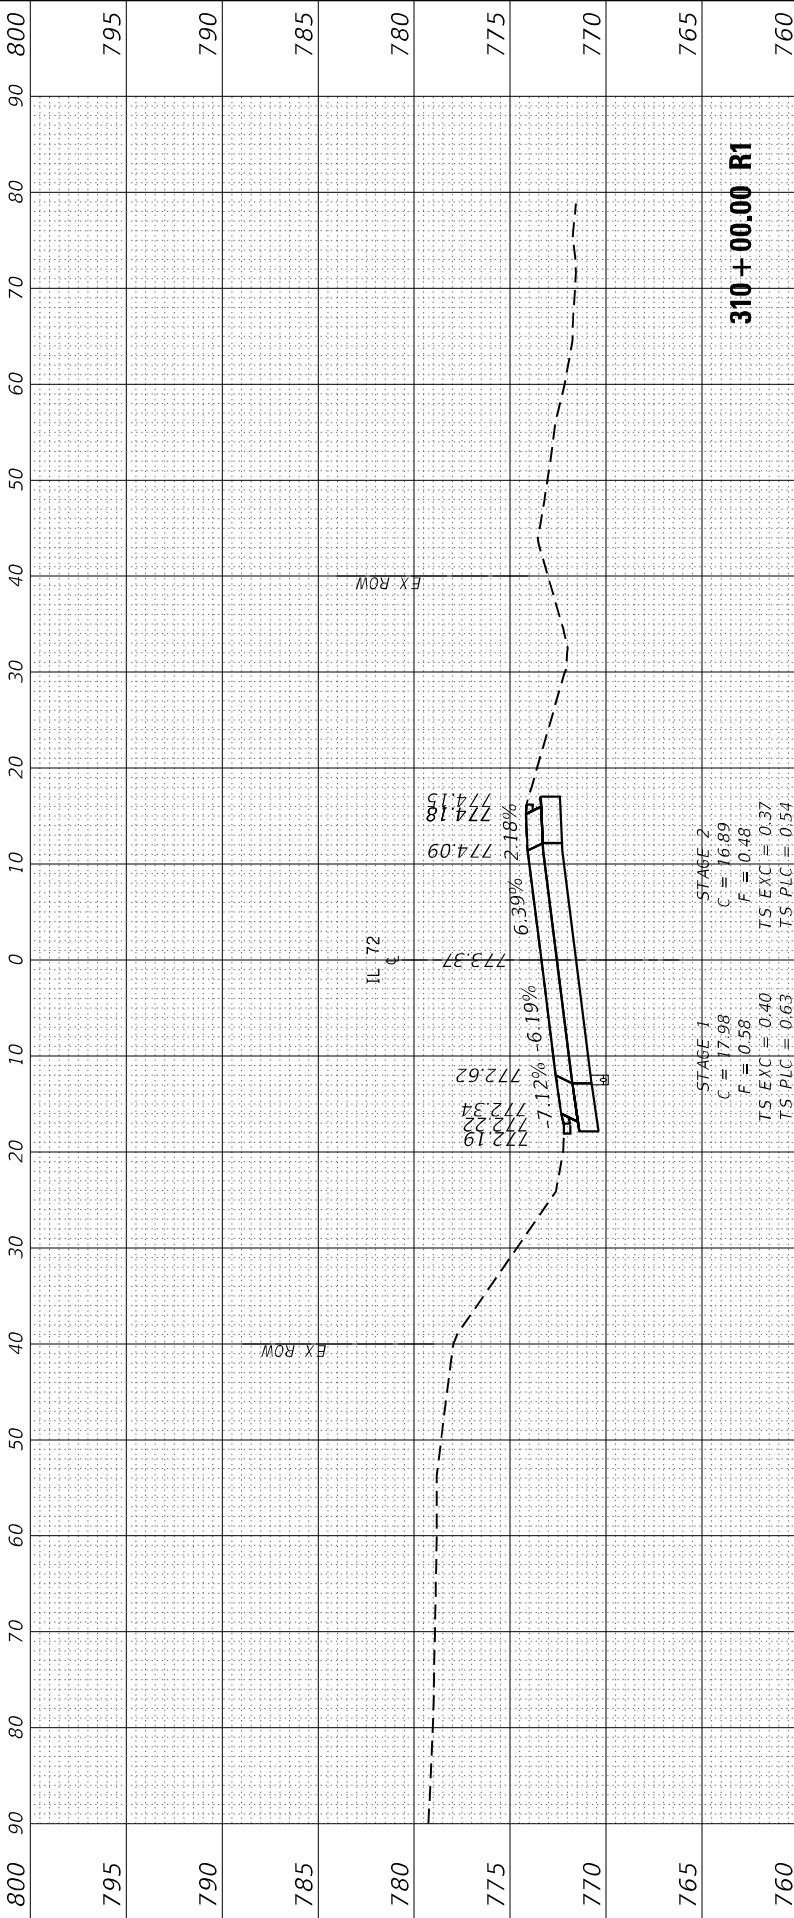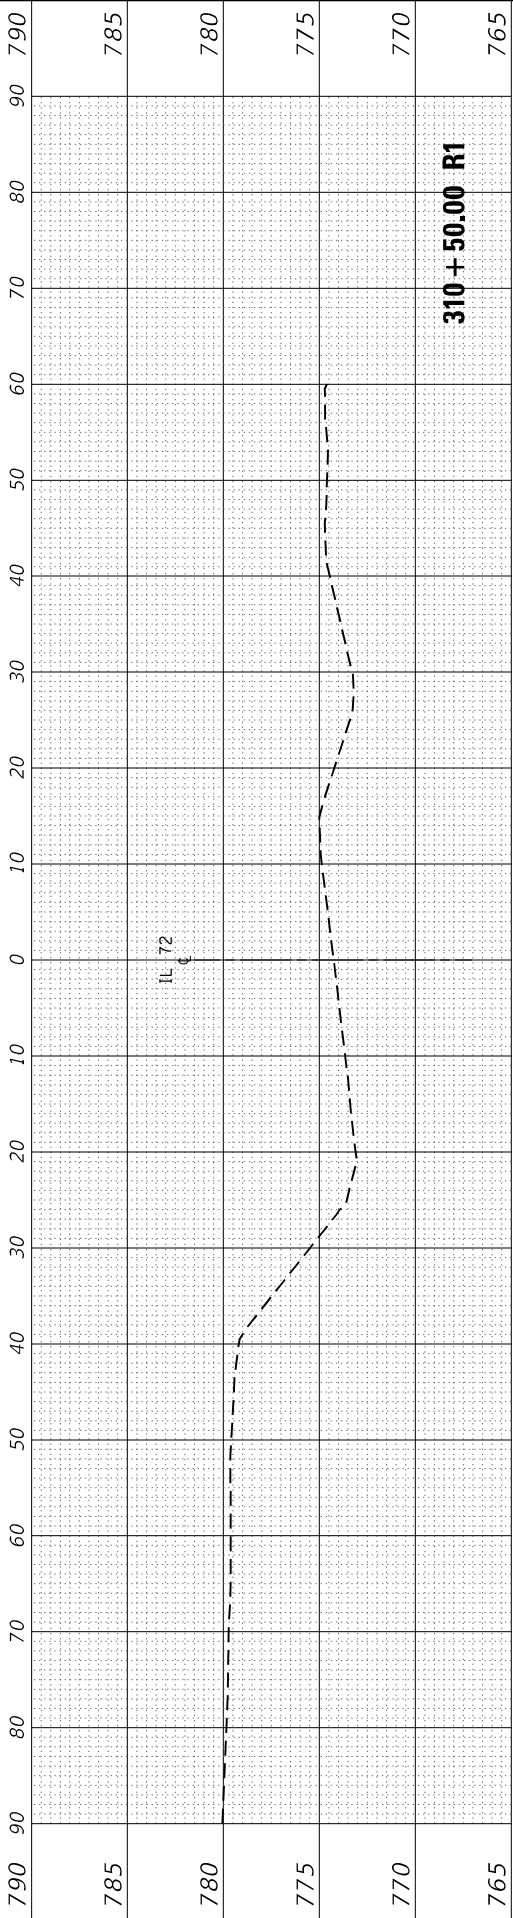



MODEL: EVC1 - QUARRY  
FILE NAME: 220307.12 IDOT D3 P1B 204-02B.WD 12 IL 72 o' Owens Design\Design\Prelim\Ref: D366K63-CrossSec.dgn







|                               |                  |           |
|-------------------------------|------------------|-----------|
| USER NAME = skierpiec         | DESIGNED - SK    | REVISED - |
|                               | DRAWN - SK       | REVISED - |
| PLOT SCALE = 20,0000' * / in. | CHECKED - JH     | REVISED - |
| PLOT DATE = 3/12/2025         | DATE - 3/12/2025 | REVISED - |

STATE OF ILLINOIS  
DEPARTMENT OF TRANSPORTATION

IL 72 OVER OWENS CREEK  
CROSS SECTIONS

SCALE: SHEET OF SHEETS STA. TO STA.

|                    |           |                  |              |           |
|--------------------|-----------|------------------|--------------|-----------|
| F.A.P. RTE.        | SECTION   | COUNTY           | TOTAL SHEETS | SHEET NO. |
| 553                | (125BR)E5 | DEKALB           | 96           | 95        |
| CONTRACT NO. 66K63 |           |                  |              |           |
| ILLINOIS           |           | FED. AID PROJECT |              |           |

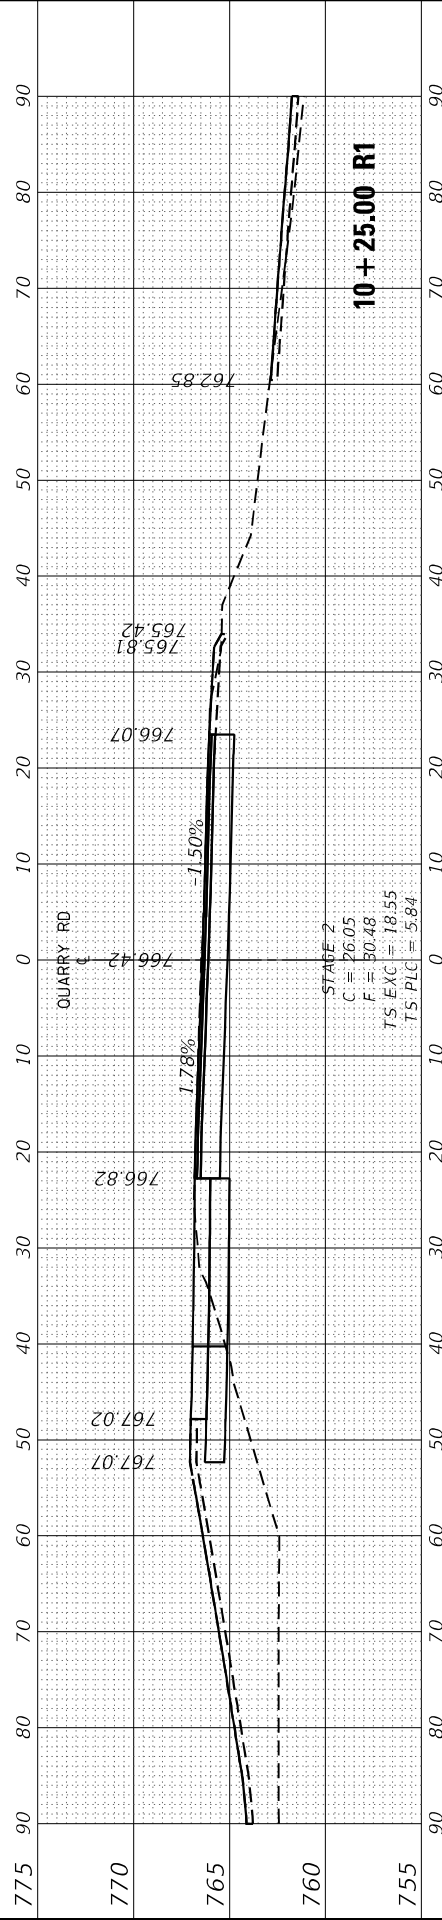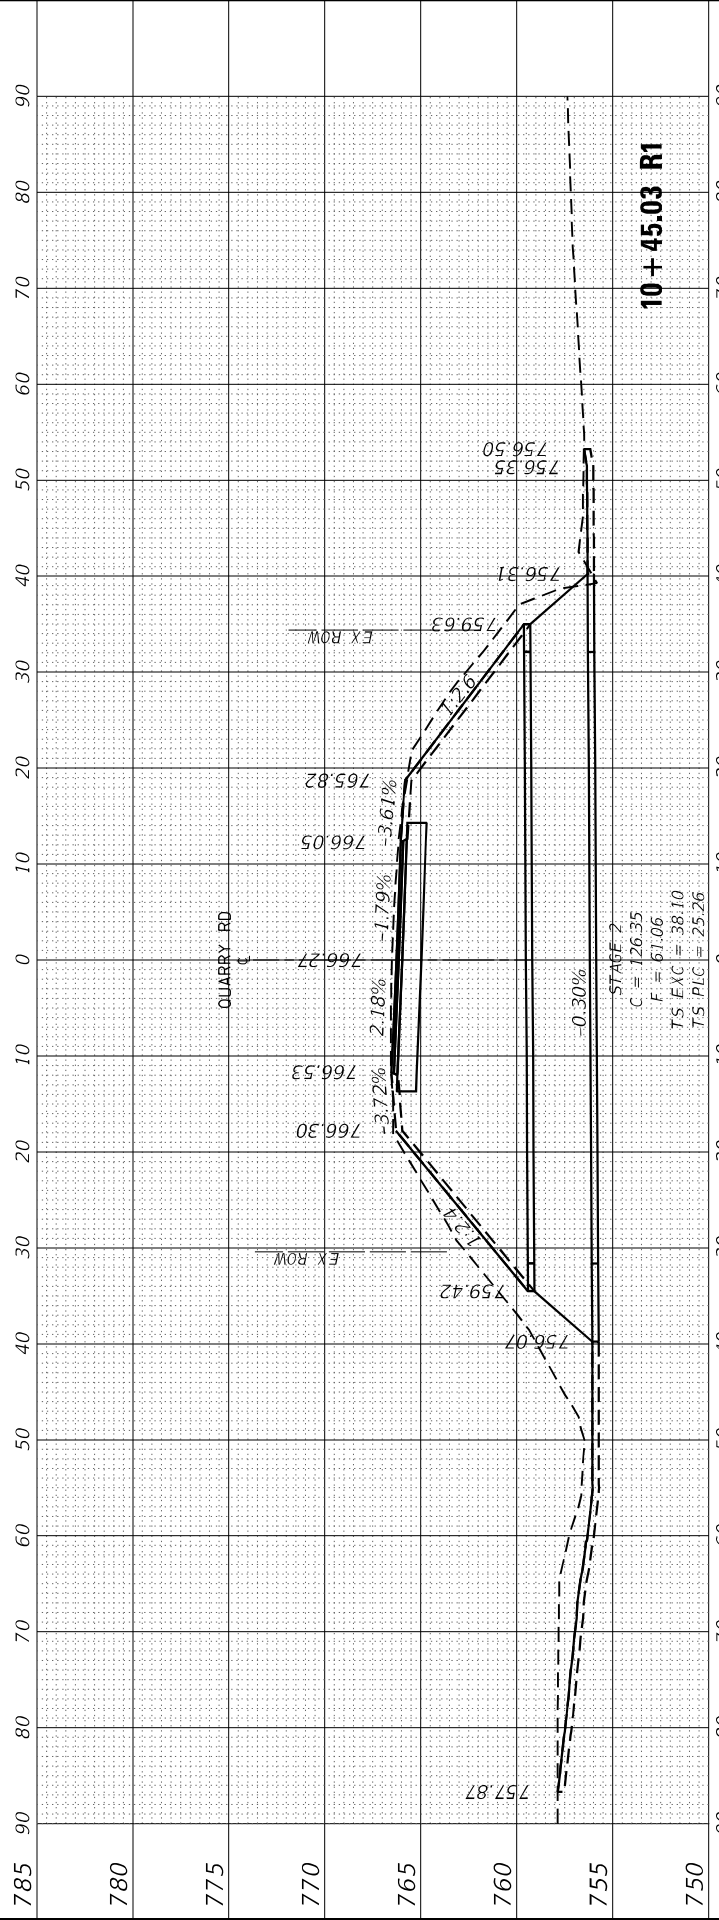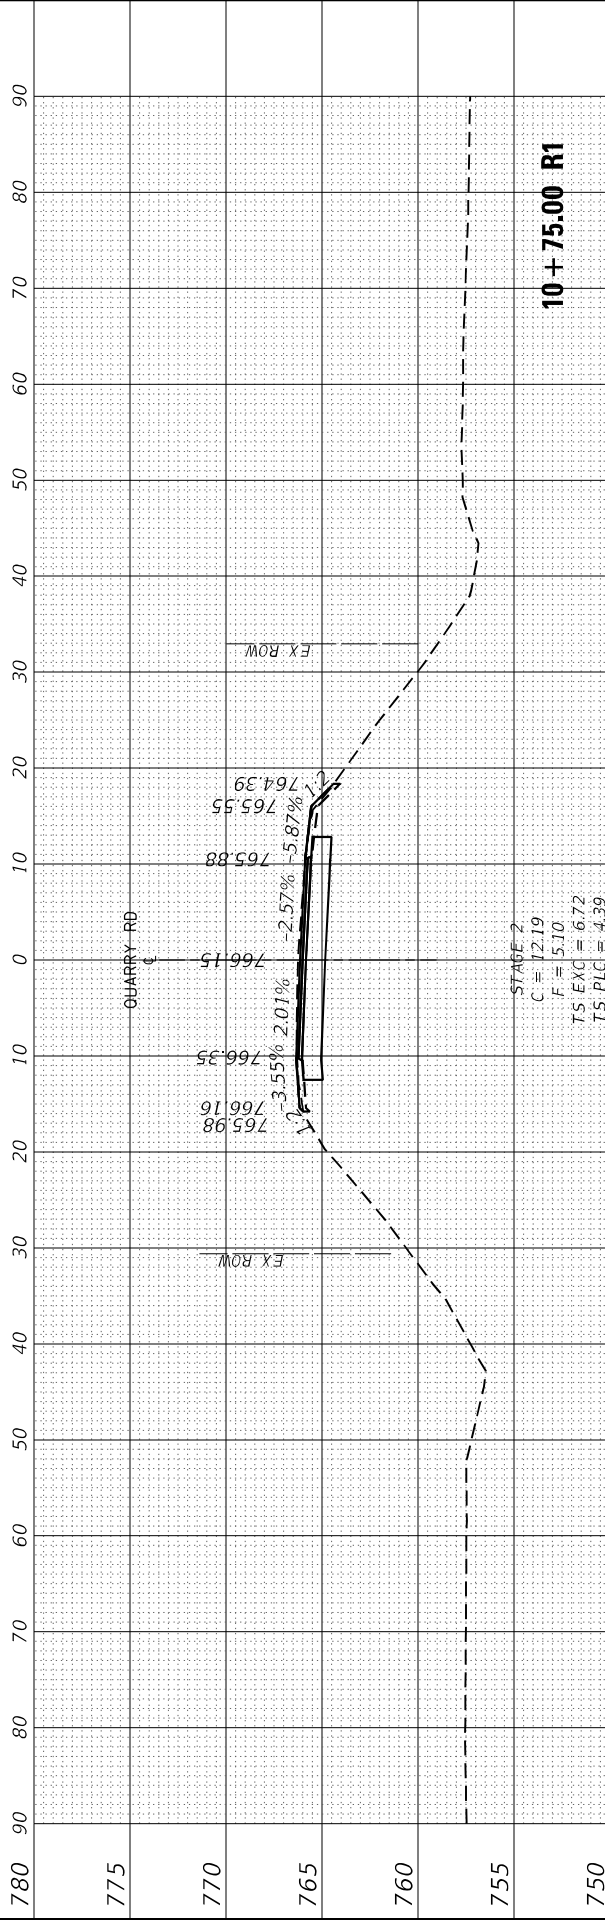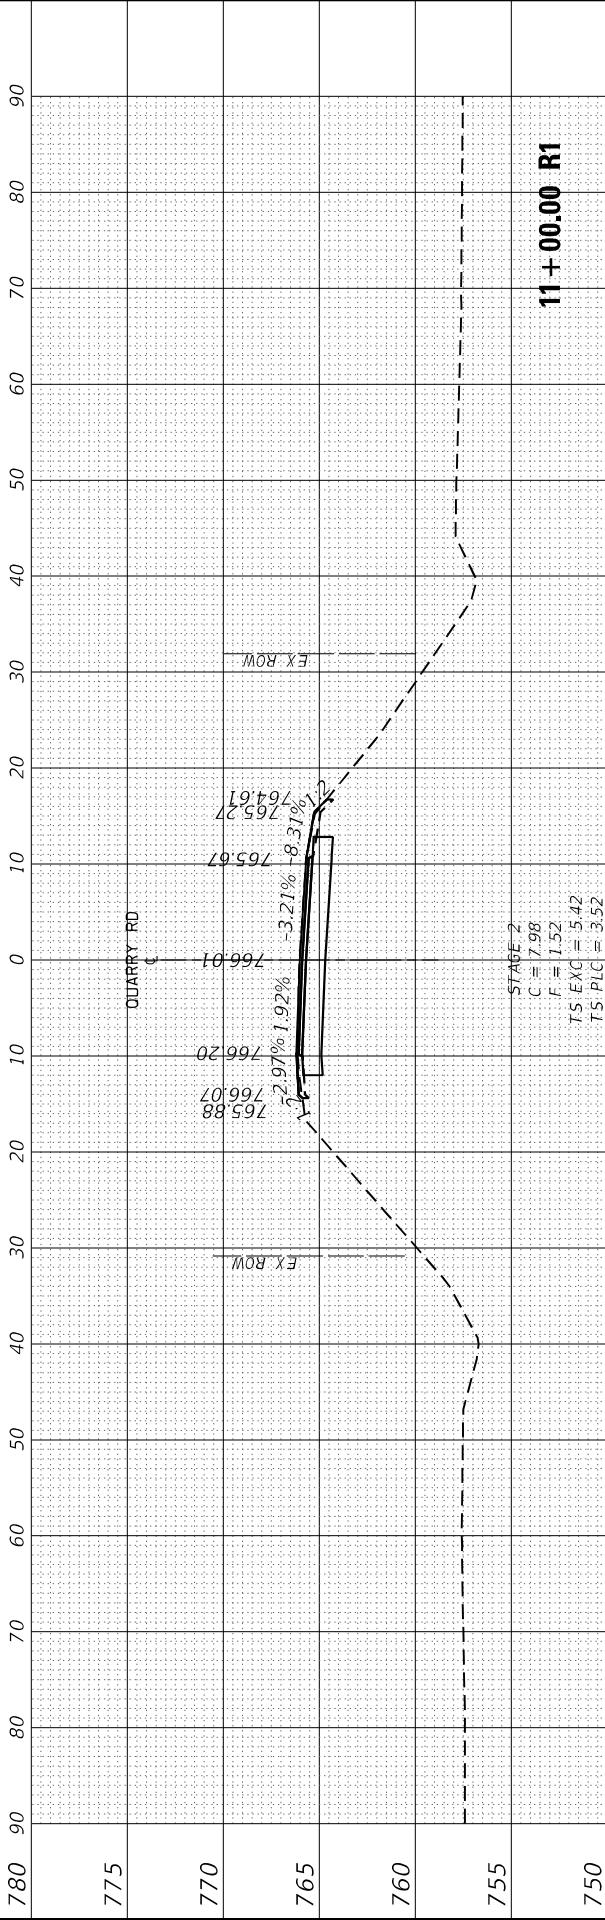



MODEL: EXCL QUARRY  
FILE NAME: 2/23/2027,12 DDT D3 PTB 204-02B WO 12 IL 72 c OwensDENDesignPrelimRef: D366K63-Corridor.dgn



|                              |                  |           |
|------------------------------|------------------|-----------|
| USER NAME = sklerpiec        | DESIGNED - SK    | REVISED - |
|                              | DRAWN - SK       | REVISED - |
| PLOT SCALE = 20,0000 ' / in. | CHECKED - JH     | REVISED - |
| PLOT DATE = 3/12/2025        | DATE - 3/12/2025 | REVISED - |

STATE OF ILLINOIS  
DEPARTMENT OF TRANSPORTATION

IL 72 OVER OWENS CREEK  
CROSS SECTIONS

SCALE: SHEET OF SHEETS STA. TO STA.

|                |           |                    |                  |              |
|----------------|-----------|--------------------|------------------|--------------|
| F.A.P.<br>RTE. | SECTION   | COUNTY             | TOTAL<br>SHEETS  | SHEET<br>NO. |
| 553            | (125BR)E5 | DEKALB             | 96               | 96           |
|                |           | CONTRACT NO. 66K63 |                  |              |
|                |           | ILLINOIS           | FED. AID PROJECT |              |

