

STATE OF ILLINOIS
DEPARTMENT OF TRANSPORTATION

F.A.J. ATE	SECTION	COUNTY	TOTAL SHEETS	SHEET NO.
57	99-1HB-2-BR	WILL	133	1
		ILLINOIS	CONTRACT NO. 60R76	

PROJECT IS LOCATED IN THE UNINCORPORATED
MONEE TOWNSHIP JURISDICTION


FOR INDEX OF SHEETS, SEE SHEET NO. 2

TRAFFIC DATA:	EXISTING ADT	DESIGN SPEED	POSTED SPEED
PAULING ROAD (LOCAL ROAD)	1,800 (2019)	45	45
I-57 (INTERSTATE)	34,200(2021)	75	70

PROPOSED
HIGHWAY PLANS

FAI 57 AT PAULING ROAD
SECTION 99-1HB-2-BR
BRIDGE NEW DECK (SN 099-0204)
WILL COUNTY
C-91-209-12

	ATLAS ENGINEERING GROUP, LTD. Date: 03/04/2025 Behzad Amin, P.E. Expires: 11/30/2025 Sheet No. 1-31, 14-17, 101-131		ATLAS ENGINEERING GROUP, LTD. Date: 03/04/2025 EAMON HOMEDI, P.E., S.E. Expires: 11/30/2025 Sheet No. 49-76, 92-100
	HOR INC. Date: 03/04/2025 MICHAEL B. O'Rourke, P.E., S.E. Expires: 11/30/2025 Sheet No. 22-27		BAXTER & WOODMAN CONSULTING ENGINEERS Date: 03/04/2025 ANNA M. MITCHELL, P.E. Expires: 11/30/2025 Sheet No. 32-33
	HOR GROUP INC. Date: 03/04/2025 BREITT A. PORFIJO, P.E. Expires: 11/30/2025 Sheet No. 34		

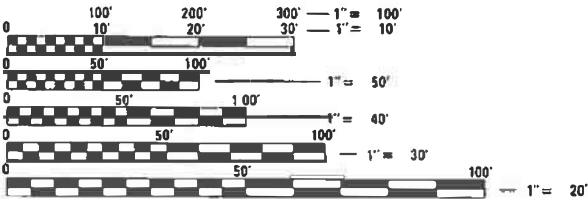


FULL SIZE PLANS HAVE BEEN PREPARED USING STANDARD
ENGINEERING SCALES. REDUCED SIZED PLANS WILL NOT
CONFORM TO STANDARD SCALES. IN MAKING MEASUREMENTS
ON REDUCED PLANS, THE ABOVE SCALES MAY BE USED.

J.U.L.I.E.
JOINT UTILITY LOCATION INFORMATION FOR EXCAVATORS
1-800-892-0123
OR 811


PROJECT MANAGER – PRAVEEN KAINI, PE (847) 705-4237

CONTRACT NO. 60R76

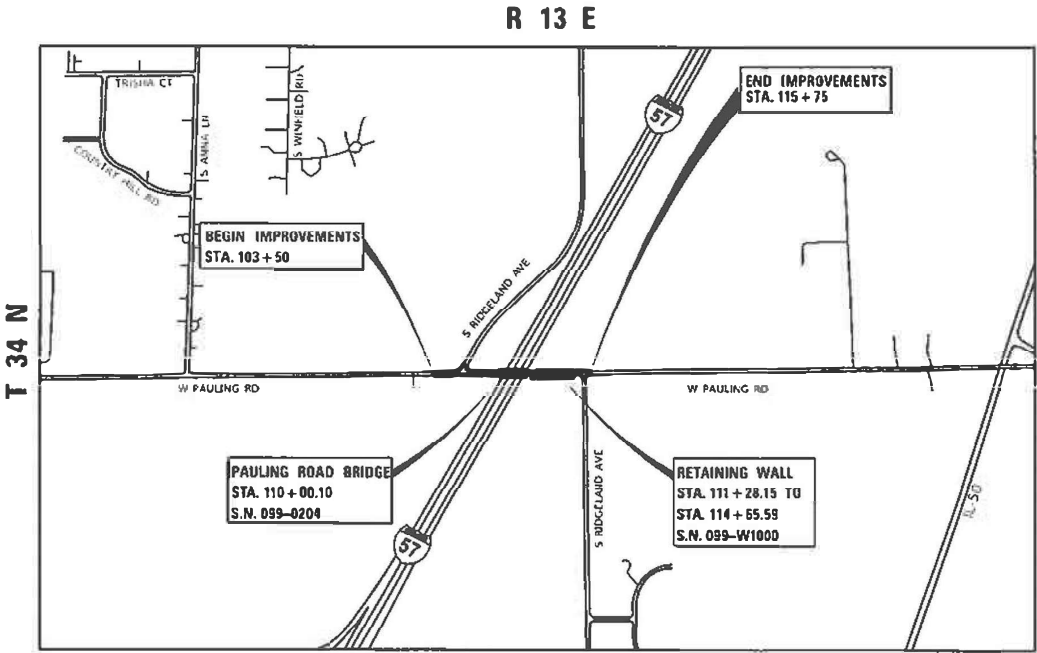

MONEE TOWNSHIP
LOCATION MAP (N.T.S.)

GROSS LENGTH = 1225 FT. = 0.23 MILE
NET LENGTH = 1225 FT. = 0.23 MILE

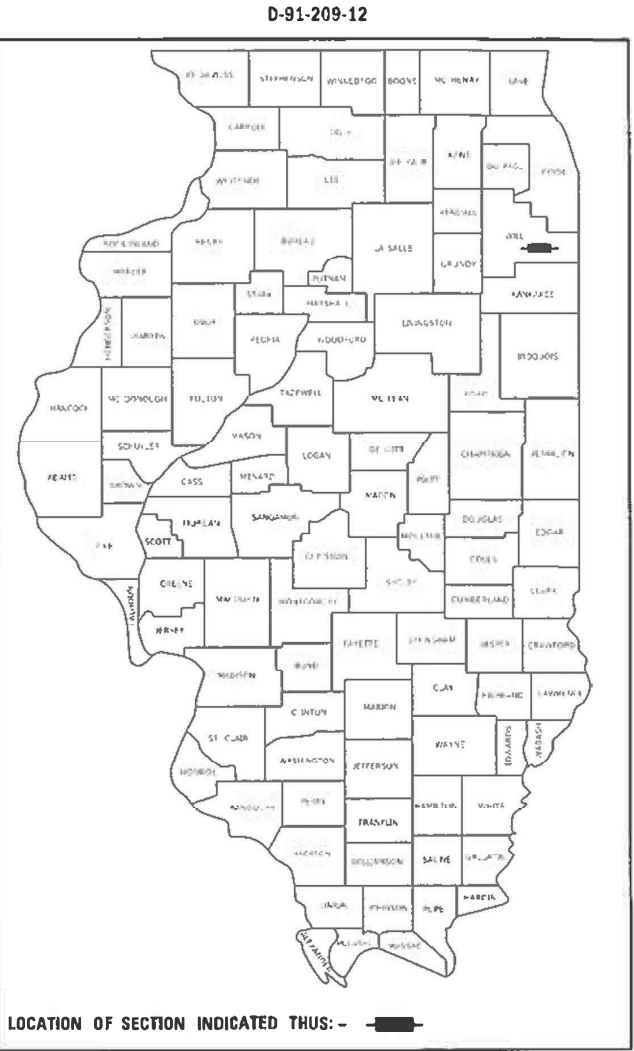

AEG ATLAS ENGINEERING
GROUP, LTD.

BAXTER & WOODMAN
CONSULTING ENGINEERS

HOR

HOR
GROUP

CSG CONSULTANTS, INC.
CONSULTING ENGINEERS

STATE OF ILLINOIS
DEPARTMENT OF TRANSPORTATION

SUBMITTED March 17th 2025
Praveen Kaini REGIONAL ENGINEER

May 9th 2025
Scott A. Etkin ENGINEER OF DESIGN AND ENVIRONMENT

May 9th 2025
Praveen Kaini DIRECTOR OF HIGHWAYS PROJECT IMPLEMENTATION

PRINTED BY THE AUTHORITY
OF THE STATE OF ILLINOIS

INDEX OF SHEETS

SHEET	DESCRIPTION
1	COVER SHEET
2	INDEX OF SHEETS/HIGHWAY STANDARDS
3	GENERAL NOTES
4-13	SUMMARY OF QUANTITIES
14-17	SCHEDULE OF QUANTITIES
18	EXISTING TYPICAL SECTIONS
19-20	PROPOSED TYPICAL SECTIONS
21	ALIGNMENT, TIES AND BENCHMARKS
22	RIGHT-OF-WAY PLAN
27	REMOVAL PLAN
28	ROADWAY PLAN AND PROFILE
29	ROADWAY PLAN I-57
30-31	EROSION CONTROL PLANS
32-33	DRAINAGE PLANS
34-40	SUE PLANS
41-43	PAVEMENT MARKING AND SIGNING PLANS
44-45	PAVEMENT MARKING AND SIGNING SCHEDULES
46	LANDSCAPING PLAN
47	GRADING PLAN I-57
48	DETOUR ROUTE
49-76	STRUCTURAL PLANS SN 099-0204
77-92	STRUCTURAL PLANS SN 099-W1000
93- 98	STRUCTURAL PLANS PAULING ROAD CULVERT
99-100	STRUCTURAL PLANS SN 099-0540
101 -124	CROSS SECTIONS
125 -133	DISTRICT ONE DETAILS

LIST OF DISTRICT 1 STANDARD DRAWINGS

STANDARD NO.	DESCRIPTION
BD-22	PAVEMENT PATCHING FOR HMA SURFACED PAVEMENT
BD-32	BUTT JOINT & HMA TAPER DETAILS
BD-51	BENCHING DETAIL FOR EMBANKMENT WIDENING
TC-09	TRAFFIC CONTROL DETAILS FOR FREEWAY SINGLE & MULTI-LANE WEAVE
TC-10	TRAFFIC CONTROL AND PROTECTION FOR SIDE ROADS, INTERSECTIONS AND DRIVEWAYS
TC-13	D1 TYPICAL PAVEMENT MARKINGS
TC-17	TRAFFIC CONTROL DETAILS FOR FREEWAY SHOULDER CLOSURES AND PARTIAL RAMP CLOSURES
TC-21	DETOUR SIGNING FOR CLOSING STATE HIGHWAYS
TC-22	ARTERIAL ROAD INFORMATION SIGN

LIST OF IDOT HIGHWAY STANDARDS

STANDARD NO.	DESCRIPTION
000001-08	STANDARD SYMBOLS, ABBREVIATIONS AND PATTERNS
001001-02	AREAS OF REINFORCEMENT BARS
001006	DECIMAL OF AN INCH AND OF A FOOT
280001-07	TEMPORARY EROSION CONTROL SYSTEMS
420001-10	PAVEMENT JOINTS
420401-13	PAVEMENT CONNECTOR (PCC) FOR BRIDGE APPROACH SLAB
442201-03	CLASS C AND D PATCHES
482011-03	HMA SHLD. STRIPS/SHLDS. WITH RESURFACING OR WIDENING AND RESURFACING PROJECTS
515001-04	NAME PLATES FOR BRIDGES
542001-06	CONCRETE END SECTIONS FOR PIPE CULVERTS 15" THRU 84" DIA.
542311-07	TRAVERSABLE PIPE GRATE FOR CONCRETE END SECTIONS
601001-05	PIPE UNDERDRAINS
601101-02	CONCRETE HEADWALLS FOR PIPE UNDERDRAINS
602402-03	PRECAST MANHOLE TYPE A 5' DIAMETER
602601-06	PRECAST REINFORCED CONCRETE FLAT SLAB TOP
602701-02	MANHOLE STEPS
604001-05	FRAME AND LIDS TYPE 1
606201-04	TYPE B GUTTER (INLET, OUTLET & ENTRANCE)
630001-13	STEEL PLATE BEAM GUARDRAIL
631006-08	TRAFFIC BARRIER TERMINAL, TYPE 1B
631011-10	TRAFFIC BARRIER TERMINAL, TYPE 2
631031-18	TRAFFIC BARRIER TERMINAL, TYPE 6
631033-09	TRAFFIC BARRIER TERMINAL, TYPE 6B
664001-02	CHAIN LINK FENCE

LIST OF IDOT HIGHWAY STANDARDS (CONTINUED)

STANDARD NO.	DESCRIPTION
701001-02	OFF-RD OPERATIONS, 2L, 2W, MORE THAN 15' AWAY
701006-05	OFF-RD OPERATIONS, 2L, 2W, 15' TO 24" FROM PAVEMENT EDGE
701101-05	OFF-RD OPERATIONS, MULTILANE, 15' TO 24" FROM PAVEMENT EDGE
701106-02	OFF-RD OPERATIONS, MULTILANE, MORE THAN 15' AWAY
701201-05	LANE CLOSURE, 2L 2W, DAY ONLY, FOR SPEEDS ≥ 45 MPH
701301-04	LANE CLOSURE, 2L, 2W, SHORT TIME OPERATIONS
701311-03	LANE CLOSURE 2L, 2W, MOVING OPERATIONS - DAY ONLY
701400-12	APPROACH TO LANE CLOSURE, FREEWAY / EXPRESSWAY
701401-13	LANE CLOSURE, FREEWAY/EXPRESSWAY
701411-09	LANE CLOSURE, MULTILANE, AT ENTRANCE OR EXIT RAMP, FOR SPEEDS ≥ 45 MPH
701427-05	LANE CLOSURE, MULTILANE, INTERMITTENT OR MOVING OPER., FOR SPEEDS ≤ 40 MPH
701428-01	TRAFFIC CONTROL SETUP AND REMOVAL FREEWAY / EXPRESSWAY
701501-06	URBAN LANE CLOSURE 2L, 2W, UNDIVIDED
701901-10	TRAFFIC CONTROL DEVICES
704001-08	TEMPORARY CONCRETE BARRIER
720001-01	SIGN PANEL MOUNTING DETAILS
720006-04	SIGN PANEL ERECTION DETAILS
720011-01	METAL POSTS FOR SIGNS, MARKERS & DELINEATORS
728001-01	TELESCOPING STEEL SIGN SUPPORT
729001-01	APPLICATIONS OF TYPES A & B METAL POSTS
731001-01	BASE FOR TELESCOPING STEEL SIGN SUPPORT
780001-05	TYPICAL PAVEMENT MARKINGS

MODEL: Default
FILE: h:\atlas\pww\atlas-pww.d\Documents\Projects\1001\11\001_CV_008\003\10_CAD\3_Sheets\01_General\ID160R76-shc-gennote.dgn

INDEX OF SHEETS /HIGHWAY STANDARDS

I-57 AT PAULING ROAD

SCALE: N.T.S.

SHEET 1

OF 2

SHEETS

STA.

TO STA.

F.A.I. RTE.

57

SECTION

99-1HB-2-BR

COUNTY

WILL

TOTAL SHEETS

133

SHEET NO.

2

CONTRACT NO. 60R76

ILLINOIS

FED. AID PROJECT

MODEL: Default
FILE NAME: pw:\atlas-pw-bentley.com\atlas-pw-01\Documents\Projects\1001\1001 CV 008\003\10 CAD\3 Sheets\01 General\160R76-sht-gennote.dgn

- MODEL: Default
FILE NAME: p.w:

MODEL: Default
FILE NAME: p.w:

MODEL Default
FILE Name: p:\atlases-pw-bentley.com\atlases-pw-01\Documents\Projects\100111\001 CV 008\003\10 CAD\3 Sheets\01 General\016\0276-sht-500.dgn

				CONSTRUCTION CODE			
CODE NO.	ITEM	UNIT	TOTAL QUANTITY	100% STATE	100% STATE	100% STATE	100% STATE
				BRIDGE	RETAINING WALL	BOX CULVERT	BOX CULVERT
				0013	0044	0004	0004
				099-0204	099-W1000	PAULING ROAD CULVERT	099-0540
**	20100110	TREE REMOVAL (6 TO 15 UNITS DIAMETER)	UNIT	417	417		
**	20100210	TREE REMOVAL (OVER 15 UNITS DIAMETER)	UNIT	90	90		
**	20101100	TREE TRUNK PROTECTION	EACH	6	6		
**	20101200	TREE ROOT PRUNING	EACH	2	2		
**	20101400	NITROGEN FERTILIZER NUTRIENT	POUND	188	188		
**	20101500	PHOSPHORUS FERTILIZER NUTRIENT	POUND	188	188		
**	20101600	POTASSIUM FERTILIZER NUTRIENT	POUND	188	188		
	20101700	SUPPLEMENTAL WATERING	UNIT	5	5		
	20200100	EARTH EXCAVATION	CU YD	1,374	1,374		
	20201200	REMOVAL AND DISPOSAL OF UNSUITABLE MATERIAL	CU YD	1,425	1,425		
	20400800	FURNISHED EXCAVATION	CU YD	7,257	7,257		
	20800150	TRENCH BACKFILL	CU YD	71	71		
	20900110	POROUS GRANULAR BACKFILL	CU YD	139	139		
	21001000	GEOTECHNICAL FABRIC FOR GROUND STABILIZATION	SQ YD	212	212		

- *

=

SPECIAL PROVISION
- **

=

SPECIALTY ITEM
- ***

=

SPECIAL PROVISION & SPECIALTY ITEM

USER NAME = cpujari	DESIGNED - CVP	REVISED -
	DRAWN - CVP	REVISED -
PLOT SCALE = 100.0000 " / in.	CHECKED - BA	REVISED -
PLOT DATE = 3/7/2025	DATE - 03/06/2024	REVISED -

F.A.I. RTE.	SECTION	COUNTY	TOTAL SHEETS	SHEET NO.
57	99-1HB-2-BR	WILL	133	4
CONTRACT NO. 60R76				
ILLINOIS FED. AID PROJECT				

MODEL Default
FILE Name: p:\atlases-pw-bentley.com\atlases-pw-01\Documents\Projects\100111\001 CV 008\003\10 CAD\3 Sheets\01 General\016\0276-sht-500.dgn

				CONSTRUCTION CODE			
CODE NO.	ITEM	UNIT	TOTAL QUANTITY	100% STATE BRIDGE	100% STATE RETAINING WALL	100% STATE BOX CULVERT	100% STATE BOX CULVERT
				0013	0044	0004	0004
				099-0204	099-W1000	PAULING ROAD CULVERT	099-0540
21101615	TOPSOIL FURNISH AND PLACE, 4"	SQ YD	10,088	10,088			
** 25000310	SEEDING, CLASS 4	ACRE	2	2			
** 25000314	SEEDING, CLASS 4B	ACRE	0.25	0.25			
** 25100630	EROSION CONTROL BLANKET	SQ YD	8,530	8,530			
28000250	TEMPORARY EROSION CONTROL SEEDING	POUND	211	211			
28000305	TEMPORARY DITCH CHECKS	FOOT	232	232			
** 28000400	PERIMETER EROSION BARRIER	FOOT	1,903	1,903			
28100107	STONE RIPRAP, CLASS A4	SQ YD	4.4	4.4			
* 30300001	AGGREGATE SUBGRADE IMPROVEMENT	CU YD	49	49			
* 30300112	AGGREGATE SUBGRADE IMPROVEMENT 12"	SQ YD	1,860	1,860			
40600275	BITUMINOUS MATERIALS (PRIME COAT)	POUND	4,232	4,232			
40600290	BITUMINOUS MATERIALS (TACK COAT)	POUND	1,347	1,347			
40600370	LONGITUDINAL JOINT SEALANT	FOOT	1,193	1,193			
40600400	MIXTURE FOR CRACKS, JOINTS, AND FLANGEWAYS	TON	9	9			

- *

=

SPECIAL PROVISION
- **

=

SPECIALTY ITEM
- ***

=

SPECIAL PROVISION & SPECIALTY ITEM

USER NAME = cpujari	DESIGNED - CVP	REVISED -
	DRAWN - CVP	REVISED -
PLOT SCALE = 100.0000 " / in.	CHECKED - BA	REVISED -
PLOT DATE = 3/7/2025	DATE - 03/06/2024	REVISED -

F.A.I. RTE.	SECTION	COUNTY	TOTAL SHEETS	SHEET NO.
57	99-1HB-2-BR	WILL	133	5
CONTRACT NO. 60R76				
ILLINOIS FED. AID PROJECT				

MODEL Default
FILE Name: pauling-pw-bentley.com\atlaspw-01\Documents\Projects\100111\001_CV_008\003\10_CAD\3_Sheets\01_General\016\0276-sht-500.dgn

CODE NO.	ITEM	UNIT	TOTAL QUANTITY	CONSTRUCTION CODE			
				100% STATE BRIDGE	100% STATE RETAINING WALL	100% STATE BOX CULVERT	100% STATE BOX CULVERT
				0013	0044	0004	0004
				099-0204	099-W1000	PAULING ROAD CULVERT	099-0540
40600982	HOT-MIX ASPHALT SURFACE REMOVAL - BUTT JOINT	SQ YD	45	45			
40603200	POLYMERIZED HOT-MIX ASPHALT BINDER COURSE, IL-4.75, N50	TON	72	72			
40604062	HOT-MIX ASPHALT SURFACE COURSE, IL-9.5, MIX "D", N70	TON	144	144			
40701846	HOT-MIX ASPHALT PAVEMENT (FULL-DEPTH), 8 ¼"	SQ YD	849	849			
42000060	WELDED WIRE REINFORCEMENT	SQ YD	117	117			
42000080	PAVEMENT CONNECTOR (PCC) FOR BRIDGE APPROACH SLAB	SQ YD	161	161			
44000100	PAVEMENT REMOVAL	SQ YD	483	483			
44000158	HOT-MIX ASPHALT SURFACE REMOVAL, 2 ¼"	SQ YD	2,518	2,518			
44201729	CLASS D PATCHES, TYPE II, 7 INCH	SQ YD	171	171			
44201733	CLASS D PATCHES, TYPE III, 7 INCH	SQ YD	190	190			
48101620	AGGREGATE SHOULDERS, TYPE B 10"	SQ YD	110	110			
48203030	HOT-MIX ASPHALT SHOULDERS, 8 ¼"	SQ YD	871	871			
50102400	CONCRETE REMOVAL	CU YD	17.7	15.2		2.5	
50104400	CONCRETE HEADWALL REMOVAL	EACH	2	2			

- *

=

SPECIAL PROVISION
- **

=

SPECIALTY ITEM
- ***

=

SPECIAL PROVISION & SPECIALTY ITEM

USER NAME = cpujari	DESIGNED - CVP	REVISED -
	DRAWN - CVP	REVISED -
PLOT SCALE = 100.0000 " / in.	CHECKED - BA	REVISED -
PLOT DATE = 3/7/2025	DATE - 03/06/2024	REVISED -

F.A.I. RTE.	SECTION	COUNTY	TOTAL SHEETS	SHEET NO.
57	99-1HB-2-BR	WILL	133	6
CONTRACT NO. 60R76				
ILLINOIS FED. AID PROJECT				

MODEL Default
FILE Name: p:\atlases-pw-bentley.com\atlases-pw-01\Documents\Projects\100111\001 CV 008\003\10 CAD\3 Sheets\01 General\016\0276-mt-500.dgn

CODE NO.	ITEM	UNIT	TOTAL QUANTITY	CONSTRUCTION CODE			
				100% STATE BRIDGE	100% STATE RETAINING WALL	100% STATE BOX CULVERT	100% STATE BOX CULVERT
				0013	0044	0004	0004
				099-0204	099-W1000	PAULING ROAD CULVERT	099-0540
50104650	SLOPE WALL REMOVAL	SQ YD	364	364			
50104701	REMOVAL OF EXISTING CONCRETE DECK NO. 1	EACH	1	1			
50105220	PIPE CULVERT REMOVAL	FOOT	62	62			
50157300	PROTECTIVE SHIELD	SQ YD	516	516			
50200100	STRUCTURE EXCAVATION	CU YD	277	112	165		
50200450	REMOVAL AND DISPOSAL OF UNSUITABLE MATERIAL FOR STRUCTURES	CU YD	23			23	
50300225	CONCRETE STRUCTURES	CU YD	127.8	25.0	102.8		
50300255	CONCRETE SUPERSTRUCTURE	CU YD	343.5	343.5			
50300260	BRIDGE DECK GROOVING	SQ YD	955	955			
50300300	PROTECTIVE COAT	SQ YD	1,562	1,289	273		
50301350	CONCRETE SUPERSTRUCTURE (APPROACH SLAB)	CU YD	87.2	87.2			
50500405	FURNISHING AND ERECTING STRUCTURAL STEEL	POUND	3,200	2,400	800		
50500505	STUD SHEAR CONNECTORS	EACH	3,687	3,090	597		
50800205	REINFORCEMENT BARS, EPOXY COATED	POUND	138,970	119,550	14,350	5,070	

- *

=

SPECIAL PROVISION
- **

=

SPECIALTY ITEM
- ***

=

SPECIAL PROVISION & SPECIALTY ITEM

USER NAME = cpujari	DESIGNED - CVP	REVISED -
	DRAWN - CVP	REVISED -
PLOT SCALE = 100.0000 " / in.	CHECKED - BA	REVISED -
PLOT DATE = 3/7/2025	DATE - 03/06/2024	REVISED -

F.A.I. RTE.	SECTION	COUNTY	TOTAL SHEETS	SHEET NO.
57	99-1HB-2-BR	WILL	133	7
CONTRACT NO. 60R76				
ILLINOIS FED. AID PROJECT				

MODEL Default
FILE Name: p:\atlases-pw-bentley.com\atlasespw-01\Documents\Projects\100111\001 CV 008\003\10 CAD\3 Sheets\01 General\016\0276-mt-500.dgn

				CONSTRUCTION CODE			
CODE NO.	ITEM	UNIT	TOTAL QUANTITY	100% STATE	100% STATE	100% STATE	100% STATE
				BRIDGE	RETAINING WALL	BOX CULVERT	BOX CULVERT
				0013	0044	0004	0004
				099-0204	099-W1000	PAULING ROAD CULVERT	099-0540
**	50901739	BRIDGE FENCE RAILING, CURVED	FOOT	561			
	51100100	SLOPE WALL 4 INCH	SQ YD	384			
**	51500100	NAME PLATES	EACH	1	1	1	
	52100010	ELASTOMERIC BEARING ASSEMBLY, TYPE I	EACH	10			
	52100510	ANCHOR BOLTS, ¾"	EACH	20			
**	52200020	TEMPORARY SOIL RETENTION SYSTEM	SQ FT	375		375	
**	52200105	FURNISHING SOLDIER PILES (W SECTION)	FOOT	1,441	1,441		
**	52200200	DRILLING AND SETTING SOLDIER PILES (IN SOIL)	CU FT	6,794	6,794		
**	52200250	UNTREATED TIMBER LAGGING	SQ FT	2,120	2,120		
	54002020	EXPANSION BOLTS ¾ INCH	EACH	16		16	
	54003000	CONCRETE BOX CULVERTS	CU YD	27.6		27.6	
	542A0229	PIPE CULVERTS, CLASS A, TYPE 1 24"	FOOT	20	20		
	542A1075	PIPE CULVERTS, CLASS A, TYPE 2 30"	FOOT	73	73		
	54260315	TRAVERSABLE PIPE GRATE FOR CONCRETE END SECTION	FOOT	2	2		

- *

=

SPECIAL PROVISION
- **

=

SPECIALTY ITEM
- ***

=

SPECIAL PROVISION & SPECIALTY ITEM



USER NAME = cpujari	DESIGNED - CVP	REVISED -
	DRAWN - CVP	REVISED -
PLOT SCALE = 100.0000 " / in.	CHECKED - BA	REVISED -
PLOT DATE = 3/7/2025	DATE - 03/06/2024	REVISED -

STATE OF ILLINOIS
DEPARTMENT OF TRANSPORTATION

SUMMARY OF QUANTITIES
I-57 AT PAULING RD

SCALE: N.T.S. SHEET 5 OF 10 SHEETS STA. TO STA.

F.A.I. RTE.	SECTION	COUNTY	TOTAL SHEETS	SHEET NO.
57	99-1HB-2-BR	WILL	133	8
CONTRACT NO. 60R76				
ILLINOIS FED. AID PROJECT				

MODEL Default
FILE Name: pauling-rd-bentley.com\atlaspw-01\Documents\Projects\100111\001 CV 008\003\10 CAD\3 Sheets\01 General\016\0276-sht-500.dgn

CODE NO.	ITEM	UNIT	TOTAL QUANTITY	CONSTRUCTION CODE			
				100% STATE BRIDGE	100% STATE RETAINING WALL	100% STATE BOX CULVERT	100% STATE BOX CULVERT
				0013	0044	0004	0004
				099-0204	099-W1000	PAULING ROAD CULVERT	099-0540
54261324	CONCRETE END SECTION, STANDARD 542001, 24", 1:3	EACH	1	1			
54261330	CONCRETE END SECTION, STANDARD 542001, 30", 1:3	EACH	2	2			
58600101	GRANULAR BACKFILL FOR STRUCTURES	CU YD	101	101			
59000200	EPOXY CRACK INJECTION	FOOT	121	115			6
59100100	GEOCOMPOSITE WALL DRAIN	SQ YD	266	50	185	31	
60100060	CONCRETE HEADWALLS FOR PIPE DRAINS	EACH	5	4	1		
60146304	PIPE UNDERDRAINS FOR STRUCTURES 4"	FOOT	502	115	387		
60221100	MANHOLES, TYPE A, 5'-DIAMETER, TYPE 1 FRAME, CLOSED LID	EACH	1	1			
60600095	CLASS SI CONCRETE (OUTLET)	CU YD	0.5	0.5			
60602800	CONCRETE GUTTER, TYPE B	FOOT	351		351		
60920024	PIPE CULVERTS TO BE CLEANED 24"	FOOT	202	202			
**	63000001	STEEL PLATE BEAM GUARDRAIL, TYPE A, 6 FOOT POSTS	FOOT	1,262.5	1,262.5		
**	63100045	TRAFFIC BARRIER TERMINAL, TYPE 2	EACH	2	2		
**	63100085	TRAFFIC BARRIER TERMINAL, TYPE 6	EACH	4	4		

- *

=

SPECIAL PROVISION
- **

=

SPECIALTY ITEM
- ***

=

SPECIAL PROVISION & SPECIALTY ITEM

USER NAME = cpujari	DESIGNED - CVP	REVISED -
	DRAWN - CVP	REVISED -
PLOT SCALE = 100.0000 " / in.	CHECKED - BA	REVISED -
PLOT DATE = 3/7/2025	DATE - 03/06/2024	REVISED -

F.A.I. RTE.	SECTION	COUNTY	TOTAL SHEETS	SHEET NO.
57	99-1HB-2-BR	WILL	133	9
CONTRACT NO. 60R76				
ILLINOIS FED. AID PROJECT				

MODEL: Default
FILE NAME: pw\atlbrs-ow_bentley.com\atlbrs-ow-2\Documents\Projects\100111\001 CV 2008\003\10 CAD\3 Sheets\01 General\0160476-sh-500.dgn

				CONSTRUCTION CODE			
CODE NO.	ITEM	UNIT	TOTAL QUANTITY	100% STATE	100% STATE	100% STATE	100% STATE
				BRIDGE	RETAINING WALL	BOX CULVERT	BOX CULVERT
				0013	0044	0004	0004
				099-0204	099-W1000	PAULING ROAD CULVERT	099-0540
**	72400710	RELOCATE SIGN PANEL - TYPE 1	SQ FT	72	72		
**	72501000	TERMINAL MARKER - DIRECT APPLIED	EACH	6	6		
**	72800100	TELESCOPING STEEL SIGN SUPPORT	FOOT	32	32		
**	73500300	REMOVE AND RELOCATE GROUND MOUNTED SIGN SUPPORT	EACH	9	9		
**	73700100	REMOVE GROUND MOUNTED SIGN SUPPORT	EACH	2	2		
**	78000200	THERMOPLASTIC PAVEMENT MARKING - LINE 4"	FOOT	3,337	3,337		
**	78000650	THERMOPLASTIC PAVEMENT MARKING - LINE 24"	FOOT	28	28		
**	78009004	MODIFIED URETHANE PAVEMENT MARKING - LINE 4"	FOOT	1,456	1,456		
**	78200005	GUARDRAIL REFLECTORS, TYPE A	EACH	28	28		
**	85000200	MAINTENANCE OF EXISTING TRAFFIC SIGNAL INSTALLATION	EACH	3	3		
**	A2005020	TREE, GYMNOCLADUS DIOICUS (KENTUCKY COFFEETREE), 2-1/2" CALIPER, BALLED AND BURLAPPED	EACH	2	2		
**	A2005516	TREE, NYSSA SYLVATICA (BLACK TUPELO), 2" CALIPER, BALLED AND BURLAPPED	EACH	6	3	3	
**	A2006516	TREE, QUERCUS BICOLOR (SWAMP WHITE OAK), 2" CALIPER, BALLED AND BURLAPPED	EACH	8	8		
**	K0029614	WEED CONTROL, AQUATIC	GALLON	1	0.25	0.25	0.25

- *

=

SPECIAL PROVISION
- **

=

SPECIALTY ITEM
- ***

=

SPECIAL PROVISION & SPECIALTY ITEM



USER NAME = astrashimirov
DRAWN = CVP
PLOT SCALE = 100.0000 " / in.
PLOT DATE = 3/14/2025

DESIGNED = CVP
DRAWN = CVP
CHECKED = BA
DATE = 03/06/2024

REVISED =
REVISED =
REVISED =
REVISED =

STATE OF ILLINOIS

DEPARTMENT OF TRANSPORTATION

SUMMARY OF QUANTITIES

I-57 AT PAULING RD

SCALE: N.T.S.

SHEET 8

OF 10 SHEETS

STA.

TO STA.

F.A.I. RTE.	SECTION	COUNTY	TOTAL SHEETS	SHEET NO.
57	99-1HB-2-BR	WILL	133	11
CONTRACT NO. 60R76				
ILLINOIS FED. AID PROJECT				

CODE NO.	ITEM		UNIT
20100110	TREE REMOVAL (6 TO 15 UNITS DIAMETER)		UNIT
STA	OFFSET	LT/RT	QUANTITY (UNIT)
PAULING ROAD			
104+69	39	LT	8
104+69	39	LT	8
104+91	46	LT	8
105+11	34	RT	12
105+44	44	RT	6
105+74	50	RT	10
107+07	65	LT	10
107+10	86	LT	8
107+11	66	LT	10
107+25	80	LT	8
107+26	72	LT	10
108+01	68	LT	10
108+37	68	LT	160
108+38	103	LT	12
108+43	86	LT	6
108+61	85	LT	6
108+61	99	LT	12
108+66	68	LT	9
108+68	68	LT	9
108+75	85	LT	6
108+79	74	LT	10
108+82	74	LT	10
108+82	101	LT	9
108+91	76	LT	9
108+94	86	LT	9
108+95	90	LT	9
108+98	102	LT	9
109+03	101	LT	6
112+40	35	LT	6
111+89	94	LT	6
111+89	94	LT	6
TOTAL:			417

CODE NO.	ITEM							UNIT
20101500	PHOSPHORUS FERTILIZER NUTRIENT							POUND
STA	OFFSET	LT/RT	STA	OFFSET	LT/RT	AREA (SQ FT)	QUANTITY (ACRES)	QUANTITY (POUND)
PAULING RD								
103+50	16	RT	109+14	16	RT	30781.31	0.71	64
103+50	16	LT	106+09	54	LT	7202.15	0.17	15
106+40	39	LT	109+68	25	LT	19516.99	0.45	40
110+86	16	LT	115+75	12	LT	21873.24	0.50	45
110+67	29	RT	115+04	75	RT	3019.13	0.07	6
103+50	13	LT	104+21	16	LT	819.03	0.02	2
106+50	108	LT	108+00	114	LT	1819.96	0.04	4
110+79	29	RT	111+25	26	RT	633.23	0.01	1
111+24	80	LT	115+75	29	LT	5122.83	0.12	11
TOTAL:								188

CODE NO.	ITEM					UNIT
28000250	TEMPORARY EROSION CONTROL SEEDING					POUND
STA	STA	OFFSET (LT/RT)	AREA (SF)	AREA (ACRE)	100LB/ACRE	QTY (POUND)
PAULING ROAD						
103+50	106+24	LT	8537.8	0.2	20	20
106+52	109+69	LT	21409.5	0.5	49	49
110+86	115+75	LT	27414.7	0.6	63	63
103+50	109+10	RT	30789.9	0.7	71	71
110+62	114+95	RT	3703.1	0.1	9	9
TOTAL:						211

CODE NO.	ITEM		UNIT
20100210	TREE REMOVAL (OVER 15 UNITS DIAMETER)		UNIT
STA	OFFSET	LT/RT	QUANTITY (EACH)
104+93	37	RT	18
114+34	49	LT	18
115+38	50	LT	24
115+00	53	LT	30
TOTAL:			90

CODE NO.	ITEM				UNIT
21101615	TOPSOIL FURNISH AND PLACE, 4"				SQ YD
STA	LT/RT	STA	LT/RT	AREA (SQ FT)	QUANTITY (SQ YD)
103+50	RT	109+14	RT	30781.31	3420
103+50	LT	106+09	LT	7202.15	800
106+40	LT	109+68	LT	19516.99	2169
110+86	LT	115+75	LT	21873.24	2430
110+67	RT	115+04	RT	3019.13	335
103+50	LT	104+21	LT	819.03	91
106+50	LT	108+00	LT	1819.96	202
110+79	RT	111+25	RT	633.23	70
111+24	LT	115+75	LT	5122.83	569
TOTAL:					10,088

CODE NO.	ITEM						UNIT
25000314	SEEDING, CLASS 4B						ACRES
STA	OFFSET	LT/RT	STA	OFFSET	LT/RT	AREA (SQ FT)	QTY (ACRES)
103+50	13	LT	104+21	16	LT	819.03	0.019
106+50	108	LT	108+00	114	LT	1819.96	0.042
110+79	29	RT	111+25	26	RT	633.23	0.015
111+24	80	LT	115+75	29	LT	5122.83	0.118
TOTAL:							0.25

CODE NO.	ITEM							UNIT
20101600	POTASSIUM FERTILIZER NUTRIENT							POUND
STA	OFFSET	LT/RT	STA	OFFSET	LT/RT	AREA (SQ FT)	QUANTITY (ACRES)	QUANTITY (POUND)
PAULING RD								
103+50	16	RT	109+14	16	RT	30781.31	0.71	64
103+50	16	LT	106+09	54	LT	7202.15	0.17	15
106+40	39	LT	109+68	25	LT	19516.99	0.45	40
110+86	16	LT	115+75	12	LT	21873.24	0.50	45
110+67	29	RT	115+04	75	RT	3019.13	0.07	6
103+50	13	LT	104+21	16	LT	819.03	0.02	2
106+50	108	LT	108+00	114	LT	1819.96	0.04	4
110+79	29	RT	111+25	26	RT	633.23	0.01	1
111+24	80	LT	115+75	29	LT	5122.83	0.12	11
TOTAL:								188

CODE NO.	ITEM			UNIT
28000400	PERIMETER EROSION BARRIER			FOOT
STA	STA	OFFSET (LT/RT)	LF	QUANTITY (FOOT)
PAULING ROAD				
108+00	106+24	LT	303.5	304
106+57	109+31	LT	400.4	400
110+86	112+65	LT	246.8	247
112+84	115+75	LT	337.9	338
108+00	109+00	RT	129.9	130
110+67	114+95	RT	484.3	484
TOTAL:				1,903

CODE NO.	ITEM		UNIT
20101100	TREE TRUNK PROTECTION		EACH
STATION	OFFSET	LT/RT	QUANTITY
PAULING ROAD			
107+24	118	LT	1
108+98	112	LT	1
109+32	115	LT	1
109+39	114	LT	1
114+86	67	LT	1
115+18	59	LT	1
TOTAL:			6

CODE NO.	ITEM						UNIT
25000310	SEEDING, CLASS 4						ACRES
STA	OFFSET	LT/RT	STA	OFFSET	LT/RT	AREA (SQ FT)	QTY (ACRES)
103+50	16	RT	109+14	16	RT	30781.31	0.707
103+50	16	LT	106+09	54	LT	7202.15	0.165
106+40	39	LT	109+68	25	LT	19516.99	0.448
110+86	16	LT	115+75	12	LT	21873.24	0.502
110+67	29	RT	115+04	75	RT	3019.13	0.069
TOTAL:							2.00

CODE NO.	ITEM							UNIT
20101400	NITROGEN FERTILIZER NUTRIENT							POUND
STA	OFFSET	LT/RT	STA	OFFSET	LT/RT	AREA (SQ FT)	QUANTITY (ACRES)	QUANTITY (POUND)
PAULING RD								
103+50	16	RT	109+14	16	RT	30781.31	0.71	64
103+50	16	LT	106+09	54	LT	7202.15	0.17	15
106+40	39	LT	109+68	25	LT	19516.99	0.45	40
110+86	16	LT	115+75	12	LT	21873.24	0.50	45
110+67	29	RT	115+04	75	RT	3019.13	0.07	6
103+50	13	LT	104+21	16	LT	819.03	0.02	2
106+50	108	LT	108+00	114	LT	1819.96	0.04	4
110+79	29	RT	111+25	26	RT	633.23	0.01	1
111+24	80	LT	115+75	29	LT	5122.83	0.12	11
TOTAL:								188

CODE NO.	ITEM				UNIT
25100630	EROSION CONTROL BLANKET				SQ YD
STATION	STATION	OFFSET	AREA (SQ FT)	AREA (SQ YD)	QTY
PAULING ROAD					
103+50	106+24	LT	6601.1	733	733
106+52	109+62	LT	18847.6	2094	2,094
110+86	115+75	LT	23778.1	2642	2,642
103+50	109+04	RT	23844.2	2649	2,649
110+70	115+00	RT	3703.1	411	411
TOTAL:					8,530

CODE NO.	ITEM						UNIT
30300112	AGGREGATE SUBGRADE IMPROVEMENT						CU YD
STA	STA	OFFSET (LT/RT)	AREA (SQ FT)	AREA (SQ YD)	CU FT	CU YD	QTY (CU YD)
PAULING RD							
106+20.0	108+18.6	LT/RT	4369.4	485.5	3004.0	111.3	28
111+81.6	113+30.0	LT/RT	3265.1	362.8	2244.8	83.1	21
TOTAL:							49

CODE NO.	ITEM				UNIT
28000305	TEMPORARY DITCH CHECKS				FOOT
STA	OFFSET	LT/RT	SIZE (FT)	EACH	QTY (FOOT)
PAULING RD					
103+75	32	LT	8	1.0	8
104+25	35	LT	8	1.0	8
104+75	36	LT	8	1.0	8
105+25	37	LT	8	1.0	8
105+70	53	LT	8	1.0	8
106+79	60	LT	8	1.0	8
107+26	49	LT	8	1.0	8
107+76	53	LT	8	1.0	8
108+26	57	LT	8	1.0	8
108+76	59	LT	8	1.0	8
109+20	76	LT	8	1.0	8
111+53	68	LT	8	1.0	8
112+03	65	LT	8	1.0	8
112+53	63	LT	8	1.0	8
113+13	62	LT	8	1.0	8
113+63	55	LT	8	1.0	8
114+12	47	LT	8	1.0	8
114+62	40	LT	8	1.0	8
115+11	33	LT	8	1.0	8
115+61	30	LT	8	1.0	8
103+53	34	RT	8	1.0	8
104+03	38	RT	8	1.0	8
104+53	40	RT	8	1.0	8
105+03	44	RT	8	1.0	8
105+93	39	RT	8	1.0	8
106+43	41	RT	8	1.0	8
106+93	45	RT	8	1.0	8
107+43	50	RT	8	1.0	8
107+92	56	RT	8	1.0	8
TOTAL:					232

CODE NO.	ITEM				UNIT
30300112	AGGREGATE SUBGRADE IMPROVEMENT 12"				SQ YD
STA	STA	OFFSET (LT/RT)	AREA (SQ FT)	AREA (SQ YD)	QTY (SQ YD)
PAULING RD					
103+80	105+42	LT	808.8	89.9	89.9
103+80	108+19	RT	2179.9	242.2	242.2
106+20	108+19	LT/RT	4369.4	485.5	485.5
106+60	108+19	LT	780.1	86.7	86.7
108+19	108+40	LT/RT	633.5	70.4	70.4
111+61	111+82	LT/RT	633.5	70.4	70.4
111+82	113+30	LT/RT	3265.1	362.8	362.8
111+82	114+74	RT	1450.6	161.2	161.2
111+82	115+45	LT	1803.8	200.4	200.4
RIDGELAND AVE (NORTH)					
30+00	30+52	LT	337.3	37.5	37.5
30+00	30+81	RT	272.2	30.2	30.2
RIDGELAND AVE (SOUTH)					
12+58	12+92	LT	208.4	23.2	23.2
				TOTAL:	1,860

AEG ATLAS ENGINEERING GROUP, LTD.	USER NAME = cpujari	DESIGNED - NKA	REVISED -	STATE OF ILLINOIS DEPARTMENT OF TRANSPORTATION	SCHEDULE OF QUANTITIES I-57 AT PAULING RD					F.A.I. RTE.	SECTION	COUNTY	TOTAL SHEETS	SHEET NO.
	PLOT SCALE = 100,000' / in.	DRAWN - NKA	REVISED -							57	99-1HB-2-BR	WILL	133	14
	PLOT DATE = 3/7/2025	CHECKED - BA	REVISED -		CONTRACT NO. 60R76									
		DATE = 03/06/2024	REVISED -		SCALE: N.T.S.	SHEET 1	OF 4 SHEETS	STA.	TO STA.					

CODE NO.	ITEM			UNIT
40600275	BITUMINOUS MATERIALS (PRIME COAT)			POUND
STA	STA	LT/RT	AREA (SQ FT)	QTY (POUND)
PAULING RD				
103+80.0	105+41.8	LT	808.8	202
103+80.0	108+18.6	RT	2179.9	545
106+20.0	108+18.6	LT/RT	4372.9	1093
106+60.0	108+18.6	LT	780.0	195
108+18.6	108+39.5	LT/RT	724.3	181
111+57.6	111+81.6	LT/RT	724.3	181
111+81.6	113+30.0	LT/RT	3265.1	816
111+81.6	114+74.3	RT	1450.6	363
111+81.6	115+45.0	LT	1803.8	451
RIDGELAND AVE (NORTH)				
30+00	30+52	LT	337.3	84
30+00	30+81	RT	272.2	68
RIDGELAND AVE (SOUTH)				
12+58	12+92	LT	208.4	52
TOTAL:				4232

CODE NO.	ITEM			UNIT
40600290	BITUMINOUS MATERIALS (TACK COAT)			POUND
STA	STA	LT/RT	AREA (SQ FT)	QTY (POUND)
PAULING RD - PAVEMENT				
103+50	106+20	LT/RT	5957.1	149
113+30	115+75	LT/RT	5460.0	136
RIDGELAND AVE (NORTH) - PAVEMENT				
30+13	30+81	LT/RT	2430.9	61
RIDGELAND AVE (SOUTH) - PAVEMENT				
12+52	12+92	LT/RT	1502.0	38
PAULING RD - PAVEMENT (EXISTING)				
103+50	106+20	LT/RT	5957.1	298
113+30	115+75	LT/RT	5460.0	273
RIDGELAND AVE (NORTH) - PAVEMENT (EXISTING)				
30+13	30+81	LT/RT	2430.9	122
RIDGELAND AVE (SOUTH) - PAVEMENT (EXISTING)				
12+52	12+92	LT/RT	1502.0	75
PAULING RD - SHOULDER				
103+80	105+42	LT	808.8	20
103+80	108+19	RT	2179.9	54
106+60	108+19	LT	780.1	20
111+82	114+74	RT	1450.6	36
111+82	115+45	LT	1803.8	45
RIDGELAND AVE (NORTH) - SHOULDER				
30+00	30+52	LT	337.3	8
30+00	30+81	RT	272.5	7
RIDGELAND AVE (SOUTH) - SHOULDER				
12+58	12+92	LT	208.4	5
TOTAL:				1347

CODE NO.	ITEM						UNIT
40600370	LONGITUDINAL JOINT SEALANT						FOOT
STA	OFFSET	LT/RT	STA	OFFSET	LT/RT	LENGTH (FOOT)	QUANTITY
PAULING RD							
103+50	0	LT/RT	108+19	0	LT/RT	469	469
105+42	11	LT	106+60	11	LT	118	119
111+82	0	LT/RT	115+75	0	LT/RT	393	394
114+74	11	RT	115+75	12	RT	101	101
RIDGELAND AVE							
30+13	0	LT/RT	30+81	0	LT/RT	69	69
12+52	1	LT/RT	12+92	0	LT/RT	40	41
TOTAL:							1,193

CODE NO.	ITEM			UNIT
40600400	MIXTURE FOR CRACKS, JOINTS, AND FLANGEWAYS			TON
STA	STA	AREA (SQ FT)	AREA (SQ YD)	QUANTITY (TON)
PAULING RD				
103+50	108+19	10326.6	1148	4
111+82	115+75	8685.9	966	3
RIDGELAND AVE				
30+13	30+81	2430.9	271	1
12+52	12+92	1541.3	172	1
TOTAL:				9

CODE NO.	ITEM				UNIT
40600982	HOT-MIX ASPHALT SURFACE REMOVAL - BUTT JOINT				SQ YD
STATION	STATION	OFFSET	AREA (SQ FT)	AREA (SQ YD)	QUANTITY
PAULING ROAD					
103+50	103+55	LT/RT	99.0	11	11
106+10	106+35	LT	97.3	11	11
114+99	115+46	RT	101.2	11	11
115+71	115+75	LT/RT	104.3	12	12
TOTAL:					45

CODE NO.	ITEM				UNIT
40701846	HOT-MIX ASPHALT PAVEMENT (FULL-DEPTH), 8 1/4"				SQ YD
STA	STA	OFFSET (LT/RT)	AREA (SQ FT)	AREA (SQ YD)	QUANTITY (SQ YD)
PAULING RD					
106+20	108+19	LT/RT	4369.4	485.5	485
111+82	113+30	LT/RT	3265.1	362.8	363
				TOTAL:	849

CODE NO.	ITEM				UNIT
42000060	WELDED WIRE REINFORCEMENT				SQ YD
STA	STA	OFFSET (LT/RT)	AREA (SQ FT)	AREA (SQ YD)	QTY (SQ YD)
PAULING RD					
108+19	108+43	LT/RT	526.7	58.5	58.5
111+58	111+82	LT/RT	526.7	58.5	58.5
TOTAL:					117

CODE NO.	ITEM				UNIT
4200080	PAVEMENT CONNECTOR (PCC) FOR BRIDGE APPROACH SLAB				SQ YD
STA	STA	OFFSET (LT/RT)	AREA (SQ FT)	AREA (SQ YD)	QTY (FOOT)
PAULING RD					
108+19	108+43	LT/RT	724.2	80.5	80.5
111+58	111+82	LT/RT	724.2	80.5	80.5
TOTAL:					161

CODE NO.	ITEM				UNIT
44000100	PAVEMENT REMOVAL				SQ YD
STATION	STATION	OFFSET	AREA (SQ FT)	AREA (SQ YD)	QUANTITY
PAULING RD					
103+50	105+46	LT	194.6	22	22
103+50	108+65	RT	366.5	41	41
106+75	108+80	LT	402.4	45	45
111+82	115+75	LT	395.8	44	44
111+82	1114+83	RT	383.7	43	43
108+19	108+72	RT/LT	1174.1	130	130
111+28	111+82	RT/LT	1429.2	159	159
TOTAL:					483

CODE NO.		ITEM			UNIT
44000158		HOT-MIX ASPHALT SURFACE REMOVAL, 2 1/4"			SQ YD
STATION	STATION	OFFSET	AREA (SQ FT)	AREA (SQ YD)	QUANTITY
PAULING RD					
103+50	108+19	LT/RT	12588.8	1399	1,399
111+82	115+75	LT/RT	10076.0	1120	1120
TOTAL:					2,518

CODE NO.	ITEM		UNIT
50104400	CONCRETE HEADWALL REMOVAL		EACH
STATION	OFFSET	LT/RT	QUANTITY
PAULING RD			
105+40	31	LT	1
105+40	29	RT	1
TOTAL:			2

CODE NO.	ITEM				UNIT
50104701	REMOVAL OF EXISTING CONCRETE DECK NO. 1				EACH
STATION	STATION	OFFSET	AREA (SQ FT)	AREA (SQ YD)	QUANTITY
PAULING RD					
108+64	111+20	LT/RT	6,774.3	753	1
TOTAL:					1

CODE NO.	ITEM		UNIT
60600095	CLASS SI CONCRETE OUTLET		CU YD
STA	STA	OFFSET	QUANTITY (CU YD)
114+68	114+80	LT	0.5
		TOTAL:	0.5


CODE NO.	ITEM					UNIT
44201729	CLASS D PATCHES, TYPE II, 7 INCH					SQ YD
STA	STA	OFFSET (LT/RT)	LENGHT (FT)	AREA (SQ FT)	AREA (SQ YD)	QTY (SQ YD)
(10% OF RESURFACING AREA)						
PAULING RD						
103+50	106+20	LT/RT		5957.1	661.9	66
111+82	115+75	LT/RT		5420.7	602.3	60
RIDGELAND AVE (NORTH)						
30+13	30+81	LT/RT	2430.9	270.1	270.1	27
RIDGELAND AVE (SOUTH)						
12+52	12+92	LT/RT	1541.3	171.3	171.3	17
TOTAL:						171

[illegible]

CODE NO.	ITEM					UNIT
48101620	AGGREGATE SHOULDERS, TYPE B 10"					SQ YD
STA	STA	OFFSET (LT/RT)	AREA (SQ FT)	AREA (SQ YD)	QTY (SQ YD)	
PAULING RD						
103+50	103+80	LT	96.3	10.7	11	
103+50	103+80	RT	91.6	10.2	10	
115+45	115+75	LT	89.7	10.0	10	
RIDGELAND AVE (NORTH)						
30+52	30+81	LT	78.2	8.7	9	
30+81	31+27	RT	171.0	19.0	19	
RIDGELAND AVE (SOUTH)						
12+00	12+58	LT	213.6	23.7	24	
12+52	12+92	RT	245.5	27.3	27	
TOTAL:					110	

CODE NO.	ITEM				UNIT
48203030	HOT-MIX ASPHALT SHOULDERS, 8 1/4"				SQ YD
STA	STA	OFFSET (LT/RT)	AREA (SQ FT)	AREA (SQ YD)	QTY (SQ YD)
PAULING RD					
103+80	105+42	LT	808.8	89.9	90
103+80	108+19	RT	2179.9	242.2	242
106+60	108+19	LT	780.1	86.7	87
111+82	114+74	RT	1450.6	161.2	161
111+82	115+45	LT	1803.8	200.4	200
RIDGELAND AVE (NORTH)					
30+00	30+52	LT	337.3	37.5	37
30+00	30+81	RT	272.2	30.2	30
RIDGELAND AVE (SOUTH)					
12+58	12+92	LT	208.4	23.2	23
TOTAL:					871

AEG ATLAS ENGINEERING GROUP, LTD.	USER NAME = cpujari	DESIGNED - NKA	REVISED -	STATE OF ILLINOIS DEPARTMENT OF TRANSPORTATION	SCHEDULE OF QUANTITIES I-57 AT PAULING RD				F.A.I. RTE.	SECTION	COUNTY	TOTAL SHEETS	SHEET NO.
		DRAWN - NKA	REVISED -		57	99-1HB-2-BR	WILL	133	15				
	PLOT SCALE = 100,0000 ' / in.	CHECKED - BA	REVISED -		CONTRACT NO. 60R76								
	PLOT DATE = 3/7/2025	DATE = 03/06/2024	REVISED -		SCALE: N.T.S.	SHEET 2	OF 4 SHEETS	STA.	TO STA.				

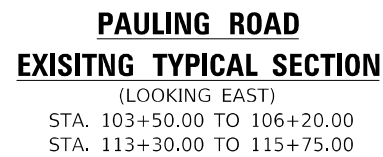


PAULING ROAD

EXISTING TYPICAL SECTION

(LOOKING EAST)

STA. 103+50.00 TO 106+20.00

STA. 113+30.00 TO 115+75.00

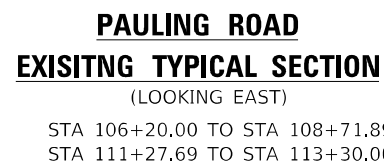

PAULING ROAD

EXISTING TYPICAL SECTION

(LOOKING EAST)

STA 106+20.00 TO STA 108+71.89

STA 111+27.69 TO STA 113+30.00

- ### EXISTING LEGEND

- ☐ A EXISTING HOT-MIX ASPHALT PAVEMENT, VARIES 5 TO 10 INCHES
- ☐ B EXISTING AGGREGATE SUBBASE, VARIES 2 TO 14.5 INCHES
- ☐ C EXISTING AGGREGATE SHOULDER
(TO BE REMOVED AS PART OF EARTH EXCAVATION)
- ☐ D EXISTING SWALE / DITCH
- ☐ E EXISTING GUARDRAIL TO BE REMOVED
(FOR DETAILS SEE ROADWAY PLANS)

 HOT-MIX ASPHALT SURFACE REMOVAL, 2 1/4"

 PAVEMENT REMOVAL

HOT-MIX ASPHALT MIXTURE REQUIREMENTS			
MIXTURE TYPE	AIR VOIDS	NDES	QUALITY MANAGEMENT PROGRAM (QMP)
PAVEMENT RESURFACING, 2 ¼" (PAULING ROAD)			
HOT-MIX ASPHALT SURFACE COURSE, MIX "D", IL-9.5, N70, 1 ½"	4% @ 70 GYR.		QC/QA
POLYMERIZED HOT-MIX ASPHALT BINDER COURSE, IL-4.75, N50, ¾"	3.5% @ 50 GYR.		QC/QA
HOT-MIX ASPHALT PAVEMENT (FULL DEPTH), 8 ¼" (PAULING ROAD)			
HOT-MIX ASPHALT SURFACE COURSE, MIX "D", IL-9.5, N70, 1 ½"	4% @ 70 GYR.		QC/QA
POLYMERIZED HOT-MIX ASPHALT BINDER COURSE, IL-4.75, N50, ¾"	3.5% @ 50 GYR.		QC/QA
HOT-MIX ASPHALT BASE COURSE, IL-19.0, N70, 6"	4% @ 70 GYR.		QC/QA
HOT-MIX ASPHALT SHOULDER, 8 ¼"			
HOT-MIX ASPHALT SURFACE COURSE, MIX "D", IL-9.5, N70, 1 ½"	4% @ 70 GYR.		QC/QA
HOT-MIX ASPHALT BINDER COURSE, IL-19.0, N70, 6 ¾"	4% @ 70 GYR.		QC/QA
CLASS D PATCHES, 7"			
HOT-MIX ASPHALT BINDER COURSE, IL-19.0, N70	4% @ 70 GYR.		QC/QA
QMP DESIGNATION: QUALITY CONTROL/QUALITY ASSURANCE (QC/QA); QUALITY CONTROL FOR PERFORMANCE (QCP)			

1. THE UNIT WEIGHT USED TO CALCULATE ALL HOT-MIX ASPHALT SURFACE MIX QUANTITIES IS 112 LBS/SQ YD/IN.
2. THE "AC TYPE" FOR POLYMERIZED HMA MIXES SHALL BE "SBS/SBR PG 76-22" AND FOR NON-POLYMERIZED HMA THE "AC TYPE" SHALL BE "PG 64-22" UNLESS MODIFIED BY RECLAIMED MATERIAL SPECIFICATIONS.

PROPOSED LEGEND

- 1

HOT-MIX ASPHALT SURFACE COURSE, IL-9.5, MIX "D", N70 - 1 ½"
- 2

POLYMERIZED HOT-MIX ASPHALT BINDER COURSE, IL-4.75, N50, ¾"
- 3

HOT-MIX ASPHALT PAVEMENT (FULL-DEPTH), 8 ¼"
- 4

HOT-MIX ASPHALT SHOULDERS, 8 ¼"
- 5

AGGREGATE SUBGRADE IMPROVEMENT, 12"
- 6

STEEL PLATE BEAM GUARDRAIL
(FOR DETAILS SEE ROADWAY PLANS)
- 7

SEEDING, CLASS 4A
- 8

SEEDING, CLASS 4B
- 9

TOPSOIL FURNISH AND PLACE, 4"
- 10

SWALE/DITCH
- 11


CONCRETE GUTTER, TYPE B (STD. 606201)

EXISTING LEGEND


- A

EXISTING HOT-MIX ASPHALT PAVEMENT, VARIES 5 TO 10 INCHES
- B

EXISTING AGGREGATE SUBBASE, VARIES 2 TO 14.5 INCHES

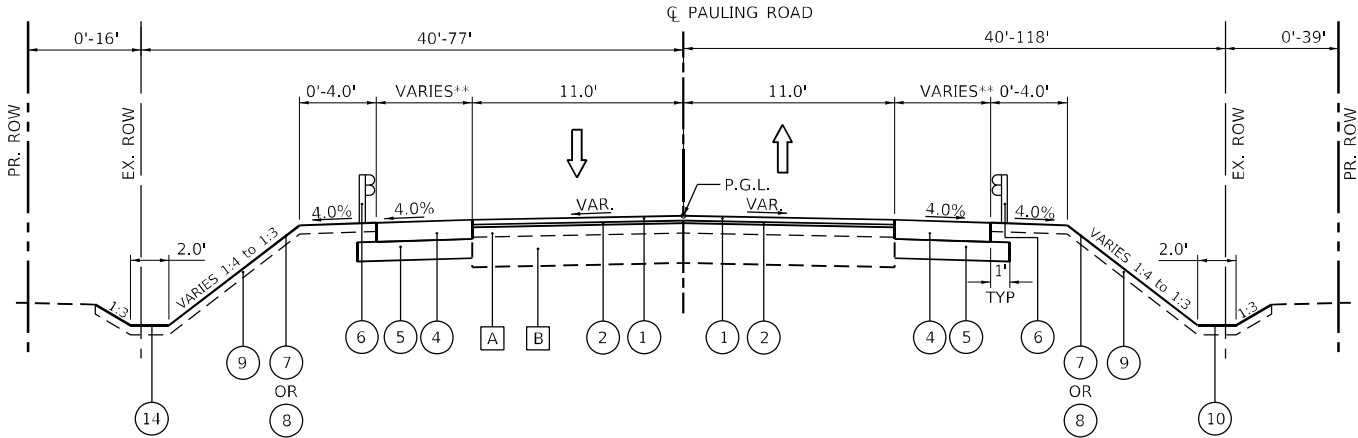

PAULING ROAD
PROPOSED TYPICAL SECTION
(LOOKING EAST)
STA. 103+50.00 TO 106+20.00
STA. 114+65.59 TO 115+75.00
** SEE ROADWAY PLANS

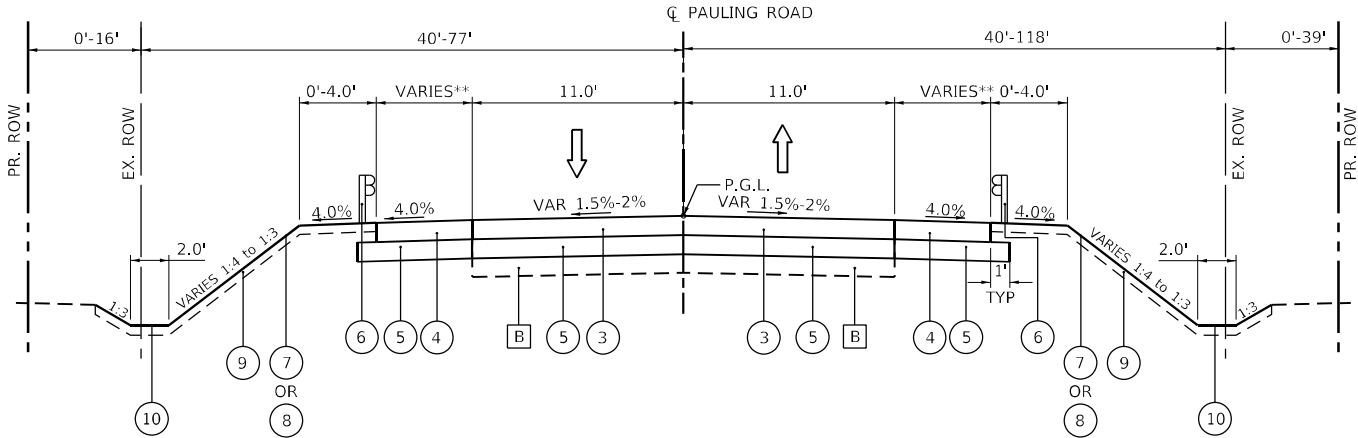

PAULING ROAD
PROPOSED TYPICAL SECTION
(LOOKING EAST)
STA. 106+20.00 TO 108+18.60
* BRIDGE OMISSION STA. 108+18.60 TO 111+81.60
** SEE ROADWAY PLANS

NOTE


THE LONGITUDINAL JOINT SEALANT SHALL BE PLACED OVER THE POLYMERIZED HMA BINDER COURSE IL-4.75, N50.

MODEL: Default
FILE: h:\m16\proj\atlbas-ew-bentley\conat1bas-pw-d\Documents\Projects\100\11\1001 CV 008\003\10 CAD\3_Sheets\02_Typical\02_Typical Sections2.dgn

USER NAME = cpujari	DESIGNED - NJJ	REVISED -
	DRAWN - NJJ	REVISED -
PLOT SCALE = 10,0000 * / in.	CHECKED - BA	REVISED -
PLOT DATE = 3/7/2025	DATE - 03/06/2024	REVISED -

PROPOSED TYPICAL SECTIONS I-57 AT PAULING RD			
SCALE: N.T.S.	SHEET 2	OF 3 SHEETS	STA. TO STA.

F.A.I. RTE.	SECTION	COUNTY	TOTAL SHEETS	SHEET NO.
57	99-1HB-2-BR	WILL	133	19
CONTRACT NO. 60R76				
ILLINOIS FED. AID PROJECT				

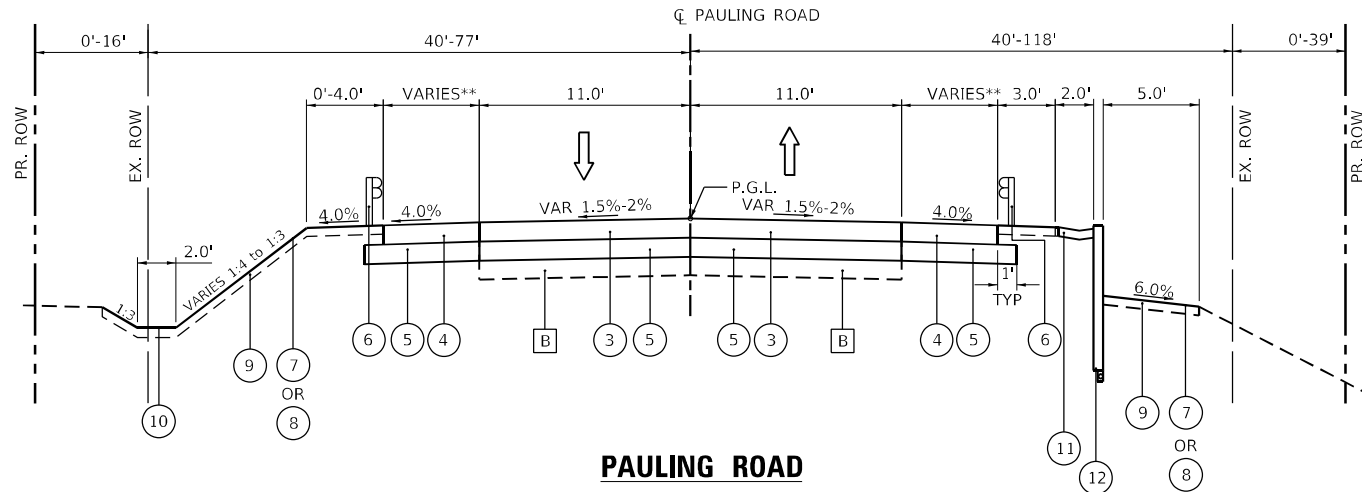


**PAULING ROAD
PROPOSED TYPICAL SECTION**

(LOOKING EAST)

*BRIDGE OMISSION STA. 108+18.60 TO 111+81.60

STA. 111+81.60 TO 113+30.00

** SEE ROADWAY PLANS

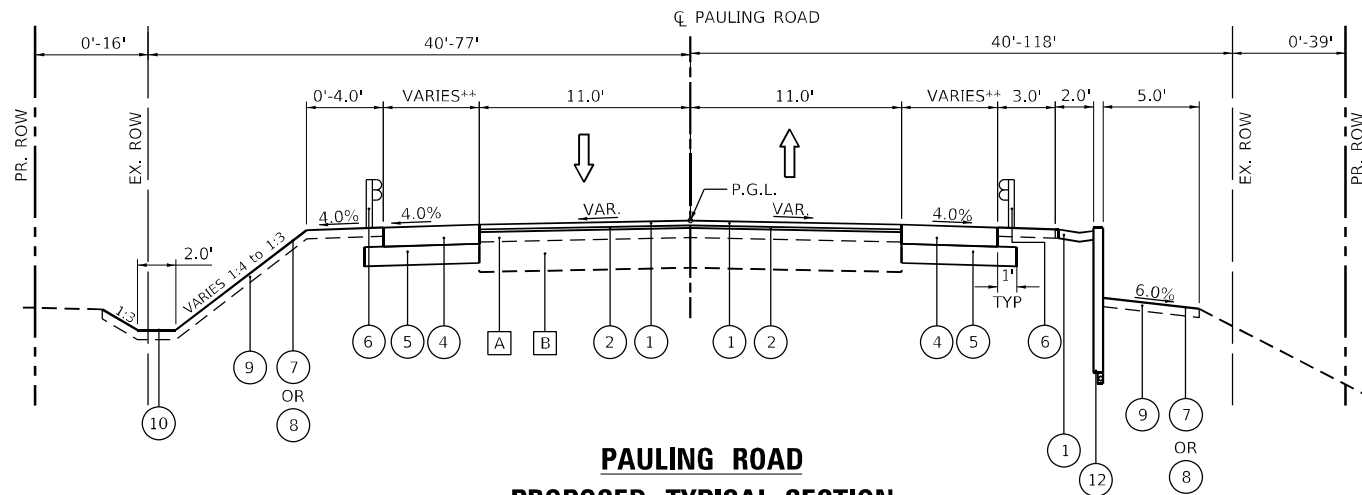

**PAULING ROAD
PROPOSED TYPICAL SECTION**

(LOOKING EAST)

STA. 113+30.00 TO 114+65.59

** SEE ROADWAY PLANS

PROPOSED LEGEND

- ① HOT-MIX ASPHALT SURFACE COURSE, IL-9.5, MIX "D", N70 - 1 1/2"
- ② POLYMERIZED HOT-MIX ASPHALT BINDER COURSE, IL-4.75, N50 - 3/4"
- ③ HOT-MIX ASPHALT PAVEMENT (FULL-DEPTH), 8 1/4"
- ④ HOT-MIX ASPHALT SHOULDERS, 8 1/4"
- ⑤ AGGREGATE SUBGRADE IMPROVEMENT, 12"
- ⑥ STEEL PLATE BEAM GUARDRAIL (FOR DETAILS SEE ROADWAY PLANS)
- ⑦ SEEDING, CLASS 4A
- ⑧ SEEDING, CLASS 4B
- ⑨ TOPSOIL FURNISH AND PLACE, 4"
- ⑩ SWALE/DITCH
- ⑪ CONCRETE GUTTER, TYPE B (STD. 606201)
- ⑫ RETAINING WALL S.N. 099-W1000, STA 111+28.15 TO STA 114+ 65.59 SEE STRUCTURAL PLANS

EXISTING LEGEND

- [A] EXISTING HOT-MIX ASPHALT PAVEMENT, VARIES 5 TO 10 INCHES
- [B] EXISTING AGGREGATE SUBBASE, VARIES 2 TO 14.5 INCHES

NOTE


THE LONGITUDINAL JOINT SEALANT SHALL BE PLACED OVER THE POLYMERIZED HMA BINDER COURSE IL-4.75, N50.

MODEL: Default
FILE: h:\a\16876-eh-Typical Sections3.dgn
C:\Users\pwworking\Documents\Projects\1001\11001 CV 008\003\10 CAD3_Sheets\02 Typical\16876-eh-Typical Sections3.dgn

STATE OF ILLINOIS
DEPARTMENT OF TRANSPORTATION
DIVISION OF HIGHWAYS
PLAT OF HIGHWAYS


**I-57
SECTION
WILL COUNTY
LIMITS: AT PAULING ROAD
JOB NO.: R-91-001-21**

PARCEL NUMBER	OWNER	SHEET NUMBER	PROPERTY ACQUIRED BY
1P80001	CHICAGO TITLE LAND TRUST COMPANY AS SUCCESSOR TO FIRST NATIONAL BANK IN CHICAGO HEIGHTS AS TRUSTEE UNDER TRUST AGREEMENT DATED JANUARY 3, 1969 KNOWN AS TRUST NO. 1059	2 & 4	23 ED 18
1P80002	CHRISTOPHER ARRIGONI, AN UNMARRIED MAN	2 & 4	R2023025399
1P80003	CHICAGO TITLE LAND TRUST COMPANY AS SUCCESSOR TO FIRST NATIONAL BANK IN CHICAGO HEIGHTS AS TRUSTEE UNDER TRUST AGREEMENT DATED JANUARY 3, 1969 KNOWN AS TRUST NO. 1059	3 & 5	23 ED 19
1P80004	HEATHER R. IWANUS AS TO AN UNDIVIDED 50% INTEREST AND ANGELA R. WOJCIECHOWSKI AS TO AN UNDIVIDED 50% INTEREST AS TENANTS IN COMMON RD & GJ, LLC	3 & 5	R2024017870

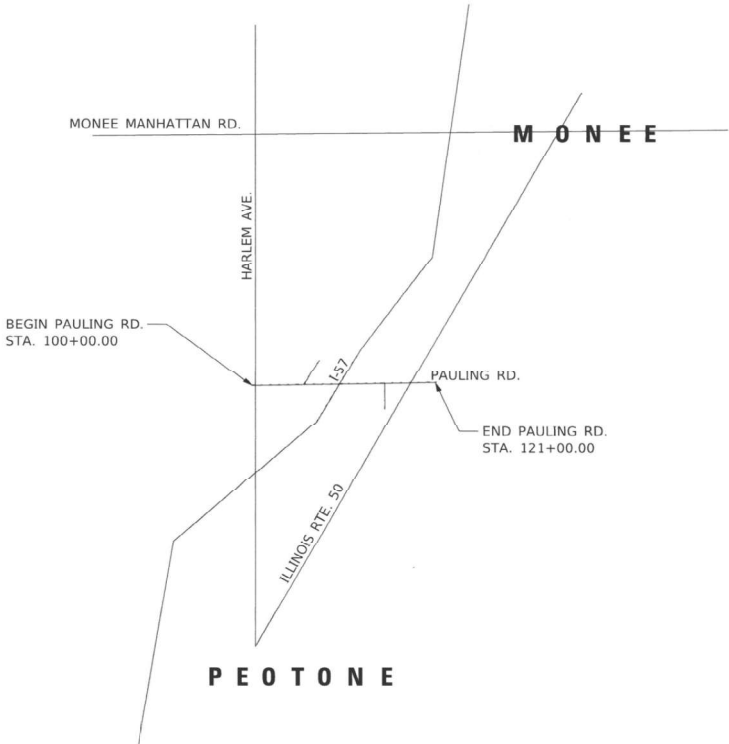

LOCATION MAP

PAULING RD. GROSS LENGTH = 2100 FT. = 0.40 MILE

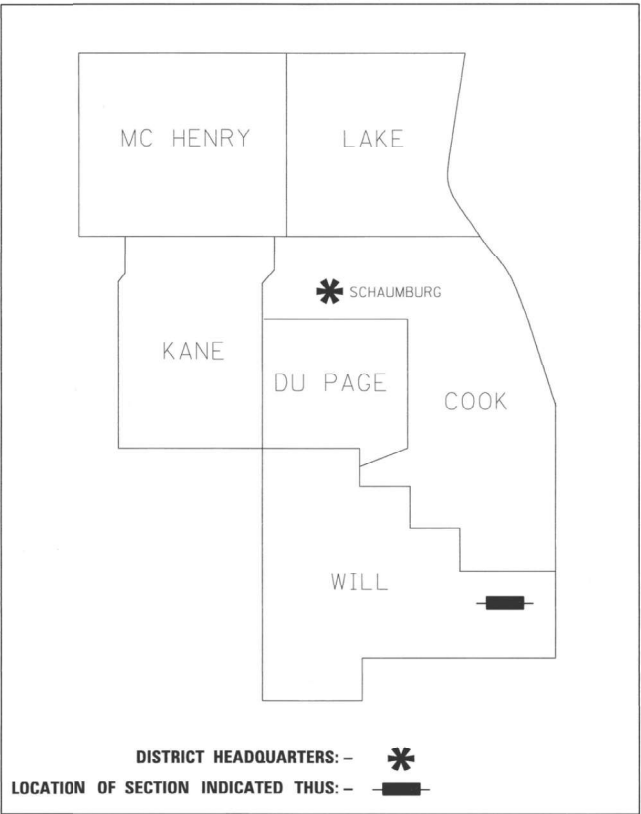

**PRINTED BY THE AUTHORITY
OF THE STATE OF ILLINOIS**

RTA

Ruettiger, Tonelli & Associates, Inc.

Surveyors • Engineers • Planners • Landscape Architects • G.I.S. Consultants

129 CAPISTA DRIVE - SHOREWOOD, ILLINOIS 60404

PH: (815) 344-6600 FAX: (815) 344-0101

website: www.ruettigertonnelli.com

R.T. & A. Dwg. No.: 2022-0324.00

IDOT USE ONLY

AEG ATLAS ENGINEERING GROUP, LTD.	USER NAME = astrashimirov	DESIGNED - AGS	REVISED -	STATE OF ILLINOIS DEPARTMENT OF TRANSPORTATION	PLAT OF HIGHWAY I-57 AT PAULING ROAD				F.A.I. RTE.	SECTION	COUNTY	TOTAL SHEETS	SHEET NO.
	PLOT SCALE = 100,0000' / in.	DRAWN - AGS	REVISED -						57	99-1HB-2-BR	WILL	133	22
	PLOT DATE = 3/20/2025	CHECKED - BA	REVISED -						CONTRACT NO. 60R76				
		DATE - 03/06/2024	REVISED -						ILLINOIS FED. AID PROJECT				
SCALE: N.T.S.					SHEET 1	OF 5	SHEETS	STA.	TO STA.				


PART OF THE SE.1/4 OF SECTION 30 AND PART OF THE NE.1/4 OF SECTION 31, TWP. 34N., R. 13E. OF THE 3RD. P.M., IN WILL COUNTY, ILLINOIS.

PROJECT COORDINATES				
ILLINOIS STATE PLANE, EAST ZONE, NAD83 (2011)				
PROPOSED CENTERLINE, PAULING ROAD				
PT#	STATION	OFFSET	NORTH	EAST
32	115+18.50	-3.20	1723654.360	1139718.380
CP75	104+22.11	-16.77	1723650.266	1138621.916
1000	N/A	N/A	1723609.535	1137065.616
1015	105+00.79	37.60	1723597.171	1138701.462
1016	108+21.97	75.32	1723564.633	1139023.209
1058	103+50.00	-2.28	1723634.618	1138550.050
1800	103+50.00	-42.28	1723674.612	1138549.405
1801	105+67.05	-65.78	1723701.604	1138766.049
1802	103+50.00	37.72	1723594.624	1138550.694
1803	107+99.94	112.52	1723527.087	1139001.783
2000	105+00.64	-42.40	1723677.157	1138700.020
9000	100+00.00	0.00	1723626.705	1138200.132
9004	107+36.13	444.67	1723193.944	1138943.325
9005	110+00.10	0.00	1723642.811	1139200.100
9007	105+96.65	0.00	1723636.314	1138796.707
9008	106+50.97	-99.24	1723736.420	1138849.423
9010	107+75.83	-300.21	1723939.372	1138971.022


SEE SHEET 4 FOR TOTAL
HOLDING DIAGRAM OF
PARCEL 1P80001

EXIST. CURVE C1
PI STA. = 12+31.53
 $\Delta = 6^\circ 27' 59''$ (RT)
 $D = 2^\circ 43' 54''$
 $R = 2,097.45'$
 $T = 118.48'$
 $L = 236.72'$
 $E = 3.34'$
 $e =$
 $T.R. =$
 $S.E. RUN =$
 $P.C. STA. = 11+13.05$
 $P.T. STA. = 13+49.77$

LEGEND

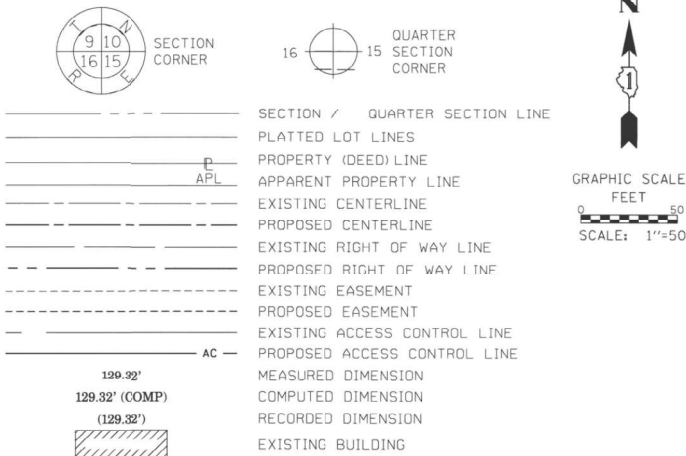

GRAPHIC SCALE
FEET
0 50
SCALE: 1"=50'

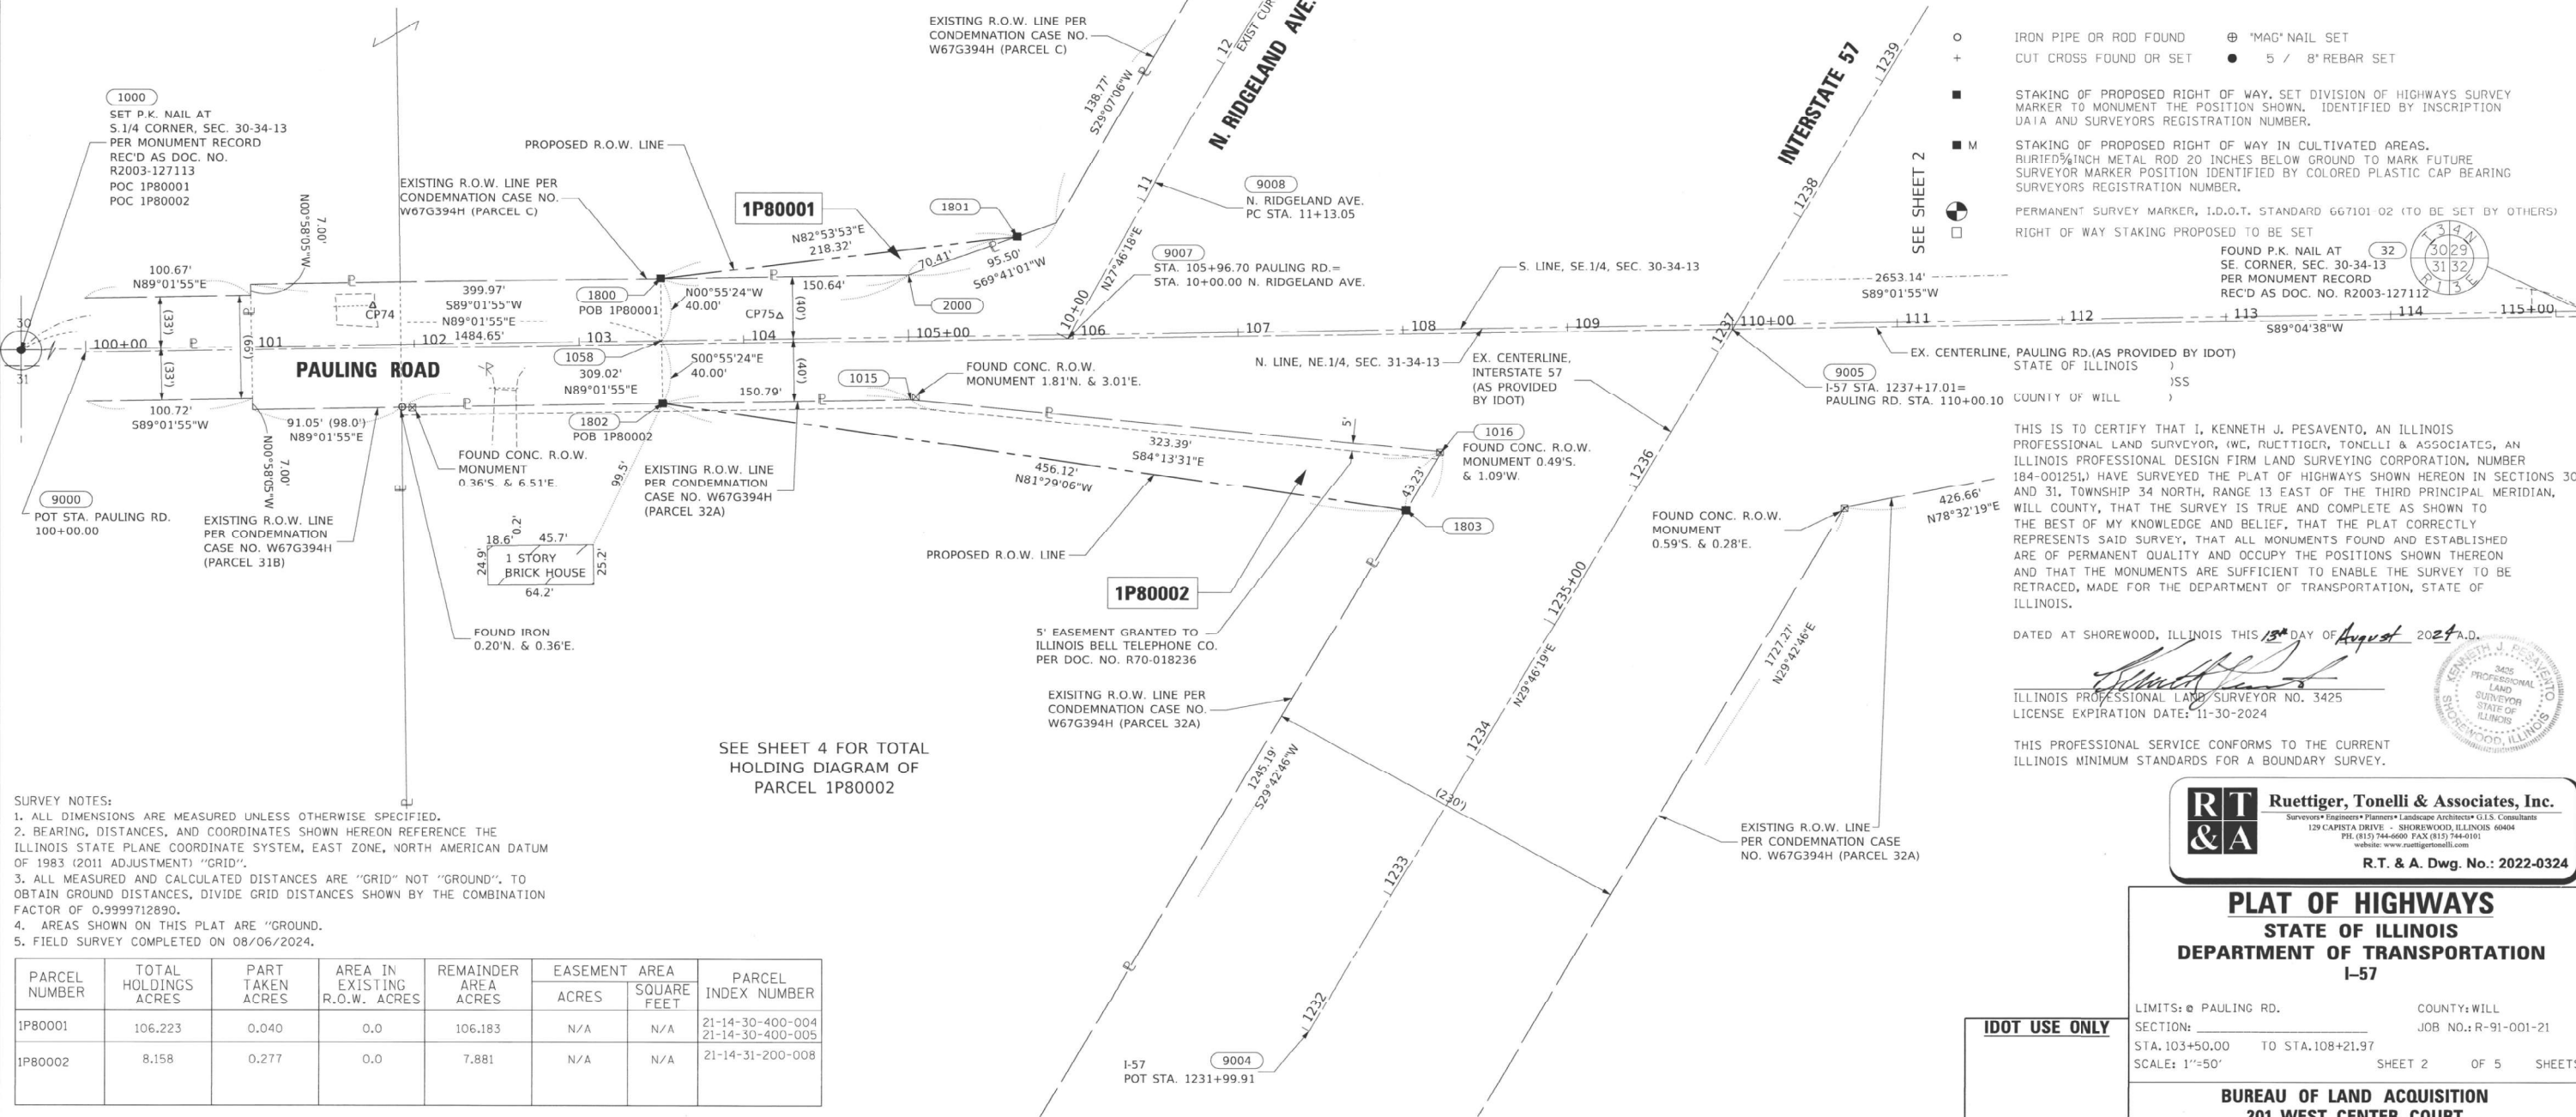

SURVEY NOTES:
1. ALL DIMENSIONS ARE MEASURED UNLESS OTHERWISE SPECIFIED.
2. BEARING, DISTANCES, AND COORDINATES SHOWN HEREON REFERENCE THE ILLINOIS STATE PLANE COORDINATE SYSTEM, EAST ZONE, NORTH AMERICAN DATUM OF 1983 (2011 ADJUSTMENT) "GRID".
3. ALL MEASURED AND CALCULATED DISTANCES ARE "GRID" NOT "GROUND", TO OBTAIN GROUND DISTANCES, DIVIDE GRID DISTANCES SHOWN BY THE COMBINATION FACTOR OF 0.9999712890.
4. AREAS SHOWN ON THIS PLAT ARE "GROUND".
5. FIELD SURVEY COMPLETED ON 08/06/2024.

PARCEL NUMBER	TOTAL HOLDINGS ACRES	PART TAKEN ACRES	AREA IN EXISTING R.O.W. ACRES	REMAINDER AREA ACRES	EASEMENT AREA		PARCEL INDEX NUMBER
					ACRES	SQUARE FEET	
1P80001	106.223	0.040	0.0	106.183	N/A	N/A	21-14-30-400-004 21-14-30-400-005
1P80002	8.158	0.277	0.0	7.881	N/A	N/A	21-14-31-200-008

STATE OF ILLINOIS
DEPARTMENT OF TRANSPORTATION

PLAT OF HIGHWAY
I-57 AT PAULING ROAD

SCALE: N.T.S. SHEET 2 OF 5 SHEETS STA. TO STA.

PLAT OF HIGHWAYS
STATE OF ILLINOIS
DEPARTMENT OF TRANSPORTATION
I-57

LIMITS: @ PAULING RD. COUNTY: WILL
SECTION: JOB NO.: R-91-001-21
STA. 103+50.00 TO STA. 108+21.97
SCALE: 1"=50' SHEET 2 OF 5 SHEETS

BUREAU OF LAND ACQUISITION
201 WEST CENTER COURT
SCHAUMBURG, ILLINOIS 60196

F.A.I. RTE.	SECTION	COUNTY	TOTAL SHEETS	SHEET NO.
57	99-1HB-2-BR	WILL	133	23
CONTRACT NO. 60R76				

ILLINOIS FED. AID PROJECT

AEG ATLAS ENGINEERING GROUP, LTD.


USER NAME = astrashimirov	DESIGNED - AGS	REVISED -
PLOT SCALE = 100,000' / in.	DRAWN - AGS	REVISED -
PLOT DATE = 3/20/2025	CHECKED - BA	REVISED -
	DATE - 03/06/2024	REVISED -

PART OF THE SE.1/4 OF SECTION 30 AND PART OF THE SW. FRACTIONAL 1/4 OF SECTION 29, TWP. 34N., R. 13E. OF THE 3RD. P.M., IN WILL COUNTY, ILLINOIS.

LEGEND



PROJECT COORDINATES				
ILLINOIS STATE PLANE, EAST ZONE, NAD83 (2011)				
PROPOSED CENTERLINE, PAULING ROAD				
32	115+18.50	-3.20	1723654.360	1139718.380
1003	N/A	N/A	1723704.655	1142362.846
1021	115+34.31	-2651.86	1726302.843	1139684.252
1036	115+18.63	-43.20	1723694.357	1139717.865
1804	113+05.69	-94.54	1723742.261	1139504.134
1805	115+18.67	-57.82	1723708.976	1139717.676
1806	116+02.18	-43.22	1723695.944	1139801.289
2008	113+10.58	-77.01	1723724.806	1139509.303
9001	115+21.15	0.00	1723651.202	1139721.088
9002	121+01.75	0.00	1723662.147	1140301.584
9003	115+19.51	303.21	1723348.006	1139724.325
9005	110+00.10	0.00	1723642.811	1139200.100
9006	112+46.59	-415.22	1724061.949	1139439.869

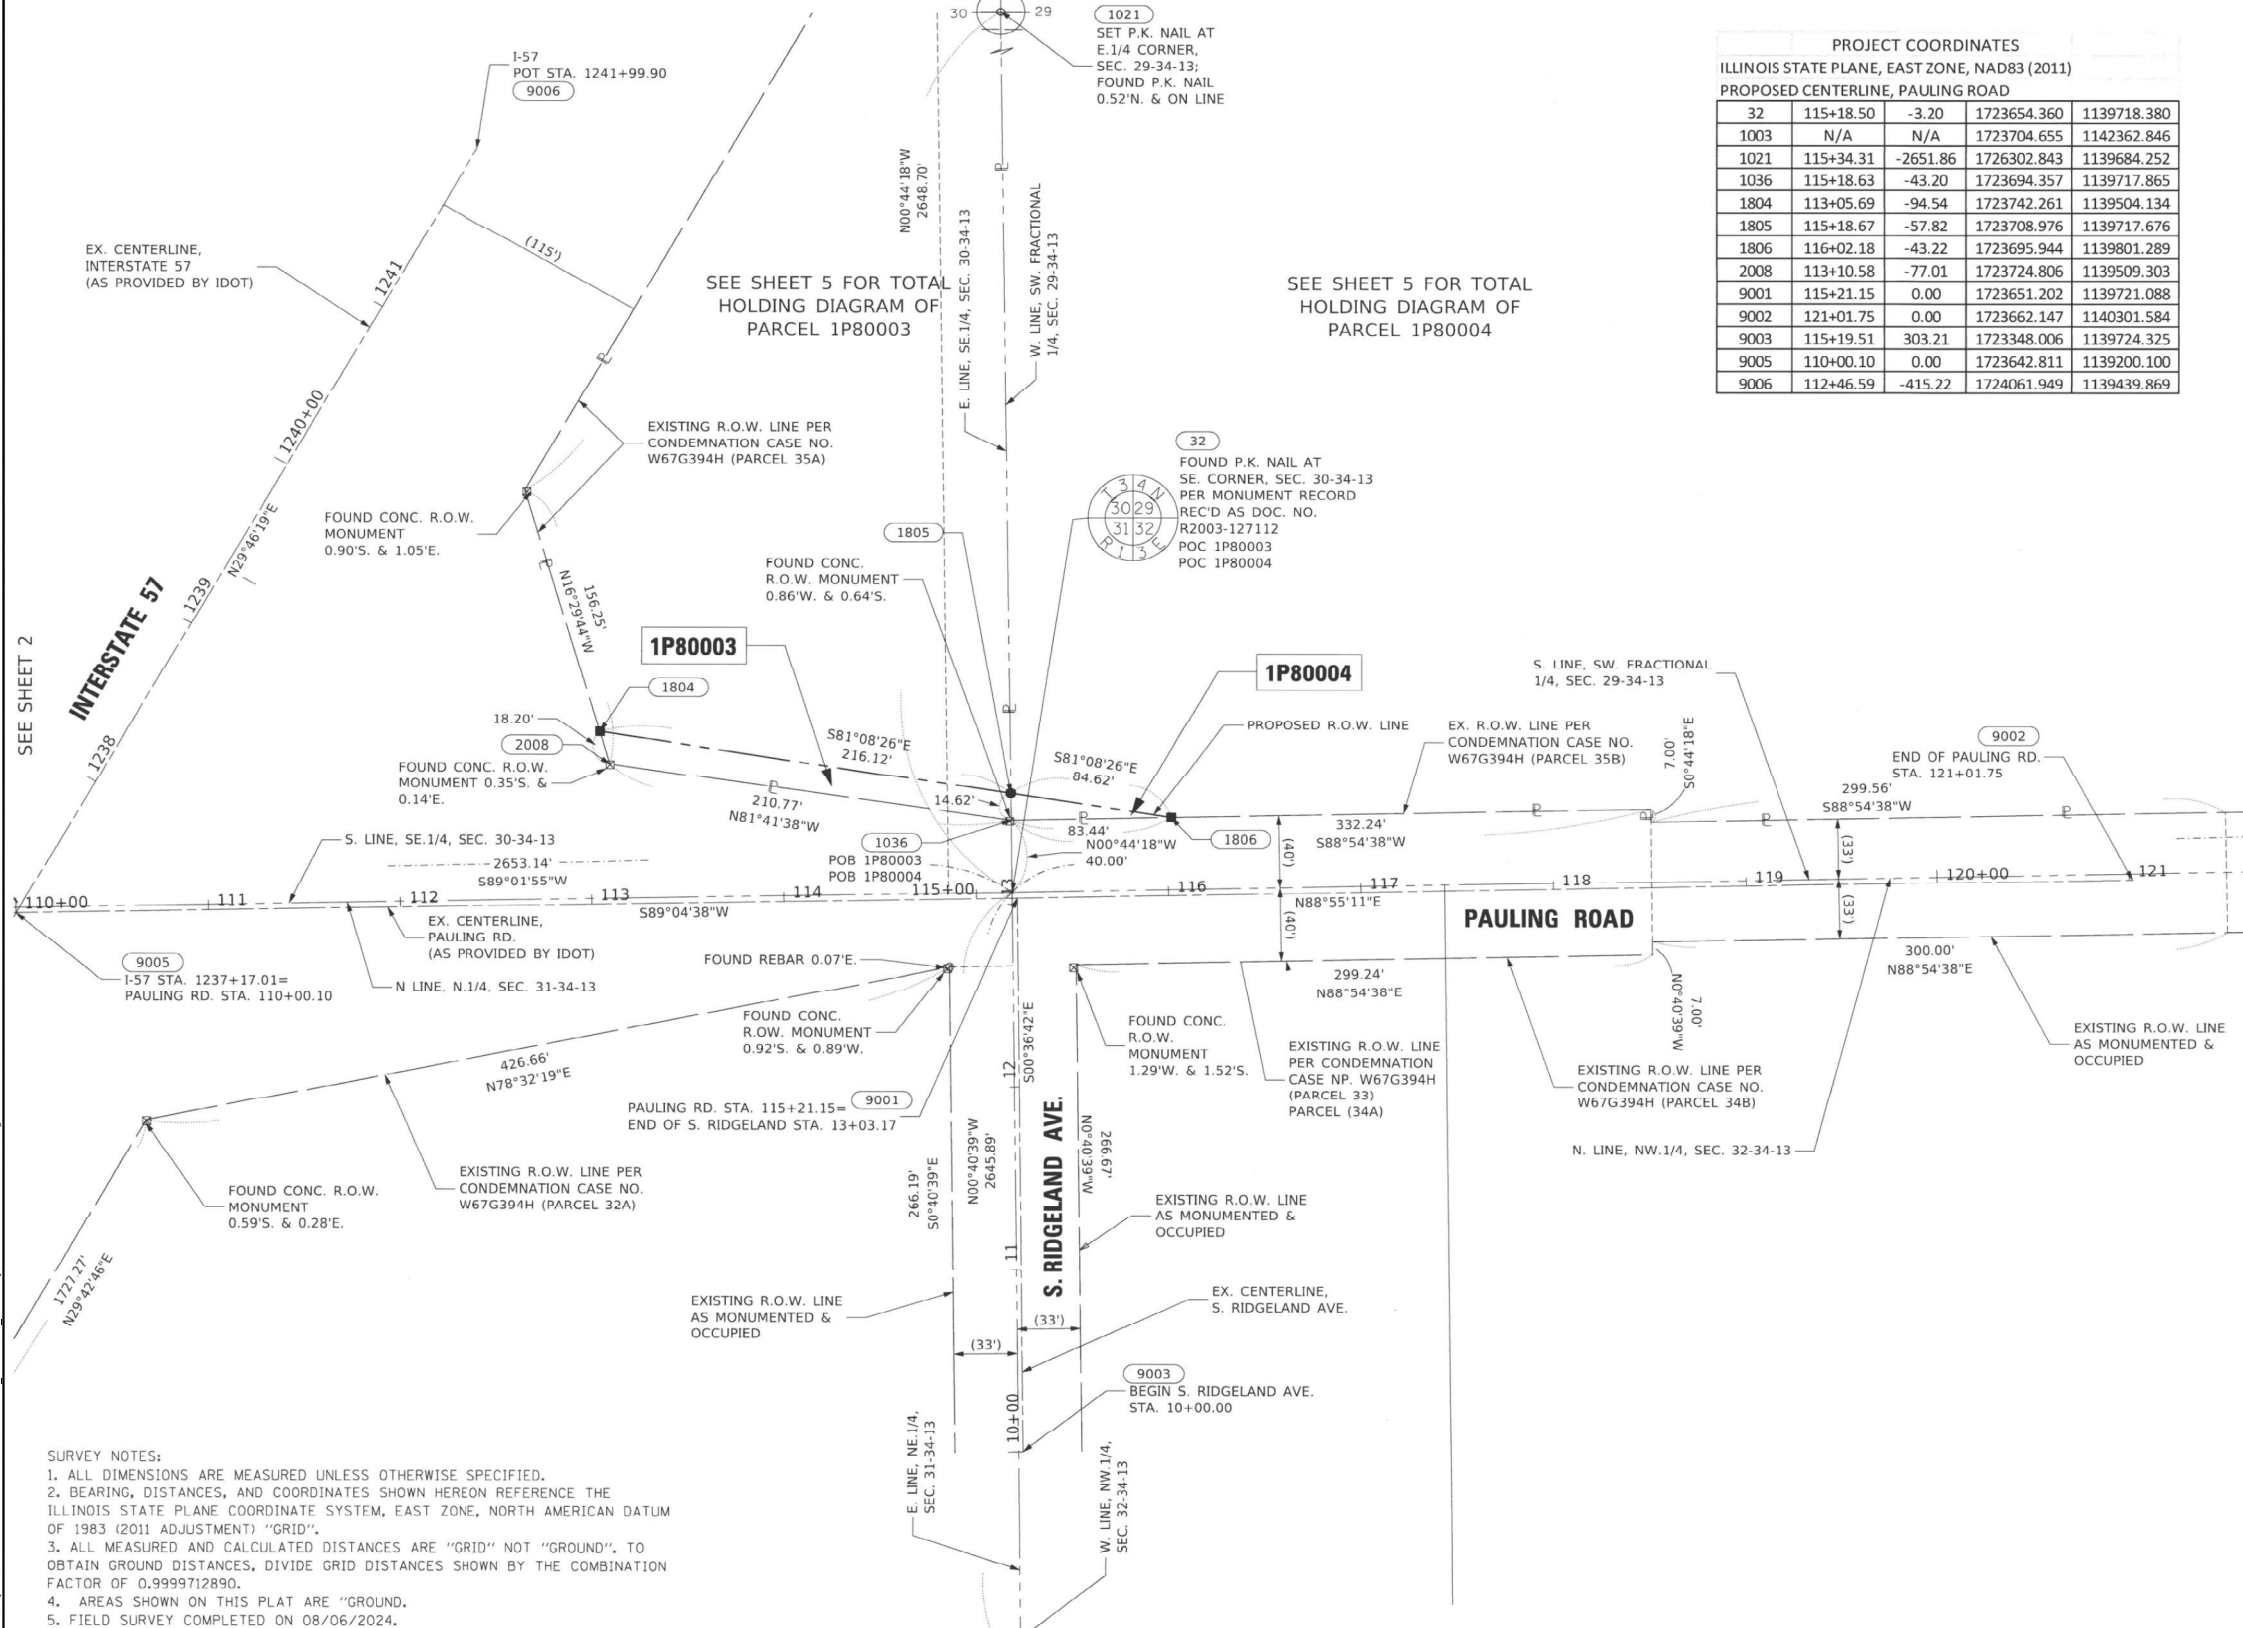

STATE OF ILLINOIS)
COUNTY OF WILL)
THIS IS TO CERTIFY THAT I, KENNETH J. PESAVENTO, AN ILLINOIS PROFESSIONAL LAND SURVEYOR, (WE, RUETTIGER, TONELLI & ASSOCIATES, AN ILLINOIS PROFESSIONAL DESIGN FIRM LAND SURVEYING CORPORATION, NUMBER 184-001251,) HAVE SURVEYED THE PLAT OF HIGHWAYS SHOWN HEREON IN SECTIONS 29 AND 30, TOWNSHIP 34 NORTH, RANGE 13 EAST OF THE THIRD PRINCIPAL MERIDIAN, WILL COUNTY, THAT THE SURVEY IS TRUE AND COMPLETE AS SHOWN TO THE BEST OF MY KNOWLEDGE AND BELIEF, THAT THE PLAT CORRECTLY REPRESENTS SAID SURVEY, THAT ALL MONUMENTS FOUND AND ESTABLISHED ARE OF PERMANENT QUALITY AND OCCUPY THE POSITIONS SHOWN THEREON AND THAT THE MONUMENTS ARE SUFFICIENT TO ENABLE THE SURVEY TO BE RETRACED, MADE FOR THE DEPARTMENT OF TRANSPORTATION, STATE OF ILLINOIS.
DATED AT SHOREWOOD, ILLINOIS THIS 15th DAY OF August, 2024.
ILLINOIS PROFESSIONAL LAND SURVEYOR NO. 3425
LICENSE EXPIRATION DATE: 11-30-2024
THIS PROFESSIONAL SERVICE CONFORMS TO THE CURRENT ILLINOIS MINIMUM STANDARDS FOR A BOUNDARY SURVEY.



RT & A Ruettiger, Tonelli & Associates, Inc.
Surveyors • Engineers • Planners • Landscape Architects • GLS Consultants
129 CAPOSTA DRIVE • SHOREWOOD, ILLINOIS 60404
PH: (815) 744-6600 FAX: (815) 744-0101
website: www.ruettigertonnelli.com
R.T. & A. Dwg. No.: 2022-0324

PLAT OF HIGHWAYS
STATE OF ILLINOIS
DEPARTMENT OF TRANSPORTATION
I-57

LIMITS: @ PAULING RD. COUNTY: WILL
SECTION: TO STA. 116+02.18 JOB NO.: R-91-001-21
STA. 113+05.69 TO STA. 116+02.18
SCALE: 1"=50' SHEET 3 OF 5 SHEETS

BUREAU OF LAND ACQUISITION
201 WEST CENTER COURT
SCHAUMBURG, ILLINOIS 60196

- SURVEY NOTES:
1. ALL DIMENSIONS ARE MEASURED UNLESS OTHERWISE SPECIFIED.
2. BEARING, DISTANCES, AND COORDINATES SHOWN HEREON REFERENCE THE ILLINOIS STATE PLANE COORDINATE SYSTEM, EAST ZONE, NORTH AMERICAN DATUM OF 1983 (2011 ADJUSTMENT) "GRID".
3. ALL MEASURED AND CALCULATED DISTANCES ARE "GRID" NOT "GROUND". TO OBTAIN GROUND DISTANCES, DIVIDE GRID DISTANCES SHOWN BY THE COMBINATION FACTOR OF 0.9999712890.
4. AREAS SHOWN ON THIS PLAT ARE "GROUND".
5. FIELD SURVEY COMPLETED ON 08/06/2024.

PARCEL NUMBER	TOTAL HOLDINGS ACRES	PART TAKEN ACRES	AREA IN EXISTING R.O.W. ACRES	REMAINDER AREA ACRES	EASEMENT ACRES	AREA SQUARE FEET	PARCEL INDEX NUMBER
IP80003	2.097	0.076	0.0	2.021	N/A	N/A	21-14-30-400-004
IP80004	69.190	0.014	0.0	69.176	N/A	N/A	21-14-29-300-014

AEG ATLAS ENGINEERING GROUP, LTD.	USER NAME = astrashimirov	DESIGNED - AGS	REVISED -
	PLOT SCALE = 100,0000' / in.	DRAWN - AGS	REVISED -
	PLOT DATE = 3/20/2025	CHECKED - BA	REVISED -
		DATE - 03/06/2024	REVISED -


STATE OF ILLINOIS
DEPARTMENT OF TRANSPORTATION

PLAT OF HIGHWAY
I-57 AT PAULING ROAD
SCALE: N.T.S. SHEET 3 OF 5 SHEETS STA. TO STA.

F.A.I. RTE.	SECTION	COUNTY	TOTAL SHEETS	SHEET NO.
57	99-1HB-2-BR	WILL	133	24
CONTRACT NO. 60R76				
ILLINOIS FED. AID PROJECT				

PART OF THE SE.1/4 OF SECTION 30 AND PART OF THE NE.1/4 OF SECTION 31, TWP. 34N., R. 13E. OF THE 3RD. P.M., IN WILL COUNTY, ILLINOIS.

TOTAL HOLDING DIAGRAM PARCELS 1P80001 & 1P80002
SCALE: 1"=200'

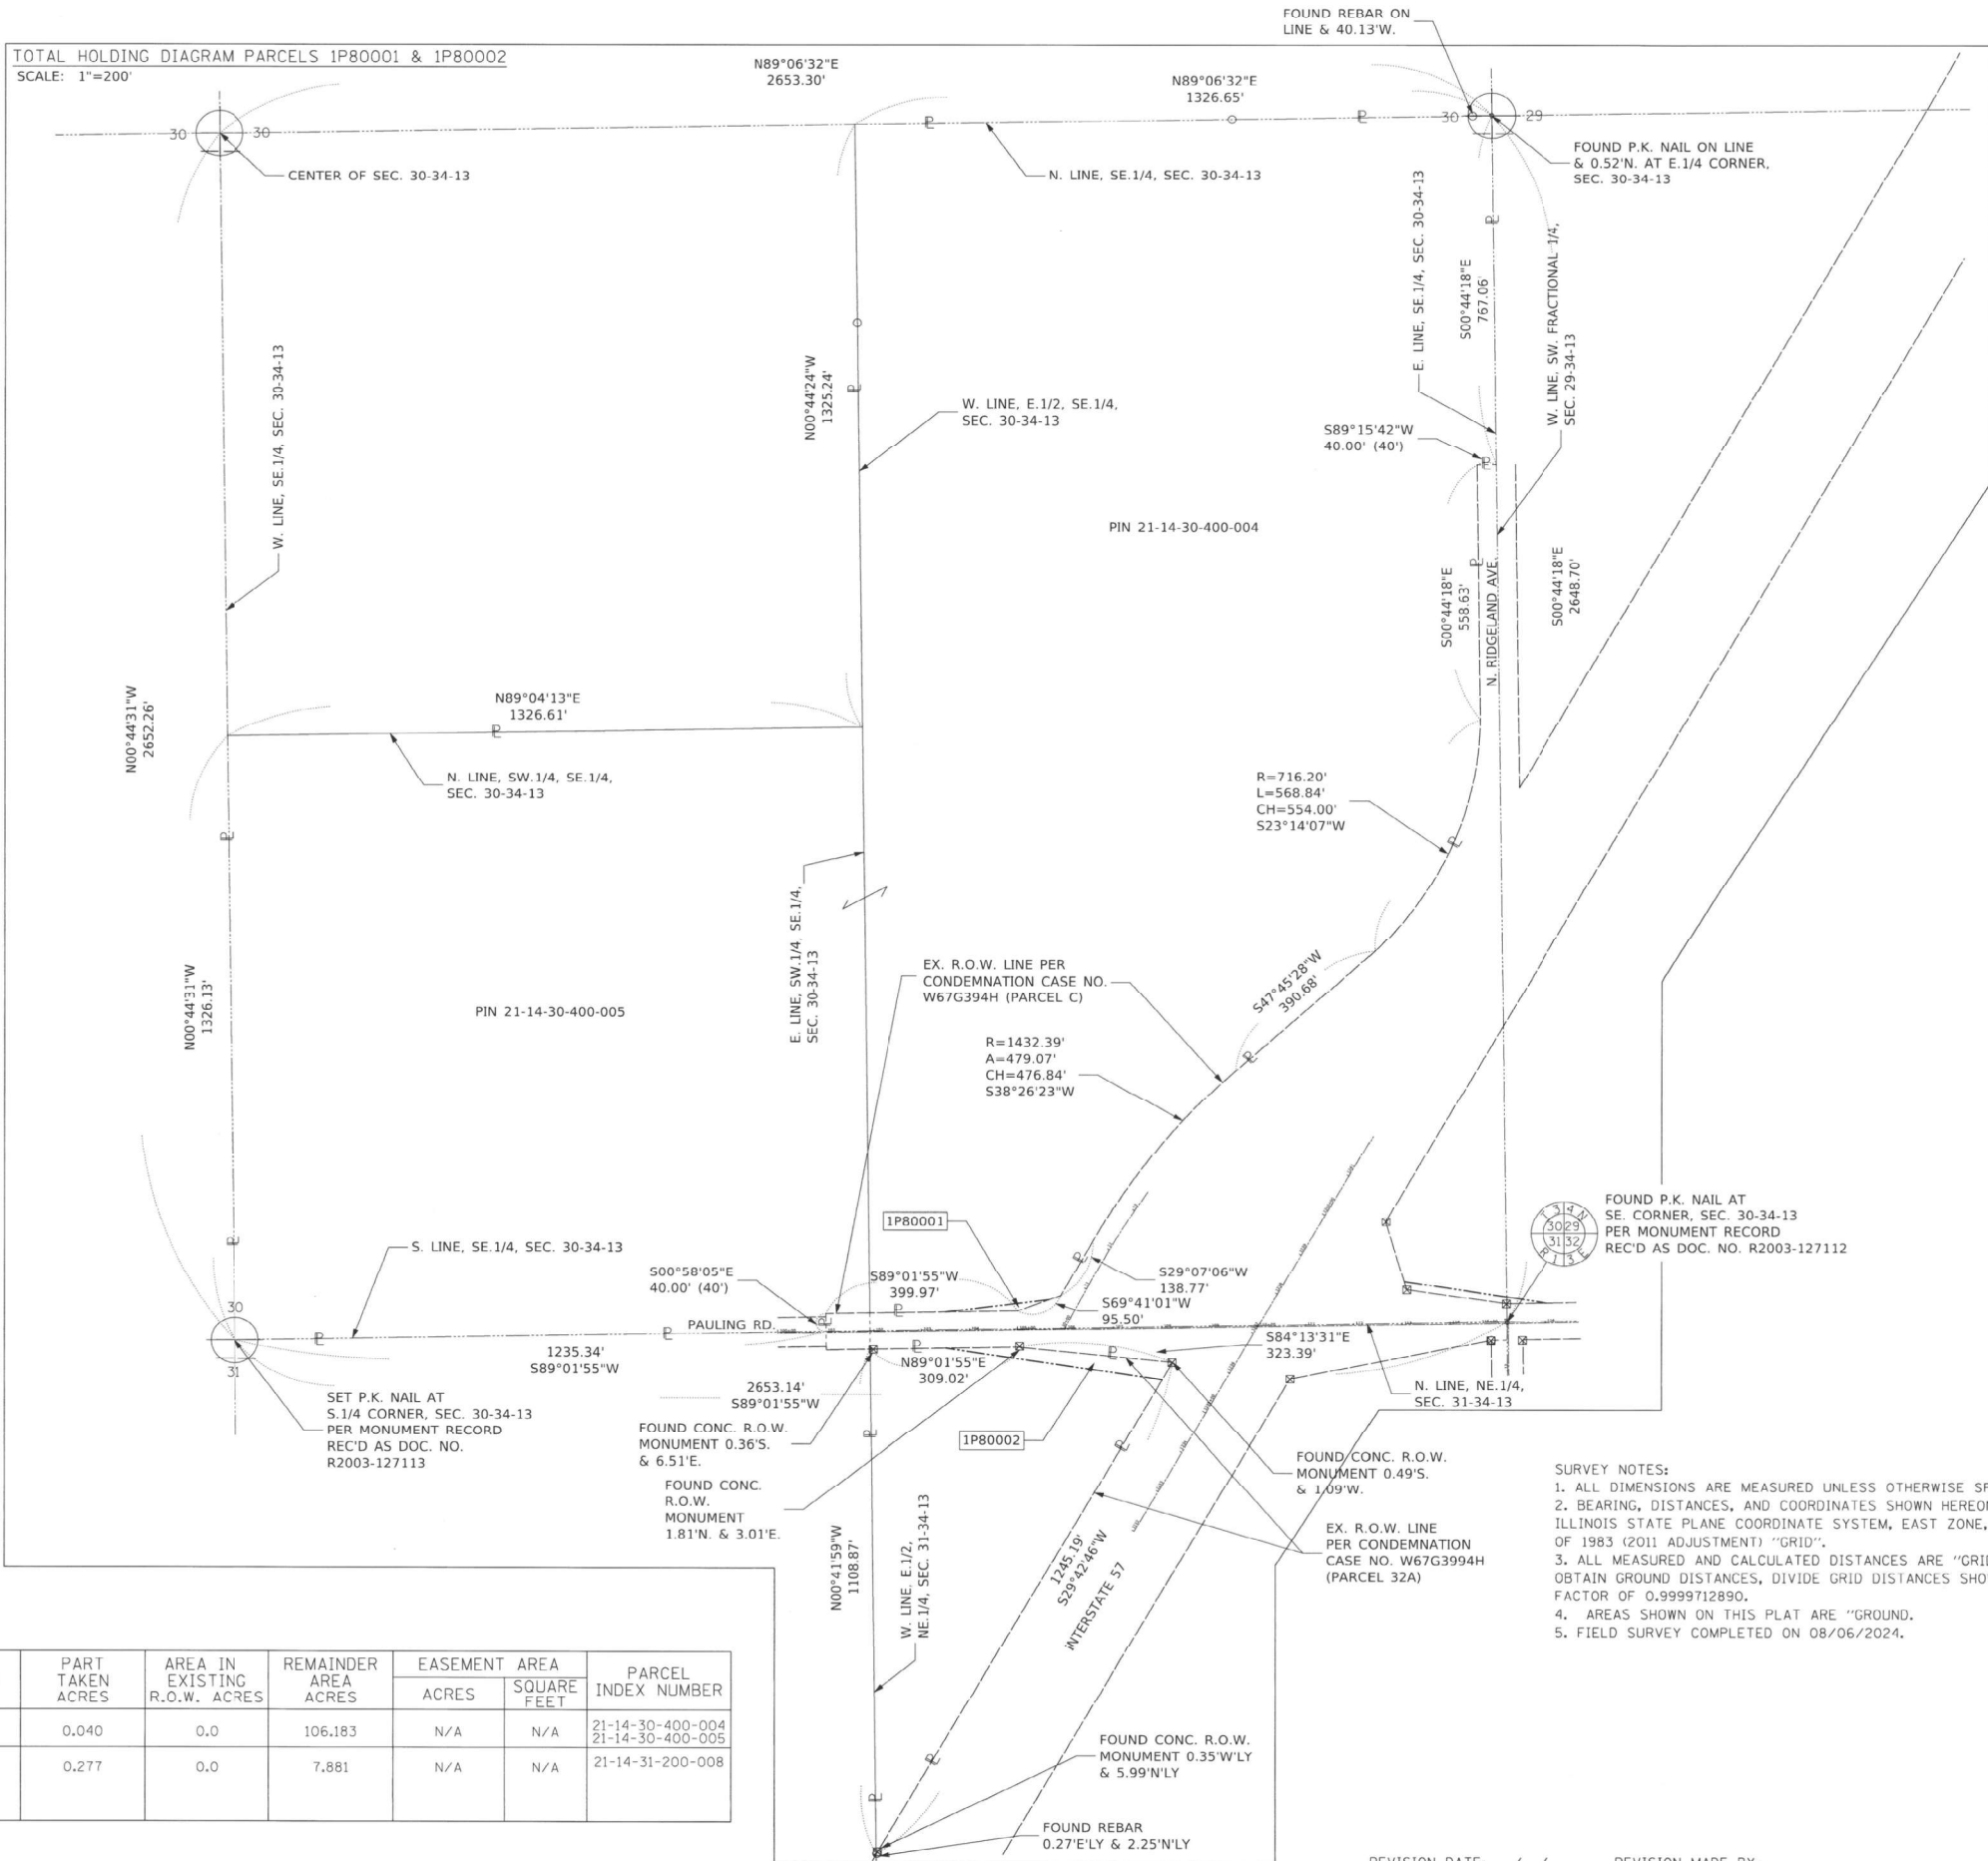

LEGEND

SECTION CORNER
QUARTER SECTION CORNER

SECTION / QUARTER SECTION LINE
PLATTED LOT LINES
PROPERTY (DEED) LINE
APPL
APPARENT PROPERTY LINE
EXISTING CENTERLINE
PROPOSED CENTERLINE
EXISTING RIGHT OF WAY LINE
PROPOSED RIGHT OF WAY LINE
EXISTING EASEMENT
PROPOSED EASEMENT
EXISTING ACCESS CONTROL LINE
PROPOSED ACCESS CONTROL LINE
MEASURED DIMENSION
COMPUTED DIMENSION
RECORDED DIMENSION
EXISTING BUILDING

129.32' (COMP)
129.32' (129.32')

IRON PIPE OR ROD FOUND
CUT CROSS FOUND OR SET
"MAG" NAIL SET
5 / 8" REBAR SET

STAKING OF PROPOSED RIGHT OF WAY, SET DIVISION OF HIGHWAYS SURVEY MARKER TO MONUMENT THE POSITION SHOWN, IDENTIFIED BY INSCRIPTION DATA AND SURVEYORS REGISTRATION NUMBER.

STAKING OF PROPOSED RIGHT OF WAY IN CULTIVATED AREAS, BURIED 3/8" INCH METAL ROD 20 INCHES BELOW GROUND TO MARK FUTURE SURVEYOR MARKER POSITION IDENTIFIED BY COLORED PLASTIC CAP BEARING SURVEYORS REGISTRATION NUMBER.

PERMANENT SURVEY MARKER, I.D.O.T. STANDARD GG7101-02 (TO BE SET BY OTHERS)
RIGHT OF WAY STAKING PROPOSED TO BE SET

STATE OF ILLINOIS)
COUNTY OF WILL)

THIS IS TO CERTIFY THAT I, KENNETH J. PESAVENTO, AN ILLINOIS PROFESSIONAL LAND SURVEYOR, (W.C. RUETTIGER, TONELLI & ASSOCIATES, AN ILLINOIS PROFESSIONAL DESIGN FIRM LAND SURVEYING CORPORATION, NUMBER 184-001251) HAVE SURVEYED THE PLAT OF HIGHWAYS SHOWN HEREON IN SECTIONS 30 AND 31, TOWNSHIP 34 NORTH, RANGE 13 EAST OF THE THIRD PRINCIPAL MERIDIAN, WILL COUNTY, THAT THE SURVEY IS TRUE AND COMPLETE AS SHOWN TO THE BEST OF MY KNOWLEDGE AND BELIEF, THAT THE PLAT CORRECTLY REPRESENTS SAID SURVEY, THAT ALL MONUMENTS FOUND AND ESTABLISHED ARE OF PERMANENT QUALITY AND OCCUPY THE POSITIONS SHOWN THEREON AND THAT THE MONUMENTS ARE SUFFICIENT TO ENABLE THE SURVEY TO BE RETRACED, MADE FOR THE DEPARTMENT OF TRANSPORTATION, STATE OF ILLINOIS.

DATED AT SHOREWOOD, ILLINOIS THIS 31ST DAY OF August 2024 A.D.

ILLINOIS PROFESSIONAL LAND SURVEYOR NO. 3425
LICENSE EXPIRATION DATE: 11-30-2024

THIS PROFESSIONAL SERVICE CONFORMS TO THE CURRENT ILLINOIS MINIMUM STANDARDS FOR A BOUNDARY SURVEY.

RT & A Ruettiger, Tonelli & Associates, Inc.
Surveyors • Engineers • Planners • Landscape Architects • GIS Consultants
129 CAPITRA DRIVE - SHOREWOOD, ILLINOIS 60404
PH: (815) 744-6600 FAX: (815) 744-0101
website: www.ruettiger-tonelli.com
R.T. & A. Dwg. No.: 2022-0324

PLAT OF HIGHWAYS
STATE OF ILLINOIS
DEPARTMENT OF TRANSPORTATION
I-57

LIMITS: @ PAULING RD. COUNTY: WILL
SECTION: _____ JOB NO.: R-91-001-21
STA. _____ TO STA. _____
SCALE: 1"=50' SHEET 4 OF 5 SHEETS

BUREAU OF LAND ACQUISITION
201 WEST CENTER COURT
SCHAUMBURG, ILLINOIS 60196

SURVEY NOTES:
1. ALL DIMENSIONS ARE MEASURED UNLESS OTHERWISE SPECIFIED.
2. BEARING, DISTANCES, AND COORDINATES SHOWN HEREON REFERENCE THE ILLINOIS STATE PLANE COORDINATE SYSTEM, EAST ZONE, NORTH AMERICAN DATUM OF 1983 (2011 ADJUSTMENT) "GRID".
3. ALL MEASURED AND CALCULATED DISTANCES ARE "GRID" NOT "GROUND". TO OBTAIN GROUND DISTANCES, DIVIDE GRID DISTANCES SHOWN BY THE COMBINATION FACTOR OF 0.9999712890.
4. AREAS SHOWN ON THIS PLAT ARE "GROUND".
5. FIELD SURVEY COMPLETED ON 08/06/2024.

PARCEL NUMBER	TOTAL HOLDINGS ACRES	PART TAKEN ACRES	AREA IN EXISTING R.O.W. ACRES	REMAINDER AREA ACRES	EASEMENT ACRES	AREA SQUARE FEET	PARCEL INDEX NUMBER
1P80001	106.223	0.040	0.0	106.183	N/A	N/A	21-14-30-400-004 21-14-30-400-005
1P80002	8.158	0.277	0.0	7.881	N/A	N/A	21-14-31-200-008

AEG ATLAS ENGINEERING GROUP, LTD.


USER NAME = astrashimirov
DESIGNED - AGS
DRAWN - AGS
PLOT SCALE = 100,000' / in.
PLOT DATE = 3/20/2025
CHECKED - BA
DATE - 03/06/2024
REVISED -
REVISED -
REVISED -
REVISED -

STATE OF ILLINOIS
DEPARTMENT OF TRANSPORTATION

PLAT OF HIGHWAY
I-57 AT PAULING ROAD

SCALE: N.T.S. SHEET 4 OF 5 SHEETS STA. TO STA.

F.A.I. RTE. SECTION COUNTY TOTAL SHEETS SHEET NO.
57 99-1HB-2-BR WILL 133 25
CONTRACT NO. 60R76
ILLINOIS FED. AID PROJECT

 

○	IRON PIPE OR ROD FOUND	⊕	"MAG" NAIL SET
+	CUT CROSS FOUND OR SET	●	5 / 8" REBAR SET
■	STAKING OF PROPOSED RIGHT OF WAY. SET DIVISION OF HIGHWAYS SURVEY MARKER TO MONUMENT THE POSITION SHOWN, IDENTIFIED BY INSCRIPTION DATA AND SURVEYORS REGISTRATION NUMBER.		
■ M	STAKING OF PROPOSED RIGHT OF WAY IN CULTIVATED AREAS. BURIED 1/2" INCH METAL ROD 20 INCHES BELOW GROUND TO MARK FUTURE SURVEYOR MARKER POSITION IDENTIFIED BY COLORED PLASTIC CAP BEARING SURVEYORS REGISTRATION NUMBER.		
⊙	PERMANENT SURVEY MARKER, I.D.O.T. STANDARD 667101-02 (TO BE SET BY OTHERS)		
□	RIGHT OF WAY STAKING PROPOSED TO BE SET		

STATE OF ILLINOIS)
)SS
COUNTY OF WILL)

DATED AT SHOREWOOD, ILLINOIS THIS 13th DAY OF August 2024 A.D.

A circular professional seal for Kenneth J. Pesavento, a Professional Land Surveyor in the State of Illinois. The seal features the text "KENNETH J. PESAVENTO" around the top inner edge, "3425 PROFESSIONAL LAND SURVEYOR STATE OF ILLINOIS" in the center, and "SHOREWOOD, ILLINOIS" around the bottom inner edge. The seal is surrounded by a decorative border of small dots.



SURVEY NOTES:

1. ALL DIMENSIONS ARE MEASURED UNLESS OTHERWISE SPECIFIED.
2. BEARING, DISTANCES, AND COORDINATES SHOWN HEREON REFERENCE THE ILLINOIS STATE PLANE COORDINATE SYSTEM, EAST ZONE, NORTH AMERICAN DATUM OF 1983 (2011 ADJUSTMENT) "GRID".
3. ALL MEASURED AND CALCULATED DISTANCES ARE "GRID" NOT "GROUND". TO OBTAIN GROUND DISTANCES, DIVIDE GRID DISTANCES SHOWN BY THE COMBINATION FACTOR OF 0.9999712890.
4. AREAS SHOWN ON THIS PLAT ARE "GROUND".
5. FIELD SURVEY COMPLETED ON 08/06/2024.

LIMITS: @ PAULING RD. COUNTY: WILL
SECTION: _____ JOB NO.: R-91-001-21
STA. _____ TO STA. _____
SCALE: 1"=50' SHEET 5 OF 5 SHEETS

F.A.I. RTE.	SECTION	COUNTY	TOTAL SHEETS	SHEET NO.
57	99-1HB-2-BR	WILL	133	26
		CONTRACT NO. 60R76		
		ILLINOIS	FED. AID PROJECT	

USER NAME = astrashmirov	DESIGNED - AGS	REVISED -
	DRAWN - AGS	REVISED -
PLOT SCALE = 100,0000 ' / in.	CHECKED - BA	REVISED -
PLOT DATE = 3/20/2025	DATE = 03/06/2024	REVISED -



PLAT OF HIGHWAY I-57 AT PAULING ROAD

SCALE: N.T.S.	SHEET 5	OF 5	SHEETS	STA.	TO STA.
---------------	---------	------	--------	------	---------

PLAN	SURVEYED	BY	DATE
	PLOTTED		
	ALIGNMENT CHECKED		
	STRUCTURE CHECKED		
	CADD FILE NAME		
	NO.		

PROFILE	SURVEYED	BY	DATE
	PLOTTED		
	GRADES CHECKED		
	STRUCTURE NOTATIONS CHWD		
	NO.		

MODEL: Default
FILE NAME: p:\cadd\ssw\jentity\cadd\ssw-01\Documents\Projects\10111001 CV 008 00310 Cadd3 Sheets\02_Roadway\0160R76-shl-2p.dgn

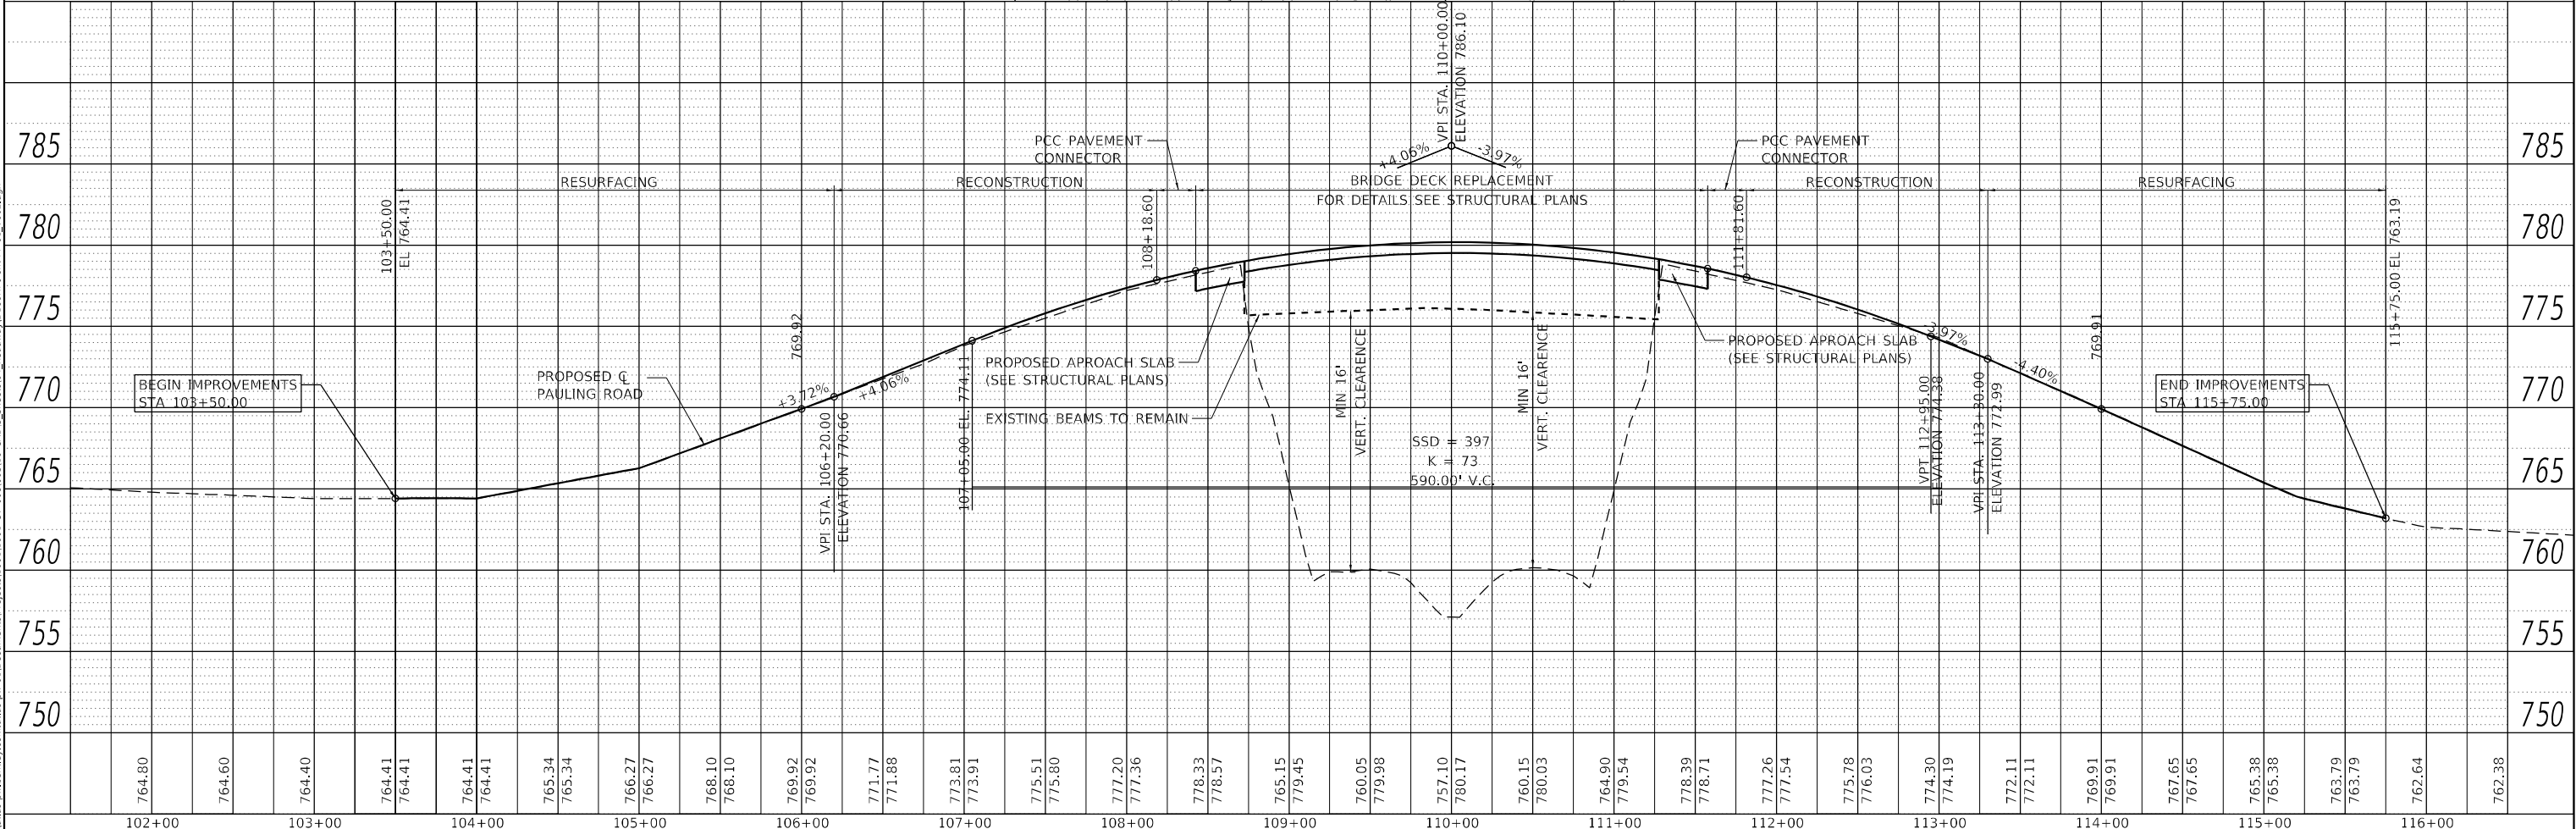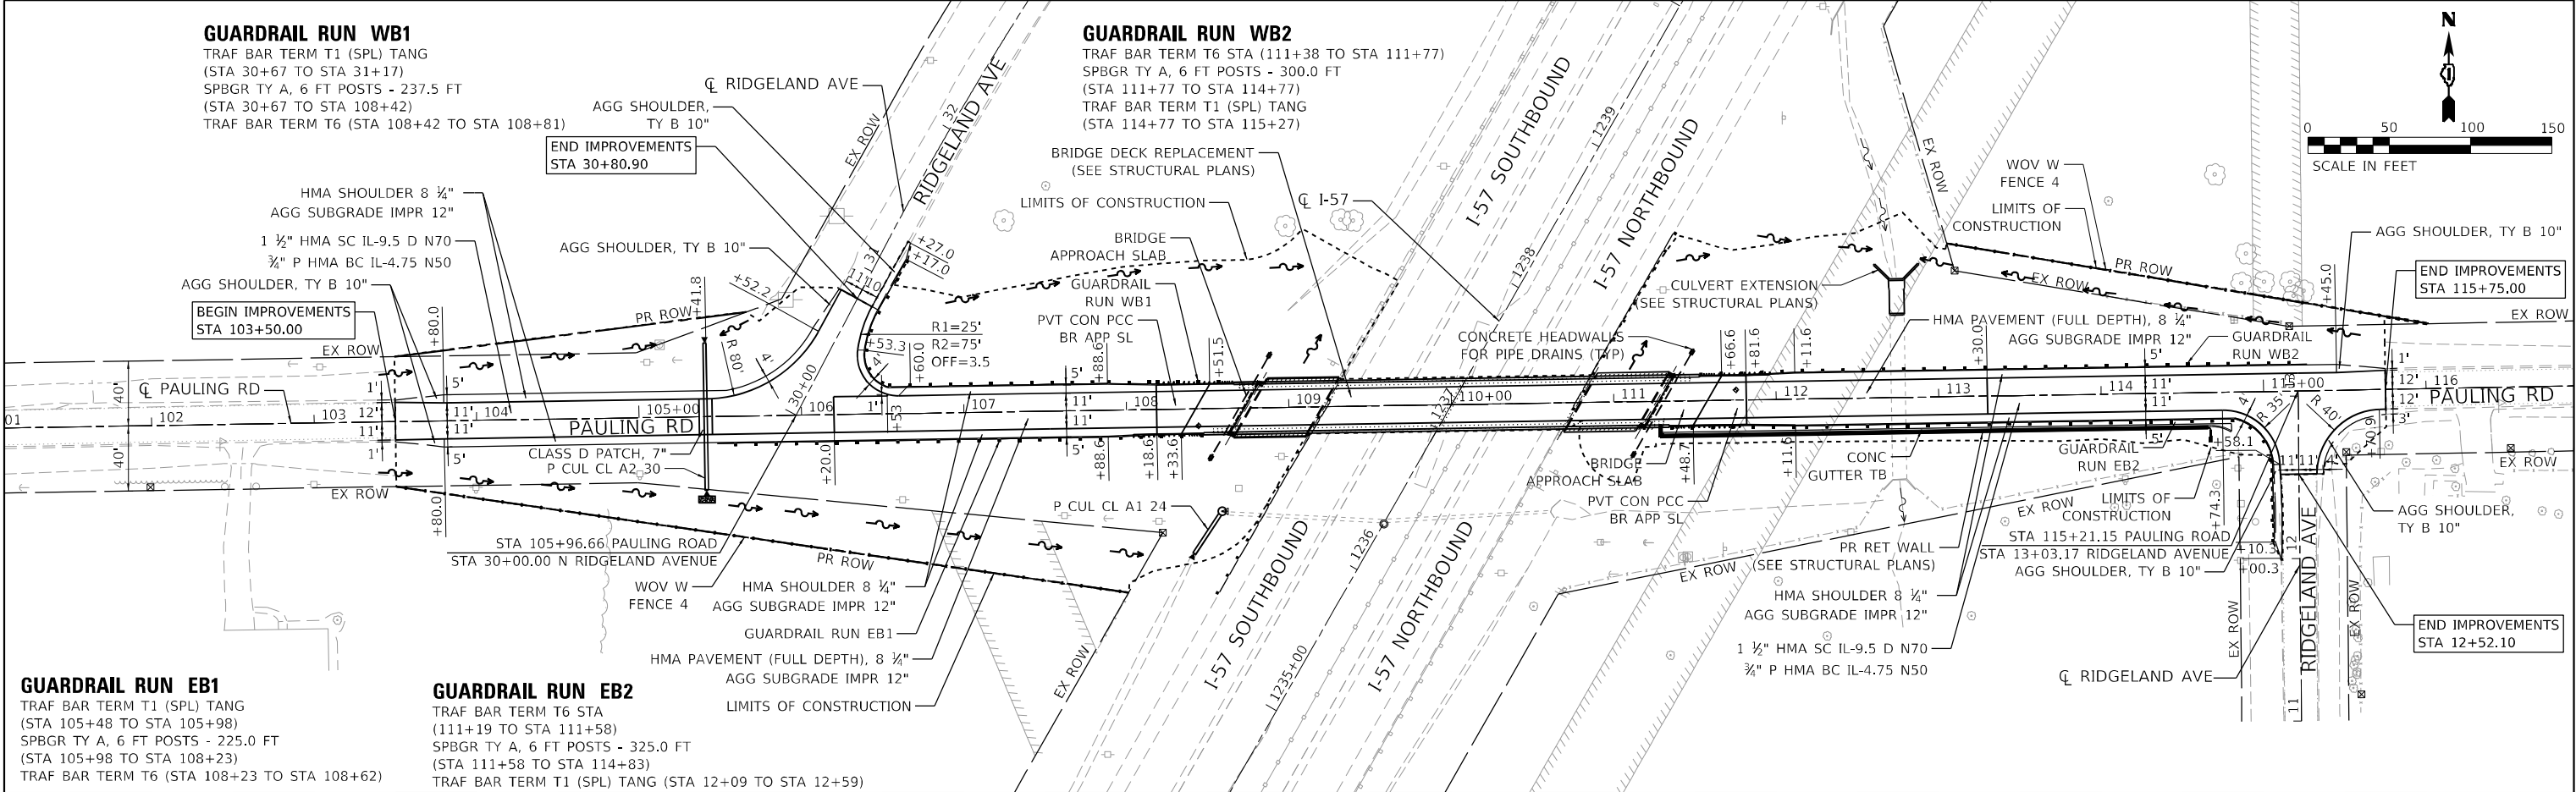

AEG ATLAS ENGINEERING GROUP, LTD.				STATE OF ILLINOIS DEPARTMENT OF TRANSPORTATION				PLAN AND PROFILE I-57 AT PAULING ROAD				F.A.I. R.T.E. SECTION COUNTY TOTAL SHEETS SHEET NO. 57 99-1HB-2-BR WILL 133 28 CONTRACT NO. 60R76			
USER NAME = cpujari				DESIGNED - CVP				SCALE: 1" = 50'				ILLINOIS FED. AID PROJECT			
DRAWN - CVP				REVISD -				SHEET 1 OF 2 SHEETS				TO STA.			
PLOT SCALE = 100,0000 ' / in.				CHECKED - BA											
PLOT DATE = 3/7/2025				DATE - 03/06/2024											
				REVISED -											
				REVISED -											
				REVISED -											
				REVISED -											

EROSION AND SEDIMENT CONTROL NOTES

1.

ALL EROSION AND SEDIMENT CONTROL MEASURES WILL BE MAINTAINED IN ACCORDANCE WITH THE IDOT EROSION AND SEDIMENT CONTROL FIELD GUIDE FOR CONSTRUCTION INSPECTION FOUND ON THE CONSTRUCTION TAB AT:
HTTPS://IDOT.ILLINOIS.GOV/CONTENT/DAM/SOI/EN/WEB/IDOT/DOCUMENTS/TRANSPORTATION-SYSTEM/MANUALS-GUIDES-AND-HANDBOOKS/HIGHWAYS/ENVIRONMENT/EROSION-AND-SEDIMENT-CONTROL-FIELD-GUIDE-FOR-CONSTRUCTION-INSPECTION.PDF
2.

THE CONTRACTOR WILL ASSUME THE RESPONSIBILITY FOR MAINTENANCE OF ALL SOIL EROSION CONTROL DURING CONSTRUCTION.
3.

THE CONTRACTOR SHALL CHECK ALL ESC MEASURES WEEKLY AND AFTER EACH RAINFALL, 0.5 INCHES OR GREATER IN A 24 HOUR PERIOD, OR EQUIVALENT SNOWFALL. DURING WINTER MONTHS, ALL MEASURES SHOULD BE CHECKED BY THE CONTRACTOR AFTER EACH SIGNIFICANT SNOWMELT.
4.

THE CONTRACTOR SHALL PROVIDE THE RESIDENT ENGINEER A PLAN TO ENSURE THAT A STABILIZED FLOW LINE WILL BE PROVIDED DURING STORM SEWER CONSTRUCTION. THE USE OF STABILIZED FLOW LINE BETWEEN INSTALLED STORM SEWER AN DOPEN DISTURBANCE WILL REDUCE THE POTENTIAL FOR THE OFFSITE DISCHARGE OF SEDIMENT-BEARING WATERS, ESPECIALLY WHEN THE RAIN IS FORECASTED, SO THAT FLOW WILL NOT ERODE. LACK OF APPROVEED PLAN OR FAILURE TO COMPLY WILL RESULT IN AN ESC DEFICIENCY DEDUCTION.
5.

ANY LOOSE MATERIAL DEPOSITED IN THE FLOW LINE OF DRAINAGE STRUCTURES, WHICH OBSTRUCTS THE NATURAL FLOW OF WATER, SHALL BE REMOVED AT THE CLOSE OF EACH WORKING DAY. PRIOR TO ACCEPTANCE OF THE IMPROVEMENT, ALL DRAINAGE STRUCTURES SHALL BE FREE OF DIRT AND DEBRIS. THIS WORK WILL NOT BE PAID FOR SEPARATELY BUT SHALL BE CONSIDERED AS INCIDENTAL.
6.

TEMPORARY OR PERMANENT STABILIZATION SHALL BE INITIATED IMMEDIATELY UPON COMPLETION OF DISTURBANCE OR IF THE WORK AREA IS TO BE LEFT UNDISTURBED FOR 14 DAYS OR MORE.
7.

UNDER NO CIRCUMSTANCES SHALL THE CONTRACTOR PROLONG FINAL GRADING AND SHAPING SO THAT THE ENTIRE PROJECT CAN BE PERMANENTLY SEEDED AT ONE TIME.
8.

EROSION CONTROL ITEMS ARE CONSIDERED TO BE A HIGH PRIORITY ON THIS CONTRACT. THE CONTRACTOR IS RESPONSIBLE FOR INSTALLATION OF ANY ADDITIONAL EROSION CONTROL MEASURES NECESSARY TO PREVENT EROSION AND SEDIMENTATION AS DETERMINED BY THE RESIDENT ENGINEER.
9.

"THIS PROJECT REQUIRES A US ARMY CORPS OF ENGINEERS (USACE) 404 PERMIT THAT WILL BE SECURED BY THE DEPARTMENT. ALL CONDITIONS OF THE 404 PERMIT, FOUND IN THE SPECIAL PROVISIONS, MUST BE FOLLOWED. AS A CONDITION OF THIS PERMIT, THE CONTRACTOR WILL NEED TO SUBMIT AN IN-STREAM WORK PLAN (INCLUDING WORK WITHIN WETLANDS) TO THE DEPARTMENT FOR APPROVAL. GUIDELINES ON ACCEPTABLE IN-STREAM WORK TECHNIQUES (INCLUDING WORK WITHIN WETLANDS) CAN BE FOUND ON THE USACE WEBSITE. THE USACE DEFINES AND DETERMINES IN-STREAM WORK. THE COST OF ALL MATERIALS AND LABOR NECESSARY TO COMPLY WITH THE ABOVE PROVISIONS TO PREPARE AND IMPLEMENT AN IN-STREAM WORK PLAN (INCLUDING WORK WITHIN WETLANDS) WILL NOT BE PAID FOR SEPARATELY, BUT SHALL BE CONSIDERED AS INCLUDED IN THE UNIT BID PRICES OF THE CONTRACT AND NO ADDITIONAL COMPENSATION WILL BE ALLOWED WITH THE EXCEPTION OF COFFERDAMS, WHICH WILL BE PAID FOR AS COFFERDMAN (TYPE 1) (IN-STREAM/WETLAND WORK) WITH A BASIS OF PAYMENT OF EACH ."
10.

"WETLAND NO INTRUSION" SIGNAGE SHOULD ALSO BE PROVIDED AT THE BOUNDRY OF ALL UNIMPACTED WETLANDS AND/OR WOUS. THE CONTRACTOR CAN BORROW THE SIGNS FROM THE BUREAU OF MAINTENANCE. THE COST OF THE SIGNAGE WILL NOT BE PAID FOR SEPARATELY, BUT SHALL BE CONSIDERED AS INCLUDED IN THE UNIT BID PRICES OF THE CONTRACT AND NO ADDITIONAL COMPENSATION WILL BE ALLOWED.

MODEL: Default
FILE NAME: p:\atlas\bs-pw\01\Documents\Projects\100\1\1001_CV_008\003\10 CAD\3_Sheets\06 ErosionControl.dgn

PLAN

SURVEYED
PLOTTED
ALIGNMENT CHECKED
STRUCTURE NOTED
CADD FILE NAME

DATE

BY

NO.

NOTE BOOK

PROFILE

SURVEYED
PLOTTED
GRADES CHECKED
STRUCTURE NOTED
CADD FILE NAME

DATE

BY




NO.

NOTE BOOK

MODEL: Default
FILE NAME: p:\cadd\as-pw\jeniley\contract\as-pw-01\Documents\Projects\101\11001 CV 008\003\10 CADD\3 Sheets\07 Drainage\01 60R76-hi-2-drainagePlanProfile.dgn

STRUCTURE NO.	STA.	OFFSET FT	STRUCTURE TYPE	RIM/EOP	INVERTS	
S1-1	105+41	48.0' LT	CONCRETE END SECTION, STANDARD 542001, 30", 1:3 (54261330) TRAVERSABLE PIPE GRATE FOR CONCRETE END SECTION		757.38 30" S	
S1-2	105+41	49.0' RT	CONCRETE END SECTION, STANDARD 542001, 30", 1:3 (54261330) TRAVERSABLE PIPE GRATE FOR CONCRETE END SECTION		756.52 30" N	
S1-3	108+38	92.4' RT	CONCRETE END SECTION, STANDARD 542001, 24", 1:3 (54261324)		753.90 24" N	
S1-4	108+58	63.3' RT	MANHOLES, TYPE A, 5'-DIAMETER, TYPE 1 FRAME, CLOSED LID (60221100)	760.54	753.65 EX 24" E	753.65 24" S

PIPE NO.	FROM	TO	PIPE TYPE	LENGTH FT	SLOPE %	TRENCH BACKFILL CU YD
P1-1	S1-1	S1-2	PIPE CULVERT, CLASS A, TYPE 2 30" (542A1075)	74.0	0.89%	71.0
P1-2	S1-3	S1-4	PIPE CULVERT, CLASS A, TYPE 1 24" (542A0229)	20.0	1.25%	0.0

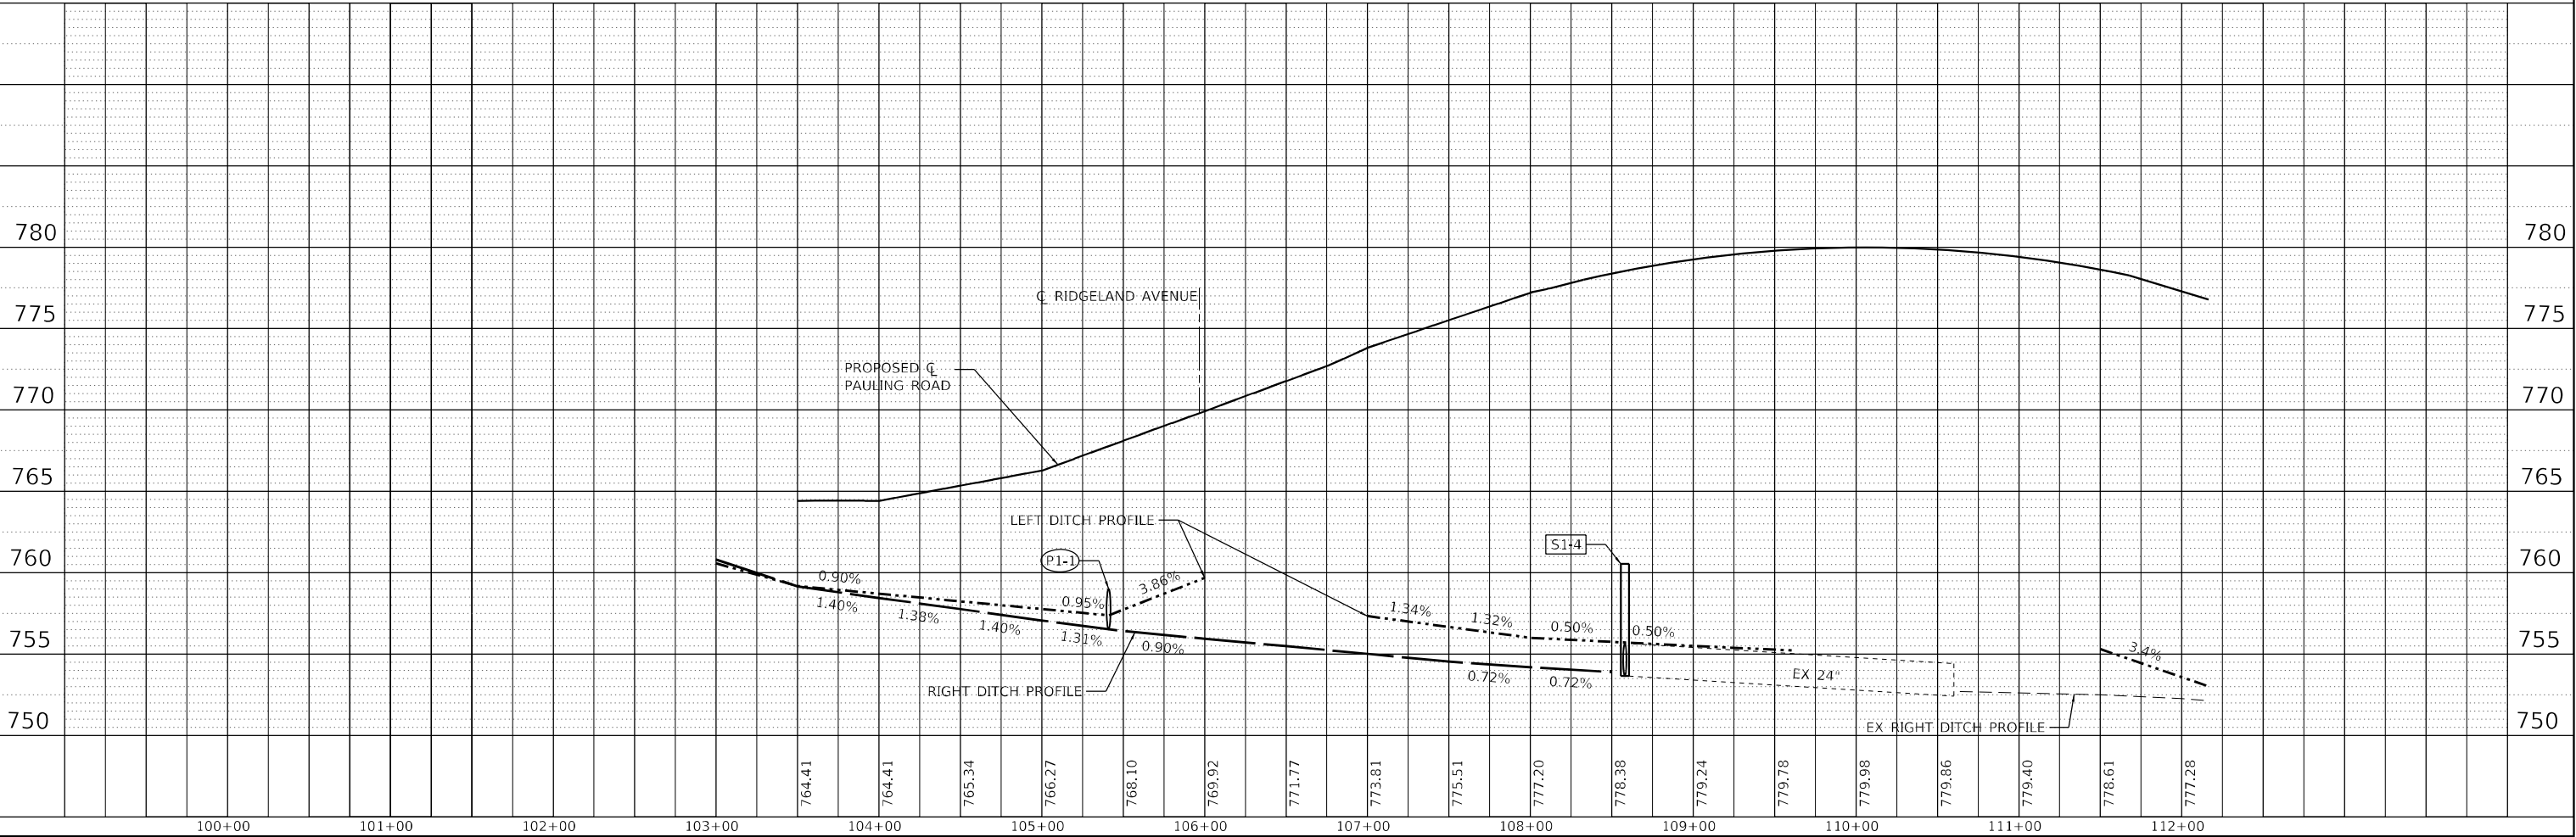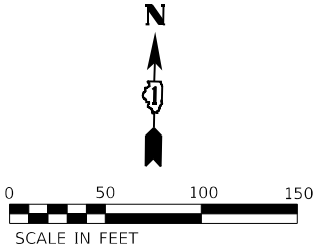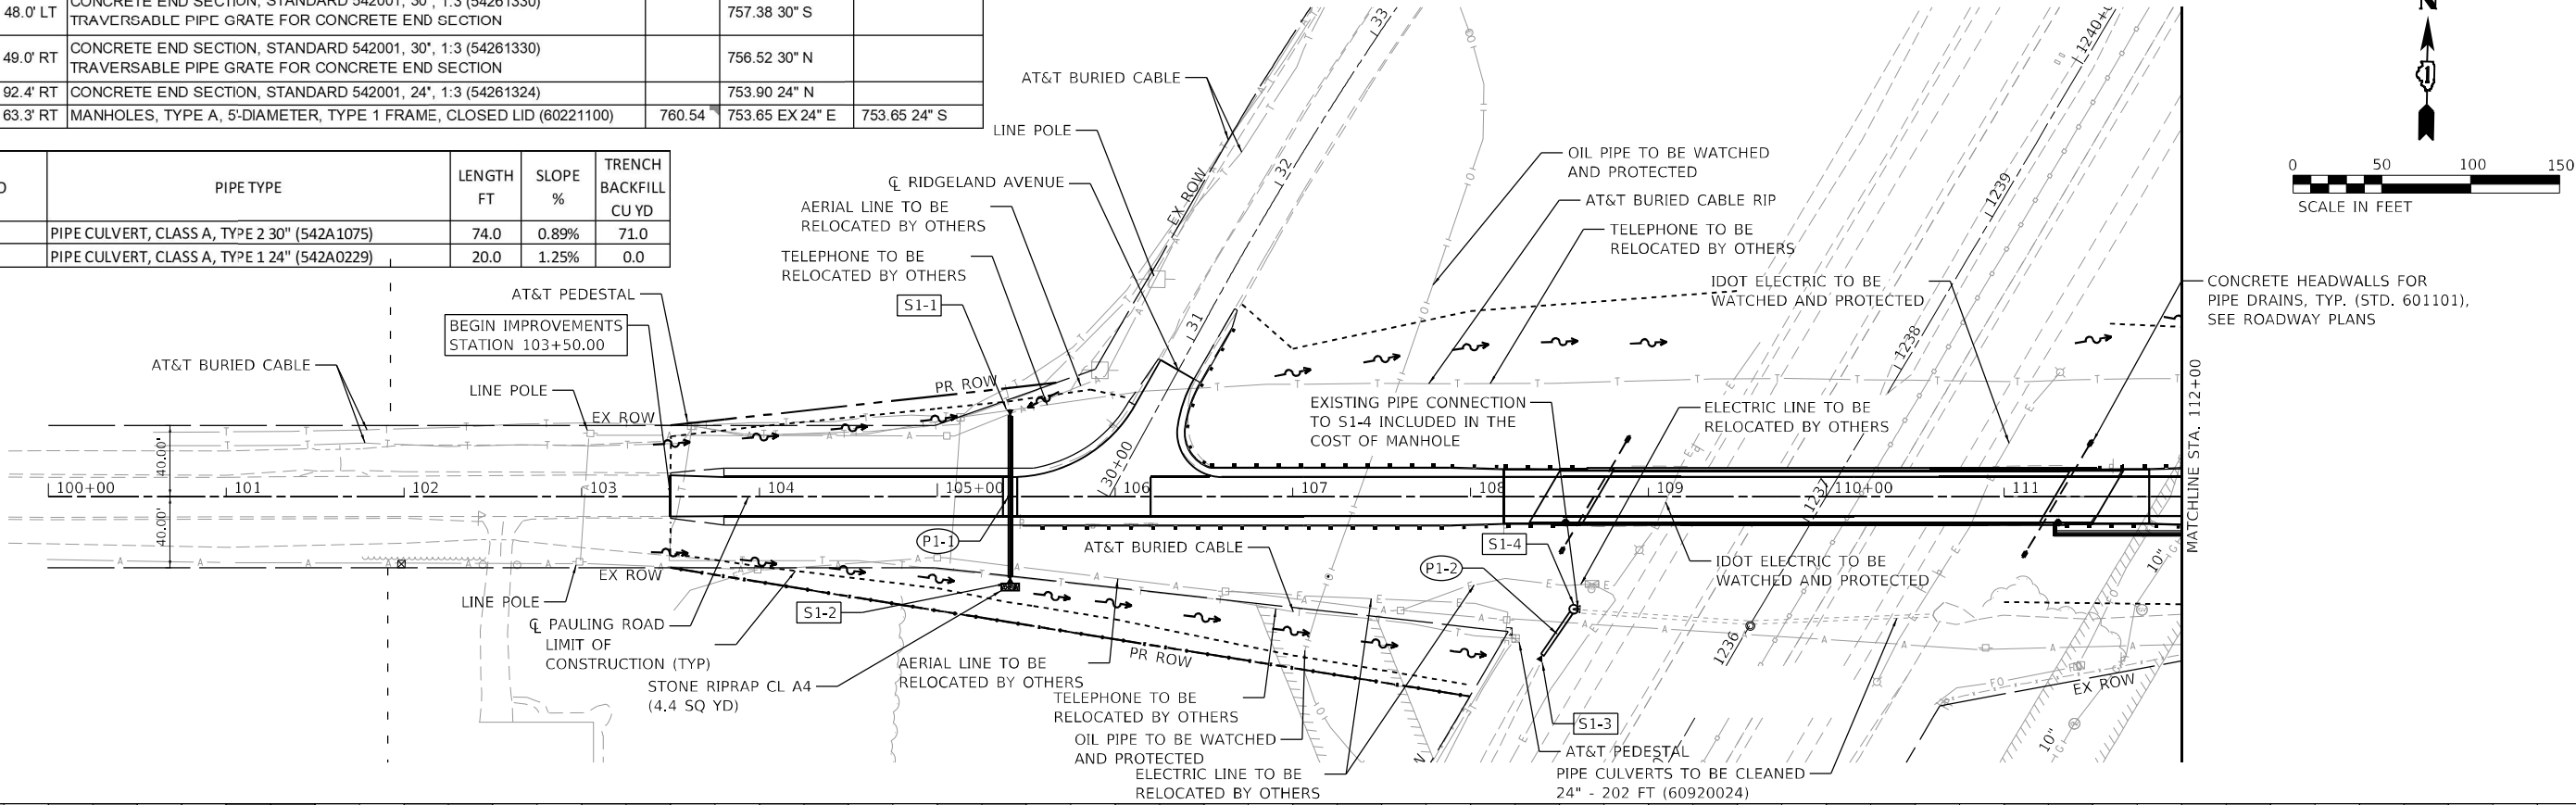

BAXTER & WOODMAN
Consulting Engineers

USER NAME = cpujari
DESIGNED - AMM
DRAWN - KAR
PLOT SCALE = 100,000' / in.
PLOT DATE = 3/7/2025

DESIGNED - AMM
DRAWN - KAR
CHECKED - FMA
DATE - 03/06/2024

REVISED -
REVISED -
REVISED -
REVISED -

STATE OF ILLINOIS
DEPARTMENT OF TRANSPORTATION

DRAINAGE PLAN
PAULING ROAD OVER I-57

SCALE: SHEET 1 OF 2 SHEETS STA. TO STA.

F.A.I. RTE. SECTION COUNTY TOTAL SHEETS SHEET NO.
57 99-1HB-2-BR WILL 135 32
CONTRACT NO. 60R76


ILLINOIS FED. AID PROJECT

PROFILE	SURVEYED _____	BY _____	DATE _____
	PLOTTED _____		
NOTE BOOK _____	GRADES CHECKED _____		
NO. _____	B.M., NOTED _____		
	STRUCTURE NOTATIONS CHK'D _____		

BAXTER & WOODMAN
Consulting Engineers

STATE OF ILLINOIS
DEPARTMENT OF TRANSPORTATION

F.A.I. RTE.	SECTION	COUNTY	TOTAL SHEETS	SHEET NO.
57	99-1HB-2-BR	WILL	135	33
		CONTRACT NO. 60R76		
ILLINOIS		FED. AID PROJECT		

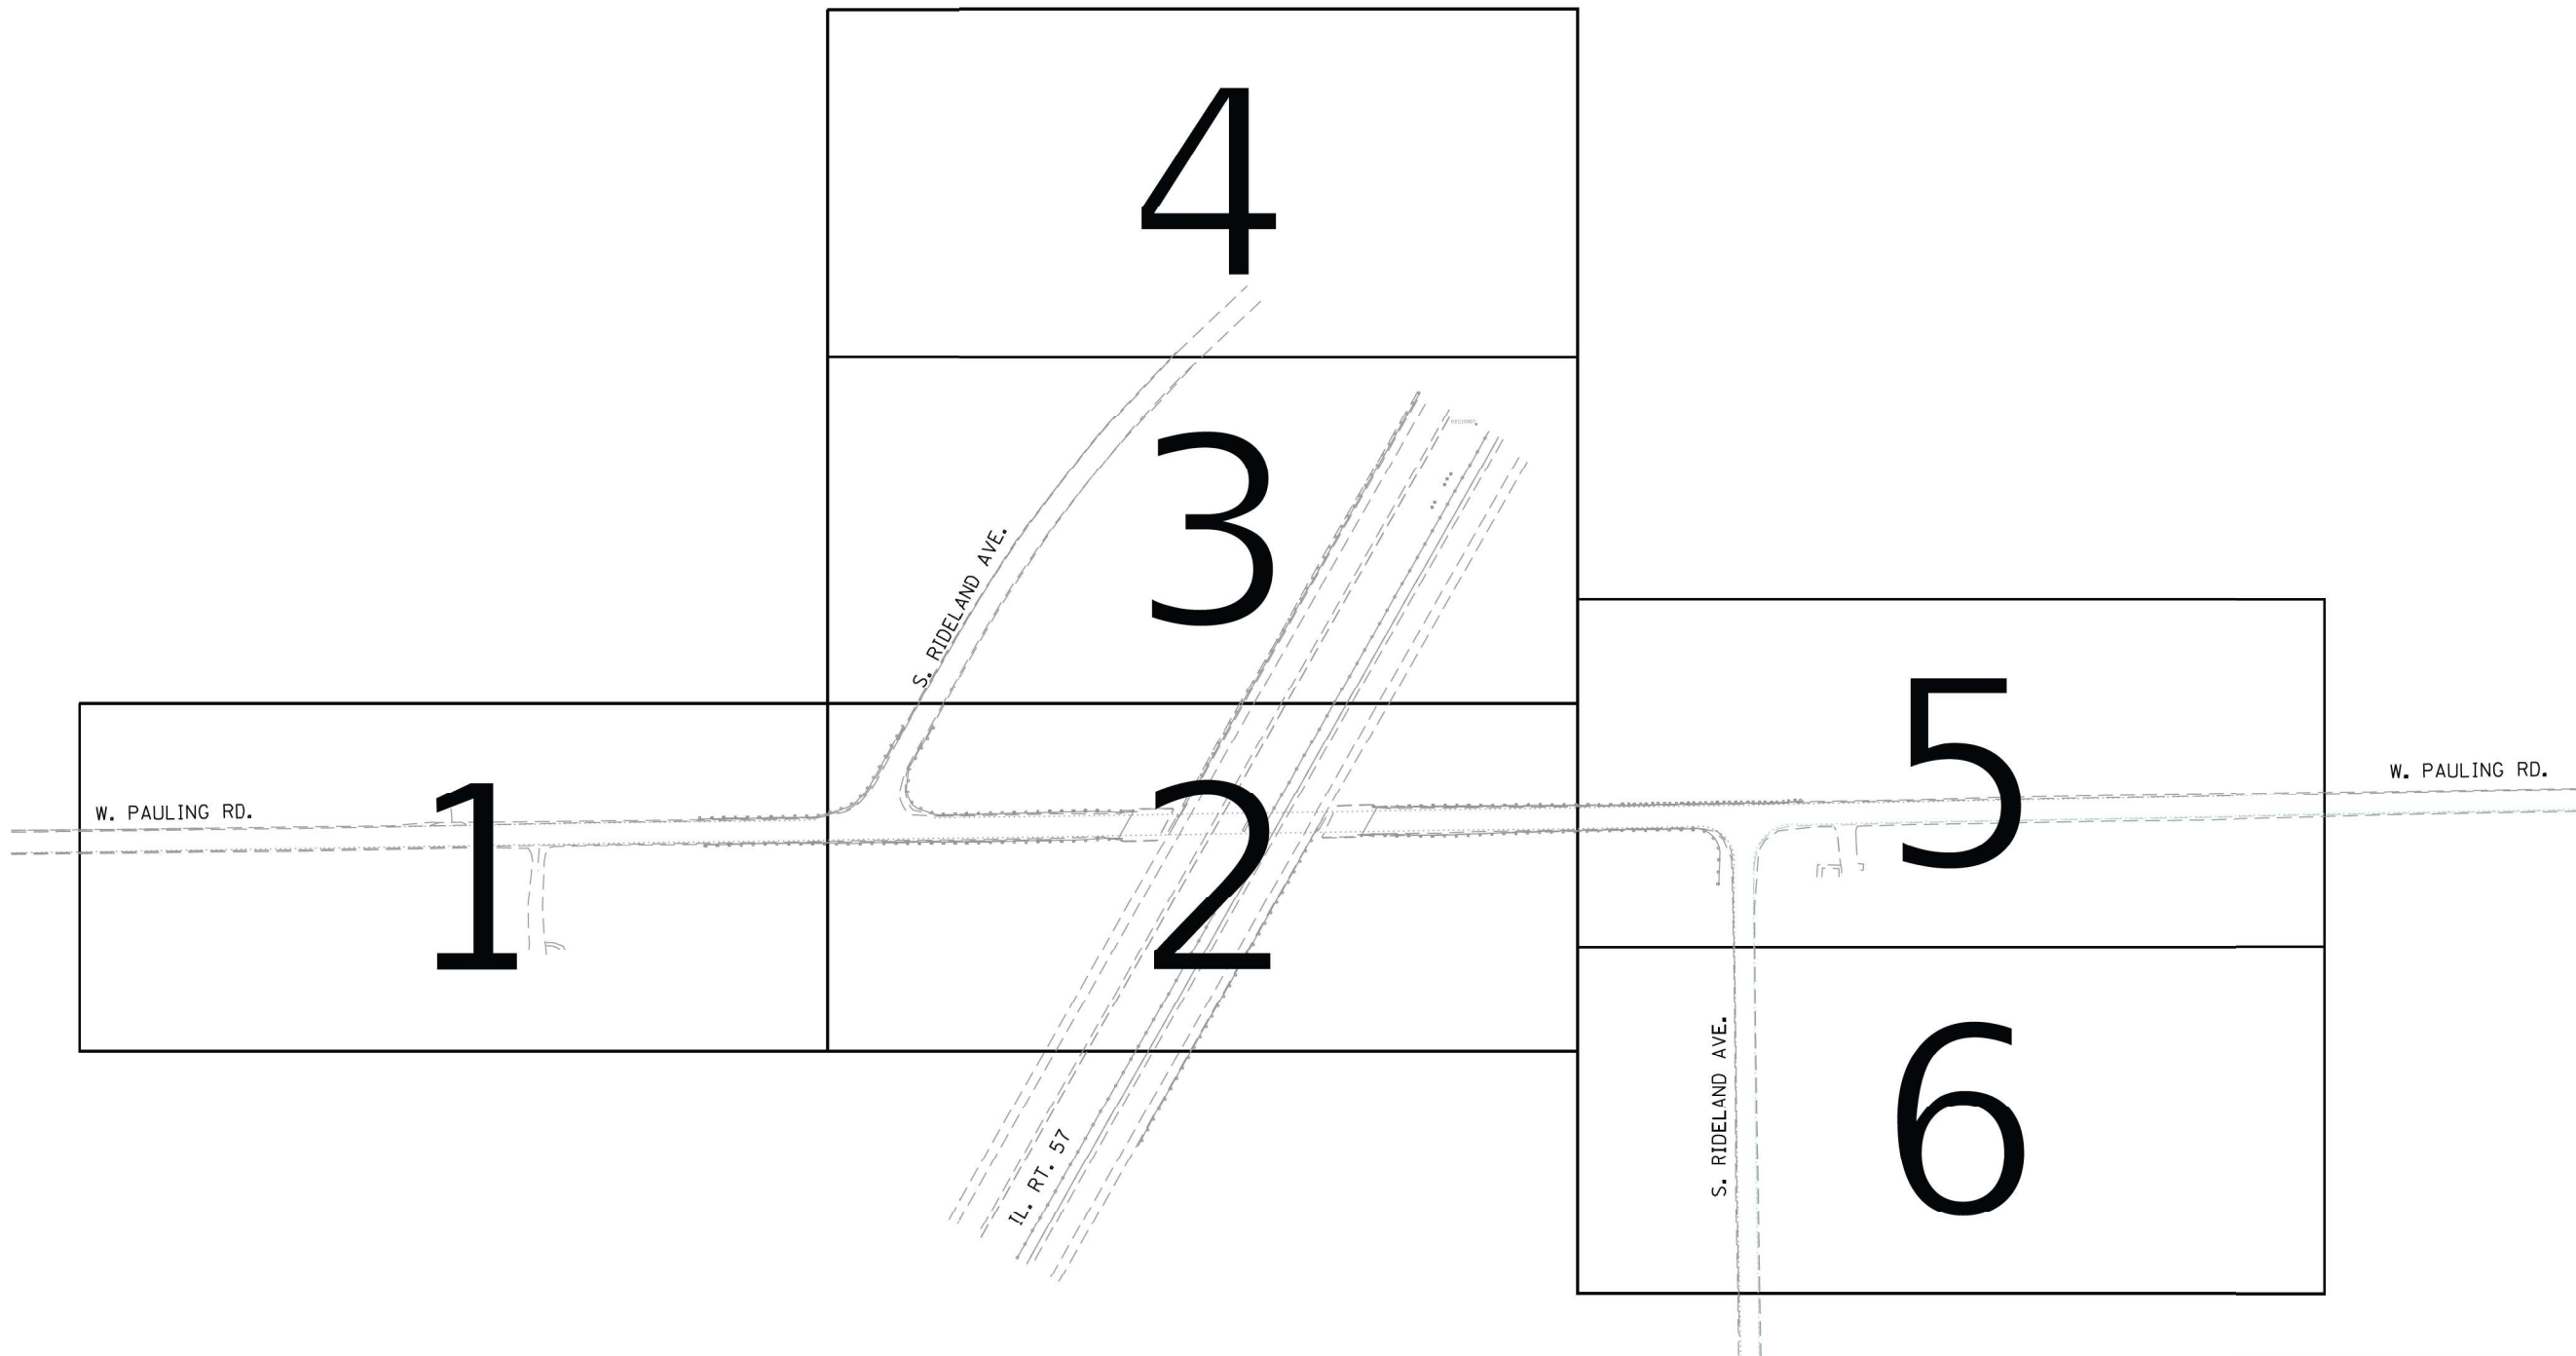

ASCE STANDARDS OF DEPICTION
OF SUBSURFACE UTILITIES

QUALITY LEVEL A (QLA)
PRECISE HORIZONTAL AND VERTICAL LOCATION OF UTILITIES OBTAINED BY THE ACTUAL EXPOSURE (OR VERIFICATION OF PREVIOUSLY EXPOSED AND SURVEYED UTILITIES) USING MINIMALLY INTRUSIVE EXCAVATION EQUIPMENT TO MINIMIZE POTENTIAL FOR UTILITY DAMAGE, AND SUBSEQUENT MEASUREMENT OF THE SUBSURFACE UTILITIES WITH OTHER UTILITY ATTRIBUTES SUCH AS TYPE, SIZE & MATERIAL OF UTILITY.

QUALITY LEVEL B (QLB)
INFORMATION OBTAINED THROUGH THE APPLICATION OF APPROPRIATE SURFACE GEOPHYSICAL METHODS TO DETERMINE THE EXISTENCE AND APPROXIMATE HORIZONTAL POSITION OF SUBSURFACE UTILITIES.
QUALITY LEVEL B DATA SHOULD BE REPRODUCIBLE BY SURFACE GEOPHYSICS AT ANY POINT OF THEIR DEPICTION. THIS INFORMATION IS SURVEYED TO APPLICABLE TOLERANCES DEFINED BY THE PROJECT AND REDUCED ONTO PLAN DOCUMENTS.

QUALITY LEVEL C (QLC)
INFORMATION OBTAINED BY SURVEYING AND PLOTTING VISIBLE ABOVE-GROUND UTILITY FEATURES AND BY USING PROFESSIONAL JUDGEMENT IN CORRELATING THIS INFORMATION TO QUALITY LEVEL D INFORMATION.

QUALITY LEVEL D (QLD)
INFORMATION DERIVED FROM EXISTING RECORDS OR ORAL RECOLLECTIONS.

GENERAL NOTES:

WGI INC. HAS EXERCISED ITS BEST PROFESSIONAL EXPERTISE AND GEOPHYSICAL PROSPECTING TECHNIQUES TO DEVELOP THIS MAPPING OF SUBSURFACE UTILITIES WITHIN THE PROJECT LIMITS.

WGI INC. DOES NOT GUARANTEE THAT UTILITIES SHOWN COMPRISE ALL UTILITIES WITHIN THE PROJECT AREA.

WGI'S FIELD INVESTIGATION WAS PERFORMED 07/14/2020 THROUGH 07/24/2020. CHANGES TO UTILITIES AFTER 07/24/2020 MAY HAVE BEEN MADE AND THEREFORE MAY RESULT IN VARIANCES FROM THIS PLAN IF DEEMED ADVISABLE PRIOR TO FINAL DESIGN AND CONSTRUCTION.

FIELD LOCATED UTILITIES MEET THE FEDERAL HIGHWAY ADMINISTRATION DEFINITION FOR "QUALITY LEVEL B" (QLB) STANDARDS.

UTILITY SIZE AND INFORMATION IS BASED ON BEST AVAILABLE FIELD AND RECORD INFORMATION.

ALL UTILITIES SHOWN ARE QUALITY LEVEL B (QLB) UNLESS NOTED OTHERWISE.

ALL ELECTRONIC DEPTHS PROVIDED ARE ESTIMATED APPROXIMATELY TO THE CENTER OF THE UTILITY UNLESS NOTED OTHERWISE AND SHOULD BE USED FOR INFORMATIONAL PURPOSES ONLY.

UTILITY LEGEND:

- AERIAL
- UNKNOWN UTILITY
- OIL (PETROLEUM)
- CABLE TV
- TELEPHONE
- GAS
- ELECTRIC
- TRAFFIC SIGNAL/LIGHTING
- WATER
- FORCE MAIN
- FIBER OPTIC
- TEST HOLE
- END OF INFORMATION
- ELECTRONIC DEPTH



Signature of John J. Bellis
08/05/2020
date

license expires 11/30/2021



Sanchez & Associates, P.C.
8604 W. Catalpa Avenue, Suite 912
Chicago, IL 60656
Phone No. (773) 444-0144



2001 Butterfield Road, Suite 410
Downers Grove, IL 60515
Phone No. (630) 307-3800
Fax No. (630) 307-7030
Cert No. 6091 - LB No. 7055


USER NAME = Erick, Maleza	DESIGNED -	REVISED -
	DRAWN - EM	REVISED -
PLOT SCALE = 50,0000' / in.	CHECKED - EG	REVISED -
PLOT DATE = 8/4/2020	DATE -	REVISED -

STATE OF ILLINOIS
DEPARTMENT OF TRANSPORTATION

IL. RT. 57 AT PAULING RD.
MONEE, ILLINOIS

SCALE: SHEET OF SHEETS STA. TO STA.

F.A.I RTE.	SECTION	COUNTY	TOTAL SHEETS	SHEET NO.
57	99-111B-2-BR	WILL	133	34
CONTRACT NO. 60R76				
ILLINOIS FED. AID PROJECT				

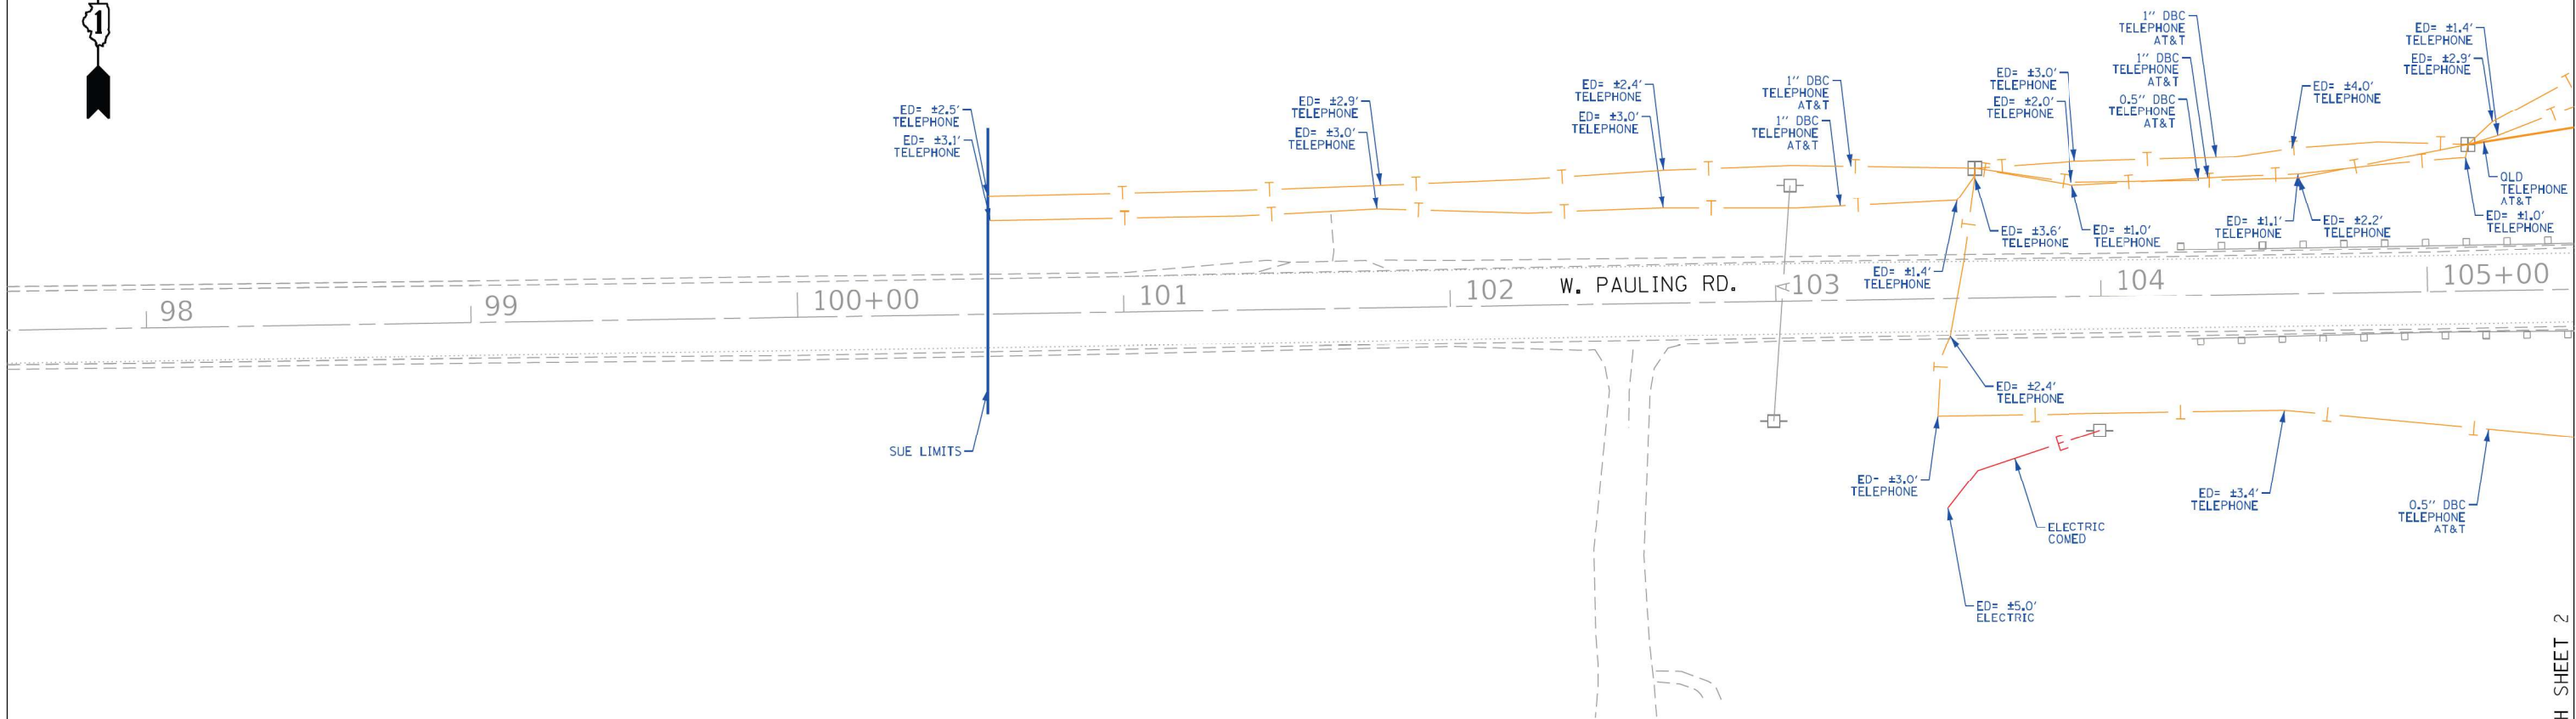

ASCE STANDARDS OF DEPICTION
OF SUBSURFACE UTILITIES

QUALITY LEVEL A (QLA)
PRECISE HORIZONTAL AND VERTICAL LOCATION OF UTILITIES OBTAINED BY THE ACTUAL EXPOSURE (OR VERIFICATION OF PREVIOUSLY EXPOSED AND SURVEYED UTILITIES) USING MINIMALLY INTRUSIVE EXCAVATION EQUIPMENT TO MINIMIZE POTENTIAL FOR UTILITY DAMAGE, AND SUBSEQUENT MEASUREMENT OF THE SUBSURFACE UTILITIES WITH OTHER UTILITY ATTRIBUTES SUCH AS TYPE, SIZE & MATERIAL OF UTILITY.

QUALITY LEVEL B (QLB)
INFORMATION OBTAINED THROUGH THE APPLICATION OF APPROPRIATE SURFACE GEOPHYSICAL METHODS TO DETERMINE THE EXISTENCE AND APPROXIMATE HORIZONTAL POSITION OF SUBSURFACE UTILITIES. QUALITY LEVEL B DATA SHOULD BE REPRODUCIBLE BY SURFACE GEOPHYSICS AT ANY POINT OF THEIR DEPICTION. THIS INFORMATION IS SURVEYED TO APPLICABLE TOLERANCES DEFINED BY THE PROJECT AND REDUCED ONTO PLAN DOCUMENTS.

QUALITY LEVEL C (QLC)
INFORMATION OBTAINED BY SURVEYING AND PLOTTING VISIBLE ABOVE-GROUND UTILITY FEATURES AND BY USING PROFESSIONAL JUDGEMENT IN CORRELATING THIS INFORMATION TO QUALITY LEVEL D INFORMATION.

QUALITY LEVEL D (QLD)
INFORMATION DERIVED FROM EXISTING RECORDS OR ORAL RECOLLECTIONS.

GENERAL NOTES:

WGI INC. HAS EXERCISED ITS BEST PROFESSIONAL EXPERTISE AND GEOPHYSICAL PROSPECTING TECHNIQUES TO DEVELOP THIS MAPPING OF SUBSURFACE UTILITIES WITHIN THE PROJECT LIMITS.

WGI INC. DOES NOT GUARANTEE THAT UTILITIES SHOWN COMPRISE ALL UTILITIES WITHIN THE PROJECT AREA.

WGI'S FIELD INVESTIGATION WAS PERFORMED 07/14/2020 THROUGH 07/24/2020. CHANGES TO UTILITIES AFTER 07/24/2020 MAY HAVE BEEN MADE AND THEREFORE MAY RESULT IN VARIANCES FROM THIS PLAN IF DEEMED ADVISABLE PRIOR TO FINAL DESIGN AND CONSTRUCTION.

FIELD LOCATED UTILITIES MEET THE FEDERAL HIGHWAY ADMINISTRATION DEFINITION FOR "QUALITY LEVEL B" (QLB) STANDARDS.

UTILITY SIZE AND INFORMATION IS BASED ON BEST AVAILABLE FIELD AND RECORD INFORMATION.

ALL UTILITIES SHOWN ARE QUALITY LEVEL B (QLB) UNLESS NOTED OTHERWISE.

ALL ELECTRONIC DEPTHS PROVIDED ARE ESTIMATED APPROXIMATELY TO THE CENTER OF THE UTILITY UNLESS NOTED OTHERWISE AND SHOULD BE USED FOR INFORMATIONAL PURPOSES ONLY.

UTILITY LEGEND:

- AERIAL
- UNKNOWN UTILITY
- OIL (PETROLEUM)
- CABLE TV
- TELEPHONE
- GAS
- ELECTRIC
- TRAFFIC SIGNAL LIGHTING
- WATER
- FORCE MAIN
- FIBER OPTIC
- TEST HOLE
- END OF INFORMATION
- ELECTRONIC DEPTH



John J. Bellis
signature
08/05/2020
date

license expires 11/30/2021



Sanchez & Associates, P.C.
8604 W. Catalpa Avenue, Suite 912
Chicago, IL 60656
Phone No. (773) 444-0144



2001 Butterfield Road, Suite 410
Downers Grove, IL 60515
Phone No. (630) 307-3800
Fax No. (630) 307-7030
Cert No. 6091 - LB No. 7055

USER NAME = Erick, Maleza	DESIGNED -	REVISED -
	DRAWN - EM	REVISED -
PLOT SCALE = 50,000' / in.	CHECKED - EG	REVISED -
PLOT DATE = 8/5/2020	DATE -	REVISED -

STATE OF ILLINOIS
DEPARTMENT OF TRANSPORTATION


IL RT. 57 AT PAULING RD.
MONEE, ILLINOIS

SCALE: SHEET 1 OF 6 SHEETS STA. TO STA.

F.A.I. RTE.	SECTION	COUNTY	TOTAL SHEETS	SHEET NO.
57	99-11B-2-BR	WILL	133	35
			CONTRACT NO.	60R76
			ILLINOIS	FED. AID PROJECT



MATCH SHEET 4

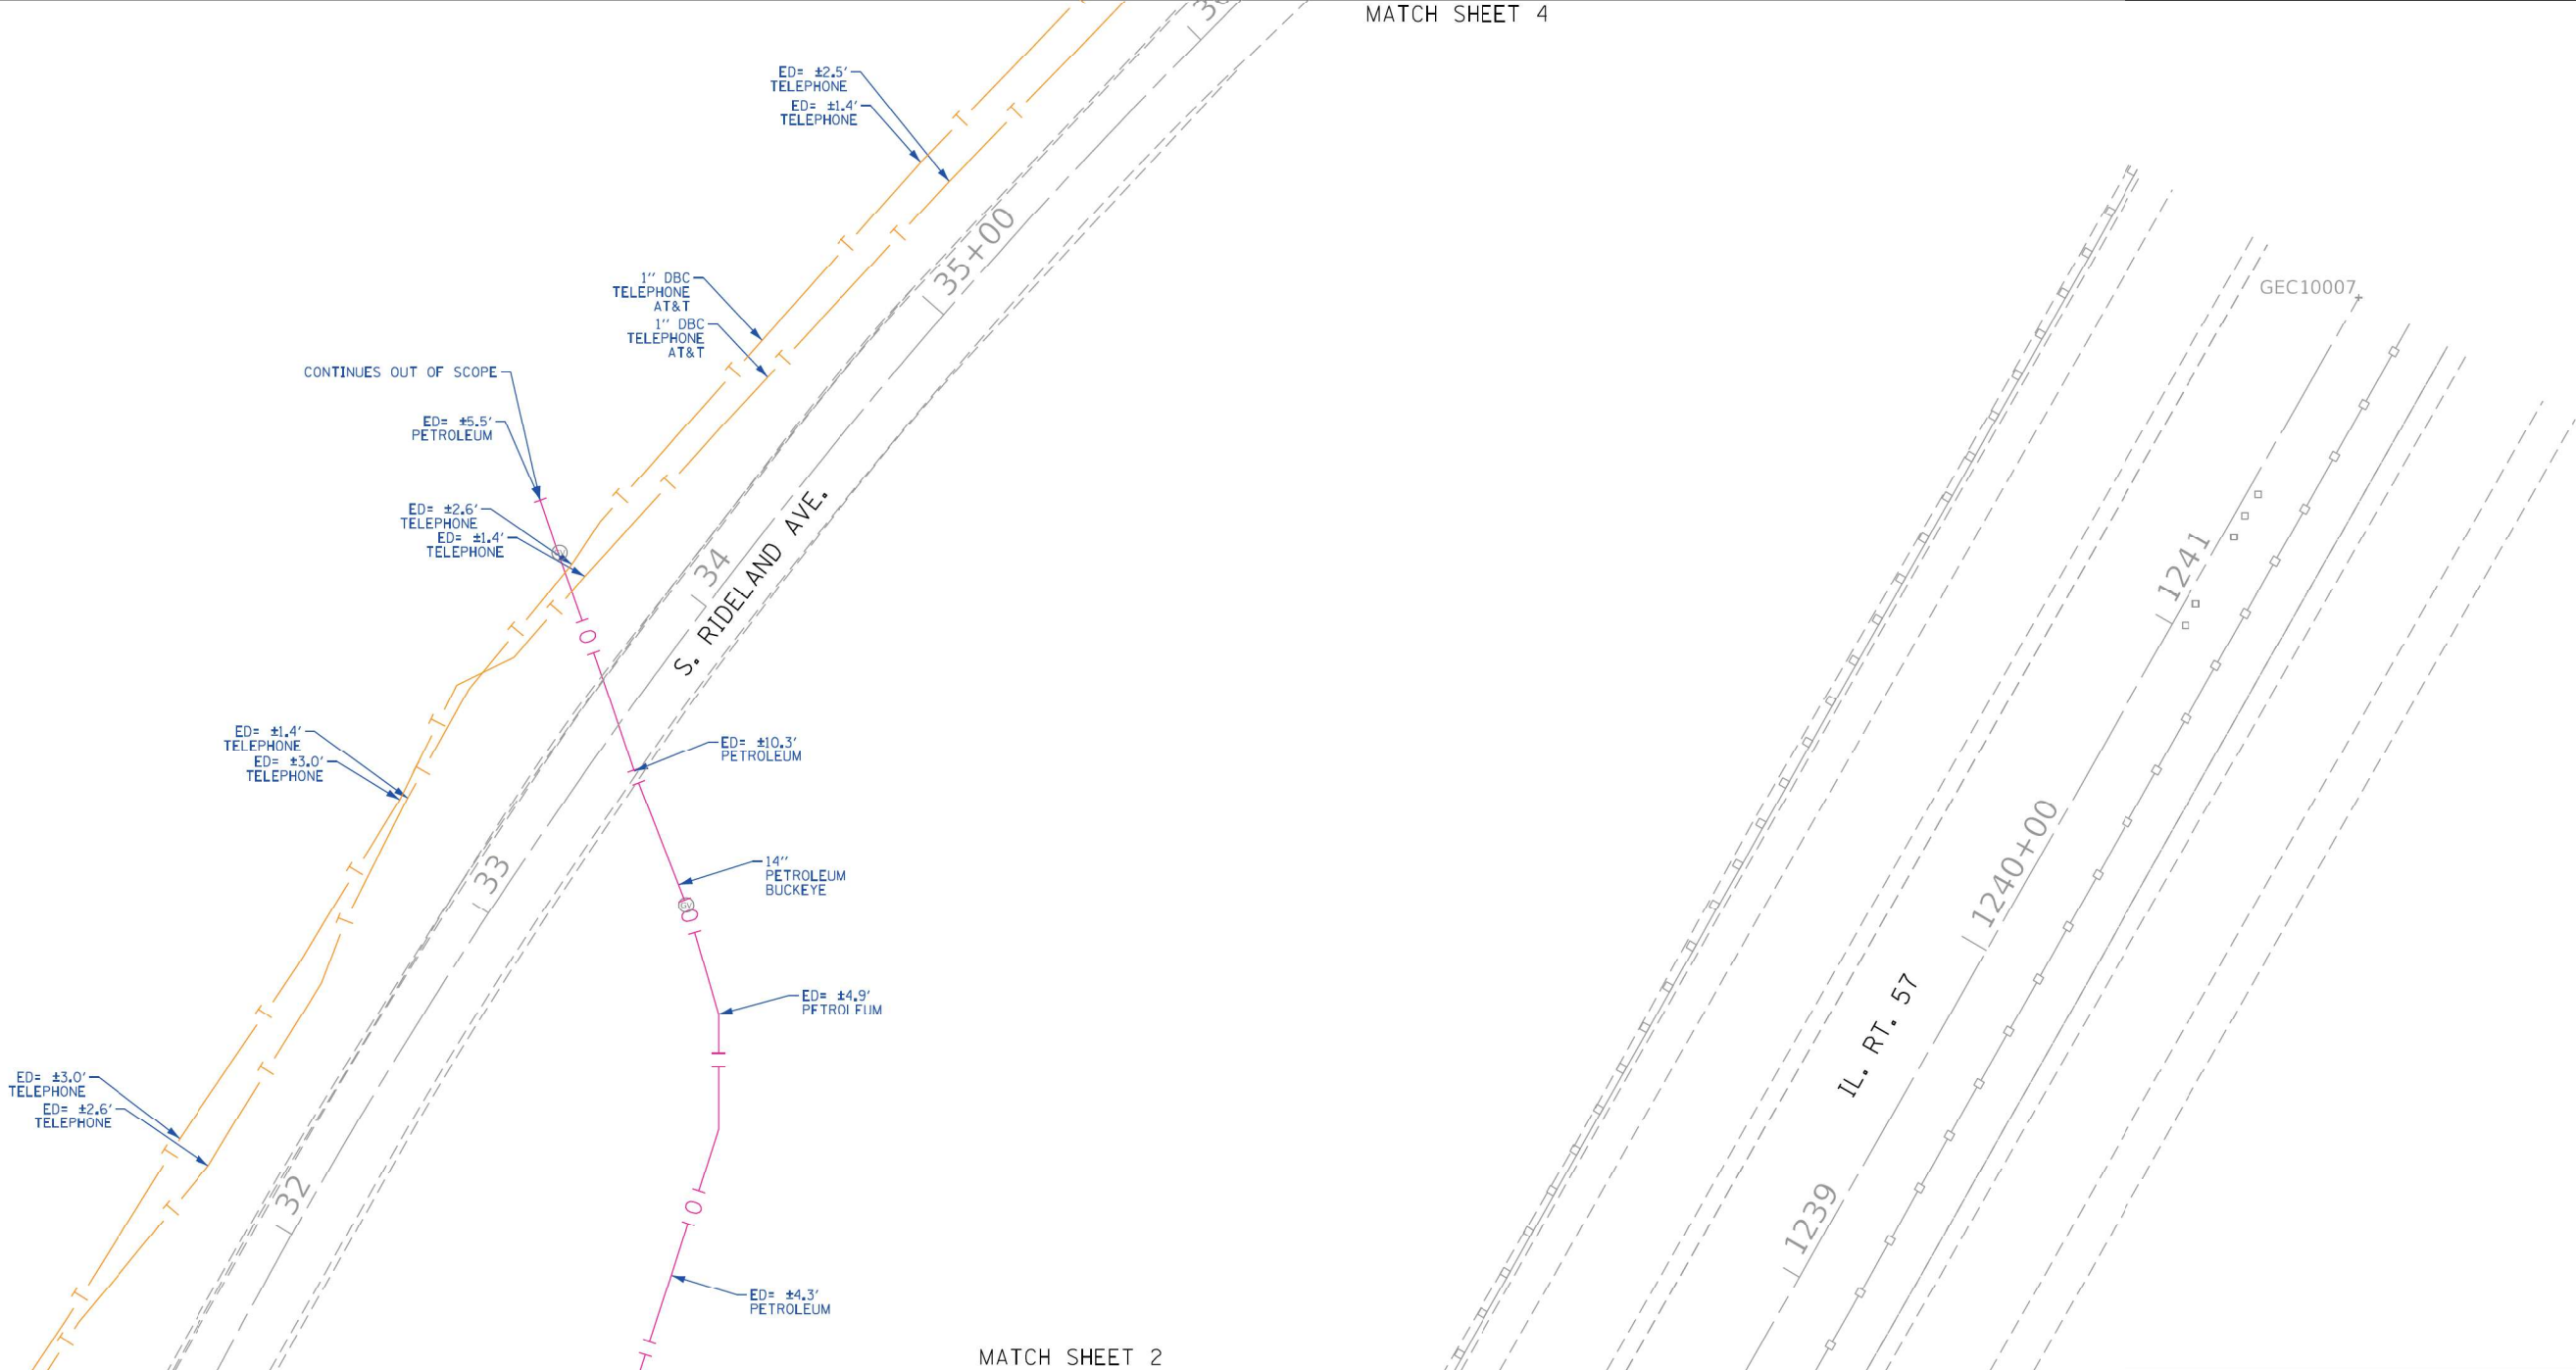

MATCH SHEET 2

ASCE STANDARDS OF DEPICTION
OF SUBSURFACE UTILITIES

QUALITY LEVEL A (QLA)
PRECISE HORIZONTAL AND VERTICAL LOCATION OF UTILITIES OBTAINED BY THE ACTUAL EXPOSURE (OR VERIFICATION OF PREVIOUSLY EXPOSED AND SURVEYED UTILITIES) USING MINIMALLY INTRUSIVE EXCAVATION EQUIPMENT TO MINIMIZE POTENTIAL FOR UTILITY DAMAGE, AND SUBSEQUENT MEASUREMENT OF THE SUBSURFACE UTILITIES WITH OTHER UTILITY ATTRIBUTES SUCH AS TYPE, SIZE & MATERIAL OF UTILITY.

QUALITY LEVEL B (QLB)
INFORMATION OBTAINED THROUGH THE APPLICATION OF APPROPRIATE SURFACE GEOPHYSICAL METHODS TO DETERMINE THE EXISTENCE AND APPROXIMATE HORIZONTAL POSITION OF SUBSURFACE UTILITIES. QUALITY LEVEL B DATA SHOULD BE REPRODUCIBLE BY SURFACE GEOPHYSICS AT ANY POINT OF THEIR DEPICTION. THIS INFORMATION IS SURVEYED TO APPLICABLE TOLERANCES DEFINED BY THE PROJECT AND REDUCED ONTO PLAN DOCUMENTS.

QUALITY LEVEL C (QLC)
INFORMATION OBTAINED BY SURVEYING AND PLOTTING VISIBLE ABOVE-GROUND UTILITY FEATURES AND BY USING PROFESSIONAL JUDGEMENT IN CORRELATING THIS INFORMATION TO QUALITY LEVEL D INFORMATION.

QUALITY LEVEL D (QLD)
INFORMATION DERIVED FROM EXISTING RECORDS OR ORAL RECOLLECTIONS.

GENERAL NOTES:

WGI INC. HAS EXERCISED ITS BEST PROFESSIONAL EXPERTISE AND GEOPHYSICAL PROSPECTING TECHNIQUES TO DEVELOP THIS MAPPING OF SUBSURFACE UTILITIES WITHIN THE PROJECT LIMITS.

WGI INC. DOES NOT GUARANTEE THAT UTILITIES SHOWN COMPRISE ALL UTILITIES WITHIN THE PROJECT AREA.

WGI'S FIELD INVESTIGATION WAS PERFORMED 07/14/2020 THROUGH 07/24/2020. CHANGES TO UTILITIES AFTER 07/24/2020 MAY HAVE BEEN MADE AND THEREFORE MAY RESULT IN VARIANCES FROM THIS PLAN IF DEEMED ADVISABLE PRIOR TO FINAL DESIGN AND CONSTRUCTION.

FIELD LOCATED UTILITIES MEET THE FEDERAL HIGHWAY ADMINISTRATION DEFINITION FOR "QUALITY LEVEL B" (QLB) STANDARDS.

UTILITY SIZE AND INFORMATION IS BASED ON BEST AVAILABLE FIELD AND RECORD INFORMATION.

ALL UTILITIES SHOWN ARE QUALITY LEVEL B (QLB) UNLESS NOTED OTHERWISE.

ALL ELECTRONIC DEPTHS PROVIDED ARE ESTIMATED APPROXIMATELY TO THE CENTER OF THE UTILITY UNLESS NOTED OTHERWISE AND SHOULD BE USED FOR INFORMATIONAL PURPOSES ONLY.

UTILITY LEGEND:

- AERIAL
- UNKNOWN UTILITY
- OIL (PETROLEUM)
- CABLE TV
- TELEPHONE
- GAS
- ELECTRIC
- TRAFFIC SIGNAL/LIGHTING
- WATER
- FORCE MAIN
- FIBER OPTIC
- TEST HOLE
- END OF INFORMATION
- ELECTRONIC DEPTH



Signature of John J. Bellis
08/05/2020
date

license expires 11/30/2021



Sanchez & Associates, P.C.
8604 W. Catalpa Avenue, Suite 912
Chicago, IL 60656
Phone No. (773) 444-0144



2001 Butterfield Road, Suite 410
Downers Grove, IL 60515
Phone No. (630) 307-3800
Fax No. (630) 307-7030
Cert No. 6091 - LB No. 7055


USER NAME = Erick, Maleza	DESIGNED -	REVISED -
	DRAWN - EM	REVISED -
PLOT SCALE = 50,000' / in.	CHECKED - EG	REVISED -
PLOT DATE = 8/5/2020	DATE -	REVISED -

STATE OF ILLINOIS
DEPARTMENT OF TRANSPORTATION

IL. RT. 57 AT PAULING RD.
MONEE, ILLINOIS

SCALE: SHEET 3 OF 6 SHEETS STA. TO STA.

F.A.I. RTE.	SECTION	COUNTY	TOTAL SHEETS	SHEET NO.
57	99-11B-2-BR	WILL	133	37
CONTRACT NO. 60R76				
ILLINOIS FED. AID PROJECT				

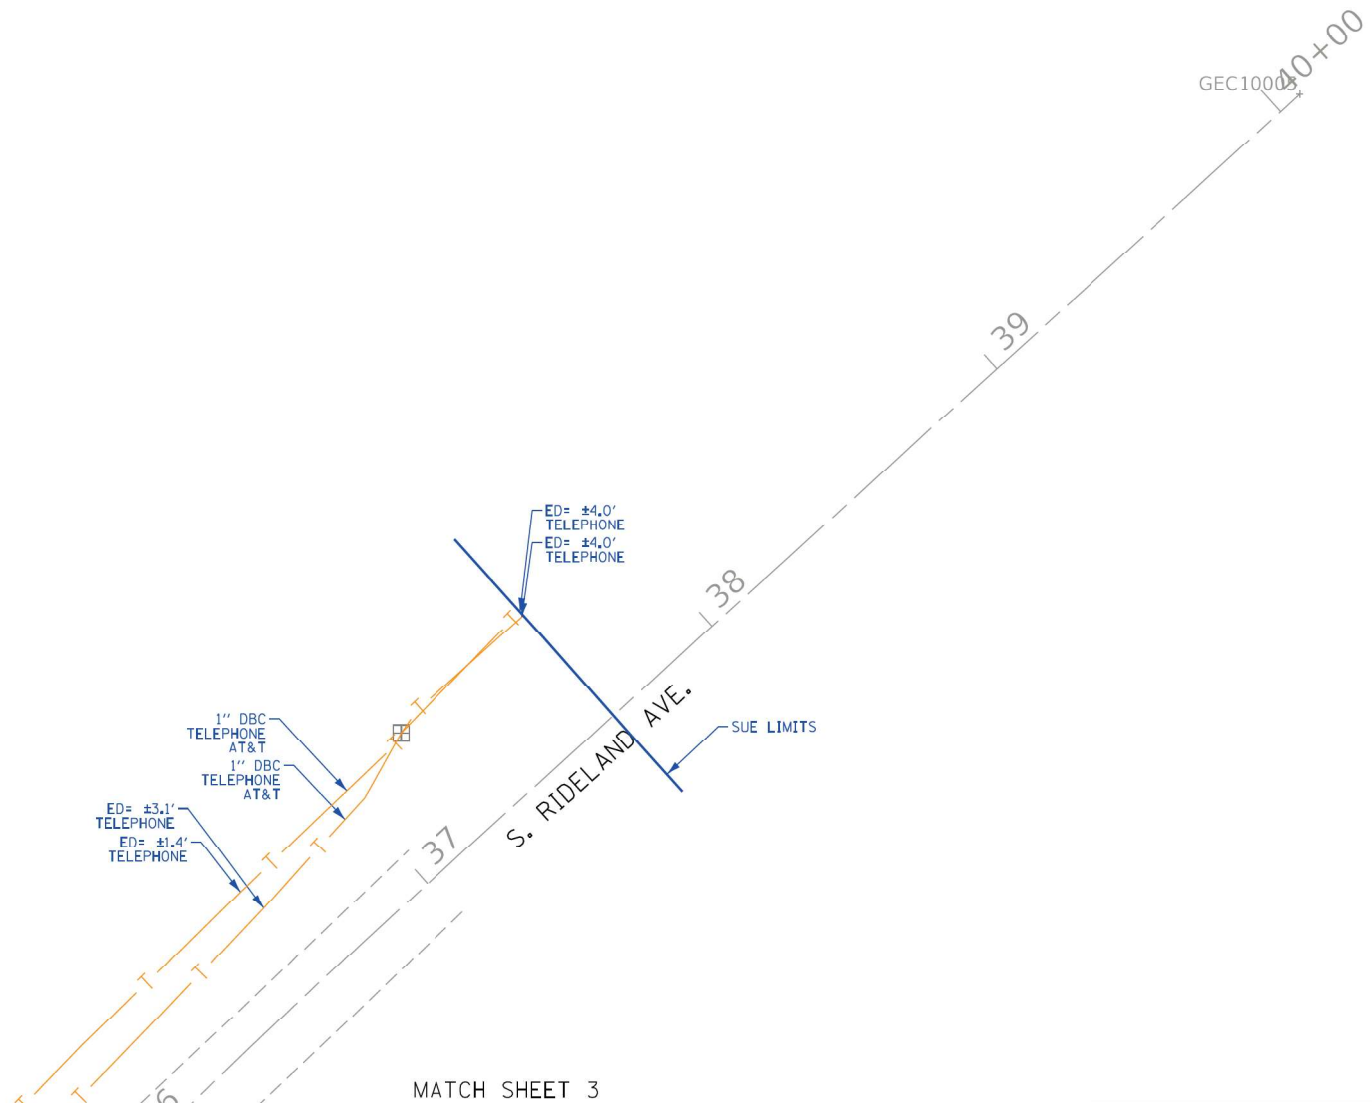

MATCH SHEET 3

ASCE STANDARDS OF DEPICTION
OF SUBSURFACE UTILITIES

QUALITY LEVEL A (QLA)
PRECISE HORIZONTAL AND VERTICAL LOCATION OF UTILITIES OBTAINED BY THE ACTUAL EXPOSURE (OR VERIFICATION OF PREVIOUSLY EXPOSED AND SURVEYED UTILITIES) USING MINIMALLY INTRUSIVE EXCAVATION EQUIPMENT TO MINIMIZE POTENTIAL FOR UTILITY DAMAGE, AND SUBSEQUENT MEASUREMENT OF THE SUBSURFACE UTILITIES WITH OTHER UTILITY ATTRIBUTES SUCH AS TYPE, SIZE & MATERIAL OF UTILITY.

QUALITY LEVEL B (QLB)
INFORMATION OBTAINED THROUGH THE APPLICATION OF APPROPRIATE SURFACE GEOPHYSICAL METHODS TO DETERMINE THE EXISTENCE AND APPROXIMATE HORIZONTAL POSITION OF SUBSURFACE UTILITIES. QUALITY LEVEL B DATA SHOULD BE REPRODUCIBLE BY SURFACE GEOPHYSICS AT ANY POINT OF THEIR DEPICTION. THIS INFORMATION IS SURVEYED TO APPLICABLE TOLERANCES DEFINED BY THE PROJECT AND REDUCED ONTO PLAN DOCUMENTS.

QUALITY LEVEL C (QLC)
INFORMATION OBTAINED BY SURVEYING AND PLOTTING VISIBLE ABOVE-GROUND UTILITY FEATURES AND BY USING PROFESSIONAL JUDGEMENT IN CORRELATING THIS INFORMATION TO QUALITY LEVEL D INFORMATION.

QUALITY LEVEL D (QLD)
INFORMATION DERIVED FROM EXISTING RECORDS OR ORAL RECOLLECTIONS.

GENERAL NOTES:

WGI INC. HAS EXERCISED ITS BEST PROFESSIONAL EXPERTISE AND GEOPHYSICAL PROSPECTING TECHNIQUES TO DEVELOP THIS MAPPING OF SUBSURFACE UTILITIES WITHIN THE PROJECT LIMITS.

WGI INC. DOES NOT GUARANTEE THAT UTILITIES SHOWN COMPRISE ALL UTILITIES WITHIN THE PROJECT AREA.

WGI'S FIELD INVESTIGATION WAS PERFORMED 07/14/2020 THROUGH 07/24/2020. CHANGES TO UTILITIES AFTER 07/24/2020 MAY HAVE BEEN MADE AND THEREFORE MAY RESULT IN VARIANCES FROM THIS PLAN IF DEEMED ADVISABLE PRIOR TO FINAL DESIGN AND CONSTRUCTION.

FIELD LOCATED UTILITIES MEET THE FEDERAL HIGHWAY ADMINISTRATION DEFINITION FOR "QUALITY LEVEL B" (QLB) STANDARDS.

UTILITY SIZE AND INFORMATION IS BASED ON BEST AVAILABLE FIELD AND RECORD INFORMATION.

ALL UTILITIES SHOWN ARE QUALITY LEVEL B (QLB) UNLESS NOTED OTHERWISE.

ALL ELECTRONIC DEPTHS PROVIDED ARE ESTIMATED APPROXIMATELY TO THE CENTER OF THE UTILITY UNLESS NOTED OTHERWISE AND SHOULD BE USED FOR INFORMATIONAL PURPOSES ONLY.

UTILITY LEGEND:

- A — A — A — AERIAL
- UNKNOWN UTILITY
- OIL (PETROLEUM)
- CTV — CTV — CABLE TV
- T — T — TELEPHONE
- G — G — GAS
- E — E — ELECTRIC
- E — E — TRAFFIC SIGNAL LIGHTING
- W — W — WATER
- FORCE MAIN
- FO — FO — FIBER OPTIC
- TEST HOLE
- EOI — END OF INFORMATION
- ED — ELECTRONIC DEPTH



John J. Bellis
signature
08/05/2020
date

license expires 11/30/2021



Sanchez & Associates, P.C.
8604 W. Catalpa Avenue, Suite 912
Chicago, IL 60656
Phone No. (773) 444-0144



2001 Butterfield Road, Suite 410
Downers Grove, IL 60515
Phone No. (630) 307-3800
Fax No. (630) 307-7030
Cert No. 6091 - LB No. 7055


USER NAME = Erick, Maleza	DESIGNED -	REVISED -
	DRAWN - EM	REVISED -
PLOT SCALE = 50,0000 ' / in.	CHECKED - EG	REVISED -
PLOT DATE = 8/5/2020	DATE -	REVISED -

STATE OF ILLINOIS
DEPARTMENT OF TRANSPORTATION

IL RT. 57 AT PAULING RD.
MONEE, ILLINOIS

SCALE: SHEET 4 OF 6 SHEETS STA. TO STA.

F.A.I. RTE.	SECTION	COUNTY	TOTAL SHEETS	SHEET NO.
57	99-11B-2-BR	WILL	133	38
CONTRACT NO. 60R76				
ILLINOIS FED. AID PROJECT				

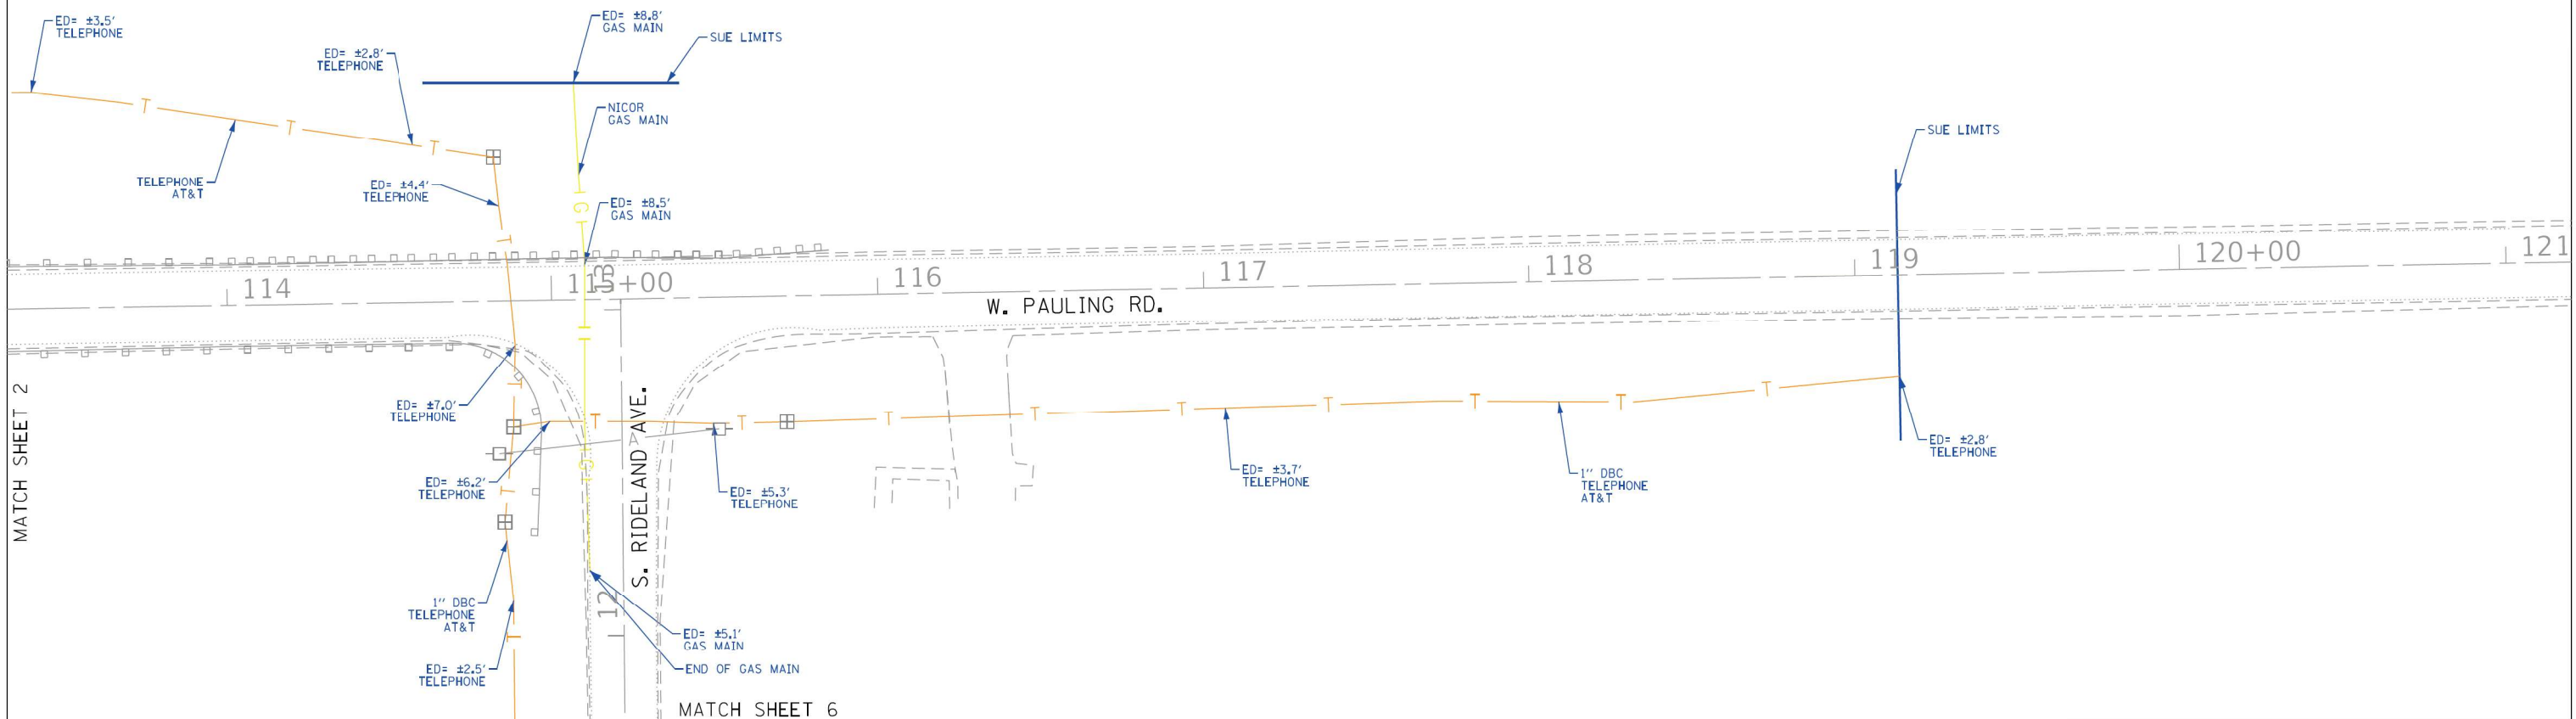

ASCE STANDARDS OF DEPICTION OF SUBSURFACE UTILITIES

QUALITY LEVEL A (QLA)
PRECISE HORIZONTAL AND VERTICAL LOCATION OF UTILITIES OBTAINED BY THE ACTUAL EXPOSURE (OR VERIFICATION OF PREVIOUSLY EXPOSED AND SURVEYED UTILITIES) USING MINIMALLY INTRUSIVE EXCAVATION EQUIPMENT TO MINIMIZE POTENTIAL FOR UTILITY DAMAGE, AND SUBSEQUENT MEASUREMENT OF THE SUBSURFACE UTILITIES WITH OTHER UTILITY ATTRIBUTES SUCH AS TYPE, SIZE & MATERIAL OF UTILITY.

QUALITY LEVEL B (QLB)
INFORMATION OBTAINED THROUGH THE APPLICATION OF APPROPRIATE SURFACE GEOPHYSICAL METHODS TO DETERMINE THE EXISTENCE AND APPROXIMATE HORIZONTAL POSITION OF SUBSURFACE UTILITIES. QUALITY LEVEL B DATA SHOULD BE REPRODUCIBLE BY SURFACE GEOPHYSICS AT ANY POINT OF THEIR DEPICTION. THIS INFORMATION IS SURVEYED TO APPLICABLE TOLERANCES DEFINED BY THE PROJECT AND REDUCED ONTO PLAN DOCUMENTS.

QUALITY LEVEL C (QLC)
INFORMATION OBTAINED BY SURVEYING AND PLOTTING VISIBLE ABOVE-GROUND UTILITY FEATURES AND BY USING PROFESSIONAL JUDGEMENT IN CORRELATING THIS INFORMATION TO QUALITY LEVEL D INFORMATION.

QUALITY LEVEL D (QLD)
INFORMATION DERIVED FROM EXISTING RECORDS OR ORAL RECOLLECTIONS.

GENERAL NOTES:

WGI INC. HAS EXERCISED ITS BEST PROFESSIONAL EXPERTISE AND GEOPHYSICAL PROSPECTING TECHNIQUES TO DEVELOP THIS MAPPING OF SUBSURFACE UTILITIES WITHIN THE PROJECT LIMITS.

WGI INC. DOES NOT GUARANTEE THAT UTILITIES SHOWN COMPRISE ALL UTILITIES WITHIN THE PROJECT AREA.

WGI'S FIELD INVESTIGATION WAS PERFORMED 07/14/2020 THROUGH 07/24/2020. CHANGES TO UTILITIES AFTER 07/24/2020 MAY HAVE BEEN MADE AND THEREFORE MAY RESULT IN VARIANCES FROM THIS PLAN IF DEEMED ADVISABLE PRIOR TO FINAL DESIGN AND CONSTRUCTION.

FIELD LOCATED UTILITIES MEET THE FEDERAL HIGHWAY ADMINISTRATION DEFINITION FOR "QUALITY LEVEL B" (QLB) STANDARDS.

UTILITY SIZE AND INFORMATION IS BASED ON BEST AVAILABLE FIELD AND RECORD INFORMATION.

ALL UTILITIES SHOWN ARE QUALITY LEVEL B (QLB) UNLESS NOTED OTHERWISE.

ALL ELECTRONIC DEPTHS PROVIDED ARE ESTIMATED APPROXIMATELY TO THE CENTER OF THE UTILITY UNLESS NOTED OTHERWISE AND SHOULD BE USED FOR INFORMATIONAL PURPOSES ONLY.

UTILITY LEGEND:

- AERIAL
- UNKNOWN UTILITY
- OIL (PETROLEUM)
- CABLE TV
- TELEPHONE
- GAS
- ELECTRIC
- TRAFFIC SIGNAL LIGHTING
- WATER
- FORCE MAIN
- FIBER OPTIC
- TEST HOLE
- END OF INFORMATION
- ELECTRONIC DEPTH



John J. Bellis
signature

08/05/2020
date

license expires 11/30/2021



Sanchez & Associates, P.C.
8604 W. Catalpa Avenue, Suite 912
Chicago, IL 60656
Phone No. (773) 444-0144



2001 Butterfield Road, Suite 410
Downers Grove, IL 60515
Phone No. (630) 307-3800
Fax No. (630) 307-7030
Cert No. 6091 - LB No. 7055


USER NAME = Erick, Maleza	DESIGNED -	REVISED -
	DRAWN - EM	REVISED -
PLOT SCALE = 50,0000' / in.	CHECKED - EG	REVISED -
PLOT DATE = 8/5/2020	DATE -	REVISED -

STATE OF ILLINOIS
DEPARTMENT OF TRANSPORTATION

IL RT. 57 AT PAULING RD.
MONEE, ILLINOIS

SCALE: SHEET 5 OF 6 SHEETS STA. TO STA.

F.A.I. RTE.	SECTION	COUNTY	TOTAL SHEETS	SHEET NO.
57	99-111B-2-BR	WILL	133	39
CONTRACT NO. 60R76				
ILLINOIS FED. AID PROJECT				

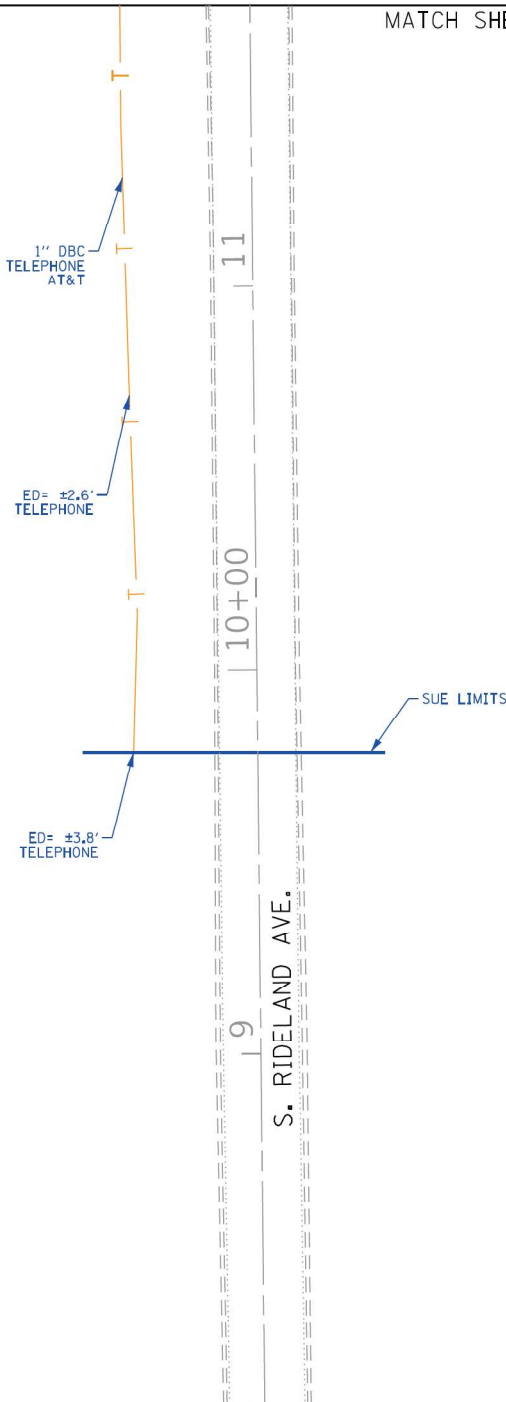

ASCE STANDARDS OF DEPICTION
OF SUBSURFACE UTILITIES

QUALITY LEVEL A (QLA)
PRECISE HORIZONTAL AND VERTICAL LOCATION OF UTILITIES OBTAINED BY THE ACTUAL EXPOSURE (OR VERIFICATION OF PREVIOUSLY EXPOSED AND SURVEYED UTILITIES) USING MINIMALLY INTRUSIVE EXCAVATION EQUIPMENT TO MINIMIZE POTENTIAL FOR UTILITY DAMAGE, AND SUBSEQUENT MEASUREMENT OF THE SUBSURFACE UTILITIES WITH OTHER UTILITY ATTRIBUTES SUCH AS TYPE, SIZE & MATERIAL OF UTILITY.

QUALITY LEVEL B (QLB)
INFORMATION OBTAINED THROUGH THE APPLICATION OF APPROPRIATE SURFACE GEOPHYSICAL METHODS TO DETERMINE THE EXISTENCE AND APPROXIMATE HORIZONTAL POSITION OF SUBSURFACE UTILITIES. QUALITY LEVEL B DATA SHOULD BE REPRODUCIBLE BY SURFACE GEOPHYSICS AT ANY POINT OF THEIR DEPICTION. THIS INFORMATION IS SURVEYED TO APPLICABLE TOLERANCES DEFINED BY THE PROJECT AND REDUCED ONTO PLAN DOCUMENTS.

QUALITY LEVEL C (QLC)
INFORMATION OBTAINED BY SURVEYING AND PLOTTING VISIBLE ABOVE-GROUND UTILITY FEATURES AND BY USING PROFESSIONAL JUDGEMENT IN CORRELATING THIS INFORMATION TO QUALITY LEVEL D INFORMATION.

QUALITY LEVEL D (QLD)
INFORMATION DERIVED FROM EXISTING RECORDS OR ORAL RECOLLECTIONS.

GENERAL NOTES:

WGI INC. HAS EXERCISED ITS BEST PROFESSIONAL EXPERTISE AND GEOPHYSICAL PROSPECTING TECHNIQUES TO DEVELOP THIS MAPPING OF SUBSURFACE UTILITIES WITHIN THE PROJECT LIMITS.

WGI INC. DOES NOT GUARANTEE THAT UTILITIES SHOWN COMPRISE ALL UTILITIES WITHIN THE PROJECT AREA.

WGI's FIELD INVESTIGATION WAS PERFORMED 07/14/2020 THROUGH 07/24/2020. CHANGES TO UTILITIES AFTER 07/24/2020 MAY HAVE BEEN MADE AND THEREFORE MAY RESULT IN VARIANCES FROM THIS PLAN IF DEEMED ADVISABLE PRIOR TO FINAL DESIGN AND CONSTRUCTION.

FIELD LOCATED UTILITIES MEET THE FEDERAL HIGHWAY ADMINISTRATION DEFINITION FOR "QUALITY LEVEL B" (QLB) STANDARDS.

UTILITY SIZE AND INFORMATION IS BASED ON BEST AVAILABLE FIELD AND RECORD INFORMATION.

ALL UTILITIES SHOWN ARE QUALITY LEVEL B (QLB) UNLESS NOTED OTHERWISE.

ALL ELECTRONIC DEPTHS PROVIDED ARE ESTIMATED APPROXIMATELY TO THE CENTER OF THE UTILITY UNLESS NOTED OTHERWISE AND SHOULD BE USED FOR INFORMATIONAL PURPOSES ONLY.

UTILITY LEGEND:

- AERIAL
- UNKNOWN UTILITY
- OIL (PETROLEUM)
- CABLE TV
- TELEPHONE
- GAS
- ELECTRIC
- TRAFFIC SIGNAL / LIGHTING
- WATER
- FORCE MAIN
- FIBER OPTIC
- TEST HOLE
- END OF INFORMATION
- ELECTRONIC DEPTH



Signature of John J. Bellis
08/05/2020
date

license expires 11/30/2021



Sanchez & Associates, P.C.
8604 W. Catalpa Avenue, Suite 912
Chicago, IL 60656
Phone No. (773) 444-0144



2001 Butterfield Road, Suite 410
Downers Grove, IL 60515
Phone No. (630) 307-3800
Fax No. (630) 307-7030
Cert No. 6091 - LB No. 7055

USER NAME = Erick, Maleza	DESIGNED -	REVISED -
	DRAWN - EM	REVISED -
PLOT SCALE = 50,0000 ' / in.	CHECKED - EG	REVISED -
PLOT DATE = 8/5/2020	DATE -	REVISED -

STATE OF ILLINOIS
DEPARTMENT OF TRANSPORTATION

IL. RT. 57 AT PAULING RD.
MONEE, ILLINOIS

SCALE: SHEET 6 OF 6 SHEETS STA. TO STA.

F.A.I RTE.	SECTION	COUNTY	TOTAL SHEETS	SHEET NO.
57	99-111B-2-BR	WILL	133	40
		CONTRACT NO. 60R76		
ILLINOIS		FED. AID PROJECT		

GENERAL SIGNING LEGEND

REL	RELOCATE
PR	PROPOSED
R AND R	REMOVE AND REINSTALL
R	REMOVAL
W/G	WHITE/GREEN
B/Y	BLACK/YELLOW
B/W	BLACK/WHITE
W/BL	WHITE/BLUE
W/R	WHITE/RED
R/W	RED/WHITE
B/B/L	BLACK/BLACK/WHITE
R/G/O	RED/GREEN/ORANGE
B/O	BLACK/ORANGE
B/W/G/P	BLACK/WHITE/GREEN/PURPLE
B/W/G	BLACK/WHITE/GREEN
G/W	GREEN/WHITE
B/W/R	BLACK/WHITE/RED
W/BR	WHITE/BROWN



REL
[1A]
R1-1
30X30
R/W

CROSS TRAFFIC
DOES NOT STOP

REL
[1B]
W4-4P
24X12
B/Y

VERIFY



REL
[2]
W8-13
36X36
B/Y



REL
[3]
W1-7
36X18
B/Y

PAULING RD

REL
[4A]
D3-1
66X18
W/BL



RIDGELAND AVE

REL
[4B]
D3-1
72X18
W/BL

VERIFY



REL
[5]
36X24
W/BR

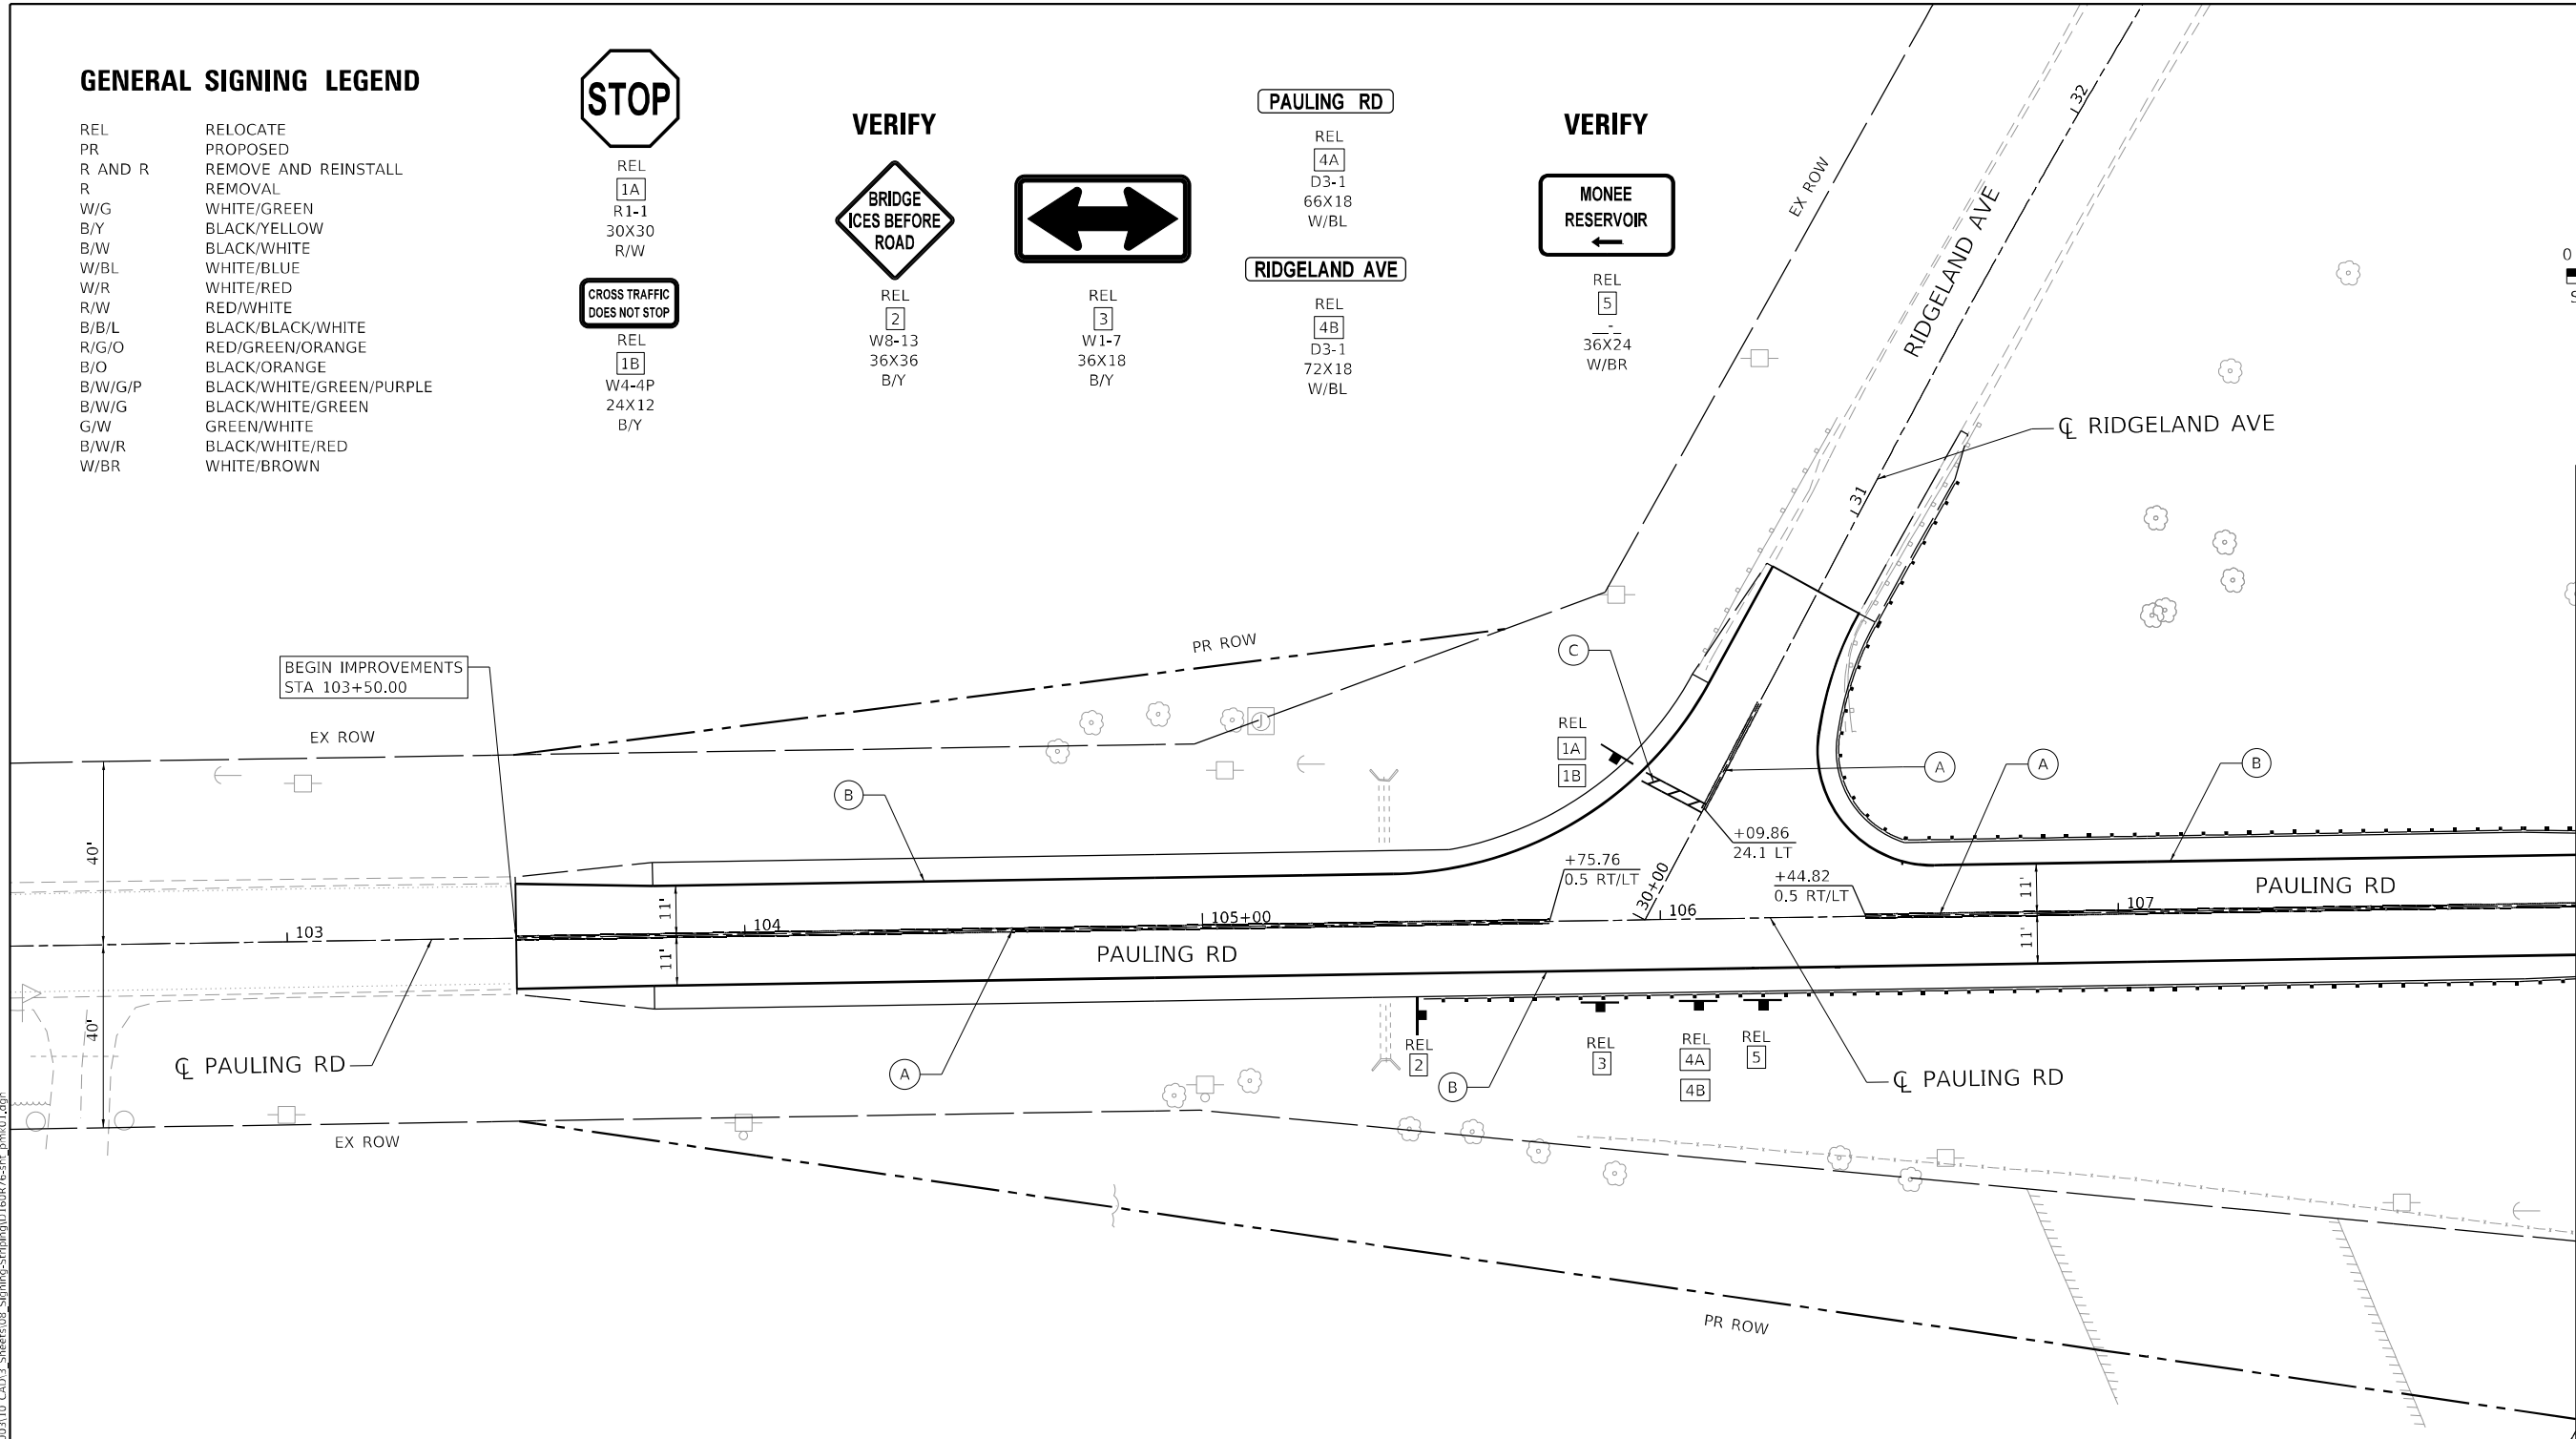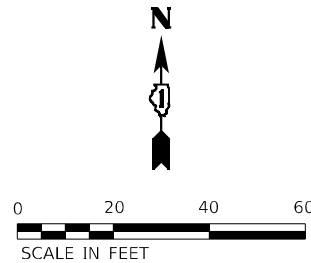

PAVEMENT MARKING LEGEND

- (A) THERMOPLASTIC PAVEMENT MARKING LINE 4" (SOLID DOUBLE YELLOW, 11" C-C)
- (B) THERMOPLASTIC PAVEMENT MARKING LINE 4" (SOLID WHITE EDGE LINE)
- (C) THERMOPLASTIC PAVEMENT MARKING LINE 24" (SOLID WHITE STOP BAR)
- (D) MODIFIED URETHANE PAVEMENT MARKING - LINE 4" (SOLID WHITE EDGE LINE)
- (E) MODIFIED URETHANE PAVEMENT MARKING - LINE 4" (SOLID DOUBLE YELLOW, 11" C-C)

NOTES

- ALL PAVEMENT MARKINGS SHALL BE PLACED IN ACCORDANCE WITH TC-13 "DISTRICT ONE TYPICAL PAVEMENT MARKINGS" STANDARD DETAIL.
- THERMOPLASTIC PAVEMENT MARKING LINE SHALL BE USED ON PAVEMENT SURFACES. MODIFIED URETHANE PAVEMENT MARKING SHALL BE USED ON BRIDGE DECK SURFACES.

MODEL: Default
FILE: pauling_road_atlas-pw.dgn
PROJECT: 60R76
SHEET: 41
DATE: 3/7/2025

AEG ATLAS ENGINEERING
GROUP, LTD.

USER NAME = cpujari	DESIGNED - CVP	REVISED -
	DRAWN - CVP	REVISED -
PLOT SCALE = 40,0000 * / in.	CHECKED - BA	REVISED -
PLOT DATE = 3/7/2025	DATE - 03/06/2024	REVISED -





STATE OF ILLINOIS
DEPARTMENT OF TRANSPORTATION

PAVEMENT MARKING AND SIGNING PLAN
I-57 AT PAULING ROAD

SCALE: 1" = 20' SHEET 1 OF 5 SHEETS STA. TO STA.


F.A.I. RTE.	SECTION	COUNTY	TOTAL SHEETS	SHEET NO.
57	99-1HB-2-BR	WILL	133	41
CONTRACT NO. 60R76				
ILLINOIS FED. AID PROJECT				

REL	RELOCATE
PR	PROPOSED
R AND R	REMOVE AND REINSTALL
R	REMOVAL
W/G	WHITE/GREEN
B/Y	BLACK/YELLOW
B/W	BLACK/WHITE
W/BL	WHITE/BLUE
W/R	WHITE/RED
R/W	RED/WHITE
B/B/L	BLACK/BLACK/WHITE
R/G/O	RED/GREEN/ORANGE
B/O	BLACK/ORANGE
B/W/G/P	BLACK/WHITE/GREEN/PURPLE
B/W/G	BLACK/WHITE/GREEN
G/W	GREEN/WHITE
B/W/R	BLACK/WHITE/RED
W/BR	WHITE/BROWN

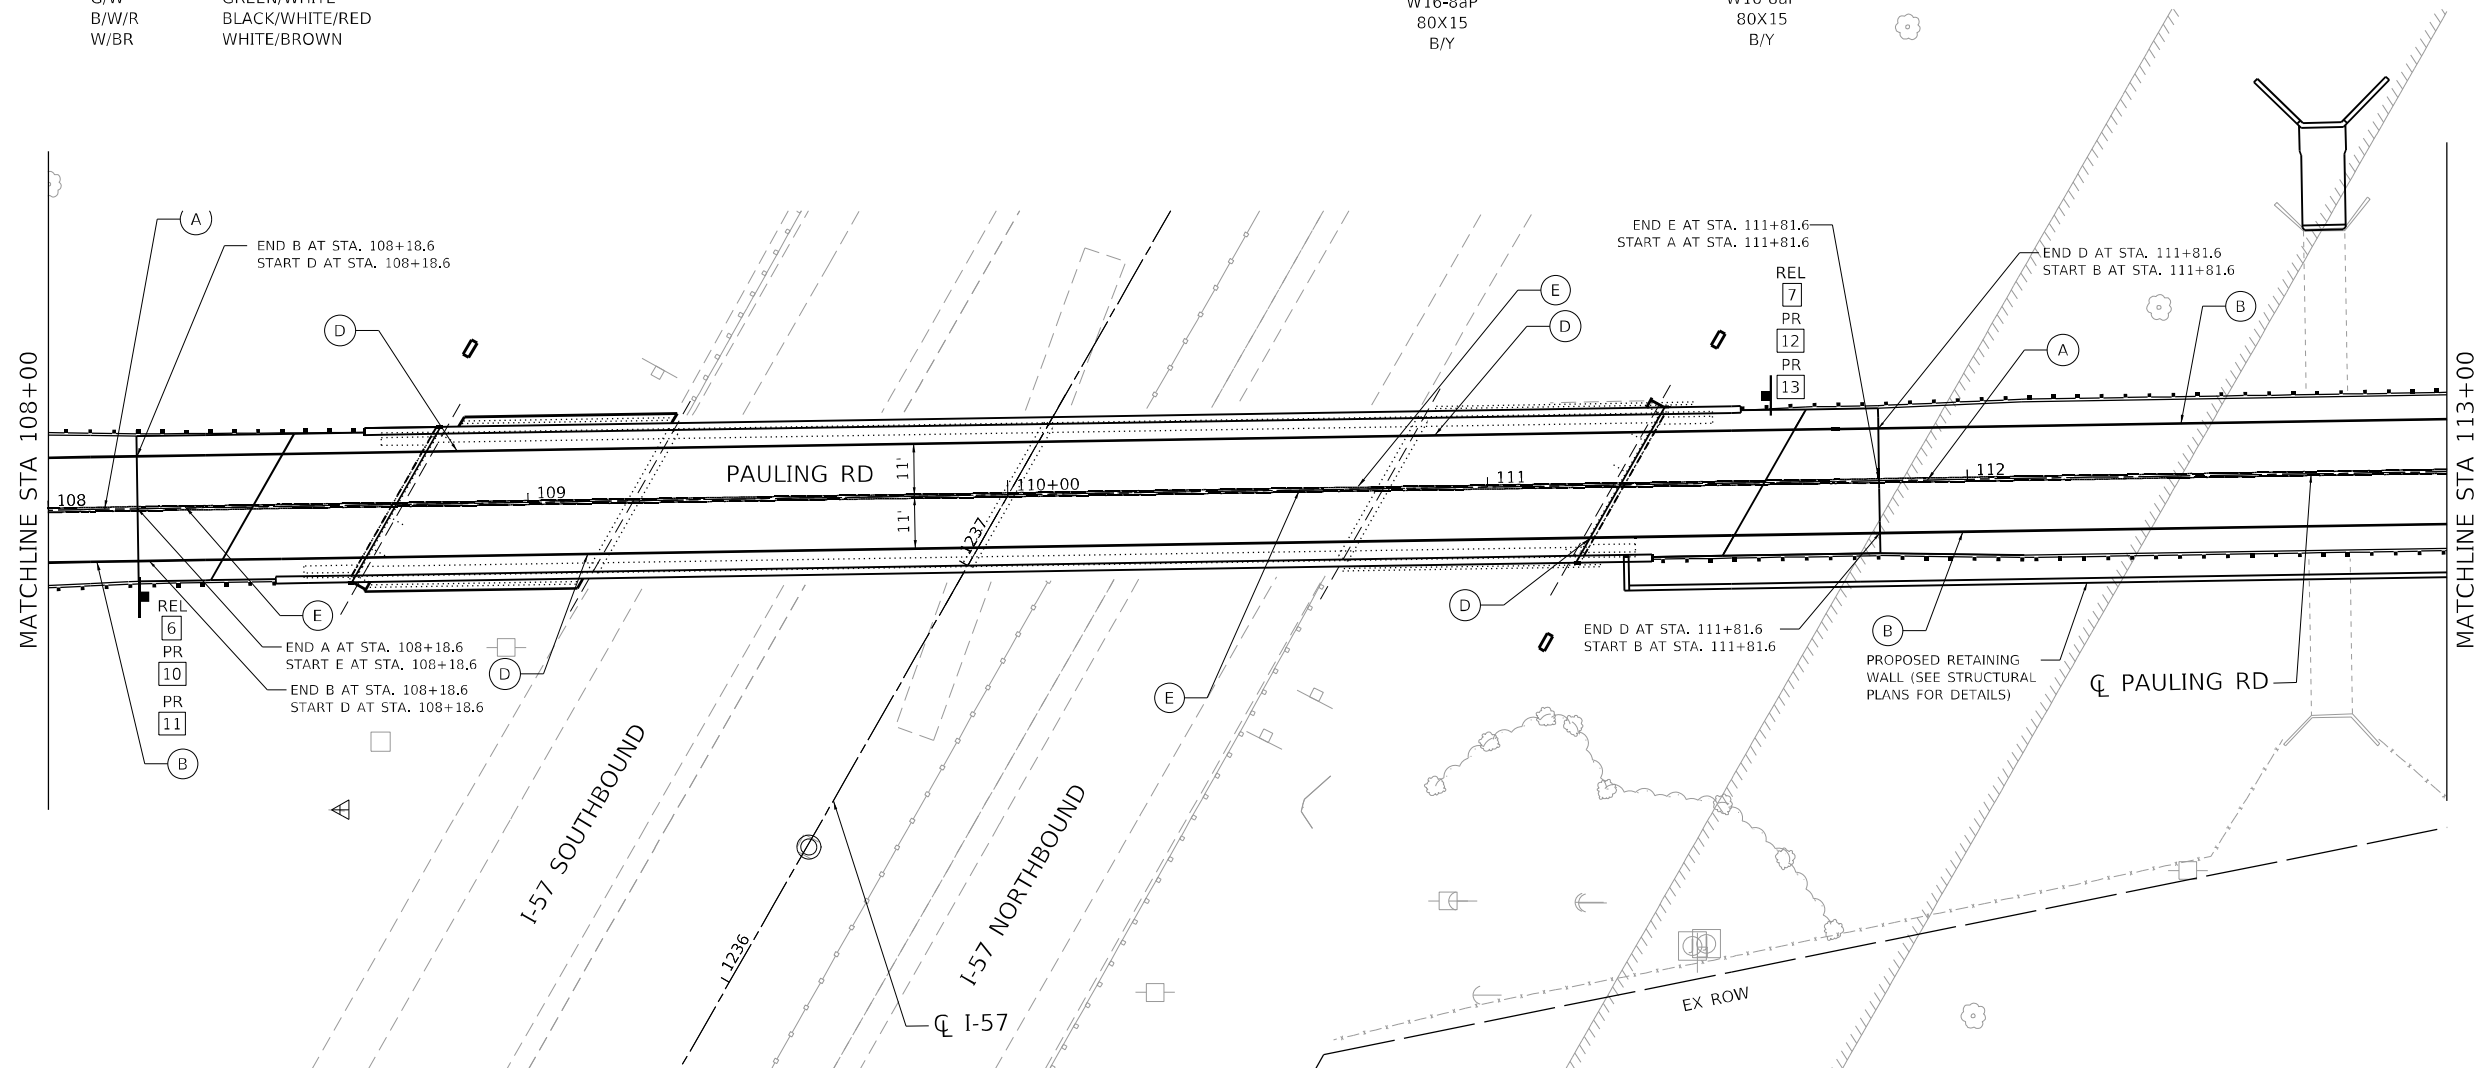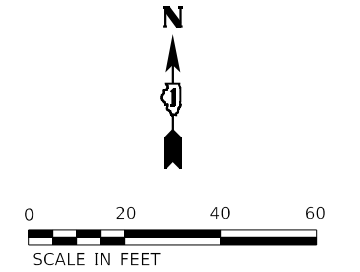  

- ☐ A THERMOPLASTIC PAVEMENT MARKING LINE 4" (SOLID DOUBLE YELLOW, 11" C-C)
- ☐ B THERMOPLASTIC PAVEMENT MARKING LINE 4" (SOLID WHITE EDGE LINE)
- ☐ C THERMOPLASTIC PAVEMENT MARKING LINE 24" (SOLID WHITE STOP BAR)
- ☐ D MODIFIED URETHANE PAVEMENT MARKING - LINE 4" (SOLID WHITE EDGE LINE)
- ☐ E MODIFIED URETHANE PAVEMENT MARKING - LINE 4" (SOLID DOUBLE YELLOW, 11" C-C)

1. ALL PAVEMENT MARKINGS SHALL BE PLACED IN ACCORDANCE WITH TC-13 "DISTRICT ONE TYPICAL PAVEMENT MARKINGS" STANDARD DETAIL.
2. THERMOPLASTIC PAVEMENT MARKING LINE SHALL BE USED ON PAVEMENT SURFACES. MODIFIED URETHANE PAVEMENT MARKING SHALL BE USED ON BRIDGE DECK SURFACES.

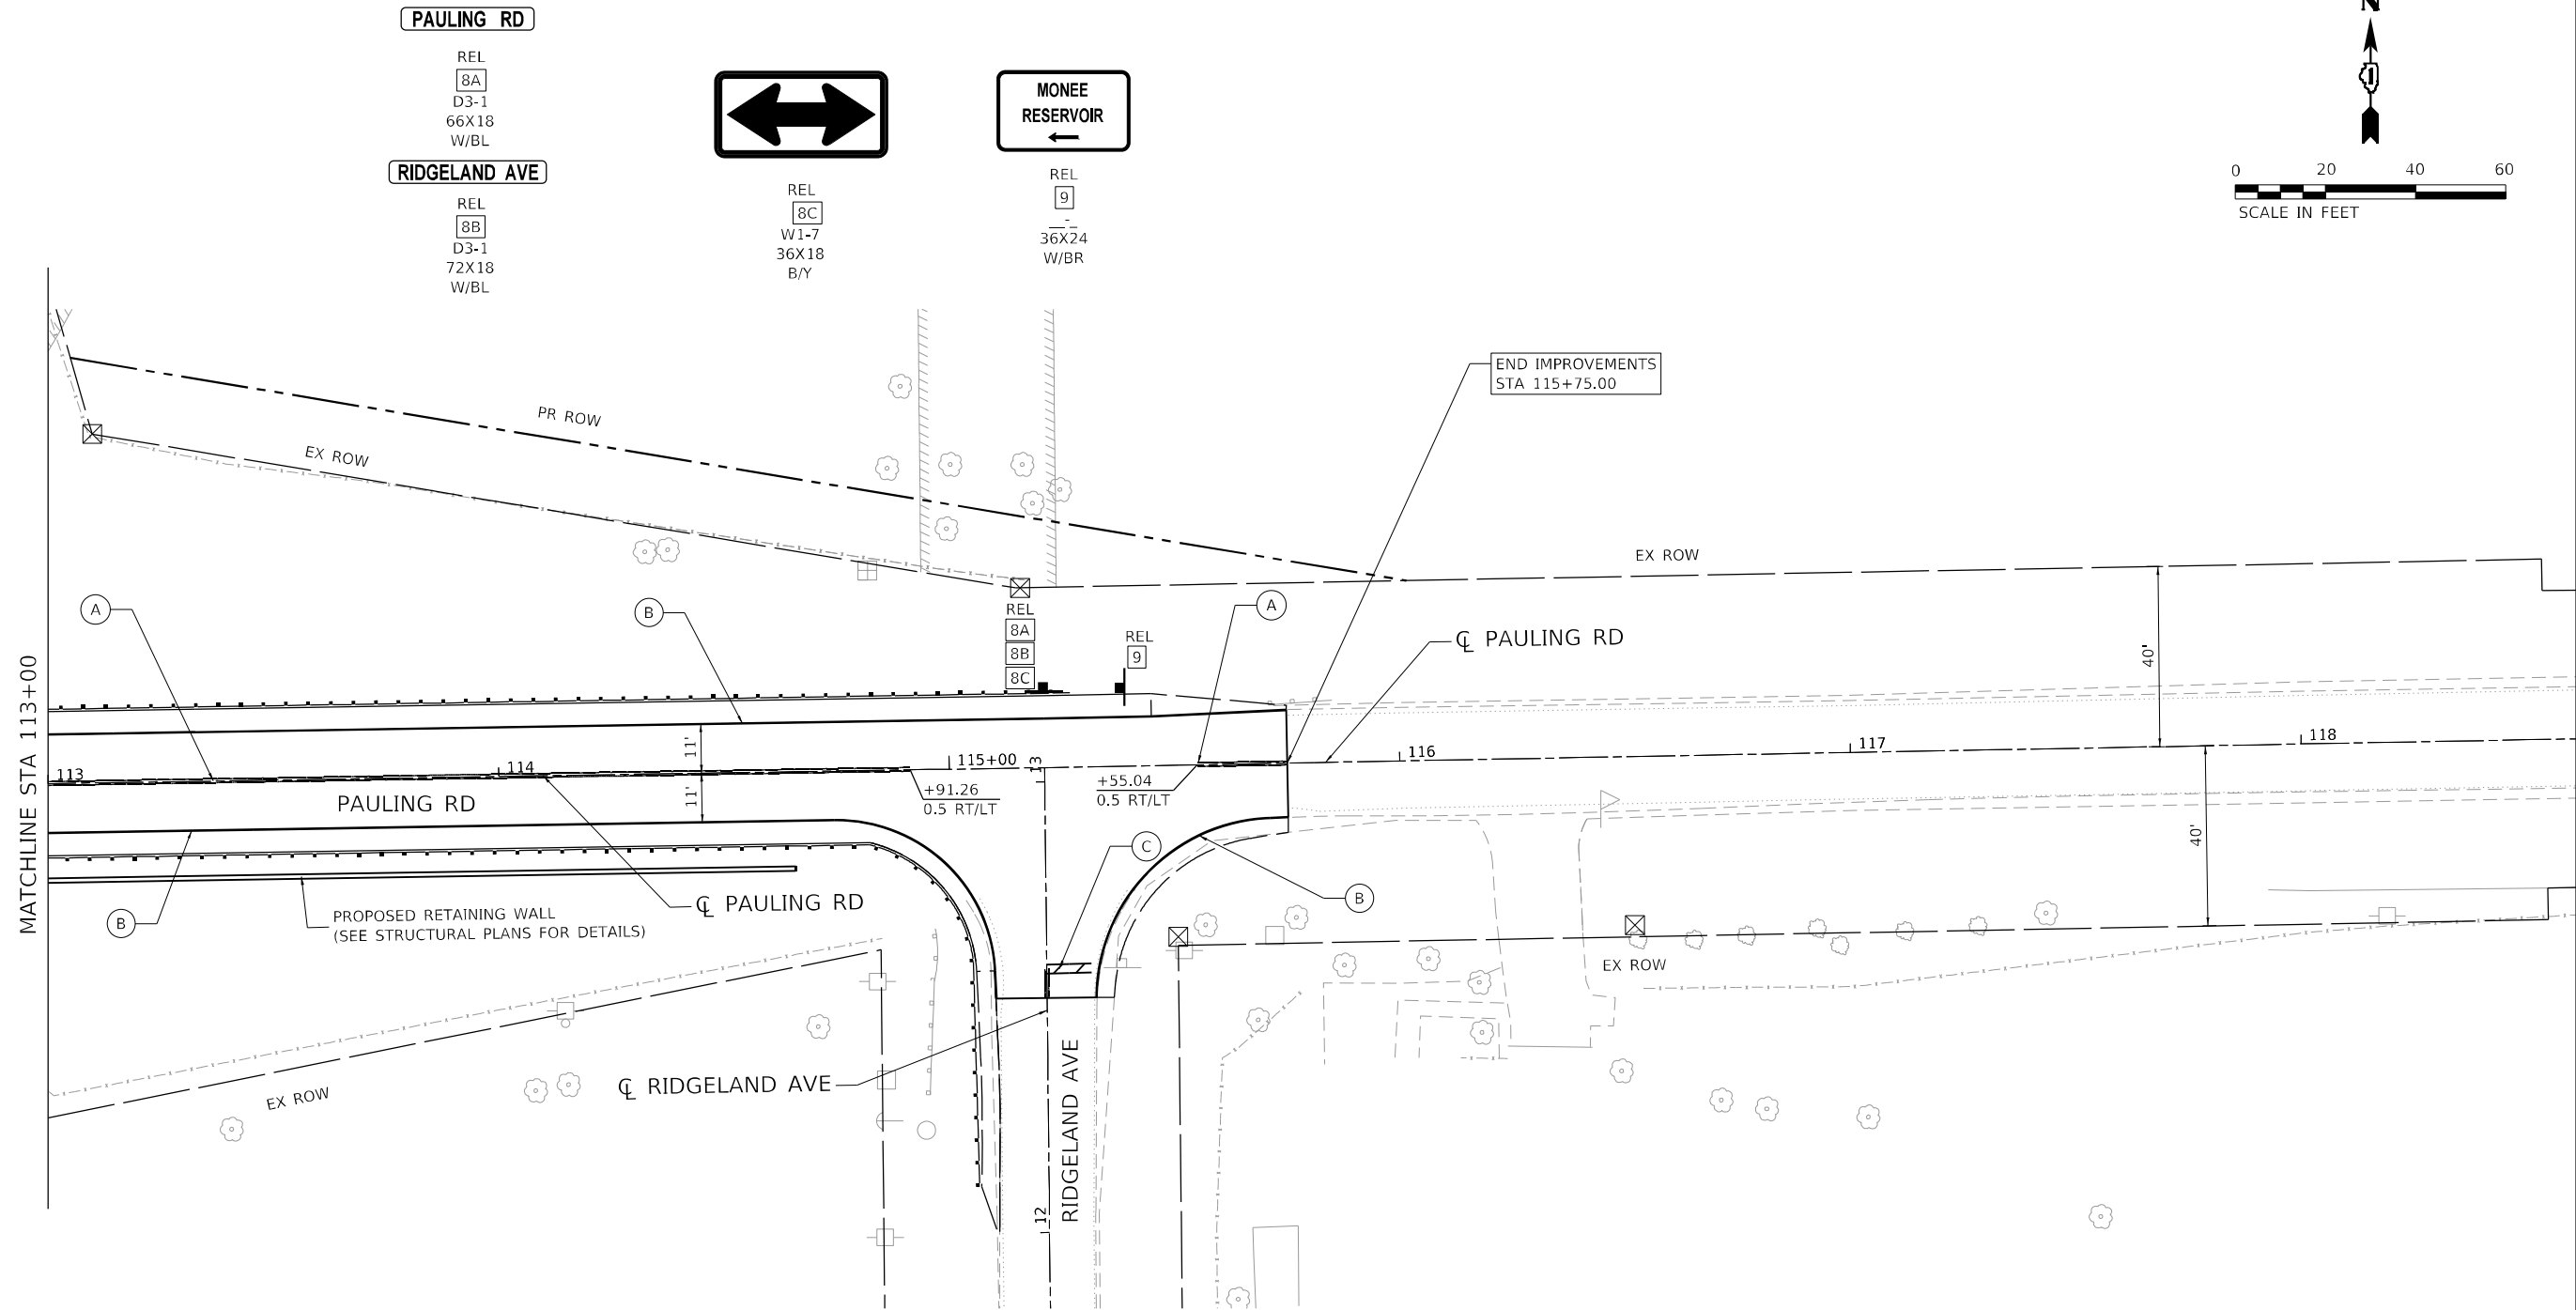

PAVEMENT MARKING LEGEND

- (A) THERMOPLASTIC PAVEMENT MARKING LINE 4" (SOLID DOUBLE YELLOW, 11" C-C)
- (B) THERMOPLASTIC PAVEMENT MARKING LINE 4" (SOLID WHITE EDGE LINE)
- (C) THERMOPLASTIC PAVEMENT MARKING LINE 24" (SOLID WHITE STOP BAR)
- (D) MODIFIED URETHANE PAVEMENT MARKING - LINE 4" (SOLID WHITE EDGE LINE)
- (E) MODIFIED URETHANE PAVEMENT MARKING - LINE 4" (SOLID DOUBLE YELLOW, 11" C-C)

NOTES

1. ALL PAVEMENT MARKINGS SHALL BE PLACED IN ACCORDANCE WITH TC-13 "DISTRICT ONE TYPICAL PAVEMENT MARKINGS" STANDARD DETAIL.
2. THERMOPLASTIC PAVEMENT MARKING LINE SHALL BE USED ON PAVEMENT SURFACES. MODIFIED URETHANE PAVEMENT MARKING SHALL BE USED ON BRIDGE DECK SURFACES.

MODEL: Default
FILE: h:\mhc_projects\atlas-pw\01\Documents\Projects\100\11\001 CV 008\003\110 CAD\3_Sheets\08_Signing-Striping\1160R76-shr_pmk03.dgn



USER NAME = cpujari	DESIGNED - CVP	REVISED -
	DRAWN - CVP	REVISED -
PLOT SCALE = 40,0000 * / in.	CHECKED - BA	REVISED -
PLOT DATE = 3/7/2025	DATE - 03/06/2024	REVISED -

STATE OF ILLINOIS
DEPARTMENT OF TRANSPORTATION

PAVEMENT MARKING AND SIGNING PLANS			
I-57 AT PAULING ROAD			
SCALE: 1" = 20'	SHEET 3	OF 5 SHEETS	STA. TO STA.

F.A.I. RTE.	SECTION	COUNTY	TOTAL SHEETS	SHEET NO.
57	99-1HB-2-BR	WILL	133	43
CONTRACT NO. 60R76				
ILLINOIS FED. AID PROJECT				

CODE NO.	ITEM			UNIT
72000100	SIGN PANEL - TYPE 1			SQ FT
STA	OFFSET	LT/RT	AREA (SQ FT)	QUANTITY (SQ FT)
PAULING ROAD				
108+20	18	RT	9	9.0
108+20	18	RT	8	8.3
111+58	18	LT	8	8.3
111+58	18	LT	9	9.0
TOTAL:				34.67

CODE NO.	ITEM			UNIT
72400710	RELOCATE SIGN PANEL - TYPE 1			SQ FT
STA	OFFSET	LT/RT	AREA (SQ FT)	QUANTITY (SQ FT)
PAULING ROAD				
105+48	20	RT	9	9.0
105+88	20	RT	5	4.5
106+09	20	RT	4	4.0
106+09	20	RT	4	4.0
106+21	20	RT	6	6.0
108+20	18	RT	9	9.0
111+58	18	LT	9	9.0
115+21	18	LT	4	4.0
115+21	18	LT	4	4.0
115+21	18	LT	4.5	4.5
115+38	17	LT	6.0	6.0
RIDGELAND AVENUE				
30+35	21	LT	6.25	6.3
30+35	21	LT	2	2.0
TOTAL :				72.25

CODE NO.	ITEM						UNIT
78000200	THERMOPLASTIC PAVEMENT MARKING - LINE 4"						FOOT
STA.	STA.	OFFSET (LT/RT)	EDGE LINE 4" WHITE (FDOT)	EDGE LINE 4" YELLOW (FDOT)	LANE LINE SKIP DASH 4" WHITE (STA-STA)	DOUBLE LINE 4" YELLOW (FOOT)	QUANTITY (FOOT)
PAULING ROAD							
103+50	105+76	LT/RT				225.8	452
106+45	108+18	LT/RT				173.0	346
111+82	114+91	LT/RT				309.3	619
115+55	115+75	LT/RT				20.0	40
103+50	30+81	LT	305.4				305
103+50	108+18	RT	468.0				468
30+81	108+18	LT	230.0				230
111+82	115+75	LT	393.0				393
111+82	12+52	RT	354.0				354
12+52	115+75	RT	65.4				65
RIDGELAND AVENUE							
30+28	30+54	LT/RT				26.1	52
12+52	12+59	LT/RT				6.4	13
TOTAL:							3,337

CODE NO.	ITEM					UNIT
72400500	REMOVE AND RELOCATE SIGN PANEL ASSEMBLY TYPE A					EACH
STA	OFFSET	LT/RT	SIZE (SQ FT)	EACH		QUANTITY (EACH)
PAULING ROAD						
106+09	20	RT	4	1	D3-1/PAULING RD	1
W RIDGELAND AVENUE						
30+28	22	LT	8.25	1	R1-1/STOP, W4-4P/CROSS TRAFFIC DOES NOT STOP	1
TOTAL:						2

CODE NO.	ITEM		UNIT
72800100	TELESCOPING STEEL SIGN SUPPORT		FOOT
STA	OFFSET	LT/RT	QUANTITY (FOOT)
PAULING ROAD			
108+20	18	RT	16
111+58	18	LT	16
TOTAL:			32

CODE NO.	ITEM		UNIT
73700100	REMOVE GROUND MOUNTED SIGN SUPPORT		EACH
STA	OFFSET	LT/RT	QUANTITY (EACH)
PAULING ROAD			
108+20	18	RT	1
111+58	18	LT	1
TOTAL:			2


CODE NO.	ITEM			UNIT
78000650	THERMOPLASTIC PAVEMENT MARKING - LINE 24"			FOOT
STA	STA	OFFSET (LT/RT)	STOP LINE 24" WHITE (FOOT)	QUANTITY (FOOT)
RIDGELAND AVENUE				
30+28	30+28	LT	15.8	16
12+59	12+59	RT	12.0	12
TOTAL:				28

CODE NO.	ITEM					UNIT
72400600	REMOVE AND RELOCATE SIGN PANEL ASSEMBLY TYPE B					EACH
STA	OFFSET	LT/RT	SIZE (SQ FT)	EACH		QUANTITY EACH
PAULING ROAD						
115+21	18	LT	4	1	PAULING RD	1
TOTAL:						1


CODE NO.	ITEM			UNIT
73500300	REMOVE AND RELOCATE GROUND MOUNTED SIGN SUPPORT			EACH
STA	OFFSET	LT/RT	EACH	QUANTITY EACH
PAULING ROAD				
105+48	20	RT	1	1
105+87	20	RT	1	1
106+08	20	RT	1	1
106+22	20	RT	1	1
115+21	18	LT	1	1
115+38	17	LT	1	1
RIDGELAND AVENUE				
30+35	21	LT	1	1
TOTAL:				7

CODE NO.	ITEM					UNIT
78009004	MODIFIED URETHANE PAVEMENT MARKING - LINE 4"					FOOT
STA	STA	OFFSET (LT/RT)	EDGE LINE 4" WHITE (FDOT)	LANE LINE SKIP DASH 4" WHITE (STA-STA)	DOUBLE LINE 4" YELLOW (FOOT)	QUANTITY (FOOT)
PAULING ROAD						
108+18	111+82	LT	364.0			364.0
108+18	111+82	RT	364.0			364.0
108+18	111+82	LT/RT			364.0	728.0
TOTAL:						1,456

NO. _____ STRUCTURE NOTATION: CHWD
MODEL: Default
FILE: I-57-PAULING-GRD-PLAN-1-57.dwg
PROJECT: I-57-PAULING-GRD-PLAN-1-57.dwg
SHEET: 01
DATE: 03/06/2024
DRAWN: BAJ
CHECKED: BA
DESIGNED: BAJ
REVIS: -


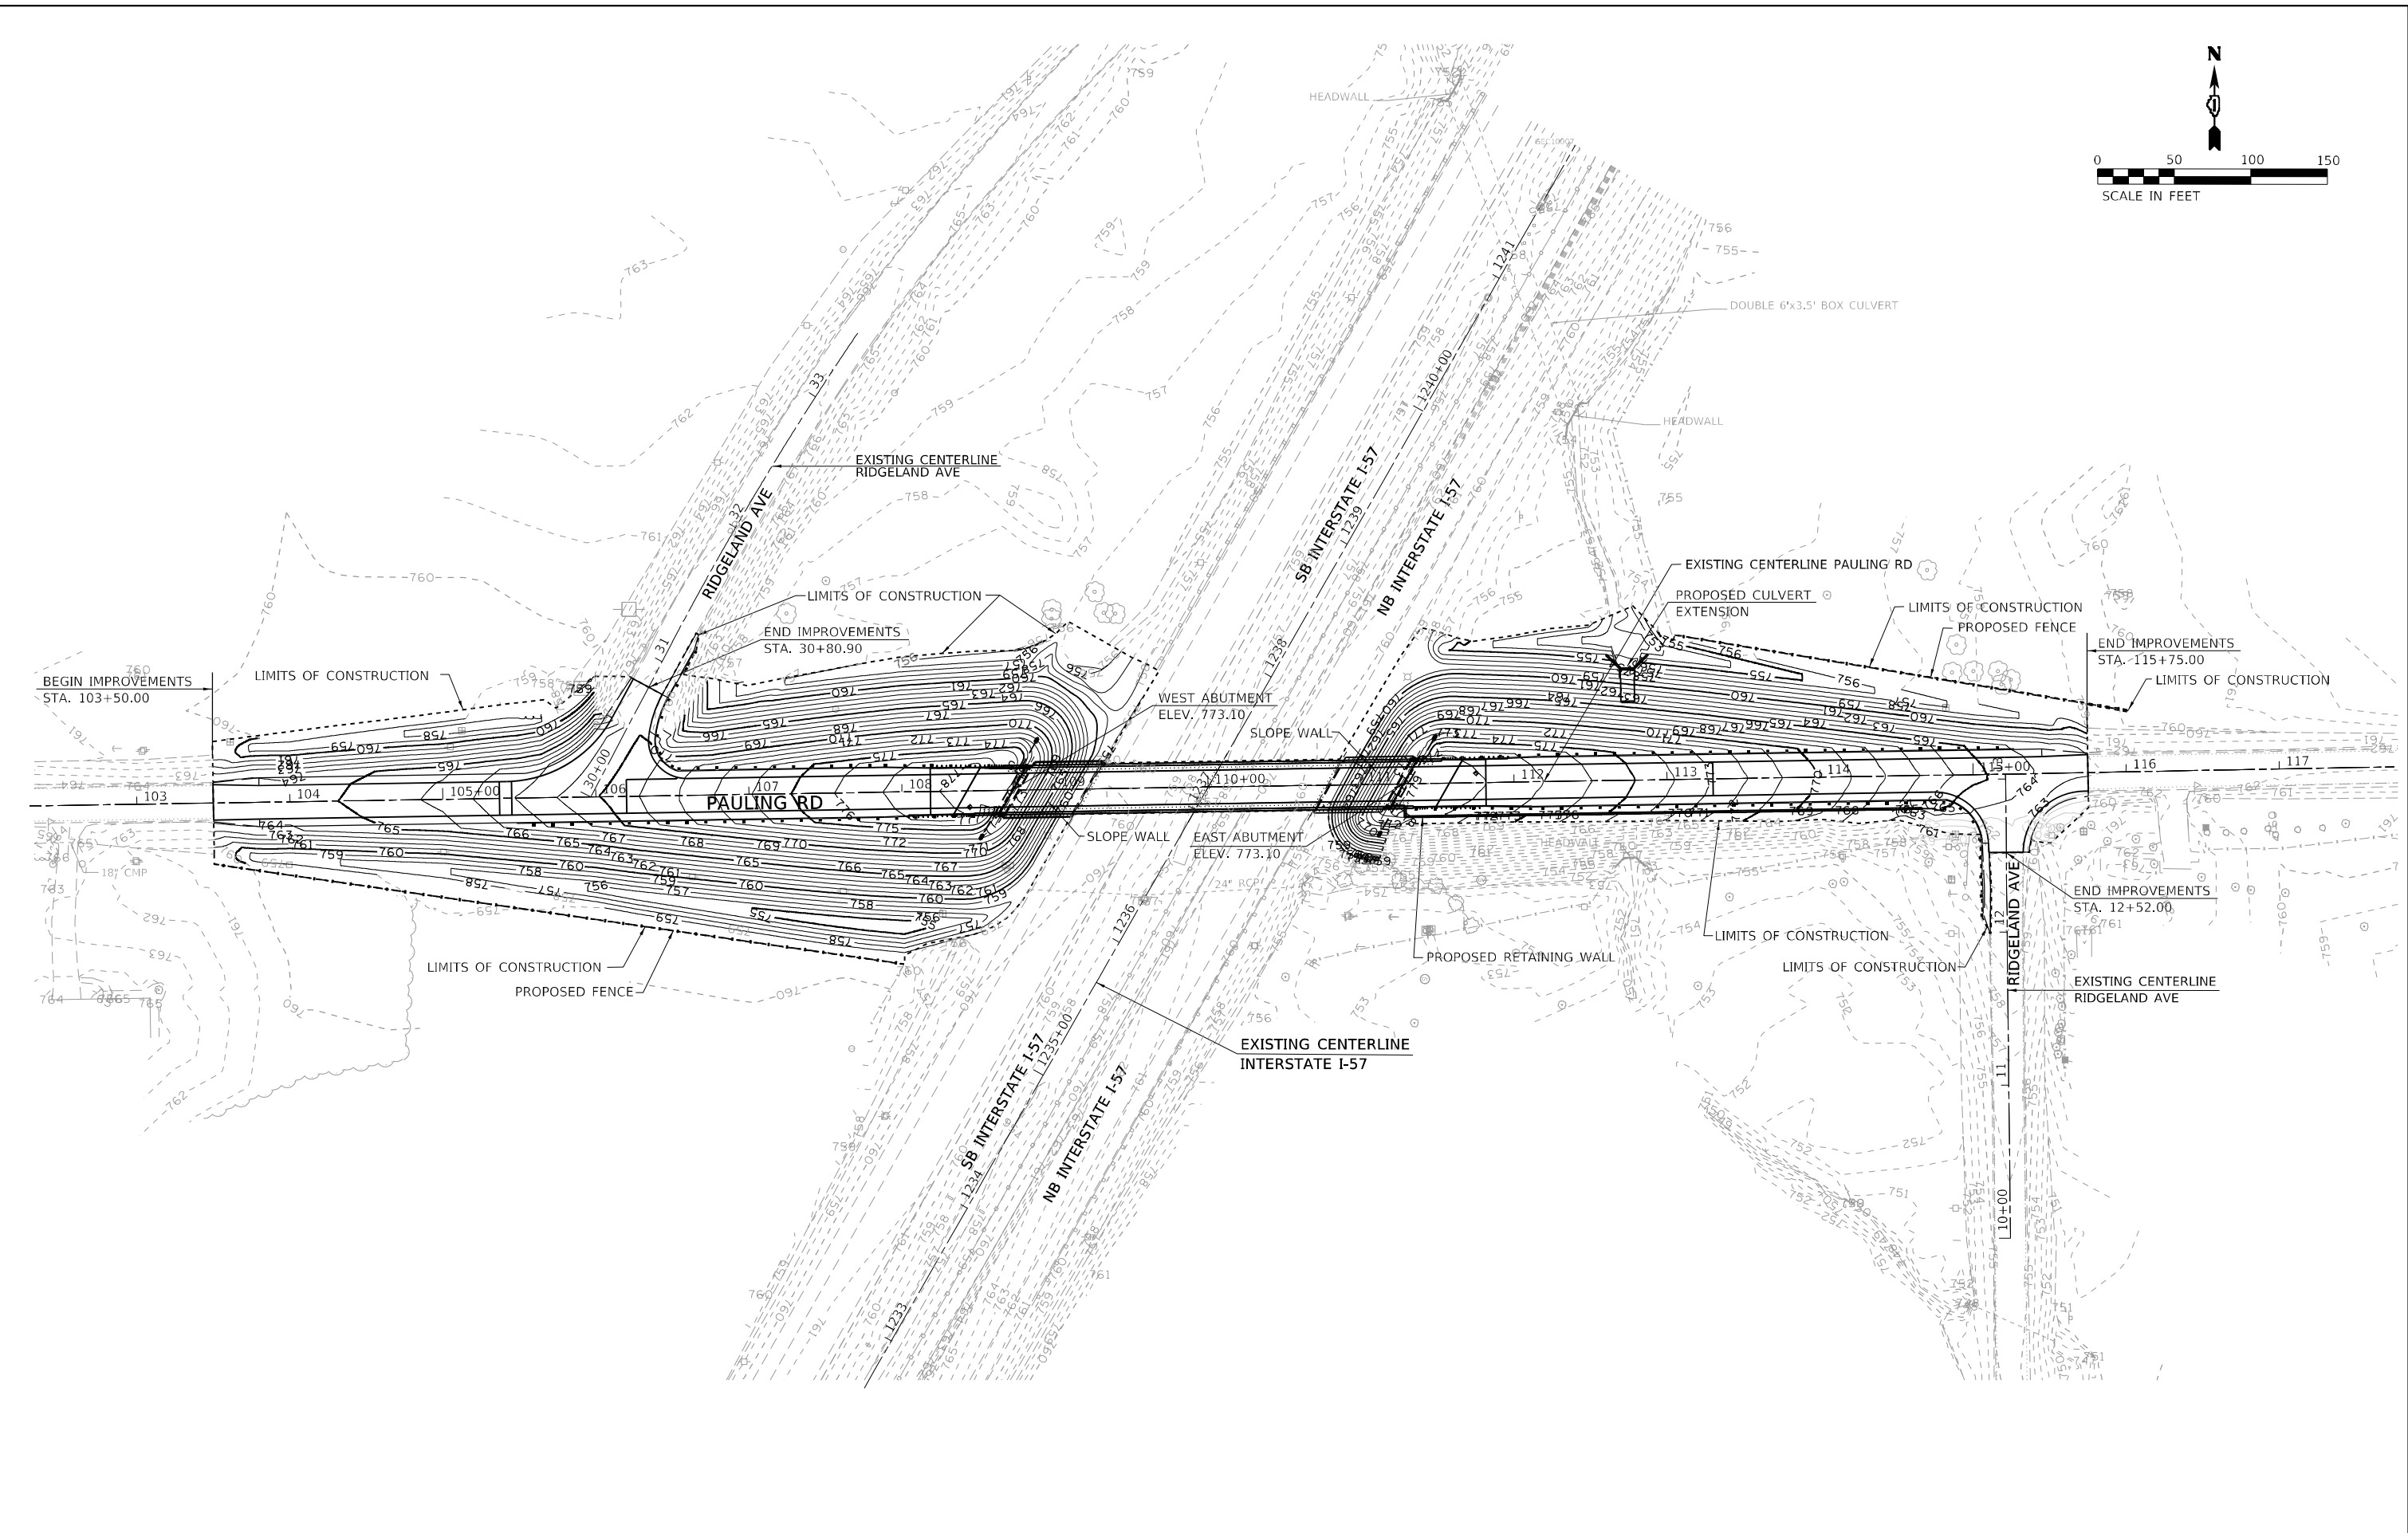


SIGN LEGEND

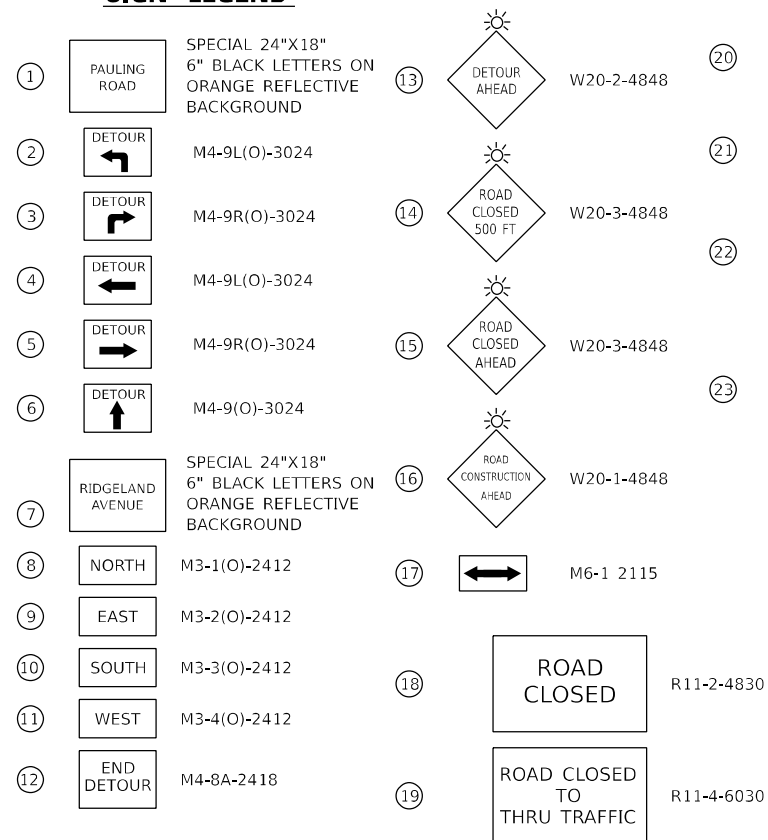**DETOUR NOTES:**

1. SEE IDOT DISTRICT 1 STANDARD DETAIL TC-21 FOR TYPICAL DETOUR SIGN SPACING.
2. TEMPORARY TRAFFIC SIGNAL TIMING WILL BE COMPLETED AT THE FOLLOWING SIGNALIZED INTERSECTIONS:
 - TS 7553 MANHATTEN-MONEE ROAD / I-57 EAST RAMPS
 - TS 7553 MANHATTEN-MONEE ROAD / I-57 WEST RAMPS
 - MANHATTEN-MONEE ROAD / RIDGELAND AVE
 - MANHATTEN-MONEE ROAD / AMAZON ACCESS
 - MANHATTEN-MONEE ROAD / EGYPTIAN TRAIL/CENTRAL AVENUE
 - TS 7552 GOVERNORS HIGHWAY / W COURT STREET
3. DETOUR SIGNAGE SHALL BE CONSIDERED INCLUDED IN THE COST FOR TEMPORARY TRAFFIC CONTROL AND PROTECTION (SPECIAL) EXCEPT AS OTHERWISE NOTED.
4. THE CONTRACTOR SHALL NOT OBSTRUCT ANY EXISTING SIGN WITH THE PLACEMENT OF DETOUR SIGNAGE.
5. A MINIMUM OF 14 DAYS IN ADVANCE OF THE CLOSURE OF W PAULING RD, THE CONTRACTOR SHALL PLACE PORTABLE CHANGEABLE MESSAGE SIGNS IN ADVANCE OF THE CLOSURE AS DIRECTED AND A LOCATION DESIGNATED BY THE ENGINEER TO INFORM MOTORISTS OF THE UPCOMING DETOUR. THIS WORK SHALL BE PAID FOR AT THE CONTRACT UNIT PRICE FOR CHANGEABLE MESSAGE SIGNS.
6. LOCAL ACCESS SHALL BE PROVIDED AT ALL TIMES TO RESIDENTS AND BUSINESSES.

DETOUR LEGEND

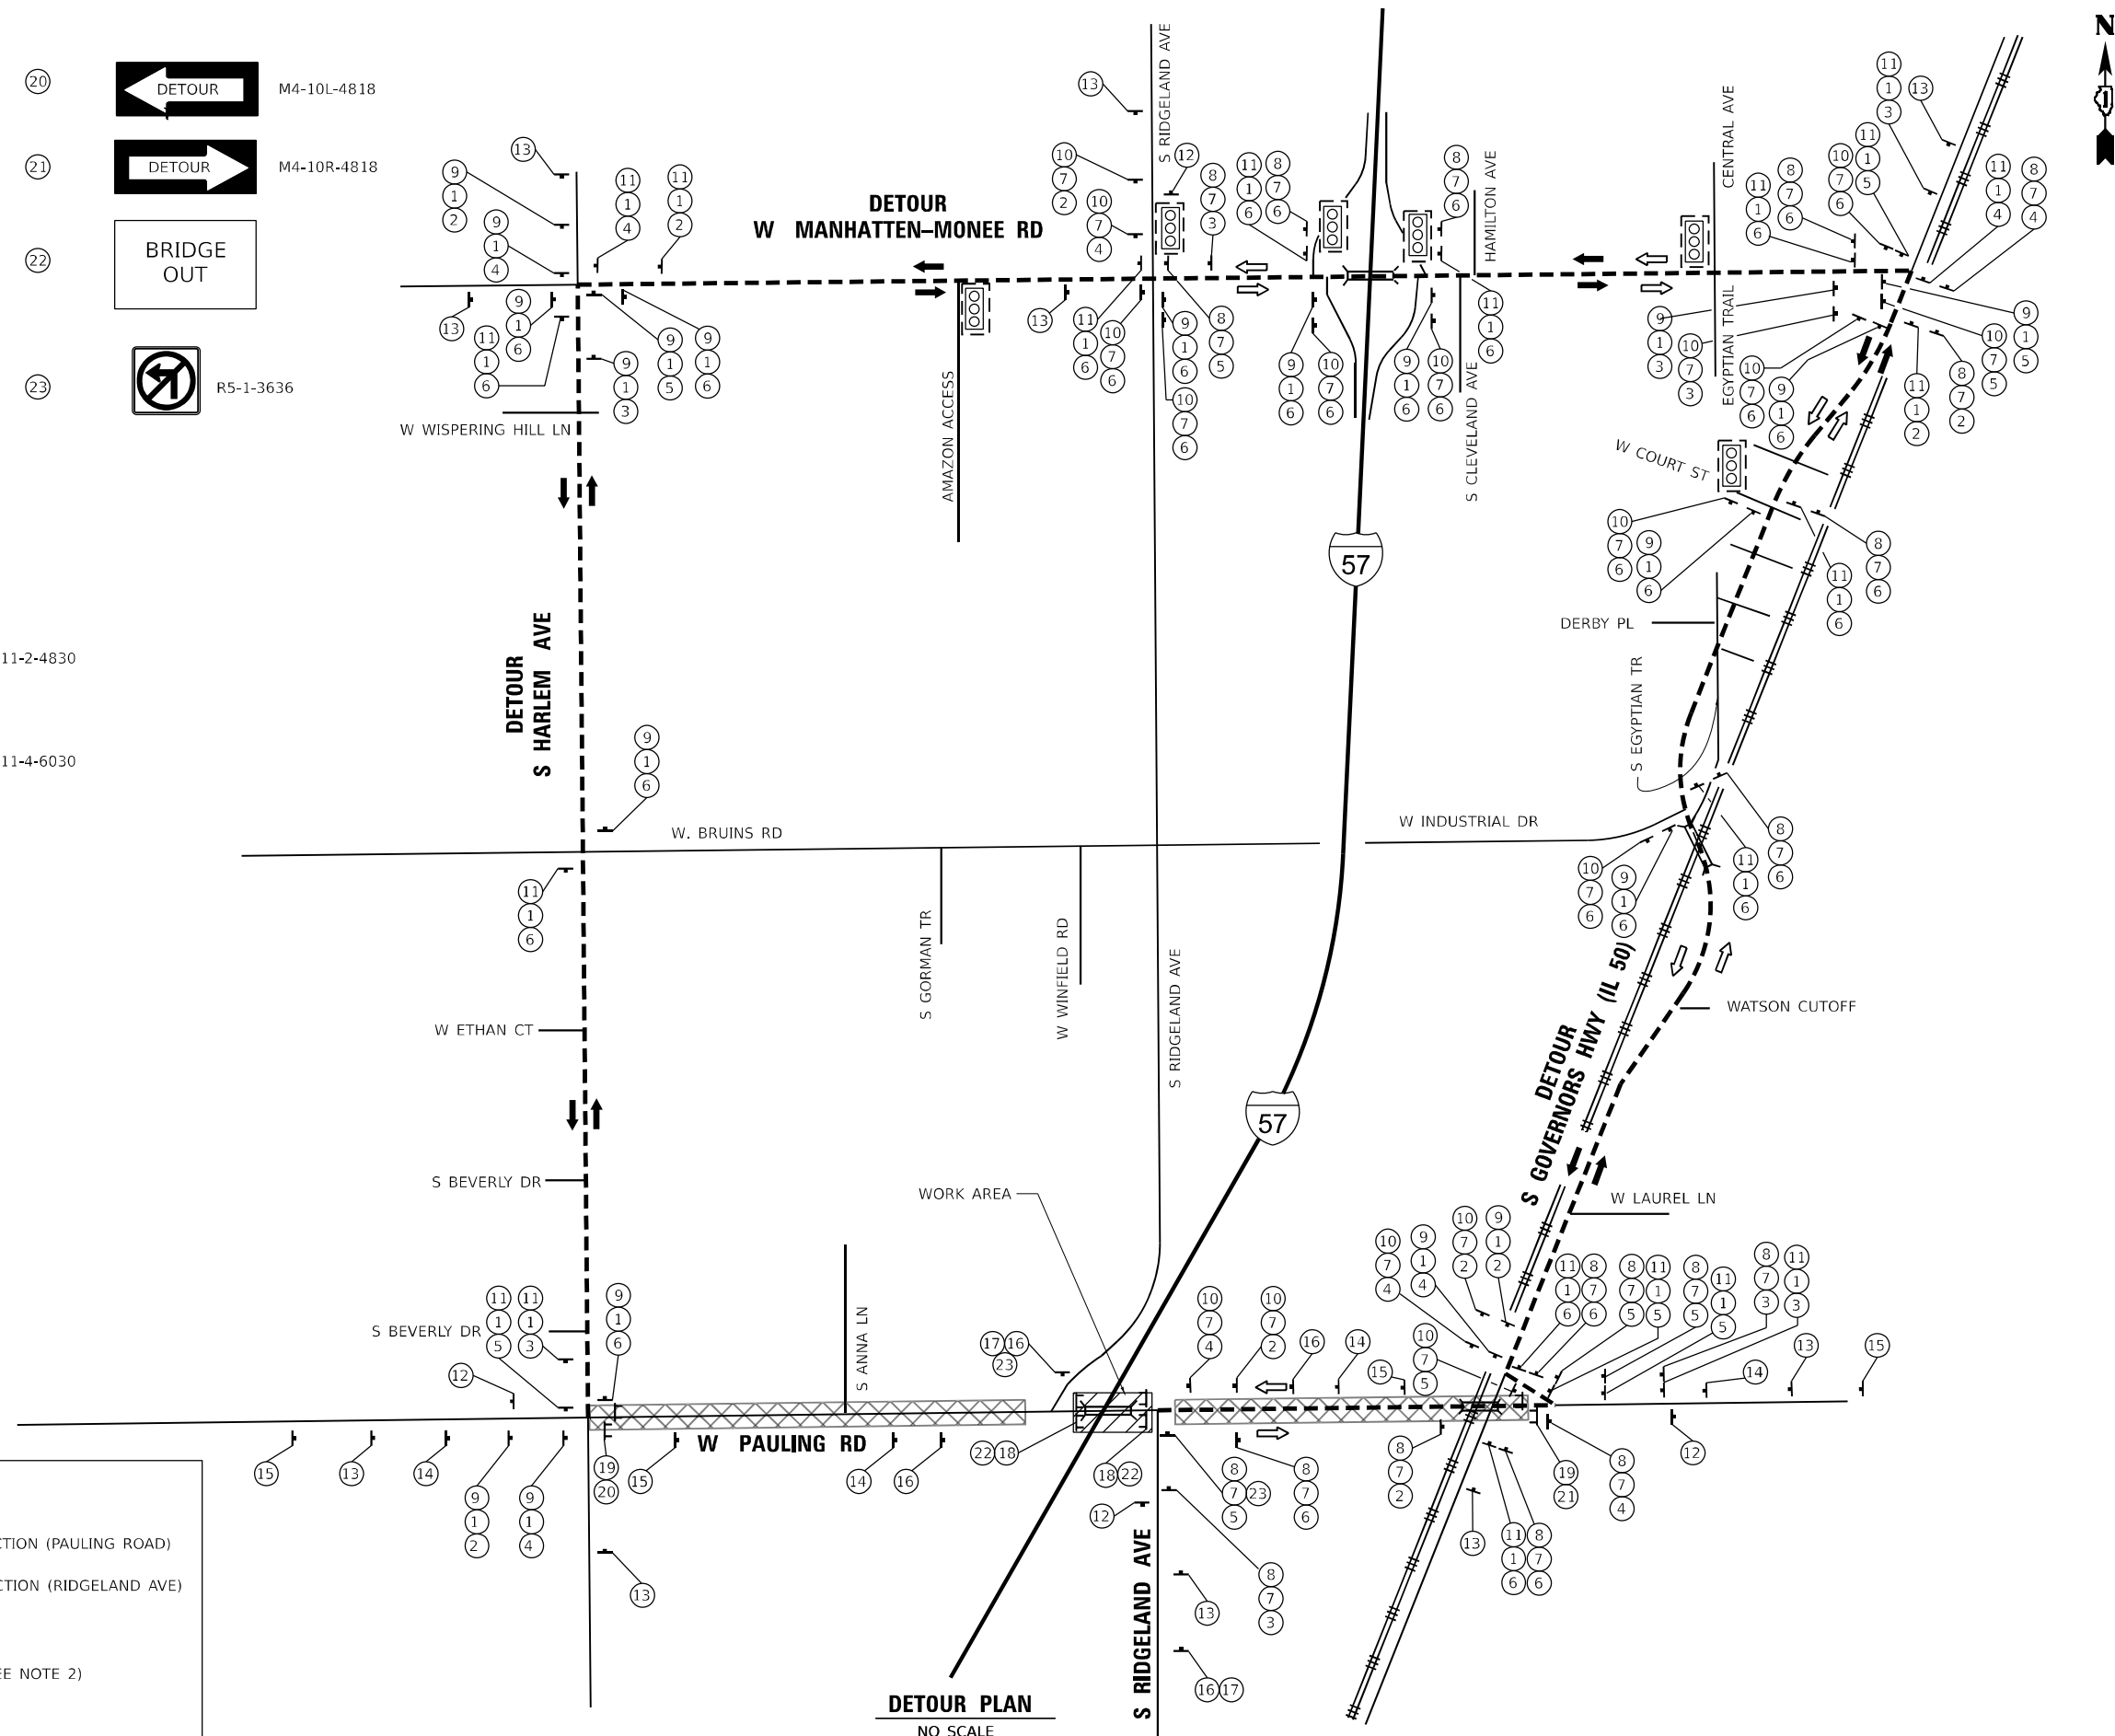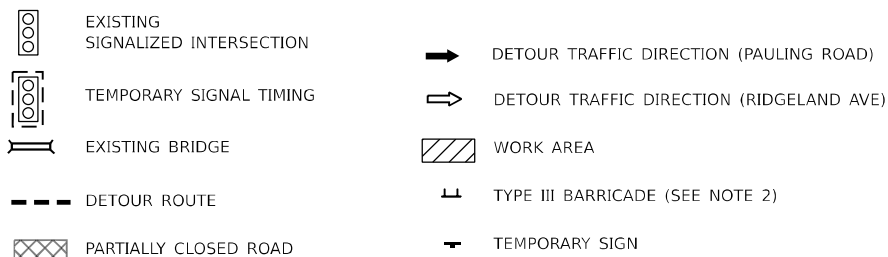

DETOUR PLAN
NO SCALE

THE HOH GROUP, INC. ARCHITECTS ENGINEERS	USER NAME = a.zpatrick	DESIGNED - AAF	REVISED -	STATE OF ILLINOIS DEPARTMENT OF TRANSPORTATION	DETOUR ROUTE PAULING ROAD AND RIDGELAND AVENUE					F.A.I. RTE.	SECTION	COUNTY	TOTAL SHEETS	SHEET NO.
		DRAWN - AAF	REVISED -							57	99-1HB-2-BR	WILL	133	48
	PLOT SCALE = 100,000' / in.	CHECKED - BAP	REVISED -		CONTRACT NO. 60R76									
	PLOT DATE = 2/14/2025	DATE - 7/27/22	REVISED -		SCALE: NTS	SHEET 1 OF 1 SHEETS	STA. N/A TO STA. N/A	ILLINOIS	FED. AID PROJECT					

Existing Structure: S.N. 099-0204 consists of a four-span continuous non-composite steel beam reinforced concrete deck superstructure supported by single hammerhead piers and spill-thru abutments. The existing bridge is 256'-10" long, 29'-8" wide, and has a 30°-35'-32" left forward skew. The bridge was built in 1967 as Section 99-1HB-2. The deck was sealed in 2015. Outside face of fascia beams, beam ends, and abutment bearings were painted in 2018. Concrete deck to be removed and replaced using a detour.

No salvage.

Traffic Barrier Terminal, Type 6 (Std. 631031), typ.

Elev. 770.57*

Widen Exist. Abutment Cap, typ.

*Elevation calculated using survey of existing beam seats.

Exist. 33WF141 (Make comp. in positive moment regions)

Proposed Slope Wall, typ.

1:2 (V:H) @ Rt. L's

16'-0" Min. Vert. Clr. SB I-57

16'-0" Min. Vert. Clr. NB I-57

10'-0" Shldr.

24'-0" Roadway

2.3%

2.3%

27'-0" Median

4'-0" Shldr.

28'-0" Median

25'-0" Roadway

2.0%

2.0%

9'-0" Shldr.

1:2 (V:H) @ Rt. L's

Soldier Pile Retaining Wall S.N. 099-W1000, See Retaining Wall Plans

Elev. 770.54*

ELEVATION
(Looking North)
(Horiz. dim. @ Rt. L's)

SCOPE OF WORK

1. Remove existing concrete deck and replace with wider concrete deck.
2. Make new deck composite in positive moment regions.
3. Widen existing abutment cap and reconfigure into semi-integral abutment. Existing wingwalls will be partially removed.
4. Clean, paint, and reuse pier bearings.
5. Jack existing beams and install new elastomeric bearings with steel extensions at abutments.
6. Repair Beam 2 web at west end with bolted plates.
7. Repair abutments and piers with structural repair of concrete and epoxy crack injection.
8. Replace concrete slope walls.
9. Provide new rigid approach slabs.
10. Clean and paint all existing structural steel.

APPROVED
For Structural Adequacy Only
Wayne F. Hight
Engineer of Bridges & Structures

STA. 1237+17.01
RE-BUILT 20__ BY
STATE OF ILLINOIS
F.A.I. RTE. 57 SEC. 99-1HB-2-BR
LOADING HS-20
STR. NO. 099-0204

located by

Range 13 E, 3rd P.M.

connector approach, typ.

Twp. 34 N

Structure Location

Bruns Rd.

Harlow Ave.

Pauling Rd.

Offner Rd.

Rudeland Ave.

1-53

11-53

30

29

31

32


LOCATION SKETCH

GENERAL PLAN AND ELEVATION
I-57 AT PAULING ROAD
F.A.I. RTE. 57
SEC. 99-1HB-2-BR
WILL COUNTY
STATION 1237+17.01
STRUCTURE NO. 099-0204

	USER NAME =	DESIGNED - JJI	REVISED -	STATE OF ILLINOIS DEPARTMENT OF TRANSPORTATION	GENERAL PLAN AND ELEVATION STRUCTURE NO. 099-0204	F.A.I RTE.	SECTION	COUNTY	TOTAL SHEETS	SHEET NO.
		CHECKED - EH	REVISED -			57	99-1HB-2-BR	WILL	133	49
	PLOT SCALE =	DRAWN - JJI	REVISED -			CONTRACT NO. 60R76				
	PLOT DATE =	CHECKED - 1/20/2025	REVISED -			SHEET SA-1 OF SA-28 SHEETS				


INDEX OF SHEETS

SA-1.	General Plan and Elevation
SA-2 thru SA-3.	General Data
SA-4 thru SA-6.	Top of Deck Elevations
SA-7.	Top of West Approach Slab Elevations
SA-8.	Top of East Approach Slab Elevations
SA-9 thru SA-10.	Superstructure
SA-11.	Superstructure Details
SA-12.	Diaphragm Details
SA-13 thru SA-15.	Bridge Approach Slab Details
SA-16 thru SA-17.	Bridge Fence Railing, Curved
SA-18.	Structural Steel
SA-19.	Structural Steel Details
SA-20.	Bearing Details
SA-21.	Abutment Removal Details
SA-22.	West Abutment Details
SA-23.	East Abutment Details
SA-24.	Pier 1 Repairs
SA-25.	Pier 2 Repairs
SA-26.	Pier 3 Repairs
SA-27 thru SA-28.	Boring Logs

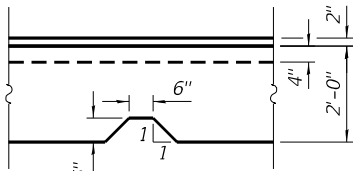


SLOPE WALL NOTCH DETAIL 1

West slope wall only, at locations in conflict with 1.5" underground utility line

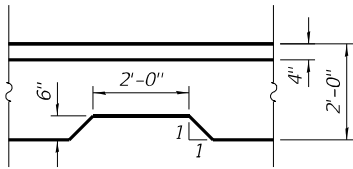

SLOPE WALL NOTCH DETAIL 2

West slope wall only, at locations in conflict with 1.5" underground utility line

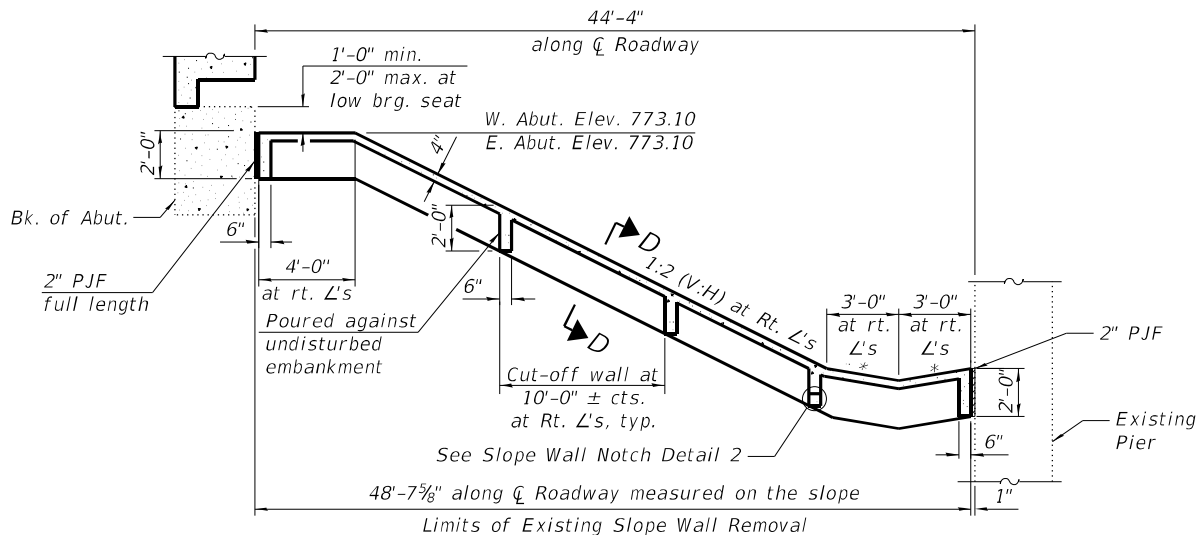

SECTION THRU CONCRETE SLOPE WALL

Notes:

Slope wall shall be reinforced with welded wire fabric, 6 in. x 6 in. - W4.0 x W4.0, weighing 58 lbs. per 100 sq. ft. Contractor to verify locations of 1.5" IDOT underground electric utility and protect during construction. Dimensions of notch for west slope wall shall be verified by Contractor.

GENERAL NOTES

Fasteners shall be ASTM F 3125 Grade A325 Type 1, mechanically galvanized bolts in painted areas. Bolts 7/8 in. diameter, holes 1 1/16 in. diameter, unless otherwise noted.

No field welding is permitted except as specified in the contract documents. The Contractor shall test the existing welds by non-destructive methods within 2 ft. of the end of the existing cover plates for cracks after removal of the existing concrete deck. Dye penetrant (PT), magnetic particle (MT), or other approved testing method shall be performed by qualified personnel approved by the Engineer. If cracks are found, report them to the Bureau of Bridges & Structures for disposition. The cost of testing is included in Removal of Existing Concrete Deck. The cost of crack repair, if necessary, will be paid for according to Article 109.04 of the Standard Specifications.

Reinforcement bars designated (E) shall be epoxy coated. Prior to pouring the new concrete deck, all heavy or loose rust, loose mill scale, and other loose detrimental foreign material shall be removed from the surfaces in contact with concrete (SSPC - SP3 standards). Tightly adhered paint may remain unless otherwise noted. Removal shall be accomplished by methods that will not damage the steel and the cost will be paid for according to Article 109.04 of the Standard Specifications. As directed by the Engineer, existing construction accessories welded to the top flange of beams and girders shall be removed. The weld areas shall be ground flush and inspected for cracks using magnetic particle testing (MT) or dye penetrant testing (PT) by qualified personnel approved by the Engineer. Any cracks that cannot be removed by grinding 1/4 in. deep shall be identified and reported to the Bureau of Bridges & Structures for further disposition. The cost of removing welded accessories, grinding and inspecting weld areas and grinding cracks will be paid for according to Article 109.04 of the Standard Specifications.

Slipforming of the parapets is not allowed. The embankment configuration shown shall be the minimum that must be placed and compacted prior to construction of the abutments.

Cleaning and painting of the existing and new structural steel shall be as specified in the special provision for "Cleaning and Painting Existing Steel Structures". All existing and new beams, bearings and other structural steel shall be cleaned per Near White Blast Cleaning - SSPC- SP10. Cost of cleaning and painting existing and new structural steel shall be included in Cleaning and Painting Steel Bridge No. 1.

The designated areas cleaned per Near White Blast Cleaning shall be painted according to the requirements of OZ/E/U. The color of the final finish coat for all interior steel surfaces shall be Gray, Munsell No 5B 7/1. The color of the final finish coat for the exterior and bottom flange of the fascia beams shall be Reddish-Brown, Munsell No 2.5YR 3/4.


The existing structural steel coating contains lead. The Contractor shall take appropriate precautions to address the presence of lead on this project.

Existing structural steel that will be in contact with new structural steel shall be cleaned and painted prior to erection as required by the Special Provision "Cleaning and Painting Contact Surface Areas of Existing Steel Structures," and the Standard Specifications. The color of the final finish coat for all interior surfaces shall be Gray, Munsell No. 5B 7/1. The color of the final finish coat for the exterior and bottom flange of the fascia beams shall be Reddish-Brown, Munsell No. 2.5YR 3/4. Cost included with Furnishing and Erecting Structural Steel.

Contractor shall ensure existing paint system is compatible with proposed paint systems for both existing and new structural steel.

Plan dimensions and details relative to the existing structure have been taken from existing plans and are subject to nominal construction variations. The Contractor shall field verify existing dimensions and details affecting new construction and make necessary approved adjustments prior to construction or ordering of materials. Such variations shall not be cause for additional compensation for a change in scope of the work; however, the Contractor will be paid for the quantity actually furnished at the unit price bid for the work.



Bearing seat surfaces shall be constructed or adjusted to the designated elevations within a tolerance of 1/8 in. (0.01 ft.). Adjustment shall be made either by grinding the surface or by shimming the bearings.

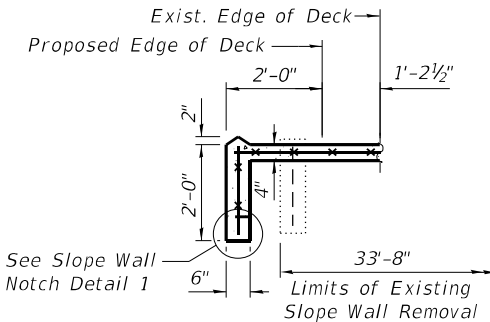

SECTION D-D

TOTAL BILL OF MATERIAL

ITEM	UNIT	SUPER	SUB	TOTAL
Concrete Removal	Cu. Yd.	-	15.2	15.2
Slope Wall Removal	Sq. Yd.	-	364	364
Removal of Existing Concrete Deck No. 1	Each	1	-	1
Protective Shield	Sq. Yd.	516	-	516
Structure Excavation	Cu. Yd.	-	112	112
Concrete Structures	Cu. Yd.	21.7	3.3	25.0
Concrete Superstructure	Cu. Yd.	343.5	-	343.5
Bridge Deck Grooving	Sq. Yd.	955	-	955
Protective Coat	Sq. Yd.	1,289	-	1,289
Concrete Superstructure (Approach Slab)	Cu. Yd.	87.2	-	87.2
Furnishing and Erecting Structural Steel	Pound	270	2,130	2,400
Stud Shear Connectors	Each	3,090	-	3,090
Reinforcement Bars, Epoxy Coated	Pound	119,170	380	119,550
Bridge Fence Railing, Curved	Foot	561	-	561
Slope Wall 4 Inch	Sq. Yd.	-	384	384
Name Plates	Each	-	1	1
Elastomeric Bearing Assembly, Type I	Each	-	10	10
Anchor Bolts, 3/4"	Each	-	20	20
Granular Backfill for Structures	Cu. Yd.	-	101	101
Epoxy Crack Injection	Foot	-	115	115
Geocomposite Wall Drain	Sq. Yd.	-	50	50
Pipe Underdrains for Structures 4"	Foot	-	115	115
Bar Terminators	Each	218	-	218
Jack and Remove Existing Bearings	Each	-	10	10
Containment and Disposal of Lead Paint	L. Sum	1	-	1
Cleaning Residues No. 1	L. Sum	1	-	1
Cleaning and Painting Steel Bridge No. 1	L. Sum	1	-	1
Structural Repair of Concrete (Depth Equal To or Less Than 5 Inches)	Sq. Ft.	-	17	17
Structural Repair of Concrete (Depth Greater Than 5 Inches)	Sq. Ft.	-	10	10
Temporary Shoring and Cribbing	Each	-	2	2

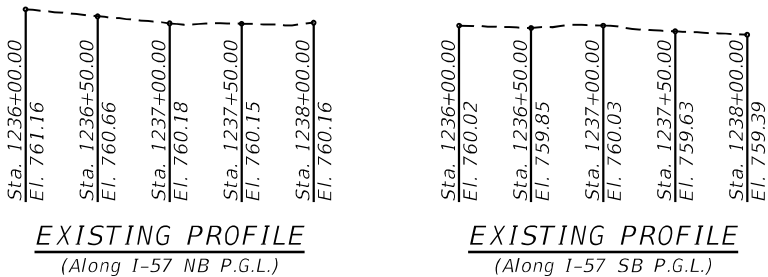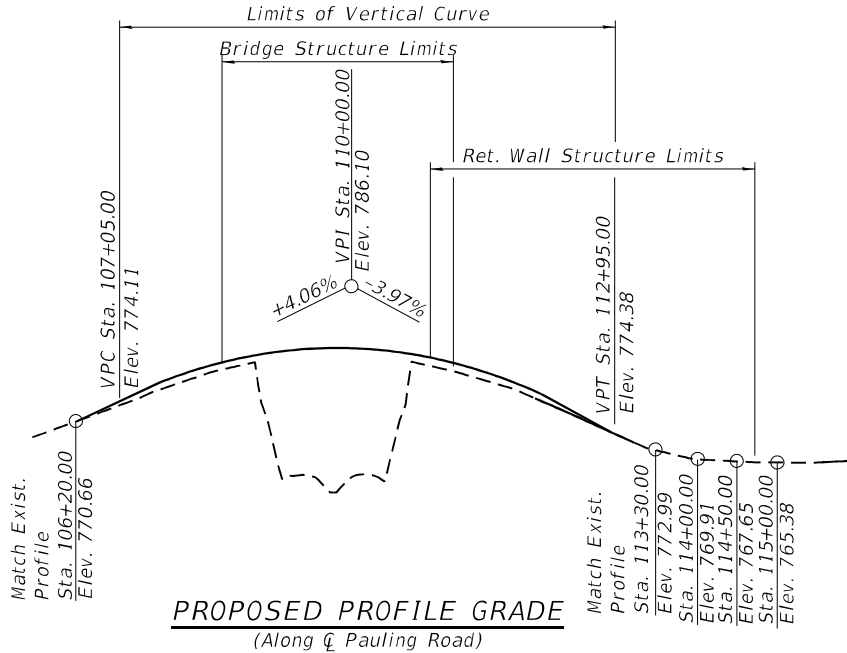

MODEL: Default
FILE NAME: pw:\atlases-pw\beniley.com\atlases-pw-01\Documents\Projects\10011001 CV 0081003110 CAD\3_Sheets\12_Structural\160R76-099024_002_GeneralData1



USER NAME =	DESIGNED - JJI	REVISED -
	CHECKED - EH	REVISED -
PLOT SCALE =	DRAWN - JJI	REVISED -
PLOT DATE =	CHECKED - 3/3/2025	REVISED -


STATE OF ILLINOIS
DEPARTMENT OF TRANSPORTATION

GENERAL DATA
STRUCTURE NO. 099-0204

SHEET SA-2 OF SA-28 SHEETS

F.A.1 RTE.	SECTION	COUNTY	TOTAL SHEETS	SHEET NO.
57	99-1HB-2-BR	WILL	133	50
CONTRACT NO. 60R76				
ILLINOIS FED. AID PROJECT				

MODEL: Default
FILE NAME: pw:\atlas-pw\benley.com\atlas-pw-01\Documents\Projects\1001\1001 CV 008003\10 CAD\3_Sheets\12_Structural\160R76-095024_003_GeneralData II

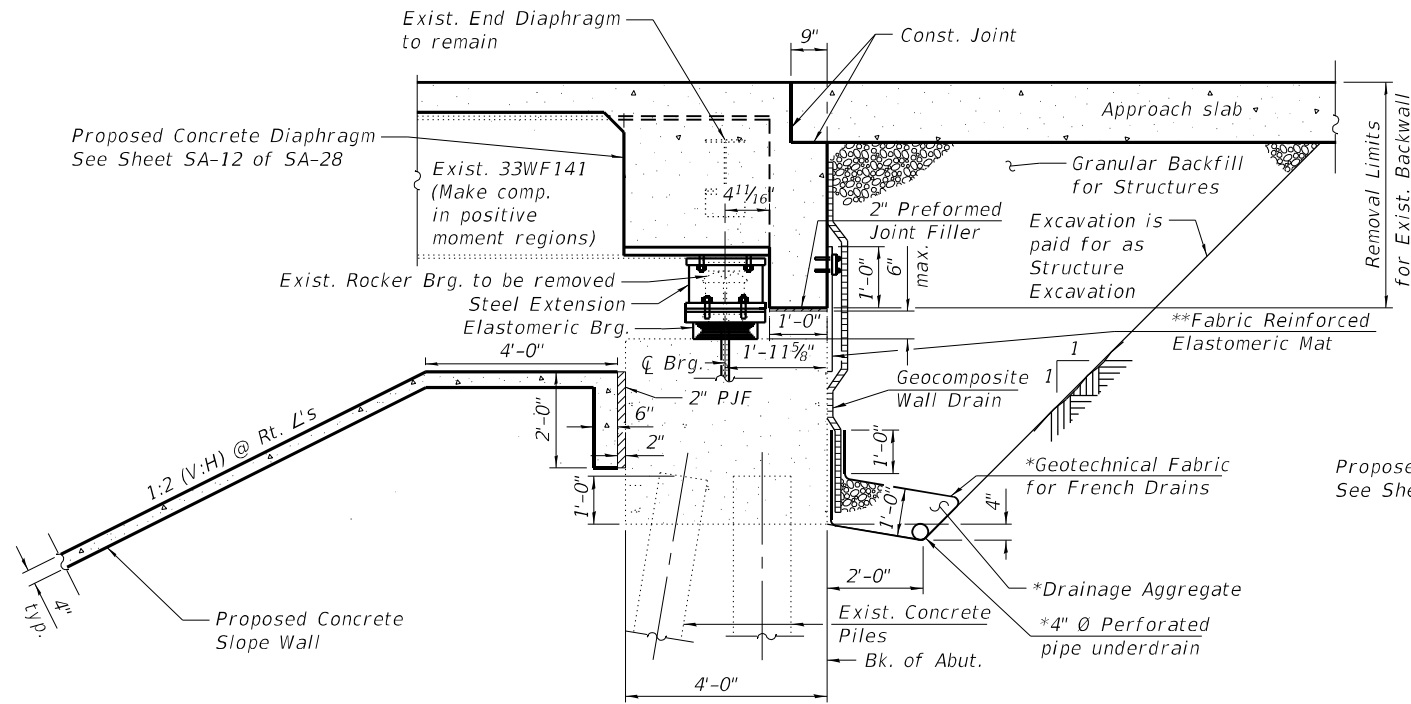


SECTION A-A
SECTION THRU SEMI-INTEGRAL ABUTMENT
(Horiz. dim. @ Rt. L's)


Note:
All drainage system components shall extend parallel to the abutment back wall until they intersect the wingwalls. The pipe shall extend under the wingwalls until intersecting the side slopes. The pipes shall drain into concrete headwalls. (See Article 601.05 of the Standard Specifications and Highway Standard 601101).

* Included in the cost of Pipe Underdrains for Structures.


** Included in the cost of Concrete Superstructure.

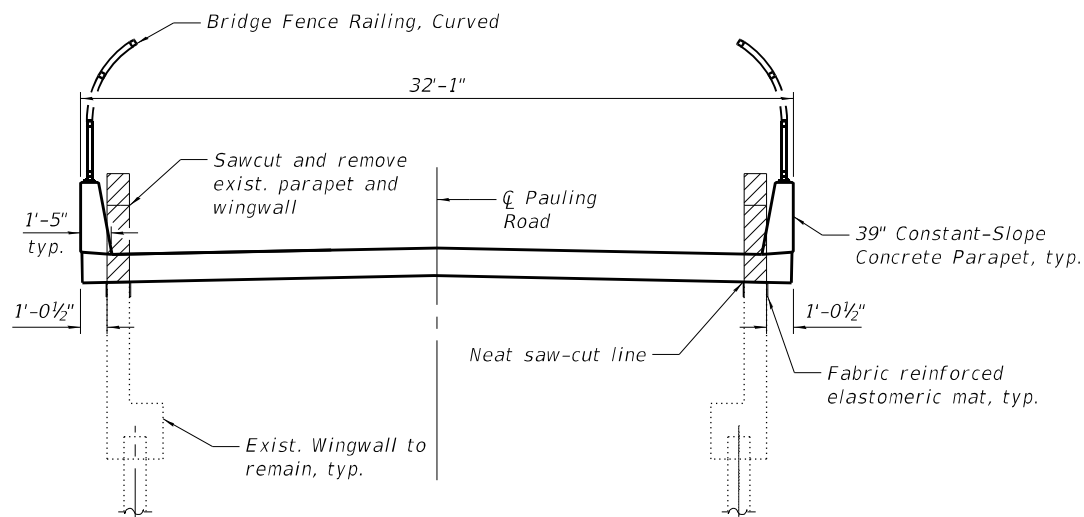

SECTION THROUGH APPROACH SLAB

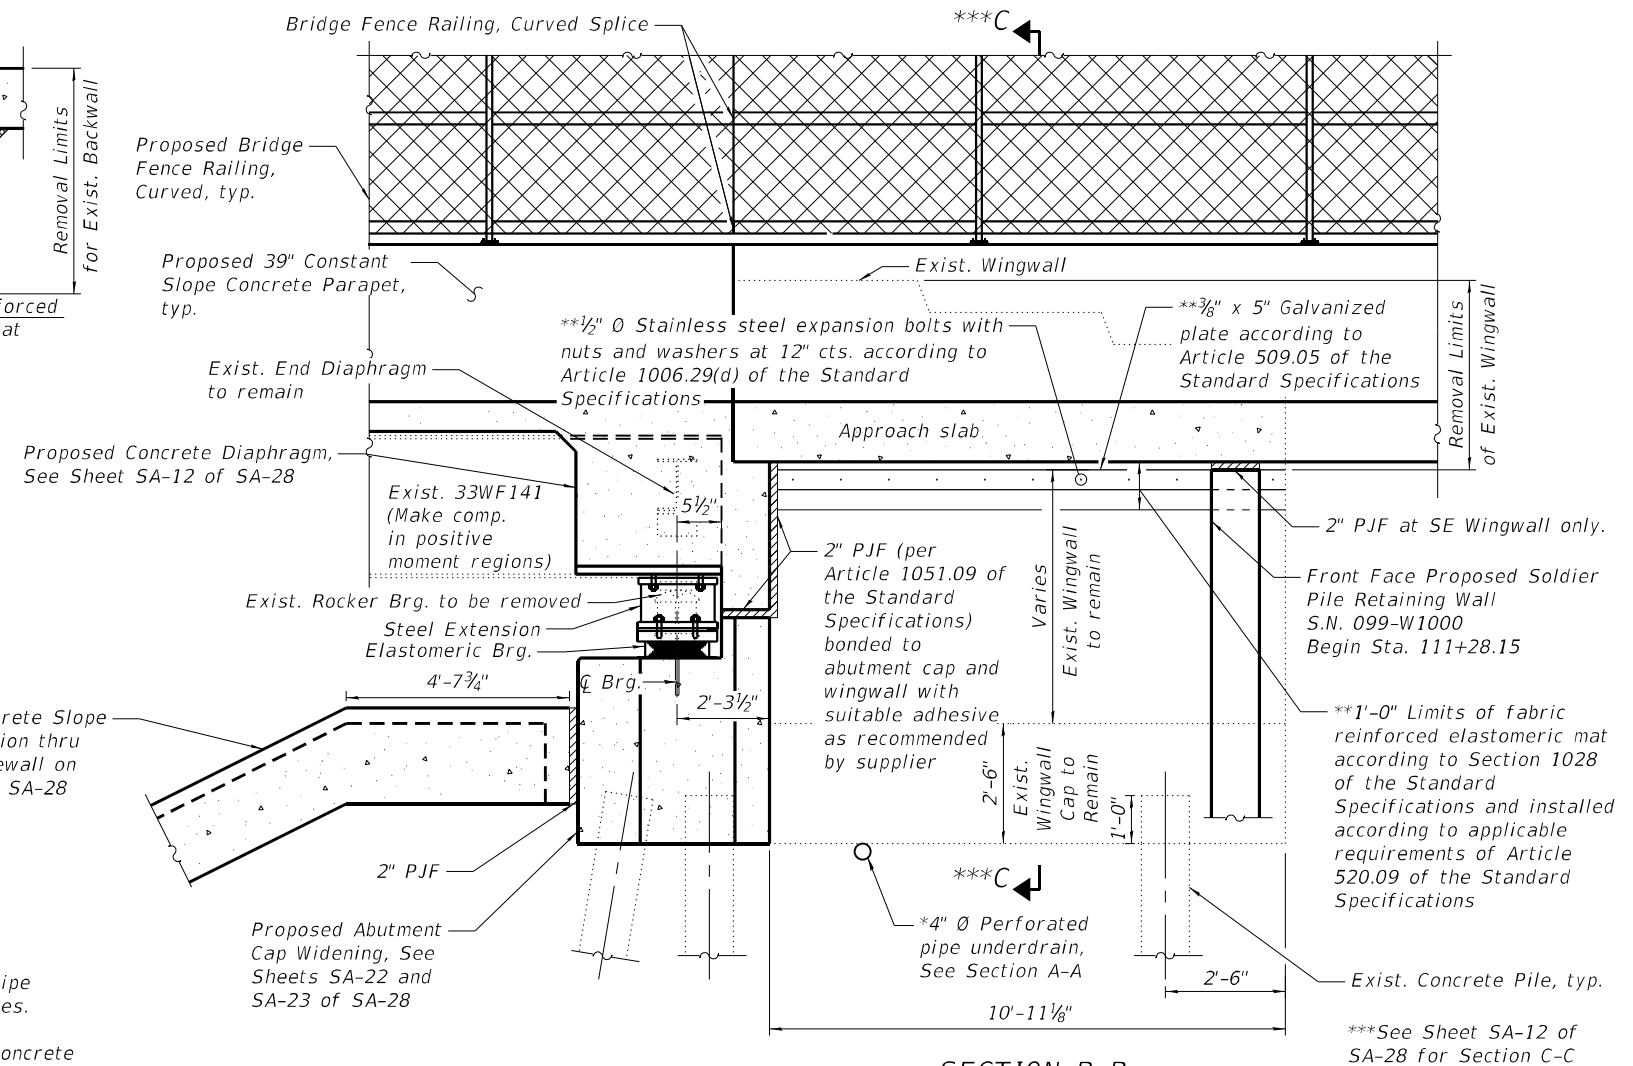

SECTION B-B
SECTION THRU SEMI-INTEGRAL ABUTMENT
AT WINGWALL
(Horiz. dim. along C Wingwall)
(Southeast Wingwall Shown, Others Similar)

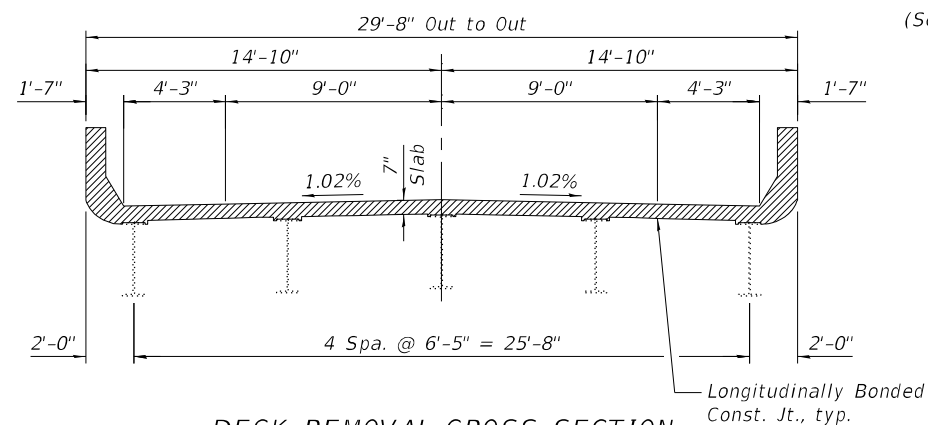

DECK REMOVAL CROSS SECTION
(Looking East)

LEGEND

 Removal of Existing Concrete Deck No. 1

AEG ATLAS ENGINEERING
GROUP, LTD.

USER NAME =	DESIGNED - JJI	REVISED -
	CHECKED - JKL	REVISED -
PLOT SCALE =	DRAWN - JJI	REVISED -
PLOT DATE =	CHECKED - 6/21/2024	REVISED -


STATE OF ILLINOIS
DEPARTMENT OF TRANSPORTATION

GENERAL DATA
STRUCTURE NO. 099-0204


SHEET SA-3 OF SA-28 SHEETS

F.A.I RTE.	SECTION	COUNTY	TOTAL SHEETS	SHEET NO.
57	99-1HB-2-BR	WILL	133	51
CONTRACT NO. 60R76				
ILLINOIS FED. AID PROJECT				

MODEL: Default
FILE NAME: pw:\atlases-pw-bentley.com\atlases-pw-01\Documents\Projects\1001\1001 CV 008003\10 CAD\3_Sheets\12_Structural\160R76-095024_004_TODElevs.dwg

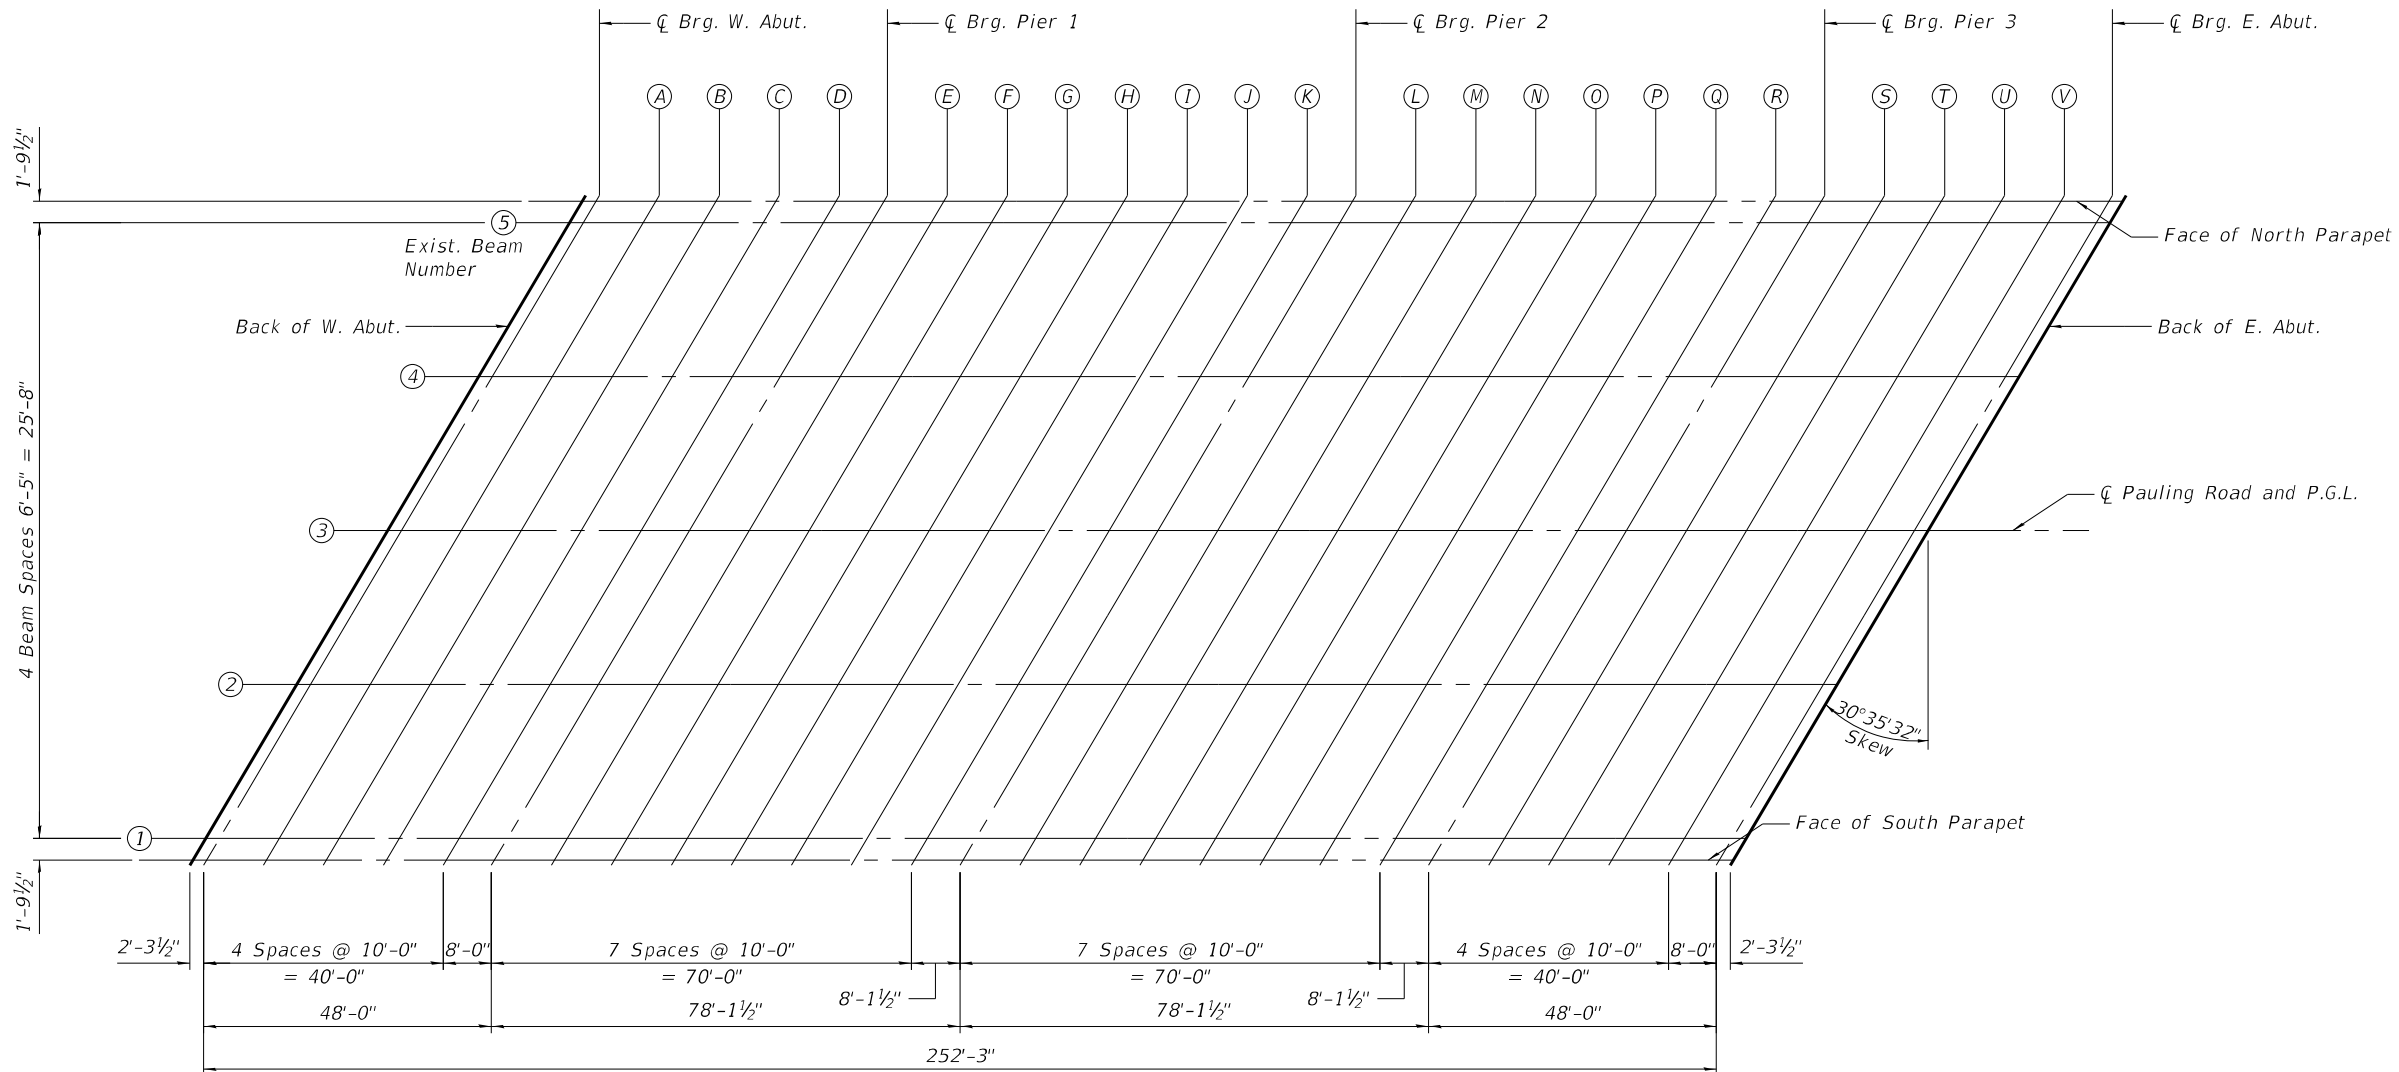

PLAN

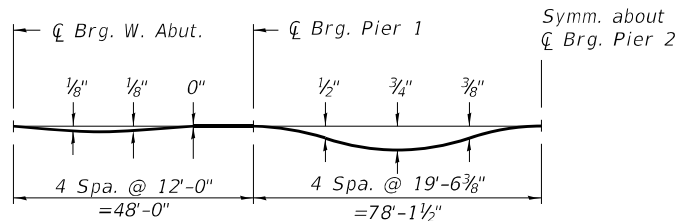


DEAD LOAD DEFLECTION DIAGRAM

(Includes weight of concrete only.)

Note:

The above deflections are not to be used in the field if the engineer is working from the grade elevations adjusted for dead load deflections as shown on Sheets SA-5 and SA-6 of SA-28.

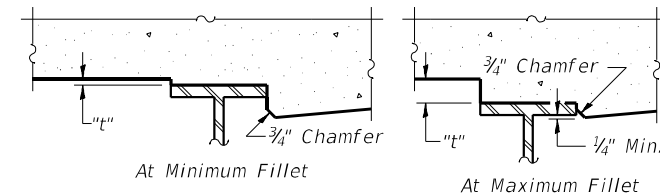

To determine "t": After all structural steel has been erected, elevations of the top flanges of the beams shall be taken at intervals shown above. These elevations subtracted from the "Theoretical Grade Elevations Adjusted for Dead Load Deflection" shown on Sheets SA-5 and SA-6 of SA-28, minus slab thickness, equals the fillet heights "t" above top flange of beams.

FILLET HEIGHTS

AEG ATLAS ENGINEERING
GROUP, LTD.

USER NAME =	DESIGNED - JJI	REVISED -
	CHECKED - JKL	REVISED -
PLOT SCALE =	DRAWN - JJI	REVISED -
PLOT DATE =	CHECKED - 12/18/2024	REVISED -

STATE OF ILLINOIS
DEPARTMENT OF TRANSPORTATION

TOP OF DECK ELEVATIONS
STRUCTURE NO. 099-0204

SHEET SA-4 OF SA-28 SHEETS

F.A.1 RTE.	SECTION	COUNTY	TOTAL SHEETS	SHEET NO.
57	99-1HB-2-BR	WILL	133	52
CONTRACT NO. 60R76				
ILLINOIS FED. AID PROJECT				

MODEL: Default
FILE NAME: pw:\atlbas-pw\beniley.com\atlbas-pw-01\Documents\Project\1001\1001 CV 008\003\10 CAD\3_Sheets\12_Structural\160R76-099024_005_T0DElevs11

FACE OF SOUTH PARAPET

Location	Station	Offset	Theoretical Grade Elevations	Theoretical Grade Elevations Adjusted For Dead Load Deflection
Bk. of W. Abut. C Brg. W. Abut.	108+63.04 108+65.33	14.63 14.63	778.59 778.64	778.59 778.64
A	108+75.33	14.63	778.82	778.83
B	108+85.33	14.63	778.99	778.99
C	108+95.33	14.63	779.14	779.14
D	109+05.33	14.63	779.28	779.28
C Brg. Pier 1	109+13.33	14.63	779.38	779.38
E	109+23.33	14.63	779.50	779.52
F	109+33.33	14.63	779.60	779.64
G	109+43.33	14.63	779.69	779.75
H	109+53.33	14.63	779.77	779.83
I	109+63.33	14.63	779.83	779.88
J	109+73.33	14.63	779.87	779.90
K	109+83.33	14.63	779.91	779.92
C Brg. Pier 2	109+91.45	14.63	779.93	779.93
L	110+01.45	14.63	779.94	779.95
M	110+11.45	14.63	779.93	779.97
N	110+21.45	14.63	779.91	779.97
O	110+31.45	14.63	779.88	779.95
P	110+41.45	14.63	779.84	779.89
Q	110+51.45	14.63	779.78	779.82
R	110+61.45	14.63	779.71	779.72
C Brg. Pier 3	110+69.58	14.63	779.64	779.64
S	110+79.58	14.63	779.54	779.54
T	110+89.58	14.63	779.43	779.43
U	110+99.58	14.63	779.31	779.31
V	111+09.58	14.63	779.17	779.17
C Brg. E. Abut. Bk. of E. Abut.	111+17.58 111+19.87	14.63 14.63	779.05 779.01	779.05 779.01

BEAM NO. 1

Location	Station	Offset	Theoretical Grade Elevations	Theoretical Grade Elevations Adjusted For Dead Load Deflection
Bk. of W. Abut. C Brg. W. Abut.	108+64.10 108+66.39	12.83 12.83	778.65 778.69	778.65 778.69
A	108+76.39	12.83	778.87	778.88
B	108+86.39	12.83	779.04	779.05
C	108+96.39	12.83	779.19	779.19
D	109+06.39	12.83	779.33	779.33
C Brg. Pier 1	109+14.39	12.83	779.43	779.43
E	109+24.39	12.83	779.55	779.57
F	109+34.39	12.83	779.65	779.69
G	109+44.39	12.83	779.73	779.79
H	109+54.39	12.83	779.81	779.87
I	109+64.39	12.83	779.87	779.92
J	109+74.39	12.83	779.91	779.94
K	109+84.39	12.83	779.95	779.95
C Brg. Pier 2	109+92.51	12.83	779.96	779.96
L	110+02.51	12.83	779.97	779.98
M	110+12.51	12.83	779.97	780.00
N	110+22.51	12.83	779.95	780.00
O	110+32.51	12.83	779.91	779.98
P	110+42.51	12.83	779.87	779.92
Q	110+52.51	12.83	779.81	779.85
R	110+62.51	12.83	779.73	779.75
C Brg. Pier 3	110+70.64	12.83	779.66	779.66
S	110+80.64	12.83	779.56	779.56
T	110+90.64	12.83	779.45	779.46
U	111+00.64	12.83	779.33	779.33
V	111+10.64	12.83	779.19	779.19
C Brg. E. Abut. Bk. of E. Abut.	111+18.64 111+20.93	12.83 12.83	779.07 779.03	779.07 779.03

BEAM NO. 2

Location	Station	Offset	Theoretical Grade Elevations	Theoretical Grade Elevations Adjusted For Dead Load Deflection
Bk. of W. Abut. C Brg. W. Abut.	108+67.89 108+70.18	6.42 6.42	778.83 778.87	778.83 778.87
A	108+80.18	6.42	779.04	779.05
B	108+90.18	6.42	779.20	779.21
C	109+00.18	6.42	779.35	779.35
D	109+10.18	6.42	779.49	779.48
C Brg. Pier 1	109+18.18	6.42	779.58	779.58
E	109+28.18	6.42	779.69	779.71
F	109+38.18	6.42	779.79	779.83
G	109+48.18	6.42	779.87	779.93
H	109+58.18	6.42	779.94	780.00
I	109+68.18	6.42	779.99	780.04
J	109+78.18	6.42	780.03	780.06
K	109+88.18	6.42	780.06	780.07
C Brg. Pier 2	109+96.31	6.42	780.07	780.07
L	110+06.31	6.42	780.08	780.09
M	110+16.31	6.42	780.07	780.10
N	110+26.31	6.42	780.04	780.10
O	110+36.31	6.42	780.00	780.07
P	110+46.31	6.42	779.95	780.01
Q	110+56.31	6.42	779.89	779.93
R	110+66.31	6.42	779.81	779.82
C Brg. Pier 3	110+74.43	6.42	779.73	779.73
S	110+84.43	6.42	779.63	779.63
T	110+94.43	6.42	779.51	779.52
U	111+04.43	6.42	779.38	779.39
V	111+14.43	6.42	779.24	779.24
C Brg. E. Abut. Bk. of E. Abut.	111+22.43 111+24.72	6.42 6.42	779.11 779.07	779.11 779.07

BEAM NO. 3,
PROFILE GRADE LINE,
& C PAULING ROAD

Location	Station	Offset	Theoretical Grade Elevations	Theoretical Grade Elevations Adjusted For Dead Load Deflection
Bk. of W. Abut. C Brg. W. Abut.	108+71.68 108+73.98	0.00 0.00	778.99 779.03	778.99 779.03
A	108+83.98	0.00	779.20	779.21
B	108+93.98	0.00	779.36	779.37
C	109+03.98	0.00	779.50	779.50
D	109+13.98	0.00	779.63	779.63
C Brg. Pier 1	109+21.98	0.00	779.72	779.72
E	109+31.98	0.00	779.83	779.85
F	109+41.98	0.00	779.92	779.96
G	109+51.98	0.00	779.99	780.05
H	109+61.98	0.00	780.06	780.12
I	109+71.98	0.00	780.11	780.16
J	109+81.98	0.00	780.14	780.17
K	109+91.98	0.00	780.16	780.17
C Brg. Pier 2	110+00.10	0.00	780.17	780.17
L	110+10.10	0.00	780.17	780.18
M	110+20.10	0.00	780.15	780.19
N	110+30.10	0.00	780.12	780.18
O	110+40.10	0.00	780.08	780.15
P	110+50.10	0.00	780.02	780.08
Q	110+60.10	0.00	779.95	779.99
R	110+70.10	0.00	779.87	779.88
C Brg. Pier 3	110+78.23	0.00	779.79	779.79
S	110+88.23	0.00	779.68	779.68
T	110+98.23	0.00	779.56	779.56
U	111+08.23	0.00	779.42	779.43
V	111+18.23	0.00	779.27	779.28
C Brg. E. Abut. Bk. of E. Abut.	111+26.23 111+28.52	0.00 0.00	779.15 779.11	779.15 779.11

3/7/2025 11:54:05 AM

MODEL: Default
FILE NAME: pw:\atlbas-pw\ben\iley.com\atlbas-pw-01\Documents\Project\1001\1001 CV 008003\10 CAD\3_Sheets\12_Structural\160R76-099024_006_T0DElevsIII


BEAM NO. 4					BEAM NO. 5					FACE OF NORTH PARAPET				
Location	Station	Offset	Theoretical Grade Elevations	Theoretical Grade Elevations Adjusted For Dead Load Deflection	Location	Station	Offset	Theoretical Grade Elevations	Theoretical Grade Elevations Adjusted For Dead Load Deflection	Location	Station	Offset	Theoretical Grade Elevations	Theoretical Grade Elevations Adjusted For Dead Load Deflection
Bk. of W. Abut.	108+75.48	-6.42	778.96	778.96	Bk. of W. Abut.	108+79.27	-12.83	778.92	778.92	Bk. of W. Abut.	108+80.32	-14.63	778.90	778.90
☒ Brg. W. Abut.	108+77.77	-6.42	779.00	779.00	☒ Brg. W. Abut.	108+81.56	-12.83	778.96	778.96	☒ Brg. W. Abut.	108+82.62	-14.63	778.94	778.94
A	108+87.77	-6.42	779.17	779.17	A	108+91.56	-12.83	779.12	779.13	A	108+92.62	-14.63	779.10	779.11
B	108+97.77	-6.42	779.32	779.32	B	109+01.56	-12.83	779.27	779.27	B	109+02.62	-14.63	779.24	779.25
C	109+07.77	-6.42	779.45	779.46	C	109+11.56	-12.83	779.40	779.40	C	109+12.62	-14.63	779.37	779.38
D	109+17.77	-6.42	779.58	779.58	D	109+21.56	-12.83	779.52	779.51	D	109+22.62	-14.63	779.49	779.49
☒ Brg. Pier 1	109+25.77	-6.42	779.67	779.67	☒ Brg. Pier 1	109+29.56	-12.83	779.60	779.60	☒ Brg. Pier 1	109+30.62	-14.63	779.58	779.58
E	109+35.77	-6.42	779.77	779.79	E	109+39.56	-12.83	779.69	779.71	E	109+40.62	-14.63	779.67	779.69
F	109+45.77	-6.42	779.85	779.89	F	109+49.56	-12.83	779.77	779.82	F	109+50.62	-14.63	779.75	779.79
G	109+55.77	-6.42	779.92	779.98	G	109+59.56	-12.83	779.84	779.90	G	109+60.62	-14.63	779.81	779.87
H	109+65.77	-6.42	779.98	780.04	H	109+69.56	-12.83	779.89	779.96	H	109+70.62	-14.63	779.86	779.92
I	109+75.77	-6.42	780.03	780.07	I	109+79.56	-12.83	779.93	779.98	I	109+80.62	-14.63	779.90	779.95
J	109+85.77	-6.42	780.06	780.08	J	109+89.56	-12.83	779.96	779.99	J	109+90.62	-14.63	779.92	779.95
K	109+95.77	-6.42	780.07	780.08	K	109+99.56	-12.83	779.97	779.98	K	110+00.62	-14.63	779.94	779.94
☒ Brg. Pier 2	110+03.89	-6.42	780.08	780.08	☒ Brg. Pier 2	110+07.69	-12.83	779.97	779.97	☒ Brg. Pier 2	110+08.75	-14.63	779.93	779.93
L	110+13.89	-6.42	780.07	780.08	L	110+17.69	-12.83	779.96	779.97	L	110+18.75	-14.63	779.92	779.93
M	110+23.89	-6.42	780.05	780.08	M	110+27.69	-12.83	779.93	779.97	M	110+28.75	-14.63	779.89	779.93
N	110+33.89	-6.42	780.01	780.07	N	110+37.69	-12.83	779.89	779.95	N	110+38.75	-14.63	779.85	779.91
O	110+43.89	-6.42	779.97	780.03	O	110+47.69	-12.83	779.84	779.90	O	110+48.75	-14.63	779.80	779.86
P	110+53.89	-6.42	779.90	779.96	P	110+57.69	-12.83	779.77	779.83	P	110+58.75	-14.63	779.73	779.78
Q	110+63.89	-6.42	779.83	779.87	Q	110+67.69	-12.83	779.69	779.73	Q	110+68.75	-14.63	779.64	779.68
R	110+73.89	-6.42	779.74	779.75	R	110+77.69	-12.83	779.60	779.61	R	110+78.75	-14.63	779.55	779.56
☒ Brg. Pier 3	110+82.02	-6.42	779.66	779.66	☒ Brg. Pier 3	110+85.81	-12.83	779.51	779.51	☒ Brg. Pier 3	110+86.87	-14.63	779.46	779.46
S	110+92.02	-6.42	779.54	779.54	S	110+95.81	-12.83	779.39	779.39	S	110+96.87	-14.63	779.34	779.34
T	111+02.02	-6.42	779.41	779.42	T	111+05.81	-12.83	779.26	779.26	T	111+06.87	-14.63	779.21	779.21
U	111+12.02	-6.42	779.27	779.28	U	111+15.81	-12.83	779.11	779.12	U	111+16.87	-14.63	779.06	779.07
V	111+22.02	-6.42	779.12	779.12	V	111+25.81	-12.83	778.95	778.96	V	111+26.87	-14.63	778.90	778.90
☒ Brg. E. Abut.	111+30.02	-6.42	778.98	778.98	☒ Brg. E. Abut.	111+33.81	-12.83	778.81	778.81	☒ Brg. E. Abut.	111+34.87	-14.63	778.76	778.76
Bk. of E. Abut.	111+32.31	-6.42	778.94	778.94	Bk. of E. Abut.	111+36.10	-12.83	778.77	778.77	Bk. of E. Abut.	111+37.16	-14.63	778.72	778.72

MODEL: Default
FILE NAME: pw:\atlas-pw\ben\ley.com\atlas-pw-01\Documents\Projects\1001\1001 CV 008003\10 CAD\3_Sheets\12_Structural\160R76-099024_007_TOWestApprSlabElevs

NORTH EDGE OF SLAB			
Location	Station	Offset	Theoretical Grade Elevations
W. End of W. Appr. Slab	108+51.50	-15.13	778.36
A1	108+61.50	-15.13	778.56
A2	108+72.04	-16.04	778.73
E. End of W. Appr. Slab	108+82.04	-16.04	778.90

NORTH CURB LINE			
Location	Station	Offset	Theoretical Grade Elevations
W. End of W. Appr. Slab	108+51.21	-14.63	778.36
A1	108+61.21	-14.63	778.56
A2	108+71.21	-14.63	778.75
E. End of W. Appr. Slab	108+81.21	-14.63	778.92

CL PAULING ROAD & P.G.L.			
Location	Station	Offset	Theoretical Grade Elevations
W. End of W. Appr. Slab	108+42.56	00.00	778.41
A1	108+52.56	00.00	778.62
A2	108+62.56	00.00	778.82
E. End of W. Appr. Slab	108+72.56	00.00	779.01

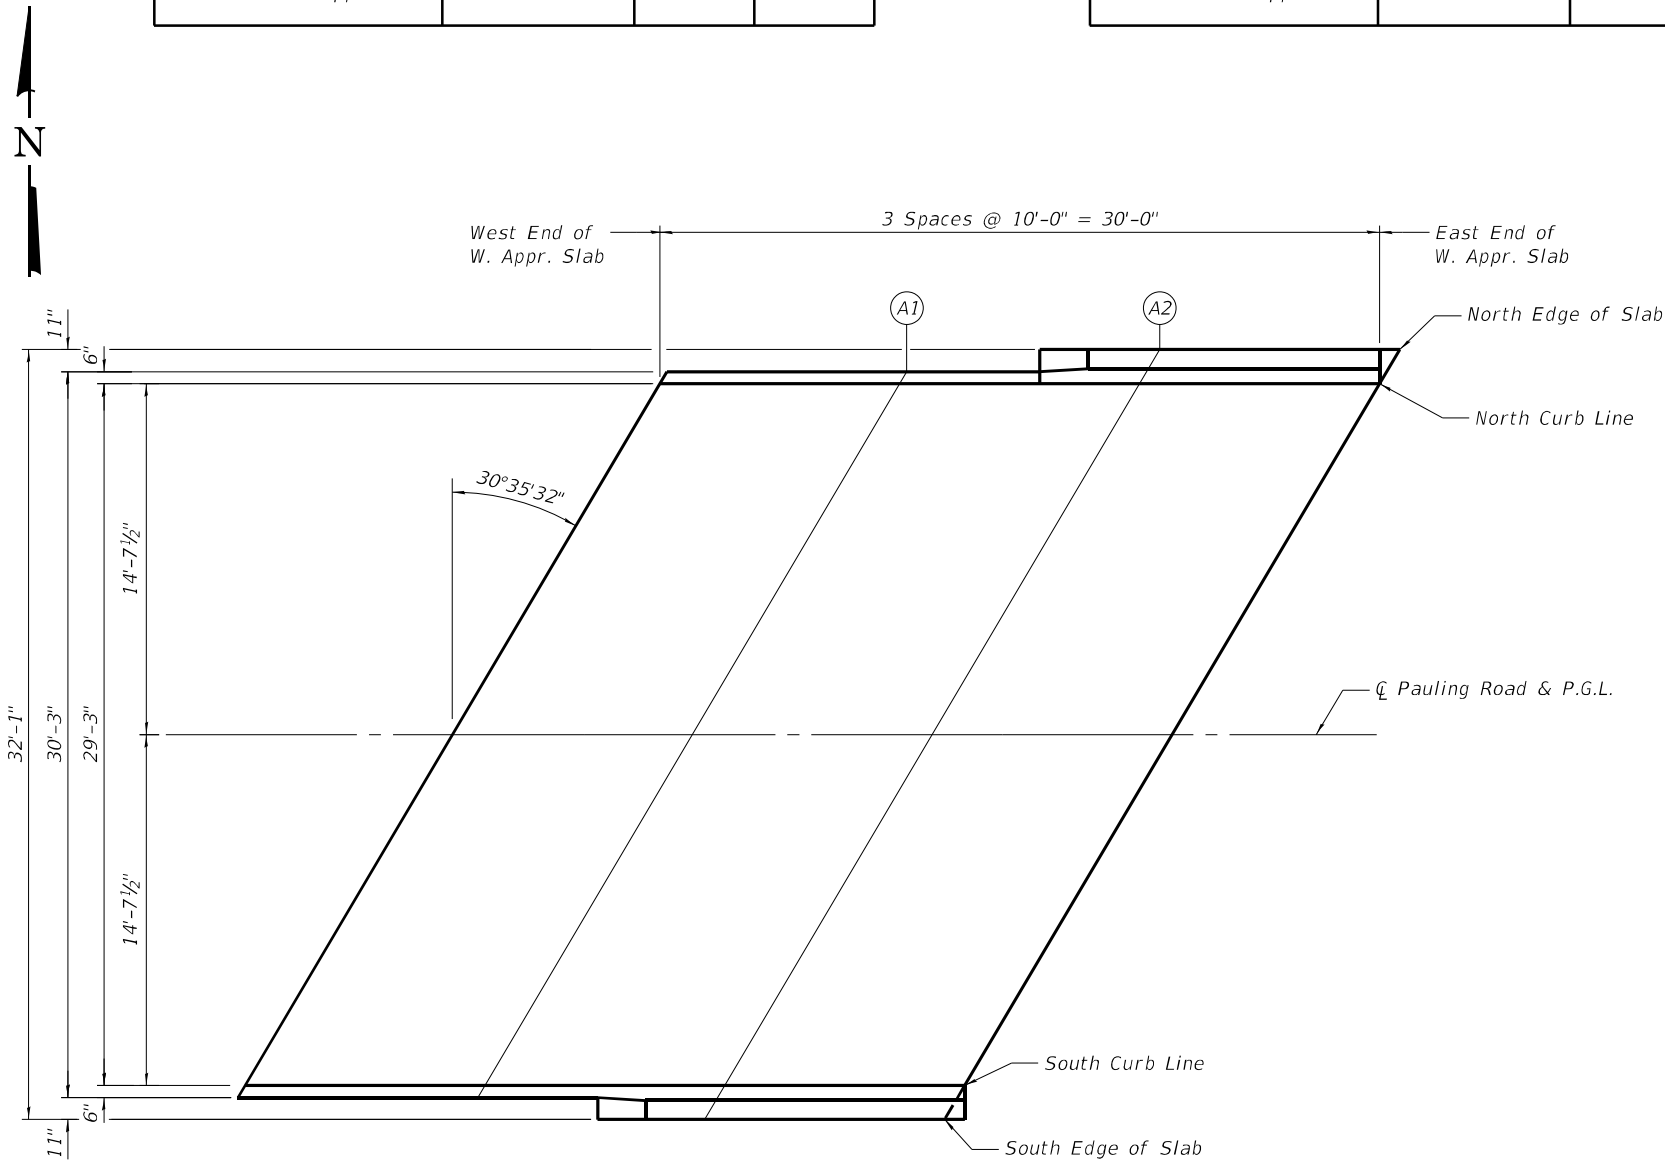

PLAN
(West Approach Slab)

SOUTH CURB LINE			
Location	Station	Offset	Theoretical Grade Elevations
W. End of W. Appr. Slab	108+33.91	14.63	777.98
A1	108+43.91	14.63	778.20
A2	108+53.91	14.63	778.41
E. End of W. Appr. Slab	108+63.91	14.63	778.61

SOUTH EDGE OF SLAB			
Location	Station	Offset	Theoretical Grade Elevations
W. End of W. Appr. Slab	108+33.62	15.13	777.96
A1	108+43.62	15.13	778.19
A2	108+53.08	16.04	778.37
E. End of W. Appr. Slab	108+63.08	16.04	778.57

MODEL: Default
FILE NAME: pw:\atlbas-pw\atlbas-pw-01\Documents\Projects\1001\1001 CV 008003\10 CAD\3_Sheets\12_Structural\160R76-099024_008_TOEastApprSlabElevs


NORTH EDGE OF SLAB			
Location	Station	Offset	Theoretical Grade Elevations
W. End of E. Appr. Slab	111+37.12	-16.04	778.69
A3	111+47.12	-16.04	778.50
A4	111+56.58	-15.13	778.33
E. End of E. Appr. Slab	111+66.58	-15.13	778.11

NORTH CURB LINE			
Location	Station	Offset	Theoretical Grade Elevations
W. End of E. Appr. Slab	111+36.29	-14.63	778.73
A3	111+46.29	-14.63	778.54
A4	111+56.29	-14.63	778.34
E. End of E. Appr. Slab	111+66.29	-14.63	778.13

CL PAULING ROAD & P.G.L.			
Location	Station	Offset	Theoretical Grade Elevations
W. End of E. Appr. Slab	111+27.64	00.00	779.12
A3	111+37.64	00.00	778.95
A4	111+47.64	00.00	778.76
E. End of E. Appr. Slab	111+57.64	00.00	778.55


SOUTH CURB LINE			
Location	Station	Offset	Theoretical Grade Elevations
W. End of E. Appr. Slab	111+18.99	14.63	779.03
A3	111+28.99	14.63	778.86
A4	111+38.99	14.63	778.68
E. End of E. Appr. Slab	111+48.99	14.63	778.49

SOUTH EDGE OF SLAB			
Location	Station	Offset	Theoretical Grade Elevations
W. End of E. Appr. Slab	111+18.16	16.04	779.01
A3	111+28.16	16.04	778.85
A4	111+38.70	15.13	778.68
E. End of E. Appr. Slab	111+48.70	15.13	778.49

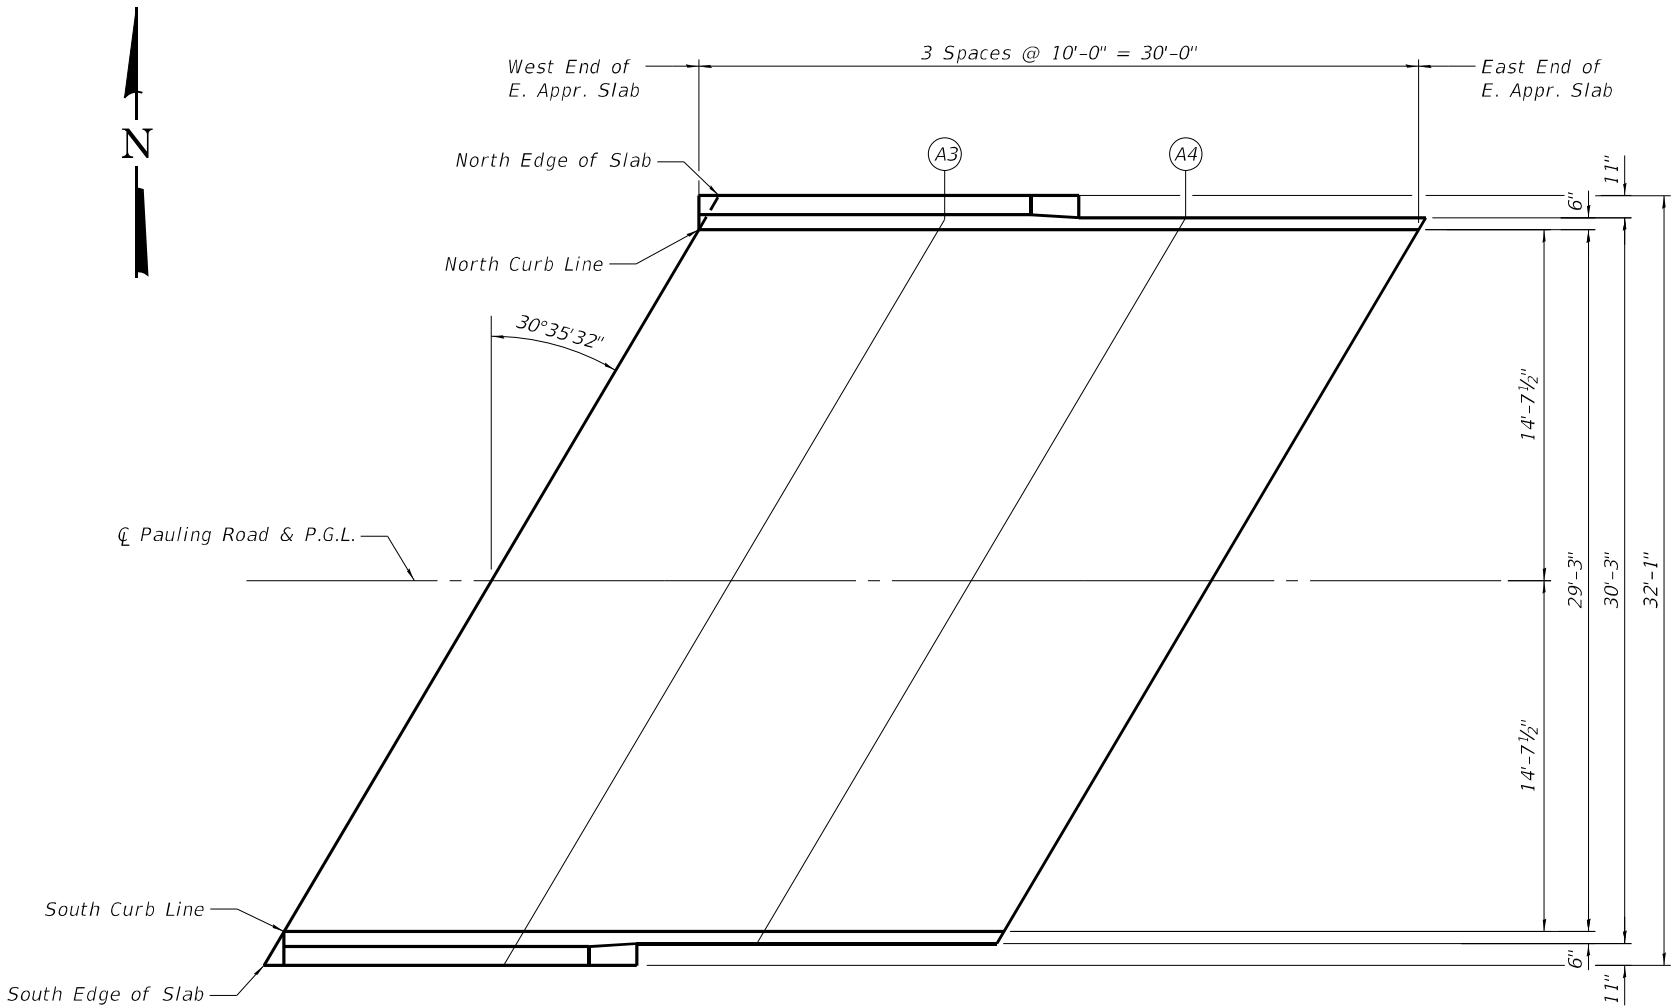

PLAN
(East Approach Slab)

MODEL: Default
FILE NAME: pw:\atlas-pw\Bentley.com\atlas-pw-01\Documents\Projects\1001\1001 CV 008\003\10 CAD\3_Sheets\12_Structural\160R76-099024_009_Superstructure

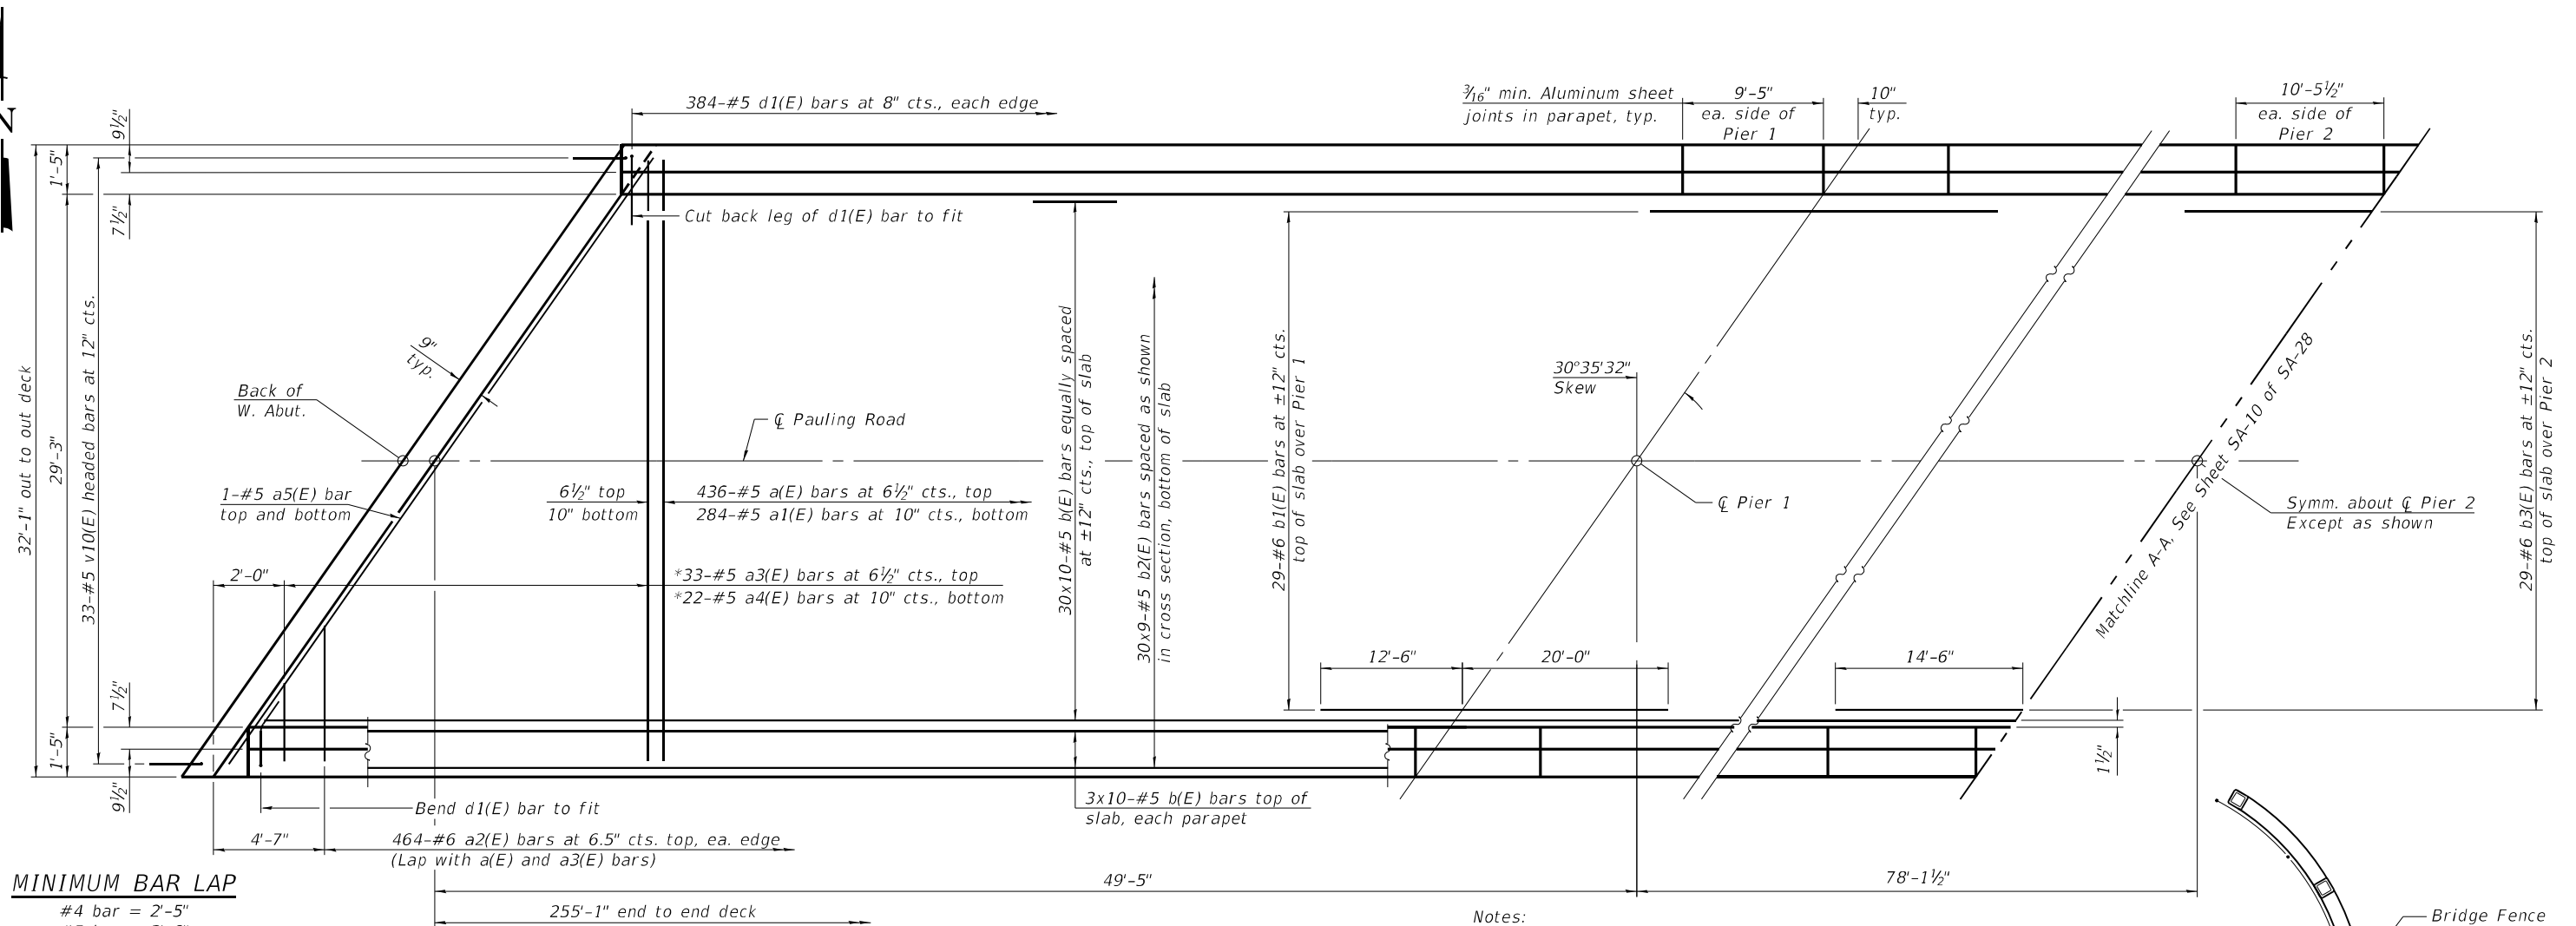


MINIMUM BAR LAP

#4 bar = 2'-5"
#5 bar = 3'-6"

* See Field Cutting Diagram on Sheet SA-11 of SA-28.

Notes:
See sheets SA-10 and SA-11 of SA-28 for superstructure details and Bill of Material.
Bars indicated thus 20 x 3-#5 etc. indicates 20 lines of bars with 3 lengths per line.

PARTIAL PLAN

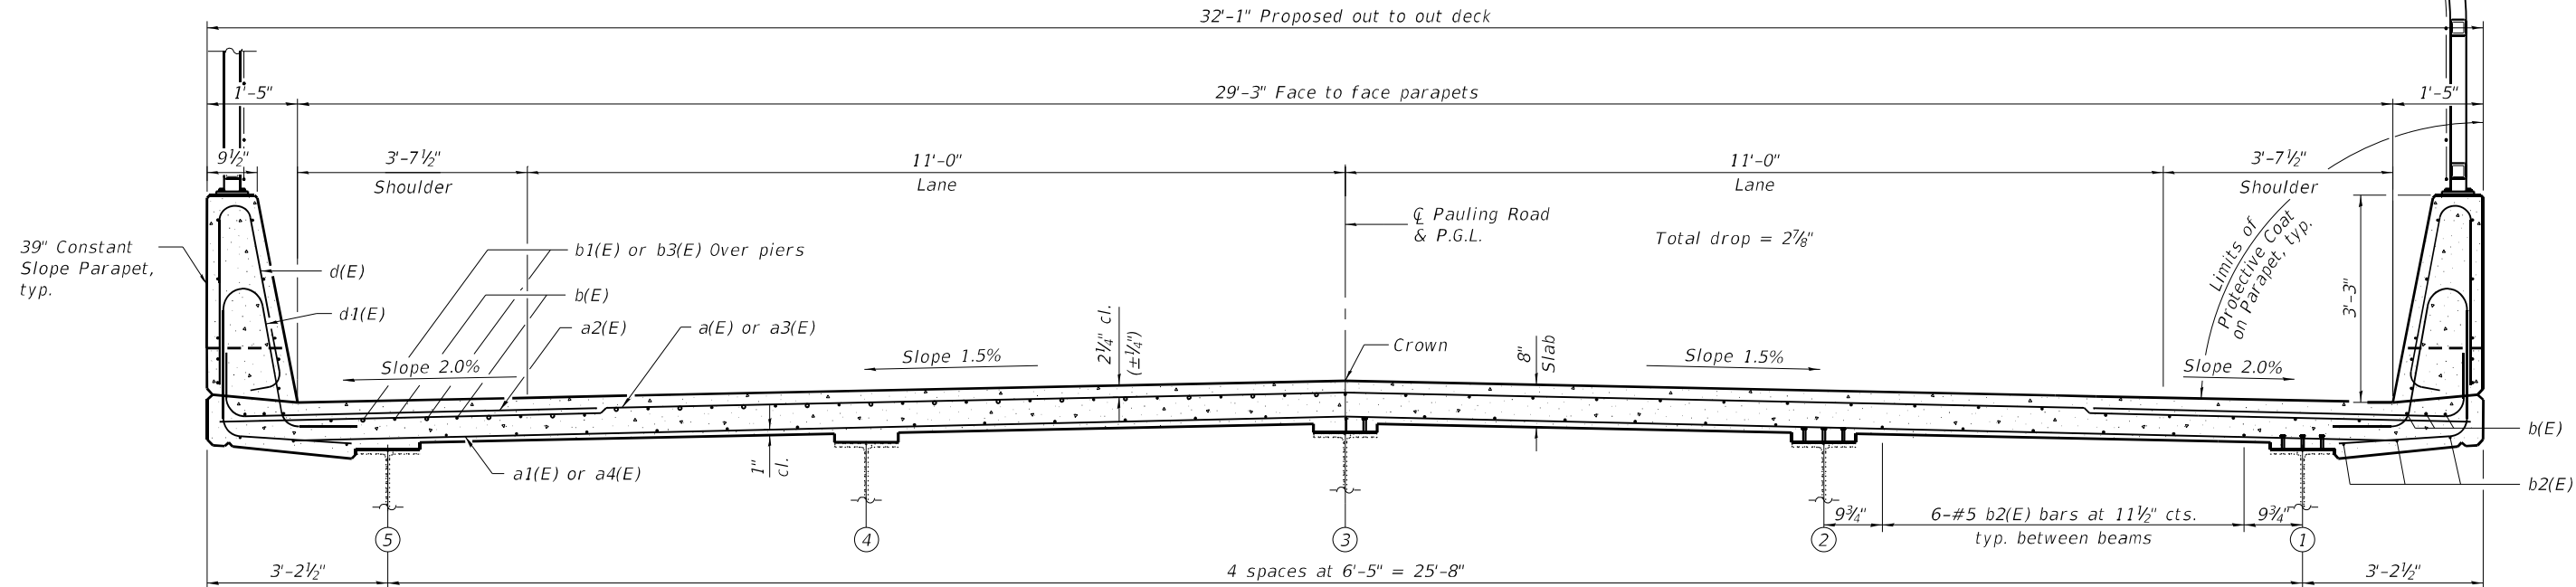

NEAR PIER

CROSS SECTION
(Looking East)

NEAR MIDSPAN

AEG ATLAS ENGINEERING GROUP, LTD.



USER NAME =	DESIGNED - JJI	REVISED -
	CHECKED - EH	REVISED -
PLOT SCALE =	DRAWN - JJI	REVISED -
PLOT DATE =	CHECKED - 10/3/2024	REVISED -

STATE OF ILLINOIS
DEPARTMENT OF TRANSPORTATION

SUPERSTRUCTURE
STRUCTURE NO. 099-0204

SHEET SA-9 OF SA-28 SHEETS

F.A.1 RTE.	SECTION	COUNTY	TOTAL SHEETS	SHEET NO.
57	99-1HB-2-BR	WILL	133	57
CONTRACT NO. 60R76				
ILLINOIS FED. AID PROJECT				

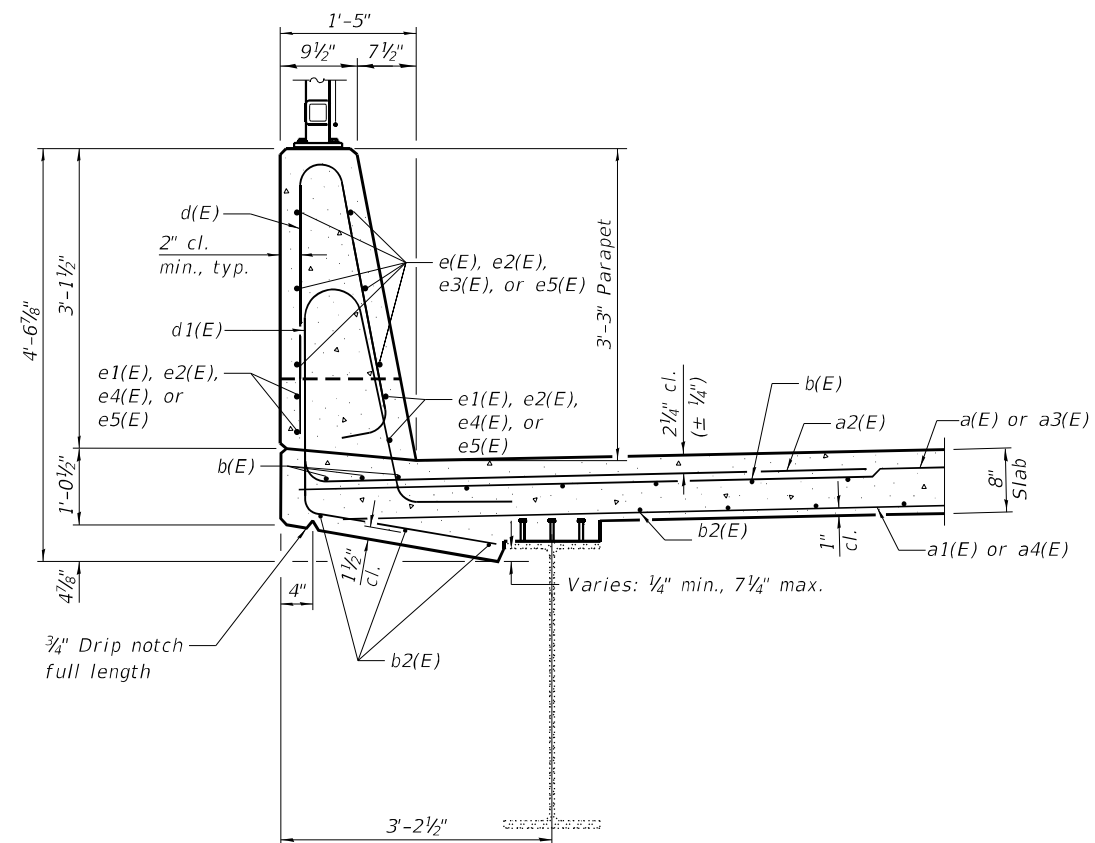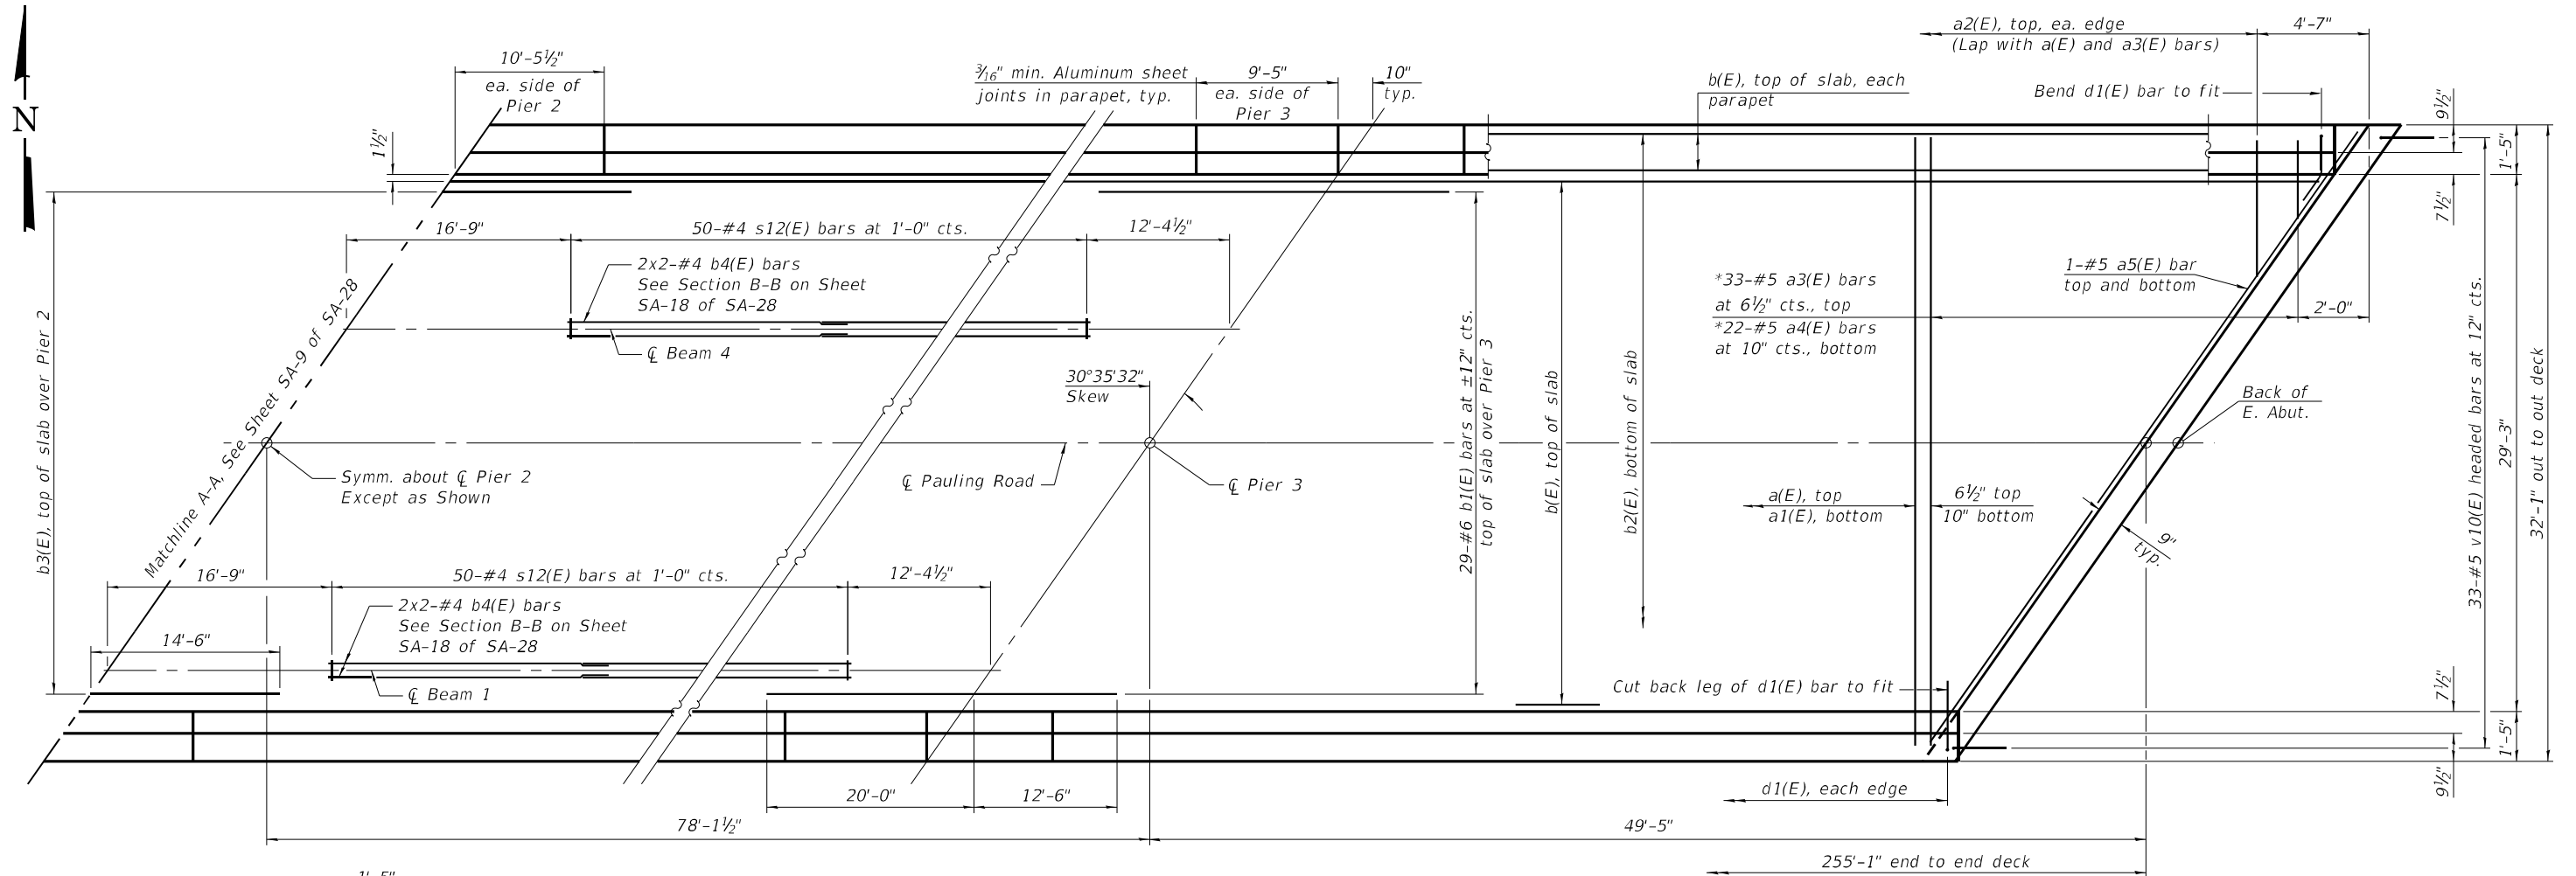

Notes:

See sheet SA-11 of SA-28 for superstructure details and Bill of Material.

Bars indicated thus 20 x 3-#5 etc. indicates 20 lines of bars with 3 lengths per line.

For bar details not shown, see Sheet SA-09 of SA-28.


MINIMUM BAR LAP

#4 bar = 2'-5"


#5 bar = 3'-6"

* See Field Cutting Diagram on Sheet SA-11 of SA-28.

MODEL: Default
FILE NAME: pw:\atlas-pw\beniley.com\atlas-pw-q1\Documents\Projects\1001\1001 CV 008\003\10 CAD\3_Sheets\12_Structural\160R76-099024_011_SuperDetails

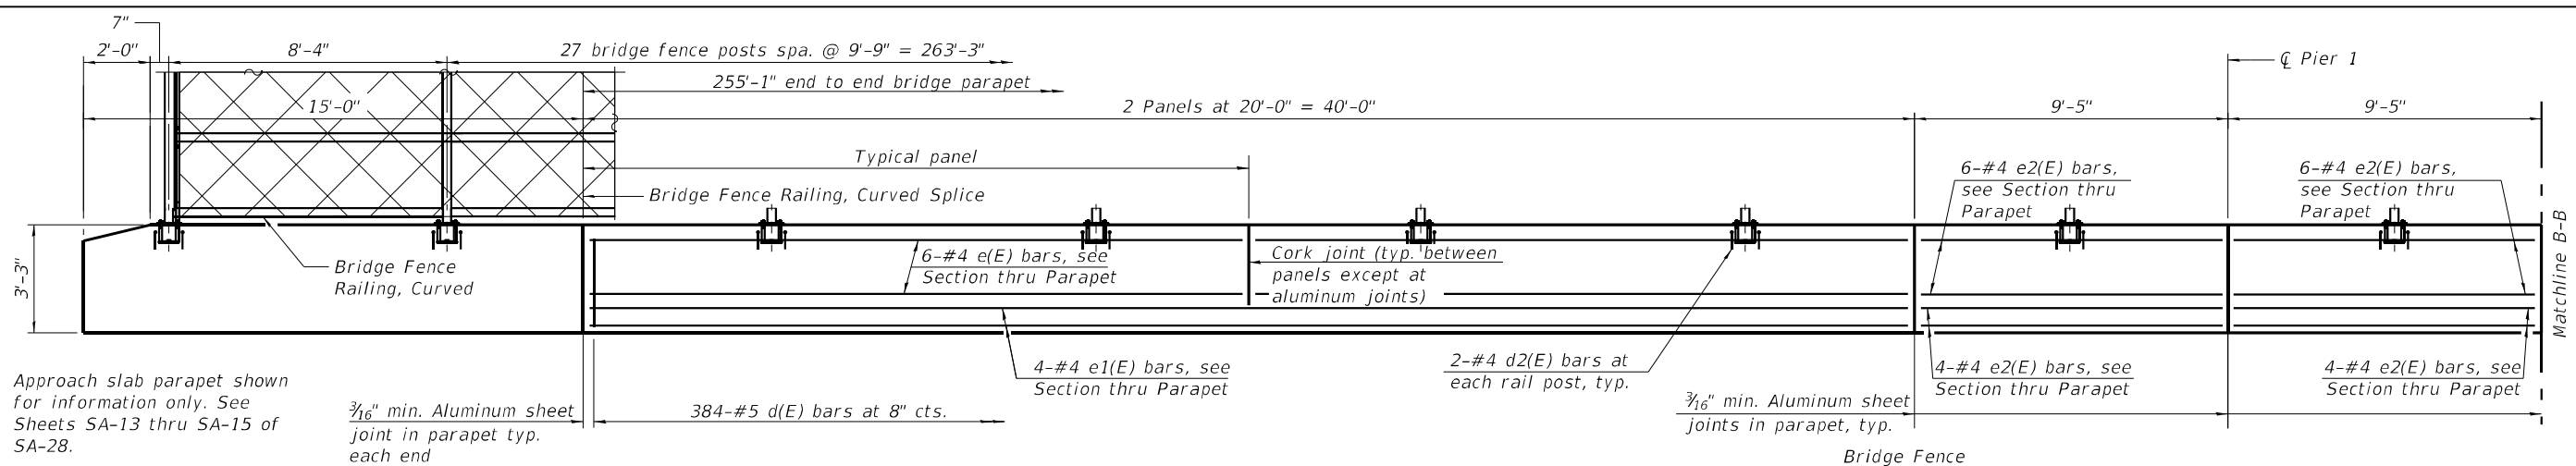

INSIDE ELEVATION OF PARAPET
(North shown, South mirrored)

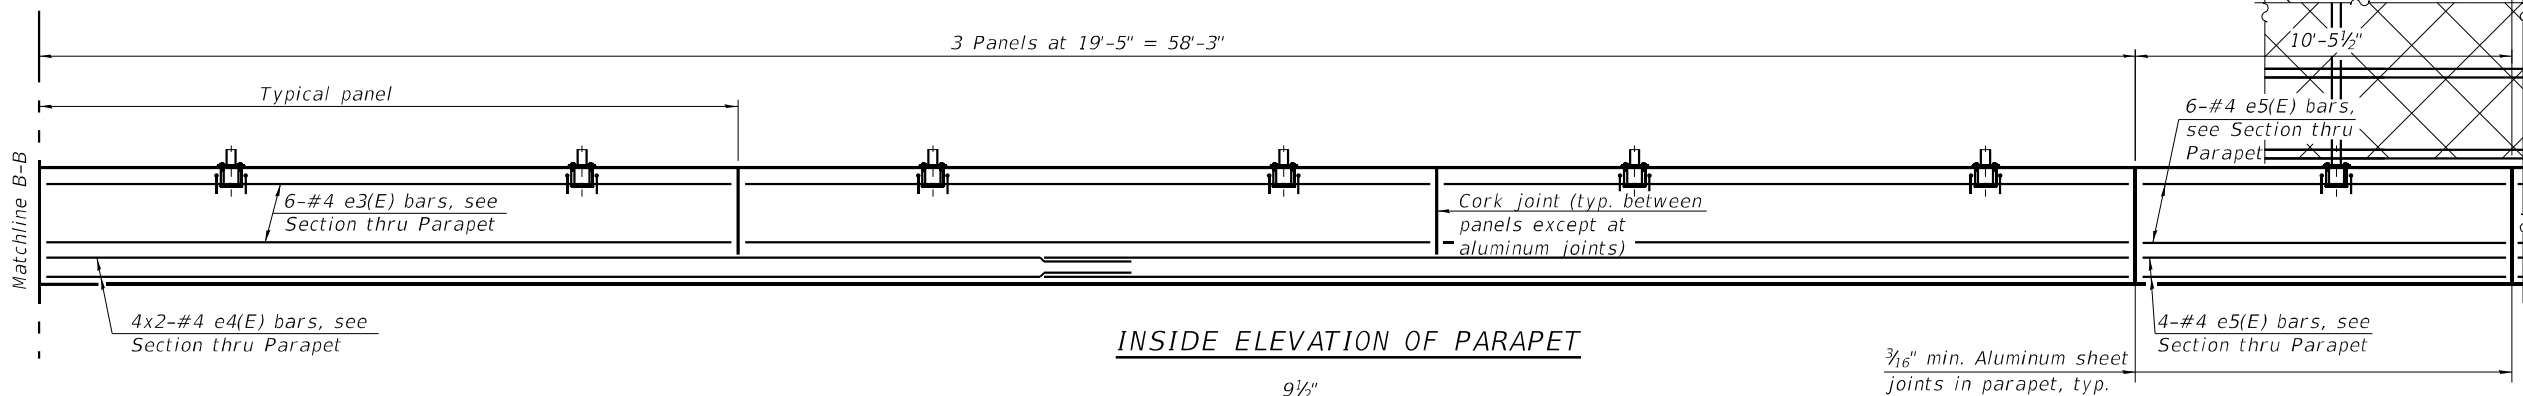

INSIDE ELEVATION OF PARAPET

MINIMUM BAR LAP

#4 bar = 2'-5"
#5 bar = 3'-6"


Notes:

The 3/16" min. aluminum sheet shall be ASTM B209 alloy 3003-H14 and coated with 5 mils of either bitumen paint or epoxy paint to minimize reaction with wet concrete. Cost included with Concrete Superstructure.

The polyurethane sealant shall be according to Article 1050.04 of the Standard Specifications and the color shall be gray.


Splice Bridge Fence Railing, Curved at end of deck.

Bar Terminators paid for separately. See Total Bill of Material.

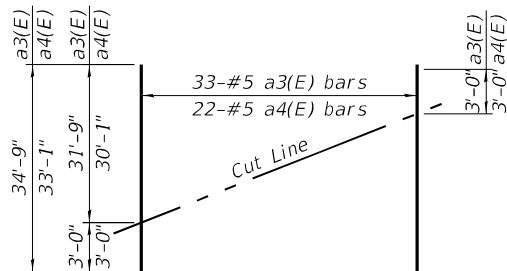


FIELD CUTTING DIAGRAM

Order a3(E) and a4(E) bars full length. Cut as shown and use remainder in opposite end of deck.

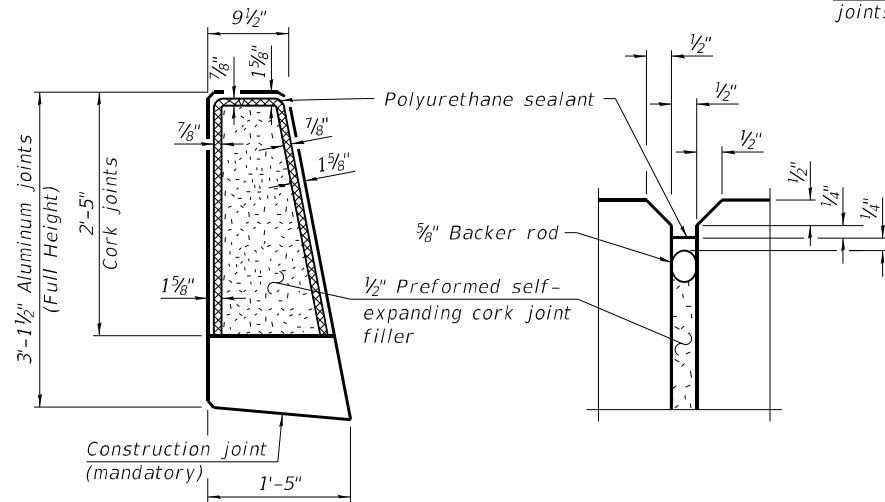


PARAPET JOINT DETAILS

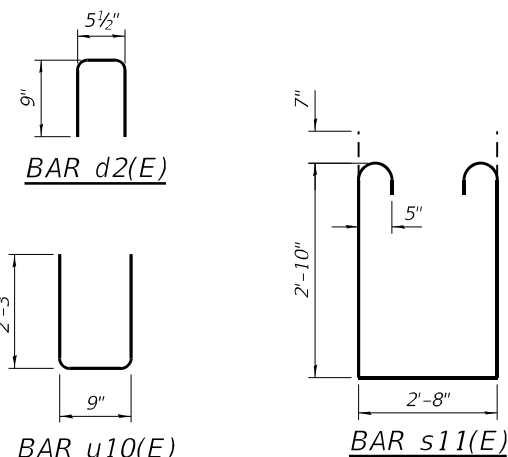


BAR d2(E)

BAR u10(E)

BAR s11(E)

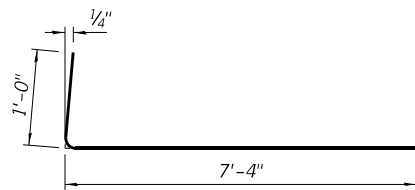


BAR a2(E)

 


BAR m11(E)

(Headed. 32 - #6 Bar Terminators)

 


BAR v10(E)

(Headed. 66 - #5 Bar Terminators)

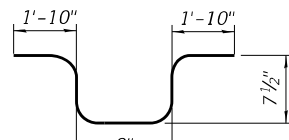


BAR s12(E)

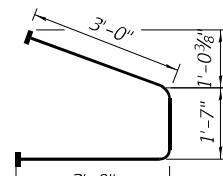


BAR s10(E)

(Headed. 120 - #5 Bar Terminators)

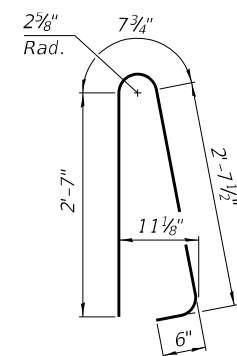

BAR d(E)

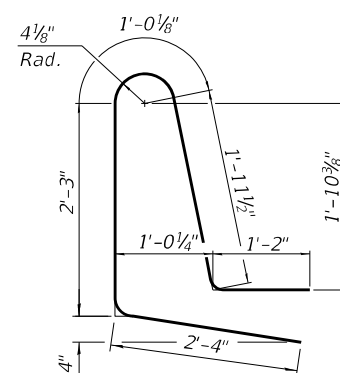


BAR d1(E)


**SUPERSTRUCTURE
BILL OF MATERIAL**

Bar	No.	Size	Length	Shape
a(E)	436	#5	31'-9"	
a1(E)	284	#5	31'-1"	
a2(E)	928	#6	8'-4"	
a3(E)	33	#5	34'-9"	
a4(E)	22	#5	33'-1"	
a5(E)	4	#5	36'-10"	
b(E)	360	#5	28'-9"	
b1(E)	58	#6	32'-6"	
b2(E)	270	#5	31'-7"	
b3(E)	29	#6	29'-0"	
b4(E)	8	#4	26'-0"	
d(E)	768	#5	6'-5"	
d1(E)	768	#5	8'-9"	
d2(E)	120	#4	2'-0"	
e(E)	48	#4	19'-8"	
e1(E)	16	#4	39'-8"	
e2(E)	160	#4	9'-1"	
e3(E)	72	#4	19'-1"	
e4(E)	32	#4	30'-3"	
e5(E)	40	#4	27'-2"	
s10(E)	60	#5	7'-7"	
s11(E)	52	#5	9'-6"	
s12(E)	100	#4	5'-8"	
m10(E)	10	#6	36'-11"	
m11(E)	16	#6	7'-0"	
m12(E)	16	#6	7'-0"	
m13(E)	16	#6	3'-2"	
m14(E)	4	#4	36'-11"	
u10(E)	60	#4	5'-3"	
v10(E)	66	#5	3'-1"	
Reinforcement Bars, Epoxy Coated			Pound	80,780
Concrete Superstructure			Cu. Yd.	335.7
Bridge Deck Grooving			Sq. Yd.	773
Protective Coat			Sq. Yd.	1,061


Bars indicated thus 1x2-#4 etc. indicates 1 line of bars with 2 lengths per line.

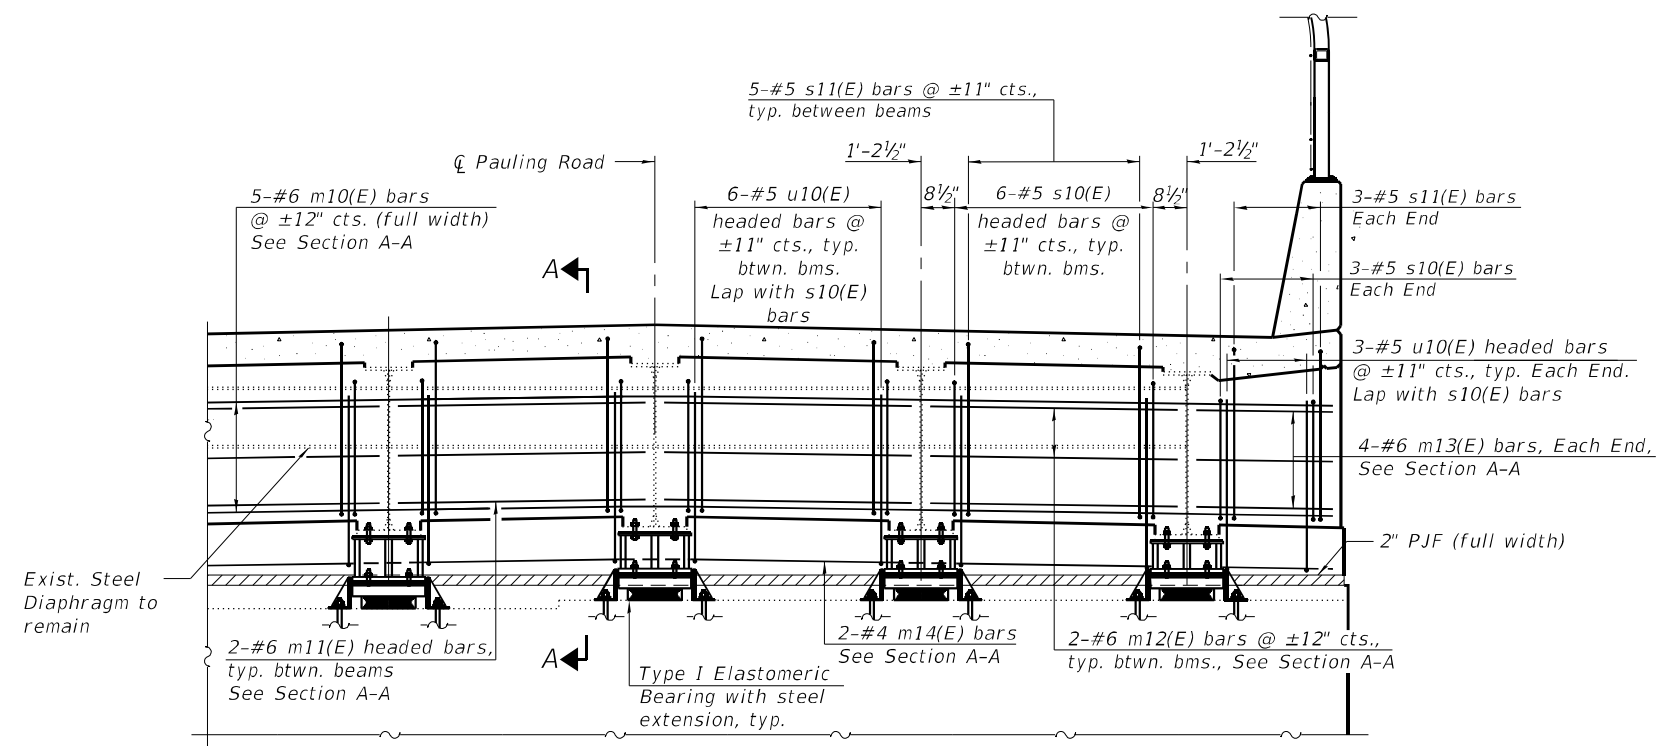


MODEL: Default
FILE NAME: p:\va\bas-pw\beniley.com\atlases-pw-01\Documents\Projects\1001\1001 CV 008003\10 CAD\3_Sheets\12_Structural\160R76-099024_015_ApprSlabDetSections

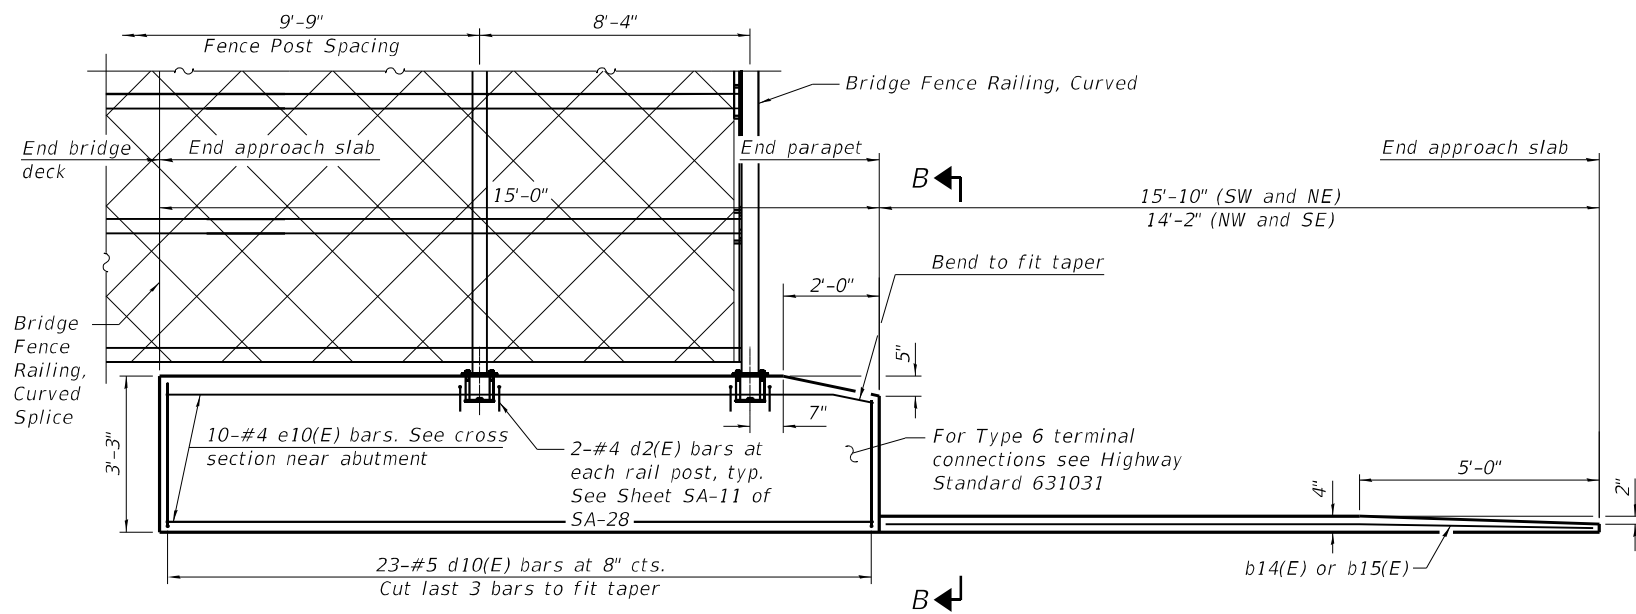

INSIDE ELEVATION OF PARAPET AND CURB

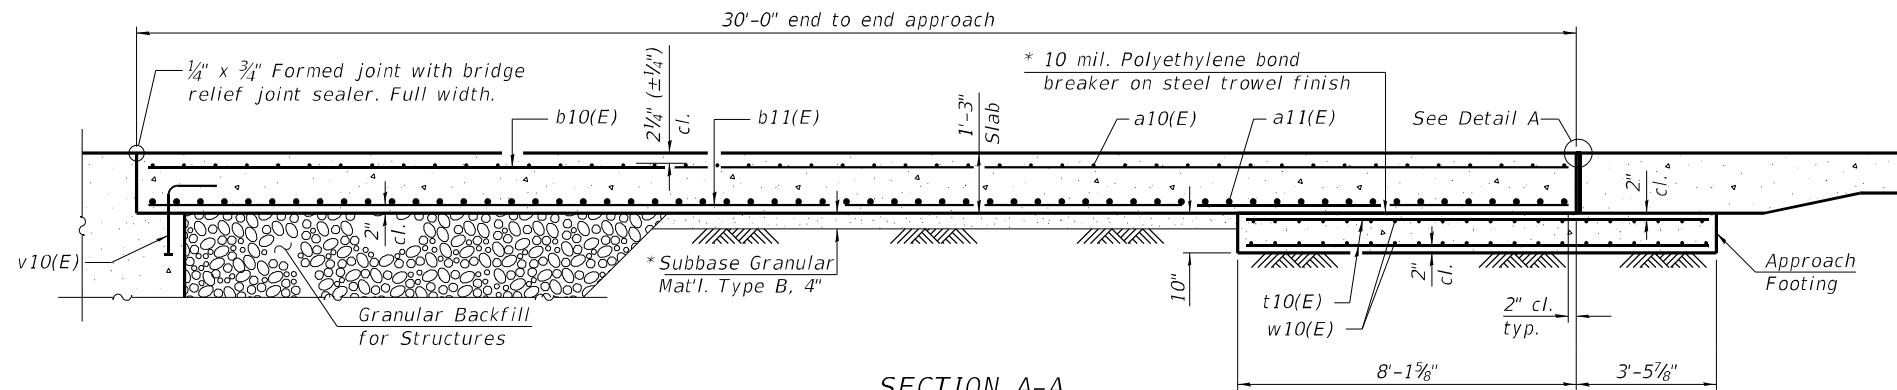


SECTION A-A

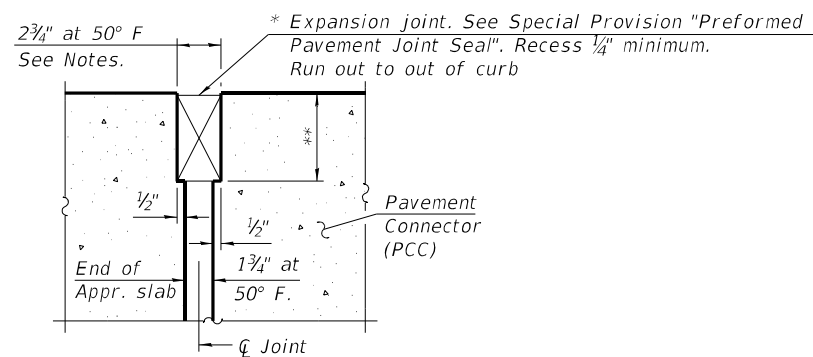

DETAIL A
(at Rt. L's)


* Cost included with Concrete Superstructure (Approach Slab).
** Per manufacturer recommendations

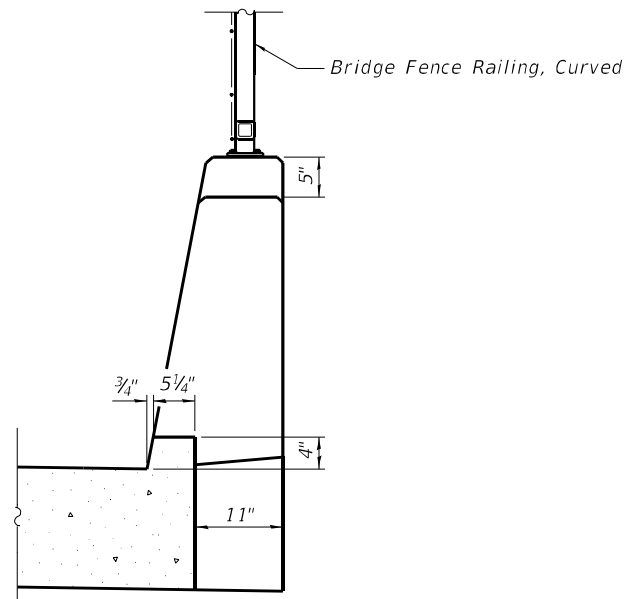


VIEW B-B

Notes:

The joint opening shall be adjusted for temperature per Article 520.04 of the Standard Specifications. However, since this detail is for jointless structures, the length of bridge used to calculate the adjustment shall be equal to half the total bridge length plus the length of the bridge approach slab.
Parapet concrete shall be paid for as Concrete Superstructure.
Approach slab shall be paid for as Concrete Superstructure (Approach Slab).
Approach footing concrete shall be paid for as Concrete Structures.
The approach footing maximum applied service bearing pressure (Q_{max}) = 2.0 ksf.
Cost of excavation for approach footing included with Concrete Structures.
For Granular Backfill for Structures and drainage treatment details, see sheet SA-3 of SA-28.
See special provisions for Preformed Pavement Joint Seal.
Splice Bridge Fence Railing, Curved at end of deck.

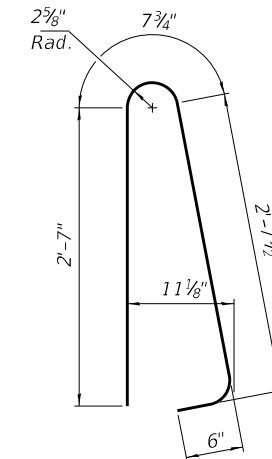


BAR d10(E)

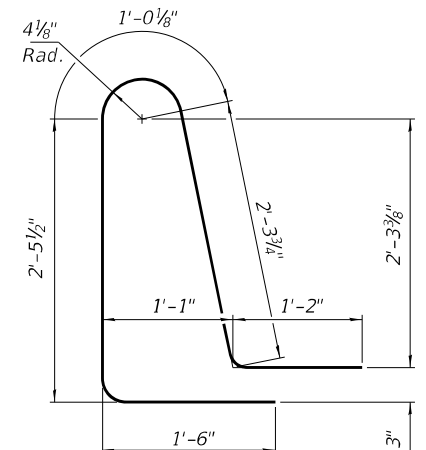


BAR d11(E)

TWO APPROACHES
BILL OF MATERIAL

Bar	No.	Size	Length	Shape
a10(E)	92	#5	35'-3"	┐
a11(E)	120	#8	34'-9"	┐
a12(E)	46	#5	7'-4"	┐
b10(E)	92	#5	29'-8"	┐
b11(E)	146	#9	29'-8"	┐
b12(E)	8	#5	14'-8"	┐
b13(E)	8	#5	15'-6"	┐
b14(E)	2	#4	15'-6"	┐
b15(E)	2	#4	14'-0"	┐
d10(E)	92	#5	6'-5"	┐
d11(E)	92	#5	8'-6"	┐
e10(E)	40	#4	14'-8"	┐
t10(E)	124	#4	11'-3"	┐
w10(E)	80	#5	34'-9"	┐
Concrete Superstructure			Cu. Yd.	7.8
Concrete Superstructure (Approach Slab)			Cu. Yd.	87.2
Concrete Structures			Cu. Yd.	21.7
Reinforcement Bars, Epoxy Coated			Pound	38,390
Bridge Deck Grooving			Sq. Yd.	182
Protective Coat			Sq. Yd.	228

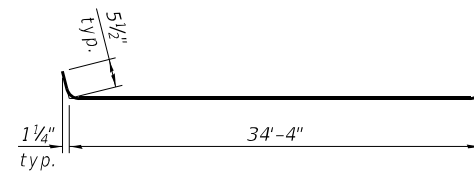


BAR a10(E)

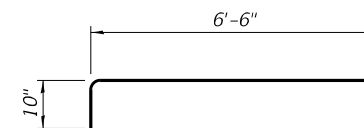


BAR a12(E)


MODEL: Default
FILE NAME: pw:\atlas-pw\Bentley.com\atlas-pw-01\Documents\Projects\1001\1001 CV 008003\10 CAD\3_Sheets\12_Structural\160R76-099024_016_BridgeFenceRailCurved1

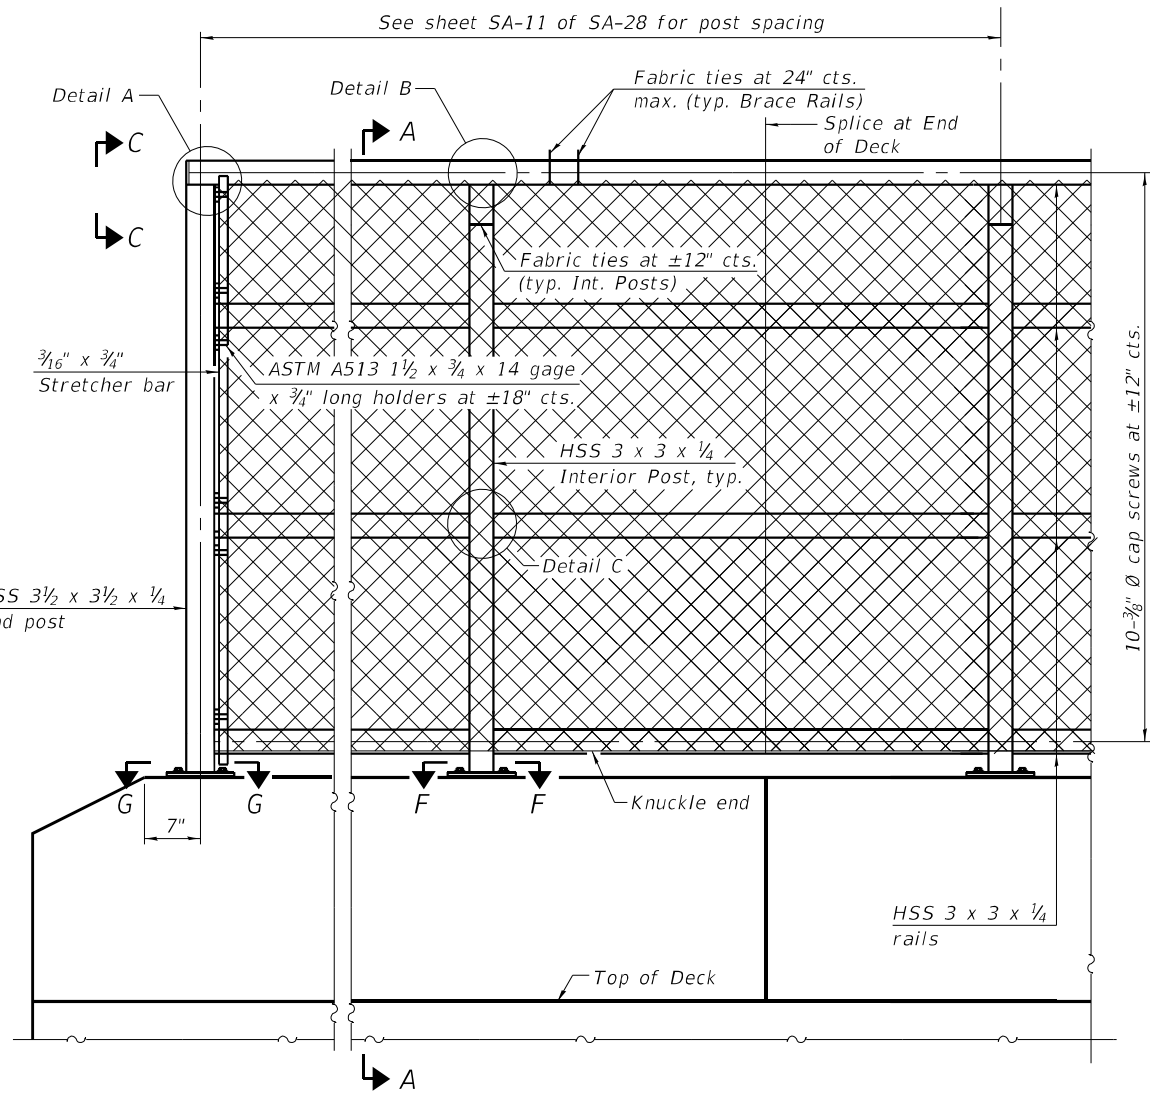


ELEVATION BRIDGE FENCE RAILING, CURVED
(Inside face)

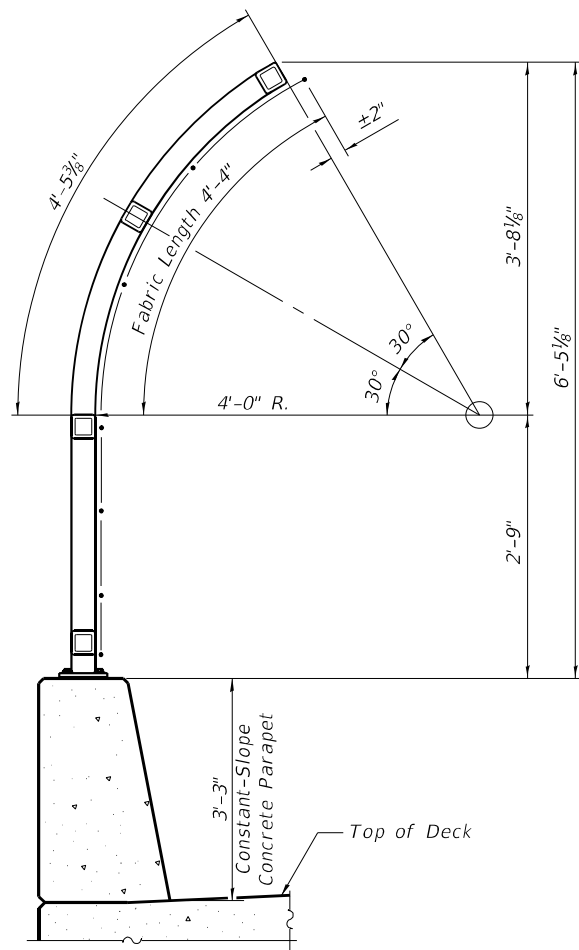


SECTION A-A

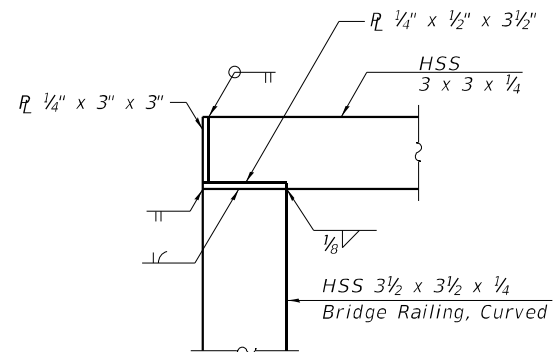


DETAIL A

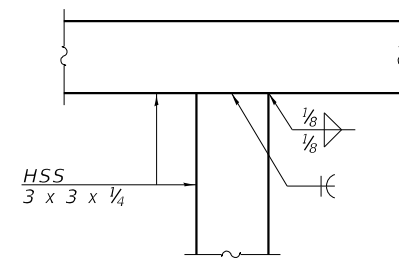


DETAIL B

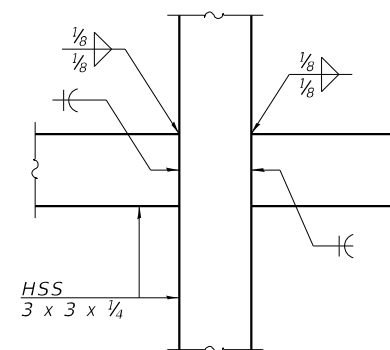

DETAIL C

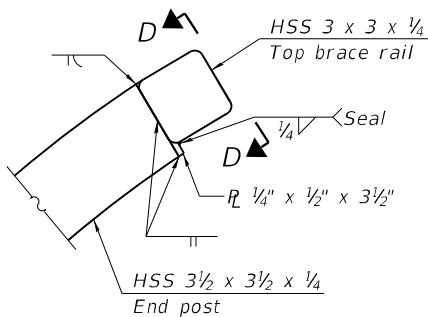

VIEW C-C

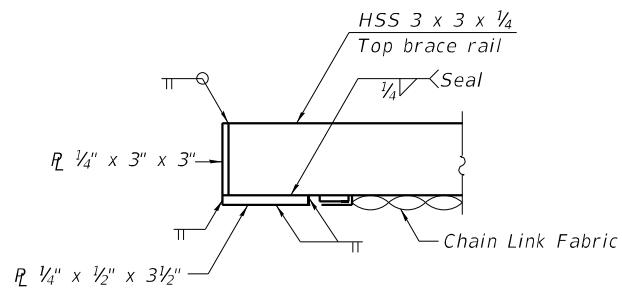


VIEW D-D

RAILING CRITERIA


NCHRP 350 Test Level	4
Railing Weight (plf)	70
Max Post Spacing	10'-0"

MODEL: Default
FILE NAME: pw:\atlas-pw\beniley.com\atlas-pw-01\Documents\Projects\1001\1001 CV 008003\10 CAD\3_Sheets\12_Structural\160R76-099024_017_BridgeFenceRailCurved.dwg

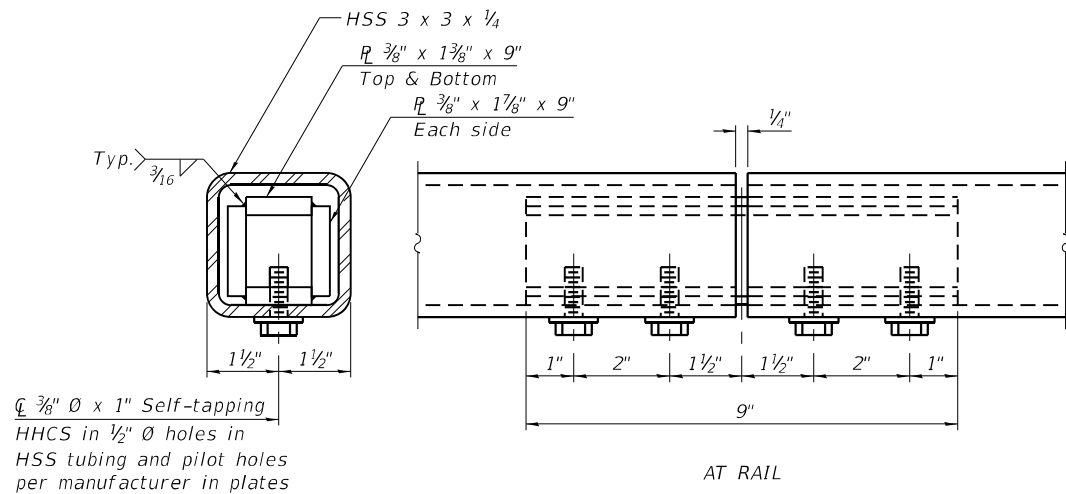


3/8" Ø x 1" Self-tapping
HHCS in 1/2" Ø holes in
HSS tubing and pilot holes
per manufacturer in plates


MATERIAL SPLICE

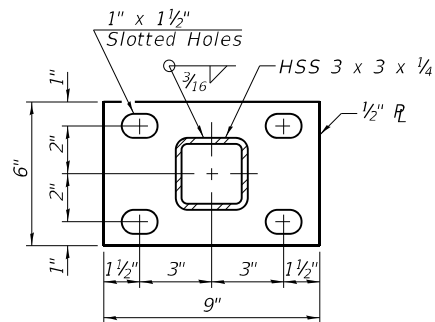

SECTION F-F

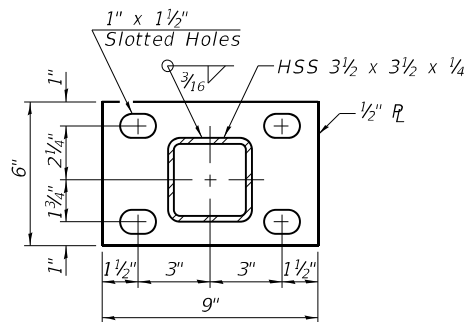

SECTION G-G

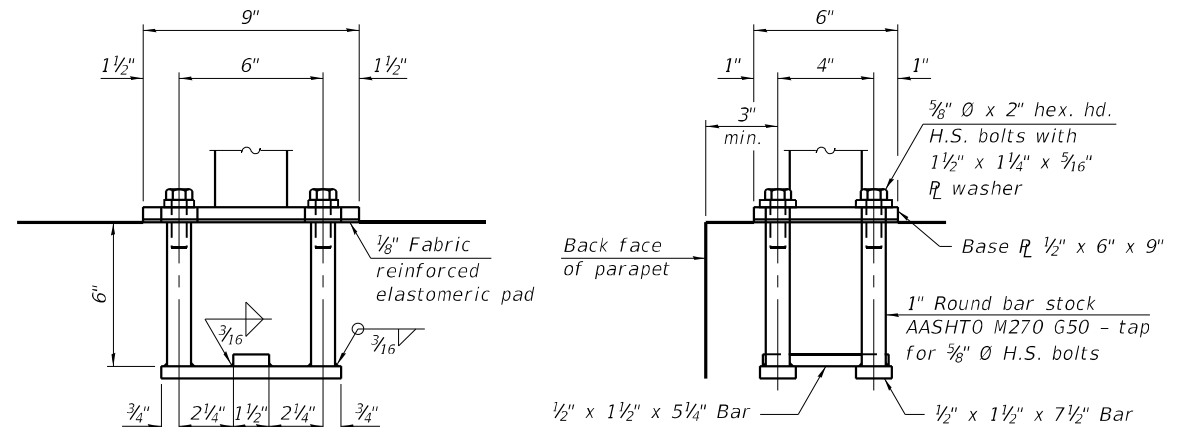

ANCHORAGE ASSEMBLY


In lieu of the cast-in-place anchor device shown, the Contractor has the option of drilling and setting 5/8" Ø fully threaded anchor rods with the same plate washers as specified above and heavy hex lock nuts according to Article 509.06 of the Standard Specifications. Embedment shall be according to the manufacturer's specifications.

Item	Unit	Quantity
Bridge Fence Railing, Curved	Foot	561


USER NAME =	DESIGNED - JJI	REVISED -
PLOT SCALE =	CHECKED - JKL	REVISED -
PLOT DATE =	DRAWN - JJI	REVISED -
	CHECKED - 6/21/2024	REVISED -

F.A.1 RTE.	SECTION	COUNTY	TOTAL SHEETS	SHEET NO.
57	99-1HB-2-BR	WILL	133	65
CONTRACT NO. 60R76				
ILLINOIS FED. AID PROJECT				


MODEL: Default
FILE NAME: pw:\valias-pw-bentley.com\atlases-pw-01\Documents\Projects\1001\1001 CV 008003\10 CAD\3_Sheets\12_Structural\160R76-099024_018_Structural Steel

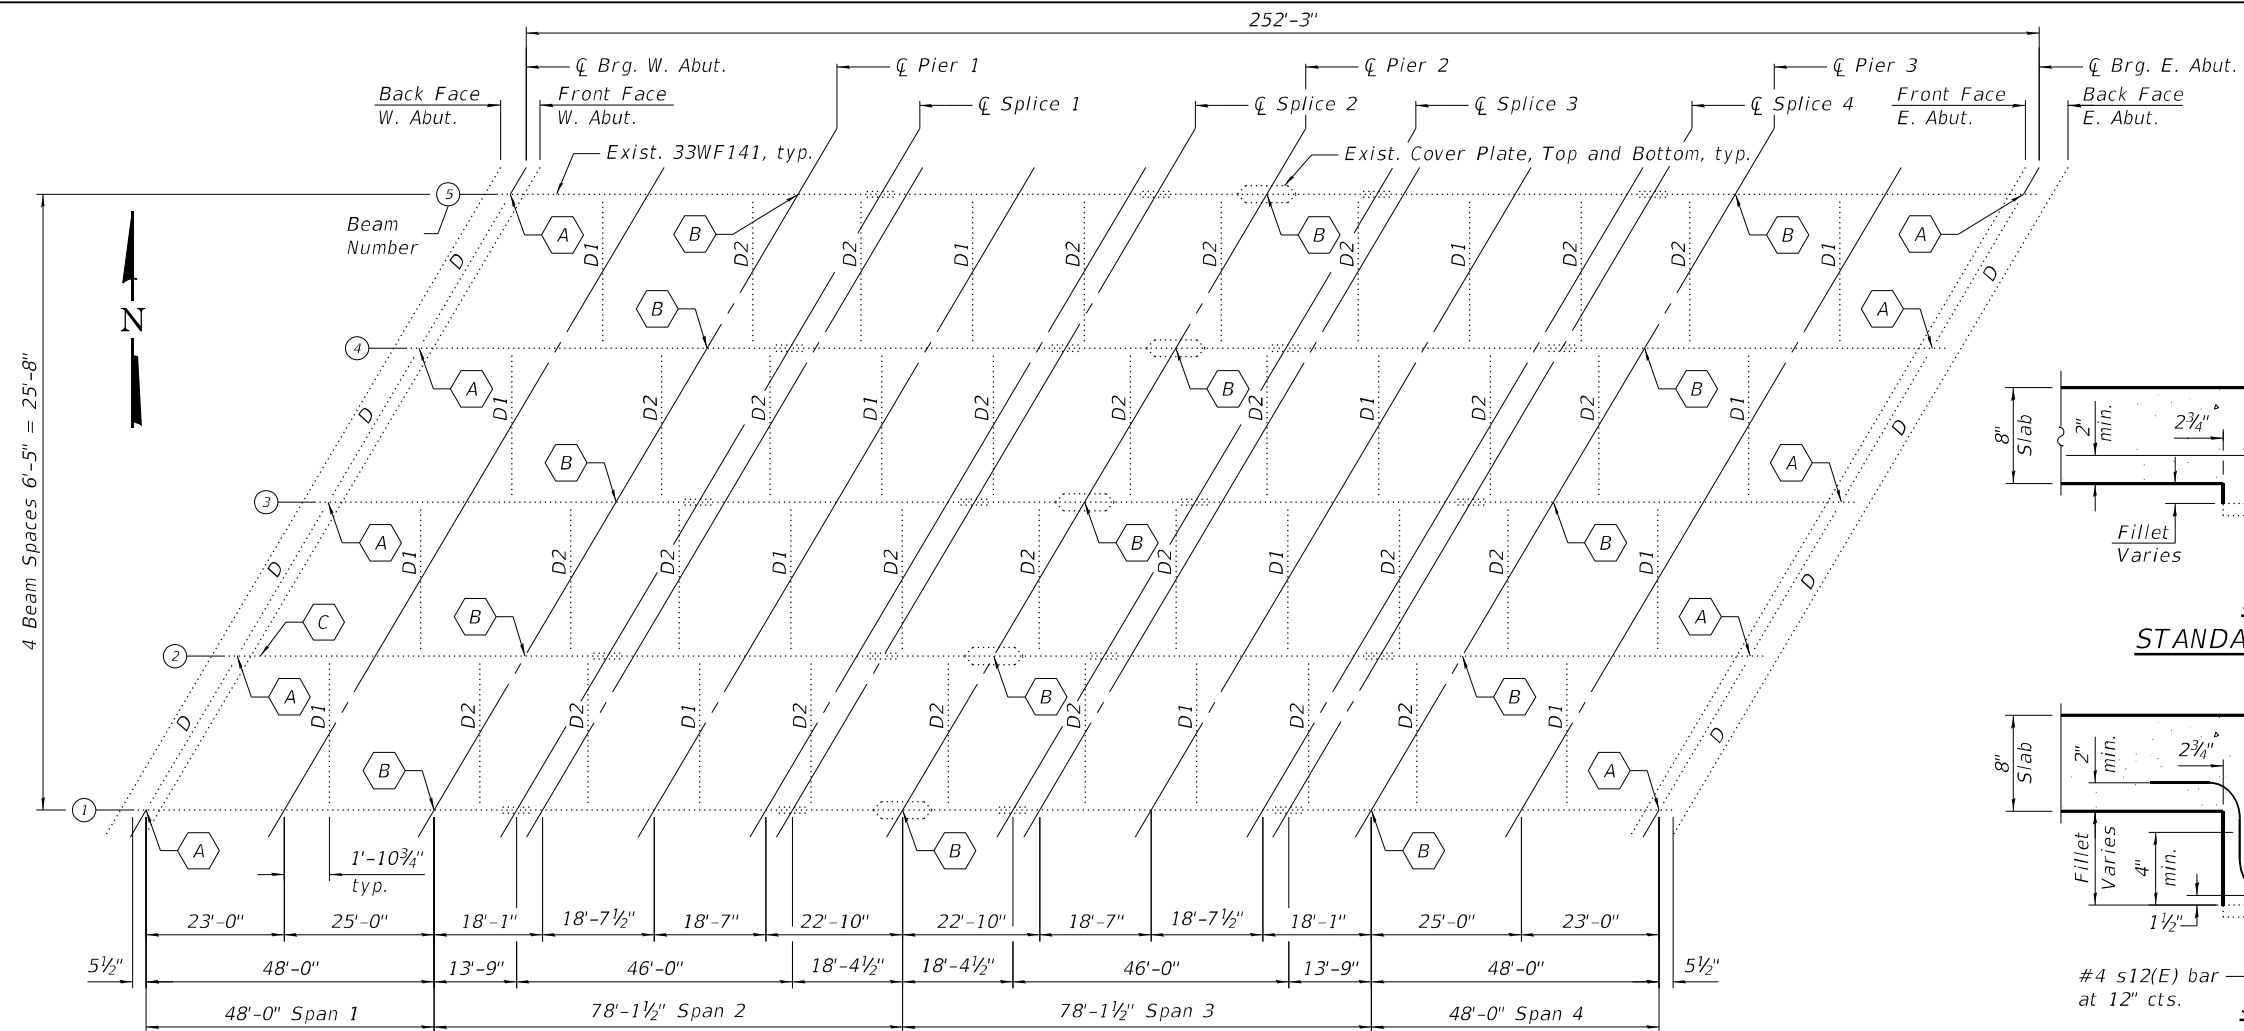

FRAMING PLAN

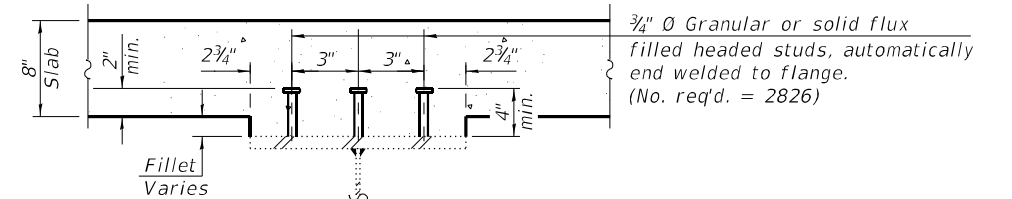


SECTION A-A
STANDARD FILLET SECTION

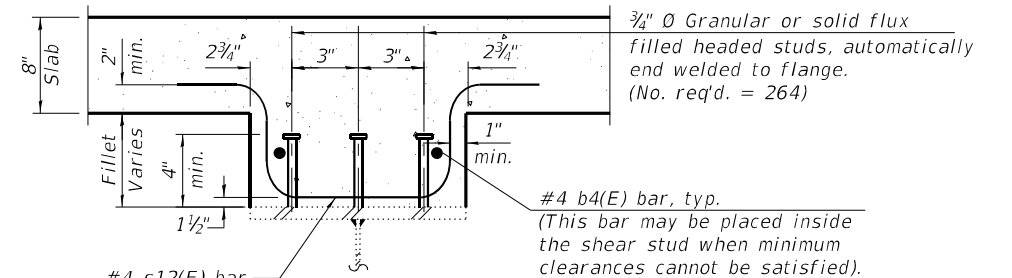

SECTION B-B
DEEP FILLET SECTION

(Reinforced fillets are required when the fillet exceeds 6 inches)

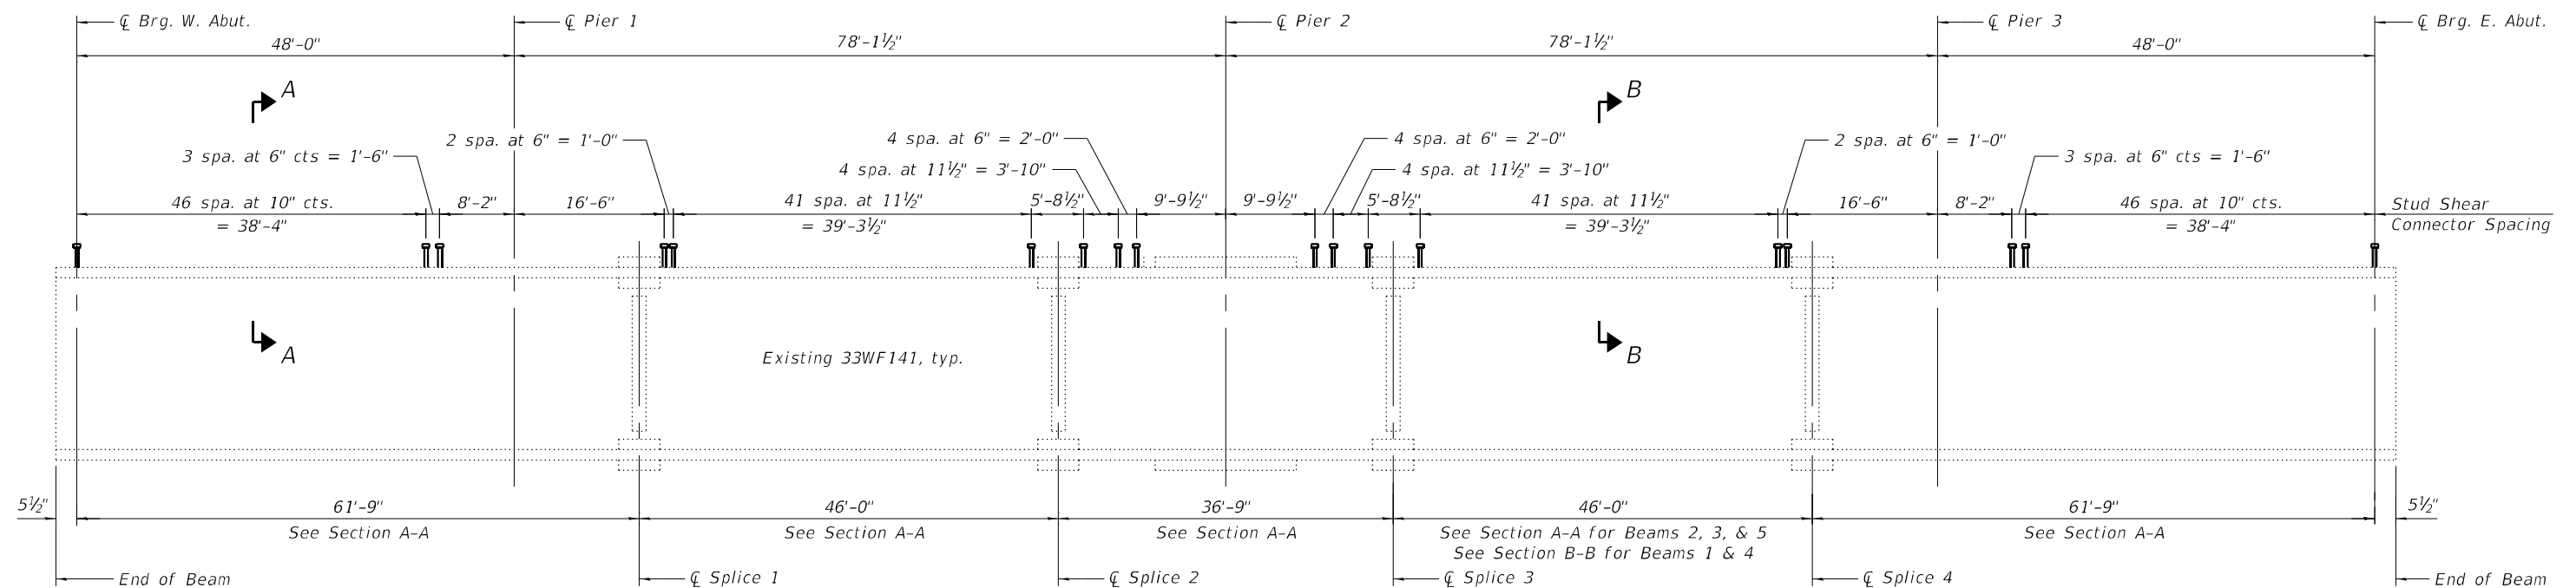

BEAM ELEVATION

Note:
See Sheet SA-19 of SA-28 for Exist. Diaphragm details.

AEG ATLAS ENGINEERING
GROUP, LTD.

USER NAME =	DESIGNED - JJI	REVISED -
PLOT SCALE =	CHECKED - JKL	REVISED -
PLOT DATE =	DRAWN - JJI	REVISED -
	CHECKED - 6/21/2024	REVISED -


STATE OF ILLINOIS
DEPARTMENT OF TRANSPORTATION

STRUCTURAL STEEL
STRUCTURE NO. 099-0204


SHEET SA-18 OF SA-28 SHEETS

F.A.1 RTE.	SECTION	COUNTY	TOTAL SHEETS	SHEET NO.
57	99-1HB-2-BR	WILL	133	66
CONTRACT NO. 60R76				
ILLINOIS FED. AID PROJECT				


****Distance from Bottom of Top Flange of Existing Beam 2 to Top of Existing Diaphragm to be field verified prior to ordering material.

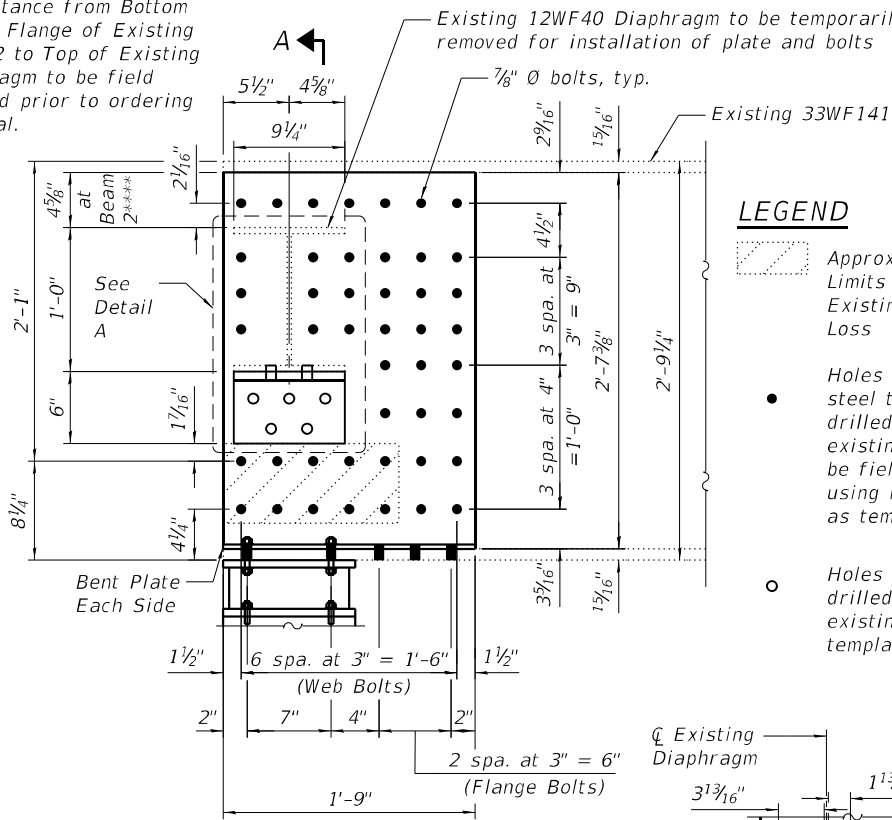

BEAM REPAIR DETAIL
(Horizontal dim. along C Beam)

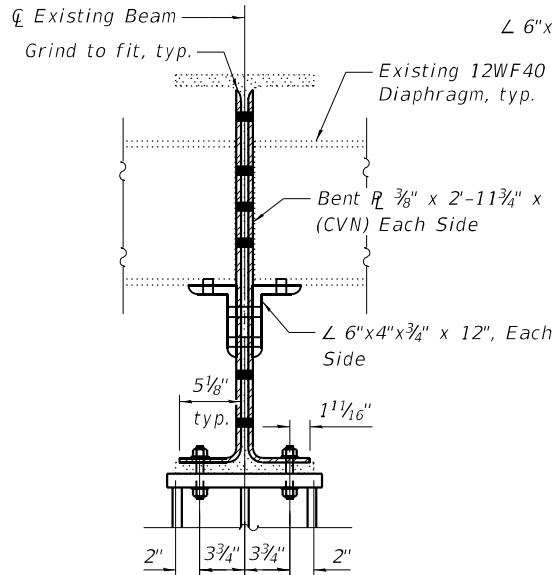


SECTION A-A

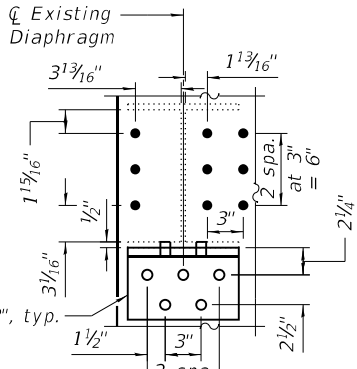


DETAIL A


(Contractor to field verify diaphragm location, bolt hole locations, and bolt diameters prior to ordering material.)

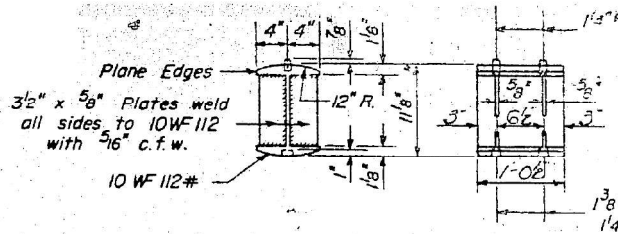

DETAIL OF ROCKER
AT PIER 1 & 3

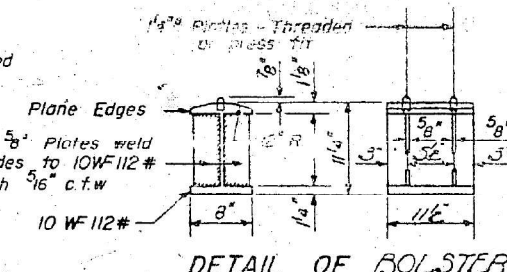


DETAIL OF BOLSTER
AT PIER 2

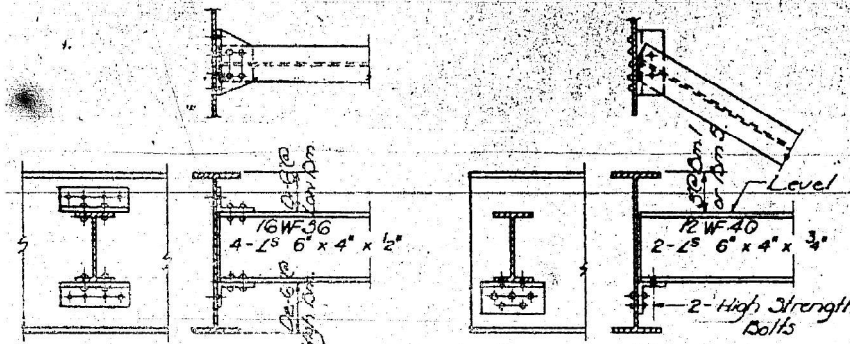

DIAPHRAGM D₁ & D₂
D₁ 16 Required
D₂ 16 Required

DIAPHRAGM D
D 16 Required

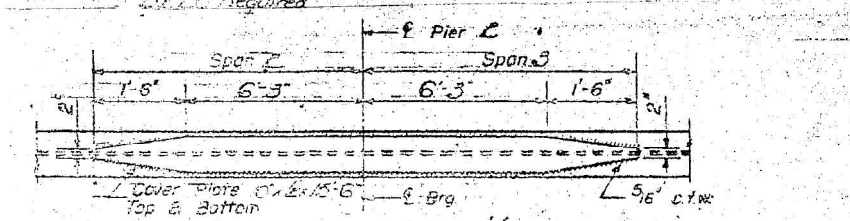

DETAIL OF COVER PLATES

Notes:

- Load carrying components designated "CVN" shall conform to the Charpy-V-Notch Impact Requirement, Zone 2.
- Ream existing bolt holes in web or diaphragm if necessary.
- Cost of new structural steel is included in Furnishing and Erecting Structural Steel.
- Cost of field drilling or reaming, removal of existing clip angles, and temporary removal of diaphragm is included in Furnishing and Erecting Structural Steel.
- The existing diaphragms should be trimmed as necessary to fit. The bolt holes in the bottom flange of the existing diaphragm should be elongated as necessary if the bolts are too close to the curved inside face of the new clip angle. Oversized washers shall be provided for the elongated holes. Cost included in Furnishing and Erecting Structural Steel.
- Repair Detail is a primary connection.

INTERIOR BEAM MOMENT TABLE					
		0.4 Sp. 1 or 0.6 Sp. 4	Pier 1 & 3	0.5 Sp. 2 or 0.5 Sp. 3	Pier 2
Is	(in ⁴)	7,450	7,450	7,450	10,306
Ic(n)	(in ⁴)	19,378	-	19,378	-
Ic(3n)	(in ⁴)	14,356	-	14,356	-
Ss	(in ³)	448	448	448	601
Sc(n)	(in ³)	645	-	645	-
Sc(3n)	(in ³)	585	-	585	-
Z	(in ³)	-	506	-	668
ϕ	(k/')	0.85	1.09	0.85	1.12
Mϕ	(k)	97.4	426.3	236.6	606.9
sϕ	(k/')	0.24	-	0.24	-
Msϕ	(k)	32.4	-	80.0	-
M _L	(k)	302.4	238.4	461.2	295.9
M _I	(k)	87.4	63.4	113.5	72.9
S ₃ [M _L + I]	(k)	649.7	503.0	957.8	614.7
Ma	(k)	1,013.3	1,208.2	1,656.8	1,588.0
Mu	(k)	2,688.9	1,517.9	2,688.9	2,003.0
fsϕ non-comp	(ksi)	2.6	11.4	6.3	12.1
fsϕ (comp)	(ksi)	0.7	-	1.6	-
fs S ₃ [M _L + M _I]	(ksi)	12.1	13.5	17.8	12.3
fs (Overload)	(ksi)	15.4	24.9	25.8	24.4
fs (Total)	(ksi)	-	-	-	-
VR	(k)	55	-	45	-

INTERIOR BEAM REACTION TABLE				
	Abut.	Pier 1 & 3	Pier 2	
R_{ϕ}	(k)	***52.6	75.3	89.7
R_L	(k)	37.3	45.0	46.8
R_I	(k)	10.8	12.0	11.5
R_{Total}	(k)	100.7	132.3	148.1

- * Compact section
- ** Braced non-compact and partially braced section
- *** Dead load reaction at the abutments includes loads from concrete diaphragm and approach slab

- Is, Ss: Non-composite moment of inertia and section modulus of the steel section used for computing fs(Total and Overload) due to non-composite dead loads (in.4 and in.?).
- Ic(n), Sc(n): Composite moment of inertia and section modulus of the steel and deck based upon the modular ratio, "n", used for computing fs(Total and Overload) due to short-term composite live loads (in.4 and in.?).
- Ic(3n), Sc(3n): Composite moment of inertia and section modulus of the steel and deck based upon 3 times the modular ratio, "3n", used for computing fs(Total and Overload) due to long-term composite (superimposed) dead loads (in.4 and in.?).
- Z: Plastic Section Modulus of the steel section in non-composite areas (in.³).
- ϕ: Un-factored non-composite dead load (kips/ft.).
- Mϕ: Un-factored moment due to non-composite dead load (kip-ft.).
- sϕ: Un-factored long-term composite (superimposed) dead load (kips/ft.).
- Msϕ: Un-factored moment due to long-term composite (superimposed) dead load (kip-ft.).
- M_L: Un-factored live load moment (kip-ft.).
- M_I: Un-factored moment due to impact (kip-ft.).
- Ma: Factored design moment (kip-ft.).
- 1.3 [Mϕ + Msϕ + $\frac{5}{8}$ (M_L + M_I)]
- Mu: Compact composite moment capacity according to AASHTO LFD 10.50.1.1 or compact non-composite moment capacity according to AASHTO LFD 10.48.1 (kip-ft.).
- fs (Overload): Sum of stresses as computed from the moments below (ksi).
- Mϕ + Msϕ + $\frac{5}{8}$ (M_L + M_I)
- fs (Total): Sum of stresses as computed from the moments below on non-compact section (ksi).
- 1.3 [Mϕ + Msϕ + $\frac{5}{8}$ (M_L + M_I)]
- VR: Maximum_L + impact shear range within the composite portion of the span for stud shear connector design (kips).

EXISTING STRUCTURAL STEEL DETAILS
FOR INFORMATION ONLY

BILL OF MATERIAL

Item	Unit	Total
Furnishing and Erecting Structural Steel	Pound	270


STATE OF ILLINOIS
DEPARTMENT OF TRANSPORTATION

STRUCTURAL STEEL DETAILS
STRUCTURE NO. 099-0204


SHEET SA-19 OF SA-28 SHEETS

F.A.1 RTE.	SECTION	COUNTY	TOTAL SHEETS	SHEET NO.
57	99-1HB-2-BR	WILL	133	67
CONTRACT NO. 60R76				
ILLINOIS FED. AID PROJECT				

MODEL: Default
FILE NAME: pw:\atlas-pw-01\Documents\Projects\1001\1001 CV 008003\10 CAD\3_Sheets\12_Structural\160R76-099024_020_BearingDetails

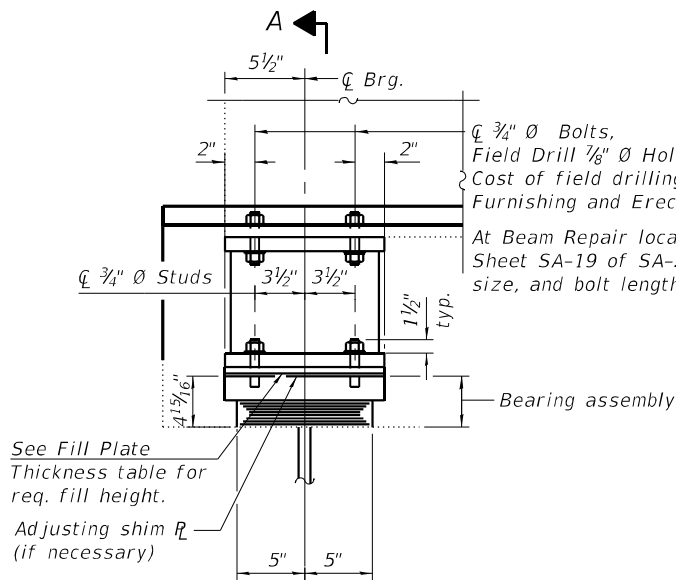


ELEVATION AT ABUT.

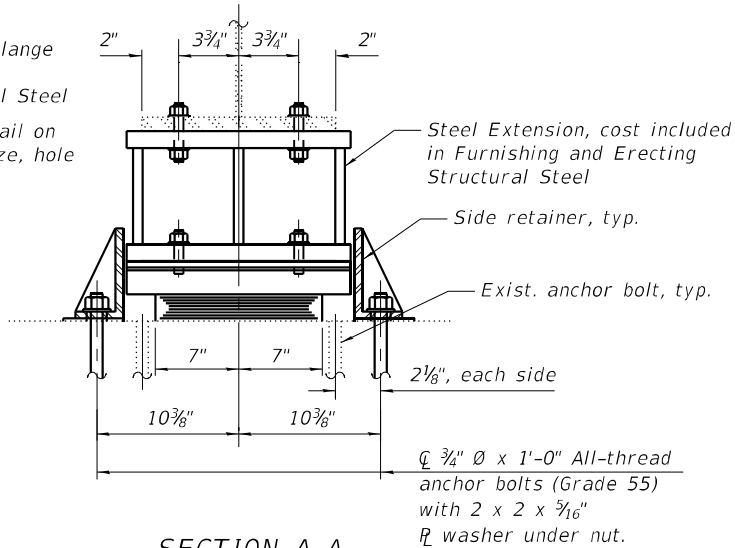


SECTION A-A

TYPE I ELASTOMERIC EXP. BRG.

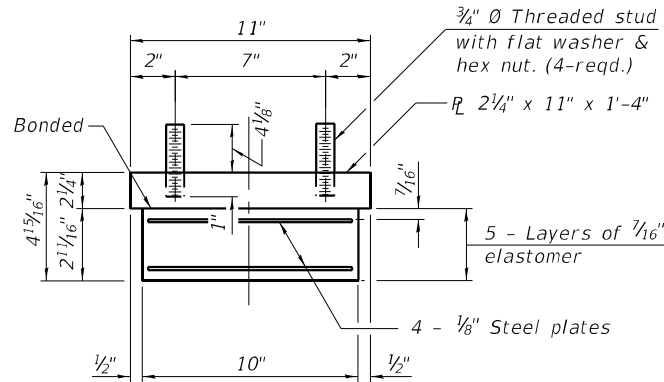

BEARING ASSEMBLY

Note:
Shim plates shall not be placed under bearing assembly.

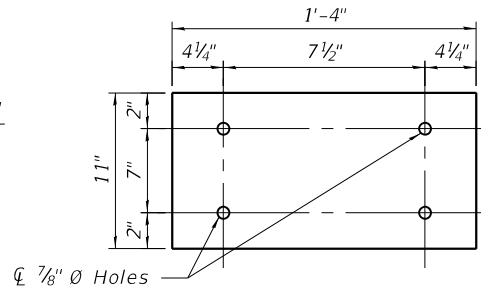

PLAN- FILL PLATE

Plate thickness varies per location, see Fill Plate Thickness table. Fill Plate cost included in Furnishing and Erecting Structural Steel.

FILL PLATE THICKNESS

Abutment Location	Beam No.	Required Thickness
West Abutment	1	7/16"
West Abutment	2	3/8"
West Abutment	3	5/8"
West Abutment	4	1 1/4"
West Abutment	5	1/2"
East Abutment	1	1/8"
East Abutment	2	1 1/8"
East Abutment	3	1"
East Abutment	4	7/16"
East Abutment	5	3/8"

Notes:


Side retainers and stainless steel plates shall be included in the cost of Elastomeric Bearing Assembly, Type I.

Anchor bolts and side retainers at all supports shall be installed as each member is erected unless an equivalent temporary means of lateral restraint is used.


Drill and grout anchor bolts in accordance with Section 548 of the Standard Specifications. Cost included with Anchor Bolts, 3/4".

Two 1/8 in. adjusting shims shall be provided for each bearing in addition to all other plates or shims and placed as shown on bearing details.


Prior to ordering any material, the Contractor shall verify in the field all bearing height and shim plate thickness dimensions.

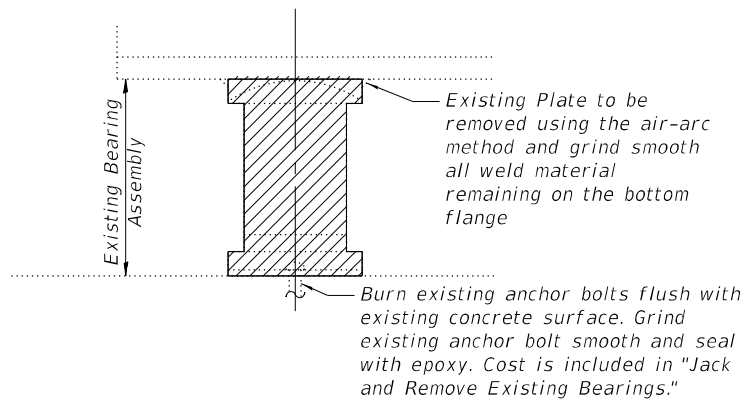

EXISTING BEARING REMOVAL DETAIL

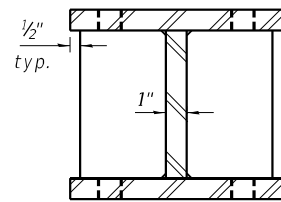

SECTION B-B

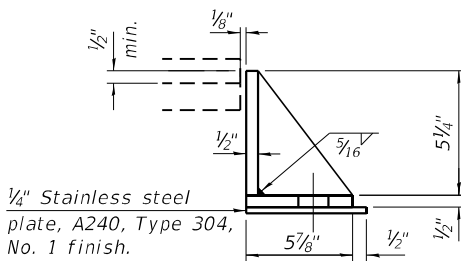

SIDE RETAINER

Equivalent rolled angle with stiffeners will be allowed in lieu of welded plates.

Notes for Jack and Remove Existing Bearings:

The Contractor shall submit, for approval by the Engineer, plans for jacking and removing the existing bearings at the abutments prior to commencing any related work.


Jacking and removal of existing bearings shall be done after the existing concrete deck is removed.

The new bearings shall be in place and the jacks lowered prior to pouring the new deck.


The dead load reaction per beam (weight of steel only) at each abutment is 3k.

The minimum jack capacity is 6k per beam.

See Special Provisions for Jack and Remove Existing Bearings.

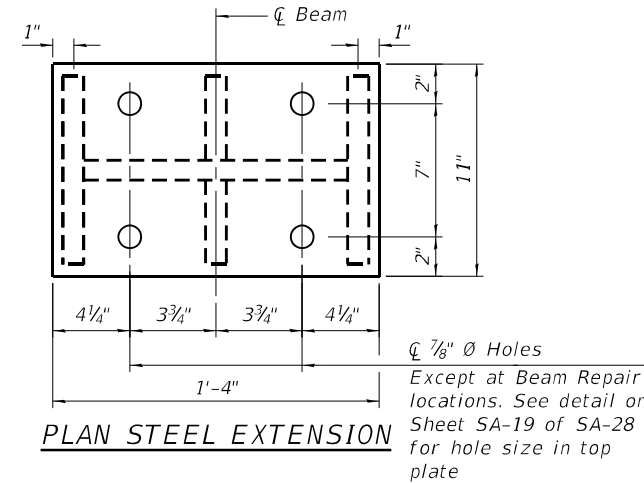

PLAN STEEL EXTENSION

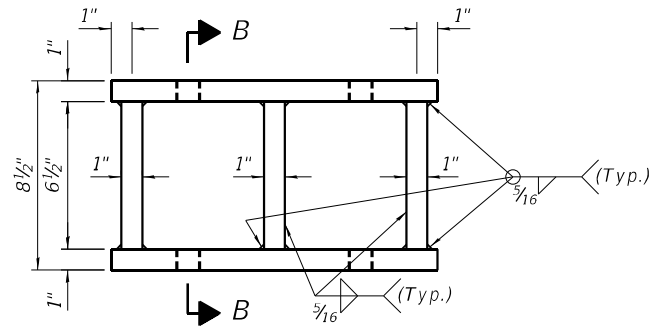


ELEVATION STEEL EXTENSION

Steel Extension cost included in Furnishing and Erecting Structural Steel.

BILL OF MATERIAL


Item	Unit	Total
Furnishing and Erecting Structural Steel	Pound	2,130
Elastomeric Bearing Assembly, Type I	Each	10
Anchor Bolts, 3/4"	Each	20
Jack and Remove Existing Bearings	Each	10

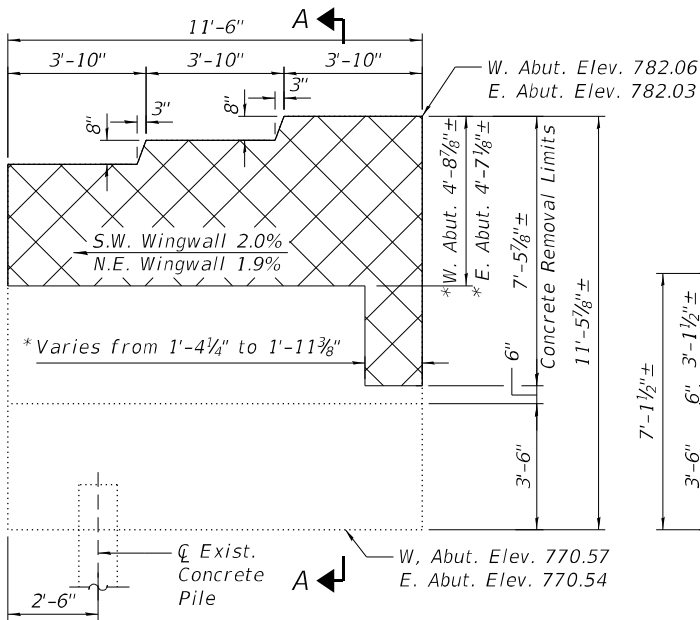


**SOUTHWEST WINGWALL
ELEVATION**

(Northeast Wingwall similar)

* Contractor shall field verify removal limits.
** Elevations from survey of existing beam seats.

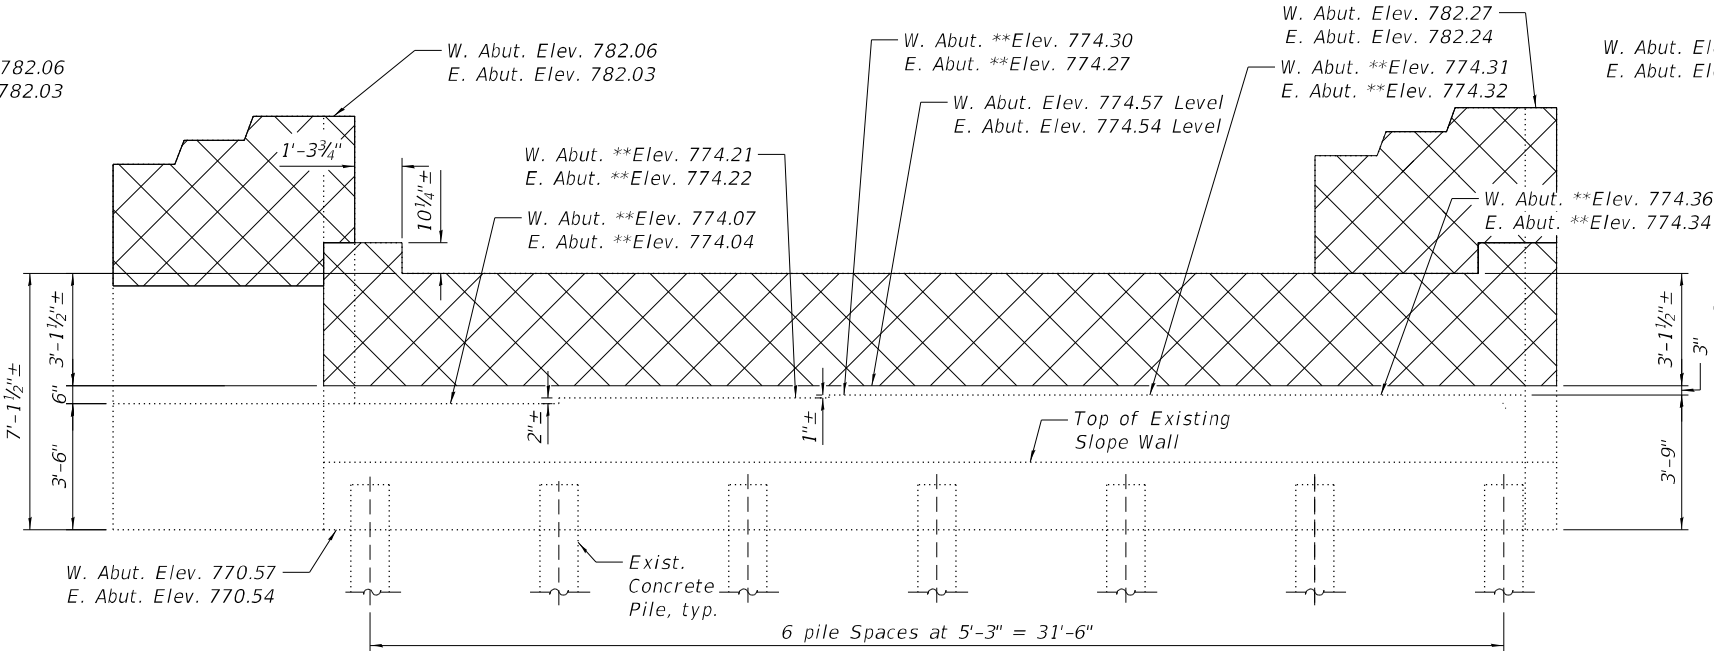


ELEVATION

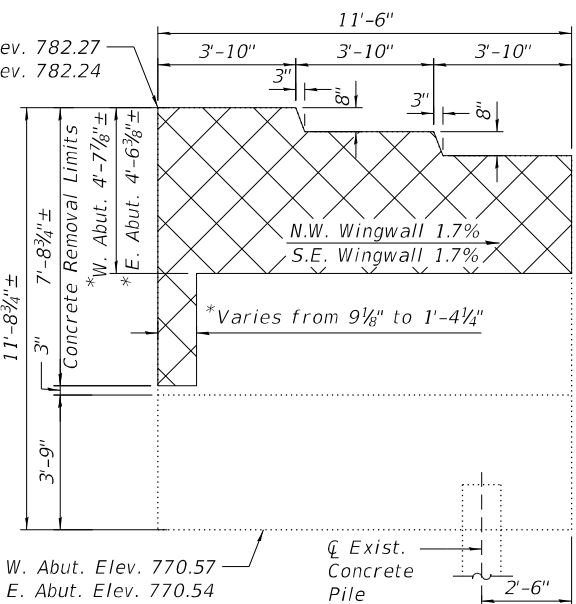


**NORTHWEST WINGWALL
ELEVATION**

(Southeast Wingwall similar)

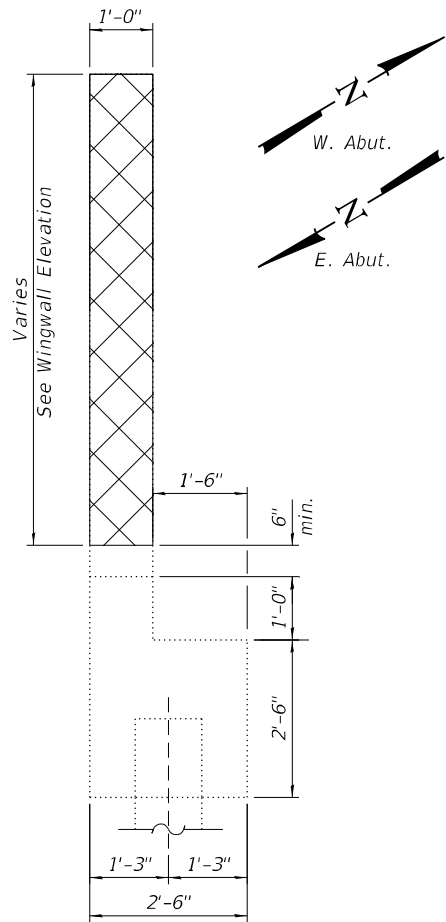

SECTION A-A

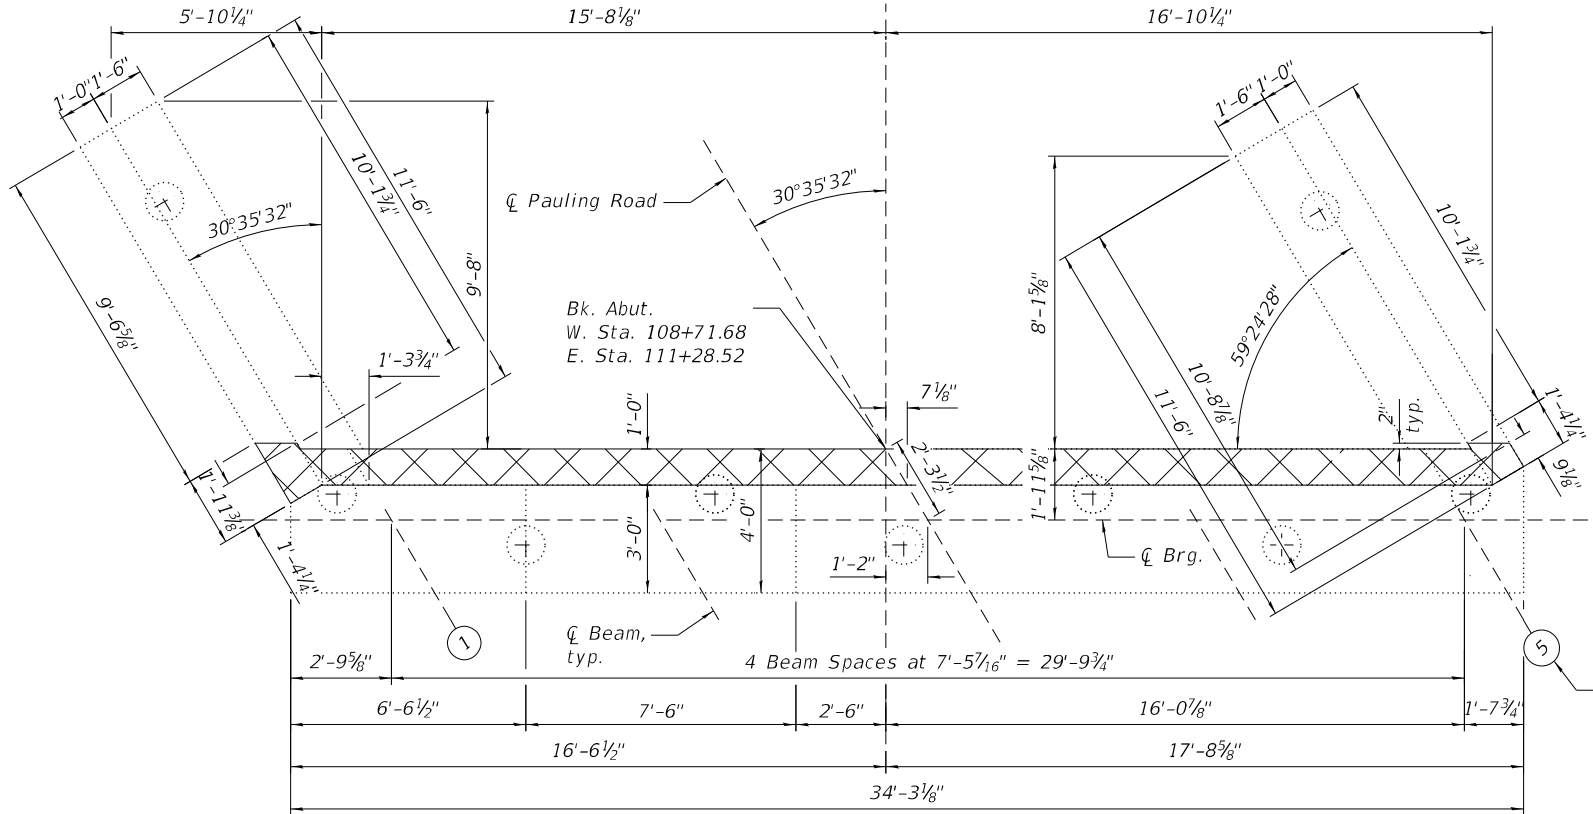


PLAN

(West Abutment Shown, East Abutment Similar)

LEGEND

Concrete Removal

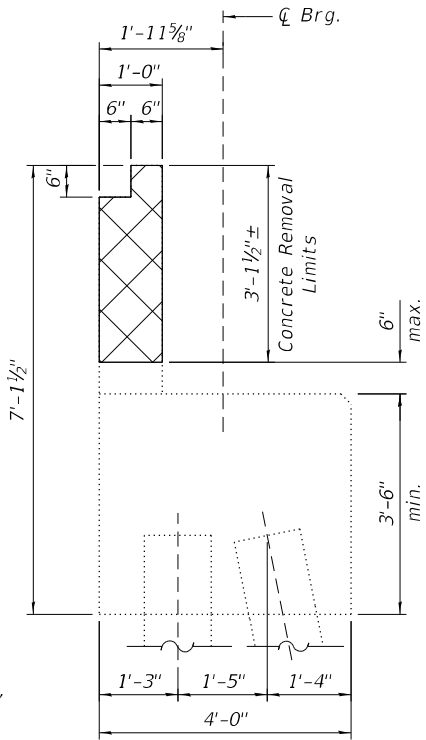

SECTION THRU ABUT.
Dimensions at right angles to abutment.

BILL OF MATERIAL

Item	Unit	Total
Concrete Removal	Cu. Yd.	15.2

MODEL: Default
FILE NAME: pw:\atlas-pw\beniley.com\atlas-pw-01\Documents\Projects\1001\1001 CV 008\003\10 CAD\3_Sheets\12_Structural\160R76-095024_021_AbutmentRemovalDetails

AEG ATLAS ENGINEERING
GROUP, LTD.

USER NAME =	DESIGNED - JJI	REVISED -
PLOT SCALE =	CHECKED - JKL	REVISED -
PLOT DATE =	DRAWN - JJI	REVISED -
	CHECKED - 6/21/2024	REVISED -


**STATE OF ILLINOIS
DEPARTMENT OF TRANSPORTATION**

**ABUTMENT REMOVAL DETAILS
STRUCTURE NO. 099-0204**


SHEET SA-21 OF SA-28 SHEETS

F.A.1 RTE.	SECTION	COUNTY	TOTAL SHEETS	SHEET NO.
57	99-1HB-2-BR	WILL	133	69
CONTRACT NO. 60R76				
ILLINOIS FED. AID PROJECT				

MODEL: Default
FILE NAME: pw\\atlas-pw\\beniley.com\\atlas-pw-01\\Documents\\Projects\\1001\\1001 CV 008003\\10 CAD\\3_Sheets\\12_Structural\\D160R76-099024_022_WestAbutment

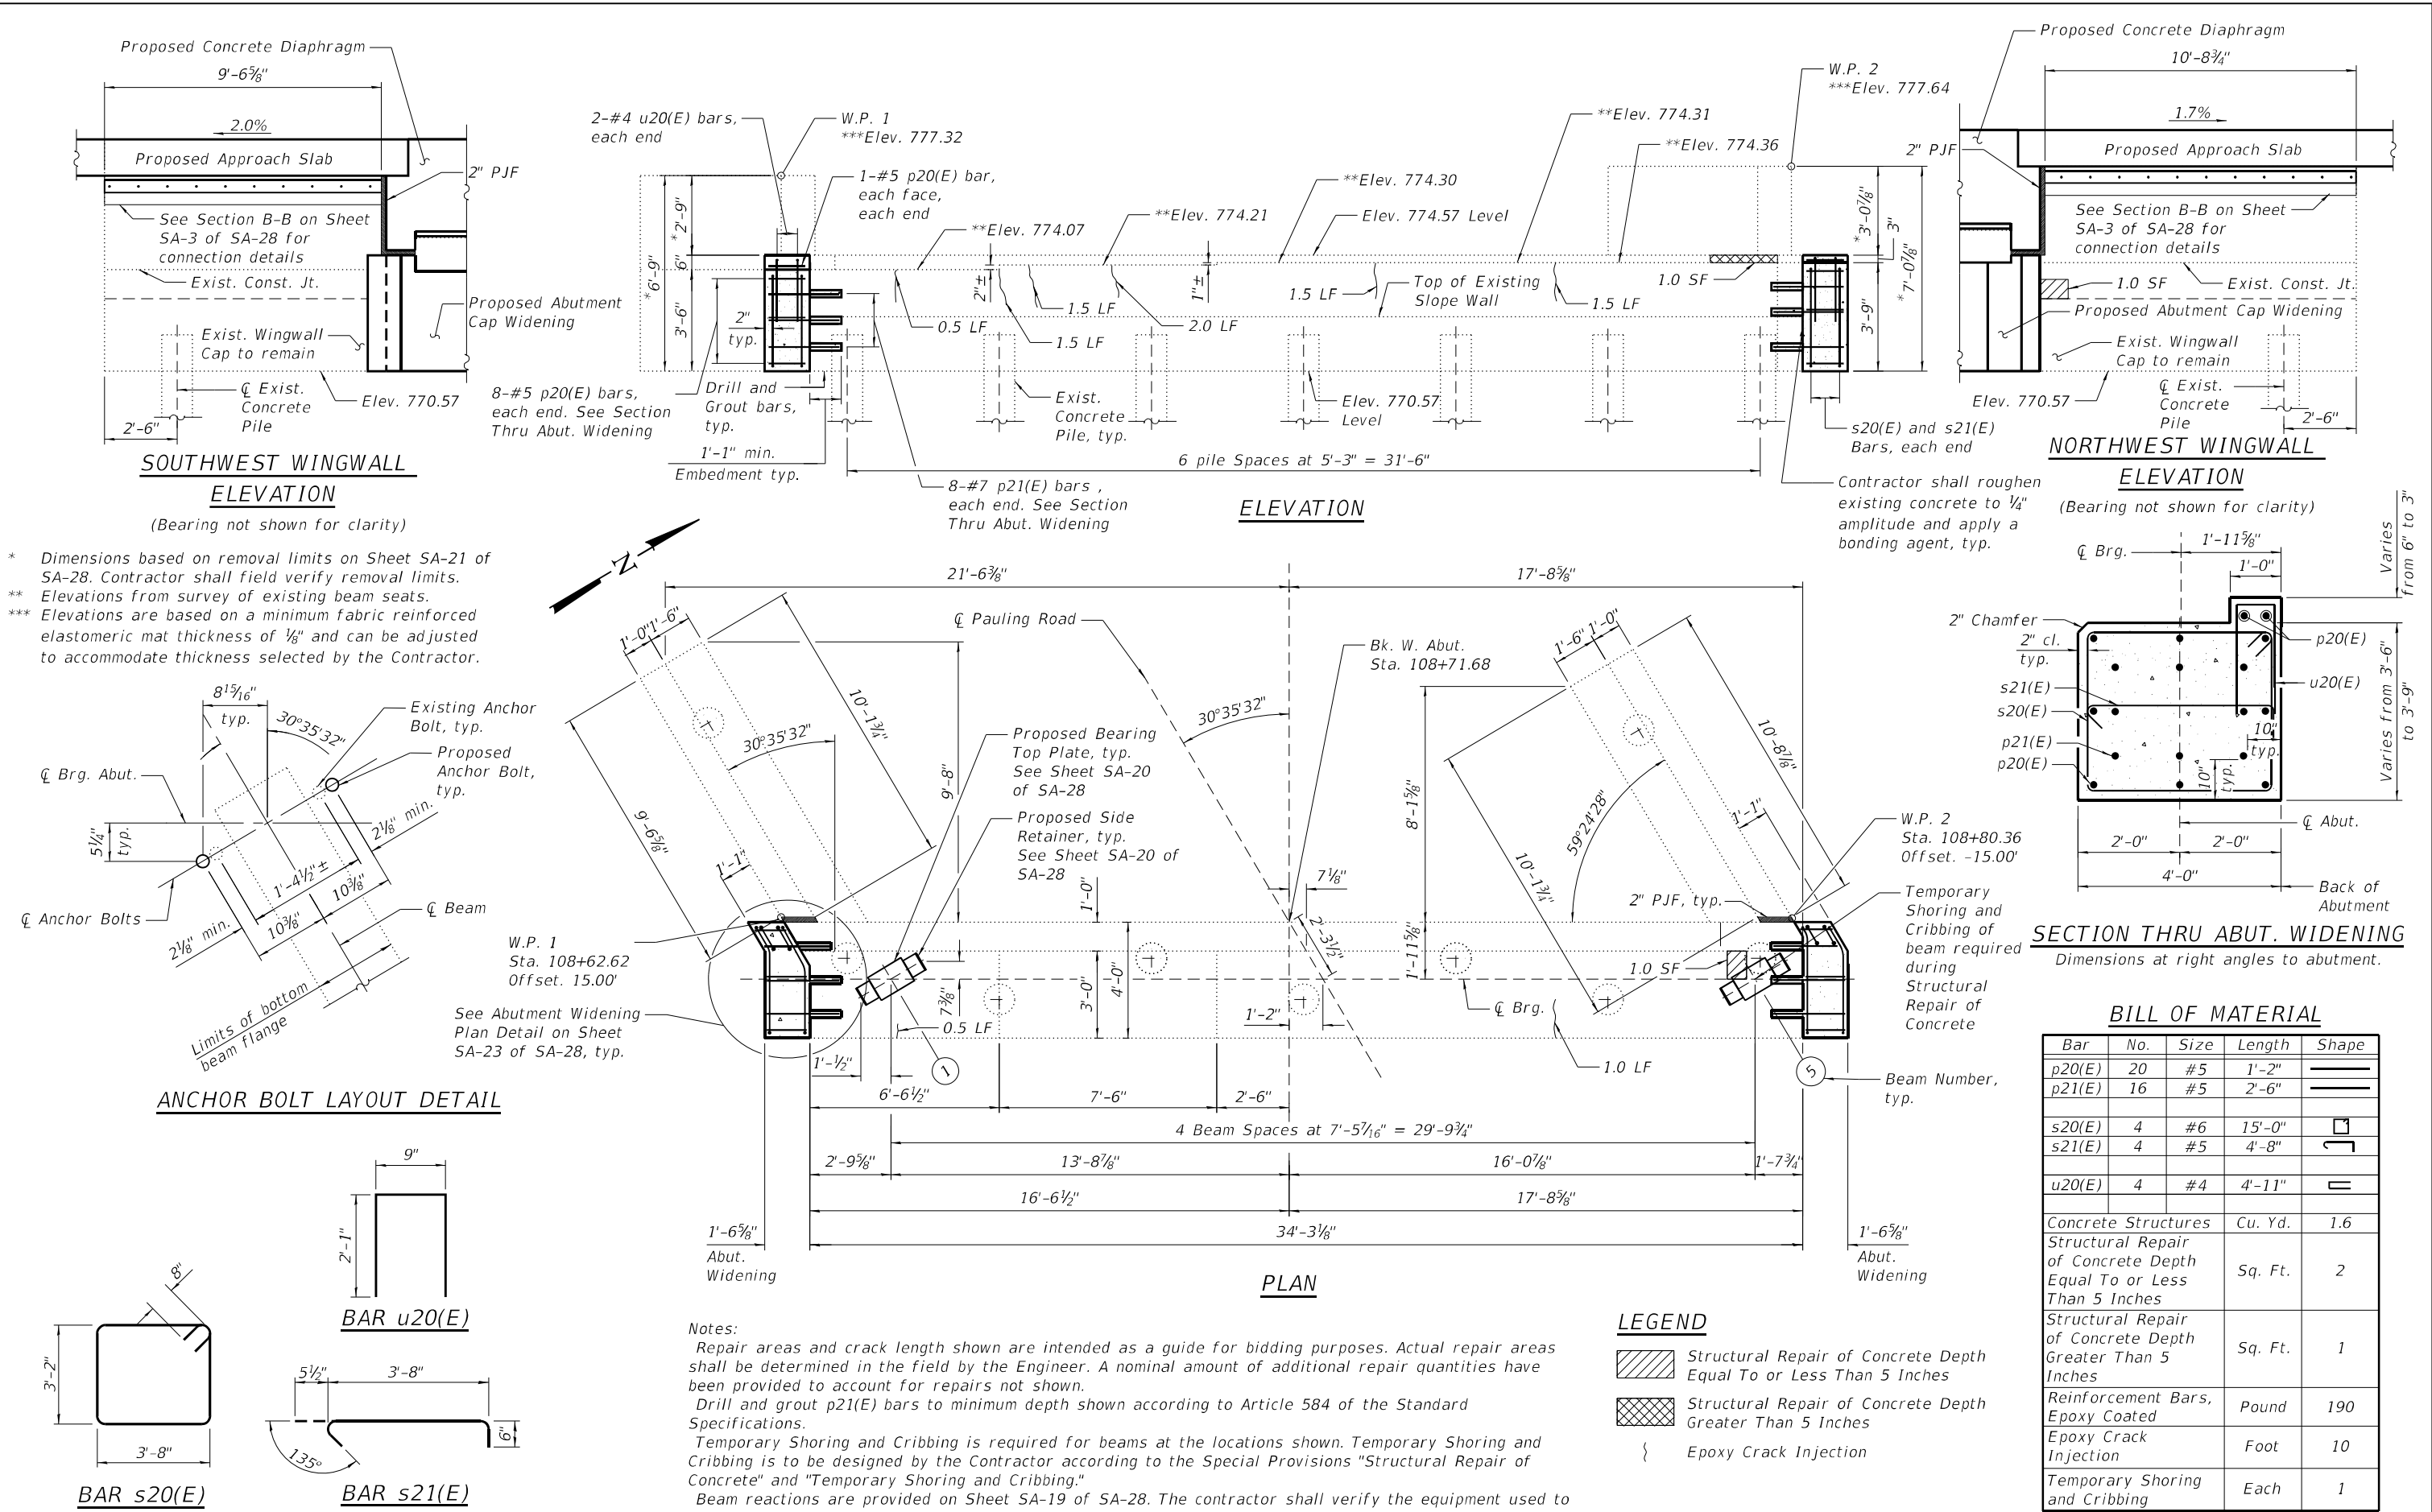

MODEL: Default
FILE NAME: pw:\atlases-pw\atlases-pw-01\Documents\Projects\1001\1001 CV 008003\10 CAD\3_Sheets\12_Structural\160R76-099024_023_EastAbutment

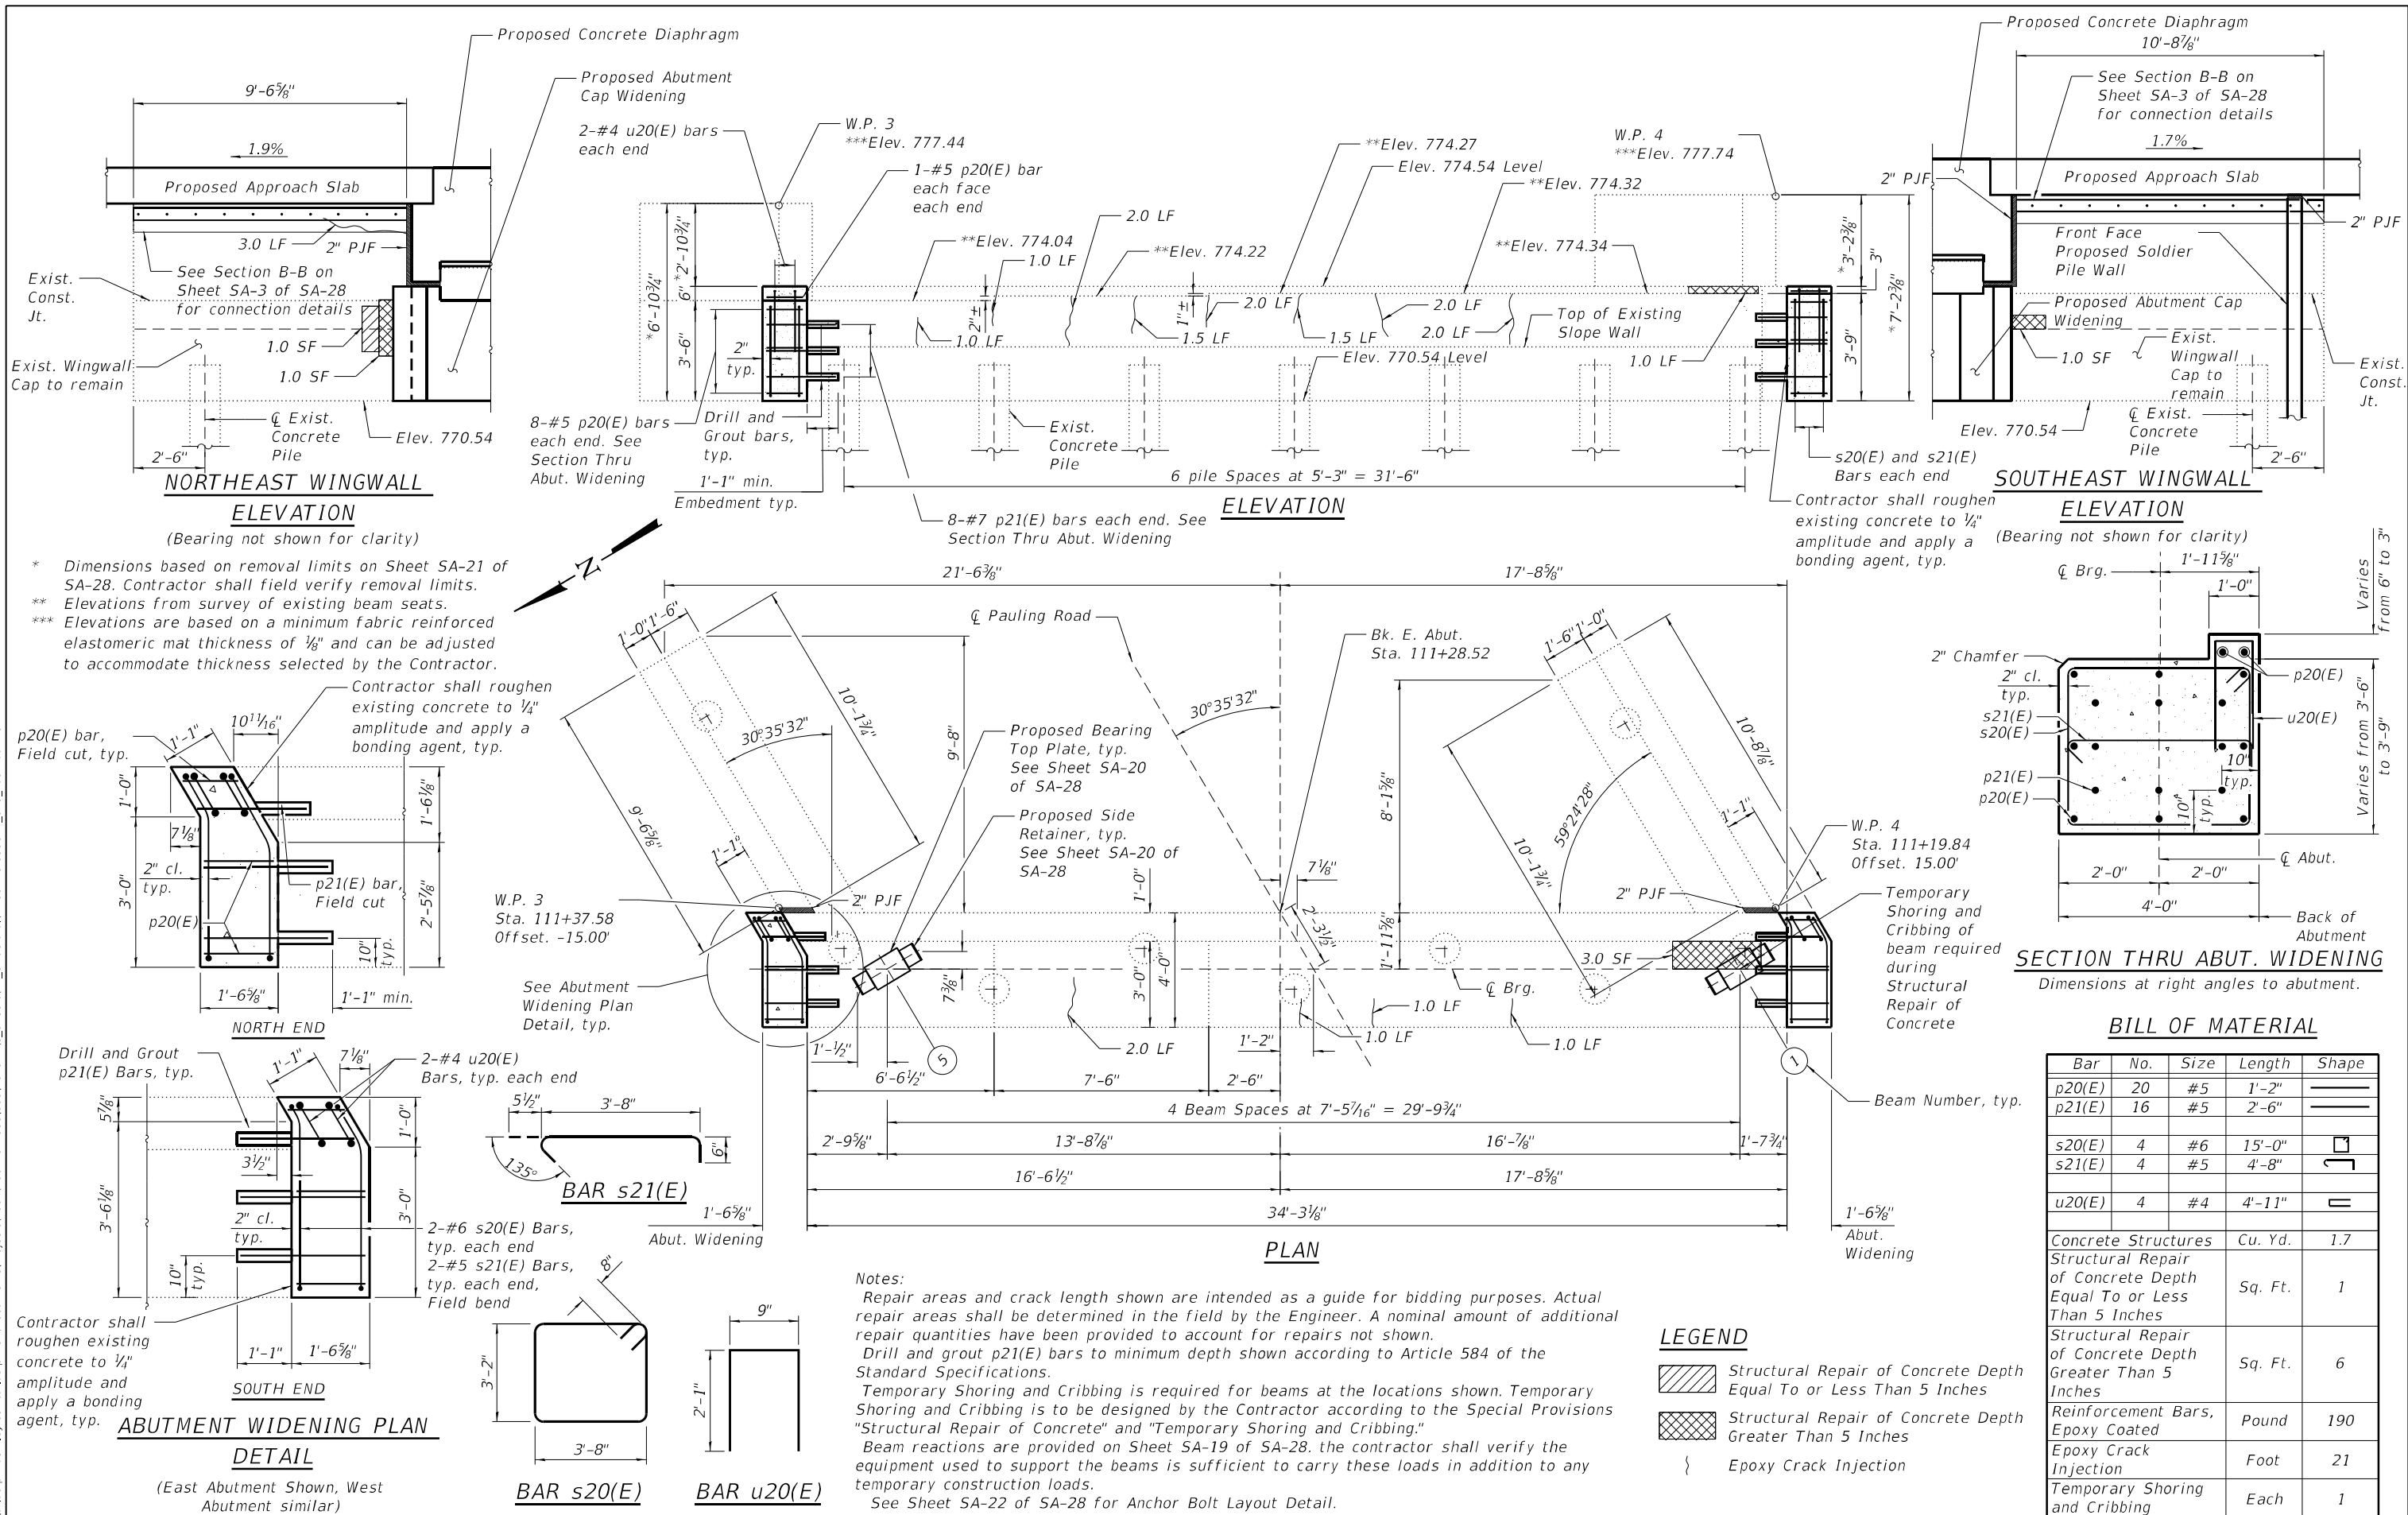

AEG ATLAS ENGINEERING GROUP, LTD.

USER NAME =
DESIGNED - JJI
CHECKED - JKL
PLOT SCALE =
DRAWN - JJI
PLOT DATE =
CHECKED - 6/21/2024

REVISED -
REVISED -
REVISED -
REVISED -



STATE OF ILLINOIS
DEPARTMENT OF TRANSPORTATION

EAST ABUTMENT DETAILS
STRUCTURE NO. 099-0204


SHEET SA-23 OF SA-28 SHEETS

F.A.1 RTE. SECTION COUNTY TOTAL SHEETS SHEET NO.
57 99-1HB-2-BR WILL 133 71
CONTRACT NO. 60R76
ILLINOIS FED. AID PROJECT


MODEL: Default
FILE NAME: pw:\atlases-pw\beniley.com\atlases-pw-01\Documents\Projects\1001\1001 CV 008003\10 CAD\3_Sheets\12_Structural\160R76-099024_024_Pier1Repairs

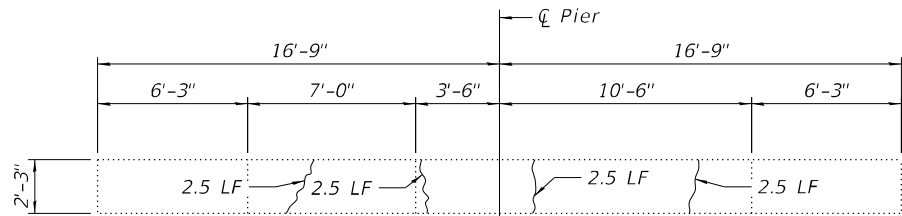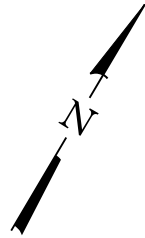

TOP PLAN

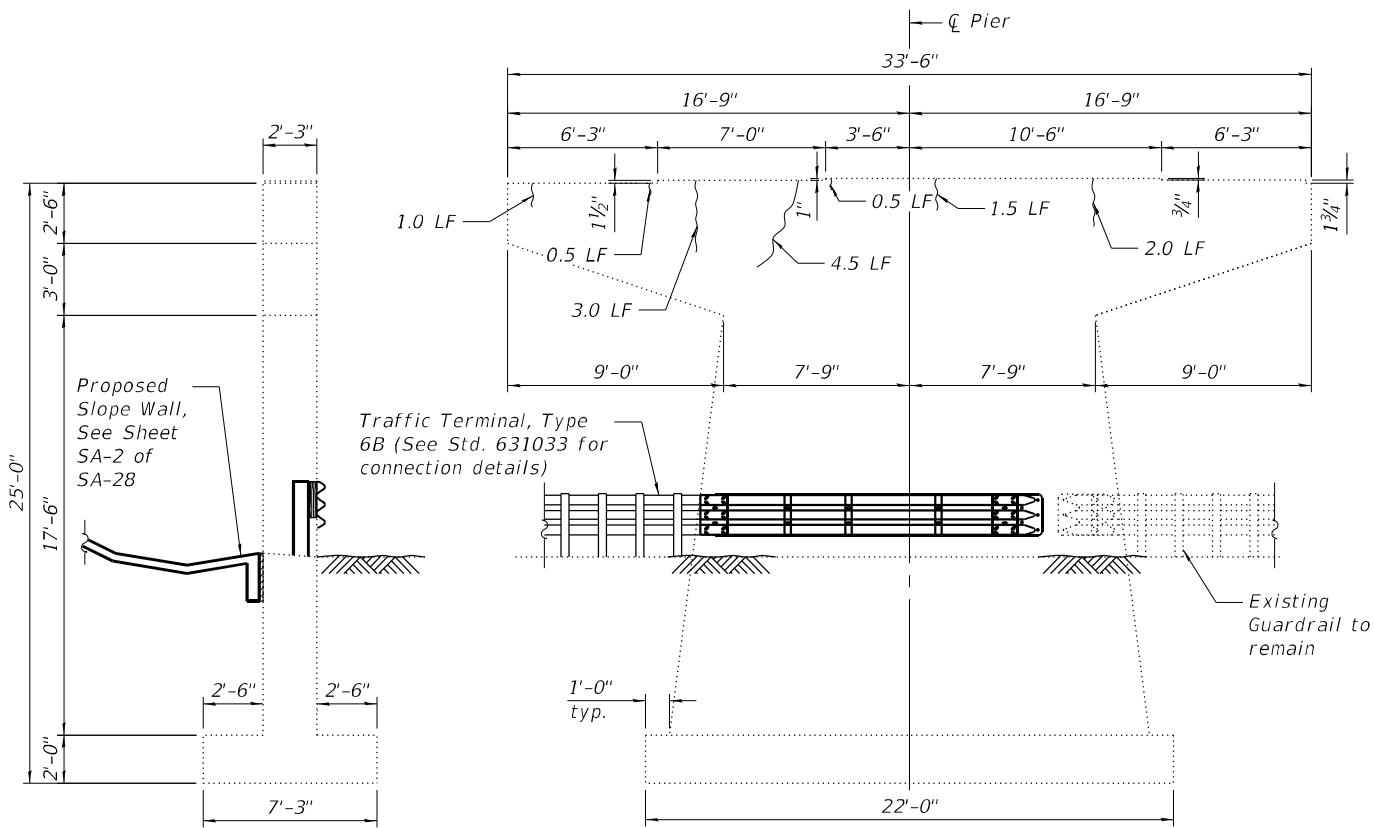

ELEVATION
(Looking West)

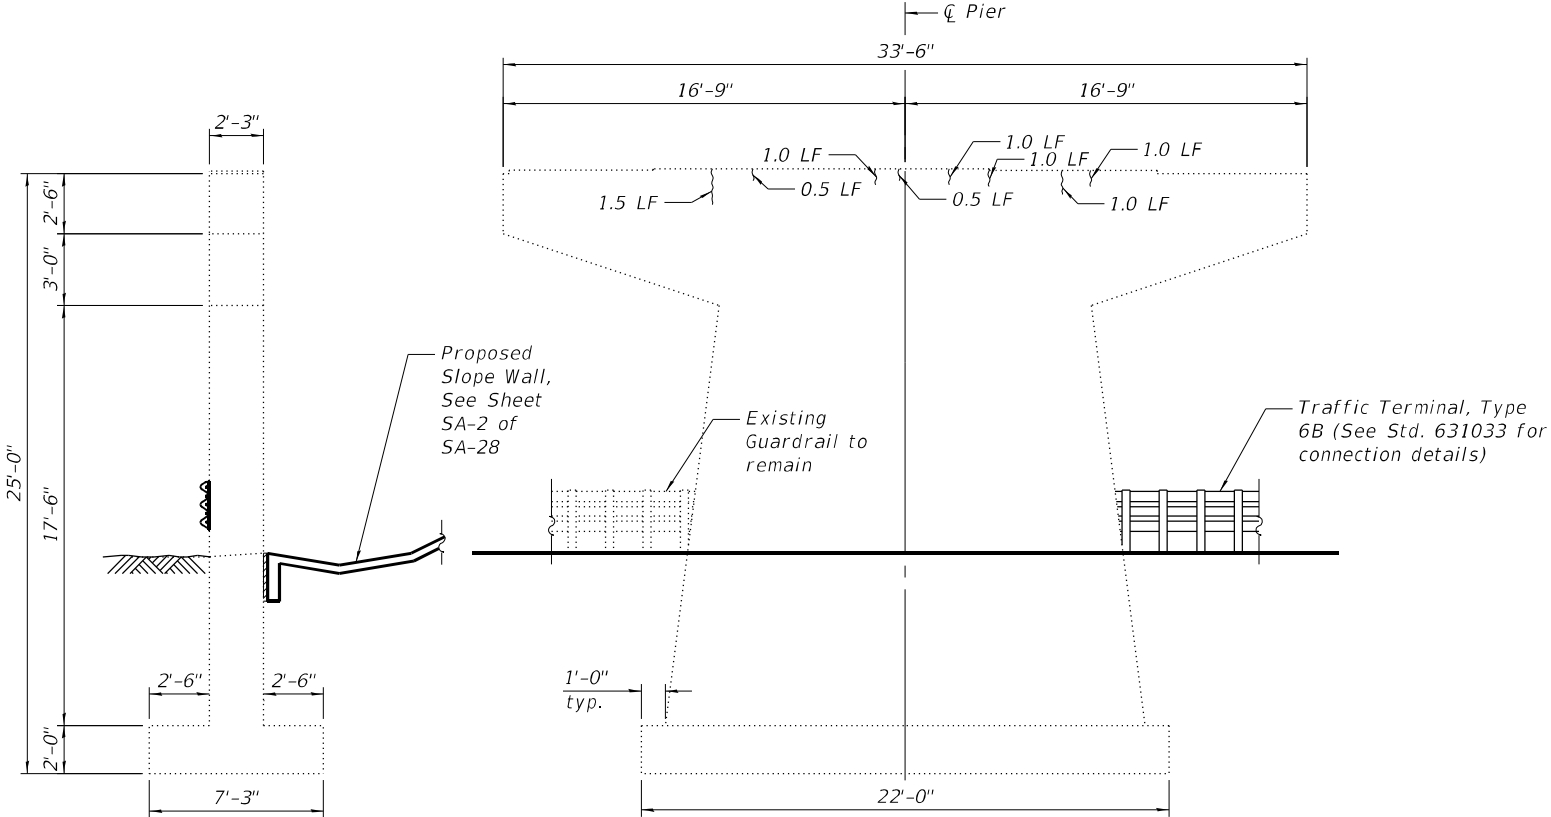

ELEVATION
(Looking East)

END VIEW
(Looking South)

END VIEW
(Looking North)



LEGEND

{ Epoxy Crack Injection


BILL OF MATERIAL

Item	Unit	Quantity
Epoxy Crack Injection	Foot	31


Note:
Repair crack lengths shown are intended as a guide for bidding purposes. Actual repair lengths shall be determined in the field by the Engineer. A nominal amount of additional repair quantities has been provided to account for repairs not shown.

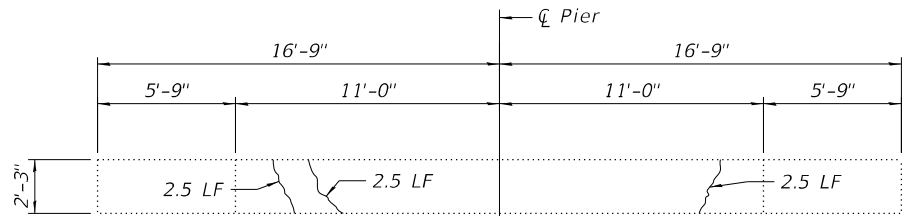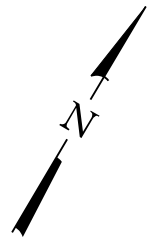


TOP PLAN

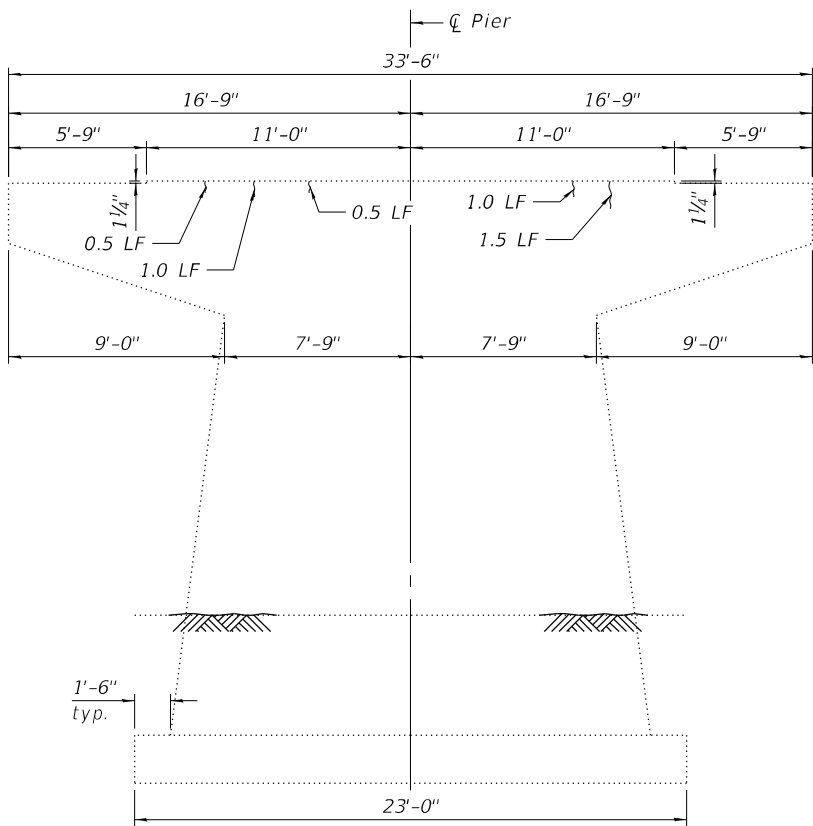


ELEVATION
(Looking West)

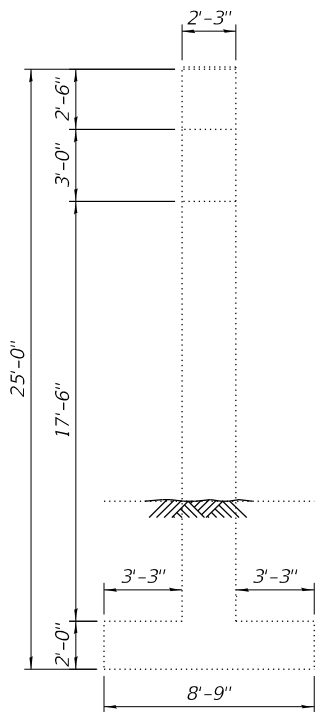

END VIEW
(Looking North)

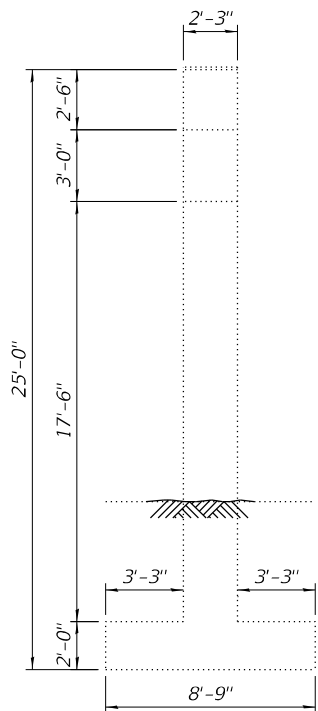

END VIEW
(Looking South)

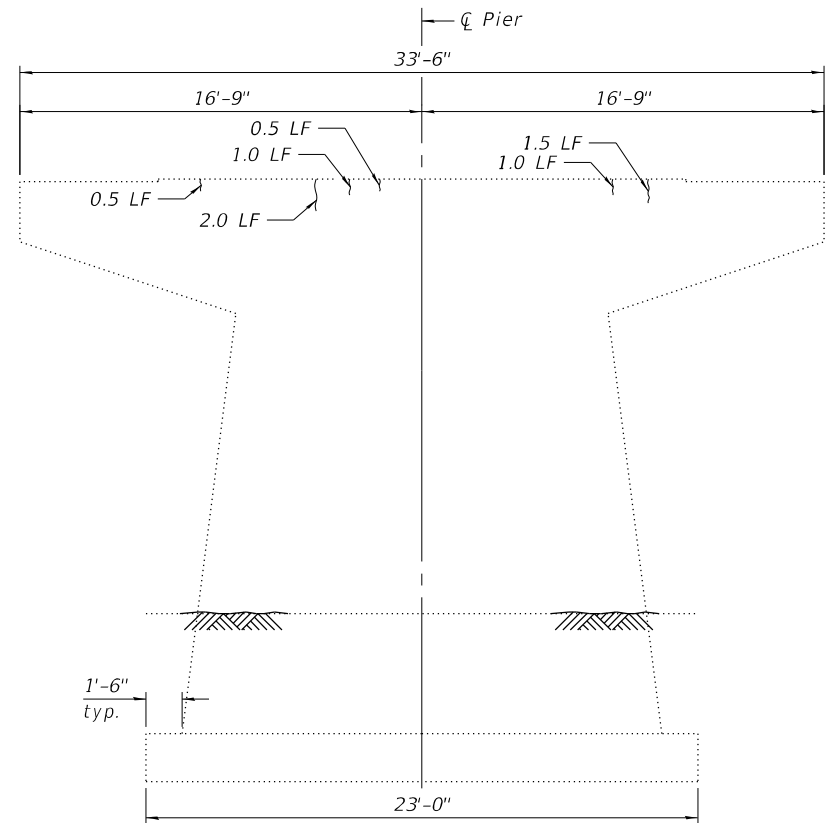

ELEVATION
(Looking East)

LEGEND

{ Epoxy Crack Injection

BILL OF MATERIAL

Item	Unit	Quantity
Epoxy Crack Injection	Foot	19

Note:
Repair crack lengths shown are intended as a guide for bidding purposes. Actual repair lengths shall be determined in the field by the Engineer. A nominal amount of additional repair quantities has been provided to account for repairs not shown.

STATE OF ILLINOIS
DEPARTMENT OF TRANSPORTATION

PIER 2 REPAIRS
STRUCTURE NO. 099-0204






F.A.I RTE.	SECTION	COUNTY	TOTAL SHEETS	SHEET NO.
57	99-1HB-2-BR	WILL	133	73
CONTRACT NO. 60R76				

SHEET SA-25 OF SA-28 SHEETS

ILLINOIS FED. AID PROJECT

USER NAME =	DESIGNED - JJI	REVISED -
CHECKED - JKL	REVIS	
PLOT SCALE =	DRAWN - JJI	REVISED -
PLOT DATE =	CHECKED - 6/21/2024	REVISED -

MODEL: Default
FILE NAME: pw:\atlas-pw\Bentley.com\atlas-pw-01\Documents\Projects\1001\1001 CV 008003\10 CAD\3_Sheets\12_Structural\160R76-099024_026_Pier3Repairs

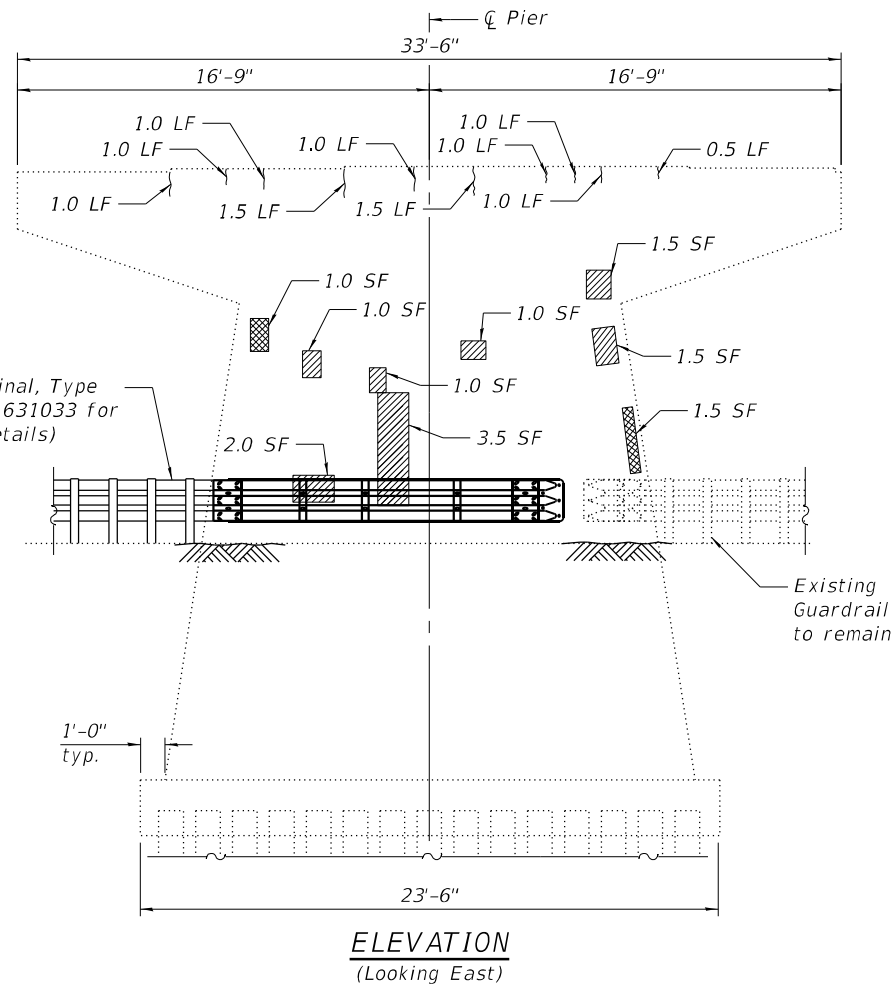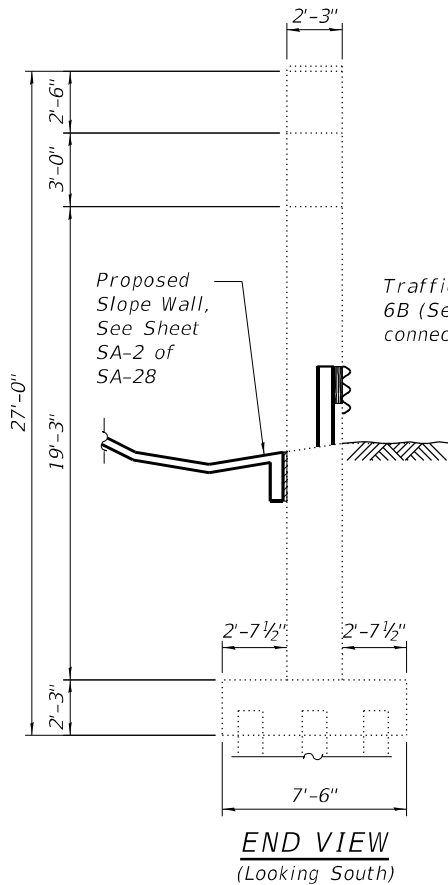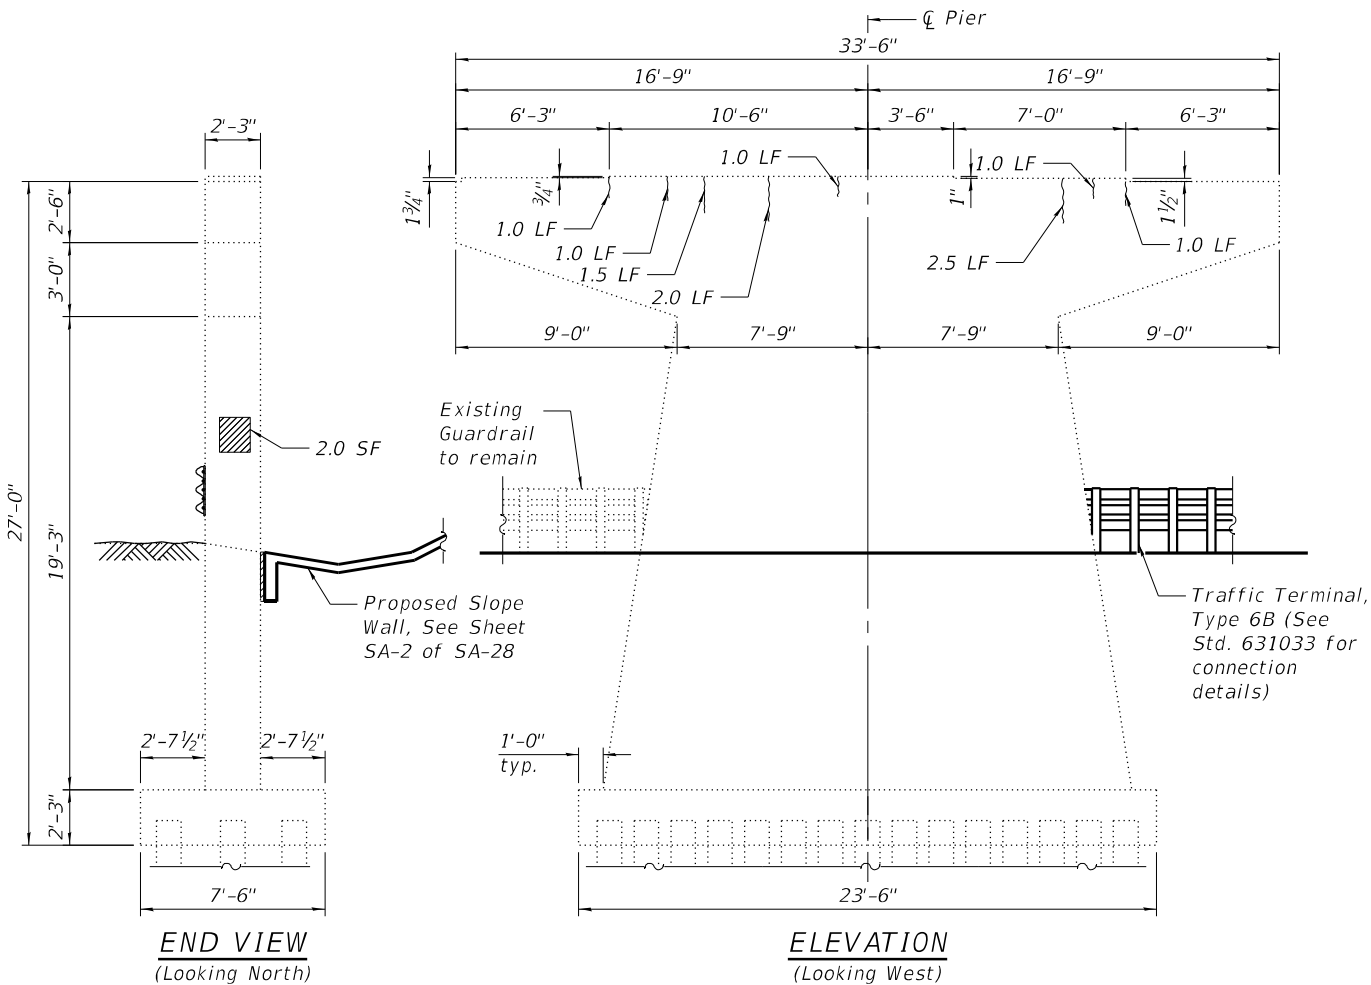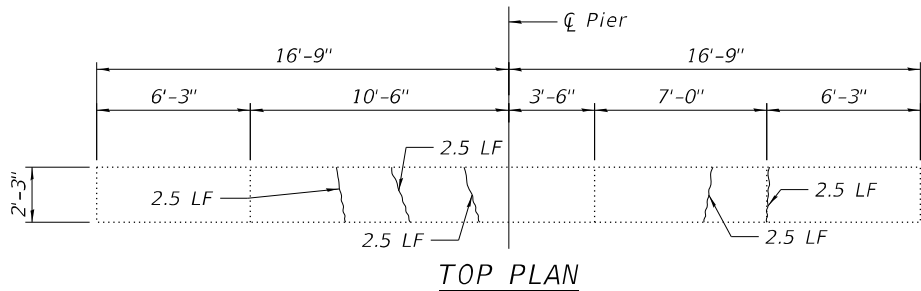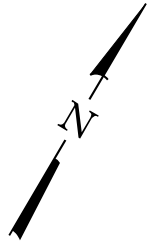

Note:
Repair areas and crack lengths shown are intended as a guide for bidding purposes. Actual repair areas shall be determined in the field by the Engineer. A nominal amount of additional repair quantities has been provided to account for repairs not shown.

LEGEND

- { Epoxy Crack Injection
- ▨ Structural Repair of Concrete (Depth Equal To or Less Than 5 Inches)
- ▩ Structural Repair of Concrete (Depth Greater Than 5 Inches)

BILL OF MATERIAL

Item	Unit	Quantity
Epoxy Crack Injection	Foot	34
Structural Repair of Concrete (Depth Equal To or Less Than 5 Inches)	Sq. Ft.	14
Structural Repair of Concrete (Depth Greater Than 5 Inches)	Sq. Ft.	3

AEG ATLAS ENGINEERING
GROUP, LTD.

USER NAME =	DESIGNED - JJI	REVISED -
CHECKED - JKL	REVIS	
PLOT SCALE =	DRAWN - JJI	REVISED -
PLOT DATE =	CHECKED - 6/21/2024	REVISED -

STATE OF ILLINOIS
DEPARTMENT OF TRANSPORTATION

PIER 3 REPAIRS
STRUCTURE NO. 099-0204

SHEET SA-26 OF SA-28 SHEETS

F.A.I RTE.	SECTION	COUNTY	TOTAL SHEETS	SHEET NO.
57	99-1HB-2-BR	WILL	133	74
CONTRACT NO. 60R76				
ILLINOIS FED. AID PROJECT				

Page 1 of 2

Date 9/30/22

ROUTE	Pauling Road	DESCRIPTION	Subgrade Boring	LOGGED BY	EH
--------------	--------------	--------------------	-----------------	------------------	----

SECTION I-57 at Pauling Road **LOCATION** , SEC. 31, TWP. 34N, RNG. 13E,

COUNTY	WILL	DRILLING RIG	Latitude	Longitude	HAMMER TYPE	AUTO
		DRILLING METHOD	D50 Green Rig	HSA	HAMMER EFF (%)	99.5

STRUCT. NO. _____	D	B	U	M	Surface Water Elev. _____ N/A ft	D	B	U	M
Station _____	E	L	C	O	Stream Bed Elev. _____ N/A ft	E	L	C	O

BORING NO. <u> SGB-3 </u>	T	W		S	Groundwater Elev.: First Encounter <u> None </u> ft Upon Completion <u> N/A </u> ft After <u> N/A </u> Hrs. <u> N/A </u> ft	T	W		S	
Station <u> 108+44.2138 </u>	H	S	Qu	T		H	S	Qu	T	
Offset <u> 10.58ft RT </u>										
Ground Surface Elev. <u> 777.64 </u> ft	(ft)	(/6")	(tsf)	(%)		(ft)	(/6")	(tsf)	(%)	

The Unconfined Compressive Strength (UCS) Failure Mode is indicated by (B-Bulge, S-Shear, P-Penetrator)
The SPT (N value) is the sum of the last two blow values in each sampling zone (AASHTO T206)

BBS, form 137 (Rev. 8-99)



Page 2 of 2

Date 9/30/22

ROUTE	Pauling Road	DESCRIPTION	Subgrade Boring	LOGGED BY	EH
--------------	--------------	--------------------	-----------------	------------------	----

SECTION I-57 at Pauling Road **LOCATION** SEC. 31, TWP. 34N, RNG. 13E,

COUNTY	WILL	DRILLING RIG	Latitude	Longitude	HAMMER TYPE	AUTO
		DRILLING METHOD	D50 Green Rig	HSA	HAMMER EFF (%)	99.5

STRUCT. NO. _____	D	B	U	M	Surface Water Elev. _____	N/A	ft
Station _____	E	L	C	O	Stream Bed Elev. _____	N/A	ft

BORING NO. <u>SGB-3</u>	T	W	S	S	Groundwater Elev.:
Station <u>108+44.2138</u>	H	S	Qu	T	
Offset <u>10.58ft RT</u>					
Ground Surface Elev. <u>777.64</u> ft	(ft)	(6")	(tsf)	(%)	
					First Encounter <u>None</u> ft
					Upon Completion <u>N/A</u> ft
					After <u>N/A</u> Hrs. <u>N/A</u> ft

The Unconfined Compressive Strength (UCS) Failure Mode is indicated by (B-Bulge, S-Shear, P-Penetrometer)
The SPT (N value) is the sum of the last two blow values in each sampling zone (AASHTO T206)

BBS, form 137 (Rev. 8-99)

Page 1 of 2

Date 9/29/22

ROUTE	Pauling Road	DESCRIPTION	Subgrade Boring	LOGGED BY	EH
--------------	--------------	--------------------	-----------------	------------------	----

SECTION I-57 at Pauling Road **LOCATION** SEC. 31, TWP. 34N, RNG. 13E,

COUNTY	WILL	DRILLING RIG	Latitude	Longitude	HAMMER TYPE	AUTO
		DRILLING METHOD	D50 Green Rig	HSA	HAMMER EFF (%)	99.5

STRUCT. NO. _____	D	B	U	M	Surface Water Elev. _____ N/A ft	D	B	U	M
Station _____	E	L	C	O	Stream Bed Elev. _____ N/A ft	E	L	C	O
	P	O	S	I		P	O	S	I
BORING NO. _____ SGB-4	T	W	S	T	Groundwater Elev.: _____	T	W	S	T
Station _____ 111+75.3357	H	S	Qu		First Encounter _____ None ft	H	S	Qu	
Offset _____ 6.29ft LT					Upon Completion _____ N/A ft				
Ground Surface Elev. _____ 777.73 ft	(ft)	(/6")	(tsf)	(%)	After _____ N/A Hrs. _____ N/A ft	(ft)	(/6")	(tsf)	(%)

The Unconfined Compressive Strength (UCS) Failure Mode is indicated by (B-Bulge, S-Shear, P-Penetrometer)
The SPT (N value) is the sum of the last two blow values in each sampling zone (AASHTO T206)

Page 2 of 2

Date 9/29/22

ROUTE Pauling Road **DESCRIPTION** Subgrade Boring **LOGGED BY** EH

SECTION I-57 at Pauling Road **LOCATION** , SEC. 31, TWP. 34N, RNG. 13E,

COUNTY	WILL	DRILLING RIG	Latitude	Longitude	HAMMER TYPE	AUTO
		DRILLING METHOD	D50 Green Rig	HSA	HAMMER EFF (%)	99.5


STRUCT. NO. _____	D E P T H	B L O W S	U C S	M O I S T	Surface Water Elev. _____	N/A	ft
Station _____					Stream Bed Elev. _____	N/A	ft
BORING NO. _____							
Station _____					111+73.9986		
Offset _____	14.05ft LT		Qu		Groundwater Elev.:		
Ground Surface Elev. _____	776.69	ft	(ft)	(/6")	(tsf)	(%)	
					First Encounter _____	None	ft
					Upon Completion _____	N/A	ft
					After _____	N/A	Hrs.
						N/A	ft

The Unconfined Compressive Strength (UCS) Failure Mode is indicated by (B-Bulge, S-Shear, P-Penetrometer)
The SPT (N value) is the sum of the last two blow values in each sampling zone (AASHTO T206)

Benchmark: Mag Nail Set Sta. 108+06.59, Offset 12.64' LT, Elev. 776.90.

Existing Structure: None

Traffic on Pauling Road
will be detoured.

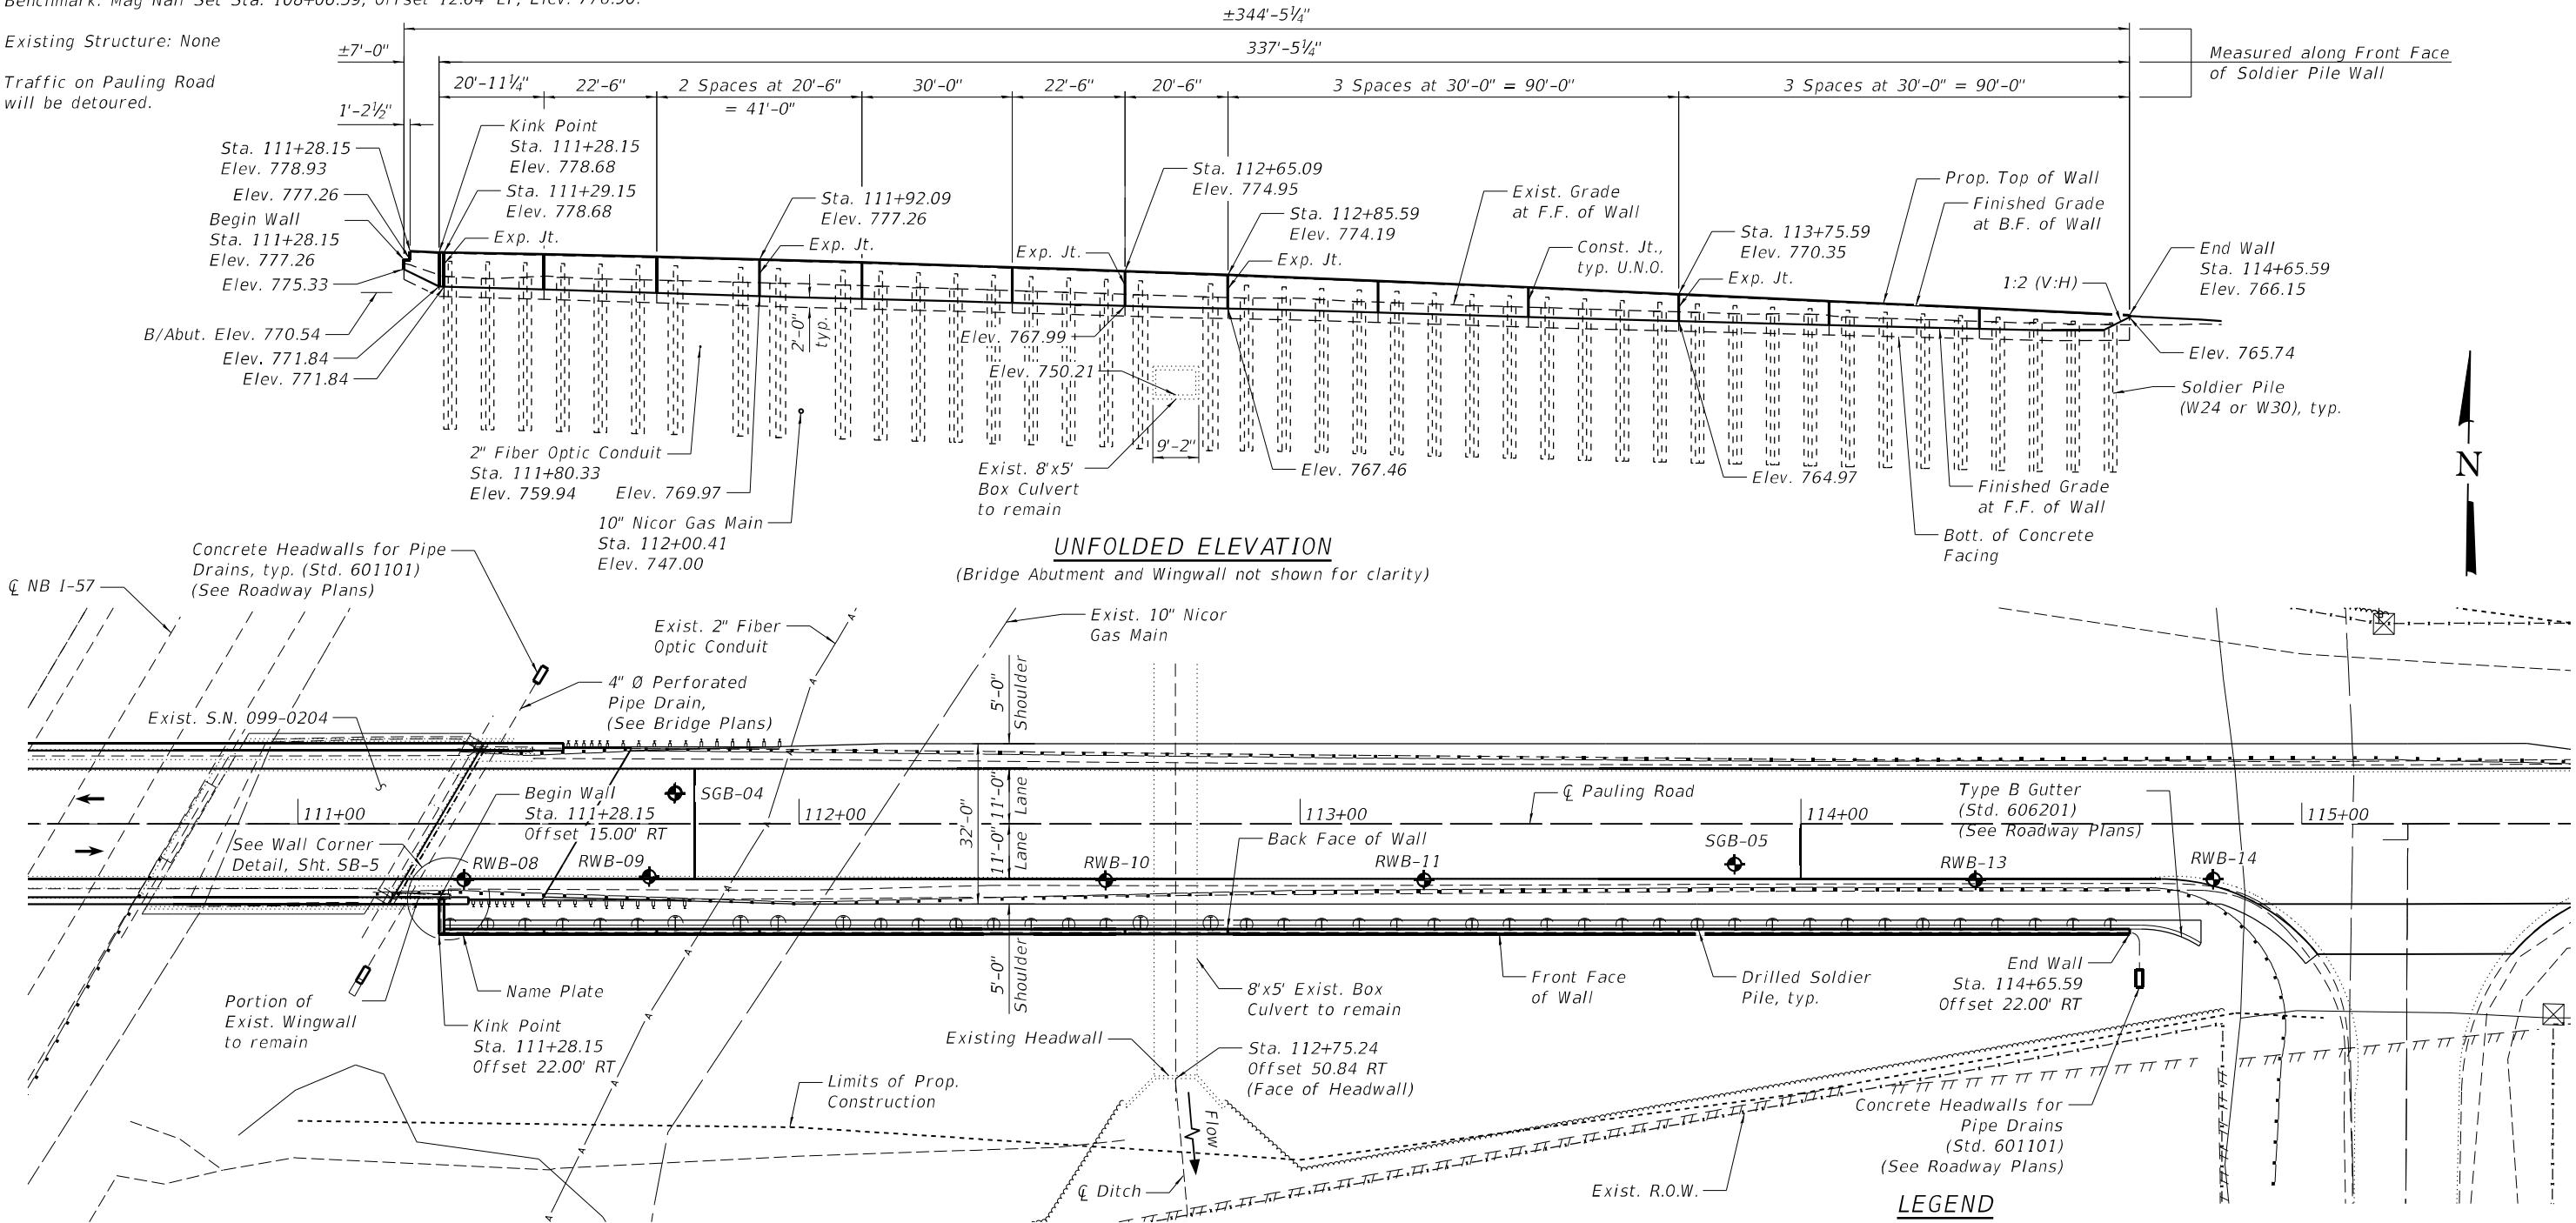

Notes:

- Stations and offsets are measured from CL Pauling Road to the front face of the cast-in-place concrete facing.
- The Contractor shall exercise caution during wall construction to make certain that construction activities will not have detrimental effects on the existing utilities and other facilities.
- The utility depth as shown is based on electronic depth determined during survey. Contractor to verify location of utilities in the field prior to pile installation. Space soldier piles to miss existing fiber optic conduit and Nicor gas main.

DESIGN SPECIFICATIONS


2020 AASHTO LRFD Bridge Design
Specifications, 9th Edition

DESIGN STRESSES

FIELD UNITS


$f'_c = 3,500$ psi
 $f_y = 60,000$ psi (Reinforcement)
 $f_y = 50,000$ psi (M270 Grade 50)

PLAN

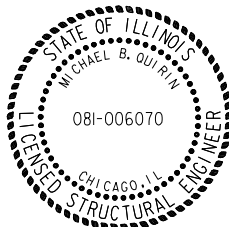

Signed: Michael B. Quirin
Date: 12/20/2024
Expires: 11/30/2026
Sheets: SB-1 thru SB-16

Proposed
Structure

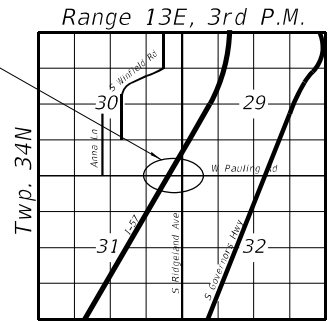

LEGEND

- A — Existing Underground Fiber Optic
- G — Existing Underground Gasline
- - - - Existing Aerial Line
- T — Existing Telephone
- E — Existing Buried Electric
- F — Existing Fence
- ⬢ Soil Boring
- U.N.O. Unless Noted Otherwise
- F.F. Front Face
- Prop. Guardrail
- Exist. Guardrail

GENERAL PLAN AND ELEVATION

I-57 AT PAULING ROAD

SECTION 99-1HB-2-BR

WILL COUNTY

STATION 111+28.15 TO 114+65.59

STRUCTURE NO. 099-W1000



HDR
9450 W. BRYN MAWR AVE.
ROSEMONT, IL 60018

USER NAME = untitled
DESIGNED - CHP
CHECKED - BHS
PLOT SCALE = 100:0.0000 " = 1' / in.
DRAWN - JM
PLOT DATE = 12/20/2024
CHECKED - MBQ

DESIGNED - CHP
CHECKED - BHS
DRAWN - JM
CHECKED - MBQ

REVISED -
REVISED -
REVISED -
REVISED -

STATE OF ILLINOIS
DEPARTMENT OF TRANSPORTATION

GENERAL PLAN AND ELEVATION
STRUCTURE NO. 099-W1000

SHEET SB-1 OF SB-16 SHEETS

F.A.I. RTE.	SECTION	COUNTY	TOTAL SHEETS	SHEET NO.
57	99-1HB-2-BR	WILL	133	77
CONTRACT NO. 60R76				
ILLINOIS FED. AID PROJECT				

MODEL: Default
FILE NAME: pw:\a\bas-pw\benley.com\al\bas-pw-01\Documents\Projects\1001\1001 CV 008\003\10 CAD\3_Sheets\12_Structural\Retaining Wall\099W1000-D160R76-X-X-BOM-01.dgn

GENERAL NOTES

1. Reinforcement bars designated (E) shall be epoxy coated.
2. Protective Coat shall be applied to exposed surfaces of the concrete facing.
3. Plan dimensions and details relative to existing plans are subject to nominal construction variations. The Contractor shall field verify existing dimensions and details affecting new construction and make necessary approved adjustments prior to construction or ordering of materials. Such variation shall not be cause for additional compensation for a change in scope of work, however, the Contractor will be paid for the quantity actually furnished at the unit price bid for the work.
4. The Contractor is responsible for the design and performance of the lagging using no less than a 3 in. nominal rough-sawn thickness and timber with a minimum allowable bending stress of 1000 psi. Contractor shall submit a lagging design sealed by an Illinois Licensed Structural Engineer for review and approval. Alternative lagging materials as approved by Engineer may be used for the pile spaces over culvert, fiber optic line, and gas main. The cost to design, furnish and install alternate lagging materials shall be included in the cost of Untreated Timber Lagging.
5. Fasteners shall be ASTM F3125 Grade A325 Type 1, mechanically galvanized bolts. Bolts 3/4 in. diameter, holes 13/16 in. diameter, unless otherwise noted.
6. All structural steel shall be AASHTO M270 Grade 50.
7. Furnishing and installing of 3/4" Dia. expansion anchors is included in the cost of Concrete Structures.

SUGGESTED SEQUENCE OF CONSTRUCTION


1. Locate all existing utilities that are to remain. The Contractor shall coordinate any required improvements to, or removal of, existing utilities with utility owners(s) and IDOT.
2. Excavate at the existing bridge wingwall as required to install the steel angle attached to the existing wingwall. Backfill to original contours. Required excavation and backfilling is included in the cost of Concrete Structures.
3. Attach W14x68 to Pile 1 as shown in the Wall Corner Detail on Sht. SB-5 prior to setting pile.
4. Install Drilled Soldier Piles for the proposed retaining wall.
5. Excavate as required to install the untreated timber lagging between the drilled soldier piles and at the wall corner from top down as excavation proceeds.
6. Install Geocomposite Wall Drain, Pipe Underdrain for Structures and associated drainage elements.
7. Construct reinforced concrete facing for the proposed retaining wall.
8. Construct bridge approach slab.
9. Backfill to proposed grade at front face of retaining wall and apply protective coat to the exposed concrete facing.

INDEX OF SHEETS

SB-1	General Plan and Elevation
SB-2	General Notes, Index & Total Bill of Materials
SB-3	General Details (1 of 3)
SB-4	General Details (2 of 3)
SB-5	General Details (3 of 3)
SB-6	Pile Layout
SB-7	Pile Table
SB-8	Reinforcement Details (1 of 5)
SB-9	Reinforcement Details (2 of 5)
SB-10	Reinforcement Details (3 of 5)
SB-11	Reinforcement Details (4 of 5)
SB-12	Reinforcement Details (5 of 5)
SB-13	Soil Boring Logs (1 of 4)
SB-14	Soil Boring Logs (2 of 4)
SB-15	Soil Boring Logs (3 of 4)
SB-16	Soil Boring Logs (4 of 4)

TOTAL BILL OF MATERIAL

ITEM	UNIT	SUPER	SUB	TOTAL
Porous Granular Backfill	Cu Yd	139	--	139
Structure Excavation	Cu Yd	165	--	165
Concrete Structures	Cu Yd	102.8	--	102.8
Protective Coat	Sq Yd	273	--	273
Furnishing And Erecting Structural Steel	Pound	800	--	800
Stud Shear Connectors	Each	597	--	597
Reinforcement Bars, Epoxy Coated	Pound	14,350	--	14,350
Name Plates	Each	1	--	1
Furnishing Soldier Piles (W Section)	Foot	1,441	--	1,441
Drilling And Setting Soldier Piles (In Soil)	Cu Ft	6,794	--	6,794
Untreated Timber Lagging	Sq Ft	2,120	--	2,120
Geocomposite Wall Drain	Sq Yd	185	--	185
Pipe Underdrains For Structures 4"	Foot	387	--	387

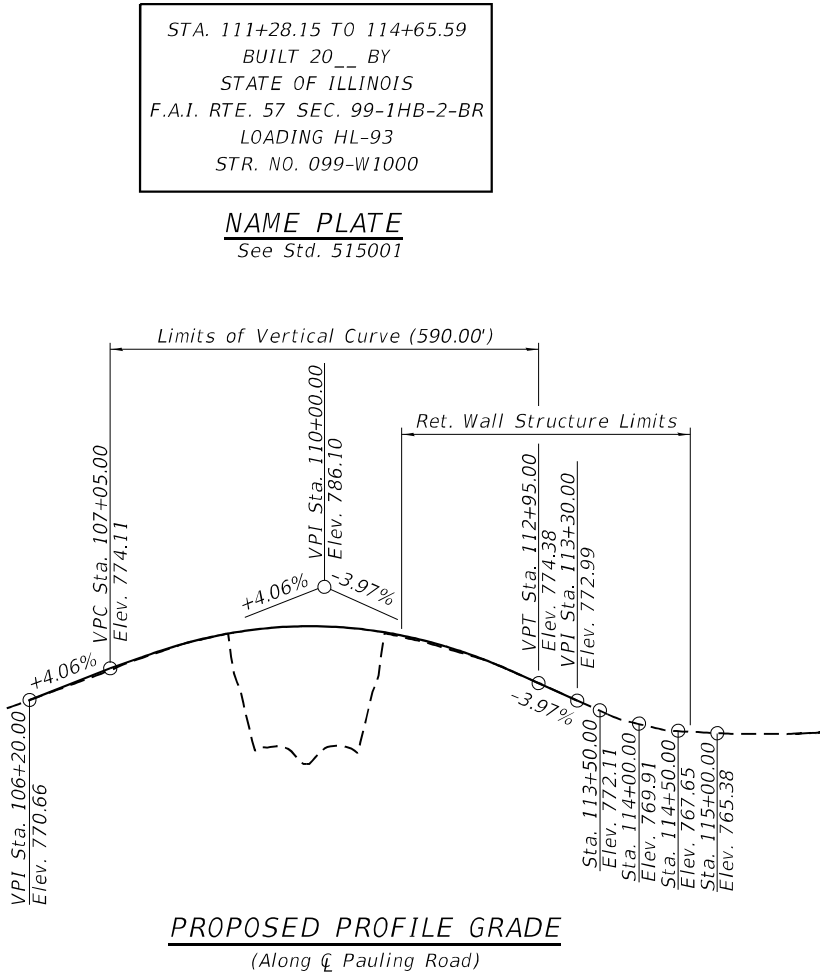

HDR
9450 W. BRYN MAWR AVE.
ROSEMONT, IL 60018

USER NAME	=	untitled
PLOT SCALE	=	100:0.0000 "1" / 1in.
PLOT DATE	=	12/20/2024

DESIGNED	-	CHP
CHECKED	-	BHS
DRAWN	-	JM
CHECKED	-	MBQ


REVISED	-
REVISED	-
REVISED	-
REVISED	-

STATE OF ILLINOIS
DEPARTMENT OF TRANSPORTATION

GENERAL NOTES, INDEX & TOTAL BILL OF MATERIALS
STRUCTURE NO. 099-W1000

SHEET SB-2 OF SB-16 SHEETS


F.A.I. RTE.	SECTION	COUNTY	TOTAL SHEETS	SHEET NO.
57	99-1HB-2-BR	WILL	133	78
CONTRACT NO. 60R76				
ILLINOIS FED. AID PROJECT				

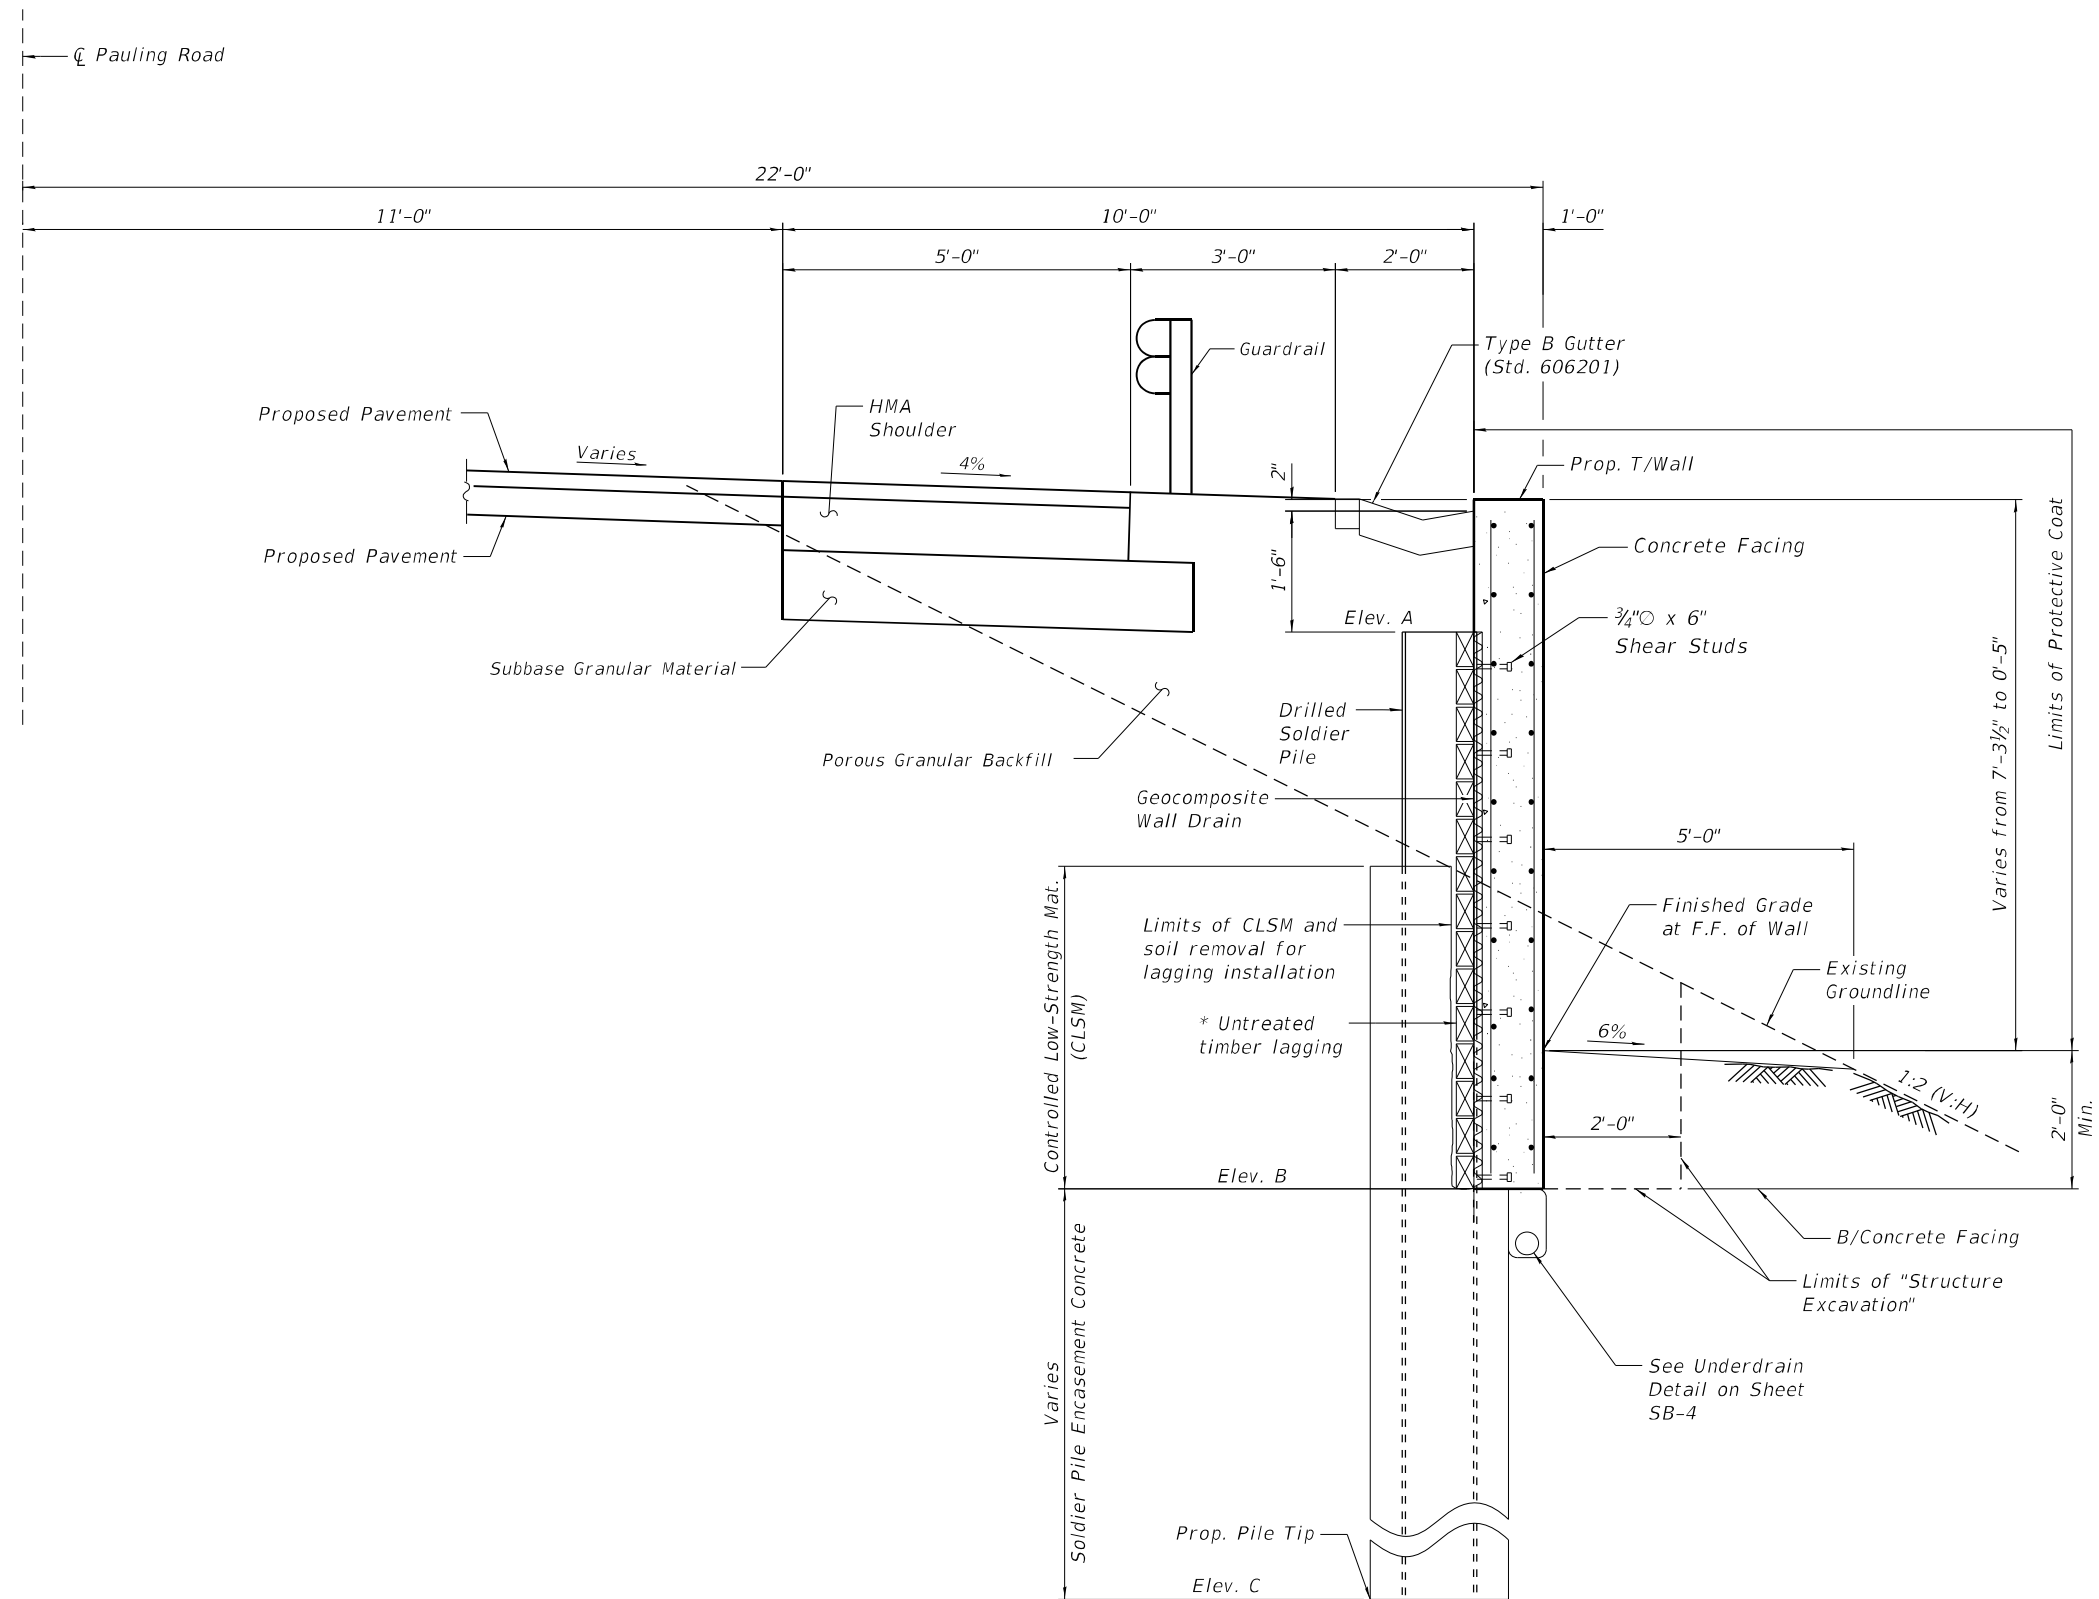


* Alternative lagging materials may be used for the pile spaces over culvert, fiber optic line, and gas main. See General Note 4.

TYPICAL WALL SECTION
(Looking East)


Note:
For Elevation A, B and C,
see Pile Table on Sheet SB-7
of SB-16.

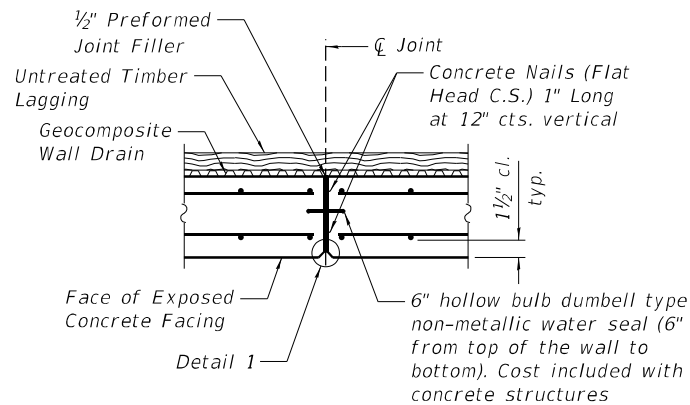


EXPANSION JOINT DETAIL

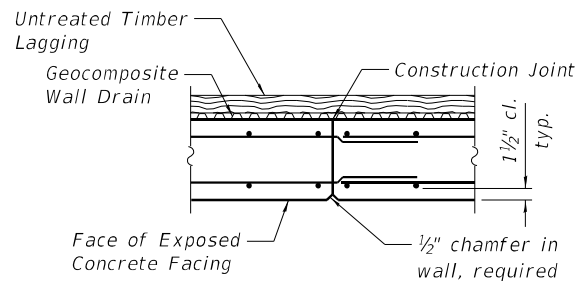


CONSTRUCTION JOINT DETAIL

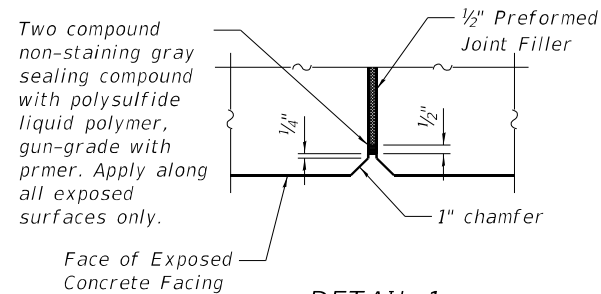


DETAIL 1

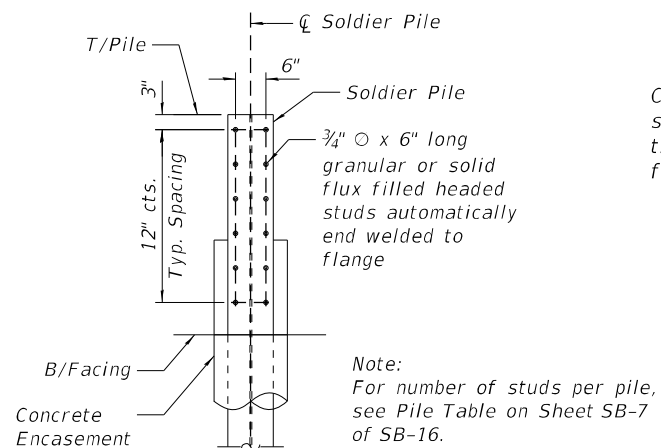


STUD CONNECTION DETAIL

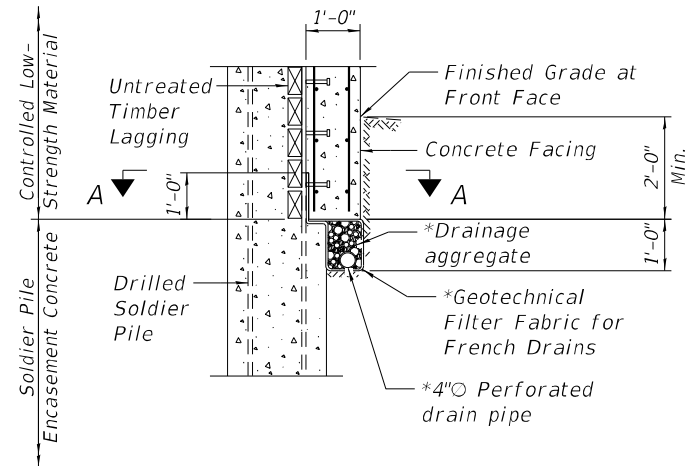

AT SOLDIER PILES

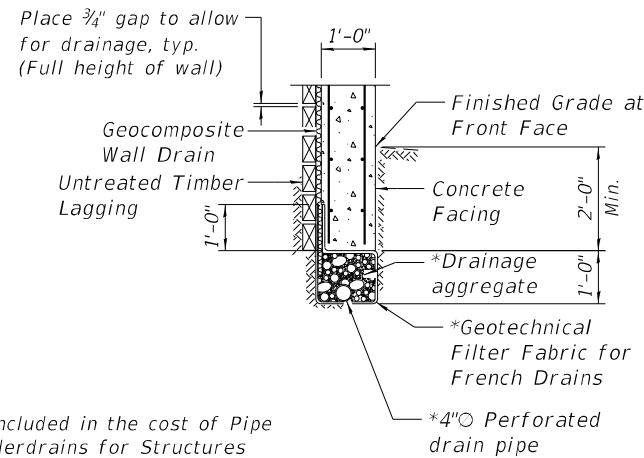


BETWEEN SOLDIER PILES

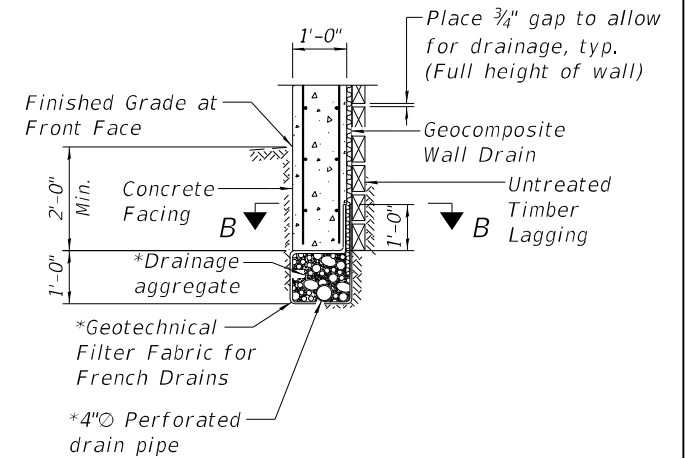


AT PANEL 0

PIPE UNDERDRAIN DETAIL

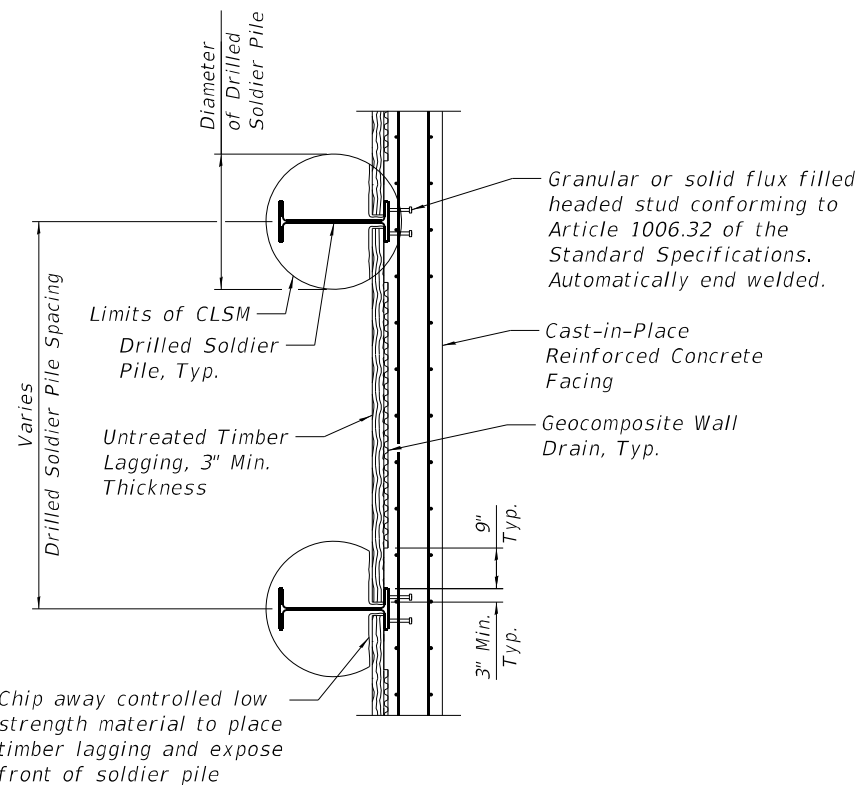

SECTION A-A
(at Soldier Piles)

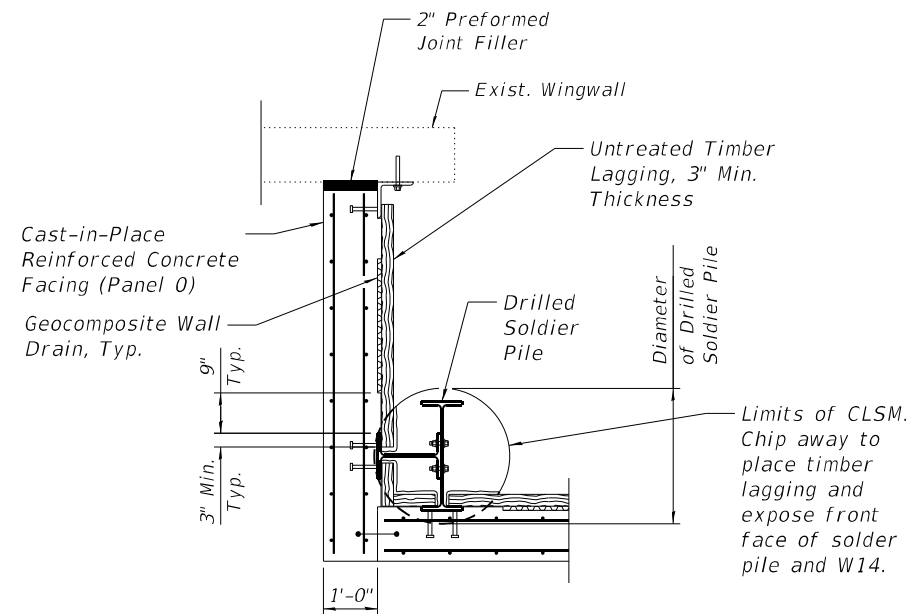

SECTION B-B
(at Wall Corner)

STATE OF ILLINOIS
DEPARTMENT OF TRANSPORTATION

GENERAL DETAILS (2 OF 3)
STRUCTURE NO. 099-W1000

SHEET SB-4 OF SB-16 SHEETS

F.A.I. RTE.	SECTION	COUNTY	TOTAL SHEETS	SHEET NO.
57	99-1HB-2-BR	WILL	133	80
CONTRACT NO. 60R76				

ILLINOIS FED. AID PROJECT

MODEL: Default
FILE NAME: pw:\a\bas-pw\beniley.com\al\bas-pw-01\Documents\Projects\1001\1001 CV 008\003\10 CAD\3_Sheets\12_Structural\Retaining Wall\099W1000-D160R76-XX-GFE-04.dgn



HDR

9450 W. BRYN MAWR AVE.
ROSEMONT, IL 60018


USER NAME	=	untitled	DESIGNED	-	CHP	REVISED	-
			CHECKED	-	BHS	REVISED	-
PLOT SCALE	=	100:0.0000 " = 1" / in.	DRAWN	-	JM	REVISED	-
PLOT DATE	=	12/20/2024	CHECKED	-	MBQ	REVISED	-

STATE OF ILLINOIS
DEPARTMENT OF TRANSPORTATION


GENERAL DETAILS (3 OF 3)
STRUCTURE NO. 099-W1000

SHEET SB-5 OF SB-16 SHEETS


F.A.I. RTE.	SECTION	COUNTY	TOTAL SHEETS	SHEET NO.
57	99-1HB-2-BR	WILL	133	81
CONTRACT NO. 60R76				
ILLINOIS FED. AID PROJECT				

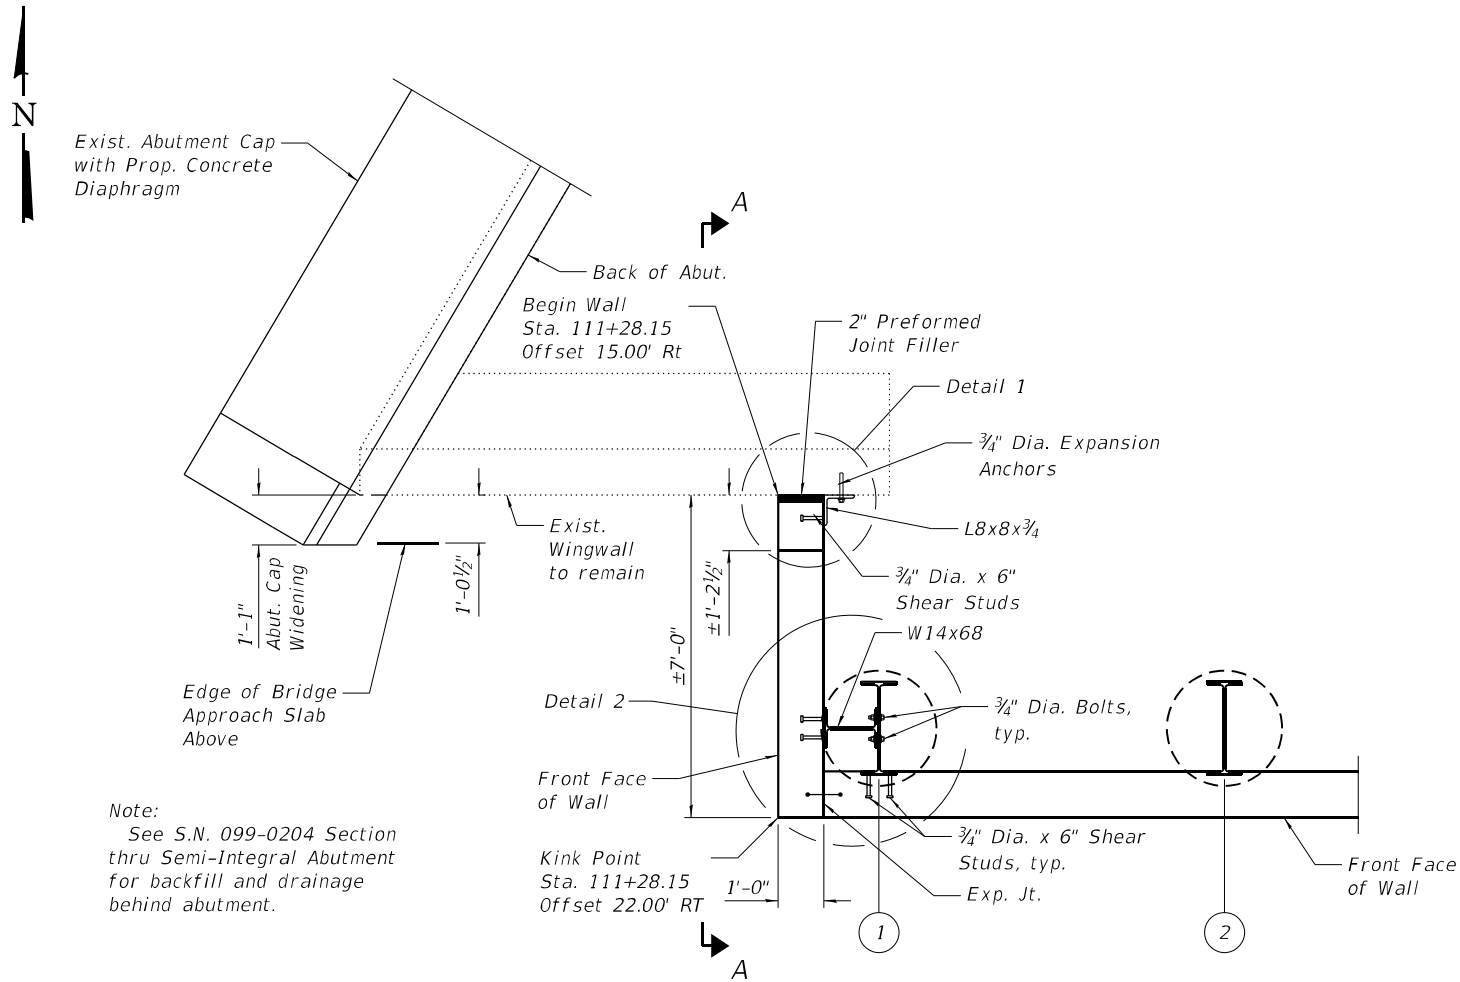


WALL CORNER DETAIL

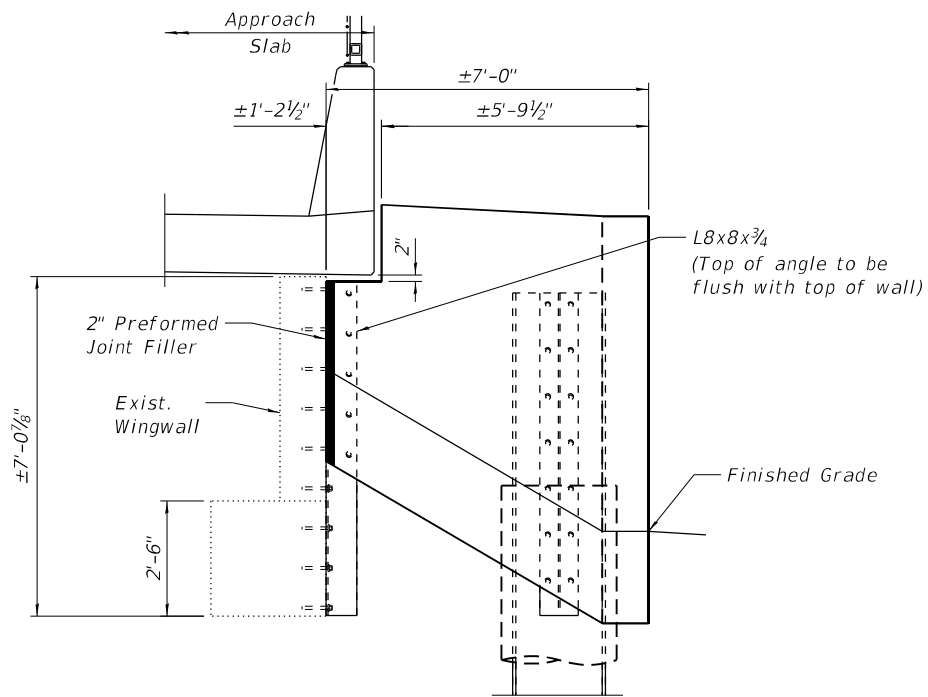

VIEW A-A
(Looking East)

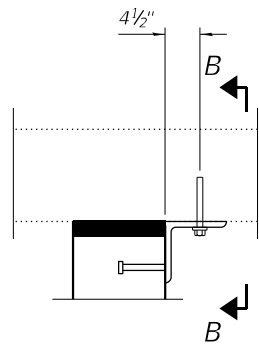

DETAIL 1

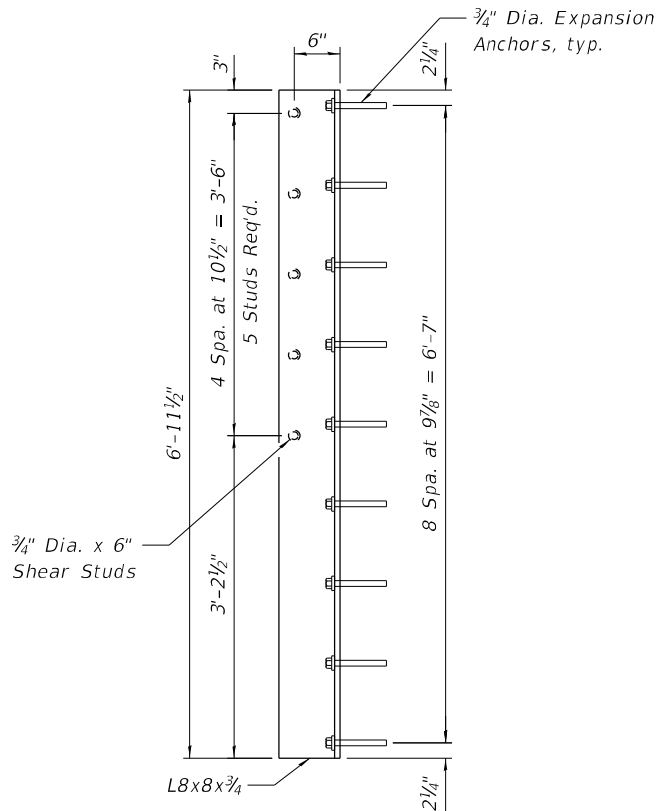


SECTION B-B

BILL OF MATERIAL


ITEM	UNIT	QUANTITY
Furnishing and Erecting Structural Steel	Pound	800

See Stud Connection Detail on Sht. SB-4 (14 Studs Req'd.)

* The Pile 1 W Section may be shifted slightly to accommodate the W14x68.

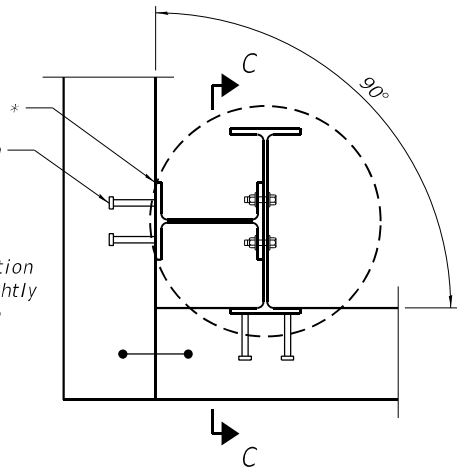


DETAIL 2

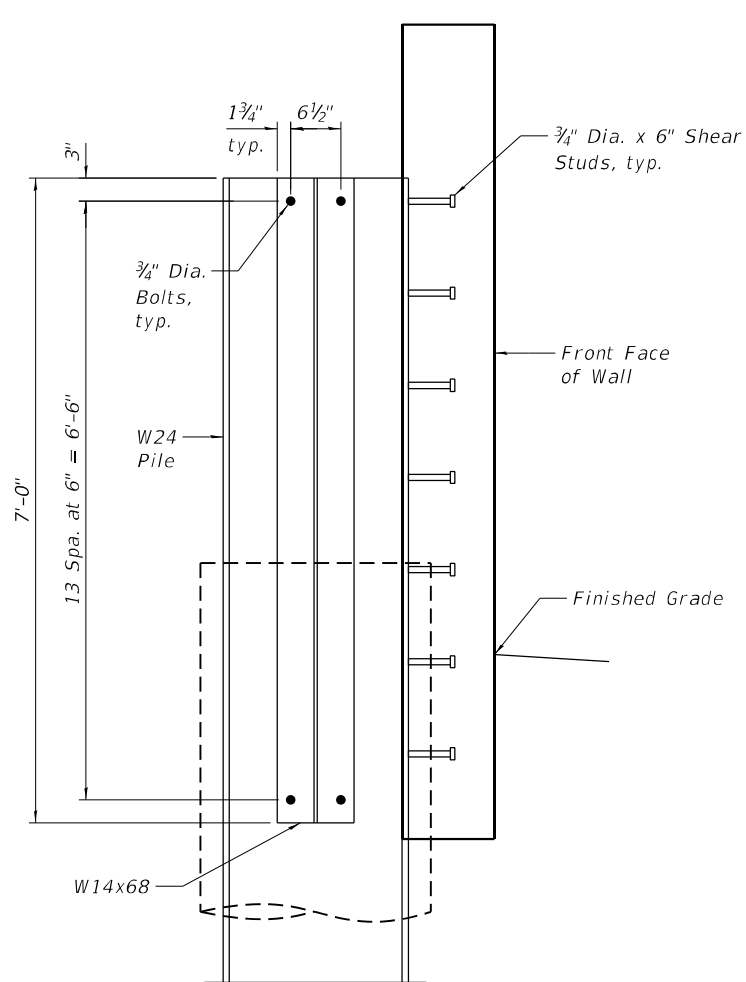

SECTION C-C

Note:
Furnishing and Erecting Structural Steel pay item includes the L8x8x3/4 and the W14x68 steel members and bolts, nuts and washers.

MODEL: Default
FILE NAME: pw:\valbas-pw\beniley.com\albas-pw-01\Documents\Projects\1001\1001 CV 008003\10 CAD\3_Sheets\12_Structural\Retaining Wall\099W1000-D160R76-X-X-PLA-01.dgn

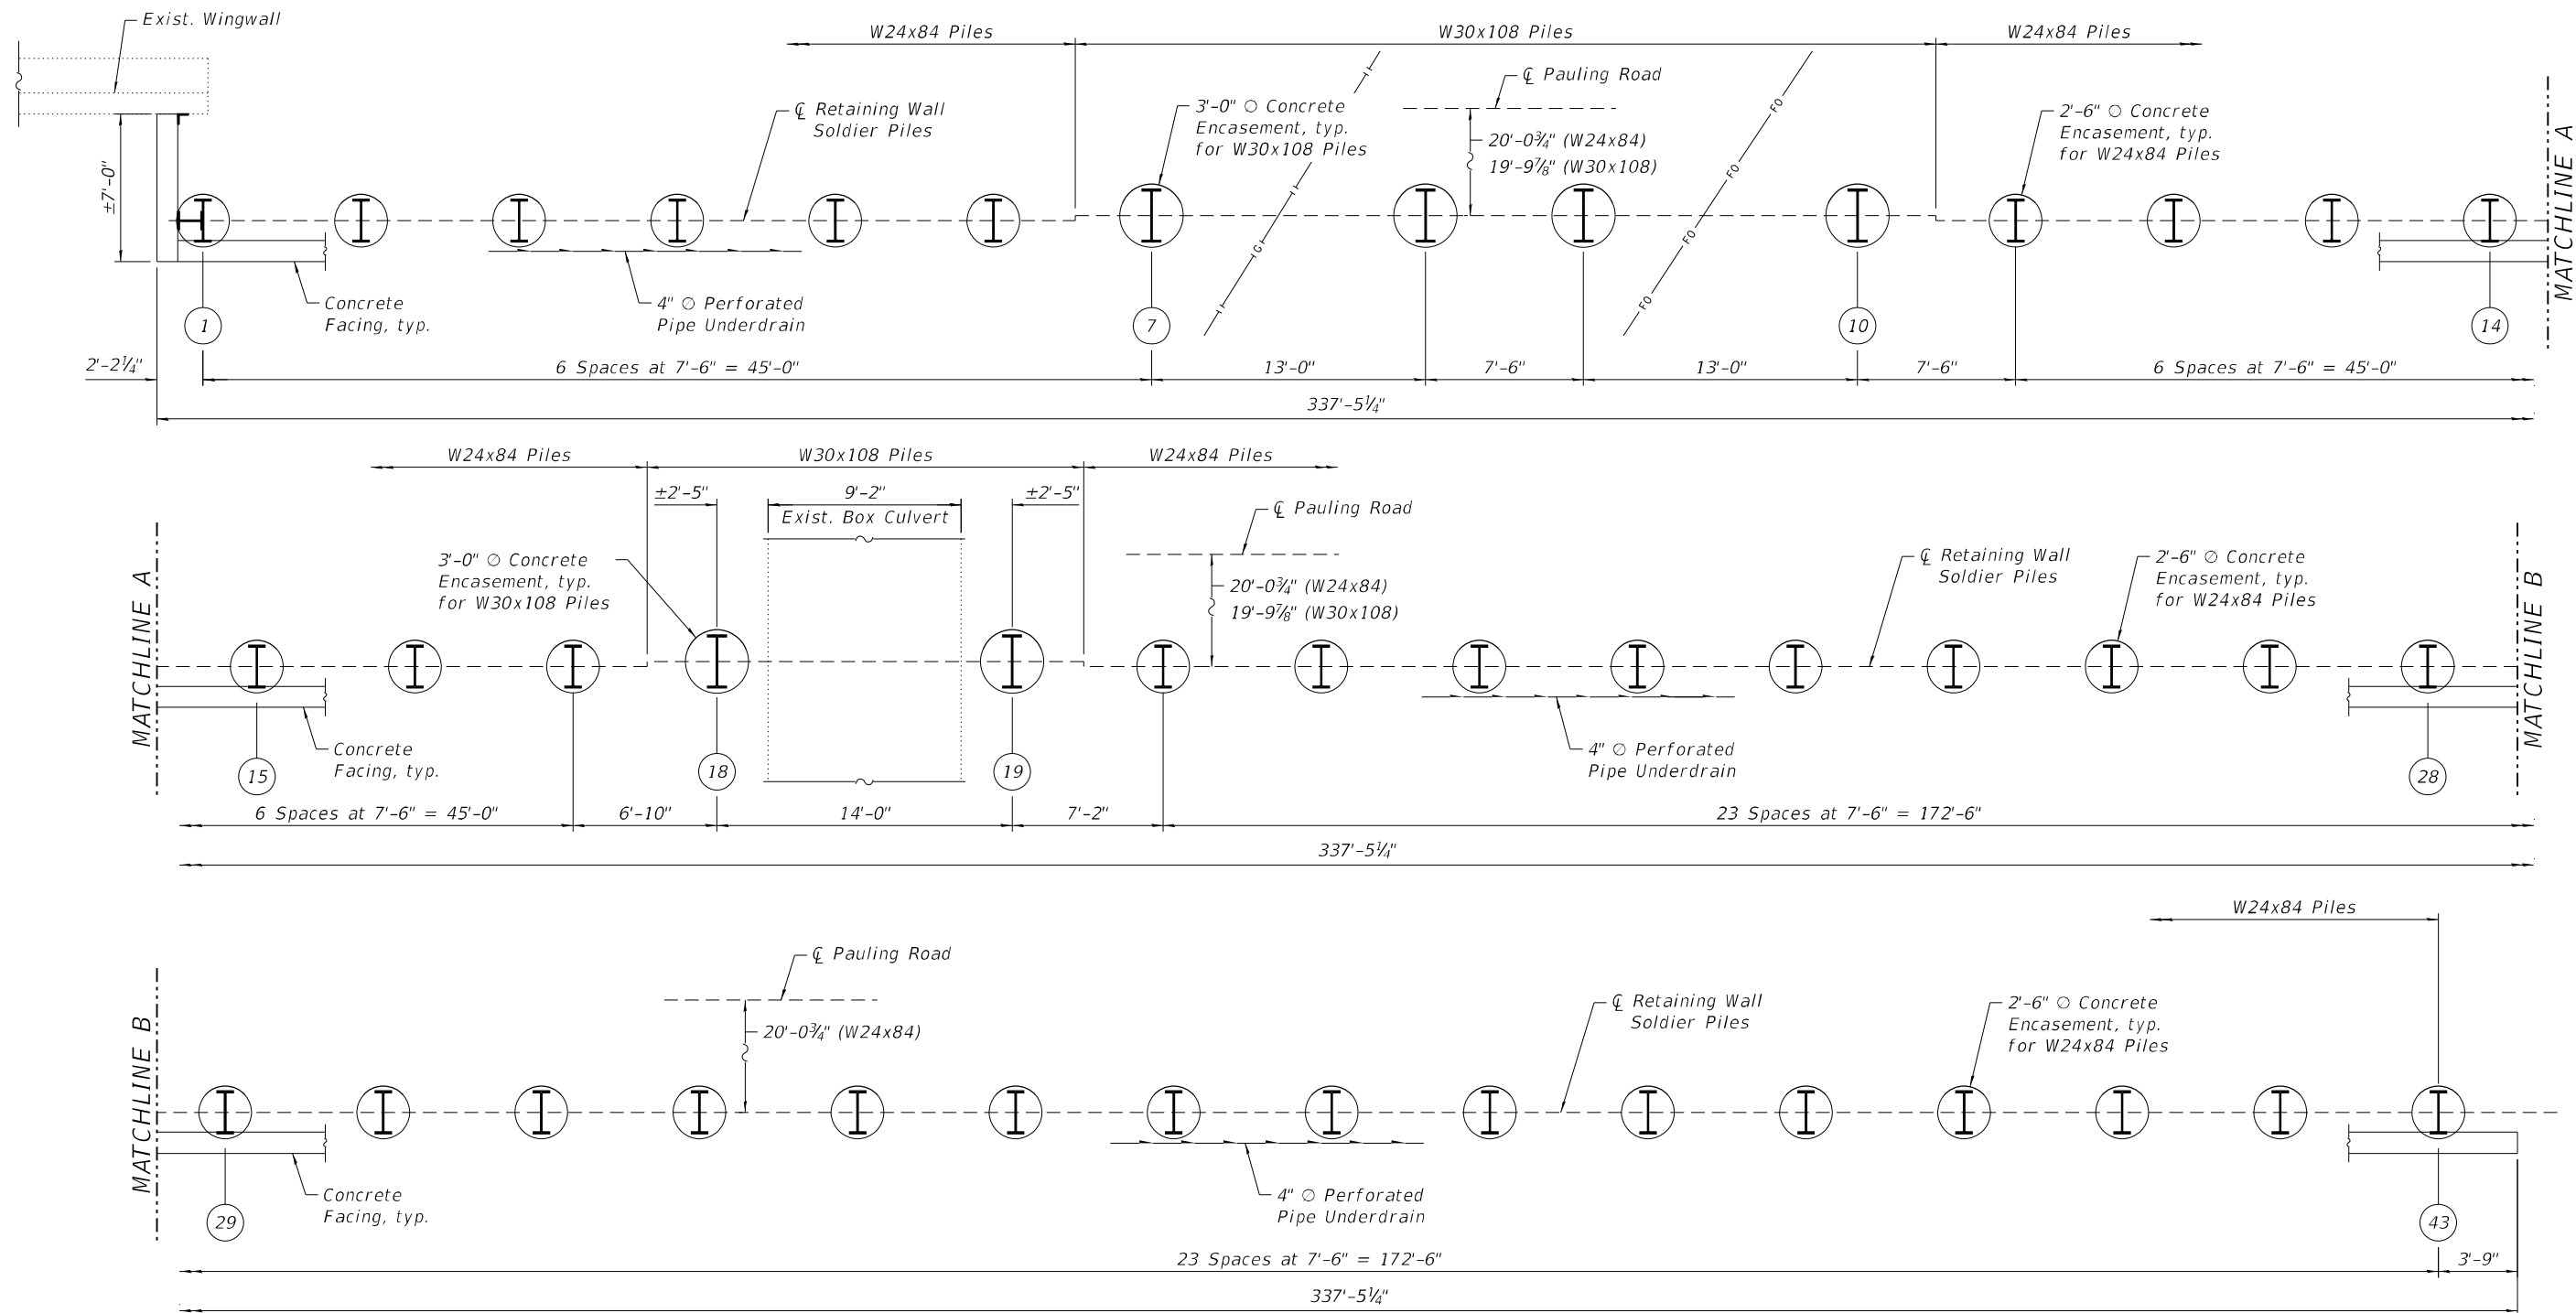

PILE LAYOUT PLAN

Note:
For Pile Table and Soldier
Pile Working Point detail,
see Sheet SB-7 of SB-16.

LEGEND

- FO Existing Underground
Fiber Optic
- G Existing Underground
Gasline



HDR
9450 W. BRYN MAWR AVE.
ROSEMONT, IL 60018

USER NAME = untitled
PLOT SCALE = 100:0.0000 " = 1" / in.
PLOT DATE = 12/20/2024

DESIGNED - CHP
CHECKED - BHS
DRAWN - JM
CHECKED - MBQ

REVISED -
REVISED -
REVISED -
REVISED -

STATE OF ILLINOIS
DEPARTMENT OF TRANSPORTATION


PILE LAYOUT
STRUCTURE NO. 099-W1000

SHEET SB-6 OF SB-16 SHEETS

F.A.I. RTE.	SECTION	COUNTY	TOTAL SHEETS	SHEET NO.
57	99-1HB-2-BR	WILL	133	82
CONTRACT NO. 60R76				
ILLINOIS FED. AID PROJECT				

MODEL: Default
FILE NAME: pw:\valbas-pw\ben\iley.com\albas-pw-01\Documents\Projects\1001\1001 CV 008\003\10 CAD\3_Sheets\12_Structural\Retaining Wall\099W1000-D160R76-Xx-PTA-01.dgn

PILE TABLE																											
Pile	1	2	3	4	5	6	7	8	9	10	11	12	13	14	15	16	17	18	19	20	21	22					
Type	W24x84	W24x84	W24x84	W24x84	W24x84	W24x84	W30x108	W30x108	W30x108	W30x108	W24x84	W24x84	W24x84	W24x84	W24x84	W24x84	W24x84	W30x108	W30x108	W24x84	W24x84	W24x84					
Station at Working Point	111+30.34	111+37.84	111+45.34	111+52.84	111+60.34	111+67.84	111+75.34	111+88.34	111+95.84	112+08.84	112+16.34	112+23.84	112+31.34	112+38.84	112+46.34	112+53.84	112+61.34	112+68.17	112+82.17	112+89.34	112+96.84	113+04.34					
Offset at Working Point (Ft)	20.07	20.07	20.07	20.07	20.07	20.07	19.82	19.82	19.82	19.82	20.07	20.07	20.07	20.07	20.07	20.07	20.07	19.82	19.82	20.07	20.07	20.07					
Panel Number	1			2			3			4			5			6			7			8					
Elev. A (Top of Soldier Pile)	776.97	776.82	776.66	776.51	776.35	776.20	776.02	775.69	775.49	775.12	774.89	774.65	774.41	774.18	773.93	773.67	773.41	773.17	772.65	772.37	772.08	771.78					
Elev. B (Bottom of Concrete Facing)	769.80	769.58	769.37	769.15	768.93	768.71	768.48	768.08	767.86	767.50	767.30	767.10	766.91	766.72	766.52	766.30	766.09	765.91	765.55	765.36	765.17	764.97					
Elev. C (Pile Tip Elevation)	743.47	743.32	743.16	743.01	742.85	742.70	742.52	742.19	741.99	741.62	741.39	741.15	740.91	740.68	740.43	740.17	739.91	739.67	739.15	738.87	738.58	738.28					
Pile Length	33.50'	33.50'	33.50'	33.50'	33.50'	33.50'	33.50'	33.50'	33.50'	33.50'	33.50'	33.50'	33.50'	33.50'	33.50'	33.50'	33.50'	33.50'	33.50'	33.50'	33.50'	33.50'					
No. of Studs	14	14	16	16	16	16	16	16	16	16	16	16	16	16	16	16	16	16	14	14	14	14					
Pile	23	24	25	26	27	28	29	30	31	32	33	34	35	36	37	38	39	40	41	42	43						
Type	W24x84	W24x84	W24x84	W24x84	W24x84	W24x84	W24x84	W24x84	W24x84	W24x84	W24x84	W24x84	W24x84	W24x84	W24x84	W24x84	W24x84	W24x84	W24x84	W24x84	W24x84						
Station at Working Point	113+11.84	113+19.34	113+26.84	113+34.34	113+41.84	113+49.34	113+56.84	113+64.34	113+71.84	113+79.34	113+86.84	113+94.34	114+01.84	114+09.34	114+16.84	114+24.34	114+31.84	114+39.34	114+46.84	114+54.34	114+61.84						
Offset at Working Point (Ft)	20.07	20.07	20.07	20.07	20.07	20.07	20.07	20.07	20.07	20.07	20.07	20.07	20.07	20.07	20.07	20.07	20.07	20.07	20.07	20.07	20.07						
Panel Number	8	9					10					11					12					13					
Elev. A (Top of Soldier Pile)	771.48	771.18	770.86	770.55	770.23	769.90	769.55	769.20	768.86	768.51	768.16	767.81	767.46	767.11	766.78	766.44	766.10	765.75	765.39	765.03	764.66						
Elev. B (Bottom of Concrete Facing)	764.77	764.56	764.34	764.12	763.89	763.68	763.48	763.28	763.08	762.88	762.68	762.49	762.29	762.10	761.91	761.73	761.54	761.41	761.33	761.25	761.17						
Elev. C (Pile Tip Elevation)	737.98	737.68	737.36	737.05	736.73	736.40	736.05	735.70	735.36	735.01	734.66	734.31	733.96	733.61	733.28	732.94	732.60	732.25	731.89	731.53	731.16						
Pile Length	33.50'	33.50'	33.50'	33.50'	33.50'	33.50'	33.50'	33.50'	33.50'	33.50'	33.50'	33.50'	33.50'	33.50'	33.50'	33.50'	33.50'	33.50'	33.50'	33.50'	33.50'						
No. of Studs	14	14	14	14	14	12	12	12	12	12	12	12	10	10	10	10	10	10	8	8	8						

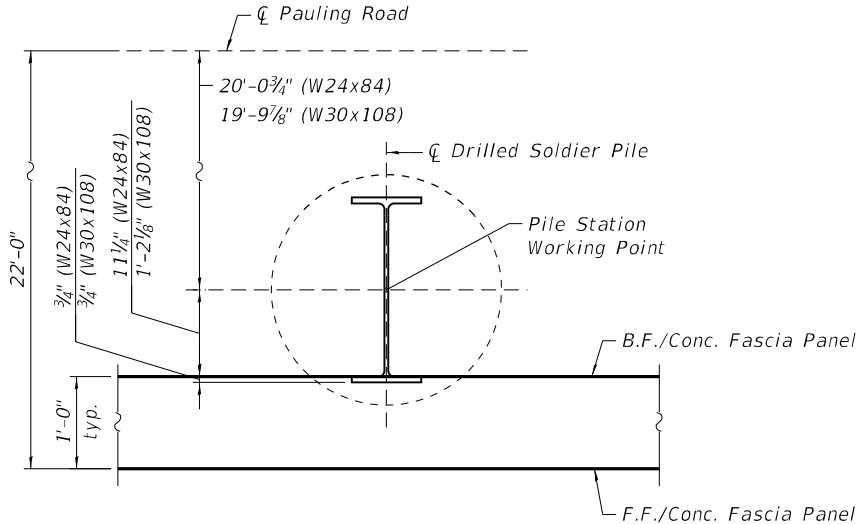

SOLDIER PILE WORKING POINT



HDR
9450 W. BRYN MAWR AVE.
ROSEMONT, IL 60018



USER NAME =	untitled	DESIGNED -	CHP	REVISED -	
		CHECKED -	BHS	REVISED -	
PLOT SCALE =	100:0.0000 " = 1" / in.	DRAWN -	JM	REVISED -	
PLOT DATE =	12/20/2024	CHECKED -	MBQ	REVISED -	

STATE OF ILLINOIS
DEPARTMENT OF TRANSPORTATION

PILE TABLE
STRUCTURE NO. 099-W1000

SHEET SB-7 OF SB-16 SHEETS

F.A.I. RTE.	SECTION	COUNTY	TOTAL SHEETS	SHEET NO.
57	99-1HB-2-BR	WILL	133	83
CONTRACT NO. 60R76				
ILLINOIS FED. AID PROJECT				

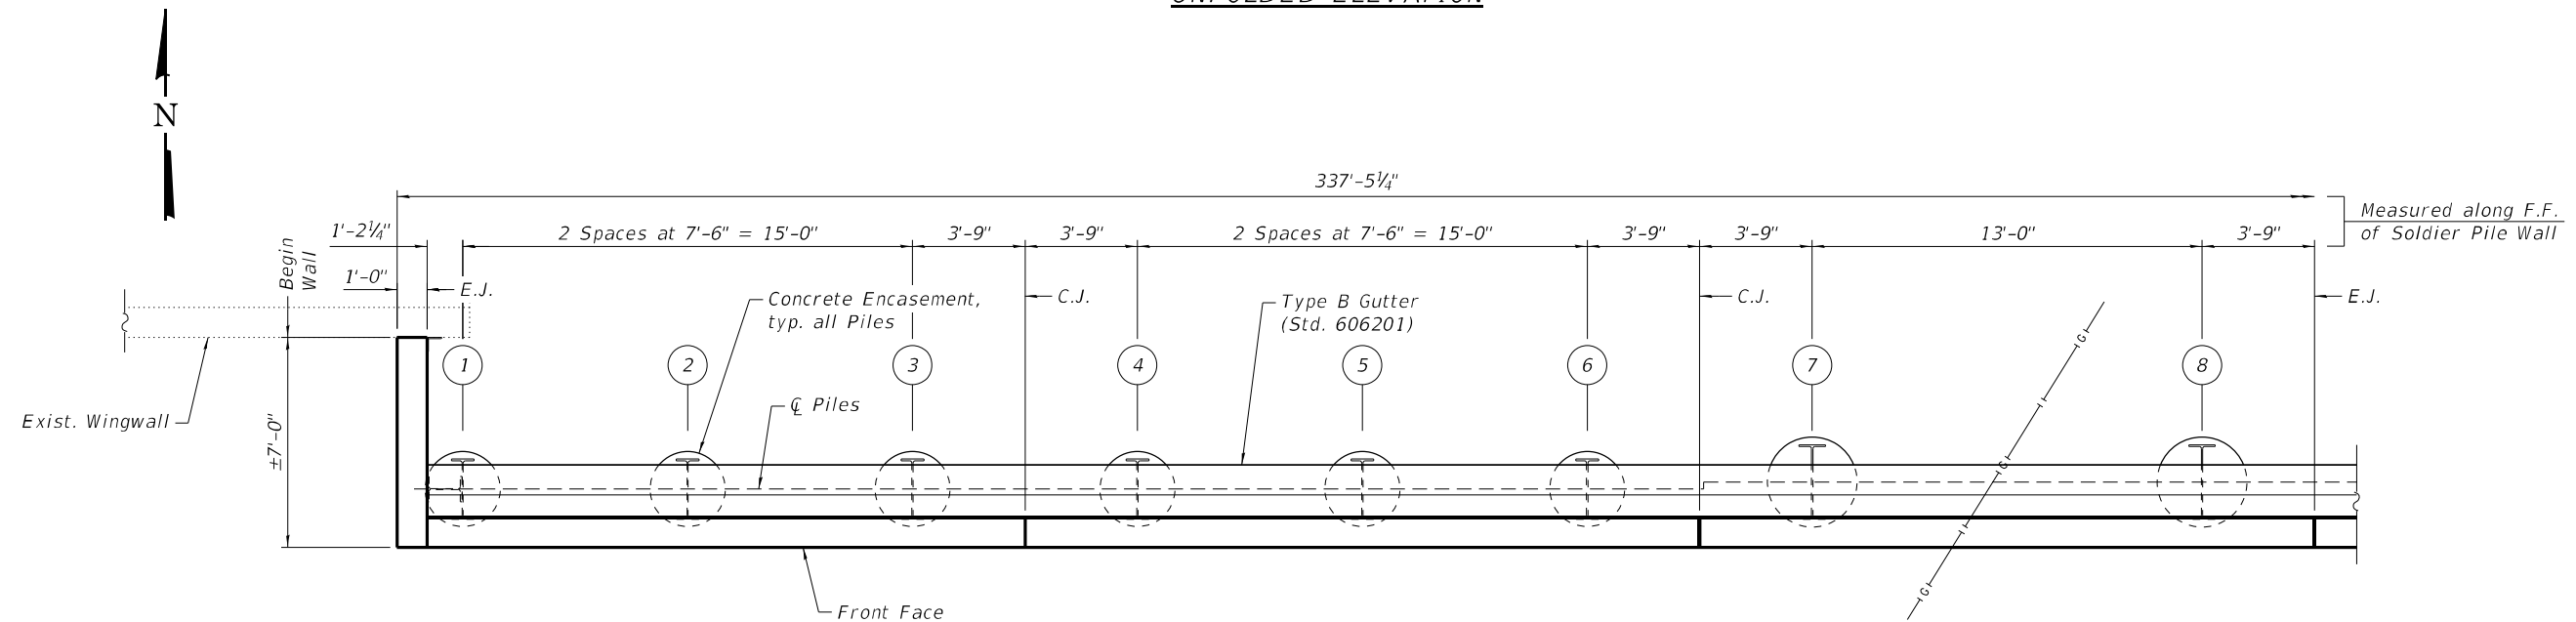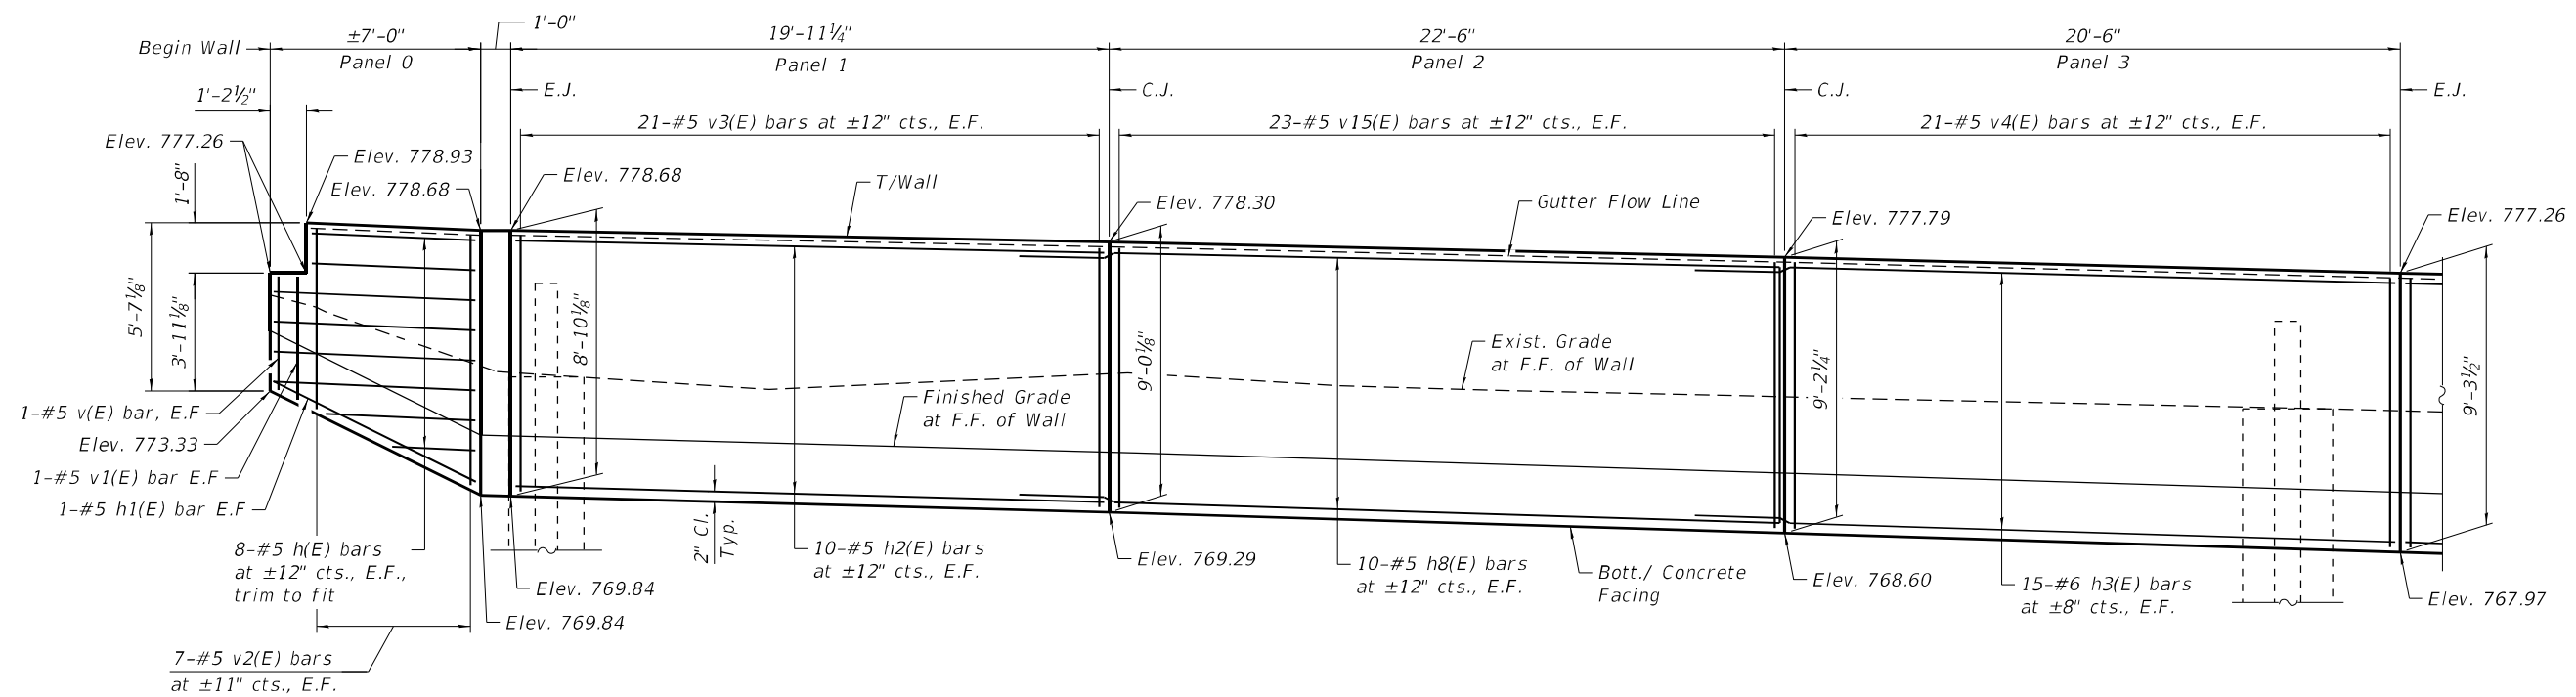

LEGEND

— F0 — Existing Underground
Fiber Optic

Existing Underground Gasline

E.J. Expansion Joint
C.J. Construction Joint
F.F. Front Face
E.F. Each Face

MINIMUM BAR LAP


#5 bar = 3'-7"
#6 bar = 4'-4"

#6 bar = 4'-4"


Notes:

1. *Geocomposite wall drain, timber lagging, pipe underdrain & soldier pile encasement not shown for clarity.*
2. *For typical wall details, see sheet SB-3 of SB-16.*
3. *For reinforcement bar schedule & Bill of Material, see sheet SB-12 of SB-16.*

MODEL: Default
FILE NAME: pw:\valbas-pw\beniley.com\albas-pw-01\Documents\Projects\1001\1001 CV 008003\10 CAD\3_Sheets\12_Structural\Retaining Wall\099W1000-D160R76-XX-RBA-02.dgn

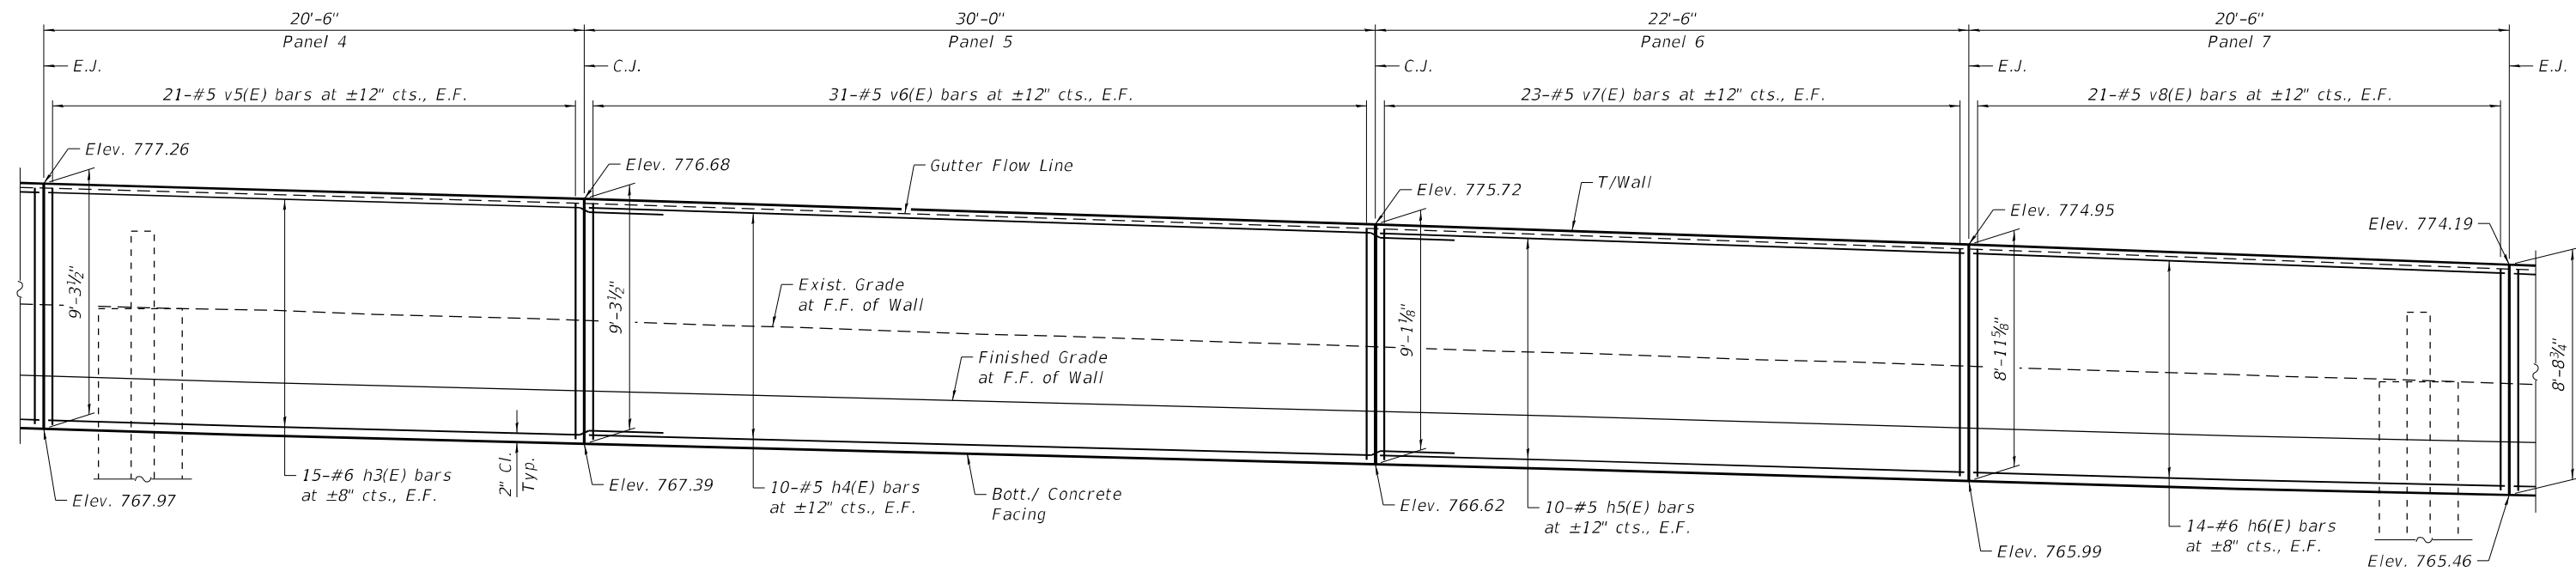

ELEVATION

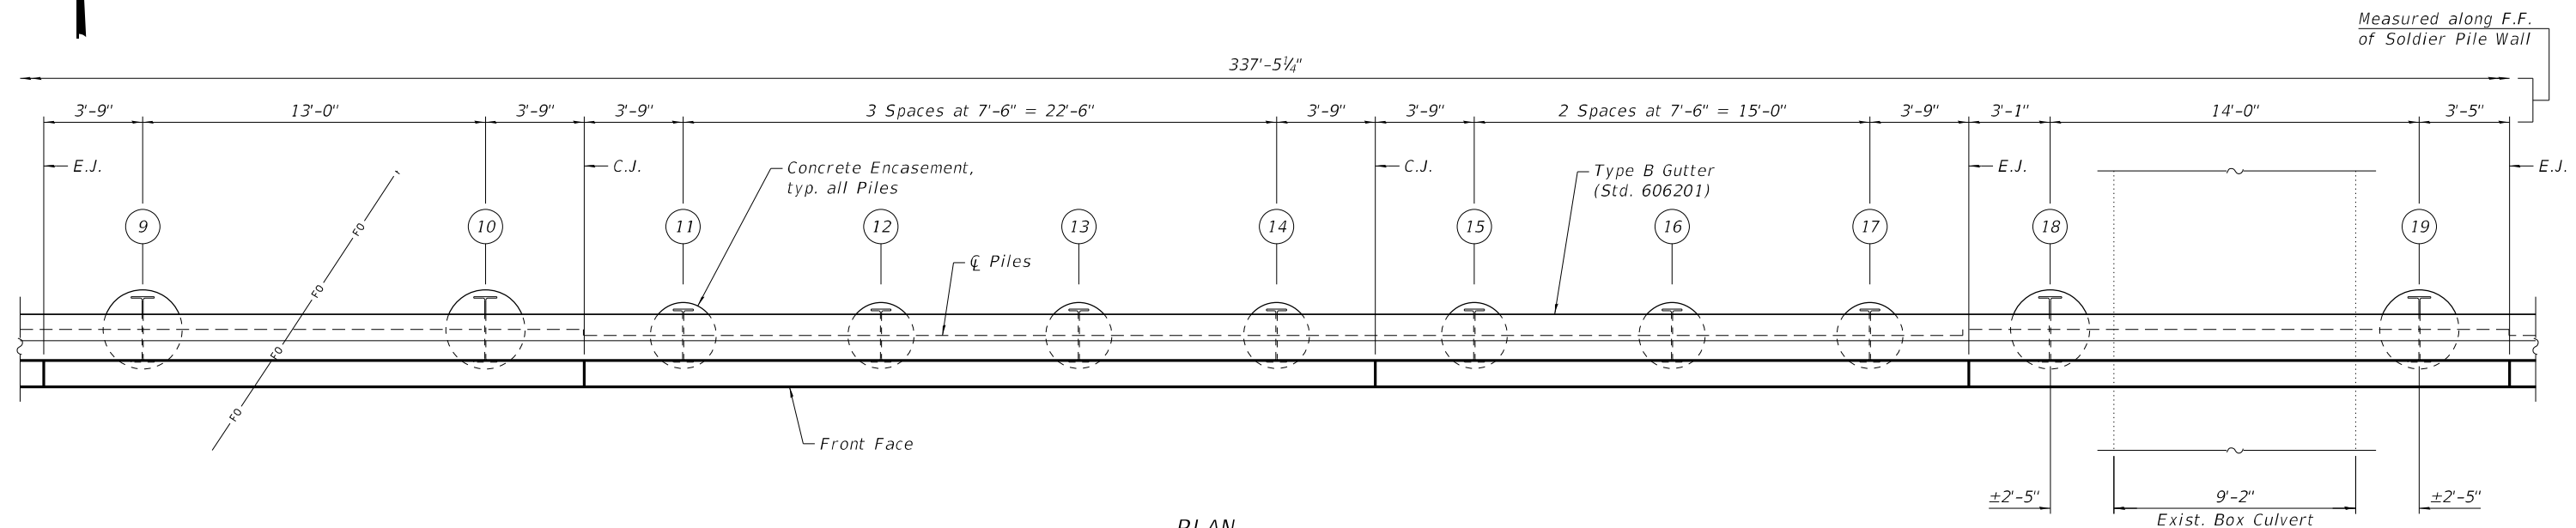

PLAN

LEGEND


—Fo— Existing Underground
Fiber Optic
—G— Existing Underground
Gasline
E.J. Expansion Joint
C.J. Construction Joint
F.F. Front Face
E.F. Each Face

MINIMUM BAR LAP

#5 bar = 3'-7"
#6 bar = 4'-4"

Notes:

- Geocomposite wall drain, timber lagging, pipe underdrain & soldier pile encasement not shown for clarity.
- For typical wall details, see sheet SB-3 of SB-16.
- For reinforcement bar schedule & Bill of Material, see sheet SB-12 of SB-16.

 


USER NAME =	untitled	DESIGNED -	CHP	REVISED -	
		CHECKED -	BHS	REVISED -	
PLOT SCALE =	100:0.0000 " = 1" / in.	DRAWN -	JM	REVISED -	
PLOT DATE =	12/20/2024	CHECKED -	MBQ	REVISED -	

STATE OF ILLINOIS
DEPARTMENT OF TRANSPORTATION


REINFORCEMENT DETAILS (2 OF 5)
STRUCTURE NO. 099-W1000

SHEET SB-9 OF SB-16 SHEETS

F.A.I. RTE.	SECTION	COUNTY	TOTAL SHEETS	SHEET NO.
57	99-1HB-2-BR	WILL	133	85
CONTRACT NO. 60R76				
ILLINOIS FED. AID PROJECT				

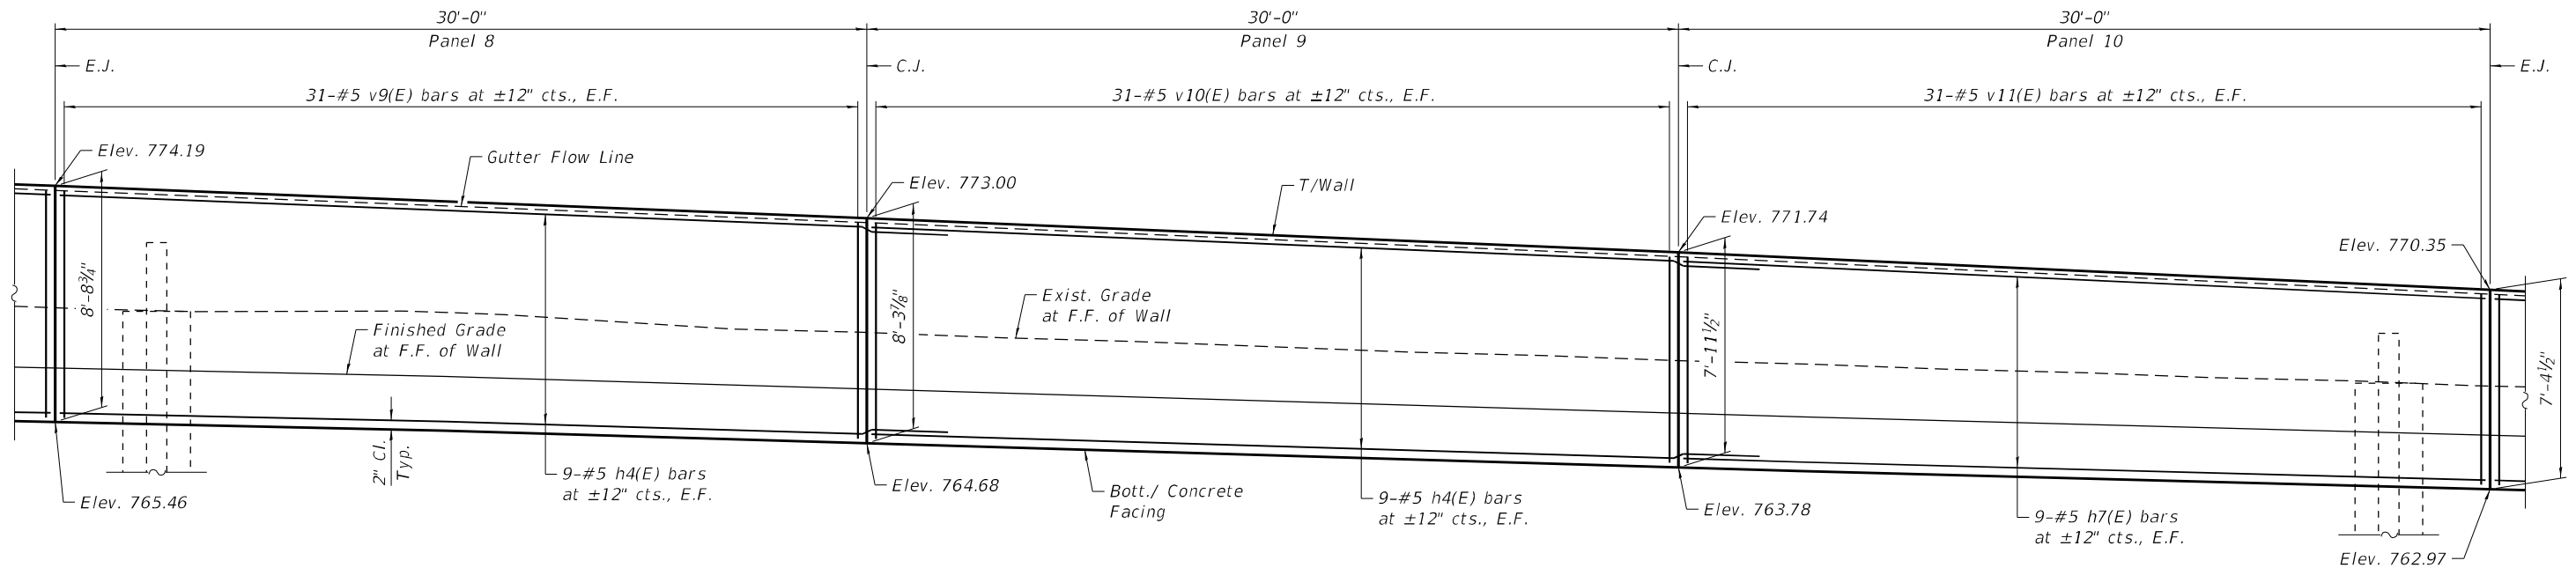

ELEVATION

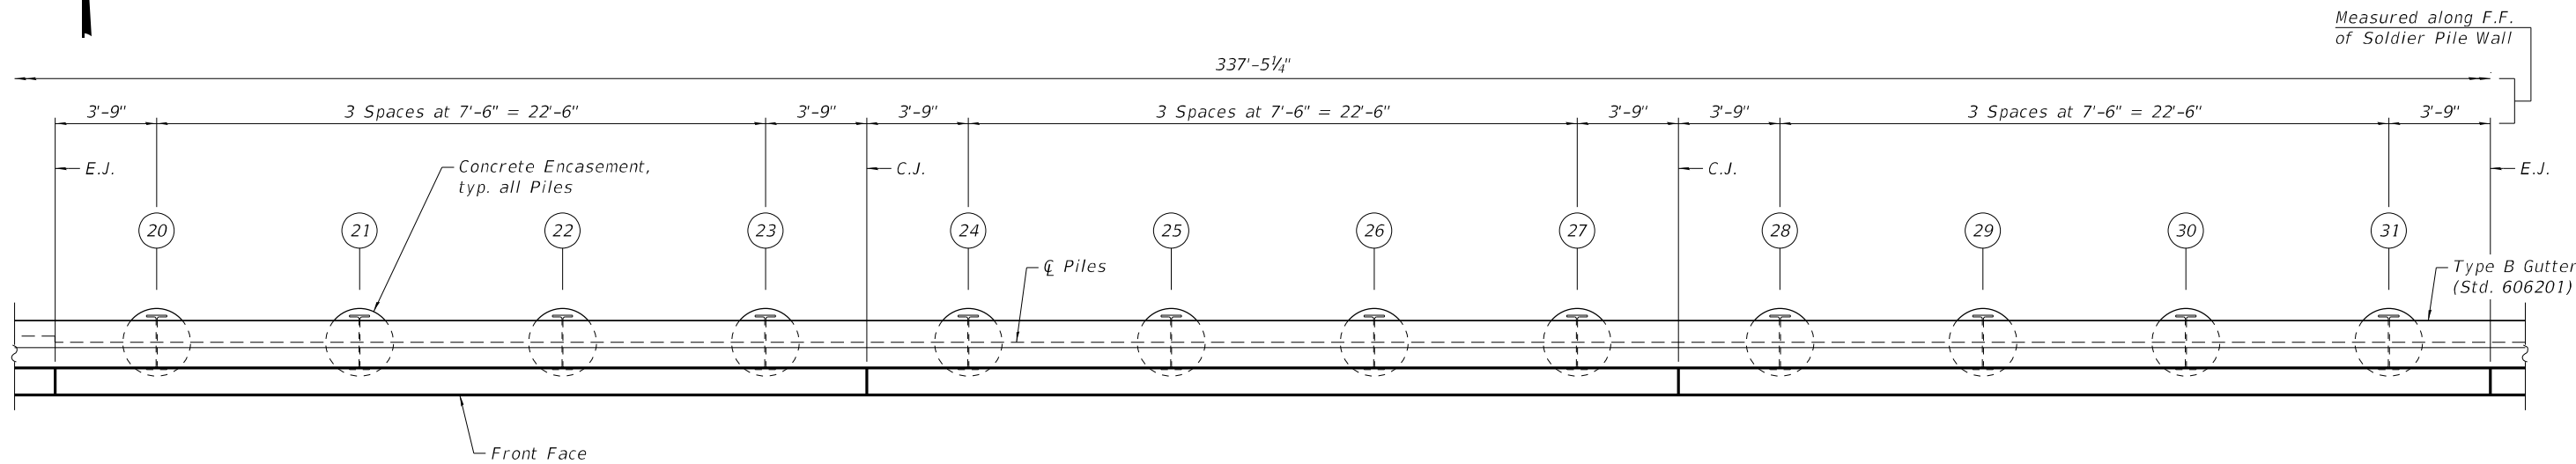

PLAN

LEGEND

- Fo— Existing Underground Fiber Optic
- G— Existing Underground Gasline
- E.J. Expansion Joint
- C.J. Construction Joint
- F.F. Front Face
- E.F. Each Face

MINIMUM BAR LAP


#5 bar = 3'-7"
#6 bar = 4'-4"

Notes:


- Geocomposite wall drain, timber lagging, pipe underdrain & soldier pile encasement not shown for clarity.
- For typical wall details, see sheet SB-3 of SB-16.
- For reinforcement bar schedule & Bill of Material, see sheet SB-12 of SB-16.

MODEL: Default
FILE NAME: pw:\atlas-pw-bentley.com\atlas-pw-01\Documents\Projects\1001\1001 CV 008\003\10 CAD\3_Sheets\12_Structural\Retaining Wall\099W1000-D160R76-X-RBA-03.dgn

HDR 9450 W. BRYN MAWR AVE. ROSEMONT, IL 60018	USER NAME = untitled		DESIGNED - CHP	REVISED -	STATE OF ILLINOIS DEPARTMENT OF TRANSPORTATION	REINFORCEMENT DETAILS (3 OF 5) STRUCTURE NO. 099-W1000	F.A.I. RTE.	SECTION	COUNTY	TOTAL SHEETS	SHEET NO.
			CHECKED - BHS	REVISED -			57	99-1HB-2-BR	WILL	133	86
	PLOT SCALE = 100:0.0000 " = 1" / 10'		DRAWN - JM	REVISED -			CONTRACT NO. 60R76				
	PLOT DATE = 12/20/2024		CHECKED - MBQ	REVISED -			ILLINOIS FED. AID PROJECT				
SHEET SB-10 OF SB-16 SHEETS											

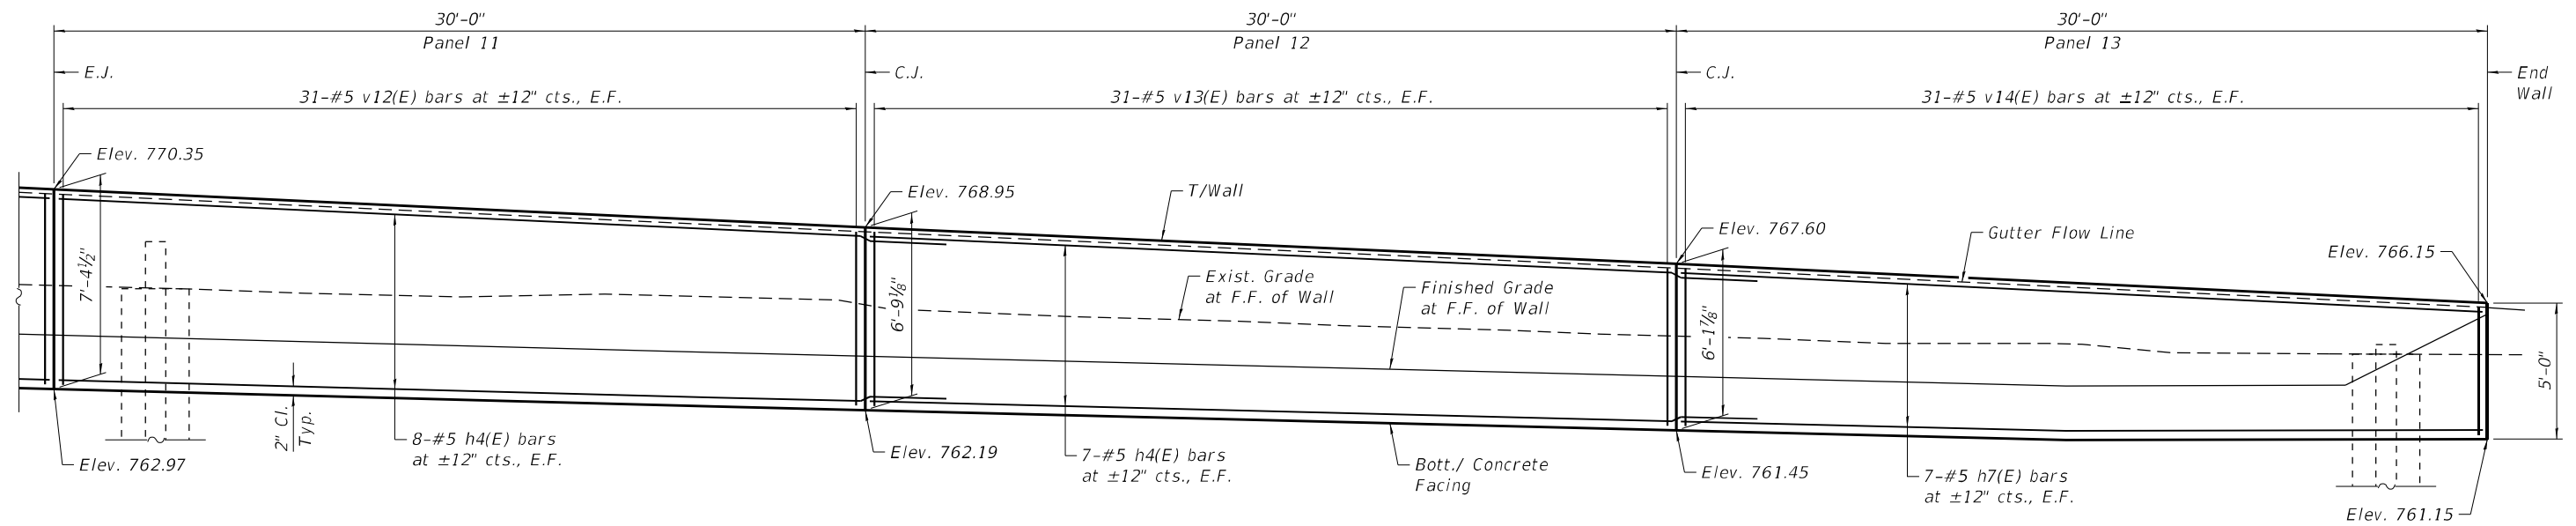

ELEVATION

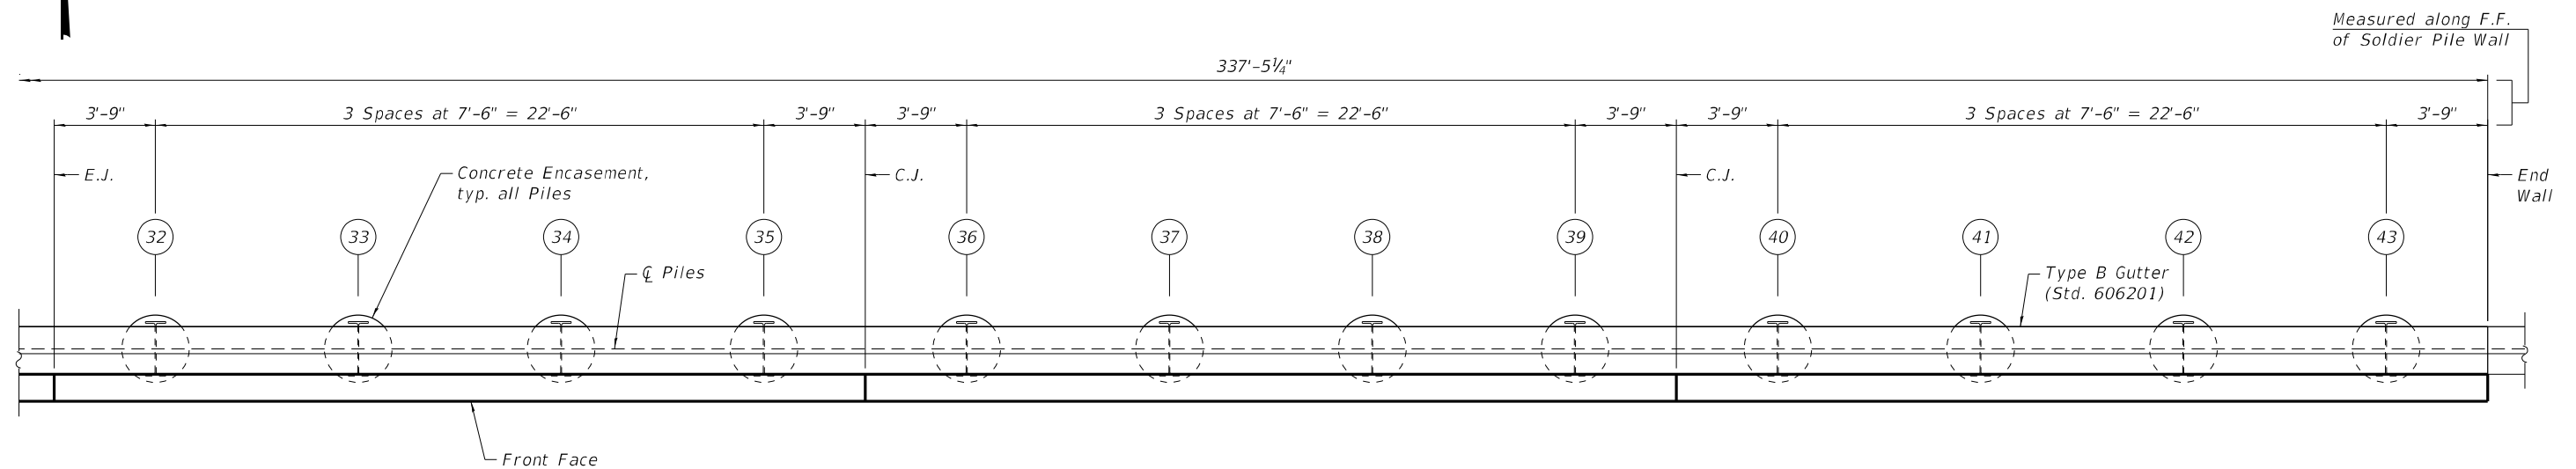

PLAN

LEGEND

— F.O. — Existing Underground Fiber Optic
— G. — Existing Underground Gasline
E.J. Expansion Joint
C.J. Construction Joint
F.F. Front Face
E.F. Each Face

MINIMUM BAR LAP

#5 bar = 3'-7"
#6 bar = 4'-4"

Notes:

1. Geocomposite wall drain, timber lagging, pipe underdrain & soldier pile encasement not shown for clarity.
2. For typical wall details, see sheet SB-3 of SB-16.
3. For reinforcement bar schedule & Bill of Material, see sheet SB-12 of SB-16.


STATE OF ILLINOIS
DEPARTMENT OF TRANSPORTATION

REINFORCEMENT DETAILS (4 OF 5)
STRUCTURE NO. 099-W1000

SHEET SB-11 OF SB-16 SHEETS

F.A.I. RTE.	SECTION	COUNTY	TOTAL SHEETS	SHEET NO.
57	99-1HB-2-BR	WILL	133	87
CONTRACT NO. 60R76				
ILLINOIS FED. AID PROJECT				

MODEL: Default
FILE NAME: pw:\a\bas-pw\ben\iley.com\al\bas-pw-01\Documents\Projects\1001\1001 CV 008\003\10 CAD\3_Sheets\12_Structural\Retaining Wall\099\W1000-D160R76-X-X-RBA-05.dgn

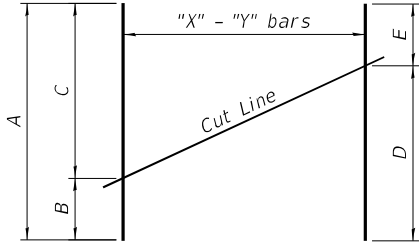


FIELD CUTTING DIAGRAM

Order v2(E) thru v4(E) and v6(E) thru v15(E) bars full length. Cut as shown and use remainder of bars in opposite face of wall facing.

FIELD CUTTING DIAGRAM TABLE							
Bars	X	Y	A	B	C	D	E
v2(E)	7	#5	14'-5"	6'-0"	8'-5"	8'-5"	6'-0"
v3(E)	21	#5	17'-2"	8'-6"	8'-8"	8'-8"	8'-6"
v4(E)	21	#5	17'-9"	8'-10"	8'-11"	8'-11"	8'-10"
v6(E)	31	#5	17'-8"	8'-9"	8'-11"	8'-11"	8'-9"
v7(E)	23	#5	17'-4"	8'-7"	8'-9"	8'-9"	8'-7"
v8(E)	21	#5	16'-11"	8'-4"	8'-7"	8'-7"	8'-4"
v9(E)	31	#5	16'-4"	8'-0"	8'-4"	8'-4"	8'-0"
v10(E)	31	#5	15'-7"	7'-7"	8'-0"	8'-0"	7'-7"
v11(E)	31	#5	14'-7"	7'-0"	7'-7"	7'-7"	7'-0"
v12(E)	31	#5	13'-5"	6'-5"	7'-0"	7'-0"	6'-5"
v13(E)	31	#5	12'-3"	5'-10"	6'-5"	6'-5"	5'-10"
v14(E)	31	#5	10'-6"	4'-8"	5'-10"	5'-10"	4'-8"
v15(E)	23	#5	17'-6"	8'-8"	8'-10"	8'-10"	8'-8"

BILL OF MATERIAL

Bar	No.	Size	Length	Shape
h(E)	16	#5	6'-8"	=====
h1(E)	2	#5	7'-6"	=====
h2(E)	20	#5	19'-7"	=====
h3(E)	60	#6	24'-8"	=====
h4(E)	86	#5	33'-7"	=====
h5(E)	20	#5	22'-2"	=====
h6(E)	28	#6	20'-2"	=====
h7(E)	32	#5	29'-8"	=====
h8(E)	20	#5	26'-1"	=====
v(E)	2	#5	3'-7"	=====
v1(E)	2	#5	4'-1"	=====
v2(E)	7	#5	14'-5"	=====
v3(E)	21	#5	17'-2"	=====
v4(E)	21	#5	17'-9"	=====
v5(E)	42	#5	8'-11"	=====
v6(E)	31	#5	17'-8"	=====
v7(E)	23	#5	17'-4"	=====
v8(E)	21	#5	16'-11"	=====
v9(E)	31	#5	16'-4"	=====
v10(E)	31	#5	15'-7"	=====
v11(E)	31	#5	14'-7"	=====
v12(E)	31	#5	13'-5"	=====
v13(E)	31	#5	12'-3"	=====
v14(E)	31	#5	10'-6"	=====
v15(E)	23	#5	17'-6"	=====
Porous Granular Backfill			Cu Yd	139
Structure Excavation			Cu Yd	165
Concrete Structures			Cu Yd	102.8
Protective Coat			Sq Yd	273
Stud Shear Connectors			Each	597
Reinforcement Bars, Epoxy Coated			Pound	14,350
Furnishing Soldier Piles (W Section)			Foot	1,441
Drilling and Setting Soldier Piles (In Soil)			Cu Ft	6,794
Untreated Timber Lagging			Sq Ft	2,120
Geocomposite Wall Drain			Sq Yd	185
Pipe Underdrain for Structures 4"			Foot	387

 

USER NAME =	untitled	DESIGNED -	CHP	REVISED -	
		CHECKED -	BHS	REVISED -	
PLOT SCALE =	100:0.0000 " = 1" / in.	DRAWN -	JM	REVISED -	
PLOT DATE =	12/20/2024	CHECKED -	MBQ	REVISED -	

STATE OF ILLINOIS
DEPARTMENT OF TRANSPORTATION

REINFORCEMENT DETAILS (5 OF 5)
STRUCTURE NO. 099-W1000

SHEET SB-12 OF SB-16 SHEETS

F.A.I. RTE.	SECTION	COUNTY	TOTAL SHEETS	SHEET NO.
57	99-1HB-2-BR	WILL	133	88
			CONTRACT NO. 60R76	
		ILLINOIS	FED. AID PROJECT	

Page 1 of 2

Date 1/24/23

ROUTE Pauling Road **DESCRIPTION** Retaining Wall Boring **LOGGED BY** AA

SECTION I-57 at Pauling Road **LOCATION** , SEC. 31, TWP. 34N, RNG. 13E,

COUNTY	WILL	DRILLING RIG	Latitude 41.39771951, Longitude -87.76807648
		DRILLING METHOD	CME 75
			HSA
			HAMMER TYPE
			HAMMER EFF (%)
			79.8
			AUTO

The Unconfined Compressive Strength (UCS) Failure Mode is indicated by (B-Bulge, S-Shear, P-Penetrometer)
The SPT (N value) is the sum of the last two blow values in each sampling zone (AASHTO T206)

Page 2 of 2

Date 1/24/23

ROUTE	Pauling Road	DESCRIPTION	Retaining Wall Boring	LOGGED BY	AA
--------------	--------------	--------------------	-----------------------	------------------	----

SECTION I-57 at Pauling Road **LOCATION** , SEC. 31, TWP. 34N, RNG. 13E,

COUNTY	WILL	DRILLING RIG	CME 75	Latitude 41.39771951, Longitude -87.76807648	HAMMER TYPE	AUTO
		DRILLING METHOD	HSA		HAMMER EFF (%)	79.8

The Unconfined Compressive Strength (UCS) Failure Mode is indicated by (B-Bulge, S-Shear, P-Penetrometer)
The SPT (N value) is the sum of the last two blow values in each sampling zone (AASHTO T206)

Page 1 of 2Date 1/24/23

ROUTE	Pauling Road	DESCRIPTION	Retaining Wall Boring	LOGGED BY	AA
--------------	--------------	--------------------	-----------------------	------------------	----

SECTION I-57 at Pauling Road **LOCATION** SEC. 31, TWP. 34N, RNG. 13E,

COUNTY	WILL	DRILLING RIG	Latitude 41.39772206, Longitude -87.76794602	
		DRILLING METHOD	CME 75	AUTO
			HSA	
			HAMMER TYPE	
			HAMMER EFF (%)	79.8

The Unconfined Compressive Strength (UCS) Failure Mode is indicated by (B-Bulge, S-Shear, P-Penetrometer)
The SPT (N value) is the sum of the last two blow values in each sampling zone (AASHTO T206)

Note:
For location of Soil Boring, see sheet SB-1 of SB-16.



USER NAME	=	untitled
PLOT SCALE	=	100:0.0000 " : in.
PLOT DATE	=	12/20/2024

DESIGNED	-	CHP
CHECKED	-	BHS
DRAWN	-	JM
CHECKED	-	MBQ

REVISED	-
REVISED	-
REVISED	-
REVISED	-

STATE OF ILLINOIS
DEPARTMENT OF TRANSPORTATION

SOIL BORING LOGS (1 OF 4)
STRUCTURE NO. 099-W1000

SHEET SB-13 OF SB-16 SHEETS

F.A.I. RTE.	SECTION	COUNTY	TOTAL SHEETS	SHEET NO.
57	99-1HB-2-BR	WILL	133	89
		CONTRACT NO. 60R76		
ILLINOIS		FED. AID PROJECT		

Page 2 of 2Date 1/24/23

ROUTE Pauling Road DESCRIPTION Retaining Wall Boring LOGGED BY AA

SECTION I-57 at Pauling Road LOCATION SEC. 31, TWP. 34N, RNG. 13E,

COUNTY	WILL	DRILLING RIG	CME 75	HAMMER TYPE	AUTO
		DRILLING METHOD	HSA	HAMMER EFF (%)	79.8

STRUCT. NO.	_____	D E P T H	B L O W S	U C Cu	M O I S T	Surface Water Elev.	_____	N/A	ft
Station	_____					Stream Bed Elev.	_____	N/A	ft
BORING NO.	RWB-09					Groundwater Elev.:	_____		
Station	111+70.24					First Encounter	_____	743.4	ft ▼
Offset	10.29ft RT					Upon Completion	_____	N/A	ft
Ground Surface Elev.	777.43					After	N/A	Hrs.	N/A

[illegible]

The Unconfined Compressive Strength (UCS) Failure Mode is indicated by (B-Bulge, S-Shear, P-Penetrometer)
The SPT (N value) is the sum of the last two blow values in each sampling zone (AASHTO T206)

Page 1 of 2Date 1/24/23

ROUTE Pauling Road DESCRIPTION Retaining Wall Boring LOGGED BY DD

SECTION I-57 at Pauling Road **LOCATION** , SEC. 31, TWP. 34N, RNG. 13E,

COUNTY	WILL	DRILLING RIG	Latitude 41.39772235, Longitude -87.7676167 Diedrich	HAMMER TYPE	AUTO
		DRILLING METHOD	HSA	HAMMER EFF (%)	99.5

STRUCT. NO.	_____	D	B	U	M	Surface Water Elev.	_____	N/A	ft	D	B	U	M
Station	_____	E	L	C	O	Stream Bed Elev.	_____	N/A	ft	P	L	C	O
		T	O	S	I					H	S	Qu	T
BORING NO.	RWB-10	H	W	Qu	T	Groundwater Elev.: First Encounter	_____	746.8	ft ▼				
Station	112+60.60					Upon Completion	_____	N/A	ft	(ft)	(/6")	(tsf)	(%)
Offset	11.05ft RT					After N/A Hrs.	_____	N/A	ft				
Ground Surface Elev.	775.34	ft	(ft)	(/6")	(tsf)	(%)							

9 inches of Asphalt				8 inches of Aggregate Base				774.59			
773.92				4				754.34			
Brown and Gray, Moist to Very Moist				5				2			
FILL: SILTY CLAY, trace gravel				3.8				1.5			
				B				B			
				17				21			
				4				3			
				5				3			
				4				1.5			
				B				B			
				17				27			
				-5				-25			
				3				749.34			
				4				5			
				2.9				7			
				B				7			
				16				20			
				3				748.84 ▼			
				5				4			
				1.7				7			
				B				3.8			
				16				14			
				-10				-30			
				4							
				3							
				6				2.7			
								25			
				3				741.84			
				3				5			
				4.2				7			
				B				2.1			
				16				16			
				-15				-35			
				4							
				7							
				11				6.5			
								B			
				12							
				4				4			
				8				5			
				1.3				1.9			
				B				B			
				24				16			
				-20				-40			

The Unconfined Compressive Strength (UCS) Failure Mode is indicated by (B-Bulge, S-Shear, P-Penetrometer)
The SPT (N value) is the sum of the last two blow values in each sampling zone (AASHTO T206)

Page 2 of 2Date 1/24/23

ROUTE Pauling Road DESCRIPTION Retaining Wall Boring LOGGED BY DD

SECTION I-57 at Pauling Road LOCATION , SEC. 31, TWP. 34N, RNG. 13E,


COUNTY	WILL	DRILLING RIG	Diedrich D50	HAMMER TYPE	AUTO
		DRILLING METHOD	HSA	HAMMER EFF (%)	99.5

STRUCT. NO. _____ Station _____	D E P T H	B L O W S	U C S	M O I S T	Surface Water Elev. _____ N/A ft	
					Stream Bed Elev. _____ N/A ft	
BORING NO. _____ Station _____ Offset _____ Ground Surface Elev. _____ 775.34 ft						Groundwater Elev.: First Encounter _____ 746.8 ft ▼ Upon Completion _____ N/A ft After _____ N/A Hrs. _____ N/A ft
	(ft)	(ft)	(tsf)	(%)		

[illegible]

The Unconfined Compressive Strength (UCS) Failure Mode is indicated by (B-Bulge, S-Shear, P-Penetrometer)
The SPT (N value) is the sum of the last two blow values in each sampling zone (AASHTO T206)

Note:
For location of Soil Boring, see sheet SB-1 of SB-16.

 

USER NAME	=	untitled
PLOT SCALE	=	100:0.0000 " : in.
PLOT DATE	=	12/20/2024

DESIGNED	-	CHP
CHECKED	-	BHS
DRAWN	-	JM
CHECKED	-	MBQ

REVISED	-
REVISED	-
REVISED	-
REVISED	-

**STATE OF ILLINOIS
DEPARTMENT OF TRANSPORTATION**

SOIL BORING LOGS (2 OF 4)
STRUCTURE NO. 099-W1000

SHEET SB-14 OF SB-16 SHEETS

F.A.I. RTE.	SECTION	COUNTY	TOTAL SHEETS	SHEET NO.
57	99-1HB-2-BR	WILL	133	90
		CONTRACT NO. 60R76		
ILLINOIS		FED. AID PROJECT		

Page 1 of 1

Date 1/24/23

ROUTE Pauling Road **DESCRIPTION** Retaining Wall Boring **LOGGED BY** DD

SECTION I-57 at Pauling Road **LOCATION** , SEC. 31, TWP. 34N, RNG. 13E,

COUNTY	WILL	DRILLING RIG	Latitude 41.39772422, Longitude -87.76738228		
		DRILLING METHOD	Diedrich D50	HAMMER TYPE	AUTO
			HSA	HAMMER EFF (%)	99.5

STRUCT. NO. _____ Station _____	D E P T H	B L O W S	U C S Qu	M O I S T	Surface Water Elev. _____ N/A ft Stream Bed Elev. _____ N/A ft	D E P T H	B L O W S	U C S Qu	M O I S T
BORING NO. _____ Station 113+24.92 Offset 10.98ft RT Ground Surface Elev. 772.81 ft	(ft)	(/6")	(tsf)	(%)	Groundwater Elev.: First Encounter 746.8 ft ▼ Upon Completion N/A ft After N/A Hrs. N/A ft	(ft)	(/6")	(tsf)	(%)

[illegible]

The Unconfined Compressive Strength (UCS) Failure Mode is indicated by (B-Bulge, S-Shear, P-Penetrometer)
The SPT (N value) is the sum of the last two blow values in each sampling zone (AASHTO T206)

BBS, form 137 (Rev. 8-99)

Page 1 of 1Date 1/24/23

ROUTE	Pauling Road	DESCRIPTION	Retaining Wall Boring	LOGGED BY	DD
--------------	--------------	--------------------	-----------------------	------------------	----

SECTION I-57 at Pauling Road **LOCATION** , SEC. 31, TWP. 34N, RNG. 13E,

COUNTY	WILL	DRILLING RIG	Latitude 41.3977271, Longitude -87.76698096	
		DRILLING METHOD	Diedrich D50	AUTO
			HSA	
			HAMMER TYPE	
			HAMMER EFF (%)	99.5

STRUCT. NO. _____	D E P T H	B L O W S	U C S	M O I S T	Surface Water Elev. _____	N/A	ft	D E P T H	B L O W S	U C S	M O I S T
Station _____					Stream Bed Elev. _____	N/A	ft				
BORING NO. _____					RWB-13						
Station _____					114+35.03						
Offset _____	10.99 ft RT				Groundwater Elev.: _____	None	ft				
Ground Surface Elev. _____	768.12	ft	(ft)	(/6")	(tsf)	(%)		(ft)	(/6")	(tsf)	(%)
					First Encounter _____	None	ft				
					Upon Completion _____	N/A	ft				
					After N/A Hrs. _____	N/A	ft				

9 inches of Asphalt	767.37				Hard			
8 inches of Aggregate Base	766.70	5			Brown and Gray, Moist	747.12	5	
		7	4.5	16	SILTY CLAY, trace gravel		5	3.5
		8	P		(CL/ML) (continued)		6	P
Brown and Gray, Moist					Very Stiff			
FILL: SILTY CLAY, trace gravel					Gray, Moist			
and sand					SILTY CLAY LOAM (CL/ML)			
		3					4	
		5	1.7	17			4	2.5
		-5	6	B			7	B
					End of Boring	743.12	-25	
		3						
		4	2.3	18				
		5	B					
		3						
		6	3.3	16				
		-10	6	B			-30	
	757.12	5						
Stiff to Very Stiff		5	2.0	18				
Dark Brown and Gray, Moist to		7	P					
Very Moist								
CLAY, trace sand (CL)								
		2						
		5	1.3	26				
		-15	6	B			-35	
	752.12	3						
Medium Dense		6						
Brown, Moist		6		20				
SILTY LOAM (ML)								
	749.62	4						
		7	4.2	16				
		-20	7	B			-40	

The Unconfined Compressive Strength (UCS) Failure Mode is indicated by (B-Bulge, S-Shear, P-Penetrometer)
The SPT (N value) is the sum of the last two blow values in each sampling zone (AASHTO T206)

BBS, form 137 (Rev. 8-99)

Page 1 of 1Date 1/24/23

ROUTE	Pauling Road	DESCRIPTION	Retaining Wall Boring	LOGGED BY	AA
--------------	--------------	--------------------	-----------------------	------------------	----

SECTION I-57 at Pauling Road **LOCATION** SEC. 31, TWP. 34N, RNG. 13E,

COUNTY	WILL	DRILLING RIG	Latitude 41.39772879, Longitude -87.76680822
		DRILLING METHOD	CME 75
			HSA
			HAMMER TYPE (%)
			79.8

STRUCT. NO. _____	D	B	U	M	Surface Water Elev. _____ N/A ft	D	B	U	M
Station _____	E	L	C	O	Stream Bed Elev. _____ N/A ft	E	L	C	O
	P	O	S	I		P	O	S	I
	T	W		S		T	W		S
	H	S	Qu	T		H	S	Qu	T
BORING NO. _____					Groundwater Elev.: _____				
Station _____					First Encounter _____ None ft				
Offset _____					Upon Completion _____ N/A ft				
					After N/A Hrs. _____ N/A ft				
Ground Surface Elev. _____ 765.83 ft	(ft)	(6")	(tsf)	(%)		(ft)	(6")	(tsf)	(%)

[illegible]

The Unconfined Compressive Strength (UCS) Failure Mode is indicated by (B-Bulge, S-Shear, P-Penetrometer)
The SPT (N value) is the sum of the last two blow values in each sampling zone (AASHTO T206)

BBS, form 137 (Rev. 8-99)

SOIL BORING LOGS (3 OF 4)
STRUCTURE NO. 099-W1000

SHEET SB-15 OF SB-16 SHEETS

F.A.I. RTE.	SECTION	COUNTY	TOTAL SHEETS	SHEET NO.
57	99-1HB-2-BR	WILL	133	91
		CONTRACT NO. 60R76		
ILLINOIS		FED. AID PROJECT		

Page 1 of 1

Date 10/4/22

ROUTE	Pauling Road	DESCRIPTION	Retaining Wall Boring	LOGGED BY	AA
-------	--------------	-------------	-----------------------	-----------	----

SECTION I-57 at Pauling Road **LOCATION** , SEC. 31, TWP. 34N, RNG. 13E,


COUNTY		WILL	DRILLING RIG	D50 ATV	HAMMER TYPE	AUTO
			DRILLING METHOD	HSA	HAMMER EFF (%)	91.5

STRUCT. NO. _____	D	B	U	M	Surface Water Elev. _____	N/A	ft	D	B	U	M
Station _____	E	L	C	O	Stream Bed Elev. _____	N/A	ft	P	L	C	I
	P	O	S	I				T	W	S	S
BORING NO. _____	H	S	Qu	T	Groundwater Elev.: _____	None	ft	H	S	Qu	T
Station _____					First Encounter _____	N/A	ft				
Offset _____					Upon Completion _____	N/A	ft				
Ground Surface Elev. _____	770.28	ft	(ft)	(/6")	(tsf)	(%)		(ft)	(/6")	(tsf)	(%)

[illegible]

The Unconfined Compressive Strength (UCS) Failure Mode is indicated by (B-Bulge, S-Shear, P-Penetrometer)
The SPT (N value) is the sum of the last two blow values in each sampling zone (AASHTO T206)

Note:
For location of Soil Boring, see sheet SB-1 of SB-16.

 

USER NAME	=	untitled
PLOT SCALE	=	100:0.0
PLOT DATE	=	12/20/20

DESIGNED	-	CHP
CHECKED	-	BHS
DRAWN	-	JM
CHECKED	-	MBQ

REVISED	-
REVISED	-
REVISED	-
REVISED	-

STATE OF ILLINOIS
DEPARTMENT OF TRANSPORTATION

SOIL BORING LOGS (4 OF 4)
STRUCTURE NO. 099-W1000

SHEET SB-16 OF SB-16 SHEETS


F.A.I. RTE.	SECTION	COUNTY	TOTAL SHEETS	SHEET NO.
57	99-1HB-2-BR	WILL	133	92
		CONTRACT NO. 60R76		
ILLINOIS		FED. AID PROJECT		

NAME PLATE
See Std. 515001

Plan dimensions and details relative to the existing structure have been taken from the existing plans and are subject to nominal construction variations. The Contractor shall field verify existing dimensions and details affecting new construction and make necessary approved adjustments prior to construction or ordering of materials. Such variations shall not be cause for additional compensation for a change of scope of the work, however, the Contractor will be paid for the quantity actually furnished at the unit price bid for the work.

The Contractor shall submit a temporary soil retention system design including plan details and calculations for review and acceptance by the Engineer.

The Rock Fill shall be capped with 6 in. of CA7 and satisfy the Standard Specifications unless otherwise indicated in the Special Provisions. The cost of the capping material shall be included in the pay item Rock Fill.

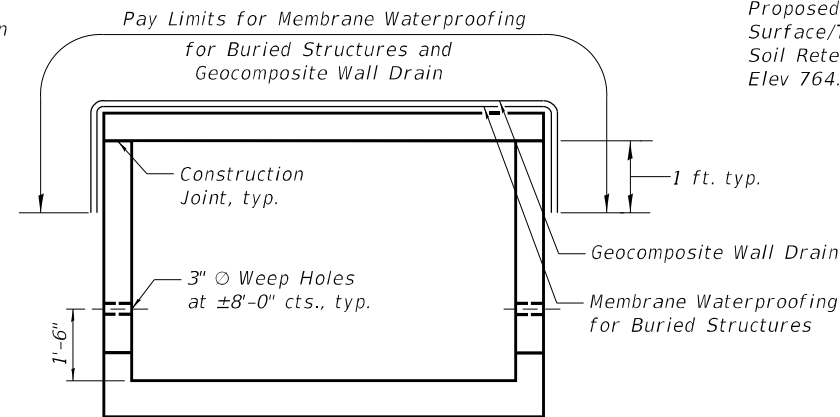

Note: Expansion Bolts shall be $\frac{3}{4}$ " $\odot$ hooked bolts. Hooked bolts shall extend a minimum of 9" into new concrete.


Diagram illustrating the construction of a concrete headwall with a drain opening, showing the placement of aggregate, geotextile fabric, and the PVC drain pipe.

Key components and dimensions shown:

- Aggregate:** * 12" x 12" x 6" block of CA5, CA7, or CA11 coarse aggregate placed over drain opening. Block of aggregate shall be completely wrapped in nonwoven geotextile fabric.
- Geotextile Fabric:** * Provide a double layer of 12" x 12" nonwoven geotextile fabric centered over the drain hole. Perimeter of fabric shall be sealed to the concrete with mastic.
- Drain Pipe:** 3" Ø PVC drain cast with the concrete (Adjust location to clear reinforcement)
- Blockout:** 1/2" Square foam blockout around PVC drain (to be removed with formwork)
- Dimensions:**
 - Aggregate block width: 6"
 - Aggregate block height: 9"

(All costs associated with furnishing and constructing the above drain detail will not be measured for payment but shall be included in the contract unit price for the associated work.)

ITEM	UNIT	TOTAL
Concrete Removal	Cu. Yd.	2.5
Removal and Disposal of Unsuitable Materials for Structures	Cu. Yd.	23
Reinforcement Bars, Epoxy Coated	Pound	5,070
Name Plates	Each	1
Temporary Soil Retention System	Sq. Ft.	375
Expansion Bolts $\frac{3}{4}$ Inch	Each	16
Concrete Box Culverts	Cu. Yd.	27.6
Geocomposite Wall Drain	Sq. Yd.	31
Membrane Waterproofing System for Buried Structures	Sq. Yd.	31
Rock Fill	Cu. Yd.	23

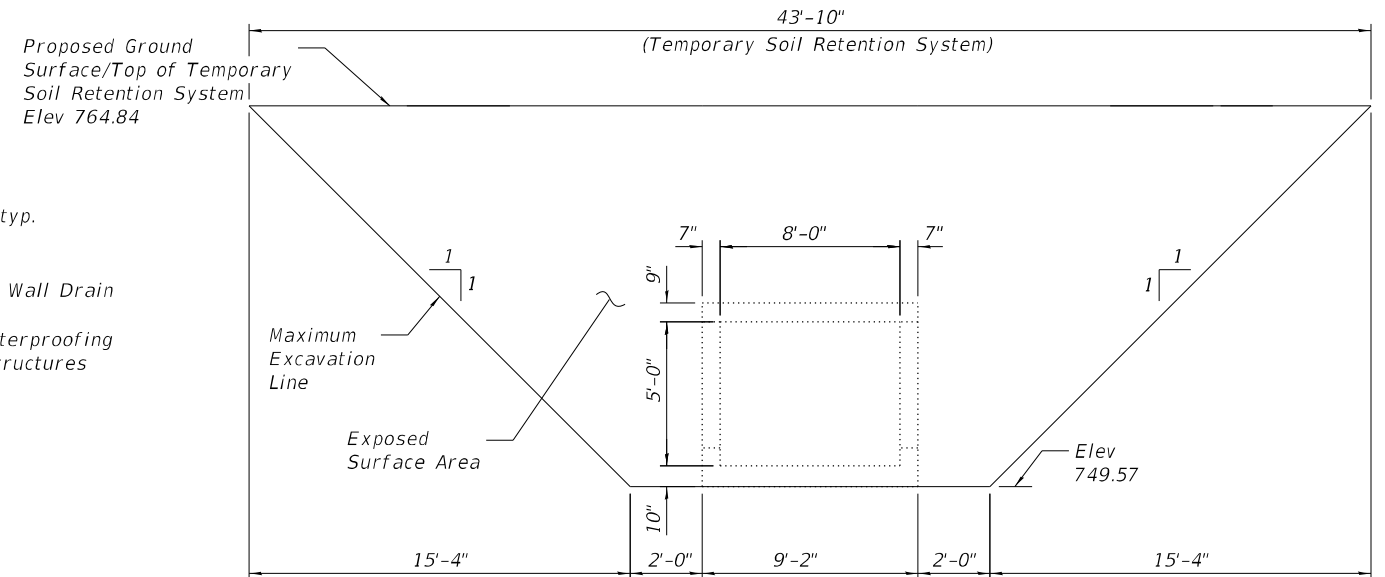
[illegible]

STATE OF ILLINOIS
DEPARTMENT OF TRANSPORTATION


SHEET SC-2 OF SC-6 SHEETS

F.A.I. RTE.	SECTION	COUNTY	TOTAL SHEETS	SHEET NO.
57	99-1HB-2-BR	WILL	133	94
		CONTRACT NO. 60R76		
		ILLINOIS	FED. AID PROJECT	

MODEL: Default
FILE NAME: pw:\atlas-pw\p01\Documents\Projects\1001\1001 CV 008003\10 CAD\3_Sheets\12_Structural\Single Box Culvert\DI60R76-SingleBox_003-Culvert_Details.dgn
3/7/2025 12:00:03 PM

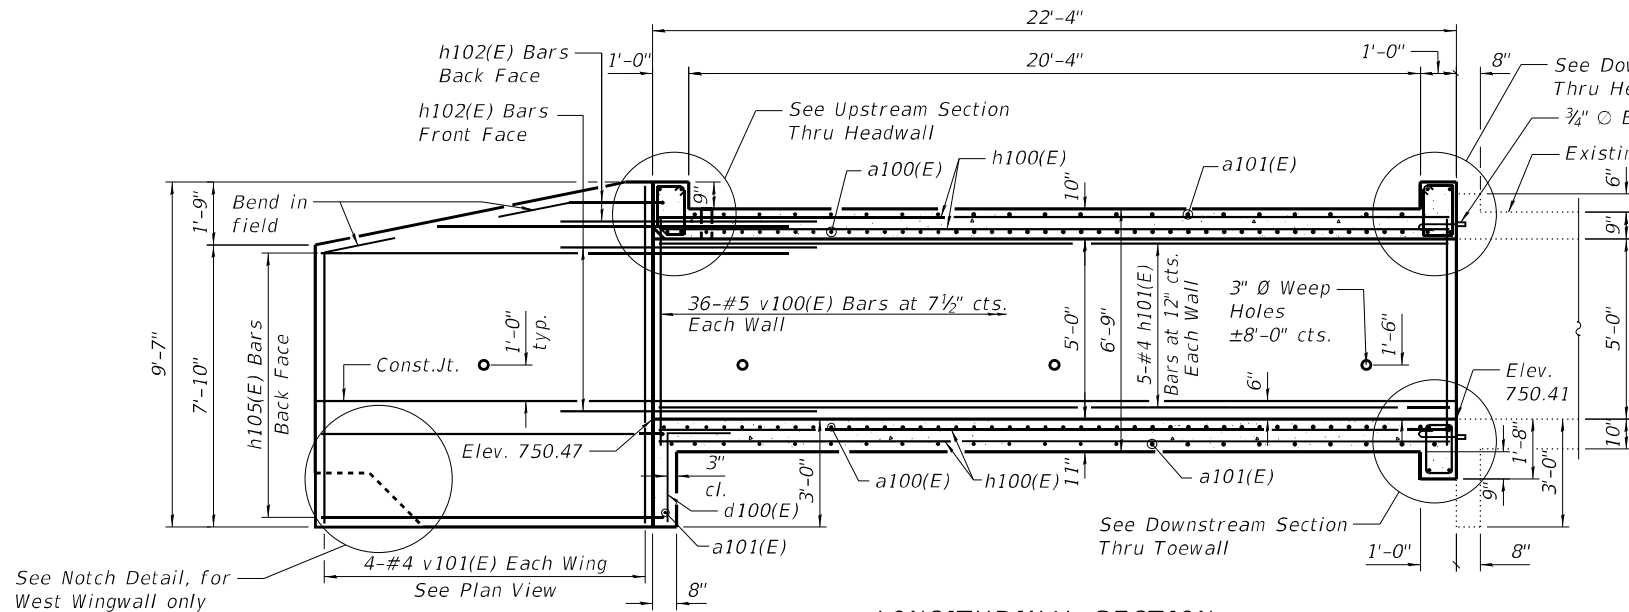


LONGITUDINAL SECTION

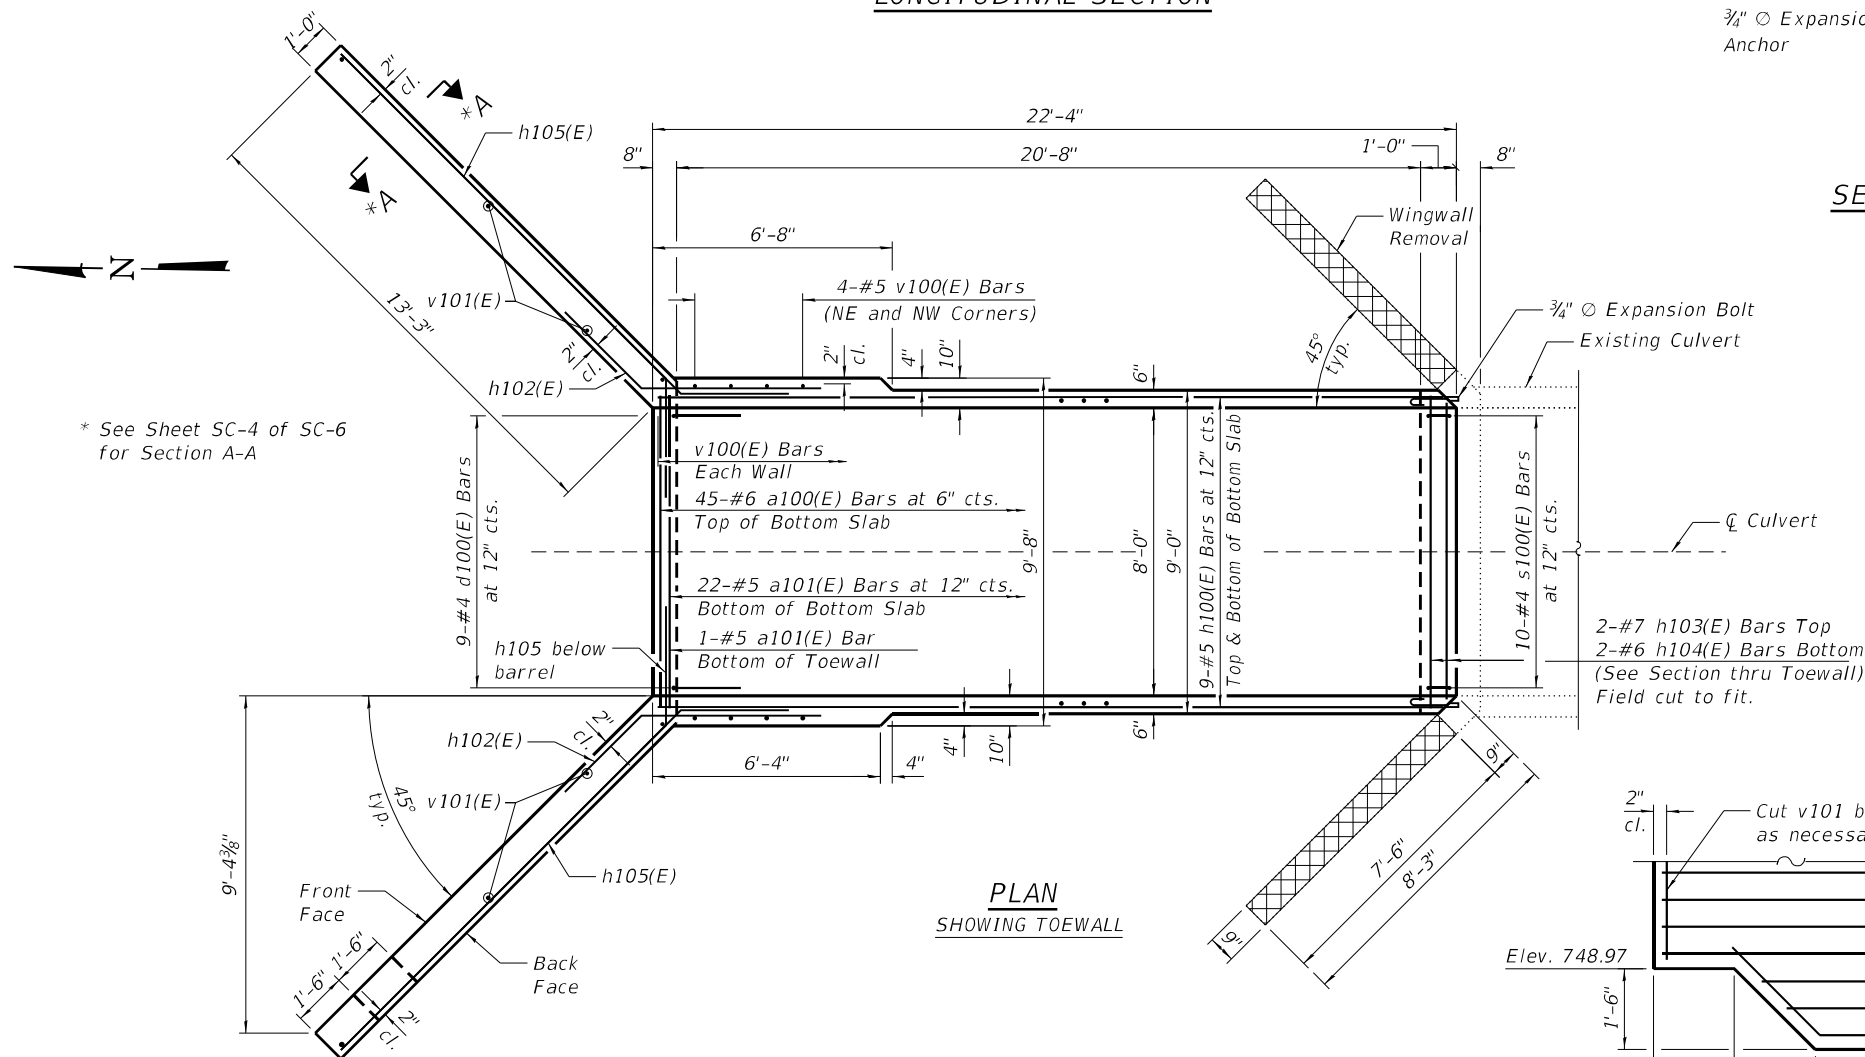


PLAN
SHOWING TOEWALL


Note:
A distance of half the length of the wingwall but not less than six feet of the barrel shall be poured monolithically with the wingwalls.

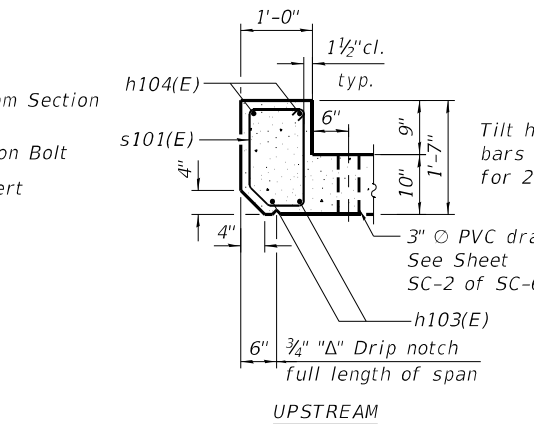


UPSTREAM
SECTION THRU HEADWALL

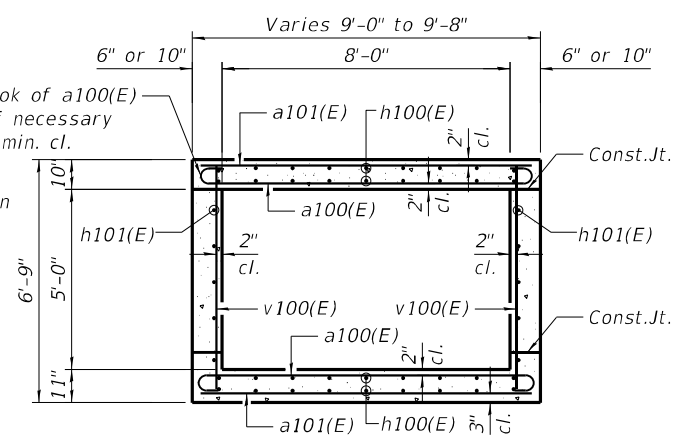


SECTION THRU BARREL

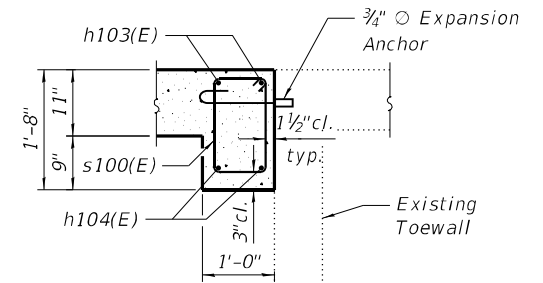

DOWNSTREAM
SECTION THRU TOEWALL

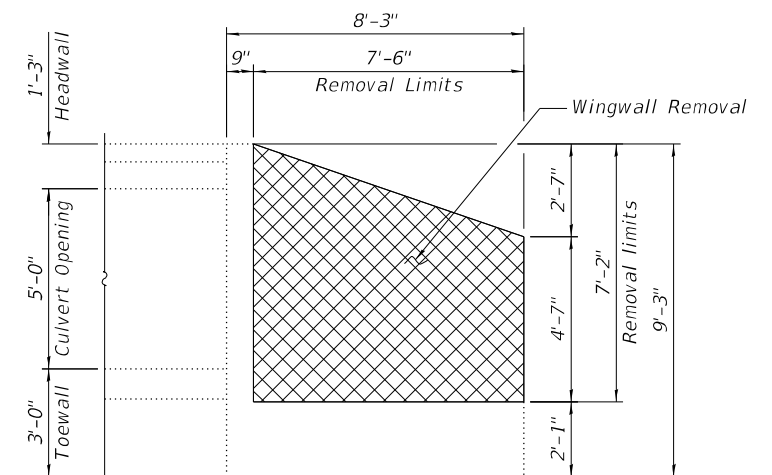

EXISTING WINGWALL ELEVATION

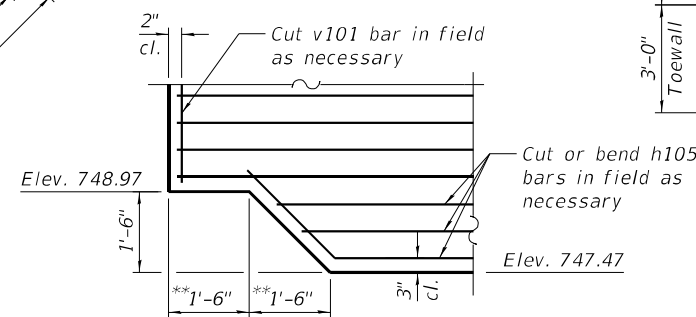

NOTCH DETAIL
(West Wingwall only)

**Measured along wingwall

AEG ATLAS ENGINEERING
GROUP, LTD.

USER NAME =	DESIGNED -	NKA
	CHECKED -	EH
PLOT SCALE =	DRAWN -	KB
PLOT DATE =	CHECKED -	3/3/2025

REVISED	-
REVISED	-
REVISED	-
REVISED	-

STATE OF ILLINOIS
DEPARTMENT OF TRANSPORTATION



CULVERT DETAILS
PAULING ROAD CULVERT

SHEET SC-3 OF SC-6 SHEETS

F.A.I. RTE.	SECTION	COUNTY	TOTAL SHEETS	SHEET NO.
57	99-1HB-2-BR	WILL	133	95
CONTRACT NO. 60R76				

ILLINOIS FED. AID PROJECT



MODEL: Default
FILE NAME: pw:\atlas-pw-bentley.com\atlas-pw-01\Documents\Projects\1001\1001 CV 008003\10 CAD\3_Sheets\12_Structural\Single Box Culvert\D160R76-SingleBox_004-Culvert_Details.dgn

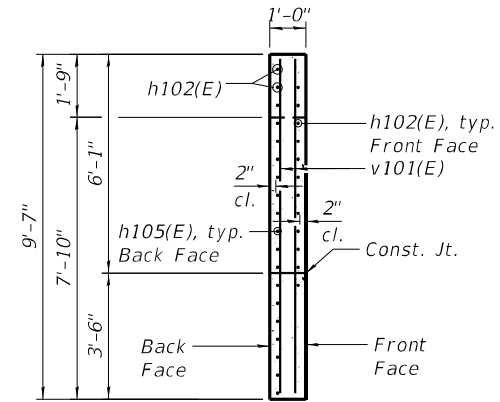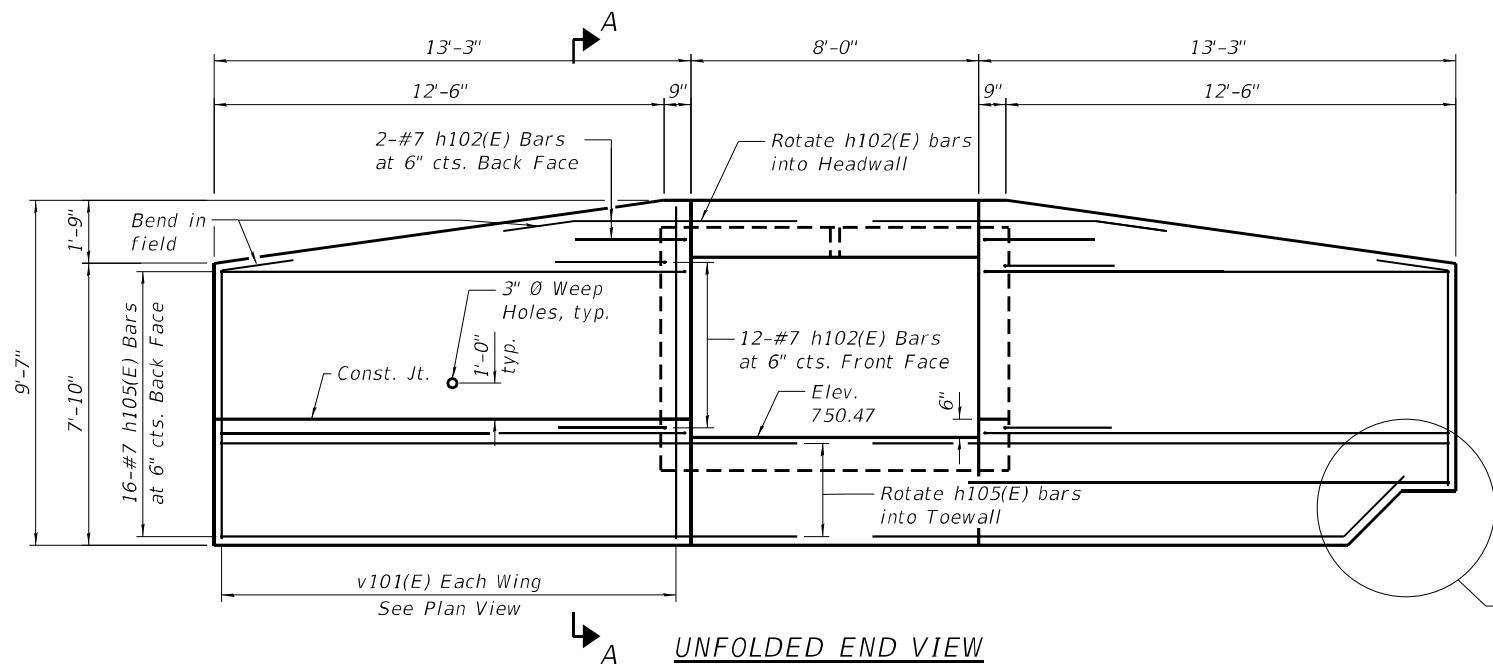


SECTION A-A

BILL OF MATERIAL


Bar	No.	Size	Length	Shape
a100(E)	86	#6	10'-0"	U
a101(E)	44	#5	8'-8"	U
d100(E)	9	#4	4'-5"	L
h100(E)	36	#5	22'-0"	U
h101(E)	10	#4	22'-0"	U
h102(E)	28	#7	8'-0"	U
h103(E)	6	#7	9'-4"	U
h104(E)	6	#6	9'-4"	U
h105(E)	32	#7	16'-1"	U
s100(E)	20	#4	4'-9"	U
s101(E)	10	#4	4'-7"	U
v100(E)	80	#5	6'-4"	U
v101(E)	8	#4	9'-2"	U
Concrete Box Culverts			Cu. Yd.	27.6
Reinforcement Bars, Epoxy Coated			Pound	5,070
Concrete Removal			Cu. Yd.	2.5

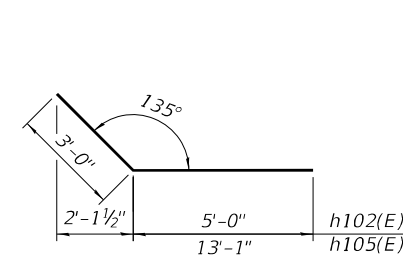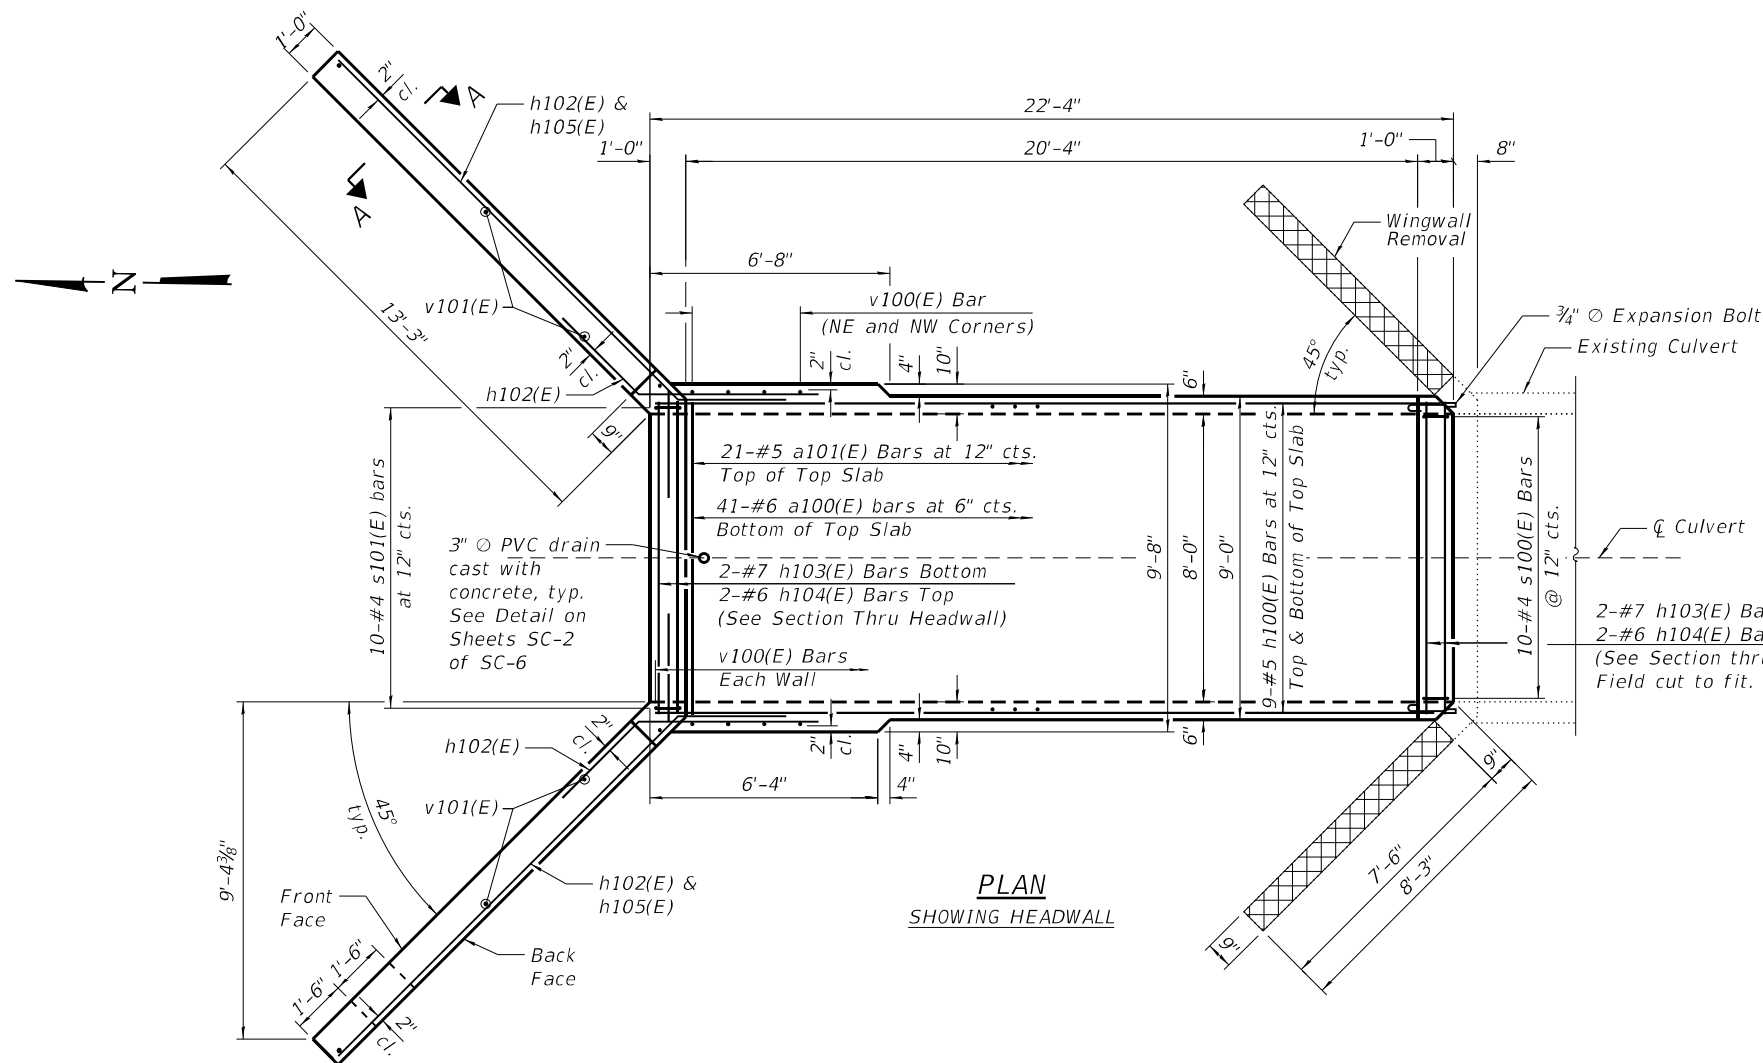


BARS h102(E) & h105(E)

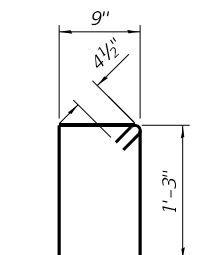


BAR s100(E)

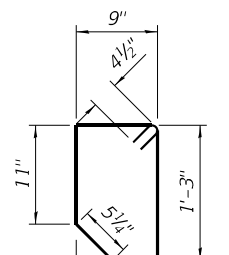

BAR s101(E)

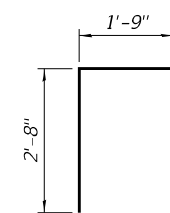

BAR d100(E)

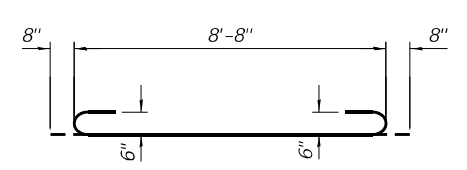

BAR a100(E)

Page 1 of 2

Date 9/28/22

ROUTE	Pauling Road	DESCRIPTION	Culvert Boring	LOGGED BY	EH
--------------	--------------	--------------------	----------------	------------------	----

SECTION I-57 at Pauling Road **LOCATION** , SEC. 31, TWP. 34N, RNG. 13E,

COUNTY	WILL	DRILLING RIG	CME 75	HAMMER TYPE	AUTO
		DRILLING METHOD	HSA	HAMMER EFF (%)	79.8

STRUCT. NO.		D	B	U	M	Surface Water Elev.	N/A	ft	D	B	U	M
Station	112+58	E	L	C	O	Stream Bed Elev.	N/A	ft	E	L	C	O
BORING NO.	B-1	P	L	S	I	Groundwater Elev.:			P	L	S	I
Station	113+63	T	O		T	First Encounter	None	ft	T	O		T
Offset	5.27ft LT	H	S	Qu		Upon Completion	N/A	ft	H	S	Qu	
Ground Surface Elev.	771.39					After N/A Hrs.	N/A	ft				
		(ft)	(/6")	(tsf)	(%)				(ft)	(/6")	(tsf)	(%)

The Unconfined Compressive Strength (UCS) Failure Mode is indicated by (B-Bulge, S-Shear, P-Penetrometer)
The SPT (N value) Is the sum of the last two blow values In each sampling zone (AASHTO T206)

BBS, form 137 (Rev. 8-99)



Page 2 of 2

Date 9/28/22

ROUTE	Pauling Road	DESCRIPTION	Culvert Boring	LOGGED BY	EH
-------	--------------	-------------	----------------	-----------	----


SECTION I-57 at Pauling Road **LOCATION** SEC. 31, TWP. 34N, RNG. 13E,

COUNTY	WILL	DRILLING RIG	CME 75	HAMMER TYPE	AUTO
		DRILLING METHOD	HSA	HAMMER EFF (%)	79.8


STRUCT. NO.		D	B	U	M	Surface Water Elev.		N/A	ft
Station	112+58	E	L	C	O	Stream Bed Elev.		N/A	ft
		P	O	S	I				
BORING NO.	B-1	T	W		S	Groundwater Elev.:			
Station	113+63	H	S	Qu	T	First Encounter	None		ft
Offset	5.27ft LT					Upon Completion	N/A		ft
Ground Surface Elev.	771.39	ft	(ft)	(/6")	(tsf)	(%)	After N/A Hrs.	N/A	ft

The Unconfined Compressive Strength (UCS) Failure Mode is indicated by (B-Bulge, S-Shear, P-Penetrometer)
The SPT (N value) is the sum of the last two blow values in each sampling zone (AASHTO T206)

BBS, form 137 (Rev. 8-99)

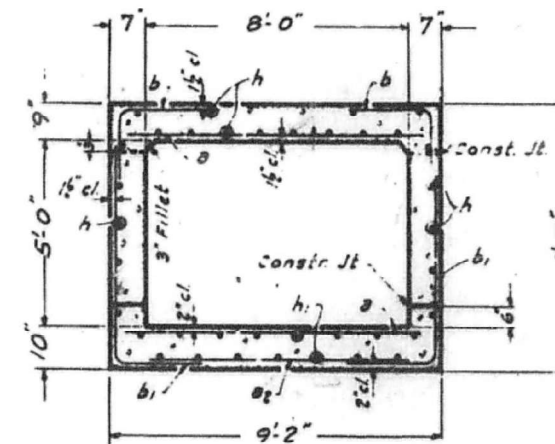

SECTION THRU BARREL

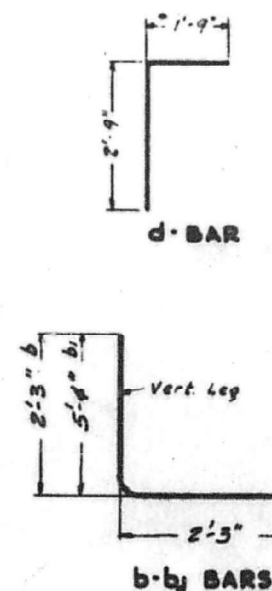

b-6; BARS

BILL OF MATERIAL			
BAR	NO.	SIZE	LENGTH
a	376	#7	8'-10"
a ₂	26	#4	5'-6"
b	350	#5	4'-6"
b ₁	350	#5	7'-7"
c			
c ₁			
c ₂			
c ₃			
c ₄			
c ₅			
c ₆			
c ₇			
c ₈			
c ₉			
c ₁₀			
c ₁₁			
c ₁₂			
c ₁₃			
c ₁₄			
c ₁₅			
c ₁₆			
c ₁₇			
c ₁₈			
c ₁₉			
c ₂₀			
c ₂₁			
c ₂₂			
c ₂₃			
c ₂₄			
c ₂₅			
c ₂₆			
c ₂₇			
c ₂₈			
c ₂₉			
c ₃₀			
c ₃₁			
c ₃₂			
c ₃₃			
c ₃₄			
c ₃₅			
c ₃₆			
c ₃₇			
c ₃₈			
c ₃₉			
c ₄₀			
c ₄₁			
c ₄₂			
c ₄₃			
c ₄₄			
c ₄₅			
c ₄₆			
c ₄₇			
c ₄₈			
c ₄₉			
c ₅₀			
c ₅₁			
c ₅₂			
c ₅₃			
c ₅₄			
c ₅₅			
c ₅₆			
c ₅₇			
c ₅₈			
c ₅₉			
c ₆₀			
c ₆₁			
c ₆₂			
c ₆₃			
c ₆₄			
c ₆₅			
c ₆₆			
c ₆₇			
c ₆₈			
c ₆₉			
c ₇₀			
c ₇₁			
c ₇₂			
c ₇₃			
c ₇₄			
c ₇₅			
c ₇₆			
c ₇₇			
c ₇₈			
c ₇₉			
c ₈₀			
c ₈₁			
c ₈₂			
c ₈₃			
c ₈₄			
c ₈₅			
c ₈₆			
c ₈₇			
c ₈₈			
c ₈₉			
c ₉₀			
c ₉₁			
c ₉₂			
c ₉₃			
c ₉₄			
c ₉₅			
c ₉₆			
c ₉₇			
c ₉₈			
c ₉₉			
c ₁₀₀			
c ₁₀₁			
c ₁₀₂			
c ₁₀₃			
c ₁₀₄			
c ₁₀₅			
c ₁₀₆			
c ₁₀₇			
c ₁₀₈			
c ₁₀₉			
c ₁₁₀			
c ₁₁₁			
c ₁₁₂			
c ₁₁₃			
c ₁₁₄			
c ₁₁₅			
c ₁₁₆			
c ₁₁₇			
c ₁₁₈			
c ₁₁₉			
c ₁₂₀			
c ₁₂₁			
c ₁₂₂			
c ₁₂₃			
c ₁₂₄			
c ₁₂₅			
c ₁₂₆			
c ₁₂₇			
c ₁₂₈			
c ₁₂₉			
c ₁₃₀			
c ₁₃₁			
c ₁₃₂			
c ₁₃₃			
c ₁₃₄			
c ₁₃₅			
c ₁₃₆			
c ₁₃₇			
c ₁₃₈			
c ₁₃₉			
c ₁₄₀			
c ₁₄₁			
c ₁₄₂			
c ₁₄₃			
c ₁₄₄			
c ₁₄₅			
c ₁₄₆			
c ₁₄₇			
c ₁₄₈			
c ₁₄₉			
c ₁₅₀			
c ₁₅₁			
c ₁₅₂			
c ₁₅₃			
c ₁₅₄			
c ₁₅₅			
c ₁₅₆			
c ₁₅₇			
c ₁₅₈			
c ₁₅₉			
c ₁₆₀			
c ₁₆₁			
c ₁₆₂			
c ₁₆₃			
c ₁₆₄			
c ₁₆₅			
c ₁₆₆			
c ₁₆₇			
c ₁₆₈			
c ₁₆₉			
c ₁₇₀			
c ₁₇₁			
c ₁₇₂			
c ₁₇₃			
c ₁₇₄			
c ₁₇₅			
c ₁₇₆			
c ₁₇₇			
c ₃₅₆			
c ₃₅₇			
c ₃₅₈			
c ₃₅₉			
c ₃₆₀			
c ₃₆₁			
c ₃₆₂			
c ₃₆₃			
c ₃₆₄			
c ₃₆₅			
c ₃₆₆			
c ₃₆₇			
c ₃₆₈			
c ₃₆₉			
c ₃₇₀			
c ₃₇₁			
c ₃₇₂			
c ₃₇₃			
c ₃₇₄			
c ₃₇₅			
c ₃₇₆			
c ₃₇₇			
c ₃₇₈			
c ₃₇₉			
c ₃₈₀			
c ₃₈₁			
c ₃₈₂			
c ₃₈₃			
c ₃₈₄			
c ₃₈₅			
c ₃₈₆			
c ₃₈₇			
c ₃₈₈			
c ₃₈₉			
c ₃₉₀			
c ₃₉₁			
c ₃₉₂			
c ₃₉₃			
c ₃₉₄			
c ₃₉₅			
c ₃₉₆			
c ₃₉₇			
c ₃₉₈			
c ₃₉₉			
c ₄₀₀			
c ₄₀₁			
c ₄₀₂			
c ₄₀₃			
c ₄₀₄			
c ₄₀₅			
c ₄₀₆			
c ₄₀₇			
c ₄₀₈			
c ₄₀₉			
c ₄₁₀			
c ₄₁₁			
c ₄₁₂			
c ₄₁₃			
c ₄₁₄			
c ₄₁₅			
c ₄₁₆			
c ₄₁₇			
c ₄₁₈			
c ₄₁₉			
c ₄₂₀			
c ₄₂₁			
c ₄₂₂			
c ₄₂₃			
c ₄₂₄			

NOTE - All bars shall be round ASTM A305 - 69.
The size number is the number of
1/8 inches in the nominal diameter.

$f_c = 1,000 \text{ Psi}$ Barrel
 $f_s = 20,000 \text{ Psi}$
 $f_c = 1,000 \text{ Psi}$ Wings
 $n = 10$

CULVERT DESIGN (8'x5')
 STA. 11032+75 TR. 251

R. H. 15 LOADING
 STANDARD 2030

STANDARD 2030

Class X Concrete shall be used through out.
Culvert walls and slab may be poured monolithically.
Exposed edges shall be beveled $\frac{1}{4}$ "
The wing walls shall be poured monolithically with
barrel for a distance of six feet along the barrel.
The top of the culvert, the bks. of sidewalls
above the lower const. Jt. & the bks. of wings
be waterproofed in acc. with art. 512 of the

STANDARD	COMPUTED	J. NY.
	CHECKED	J. J. C.
	DRAWN	J. J. M. B. C. /
SYN. -	CHECKED	
	ASSEMBLED	
	CHECKED	

Rec'd by - 11-20-25

B.M.: Mag Nail Set Sta. 108+06.59 Offset 12.64' LT Elev. 776.90

Existing Structure: S.N. 099-0540 was constructed in 1967 under Section 99-1HB-2. The structure consists of a double box culvert 226'-3" long with 6'-0" wide by 3'-4" high barrels and flared wingwalls. Skew is 40 degrees. No traffic control will be required.

DESIGN STRESSES

FIELD UNITS (EXISTING)

f'c = 3,500 psi
fy = 40,000 psi (Reinforcement)

DESIGN SPECIFICATIONS


2002 AASHTO LFD Bridge Design
Specifications, 17th Edition

LOADING HS-20

No future wearing surface.

INDEX OF SHEETS

SD-1. General Plan and Elevation
SD-2. General Data

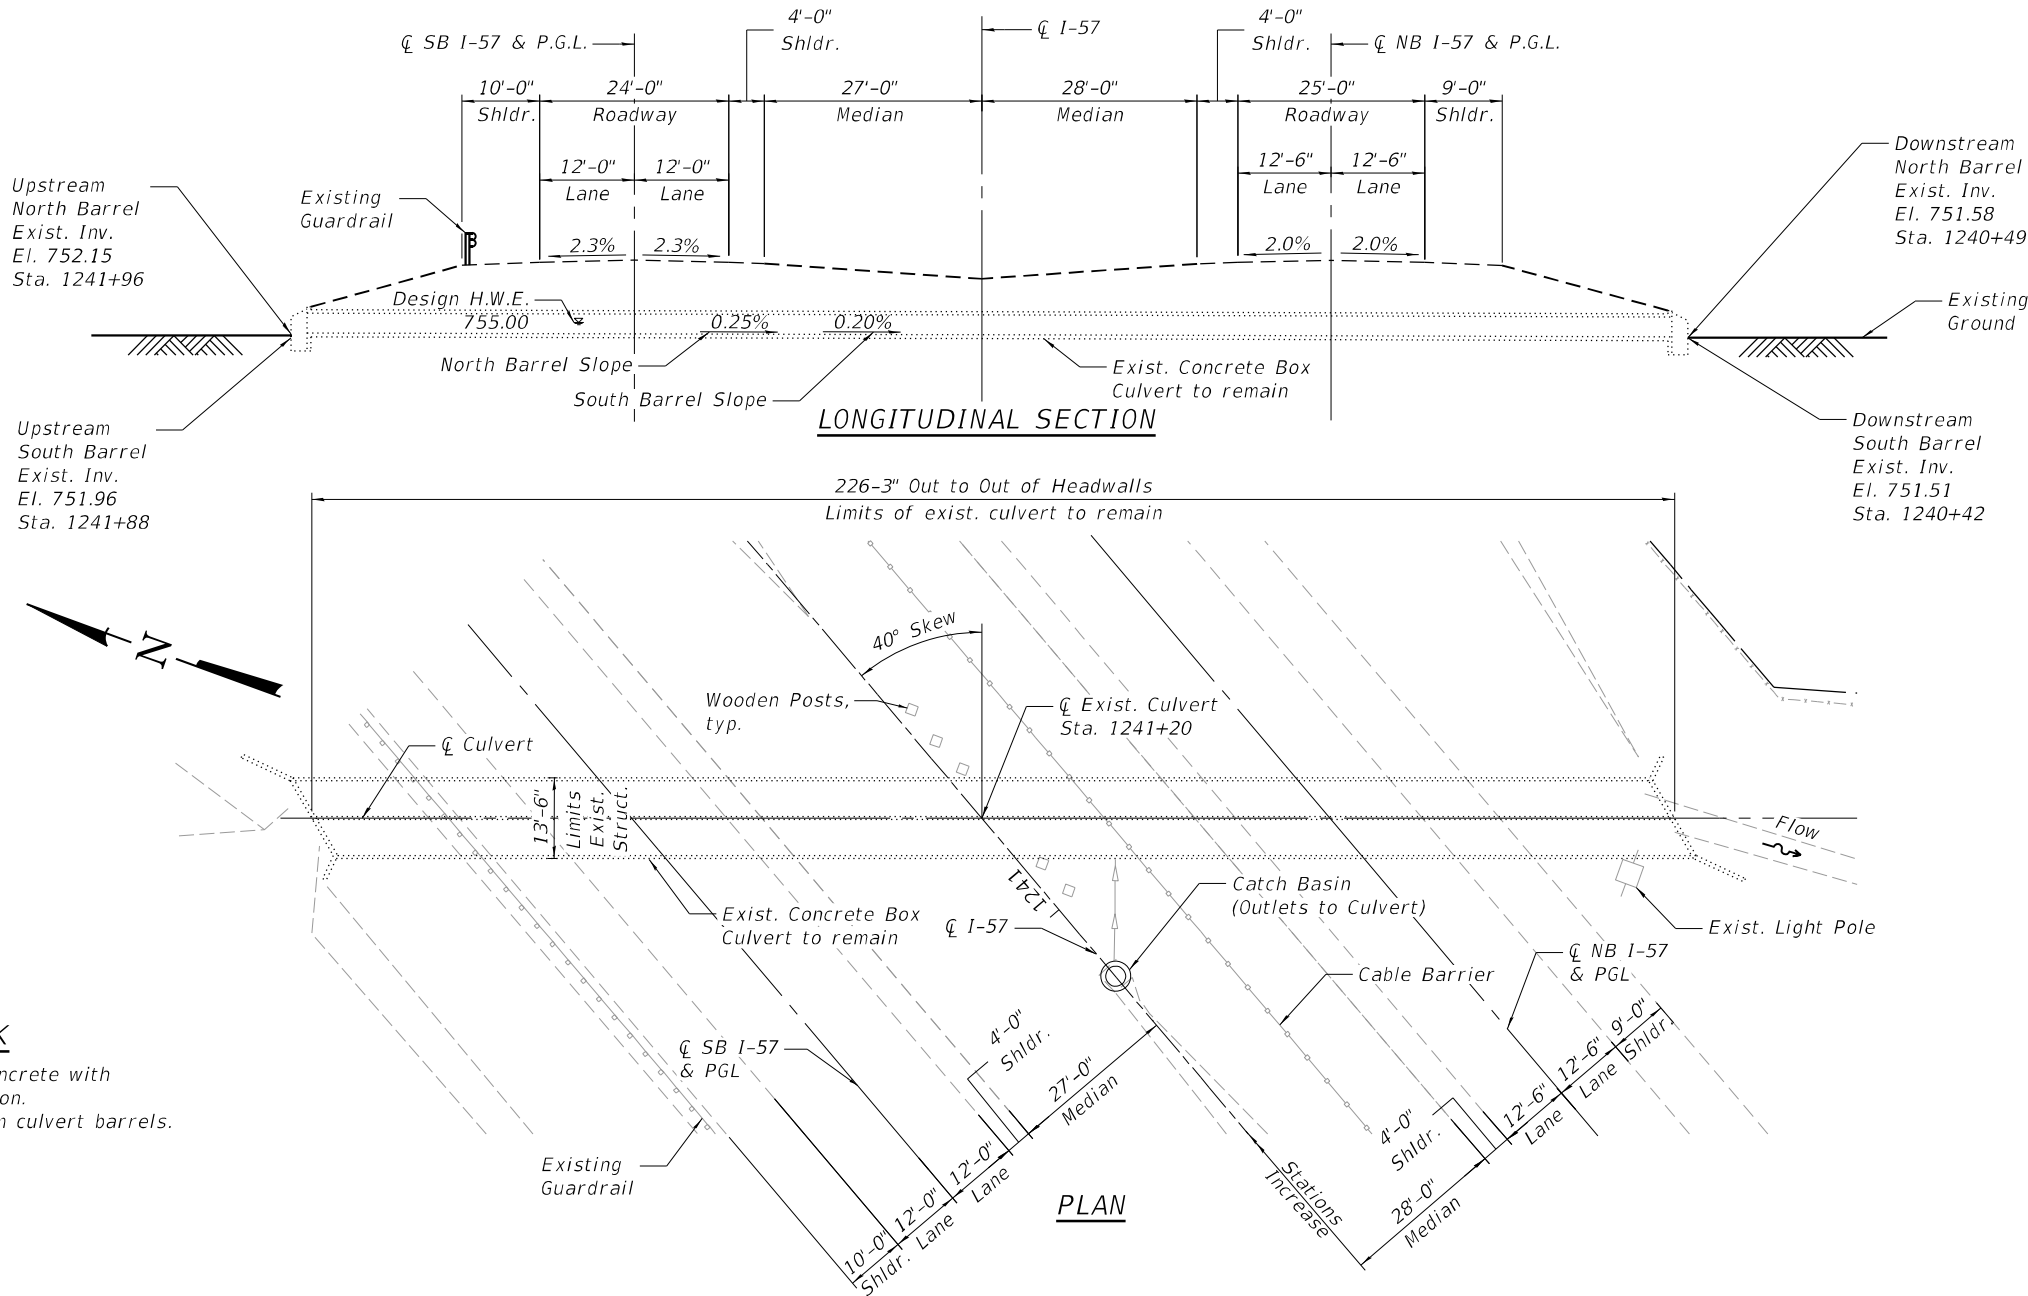

SCOPE OF WORK


1. Repair headwall concrete with epoxy crack injection.
2. Remove debris from culvert barrels.

WATERWAY INFORMATION TABLE

Drainage Area = 0.45 square miles									
Existing Overtopping Elev. = 759.20 @ Sta. Unknown									
Flood Event	Freq. Yr.	Discharge ft ³ /s	Waterway Opening - ft ²		Natural H.W.E. - ft	Head - ft		Headwater Elevation - ft	
			Existing	Proposed		Existing	Proposed	Existing	Proposed
Design	50	214	36.1		755.0	0.7		755.7	
Base	100	262	39.4		755.3	1.0		756.3	
Scour Design Check									
Overtop Existing	<500	392							
Overtop Proposed									
Max. Calc.	500	395	40.0		755.3	3.9		759.2	

10-Year Velocity through Existing Structure = 4 ft/s
2-Yr. Flow Rate = 50 cu. ft./s

LOCATION SKETCH

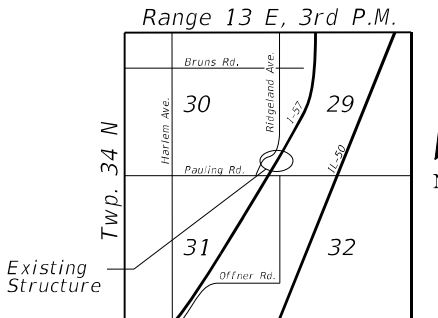

GENERAL PLAN AND ELEVATION

I-57 AT PAULING ROAD

F.A.I. RTE. 57

SEC. 99-1HB-2-BR

WILL COUNTY

STATION 1241+20.00

STRUCTURE NO. 099-0540

STATE OF ILLINOIS
DEPARTMENT OF TRANSPORTATION

GENERAL PLAN AND ELEVATION
STRUCTURE NO. 099-0540

SHEET SD-1 OF SD-2 SHEETS

F.A.I. RTE.	SECTION	COUNTY	TOTAL SHEETS	SHEET NO.
57	99-1HB-2-BR	WILL	133	99
CONTRACT NO. 60R76				
ILLINOIS FED. AID PROJECT				

MODEL: Default
FILE NAME: p:\w\atlas-pw\beniley.com\atlas-pw-01\Documents\Projects\1001\1001 CV 008003\10 CAD\3_Sheets\12_Structural\Double Box Culvert\160R76-DoubleBoxGP&E.dgn
3/7/2025 12:01:44 PM


GENERAL NOTES

Plan dimensions and details relative to the existing structure have been taken from existing plans and are subject to nominal construction variations. The contractor shall field verify existing dimensions and details affecting new construction and make necessary approved adjustments prior to construction or ordering materials. Such variations shall not be cause for change in scope of work; however, the Contractor will be paid for the quantity actually furnished at the unit price bid for the work.


Crack lengths shown are intended as a guideline for bidding purposes. Actual repair lengths shall be determined in the field by the Engineer. A nominal amount of additional repair quantities have been provided to account for repairs not shown.

TOTAL BILL OF MATERIAL

ITEM	UNIT	TOTAL
Epoxy Crack Injection	Foot	6
Debris Removal	Cu. Yd.	1

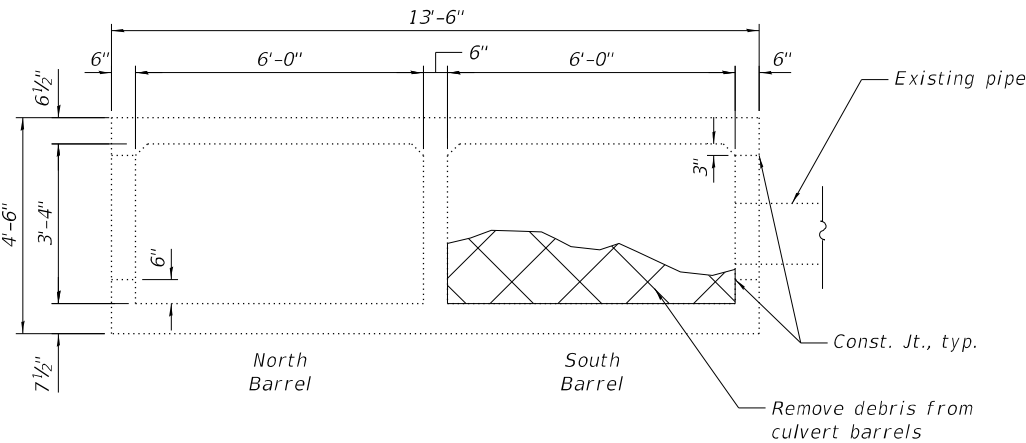

SECTION THRU BARREL
(Looking southeast)
(Reinforcement not shown)

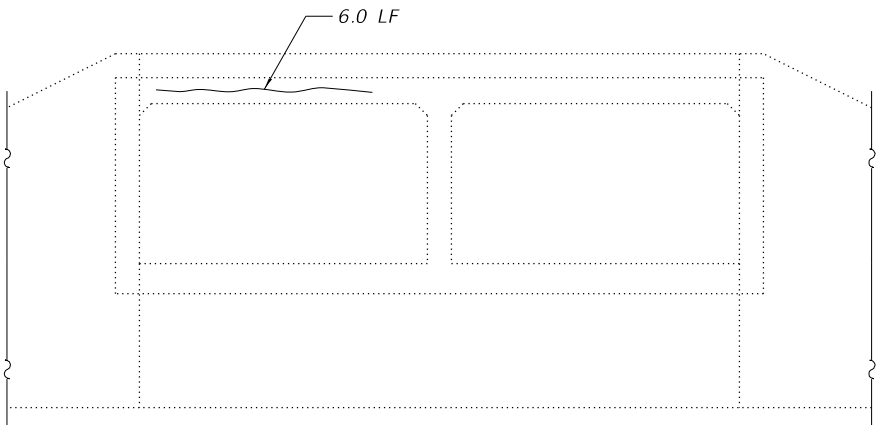

END ELEVATION
(Looking northwest)

LEGEND

Epoxy Crack Injection


MODEL: Default
FILE NAME: pw:\atlas-pw\ Bentley.com\atlas-pw-01\Documents\Projects\1001\1001 CV 008003\10 CAD\3_Sheets\12_Structural\Double Box Culvert\160R76-DoubleBox_General

AEG ATLAS ENGINEERING GROUP, LTD.	USER NAME =	DESIGNED - NKA	REVISED -	STATE OF ILLINOIS DEPARTMENT OF TRANSPORTATION	GENERAL DATA STRUCTURE NO. 099-0540	F.A.I. RTE.	SECTION	COUNTY	TOTAL SHEETS	SHEET NO.
		CHECKED - JKL	REVISED -			57	99-1HB-2-BR	WILL	133	100
	PLOT SCALE =	DRAWN - KB	REVISED -			CONTRACT NO. 60R76				
	PLOT DATE =	CHECKED - 4/19/2024	REVISED -			ILLINOIS FED. AID PROJECT				
SHEET SD-2 OF SD-2 SHEETS										

FINAL	SURVEYED	BY	DATE
SURVEY	PLOTTED		
NOTE BOOK	TEMPLATE		
NO.	AREAS CHECKED		

ORIGINAL	SURVEYED	BY	DATE
SURVEY	PLOTTED		
NOTE BOOK	TEMPLATE		
NO.	AREAS CHECKED		

MODEL: XS_SHEET_Temporary2_model_name_0
FILE NAME: D:\data\as-pw\identity\contract\as-pw-0\Documents\Projects\100111001 CV 008\0031 10 CAD\3 Sheets\3_3_Sheets\10180775cm-XG-Pauling.bol.dgn

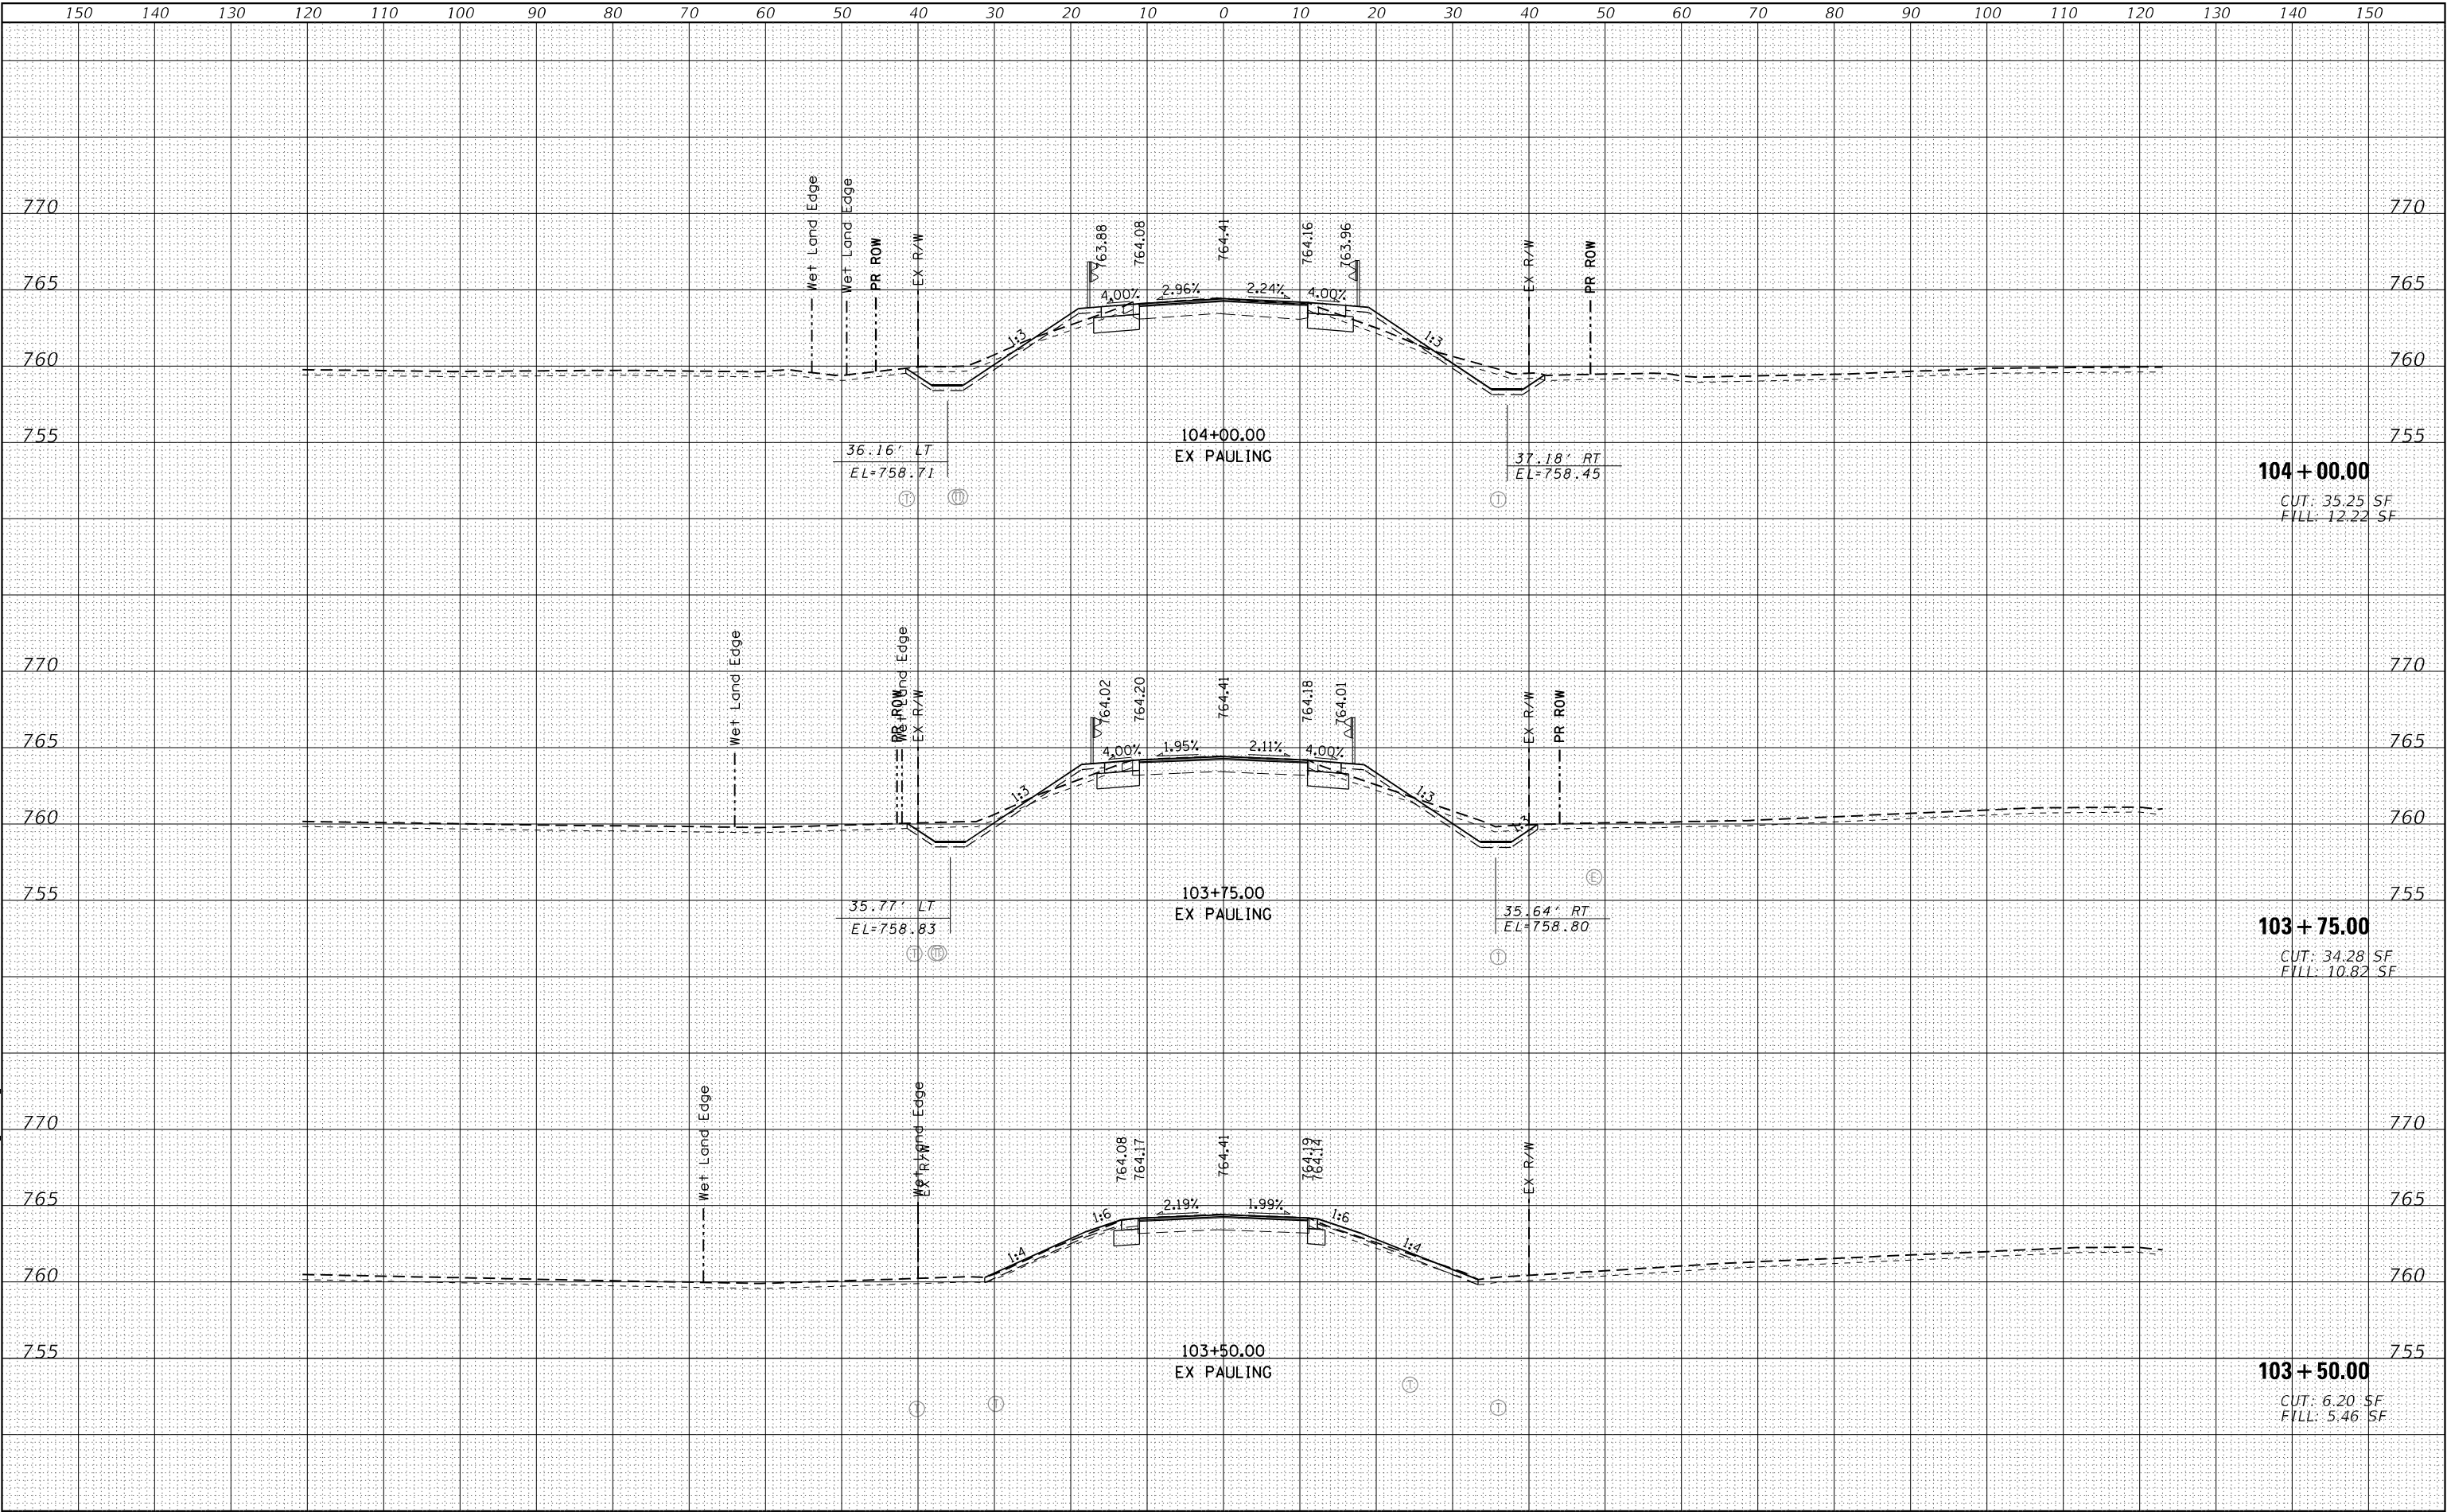


150															140															130															120															110															100															90															80															70															60															50															40															30															20															10															0															10															20															30															40															50															60															70															80															90															100															110															120															130															140															150	
AEG ATLAS ENGINEERING GROUP, LTD.			USER NAME = cpujari			DESIGNED - BAJ			REVISED -			STATE OF ILLINOIS DEPARTMENT OF TRANSPORTATION																														CROSS SECTIONS I-57 AT PAULING ROAD										F.A.I. RTE.		SECTION			COUNTY			TOTAL SHEETS		SHEET NO.	
			DRAWN - BAJ			REVISED -			57		99-1HB-2-BR	WILL			133		101	
			PLOT SCALE = 20,0000' * / in.			CHECKED - BA			REVISED -																																	SCALE:										SHEET 1		OF 24		SHEETS		STA. 103+50.00 TO STA. 104+00.00						ILLINOIS			FED. AID PROJECT			CONTRACT NO. 60R76	
			PLOT DATE = 3/7/2025			DATE - 03/06/2024			REVISED -	

FINAL	SURVEYED	BY	DATE
SURVEY	PLOTTED		
NOTE BOOK	TEMPLATE		
NO.	AREAS CHECKED		

ORIGINAL	SURVEYED	BY	DATE
SURVEY	PLOTTED		
NOTE BOOK	TEMPLATE		
NO.	AREAS CHECKED		

MODEL: XS_SHEET_Temporary_model_name.dgn
FILE NAME: D:\data\paw\identity\contract\paw-0\Documents\Projects\100111001 CV 008\0031 10 CAD\3 Sheets\13_XS\xls-sd180775cm-XS-Cross-Pauling.tbl.dgn

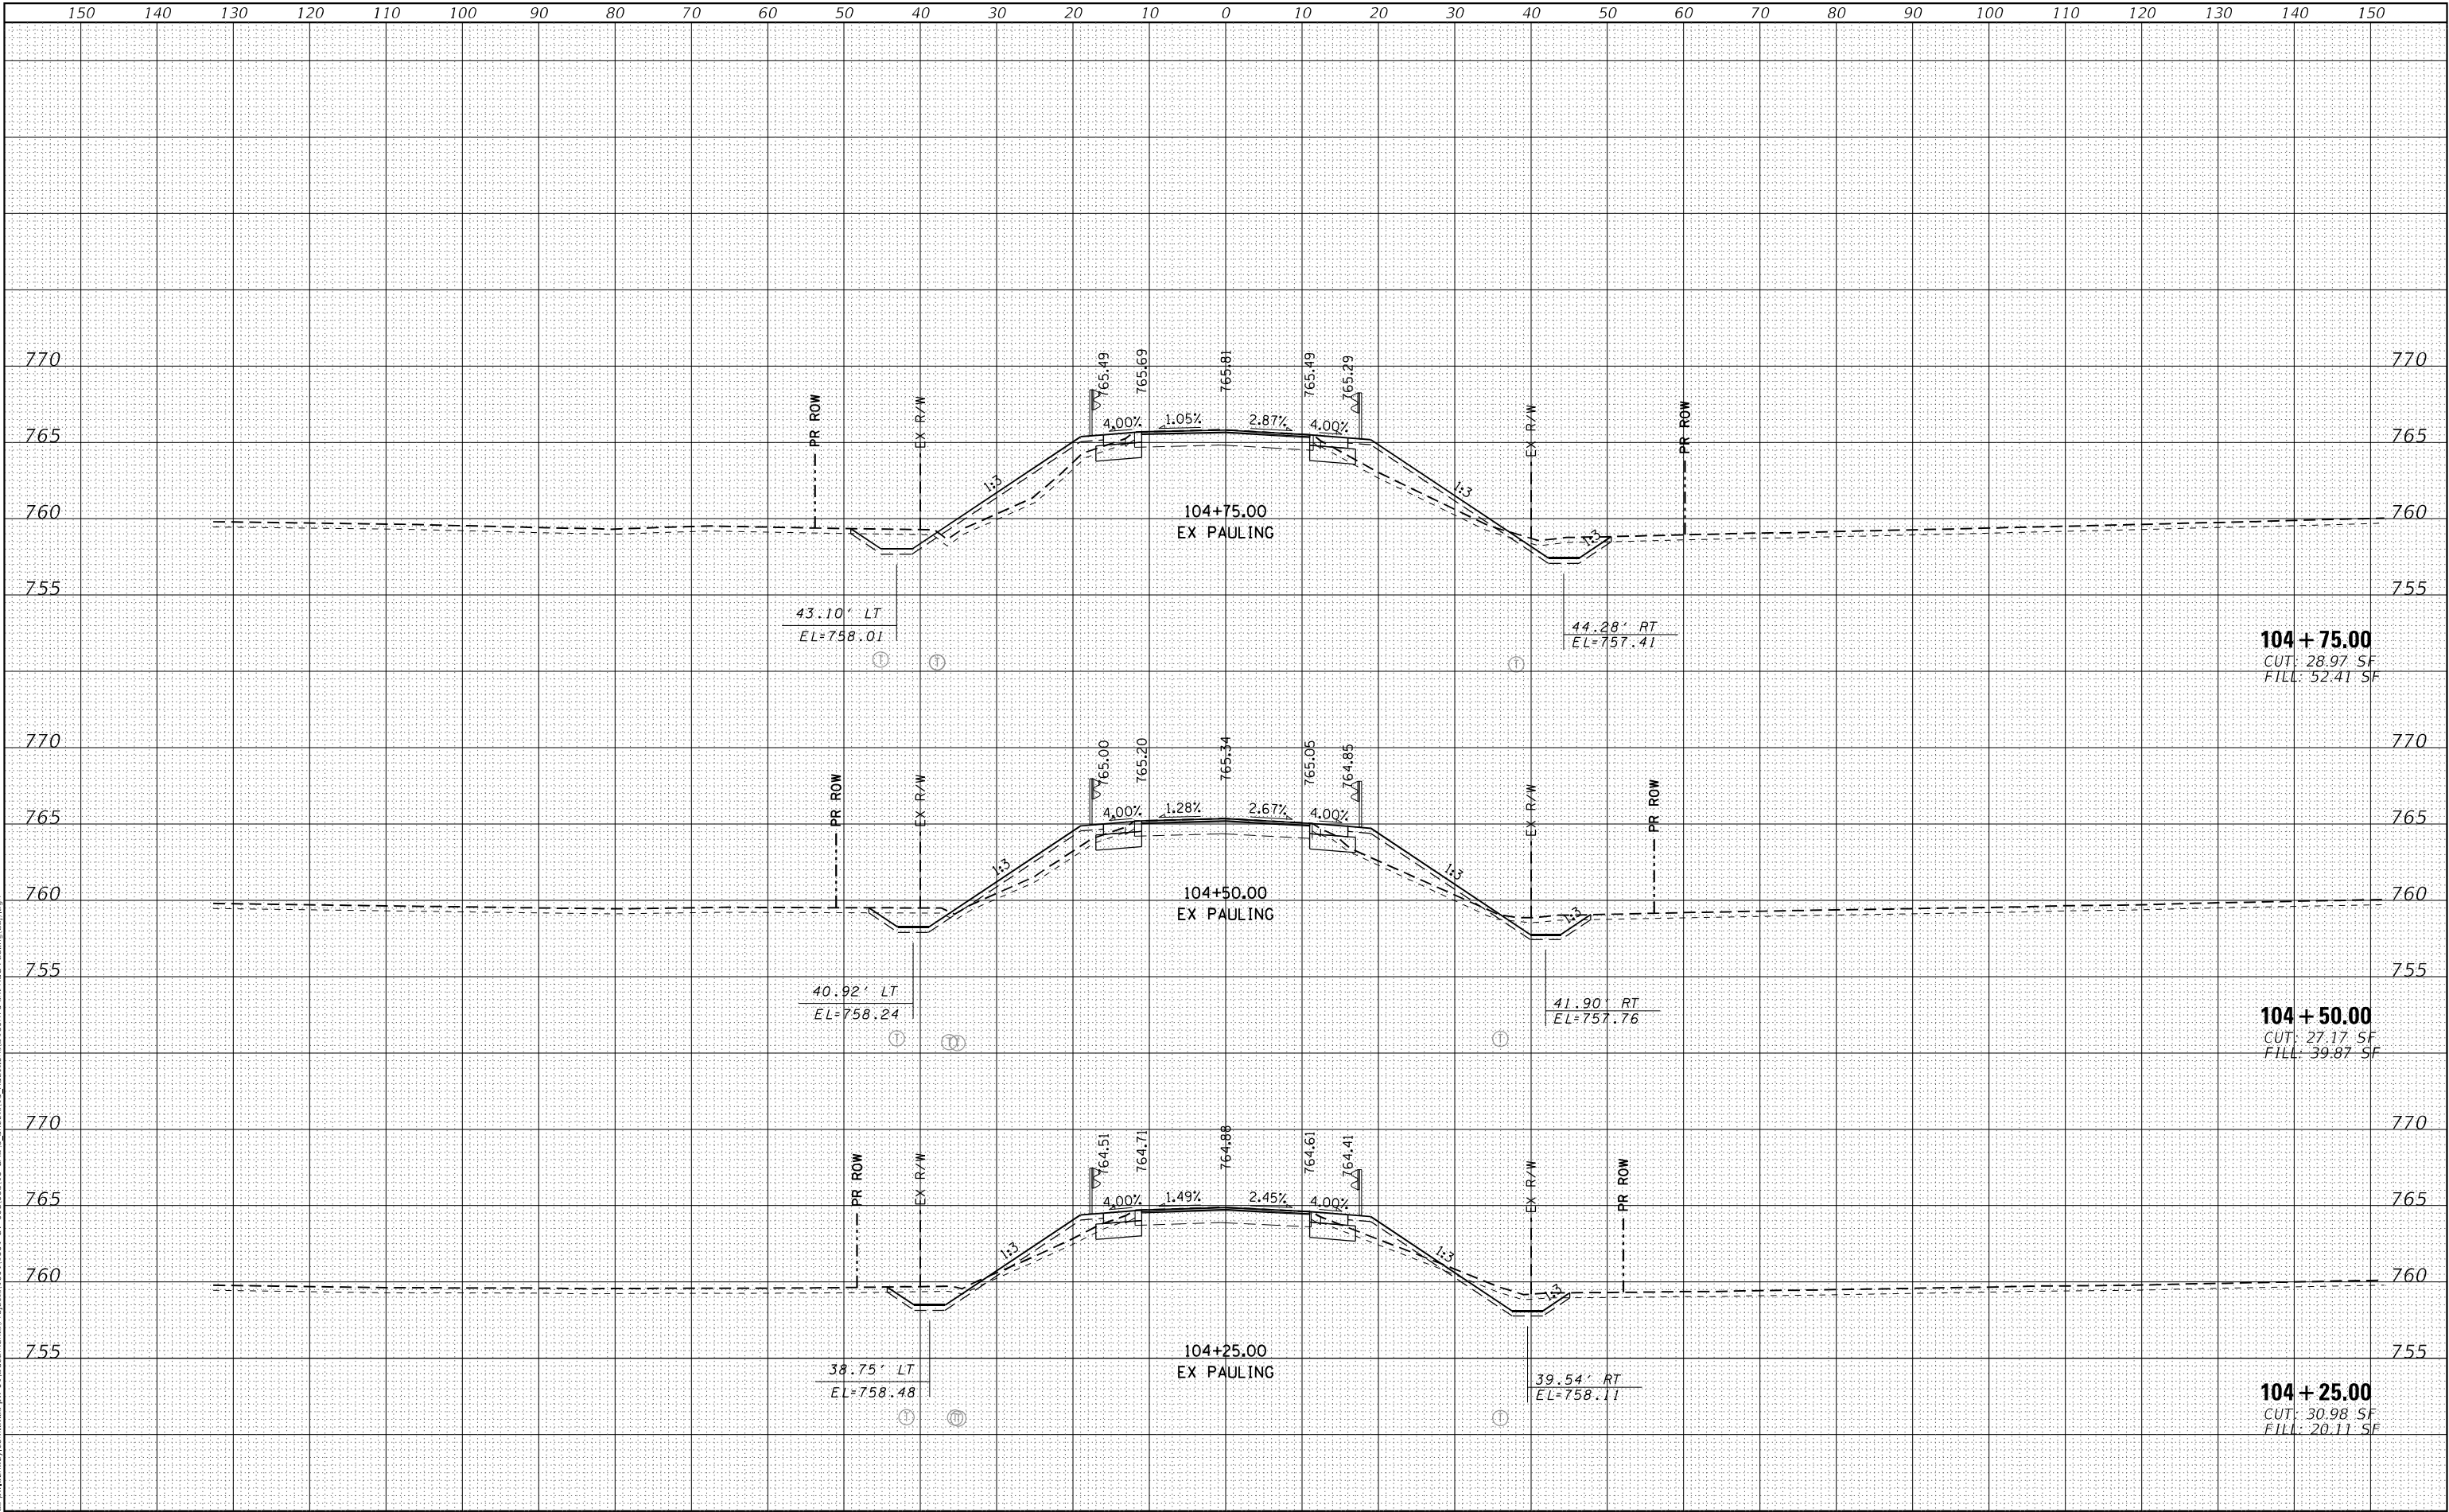


ORIGINAL SURVEY			BY	DATE
NOTE BOOK	SURVEYED _____			
	PLOTTED _____			
	TEMPLATE _____			
	AREAS _____			
NO. _____	AREAS CHECKED _____			

	USER NAME = cpujari	DESIGNED - BAJ	REVISED -	STATE OF ILLINOIS DEPARTMENT OF TRANSPORTATION	CROSS SECTIONS I-57 AT PAULING ROAD					F.A.I. RTE.	SECTION	COUNTY	TOTAL SHEETS	SHEET NO.
	PLOT SCALE = 20,0000' / in.	DRAWN - BAJ	REVISED -							57	99-1HB-2-BR	WILL	133	103
	PLOT DATE = 3/7/2025	CHECKED - BA	REVISED -		CONTRACT NO. 60R76									
		DATE - 03/06/2024	REVISED -		SCALE:	SHEET 3 OF 24 SHEETS	STA. 105+00.00 TO STA. 105+41.00							

FINAL	SURVEYED	DATE
SURVEY	PLOTTED	BY
NOTE BOOK	TEMPLATE	
NO.	AREAS CHECKED	

ORIGINAL	SURVEYED	DATE
SURVEY	PLOTTED	BY
NOTE BOOK	TEMPLATE	
NO.	AREAS CHECKED	

MODEL: XS_SHEET_Temporary_model_name_04
FILE NAME: D:\work\paw\identity\connect\paw-0\Documents\Projects\10111001 CV 1008\0031 to CAD\3 Sheets\13_XS\xls-sd1007\Scn-XS-Cross-Pauling.tbl.dgn

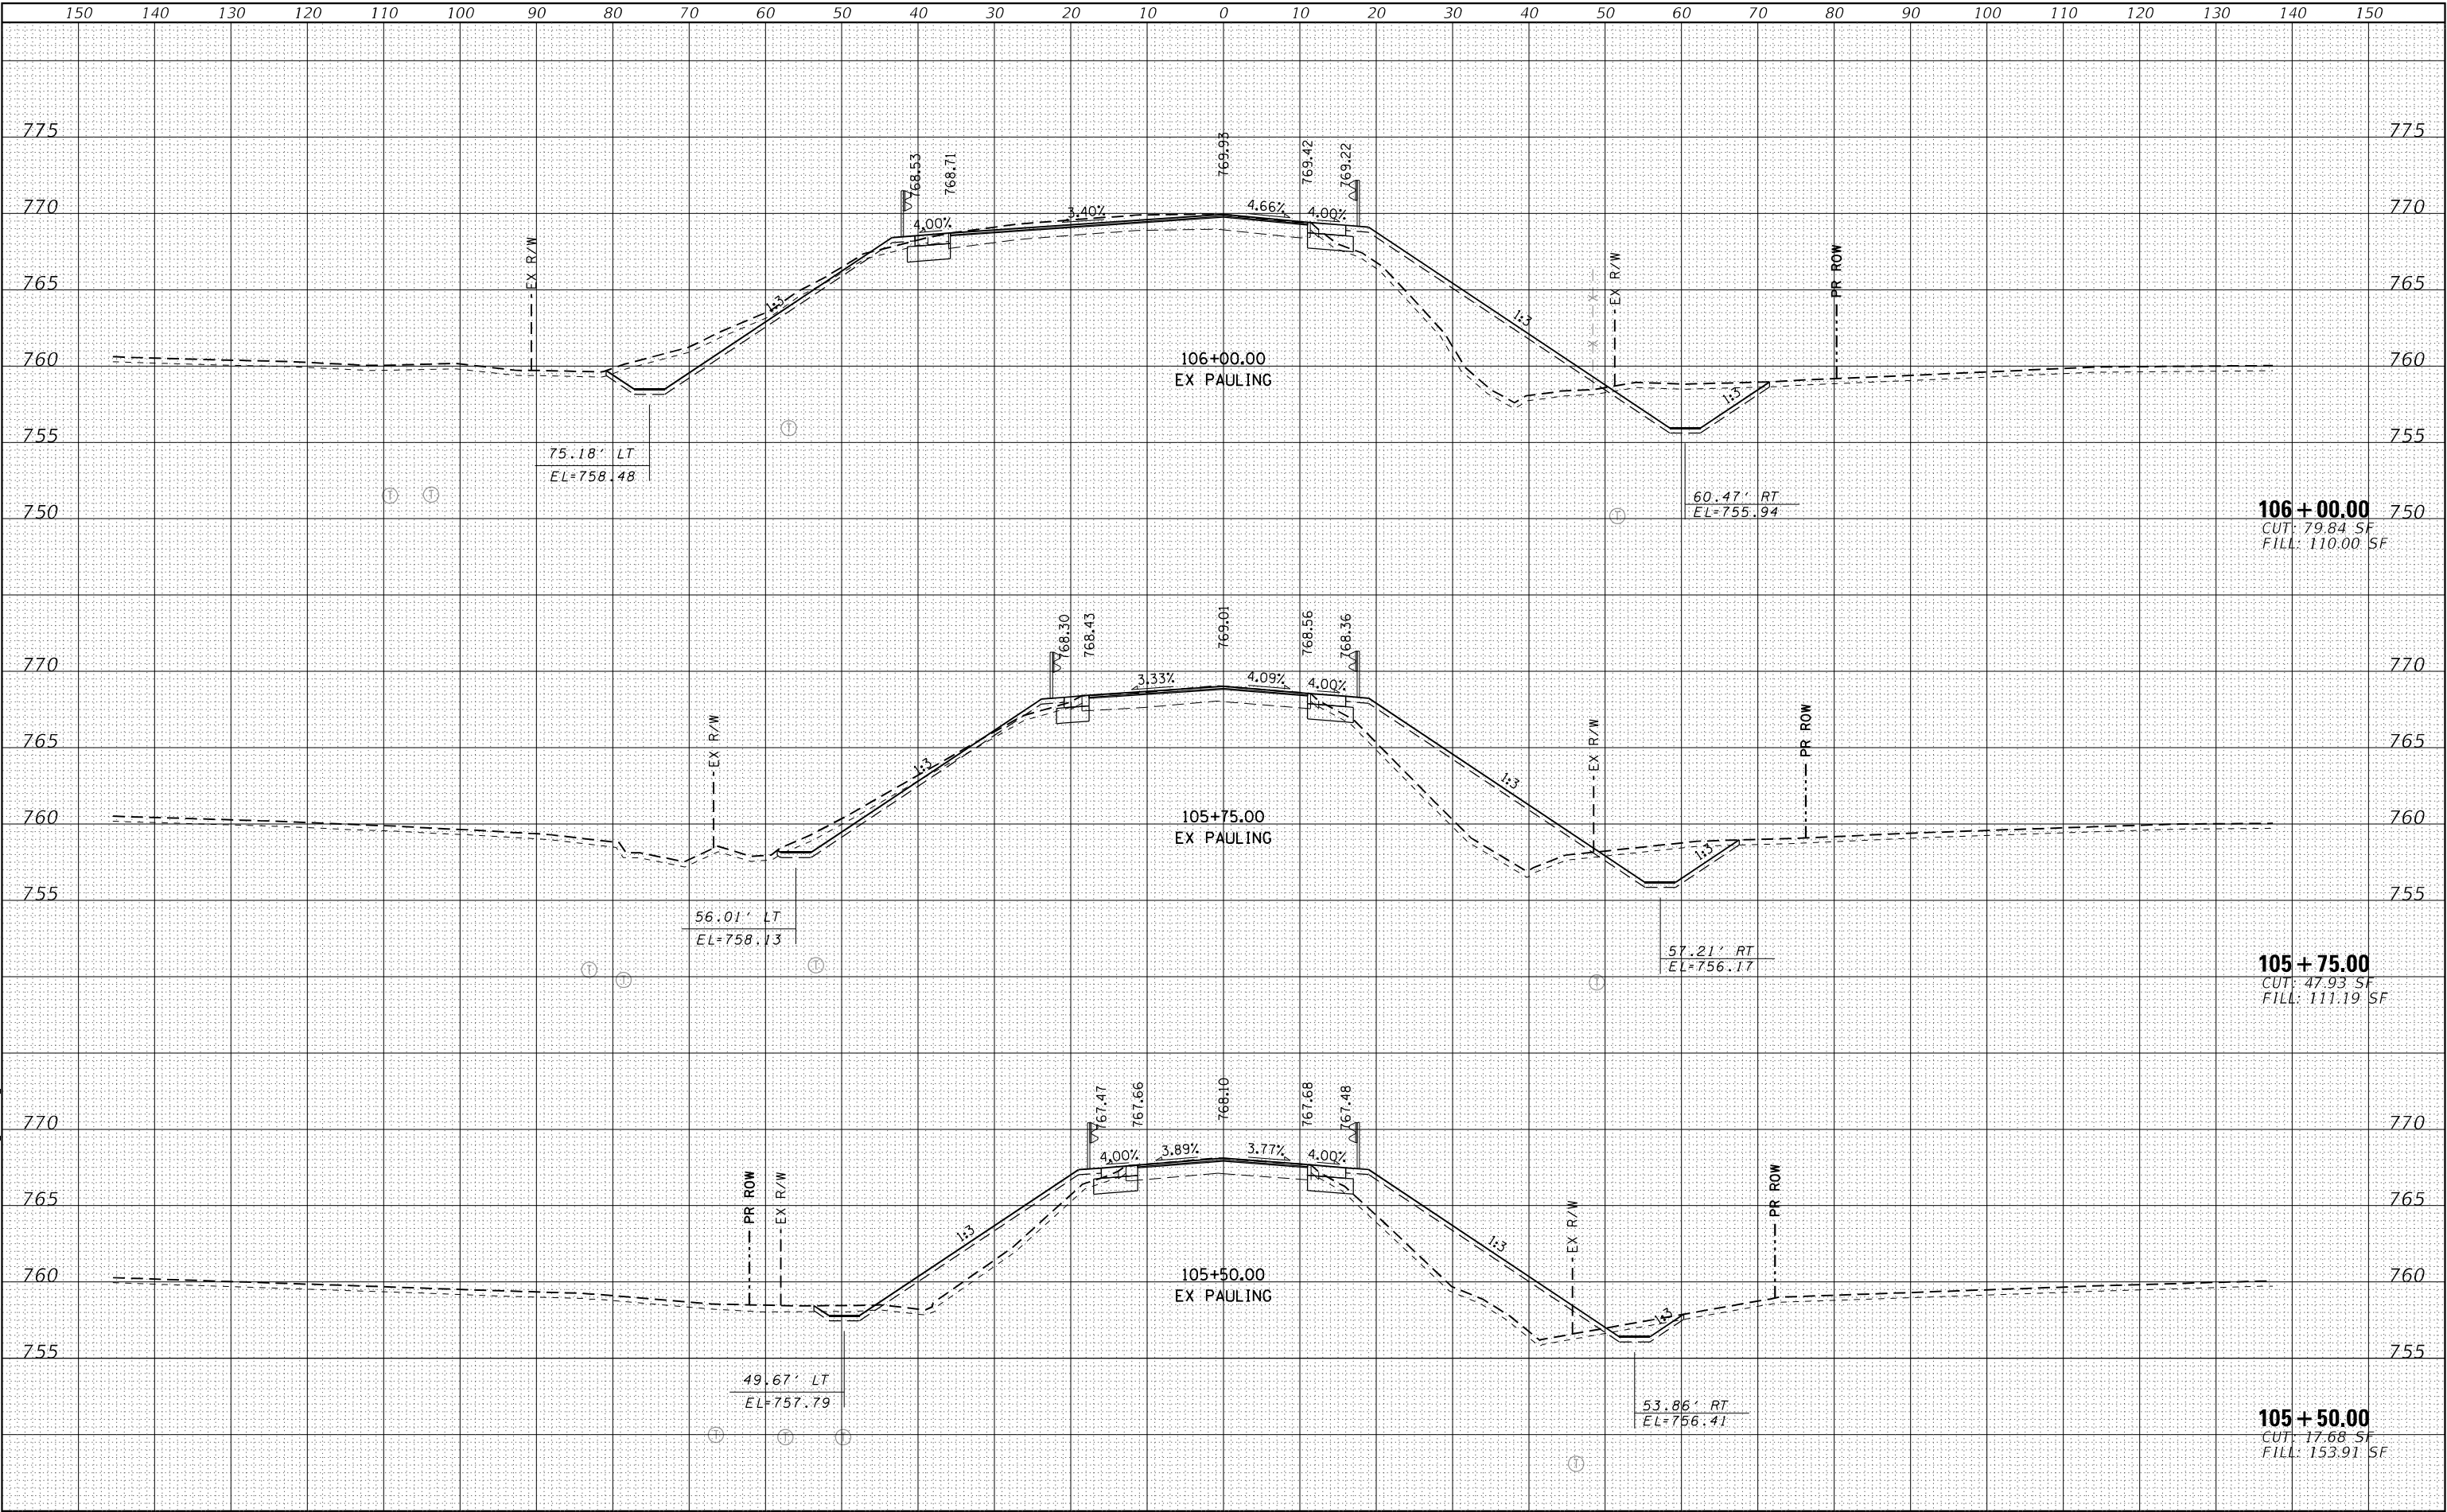

AEG ATLAS ENGINEERING
GROUP, LTD.

USER NAME = cpujari	DESIGNED - BAJ	REVISED -
	DRAWN - BAJ	REVISED -
PLOT SCALE = 20,0000' / in.	CHECKED - BA	REVISED -
PLOT DATE = 3/7/2025	DATE - 03/06/2024	REVISED -

STATE OF ILLINOIS
DEPARTMENT OF TRANSPORTATION

CROSS SECTIONS			
I-57 AT PAULING ROAD			
SCALE:	SHEET 4	OF 24 SHEETS	STA. 105+50.00 TO STA. 106+00.00

F.A.I. RTE.	SECTION	COUNTY	TOTAL SHEETS	SHEET NO.
57	99-1HB-2-BR	WILL	133	104
CONTRACT NO. 60R76				
ILLINOIS				FED. AID PROJECT

ORIGINAL			BY	DATE
SURVEY				
PLOTTED				
TEMPERATURE				
AREAS				
AREAS CHECKED				
NO.				

AEG ATLAS ENGINEERING
GROUP, LTD.

DESIGNED	-	BAJ
DRAWN	-	BAJ
CHECKED	-	BA
DATE	-	03/06/2024


CROSS SECTIONS I-57 AT PAULING ROAD				
SCALE:	SHEET 5	OF 24 SHEETS	STA. 106+25.00	TO STA. 106+50.00

F.A.I. RTE.	SECTION	COUNTY	TOTAL SHEETS	SHEET NO.
57	99-1HB-2-BR	WILL	133	105
		CONTRACT NO. 60R76		
ILLINOIS		FED. AID PROJECT		

FINAL	SURVEYED	BY	DATE
SURVEY	PLOTTED		
NOTE BOOK	TEMPLATE		
NO.	AREAS CHECKED		

ORIGINAL	SURVEYED	BY	DATE
SURVEY	PLOTTED		
NOTE BOOK	TEMPLATE		
NO.	AREAS CHECKED		

MODEL XS-SHEET_Temporary_model_name_06
FILE NAME: D:\w\dwg\paw\identity\contract\paw-0\Documents\Projects\100111001 CV 008\003110 CAD\3 Sheets\3 XS\cros-sd180775cm-XSC-Pauling.bol.dgn

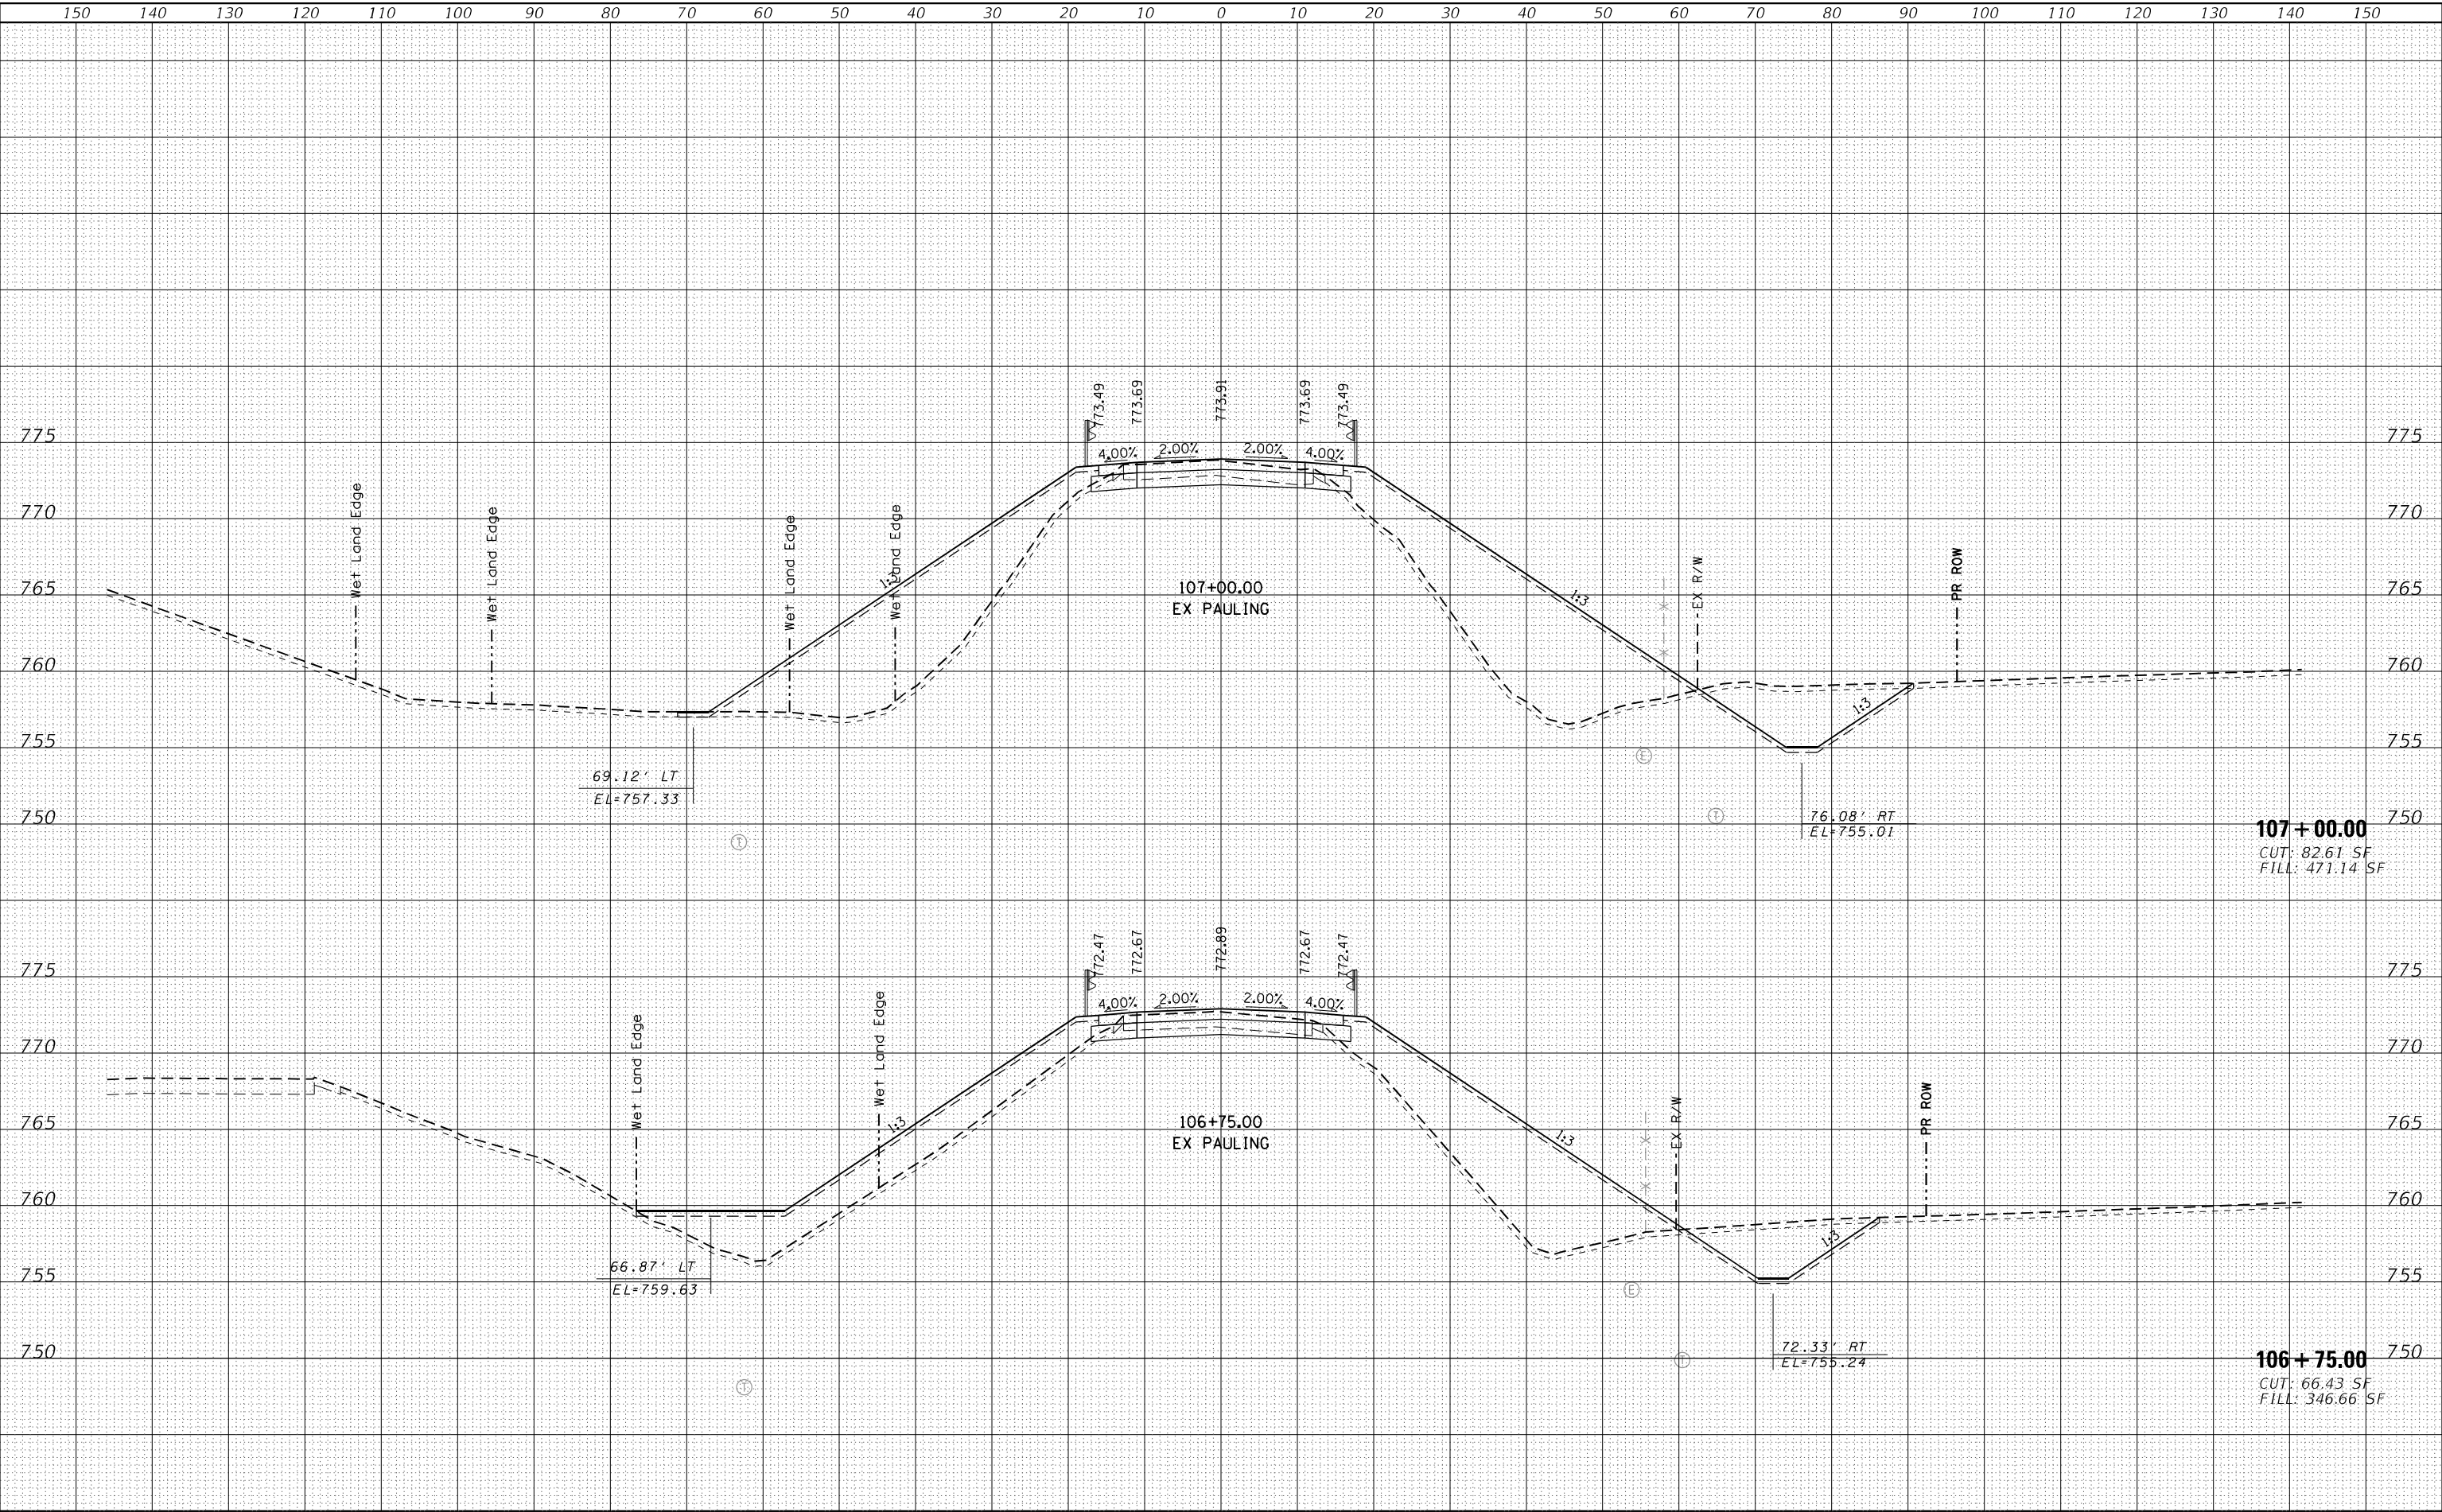

AEG ATLAS ENGINEERING
GROUP, LTD.

USER NAME = cpujari	DESIGNED - BAJ	REVISED -
	DRAWN - BAJ	REVISED -
PLOT SCALE = 20,0000 * / in.	CHECKED - BA	REVISED -
PLOT DATE = 3/7/2025	DATE - 03/06/2024	REVISED -

STATE OF ILLINOIS
DEPARTMENT OF TRANSPORTATION

CROSS SECTIONS
I-57 AT PAULING ROAD

SCALE: SHEET 6 OF 24 SHEETS STA. 106+75.00 TO STA. 107+00.00

F.A.I. RTE.	SECTION	COUNTY	TOTAL SHEETS	SHEET NO.
57	99-1HB-2-BR	WILL	133	106
CONTRACT NO. 60R76				
ILLINOIS FED. AID PROJECT				

ORIGINAL			BY	DATE
SURVEY				
PLOTTED				
TEMPERATURE				
AREAS				
AREAS CHECKED				
NO.				

The image displays two cross-section diagrams of a road project, labeled 107+50.00 and 107+25.00, showing the profile of the road, wet land edges, and proposed right-of-way (PR ROW). The diagrams include stationing, elevation, and cut/fill calculations.

Top Diagram (Station 107+50.00):

- Station:** 107+50.00
- Location:** EX PAULING
- Profile:** The road profile is shown with a central crest at station 107+50.00. The profile is defined by a solid line (road) and a dashed line (wet land edge). The wet land edge is labeled "Wet Land Edge".
- Grades:** The road grades are 4.00%, 2.00%, 2.00%, and 4.00%.
- PR ROW:** The proposed right-of-way (PR ROW) is shown as a dashed line.
- Calculations:**
 - Left side: 76.81' LT, EL=756.66
 - Right side: 83.17' RT, EL=754.54
 - Summary: CUT: 87.64 SF, FILL: 539.06 SF

Bottom Diagram (Station 107+25.00):


- Station:** 107+25.00
- Location:** EX PAULING
- Profile:** The road profile is shown with a central crest at station 107+25.00. The profile is defined by a solid line (road) and a dashed line (wet land edge). The wet land edge is labeled "Wet Land Edge".
- Grades:** The road grades are 4.00%, 2.00%, 2.00%, and 4.00%.
- PR ROW:** The proposed right-of-way (PR ROW) is shown as a dashed line.
- Calculations:**
 - Left side: 73.09' LT, EL=756.99
 - Right side: 79.75' RT, EL=754.77
 - Summary: CUT: 81.00 SF, FILL: 503.69 SF

	USER NAME = cpujari	DESIGNED - BAJ	REVISED -	STATE OF ILLINOIS DEPARTMENT OF TRANSPORTATION	CROSS SECTIONS I-57 AT PAULING ROAD				F.A.J. RTE.	SECTION	COUNTY	TOTAL SHEETS	SHEET NO.
		DRAWN - BAJ	REVISED -						57	99-1HB-2-BR	WILL	133	107
	PLOT SCALE = 20,0000' = 1 in.	CHECKED - BA	REVISED -		CONTRACT NO. 60R76								
	PLOT DATE = 3/7/2025	DATE - 03/06/2024	REVISED -		SCALE:	SHEET 7 OF 24 SHEETS	STA. 107+25.00 TO STA. 107+50.00		ILLINOIS	FED. AID PROJECT			

FINAL	SURVEYED	BY	DATE
SURVEY	PLOTTED		
NOTE BOOK	TEMPLATE		
NO.	AREAS CHECKED		

ORIGINAL	SURVEYED	BY	DATE
SURVEY	PLOTTED		
NOTE BOOK	TEMPLATE		
NO.	AREAS CHECKED		

MODEL: XS_SHEET_Template7_model_name_08
FILE NAME: D:\data\as-pw\asentiboy\contract\as-pw-0\Documents\Projects\100111001_CV_1001003110_CAD\3_Sheets\13_XS\tdb-sd180775cm-XS-Pauling.tbl.dgn

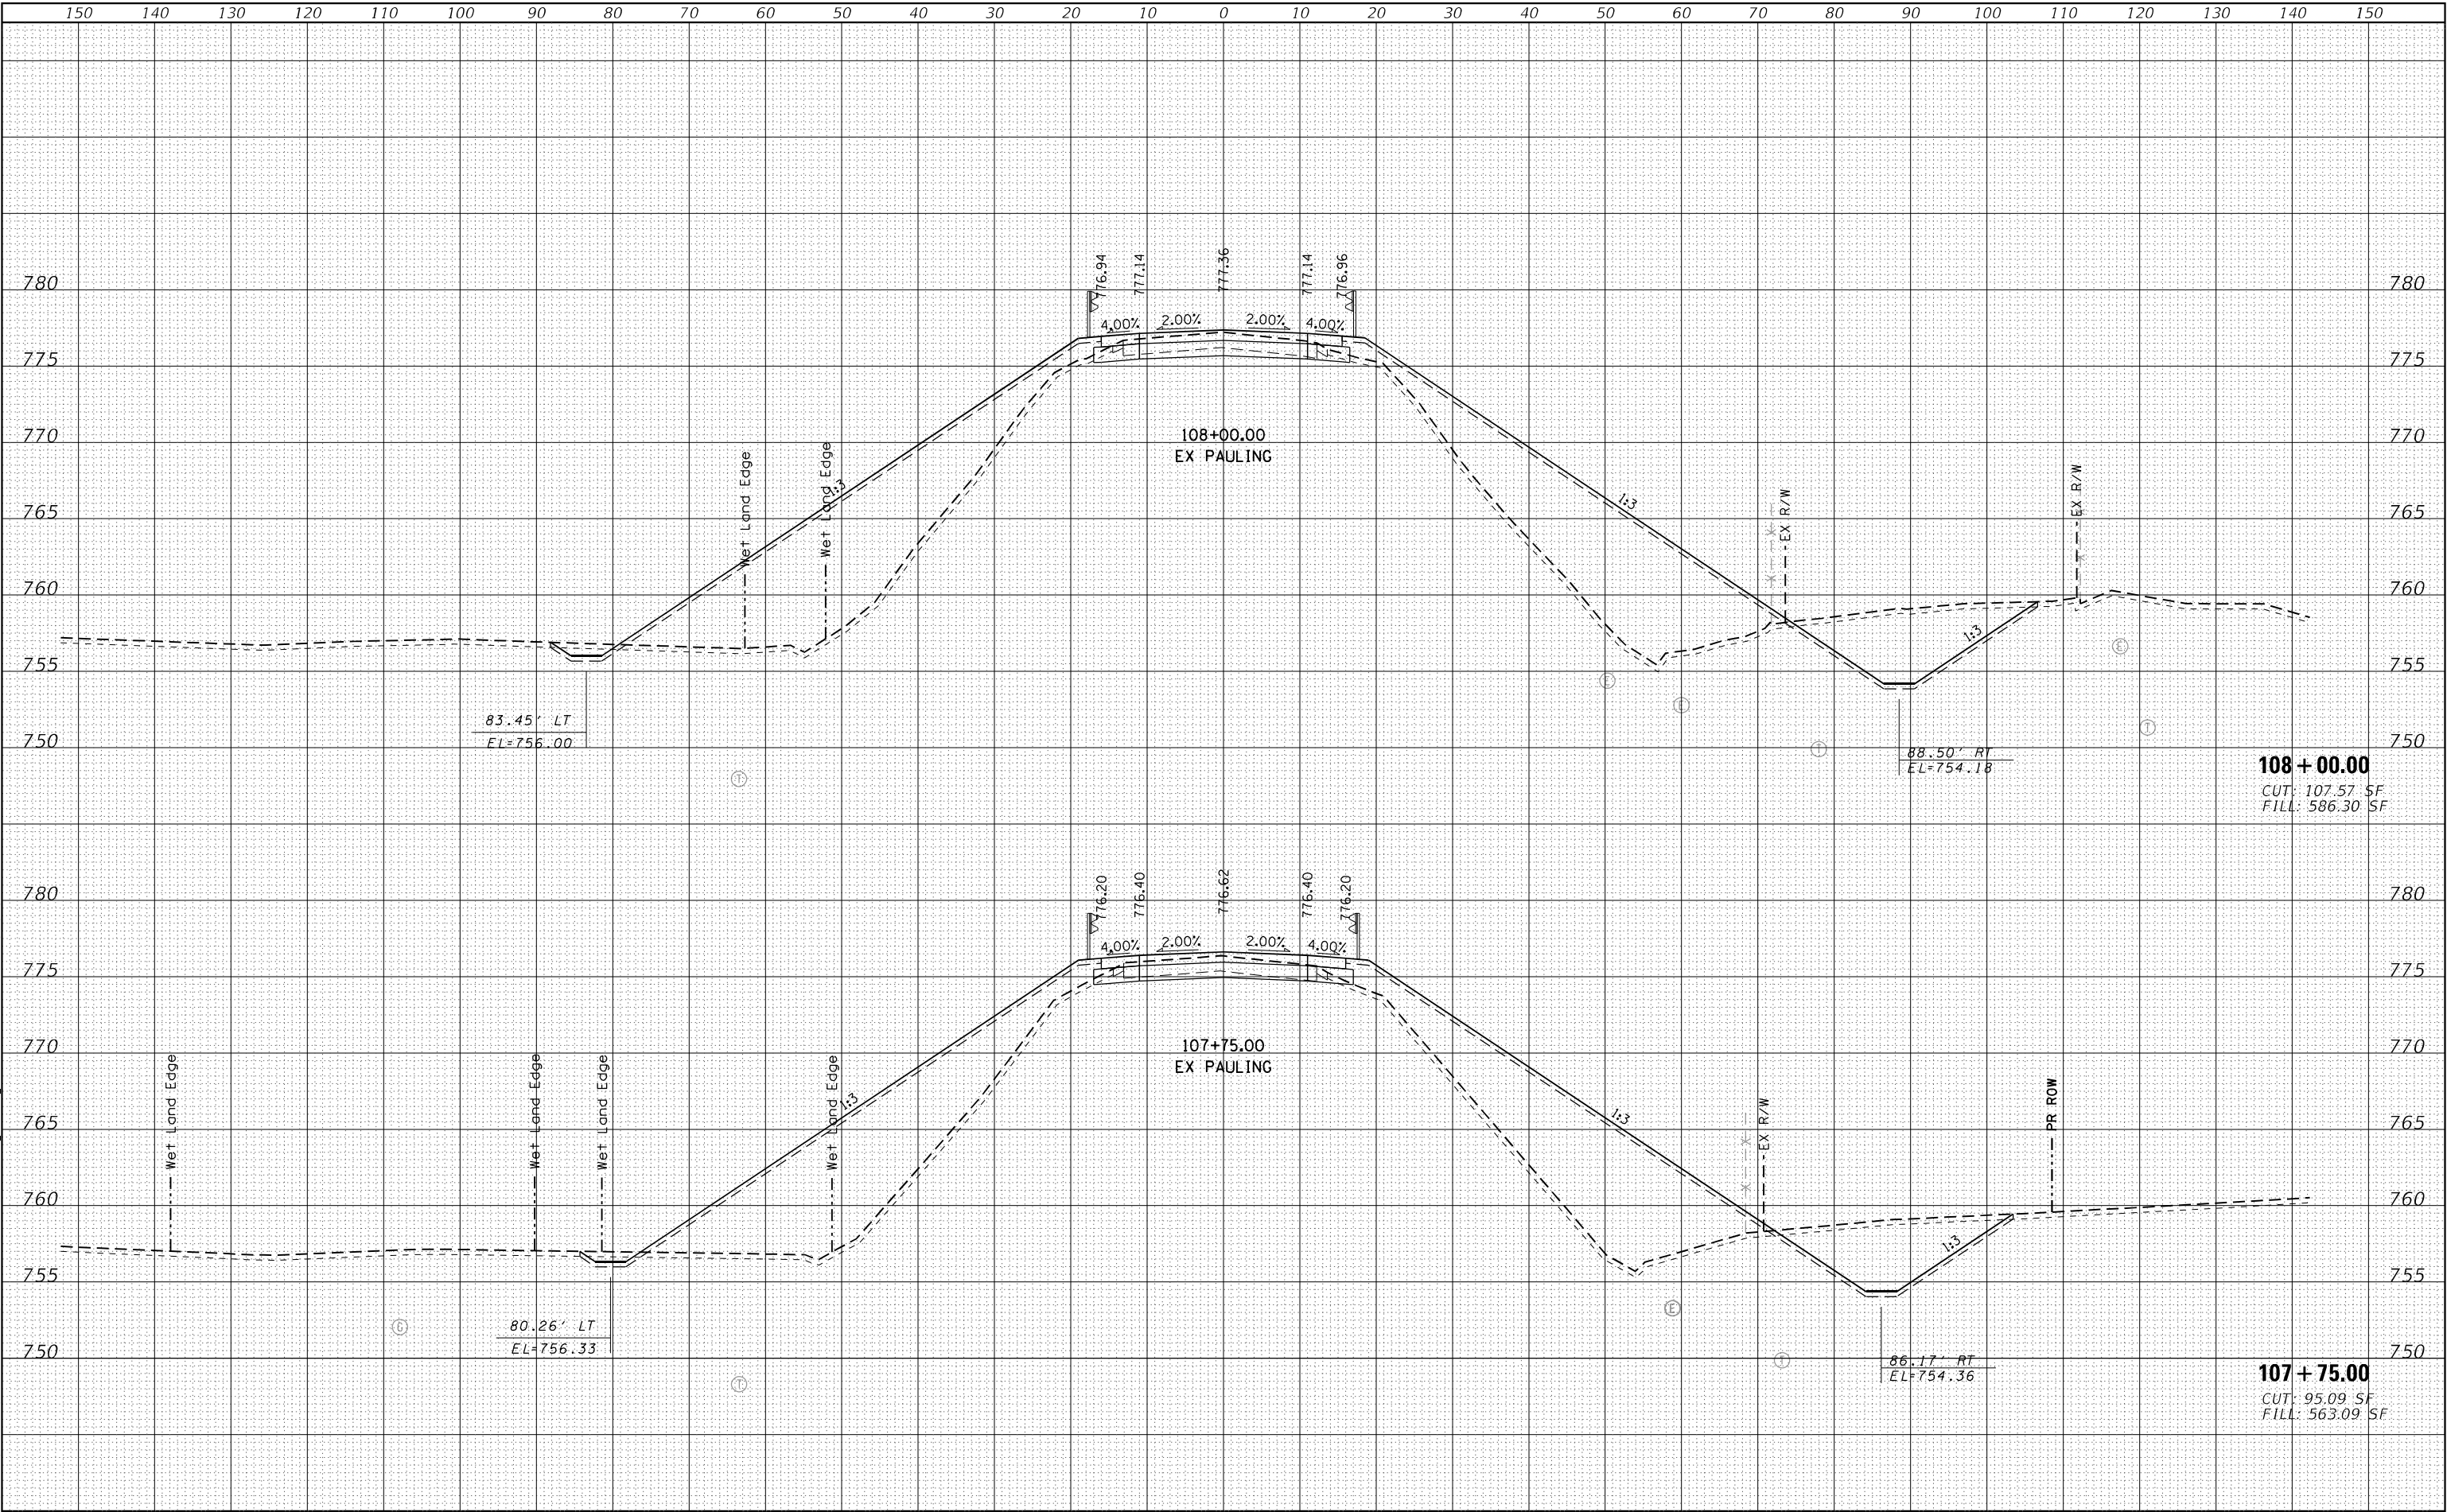

AEG ATLAS ENGINEERING
GROUP, LTD.

USER NAME = cpujari	DESIGNED - BAJ	REVISED -
	DRAWN - BAJ	REVISED -
PLOT SCALE = 20,0000 * / in.	CHECKED - BA	REVISED -
PLOT DATE = 3/7/2025	DATE - 03/06/2024	REVISED -

STATE OF ILLINOIS
DEPARTMENT OF TRANSPORTATION

CROSS SECTIONS
I-57 AT PAULING ROAD

SCALE: SHEET 8 OF 24 SHEETS STA. 107+75.00 TO STA. 108+00.00

F.A.I. RTE.	SECTION	COUNTY	TOTAL SHEETS	SHEET NO.
57	99-1HB-2-BR	WILL	133	108
CONTRACT NO. 60R76				
ILLINOIS FED. AID PROJECT				

FINAL SURVEY	SURVEYED _____	BY _____	DATE _____
	PLOTTED _____		
NOTE BOOK	TEMPLATE _____		
	AREAS _____		
NO. _____	AREAS CHECKED _____		

ORIGINAL SURVEY		BY _____	DATE _____
NOTE BOOK	SURVEYED _____		
	PLOTTED _____		
	TEMPLATE _____		
	AREAS _____		
NO. _____	AREAS CHECKED _____		

MODEL: XS_SHEET_temporary_model_name_09

A E G ATLAS ENGINEERING
GROUP, LTD.

USER NAME = cpujari	DESIGNED - BAJ
	DRAWN - BAJ
PLOT SCALE = 20,0000 * / in.	CHECKED - BA
PLOT DATE = 3/7/2025	DATE - 03/06/2024

DESIGNED	-	BAJ
DRAWN	-	BAJ
CHECKED	-	BA
DATE	-	03/06/2024

STATE OF ILLINOIS
DEPARTMENT OF TRANSPORTATION

CROSS SECTIONS

I-57 AT PAULING ROAD


SCALE:	SHEET 9	OF 24 SHEETS	STA. 108+25.00	TO STA. 108+50.00
--------	---------	--------------	----------------	-------------------

F.A.I. RTE.	SECTION	COUNTY	TOTAL SHEETS	SHEET NO.
57	99-1HB-2-BR	WILL	133	109
		CONTRACT NO. 60R76		
ILLINOIS		FED. AID PROJECT		

FINAL	SURVEYED	BY	DATE
SURVEY	PLOTTED		
NOTE BOOK	TEMPLATE		
NO.	AREAS CHECKED		

ORIGINAL	SURVEYED	BY	DATE
SURVEY	PLOTTED		
NOTE BOOK	TEMPLATE		
NO.	AREAS CHECKED		

MODEL XS-SHEET_Temporary_model_name_10
FILE NAME: d:\work\paw\identif\comcat\as-pw-0\Documents\Projects\100111001 CV 008-0031-10 CAD\3 Sheets\3 XS\xls\10180775cm-XS-Pauling.bal\dep

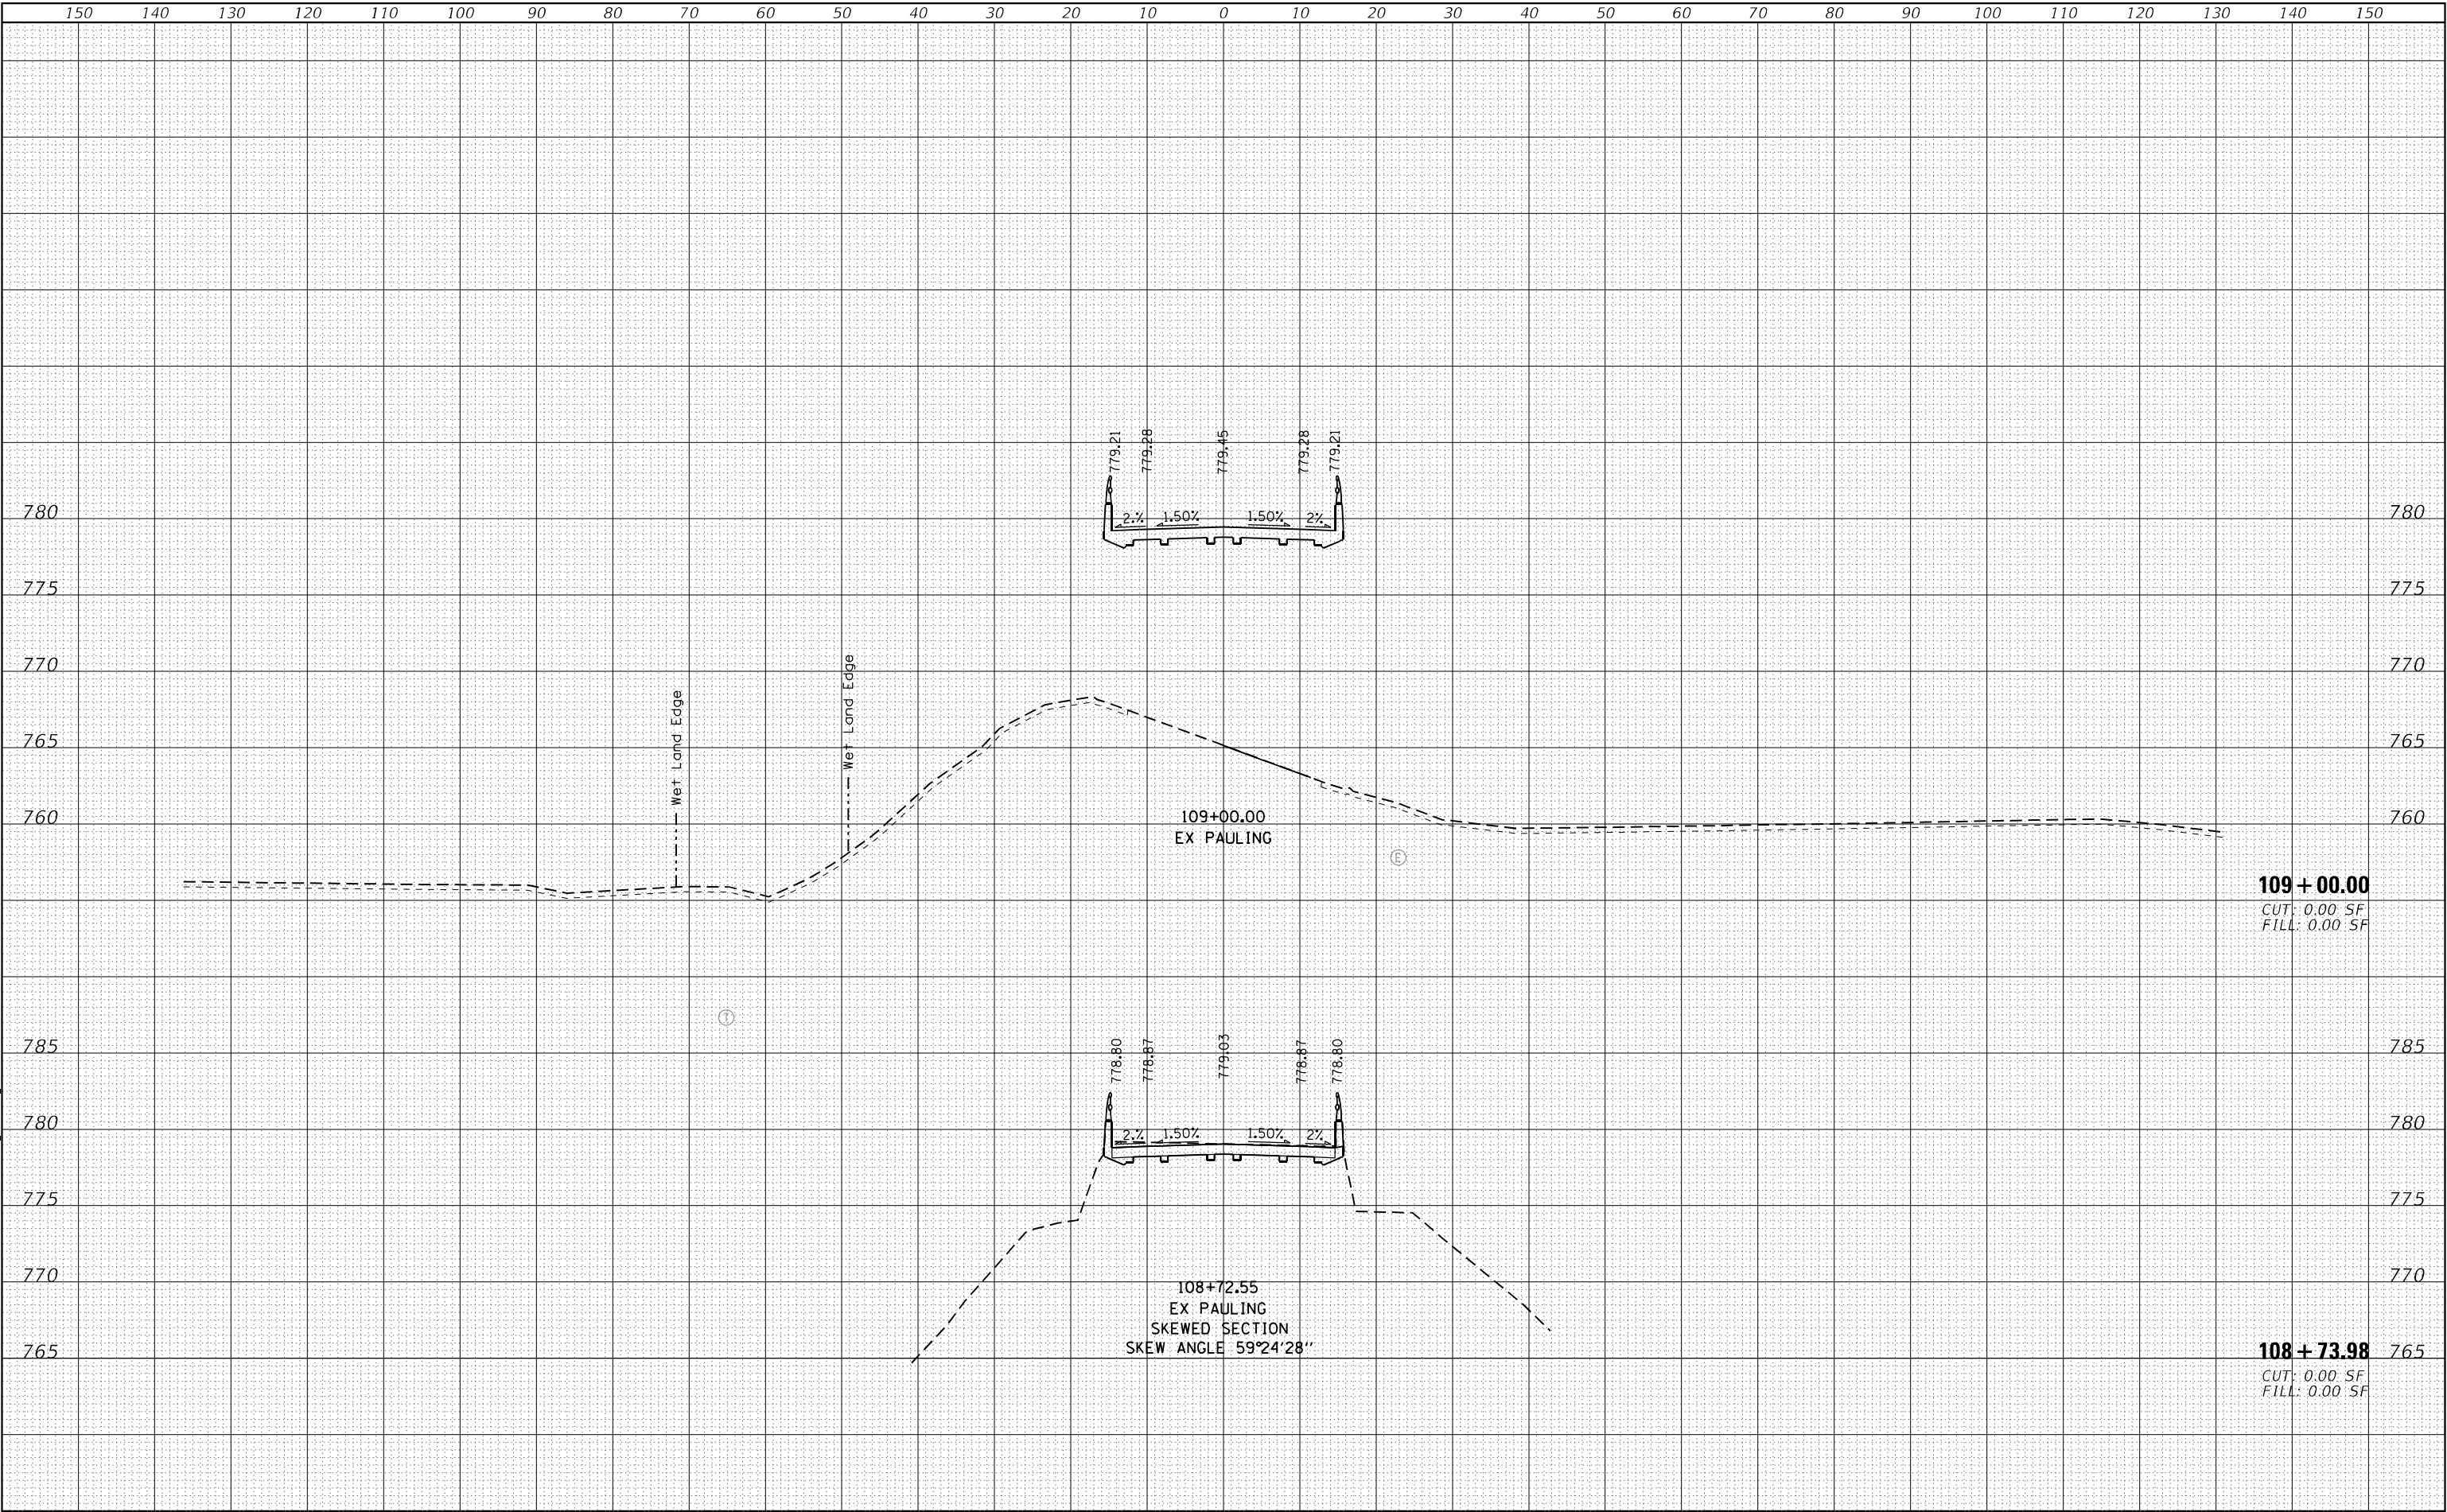

AEG ATLAS ENGINEERING
GROUP, LTD.

USER NAME = cpujari	DESIGNED - BAJ	REVISED -
	DRAWN - BAJ	REVISED -
PLOT SCALE = 20,0000 * / in.	CHECKED - BA	REVISED -
PLOT DATE = 3/7/2025	DATE - 03/06/2024	REVISED -

STATE OF ILLINOIS
DEPARTMENT OF TRANSPORTATION

CROSS SECTIONS
I-57 AT PAULING ROAD


SCALE: SHEET 10 OF 24 SHEETS STA. 108+73.98 TO STA. 109+00.00

F.A.I. RTE.	SECTION	COUNTY	TOTAL SHEETS	SHEET NO.
57	99-1HB-2-BR	WILL	133	110
CONTRACT NO. 60R76				
ILLINOIS FED. AID PROJECT				

FINAL SURVEY	SURVEYED NOTE BOOK	BY	DATE
NO.	AREAS CHECKED		

ORIGINAL SURVEY	SURVEYED NOTE BOOK	BY	DATE
NO.	AREAS CHECKED		

MODEL XS SHEET: temporary_model_name_11
FILE NAME: D:\work\paw\identif\comcat\as-pw-0\Documents\Projects\00111001 CV 008.0031 10 CAD\3 Sheets\3 XS\xtb-s\018075cm-XS-Pauling.bol.dgn

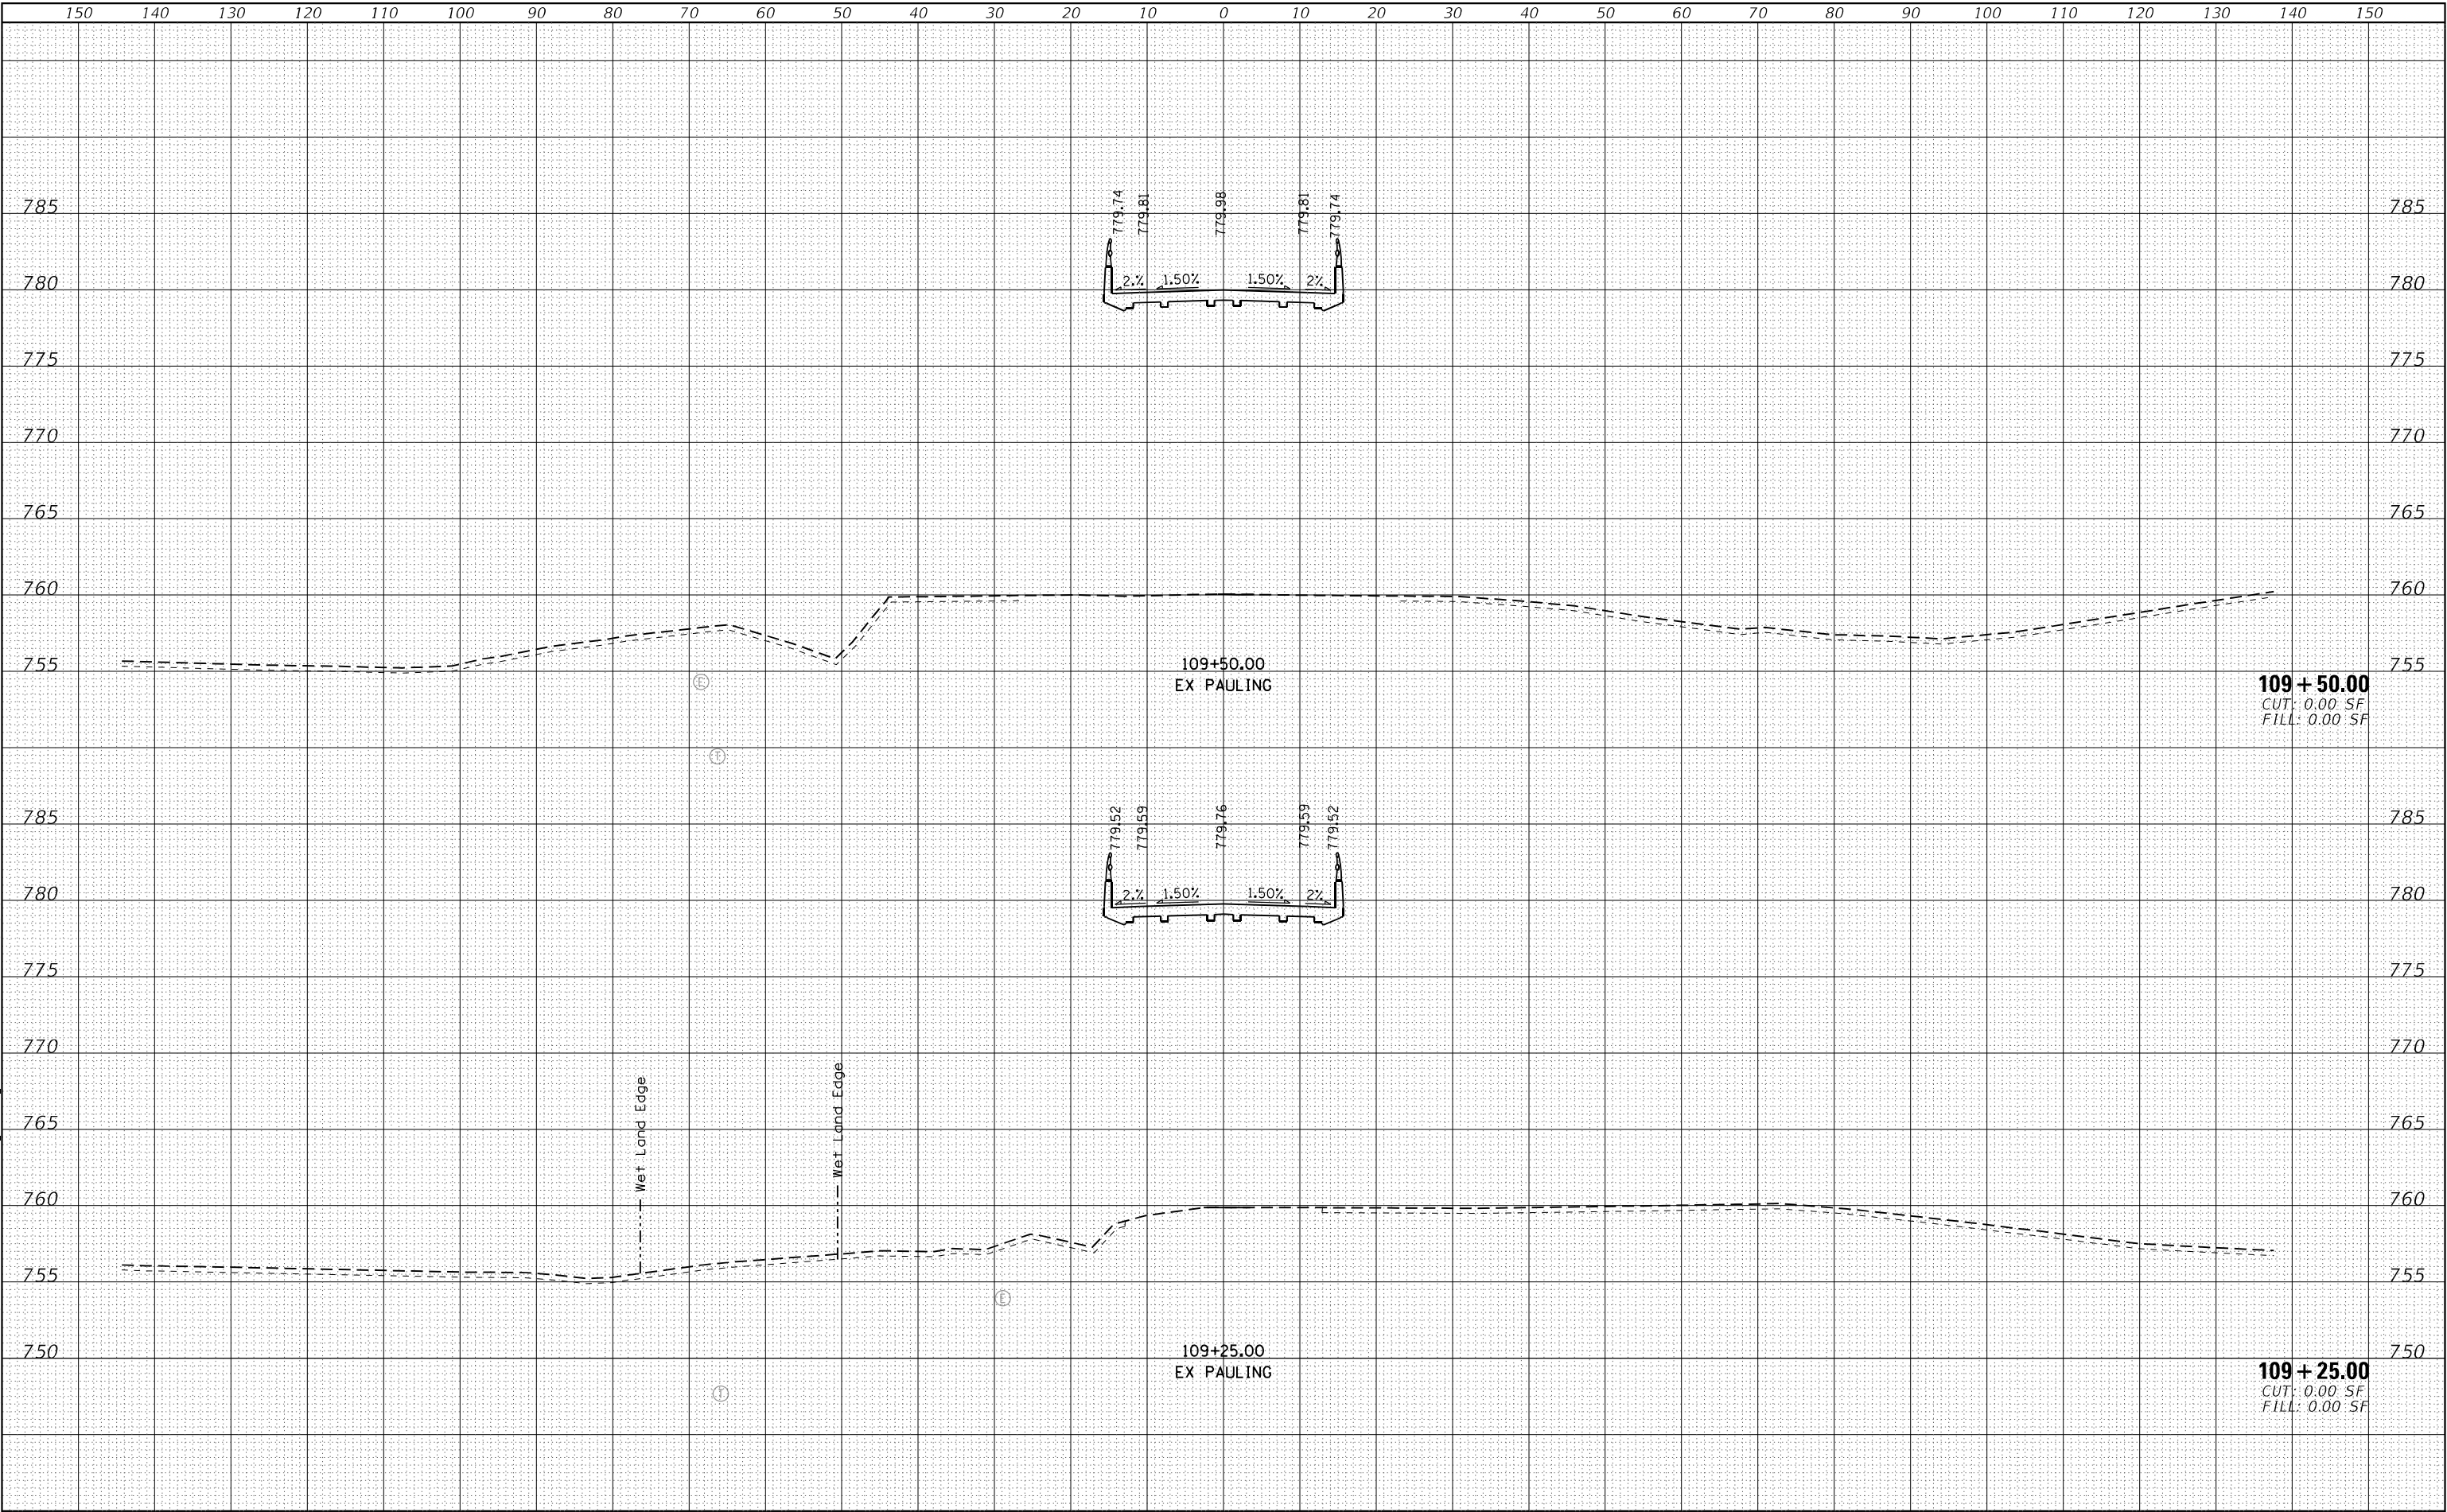


150															140															130															120															110															100															90															80															70															60															50															40															30															20															10															0															10															20															30															40															50															60															70															80															90															100															110															120															130															140															150														
AEG ATLAS ENGINEERING GROUP, LTD.		USER NAME = cpujari		DESIGNED - BAJ		REVISED -		STATE OF ILLINOIS DEPARTMENT OF TRANSPORTATION															CROSS SECTIONS I-57 AT PAULING ROAD										F.A.I. RTE.		SECTION			COUNTY			TOTAL SHEETS		SHEET NO.	
		DRAWN - BAJ		REVISED -		57																											99-1HB-2-BR			WILL			133		111	
		PLOT SCALE = 20,0000' / in.		CHECKED - BA		REVISED -																	SCALE:										SHEET 11		OF 24		SHEETS		STA. 109+25.00 TO STA. 109+50.00				CONTRACT NO. 60R76	
		PLOT DATE = 3/7/2025		DATE - 03/06/2024		REVISED -	ILLINOIS					FED. AID PROJECT	

FINAL	SURVEYED	BY	DATE
SURVEY	PLOTTED		
NOTE BOOK	TEMPLATE		
NO.	AREAS CHECKED		

ORIGINAL	SURVEYED	BY	DATE
SURVEY	PLOTTED		
NOTE BOOK	TEMPLATE		
NO.	AREAS CHECKED		

MODEL: XS_SHEET_Temporary_model_name_12
FILE NAME: D:\work\paw\identity\contract\paw-0\Documents\Projects\00111001_CV_008\003110_CAD\3_Sheets\3_XSections\0180775cm-XS-Pauling.bol.dgn

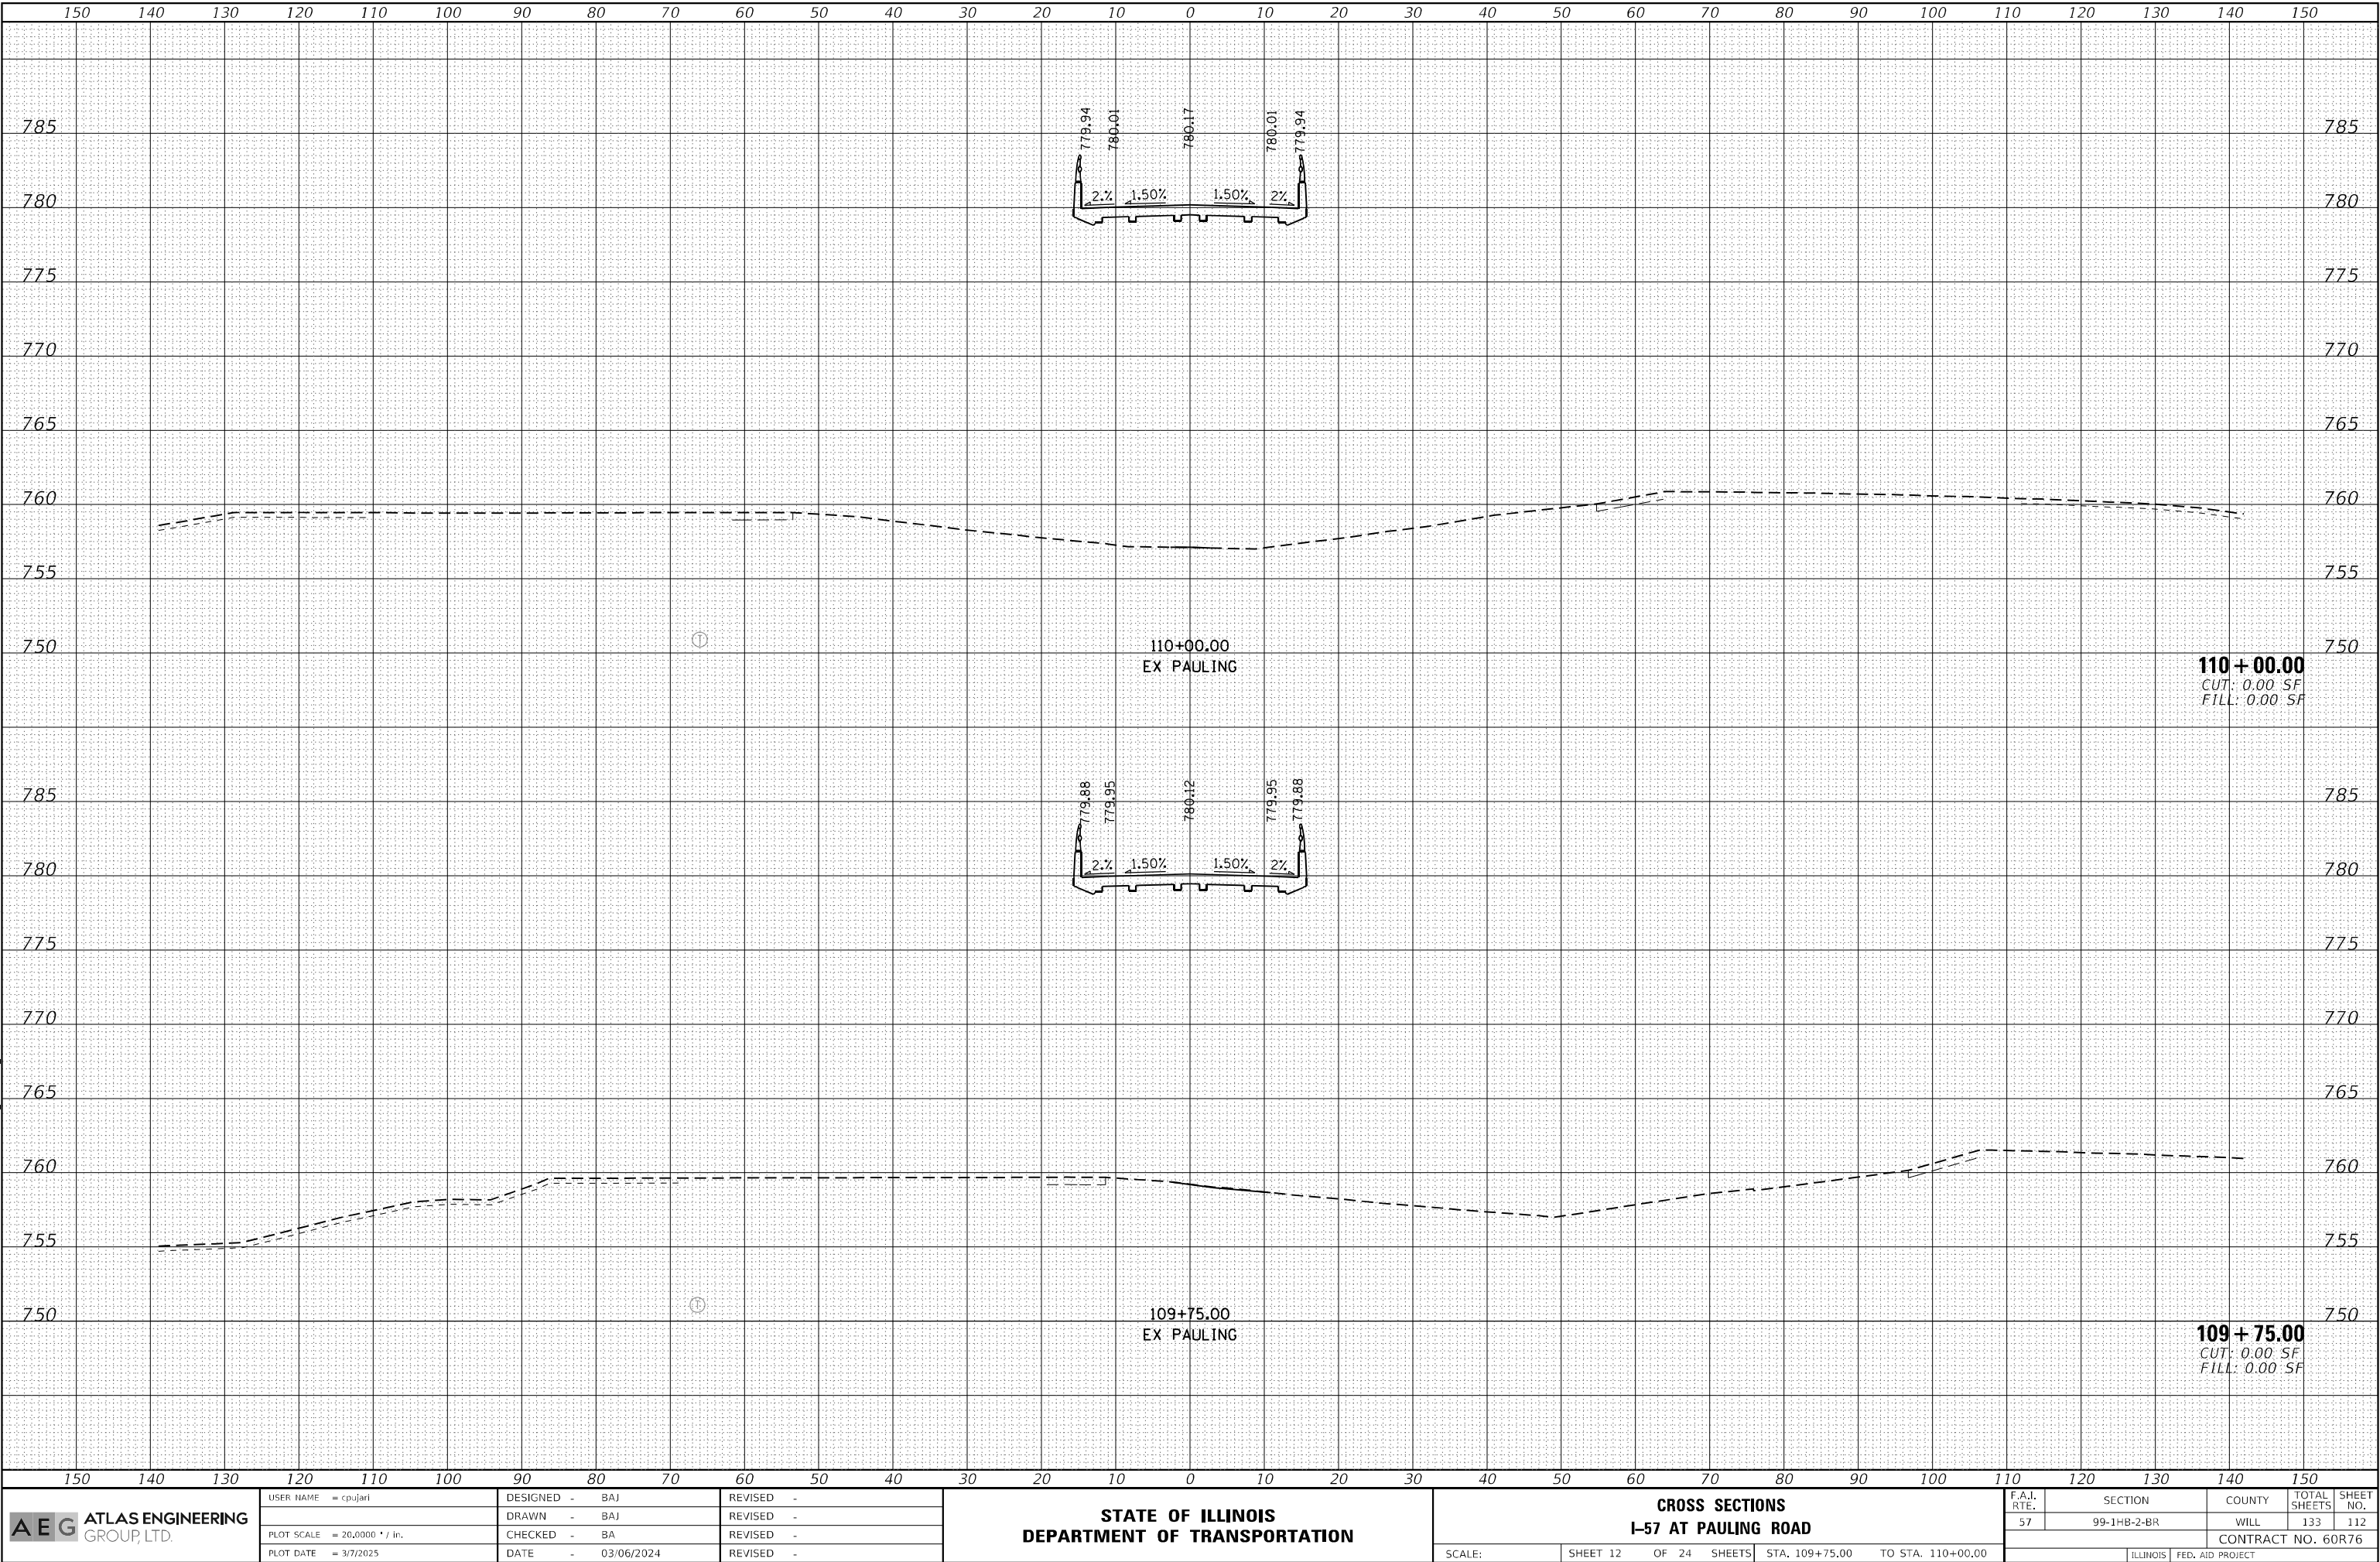

AEG ATLAS ENGINEERING
GROUP, LTD.

USER NAME = cpujari	DESIGNED - BAJ	REVISED -
	DRAWN - BAJ	REVISED -
PLOT SCALE = 20,0000 * / in.	CHECKED - BA	REVISED -
PLOT DATE = 3/7/2025	DATE - 03/06/2024	REVISED -

STATE OF ILLINOIS
DEPARTMENT OF TRANSPORTATION


CROSS SECTIONS			
I-57 AT PAULING ROAD			
SCALE:	SHEET 12	OF 24	SHEETS
	STA. 109+75.00	TO STA. 110+00.00	

F.A.I. RTE.	SECTION	COUNTY	TOTAL SHEETS	SHEET NO.
57	99-1HB-2-BR	WILL	133	112
				CONTRACT NO. 60R76
				ILLINOIS FED. AID PROJECT

FINAL	SURVEYED	BY	DATE
SURVEY	PLOTTED		
NOTE BOOK	TEMPLATE		
NO.	AREAS CHECKED		

ORIGINAL	SURVEYED	BY	DATE
SURVEY	PLOTTED		
NOTE BOOK	TEMPLATE		
NO.	AREAS CHECKED		

MODEL XS SHEET Temporary_model_name_13
FILE NAME: D:\a\dwg\paw\identity\contract\paw-0\Documents\Projects\00111001 CV 008-0031-0 CAD\3 Sheets\3 XS\xls\SD180775cm-XS-Pauling.bol.dgn

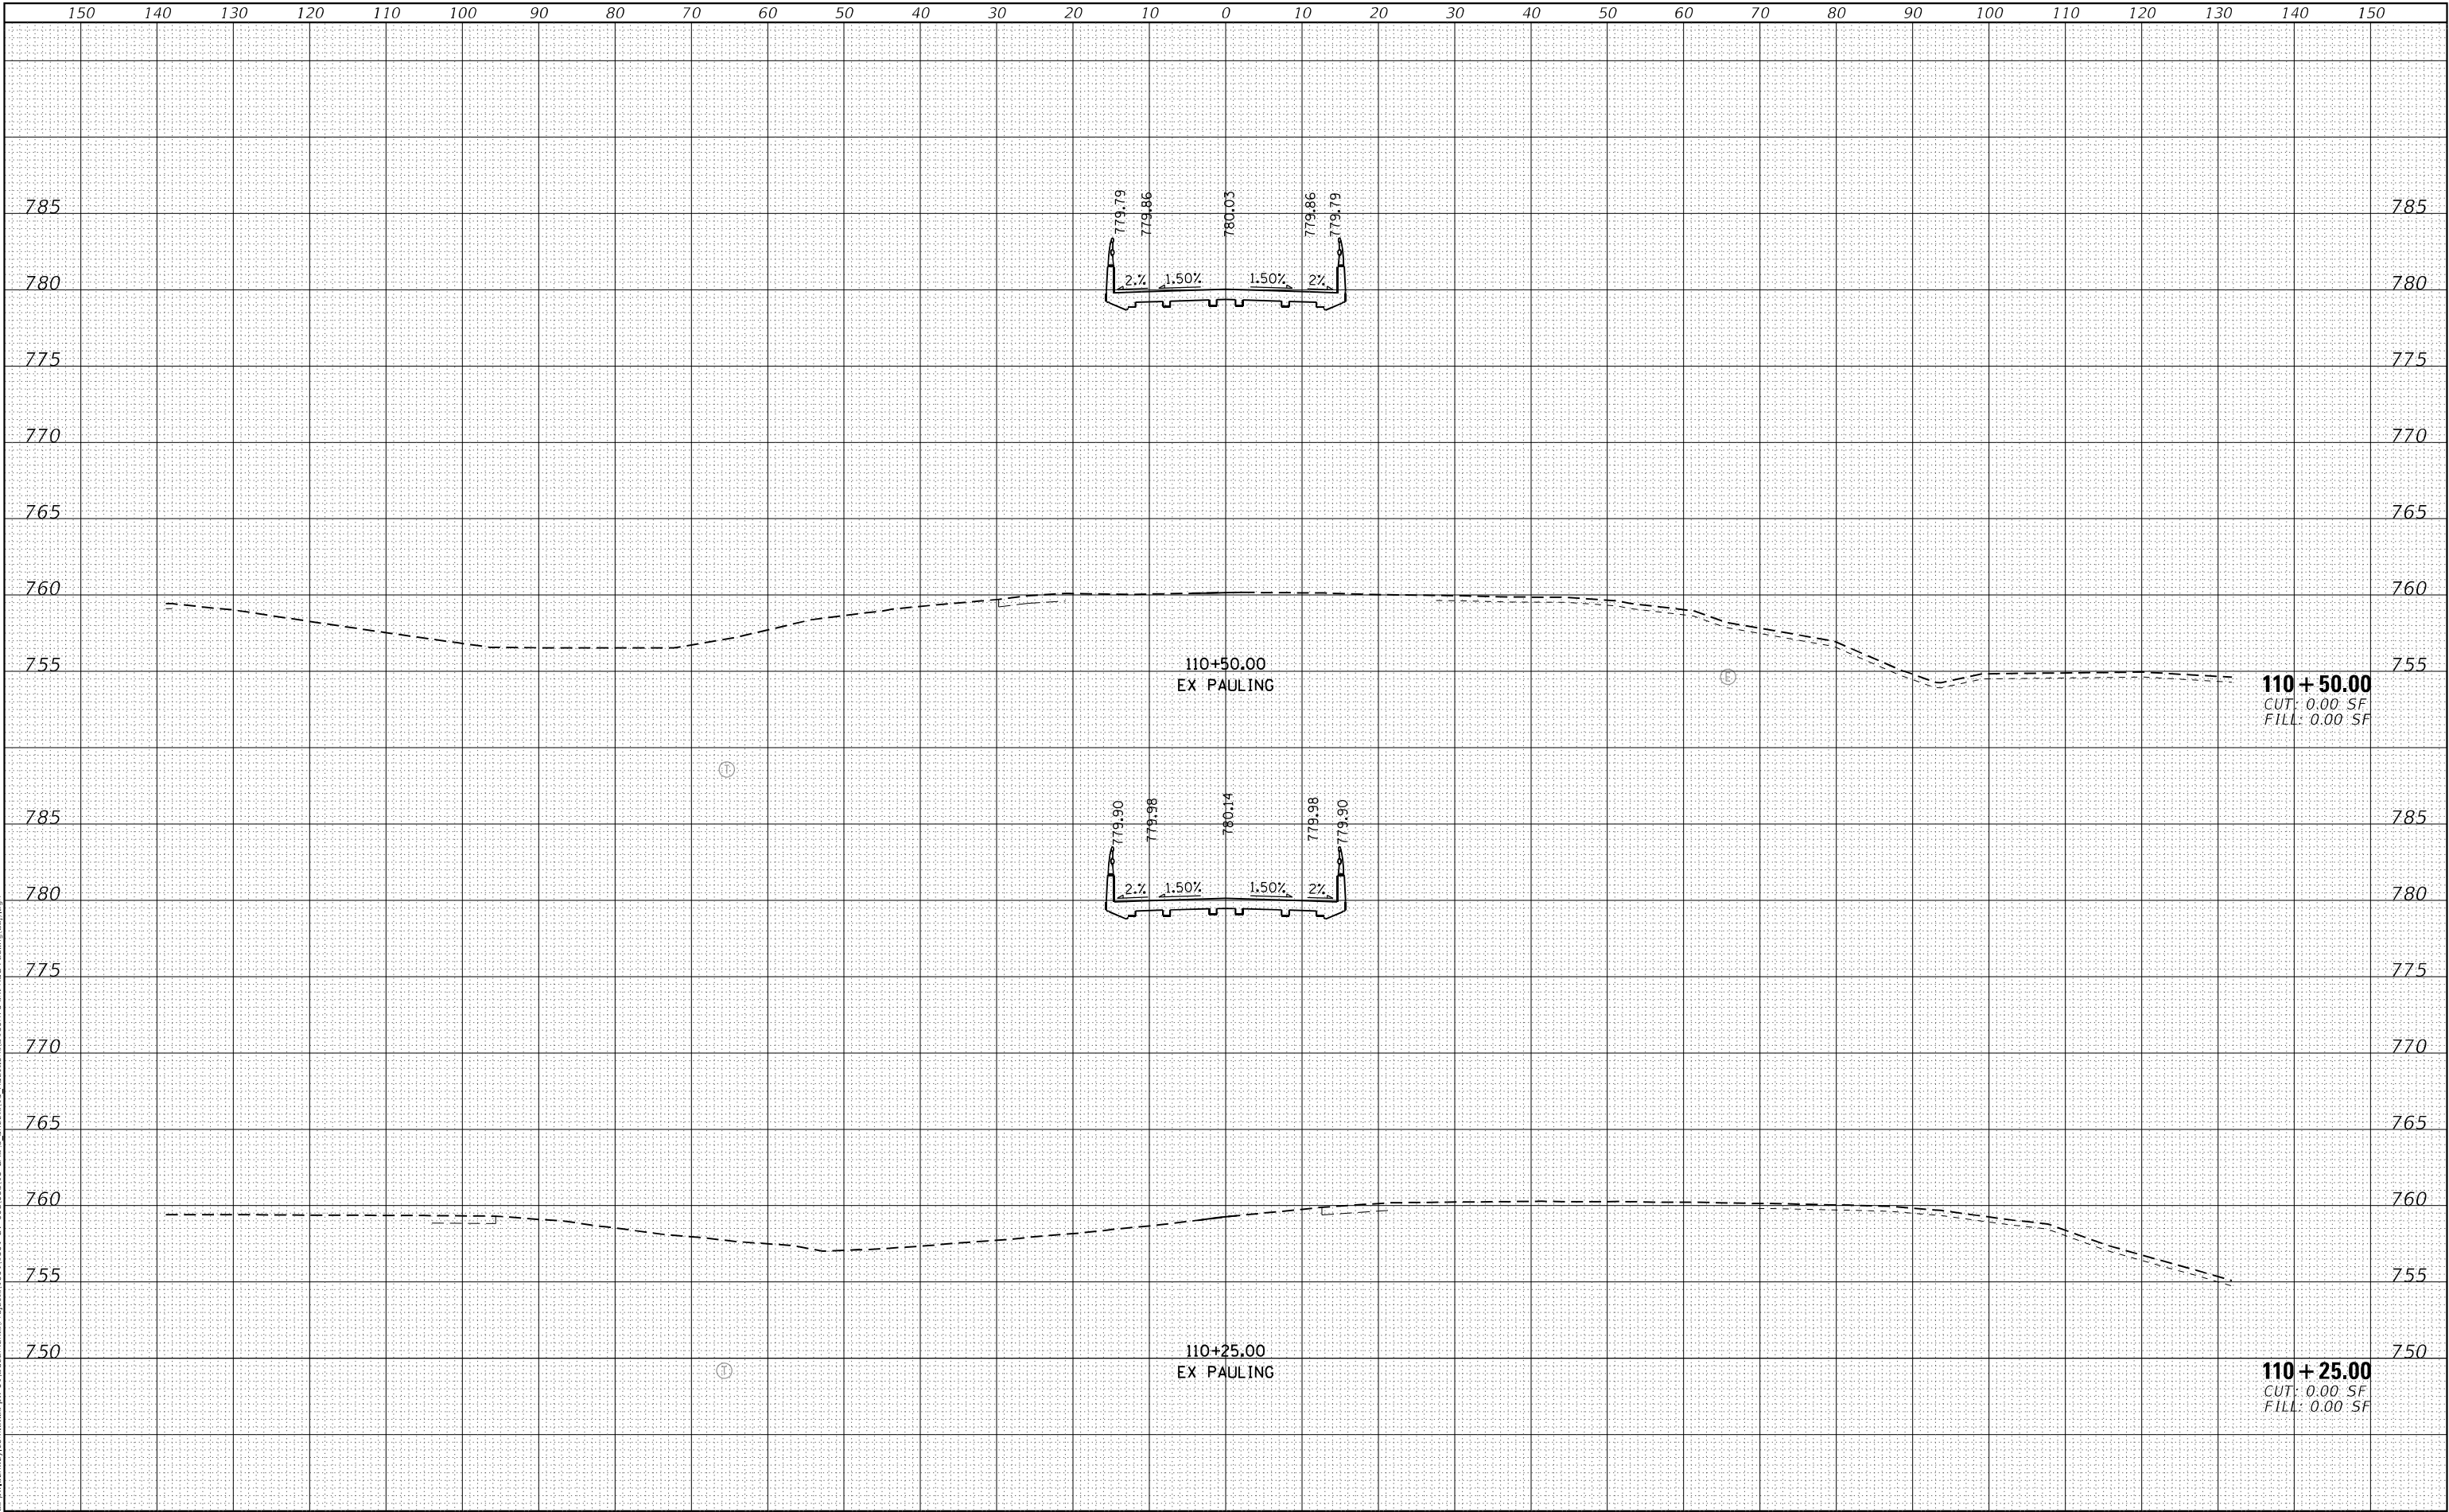


AEG ATLAS ENGINEERING GROUP, LTD.	USER NAME = cpujari		DESIGNED - BAJ	REVISED -	STATE OF ILLINOIS DEPARTMENT OF TRANSPORTATION	CROSS SECTIONS I-57 AT PAULING ROAD				F.A.I. RTE.	SECTION	COUNTY	TOTAL SHEETS	SHEET NO.
	PLOT SCALE = 20,000 * / in.		DRAWN - BAJ	REVISED -						57	99-1HB-2-BR	WILL	133	113
	PLOT DATE = 3/7/2025		CHECKED - BA	REVISED -						CONTRACT NO. 60R76				
			DATE - 03/06/2024	REVISED -		SCALE:				SHEET 13 OF 24 SHEETS				

FINAL	SURVEYED	BY	DATE
SURVEY	PLOTTED		
NOTE BOOK	TEMPLATE		
NO.	AREAS CHECKED		

ORIGINAL	SURVEYED	BY	DATE
SURVEY	PLOTTED		
NOTE BOOK	TEMPLATE		
NO.	AREAS CHECKED		

MODEL XS-SHEET_Temporary_model_name_14
FILE NAME: D:\work\99-1HB-2-BR\99-1HB-2-BR.dwg
PROJECT: 99-1HB-2-BR
SHEET: 133 OF 134
DATE: 3/7/2025

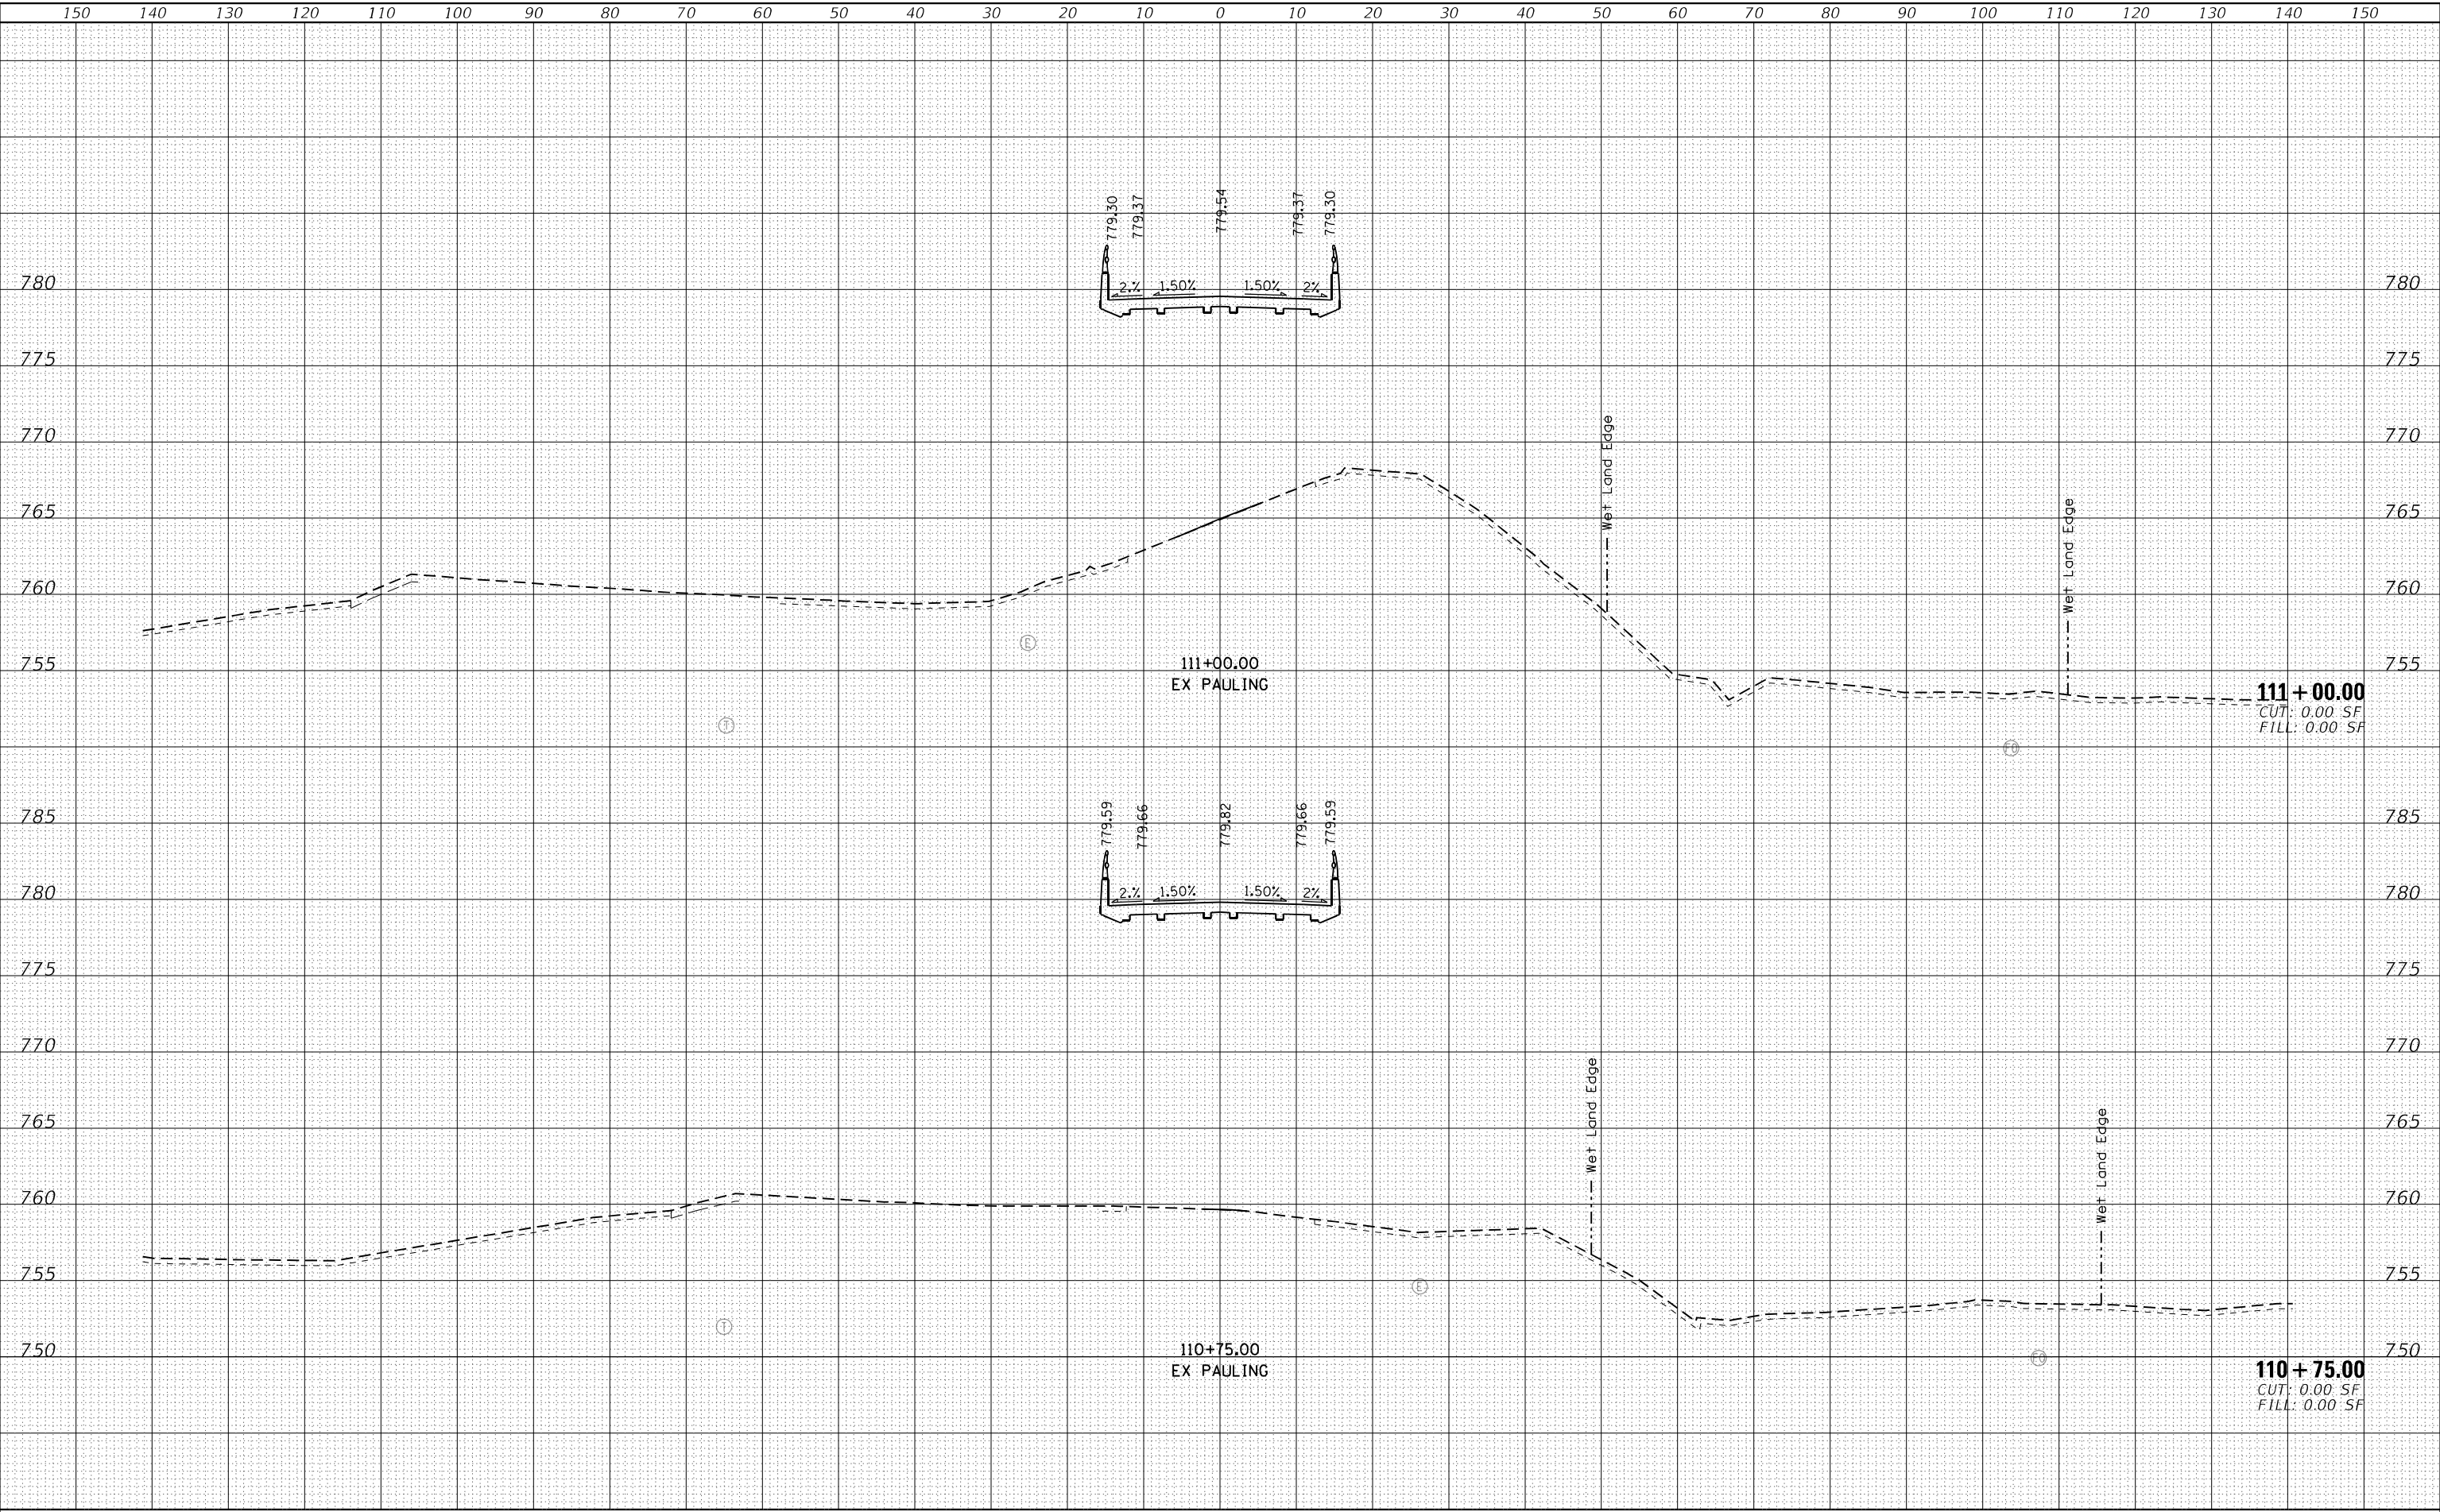

AEG ATLAS ENGINEERING
GROUP, LTD.

USER NAME = cpujari	DESIGNED - BAJ	REVISED -
	DRAWN - BAJ	REVISED -
PLOT SCALE = 20,000' = 1 in.	CHECKED - BA	REVISED -
PLOT DATE = 3/7/2025	DATE - 03/06/2024	REVISED -

STATE OF ILLINOIS
DEPARTMENT OF TRANSPORTATION

CROSS SECTIONS
I-57 AT PAULING ROAD


SCALE: SHEET 14 OF 24 SHEETS STA. 110+75.00 TO STA. 111+00.00

F.A.I. RTE.	SECTION	COUNTY	TOTAL SHEETS	SHEET NO.
57	99-1HB-2-BR	WILL	133	114
CONTRACT NO. 60R76				
ILLINOIS FED. AID PROJECT				

FINAL	SURVEYED	BY	DATE
SURVEY	PLOTTED		
NOTE BOOK	TEMPLATE		
NO.	AREAS CHECKED		

ORIGINAL	SURVEYED	BY	DATE
SURVEY	PLOTTED		
NOTE BOOK	TEMPLATE		
NO.	AREAS CHECKED		

MODEL XS SHEET Temporary_model_name_15
FILE NAME: d:\work\paw\identity\connect\paw-0\Documents\Projects\00111001 CV 008.0031 10 CAD\3 Sheets\3_Sheets\SD18075cm-XS-C Pauling.bol.dgn

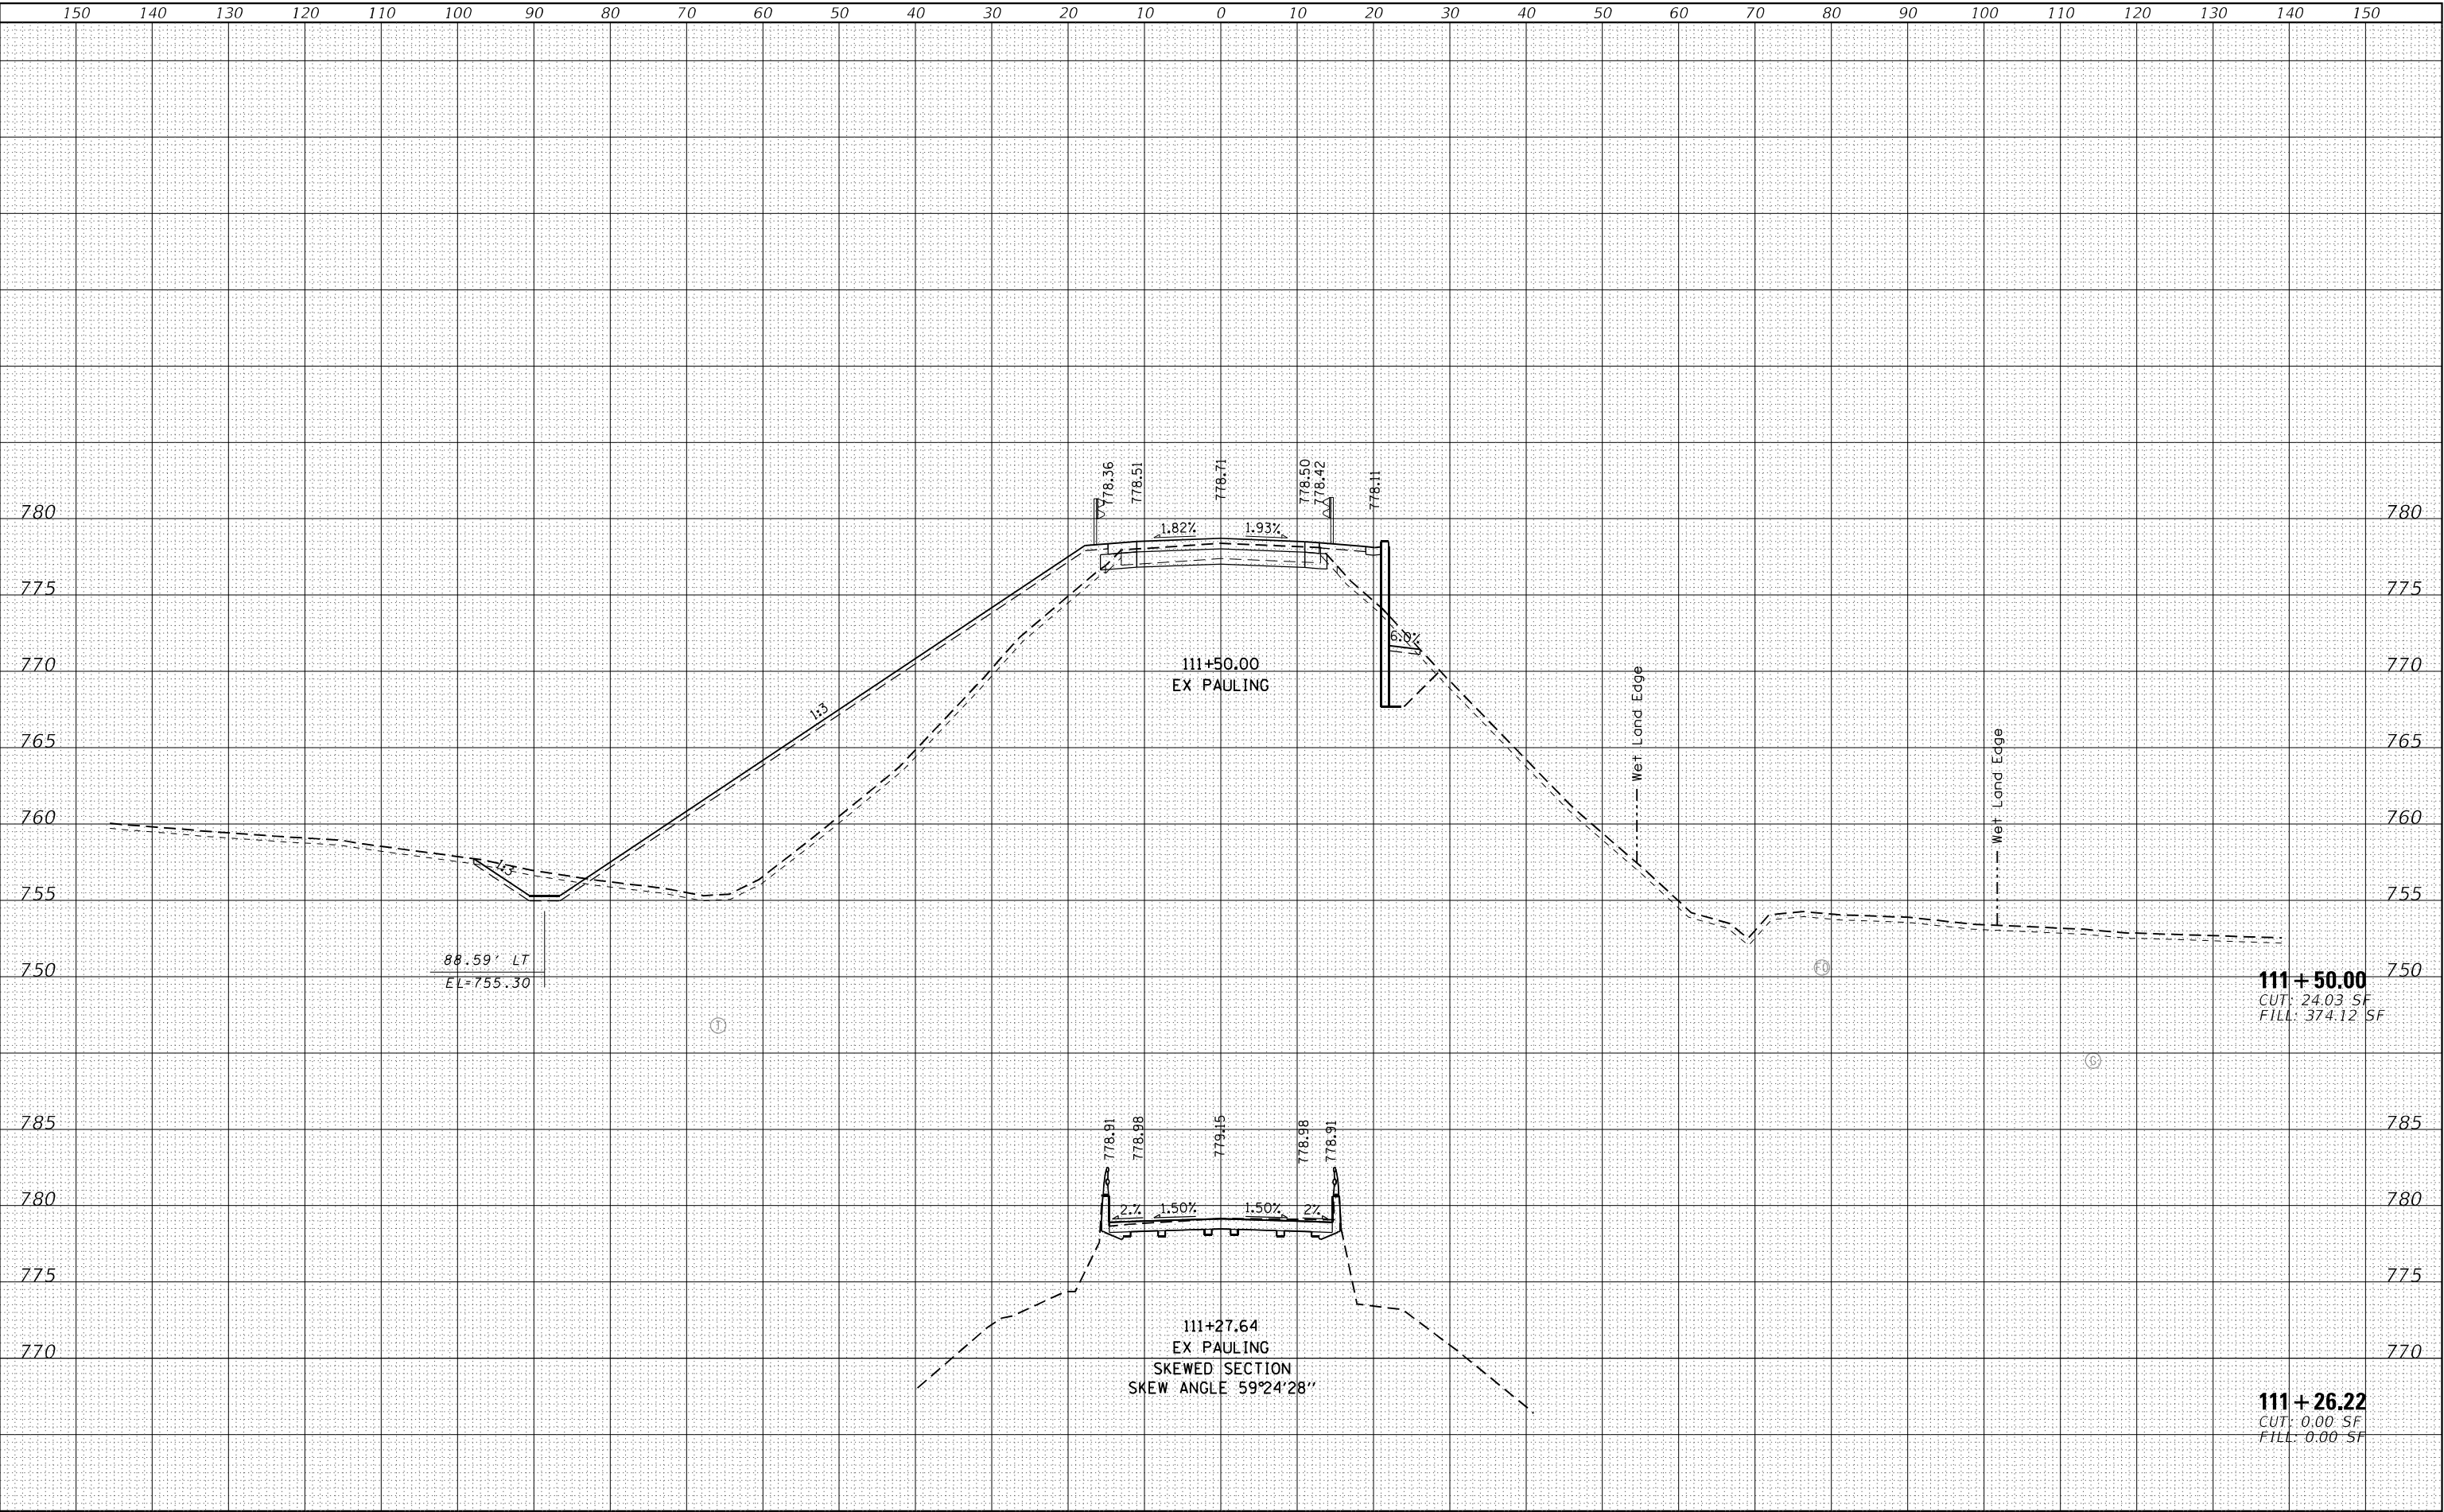


150															140															130															120															110															100															90															80															70															60															50															40															30															20															10															0															10															20															30															40															50															60															70															80															90															100															110															120															130															140															150														
AEG ATLAS ENGINEERING GROUP, LTD.		USER NAME = cpujari		DESIGNED - BAJ		REVISED -		STATE OF ILLINOIS DEPARTMENT OF TRANSPORTATION	CROSS SECTIONS I-57 AT PAULING ROAD										F.A.I. RTE.	SECTION				COUNTY		TOTAL SHEETS		SHEET NO.	
		57	99-1HB-2-BR				WILL	133		115	
		PLOT SCALE = 20,0000 ' / in.		DRAWN - BAJ		REVISED -	SCALE:										SHEET 15		OF 24		SHEETS		STA. 111+26,22 TO STA. 111+50,00										ILLINOIS				FED. AID PROJECT		CONTRACT NO. 60R76	
		PLOT DATE = 3/7/2025		CHECKED - BA		REVISED -	DATE - 03/06/2024		REVISED -	

FINAL	SURVEYED	BY	DATE
SURVEY	PLOTTED		
NOTE BOOK	TEMPLATE		
NO.	AREAS CHECKED		

ORIGINAL	SURVEYED	BY	DATE
SURVEY	PLOTTED		
NOTE BOOK	TEMPLATE		
NO.	AREAS CHECKED		

MODEL XS SHEET Temporary_model_name_16
FILE NAME: d:\work\paw\identity\com\atlas\paw-0\Documents\Projects\10111001 CV 008\0031 10 CAD\3 Sheets\13 XS\xls-sd180775cm-XS-Pauling.bol.dgn

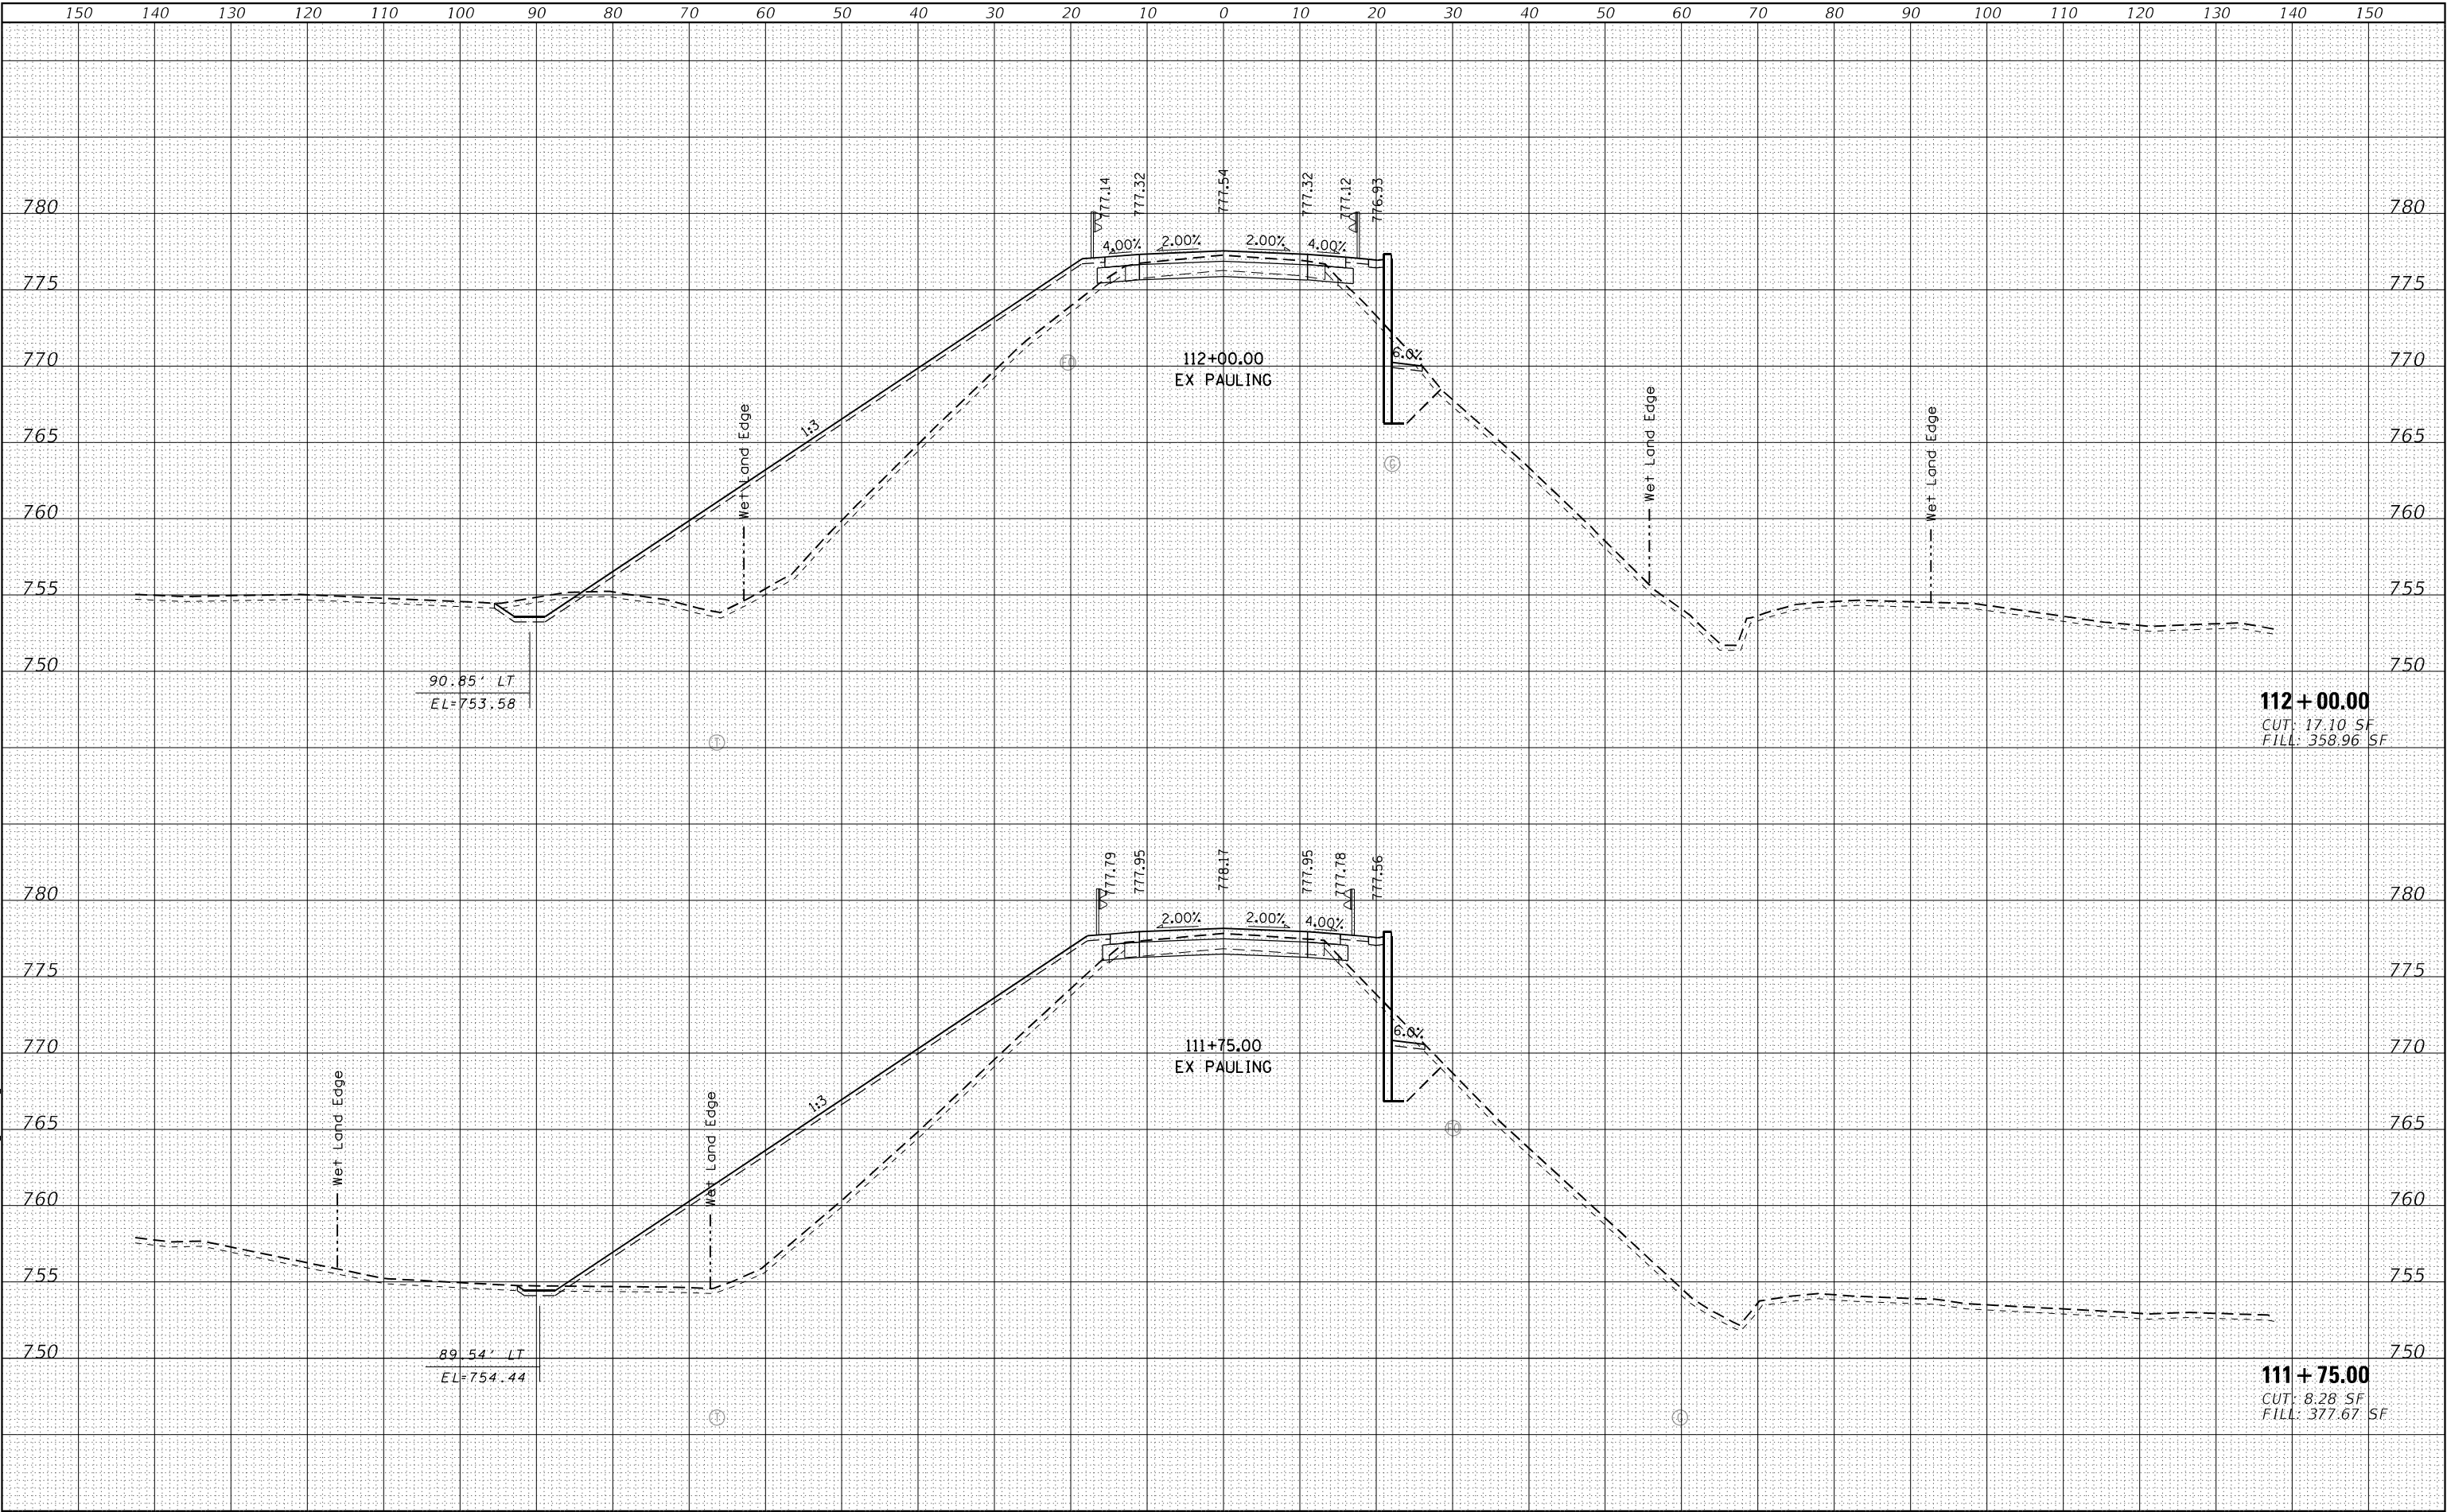

AEG ATLAS ENGINEERING GROUP, LTD.

USER NAME = cpujari	DESIGNED - BAJ	REVISED -
	DRAWN - BAJ	REVISED -
PLOT SCALE = 20,0000 * / in.	CHECKED - BA	REVISED -
PLOT DATE = 3/7/2025	DATE - 03/06/2024	REVISED -

STATE OF ILLINOIS
DEPARTMENT OF TRANSPORTATION

CROSS SECTIONS
I-57 AT PAULING ROAD


SCALE: SHEET 16 OF 24 SHEETS STA. 111+75.00 TO STA. 112+00.00

F.A.I. RTE.	SECTION	COUNTY	TOTAL SHEETS	SHEET NO.
57	99-1HB-2-BR	WILL	133	116
CONTRACT NO. 60R76				
ILLINOIS FED. AID PROJECT				

FINAL	SURVEYED	BY	DATE
SURVEY	PLOTTED		
NOTE BOOK	TEMPLATE		
NO.	AREAS CHECKED		

ORIGINAL	SURVEYED	BY	DATE
SURVEY	PLOTTED		
NOTE BOOK	TEMPLATE		
NO.	AREAS CHECKED		

MODEL: XS_SHEET_Temporary_model_name_17
FILE NAME: D:\w\dwg\paw\identity\contract\paw-01\documents\projects\00111001_CV_008\0031_0 CAD\3 Sheets\3_Sheets\SD1807\Scn-XS-Pauling.bol.dgn

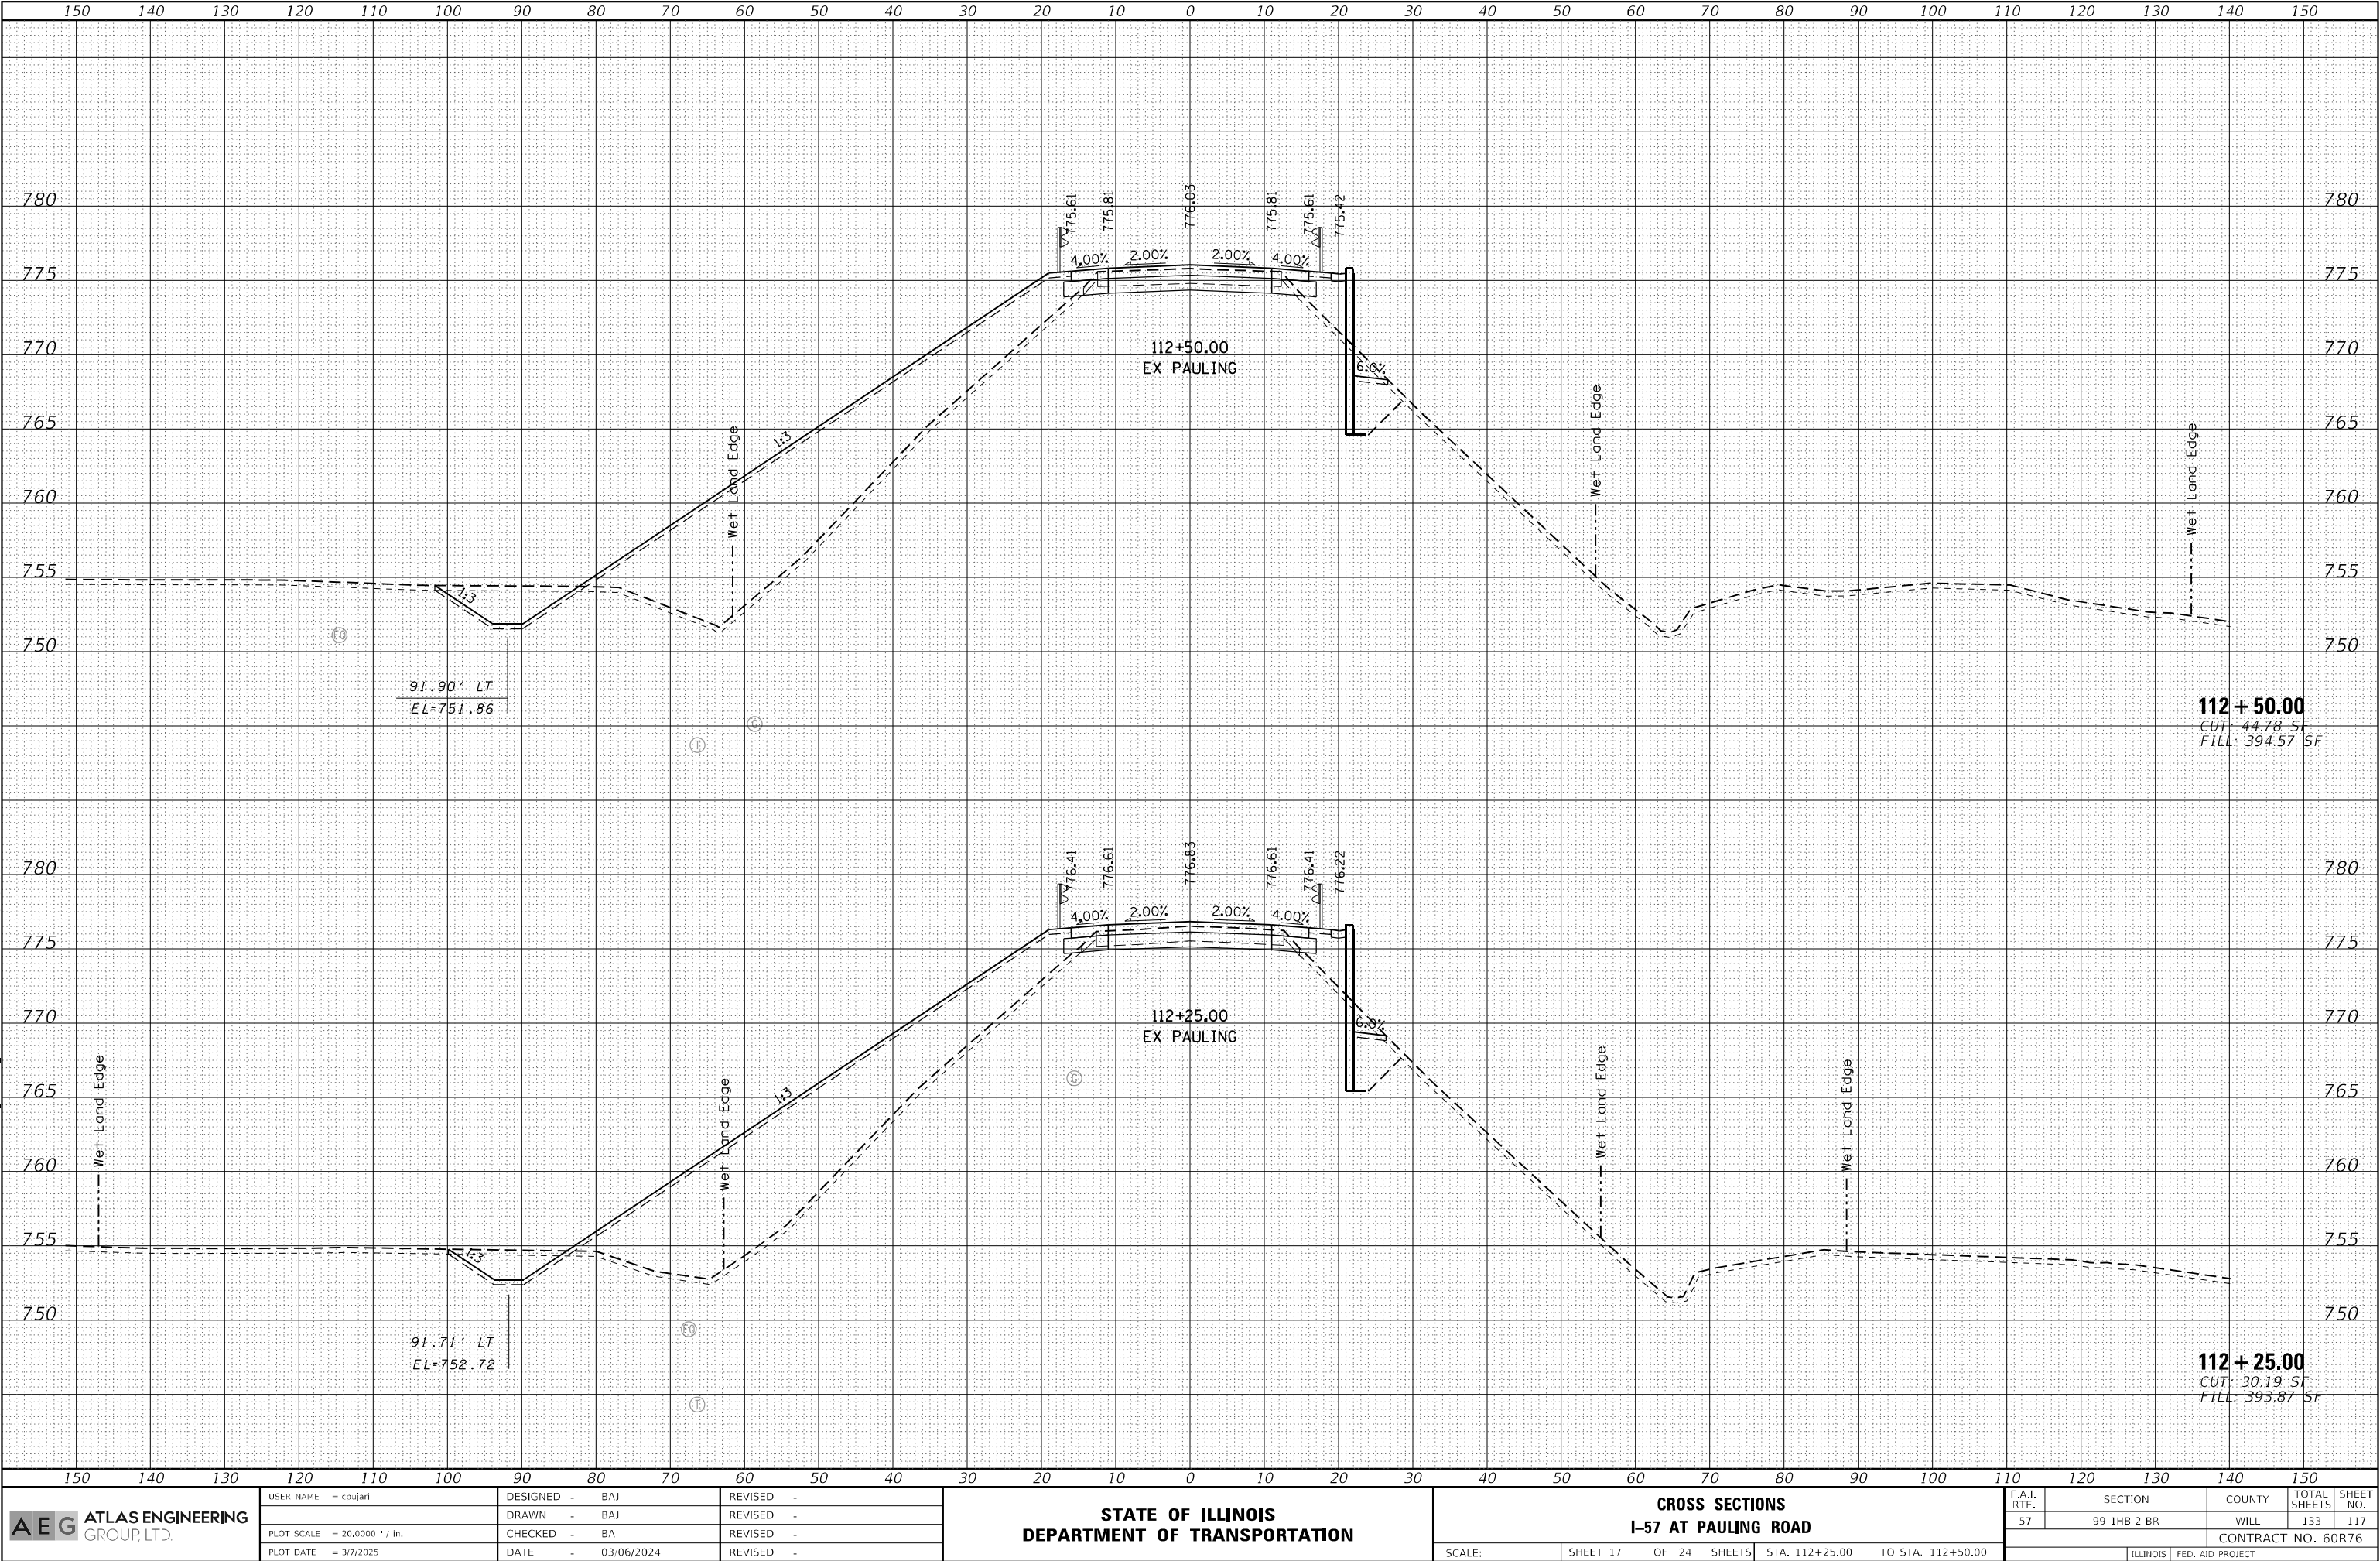

AEG ATLAS ENGINEERING GROUP, LTD.

USER NAME = cpujari	DESIGNED - BAJ	REVISED -
	DRAWN - BAJ	REVISED -
PLOT SCALE = 20,0000 * / in.	CHECKED - BA	REVISED -
PLOT DATE = 3/7/2025	DATE - 03/06/2024	REVISED -

STATE OF ILLINOIS
DEPARTMENT OF TRANSPORTATION

CROSS SECTIONS
I-57 AT PAULING ROAD


SCALE: SHEET 17 OF 24 SHEETS STA. 112+25.00 TO STA. 112+50.00

F.A.I. RTE.	SECTION	COUNTY	TOTAL SHEETS	SHEET NO.
57	99-1HB-2-BR	WILL	133	117
CONTRACT NO. 60R76				
ILLINOIS FED. AID PROJECT				

FINAL	SURVEYED	BY	DATE
SURVEY	PLOTTED		
NOTE BOOK	TEMPLATE		
NO.	AREAS CHECKED		

ORIGINAL	SURVEYED	BY	DATE
SURVEY	PLOTTED		
NOTE BOOK	TEMPLATE		
NO.	AREAS CHECKED		

MODEL: XS_SHEET_Temporary_model_name_18
FILE NAME: D:\data\paw\identity\contract\paw-0\Documents\Projects\10111101 CV 008\003110 CAD\3 Sheets\3 XS\xls\1011007\3sxn-XS-Pauling.bol.dgn

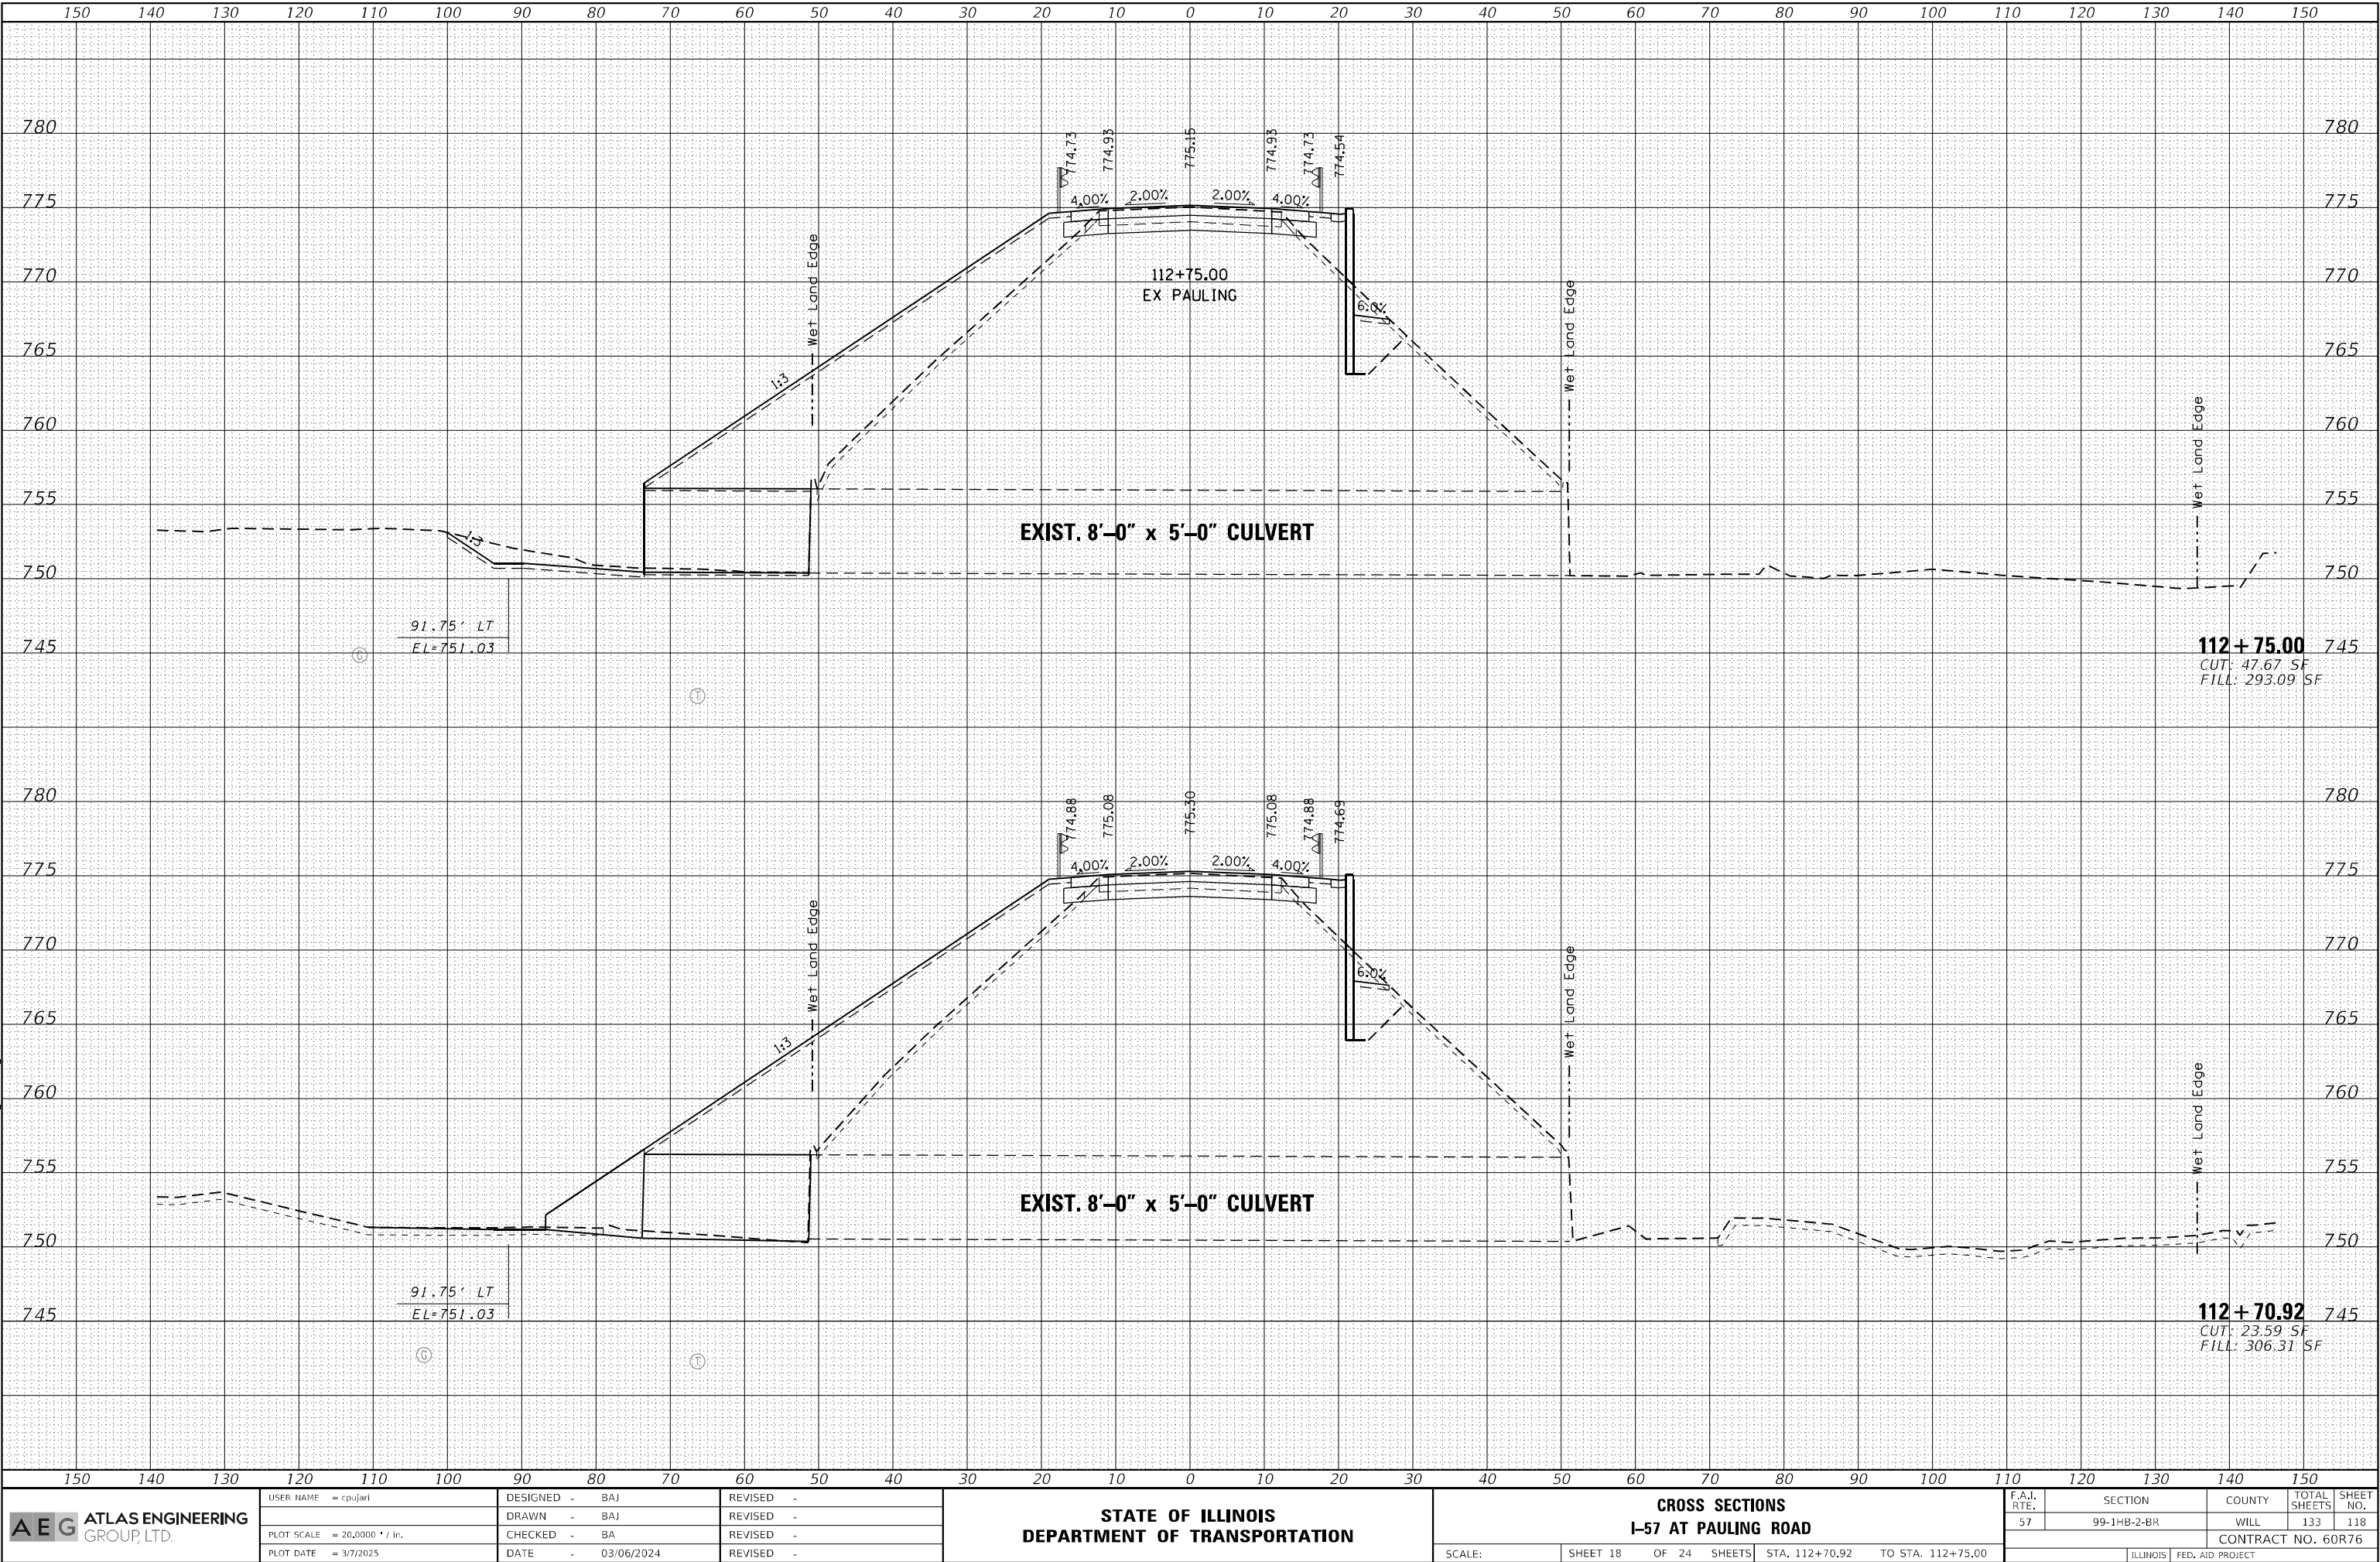

AEG ATLAS ENGINEERING GROUP, LTD.

USER NAME = cpujari	DESIGNED - BAJ	REVISED -
	DRAWN - BAJ	REVISED -
PLOT SCALE = 20,0000 * / in.	CHECKED - BA	REVISED -
PLOT DATE = 3/7/2025	DATE - 03/06/2024	REVISED -

STATE OF ILLINOIS
DEPARTMENT OF TRANSPORTATION

CROSS SECTIONS
I-57 AT PAULING ROAD

SCALE: SHEET 18 OF 24 SHEETS STA. 112+70.92 TO STA. 112+75.00

F.A.I. RTE.	SECTION	COUNTY	TOTAL SHEETS	SHEET NO.
57	99-1HB-2-BR	WILL	133	118
CONTRACT NO. 60R76				
ILLINOIS FED. AID PROJECT				


ORIGINAL SURVEY	SURVEYED _____	BY _____	DATE _____
	PLOTTED _____		
NOTE BOOK	TEMPLATE _____		
	AREAS _____		
NO. _____	AREAS CHECKED _____		

AEG **ATLAS ENGINEERING**
GROUP, LTD.

DESIGNED	-	BAJ
DRAWN	-	BAJ
CHECKED	-	BA
DATE	-	03/06/2024

CROSS SECTIONS I-57 AT PAULING ROAD

F.A.I. RTE.	SECTION	COUNTY	TOTAL SHEETS	SHEET NO.
57	99-1HB-2-BR	WILL	133	119
		CONTRACT NO. 60R76		
ILLINOIS		FED. AID PROJECT		

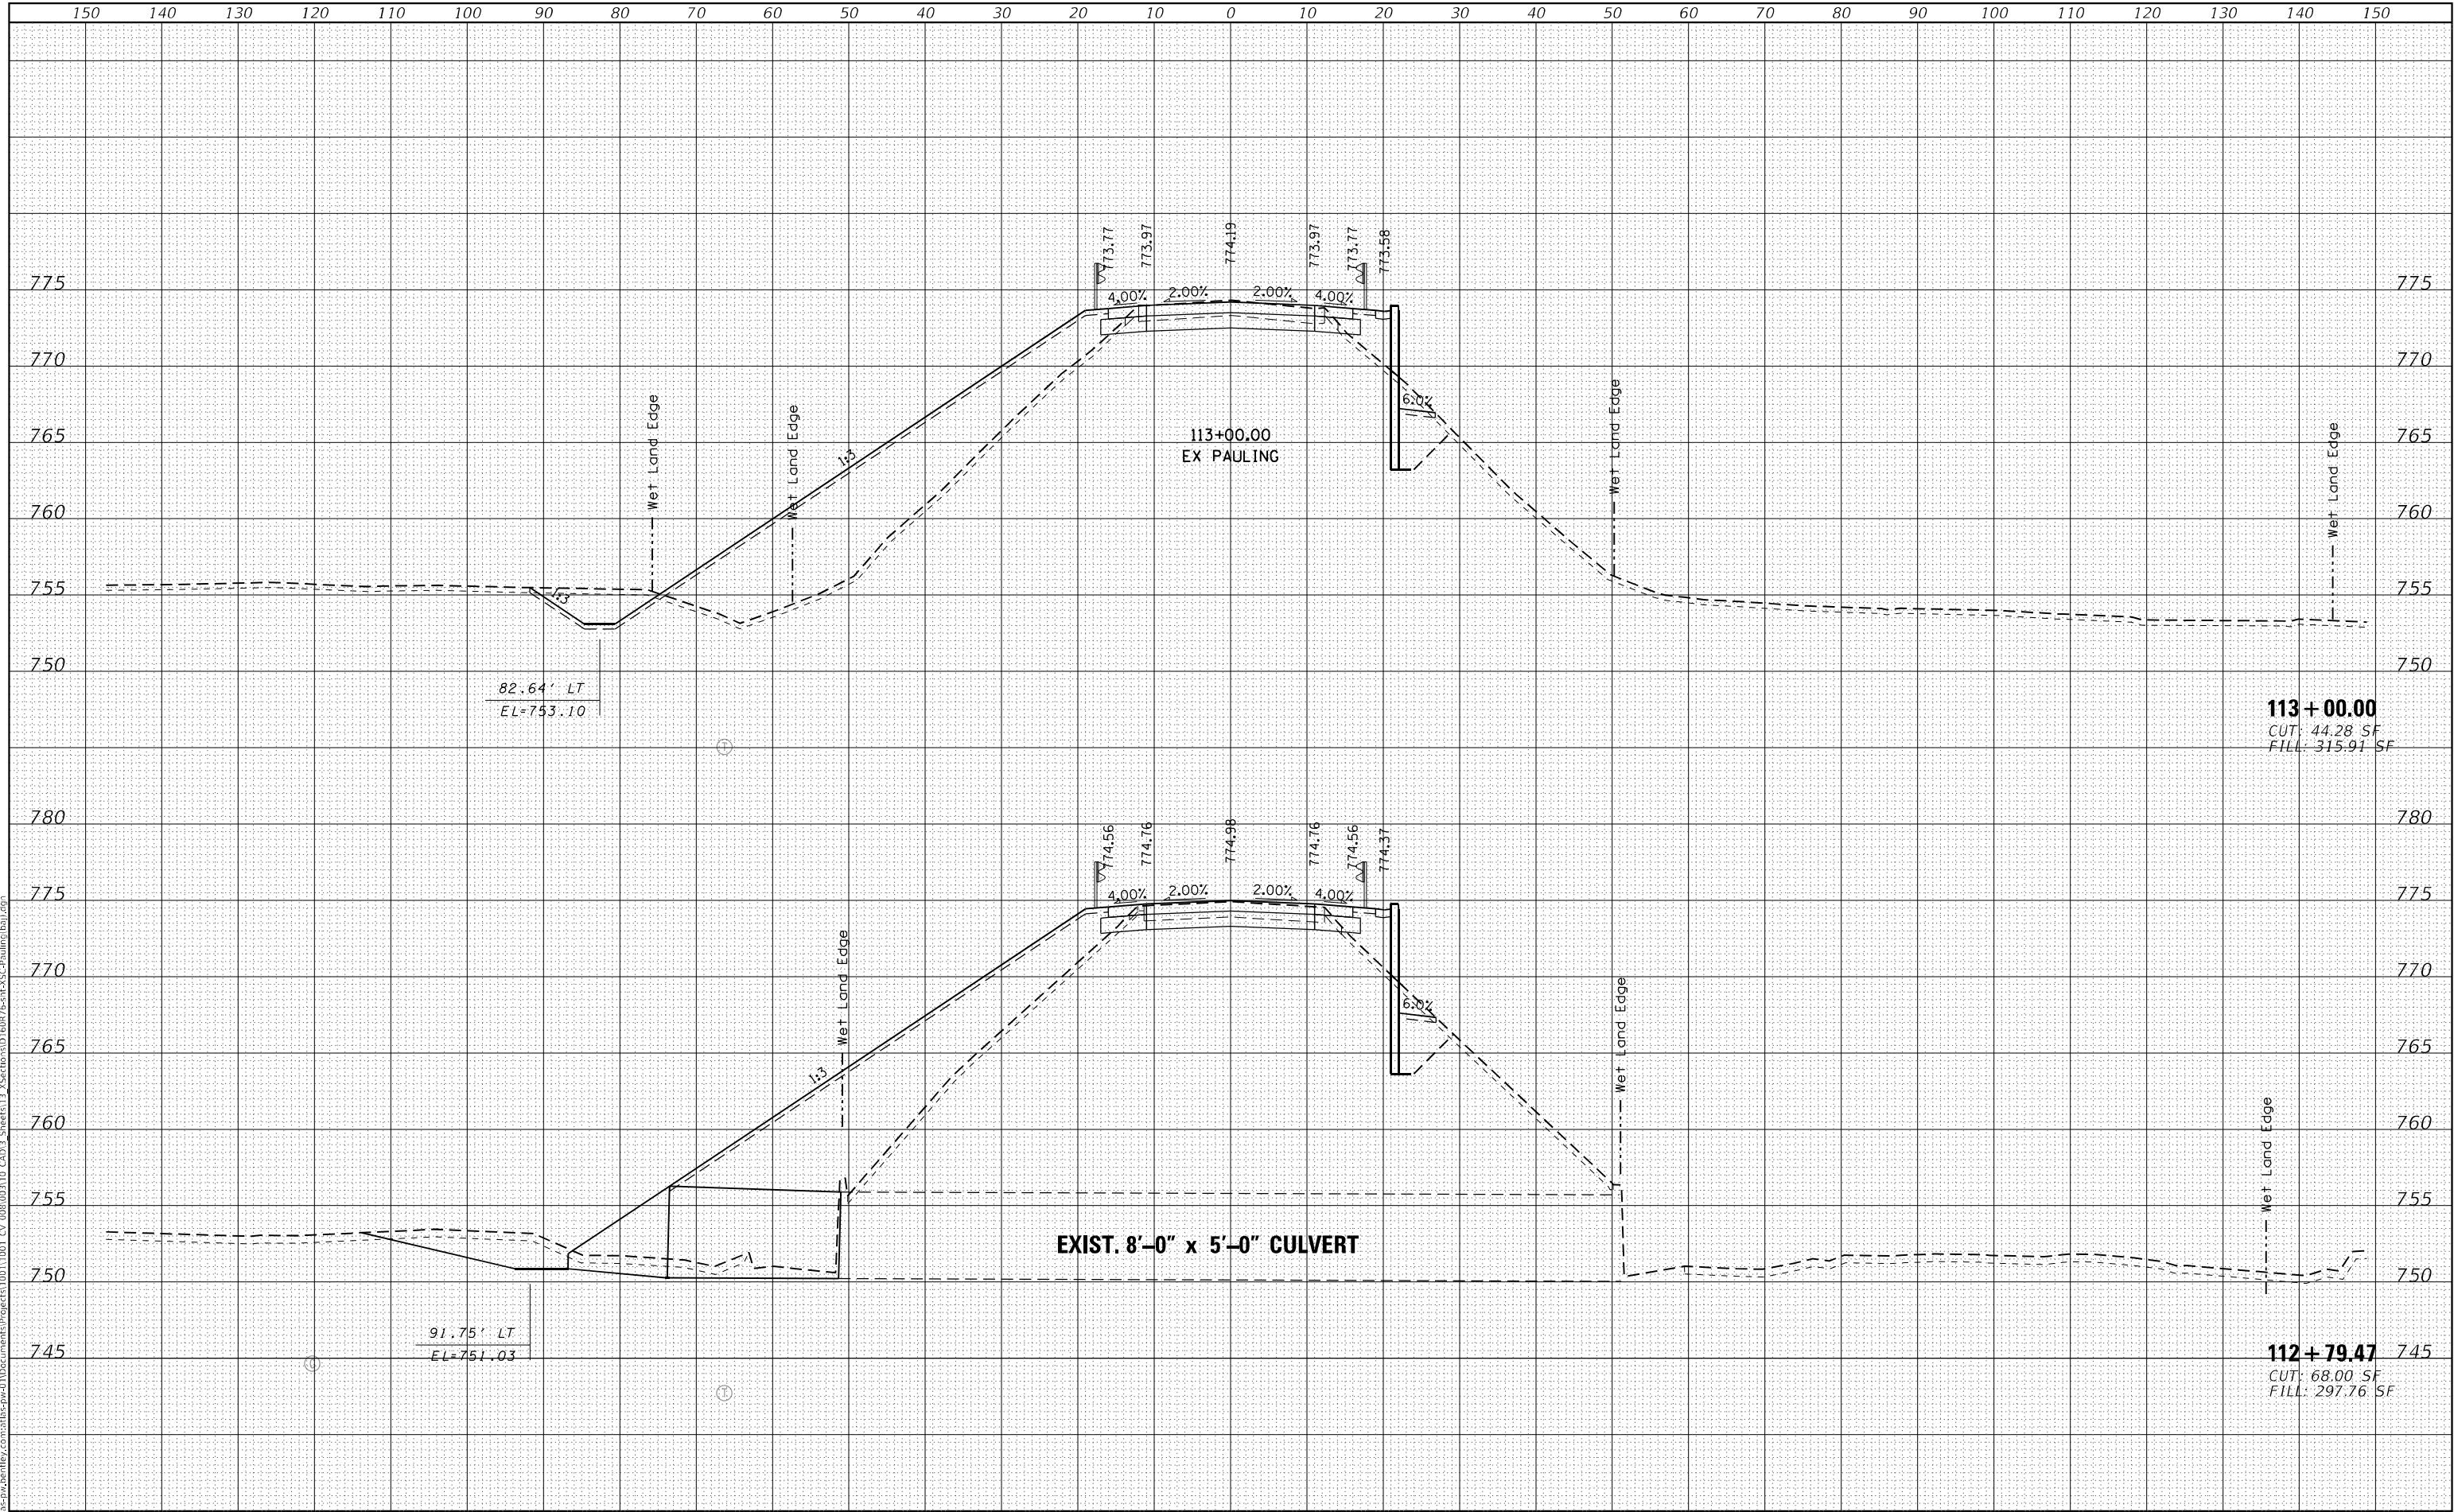

ORIGINAL			BY	DATE
SURVEY				
PLOTTED				
TEMPERATURE				
AREAS				
AREAS CHECKED				
NO.				

The image displays two cross-section diagrams of a road project, labeled 113+50.00 and 113+25.00. Both diagrams show the existing ground profile (dashed line) and the proposed road profile (solid line). The road profile includes a 4.00% grade on the left, a 2.43% grade on the right, and a 2.80% grade on the right. The wet land edge is indicated by a dashed line. The diagrams also show the proposed road width (R/W) and the proposed road edge (PR ROW). The elevation of the existing ground is 754.16 at 113+50.00 and 753.63 at 113+25.00. The proposed road width is 73.07' at 113+50.00 and 78.07' at 113+25.00. The diagrams are plotted on a grid with a horizontal axis from 150 to 10 and a vertical axis from 750 to 775.

113+50.00 EX PAULING
 CUT: 19.87 SF
 FILL: 230.54 SF


113+25.00 EX PAULING
 CUT: 47.50 SF
 FILL: 276.74 SF

	USER NAME = cpujari	DESIGNED - BAJ	REVISED -	STATE OF ILLINOIS DEPARTMENT OF TRANSPORTATION	CROSS SECTIONS I-57 AT PAULING ROAD				F.A.J. RTE.	SECTION	COUNTY	TOTAL SHEETS	SHEET NO.
		DRAWN - BAJ	REVISED -		57	99-1HB-2-BR	WILL	133	120				
	PLOT SCALE = 20,0000' = 1 in.	CHECKED - BA	REVISED -		CONTRACT NO. 60R76								
	PLOT DATE = 3/7/2025	DATE - 03/06/2024	REVISED -		SCALE:	SHEET 20 OF 24 SHEETS	STA. 113+25.00 TO STA. 113+50.00		ILLINOIS FED. AID PROJECT				

FINAL	SURVEYED	BY	DATE
SURVEY	PLOTTED		
NOTE BOOK	TEMPLATE		
NO.	AREAS CHECKED		

ORIGINAL	SURVEYED	BY	DATE
SURVEY	PLOTTED		
NOTE BOOK	TEMPLATE		
NO.	AREAS CHECKED		

MODEL XS SHEET: temporary_model_name_2
FILE NAME: D:\work\99-1HB-2-BR\99-1HB-2-BR.dwg
PROJECT: 99-1HB-2-BR
SHEET: 121 OF 121
DATE: 3/7/2025

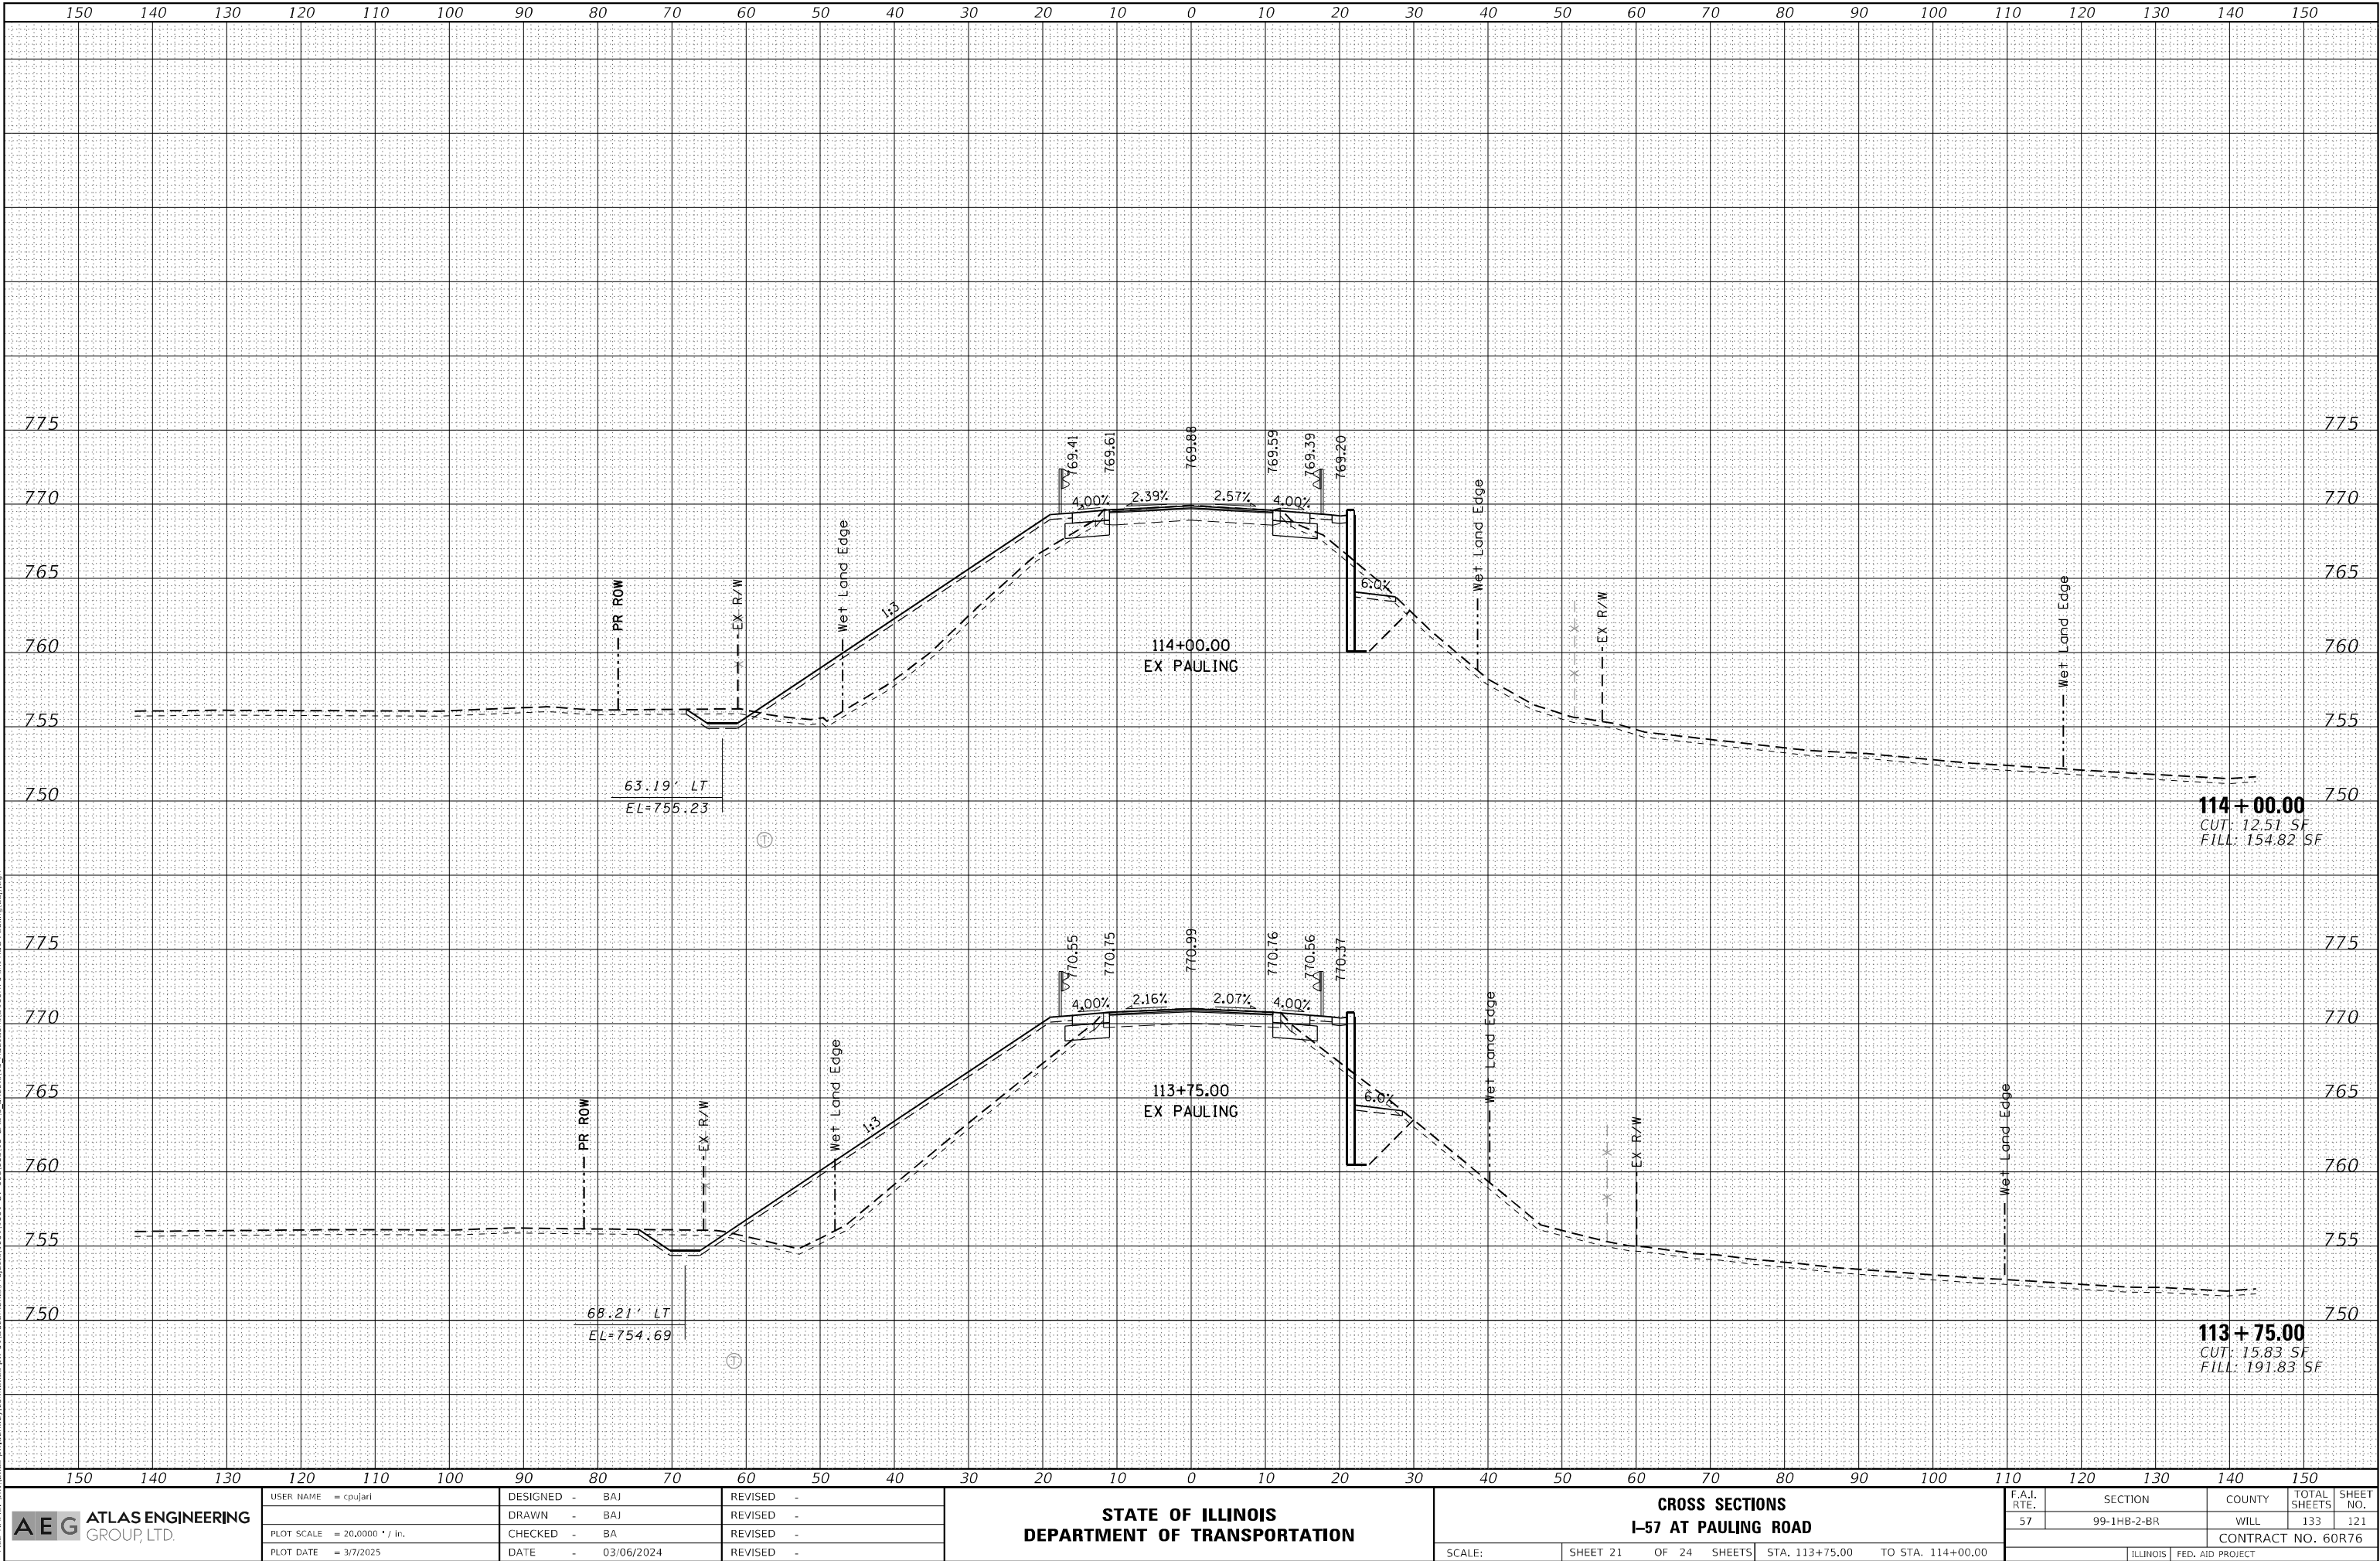

AEG ATLAS ENGINEERING GROUP, LTD.

USER NAME = cpujari	DESIGNED - BAJ	REVISED -
	DRAWN - BAJ	REVISED -
PLOT SCALE = 20,000' = 1"	CHECKED - BA	REVISED -
PLOT DATE = 3/7/2025	DATE - 03/06/2024	REVISED -

ORIGINAL			BY	DATE
SURVEY				
PLOTTED				
TEMPERATURE				
AREAS				
AREAS CHECKED				
NO.				


[illegible]

 ATLAS ENGINEERING GROUP, LTD.	USER NAME = cpujari	DESIGNED - BAJ	REVISED -	STATE OF ILLINOIS DEPARTMENT OF TRANSPORTATION	CROSS SECTIONS I-57 AT PAULING ROAD					F.A.I. RTE.	SECTION	COUNTY	TOTAL SHEETS	SHEET NO.
	PLOT SCALE = 20,0000' / in.	DRAWN - BAJ	REVISED -							57	99-1HB-2-BR	WILL	133	122
	PLOT DATE = 3/7/2025	CHECKED - BA	REVISED -		CONTRACT NO. 60R76									
		DATE - 03/06/2024	REVISED -		SCALE:	SHEET 22 OF 24 SHEETS	STA. 114+25.00 TO STA. 114+75.00		ILLINOIS	FED. AID PROJECT				

FINAL SURVEY NOTE BOOK NO.	SURVEYED PLOTTED TEMPLATE AREAS CHECKED	BY	DATE

ORIGINAL SURVEY NOTE BOOK NO.	SURVEYED PLOTTED TEMPLATE AREAS CHECKED	BY	DATE

MODEL XS SHEET: temporary_model_name_23
FILE NAME: d:\data\as-pw\identity\contract\as-pw-0\Documents\Projects\00111001 CV 008.0031.0 CAD\3 Sheets\3 XS\xls\sd180775cm-XS-Cross-Sections\Pauling.bol.dgn

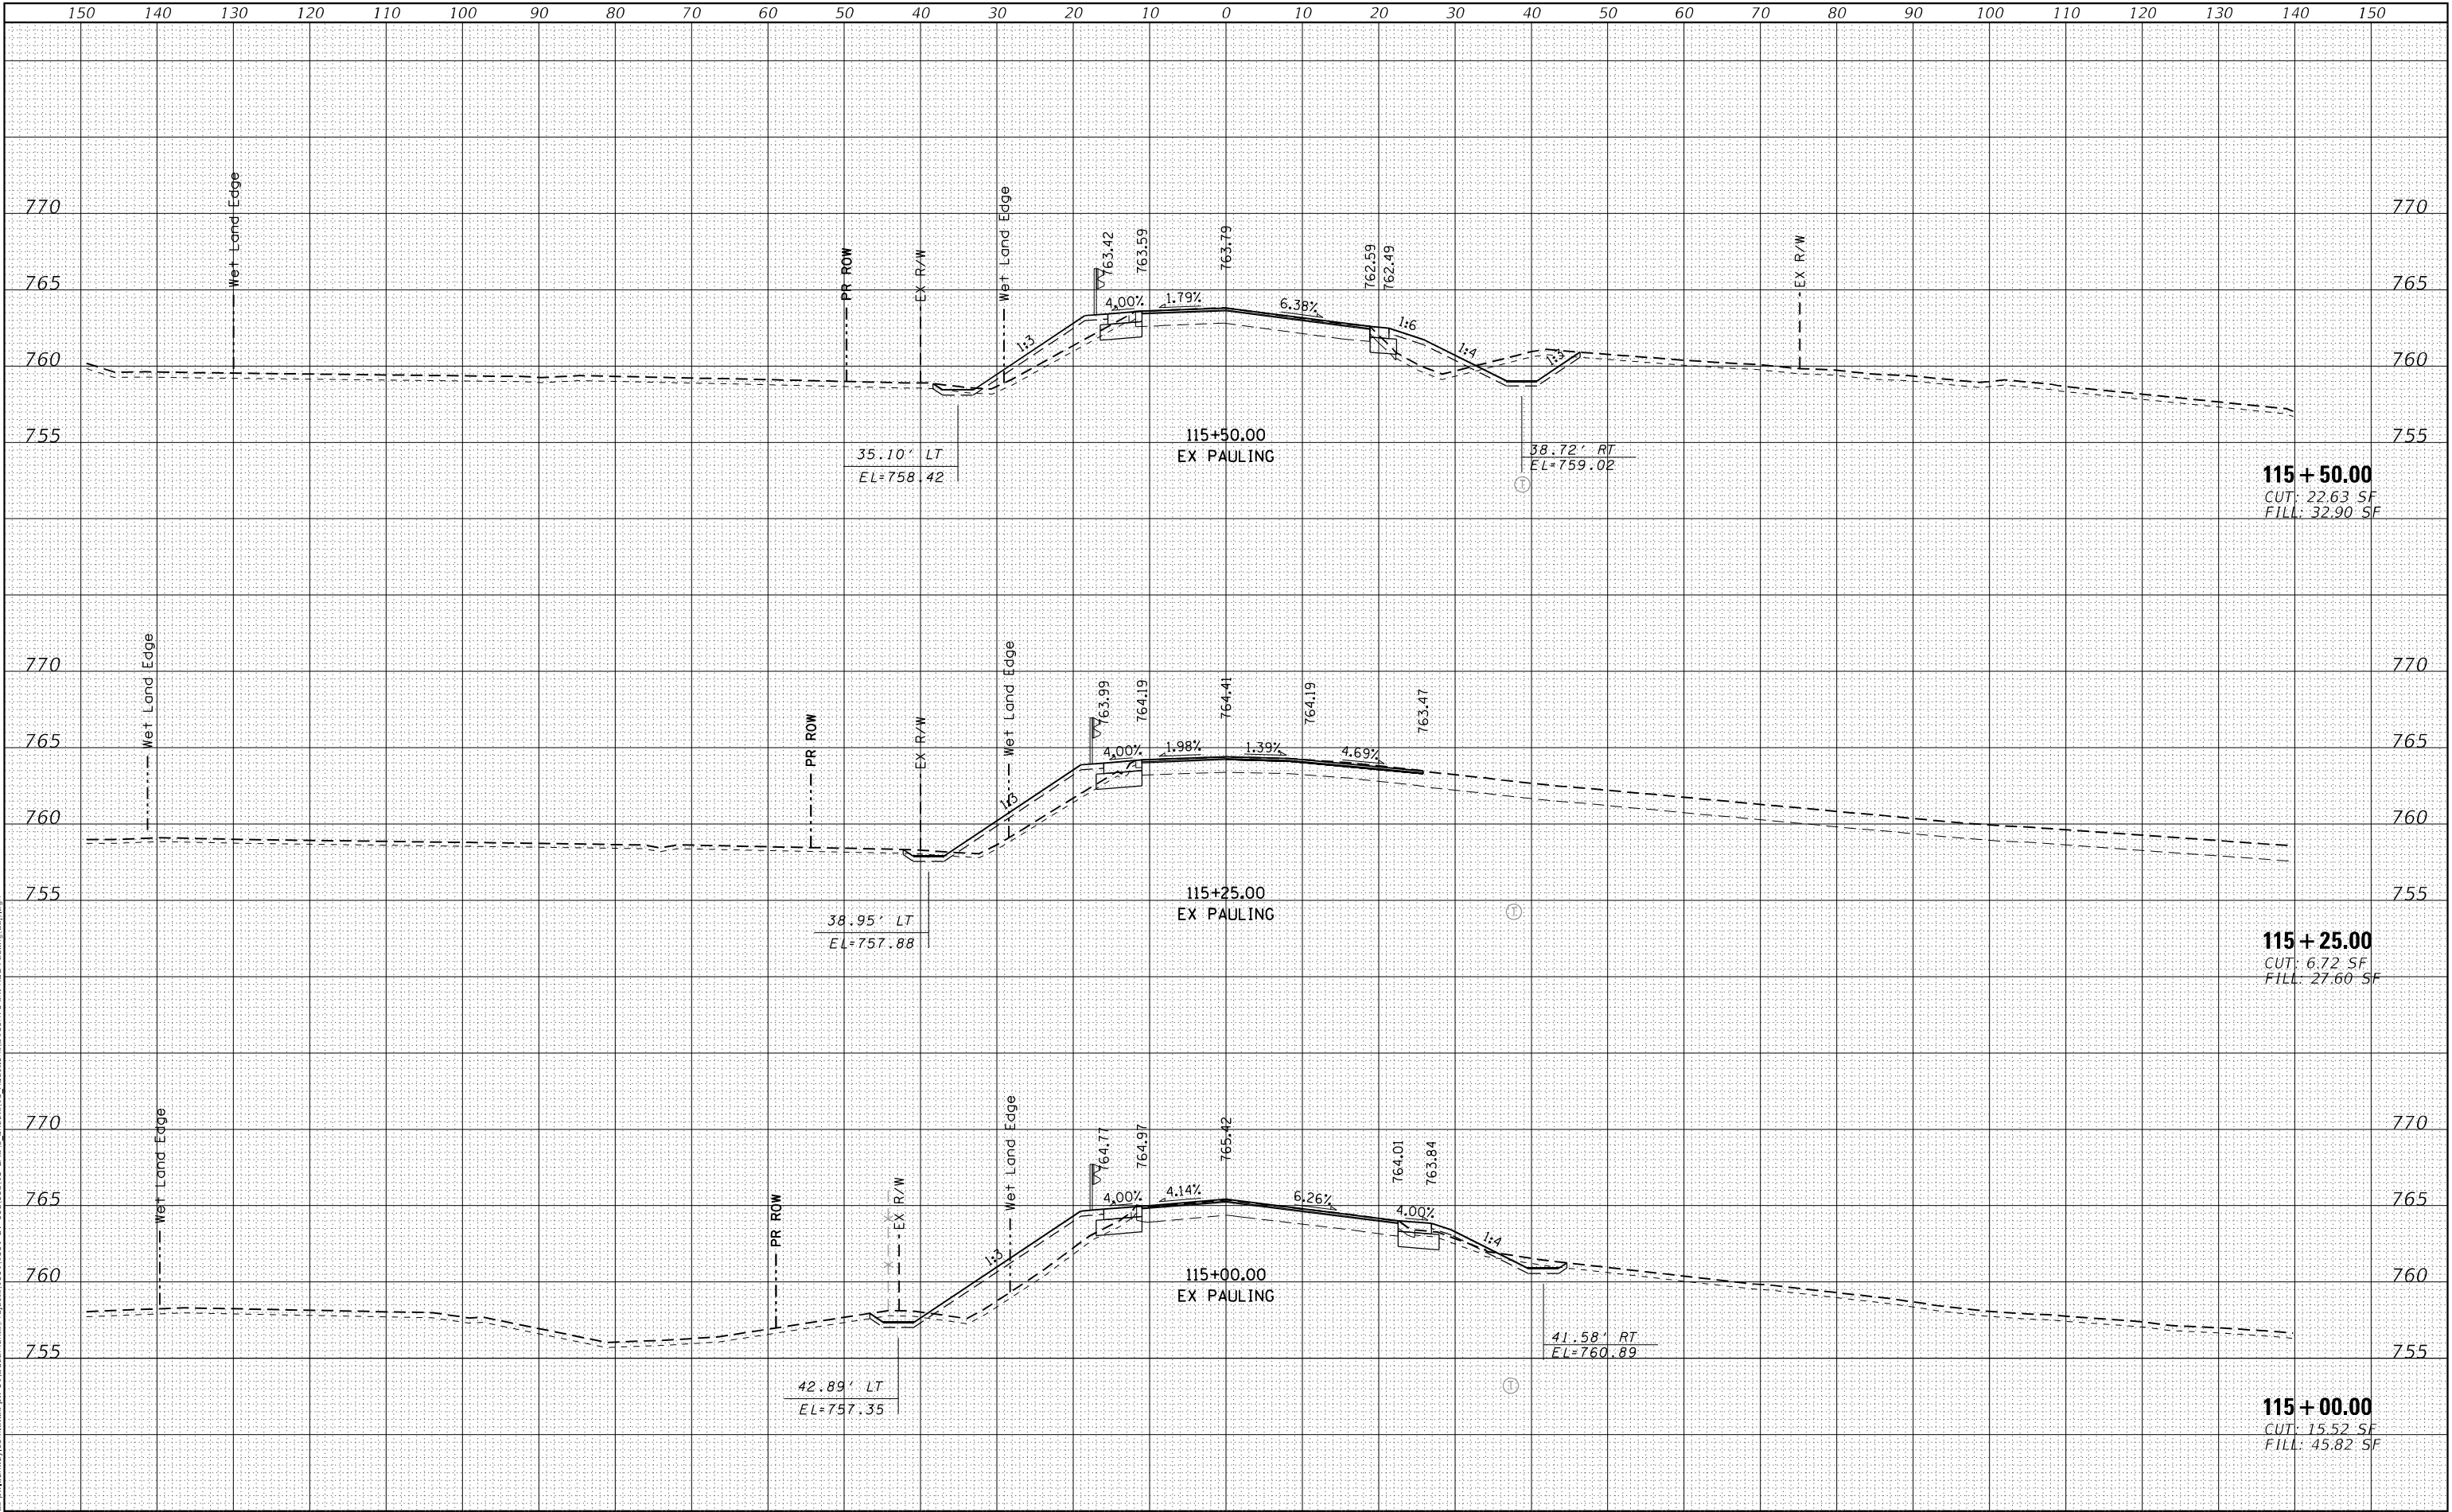

AEG ATLAS ENGINEERING GROUP, LTD.	USER NAME = cpujari		DESIGNED - BAJ	REVISED -	STATE OF ILLINOIS DEPARTMENT OF TRANSPORTATION	CROSS SECTIONS I-57 AT PAULING ROAD				F.A.I. RTE.	SECTION	COUNTY	TOTAL SHEETS	SHEET NO.
			DRAWN - BAJ	REVISED -		SCALE:	SHEET 23	OF 24	SHEETS	STA. 115+00.00	TO STA. 115+50.00	WILL	133	123
	PLOT SCALE = 20,000' / in.		CHECKED - BA	REVISED -										
	PLOT DATE = 3/7/2025		DATE - 03/06/2024	REVISED -								CONTRACT NO. 60R76		
ILLINOIS FED. AID PROJECT														

ORIGINAL SURVEY	SURVEYED _____	BY _____	DATE _____
	PLOTTED _____		
NOTE BOOK	TEMPLATE _____		
	AREAS _____		
NO. _____	AREAS CHECKED _____		

AEG **ATLAS ENGINEERING**
GROUP, LTD.

DESIGNED -	BAJ	REVISED -
DRAWN -	BAJ	REVISED -
CHECKED -	BA	REVISED -
DATE -	03/06/2024	REVISED -

CROSS SECTIONS I-57 AT PAULING ROAD				
SCALE:	SHEET 24	OF 24	SHEETS	STA. 115+75.00 TO STA. 115+75.00


115 + 75.00
CUT: 5.39 SF
FILL: 15.99 SF

METHOD OF MEASUREMENT

REFER TO SECTION 442 OF THE STANDARD SPECIFICATIONS FOR ROAD AND BRIDGE CONSTRUCTION AND THE RECURRING SPECIAL PROVISION "PATCHING WITH HOT-MIX ASPHALT OVERLAY REMOVAL."

BASIS OF PAYMENT

- 1. REFER TO SECTION 442 OF THE STANDARD SPECIFICATIONS FOR ROAD AND BRIDGE CONSTRUCTION AND THE RECURRING SPECIAL PROVISION "PATCHING WITH HOT-MIX ASPHALT OVERLAY REMOVAL."
- 2. SAW CUT/SCORING OF EXISTING HMA OVERLAY IS INCLUDED IN THE COST OF PAVEMENT PATCHING.
- 3. SAW CUT/SCORING OF EXISTING PAVEMENT IS INCLUDED IN THE COST OF PAVEMENT PATCHING.

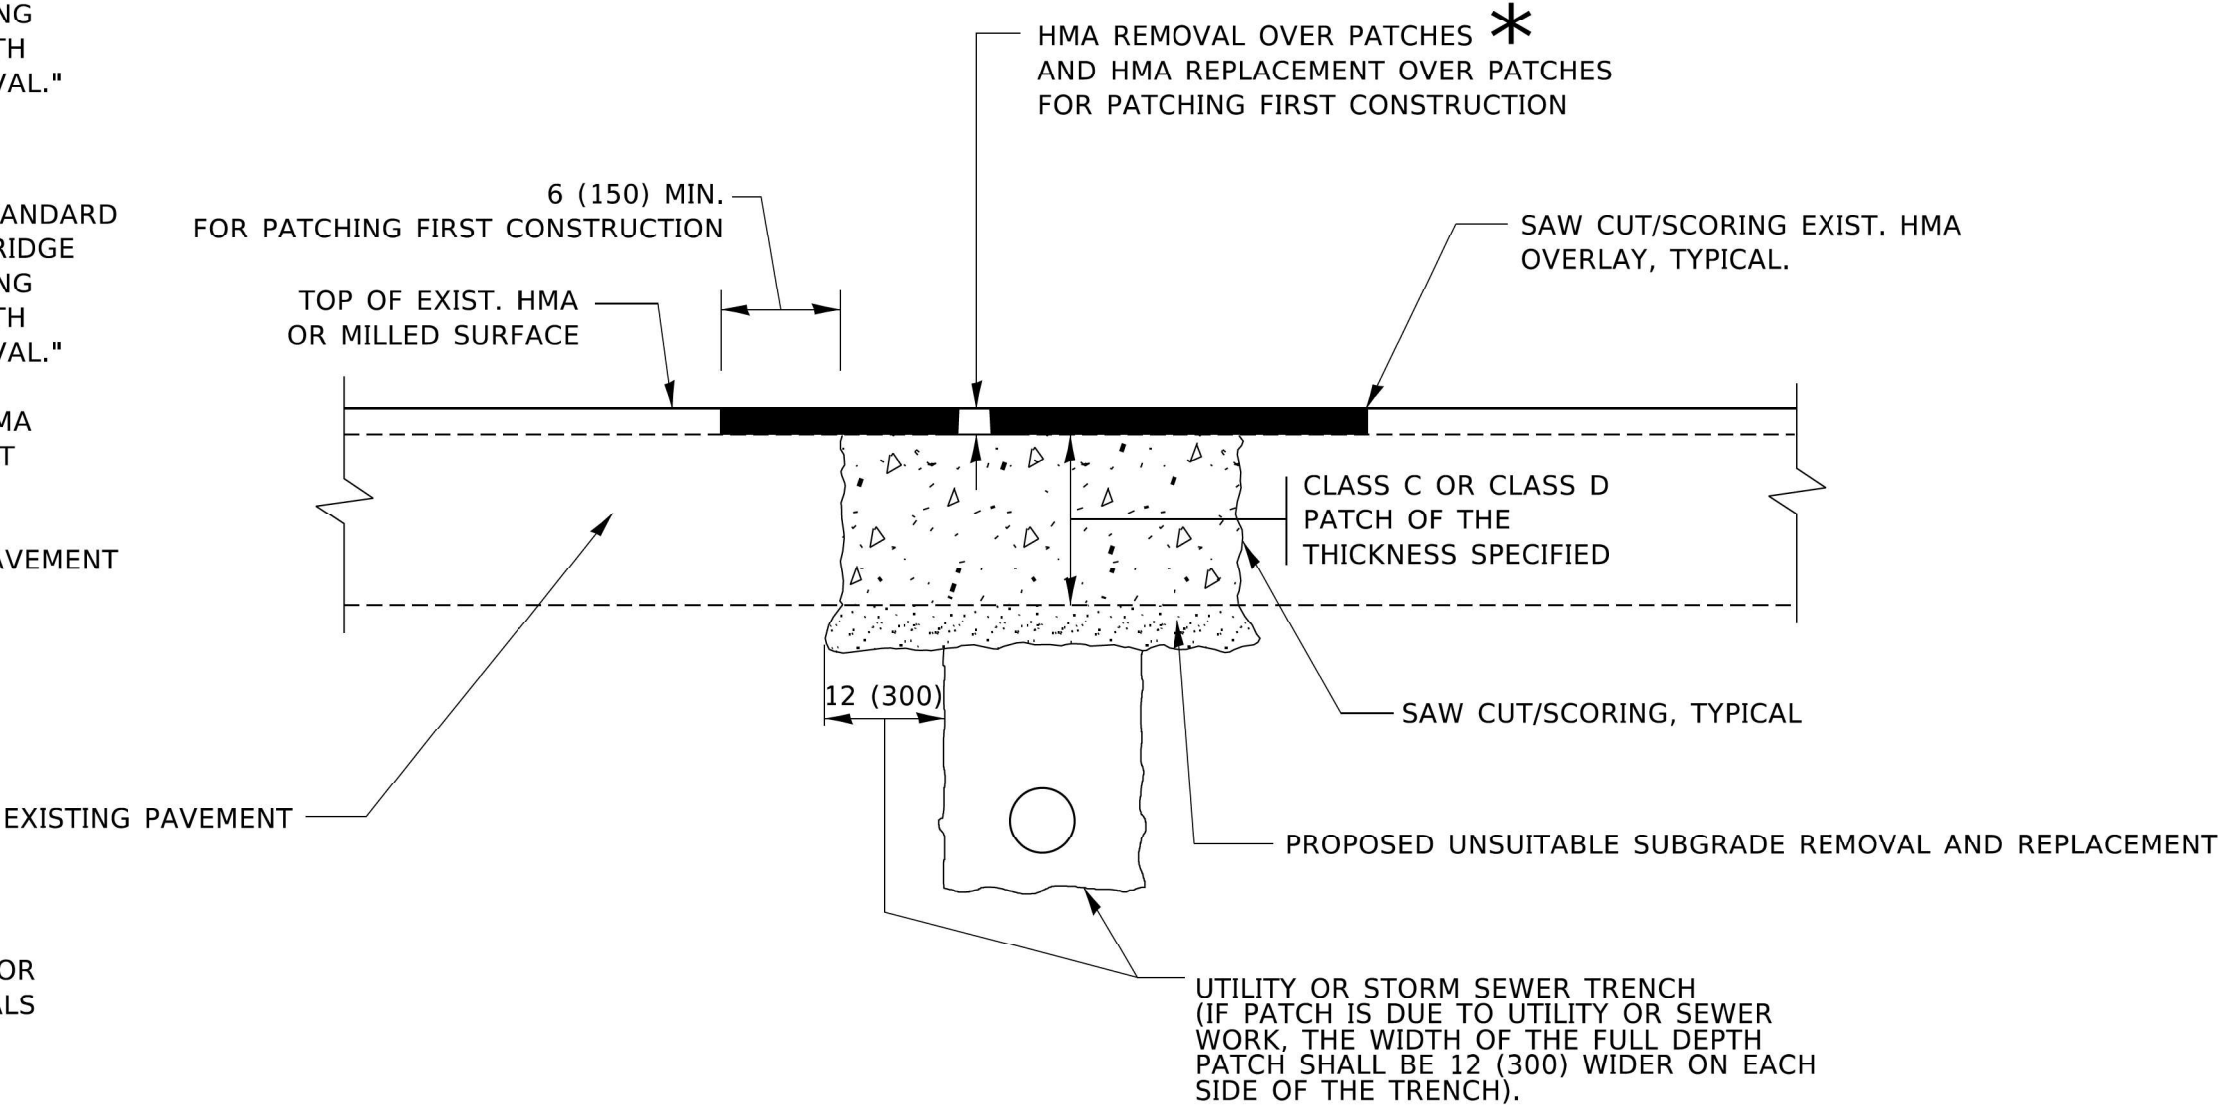

SEQUENCE OF CONSTRUCTION (PATCHING FIRST)


- 1. REMOVE THE EXISTING HMA MATERIAL OVER THE AREA TO BE PATCHED.
- 2. REMOVE AND REPLACE WITH CLASS C OR D PATCH.
- 3. REPLACE HMA MATERIAL OVER THE AREA TO BE PATCHED.

SEQUENCE OF CONSTRUCTION (MILLING FIRST)

- 1. MILL HMA FIRST IF THERE IS AT LEAST 4½ INCHES OR MORE OF HMA MATERIAL ON TOP OF THE EXISTING PAVEMENT OR IF THE PAVEMENT IS FULL DEPTH HMA. A MINIMUM OF 2 INCHES OF HMA MATERIAL SHALL BE IN PLACE AFTER MILLING.
- 2. REMOVE AND REPLACE WITH FULL DEPTH CLASS D PATCHES TO TOP OF MILLED SURFACE.

ALL DIMENSIONS ARE IN INCHES (MILLIMETERS) UNLESS OTHERWISE SHOWN.

MODEL: Default
FILE: hwy163-164-165-166-2614-2615

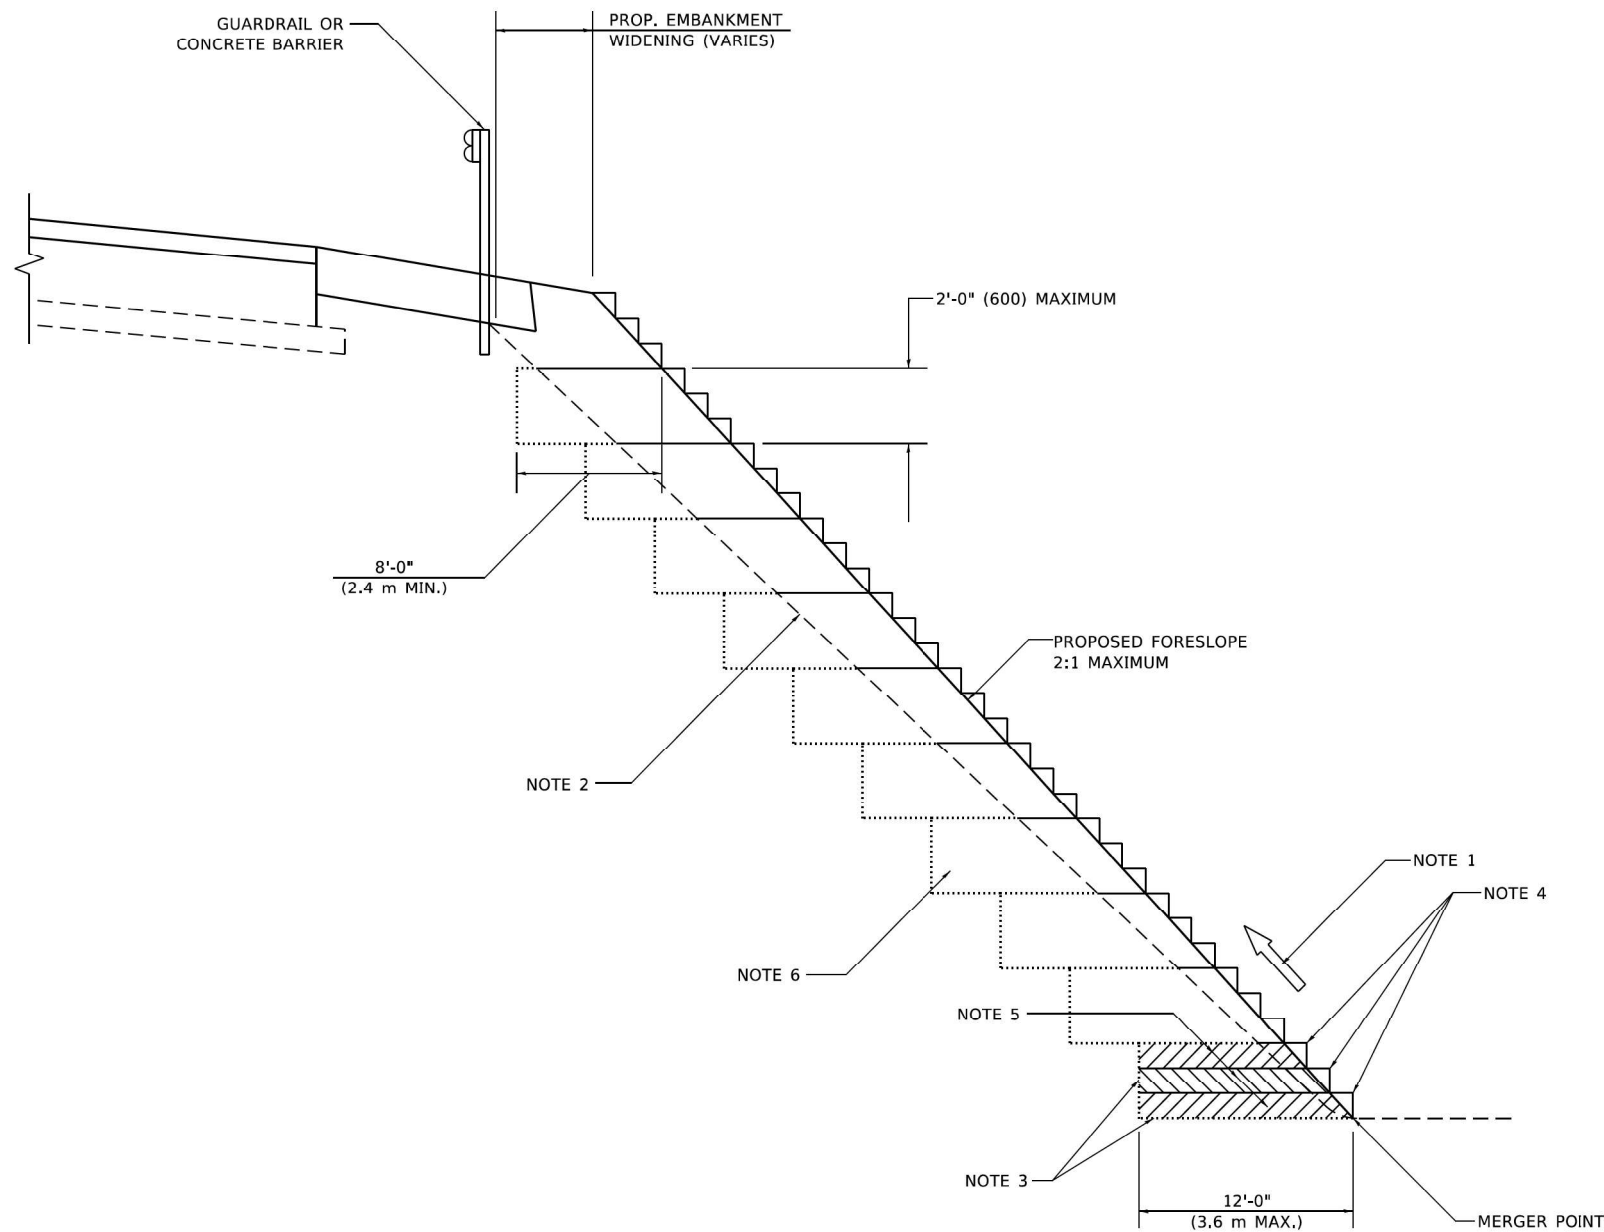

**TYPICAL BENCHING DETAIL
FOR EMBANKMENT**

GENERAL NOTES

1. CONSTRUCT SUCCEEDING BENCH CUTS AND EMBANKMENT PLACEMENT AND COMPACTION FROM BOTTOM TO TOP IN STAIRSTEP FASHION.
2. EXISTING FORESLOPE PREPARED IN ACCORDANCE WITH ARTICLE 205.03 OF THE STANDARD SPECIFICATIONS.
3. BENCH CUT EXISTING SLOPE TYPICAL FOR EACH STEP.
4. TRIM TO FINAL SLOPE.
5. EQUAL 8-INCH (200) LIFTS OF EMBANKMENT COMPACTED IN ACCORDANCE WITH ARTICLE 205.05 OF THE STANDARD SPECIFICATIONS.

BASIS OF PAYMENT

1. EXCAVATION OF BENCH CUTS WITHIN EXISTING EMBANKMENT WILL BE PAID FOR AT THE CONTRACT UNIT PRICE PER CUBIC METER OR CUBIC YARD FOR "EARTH EXCAVATION". THIS PRICE WILL INCLUDE ALL LABOR AND MATERIAL, NO ADDITIONAL COMPENSATION WILL BE ALLOWED.

ALL DIMENSIONS ARE IN INCHES (MILLIMETERS)
UNLESS OTHERWISE SHOWN.

MODEL: Default
FILE: hwy161widesw.bentley.com\PI\DOT\Documents\DOT Offices\District 1\Projects\Dist422\3A\CADDData\CADsheets\w161.dgn

AEG ATLAS ENGINEERING
GROUP, LTD.

USER NAME = Lawrence,DeManche	DESIGNED -	REVISED - K. SMITH 11-18-22
	DRAWN - CADD	REVISED -
PLOT SCALE = 100.0000 ' / in.	CHECKED - S.E.B.	REVISED -
PLOT DATE = 11/18/2022	DATE - 06-16-04	REVISED -


**STATE OF ILLINOIS
DEPARTMENT OF TRANSPORTATION**

**BENCHING DETAIL
FOR EMBANKMENT WIDENING**


SCALE: NONE SHEET 1 OF 1 SHEETS STA. TO STA.

F.A.I RTE.	SECTION	COUNTY	TOTAL SHEETS	SHEET NO.
57	99-1HB-2-BR	WILL	133	127
BD-51		CONTRACT NO. 60R76		
		ILLINOIS	FED. AID PROJECT	

SINGLE LANE WEAVE

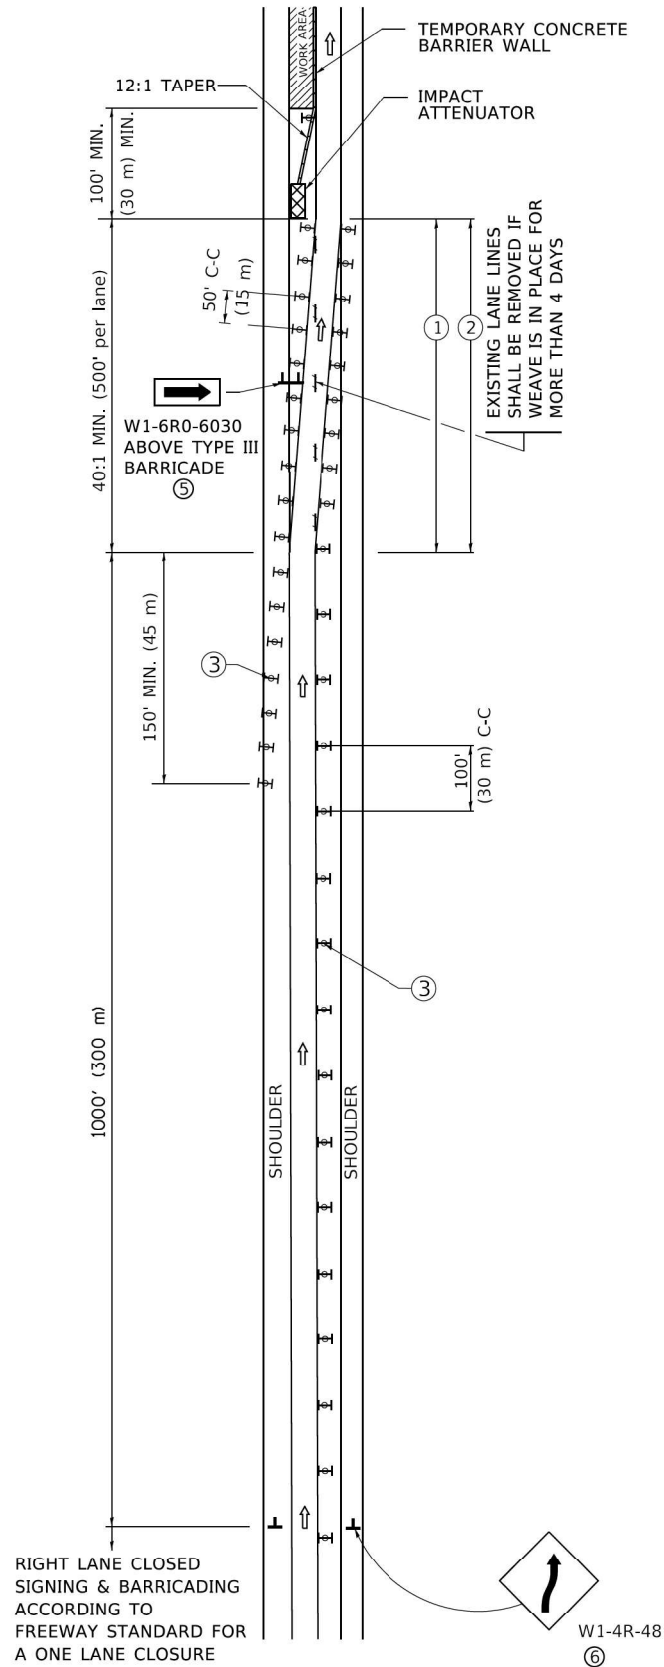


MULTI-LANE WEAVE

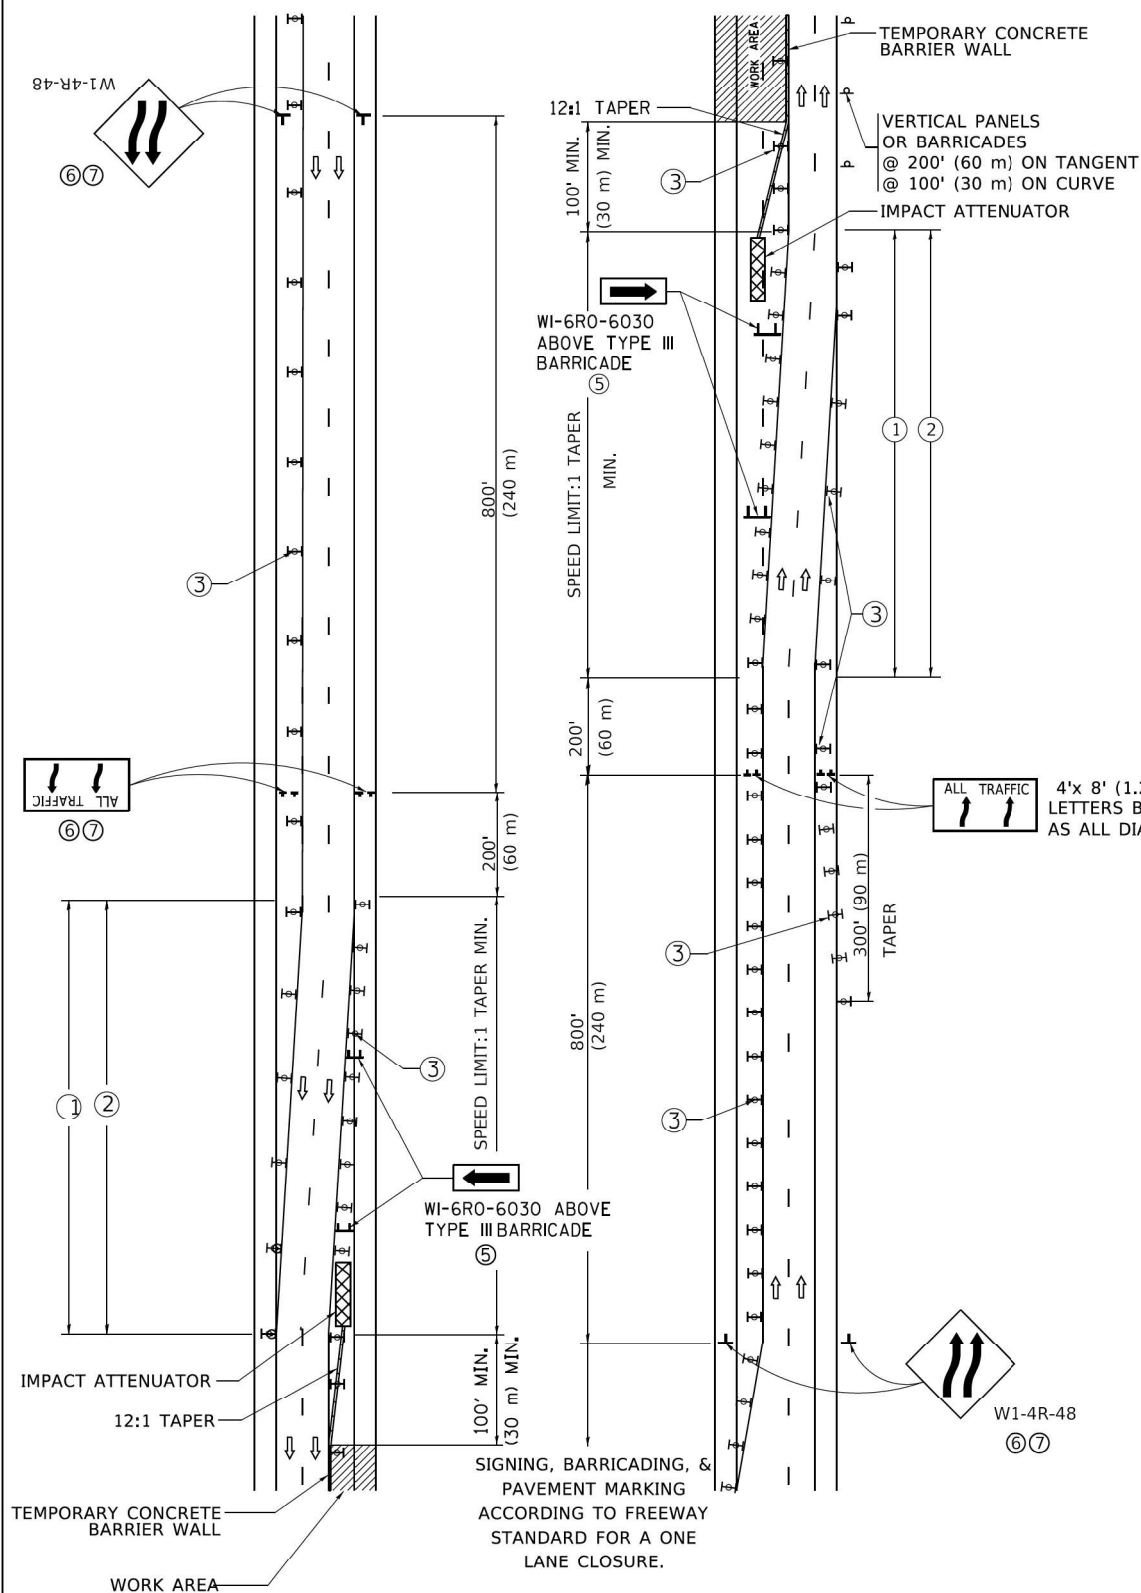

GENERAL NOTES:

- EXISTING CONFLICTING PAVEMENT MARKING LINES SHALL BE REMOVED. PAVEMENT MARKING REMOVAL SHALL NOT BE REQUIRED FOR SINGLE LANE WEAVES UNDER 4 DAYS IN DURATION.
- CONTINUOUS REFLECTIVE TEMPORARY PAVEMENT MARKING TAPE SHALL BE PLACED THROUGHOUT THE TAPER AND FOR 300' (90 m) ALONG SIDE THE WORK AREA WHERE THE CLOSURE TIME IS GREATER THAN FOURTEEN DAYS. THE LEFT EDGE LINE SHALL BE YELLOW AND THE RIGHT EDGE LINE SHALL BE WHITE. FOR MULTI-LANE WEAVES LANE LINES SHALL BE 5 INCH, 10'-30' (3 m-9 m) SKIP DASH, WHITE.
- PLASTIC DRUMS WITH STEADY BURN LIGHTS AT 50' (15 m) C-C SPACING IN TAPERS AND 100' (30 m) C-C SPACING IN TANGENTS.
- ALL SIGNS SHALL BE POST MOUNTED IF THE CLOSURE TIME EXCEEDS FOUR DAYS.
- TYPE III BARRICADES MAY BE OMMITTED FOR SINGLE-LANE WEAVES UNDER 24-HOURS IN DURATION. W1-6 SIGNS WILL STILL BE REQUIRED. IF THE WIDTH OF OFFSET IS LESS THAN 6' THEN THE TYPE III BARRICADE WITH ATTACHED ARROW SIGN PANEL CAN BE ELIMINATED IN THE TAPER AREAS.
- WHEN THE LENGTH OF THE SHIFTED SEGMENT (DISTANCE BETWEEN WEAVE POINTS) IS LESS THAN 1500', DOUBLE REVERSE CURVE SIGNS (W24-1) SHOULD BE USED INSTEAD OF THE REVERSE CURVE (W1-4) SIGNS. ARROWS ON THE 4'X8' "ALL TRAFFIC" SIGNS SHALL BE THE SAME SHAPE.
- THE NUMBER OF ARROWS ON THESE SIGNS SHALL MATCH THE NUMBER OF LANES OPEN TO TRAFFIC.

SYMBOLS

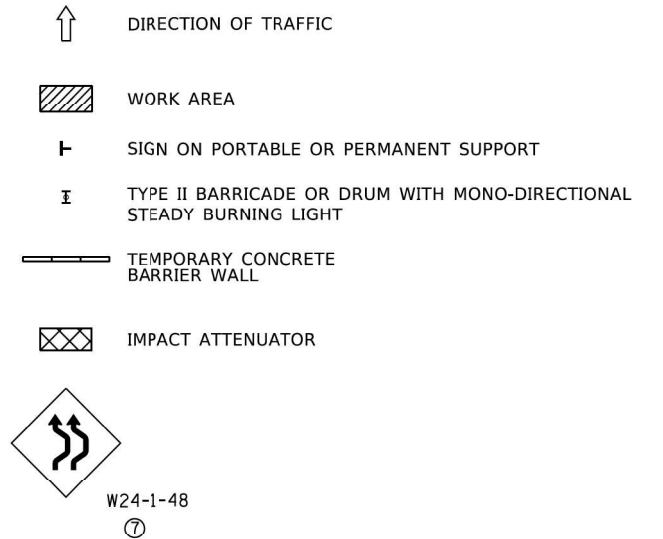

ALL DIMENSIONS ARE IN INCHES (MILLIMETERS)
UNLESS OTHERWISE SHOWN

MODEL: Default
FILE: \\moe-pw\all\BID\NTEC\Illinois\gov\PIVDOT\Documents\DOT Office\District 1\Projects\Dist5\2224\CADD\Bata\CAD\sheet\sc09.dgn

AEG ATLAS ENGINEERING
GROUP, LTD.

USER NAME	= footem]	DESIGNED -	D.W.S.
DRAWN -		REVISD -	J.A.F. 02-06
PLOT SCALE	= 50.0000 ' / in.	REVISD -	S.P.B. 01-07
PLOT DATE	= 3/4/2019	REVISD -	S.P.B. 12-09
		REVISD -	M.D. 06-13


STATE OF ILLINOIS
DEPARTMENT OF TRANSPORTATION

TRAFFIC CONTROL DETAILS FOR
FREEWAY SINGLE & MULTI-LANE WEAVE

SCALE: NONE SHEET 1 OF 1 SHEETS STA. TO STA.


F.A.I RTE.	SECTION	COUNTY	TOTAL SHEETS	SHEET NO.
57	99-1HB-2-BR	WILL	133	128
TC-09		CONTRACT NO.60R76		
		ILLINOIS	FED. AID PROJECT	

MODEL: Default
FILE: h:\miller\p\miller\csw_bentley.com\p\m\DOT\Documents\DOT_Offices\District_1\Projects\Dist5\221234\CADD\Data\CAD\Sheet\TC10.dgn

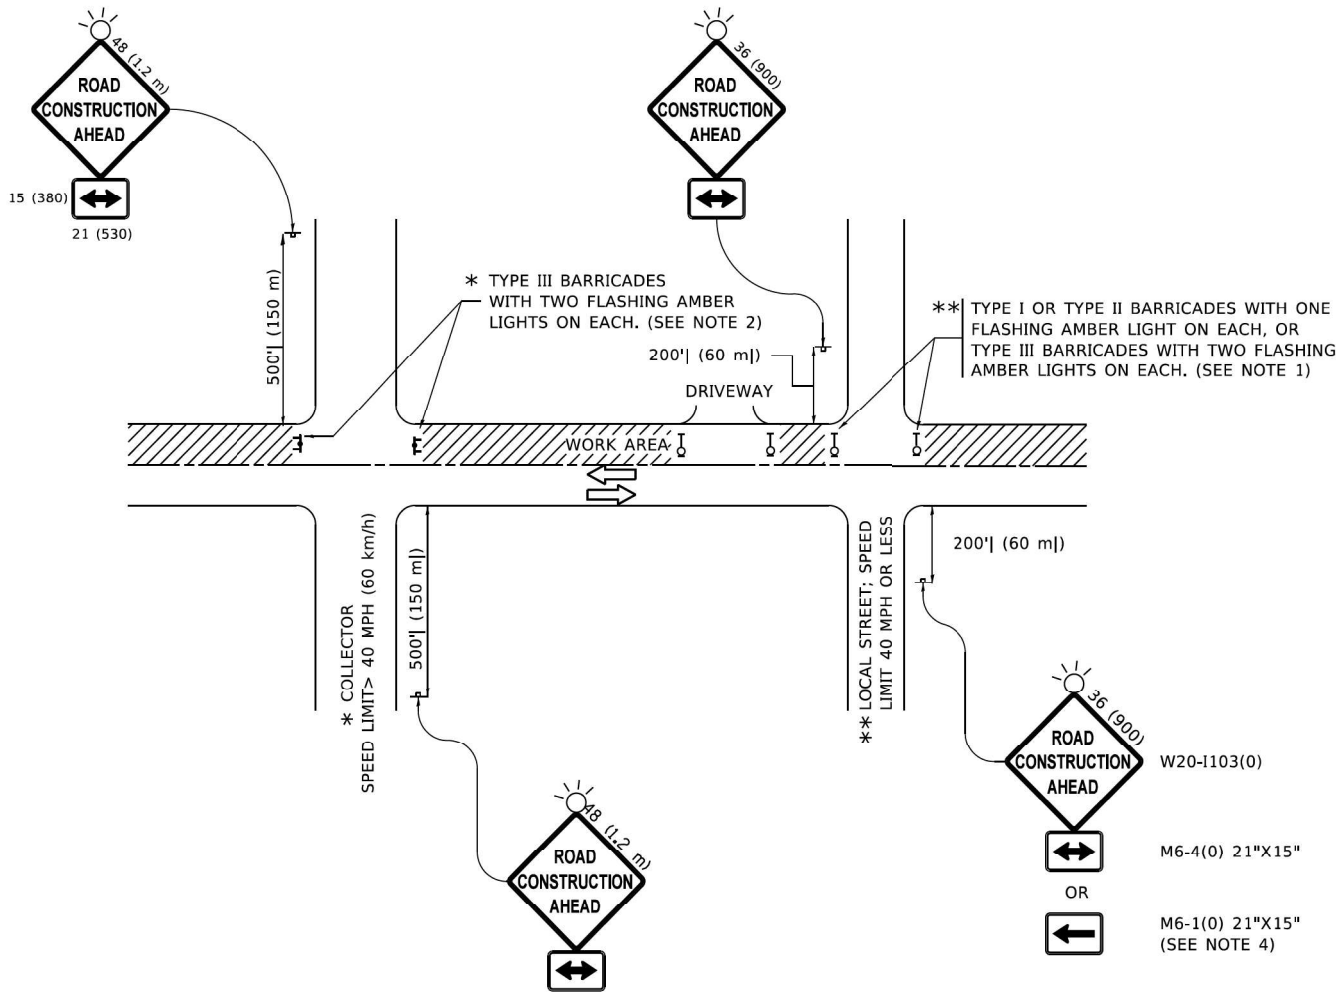


NOTES:


- SIDE ROAD WITH A SPEED LIMIT OF 40 MPH (60 km/h) OR LESS AS SHOWN ON THE DRAWING AND AS DIRECTED BY THE ENGINEER:
 - ONE "ROAD CONSTRUCTION AHEAD" SIGN 36 x 36 (900x900) WITH A FLASHER MOUNTED ON IT APPROXIMATELY 200' (60 m) IN ADVANCE OF THE MAIN ROUTE.
 - THE CLOSED PORTION OF THE MAIN ROUTE SHALL BE PROTECTED BY BLOCKING WITH TYPE I, TYPE II OR TYPE III BARRICADES, 1/3 OF THE CROSS SECTION OF THE CLOSED PORTION.
- SIDE ROAD WITH A SPEED LIMIT GREATER THAN 40 MPH (60 km/h) AS SHOWN ON THE DRAWING AND AS DIRECTED BY THE ENGINEER:
 - ONE "ROAD CONSTRUCTION AHEAD" SIGN 48 x 48 (1.2 m x 1.2 m) WITH A FLASHER MOUNTED ON IT APPROXIMATELY 500' (150 m) IN ADVANCE OF THE MAIN ROUTE.
 - THE CLOSED PORTION OF THE MAIN ROUTE SHALL BE PROTECTED BY BLOCKING WITH TYPE III BARRICADES, 1/2 OF THE CROSS SECTION OF THE CLOSED PORTION.
- CONES MAY BE SUBSTITUTED FOR BARRICADES OR DRUMS AT HALF THE SPACING DURING DAY OPERATIONS. CONES SHALL BE A MINIMUM OF 28 (710) IN HEIGHT.
- WHEN THE SIDE ROAD LIES BETWEEN THE BEGINNING OF THE MAINLINE
- SIGNING AND THE WORK ZONE, A SINGLE HEADED ARROW (M6-1) SHALL BE USED IN LIEU OF THE DOUBLE HEADED ARROW (M6-4).
- WHEN WORK IS BEING PERFORMED ON A SIDE ROAD OR DRIVEWAY, FOLLOW THE APPLICABLE STANDARD(S). THE DIRECTIONAL ARROW (M6-1 OR M6-4) SHALL BE COVERED OR REMOVED WHEN NO LONGER CONSISTENT WITH THE TRAFFIC CONTROL SET-UP.
- ADVANCE WARNING SIGNS ARE TO BE OMITTED ON DRIVEWAYS UNLESS OTHERWISE SPECIFIED IN THE PLANS OR BY THE ENGINEER.
- THE TRAFFIC CONTROL AND PROTECTION FOR SIDE ROADS, INTERSECTIONS, AND DRIVEWAYS SHALL BE INCLUDED IN THE COST OF SPECIFIED TRAFFIC CONTROL STANDARDS OR ITEMS.

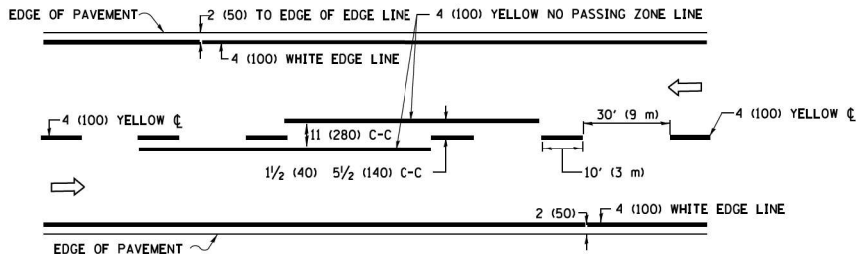

2-LANE ROADWAY

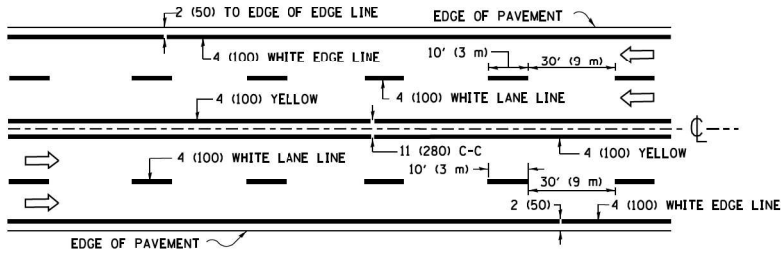


MULTI-LANE UNDIVIDED

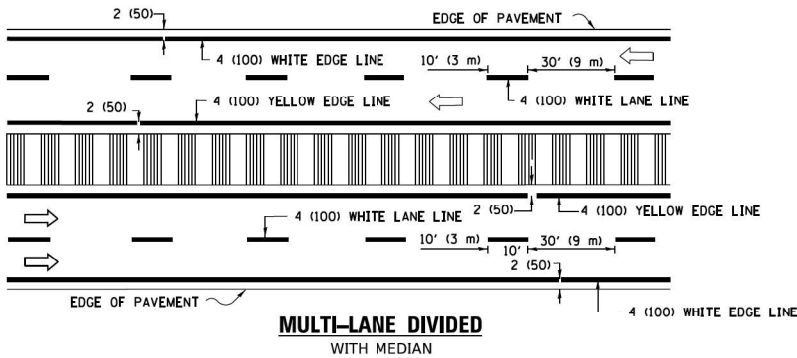


MULTI-LANE DIVIDED WITH MEDIAN

TYPICAL LANE AND EDGE LINE MARKING

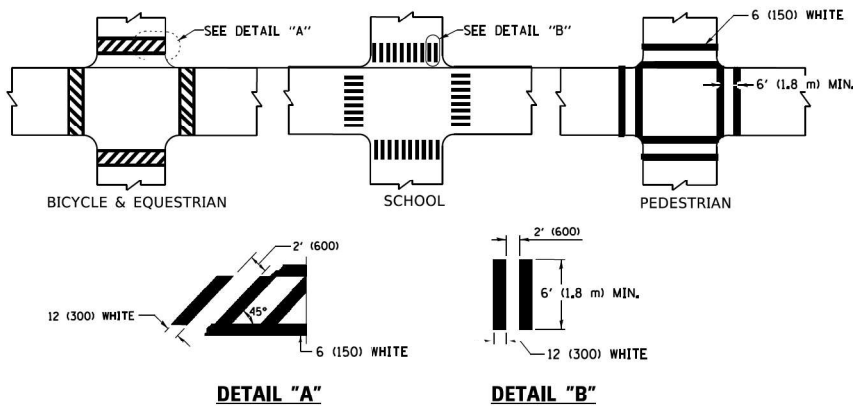


TYPICAL CROSSWALK MARKING


* MARKINGS SHALL BE INSTALLED PARALLEL TO THE CENTERLINE OF THE ROAD WHICH IT CROSSES

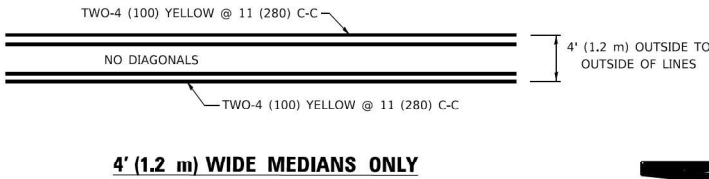

4' (1.2 m) WIDE MEDIANS ONLY

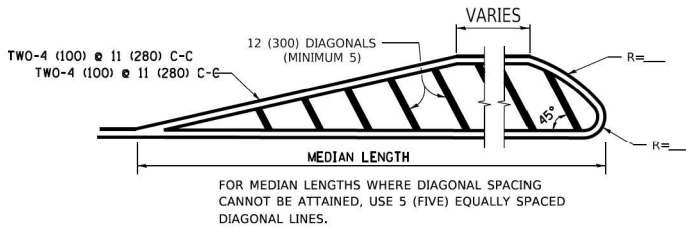


MEDIANS OVER 4' (1.2 m) WIDE

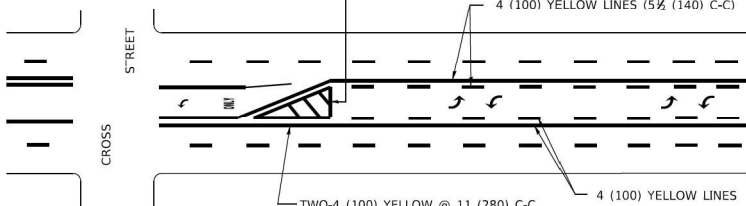

A MINIMUM OF TWO PAIRS OF TURN ARROWS SHALL BE USED, WHITE IN COLOR. ADDITIONAL PAIRS SHALL BE PLACED AT 200' (60 m) TO 300' (90 m) INTERVALS.

MEDIAN WITH TWO-WAY LEFT TURN LANE

TYPICAL PAINTED MEDIAN MARKING

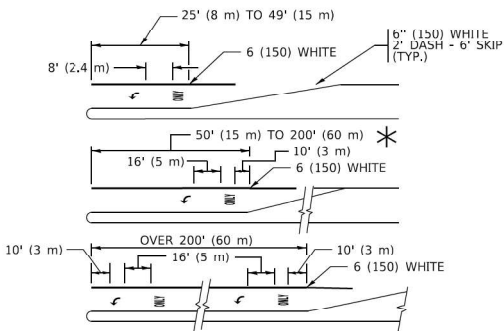


FULL SIZE LETTERS 8' (2.4 m) AND ARROWS SHALL BE USED. AREA = 15.6 SQ. FT. (1.5 m²) ONLY AREA = 20.8 SQ. FT. (1.9 m²)


* TURN LANES IN EXCESS OF 400' (120 m) IN LENGTH MAY HAVE AN ADDITIONAL SET OF ARROW - "ONLY" INSTALLED MIDWAY BETWEEN THE OTHER TWO SETS OF ARROW - "ONLY".

TYPICAL LEFT (OR RIGHT) TURN LANE

TYPICAL TURN LANE MARKING

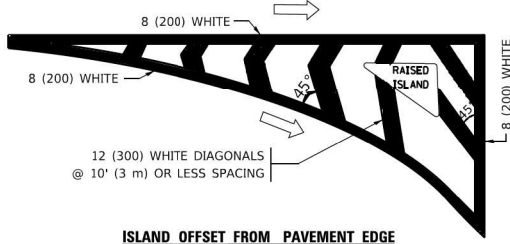


ISLAND OFFSET FROM PAVEMENT EDGE

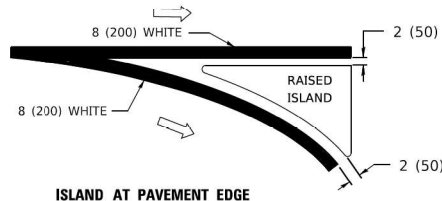


ISLAND AT PAVEMENT EDGE

TYPICAL ISLAND MARKING

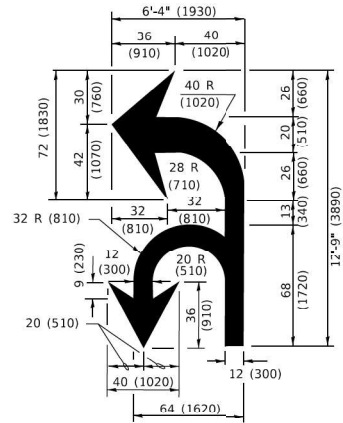

COMBINATION LEFT AND U-TURN

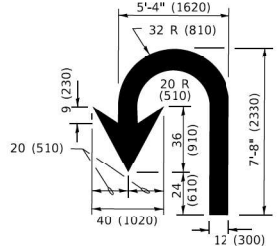

U-TURN

LANE REDUCTION TRANSITION

* LANE REDUCTION ARROWS REQUIRED AT SPEEDS OF 45 MPH OR GREATER OR WHEN SPECIFIED IN PLANS.

TYPE OF MARKING	WIDTH OF LINE	PATTERN	COLOR	SPACING / REMARKS
CENTERLINE ON 2 LANE PAVEMENT	4 (100)	SKIP-DASH	YELLOW	10' (3 m) LINE WITH 30' (9 m) SPACE
CENTERLINE ON MULTI-LANE UNDIVIDED PAVEMENT	2 @ 4 (100)	SOLID	YELLOW	11 (280) C-C
NO PASSING ZONE LINES: FOR ONE DIRECTION FOR BOTH DIRECTIONS	4 (100) 2 @ 4 (100)	SOLID SOLID	YELLOW YELLOW	5 1/2 (140) C-C FROM SKIP-DASH CENTERLINE 11 (280) C-C OMIT SKIP-DASH CENTERLINE BETWEEN
LANE LINES	4 (100) 5 (125) ON FREEWAYS	SKIP-DASH SKIP-DASH	WHITE WHITE	10' (3 m) LINE WITH 30' (9 m) SPACE
DOTTED LINES (EXTENSIONS OF CENTER, LANE OR TURN LANE MARKINGS)	SAME AS LINE BEING EXTENDED	SKIP-DASH	SAME AS LINE BEING EXTENDED	2' (600) LINE WITH 6' (1.8 m) SPACE
EDGE LINES	4 (100)	SOLID	YELLOW-LEFT WHITE-RIGHT	OUTLINE MEDIANS IN YELLOW
TURN LANE MARKINGS	6 (150) LINE: FULL SIZE LETTERS & SYMBOLS (8' (2.4m))	SOLID	WHITE	SEE TYPICAL TURN LANE MARKING DETAIL
TWO WAY LEFT TURN MARKING	7 @ 4 (100) EACH DIRECTION 8' (2.4m) LEFT ARROW	SKIP-DASH AND SOLID IN PAIRS	YELLOW WHITE	10' (3 m) LINE WITH 30' (9 m) SPACE FOR SKIP-DASH; 5 1/2 (140) C-C BETWEEN SOLID LINE AND SKIP-DASH LINE SEE TYPICAL TWO-WAY LEFT TURN MARKING DETAIL
CROSSWALK LINES (PEDESTRIAN) A. DIAGONALS (BIKE & EQUESTRIAN) B. LONGITUDINAL BARS (SCHOOL)	2 @ 6 (150) 2' (600) APART @ 45° 12 (300) @ 90°	SOLID SOLID SOLID	WHITE WHITE WHITE	NOT LESS THAN 6' (1.8 m) APART 2' (600) APART 2' (600) APART SEE TYPICAL CROSSWALK MARKING DETAILS.
STOP LINES	24 (600)	SOLID	WHITE	PLACE 4' (1.2 m) IN ADVANCE OF AND PARALLEL TO CROSSWALK, IF PRESENT. OTHERWISE, PLACE AT DESIRED STOPPING POINT. PARALLEL TO CROSSROAD CENTERLINE, WHERE POSSIBLE
PAINTED MEDIANS	2 @ 4 (100) WITH 12 (300) DIAGONALS @ 45° NO DIAGONALS USED FOR 4' (1.2 m) WIDE MEDIANS	SOLID	YELLOW: TWO WAY TRAFFIC WHITE: ONE WAY TRAFFIC	11 (280) C-C FOR THE DOUBLE LINE SEE TYPICAL PAINTED MEDIAN MARKING.
GORE MARKING AND CHANNELIZING LINES	8 (200) WITH 12 (300) DIAGONALS @ 45°	SOLID	WHITE	DIAGONALS: 15' (4.5 m) C-C (LESS THAN 30MPH (50 km/h)) 20' (6 m) C-C 30MPH (50 km/h) TO 45MPH (70 km/h) 30' (9 m) C-C (OVER 45MPH (70 km/h))
RAILROAD CROSSING	24 (600) TRANSVERSE LINES: "RR" 15 6' (1.8 m) LETTERS; 16 (400) LINE FOR "X"	SOLID	WHITE	SEE STATE STANDARD 780001 AREA OF: *R*=3.6 SQ. FT. (0.33 m ²) EACH *X*=54.0 SQ. FT. (5.0 m ²)
SHOULDER DIAGONALS (REQUIRED FOR SHOULDERS ≥ 8')	12 (300) @ 45°	SOLID	WHITE - RIGHT YELLOW - LEFT	50' (15 m) C-C (LESS THAN 30MPH (50 km/h)) 75' (25 m) C-C (30 MPH (50 km/h) TO 45MPH (70 km/h)) 150' (45 m) C-C (OVER 45MPH (70 km/h))
U TURN ARROW	SEE DETAIL	SOLID	WHITE	16.3 SF
2 ARROW COMBINATION LEFT AND U TURN	SEE DETAIL	SOLID	WHITE	30.4 SF

FOR FURTHER DETAILS ON PAVEMENT MARKING REFER TO STANDARD SPECIFICATIONS FOR ROAD AND BRIDGE CONSTRUCTION AND STATE STANDARD 780001.

All dimensions are in inches (millimeters) unless otherwise shown.

MODE: Default
FILE NAME: p:\010848\BENTLEY\Illinois\p\DOT\Documents\DOT Offices\District 1\Projects\Dist5\022324\CADData\CADsheets\c11.dgn
c:\dms34\2019.10.31.37 AM User\forbes

AEG ATLAS ENGINEERING GROUP, LTD.	USER NAME = footemj	DESIGNED - EVERS	REVISED - C. JUCIUS 09-09-09
		DRAWN -	REVISED - C. JUCIUS 07-01-13
	PLOT SCALE = 50.0000" / 1 in.	CHECKED -	REVISED - C. JUCIUS 12-21-15
	PLOT DATE = 3/4/2019	DATE - 03-19-90	REVISED - C. JUCIUS 04-12-16

STATE OF ILLINOIS
DEPARTMENT OF TRANSPORTATION


DISTRICT ONE
TYPICAL PAVEMENT MARKINGS

SCALE: NONE SHEET 1 OF 2 SHEETS STA. TO STA.


F.A.1 RTE.	SECTION	COUNTY	TOTAL SHEETS	SHEET NO.
57	99-1HB-2-BR	WILL	133	130
TC-13		CONTRACT NO. 60R76		
		ILLINOIS	FED. AID PROJECT	

PARTIAL RAMP CLOSURE DETAILS


SHOULDER CLOSURE DETAILS

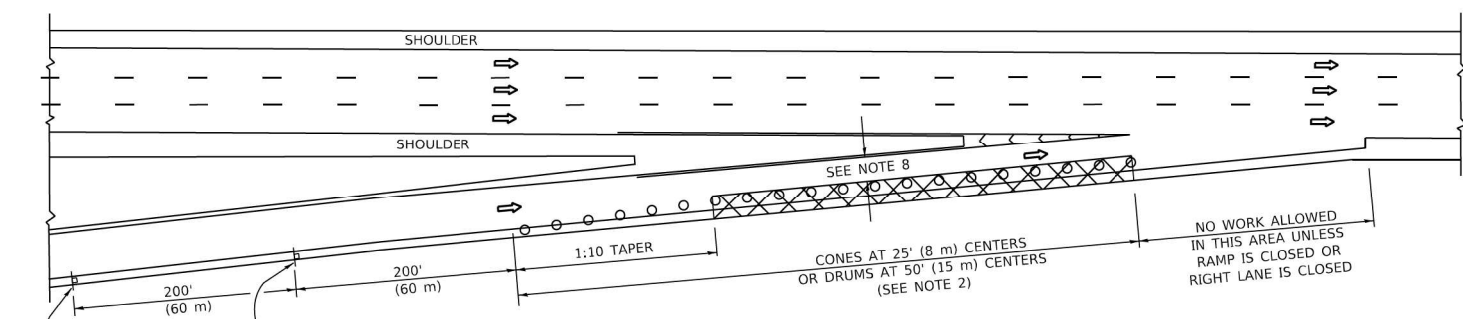

TYPICAL ENTRANCE RAMP

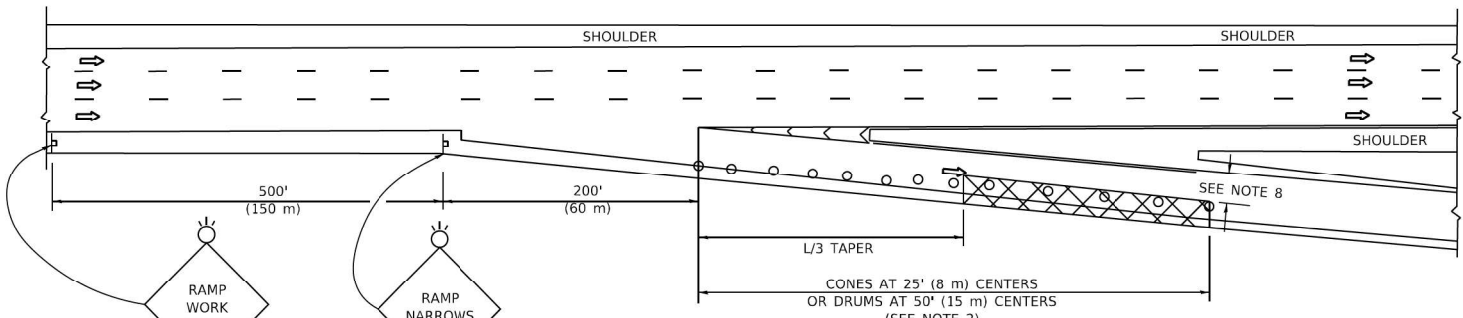

TYPICAL EXIT RAMP

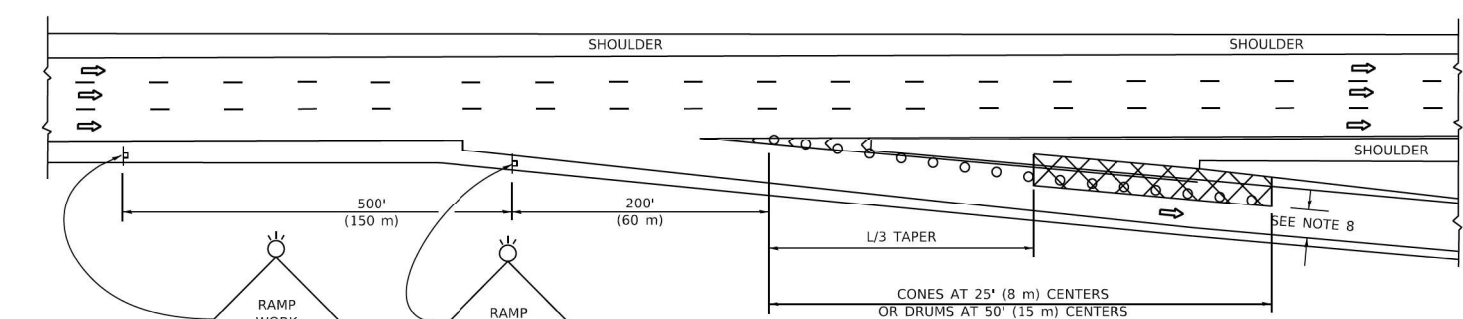


TYPICAL EXIT RAMP

SYMBOLS


- ACTIVE WORK AREA
- SIGN ON PORTABLE OR PERMANENT SUPPORT
- FLAGGER WITH CONTROL SIGN
- TYPE II BARRICADE OR DRUM
- CONE, DRUM OR BARRICADE
- IMPACT ATTENUATOR OF TYPE AND TEST LEVEL SPECIFIED

GENERAL NOTES:


- THE "L" DISTANCE EQUALS
SPEED LIMIT
45 mph (80 km/h)
OR GREATER
W = WIDTH OF OFFSET IN FEET (METERS)
S = NORMAL POSTED SPEED MPH (KM/H)
FORMULAS
METRIC ENGLISH
L=0.65(W/S) L=(W/S)
- TYPE II BARRICADES OR DRUMS ARE REQUIRED FOR ALL NIGHTTIME CLOSURES. TYPE II BARRICADES OR DRUMS WITH MONODIRECTIONAL STEADY BURN LIGHTS ARE REQUIRED FOR DELINEATING OBSTACLES, EXCAVATIONS, OR HAZARDS EXCEEDING 100 FT (30m) IN LENGTH AT NIGHT.
- ALL SIGNS SHALL BE POST MOUNTED IF THE CLOSURE TIME EXCEEDS FOUR DAYS.
- FLASHING LIGHTS SHALL BE USED DURING THE HOURS OF DARKNESS AND SHALL BE INSTALLED ABOVE THE FIRST TWO SETS OF SIGNS.

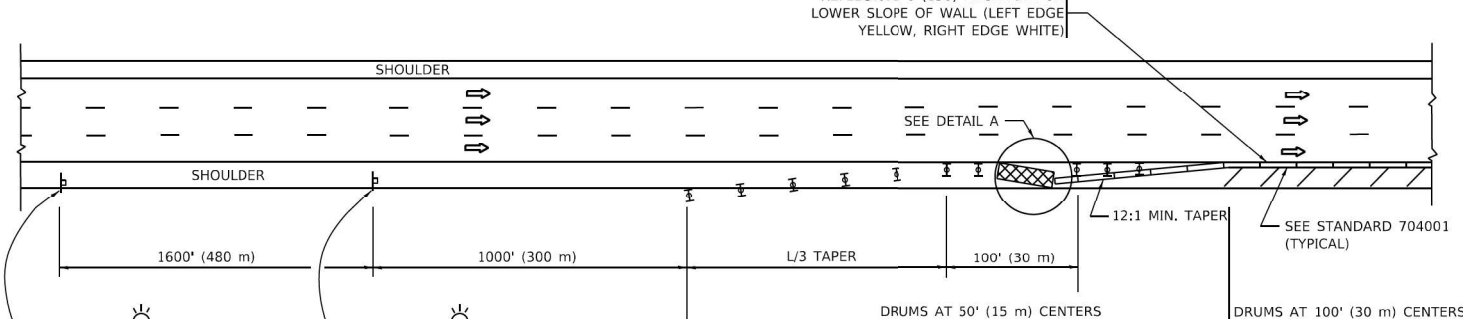

PERMANENT SHOULDER CLOSURE

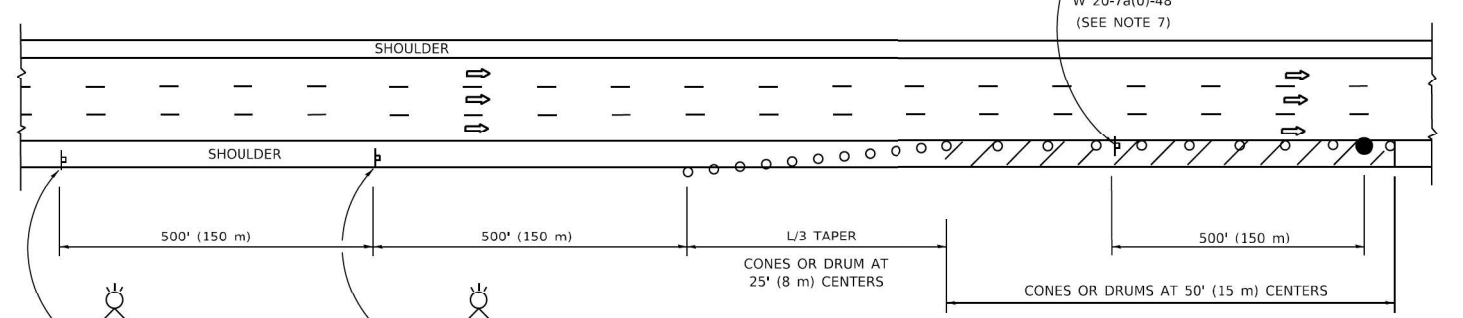

TEMPORARY SHOULDER CLOSURE

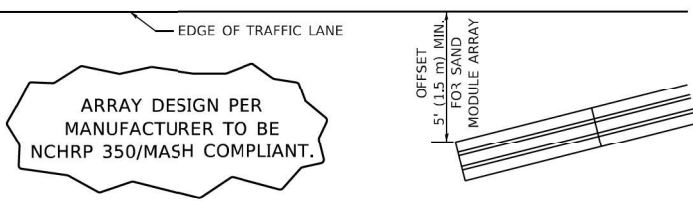

DETAIL "A"
IMPACT ATTENUATOR, TEMPORARY
(SEE NOTE 5)

- THE IMPACT ATTENUATOR, TEMPORARY IS NOT REQUIRED WHEN THE TEMPORARY CONCRETE BARRIER WALL IS PROTECTED BY OR IS TIED INTO THE EXISTING GUARDRAIL. IF OFFSET IS LESS THAN 5 FEET USE NARROW USE TYPE DEVICE TO MEET NCHRP350/MASH.
- AUTHORIZATION FROM THE DISTRICT'S BUREAU OF TRAFFIC IS REQUIRED FOR ALL FREEWAY CLOSURES.
- THE FLAGGER AND FLAGGER SIGN ARE REQUIRED AT THE ABOVE WORK SITES WHEN:
 - FOUR OR MORE WORK VEHICLES ENTER THE TRAFFIC LANES IN A ONE HOUR PERIOD.
 - THE WORK AVTIVITY REQUIRES FREQUENT ENCROACHMENT INTO THE LANE OPEN TO TRAFFIC.THE FLAGGER SHALL BE STATIONED APPROXIMATELY 100' (30 m) TO 200' (60 m) IN ADVANCE OF THE WORKERS.
- 12' MIN. WIDTH TANGENT SECTION
16' MIN. WIDTH CURVE SECTION.
- TEMPORARY SHOULDER AND NON-SYSTEM INTERCHANGE PARTIAL RAMP CLOSURES ARE ALLOWED WEEKDAYS BETWEEN 9:00 A.M. AND 3:00 P.M. AND BETWEEN 7:00 P.M. AND 5:00 A.M. OR AS APPROVED BY THE EXPRESSWAY TRAFFIC OPERATIONS ENGINEER. PERMANENT SHOULDER AND PARTIAL RAMP CLOSURES WILL ONLY BE PERMITTED IF CALLED FOR IN THE PLANS OR AS APPROVED BY THE EXPRESSWAY OPERATIONS ENGINEER.

ALL DIMENSIONS ARE IN INCHES (MILLIMETERS) UNLESS OTHERWISE SHOWN.

AEG ATLAS ENGINEERING GROUP, LTD.	USER NAME = Lawrence,DeManche	DESIGNED -	REVISED - M.D. 06-13	STATE OF ILLINOIS DEPARTMENT OF TRANSPORTATION	TRAFFIC CONTROL DETAILS FOR FREEWAY SHOULDER CLOSURES AND PARTIAL RAMP CLOSURES	SCALE: NONE	SHEET 1 OF 1 SHEETS	STA. TO STA.	F.A.1 RTE.	SECTION	COUNTY	TOTAL SHEETS	SHEET NO.
	PLOT SCALE = 100,0000 ' / in.	DRAWN - D.W.S.	REVISED - M.D. 01-18						57	99-1HB-2-BR	WILL	133	131
	PLOT DATE = 5/3/2024	CHECKED -	REVISED - M.D. 10-20						TC-17		CONTRACT NO. 60R76		
		DATE - 11-96	REVISED - D.S. 05-24						ILLINOIS FED. AID PROJECT				

MODE: Default
FILE NAME: p:\w\10848\ENGINEERING\Illinois\DOT\Documents\DOT Offices\District 1\Projects\Dist1\2-24\CADData\CADsheets\TC21.dgn

**30**

FOR U.S. ROUTES
M1-40-2424

**ILL 53**

FOR ILLINOIS ROUTES
M1-50-2424

**MAIN STREET**

R.R. UNMARKED ROUTES
SPECIAL 24" x 18" VARIABLE
4" BLACK LETTERS ON WHITE
REFLECTIVE BACKGROUND

**M5-1L-2115**

**M5-1R-2115**

**M6-1-2115**

**M6-1-2115**

**M6-3-2115**

**NORTH**

M3-1-2412

**EAST**

M3-2-2412

**SOUTH**


M3-3-2412

**WEST**

M3-4-2412

**DETOUR**

M4-8-2412

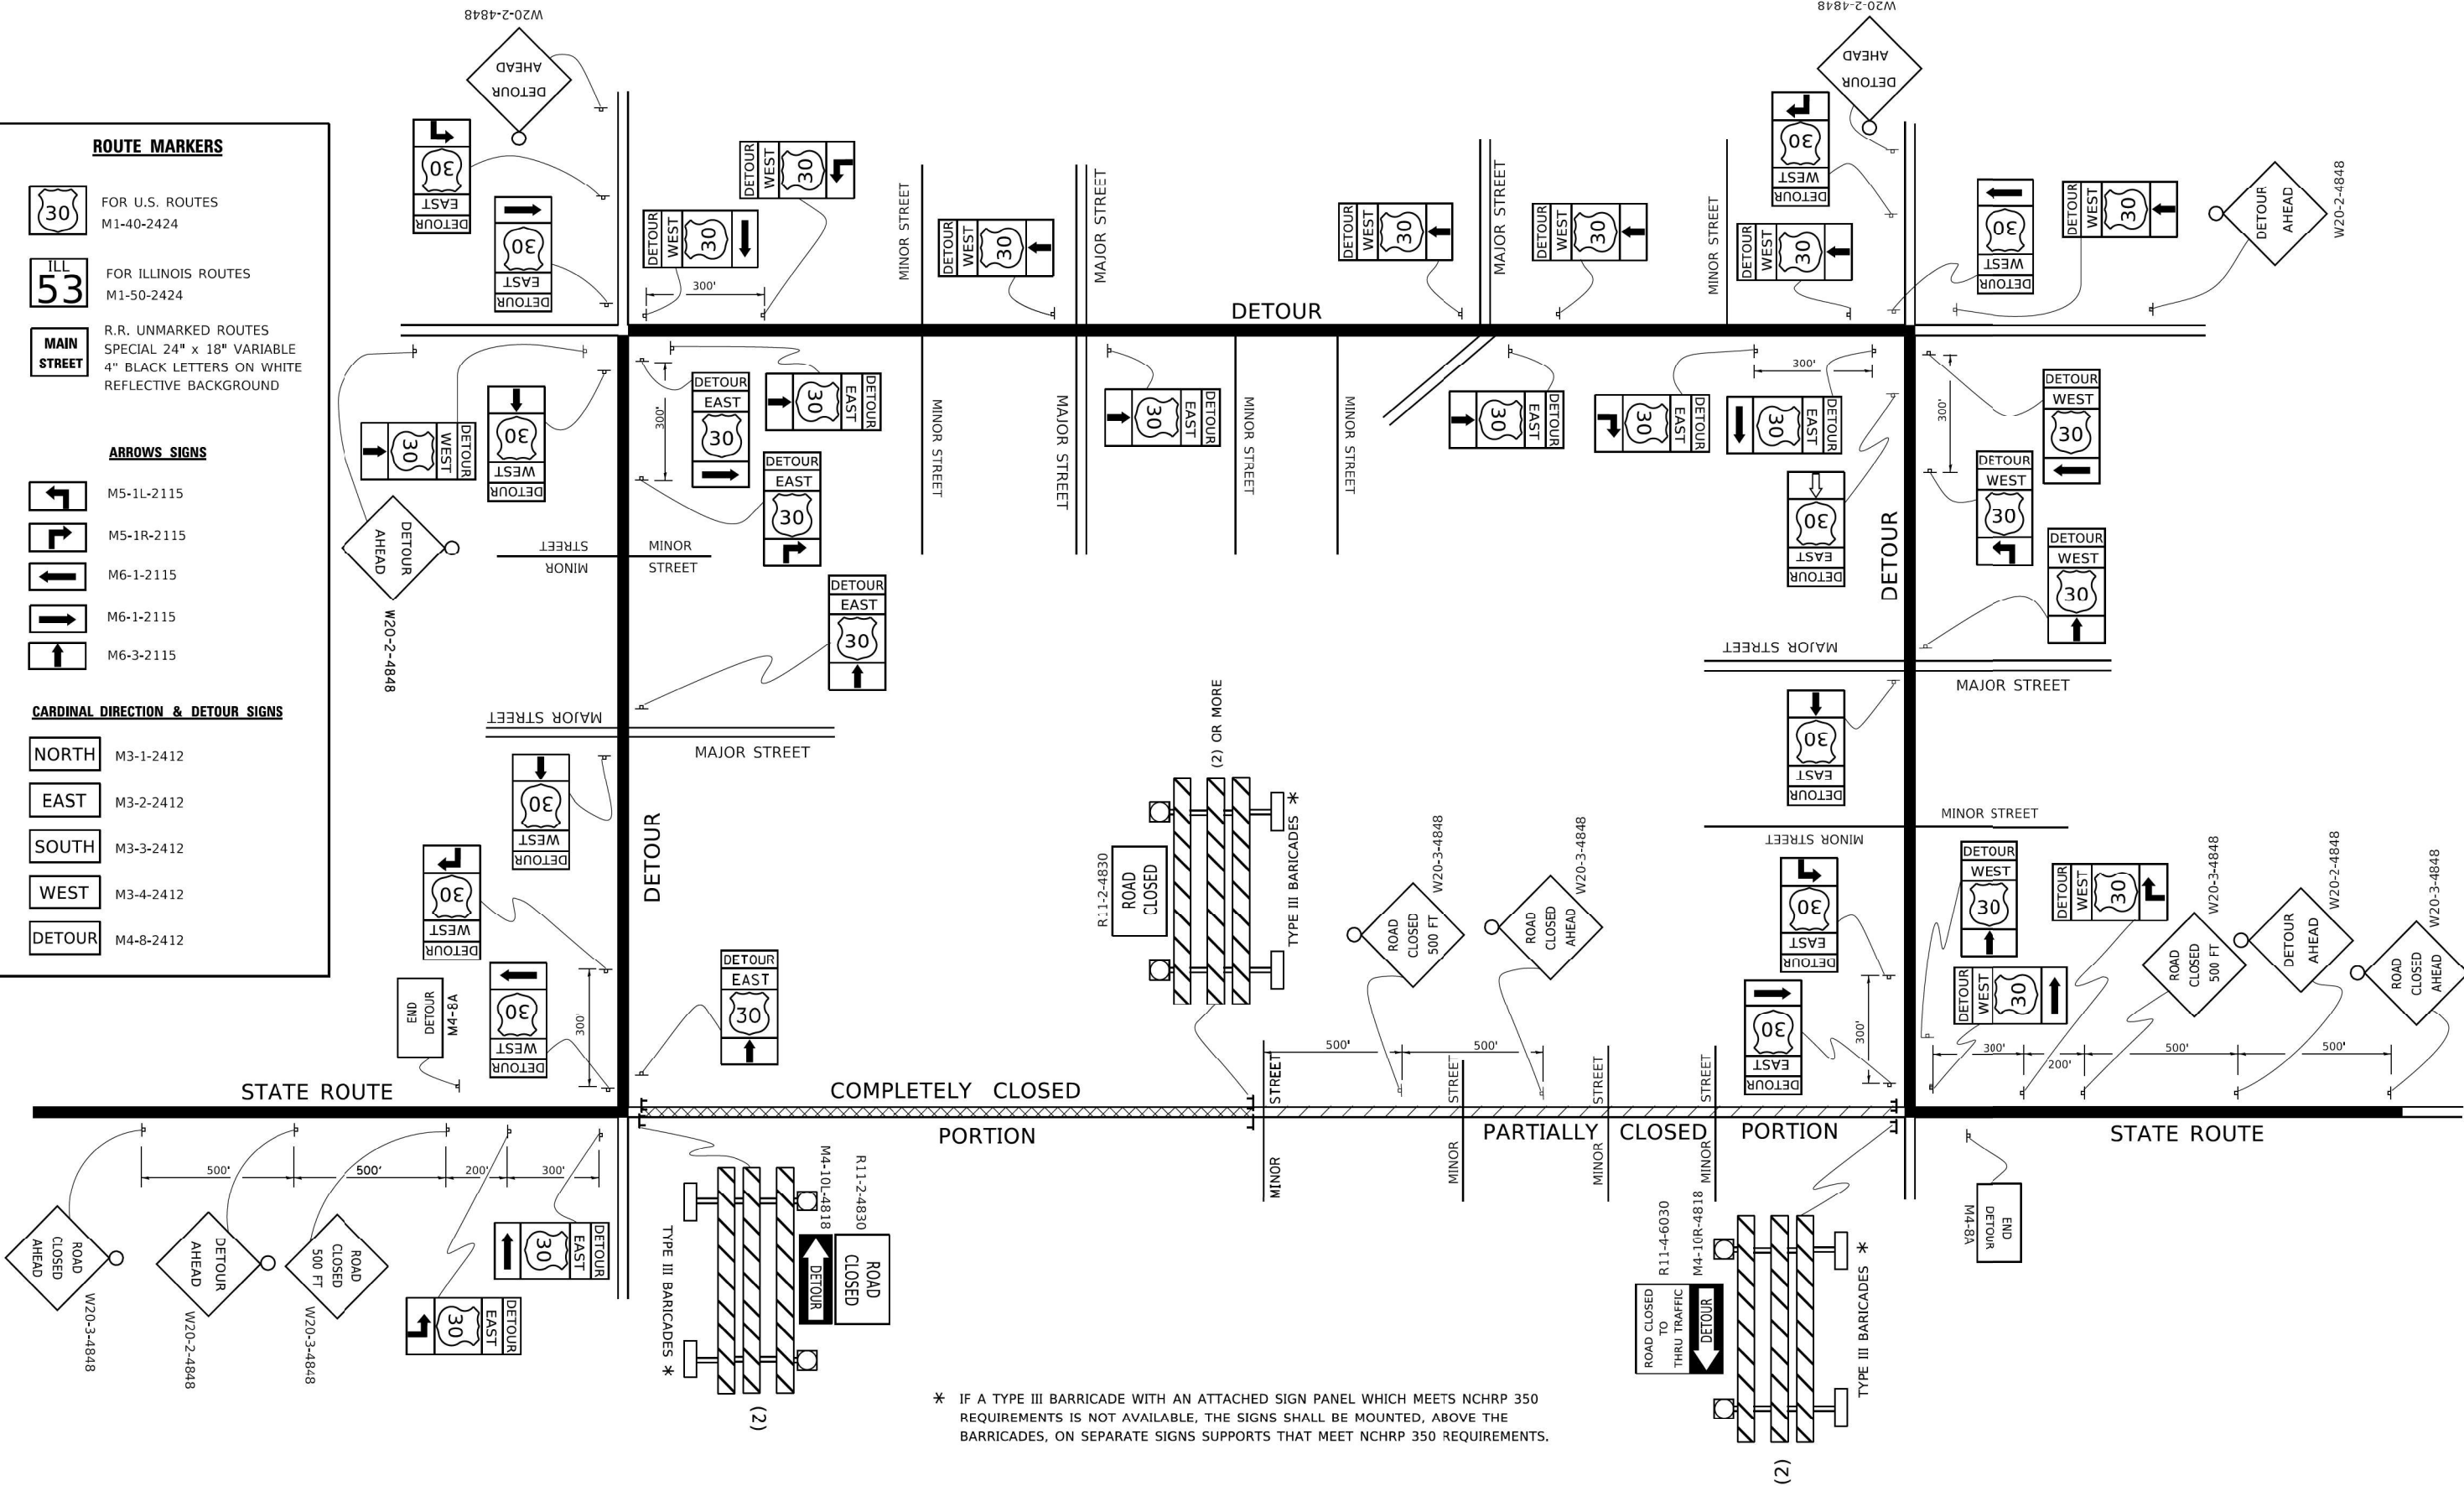

* IF A TYPE III BARRICADE WITH AN ATTACHED SIGN PANEL WHICH MEETS NCHRP 350 REQUIREMENTS IS NOT AVAILABLE, THE SIGNS SHALL BE MOUNTED, ABOVE THE BARRICADES, ON SEPARATE SIGNS SUPPORTS THAT MEET NCHRP 350 REQUIREMENTS.

