

STATE OF ILLINOIS
DEPARTMENT OF TRANSPORTATION

F.A.P. RTE.	SECTION	COUNTY	TOTAL SHEETS	SHEET NO.
338	110TS-N	DUPAGE	133	1
ILLINOIS CONTRACT NO. 62F19				

PROPOSED HIGHWAY PLANS

FOR INDEX OF SHEETS, SEE SHEET NO. 2

PROJECT LOCATED IN:
VILLAGE OF BARTLETT
VILLAGE OF WAYNE
UNINCORPORATED DUPAGE COUNTY


F.A.P. 338 /IL 59 (SUTTON RD.)
AT ARMY TRAIL RD.
SECTION: 110TS-N
PROJECT: HSIP-8HT8(430)
CHANNELIZATION AND TRAFFIC SIGNAL MODERNIZATION
DUPAGE COUNTY

C-91-255-17

TRAFFIC DATA:

ARMY TRAIL RD.
2016 - ADT = 13,700
SPEED LIMIT = 45 MPH

IL 59 (SUTTON RD.)
2016 - ADT = 37,700
SPEED LIMIT = 45 MPH

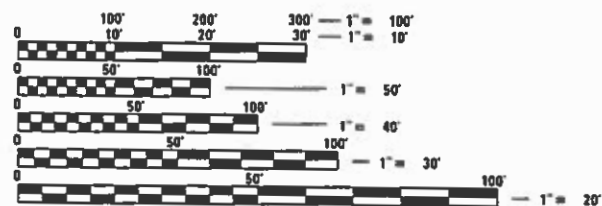

FULL SIZE PLANS HAVE BEEN PREPARED USING STANDARD ENGINEERING SCALES. REDUCED SIZED PLANS WILL NOT CONFORM TO STANDARD SCALES. IN MAKING MEASUREMENTS ON REDUCED PLANS, THE ABOVE SCALES MAY BE USED.

J.U.L.I.E.
JOINT UTILITY LOCATION INFORMATION FOR EXCAVATION
1-800-892-0123
OR 811


PROJECT ENGINEER: DAN WILGREEN (847) 705-4240
PROJECT MANAGER: FAWAD AQUEEL (847) 705-4247

CONTRACT NO. 62F19

PROJECT LIMIT
IL 59 (SUTTON RD.)
STA. 516 + 40.8

PROJECT LIMIT
ARMY TRAIL RD.
STA 209 + 50

PROJECT LIMIT
ARMY TRAIL RD.
STA 194 + 34.0

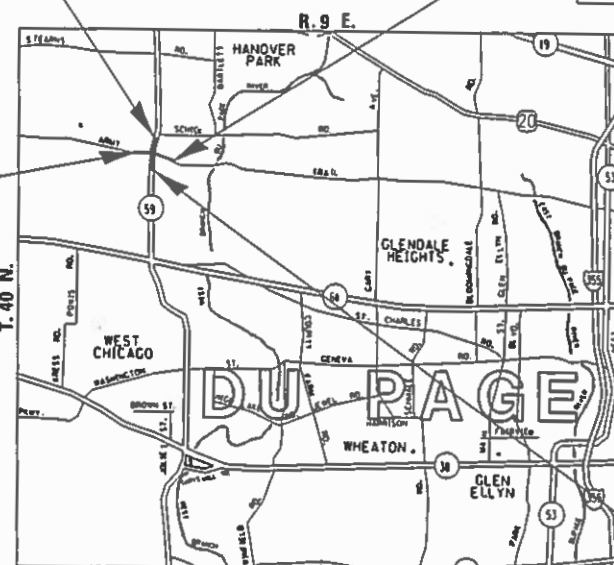

WAYNE TOWNSHIP

GROSS LENGTH = 4156.8 FT. = 0.79 MILES

PROJECT LIMIT
IL 59 (SUTTON RD.)
STA 490 + 00



STATE OF ILLINOIS
DEPARTMENT OF TRANSPORTATION

SUBMITTED March 18 2019
Anthony J. Cusick / CRB
REGIONAL ENGINEER
May 10 2019
Scott A. Elk
ENGINEER OF DESIGN AND ENVIRONMENT
May 10 2019
David P. Chaf
DIRECTOR OF HIGHWAYS PROJECT IMPLEMENTATION

PRINTED BY THE AUTHORITY
OF THE STATE OF ILLINOIS

INDEX OF SHEETS

SHEET NO.

DESCRIPTION

1

TITLE SHEET

2

INDEX OF SHEETS, STATE STANDARDS, AND GENERAL NOTES

3-11

SUMMARY OF QUANTITIES

12-17

EXISTING AND PROPOSED TYPICAL SECTIONS

18

EARTHWORK SCHEDULE

19

SIGN PANEL SCHEDULE

20-22

ALIGNMENT, TIES, AND BENCHMARKS

23-33

STAGE CONSTRUCTION PLANS AND PROFILES

34-39

ROADWAY PLAN AND PROFILE SHEETS

40-42

EROSION CONTROL PLAN & NOTES

43-48

DRAINAGE AND UTILITY PLAN AND PROFILES

49-50

PROPOSED PIPE AND STRUCTURES TABLE

51-53

SUE INVESTIGATION AND UNDERGROUND UTILITIES

54-56

PLAT OF HIGHWAYS

57-58

PAVEMENT MARKING PLANS

59-60

PROPOSED LANDSCAPING PLANS

61-63

EXISTING AND PROPOSED SIGNAGE PLANS

64-67

SIDEWALK DETAIL PLAN

68-87

SIGNAL PLANS AND DETAILS

88-99

PROPOSED RETAINING WALL PLANS

100

DRIVEWAY DETAILS DISTANCE BETWEEN R.O.W. AND FACE OF CURB / EDGE OF SHOULDER >= 4.5 m (15') (BD-01)

101

DRIVEWAY DETAILS DISTANCE BETWEEN R.O.W. AND FACE OF CURB / EDGE OF SHOULDER <= 4.5 m (15') (BD-02)

102

DETAIL OF STORM SEWER CONNECTION TO EXISTING SEWER (BD-7)

103

MANHOLE WITH RESTRICTOR PLATE (BD-12)

104

DROP MANHOLE DETAILS (BD-16)

105

CURB OR CURB AND GUTTER REMOVAL AND REPLACEMENT (BD-24)

106

BUTT JOINT AND HMA TAPER DETAILS (BD-32)

107

DETAILS FOR DEPRESSED CURB & GUTTER AND SHOULDER TREATMENT AT TBT TY 1 SPL. (BD-34)

108

PCC PAVEMENT ROUNDOUTS AT CURB AND GUTTER (BD-48)

109

DETAIL OF PAVEMENT SEPARATION JOINING FOR JOINTED PCC PAVEMENTS AT INTERSECTIONS (BD-52)

110

TRAFFIC CONTROL AND PROTECTION FOR SIDE ROADS, INTERSECTIONS, AND DRIVEWAYS (TC-10)

111

TYPICAL APPLICATIONS RAISED REFLECTIVE PAVEMENT MARKERS (SNOW-PLOW RESISTANT) (TC-11)

112

DISTRICT ONE TYPICAL PAVEMENT MARKING (TC-13)

113

TRAFFIC CONTROL AND PROTECTION AT TURN BAYS (TC-14)

114

PAVEMENT MARKING LETTERS AND SYMBOL FOR TRAFFIC STAGING (TC-16)

115

ARTERIAL ROAD INFORMATION SIGN (TC-22)

116

DRIVEWAY ENTRANCE SIGNING (TC-26)

117-120

REMOVE AND REERECT STEEL PLATE BEAM GUARDRAIL (BM-21)

121-133

CROSS SECTIONS

404 PERMIT NOTE:

THIS PROJECT REQUIRES A US ARMY CORPS OF ENGINEERS (USACE) 404 PERMIT THAT WILL BE SECURED BY THE DEPARTMENT. AS A CONDITION OF THIS PERMIT, THE CONTRACTOR WILL NEED TO SUBMIT AN IN-STREAM WORK PLAN TO THE DEPARTMENT FOR APPROVAL. GUIDELINES ON ACCEPTABLE IN-STREAM WORK TECHNIQUES CAN BE FOUND ON THE USACE WEBSITE. THE USACE DEFINES AND DETERMINES IN-STREAM WORK. THE COST OF ALL MATERIALS AND LABOR NECESSARY TO COMPLY WITH THE ABOVE PROVISIONS TO PREPARE AND IMPLEMENT AN IN-STREAM WORK PLAN WILL NOT BE PAID FOR SEPARATELY, BUT SHALL BE CONSIDERED AS INCLUDED IN THE UNIT BID PRICES OF THE CONTRACT AND NO ADDITIONAL COMPENSATION WILL BE ALLOWED WITH THE EXCEPTION OF COFFERDAMS WHICH WILL BE PAID FOR AS COFFERDMAN (TYPE 1) (IN-STREAM /WETLAND WORK) WITH A BASIS OF PAYMENT OF EACH .

LIST OF STATE STANDARDS

STANDARD NO.

DESCRIPTION

000001-07

STANDARD SYMBOLS, ABBREVIATIONS, AND PATTERNS

001001-02

AREAS OF REINFORCEMENT BARS

280001-07

TEMPORARY EROSION CONTROL SYSTEM

406201-01

MAILBOX TURNOUTS

420001-09

PAVEMENT JOINTS

420101-06

24' (7.2 M) JOINTED PCC PAVEMENT

420106-06

36' (10.8 M) JOINTED PCC PAVEMENT

420111-04

PCC PAVEMENT ROUNDOUTS

420701-03

PAVEMENT WELDED WIRE REINFORCEMENT

424001-11

PERPENDICULAR CURB RAMPS FOR SIDEWALKS

424006-04

DIAGONAL CURB RAMPS FOR SIDEWALKS

424011-04

CORNER PARALLEL CURB RAMPS FOR SIDEWALKS

424021-05

DEPRESSED CORNER RAMPS FOR SIDEWALKS

442101-09

CLASS B PATCHES

442201-03

CLASS C AND D PATCHES

482006-03

HMA SHOULDER ADJACENT TO RIGID PAVEMENT

542301-03

PRECAST REINFORCED CONCRETE FLARED END SECTION

542601-03

REINFORCED CONCRETE PIPE ELBOW 24", 30", OR 36" (600 MM, 750 MM, OR 900 MM)

542606-02

REINFORCED CONCRETE PIPE TEE

601001-05

PIPE UNDERDRAINS

602001-02

CATCH BASIN TYPE A

602402-02

PRECAST MANHOLE, TYPE A, 5' DIAMETER

602406-10

PRECAST MANHOLE, TYPE A, 6' DIAMETER

604001-04

FRAME AND LIDS TYPE 1

604036-03

FRAM AND GRATE TYPE 8

604086-03

FRAME AND GRATE TYPE 23

606001-07

CONCRETE CURB TYPE B AND COMBINATION CONCRTE CURB AND GUTTER

606201-04

TYPE B GUTTER (INLET, OUTLET, ENTRANCE)

630001-12

STEEL PLATE BEAM GUARDRAIL

630201-07

PCC/HMA STABILIZATION AT STEEL PLATE BEAM GUARDRAIL

635001-02

DELINEATORS

701101-05

OFF-RD OPERATIONS, MULTILANE, 15' (4.5M) TO 24" (600MM) FROM PAVEMENT EDGE

701106-02

OFF-RD OPERATIONS, MULTILANE, MORE THAN 15' (4.5 m) AWAY

701421-08

LANE CLOSURE, MULTILANE, DAY OPERATIONS ONLY, FOR SPEEDS ≥ 45 MPH TO 55 MPH

701426-09

LANE CLOSURE, MULTILANE, INTERMITTENT OR MOVING OPERATION, FOR SPEEDS ≥ 45 MPH

701427-05

LANE CLOSURE, MULTILANE, INTERMITTENT OR MOVING OPERATION, FOR SPEEDS ≤ 40 MPH

701601-09

URBAN LANE CLOSURE, MULTILANE, 1W OR 2W WITH NONTRAVERSABLE MEDIAN

701606-10

URBAN SINGLE LANE CLOSURE, MULTILANE, 2W WITH MOUNTABLE MEDIAN

701701-10

URBAN LANE CLOSURE, MULTILANE INTERSECTION

701901-08

TRAFFIC CONTOL DEVICES

704001-08

TEMPORARY CONCRETE BARRIER

720001-01

SIGN PANEL MOUNTING DETAILS

720006-04

SIGN PANEL ERECTION DETAILS

725001-01

OBJECT AND TERMINAL MARKERS

728001-01

TELESCOPING STEEL SIGN SUPPORT

780001-05

TYPICAL PAVEMENT MARKINGS

781001-04

TYPICAL APPLICATIONS RAISED REFLECTIVE PAVEMENT MARKERS

782006

GUARDRAIL AND BARRIER WALL REFLECTOR MOUNTING DETAILS

814001-03

HANDHOLES

814006-02

DOUBLE HANDHOLE

857001-01

STANDARD PHASE DESIGNATION DIAGRAMS AND PHASE SEQUENCES

862001-01

UNINTERRUPTABLE POWER SUPPLY (UPS)

873001-02

TRAFFIC SIGNAL GROUNDING & BONDING

877001-07

STEEL MAST ARM ASSEMBLY AND POLE 16' THROUGH 55'

877006-06

STEEL MAST ARM ASSEMBLY AND POLE WITH DUAL MAST ARMS

878001-10

CONCRETE FOUNDATION DETAILS

880001-01

SPAN WIRE MOUNTED SIGNALS AND FLASHING BEACON INSTALLATION

880006-01

TRAFFIC SIGNAL MOUNTING DETAILS

886001-01

DETECTOR LOOP INSTALLATIONS

GENERAL NOTES:

BEFORE STARTING ANY EXCAVATION, THE CONTRACTOR SHALL CALL "JULIE AT (800) 892-0123 OR 811 FOR FIELD LOCATIONS OF BURIED ELECTRIC, TELEPHONE AND GAS FACILITIES, (48 HOURS NOTIFICATION IS REQUIRED).

THE CONTRACTOR SHALL COORDINATE CONSTRUCTION ACTIVITIES WITH UTILITY COMPANIES, VILLAGE OF BARTLETT, WAYNE AND UNINCORPORATED DUPAGE COUNTY.

THE CONTRACTOR WILL NOT BE ALLOWED TO SET UP A YARD OR FIELD OFFICE ON STATE PROPERTY WITHOUT WRITTEN PERMISSION FROM THE DEPARTMENT.

BEFORE BEGINNING ANY WORK, THE CONTRACTOR SHALL RETAIN AND RECORD FOR FUTURE REFERENCE, ALL EXISTING PAVEMENT MARKING LINES (AND RAISED REFLECTIVE PAVEMENT MARKERS) IN ORDER THAT THESE LOCATIONS CAN BE RE-ESTABLISHED FOR STRIPING. EXACT LOCATIONS OF ALL PAVEMENT MARKINGS SHALL BE AS DIRECTED BY THE ENGINEER.

THE GENERAL CONTRACTOR IS REQUIRED TO HIRE AN ENVIRONMENTAL FIRM WITH AT LEAST FIVE (5) DOCUMENTED LEAKING UNDERGROUND STORAGE TANK CLEANUPS OR THAT IS PRE-QUALIFIED IN HAZARDOUS WASTE BY THE DEPARTMENT TO REMEDIATE THE SOIL CONTAMINATION AND MONITOR FOR WORKER PROTECTION.

ANY DAMAGE TO EXISTING PAVEMENT MARKINGS OR RAISED REFLECTIVE PAVEMENT MARKERS OUTSIDE THE REMOVAL LINE SHOWN ON THE PLANS SHALL BE REPLACED AT THE CONTRACTOR'S EXPENSE.

LOCATION OF COMBINATION CONCRETE CURB AND GUTTER REMOVAL AND REPLACEMENT (OR COMBINATION CURB AND GUTTER, WITH THE TYPE SPECIFIED ON THE PLANS), WILL BE DETERMINED IN THE FIELD BY THE ENGINEER.

DRAINAGE ADJUSTMENT OR RECONSTRUCTION LOCATIONS WILL BE DETERMINED IN THE FIELD BY THE ENGINEER.

FOR FRAMES AND LIDS ADJUSTMENT WITHOUT MILLING, REUSE EXISTING FRAMES AND LIDS UNLESS OTHERWISE SPECIFIED IN THE PLANS.

FRAMES AND GRATES ADJUSTMENT OF PRIVATE UTILITIES WITHIN THE PROJECT LIMITS SHALL BE DONE BY THEIR RESPECTIVE OWNERS AND ARE NOT PART OF THIS CONTRACT.

THE CONTRACTOR SHALL CONTACT THE DISTRICT TRAFFIC CONTROL SUPERVISOR AT (847)705-4470 A MINIMUM OF 72 HOURS IN ADVANCE OF BEGINNING WORK.

THE ENGINEER SHALL CONTACT DON CHIARUGI, AREA TRAFFIC FIELD ENGINEER, AT (847) 741-9857 OR DON.CHIARUGI@ILLINOIS.GOV, A MINIMUM OF TWO (2) WEEKS PRIOR TO THE PLACEMENT OF PERMANENT PAVEMENT MARKINGS.

IT SHALL BE THE CONTRACTOR'S RESPONSIBILITY TO VERIFY ALL DIMENSIONS AND CONDITIONS EXISTING IN THE FIELD PRIOR TO ORDERING MATERIALS AND BEGINNING CONSTRUCTION. THIS SHALL INCLUDE LOCATING THE MAST ARM AND FOUNDATIONS AND VERIFYING THE MAST ARM LENGHTS.

THE CONTRACTOR SHALL BE REQUIRED TO PROVIDE ACCESS TO ABUTTING PROPERTY AT ALL TIMES DURING THE CONSTRUCTION OF THIS PROJECT.

ALL PAVEMENT MARKINGS SHALL BE PLACED THROUGHOUT THE IMPROVEMENT ACCORDING TO DISTRICT 1 TYPICAL PAVEMENT MARKING.

RAISED REFLECTIVE PAVEMENT MARKERS SHALL BE PLACED THROUGHOUT THE IMPROVEMENT ACCORDING TO THE DISTRICT STANDARDS AS NOTED IN THE DETAIL.

THE CONTRACTOR SHALL CONTACT THE ROADSIDE DEVELOPMENT UNIT IN THE BUREAU OF MAINTENANCE AT (847) 705-4171 AT LEAST 72 HOURS IN ADVANCE OF SELECTIVE CLEARING WORK TO ASSIST WITH MARKING OF TREES TO BE SAVED.

PRIOR TO EMBANKMENT PLACEMENT, ALL VEGETATION, LOOSE MATERIAL,AND UNSTABLE MATERIAL SHOULD BE REMOVED TO DEPTH ENCOUNTERED AND REPLACED WITH SUITABLE EMBANKMENT MATERIAL. ANY EMBANKMENT WIDENING ON EXISTING SLOPES SHOULD BE BENCHED IN ACCORDANCE WITH ARTICLE 205.03 OF THE STANDARD SPECIFICATIONS FOR ROAD AND BRIDGE CONSTRUCTION.

ANY AGGREGATE SUBGRADE IMPROVEMENT CONTAMINATED AND/OR DAMAGED BY THE CONTRACTOR'S VEHICLES AND/OR EQUIPMENT IS TO BE REMOVED AND REPLACED AS DIRECTED BY THE ENGINEER.

DO NOT SCALE PLANS FOR CONSTRUCTION DIMENSIONS.

PIPE UNDERDRAINS TYPE 2 SHALL BE INSTALLED ACCORDING TO SECTION 601 OF THE SSRBC AND STANDARD 601001-05. TOP OF PIPE UNDERDRAINS SHALL BE PLACED MINIMUM 6" BELOW THE AGGREGATE SUBGRADE IMPROVEMENT LAYER. THE COST OF MAKING PIPE UNDERDRAINS CONNECTIONS TO DRAINAGE STRUCTURES SHALL BE INCLUDED IN THE COST OF THE PIPE UNDERDRAINS.

THE SUBGRADE STABILITY SHALL BE VERIFIED BY PROOF ROLLING WITH A FULLY LOADED TANDEM-AXLE TRUCK.

AGGREGATE SUBGRADE IMPROVEMENT (CU YD) HAS BEEN PROVIDED FOR USE AT THE LOCATIONS INDICATED FOR SOILS THAT TEND TO BE UNSTABLE AND/OR UNSUITABLE. THE ACTUAL NEED FOR REMOVAL AND REPLACEMENT WITH AGGREGATE SUBGRADE IMPROVEMENT (CUYD) WILL BE DETERMINED IN THE FIELD AT THE TIME OF CONSTRUCTION BY THE GEOTECHNICAL ENGINEER. ALL POTENTIALLY UNSTABLE SOILS SHOULD BE TESTED WITH A STATIC OR DYNAMIC CONE PENETROMETER AND TREATED IN ACCORDANCE WITH ARTICLE 301.04 OF THE SSRBC AND THE IDOT SUBGRADE STABILITY MANUAL.

THE DEPARTMENT HAS NOT OBTAINED ANY PERMITS FOR OFFSITE BORROW, WASTE, USE (BWU) AREAS. PRIOR TO WORKING IN BWU AREAS, IF THE CONTRACTOR CHOOSES TO USE ACTIVITIES REQUIRING PERMITS IT IS THE CONTRACTOR'S RESPONSIBILITY TO SECURE THE PROPER PERMITS. IN ADDITION TO THE BORROW REVIEW (BDE 2289) and USE/WASTE REVIEW(BDE 2290) SUBMITTALS, THE CONTRACTOR SHALL SUBMIT AN EROSION AND SEDIMENT CONTROL (ESC) PLAN FOR EVERY BWU SITE TO THE DEPARTMENT FOR ACCEPTANCE. GUIDELINES FOR ACCEPTABLE BWU PRACTICES CAN BE FOUND IN SECTION II.G.1 AND 2 of the SWPPP. THE COST OF ALL MATERIALS AND LABOR NECESSARY TO COMPLY WITH THE ABOVE PROVISIONS TO PREPARE AND IMPLEMENT ESC PLANS WILL NOT BE PAID FOR SEPARATELY, BUT SHALL BE CONSIDERED AS INCLUDED IN THE UNIT BID PRICES OF THE CONTRACT AND NO ADDITIONAL COMPENSATION WILL BE ALLOWED.

FILE NAME =

USER NAME = kalorm

DESIGNED - SB

REVISED - SB 6/14/2017

pwt\planroom.dot\illinois.gov\PI\DOT\Documents\DOT Offices\District 1\Projects\PI0501\PI0501-14-shit-gennote.dgn

PI0501-14-shit-gennote.dgn

PI0501-14-shit-gennote.dgn

PI0501-14-shit-gennote.dgn

Default

PLOT SCALE = 100.0000 ' / in.

CHECKED -

REVISED -

Default

PLOT DATE = 3/22/2019

DATE -

REVISED -

STATE OF ILLINOIS

DEPARTMENT OF TRANSPORTATION

INDEX OF SHEETS, STATE STANDARDS AND GENERAL NOTES

IL 59 (SUTTON ROAD) AT ARMY TRAIL ROAD

SCALE:

SHEET

OF

SHEETS

STA.

TO STA.

F.A.P. RTE.

SECTION

COUNTY

TOTAL SHEETS

SHEET NO.

338

110TS-N

DUPAGE

133

2

CONTRACT NO. 62F19

ILLINOIS/ FED. AID PROJECT

REV. 5/3/19

SUMMARY OF QUANTITIES			URBAN TOTAL QUANTITIES	CONSTRUCTION TYPE CODE						SUMMARY OF QUANTITIES			URBAN TOTAL QUANTITIES	CONSTRUCTION TYPE CODE							
CODE NO	ITEM	UNIT		90% FED 10% STATE 0004 ROADWAY	90% FED 5% STATE 5% DUPAGE COUNTY 0021 SIGNALS	100% VILLAGE OF BARTLETT 0021 EVP	80% FED 20% VILLAGE OF BARTLETT 0021 PATH			CODE NO	ITEM	UNIT		90% FED 10% STATE 0004 ROADWAY	90% FED 5% STATE 5% DUPAGE COUNTY 0021 SIGNALS	100% VILLAGE OF BARTLETT 0021 EVP	80% FED 20% VILLAGE OF BARTLETT 0021 PATH				
20100110	TREE REMOVAL (6 TO 15 UNITS DIAMETER)	UNIT	20	20						28000510	INLET FILTERS	EACH	13	13							
20101000	TEMPORARY FENCE	FOOT	488	488						28100107	STONE RIPRAP, CLASS A4	SQ YD	430	430							
20200100	EARTH EXCAVATION	CU YD	8015	8015						28200200	FILTER FABRIC	SQ YD	430	430							
20800150	TRENCH BACKFILL	CU YD	312	312						30300001	AGGREGATE SUBGRADE IMPROVEMENT	CU YD	708	708							
20900110	POROUS GRANULAR BACKFILL	CU YD	142	142						30300112	AGGREGATE SUBGRADE IMPROVEMENT 12'	SQ YD	6297	6297							
21001000	GEOTECHNICAL FABRIC FOR GROUND	SQ YD	2500	2500						31101200	SUBBASE GRANULAR MATERIAL, TYPE B 4'	SQ YD	2437	2437							
	STABILIZATION																				
										35101800	AGGREGATE BASE COURSE, TYPE B 6'	SQ YD	2229	22			2207				
21101505	TOPSOIL EXCAVATION AND PLACEMENT	CU YD	1227	1227																	
										35501308	HOT-MIX ASPHALT BASE COURSE, 6'	SQ YD	150	150							
21400100	GRADING AND SHAPING DITCHES	FOOT	4253	4253																	
										35501314	HOT-MIX ASPHALT BASE COURSE, 7 1/2'	SQ YD	517	517							
25000210	SEEDING, CLASS 2A	ACRE	0.4	0.4																	
										35501316	HOT-MIX ASPHALT BASE COURSE, 8'	SQ YD	186	186							
25000400	NITROGEN FERTILIZER NUTRIENT	POUND	34	34																	
										40600275	BITUMINOUS MATERIALS (PRIME COAT)	POUND	5693	787			4906				
25000600	POTASSIUM FERTILIZER NUTRIENT	POUND	34	34																	
25100115	MULCH, METHOD 2	ACRE	2.3	2.3						40600290	BITUMINOUS MATERIALS (TACK COAT)	POUND	5043	5043							
25100630	EROSION CONTROL BLANKET	SQ YD	5210	5210																	
										40600400	MIXTURE FOR CRACKS, JOINTS, AND FLANGWAYS	TON	9.5	9.5							
25200110	SODDING, SALT TOLERANT	SQ YD	3221	3221																	
28000250	TEMPORARY EROSION CONTROL SEEDING	POUND	230	230						40600827	POLYMERIZED LEVELING BINDER (MACHINE	TON	272	272							
28000305	TEMPORARY DITCH CHECKS	FOOT	96	96							METHOD), IL-4.75, N50										
28000400	PERIMETER EROSION BARRIER	FOOT	5000	5000																	
											SPECIALTY ITEMS										
FILE NAME =			USER NAME = keiorm		DESIGNED		REVISED		STATE OF ILLINOIS DEPARTMENT OF TRANSPORTATION			IL 59 AT ARMY TRAIL ROAD SUMMARY OF QUANTITIES				F.A.P. RTE.	SECTION		COUNTY	TOTAL SHEETS	SHEET NO.
pw:\planroom.dot\illinois.gov\PIDOT\Documents\IDOT Offices\District 1\Projects\PI05044\Drawings\Design\PI05014-sht-S00.dgn					CHECKED		REVISED									338	110TS-N		DUPAGE	133	3
			PLOT SCALE = 100.0000' / in.		DATE		REVISED													CONTRACT NO. 62F19	
			PLOT DATE = 3/21/2019													SCALE:				SHEET NO.	OF

SUMMARY OF QUANTITIES			URBAN TOTAL QUANTITIES	CONSTRUCTION TYPE CODE					
CODE NO	ITEM	UNIT		90% FED 10% STATE 0004 ROADWAY	90% FED 5% STATE 5% DUPAGE COUNTY 0021 SIGNALS	100% VILLAGE OF BARTLETT 0021 EVP	80% FED 20% VILLAGE OF BARTLETT 0021 PATH		
40600985	PORTLAND CEMENT CONCRETE SURFACE	SO YD	859	859					
	REMOVAL - BUTT JOINT								
40603335	HOT-MIX ASPHALT SURFACE COURSE, MIX	TON	284	42			242		
	"D", N50								
40603565	POLYMERIZED HOT-MIX ASPHALT SURFACE	TON	751	751					
	COURSE, MIX "E", N70								
42000511	PORTLAND CEMENT CONCRETE PAVEMENT 10	SO YD	2551	2551					
	1/2" (JOINTED)								
42001300	PROTECTIVE COAT	SO YD	5099	5073			26		
42300600	PORTLAND CEMENT CONCRETE DRIVEWAY	SO YD	138	138					
	PAVEMENT, 10 INCH								
42400200	PORTLAND CEMENT CONCRETE SIDEWALK 5 INCH	SO FT	307	76			231		
42400800	DETECTABLE WARNINGS	SO FT	290	16			274		
44000100	PAVEMENT REMOVAL	SO YD	3895	3895					
44000200	DRIVEWAY PAVEMENT REMOVAL	SO YD	594	594					
44000500	COMBINATION CURB AND GUTTER REMOVAL	FOOT	6919	6919					
44000600	SIDEWALK REMOVAL	SO FT	75	75					
44003100	MEDIAN REMOVAL	SO FT	21931	21931					
* SPECIALTY ITEMS									

FILE NAME =		USER NAME = kalorm		DESIGNED		REVISED		STATE OF ILLINOIS DEPARTMENT OF TRANSPORTATION				IL 59 AT ARMY TRAIL ROAD SUMMARY OF QUANTITIES				F.A.P. RTE.		SECTION		COUNTY		TOTAL SHEETS		SHEET NO.	
pwt\planroom.dot\illinois.gov\PIWIDOT\Documents\IDOT Offices\District 1\Projects\PI05014-DRAWING\Design\PI05014-sht-S00.dgn				CHECKED		REVISED										338		110TS-N		DUPAGE		133		4	
PLOT SCALE = 100.0000 ' / in.																									
PLOT DATE = 3/21/2019				DATE		REVISED																			

SUMMARY OF QUANTITIES			URBAN TOTAL QUANTITIES	CONSTRUCTION TYPE CODE						SUMMARY OF QUANTITIES			URBAN TOTAL QUANTITIES	CONSTRUCTION TYPE CODE											
CODE NO	ITEM	UNIT		90% FED 10% STATE 0004 ROADWAY	90% FED 5% STATE 5% DUPAGE COUNTY 0021 SIGNALS	100% VILLAGE OF BARTLETT 0021 EVP	80% FED 20% VILLAGE OF BARTLETT 0021 PATH			CODE NO	ITEM	UNIT		90% FED 10% STATE 0004 ROADWAY	90% FED 5% STATE 5% DUPAGE COUNTY 0021 SIGNALS	100% VILLAGE OF BARTLETT 0021 EVP	80% FED 20% VILLAGE OF BARTLETT 0021 PATH								
52200250	UNTREATED TIMBER LAGGING	SO FT	1434	1434						550A0960	STORM SEWERS, CLASS A, TYPE 4 15"	FOOT	162	162											
52200900	CONCRETE STRUCTURES (RETAINING WALL)	CU YD	53.2	53.2						550A0980	STORM SEWERS, CLASS A, TYPE 4 18"	FOOT	103	103											
54213657	PRECAST REINFORCED CONCRETE FLARED END	EACH	3	3						55100500	STORM SEWER REMOVAL 12"	FOOT	1885	1885											
	SECTIONS 12"																								
										55100700	STORM SEWER REMOVAL 15"	FOOT	65	65											
54213660	PRECAST REINFORCED CONCRETE FLARED END	EACH	1	1																					
	SECTIONS 15"									55101200	STORM SEWER REMOVAL 24"	FOOT	261	261											
54213663	PRECAST REINFORCED CONCRETE FLARED END	EACH	3	3						58700300	CONCRETE SEALER	SO FT	1020	1020											
	SECTIONS 18"																								
										59100100	GEOCOMPOSITE WALL DRAIN	SO YD	107	107											
54213669	PRECAST REINFORCED CONCRETE FLARED END	EACH	1	1																					
	SECTIONS 24"									59300100	CONTROLLED LOW-STRENGTH MATERIAL	CU YD	27	27											
542A2737	PIPE CULVERTS, CLASS A, TYPE 4 12"	FOOT	28	28						60100060	CONCRETE HEADWALLS FOR PIPE DRAINS	EACH	4	4											
550A0340	STORM SEWERS, CLASS A, TYPE 2 12"	FOOT	778	778						60108100	PIPE UNDERDRAINS 4" (SPECIAL)	FOOT	100	100											
550A0360	STORM SEWERS, CLASS A, TYPE 2 15"	FOOT	296	296						60108204	PIPE UNDERDRAINS, TYPE 2, 4"	FOOT	4447	4447											
550A0380	STORM SEWERS, CLASS A, TYPE 2 18"	FOOT	943	943						60200105	CATCH BASINS, TYPE A, 4'-DIAMETER, TYPE	EACH	2	2											
											1 FRAME, OPEN LID														
550A0410	STORM SEWERS, CLASS A, TYPE 2 24"	FOOT	55	55																					
										60200205	CATCH BASINS, TYPE A, 4'-DIAMETER, TYPE	EACH	4	4											
550A0430	STORM SEWERS, CLASS A, TYPE 2 30"	FOOT	11	11							1 FRAME, CLOSED LID														
550A0450	STORM SEWERS, CLASS A, TYPE 2 36"	FOOT	167	167						60200805	CATCH BASINS, TYPE A, 4'-DIAMETER, TYPE	EACH	2	2											
											8 GRATE														
550A0940	STORM SEWERS, CLASS A, TYPE 4 12"	FOOT	466	466							SPECIALTY ITEMS														
FILE NAME =			USER NAME = kelorm		DESIGNED		REVISED		STATE OF ILLINOIS DEPARTMENT OF TRANSPORTATION			IL 59 AT ARMY TRAIL ROAD SUMMARY OF QUANTITIES				F.A.P. RTE.		SECTION		COUNTY	TOTAL SHEETS	SHEET NO.			
pwt\planroom.dot\illinois.gov\PIDOT\Documents\IDOT Offices\District 1\Projects\PI05044\Drawings\Design\PI05014-sht-S00.dgn					CHECKED		REVISED									338	110TS-N		DUPAGE		133		5		
PLOT SCALE = 100.0000' / in.					DATE		REVISED									CONTRACT NO. 62F19									
PLOT DATE = 3/21/2019																									
SCALE:		SHEET NO.		OF		SHEETS		STA.		TO STA.		FED. ROAD DIST. NO. 1 ILLINOIS FED. AID PROJECT													

SUMMARY OF QUANTITIES			URBAN TOTAL QUANTITIES	CONSTRUCTION TYPE CODE						SUMMARY OF QUANTITIES			URBAN TOTAL QUANTITIES	CONSTRUCTION TYPE CODE							
CODE NO	ITEM	UNIT		90% FED 10% STATE 0004 ROADWAY	90% FED 5% STATE 5% DUPAGE COUNTY 0021 SIGNALS	100% VILLAGE OF BARTLETT 0021 EVP	80% FED 20% VILLAGE OF BARTLETT 0021 PATH			CODE NO	ITEM	UNIT		90% FED 10% STATE 0004 ROADWAY	90% FED 5% STATE 5% DUPAGE COUNTY 0021 SIGNALS	100% VILLAGE OF BARTLETT 0021 EVP	80% FED 20% VILLAGE OF BARTLETT 0021 PATH				
60201330	CATCH BASINS, TYPE A, 4'-DIAMETER, TYPE	EACH	3	3						60618320	CONCRETE MEDIAN SURFACE, 6 INCH	SO FT	1749	1749							
	23 FRAME AND GRATE																				
60201340	CATCH BASINS, TYPE A, 4" DIAMETER, TYPE 24 FRAME AND GRATE	EACH	7	7						60626300	STABILIZED MEDIAN SURFACE	SO YD	3351	3351							
60207605	CATCH BASINS, TYPE C, TYPE 8 GRATE	EACH	1	1																	
										* 63000001	STEEL PLATE BEAM GUARDRAIL, TYPE A, 6	FOOT	337.5	337.5							
60221100	MANHOLES, TYPE A, 5'-DIAMETER, TYPE 1	EACH	10	10							FOOT POSTS										
	FRAME, CLOSED LID																				
										* 63100045	TRAFFIC BARRIER TERMINAL, TYPE 2	EACH	1	1							
60223800	MANHOLES, TYPE A, 6'-DIAMETER, TYPE 1	EACH	1	1																	
	FRAME, CLOSED LID									* 63100167	TRAFFIC BARRIER TERMINAL, TYPE 1	EACH	2	2							
											(SPECIAL) TANGENT										
60237460	INLETS, TYPE A, TYPE 23 FRAME AND GRATE	EACH	6	6																	
60237470	INLETS, TYPE A, TYPE 24 FRAME AND GRATE	EACH	6	6						63200310	GUARDRAIL REMOVAL	FOOT	439	439							
60250200	CATCH BASINS TO BE ADJUSTED	EACH	3	3																	
60251740	CATCH BASINS TO BE ADJUSTED WITH NEW TYPE 24 FRAME AND GRATE	EACH	1	1						* 66900200	NON-SPECIAL WASTE DISPOSAL	CU YD	4740	4740							
60500040	REMOVING MANHOLES	EACH	10	10																	
60500050	REMOVING CATCH BASINS	EACH	1	1						* 66900530	SOIL DISPOSAL ANALYSIS	EACH	5	5							
60500060	REMOVING INLETS	EACH	39	39																	
60300105	FRAMES AND GRATES TO BE ADJUSTED	EACH	4	4						* 66901001	REGULATED SUBSTANCES PRE-CONSTRUCTION	LSUM	1	1							
60500070	REMOVING MANHOLES TO MAINTAIN FLOW	EACH	1	1							PLAN										
60300305	FRAMES AND LIDS TO BE ADJUSTED	EACH	1	4																	
60500105	FILLING MANHOLES	EACH	3	3						* 66901002	ON-SITE MONITORING OF REGULATED	CAL DA	11	11							
											SUBSTANCES										
60603800	COMBINATION CONCRETE CURB AND GUTTER,	FOOT	299	299																	
	TYPE B-6.12									* 66901003	REGULATED SUBSTANCES FINAL CONSTRUCTION	LSUM	1	1							
											REPORT										
60605000	COMBINATION CONCRETE CURB AND GUTTER,	FOOT	4122.5	4122.5																	
	TYPE B-6.24									67000400	ENGINEER'S FIELD OFFICE, TYPE A	CAL MO	18	18							
60608300	COMBINATION CONCRETE CURB AND GUTTER,	FOOT	2771.5	2771.5						67100100	MOBILIZATION	L SUM	1	1							
	TYPE M-2.12										* SPECIALTY ITEMS										
FILE NAME =		USER NAME = kealorm		DESIGNED		REVISED		STATE OF ILLINOIS DEPARTMENT OF TRANSPORTATION			IL 59 AT ARMY TRAIL ROAD SUMMARY OF QUANTITIES				F.A.P. RTE.		SECTION		COUNTY	TOTAL SHEETS	SHEET NO.
p:\planroom\dot.illinois.gov\PIDOT\Documents\IDOT Offices\District 1\Projects\PI05014\Drawings\Design\PI05014-sht-S00.dgn				CHECKED		REVISED									338	110TS-N		DUPAGE	133	6	
PLOT SCALE = 100.0000' / in.				CHECKED		REVISED									CONTRACT NO. 62F19						
PLOT DATE = 3/21/2019		DATE		REVISED		SCALE:									SHEET NO.	OF	SHEETS	STA.	TO STA.	FED. ROAD DIST. NO. 1 ILLINOIS FED. AID PROJECT	

SUMMARY OF QUANTITIES			URBAN TOTAL QUANTITIES	CONSTRUCTION TYPE CODE						SUMMARY OF QUANTITIES			URBAN TOTAL QUANTITIES	CONSTRUCTION TYPE CODE												
CODE NO	ITEM	UNIT		90% FED 10% STATE 0004 ROADWAY	90% FED 5% STATE 5% DUPAGE COUNTY 0021 SIGNALS	100% VILLAGE OF BARTLETT 0021 EVP	80% FED 20% VILLAGE OF BARTLETT 0021 PATH			CODE NO	ITEM	UNIT		90% FED 10% STATE 0004 ROADWAY	90% FED 5% STATE 5% DUPAGE COUNTY 0021 SIGNALS	100% VILLAGE OF BARTLETT 0021 EVP	80% FED 20% VILLAGE OF BARTLETT 0021 PATH									
70107025	CHANGEABLE MESSAGE SIGN	CAL DA	100	100						70600260	IMPACT ATTENUATORS, TEMPORARY (FULLY	EACH	7	7												
											REDIRECTIVE, NARROW), TEST LEVEL 3															
70300100	SHORT TERM PAVEMENT MARKING	FOOT	2219	2219						70600332	IMPACT ATTENUATORS, RELOCATE (FULLY	EACH	2	2												
70300150	SHORT TERM PAVEMENT MARKING REMOVAL	SQ FT	494	494							REDIRECTIVE, NARROW), TEST LEVEL 3															
70300210	TEMPORARY PAVEMENT MARKING LETTERS AND	SQ FT	542	542						* 72000100	SIGN PANEL - TYPE 1	SQ FT	276.6	233.1	43.5											
	SYMBOLS																									
70300220	TEMPORARY PAVEMENT MARKING - LINE 4"	FOOT	9770	9770						* 72000200	SIGN PANEL - TYPE 2	SQ FT	19.5		19.5											
70300240	TEMPORARY PAVEMENT MARKING - LINE 6"	FOOT	2761	2761						* 72400100	REMOVE SIGN PANEL ASSEMBLY - TYPE A	EACH	37	37												
70300260	TEMPORARY PAVEMENT MARKING - LINE 12"	FOOT	490	490						* 72800100	TELESCOPING STEEL SIGN SUPPORT	FOOT	390	390												
70300280	TEMPORARY PAVEMENT MARKING - LINE 24"	FOOT	216	216						* 78000100	THERMOPLASTIC PAVEMENT MARKING -	SQ FT	155	155												
											LETTERS AND SYMBOLS															
70300900	PAVEMENT MARKING TAPE, TYPE IV -	SQ FT	366	366						* 78000200	THERMOPLASTIC PAVEMENT MARKING - LINE	FOOT	4904	4904												
	LETTERS AND SYMBOLS										4"															
70300904	PAVEMENT MARKING TAPE, TYPE IV 4"	FOOT	38059	38059						* 78000400	THERMOPLASTIC PAVEMENT MARKING - LINE	FOOT	935	935												
											6"															
70300906	PAVEMENT MARKING TAPE, TYPE IV 6"	FOOT	4641	4641						* 78000600	THERMOPLASTIC PAVEMENT MARKING - LINE	FOOT	233	233												
70300924	PAVEMENT MARKING TAPE, TYPE IV 24"	FOOT	401	401							12"															
70400100	TEMPORARY CONCRETE BARRIER	FOOT	1193	1193						* 78009000	MODIFIED URETHANE PAVEMENT MARKING -	SQ FT	753	753												
											LETTERS AND SYMBOLS															
70400200	RELOCATE TEMPORARY CONCRETE BARRIER	FOOT	142	142																						
											* SPECIALTY ITEMS															
FILE NAME = p:\planroom\dot.illinois.gov\PI05014\Drawn\Design\PI05014-sht-S00.dgn			USER NAME = kelorm		DESIGNED		REVISED		STATE OF ILLINOIS DEPARTMENT OF TRANSPORTATION				IL 59 AT ARMY TRAIL ROAD SUMMARY OF QUANTITIES				F.A.P. RTE.		SECTION		COUNTY	TOTAL SHEETS	SHEET NO.			
					CHECKED		REVISED										338		110TS-N		DUPAGE		133		7	
			PLOT SCALE = 100.0000' / 1in.		DATE		REVISED														CONTRACT NO. 62F19					
			PLOT DATE = 3/21/2019														SCALE:		SHEET NO. OF SHEETS		STA. TO STA.		FED. ROAD DIST. NO. 1 ILLINOIS FED. AID PROJECT			

SUMMARY OF QUANTITIES			URBAN TOTAL QUANTITIES	CONSTRUCTION TYPE CODE					
CODE NO	ITEM	UNIT		90% FED 10% STATE 0004 ROADWAY	90% FED 5% STATE 5% DUPAGE COUNTY 0021 SIGNALS	100% VILLAGE OF BARTLETT 0021 EVP	80% FED 20% VILLAGE OF BARTLETT 0021 PATH		
78009004	MODIFIED URETHANE PAVEMENT MARKING -	FOOT	14625	14625					
	LINE 4'								
78009006	MODIFIED URETHANE PAVEMENT MARKING -	FOOT	3348	3348					
	LINE 6'								
78009012	MODIFIED URETHANE PAVEMENT MARKING -	FOOT	257	257					
	LINE 12"								
78009024	MODIFIED URETHANE PAVEMENT MARKING -	FOOT	325	325					
	LINE 24"								
78100100	RAISED REFLECTIVE PAVEMENT MARKER	EACH	387	387					
78200011	BARRIER WALL REFLECTORS, TYPE C	EACH	32	32					
78300200	RAISED REFLECTIVE PAVEMENT MARKER	EACH	370	370					
	REMOVAL								
81028200	UNDERGROUND CONDUIT, GALVANIZED STEEL,	FOOT	10		10				
	2" DIA.								
81028220	UNDERGROUND CONDUIT, GALVANIZED STEEL,	FOOT	144		144				
	3" DIA.								
81028240	UNDERGROUND CONDUIT, GALVANIZED STEEL,	FOOT	525		525				
	4" DIA.								
81400100	HANDHOLE	EACH	5		5				
81400200	HEAVY-DUTY HANDHOLE	EACH	2		2				


SUMMARY OF QUANTITIES			URBAN TOTAL QUANTITIES	CONSTRUCTION TYPE CODE					
CODE NO	ITEM	UNIT		90% FED 10% STATE 0004 ROADWAY	90% FED 5% STATE 5% DUPAGE COUNTY 0021 SIGNALS	100% VILLAGE OF BARTLETT 0021 EVP	80% FED 20% VILLAGE OF BARTLETT 0021 PATH		
81400300	DOUBLE HANDHOLE	EACH	2		2				
85000200	MAINTENANCE OF EXISTING TRAFFIC SIGNAL	EACH	2		2				
	INSTALLATION								
86400100	TRANSCEIVER - FIBER OPTIC	EACH	1		1				
87300925	ELECTRIC CABLE IN CONDUIT, TRACER, NO.	FOOT	6084		6084				
	14 1C								
87301215	ELECTRIC CABLE IN CONDUIT, SIGNAL NO.	FOOT	233		233				
	14 2C								
87301225	ELECTRIC CABLE IN CONDUIT, SIGNAL NO.	FOOT	974		974				
	14 3C								
87301245	ELECTRIC CABLE IN CONDUIT, SIGNAL NO.	FOOT	2859		2859				
	14 5C								
87301255	ELECTRIC CABLE IN CONDUIT, SIGNAL NO.	FOOT	1419		1419				
	14 7C								
87301305	ELECTRIC CABLE IN CONDUIT, LEAD-IN, NO.	FOOT	2962		2962				
	14 1 PAIR								
87301805	ELECTRIC CABLE IN CONDUIT, SERVICE, NO.	FOOT	95		95				
	6 2 C								
87301900	ELECTRIC CABLE IN CONDUIT, EQUIPMENT	FOOT	719		719				
	GROUNDING CONDUCTOR, NO. 6 1C								
	* SPECIALTY ITEMS								

FILE NAME =		USER NAME = keiorm		DESIGNED		REVISED		STATE OF ILLINOIS DEPARTMENT OF TRANSPORTATION				IL 59 AT ARMY TRAIL ROAD SUMMARY OF QUANTITIES				F.A.P. RTE.		SECTION		COUNTY	TOTAL SHEETS	SHEET NO.
pw:\planroom.dot\illinois.gov\PIDOT\Documents\IDOT Offices\District 1\Projects\PI05014\Drawings\Design\PI05014-sht-S00.dgn				CHECKED		REVISED										338	110TS-N		DUPAGE	133	8	
PLOT SCALE = 100.0000' / in.				DATE		REVISED										CONTRACT NO. 62F19						
PLOT DATE = 3/21/2019																FED. ROAD DIST. NO. 1 ILLINOIS FED. AID PROJECT						
SCALE:		SHEET NO.		OF		SHEETS		STA.		TO STA.												

SUMMARY OF QUANTITIES			URBAN TOTAL QUANTITIES	CONSTRUCTION TYPE CODE						SUMMARY OF QUANTITIES			URBAN TOTAL QUANTITIES	CONSTRUCTION TYPE CODE							
CODE NO	ITEM	UNIT		90% FED 10% STATE 0004 ROADWAY	90% FED 5% STATE 5% DUPAGE COUNTY 0021 SIGNALS	100% VILLAGE OF BARTLETT 0021 EVP	80% FED 20% VILLAGE OF BARTLETT 0021 PATH			CODE NO	ITEM	UNIT		90% FED 10% STATE 0004 ROADWAY	90% FED 5% STATE 5% DUPAGE COUNTY 0021 SIGNALS	100% VILLAGE OF BARTLETT 0021 EVP	80% FED 20% VILLAGE OF BARTLETT 0021 PATH				
87502500	TRAFFIC SIGNAL POST, GALVANIZED STEEL	EACH	3		3					88030100	SIGNAL HEAD, LED, 1-FACE, 5-SECTION,	EACH	3		3						
	16 FT.										BRACKET MOUNTED										
87700240	STEEL MAST ARM ASSEMBLY AND POLE, 40	EACH	1		1					88030110	SIGNAL HEAD, LED, 1-FACE, 5-SECTION,	EACH	5		5						
	FT.										MAST-ARM MOUNTED										
87700250	STEEL MAST ARM ASSEMBLY AND POLE, 42	EACH	1		1					88102717	PEDESTRIAN SIGNAL HEAD, LED, 1-FACE,	EACH	2		2						
	FT.										BRACKET MOUNTED WITH COUNTDOWN TIMER										
87700270	STEEL MAST ARM ASSEMBLY AND POLE, 46	EACH	1		1					88200410	TRAFFIC SIGNAL BACKPLATE, LOUVERED,	EACH	14		14						
	FT.										FORMED PLASTIC										
87702615	STEEL MAST ARM ASSEMBLY AND POLE WITH	EACH	1		1					88500100	INDUCTIVE LOOP DETECTOR	EACH	9		9						
	DUAL MAST ARMS, 38 FT. AND 55 FT.																				
										88600100	DETECTOR LOOP, TYPE I	FOOT	441		441						
87800100	CONCRETE FOUNDATION, TYPE A	FOOT	16		16																
										88700200	LIGHT DETECTOR	EACH	3			3					
87800150	CONCRETE FOUNDATION, TYPE C	FOOT	4		4																
										88700300	LIGHT DETECTOR AMPLIFIER	EACH	1			1					
87800415	CONCRETE FOUNDATION, TYPE E 36-INCH	FOOT	55		55																
	DIAMETER									88800100	PEDESTRIAN PUSH-BUTTON	EACH	2		2						
87900200	DRILL EXISTING HANDHOLE	EACH	2		2					89000100	TEMPORARY TRAFFIC SIGNAL INSTALLATION	EACH	1		1						
88030020	SIGNAL HEAD, LED, 1-FACE, 3-SECTION,	EACH	9		9					89502300	REMOVE ELECTRIC CABLE FROM CONDUIT	FOOT	7518		7518						
	MAST-ARM MOUNTED																				
										89502375	REMOVE EXISTING TRAFFIC SIGNAL	EACH	1		1						
88030050	SIGNAL HEAD, LED, 1-FACE, 3-SECTION,	EACH	3		3						EQUIPMENT										
	BRACKET MOUNTED									89502376	REBUILD EXISTING HANDHOLE	EACH	2		2						
										89502380	REMOVE EXISTING HANDHOLE	EACH	18		18						
											SPECIALTY ITEMS										
FILE NAME =			USER NAME = kelorm		DESIGNED		REVISED		STATE OF ILLINOIS DEPARTMENT OF TRANSPORTATION			IL 59 AT ARMY TRAIL ROAD SUMMARY OF QUANTITIES			F.A.P. RTE.		SECTION		COUNTY	TOTAL SHEETS	SHEET NO.
pw:\planroom.dot\illinois.gov\PIDOT\Documents\IDOT Offices\District 1\Projects\PI05044\Drawings\Design\PI05014-sht-S00.dgn					CHECKED		REVISED								338	110TS-N			DUPAGE	133	9
PLOT SCALE = 100.0000 ' / in.					DATE		REVISED												CONTRACT NO. 62F19		
PLOT DATE = 3/21/2019															SCALE:		SHEET NO.	OF	SHEETS	STA.	TO STA.

SUMMARY OF QUANTITIES			URBAN TOTAL QUANTITIES	CONSTRUCTION TYPE CODE						SUMMARY OF QUANTITIES			URBAN TOTAL QUANTITIES	CONSTRUCTION TYPE CODE							
CODE NO	ITEM	UNIT		90% FED 10% STATE 0004 ROADWAY	90% FED 5% STATE 5% DUPAGE COUNTY 0021 SIGNALS	100% VILLAGE OF BARTLETT 0021 EVP	80% FED 20% VILLAGE OF BARTLETT 0021 PATH			CODE NO	ITEM	UNIT		90% FED 10% STATE 0004 ROADWAY	90% FED 5% STATE 5% DUPAGE COUNTY 0021 SIGNALS	100% VILLAGE OF BARTLETT 0021 EVP	80% FED 20% VILLAGE OF BARTLETT 0021 PATH				
89502382	REMOVE EXISTING DOUBLE HANDHOLE	EACH	1	1						X2502014	SEEDING, CLASS 4A (MODIFIED)	ACRE	1	1							
89502385	REMOVE EXISTING CONCRETE FOUNDATION	EACH	9	9						* X2700003	GROOVING FOR RECESSED PAVEMENT MARKING	FOOT	980	980							
											8"										
K1005465	SELECTIVE MOWING STAKES	EACH	4	4																	
										* X2700004	PREFORMED PLASTIC PAVEMENT MARKING,	FOOT	980	980							
											TYPE B - LINE 7'										
X0324085	EMERGENCY VEHICLE PRIORITY SYSTEM LINE	FOOT	727			727				X4021000	TEMPORARY ACCESS (PRIVATE ENTRANCE)	EACH	4		4						
	SENSOR CABLE, NO. 20 3/C																				
										X4400110	TEMPORARY PAVEMENT REMOVAL	SO YD	2437	2437							
X0324854	WEED CONTROL, NATIVE GRASS RESTORATION	GALLON	0.15	0.15						X4401198	HOT-MIX ASPHALT SURFACE REMOVAL,	SO YD	886	886							
											VARIABLE DEPTH										
X0327036	BIKE PATH REMOVAL	SO YD	14	14						X6020096	MANHOLES, TYPE A, 6'-DIAMETER, WITH 2	EACH	1	1							
											TYPE 1 FRAME, CLOSED LID, RESTRICTOR										
											PLATE										
X0900075	COFFERDAM (TYPE 1) (IN-STREAM/WETLAND	EACH	1	1																	
	WORK)									X7010216	TRAFFIC CONTROL AND PROTECTION,	L SUM	1	1							
											(SPECIAL)										
X1400108	FULL-ACTUATED CONTROLLER AND TYPE SUPER	EACH	1	1																	
	R CABINET (SPECIAL)									X7010410	SPEED DISPLAY TRAILER	CAL MO	4	4							
X1400150	SERVICE INSTALLATION, GROUND MOUNTED,	EACH	1	1						X7030005	TEMPORARY PAVEMENT MARKING REMOVAL	SO FT	6101	6101							
	METERED																				
										X8600105	MASTER CONTROLLER (SPECIAL)	EACH	1		1						
X1400201	RADAR VEHICLE DETECTION SYSTEM, SINGLE	EACH	2	2																	
	APPROACH, STOP BAR									X8620200	UNINTERRUPTABLE POWER SUPPLY, SPECIAL	EACH	1		1						
X2501820	SEEDING, CLASS 5 (MODIFIED)	ACRE	1	1							* SPECIALTY ITEMS										
FILE NAME =			USER NAME = kelorm		DESIGNED		REVISED		STATE OF ILLINOIS DEPARTMENT OF TRANSPORTATION			IL 59 AT ARMY TRAIL ROAD SUMMARY OF QUANTITIES			F.A. RTE.	SECTION		COUNTY	TOTAL SHEETS	SHEET NO.	
p:\planroom\dotillinois.gov\PI00T\Documents\DOT Offices\District 1\Projects\PI05014\Drawings\Design\PI05014-sht-500.dgn					DRAWN		REVISED								338	110TS-N		DUPAGE	133	10	
			PLOT SCALE = 100.0169' / 1in.		CHECKED		REVISED								CONTRACT NO. 62F19						
			PLOT DATE = 3/21/2019		DATE		REVISED								FED. ROAD DIST. NO. 1 ILLINOIS FED. AID PROJECT						

[illegible]

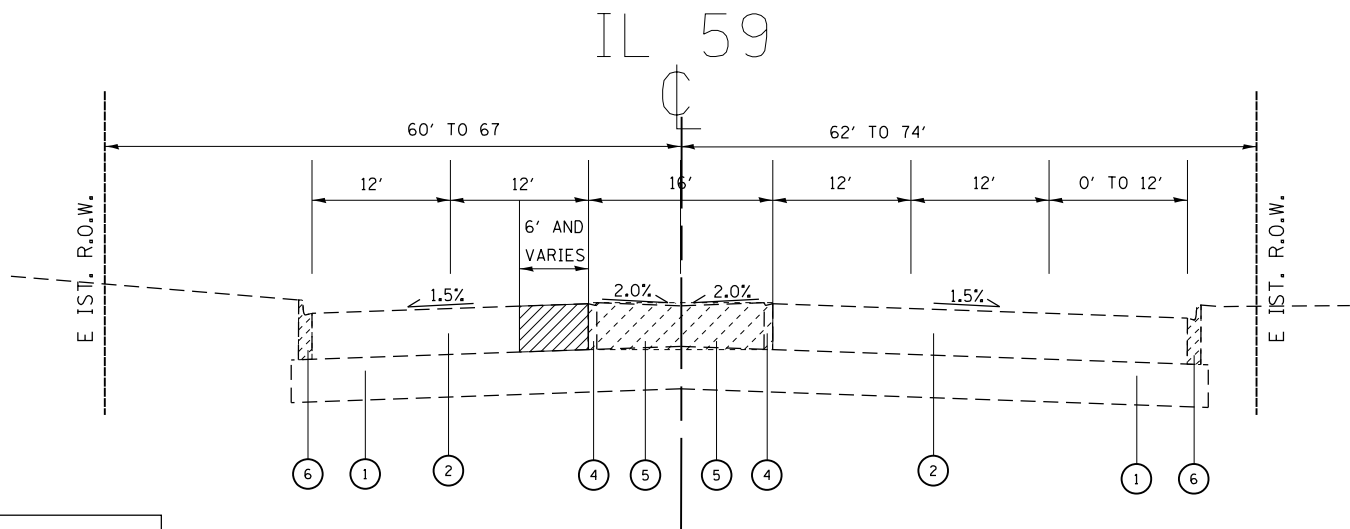


LEGEND:

MEDIAN REMOVAL
M2.12 CURB AND GUTTER REMOVAL
B6.24 CURB AND GUTTER REMOVAL

PAVEMENT REMOVAL

IL 59 (SUTTON ROAD)
E ISTIN TYPICAL SECTION
STA. 490+00 TO STA. 494+36

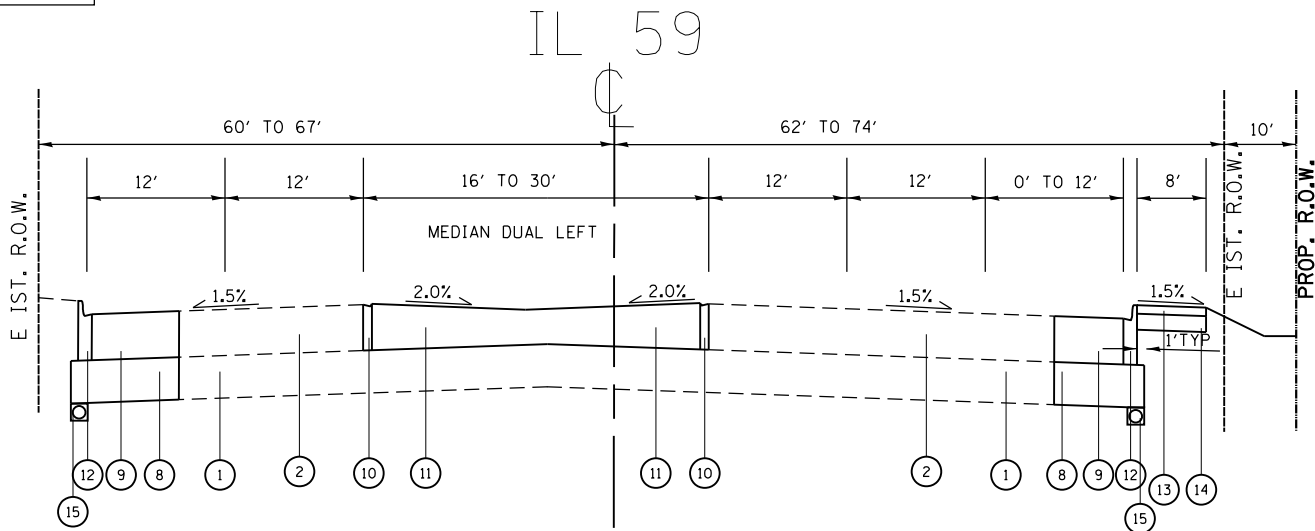

IL 59 (SUTTON ROAD)
PROPOSED TYPICAL SECTION
STA. 490+00 TO STA. 494+36

NOTES:

NOTE 1: THE UNIT WEIGHT USED TO CALCULATE ALL HMA SURFACE QUANTITIES IS 112 LBS/SYD IN.

NOTE 2: THE AC TYPE FOR POLYMERIZED HMA MIXES SHALL BE SBS SBR PG 76-22 AND FOR NON POLYMERIZED HMA THE AC TYPE SHALL BE PG 64-22 UNLESS MODIFIED BY DISTRICT ONE SPECIAL PROVISIONS

FOR USE OF RECYCLED MATERIALS SEE DISTRICT ONE SPECIAL PROVISIONS.

QUALITY MANAGEMENT PROGRAM (MP) IDENTIFIES THE PARTICULAR QUALITY CONTROL SPECIFICATION THAT APPLIES TO THE HMA MIXTURE.

PC CONCRETE TEMPORARY PAVEMENT SHALL CONSIST OF CLASS PV CONCRETE MEETING THE REQUIREMENTS OF ART. 1020 OF THE STANDARD SPECIFICATIONS. TEMPORARY PCC PAVEMENT DOES NOT REQUIRE DOWEL BARS.

TEMPORARY PAVEMENT IS 10" THICK FOR BOTH HMA AND PCC


E ISTIN CONDITIONS

- 1 E ISTING AGGREGATE SUBGRADE 12
- 2 E ISTING PCC PAVEMENT JOINTED 10 1 2
- 3 E ISTING PCC PAVEMENT JOINTED 10
- 4 E ISTING M-2.12 CURB AND GUTTER
- 5 MOUNTABLE MEDIAN LEFT TURN LANE
- 6 E ISTING B-6.24 CURB AND GUTTER
- 7 E ISTING HMA SHOULDER 10

PROPOSED CONDITIONS

- 8 PROPOSED AGGREGATE SUBGRADE IMPROVEMENT 12
- 9 PROPOSED PCC PAVEMENT JOINTED 10
- 9A PROPOSED HOT MI ASPHALT SURFACE REMOVAL VARIABLE DEPTH
- 10 PROPOSED COMBINATION CONCRETE CURB AND GUTTER TYPE M-2.12
- 11 PROPOSED STABILIZED MEDIAN SURFACE
- 12 PROPOSED COMBINATION CONCRETE CURB AND GUTTER TYPE B-6.24
- 13 PROPOSED HMA BIKE PATH HMA SURFACE COURSE MI D N50 2
- 14 PROPOSED AGGREGATE BASE COURSE TYPE B 6
- 15 PIPE UNDERDRAINS TYPE 2 4
- 16 PROPOSED HMA BASE COURSE 7 1 2
- 17 PROPOSED POLYMERIZED LEVELING BINDER MM IL-4.75 N50 3 4
- 18 PROPOSED POLYMERIZED HMA SURFACE COURSE MI E N70 1 3 4

HOT-MI ASPHALT MIXTURE REQUIREMENTS			
ITEM	MIXTURE TYPE	AIR VOIDS (%)	QUALITY MANAGEMENT PROGRAM (MP)
SHARED USE PATH DRIVEWAYS	HMA SURFACE COURSE MI D N50 2 IL-9.5 MM	4% 50 GYR	C A
DRIVEWAYS	HMA BASE COURSE HMA BINDER IL-19 MM PE-6 CE-8	4% 50 GYR	C A
TEMPORARY PAVEMENT	HMA BINDER COURSE IL 19.0 N70 8	4% 70 GYR	C A
	HMA SURFACE COURSE MI D N70 2 IL-9.5 MM	4% 70 GYR	C A
STABILIZED MEDIAN SURFACE	HMA BINDER COURSE IL 19.0 N70 8 1 2	4% 70 GYR	C A
	HMA SURFACE COURSE MI D N70 2 IL-9.5 MM	4% 70 GYR	C A
PAVEMENT RESURFACING	POLYMERIZED HMA SURFACE COURSE MI E N70 1 3 4 IL-9.5	4% 70 GYR.	C A
	POLYMERIZED LEVELING BINDER MM IL-4.75 N50 3 4	3.5% 50 GYR.	C A
PATCHING	CLASS D PATCHES HMA BINDER IL-19	4% 70 GYR	C A
OMP DESIGNATION: QUALITY CONTROL/QUALITY ASSURANCE (QC/QA); QUALITY CONTROL FOR PERFORMANCE (QCP); PAY FOR PERFORMANCE (PFP)			

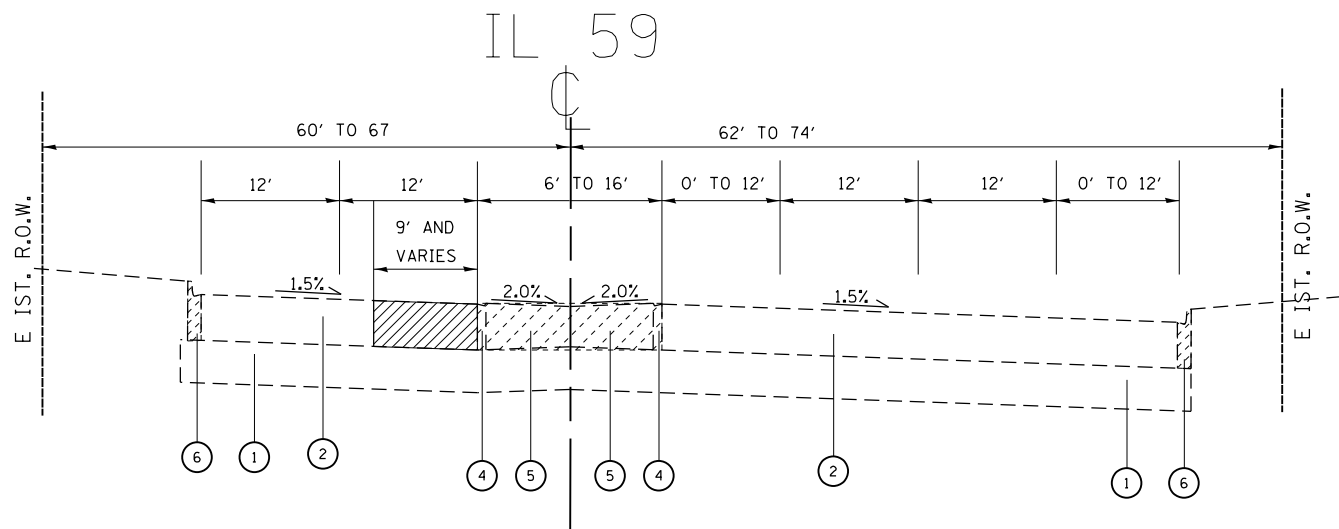


IL 59 (SUTTON ROAD)
E ISTIN TYPICAL SECTION
STA. 494+36 TO STA. 500+00

E ISTIN CONDITIONS

- ① E ISTING AGGREGATE SUBGRADE 12
- ② E ISTING PCC PAVEMENT JOINTED 10 1 2
- ③ E ISTING PCC PAVEMENT JOINTED 10
- ④ E ISTING M-2.12 CURB AND GUTTER
- ⑤ MOUNTABLE MEDIAN LEFT TURN LANE
- ⑥ E ISTING B-6.24 CURB AND GUTTER
- ⑦ E ISTING HMA SHOULDER 10

PROPOSED CONDITIONS


- ⑧ PROPOSED AGGREGATE SUBGRADE IMPROVEMENT 12
- ⑨ PROPOSED PCC PAVEMENT JOINTED 10
- ⑨A PROPOSED HOT MI ASPHALT SURFACE REMOVAL VARIABLE DEPTH
- ⑩ PROPOSED COMBINATION CONCRETE CURB AND GUTTER TYPE M-2.12
- ⑪ PROPOSED STABILI ED MEDIAN SURFACE
- ⑫ PROPOSED COMBINATION CONCRETE CURB AND GUTTER TYPE B-6.24
- ⑬ PROPOSED HMA BIKE PATH HMA SURFACE COURSE MI D N50 2
- ⑭ PROPOSED AGGREGATE BASE COURSE TYPE B 6
- ⑮ PIPE UNDERDRAINS TYPE 2 4
- ⑯ PROPOSED HMA BASE COURSE 7 1 2
- ⑰ PROPOSED POLYMERI ED LEVELING BINDER MM IL-4.75 N50 3 4
- ⑱ PROPOSED POLYMERI ED HMA SURFACE COURSE MI E N70 1 3 4

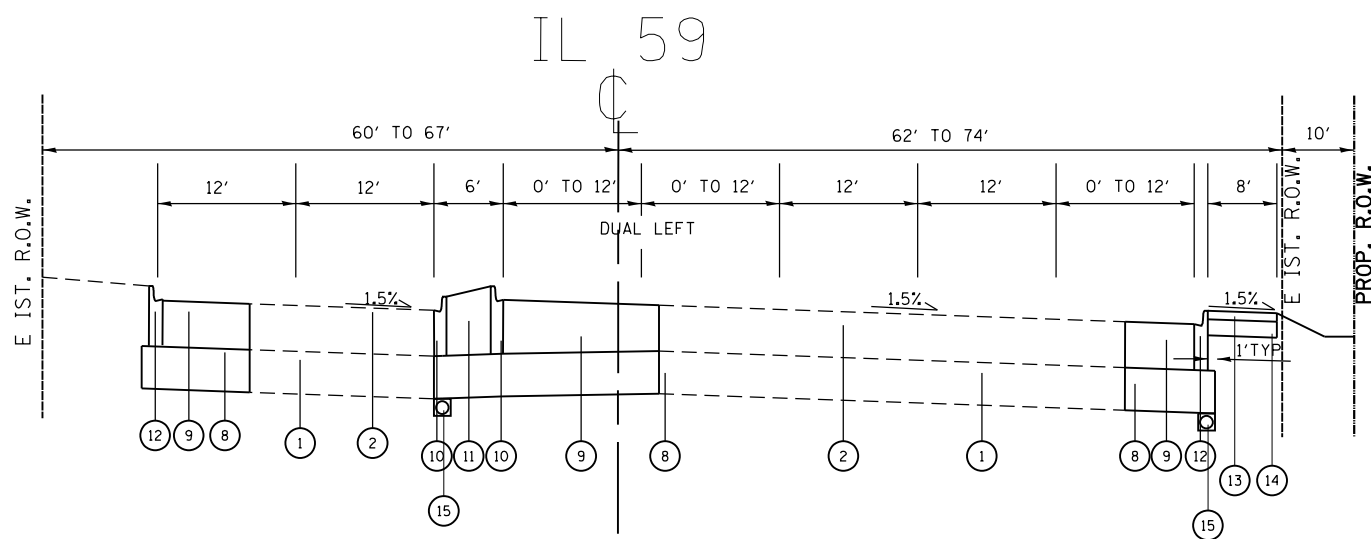

IL 59 (SUTTON ROAD)
PROPOSED TYPICAL SECTION
STA. 494+36 TO STA. 500+00

LEGEND:

- MEDIAN REMOVAL
M2.12 CURB AND GUTTER REMOVAL
B6.24 CURB AND GUTTER REMOVAL
- PAVEMENT REMOVAL

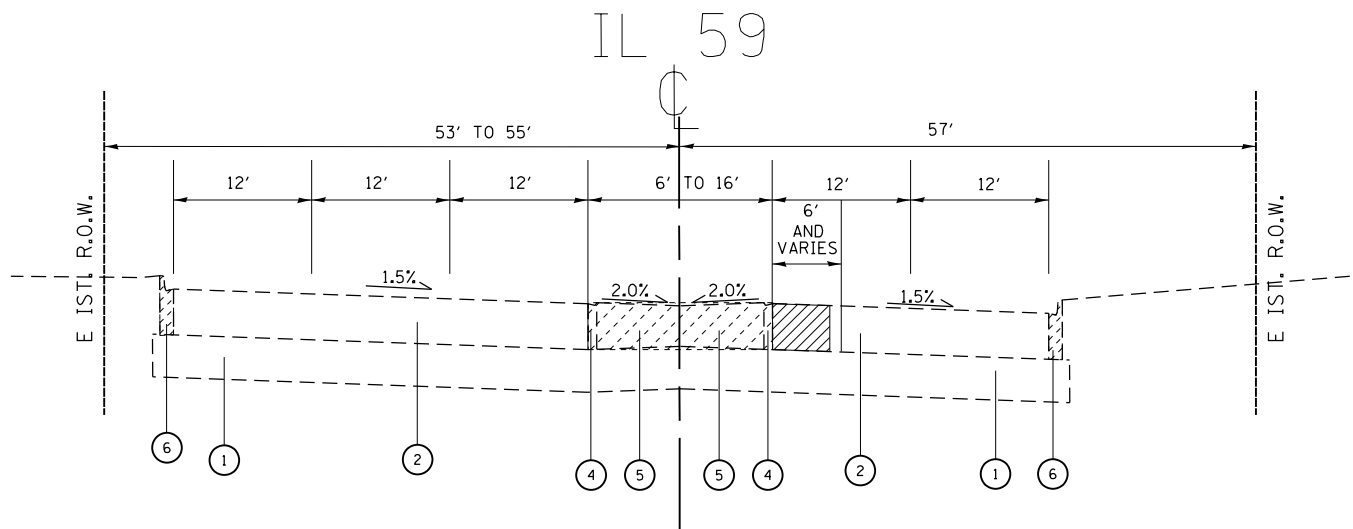


IL 59 (SUTTON ROAD)
E ISTIN TYPICAL SECTION
STA. 500+00 TO STA. 505+97

E ISTIN CONDITIONS

- 1 E ISTING AGGREGATE SUBGRADE 12
- 2 E ISTING PCC PAVEMENT JOINTED 10
- 3 E ISTING PCC PAVEMENT JOINTED 10
- 4 E ISTING M-2.12 CURB AND GUTTER
- 5 MOUNTABLE MEDIAN LEFT TURN LANE
- 6 E ISTING B-6.24 CURB AND GUTTER
- 7 E ISTING HMA SHOULDER 10

PROPOSED CONDITIONS

- 8 PROPOSED AGGREGATE SUBGRADE IMPROVEMENT 12
- 9 PROPOSED PCC PAVEMENT JOINTED 10
- 9A PROPOSED HOT MI ASPHALT SURFACE REMOVAL VARIABLE DEPTH
- 10 PROPOSED COMBINATION CONCRETE CURB AND GUTTER TYPE M-2.12
- 11 PROPOSED STABILIZED MEDIAN SURFACE
- 12 PROPOSED COMBINATION CONCRETE CURB AND GUTTER TYPE B-6.24
- 13 PROPOSED HMA BIKE PATH HMA SURFACE COURSE MI D N50 2
- 14 PROPOSED AGGREGATE BASE COURSE TYPE B 6
- 15 PIPE UNDERDRAINS TYPE 2 4
- 16 PROPOSED HMA BASE COURSE 7 1 2
- 17 PROPOSED POLYMERIZED LEVELING BINDER MM IL-4.75 N50 3 4
- 18 PROPOSED POLYMERIZED HMA SURFACE COURSE MI E N70 1 3 4

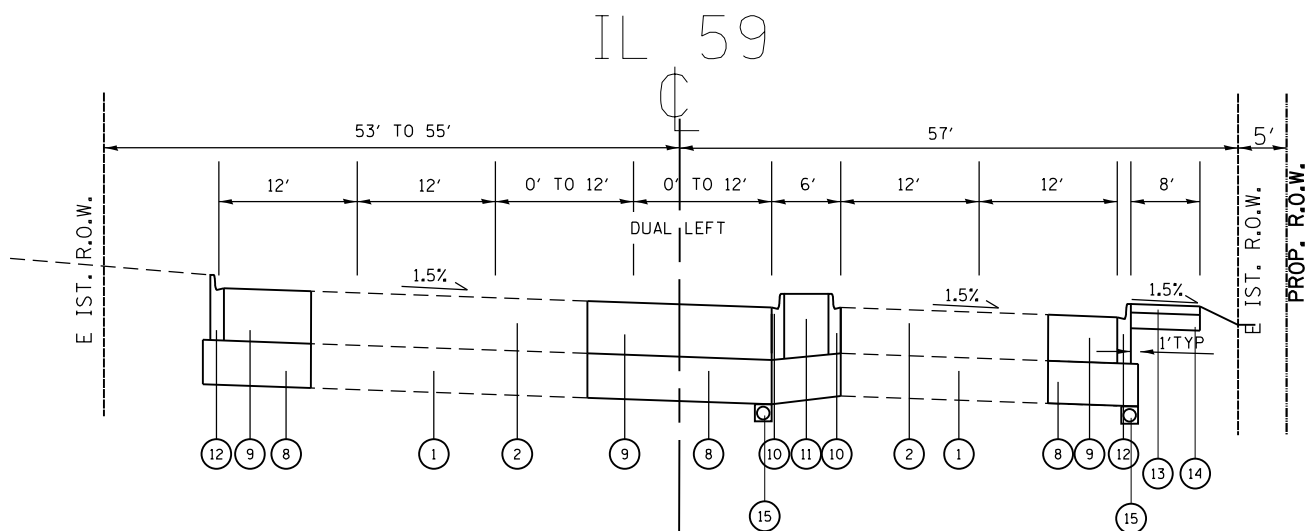

IL 59 (SUTTON ROAD)
PROPOSED TYPICAL SECTION
STA. 500+00 TO STA. 505+97



LEGEND:




MEDIAN REMOVAL
M2.12 CURB AND GUTTER REMOVAL
B6.24 CURB AND GUTTER REMOVAL




PAVEMENT REMOVAL

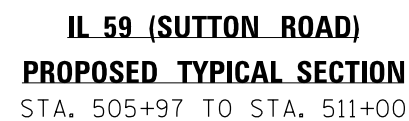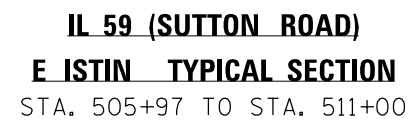

- ## **PROPOSED CONDITIONS**
- | | | |
|----|---|--------------------|
| 8 | PROPOSED AGGREGATE SUBGRADE IMPROVEMENT | 12 |
| 9 | PROPOSED PCC PAVEMENT JOINTED | 10 |
| 9A | PROPOSED HOT MI ASPHALT SURFACE REMOVAL | VARIABLE DEPTH |
| 10 | PROPOSED COMBINATION CONCRETE CURB AND GUTTER | TYPE M-2.12 |
| 11 | PROPOSED STABILIZED MEDIAN SURFACE | |
| 12 | PROPOSED COMBINATION CONCRETE CURB AND GUTTER | TYPE B-6.24 |
| 13 | PROPOSED HMA BIKE PATH HMA SURFACE COURSE | MI D N50 2 |
| 14 | PROPOSED AGGREGATE BASE COURSE | TYPE B 6 |
| 15 | PIPE UNDERDRAINS | TYPE 2 4 |
| 16 | PROPOSED HMA BASE COURSE | 7 1 2 |
| 17 | PROPOSED POLYMERIZED LEVELING BINDER | MM IL-4.75 N50 3 4 |
| 18 | PROPOSED POLYMERIZED HMA SURFACE COURSE | MI E N70 1 3 4 |

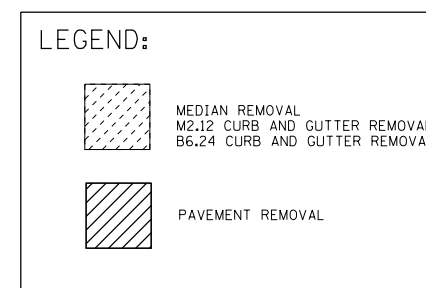

FILE NAME =	USER NAME = kalorm	DESIGNED -	REVISED -	STATE OF ILLINOIS DEPARTMENT OF TRANSPORTATION	ILLINOIS ROUTE 59 (SUTTON ROAD) AT ARMY TRAIL ROAD E ISTIN AND PROPOSED TYPICAL SECTIONS					F.A.P. RTE.	SECTION	COUNTY	TOTAL SHEETS	SHEET NO.
pw\planroom.dot\illinois.gov\PIDOT\Documents\NDOT Offices\District 1\Projects\PI05014\sh-t\picol.dgn		CHECKED -	REVISED -		338	110TS-N	D PAGE	133	15					
	PLOT SCALE = 100.0000 ' / in.	CHECKED -	REVISED -		CONTRACT NO. 62F19									
Default	PLOT DATE = 3/21/2019	DATE	REVISED -											
					SCALE: NONE	SHEET 1	OF 1	SHEETS	STA.	TO STA.				

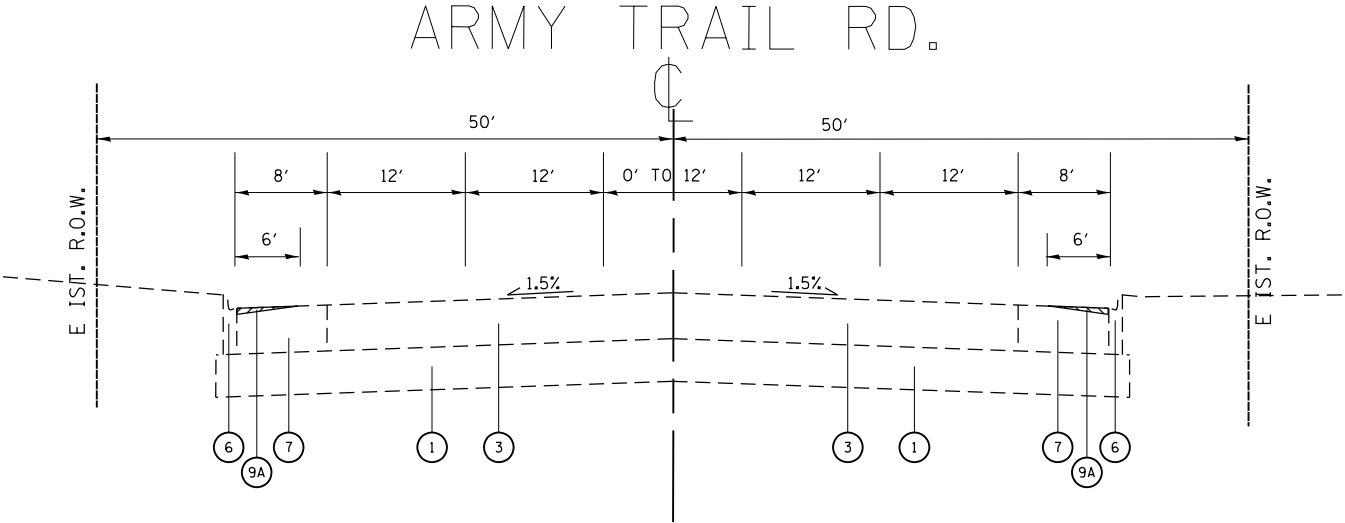


ARMY TRAIL ROAD
EXISTING TYPICAL SECTION
STA. 194+34 TO STA. 198+98.5

EXISTING CONDITIONS

- 1. Existing Aggregate Subgrade 12
- 2. Existing PCC Pavement Jointed 10
- 3. Existing PCC Pavement Jointed 10
- 4. Existing M-2.12 Curbs and Gutters
- 5. Mountable Median Left Turn Lane
- 6. Existing B-6.24 Curbs and Gutters
- 7. Existing HMA Shoulder 10

PROPOSED CONDITIONS


- 8. Proposed Aggregate Subgrade Improvement 12
- 9. Proposed PCC Pavement Jointed 10
- 9A. Proposed Hot Mix Asphalt Surface Removal Variable Depth
- 10. Proposed Combination Concrete Curbs and Gutters Type M-2.12
- 11. Proposed Stabilized Median Surface
- 12. Proposed Combination Concrete Curbs and Gutters Type B-6.24
- 13. Proposed HMA Bike Path HMA Surface Course Mix Design N50 2
- 14. Proposed Aggregate Base Course Type B 6
- 15. Pipe Underdrains Type 2 4
- 16. Proposed HMA Base Course 7 1 2
- 17. Proposed Polymerized Leveling Binder Mix Design IL-4.75 N50 3 4
- 18. Proposed Polymerized HMA Surface Course Mix Design N70 1 3 4

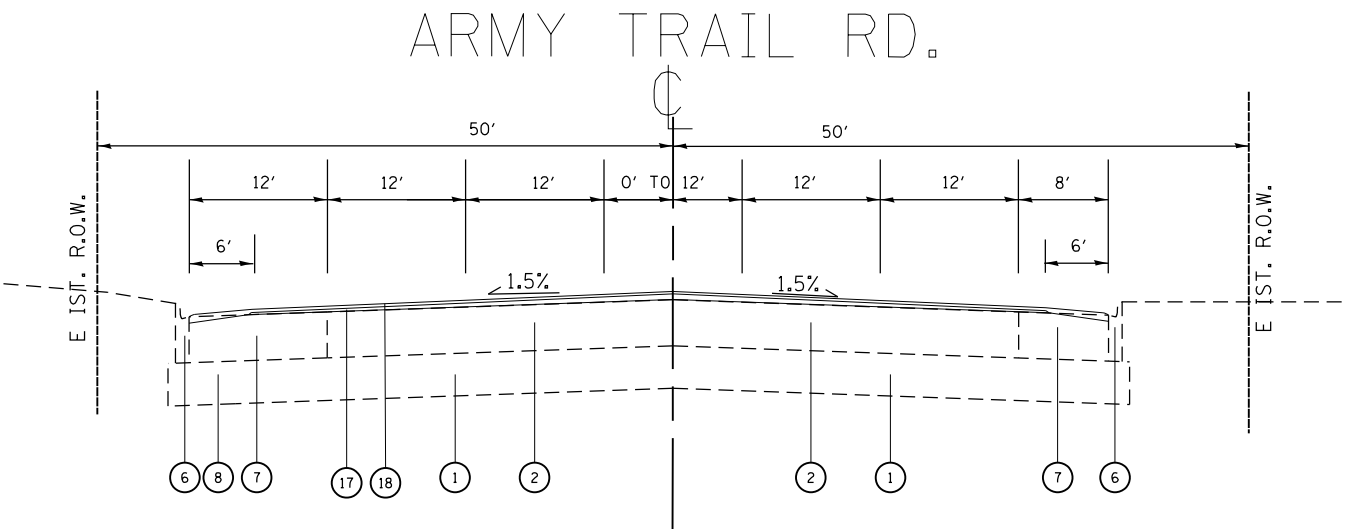

ARMY TRAIL ROAD
PROPOSED TYPICAL SECTION
STA. 194+34 TO STA. 198+98.5

LEGEND:

- MEDIAN REMOVAL
M2.12 CURB AND GUTTER REMOVAL
B6.24 CURB AND GUTTER REMOVAL
- PAVEMENT REMOVAL

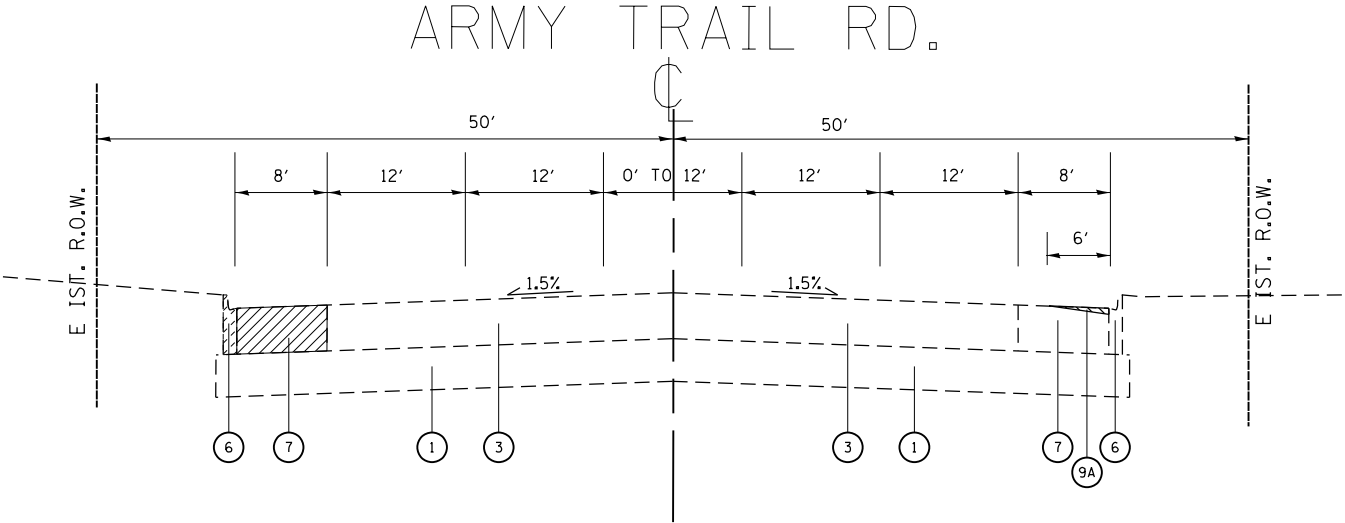


ARMY TRAIL ROAD
EXISTING TYPICAL SECTION
STA. 201+28.8 TO STA. 205+38

EXISTING CONDITIONS

- 1. Existing Aggregate Subgrade 12
- 2. Existing PCC Pavement Jointed 10
- 3. Existing PCC Pavement Jointed 10
- 4. Existing M-2.12 Curb and Gutter
- 5. Mountable Median Left Turn Lane
- 6. Existing B-6.24 Curb and Gutter
- 7. Existing HMA Shoulder 10

PROPOSED CONDITIONS

- 8. Proposed Aggregate Subgrade Improvement 12
- 9. Proposed PCC Pavement Jointed 10
- 9A. Proposed Hot Mix Asphalt Surface Removal Variable Depth
- 10. Proposed Combination Concrete Curb and Gutter Type M-2.12
- 11. Proposed Stabilized Median Surface
- 12. Proposed Combination Concrete Curb and Gutter Type B-6.24
- 13. Proposed HMA Bike Path HMA Surface Course Mix Design N50 2
- 14. Proposed Aggregate Base Course Type B 6
- 15. Pipe Underdrains Type 2 4
- 16. Proposed HMA Base Course 7 1 2
- 17. Proposed Polymerized Leveling Binder Mix Design IL-4.75 N50 3 4
- 18. Proposed Polymerized HMA Surface Course Mix Design N70 1 3 4

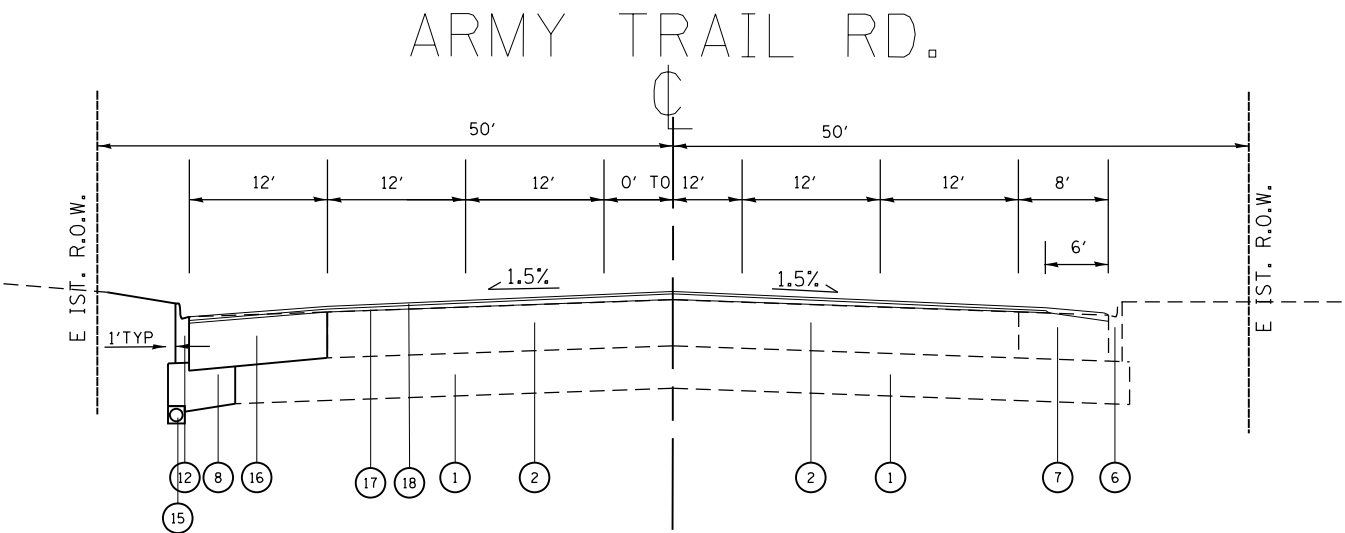

ARMY TRAIL ROAD
PROPOSED TYPICAL SECTION
STA. 201+28.8 TO STA. 205+38

LEGEND:

- MEDIAN REMOVAL
M2.12 CURB AND GUTTER REMOVAL
B6.24 CURB AND GUTTER REMOVAL
- PAVEMENT REMOVAL

EARTHWORK SCHEDULE														
1	2		4		5		6		7		8		9	
IL 59 AT ARMY TRAIL ROAD	CUT EARTH EXCAVATION (CU YD)		FILL EMBANKMENT . (CU YD)		ADJUSTMENT FOR SHRINKAGE (CU YD)		EARTHWORK BALANCE WASTE (+) SHORTAGE (-) (CU YD)		TOPSOIL EXCAVATION (EXISTING TOPSOIL) (DEPTH = 8") (CU YD)		TOPSOIL PLACEMENT (EXISTING TOPSOIL) (DEPTH = 6") (CU YD)		TOPSOIL BALANCE WASTE (+) OR SHORTAGE (-) (CU YD)	
	LEFT OFFSET	RIGHT OFFSET	LEFT OFFSET	RIGHT OFFSET	LEFT OFFSET	RIGHT OFFSET	LEFT OFFSET	RIGHT OFFSET	LEFT OFFSET	RIGHT OFFSET	LEFT OFFSET	RIGHT OFFSET	LEFT OFFSET	RIGHT OFFSET
IL 59 (STA 490+00 TO STA 516+40.8)	2383	5374	1559	3065	2025.55	4567.9	466.55	1502.9	-	-	-	-	-	-
Army Trail Rd. (STA 195+11.5 TO STA 209+50)	26	232	0	41	22.1	197.2	-18.9	156.2	-	-	-	-	-	-
TOTAL	2409	5606	1559	3106	2047.65	4765.1	447.65	1659.1						
	8015						2106.75		1227		1022		205	

NOTES:

COLUMN 1: LOCATION FROM PLANS

COLUMN 2: CUT QUANTITIES FROM CROSS SECTIONS WHICH DOES NOT INCLUDE UNSUITABLE MATERIAL

COLUMN 3: QUANTITIES FROM CROSS SECTIONS FILL

COLUMN 4: EARTH EXCAVATION THAT IS TO BE USED AS FILL MATERIAL IN THE EMBANKMENT SHRINKAGE FACTOR WAS DETERMINED TO BE 15%


COLUMN 5: COLUMN 5 - COLUMN 4 POSITIVE QUANTITY
EXCAVATION NEGATIVE QUANTITY
FURNISHED EXCAVATION NEEDED

COLUMN 6: QUANTITIES OF EXISTING TOPSOIL TO BE PAID FOR AS TOPSOIL EXCAVATION AND PLACEMENT .


COLUMN 7: QUANTITIES OF TOPSOIL NEEDED FOR LANDSCAPING AREA OF SEEDING

COLUMN 8: TOPSOIL REQUIRED COLUMN 6 - COLUMN 7
+ QUANTITIES OF TOPSOIL TO BE WASTED
- QUANTITIES OF FURNISHED TOPSOIL NEEDED

ROAD	EXISTING SIGNS		PROPOSED SIGNS		SIGN DESCRIPTION	MUTCD CODE	HEIGHT	WIDTH	AREA	PANEL TYPE	PROPOSED ACTION	REMOVE SIGN	TELESCOPING	SIGN PANEL
	STATION	OFFSET	STATION	OFFSET								PANEL ASSY TYP A	STEEL SIGN SUP.	TYPE 1
												72400100	72800100	72000100
						FT	FT	SQ FT			EACH	FT	SQFT	
IL 59	494+00	LT			BARTLETT FIRE DEPARTMENT (2)		Various	Various		1	RELOCATE SIGN	1	0.00	
COMM. DRWY. ENT.	495+62	RT			NO LEFT TURN	R3-2	3.00	3.00	9.00	1	REMOVE & PLACE NEW SIGN	1	15.00	9.0
COMM. DRWY. EXIT	495+96	RT			STOP SIGN	R1-1	3.00	3.00	9.00	1	REMOVE & PLACE NEW SIGN	1	15.00	9.0
COMM. DRWY. EXIT			496+00	RT	RIGHT ONLY	R3-5R	3.00	2.50	7.50	1	NEW SIGN		15.00	7.5
	496+00	RT			DO NOT ENTER SIGN	R5-1	3.00	3.00	9.00	1	REMOVE & PLACE NEW SIGN	1		9.0
IL 59			496+63	RT	DOUBLE LEFT TURN ONLY	R3-8	3.00	3.00	9.00	1	NEW SIGN		15.00	9.0
IL 59	496+70	LT			SPEED LIMIT 45	R2-1	3.00	3.00	9.00	1	REMOVE & PLACE NEW SIGN	1	15.00	9.0
IL 59	498+23	RT			RIGHT ONLY	R3-5R	3.00	2.50	7.50	1	REMOVE & PLACE NEW SIGN	1	15.00	7.5
IL 59	498+25	LT			STATE ROUTE SIGN	M1-I100.2	2.00	2.00	4.00	1	REMOVE & PLACE NEW SIGN	1	14.00	4.0
	498+25	LT			CARDINAL DIRECTION	M3-1	2.00	1.00	2.00	1	REMOVE & PLACE NEW SIGN	1		2.0
IL 59	498+31	LT			ADOPT A HIGHWAY	I-I107b	3.00	2.50	7.50	1	RELOCATE SIGN	1	15.00	7.5
IL 59			499+21	LT	KEEP RIGHT	R4-7	2.00	2.50	5.00	1	NEW SIGN		14.00	5.0
IL 59 (SE TRAFFIC SIGNAL)	499+23	RT			SHARE THE DRIVE		Various	Various		1	RELOCATE SIGN	1	0.00	0.0
IL 59			499+37	RT	PEDESTRIAN SIGNS AND PLAQUES	R10-3	0.75	1.00	0.75	1	PLACE NEW SIGN	1	12.75	0.8
IL 59 (SW TRAFFIC SIGNAL)	499+62	LT			B.A. P. S TEMPLE		Various	Various			RELOCATE SIGN	1	0.00	0.0
IL 59 (SW TRAFFIC SIGNAL)	499+62	LT			PRAMUKH SWAMI ROAD		Various	Various			RELOCATE SIGN	1	0.00	0.0
IL 59 (SW TRAFFIC SIGNAL MAST ARM)	499+62	LT			LEFT ON GREEN ARROW ONLY	R10-5	2.50	3.00	7.50	1	NEW SIGN		0.00	1.1
IL 59 (NE TRAFFIC SIGNAL)	500+40	RT			GOOD SHEPHERD METHODIST CHURCH		Various	Various			RELOCATE SIGN	1	0.00	
IL 59 (NE TRAFFIC SIGNAL MAST ARM)	500+40	RT			LEFT ON GREEN ARROW ONLY	R10-5	2.50	3.00	7.50	1	NEW SIGN		0.00	1.1
IL 59 (NE TRAFFIC SIGNAL)			500+78	RT	BICYCLE/PEDESTRIAN	W11-15	3.00	3.00	9.00	1	NEW SIGN		0.00	9.0
			500+78	RT	ARROW	M6-2A	1.75	1.25	2.19	1	NEW SIGN			2.2
IL 59			500+40	RT	PEDESTRIAN SIGNS AND PLAQUES	R10-3b	0.75	1.00	0.75	1	NEW SIGN		12.75	0.8
IL 59			500+68	RT	KEEP RIGHT	R4-7	2.00	2.50	5.00	1	NEW SIGN		14.00	5.0
IL 59 (NW TRAFFIC SIGNAL)	500+73	LT			RESURRECTION CATHOLIC		Various	Various			RELOCATE SIGN	1	0.00	
IL 59 (NW TRAFFIC SIGNAL)	500+73	LT			LITTLE HOME CHURCH		Various	Various			RELOCATE SIGN	1	0.00	
IL 59	501+56	RT			ADOPT A HIGHWAY	I-I107b	3.00	2.50	7.50	1	RELOCATE SIGN	1	15.00	7.5
IL 59	501+88	RT			CARDINAL DIRECTION	M1-I100.2	2.00	2.00	4.00	1	RELOCATE SIGN	1	14.00	4.0
	501+88	RT			STATE ROUTE SIGN	M3-1	2.00	1.00	2.00	1	RELOCATE SIGN	1		2.0
IL 59	502+58	RT			SPEED LIMIT 45	R2-1	3.00	3.00	9.00	1	REMOVE & PLACE NEW SIGN	1	15.00	9.0
IL 59	502+61	LT			BARTLETT FIRE DEPARTMENT		Various	Various		1	RELOCATE SIGN	1	0.00	
COMM. DRWY. ENT.	503+23	RT			NO LEFT TURN	R3-2	3.00	3.00	9.00	1	REMOVE & PLACE NEW SIGN	1	15.00	9.0
COMM. DRWY. ENT.	503+51	RT			STOP SIGN	R1-1	2.50	3.00	7.50	1	REMOVE & PLACE NEW SIGN	1	14.50	7.5
IL 59			503+60	LT	DOUBLE LEFT TURN ONLY	R3-8	3.00	3.00	9.00	1	NEW SIGN		15.00	9.0
IL 59	509+95	RT			ADVANCED TRAFFIC CONTROL	W3-3	2.50	2.50	6.25	1	REMOVE & PLACE NEW SIGN	1	14.50	6.3
IL 59	509+95	RT			ROAD CONDITION	W8-5aP	2.00	1.50	3.00	1	REMOVE & PLACE NEW SIGN	1	14.00	3.0
IL 59	510+00	RT			ADVANCED STREET NAME (Schick Rd.)	W16-8	1.50	4.50	6.75	1	REMOVE & PLACE NEW SIGN	1	13.50	6.8
ARMY TRAIL RD.	199+22	LT			COUNTY ROUTE SIGN	M1-6	2.00	2.00	4.00	1	REMOVE & PLACE NEW SIGN	1	14.00	4.0
ARMY TRAIL RD.	199+22	LT			TYPE 3 OBJECT MARKER	OM3-R	3.00	1.00	3.00	1	REMOVE & PLACE NEW SIGN	1	15.00	3.0
ARMY TRAIL RD. (NW TRAFFIC SIGNAL)	199+14	LT			NO TRUCKS	R5-2	2.00	2.00	4.00		REMOVE & PLACE NEW SIGN	1	0.00	4.0
ARMY TRAIL RD. (NW TRAFFIC SIGNAL)	199+14	LT			TRUCK TONNAGE LIMIT		2.00	2.00	4.00		RELOCATE SIGN	1	0.00	4.0
ARMY TRAIL RD. (SW TRAFFIC SIGNAL)	199+34	RT			DO NOT DRIVE ON SHOULDER	R4-17	2.00	2.50	5.00	1	REMOVE & PLACE NEW SIGN	1	0.00	5.0
ARMY TRAIL RD. (NE TRAFFIC SIGNAL)	200+61	LT			RIGHT ONLY	R3-5R	3.00	2.50	7.50	1	NEW SIGN		0.00	7.5
ARMY TRAIL RD. (SE TRAFFIC SIGNAL)	200+77	RT			COUNTY ROUTE SIGN	M1-6	2.00	2.00	4.00	1	REMOVE & PLACE NEW SIGN	1	0.00	4.0
ARMY TRAIL RD. (SE TRAFFIC SIGNAL)	200+77	RT			B.A. P. S TEMPLE		Various	Various			RELOCATE SIGN	1	0.00	
ARMY TRAIL RD. (SE TRAFFIC SIGNAL)			200+77	RT	BICYCLE/PEDESTRIAN	W11-15	3.00	3.00	9.00	1	NEW SIGN		0.00	9.0
			200+77	RT	ARROW	M6-2A	1.75	1.25	2.19	1	NEW SIGN		0.00	2.2
ARMY TRAIL RD.	202+34	LT			DO NOT BLOCK DRIVEWAY	R10-7	2.00	2.50	5.00	1	REMOVE & PLACE NEW SIGN	1	14.00	5.0
COMM. DRWY. ENT.	202+78	LT			STOP SIGN	R1-1	3.00	3.00	9.00	1	REMOVE & PLACE NEW SIGN	1	15.00	9.0
COMM. DRWY. ENT.	203+10	RT			NO LEFT TURN	R3-2	3.00	3.00	9.00	1	REMOVE & PLACE NEW SIGN	1	15.00	9.0
COMM. DRWY. ENT.	203+47	LT			DO NOT BLOCK DRIVEWAY	R4-17	2.00	2.50	5.00	1	REMOVE & PLACE NEW SIGN	1	14.00	5.0
TOTAL												37	390.0	233.1

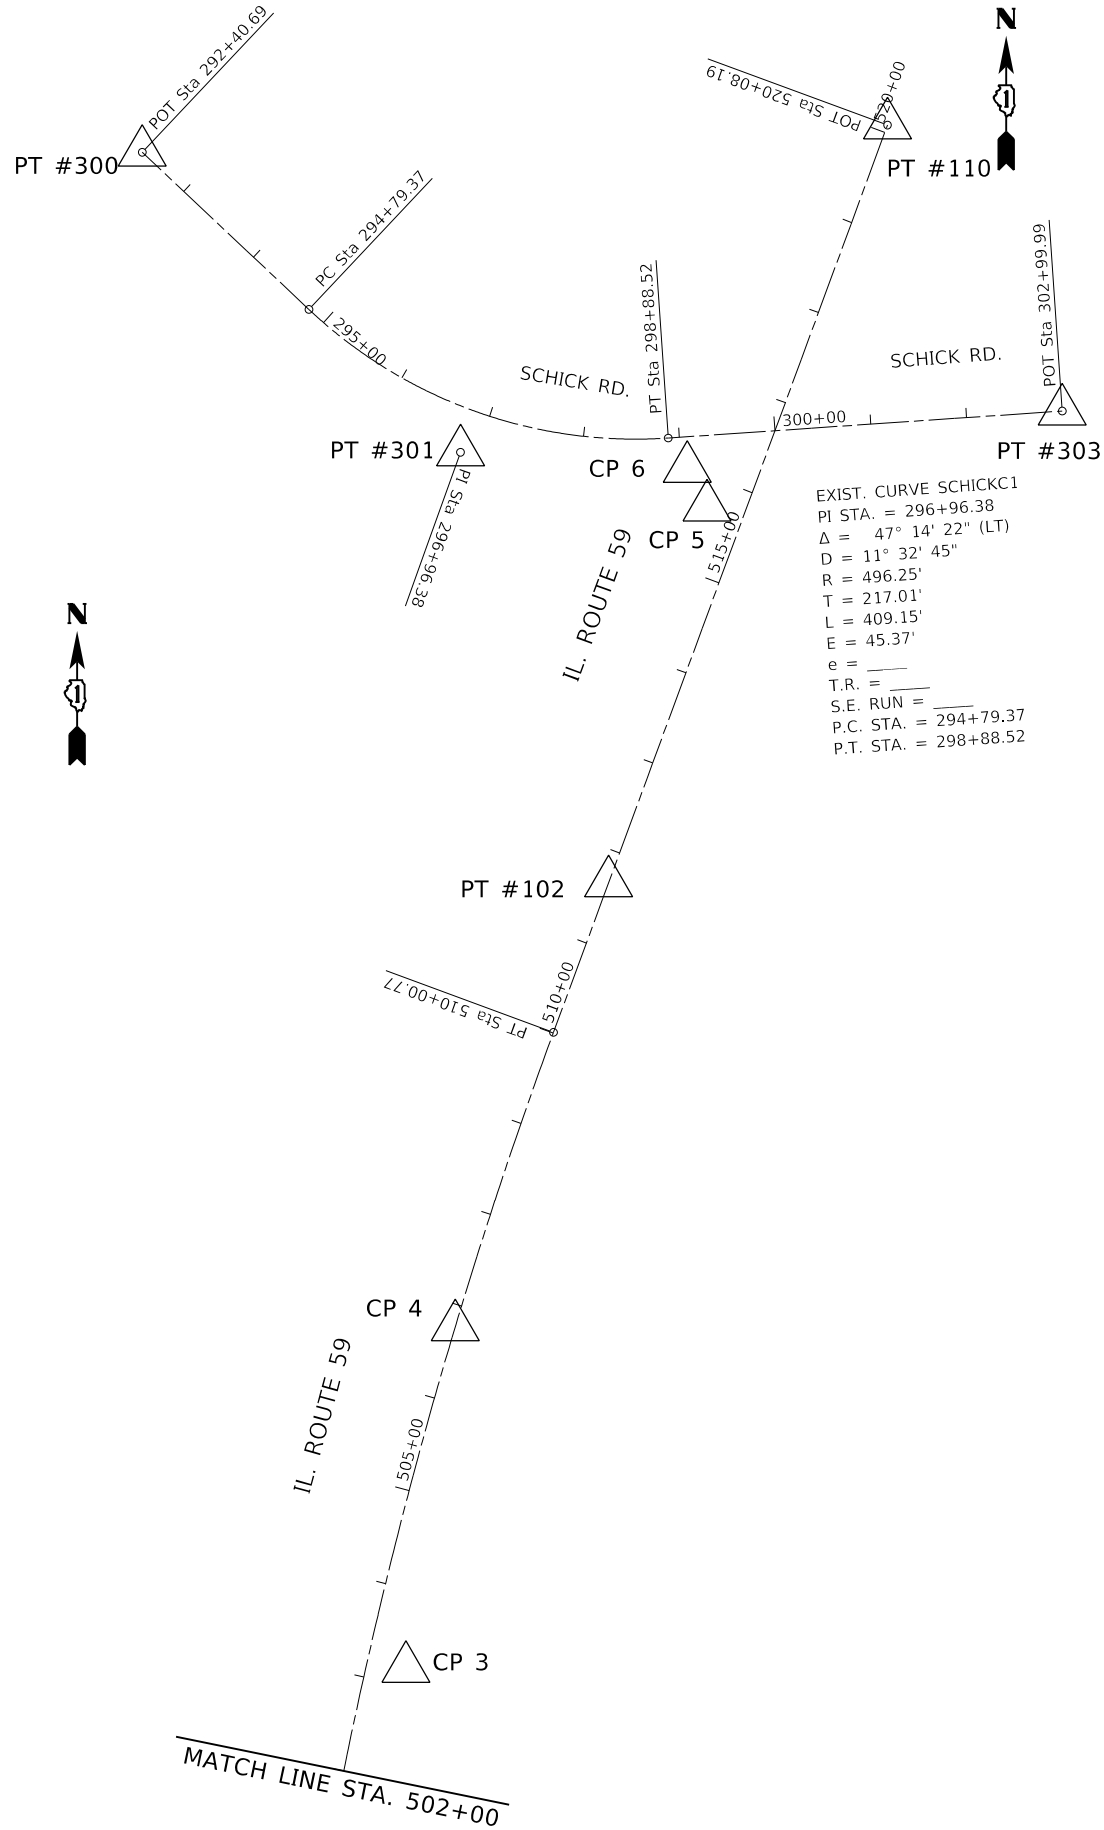


ROUTE	POINT	NORTHING	EASTING	STATION
IL. RTE. 59 HARLEM AVE.	100	1921627.2217	1018232.7470	483+97.50
	101	1922228.4513	1018252.9709	489+99.07
	102	1924347.4264	1018642.4195	511+66.70
	110	1925137.1035	1018933.1372	520+08.19
	111	1923396.2697	1018292.2535	501+67.55
ARMY TRAIL ROAD	199	1923284.1494	1016092.3507	177+54.62
	205	1922458.6384	1019974.0951	218+22.31
	208	1923320.3761	1018091.3710	197+53.97
	209	1922791.3576	1019449.0708	212+02.66
SCHICK ROAD	300	1925108.7356	1018156.6148	292+40.69
	301	1924796.1330	1018488.1722	296+96.38
	303	1924839.1519	1019115.1795	302+99.99

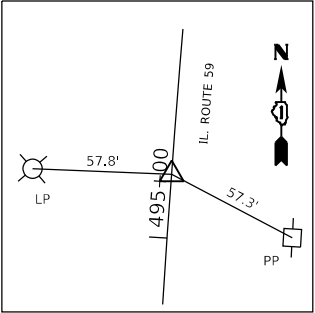


CONTROL POINT 1

MAG NAIL IN MEDIAN
IL 59 (SOUTH)
STA. 495+26.65 0.1R
N=1922755.5414
E=1018274.8520
ELEV.=798.7720

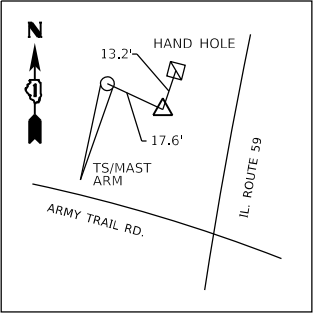


CONTROL POINT 2

MAG NAIL N.W. CORNER
STA. 500+50.31 55.43L
N=1923284.6349
E=1018284.1711
ELEV.=804.8499

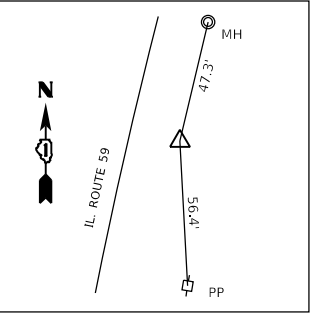


CONTROL POINT 3

"X" IN TOP OF CURB
STA. 503+18.43 40.89R
N=1923528.8749
E=1018431.3158
ELEV.=807.2930

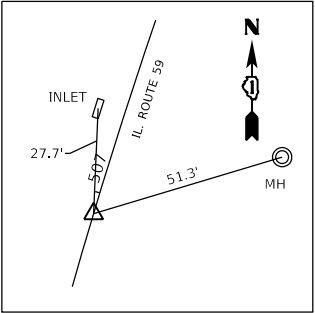


CONTROL POINT 4

MAG NAIL IN MEDIAN
IL 59 (NORTH)
STA. 506+77.35 0.04R
N=1923884.9564
E=1018482.7776
ELEV.=801.3370

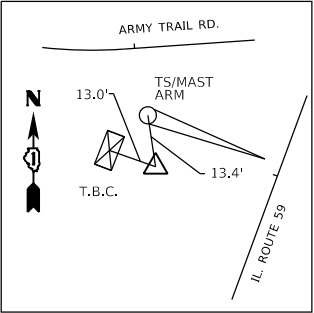

CONTROL POINT 5

"X" IN CORNER OF
HANDHOLE
STA. 515+69.59 39.10L
N=1924739.0170
E=1018744.9199
ELEV.=805.1690

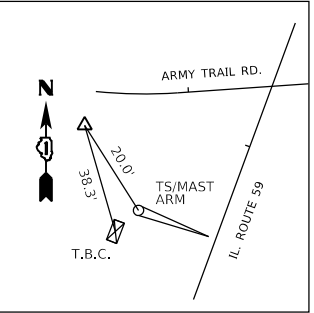

CONTROL POINT 6

MAG NAIL IN BIKE PATH
STA. 516+00.37 72.08L
N=1924779.2890
E=1018724.6000
ELEV.=804.3600

MODEL: Default
FILE: \\nrt012.pva\pub\anr\om\dat\illnds\gov\p\w\dot\Documents\DOT_Offices\Illndtct_1\Projects\p\05014\ACAD\data\CAD\heest\p\05014-shl-ATB.dgn


USER NAME = kalorm	DESIGNED -	REVISED -
DRAWN -	REVISED -	REVISED -
PLOT SCALE = 200.0000 ' / in.	CHECKED -	REVISED -
PLOT DATE = 3/21/2019	DATE -	REVISED -

STATE OF ILLINOIS
DEPARTMENT OF TRANSPORTATION

ALIGNMENT, TIES, AND BENCHMARKS
IL. ROUTE 59 (SUTTON ROAD) AT ARMY TRAIL ROAD


SCALE: NONE SHEET OF SHEETS STA. TO STA.

F.A.P. RTE.	SECTION	COUNTY	TOTAL SHEETS	SHEET NO.
338	110TS-N	DUPAGE	133	21
CONTRACT NO. 62F19				
ILLINOIS FED. AID PROJECT				

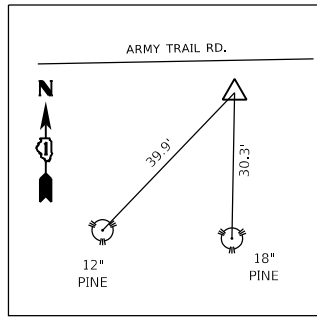


CONTROL POINT 20

MAG NAIL IN S. SHOULDER
ARMY TRAIL (WEST)
STA. 188+82.87 26.52R
N=1923278.0793
E=1017220.8936
ELEV.=793.7450

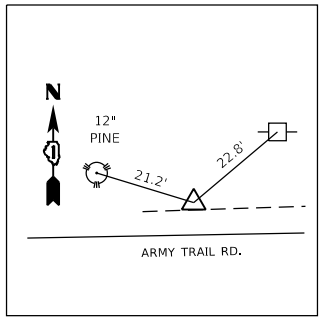


CONTROL POINT 21

MAG NAIL IN N. SHOULDER
ARMY TRAIL
STA. 192+55.46 33.86L
N=1923345.1951
E=1017592.3319
ELEV.=804.1950

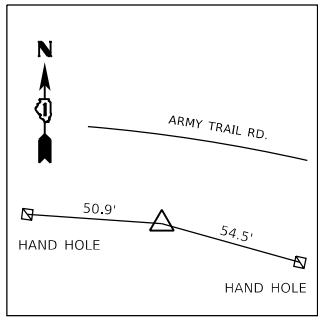


CONTROL POINT 22

MAG NAIL IN S. SHOULDER
ARMY TRAIL
STA. 197+03.53 37.27R
N=1923259.0461
E=1018034.5427
ELEV.=801.1070

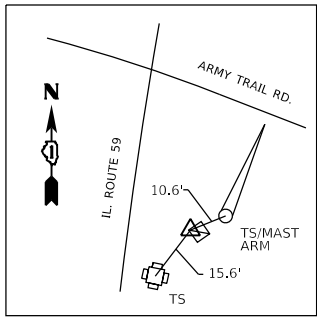


CONTROL POINT 23

"X" IN N.W. CORNER
HANDHOLE
STA. 499+30.78 59.68R
N=1923148.2344
E=1018378.6368
ELEV.=801.4500

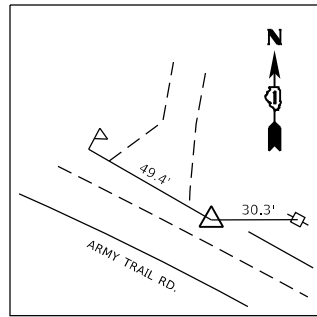


CONTROL POINT 24

MAG NAIL IN N. SHOULDER
ARMY TRAIL
STA. 212+56.25 32.13L
N=1922781.4580
E=1019505.7592
ELEV.=787.5950

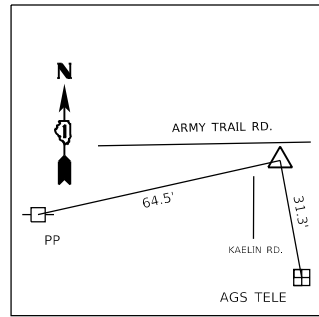


CONTROL POINT 61

MAG NAIL IN RETURN
AT KAELIN
STA. 178+38.64 18.71R
N=1923266.9610
E=1016176.6921
ELEV.=798.7920

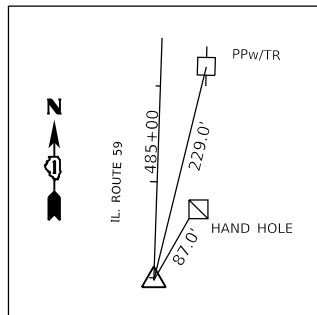


POINT 100

MAG NAIL ~ IL. 59
STA. 483+97.50
N=1921627.2217
E=1018232.7470
ELEV.=778.1740

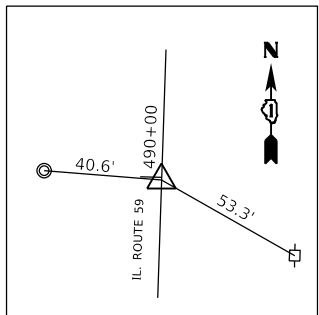


POINT 101

MAG NAIL IN MEDIAN
IL 59 SOUTH
STA. 489+99.07
N=1922228.4513
E=1018252.9709
ELEV.=794.5530

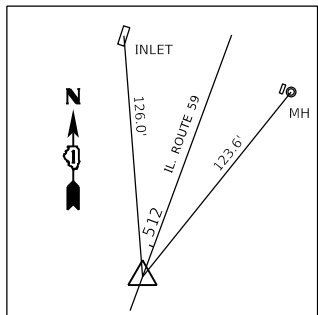


POINT 102

MAG NAIL IN MEDIAN
IL 59 NORTH
STA. 511+66.70
N=1924347.4264
E=1018642.4195
ELEV.=796.8050

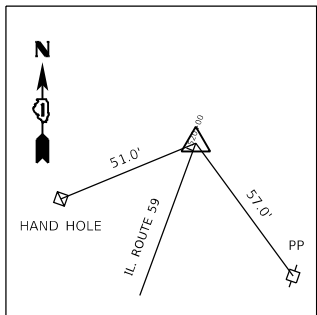


POINT 110

MAG NAIL IN MEDIAN
STA. 520+08.19
N=1925137.1035
E=1018933.1372
ELEV.=807.0534

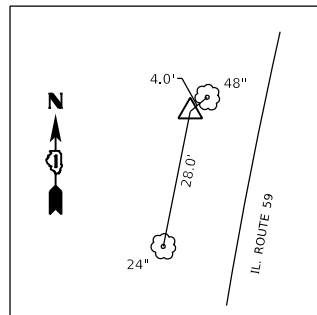


POINT 111

IRON ROD IN GRASS
STA. 501+66.70 67.77L
N=1923396.2697
E=1018292.2535

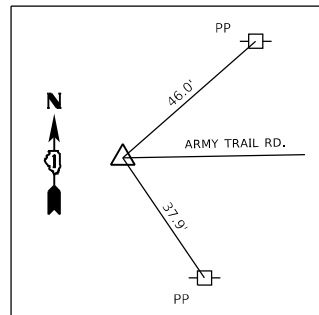


POINT 199

MAG NAIL ~ ARMY
TRAIL ROAD
STA. 177+54.62
N=1923284.1494
E=1016092.3507
ELEV.=799.3181

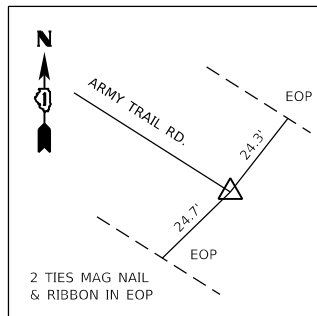


POINT 205

MAG NAIL ~ ARMY
TRAIL (EAST)
STA. 218+22.31
N=1922458.6384
E=1019974.0951
ELEV.=767.7894

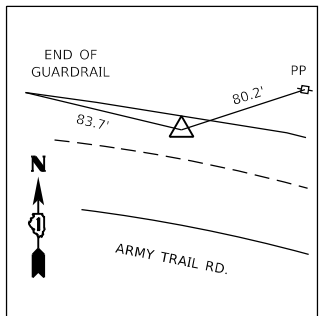


POINT 208

PI MAG NAIL ARMY
TRAIL END G/R
STA. 197+53.97 32.47L
N=1923320.3761
E=1018091.3710

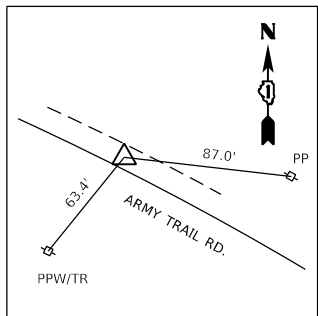


POINT 209

PI MAG NAIL
ARMY TRAIL
STA. 212+02.66 14.91L
N=1922791.3576
E=1019449.0708

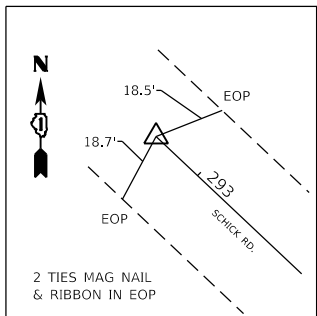


POINT 300

MAG NAIL ~ SCHICK
ROAD (WEST)
STA. 292+40.69
N=1925108.7356
E=1018156.6148
ELEV.=798.7380

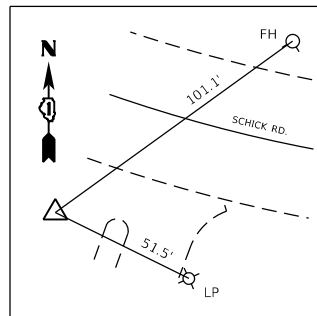

POINT 301


PI MAG NAIL IN ENT.
STA. 296+96.38 45.37R
N=1924796.1330
E=1018488.1722
ELEV.=800.5199

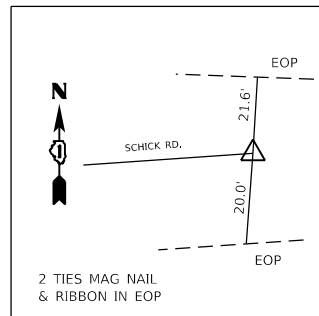


POINT 303

MAG NAIL ~ SCHICK
ROAD (EAST)
STA. 302+99.99>
N=1924839.1519
E=1019115.1795
ELEV.=810.0743


	USER NAME = kalom		DESIGNED -	REVISED -	STATE OF ILLINOIS DEPARTMENT OF TRANSPORTATION	ALIGNMENT, TIES, AND BENCHMARKS IL. ROUTE 59 (SUTTON ROAD) AT ARMY TRAIL ROAD		F.A.P. RTE.	SECTION	COUNTY	TOTAL SHEETS	SHEET NO.
	DRAWN -		REVIS	ED -				338	110TS-N	DUPAGE	133	22
	PLOT SCALE = 200.0000 ' / in.		CHECKED -	REVISED -				CONTRACT NO. 62F19				
	PLOT DATE = 3/21/2019		DATE -	REVISED -		SCALE: NONE	SHEET OF SHEETS	STA.	TO STA.	ILLINOIS FED. AID PROJECT		

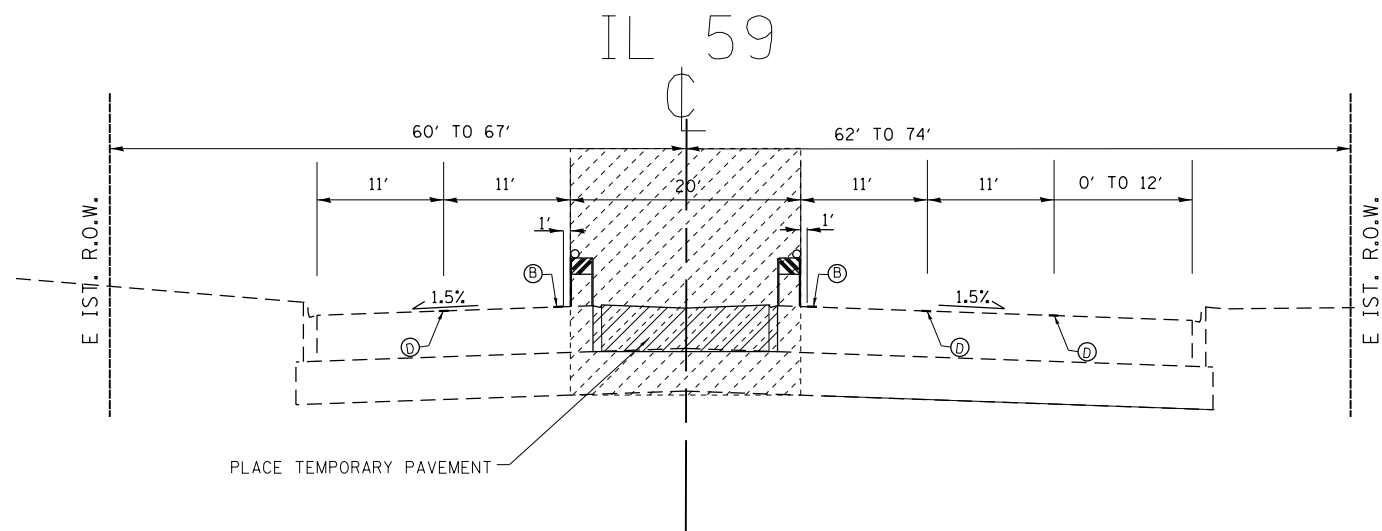


IL 59 (SUTTON ROAD)
PRE STA E
STA. 490+00 TO STA. 494+36

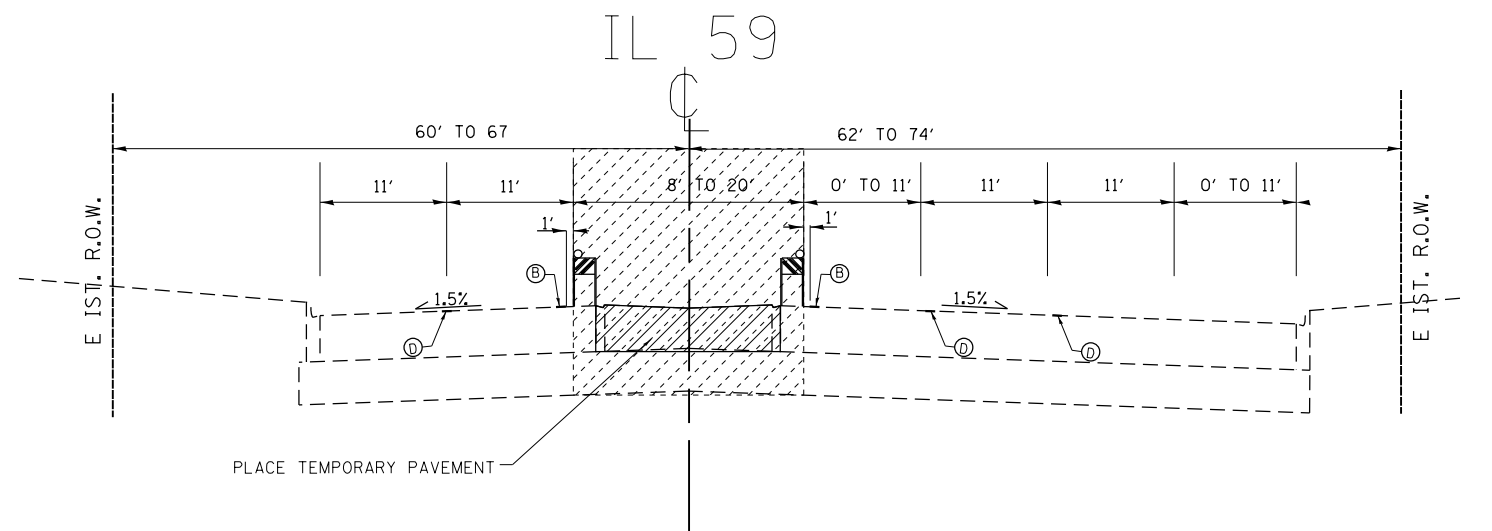

IL 59 (SUTTON ROAD)
PRE STA E
STA. 494+36 TO STA. 500+00


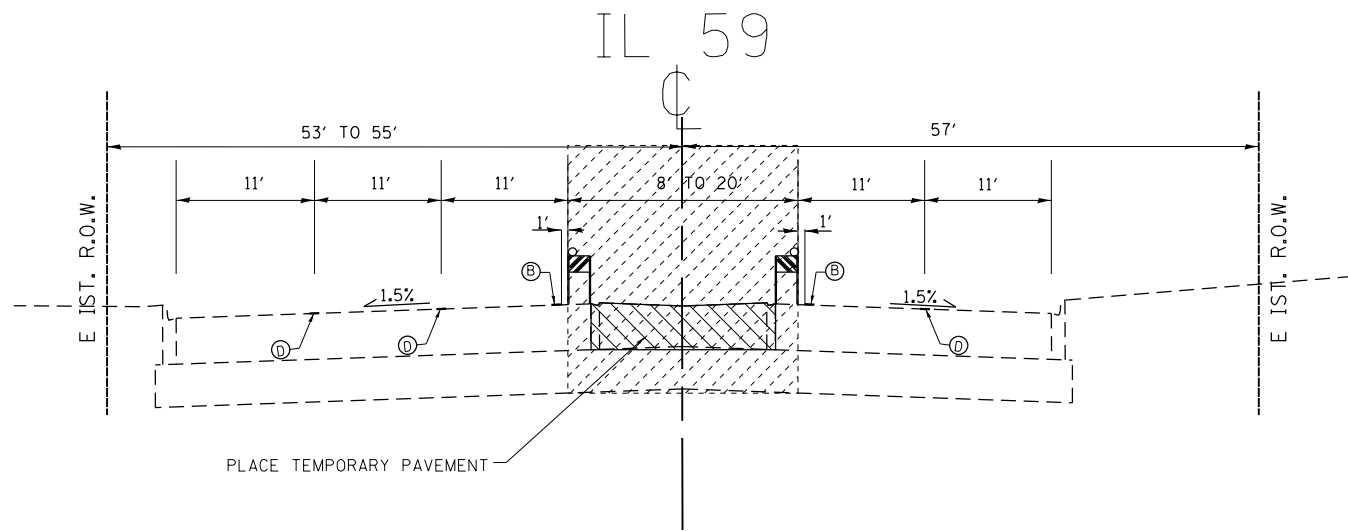


IL 59 (SUTTON ROAD)
PRE STA E
STA. 500+00 TO STA. 505+97

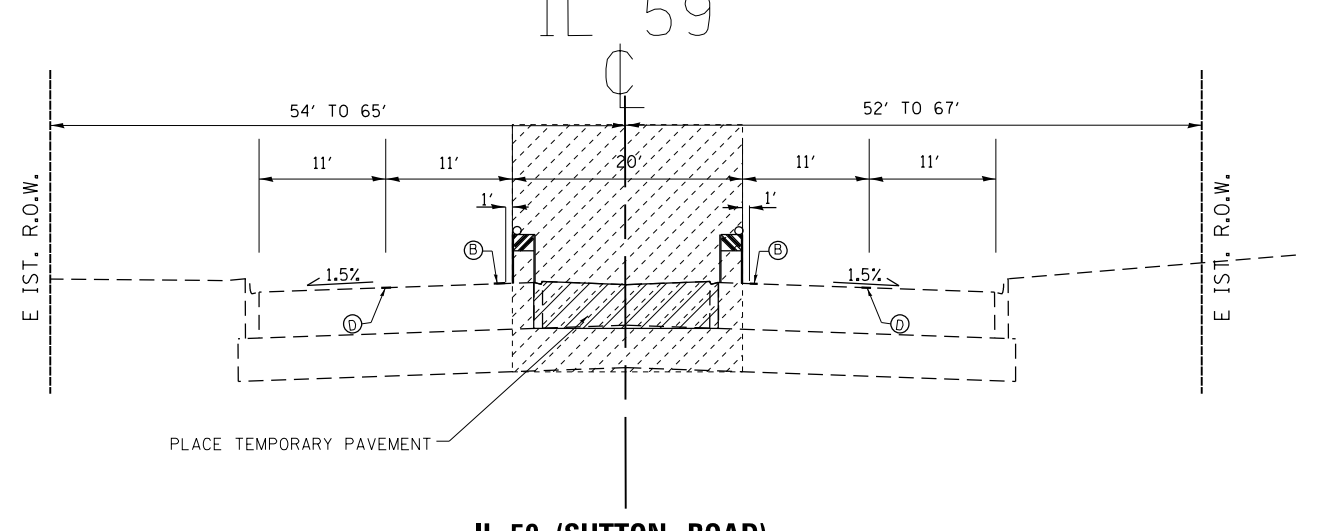

IL 59 (SUTTON ROAD)
PRE STA E
STA. 505+97 TO STA. 511+00

- LEGEND:
- (A) TEMPORARY PAVEMENT MARKING TYPE IV 6" SOLID WHITE EDGE LINE WHITE LANE LINE
 - (B) TEMPORARY PAVEMENT MARKING TYPE IV 4" SOLID YELLOW EDGE LINE
 - (C) TEMPORARY PAVEMENT MARKING TYPE IV 4" SOLID DOUBLE YELLOW 11' C-C
 - (D) TEMPORARY PAVEMENT MARKING TYPE IV 4" SKIP DASH WHITE LANE LINE 10' LINE 30' SKIP
 - (E) TEMPORARY PAVEMENT MARKING TYPE IV 4" SOLID WHITE EDGE LINE

  

NOTES:

TRAFFIC ALONG IL 59 AND ARMY TRAIL RD. SHALL BE MAINTAINED DURING THE WIDENING AND RESURFACING OPERATIONS BY STAGING THE CONSTRUCTION.


IMPACT ATTENUATORS UTILIZED IN WINTER MONTHS MUST NOT BE AFFECTED BY WINTER TEMPS

STATE OF ILLINOIS
DEPARTMENT OF TRANSPORTATION


ILLINOIS ROUTE 59 (SUTTON ROAD) AT ARMY TRAIL ROAD
PRE STA E TYPICAL SECTIONS

SCALE: NONE SHEET 1 OF 1 SHEETS STA. TO STA.


F.A.P. RTE.	SECTION	COUNTY	TOTAL SHEETS	SHEET NO.
338	110TS-N	D PAGE	133	23
CONTRACT NO. 62F19				
ILLINOIS FED. AID PROJECT				

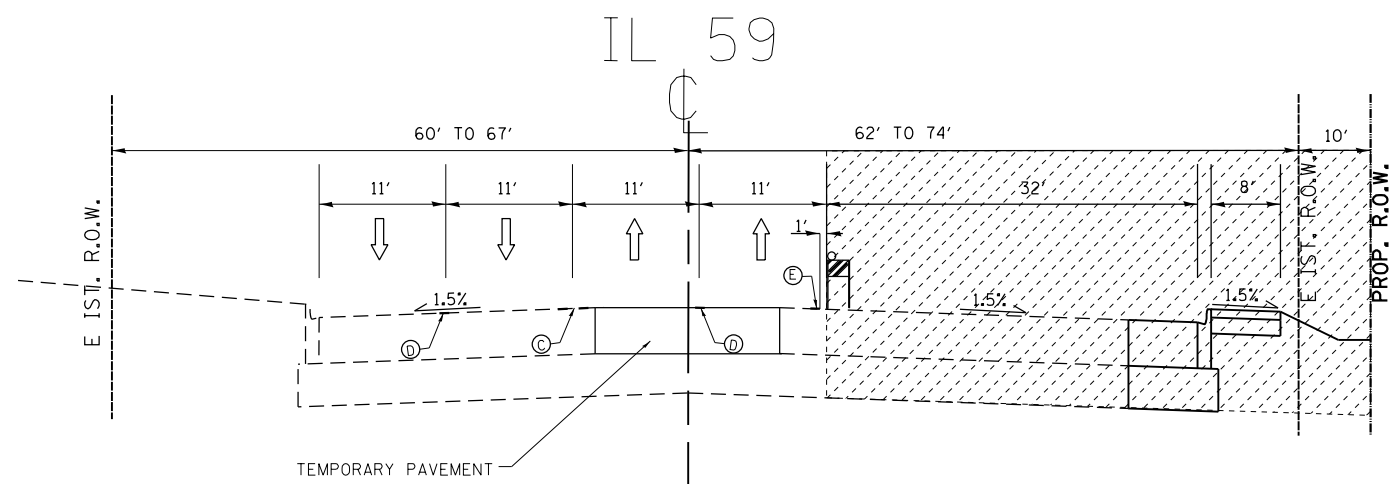


IL 59 (SUTTON ROAD)
STA E 1
STA. 490+00 TO STA. 494+36

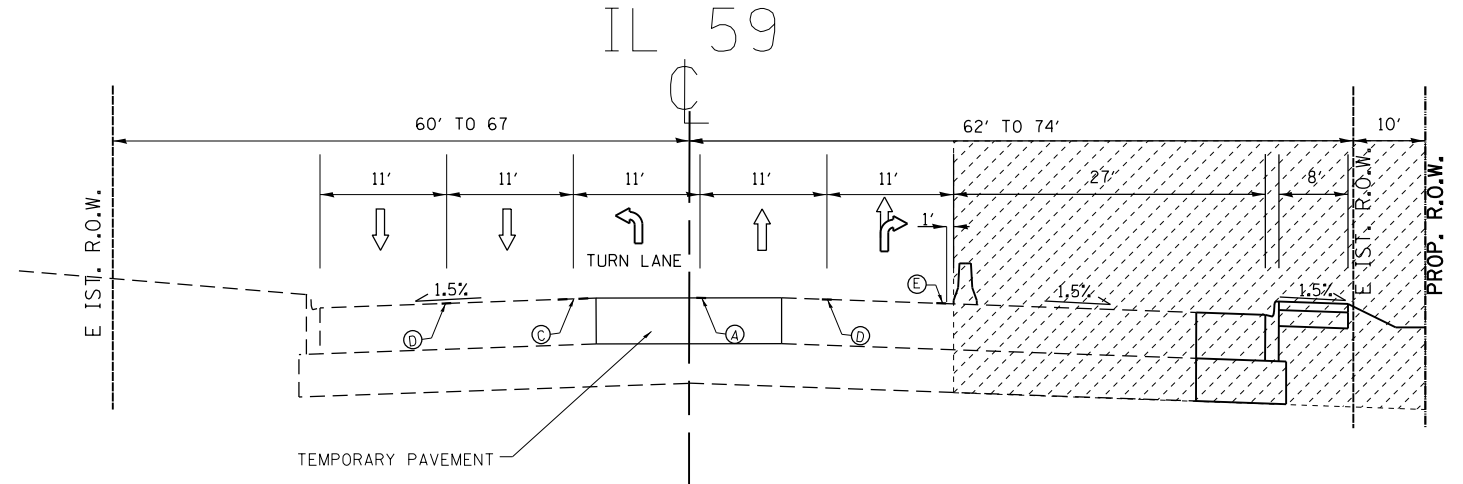

IL 59 (SUTTON ROAD)
STA E 1
STA. 494+36 TO STA. 500+00

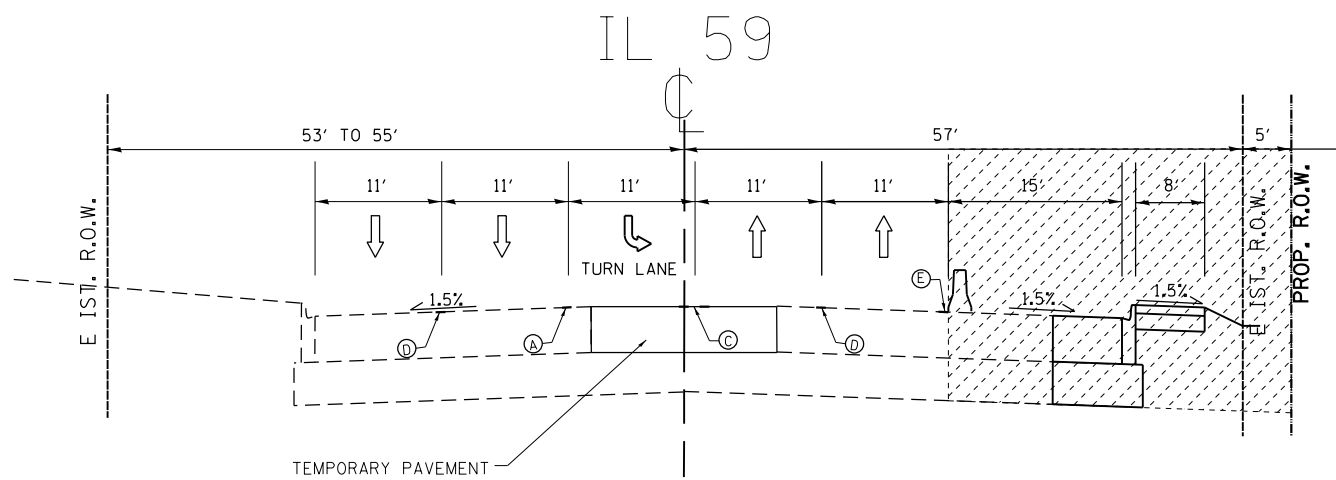

IL 59 (SUTTON ROAD)
STA E 1
STA. 500+00 TO STA. 505+97

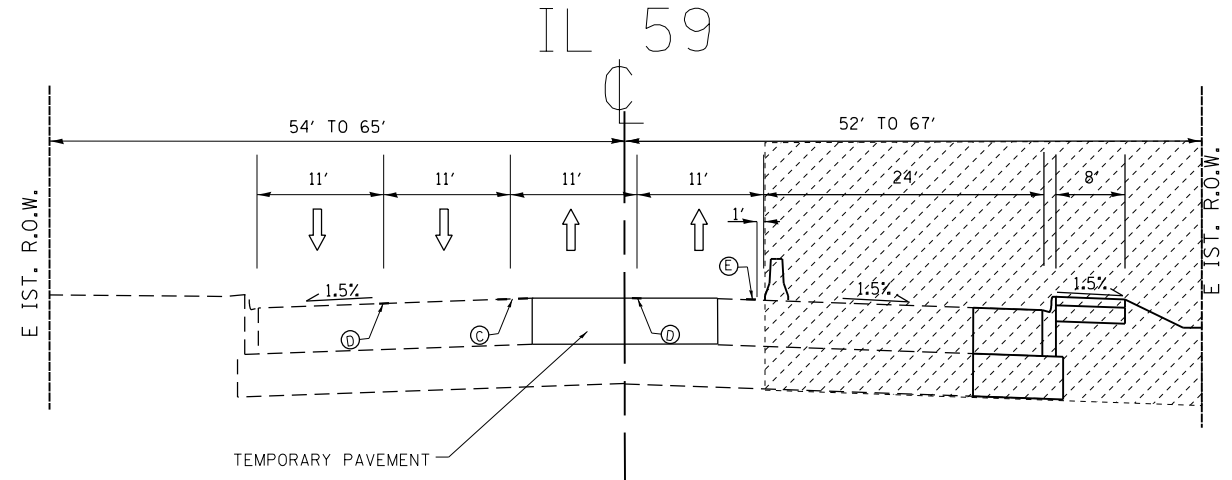

IL 59 (SUTTON ROAD)
STA E 1
STA. 505+97 TO STA. 511+00

STAGE 1 EAST SIDE CONSTRUCTION :

- PROVIDE TWO 11 FT. TRAVEL LANES AND A TURN LANE IN EACH DIRECTION
- PLACE TEMPORARY CONCRETE BARRIER TO PROTECT TRAFFIC FROM THE CONSTRUCTION ONE
- WESTBOUND TRAFFIC WILL BE REDUCED TO ONE LANE TO CONSTRUCT RIGHT TURN LANE
- CONSTRUCT BIKE PATH TRAFFIC SIGNAL CURB AND GUTTER AND NEW PAVEMENT

LEGEND:

- (A) TEMPORARY PAVEMENT MARKING TYPE IV 6' SOLID WHITE EDGE LINE WHITE LANE LINE
- (B) TEMPORARY PAVEMENT MARKING TYPE IV 4' SOLID YELLOW EDGE LINE
- (C) TEMPORARY PAVEMENT MARKING TYPE IV 4' SOLID DOUBLE YELLOW 11' C-C
- (D) TEMPORARY PAVEMENT MARKING TYPE IV 4' SKIP DASH WHITE LANE LINE 10' LINE 30' SKIP
- (E) TEMPORARY PAVEMENT MARKING TYPE IV 4' SOLID WHITE EDGE LINE



WORK ONE



MEDIAN REMOVAL



TEMPORARY CONCRETE BARRIER



DRUMS OR TY II BARRICADE AT 50 FT SPACING
DEVICES IN TAPER 20 FT C-C
DEVICES IN CURVES RADII 25 FT C-C


NOTES:

TRAFFIC ALONG IL 59 AND ARMY TRAIL RD. SHALL BE MAINTAINED DURING THE WIDENING AND RESURFACING OPERATIONS BY STAGING THE CONSTRUCTION.


IMPACT ATTENUATORS UTILI ED IN WINTER MONTHS MUST NOT BE AFFECTED BY WINTER TEMPS

FILE NAME =	USER NAME = kalorm	DESIGNED -	REVISED -	STATE OF ILLINOIS DEPARTMENT OF TRANSPORTATION	ILLINOIS ROUTE 59 (SUTTON ROAD) AT ARMY TRAIL ROAD STA E 1 TYPICAL SECTIONS			F.A.P. RTE.	SECTION	COUNTY	TOTAL SHEETS	SHEET NO.
p:\planroom\dot.illinois.gov\PIWIDOT\Documents\IDOT Offices\District 1\Projects\PI05014\Design\PI05014-sht-t.pical.dgn		CHECKED -	REVISED -					338	110TS-N	D PAGE	133	24
Default		DATE -	REVISED -		SCALE: NONE	SHEET 1	OF 1 SHEETS	STA.	TO STA.	CONTRACT NO. 62F19		
										ILLINOIS	FED. AID PROJECT	


FILE NAME =	USER NAME = kalorm	DESIGNED -	REVISED -	STATE OF ILLINOIS DEPARTMENT OF TRANSPORTATION	ILLINOIS ROUTE 59 (SUTTON ROAD) AT ARMY TRAIL ROAD STA E 1 TYPICAL SECTIONS				F.A.P. RTE.	SECTION	COUNTY	TOTAL SHEETS	SHEET NO.
pw:\planroom.dot\illinois.gov\PIDOT\Documents\DOT Offices\District 1\Projects\PI05014\PI05014-sh1-t.picol.dgn									338	110TS-N	D PAGE	133	25
	PLOT SCALE = 100.0000 ' / in.	CHECKED -	REVISED -				CONTRACT NO. 62F19						
Default	PLOT DATE = 3/21/2019	DATE -	REVISED -		SCALE: NONE	SHEET 1	OF 1 SHEETS	STA.	TO STA.	ILLINOIS FED. AID PROJECT			

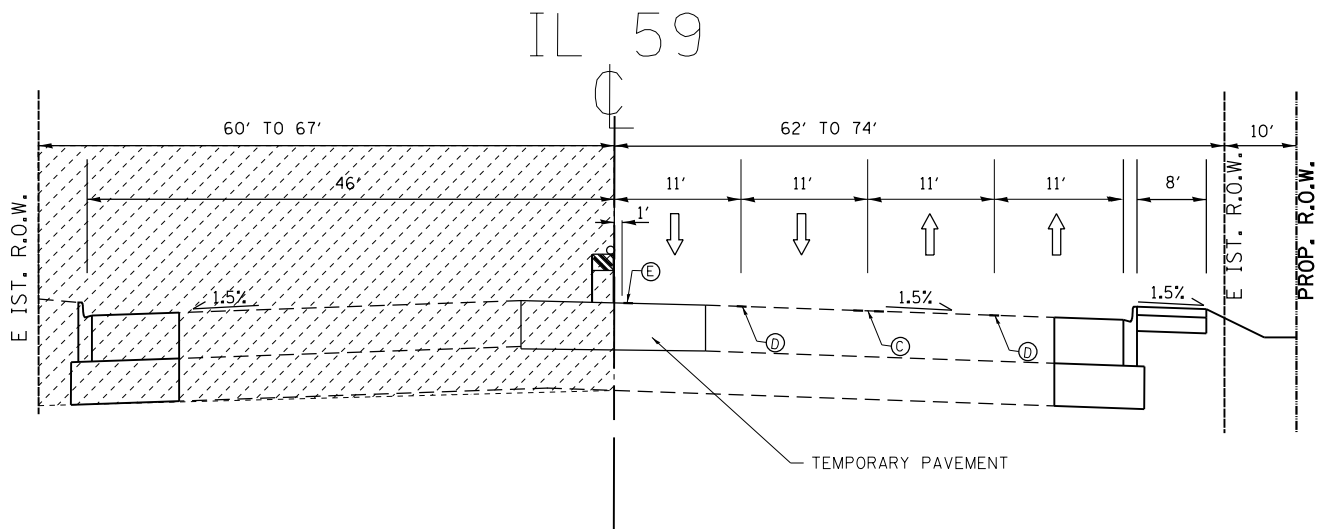


IL 59 (SUTTON ROAD)
STA E 2
STA. 490+00 TO STA. 494+36

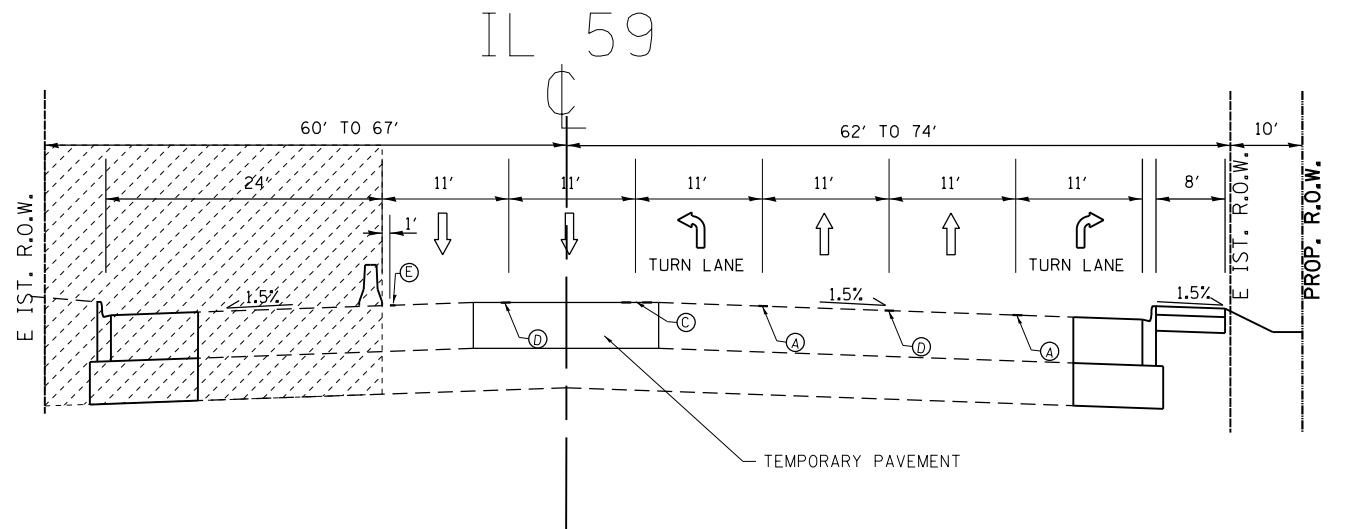

IL 59 (SUTTON ROAD)
STA E 2
STA. 494+36 TO STA. 500+00

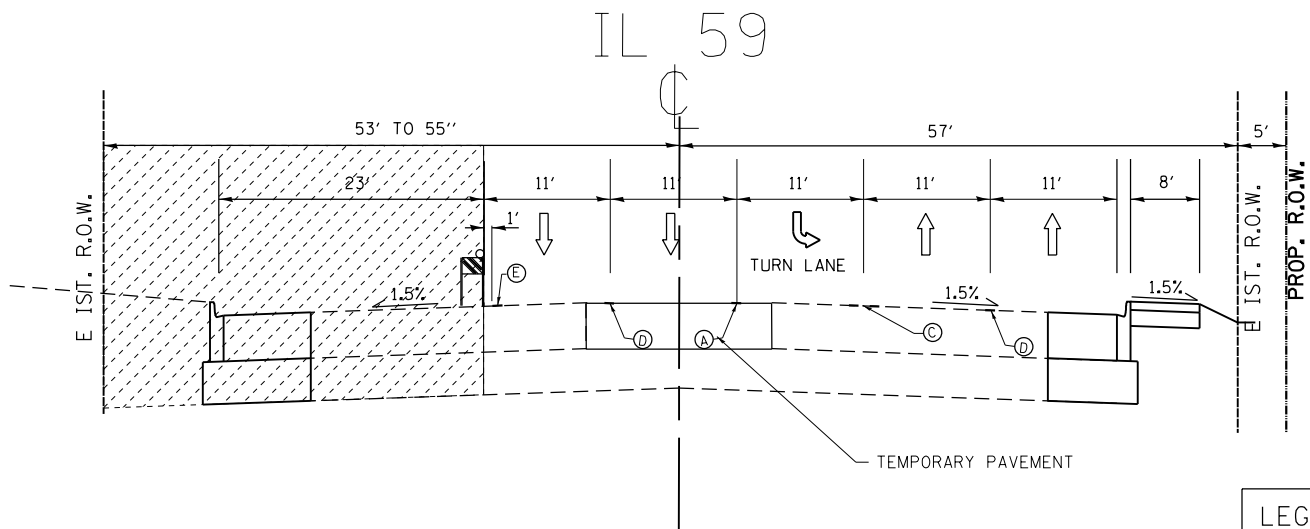

IL 59 (SUTTON ROAD)
STA E 2
STA. 500+00 TO STA. 505+97

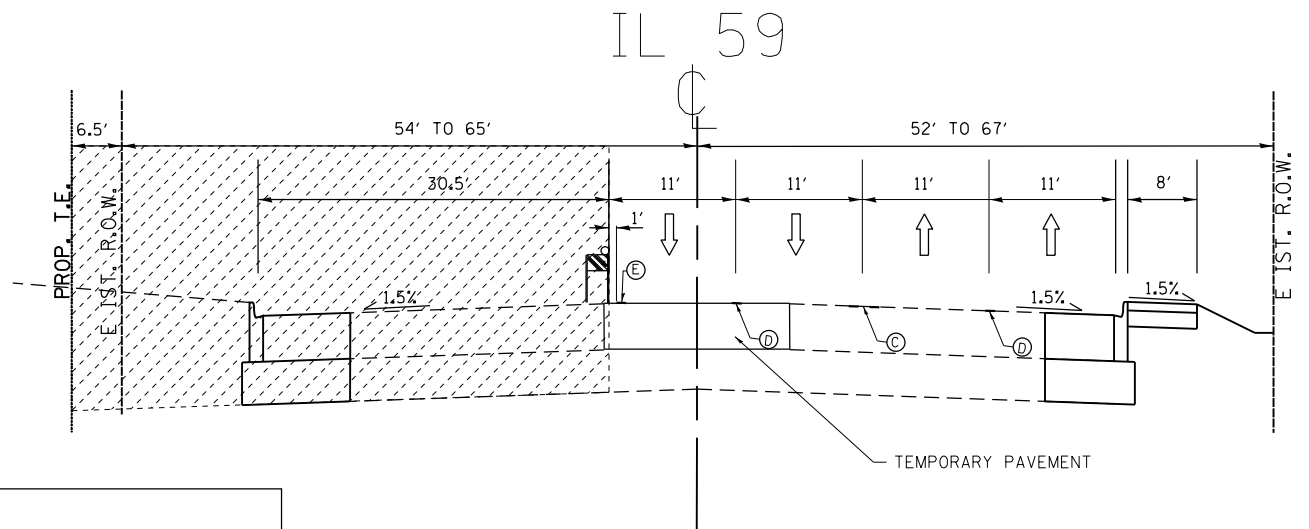

IL 59 (SUTTON ROAD)
STA E 2
STA. 505+97 TO STA. 511+00

LEGEND:

- (A) TEMPORARY PAVEMENT MARKING TYPE IV
6 SOLID WHITE EDGE LINE WHITE LANE LINE
- (B) TEMPORARY PAVEMENT MARKING TYPE IV
4 SOLID YELLOW EDGE LINE
- (C) TEMPORARY PAVEMENT MARKING TYPE IV
4 SOLID DOUBLE YELLOW 11 C-C
- (D) TEMPORARY PAVEMENT MARKING TYPE IV
4 SKIP DASH WHITE LANE LINE
10' LINE 30' SKIP
- (E) TEMPORARY PAVEMENT MARKING TYPE IV
4 SOLID WHITE EDGE LINE



WORK ONE



MEDIAN REMOVAL



TEMPORARY CONCRETE BARRIER



DRUMS OR TY II BARRICADE AT 50 FT SPACING
DEVICES IN TAPER 20 FT C-C
DEVICES IN CURVES RADIUS 25 FT C-C

STAGE 2 WEST SIDE CONSTRUCTION :

- SHIFT TRAFFIC TO EAST SIDE OF IL 59
- SHIFT NORTHBOUND TRAFFIC TO UTILI E PART OF THE E ISTING SOUTHBOUND LANE
- PROVIDE TWO 11 FT. LANES AND A TURN LANE IN EACH DIRECTION
- PLACE TEMPORARY CONCRETE BARRIER TO PROTECT TRAFFIC FROM THE CONSTRUCTION ONE
- CONSTRUCT TRAFFIC SIGNAL CURB AND GUTTER AND NEW PAVEMENT

NOTE: VARIES BETWEEN DRUMS AND TEMPORARY CONCRETE BARRIER. SEE PLAN SHEET FOR MORE DETAILS

NOTES:

TRAFFIC ALONG IL 59 AND ARMY TRAIL RD. SHALL BE MAINTAINED DURING THE WIDENING AND RESURFACING OPERATIONS BY STAGING THE CONSTRUCTION.

IMPACT ATTENUATORS UTILI ED IN WINTER MONTHS MUST NOT BE AFFECTED BY WINTER TEMPS

FILE NAME =	USER NAME = kalorm	DESIGNED -	REVISED -
p:\planroom\dot.illinois.gov\PI05014\Design\PI05014-sht-t-pical.dgn		DRAWN -	REVISED -
	PLOT SCALE = 100.0000' / in.	CHECKED -	REVISED -
Default	PLOT DATE = 3/21/2019	DATE -	REVISED -


STATE OF ILLINOIS
DEPARTMENT OF TRANSPORTATION

ILLINOIS ROUTE 59 (SUTTON ROAD) AT ARMY TRAIL ROAD
STA E 2 TYPICAL SECTIONS

SCALE: NONE SHEET 1 OF 1 SHEETS STA. TO STA.

F.A.P. RTE.	SECTION	COUNTY	TOTAL SHEETS	SHEET NO.
338	110TS-N		133	26
				CONTRACT NO. 62F19
ILLINOIS FED. AID PROJECT				

IL 59

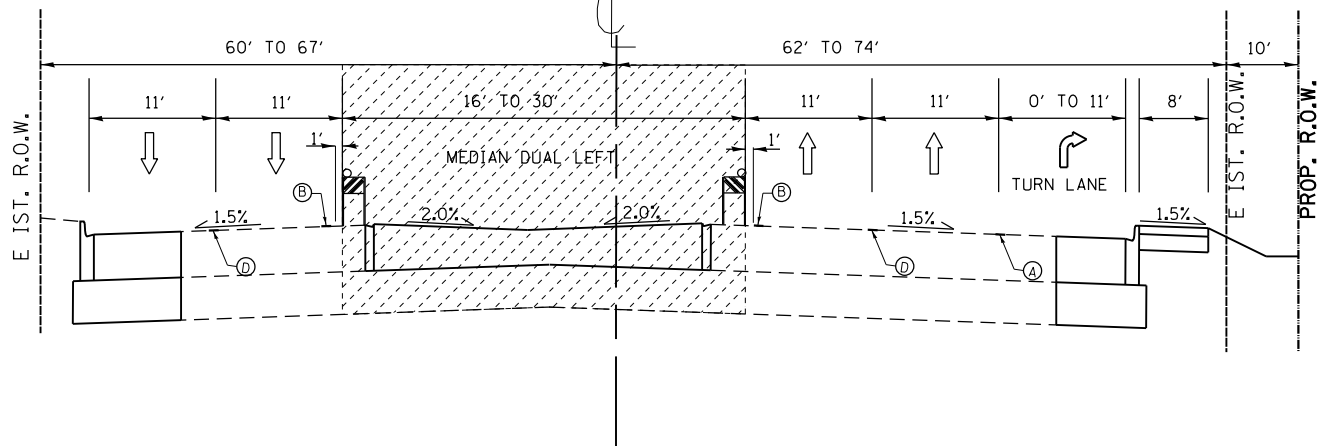


IL 59 (SUTTON ROAD)

STA E 3

STA. 490+00 TO STA. 494+36

IL 59

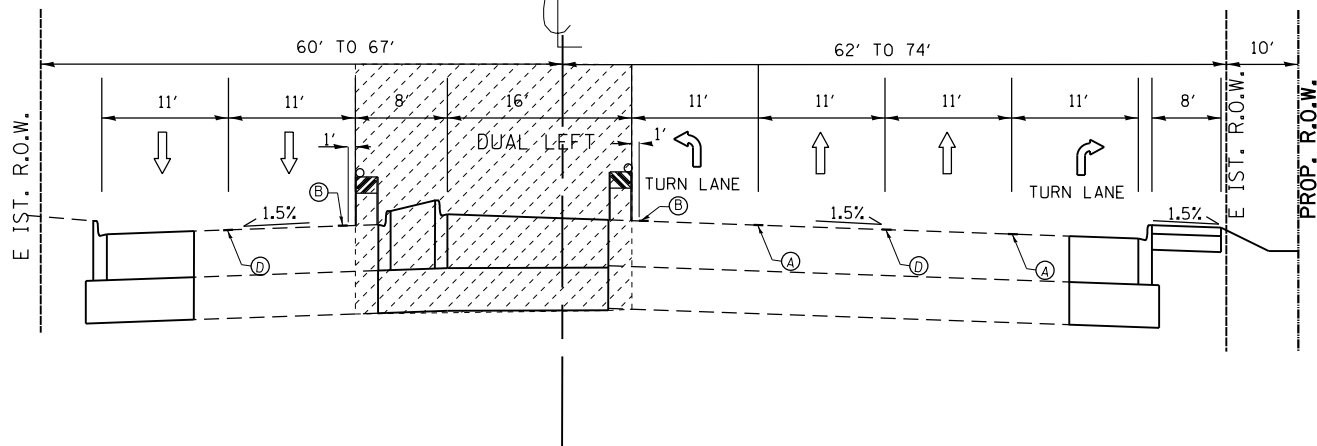


IL 59 (SUTTON ROAD)

STA E 3

STA. 494+36 TO STA. 500+00

IL 59

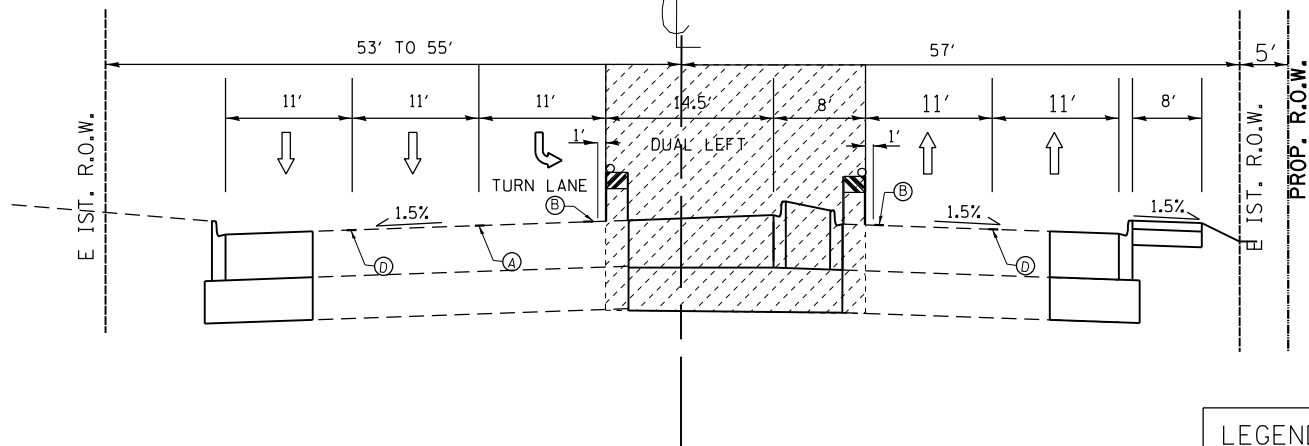


IL 59 (SUTTON ROAD)

STA E 3

STA. 500+00 TO STA. 505+97

IL 59

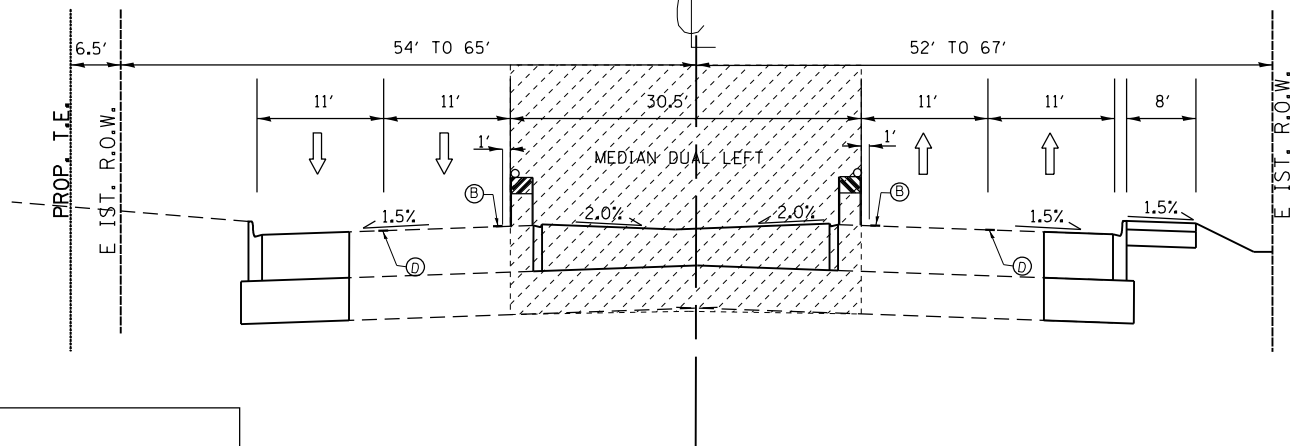

IL 59 (SUTTON ROAD)

STA E 3

STA. 505+97 TO STA. 511+00

LEGEND:

- (A) TEMPORARY PAVEMENT MARKING TYPE IV
6 SOLID WHITE EDGE LINE WHITE LANE LINE
- (B) TEMPORARY PAVEMENT MARKING TYPE IV
4 SOLID YELLOW EDGE LINE
- (C) TEMPORARY PAVEMENT MARKING TYPE IV
4 SOLID DOUBLE YELLOW 11' C-C
- (D) TEMPORARY PAVEMENT MARKING TYPE IV
4 SKIP DASH WHITE LANE LINE
10' LINE 30' SKIP
- (E) TEMPORARY PAVEMENT MARKING TYPE IV
4 SOLID WHITE EDGE LINE



WORK ONE



MEDIAN REMOVAL



TEMPORARY CONCRETE BARRIER



DRUMS OR TY II BARRICADE AT 50 FT SPACING
DEVICES IN TAPER 20 FT C-C
DEVICES IN CURVES RADII 25 FT C-C

**STAGE 3
MEDIAN AND TURN LANE CONSTRUCTION :**

- SHIFT SOUTHBOUND TRAFFIC TO THE WEST SIDE OF IL 59
- NORTHBOUND TRAFFIC WILL REMAIN ON THE EAST SIDE OF IL 59
- PROVIDE TWO 11 FT. LANES AND A TURN LANE IN EACH DIRECTION
- PLACE TYPE I BARRICADES NARROW TO PROTECT TRAFFIC FROM THE CONSTRUCTION ONE
- REMOVE TEMPORARY PAVEMENT
- CONSTRUCT MEDIAN AND DUAL LEFT TURN LANES


NOTES:

TRAFFIC ALONG IL 59 AND ARMY TRAIL RD. SHALL BE MAINTAINED DURING THE WIDENING AND RESURFACING OPERATIONS BY STAGING THE CONSTRUCTION.

IMPACT ATTENUATORS UTILI ED IN WINTER MONTHS MUST NOT BE AFFECTED BY WINTER TEMPS

FILE NAME =	USER NAME = kalorm	DESIGNED -	REVISED -	STATE OF ILLINOIS DEPARTMENT OF TRANSPORTATION	ILLINOIS ROUTE 59 (SUTTON ROAD) AT ARMY TRAIL ROAD STA E 3 TYPICAL SECTIONS	SCALE: NONE	SHEET 1 OF 1 SHEETS	STA. TO STA.	F.A.P. RTE.	SECTION	COUNTY	TOTAL SHEETS	SHEET NO.
p:\planroom\dot.illinois.gov\PIWIDOT\Documents\IDOT Offices\District 1\Projects\PI05014\Design\PI05014-shr-t-pical.dgn		CHECKED -	REVISED -						338	110TS-N	D PAGE	133	27
Default		DATE -	REVISED -						CONTRACT NO. 62F19				
									ILLINOIS FED. AID PROJECT				

MODEL Default
FILE Name: pavlabroom.dwg
PLOT DATE = 3/21/2019

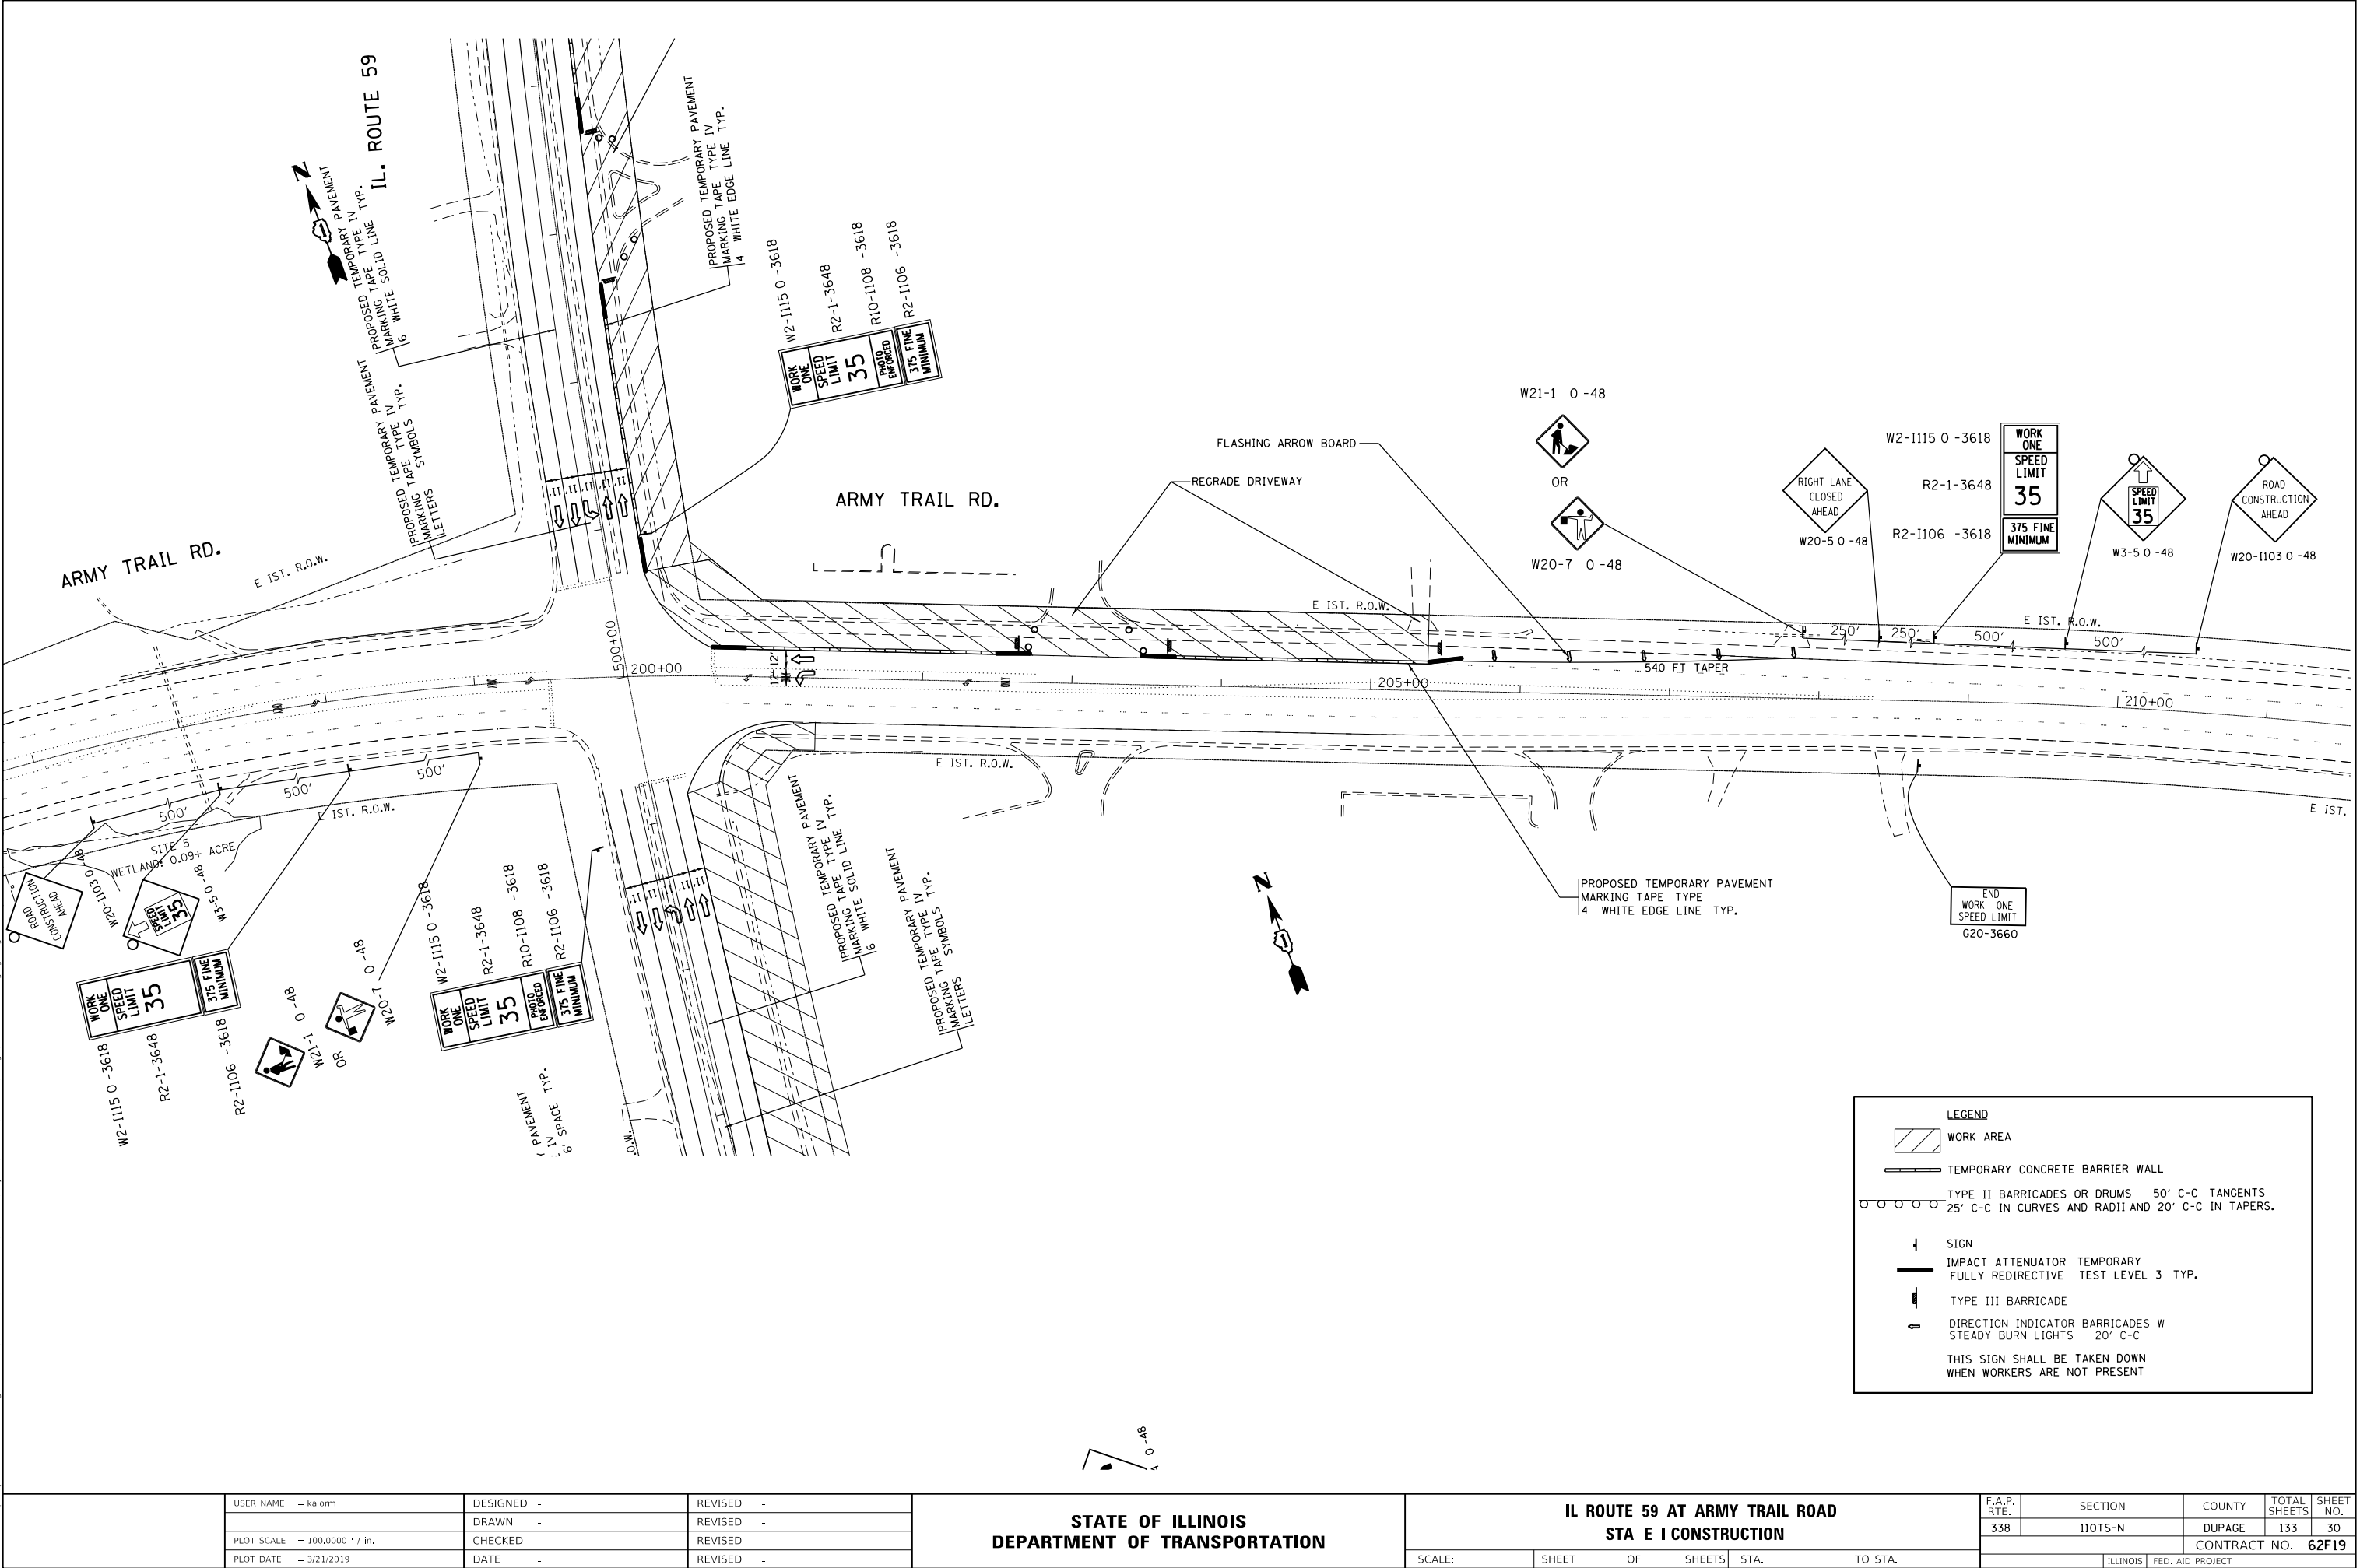

LEGEND	
	WORK AREA
	TEMPORARY CONCRETE BARRIER WALL
	TYPE II BARRICADES OR DRUMS 50' C-C TANGENTS 25' C-C IN CURVES AND RADII AND 20' C-C IN TAPERS.
	SIGN
	IMPACT ATTENUATOR TEMPORARY FULLY REDIRECTIVE TEST LEVEL 3 TYP.
	TYPE III BARRICADE
	DIRECTION INDICATOR BARRICADES W STEADY BURN LIGHTS 20' C-C
THIS SIGN SHALL BE TAKEN DOWN WHEN WORKERS ARE NOT PRESENT	



USER NAME = kalorm	DESIGNED -	REVISED -
DRAWN -	REVISED -	REVISED -
PLOT SCALE = 100,0000' / in.	CHECKED -	REVISED -
PLOT DATE = 3/21/2019	DATE -	REVISED -

STATE OF ILLINOIS
DEPARTMENT OF TRANSPORTATION

IL ROUTE 59 AT ARMY TRAIL ROAD
STA E I CONSTRUCTION

SCALE: SHEET OF SHEETS STA. TO STA.

F.A.P. RTE.	SECTION	COUNTY	TOTAL SHEETS	SHEET NO.
338	110TS-N	DUPAGE	133	30
CONTRACT NO. 62F19				
ILLINOIS		FED. AID PROJECT		

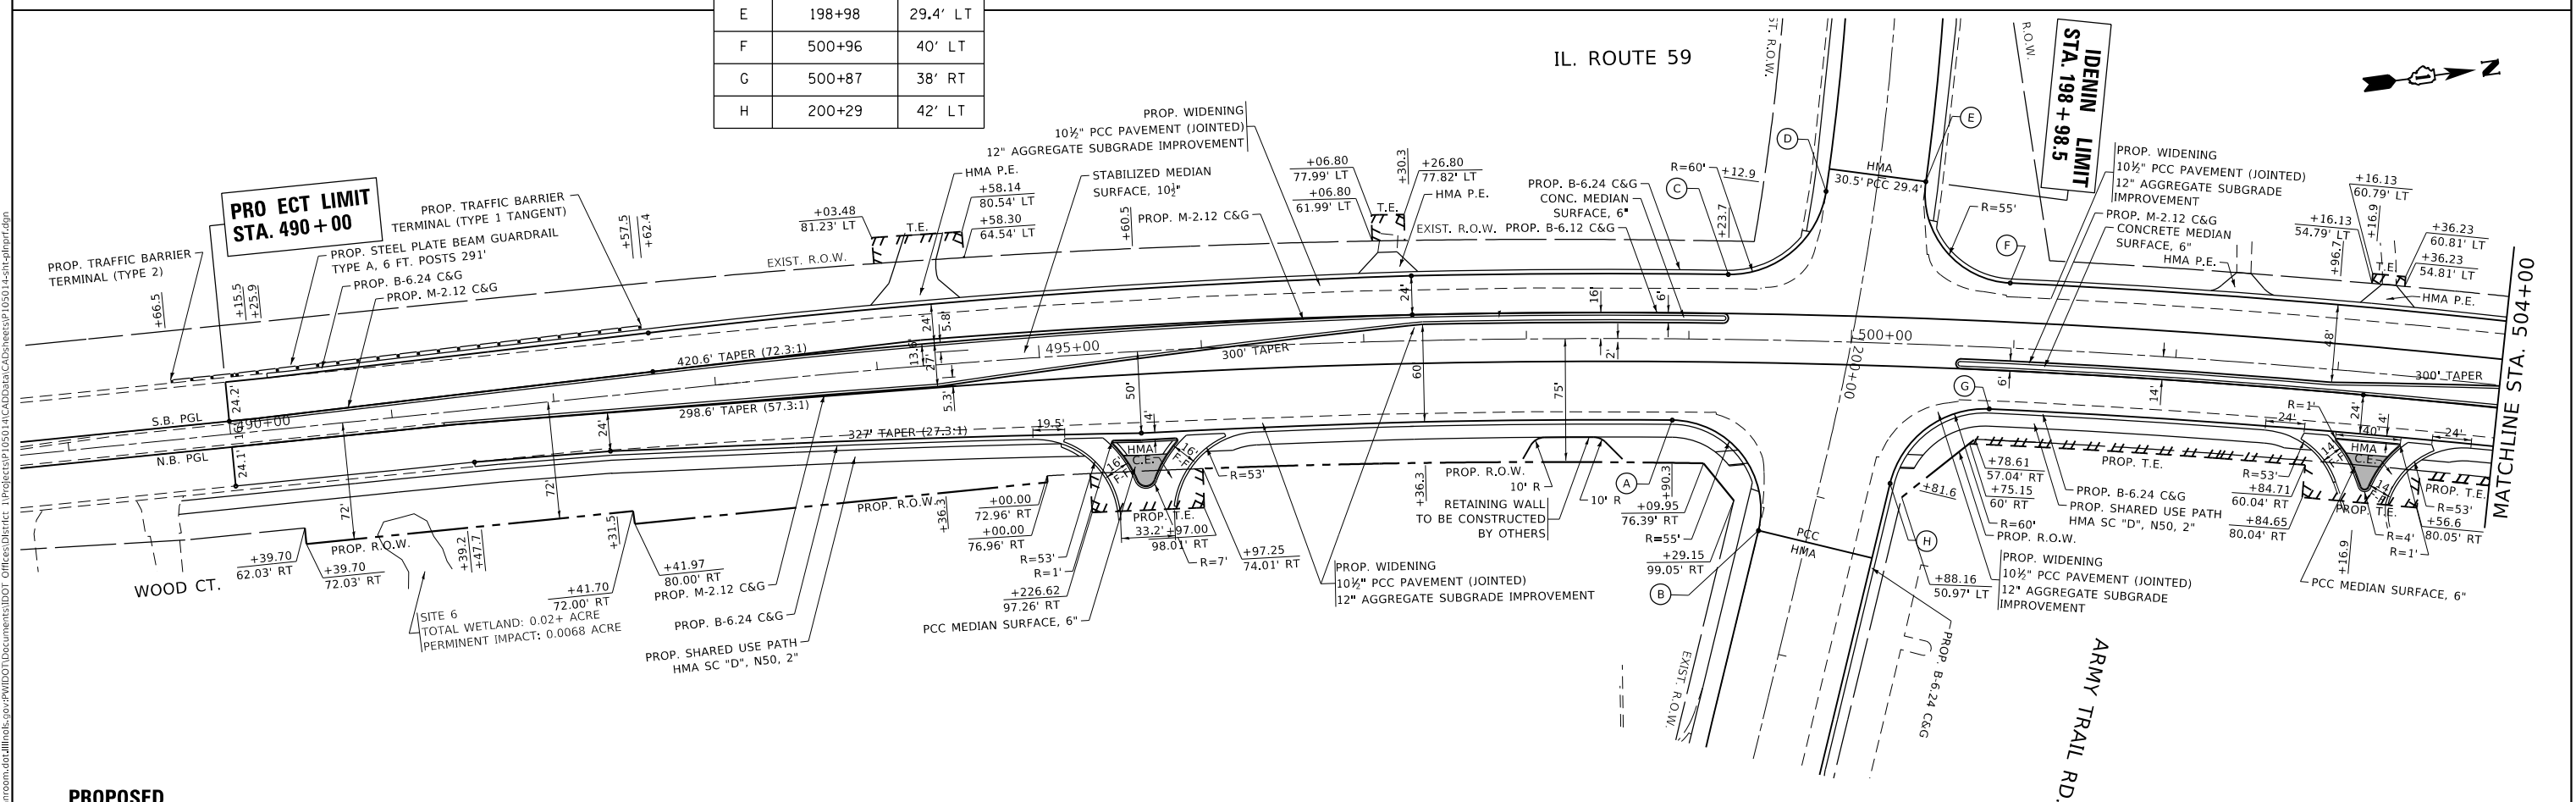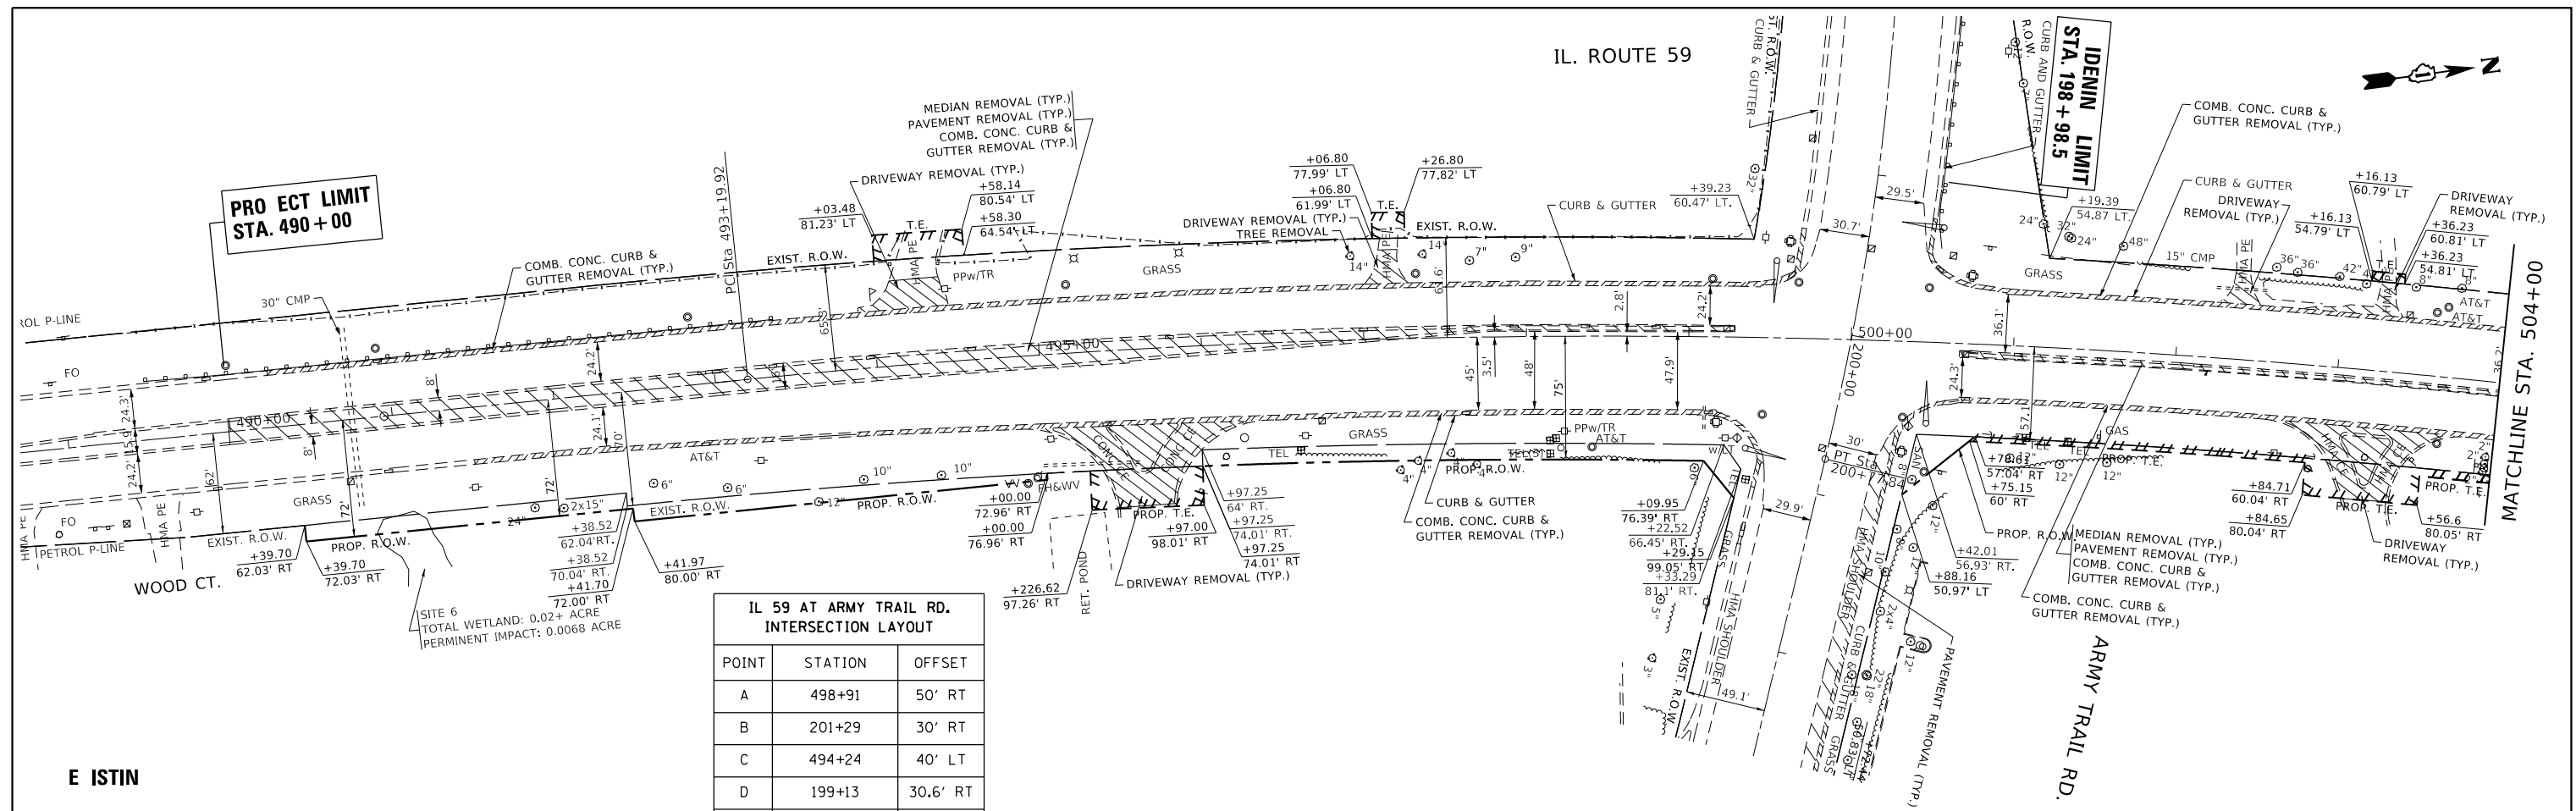

USER NAME = kalorm	DESIGNED -	REVISED -
	DRAWN -	REVISED -
PLOT SCALE = 100,0000 ' / in.	CHECKED -	REVISED -
PLOT DATE = 3/21/2019	DATE -	REVISED -

STATE OF ILLINOIS
DEPARTMENT OF TRANSPORTATION

EXISTING AND PROPOSED ROADWAY PLAN
ILLINOIS ROUTE 59 (SUTTON ROAD) AT ARMY TRAIL ROAD

SCALE: 1"=50'	SHEET	OF	SHEETS	STA.	TO STA.
---------------	-------	----	--------	------	---------

F.A.P. RTE.	SECTION	COUNTY	TOTAL SHEETS	SHEET NO.
338	110TS-N	DUPAGE	133	34
		CONTRACT NO. 62F19		
ILLINOIS		FED. AID PROJECT		

IL. ROUTE 59



**STATE OF ILLINOIS
DEPARTMENT OF TRANSPORTATION**

SCALE: 1"=50'	SHEET	OF	SHEETS	STA.	TO STA.
---------------	-------	----	--------	------	---------

ILLINOIS	FED. AID PROJECT
----------	------------------

PLAN

SURVEYED
PLOTTED
ALIGNMENT CHECKED
BY
CADD FILE NAME

NOTE BOOK
NO.

BY
DATE



PROFILE

SURVEYED
PLOTTED
GRADES CHECKED
STRUCTURE NOTATIONS CHKD

NOTE BOOK
NO.

BY
DATE

MODEL: Default
FILE NAME: p:\v\planroom\dot\illinois.gov\PI\DOT\Documents\DOT Offices\District 1\Projects\PI105014\CAD\data\CAD\sheet\PI105014-sht-plnpr.dgn

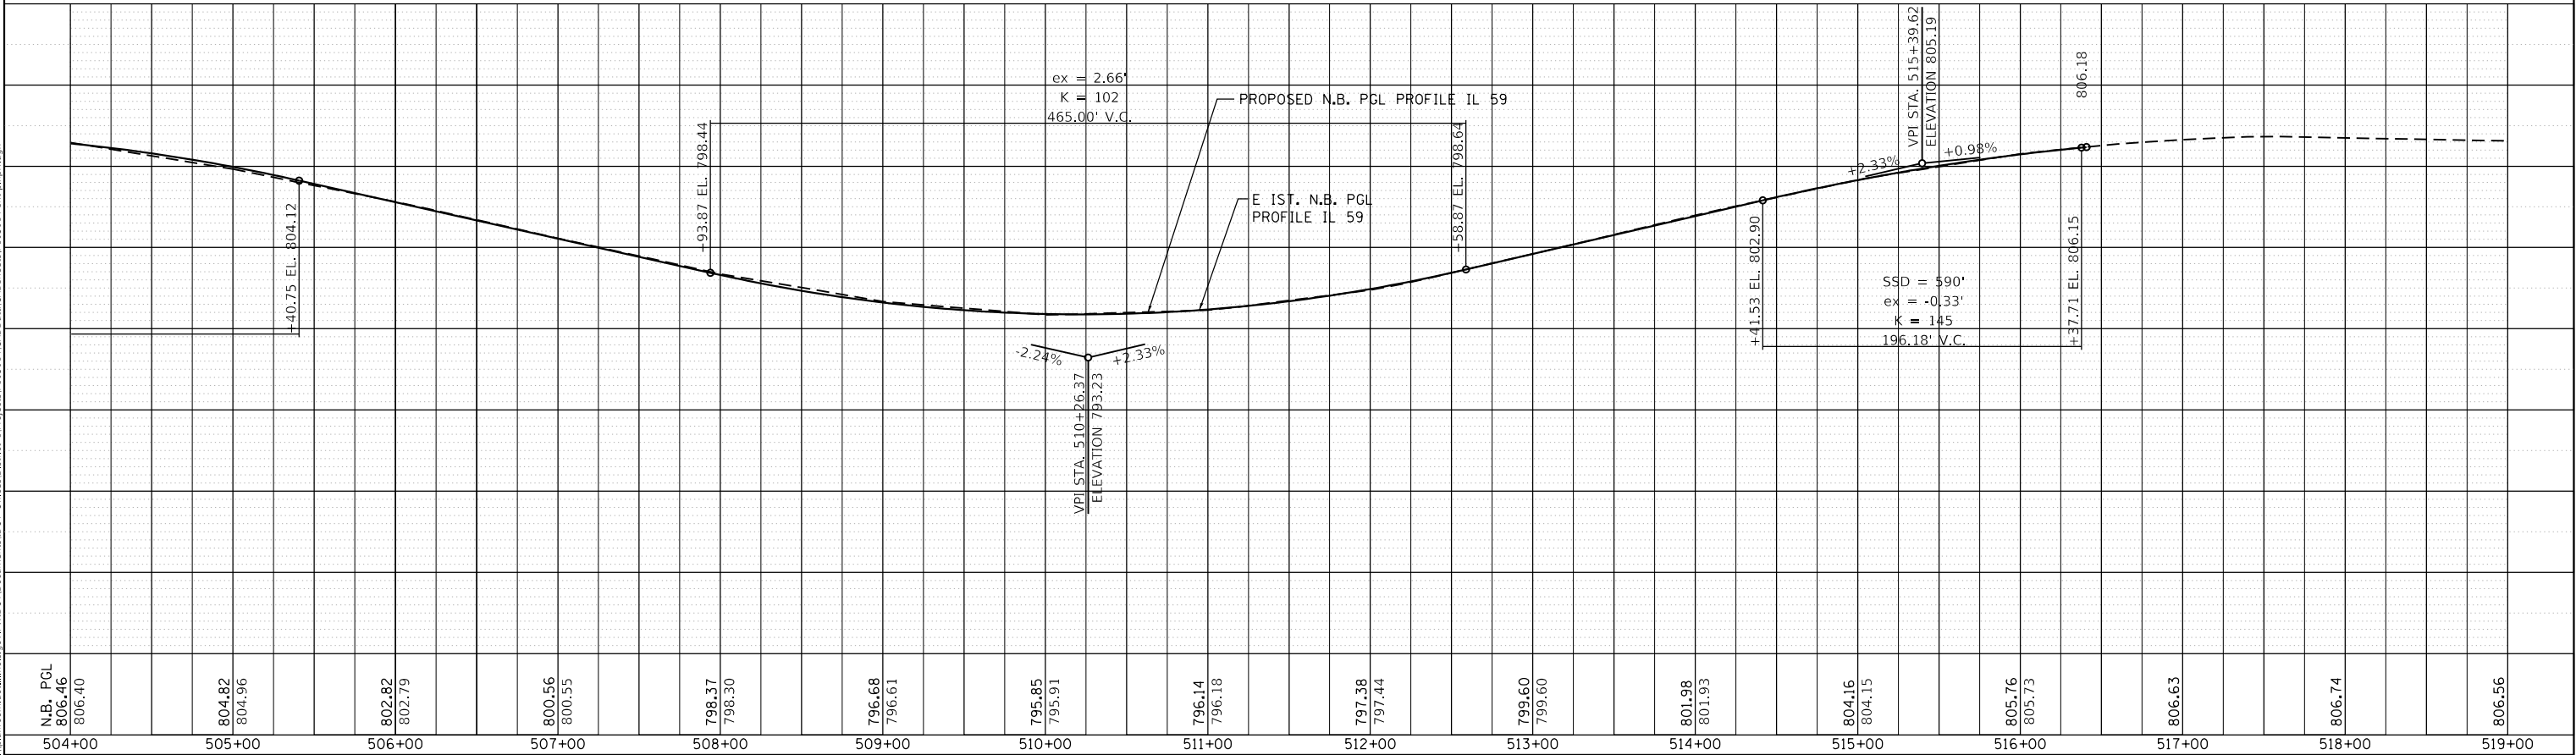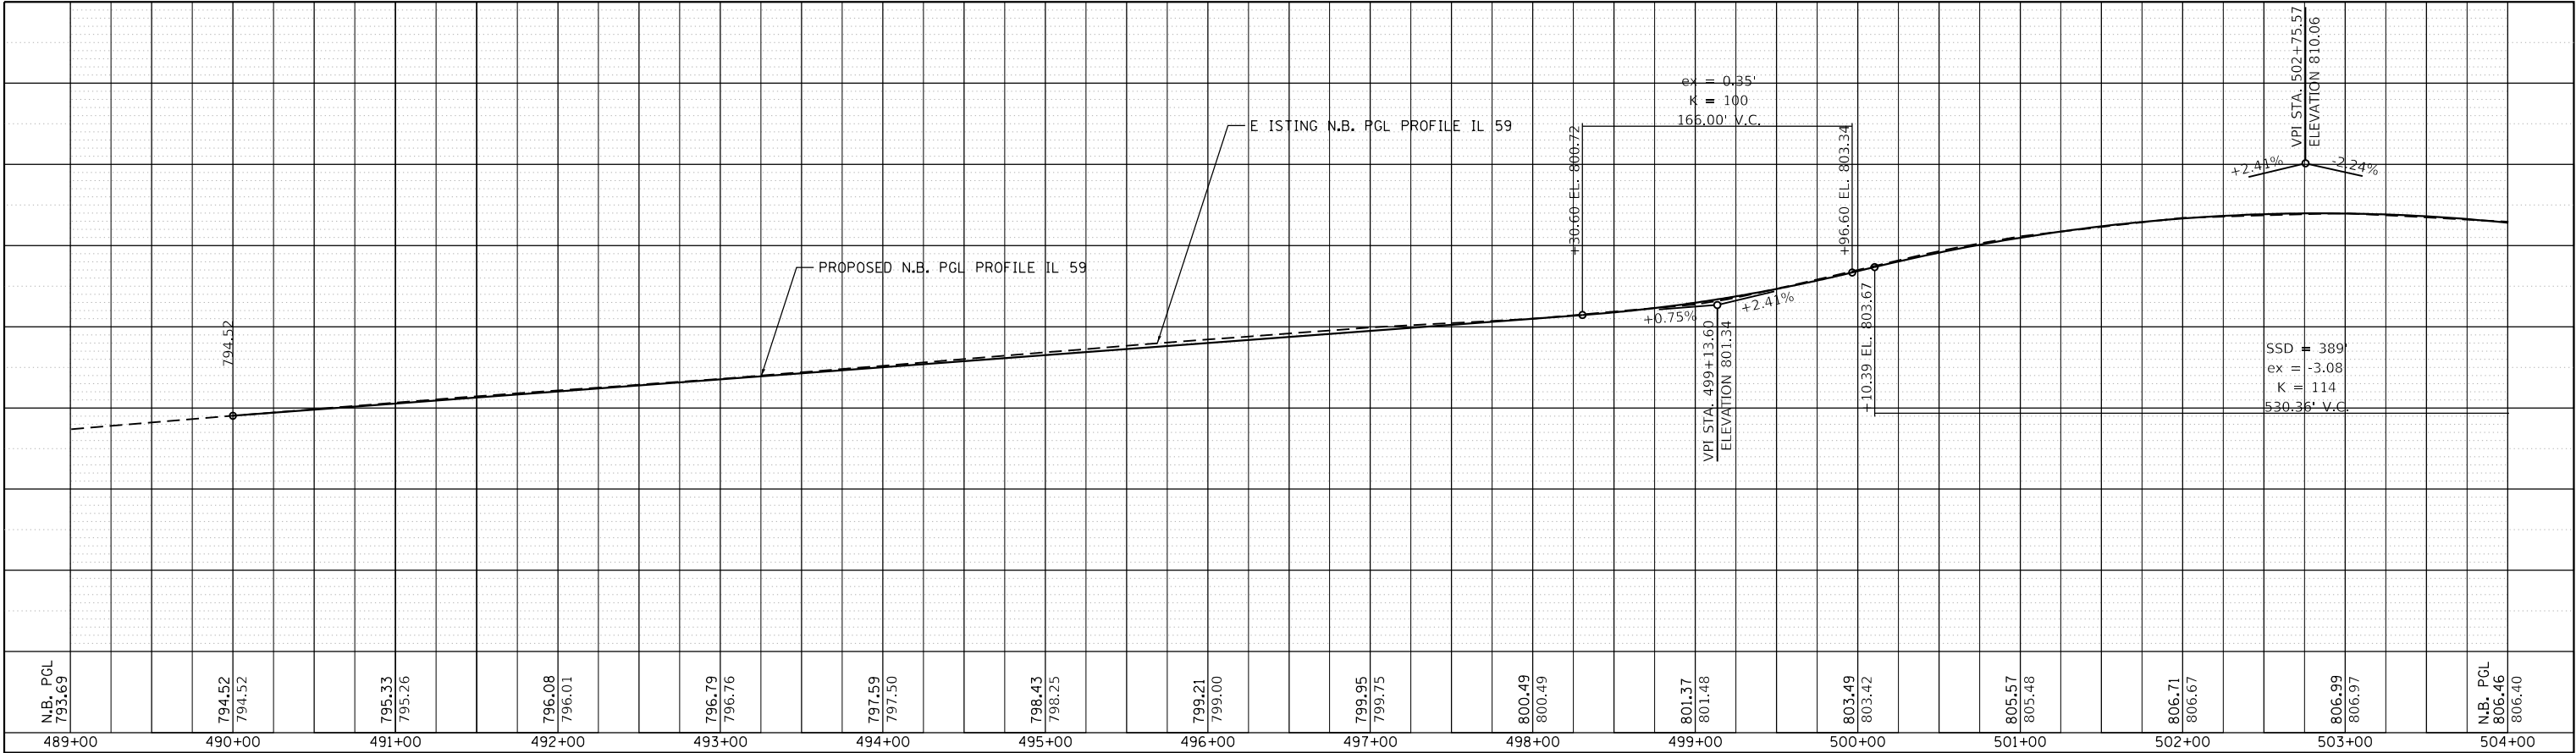

USER NAME = kalorm	DESIGNED -	REVISED -
PLOT SCALE = 100.0000 ' / in.	DRAWN -	REVISED -
PLOT DATE = 3/21/2019	CHECKED -	REVISED -
	DATE -	REVISED -


STATE OF ILLINOIS
DEPARTMENT OF TRANSPORTATION

NORT OUND ROAD AY PROFILE
ILLINOIS ROUTE 59 (SUTTON ROAD) AT ARMY TRAIL ROAD


SCALE: 1"= 50'H 5'V SHEET OF SHEETS STA. 489+00 TO STA. 519+00



F.A.P. RTE.	SECTION	COUNTY	TOTAL SHEETS	SHEET NO.
338	110TS-N	DUPAGE	133	36
CONTRACT NO. 62F19				
ILLINOIS FED. AID PROJECT				

PLAN	SURVEYED	BY	DATE
	PLOTTED		
NOTE BOOK NO.	ALIGNMENT CHECKED		
	CADD FILE NAME		

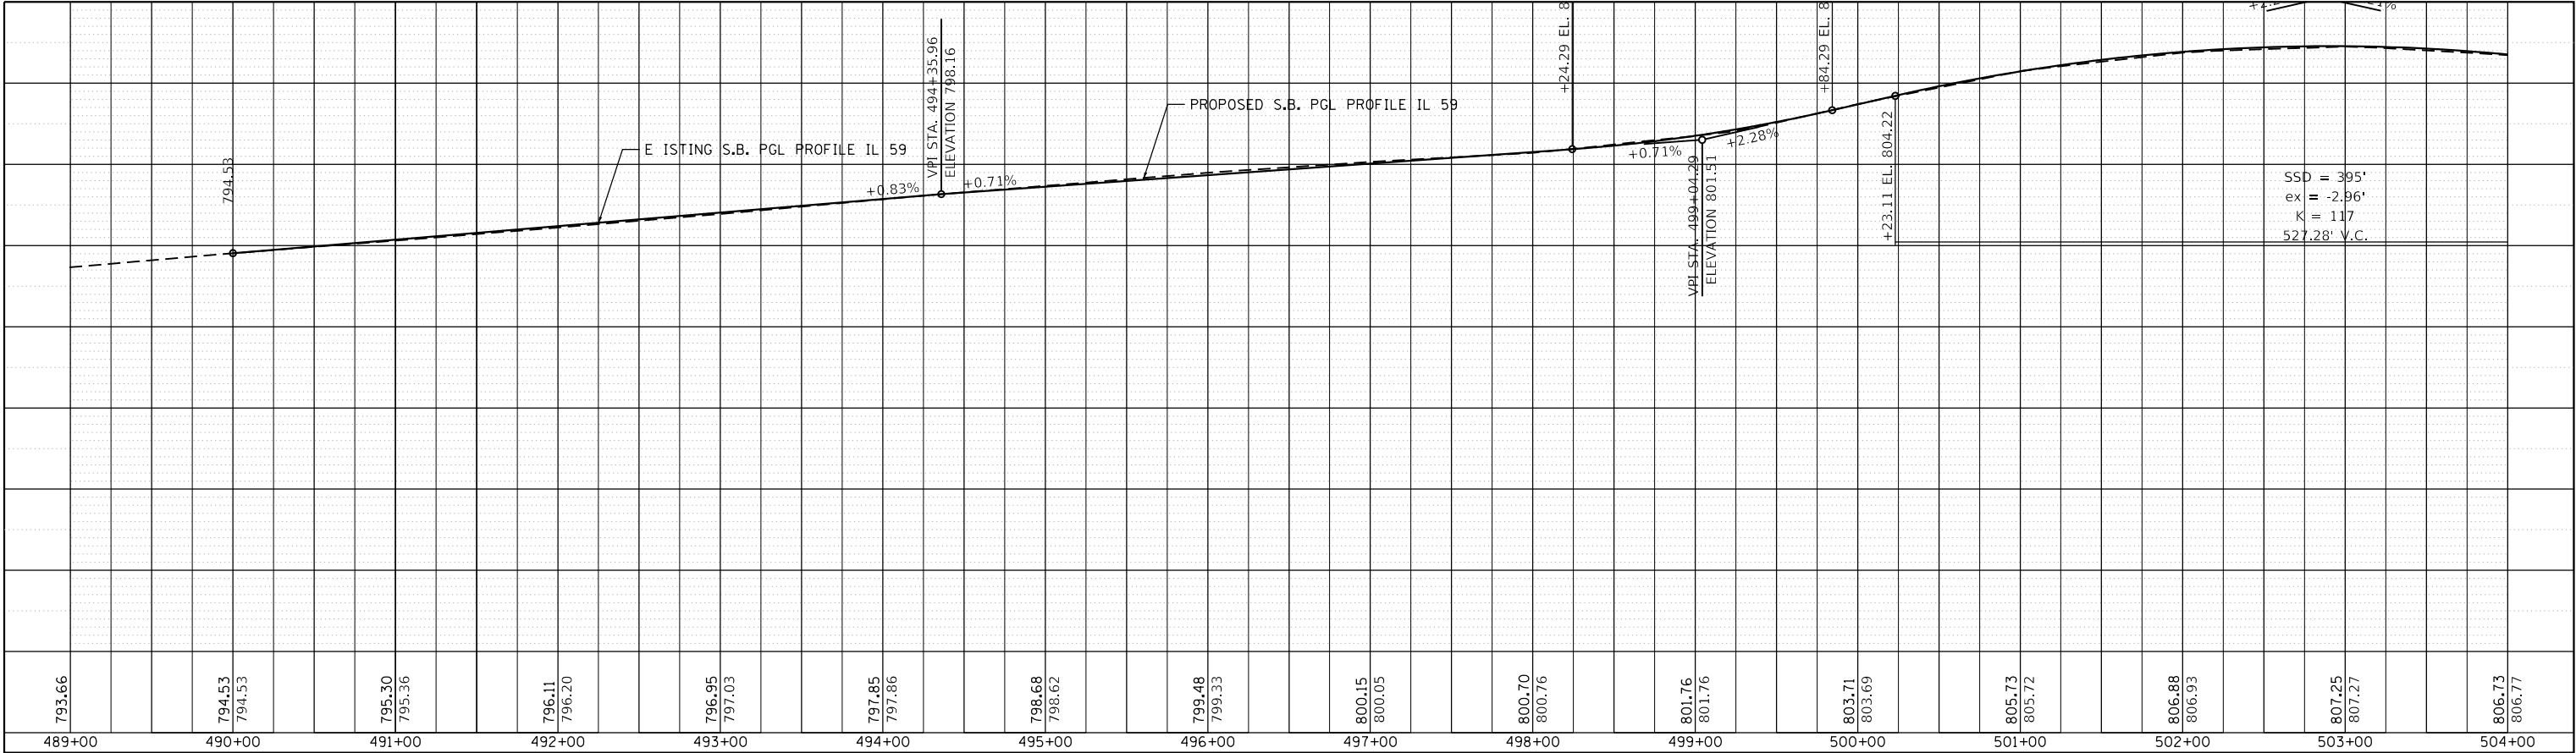

PROFILE	SURVEYED	BY	DATE
	PLOTTED		
NOTE BOOK NO.	GRADES CHECKED		
	STRUCTURE NOTATIONS CHNG		

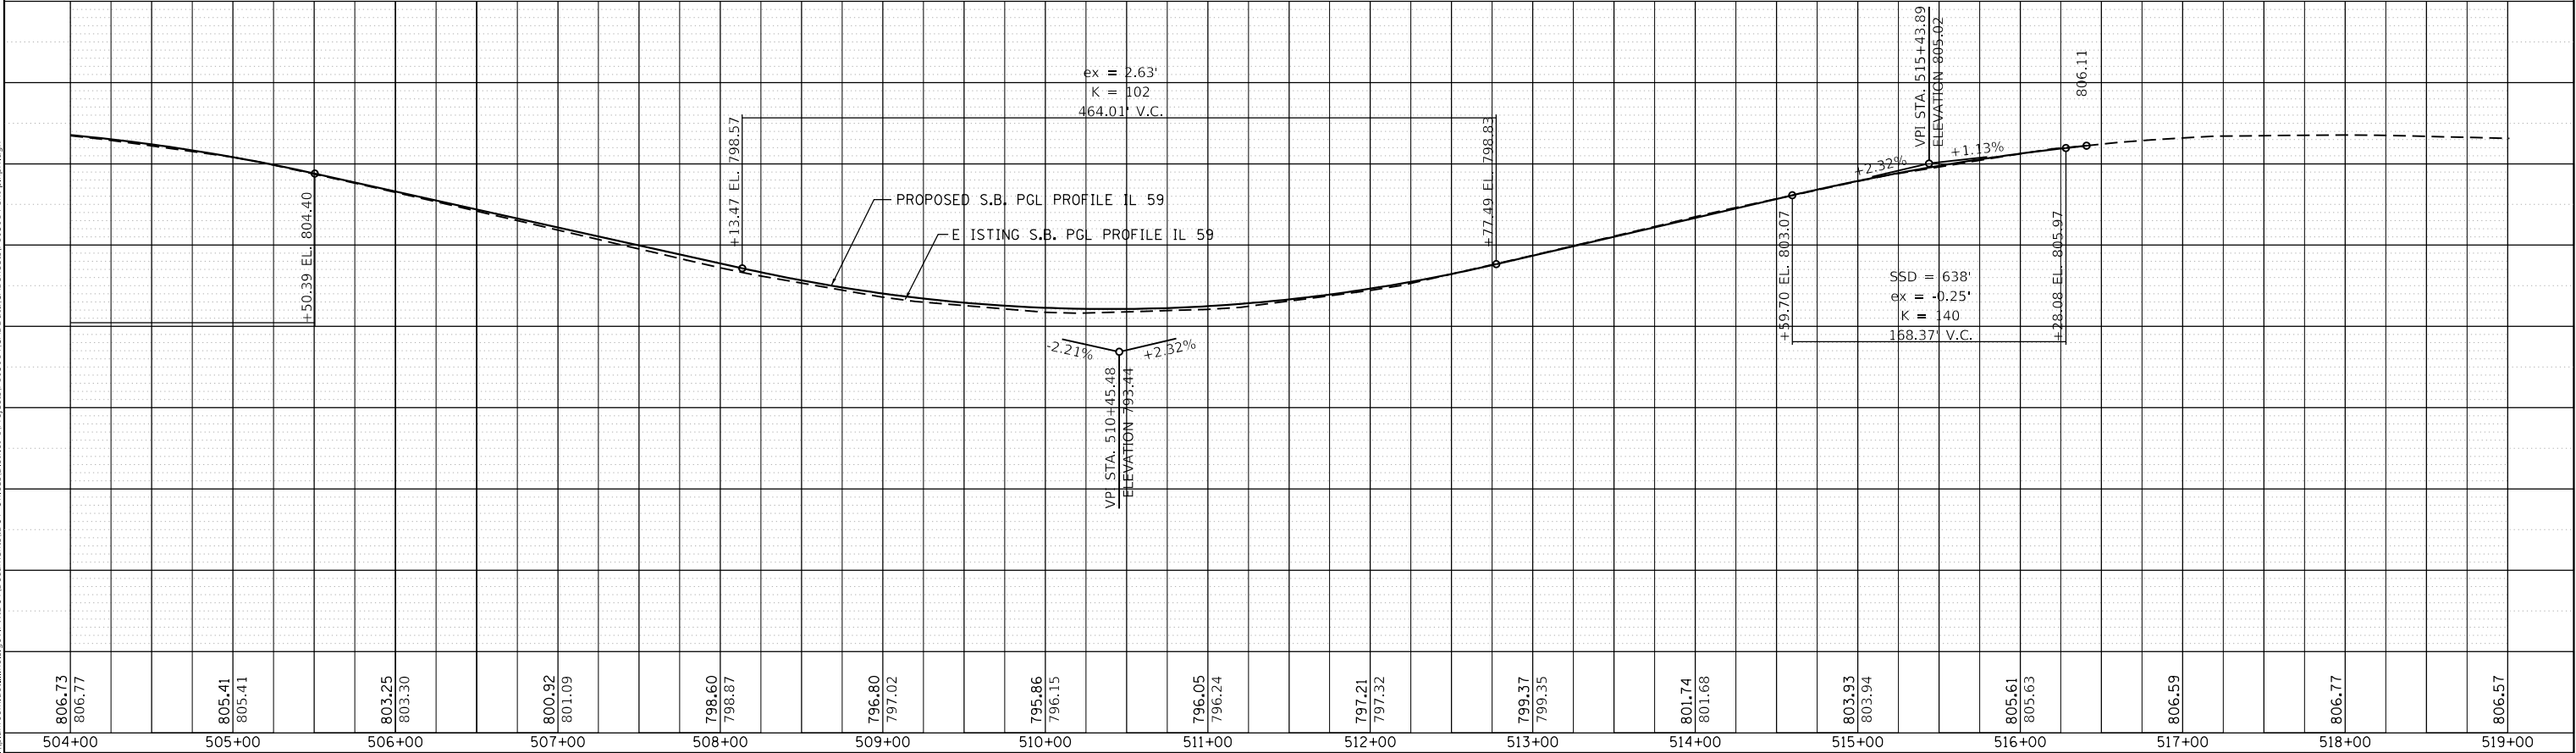

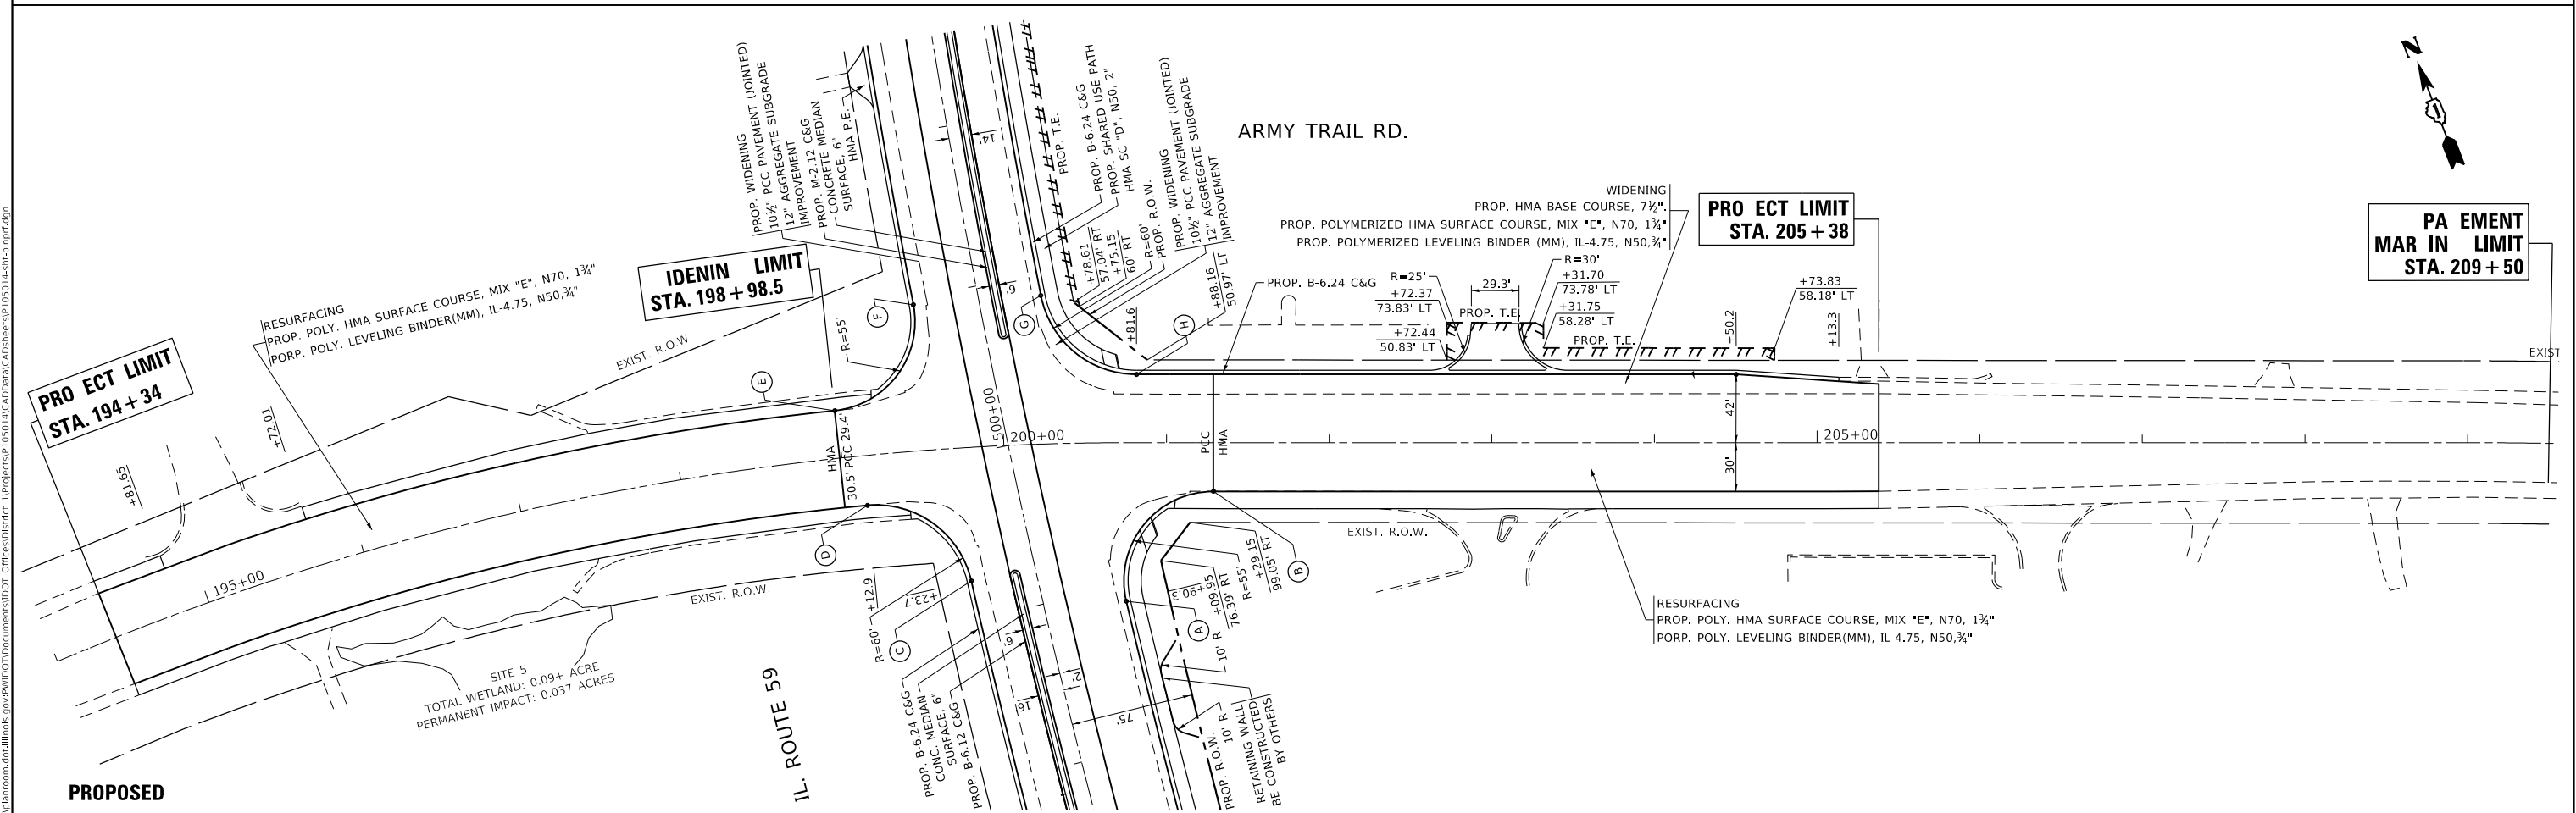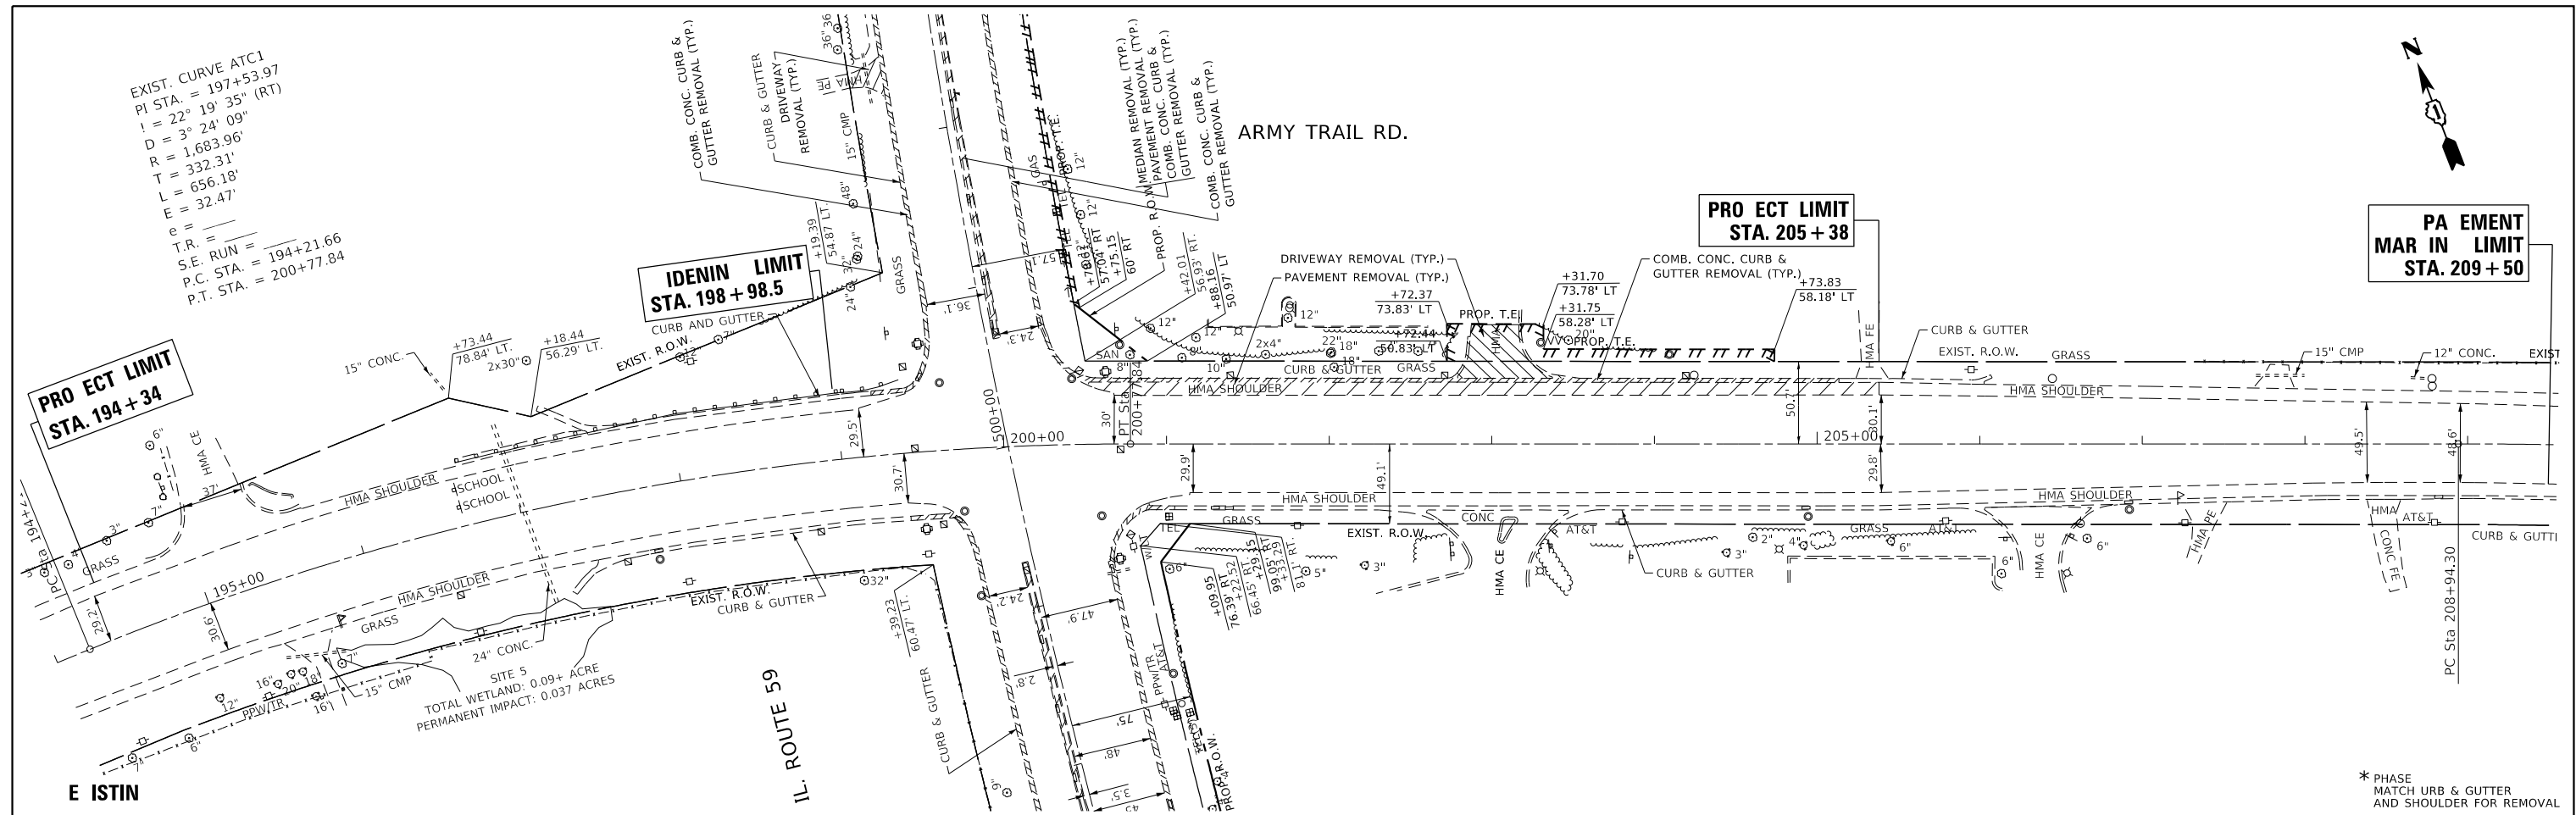

USER NAME = kaform	DESIGNED -	REVISED -
	DRAWN -	REVISED -
PLOT SCALE = 100.0000 ' / in.	CHECKED -	REVISED -
PLOT DATE = 3/21/2019	DATE -	REVISED -

**STATE OF ILLINOIS
DEPARTMENT OF TRANSPORTATION**

EXISTING AND PROPOSED ROADWAY PLAN ARMY TRAIL ROAD AT ILLINOIS ROUTE 59 (SUTTON ROAD)


SCALE: 1"=50'	SHEET	OF	SHEETS	STA.	TO STA.
---------------	-------	----	--------	------	---------

F.A.P. RTE.	SECTION	COUNTY	TOTAL SHEETS	SHEET NO.
338	110TS-N	DUPAGE	133	38
		CONTRACT NO. 62F19		
		ILLINOIS	FED. AID PROJECT	

PLAN	SURVEYED	BY	DATE
	PLOTTED		
NOTE BOOK NO.	ALIGNMENT CHECKED		
	CADD FILE NAME		

PROFILE	SURVEYED	BY	DATE
	PLOTTED		
NOTE BOOK NO.	GRADES CHECKED		
	STRUCTURE NOTATIONS CHNG		

MODEL: Default
FILE NAME: p:\w\planroom.d\allinois.gov\PI\DOT\Documents\DOT Offices\District 1\Projects\PI105014\CAD\data\CAD\sheet\PI105014-sh1-plnpr.dgn

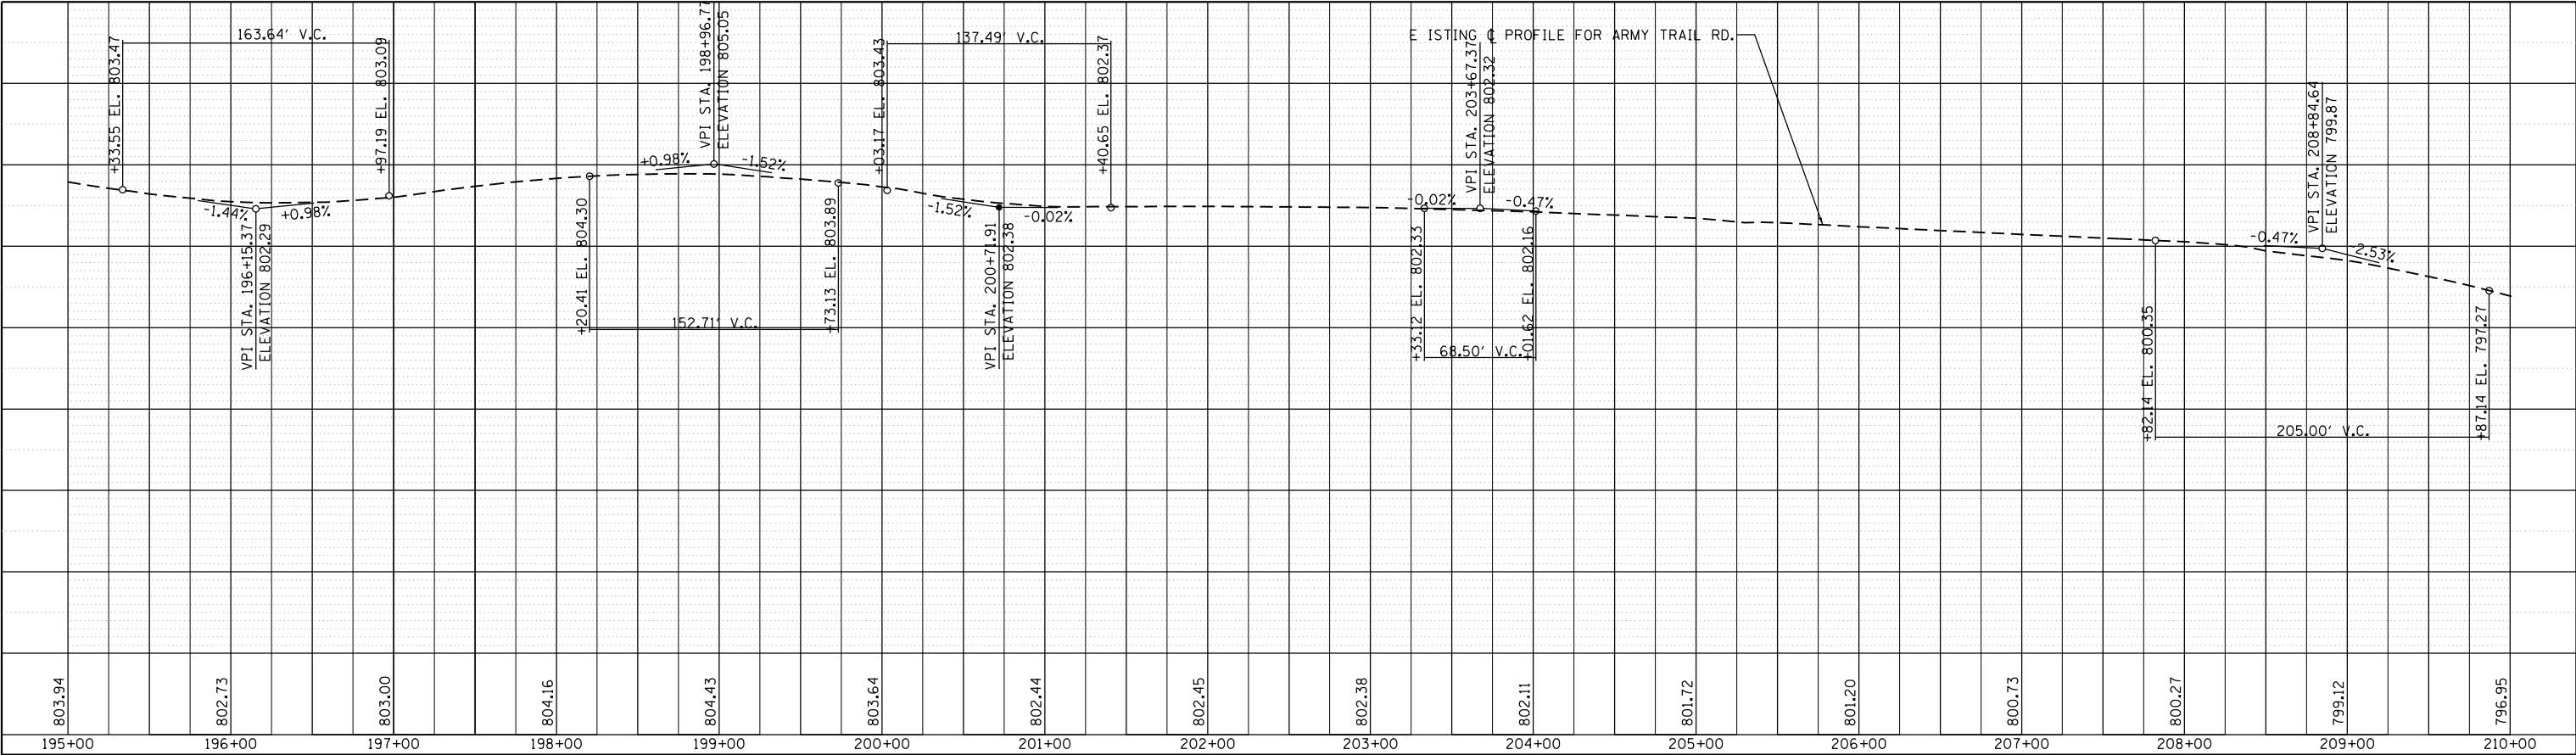

USER NAME = kalom	DESIGNED -	REVISED -
PLOT SCALE = 100.0000 ' / in.	DRAWN -	REVISED -
PLOT DATE = 3/21/2019	CHECKED -	REVISED -
	DATE -	REVISED -

STATE OF ILLINOIS
DEPARTMENT OF TRANSPORTATION

ROAD AY PROFILE
ARMY TRAIL ROAD AT ILLINOIS ROUTE 59 (SUTTON ROAD)

SCALE: 50'H 5'V SHEET OF SHEETS STA. TO STA.

F.A.P. RTE.	SECTION	COUNTY	TOTAL SHEETS	SHEET NO.
338	110TS-N	DUPAGE	133	39
CONTRACT NO. 62F19				
		ILLINOIS	FED. AID PROJECT	

EROSION CONTROL NOTES

- 1) THIS PROJECT REQUIRES A U.S. ARMY CORPS OF ENGINEERS (USACE) 404 PERMIT THAT WILL BE SECURED BY THE DEPARTMENT. ALL CONDITIONS OF THE 404 PERMIT FOUND IN THE SPECIAL PROVISIONS, MUST BE FOLLOWED, AS A CONDITION OF THIS PERMIT, THE CONTRACTOR WILL NEED TO SUBMIT AN IN-STREAM WORK PLAN (INCLUDING WORK WITHIN WETLANDS) TO THE DEPARTMENT FOR APPROVAL. GUIDELINES ON ACCEPTABLE IN-STREAM WORK TECHNIQUES (INCLUDING WORK WITHIN WETLANDS) CAN BE FOUND ON THE USACE WEBSITE. THE USACE DEFINES AND DETERMINES IN-STREAM WORK. THE COST OF ALL MATERIALS AND LABOR NECCESARY TO COMPLY WITH THE ABOVE PROVISIONS TO PREPARE AND IMPLEMENT AN IN-STREAM WORK PLAN (INCLUDING WORK WITHIN WETLANDS) WILL NOT BE PAID FOR SEPARATELY, BUT SHALL BE CONSIDERED AS INCLUDED IN THE UNIT BID PRICES OF THE CONTRACT AND NO ADDITIONAL COMPENSATION WILL BE ALLOWED.

* 2) INSTALL PERIMETER EROSION BARRIER ALONG R.O.W. & TEMPORARY EASEMENTS. AS SHOWN ON PLANS. PERIMETER EROSION CONTROL SHALL BE PLACED 12 INCHES FROM THE R.O.W. OR EASEMENTS. THE PERIMETER EROSION BARRIER SHALL BE PLACED PRIOR TO THE INVOLVED AREA BEING DISTURBED.

3) EXCAVATION FOR THE INSTALLATION OF RIP RAP WILL BE PAID FOR AS "REMOVAL AND DISPOSAL OF UNSUITABLE MATERIAL" PER CU. YD.

* 4) INSTALL INLET FILTERS ON ALL OPEN STRUCTURES. INLET PROTECTION SHALL BE PLACED PRIOR TO THE INVOLVED AREA BEING DISTURBED.

* 5) INSTALL TREE PROTECTION PRIOR TO THE INVOLVED AREA BEING DISTURBED.

6) TEMPORARY EROSION CONTROL SEEDING IS TO BE PROVIDED AT ALL ERODIBLE BARE EARTH AREAS.

7) AT ANY AREA WHERE THERE IS NO PROPOSED GRADING, THE EXISTING GROUND COVER SHALL REMAIN.

8) THE EROSION CONTROL MEASURES SHALL BE IN ACCORDANCE WITH THE REQUIREMENTS OF THE STANDARD SPECIFICATIONS AND THE APPLICABLE STATE STANDARD FOR THE ENTIRE DURATION OF THE CONTRACT, OR UNTIL SUCH A TIME AS DIRECTED BY THE ENGINEER.

9) ALL ESC MEASURES WILL BE MAINTAINED IN ACCORDANCE WITH THE IDOT EROSION AND SEDIMENT CONTROL FIELD GUIDE FOR CONSTRUCTION INSPECTION AND IDOT'S BEST MANAGEMENT PRACTICES - MAINTENANCE GUIDE:
(HTTP://WWW.IDOT.ILLINOIS.GOV/TRANSPORTATION-SYSTEM/ENVIRONMENT/EROSION-AND-SEDIMENT-CONTROL).
- 10) THE CONTRACTOR WILL ASSUME RESPONSIBILITY FOR MAINTENANCE OF ALL SOIL EROSION CONTROL DURING CONSTRUCTION.

11) THE CONTRACTOR SHALL CHECK ALL ESC MEASURES WEEKLY AND AFTER EACH RAINFALL, 0.5 INCHES OR GREATER IN A 24 HOUR PERIOD, OR EQUIVALENT SNOWFALL. ADDITIONALLY, DURING THE WINTER MONTHS, ALL MEASURES SHOULD BE CHECKED BY THE CONTRACTOR AFTER EACH SIGNIFICANT SNOWMELT.

12) THE CONTRACTOR SHOULD PROVIDE TO THE RE A PLAN TO ENSURE THAT A STABILIZED FLOW LINE WILL BE PROVIDED DURING STORM SEWER CONSTRUCTION. THE USE OF A STABILIZED FLOW LINE BETWEEN INSTALLED STORM SEWER AND OPEN DISTURBANCE WILL REDUCE THE POTENTIAL FOR THE OFFSITE DISCHARGE OF SEDIMENT-BEARING WATERS, ESPECIALLY WHEN RAIN IS FORECASTED, SO THAT FLOW WILL NOT ERODE. LACK OF APPROVED PLAN OR FAILURE TO COMPLY WILL RESULT IN AN ESC DEFICIENCY DEDUCTION.

13) ANY LOOSE MATERIAL DEPOSITED IN THE FLOW LINE OF DRAINAGE STRUCTURES, WHICH OBSTRUCTS THE NATURAL FLOW OF WATER, SHALL BE REMOVED AT THE CLOSE OF EACH WORKING DAY. PRIOR TO ACCEPTANCE OF THE IMPROVEMENT, ALL DRAINAGE STRUCTURES SHALL BE FREE OF DIRT AND DEBRIS. THIS WORK WILL NOT BE PAID FOR SEPARATELY, BUT SHALL BE CONSIDERED AS INCIDENTAL.

14) TEMPORARY OR PERMANENT STABILIZATION SHALL BE INITIATED IMMEDIATELY UPON COMPLETION OF DISTURBANCE OR IF THE WORK AREA IS TO BE LEFT UNDISTURBED FOR 14 DAYS OR MORE.

15) UNDER NO CIRCUMSTANCES SHALL THE CONTRACTOR PROLONG FINAL GRADING AND SHAPING SO THAT THE ENTIRE PROJECT CAN BE PERMANENTLY SEEDED AT ONE TIME.

16) EROSION CONTROL ITEMS ARE CONSIDERED TO BE A HIGH PRIORITY ON THIS CONTRACT. THE CONTRACTOR IS RESPONSIBLE FOR INSTALLATION OF ANY ADDITIONAL EROSION CONTROL MEASURES NECESSARY TO PREVENT EROSION AND SEDIMENTATION AS DETERMINED BY THE RE.

17) EROSION CONTROL ITEMS ARE CONSIDERED TO BE A HIGH PRIORITY ON THIS CONTRACT. THE CONTRACTOR IS RESPONSIBLE FOR INSTALLATION OF ANY ADDITIONAL EROSION CONTROL MEASURES NECESSARY TO PREVENT EROSION AND SEDIMENTATION AS DETERMINED BY THE RE.

18) "WETLANDS NO INTRUSION" SIGNAGE SHOULD ALSO BE PROVIDED AT THE BOUNDARY OF ALL UN-IMPACTED WETLANDS AND/OR WOUS. THE CONTRACTOR CAN BORROW THE SIGNS FROM THE BUREAU OF MAINTENANCE. INCLUDE TEMPORARY FENCING AND WETLAND SIGNAGE WITHIN THE EROSION AND SEDIMENT CONTROL STRATEGY.

* ITEMS TO BE INSTALLED BEFORE THE AREA IS DISTURBED.


TEMPORARY EROSION CONTROL
SEQUENCE OF CONSTRUCTION

1. ESTABLISH TEMPORARY EROSION CONTROL MEASURES, INSTALL INLET FILETERS, INSTALL TREE PROTECTION, AND ERECT SILT FENCE ALONG SITE BOUNDARIES AS SHOWN ON PLAN PRIOR TO SOIL DISTURBANCE IN CURRENT STAGE OF CONSTRUCTION.
2. INSTALL DITCH CHECKS IMMEDIATELY AFTER DITCH DISTURBANCE STARTS.
3. INSTALL PERMANENT SEEDING BEFORE BEGINNING NEXT CONSTRUCTION STAGE.

MODEL: Default
FILE: Route_59\planroom.datalinks.gov\PI\DOT\Documents\IDOT_Offices\District_1\Projects\PI\05014\CAD\data\CAD\sheets\PI\05014-silt-eros.dgn

	USER NAME = kalorm	DESIGNED -	REVISED - RK 05/03/2019	STATE OF ILLINOIS DEPARTMENT OF TRANSPORTATION	ILLINOIS ROUTE 59 (SUTTON ROAD) AT ARMY TRAIL ROAD EROSION & SEDIMENT CONTROL PLAN		F.A.P. RTE.	SECTION	COUNTY	TOTAL SHEETS	SHEET NO.
		DRAWN -	REVISED -				338	110TS-N	DUPAGE	133	40
	PLOT SCALE = 100,0000 ' / in.	CHECKED -	REVISED -		CONTRACT NO. 62F19						
	PLOT DATE = 4/18/2019	DATE -	REVISED -		SCALE: NONE	SHEET OF SHEETS	STA.	TO STA.	ILLINOIS FED. AID PROJECT		

MODEL: Default
FILE: \\nrt12-prod\pub\anr\m\dot\all\links\gov\p\WIDOT\Documents\DOT Office\District 1\Projects\IP105014\CAD\data\CD\sheet\IP105014-sh1-e-eros.dgn

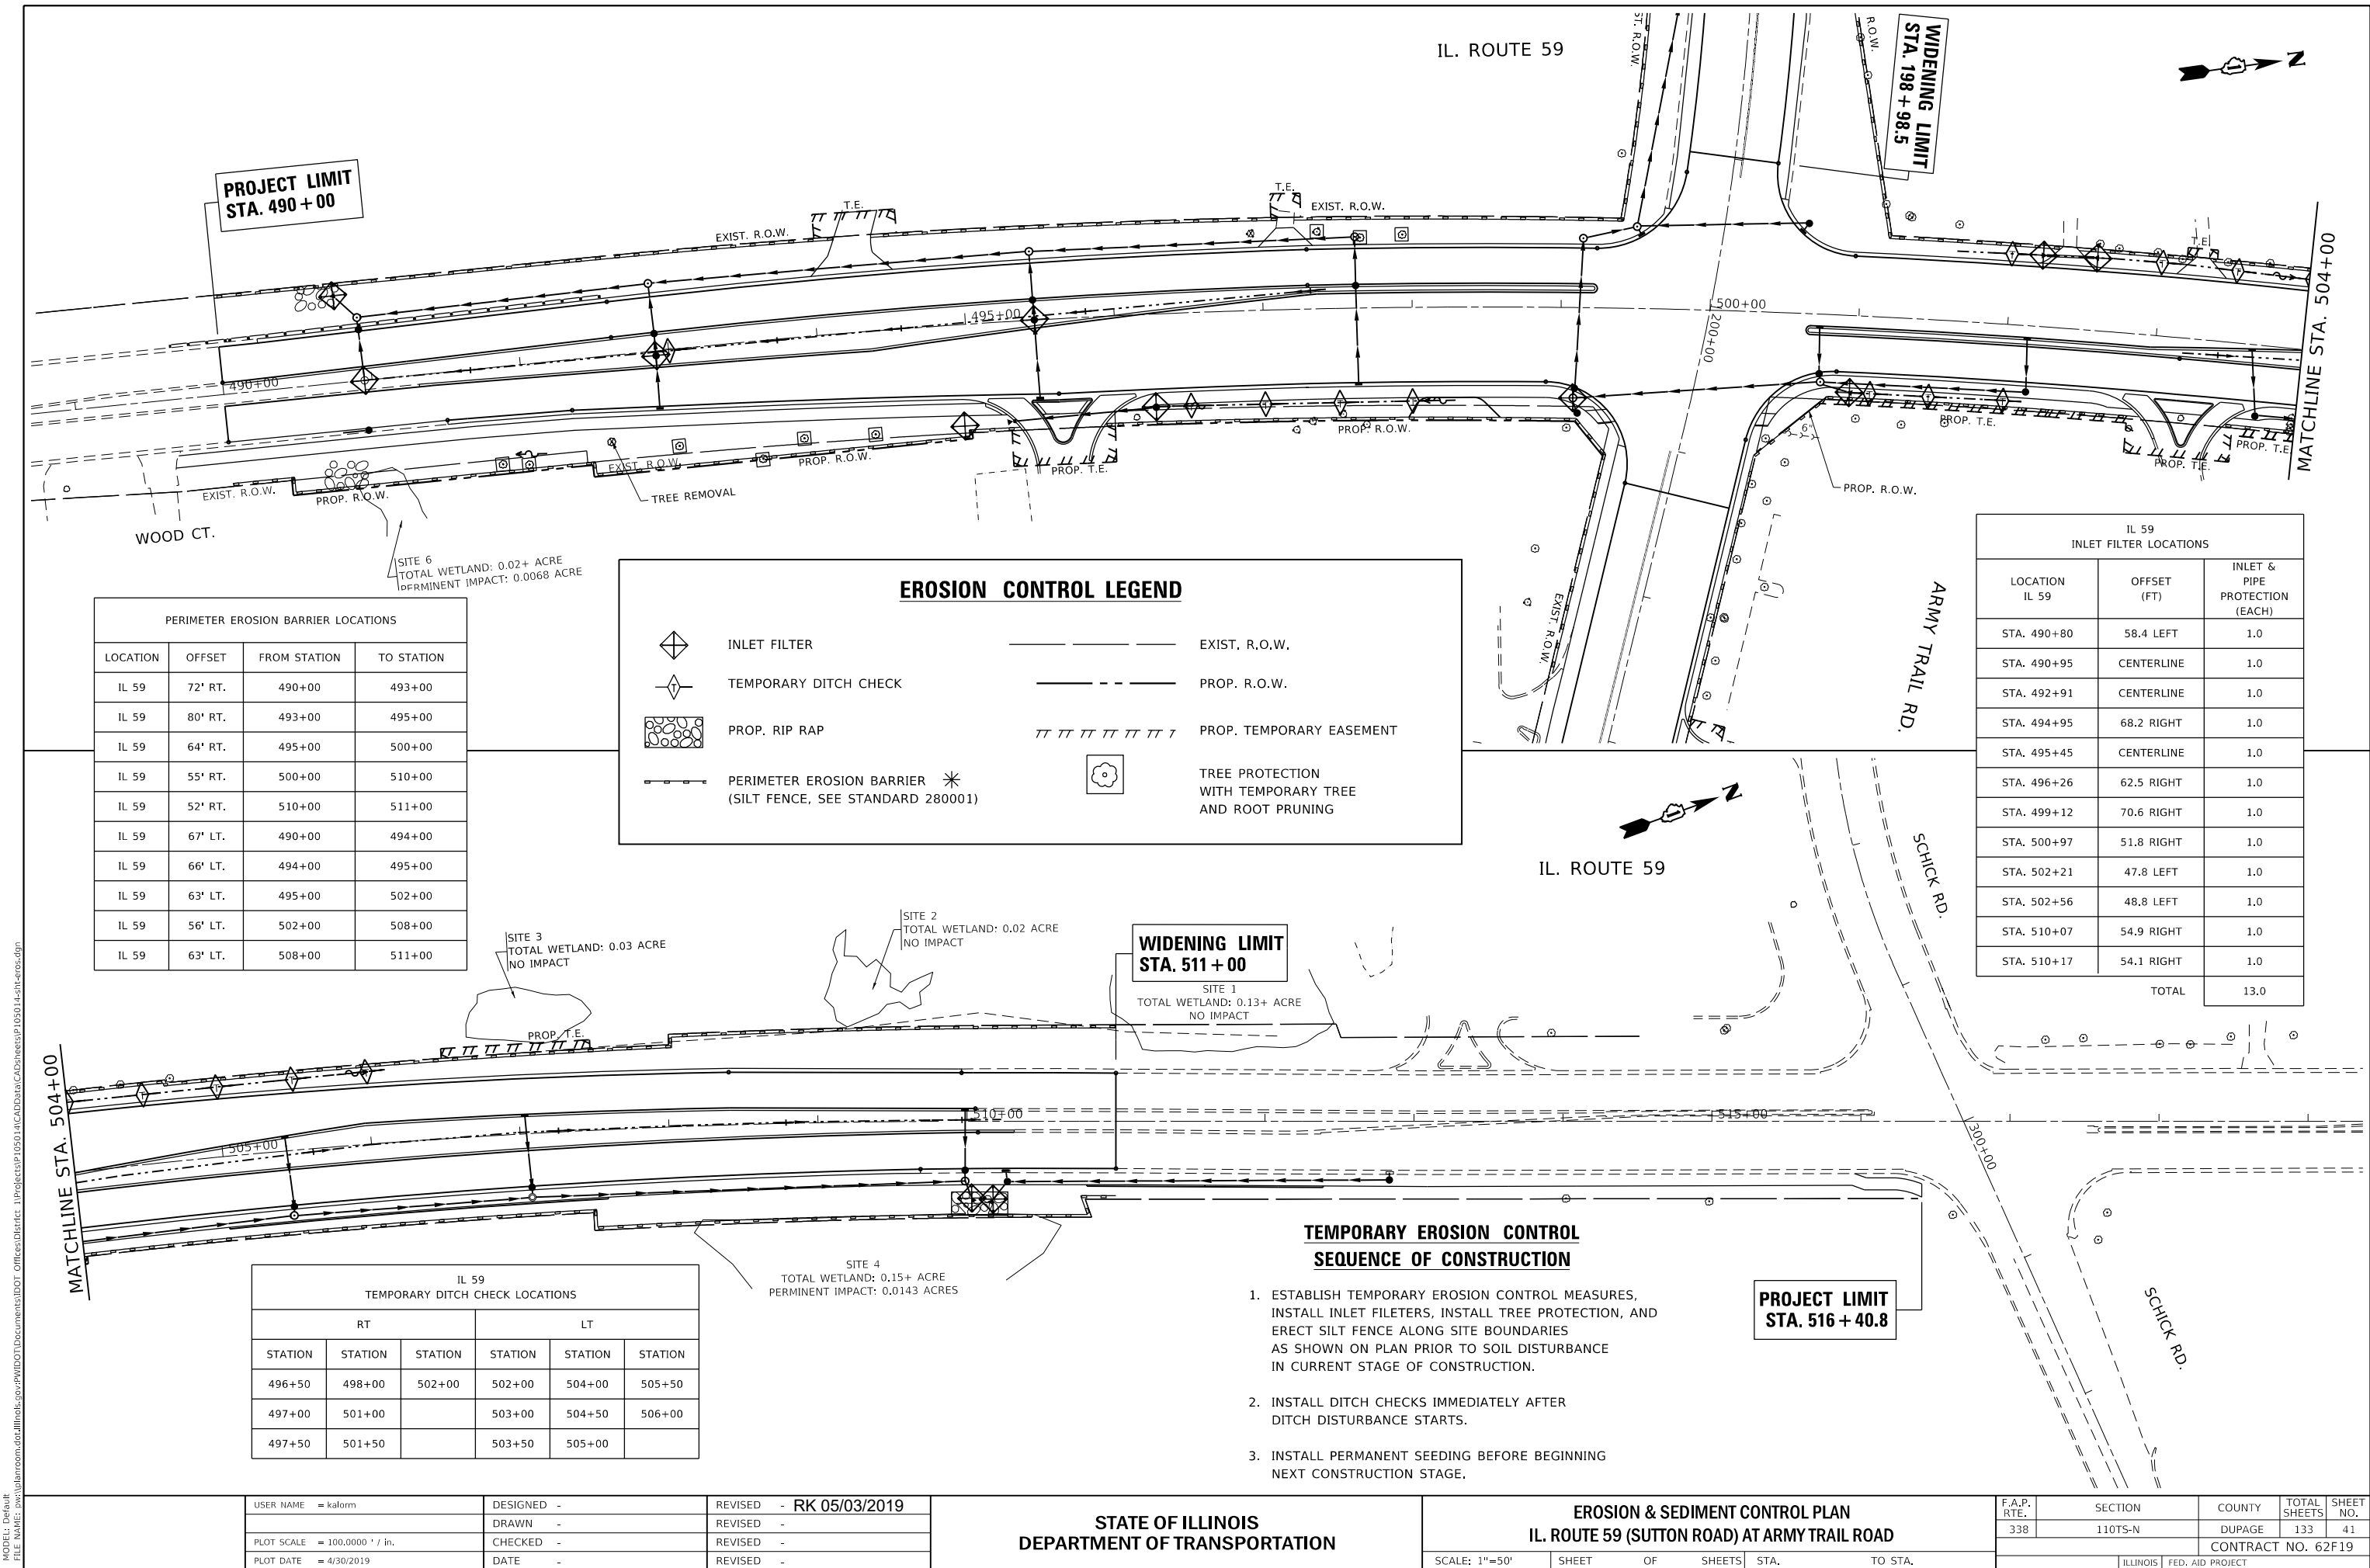

PERIMETER EROSION BARRIER LOCATIONS			
LOCATION	OFFSET	FROM STATION	TO STATION
IL 59	72' RT.	490+00	493+00
IL 59	80' RT.	493+00	495+00
IL 59	64' RT.	495+00	500+00
IL 59	55' RT.	500+00	510+00
IL 59	52' RT.	510+00	511+00
IL 59	67' LT.	490+00	494+00
IL 59	66' LT.	494+00	495+00
IL 59	63' LT.	495+00	502+00
IL 59	56' LT.	502+00	508+00
IL 59	63' LT.	508+00	511+00

EROSION CONTROL LEGEND

 INLET FILTER

 TEMPORARY DITCH CHECK

 PROP. RIP RAP

 PERIMETER EROSION BARRIER *
(SILT FENCE, SEE STANDARD 280001)

 EXIST. R.O.W.

 PROP. R.O.W.

 PROP. TEMPORARY EASEMENT

 TREE PROTECTION
WITH TEMPORARY TREE
AND ROOT PRUNING

IL 59 INLET FILTER LOCATIONS		
LOCATION IL 59	OFFSET (FT)	INLET & PIPE PROTECTION (EACH)
STA. 490+80	58.4 LEFT	1.0
STA. 490+95	CENTERLINE	1.0
STA. 492+91	CENTERLINE	1.0
STA. 494+95	68.2 RIGHT	1.0
STA. 495+45	CENTERLINE	1.0
STA. 496+26	62.5 RIGHT	1.0
STA. 499+12	70.6 RIGHT	1.0
STA. 500+97	51.8 RIGHT	1.0
STA. 502+21	47.8 LEFT	1.0
STA. 502+56	48.8 LEFT	1.0
STA. 510+07	54.9 RIGHT	1.0
STA. 510+17	54.1 RIGHT	1.0
TOTAL		13.0

IL 59 TEMPORARY DITCH CHECK LOCATIONS					
RT			LT		
STATION	STATION	STATION	STATION	STATION	STATION
496+50	498+00	502+00	502+00	504+00	505+50
497+00	501+00		503+00	504+50	506+00
497+50	501+50		503+50	505+00	

- TEMPORARY EROSION CONTROL
SEQUENCE OF CONSTRUCTION
1. ESTABLISH TEMPORARY EROSION CONTROL MEASURES, INSTALL INLET FILTERS, INSTALL TREE PROTECTION, AND ERECT SILT FENCE ALONG SITE BOUNDARIES AS SHOWN ON PLAN PRIOR TO SOIL DISTURBANCE IN CURRENT STAGE OF CONSTRUCTION.

2. INSTALL DITCH CHECKS IMMEDIATELY AFTER DITCH DISTURBANCE STARTS.

3. INSTALL PERMANENT SEEDING BEFORE BEGINNING NEXT CONSTRUCTION STAGE.

USER NAME = kalom	DESIGNED -	REVISED - RK 05/03/2019
	DRAWN -	REVISED -
PLOT SCALE = 100,0000 ' / in.	CHECKED -	REVISED -
PLOT DATE = 4/30/2019	DATE -	REVISED -


STATE OF ILLINOIS
DEPARTMENT OF TRANSPORTATION

EROSION & SEDIMENT CONTROL PLAN
IL. ROUTE 59 (SUTTON ROAD) AT ARMY TRAIL ROAD

SCALE: 1"=50' SHEET OF SHEETS STA. TO STA.

F.A.P. RTE.	SECTION	COUNTY	TOTAL SHEETS	SHEET NO.
338	110TS-N	DUPAGE	133	41
CONTRACT NO. 62F19				
ILLINOIS FED. AID PROJECT				

MODEL Default
FILE Name: p:\pub\planroom.dwg
PROJECT: 105014\CAD\data\DOT_105014\CD\sheet\105014-sh1-e-eros.dgn

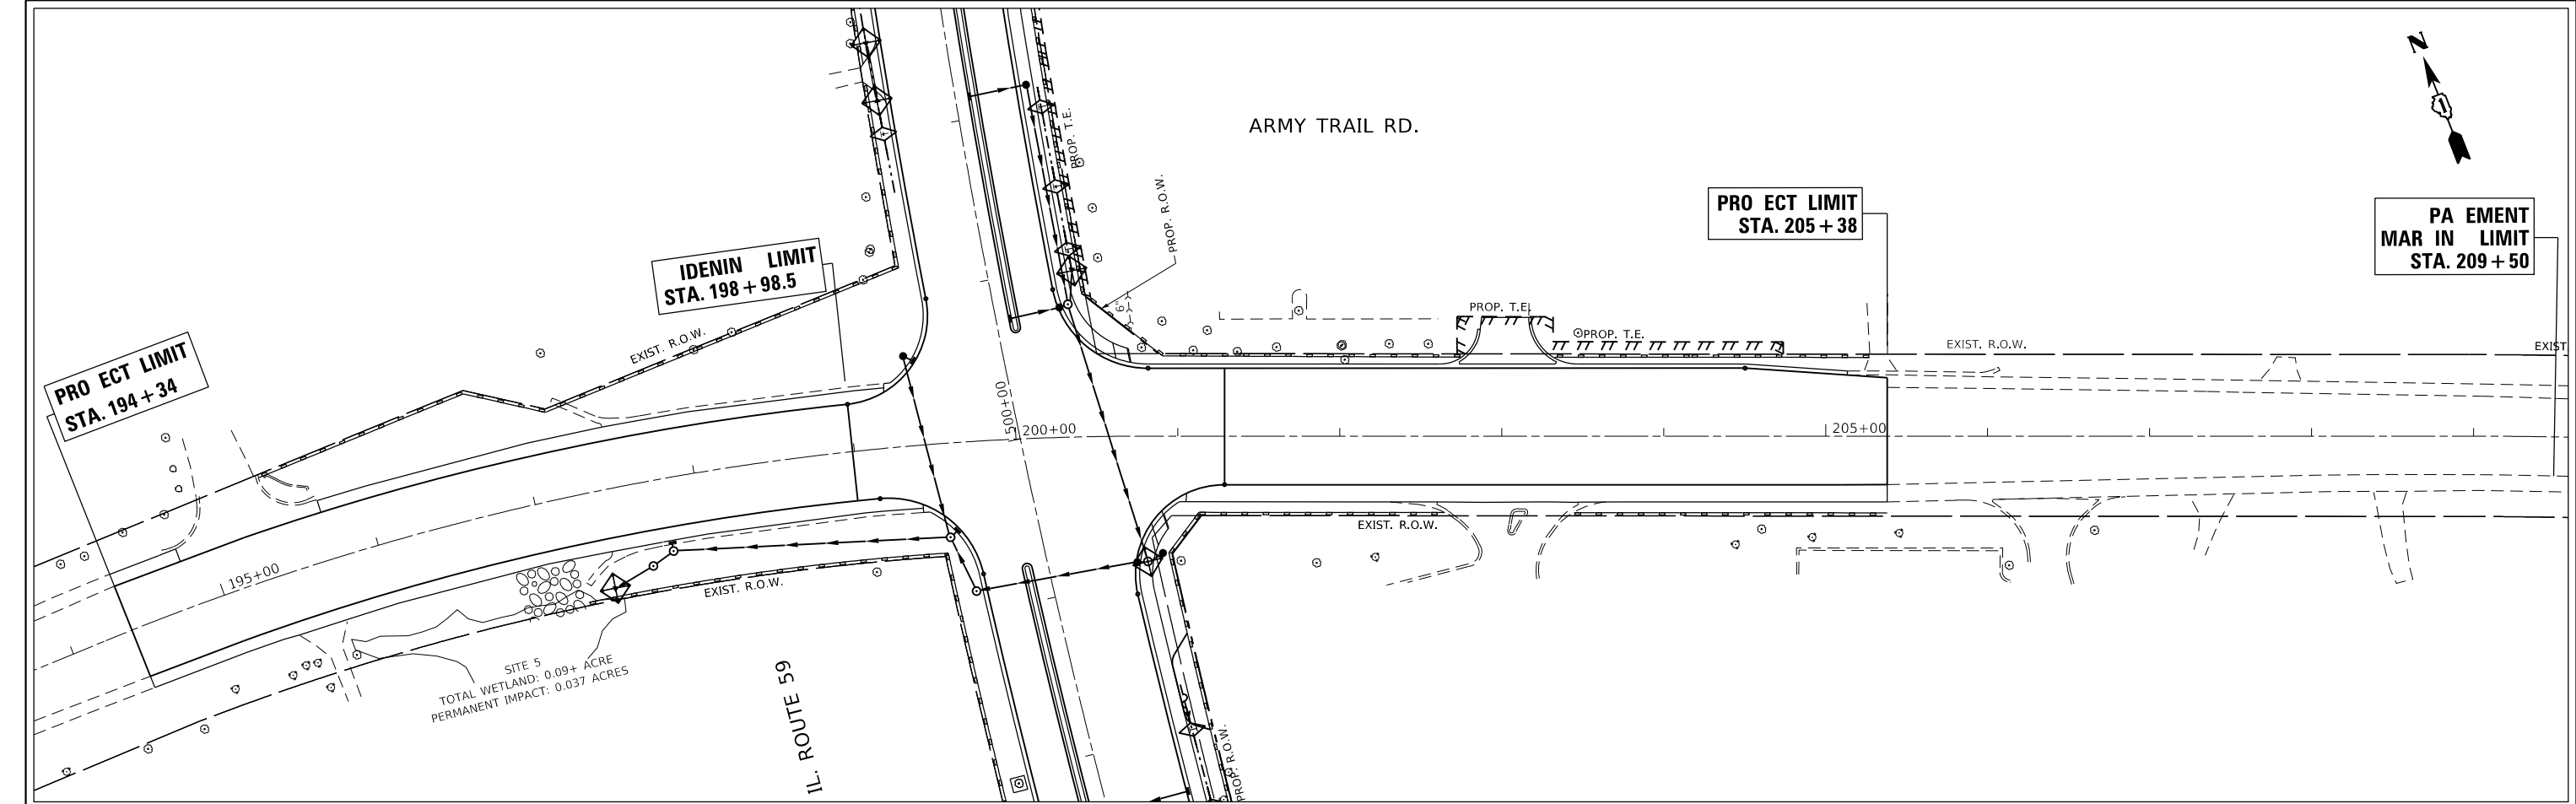

EROSION CONTROL LE END	
SYM OL	DESCRIPTION
	INLET FILTER
	TEMPORARY DITCH CHECK
	PROP. RIP RAP
	PERIMETER EROSION BARRIER (SILT FENCE, SEE STANDARD 280001)
	EXIST. R.O.W.
	PROP. R.O.W.
	PROP. TEMPORARY EASEMENT
	TREE PROTECTION WITH TEMPORARY TREE AND ROOT PRUNING



ARMY TRAIL RD. INLET FILTER LOCATIONS		
LOCATION ARMY TRAIL RD.	OFFSET (FT)	INLET & PIPE PROTECTION (EACH)
STA. 197+38	61.1 RIGHT	1.0
TOTAL		1.0

ARMY TRAIL RD. TEMPORARY DITCH CHECK LOCATIONS	
STATION	
201+56	
205+67	



PERIMETER EROSION BARRIER LOCATIONS			
LOCATION	OFFSET	FROM STATION	TO STATION
ARMY TRAIL RD.	70' RT.	197+00	200+00
ARMY TRAIL RD.	50' LT.	200+00	205+00

- TEMPORARY EROSION CONTROL
SE UENCE OF CONSTRUCTION**
- ESTABLISH TEMPORARY EROSION CONTROL MEASURES, INSTALL INLET FILETERS, INSTALL TREE PROTECTION, AND ERECT SILT FENCE ALONG SITE BOUNDARIES AS SHOWN ON PLAN PRIOR TO SOIL DISTURBANCE IN CURRENT STAGE OF CONSTRUCTION.
 - INSTALL DITCH CHECKS IMMEDIATELY AFTER DITCH DISTURBANCE STARTS.
 - INSTALL PERMANENT SEEDING BEFORE BEGINNING NEXT CONSTRUCTION STAGE.

STATE OF ILLINOIS DEPARTMENT OF TRANSPORTATION	EROSION & SEDIMENT CONTROL PLAN		F.A.P. RTE.	SECTION	COUNTY	TOTAL SHEETS	SHEET NO.
	ARMY TRAIL ROAD AT IL. ROUTE 59 (SUTTON ROAD)		338	110TS-N	DUPAGE	133	42
	SCALE: 1"=50'		SHEET OF SHEETS		CONTRACT NO. 62F19		
	STA. TO STA.		ILLINOIS		FED. AID PROJECT		

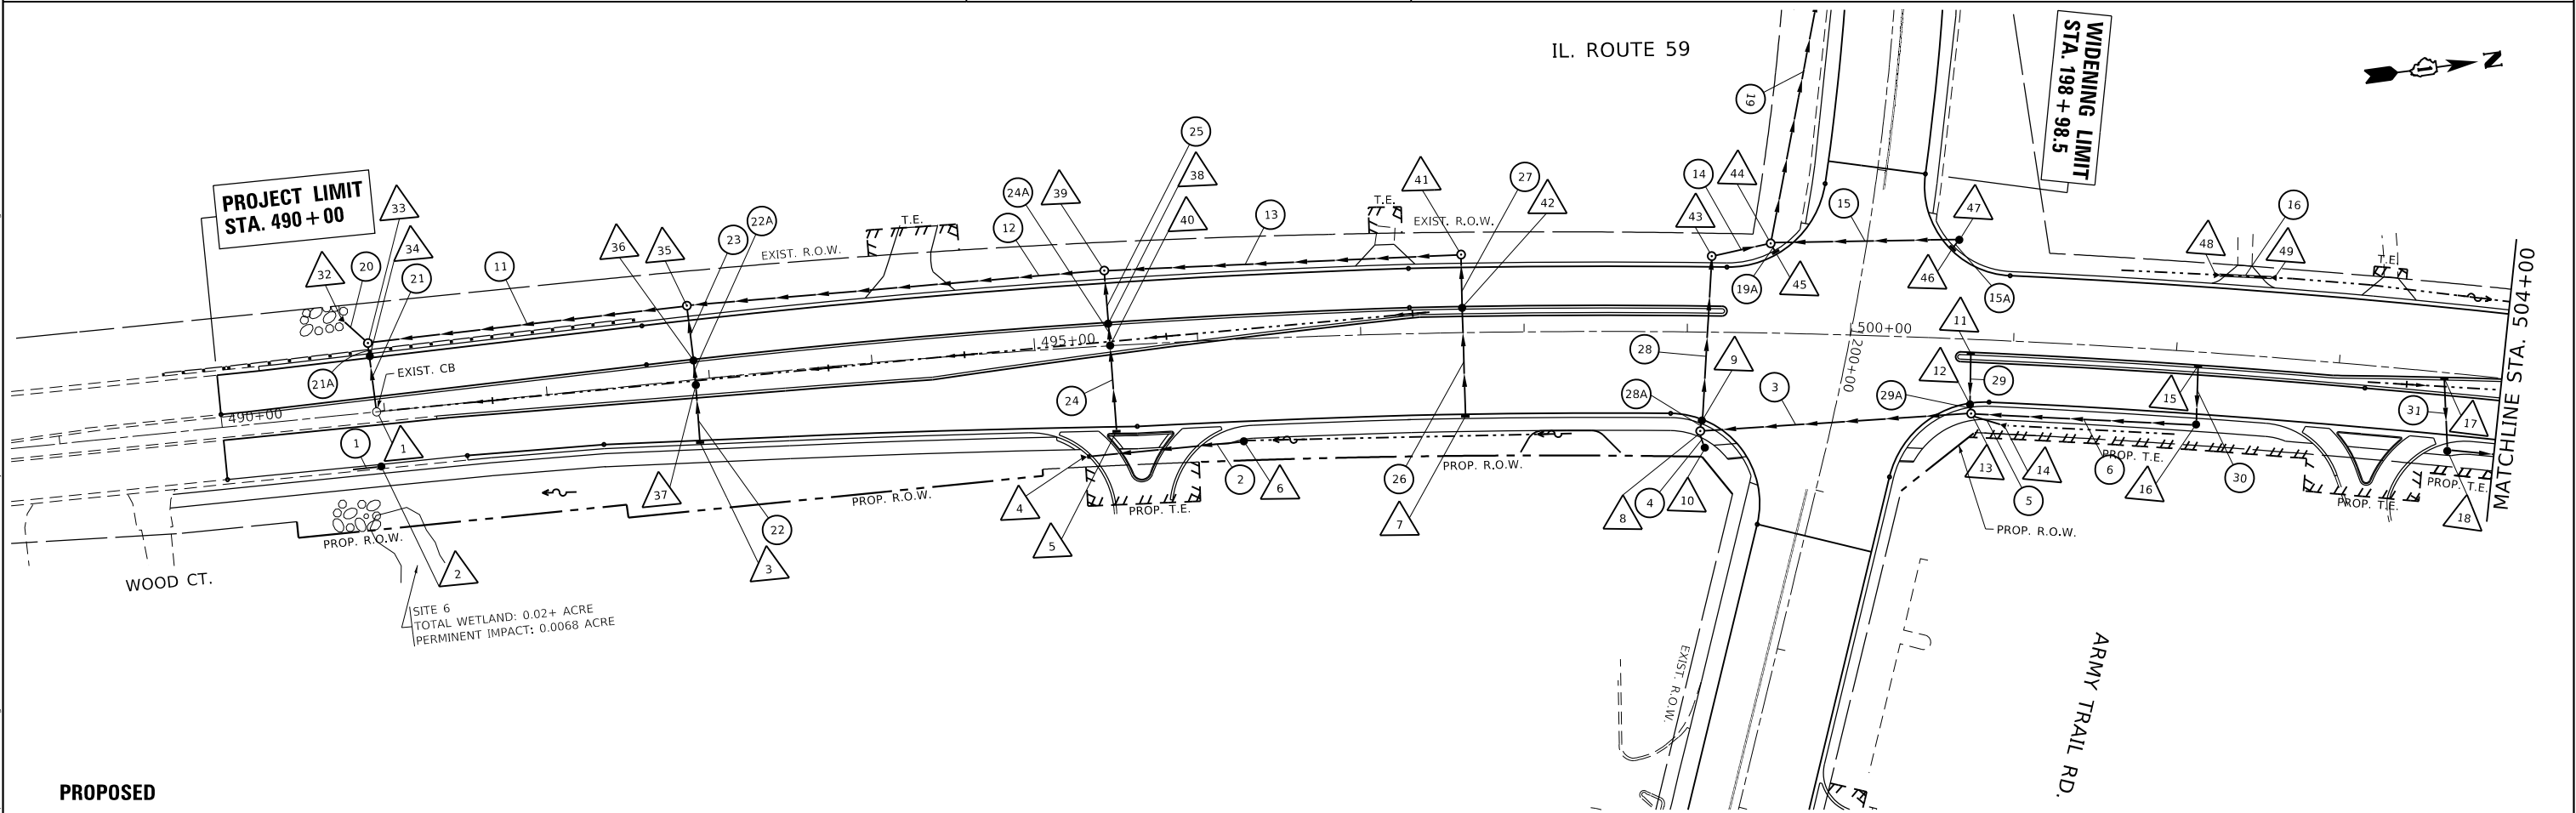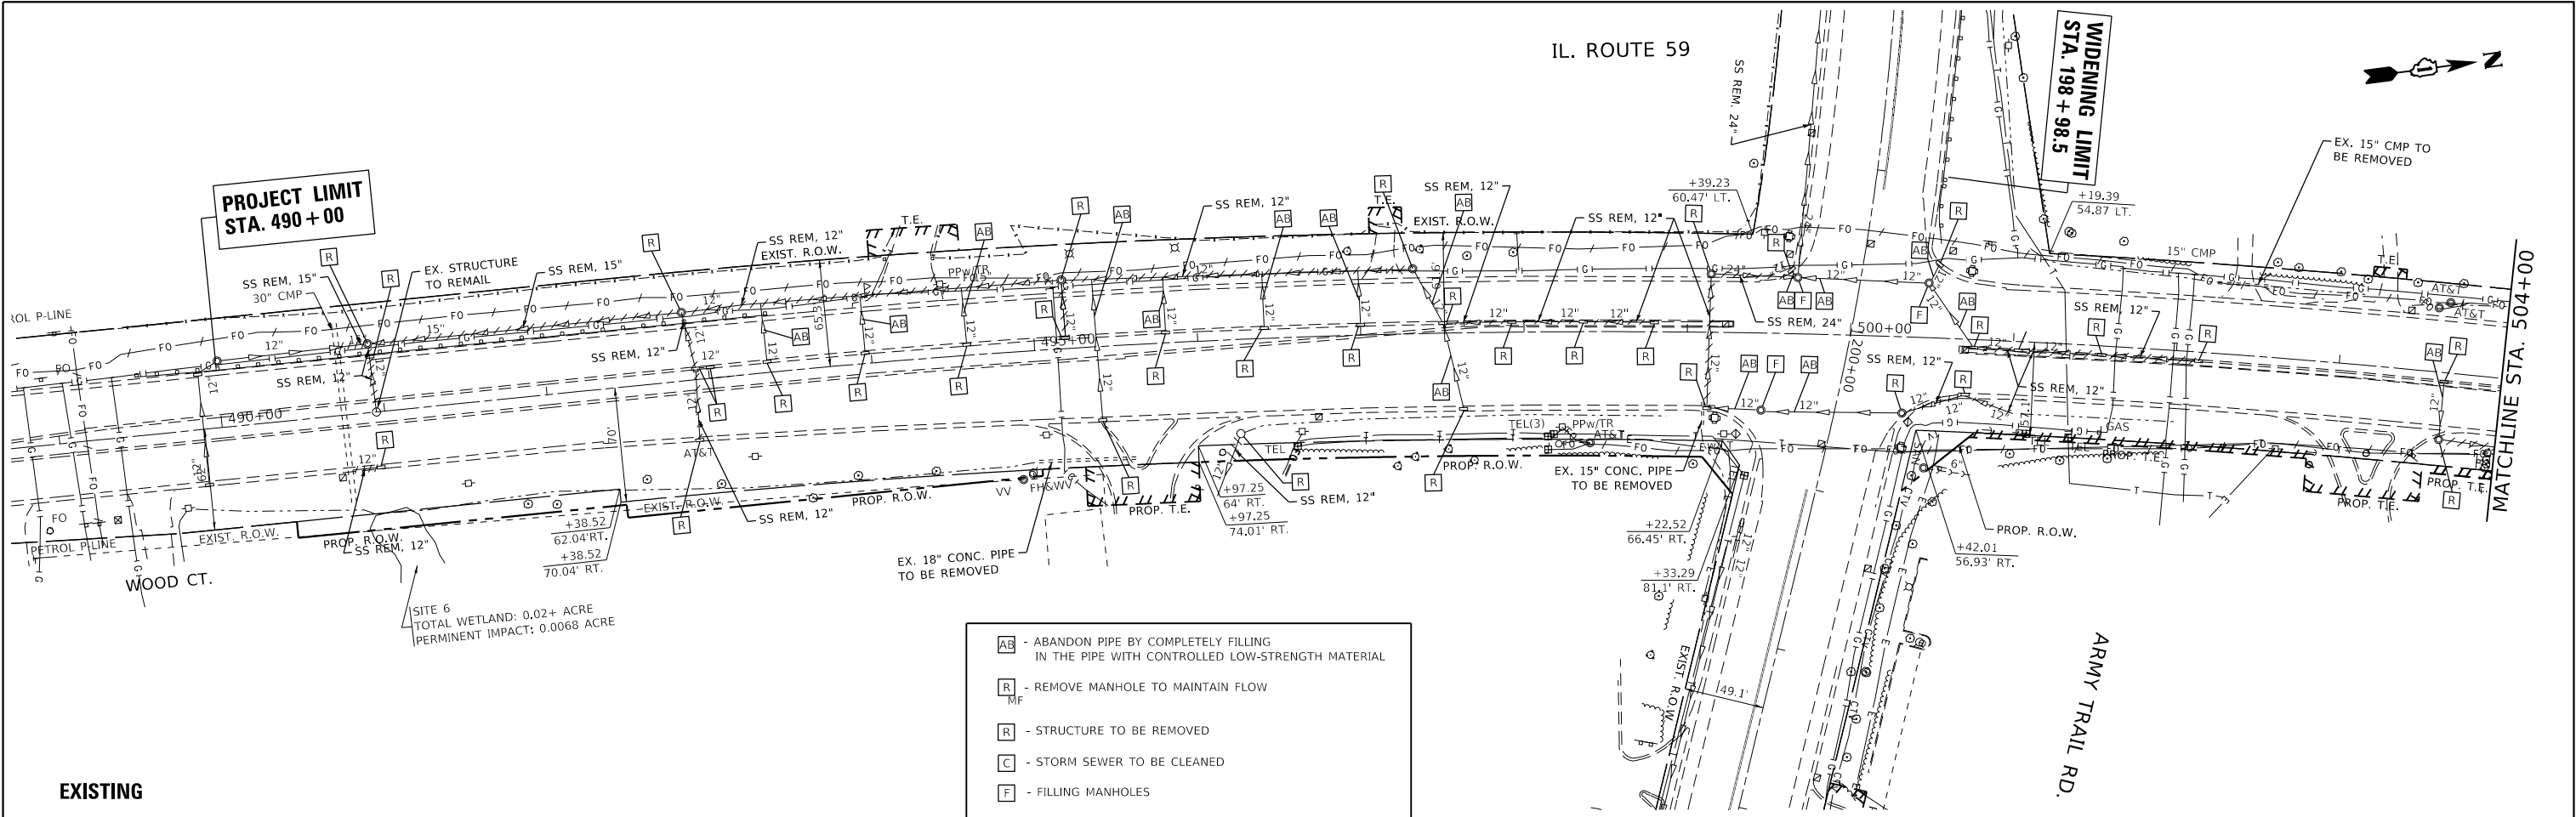


	USER NAME = kalorm	DESIGNED -	REVISED - RK 05/03/2019	STATE OF ILLINOIS DEPARTMENT OF TRANSPORTATION	DRAINAGE AND UTILITY PLAN IL. ROUTE 59 (SUTTON ROAD) AT ARMY TRAIL ROAD				F.A.P. RTE.	SECTION	COUNTY	TOTAL SHEETS	SHEET NO.
		DRAWN -	REVISED -						338		DUPAGE	133	43
	PLOT SCALE = 100,0000' / in.	CHECKED -	REVISED -						CONTRACT NO.				
	PLOT DATE = 4/29/2019	DATE -	REVISED -										
									SCALE: 1"=50'	SHEET	OF	SHEETS	STA.

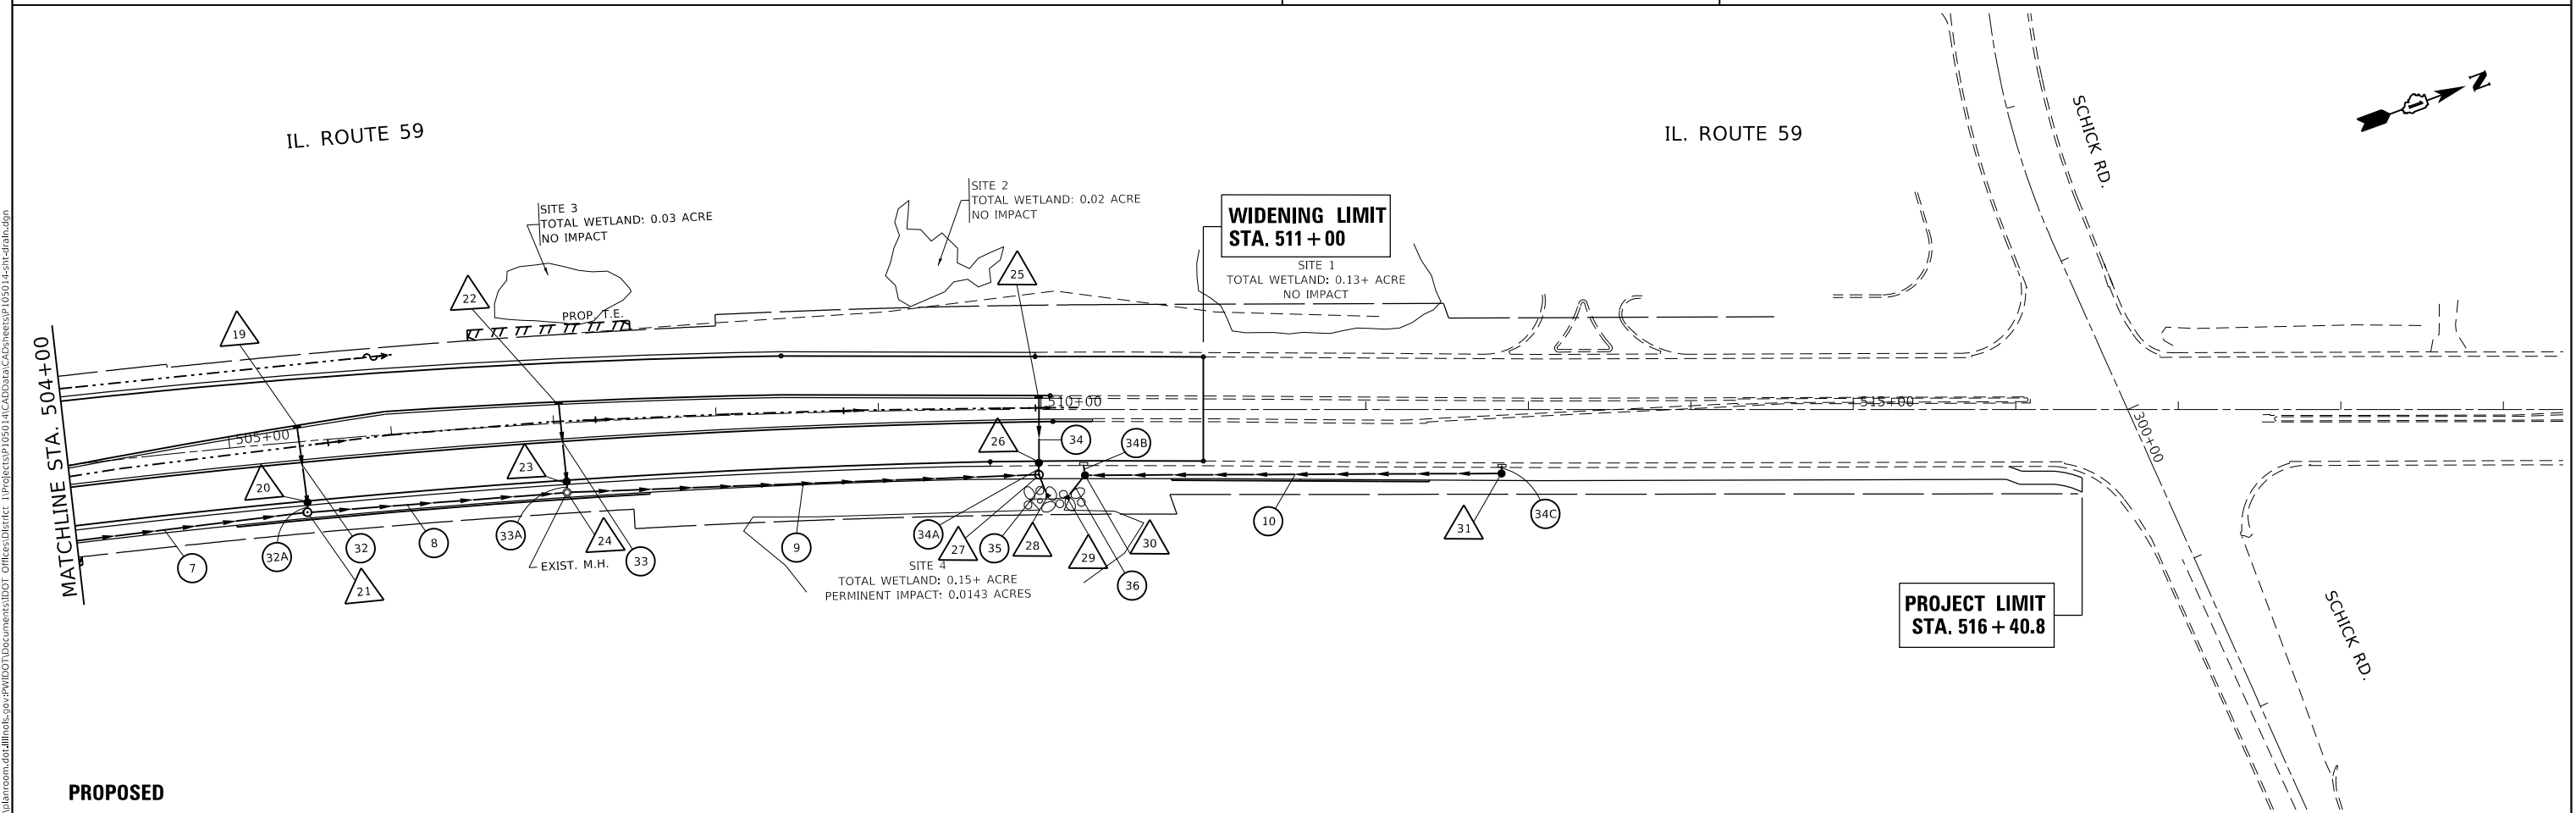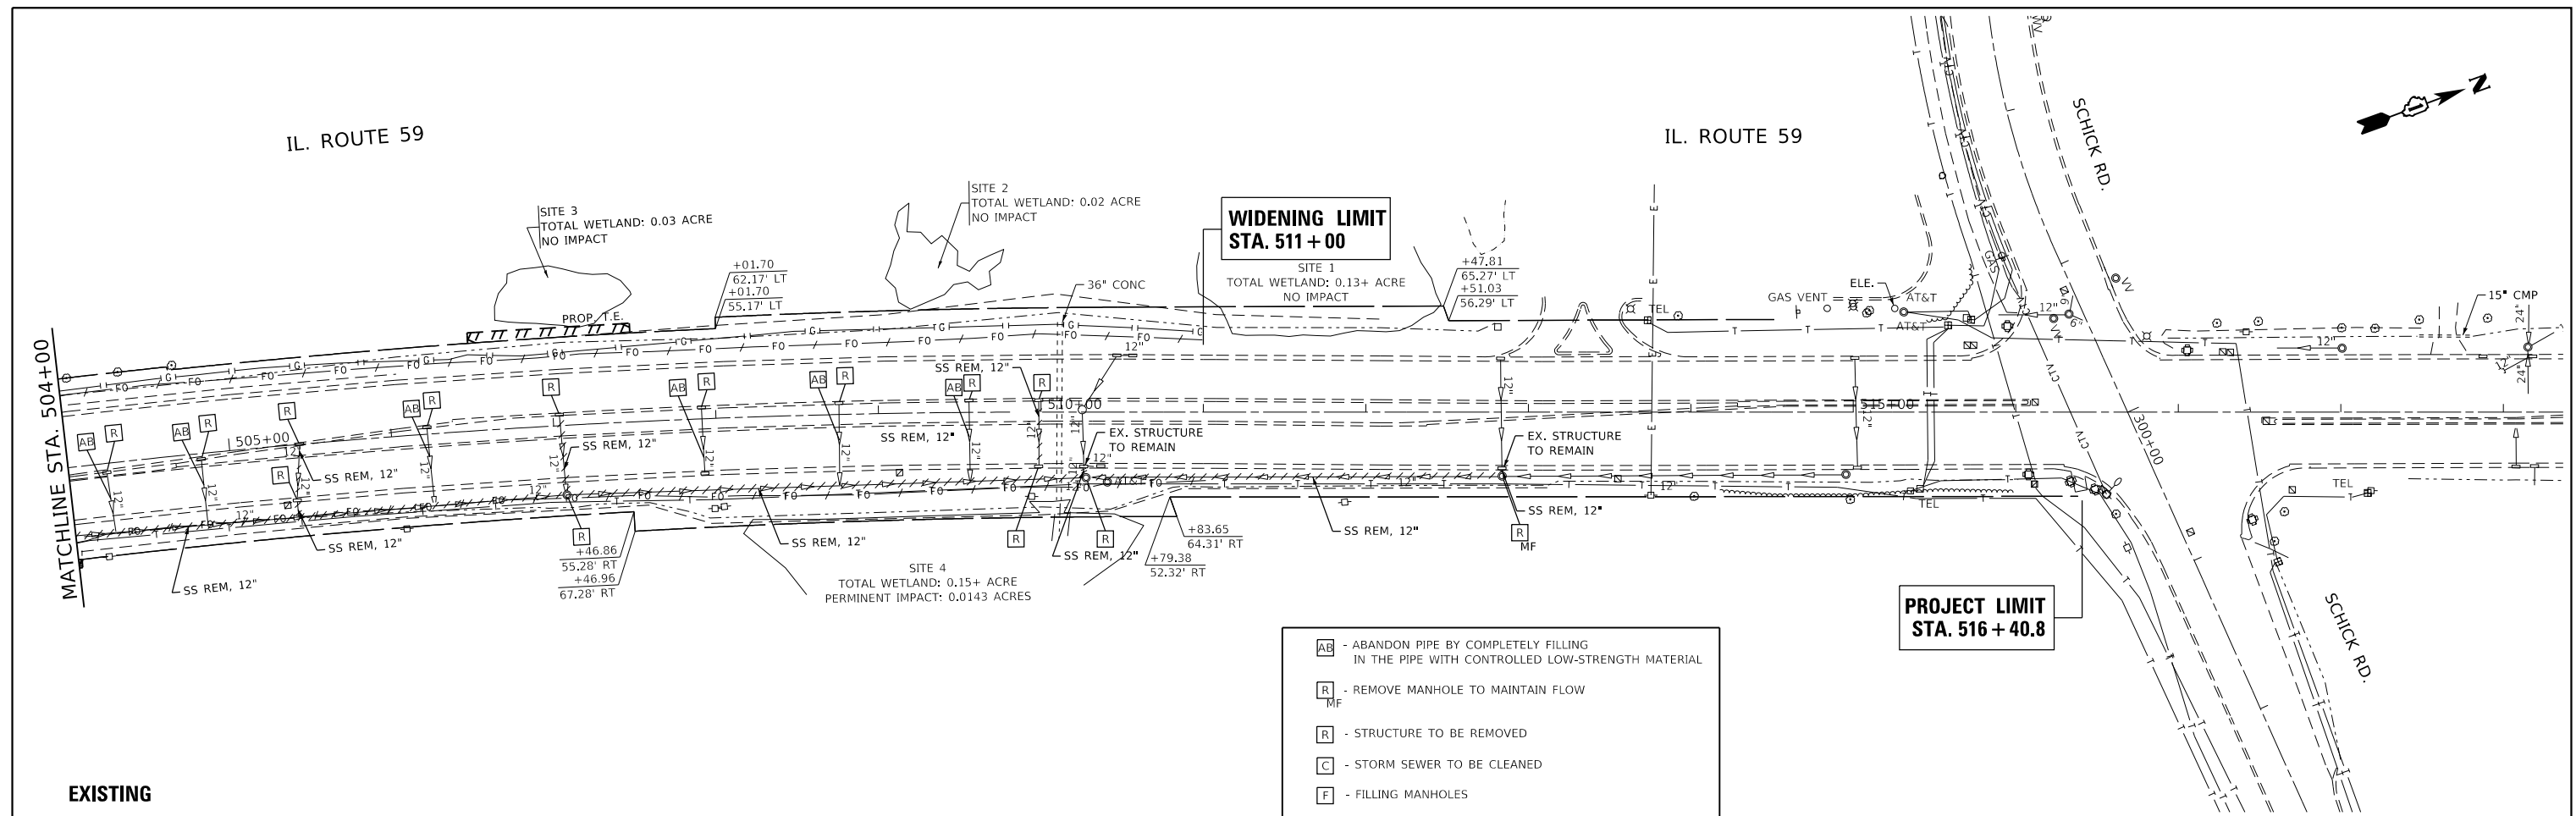

FILE NAME: D:\	USER NAME = kalorn	DESIGNED -	REVISED - RK 05/03/2019	STATE OF ILLINOIS DEPARTMENT OF TRANSPORTATION	DRAINAGE AND UTILITY PLAN IL. ROUTE 59 (SUTTON ROAD) AT ARMY TRAIL ROAD				F.A.P. RTE.	SECTION	COUNTY	TOTAL SHEETS	SHEET NO.
		DRAWN -	REVISED -						338		DUPAGE	133	44
	PLOT SCALE = 100,0000 ' / in.	CHECKED -	REVISED -						CONTRACT NO.				
	PLOT DATE = 4/30/2019	DATE -	REVISED -		SCALE: 1"=50'				SHEET	OF	SHEETS	STA.	TO STA.
										ILLINOIS	FED. AID PROJECT		

PROFILE	SURVEYED _____	BY _____	DATE _____
	PLOTTED _____		
NOTE BOOK _____	GRADES CHECKED _____		
NO. _____	B.M. NOTED _____		
	STRUCTURE NOTATIONS CHKD _____		

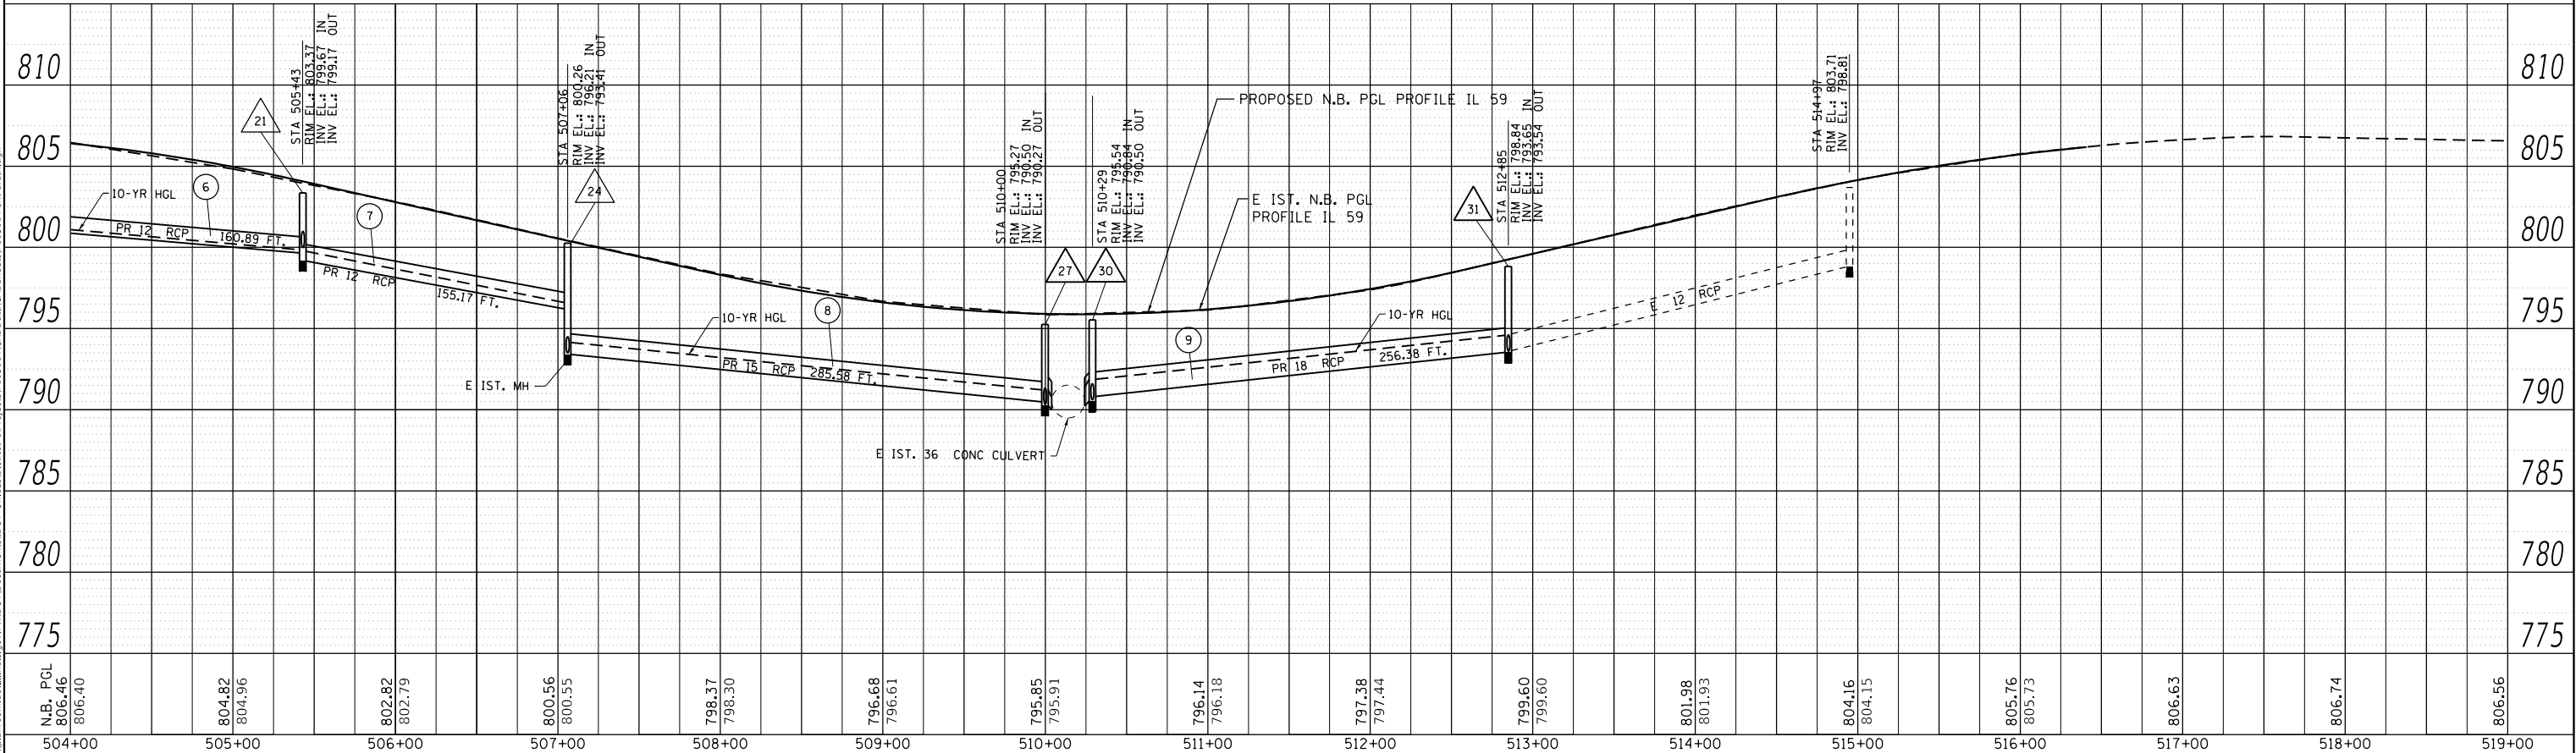


DRAINAGE PROFILE

IL. ROUTE 59 (SUTTON ROAD) AT ARMY TRAIL ROAD


SCALE: 1"= 50'H 5/V	SHEET	OF	SHEETS	STA.	TO STA.
---------------------	-------	----	--------	------	---------



F.A.P. RTE.	SECTION	COUNTY	TOTAL SHEETS	SHEET NO.
338	110TS-N	DUPAGE	133	45
CONTRACT NO. 62F19				
ILLINOIS		FED. AID PROJECT		

PLAN	SURVEYED	BY	DATE
	PLOTTED		
	ALIGNMENT CHECKED		
	CADD FILE NAME		
NOTE BOOK NO.			

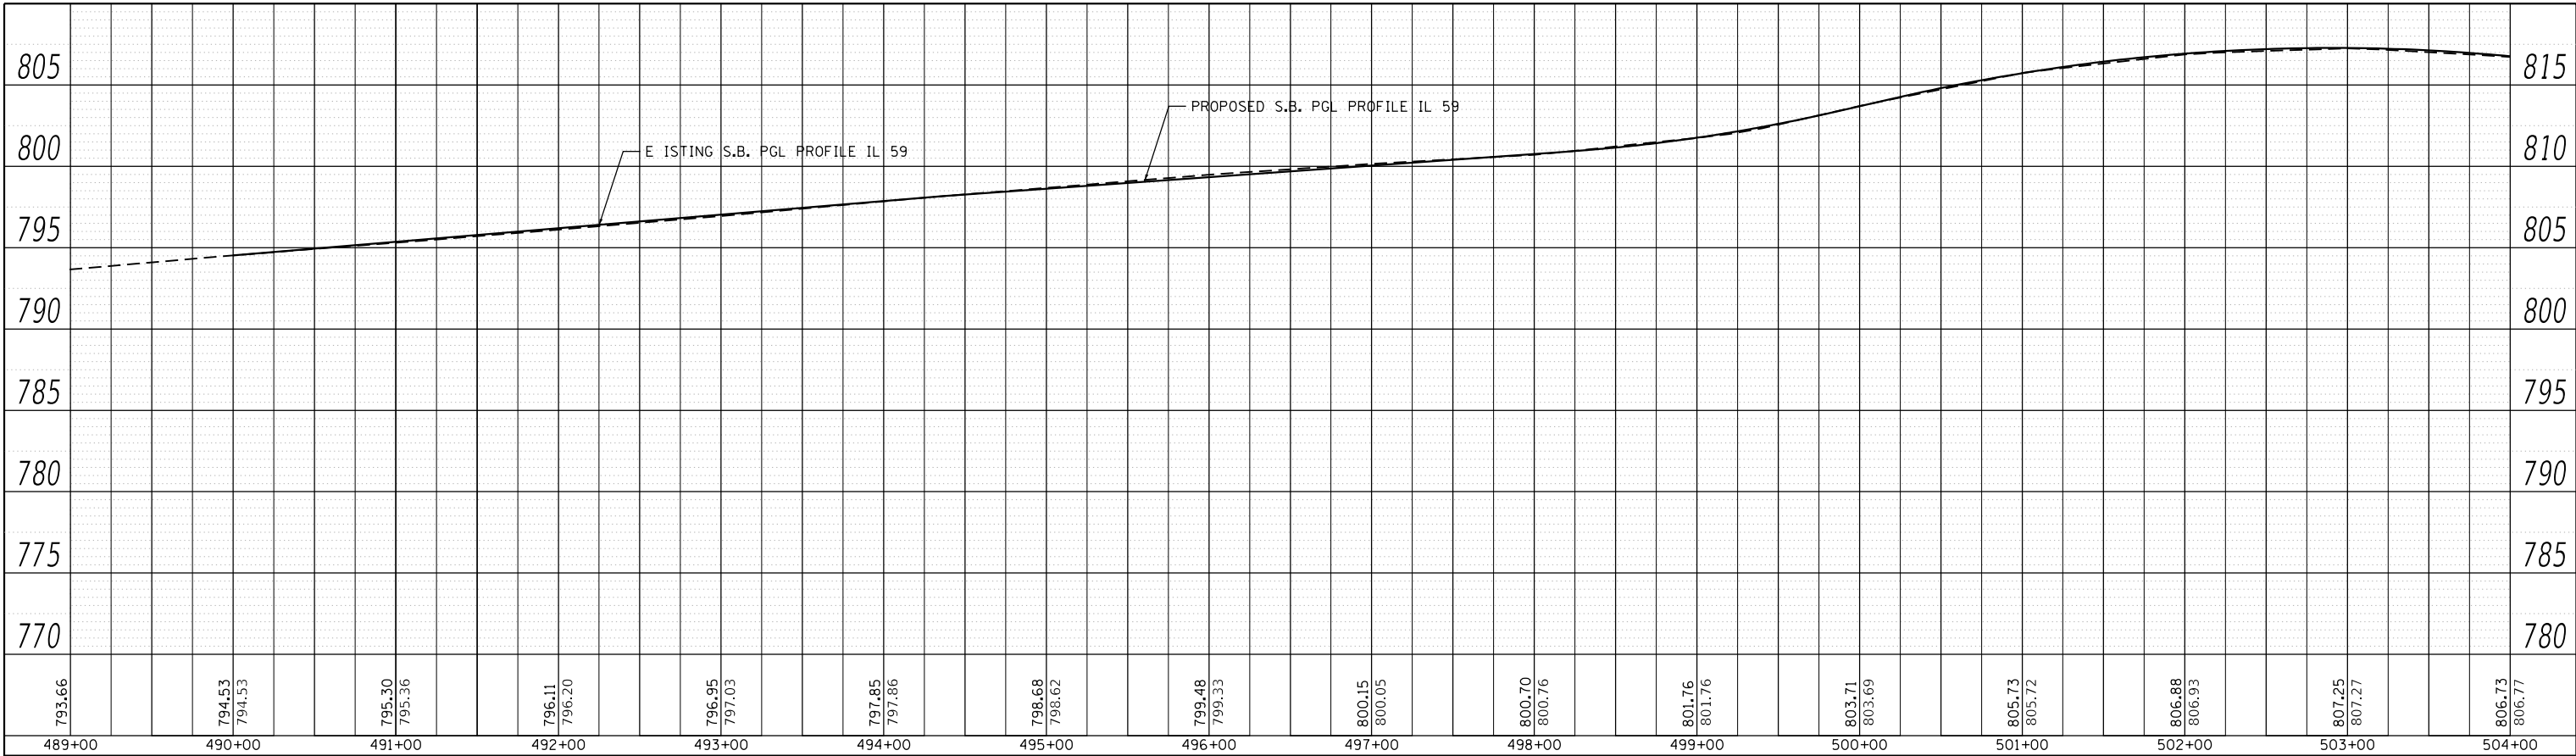

PROFILE	SURVEYED	BY	DATE
	PLOTTED		
	GRADES CHECKED		
	STRUCTURE NOTATIONS CHNG		
NOTE BOOK NO.			

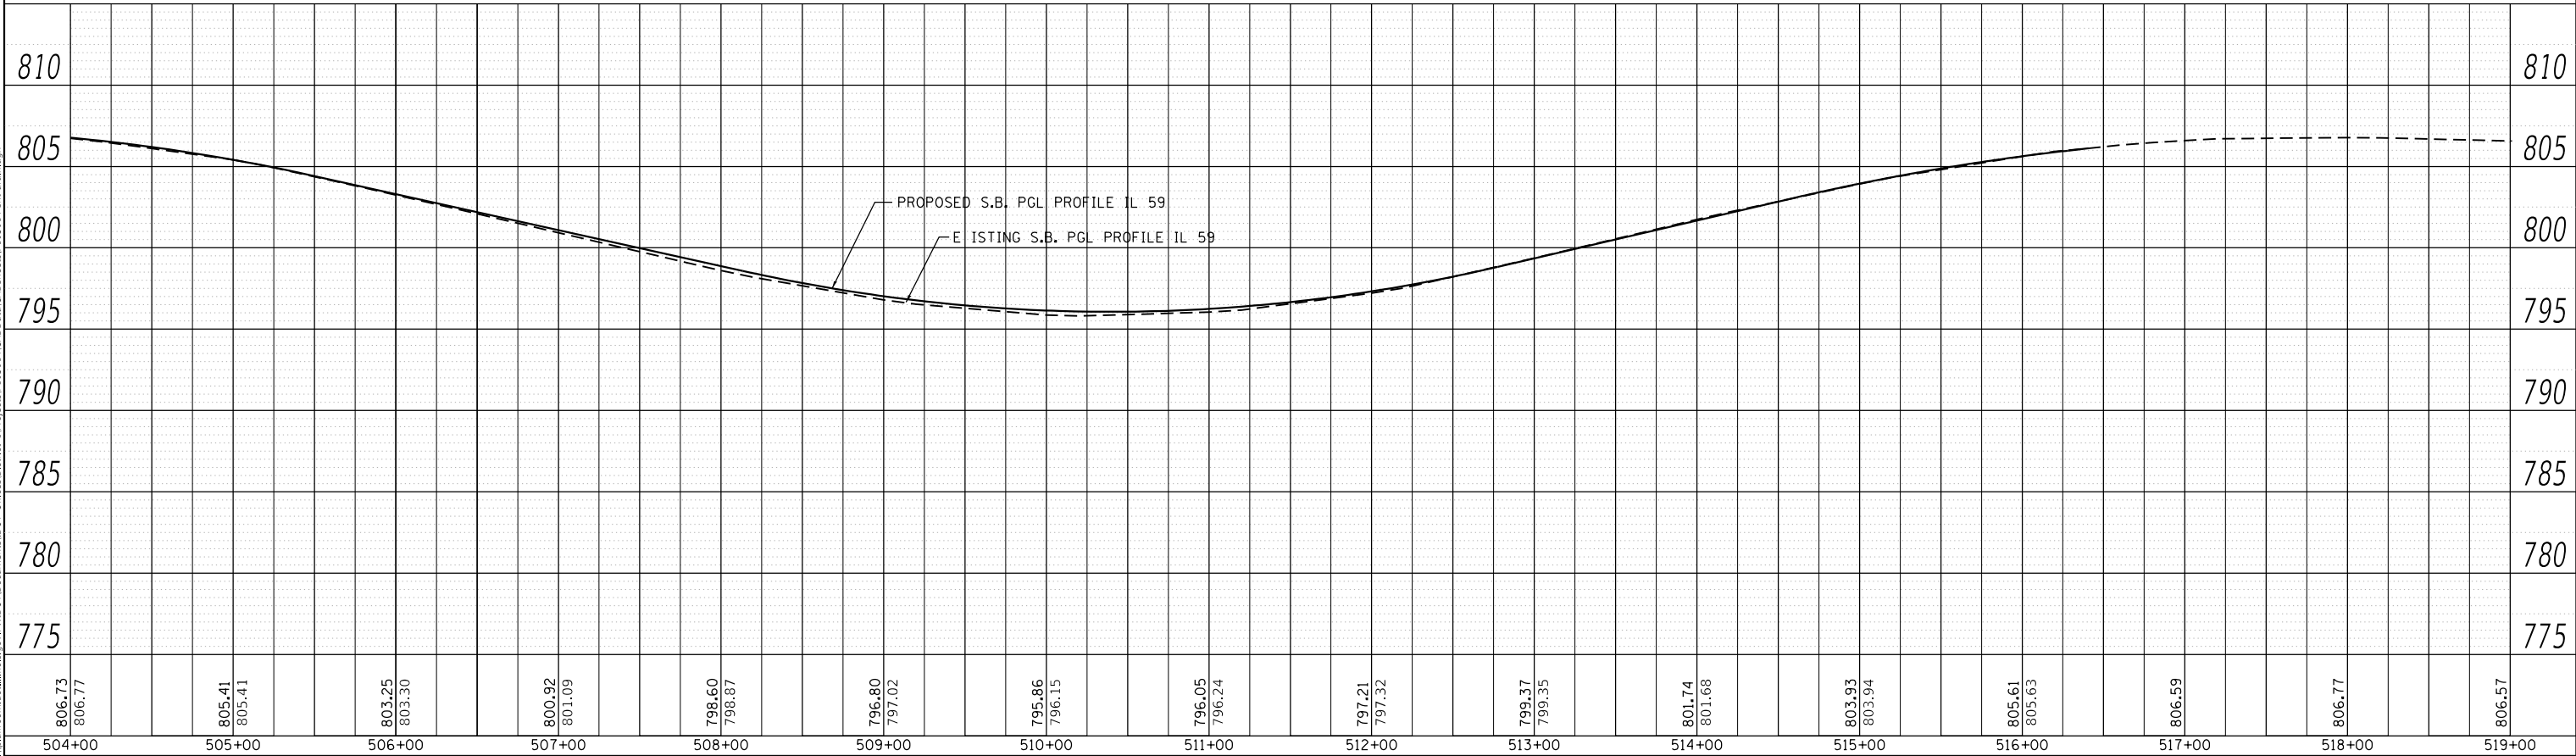

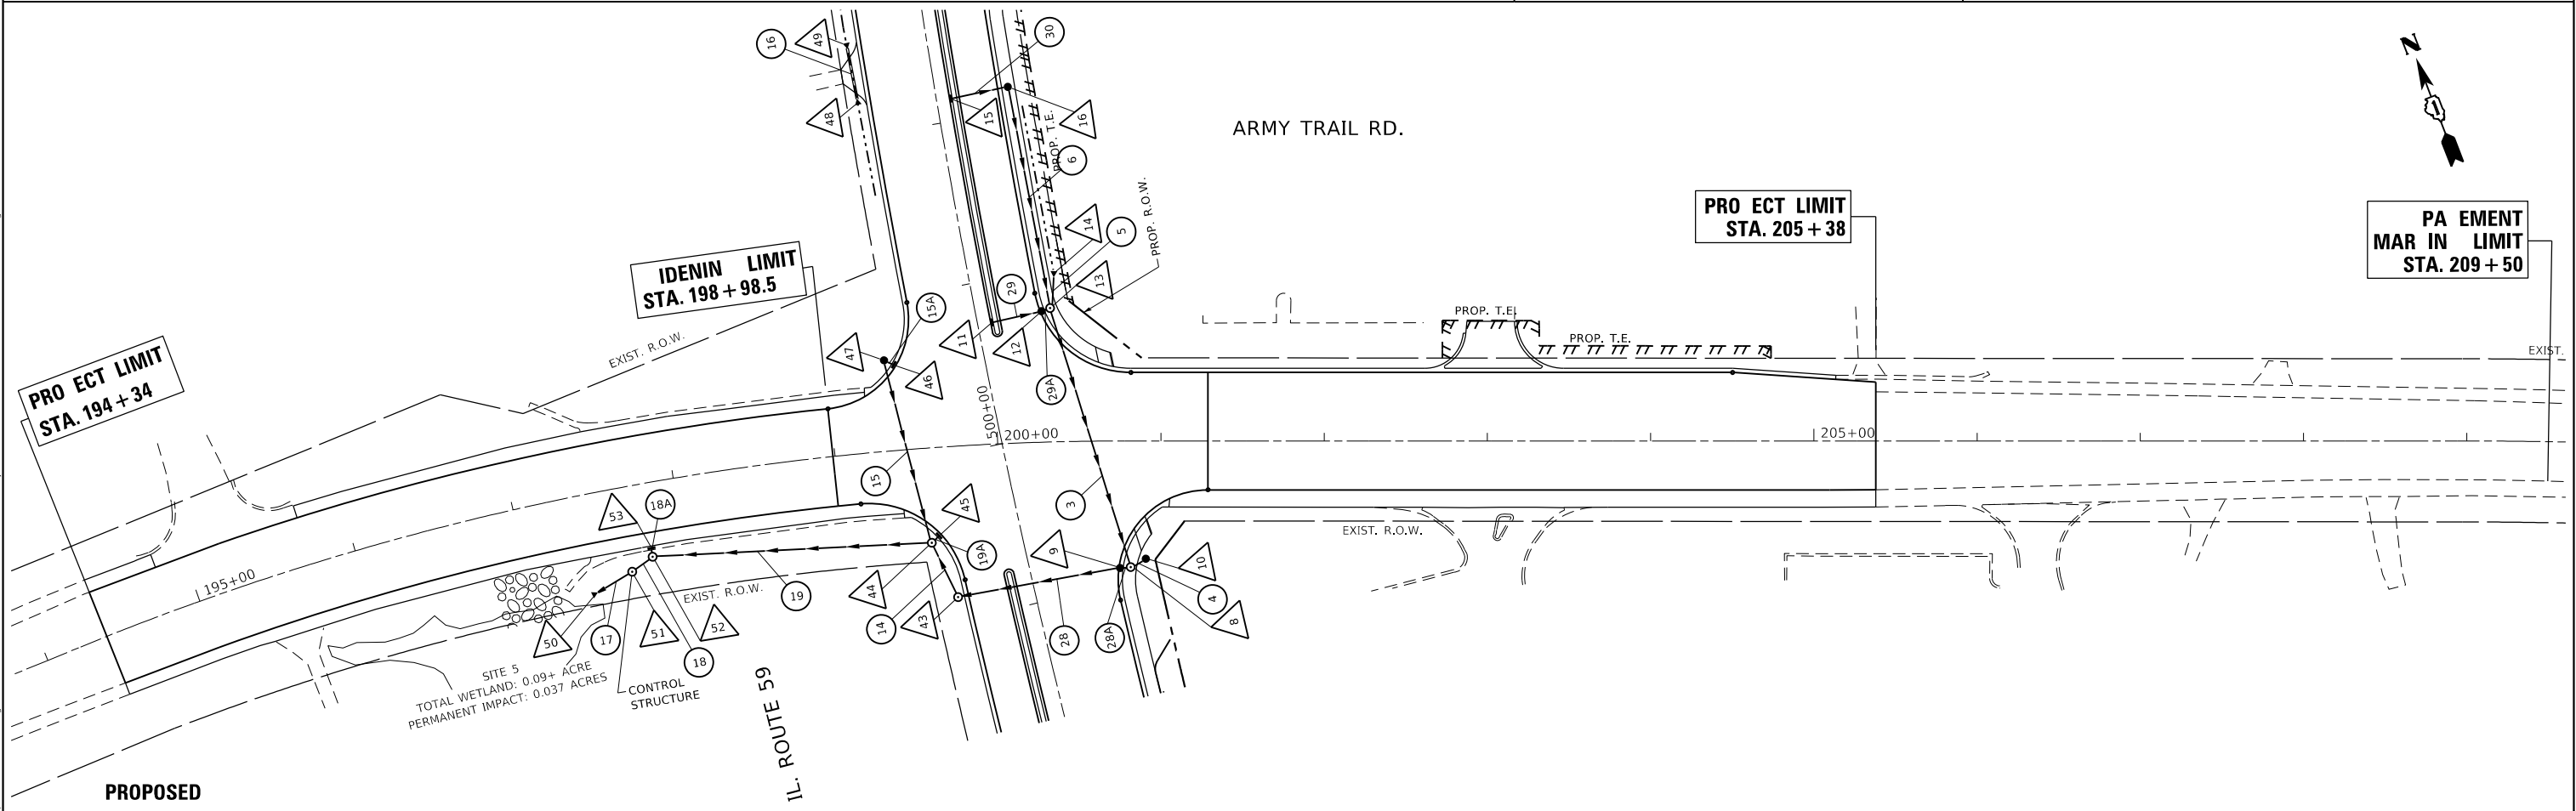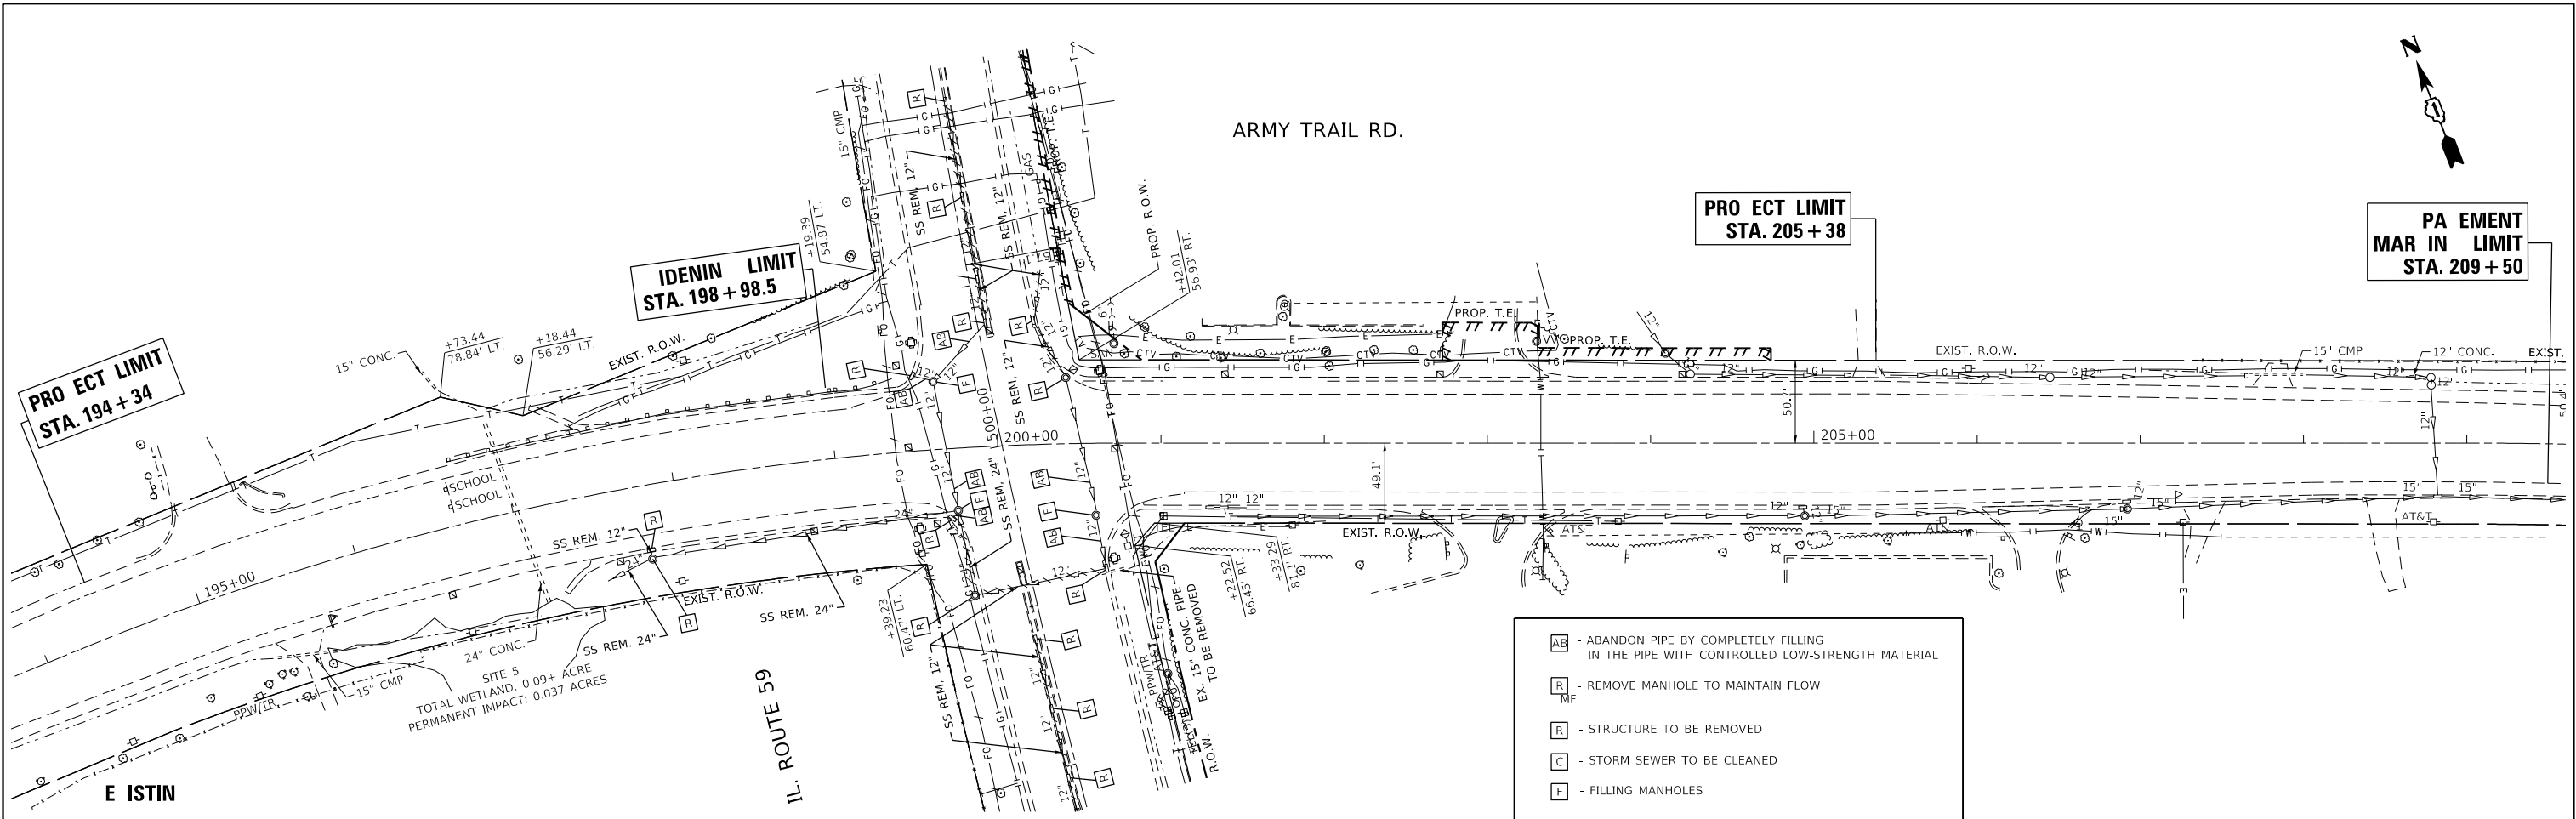


	USER NAME = kalorm	DESIGNED -	REVISED -	STATE OF ILLINOIS DEPARTMENT OF TRANSPORTATION	DRAINAGE AND UTILITY PLAN ARMY TRAIL ROAD AT IL. ROUTE 59 (SUTTON ROAD)				F.A.P. RTE.	SECTION	COUNTY	TOTAL SHEETS	SHEET NO.
		DRAWN -	REVISED -						338		DUPAGE	133	47
	PLOT SCALE = 100,0000 ' / in.	CHECKED -	REVISED -						CONTRACT NO.				
	PLOT DATE = 3/21/2019	DATE -	REVISED -										
						SCALE: 1"=50'	SHEET	OF	SHEETS	STA.	TO STA.	ILLINOIS FED. AID PROJECT	

PLAN	SURVEYED	BY	DATE
	PLOTTED		
NOTE BOOK NO.	ALIGNMENT CHECKED		
	STRUCTURE NOTATIONS CHNGD		

PROFILE	SURVEYED	BY	DATE
	PLOTTED		
NOTE BOOK NO.	GRADES CHECKED		
	STRUCTURE NOTATIONS CHNGD		

MODEL: Default
FILE NAME: p:\w\planning\dot\allinois.gov\PI\DOT\Documents\DOT Offices\District 1\Projects\PI05014\CAD\data\CAD\sheet\PI05014-silt-drain.dgn

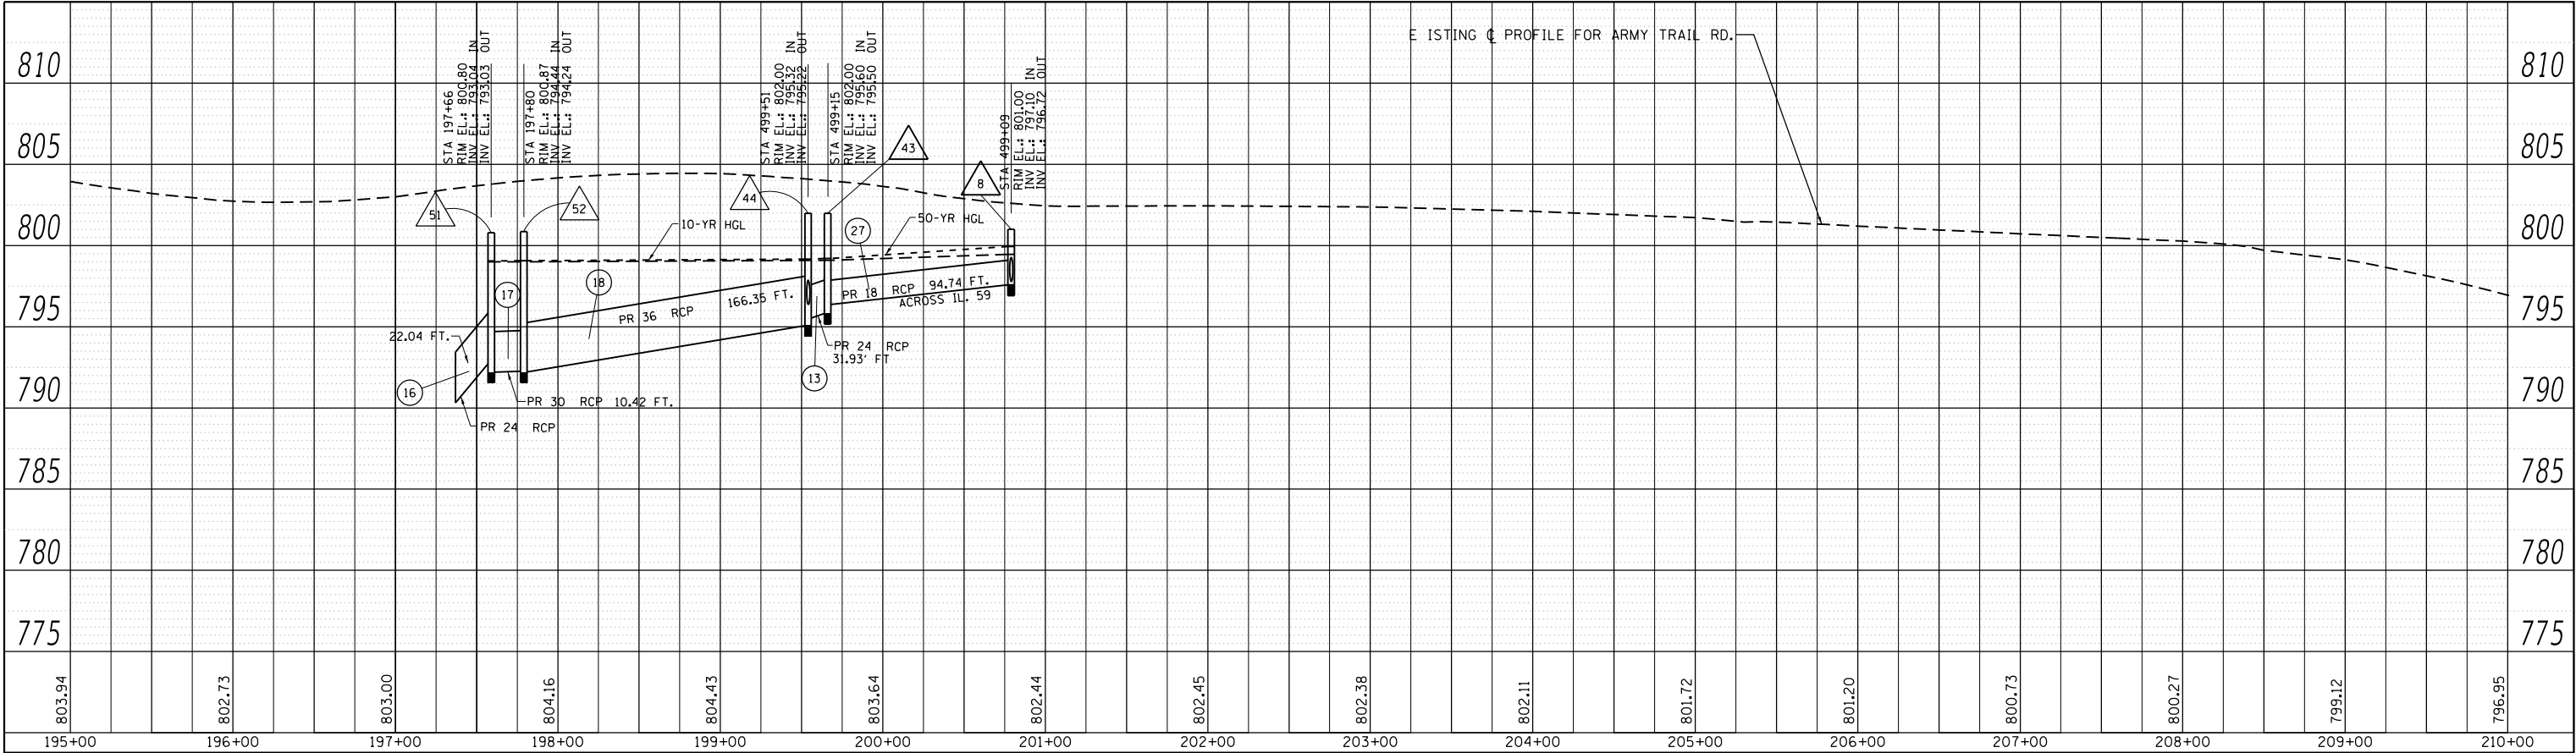

USER NAME = k.alorm	DESIGNED -	REVISED -
	DRAWN -	REVISED -
PLOT SCALE = 100.0000 ' / in.	CHECKED -	REVISED -
PLOT DATE = 3/21/2019	DATE -	REVISED -

STATE OF ILLINOIS
DEPARTMENT OF TRANSPORTATION

DRAINAGE PROFILE ARMY TRAIL ROAD AT IL. ROUTE 59 (SUTTON ROAD)			
SCALE: 1"= 50'H 5"V	SHEET	OF	SHEETS
STA.	TO STA.		

F.A.P. RTE.	SECTION	COUNTY	TOTAL SHEETS	SHEET NO.
338	110TS-N	DUPAGE	133	48
CONTRACT NO. 62F19				
ILLINOIS		FED. AID PROJECT		

DRAINAGE STRUCTURES

	ST- 1 (EXISTING) 4' DIA. CATCH BASIN TYPE A TYPE 1 FRAME, OPEN LID STA. 490+91, 0.0' OFFSET RIM 795.30 INV. 791.60		ST- 11 INLET TYPE A TYPE 23 FRAME AND GRATE STA. 500+74, 8.7' LT INV. 799.71 RIM 805.70	FLAT TOP	ST- 21 5' DIA. MANHOLE TYPE A TYPE 1 FRAME, CLOSED LID STA. 505+43, 43.6' RT INV. 799.67 (S) INV. 799.17 (N) INV. 799.18 (W) RIM 803.37	FLAT TOP	ST- 30 4' DIA. CATCH BASIN TYPE A TYPE 1 FRAME, CLOSED LID STA. 510+29, 40.5' RT INV. 790.84 (N) INV. 790.50 (SE) INV. 790.93 (W) RIM 795.54		ST- 39 5' DIA. MANHOLE TYPE A TYPE 1 FRAME, CLOSED LID STA. 495+45, 46.2' LT INV. 793.04 (N) INV. 792.84 (S) INV. 792.83 (E) RIM 799.34		ST- 48 12" CONCRETE FLARED END SECTION STA 502+26, 47.8' LT INV. 805.26
	ST- 2 4' DIA. CATCH BASIN TYPE A TYPE 24 FRAME AND GRATE STA. 490+95, 33.6' RT INV. 787.46 RIM 794.69		ST- 12 4' DIA. CATCH BASIN TYPE A TYPE 24 FRAME AND GRATE STA. 500+75, 40.1' RT INV 799.42 (W) INV. 799.41 (E) RIM 804.58		ST- 22 INLET TYPE A TYPE 23 FRAME AND GRATE STA. 507+04, 12.3' LT INV. 796.70 RIM 800.91	FLAT TOP	ST- 31 4' DIA. CATCH BASIN TYPE A TYPE 1 FRAME, CLOSED LID STA. 512+85, 39.3' RT INV. 793.65 (N) INV. 793.54 (S) INV. 794.35 (W) RIM 798.84		ST- 40 4' DIA. CATCH BASIN TYPE A TYPE 1 FRAME, OPEN LID STA. 495+45, 0.0' OFFSET INV. 793.64 (E) INV. 793.63 (W) RIM 799.06		ST- 49 12" CONCRETE FLARED END SECTION STA 502+55, 48.8' LT INV. 805.42
	ST- 3 INLET TYPE A TYPE 24 FRAME AND GRATE STA. 492+91, 38.4' RT INV. 791.79 RIM 796.19	FLAT TOP	ST- 13 5' DIA. MANHOLE TYPE A TYPE 1 FRAME, CLOSED LID STA. 500+76, 45.5' RT INV. 799.30 (N) INV. 798.45 (S) INV. 799.40 (W) INV. 801.42 (NE) RIM 805.00	FLAT TOP	ST- 23 4' DIA. CATCH BASIN TYPE A TYPE 24 FRAME AND GRATE STA. 507+06, 36.5' RT INV. 796.23 (E) INV. 796.24 (W) RIM 800.08		ST- 32 18" FLARED CONCRETE END SECTION STA. 490+80, 58.4' LT INV. 786.99		ST- 41 5' DIA. MANHOLE TYPE A TYPE 1 FRAME, CLOSED LID STA. 497+63, 47.9' LT INV. 794.76 (E) INV. 794.75 (S) RIM 800.95		ST- 51 6' DIA. MANHOLE, INLINE DETENTION CONTROL STRUCTURE 2 TYPE 1 FRAME, CLOSED LID STA. 197+66, 52' LT INV. 793.04 (NE) INV. 793.03 (SW) RIM 800.80
	ST- 4 18" CONCRETE FLARED END SECTION STA. 495+28, 68.2' RT INV. 794.55		ST- 14 12" CONCRETE FLARED END SECTION STA. 500+97, 51.8' RT INV. 804.40		ST- 24 (EXISTING) 5' DIA. MANHOLE TYPE A TYPE 1 FRAME, CLOSED LID STA. 507+06, 42.8' RT RIM 800.26 INV. 796.21 (S) INV. 793.41 (N) INV. 796.06 (W)		ST- 33 5' DIA. MANHOLE TYPE A TYPE 1 FRAME, CLOSED LID STA. 490+95, 42.4' LT INV. 787.43 (N) INV. 786.43 (SW) INV. 788.20 (E) RIM 794.63		ST- 42 4' DIA. CATCH BASIN TYPE A TYPE 23 FRAME AND GRATE STA. 497+63, 15.4' LT INV. 794.96 (E) INV. 794.95 (W) RIM 800.50	FLAT TOP	ST- 52 5' DIA MANHOLE TYPE A TYPE 1 FRAME, CLOSED LID STA. 197+80, 45.2' LT INV. 794.44 (SE) INV. 794.24 (SW) INV. 797.40 (N) RIM 800.87
FLAT TOP	ST- 5 INLET TYPE A TYPE 24 FRAME AND GRATE STA. 495+45, 52.5' RT RIM 797.94 INV. 794.14		ST- 15 INLET TYPE A TYPE 23 FRAME AND GRATE STA. 502+14, 8.9' LT INV. 802.19 RIM 806.59		ST- 25 INLET TYPE A TYPE 23 FRAME AND GRATE STA. 510+00, 7.8' LT INV. 790.70 RIM 796.13	FLAT TOP	ST- 34 4' DIA. CATCH BASIN TYPE A TYPE 24 FRAME AND GRATE STA. 490+95, 34.3' LT INV. 788.24 (W) INV. 790.32 (E) RIM 794.89		ST- 43 5' DIA. MANHOLE TYPE A TYPE 1 FRAME, CLOSED LID STA. 499+15, 46.6' LT INV. 795.60 (E) INV. 795.50 (N) RIM 802.00		ST- 53 INLET TYPE A TYPE 24 FRAME AND GRADE STA. 197+80, 39+90 LT INV. 797.43 (S) RIM 802.45
	ST- 6 4' DIA. CATCH BASIN TYPE A TYPE 8 GRATE STA. 496+26, 62.5' RT INV. 795.29 RIM 798.88		ST- 16 4' DIA. CATCH BASIN TYPE A TYPE 1 FRAME, CLOSED LID STA. 502+14, 44.4' RT INV. 801.31 (W) INV. 801.30 (S) RIM 806.50		ST- 26 4' DIA. CATCH BASIN TYPE A TYPE 24 FRAME AND GRATE STA. 510+00, 33.1' RT INV. 790.33 (W) INV. 790.32 (E) RIM 795.50		ST- 35 5' DIA. MANHOLE TYPE A TYPE 1 FRAME, CLOSED LID STA. 492+91, 45.6' LT INV. 791.36 (N) INV. 789.77 (E) INV. 789.76 (S) RIM 797.06	FLAT TOP	ST- 44 6' DIA. MANHOLE TYPE A TYPE 1 FRAME, CLOSED LID STA. 499+51, 55' LT INV. 795.32 (S) INV. 795.22 (NW) INV. 798.00 (N) INV. 798.37 (NE) RIM 802.00		
FLAT TOP	ST- 7 IINLET TYPE A TYPE 24 FRAME AND GRATE STA. 497+63, 51.0' RT INV. 795.56 RIM 799.60		ST- 17 INLET TYPE A TYPE 23 FRAME AND GRATE STA. 503+65, 3.7' LT INV. 801.76 RIM 806.58	FLAT TOP	ST- 27 5' DIA. MANHOLE TYPE A TYPE 1 FRAME, CLOSED LID STA. 510+00, 40.1' RT INV. 790.50 (S) INV. 790.27 (NE) INV. 790.28 (W) RIM 795.27		ST- 36 4' DIA. CATCH BASIN TYPE A TYPE 23 FRAME AND GRATE STA. 492+91, 11.8' LT INV. 790.41 (E) INV. 790.40 (W) RIM 796.87		ST- 45 IINLET TYPE A TYPE 24 FRAME AND GRATE STA. 199+61, 54.0' LT INV. 798.50 RIM 802.68		
	ST- 8 5' DIA. MANHOLE TYPE A TYPE 1 FRAME, CLOSED LID STA. 499+09, 60.7' RT INV. 797.10 (N) INV. 796.72 (W) INV. 796.74 (NE) RIM 801.00		ST- 18 4' DIA. CATCH BASIN TYPE A TYPE 1 FRAME, CLOSED LID STA. 503+71, 47.7' RT INV. 801.14 (W) INV. 801.13 (N) RIM 806.44		ST- 28 15" FLARED CONCRETE END SECTION STA. 510+07, 54.9' RT INV. 790.19		ST- 37 4' DIA. CATCH BASIN TYPE A TYPE 1 FRAME, OPEN LID STA. 492+91, 0.0' OFFSET INV. 790.67 (E) INV. 790.66 (W) RIM 796.98		ST- 46 INLET TYPE A TYPE 24 FRAME AND GRATE STA. 199+48, 52.3' RT INV. 800.65 RIM 805.82		
FLAT TOP	ST- 9 4' DIA. CATCH BASIN TYPE A TYPE 24 FRAME AND GRATE STA. 499+10, 54.3' RT INV. 796.70 (E) INV. 796.66 (W) RIM 800.91		ST- 19 INLET TYPE A TYPE 23 FRAME AND GRATE STA. 505+42, 9.4' LT INV. 799.65 RIM 804.37		ST- 29 18" FLARED CONCRETE END SECTION STA. 510+16, 54.2' RT INV. 790.42		ST- 38 4' DIA. CATCH BASIN TYPE A TYPE 23 FRAME AND GRATE STA. 495+45, 13.7' LT INV. 793.41 (E) INV. 793.40 (W) RIM 798.95	FLAT TOP	ST- 47 4' CATCH BASIN TYPE A TYPE 8 GRATE STA. 500+64, 60.6' LT INV. 800.61 (SE) INV. 800.60 (S) RIM 804.78		
	ST- 10 CATCH BASIN TYPE C TYPE 8 GRATE STA. 499+12, 70.6' RT INV. 796.80 RIM 799.59	FLAT TOP	ST- 20 4' DIA. CATCH BASIN TYPE A TYPE 24, FRAME AND GRATE STA. 505+45, 38.0' RT INV. 799.19 (E) INV. 799.20 (W) RIM 804.06								

NOTES:

1.

ALL STRUCTURES ARE PROPOSED UNLESS OTHERWISE INDICATED.

2.

ALL STATIONS/OFFSETS ARE FROM IL 59 AND ARMY TRAIL RD. ~ UNLESS OTHERWISE NOTED

3.

PIPE UNDERDRAINS TYPE 2 SHALL BE INSTALLED ACCORDING TO SECTION 601 OF THE SSRBC AND STANDARD 601001-05. TOP OF PIPE UNDERDRAINS SHALL BE PLACED MINIMUM 6" BELOW THE AGGREGATE SUBGRADE IMPROVEMENT LAYER. THE COST OF MAKING PIPE UNDERDRAINS CONNECTIONS TO DRAINAGE STRUCTURES SHALL BE INCLUDED IN THE COST OF THE PIPE UNDERDRAINS.

NOTES:

1. ALL STRUCTURES ARE PROPOSED UNLESS OTHERWISE INDICATED.
2. ALL STATIONS/OFFSETS ARE FROM IL 59 AND ARMY TRAIL RD. ~ UNLESS OTHERWISE NOTED
3. PIPE UNDERDRAINS TYPE 2 SHALL BE INSTALLED ACCORDING TO SECTION 601 OF THE SSRBC AND STANDARD 601001-05. TOP OF PIPE UNDERDRAINS SHALL BE PLACED MINIMUM 6" BELOW THE AGGREGATE SUBGRADE IMPROVEMENT LAYER. THE COST OF MAKING PIPE UNDERDRAINS CONNECTIONS TO DRAINAGE STRUCTURES SHALL BE INCLUDED IN THE COST OF THE PIPE UNDERDRAINS.

MODEL: Default FILE: \wntc2_pavlab\room_data\illinois\pav\WIDOT\Documents\DOT_Offices\District_1\Projects\PI\05011\ACAD\data\CAD\sheets\PI\050114-shd-drain.dgn	USER NAME = kalorm	DESIGNED -	REVISED - RK 05/03/2019	STATE OF ILLINOIS DEPARTMENT OF TRANSPORTATION	PROPOSED PIPE AND STRUCTURES TABLE IL. ROUTE 59 (SUTTON ROAD) AT ARMY TRAIL ROAD			F.A.P. RTE.	SECTION	COUNTY	TOTAL SHEETS	SHEET NO.
		DRAWN -	REVISED -					338	110TS-N	DUPAGE	133	49
	PLOT SCALE = 100,0000 ' / in.	CHECKED -	REVISED -					CONTRACT NO. 62F19				
	PLOT DATE = 4/29/2019	DATE -	REVISED -		SCALE: NONE	SHEET	OF	SHEETS	STA.	TO STA.	ILLINOIS FED. AID PROJECT	

MODEL Default
FILE Name: p:\pub\anrcom.d\all\hds.sou\p\WID\DOT\Documents\DOT_Offices\District 1\Projects\p105014\CAD\data\CD\Drawings\p105014-shit-dRAIN.dgn

PROPOSED LON ITUDINAL PIPES

LINE 1
12" STORM SEWER, CLASS A, TYPE 2 - 15.67 FT.
TRENCH BACK FILL= 5.3 CUBIC YARDS

LINE 2
18" STORM SEWER, CLASS A, TYPE 2 - 98.00 FT
(CULVERT W/ 18" CONCRETE FLARED END SECTIONS)
TRENCH BACK FILL= 0.0 CUBIC YARDS

LINE 3
15" STORM SEWER, CLASS A, TYPE 4 - 161.24 FT
TRENCH BACK FILL= 53.7 CUBIC YARDS

LINE 4
18" STORM SEWER, CLASS A, TYPE 4 - 5.64 FT
(W/ 18" CONCRETE FLARED END SECTION)
TRENCH BACK FILL= 0.0 CUBIC YARDS

LINE 5
12" STORM SEWER, CLASS A, TYPE 2 - 16.76 FT
(W/ 12" CONCRETE FLARED END SECTION)
TRENCH BACK FILL= 0.0 CUBIC YARDS

LINE 6
12" STORM SEWER, CLASS A, TYPE 2 - 133.67 FT
TRENCH BACK FILL= 0.0 CUBIC YARDS

LINE 7
12" STORM SEWER, CLASS A, TYPE 4 - 160.89 FT
TRENCH BACK FILL= 0.0 CUBIC YARDS

LINE 8
12" STORM SEWER, CLASS A, TYPE 4 - 155.17 FT
TRENCH BACK FILL= 0.0 CUBIC YARDS

LINE 9
15" STORM SEWER, CLASS A, TYPE 2 - 285.58 FT
TRENCH BACK FILL= 0.0 CUBIC YARDS

LINE 10
18" STORM SEWER, CLASS A, TYPE 2 - 256.38 FT
TRENCH BACK FILL= 0.0 CUBIC YARDS

LINE 11
18" STORM SEWER, CLASS A, TYPE 2 - 191.73 FT
TRENCH BACK FILL= 0.0 CUBIC YARDS

LINE 12
18" STORM SEWER, CLASS A, TYPE 2 - 251.72 FT
TRENCH BACK FILL= 0.0 CUBIC YARDS

LINE 13
18" STORM SEWER, CLASS A, TYPE 2 - 213.77 FT
TRENCH BACK FILL= 0.0 CUBIC YARDS

LINE 14
24" STORM SEWER, CLASS A, TYPE 2 - 32.10 FT
TRENCH BACK FILL= 0.0 CUBIC YARDS

LINE 15
12" STORM SEWER, CLASS A, TYPE 2 - 110.88 FT
TRENCH BACK FILL= 25.8 CUBIC YARDS

LINE 15A
12" STORM SEWER, CLASS A, TYPE 2 - 4.08 FT
TRENCH BACK FILL= 1.0 CUBIC YARDS

LINE 16
12" PIPE CULVERT, CLASS A, TYPE 4 - 28.00 FT
(CULVERT BELOW DRIVEWAY W/ 15" CONCRETE FLARED END SECTIONS)
TRENCH BACK FILL= 0.0 CUBIC YARDS

LINE 17
24" STORM SEWER, CLASS A, TYPE 2 - 22.04 FT
(OUTFALL W/ 24" CONCRETE FLARED END SECTION)
TRENCH BACK FILL= 0.0 CUBIC YARDS

LINE 18
30" STORM SEWER, CLASS A, TYPE 2 - 10.42 FT
TRENCH BACK FILL= 0.0 CUBIC YARDS

LINE 18A
12" STORM SEWER, CLASS A, TYPE 1 - 1.90 FT
TRENCH BACK FILL= 0.47 CUBIC YARDS

LINE 19
36" STORM SEWER, CLASS A, TYPE 2 - 166.35 FT
TRENCH BACK FILL= 0.0 CUBIC YARDS

LINE 19A
12" STORM SEWER, CLASS A, TYPE 2 - 3.30 FT
TRENCH BACK FILL= 0.7 CUBIC YARDS

PROPOSED TRANS ERSE PIPES

LINE 20
18" STORM SEWER, CLASS A, TYPE 2 - 16.6 FT
(OUTFALL W/ 18" CONCRETE FLARED END SECTION)
TRENCH BACK FILL= 0.0 CUBIC YARDS

LINE 21
12" STORM SEWER, CLASS A, TYPE 2 - 37.5 FT
TRENCH BACK FILL= 9.0 CUBIC YARDS

LINE 21A
12" STORM SEWER, CLASS A, TYPE 2 - 3.71 FT
TRENCH BACK FILL= 1.4 CUBIC YARDS

LINE 22
12" STORM SEWER, CLASS A, TYPE 2 - 34.73 FT
TRENCH BACK FILL= 12.7 CUBIC YARDS

LINE 22A
12" STORM SEWER, CLASS A, TYPE 2 - 11.13 FT
TRENCH BACK FILL= 5.3 CUBIC YARDS

LINE 23
12" STORM SEWER, CLASS A, TYPE 2 - 29.56 FT
TRENCH BACK FILL= 15.5 CUBIC YARDS

LINE 24
12" STORM SEWER, CLASS A, TYPE 2 - 50.00 FT
TRENCH BACK FILL= 11.9 CUBIC YARDS

LINE 24A
12" STORM SEWER, CLASS A, TYPE 2 - 9.74 FT
TRENCH BACK FILL= 3.7 CUBIC YARDS

LINE 25
12" STORM SEWER, CLASS A, TYPE 2 - 28.16 FT
TRENCH BACK FILL= 12.3 CUBIC YARDS

LINE 26
12" STORM SEWER, CLASS A, TYPE 4 - 63.60 FT
TRENCH BACK FILL= 19.5 CUBIC YARDS

LINE 27
12" STORM SEWER, CLASS A, TYPE 2 - 28.36 FT
TRENCH BACK FILL= 11.9 CUBIC YARDS

LINE 28
18" STORM SEWER, CLASS A, TYPE 4 - 96.70 FT
TRENCH BACK FILL= 36.4 CUBIC YARDS

LINE 28A
12" STORM SEWER, CLASS A, TYPE 2 - 2.12 FT
TRENCH BACK FILL= 0.5 CUBIC YARDS

LINE 29
12" STORM SEWER, CLASS A, TYPE 2 - 28.85FT
TRENCH BACK FILL= 11.0 CUBIC YARDS

LINE 29A
12" STORM SEWER, CLASS A, TYPE 2 - 1.00 FT
TRENCH BACK FILL= 0.4 CUBIC YARDS

LINE 30
12" STORM SEWER, CLASS A, TYPE 2 - 33.03 FT
TRENCH BACK FILL= 10.1 CUBIC YARDS

LINE 31
12" STORM SEWER, CLASS A, TYPE 4 - 41.70 FT
TRENCH BACK FILL= 15.5 CUBIC YARDS

LINE 32
12" STORM SEWER, CLASS A, TYPE 4 - 44.66 FT
TRENCH BACK FILL= 13.5 CUBIC YARDS

LINE 32A
12" STORM SEWER, CLASS A, TYPE 2 - 1.37 FT
TRENCH BACK FILL= 0.4 CUBIC YARDS

LINE 33
STA 507+06
12" STORM SEWER, CLASS A, TYPE 2 - 46.16 FT
TRENCH BACK FILL= 10.6 CUBIC YARDS

LINE 33A
12" STORM SEWER, CLASS A, TYPE 2 - 2.03 FT
TRENCH BACK FILL= 0.5 CUBIC YARDS

LINE 34
12" STORM SEWER, CLASS A, TYPE 2 - 38.25 FT
TRENCH BACK FILL= 13.9 CUBIC YARDS

LINE 34A
12" STORM SEWER, CLASS A, TYPE 2 - 2.17 FT
TRENCH BACK FILL= 1.3 CUBIC YARDS

LINE 34B
12" STORM SEWER, CLASS A, TYPE 2 - 4.44 FT
TRENCH BACK FILL= 1.2 CUBIC YARDS

LINE 34C
12" STORM SEWER, CLASS A, TYPE 2 - 2.14 FT
TRENCH BACK FILL= 0.6 CUBIC YARDS



LINE 35
15" STORM SEWER CLASS A, TYPE 2 - 9.36 FT
(OUTFALL W/ 15" CONCRETE FLARED END SECTION)
TRENCH BACK FILL= 0.0 CUBIC YARDS

LINE 36
18" STORM SEWER, CLASS A, TYPE 2 - 12.40 FT
(OUTFALL W/ 18" CONCRETE FLARED END SECTIONS)
TRENCH BACK FILL= 0.0 CUBIC YARDS

ALL STATIONS/OFFSETS ARE FROM IL 59 AND
ARMY TRAIL RD. ~ UNLESS OTHERWISE NOTED

PIPE UNDERDRAINS TYPE 2 SHALL BE INSTALLED ACCORDING TO
SECTION 601 OF THE SSRBC AND STANDARD 601001-05. TOP OF
PIPE UNDERDRAINS SHALL BE PLACED MINIMUM 6" BELOW THE
AGGREGATE SUBGRADE IMPROVEMENT LAYER. THE COST OF
MAKING PIPE UNDERDRAINS CONNECTIONS TO DRAINAGE
STRUCTURES SHALL BE INCLUDED IN THE COST OF THE PIPE
UNDERDRAINS.

	USER NAME = kalorm	DESIGNED -	REVISED -	STATE OF ILLINOIS DEPARTMENT OF TRANSPORTATION	PROPOSED PIPE AND STRUCTURES TA LE IL. ROUTE 59 (SUTTON ROAD) AT ARMY TRAIL ROAD		F.A.P. RTE.	SECTION	COUNTY	TOTAL SHEETS	SHEET NO.
		DRAWN -	REVISED -				338	110TS-N	DUPAGE	133	50
	PLOT SCALE = 100.0000 ' / in.	CHECKED -	REVISED -				CONTRACT NO. 62F19				
	PLOT DATE = 3/21/2019	DATE -	REVISED -		SCALE: NONE	SHEET OF SHEETS	STA.	TO STA.	ILLINOIS FED. AID PROJECT		

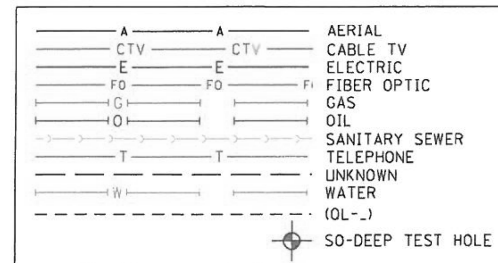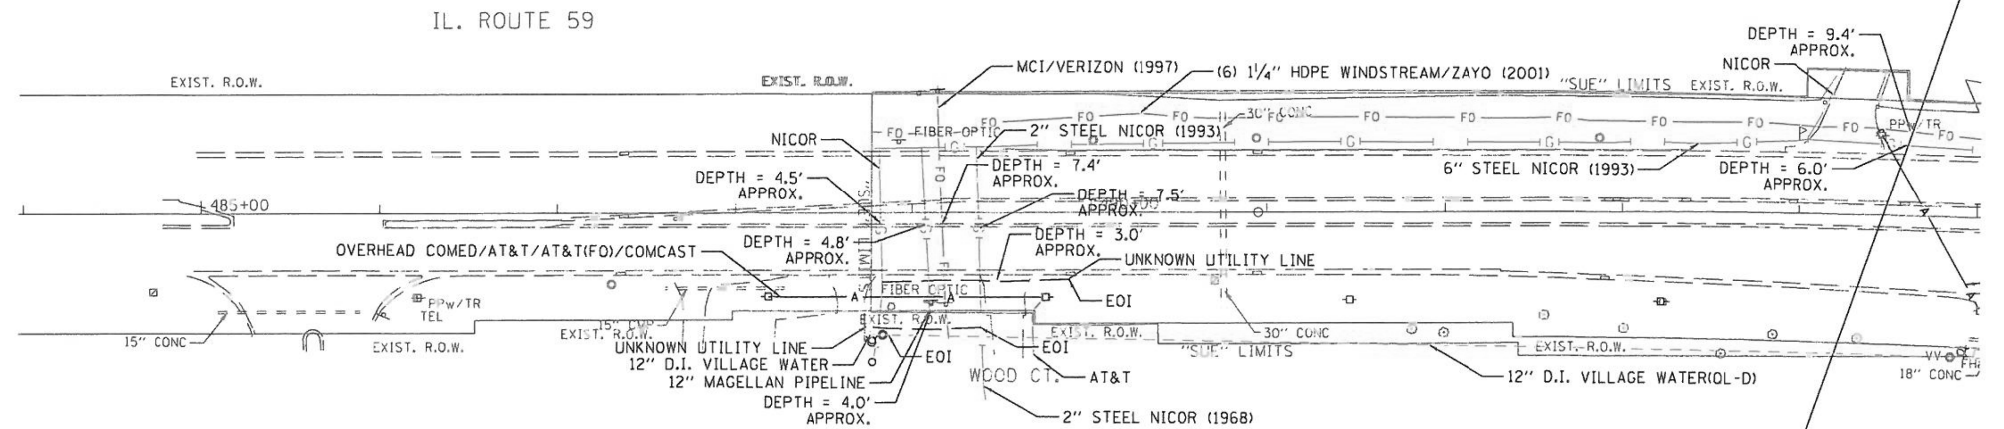

ILLINOIS
SCOTT ALLEN WECHTER
REGISTERED PROFESSIONAL ENGINEER
No. 001-000000


I, SCOTT ALLEN WECHTER, CERTIFY TO THE ILLINOIS DEPARTMENT OF TRANSPORTATION THAT TO THE BEST OF MY KNOWLEDGE, INFORMATION, AND BELIEF, THE UTILITY INFORMATION DEPICTED BY SO-DEEP, INC. ON THIS PLAN SHEET WAS OBTAINED AND COMPILED UNDER MY DIRECT SUPERVISION USING ACCEPTED PRACTICES AND PROCEDURES.

Scott Allen Wechter
SO-DEEP, INC.
DATE: 10-24-17

SO-DEEP
The Subsurface
Utility Engineering
Company
8397 Euclid Avenue
Manassas Park, VA 20111
703-361-6200

D162F17-SUE.DGN	Designated By: P.R.
Sheet: 1	Drafted By: B.S.
Date: 10-24-2017	Checked By: S.W.
SIXG122	

FILE NAME =	USER NAME = kalorm	DESIGNED -	REVISED -	STATE OF ILLINOIS DEPARTMENT OF TRANSPORTATION	SUE INVESTIGATION AND UNDERGROUND UTILITIES IL ROUTE 59 AT ARMY TRAIL ROAD	F.A.P. RTE.	SECTION	COUNTY	TOTAL SHEETS	SHEET NO.
pwc:\planroom\dot\illinois\gov\PWIDOT\Documents\IDOT\Offices\District 1\Projects\P105014\CADDData\Design\P105014-sh-		DRAWN -	REVISED -			338	110TS-N	DUPAGE	133	51
PLOT SCALE = 100,0000' / in.		CHECKED -	REVISED -			CONTRACT NO. 62F19				
PLOT DATE = 3/22/2019		DATE -	REVISED -			ILLINOIS FED. AID PROJECT				
Default					SCALE:	SHEET	OF	SHEETS	STA.	TO STA.

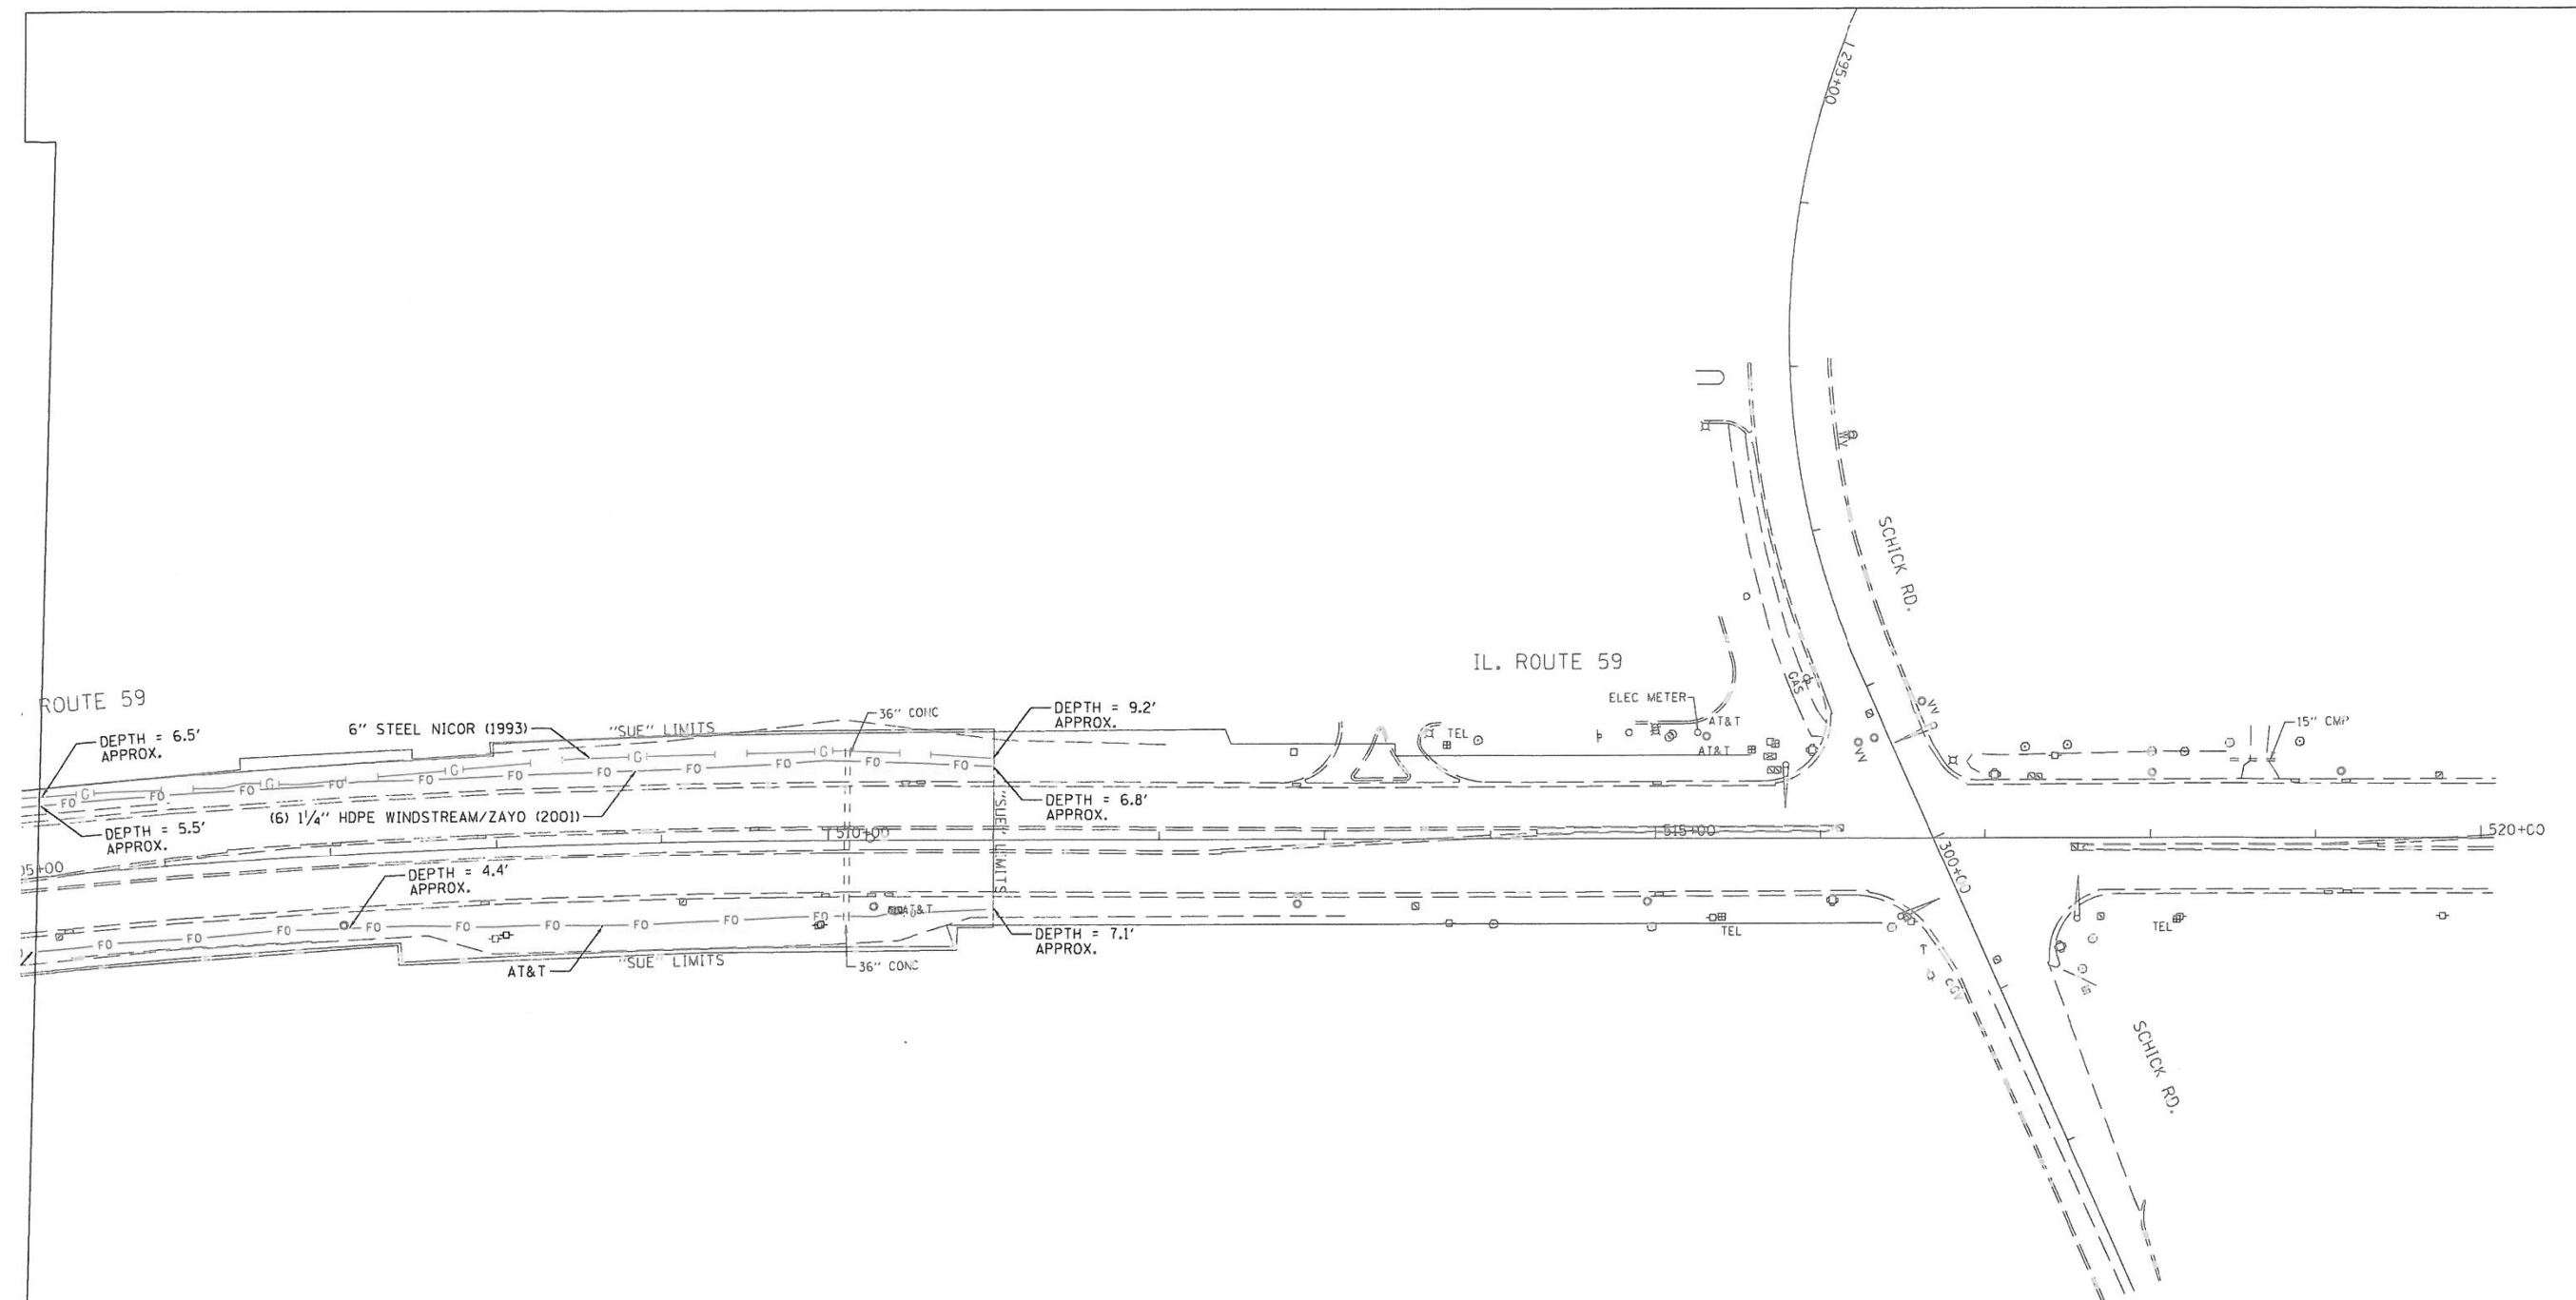

— A —	— A —	AERIAL
— CTV —	— CTV —	CABLE TV
— E —	— E —	ELECTRIC
— FO —	— FO —	FIBER OPTIC
— G —	— G —	GAS
— O —	— O —	OIL
— T —	— T —	SANITARY SEWER
— W —	— W —	TELEPHONE
— — —	— — —	UNKNOWN
— — —	— — —	WATER
— — —	— — —	(OL -)
— — —	— — —	SO-DEEP TEST HOLE

ILLINOIS
SCOTT ALLEN
REGISTERED PROFESSIONAL ENGINEER
No. 124-17

I, SCOTT ALLEN WECHTER, CERTIFY TO THE ILLINOIS DEPARTMENT OF TRANSPORTATION THAT TO THE BEST OF MY KNOWLEDGE, INFORMATION, AND BELIEF, THE UTILITY INFORMATION DEPICTED BY SO-DEEP, INC. ON THIS PLAN SHEET WAS OBTAINED AND COMPILED UNDER MY DIRECT SUPERVISION USING ACCEPTED PRACTICES AND PROCEDURES.

DATE: 10-24-17

SO-DEEP The Subsurface Utility Engineering Company 8591 Euclid Avenue Manassas Park, VA 20111 703-361-6005	Designated By: P.R. Drafted By: B.S. Checked By: S.W. SIXG122
D162F17-SUE.DGN	
Sheet: 3	
Date: 10-24-2017	

3

FILE NAME =	USER NAME = kalorm	DESIGNED -	REVISED -	STATE OF ILLINOIS DEPARTMENT OF TRANSPORTATION	SUE INVESTIGATION AND UNDERGROUND UTILITIES IL ROUTE 59 AT ARMY TRAIL ROAD	F.A.P. RTE.	SECTION	COUNTY	TOTAL SHEETS	SHEET NO.
pw:\planroom\dtd\illinois.gov\PWDOT\Documents\IDOT\Offices\District 1\Projects\P105014\CADDData\Design\P105014-sh-		DRAWN -	REVISED -			338	110TS-N	DUPAGE	133	53
PLOT SCALE = 100,0000' / in.		CHECKED -	REVISED -			CONTRACT NO. 62F19				
PLOT DATE = 3/22/2019		DATE -	REVISED -			ILLINOIS FED. AID PROJECT				
Default					SCALE:	SHEET	OF	SHEETS	STA.	TO STA.

PART OF SECTION 16, TWP. 40 N., R. 9 E. OF THE 3RD. P.M., IN DUPAGE COUNTY, ILLINOIS.


LEGEND



SECTION CORNER



QUARTER SECTION CORNER

 

GRAPHIC SCALE
FEET
0 50
SCALE: 1" = 50'

- SECTION / QUARTER SECTION LINE
PLATTED LOT LINES
PROPERTY (DEED) LINE
APPL
APPARENT PROPERTY LINE
EXISTING CENTERLINE
PROPOSED CENTERLINE
EXISTING RIGHT OF WAY LINE
PROPOSED RIGHT OF WAY LINE
EXISTING EASEMENT
PROPOSED EASEMENT
EXISTING ACCESS CONTROL LINE
AC
PROPOSED ACCESS CONTROL LINE
MEASURED / CALCULATED DIMENSION
RECORDED DIMENSION
EXISTING BUILDING

- IRON PIPE OR ROD FOUND
+ CUT CROSS FOUND OR SET
● 5 / 8" REBAR SET
■ STAKING OF PROPOSED RIGHT OF WAY. SET DIVISION OF HIGHWAYS SURVEY MARKER TO MONUMENT THE POSITION SHOWN, IDENTIFIED BY INSCRIPTION DATA AND SURVEYORS REGISTRATION NUMBER.
■ M STAKING OF PROPOSED RIGHT OF WAY IN CULTIVATED AREAS. BURIED 5/8 INCH METAL ROD 20 INCHES BELOW GROUND TO MARK FUTURE SURVEY MARKER POSITION IDENTIFIED BY COLORED PLASTIC CAP BEARING SURVEYORS REGISTRATION NUMBER.
⊙ PERMANENT SURVEY MARKER, I.D.O.T. STANDARD 2135 (TO BE SET BY OTHERS)
□ RIGHT OF WAY STAKING PROPOSED TO BE SET

ALL DIMENSIONS ARE MEASURED UNLESS OTHERWISE SPECIFIED. BEARINGS AND DISTANCES SHOWN HEREON REFERENCE THE ILLINOIS STATE PLANE COORDINATE SYSTEM, EAST ZONE, NORTH AMERICAN DATUM OF 1983 (2011 ADJUSTMENT) "GRID". ALL MEASURED AND CALCULATED DISTANCES ARE "GRID" NOT "GROUND". TO OBTAIN GROUND DISTANCES, DIVIDE GRID DISTANCES SHOWN BY THE COMBINATION FACTOR OF 0.9999481489. AREAS SHOWN ON THIS PLAT ARE "GROUND".

STATE OF ILLINOIS
COUNTY OF KANE

THIS IS TO CERTIFY THAT WE, ENGINEERING ENTERPRISES INC. AN ILLINOIS PROFESSIONAL DESIGN FIRM LAND SURVEYING CORPORATION, NUMBER 184-002003, HAVE SURVEYED THE PLAT OF HIGHWAYS SHOWN HEREON IN SECTION 16, TOWNSHIP 40 NORTH, RANGE 9 EAST OF THE THIRD PRINCIPAL MERIDIAN, DUPAGE COUNTY, THAT THE SURVEY IS TRUE AND COMPLETE AS SHOWN TO THE BEST OF MY KNOWLEDGE AND BELIEF, THAT THE PLAT CORRECTLY REPRESENTS SAID SURVEY, THAT ALL MONUMENTS FOUND AND ESTABLISHED ARE OF PERMANENT QUALITY AND OCCUPY THE POSITIONS SHOWN THEREON AND THAT THE MONUMENTS ARE SUFFICIENT TO ENABLE THE SURVEY TO BE RETRACED, MADE FOR THE DEPARTMENT OF TRANSPORTATION, STATE OF ILLINOIS.

DATED AT _____, ILLINOIS THIS ____ DAY OF _____ 20 ____ A.D.

ILLINOIS PROFESSIONAL LAND SURVEYOR NO. 3581
LICENSE EXPIRATION DATE: 11/30/2018

THIS PROFESSIONAL SERVICE CONFORMS TO THE CURRENT ILLINOIS MINIMUM STANDARDS FOR A BOUNDARY SURVEY.




Engineering Enterprises, Inc.
CONSULTING ENGINEERS & LAND SURVEYORS
52 Wheeler Road
Sugar Grove, Illinois 60554 Phone: (630) 466-6700
Prof. Design Firm 184-002003 exp. 4-30-2017

PLAT OF HIGHWAYS
STATE OF ILLINOIS
DEPARTMENT OF TRANSPORTATION
ROUTE 59

LIMITS: ARMY TRAIL ROAD COUNTY: DUPAGE
SECTION: JOB NO.: R-91-010-17
STA. 490+39.70 TO STA. 499+33.29 SHEET 54 OF 133 SHEETS
SCALE: 1" = 50'


BUREAU OF LAND ACQUISITION
201 WEST CENTER COURT
SCHAUMBURG, ILLINOIS 60196

IDOT USE ONLY
RECEIVED
APR 11 2017
PLATS & LEGALS

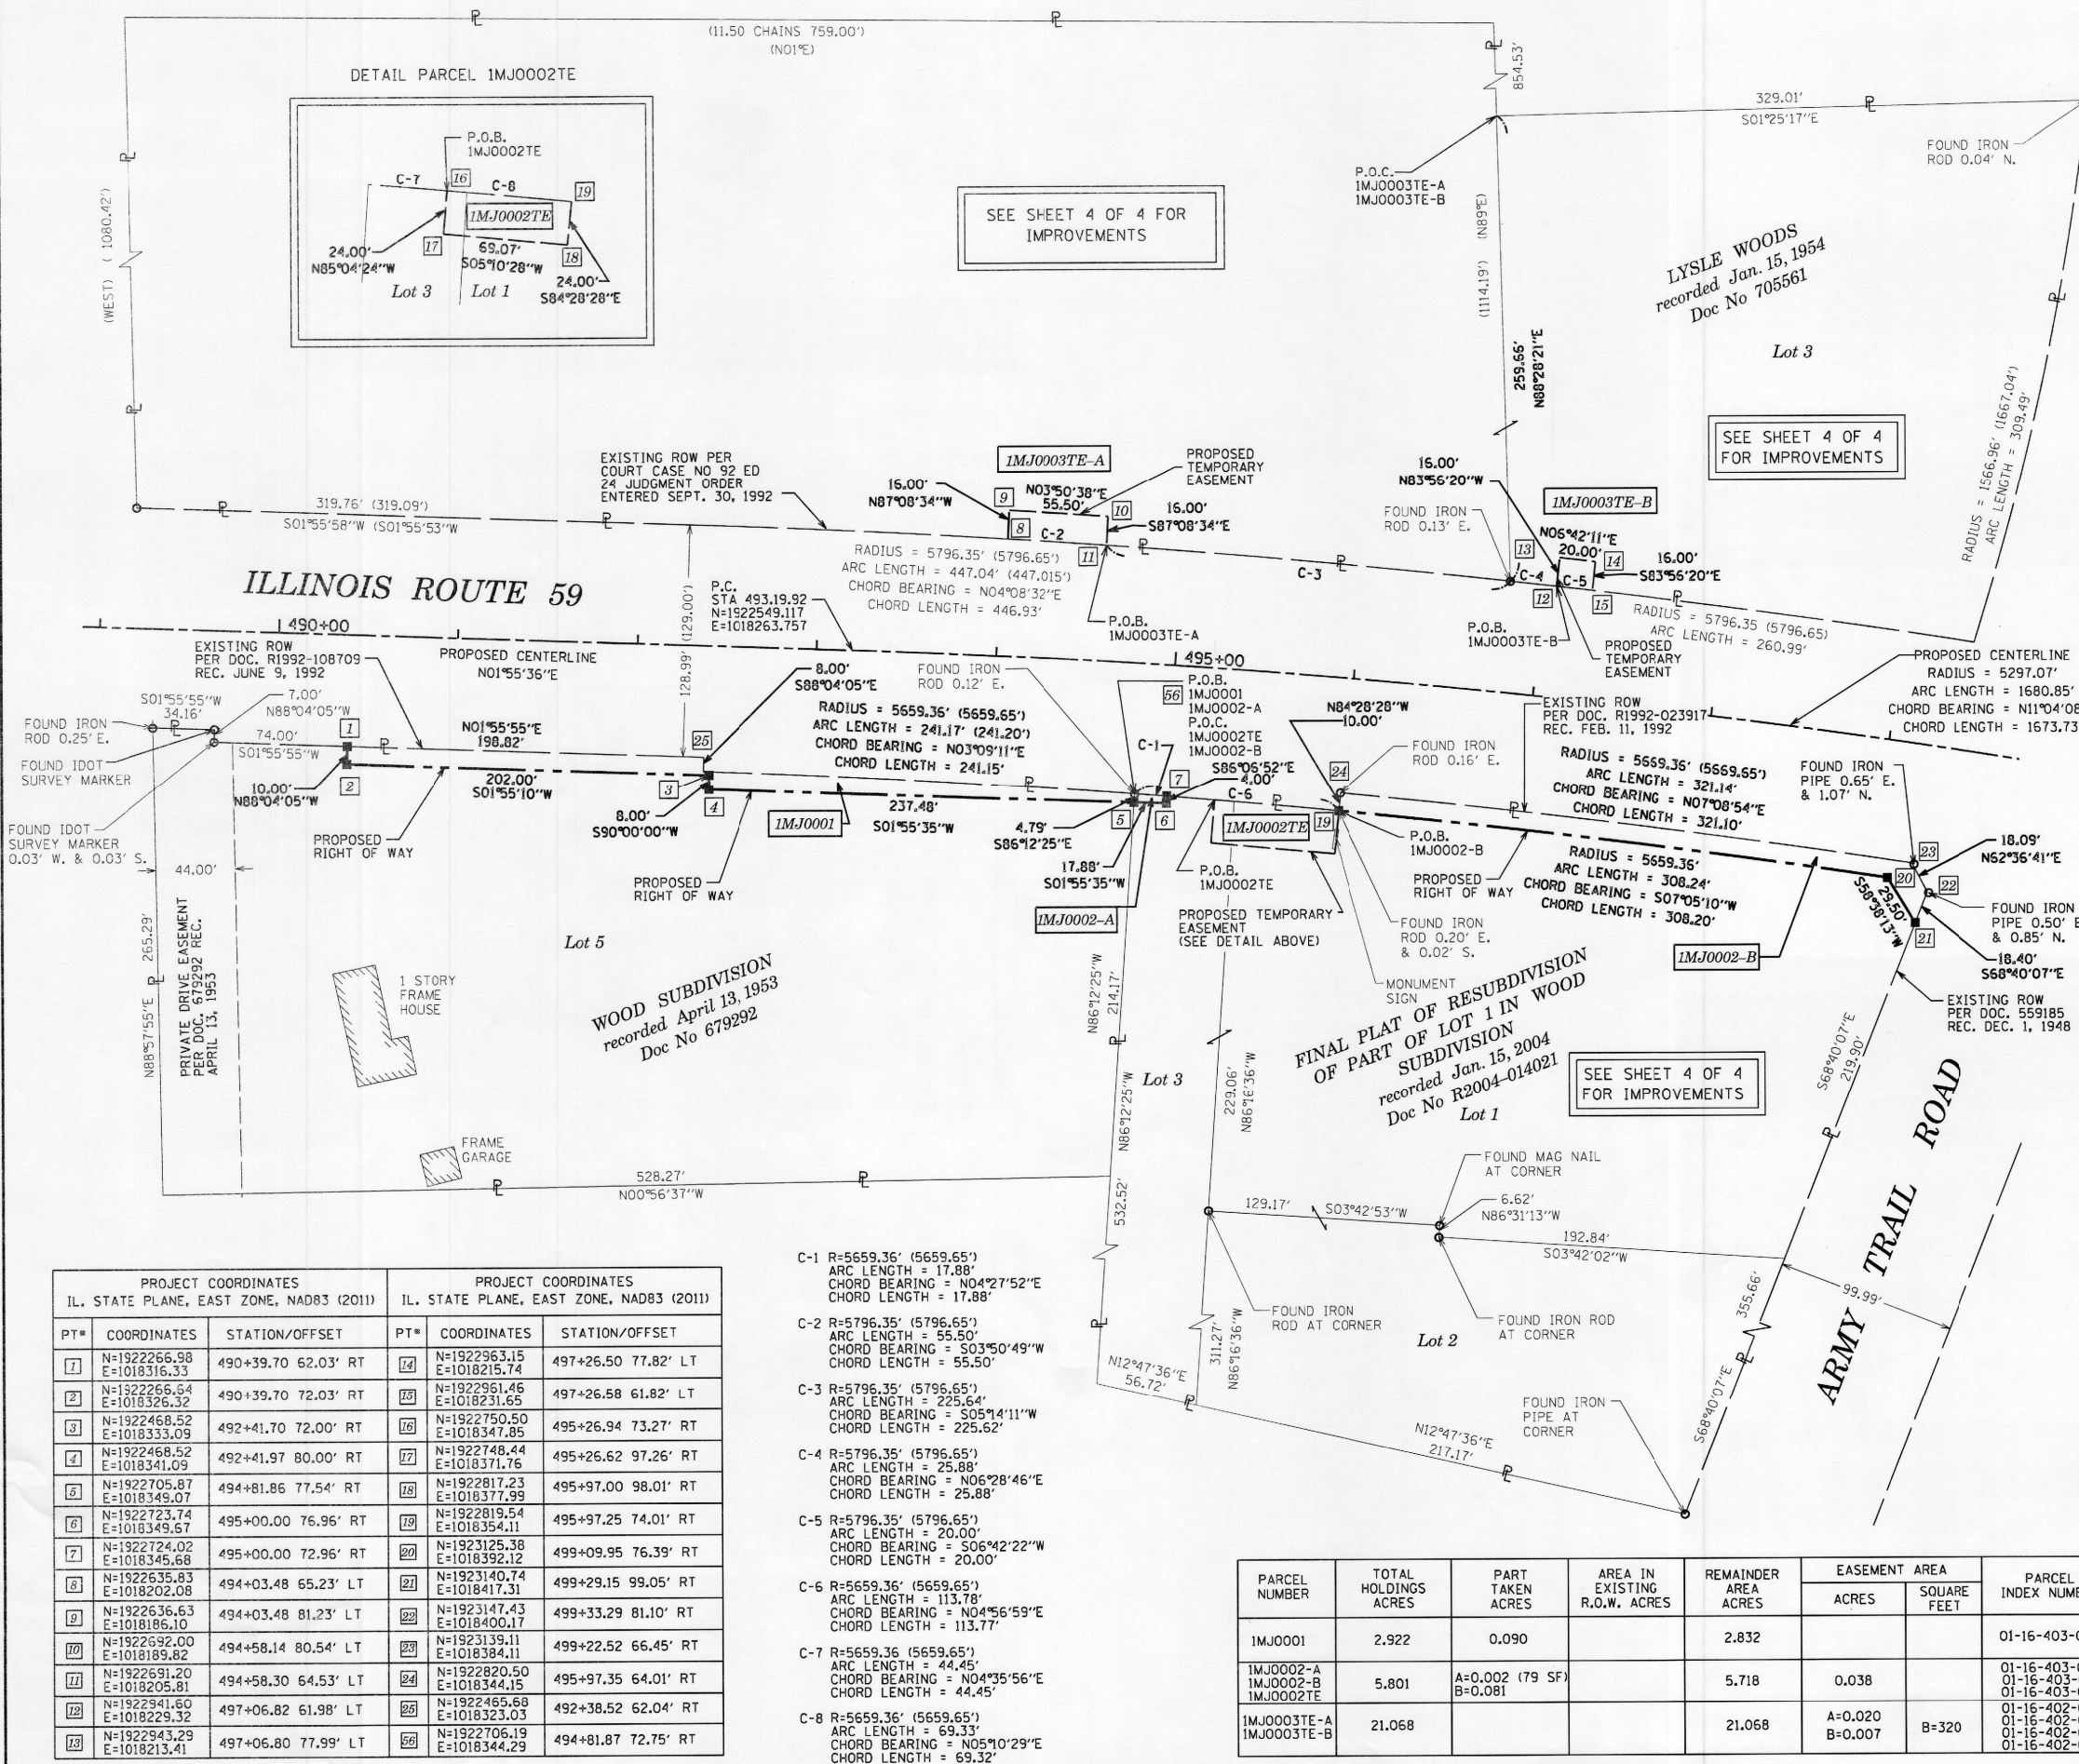


REVISION MADE BY: MCS REVISION DATE: / /

PART OF SECTION 16, TWP. 40 N., R. 9 E. OF THE 3RD. P.M., IN DUPAGE COUNTY, ILLINOIS.

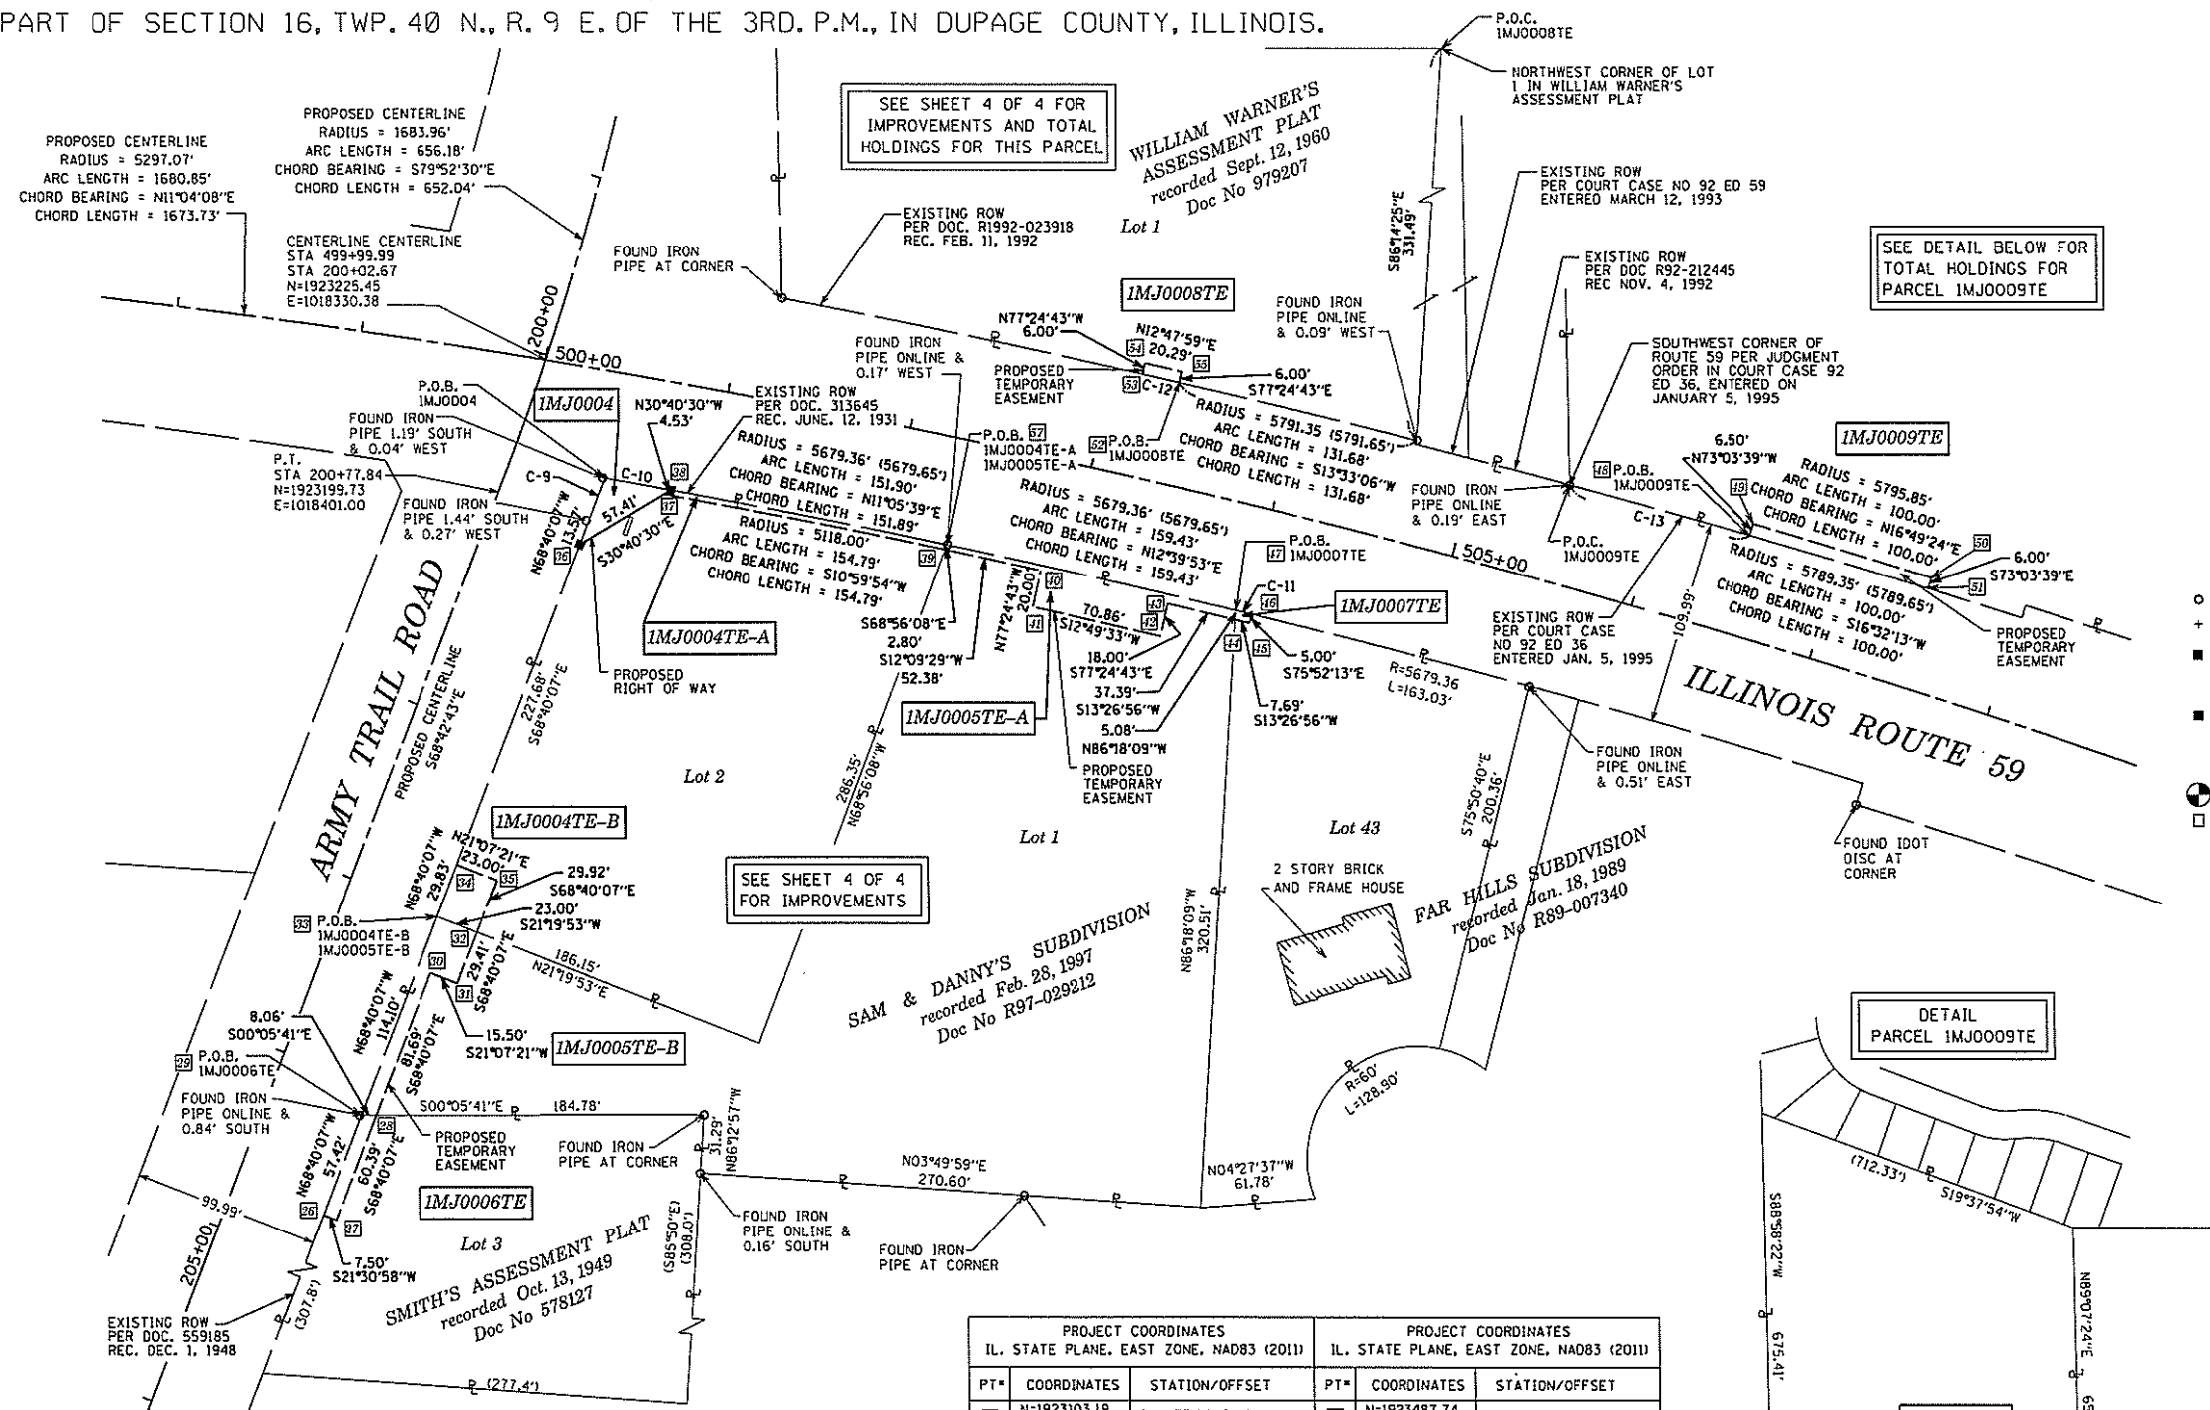

LEGEND

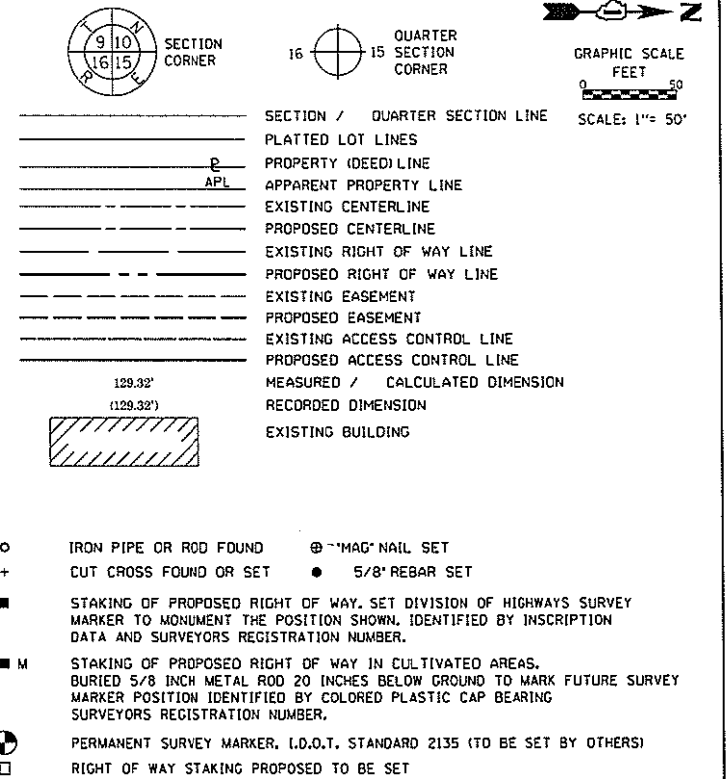

STATE OF ILLINOIS
COUNTY OF KANE

THIS IS TO CERTIFY THAT WE, ENGINEERING ENTERPRISES INC. AN ILLINOIS PROFESSIONAL DESIGN FIRM LAND SURVEYING CORPORATION, NUMBER 184-002003, HAVE SURVEYED THE PLAT OF HIGHWAYS SHOWN HEREON IN SECTION 16, TOWNSHIP 40 NORTH, RANGE 9 EAST OF THE THIRD PRINCIPAL MERIDIAN, DUPAGE COUNTY, THAT THE SURVEY IS TRUE AND COMPLETE AS SHOWN TO THE BEST OF MY KNOWLEDGE AND BELIEF, THAT THE PLAT CORRECTLY REPRESENTS SAID SURVEY, THAT ALL MONUMENTS FOUND AND ESTABLISHED ARE OF PERMANENT QUALITY AND OCCUPY THE POSITIONS SHOWN THEREON AND THAT THE MONUMENTS ARE SUFFICIENT TO ENABLE THE SURVEY TO BE RETRACED, MADE FOR THE DEPARTMENT OF TRANSPORTATION, STATE OF ILLINOIS.

DATED AT _____, ILLINOIS THIS ____ DAY OF _____ 20__ A.D.

ILLINOIS PROFESSIONAL LAND SURVEYOR NO. 3581
LICENSE EXPIRATION DATE: 11/30/2018

THIS PROFESSIONAL SERVICE CONFORMS TO THE CURRENT ILLINOIS MINIMUM STANDARDS FOR A BOUNDARY SURVEY.



Engineering Enterprises, Inc.
CONSULTING ENGINEERS & LAND SURVEYORS
52 Wheeler Road
Sugar Grove, Illinois 60554 Phone: (630) 466-6700
Prof. Design Firm 184-002003 exp. 4-30-2017

PLAT OF HIGHWAYS STATE OF ILLINOIS DEPARTMENT OF TRANSPORTATION ROUTE 59

LIMITS: ARMY TRAIL ROAD COUNTY: DUPAGE
SECTION: STA. 499+48.99 TO STA. 507+49.49 JOB NO.: R-91-010-17
STA. 202+72.37 TO STA. 204+73.83
SCALE: 1" = 50'


BUREAU OF LAND ACQUISITION
201 WEST CENTER COURT
SCHAUMBURG, ILLINOIS 60196

RECEIVED
AUG 01 2018
PLATS & LEGALS

PARCEL NUMBER	TOTAL HOLDINGS ACRES	PART TAKEN ACRES	AREA IN EXISTING R.O.W. ACRES	REMAINDER AREA ACRES	EASEMENT AREA ACRES	SQUARE FEET	PARCEL INDEX NUMBER
IMJ00004 IMJ00004TE-A IMJ00004TE-B	1.150	0.016		1.134	A=0.010 B=0.016	A=435	01-16-401-014
IMJ00005TE-A IMJ00005TE-B	1.970			1.970	A=0.045 B=0.030		01-16-401-013
IMJ00006TE	1.592			1.592	0.010	442	01-16-401-003
IMJ00007TE	0.831			0.831	0.001	41	01-16-404-013
IMJ00008TE	12.723			12.723	0.003	122	01-16-400-008 01-16-400-010
IMJ00009TE	10.017			10.017	0.014		01-16-400-013

PROJECT COORDINATES IL. STATE PLANE, EAST ZONE, NAD83 (2011)			PROJECT COORDINATES IL. STATE PLANE, EAST ZONE, NAD83 (2011)		
PT#	COORDINATES	STATION/OFFSET	PT#	COORDINATES	STATION/OFFSET
26	N=1923103.19 E=1018788.34	204+73.80 50.68' LT	41	N=1923487.74 E=1018462.23	502+84.65 80.04' RT
27	N=1923110.17 E=1018791.09	204+73.83 58.18' LT	42	N=1923556.84 E=1018477.96	503+56.60 80.05' RT
28	N=1923132.14 E=1018734.84	204+13.44 58.22' LT	43	N=1923560.76 E=1018460.39	503+56.41 62.05' RT
29	N=1923124.08 E=1018734.85	204+16.38 50.72' LT	44	N=1923597.13 E=1018469.09	503+94.25 62.08' RT
30	N=1923161.85 E=1018658.74	203+31.75 58.28' LT	45	N=1923604.61 E=1018470.87	504+02.03 62.05' RT
31	N=1923176.31 E=1018654.33	203+31.70 73.78' LT	46	N=1923605.83 E=1018466.03	504+02.07 57.05' RT
32	N=1923187.01 E=1018636.93	203+02.29 73.81' LT	47	N=1923597.46 E=1018464.01	503+93.36 57.07' RT
33	N=1923165.59 E=1018628.56	203+02.27 50.81' LT	48	N=1923874.49 E=1018423.26	506+50.51 54.03' LT
34	N=1923176.44 E=1018600.77	202+72.44 50.83' LT	49	N=1923876.39 E=1018417.05	506+50.57 60.53' LT
35	N=1923197.89 E=1018609.06	202+72.37 73.83' LT	50	N=1923972.11 E=1018445.99	507+49.43 60.74' LT
36	N=1923243.47 E=1018429.12	500+34.40 94.41' RT	51	N=1923970.36 E=1018451.73	507+49.49 54.74' LT
37	N=1923288.95 E=1018402.15	500+75.15 60.00' RT	52	N=1923567.59 E=1018341.99	503+36.23 54.81' LT
38	N=1923292.85 E=1018399.83	500+78.62 57.04' RT	53	N=1923547.81 E=1018337.50	503+16.15 54.79' LT
39	N=1923440.90 E=1018431.68	502+31.72 60.01' RT	54	N=1923549.12 E=1018331.64	503+16.13 60.79' LT
40	N=1923492.10 E=1018442.71	502+84.71 60.04' RT	55	N=1923568.90 E=1018336.14	503+36.19 60.81' LT
			56	N=1923441.91 E=1018429.06	502+32.18 57.25' RT

PART OF SECTION 16, TWP. 40 N., R. 9 E. OF THE 3RD. P.M., IN DUPAGE COUNTY, ILLINOIS.

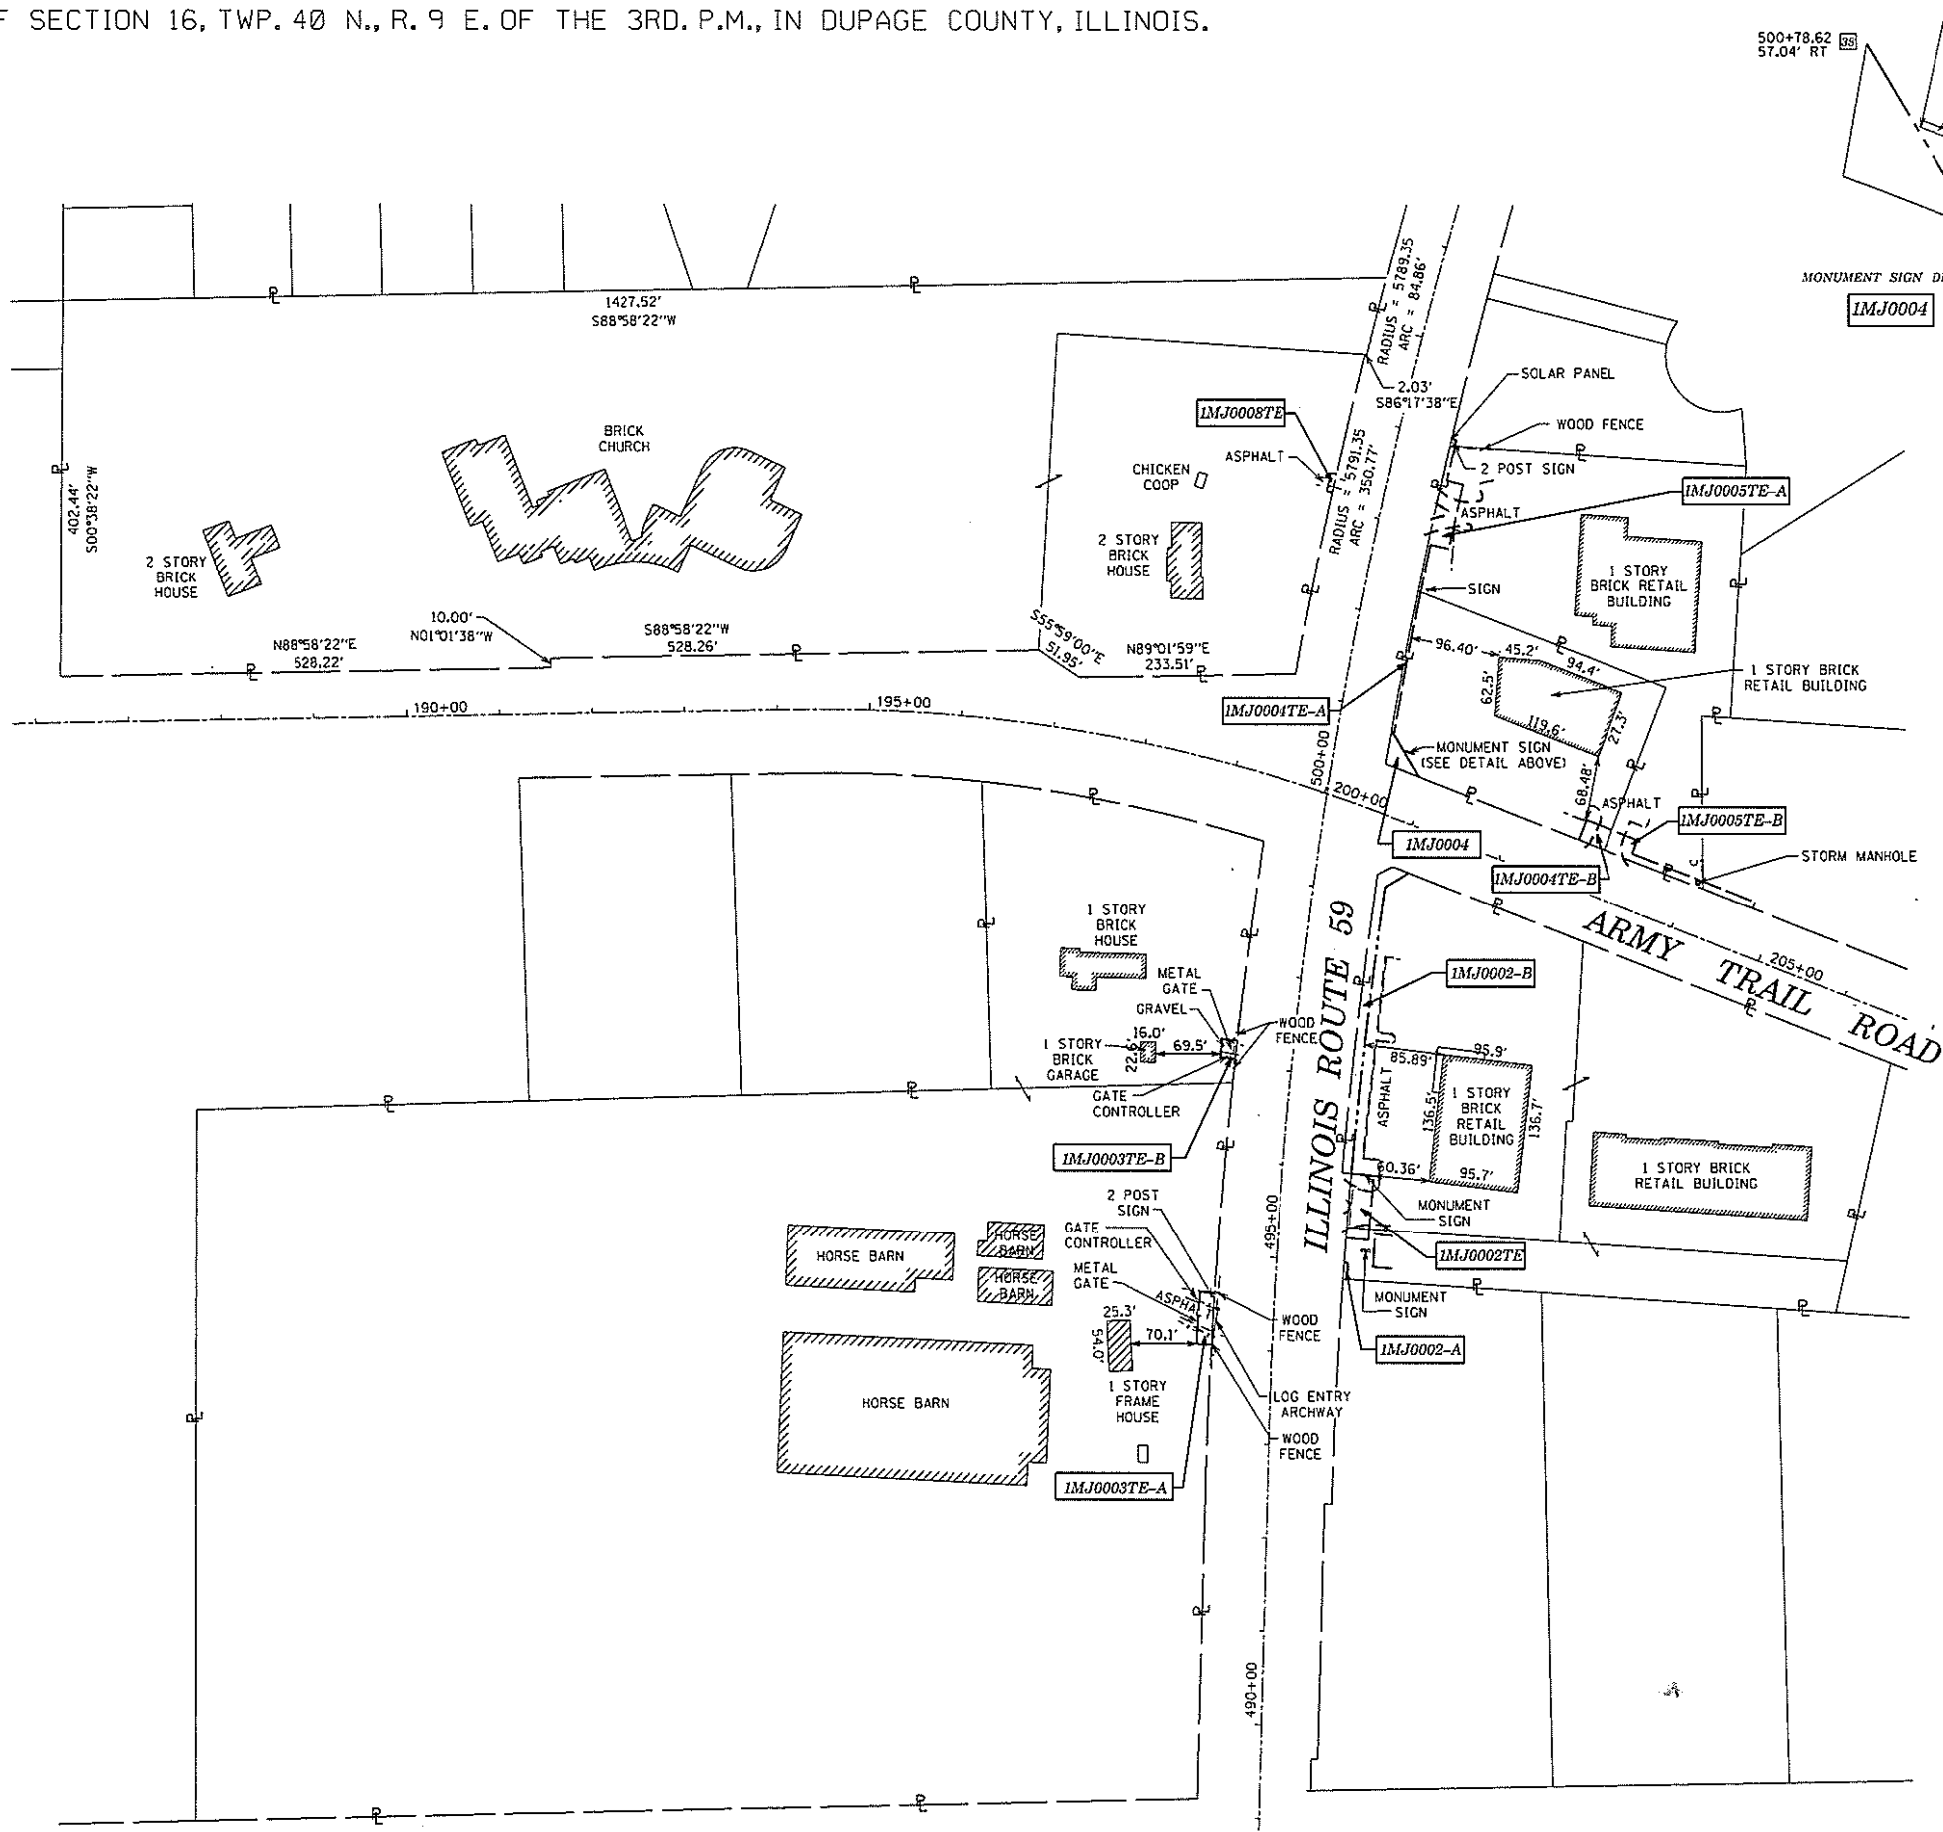

LEGEND

SECTION CORNER

QUARTER SECTION CORNER

ALL DIMENSIONS ARE MEASURED UNLESS OTHERWISE SPECIFIED. BEARINGS AND DISTANCES SHOWN HEREON REFERENCE THE ILLINOIS STATE PLANE COORDINATE SYSTEM, EAST ZONE, NORTH AMERICAN DATUM OF 1983 (2011 ADJUSTMENT) "GRID". ALL MEASURED AND CALCULATED DISTANCES ARE "GRID" NOT "GROUND". TO OBTAIN GROUND DISTANCES, DIVIDE GRID DISTANCES SHOWN BY THE COMBINATION FACTOR OF 0.9999481489. AREAS SHOWN ON THIS PLAT ARE "GROUND".

STATE OF ILLINOIS))SS
COUNTY OF KANE)

THIS IS TO CERTIFY THAT WE, ENGINEERING ENTERPRISES INC., AN ILLINOIS PROFESSIONAL DESIGN FIRM LAND SURVEYING CORPORATION, NUMBER 184-002003, HAVE SURVEYED THE PLAT OF HIGHWAYS SHOWN HEREON IN SECTION 16, TOWNSHIP 40 NORTH, RANGE 9 EAST OF THE THIRD PRINCIPAL MERIDIAN, DUPAGE COUNTY, THAT THE SURVEY IS TRUE AND COMPLETE AS SHOWN TO THE BEST OF MY KNOWLEDGE AND BELIEF, THAT THE PLAT CORRECTLY REPRESENTS SAID SURVEY, THAT ALL MONUMENTS FOUND AND ESTABLISHED ARE OF PERMANENT QUALITY AND OCCUPY THE POSITIONS SHOWN THEREON AND THAT THE MONUMENTS ARE SUFFICIENT TO ENABLE THE SURVEY TO BE RETRACED, MADE FOR THE DEPARTMENT OF TRANSPORTATION, STATE OF ILLINOIS.

DATED AT _____, ILLINOIS THIS ____ DAY OF _____ 20__ A.D.

ILLINOIS PROFESSIONAL LAND SURVEYOR NO. 3581
LICENSE EXPIRATION DATE: 11/30/2018

THIS PROFESSIONAL SERVICE CONFORMS TO THE CURRENT ILLINOIS MINIMUM STANDARDS FOR A BOUNDARY SURVEY.



Engineering Enterprises, Inc.
CONSULTING ENGINEERS & LAND SURVEYORS
52 Wheeler Road
Sugar Grove, Illinois 60554 Phone: (630) 466-6700
Prof. Design Firm 184-002003 exp. 4-30-2017

PLAT OF HIGHWAYS
STATE OF ILLINOIS
DEPARTMENT OF TRANSPORTATION
ROUTE 59


LIMITS: ARMY TRAIL ROAD
SECTION: _____
STA. _____ TO STA. _____
SCALE: 1" = 100'


COUNTY: DUPAGE
JOB NO.: R-91-010-17
SHEET 56 OF 133 SHEETS

BUREAU OF LAND ACQUISITION
201 WEST CENTER COURT
SCHAUMBURG, ILLINOIS 60196

RECEIVED
AUG 01 2018
PLATS & LEGALS

MODEL: Default
FILE: \\net12.pw.state.il.us\pub\lanroom\dotall\links\gov\pw\DOT\Documents\DOT_Offices\District 1\Projects\1105D11AC\00Data\CAD\Sheets\1105D114-sh1-pmk.dgn

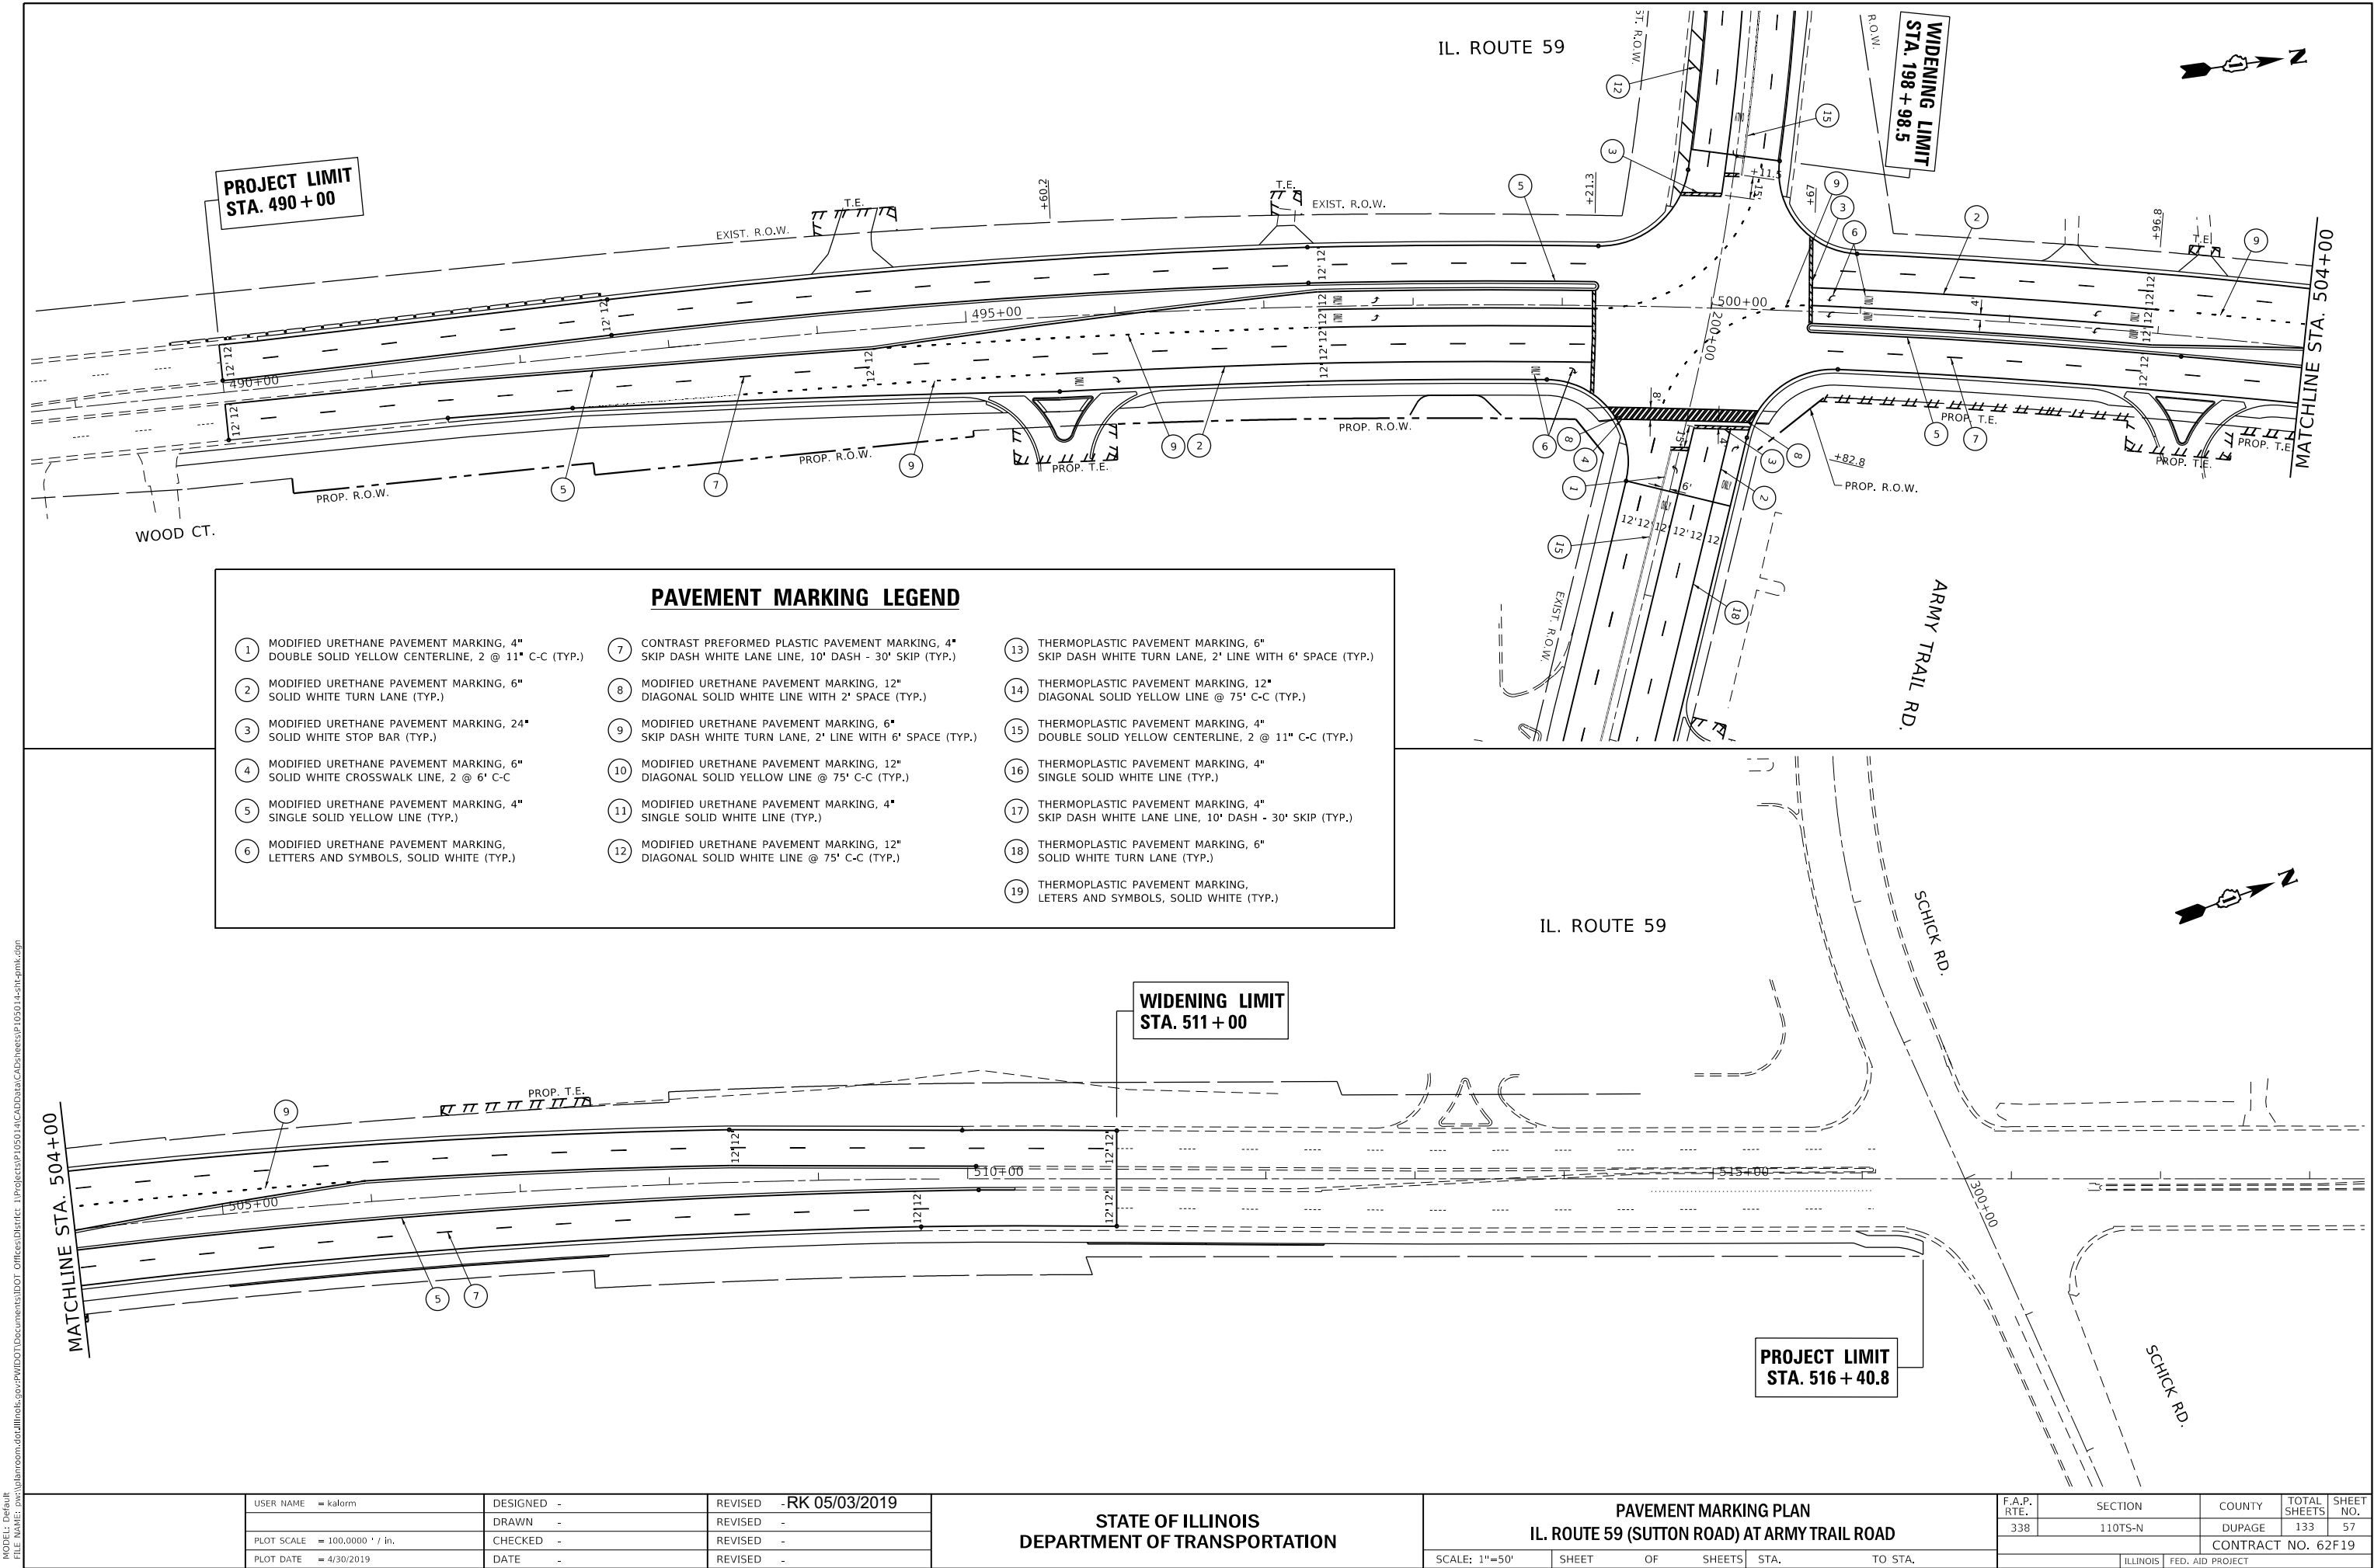

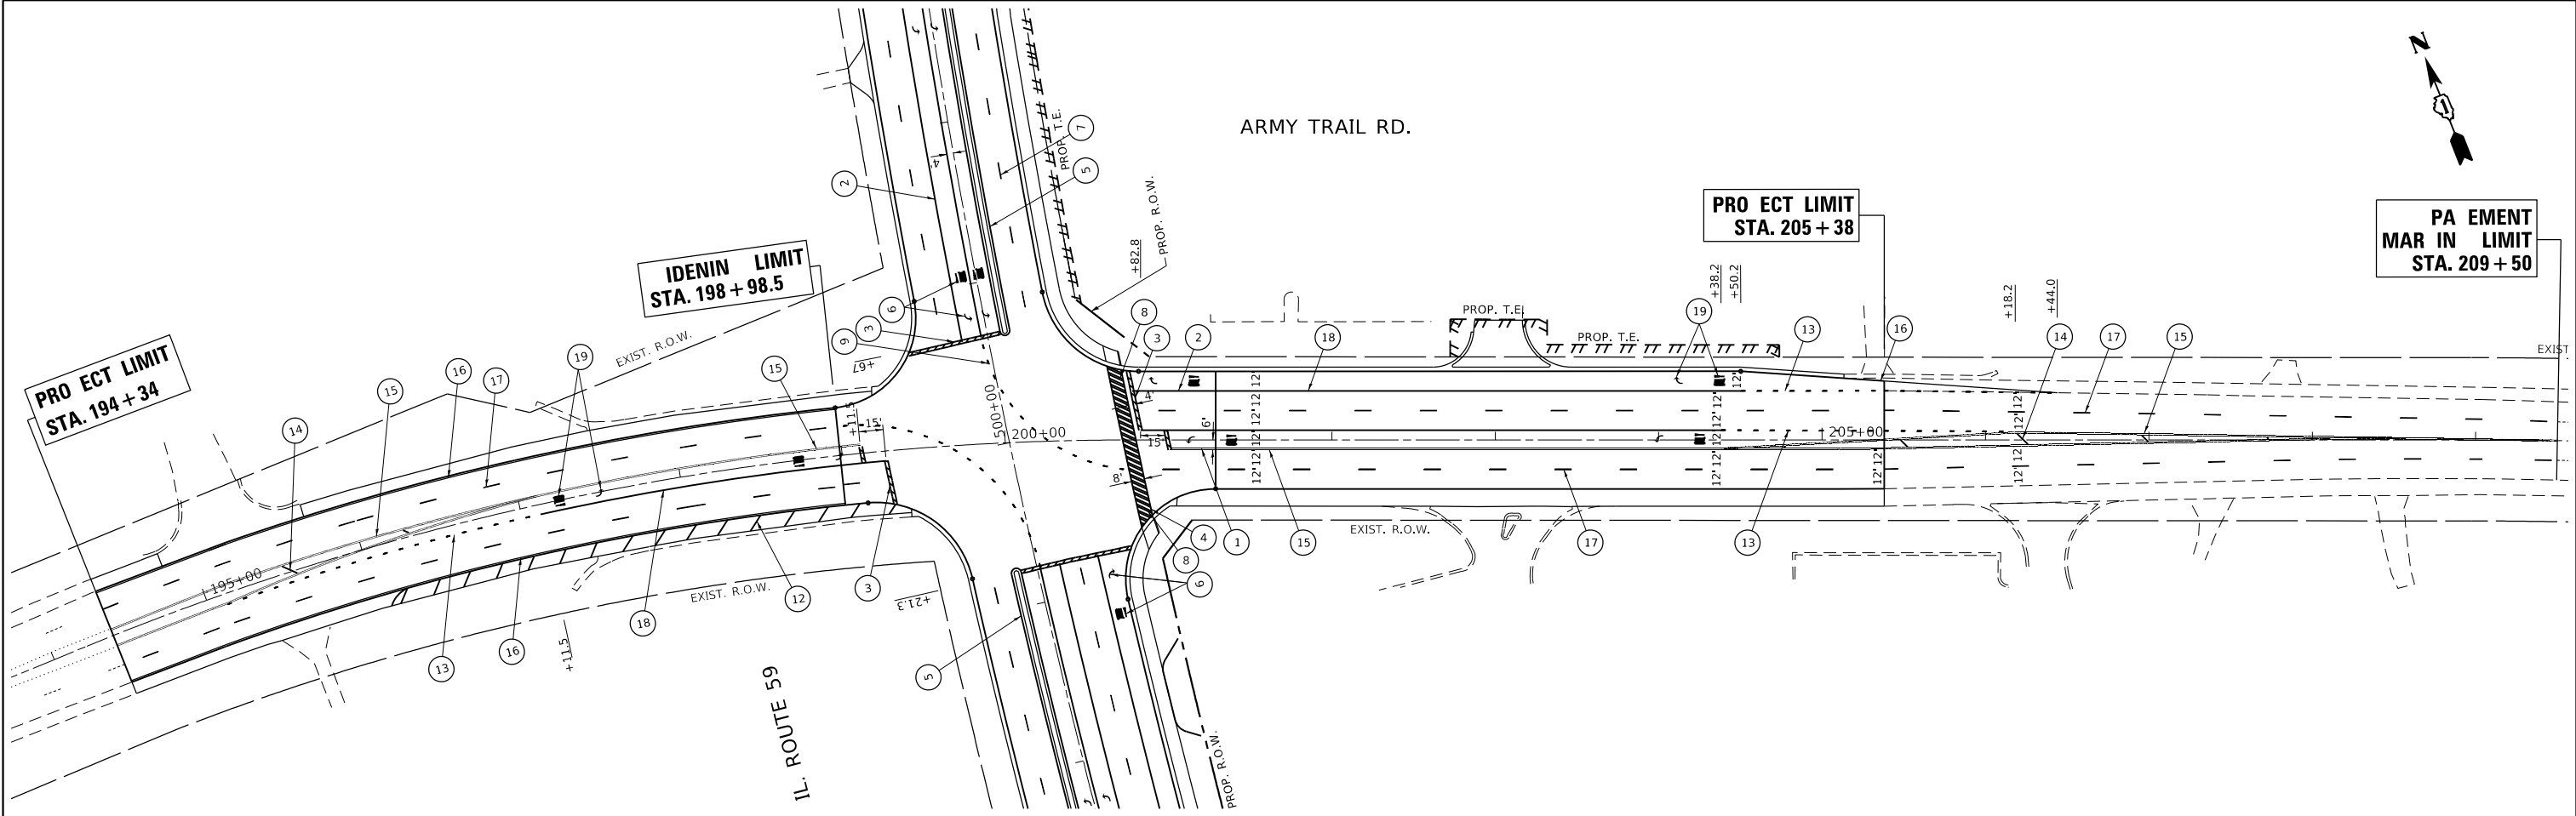

PA EMENT MAR IN LE END

- | | | | |
|---|---|----|--|
| 1 | MODIFIED URETHANE PAVEMENT MARKING, 4" DOUBLE SOLID YELLOW CENTERLINE, 2 @ 11" C-C (TYP.) | 10 | MODIFIED URETHANE PAVEMENT MARKING, 12" DIAGONAL SOLID YELLOW LINE @ 75' C-C (TYP.) |
| 2 | MODIFIED URETHANE PAVEMENT MARKING, 6" SOLID WHITE TURN LANE (TYP.) | 11 | MODIFIED URETHANE PAVEMENT MARKING, 4" SINGLE SOLID WHITE LINE (TYP.) |
| 3 | MODIFIED URETHANE PAVEMENT MARKING, 24" SOLID WHITE STOP BAR (TYP.) | 12 | MODIFIED URETHANE PAVEMENT MARKING, 12" DIAGONAL SOLID WHITE LINE @ 75' C-C (TYP.) |
| 4 | MODIFIED URETHANE PAVEMENT MARKING, 6" SOLID WHITE CROSSWALK LINE, 2 @ 6' C-C | 13 | THERMOPLASTIC PAVEMENT MARKING, 6" SKIP DASH WHITE TURN LANE, 2' LINE WITH 6' SPACE (TYP.) |
| 5 | MODIFIED URETHANE PAVEMENT MARKING, 4" SINGLE SOLID YELLOW LINE (TYP.) | 14 | THERMOPLASTIC PAVEMENT MARKING, 12" DIAGONAL SOLID YELLOW LINE @ 75' C-C (TYP.) |
| 6 | MODIFIED URETHANE PAVEMENT MARKING, LETTERS AND SYMBOLS, SOLID WHITE (TYP.) | 15 | THERMOPLASTIC PAVEMENT MARKING, 4" DOUBLE SOLID YELLOW CENTERLINE, 2 @ 11" C-C (TYP.) |
| 7 | CONTRAST PREFORMED PLASTIC PAVEMENT MARKING, 4" SKIP DASH WHITE LANE LINE, 10' DASH - 30' SKIP (TYP.) | 16 | THERMOPLASTIC PAVEMENT MARKING, 4" SINGLE SOLID WHITE LINE (TYP.) |
| 8 | MODIFIED URETHANE PAVEMENT MARKING, 12" DIAGONAL SOLID WHITE LINE WITH 2' SPACE (TYP.) | 17 | THERMOPLASTIC PAVEMENT MARKING, 4" SKIP DASH WHITE LANE LINE, 10' DASH - 30' SKIP (TYP.) |
| 9 | MODIFIED URETHANE PAVEMENT MARKING, 6" SKIP DASH WHITE TURN LANE, 2' LINE WITH 6' SPACE (TYP.) | 18 | THERMOPLASTIC PAVEMENT MARKING, 6" SOLID WHITE TURN LANE (TYP.) |
| | | 19 | THERMOPLASTIC PAVEMENT MARKING, LETERS AND SYMBOLS, SOLID WHITE (TYP.) |

MODEL: Default
FILE: \\net12\proj\publanroom\dat\illinois\gov\p\w\DOT\Documents\DOT_Offices\District_1\Projects\p105014\CAD\data\CD\Drawings\p105014-shp-pmk.dgn

USER NAME = kalorm	DESIGNED -	REVISED -
	DRAWN -	REVISED -
PLOT SCALE = 100.0000 ' / in.	CHECKED -	REVISED -
PLOT DATE = 3/21/2019	DATE -	REVISED -


STATE OF ILLINOIS
DEPARTMENT OF TRANSPORTATION

PAVEMENT MARKING PLAN
ARMY TRAIL ROAD AT IL. ROUTE 59 (SUTTON ROAD)

SCALE: 1"=50' SHEET OF SHEETS STA. TO STA.

F.A.P. RTE.	SECTION	COUNTY	TOTAL SHEETS	SHEET NO.
338	110TS-N	DUPAGE	133	58
CONTRACT NO. 62F19				
ILLINOIS FED. AID PROJECT				

MODEL Default
FILE Name: p:\publanroom.d\allroads\gov\PWIDOT\Documents\IDOT_Offices\District 1\Projects\PI\05014\CAD\data\CAD\sheets\PI\05014-sh1-landscape.dgn

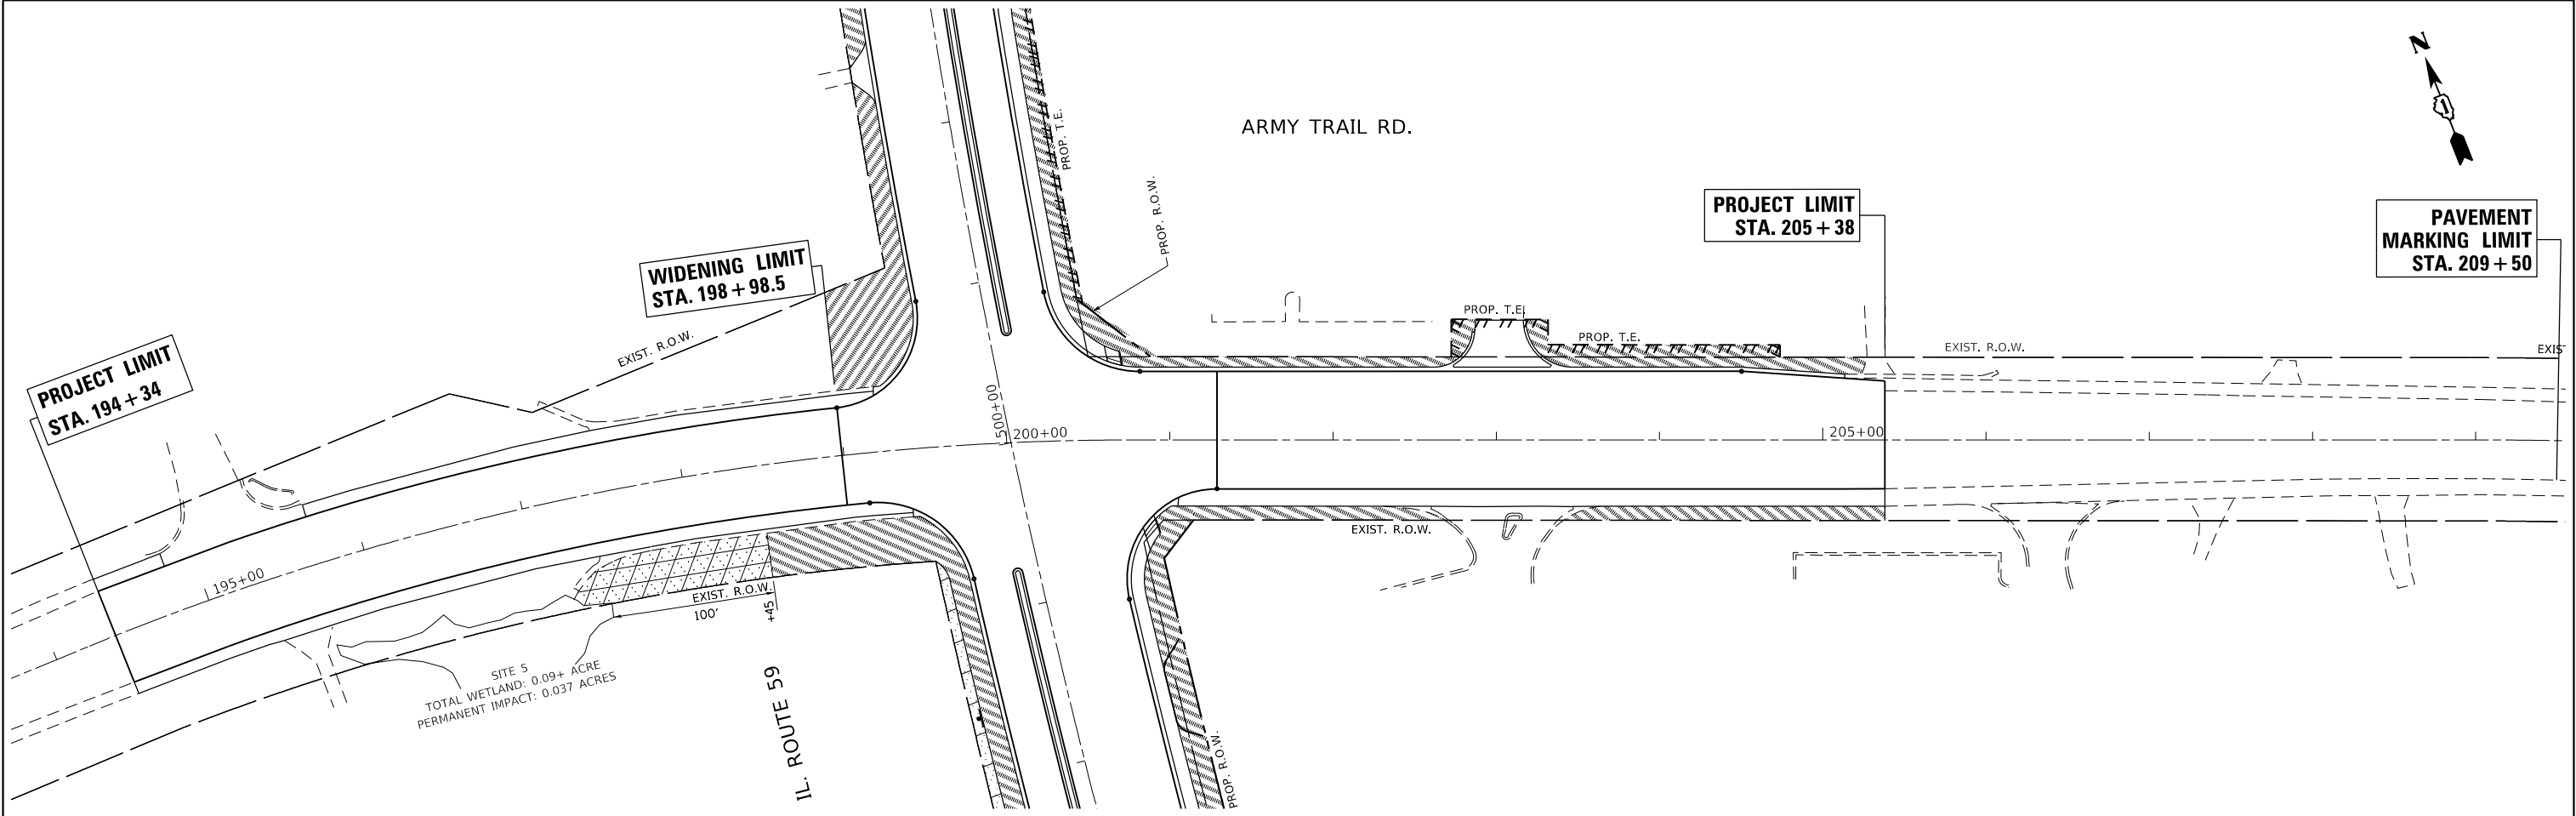

SEEDING LEGEND



SEEDING CLASS 4A (MODIFIED)
SEEDING CLASS 5 (MODIFIED)
WEED CONTROL, NATIVE GRASS RESTORATION (POST-TREATMENT)
EROSION CONTROL BLANKET



SEEDING CLASS 2A
NITROGEN, POTASSIUM FERTILIZER NUTRIENT
EROSION CONTROL BLANKET



SODDING SALT TOLERANT
NITROGEN, POTASSIUM FERTILIZER NUTRIENT




SELECTIVE MOWING STAKES W/SIGN (S.M.S.)
(PRAIRIE, WETLAND OR WILDFLOWER, AS SPECIFIED)

STATE OF ILLINOIS
DEPARTMENT OF TRANSPORTATION


LANDSCAPING PLAN
ARMY TRAIL ROAD AT IL ROUTE 59 (SUTTON ROAD)

SCALE: 1"=50' SHEET OF SHEETS STA. TO STA.


F.A.P. RTE.	SECTION	COUNTY	TOTAL SHEETS	SHEET NO.
338	110TS-N	DUPAGE	133	60
CONTRACT NO. 62F19				
		ILLINOIS	FED. AID PROJECT	

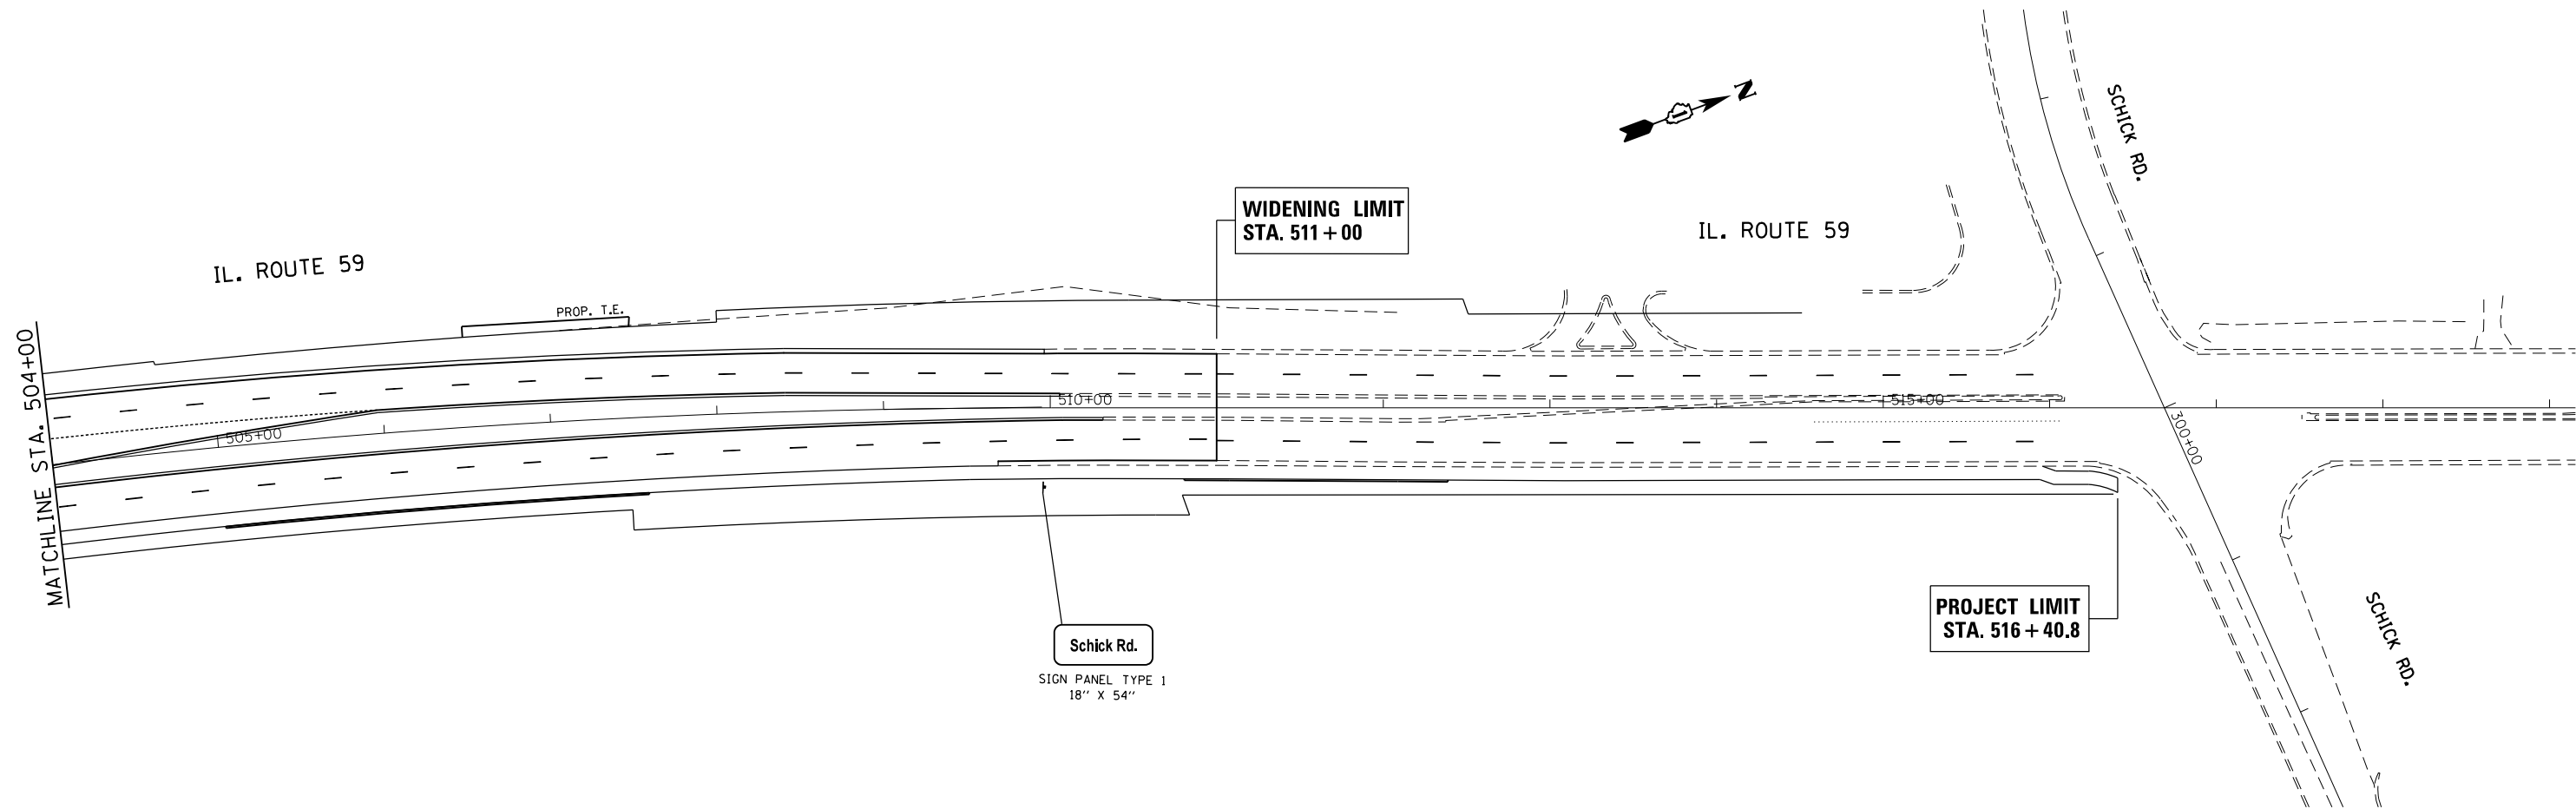

FILE NAME = p:\planroom\dot\illinois.gov\PWIDOT\Documents\IDOT\Offices\District 1\Projects\P105014\CADDData\Design\P105014-sh-01.dwg	USER NAME = kalorm	DESIGNED -	REVISED - RK 05/03/2019	STATE OF ILLINOIS DEPARTMENT OF TRANSPORTATION	PROPOSED SIGNAGE PLAN IL ROUTE 59 AT ARMY TRAIL ROAD			F.A.P. RTE.	SECTION	COUNTY	TOTAL SHEETS	SHEET NO.
		DRAWN -	REVISED -					338	110TS-N	DUPAGE	133	62
		PLOT SCALE = 100,0000' / in.	CHECKED -					CONTRACT NO. 62F19				
		PLOT DATE = 4/30/2019	DATE -					ILLINOIS FED. AID PROJECT				
Default					SCALE:	SHEET	OF	SHEETS	STA.	TO STA.		

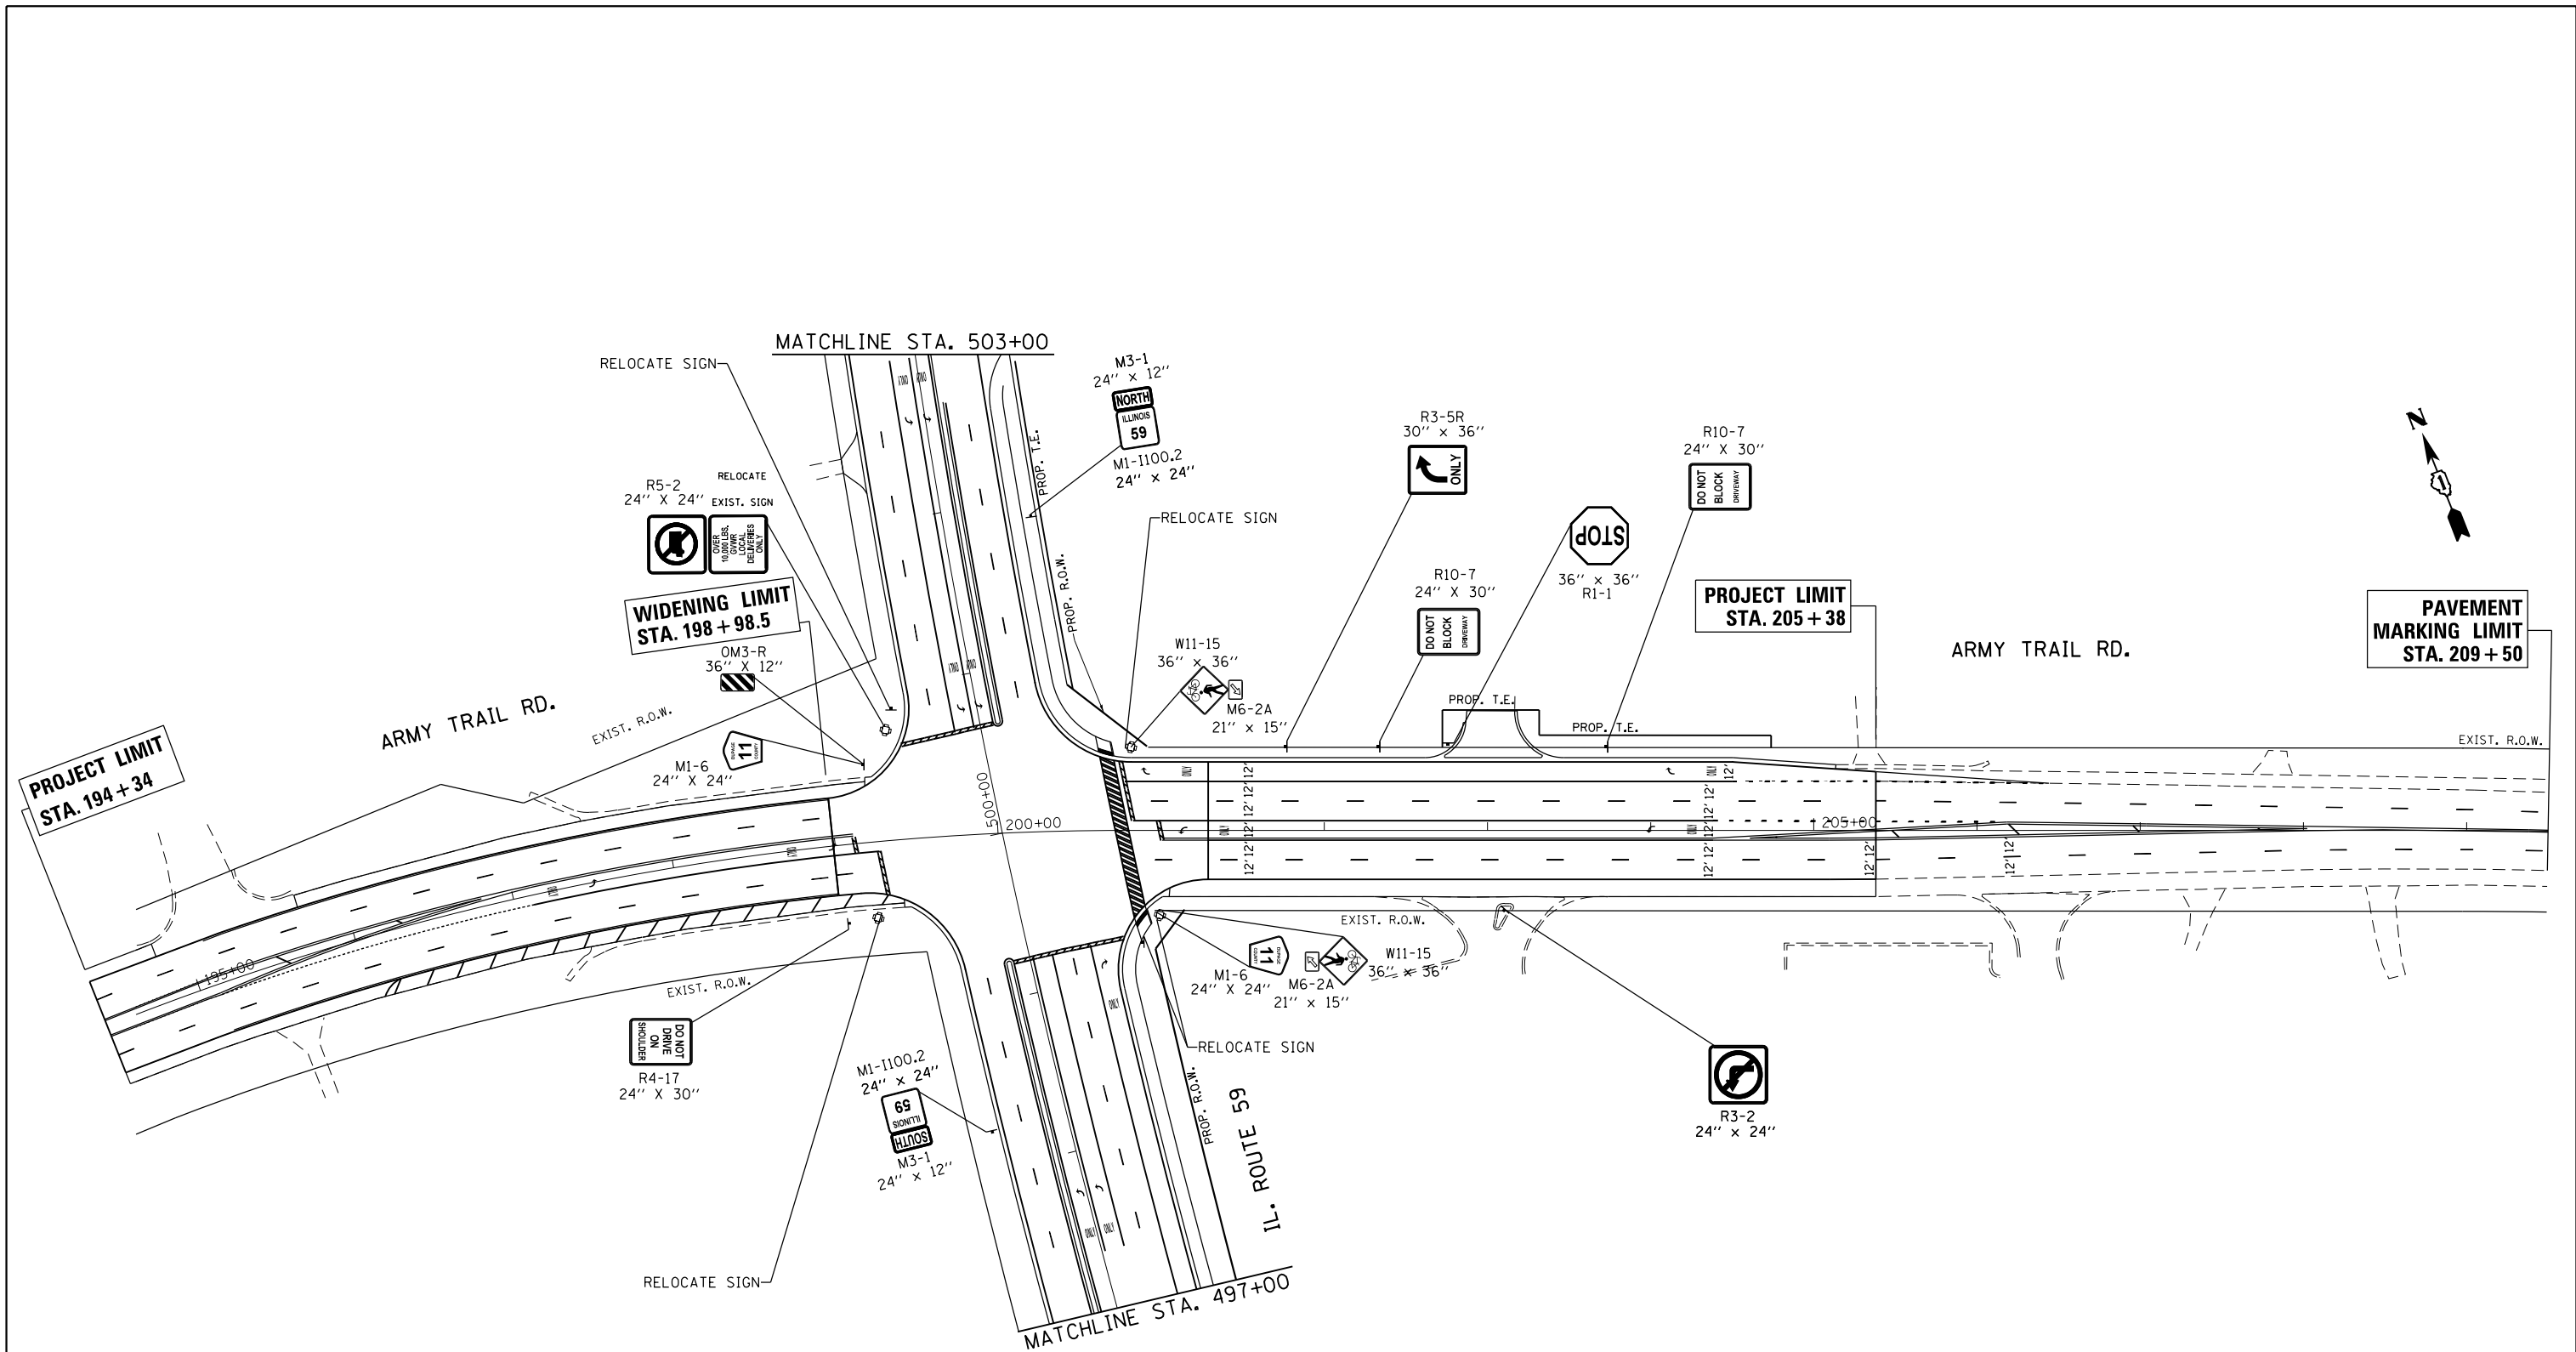

FILE NAME = p:\planroom\dot\illinois\gov\PWIDOT\Documents\IDOT\Offices\District 1\Projects\P105014\CADDData\Design\P105014-sh-6219.dwg Default	USER NAME = kalorm	DESIGNED -	REVISED -	STATE OF ILLINOIS DEPARTMENT OF TRANSPORTATION	PROPOSED SIGNAGE PLAN IL ROUTE 59 AT ARMY TRAIL ROAD				F.A.P. RTE.	SECTION	COUNTY	TOTAL SHEETS	SHEET NO.
	DRAWN -	REVISED -	338						110TS-N	DUPAGE	133	63	
	PLOT SCALE = 100,0000' / in.	CHECKED -	CONTRACT NO. 62F19										
	PLOT DATE = 3/21/2019	DATE -	ILLINOIS FED. AID PROJECT										
				SCALE:		SHEET	OF	SHEETS	STA.		TO STA.		

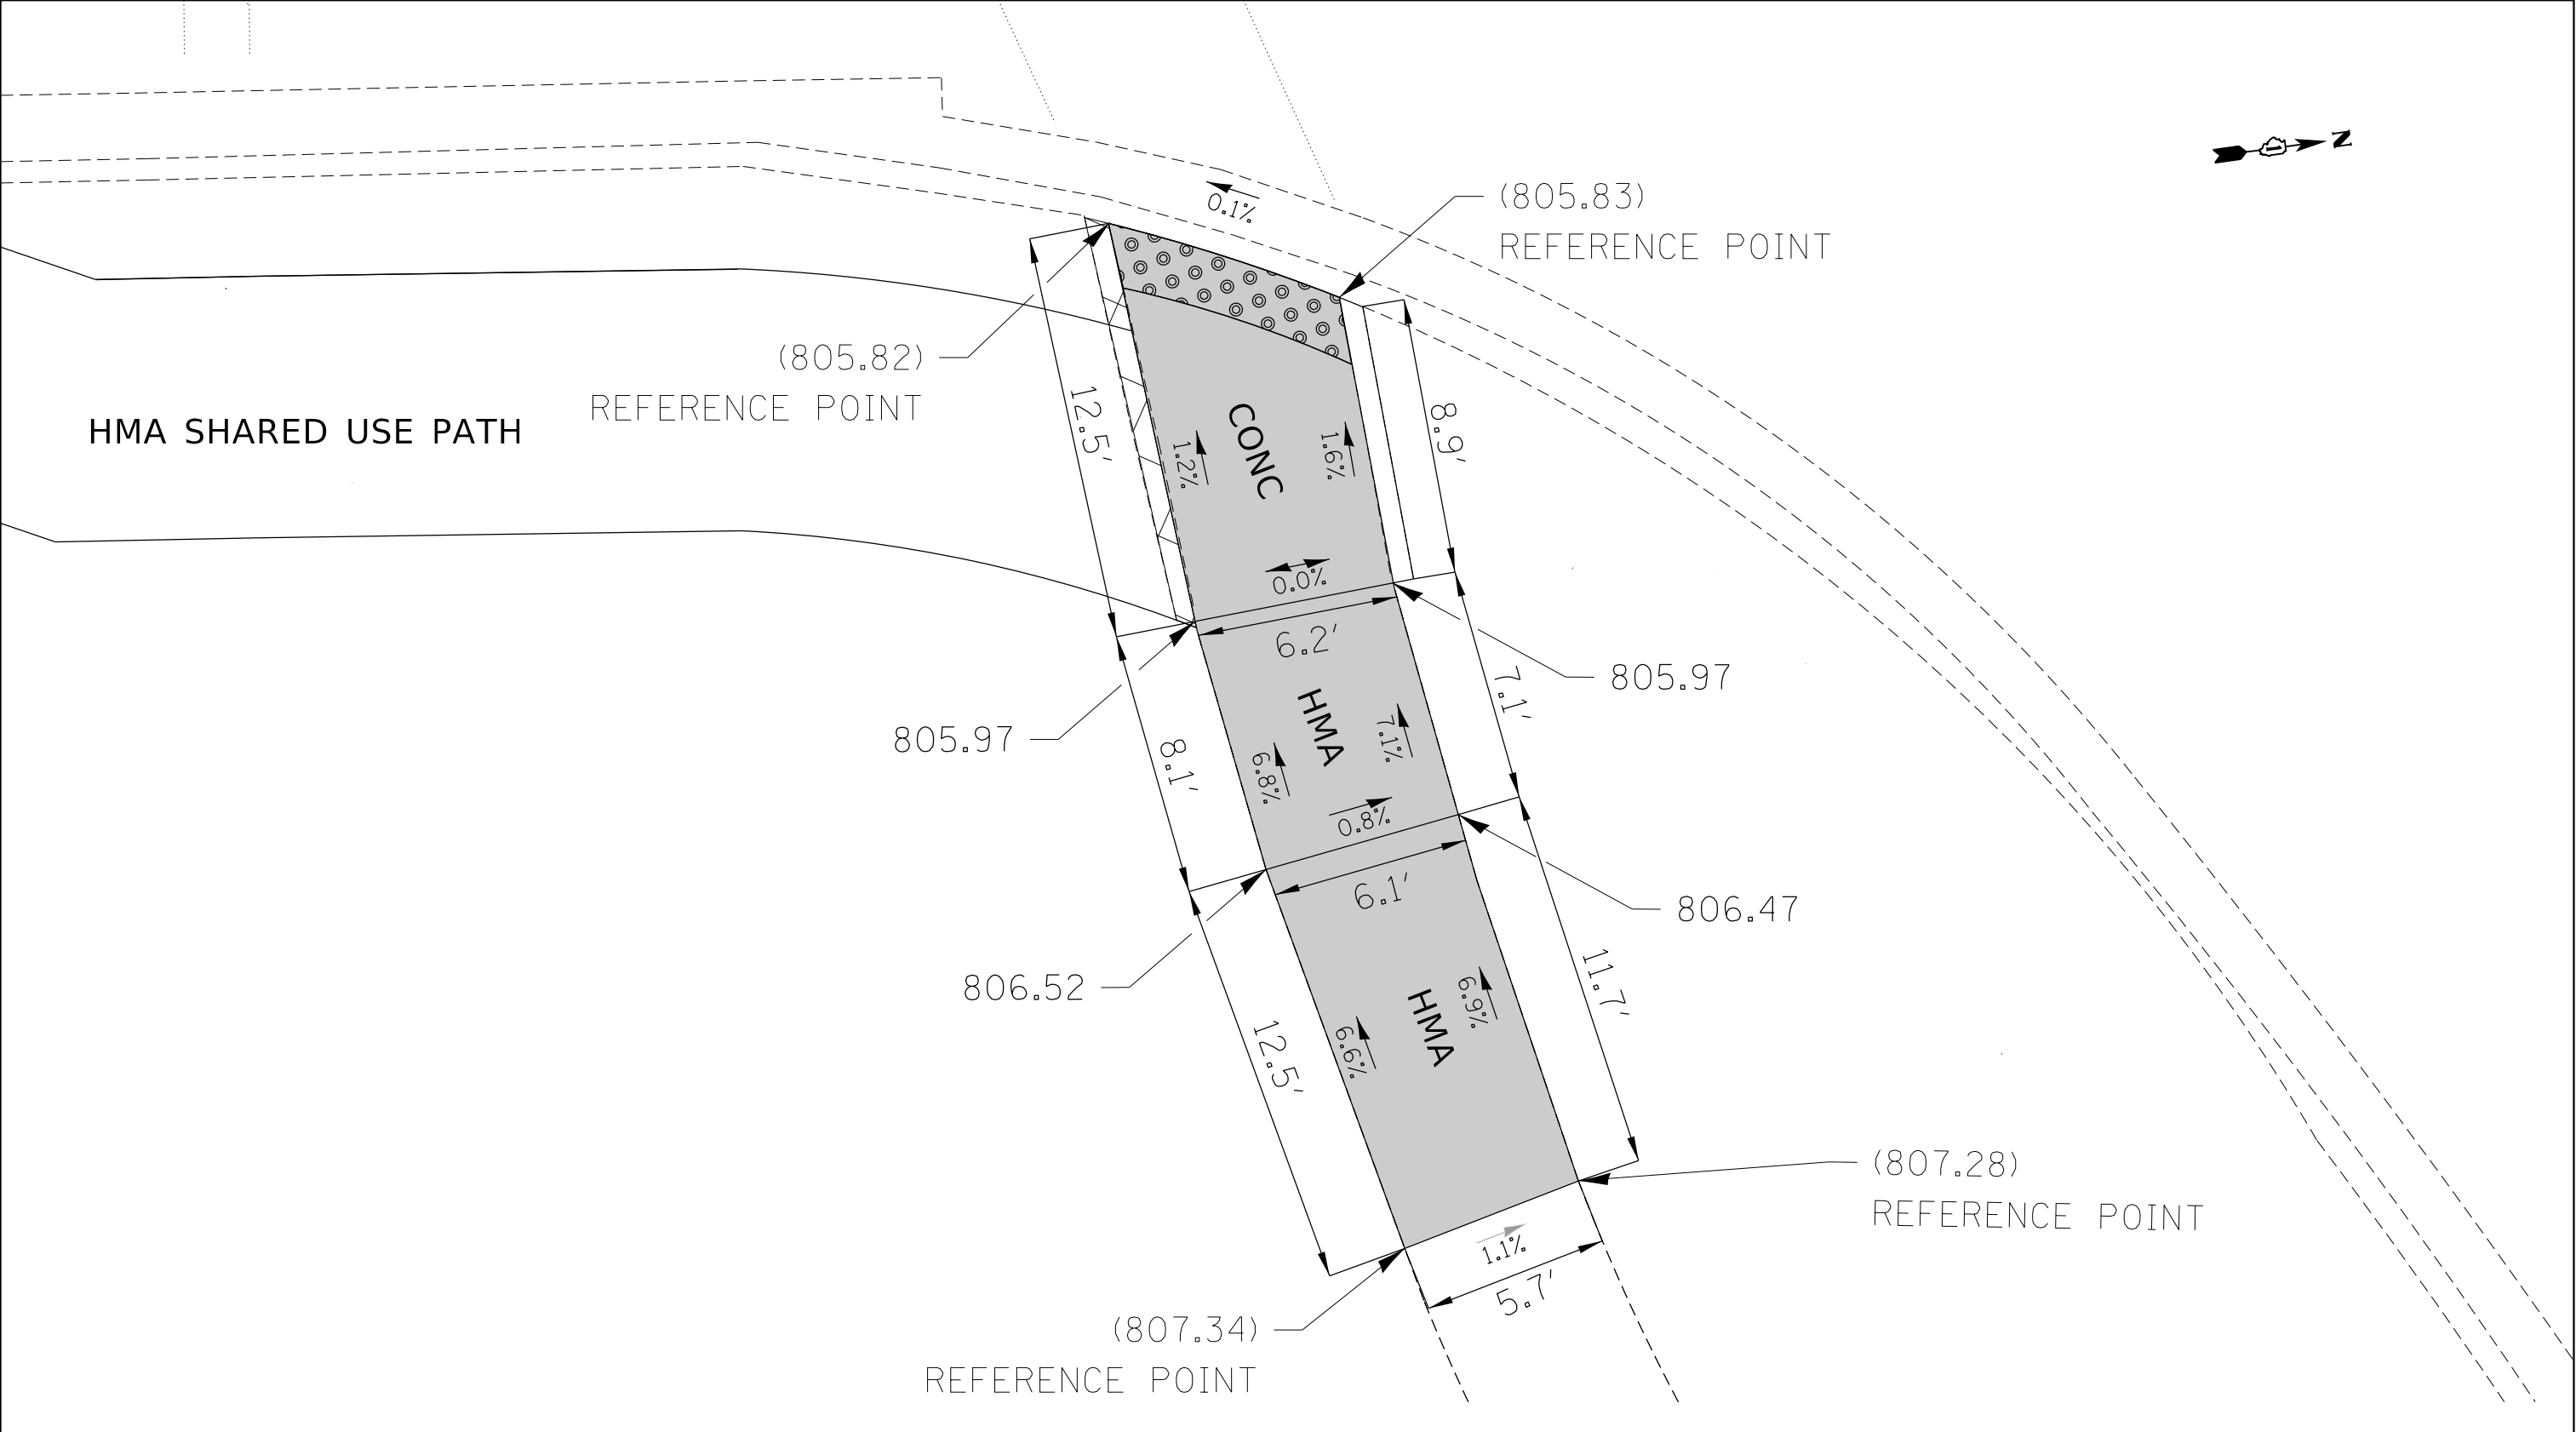

LEGEND

xx.xx'

EXISTING LENGTH

()

EXISTING ELEVATION/SLOPE



PROPOSED SHARED USE PATH



PROPOSED SIDE CURB

SC

TOP OF PROPOSED SIDE CURB



CLASS D PATCH



DETECTABLE WARNINGS



SIDEWALK REMOVAL
REPLACE W/TOPSOIL & SOD

REFERENCE BENCHMARK ELEV: 806.72
BENCHMARK: CROSS CUT IN NW CORNER OF TRAFFIC SIGNAL HANDHOLE
LOCATION: NW CORNER OF IL 59 AND SCHICK RD.

FILE NAME =	USER NAME = kalorm	DESIGNED -	REVISED -
p:\planroom\dot.illinois.gov\PIDOT\Documents\IDOT Offices\District 1\Projects\PI105014\Design\PI105014-sht-details.dgn		DRAWN -	REVISED -
Default	PLOT SCALE = 100.0000' / in.	CHECKED -	REVISED -
	PLOT DATE = 3/21/2019	DATE -	REVISED -

STATE OF ILLINOIS
DEPARTMENT OF TRANSPORTATION

SIDEWALK DETAIL PLAN
IL 59 AT STA. 503+17 RT

SCALE: SHEET OF SHEETS STA. TO STA.

F.A.P. RTE.	SECTION	COUNTY	TOTAL SHEETS	SHEET NO.
338	110TS-N		133	67
CONTRACT NO. 62F19				
ILLINOIS FED. AID PROJECT				

TRAFFIC SIGNAL LEGEND

(NOT TO SCALE)

ITEM	EXISTING	PROPOSED
CONTROLLER CABINET		
COMMUNICATION CABINET		
MASTER CONTROLLER		
MASTER MASTER CONTROLLER		
UNINTERRUPTABLE POWER SUPPLY		
SERVICE INSTALLATION -(P) POLE MOUNTED		
SERVICE INSTALLATION -(G) GROUND MOUNTED -(GM) GROUND MOUNTED METERED		
TELEPHONE CONNECTION		
STEEL MAST ARM ASSEMBLY AND POLE		
ALUMINUM MAST ARM ASSEMBLY AND POLE		
STEEL COMBINATION MAST ARM ASSEMBLY AND POLE WITH LUMINAIRE		
SIGNAL POST -(BM) BARREL MOUNTED - TEMPORARY		
WOOD POLE		
GUY WIRE		
SIGNAL HEAD		
SIGNAL HEAD WITH BACKPLATE		
SIGNAL HEAD OPTICALLY PROGRAMMED		
FLASHER INSTALLATION -(FS) SOLAR POWERED		
PEDESTRIAN SIGNAL HEAD		
PEDESTRIAN PUSH BUTTON -(APS) ACCESSIBLE PEDESTRIAN PUSH BUTTON		
RADAR DETECTION SENSOR		
VIDEO DETECTION CAMERA		
RADAR/VIDEO DETECTION ZONE		
PAN, TILT, ZOOM (PTZ) CAMERA		
EMERGENCY VEHICLE LIGHT DETECTOR		
CONFIRMATION BEACON		
WIRELESS INTERCONNECT		
WIRELESS INTERCONNECT RADIO REPEATER		

ITEM	EXISTING	PROPOSED
HANDHOLE -SQUARE -ROUND		
HEAVY DUTY HANDHOLE -SQUARE -ROUND		
DOUBLE HANDHOLE		
JUNCTION BOX		
RAILROAD CANTILEVER MAST ARM		
RAILROAD FLASHING SIGNAL		
RAILROAD CROSSING GATE		
RAILROAD CROSSBUCK		
RAILROAD CONTROLLER CABINET		
UNDERGROUND CONDUIT (UC), GALVANIZED STEEL		
TEMPORARY SPAN WIRE, TETHER WIRE, AND CABLE		
SYSTEM ITEM	S	SP
INTERSECTION ITEM	I	IP
REMOVE ITEM		R
RELOCATE ITEM		RL
ABANDON ITEM		A
CONTROLLER CABINET AND FOUNDATION TO BE REMOVED		RCF
MAST ARM POLE AND FOUNDATION TO BE REMOVED		RMF
SIGNAL POST AND FOUNDATION TO BE REMOVED		RPF
DETECTOR LOOP, TYPE I		
PREFORMED DETECTOR LOOP		
SAMPLING (SYSTEM) DETECTOR		
INTERSECTION AND SAMPLING (SYSTEM) DETECTOR		
QUEUE AND SAMPLING (SYSTEM) DETECTOR		
WIRELESS DETECTOR SENSOR		
WIRELESS ACCESS POINT		

ITEM	EXISTING	PROPOSED
SIGNAL HEAD -(P) PROGRAMMABLE SIGNAL HEAD		
SIGNAL HEAD WITH BACKPLATE -(P) PROGRAMMABLE SIGNAL HEAD -(RB) RETROREFLECTIVE BACKPLATE		
PEDESTRIAN SIGNAL HEAD AT RAILROAD INTERSECTIONS		
PEDESTRIAN SIGNAL HEAD WITH COUNTDOWN TIMER		
ILLUMINATED SIGN "NO LEFT TURN"/"NO RIGHT TURN"		
NUMBER OF CONDUCTORS, ELECTRIC CABLE NO. 14, UNLESS NOTED OTHERWISE. ALL DETECTOR LOOP CABLE TO BE SHIELDED		
GROUND CABLE IN CONDUIT, NO. 6 SOLID COPPER (GREEN)		
ELECTRIC CABLE IN CONDUIT, TRACER NO. 14 1/C		
COAXIAL CABLE		
VENDOR CABLE		
COPPER INTERCONNECT CABLE, NO. 18, 3 PAIR TWISTED, SHIELDED		
FIBER OPTIC CABLE -NO. 62.5/125, MM12F -NO. 62.5/125, MM12F SM12F -NO. 62.5/125, MM12F SM24F		
GROUND ROD -(C) CONTROLLER -(M) MAST ARM -(P) POST -(S) SERVICE		


TS SHT NO. 1

FILE NAME =	USER NAME = plascencia	DESIGNED = IP	REVISED =	STATE OF ILLINOIS DEPARTMENT OF TRANSPORTATION	DISTRICT ONE STANDARD TRAFFIC SIGNAL DESIGN DETAILS	F.A.P. RTE.	SECTION	COUNTY	TOTAL SHEETS	SHEET NO.
S:\WP\Design\Iowa\SamplePlans\00\NOTES	\\CNF\files\Legend_06-08-16.dgn	DRAWN = IP	REVISED =			338	110TS-N	DUPAGE	133	68
	PLOT SCALE = 100.0000' / 1" =	CHECKED = LP	REVISED =							
Default	PLOT DATE = 6/8/2016	DATE = 6/8/2016	REVISED =							
					SCALE: NONE	SHEET 1	OF 7 SHEETS	STA.	TO STA.	
					TS-05					
					ILLINOIS FED. AID PROJECT					
					CONTRACT NO. 62F19					


LOOP DETECTOR NOTES

1. EACH PAIR OF LOOP WIRES SHALL BE PLACED IN A SEPARATE EMPTY COILABLE NONMETALLIC CONDUIT FROM THE EDGE OF PAVEMENT TO THE HANDHOLE. SPACING BETWEEN THE HOLES DRILLED IN THE PAVEMENT SHALL NOT BE LESS THAN 6" (150 mm). EMPTY COILABLE NONMETALLIC CONDUIT SHALL BE INCLUDED IN THE COST OF THE LOOP WIRE.
2. THE NUMBER OF LOOP TURNS SHALL BE AS RECOMMENDED BY THE AMPLIFIER MANUFACTURER. ALL ADJACENT SIDES OF THE LOOPS SHALL BE INSTALLED IN SUCH A WAY THAT THE CURRENT FLOW IS IN THE SAME DIRECTION TO REINFORCE ITS MAGNETIC FIELDS FOR SMALL VEHICLE DETECTION.
3. EACH LOOP LEAD-IN SHALL BE IDENTIFIED AND PERMANENTLY TAGGED IN THE HANDHOLE. EACH LEAD-IN CABLE TAG SHALL INDICATE THE LOCATION OF THE LOOP, LOOP ROTATION (CLOCKWISE/COUNTERCLOCKWISE), LOOP LEAD-IN DIRECTION (IN OR OUT), LOOP CABLE NUMBER AND LOCATION IN CABINET, AND NUMBER OF TURNS IN THE DETECTOR LOOPS IN WATER PROOF INK AS INDICATED ON THE DISTRICT 1 STANDARD TRAFFIC SIGNAL DESIGN DETAIL. THE CONTRACTOR SHALL MARK LOOP LOCATIONS ON RECORD DRAWINGS AND PRESENT TO THE ENGINEER AFTER FINAL INSPECTION. LOOPS SHALL BE MARKED BY LANE AND LOOP NUMBER. SEE DETAIL BELOW.
4. ALL LOOP CABLE SHALL BE FASTENED WITH PLASTIC TIE WRAP TO THE HANDHOLE HOOKS.
5. IN ASPHALT PAVEMENT, LOOPS SHOULD BE PLACED IN THE BINDER AND DIVEHOLES MARKED AT THE CURB WITH A SAW-CUT. THE SAW-CUT SHALL BE CUT IN ACCORDANCE WITH LOCAL AND E.P.A. DUST CONTROL REQUIREMENTS. DETECTOR LOOP(S) SHALL NOT BE INSTALLED IN WET CONDITIONS AND THE SAW-CUTS MUST BE FREE OF DEBRIS AND RESIDUE SUCH AS DUST AND WATER WHICH IS TO BE ACHIEVED BY THE USE OF COMPRESSED AIR, WIRE BRUSHING AND HEAT DRYING ACCORDING TO SEALANT MANUFACTURER REQUIREMENTS. THE DETECTOR WIRE SHALL BE HELD IN PLACE BY THE USE OF FORM WEDGES. WEDGES SHALL BE SPACED NO MORE THAN 18" (450 mm) APART.
6. LOOP SPLICES SHALL BE SOLDERED USING A SOLDERING IRON. BLOW TORCHES OR OTHER DEVICES WHICH OXIDIZE COPPER CABLE SHALL NOT BE ALLOWED FOR SOLDERING OPERATIONS. SEE DETAIL BELOW RIGHT.
7. PREFORMED DETECTOR LOOPS SHALL BE USED, AS SHOWN ON THE PLANS, WHERE NEW CONCRETE PAVEMENT IS PROPOSED. THE INSTALLATION OF PREFORMED LOOPS SHALL BE IN ACCORDANCE WITH THE DISTRICT 1 SPECIFICATIONS OR AS DIRECTED BY THE ENGINEER.

LOOP LEAD-IN CABLE TAG

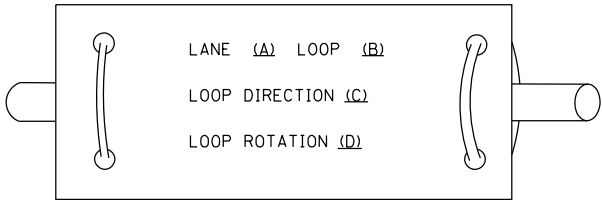


- A. LANE 1 IS THE LANE CLOSEST TO THE CENTERLINE OF THE ROADWAY
- B. LOOP #1 IS THE LOOP IN THE LANE CLOSEST TO THE INTERSECTION.
- C. LABEL LOOP CABLE "IN" OR LOOP CABLE "OUT".
- D. LABEL LOOP CABLE CLOCKWISE OR LOOP CABLE COUNTERCLOCKWISE.

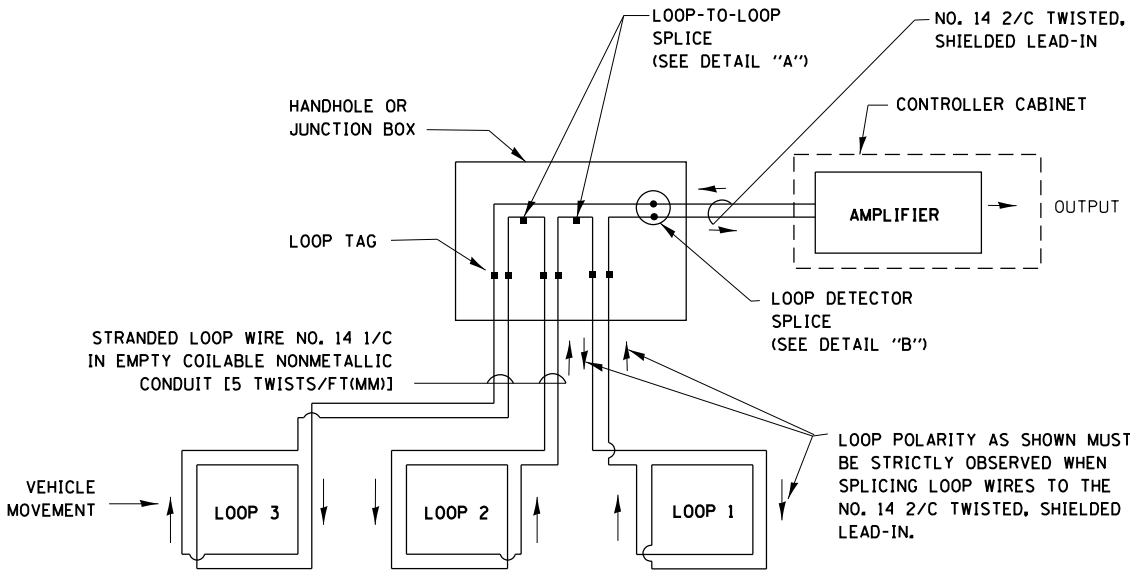


DETECTOR LOOP WIRING SCHEMATIC

- LOOPS SHALL BE SPLICED IN SERIES.
- SAW-CUTS SHALL BE A MINIMUM WIDTH OF 5/16" (8 mm).
- SAW-CUT DEPTHS SHALL BE 3" (75 mm). IF IN CONCRETE, THE SAW-CUT DEPTH SHALL BE TO THE TOP OF THE REINFORCEMENT.
- LOOP CORNERS SHALL BE DRILLED WITH A 2" (50 mm) DIAMETER CORE.

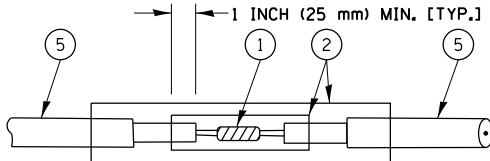


DETAIL "A"
LOOP-TO-LOOP SPLICE

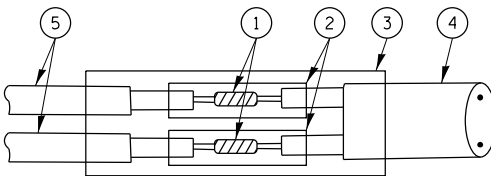


DETAIL "B"
LOOP-TO-CONTROLLER SPLICE

TYPE I LOOP

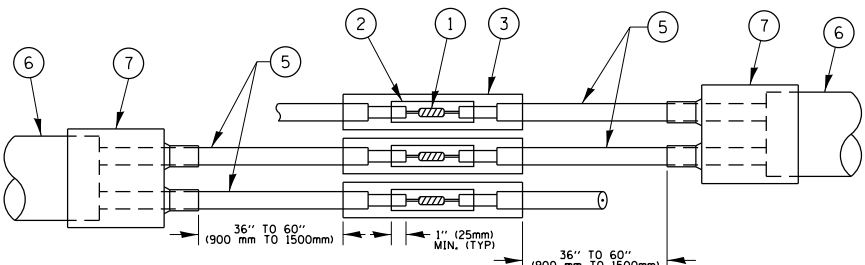

DETAIL "A"
LOOP-TO-LOOP SPLICE

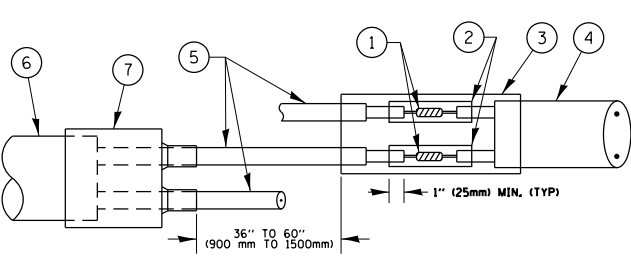


DETAIL "B"
LOOP-TO-CONTROLLER SPLICE

PRE-FORMED LOOP


LOOP DETECTOR SPLICE

- ① WESTERN UNION SPLICE SOLDERED WITH ROSIN CORE FLUX. ALL EXPOSED SURFACES OF THE SOLDER SHALL BE SMOOTH, THE WESTERN UNION SPLICES SHALL BE STAGGERED.
- ② WCSMW 30/100 HEAT SHRINK TUBE, MINIMUM LENGTH 3" (75 mm), UNDERWATER GRADE.
- ③ WCS 200/750 HEAT SHRINK TUBE, MINIMUM LENGHT 6" (150 mm), UNDERWATER GRADE.
- ④ NO. 14 2/C TWISTED, SHIELDED CABLE.
- ⑤ LOOP CONDUCTOR WITH FLEXIBLE PLASTIC TUBE.
- ⑥ PRE-FORMED LOOP
- ⑦ XL POLYOLEFIN 2 CONDUCTOR BREAKOUT SEALS, TYCO CBR-2 OR APPROVED EQUAL

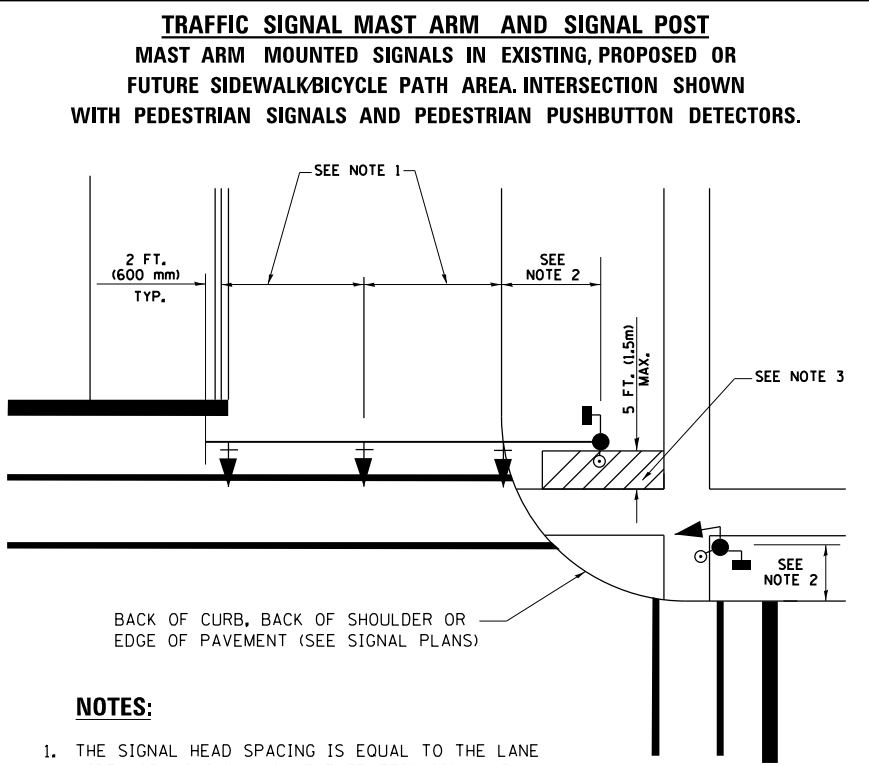


NOTES:

1. THE SIGNAL HEAD SPACING IS EQUAL TO THE LANE WIDTH OR AS SHOWN ON THE TRAFFIC SIGNAL PLAN.
2. REFER TO THE TRAFFIC SIGNAL EQUIPMENT OFFSET TABLE.
3. PROVIDE A LEVEL ALL-WEATHER SURFACE (CONCRETE SIDEWALK, ASPHALT BICYCLE PATH SURFACE OR MATCHING MATERIAL TO THE ADJACENT SURFACE) UP TO THE MAST ARM SHAFT OR THE SIGNAL POST.
4. THE FACE OF THE PEDESTRIAN PUSHBUTTON SHALL BE PARALLEL TO THE CROSSWALK TO BE USED.
5. THE LOCATIONS AND INSTALLATION OF PEDESTRIAN SIGNAL HEADS AND PEDESTRIAN PUSHBUTTONS SHALL MEET THE REQUIREMENTS OF THE MUTCD AND INFORMATION FOUND IN THE "AMERICANS WITH DISABILITIES ACT ACCESSIBILITY GUIDELINES FOR BUILDINGS AND FACILITIES."

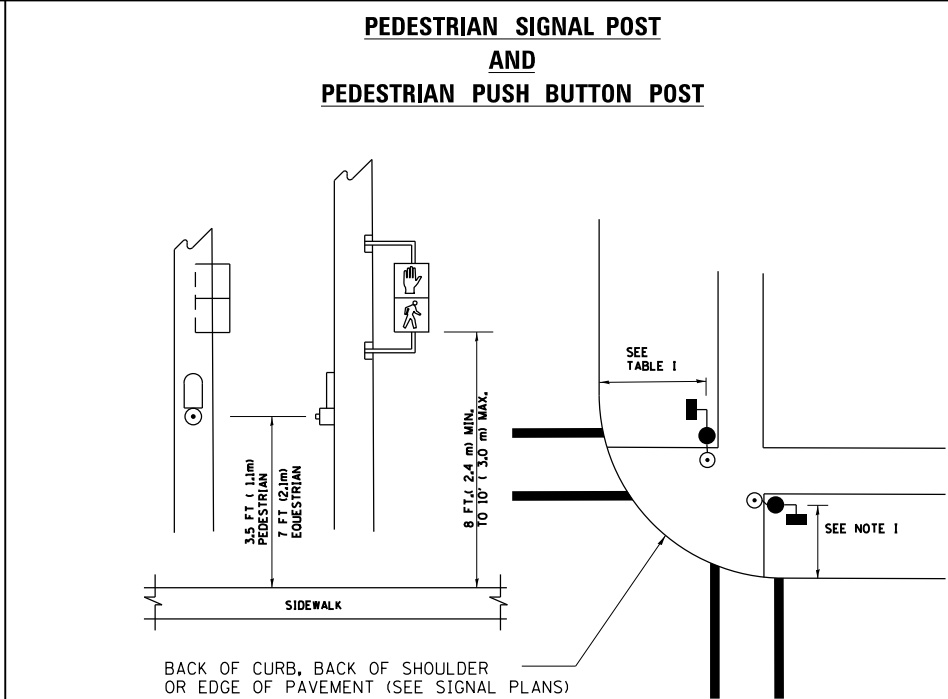

NOTES:

1. REFER TO THE TRAFFIC SIGNAL EQUIPMENT OFFSET TABLE.
2. PROVIDE A LEVEL ALL-WEATHER SURFACE (CONCRETE SIDEWALK, ASPHALT BICYCLE PATH SURFACE OR MATCHING MATERIAL TO THE ADJACENT SURFACE) UP TO THE PEDESTRIAN SIGNAL POST OR THE PEDESTRIAN PUSH BUTTON POST.
3. THE FACE OF THE PEDESTRIAN PUSHBUTTON SHALL BE PARALLEL TO THE CROSSWALK TO BE USED.
4. THE LOCATIONS AND INSTALLATION OF PEDESTRIAN SIGNAL HEADS AND PEDESTRIAN PUSHBUTTONS SHALL MEET THE REQUIREMENTS OF THE MUTCD AND INFORMATION FOUND IN THE "AMERICANS WITH DISABILITIES ACT ACCESSIBILITY GUIDELINES FOR BUILDINGS AND FACILITIES."

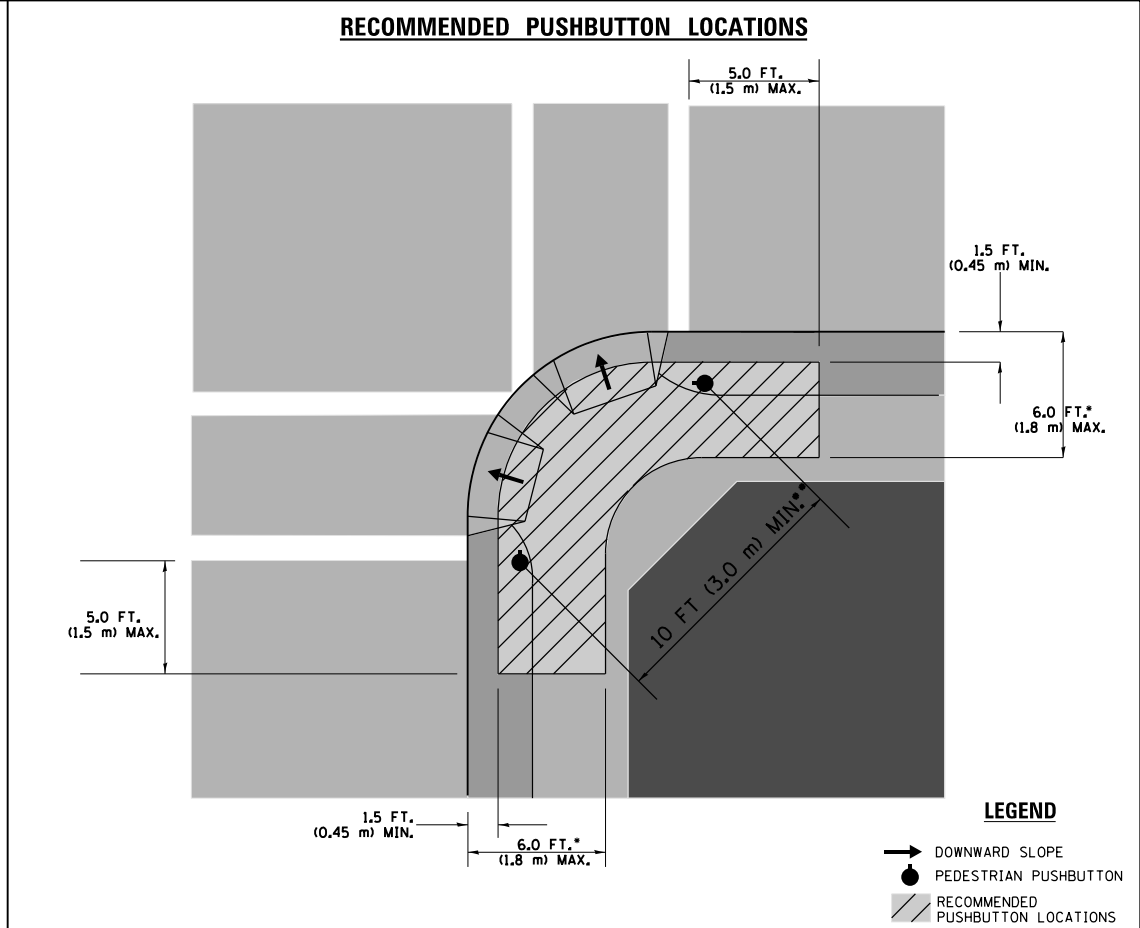

- WHERE THERE ARE CONSTRAINTS THAT MAKE IT IMPRACTICAL TO PLACE THE PEDESTRIAN PUSHBUTTON BETWEEN 1.5 FT (0.45 m) AND 6 FT (1.8 m) FROM THE EDGE OF THE CURB, SHOULDER, OR PAVEMENT, IT SHOULD NOT BE FURTHER THAN 10 FT (3 m) FROM THE EDGE OF CURB, SHOULDER, OR PAVEMENT.
- WHERE THERE ARE CONSTRAINTS ON A PARTICULAR CORNER THAT MAKE IT IMPRACTICAL TO PROVIDE THE 10 FT (3 m) SEPERATION BETWEEN THE TWO PEDESTRIAN PUSHBUTTONS, THE PUSHBUTTONS MAY BE PLACED CLOSER TOGETHER OR ON THE SAME POLE.

NOTES:


1. PEDESTRIAN SIGNAL HEADS SHALL BE MOUNTED WITH THE BOTTOM OF THE SIGNAL HOUSING INCLUDING BRACKETS NOT LESS THAN 8 FT (2.4 m) OR MORE THAN 10 FT (3 m) ABOVE SIDEWALK LEVEL, AND SHALL BE POSITIONED AND ADJUSTED TO PROVIDE MAXIMUM VISIBILITY AT THE BEGINNING OF THE CONTROLLED CROSSWALK.
2. THE BOTTOM OF THE SIGNAL HOUSING (INCLUDING BRACKETS) OF A VEHICULAR SIGNAL FACE THAT IS NOT LOCATED OVER A HIGHWAY SHALL BE AT LEAST 8 FT (2.4 m) BUT NOT MORE THAN 19 FT (5.8 m) ABOVE THE SIDEWALK OR, IF THERE IS NO SIDEWALK, ABOVE THE PAVEMENT GRADE AT THE CENTER OF THE ROADWAY.
3. THE BOTTOM OF THE SIGNAL HOUSING AND ANY RELATED ATTACHMENTS TO A SIGNAL FACE LOCATED OVER ANY PORTION OF A HIGHWAY SHALL BE ACCORDING TO CURRENT STATE STANDARDS 877001, 877002, 877006, 877011 AND 877012 WITH A MINIMUM OF 16 FT (5.0 m) AND A MAXIMUM OF 18 FT. (5.5 m) FROM THE HIGHEST POINT OF PAVEMENT.
4. THE BOTTOM OF THE TEMPORARY SPAN WIRE MOUNTED SIGNAL HOUSING AND ANY RELATED ATTACHMENTS TO A SIGNAL FACE LOCATED OVER ANY PORTION OF A HIGHWAY SHALL BE ACCORDING TO CURRENT STATE STANDARD 880001 WITH A MINIMUM OF 17 FT (5.18 m) FROM THE HIGHEST POINT OF PAVEMENT.
5. THE TOP OF THE SIGNAL HOUSING OF A SIGNAL FACE LOCATED OVER ANY PORTION OF A HIGHWAY SHALL NOT BE MORE THAN 25.6 FT (7.8 m) ABOVE THE PAVEMENT.

TRAFFIC SIGNAL EQUIPMENT OFFSET



TRAFFIC SIGNAL EQUIPMENT	COMBINATION CONCRETE CURB AND GUTTER (MINIMUM DISTANCE FROM BACK OF CURB TO CENTERLINE OF FOUNDATION)	SHOULDER/NON-CURBED AREA (MINIMUM DISTANCE FROM EDGE OF PAVEMENT TO CENTERLINE OF FOUNDATION)
TRAFFIC SIGNAL MAST ARM POLE	6 FT (1.8m)	SHOULDER WIDTH + 2 FT (0.6m), MINIMUM 10 FT (3.0m)
TRAFFIC SIGNAL POST	4 FT (1.2m)	SHOULDER WIDTH + 2 FT (0.6m), MINIMUM 10 FT (3.0m)
PEDESTRIAN SIGNAL POST	4 FT (1.2m)	SHOULDER WIDTH + 2 FT (0.6m), MINIMUM 10 FT (3.0m)
PEDESTRIAN PUSHBUTTON POST	4 FT (1.2m)	SHOULDER WIDTH + 2 FT (0.6m), MINIMUM 10 FT (3.0m)
TEMPORARY WOOD POLE	6 FT (1.8m)	SHOULDER WIDTH + 2 FT (0.6m), MINIMUM 10 FT (3.0m)
CONTROLLER CABINET	6 FT (1.8m) MINIMUM DISTANCE SEE NOTE 2	SHOULDER WIDTH + 6 FT (1.8m), MINIMUM 16 FT (4.9m) SEE NOTE 3.
SERVICE INSTALLATION, GROUND MOUNT	6 FT (1.8m) MINIMUM DISTANCE SEE NOTE 2	SHOULDER WIDTH + 6 FT (1.8m), MINIMUM 16 FT (4.9m) SEE NOTE 3.

NOTES:


1. CONTACT THE "AREA TRAFFIC SIGNAL MAINTENANCE AND OPERATIONS ENGINEER" FOR ASSISTANCE IN LOCATING THE TRAFFIC SIGNAL EQUIPMENT WHEN THERE ARE CONFLICTS WITH DITCHES OR THE MINIMUM OFFSET DISTANCES CANNOT BE MET.
2. MINIMUM DISTANCE FROM THE BACK OF CURB TO THE ROADWAY SIDE OF THE FOUNDATION.
3. MINIMUM DISTANCE FROM THE EDGE OF PAVEMENT TOTHE ROADWAY SIDE OF THE FOUNDATION.
4. ANY CHANGES TO THE OFFSETS OF THE FOUNDATIONS, FROM THE MINIMUM DISTANCES LISTED IN THE "TRAFFIC SIGNAL EQUIPMENT OFFSET" CHART AND THE TRAFFIC SIGNAL INSTALLATION PLAN, COULD EFFECT THE PLACEMENT OF THE SIGNAL HEADS, PEDESTRIAN SIGNAL HEADS AND THE PEDESTRIAN PUSHBUTTONS. THE SIGNAL HEAD PLACEMENT ON THE MAST ARMS SHALL REMAIN AS PER THE TRAFFIC SIGNAL INSTALLATION PLAN AND THE "TRAFFIC SIGNAL MAST ARM AND SIGNAL POST" DETAIL ABOVE. THE PROPOSED MAST ARM LENGTHS MAY NEED TO BE REVISED TO MEET THE ABOVE REQUIREMENTS. THE PEDESTRIAN SIGNAL HEADS AND PEDESTRIAN PUSHBUTTONS MUST MEET THE REQUIREMENTS UNDER THE DETAILS ON THIS SHEET.

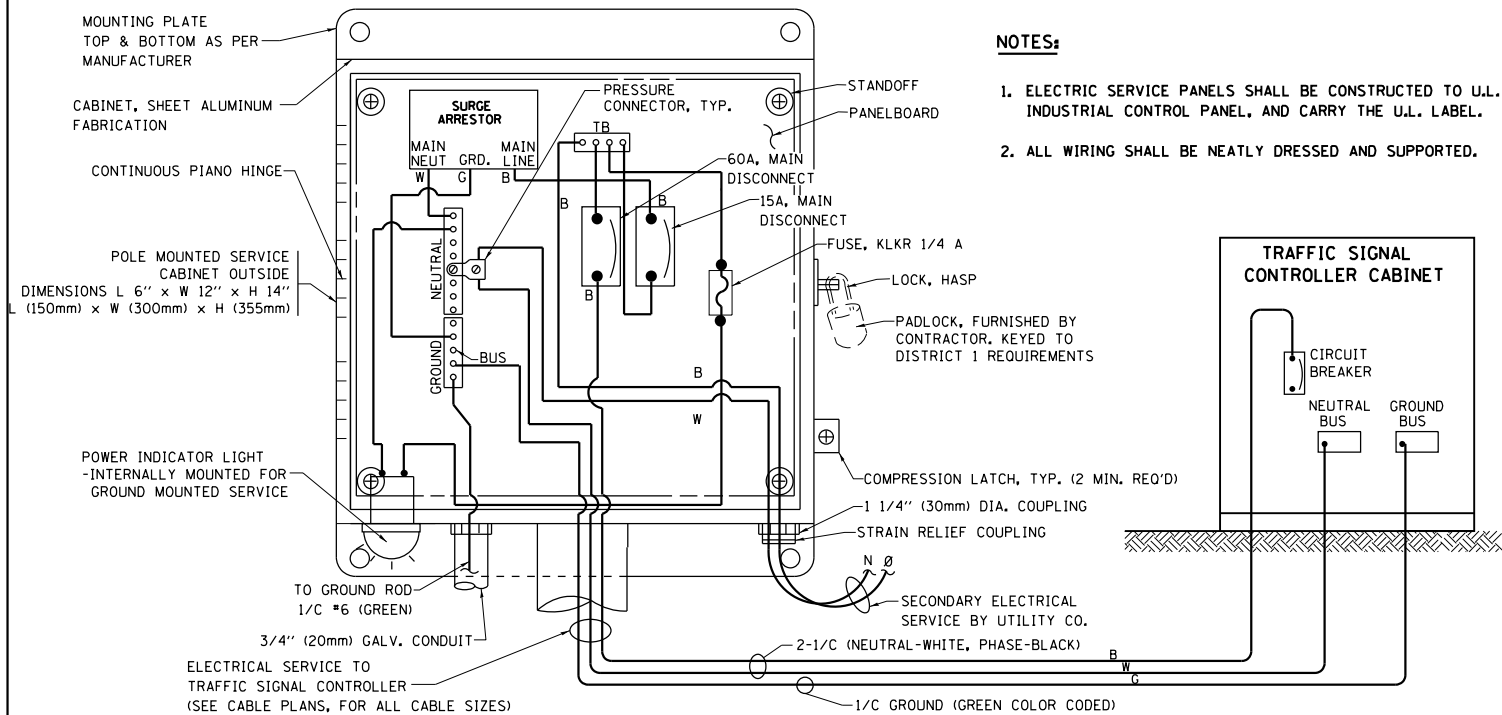

ELECTRICAL SERVICE – PANEL DIAGRAM (TYPICAL FOR POLE AND GROUND MOUNTED SERVICE)
SERVICE INSTALLATION POLE MOUNT (SHOWN)
(NOT TO SCALE)

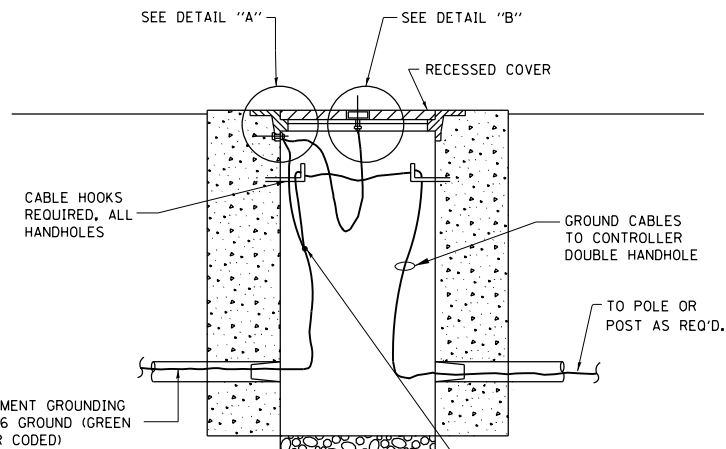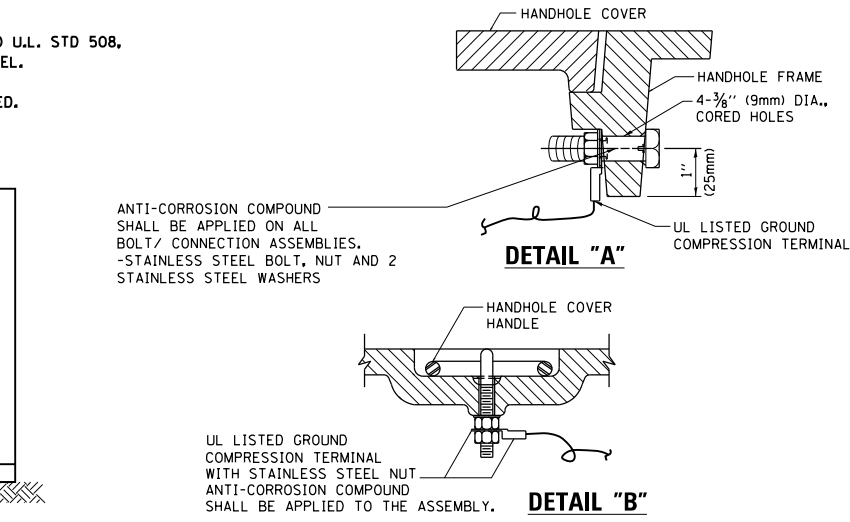



HANDHOLE COVER & FRAME – GROUNDING DETAIL
(NOT TO SCALE)

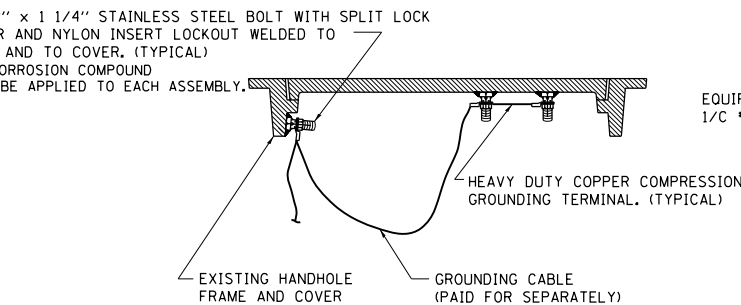


EXISTING HANDHOLE COVER & FRAME – GROUNDING DETAIL
(NOT TO SCALE)

NOTES:
GROUNDING SYSTEM


- THE GROUNDING SYSTEM SHALL CONSIST OF AN INSULATED CONDUCTOR TYPE XLP, NO. 6 A.W.G., STRANDED COPPER TO BE INSTALLED IN RACEWAYS. THE GROUNDING CABLE SHALL BE INSTALLED IN A CONTINUOUS MANNER AS SHOWN ON THE CABLE PLAN PROVIDED. ALL GROUNDING CONDUCTORS SHALL BE BONDED TO METAL ENCLOSURE (HANDHOLE, POST, MAST ARM, CONTROLLER, ETC.). GROUND ROD SHALL BE 3/4" DIA. x 10'-0" (20mm x 3.0m) LONG, COPPER CLAD. ONE GROUND ROD SHALL BE INSTALLED AT ALL POST FOUNDATIONS, POLE FOUNDATIONS, CONTROLLER CABINET FOUNDATION AND ELECTRICAL SERVICE INSTALLATION AS INDICATED ON THE CABLE PLAN. IF THERE ARE ANY SPECIAL CONDITIONS SUCH AS SUB-SURFACE CONDITIONS OR INSTALLATION PROBLEMS, THE RESIDENT ENGINEER SHALL BE NOTIFIED OR CONTACT THE BUREAU OF TRAFFIC, ILLINOIS DEPARTMENT OF TRANSPORTATION DISTRICT ONE AT (847) 705-4139.
- THE NEUTRAL CONDUCTOR AND THE GROUND CONDUCTOR SHALL BE CONNECTED IN THE SERVICE INSTALLATION. AT NO OTHER POINT IN THE TRAFFIC SIGNAL SYSTEM SHALL THE NEUTRAL AND GROUND CONDUCTORS BE CONNECTED.
- ALL EQUIPMENT GROUNDING CONDUCTORS SHALL TERMINATE AT THE GROUND BUS IN THE CONTROLLER CABINET.
- THE CONTRACTOR SHALL PROVIDE A GROUND CABLE WITH CONNECTORS BETWEEN THE HANDHOLE COVER AND HANDHOLE FRAME.

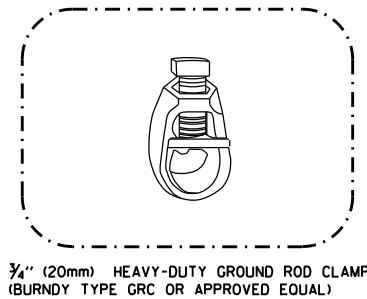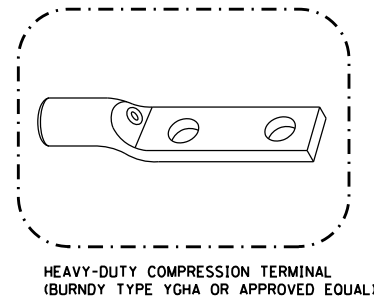

- NOTES:**
- ALL CLAMPS SHALL BE BRONZE OR COPPER, UL APPROVED.
 - GROUND CABLE SHALL BE LOOPED OVER HOOKS IN THE HANDHOLES 6.5' (2.0m) SLACK SHALL BE PROVIDED IN SINGLE HANDHOLES 13' (4.0m) OF SLACK SHALL BE PROVIDED IN DOUBLE HANDHOLES. 5' (1.4m) OF SLACK SHALL BE PROVIDED BETWEEN FRAME AND COVER.

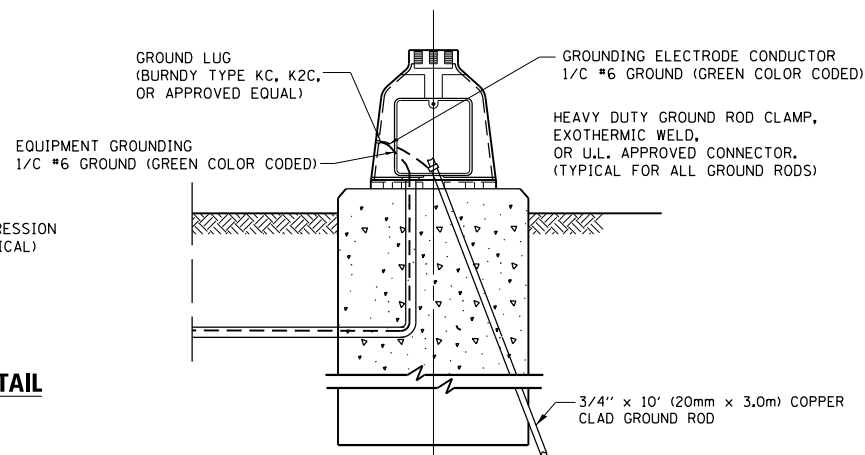







MAST ARM POLE / POST-GROUNDING DETAIL
(NOT TO SCALE)

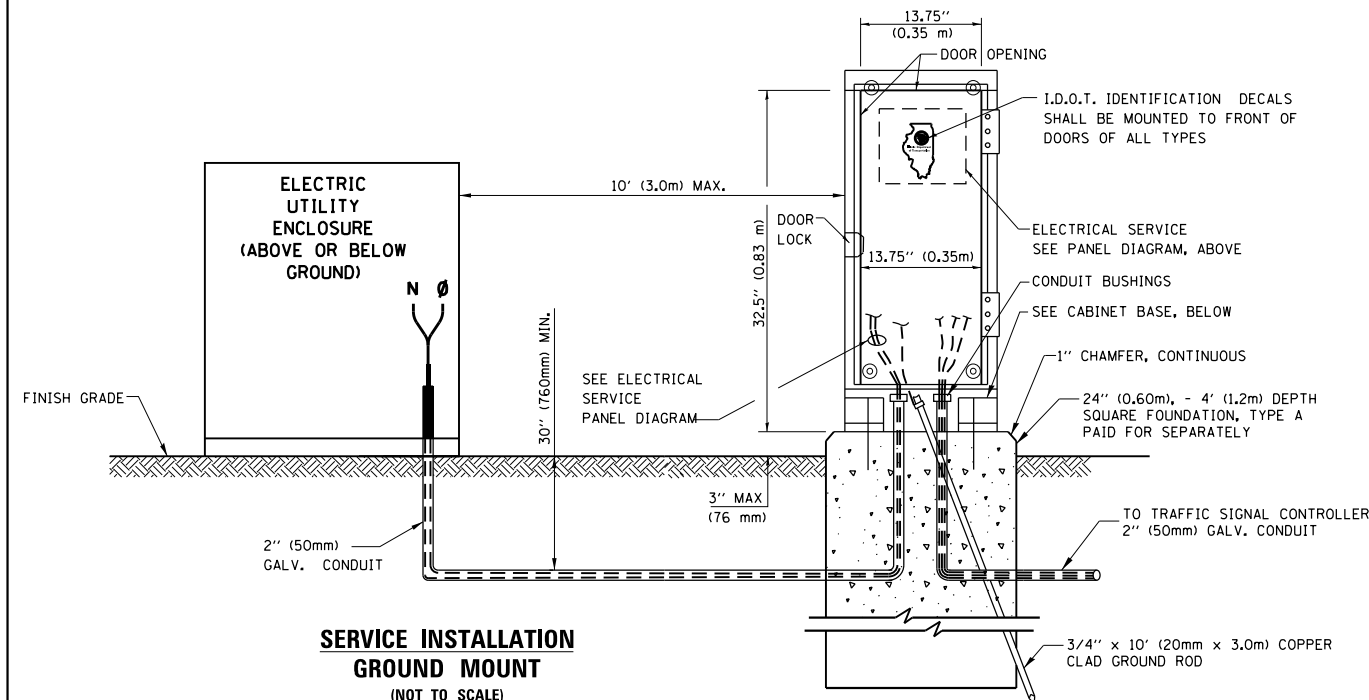

SERVICE INSTALLATION GROUND MOUNT
(NOT TO SCALE)

CABINET – BASE BOLT PATTERN
(NOT TO SCALE)

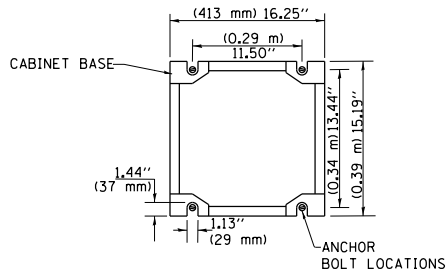

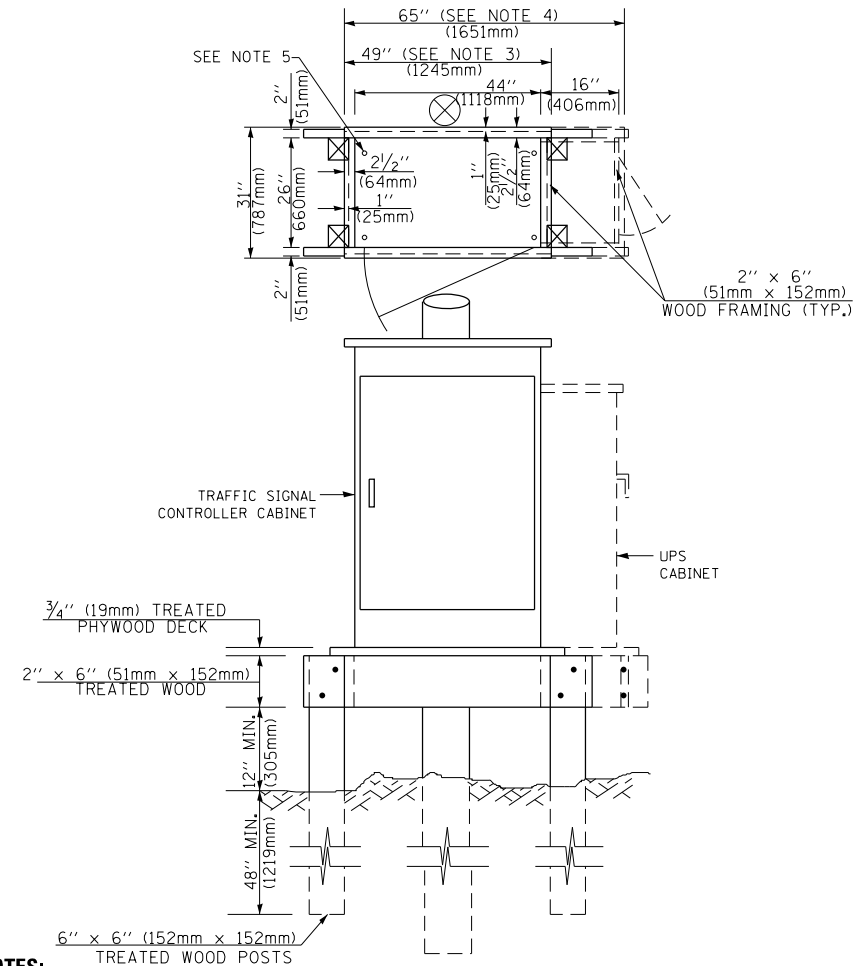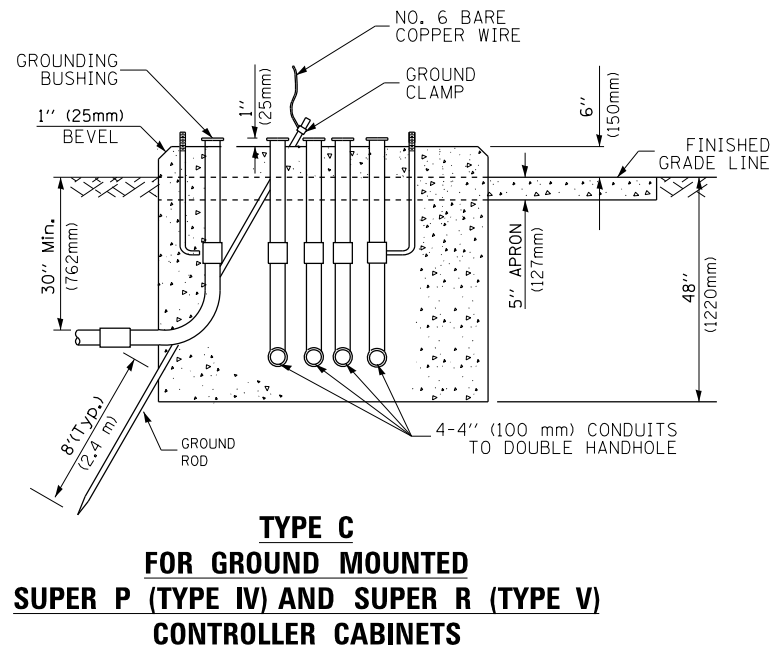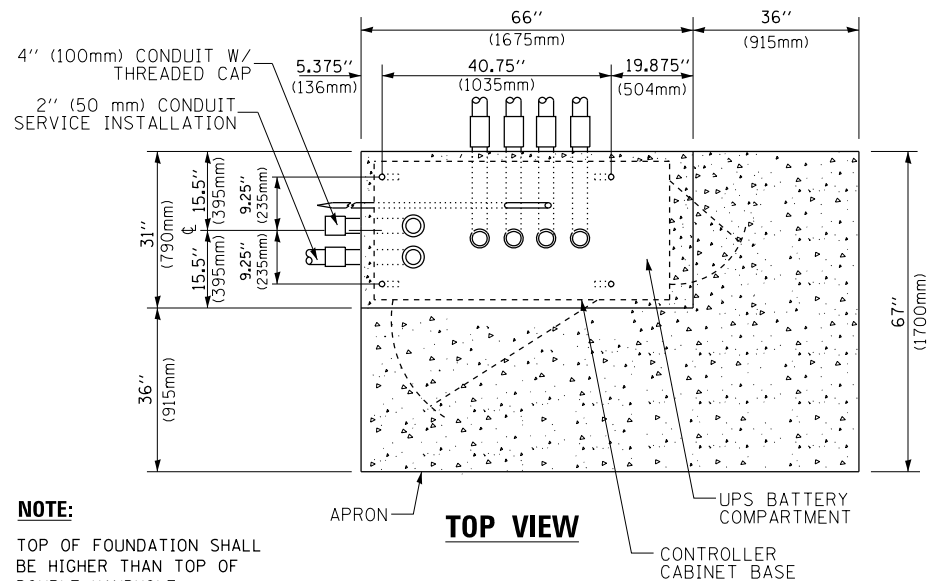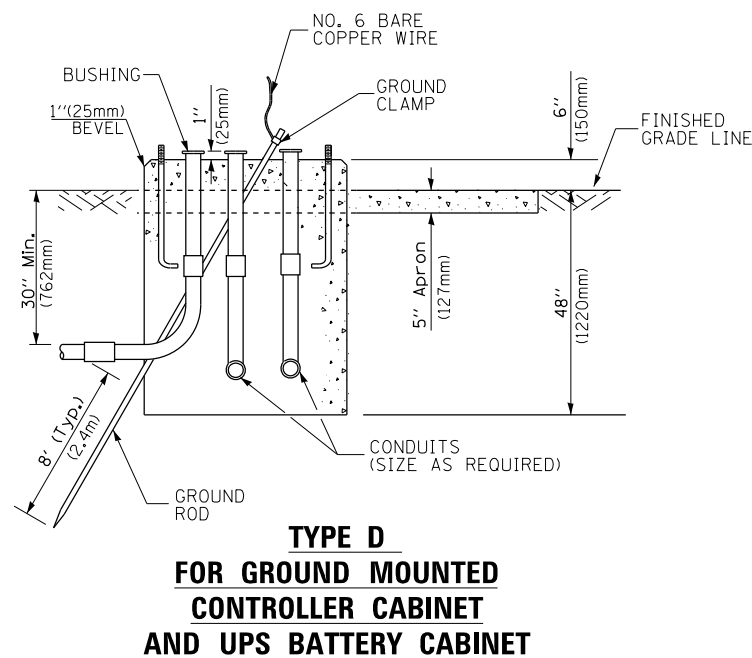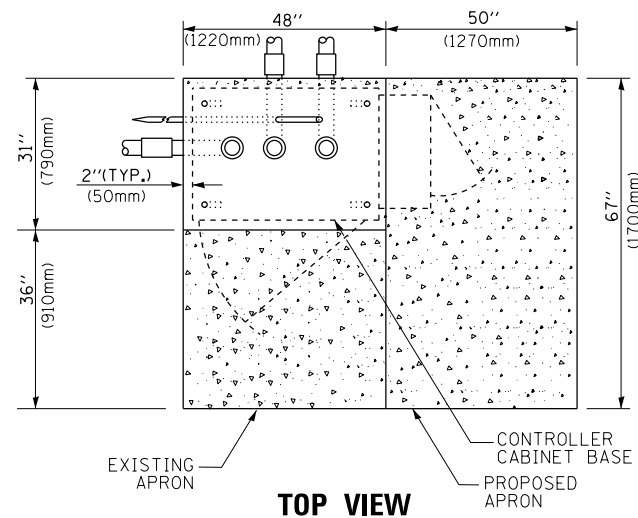

TEMPORARY SIGNAL CONTROLLER
WOOD SUPPORT PLATFORM

CABLE SLACK LENGTH	FEET	METER
HANDHOLE	6.5	2.0
DOUBLE HANDHOLE	13.0	4.0
SIGNAL POST	2.0	0.6
MAST ARM	2.0	0.6
CONTROLLER CABINET	1.5	0.5
FIBER OPTIC AT CABINET	13.0	4.0
ELECTRIC SERVICE AT (CABINET OR SERVICE LOCATION)	1.5	0.5
GROUND CABLE (SIGNAL POST, MAST ARM, CABINET)	1.5	0.5
GROUND CABLE (BETWEEN FRAME AND COVER)	5.0	1.6

VERTICAL CABLE LENGTH	FEET	METER
MAST ARM POLE (MAST ARM MOUNTED SIGNAL HEAD) (L = MAST ARM LENGTH - DISTANCE TO SIGNAL HEAD FROM END OF ARM)	20.0+L	6.0+L
BRACKET MOUNTED (MAST ARM POLE OR SIGNAL POLE)	13.0	4.0
PEDESTRIAN PUSH BUTTON	6.0	2.0
SERVICE INSTALLATION POLE MOUNT TO SERVICE DROP	13.5	4.1
SERVICE INSTALLATION POLE MOUNT TO GROUND	13.5	4.1
SERVICE INSTALLATION GROUND MOUNT	6.0	2.0
FOUNDATION (SIGNAL POST, MAST ARM POLE, CONTROLLER CABINET, SERVICE-GROUND MOUNT)	3.0	1.0

VERTICAL CABLE LENGTH

FOUNDATION	DEPTH
TYPE A - Signal Post	4'-0" (1.2m)
TYPE C - CONTROLLER W/ UPS	4'-0" (1.2m)
TYPE D - CONTROLLER	4'-0" (1.2m)
SERVICE INSTALLATION, GROUND MOUNT, TYPE A - SQUARE	4'-0" (1.2m)

DEPTH OF FOUNDATION


Mast Arm Length	① Foundation Depth	Foundation Diameter	Spiral Diameter	Quantity of Rebars	Size of Rebars
Less than 30' (9.1 m)	10'-0" (3.0 m)	30" (750mm)	24" (600mm)	8	6(19)
Greater than or equal to 30' (9.1 m) and less than 40' (12.2 m)	13'-6" (4.1 m)	30" (750mm)	24" (600mm)	8	6(19)
	11'-0" (3.4 m)	36" (900mm)	30" (750mm)	12	7(22)
Greater than or equal to 40' (12.2 m) and less than 50' (15.2 m)	13'-0" (4.0 m)	36" (900mm)	30" (750mm)	12	7(22)
Greater than or equal to 50' (15.2 m) and up to 55' (16.8 m)	15'-0" (4.6 m)	36" (900mm)	30" (750mm)	12	7(22)
Greater than or equal to 56' (16.8 m) and less than 65' (19.8 m)	21'-0" (6.4 m)	42" (1060mm)	36" (900mm)	16	8(25)
Greater than or equal to 65' (19.8 m) and up to 75' (22.9 m)	25'-0" (7.6 m)	42" (1060mm)	36" (900mm)	16	8(25)

NOTES:

1. These foundation depths are for sites which have cohesive soils (clays silt, sandy clay, etc.) along the length of the shaft, with an average Unconfined Compressive Strength (Qu) > 1.0 tsf (100 kpa). This strength shall be verified by boring data prior to construction or with testing by the Engineer during foundation drilling. The Bureau of Bridges & Structures should be contacted for a revised design if other conditions are encountered.
2. Combination mast arm assemblies under 55 feet (16.8 m) shall use 36" (900 mm) diameter foundations.
3. Combination mast arm assemblies under 56 feet (16.8 m) through 75 feet (22.9 m) shall use 42" (1060 mm) diameter foundations
4. For mast arm assemblies with dual arms refer to state standard 878001..

DEPTH OF MAST ARM FOUNDATIONS, TYPE E


FILE NAME =	USER NAME = kalorm	DESIGNED -	REVISED -	STATE OF ILLINOIS DEPARTMENT OF TRANSPORTATION	DISTRICT ONE STANDARD TRAFFIC SIGNAL DESIGN DETAILS				F.A.P. RTE.	SECTION	COUNTY	TOTAL SHEETS	SHEET NO.
p:\planroom\dot.illinois.gov\PIDOT\Documents\IDOT Offices\District 1\Projects\PI0501\PI0501-01\Design\DistStd.dgn	PI0501-01	PI0501-01	PI0501-01						338	110TS-N	DUPAGE	133	72
PLOT SCALE = 100.0000' / 1in.	CHECKED -	REVISED -	REVISED -		TS-05 CONTRACT NO. 62F19				ILLINOIS/ FED. AID PROJECT				
PLOT DATE = 3/21/2019	DATE -	REVISED -	REVISED -										
Default				SCALE: NONE	SHEET 5	OF 7 SHEETS	STA.	TO STA.					

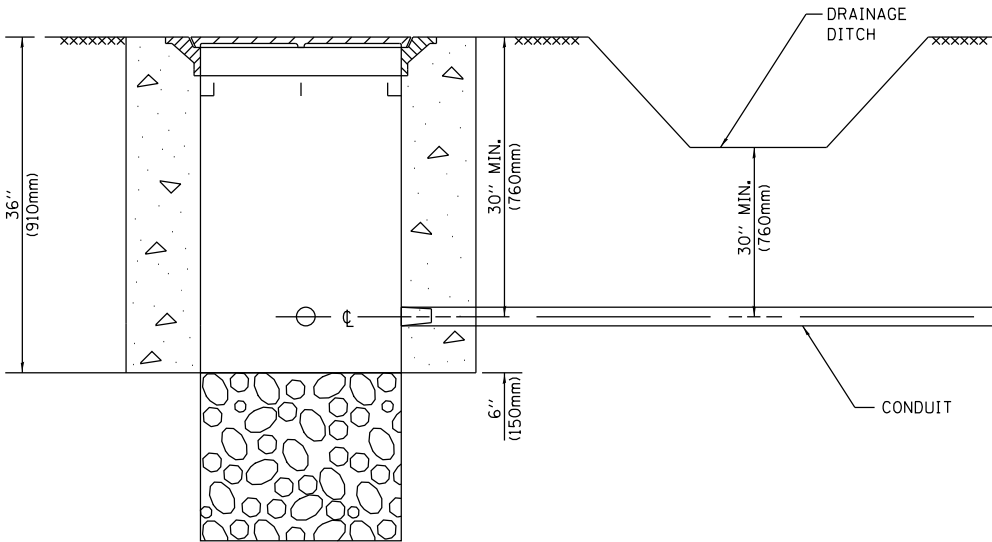


NOTES:

1. CONDUIT DEPTH SHALL BE A MINIMUM OF 30" (760mm) BELOW THE BOTTOM OF THE DRAINAGE DITCH OR ANY SLOPING GROUND
2. THE MINIMUM CONDUIT DEPTH APPLIES TO ALL CONDUIT PLACED UNDER ROADWAY PAVEMENT, MULTI-USE PATHS, SIDEWALKS AND SOIL SURFACES.
3. THE MINIMUM CONDUIT DEPTH APPLIES TO ALL HANDHOLES, HEAVY DUTY HANDHOLES AND DOUBLE HANDHOLES.


**HANDHOLE WITH MINIMUM CONDUIT DEPTH
(NOT TO SCALE)**

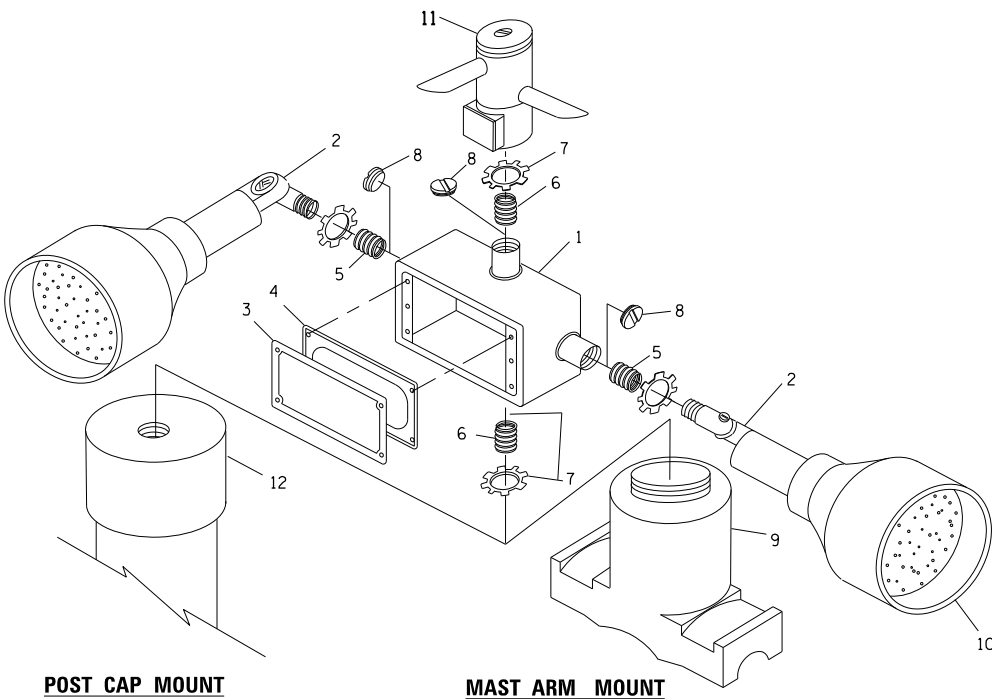

EMERGENCY VEHICLE DETECTOR WITH CONFIRMATION BEACON MOUNTING DETAIL

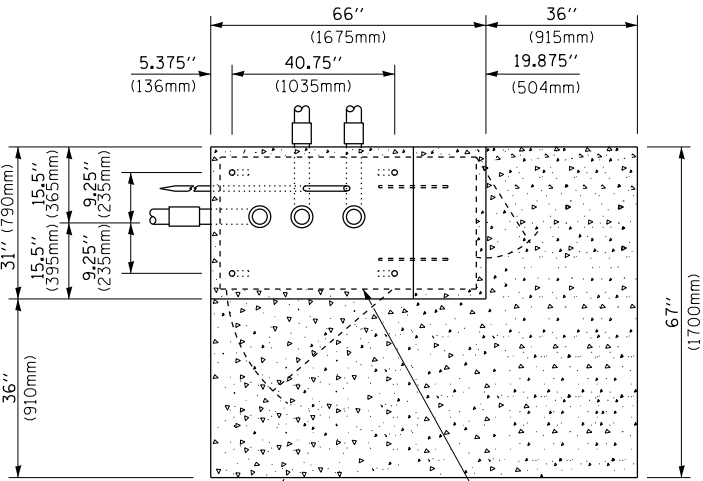

**TOP VIEW
(NOT TO SCALE)**

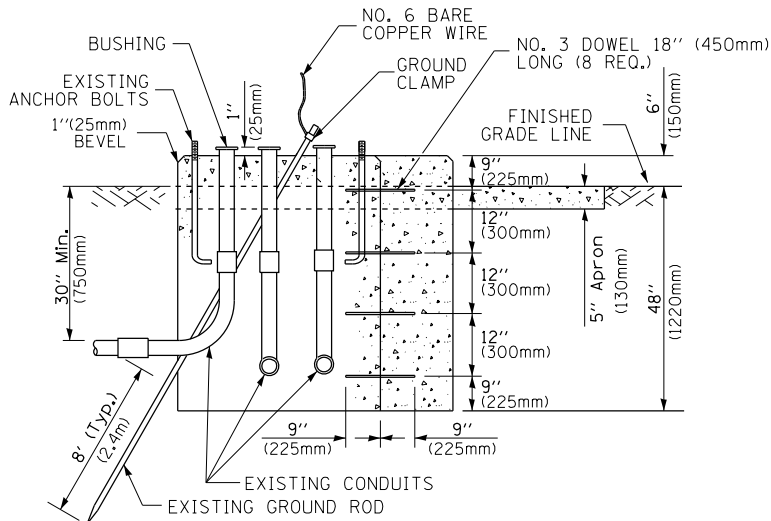


**MODIFY EXISTING TYPE "D" FOUNDATION
TO TYPE "C" FOUNDATION
(NOT TO SCALE)**

ITEM NO.	IDENTIFICATION
1	OUTLET BOX- GALV. 21 CU.IN. (0.000344 CU-M)
2	LAMP HOLDER AND COVER
3	OUTLET BOX COVER
4	RUBBER COVER GASKET
5	REDUCING BUSHING
6	3/4" (19 mm) CLOSE NIPPLE
7	3/4" (19 mm) LOCKNUT
8	3/4" (19 mm) HOLE PLUG
9	SADDLE BRACKET - GALV.
10	6 WATT PAR 38 LED FLOOD LAMP
11	DETECTOR UNIT
12	POST CAP [18 FT. (5.4 m) POST MIN.]

NOTES:

1. ALL ELECTRICAL ITEMS, EXCEPT ITEMS #2 AND #11 SHALL BE ALUMINUM OR GALVANIZED
2. ITEM #1- OZ/GEDNEY FSX-1-50 OR EQUIVALENT
ITEM #2- MULBERRY CON-O-SHADE LAMP SHIELD OR EQUIVALENT
ITEM #9- "BAND-IT" SADDLE BRACKET OR EQUIVALENT
3. WHEN POST MOUNTING IS SPECIFIED, ITEM #9 SHALL NOT BE REQUIRED. THE DETECTION UNIT SHALL BE MOUNTED DIRECTLY ON TOP OF THE CAP BY DRILLING AND TAPPING A 3/4" (19 mm) HOLE WITH PIPE THREADS. THE POST CAP SHALL EITHER BE SCREWED TO THE TOP OF THE POST OR A MINIMUM OF 3 TIGHTENING SCREWS SHALL BE REQUIRED ON EACH CAP.

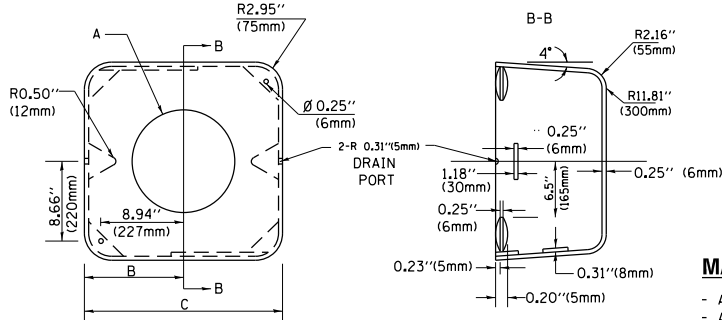

MATERIAL:

- ASTM A36 STEEL
- ASTM A-123 HOT DIPPED GALVANIZED

A	B	C	HEIGHT	WEIGHT
VARIES	9.5" (241mm)	19" (483mm)	7" (178mm) - 12" (300mm)	53 lbs (24kg)
VARIES	10.75" (273mm)	21.5" (546mm)	7" (178mm) - 12" (300mm)	68 lbs (31 kg)
VARIES	13.0" (330mm)	26" (660mm)	7" (178mm) - 12" (300mm)	81 lbs (37 kg)
VARIES	18.5" (470mm)	37" (940mm)	7" (178mm) - 12" (300mm)	126 lbs (57 kg)


SHROUD

NOTES:


1. DIMENSION "A" IS EQUAL TO THE DIAMETER OF THE MAST ARM POLE AT THE TOP OF THE SHROUD. THE SHROUD SHALL BE TIGHT TO THE MAST ARM POLE.
2. THE SUPPLIER SHALL VERIFIED THE ABOVE DIMENSIONS BASED ON MAST ARM REQUIREMENTS.
3. THE HEIGHT OF THE SHROUD SHALL COVER THE ANCHOR BOLTS, NUTS AND MAST ARM POLE BASE.

NOTE:

SUPPORT EXISTING CABINET AND CONTROL EQUIPMENT ABOVE FOUNDATION TO KEEP TRAFFIC SIGNAL FUNCTIONING WHILE FOUNDATION MODIFICATION WORK IS PROCEEDING.

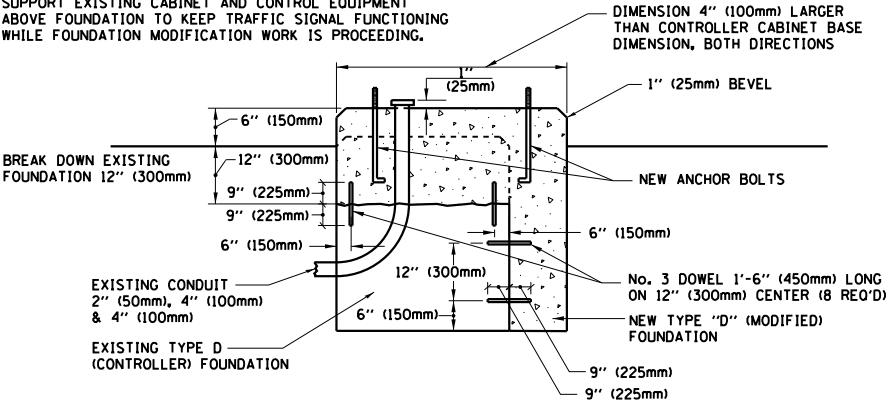

MODIFY EXISTING TYPE "D" FOUNDATION

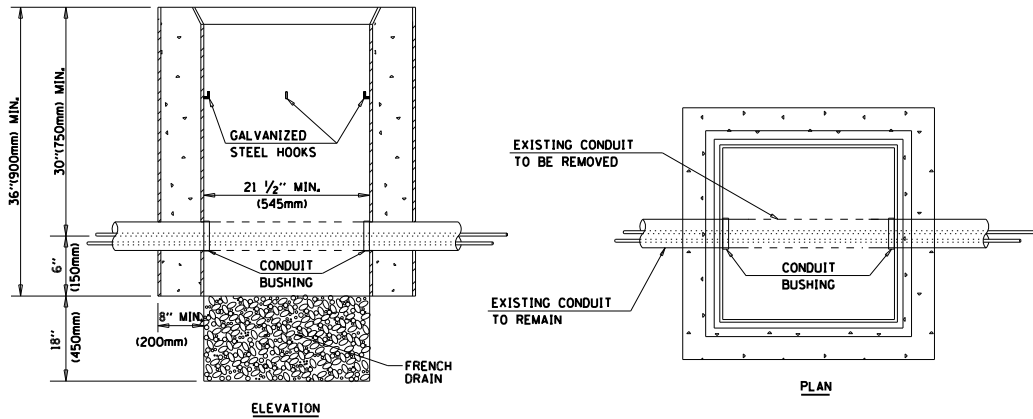


NOTES:

1. HANDHOLE CONSTRUCTED PER STATE STANDARD 814001.
2. REMOVAL OF THE EXISTING CONDUIT FROM THE HANDHOLE AND THE INSTALLATION OF THE CONDUIT BUSHINGS SHALL BE INCLUDED WITH THE COST OF THE HANDHOLE.


HANDHOLE TO INTERCEPT EXISTING CONDUIT

FILE NAME =	USER NAME = kalorm	DESIGNED -	REVISED -	STATE OF ILLINOIS DEPARTMENT OF TRANSPORTATION	DISTRICT ONE STANDARD TRAFFIC SIGNAL DESIGN DETAILS				F.A.P RTE.	SECTION	COUNTY	TOTAL SHEETS	SHEET NO.
p:\planroom\dot.illinois.gov\PIDOT\Documents\IDOT Offices\District 1\Projects\P10501\DRAWING\Design\DistStd.dgn		CHECKED -	REVISED -						338	110TS-N	DUPAGE	133	73
Default	PLOT SCALE = 100.0000' / in.	CHECKED -	REVISED -						TS-05		CONTRACT NO. 62F19		
	PLOT DATE = 3/21/2019	DATE -	REVISED -		SCALE: NONE	SHEET 6	OF 7 SHEETS	STA. TO STA.	ILLINOIS FED. AID PROJECT				

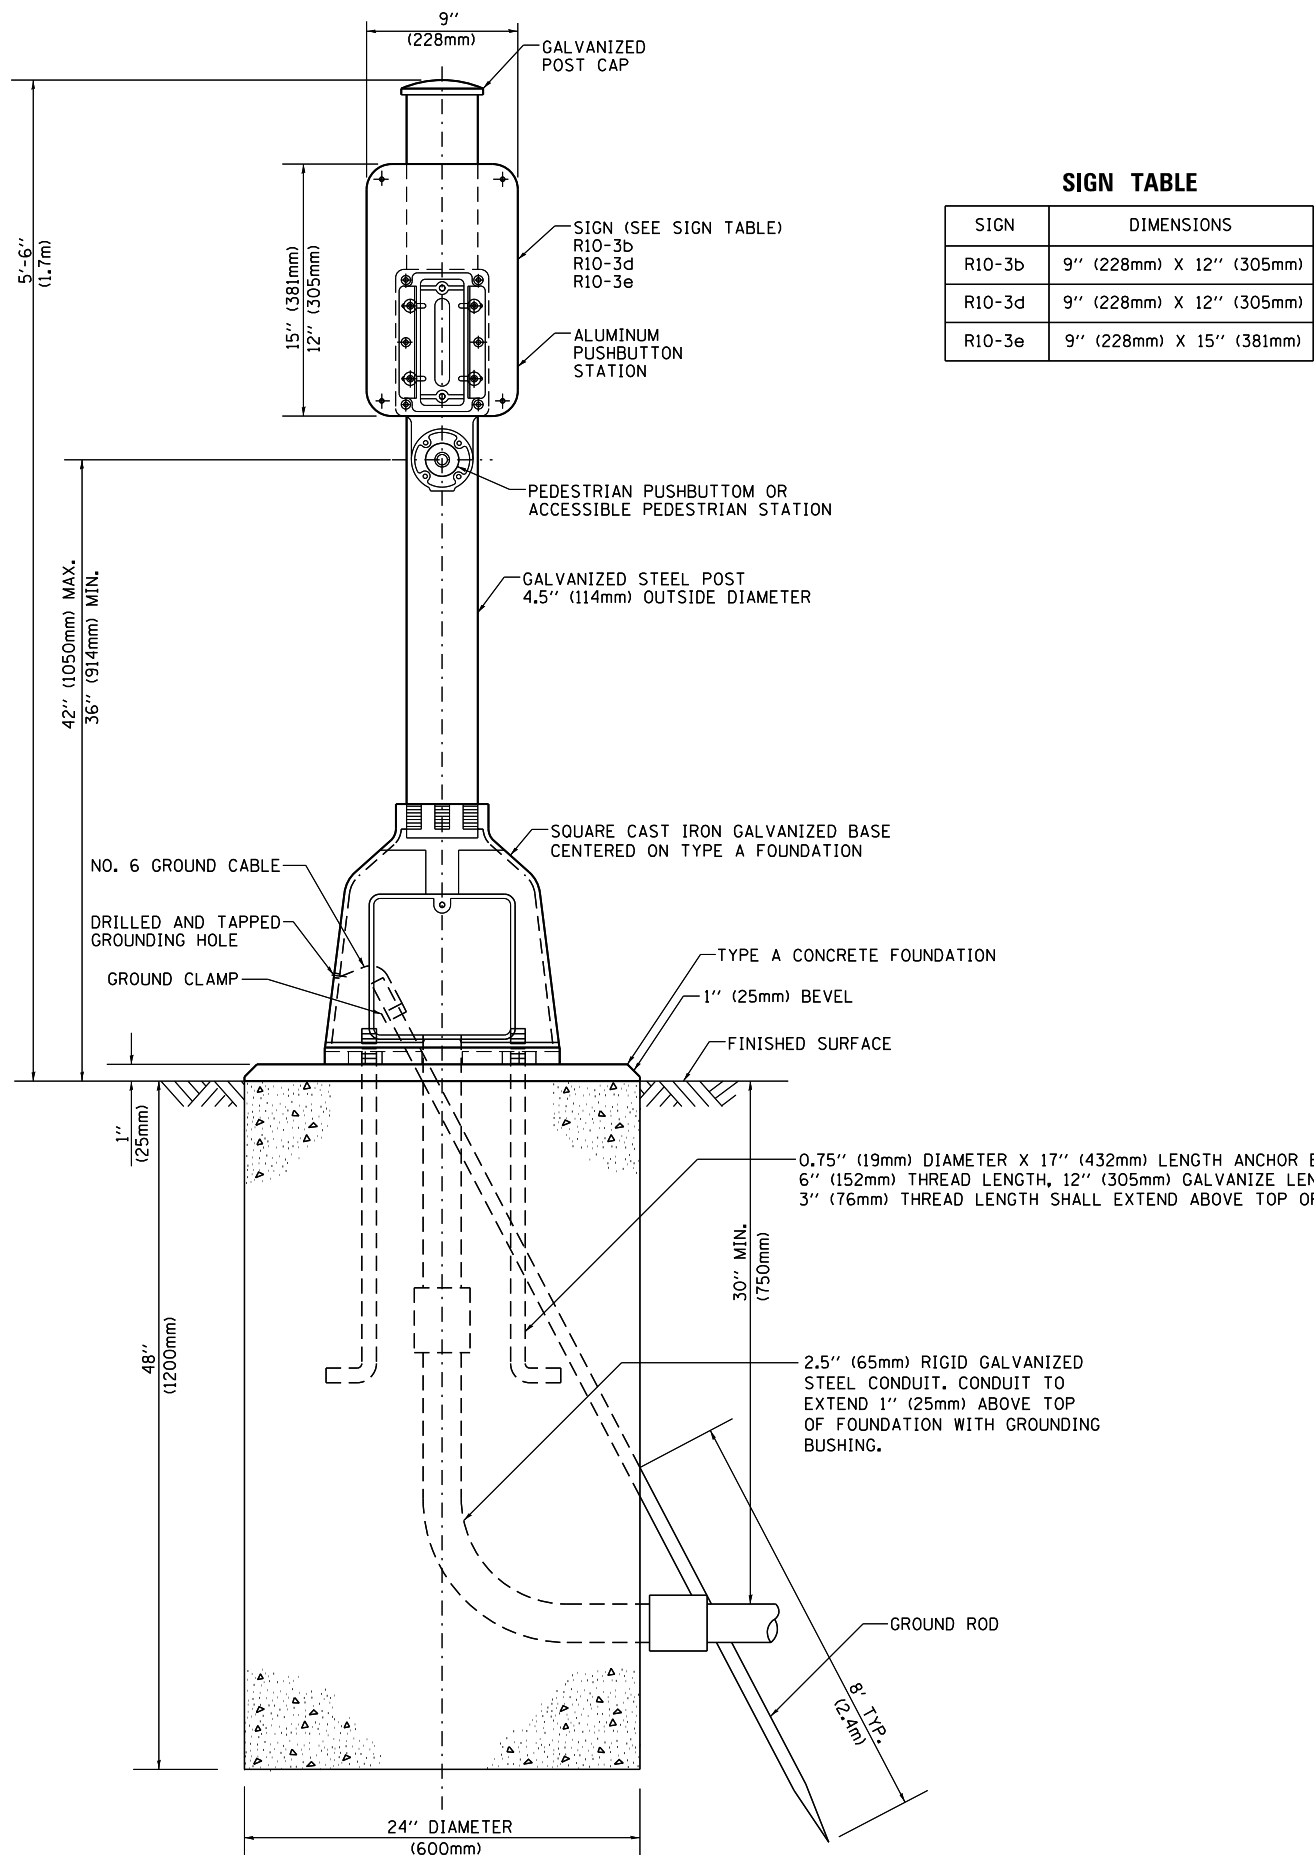

SIGN TABLE




SIGN	DIMENSIONS
R10-3b	9" (228mm) X 12" (305mm)
R10-3d	9" (228mm) X 12" (305mm)
R10-3e	9" (228mm) X 15" (381mm)

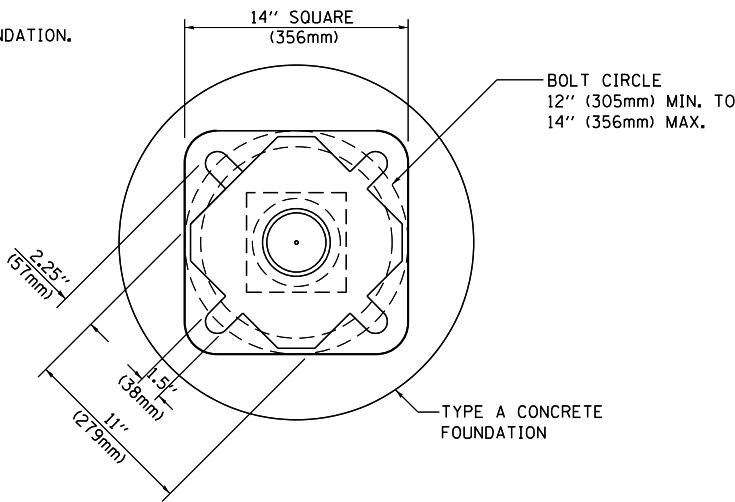

BOLT PATTERN

PEDESTRIAN PUSH BUTTON POST, TYPE A

SIGN PANEL – TYPE 1 OR TYPE 2

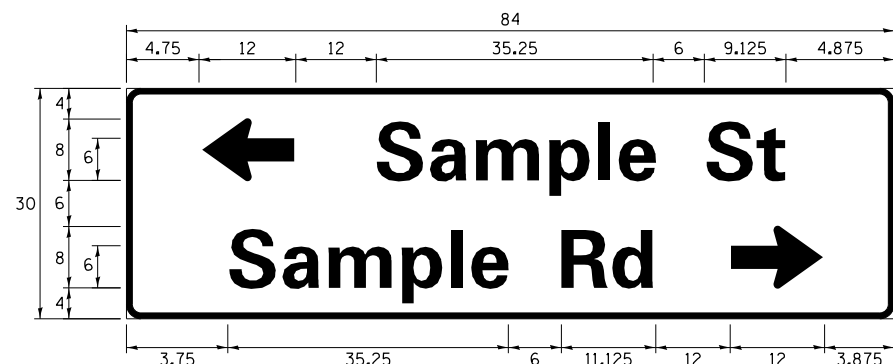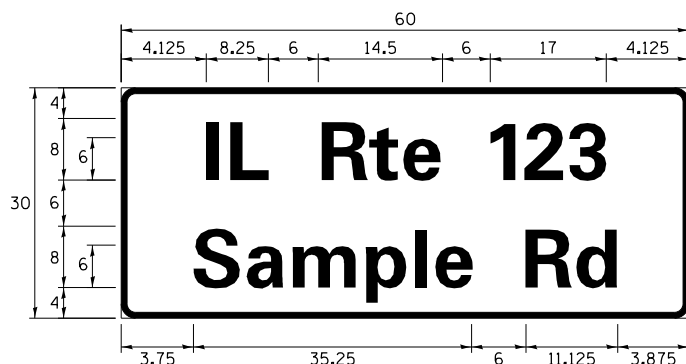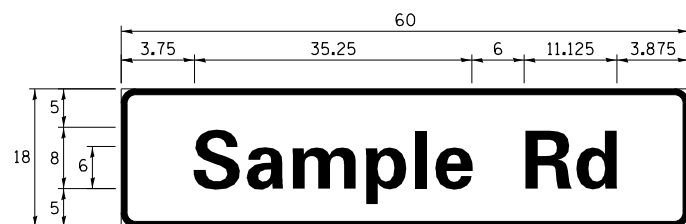

DESIGN SERIES	AREA (SQ FT)	SIGN PANEL TYPE	SHEETING TYPE	QTY. REQUIRED
D OR C	-	1 OR 2	ZZ	-

ALL DIMENSIONS ARE IN INCHES EXCEPT NOTED OTHERWISE

COMMON STREET NAME ABBREVIATIONS AND WIDTHS

NAME	ABBREVIATION	WIDTH (INCH)	
		SERIES "C"	SERIES "D"
AVENUE	Ave	15. 000	18. 250
BOULEVARD	Blvd	17. 125	20. 000
CIRCLE	Cir	11. 125	13. 000
COURT	Ct	8. 250	9. 625
DRIVE	Dr	8. 625	10. 125
HIGHWAY	Hwy	18. 375	22. 000
ILLINOIS	IL	7. 000	8. 250
LANE	Ln	9. 125	10. 750
PARKWAY	Pkwy	23. 375	27. 375
PLACE	Pl	7. 125	7. 750
ROAD	Rd	9. 625	11. 125
ROUTE	Rte	12. 625	14. 500
STREET	St	8. 000	9. 125
TERRACE	Ter	12. 625	14. 625
TRAIL	Tr	7. 750	9. 125
UNITED STATES	US	10. 375	12. 250

GENERAL NOTES

1. WHERE MOST ARM MOUNTED STREET NAME SIGNS ARE SPECIFIED, THE MOST ARM ASSEMBLY AND POLES SHALL BE DESIGNED TO SUPPORT THE LOADINGS CALLED FOR ON STANDARDS 877001, 877002, 877006, 877011 AND 877012, AS APPLICABLE, PLUS TWO (2) SIGN PANELS 2'-6" x 8'-0" MOUNTED AS SHOWN. THE DESIGN SHALL BE IN ACCORDANCE WITH THE REQUIREMENTS OF THE CURRENT "STANDARD SPECIFICATIONS FOR STRUCTURAL SUPPORTS FOR HIGHWAY SIGNS, LUMINAIRES, AND TRAFFIC SIGNALS" AS PUBLISHED BY THE AMERICAN ASSOCIATION OF STATE HIGHWAY AND TRANSPORTATION OFFICIALS FOR 80 M.P.H. WIND VELOCITY.
2. ALL SIGNS SHOULD CONSIST OF A WHITE LEGEND AND BORDER (TYPE ZZ SHEETING) ON A GREEN BACKGROUND (TYPE ZZ SHEETING)
3. THE SIGN LENGTH SHALL BE IN 6-INCH INCREMENTS, BUT THE OVERALL LENGTH SHALL NOT EXCEED 8'-0". ALL BORDERS SHALL BE $\frac{3}{4}$ " WIDE. CORNER RADIUS SHALL BE 1-7/8". THE SPACING BETWEEN THE WORDS SHOULD BE 6", IF POSSIBLE, BUT MAY BE REDUCED TO 5" WHEN SPACING IS CRITICAL. A MINIMUM OF 2-1/2" SHALL BE INCLUDED BETWEEN THE WORD AND THE RIGHT AND LEFT EDGES OF THE SIGN.
4. A PREFERRED METHOD FOR THE SIGN DESIGN IS TO USE SERIES "D" LETTER ON A ONE-LINE SIGN 18" IN HEIGHT AND A MAXIMUM OF 8'-0" IN WIDTH. IF SERIES "D" DOES NOT FIT ON A 8'-0" SIGN, THEN SERIES "C" SHOULD BE TRIED. IF SERIES "C" DOES NOT FIT ON A 8'-0" SIGN, A 30" HIGH TWO-LINE SIGN CAN BE USED. THE CROSSROAD DESIGNATION AS TO STREET, AVENUE, ETC. SHOULD BE SPELLED OUT ON THE SECOND LINE, IF THE ABBREVIATION CANNOT FIT ON THE FIRST LINE.
5. LED ILLUMINATED STREET NAME SIGNS CAN BE USED IN PLACE OF REGULAR SIGN PANELS BUT ANY SPECIAL WORDING AND SYMBOLOGY MUST BE APPROVED BY THE DEPARTMENT. GENERAL DESIGN REQUIREMENT AS LISTED ABOVE (COLOR, FONT, SIZE, ETC.) MUST BE FOLLOWED.
6. SIGNFIX ALUMINUM CHANNEL FRAMING SYSTEM SHALL BE USED FOR ALL SIGNS ATTACHED TO SIGNAL POLES AND POSTS.

LOCAL SUPPLIERS:

- J.O. HERBERT COMPANY, INC
MIDLOTHIAN, VA


PARTS LISTING:

SIGN CHANNEL
SIGN SCREWS


PART *HPN053 (MED. CHANNEL)
1/4" x 14 x 1" H.W.H. #3
SELF TAPPING WITH NEOPRENE WASHER
PART *HPN034 (UNIVERSAL)
CHANNEL CLAMPS WITH STAINLESS STEEL STRAPPING

OTHER BRANDS OF MOUNTING HARDWARE ARE ACCEPTABLE, BASED UPON THE DEPARTMENT'S APPROVAL AND COMPATIBILITY WITH THE CHANNEL/BACKET OF THE ABOVE PRODUCT.


MOUNTING LOCATION

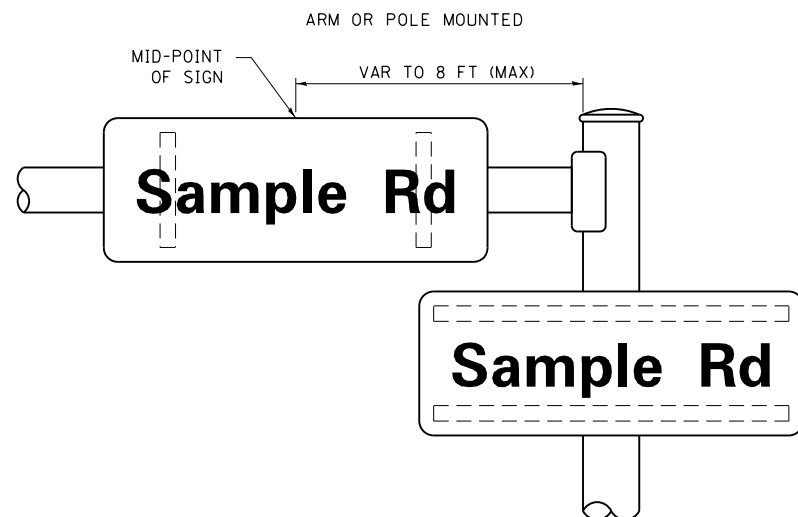

SUPPORTING CHANNELS

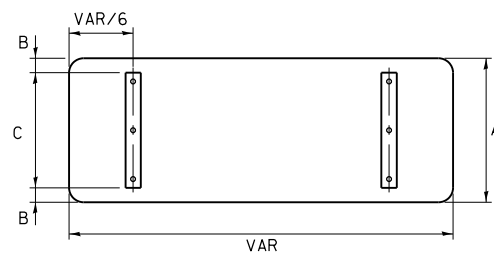

A	B	C
18''	2''	14''
30''	2''	24''

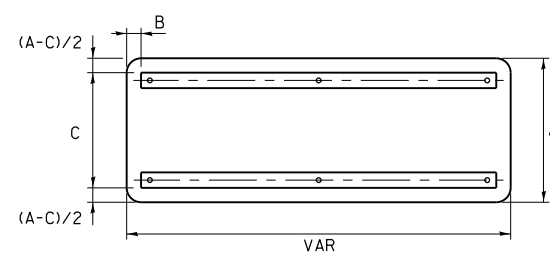

A	B	C
18''	2''	12''
30''	2''	22''

STANDARD ALPHABETS SPACING CHART

(8'') UPPER CASE AND (6'') LOWER CASE

FHWA SERIES "C"				FHWA SERIES "D"			
CHARACTER	LEFT SPACING (INCH)	WIDTH (INCH)	RIGHT SPACING (INCH)	CHARACTER	LEFT SPACING (INCH)	WIDTH (INCH)	RIGHT SPACING (INCH)
A	0.240	5.122	0.240	A	0.240	6.804	0.240
B	0.880	4.482	0.480	B	0.960	5.446	0.400
C	0.720	4.482	0.720	C	0.800	5.446	0.800
D	0.880	4.482	0.720	D	0.960	5.446	0.800
E	0.880	4.082	0.480	E	0.960	4.962	0.400
F	0.880	4.082	0.240	F	0.960	4.962	0.240
G	0.720	4.482	0.720	G	0.800	5.446	0.800
H	0.880	4.482	0.880	H	0.960	5.446	0.960
I	0.880	1.120	0.880	I	0.960	1.280	0.960
J	0.240	4.082	0.880	J	0.240	5.122	0.960
K	0.880	4.482	0.480	K	0.960	5.604	0.400
L	0.880	4.082	0.240	L	0.960	4.962	0.240
M	0.880	5.284	0.880	M	0.960	6.244	0.960
N	0.880	4.482	0.880	N	0.960	5.446	0.960
O	0.720	4.722	0.720	O	0.800	5.684	0.800
P	0.880	4.482	0.720	P	0.960	5.446	0.240
Q	0.720	4.722	0.720	Q	0.800	5.684	0.800
R	0.880	4.482	0.480	R	0.960	5.446	0.400
S	0.480	4.482	0.480	S	0.400	5.446	0.400
T	0.240	4.082	0.240	T	0.240	4.962	0.240
U	0.880	4.482	0.880	U	0.960	5.446	0.960
V	0.240	4.962	0.240	V	0.240	6.084	0.240
W	0.240	6.084	0.240	W	0.240	7.124	0.240
X	0.240	4.722	0.240	X	0.400	5.446	0.400
Y	0.240	5.122	0.240	Y	0.240	6.884	0.240
Z	0.480	4.482	0.480	Z	0.400	5.446	0.400
a	0.320	3.842	0.640	a	0.400	4.562	0.720
b	0.720	4.082	0.480	b	0.800	4.802	0.480
c	0.480	4.002	0.240	c	0.480	4.722	0.240
d	0.480	4.082	0.720	d	0.480	4.802	0.800
e	0.480	4.082	0.320	e	0.480	4.722	0.320
f	0.320	2.480	0.160	f	0.320	2.882	0.160
g	0.480	4.082	0.720	g	0.480	4.802	0.800
h	0.720	4.082	0.640	h	0.800	4.722	0.720
i	0.720	1.120	0.720	i	0.800	1.280	0.800
j	0.000	2.320	0.720	j	0.000	2.642	0.800
k	0.720	4.322	0.160	k	0.800	5.122	0.160
l	0.720	1.120	0.720	l	0.800	1.280	0.800
m	0.720	6.724	0.640	m	0.800	7.926	0.720
n	0.720	4.082	0.640	n	0.800	4.722	0.720
o	0.480	4.082	0.480	o	0.480	4.882	0.480
p	0.720	4.082	0.480	p	0.800	4.802	0.480
q	0.480	4.082	0.720	q	0.480	4.802	0.800
r	0.720	2.642	0.160	r	0.800	3.042	0.160
s	0.320	3.362	0.240	s	0.320	3.762	0.240
t	0.080	2.882	0.080	t	0.080	3.202	0.080
u	0.640	4.082	0.720	u	0.720	4.722	0.800
v	0.160	4.722	0.160	v	0.160	5.684	0.160
w	0.160	7.524	0.160	w	0.160	9.046	0.160
x	0.000	5.202	0.000	x	0.000	6.244	0.000
y	0.160	4.962	0.160	y	0.160	6.004	0.160
z	0.240	3.362	0.240	z	0.240	4.002	0.240
1	0.720	1.680	0.880	1	0.800	2.000	0.960
2	0.480	4.482	0.480	2	0.800	5.446	0.800
3	0.480	4.482	0.480	3	1.440	5.446	0.800
4	0.240	4.962	0.720	4	0.160	6.004	0.960
5	0.480	4.482	0.480	5	0.800	5.446	0.800
6	0.720	4.482	0.720	6	0.800	5.446	0.800
7	0.240	4.482	0.720	7	0.560	5.446	0.560
8	0.480	4.482	0.480	8	0.800	5.446	0.800
9	0.480	4.482	0.480	9	0.800	5.446	0.800
0	0.720	4.722	0.720	0	0.800	5.684	0.800
-	0.240	2.802	0.240	-	0.240	2.802	0.240

FILE NAME =	USER NAME = kalorm	DESIGNED - LP/IP	REVISED - LP 07/01/2015	STATE OF ILLINOIS DEPARTMENT OF TRANSPORTATION	DISTRICT ONE MAST ARM MOUNTED STREET NAME SIGNS				F.A.P RTE.	SECTION	COUNTY	TOTAL SHEETS	SHEET NO.
pw:\planroom.dot.illinois.gov\PIDOT\Documents\IDOT Offices\District 1\Projects\P10501\DRAWN\Design\Dist1Std.dgn									338	110TS-N	DUPAGE	133	75
PLOT SCALE = 100.0000' / in.	CHECKED - IP	REVISED -			TS-02					CONTRACT NO. 62F19			
PLOT DATE = 3/21/2019	DATE - 10/01/2014	REVISED -			SCALE:	SHEET	OF	SHEETS	STA.	TO STA.	ILLINOIS FED. AID PROJECT		


REMOVAL AND RELOCATION NOTES:

THE FOLLOWING EXISTING TRAFFIC SIGNAL EQUIPMENT SHALL BE REMOVED BY THE CONTRACTOR, SHALL REMAIN THE PROPERTY OF THE STATE AND SHALL BE DELIVERED BY CONTRACTOR TO THE STATE'S TRAFFIC SIGNAL MAINTENANCE CONTRACTOR'S MAIN FACILITY AS PER THE TRAFFIC SIGNAL SPECIFICATIONS.

- 1 EACH CONTROLLER AND CABINET (COMPLETE)
- 1 EACH MASTER CONTROLLER

THE FOLLOWING ITEMS SHALL BE REMOVED BY THE CONTRACTOR AND SHALL BE DISPOSED OF BY THEM OUTSIDE THE RIGHT-OF-WAY AT THEIR EXPENSE. THE SALVAGE VALUE OF THE REMOVED EQUIPMENT SHALL BE REFLECTED IN THE CONTRACT BID PRICE.

- 4 EACH STEEL MAST ARM ASSEMBLY AND POST
- 4 EACH TRAFFIC SIGNAL POST
- 4 EACH 3-SECTION SIGNAL HEAD
- 10 EACH 5-SECTION SIGNAL HEAD
- 1 EACH SERVICE INSTALLATION
- 8 EACH TRAFFIC SIGNAL BACKPLATE

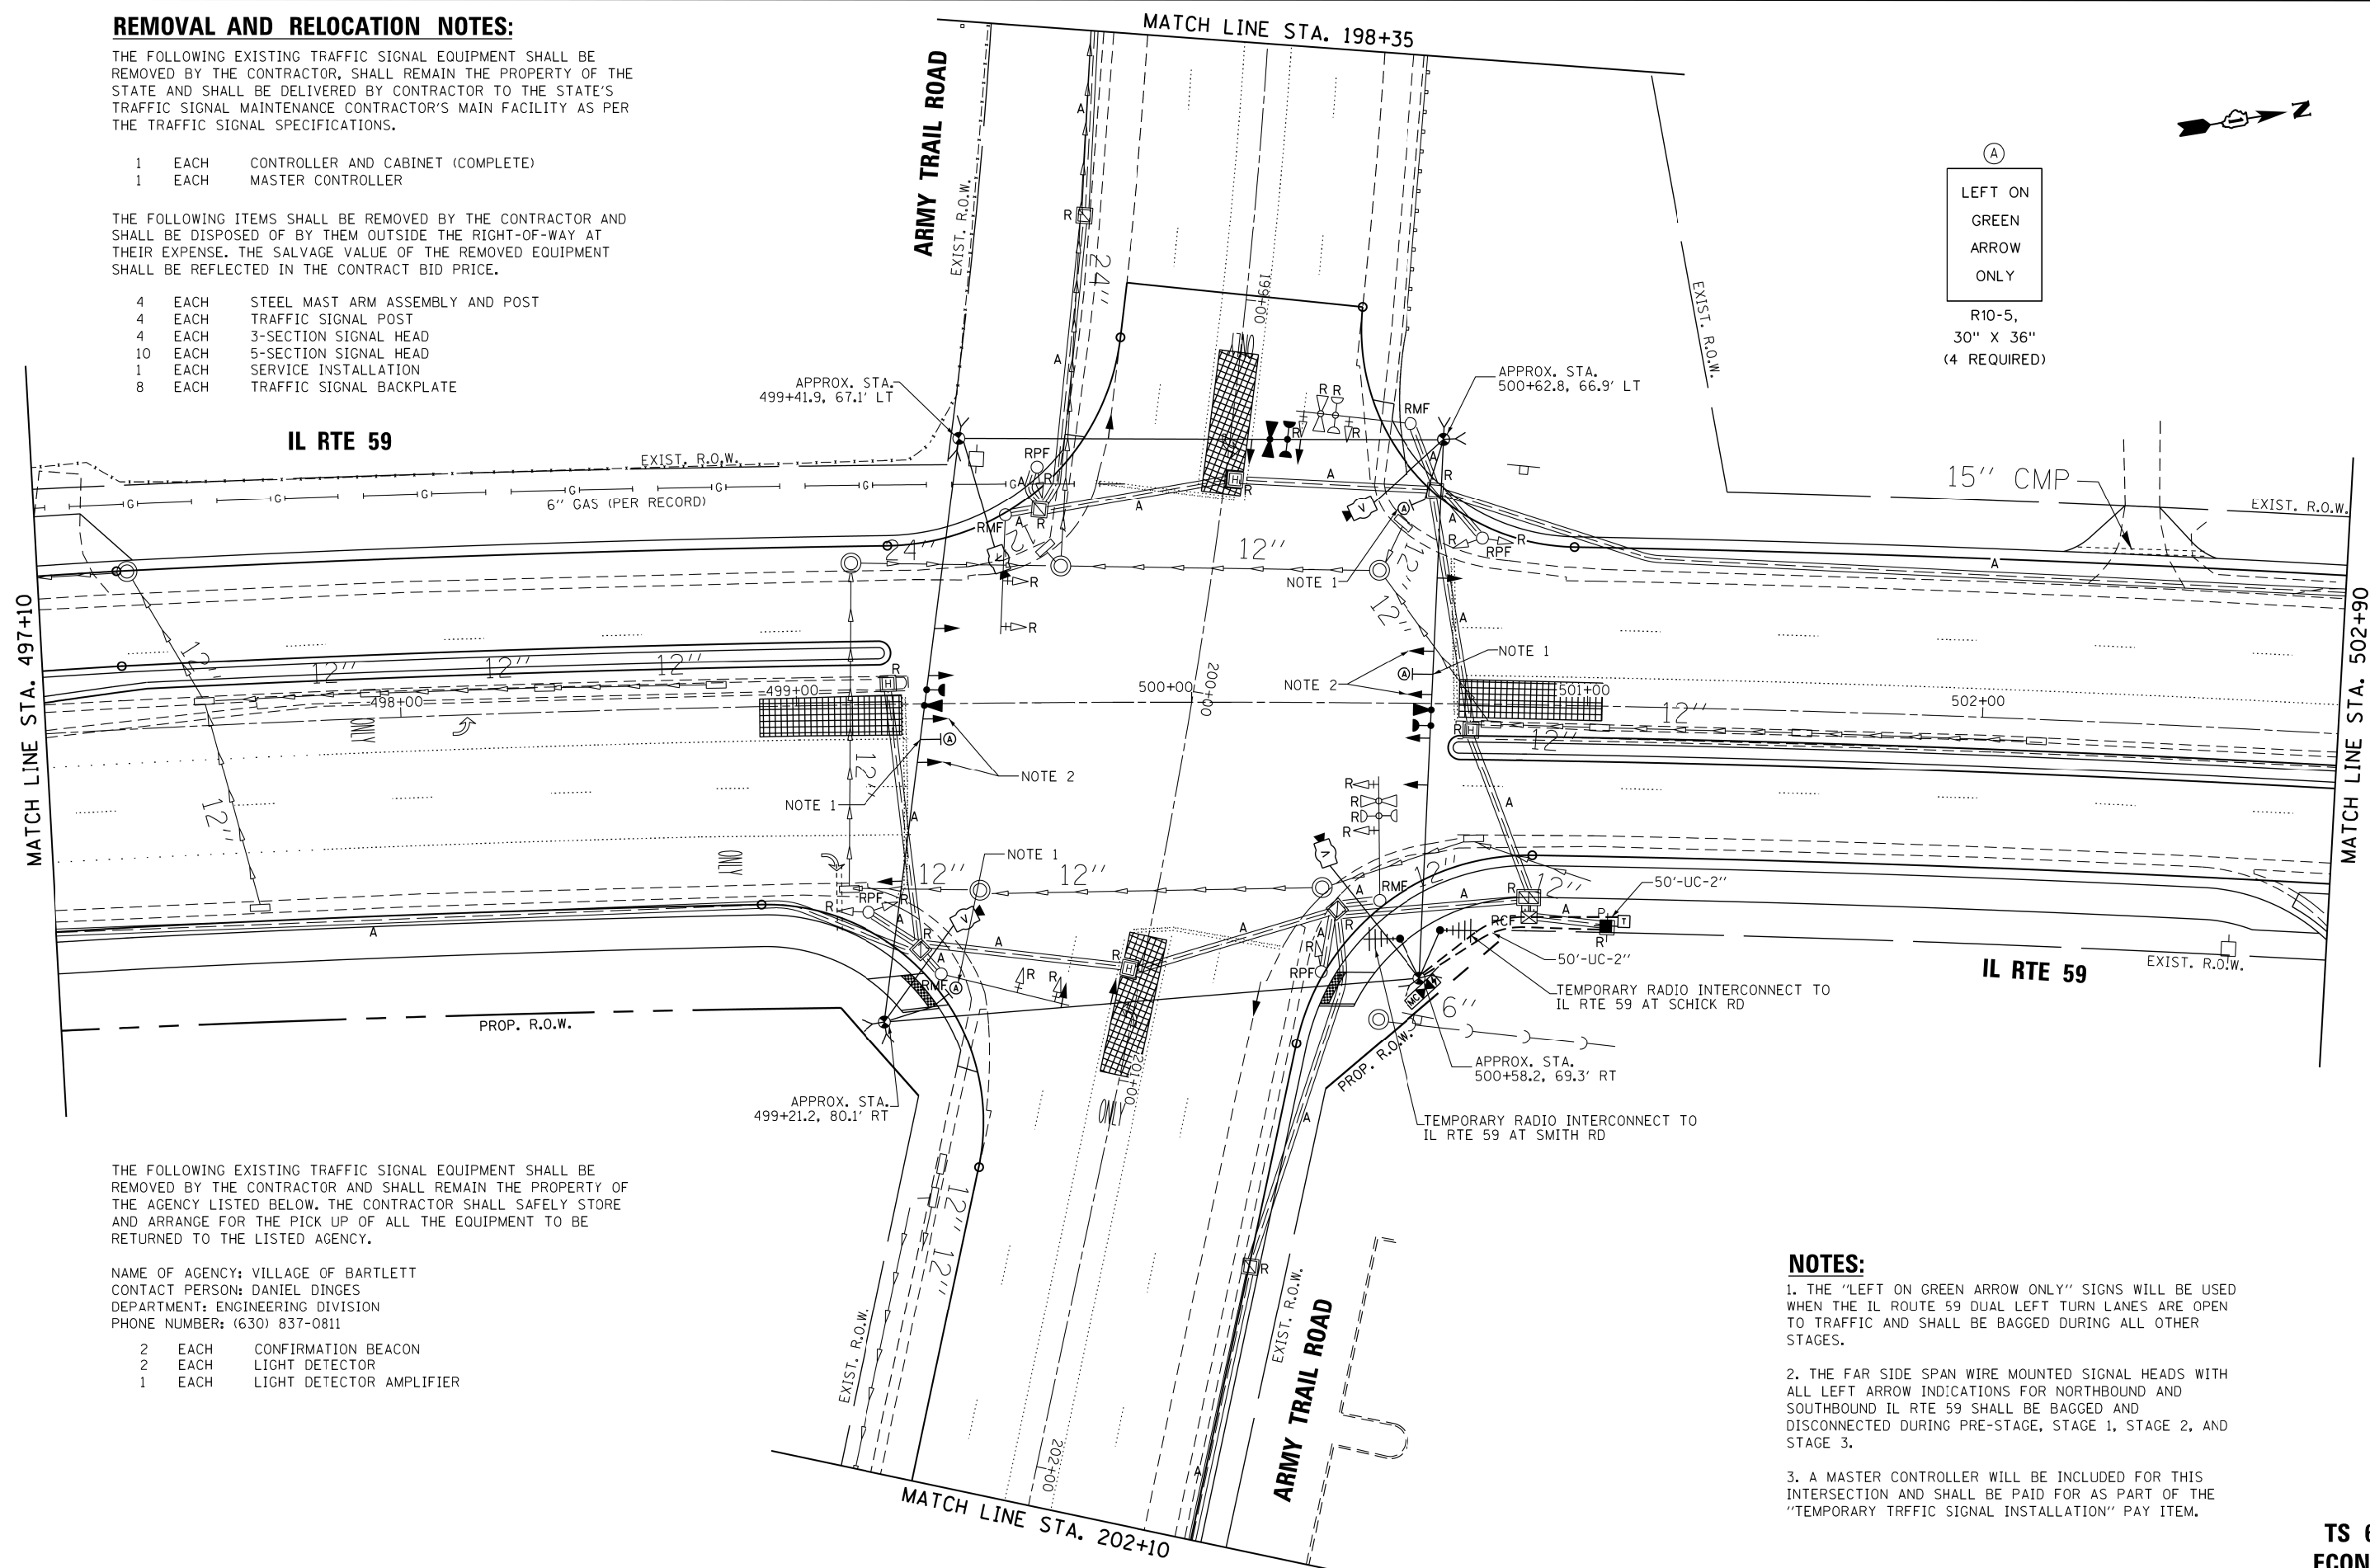

Ⓐ
LEFT ON
GREEN
ARROW
ONLY

R10-5,
30" X 36"
(4 REQUIRED)

THE FOLLOWING EXISTING TRAFFIC SIGNAL EQUIPMENT SHALL BE REMOVED BY THE CONTRACTOR AND SHALL REMAIN THE PROPERTY OF THE AGENCY LISTED BELOW. THE CONTRACTOR SHALL SAFELY STORE AND ARRANGE FOR THE PICK UP OF ALL THE EQUIPMENT TO BE RETURNED TO THE LISTED AGENCY.


NAME OF AGENCY: VILLAGE OF BARTLETT
CONTACT PERSON: DANIEL DINGES
DEPARTMENT: ENGINEERING DIVISION
PHONE NUMBER: (630) 837-0811

- 2 EACH CONFIRMATION BEACON
- 2 EACH LIGHT DETECTOR
- 1 EACH LIGHT DETECTOR AMPLIFIER

NOTES:

1. THE "LEFT ON GREEN ARROW ONLY" SIGNS WILL BE USED WHEN THE IL ROUTE 59 DUAL LEFT TURN LANES ARE OPEN TO TRAFFIC AND SHALL BE BAGGED DURING ALL OTHER STAGES.
2. THE FAR SIDE SPAN WIRE MOUNTED SIGNAL HEADS WITH ALL LEFT ARROW INDICATIONS FOR NORTHBOUND AND SOUTHBOUND IL RTE 59 SHALL BE BAGGED AND DISCONNECTED DURING PRE-STAGE, STAGE 1, STAGE 2, AND STAGE 3.
3. A MASTER CONTROLLER WILL BE INCLUDED FOR THIS INTERSECTION AND SHALL BE PAID FOR AS PART OF THE "TEMPORARY TRFFIC SIGNAL INSTALLATION" PAY ITEM.

FILE NAME =
\$FILEL\$

 

USER NAME = \$USER\$	DESIGNED - PKG	REVISED -
DRAWN - EA, AV	REVIS	
PLOT SCALE = \$SCALE\$	CHECKED - PKG	REVISED -
PLOT DATE = \$DATE\$	DATE - 7/27/2018	REVISED -


STATE OF ILLINOIS
DEPARTMENT OF TRANSPORTATION

TEMPORARY TRAFFIC SIGNAL INSTALLATION PLAN
AND REMOVE EXISTING TRAFFIC SIGNAL EQUIPMENT PLAN
IL RTE 59 AT ARMY TRAIL ROAD (SHEET 1 OF 2)

SCALE: 1"=20' SHEET NO. OF SHEETS STA. TO STA.

F.A.P. RTE.	SECTION	COUNTY	TOTAL SHEETS	SHEET NO.
338	110TS-N	DUPAGE	133	76
CONTRACT NO. 62F19				
FED. ROAD DIST. NO. - ILLINOIS FED. AID PROJECT				

TS 6365
ECON 116

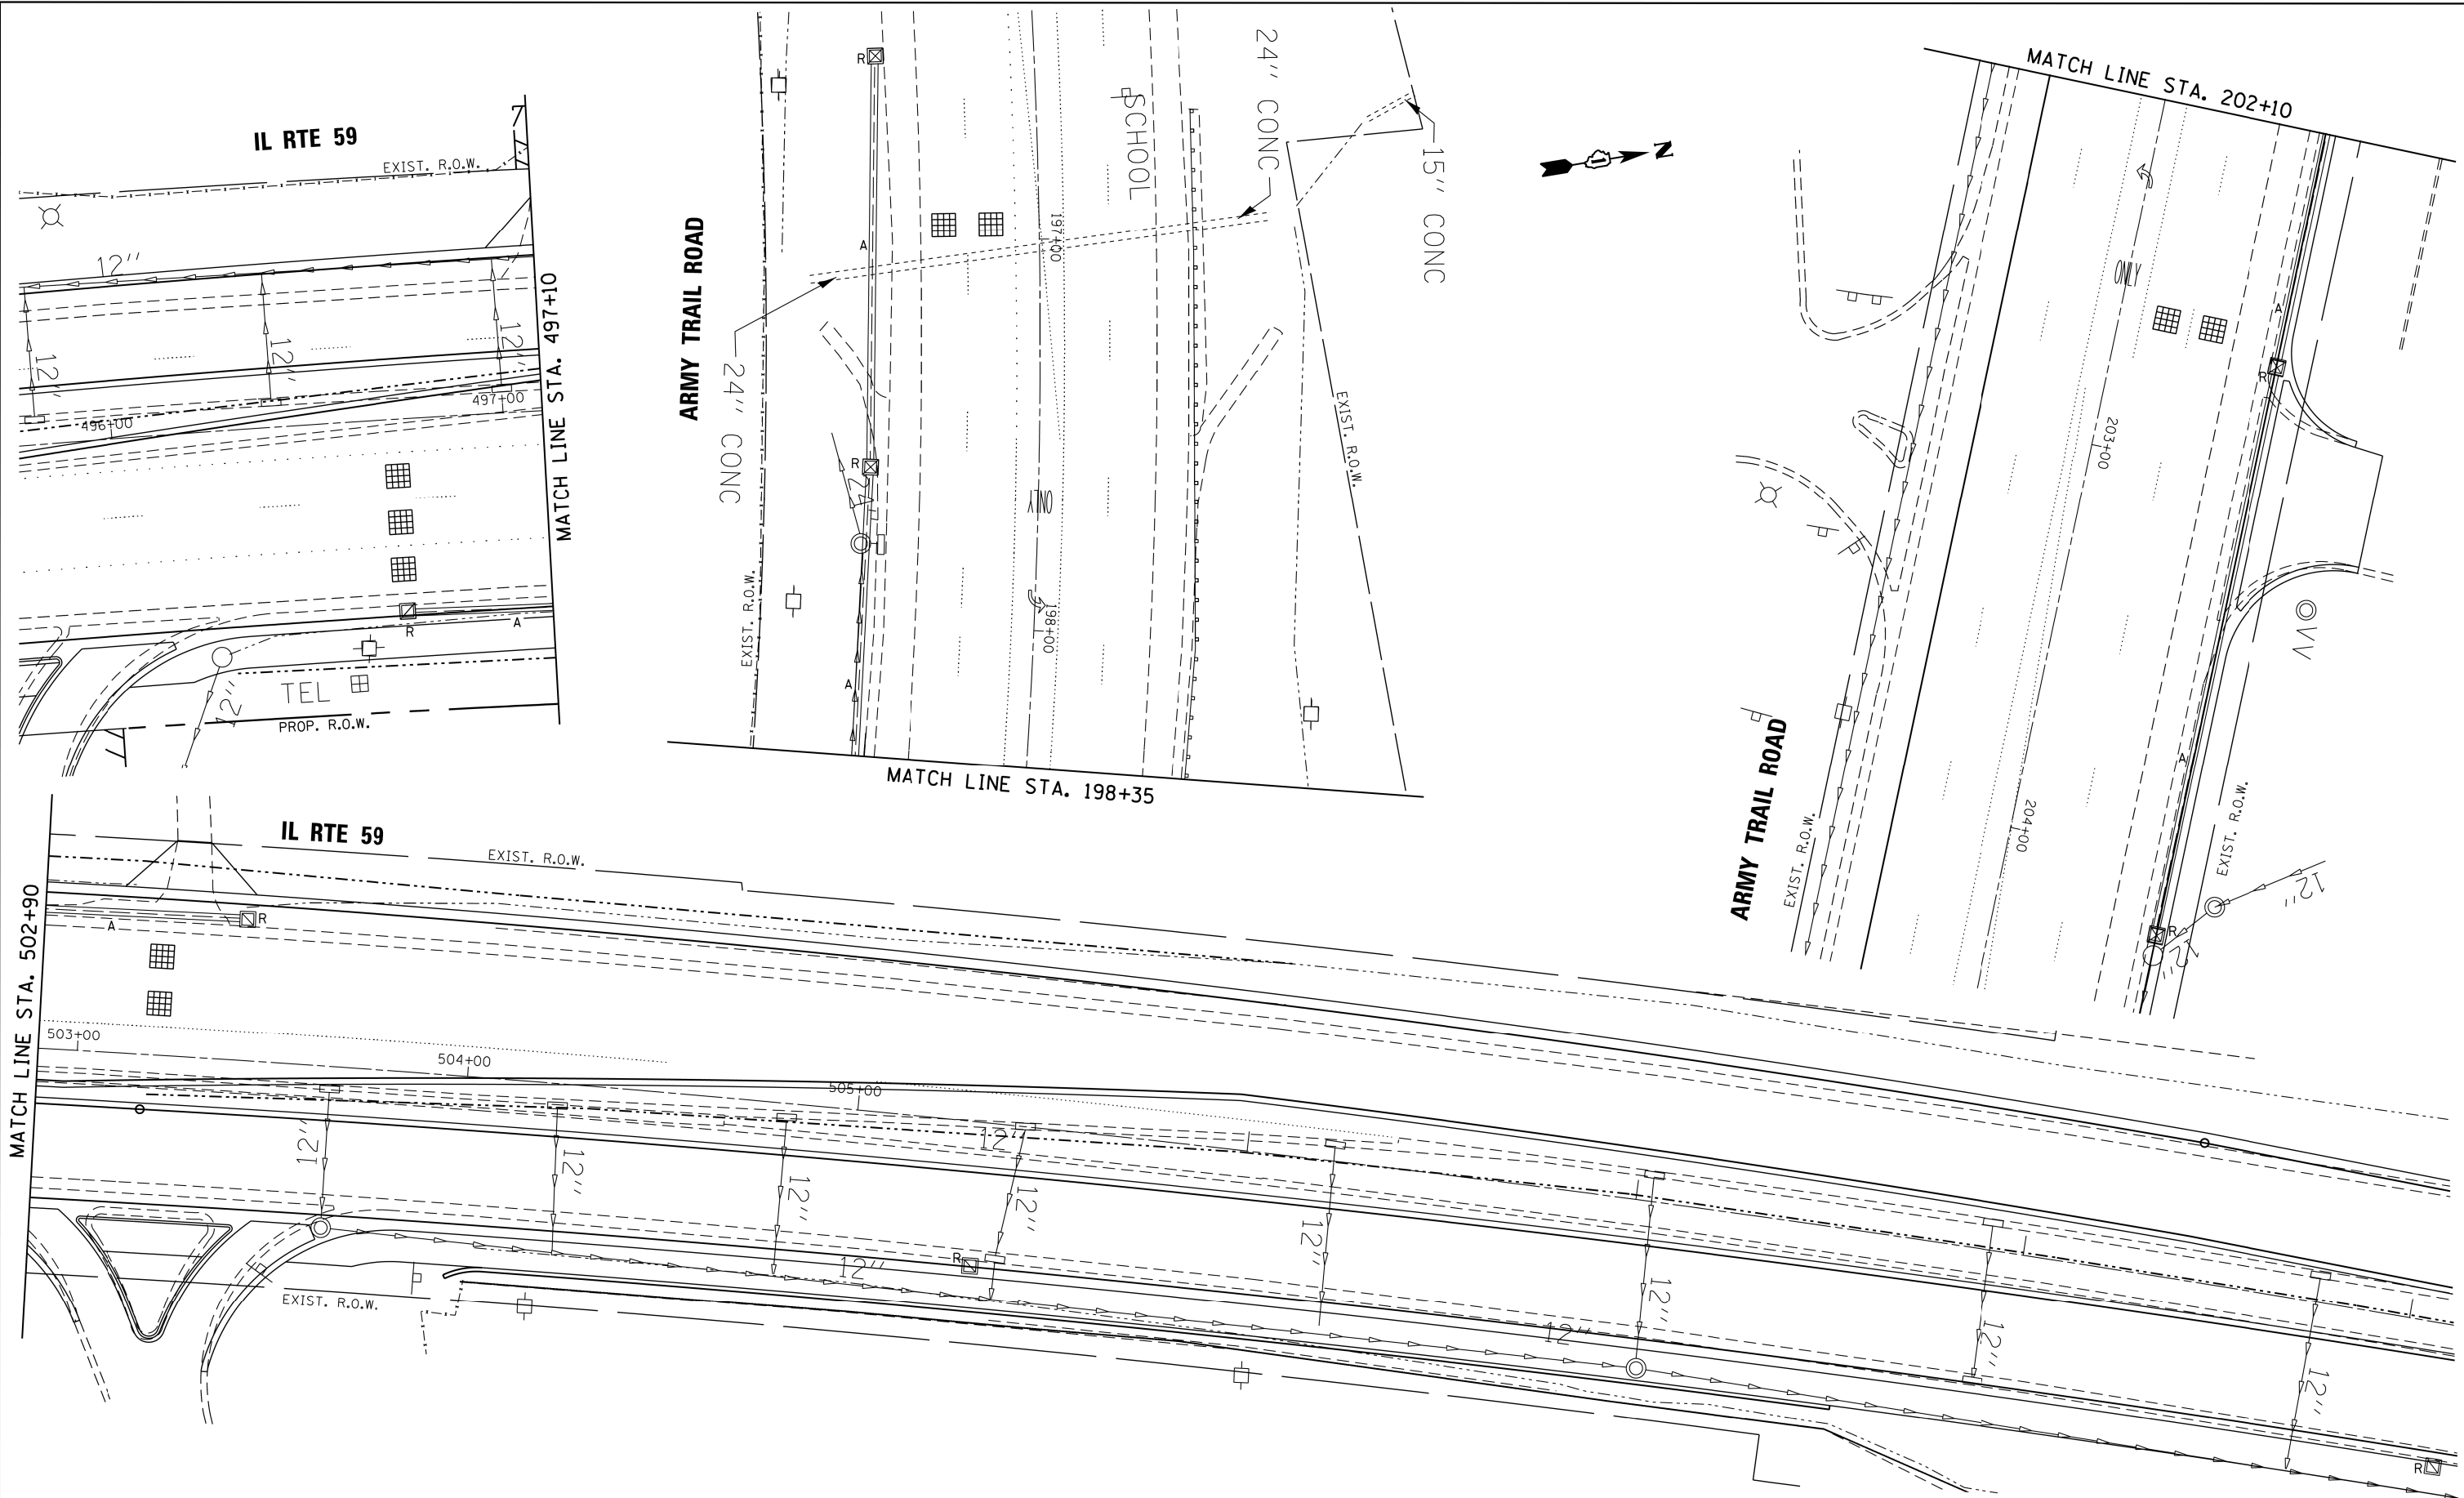

FILE NAME =
\$FILEL\$



GANDHI AND ASSOCIATES, INC.
ENGINEERS AND PLANNERS
505 N. WESTERN HIGHWAY
SUITE 200
CHICAGO, ILLINOIS 60653 TEL: 773/774-590

USER NAME = \$USER\$	DESIGNED - PKG	REVISED -
PLOT SCALE = \$SCALE\$	DRAWN - EA, AV	REVISED -
PLOT DATE = \$DATE\$	CHECKED - PKG	REVISED -
	DATE - 7/27/2018	REVISED -

STATE OF ILLINOIS
DEPARTMENT OF TRANSPORTATION


TEMPORARY TRAFFIC SIGNAL INSTALLATION PLAN
AND REMOVE EXISTING TRAFFIC SIGNAL EQUIPMENT PLAN
IL RTE 59 AT ARMY TRAIL ROAD (SHEET 2 OF 2)

SCALE: 1"=20' SHEET NO. OF SHEETS STA. TO STA.

F.A.P. RTE. 338	SECTION 110TS-N	COUNTY	TOTAL SHEETS 133	SHEET NO. 77
FED. ROAD DIST. NO. - ILLINOIS		FED. AID PROJECT		
		CONTRACT NO. 62F19		


TS 6365
ECON 116

TEMPORARY CONTROLLER SEQUENCE

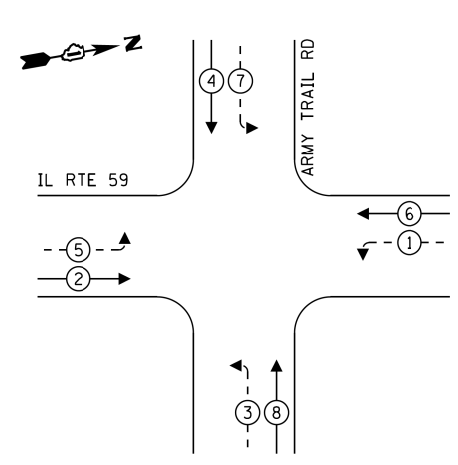

- LEGEND:
- PROTECTED PHASE
 - PROTECTED/PERMITTED PHASE
 - PEDESTRIAN PHASE
 - OVERLAP


TEMPORARY EMERGENCY VEHICLE
PREEMPTION SEQUENCE

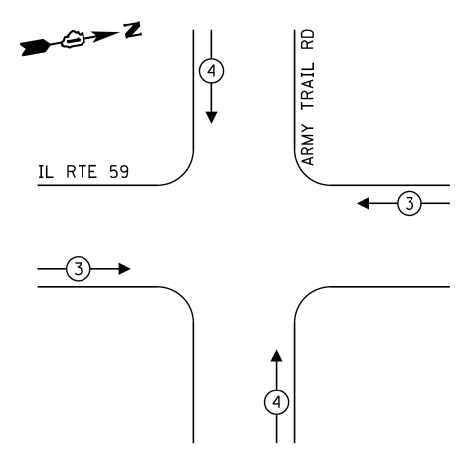

TRAFFIC SIGNAL
ELECTRICAL SERVICE REQUIREMENTS

TYPE	NO. OF LAMPS	LED WATTAGE	% OPERATION	TOTAL WATTAGE
SIGNAL (RED)	12	11	50	66.0
(YELLOW)	12	20	5	12.0
(GREEN)	12	12	45	64.8
PERMISSIVE ARROW	16	10	10	16.0
PED. SIGNAL	-	20	100	-
CONTROLLER	2	100	100	200.0
UPS	1	25	100	25.0
VIDEO SYSTEM	1	150	100	150.0
BLANK-OUT SIGN	-	25	5	-
FLASHER	-	-	50	-
STREET NAME SIGN	-	120	50	-
LUMINAIRE	-	-	-	-
TOTAL =				533.8


ENERGY COSTS TO:
ILLINOIS DEPARTMENT OF TRANSPORTATION
201 WEST CENTER COURT
SCHAUMBURG, ILLINOIS 60196-1096
ENERGY SUPPLY: CONTACT: RENEE MAZARIEGOS
PHONE: (847) 608-2331
COMPANY: COMMONWEALTH EDISON
ACCOUNT NUMBER: ---

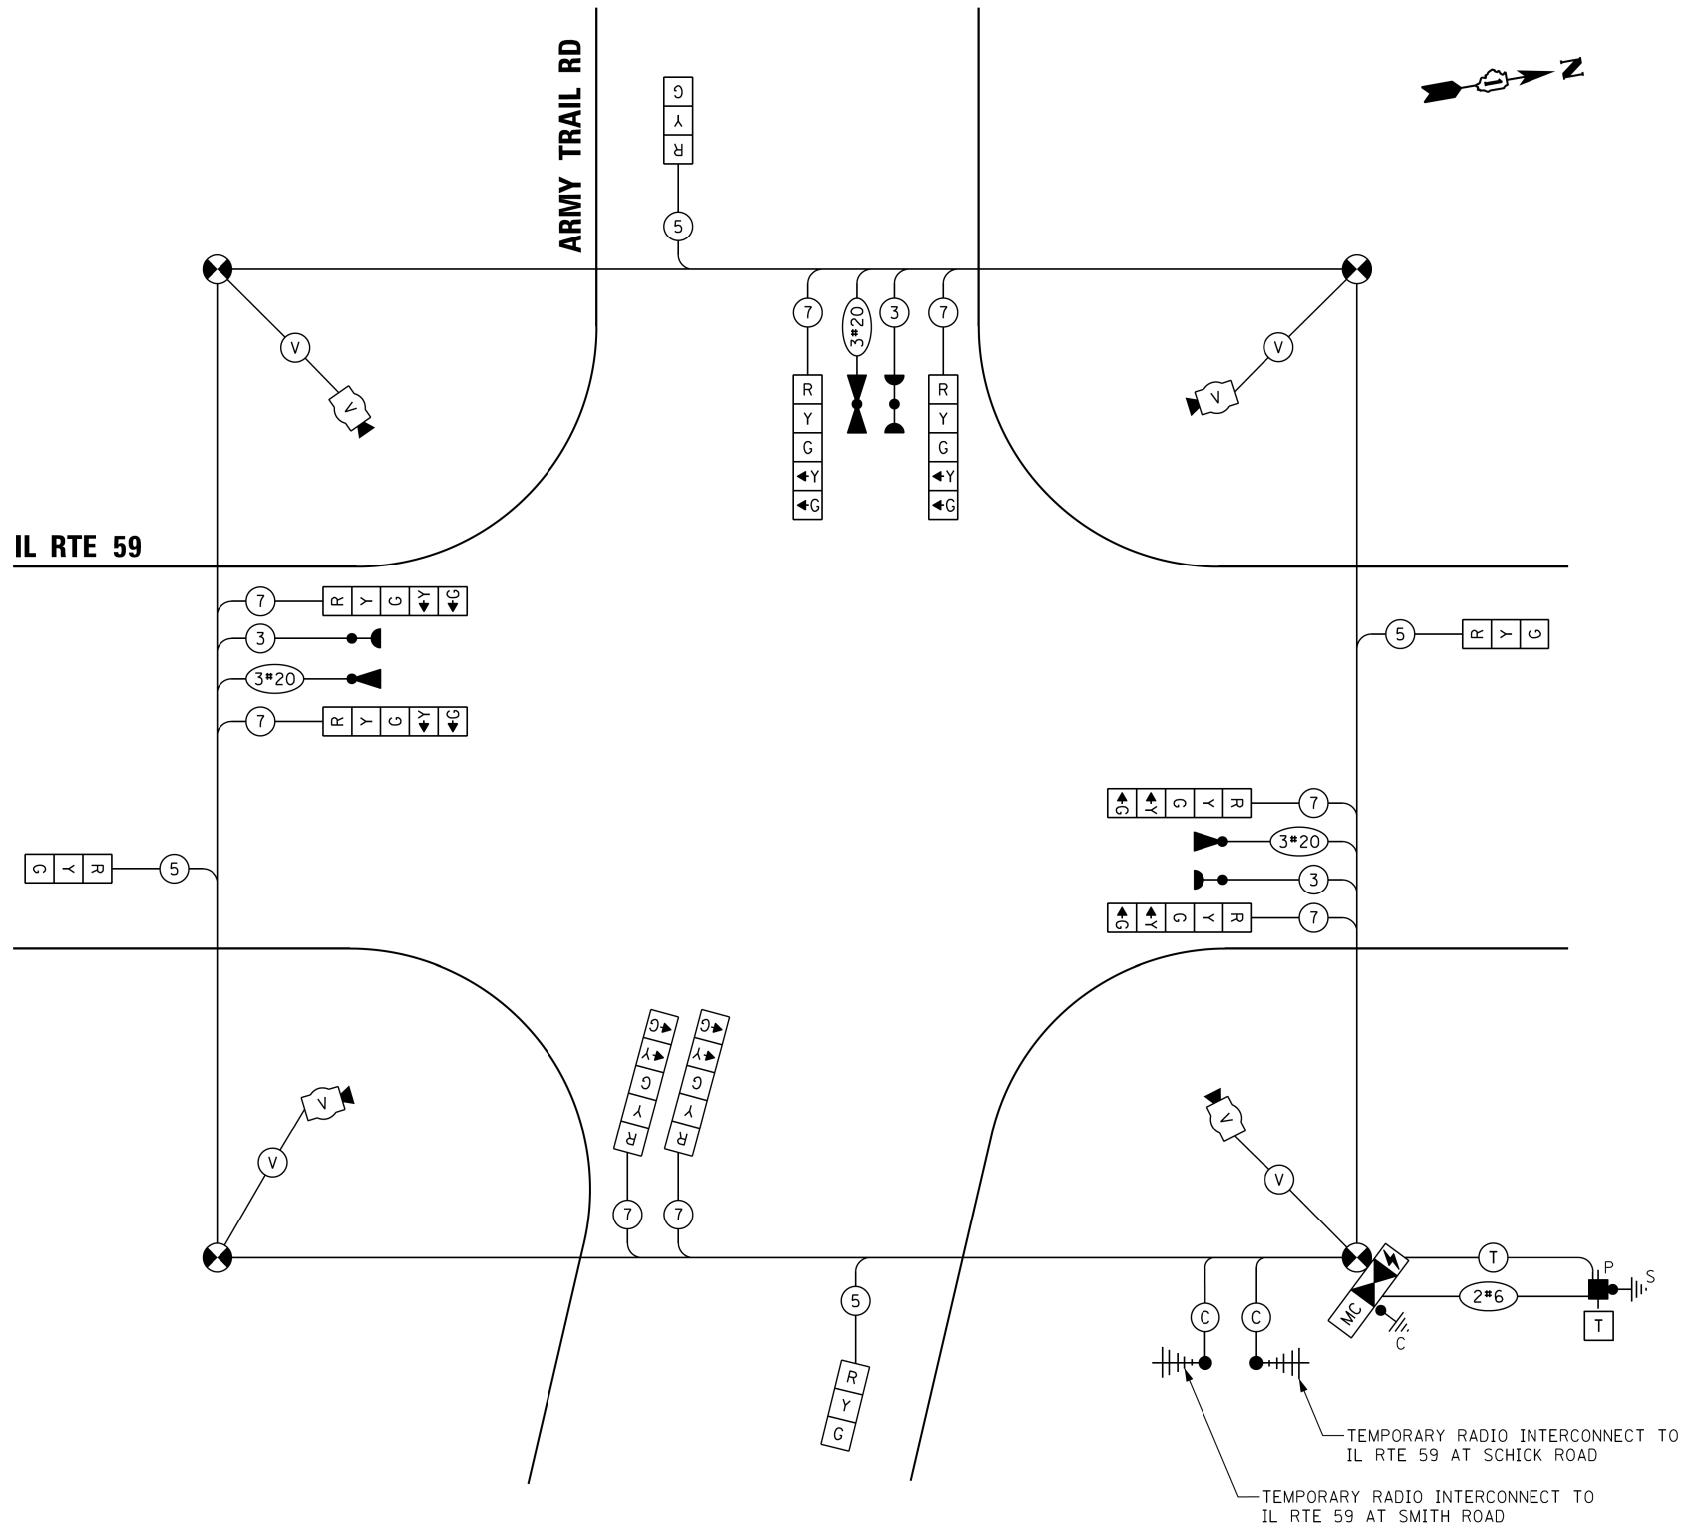

CABLE PLAN
(NOT TO SCALE)
(PRE-STAGE, STAGE 1, STAGE 2, AND STAGE 3)

- NOTES:
- THE SIGNAL HEADS WILL NEED TO BE MOVED TO ALIGN WITH THE LANES (INCLUDING EVP) FOR EACH STAGE AS DIRECTED BY THE ENGINEER.


TEMPORARY CONTROLLER SEQUENCE

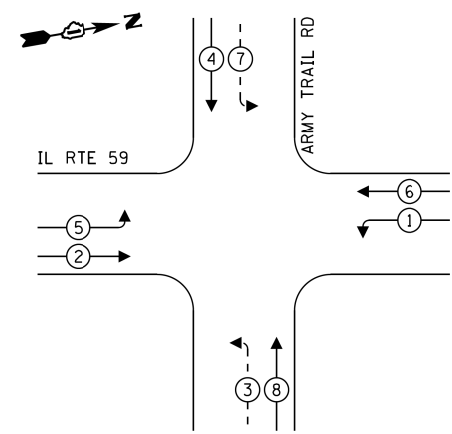

LEGEND:

- PROTECTED PHASE
- PROTECTED/PERMITTED PHASE
- PEDESTRIAN PHASE
- OVERLAP

TEMPORARY EMERGENCY VEHICLE
PREEMPTION SEQUENCE

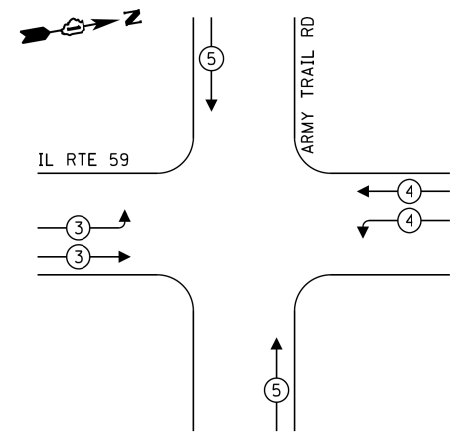

TRAFFIC SIGNAL
ELECTRICAL SERVICE REQUIREMENTS

TYPE	NO. OF LAMPS	LED WATTAGE	% OPERATION	TOTAL WATTAGE
SIGNAL (RED)	16	11	50	88.0
(YELLOW)	16	20	5	16.0
(GREEN)	16	12	45	86.4
PERMISSIVE ARROW	8	10	10	8.0
PED. SIGNAL	-	20	100	-
CONTROLLER	2	100	100	200.0
UPS	1	25	100	25.0
VIDEO SYSTEM	1	150	100	150.0
BLANK-OUT SIGN	-	25	5	-
FLASHER	-	-	50	-
STREET NAME SIGN	-	120	50	-
LUMINAIRE	-	-	-	-
TOTAL =				573.4

ENERGY COSTS TO:

ILLINOIS DEPARTMENT OF TRANSPORTATION
201 WEST CENTER COURT
SCHAUMBURG, ILLINOIS 60196-1096


ENERGY SUPPLY: CONTACT: RENEE MAZARIEGOS
PHONE: (847) 608-2331
COMPANY: COMMONWEALTH EDISON
ACCOUNT NUMBER: ---

NOTES:

- THE GREEN AND YELLOW LEFT ARROW SECTIONS IN THE 5-SECTION SIGNAL HEADS SHALL BE BAGGED DURING THIS STAGE. THE ARROW SECTIONS MUST BE DISCONNECTED.
- ACTIVATE SIGNAL HEADS IN THIS STAGE.
- UNCOVER R10-5 SIGNS WHEN THE DUAL LEFT TURN LANES ARE OPEN TO TRAFFIC.

IL RTE 59

ARMY TRAIL RD

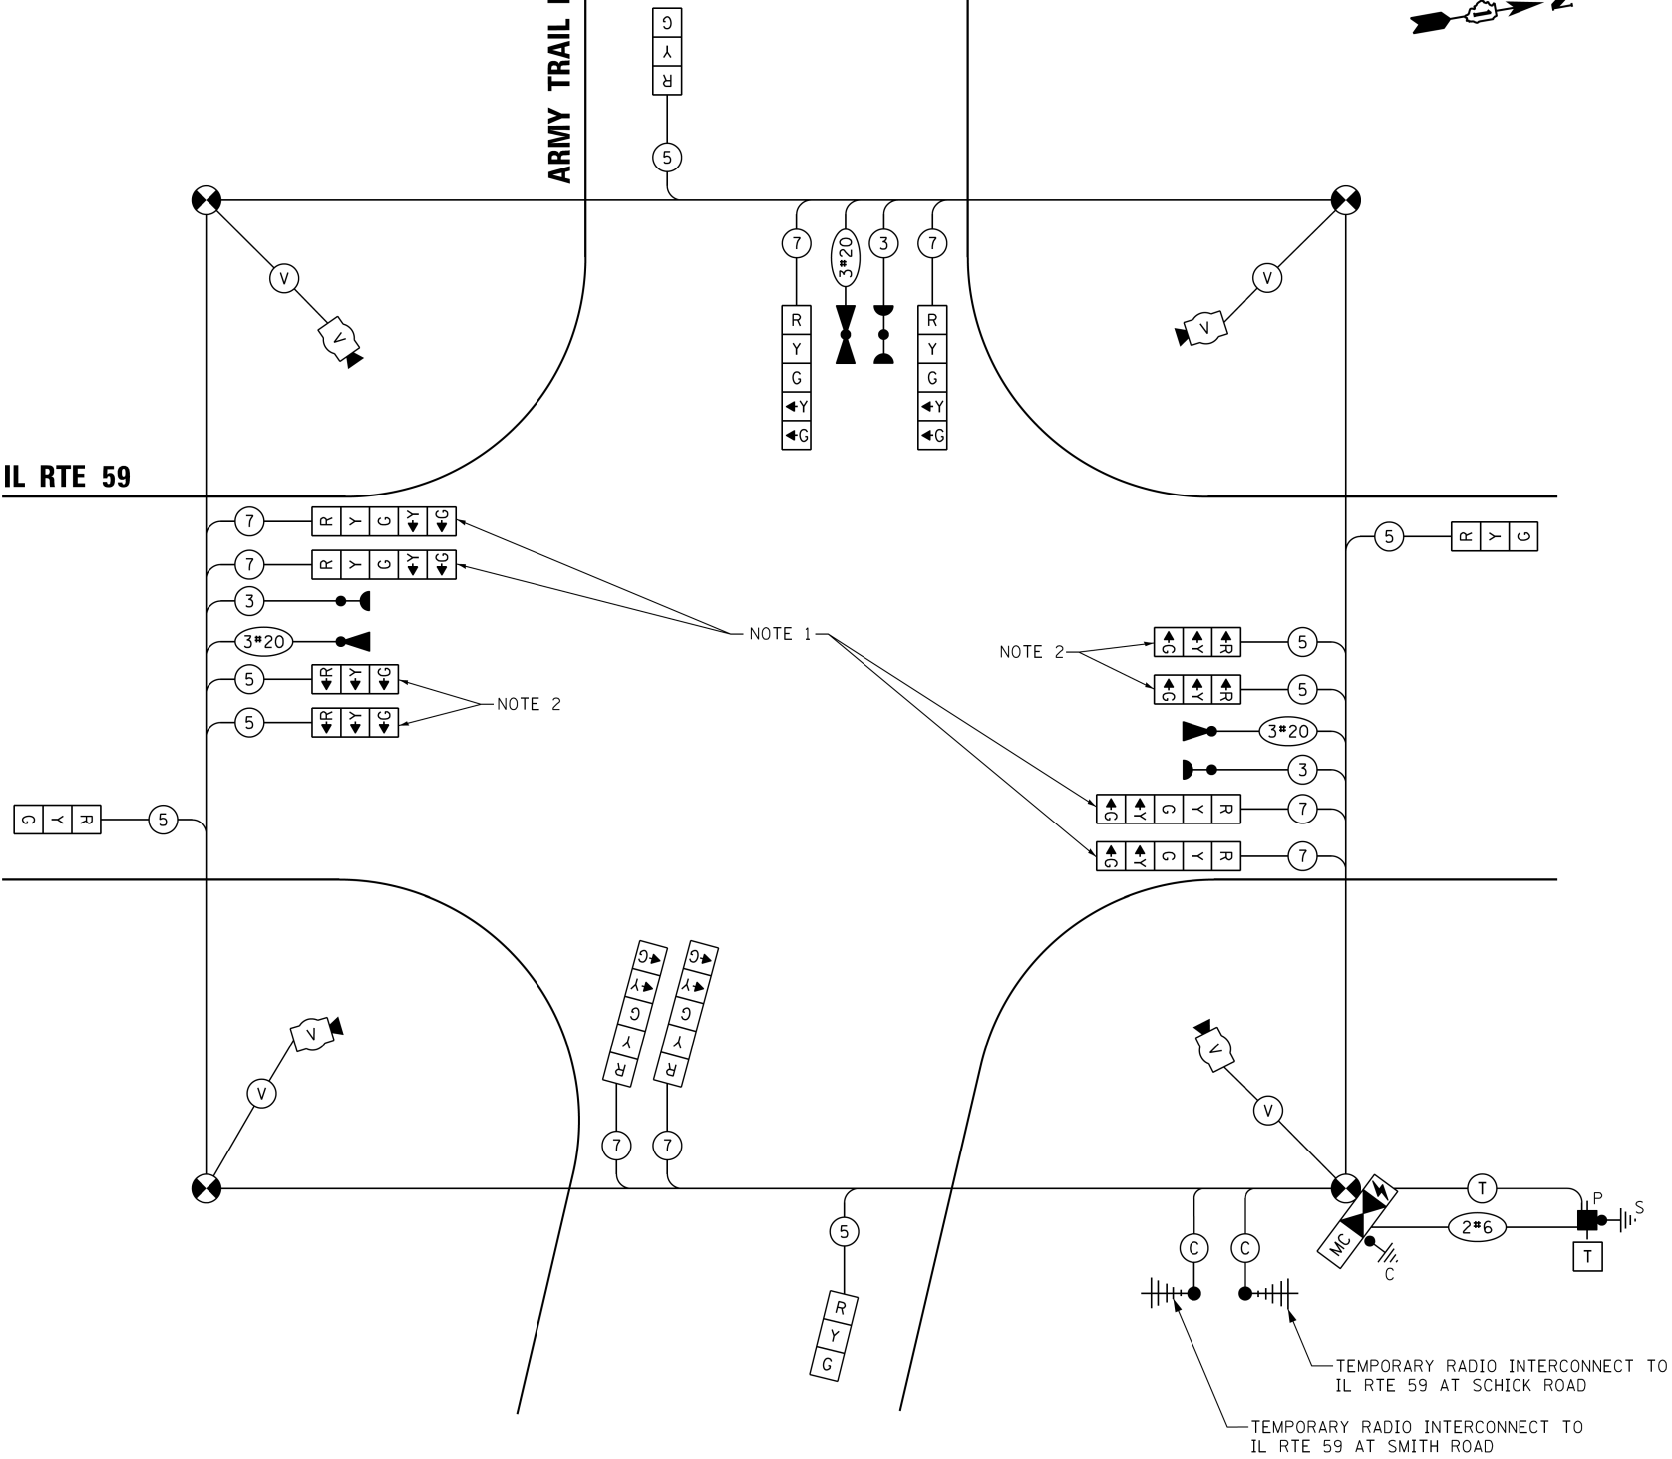

CABLE PLAN

(NOT TO SCALE)


(IL RTE 59 DUAL LEFT TURN LANES
ARE OPEN TO TRAFFIC)

STATE OF ILLINOIS
DEPARTMENT OF TRANSPORTATION

TEMPORARY CABLE PLAN, TEMPORARY PHASE DESIGNATION DIAGRAM,
AND TEMPORARY EMERGENCY VEHICLE PREEMPTION SEQUENCE
IL RTE 59 AT ARMY TRAIL ROAD

F.A.P. RTE.	SECTION	COUNTY	TOTAL SHEETS	SHEET NO.
338	110TS-N	DUPAGE	133	79
CONTRACT NO. 62F19				
FED. ROAD DIST. NO. - ILLINOIS FED. AID PROJECT				

TS 6365
ECON 116

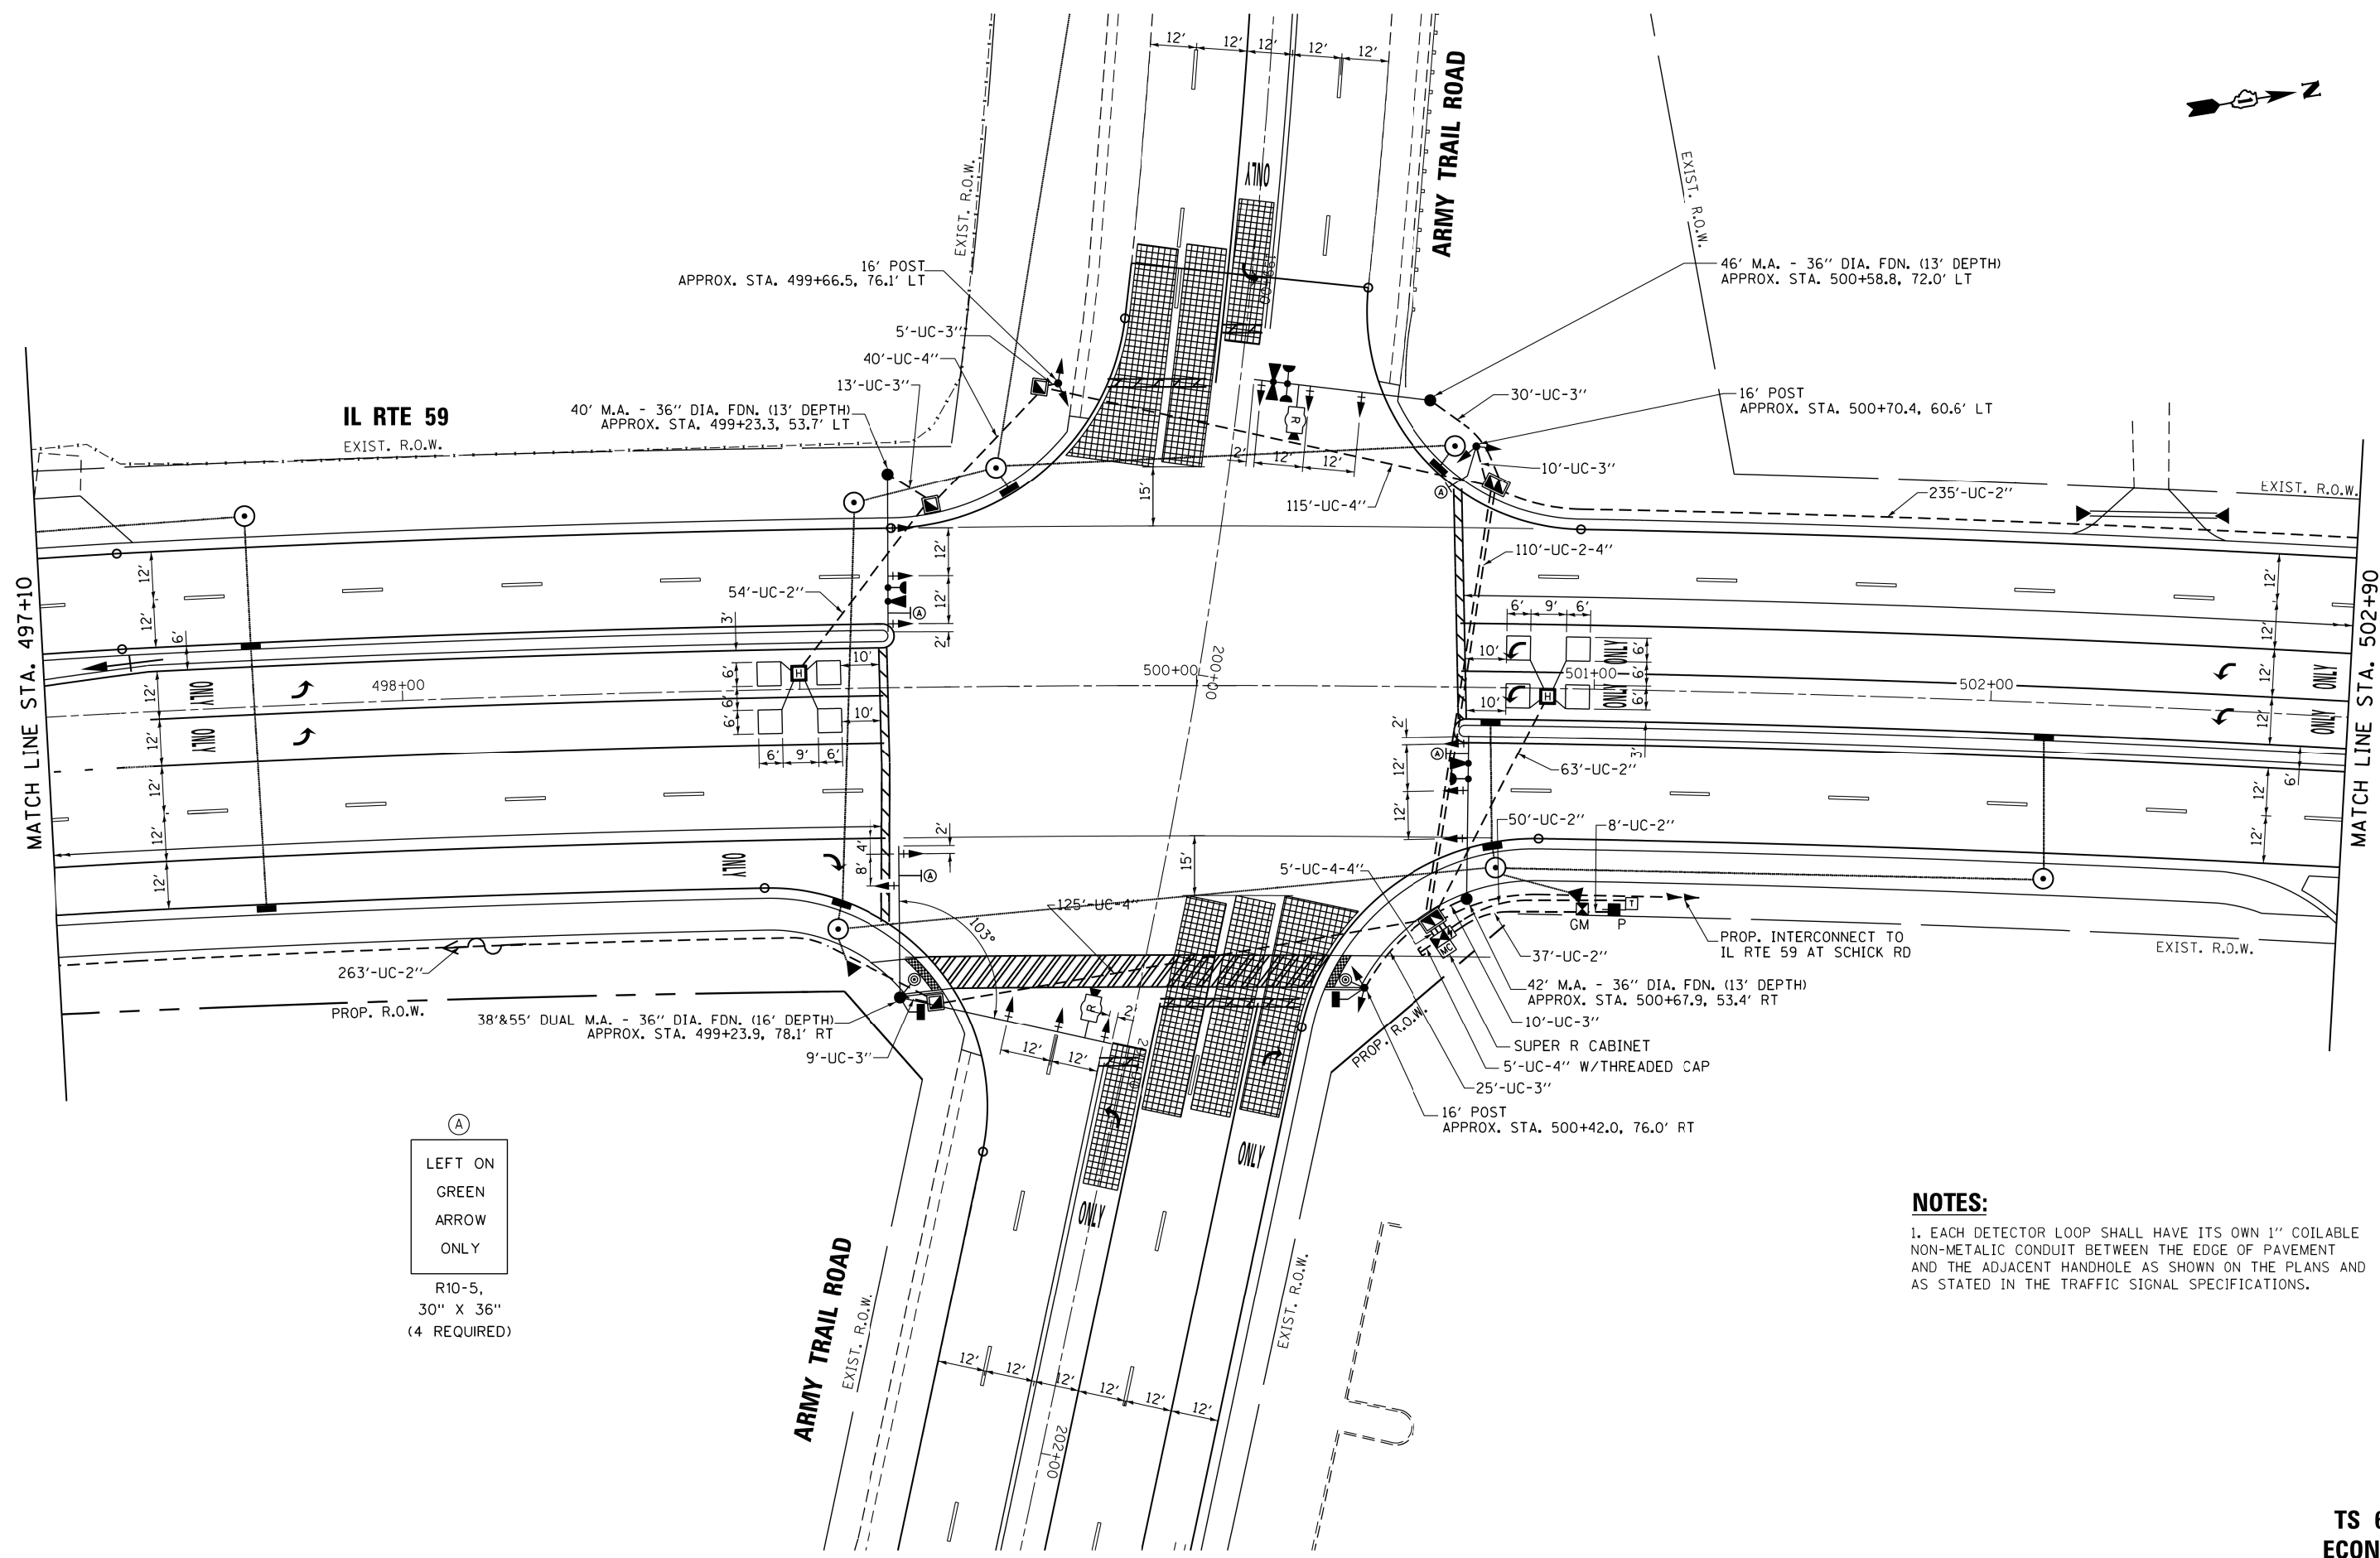

NOTES:
1. EACH DETECTOR LOOP SHALL HAVE ITS OWN 1" COILABLE NON-METALIC CONDUIT BETWEEN THE EDGE OF PAVEMENT AND THE ADJACENT HANDHOLE AS SHOWN ON THE PLANS AND AS STATED IN THE TRAFFIC SIGNAL SPECIFICATIONS.

FILE NAME =
\$FILEL\$



GANDHI AND ASSOCIATES, INC.
ENGINEERS AND PLANNERS
5055 N. NORTHWEST HIGHWAY
SUITE 200
CHICAGO, ILLINOIS 60630 TEL: 773/774-5900

USER NAME = \$USER\$	DESIGNED - PKG	REVISED -
PLOT SCALE = \$SCALE\$	DRAWN - EA, AV	REVISED -
PLOT DATE = \$DATE\$	CHECKED - PKG	REVISED -
	DATE - 7/27/2018	REVISED -



STATE OF ILLINOIS
DEPARTMENT OF TRANSPORTATION

TRAFFIC SIGNAL INSTALLATION PLAN
IL RTE 59 AT ARMY TRAIL ROAD (SHEET 1 OF 2)

SCALE: 1"=20'	SHEET NO.	OF	SHEETS	STA.	TO STA.
---------------	-----------	----	--------	------	---------

F.A.P. RTE.	SECTION	COUNTY	TOTAL SHEETS	SHEET NO.
338	110TS-N	DUPAGE	133	80
CONTRACT NO. 62F19				
FED. ROAD DIST. NO. - ILLINOIS FED. AID PROJECT				

TS 6365
ECON 116

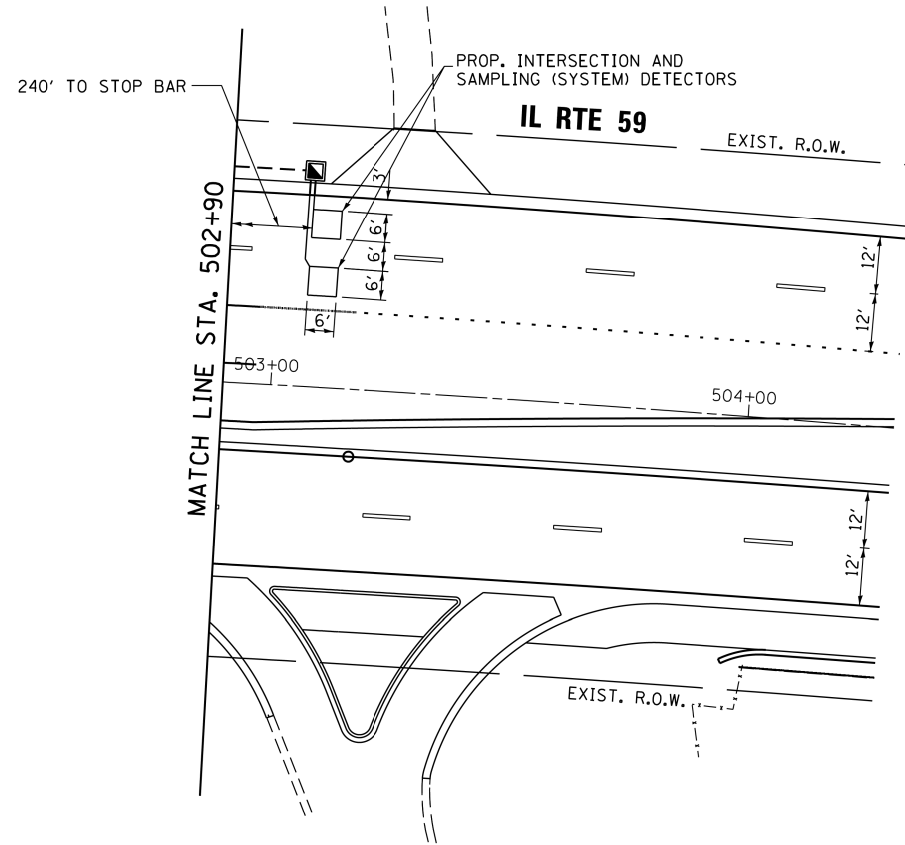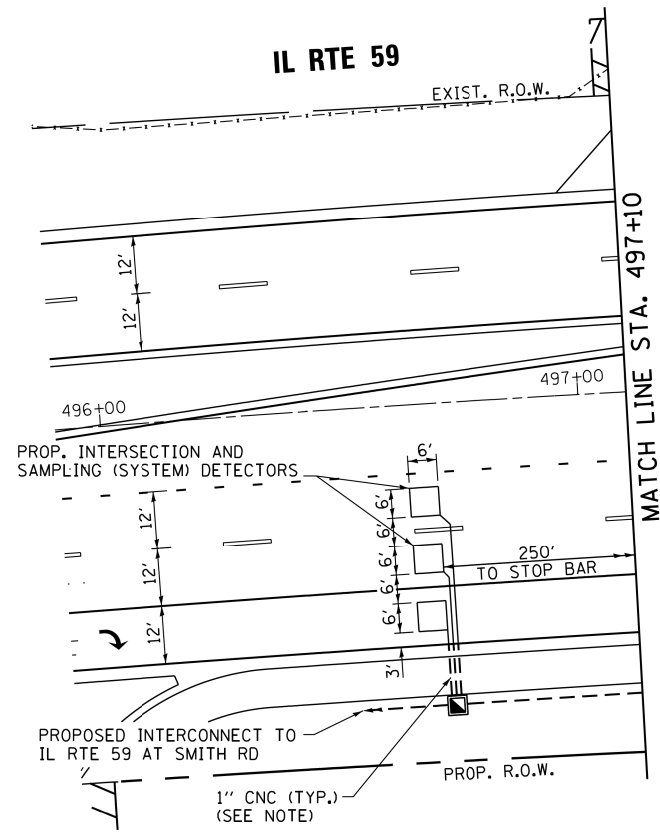

NOTES:


- 1. EACH DETECTOR LOOP SHALL HAVE ITS OWN 1" COILABLE NON-METALIC CONDUIT BETWEEN THE EDGE OF PAVEMENT AND THE ADJACENT HANDHOLE AS SHOWN ON THE PLANS AND AS STATED IN THE TRAFFIC SIGNAL SPECIFICATIONS.

**TS 6365
ECON 116**

FILE NAME =
\$FILEL\$

 GANDHI AND ASSOCIATES, INC. ENGINEERS AND PLANNERS 6035 N. NORTHWEST HIGHWAY SUITE 306 CHICAGO, ILLINOIS 60630 TEL: 773/774-5900	USER NAME = \$USER\$	DESIGNED - PKG	REVISED -	STATE OF ILLINOIS DEPARTMENT OF TRANSPORTATION	TRAFFIC SIGNAL INSTALLATION PLAN IL RTE 59 AT ARMY TRAIL ROAD (SHEET 2 OF 2)				F.A.P. RTE.	SECTION	COUNTY	TOTAL SHEETS	SHEET NO.
		DRAWN - EA, AV	REVISED -						338	110TS-N	DUPAGE	133	81
	PLOT SCALE = \$SCALE\$	CHECKED - PKG	REVISED -		CONTRACT NO. 62F19								
	PLOT DATE = \$DATE\$	DATE - 7/27/2018	REVISED -		SCALE: 1"=20'	SHEET NO.	OF	SHEETS	STA.	TO STA.	FED. ROAD DIST. NO. -	ILLINOIS	FED. AID PROJECT

PROPOSED CONTROLLER SEQUENCE

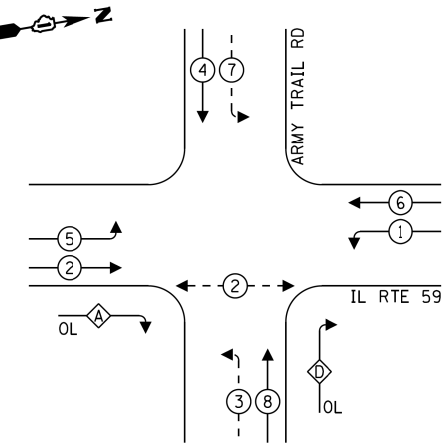


LEGEND:

- ←(★) PROTECTED PHASE
- ←(★)- PROTECTED/PERMITTED PHASE
- ←(★)→ PEDESTRIAN PHASE
- ★ OL OVERLAP

RIGHT TURN OVERLAP
PHASE DESIGNATION:

OVERLAP LETTER	PERMISSIVE PHASE	PROTECTED PHASE
A	= 2	+ 3
D	= 8	+ 1

PROPOSED EMERGENCY VEHICLE
PREEMPTION SEQUENCE

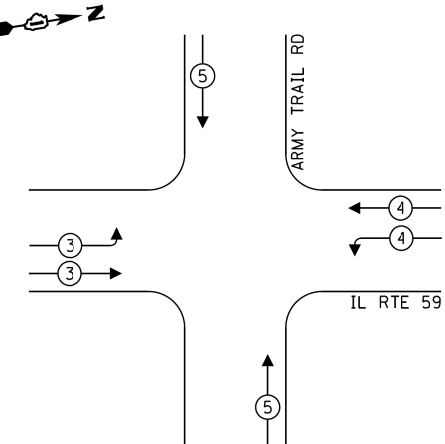

TRAFFIC SIGNAL
ELECTRICAL SERVICE REQUIREMENTS


TYPE	NO. OF LAMPS	LED WATTAGE	% OPERATION	TOTAL WATTAGE
SIGNAL (RED)	20	11	50	110.0
(YELLOW)	20	20	5	20.0
(GREEN)	20	12	45	108.0
PERMISSIVE ARROW	16	10	10	16.0
PED. SIGNAL	2	20	100	40.0
CONTROLLER	2	100	100	200.0
UPS	1	25	100	25.0
VIDEO SYSTEM	-	150	100	-
BLANK-OUT SIGN	-	25	5	-
FLASHER	-	-	50	-
STREET NAME SIGN	-	120	50	-
LUMINAIRE	-	-	-	-
TOTAL =				519.0

ENERGY COSTS TO:
ILLINOIS DEPARTMENT OF TRANSPORTATION
201 WEST CENTER COURT
SCHAUMBURG, ILLINOIS 60196-1096
ENERGY SUPPLY: CONTACT: RENEE MAZARIEGOS
PHONE: (847) 608-2331
COMPANY: COMMONWEALTH EDISON
ACCOUNT NUMBER: ---

PROP. INTERSECTION AND
SAMPLING (SYSTEM) DETECTORS

PROP. INTERCONNECT TO
IL RTE 59 AT SMITH RD

PROP. TRACER CABLE

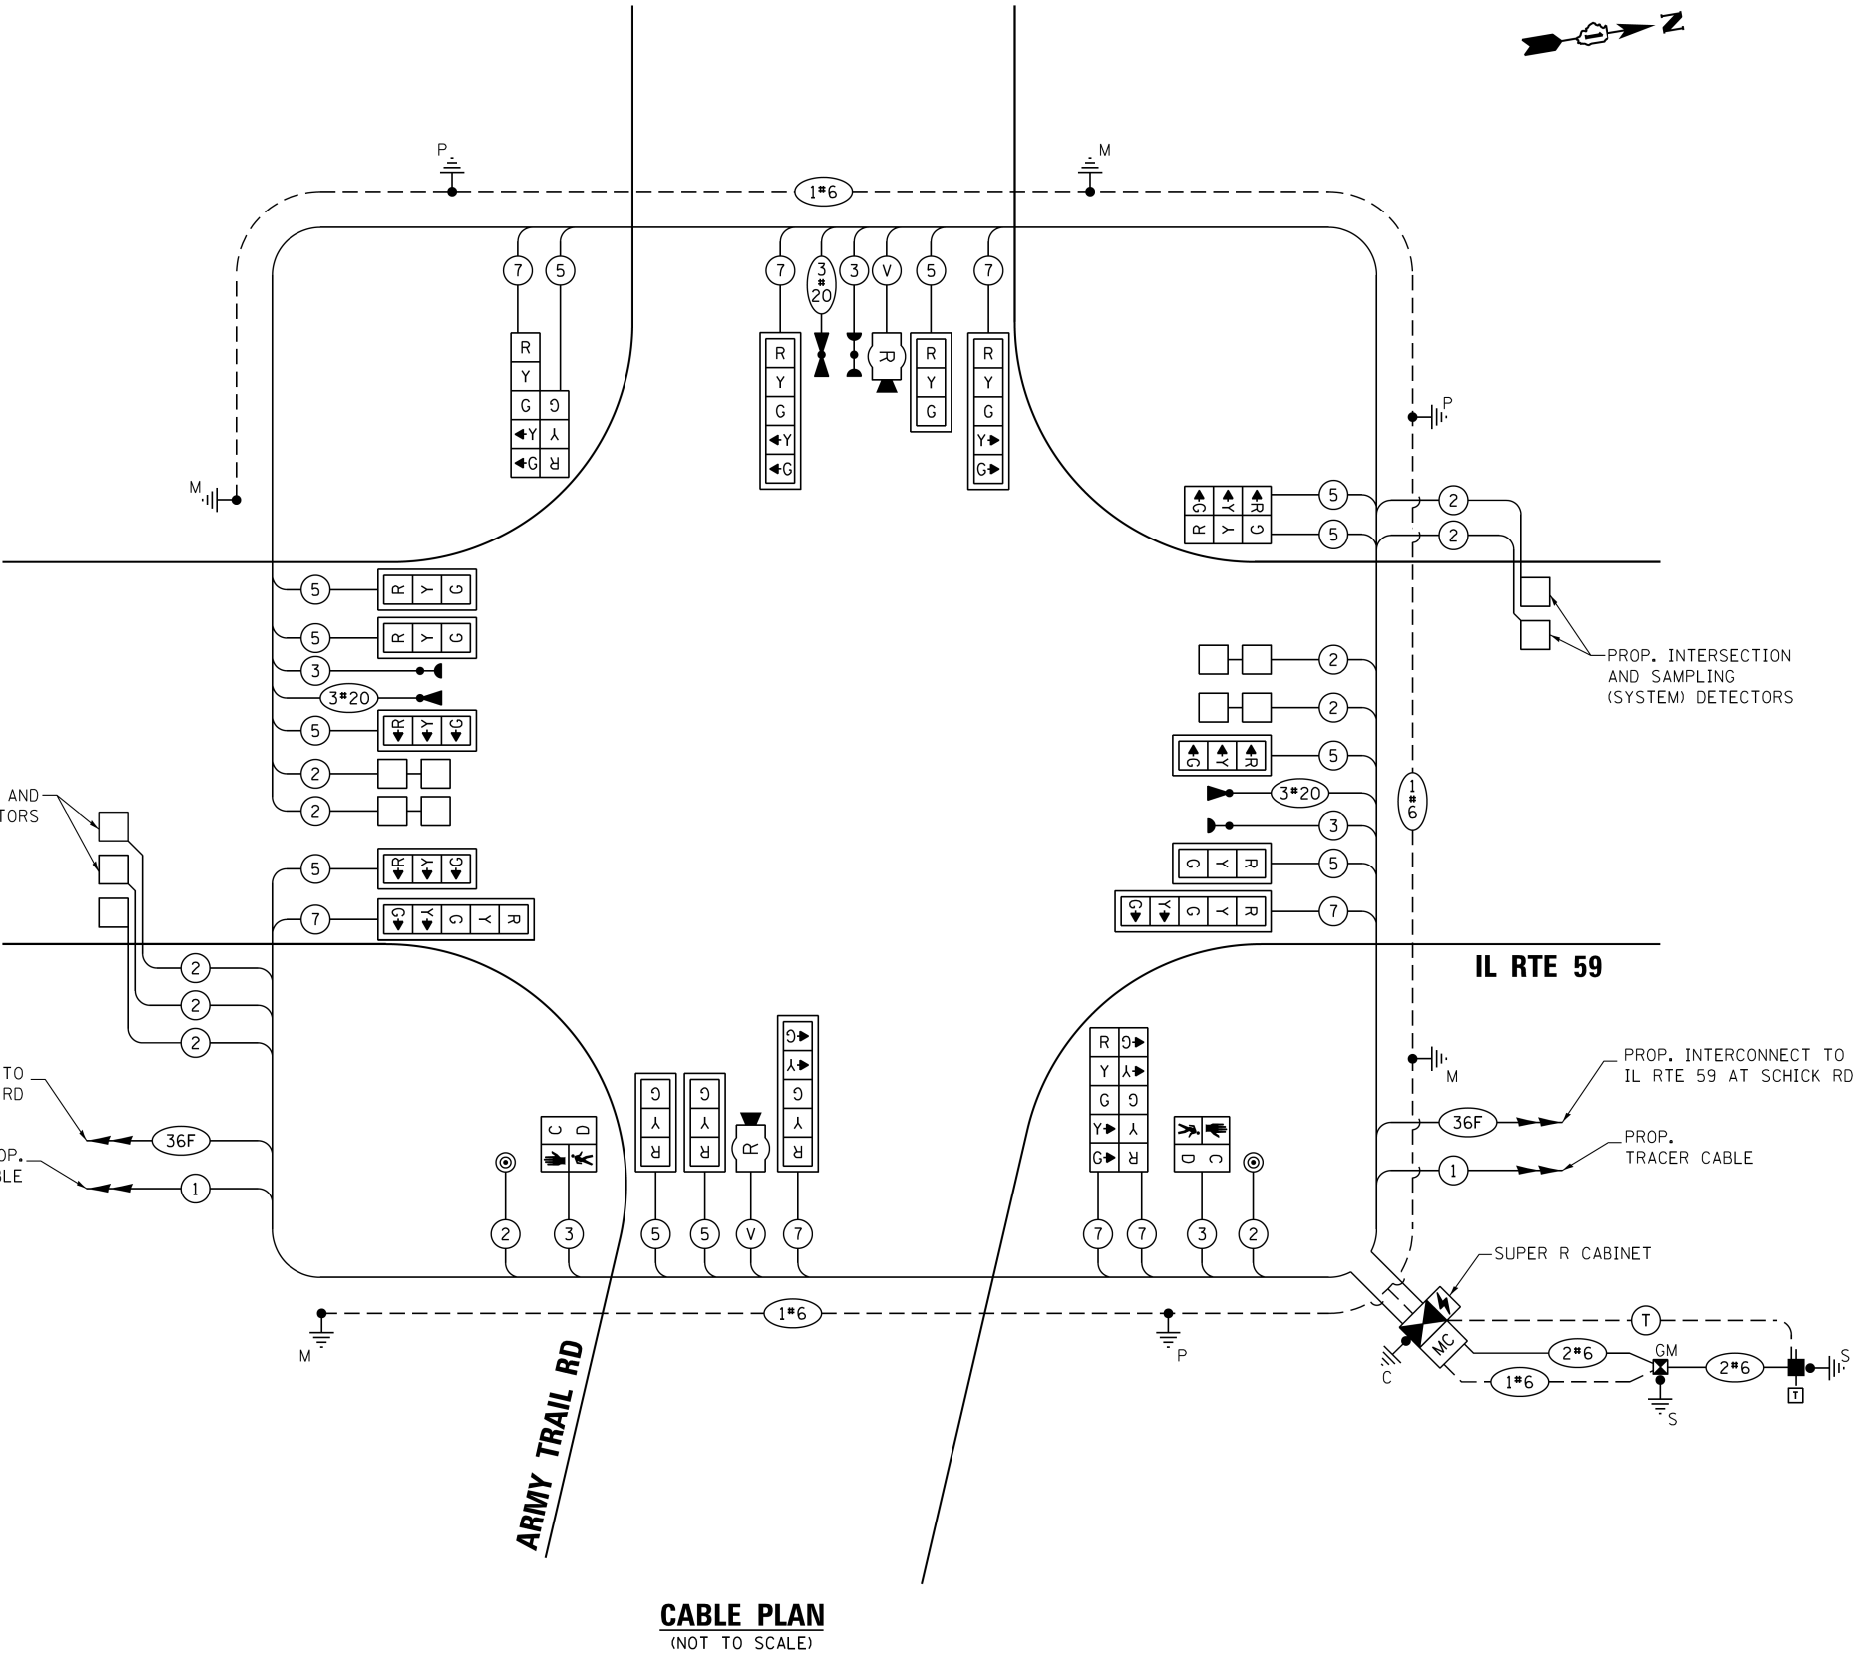

CABLE PLAN
(NOT TO SCALE)


STATE OF ILLINOIS
DEPARTMENT OF TRANSPORTATION

CABLE PLAN, PHASE DESIGNATION DIAGRAM,
AND EMERGENCY VEHICLE PREEMPTION SEQUENCE
IL RTE 59 AT ARMY TRAIL RD

SCALE: N.T.S. SHEET NO. OF SHEETS STA. TO STA.

F.A.P. RTE.	SECTION	COUNTY	TOTAL SHEETS	SHEET NO.
338	110TS-N	DUPAGE	133	82
CONTRACT NO. 62F19				

TS 6365
ECON 116

 


GANDHI AND ASSOCIATES, INC.
ENGINEERS AND PLANNERS
805 N. WILMINGTON HIGHWAY
CHICAGO, ILLINOIS 60639 TEL: 773/774-590


USER NAME = \$USER\$	DESIGNED - PKG	REVISED -
PLOT SCALE = \$SCALE\$	DRAWN - EA, AV	REVISED -
PLOT DATE = \$DATE\$	CHECKED - PKG	REVISED -
	DATE - 7/27/2018	REVISED -

SIGN PANEL – TYPE 1 OR TYPE 2

ALL DIMENSIONS ARE IN INCHES UNLESS NOTED OTHERWISE

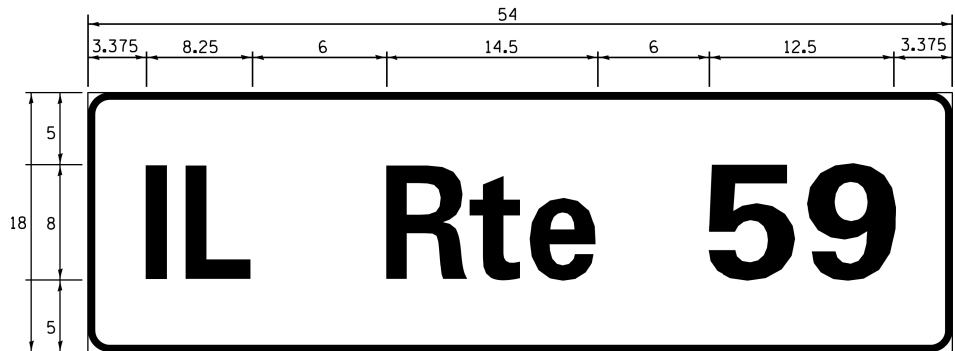

DESIGN SERIES	AREA (SQ FT)	SIGN PANEL TYPE	SHEETING TYPE	QTY. REQUIRED
D	6.75	1	ZZ	2

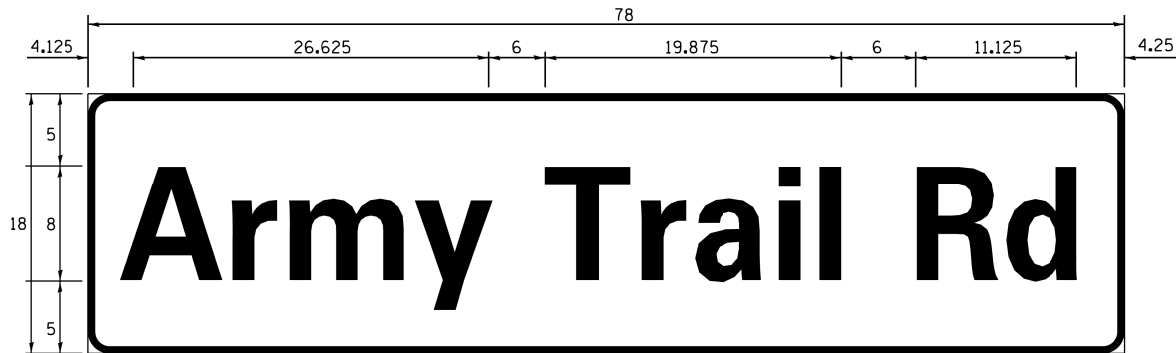

DESIGN SERIES	AREA (SQ FT)	SIGN PANEL TYPE	SHEETING TYPE	QTY. REQUIRED
D	9.75	2	ZZ	2

NOTE: FOR ADDITIONAL DESIGN AND INSTALLATION INFORMATION
PLEASE SEE DISTRICT ONE MAST ARM MOUNTED STREET NAME
SIGNS DETAIL.

SCHEDULE OF QUANTITIES



ITEM DESCRIPTION	UNITS	TOTAL QTY.
SIGN PANEL - TYPE 1	SO FT	43.5
SIGN PANEL - TYPE 2	SO FT	19.5
UNDERGROUND CONDUIT, GALVANIZED STEEL, 2" DIA.	FOOT	710
UNDERGROUND CONDUIT, GALVANIZED STEEL, 3" DIA.	FOOT	144
UNDERGROUND CONDUIT, GALVANIZED STEEL, 4" DIA.	FOOT	525
HANDHOLE	EACH	5
HEAVY-DUTY HANDHOLE	EACH	2
DOUBLE HANDHOLE	EACH	2
TRANSCIVER - FIBER OPTIC	EACH	1
ELECTRIC CABLE IN CONDUIT, SIGNAL NO. 14 2C	FOOT	233
ELECTRIC CABLE IN CONDUIT, SIGNAL NO. 14 3C	FOOT	974
ELECTRIC CABLE IN CONDUIT, SIGNAL NO. 14 5C	FOOT	2859
ELECTRIC CABLE IN CONDUIT, SIGNAL NO. 14 7C	FOOT	1419
ELECTRIC CABLE IN CONDUIT, LEAD-IN, NO. 14 1 PAIR	FOOT	2962
ELECTRIC CABLE IN CONDUIT, SERVICE, NO. 6 2C	FOOT	95
ELECTRIC CABLE IN CONDUIT, EQUIPMENT GROUNDING CONDUCTOR, NO. 6 1C	FOOT	719
TRAFFIC SIGNAL POST, GALVANIZED STEEL 16 FT.	EACH	3
STEEL MAST ARM ASSEMBLY AND POLE, 40 FT.	EACH	1
STEEL MAST ARM ASSEMBLY AND POLE, 42 FT.	EACH	1
STEEL MAST ARM ASSEMBLY AND POLE, 46 FT.	EACH	1
STEEL MAST ARM ASSEMBLY AND POLE WITH DUAL MAST ARMS, 38 FT. AND 55 FT.	EACH	1
CONCRETE FOUNDATION, TYPE A	FOOT	16
CONCRETE FOUNDATION, TYPE C	FOOT	4
CONCRETE FOUNDATION, TYPE E 36-INCH DIAMETER	FOOT	55
SIGNAL HEAD, LED, 1-FACE, 3-SECTION, MAST ARM MOUNTED	EACH	9
SIGNAL HEAD, LED, 1-FACE, 3-SECTION, BRACKET MOUNTED	EACH	3
SIGNAL HEAD, LED, 1-FACE, 5-SECTION, BRACKET MOUNTED	EACH	3
SIGNAL HEAD, LED, 1-FACE, 5-SECTION, MAST ARM MOUNTED	EACH	5
PEDESTRIAN SIGNAL HEAD, LED, 1-FACE, BRACKET MOUNTED WITH COUNTDOWN TIMER	EACH	2
TRAFFIC SIGNAL BACKPLATE, LOUVERED, FORMED PLASTIC	EACH	14
INDUCTIVE LOOP DETECTOR	EACH	9
DETECTOR LOOP, TYPE I	FOOT	441
* LIGHT DETECTOR	EACH	3
* LIGHT DETECTOR AMPLIFIER	EACH	1
PEDESTRIAN PUSH-BUTTON	EACH	2
TEMPORARY TRAFFIC SIGNAL INSTALLATION	EACH	1
REMOVE EXISTING TRAFFIC SIGNAL EQUIPMENT	EACH	1
REMOVE EXISTING HANDHOLE	EACH	18
REMOVE EXISTING DOUBLE HANDHOLE	EACH	1
REMOVE EXISTING CONCRETE FOUNDATION	EACH	9
* EMERGENCY VEHICLE PRIORITY SYSTEM LINE SENSOR CABLE, NO. 20 3/C	FOOT	727
FULL-ACTUATED CONTROLLER AND TYPE SUPER R CABINET (SPECIAL)	EACH	1
SERVICE INSTALLATION, GROUND MOUNTED, METERED	EACH	1
RADAR VEHICLE DETECTION SYSTEM, SINGLE APPROACH, STOP BAR	EACH	2
UNINTERRUPTABLE POWER SUPPLY, SPECIAL	EACH	1
TEMPORARY TRAFFIC SIGNAL TIMING	EACH	1

* 100% COST TO VILLAGE OF BARTLETT



USER NAME = \$USER\$	DESIGNED - PKG	REVISED -
	DRAWN - EA, AV	REVISED -
PLOT SCALE = \$SCALE\$	CHECKED - PKG	REVISED -
PLOT DATE = \$DATE\$	DATE - 7/27/2018	REVISED -

F.A.P. RTE.	SECTION	COUNTY	TOTAL SHEETS	SHEET NO.
338	110TS-N	DUPAGE	133	83
CONTRACT NO. 62F19				
FED. ROAD DIST. NO. - ILLINOIS/FED. AID PROJECT				

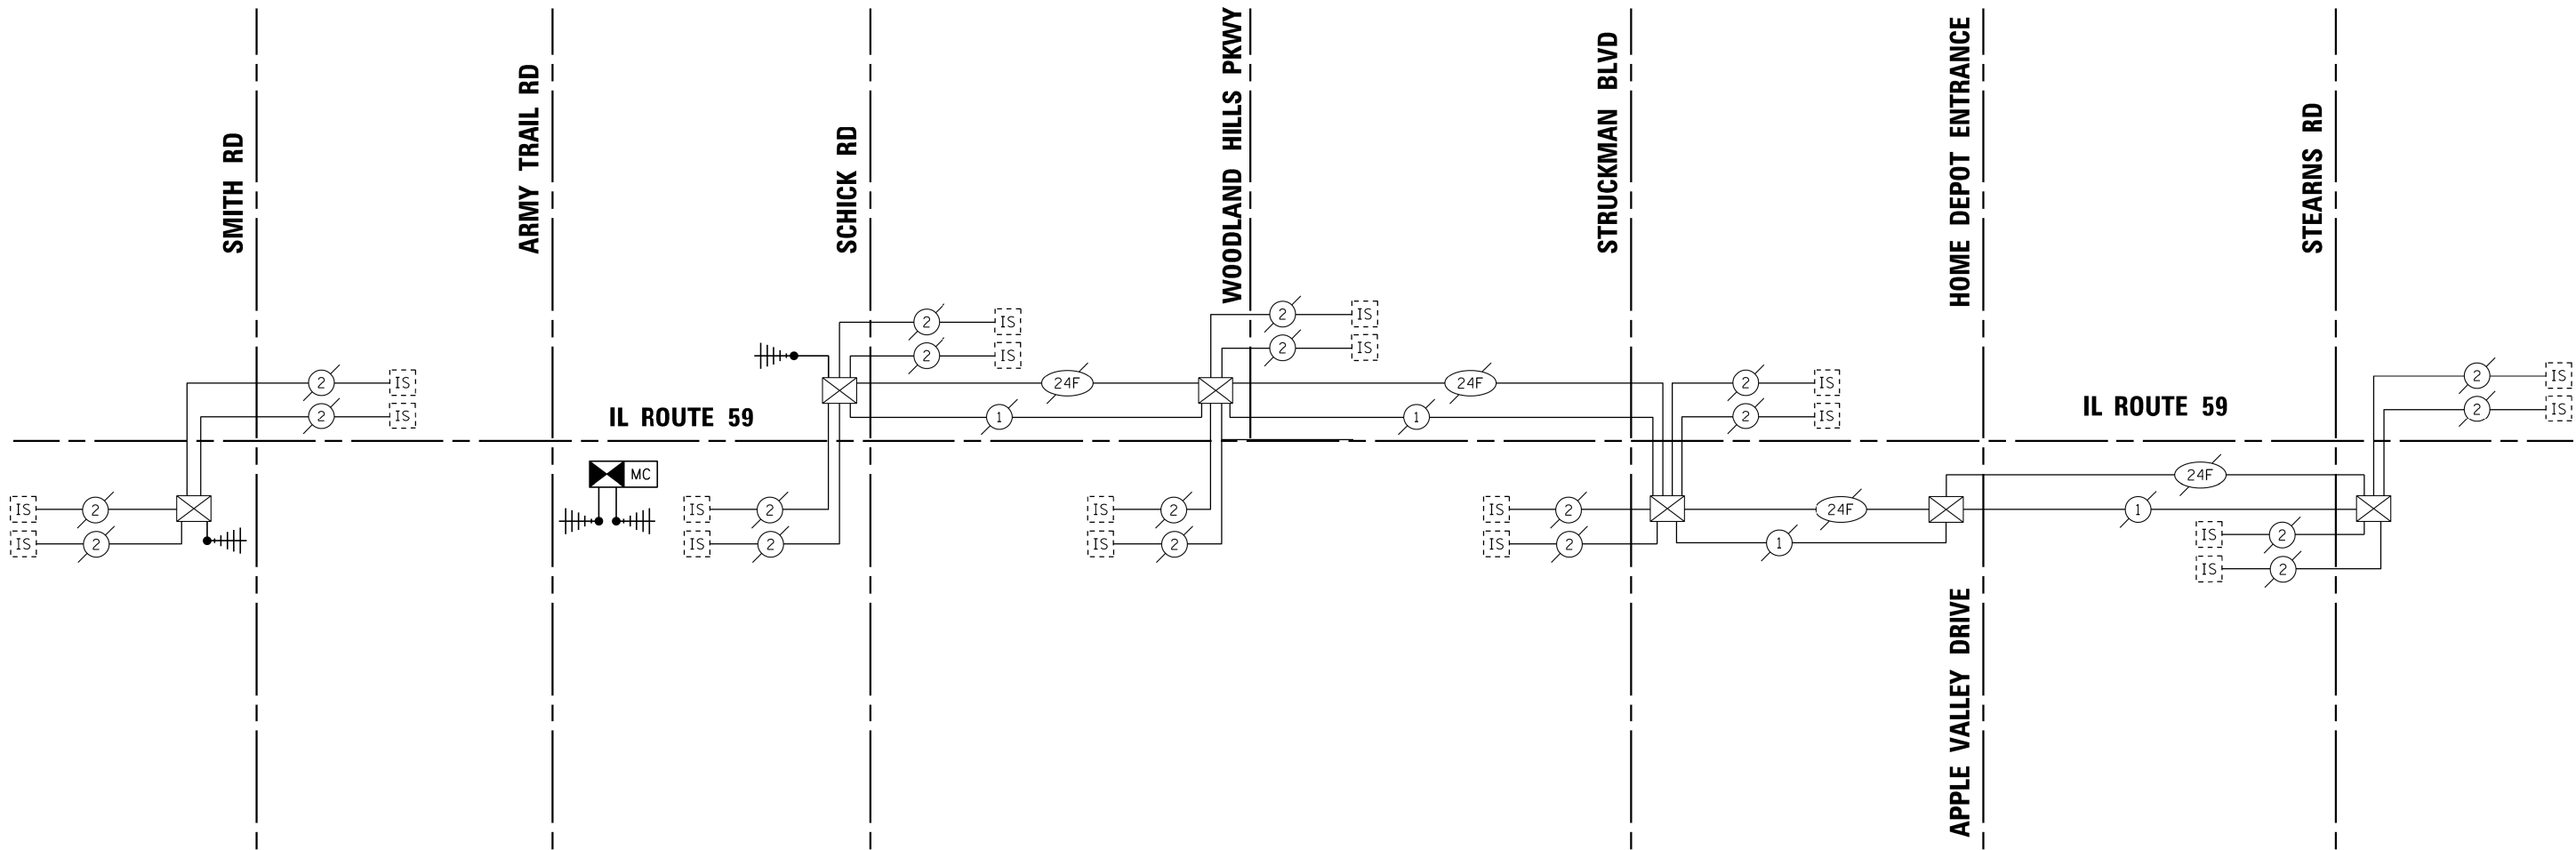 

FILE NAME =
\$FILEL\$



GANDHI AND ASSOCIATES, INC.
ENGINEERS AND PLANNERS
5025 N. NORTHWEST HIGHWAY
SUITE 200
CHICAGO, ILLINOIS 60630 TEL: 773/714-5900

USER NAME = \$USER\$	DESIGNED - PKG	REVISED -
	DRAWN - EA, AV	REVISED -
PLOT SCALE = \$SCALE\$	CHECKED - PKG	REVISED -
PLOT DATE = \$DATE\$	DATE - 7/27/2018	REVISED -

DESIGNED - PKG	REVISED -
DRAWN - EA, AV	REVISED -
CHECKED - PKG	REVISED -
DATE - 7/27/2018	REVISED -




STATE OF ILLINOIS
DEPARTMENT OF TRANSPORTATION

TEMPORARY INTERCONNECT SCHEMATIC
IL RTE 59
FROM SMITH ROAD TO SCHICK ROAD

SCALE: N.T.S.	SHEET NO.	OF	SHEETS	STA.	TO STA.
---------------	-----------	----	--------	------	---------

F.A.P. RTE.	SECTION	COUNTY	TOTAL SHEETS	SHEET NO.
338	110TS-N	DUPAGE	133	84
CONTRACT NO. 62F19				
FED. ROAD DIST. NO. 1 ILLINOIS FED. AID PROJECT				

ECON 116

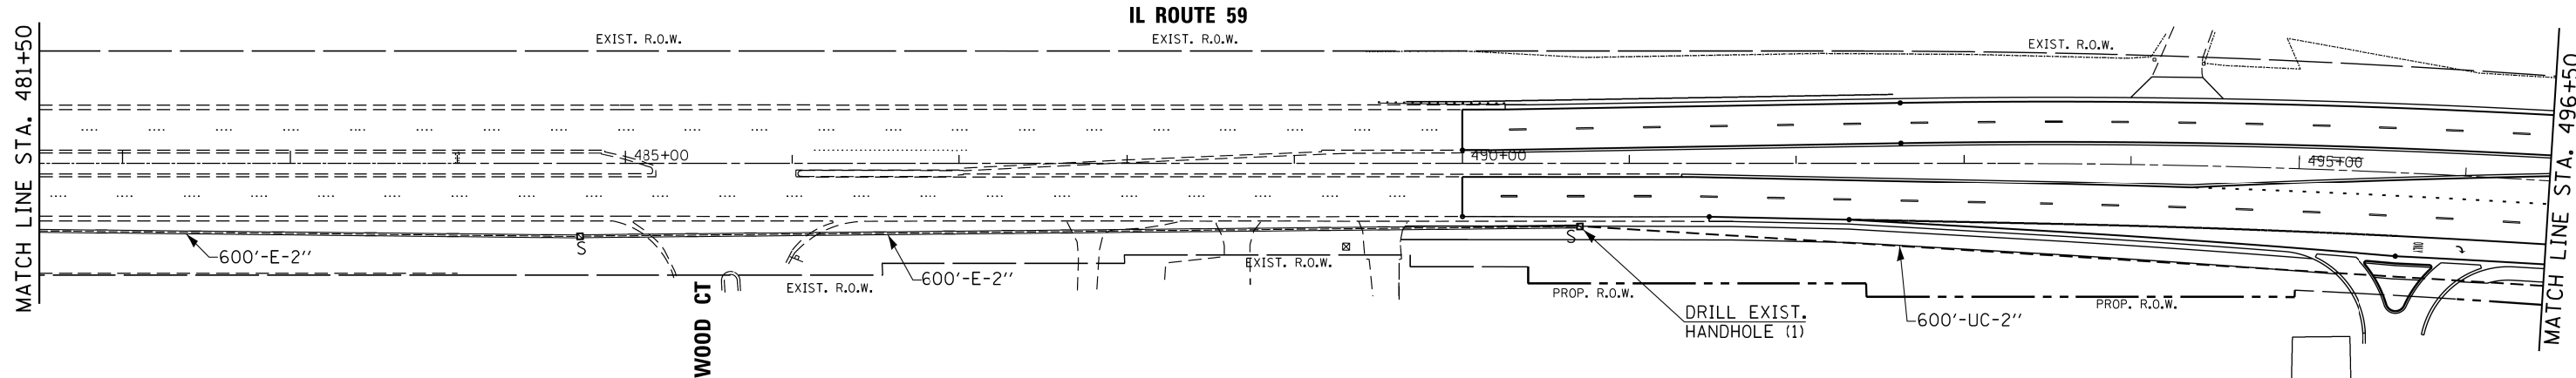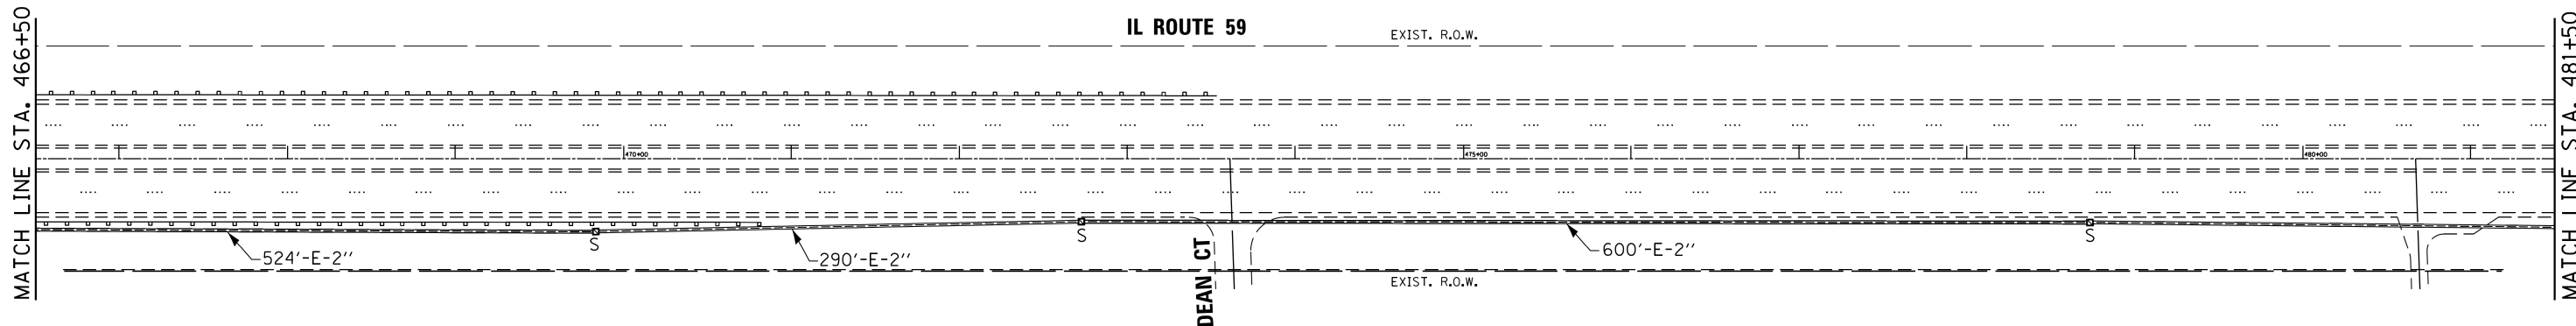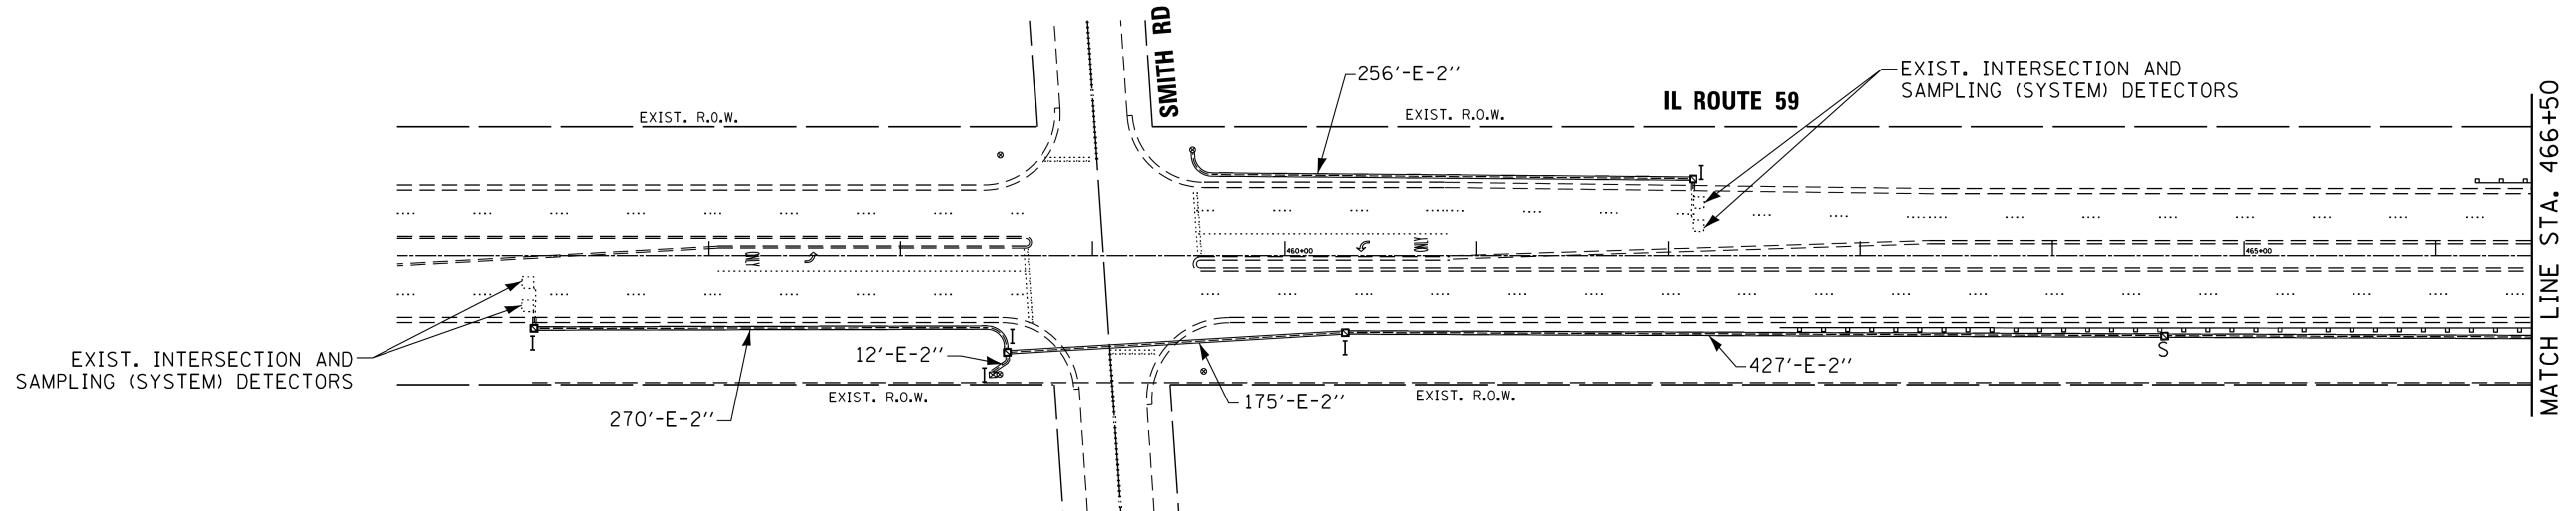

FILE NAME =
\$FILEL\$



GANDHI AND ASSOCIATES, INC.
ENGINEERS AND PLANNERS
6035 N. NORTHWEST HIGHWAY
CHICAGO, ILLINOIS 60631 TEL: 773/7174-590

USER NAME = \$USER\$	DESIGNED - PKG	REVISED -
	DRAWN - EA, AV	REVISED -
PLOT SCALE = \$SCALE\$	CHECKED - PKG	REVISED -
PLOT DATE = \$DATE\$	DATE - 7/27/2018	REVISED -


STATE OF ILLINOIS
DEPARTMENT OF TRANSPORTATION

PROPOSED INTERCONNECT PLAN
IL RTE 59
FROM SMITH ROAD TO SCHICK ROAD (SHEET 1 OF 2)

SCALE: 1"=50' SHEET NO. OF SHEETS STA. TO STA.

F.A.P. RTE.	SECTION	COUNTY	TOTAL SHEETS	SHEET NO.
338	110TS-N	DUPAGE	133	85
CONTRACT NO. 62F19				
FED. ROAD DIST. NO. 1 ILLINOIS/FED. AID PROJECT				

ECON 116

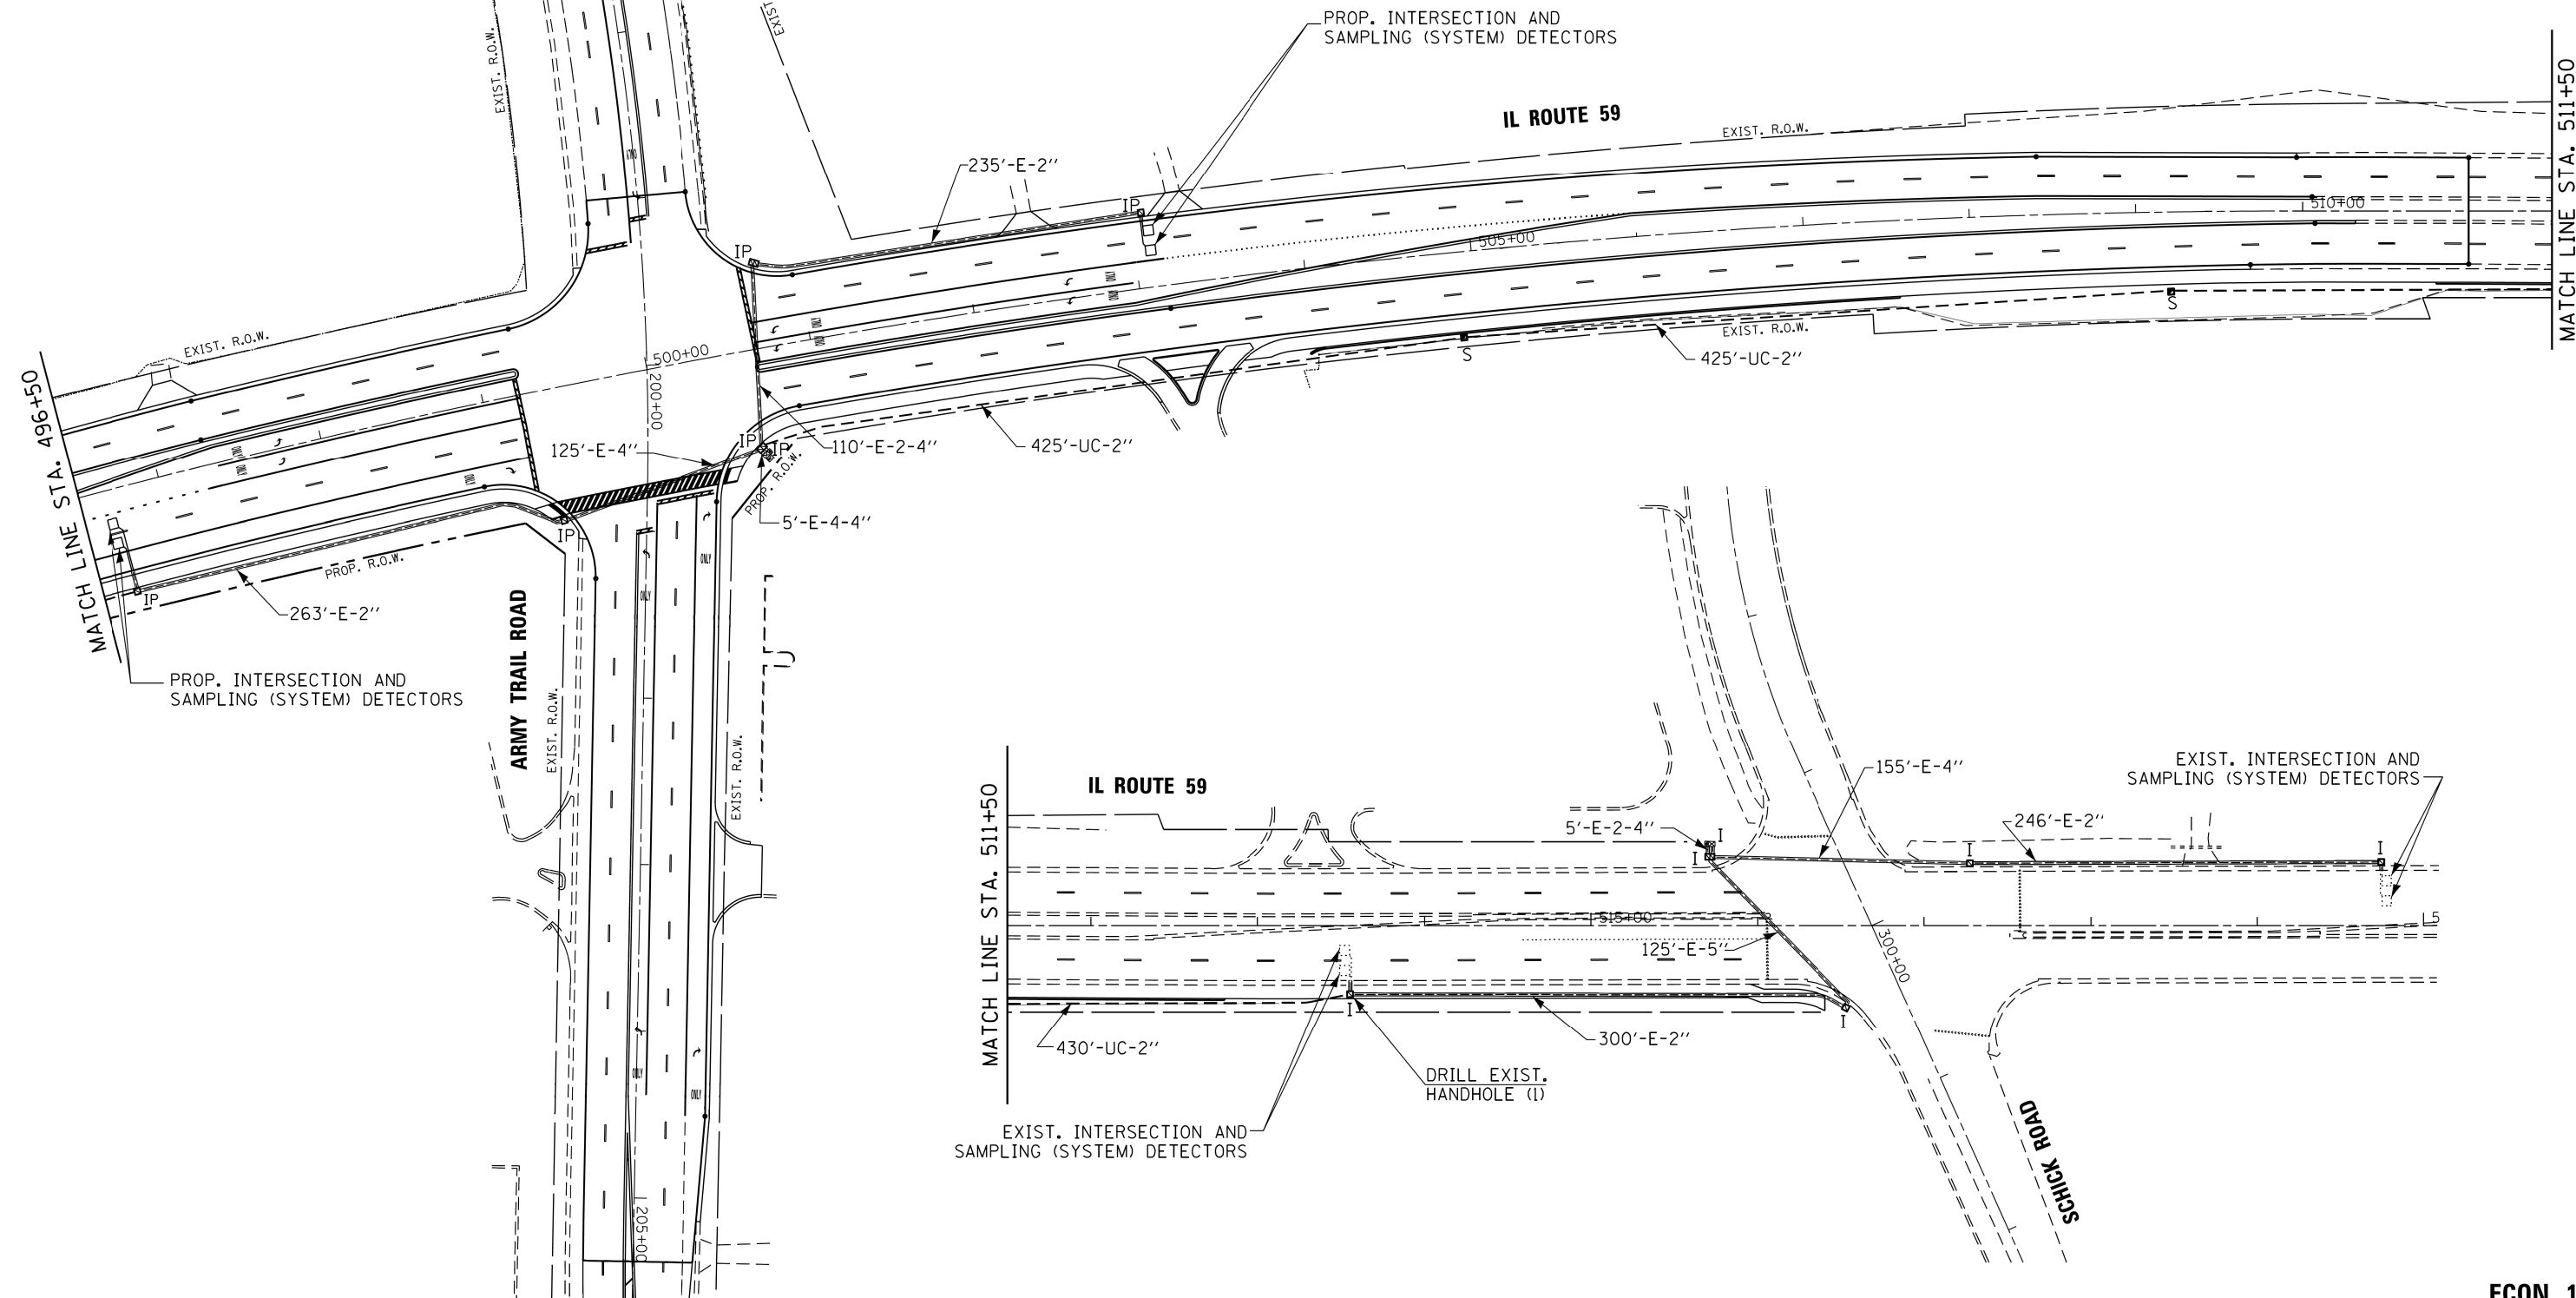

FILE NAME =
\$FILEL\$



GANDHI AND ASSOCIATES, INC.
ENGINEERS AND PLANNERS
5035 N. NORTHWEST HIGHWAY
SUITE 206
CHICAGO, ILLINOIS 60630 TEL: 773/714-5900

USER NAME = \$USER\$	DESIGNED - PKG	REVISED -
	DRAWN - EA, AV	REVISED -
PLOT SCALE = \$SCALE\$	CHECKED - PKG	REVISED -
PLOT DATE = \$DATE\$	DATE - 7/27/2018	REVISED -

DESIGNED - PKG	REVISED -
DRAWN - EA, AV	REVISED -
CHECKED - PKG	REVISED -
DATE - 7/27/2018	REVISED -


STATE OF ILLINOIS
DEPARTMENT OF TRANSPORTATION

PROPOSED INTERCONNECT PLAN
IL RTE 59
FROM SMITH ROAD TO SCHICK ROAD (SHEET 2 OF 2)

SCALE: 1"=50' SHEET NO. OF SHEETS STA. TO STA.

F.A.P. RTE.	SECTION	COUNTY	TOTAL SHEETS	SHEET NO.
338	110TS-N	DUPAGE	133	86
CONTRACT NO. 62F19				
FED. ROAD DIST. NO. 1 ILLINOIS FED. AID PROJECT				

ECON 116

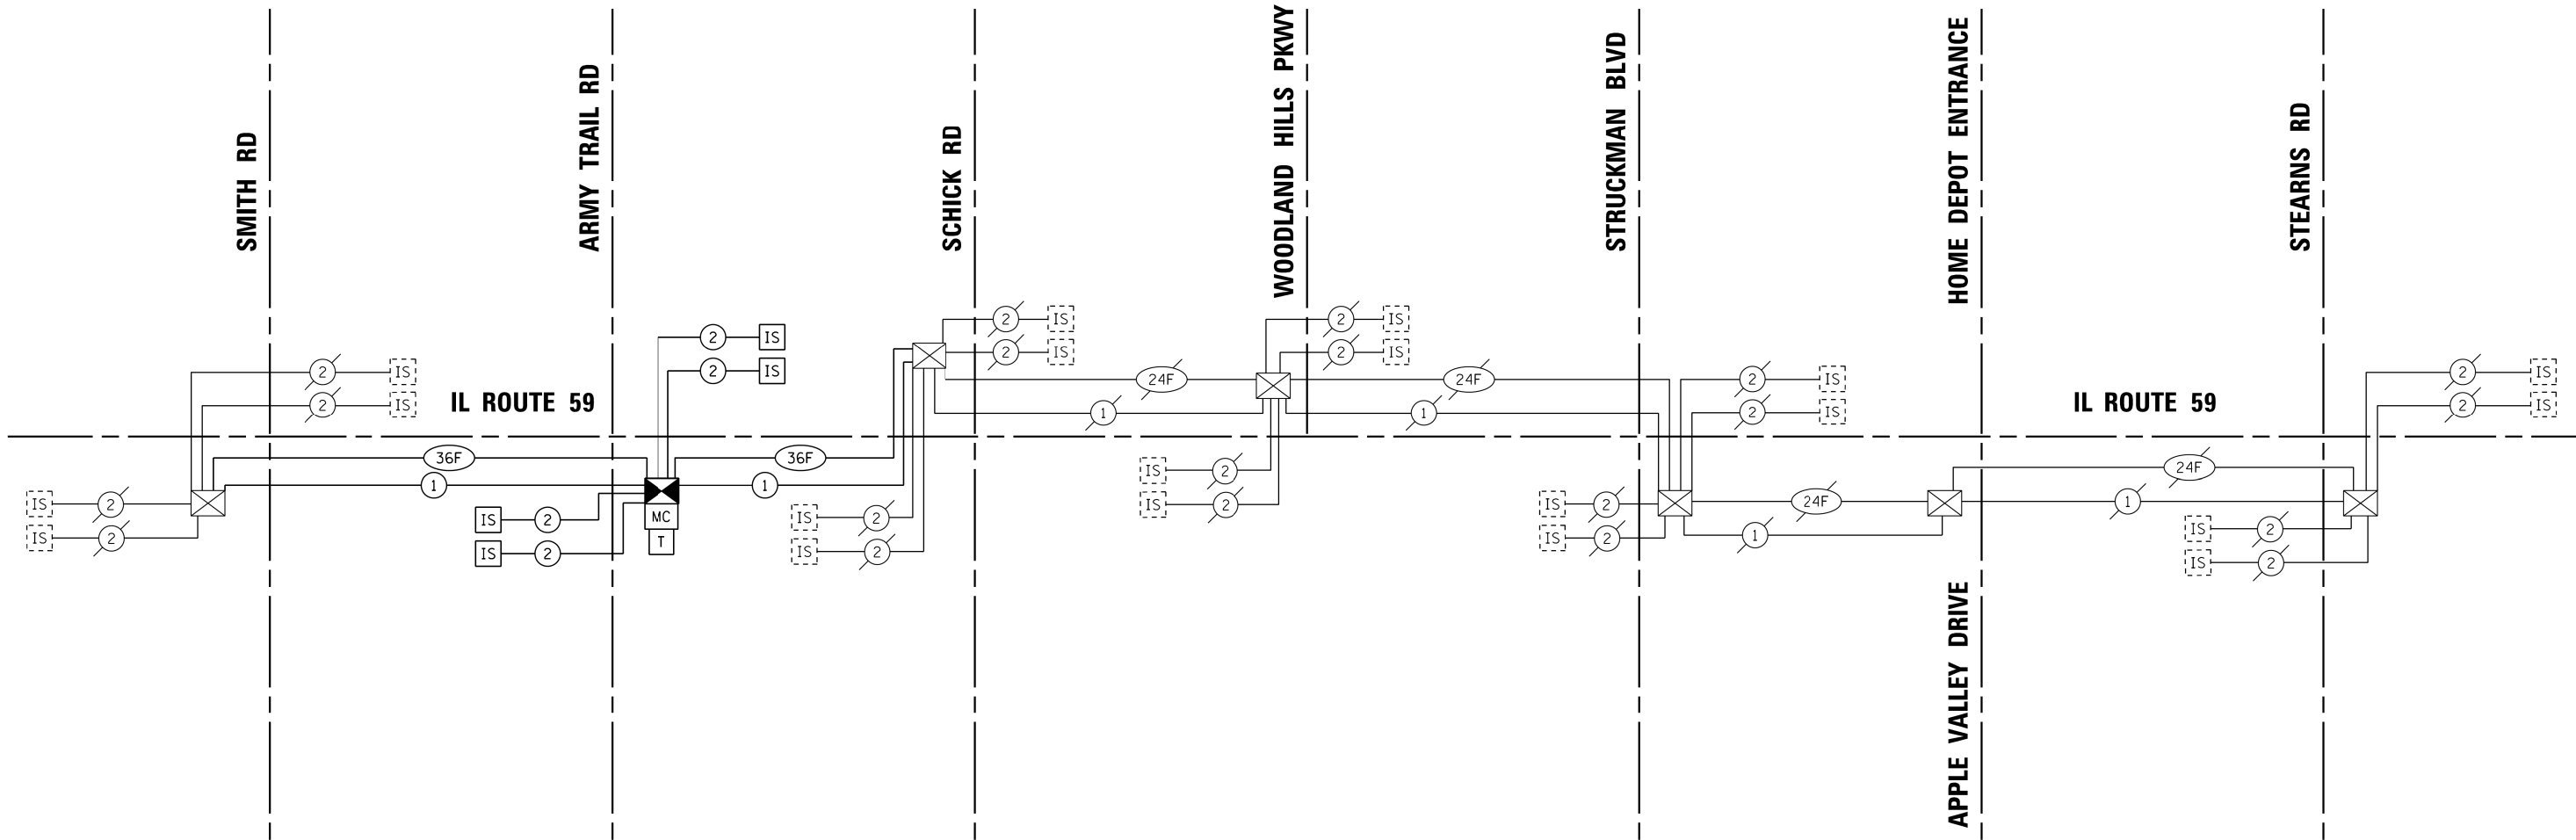


SCHEDULE OF QUANTITIES

ITEM DESCRIPTION	UNITS	TOTAL QTY.
UNDERGROUND CONDUIT, GALVANIZED STEEL, 2" DIA.	FOOT	1880
HANDHOLE	EACH	2
MAINTENANCE OF EXISTING TRAFFIC SIGNAL INSTALLATION	EACH	2
ELECTRIC CABLE IN CONDUIT, TRACER, NO. 14 1C	FOOT	6084
DRILL EXISTING HANDHOLE	EACH	2
REMOVE ELECTRIC CABLE FROM CONDUIT	FOOT	7518
MASTER CONTROLLER (SPECIAL)	EACH	1
FIBER OPTIC CABLE IN CONDUIT, NO. 62.5/125, MM12F SM24F	FOOT	6136
OPTIMIZE TRAFFIC SIGNAL SYSTEM	EACH	1

ECON 116

FILE NAME =
\$FILEL\$

 

GANDHI AND ASSOCIATES, INC.
ENGINEERS AND PLANNERS
6035 N. NORTHWEST HIGHWAY
CHICAGO, ILLINOIS 60631 TEL: 773/714-5900

USER NAME = \$USER\$	DESIGNED - PKG	REVISED -
	DRAWN - EA, AV	REVISED -
PLOT SCALE = \$SCALE\$	CHECKED - PKG	REVISED -
PLOT DATE = \$DATE\$	DATE - 7/27/2018	REVISED -

STATE OF ILLINOIS
DEPARTMENT OF TRANSPORTATION

PROPOSED INTERCONNECT SCHEMATIC AND SCHEDULE OF QUANTITIES
IL RTE 59
FROM SMITH ROAD TO STEARNS ROAD

SCALE: N.T.S. SHEET NO. OF SHEETS STA. TO STA.

F.A.P. RTE.	SECTION	COUNTY	TOTAL SHEETS	SHEET NO.
338	110TS-N	DUPAGE	133	87
FED. ROAD DIST. NO. 1 ILLINOIS FED. AID PROJECT				

CONTRACT NO. 62F19

GENERAL NOTES:

1.

All structural steel shall be in accordance with AASHTO M270 Grade 50, unless otherwise noted.
2.

All H-Piles and structural steel shall be shop painted in accordance with Article 506 of the Standard Specifications utilizing the Organic Zinc-Rich/Epoxy/Urethane paint system. The final finish coat shall match Munsell Glossy 2.5YR Reddish Brown.
3.

No field welding is permitted except as specified in the contract documents.
4.

Reinforcement bars designated (E) shall be epoxy coated.
5.

Plan dimensions and details relative to existing plans are subject to nominal construction variations. The Contractor shall field verify existing dimensions and details affecting new construction and make necessary approved adjustments prior to construction or ordering of materials. Such variations shall not be cause for additional compensation for a change in scope of the work, however, the Contractor will be paid for the quantity actually furnished at the unit price bid for the work.
6.

Concrete sealer shall be applied to all exposed surfaces of the wall and shall extend 1'-0" minimum below finished grade.
7.

Chamfers on vertical surfaces shall be continued a minimum of 1'-0" below finished ground level.
8.

The Contractor is responsible for the design and performance of the lagging using no less than a 3" nominal rough-sawn thickness and timber with an allowable bending stress of 1000 psi.
9.

The Contractor shall verify the dimensions of the existing noise wall panels prior to construction and notify the engineer of any discrepancies.

INDEX OF SHEETS

1.

General Plan and Elevation
2.

General Notes, Bill of Materials and Index of Sheets
3.

Enlarged Elevation
4.

Typical Wall Section and Details
5.

Soldier Pile Information and CIP Bill of Materials
6.


Soil Boring Logs

MINIMUM BAR LAPS

#5 Bars - 3'-8"

TOTAL BILL OF MATERIALS




CODE NO.	ITEM	UNIT	TOTAL QUANTITY
20900110	POROUS GRANULAR BACKFILL	CU YD	95
50100100	REMOVAL OF EXISTING STRUCTURES	EA	1
50500505	STUD SHEAR CONNECTORS	EA	146
50800205	REINFORCEMENT BARS, EPOXY COATED	POUND	3590
52200100	FURNISHING SOLDIER PILES (HP SECTION)	FT	807
52200150	DRIVING SOLDIER PILES	FT	807
52200250	UNTREATED TIMBER LAGGING	SQ FT	897
52200900	CONCRETE STRUCTURES (RETAINING WALL)	CU YD	33.3
58700300	CONCRETE SEALER	SQ FT	642
59100100	GEOCOMPOSITE WALL DRAIN	SQ YD	67
Z0046304	PIPE UNDERDRAINS FOR STRUCTURES, 4"	FT	256
	PRECAST NOISE WALL PANEL REMOVAL, MODIFICATION, & RE-INSTALLATION	L. SUM	1

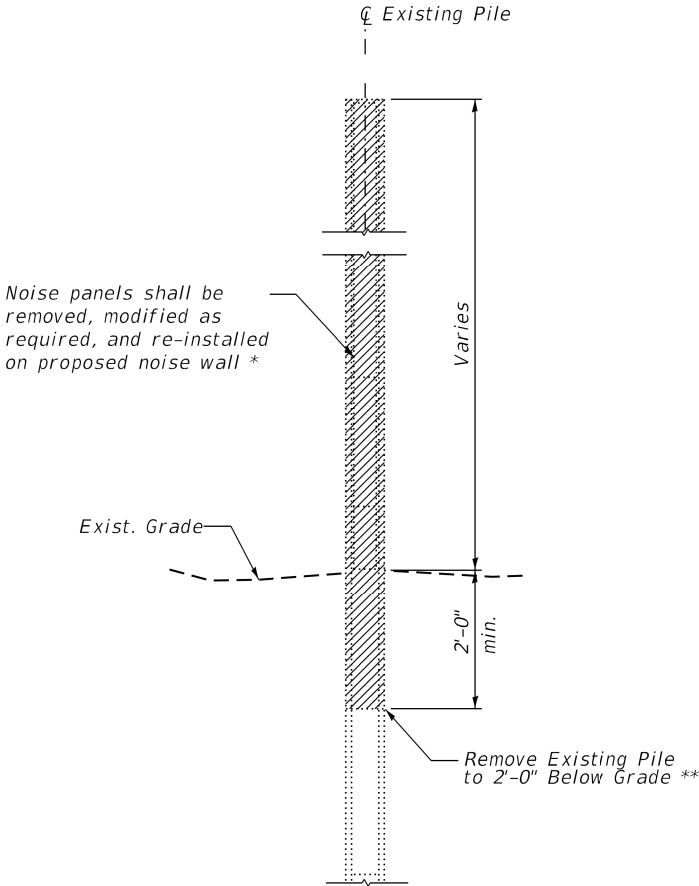

REMOVAL OF EXISTING WALL

* Cost of this work shall be included in the pay item "Precast Noise Wall Panel Removal, Modification, & Re-installation."

** Cost of this work shall be included in the pay item "Removal of Existing Structures."

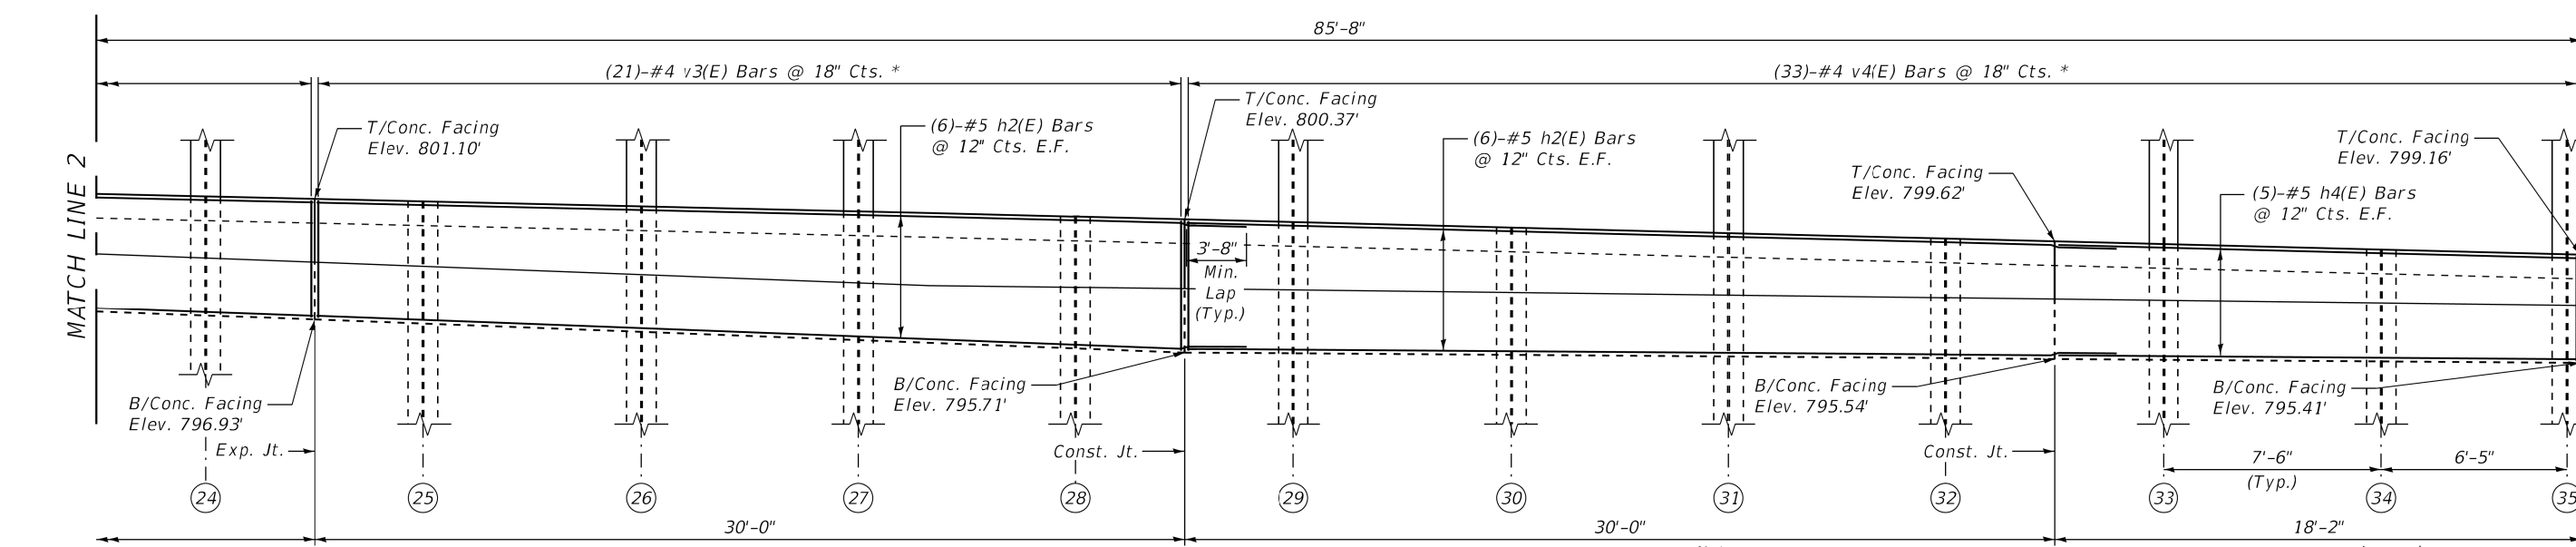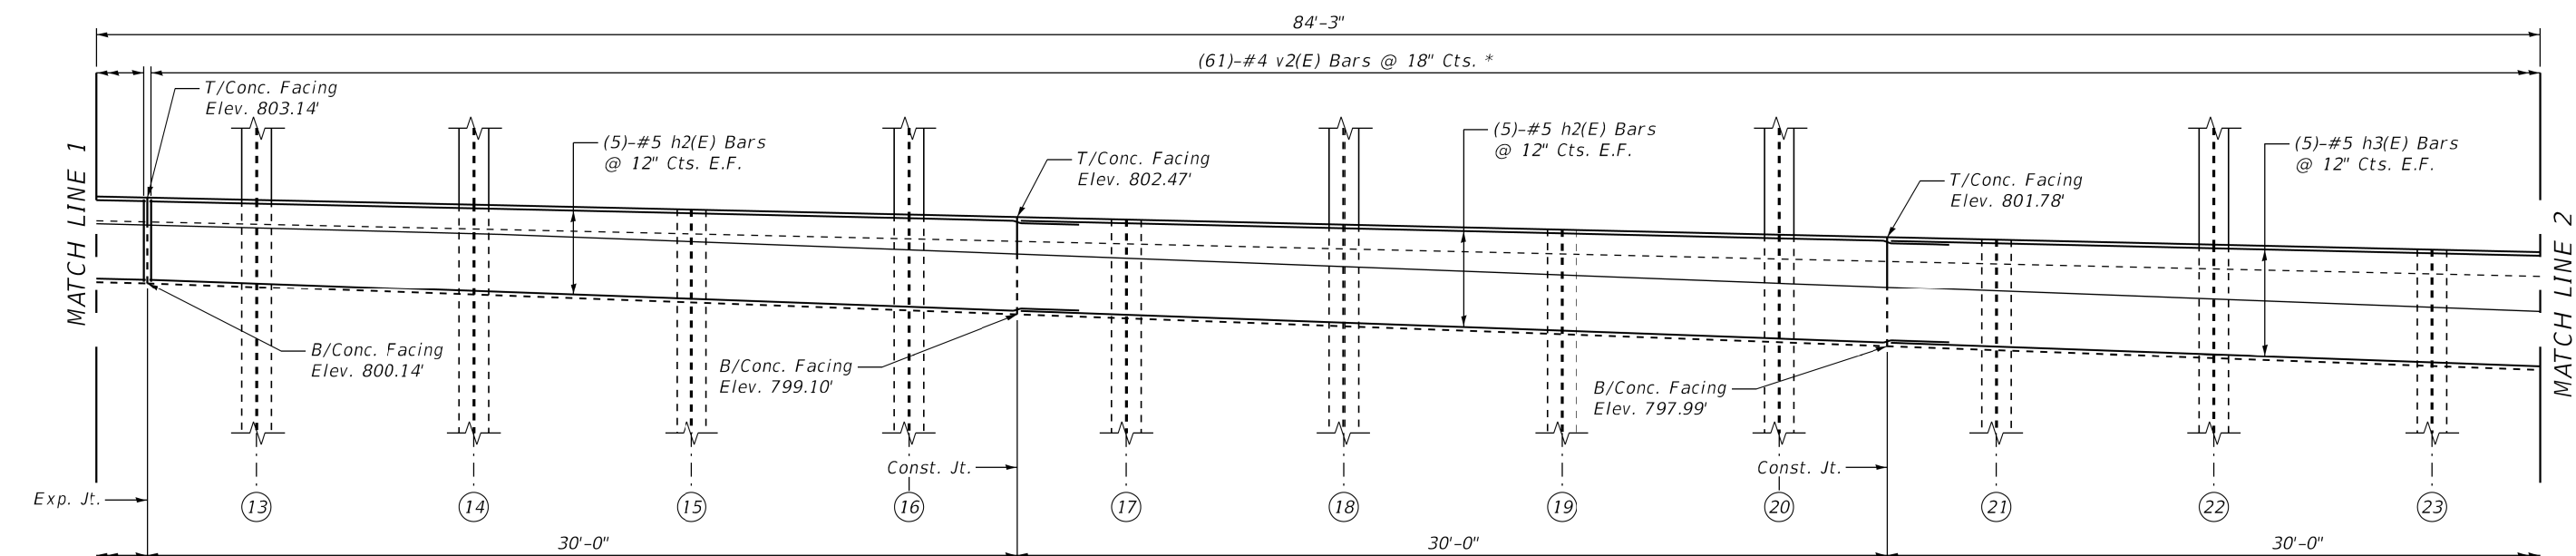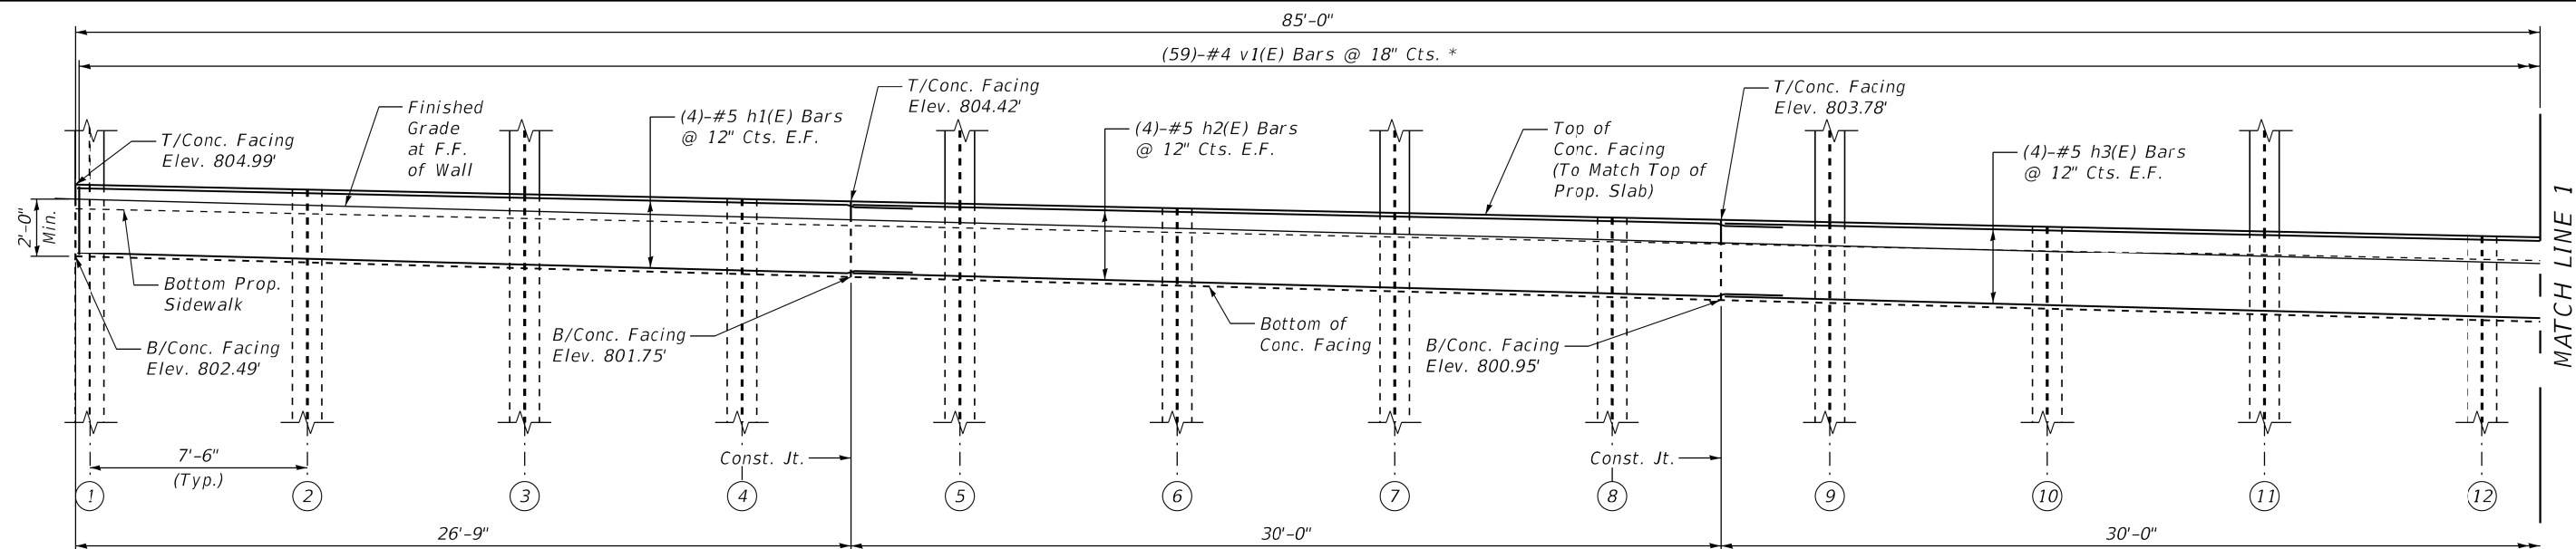

* Cut v1(E), v2(E), v3(E), and v4(E) bars and use remainder at opposite face/end.

ELEVATION (SHOWING REINFORCEMENT)


Notes:

- Noise wall panels above concrete facing not shown for clarity.
- See Sheet S5 for pile elevations.


Legend:

F.F. = Front Face
B.F. = Back Face E.F. = Each Face

COLLINS ENGINEERS 123 N. Wacker Dr. Suite 900 Chicago, IL 60606 Tel: (312) 704-9300 Fax: (312) 704-9320 www.collinsengr.com ILLINOIS PROFESSIONAL DESIGN FIRM LICENSE NO. 184-000993	FILE NAME =	USER NAME =	DESIGNED - LY	REVISED -	STATE OF ILLINOIS DEPARTMENT OF TRANSPORTATION	ENLARGED ELEVATION STRUCTURE NO. 022-2998		F.A.P. RTE.	SECTION	COUNTY	TOTAL SHEETS	SHEET NO.
	PLOT SCALE =	PLOT DATE =	CHECKED - JMS	REVISED -				338	110TS-N	DuPAGE	133	90
			DRAWN - DR	REVISED -				CONTRACT NO. 62F19				
			CHECKED - JMS	REVISED -				SHEET NO. S3 OF S6 SHEETS			ILLINOIS FED. AID PROJECT	

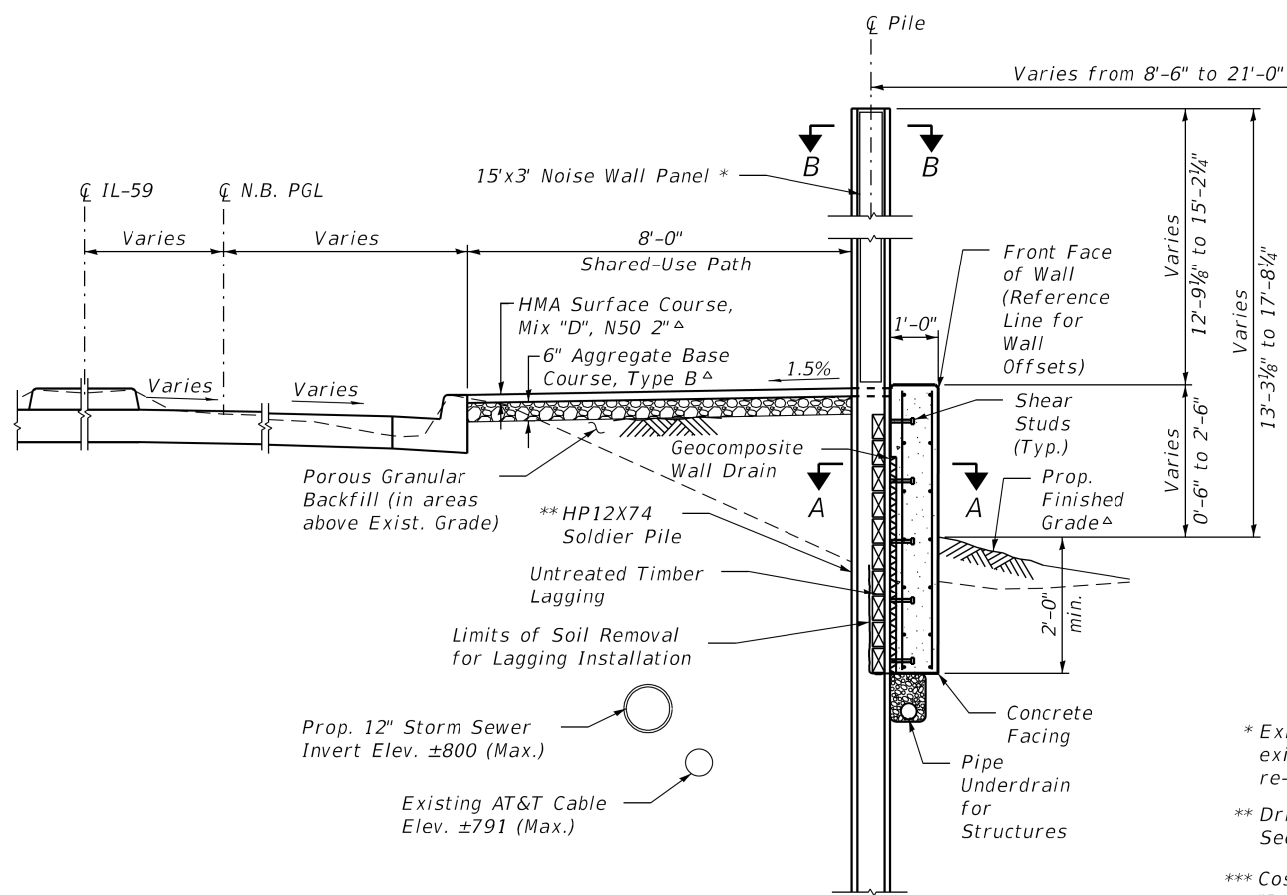


TYPICAL CROSS SECTION

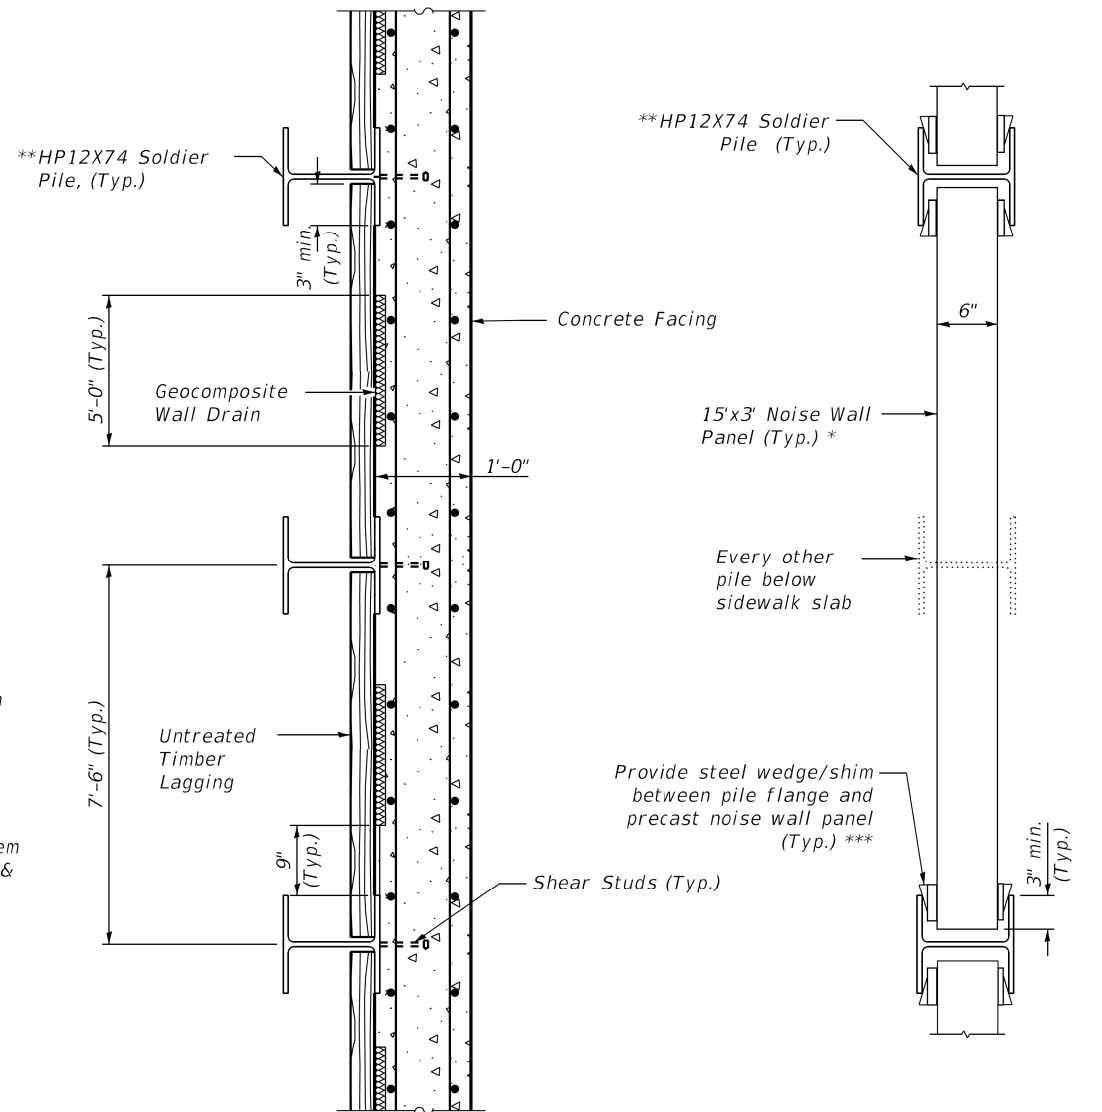


SECTION A-A

SECTION B-B

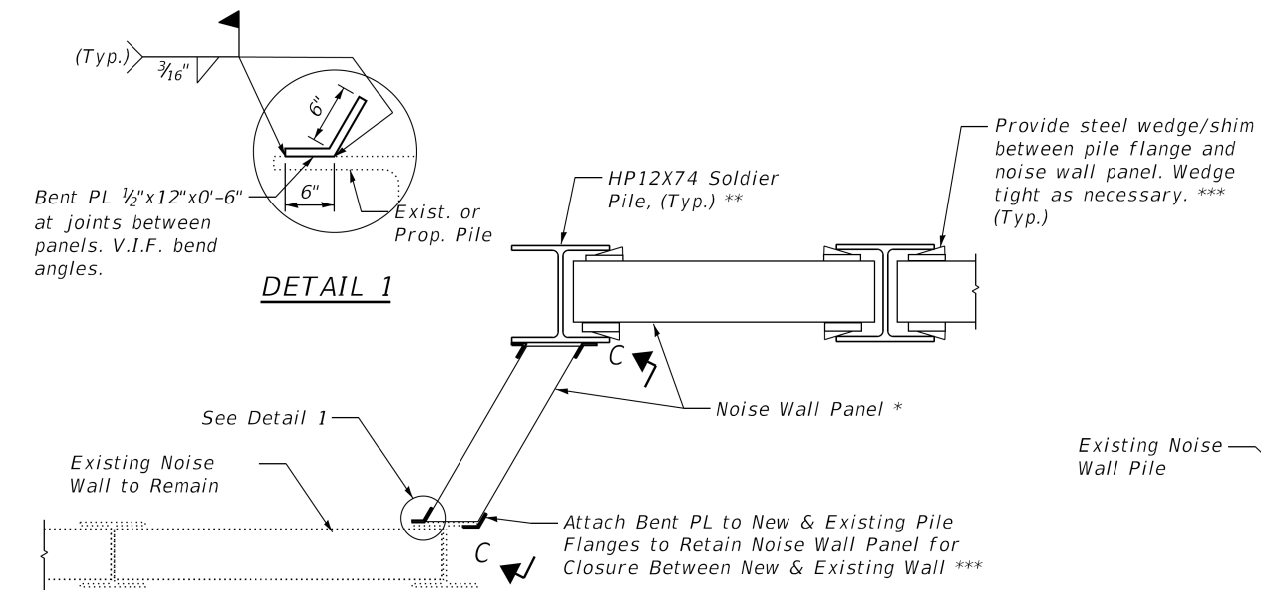


DETAIL 1

TYPICAL CONNECTION TO EXISTING NOISE WALL

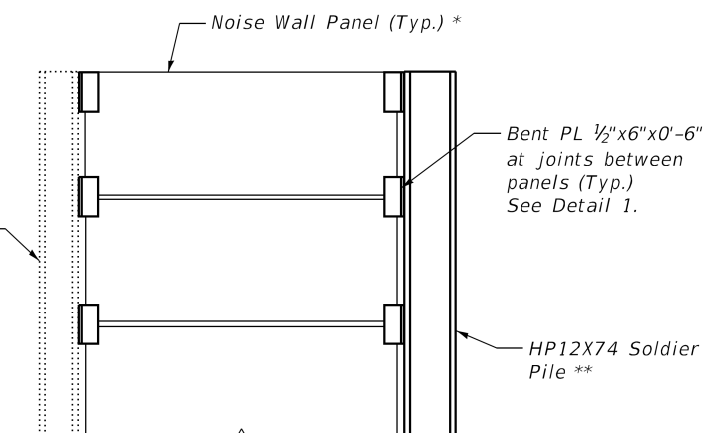

SECTION C-C

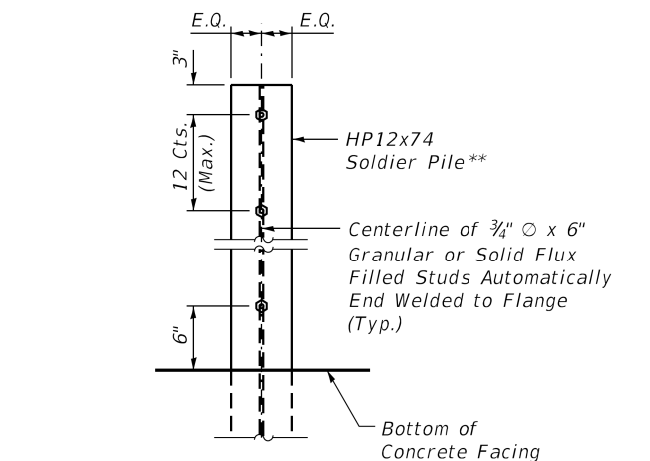

STUD SHEAR CONNECTOR LAYOUT

* Existing noise wall panels shall be removed from existing noise wall, modified as required, and re-installed on proposed retaining/noise wall.

** Driven HP12X74 soldier piles shall be painted. See General Notes.




*** Cost of this work shall be included in the pay item "Precast Noise Wall Panel Removal, Modification, & Re-installation."

Δ See Civil Drawings.

SOLDIER PILE WALL INFORMATION


Pile	Station	Offset (Ft)	Top of Pile Elevation	Bottom of Pile Elevation	Pile Length (Ft)	No. Shear Stud Connectors
1	505+00.50	48.17	817.75	786.50	31.25	3
2	505+08.06	48.12	804.82	792.50	12.32	3
3	505+15.63	48.06	817.75	786.50	31.25	3
4	505+23.19	48.01	804.50	792.50	12.00	3
5	505+30.75	47.96	817.75	786.50	31.25	3
6	505+38.31	47.90	804.18	792.50	11.68	3
7	505+45.88	47.85	817.75	786.50	31.25	3
8	505+53.44	47.79	803.86	792.50	11.36	3
9	505+61.00	47.73	817.75	785.25	32.50	4
10	505+68.57	47.67	803.54	791.25	12.29	4
11	505+76.13	47.61	817.75	785.25	32.50	4
12	505+83.69	47.55	803.22	791.25	11.97	4
13	505+91.25	47.49	817.75	785.25	32.50	4
14	505+98.82	47.42	817.75	785.25	32.50	4
15	506+06.38	47.36	802.73	790.25	12.48	4
16	506+13.94	47.30	815.75	784.25	31.50	4
17	506+21.50	47.23	802.39	790.25	12.14	4
18	506+29.06	47.16	815.75	784.25	31.50	4
19	506+36.63	47.09	802.04	790.25	11.79	4
20	506+44.19	47.02	815.75	784.25	31.50	4
21	506+51.75	46.95	801.70	789.00	12.70	5
22	506+59.31	46.88	815.75	783.00	32.75	5
23	506+66.87	46.81	801.36	789.00	12.36	5
24	506+74.43	46.74	815.75	783.00	32.75	5
25	506+81.99	46.66	801.01	789.00	12.01	5
26	506+89.56	46.59	815.75	783.00	32.75	5
27	506+97.12	46.51	815.75	783.00	32.75	5
28	507+04.68	46.43	800.49	787.50	12.99	5
29	507+12.24	46.35	814.35	781.50	32.85	5
30	507+19.80	46.28	800.11	787.50	12.61	5
31	507+27.36	46.19	814.35	781.50	32.85	5
32	507+34.92	46.11	799.74	787.50	12.24	5
33	507+42.48	46.03	814.35	781.50	32.85	5
34	507+50.04	45.95	799.36	787.50	11.86	5
35	507+56.73	45.87	814.35	781.50	32.85	4

Note: Offsets measured to center of pile.

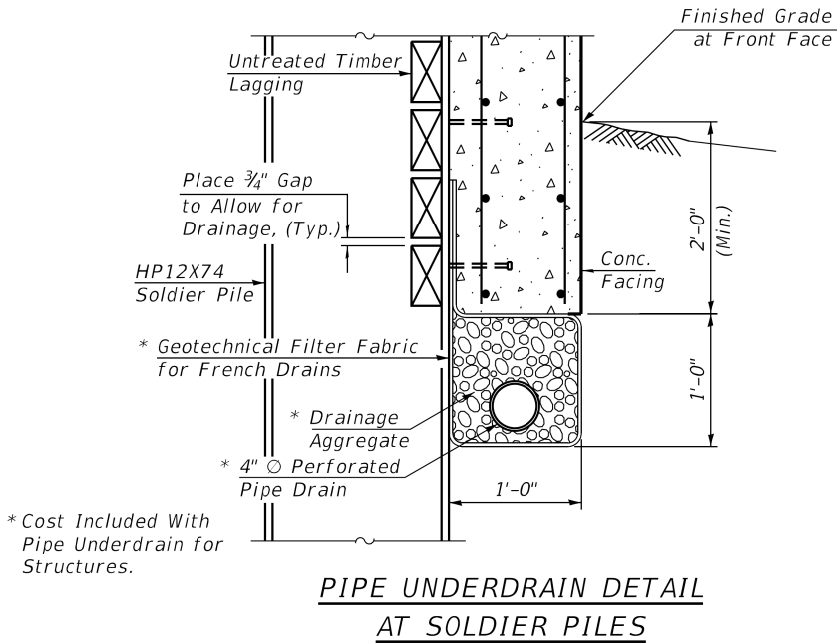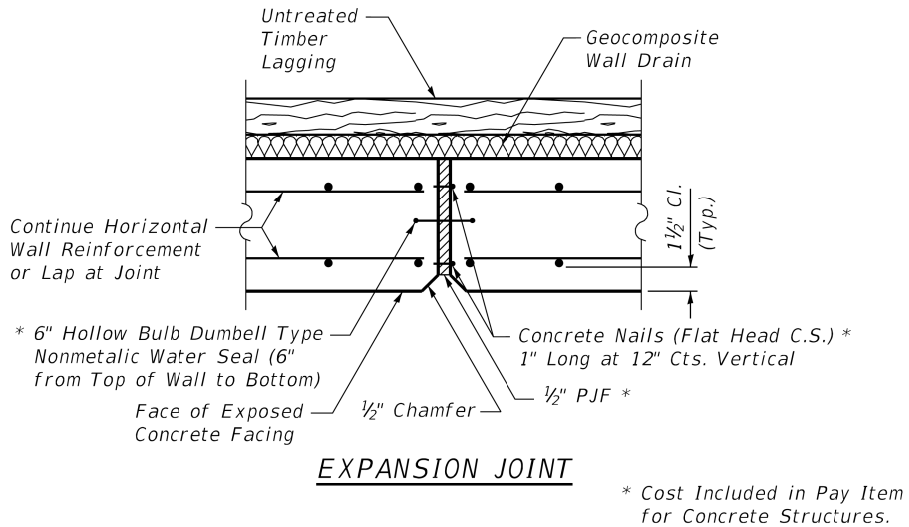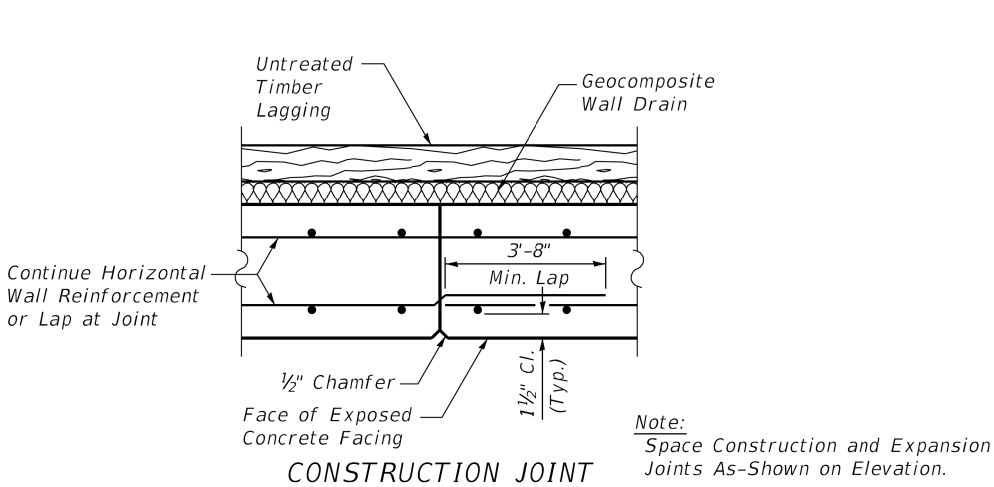

CONCRETE FASCIA
BILL OF MATERIAL

Bar	No.	Size	Length	Shape
v ₁ (E)	59	#4	5'-0"	=====
v ₂ (E)	61	#4	6'-8"	=====
v ₃ (E)	21	#4	8'-4"	=====
v ₄ (E)	33	#4	7'-11"	=====
h ₁ (E)	8	#5	30'-5"	=====
h ₂ (E)	52	#5	33'-8"	=====
h ₃ (E)	18	#5	29'-9"	=====
h ₄ (E)	10	#5	17'-11"	=====
Concrete Structures (Retaining Wall)			Cu. Yd.	33.3
Reinforcement Bars, Epoxy Coated			Pound	3590


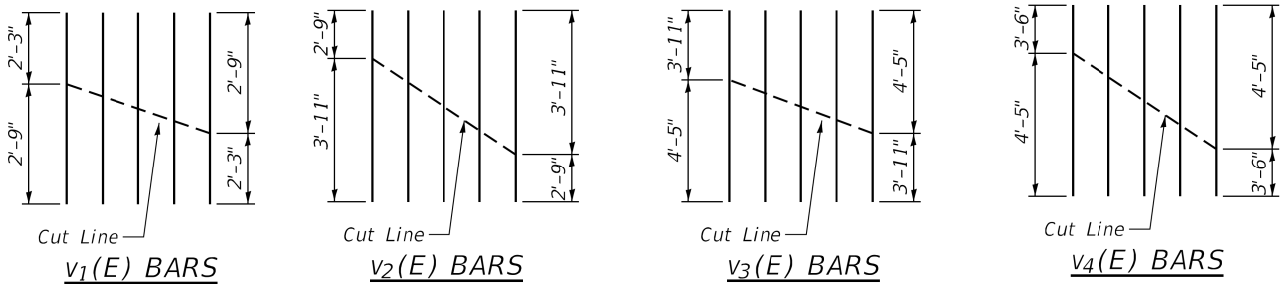


Note: Cut v(E) bars and use remainder on opposite face/end of concrete fascia.


Salvage: Existing noise wall panels shall be removed, modified as required, and installed on proposed noise wall. Existing noise wall panels not re-utilized shall be delivered to the IDOT maintenance yard.



P.I. Sta. = 501+67.55
 $\Delta = 18^\circ 17' 04''$ (RT)
 $D = 1^\circ 05' 16''$
 $R = 5,267.07'$
 $T = 847.63'$
 $L = 1,680.85'$
 $E = 67.77'$
 $e = 2.00\%$
 $T.R. = 40'$
 $S.E. \text{ Run} = 67'$
 $P.C. \text{ Sta.} = 493+19.92$
 $P.T. \text{ Sta.} = 510+00.77$

 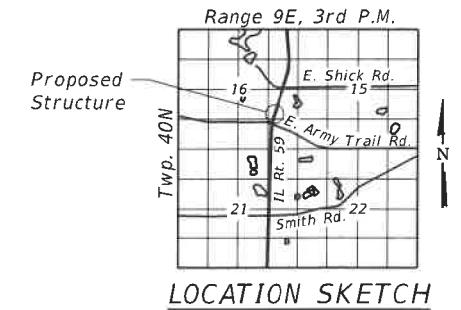

*** Existing noise wall removal shall extend to first existing noise wall pile beyond limits of proposed retaining/noise wall.*

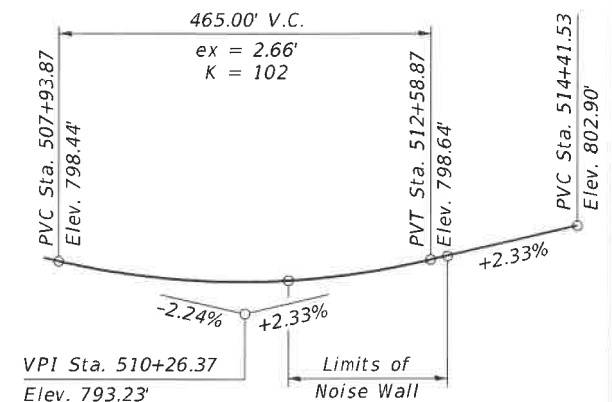

PROFILE GRADE
(Along IL 59 N.B. P.G.L.)

GENERAL PLAN AND ELEVATION
RETAINING AND NOISE WALL ALONG
IL 59 (S. SUTTON RD.)

SECTION 110TS-N

DUPAGE COUNTY

STATION 510+80.50 TO STATION 512+39.00
STRUCTURE NO. 022-2999

GENERAL NOTES:

1. All structural steel shall be in accordance with AASHTO M270 Grade 50, unless otherwise noted.
2. All H-Piles and structural steel shall be shop painted in accordance with Article 506 of the Standard Specifications utilizing the Organic Zinc-Rich/Epoxy/Urethane paint system. The final finish coat shall match Munsell Glossy 2.5YR Reddish Brown.
3. No field welding is permitted except as specified in the contract documents.
4. Reinforcement bars designated (E) shall be epoxy coated.
5. Plan dimensions and details relative to existing plans are subject to nominal construction variations. The Contractor shall field verify existing dimensions and details affecting new construction and make necessary approved adjustments prior to construction or ordering of materials. Such variations shall not be cause for additional compensation for a change in scope of the work, however, the Contractor will be paid for the quantity actually furnished at the unit price bid for the work.
6. Concrete sealer shall be applied to all exposed surfaces of the wall and shall extend 1'-0" minimum below finished grade.
7. Chamfers on vertical surfaces shall be continued a minimum of 1'-0" below finished ground level.
8. The Contractor is responsible for the design and performance of the lagging using no less than a 3" nominal rough-sawn thickness and timber with an allowable bending stress of 1000 psi.
9. The Contractor shall verify the dimensions of the existing noise wall panels prior to construction and notify the engineer of any discrepancies.

INDEX OF SHEETS


1. General Plan and Elevation
2. General Notes, Bill of Materials and Index of Sheets
3. Enlarged Elevation
4. Typical Wall Section and Details
5. Soldier Pile Information and CIP Bill of Materials
6. Soil Boring Logs

MINIMUM BAR LAPS

#5 Bars - 3'-8"

TOTAL BILL OF MATERIALS


CODE NO.	ITEM	UNIT	TOTAL QUANTITY
20900110	POROUS GRANULAR BACKFILL	CU YD	47
50100100	REMOVAL OF EXISTING STRUCTURES	EA	1
50500505	STUD SHEAR CONNECTORS	EA	89
50800205	REINFORCEMENT BARS, EPOXY COATED	POUND	2310
52200100	FURNISHING SOLDIER PILES (HP SECTION)	FT	483
52200150	DRIVING SOLDIER PILES	FT	483
52200250	UNTREATED TIMBER LAGGING	SQ FT	537
52200900	CONCRETE STRUCTURES (RETAINING WALL)	CU YD	19.9
58700300	CONCRETE SEALER	SQ FT	378
59100100	GEOCOMPOSITE WALL DRAIN	SQ YD	40
Z0046304	PIPE UNDERDRAINS FOR STRUCTURES, 4"	FT	159
	PRECAST NOISE WALL PANEL REMOVAL, MODIFICATION, & RE-INSTALLATION	L. SUM	1

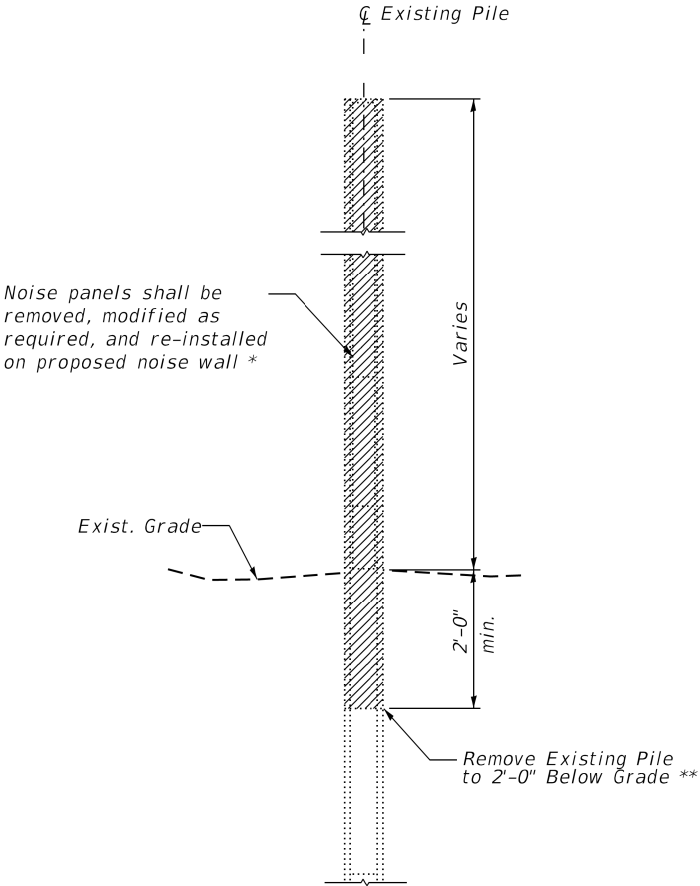


REMOVAL OF EXISTING WALL

* Cost of this work shall be included in the pay item "Precast Noise Wall Panel Removal, Modification, & Re-installation."


** Cost of this work shall be included in the pay item "Removal of Existing Structures."

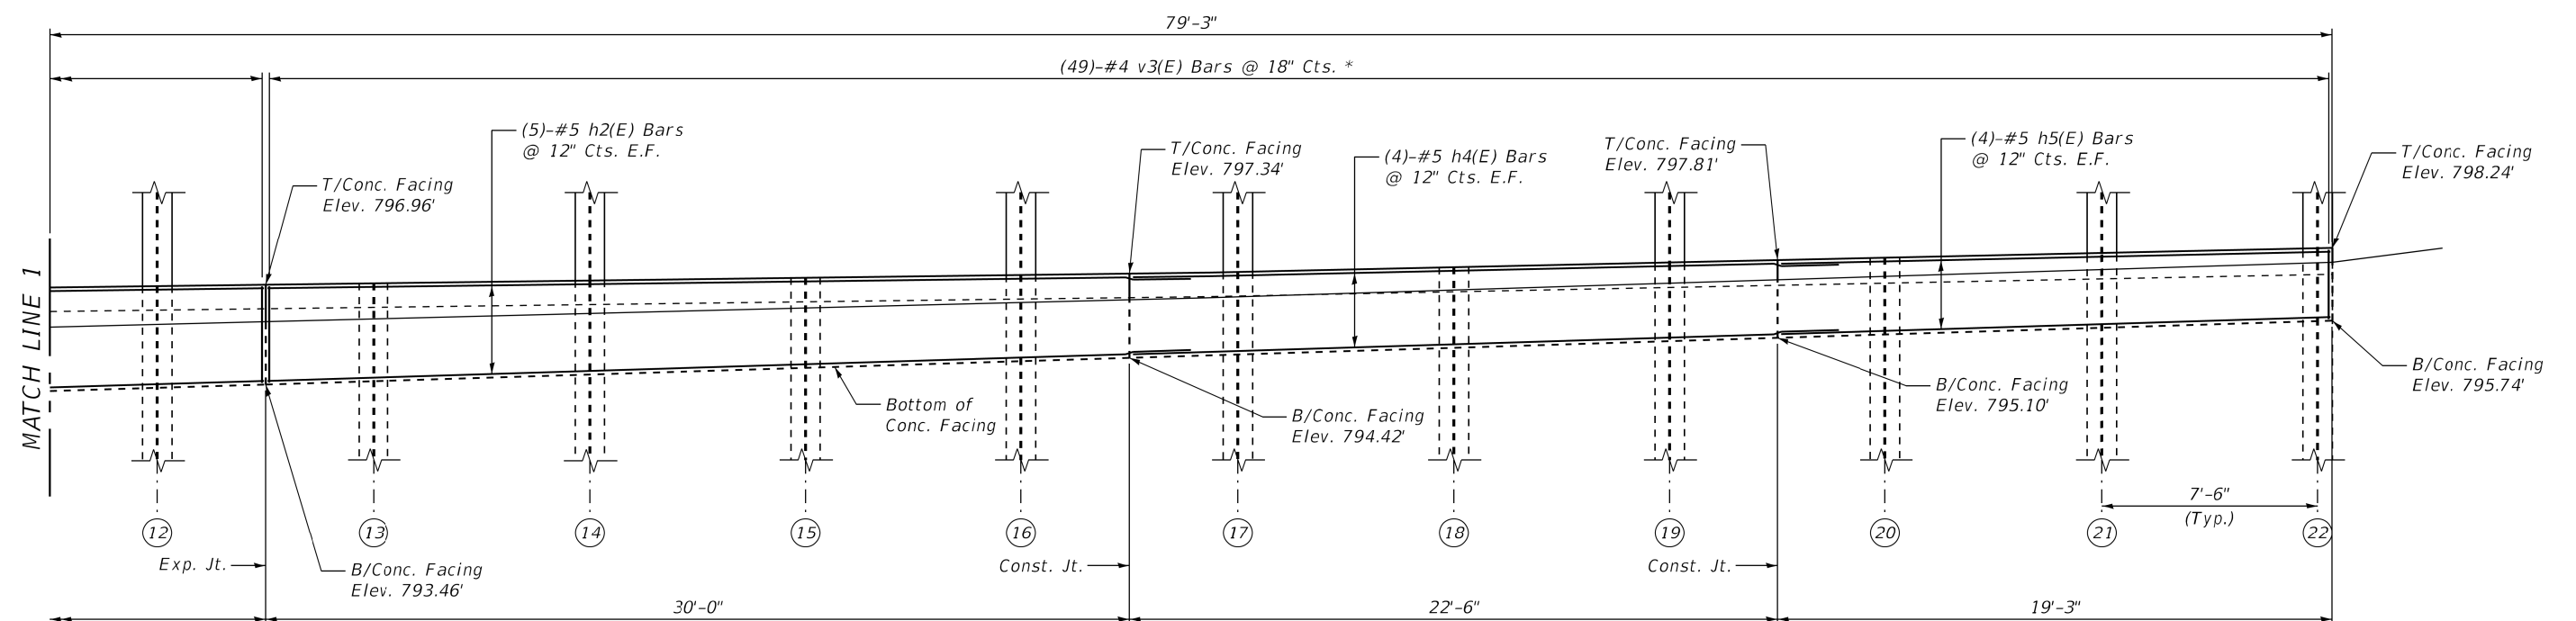

F.F. = Front Face
B.F. = Back Face
E.F. = Each Face

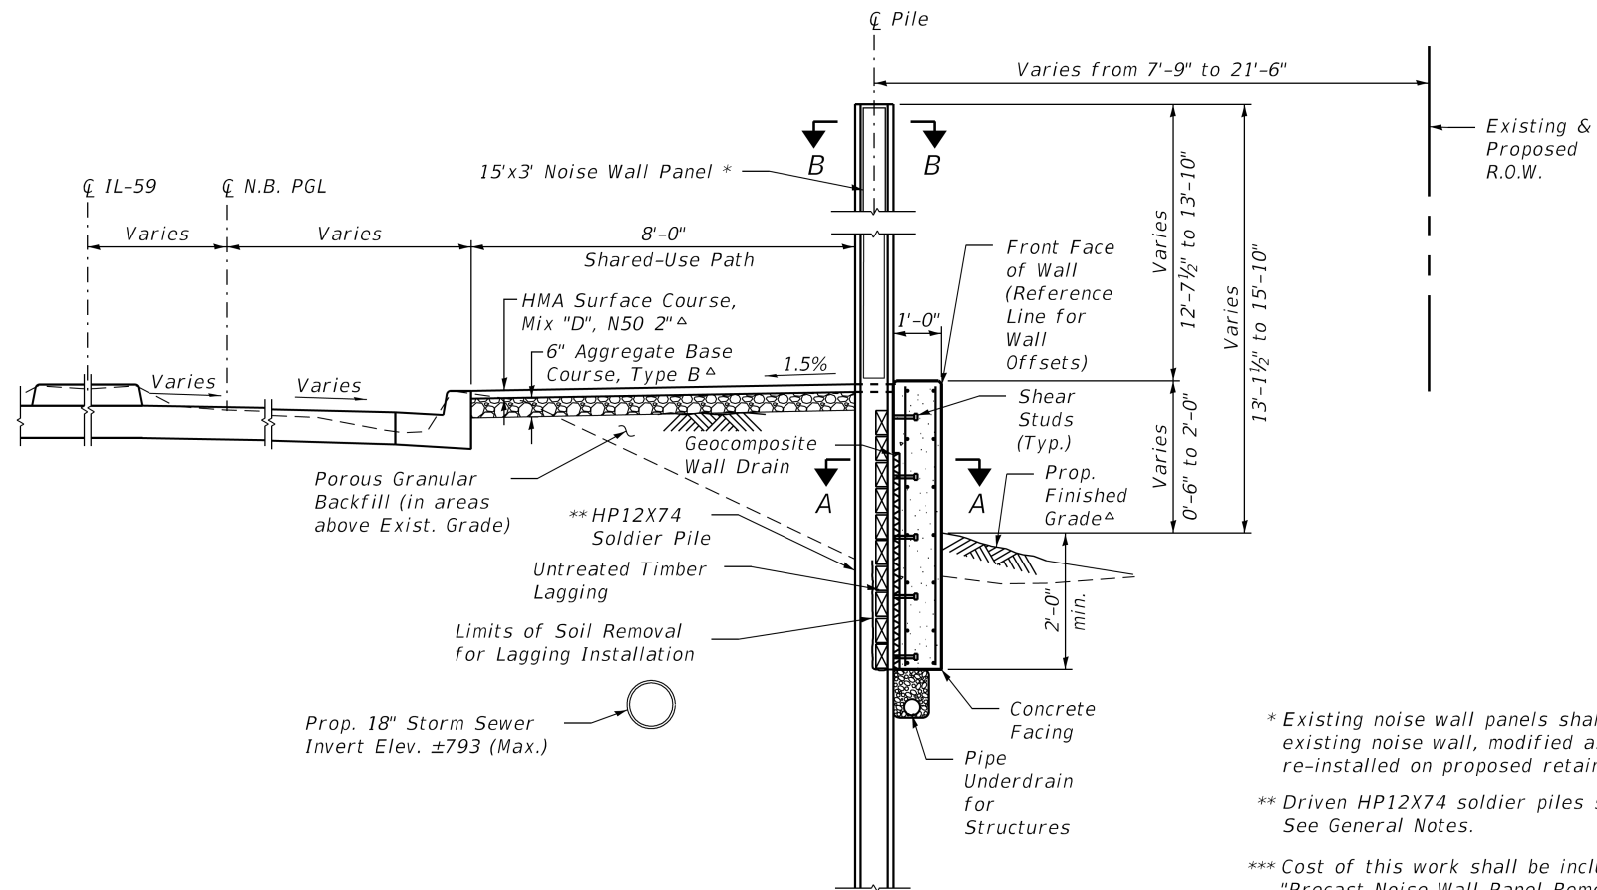


TYPICAL CROSS SECTION

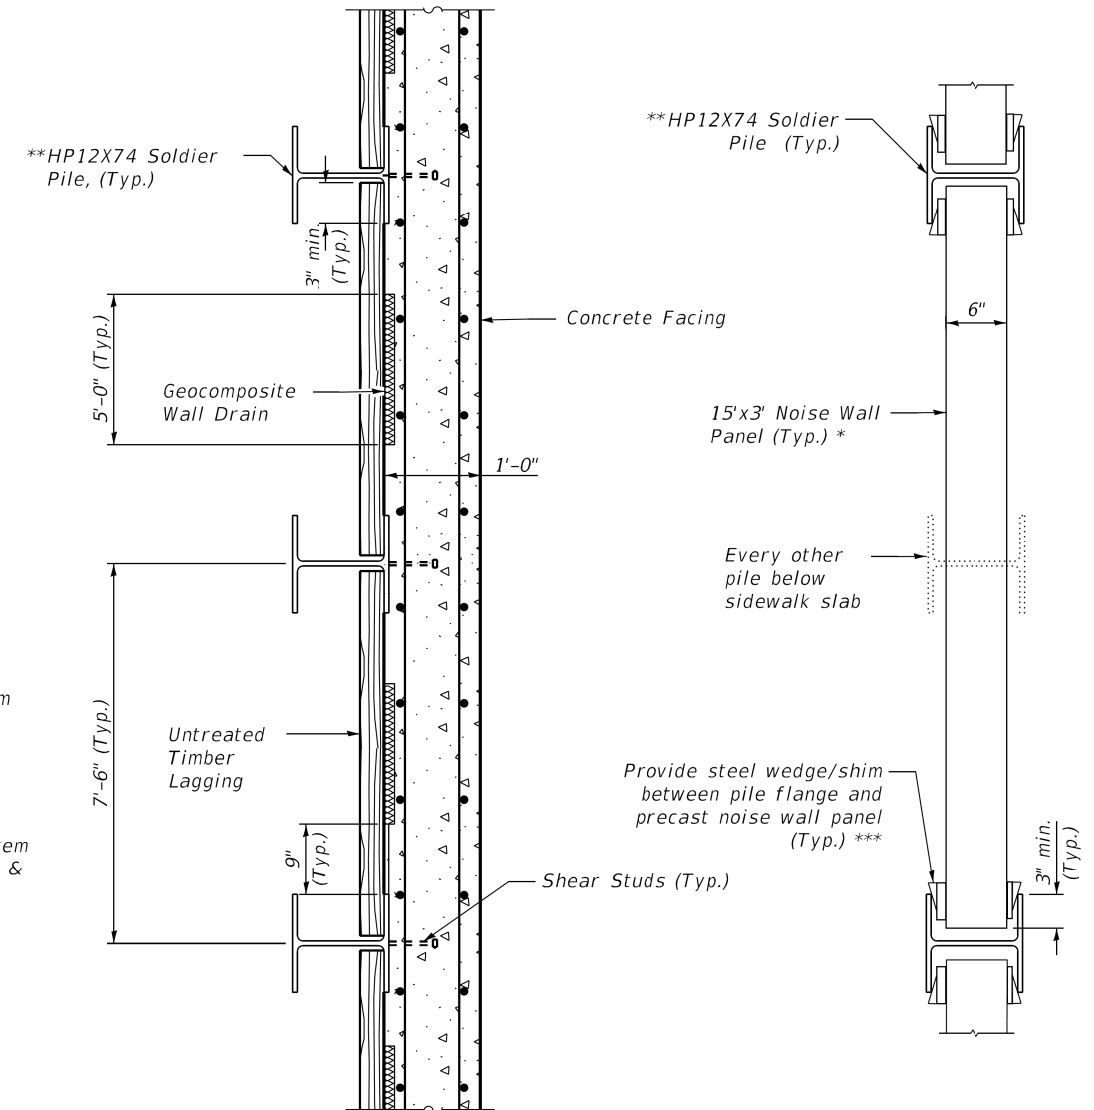


SECTION A-A


SECTION B-B

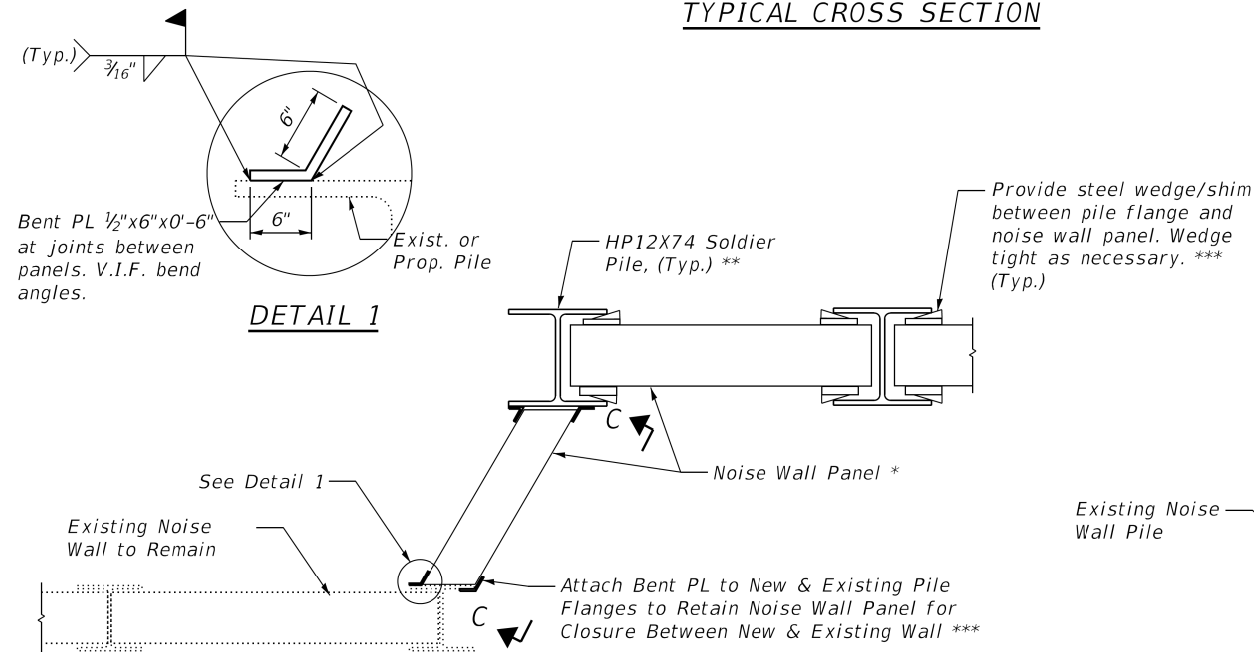

DETAIL 1

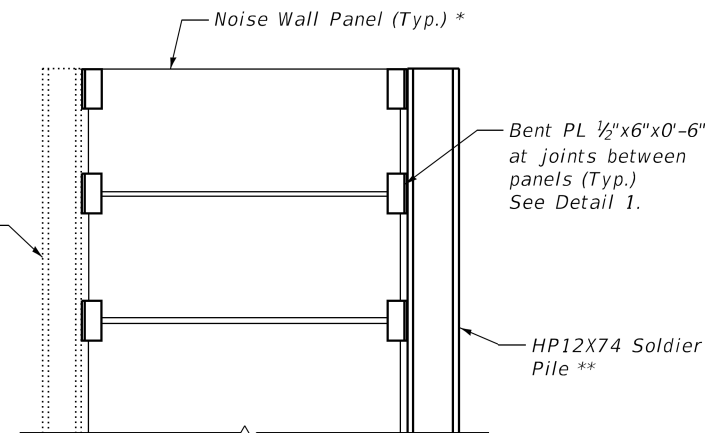

SECTION C-C

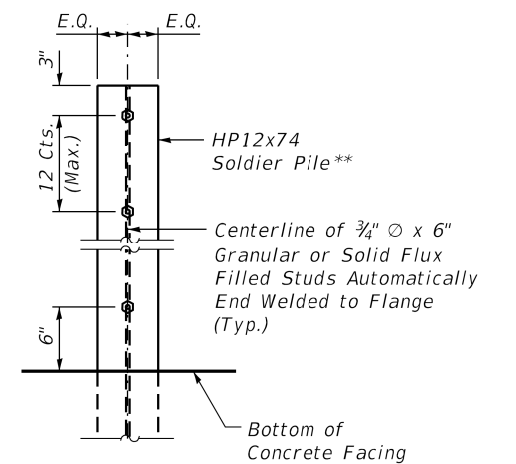


STUD SHEAR CONNECTOR LAYOUT

SOLDIER PILE WALL INFORMATION


Pile	Station	Offset (Ft)	Top of Pile Elevation	Bottom of Pile Elevation	Pile Length (Ft)	No. Shear Stud Connectors
1	510+81.00	43.07	808.80	779.25	29.55	3
2	510+88.50	43.08	796.03	785.75	10.28	4
3	510+96.00	43.09	808.80	779.25	29.55	4
4	511+03.50	43.10	809.80	779.25	30.55	5
5	511+11.00	43.13	796.23	785.75	10.48	5
6	511+18.50	43.18	809.80	779.25	30.55	5
7	511+26.00	43.22	796.43	785.75	10.68	5
8	511+33.50	43.27	809.80	779.25	30.55	5
9	511+41.00	43.32	796.62	785.75	10.87	5
10	511+48.50	43.37	809.80	779.25	30.55	4
11	511+56.00	43.42	796.81	786.50	10.31	4
12	511+63.50	43.47	809.80	780.00	29.80	4
13	511+71.00	43.52	797.01	786.50	10.51	4
14	511+78.50	43.56	809.80	780.00	29.80	4
15	511+86.00	43.61	797.20	786.50	10.70	4
16	511+93.50	43.66	809.80	780.00	29.80	4
17	512+01.00	43.71	811.24	781.50	29.74	4
18	512+08.50	43.76	797.55	788.00	9.55	4
19	512+16.00	43.80	811.24	781.50	29.74	3
20	512+23.50	43.83	797.85	788.00	9.85	3
21	512+31.00	43.87	811.24	781.50	29.74	3
22	512+38.50	43.91	811.24	781.50	29.74	3

Note: Offsets measured to center of pile.

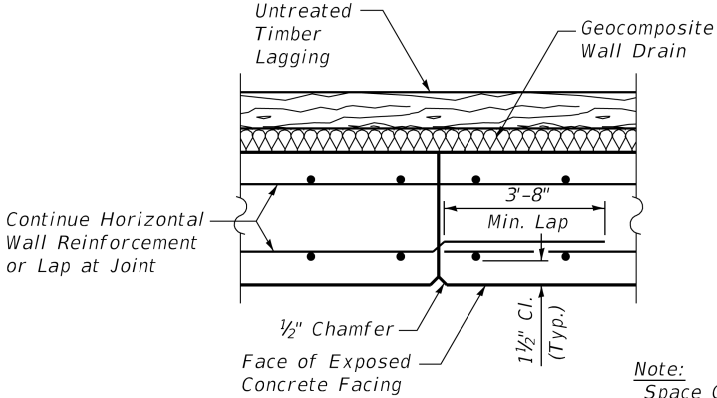


Note:
Space Construction and Expansion Joints As-Shown on Elevation.

CONSTRUCTION JOINT

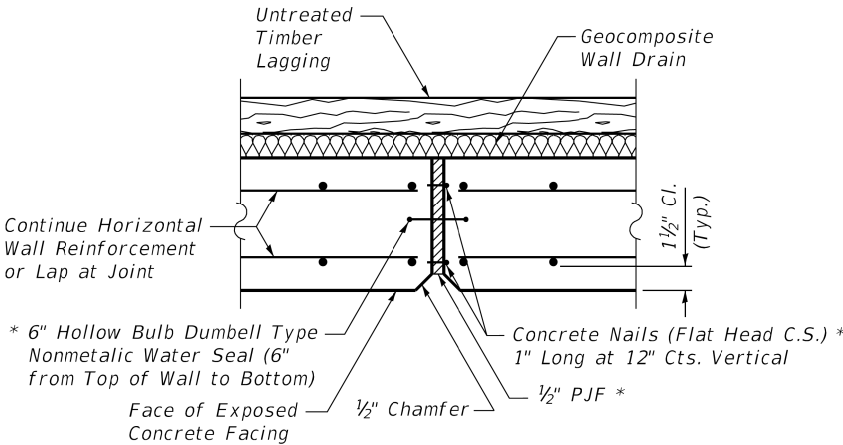

* Cost Included in Pay Item for Concrete Structures.

EXPANSION JOINT



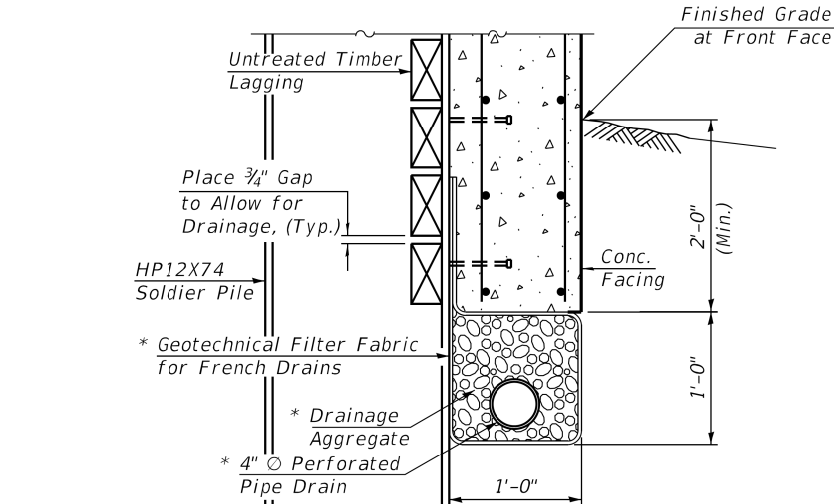


* Cost Included With Pipe Underdrain for Structures.


PIPE UNDERDRAIN DETAIL AT SOLDIER PILES

CONCRETE FASCIA
BILL OF MATERIAL


Bar	No.	Size	Length	Shape
v ₁ (E)	19	#4	6'-6"	
v ₂ (E)	41	#4	7'-6"	
v ₃ (E)	49	#4	5'-6"	
h ₁ (E)	12	#5	30'-5"	
h ₂ (E)	22	#5	33'-8"	
h ₃ (E)	10	#5	29'-9"	
h ₄ (E)	8	#5	26'-2"	
h ₅ (E)	8	#5	19'-0"	
Concrete Structures (Retaining Wall)			Cu. Yd.	19.9
Reinforcement Bars, Epoxy Coated			Pound	2310

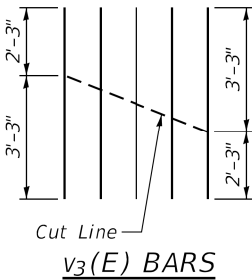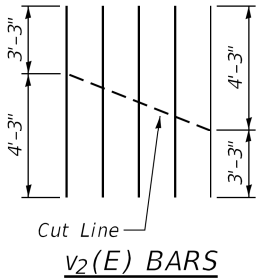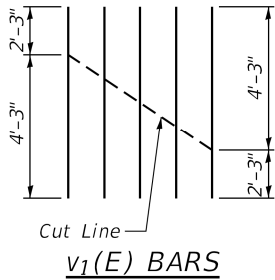


Note: Cut v(E) bars and use remainder on opposite face/end of concrete fascia.

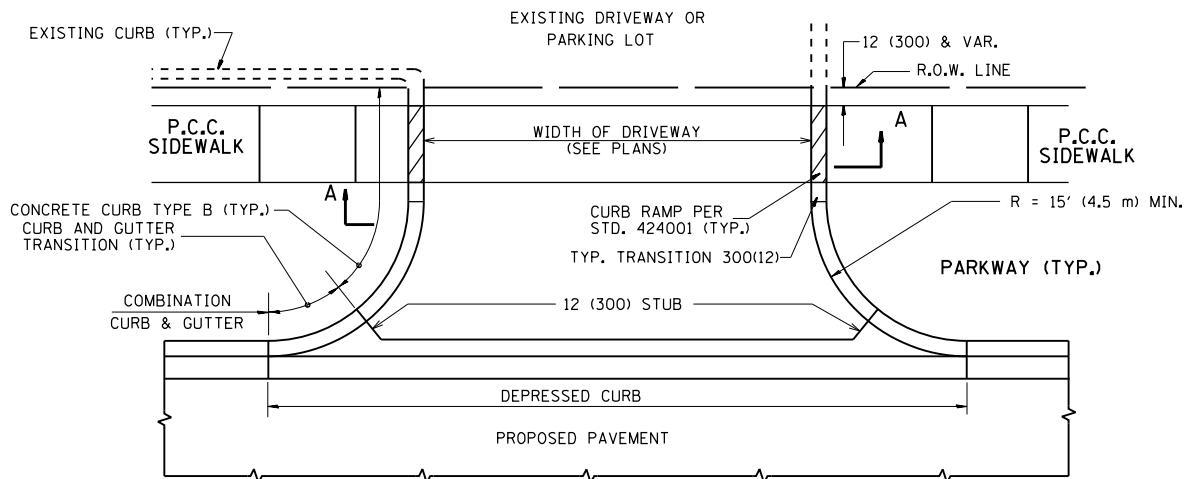




WITH CONCRETE CURB, TYPE B

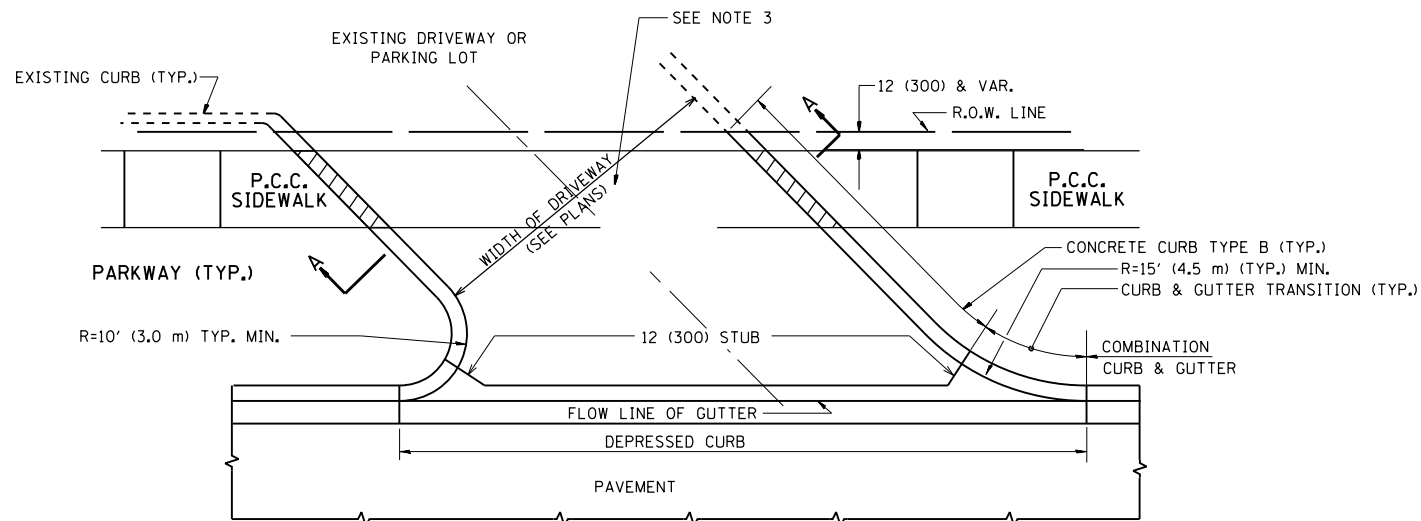

WITH CONCRETE CURB, TYPE B

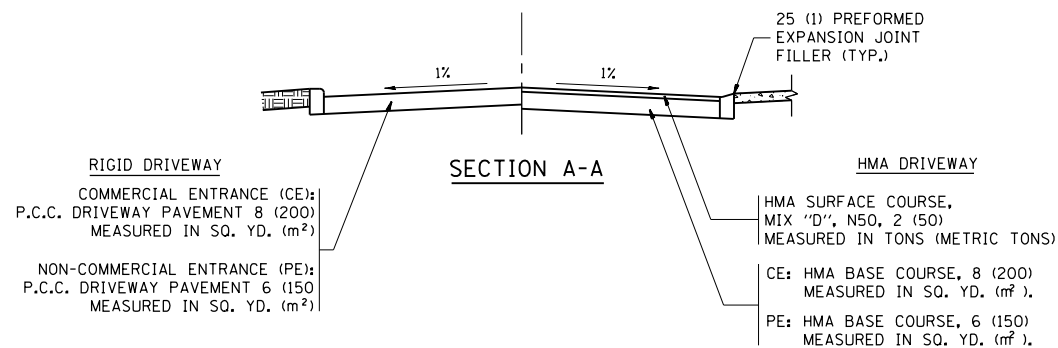

SECTION A-A

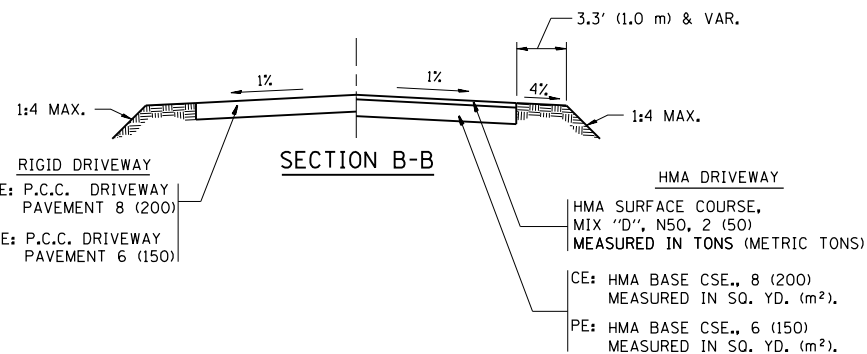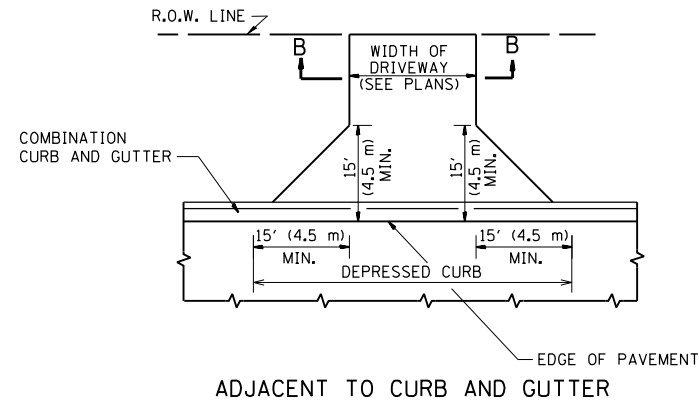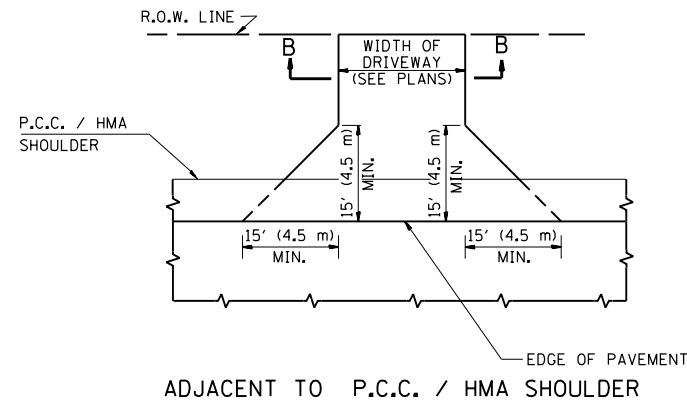

GENERAL NOTES:

DRIVEWAY SLOPES, LOCATIONS, & GEOMETRIC LAYOUT SHALL BE IN ACCORDANCE WITH THE LATEST EDITION OF THE "HANDBOOK FOR POLICY ON PERMITS FOR ACCESS DRIVEWAYS TO STATE HIGHWAYS". FOR FURTHER LAYOUT REQUIREMENTS, REFER TO ILLUSTRATIONS IN THE PERMIT HANDBOOK. DRIVEWAYS SHALL BE REPLACED IN KIND, UNLESS OTHERWISE NOTED ON THE PLANS.

COMMERCIAL DRIVEWAYS SHALL BE CONSTRUCTED WITH CONCRETE CURB, TYPE B RETURNS EXCEPT WHEN THE SIDEWALK EDGE IS 4 FEET (1.2 METERS) OR LESS FROM THE BACK OF CURB, CONSTRUCT A FLARE DRIVEWAY WITHOUT CURB.

THE RESIDENT ENGINEER SHALL CONTACT THE TRAFFIC PERMIT OFFICE AT 847/ 705-4131 FOR ANY QUESTIONS ON DRIVEWAYS SHOWN IN THE PLANS; SPECIFICALLY IN REFERENCE TO ADDITIONAL AND/OR RELOCATION/REMOVAL OF A DRIVEWAY.

COMBINATION CONCRETE CURB & GUTTER SHALL BE MEASURED STRAIGHT ACROSS THE DRIVEWAY. NO ADDITIONAL COMPENSATION WILL BE ALLOWED FOR THE CURB & GUTTER TRANSITION.

1 (25) PREFORMED EXPANSION JOINT FILLER WILL NOT BE PAID SEPARATELY, BUT SHALL BE CONSIDERED INCLUDED IN THE COST OF THE P.C.C. DRIVEWAY PAVEMENT OR P.C.C. SIDEWALK.

WHEN THE P.C.C. SIDEWALK EXTENDS THROUGH THE DRIVEWAY, THE THICKNESS OF THE SIDEWALK IN THE DRIVEWAY AREA SHALL BE THE SAME AS THE DRIVEWAY THICKNESS. SIDEWALK WILL BE PAID FOR AS P.C.C. SIDEWALK OF THE THICKNESS SPECIFIED. SIDEWALK CROSS SLOPE THRU DRIVEWAY AREA TO BE A MAXIMUM OF 1:50.

FILE NAME =	USER NAME = kalorm	DESIGNED - R. SHAH	REVISED - P. LaFLUER 04-15-03
p:\planroom\dotillinois.gov\PIWIDOT\Documents\IDOT Offices\District 1\Projects\PI0501\DRAWING\Design\DistStd.dgn		REVISOR - R. BORO 01-01-07	REVISED - R. BORO 06-11-08
	PLOT SCALE = 100.0002' / in.	CHECKED -	REVISED - R. BORO 09-06-11
	PLOT DATE = 3/21/2019	DATE - 11-04-95	

STATE OF ILLINOIS DEPARTMENT OF TRANSPORTATION

DRIVEWAY DETAILS – DISTANCE BETWEEN R.O.W. AND FACE OF CURB & EDGE OF SHOULDER >= 15' (4.5 m)

SCALE: NONE SHEET NO. 1 OF 1 SHEETS STA. TO STA.

F.A.P. RTE.	SECTION	COUNTY	TOTAL SHEETS	SHEET NO.
338	110TS-N	DUPAGE	133	100
BD0156-07 (BD-01)		CONTRACT NO. 62F19		
FED. ROAD DIST. NO. 1 ILLINOIS FED. AID PROJECT				