

STATE OF ILLINOIS
DEPARTMENT OF TRANSPORTATION
**PROPOSED
HIGHWAY PLANS**

FAI ROUTE 55 (INTERSTATE 55)
SECTION (84-2BR-1) D, BY, BP, BRR
PROJECT NHPP-D2C1(426)
BRIDGE DECK REPLACEMENT AND
WIDENING, BRIDGE REPAIRS
SANGAMON COUNTY

F.A.I. RTE.	SECTION	COUNTY	TOTAL SHEETS	SHEET NO.
55	(84-2BR-1) D, BY, BP, BRR	SANGAMON	139	1
		ILLINOIS	CONTRACT NO. 72K98	

D-96-019-19



FOR INDEX OF SHEETS, SEE SHEET NO. 3
FOR SUMMARY OF QUANTITIES, SEE SHEET NO.4 TO 11

HIGHWAY CLASSIFICATION

ROUTE: I-55 (NB)
FUNCTIONAL CLASS: INTERSTATE
ONE WAY ADT: 17,400 (2020): 23,400 (2050)
ONE WAY ADTT: 7,482 (2020): 10,062 (2050)
DHV: 2,107 (2050)
DESIGN SPEED: 75 MPH
POSTED SPEED: 70 MPH


ROUTE: I-55 (SB)
FUNCTIONAL CLASS: INTERSTATE
ONE WAY ADT: 20,300 (2020): 27,350 (2050)
ONE WAY ADTT: 9,744 (2020): 13,128 (2050)
DHV: 2,461 (2050)
DESIGN SPEED: 75 MPH
POSTED SPEED: 70 MPH

TOWNSHIP

CLEARLAKE

COORDINATE SYSTEM:

STATE PLANE ZONE – ILLINOIS EAST
POSTED SPEED : 70 MPH

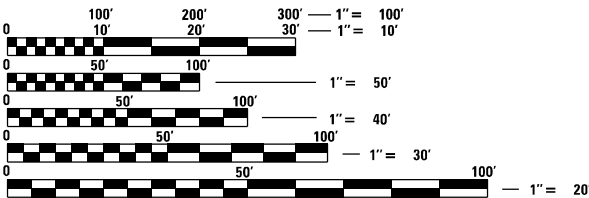


FULL SIZE PLANS HAVE BEEN PREPARED USING STANDARD
ENGINEERING SCALES. REDUCED SIZED PLANS WILL NOT
CONFORM TO STANDARD SCALES. IN MAKING MEASUREMENTS
ON REDUCED PLANS, THE ABOVE SCALES MAY BE USED.

J.U.L.I.E.
JOINT UTILITY LOCATION INFORMATION FOR EXCAVATION
1-800-892-0123
OR 811

PROJECT ENGINEER: BRIAN LANINGHAM, PE (217) 782-6609
PROJECT MANAGER FRANK CARABALLO, PE (217) 524-7697

CONTRACT NO. 72K98

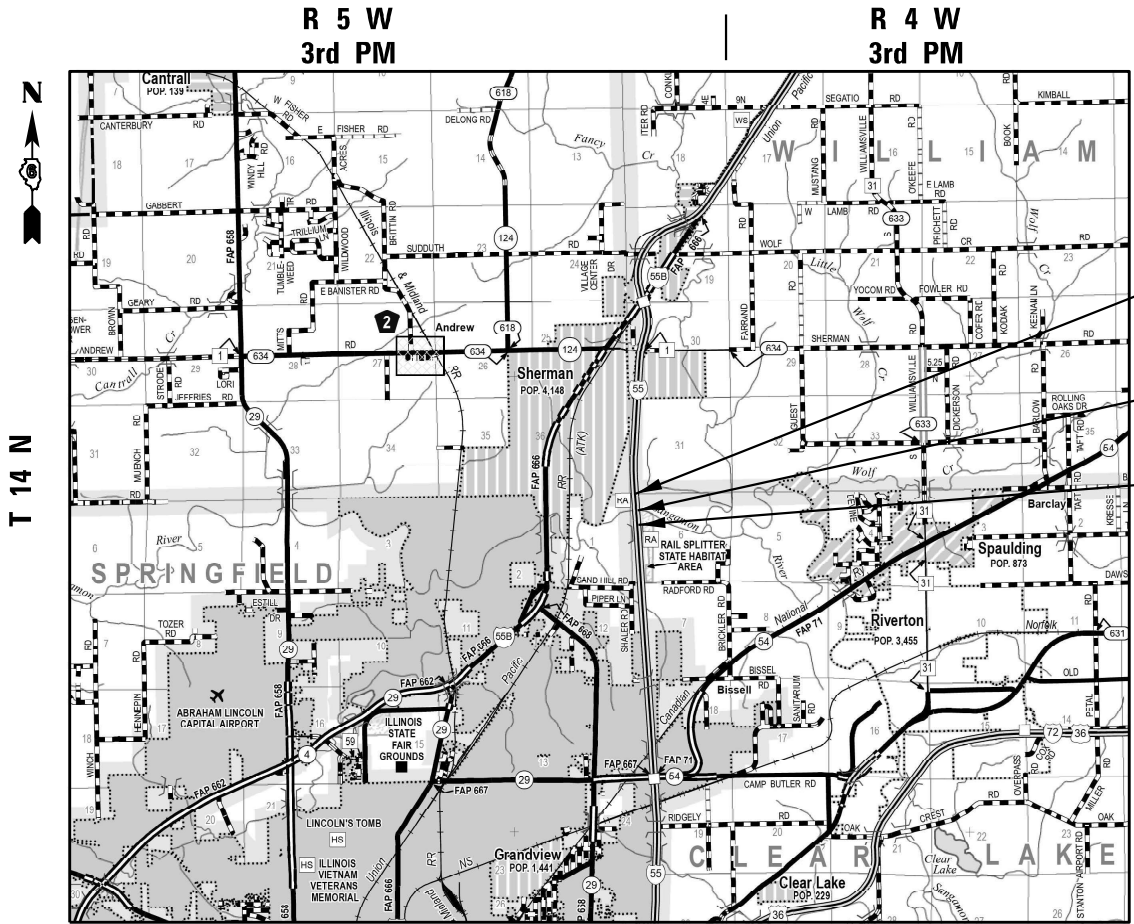

END IMPROVEMENTS
STA. 807+40.77
(I-55)

EXISTING SN 084-0018 (NB) & SN 084-0019 (SB)
STA. 793+05.78 TO STA. 804+30.78
I-55 OVER SANGAMON RIVER

BEGIN IMPROVEMENTS
STA. 789+67.54
(I-55)



SEAL

SIGNATURE: *Kristin L. Timmons*

DATE SIGNED: MARCH 22 2024

LICENSE
EXPIRATION DATE: 11/30/2025

STATE OF ILLINOIS
DEPARTMENT OF TRANSPORTATION

SUBMITTED March 29 20 24
John P. Meyer
REGIONAL ENGINEER
May 10, 2024
Scott A. Etkin
ENGINEER OF DESIGN AND ENVIRONMENT
May 10, 2024
Stephen M. Smith
DIRECTOR OF HIGHWAYS PROJECT IMPLEMENTATION

PRINTED BY THE AUTHORITY
OF THE STATE OF ILLINOIS

REV. - MS



GROSS LENGTH = 4,533 FT. = 0.859 MILE
NET LENGTH = 4,533 FT. = 0.859 MILE



Copyright CMT, Inc.

USER NAME = rheady	DESIGNED - VJR	REVISED -
	DRAWN - RAH	REVISED -
PLOT SCALE = 0.16666667' / in.	CHECKED - KLT	REVISED -
PLOT DATE = 3/25/2024	DATE - MARCH 2024	REVISED -

STATE OF ILLINOIS
DEPARTMENT OF TRANSPORTATION

FAI ROUTE 55 - INTERSTATE 55
SIGNATURE SHEET

SCALE:	SHEET	OF	SHEETS	STA.	TO STA.
--------	-------	----	--------	------	---------

F.A.I. RTE.	SECTION	COUNTY	TOTAL SHEETS	SHEET NO.
55	(84-2BR-1) D, BY, BP, BRP	SANGAMON	139	2
		CONTRACT NO. 72K98		
		ILLINOIS FED. AID PROJECT		

GENERAL NOTES

1. THE FOLLOWING RATES OF APPLICATION HAVE BEEN USED TO CALCULATE PLAN QUANTITIES:

ALL OTHER AGGREGATE	1.60 TONS/CU. YD.
AGG BASE COURSE TY A	1.80 TONS/CU. YD.
AGG SURFACE COURSE TY A	1.80 TONS/CU. YD.
SUBBASE GRANULAR MATERIAL TY A	1.80 TONS/CU. YD.
GRANULAR STRUCTURAL BACKFILL	1.80 TONS/CU. YD.
PUGGED AGGREGATE	2.05 TONS/CU. YD.
SEEDING FERTILIZER RATIO (NIT:PHOS:POT)	90:90:90 LBS/AC.
AGRICULTURAL GROUND LIMESTONE	2.00 TONS/AC.

BITUMINOUS MATERIALS:	
ON MILLED OR EXISTING PAVEMENT	0.05 LB/SQ. FT.
INTERMEDIATE LIFTS (TACK COAT)	0.025 LB/SQ. FT.
HMA SURFACE/BINDER	0.056 TONS/SQ. YD. * IN.

2. THE QUANTITY OF SHORT TERM PAVEMENT MARKING SHOWN IN THE PLANS IS BASED ON ONE APPLICATION EACH FOR THE HMA SURFACE REMOVAL BINDER COURSE, AND SURFACE COURSE.

3. AT ALL LOCATIONS WHERE THE PROPOSED HOT MIX ASPHALT OR CONCRETE PAVEMENT JOINS AN EXISTING HOT MIX ASPHALT OR CONCRETE PAYMENT, A FULL DEPTH SAWED JOINT SHALL BE CONSTRUCTED. THE COST OF THIS JOINT WILL BE INCLUDED IN THE COST OF THE TYPE OF PAVEMENT BEING CONSTRUCTED.

4. LONGITUDINAL JOINT SEALANT SHALL BE PLACED ALONG THE CENTERLINE JOINT, UNDER THE HMA SURFACE COURSE.

5. THE THICKNESS OF THE HMA MIXTURE SHOWN ON THE PLANS IS THE NOMINAL THICKNESS. DEVIATIONS FROM THE NOMINAL THICKNESS WILL BE PERMITTED WHEN SUCH DEVIATIONS OCCUR DUE TO IRREGULARITIES IN THE EXISTING SURFACE OR BASE ON WHICH THE HMA MIXTURE IS PLACED.

6. IN ADDITION TO FIELD SURVEYS AND AERIAL SURVEYS, PLAN DIMENSIONS AND DETAILS RELATIVE TO THE EXISTING FACILITIES HAVE BEEN TAKEN FROM EXISTING PLANS AND ARE SUBJECT TO CONSTRUCTION VARIATIONS. IT SHALL BE THE CONTRACTOR'S RESPONSIBILITY TO VERIFY SUCH DIMENSIONS AND DETAILS IN THE FIELD. SUCH VARIATIONS SHALL NOT BE A CAUSE FOR ADDITIONAL COMPENSATION. HOWEVER, THE CONTRACTOR WILL BE PAID FOR THE QUANTITY ACTUALLY FURNISHED AT THE BID UNIT PRICE FOR THE WORK.

7. THE CONTRACTOR SHALL NOTIFY THE IDOT DISTRICT 6 BUREAU OF OPERATIONS AT (217) 785-5306 THREE WEEKS PRIOR TO IMPLEMENTING ANY TRAFFIC CONTROL.

8. ALL TEMPORARY PAVEMENT MARKING WILL BE PLACED IN SUCH A MANNER SO AS NOT TO INTERFERE WITH THE PLACEMENT OF PERMANENT PAVEMENT MARKINGS.

COMMITMENTS

- IMPACTS TO INDIANA BATS AND NORTHERN LONG-EARED BATS WILL BE MITIGATED BY IMPLEMENTING A TREE CLEARING RESTRICTION THAT WILL ALLOW TREE CLEARING ONLY DURING THE PERIOD OF TIME BETWEEN SEPTEMBER 30 AND APRIL 1.
- ALL TEMPORARY IMPACTS TO WATERS OF THE U.S. WILL BE RESTORED TO PRECONSTRUCTION CONTOURS AND RESEEDED.

INDEX OF SHEETS

1	COVER
2	SIGNATURE
3	GENERAL NOTES, COMMITMENTS & MIXTURE REQUIREMENTS
4 - 11	SUMMARY OF QUANTITIES
12 - 13	TYPICAL SECTIONS
14 - 15	SCHEDULES OF QUANTITIES
16 - 18	ALIGNMENT, TIES, AND BENCHMARKS
19 - 26	PLAN AND PROFILES
27 - 36	MAINTENANCE OF TRAFFIC PLANS AND DETAILS
37 - 38	PAVEMENT MARKING PLANS
39 - 40	EROSION CONTROL PLANS
41 - 42	REMOVAL PLANS
43 - 109	STRUCTURE PLANS - S.N. 084-0018/084-0019
110	TRAFFIC CONTROL FOR BRIDGE PAINTING
111	CONSTRUCTION DETAILS
112 - 139	CROSS SECTIONS

HIGHWAY STANDARDS

000001-08	STANDARD SYMBOLS, ABBREVIATIONS AND PATTERNS
001001-02	AREAS OF REINFORCEMENT BARS
001006	DECIMAL OF AN INCH AND OF A FOOT
280001-07	TEMPORARY EROSION CONTROL SYSTEMS
420001-10	PAVEMENT JOINTS
420406	PAVEMENT CONNECTOR (HMA) FOR BRIDGE APPROACH SLAB
515001-04	NAME PLATE FOR BRIDGES
630001-13	STEEL PLATE BEAM GUARDRAIL
630301-09	SHOULDER WIDENING FOR TYPE 1 (SPECIAL) GUARDRAIL TERMINALS
631031-18	TRAFFIC BARRIER TERMINAL, TYPE 6
701101-05	OFF-RD OPERATIONS, MULTILANE, 15' TO 24" FROM PAVEMENT EDGE
701106-02	OFF-RD OPERATIONS, MULTILANE, MORE THAN 15' AWAY
701400-12	APPROACH TO LANE CLOSURE, FREEWAY/EXPRESSWAY
701401-13	LANE CLOSURE, FREEWAY/EXPRESSWAY
701402-12	LANE CLOSURE, FREEWAY/EXPRESSWAY, WITH BARRIER
701411-09	LANE CLOSURE MULTILANE ENTRANCE OR EXIT RAMP 45 MPH OR MORE
701426-09	LANE CLOSURE MULTILANE INTERMITTENT OR MOVING OPERATIONS 45 MPH OR LESS
701428-01	TRAFFIC CONTROL SETUP AND REMOVAL FREEWAY/EXPRESSWAY
701901-09	TRAFFIC CONTROL DEVICES
704001-08	TEMPORARY CONCRETE BARRIER
720001-01	SIGN PANEL MOUNTING DETAILS
720021-03	SIGN PANEL, EXTRUDED ALUMINIUM TYPE
725001-01	OBJECT AND TERMINAL MARKERS
780001-05	TYPICAL PAVEMENT MARKINGS
781001-04	TYPICAL APPLICATIONS RAISED REFLECTIVE PAVEMENT MARKERS
782006-01	GUARDRAIL AND BARRIER WALL REFLECTOR MOUNTING DETAILS
420701-03	PAVEMENT WELDED WIRE REINFORCEMENT
643001-02	SAND MODULE IMPACT ATTENUATOR

MIXTURE REQUIREMENTS

HMA SURFACE COURSE & HMA BINDER COURSE (LOWER LIFTS)			
MIXTURE USE(S):	HMA SURFACE COURSE (TOP 2")	HMA BINDER COURSE (ALL LIFTS)	HMA CONNECTOR
PG:	SBS PG 70-22	SBS PG 70-22	PG 70-28
DESIGN AIR VOIDS:	4.0% @ N90	4.0% @ N90	4% @ N90
MIXTURE COMPOSITION	IL - 9.5	IL - 9.5	IL 19.0
FRICTION AGGREGATE:	MIX "E"	N/A	N/A
MIXTURE WEIGHT	112 LB/SQ IN	112 LB/SQ IN	112 LB/SQ YD X IN
QUALITY MANAGEMENT	QC/QA	QC/QA	QC/QA
SUBLOT SIZE:	N/A	N/A	N/A
MTD REQUIRED	NO	NO	NO

NOTE:
NUCLEAR GAUGE WILL BE USED FOR DENSITY VERIFICATION BY THE ENGINEER ON ALL QC/QA ITEMS.

REV. - MS

MODEL: Gen Notes [Sheet]
FILE NAME: p:\comamp\pr-bentley\com-antl-connect-projects\Documents\DOT12\04-103-Q04-0303\Sheet\72K98\DOT 2K98-ent-General Notes SHI 003.dgn

 License No. 184-000513 © Copyright CMT, Inc.	USER NAME = rheady	DESIGNED - VJR	REVISED -	STATE OF ILLINOIS DEPARTMENT OF TRANSPORTATION	FAI ROUTE 55 - INTERSTATE 55 GENERAL NOTES, COMMITMENTS & MIXTURE REQUIREMENTS	F.A.I. RTE.	SECTION	COUNTY	TOTAL SHEETS	SHEET NO.
		DRAWN - RAH	REVISED -			55	(84-2BR-1) D, B YB PBRR	SANGAMON	139	3
	PLOT SCALE = 0.16666667" / in.	CHECKED - KLT	REVISED -			CONTRACT NO. 72K98				
	PLOT DATE = 3/27/2024	DATE - MARCH 2024	REVISED -			SCALE:	SHEET OF SHEETS	STA. TO STA.	ILLINOIS FED. AID PROJECT	

MODEL: SQ-C-01 (Sheet)
FILE NAME: p:\work\p\c\h\h\y\con\con\connect\project\Documents\DOT\2100410\4041030\Sheets\72K98\DOT 2K98-1-1-000.dgn

				CONSTRUCTION CODE
				6-00200-0300
				NHPP - FEDERAL (90%) STATE(10%)
CODE NO.	ITEM	UNIT	TOTAL QUANTITY	BRIDGE
				0013
				URBAN
20100500	TREE REMOVAL, ACRES	ACRE	10	10
20900110	POROUS GRANULAR BACKFILL	CU YD	34	34
25000200	SEEDING, CLASS 2	ACRE	11.25	11.25
25000400	NITROGEN FERTILIZER NUTRIENT	POUND	1015	1015
25000500	PHOSPHORUS FERTILIZER NUTRIENT	POUND	1015	1015
25000600	POTASSIUM FERTILIZER NUTRIENT	POUND	1015	1015
25000700	AGRICULTURAL GROUND LIMESTONE	TON	23	23
25100115	MULCH, METHOD 2	ACRE	11.25	11.25
28000250	TEMPORARY EROSION CONTROL SEEDING	POUND	1,008	1,008
28000400	PERIMETER EROSION BARRIER	FOOT	6,538	6,538
28000500	INLET AND PIPE PROTECTION	EACH	4	4
40600290	BITUMINOUS MATERIALS (TACK COAT)	POUND	3,965	3,965
40600370	LONGITUDINAL JOINT SEALANT	FOOT	3,006	3,006
40600982	HOT-MIX ASPHALT SURFACE REMOVAL - BUTT JOINT	SQ YD	3,936	3,936

MODEL: SQC2 [Sheet]
FILE NAME: p:\work\proj\cmt\by.com\connect\proj\beta\Documents\DOT\21004104\40410300\Sheets\72K98\DOT 2K98-sheet-head.dgn

				CONSTRUCTION CODE
				6-00200-0300
				NHPP - FEDERAL (90%) STATE(10%)
CODE NO.	ITEM	UNIT	TOTAL QUANTITY	BRIDGE
				0013
				URBAN
40600990	TEMPORARY RAMP	SQ YD	960	960
40603209	POLYMERIZED HOT-MIX ASPHALT BINDER COURSE, IL-9.5, N90	TON	720	720
40604174	POLYMERIZED HOT-MIX ASPHALT SURFACE COURSE, IL-9.5, MIX "E", N90	TON	769	769
42000070	PAVEMENT CONNECTOR (HMA) FOR BRIDGE APPROACH SLAB	SQ YD	107	107
48101200	AGGREGATE SHOULDERS, TYPE B	TON	191	191
50102400	CONCRETE REMOVAL	CU YD	76.4	76.4
50104650	SLOPE WALL REMOVAL	SQ YD	80	80
50104720	REMOVAL OF EXISTING CONCRETE DECK	EACH	2	2
50300100	FLOOR DRAINS	EACH	244	244
50300225	CONCRETE STRUCTURES	CU YD	194.4	194.4
50300255	CONCRETE SUPERSTRUCTURE	CU YD	4,429.0	4,429
50300300	PROTECTIVE COAT	SQ YD	17,034	17,034
50301350	CONCRETE SUPERSTRUCTURE (APPROACH SLAB)	CU YD	314.8	314.8
50500105	FURNISHING AND ERECTING STRUCTURAL STEEL	L SUM	1	1



License No. 184-000613

© Copyright CMT, Inc.

USER NAME	= vramachandra
PLOT SCALE	= 0.16666667' / in.
PLOT DATE	= 3/28/2024

DESIGNED -	VJR
DRAWN -	RAH
CHECKED -	KLT
DATE -	MARCH 2024

REVISED -	
REVISED -	
REVISED -	
REVISED -	

STATE OF ILLINOIS
DEPARTMENT OF TRANSPORTATION

FAI ROUTE 55 - INTERSTATE 55
SUMMARY OF QUANTITIES

SCALE: N/A	SHEET 2	OF 8	SHEETS	STA.	TO STA.
------------	---------	------	--------	------	---------

F.A.I. RTE.	SECTION	COUNTY	TOTAL SHEETS	SHEET NO.
55	(84-2BR-1) D, BY, BP, BRR	SANGAMON	139	5
CONTRACT NO. 72K98				
		ILLINOIS	FED. AID PROJECT	


MODEL: SQC-4 [Sheet]
FILE NAME: p:\concrete\pavement\concrete\connect\project\Documents\DOT\21004104\40410300\Sheets\72K98\DOT 2100410300-head.dgn

				CONSTRUCTION CODE
				6-00200-0300
				NHPP - FEDERAL (90%) STATE(10%)
CODE NO.	ITEM	UNIT	TOTAL QUANTITY	BRIDGE
				0013
				URBAN
63200310	GUARDRAIL REMOVAL	FOOT	1,108	1,108
64300260	IMPACT ATTENUATORS (FULLY REDIRECTIVE, NARROW), TEST LEVEL 3	EACH	2	2
67000400	ENGINEER'S FIELD OFFICE, TYPE A	CAL MO	30	30
67100100	MOBILIZATION	L SUM	1	1
70100207	TRAFFIC CONTROL AND PROTECTION, STANDARD 701402	EACH	2	2
70100420	TRAFFIC CONTROL AND PROTECTION, STANDARD 701411	EACH	1	1
70100800	TRAFFIC CONTROL AND PROTECTION, STANDARD 701401	L SUM	1	1
70106700	TEMPORARY RUMBLE STRIPS	EACH	4	4
70107025	CHANGEABLE MESSAGE SIGN	CAL DA	1,890	1,890
70200100	NIGHTTIME WORK ZONE LIGHTING	L SUM	1	1
70300100	SHORT TERM PAVEMENT MARKING	FOOT	1,856	1,856
70300150	SHORT TERM PAVEMENT MARKING REMOVAL	SQ FT	619	619
70400100	TEMPORARY CONCRETE BARRIER	FOOT	5,575	5,575
70400200	RELOCATE TEMPORARY CONCRETE BARRIER	FOOT	3,100	3,100

PAGE LEFT INTENTIONALLY BLANK

MODEL: SQC-6 [Sheet]
FILE NAME: p:\congress\p\hwy\congress\connect\project\Documents\DOT\2100410\4041030\Sheets\72K98\DOT21K98-sheet-head.dgn

 License No. 184-000613 © Copyright CMT, Inc.	USER NAME = vramachandra	DESIGNED - VJR	REVISED -	STATE OF ILLINOIS DEPARTMENT OF TRANSPORTATION	FAI ROUTE 55 - INTERSTATE 55 SUMMARY OF QUANTITIES		F.A.I. RTE.	SECTION	COUNTY	TOTAL SHEETS	SHEET NO.
		DRAWN - RAH	REVISED -				55	(84-2BR-1) D, BY, BP, BRR	SANGAMON	139	11
	PLOT SCALE = 0.16666667' / in.	CHECKED - KLT	REVISED -				CONTRACT NO. 72K98				
	PLOT DATE = 3/28/2024	DATE - MARCH 2024	REVISED -		SCALE:	SHEET OF SHEETS	STA.	TO STA.	ILLINOIS FED. AID PROJECT		

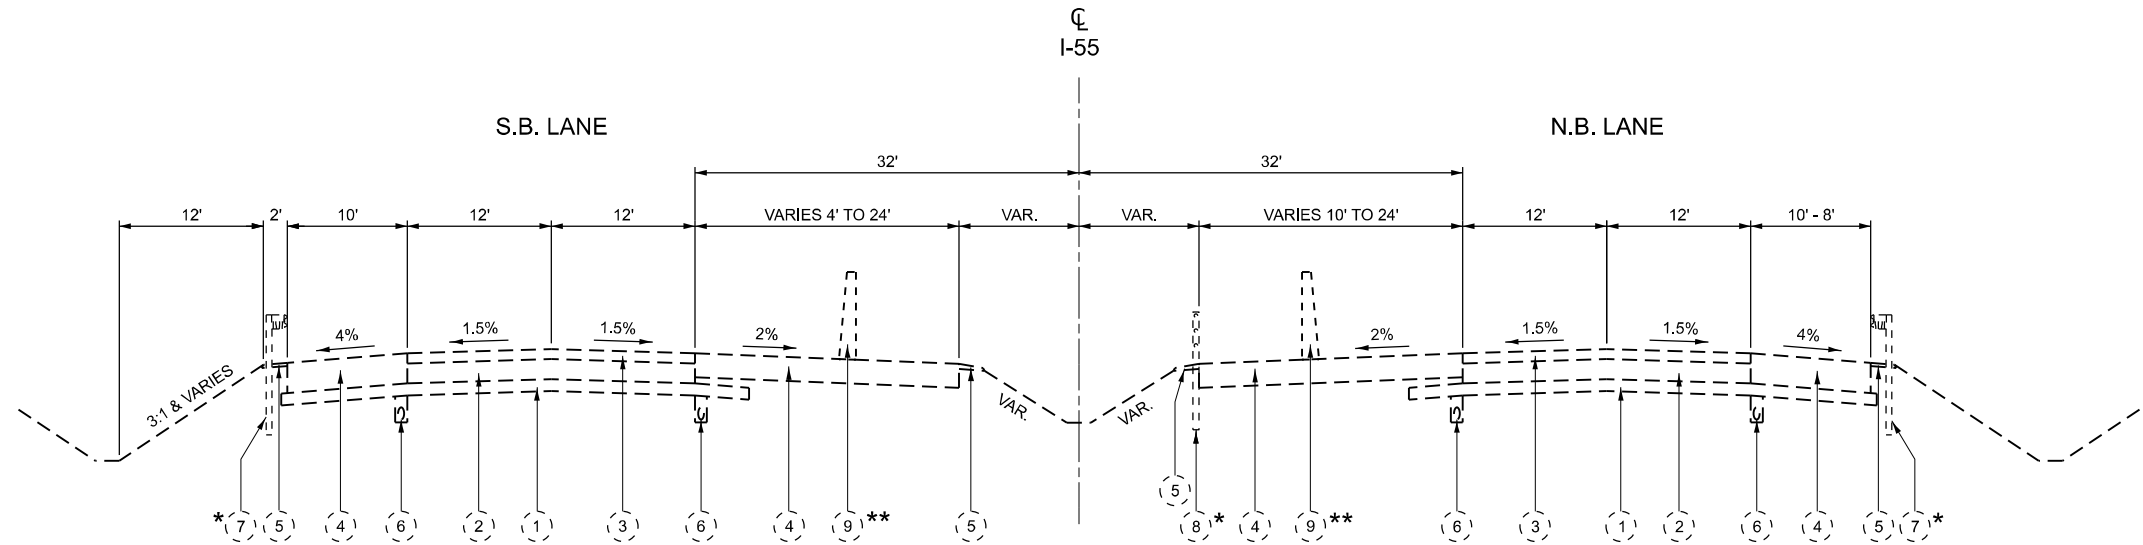

F.A.I. 55 (I-55) TANGENT SECTION

(LOOKING NORTH)
STA. 783+12.84 TO STA. 810+26.18

★ STATION RANGES FOR GUARDRAIL AND CABLE BARRIER
GUARDRAIL
STA. 786+03.04 TO STA. 792+89.86 LT.
STA. 789+07.06 TO STA. 792+89.86 RT.
STA. 804+34.74 TO STA. 810+26.23 RT. & LT.

CABLE BARRIER
STA. 782+54.35 TO STA. 790+15.20 RT.
STA. 806+14.07 TO STA. 810+62.82 LT.

★★ STATION RANGES FOR CONCRETE BARRIER
STA. 789+89.60 TO STA. 792+89.55 RT.
STA. 804+38.68 TO STA. 807+38.78 LT.

F.A.I. 55 (I-55) EXISTING LEGEND

- (1) EXIST. SUB-BAST GRANULAR MATERIAL, 6"
- (2) EXIST. 10" PCC PAVEMENT
- (3) EXIST. HOT MIX ASPHALT 5" AND VAR
- (4) EXIST. HOT MIX ASPHALT SHOULDERS
- (5) EXIST. AGGREGATE SHOULDER WEDGE
- (6) EXIST. UNDERDRAINS
- (7) EXIST. GUARDRAIL
- (8) EXIST. HIGH TENSION CABLE MEDIAN BARRIER
- (9) EXIST. CONCRETE BARRIER

MODEL: EX-TYP01 [Sheet]
FILE NAME: Proj\comeng\p3\county.com\connect\project\Documents\DOT\2100410\40410300\Sheets\72K98\DOT21K98-Sub-Typcal.dgn



License No. 186-000613

Copyright CMT, Inc.

USER NAME = rheady	DESIGNED - VJR	REVISED -
DRAWN - RAH	REVISED -	
PLOT SCALE = 0.16666667" / in.	CHECKED - KLT	REVISED -
PLOT DATE = 3/25/2024	DATE - MARCH 2024	REVISED -

STATE OF ILLINOIS
DEPARTMENT OF TRANSPORTATION


FAI ROUTE 55 - INTERSTATE 55
EXISTING TYPICAL SECTION

SCALE: SHEET 1 OF 2 SHEETS STA. TO STA.

F.A.I. RTE.	SECTION	COUNTY	TOTAL SHEETS	SHEET NO.
55	(84-2BR-1) D, BY, BP, BRR	SANGAMON	139	12
CONTRACT NO. 72K98				
ILLINOIS FED. AID PROJECT				



- (1) EXIST. SUB-BASE GRANULAR MATERIAL, 6"
- (2) EXIST. 10" PCC PAVEMENT
- (3) EXIST. HOT MIX ASPHALT 5" AND VAR
- (4) EXIST. HOT MIX ASPHALT SHOULDERS
- (5) EXIST. AGGREGATE SHOULDER WEDGE
- (6) EXIST. UNDERDRAINS
- (7) EXIST. GUARDRAIL
- (8) EXIST. HIGH TENSION CABLE MEDIAN BARRIER
- (9) EXIST. CONCRETE BARRIER

1	POLYMERIZED HOT-MIX ASPHALT SURFACE COURSE, IL-9.5, MIX "E", N90, 2"
2	POLYMERIZED HOT-MIX ASPHALT BINDER COURSE, IL-9.5, N90, VARIABLE DEPTH
3	TEMPORARY CONCRETE BARRIER (TO REMAIN PERM.)
4	STEEL PLATE BEAM GUARDRAIL, TYPE A, 6 FOOT POSTS
5	AGGREGATE SHOULDER, TYPE B

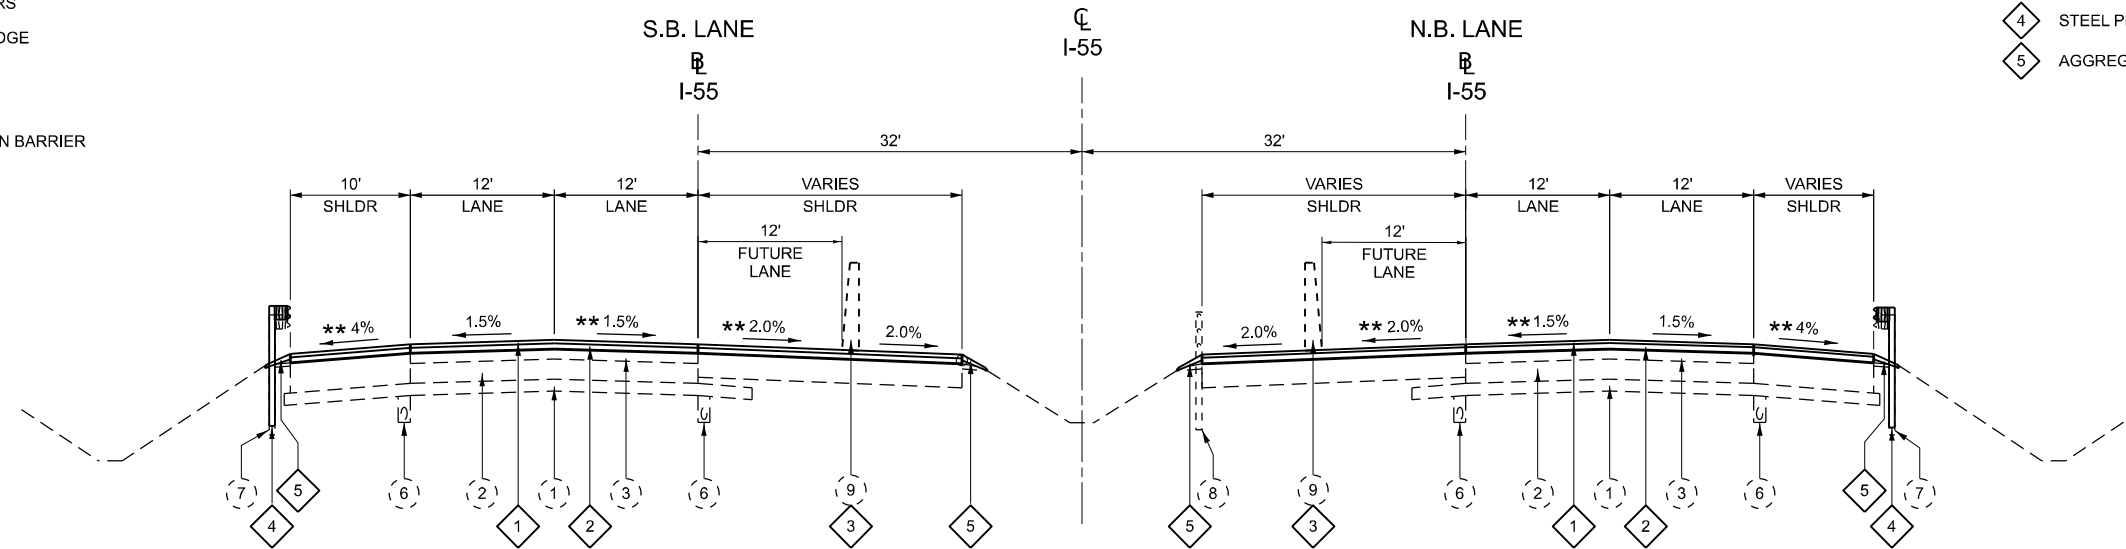

(LOOKING NORTH)
STA. 789+67.54 TO STA. 792+75.78
STA. 804+60.77 TO STA. 807+40.77

* STATION RANGES FOR CONCRETE BARRIER
STA. 789+92.46 TO STA. 804+87.37 RT.
STA. 792+50.78 TO STA. 807+38.78 LT.

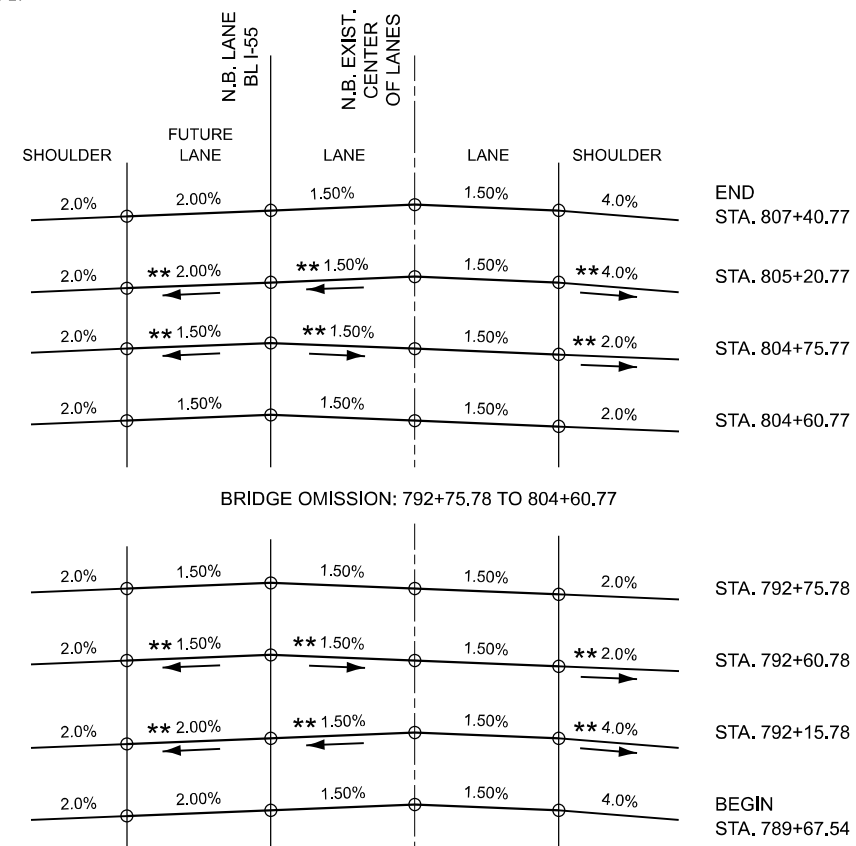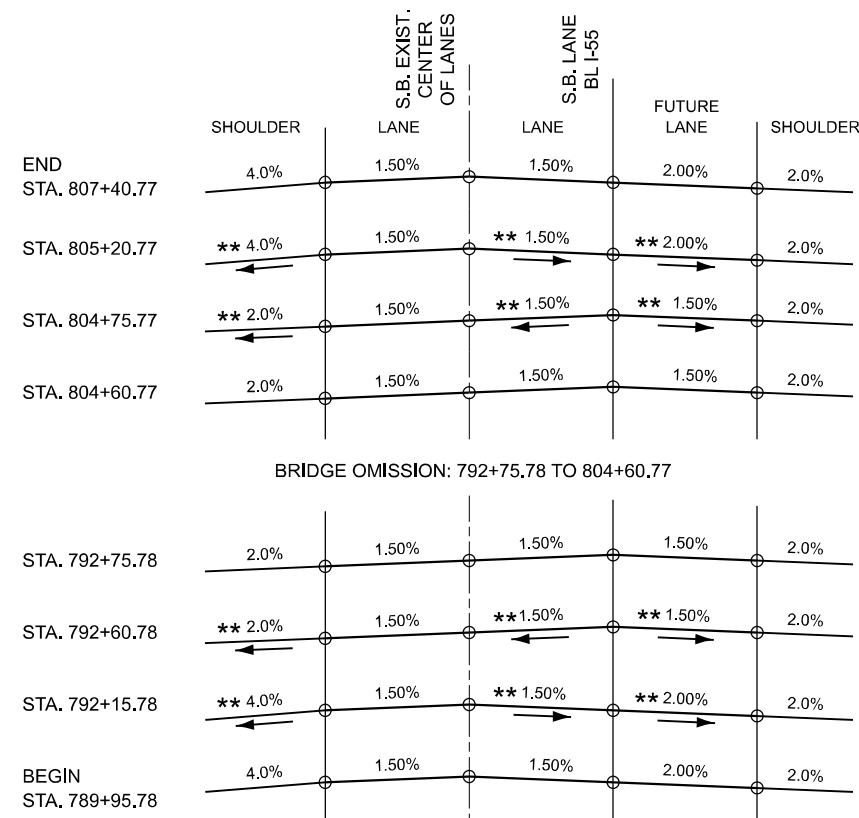

**STATE OF ILLINOIS
DEPARTMENT OF TRANSPORTATION**

SCALE:	SHEET 2	OF 2	SHEETS	STA.	TO STA.
--------	---------	------	--------	------	---------

F.A.I. RTE.	SECTION	COUNTY	TOTAL SHEETS	SHEET NO.
55	(84-2BR-1) D, BY, BP, BRR	SANGAMON	139	13
		CONTRACT NO. 72K98		
		ILLINOIS	FED. AID PROJECT	

EROSION CONTROL SCHEDULE

LOCATION			TREE REMOVAL, ACRES	SEEDING, CLASS 2	NITROGEN FERTILIZER NUTRIENT	PHOSPHORUS FERTILIZER NUTRIENT	POTASSIUM FERTILIZER NUTRIENT	AGRICULTURAL GROUND LIMESTONE	MULCH, METHOD 2	PERIMETER EROSION BARRIER	INLET AND PIPE PROTECTION
STA.	TO	STA.	ACRE	ACRE	POUND	POUND	POUND	TON	ACRE	FOOT	EACH
INTERSTATE 55 - NORTHBOUND											
783+00.00	TO	794+50.00	2.50	2.75	248	248	248	5.5	2.75	1,719	1
794+50.00		809+50.00	2.00	2.25	203	203	203	4.6	2.25		
809+50.00	TO	816+00.00	1.00	1.25	113	113	113	2.6	1.25	1,213	1
INTERSTATE 55 - SOUTHBOUND											
783+00.00	TO	794+50.00	1.50	1.50	135	135	135	3.1	1.50	1,739	1
794+50.00		809+50.00	2.00	2.25	203	203	203	4.6	2.25		
809+50.00	TO	816+00.00	1.00	1.25	113	113	113	2.6	1.25	1,867	1
TOTAL			10.00	11.25	1,015	1,015	1,015	23.0	11.25	6,538	4

GUARDRAIL SCHEDULE

LOCATION			STEEL PLATE BEAM GUARDRAIL, TYPE B, 6 FOOT POSTS	TRAFFIC BARRIER TERMINAL, TYPE 6	TRAFFIC BARRIER TERMINAL TYPE 1 (SPECIAL) TANGENT	GUARDRAIL REMOVAL	TERMINAL MARKER - DIRECT APPLIED	GUARDRAIL REFLECTORS, TYPE A
STA.	TO	STA.	FOOT	EACH	EACH	FOOT	EACH	EACH
INTERSTATE 55 - NORTHBOUND								
789+67.54	TO	792+75.78	243	1	1	270	1	5
804+60.78	TO	807+40.77	242	1		298		4
INTERSTATE 55 - SOUTHBOUND								
789+95.78	TO	792+75.78	331	1		298		4
804+60.78	TO	807+40.77	243	1		242		4
TOTAL			1,059	4	1	1,108	1	17

PAVEMENT MARKING SCHEDULE

LOCATION			MODIFIED URETHANE PAVEMENT MARKING - LINE 5"	MODIFIED URETHANE PAVEMENT MARKING - LINE 6"	MODIFIED URETHANE PAVEMENT MARKING - LINE 12"	GROOVING FOR RECESSED PAVEMENT MARKING 6"	RAISED REFLECTIVE PAVEMENT MARKER	PAVEMENT MARKING REMOVAL - WATER BLASTING	RAISED REFLECTIVE PAVEMEN MARKER REMOVAL	RAISED REFLECTIVE PAVEMENT MARKER, REFLECTOR REMOVAL	RAISED REFLECTIVE PAVEMENT MARKER, REFLECTOR REPLACEMENT	MODIFIED URETHANE PAVEMENT MARKING -LINE 8"	GROOVING FOR RECESSED PAVEMENT MARKING 9"
STA.	TO	STA.	FOOT	FOOT	FOOT	FOOT	EACH	SQ FT	EACH	EACH	EACH	FOOT	FOOT
INTERSTATE 55 - NORTHBOUND													
783+14.51	TO	794+50.00	2,294	173	424	2,162	8	2,986	4	8	8	261	261
794+50.00	TO	809+50.00	3,375		855	1,101	6	5,155	4	8	8		
809+50.00	TO	814+20.86	1,059		73	1,129		1,145					
INTERSTATE 55 - SOUTHBOUND													
783+14.51	TO	794+50.00	2,345		424	1,696	6	3,281	3	6	6		
794+50.00	TO	809+50.00	3,375		855	1,101	6	5,154	4	7	7		
809+50.00	TO	814+20.86	1,059		74	1,129		1,145					
TOTAL			13,508	173	2,704	8,319	26	18,866	15	29	29	261	261

REV. - MS

MODEL: Schedule [Sheet]
FILE NAME: p:\working\proj\hwy\com.cmt\connect\project\Documents\DOT12\DOT12-004\1203\Sheet\72K98DOT12038-ent-schedule.dgn



License No. 184-000613

© Copyright CMT, Inc.

USER NAME	= vramachandra
PLOT SCALE	= 0.16666667 ' / in.
PLOT DATE	= 3/28/2024

DESIGNED -	\$schde\$
DRAWN -	\$schdr\$
CHECKED -	\$schch\$
DATE -	MARCH 2024

REVISED -	
REVISED -	
REVISED -	
REVISED -	

STATE OF ILLINOIS
DEPARTMENT OF TRANSPORTATION

FAI ROUTE 55 - INTERSTATE 55
SCHEDULE OF QUANTITIES

SCALE: N.T.S.	SHEET 1 OF 2 SHEETS	STA.	TO STA.
---------------	---------------------	------	---------

F.A.I. RTE.	SECTION	COUNTY	TOTAL SHEETS	SHEET NO.
55	(84-2BR-1) D, BY, BP, BRR	SANGAMON	139	14
CONTRACT NO. 72K98				
ILLINOIS FED. AID PROJECT				



PAVEMENT SCHEDULE

LOCATION			BITUMIONUS MATERIALS (TACK COAT)	LONGITUDINAL JOINT SEALANT	HOT-MIX ASPHALT SURFACE REMOVAL - BUTT JOINT	POLYMERIZED HOT-MIX ASPHALT BINDER COURSE, IL-9.5, N90	POLYMERIZED HOT-MIX ASPHALT SURFACE COURSE IL-9.5, MIX "E", N90	AGGREGATE SHOULDER, TYPE B
STA.	TO	STA.	POUND	FOOT	SQ YD	TON	TON	TON
INTERSTATE 55 - NORTHBOUND								
789+67.54	TO	792+75.78	826	730	847	190.2	221.3	44
804+60.78	TO	807+40.77	977	745	847	73.7	198.5	48
INTERSTATE 55 - SOUTHBOUND								
789+95.78	TO	792+75.78	1,186	786	847	216.0	180.8	41
804+60.78	TO	807+40.77	976	745	847	240.4	168.8	58
TOTAL			3,965	3,006	3,388	720	769	191





MAINTENANCE OF TRAFFIC SCHEDULE

LOCATION			TEMPORARY RAMP	HOT-MIX ASPHALT SURFACE REMOVAL - BUTT JOINT	TEMPORARY CONCRETE BARRIER	RELOCATE TEMPORARY CONCRETE BARRIER	IMPACT ATTENUATORS, TEMPORARY (FULLY REDIRECTIVE, NARROW), TEST LEVEL 3	IMPACT ATTENUATORS, (FULLY REDIRECTIVE, NARROW), TEST LEVEL 3	IMPACT ATTENUATORS, RELOCATE (FULLY REDIRECTIVE, NARROW), TEST LEVEL 3	REMOVE AND REINSTALL IMPACT ATTENUATORS	TEMPORARY CONCRETE BARRIER	IMPACT ATTENUATORS, TEMPORARY (FULLY REDIRECTIVE, NARROW), TEST LEVEL 3
STA.	TO	STA.	SQ YD	SQ YD	FOOT	FOOT	EACH	EACH	EACH	EACH	FOOT	EACH
INTERSTATE 55 - NORTHBOUND												
779+50.00	TO	794+50.00	240	137	775	775	1	1	1	1	214	1
794+50.00	TO	809+50.00	240	137	775	775					1,023	
INTERSTATE 55 - SOUTHBOUND												
779+50.00	TO	794+50.00	240	137	775	775	1	1	1	1	194	1
794+50.00	TO	809+50.00	240	137	775	775					1,045	
TOTAL			960	548	3,100	3,100	2	2	2	2	2,475	2
											• BRIDGE PAINTING STAGE	

REV. - MS

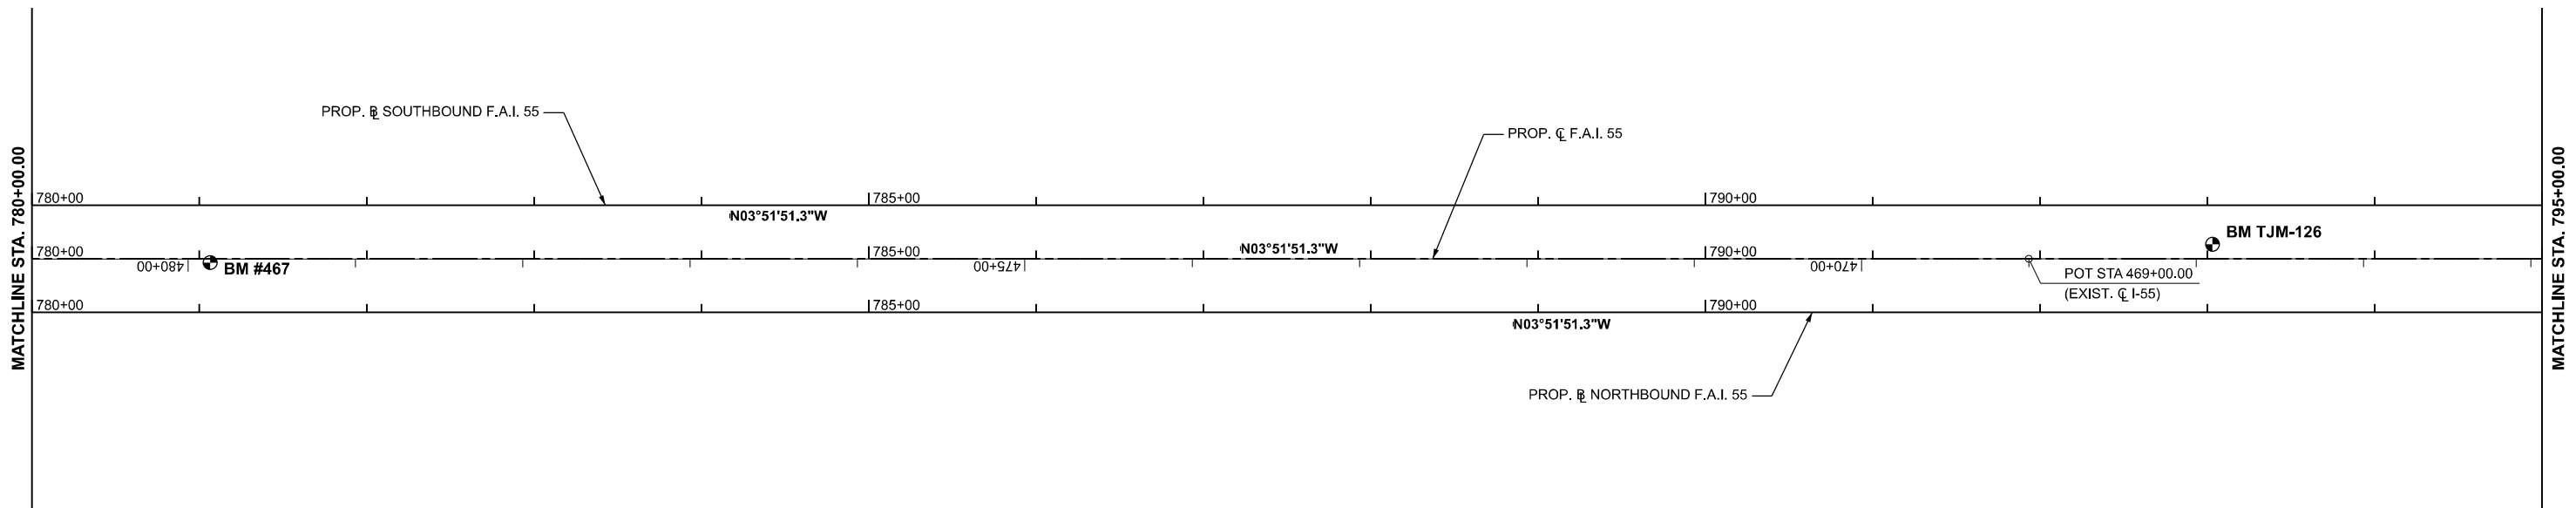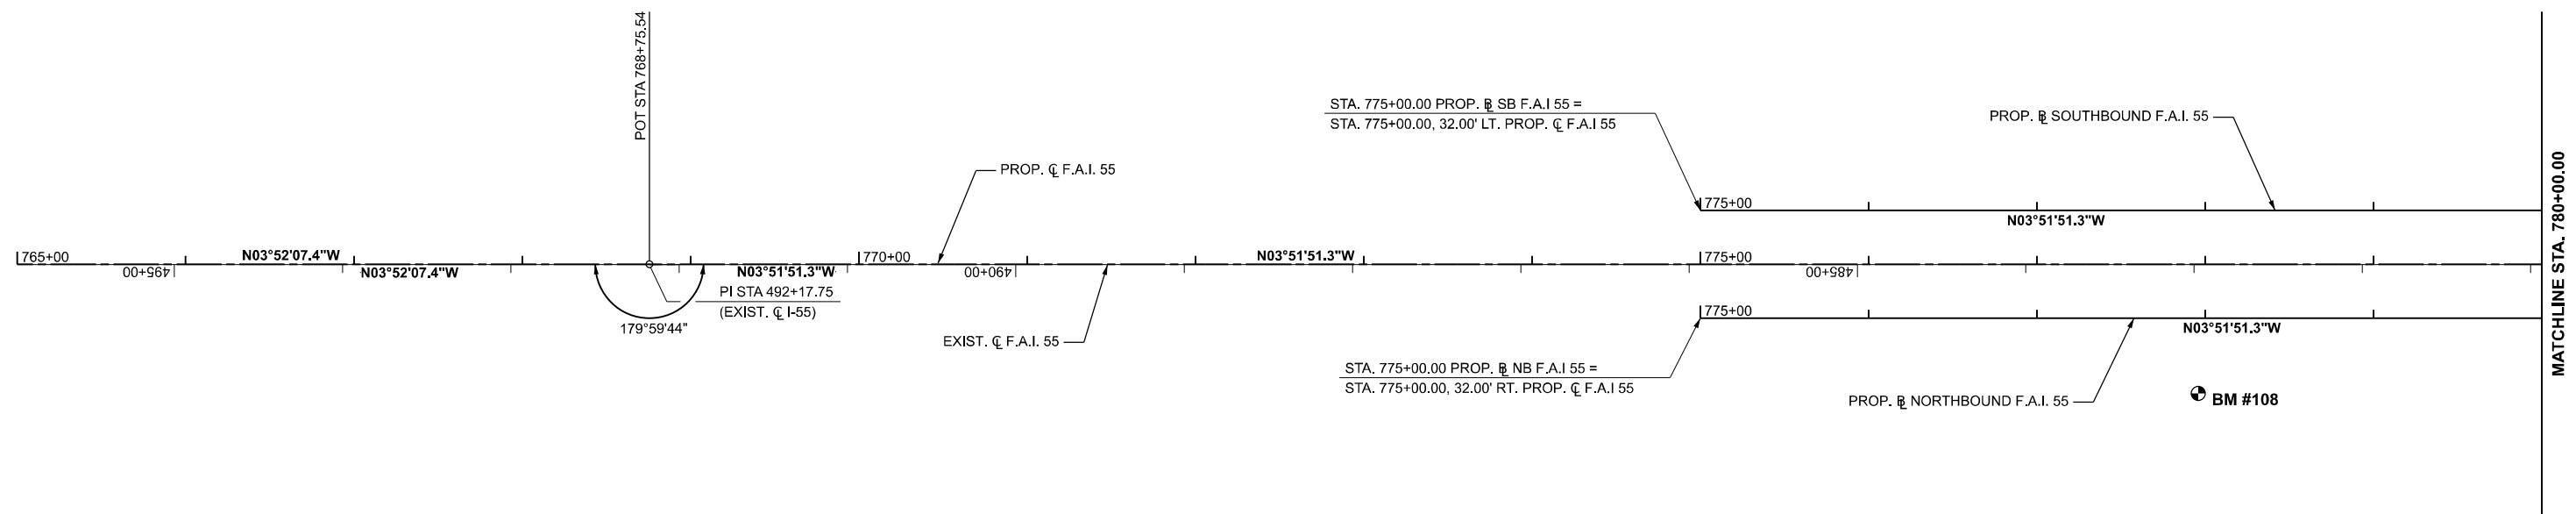

MODEL: RD_155-ATB-Plan03 [Sheet]
FILE NAME: p:\work\155-ATB\155-ATB-Plan03.dgn

 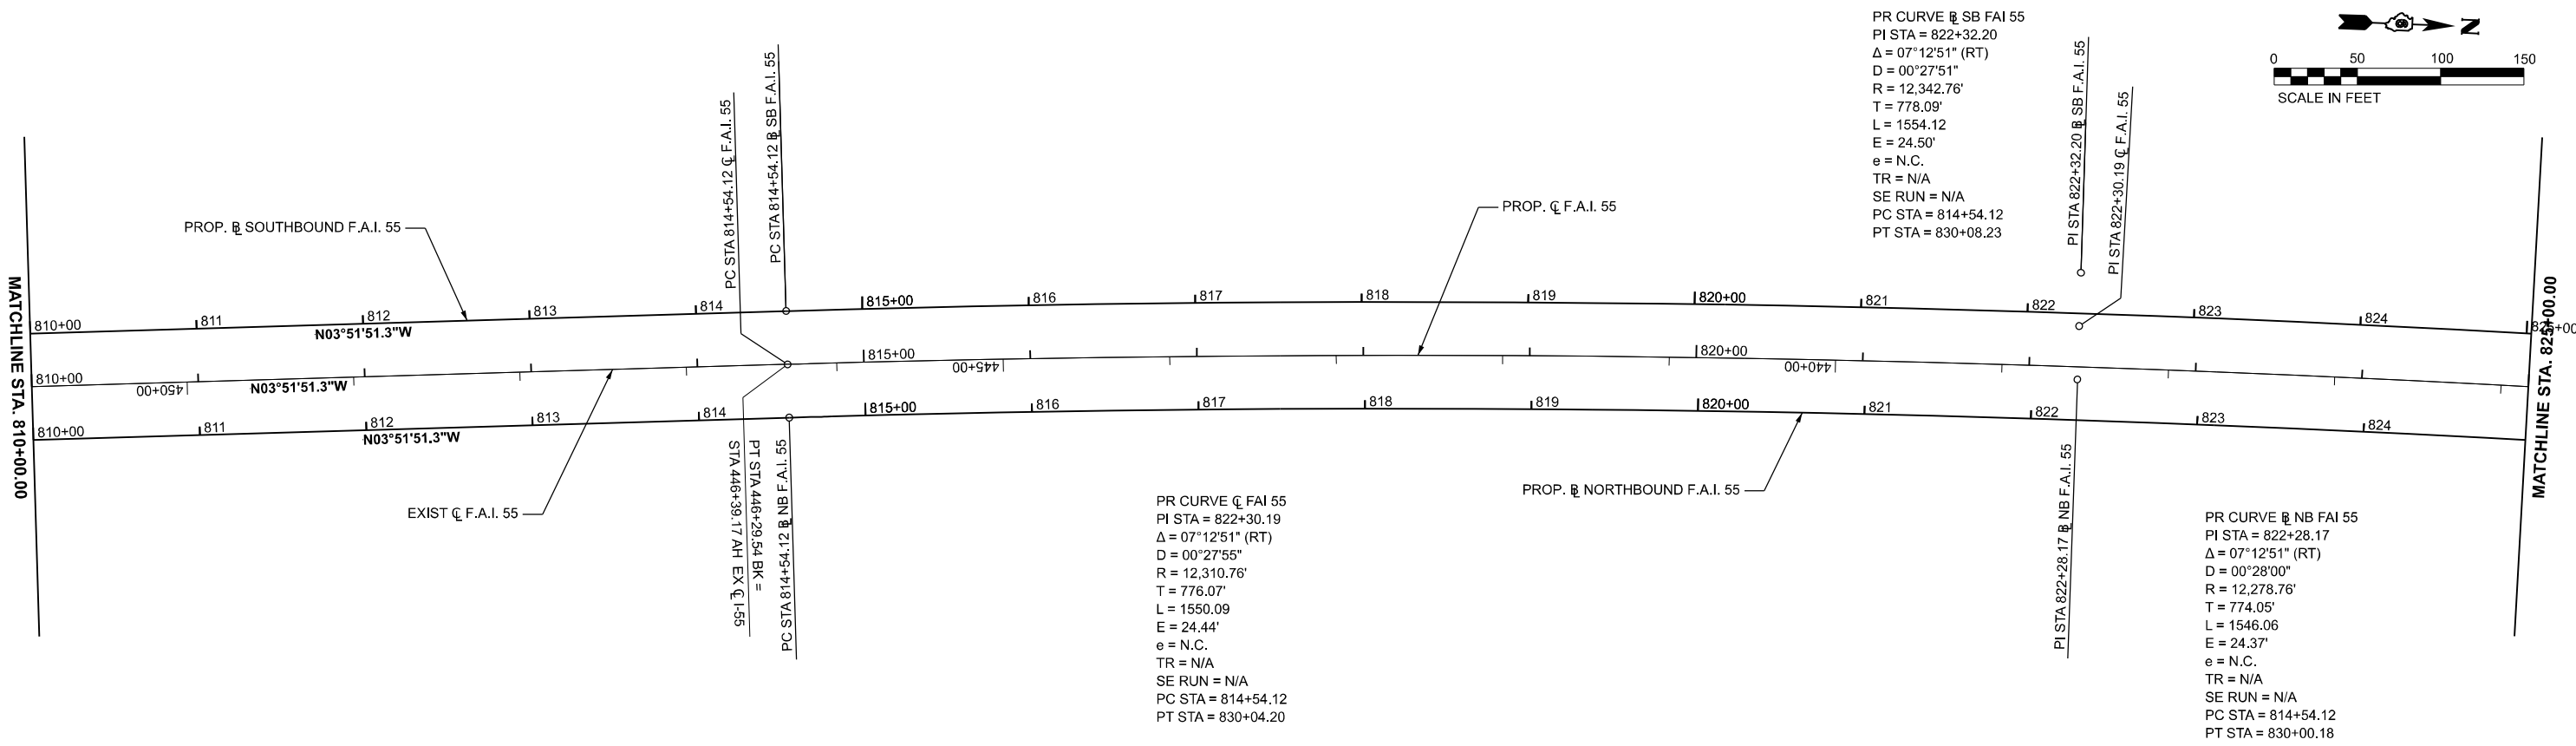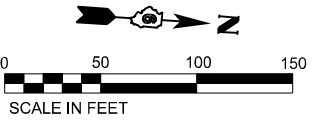
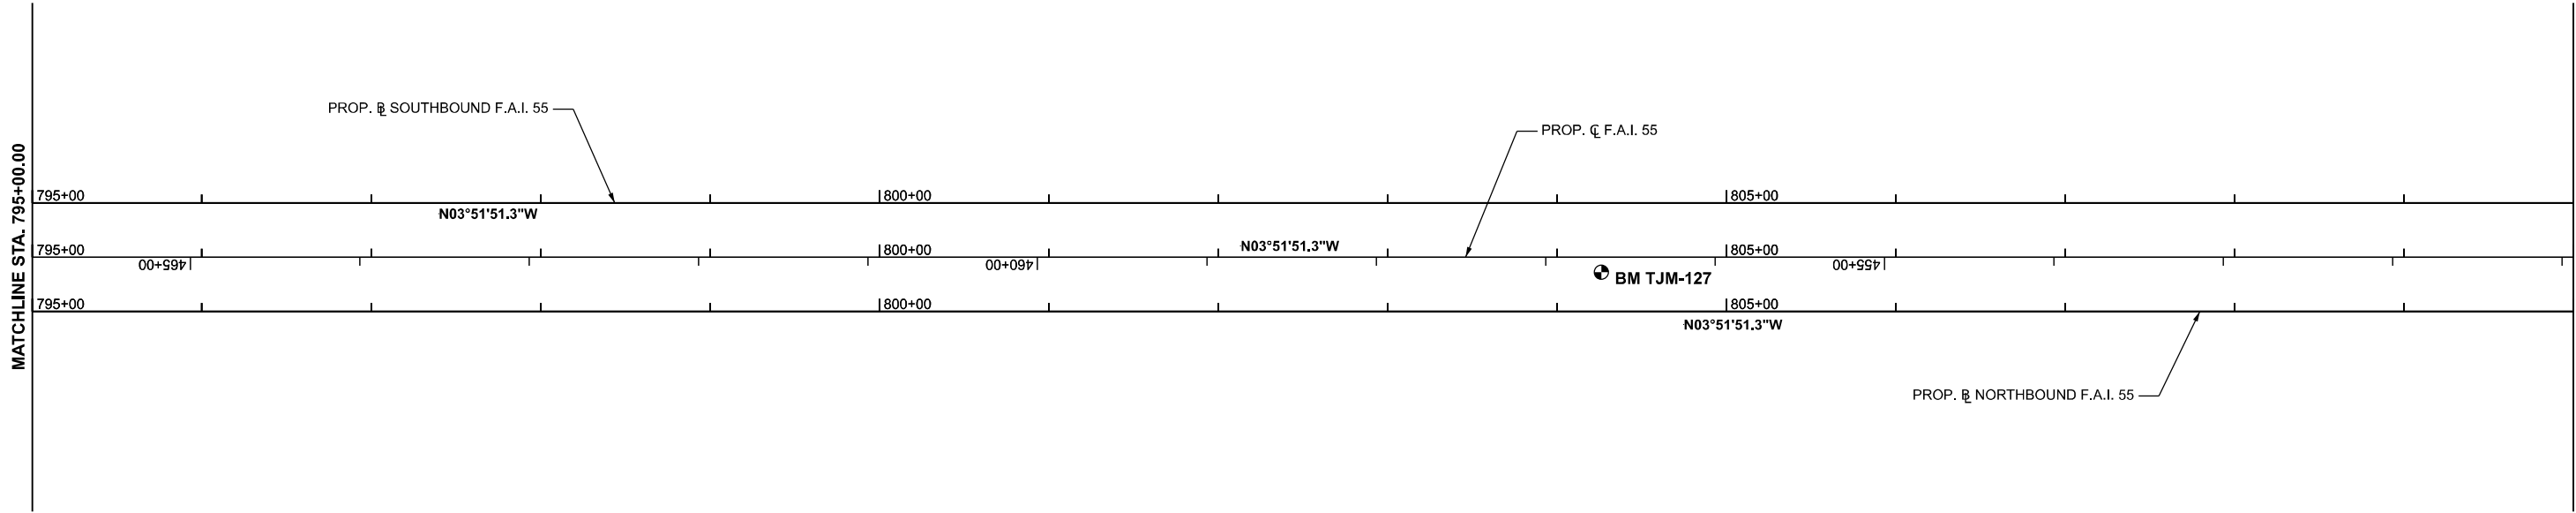


	USER NAME = rheady	DESIGNED - MJO	REVISED -
		DRAWN - RAH	REVISED -
	PLOT SCALE = 0.16660000"/in.	CHECKED - KLT	REVISED -
	PLOT DATE = 3/25/2024	DATE - MARCH 2024	REVISED -

STATE OF ILLINOIS
DEPARTMENT OF TRANSPORTATION

FAI ROUTE 55 - INTERSTATE 55 ALIGNMENT, TIES AND BENCHMARKS			
SCALE: 1" = 50'	SHEET 2	OF 3 SHEETS	STA. 795+00 TO STA. 825+00

F.A.I. RTE.	SECTION	COUNTY	TOTAL SHEETS	SHEET NO.
55	(84-2BR-1) D, BY, BP, BRR	SANGAMON	139	17
CONTRACT NO. 72K98				
ILLINOIS FED. AID PROJECT				

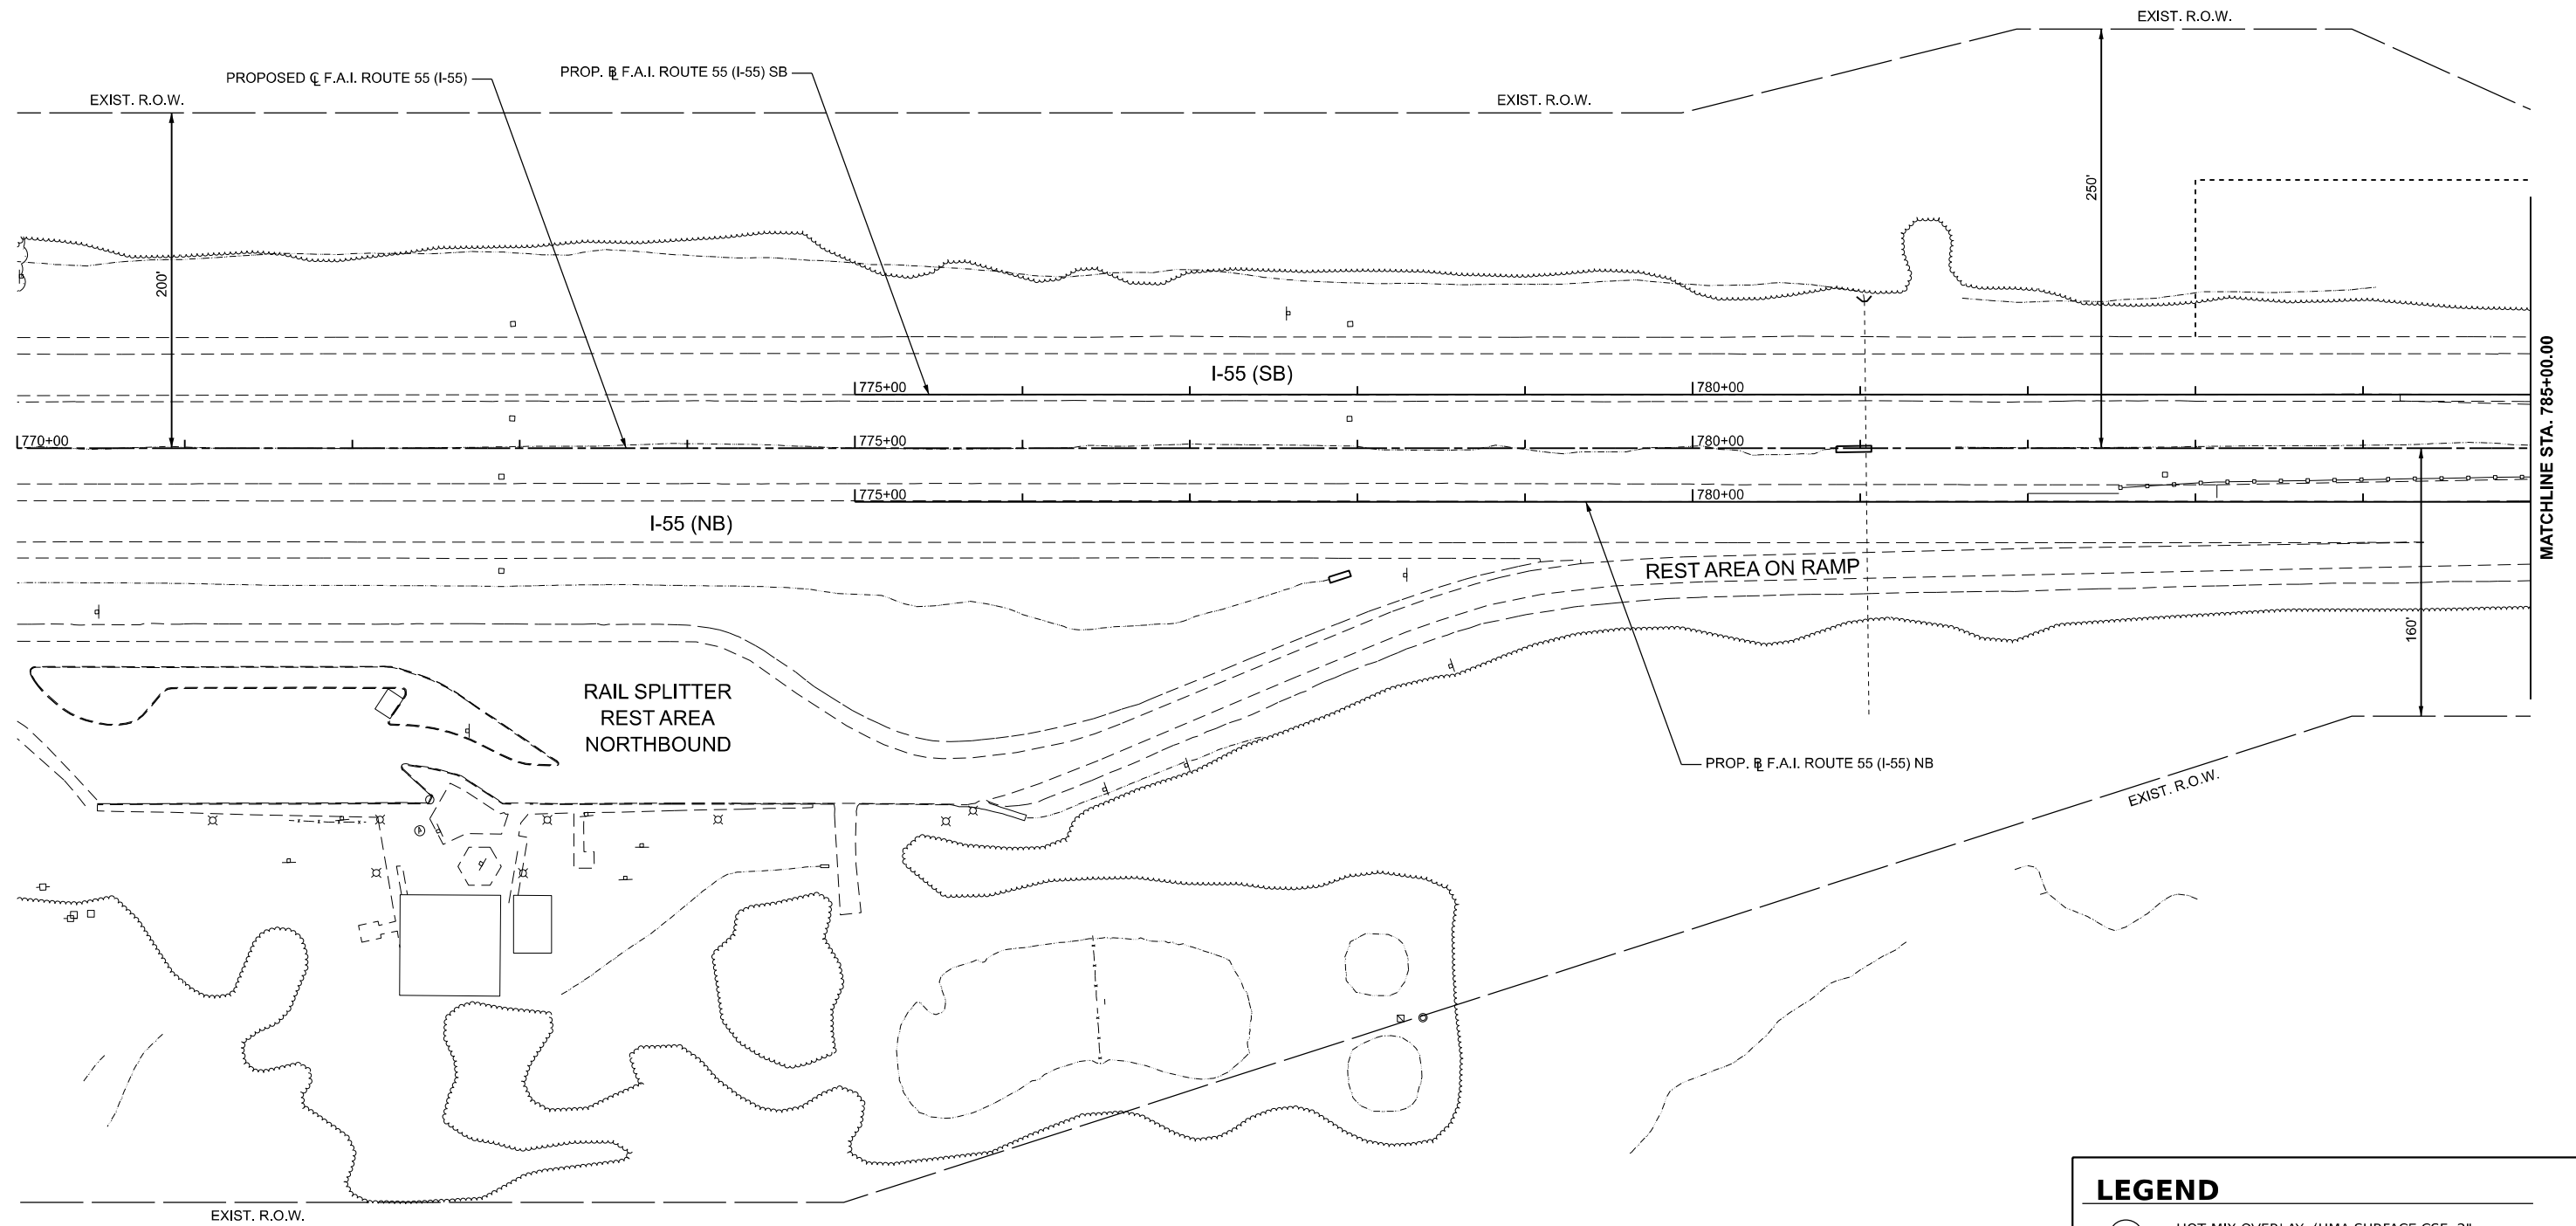 

LEGEND

- A HOT-MIX OVERLAY, (HMA SURFACE CSE, 2" HMA BINDER CSE, VAR. DEPTH)
- B TEMPORARY CONCRETE BARRIER (TO REMAIN PERMANENTLY)
- C IMPACT ATTENUATOR (FULLY REDIRECTIVE, NARROW), TEST LEVEL 3 (SPECIAL)
- D PROP. GUARDRAIL, TYPE A
- E TRAFFIC BARRIER TERMINAL, TYPE 1 (SPL) TANGENT
- F TRAFFIC BARRIER TERMINAL, TYPE 6

USER NAME = rheady	DESIGNED - VJR	REVISED -
	DRAWN - RAH	REVISED -
PLOT SCALE = 0.18666667' / in.	CHECKED - KLT	REVISED -
PLOT DATE = 3/25/2024	DATE - MARCH 2024	REVISED -

**STATE OF ILLINOIS
DEPARTMENT OF TRANSPORTATION**



FAI ROUTE 55 - INTERSTATE 55
PLAN AND PROFILES SHEETS

SCALE: 1" = 50'	SHEET 1 OF 8 SHEETS	STA. 770+00 TO STA. 785+00
-----------------	---------------------	----------------------------

F.A.I. RTE.	SECTION	COUNTY	TOTAL SHEETS	SHEET NO.
55	(84-2BR-1) D, BY, BP, BRR	SANGAMON	139	19
		CONTRACT NO. 72K98		
		ILLINOIS	FED. AID PROJECT	

MODEL: PR_155 - I55-Plan01 [Sheet]
FILE NAME: pwc/cmi/engr-pw.dentify.com:cmt-connect-projects/Documents/IDOT/21004103-00/4103000/Sheets/72K98/D672K98-si-l-PNP-plan.dgn

MODEL: P:\I_55_NB_Alt65-Profile_1 (Sheet)
FILE NAME: p:\working\p\central\p\z\2004\10-2-04\1030\Sheets\2K98\DOT 2K98-Alt65-Profile-NB & SB.dgn

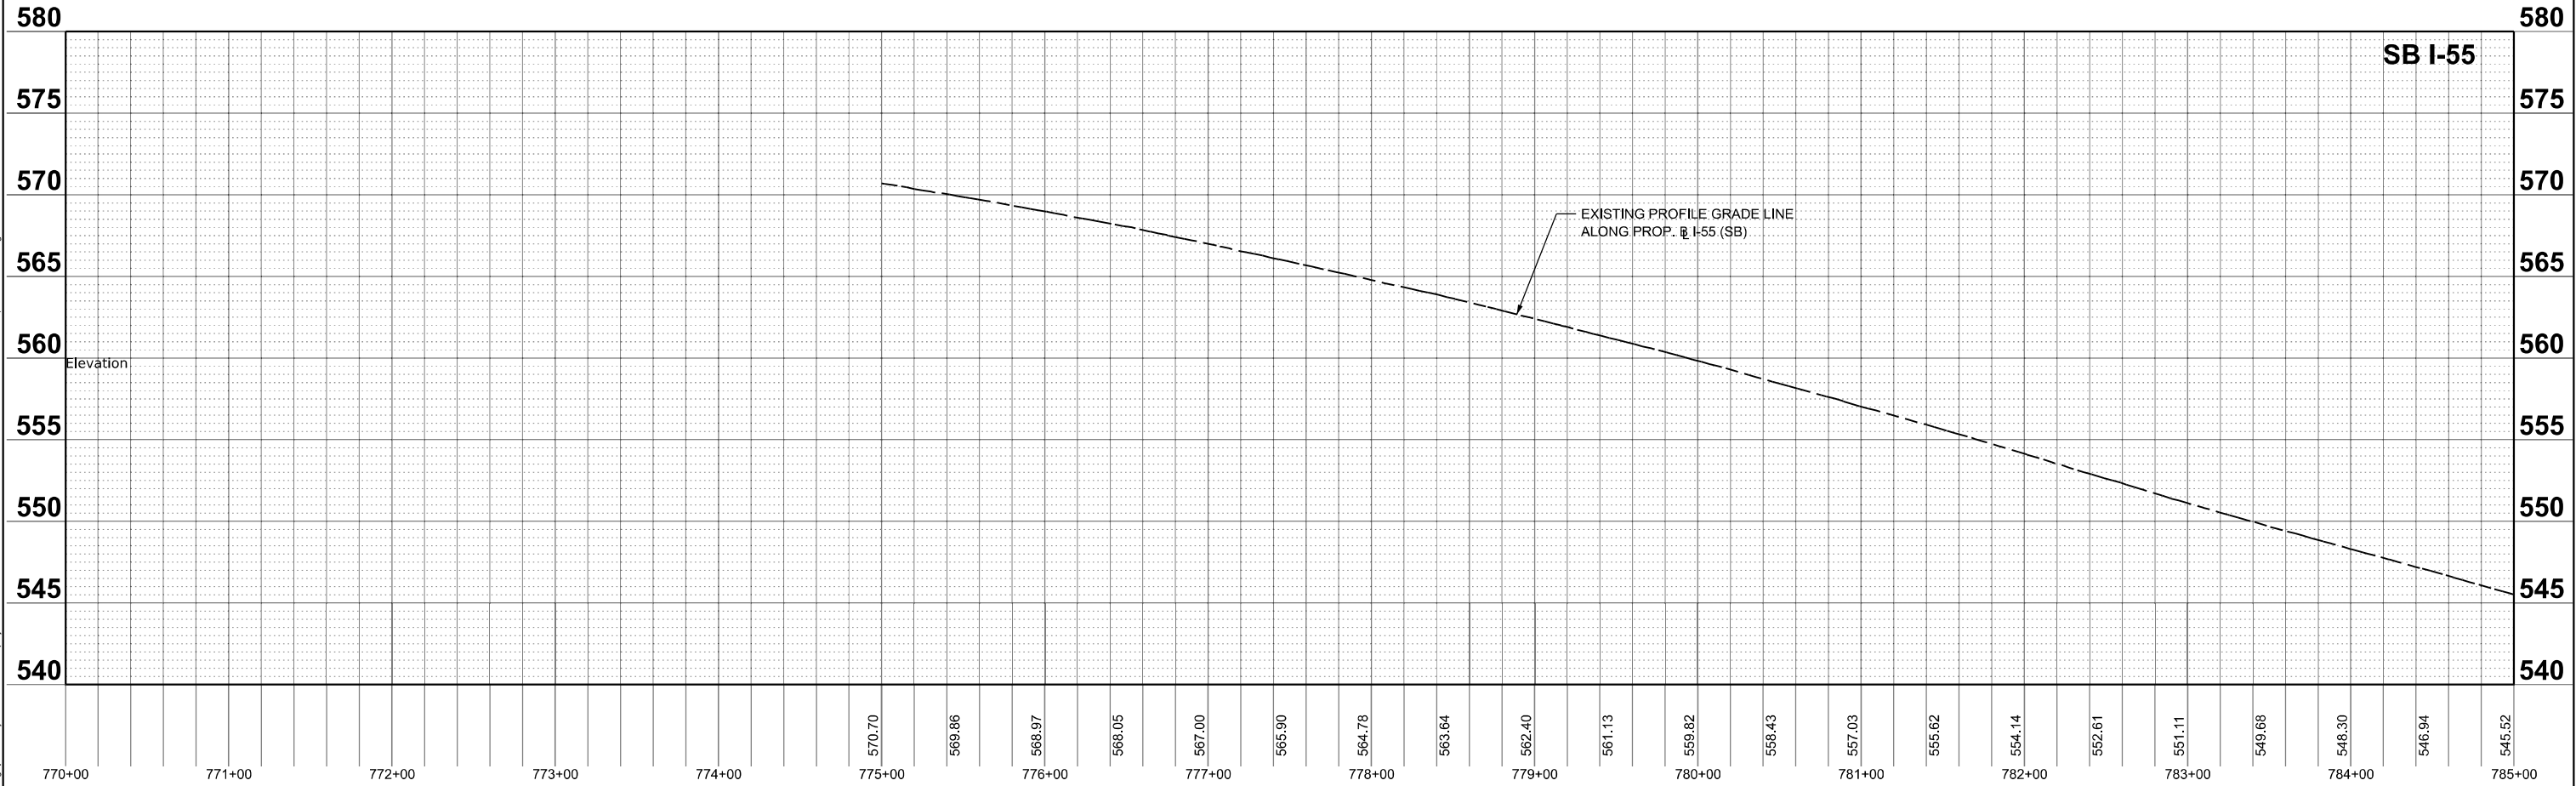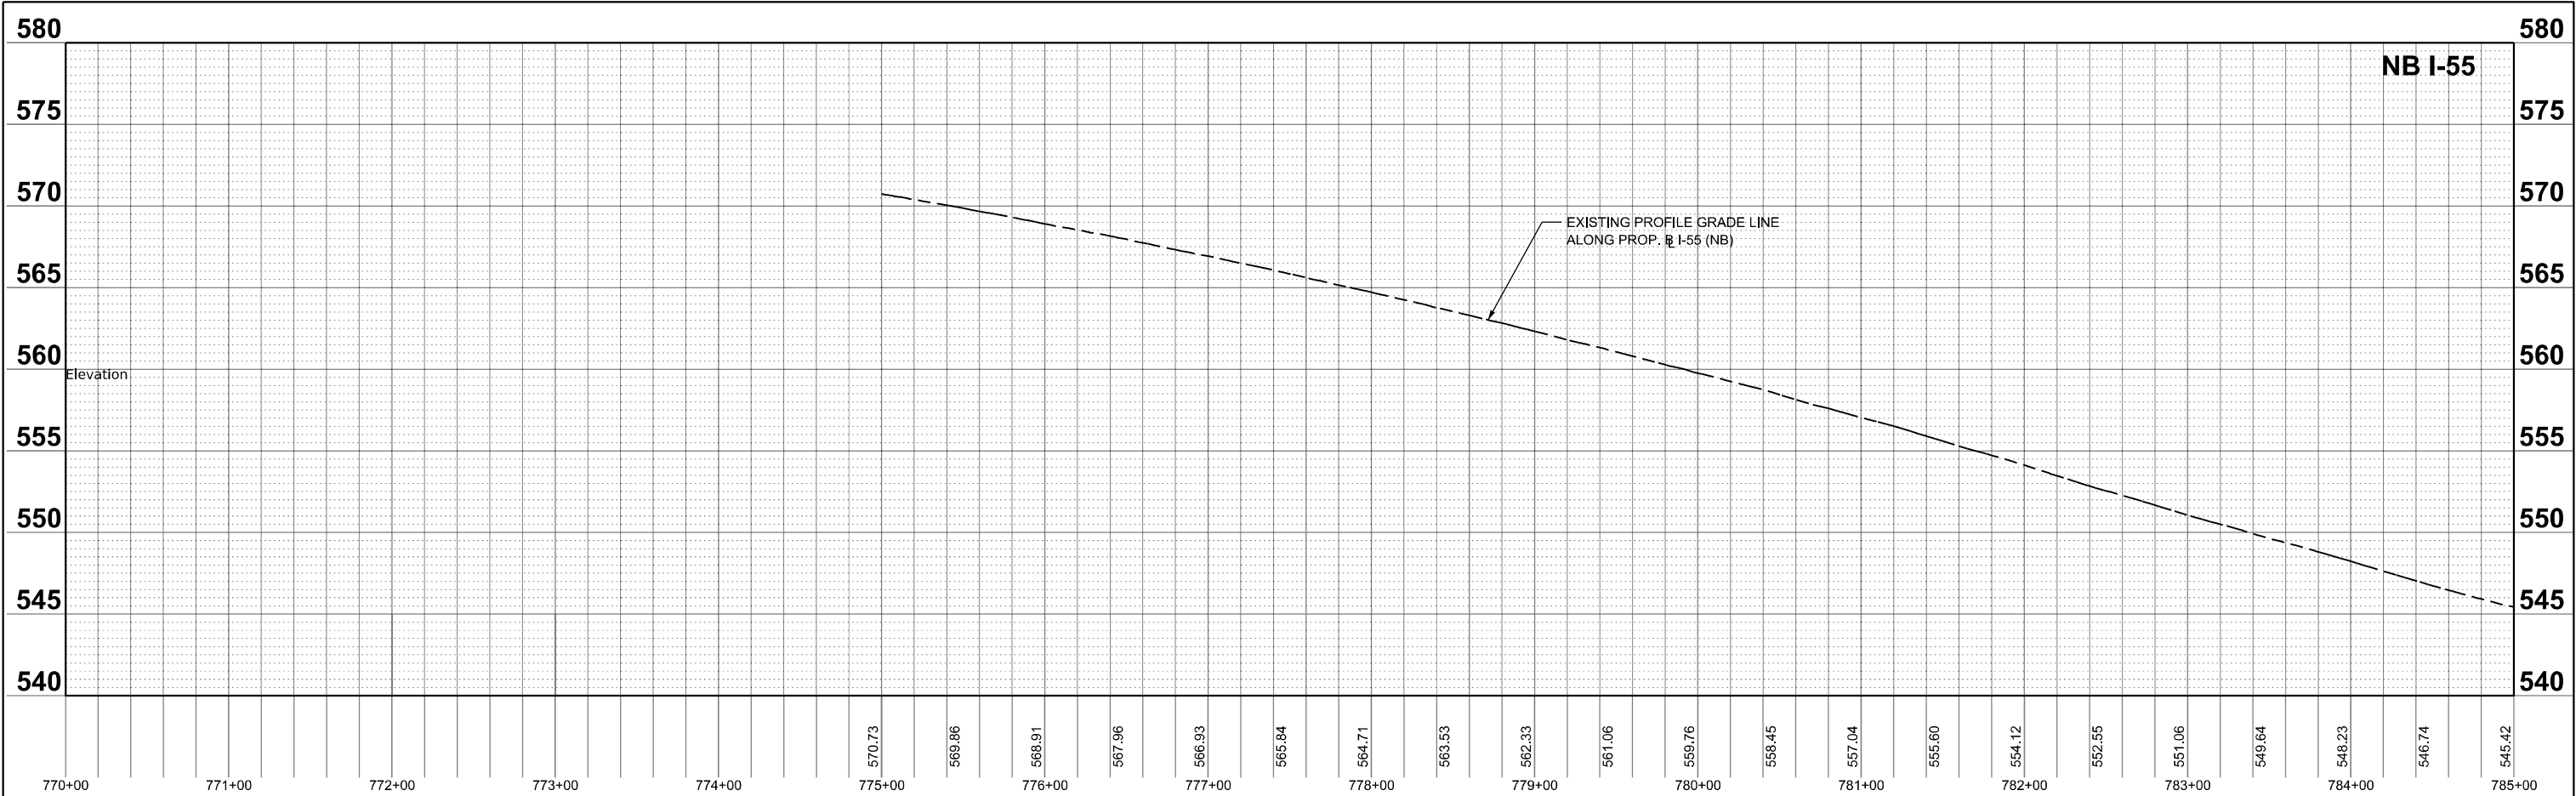



USER NAME = rheady	DESIGNED - VJR	REVISED -
	DRAWN - RAH	REVISED -
PLOT SCALE = 0.16666667 ' / in.	CHECKED - KLT	REVISED -
PLOT DATE = 3/25/2024	DATE - MARCH 2024	REVISED -

STATE OF ILLINOIS
DEPARTMENT OF TRANSPORTATION

FAI ROUTE 55 - INTERSTATE 55
PLAN AND PROFILE SHEETS

SCALE: 1" = 50' SHEET 2 OF SHEETS STA. 770+00 TO STA. 785+00

F.A.I. RTE.	SECTION	COUNTY	TOTAL SHEETS	SHEET NO.
55	(84-2BR-1) D, BY, BP, BRR	SANGAMON	139	20
CONTRACT NO. 72K98				
		ILLINOIS	FED. AID PROJECT	

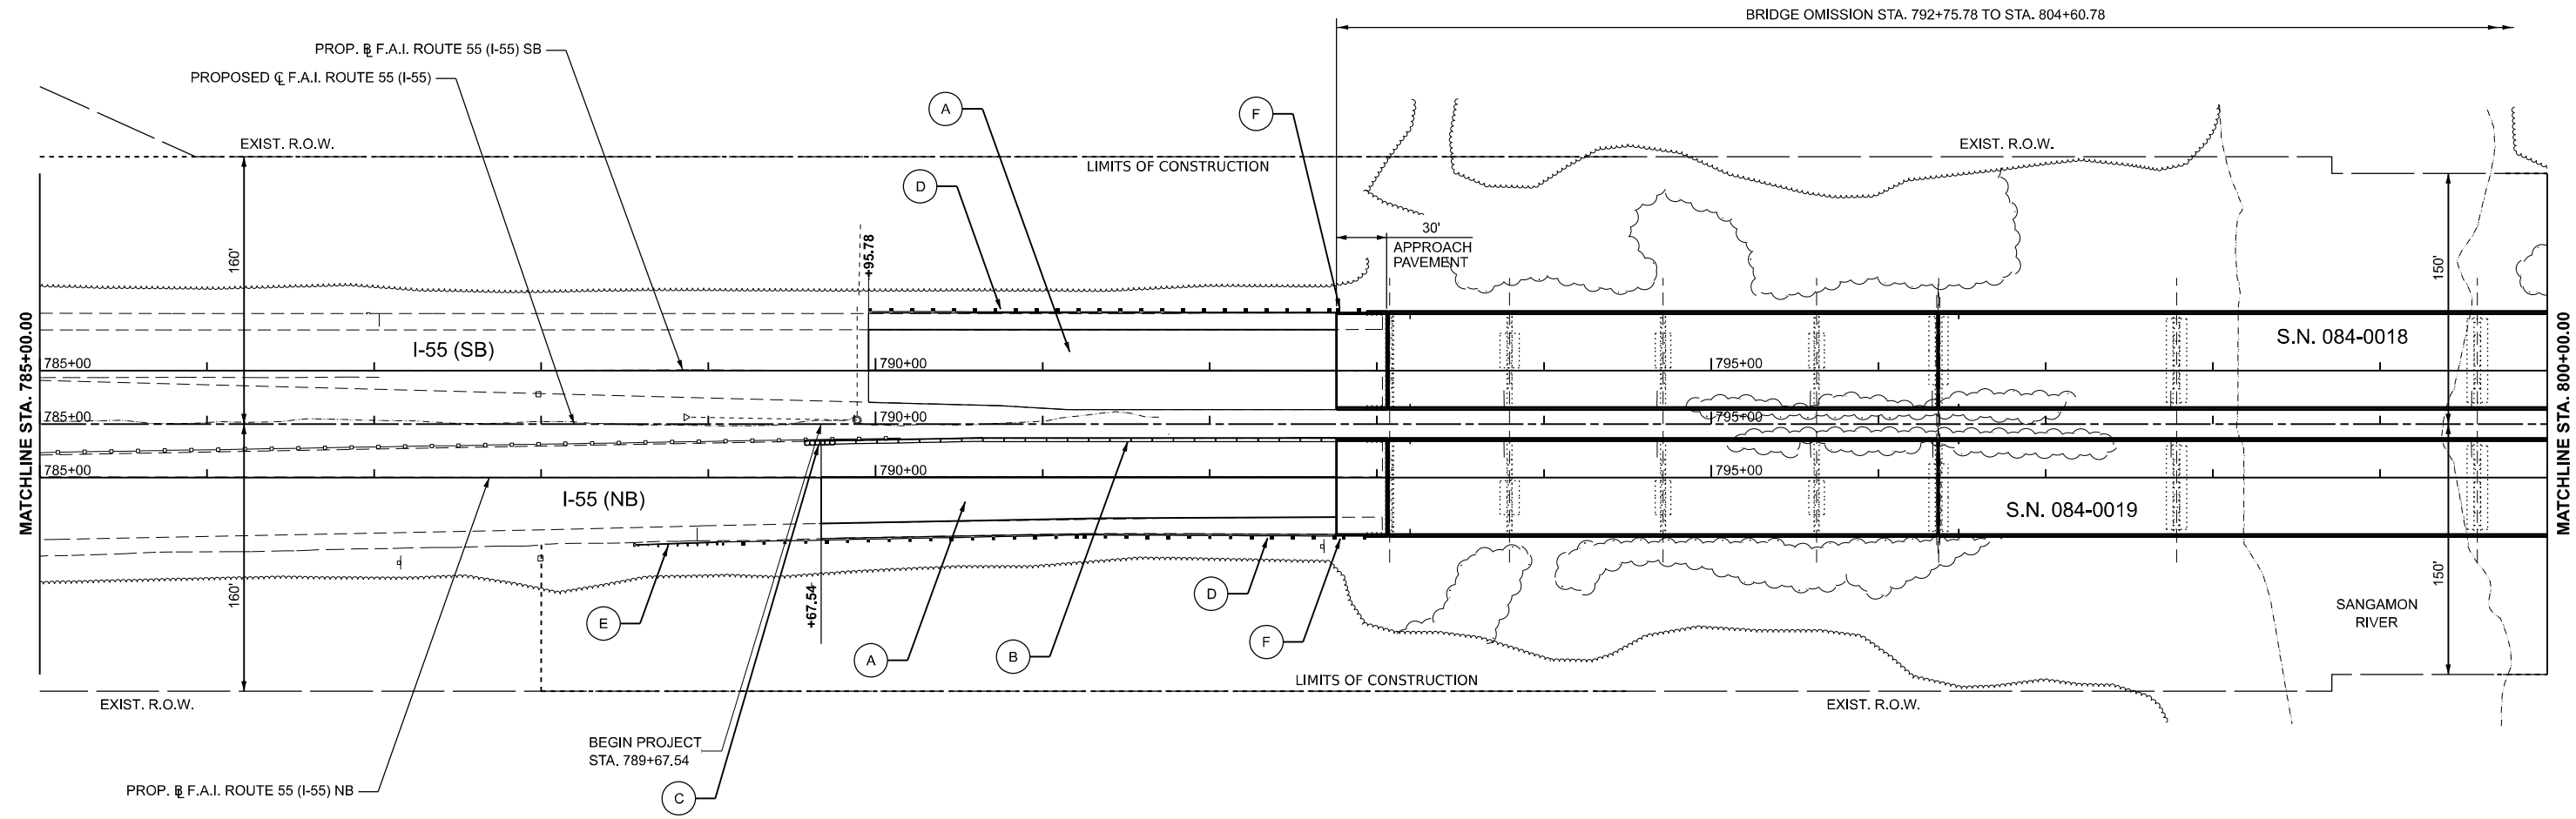
 


LEGEND	
(A)	HOT-MIX OVERLAY, (HMA SURFACE CSE, 2" HMA BINDER CSE, VAR. DEPTH)
(B)	TEMPORARY CONCRETE BARRIER (TO REMAIN PERMANENTLY)
(C)	IMPACT ATTENUATOR (FULLY REDIRECTIVE, NARROW), TEST LEVEL 3 (SPECIAL)
(D)	PROP. GUARDRAIL, TYPE A
(E)	TRAFFIC BARRIER TERMINAL, TYPE 1 (SPL) TANGENT
(F)	TRAFFIC BARRIER TERMINAL, TYPE 6

MODEL: PD_05_05-Plan02 (Sheet)
FILE NAME: p:\comeng\p05\05-Plan02\05-Plan02.dgn

STATE OF ILLINOIS DEPARTMENT OF TRANSPORTATION	FAI ROUTE 55 - INTERSTATE 55 PLAN AND PROFILE SHEETS			SCALE: 1" = 50'		SHEET 3 OF 8 SHEETS		STA. 785+00 TO STA. 800+00	
	USER NAME = rheady	DESIGNED - VJR	REVISED -	F.A.I. RTE.	SECTION	COUNTY	TOTAL SHEETS	SHEET NO.	
	PLOT SCALE = 0.16666667' / in.	DRAWN - RAH	REVISED -	55	(84-2BR-1) D, BY, BP, BRR	SANGAMON	139	21	
	PLOT DATE = 3/25/2024	CHECKED - KLT	REVISED -	CONTRACT NO. 72K98					
	DATE - MARCH 2024	REVISD -		ILLINOIS FED. AID PROJECT					

MODEL: P:\IL_NB_I-55-NRIS-Profile 2 (Sheet)
FILE NAME: p:\comp\p2\state\transport\design\fa\route55\Documents\DOT\2100410\4041030\Sheets\72K98\DOT 2K98-nb-I-55-nr-is-nb & SB.dgn

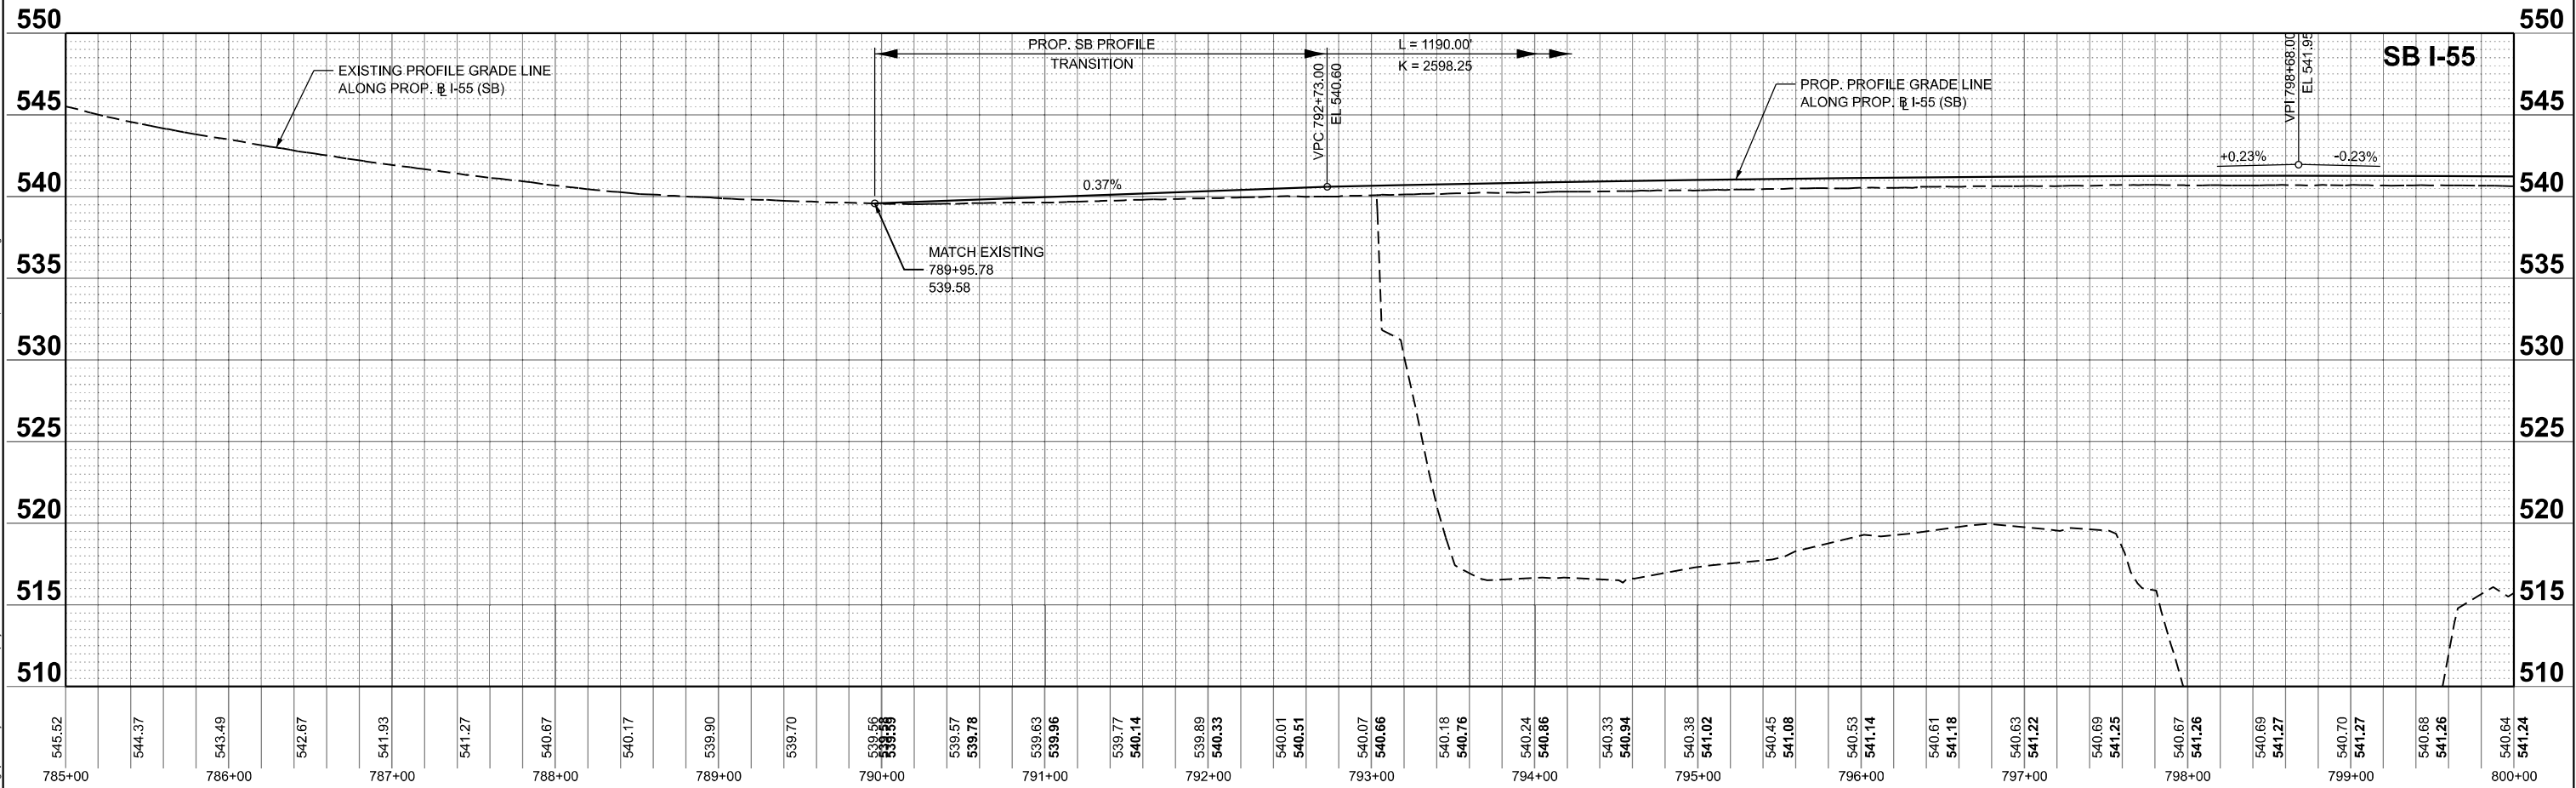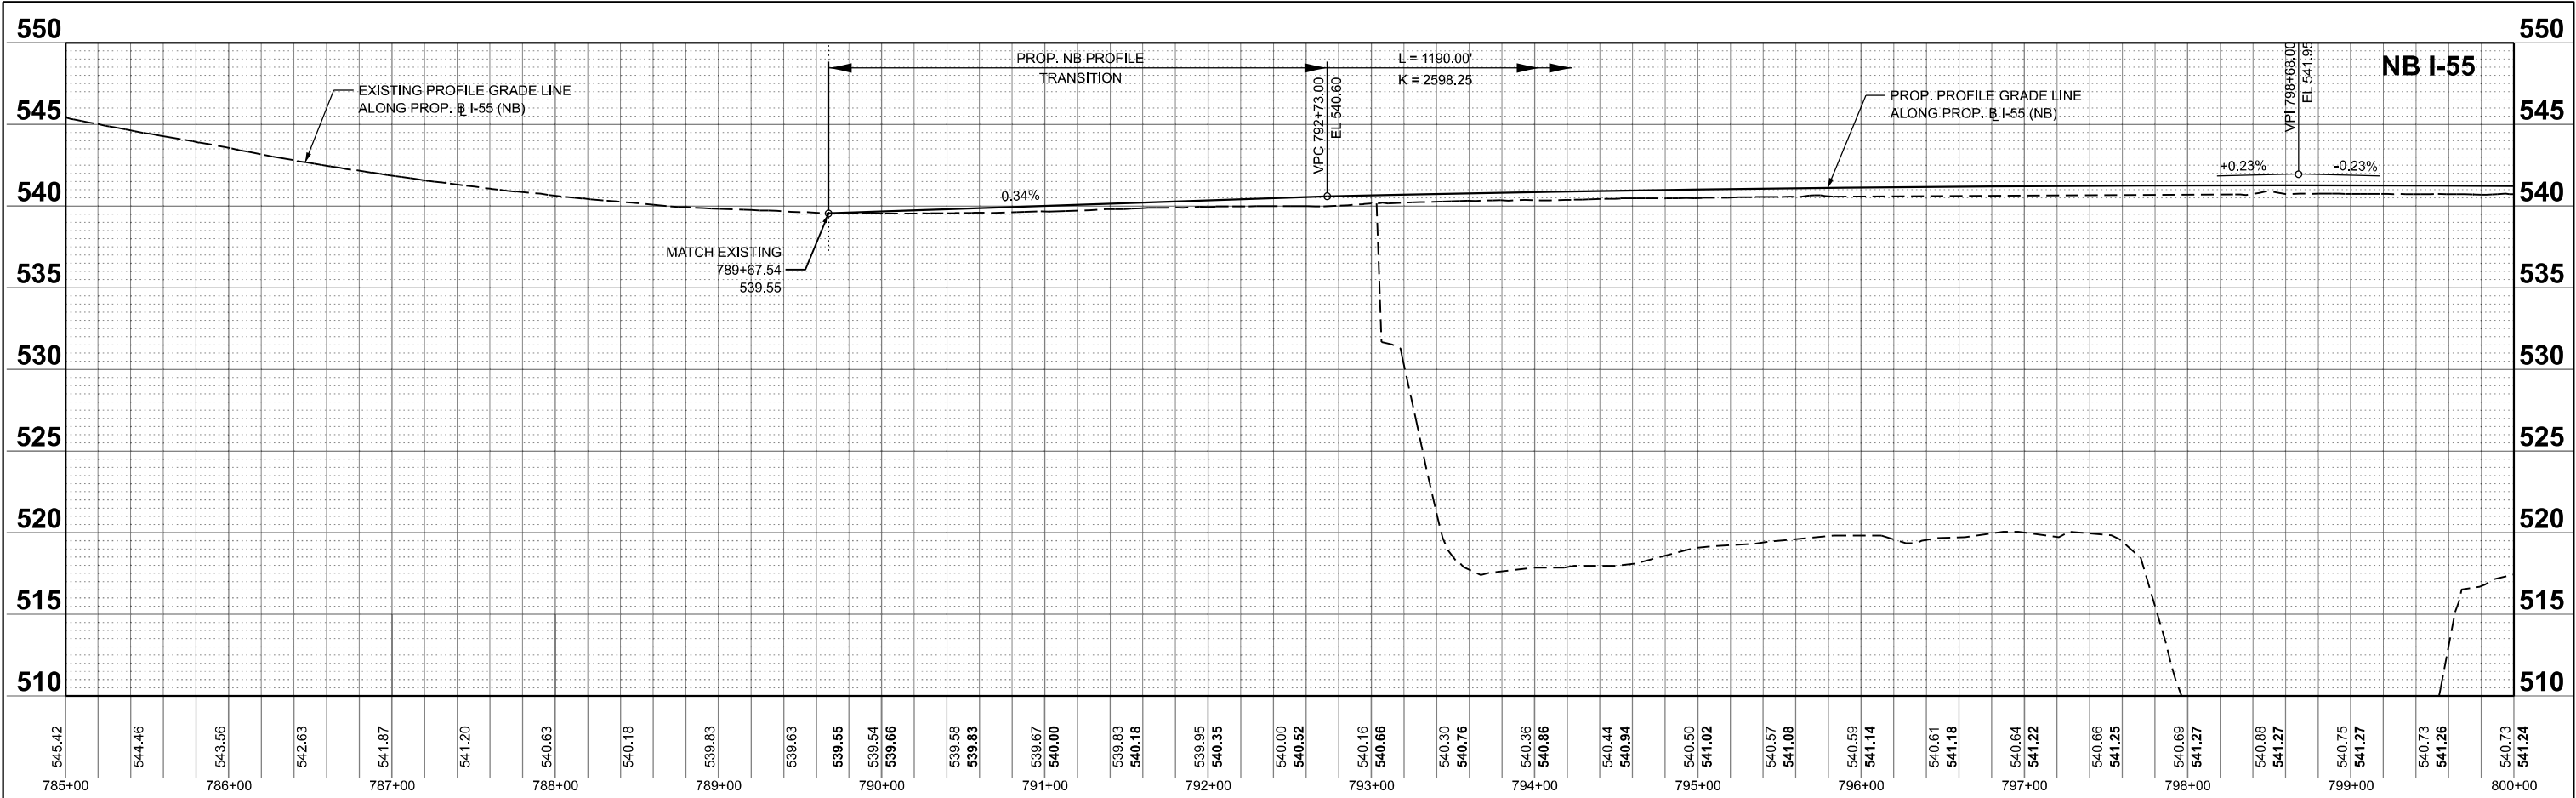


USER NAME	= rheady	DESIGNED	- VJR	REVISED	-
DRAWN	- RAH	REVISED	-		
PLOT SCALE	= 0.16666667' / in.	CHECKED	- KLT	REVISED	-
PLOT DATE	= 3/25/2024	DATE	- MARCH 2024	REVISED	-

STATE OF ILLINOIS
DEPARTMENT OF TRANSPORTATION

FAI ROUTE 55 - INTERSTATE 55
PLAN AND PROFILE SHEETS

SCALE: 1" = 50' SHEET 4 OF SHEETS STA. 785+00 TO STA. 800+00



F.A.I. RTE.	SECTION	COUNTY	TOTAL SHEETS	SHEET NO.
55	(84-2BR-1) D, BY, BP, BRR	SANGAMON	139	22
CONTRACT NO. 72K98				
ILLINOIS FED. AID PROJECT				

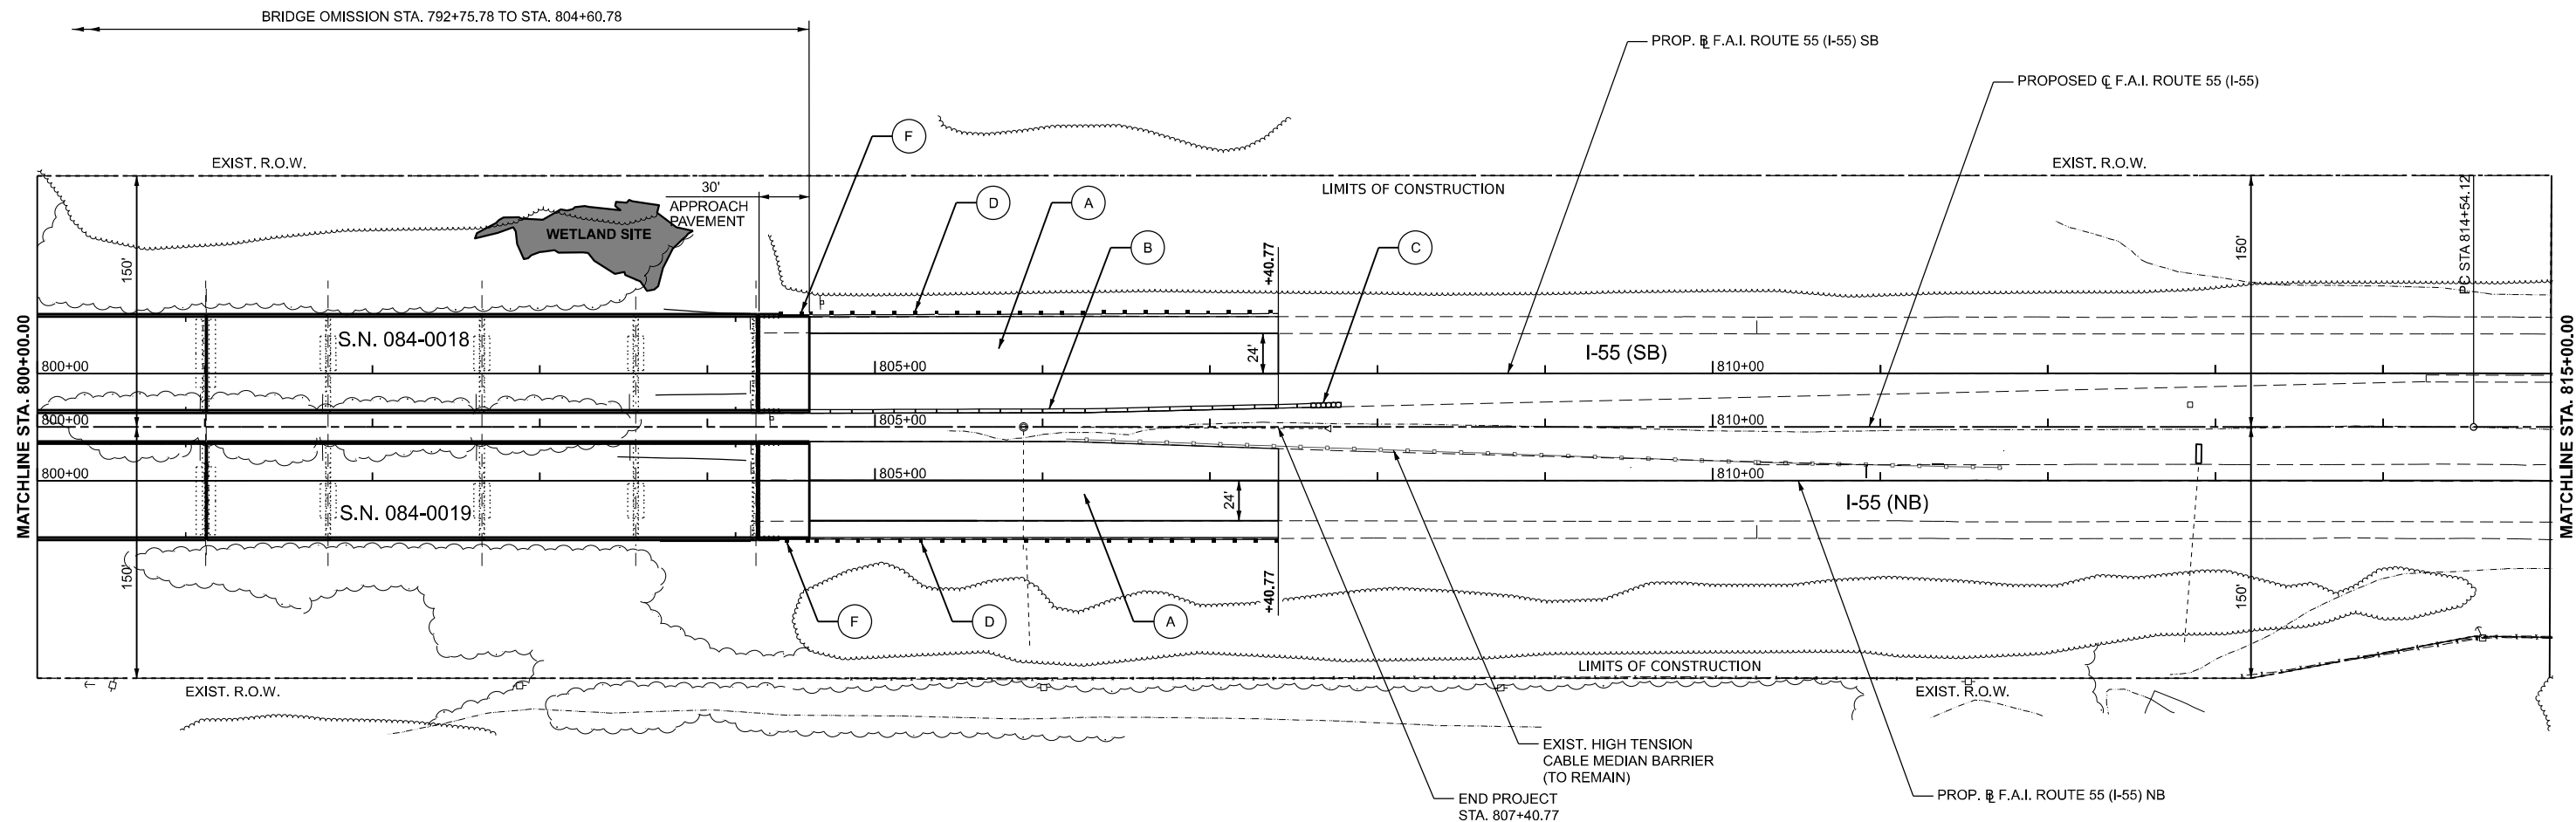

LEGEND

A	HOT-MIX OVERLAY, (HMA SURFACE CSE, 2" HMA BINDER CSE, VAR. DEPTH)
B	TEMPORARY CONCRETE BARRIER (TO REMAIN PERMANENTLY)
C	IMPACT ATTENUATOR (FULLY REDIRECTIVE, NARROW), TEST LEVEL 3 (SPECIAL)
D	PROP. GUARDRAIL, TYPE A
E	TRAFFIC BARRIER TERMINAL, TYPE 1 (SPL) TANGENT
F	TRAFFIC BARRIER TERMINAL, TYPE 6

F.A.I. RTE.	SECTION	COUNTY	TOTAL SHEETS	SHEET NO.
55	(84-2BR-1) D, BY, BP, BRR	SANGAMON	139	23
		CONTRACT NO. 72K98		
ILLINOIS		FED. AID PROJECT		

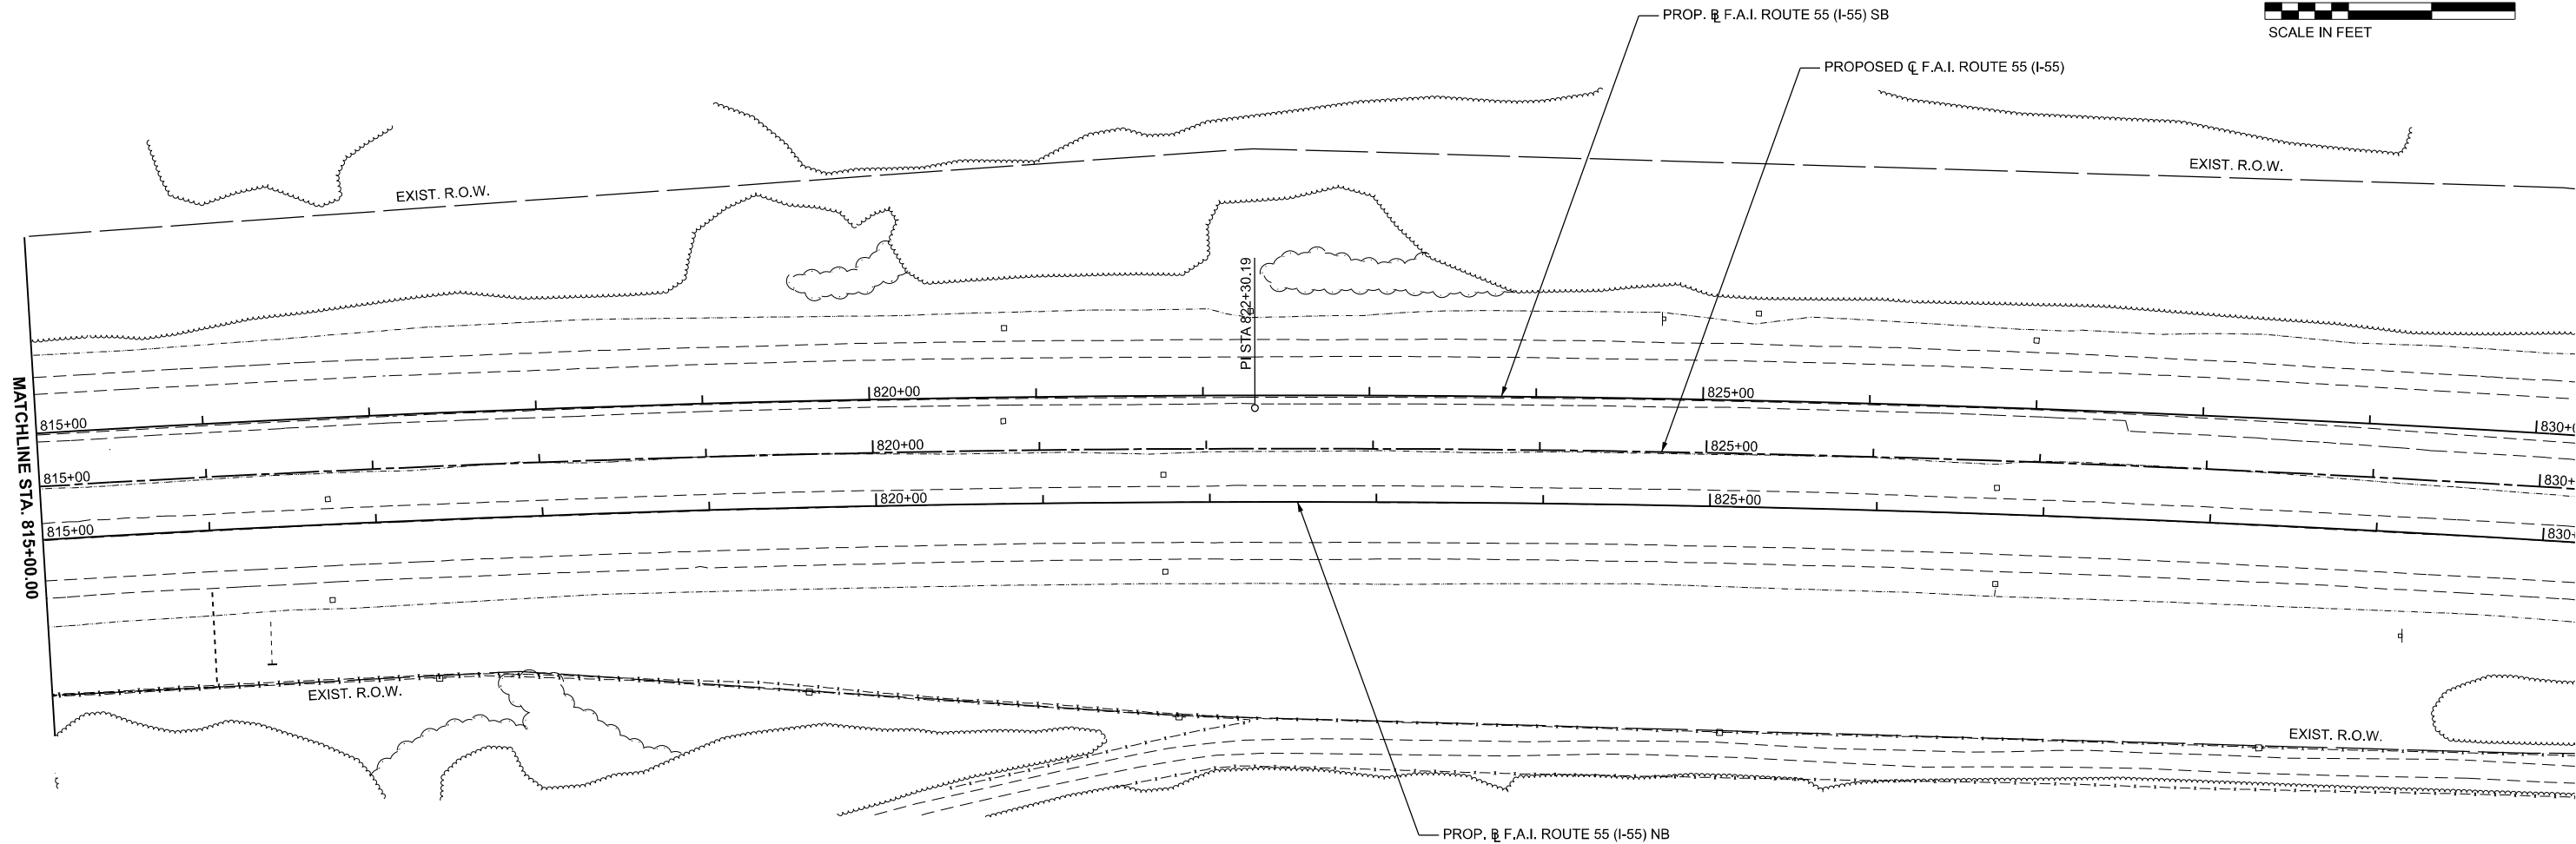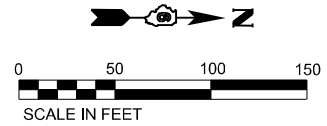

PR CURVE C F.A.I. 55
PI STA = 822+30.19
 $\Delta = 07^{\circ}12'51''$ (RT)
 $D = 00^{\circ}27'55''$
 $R = 12,310.76'$
 $T = 776.07'$
 $L = 1550.09$
 $E = 24.44'$
 $e = N.C.$
 $TR = N/A$
 $SE\ RUN = N/A$
 $PC\ STA = 814+54.12$
 $PT\ STA = 830+04.20$

LEGEND					
(A)	HOT-MIX OVERLAY, (HMA SURFACE CSE, 2" HMA BINDER CSE, VAR. DEPTH)				
(B)	TEMPORARY CONCRETE BARRIER (TO REMAIN PERMANENTLY)				
(C)	IMPACT ATTENUATOR (FULLY REDIRECTIVE, NARROW), TEST LEVEL 3 (SPECIAL)				
(D)	PROP. GUARDRAIL, TYPE A				
(E)	TRAFFIC BARRIER TERMINAL, TYPE 1 (SPL) TANGENT				
(F)	TRAFFIC BARRIER TERMINAL, TYPE 6				

MODEL: PR_05_105-Plan-01 (Sheet)
FILE NAME: pr_05_105-Plan-01.dgn

USER NAME	= rheady	DESIGNED -	VJR	REVISED -	
		DRAWN -	RAH	REVISED -	
PLOT SCALE	= 0.16666667' / in.	CHECKED -	KLT	REVISED -	
PLOT DATE	= 3/25/2024	DATE	= MARCH 2024	REVISED -	



STATE OF ILLINOIS
DEPARTMENT OF TRANSPORTATION

FAI ROUTE 55 - INTERSTATE 55
PLAN AND PROFILE SHEETS

SCALE: 1" = 50' SHEET 7 OF SHEETS STA. 815+00 TO STA. 830+00

F.A.I. RTE.	SECTION	COUNTY	TOTAL SHEETS	SHEET NO.
55	(84-2BR-1) D, BY, BP, BRR	SANGAMON	139	25
CONTRACT NO. 72K98				
ILLINOIS FED. AID PROJECT				

MODEL: P:\RIS_NB_NBR65-Profile_1 (Sheet)
FILE NAME: p:\working\p\central\p\z\central\DOT\2100410\4041030\Sheets\2K98\DOT 2K98-nb-Profile-NB & SB.dgn

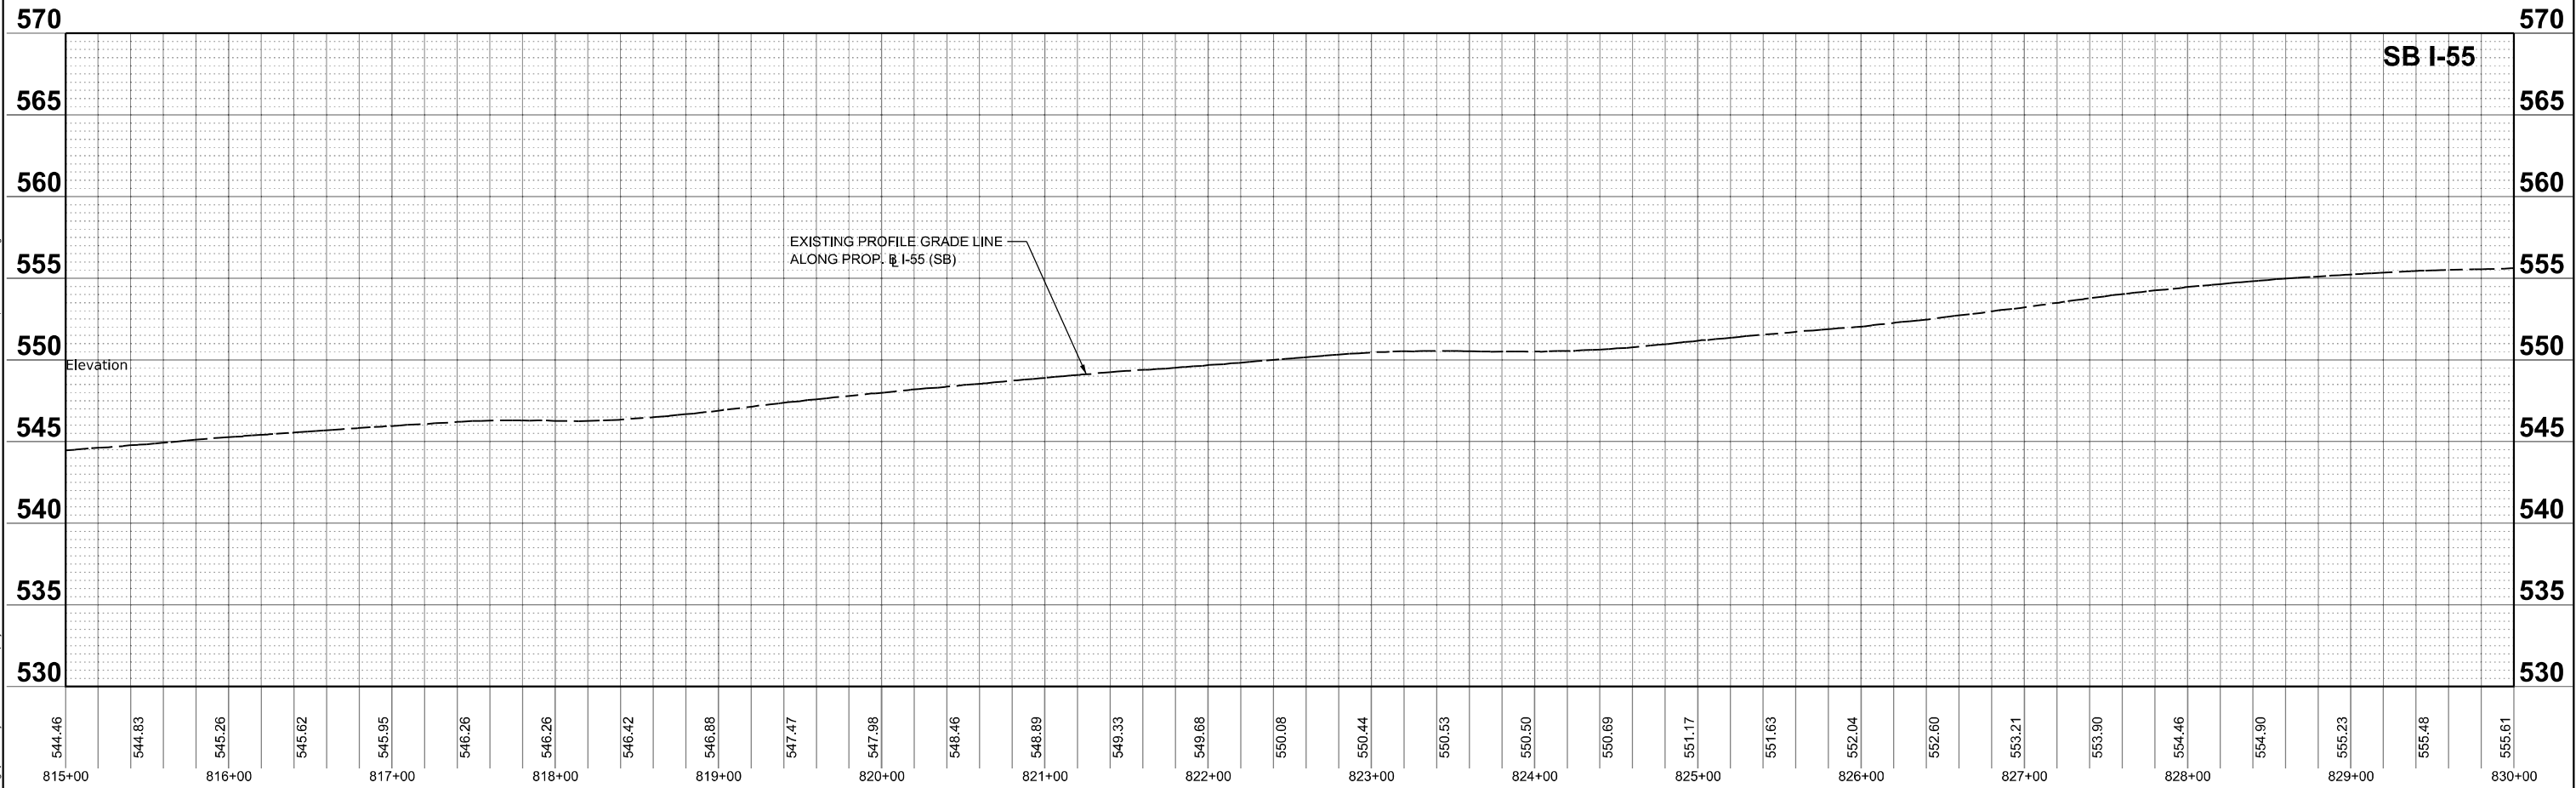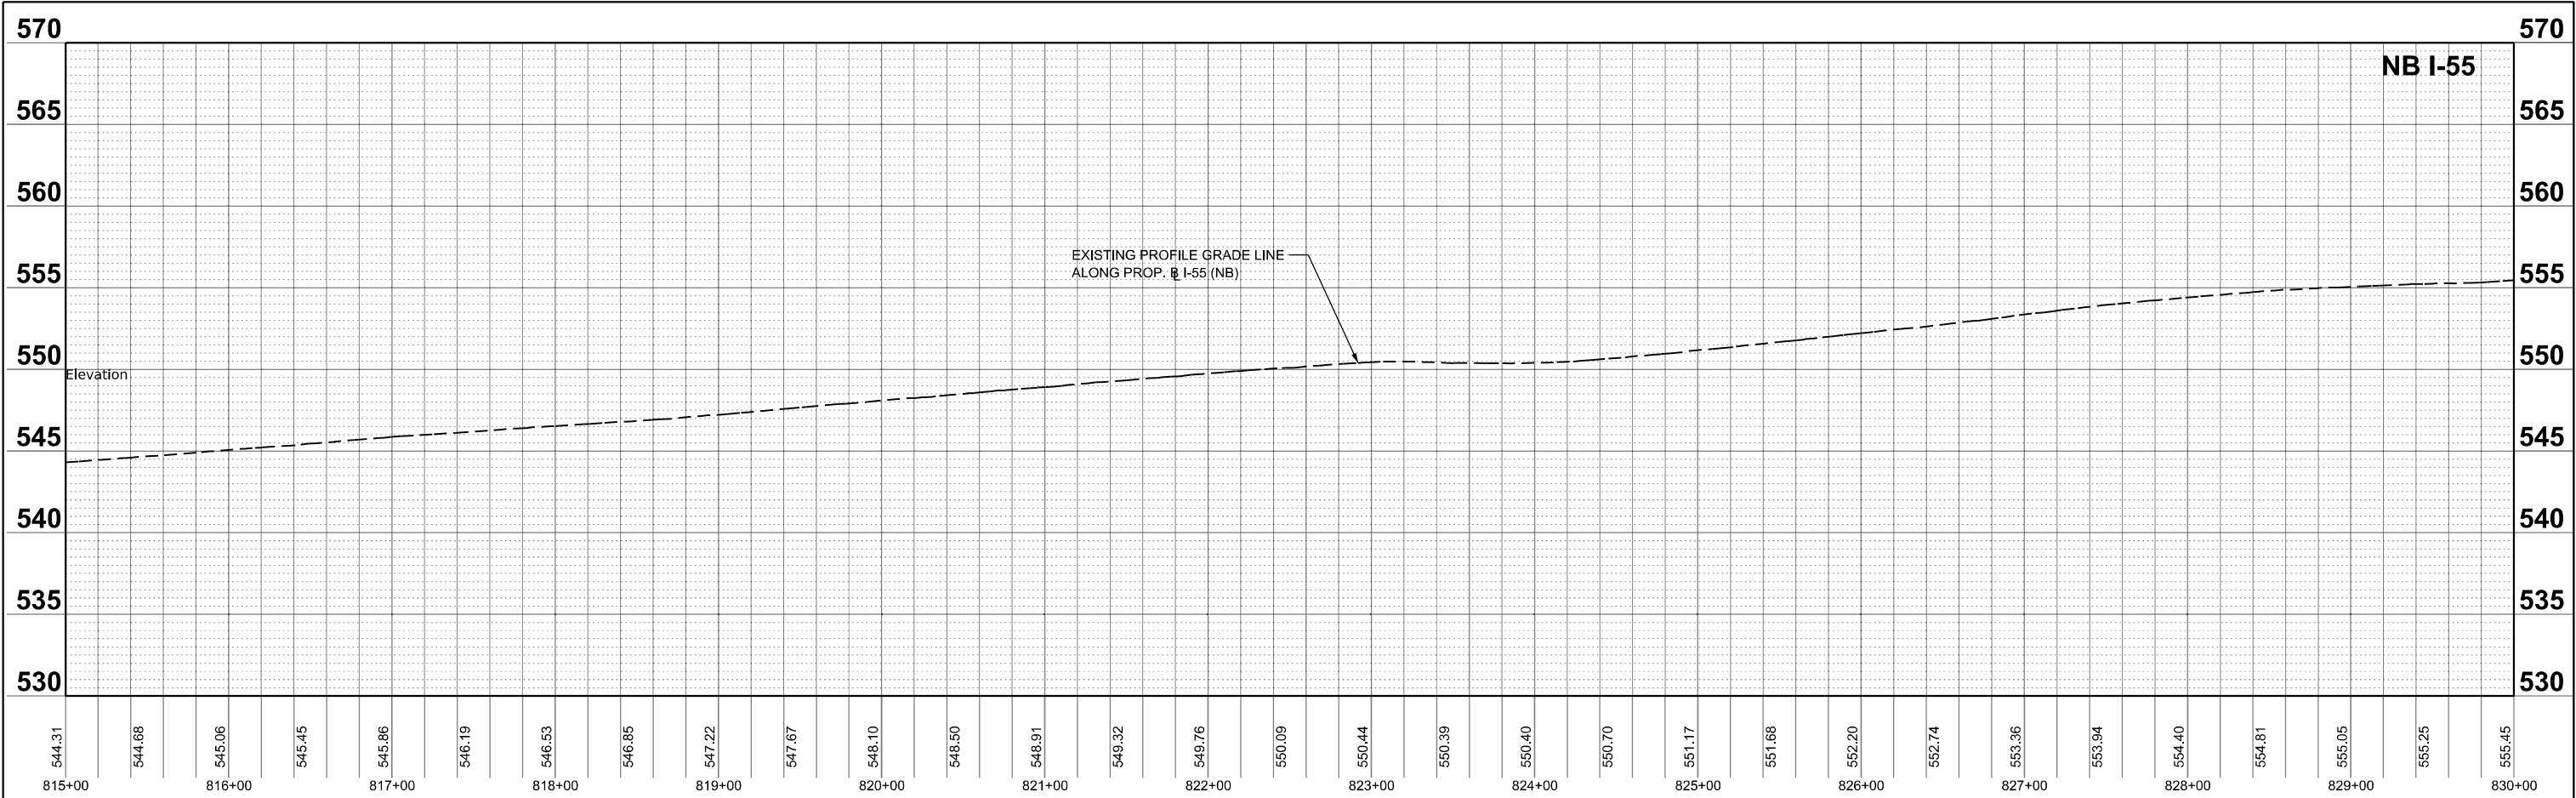

USER NAME	= rheady	DESIGNED -	VJR	REVISED -	
		DRAWN -	RAH	REVISED -	
PLOT SCALE	= 0.16666667 ' / in.	CHECKED -	KLT	REVISED -	
PLOT DATE	= 3/25/2024	DATE -	MARCH 2024	REVISED -	

STATE OF ILLINOIS
DEPARTMENT OF TRANSPORTATION

FAI ROUTE 55 - INTERSTATE 55 PLAN AND PROFILE SHEETS			
SCALE: 1" = 50'	SHEET 8	OF SHEETS	STA. 815+00 TO STA. 830+00

F.A.I. RTE.	SECTION	COUNTY	TOTAL SHEETS	SHEET NO.
55	(84-2BR-1) D, BY, BP, BRR	SANGAMON	139	26
CONTRACT NO. 72K98				
		ILLINOIS	FED. AID PROJECT	

TRAFFIC CONTROL GENERAL NOTES

1.

THE TRAFFIC CONTROL PLANS SHALL SERVE AS A GUIDE FOR THE SAFE DIVERSION OF TRAFFIC DURING EXECUTION OF THIS CONTRACT. HOWEVER, THE CONTRACTOR MAY MODIFY THE TRAFFIC CONTROL PLANS TO MEET CONSTRUCTION NEEDS BUT NOT AT THE EXPENSE OF PUBLIC SAFETY OR CONVENIENCE. ANY CHANGES TO THE TRAFFIC CONTROL PLANS SHALL BE SUBMITTED TO THE ENGINEER FOR APPROVAL.
2.

ALL EXISTING PAVEMENT MARKINGS IN CONFLICT WITH THE TRAFFIC CONTROL STRIPING SHALL BE REMOVED. THIS WORK WILL BE PAID FOR AT THE CONTRACT UNIT PRICE PER SQUARE FOOT TO "PAVEMENT MARKING REMOVAL - WATER BLASTING".
3.

ALL EXISTING REFLECTIVE PAVEMENT MARKING REFLECTOR IN CONFLICT WITH THE TRAFFIC CONTROL STRIPING SHALL BE REMOVED OUT OF EXISTING CASTINGS LOCATED IN THE PAVEMENT, THIS WORK WILL BE PAID FOR AT THE CONTRACT UNIT PRICE FOR "RAISED REFLECTIVE PAVEMENT MARKER, REFLECTOR REMOVAL".
4.

THE CONTRACTOR SHALL REMOVE ALL TEMPORARY PAVEMENT MARKING WHICH CONFLICTS WITH THE NEXT STAGE OR FINAL STRIPING.
5.

ALL TRAFFIC CONTROL DEVICES USED FOR TRAFFIC CONTROL, AS DETAILED ON THE PLANS, OR HIGHWAY STANDARD SHALL BE REFLECTORIZED PRIOR TO INSTALLATION AND CLEANED AS SPECIFIED IN THE TRAFFIC CONTROL SPECIAL PROVISIONS OR AS DIRECTED BY THE ENGINEER.
6.

ALL EXISTING SIGNS WITHIN THE LIMITS OF TRAFFIC CONTROL WHICH ARE OBSCURED BY OR OTHERWISE INTERFERED WITH BY THE CONSTRUCTION OPERATIONS OR DESIGNATED TRAFFIC CONTROL, SHALL BE COVERED OR REMOVED BY THE CONTRACTOR UNLESS SPECIFIED IN THE PLANS OR WHEN DIRECTED BY THE ENGINEER. THIS WORK SHALL BE IN ACCORDANCE WITH ARTICLE 107.25 OF THE IDOT STANDARD SPECIFICATIONS.
7.

THE CONTRACTOR SHALL PLACE CHANGEABLE MESSAGE SIGNS IN ADVANCE OF THE WORK AREA FOR NORTHBOUND AND SOUTHBOUND I-55 WORK AS WELL AS AT LOCATIONS DESCRIBED IN THE PROJECT SPECIAL PROVISIONS. THIS WORK SHALL BE PAID FOR AT THE CONTRACT UNIT PRICE PER CALENDAR DAY FOR "CHANGEABLE MESSAGE SIGN", OTHER TEMPORARY SIGNS SHALL BE INCIDENTAL TO THE APPLICABLE TRAFFIC CONTROL STANDARD.
8.

FOR ADDITIONAL BRIDGE CONSTRUCTION STAGING INFORMATION, SEE STRUCTURAL PLANS.
9.

THE CONTRACTOR SHALL CONTACT THE DISTRICT 6 TRAFFIC CONTROL SECTION OF THE BUREAU OF OPERAIOTNS AT (217) 785-5306 AT LEAST 21 DAYS PRIOR TO IMPLEMENTING PRESTAGE TRAFFIC CONTROL AND A MINIMUM OF 48 HOURS PRIOR TO A SWITCH IN TRAFFIC STAGING.

SUGGESTED SEQUENCE OF CONSTRUCTION

PRESTAGE

1.

INSTALL CHANGEABLE MESSAGE SIGN NORTH AND SOUTH OF PROJECT LIMITS ON I-55 IN ACCORDANCE WITH THE SPECIAL PROVISIONS AND AS DIRECTED BY THE ENGINEER, THE CHANGEABLE MESSAGE SIGN SHALL REMAIN IN PLACE FOR THE DURATION OF STAGES 1 AND 2.
2.

THE CONTRACTOR SHALL PLACE ALL SIGNAGE AND DEVICES PRIOR TO BEGINNING ANY PRESTAGE CONSTRUCTION IN ACCORDANCE WITH IDOT STANDARDS 701400, 71401, 701411, 701428 AND AS DETAILED IN THE PLANS OR AS DIRECTED BY THE ENGINEER.
3.

CONTRACTOR SHALL COORDINATE REMOVAL OF TEMPORARY CONCRETE BARRIER AND IMPACT ATTENUATORS REMAINING FROM PREVIOUS CONTRACT AS INDICATED IN THE PROJECT SPECIAL PROVISIONS.

STAGE 1

1.

THE CONTRACTOR SHALL MAKE ALL ADJUSTMENTS TO PRESTAGE SIGNAGE AND TRAFFIC CONTROL DEVICES, SUCH AS ERECTING THE TEMPORARY CONCRETE BARRIER AND TEMPORARY IMPACT ATTENUATORS AS REQUIRED PRIOR TO BEGINNING STAGE I CONSTRUCTION. PLACEMENT OF ALL SIGNAGE AND TRAFFIC CONTROL DEVICES PRIOR TO STAGE I CONSTRUCTION SHALL BE IN ACCORDANCE WITH IDOT STANDARDS 701400, 701402, 701411, 701428 AND AS DETAILED IN THE PLANS OR DIRECTED BY THE ENGINEER.
2.

THE INSIDE NORTHBOUND AND SOUTHBOUND LANE AND INSIDE SHOULDERS WILL BE CLOSED DURING STAGE I SHIFT TRAFFIC TO OUTSIDE LANE AND SHOULDERS TO ALLOW FOR CONSTRUCTION OF THE BRIDGE WIDENING AND HMA OVERLAY FOR PAVEMENT PROFILE TRANSITIONS.
3.

REFER TO CONSTRUCTION DETAILS SHEET FOR INTERIM STAGE RAMP PAVING DETAIL.

STAGE 2


1.

THE CONTRACTOR SHALL PLACE ALL SIGNAGE AND DEVICES INCLUDING ADJUSTMENTS TO TEMPORARY CONCRETE BARRIERS AND IMPACT ATTENUATORS PRIOR TO BEGINNING STAGE 2 CONSTRUCTION, IN ACCORDANCE WITH IDOT STANDARDS 701400, 701402, 701411, 701428 AND AS DETAILED IN THE PLANS OR DIRECTED BY THE ENGINEER.
2.

THE OUTSIDE SOUTHBOUND LANE AND SHOULDER WILL BE CLOSED AND TRAFFIC SHIFTED ONTO THE EXISTING PAVEMENT WIDENING AND COMPLETED EAST PORTION OF THE BRIDGES DURING STAGE 2 TO ALLOW FOR CONSTRUCTION OF THE WEST PORTION OF THE BRIDGE AND AND HMA OVERLAY FOR PAVEMENT PROFILE TRANSITIONS AND PROPOSED GUARDRAIL.


MODEL: Sig Notes01 (Sheet)
FILE NAME: p:\concomp\p\c_bentley.com\concomp\projects\Documents\DOT\2100410\2100410300\Sheets\72K98\T-Relaying notes.dgn

CMT License No. 186-000613 Copyright CMT, Inc.	USER NAME = rheady	DESIGNED - VJR	REVISED -	STATE OF ILLINOIS DEPARTMENT OF TRANSPORTATION	FAI ROUTE 55 - INTERSTATE 55 TRAFFIC CONTROL GENERAL NOTES					F.A.I. RTE.	SECTION	COUNTY	TOTAL SHEETS	SHEET NO.
		DRAWN - RAH	REVISED -							55	(84-2BR-1) D, BY, BP, BRR	SANGAMON	139	27
	PLOT SCALE = 0.16666667" / in.	CHECKED - KLT	REVISED -		CONTRACT NO. 72K98									
	PLOT DATE = 3/28/2024	DATE - MARCH 2024	REVISED -		SCALE:	SHEET	OF	SHEETS	STA.	TO STA.		ILLINOIS	FED. AID PROJECT	

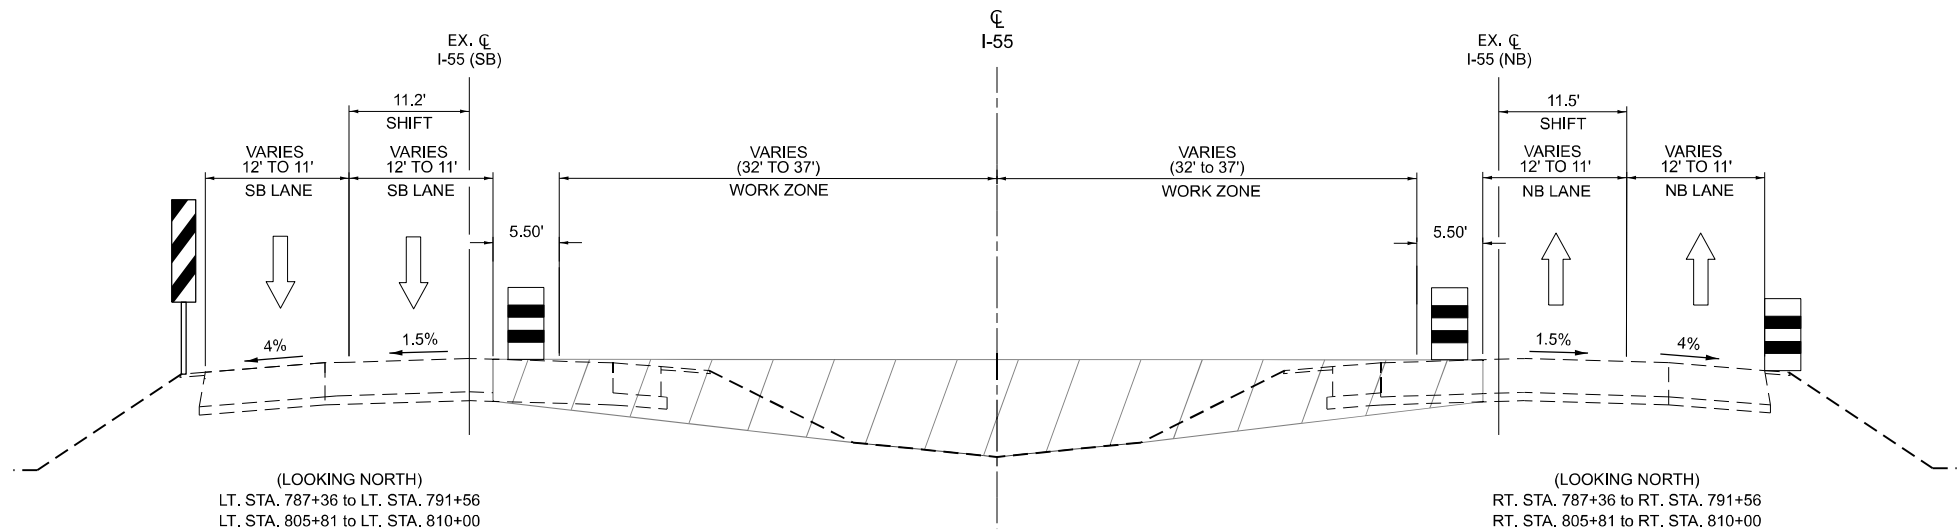

F.A.I. 55 (I-55) STAGING 1 SECTION - NO. 1

BRIDGE OMISSION FROM STA. 792+75 to STA. 804+61 (SEE BRIDGE STAGING)

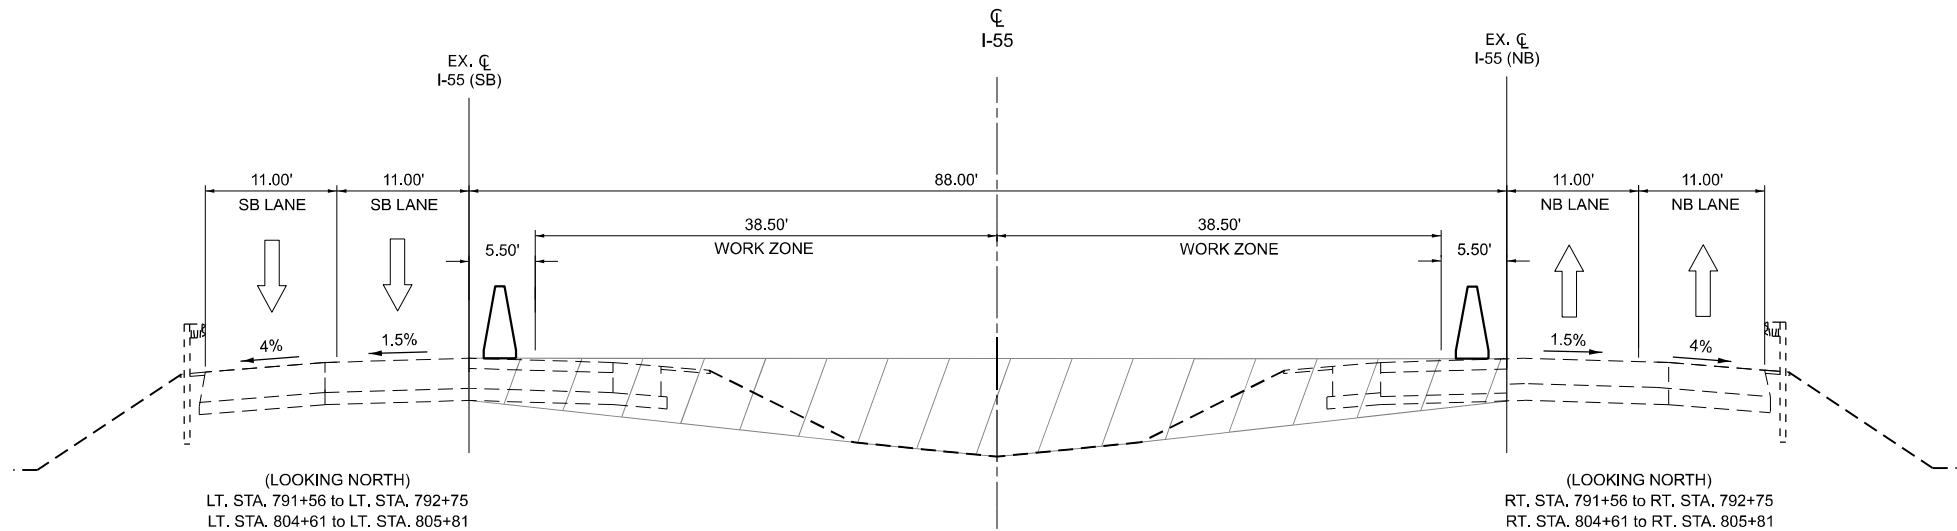


F.A.I. 55 (I-55) STAGING 1 SECTION - NO. 2

NOTE:
IN ALL LOCATIONS WHERE TRAFFIC CONTROL IS REQUIRED, IF A PAVED SURFACE IS NOT AVAILABLE, VERTICAL PANELS AT 25' CENTERS SHOULD BE USED IN LIEU OF DRUMS.

MODEL: NOT STAGE TYPE: [Sheet]
FILE NAME: p:\projects\connect-projects\Documents\DOT\21004103\00\Sheets\72K98\DOT\21004103-00\Sheets\72K98\DOT\21004103-00\TypicalSection-staging1.dgn

	USER NAME	= rheady	DESIGNED	-	STATE OF ILLINOIS DEPARTMENT OF TRANSPORTATION	MAINTENANCE OF TRAFFIC - STAGE I TYPICAL SECTION			F.A.I. RTE.	SECTION	COUNTY	TOTAL SHEETS	SHEET NO.		
			DRAWN	-					REVISED	-	I-55	(84-2BR-1)D,BY,BP,BRR	SANGAMON	139	28
	PLOT SCALE	= 0.16666667 ' / in.	CHECKED	-					REVISED	-	CONTRACT NO. 72K98				
	PLOT DATE	= 3/25/2024	DATE	-					REVISED	-	ILLINOIS FED. AID PROJECT				
	SCALE:		SHEET 1 OF 1 SHEETS						STA. ____+____ TO STA. ____+____						

MODEL: PD_155_Plan 1 [Sheet]
FILE NAME: p:\working\p155\county\connect\connect\projects\documents\DOT\21004\10-4-04\1030\Sheets\72K98\DOT 2K98\ch\ch.dgn

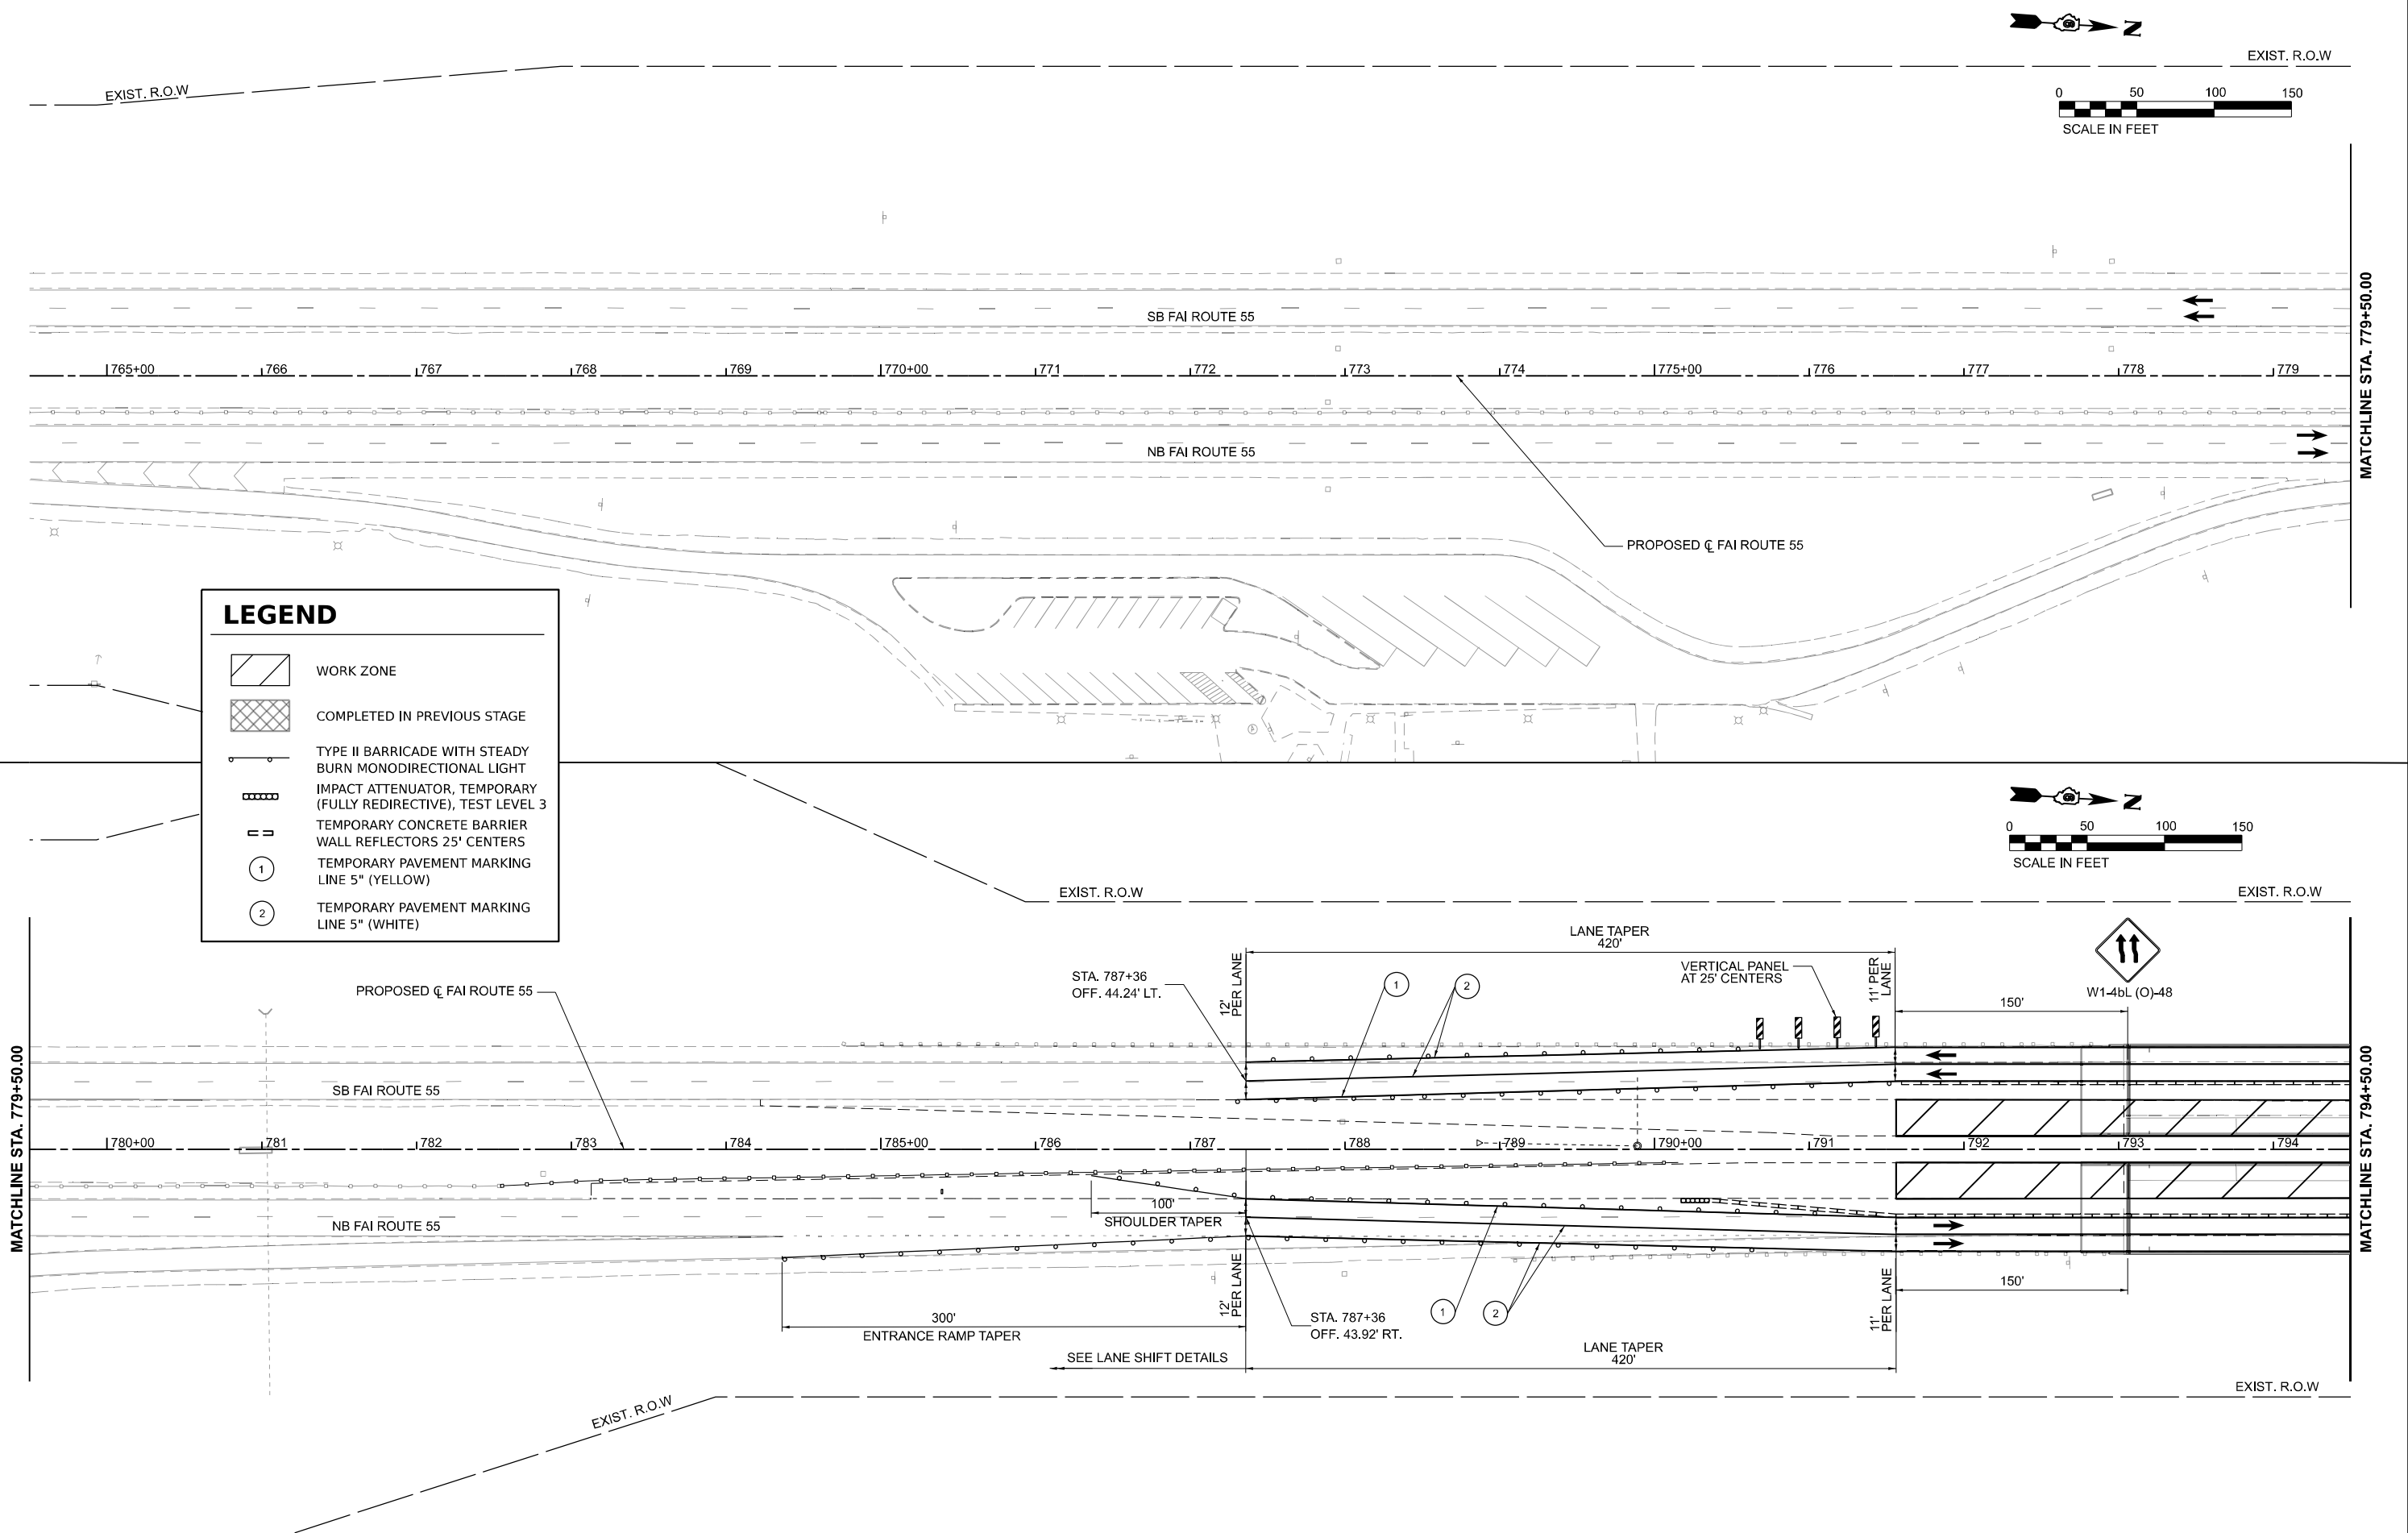

LEGEND

WORK ZONE

COMPLETED IN PREVIOUS STAGE

TYPE II BARRICADE WITH STEADY BURN MONODIRECTIONAL LIGHT

IMPACT ATTENUATOR, TEMPORARY (FULLY REDIRECTIVE), TEST LEVEL 3

TEMPORARY CONCRETE BARRIER WALL REFLECTORS 25' CENTERS

TEMPORARY PAVEMENT MARKING LINE 5" (YELLOW)

TEMPORARY PAVEMENT MARKING LINE 5" (WHITE)

USER NAME	= rheady	DESIGNED	-	REVISED	-
DRAWN	-	REVIS	-	REVISED	-
PLOT SCALE	= 0.16660000' / in.	CHECKED	-	REVISED	-
PLOT DATE	= 3/28/2024	DATE	-	REVISED	-



STATE OF ILLINOIS
DEPARTMENT OF TRANSPORTATION

FAI ROUTE 55 - INTERSTATE 55
MAINTENANCE OF TRAFFIC - STAGE I

SCALE: 1"=50'
SHEET 1 OF 2 SHEETS
STA. 764+50 TO STA. 794+50

F.A. I RTE.	SECTION	COUNTY	TOTAL SHEETS	SHEET NO.
I-55	(84-2BR-1)D,BY,BP,BRR	SANGAMON	139	29
CONTRACT NO. 72K98				
ILLINOIS FED. AID PROJECT				

MODEL: PD_155 - Plan 3 (Sheet)
FILE NAME: p:\working\155-county-construction\projects\Documents\DOT\21004\10-4-04\10309\Sheets\2K98\DOT 2K98-maintenance_1.dgn

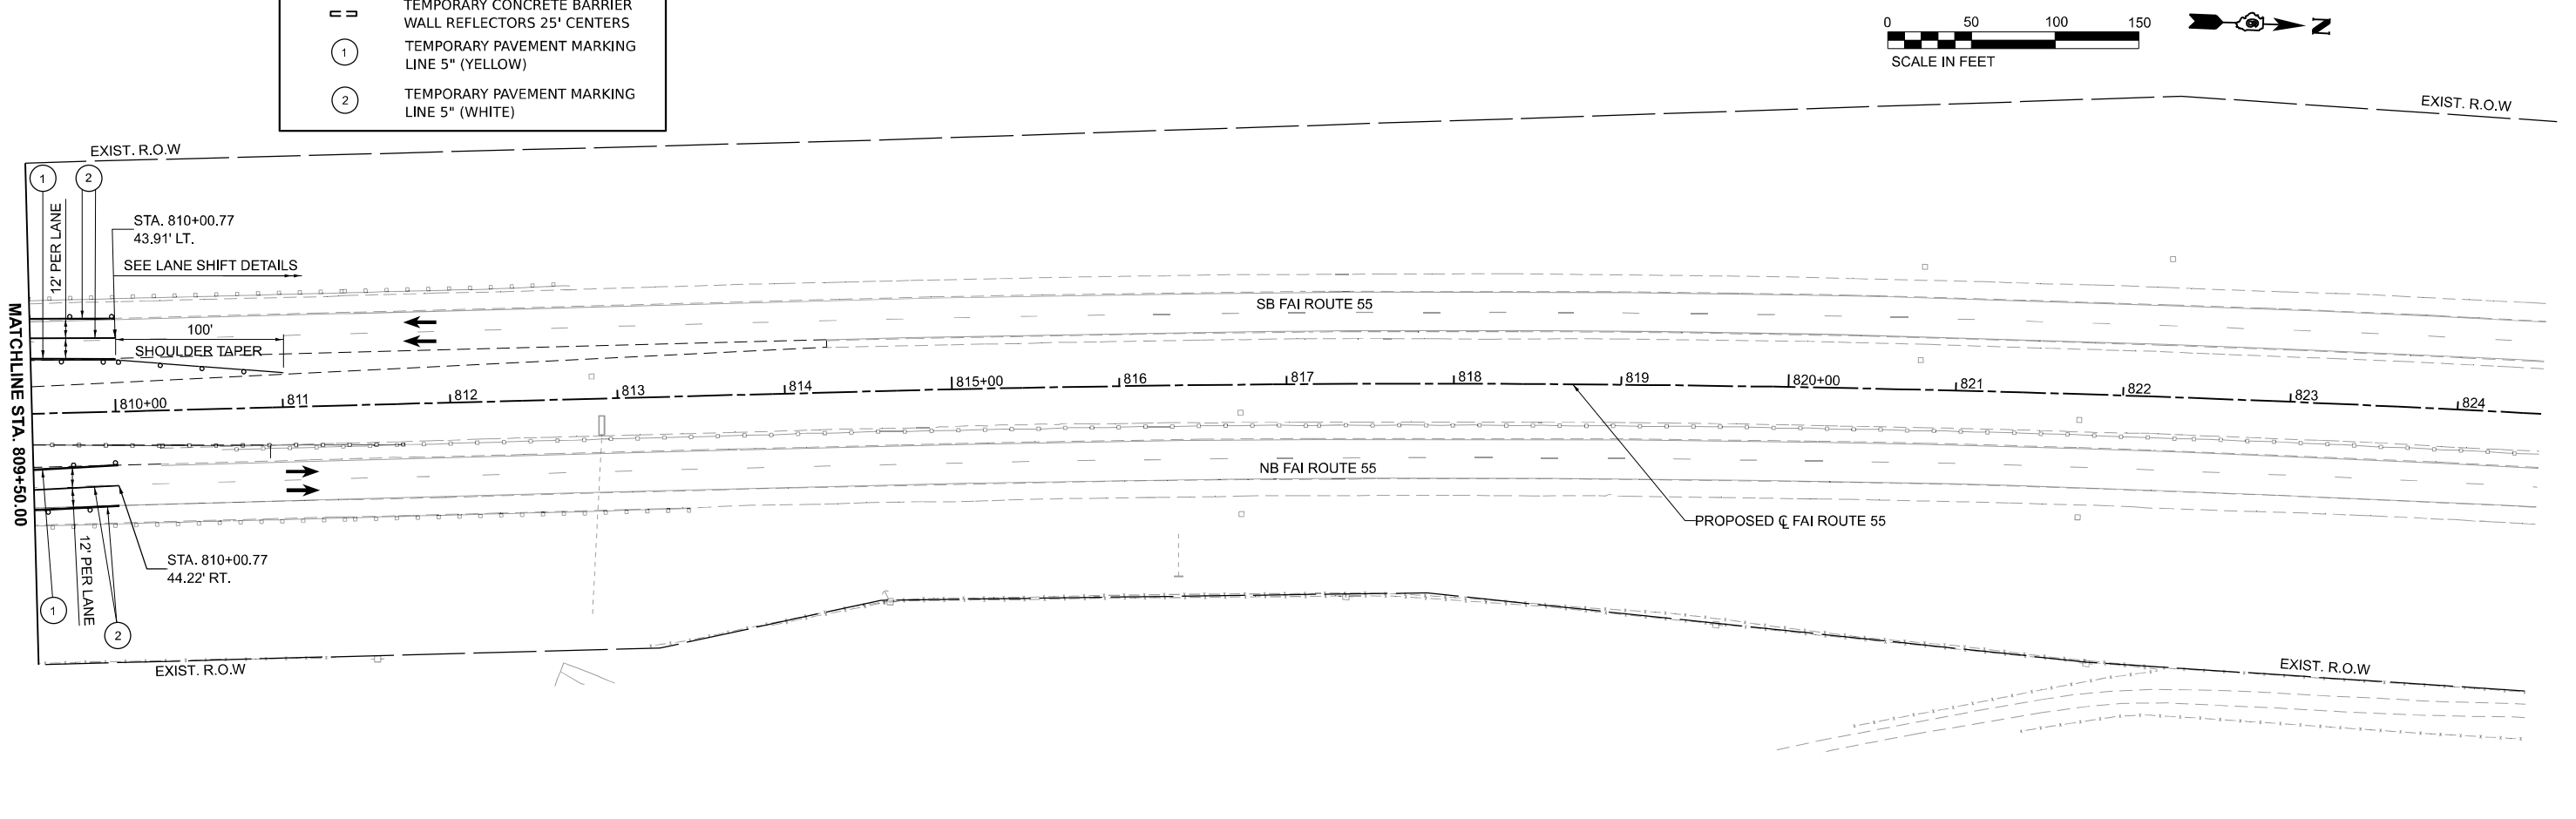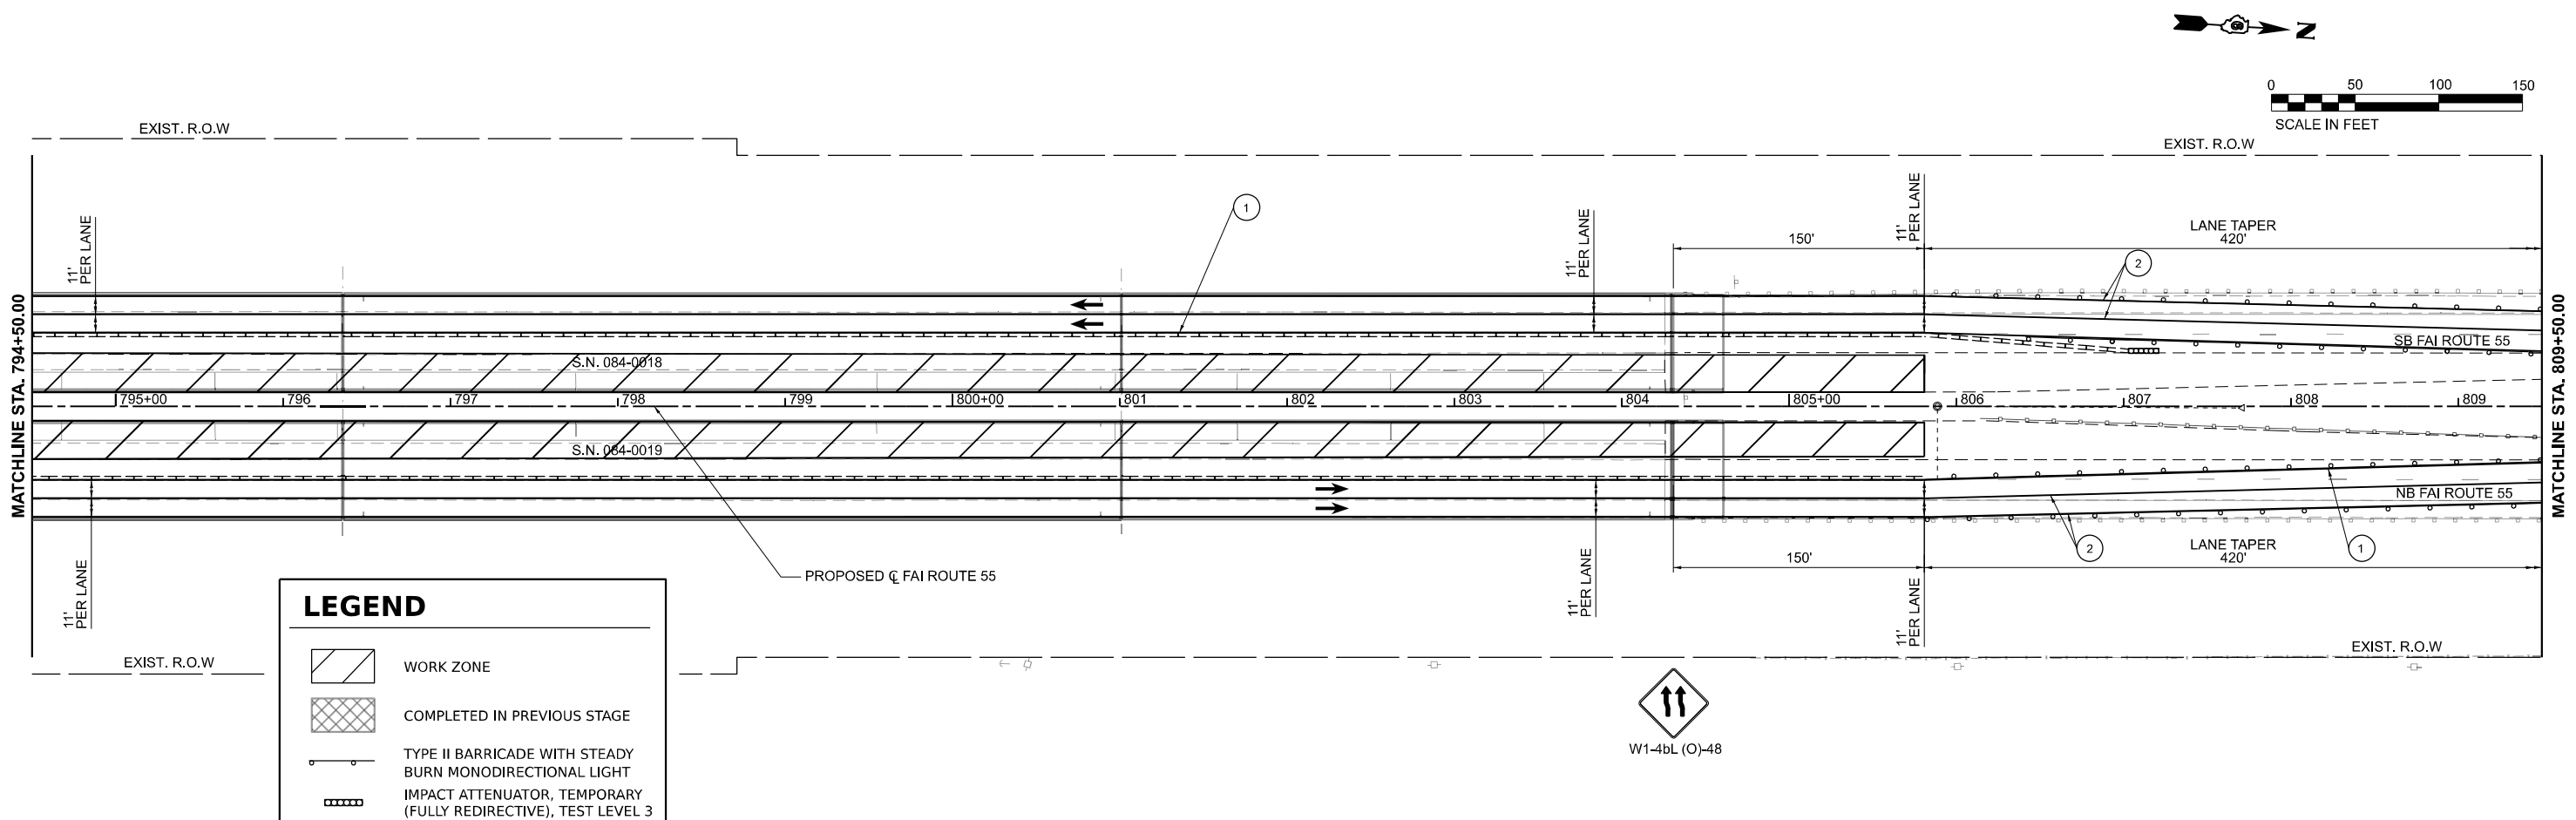


USER NAME	= rheady	DESIGNED	-	REVISED	-
		DRAWN	-	REVISED	-
PLOT SCALE	= 0.16660000' / in.	CHECKED	-	REVISED	-
PLOT DATE	= 3/28/2024	DATE	-	REVISED	-

STATE OF ILLINOIS
DEPARTMENT OF TRANSPORTATION

FAI ROUTE 55 - INTERSTATE 55
MAINTENANCE OF TRAFFIC - STAGE I


SCALE: 1"=50' SHEET 2 OF 2 SHEETS STA. 794+50 TO STA. 824+50

F.A. I RTE.	SECTION	COUNTY	TOTAL SHEETS	SHEET NO.
I-55	(84-2BR-1)D.BY,BP,BRR	SANGAMON	139	30
CONTRACT NO. 72K98				
ILLINOIS FED. AID PROJECT				

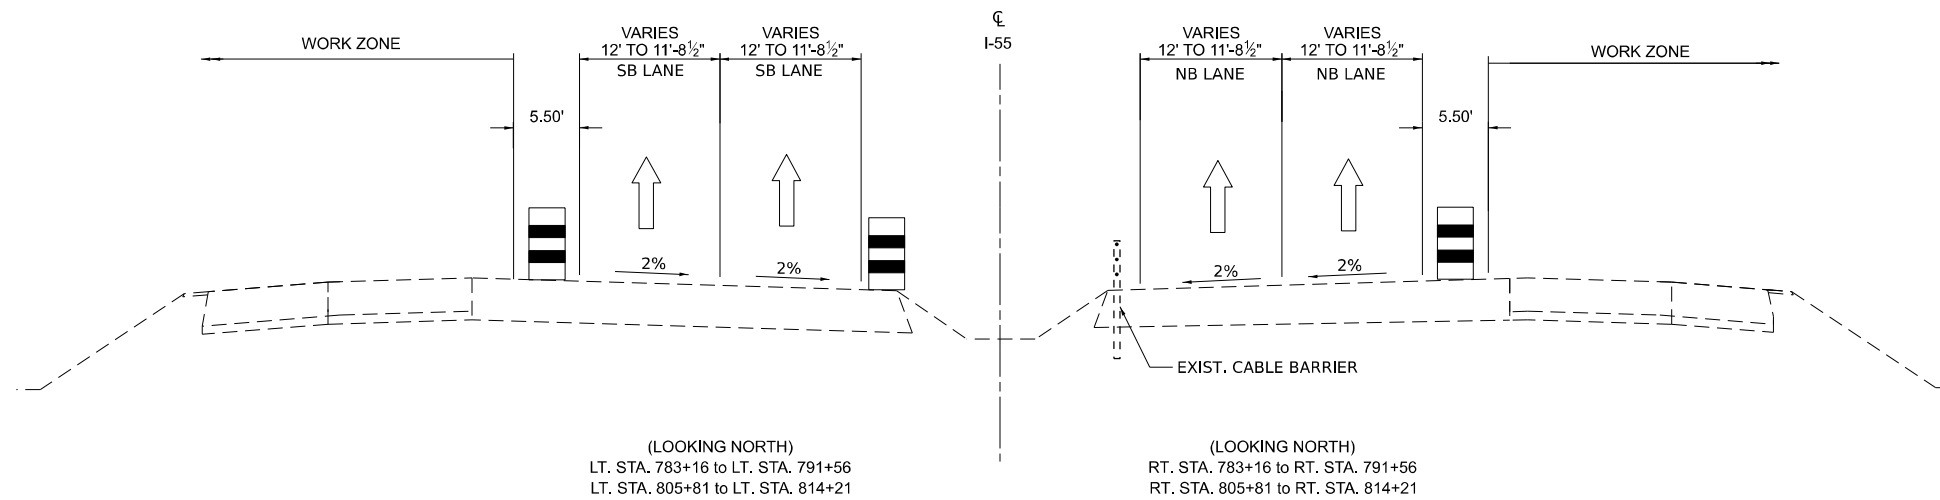

F.A.I. 55 (I-55) STAGING 2 SECTION - NO. 1

BRIDGE OMISSION FROM STA. 792+75 to STA. 804+61 (SEE BRIDGE STAGING)

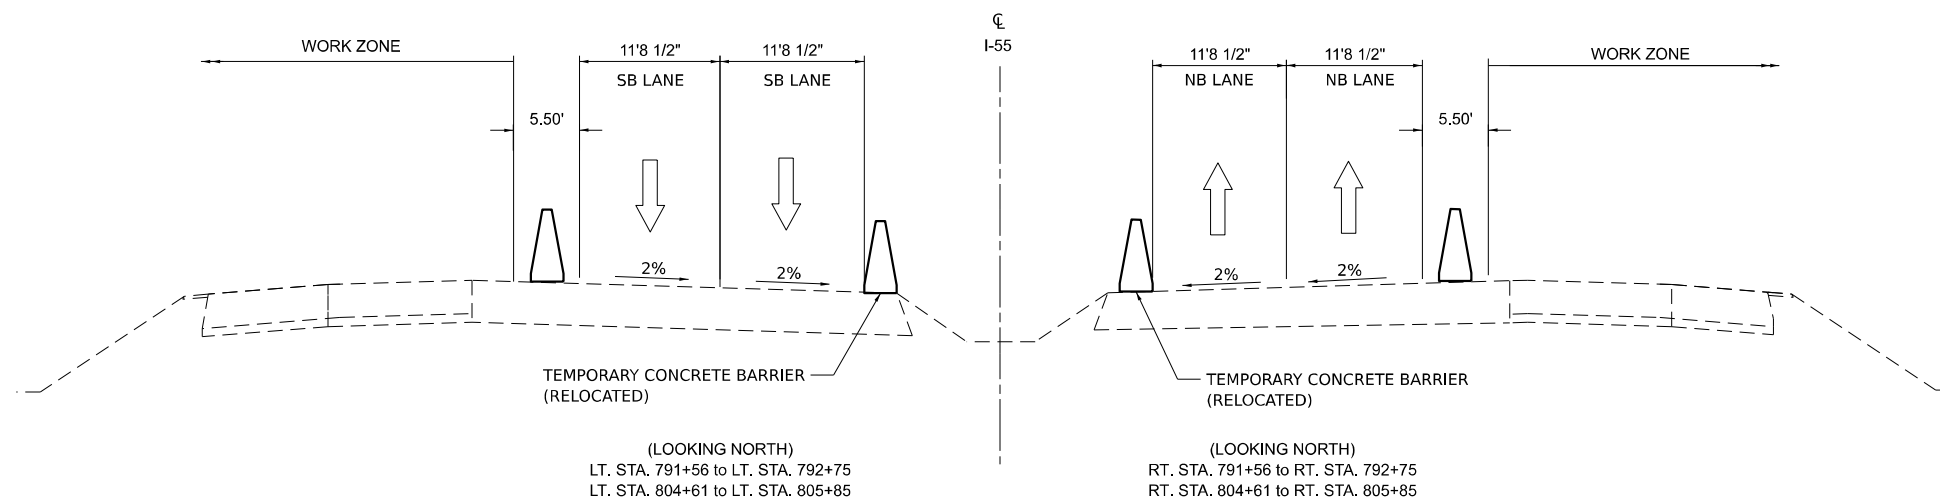

F.A.I. 55 (I-55) STAGING 2 SECTION - NO. 2



NOTES:

1. IN ALL LOCATIONS WHERE TRAFFIC CONTROL IS REQUIRED, IF A PAVED SURFACE IS NOT AVAILABLE, VERTICAL PANELS AT 25' CENTERS SHOULD BE USED IN LIEU OF DRUMS.

2. SEE MOT PLAN SHEETS FOR TEMPORARY CONCRETE BARRIER SPECIFIC LOCATIONS.



FILE NAME: D:\PROJECTS\2024\ILLINOIS\STATE OF ILLINOIS DEPARTMENT OF TRANSPORTATION\MAINTENANCE OF TRAFFIC - STAGE 2 TYPICAL SECTION.dwg	USER NAME = rheady	DESIGNED -	REVISED -	STATE OF ILLINOIS DEPARTMENT OF TRANSPORTATION	MAINTENANCE OF TRAFFIC - STAGE 2 TYPICAL SECTION					F.A.I. RTE.	SECTION	COUNTY	TOTAL SHEETS	SHEET NO.
		DRAWN -	REVISED -							I-55	(84-2BR-1)D,BY,BP,BRR	SANGAMON	139	31
	PLOT SCALE = 0.16666667 * 1/in.	CHECKED -	REVISED -											
	PLOT DATE = 3/25/2024	DATE -	REVISED -											
	SCALE:					SHEET 1	OF 1 SHEETS	STA. + . TO STA. + .	CONTRACT NO. 72K98					
						ILLINOIS FED. AID PROJECT								

MODEL: PD_05_Plan [Sheet]
FILE NAME: p:\working\p05_county\comcon\connect\projects\Documents\DOT\21004\10-404\40300\Sheets\2K98\DOT 2K98-Interchange_2.dgn

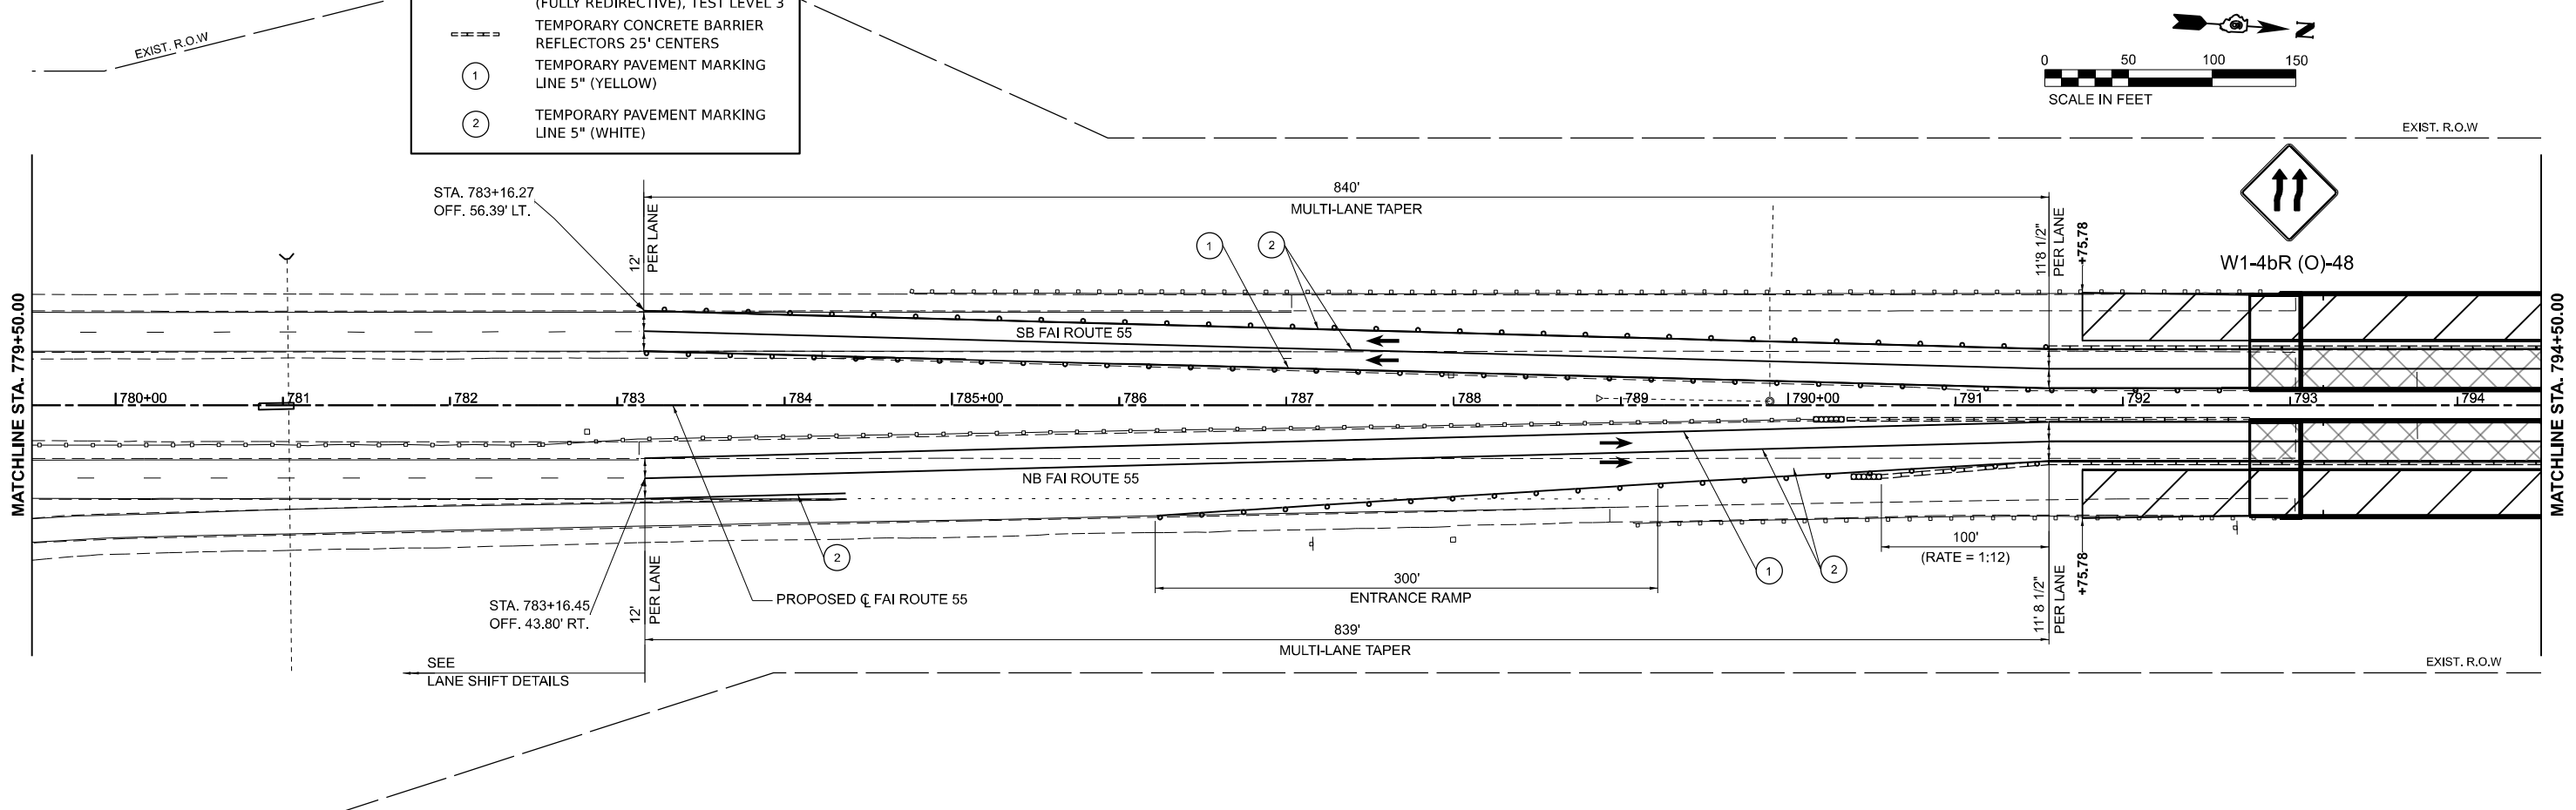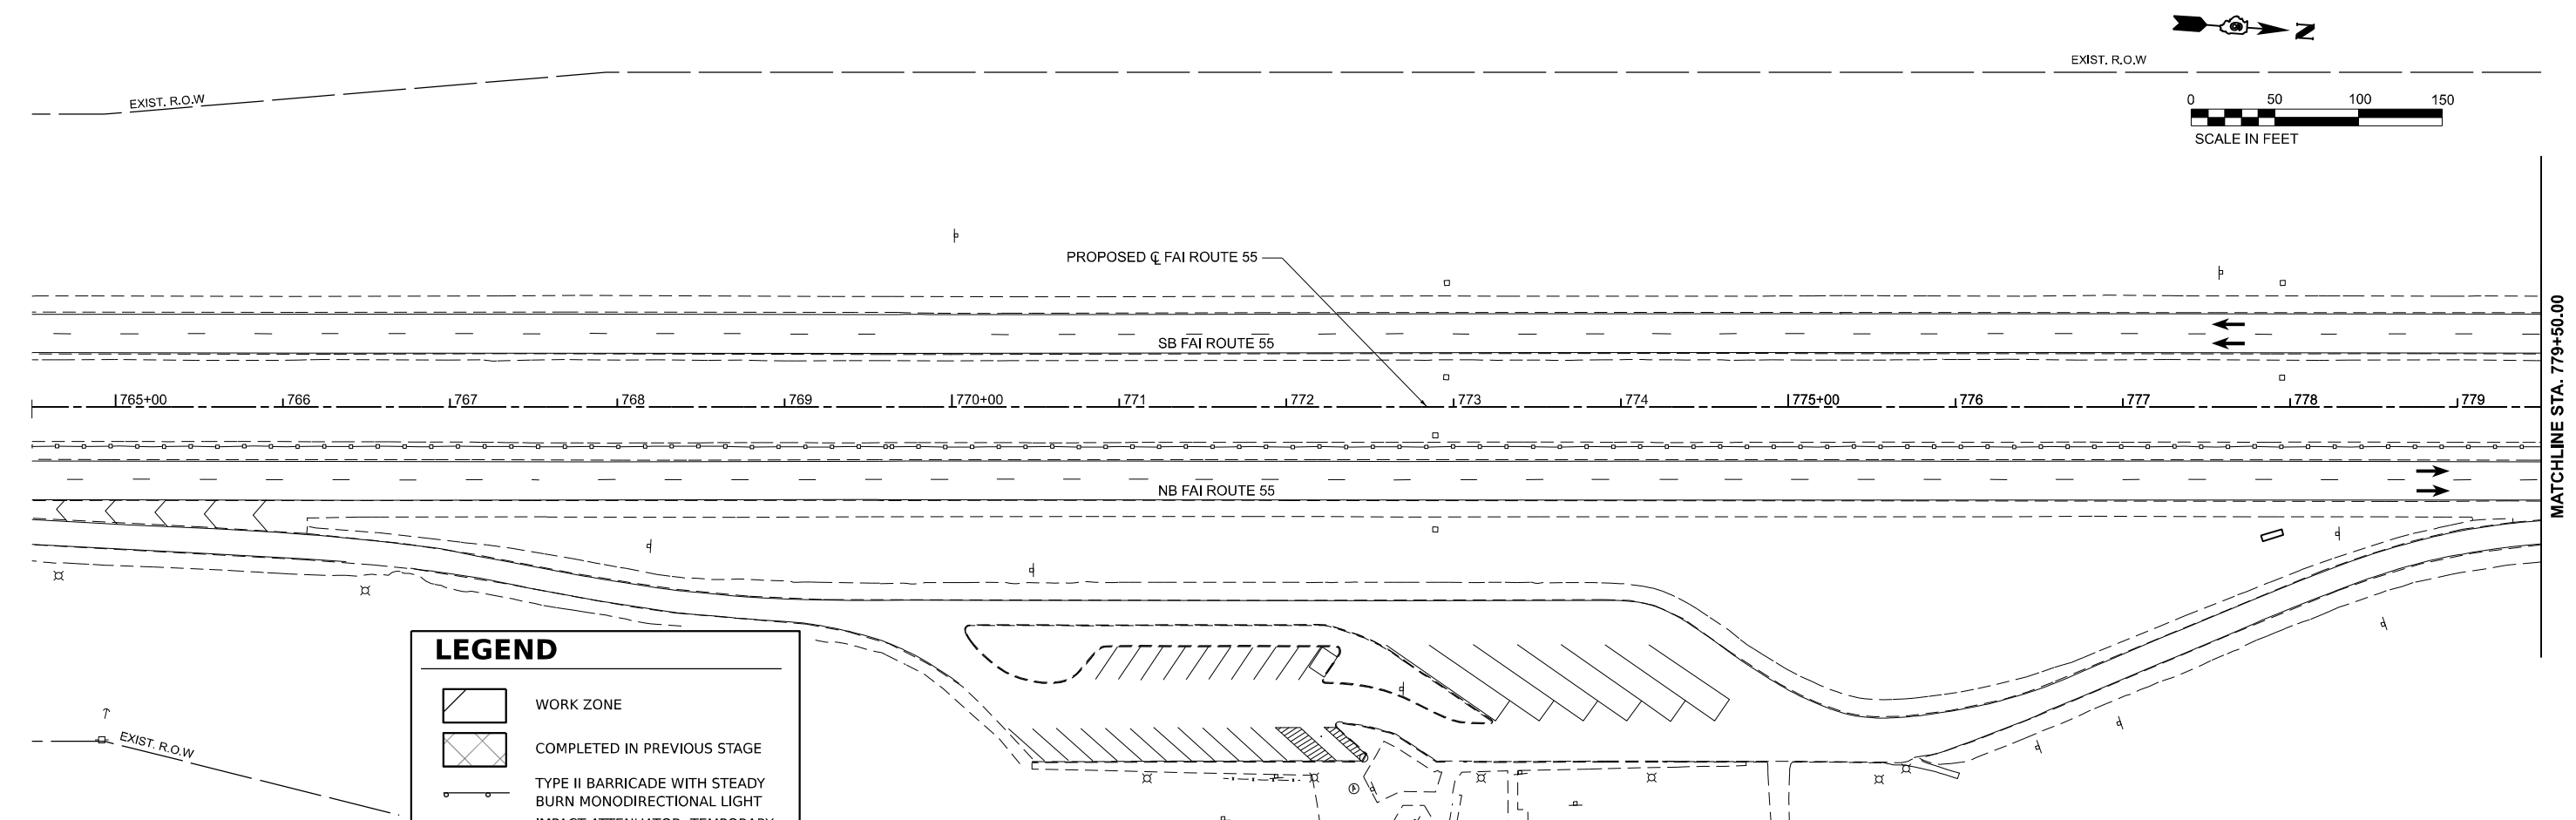





LEGEND

- WORK ZONE
- COMPLETED IN PREVIOUS STAGE
- TYPE II BARRICADE WITH STEADY BURN MONODIRECTIONAL LIGHT
- IMPACT ATTENUATOR, TEMPORARY (FULLY REDIRECTIVE), TEST LEVEL 3
- TEMPORARY CONCRETE BARRIER
- REFLECTORS 25' CENTERS
- TEMPORARY PAVEMENT MARKING LINE 5" (YELLOW)
- TEMPORARY PAVEMENT MARKING LINE 5" (WHITE)

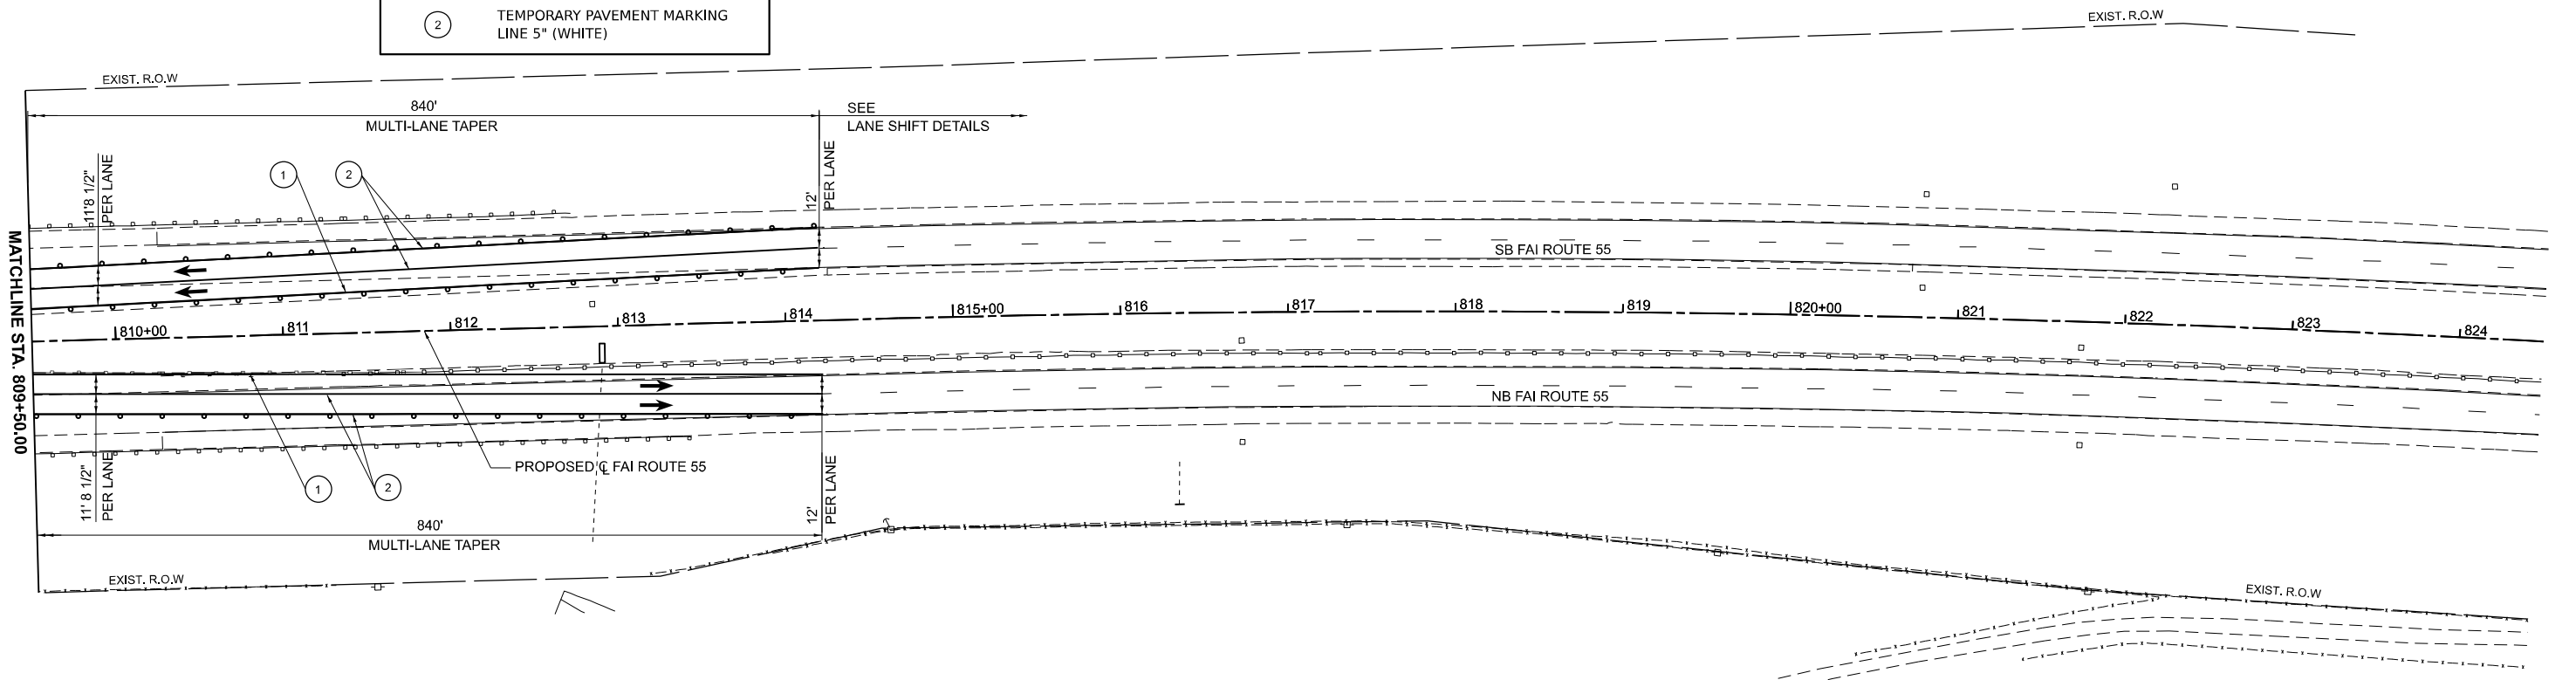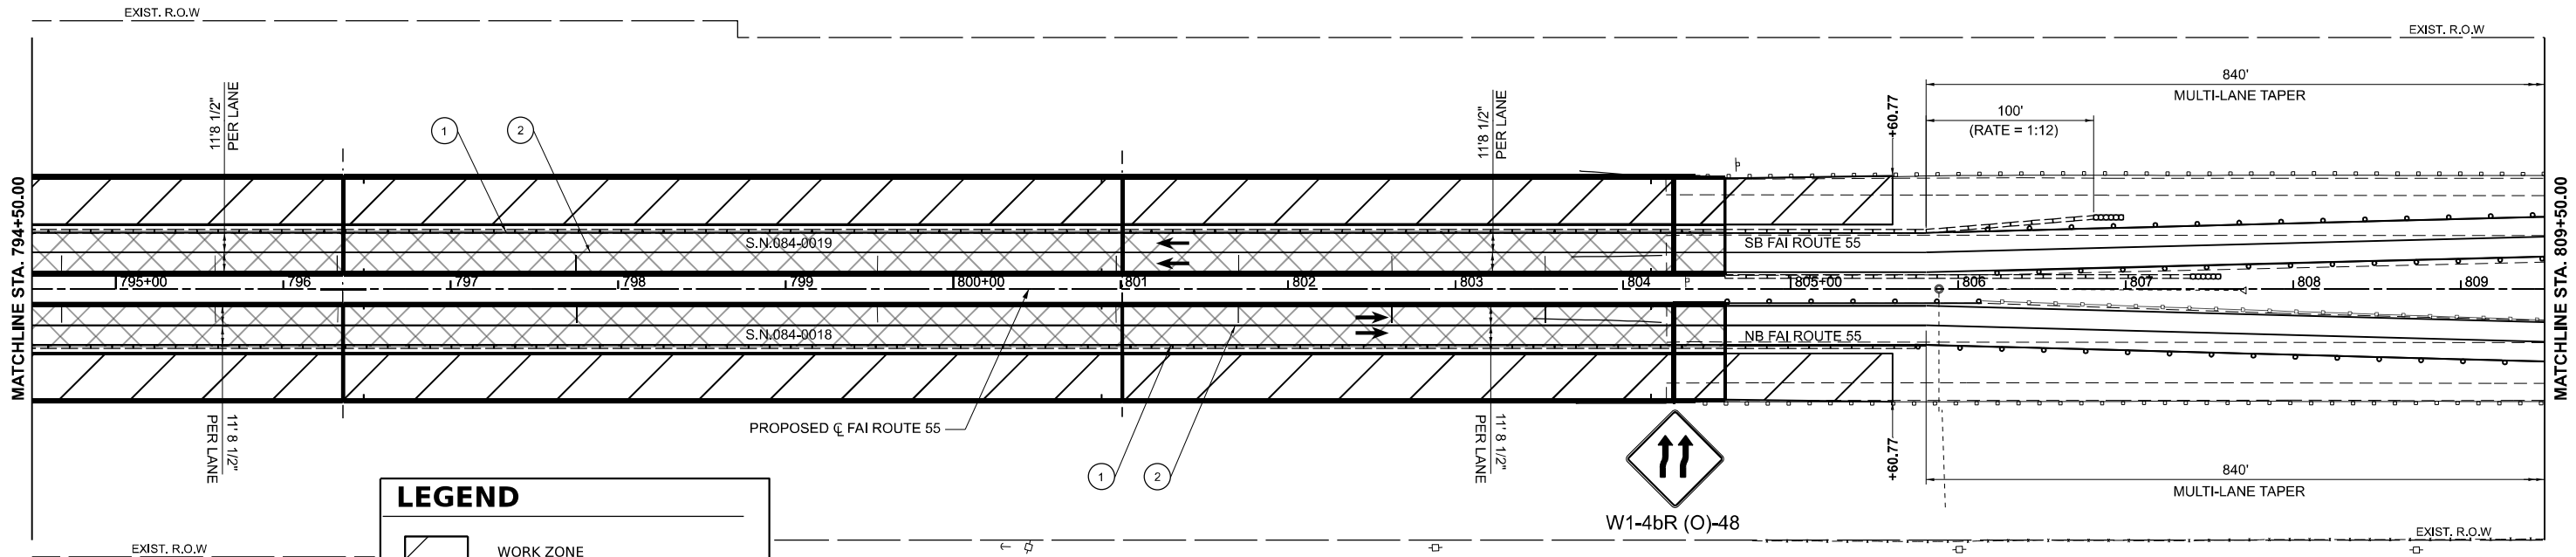

- MILEAGES FOR VVV AND PCMS ARE APPROXIMATE AND CAN BE FIELD ADJUSTED AS NECESSARY BY THE ENGINEER TO MATCH THE FIELD AND TRAFFIC CONDITIONS.
- PCMS SHALL BE PAID FOR SEPARATELY PER CAL DAY AND NOT A PART OF THE REAL TIME TRAFFIC CONTROL SYSTEM.
- "BE PREPARED TO STOP SIGNS" SHALL BE PLACED AT THE DISCRETION OF THE ENGINEER AS DESCRIBED IN THE SPECIAL PROVISIONS.
- PCMS AT BEGINNING OF LANE TAPER SHALL BE STAGGERED BY 1,000 FEET.

- - ROAD CONSTRUCTION AHEAD
- - WIG-WAG TRAFFIC WARNING
- - PORTABLE CHANGEABLE MESSAGE SIGN

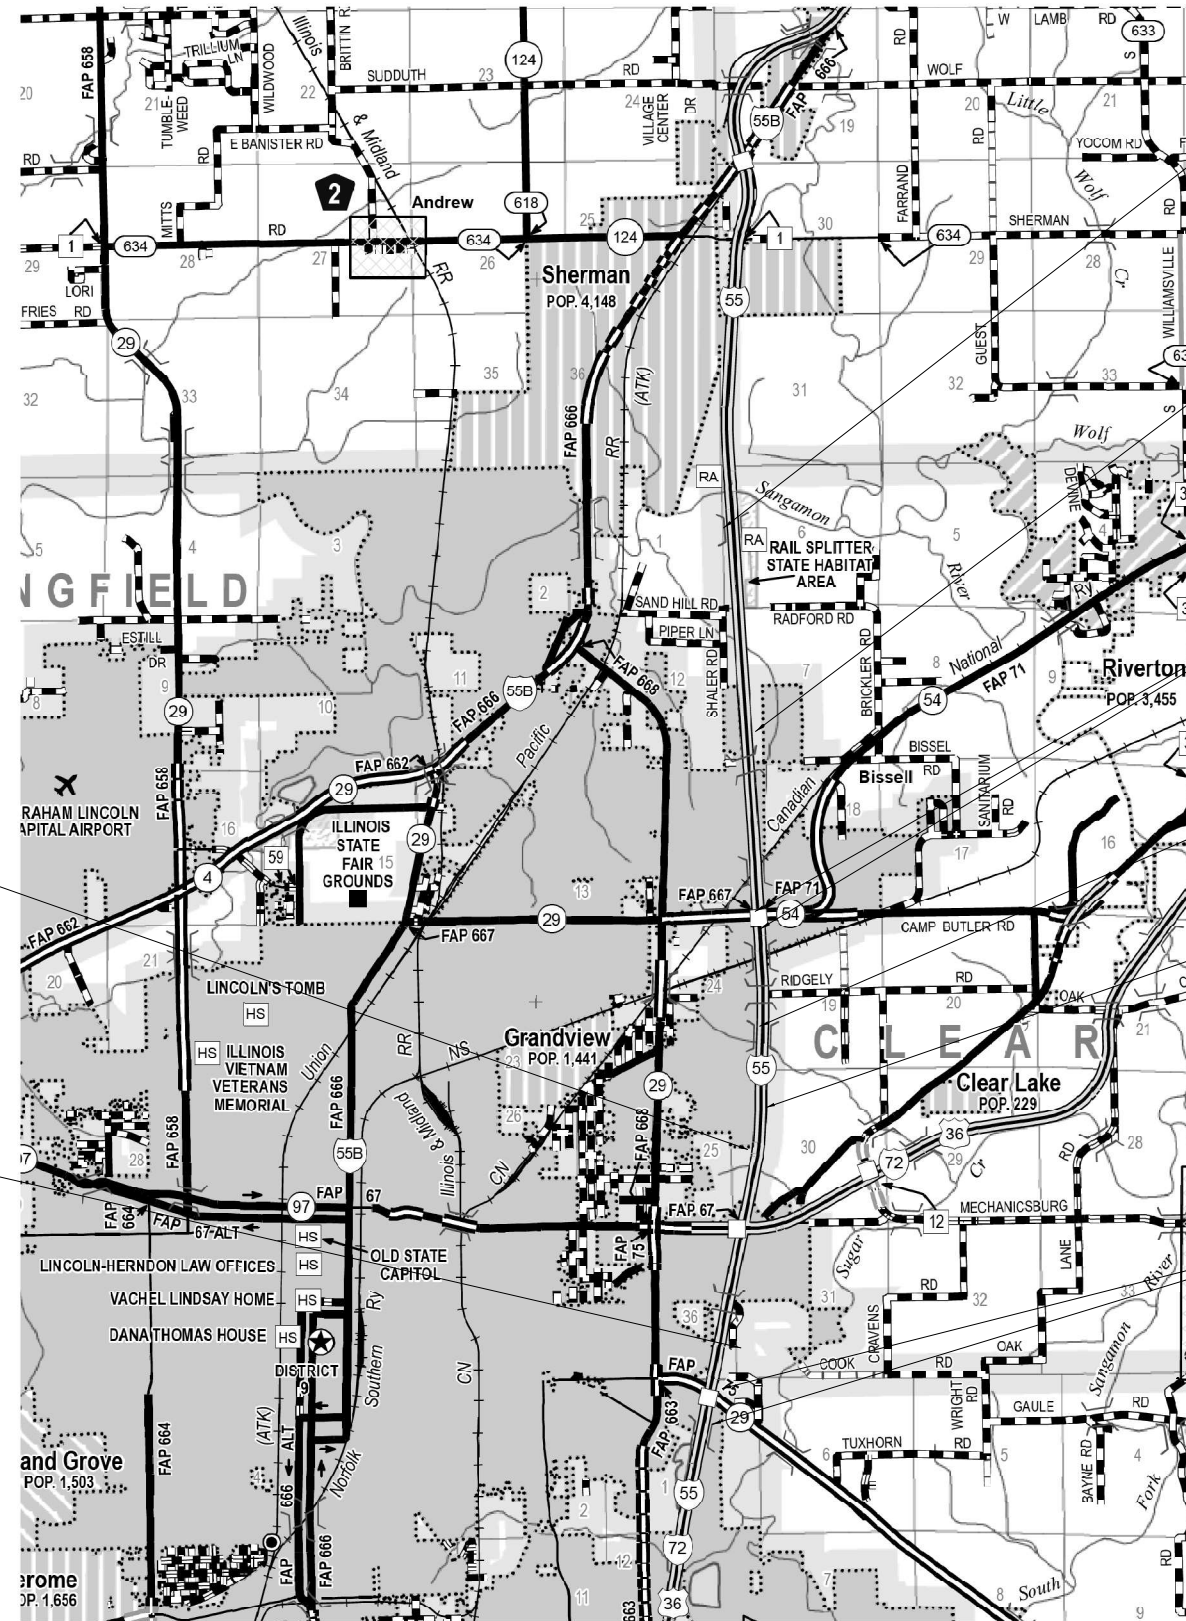 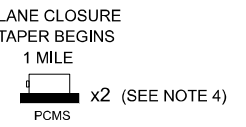 

USER NAME = rheady	DESIGNED -	REVISED -
	DRAWN -	REVISED -
PLOT SCALE = 0.16666667' / in.	CHECKED -	REVISED -
PLOT DATE = 3/25/2024	DATE -	REVISED -

REAL TIME TRAFFIC CONTROL (NORTHBOUND)

SCALE: 1"=50'	SHEET 1	OF 1	SHEETS	STA.	TO STA.
---------------	---------	------	--------	------	---------

F.A.I. RTE.	SECTION	COUNTY	TOTAL SHEETS	SHEET NO.
55	(84-2BR-1)D,BY,BP,BRR	SANGAMON	139	34
		CONTRACT NO. 72K98		
ILLINOIS		FED. AID PROJECT		


MODEL: PR_156 - Plan 1 (Sheet)
FILE NAME: c:\csm\csm\pww\bel\lly.com\csm\connect-projects\Documents\DOT21004\10300\Sheets\72K98\DOT2K98-si\RealTime\TrafficControl\Northbound.dgn

GENERAL NOTES

- 1. MILEAGES FOR WW AND PCMS ARE APPROXIMATE AND CAN BE FIELD ADJUSTED AS NECESSARY BY THE ENGINEER TO MATCH THE FIELD AND TRAFFIC CONDITIONS.
- 2. PCMS SHALL BE PAID FOR SEPARATLY PER CAL DAY AND NOT A PART OF THE REAL TIME TRAFFIC CONTROL SYSTEM.
- 3. "BE PREPARED TO STOP SIGNS" SHALL BE PLACED AT THE DISCRETION OF THE ENGINEER AS DESCRIBED IN THE SPECIAL PROVISIONS.
- 4. PCMS AT BEGINNING OF LANE TAPER SHALL BE STAGGERED BY 1,000 FEET.

LEGEND

- ROAD CONSTRUCTION AHEAD
- WIG-WAG TRAFFIC WARNING
- PORTABLE CHANGEABLE MESSAGE SIGN

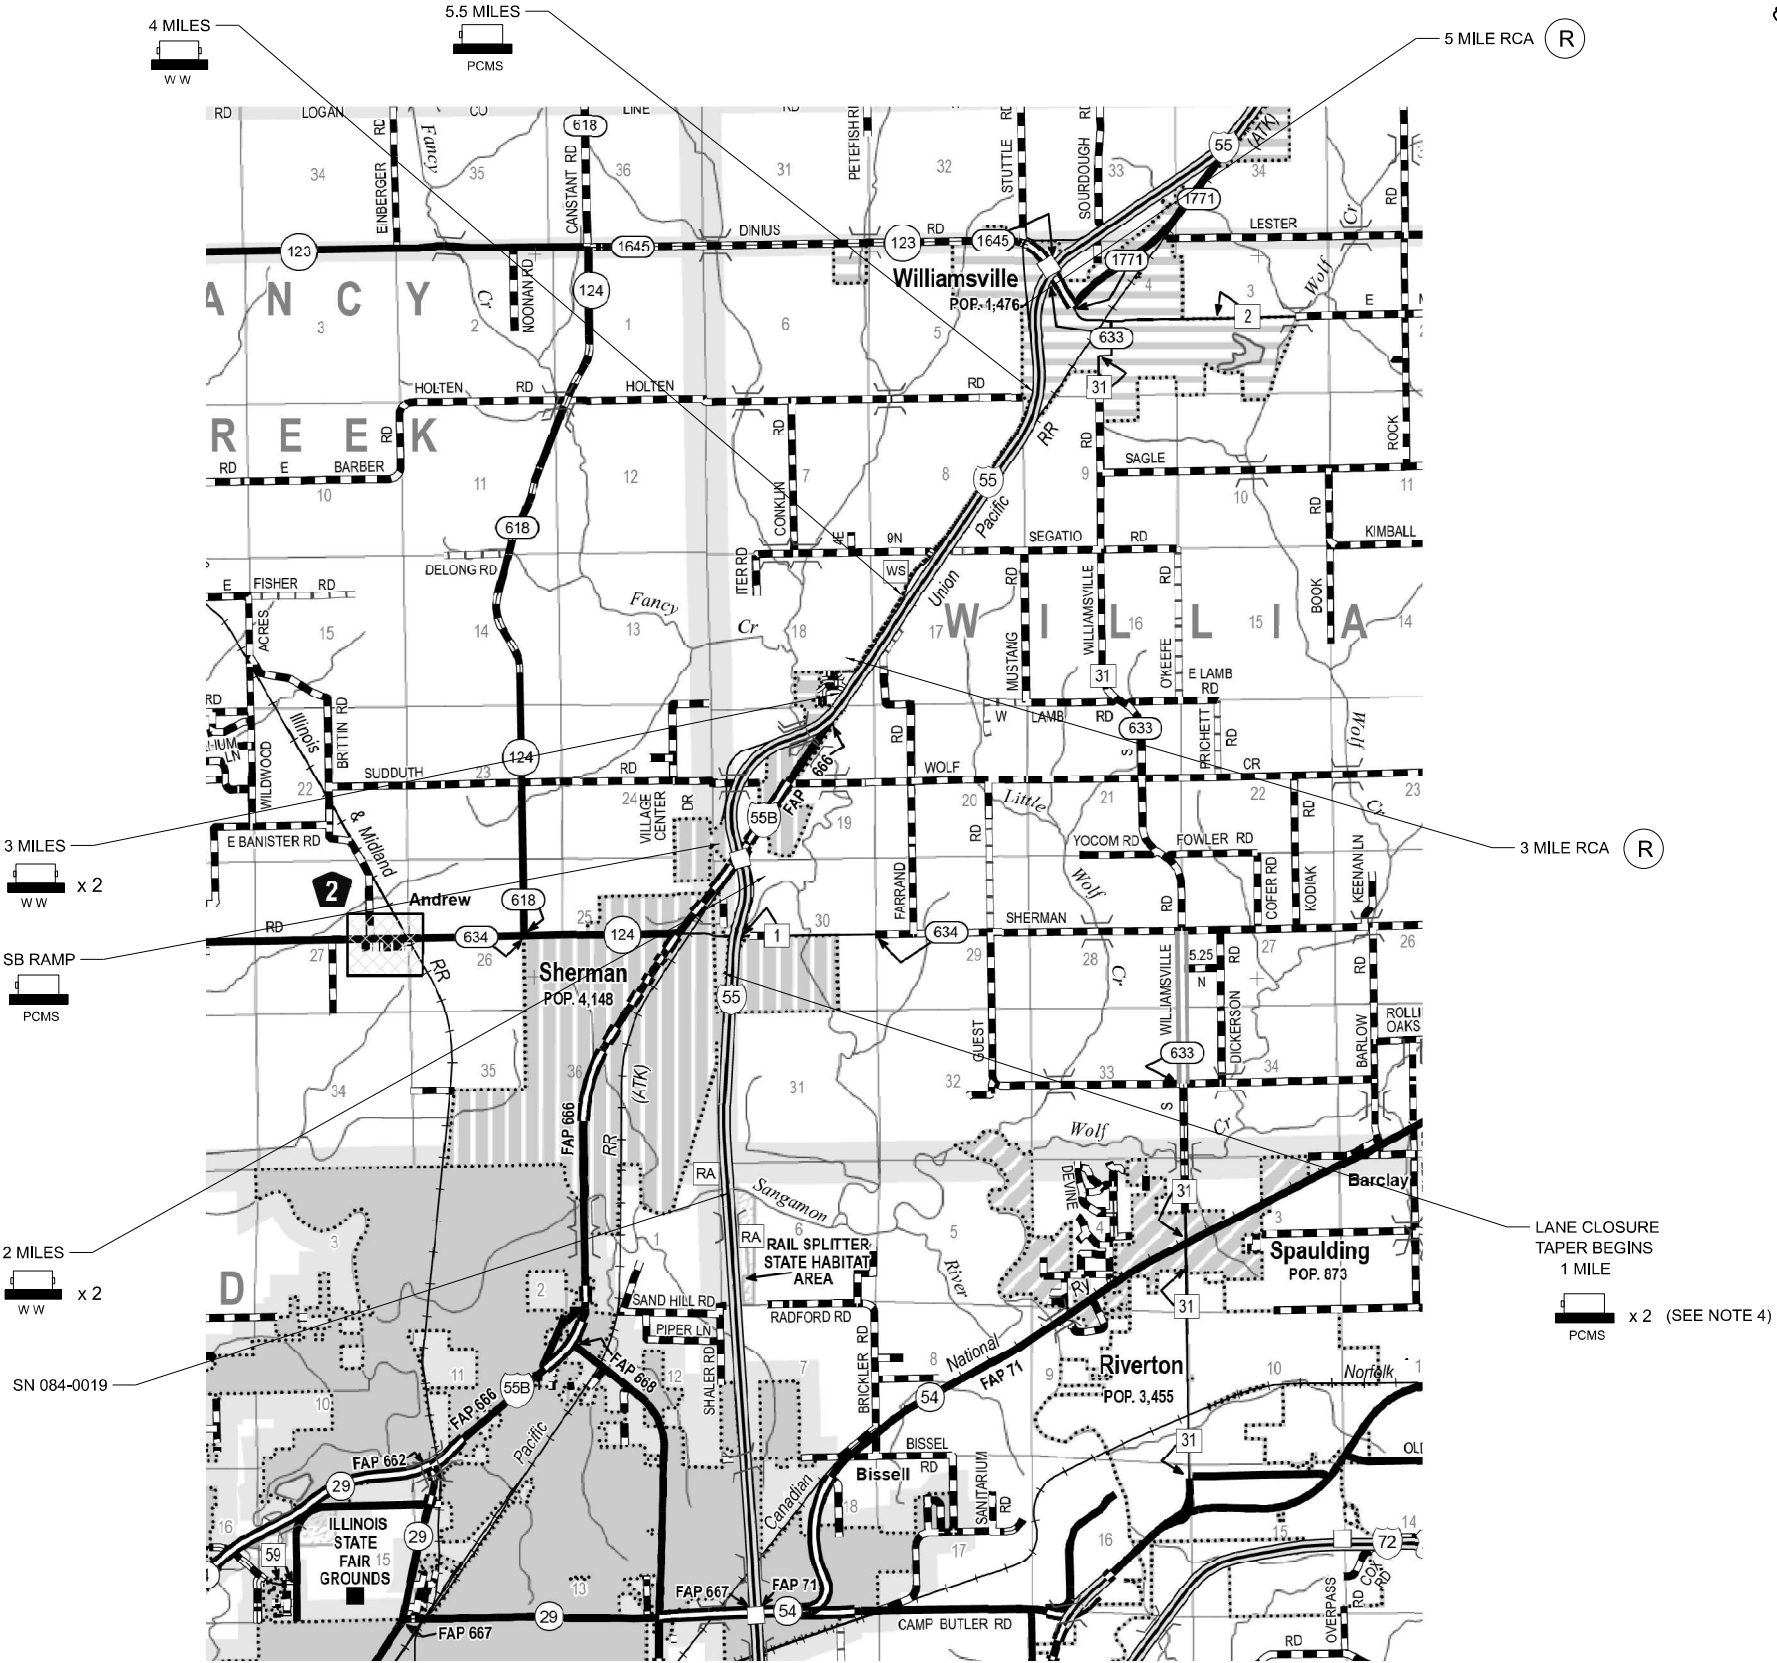

MODEL: PD_165_Plan 1 (Sheet)
FILE NAME: p:\working\p165\county.com\connect\projects\Documents\DOT\21004\10-0404\1030\Sheets\72K98\DOT 21004-10-0404-RealTimeTrafficControl\Southbound.dgn

USER NAME	= rheady	DESIGNED	-	REVISED	-
DRAWN	-	REVIS	-	REVISED	-
PLOT SCALE	= 0.16666667 ' / in.	CHECKED	-	REVISED	-
PLOT DATE	= 3/25/2024	DATE	-	REVISED	-


STATE OF ILLINOIS
DEPARTMENT OF TRANSPORTATION

REAL TIME TRAFFIC CONTROL
(SOUTHBOUND)

SCALE: 1"=50' SHEET 1 OF 1 SHEETS STA. TO STA.

F.A. I RTE.	SECTION	COUNTY	TOTAL SHEETS	SHEET NO.
55	(84-2BR-1)D.BY.BP,BRR	SANGAMON	139	35
CONTRACT NO. 72K98				
ILLINOIS FED.AID PROJECT				

MODEL: PD_165 - Plan 1 (Sheet)
FILE NAME: pdwcomeng\p165\county\comcon\comcon\projects\Documents\DOT\2100410\40410300\Sheets\2100410300\Traffic Control\Wg10sg.dgn

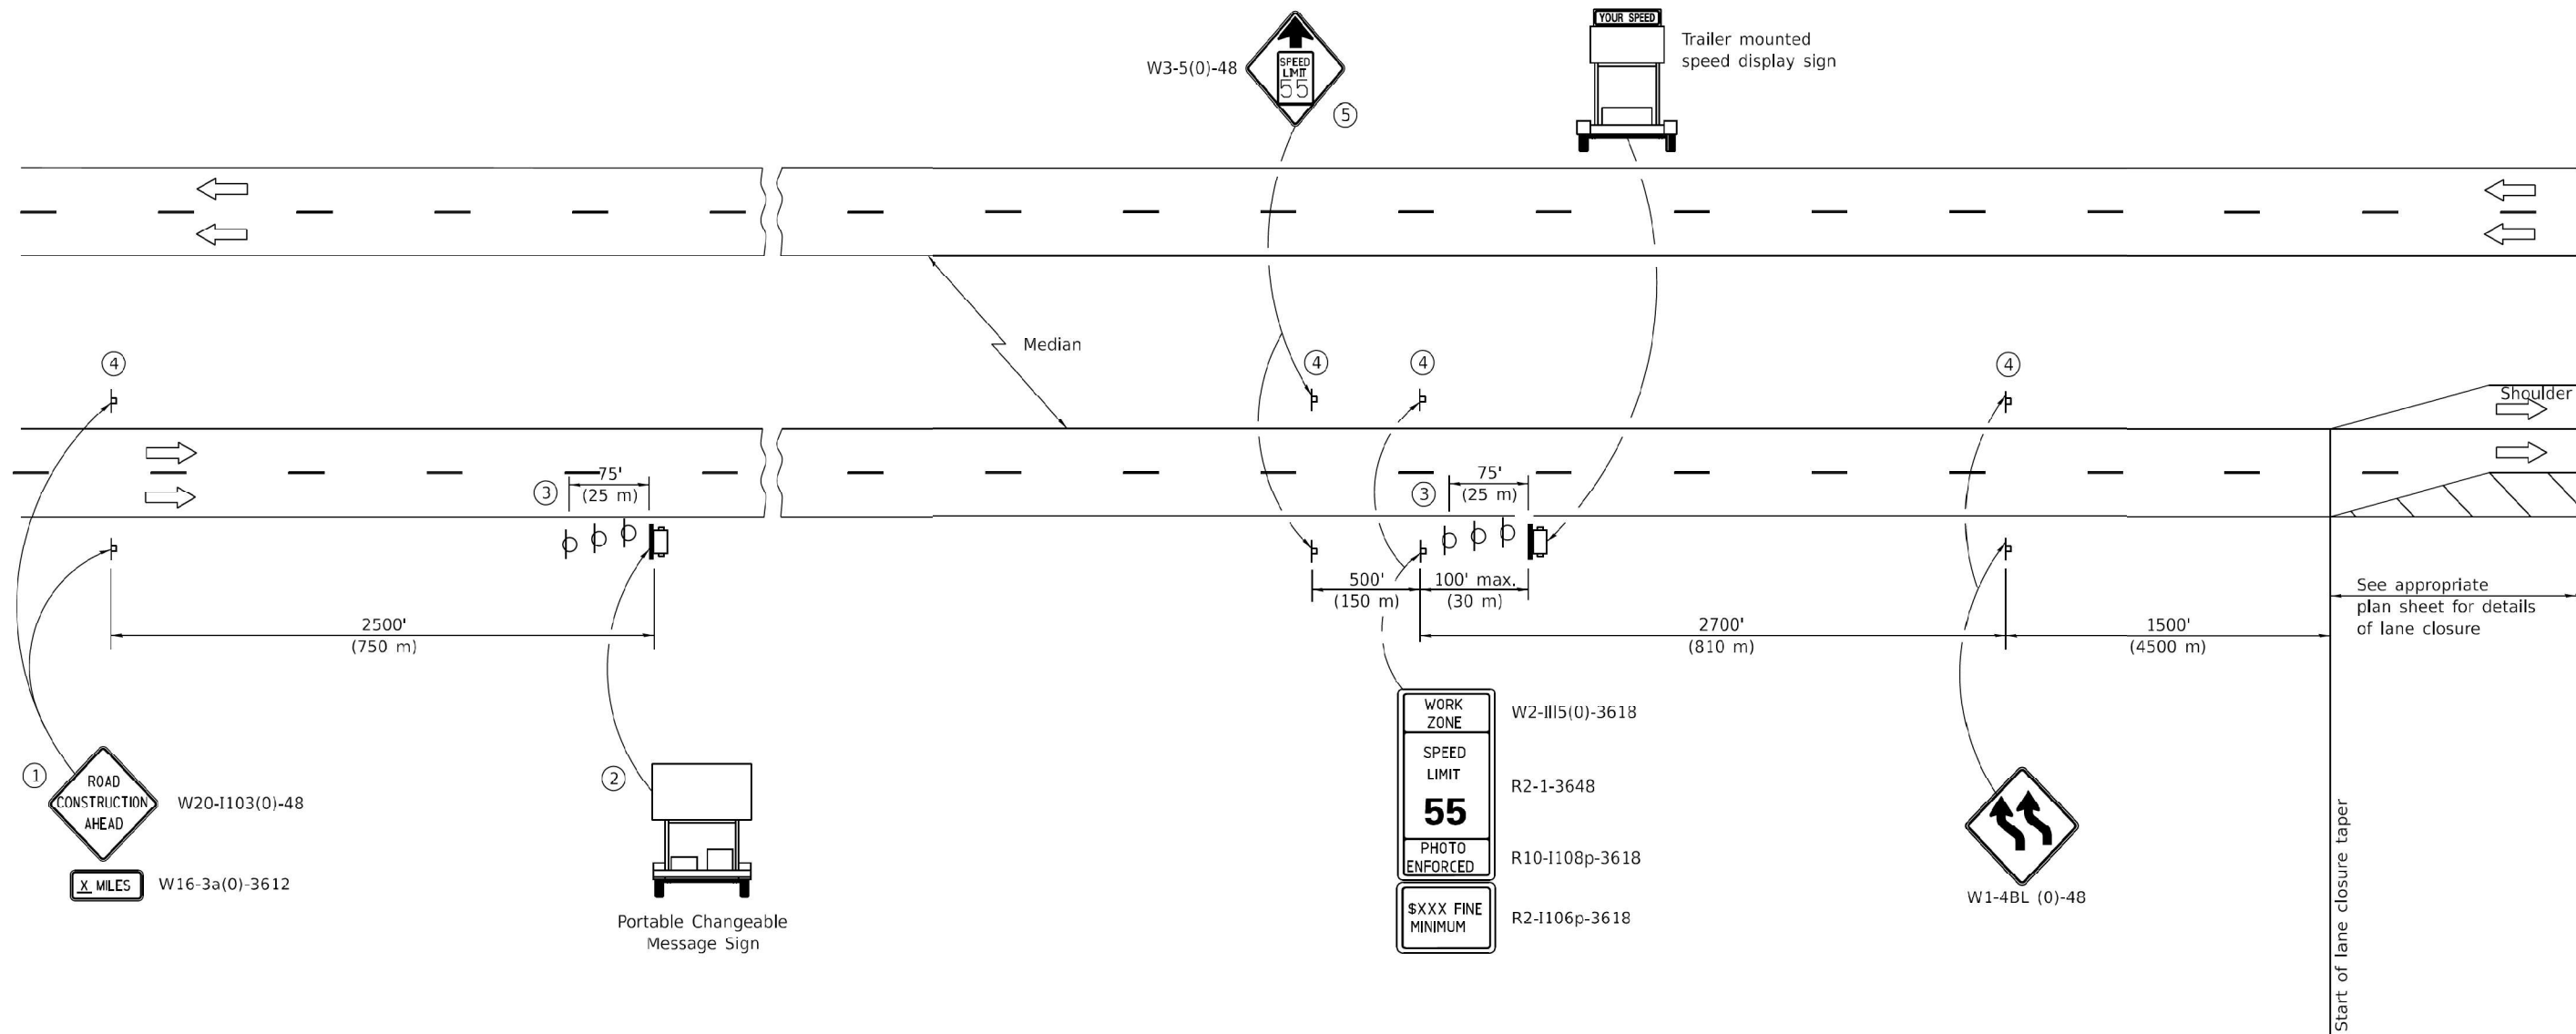

SYMBOLS

- ↑ Arrow board
- ▮ Trailer mounted sign
- ▮ Sign
- ⊙ Type II barricade, drum, or vertical barricade with monodirectional flashing light

- The Road Construction Ahead sign shall be located 3 to 5 miles in advance of the project limits. These signs will be omitted preceding the second lane shift.
- The message board shall be used to display status of lanes within the project. The primary messages shall be:
"Lane Shift" / " X Miles Ahead"
- Three, Type II barricades, drums, or vertical barricades at 25' (8 m) centers.
- This sign shall be omitted when median width is less than 10' (3 m).
- This sign shall only be used if the existing speed limit is greater than 65 mph.

GENERAL NOTES

This detail is used for preceding signs to reverse curve lane shift on a freeway/expressway.

The first sign and the message board are stationary.

The last four signs and arrow board shall be moved as necessary to maintain the required distance from the start of the lane shift.



All dimensions are in inches (millimeters) unless otherwise shown.

USER NAME	= rheady	DESIGNED	-	REVISED	-
DRAWN	-	CHECKED	-	REVISED	-
PLOT SCALE	= 0.16666667" / in.	DATE	-	REVISED	-
PLOT DATE	= 3/25/2024				

STATE OF ILLINOIS
DEPARTMENT OF TRANSPORTATION



FAI ROUTE 55 - INTERSTATE 55 LANE SHIFT SIGN DETAIL			
SCALE: N.T.S	SHEET 1	OF 1	SHEETS
STA.	TO STA.		

F.A.I. RTE.	SECTION	COUNTY	TOTAL SHEETS	SHEET NO.
55	(84-2BR-1)D,BY,BP,BRR	SANGAMON	139	36
CONTRACT NO. 72K98				
ILLINOIS FED.AID PROJECT				

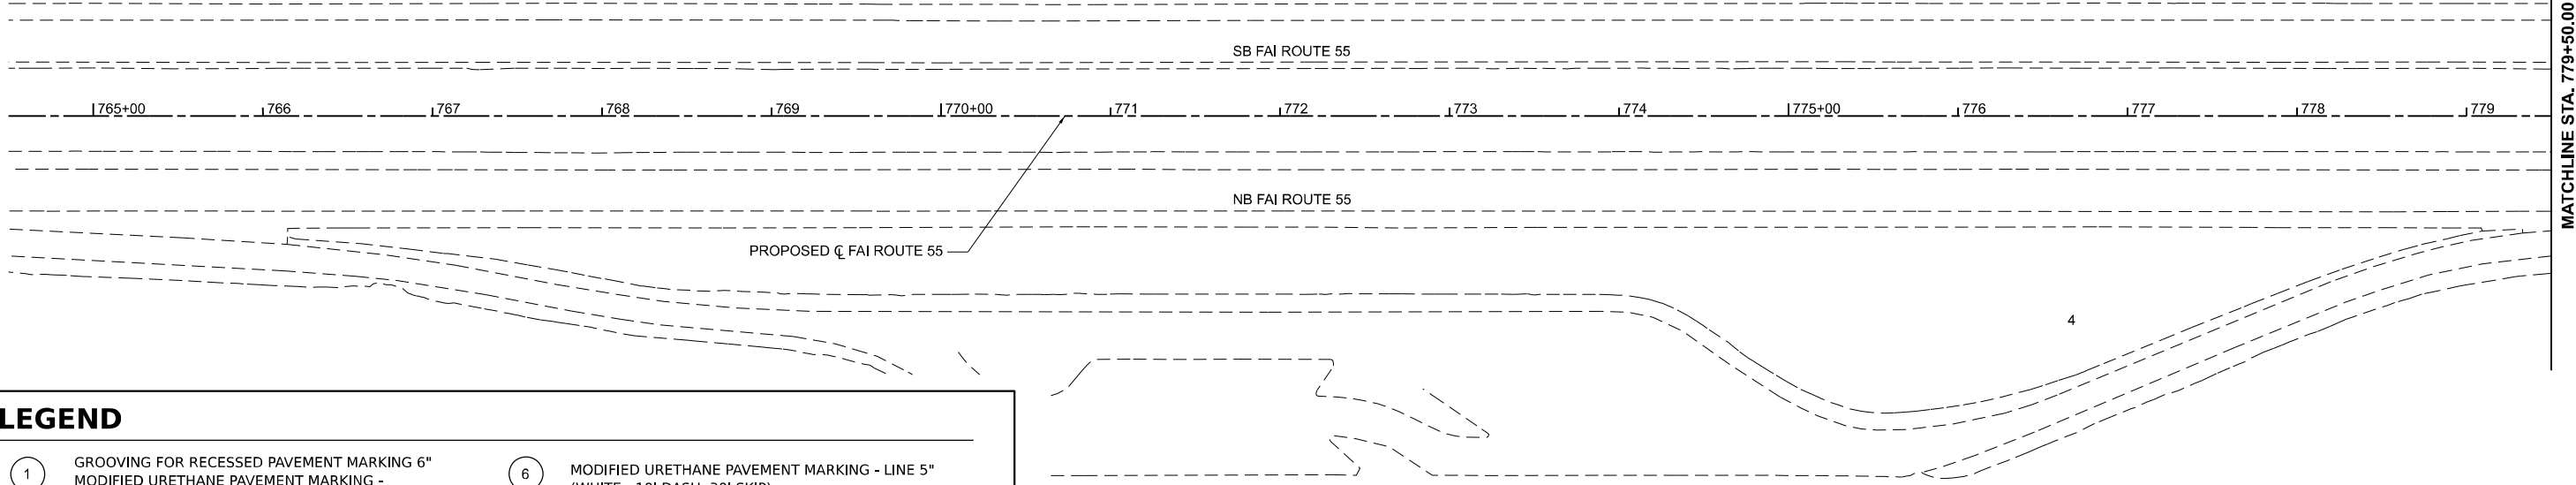 

LEGEND

- | | | | |
|---|--|----|--|
| 1 | GROOVING FOR RECESSED PAVEMENT MARKING 6" MODIFIED URETHANE PAVEMENT MARKING - LINE 5" (WHITE) | 6 | MODIFIED URETHANE PAVEMENT MARKING - LINE 5" (WHITE - 10' DASH, 30' SKIP) |
| 2 | DUAL RAISED REFLECTIVE PAVEMENT MARKERS (ONE WAY CRYSTAL) AT 80' CENTERS (TYP.) | 7 | MODIFIED URETHANE PAVEMENT MARKING LINE 2"*6"*6" SKIP DASH (WHITE) |
| 3 | GROOVING FOR RECESSED PAVEMENT MARKING 6" MODIFIED URETHANE MARKING - LINE 5" (WHITE - 10' DASH, 30' SKIP) | 8 | MODIFIED URETHANE PAVEMENT MARKING - LINE 5" (YELLOW) |
| 4 | GROOVING FOR RECESSED PAVEMENT MARKING 6" MODIFIED URETHANE MARKING - LINE 5"(YELLOW) | 9 | MODIFIED URETHANE PAVEMENT MARKING - LINE 12" (YELLOW) DIAGONALS AT 40' CENTERS (TYP.) |
| 5 | MODIFIED URETHANE PAVEMENT MARKING - LINE 5" (WHITE) | 10 | MODIFIED URETHANE PAVEMENT MARKING - LINE 8" (YELLOW) |

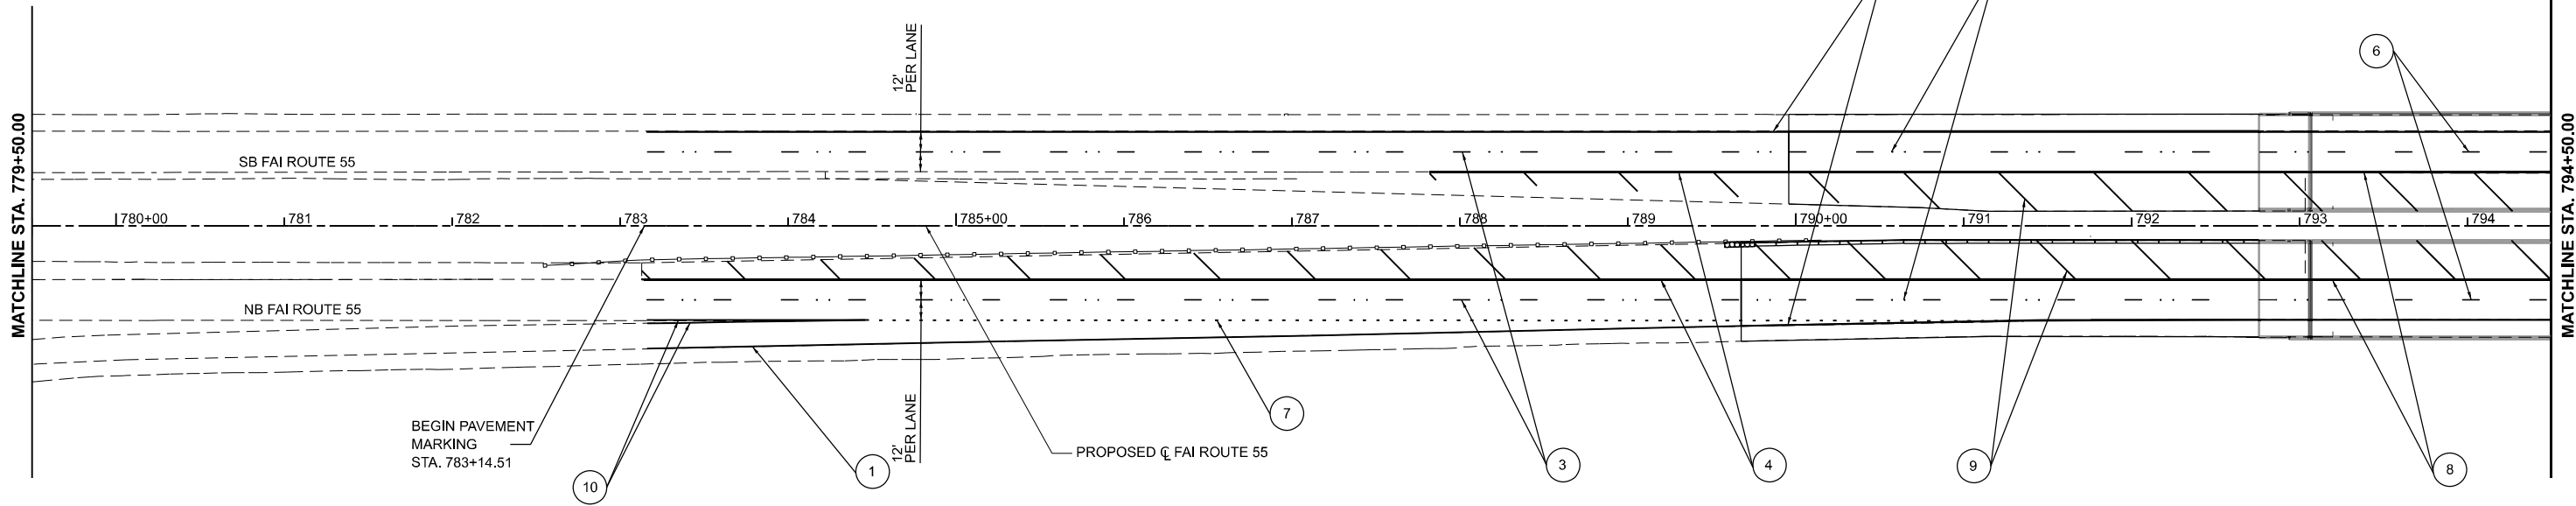 

NOTE:
1. NO GROOVING ON WIDENING AREA FOR FUTURE 3RD LANE OR ON BRIDGE DECK FOR PAVEMENT MARKING.

MODEL: PD_185 - Plan 1 (Sheet)
FILE NAME: pavementmarking\DOT\21004\10-4044\1030\Sheets\72K98\DOT 2K98 Pavement.dgn



License No. 186-000613 Copyright CMT, Inc.



USER NAME	= rheady	DESIGNED	- VJR	REVISED	-
		DRAWN	- RAH	REVISED	-
PLOT SCALE	= 0.16660000' / in.	CHECKED	- KLT	REVISED	-
PLOT DATE	= 3/25/2024	DATE	- MARCH 2024	REVISED	-

STATE OF ILLINOIS
DEPARTMENT OF TRANSPORTATION

FAI ROUTE 55 - INTERSTATE 55
PAVEMENT MARKING PLANS



SCALE: SHEET OF SHEETS STA. TO STA.

F.A.I. RTE.	SECTION	COUNTY	TOTAL SHEETS	SHEET NO.
55	(84-2BR-1) D, BY, BP, BRR	SANGAMON	139	37
CONTRACT NO. 72K98				
		ILLINOIS	FED. AID PROJECT	

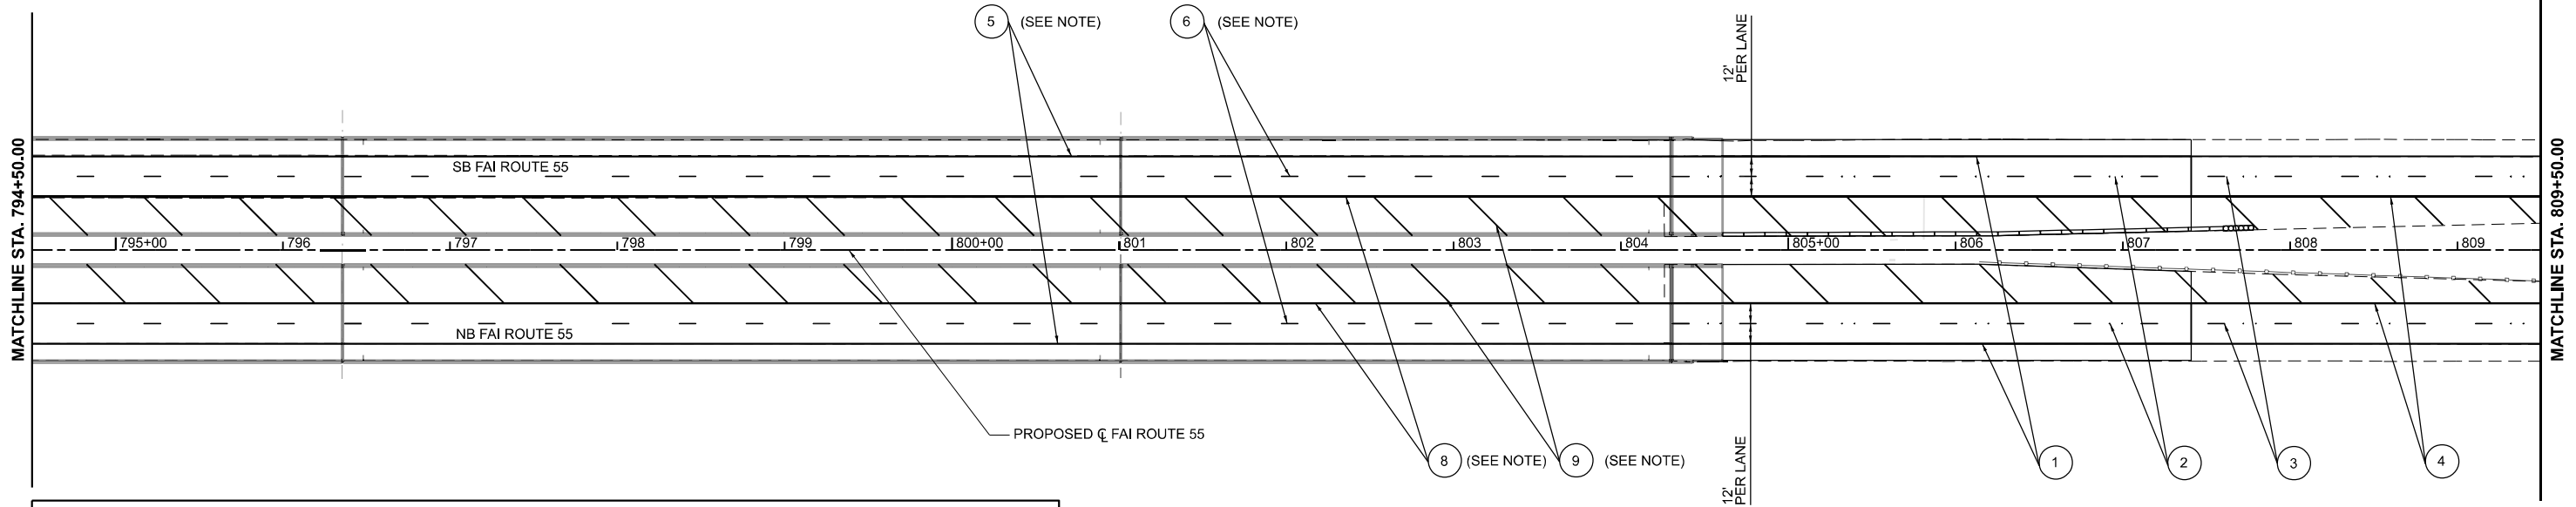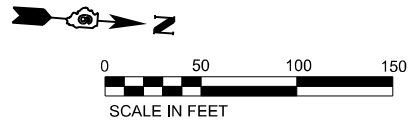

LEGEND			
1	GROOVING FOR RECESSED PAVEMENT MARKING 6" MODIFIED URETHANE PAVEMENT MARKING - LINE 5" (WHITE)	6	MODIFIED URETHANE PAVEMENT MARKING - LINE 5" (WHITE - 10' DASH, 30' SKIP)
2	DUAL RAISED REFLECTIVE PAVEMENT MARKERS (ONE WAY CRYSTAL) AT 80' CENTERS (TYP.)	7	MODIFIED URETHANE PAVEMENT MARKING LINE 2"*6"*6" SKIP DASH (WHITE)
3	GROOVING FOR RECESSED PAVEMENT MARKING 6" MODIFIED URETHANE MARKING - LINE 5" (WHITE - 10' DASH, 30' SKIP)	8	MODIFIED URETHANE PAVEMENT MARKING - LINE 5" (YELLOW)
4	GROOVING FOR RECESSED PAVEMENT MARKING 6" MODIFIED URETHANE MARKING - LINE 5" (YELLOW)	9	MODIFIED URETHANE PAVEMENT MARKING - LINE 12" (YELLOW) DIAGONALS AT 40' CENTERS (TYP.)
5	MODIFIED URETHANE PAVEMENT MARKING - LINE 5" (WHITE)	10	MODIFIED URETHANE PAVEMENT MARKING - LINE 8" (YELLOW)

NOTE:
1. NO GROOVING ON WIDENING AREA FOR FUTURE 3RD LANE OR ON BRIDGE DECK FOR PAVEMENT MARKING.

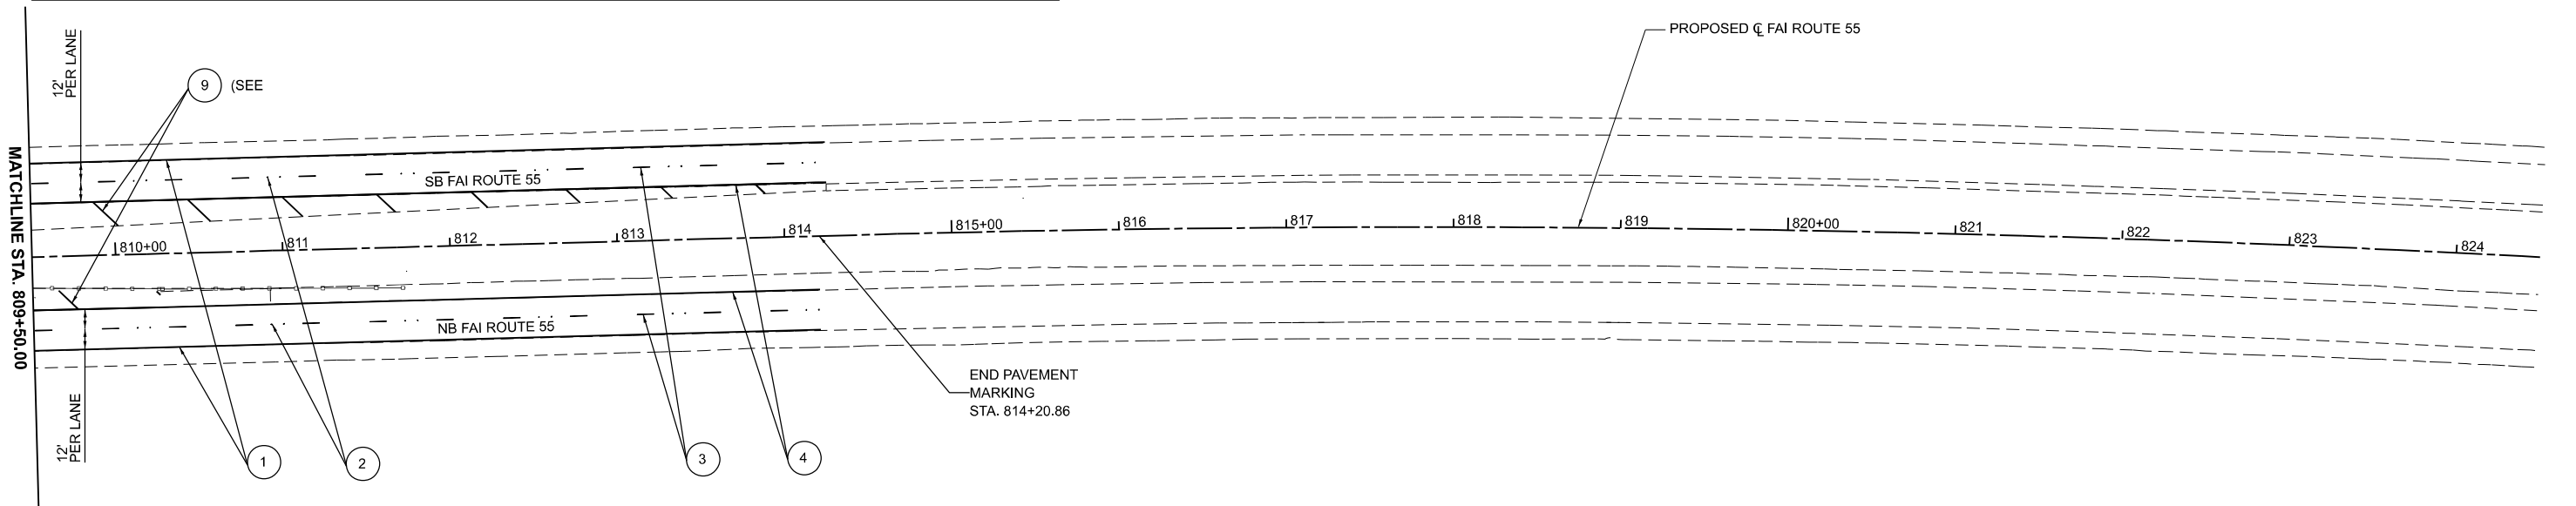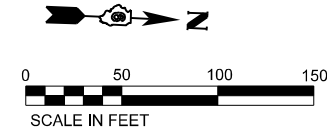

NOTE:
1. NO GROOVING ON WIDENING AREA FOR FUTURE 3RD LANE OR ON BRIDGE DECK FOR PAVEMENT MARKING.

MODEL: PD_185 - Plan 3 (Sheet)
FILE NAME: p:\working\72K98\county\com\connect\project\Documents\DOT\21004\10-404\41030\Sheets\2K98\DOT 2K98 Pavement.dgn



USER NAME = rheady	DESIGNED - VJR	REVISED -
	DRAWN - RAH	REVISED -
PLOT SCALE = 0.16666667" / in.	CHECKED - KLT	REVISED -
PLOT DATE = 3/25/2024	DATE - MARCH 2024	REVISED -


STATE OF ILLINOIS
DEPARTMENT OF TRANSPORTATION

FAI ROUTE 55 - INTERSTATE 55
PAVEMENT MARKING PLANS

SCALE: 1" = 50' SHEET 2 OF 2 SHEETS STA. 794+50 TO STA. 824+50

F.A.I. RTE.	SECTION	COUNTY	TOTAL SHEETS	SHEET NO.
55	(84-2BR-1) D, BY, BP, BRR	SANGAMON	139	38
CONTRACT NO. 72K98				
ILLINOIS FED. AID PROJECT				

MODEL: PD_05_Plan 1 [Sheet]
FILE NAME: p:\working\p2\county.com\connect\connect\DOT\21004\10-404\1030\Sheets\2K98\DOT 2K98\plan\ErosionControl.dgn

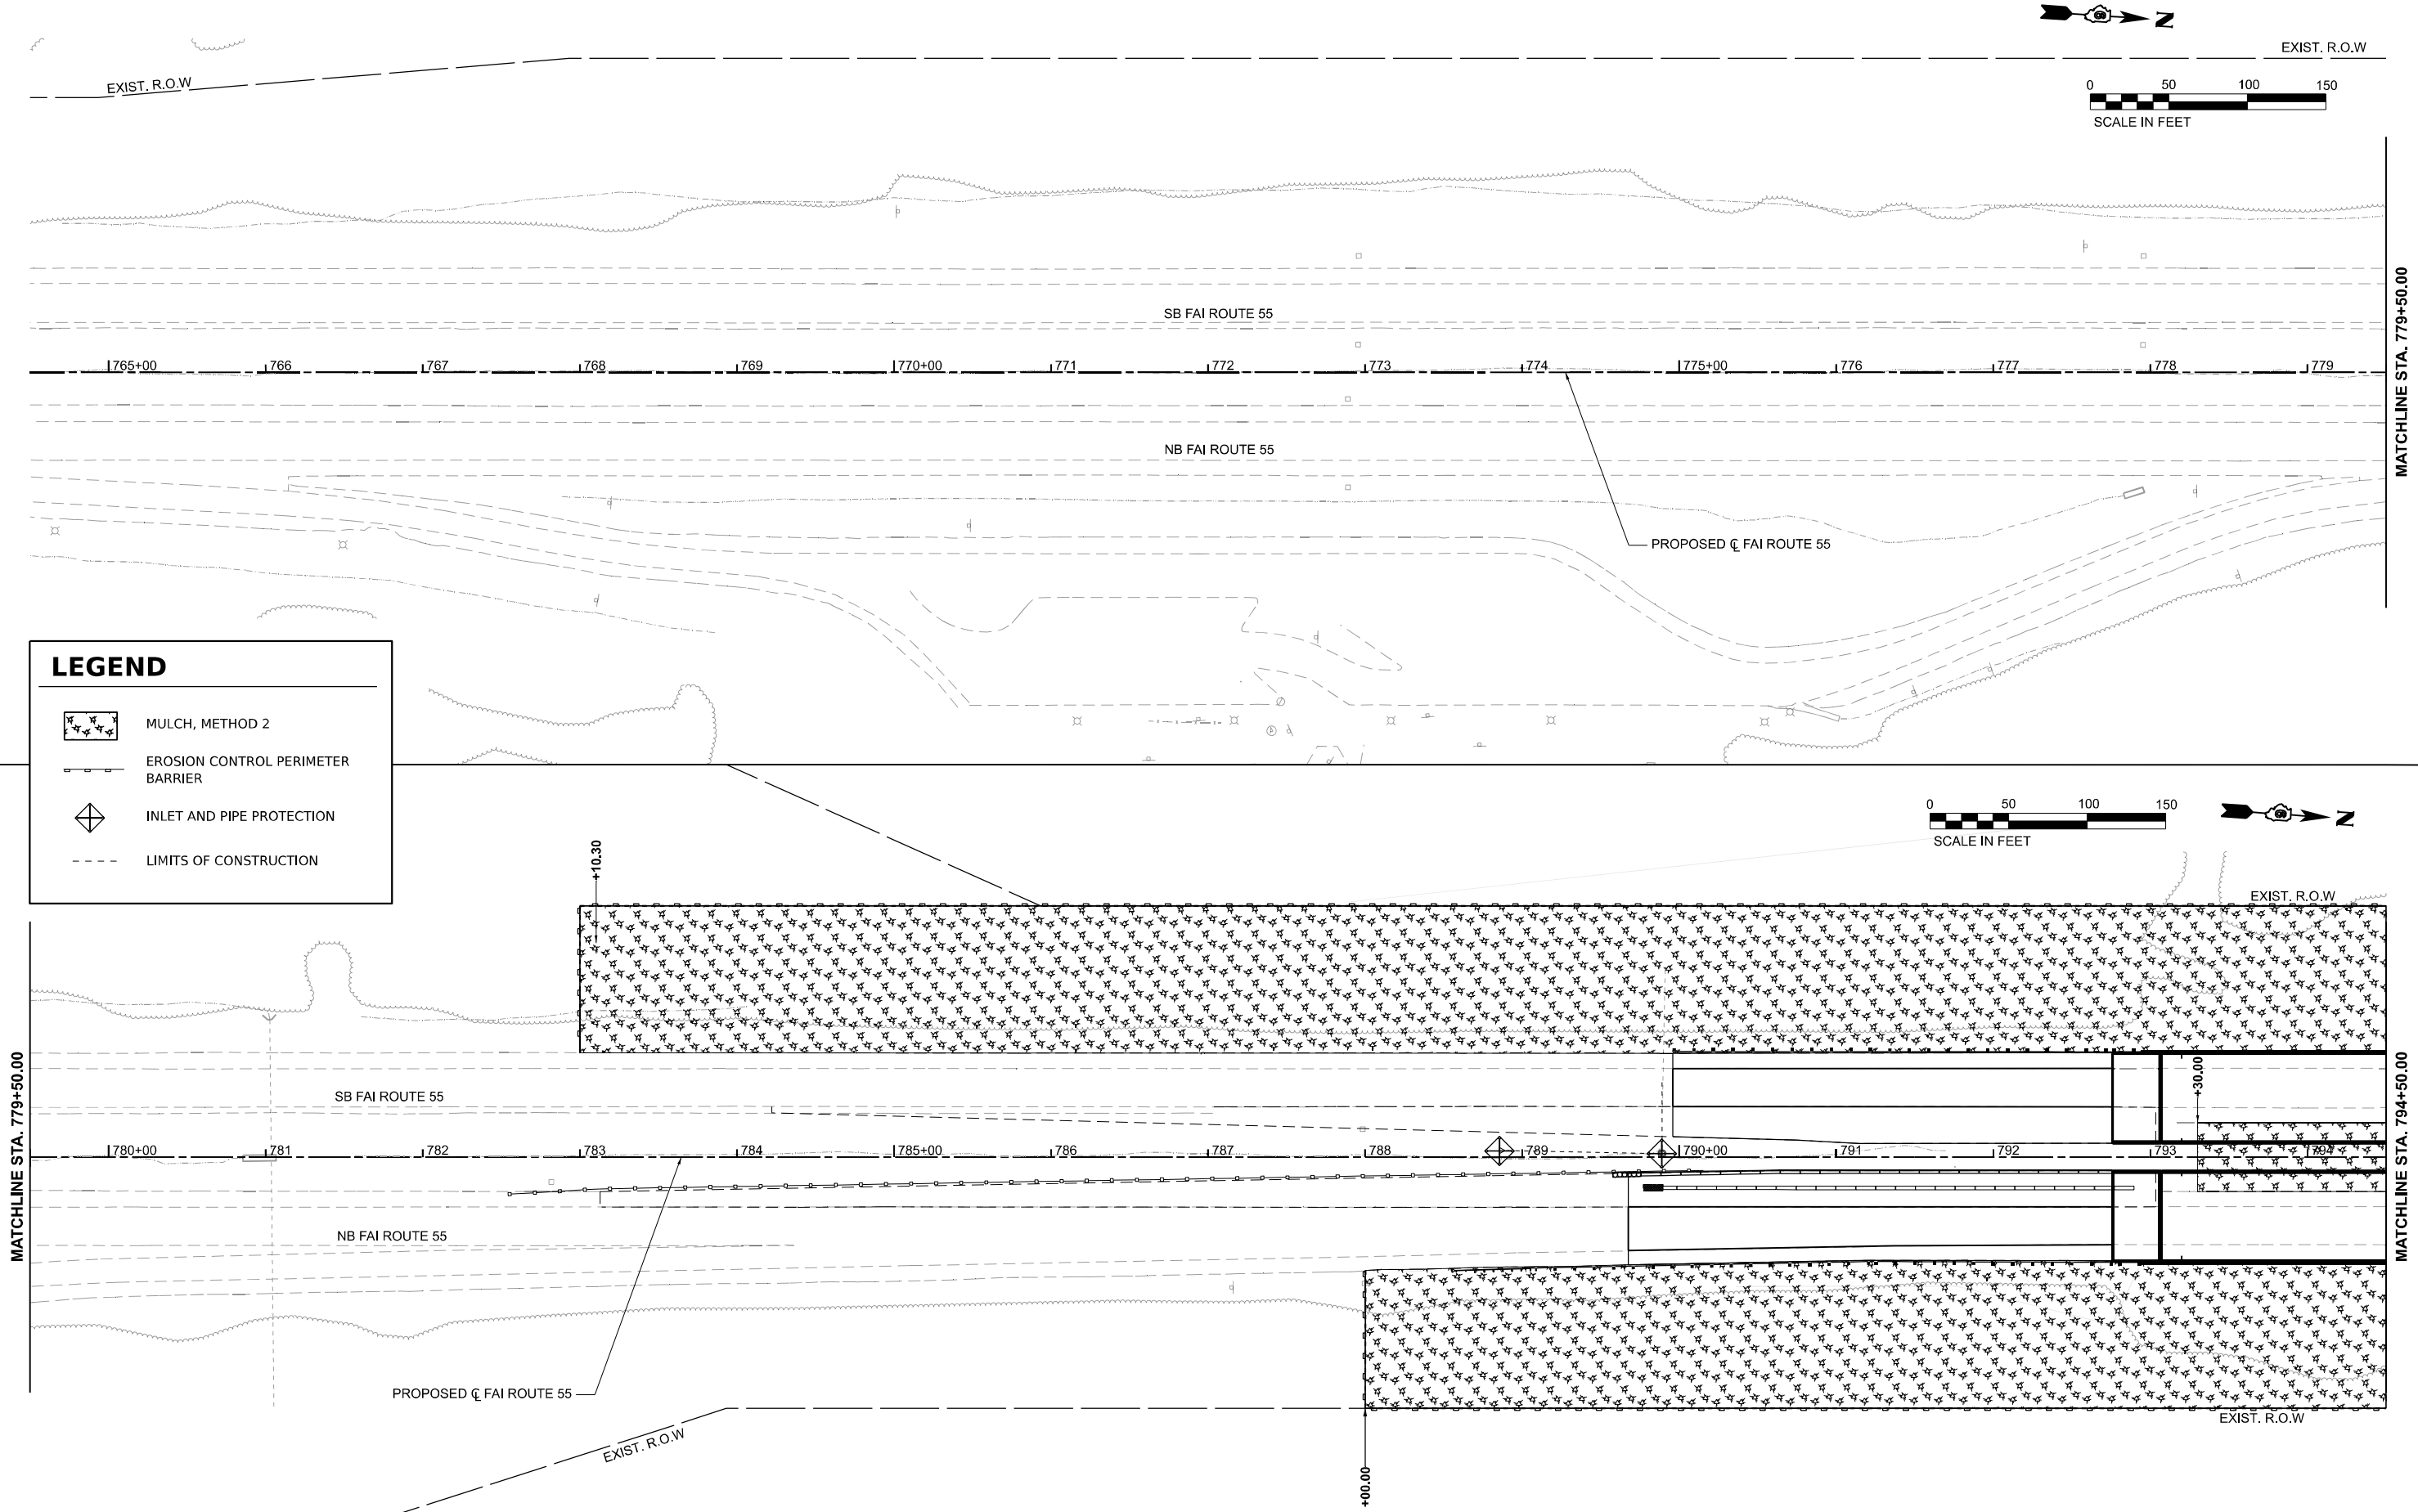


USER NAME	= rheady	DESIGNED -	VJR	REVISED -	
DRAWN	- RAH	REVISIONS		REVISIONS	
PLOT SCALE	= 0.16660000' / in.	CHECKED -	KLT	REVISIONS	
PLOT DATE	= 3/25/2024	DATE	- MARCH 2024	REVISIONS	

STATE OF ILLINOIS
DEPARTMENT OF TRANSPORTATION

FAI ROUTE 55 - INTERSTATE 55
EROSION CONTROL PLANS


SCALE: 1" = 50' SHEET 1 OF 2 SHEETS STA. 764+50 TO STA. 794+50

F.A.I. RTE.	SECTION	COUNTY	TOTAL SHEETS	SHEET NO.
55	(84-2BR-1) D, BY, BP, BRR	SANGAMON	139	39
CONTRACT NO. 72K98				
ILLINOIS FED. AID PROJECT				

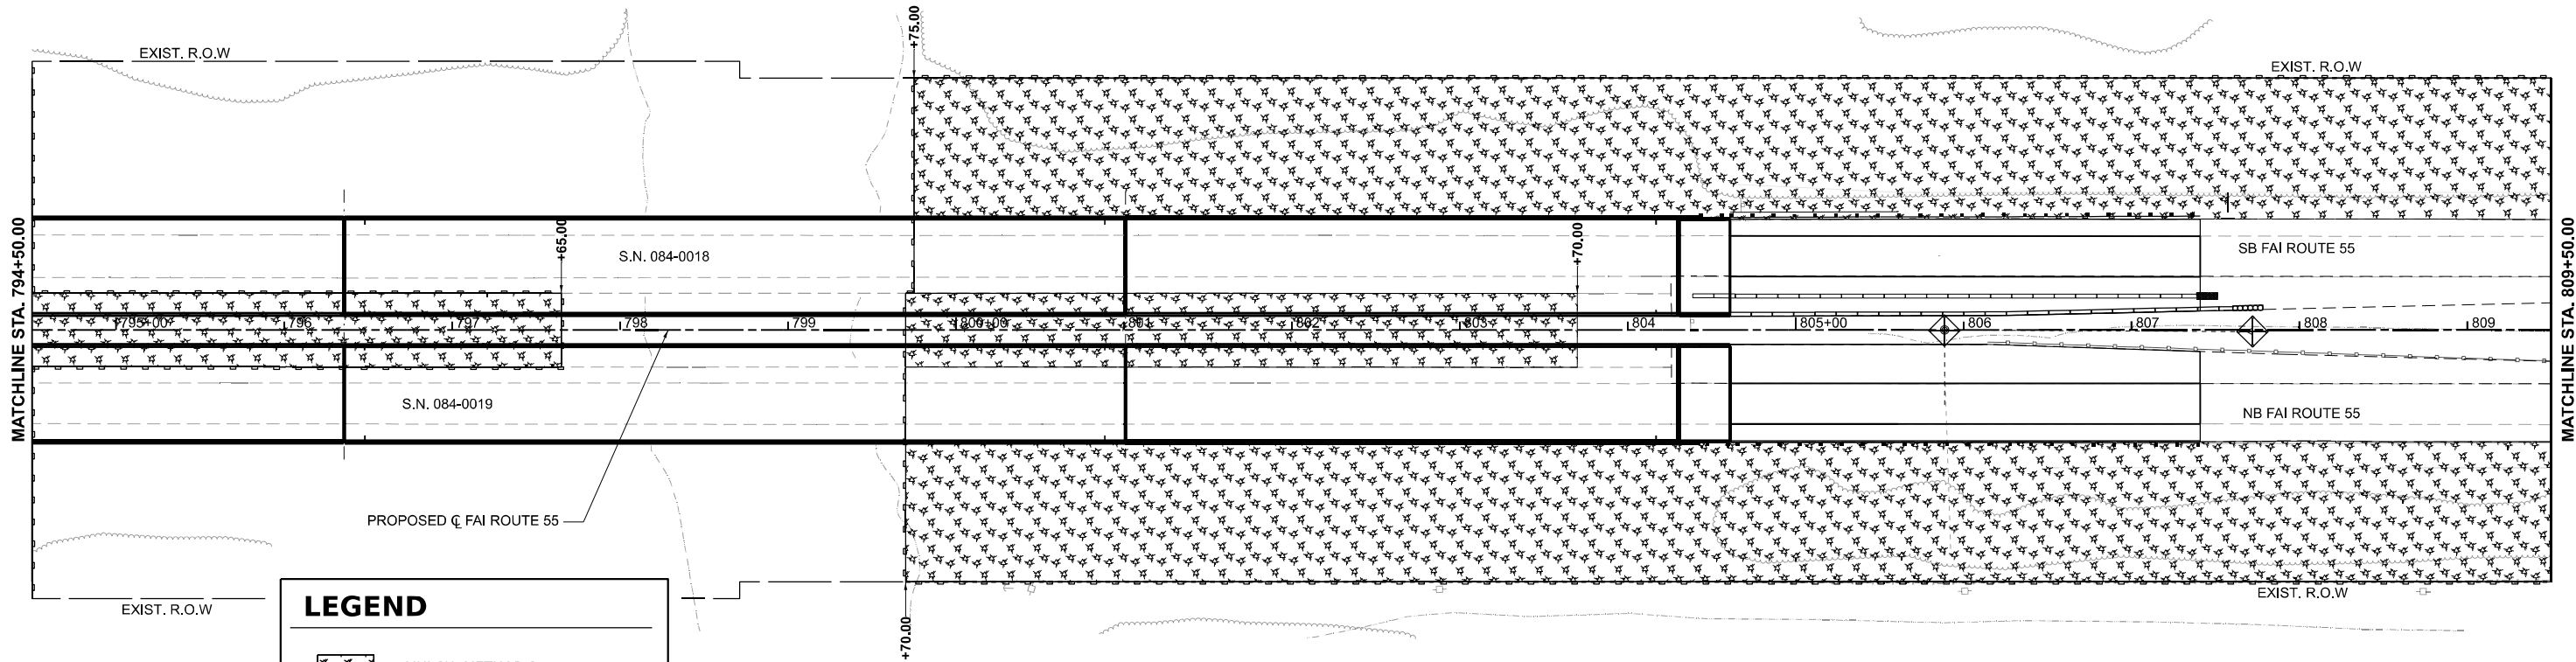

LEGEND

- MULCH, METHOD 2
- EROSION CONTROL PERIMETER BARRIER
- INLET AND PIPE PROTECTION
- LIMITS OF CONSTRUCTION

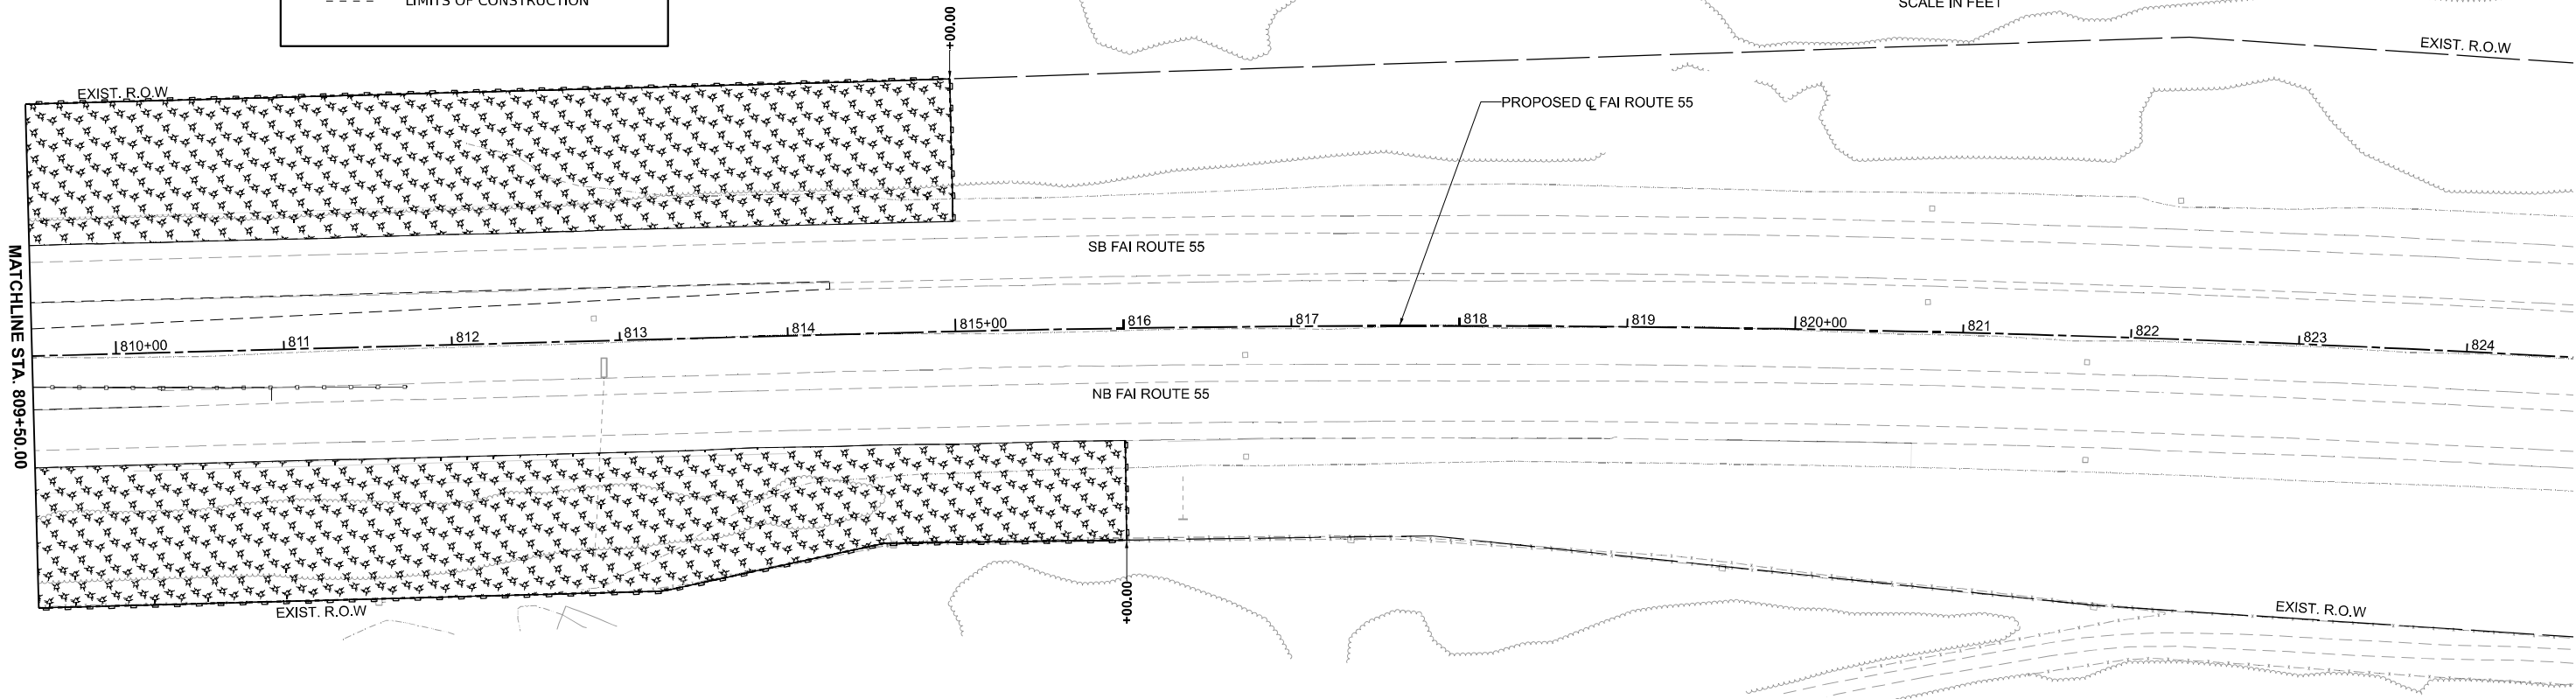


USER NAME	= rheady	DESIGNED -	VJR	REVISED -	
		DRAWN -	RAH	REVISED -	
PLOT SCALE	= 0.16660000' / in.	CHECKED -	KLT	REVISED -	
PLOT DATE	= 3/25/2024	DATE -	MARCH 2024	REVISED -	

STATE OF ILLINOIS
DEPARTMENT OF TRANSPORTATION

FAI ROUTE 55 - INTERSTATE 55
EROSION CONTROL PLANS

SCALE: 1" = 50' SHEET 2 OF 2 SHEETS STA. 794+50 TO STA. 824+50

F.A.I. RTE.	SECTION	COUNTY	TOTAL SHEETS	SHEET NO.
55	(84-2BR-1) D, BY, BP, BRR	SANGAMON	139	40
CONTRACT NO. 72K98				
ILLINOIS FED. AID PROJECT				

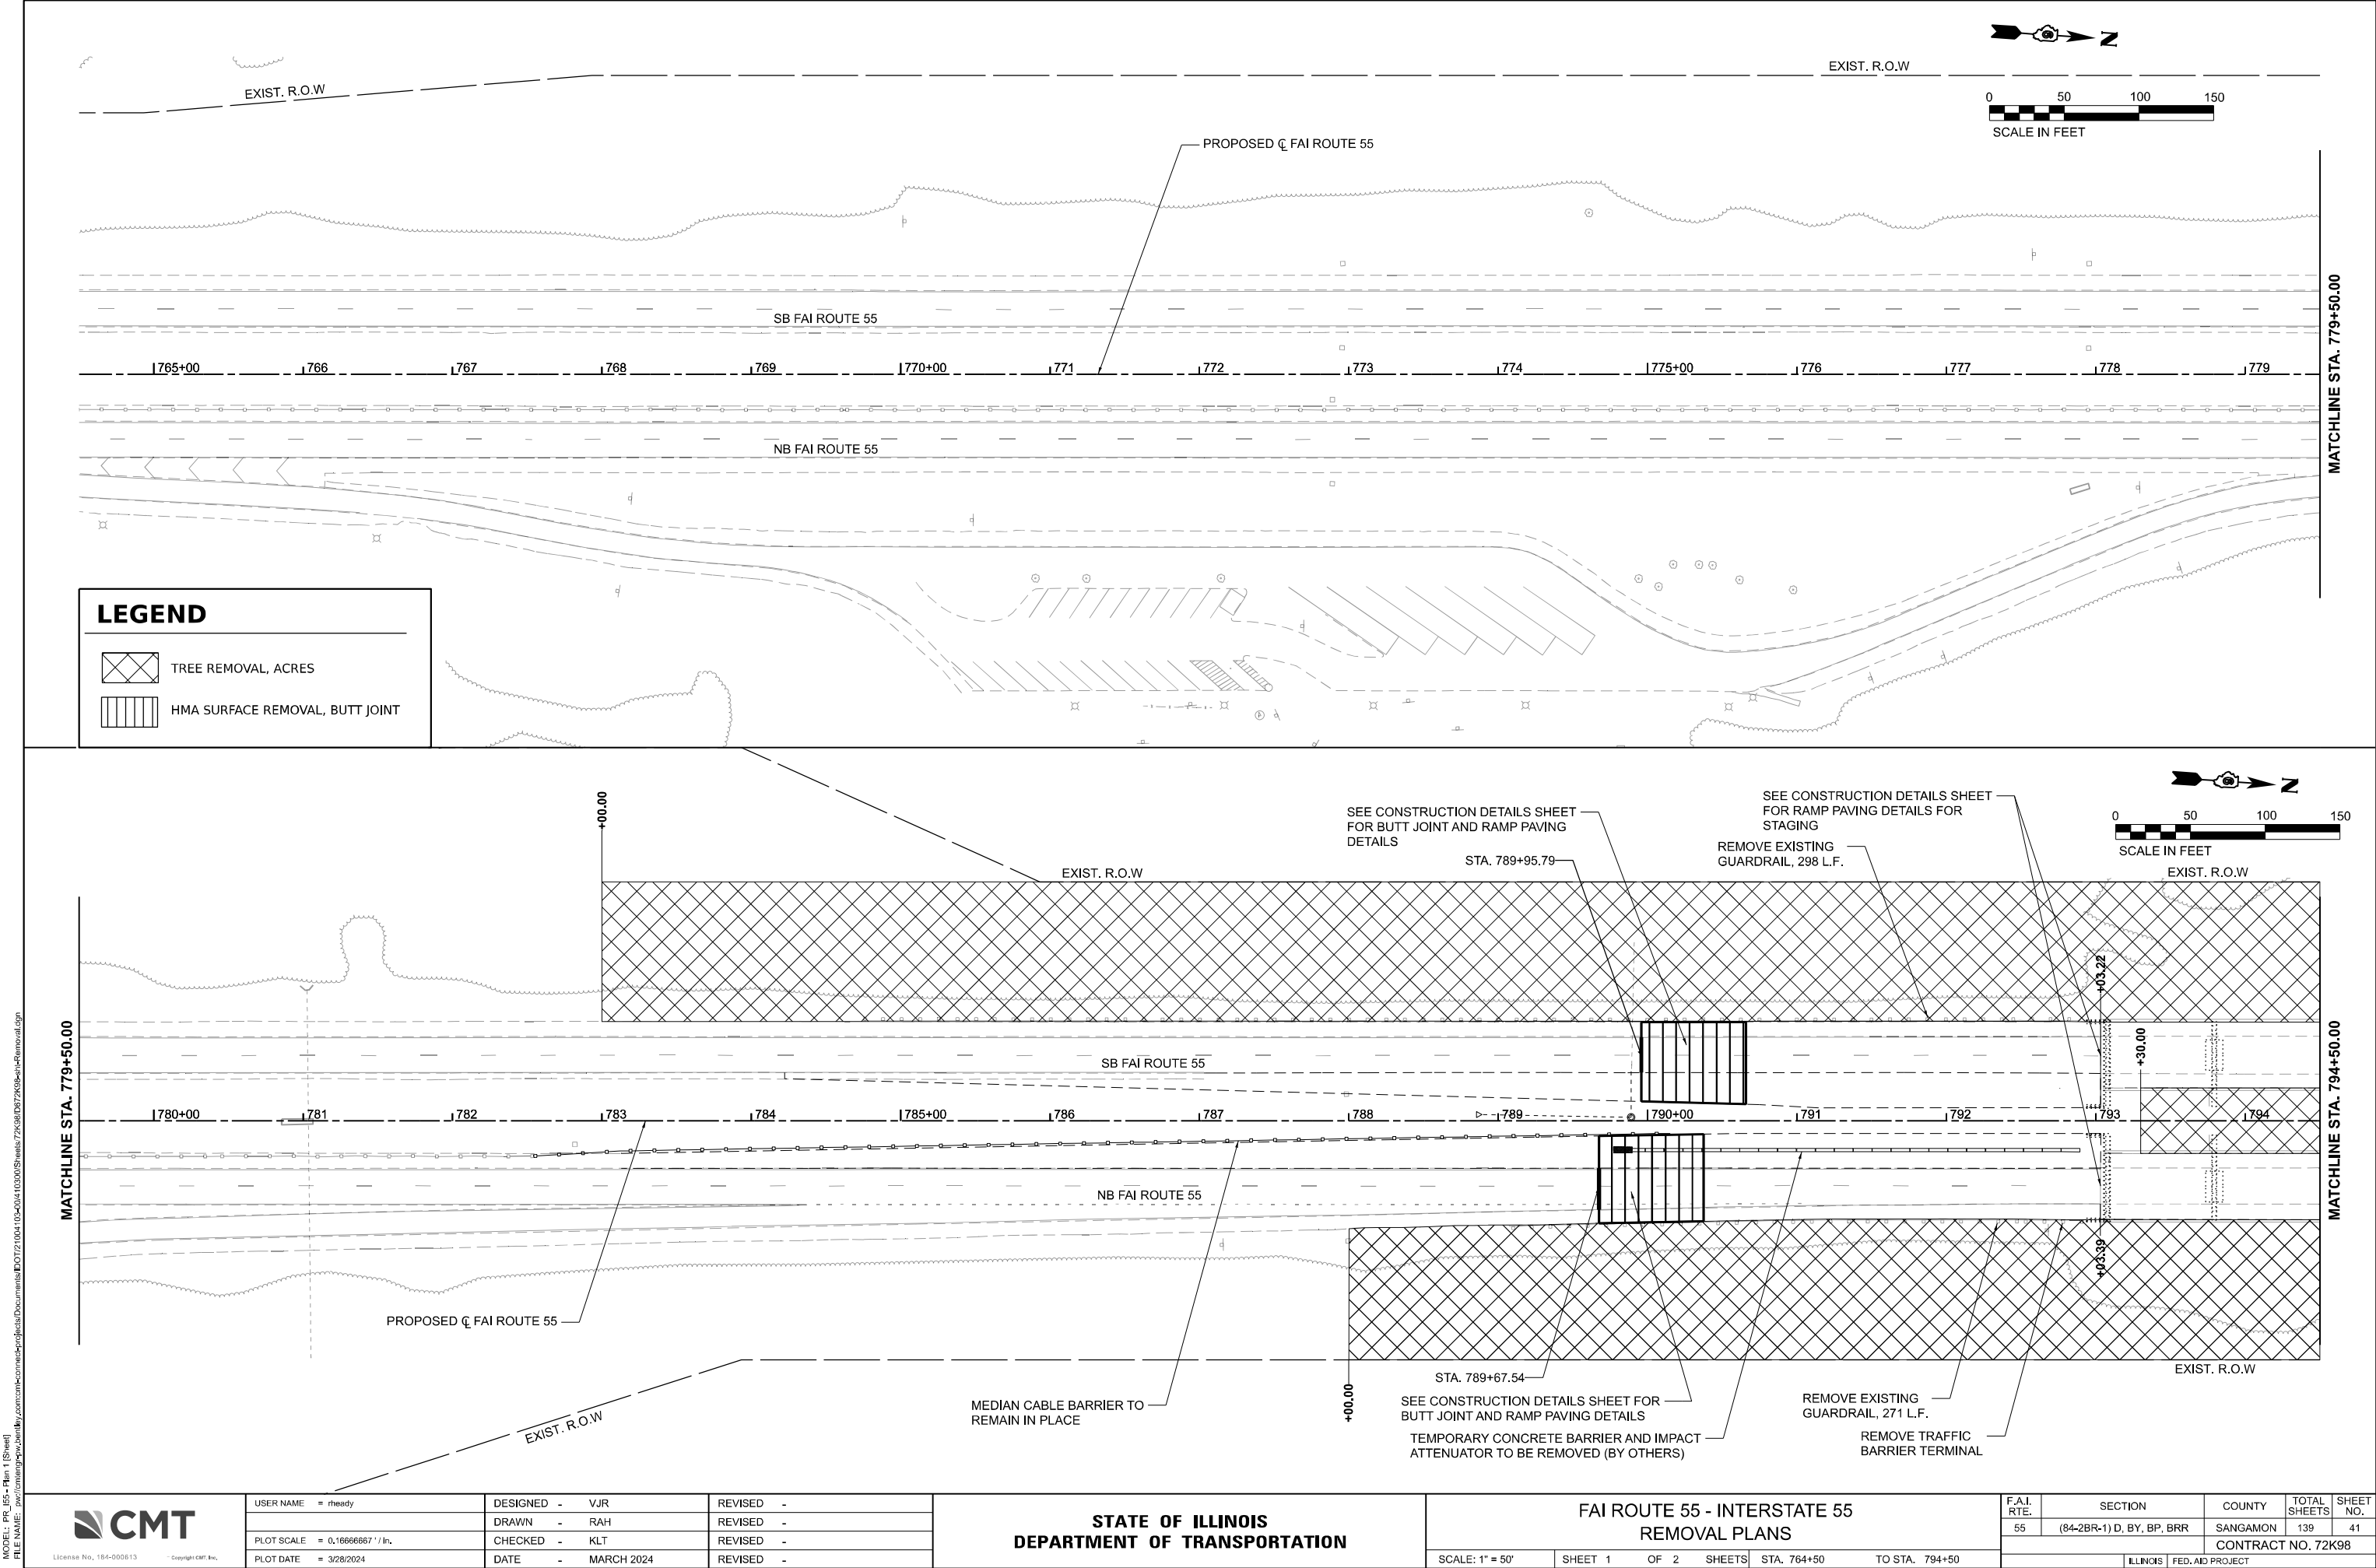

MODEL: PD_185_Plan 1 [Sheet]
FILE NAME: z:\working\p3\county\canon\canon\project\DOT\21004\10-4014\1030\Sheets\72K98\DOT 21004\10-4014\Removal.dgn



License No. 186-000613

Copyright CMT, Inc.

USER NAME = rheady

DESIGNED - VJR

REVISED -

DRAWN - RAH

REVISED -

PLOT SCALE = 0.16666667"/in.

CHECKED - KLT

REVISED -

PLOT DATE = 3/28/2024

DATE - MARCH 2024

REVISED -

STATE OF ILLINOIS
DEPARTMENT OF TRANSPORTATION

FAI ROUTE 55 - INTERSTATE 55
REMOVAL PLANS

SCALE: 1" = 50'

SHEET 1

OF 2

SHEETS

STA. 764+50

TO STA. 794+50

F.A.I.
RTE.

55

SECTION

(84-28R-1) D, BY, BP, BRR

COUNTY

SANGAMON

TOTAL
SHEETS

139

SHEET
NO.

41

CONTRACT NO. 72K98

ILLINOIS FED. AID PROJECT

BENCHMARK

BM TJM-126: FD Chiseled square on SE abutment of SBL Sangamon River Bridge. Sta. 793+03.12, Offset 8.63' Lt., Elev. 539.79.

BM TJM-127: FD Chiseled square on NW abutment of NBL Sangamon River Bridge. Sta. 804+26.20, Offset 8.82' Rt., Elev. 539.79.

TRAFFIC CONTROL

Staging will be utilized to maintain traffic during construction.

No salvage

EXISTING STRUCTURE

Structures 084-0018 and 084-0019 were constructed in 1963 under Section 84-2B-2F. The dual structures consist of eleven spans. Each structure measures 1125'-0" back-to-back abutments and has no skew. The bearing to bearing measurement for Spans 1, 4, 8, and 11 is 71'-9". For Spans 2, 3, 9, and 10 the bearing to bearing measurement is 91'-10", for Span 6 it is 180'-0", and for Spans 5 and 7 it is 141'-9". The original deck was a 7" thick concrete slab and was 35'-8" out-to-out deck. The deck was supported by W36 beams for all spans except Spans 5 thru 7, which were supported by a 87" deep built-up girder. In 1993, under Section 84-2BR-1, the bridge concrete decks were reconstructed and widened to be 47'-2" out to out with a 7½" thickness. One new girder line on each side of each structure was added with in kind beams and 87½" web plate girders. For all piers except piers 4 thru 7, the original pile supported hammer head piers were widened with wall piers supported on a single row of H-piles to accomodate the widened deck and for future widening. Piers 4 thru 7 were widened as hammer head piers on piles. The stub abutments were also widened to accomodate the wider deck and future widening.

DESIGN STRESSES

FIELD UNITS

NEW CONSTRUCTION
f'c = 4,000 psi (Superstructure)
fy = 60,000 psi (Reinforcement)
fy = 50,000 psi (M270 Grade 50)
fy = 36,000 psi (M270 Grade 36)
All structural steel shall be painted.

ORIGINAL STRUCTURE
fc = 1,400 psi
fs = 20,000 psi (Reinforcement)
fs = 18,000 psi (Structural steel)

1993 WIDENED STRUCTURE
f'c = 3,500 psi (Class X Concrete)
fy = 60,000 psi (Reinforcement)
fy = 50,000 psi (M270 Grade 50 Structural Steel)
fy = 36,000 psi (M270 Grade 36 Structural Steel)

DESIGN SPECIFICATIONS

2002 AASHTO LFD Bridge Design Specifications, 17th Edition
2006 Seismic Retrofitting Manual for Highway Structures: Part 1 - Bridges (FHWA-HRT-06-032)

LOADING HS20-44


Allow 25 psf for future wearing surface.

SEISMIC DATA


Seismic Retrofit Category (SRC) = A
Design Spectral Acceleration at 1.0 sec (SD1) = 0.131g
Design Spectral Acceleration at 0.2 secs (SDS) = 0.199g
Soil Site Class = D
Performance Level = PL 1

PROPOSED WORK:

1. Deck replacement and widening with new girders.
2. Clean and paint existing structural steel.
3. Structural steel repair.
4. Replace all bearings.
5. Pier and abutment concrete repair.
6. Concrete slopewall repair.

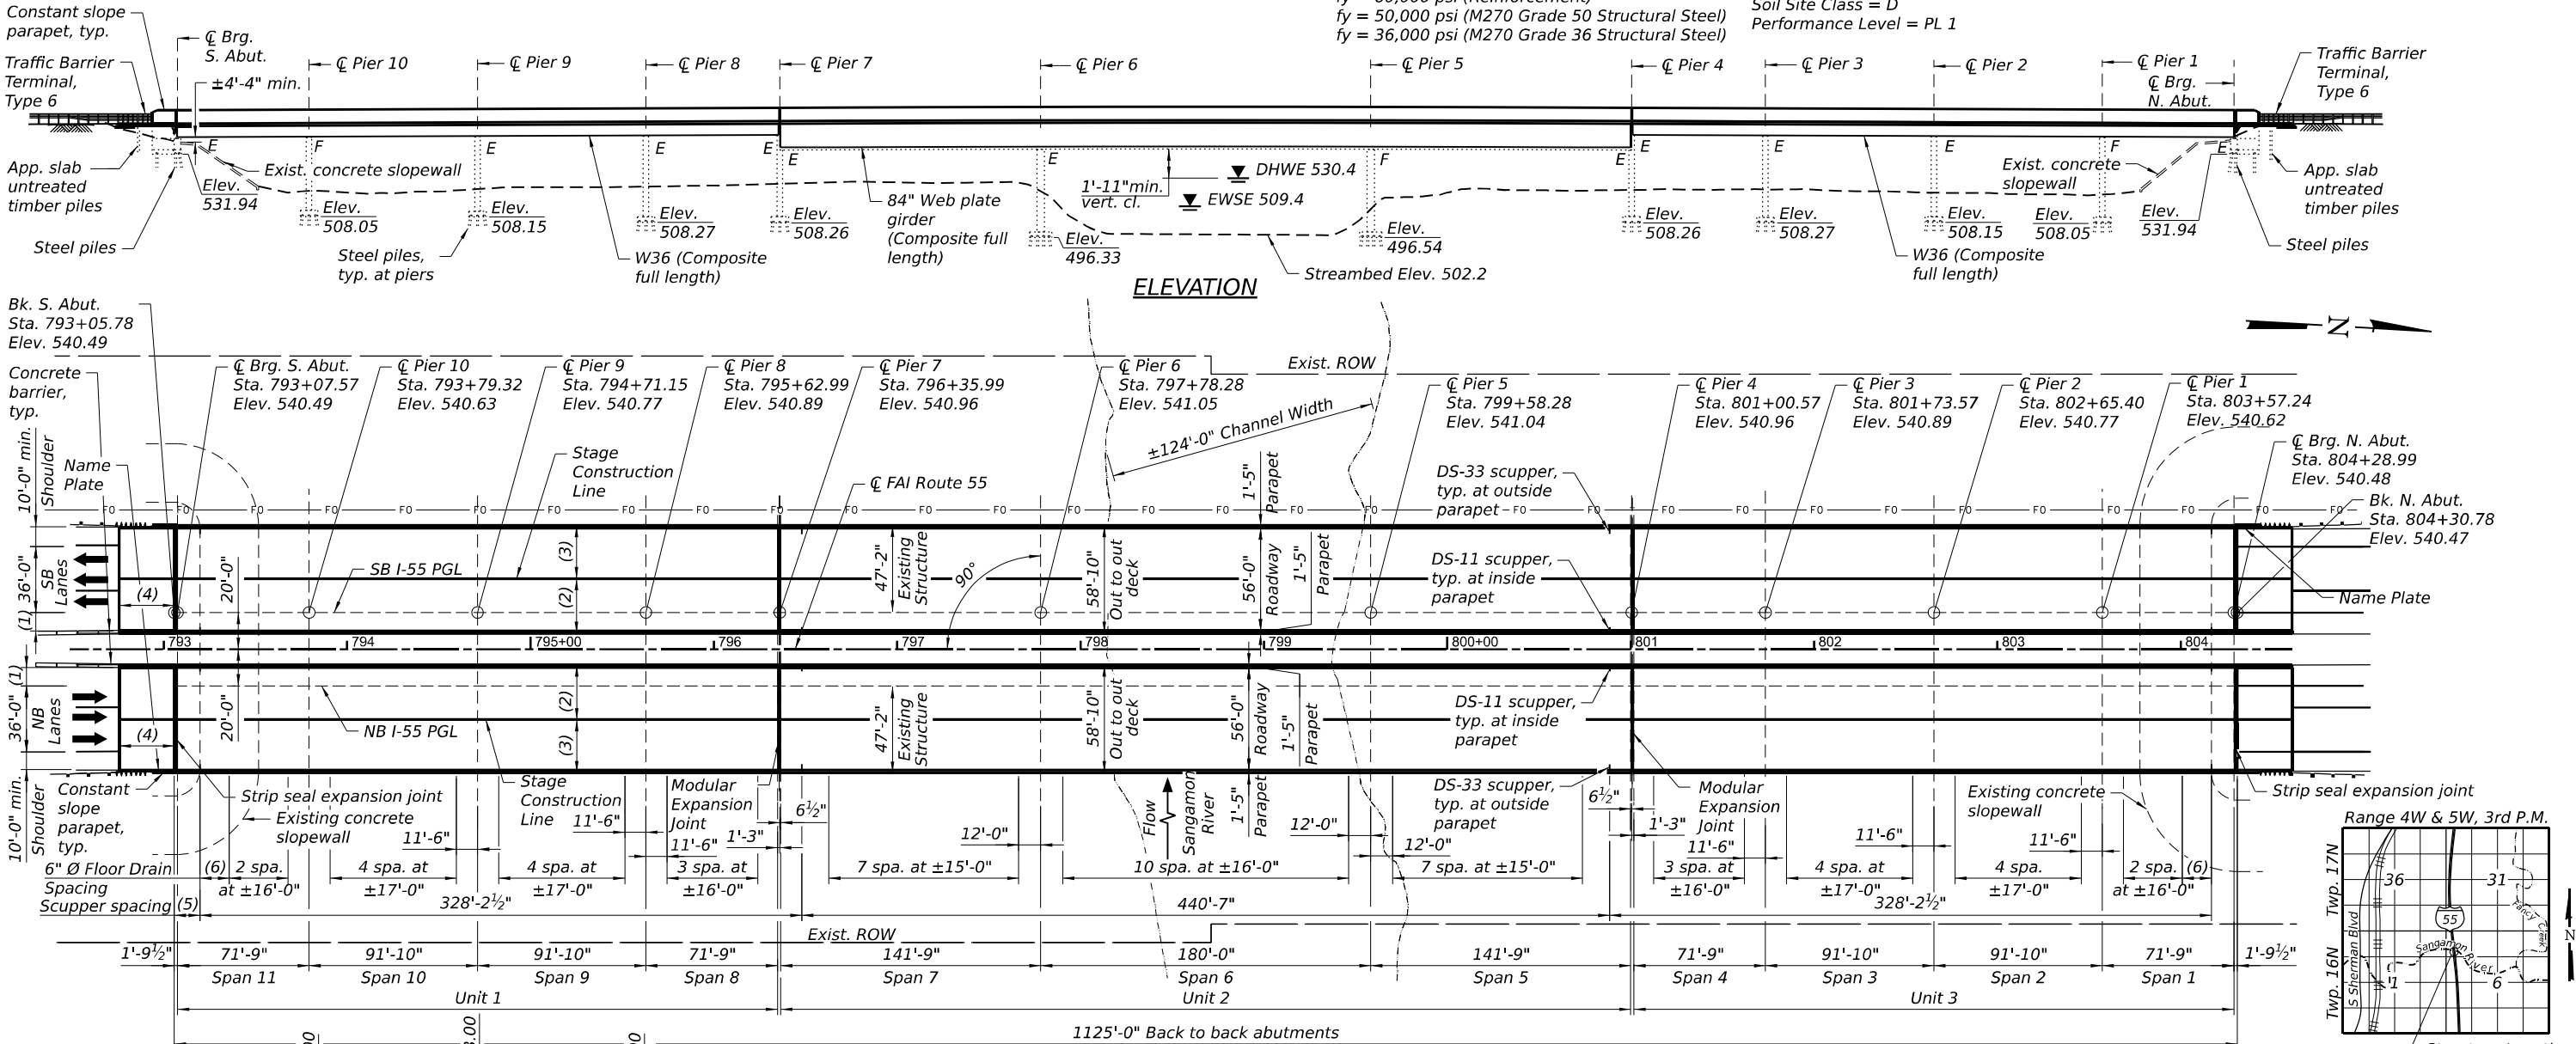

- (1) 10'-0" Shoulder
- (2) 29'-10½" Stage I
- (3) 28'-11½" Stage II
- (4) 30'-0" Approach Slab
- (5) 14'-0" Scupper Spacing to Back of Abutment
- (6) 16'-0"

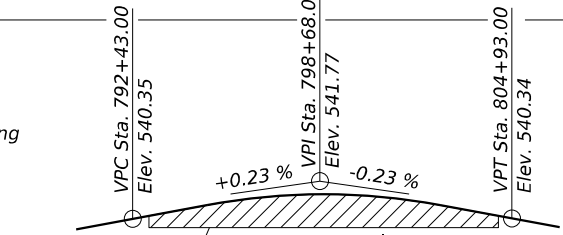

PROFILE GRADE
(Along I-55 NB & SB PGL)
(Up to ¼ in. to be ground off the bridge deck and the bridge approach slabs. The Profile Grade shows the final grade after grinding.)

LEGEND

FO Existing Lumen fiber optic

PLAN

(Stations and elevations shown on the piers and abutments on the SB bridge are the same for the NB bridge)

Notes:

1. Elevations shown on plan view are after grinding.
2. See sheet 2 of 67 for Waterway Information table and Design Scour Elevation table.
3. Proposed floor drain spacings are intended to match existing floor drain locations. Contractor shall field verify the existing spacings in the field prior to floor drain installation.



Exp. Date 11/30/2024

"I certify that to the best of my knowledge, information and belief, this design is structurally adequate for the design loading shown on the plans. The design is an economical one for the style of the structure and complies with the requirements of the current Design Specifications listed."

GENERAL PLAN AND ELEVATION
I-55 OVER SANGAMON RIVER
FAI ROUTE 55 SEC. (84-2BR-1) D.BY.BP,BRR
SANGAMON COUNTY
STATION 798+68.28
STRUCTURE NO. 084-0018 (NB)
STRUCTURE NO. 084-0019 (SB)



USER NAME = bhalland	DESIGNED - DH	REVISED -
	DRAWN - BLH	REVISED -
PLOT SCALE = N/A	CHECKED - DH	REVISED -
PLOT DATE = 3/21/2024	DATE - MARCH 2024	REVISED -

STATE OF ILLINOIS
DEPARTMENT OF TRANSPORTATION

GENERAL PLAN AND ELEVATION
STRUCTURE NO. 084-0018 (NB) & 084-0019 (SB)

SCALE: SHEET 1 OF 67 SHEETS STA. TO STA.

F.A.I. RTE.	SECTION	COUNTY	TOTAL SHEETS	SHEET NO.
55	(84-2BR-1) D.BY.BP,BRR	SANGAMON	139	43
CONTRACT NO. 72K98				
ILLINOIS FED. AID PROJECT				

FILE NAME: d:\cmt\engr\proj\bande\cmt\cmt-connect\proj\cts\Documents\DOT\21004103-200410300\Bridges\Sangamon River Bridges\CAOD_Sheets\084-0018 & 084-0019-72K98-002-General Data

GENERAL NOTES

1. Fasteners shall be ASTM F 3125 Grade A325 Type I, mechanically galvanized bolts in painted areas. Bolts 7⁄8 in. dia., holes 1 1⁄16 in. dia., unless otherwise noted.
2. Calculated weight of new Structural Steel:
M270 Grade 36 = 159,017 lbs.
M270 Grade 50 = 1,121,610 lbs.
3. No field welding is permitted except as specified in the contract documents.
4. Reinforcement bars designated (E) shall be epoxy coated.
5. Prior to pouring the new concrete deck, all heavy or loose rust, loose mill scale, and other loose detrimental foreign material shall be removed from the surfaces in contact with concrete (SSPC-SP3 standards). Tightly adhered paint may remain unless otherwise noted. Removal shall be accomplished by methods that will not damage the steel and the cost will be paid for according to "Article 109.04 of the Standard Specifications.

As directed by the Engineer, existing construction accessories welded to the top flange of beams and girders shall be removed. The weld areas shall be ground flush and inspected for cracks using magnetic particle testing (MT) or dye penetrant testing (PT) by qualified personnel approved by the Engineer. Any cracks that cannot be removed by grinding 1⁄4 in. deep shall be identified and reported to the Bureau of Bridges & Structures for further disposition. The cost of removing welded accessories, grinding, and inspecting weld areas and grinding cracks will be paid for according to Article 109.04 of the Standard Specifications.
6. If the Contractor elects to use cantilever forming brackets on the exterior beams or girders, the brackets shall be placed at the same locations as required for the hardwood blocks in Article 503.06(b) of the Standard Specifications. If additional cantilever forming brackets are required, hardwood blocking shall be wedged between the exterior and first interior girder at each of these additional bracket locations.
7. Bearing seat surfaces shall be constructed or adjusted to the designated elevations within a tolerance of 3⁄8 in. (0.01 ft.). Adjustment shall be made either by grinding the surface or by shimming the bearings.
8. Plan dimensions and details relative to the existing structure have been taken from existing plans and are subject to nominal construction variations. The Contractor shall field verify existing dimensions and details affecting new construction and make necessary approved adjustments prior to construction or ordering of materials. Such variations shall not be cause for additional compensation for a change in scope of the work, however, the Contractor will be paid for the quantity actually furnished at the unit price bid for the work.
9. The existing structural steel coating contains lead. The Contractor shall take appropriate precautions to address the presence of lead on this project.
10. Cleaning and painting of the existing and new structural steel shall be as specified in the special provision for "Cleaning and Painting Existing Steel Structures". All steel shall be cleaned per Near White Blast Cleaning – SSPC-SP10. All steel shall be painted according to the requirements of Paint System 1 - OZ/E/U. The color of the final finish coat for all interior steel surfaces shall be Gray, Munsell No. 5B 7/1. The color of the final finish coat for the exterior and bottom flange of the fascia beams shall be Interstate Green, Munsell No. 7.5G 4/8.
11. All proposed structural steel (excluding beams) and steel components of bearings located underneath expansion joints shall be hot-dipped galvanized per the special provisions.
12. SSPC QP1 (and QP2) Contractor Certification is Required for this Contract.
13. A film forming Concrete Sealer shall be applied to horizontal surfaces and a penetrating Concrete Sealer on the vertical surfaces for new concrete under the expansion joints.
14. No torch cutting of existing reinforcement is allowed.
15. Following deck & diaphragm/cross-frame removal, the Stage I beams/girders shall be raised by three inches (3") in order to avoid excessive fillet heights. See special provision for Jacking Existing Superstructure.
16. A structural assessment report shall be submitted for removal and replacement of diaphragms or cross frames, jacking of beams and girders, and removal of rivets or bolts in the existing built-up girders for steel repairs. See Special Provisions for Structural Assessment Reports.

17. Current Ratings on File for Existing Structure
SN 084-0018:
Inventory: HS16
Operating: HS20.8
Live Load Restrictions: No
SN 084-0019:
Inventory: HS16
Operating: HS20.8
Live Load Restrictions: No

Inventory and Operating Ratings and Live Load Restrictions are provided for information only. Inventory and Operating Ratings are based on HS loading and configuration. Live Load restrictions are based on Illinois legal loads and configurations. The Ratings and Live Load Restrictions are not necessarily representative of capacities to support the Contractor's equipment.

INDEX OF SHEETS

1. General Plan and Elevation
2. General Data
3. Staging Details - Units 1 & 3
4. Staging Details - Unit 2
5. Temporary Concrete Barrier
6. Deck Elevations - I
7. Deck Elevations - II
8. Deck Elevations - III
9. Deck Elevations - IV
10. Deck Elevations - V
11. Deck Elevations - VI
12. Deck Elevations - VII
13. Deck Elevations - VIII
14. Deck Elevations - IX
15. Deck Elevations - X
16. Deck Elevations - XI
17. Deck Elevations - XII
18. Deck Elevations - XIII
19. Deck Elevations - XIV
20. Deck Elevations - XV
21. NB Bridge Approach Slab Elevations
22. SB Bridge Approach Slab Elevations
23. Superstructure - I
24. Superstructure - II
25. Superstructure - III
26. Superstructure - IV
27. Superstructure Details - I
28. Superstructure Details - II
29. Superstructure Details - III
30. Superstructure Details - IV
31. Concrete Parapet Slipforming Option
32. Modular Joint Details - I
33. Modular Joint Details - II
34. Modular Joint Details - III
35. Modular Joint Sliding Plate Details
36. Modified Preformed Joint Strip Seal
37. Drainage Scupper, DS-11
38. Drainage Scupper, DS-33
39. North & South Approach Slab Plan
40. North & South Approach Slab Details
41. Framing Plan - I
42. Framing Plan - II
43. Framing Plan - III
44. Beam Elevation
45. Girder Elevation
46. Structural Steel Details - I
47. Structural Steel Details - II
48. Structural Steel Details - III
49. Structural Steel Details - IV
50. Structural Steel Details - V
51. Bearing Removal Details
52. Bearing Details - Elastomeric Type I - I
53. Bearing Details - Elastomeric Type I - II
54. Bearing Details - Elastomeric Type I - III
55. Bearing Details - Elastomeric Type II - I
56. Bearing Details - Elastomeric Type II - II
57. Guided Expansion HLMR Disc Bearing Details
58. Fixed HLMR Disc Bearing Details
59. Abutment Repairs - I
60. Abutment Repairs - II
61. Abutment Repairs - III
62. Pier Repairs - I
63. Pier Repairs - II
64. Pier Repairs - III
65. Pier Repairs - IV
66. Pier Repairs - V
67. Bar Splicer Details

WATERWAY INFORMATION

Drainage Area = 2,731 sq. mi. Low Grade Elev. 540.00 @ Sta. 790+53.37									
Flood	Freq. Yr.	Q C.F.S.	Opening Ft²		Nat. H.W.E.	Head - Ft.		Headwater El.	
			Exist.	Prop.		Exist.	Prop.	Exist.	Prop.
Design	10	31,550	12,102	12,102	527.7	0.1	0.1	527.8	527.8
Base	50	42,800	14,716	14,716	530.2	0.2	0.2	530.4	530.4
Scour Check	100	46,850	16,285	16,285	531.7	0.2	0.2	531.9	531.9
Max. Calc.	200	53,040	17,491	17,491	533.2	0.2	0.2	533.4	533.4
	500	60,450	18,753	18,753	535.2	0.3	0.3	535.5	535.5

Existing and proposed 10 year average velocity = 2.6 ft/s

DESIGN SCOUR ELEVATION TABLE

Event / Limit State	Design Scour Elevations (ft.)												Item
	S. Abut.	Pier 10	Pier 9	Pier 8	Pier 7	Pier 6	Pier 5	Pier 4	Pier 3	Pier 2	Pier 1	N. Abut.	
Q100	531.94	513.04	513.04	513.04	495.92	495.92	495.92	495.92	513.27	513.27	513.27	531.94	5
Design	531.94	508.05	508.05	508.27	495.92	495.92	495.92	495.92	508.27	508.15	508.05	531.94	

TOTAL BILL OF MATERIAL

ITEM	UNIT	SUPER	SUB	TOTAL
Porous Granular Backfill	Cu. Yd.		34	34
Concrete Removal	Cu. Yd.		76.4	76.4
Slope Wall Removal	Sq. Yd.		80	80
Removal of Existing Concrete Deck	Each	2		2
Floor Drains	Each	244		244
Concrete Structures	Cu. Yd.		194.4	194.4
Concrete Superstructure	Cu. Yd.	4,429.0		4,429.0
Protective Coat	Sq. Yd.	17,034		17,034
Concrete Superstructure (Approach Slab)	Cu. Yd.	314.8		314.8
Furnishing and Erecting Structural Steel	L Sum	1		1
Stud Shear Connectors	Each	35,124		35,124
Reinforcement Bars, Epoxy Coated	Pound	1,217,860	15,460	1,233,320
Bar Splicers	Each	8,688	60	8,748
Slope Wall 6 Inch	Sq. Yd.		80	80
Name Plates	Each	2		2
Preformed Joint Strip Seal	Foot	236		236
Elastomeric Bearing Assembly, Type I	Each		138	138
Elastomeric Bearing Assembly, Type II	Each		58	58
Anchor Bolts, 3⁄4"	Each		232	232
Anchor Bolts, 1"	Each		384	384
Concrete Sealer	Sq. Ft.		3,489	3,489
Bridge Deck Grooving (Longitudinal)	Sq. Yd.	9,470		9,470
Bar Terminator	Each	3,592		3,592
High Load Multi-Rotational Bearings, Disc, Fixed-400k	Each		18	18
High Load Multi-Rotational Bearings, Disc, Guided Expansion-400k	Each		18	18
Jack and Remove Existing Bearings	Each	132		132
Structural Steel Removal	Pound	94,540		94,540
Structural Steel Repair	Pound	57,005		57,005
Containment and Disposal of Lead Paint Cleaning Residues No. 1	L Sum	1		1
Containment and Disposal of Lead Paint Cleaning Residues No. 2	L Sum	1		1
Cleaning and Painting Steel Bridge No. 1	L Sum	1		1
Cleaning and Painting Steel Bridge No. 2	L Sum	1		1
Structural Repair of Concrete (Depth Equal to or Less than 5 inches)	Sq. Ft.		173	173
Structural Repair of Concrete (Depth Greater than 5 inches)	Sq. Ft.		42	42
Drainage Scuppers, DS-11	Each	8		8
Drainage Scuppers, DS-33	Each	8		8
Diamond Grinding (Bridge Section)	Sq. Yd.	13,678		13,678
Jacking Existing Superstructure	L Sum	1		1
Modular Expansion Joint, 6"	Foot	118		118
Modular Expansion Joint, 9"	Foot	118		118
Slope Wall Repair	Sq. Yd.		209	209
Slope Wall Slurry Pumping	Cu. Yd.		14	14

STA. 798+68.28
RE-BUILT 20__BY
STATE OF ILLINOIS
F.A.I. RT. 55
SEC. (84-2BR-1)D,BY,BP,BRR
LOADING HS20-44
STR. NO. 084-0018

STA. 798+68.28
RE-BUILT 20__BY
STATE OF ILLINOIS
F.A.I. RT. 55
SEC. (84-2BR-1)D,BY,BP,BRR
LOADING HS20-44
STR. NO. 084-0019

NAME PLATE

See Std. 515001



Existing Name Plate shall be cleaned and relocated next to the new Name Plate.
Cost included with Name Plates.

NAME PLATE



See Std. 515001

 License No. 184-000613 © Copyright CMT, Inc.	USER NAME = bholland	DESIGNED - DH	REVISED -	STATE OF ILLINOIS DEPARTMENT OF TRANSPORTATION	GENERAL DATA STRUCTURE NO. 084-0018 (NB) & 084-0019 (SB)		F.A.I. RTE.	SECTION	COUNTY	TOTAL SHEETS	SHEET NO.
	DRAWN - BLH	REVISIED -					55	(84-2BR-1)D,BY,BP,BRR	SANGAMON	139	44
	PLOT SCALE = N/A	CHECKED - DH	REVISED -				CONTRACT NO.				
	PLOT DATE = 3/27/2024	DATE - MARCH 2024	REVISED -				ILLINOIS FED. AID PROJECT				
SCALE:		SHEET 2 OF 67 SHEETS		STA.		TO STA.					



FILE NAME: dw:\cmt\engr\paw_bentley.com\connect\projects\Documents\DOT21004103-00103\00103\Bridges\Sangamon River Bridges\CADD_Sheets\0840018 & 0840019-72K98-03-Staging Details - Units 1 & 3

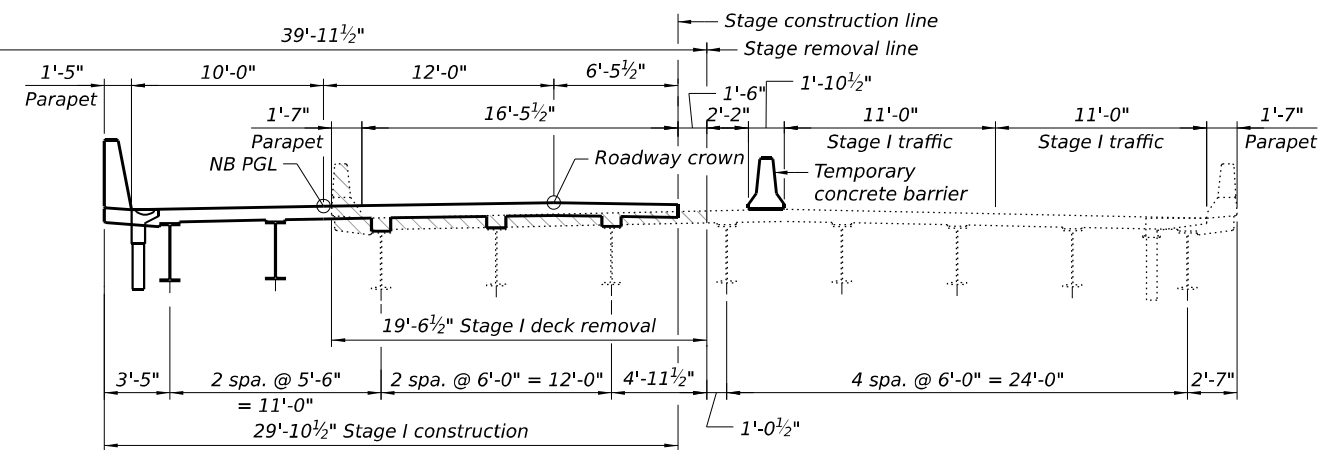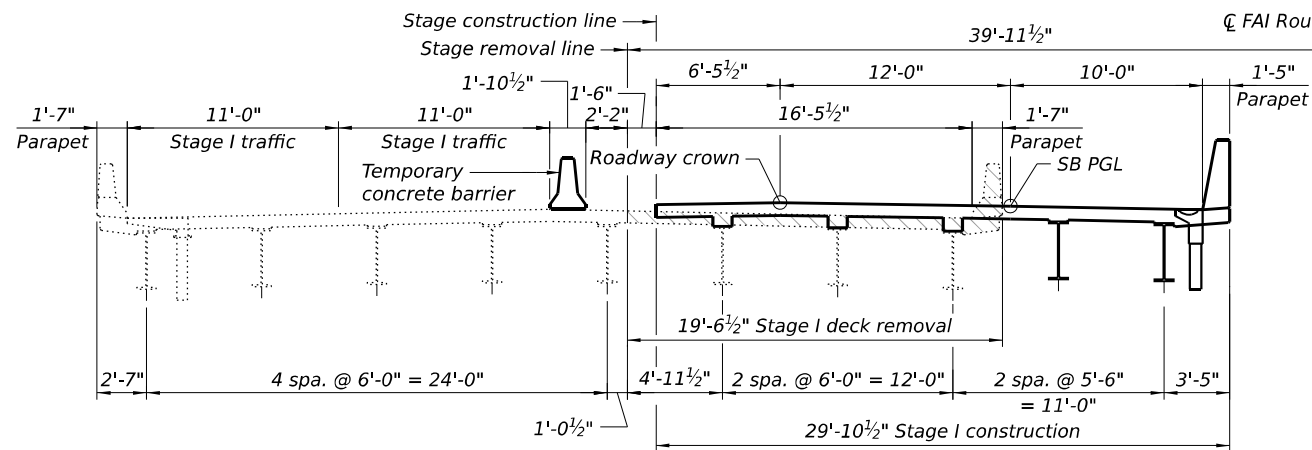

UNITS 1 AND 3 CROSS SECTION
(Looking North)

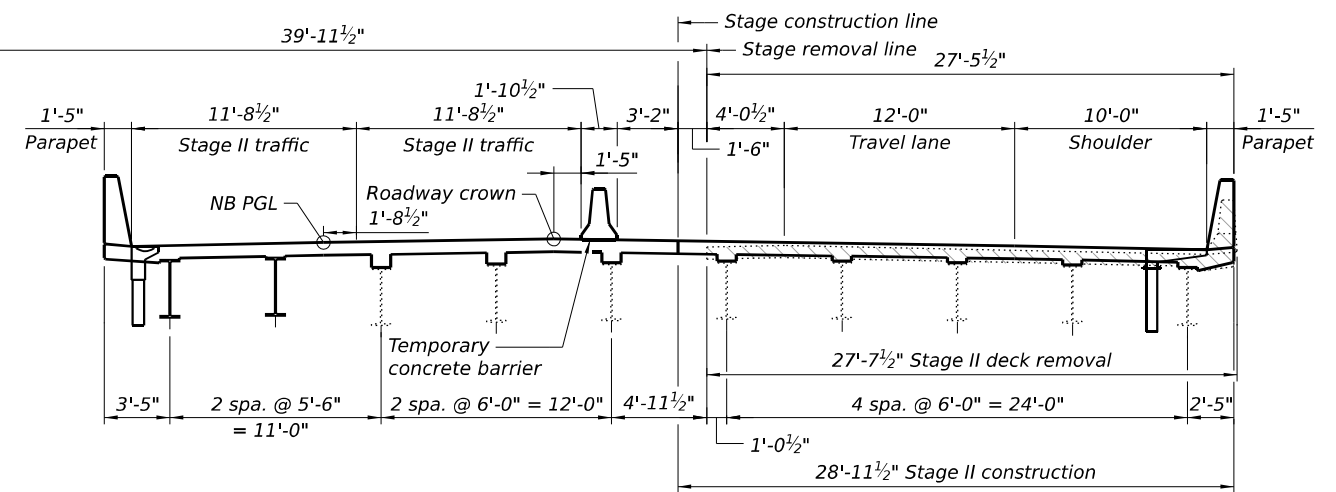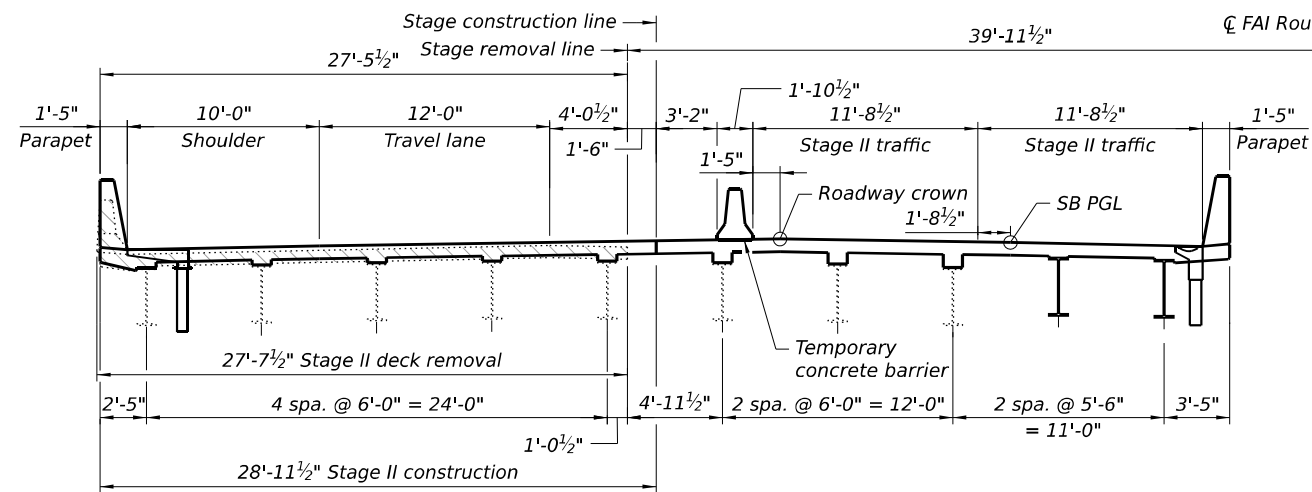

UNITS 1 AND 3 CROSS SECTION
(Looking North)

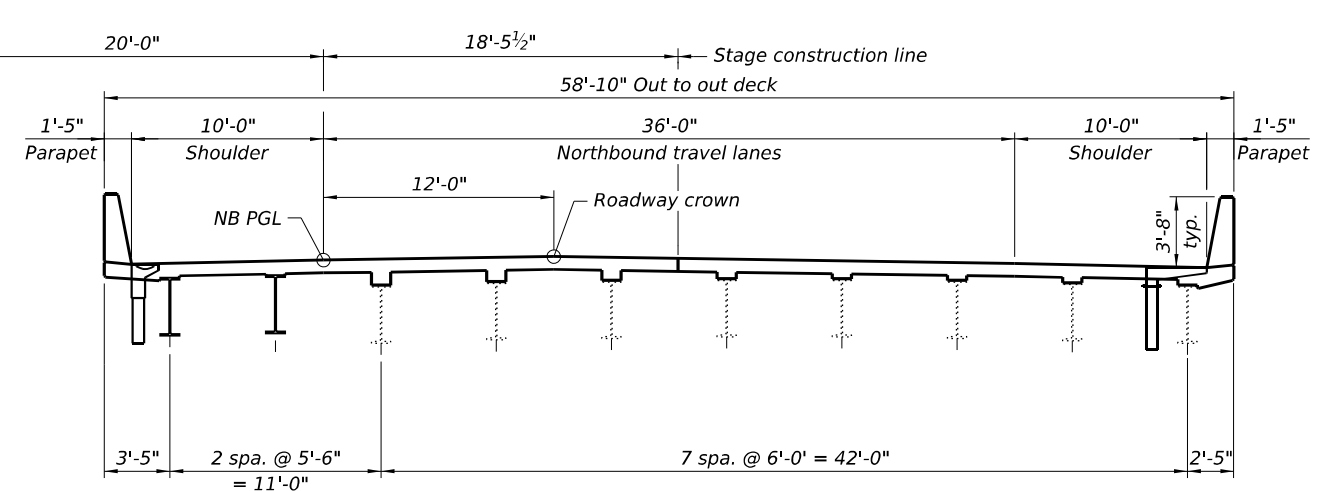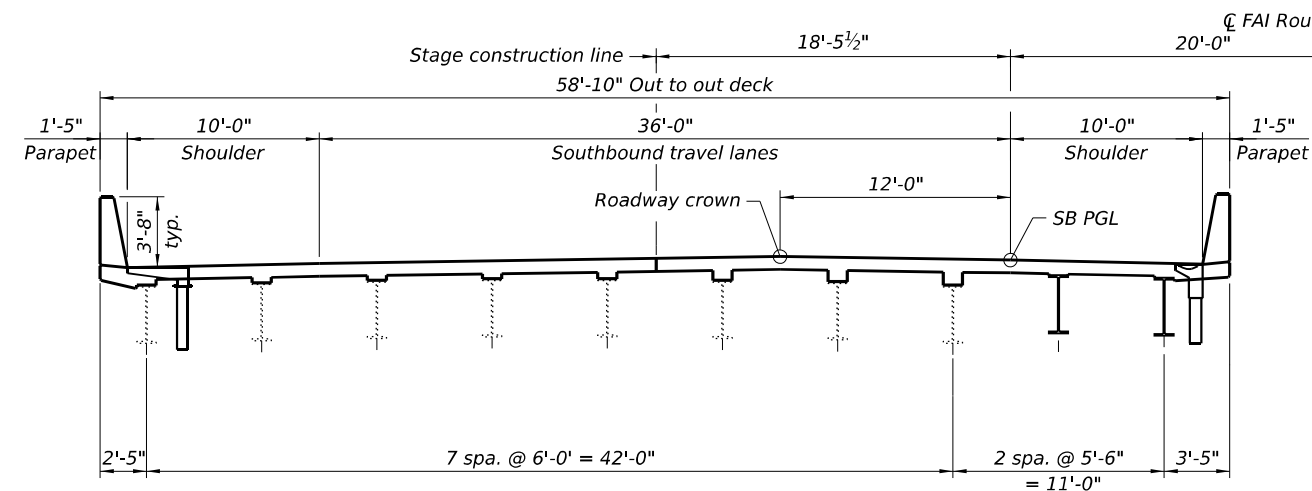

UNITS 1 AND 3 CROSS SECTION
(Looking North)

LEGEND

 Existing concrete deck removal

Note:
For quantity of Temporary Concrete
Barrier, see Roadway Plans.



License No. 184-000613 © Copyright CMT, Inc.

USER NAME	= bholland	DESIGNED	- DH	REVISED	-
DRAWN	- DH	REVISIONS	-		
PLOT SCALE	= N/A	CHECKED	- DH	REVISED	-
PLOT DATE	= 3/21/2024	DATE	- MARCH 2024	REVISED	-


STATE OF ILLINOIS
DEPARTMENT OF TRANSPORTATION

STAGING DETAILS - UNITS 1 & 3
STRUCTURE NO. 084-0018 (NB) & 084-0019 (SB)



SCALE: SHEET 3 OF 67 SHEETS STA. TO STA.

F.A.I. RTE.	SECTION	COUNTY	TOTAL SHEETS	SHEET NO.
55	(84-2BR-1)D.BY.BP.BRR	SANGAMON	139	45
CONTRACT NO.				72K98
ILLINOIS FED. AID PROJECT				



FILE NAME: dw:\cmt\engr\paw.bentley.com\cm-conect-projects\Documents\DOT21004103-0019\Bridges\Sangamon River Bridges\CADD_Sheets\0840018 & 0840019-72K98-004-Staging Details - Unit 2

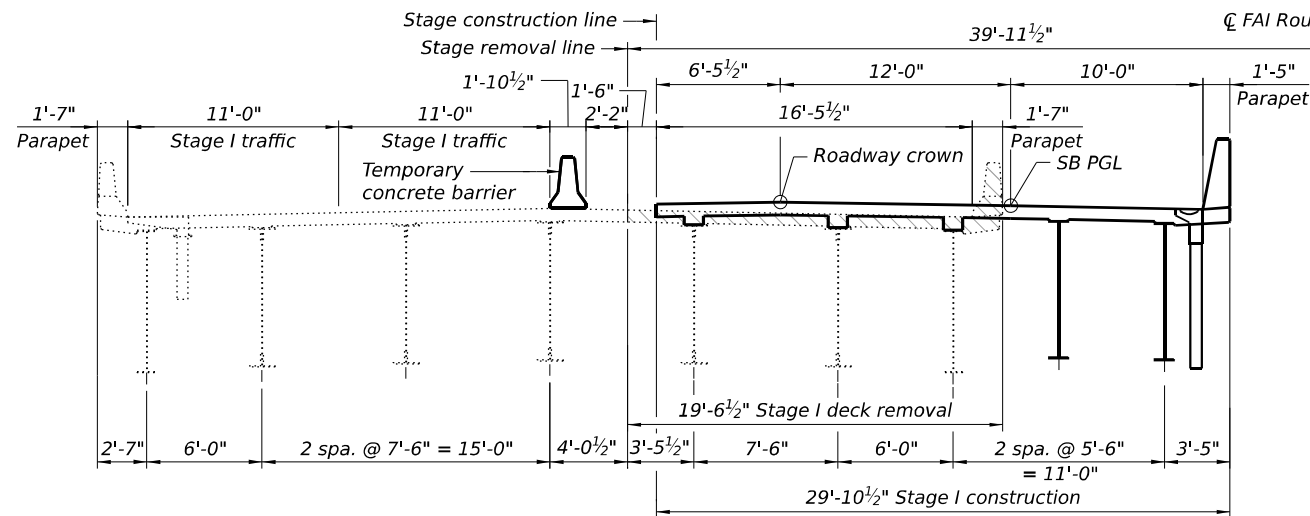


UNIT 2 CROSS SECTION
(Looking North)

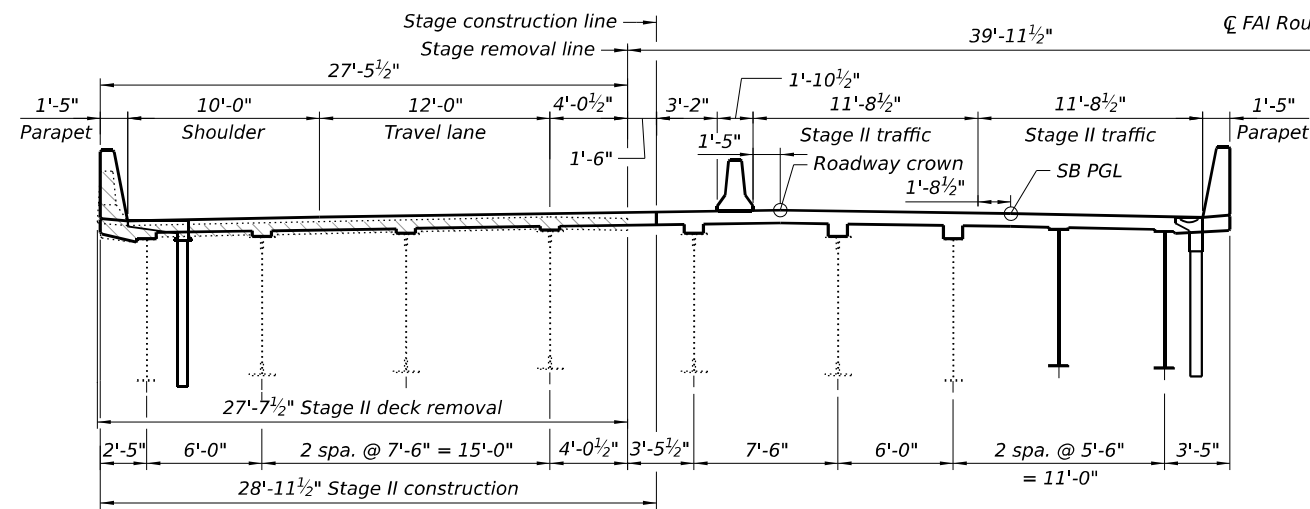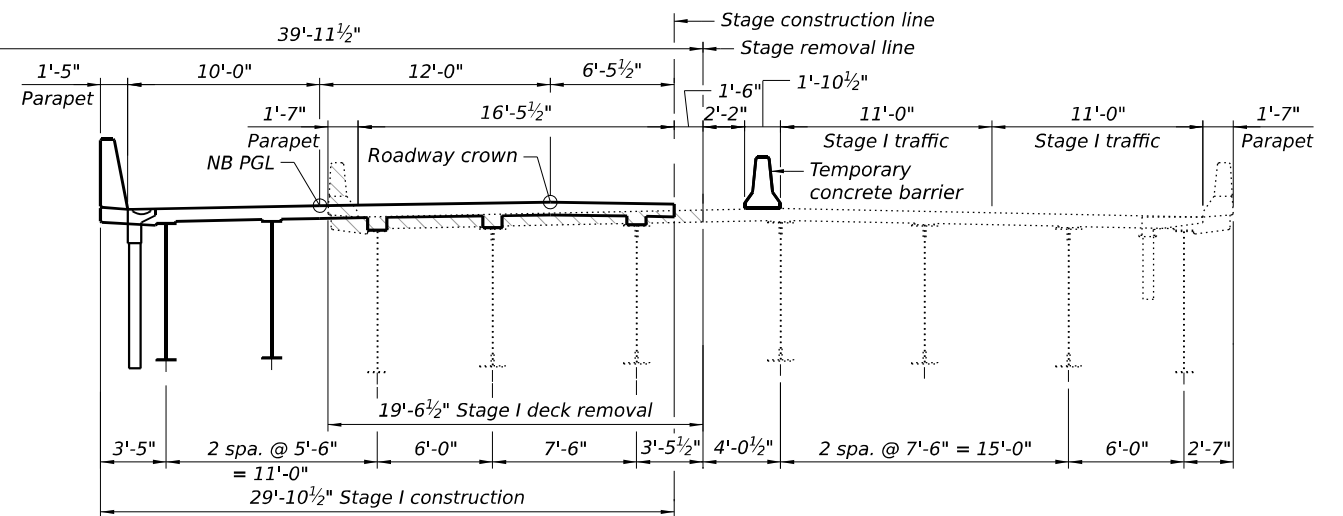

UNIT 2 CROSS SECTION
(Looking North)

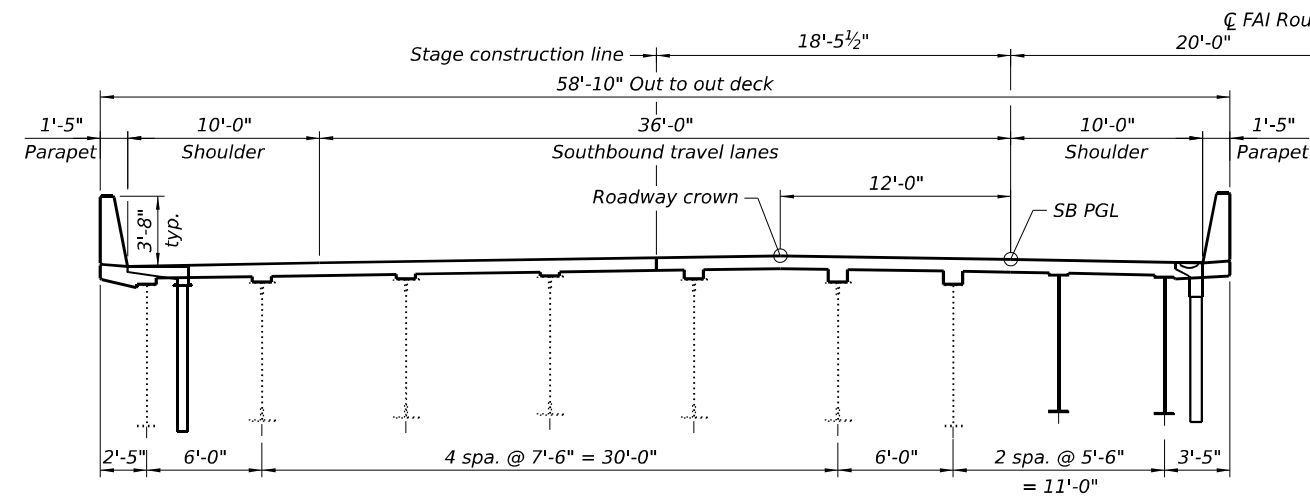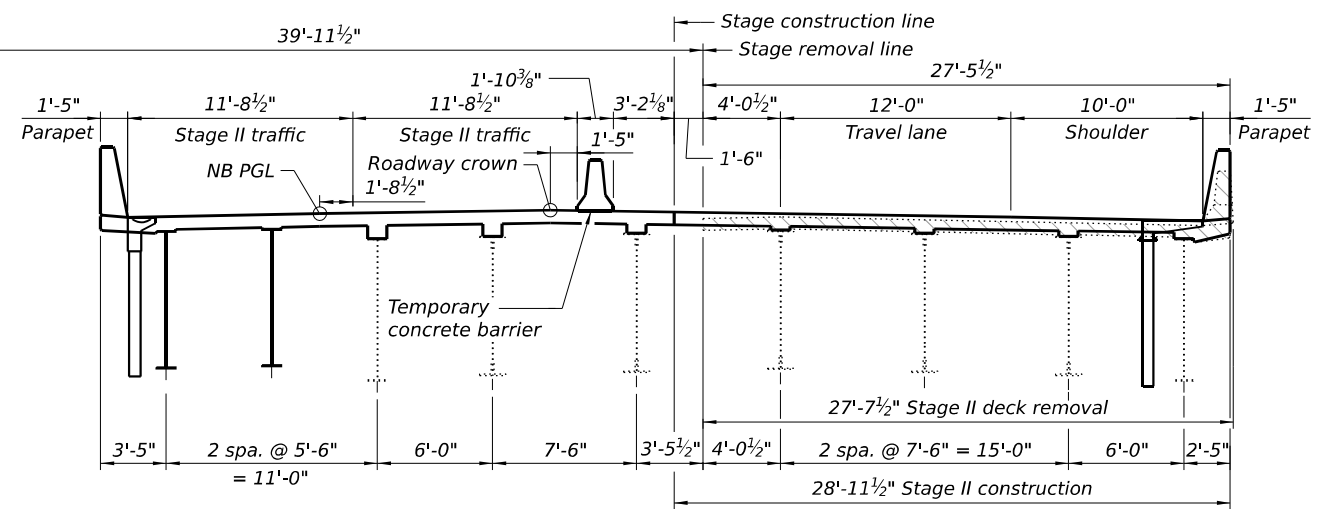

UNIT 2 CROSS SECTION
(Looking North)

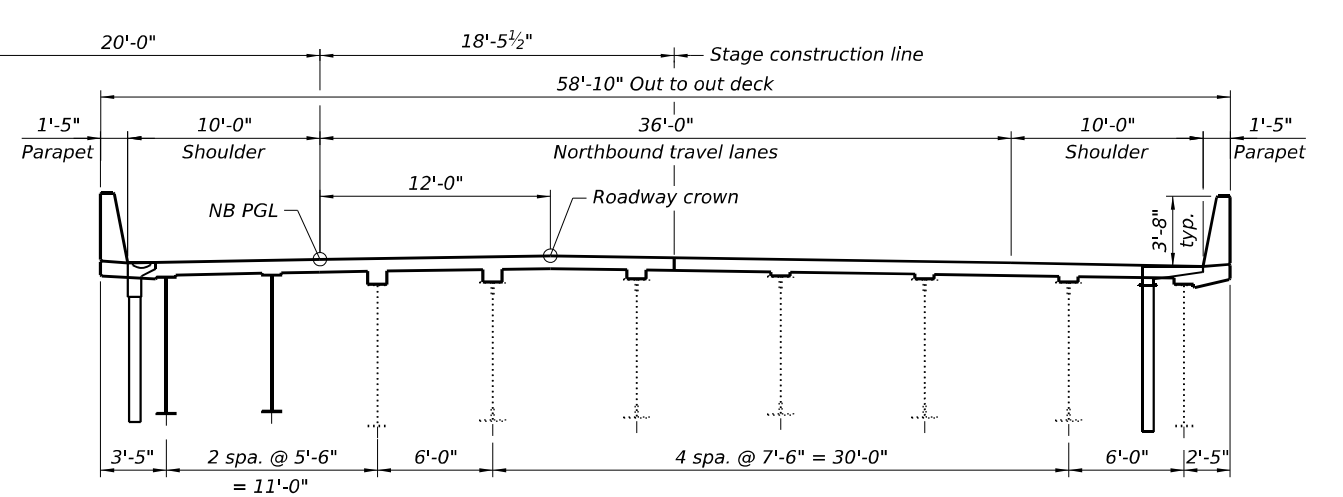

LEGEND



Existing concrete deck removal

Note:
For quantity of Temporary Concrete
Barrier, see Roadway Plans.



License No. 184-000613 © Copyright CMT, Inc.


USER NAME	= bholland	DESIGNED	- DH	REVISED	-
DRAWN	- DH	REVIS	-	REVIS	-
PLOT SCALE	= N/A	CHECKED	- DH	REVISED	-
PLOT DATE	= 3/21/2024	DATE	- MARCH 2024	REVISED	-

STATE OF ILLINOIS
DEPARTMENT OF TRANSPORTATION

STAGING DETAILS - UNIT 2
STRUCTURE NO. 084-0018 (NB) & 084-0019 (SB)


SCALE: SHEET 4 OF 67 SHEETS STA. TO STA.

F.A.I. RTE.	SECTION	COUNTY	TOTAL SHEETS	SHEET NO.
55	(84-2BR-1)D.BY.BP.BRR	SANGAMON	139	46
CONTRACT NO.				72K98
ILLINOIS FED. AID PROJECT				

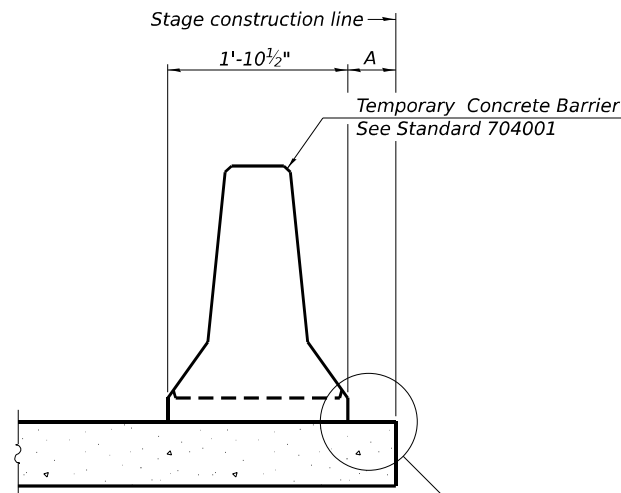


When "A" is 3'-1" or less, the temporary concrete barrier shall be restrained to the new slab according to Detail I, II or III. No restraint is required when "A" is greater than 3'-1".

NEW SLAB OR NEW DECK BEAM

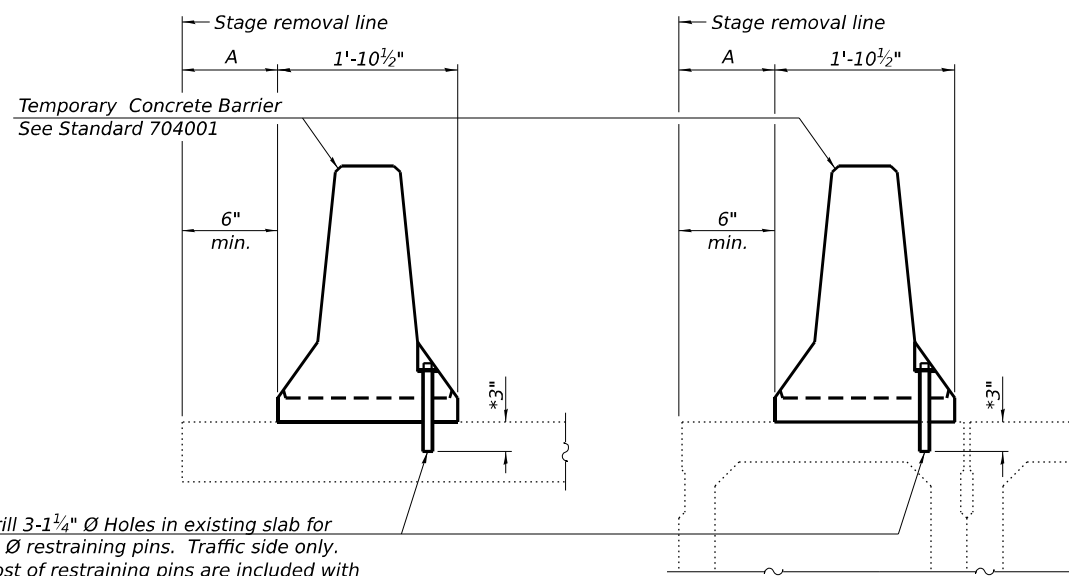


Drill 3-1 $\frac{1}{4}$ " Ø Holes in existing slab for 1" Ø restraining pins. Traffic side only. Cost of restraining pins are included with Temporary Concrete Barrier. No restraint is required when "A" is greater than 3'-1".

EXISTING SLAB

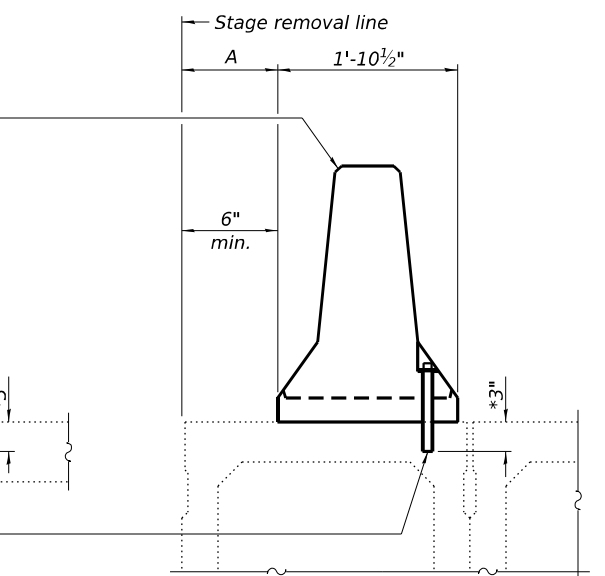


* When hot-mix asphalt wearing surface is present, embedment shall be 3" plus the wearing surface depth.

EXISTING DECK BEAM

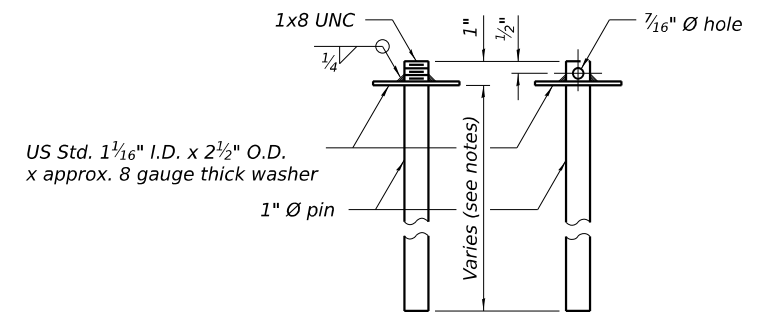


RESTRAINING PIN


SECTIONS THRU SLAB OR DECK BEAM

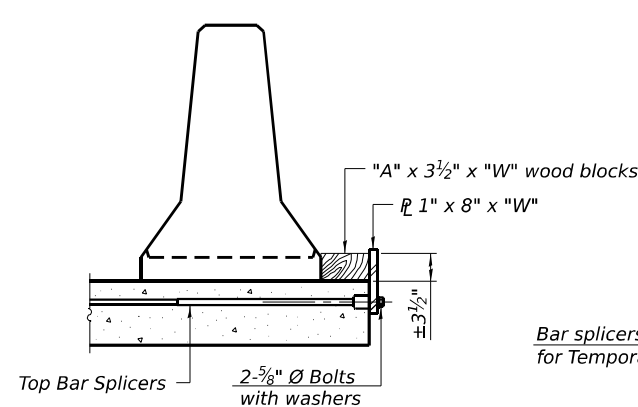


DETAIL 1

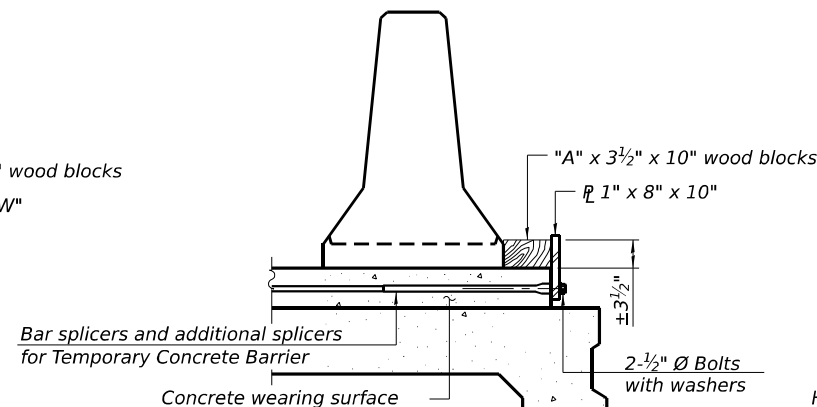

DETAIL II

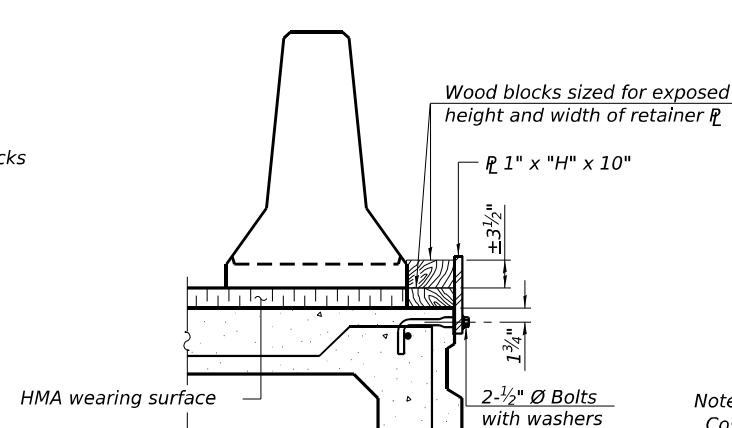

DETAIL III

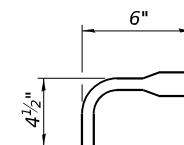

BAR SPLICER FOR #4 BAR - DETAIL III

Notes:

Cost of retainer assembly is included with Temporary Concrete Barrier.
A retainer assembly shall be located at the approximate $\frac{1}{4}$ of each temporary concrete barrier.

The retainer plate shall not be removed until the concrete on the adjacent stage is ready to be poured. For Detail III applications the retainer plate shall not be removed until just prior to placing the adjacent beam.

When the 'A' dimension is less than 1½", the wood block shall be omitted and the barrier shall be placed in direct contact with the steel retainer plate. For deck beam applications the minimum required 'A' distance is 6" to accommodate the shear key clamping device.

Detail I - Installation for a new bridge deck or bridge slab.

Detail II - Installation for a new deck beam with an initial concrete wearing surface. Additional bar splicers shall be provided at 6'-0" centers and paired with the bar splicers of the concrete wearing surface reinforcement to accommodate the installation of the retainer assemblies. The cost of the additional bar splicers is included with the concrete wearing surface.

Detail III - Installation for a new deck beam with no initial wearing surface or with an initial hot-mix asphalt (HMA) wearing surface present. The deck beam directly beneath the temporary concrete barrier shall be fabricated with bar splicer inserts in the side of the beam, as detailed, to accommodate the installation of the retainer assemblies. A pair of bar splicers, 6" apart, shall be placed at 6'-0" centers along the length of the beam. The cost of the bar splicers is included with the deck beam.

RAILING CRITERIA

NCHRP 350 Test Level	3
Railing Weight (plf)	440


R-27

5-15-2023


STEEL RETAINER PL 1" x 8" x "W"
(Detail I and II)

STEEL RETAINER PL 1" x "H" x 10"
(Detail III)

FILE NAME: dw:\cmt\engr\proj\bandev.com\cmt-connect\projects\Documents\DOT\1004103\00\Bridges\Sangamon River Bridges\CADD_Sheets\0840018 & 0840019-72K98-405-Deck Elevations - 1

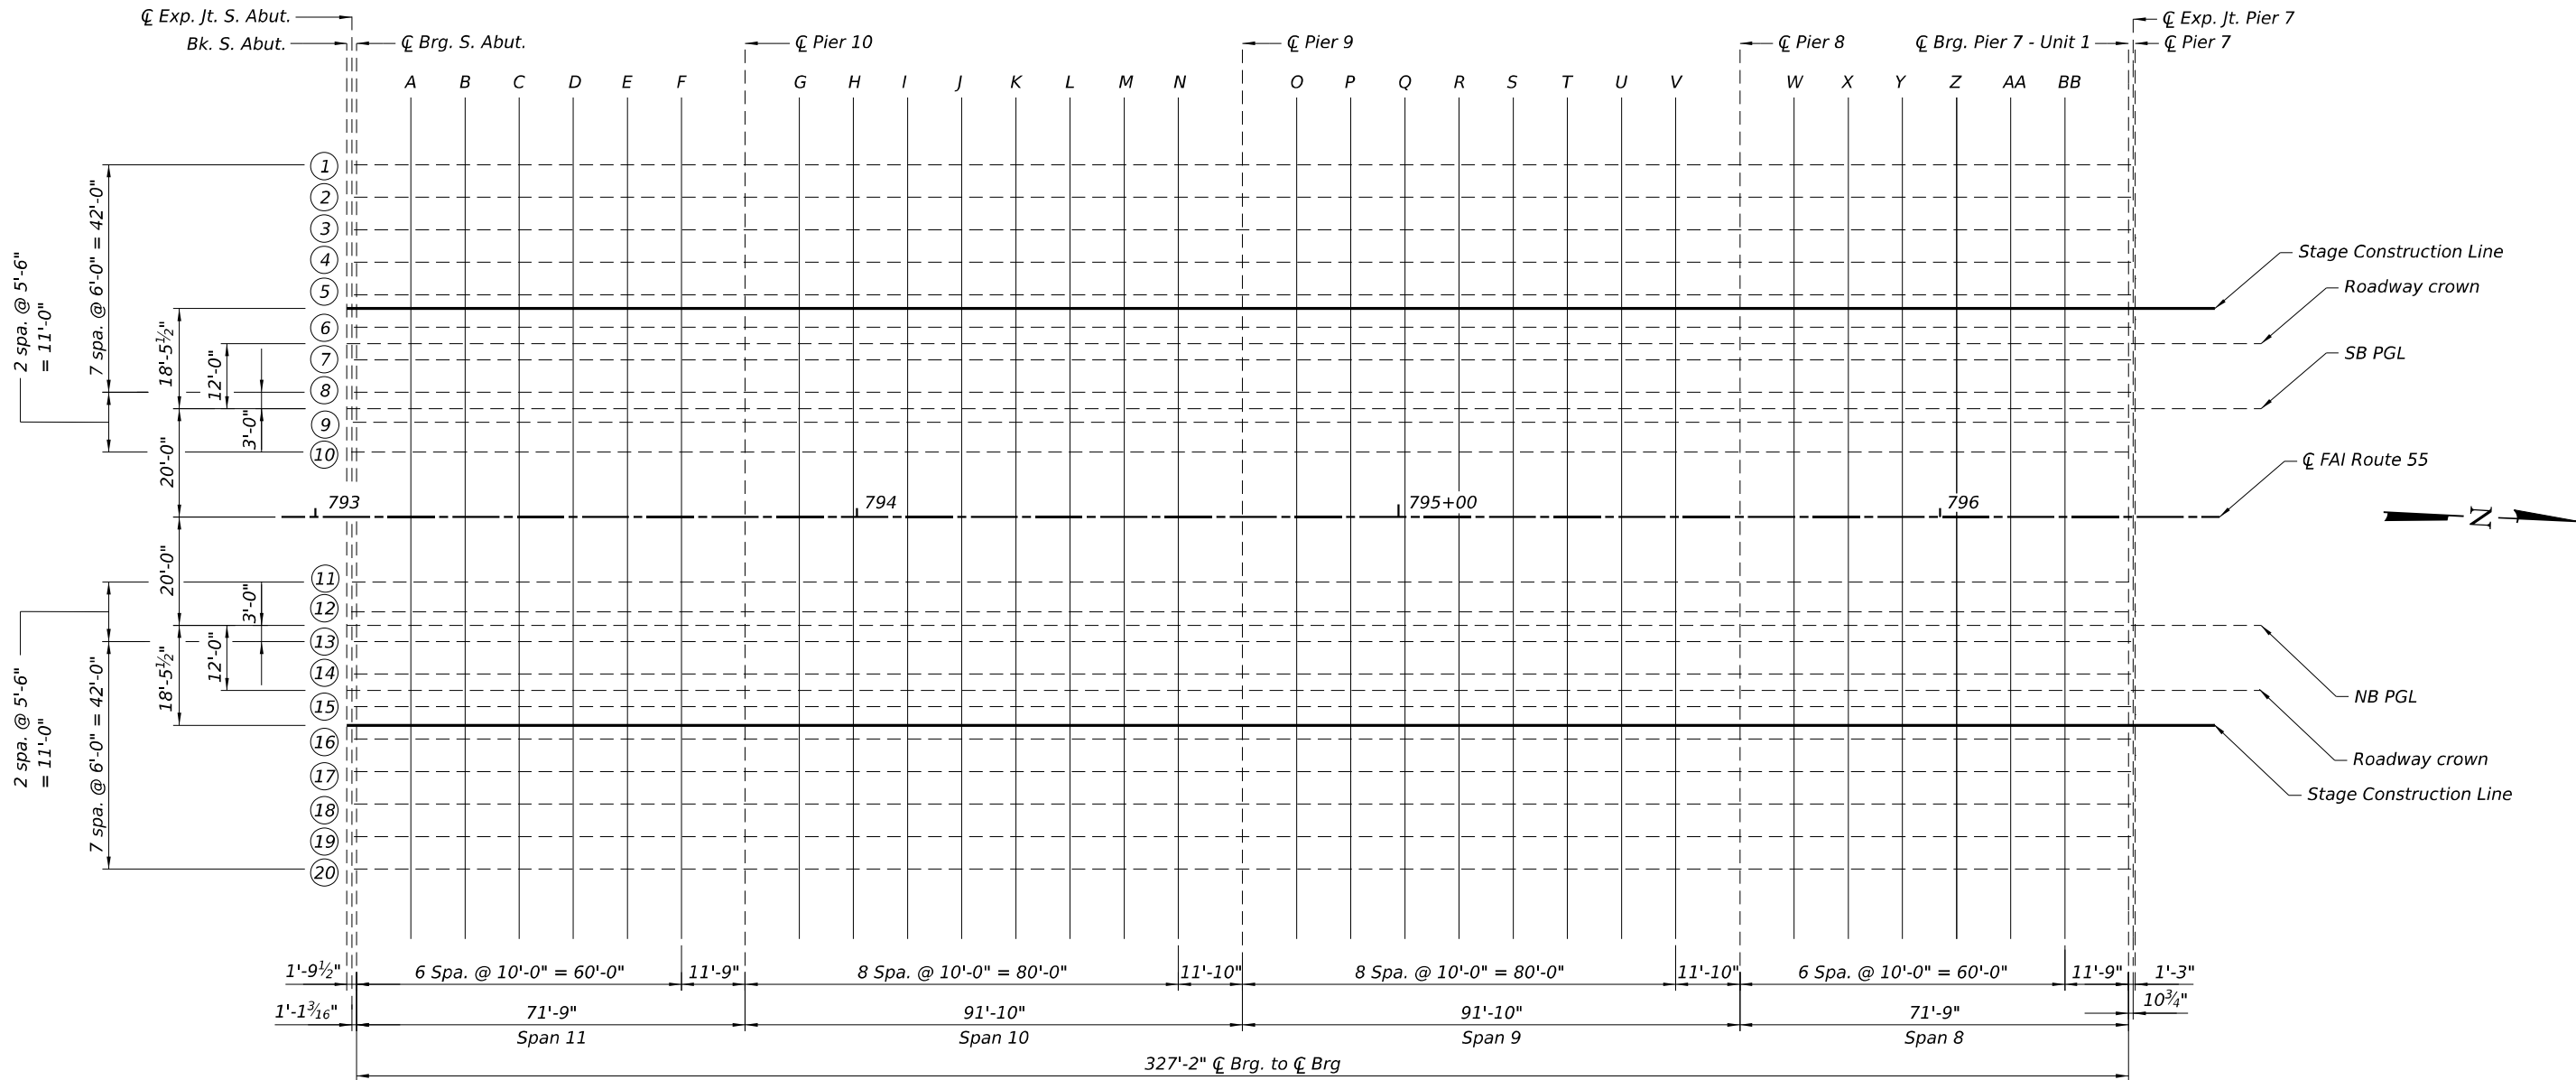


DECK ELEVATION LAYOUT - UNIT 1

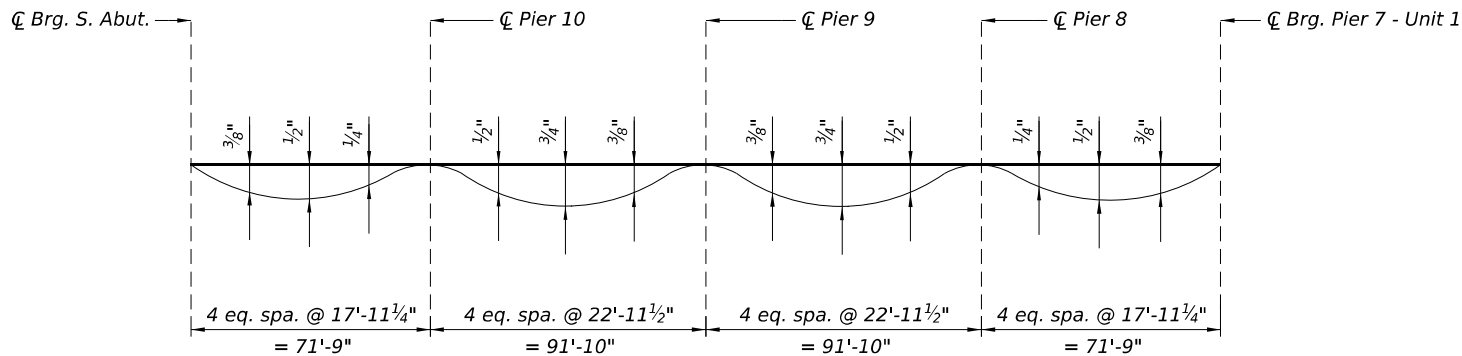

DEAD LOAD DEFLECTION DIAGRAM

(For new beams only.)
Note: (Includes weight of concrete only.)
The above deflections are not to be used in the field if the engineer is working from the grade elevations adjusted for dead load deflections as shown on sheets 7 through 10 of 67.

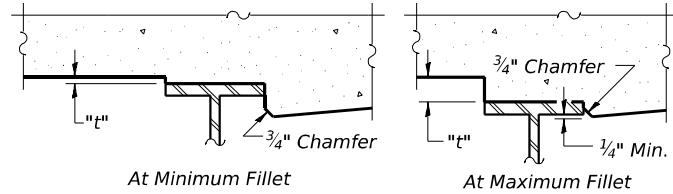

After all structural steel has been erected, elevations of the top flanges of the beams shall be taken at intervals shown on this sheet. These elevations subtracted from the "Theoretical Grade Elevations Adjusted for Dead Load Deflection" shown on sheets 7 thru 10 of 67, minus slab thickness, equals the fillet heights "t" above top flange of beams.

FILLET HEIGHTS



License No. 184-000613 Copyright CMT, Inc.

USER NAME = bholland	DESIGNED - MAC	REVISED -
	DRAWN - VT	REVISED -
PLOT SCALE = N/A	CHECKED - DH	REVISED -
PLOT DATE = 3/21/2024	DATE - MARCH 2024	REVISED -

STATE OF ILLINOIS
DEPARTMENT OF TRANSPORTATION

DECK ELEVATIONS - I
STRUCTURE NO. 084-0018 (NB) & 084-0019 (SB)

SCALE: SHEET 6 OF 67 SHEETS STA. TO STA.

F.A.I. RTE.	SECTION	COUNTY	TOTAL SHEETS	SHEET NO.
55	(84-2BR-1)D,BY,BP,BRR	SANGAMON	139	48
CONTRACT NO.				72K98
ILLINOIS FED. AID PROJECT				

FILE NAME: dw:\cmt\engr\proj\bandt\com\cm-connece\projects\Documents\DOT21004103-00\410300\Bridges\Sangamon River Bridges\CADD_Sheets\0840018 & 0840019-72K98-07-2-Deck Elevations - II

BEAM 1 & BEAM 20

Location	Station	Offset Beam 1/ Beam 20	Theoretical Grade Elevations	Theoretical Grade Elevations Adjusted For Dead Load Deflection and Grinding
Bk. S. Abut.	793+05.78	-45.00 / 45.00	540.13	540.15
CL Exp. Jt. S. Abut.	793+06.88	-45.00 / 45.00	540.13	540.15
CL Brg. S. Abut.	793+07.57	-45.00 / 45.00	540.13	540.15
A	793+17.57	-45.00 / 45.00	540.15	540.19
B	793+27.57	-45.00 / 45.00	540.17	540.23
C	793+37.57	-45.00 / 45.00	540.19	540.26
D	793+47.57	-45.00 / 45.00	540.21	540.27
E	793+57.57	-45.00 / 45.00	540.23	540.28
F	793+67.57	-45.00 / 45.00	540.25	540.28
CL Pier 10	793+79.32	-45.00 / 45.00	540.27	540.29
G	793+89.32	-45.00 / 45.00	540.28	540.31
H	793+99.32	-45.00 / 45.00	540.30	540.35
I	794+09.32	-45.00 / 45.00	540.32	540.39
J	794+19.32	-45.00 / 45.00	540.33	540.41
K	794+29.32	-45.00 / 45.00	540.35	540.43
L	794+39.32	-45.00 / 45.00	540.37	540.44
M	794+49.32	-45.00 / 45.00	540.38	540.43
N	794+59.32	-45.00 / 45.00	540.40	540.43
CL Pier 9	794+71.15	-45.00 / 45.00	540.41	540.43
O	794+81.15	-45.00 / 45.00	540.43	540.46
P	794+91.15	-45.00 / 45.00	540.44	540.49
Q	795+01.15	-45.00 / 45.00	540.46	540.53
R	795+11.15	-45.00 / 45.00	540.47	540.55
S	795+21.15	-45.00 / 45.00	540.48	540.56
T	795+31.15	-45.00 / 45.00	540.49	540.56
U	795+41.15	-45.00 / 45.00	540.51	540.57
V	795+51.15	-45.00 / 45.00	540.52	540.56
CL Pier 8	795+62.99	-45.00 / 45.00	540.53	540.55
W	795+72.99	-45.00 / 45.00	540.54	540.57
X	795+82.99	-45.00 / 45.00	540.55	540.59
Y	795+92.99	-45.00 / 45.00	540.56	540.62
Z	796+02.99	-45.00 / 45.00	540.57	540.63
AA	796+12.99	-45.00 / 45.00	540.58	540.64
BB	796+22.99	-45.00 / 45.00	540.59	540.64
CL Brg. Pier 7	796+34.74	-45.00 / 45.00	540.60	540.62
CL Exp. Jt. Pier 7	796+35.63	-45.00 / 45.00	540.60	540.62
CL Pier 7	796+35.99	-45.00 / 45.00	540.60	540.62

BEAM 2 & BEAM 19

Location	Station	Offset Beam 2/ Beam 19	Theoretical Grade Elevations	Theoretical Grade Elevations Adjusted For Dead Load Deflection and Grinding
Bk. S. Abut.	793+05.78	-39.00 / 39.00	540.25	540.27
CL Exp. Jt. S. Abut.	793+06.88	-39.00 / 39.00	540.25	540.27
CL Brg. S. Abut.	793+07.57	-39.00 / 39.00	540.25	540.27
A	793+17.57	-39.00 / 39.00	540.27	540.31
B	793+27.57	-39.00 / 39.00	540.29	540.35
C	793+37.57	-39.00 / 39.00	540.31	540.38
D	793+47.57	-39.00 / 39.00	540.33	540.39
E	793+57.57	-39.00 / 39.00	540.35	540.40
F	793+67.57	-39.00 / 39.00	540.37	540.40
CL Pier 10	793+79.32	-39.00 / 39.00	540.39	540.41
G	793+89.32	-39.00 / 39.00	540.40	540.43
H	793+99.32	-39.00 / 39.00	540.42	540.47
I	794+09.32	-39.00 / 39.00	540.44	540.51
J	794+19.32	-39.00 / 39.00	540.45	540.53
K	794+29.32	-39.00 / 39.00	540.47	540.55
L	794+39.32	-39.00 / 39.00	540.49	540.56
M	794+49.32	-39.00 / 39.00	540.50	540.55
N	794+59.32	-39.00 / 39.00	540.52	540.55
CL Pier 9	794+71.15	-39.00 / 39.00	540.53	540.55
O	794+81.15	-39.00 / 39.00	540.55	540.58
P	794+91.15	-39.00 / 39.00	540.56	540.61
Q	795+01.15	-39.00 / 39.00	540.58	540.65
R	795+11.15	-39.00 / 39.00	540.59	540.67
S	795+21.15	-39.00 / 39.00	540.60	540.68
T	795+31.15	-39.00 / 39.00	540.61	540.68
U	795+41.15	-39.00 / 39.00	540.63	540.69
V	795+51.15	-39.00 / 39.00	540.64	540.68
CL Pier 8	795+62.99	-39.00 / 39.00	540.65	540.67
W	795+72.99	-39.00 / 39.00	540.66	540.69
X	795+82.99	-39.00 / 39.00	540.67	540.71
Y	795+92.99	-39.00 / 39.00	540.68	540.74
Z	796+02.99	-39.00 / 39.00	540.69	540.75
AA	796+12.99	-39.00 / 39.00	540.70	540.76
BB	796+22.99	-39.00 / 39.00	540.71	540.76
CL Brg. Pier 7	796+34.74	-39.00 / 39.00	540.72	540.74
CL Exp. Jt. Pier 7	796+35.63	-39.00 / 39.00	540.72	540.74
CL Pier 7	796+35.99	-39.00 / 39.00	540.72	540.74

BEAM 3 & BEAM 18

Location	Station	Offset Beam 3/ Beam 18	Theoretical Grade Elevations	Theoretical Grade Elevations Adjusted For Dead Load Deflection and Grinding
Bk. S. Abut.	793+05.78	-33.00 / 33.00	540.35	540.37
CL Exp. Jt. S. Abut.	793+06.88	-33.00 / 33.00	540.35	540.37
CL Brg. S. Abut.	793+07.57	-33.00 / 33.00	540.35	540.37
A	793+17.57	-33.00 / 33.00	540.37	540.41
B	793+27.57	-33.00 / 33.00	540.39	540.45
C	793+37.57	-33.00 / 33.00	540.41	540.48
D	793+47.57	-33.00 / 33.00	540.43	540.49
E	793+57.57	-33.00 / 33.00	540.45	540.50
F	793+67.57	-33.00 / 33.00	540.47	540.50
CL Pier 10	793+79.32	-33.00 / 33.00	540.49	540.51
G	793+89.32	-33.00 / 33.00	540.51	540.54
H	793+99.32	-33.00 / 33.00	540.53	540.58
I	794+09.32	-33.00 / 33.00	540.54	540.61
J	794+19.32	-33.00 / 33.00	540.56	540.64
K	794+29.32	-33.00 / 33.00	540.58	540.66
L	794+39.32	-33.00 / 33.00	540.59	540.66
M	794+49.32	-33.00 / 33.00	540.61	540.66
N	794+59.32	-33.00 / 33.00	540.62	540.65
CL Pier 9	794+71.15	-33.00 / 33.00	540.64	540.66
O	794+81.15	-33.00 / 33.00	540.65	540.68
P	794+91.15	-33.00 / 33.00	540.67	540.72
Q	795+01.15	-33.00 / 33.00	540.68	540.75
R	795+11.15	-33.00 / 33.00	540.69	540.77
S	795+21.15	-33.00 / 33.00	540.71	540.79
T	795+31.15	-33.00 / 33.00	540.72	540.79
U	795+41.15	-33.00 / 33.00	540.73	540.79
V	795+51.15	-33.00 / 33.00	540.74	540.78
CL Pier 8	795+62.99	-33.00 / 33.00	540.76	540.78
W	795+72.99	-33.00 / 33.00	540.77	540.80
X	795+82.99	-33.00 / 33.00	540.78	540.82
Y	795+92.99	-33.00 / 33.00	540.79	540.85
Z	796+02.99	-33.00 / 33.00	540.80	540.86
AA	796+12.99	-33.00 / 33.00	540.81	540.87
BB	796+22.99	-33.00 / 33.00	540.82	540.87
CL Brg. Pier 7	796+34.74	-33.00 / 33.00	540.83	540.85
CL Exp. Jt. Pier 7	796+35.63	-33.00 / 33.00	540.83	540.85
CL Pier 7	796+35.99	-33.00 / 33.00	540.83	540.85

BEAM 4 & BEAM 17

Location	Station	Offset Beam 4/ Beam 17	Theoretical Grade Elevations	Theoretical Grade Elevations Adjusted For Dead Load Deflection and Grinding
Bk. S. Abut.	793+05.78	-27.00 / 27.00	540.44	540.46
CL Exp. Jt. S. Abut.	793+06.88	-27.00 / 27.00	540.44	540.46
CL Brg. S. Abut.	793+07.57	-27.00 / 27.00	540.44	540.46
A	793+17.57	-27.00 / 27.00	540.46	540.50
B	793+27.57	-27.00 / 27.00	540.48	540.54
C	793+37.57	-27.00 / 27.00	540.50	540.57
D	793+47.57	-27.00 / 27.00	540.52	540.58
E	793+57.57	-27.00 / 27.00	540.54	540.59
F	793+67.57	-27.00 / 27.00	540.56	540.59
CL Pier 10	793+79.32	-27.00 / 27.00	540.58	540.60
G	793+89.32	-27.00 / 27.00	540.60	540.63
H	793+99.32	-27.00 / 27.00	540.62	540.67
I	794+09.32	-27.00 / 27.00	540.63	540.70
J	794+19.32	-27.00 / 27.00	540.65	540.73
K	794+29.32	-27.00 / 27.00	540.67	540.75
L	794+39.32	-27.00 / 27.00	540.68	540.75
M	794+49.32	-27.00 / 27.00	540.70	540.75
N	794+59.32	-27.00 / 27.00	540.71	540.74
CL Pier 9	794+71.15	-27.00 / 27.00	540.73	540.75

BEAM 4 & BEAM 17 CONTINUED

Location	Station	Offset Beam 4/ Beam 17	Theoretical Grade Elevations	Theoretical Grade Elevations Adjusted For Dead Load Deflection and Grinding
O	794+81.15	-27.00 / 27.00	540.74	540.77
P	794+91.15	-27.00 / 27.00	540.76	540.81
Q	795+01.15	-27.00 / 27.00	540.77	540.84
R	795+11.15	-27.00 / 27.00	540.78	540.86
S	795+21.15	-27.00 / 27.00	540.80	540.88
T	795+31.15	-27.00 / 27.00	540.81	540.88
U	795+41.15	-27.00 / 27.00	540.82	540.88
V	795+51.15	-27.00 / 27.00	540.83	540.87
CL Pier 8	795+62.99	-27.00 / 27.00	540.85	540.87
W	795+72.99	-27.00 / 27.00	540.86	540.89
X	795+82.99	-27.00 / 27.00	540.87	540.91
Y	795+92.99	-27.00 / 27.00	540.88	540.94
Z	796+02.99	-27.00 / 27.00	540.89	540.95
AA	796+12.99	-27.00 / 27.00	540.90	540.96
BB	796+22.99	-27.00 / 27.00	540.91	540.96
CL Brg. Pier 7 - U1	796+34.74	-27.00 / 27.00	540.92	540.94
CL Exp. Jt. Pier 7	796+35.63	-27.00 / 27.00	540.92	540.94
CL Pier 7	796+35.99	-27.00 / 27.00	540.92	540.94

Note:
SB offsets are from SB PGL and NB
offsets are from NB PGL.

FILE NAME: dw:/cmtengr/pw/ban/tey.com/cmt-connect-projects/Documents/ID0721004103/00/Bridge/Sangamon River Bridges/CADD_Sheets/084/0018 & 084/0019/72K98-008-Deck Elevations - III

BEAM 5 & BEAM 16

Location	Station	Offset Beam 5 / Beam 16	Theoretical Grade Elevations	Theoretical Grade Elevations Adjusted For Dead Load Deflection and Grinding
Bk. S. Abut.	793+05.78	-21.00 / 21.00	540.53	540.55
CL Exp. Jt. S. Abut.	793+06.88	-21.00 / 21.00	540.53	540.55
CL Brg. S. Abut.	793+07.57	-21.00 / 21.00	540.53	540.55
A	793+17.57	-21.00 / 21.00	540.55	540.59
B	793+27.57	-21.00 / 21.00	540.57	540.63
C	793+37.57	-21.00 / 21.00	540.59	540.66
D	793+47.57	-21.00 / 21.00	540.61	540.67
E	793+57.57	-21.00 / 21.00	540.63	540.68
F	793+67.57	-21.00 / 21.00	540.65	540.68
CL Pier 10	793+79.32	-21.00 / 21.00	540.67	540.69
G	793+89.32	-21.00 / 21.00	540.69	540.72
H	793+99.32	-21.00 / 21.00	540.71	540.76
I	794+09.32	-21.00 / 21.00	540.72	540.79
J	794+19.32	-21.00 / 21.00	540.74	540.82
K	794+29.32	-21.00 / 21.00	540.76	540.84
L	794+39.32	-21.00 / 21.00	540.77	540.84
M	794+49.32	-21.00 / 21.00	540.79	540.84
N	794+59.32	-21.00 / 21.00	540.80	540.83
CL Pier 9	794+71.15	-21.00 / 21.00	540.82	540.84
O	794+81.15	-21.00 / 21.00	540.83	540.86
P	794+91.15	-21.00 / 21.00	540.85	540.90
Q	795+01.15	-21.00 / 21.00	540.86	540.93
R	795+11.15	-21.00 / 21.00	540.87	540.95
S	795+21.15	-21.00 / 21.00	540.89	540.97
T	795+31.15	-21.00 / 21.00	540.90	540.97
U	795+41.15	-21.00 / 21.00	540.91	540.97
V	795+51.15	-21.00 / 21.00	540.92	540.96
CL Pier 8	795+62.99	-21.00 / 21.00	540.94	540.96
W	795+72.99	-21.00 / 21.00	540.95	540.98
X	795+82.99	-21.00 / 21.00	540.96	541.00
Y	795+92.99	-21.00 / 21.00	540.97	541.03
Z	796+02.99	-21.00 / 21.00	540.98	541.04
AA	796+12.99	-21.00 / 21.00	540.99	541.05
BB	796+22.99	-21.00 / 21.00	541.00	541.05
CL Brg. Pier 7	796+34.74	-21.00 / 21.00	541.01	541.03
CL Exp. Jt. Pier 7	796+35.63	-21.00 / 21.00	541.01	541.03
CL Pier 7	796+35.99	-21.00 / 21.00	541.01	541.03

STAGE CONSTRUCTION LINE (NB & SB)

Location	Station	Offset SB / NB	Theoretical Grade Elevations	Theoretical Grade Elevations Adjusted For Dead Load Deflection and Grinding
Bk. S. Abut.	793+05.78	-18.46 / 18.46	540.57	540.59
CL Exp. Jt. S. Abut.	793+06.88	-18.46 / 18.46	540.57	540.59
CL Brg. S. Abut.	793+07.57	-18.46 / 18.46	540.57	540.59
A	793+17.57	-18.46 / 18.46	540.59	540.63
B	793+27.57	-18.46 / 18.46	540.61	540.67
C	793+37.57	-18.46 / 18.46	540.63	540.70
D	793+47.57	-18.46 / 18.46	540.65	540.71
E	793+57.57	-18.46 / 18.46	540.67	540.72
F	793+67.57	-18.46 / 18.46	540.69	540.72
CL Pier 10	793+79.32	-18.46 / 18.46	540.71	540.73
G	793+89.32	-18.46 / 18.46	540.73	540.76
H	793+99.32	-18.46 / 18.46	540.74	540.79
I	794+09.32	-18.46 / 18.46	540.76	540.83
J	794+19.32	-18.46 / 18.46	540.78	540.86
K	794+29.32	-18.46 / 18.46	540.79	540.87
L	794+39.32	-18.46 / 18.46	540.81	540.88
M	794+49.32	-18.46 / 18.46	540.83	540.88
N	794+59.32	-18.46 / 18.46	540.84	540.87
CL Pier 9	794+71.15	-18.46 / 18.46	540.86	540.88
O	794+81.15	-18.46 / 18.46	540.87	540.90
P	794+91.15	-18.46 / 18.46	540.89	540.94
Q	795+01.15	-18.46 / 18.46	540.90	540.97
R	795+11.15	-18.46 / 18.46	540.91	540.99
S	795+21.15	-18.46 / 18.46	540.93	541.01
T	795+31.15	-18.46 / 18.46	540.94	541.01
U	795+41.15	-18.46 / 18.46	540.95	541.01
V	795+51.15	-18.46 / 18.46	540.96	541.00
CL Pier 8	795+62.99	-18.46 / 18.46	540.97	540.99
W	795+72.99	-18.46 / 18.46	540.99	541.02
X	795+82.99	-18.46 / 18.46	541.00	541.04
Y	795+92.99	-18.46 / 18.46	541.01	541.07
Z	796+02.99	-18.46 / 18.46	541.02	541.08
AA	796+12.99	-18.46 / 18.46	541.03	541.09
BB	796+22.99	-18.46 / 18.46	541.03	541.08
CL Brg. Pier 7	796+34.74	-18.46 / 18.46	541.04	541.06
CL Exp. Jt. Pier 7	796+35.63	-18.46 / 18.46	541.05	541.07
CL Pier 7	796+35.99	-18.46 / 18.46	541.05	541.07

BEAM 6 & BEAM 15

Location	Station	Offset Beam 6 / Beam 15	Theoretical Grade Elevations	Theoretical Grade Elevations Adjusted For Dead Load Deflection and Grinding
Bk. S. Abut.	793+05.78	-15.00 / 15.00	540.62	540.64
CL Exp. Jt. S. Abut.	793+06.88	-15.00 / 15.00	540.62	540.64
CL Brg. S. Abut.	793+07.57	-15.00 / 15.00	540.62	540.64
A	793+17.57	-15.00 / 15.00	540.64	540.68
B	793+27.57	-15.00 / 15.00	540.66	540.72
C	793+37.57	-15.00 / 15.00	540.68	540.75
D	793+47.57	-15.00 / 15.00	540.70	540.76
E	793+57.57	-15.00 / 15.00	540.72	540.77
F	793+67.57	-15.00 / 15.00	540.74	540.77
CL Pier 10	793+79.32	-15.00 / 15.00	540.76	540.78
G	793+89.32	-15.00 / 15.00	540.78	540.81
H	793+99.32	-15.00 / 15.00	540.80	540.85
I	794+09.32	-15.00 / 15.00	540.81	540.88
J	794+19.32	-15.00 / 15.00	540.83	540.91
K	794+29.32	-15.00 / 15.00	540.85	540.93
L	794+39.32	-15.00 / 15.00	540.86	540.93
M	794+49.32	-15.00 / 15.00	540.88	540.93
N	794+59.32	-15.00 / 15.00	540.89	540.92
CL Pier 9	794+71.15	-15.00 / 15.00	540.91	540.93
O	794+81.15	-15.00 / 15.00	540.92	540.95
P	794+91.15	-15.00 / 15.00	540.94	540.99
Q	795+01.15	-15.00 / 15.00	540.95	541.02
R	795+11.15	-15.00 / 15.00	540.96	541.04
S	795+21.15	-15.00 / 15.00	540.98	541.06
T	795+31.15	-15.00 / 15.00	540.99	541.06
U	795+41.15	-15.00 / 15.00	541.00	541.06
V	795+51.15	-15.00 / 15.00	541.01	541.05
CL Pier 8	795+62.99	-15.00 / 15.00	541.03	541.05
W	795+72.99	-15.00 / 15.00	541.04	541.07
X	795+82.99	-15.00 / 15.00	541.05	541.09
Y	795+92.99	-15.00 / 15.00	541.06	541.12
Z	796+02.99	-15.00 / 15.00	541.07	541.13
AA	796+12.99	-15.00 / 15.00	541.08	541.14
BB	796+22.99	-15.00 / 15.00	541.09	541.14
CL Brg. Pier 7	796+34.74	-15.00 / 15.00	541.10	541.12
CL Exp. Jt. Pier 7	796+35.63	-15.00 / 15.00	541.10	541.12
CL Pier 7	796+35.99	-15.00 / 15.00	541.10	541.12

Note:
SB offsets are from SB PGL and NB
offsets are from NB PGL.

FILE NAME: dw:/cmtengr/pw/ban/tables.com/cmt-connect-projects/Documents/IDOT/21004103-00/019-72K98-409-Deck Elevations - IV

ROADWAY CROWN (SB & NB)

Location	Station	Offset SB / NB	Theoretical Grade Elevations	Theoretical Grade Elevations Adjusted For Dead Load Deflection and Grinding
Bk. S. Abut.	793+05.78	-12.00 / 12.00	540.67	540.69
CL Exp. Jt. S. Abut.	793+06.88	-12.00 / 12.00	540.67	540.69
CL Brg. S. Abut.	793+07.57	-12.00 / 12.00	540.67	540.69
A	793+17.57	-12.00 / 12.00	540.69	540.73
B	793+27.57	-12.00 / 12.00	540.71	540.77
C	793+37.57	-12.00 / 12.00	540.73	540.80
D	793+47.57	-12.00 / 12.00	540.75	540.81
E	793+57.57	-12.00 / 12.00	540.77	540.82
F	793+67.57	-12.00 / 12.00	540.79	540.82
CL Pier 10	793+79.32	-12.00 / 12.00	540.81	540.83
G	793+89.32	-12.00 / 12.00	540.82	540.85
H	793+99.32	-12.00 / 12.00	540.84	540.89
I	794+09.32	-12.00 / 12.00	540.86	540.93
J	794+19.32	-12.00 / 12.00	540.87	540.95
K	794+29.32	-12.00 / 12.00	540.89	540.97
L	794+39.32	-12.00 / 12.00	540.91	540.98
M	794+49.32	-12.00 / 12.00	540.92	540.97
N	794+59.32	-12.00 / 12.00	540.94	540.97
CL Pier 9	794+71.15	-12.00 / 12.00	540.95	540.97
O	794+81.15	-12.00 / 12.00	540.97	541.00
P	794+91.15	-12.00 / 12.00	540.98	541.03
Q	795+01.15	-12.00 / 12.00	541.00	541.07
R	795+11.15	-12.00 / 12.00	541.01	541.09
S	795+21.15	-12.00 / 12.00	541.02	541.10
T	795+31.15	-12.00 / 12.00	541.03	541.10
U	795+41.15	-12.00 / 12.00	541.05	541.11
V	795+51.15	-12.00 / 12.00	541.06	541.10
CL Pier 8	795+62.99	-12.00 / 12.00	541.07	541.09
W	795+72.99	-12.00 / 12.00	541.08	541.11
X	795+82.99	-12.00 / 12.00	541.09	541.13
Y	795+92.99	-12.00 / 12.00	541.10	541.16
Z	796+02.99	-12.00 / 12.00	541.11	541.17
AA	796+12.99	-12.00 / 12.00	541.12	541.18
BB	796+22.99	-12.00 / 12.00	541.13	541.18
CL Brg. Pier 7	796+34.74	-12.00 / 12.00	541.14	541.16
CL Exp. Jt. Pier 7	796+35.63	-12.00 / 12.00	541.14	541.16
CL Pier 7	796+35.99	-12.00 / 12.00	541.14	541.16

BEAM 7 & BEAM 14

Location	Station	Offset Beam 7 / Beam 14	Theoretical Grade Elevations	Theoretical Grade Elevations Adjusted For Dead Load Deflection and Grinding
Bk. S. Abut.	793+05.78	-9.00 / 9.00	540.62	540.64
CL Exp. Jt. S. Abut.	793+06.88	-9.00 / 9.00	540.62	540.64
CL Brg. S. Abut.	793+07.57	-9.00 / 9.00	540.62	540.64
A	793+17.57	-9.00 / 9.00	540.64	540.68
B	793+27.57	-9.00 / 9.00	540.66	540.72
C	793+37.57	-9.00 / 9.00	540.68	540.75
D	793+47.57	-9.00 / 9.00	540.70	540.76
E	793+57.57	-9.00 / 9.00	540.72	540.77
F	793+67.57	-9.00 / 9.00	540.74	540.77
CL Pier 10	793+79.32	-9.00 / 9.00	540.76	540.78
G	793+89.32	-9.00 / 9.00	540.78	540.81
H	793+99.32	-9.00 / 9.00	540.80	540.85
I	794+09.32	-9.00 / 9.00	540.81	540.88
J	794+19.32	-9.00 / 9.00	540.83	540.91
K	794+29.32	-9.00 / 9.00	540.85	540.93
L	794+39.32	-9.00 / 9.00	540.86	540.93
M	794+49.32	-9.00 / 9.00	540.88	540.93
N	794+59.32	-9.00 / 9.00	540.89	540.92
CL Pier 9	794+71.15	-9.00 / 9.00	540.91	540.93
O	794+81.15	-9.00 / 9.00	540.92	540.95
P	794+91.15	-9.00 / 9.00	540.94	540.99
Q	795+01.15	-9.00 / 9.00	540.95	541.02
R	795+11.15	-9.00 / 9.00	540.96	541.04
S	795+21.15	-9.00 / 9.00	540.98	541.06
T	795+31.15	-9.00 / 9.00	540.99	541.06
U	795+41.15	-9.00 / 9.00	541.00	541.06
V	795+51.15	-9.00 / 9.00	541.01	541.05
CL Pier 8	795+62.99	-9.00 / 9.00	541.03	541.05
W	795+72.99	-9.00 / 9.00	541.04	541.07
X	795+82.99	-9.00 / 9.00	541.05	541.09
Y	795+92.99	-9.00 / 9.00	541.06	541.12
Z	796+02.99	-9.00 / 9.00	541.07	541.13
AA	796+12.99	-9.00 / 9.00	541.08	541.14
BB	796+22.99	-9.00 / 9.00	541.09	541.14
CL Brg. Pier 7	796+34.74	-9.00 / 9.00	541.10	541.12
CL Exp. Jt. Pier 7	796+35.63	-9.00 / 9.00	541.10	541.12
CL Pier 7	796+35.99	-9.00 / 9.00	541.10	541.12

BEAM 8 & BEAM 13

Location	Station	Offset Beam 8 / Beam 13	Theoretical Grade Elevations	Theoretical Grade Elevations Adjusted For Dead Load Deflection and Grinding
Bk. S. Abut.	793+05.78	-3.00 / 3.00	540.53	540.55
CL Exp. Jt. S. Abut.	793+06.88	-3.00 / 3.00	540.53	540.55
CL Brg. S. Abut.	793+07.57	-3.00 / 3.00	540.53	540.55
A	793+17.57	-3.00 / 3.00	540.55	540.59
B	793+27.57	-3.00 / 3.00	540.57	540.63
C	793+37.57	-3.00 / 3.00	540.59	540.66
D	793+47.57	-3.00 / 3.00	540.61	540.67
E	793+57.57	-3.00 / 3.00	540.63	540.68
F	793+67.57	-3.00 / 3.00	540.65	540.68
CL Pier 10	793+79.32	-3.00 / 3.00	540.67	540.69
G	793+89.32	-3.00 / 3.00	540.69	540.72
H	793+99.32	-3.00 / 3.00	540.71	540.76
I	794+09.32	-3.00 / 3.00	540.72	540.79
J	794+19.32	-3.00 / 3.00	540.74	540.82
K	794+29.32	-3.00 / 3.00	540.76	540.84
L	794+39.32	-3.00 / 3.00	540.77	540.84
M	794+49.32	-3.00 / 3.00	540.79	540.84
N	794+59.32	-3.00 / 3.00	540.80	540.83
CL Pier 9	794+71.15	-3.00 / 3.00	540.82	540.84
O	794+81.15	-3.00 / 3.00	540.83	540.86
P	794+91.15	-3.00 / 3.00	540.85	540.90
Q	795+01.15	-3.00 / 3.00	540.86	540.93
R	795+11.15	-3.00 / 3.00	540.87	540.95
S	795+21.15	-3.00 / 3.00	540.89	540.97
T	795+31.15	-3.00 / 3.00	540.90	540.97
U	795+41.15	-3.00 / 3.00	540.91	540.97
V	795+51.15	-3.00 / 3.00	540.92	540.96
CL Pier 8	795+62.99	-3.00 / 3.00	540.94	540.96
W	795+72.99	-3.00 / 3.00	540.95	540.98
X	795+82.99	-3.00 / 3.00	540.96	541.00
Y	795+92.99	-3.00 / 3.00	540.97	541.03
Z	796+02.99	-3.00 / 3.00	540.98	541.04
AA	796+12.99	-3.00 / 3.00	540.99	541.05
BB	796+22.99	-3.00 / 3.00	541.00	541.05
CL Brg. Pier 7	796+34.74	-3.00 / 3.00	541.01	541.03
CL Exp. Jt. Pier 7	796+35.63	-3.00 / 3.00	541.01	541.03
CL Pier 7	796+35.99	-3.00 / 3.00	541.01	541.03

Note:
SB offsets are from SB PGL and NB
offsets are from NB PGL.

FILE NAME: dw:/cmtengr/pw/ban/tables.com/cmt-connect-projects/Documents/IDOT/1004103-004103/00/Bridge/Sangamon River Bridges/CADD_Sheets/0840018 & 0840019-72K98-410-Deck Elevations - V

SB PGL & NB PGL

Location	Station	Offset	Theoretical Grade Elevations	Theoretical Grade Elevations Adjusted For Dead Load Deflection and Grinding
Bk. S. Abut.	793+05.78	0.00	540.49	540.51
CL Exp. Jt. S. Abut.	793+06.88	0.00	540.49	540.51
CL Brg. S. Abut.	793+07.57	0.00	540.49	540.51
A	793+17.57	0.00	540.51	540.55
B	793+27.57	0.00	540.53	540.59
C	793+37.57	0.00	540.55	540.62
D	793+47.57	0.00	540.57	540.63
E	793+57.57	0.00	540.59	540.64
F	793+67.57	0.00	540.61	540.64
CL Pier 10	793+79.32	0.00	540.63	540.65
G	793+89.32	0.00	540.64	540.67
H	793+99.32	0.00	540.66	540.71
I	794+09.32	0.00	540.68	540.75
J	794+19.32	0.00	540.69	540.77
K	794+29.32	0.00	540.71	540.79
L	794+39.32	0.00	540.73	540.80
M	794+49.32	0.00	540.74	540.79
N	794+59.32	0.00	540.76	540.79
CL Pier 9	794+71.15	0.00	540.77	540.79
O	794+81.15	0.00	540.79	540.82
P	794+91.15	0.00	540.80	540.85
Q	795+01.15	0.00	540.82	540.89
R	795+11.15	0.00	540.83	540.91
S	795+21.15	0.00	540.84	540.92
T	795+31.15	0.00	540.85	540.92
U	795+41.15	0.00	540.87	540.93
V	795+51.15	0.00	540.88	540.92
CL Pier 8	795+62.99	0.00	540.89	540.91
W	795+72.99	0.00	540.90	540.93
X	795+82.99	0.00	540.91	540.95
Y	795+92.99	0.00	540.92	540.98
Z	796+02.99	0.00	540.93	540.99
AA	796+12.99	0.00	540.94	541.00
BB	796+22.99	0.00	540.95	541.00
CL Brg. Pier 7	796+34.74	0.00	540.96	540.98
CL Exp. Jt. Pier 7	796+35.63	0.00	540.96	540.98
CL Pier 7	796+35.99	0.00	540.96	540.98

BEAM 9 & BEAM 12


Location	Station	Offset Beam 9 / Beam 12	Theoretical Grade Elevations	Theoretical Grade Elevations Adjusted For Dead Load Deflection and Grinding
Bk. S. Abut.	793+05.78	2.50 / -2.50	540.44	540.46
CL Exp. Jt. S. Abut.	793+06.88	2.50 / -2.50	540.44	540.46
CL Brg. S. Abut.	793+07.57	2.50 / -2.50	540.44	540.46
A	793+17.57	2.50 / -2.50	540.46	540.50
B	793+27.57	2.50 / -2.50	540.48	540.54
C	793+37.57	2.50 / -2.50	540.50	540.57
D	793+47.57	2.50 / -2.50	540.52	540.58
E	793+57.57	2.50 / -2.50	540.54	540.59
F	793+67.57	2.50 / -2.50	540.56	540.59
CL Pier 10	793+79.32	2.50 / -2.50	540.58	540.60
G	793+89.32	2.50 / -2.50	540.59	540.62
H	793+99.32	2.50 / -2.50	540.61	540.66
I	794+09.32	2.50 / -2.50	540.63	540.70
J	794+19.32	2.50 / -2.50	540.64	540.72
K	794+29.32	2.50 / -2.50	540.66	540.74
L	794+39.32	2.50 / -2.50	540.68	540.75
M	794+49.32	2.50 / -2.50	540.69	540.74
N	794+59.32	2.50 / -2.50	540.71	540.74
CL Pier 9	794+71.15	2.50 / -2.50	540.72	540.74
O	794+81.15	2.50 / -2.50	540.74	540.77
P	794+91.15	2.50 / -2.50	540.75	540.80
Q	795+01.15	2.50 / -2.50	540.77	540.84
R	795+11.15	2.50 / -2.50	540.78	540.86
S	795+21.15	2.50 / -2.50	540.79	540.87
T	795+31.15	2.50 / -2.50	540.80	540.87
U	795+41.15	2.50 / -2.50	540.82	540.88
V	795+51.15	2.50 / -2.50	540.83	540.87
CL Pier 8	795+62.99	2.50 / -2.50	540.84	540.86
W	795+72.99	2.50 / -2.50	540.85	540.88
X	795+82.99	2.50 / -2.50	540.86	540.90
Y	795+92.99	2.50 / -2.50	540.87	540.93
Z	796+02.99	2.50 / -2.50	540.88	540.94
AA	796+12.99	2.50 / -2.50	540.89	540.95
BB	796+22.99	2.50 / -2.50	540.90	540.95
CL Brg. Pier 7	796+34.74	2.50 / -2.50	540.91	540.93
CL Exp. Jt. Pier 7	796+35.63	2.50 / -2.50	540.91	540.93
CL Pier 7	796+35.99	2.50 / -2.50	540.91	540.93

BEAM 10 & BEAM 11

Location	Station	Offset Beam 10 / Beam 11	Theoretical Grade Elevations	Theoretical Grade Elevations Adjusted For Dead Load Deflection and Grinding
Bk. S. Abut.	793+05.78	8.00 / -8.00	540.33	540.35
CL Exp. Jt. S. Abut.	793+06.88	8.00 / -8.00	540.33	540.35
CL Brg. S. Abut.	793+07.57	8.00 / -8.00	540.33	540.35
A	793+17.57	8.00 / -8.00	540.35	540.39
B	793+27.57	8.00 / -8.00	540.37	540.43
C	793+37.57	8.00 / -8.00	540.39	540.46
D	793+47.57	8.00 / -8.00	540.41	540.47
E	793+57.57	8.00 / -8.00	540.43	540.48
F	793+67.57	8.00 / -8.00	540.45	540.48
CL Pier 10	793+79.32	8.00 / -8.00	540.47	540.49
G	793+89.32	8.00 / -8.00	540.48	540.51
H	793+99.32	8.00 / -8.00	540.50	540.55
I	794+09.32	8.00 / -8.00	540.52	540.59
J	794+19.32	8.00 / -8.00	540.53	540.61
K	794+29.32	8.00 / -8.00	540.55	540.63
L	794+39.32	8.00 / -8.00	540.57	540.64
M	794+49.32	8.00 / -8.00	540.58	540.63
N	794+59.32	8.00 / -8.00	540.60	540.63
CL Pier 9	794+71.15	8.00 / -8.00	540.61	540.63
O	794+81.15	8.00 / -8.00	540.63	540.66
P	794+91.15	8.00 / -8.00	540.64	540.69
Q	795+01.15	8.00 / -8.00	540.66	540.73
R	795+11.15	8.00 / -8.00	540.67	540.75
S	795+21.15	8.00 / -8.00	540.68	540.76
T	795+31.15	8.00 / -8.00	540.69	540.76
U	795+41.15	8.00 / -8.00	540.71	540.77
V	795+51.15	8.00 / -8.00	540.72	540.76
CL Pier 8	795+62.99	8.00 / -8.00	540.73	540.75
W	795+72.99	8.00 / -8.00	540.74	540.77
X	795+82.99	8.00 / -8.00	540.75	540.79
Y	795+92.99	8.00 / -8.00	540.76	540.82
Z	796+02.99	8.00 / -8.00	540.77	540.83
AA	796+12.99	8.00 / -8.00	540.78	540.84
BB	796+22.99	8.00 / -8.00	540.79	540.84
CL Brg. Pier 7	796+34.74	8.00 / -8.00	540.80	540.82
CL Exp. Jt. Pier 7	796+35.63	8.00 / -8.00	540.80	540.82
CL Pier 7	796+35.99	8.00 / -8.00	540.80	540.82


Note:
SB offsets are from SB PGL and NB
offsets are from NB PGL.

FILE NAME: dw:\cmt\engr\proj\bandev.com\cmt-connect\projects\Documents\DOT\21004103-00\410300\Bridges\Sangamon River Bridges\CADD_Sheets\0840018 & 0840019-72K98-411-Deck Elevations - VI

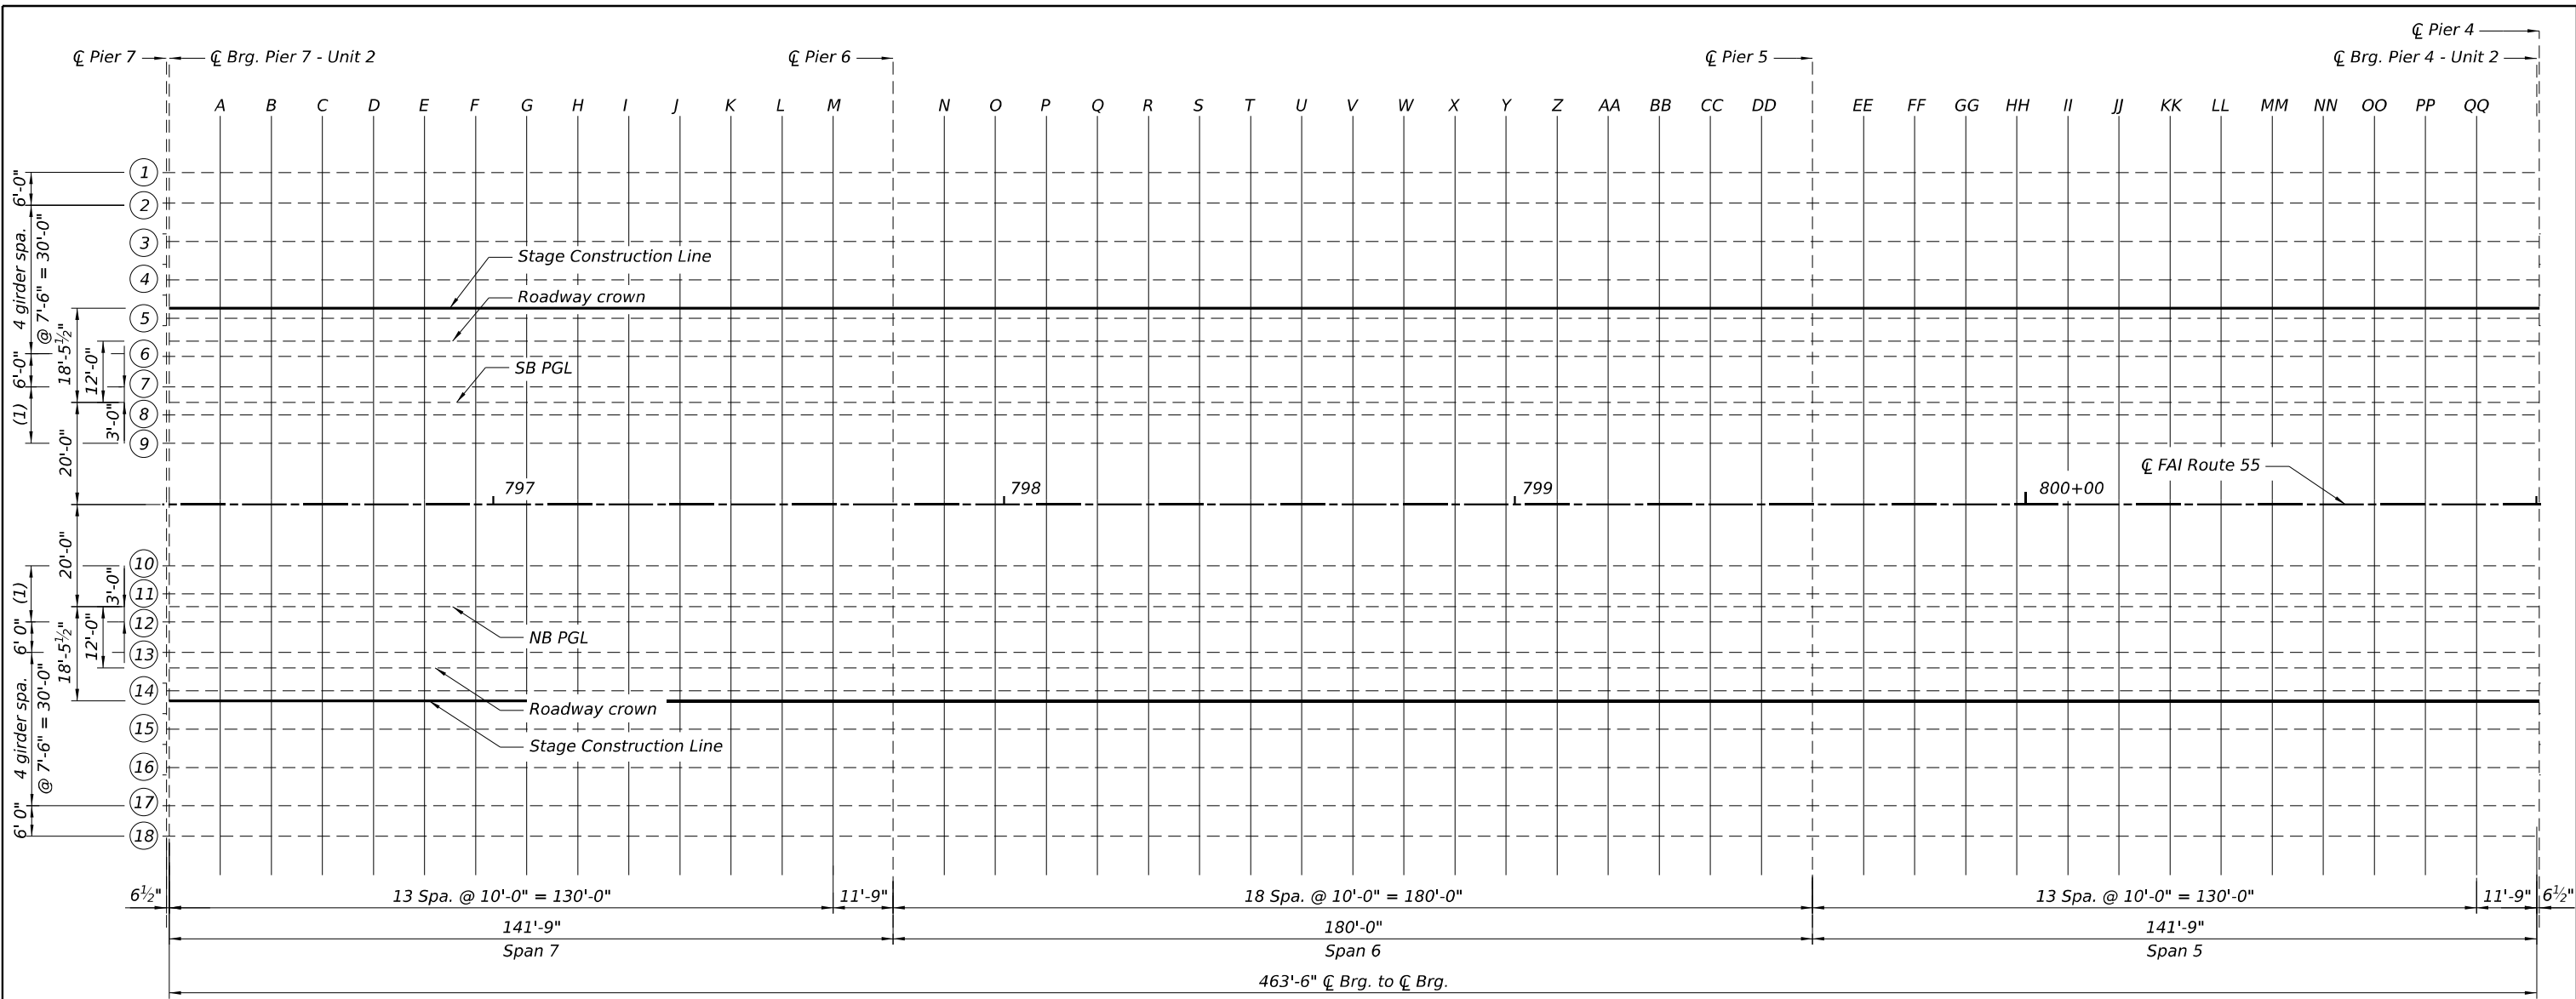

(1) 2 spa. @ 5'-6"= 11'-0"



DECK ELEVATION LAYOUT - UNIT 2

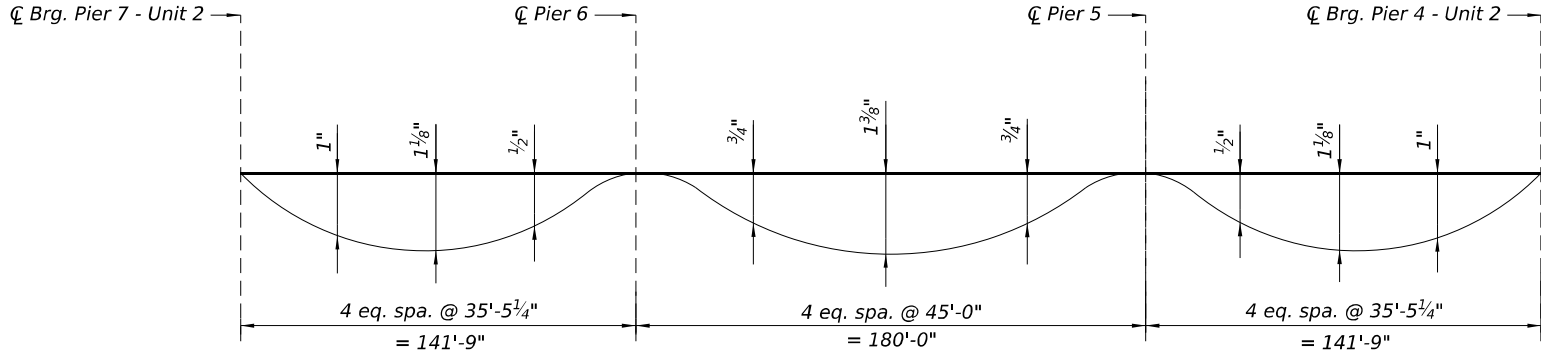

DEAD LOAD DEFLECTION DIAGRAM

(For new girders only.)
(Includes weight of concrete only.)

Note:
The above deflections are not to be used in the field
if the engineer is working from the grade elevations
adjusted for dead load deflections as shown on sheets 12
through 15 of 67.

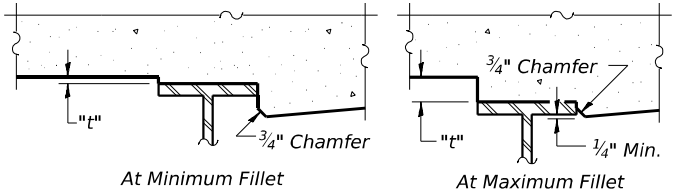 

After all structural steel has been erected, elevations of the top flanges of the girders shall be taken at intervals shown on this sheet. These elevations subtracted from the "Theoretical Grade Elevations Adjusted for Dead Load Deflection" shown on sheets 12 thru 15 of 67, minus slab thickness, equals the fillet heights "t" above top flange of girders.

FILLET HEIGHTS



USER NAME = bholland	DESIGNED - MAC	REVISED -
PLOT SCALE = N/A	DRAWN - VT	REVISED -
PLOT DATE = 3/21/2024	CHECKED - DH	REVISED -
	DATE - MARCH 2024	REVISED -

STATE OF ILLINOIS
DEPARTMENT OF TRANSPORTATION

DECK ELEVATIONS - VI
STRUCTURE NO. 084-0018 (NB) & 084-0019 (SB)

SCALE: SHEET 11 OF 67 SHEETS STA. TO STA.

F.A.I. RTE.	SECTION	COUNTY	TOTAL SHEETS	SHEET NO.
55	(84-2BR-1)D,BY,BP,BRR	SANGAMON	139	53
CONTRACT NO.				72K98
ILLINOIS FED. AID PROJECT				

FILE NAME: dw:/cmtengr/pw/bentley.com/cmt-connect/projects/Documents/IDOT/1004103-00/103-00/Bridges/Sangamon River Bridges/CADD_Sheets/084-0018 & 084-0019-72K98-412-Deck Elevations - VII

GIRDER 1 & GIRDER 18

Location	Station	Offset Girder 1 / Girder 18	Theoretical Grade Elevations	Theoretical Grade Elevations Adjusted For Dead Load Deflection and Grinding
CL Pier 7	796+35.99	-45.00 / 45.00	540.60	540.62
CL Brg. Pier 7	796+36.53	-45.00 / 45.00	540.60	540.62
A	796+46.53	-45.00 / 45.00	540.61	540.65
B	796+56.53	-45.00 / 45.00	540.62	540.68
C	796+66.53	-45.00 / 45.00	540.63	540.70
D	796+76.53	-45.00 / 45.00	540.63	540.71
E	796+86.53	-45.00 / 45.00	540.64	540.73
F	796+96.53	-45.00 / 45.00	540.65	540.74
G	797+06.53	-45.00 / 45.00	540.65	540.74
H	797+16.53	-45.00 / 45.00	540.66	540.74
I	797+26.53	-45.00 / 45.00	540.66	540.73
J	797+36.53	-45.00 / 45.00	540.67	540.73
K	797+46.53	-45.00 / 45.00	540.67	540.71
L	797+56.53	-45.00 / 45.00	540.68	540.71
M	797+66.53	-45.00 / 45.00	540.68	540.71
CL Pier 6	797+78.28	-45.00 / 45.00	540.69	540.71
N	797+88.28	-45.00 / 45.00	540.69	540.72
O	797+98.28	-45.00 / 45.00	540.69	540.72
P	798+08.28	-45.00 / 45.00	540.69	540.73
Q	798+18.28	-45.00 / 45.00	540.70	540.75
R	798+28.28	-45.00 / 45.00	540.70	540.77
S	798+38.28	-45.00 / 45.00	540.70	540.78
T	798+48.28	-45.00 / 45.00	540.70	540.79
U	798+58.28	-45.00 / 45.00	540.70	540.79
V	798+68.28	-45.00 / 45.00	540.70	540.80
W	798+78.28	-45.00 / 45.00	540.70	540.79
X	798+88.28	-45.00 / 45.00	540.70	540.79
Y	798+98.28	-45.00 / 45.00	540.70	540.78
Z	799+08.28	-45.00 / 45.00	540.70	540.77
AA	799+18.28	-45.00 / 45.00	540.69	540.74
BB	799+28.28	-45.00 / 45.00	540.69	540.73
CC	799+38.28	-45.00 / 45.00	540.69	540.72
DD	799+48.28	-45.00 / 45.00	540.69	540.72
CL Pier 5	799+58.28	-45.00 / 45.00	540.68	540.70
EE	799+68.28	-45.00 / 45.00	540.68	540.70
FF	799+78.28	-45.00 / 45.00	540.68	540.71
GG	799+88.28	-45.00 / 45.00	540.67	540.71
HH	799+98.28	-45.00 / 45.00	540.67	540.72
II	800+08.28	-45.00 / 45.00	540.66	540.73
JJ	800+18.28	-45.00 / 45.00	540.66	540.74
KK	800+28.28	-45.00 / 45.00	540.65	540.74
LL	800+38.28	-45.00 / 45.00	540.64	540.73
MM	800+48.28	-45.00 / 45.00	540.64	540.73
NN	800+58.28	-45.00 / 45.00	540.63	540.72
OO	800+68.28	-45.00 / 45.00	540.62	540.69
PP	800+78.28	-45.00 / 45.00	540.62	540.68
QQ	800+88.28	-45.00 / 45.00	540.61	540.65
CL Brg. Pier 4	801+00.03	-45.00 / 45.00	540.60	540.62
CL Pier 4	801+00.57	-45.00 / 45.00	540.60	540.62

GIRDER 2 & GIRDER 17

Location	Station	Offset Girder 2 / Girder 17	Theoretical Grade Elevations	Theoretical Grade Elevations Adjusted For Dead Load Deflection and Grinding
CL Pier 7	796+35.99	-39.00 / 39.00	540.72	540.74
CL Brg. Pier 7	796+36.53	-39.00 / 39.00	540.72	540.74
A	796+46.53	-39.00 / 39.00	540.73	540.77
B	796+56.53	-39.00 / 39.00	540.74	540.79
C	796+66.53	-39.00 / 39.00	540.75	540.82
D	796+76.53	-39.00 / 39.00	540.75	540.83
E	796+86.53	-39.00 / 39.00	540.76	540.84
F	796+96.53	-39.00 / 39.00	540.77	540.85
G	797+06.53	-39.00 / 39.00	540.77	540.85
H	797+16.53	-39.00 / 39.00	540.78	540.86
I	797+26.53	-39.00 / 39.00	540.78	540.85
J	797+36.53	-39.00 / 39.00	540.79	540.84
K	797+46.53	-39.00 / 39.00	540.79	540.83
L	797+56.53	-39.00 / 39.00	540.80	540.83
M	797+66.53	-39.00 / 39.00	540.80	540.82
CL Pier 6	797+78.28	-39.00 / 39.00	540.81	540.83
N	797+88.28	-39.00 / 39.00	540.81	540.84
O	797+98.28	-39.00 / 39.00	540.81	540.85
P	798+08.28	-39.00 / 39.00	540.81	540.86
Q	798+18.28	-39.00 / 39.00	540.82	540.89
R	798+28.28	-39.00 / 39.00	540.82	540.90
S	798+38.28	-39.00 / 39.00	540.82	540.91
T	798+48.28	-39.00 / 39.00	540.82	540.93
U	798+58.28	-39.00 / 39.00	540.82	540.93
V	798+68.28	-39.00 / 39.00	540.82	540.93
W	798+78.28	-39.00 / 39.00	540.82	540.93
X	798+88.28	-39.00 / 39.00	540.82	540.93
Y	798+98.28	-39.00 / 39.00	540.82	540.92
Z	799+08.28	-39.00 / 39.00	540.82	540.90
AA	799+18.28	-39.00 / 39.00	540.81	540.88
BB	799+28.28	-39.00 / 39.00	540.81	540.86
CC	799+38.28	-39.00 / 39.00	540.81	540.85
DD	799+48.28	-39.00 / 39.00	540.81	540.84
CL Pier 5	799+58.28	-39.00 / 39.00	540.80	540.82
EE	799+68.28	-39.00 / 39.00	540.80	540.82
FF	799+78.28	-39.00 / 39.00	540.80	540.83
GG	799+88.28	-39.00 / 39.00	540.79	540.83
HH	799+98.28	-39.00 / 39.00	540.79	540.84
II	800+08.28	-39.00 / 39.00	540.78	540.84
JJ	800+18.28	-39.00 / 39.00	540.78	540.85
KK	800+28.28	-39.00 / 39.00	540.77	540.85
LL	800+38.28	-39.00 / 39.00	540.76	540.84
MM	800+48.28	-39.00 / 39.00	540.76	540.84
NN	800+58.28	-39.00 / 39.00	540.75	540.83
OO	800+68.28	-39.00 / 39.00	540.74	540.81
PP	800+78.28	-39.00 / 39.00	540.74	540.80
QQ	800+88.28	-39.00 / 39.00	540.73	540.77
CL Brg. Pier 4	801+00.03	-39.00 / 39.00	540.72	540.74
CL Pier 4	801+00.57	-39.00 / 39.00	540.72	540.74

GIRDER 3 & GIRDER 16

Location	Station	Offset Girder 3 / Girder 16	Theoretical Grade Elevations	Theoretical Grade Elevations Adjusted For Dead Load Deflection and Grinding
CL Pier 7	796+35.99	-31.50 / 31.50	540.85	540.87
CL Brg. Pier 7	796+36.53	-31.50 / 31.50	540.85	540.87
A	796+46.53	-31.50 / 31.50	540.86	540.90
B	796+56.53	-31.50 / 31.50	540.87	540.93
C	796+66.53	-31.50 / 31.50	540.87	540.94
D	796+76.53	-31.50 / 31.50	540.88	540.96
E	796+86.53	-31.50 / 31.50	540.89	540.98
F	796+96.53	-31.50 / 31.50	540.89	540.98
G	797+06.53	-31.50 / 31.50	540.90	540.99
H	797+16.53	-31.50 / 31.50	540.91	540.99
I	797+26.53	-31.50 / 31.50	540.91	540.98
J	797+36.53	-31.50 / 31.50	540.92	540.98
K	797+46.53	-31.50 / 31.50	540.92	540.97
L	797+56.53	-31.50 / 31.50	540.92	540.95
M	797+66.53	-31.50 / 31.50	540.93	540.95
CL Pier 6	797+78.28	-31.50 / 31.50	540.93	540.95
N	797+88.28	-31.50 / 31.50	540.94	540.97
O	797+98.28	-31.50 / 31.50	540.94	540.98
P	798+08.28	-31.50 / 31.50	540.94	541.00
Q	798+18.28	-31.50 / 31.50	540.94	541.01
R	798+28.28	-31.50 / 31.50	540.94	541.03
S	798+38.28	-31.50 / 31.50	540.95	541.05
T	798+48.28	-31.50 / 31.50	540.95	541.07
U	798+58.28	-31.50 / 31.50	540.95	541.07
V	798+68.28	-31.50 / 31.50	540.95	541.08
W	798+78.28	-31.50 / 31.50	540.95	541.07
X	798+88.28	-31.50 / 31.50	540.95	541.07
Y	798+98.28	-31.50 / 31.50	540.94	541.04
Z	799+08.28	-31.50 / 31.50	540.94	541.03
AA	799+18.28	-31.50 / 31.50	540.94	541.01
BB	799+28.28	-31.50 / 31.50	540.94	541.00
CC	799+38.28	-31.50 / 31.50	540.94	540.98
DD	799+48.28	-31.50 / 31.50	540.93	540.96
CL Pier 5	799+58.28	-31.50 / 31.50	540.93	540.95
EE	799+68.28	-31.50 / 31.50	540.93	540.95
FF	799+78.28	-31.50 / 31.50	540.92	540.95
GG	799+88.28	-31.50 / 31.50	540.92	540.96
HH	799+98.28	-31.50 / 31.50	540.91	540.97
II	800+08.28	-31.50 / 31.50	540.91	540.98
JJ	800+18.28	-31.50 / 31.50	540.90	540.98
KK	800+28.28	-31.50 / 31.50	540.90	540.99
LL	800+38.28	-31.50 / 31.50	540.89	540.98
MM	800+48.28	-31.50 / 31.50	540.89	540.98
NN	800+58.28	-31.50 / 31.50	540.88	540.97
OO	800+68.28	-31.50 / 31.50	540.87	540.94
PP	800+78.28	-31.50 / 31.50	540.86	540.92
QQ	800+88.28	-31.50 / 31.50	540.86	540.90
CL Brg. Pier 4	801+00.03	-31.50 / 31.50	540.85	540.87
CL Pier 4	801+00.57	-31.50 / 31.50	540.85	540.87

Note:
SB offsets are from SB PGL and NB
offsets are from NB PGL.

 License No. 184-000613 © Copyright CMT, Inc.	USER NAME = bholland	DESIGNED - MAC	REVISED -	STATE OF ILLINOIS DEPARTMENT OF TRANSPORTATION	DECK ELEVATIONS - VII STRUCTURE NO. 084-0018 (NB) & 084-0019 (SB)	F.A.I. RTE.	SECTION	COUNTY	TOTAL SHEETS	SHEET NO.	
		DRAWN - VT	REVISED -			55	(84-2BR-1)D.BY.BP.BRR	SANGAMON	139	54	
	PLOT SCALE = N/A	CHECKED - DH	REVISED -			CONTRACT NO. 72K98					
	PLOT DATE = 3/21/2024	DATE - MARCH 2024	REVISED -			SCALE:	SHEET 12 OF 67 SHEETS	STA.	TO STA.		
								ILLINOIS	FED. AID PROJECT		

GIRDER 4 & GIRDER 15

Location	Station	Offset Girder 4 / Girder 15	Theoretical Grade Elevations	Theoretical Grade Elevations Adjusted For Dead Load Deflection and Grinding
CL Pier 7	796+35.99	-24.00 / 24.00	540.96	540.98
CL Brg. Pier 7	796+36.53	-24.00 / 24.00	540.96	540.98
A	796+46.53	-24.00 / 24.00	540.97	541.01
B	796+56.53	-24.00 / 24.00	540.98	541.04
C	796+66.53	-24.00 / 24.00	540.99	541.06
D	796+76.53	-24.00 / 24.00	540.99	541.07
E	796+86.53	-24.00 / 24.00	541.00	541.09
F	796+96.53	-24.00 / 24.00	541.01	541.10
G	797+06.53	-24.00 / 24.00	541.01	541.10
H	797+16.53	-24.00 / 24.00	541.02	541.10
I	797+26.53	-24.00 / 24.00	541.02	541.09
J	797+36.53	-24.00 / 24.00	541.03	541.09
K	797+46.53	-24.00 / 24.00	541.03	541.08
L	797+56.53	-24.00 / 24.00	541.04	541.07
M	797+66.53	-24.00 / 24.00	541.04	541.06
CL Pier 6	797+78.28	-24.00 / 24.00	541.05	541.07
N	797+88.28	-24.00 / 24.00	541.05	541.08
O	797+98.28	-24.00 / 24.00	541.05	541.09
P	798+08.28	-24.00 / 24.00	541.05	541.11
Q	798+18.28	-24.00 / 24.00	541.06	541.13
R	798+28.28	-24.00 / 24.00	541.06	541.15
S	798+38.28	-24.00 / 24.00	541.06	541.16
T	798+48.28	-24.00 / 24.00	541.06	541.18
U	798+58.28	-24.00 / 24.00	541.06	541.18
V	798+68.28	-24.00 / 24.00	541.06	541.19
W	798+78.28	-24.00 / 24.00	541.06	541.18
X	798+88.28	-24.00 / 24.00	541.06	541.18
Y	798+98.28	-24.00 / 24.00	541.06	541.16
Z	799+08.28	-24.00 / 24.00	541.06	541.15
AA	799+18.28	-24.00 / 24.00	541.05	541.12
BB	799+28.28	-24.00 / 24.00	541.05	541.11
CC	799+38.28	-24.00 / 24.00	541.05	541.09
DD	799+48.28	-24.00 / 24.00	541.05	541.08
CL Pier 5	799+58.28	-24.00 / 24.00	541.04	541.06
EE	799+68.28	-24.00 / 24.00	541.04	541.06
FF	799+78.28	-24.00 / 24.00	541.04	541.07
GG	799+88.28	-24.00 / 24.00	541.03	541.07
HH	799+98.28	-24.00 / 24.00	541.03	541.09
II	800+08.28	-24.00 / 24.00	541.02	541.09
JJ	800+18.28	-24.00 / 24.00	541.02	541.10
KK	800+28.28	-24.00 / 24.00	541.01	541.10
LL	800+38.28	-24.00 / 24.00	541.00	541.09
MM	800+48.28	-24.00 / 24.00	541.00	541.09
NN	800+58.28	-24.00 / 24.00	540.99	541.08
OO	800+68.28	-24.00 / 24.00	540.98	541.05
PP	800+78.28	-24.00 / 24.00	540.98	541.04
QQ	800+88.28	-24.00 / 24.00	540.97	541.01
CL Brg. Pier 4	801+00.03	-24.00 / 24.00	540.96	540.98
CL Pier 4	801+00.57	-24.00 / 24.00	540.96	540.98

STAGE CONSTRUCTION LINE (NB & SB)

Location	Station	Offset SB / NB	Theoretical Grade Elevations	Theoretical Grade Elevations Adjusted For Dead Load Deflection and Grinding
CL Pier 7	796+35.99	-18.46 / 18.46	541.05	541.07
CL Brg. Pier 7	796+36.53	-18.46 / 18.46	541.05	541.07
A	796+46.53	-18.46 / 18.46	541.05	541.09
B	796+56.53	-18.46 / 18.46	541.06	541.12
C	796+66.53	-18.46 / 18.46	541.07	541.14
D	796+76.53	-18.46 / 18.46	541.08	541.16
E	796+86.53	-18.46 / 18.46	541.08	541.17
F	796+96.53	-18.46 / 18.46	541.09	541.18
G	797+06.53	-18.46 / 18.46	541.10	541.19
H	797+16.53	-18.46 / 18.46	541.10	541.18
I	797+26.53	-18.46 / 18.46	541.11	541.18
J	797+36.53	-18.46 / 18.46	541.11	541.17
K	797+46.53	-18.46 / 18.46	541.12	541.17
L	797+56.53	-18.46 / 18.46	541.12	541.15
M	797+66.53	-18.46 / 18.46	541.12	541.14
CL Pier 6	797+78.28	-18.46 / 18.46	541.13	541.15
N	797+88.28	-18.46 / 18.46	541.13	541.16
O	797+98.28	-18.46 / 18.46	541.13	541.17
P	798+08.28	-18.46 / 18.46	541.14	541.20
Q	798+18.28	-18.46 / 18.46	541.14	541.21
R	798+28.28	-18.46 / 18.46	541.14	541.23
S	798+38.28	-18.46 / 18.46	541.14	541.24
T	798+48.28	-18.46 / 18.46	541.14	541.26
U	798+58.28	-18.46 / 18.46	541.14	541.26
V	798+68.28	-18.46 / 18.46	541.14	541.27
W	798+78.28	-18.46 / 18.46	541.14	541.26
X	798+88.28	-18.46 / 18.46	541.14	541.26
Y	798+98.28	-18.46 / 18.46	541.14	541.24
Z	799+08.28	-18.46 / 18.46	541.14	541.23
AA	799+18.28	-18.46 / 18.46	541.14	541.21
BB	799+28.28	-18.46 / 18.46	541.14	541.20
CC	799+38.28	-18.46 / 18.46	541.13	541.17
DD	799+48.28	-18.46 / 18.46	541.13	541.16
CL Pier 5	799+58.28	-18.46 / 18.46	541.13	541.15
EE	799+68.28	-18.46 / 18.46	541.12	541.14
FF	799+78.28	-18.46 / 18.46	541.12	541.15
GG	799+88.28	-18.46 / 18.46	541.11	541.15
HH	799+98.28	-18.46 / 18.46	541.11	541.17
II	800+08.28	-18.46 / 18.46	541.11	541.18
JJ	800+18.28	-18.46 / 18.46	541.10	541.18
KK	800+28.28	-18.46 / 18.46	541.09	541.18
LL	800+38.28	-18.46 / 18.46	541.09	541.18
MM	800+48.28	-18.46 / 18.46	541.08	541.17
NN	800+58.28	-18.46 / 18.46	541.07	541.16
OO	800+68.28	-18.46 / 18.46	541.07	541.14
PP	800+78.28	-18.46 / 18.46	541.06	541.12
QQ	800+88.28	-18.46 / 18.46	541.05	541.09
CL Brg. Pier 4	801+00.03	-18.46 / 18.46	541.04	541.06
CL Pier 4	801+00.57	-18.46 / 18.46	541.04	541.06

GIRDER 5 & GIRDER 14

Location	Station	Offset Girder 5 / Girder 14	Theoretical Grade Elevations	Theoretical Grade Elevations Adjusted For Dead Load Deflection and Grinding
CL Pier 7	796+35.99	-16.50 / 16.50	541.08	541.10
CL Brg. Pier 7	796+36.53	-16.50 / 16.50	541.08	541.10
A	796+46.53	-16.50 / 16.50	541.08	541.12
B	796+56.53	-16.50 / 16.50	541.09	541.15
C	796+66.53	-16.50 / 16.50	541.10	541.17
D	796+76.53	-16.50 / 16.50	541.11	541.19
E	796+86.53	-16.50 / 16.50	541.11	541.20
F	796+96.53	-16.50 / 16.50	541.12	541.21
G	797+06.53	-16.50 / 16.50	541.13	541.22
H	797+16.53	-16.50 / 16.50	541.13	541.21
I	797+26.53	-16.50 / 16.50	541.14	541.21
J	797+36.53	-16.50 / 16.50	541.14	541.20
K	797+46.53	-16.50 / 16.50	541.15	541.20
L	797+56.53	-16.50 / 16.50	541.15	541.18
M	797+66.53	-16.50 / 16.50	541.15	541.17
CL Pier 6	797+78.28	-16.50 / 16.50	541.16	541.18
N	797+88.28	-16.50 / 16.50	541.16	541.19
O	797+98.28	-16.50 / 16.50	541.16	541.20
P	798+08.28	-16.50 / 16.50	541.17	541.23
Q	798+18.28	-16.50 / 16.50	541.17	541.24
R	798+28.28	-16.50 / 16.50	541.17	541.26
S	798+38.28	-16.50 / 16.50	541.17	541.27
T	798+48.28	-16.50 / 16.50	541.17	541.29
U	798+58.28	-16.50 / 16.50	541.17	541.29
V	798+68.28	-16.50 / 16.50	541.17	541.30
W	798+78.28	-16.50 / 16.50	541.17	541.29
X	798+88.28	-16.50 / 16.50	541.17	541.29
Y	798+98.28	-16.50 / 16.50	541.17	541.27
Z	799+08.28	-16.50 / 16.50	541.17	541.26
AA	799+18.28	-16.50 / 16.50	541.17	541.24
BB	799+28.28	-16.50 / 16.50	541.16	541.22
CC	799+38.28	-16.50 / 16.50	541.16	541.20
DD	799+48.28	-16.50 / 16.50	541.16	541.19
CL Pier 5	799+58.28	-16.50 / 16.50	541.16	541.18
EE	799+68.28	-16.50 / 16.50	541.15	541.17
FF	799+78.28	-16.50 / 16.50	541.15	541.18
GG	799+88.28	-16.50 / 16.50	541.14	541.18
HH	799+98.28	-16.50 / 16.50	541.14	541.20
II	800+08.28	-16.50 / 16.50	541.13	541.20
JJ	800+18.28	-16.50 / 16.50	541.13	541.21
KK	800+28.28	-16.50 / 16.50	541.12	541.21
LL	800+38.28	-16.50 / 16.50	541.12	541.21
MM	800+48.28	-16.50 / 16.50	541.11	541.20
NN	800+58.28	-16.50 / 16.50	541.10	541.19
OO	800+68.28	-16.50 / 16.50	541.10	541.17
PP	800+78.28	-16.50 / 16.50	541.09	541.15
QQ	800+88.28	-16.50 / 16.50	541.08	541.12
CL Brg. Pier 4	801+00.03	-16.50 / 16.50	541.07	541.09
CL Pier 4	801+00.57	-16.50 / 16.50	541.07	541.09

Note:
SB offsets are from SB PGL and NB
offsets are from NB PGL.

FILE NAME: dw:/cmtengrproj/bentley.com/cmt-connect-projects/Documents/ID071004103-00410300/Bridge/Sangamon River Bridges/CADD_Sheets/0840018 & 0840019-72K98-014-Deck Elevations - IX

ROADWAY CROWN (SB & NB)

Location	Station	Offset SB / NB	Theoretical Grade Elevations	Theoretical Grade Elevations Adjusted For Dead Load Deflection and Grinding
CL Pier 7	796+35.99	-12.00 / 12.00	541.14	541.16
CL Brg. Pier 7	796+36.53	-12.00 / 12.00	541.14	541.16
A	796+46.53	-12.00 / 12.00	541.15	541.19
B	796+56.53	-12.00 / 12.00	541.16	541.22
C	796+66.53	-12.00 / 12.00	541.17	541.24
D	796+76.53	-12.00 / 12.00	541.17	541.25
E	796+86.53	-12.00 / 12.00	541.18	541.27
F	796+96.53	-12.00 / 12.00	541.19	541.28
G	797+06.53	-12.00 / 12.00	541.19	541.28
H	797+16.53	-12.00 / 12.00	541.20	541.28
I	797+26.53	-12.00 / 12.00	541.20	541.27
J	797+36.53	-12.00 / 12.00	541.21	541.27
K	797+46.53	-12.00 / 12.00	541.21	541.26
L	797+56.53	-12.00 / 12.00	541.22	541.25
M	797+66.53	-12.00 / 12.00	541.22	541.24
CL Pier 6	797+78.28	-12.00 / 12.00	541.23	541.25
N	797+88.28	-12.00 / 12.00	541.23	541.26
O	797+98.28	-12.00 / 12.00	541.23	541.27
P	798+08.28	-12.00 / 12.00	541.23	541.29
Q	798+18.28	-12.00 / 12.00	541.24	541.31
R	798+28.28	-12.00 / 12.00	541.24	541.33
S	798+38.28	-12.00 / 12.00	541.24	541.34
T	798+48.28	-12.00 / 12.00	541.24	541.36
U	798+58.28	-12.00 / 12.00	541.24	541.36
V	798+68.28	-12.00 / 12.00	541.24	541.37
W	798+78.28	-12.00 / 12.00	541.24	541.36
X	798+88.28	-12.00 / 12.00	541.24	541.36
Y	798+98.28	-12.00 / 12.00	541.24	541.34
Z	799+08.28	-12.00 / 12.00	541.24	541.33
AA	799+18.28	-12.00 / 12.00	541.23	541.30
BB	799+28.28	-12.00 / 12.00	541.23	541.29
CC	799+38.28	-12.00 / 12.00	541.23	541.27
DD	799+48.28	-12.00 / 12.00	541.23	541.26
CL Pier 5	799+58.28	-12.00 / 12.00	541.22	541.24
EE	799+68.28	-12.00 / 12.00	541.22	541.24
FF	799+78.28	-12.00 / 12.00	541.22	541.25
GG	799+88.28	-12.00 / 12.00	541.21	541.25
HH	799+98.28	-12.00 / 12.00	541.21	541.27
II	800+08.28	-12.00 / 12.00	541.20	541.27
JJ	800+18.28	-12.00 / 12.00	541.20	541.28
KK	800+28.28	-12.00 / 12.00	541.19	541.28
LL	800+38.28	-12.00 / 12.00	541.18	541.27
MM	800+48.28	-12.00 / 12.00	541.18	541.27
NN	800+58.28	-12.00 / 12.00	541.17	541.26
OO	800+68.28	-12.00 / 12.00	541.16	541.23
PP	800+78.28	-12.00 / 12.00	541.16	541.22
QQ	800+88.28	-12.00 / 12.00	541.15	541.19
CL Brg. Pier 4	801+00.03	-12.00 / 12.00	541.14	541.16
CL Pier 4	801+00.57	-12.00 / 12.00	541.14	541.16

GIRDER 6 & GIRDER 13

Location	Station	Offset Girder 6 / Girder 13	Theoretical Grade Elevations	Theoretical Grade Elevations Adjusted For Dead Load Deflection and Grinding
CL Pier 7	796+35.99	-9.00 / 9.00	541.10	541.12
CL Brg. Pier 7	796+36.53	-9.00 / 9.00	541.10	541.12
A	796+46.53	-9.00 / 9.00	541.11	541.15
B	796+56.53	-9.00 / 9.00	541.11	541.16
C	796+66.53	-9.00 / 9.00	541.12	541.19
D	796+76.53	-9.00 / 9.00	541.13	541.21
E	796+86.53	-9.00 / 9.00	541.14	541.22
F	796+96.53	-9.00 / 9.00	541.14	541.22
G	797+06.53	-9.00 / 9.00	541.15	541.23
H	797+16.53	-9.00 / 9.00	541.15	541.23
I	797+26.53	-9.00 / 9.00	541.16	541.23
J	797+36.53	-9.00 / 9.00	541.16	541.21
K	797+46.53	-9.00 / 9.00	541.17	541.21
L	797+56.53	-9.00 / 9.00	541.17	541.20
M	797+66.53	-9.00 / 9.00	541.18	541.20
CL Pier 6	797+78.28	-9.00 / 9.00	541.18	541.20
N	797+88.28	-9.00 / 9.00	541.18	541.21
O	797+98.28	-9.00 / 9.00	541.19	541.23
P	798+08.28	-9.00 / 9.00	541.19	541.24
Q	798+18.28	-9.00 / 9.00	541.19	541.26
R	798+28.28	-9.00 / 9.00	541.19	541.27
S	798+38.28	-9.00 / 9.00	541.19	541.28
T	798+48.28	-9.00 / 9.00	541.19	541.30
U	798+58.28	-9.00 / 9.00	541.19	541.30
V	798+68.28	-9.00 / 9.00	541.19	541.30
W	798+78.28	-9.00 / 9.00	541.19	541.30
X	798+88.28	-9.00 / 9.00	541.19	541.30
Y	798+98.28	-9.00 / 9.00	541.19	541.29
Z	799+08.28	-9.00 / 9.00	541.19	541.27
AA	799+18.28	-9.00 / 9.00	541.19	541.26
BB	799+28.28	-9.00 / 9.00	541.19	541.24
CC	799+38.28	-9.00 / 9.00	541.18	541.22
DD	799+48.28	-9.00 / 9.00	541.18	541.21
CL Pier 5	799+58.28	-9.00 / 9.00	541.18	541.20
EE	799+68.28	-9.00 / 9.00	541.17	541.19
FF	799+78.28	-9.00 / 9.00	541.17	541.20
GG	799+88.28	-9.00 / 9.00	541.17	541.21
HH	799+98.28	-9.00 / 9.00	541.16	541.21
II	800+08.28	-9.00 / 9.00	541.16	541.22
JJ	800+18.28	-9.00 / 9.00	541.15	541.22
KK	800+28.28	-9.00 / 9.00	541.15	541.23
LL	800+38.28	-9.00 / 9.00	541.14	541.22
MM	800+48.28	-9.00 / 9.00	541.13	541.21
NN	800+58.28	-9.00 / 9.00	541.13	541.21
OO	800+68.28	-9.00 / 9.00	541.12	541.19
PP	800+78.28	-9.00 / 9.00	541.11	541.17
QQ	800+88.28	-9.00 / 9.00	541.10	541.14
CL Brg. Pier 4	801+00.03	-9.00 / 9.00	541.09	541.11
CL Pier 4	801+00.57	-9.00 / 9.00	541.09	541.11

GIRDER 7 & GIRDER 12

Location	Station	Offset Girder 7 / Girder 12	Theoretical Grade Elevations	Theoretical Grade Elevations Adjusted For Dead Load Deflection and Grinding
CL Pier 7	796+35.99	-3.00 / 3.00	541.01	541.03
CL Brg. Pier 7	796+36.53	-3.00 / 3.00	541.01	541.03
A	796+46.53	-3.00 / 3.00	541.02	541.06
B	796+56.53	-3.00 / 3.00	541.02	541.08
C	796+66.53	-3.00 / 3.00	541.03	541.10
D	796+76.53	-3.00 / 3.00	541.04	541.12
E	796+86.53	-3.00 / 3.00	541.05	541.14
F	796+96.53	-3.00 / 3.00	541.05	541.14
G	797+06.53	-3.00 / 3.00	541.06	541.15
H	797+16.53	-3.00 / 3.00	541.06	541.14
I	797+26.53	-3.00 / 3.00	541.07	541.14
J	797+36.53	-3.00 / 3.00	541.07	541.13
K	797+46.53	-3.00 / 3.00	541.08	541.12
L	797+56.53	-3.00 / 3.00	541.08	541.11
M	797+66.53	-3.00 / 3.00	541.09	541.12
CL Pier 6	797+78.28	-3.00 / 3.00	541.09	541.11
N	797+88.28	-3.00 / 3.00	541.09	541.12
O	797+98.28	-3.00 / 3.00	541.10	541.13
P	798+08.28	-3.00 / 3.00	541.10	541.14
Q	798+18.28	-3.00 / 3.00	541.10	541.15
R	798+28.28	-3.00 / 3.00	541.10	541.17
S	798+38.28	-3.00 / 3.00	541.10	541.18
T	798+48.28	-3.00 / 3.00	541.10	541.19
U	798+58.28	-3.00 / 3.00	541.10	541.19
V	798+68.28	-3.00 / 3.00	541.10	541.20
W	798+78.28	-3.00 / 3.00	541.10	541.19
X	798+88.28	-3.00 / 3.00	541.10	541.19
Y	798+98.28	-3.00 / 3.00	541.10	541.18
Z	799+08.28	-3.00 / 3.00	541.10	541.17
AA	799+18.28	-3.00 / 3.00	541.10	541.15
BB	799+28.28	-3.00 / 3.00	541.10	541.14
CC	799+38.28	-3.00 / 3.00	541.09	541.12
DD	799+48.28	-3.00 / 3.00	541.09	541.12
CL Pier 5	799+58.28	-3.00 / 3.00	541.09	541.11
EE	799+68.28	-3.00 / 3.00	541.08	541.10
FF	799+78.28	-3.00 / 3.00	541.08	541.11
GG	799+88.28	-3.00 / 3.00	541.08	541.12
HH	799+98.28	-3.00 / 3.00	541.07	541.12
II	800+08.28	-3.00 / 3.00	541.07	541.14
JJ	800+18.28	-3.00 / 3.00	541.06	541.14
KK	800+28.28	-3.00 / 3.00	541.06	541.15
LL	800+38.28	-3.00 / 3.00	541.05	541.14
MM	800+48.28	-3.00 / 3.00	541.04	541.13
NN	800+58.28	-3.00 / 3.00	541.04	541.13
OO	800+68.28	-3.00 / 3.00	541.03	541.10
PP	800+78.28	-3.00 / 3.00	541.02	541.08
QQ	800+88.28	-3.00 / 3.00	541.01	541.05
CL Brg. Pier 4	801+00.03	-3.00 / 3.00	541.00	541.02
CL Pier 4	801+00.57	-3.00 / 3.00	541.00	541.02

Note:
SB offsets are from SB PGL and NB
offsets are from NB PGL.

FILE NAME: dw:/cmtengr/pw/bentley.com/cmt-connect/projects/Documents/ID0721004103-00410300/Bridge/Sangamon River Bridges/CADD_Sheets/0840018 & 0840019-72K98-415-Deck Elevations-X

SB PGL & NB PGL				
Location	Station	Offset	Theoretical Grade Elevations	Theoretical Grade Elevations Adjusted For Dead Load Deflection and Grinding
CL Pier 7	796+35.99	0.00	540.96	540.98
CL Brg. Pier 7	796+36.53	0.00	540.96	540.98
A	796+46.53	0.00	540.97	541.02
B	796+56.53	0.00	540.98	541.05
C	796+66.53	0.00	540.99	541.08
D	796+76.53	0.00	540.99	541.10
E	796+86.53	0.00	541.00	541.11
F	796+96.53	0.00	541.01	541.13
G	797+06.53	0.00	541.01	541.12
H	797+16.53	0.00	541.02	541.12
I	797+26.53	0.00	541.02	541.11
J	797+36.53	0.00	541.03	541.10
K	797+46.53	0.00	541.03	541.08
L	797+56.53	0.00	541.04	541.08
M	797+66.53	0.00	541.04	541.07
CL Pier 6	797+78.28	0.00	541.05	541.07
N	797+88.28	0.00	541.05	541.08
O	797+98.28	0.00	541.05	541.09
P	798+08.28	0.00	541.05	541.11
Q	798+18.28	0.00	541.06	541.13
R	798+28.28	0.00	541.06	541.15
S	798+38.28	0.00	541.06	541.17
T	798+48.28	0.00	541.06	541.18
U	798+58.28	0.00	541.06	541.19
V	798+68.28	0.00	541.06	541.20
W	798+78.28	0.00	541.06	541.19
X	798+88.28	0.00	541.06	541.18
Y	798+98.28	0.00	541.06	541.17
Z	799+08.28	0.00	541.06	541.15
AA	799+18.28	0.00	541.05	541.12
BB	799+28.28	0.00	541.05	541.11
CC	799+38.28	0.00	541.05	541.09
DD	799+48.28	0.00	541.05	541.08
CL Pier 5	799+58.28	0.00	541.04	541.06
EE	799+68.28	0.00	541.04	541.07
FF	799+78.28	0.00	541.04	541.08
GG	799+88.28	0.00	541.03	541.08
HH	799+98.28	0.00	541.03	541.10
II	800+08.28	0.00	541.02	541.10
JJ	800+18.28	0.00	541.02	541.12
KK	800+28.28	0.00	541.01	541.12
LL	800+38.28	0.00	541.00	541.12
MM	800+48.28	0.00	541.00	541.11
NN	800+58.28	0.00	540.99	541.10
OO	800+68.28	0.00	540.98	541.07
PP	800+78.28	0.00	540.98	541.05
QQ	800+88.28	0.00	540.97	541.02
CL Brg. Pier 4	801+00.03	0.00	540.96	540.98
CL Pier 4	801+00.57	0.00	540.96	540.98


GIRDER 8 & GIRDER 11				
Location	Station	Offset Girder 8 / Girder 11	Theoretical Grade Elevations	Theoretical Grade Elevations Adjusted For Dead Load Deflection and Grinding
CL Pier 7	796+35.99	2.50 / -2.50	540.91	540.93
CL Brg. Pier 7	796+36.53	2.50 / -2.50	540.91	540.93
A	796+46.53	2.50 / -2.50	540.92	540.97
B	796+56.53	2.50 / -2.50	540.93	541.00
C	796+66.53	2.50 / -2.50	540.94	541.03
D	796+76.53	2.50 / -2.50	540.94	541.05
E	796+86.53	2.50 / -2.50	540.95	541.06
F	796+96.53	2.50 / -2.50	540.96	541.08
G	797+06.53	2.50 / -2.50	540.96	541.07
H	797+16.53	2.50 / -2.50	540.97	541.07
I	797+26.53	2.50 / -2.50	540.97	541.06
J	797+36.53	2.50 / -2.50	540.98	541.05
K	797+46.53	2.50 / -2.50	540.98	541.03
L	797+56.53	2.50 / -2.50	540.99	541.03
M	797+66.53	2.50 / -2.50	540.99	541.02
CL Pier 6	797+78.28	2.50 / -2.50	541.00	541.02
N	797+88.28	2.50 / -2.50	541.00	541.03
O	797+98.28	2.50 / -2.50	541.00	541.04
P	798+08.28	2.50 / -2.50	541.00	541.06
Q	798+18.28	2.50 / -2.50	541.01	541.08
R	798+28.28	2.50 / -2.50	541.01	541.10
S	798+38.28	2.50 / -2.50	541.01	541.12
T	798+48.28	2.50 / -2.50	541.01	541.13
U	798+58.28	2.50 / -2.50	541.01	541.14
V	798+68.28	2.50 / -2.50	541.01	541.15
W	798+78.28	2.50 / -2.50	541.01	541.14
X	798+88.28	2.50 / -2.50	541.01	541.13
Y	798+98.28	2.50 / -2.50	541.01	541.12
Z	799+08.28	2.50 / -2.50	541.01	541.10
AA	799+18.28	2.50 / -2.50	541.00	541.07
BB	799+28.28	2.50 / -2.50	541.00	541.06
CC	799+38.28	2.50 / -2.50	541.00	541.04
DD	799+48.28	2.50 / -2.50	541.00	541.03
CL Pier 5	799+58.28	2.50 / -2.50	540.99	541.01
EE	799+68.28	2.50 / -2.50	540.99	541.02
FF	799+78.28	2.50 / -2.50	540.99	541.03
GG	799+88.28	2.50 / -2.50	540.98	541.03
HH	799+98.28	2.50 / -2.50	540.98	541.05
II	800+08.28	2.50 / -2.50	540.97	541.05
JJ	800+18.28	2.50 / -2.50	540.97	541.07
KK	800+28.28	2.50 / -2.50	540.96	541.07
LL	800+38.28	2.50 / -2.50	540.95	541.07
MM	800+48.28	2.50 / -2.50	540.95	541.06
NN	800+58.28	2.50 / -2.50	540.94	541.05
OO	800+68.28	2.50 / -2.50	540.93	541.02
PP	800+78.28	2.50 / -2.50	540.93	541.00
QQ	800+88.28	2.50 / -2.50	540.92	540.97
CL Brg. Pier 4	801+00.03	2.50 / -2.50	540.91	540.93
CL Pier 4	801+00.57	2.50 / -2.50	540.91	540.93

GIRDER 9 & GIRDER 10				
Location	Station	Offset Girder 9 / Girder 10	Theoretical Grade Elevations	Theoretical Grade Elevations Adjusted For Dead Load Deflection and Grinding
CL Pier 7	796+35.99	8.00 / -8.00	540.80	540.82
CL Brg. Pier 7	796+36.53	8.00 / -8.00	540.80	540.82
A	796+46.53	8.00 / -8.00	540.81	540.86
B	796+56.53	8.00 / -8.00	540.82	540.89
C	796+66.53	8.00 / -8.00	540.83	540.92
D	796+76.53	8.00 / -8.00	540.83	540.94
E	796+86.53	8.00 / -8.00	540.84	540.95
F	796+96.53	8.00 / -8.00	540.85	540.97
G	797+06.53	8.00 / -8.00	540.85	540.96
H	797+16.53	8.00 / -8.00	540.86	540.96
I	797+26.53	8.00 / -8.00	540.86	540.95
J	797+36.53	8.00 / -8.00	540.87	540.94
K	797+46.53	8.00 / -8.00	540.87	540.92
L	797+56.53	8.00 / -8.00	540.88	540.92
M	797+66.53	8.00 / -8.00	540.88	540.91
CL Pier 6	797+78.28	8.00 / -8.00	540.89	540.91
N	797+88.28	8.00 / -8.00	540.89	540.92
O	797+98.28	8.00 / -8.00	540.89	540.93
P	798+08.28	8.00 / -8.00	540.89	540.95
Q	798+18.28	8.00 / -8.00	540.90	540.97
R	798+28.28	8.00 / -8.00	540.90	540.99
S	798+38.28	8.00 / -8.00	540.90	541.01
T	798+48.28	8.00 / -8.00	540.90	541.02
U	798+58.28	8.00 / -8.00	540.90	541.03
V	798+68.28	8.00 / -8.00	540.90	541.04
W	798+78.28	8.00 / -8.00	540.90	541.03
X	798+88.28	8.00 / -8.00	540.90	541.02
Y	798+98.28	8.00 / -8.00	540.90	541.01
Z	799+08.28	8.00 / -8.00	540.90	540.99
AA	799+18.28	8.00 / -8.00	540.89	540.96
BB	799+28.28	8.00 / -8.00	540.89	540.95
CC	799+38.28	8.00 / -8.00	540.89	540.93
DD	799+48.28	8.00 / -8.00	540.89	540.92
CL Pier 5	799+58.28	8.00 / -8.00	540.88	540.90
EE	799+68.28	8.00 / -8.00	540.88	540.91
FF	799+78.28	8.00 / -8.00	540.88	540.92
GG	799+88.28	8.00 / -8.00	540.87	540.92
HH	799+98.28	8.00 / -8.00	540.87	540.94
II	800+08.28	8.00 / -8.00	540.86	540.94
JJ	800+18.28	8.00 / -8.00	540.86	540.96
KK	800+28.28	8.00 / -8.00	540.85	540.96
LL	800+38.28	8.00 / -8.00	540.84	540.96
MM	800+48.28	8.00 / -8.00	540.84	540.95
NN	800+58.28	8.00 / -8.00	540.83	540.94
OO	800+68.28	8.00 / -8.00	540.82	540.91
PP	800+78.28	8.00 / -8.00	540.82	540.89
QQ	800+88.28	8.00 / -8.00	540.81	540.86
CL Brg. Pier 4	801+00.03	8.00 / -8.00	540.80	540.82
CL Pier 4	801+00.57	8.00 / -8.00	540.80	540.82


Note:
SB offsets are from SB PGI and NB
offsets are from NB PGL.

 License No. 184-000613 © Copyright CMT, Inc.	USER NAME = bholland	DESIGNED - MAC	REVISED -	STATE OF ILLINOIS DEPARTMENT OF TRANSPORTATION	DECK ELEVATIONS - X STRUCTURE NO. 084-0018 (NB) & 084-0019 (SB)				F.A.I. RTE.	SECTION	COUNTY	TOTAL SHEETS	SHEET NO.
		DRAWN - VT	REVISED -						55	(84-2BR-1)D,BY,BP,BRR	SANGAMON	139	57
	PLOT SCALE = N/A	CHECKED - DH	REVISED -		CONTRACT NO. 72K98								
	PLOT DATE = 3/21/2024	DATE - MARCH 2024	REVISED -		SCALE:	SHEET 15 OF 67 SHEETS	STA.	TO STA.					
									ILLINOIS	FED. AID PROJECT			

FILE NAME: p:\cmt\engr\paw.bentley.com\cmt-connect\projects\Documents\DOT\21004103\00\Bridges\Sangamon River Bridges\CADD_Sheets\0840018 & 0840019-72K98-15-Deck Elevations - XI

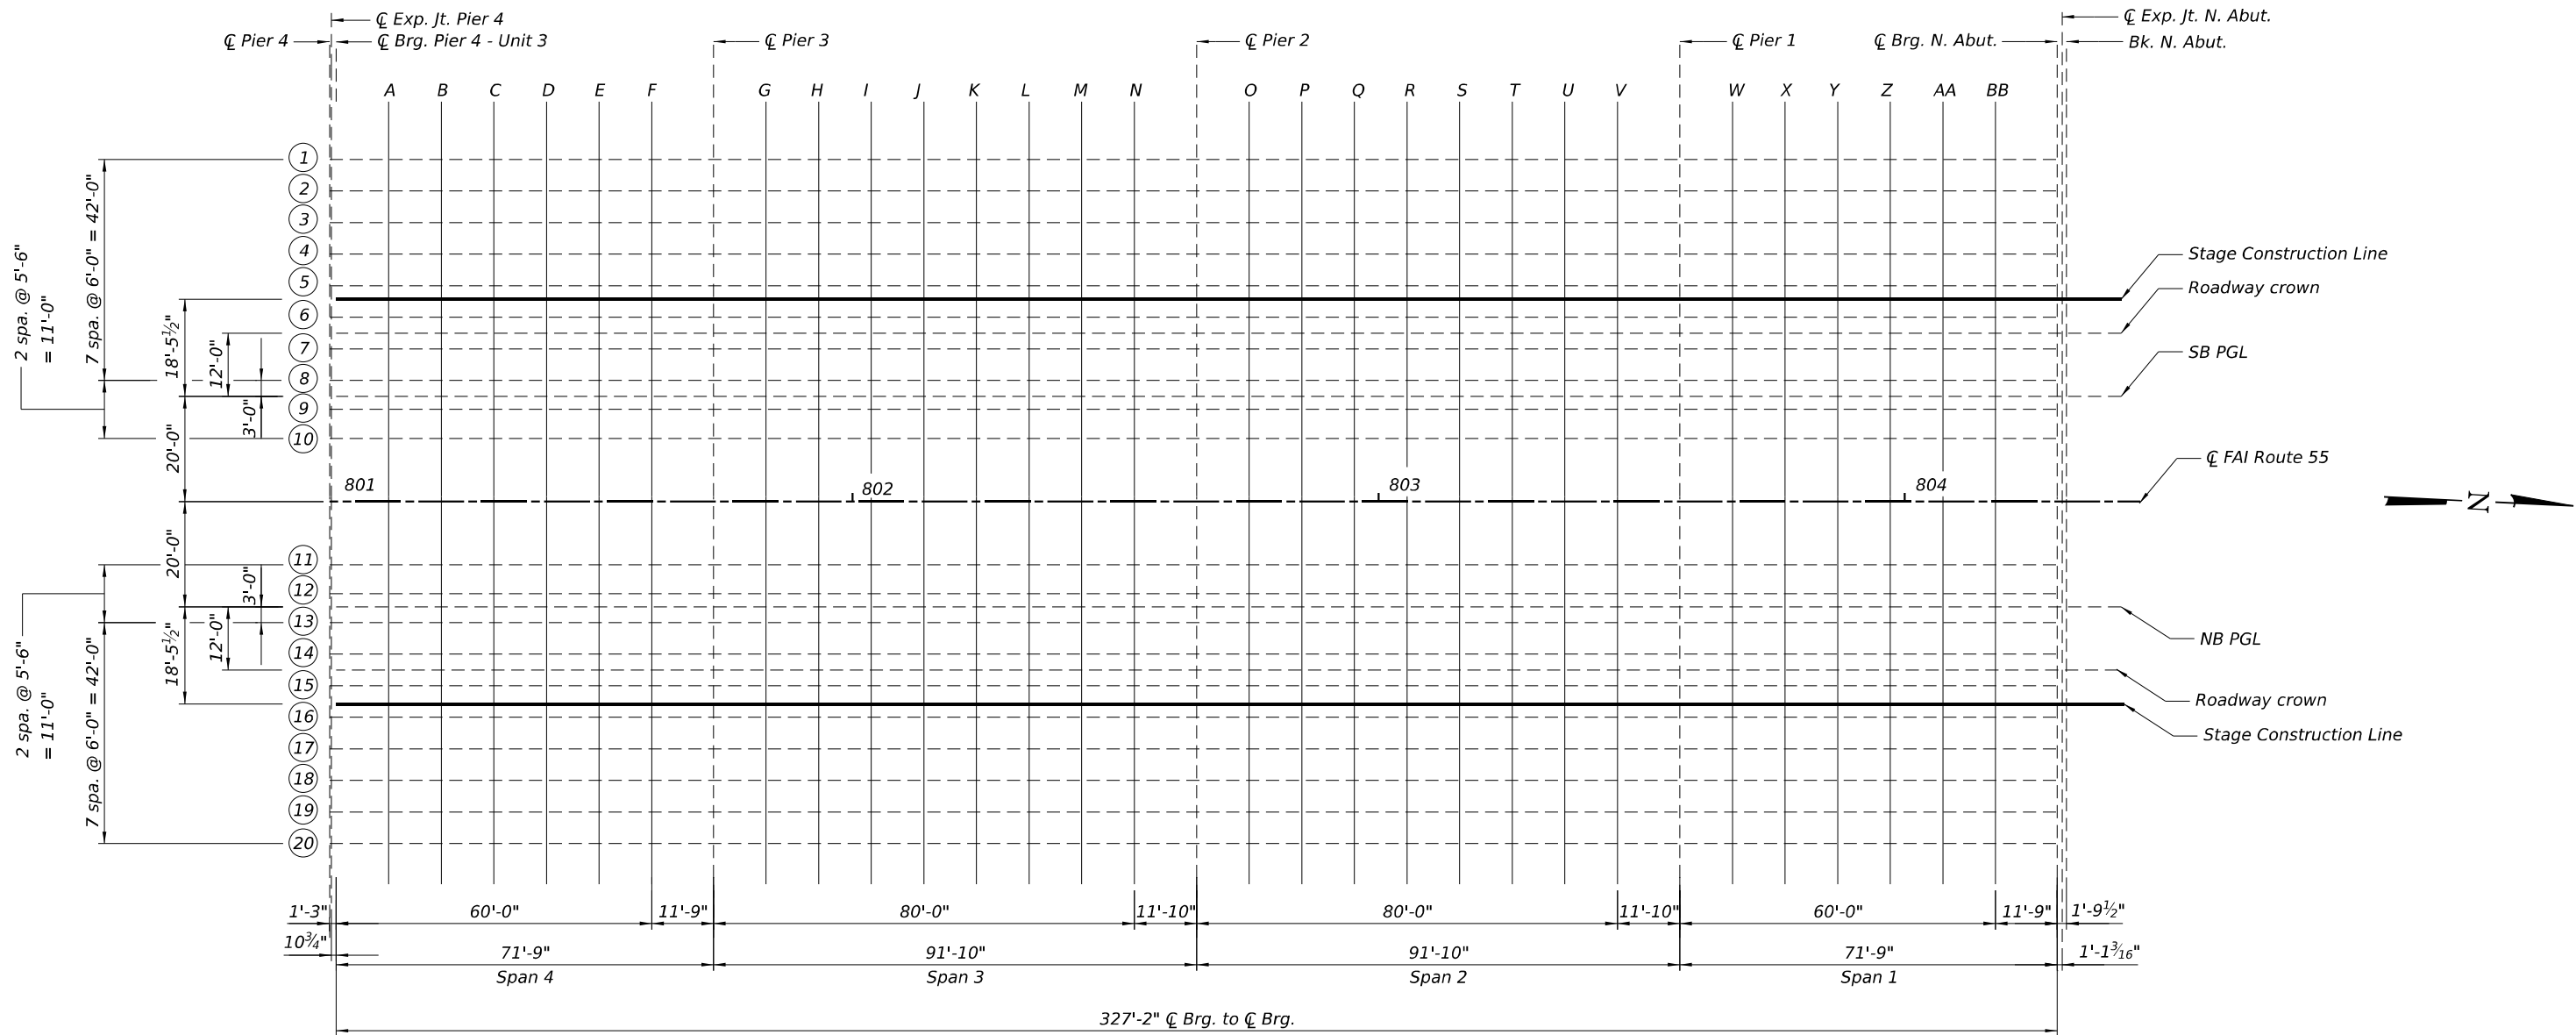

DECK ELEVATION LAYOUT - UNIT 3

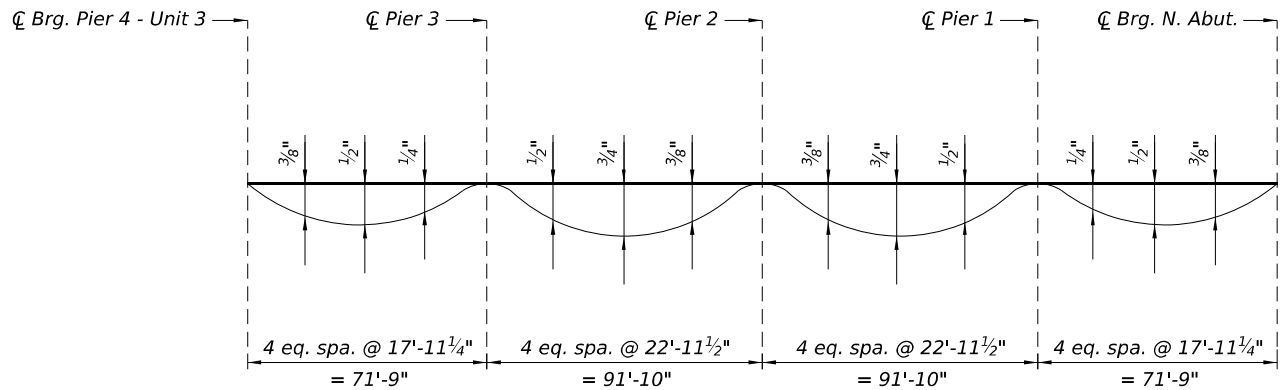


DEAD LOAD DEFLECTION DIAGRAM

(For new beams only.)

(Includes weight of concrete only.)

Note:

The above deflections are not to be used in the field if the engineer is working from the grade elevations adjusted for dead load deflections as shown on sheets 17 through 20 of 67.

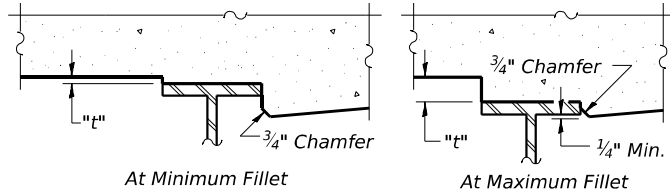

After all structural steel has been erected, elevations of the top flanges of the beams shall be taken at intervals shown on this sheet. These elevations subtracted from the "Theoretical Grade Elevations Adjusted for Dead Load Deflection" shown on sheets 17 thru 20 of 67, minus slab thickness, equals the fillet heights "t" above top flange of beams.

FILLET HEIGHTS



License No. 184-002613 © Copyright CMT, Inc.

USER NAME = bholland	DESIGNED - MAC	REVISED -
PLOT SCALE = N/A	DRAWN - VT	REVISED -
PLOT DATE = 3/21/2024	CHECKED - DH	REVISED -
	DATE - MARCH 2024	REVISED -

STATE OF ILLINOIS
DEPARTMENT OF TRANSPORTATION

DECK ELEVATIONS - XI
STRUCTURE NO. 084-0018 (NB) & 084-0019 (SB)

SCALE: SHEET 16 OF 67 SHEETS STA. TO STA.

F.A.I. RTE.	SECTION	COUNTY	TOTAL SHEETS	SHEET NO.
55	(84-2BR-1)D,BY,BP,BRR	SANGAMON	139	58
CONTRACT NO.				72K98
ILLINOIS FED. AID PROJECT				

FILE NAME: d:\cmt\engr\proj\benites.com\cmt\connect\projects\Documents\DOT721004103-000410300\Bridges\Sangamon River Bridges\CADD_Sheets\0840018 & 0840019-72K98-17-Deck Elevations - XII

BEAM 1 & BEAM 20

Location	Station	Offset Beam 1/ Beam 20	Theoretical Grade Elevations	Theoretical Grade Elevations Adjusted For Dead Load Deflection and Grinding
CL Pier 4	801+00.57	-45.00 / 45.00	540.60	540.62
CL Exp. Jt. Pier 4	801+00.92	-45.00 / 45.00	540.60	540.62
CL Brg. Pier 4	801+01.82	-45.00 / 45.00	540.60	540.62
A	801+11.82	-45.00 / 45.00	540.59	540.63
B	801+21.82	-45.00 / 45.00	540.58	540.64
C	801+31.82	-45.00 / 45.00	540.57	540.64
D	801+41.82	-45.00 / 45.00	540.56	540.62
E	801+51.82	-45.00 / 45.00	540.55	540.60
F	801+61.82	-45.00 / 45.00	540.54	540.57
CL Pier 3	801+73.57	-45.00 / 45.00	540.53	540.55
G	801+83.57	-45.00 / 45.00	540.51	540.54
H	801+93.57	-45.00 / 45.00	540.50	540.55
I	802+03.57	-45.00 / 45.00	540.49	540.56
J	802+13.57	-45.00 / 45.00	540.48	540.56
K	802+23.57	-45.00 / 45.00	540.46	540.54
L	802+33.57	-45.00 / 45.00	540.45	540.52
M	802+43.57	-45.00 / 45.00	540.44	540.49
N	802+53.57	-45.00 / 45.00	540.42	540.45
CL Pier 2	802+65.40	-45.00 / 45.00	540.41	540.43
O	802+75.40	-45.00 / 45.00	540.39	540.42
P	802+85.40	-45.00 / 45.00	540.38	540.43
Q	802+95.40	-45.00 / 45.00	540.36	540.43
R	803+05.40	-45.00 / 45.00	540.35	540.43
S	803+15.40	-45.00 / 45.00	540.33	540.41
T	803+25.40	-45.00 / 45.00	540.31	540.38
U	803+35.40	-45.00 / 45.00	540.30	540.36
V	803+45.40	-45.00 / 45.00	540.28	540.32
CL Pier 1	803+57.24	-45.00 / 45.00	540.26	540.28
W	803+67.24	-45.00 / 45.00	540.24	540.27
X	803+77.24	-45.00 / 45.00	540.22	540.26
Y	803+87.24	-45.00 / 45.00	540.20	540.26
Z	803+97.24	-45.00 / 45.00	540.18	540.24
AA	804+07.24	-45.00 / 45.00	540.16	540.22
BB	804+17.24	-45.00 / 45.00	540.14	540.19
CL Brg. N. Abut.	804+28.99	-45.00 / 45.00	540.12	540.14
CL Exp. Jt. N. Abut.	804+29.68	-45.00 / 45.00	540.12	540.14
Bk. N. Abut.	804+30.78	-45.00 / 45.00	540.11	540.13

BEAM 2 & BEAM 19

Location	Station	Offset Beam 2/ Beam 19	Theoretical Grade Elevations	Theoretical Grade Elevations Adjusted For Dead Load Deflection and Grinding
CL Pier 4	801+00.57	-39.00 / 39.00	540.72	540.74
CL Exp. Jt. Pier 4	801+00.92	-39.00 / 39.00	540.72	540.74
CL Brg. Pier 4	801+01.82	-39.00 / 39.00	540.72	540.74
A	801+11.82	-39.00 / 39.00	540.71	540.75
B	801+21.82	-39.00 / 39.00	540.70	540.76
C	801+31.82	-39.00 / 39.00	540.69	540.76
D	801+41.82	-39.00 / 39.00	540.68	540.74
E	801+51.82	-39.00 / 39.00	540.67	540.72
F	801+61.82	-39.00 / 39.00	540.66	540.69
CL Pier 3	801+73.57	-39.00 / 39.00	540.65	540.67
G	801+83.57	-39.00 / 39.00	540.63	540.66
H	801+93.57	-39.00 / 39.00	540.62	540.67
I	802+03.57	-39.00 / 39.00	540.61	540.68
J	802+13.57	-39.00 / 39.00	540.60	540.68
K	802+23.57	-39.00 / 39.00	540.58	540.66
L	802+33.57	-39.00 / 39.00	540.57	540.64
M	802+43.57	-39.00 / 39.00	540.56	540.61
N	802+53.57	-39.00 / 39.00	540.54	540.57
CL Pier 2	802+65.40	-39.00 / 39.00	540.53	540.55
O	802+75.40	-39.00 / 39.00	540.51	540.54
P	802+85.40	-39.00 / 39.00	540.50	540.55
Q	802+95.40	-39.00 / 39.00	540.48	540.55
R	803+05.40	-39.00 / 39.00	540.47	540.55
S	803+15.40	-39.00 / 39.00	540.45	540.53
T	803+25.40	-39.00 / 39.00	540.43	540.50
U	803+35.40	-39.00 / 39.00	540.42	540.48
V	803+45.40	-39.00 / 39.00	540.40	540.44
CL Pier 1	803+57.24	-39.00 / 39.00	540.38	540.40
W	803+67.24	-39.00 / 39.00	540.36	540.39
X	803+77.24	-39.00 / 39.00	540.34	540.38
Y	803+87.24	-39.00 / 39.00	540.32	540.38
Z	803+97.24	-39.00 / 39.00	540.30	540.36
AA	804+07.24	-39.00 / 39.00	540.28	540.34
BB	804+17.24	-39.00 / 39.00	540.26	540.31
CL Brg. N. Abut.	804+28.99	-39.00 / 39.00	540.24	540.26
CL Exp. Jt. N. Abut.	804+29.68	-39.00 / 39.00	540.24	540.26
Bk. N. Abut.	804+30.78	-39.00 / 39.00	540.23	540.25

BEAM 3 & BEAM 18

Location	Station	Offset Beam 3/ Beam 18	Theoretical Grade Elevations	Theoretical Grade Elevations Adjusted For Dead Load Deflection and Grinding
CL Pier 4	801+00.57	-33.00 / 33.00	540.82	540.84
CL Exp. Jt. Pier 4	801+00.92	-33.00 / 33.00	540.82	540.84
CL Brg. Pier 4	801+01.82	-33.00 / 33.00	540.82	540.84
A	801+11.82	-33.00 / 33.00	540.81	540.85
B	801+21.82	-33.00 / 33.00	540.80	540.86
C	801+31.82	-33.00 / 33.00	540.79	540.86
D	801+41.82	-33.00 / 33.00	540.78	540.84
E	801+51.82	-33.00 / 33.00	540.77	540.82
F	801+61.82	-33.00 / 33.00	540.76	540.79
CL Pier 3	801+73.57	-33.00 / 33.00	540.75	540.77
G	801+83.57	-33.00 / 33.00	540.74	540.77
H	801+93.57	-33.00 / 33.00	540.73	540.78
I	802+03.57	-33.00 / 33.00	540.72	540.79
J	802+13.57	-33.00 / 33.00	540.70	540.78
K	802+23.57	-33.00 / 33.00	540.69	540.77
L	802+33.57	-33.00 / 33.00	540.68	540.75
M	802+43.57	-33.00 / 33.00	540.66	540.71
N	802+53.57	-33.00 / 33.00	540.65	540.68
CL Pier 2	802+65.40	-33.00 / 33.00	540.63	540.65
O	802+75.40	-33.00 / 33.00	540.62	540.65
P	802+85.40	-33.00 / 33.00	540.60	540.65
Q	802+95.40	-33.00 / 33.00	540.59	540.66
R	803+05.40	-33.00 / 33.00	540.57	540.65
S	803+15.40	-33.00 / 33.00	540.55	540.63
T	803+25.40	-33.00 / 33.00	540.54	540.61
U	803+35.40	-33.00 / 33.00	540.52	540.58
V	803+45.40	-33.00 / 33.00	540.50	540.54
CL Pier 1	803+57.24	-33.00 / 33.00	540.48	540.50
W	803+67.24	-33.00 / 33.00	540.46	540.49
X	803+77.24	-33.00 / 33.00	540.45	540.49
Y	803+87.24	-33.00 / 33.00	540.43	540.49
Z	803+97.24	-33.00 / 33.00	540.41	540.47
AA	804+07.24	-33.00 / 33.00	540.39	540.45
BB	804+17.24	-33.00 / 33.00	540.37	540.42
CL Brg. N. Abut.	804+28.99	-33.00 / 33.00	540.34	540.36
CL Exp. Jt. N. Abut.	804+29.68	-33.00 / 33.00	540.34	540.36
Bk. N. Abut.	804+30.78	-33.00 / 33.00	540.34	540.36

BEAM 4 & BEAM 17

Location	Station	Offset Beam 4/ Beam 17	Theoretical Grade Elevations	Theoretical Grade Elevations Adjusted For Dead Load Deflection and Grinding
CL Pier 4	801+00.57	-27.00 / 27.00	540.91	540.93
CL Exp. Jt. Pier 4	801+00.92	-27.00 / 27.00	540.91	540.93
CL Brg. Pier 4 - U3	801+01.82	-27.00 / 27.00	540.91	540.93
A	801+11.82	-27.00 / 27.00	540.90	540.94
B	801+21.82	-27.00 / 27.00	540.89	540.95
C	801+31.82	-27.00 / 27.00	540.88	540.95
D	801+41.82	-27.00 / 27.00	540.87	540.93
E	801+51.82	-27.00 / 27.00	540.86	540.91
F	801+61.82	-27.00 / 27.00	540.85	540.88
CL Pier 3	801+73.57	-27.00 / 27.00	540.84	540.86
G	801+83.57	-27.00 / 27.00	540.83	540.86
H & Exist FS-5	801+93.57	-27.00 / 27.00	540.82	540.87
I	802+03.57	-27.00 / 27.00	540.81	540.88
J	802+13.57	-27.00 / 27.00	540.79	540.87
K	802+23.57	-27.00 / 27.00	540.78	540.86
L	802+33.57	-27.00 / 27.00	540.77	540.84
M	802+43.57	-27.00 / 27.00	540.75	540.80
N	802+53.57	-27.00 / 27.00	540.74	540.77
CL Pier 2	802+65.40	-27.00 / 27.00	540.72	540.74

BEAM 4 & BEAM 17 CONTINUED

Location	Station	Offset Beam 4/ Beam 17	Theoretical Grade Elevations	Theoretical Grade Elevations Adjusted For Dead Load Deflection and Grinding
O	802+75.40	-27.00 / 27.00	540.71	540.74
P	802+85.40	-27.00 / 27.00	540.69	540.74
Q	802+95.40	-27.00 / 27.00	540.68	540.75
R	803+05.40	-27.00 / 27.00	540.66	540.74
S	803+15.40	-27.00 / 27.00	540.64	540.72
T	803+25.40	-27.00 / 27.00	540.63	540.70
U	803+35.40	-27.00 / 27.00	540.61	540.67
V	803+45.40	-27.00 / 27.00	540.59	540.63
CL Pier 1	803+57.24	-27.00 / 27.00	540.57	540.59
W	803+67.24	-27.00 / 27.00	540.55	540.58
X	803+77.24	-27.00 / 27.00	540.54	540.58
Y	803+87.24	-27.00 / 27.00	540.52	540.58
Z	803+97.24	-27.00 / 27.00	540.50	540.56
AA	804+07.24	-27.00 / 27.00	540.48	540.54
BB	804+17.24	-27.00 / 27.00	540.46	540.51
CL Brg. N. Abut.	804+28.99	-27.00 / 27.00	540.43	540.45
CL Exp. Jt. N. Abut.	804+29.68	-27.00 / 27.00	540.43	540.45
Bk. N. Abut.	804+30.78	-27.00 / 27.00	540.43	540.45

Note:
SB offsets are from SB PGL and NB
offsets are from NB PGL.

FILE NAME: [pw://cmtengr-pw.bentley.com:comt-connect-projects/Documents/IDOT/21004103-00/410300/Bridge/Sangamon River Bridges/CADD Sheets/0840018 & 0840019-72K98-018-Deck Elevations - XIII](http://cmtengr-pw.bentley.com:comt-connect-projects/Documents/IDOT/21004103-00/410300/Bridge/Sangamon%20River%20Bridges/CADD%20Sheets/0840018%20&%200840019-72K98-018-Deck%20Elevations%20-%20XIII)

FILE NAME: DWG  License No. 184+00613 © Copyright CMT, Inc.	USER NAME = bholland	DESIGNED - MAC
		DRAWN - VT
	PLOT SCALE = N/A	CHECKED - DH
	PLOT DATE = 3/21/2024	DATE - MARCH 2024

STATE OF ILLINOIS
DEPARTMENT OF TRANSPORTATION

REVISED	-	STATE OF ILLINOIS DEPARTMENT OF TRANSPORTATION
REVISED	-	
REVISED	-	
REVISED	-	

DECK ELEVATIONS - XIII
E NO. 084-0018 (NB) & 084-0019 (SB)

DECK ELEVATIONS - XIII STRUCTURE NO. 084-0018 (NB) & 084-0019 (SB)					F.A.I. RTE.	SECTION	COUNTY	TOTAL SHEETS	SHEET NO.
					55	(84-2BR-1)D.BY.BP,BRR	SANGAMON	139	60
					CONTRACT NO.			72K98	
SCALE:	SHEET 18 OF 67 SHEETS	STA.	TO STA.						

Note:
SB offsets are from SB PGL and NB
offsets are from NB PGL.

FILE NAME: dw:/cmtengr/pw/ban/tey.com/cmt-connect/projects/Documents/IDOT/21004103-00/0130/00/Bridge/Sangamon River Bridges/CADD_Sheets/084/0018 & 084/0019-72K98-413-Deck Elevations - XIV

ROADWAY CROWN (SB & NB)				
Location	Station	Offset SB / NB	Theoretical Grade Elevations	Theoretical Grade Elevations Adjusted For Dead Load Deflection and Grinding
CL Pier 4	801+00.57	-12.00 / 12.00	541.14	541.16
CL Exp. Jt. Pier 4	801+00.92	-12.00 / 12.00	541.14	541.16
CL Brg. Pier 4	801+01.82	-12.00 / 12.00	541.14	541.16
A	801+11.82	-12.00 / 12.00	541.13	541.17
B	801+21.82	-12.00 / 12.00	541.12	541.18
C	801+31.82	-12.00 / 12.00	541.11	541.18
D	801+41.82	-12.00 / 12.00	541.10	541.16
E	801+51.82	-12.00 / 12.00	541.09	541.14
F	801+61.82	-12.00 / 12.00	541.08	541.11
CL Pier 3	801+73.57	-12.00 / 12.00	541.07	541.09
G	801+83.57	-12.00 / 12.00	541.05	541.08
H	801+93.57	-12.00 / 12.00	541.04	541.09
I	802+03.57	-12.00 / 12.00	541.03	541.10
J	802+13.57	-12.00 / 12.00	541.02	541.10
K	802+23.57	-12.00 / 12.00	541.00	541.08
L	802+33.57	-12.00 / 12.00	540.99	541.06
M	802+43.57	-12.00 / 12.00	540.98	541.03
N	802+53.57	-12.00 / 12.00	540.96	540.99
CL Pier 2	802+65.40	-12.00 / 12.00	540.95	540.97
O	802+75.40	-12.00 / 12.00	540.93	540.96
P	802+85.40	-12.00 / 12.00	540.92	540.97
Q	802+95.40	-12.00 / 12.00	540.90	540.97
R	803+05.40	-12.00 / 12.00	540.89	540.97
S	803+15.40	-12.00 / 12.00	540.87	540.95
T	803+25.40	-12.00 / 12.00	540.85	540.92
U	803+35.40	-12.00 / 12.00	540.84	540.90
V	803+45.40	-12.00 / 12.00	540.82	540.86
CL Pier 1	803+57.24	-12.00 / 12.00	540.80	540.82
W	803+67.24	-12.00 / 12.00	540.78	540.81
X	803+77.24	-12.00 / 12.00	540.76	540.80
Y	803+87.24	-12.00 / 12.00	540.74	540.80
Z	803+97.24	-12.00 / 12.00	540.72	540.78
AA	804+07.24	-12.00 / 12.00	540.70	540.76
BB	804+17.24	-12.00 / 12.00	540.68	540.73
CL Brg. N. Abut.	804+28.99	-12.00 / 12.00	540.66	540.68
CL Exp. Jt. N. Abut.	804+29.68	-12.00 / 12.00	540.66	540.68
Bk. N. Abut.	804+30.78	-12.00 / 12.00	540.65	540.67

BEAM 7 & BEAM 14				
Location	Station	Offset Beam 7 / Beam 14	Theoretical Grade Elevations	Theoretical Grade Elevations Adjusted For Dead Load Deflection and Grinding
CL Pier 4	801+00.57	-9.00 / 9.00	541.09	541.11
CL Exp. Jt. Pier 4	801+00.92	-9.00 / 9.00	541.09	541.11
CL Brg. Pier 4	801+01.82	-9.00 / 9.00	541.09	541.11
A	801+11.82	-9.00 / 9.00	541.08	541.12
B	801+21.82	-9.00 / 9.00	541.07	541.13
C	801+31.82	-9.00 / 9.00	541.06	541.13
D	801+41.82	-9.00 / 9.00	541.05	541.11
E	801+51.82	-9.00 / 9.00	541.04	541.09
F	801+61.82	-9.00 / 9.00	541.03	541.06
CL Pier 3	801+73.57	-9.00 / 9.00	541.02	541.04
G	801+83.57	-9.00 / 9.00	541.01	541.04
H	801+93.57	-9.00 / 9.00	541.00	541.05
I	802+03.57	-9.00 / 9.00	540.99	541.06
J	802+13.57	-9.00 / 9.00	540.97	541.05
K	802+23.57	-9.00 / 9.00	540.96	541.04
L	802+33.57	-9.00 / 9.00	540.95	541.02
M	802+43.57	-9.00 / 9.00	540.93	540.98
N	802+53.57	-9.00 / 9.00	540.92	540.95
CL Pier 2	802+65.40	-9.00 / 9.00	540.90	540.92
O	802+75.40	-9.00 / 9.00	540.89	540.92
P	802+85.40	-9.00 / 9.00	540.87	540.92
Q	802+95.40	-9.00 / 9.00	540.86	540.93
R	803+05.40	-9.00 / 9.00	540.84	540.92
S	803+15.40	-9.00 / 9.00	540.82	540.90
T	803+25.40	-9.00 / 9.00	540.81	540.88
U	803+35.40	-9.00 / 9.00	540.79	540.85
V	803+45.40	-9.00 / 9.00	540.77	540.81
CL Pier 1	803+57.24	-9.00 / 9.00	540.75	540.77
W	803+67.24	-9.00 / 9.00	540.73	540.76
X	803+77.24	-9.00 / 9.00	540.72	540.76
Y	803+87.24	-9.00 / 9.00	540.70	540.76
Z	803+97.24	-9.00 / 9.00	540.68	540.74
AA	804+07.24	-9.00 / 9.00	540.66	540.72
BB	804+17.24	-9.00 / 9.00	540.64	540.69
CL Brg. N. Abut.	804+28.99	-9.00 / 9.00	540.61	540.63
CL Exp. Jt. N. Abut.	804+29.68	-9.00 / 9.00	540.61	540.63
Bk. N. Abut.	804+30.78	-9.00 / 9.00	540.61	540.63

BEAM 8 & BEAM 13				
Location	Station	Offset Beam 8 / Beam 13	Theoretical Grade Elevations	Theoretical Grade Elevations Adjusted For Dead Load Deflection and Grinding
CL Pier 4	801+00.57	-3.00 / 3.00	541.00	541.02
CL Exp. Jt. Pier 4	801+00.92	-3.00 / 3.00	541.00	541.02
CL Brg. Pier 4	801+01.82	-3.00 / 3.00	541.00	541.02
A	801+11.82	-3.00 / 3.00	540.99	541.03
B	801+21.82	-3.00 / 3.00	540.98	541.04
C	801+31.82	-3.00 / 3.00	540.97	541.04
D	801+41.82	-3.00 / 3.00	540.96	541.02
E	801+51.82	-3.00 / 3.00	540.95	541.00
F	801+61.82	-3.00 / 3.00	540.94	540.97
CL Pier 3	801+73.57	-3.00 / 3.00	540.93	540.95
G	801+83.57	-3.00 / 3.00	540.92	540.95
H	801+93.57	-3.00 / 3.00	540.91	540.96
I	802+03.57	-3.00 / 3.00	540.90	540.97
J	802+13.57	-3.00 / 3.00	540.88	540.96
K	802+23.57	-3.00 / 3.00	540.87	540.95
L	802+33.57	-3.00 / 3.00	540.86	540.93
M	802+43.57	-3.00 / 3.00	540.84	540.89
N	802+53.57	-3.00 / 3.00	540.83	540.86
CL Pier 2	802+65.40	-3.00 / 3.00	540.81	540.83
O	802+75.40	-3.00 / 3.00	540.80	540.83
P	802+85.40	-3.00 / 3.00	540.78	540.83
Q	802+95.40	-3.00 / 3.00	540.77	540.84
R	803+05.40	-3.00 / 3.00	540.75	540.83
S	803+15.40	-3.00 / 3.00	540.73	540.81
T	803+25.40	-3.00 / 3.00	540.72	540.79
U	803+35.40	-3.00 / 3.00	540.70	540.76
V	803+45.40	-3.00 / 3.00	540.68	540.72
CL Pier 1	803+57.24	-3.00 / 3.00	540.66	540.68
W	803+67.24	-3.00 / 3.00	540.64	540.67
X	803+77.24	-3.00 / 3.00	540.63	540.67
Y	803+87.24	-3.00 / 3.00	540.61	540.67
Z	803+97.24	-3.00 / 3.00	540.59	540.65
AA	804+07.24	-3.00 / 3.00	540.57	540.63
BB	804+17.24	-3.00 / 3.00	540.55	540.60
CL Brg. N. Abut.	804+28.99	-3.00 / 3.00	540.52	540.54
CL Exp. Jt. N. Abut.	804+29.68	-3.00 / 3.00	540.52	540.54
Bk. N. Abut.	804+30.78	-3.00 / 3.00	540.52	540.54

Note:
SB offsets are from SB PGL and NB
offsets are from NB PGL.

FILE NAME: dw:\cmt\engr\pww\banthay.com\cmt-connect\projects\Documents\DOT21004103-0019-72K98-420-Deck Elevations - XV
License No. 184-000613 © Copyright CMT, Inc.

SB PGL & NB PGL

Location	Station	Offset	Theoretical Grade Elevations	Theoretical Grade Elevations Adjusted For Dead Load Deflection and Grinding
CL Pier 4	801+00.57	0.00	540.96	540.98
CL Exp. Jt. Pier 4	801+00.92	0.00	540.96	540.98
CL Brg. Pier 4	801+01.82	0.00	540.96	540.98
A	801+11.82	0.00	540.95	540.99
B	801+21.82	0.00	540.94	541.00
C	801+31.82	0.00	540.93	541.00
D	801+41.82	0.00	540.92	540.98
E	801+51.82	0.00	540.91	540.96
F	801+61.82	0.00	540.90	540.93
CL Pier 3	801+73.57	0.00	540.89	540.91
G	801+83.57	0.00	540.87	540.90
H	801+93.57	0.00	540.86	540.91
I	802+03.57	0.00	540.85	540.92
J	802+13.57	0.00	540.84	540.92
K	802+23.57	0.00	540.82	540.90
L	802+33.57	0.00	540.81	540.88
M	802+43.57	0.00	540.80	540.85
N	802+53.57	0.00	540.78	540.81
CL Pier 2	802+65.40	0.00	540.77	540.79
O	802+75.40	0.00	540.75	540.78
P	802+85.40	0.00	540.74	540.79
Q	802+95.40	0.00	540.72	540.79
R	803+05.40	0.00	540.71	540.79
S	803+15.40	0.00	540.69	540.77
T	803+25.40	0.00	540.67	540.74
U	803+35.40	0.00	540.66	540.72
V	803+45.40	0.00	540.64	540.68
CL Pier 1	803+57.24	0.00	540.62	540.64
W	803+67.24	0.00	540.60	540.63
X	803+77.24	0.00	540.58	540.62
Y	803+87.24	0.00	540.56	540.62
Z	803+97.24	0.00	540.54	540.60
AA	804+07.24	0.00	540.52	540.58
BB	804+17.24	0.00	540.50	540.55
CL Brg. N. Abut.	804+28.99	0.00	540.48	540.50
CL Exp. Jt. N. Abut.	804+29.68	0.00	540.48	540.50
Bk. N. Abut.	804+30.78	0.00	540.47	540.49

BEAM 9 & BEAM 12


Location	Station	Offset Beam 9 / Beam 12	Theoretical Grade Elevations	Theoretical Grade Elevations Adjusted For Dead Load Deflection and Grinding
CL Pier 4	801+00.57	2.50 / -2.50	540.91	540.93
CL Exp. Jt. Pier 4	801+00.92	2.50 / -2.50	540.91	540.93
CL Brg. Pier 4	801+01.82	2.50 / -2.50	540.91	540.93
A	801+11.82	2.50 / -2.50	540.90	540.94
B	801+21.82	2.50 / -2.50	540.89	540.95
C	801+31.82	2.50 / -2.50	540.88	540.95
D	801+41.82	2.50 / -2.50	540.87	540.93
E	801+51.82	2.50 / -2.50	540.86	540.91
F	801+61.82	2.50 / -2.50	540.85	540.88
CL Pier 3	801+73.57	2.50 / -2.50	540.84	540.86
G	801+83.57	2.50 / -2.50	540.82	540.85
H	801+93.57	2.50 / -2.50	540.81	540.86
I	802+03.57	2.50 / -2.50	540.80	540.87
J	802+13.57	2.50 / -2.50	540.79	540.87
K	802+23.57	2.50 / -2.50	540.77	540.85
L	802+33.57	2.50 / -2.50	540.76	540.83
M	802+43.57	2.50 / -2.50	540.75	540.80
N	802+53.57	2.50 / -2.50	540.73	540.76
CL Pier 2	802+65.40	2.50 / -2.50	540.72	540.74
O	802+75.40	2.50 / -2.50	540.70	540.73
P	802+85.40	2.50 / -2.50	540.69	540.74
Q	802+95.40	2.50 / -2.50	540.67	540.74
R	803+05.40	2.50 / -2.50	540.66	540.74
S	803+15.40	2.50 / -2.50	540.64	540.72
T	803+25.40	2.50 / -2.50	540.62	540.69
U	803+35.40	2.50 / -2.50	540.61	540.67
V	803+45.40	2.50 / -2.50	540.59	540.63
CL Pier 1	803+57.24	2.50 / -2.50	540.57	540.59
W	803+67.24	2.50 / -2.50	540.55	540.58
X	803+77.24	2.50 / -2.50	540.53	540.57
Y	803+87.24	2.50 / -2.50	540.51	540.57
Z	803+97.24	2.50 / -2.50	540.49	540.55
AA	804+07.24	2.50 / -2.50	540.47	540.53
BB	804+17.24	2.50 / -2.50	540.45	540.50
CL Brg. N. Abut.	804+28.99	2.50 / -2.50	540.43	540.45
CL Exp. Jt. N. Abut.	804+29.68	2.50 / -2.50	540.43	540.45
Bk. N. Abut.	804+30.78	2.50 / -2.50	540.42	540.44

BEAM 10 & BEAM 11


Location	Station	Offset Beam 10 / Beam 11	Theoretical Grade Elevations	Theoretical Grade Elevations Adjusted For Dead Load Deflection and Grinding
CL Pier 4	801+00.57	8.00 / -8.00	540.80	540.82
CL Exp. Jt. Pier 4	801+00.92	8.00 / -8.00	540.80	540.82
CL Brg. Pier 4	801+01.82	8.00 / -8.00	540.80	540.82
A	801+11.82	8.00 / -8.00	540.79	540.83
B	801+21.82	8.00 / -8.00	540.78	540.84
C	801+31.82	8.00 / -8.00	540.77	540.84
D	801+41.82	8.00 / -8.00	540.76	540.82
E	801+51.82	8.00 / -8.00	540.75	540.80
F	801+61.82	8.00 / -8.00	540.74	540.77
CL Pier 3	801+73.57	8.00 / -8.00	540.73	540.75
G	801+83.57	8.00 / -8.00	540.71	540.74
H	801+93.57	8.00 / -8.00	540.70	540.75
I	802+03.57	8.00 / -8.00	540.69	540.76
J	802+13.57	8.00 / -8.00	540.68	540.76
K	802+23.57	8.00 / -8.00	540.66	540.74
L	802+33.57	8.00 / -8.00	540.65	540.72
M	802+43.57	8.00 / -8.00	540.64	540.69
N	802+53.57	8.00 / -8.00	540.62	540.65
CL Pier 2	802+65.40	8.00 / -8.00	540.61	540.63
O	802+75.40	8.00 / -8.00	540.59	540.62
P	802+85.40	8.00 / -8.00	540.58	540.63
Q	802+95.40	8.00 / -8.00	540.56	540.63
R	803+05.40	8.00 / -8.00	540.55	540.63
S	803+15.40	8.00 / -8.00	540.53	540.61
T	803+25.40	8.00 / -8.00	540.51	540.58
U	803+35.40	8.00 / -8.00	540.50	540.56
V	803+45.40	8.00 / -8.00	540.48	540.52
CL Pier 1	803+57.24	8.00 / -8.00	540.46	540.48
W	803+67.24	8.00 / -8.00	540.44	540.47
X	803+77.24	8.00 / -8.00	540.42	540.46
Y	803+87.24	8.00 / -8.00	540.40	540.46
Z	803+97.24	8.00 / -8.00	540.38	540.44
AA	804+07.24	8.00 / -8.00	540.36	540.42
BB	804+17.24	8.00 / -8.00	540.34	540.39
CL Brg. N. Abut.	804+28.99	8.00 / -8.00	540.32	540.34
CL Exp. Jt. N. Abut.	804+29.68	8.00 / -8.00	540.32	540.34
Bk. N. Abut.	804+30.78	8.00 / -8.00	540.31	540.33

Note:
SB offsets are from SB PGL and NB
offsets are from NB PGL.

FILE NAME: dw:\cmt\eng\proj\bande\com\con\connect\projects\Documents\DOT\21004103\001\0300\Bridges\Sangamon River Bridges\CAOD_Sheets\0840018 & 0840019-72K98-421-NB Bridge Approach Slab Elevations

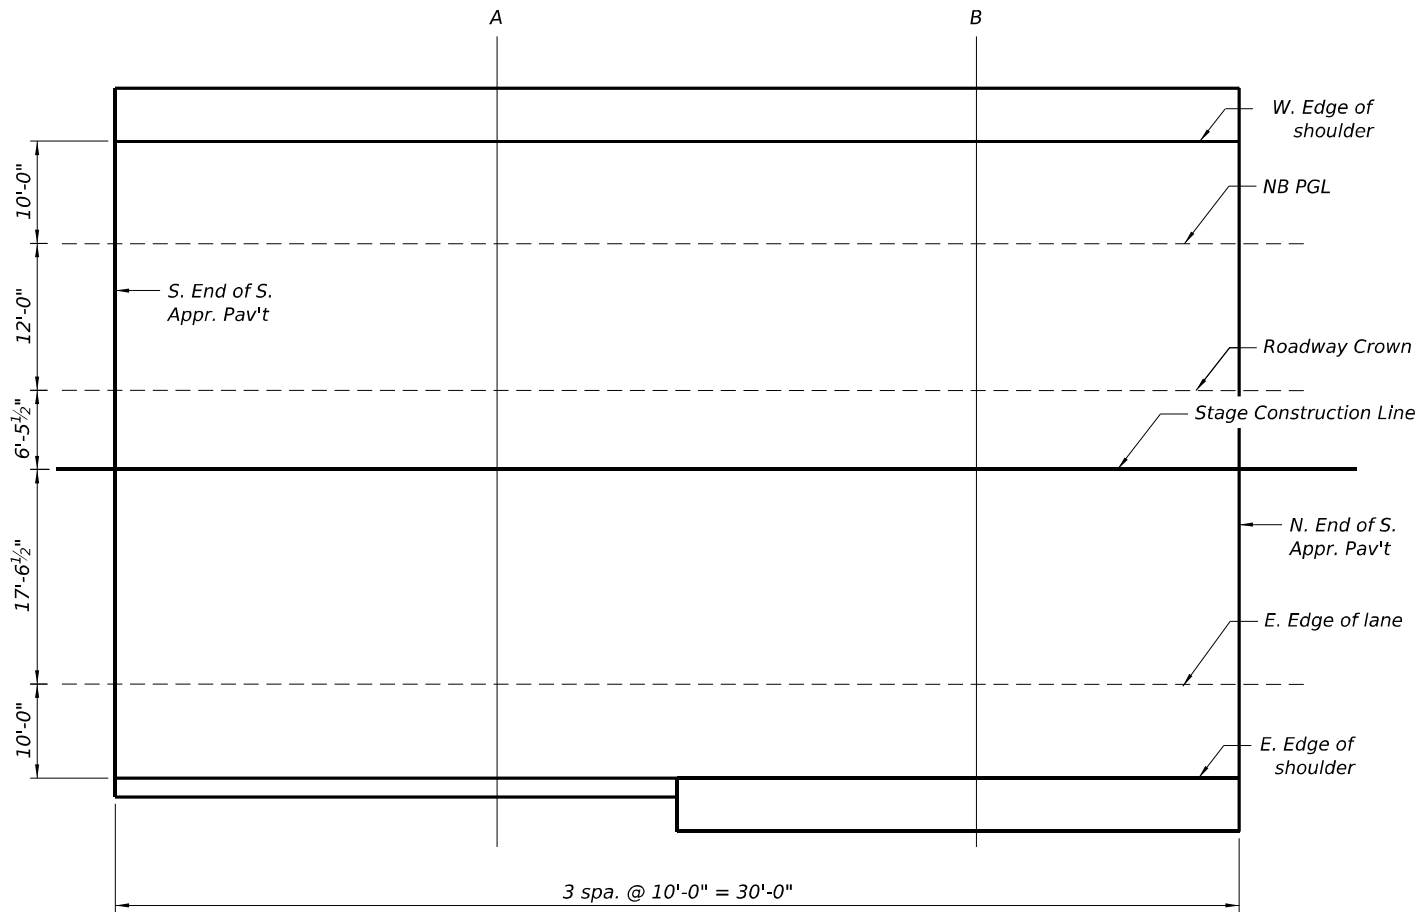

SOUTH APPROACH SLAB PLAN

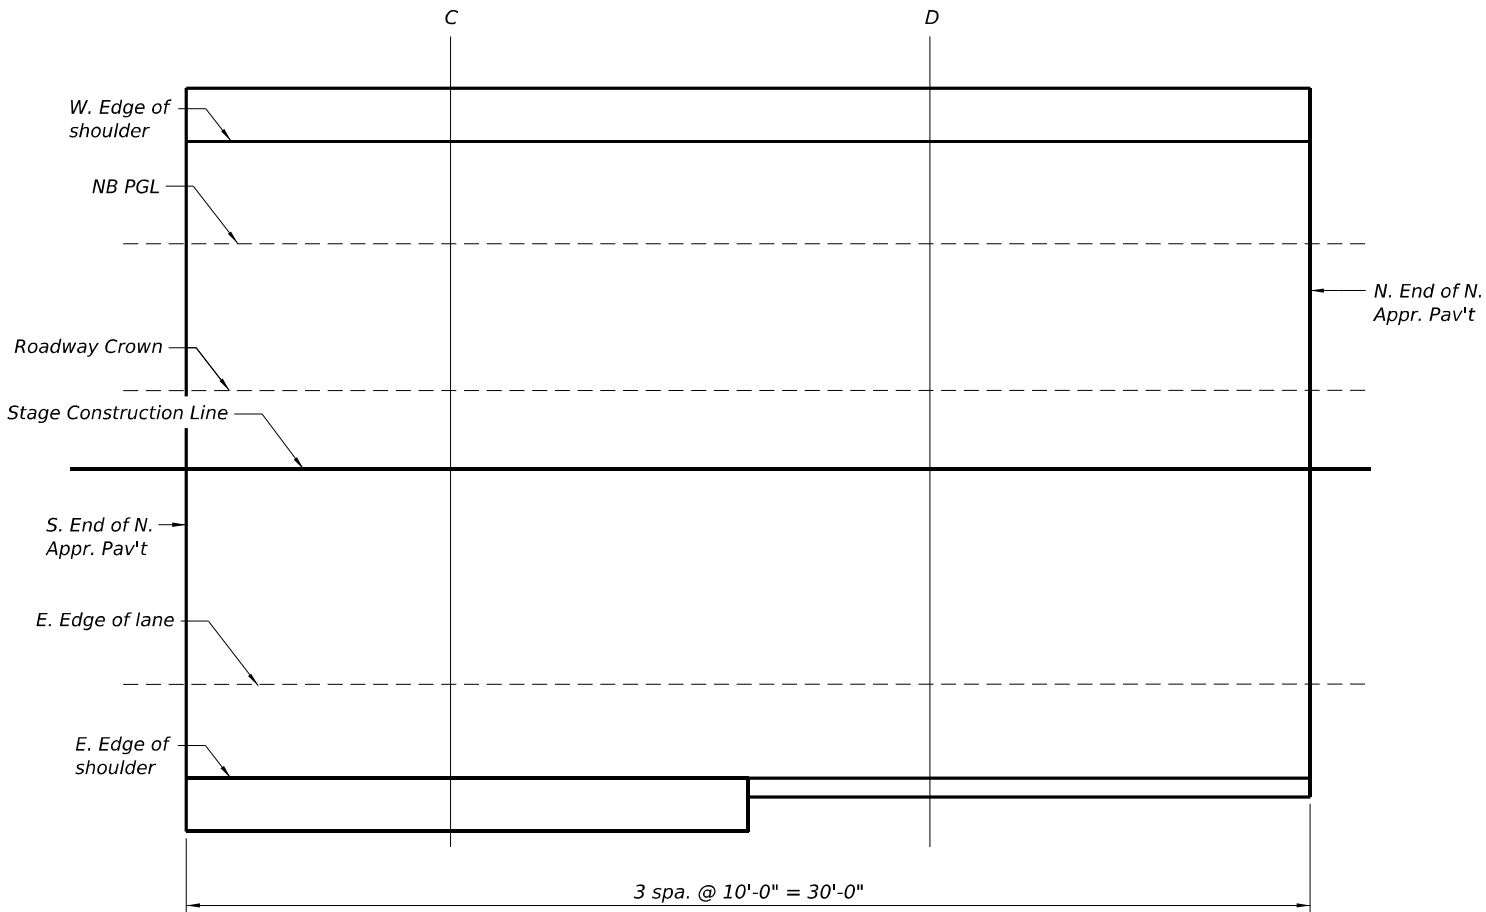

NORTH APPROACH SLAB PLAN



W. EDGE OF SHOULDER

Location	Sta.	Offset (ft)	Theoretical Grade Elevation	Theoretical Grade Elevation Adjusted For Grinding
S. End S. Appr. Slab	792+75.78	-10.00	540.22	540.24
A	792+85.78	-10.00	540.24	540.26
B	792+95.78	-10.00	540.27	540.29
N. End S. Appr. Slab	793+05.78	-10.00	540.29	540.31

STAGE CONSTRUCTION LINE

Location	Sta.	Offset (ft)	Theoretical Grade Elevation	Theoretical Grade Elevation Adjusted For Grinding
S. End S. Appr. Slab	792+75.78	18.46	540.51	540.53
A	792+85.78	18.46	540.53	540.55
B	792+95.78	18.46	540.55	540.57
N. End S. Appr. Slab	793+05.78	18.46	540.57	540.59

W. EDGE OF SHOULDER

Location	Sta.	Offset (ft)	Theoretical Grade Elevation	Theoretical Grade Elevation Adjusted For Grinding
S. End N. Appr. Slab	804+30.78	-10.00	540.27	540.29
C	804+40.78	-10.00	540.25	540.27
D	804+50.78	-10.00	540.23	540.25
N. End N. Appr. Slab	804+60.78	-10.00	540.21	540.23

STAGE CONSTRUCTION LINE

Location	Sta.	Offset (ft)	Theoretical Grade Elevation	Theoretical Grade Elevation Adjusted For Grinding
S. End N. Appr. Slab	804+30.78	18.46	540.56	540.58
C	804+40.78	18.46	540.54	540.56
D	804+50.78	18.46	540.52	540.54
N. End N. Appr. Slab	804+60.78	18.46	540.49	540.51

NB PGL

Location	Sta.	Offset (ft)	Theoretical Grade Elevation	Theoretical Grade Elevation Adjusted For Grinding
S. End S. Appr. Slab	792+75.78	0.00	540.42	540.44
A	792+85.78	0.00	540.44	540.46
B	792+95.78	0.00	540.47	540.49
N. End S. Appr. Slab	793+05.78	0.00	540.49	540.51

E. EDGE OF LANE

Location	Sta.	Offset (ft)	Theoretical Grade Elevation	Theoretical Grade Elevation Adjusted For Grinding
S. End S. Appr. Slab	792+75.78	36.00	540.24	540.26
A	792+85.78	36.00	540.26	540.28
B	792+95.78	36.00	540.29	540.31
N. End S. Appr. Slab	793+05.78	36.00	540.31	540.33

NB PGL

Location	Sta.	Offset (ft)	Theoretical Grade Elevation	Theoretical Grade Elevation Adjusted For Grinding
S. End N. Appr. Slab	804+30.78	0.00	540.47	540.49
C	804+40.78	0.00	540.45	540.47
D	804+50.78	0.00	540.43	540.45
N. End N. Appr. Slab	804+60.78	0.00	540.41	540.43

E. EDGE OF LANE

Location	Sta.	Offset (ft)	Theoretical Grade Elevation	Theoretical Grade Elevation Adjusted For Grinding
S. End N. Appr. Slab	804+30.78	36.00	540.29	540.31
C	804+40.78	36.00	540.27	540.29
D	804+50.78	36.00	540.25	540.27
N. End N. Appr. Slab	804+60.78	36.00	540.23	540.25

ROADWAY CROWN

Location	Sta.	Offset (ft)	Theoretical Grade Elevation	Theoretical Grade Elevation Adjusted For Grinding
S. End S. Appr. Slab	792+75.78	12.00	540.60	540.62
A	792+85.78	12.00	540.62	540.64
B	792+95.78	12.00	540.65	540.67
N. End S. Appr. Slab	793+05.78	12.00	540.67	540.69

E. EDGE OF SHOULDER

Location	Sta.	Offset (ft)	Theoretical Grade Elevation	Theoretical Grade Elevation Adjusted For Grinding
S. End S. Appr. Slab	792+75.78	46.00	540.04	540.06
A	792+85.78	46.00	540.06	540.08
B	792+95.78	46.00	540.09	540.11
N. End S. Appr. Slab	793+05.78	46.00	540.11	540.13

ROADWAY CROWN

Location	Sta.	Offset (ft)	Theoretical Grade Elevation	Theoretical Grade Elevation Adjusted For Grinding
S. End N. Appr. Slab	804+30.78	12.00	540.65	540.67
C	804+40.78	12.00	540.63	540.65
D	804+50.78	12.00	540.61	540.63
N. End N. Appr. Slab	804+60.78	12.00	540.59	540.61

E. EDGE OF SHOULDER

Location	Sta.	Offset (ft)	Theoretical Grade Elevation	Theoretical Grade Elevation Adjusted For Grinding
S. End N. Appr. Slab	804+30.78	46.00	540.09	540.11
C	804+40.78	46.00	540.07	540.09
D	804+50.78	46.00	540.05	540.07
N. End N. Appr. Slab	804+60.78	46.00	540.03	540.05



License No. 184-002613 © Copyright CMT, Inc.

USER NAME	= bholland
PLOT SCALE	= N/A
PLOT DATE	= 3/21/2024

DESIGNED - VT	REVISED -
DRAWN - VT	REVISED -
CHECKED - DH	REVISED -
DATE - MARCH 2024	REVISED -

STATE OF ILLINOIS
DEPARTMENT OF TRANSPORTATION

NB BRIDGE APPROACH SLAB ELEVATIONS
STRUCTURE NO. 084-0018 (NB) & 084-0019 (SB)

SCALE: SHEET 21 OF 67 SHEETS STA. TO STA.

F.A.I. RTE.	SECTION	COUNTY	TOTAL SHEETS	SHEET NO.
55	(84-2BR-1)D.BY.BP.BRR	SANGAMON	139	63
		CONTRACT NO. 72K98		
		ILLINOIS FED. AID PROJECT		

ROADWAY CROWN

W. EDGE OF SHOULDER

ROADWAY CROWN

W. EDGE OF LANESB PGLW. EDGE OF LANESB PGL

STAGE CONSTRUCTION LINE


E. EDGE OF SHOULDER

STAGE CONSTRUCTION LINE

E. EDGE OF SHOULDER

ILLINOIS	FED. AID PROJECT
----------	------------------

FILE NAME: p:\cmt\engr\proj\bandev.com\cmt-connect\projects\Documents\DOT21004103-001\0300\Bridges\Sangamon River Bridges\CAOD_Sheets\0840018 & 0840019-72K98-023-Superstructure-I

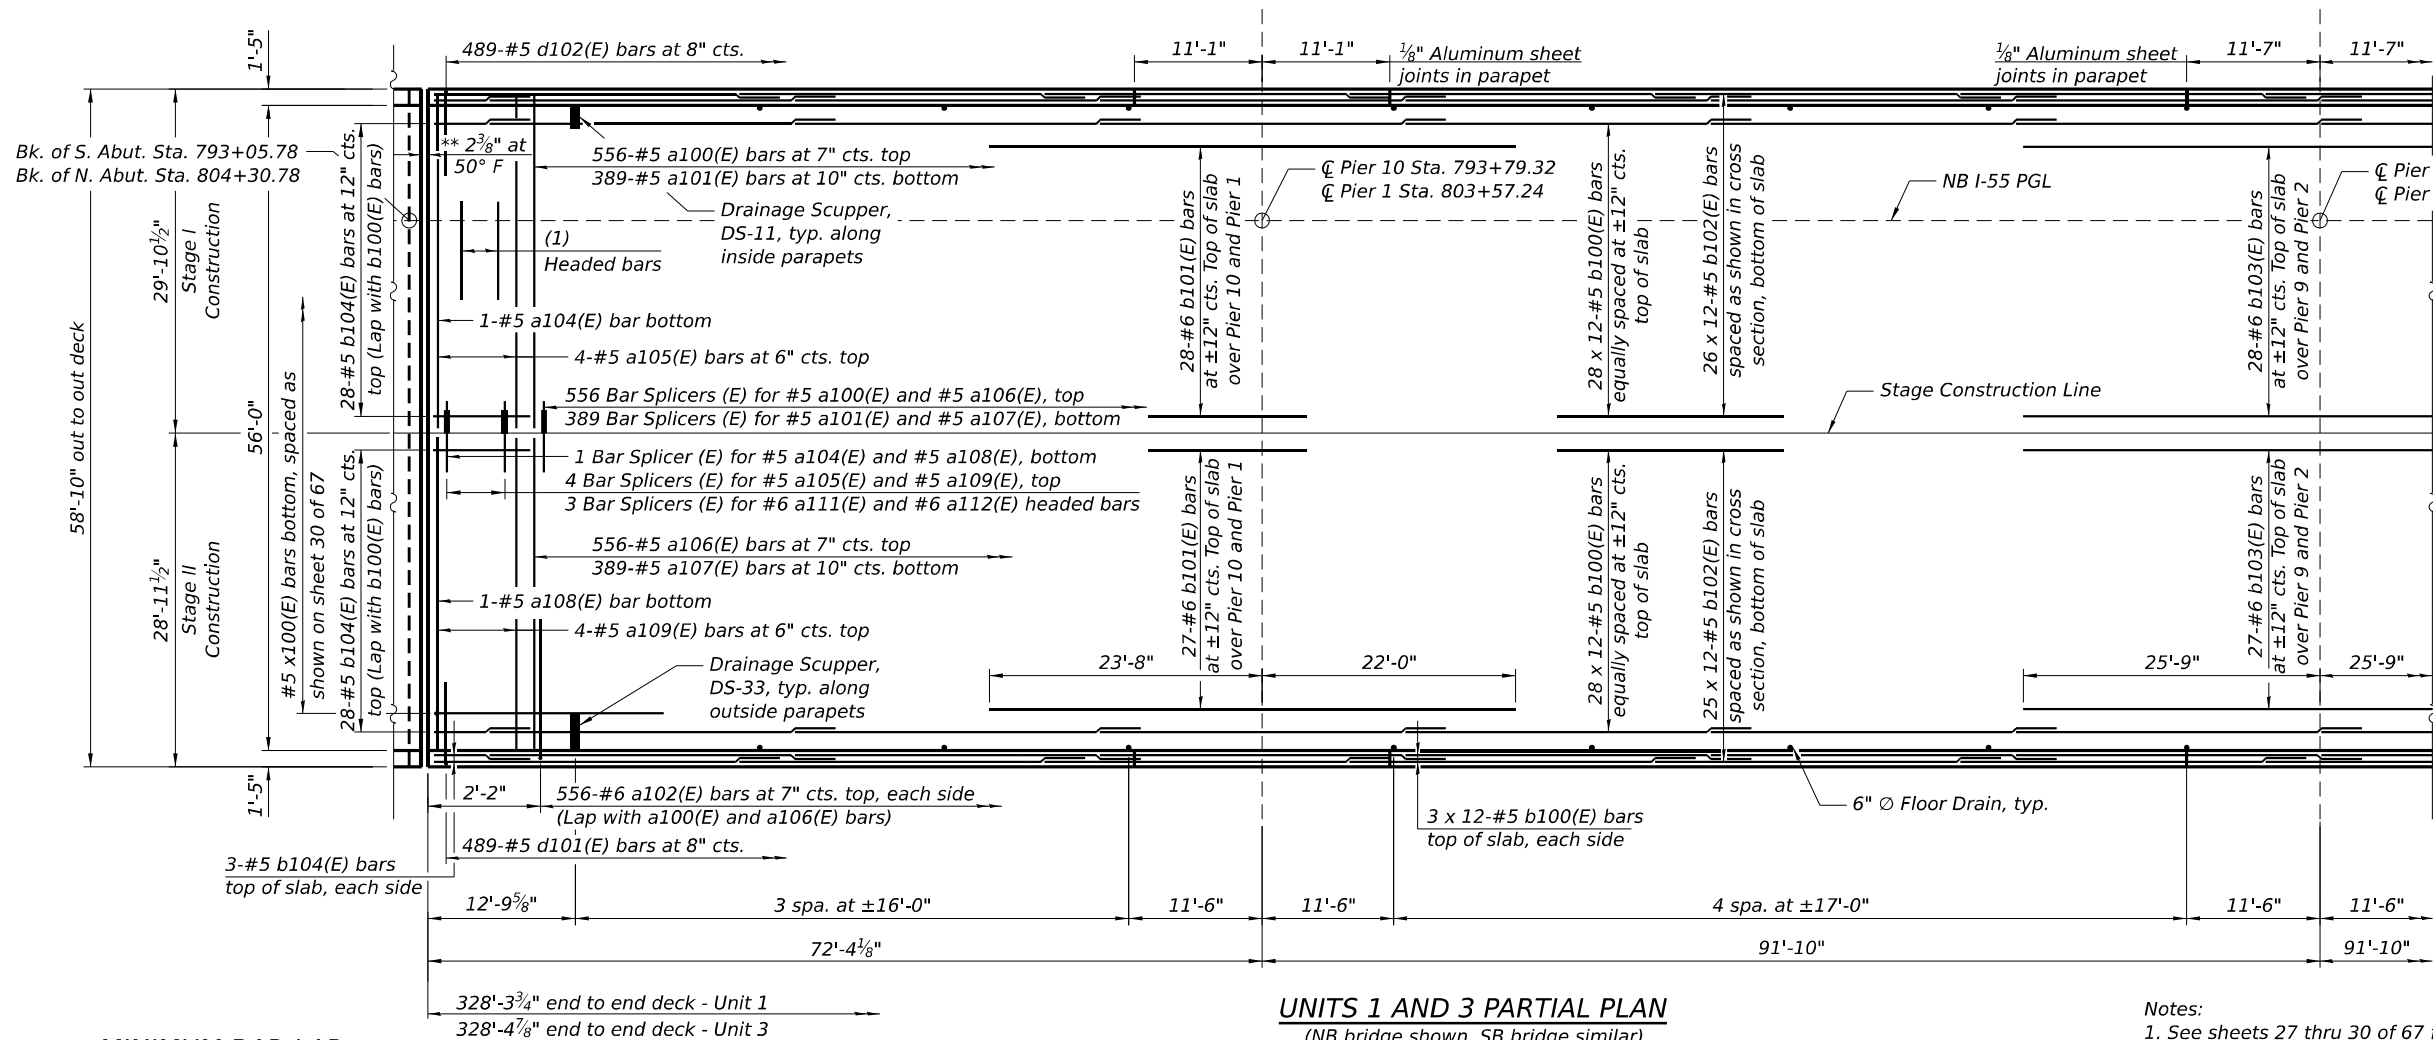


MINIMUM BAR LAP

#5 bar = 3'-6"
#6 bar = 3'-7"

UNITS 1 AND 3 PARTIAL PLAN
(NB bridge shown, SB bridge similar)
(NB Unit 3 shown in mirrored view about the east-west line)

Notes:

1. See sheets 27 thru 30 of 67 for superstructure details and Bill of Material.
2. Bars indicated thus 28 x 12-#5 etc. indicates 28 lines of bars with 12 lengths per line.
3. See sheets 41 and 43 of 67 for beam numbering on NB and SB bridges.

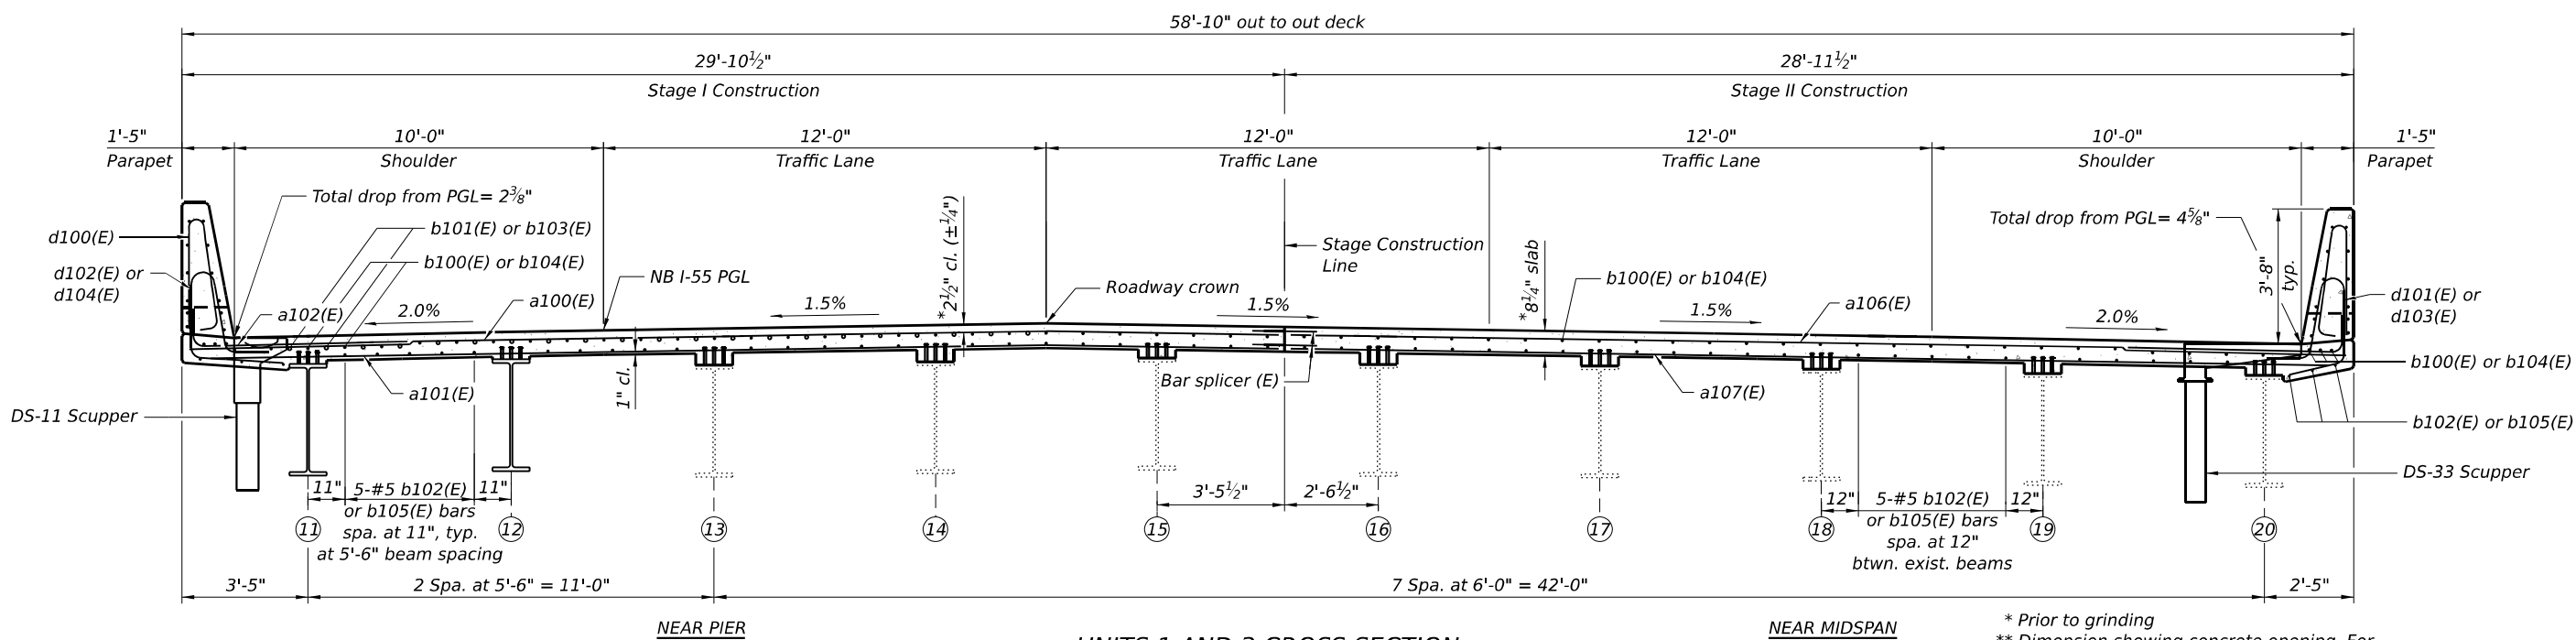

UNITS 1 AND 3 CROSS SECTION
(Looking North)
(NB bridge shown, SB bridge similar)

NEAR MIDSPAN

* Prior to grinding
** Dimension showing concrete opening. For joint opening see sheet 36 of 67.



License No. 184-000613 Copyright CMT, Inc.

USER NAME	= bholland
DESIGNED	- BLH
DRAWN	- BLH
PLOT SCALE	= N/A
CHECKED	- DH
DATE	- MARCH 2024
PLOT DATE	= 3/21/2024

REVISED	-
REVISED	-
REVISED	-
REVISED	-


STATE OF ILLINOIS
DEPARTMENT OF TRANSPORTATION

SUPERSTRUCTURE - I
STRUCTURE NO. 084-0018 (NB) & 084-0019 (SB)

SCALE: SHEET 23 OF 67 SHEETS STA. TO STA.

F.A.I. RTE.	SECTION	COUNTY	TOTAL SHEETS	SHEET NO.
55	(84-2BR-1)D,BY,BP,BRR	SANGAMON	139	65
CONTRACT NO.				72K98
ILLINOIS FED. AID PROJECT				

FILE NAME: dw:\cmt\engr\proj\baniley.com\cm-connect-projects\Documents\DOT1004103-001\03-001\03-001\Bridges\Sangamon River Bridges\CADD_Sheets\084-0018 & 084-0019-72K98-42-4-Superstructure - II

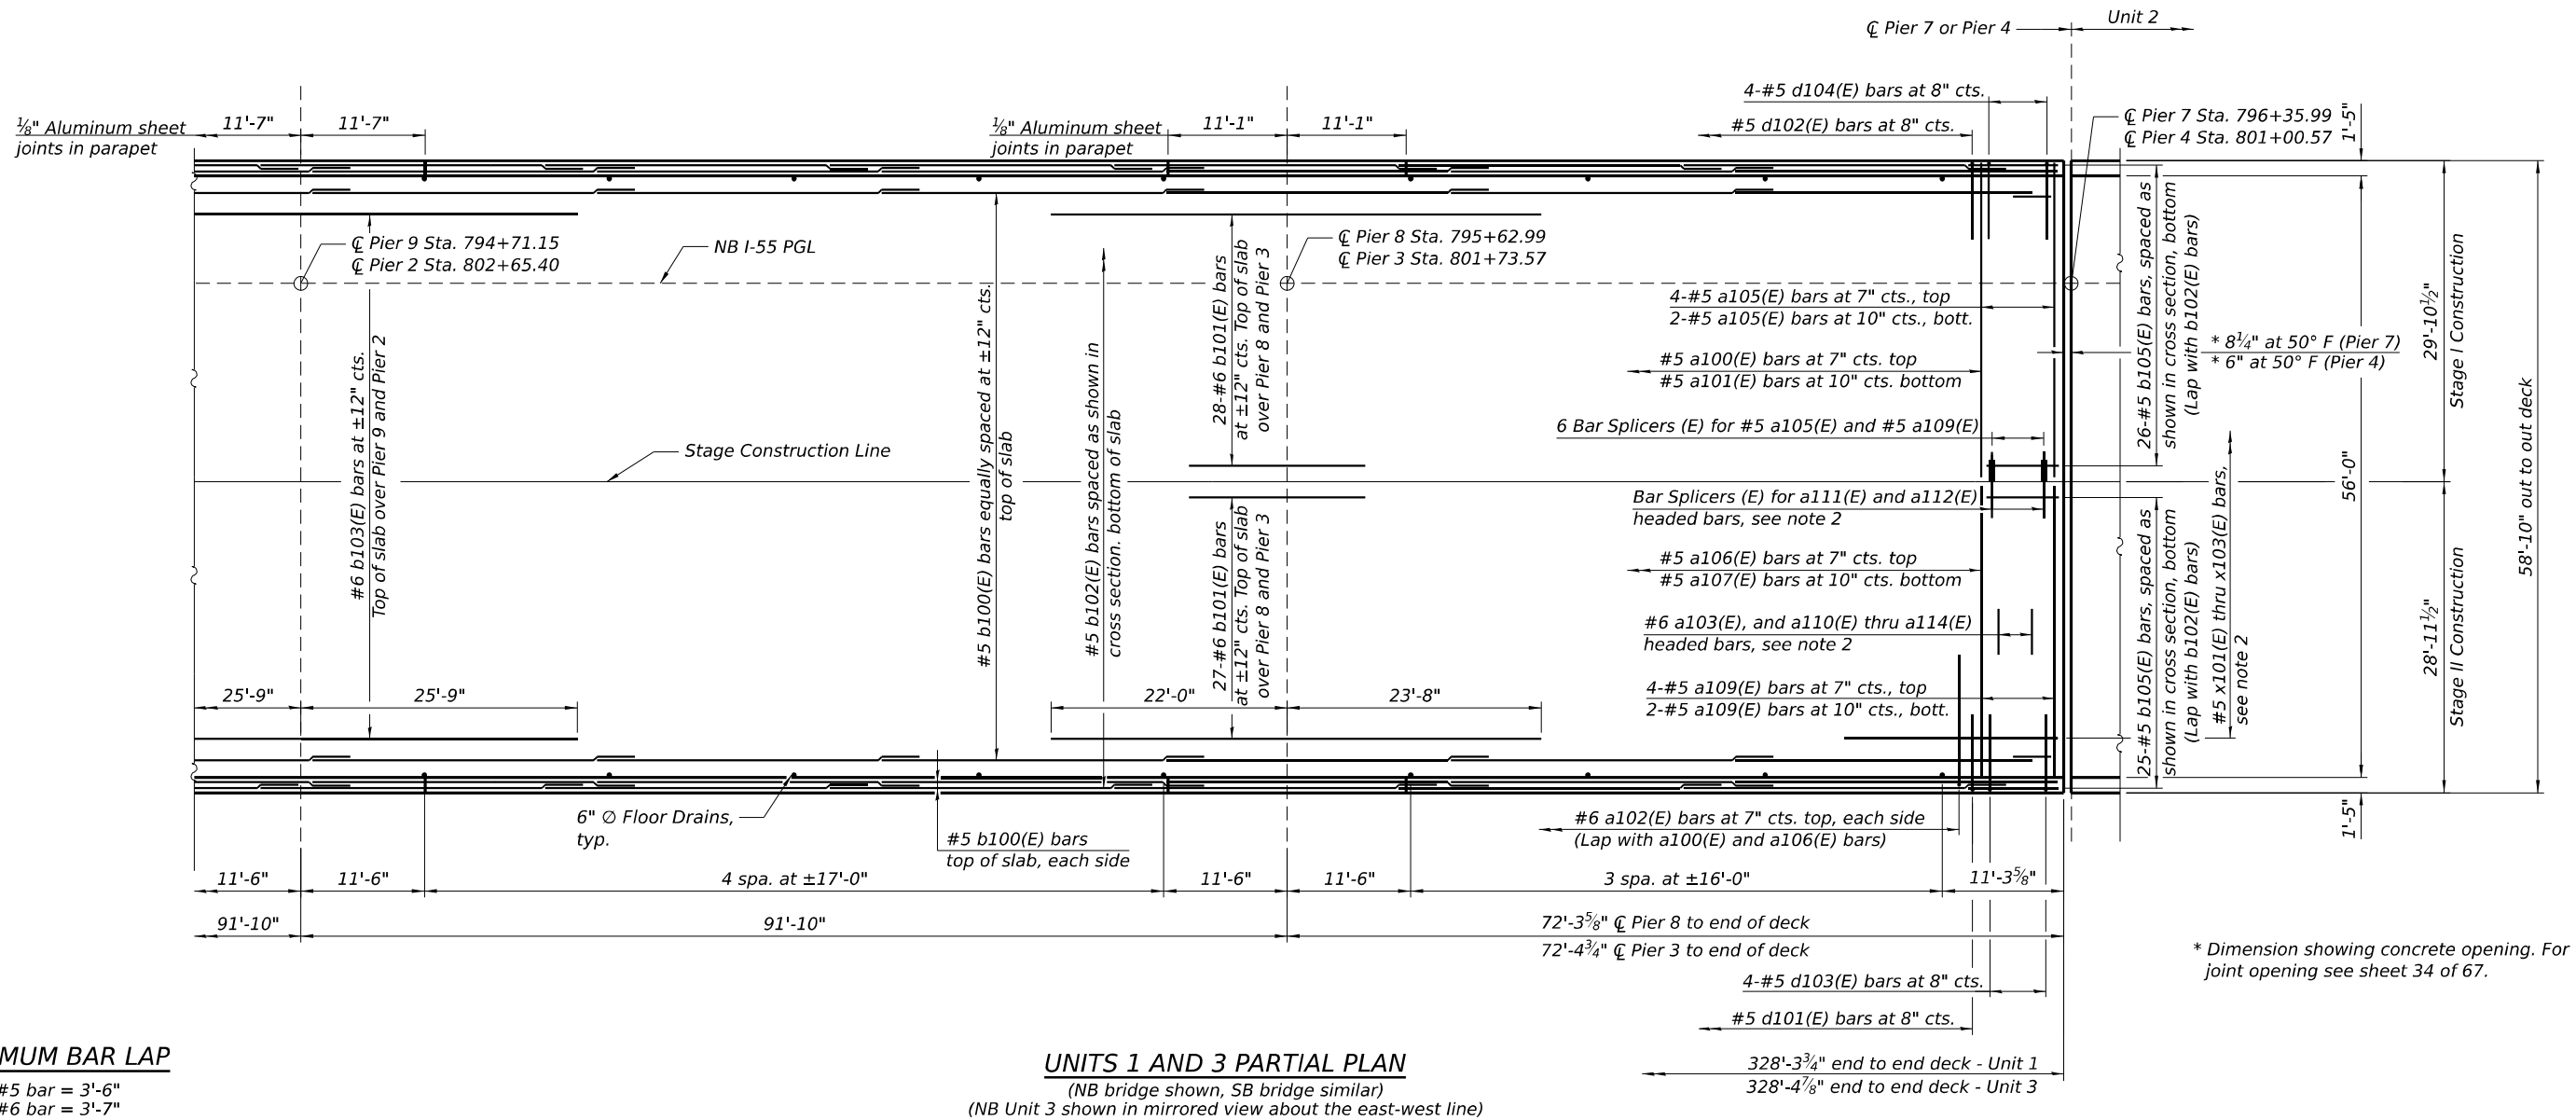

USER NAME = bholland	DESIGNED - BLH	REVISED -
DRAWN - BLH	REVISED -	
PLOT SCALE = N/A	CHECKED - DH	REVISED -
PLOT DATE = 3/21/2024	DATE - MARCH 2024	REVISED -



STATE OF ILLINOIS
DEPARTMENT OF TRANSPORTATION

SUPERSTRUCTURE - II
STRUCTURE NO. 084-0018 (NB) & 084-0019 (SB)

SCALE: SHEET 24 OF 67 SHEETS STA. TO STA.

F.A.I. RTE.	SECTION	COUNTY	TOTAL SHEETS	SHEET NO.
55	(84-2BR-1)D,BY,BP,BRR	SANGAMON	139	66
		CONTRACT NO. 72K98		
ILLINOIS		FED. AID PROJECT		

FILE NAME: dw:\cmt\engr\proj\bandev.com\cm-connect-projects\Documents\DOT21004103-0019-22\K98-425-Superstructure - IV
License No. 184-000613 © Copyright CMT, Inc.

 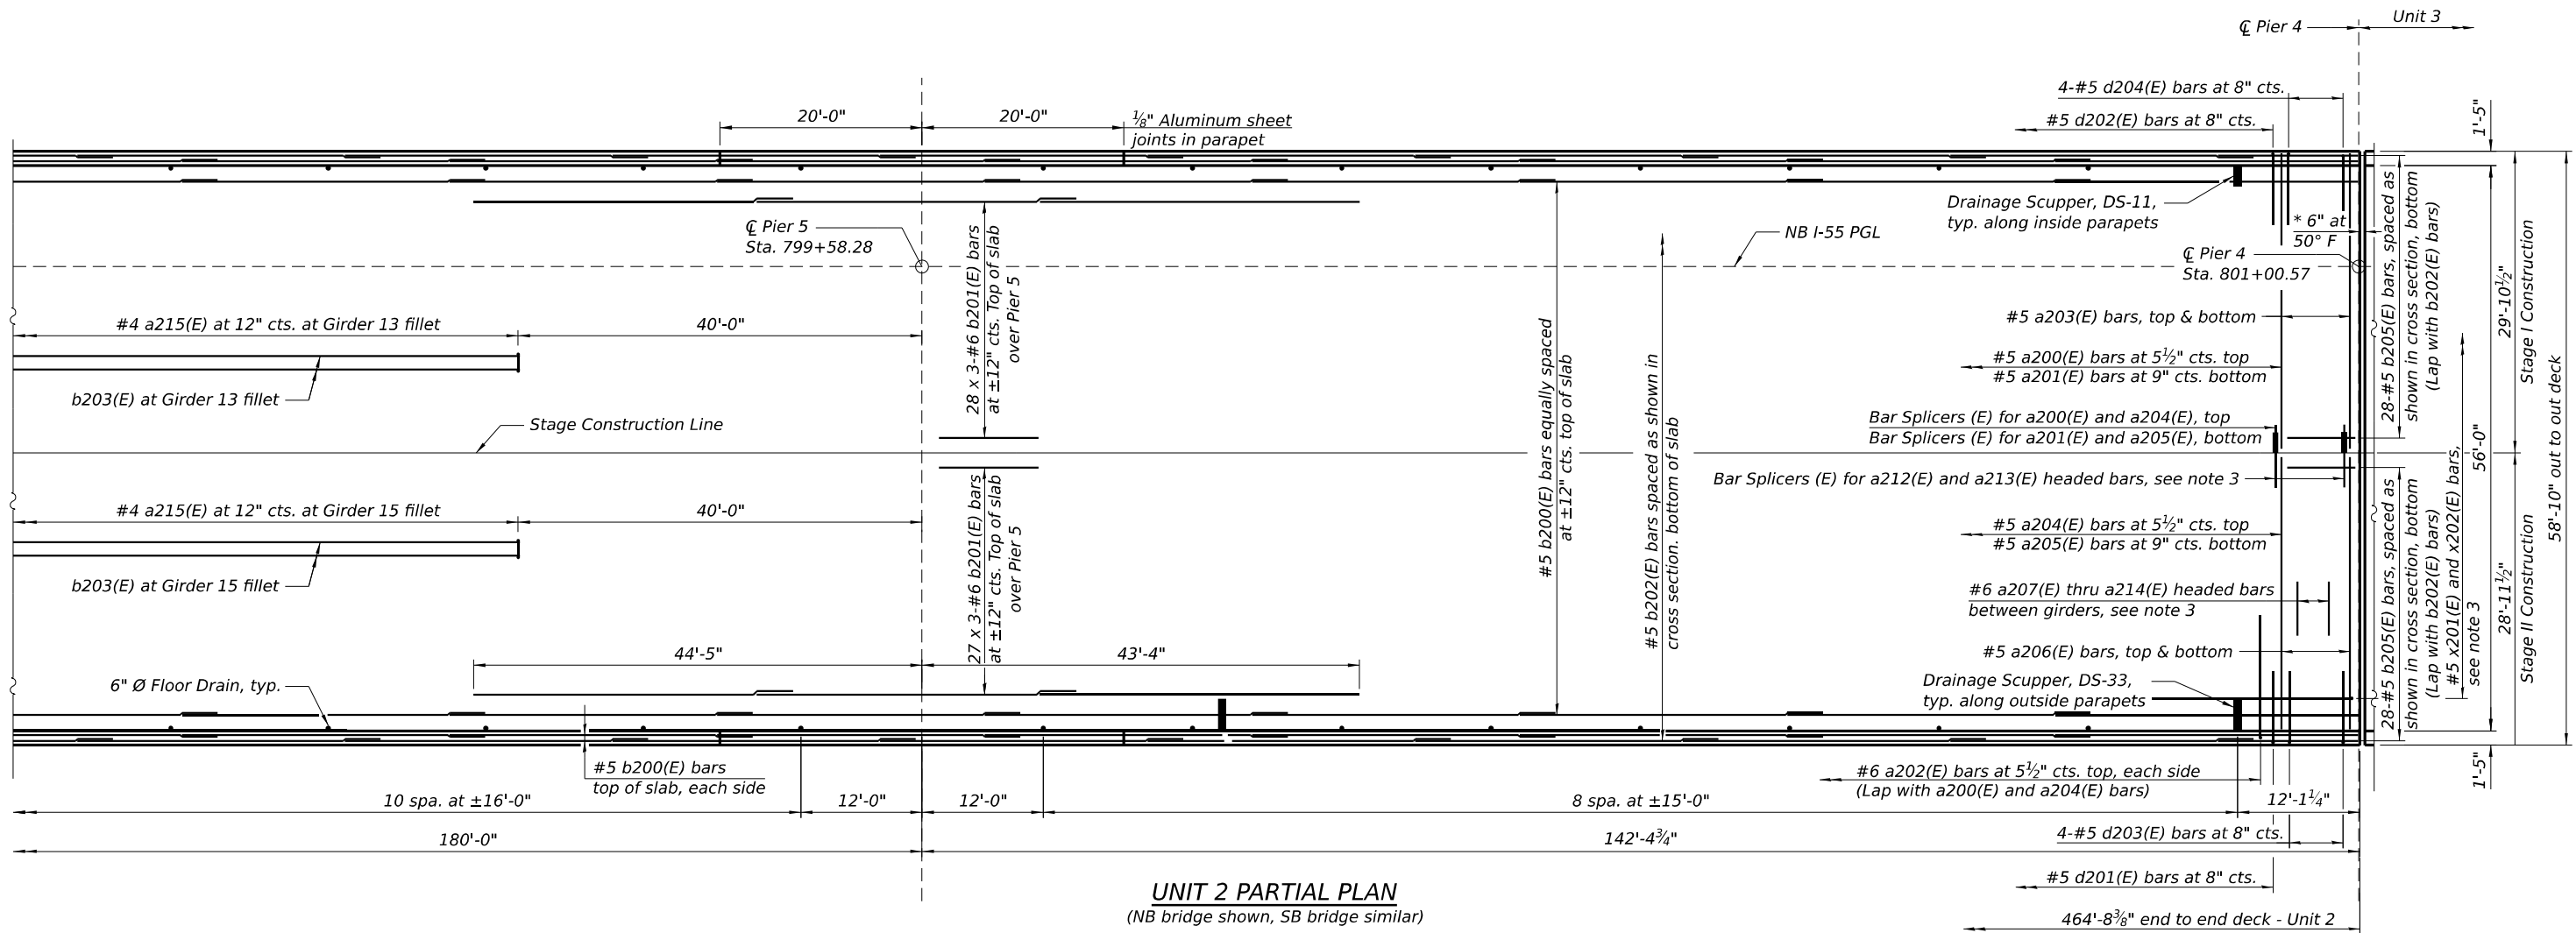

MINIMUM BAR LAP

#4 bar = 2'-7"
#5 bar = 3'-6"
#6 bar = 3'-7"

* Dimension showing concrete opening. For joint opening see sheet 34 of 67.

- Notes:
1. See sheets 27 thru 30 of 67 for superstructure details and Bill of Material.
 2. Bars indicated thus 28 x 3-#6 etc. indicates 28 lines of bars with 3 lengths per line.
 3. See sheet 32 of 67 for billing and location of a207(E) thru a214(E), x201(E), x202(E), and bar splicers at modular joint.



USER NAME	= bholland	DESIGNED -	BLH	REVISED -	
DRAWN -	BLH	REVISED -			
PLOT SCALE	= N/A	CHECKED -	DH	REVISED -	
PLOT DATE	= 3/21/2024	DATE -	MARCH 2024	REVISED -	


STATE OF ILLINOIS
DEPARTMENT OF TRANSPORTATION

SUPERSTRUCTURE - IV
STRUCTURE NO. 084-0018 (NB) & 084-0019 (SB)


SCALE: SHEET 26 OF 67 SHEETS STA. TO STA.

F.A.I. RTE.	SECTION	COUNTY	TOTAL SHEETS	SHEET NO.
55	(84-2BR-1)D,BY,BP,BRR	SANGAMON	139	68
CONTRACT NO.				72K98
ILLINOIS FED. AID PROJECT				


FILE NAME: dw:\cmt\engr\proj\bande\com\connect\projects\Documents\DOT\21004103\00\Bridges\Sangamon River Bridges\CADD_Sheets\0840018 & 0840019-72K98-472-Superstructure Details - I

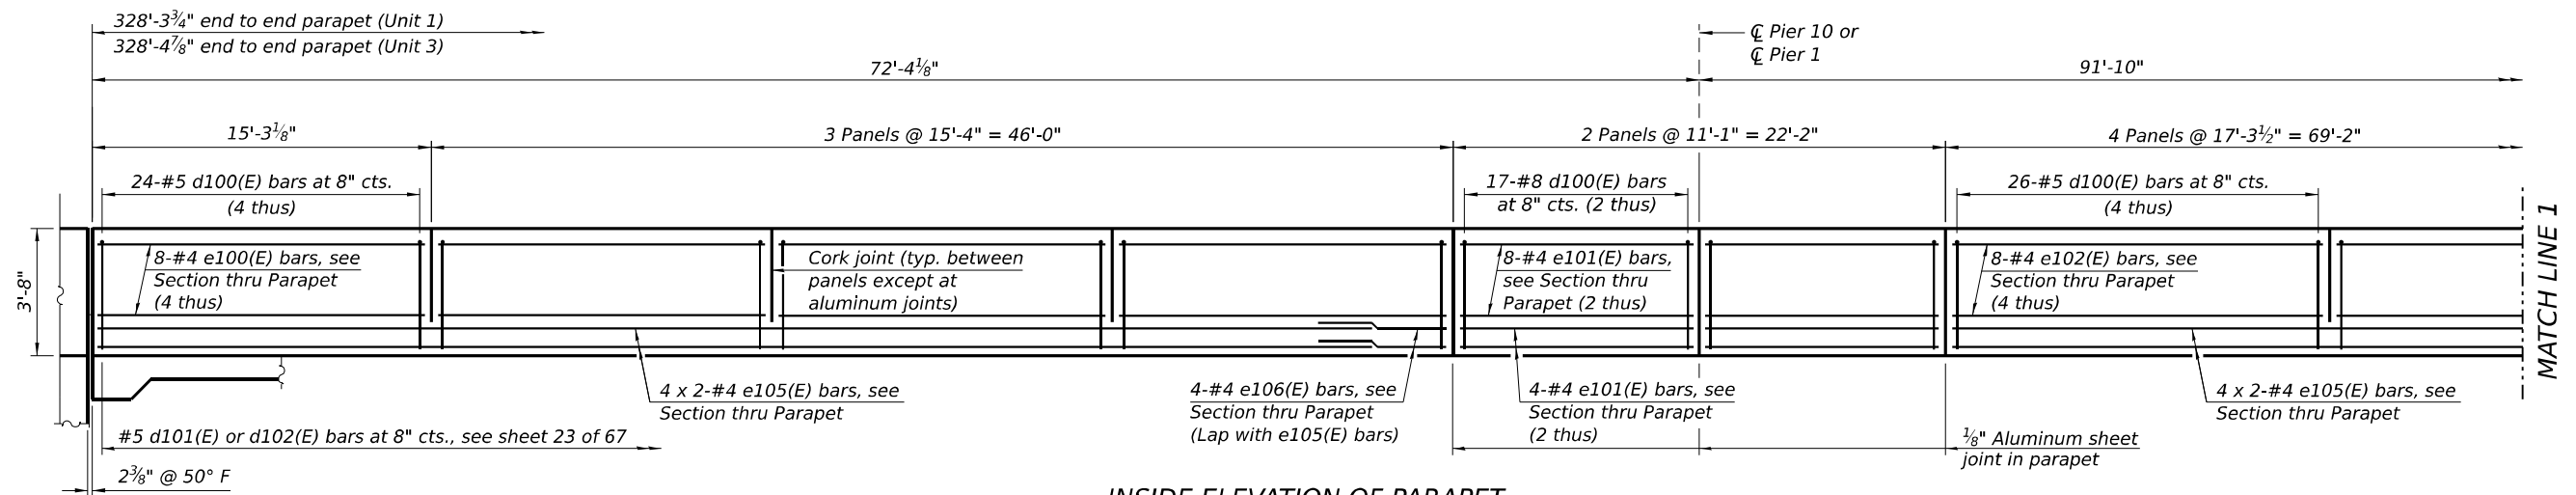

INSIDE ELEVATION OF PARAPET

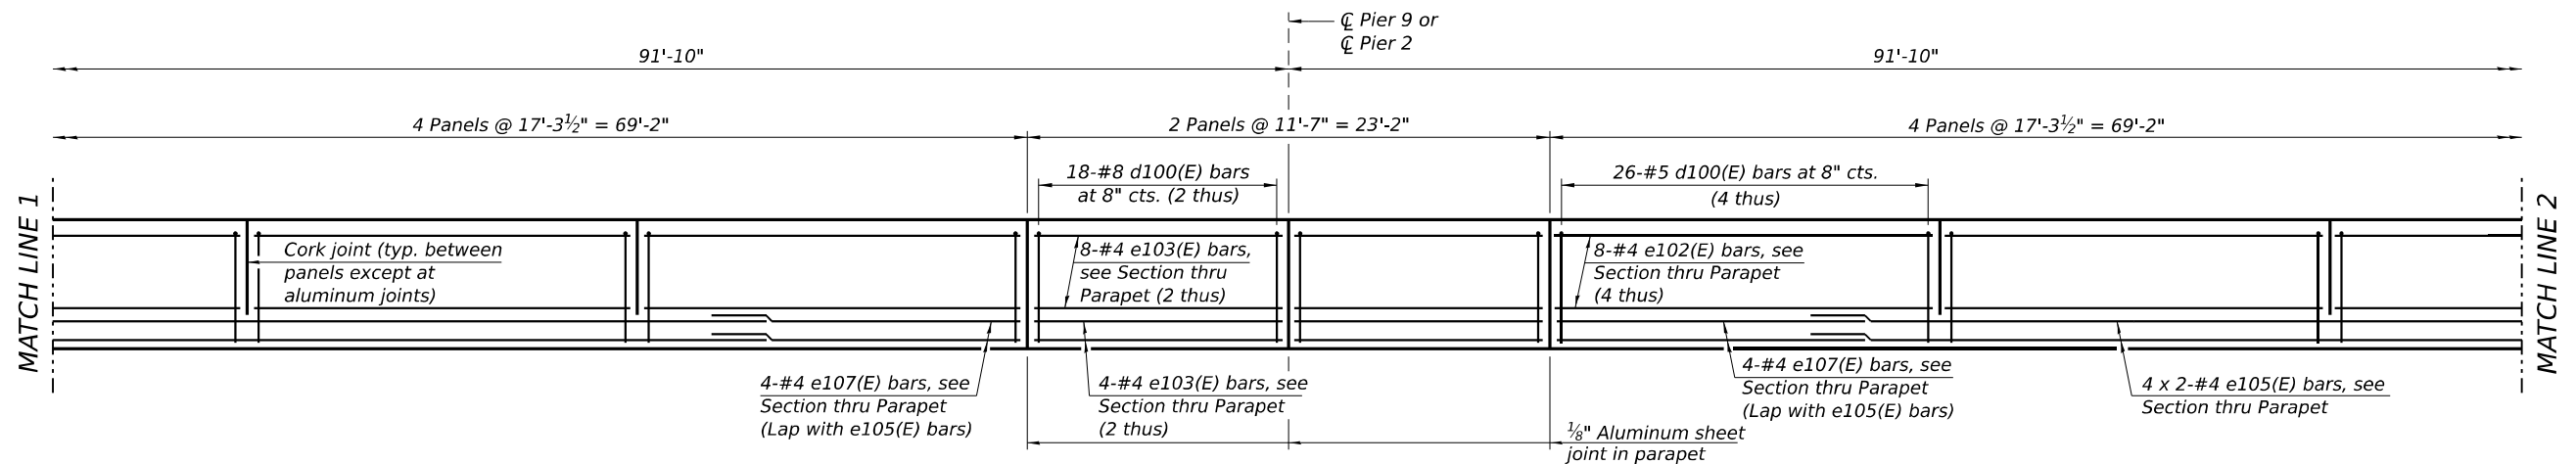

INSIDE ELEVATION OF PARAPET

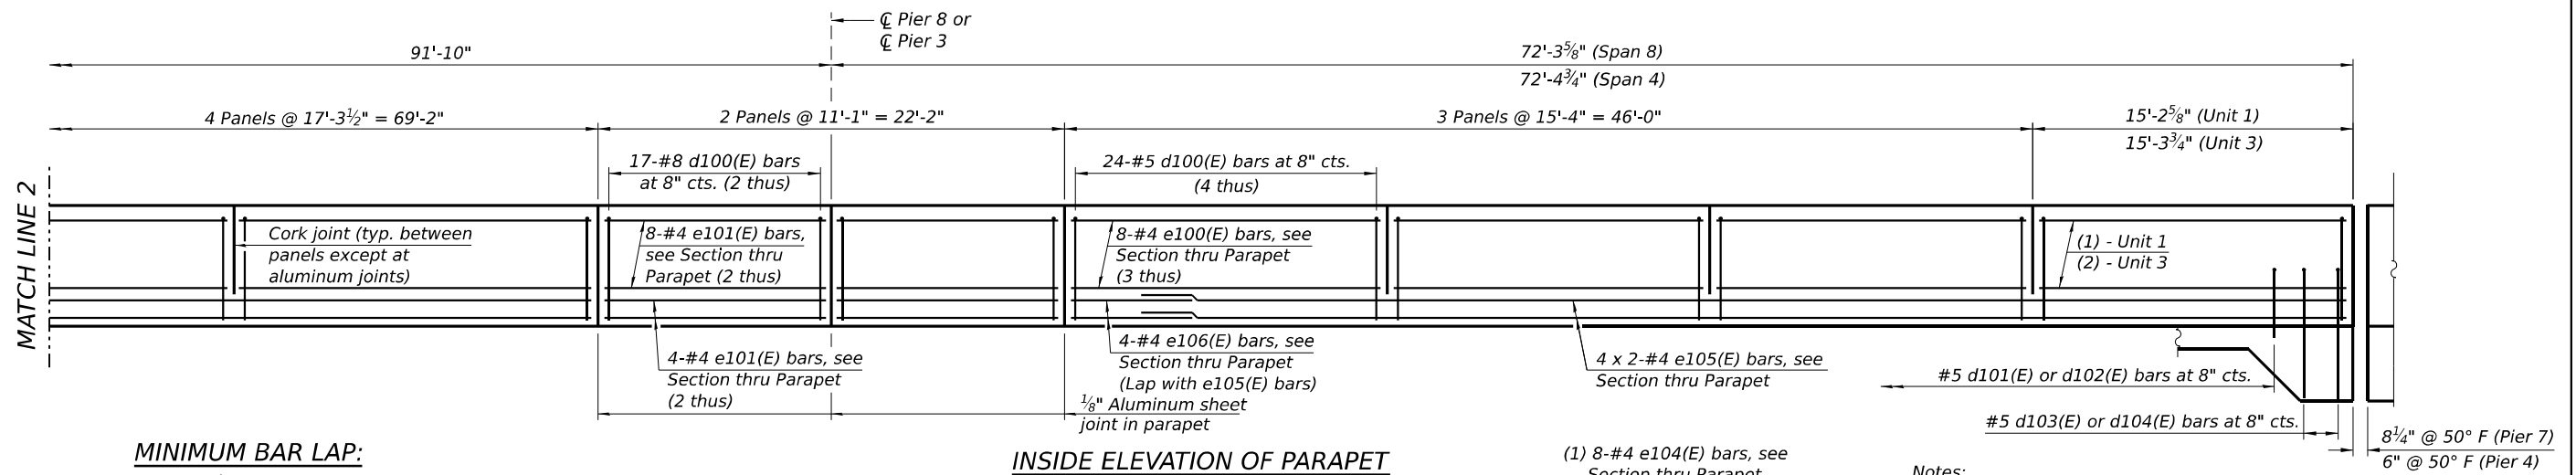

- (1) 8-#4 e104(E) bars, see Section thru Parapet
(2) 8-#4 e100(E) bars, see Section thru Parapet

- Notes:
1. See sheet 29 of 67 for section thru parapet.
2. Bars indicated thus 4 x 2-#4 etc. indicates 4 lines of bars with 2 lengths per line.
3. See sheets 32 thru 34 of 67 for modular joint details.



License No. 184-000613 © Copyright CMT, Inc.

USER NAME = bholland	DESIGNED - BLH	REVISED -
	DRAWN - BLH	REVISED -
PLOT SCALE = N/A	CHECKED - DH	REVISED -
PLOT DATE = 3/21/2024	DATE - MARCH 2024	REVISED -


STATE OF ILLINOIS
DEPARTMENT OF TRANSPORTATION

SUPERSTRUCTURE DETAILS - I
STRUCTURE NO. 084-0018 (NB) & 084-0019 (SB)

SCALE: SHEET 27 OF 67 SHEETS STA. TO STA.

F.A.I. RTE.	SECTION	COUNTY	TOTAL SHEETS	SHEET NO.
55	(84-2BR-1)D,BY,BP,BRR	SANGAMON	139	69
CONTRACT NO.				72K98
ILLINOIS FED. AID PROJECT				

FILE NAME: p:\cmt\eng\proj\bande\com\cmt-connect\projects\Documents\DOT\21004103-00\410300\Bridges\Sangamon River Bridges\CADD_Sheets\0840018 & 0840019-72K98-428-Superstructure Details - II

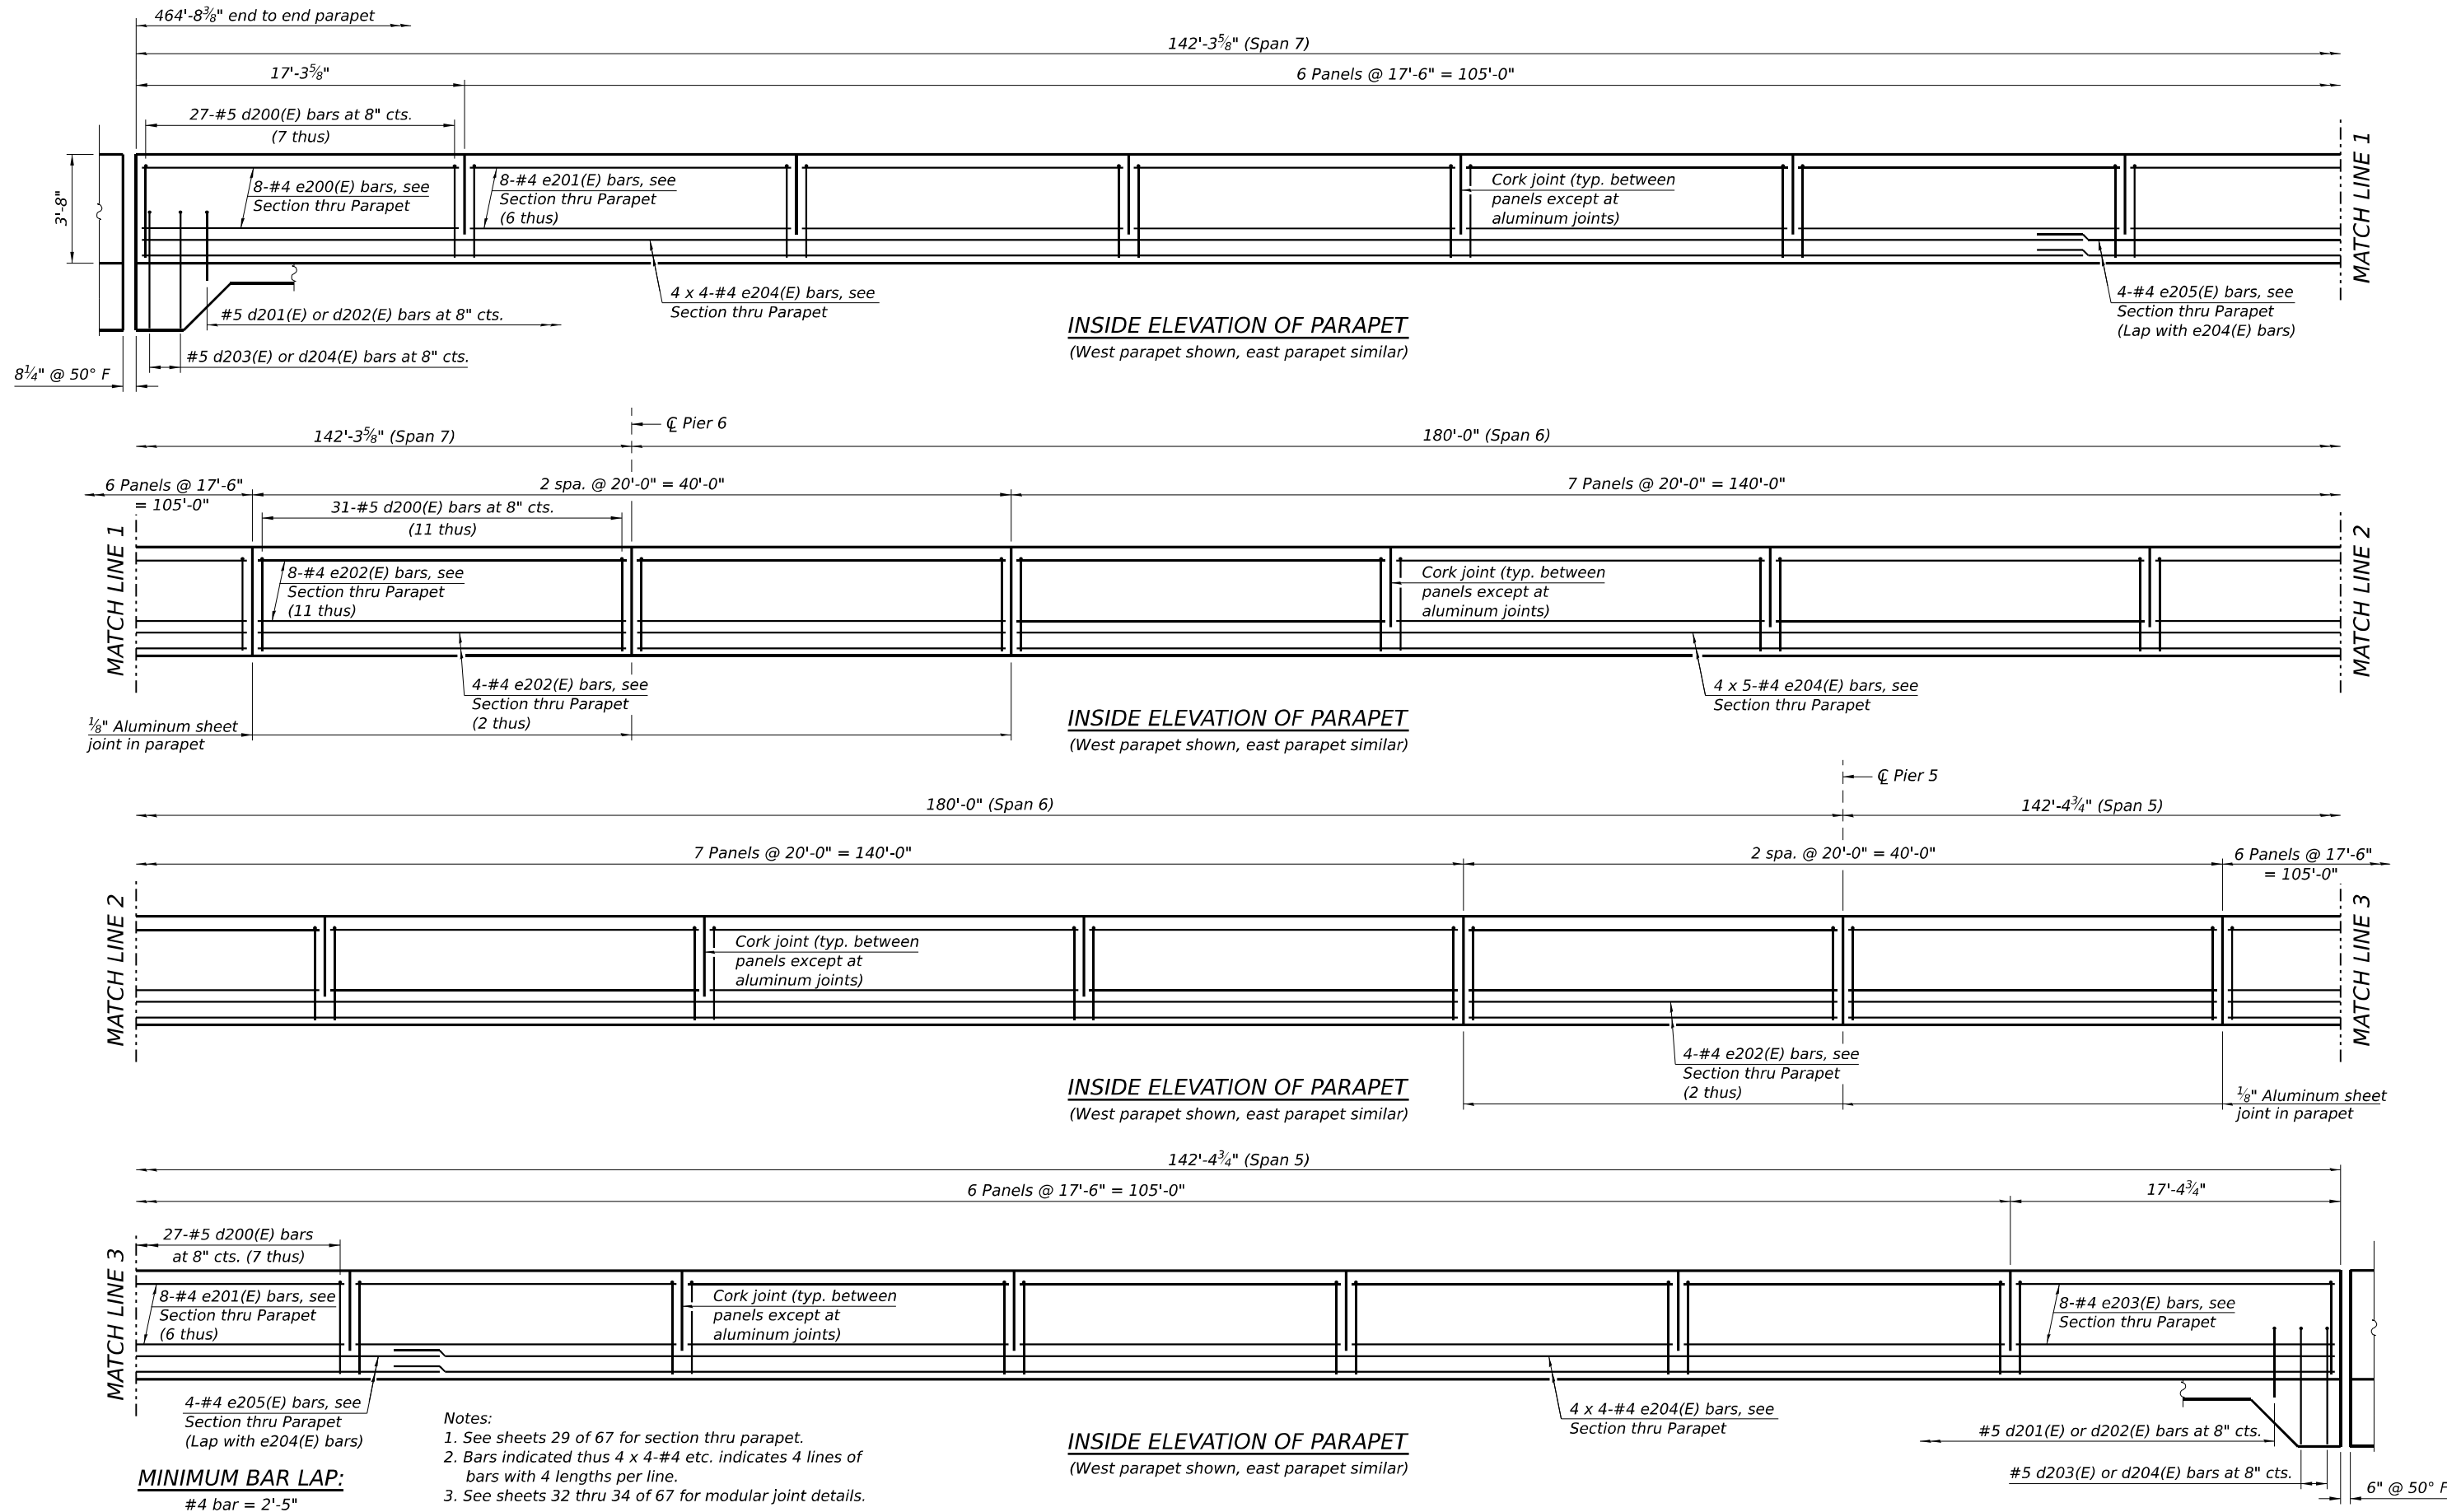

License No. 184-000613 © Copyright CMT, Inc.

USER NAME	= bholland
PLOT SCALE	= N/A
PLOT DATE	= 3/21/2024

DESIGNED	-	BLH	REVISED	-
DRAWN	-	BLH	REVISED	-
CHECKED	-	DH	REVISED	-
DATE	-	MARCH 2024	REVISED	-


STATE OF ILLINOIS
DEPARTMENT OF TRANSPORTATION

SUPERSTRUCTURE DETAILS - II
STRUCTURE NO. 084-0018 (NB) & 084-0019 (SB)

SCALE: SHEET 28 OF 67 SHEETS STA. TO STA.

F.A.I. RTE.	SECTION	COUNTY	TOTAL SHEETS	SHEET NO.
55	(84-2BR-1)D,BY,BP,BRR	SANGAMON	139	70
CONTRACT NO.				72K98
ILLINOIS FED. AID PROJECT				

FILE NAME: dw:\cmt\engr\proj\bandev.com\cmt-connect\projects\Documents\DOT721004103\00\Bridges\Sangamon River Bridges\CADD_Sheets\0840018 & 0840019-72K98-43A-Superstructure Details - IV

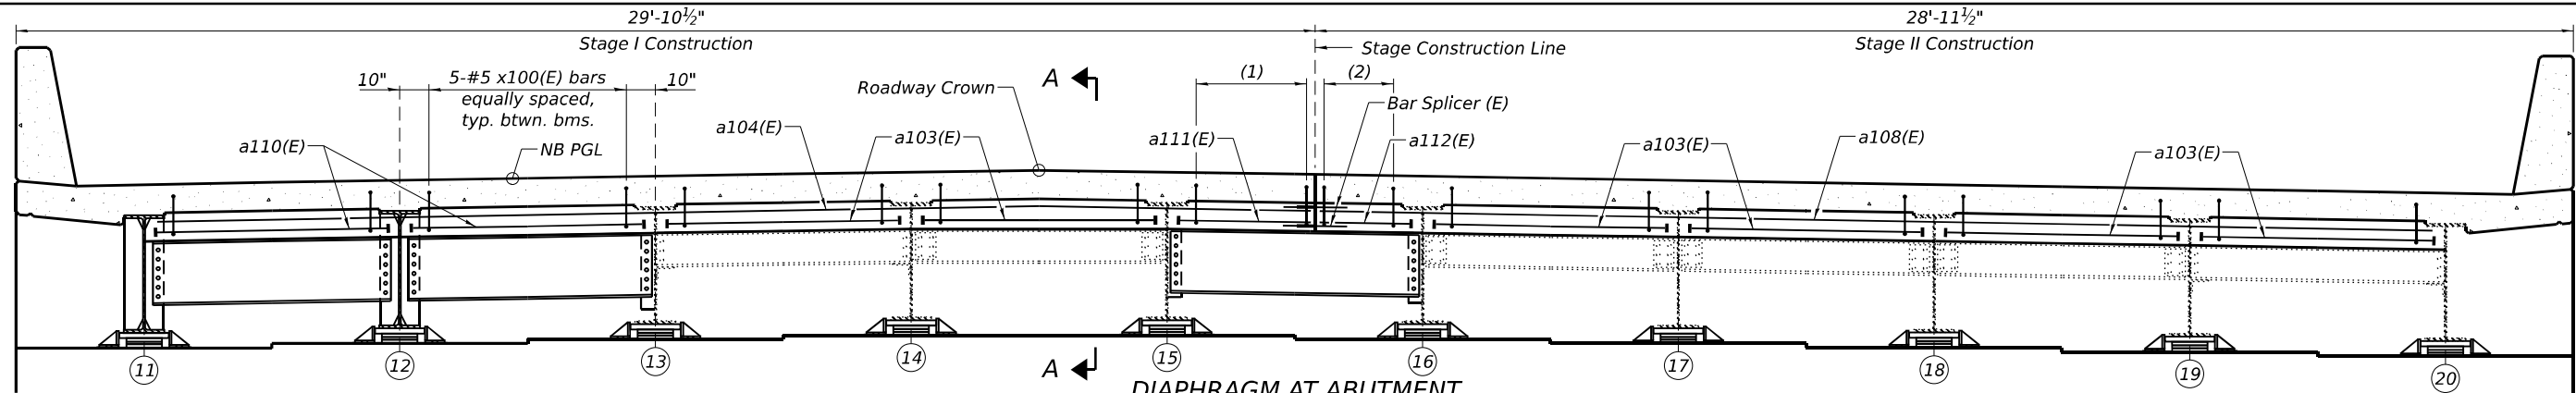

DIAPHRAGM AT ABUTMENT

(Looking North. NB north abutment shown, NB south abutment and SB abutments similar)

NB & SB UNIT 1 SUPERSTRUCTURE

BILL OF MATERIAL

Bar	No.	Size	Length	Shape
a100(E)	1112	#5	29'-7"	—
a101(E)	778	#5	29'-7"	—
a102(E)	2224	#6	8'-4"	└
a103(E)	300	#6	5'-9"	—
a104(E)	2	#5	29'-7"	—
a105(E)	20	#5	29'-7"	—
a106(E)	1112	#5	28'-8"	—
a107(E)	778	#5	28'-8"	—
a108(E)	2	#5	28'-8"	—
a109(E)	20	#5	28'-8"	—
a110(E)	100	#6	5'-3"	—
a111(E)	50	#6	3'-3"	—
a112(E)	50	#6	2'-4"	—
a113(E)	44	#6	3'-1"	—
a114(E)	44	#6	2'-1"	—
a115(E)	48	#5	1'-6"	—
a116(E)	48	#5	2'-0"	—
b100(E)	1488	#5	30'-0"	—
b101(E)	220	#6	45'-8"	—
b102(E)	1224	#5	30'-0"	—
b103(E)	110	#6	51'-6"	—
b104(E)	124	#5	8'-4"	—
b105(E)	102	#5	8'-4"	—
d100(E)	2016	#5	7'-0"	└
d101(E)	978	#5	7'-11"	└
d102(E)	978	#5	8'-11"	└
d103(E)	8	#5	9'-10"	└
d104(E)	8	#5	10'-10"	└
e100(E)	224	#4	15'-0"	—
e101(E)	192	#4	10'-9"	—
e102(E)	256	#4	17'-0"	—
e103(E)	192	#4	11'-3"	—
e104(E)	32	#4	14'-11"	—
e105(E)	128	#4	30'-0"	—
e106(E)	32	#4	5'-9"	—
e107(E)	32	#4	13'-8"	—
x100(E)	90	#5	5'-10"	└
x101(E)	104	#5	4'-7"	└
x102(E)	104	#5	6'-3"	└
Floor Drains	Each	68		
Concrete Superstructure	Cu. Yd.	1,289.7		
Protective Coat	Sq. Yd.	4,735		
Reinforcement Bars, Epoxy Coated	Pound	303,800		
Bar Splicers	Each	2,188		
Bridge Deck Grooving (Longitudinal)	Sq. Yd.	2,628		
Bar Terminator	Each	1,076		
Diamond Grinding (Bridge Section)	Sq. Yd.	3,795		

NB & SB UNIT 2 SUPERSTRUCTURE


BILL OF MATERIAL

Bar	No.	Size	Length	Shape
a200(E)	2012	#5	29'-7"	—
a201(E)	1232	#5	29'-7"	—
a202(E)	4024	#6	8'-4"	└
a203(E)	24	#5	29'-7"	—
a204(E)	2012	#5	28'-8"	—
a205(E)	1232	#5	28'-8"	—
a206(E)	24	#5	28'-8"	—
a207(E)	8	#6	3'-1"	—
a208(E)	80	#6	14'-1"	—
a209(E)	16	#6	5'-3"	—
a210(E)	176	#6	5'-9"	—
a211(E)	264	#6	7'-2"	—
a212(E)	88	#6	1'-9"	—
a213(E)	88	#6	5'-4"	—
a214(E)	88	#6	2'-1"	—
a215(E)	404	#4	3'-2"	└
a216(E)	32	#5	1'-6"	—
a217(E)	32	#5	2'-0"	—
b200(E)	2108	#5	30'-0"	—
b201(E)	660	#6	31'-8"	—
b202(E)	1904	#5	30'-0"	—
b203(E)	24	#4	35'-0"	—
b204(E)	124	#5	10'-2"	—
b205(E)	112	#5	10'-2"	—
d200(E)	2876	#5	7'-0"	└
d201(E)	1380	#5	7'-11"	└
d202(E)	1380	#5	8'-11"	└
d203(E)	16	#5	9'-10"	└
d204(E)	16	#5	10'-10"	└
e200(E)	32	#4	17'-0"	—
e201(E)	384	#4	17'-2"	—
e202(E)	416	#4	19'-8"	—
e203(E)	32	#4	17'-1"	—
e204(E)	208	#4	30'-0"	—
e205(E)	32	#4	11'-8"	—
x200(E)	228	#5	6'-3"	└
x201(E)	228	#5	4'-7"	└
x202(E)	228	#5	6'-0"	└
Floor Drains	Each	108		
Concrete Superstructure	Cu. Yd.	1,842.0		
Protective Coat	Sq. Yd.	6,701		
Reinforcement Bars, Epoxy Coated	Pound	481,790		
Bar Splicers	Each	3,804		
Bridge Deck Grooving (Longitudinal)	Sq. Yd.	3,718		
Bar Terminator	Each	1,440		
Diamond Grinding (Bridge Section)	Sq. Yd.	5,370		

NB & SB UNIT 3 SUPERSTRUCTURE


BILL OF MATERIAL

Bar	No.	Size	Length	Shape
a100(E)	1112	#5	29'-7"	—
a101(E)	778	#5	29'-7"	—
a102(E)	2224	#6	8'-4"	└
a103(E)	300	#6	5'-9"	—
a104(E)	2	#5	29'-7"	—
a105(E)	20	#5	29'-7"	—
a106(E)	1112	#5	28'-8"	—
a107(E)	778	#5	28'-8"	—
a108(E)	2	#5	28'-8"	—
a109(E)	20	#5	28'-8"	—
a110(E)	100	#6	5'-3"	—
a111(E)	50	#6	3'-3"	—
a112(E)	50	#6	2'-4"	—
a113(E)	44	#6	3'-1"	—
a114(E)	44	#6	2'-1"	—
a115(E)	48	#5	1'-6"	—
a116(E)	48	#5	2'-0"	—
b100(E)	1488	#5	30'-0"	—
b101(E)	220	#6	45'-8"	—
b102(E)	1224	#5	30'-0"	—
b103(E)	110	#6	51'-6"	—
b104(E)	124	#5	8'-4"	—
b105(E)	102	#5	8'-4"	—
d100(E)	2016	#5	7'-0"	└
d101(E)	978	#5	7'-11"	└
d102(E)	978	#5	8'-11"	└
d103(E)	8	#5	9'-10"	└
d104(E)	8	#5	10'-10"	└
e100(E)	256	#4	15'-0"	—
e101(E)	192	#4	10'-9"	—
e102(E)	256	#4	17'-0"	—
e103(E)	192	#4	11'-3"	—
e105(E)	128	#4	30'-0"	—
e106(E)	32	#4	5'-9"	—
e107(E)	32	#4	13'-8"	—
x100(E)	90	#5	5'-10"	└
x101(E)	104	#5	4'-7"	└
x103(E)	104	#5	6'-0"	└
Floor Drains	Each	68		
Concrete Superstructure	Cu. Yd.	1,287.1		
Protective Coat	Sq. Yd.	4,737		
Reinforcement Bars, Epoxy Coated	Pound	303,770		
Bar Splicers	Each	2,188		
Bridge Deck Grooving (Longitudinal)	Sq. Yd.	2,628		
Bar Terminator	Each	1,076		
Diamond Grinding (Bridge Section)	Sq. Yd.	3,796		

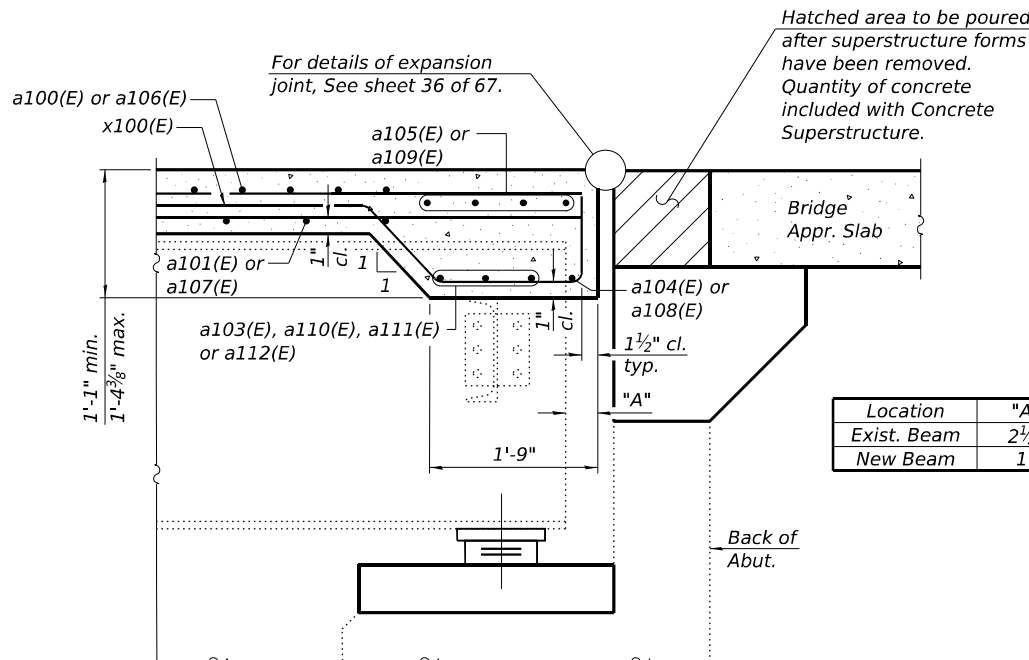

SECTION A-A

(Full diaphragm not shown for clarity)

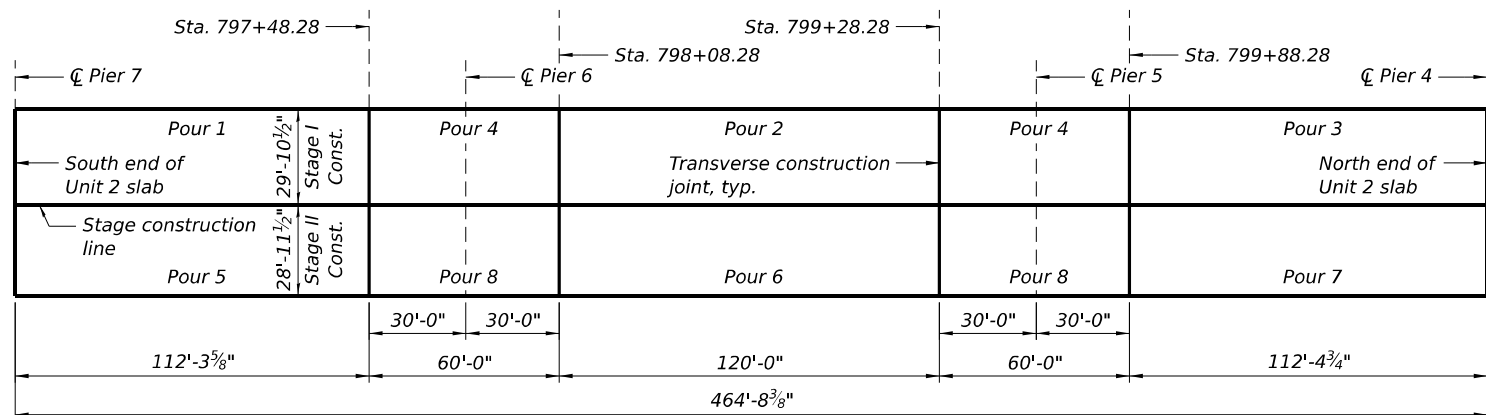

DECK POURING SEQUENCE - UNIT 2

(NB bridge shown, SB similar)

Note:

- When the deck pour is stopped for the day at one or more of the transverse bonded construction joints in the deck pouring sequence as shown, the next pour shall not be made until both of the following are met:
 - At least 72 hours shall have elapsed from the end of the previous pour.
 - The concrete strength shall have attained a minimum flexural strength of 675 psi or a minimum compressive strength of 4000 psi.



License No. 184-000613 Copyright CMT, Inc.


USER NAME	= bholland	DESIGNED	- BLH	REVISED	-
		DRAWN	- BLH	REVISED	-
PLOT SCALE	= N/A	CHECKED	- DH	REVISED	-
PLOT DATE	= 3/21/2024	DATE	- MARCH 2024	REVISED	-

STATE OF ILLINOIS
DEPARTMENT OF TRANSPORTATION


SUPERSTRUCTURE DETAILS - IV
STRUCTURE NO. 084-0018 (NB) & 084-0019 (SB)

SCALE: SHEET 30 OF 67 SHEETS STA. TO STA.


F.A.I. RTE.	SECTION	COUNTY	TOTAL SHEETS	SHEET NO.
55	(84-2BR-1)D,BY,BP,BRR	SANGAMON	139	72
CONTRACT NO.				72K98
ILLINOIS FED. AID PROJECT				

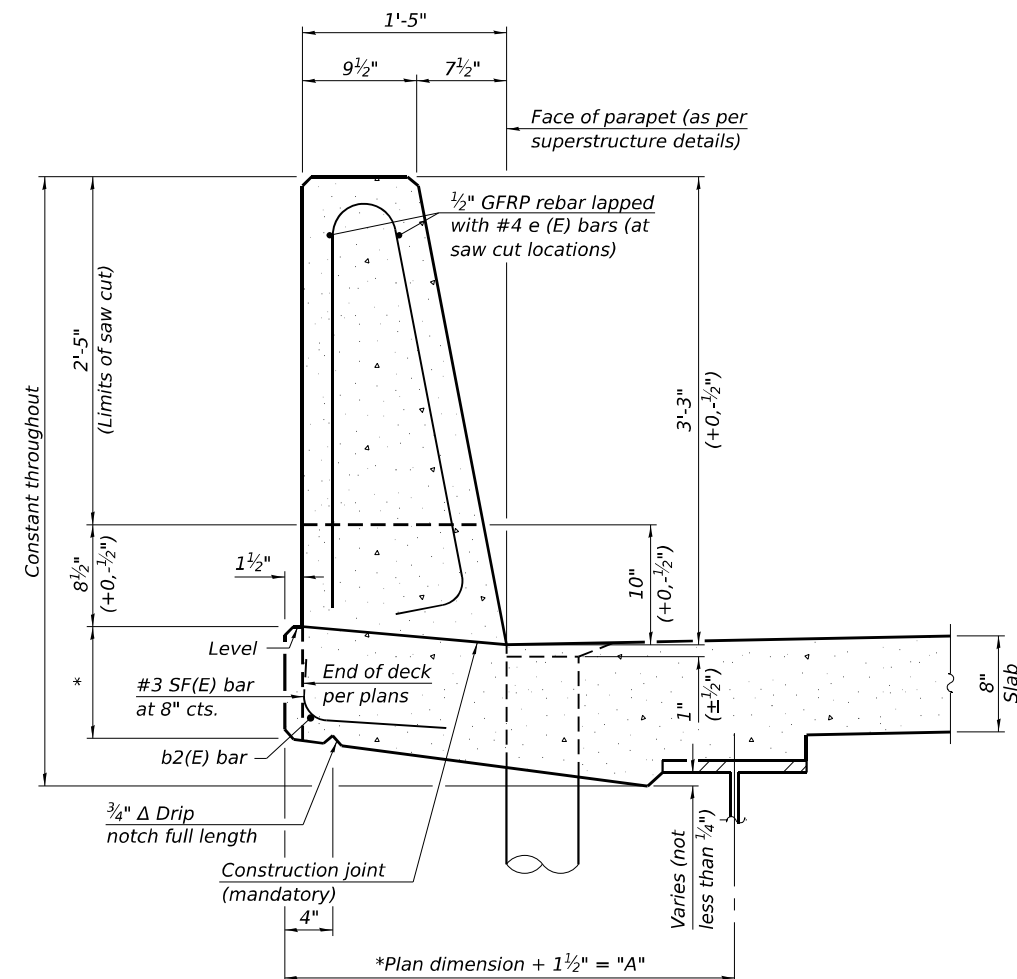



(Showing dimensions, $d(E)$, and $\frac{1}{2}$ " $\varnothing$ GFRP rebar)

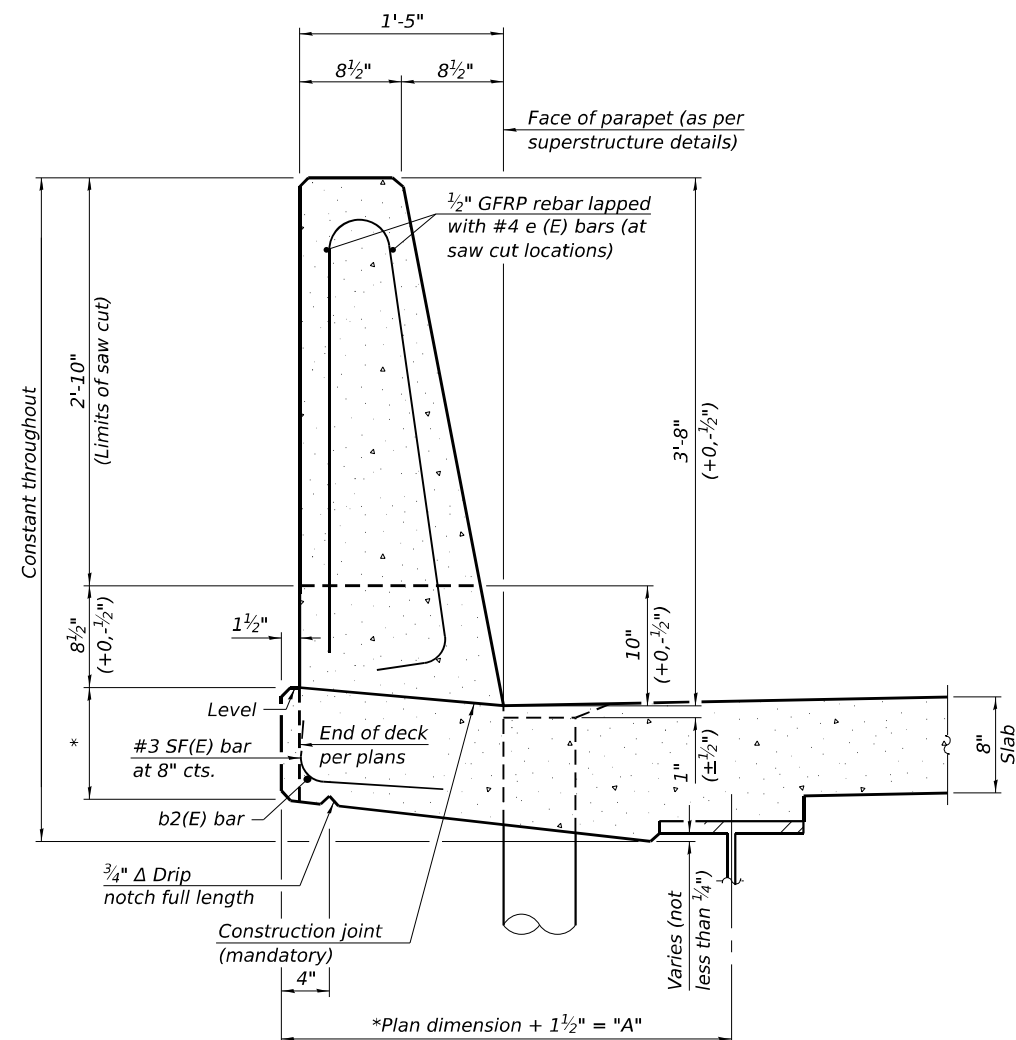

(Showing dimensions, d(E), and 1/2" Ø GFRP rebar)

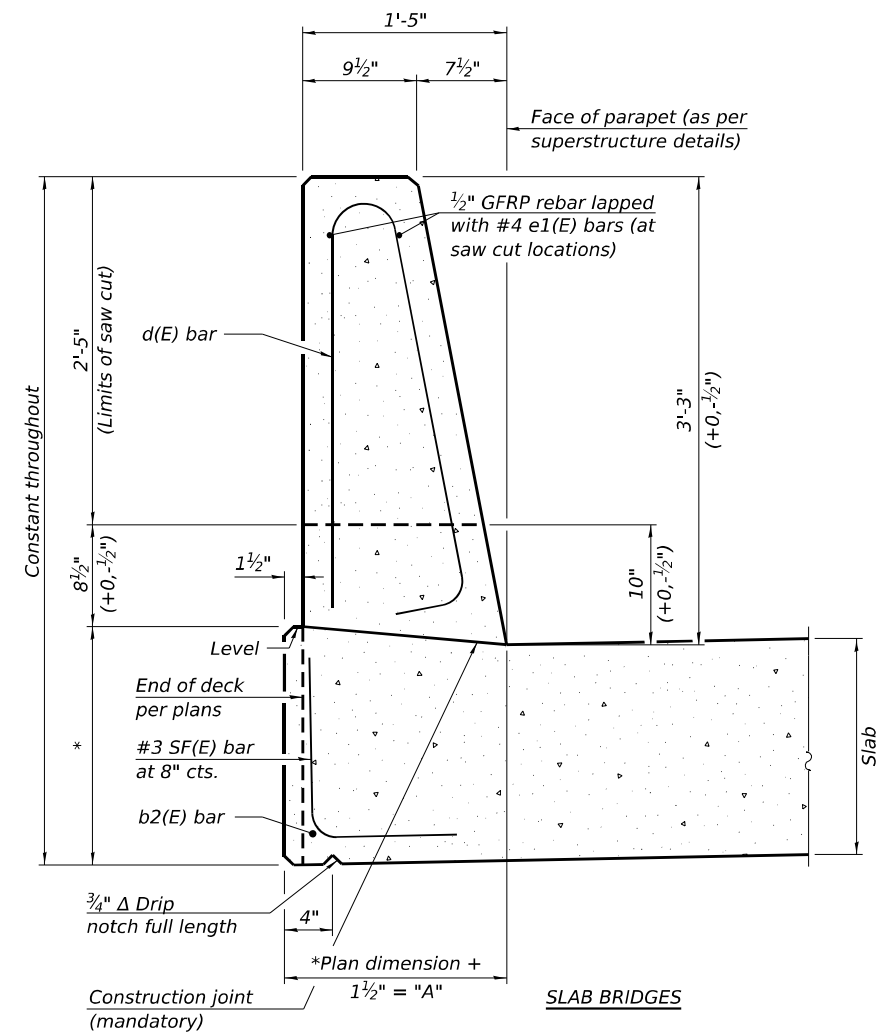


(Showing dimensions, $d(E)$, and $\frac{1}{2}$ " $\varnothing$ GFRP rebar)

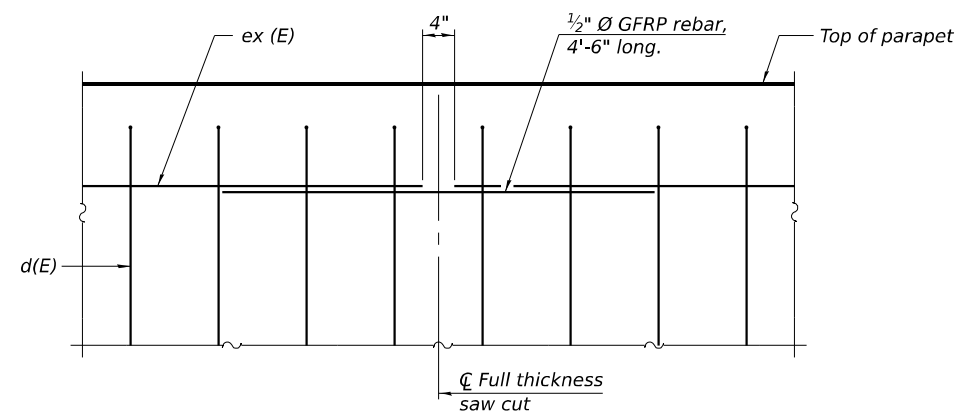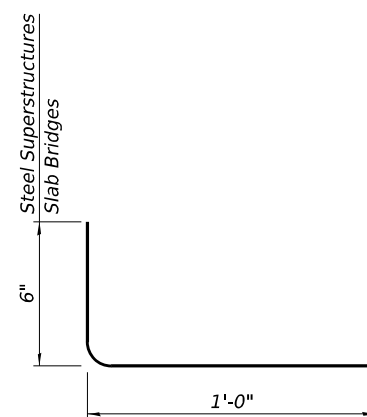

(Place as shown in parapet section
at each parapet joint location.)

Notes:
All dimensions shall remain the same as shown on superstructure details, except dimension "A" which is to be revised as shown.
Additional concrete needed to revise dimension "A" (39" and 44" parapets):
Steel Superstructures: 0.00348 cu. yds./ft.
Slab Bridge Superstructures: cu. yds./ft.
Place full depth aluminum sheets as shown on superstructure details.
Replace all cork joint filler locations with a full thickness saw cut.
Steel and slab superstructures shown. Other superstructure types similar.

FILE NAME: p:\cmt\engr\proj\bandev.com\cmt-connect-projects\Documents\DOT\1004103-00410300\Bridges\Sangamon River Bridges\CADD_Sheets\0840018 & 0840019-72K98-432-Modular Joint Details - I

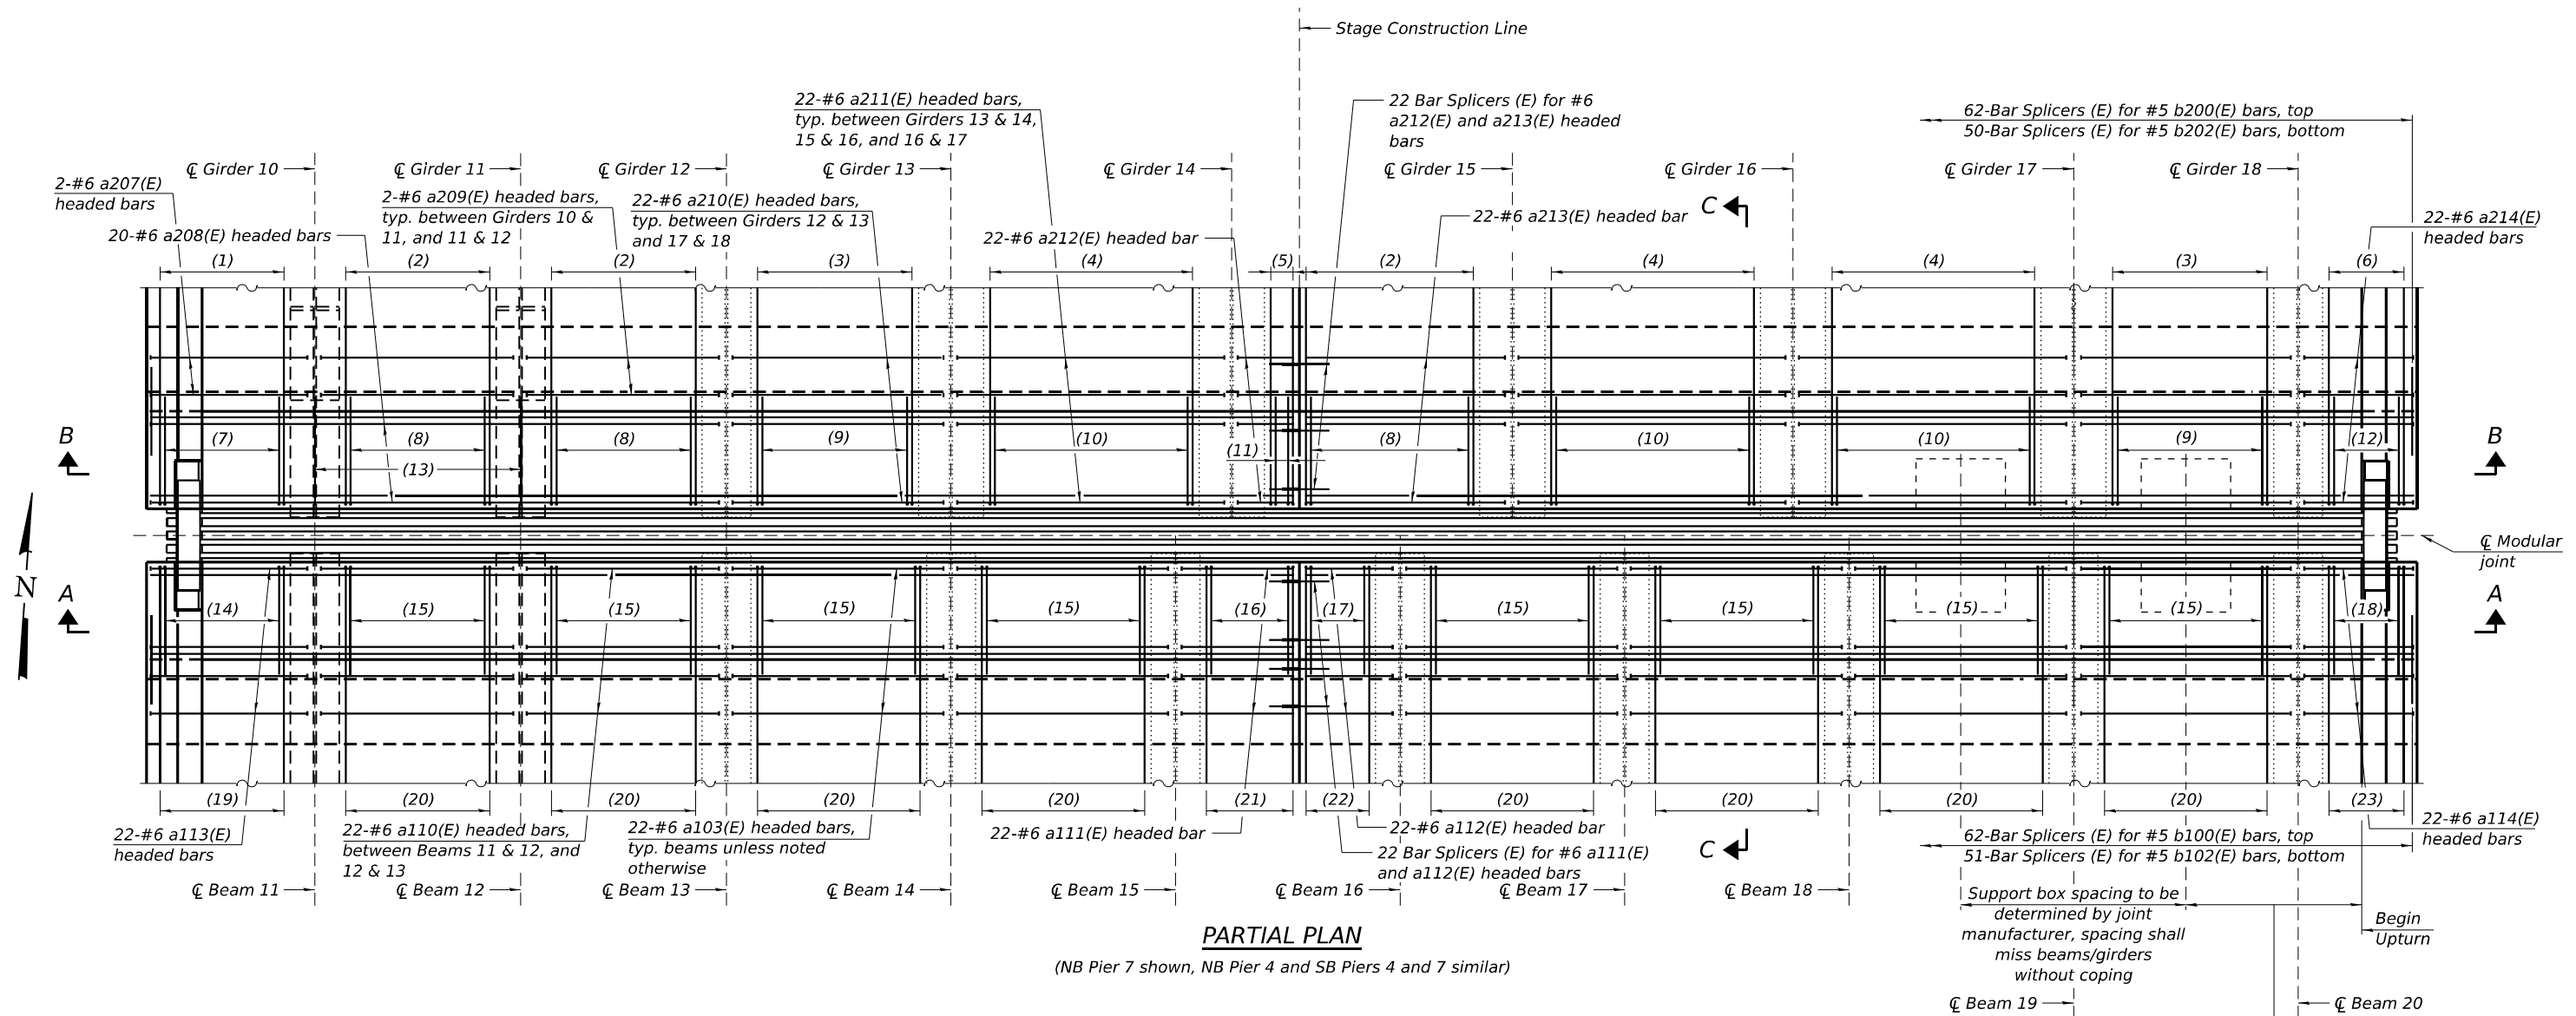

PARTIAL PLAN

(NB Pier 7 shown, NB Pier 4 and SB Piers 4 and 7 similar)

- | | | | |
|--|---|--|---|
| (1) 4-#5 x200(E) bars eq. spa. (Pier 7)
4-#5 x202(E) bars eq. spa. (Pier 4) | (7) 4-#5 x201(E) bars eq. spa. (Piers 4 & 7) | (13) 1-#5 x201(E) bar at Girders 10 and 11 (Piers 4 & 7) | (19) 4-#5 x102(E) bars (Pier 7)
4-#5 x103(E) bars (Pier 4) |
| (2) 5-#5 x200(E) bars eq. spa. (Pier 7)
5-#5 x202(E) bars eq. spa. (Pier 4) | (8) 5-#5 x201(E) bars eq. spa. (Piers 4 & 7) | (14) 4-#5 x101(E) bars (Piers 4 & 7) | (20) 5-#5 x102(E) bars eq. spa. (Pier 7)
5-#5 x103(E) bars eq. spa. (Pier 4) |
| (3) 6-#5 x200(E) bars eq. spa. (Pier 7)
6-#5 x202(E) bars eq. spa. (Pier 4) | (9) 6-#5 x201(E) bars eq. spa. (Piers 4 & 7) | (15) 5-#5 x101(E) bars eq. spa. (Piers 4 & 7) | (21) 3-#5 x102(E) bars eq. spa. (Pier 7)
3-#5 x103(E) bars eq. spa. (Pier 4) |
| (4) 7-#5 x200(E) bars eq. spa. (Pier 7)
7-#5 x202(E) bars eq. spa. (Pier 4) | (10) 7-#5 x201(E) bars eq. spa. (Piers 4 & 7) | (16) 3-#5 x101(E) bars eq. spa. (Piers 4 & 7) | (22) 2-#5 x102(E) bars eq. spa. (Pier 7)
2-#5 x103(E) bars eq. spa. (Pier 4) |
| (5) 2-#5 x200(E) bars eq. spa. (Pier 7)
2-#5 x202(E) bars eq. spa. (Pier 4) | (11) 2-#5 x201(E) bars eq. spa. (Piers 4 & 7) | (17) 2-#5 x101(E) bars eq. spa. (Piers 4 & 7) | (23) 3-#5 x102(E) bars (Pier 7)
3-#5 x103(E) bars (Pier 4) |
| (6) 3-#5 x200(E) bars eq. spa. (Pier 7)
3-#5 x202(E) bars eq. spa. (Pier 4) | (12) 3-#5 x201(E) bars eq. spa. (Piers 4 & 7) | (18) 3-#5 x101(E) bars (Piers 4 & 7) | |

- Notes:
- See sheet 33 of 67 for Section A-A and Section B-B.
 - See sheet 34 of 67 for Section C-C, bar bend details, and Bill of Material.
 - See sheets 41 thru 43 of 67 for beam/girder numbering on NB and SB bridges.



License No. 184-000613 © Copyright CMT, Inc.

USER NAME	= bholland	DESIGNED	- BLH	REVISED	-
		DRAWN	- BLH	REVISED	-
PLOT SCALE	= N/A	CHECKED	- DH	REVISED	-
PLOT DATE	= 3/21/2024	DATE	- MARCH 2024	REVISED	-


**STATE OF ILLINOIS
DEPARTMENT OF TRANSPORTATION**

**MODULAR JOINT DETAILS - I
STRUCTURE NO. 084-0018 (NB) & 084-0019 (SB)**


SCALE: SHEET 32 OF 67 SHEETS STA. TO STA.

F.A.I. RTE.	SECTION	COUNTY	TOTAL SHEETS	SHEET NO.
55	(84-2BR-1)D.BY.BP.BRR	SANGAMON	139	74
CONTRACT NO.				72K98
ILLINOIS FED. AID PROJECT				

FILE NAME: dw:\cmt\engr\proj\bandev.com\cm-connect-projects\Documents\DOT\1004103-00103\00103\Bridges\Sangamon River Bridges\CAOD_Sheets\0840018 & 0840019-72K98-43-Modular Joint Details - II

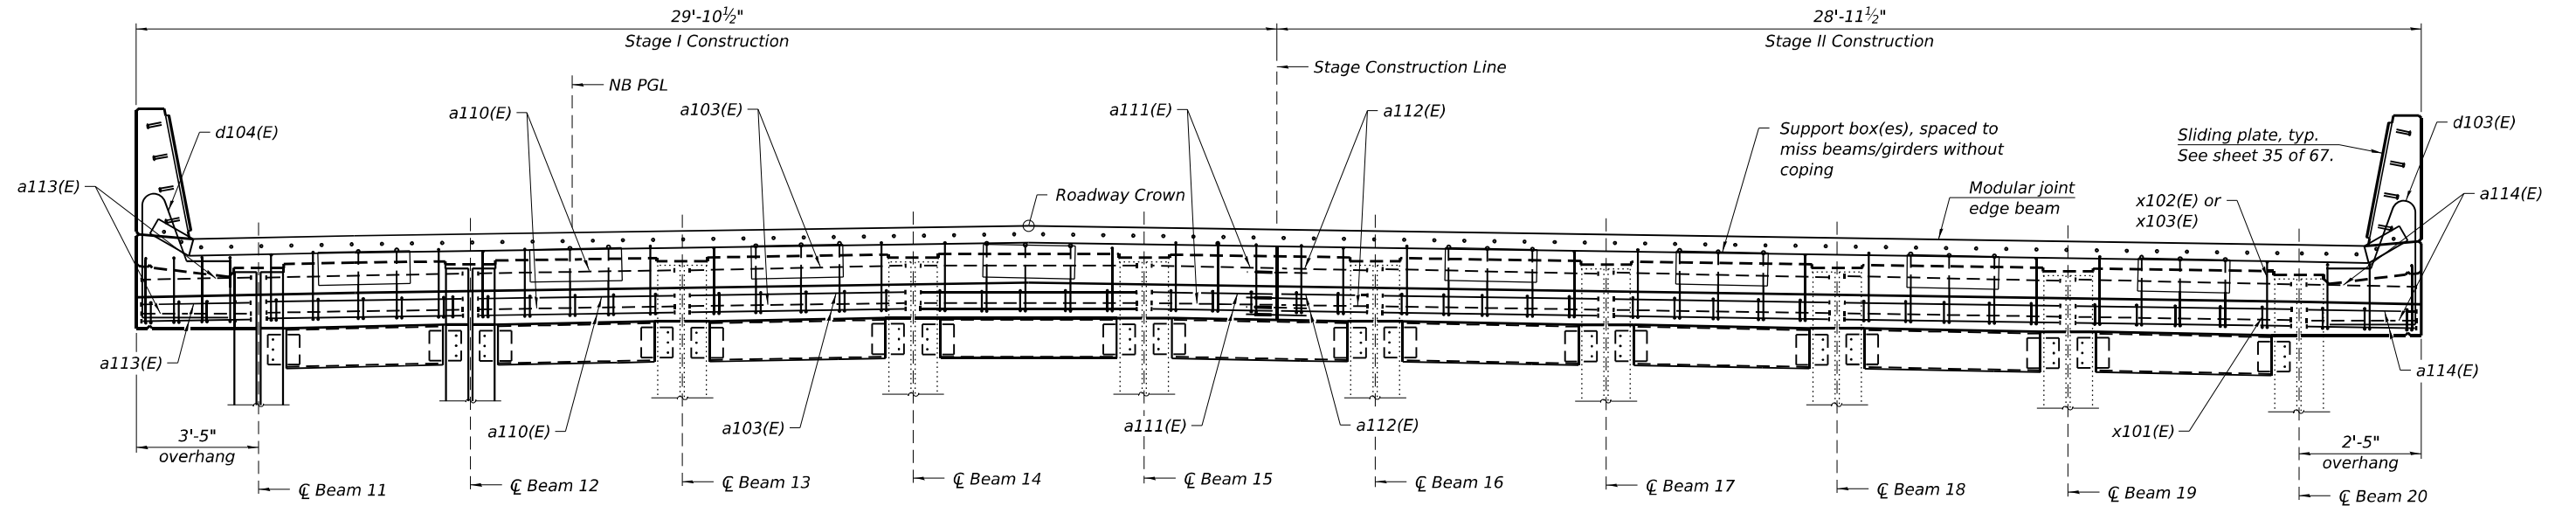

SECTION A-A

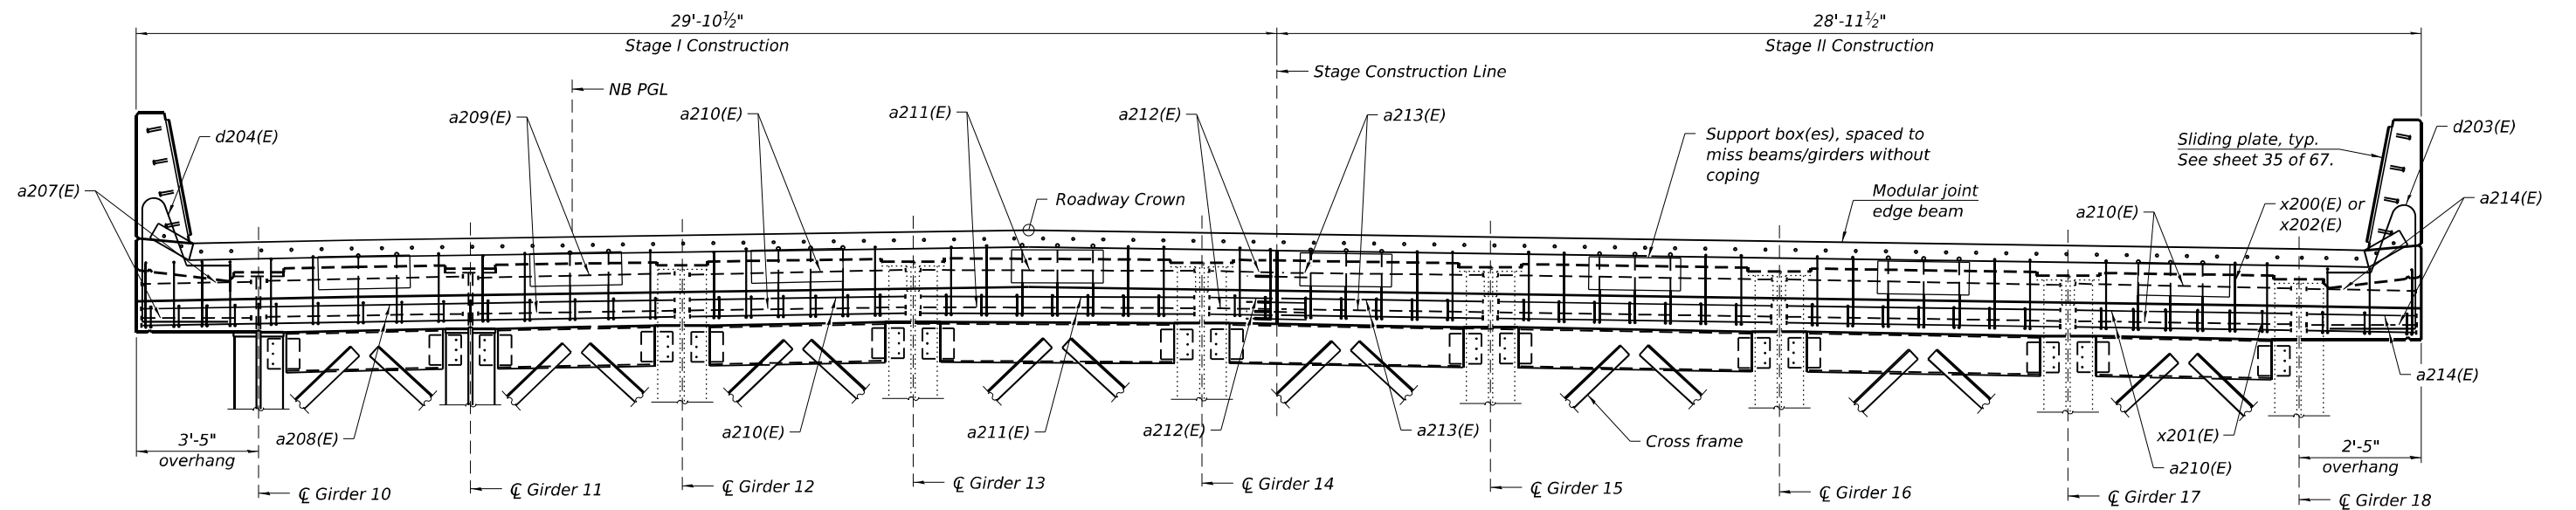

SECTION B-B

Note:
1. See sheets 41 thru 43 of 67 for beam/girder numbering on NB and SB bridges.




USER NAME	= bholland	DESIGNED	- BLH	REVISED	-
DRAWN	- BLH	REVISION	-	REVISION	-
PLOT SCALE	= N/A	CHECKED	- DH	REVISION	-
PLOT DATE	= 3/21/2024	DATE	- MARCH 2024	REVISION	-

**STATE OF ILLINOIS
DEPARTMENT OF TRANSPORTATION**


**MODULAR JOINT DETAILS - II
STRUCTURE NO. 084-0018 (NB) & 084-0019 (SB)**

SCALE: SHEET 33 OF 67 SHEETS STA. TO STA.

F.A.I. RTE.	SECTION	COUNTY	TOTAL SHEETS	SHEET NO.
55	(84-2BR-1)D,BY,BP,BRR	SANGAMON	139	75
CONTRACT NO.			72K98	
ILLINOIS		FED. AID PROJECT		

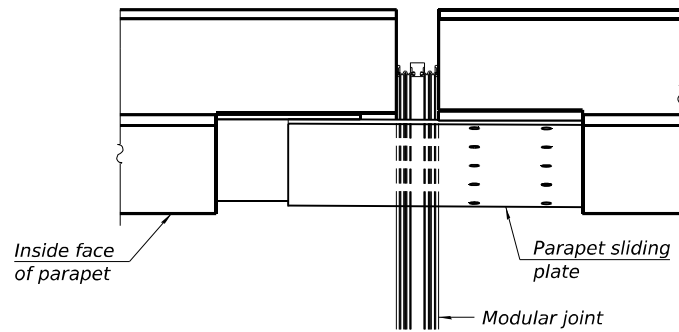


PLAN AT PARAPET

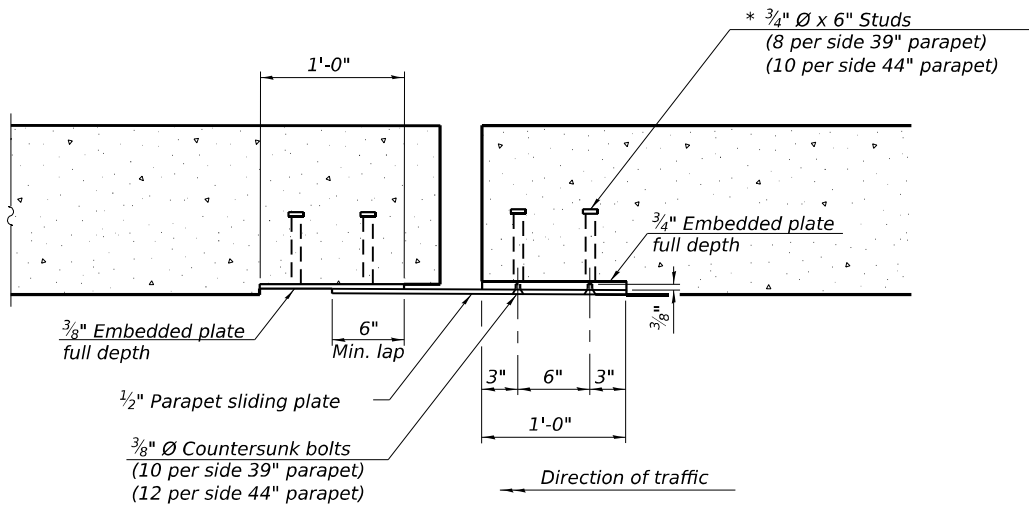


SECTION B-B

Notes:
All steel components shall be galvanized after fabrication according to Article 520.03 of the Standard Specifications.
Cost of parapet sliding plates, embedded plates, and anchorage studs, is included with Modular Expansion Joint _".
Actual dimension of joint opening may vary based on modular joint manufacturer's design.

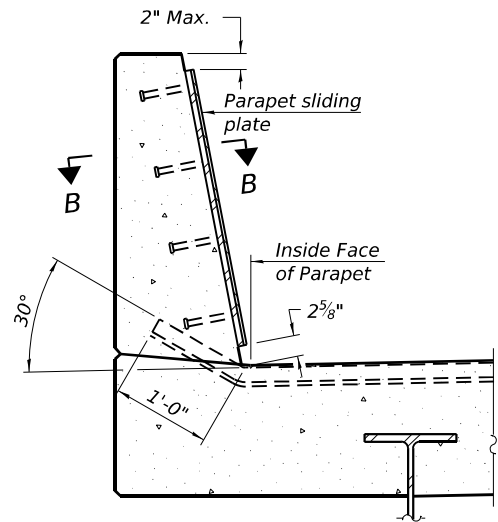

SECTION AT PARAPET

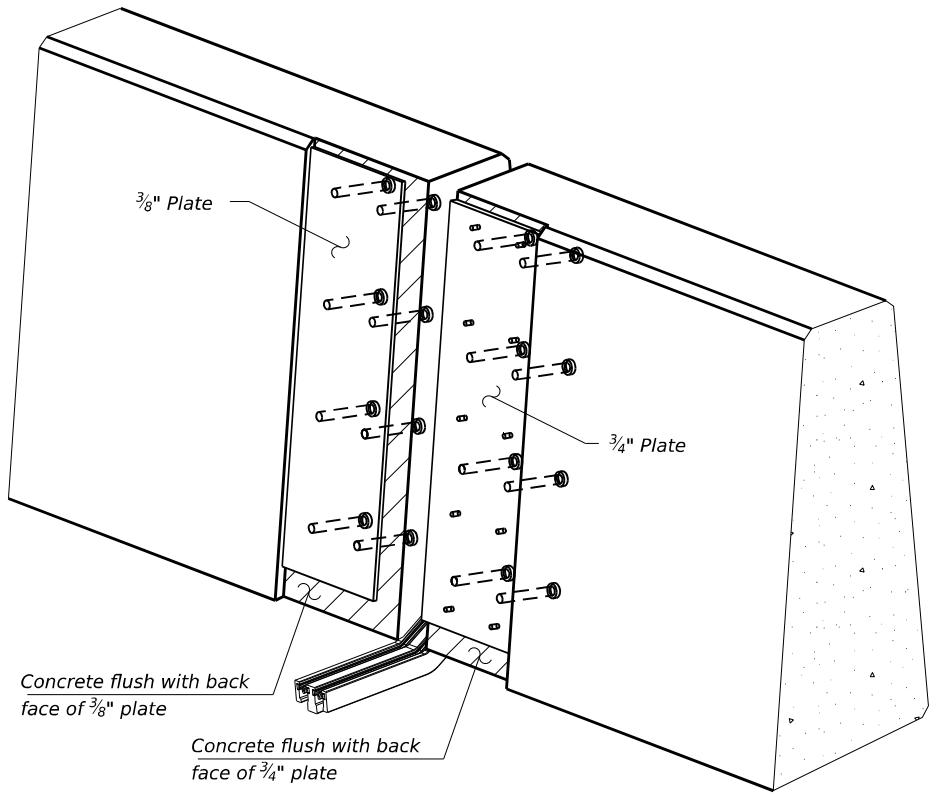

TRIMETRIC VIEW
(Showing embedded plates only)

* Granular or solid flux filled headed studs conforming to Article 1006.32 of the Standard Specifications, automatically end welded.


FILE NAME: dw:\cmt\engr\paw_bentley.com\cm-connect-projects\Documents\DOT\21004103-00\410300\Bridges\Sangamon River Bridges\CADD_Sheets\0840018 & 0840019-72K98-435-Modular Joint Sliding Plate Details

EJ-MOD-PSP


5-15-2023

 License No. 184-000613 © Copyright CMT, Inc.	USER NAME = bholland	DESIGNED - BLH	REVISED -	STATE OF ILLINOIS DEPARTMENT OF TRANSPORTATION	MODULAR JOINT SLIDING PLATE DETAILS STRUCTURE NO. 084-0018 (NB) & 084-0019 (SB)				F.A.I. RTE.	SECTION	COUNTY	TOTAL SHEETS	SHEET NO.
		DRAWN - BLH	REVISED -		55	(84-2BR-1)D,BY,BP,BRR	SANGAMON	139	77				
	PLOT SCALE = N/A	CHECKED - DH	REVISED -		CONTRACT NO. 72K98								
	PLOT DATE = 3/21/2024	DATE - MARCH 2024	REVISED -		ILLINOIS FED. AID PROJECT								
SCALE:		SHEET 35 OF 67 SHEETS		STA.		TO STA.							

FILE NAME: dw:\cmt\eng\proj\bandley.com\cm-con\connect\projects\Documents\DOT\1004103-00\410300\Bridges\Sangamon River Bridges\CA0D_Sheets\0840018 & 0840019-72K98-435-Modified Preformed Joint Strip Seal

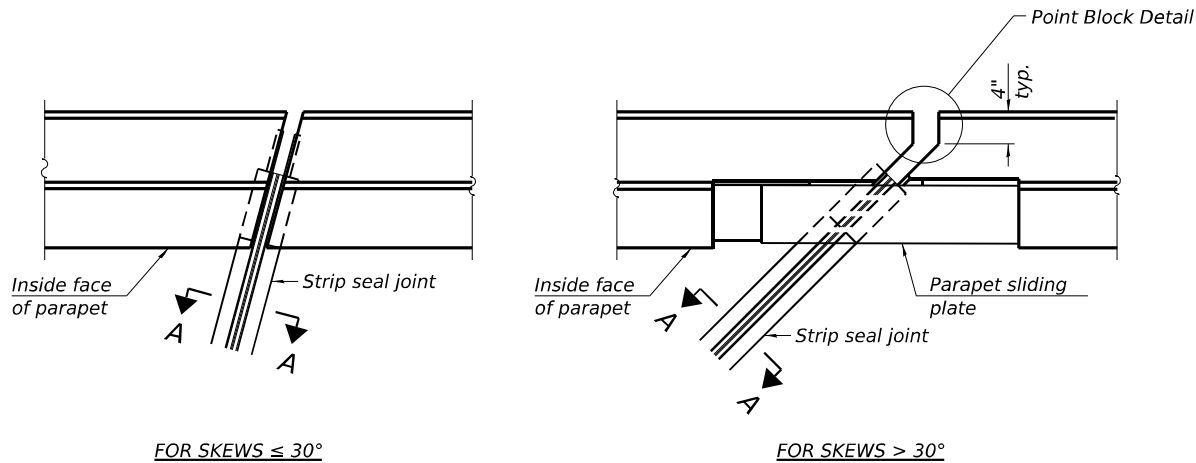


PLAN AT PARAPET

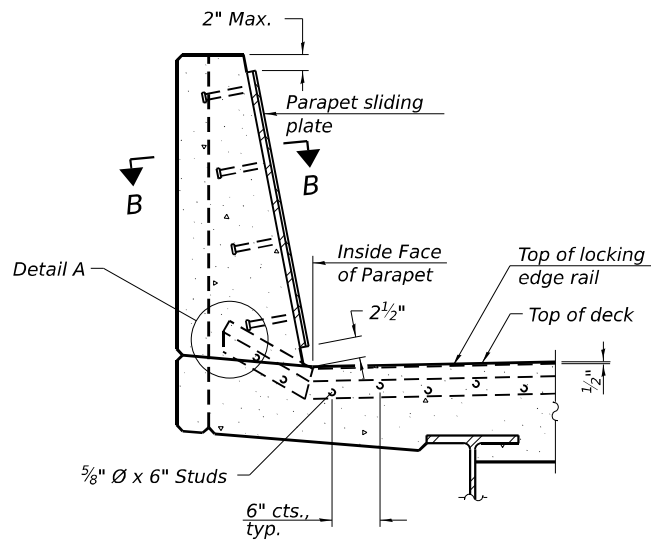


SECTION AT PARAPET


(Skews $> 30^\circ$ shown. Skews $\leq 30^\circ$ similar except as shown in plan view.)

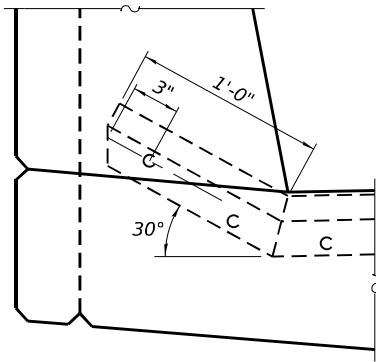


DETAIL A

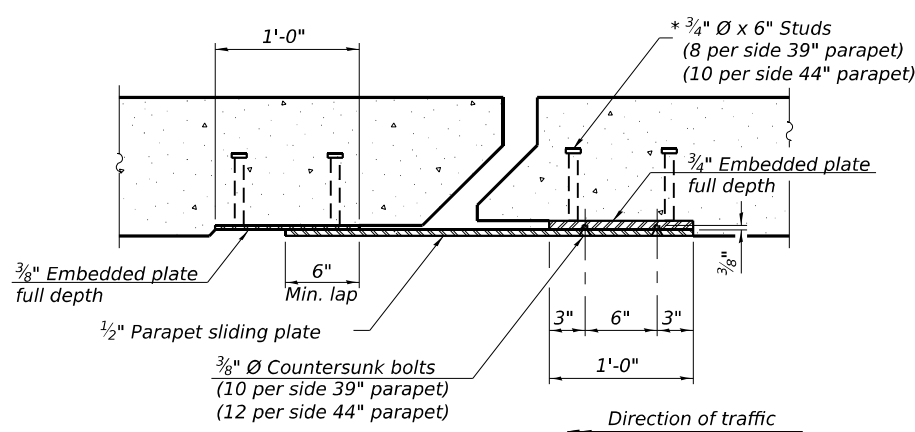

SECTION B-B

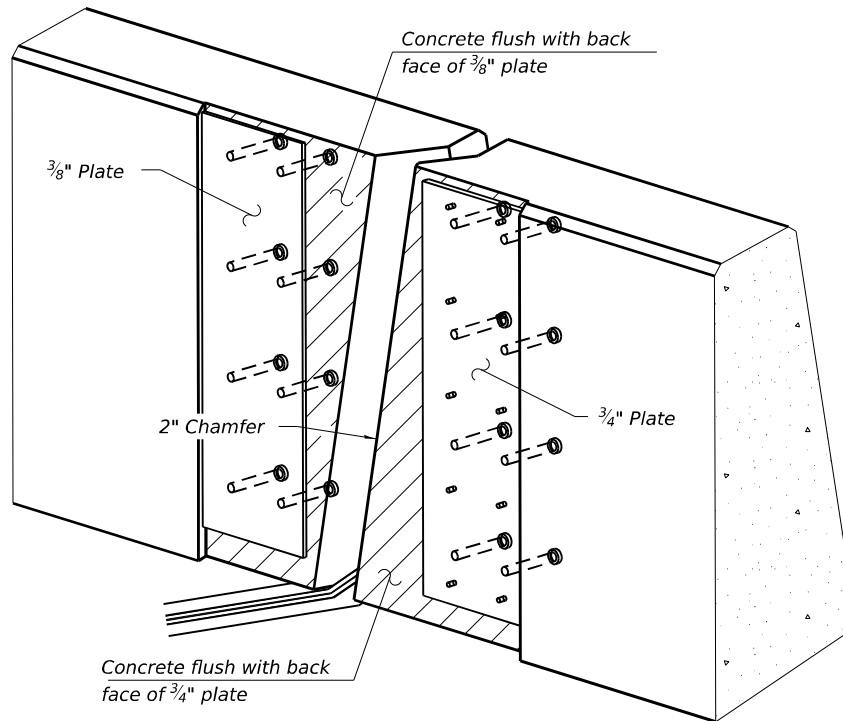

TRIMETRIC VIEW
(Showing embedded plates only)

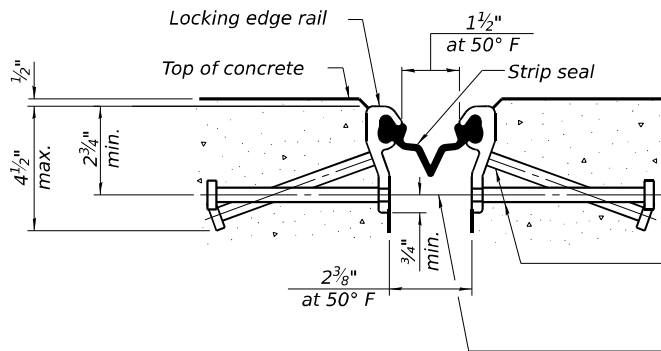


SHOWING ROLLED RAIL JOINT

* 5/8" $\varnothing$ x 6" studs @ 6" cts. (alternate angled/bent studs with horizontal studs)


3/8" $\varnothing$ threaded rods in 7/16" $\varnothing$ holes at 4'-0" $\pm$ cts. for holding the proper joint opening based on the temperature during the deck pour. Place to miss studs. All rods shall be burned, or sawed off flush with the plates after concrete is set.

SECTION A-A

* Granular or solid flux filled headed studs conforming to Article 1006.32 of the Std. Specs., automatically end welded.

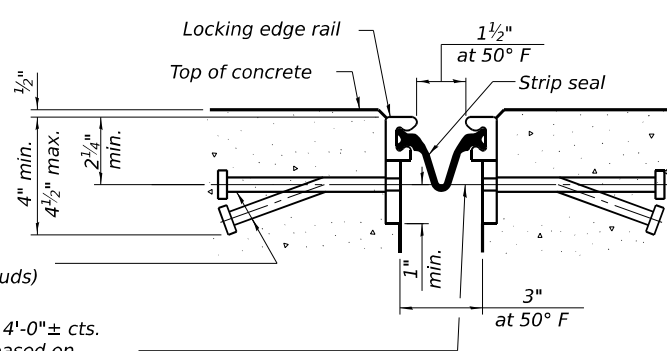


SHOWING WELDED RAIL JOINT

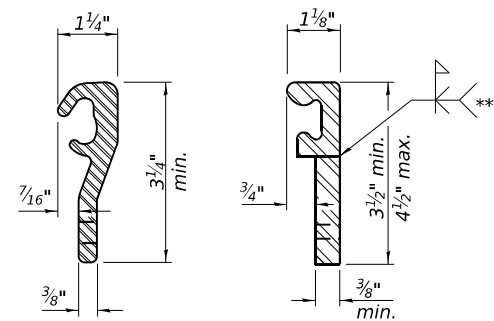

ROLLED (EXTRUDED) RAIL
WELDED RAIL

LOCKING EDGE RAILS

** Back gouge not required if complete joint penetration is verified by mock-up.

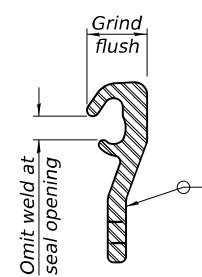

LOCKING EDGE RAIL SPLICE

The inside of the locking edge rail groove shall be free of weld residue. Rolled rail shown, welded rail similar.

BILL OF MATERIAL

Item	Unit	Total
Preformed Joint Strip Seal	Foot	236



License No. 184-000613 © Copyright CMT, Inc.

USER NAME = bholland	DESIGNED - BLH	REVISED -
PLOT SCALE = N/A	DRAWN - BLH	REVISED -
PLOT DATE = 3/21/2024	CHECKED - DH	REVISED -
	DATE - MARCH 2024	REVISED -

STATE OF ILLINOIS
DEPARTMENT OF TRANSPORTATION








MODIFIED PREFORMED JOINT STRIP SEAL
STRUCTURE NO. 084-0018 (NB) & 084-0019 (SB)

SCALE: SHEET 36 OF 67 SHEETS STA. TO STA.

F.A.I. RTE.	SECTION	COUNTY	TOTAL SHEETS	SHEET NO.
55	(84-2BR-1)D,BY,BP,BRR	SANGAMON	139	78
		CONTRACT NO. 72K98		
		ILLINOIS FED. AID PROJECT		

FILE NAME: dw:\cmt\engr\proj\ben\cmt\cmt-connect\projects\Documents\DOT\1004103-00\410300\Bridges\Sangamon River Bridges\CAAD_Sheets\0840018 & 0840019-72K98-43-7-Drainage Scupper, DS-11

Drill and tap scupper frame
for 1/2" Ø-13 UNC stainless
steel bolts with lock washers
4 locations

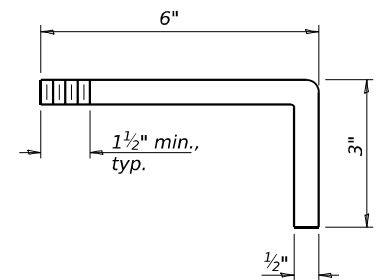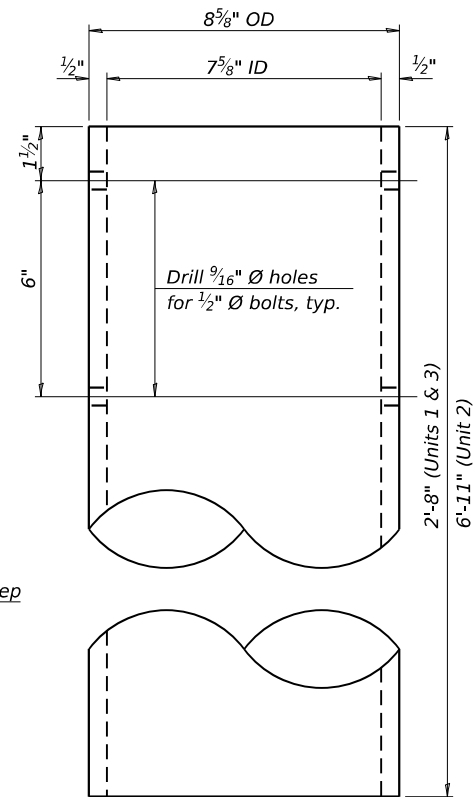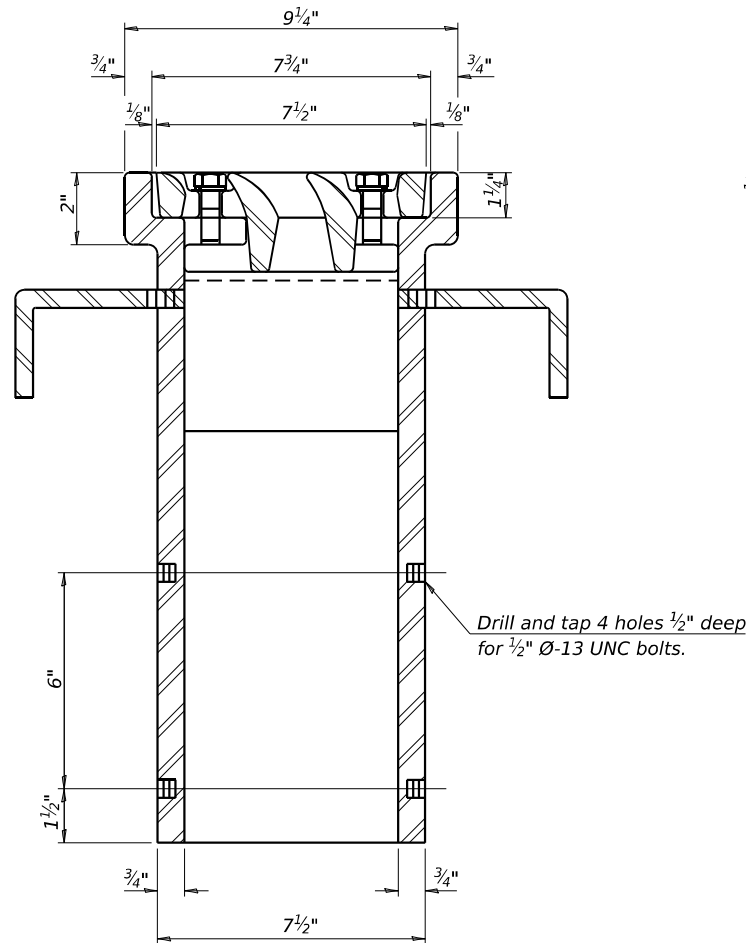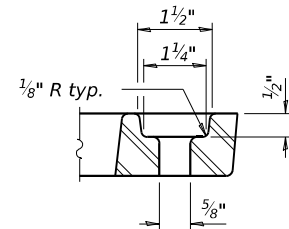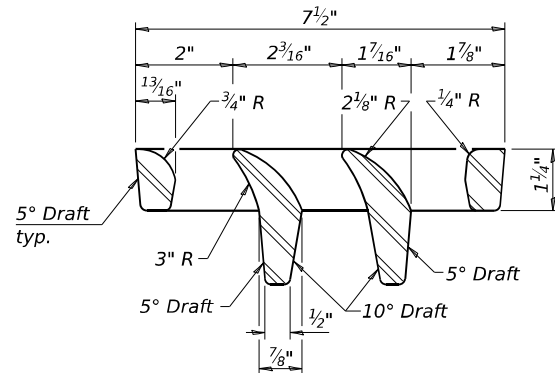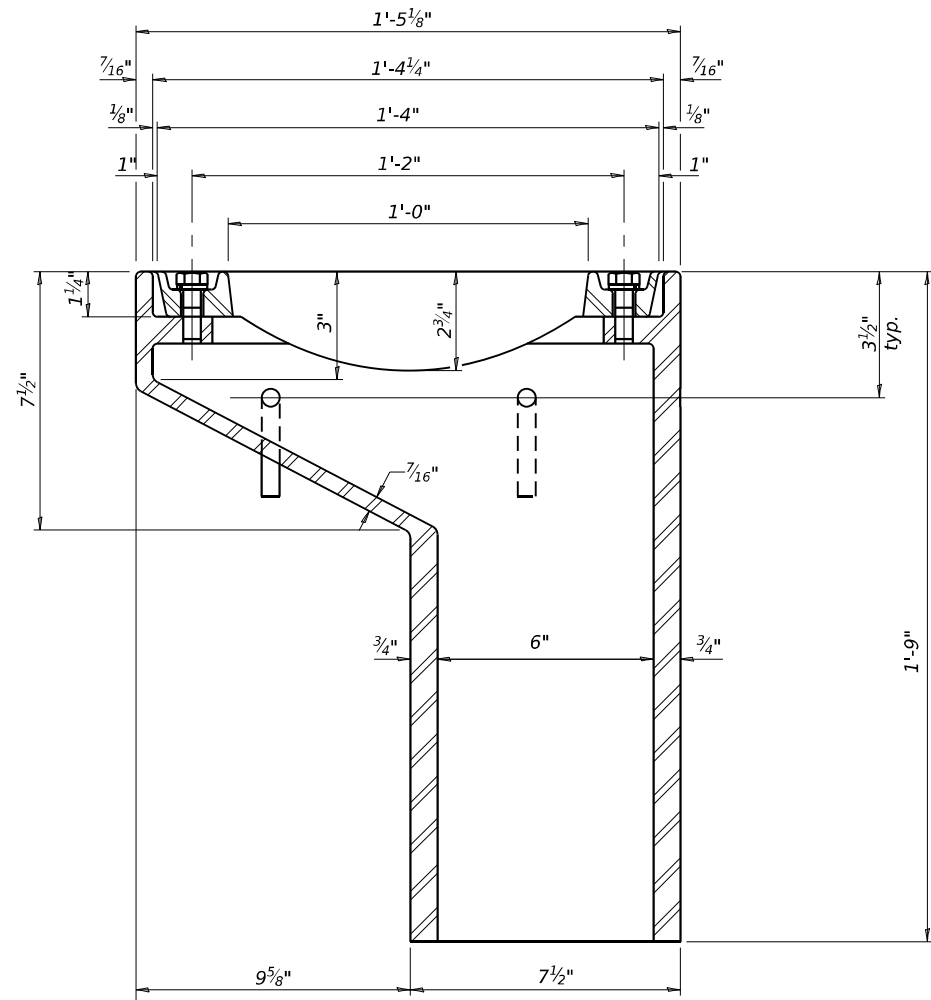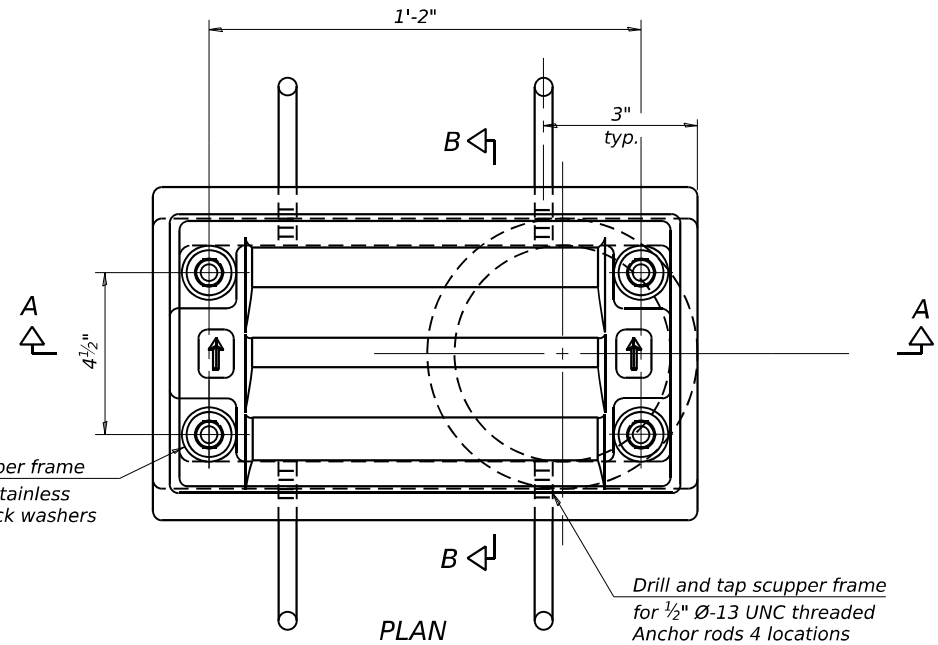

Notes:
All cast iron parts shall be gray iron conforming to the requirements of AASHTO M105, Class 35B and AASHTO M306.
Bolts, anchor rods, nuts and washers shall be according to ASTM A307 and shall be galvanized according to AASHTO M232. As an alternate stainless steel may be used.
Stainless steel hardware shall be according to Article 1006.29(d) of the Standard Specifications.
Structural steel weldments of equal sections and of the same configuration may be substituted for the cast iron scupper frames and downspouts; however, the scupper grates shall remain cast iron. Fillet or full penetration welds shall be used for the weldments. Details shall be submitted to the Engineer for approval.
Structural steel scupper frames and downspouts, when utilized, shall be galvanized according to AASHTO M111.
As an alternate, fiberglass may be used for downspouts according to ASTM D2996 with a short-time rupture strength hoop tensile stress of 30,000 psi min. in lieu of the cast iron or structural steel.
Exterior surfaces of downspouts and exterior exposed surfaces of the scupper frame below deck shall be treated as specified on sheet 2 of 67.
The Contractor shall take appropriate measures to assure that Protective Coat is not applied to the scupper.
Cost of the grate, frame, downspout, anchor rods, nuts and washers including complete installation of the scupper shall be paid for at the contract unit price for Drainage Scuppers, DS-11.

BILL OF MATERIAL

ITEM	UNIT	QUANTITY
Drainage Scuppers, DS-11	Each	8

DS-11

5-15-2023



License No. 184-000613 © Copyright CMT, Inc.

USER NAME	= bholland	DESIGNED	- BLH	REVISED	-
DRAWN	- BLH	REVIS	-		
PLOT SCALE	= N/A	CHECKED	- DH	REVISED	-
PLOT DATE	= 3/21/2024	DATE	- MARCH 2024	REVISED	-


STATE OF ILLINOIS
DEPARTMENT OF TRANSPORTATION

DRAINAGE SCUPPER, DS-11
STRUCTURE NO. 084-0018 (NB) & 084-0019 (SB)

SCALE: SHEET 37 OF 67 SHEETS STA. TO STA.

F.A.I. RTE.	SECTION	COUNTY	TOTAL SHEETS	SHEET NO.
55	(84-2BR-1)D.BY.BP.BRR	SANGAMON	139	79
		CONTRACT NO. 72K98		
		ILLINOIS FED. AID PROJECT		


FILE NAME: dw:\cmt\engr\paw_bentley.com\cmt-connect\projects\Documents\DOT1004103\00\Bridges\Sangamon River Bridges\CADD_Sheets\084-0018 & 084-0019-72K98-404-North & South Approach Slab Details

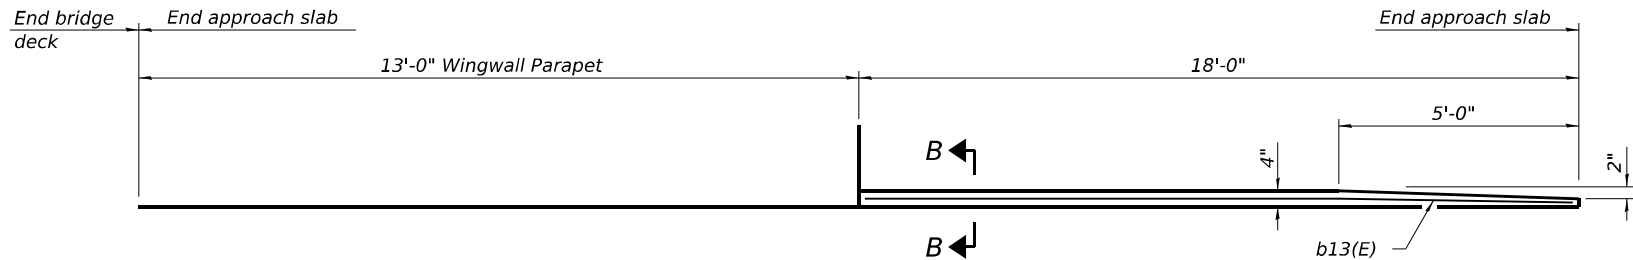

INSIDE ELEVATION OF WEST PARAPET AND CURB

(SB North Approach shown. NB South Approach similar by 180° rotation)



(SB south approach symmetric along the E-W line; NB north approach slab symmetric about C FAI Route 55 line)

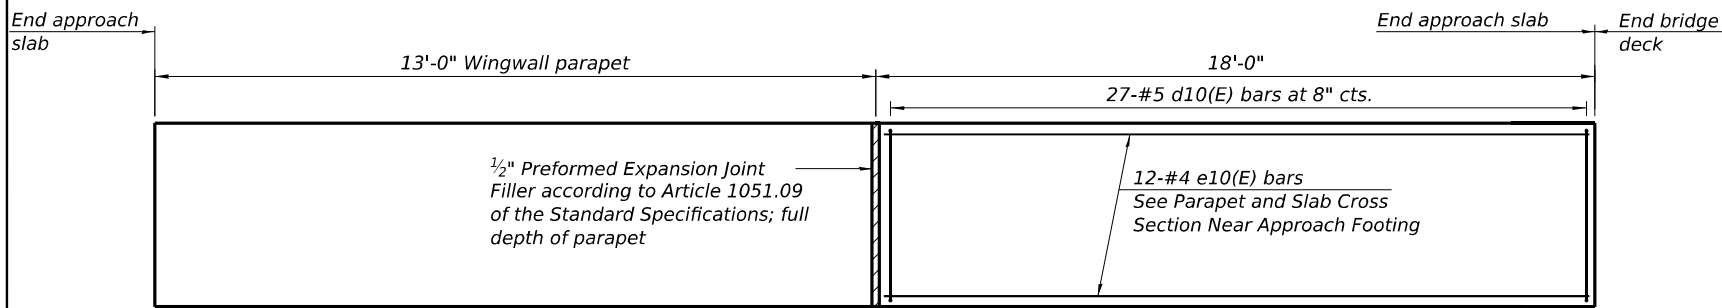


INSIDE ELEVATION OF EAST PARAPET

(SB North Approach shown. NB South Approach similar by 180° rotation)

(SB south approach symmetric along the E-W line; NB north approach slab symmetric about C FAI Route 55 line)

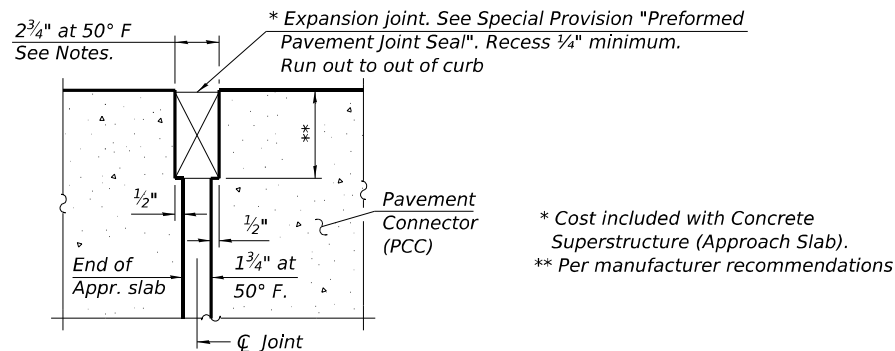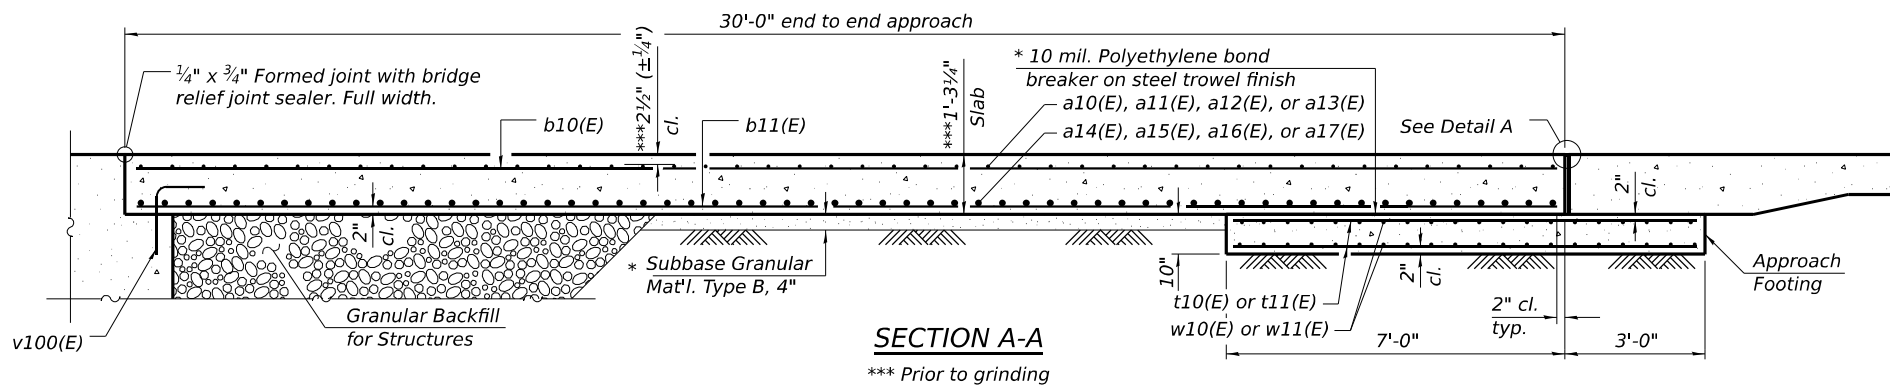


DETAIL A

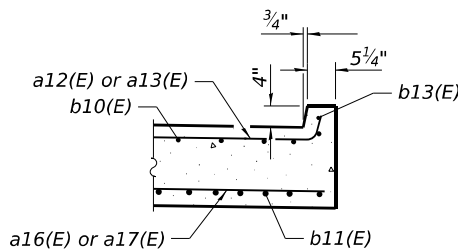


SECTION B-B

Notes:


1. The joint opening shall be adjusted for temperature per Article 520.04 of the Standard Specifications. However, since this detail is for jointless structures, the length of bridge used to calculate the adjustment shall be equal to half the total bridge length plus the length of the bridge approach slab.
2. Parapet concrete shall be paid for as Concrete Superstructure.
3. Approach slab shall be paid for as Concrete Superstructure (Approach Slab).
4. Approach footing concrete shall be paid for as Concrete Structures.
5. The approach footing maximum applied service bearing pressure (Qmax) = 2.0 ksf.
6. Cost of excavation for approach footing included with Concrete Structures.

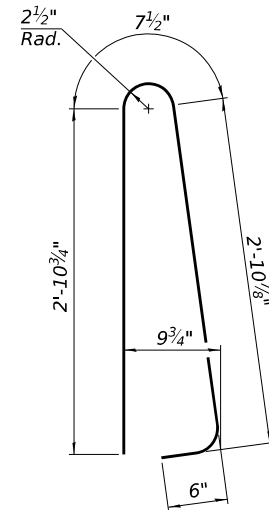


BAR d10(E)

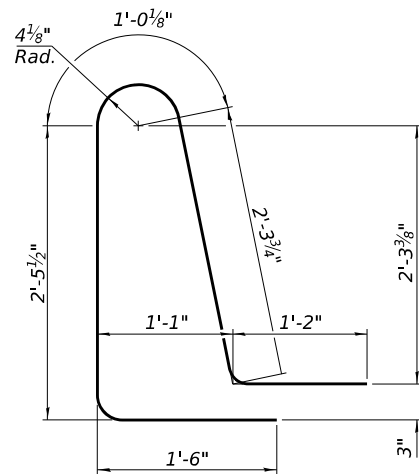

BAR d11(E)

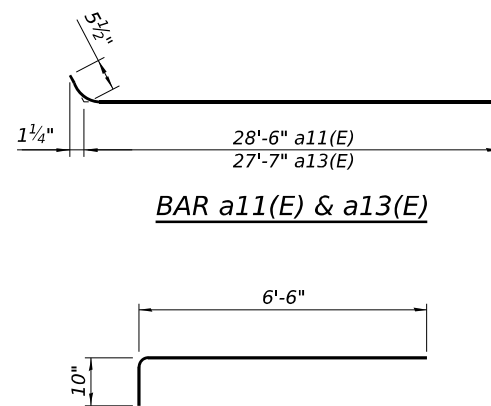

BAR a11(E) & a13(E)

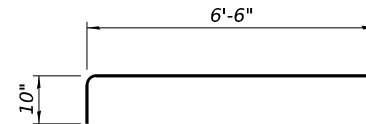

BAR a18(E)

FOUR APPROACHES BILL OF MATERIAL

Bar	No.	Size	Length	Shape
a10(E)	76	#5	28'-1"	
a11(E)	112	#5	29'-0"	
a12(E)	76	#5	27'-2"	
a13(E)	112	#5	28'-1"	
a14(E)	96	#8	28'-1"	
a15(E)	144	#8	29'-7"	
a16(E)	96	#8	27'-4"	
a17(E)	144	#8	27'-9"	
a18(E)	112	#5	7'-4"	
b10(E)	340	#5	29'-8"	
b11(E)	540	#9	29'-8"	
b12(E)	16	#5	17'-8"	
b13(E)	4	#4	17'-8"	
d10(E)	108	#5	7'-0"	
d11(E)	112	#5	8'-6"	
e10(E)	48	#4	17'-8"	
t10(E)	248	#4	9'-8"	
t11(E)	232	#4	9'-8"	
w10(E)	160	#5	29'-7"	
w11(E)	160	#5	27'-9"	
Concrete Structures			Cu. Yd.	70.5
Concrete Superstructure			Cu. Yd.	10.2
Protective Coat			Sq. Yd.	861
Concrete Superstructure (Approach Slab)			Cu. Yd.	314.8
Reinforcement Bars, Epoxy Coated			Pound	128,500
Bar Splicers			Each	508
Bridge Deck Grooving (Longitudinal)			Sq. Yd.	496
Diamond Grinding (Bridge Section)			Sq. Yd.	717



License No. 184-000613 © Copyright CMT, Inc.

USER NAME	= bholland
DESIGNED	- VT
DRAWN	- VT
PLOT SCALE	= N/A
CHECKED	- DH
DATE	- MARCH 2024
PLOT DATE	= 3/21/2024

DESIGNED	- VT
REVIS	-
REVIS	-
REVIS	-
REVIS	-
REVIS	-



STATE OF ILLINOIS
DEPARTMENT OF TRANSPORTATION

NORTH & SOUTH APPROACH SLAB DETAILS
STRUCTURE NO. 084-0018 (NB) & 084-0019 (SB)

SCALE: SHEET 40 OF 67 SHEETS STA. TO STA.

F.A.I. RTE.	SECTION	COUNTY	TOTAL SHEETS	SHEET NO.
55	(84-2BR-1)D.BY.BP.BRR	SANGAMON	139	82
			CONTRACT NO.	72K98
ILLINOIS FED. AID PROJECT				

FILE NAME: dw:\cmt\engr\paw_bentley.com\cmt-connect\projects\Documents\DOT21004103-00\410300\Bridges\Sangamon River Bridges\CAOD_Sheets\0840018 & 0840019-72K98-4-1-Framing Plan-1

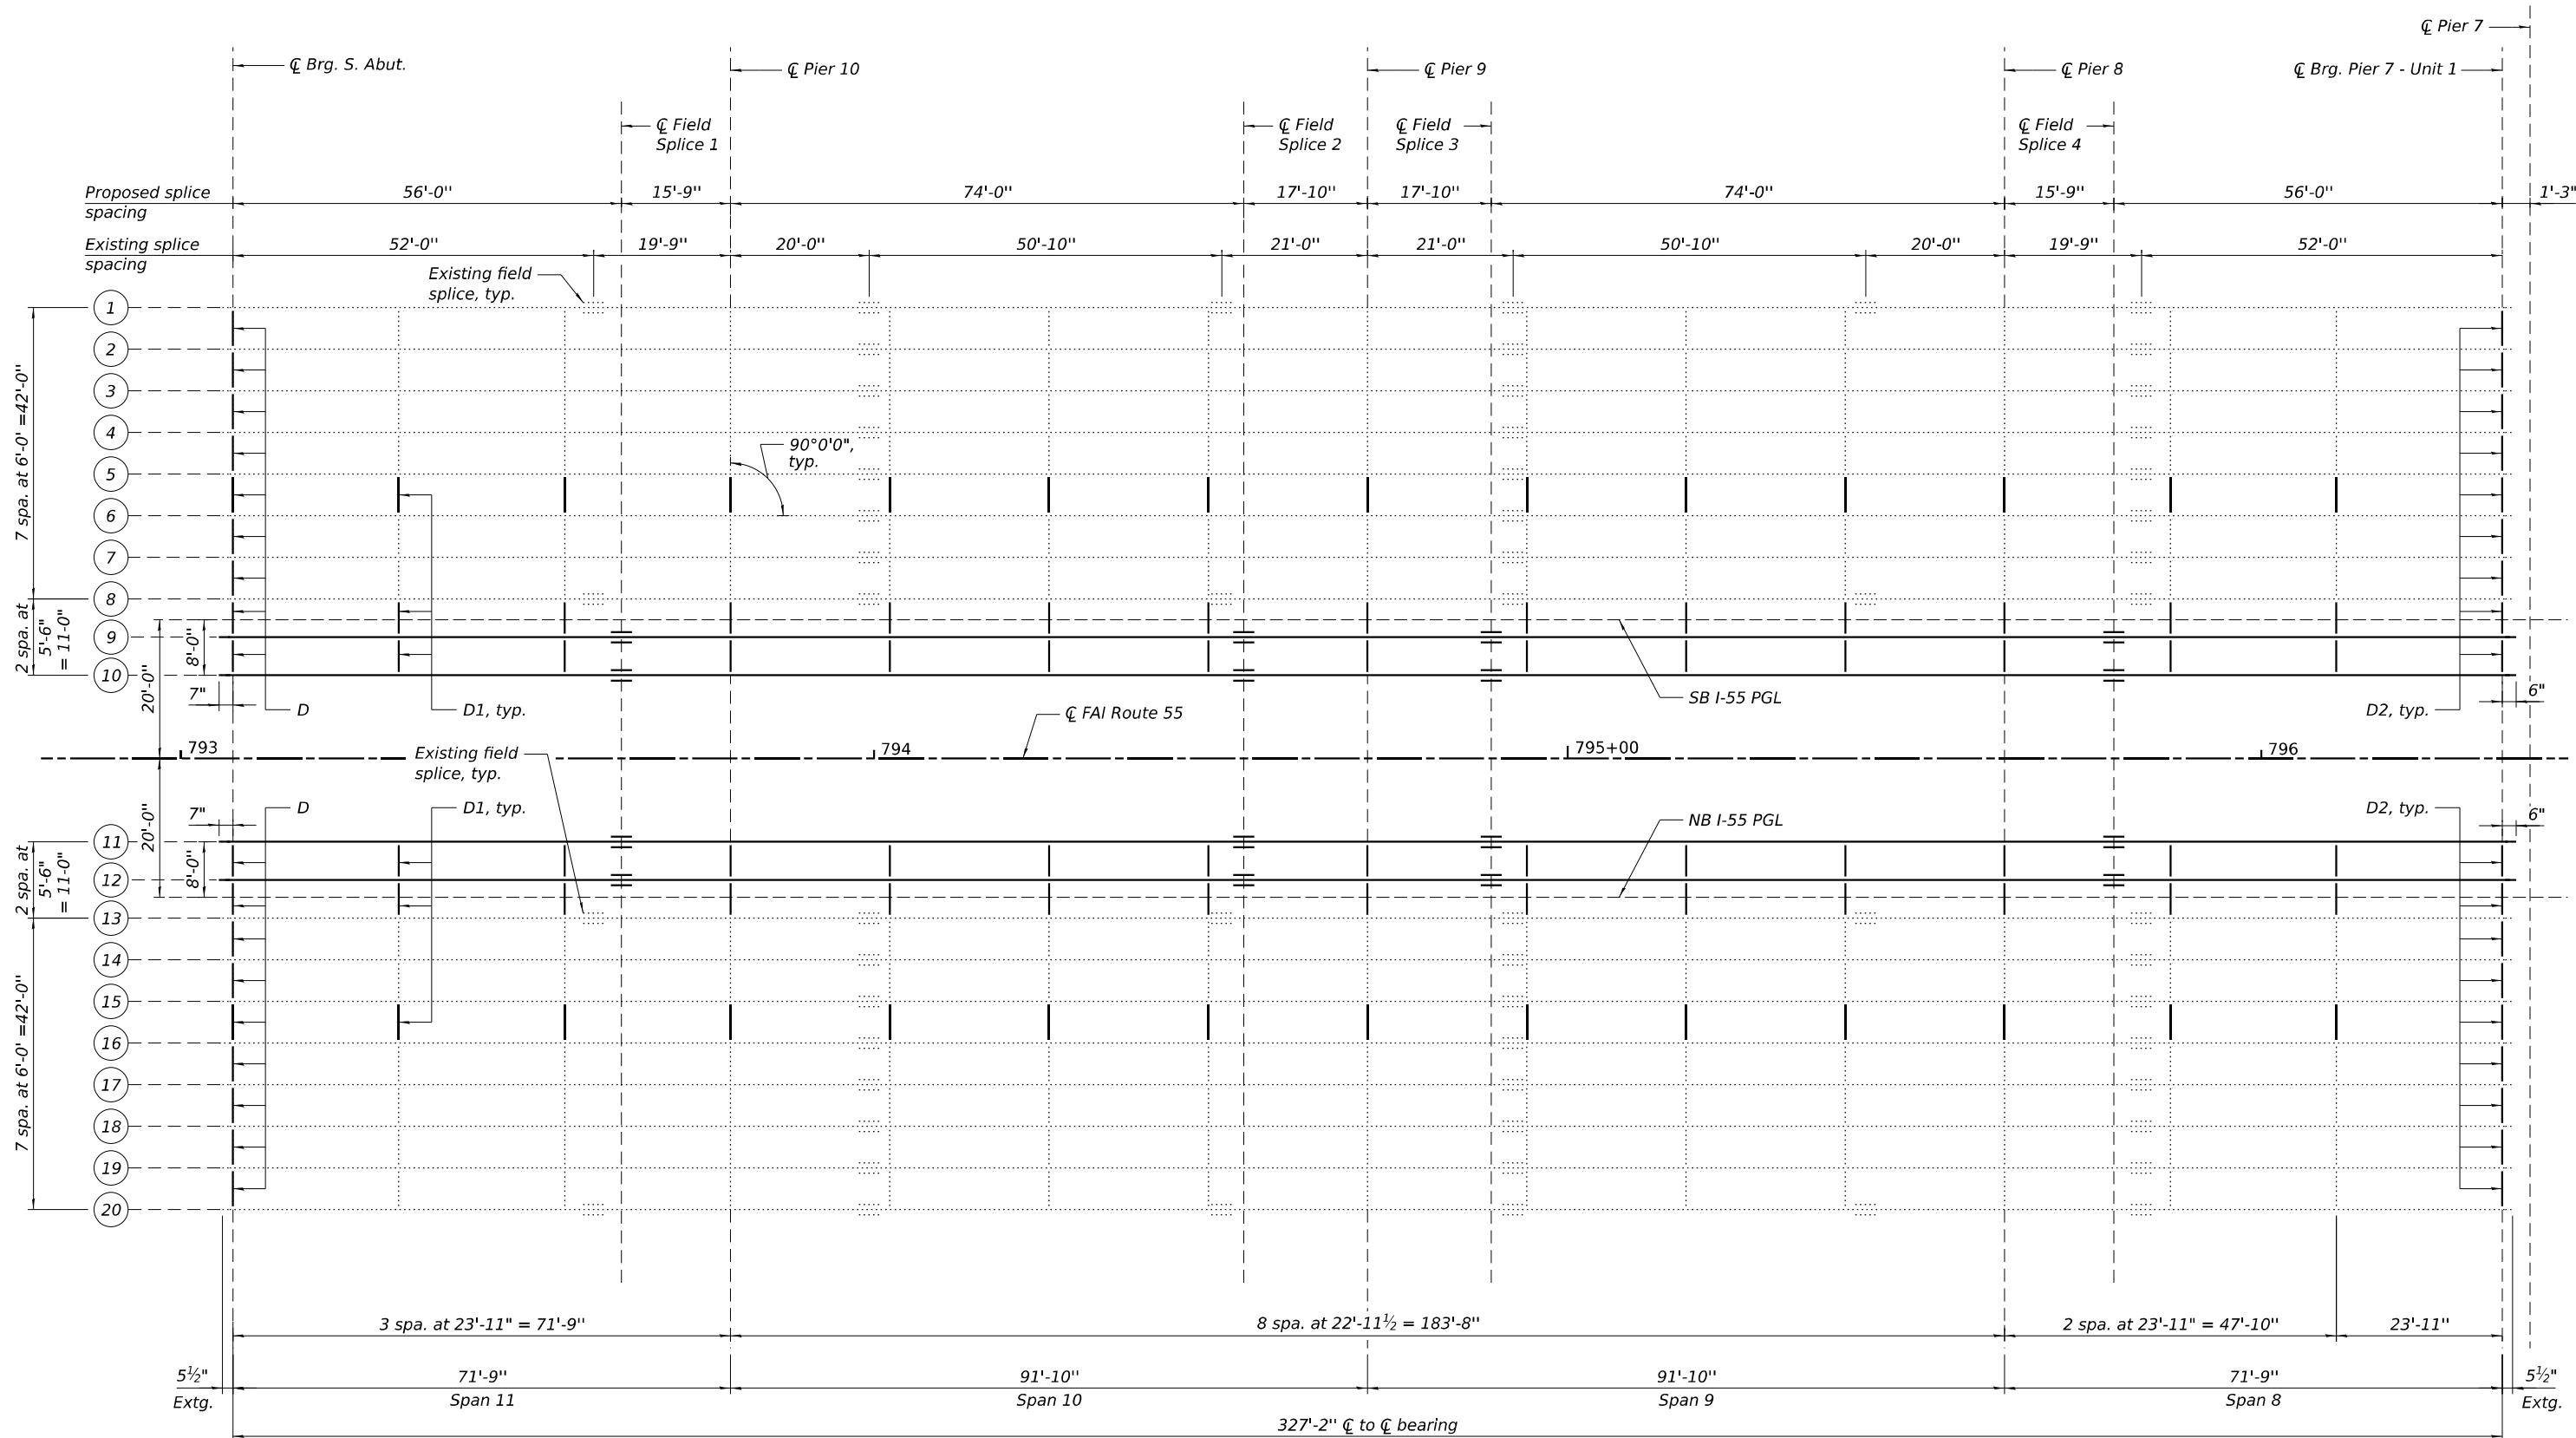 

FRAMING PLAN - UNIT 1

- Notes:
1. See sheet 44 of 67 for field splice details and Section A-A.
 2. See sheet 47 of 67 for diaphragm details.
 3. D denotes "Diaphragm."
 4. All cross frames or diaphragms shall be installed as steel is erected and secured with erection pins and bolts except as otherwise noted. Individual cross frames or diaphragms at supports may be temporarily disconnected to install bearing anchor bolts.



License No. 184-002613 © Copyright CMT, Inc.

USER NAME	= bholland
DESIGNED	- MAC
DRAWN	- MAC
PLOT SCALE	= N/A
PLOT DATE	= 3/21/2024




REVISIONS	
REVISED	-
REVISIONS	
REVISED	-
REVISIONS	
REVISED	-
REVISIONS	
REVISED	-

STATE OF ILLINOIS
DEPARTMENT OF TRANSPORTATION


FRAMING PLAN - I
STRUCTURE NO. 084-0018 (NB) & 084-0019 (SB)

SCALE: SHEET 41 OF 67 SHEETS STA. TO STA.

F.A.I. RTE.	SECTION	COUNTY	TOTAL SHEETS	SHEET NO.
55	(84-2BR-1)D.BY.BP.BRR	SANGAMON	139	83
CONTRACT NO.				72K98
ILLINOIS FED. AID PROJECT				

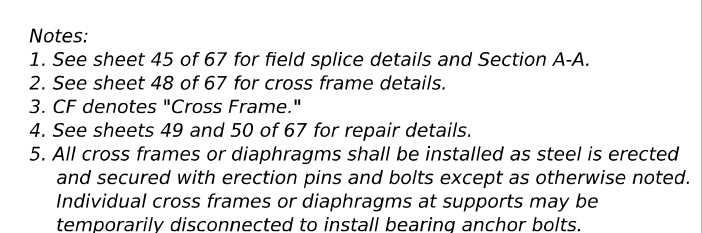  

FILE NAME: dw:\cmt\bridge\proj\benites\cmt\connect\projects\Documents\DOT\1004103-00\410300\Bridges\Sangamon River Bridges\CAAD_Sheets\0840018 & 0840019-72K98-013-Framing Plan - III

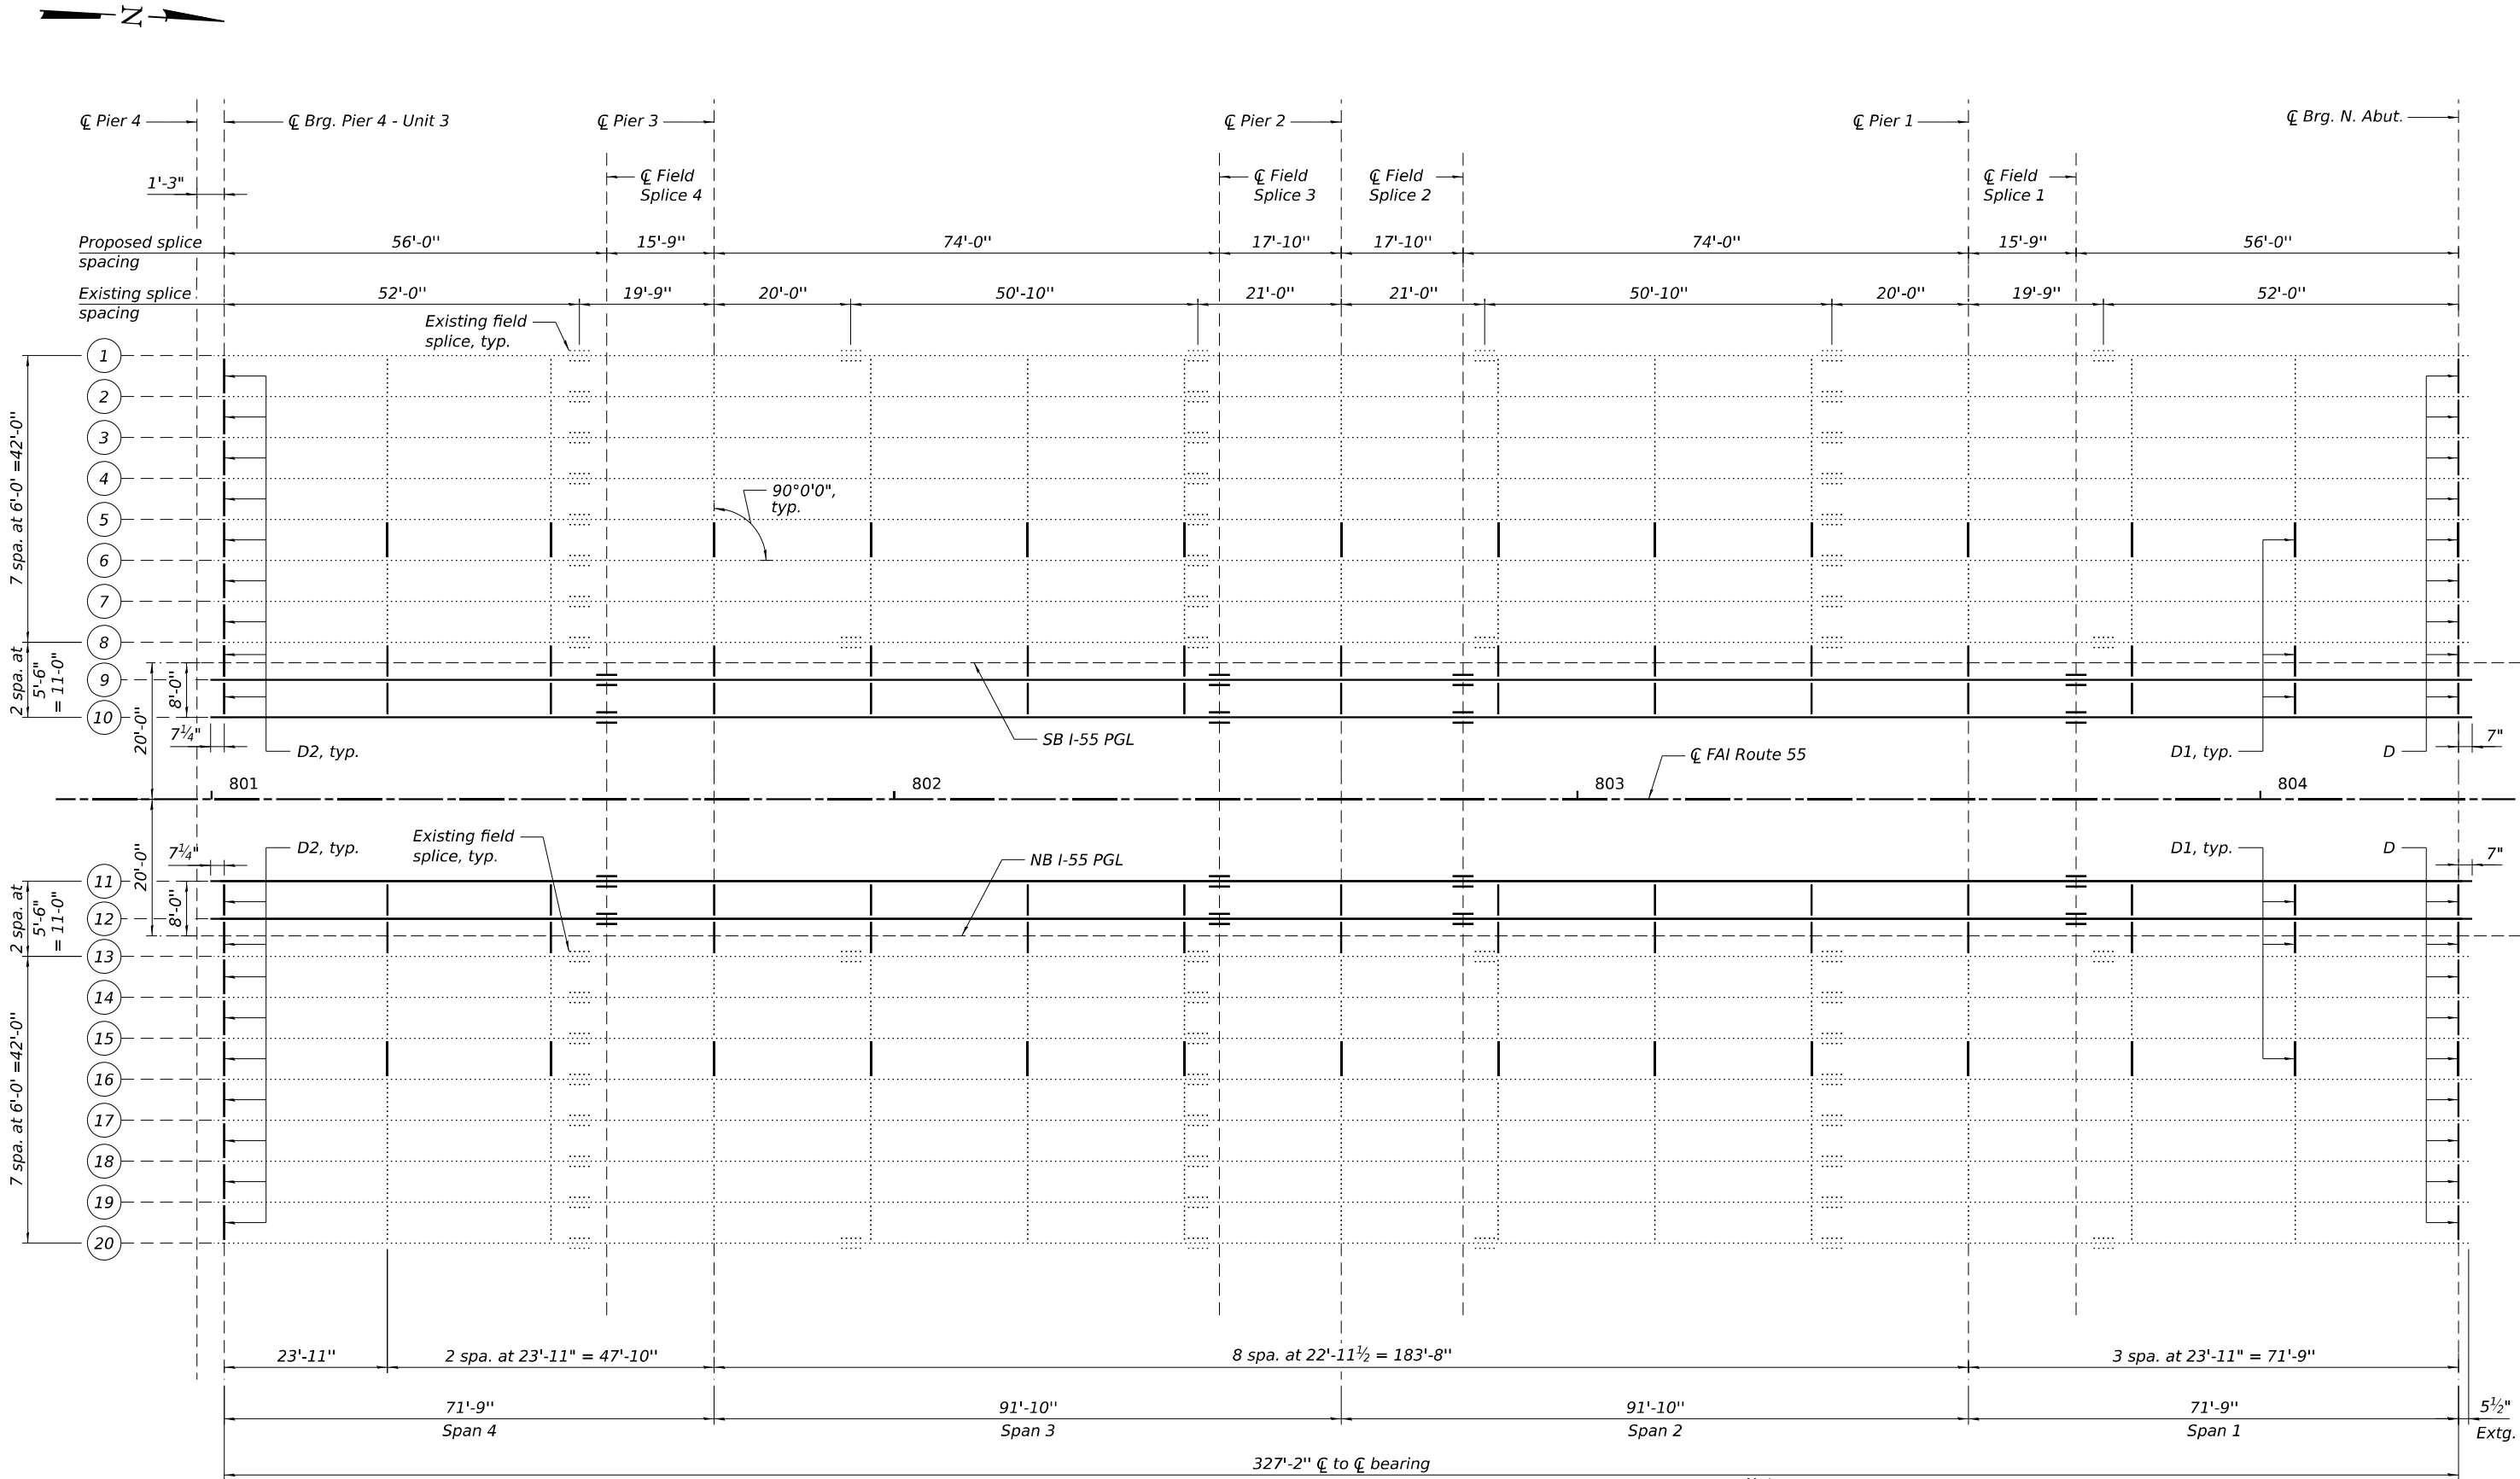

FRAMING PLAN - UNIT 3

- Notes:
1. See sheet 44 of 67 for field splice details and Section A-A.
 2. See sheet 47 of 67 for diaphragm details.
 3. D denotes "Diaphragm."
 4. All cross frames or diaphragms shall be installed as steel is erected and secured with erection pins and bolts except as otherwise noted. Individual cross frames or diaphragms at supports may be temporarily disconnected to install bearing anchor bolts.



USER NAME	= bholland	DESIGNED	-	MAC	REVISED	-	
DRAWN	-	MAC	REVISED	-			
PLOT SCALE	= N/A	CHECKED	-	DH	REVISED	-	
PLOT DATE	= 3/21/2024	DATE	-	MARCH 2024	REVISED	-	


STATE OF ILLINOIS
DEPARTMENT OF TRANSPORTATION

FRAMING PLAN - III
STRUCTURE NO. 084-0018 (NB) & 084-0019 (SB)


SCALE: SHEET 43 OF 67 SHEETS STA. TO STA.

F.A.I. RTE.	SECTION	COUNTY	TOTAL SHEETS	SHEET NO.
55	(84-2BR-1)D.BY.BP.BRR	SANGAMON	139	85
CONTRACT NO.				72K98
ILLINOIS FED. AID PROJECT				

FILE NAME: dw:\cmt\engr\proj\bandev.com\cmt-connect\projects\Documents\DOT21004103-00\410300\Bridges\Sangamon River Bridges\CAOD_Sheets\0840018 & 0840019-72K98-044-Beam Elevation

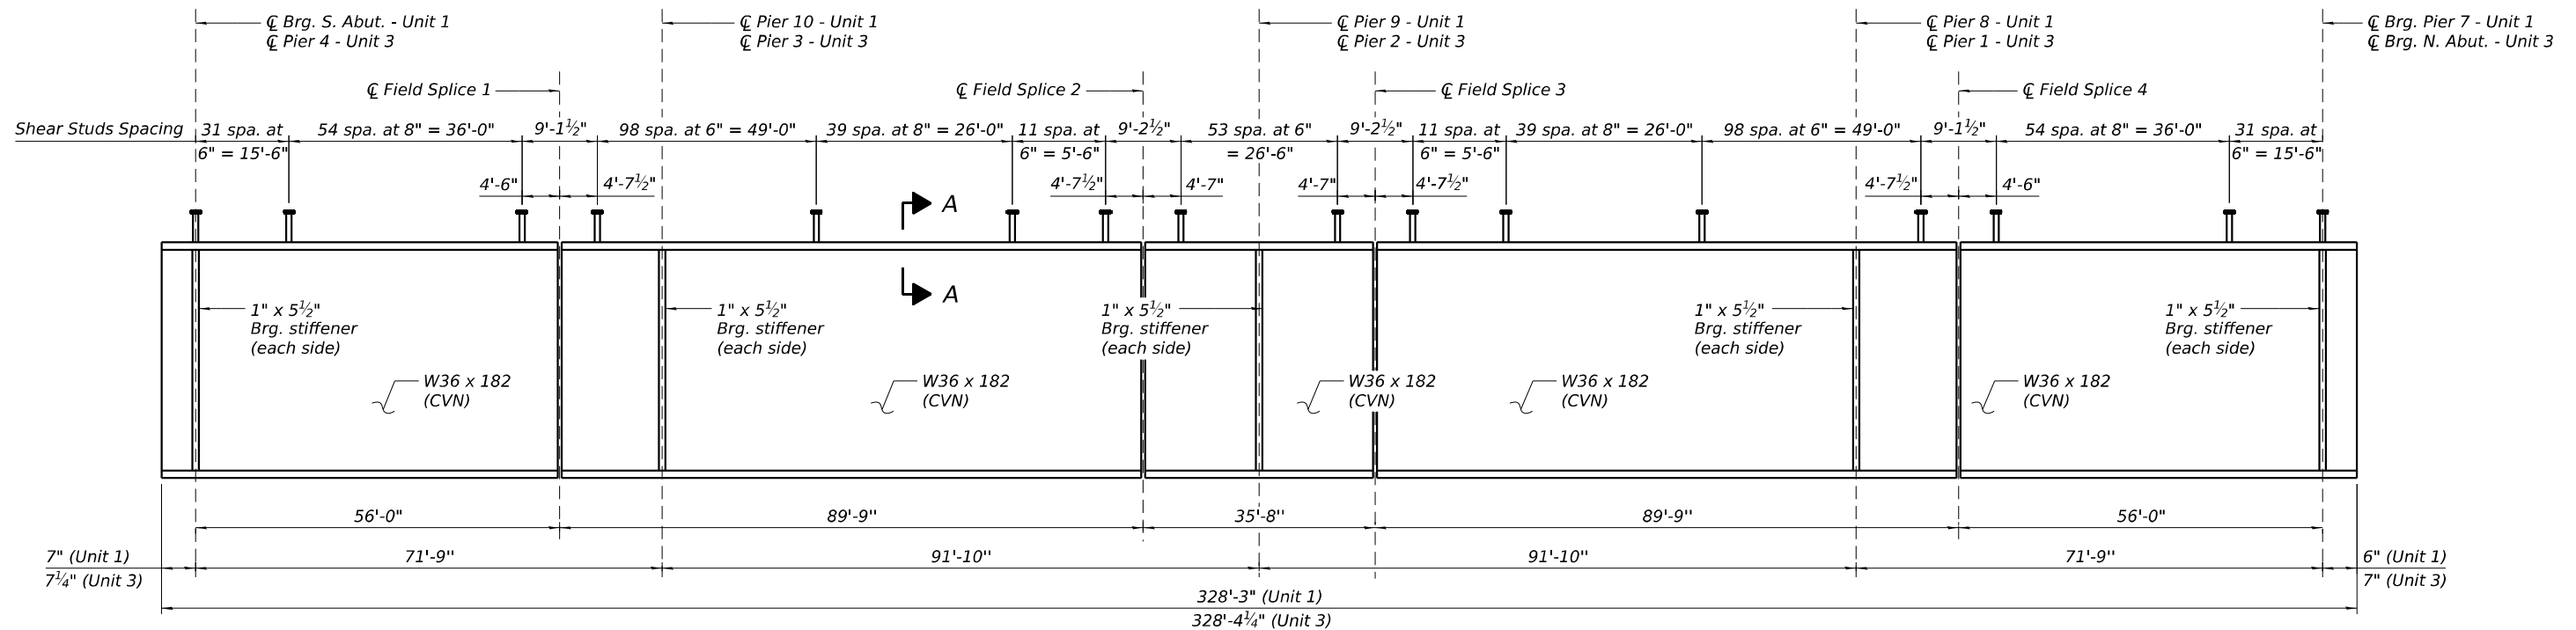


BEAMS 9 THRU 12 ELEVATION - UNITS 1 & 3

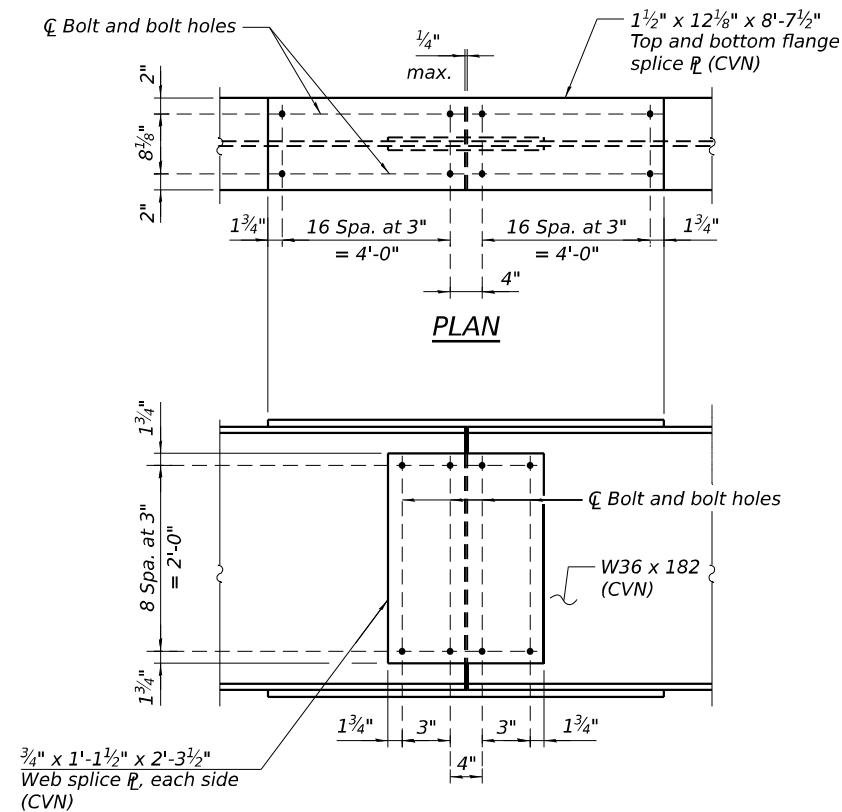

ELEVATION

SPLICE DETAIL

Field Splice 1 thru 4
(32 Required)

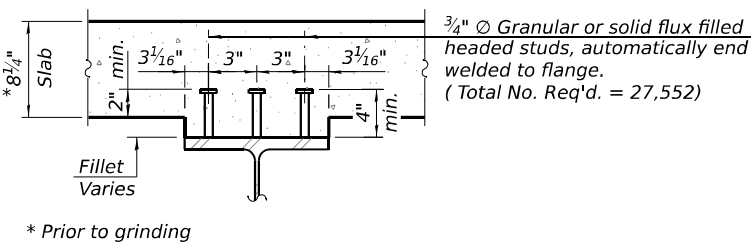


SECTION A-A

TOP OF BEAM ELEVATIONS


(For fabrication only)

Unit 1	Beam	
	10	9
⊘ Brg. S. Abut.	539.61	539.72
⊘ Field Splice 1	539.61	539.72
⊘ Pier 10	539.64	539.75
⊘ Field Splice 2	539.78	539.89
⊘ Pier 9	539.80	539.91
⊘ Field Splice 3	539.83	539.94
⊘ Pier 8	539.91	540.02
⊘ Field Splice 4	539.92	540.03
⊘ Brg. Pier 7	540.08	540.19

Unit 3	Beam	
	10	9
⊘ Brg. Pier 4	540.08	540.19
⊘ Field Splice 1	539.91	540.02
⊘ Pier 3	539.90	540.01
⊘ Field Splice 2	539.82	539.93
⊘ Pier 2	539.79	539.90
⊘ Field Splice 3	539.77	539.88
⊘ Pier 1	539.63	539.74
⊘ Field Splice 4	539.60	539.71
⊘ Brg. N. Abut.	539.60	539.71

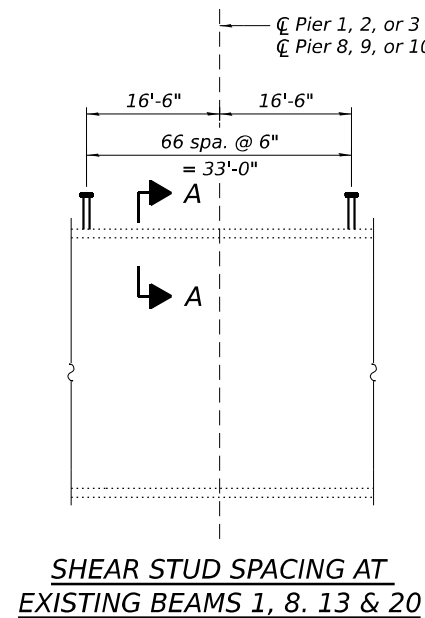

SHEAR STUD SPACING AT
EXISTING BEAMS 1, 8, 13 & 20

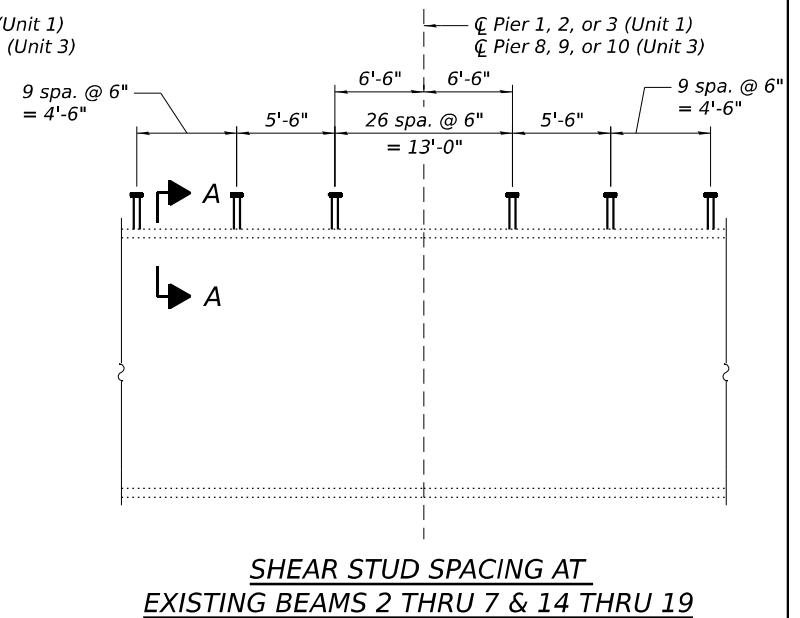

SHEAR STUD SPACING AT
EXISTING BEAMS 2 THRU 7 & 14 THRU 19

- Notes:
1. Load carrying components designated "CVN" shall conform to the Charpy-V-Notch Impact Energy Requirement, Zone 2.
 2. For Bearing Stiffener details, see sheet 47 of 67.
 3. Rolled beams, bearing stiffeners, and splice plates shall be AASHTO M270, Grade 50.



License No. 184-002613 © Copyright CMT, Inc.

USER NAME	= bholland
DESIGNED	- MAC
DRAWN	- MAC
PLOT SCALE	= N/A
PLOT DATE	= 3/21/2024

DESIGNED	- MAC
REVIS	-
REVIS	-
REVIS	-
REVIS	-


STATE OF ILLINOIS
DEPARTMENT OF TRANSPORTATION

BEAM ELEVATION
STRUCTURE NO. 084-0018 (NB) & 084-0019 (SB)



SCALE: SHEET 44 OF 67 SHEETS STA. TO STA.

F.A.I. RTE.	SECTION	COUNTY	TOTAL SHEETS	SHEET NO.
55	(84-2BR-1)D,BY,BP,BRR	SANGAMON	139	86
CONTRACT NO.				72K98
ILLINOIS FED. AID PROJECT				



FILE NAME: dw:\cmt\bridge\paw_baniley.com\connect\projects\Documents\DOT121004103-200410300\Bridges\Sangamon River Bridges\CAAD_Sheets\0840018 & 0840019-72K98-405-Girder Elevation

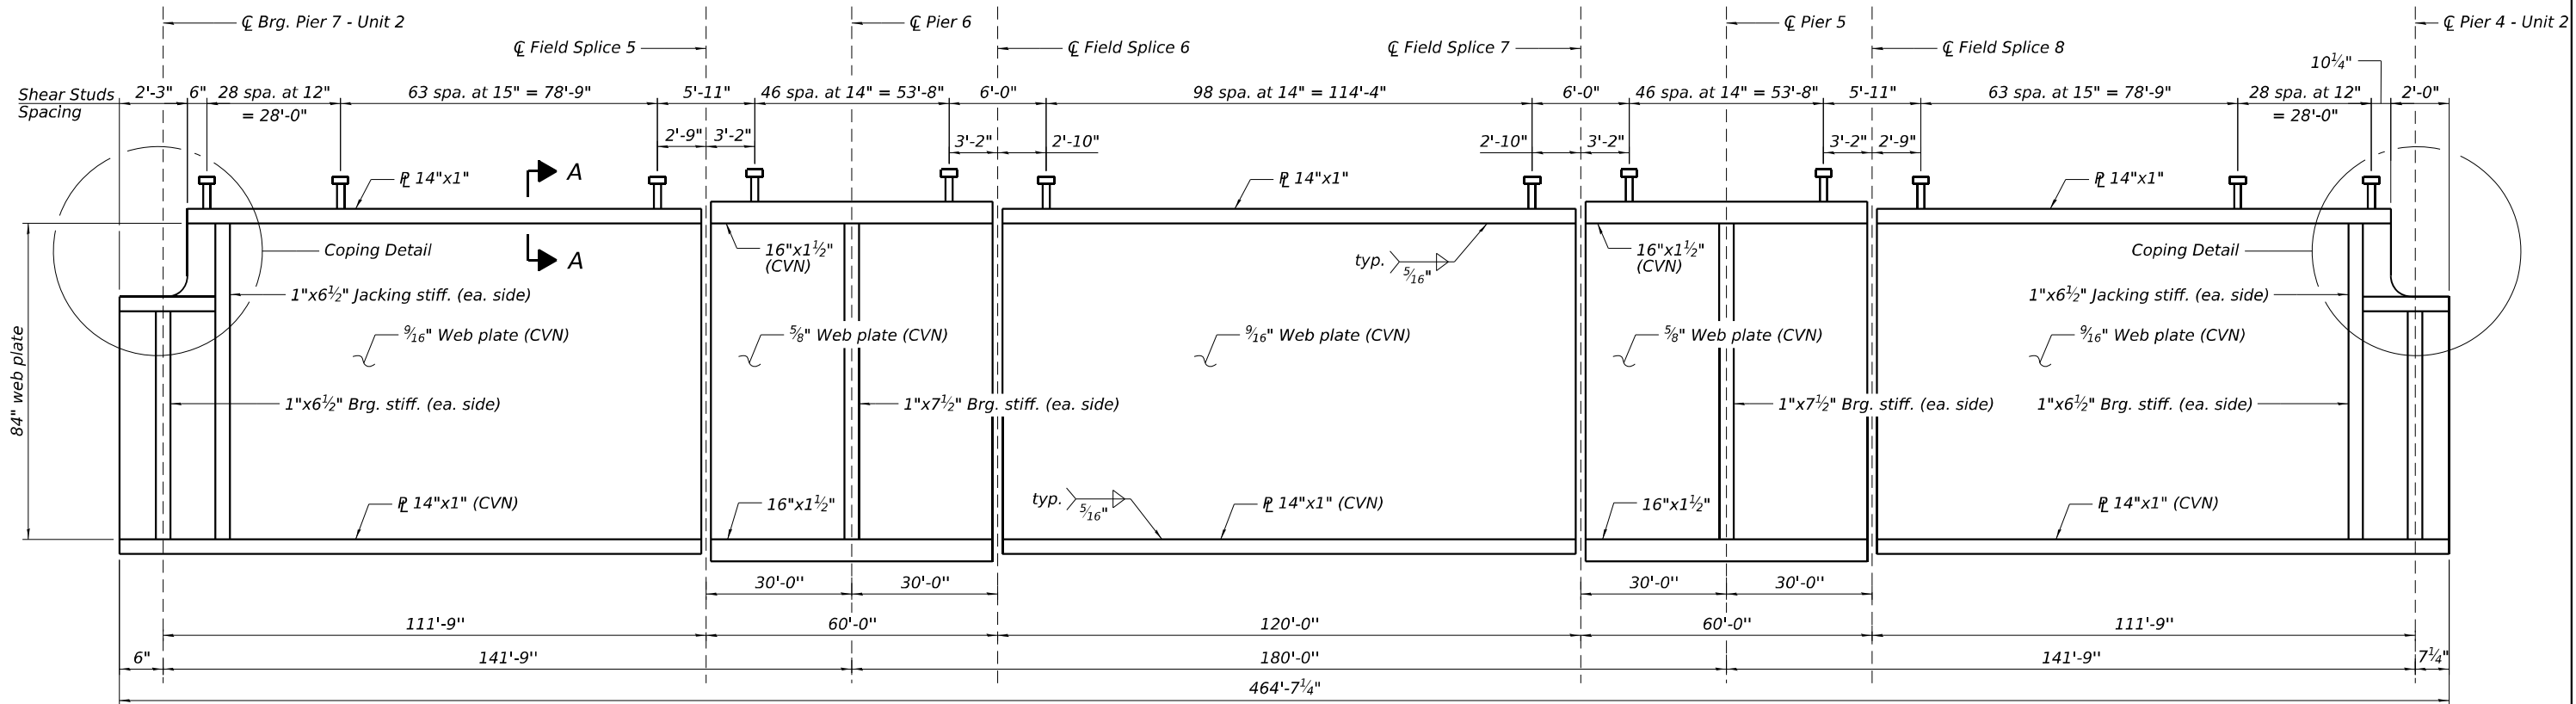

GIRDERS 8 THRU 11 ELEVATION - UNIT 2



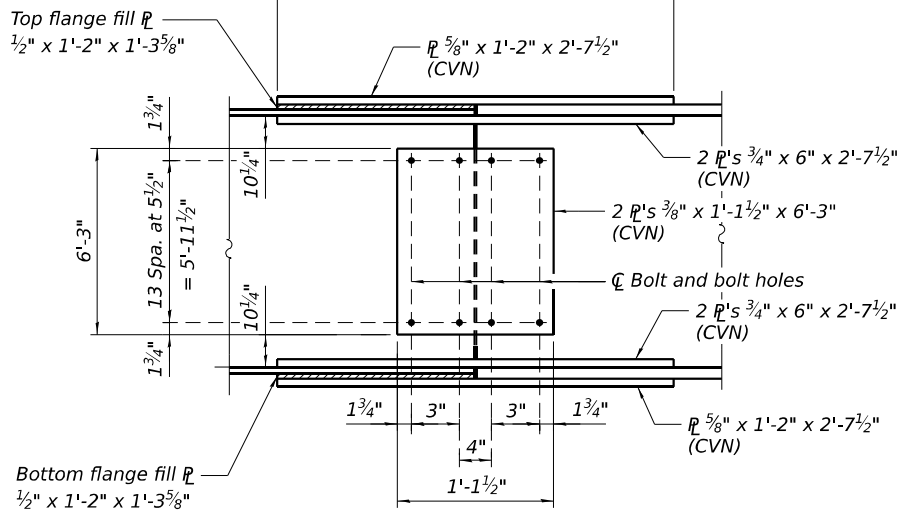
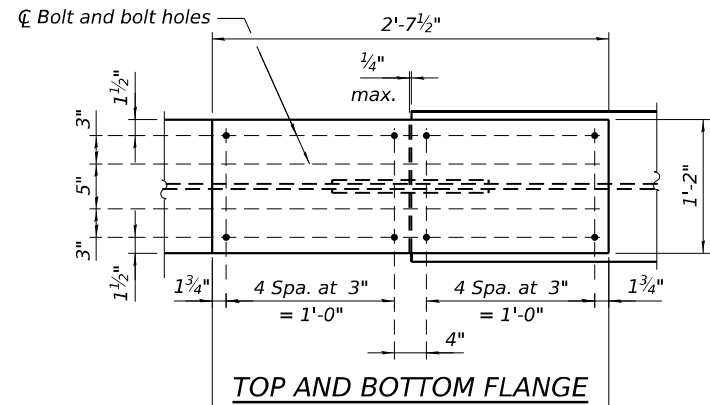


SPLICE DETAIL
(Field Splice 5 thru 8)
(32 Required)

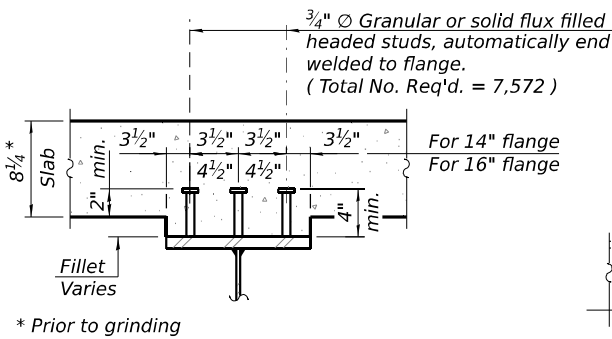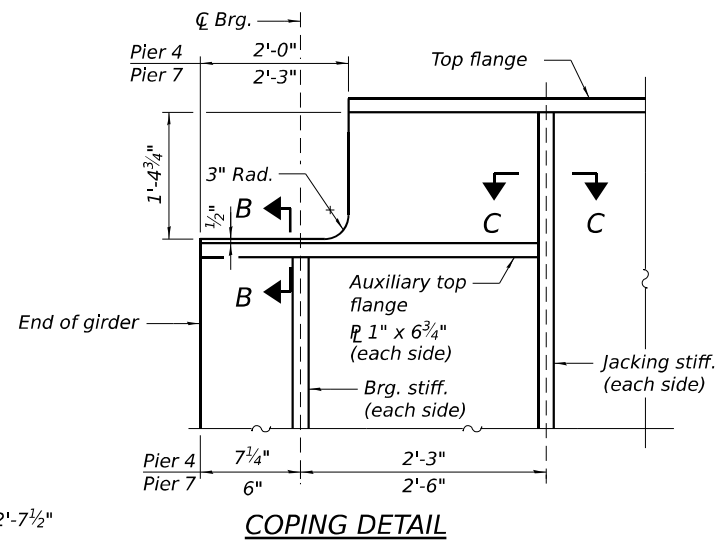


* Prior to grinding

- (1) 4 spa. @ 14" = 4'-8"
(2) 3 spa. @ 14" = 3'-6"

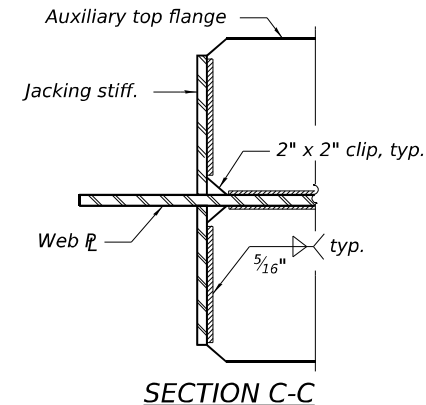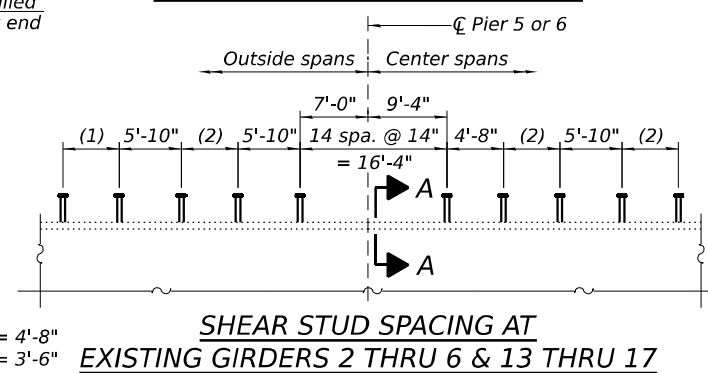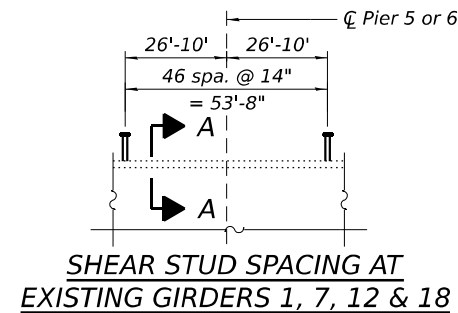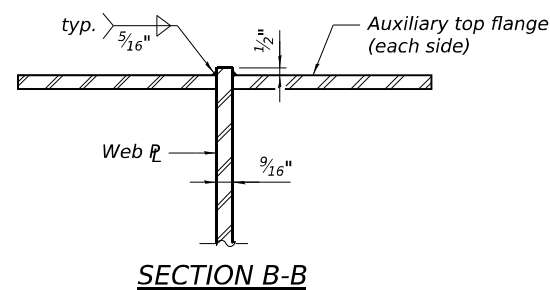

TOP OF WEB ELEVATIONS
(For fabrication only)

Unit 2	Girder	
	9	8
C Brg. Pier 7	539.98	540.09
C Field Splice 5	539.99	540.10
C Pier 6	540.00	540.11
C Field Splice 6	540.01	540.12
C Field Splice 7	540.01	540.12
C Pier 5	540.00	540.11
C Field Splice 8	539.99	540.10
C Brg. Pier 4	539.98	540.09

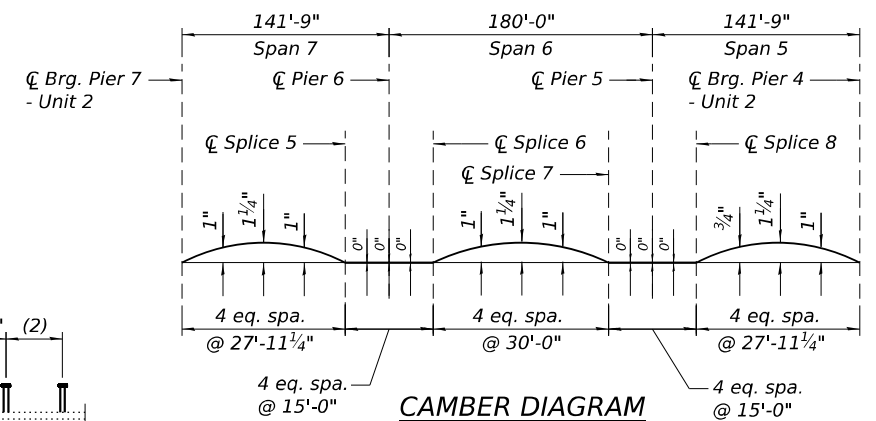

- Notes:
1. Plate girders, bearing & jacking stiffeners, auxiliary top flanges, and splice plates (excluding fill plates) shall be AASHTO M270 Grade 50.
 2. Load carrying components designated "CVN" shall conform to the Charpy-V-Notch Impact Energy Requirement, Zone 2.
 3. For Bearing Stiffener details see sheet 48 of 67.



USER NAME = bholland
PLOT SCALE = N/A
PLOT DATE = 3/21/2024

DESIGNED - MAC
DRAWN - MAC
CHECKED - DH
DATE - MARCH 2024

REVISED -
REVISED -
REVISED -
REVISED -

STATE OF ILLINOIS
DEPARTMENT OF TRANSPORTATION

GIRDER ELEVATION
STRUCTURE NO. 084-0018 (NB) & 084-0019 (SB)

SCALE: SHEET 45 OF 67 SHEETS STA. TO STA.

F.A.I. RTE.	SECTION	COUNTY	TOTAL SHEETS	SHEET NO.
55	(84-2BR-1)D,BY,BP,BRR	SANGAMON	139	87
CONTRACT NO.			72K98	
ILLINOIS FED. AID PROJECT				

BEAM MOMENT TABLE - UNITS 1 & 3									
Unit 1		0.4 Sp. 11 or 0.6 Sp. 8		Pier 8 or Pier 10		0.5 Sp. 9 & Sp. 10		Pier 9	
Unit 3		0.4 Sp. 4 or 0.6 Sp. 1		Pier 1 or Pier 3		0.5 Sp. 2 & Sp. 3		Pier 2	
		Beam 9 & 12	Beam 10 & 11	Beam 9 & 12	Beam 10 & 11	Beam 9 & 12	Beam 10 & 11	Beam 9 & 12	Beam 10 & 11
Is	(in ⁴)	11300	11300	11300	11300	11300	11300	11300	11300
Ic(n)	(in ⁴)	28512	29413	13896	14185	28512	29413	13896	14185
Ic(3n)	(in ⁴)	20569	21326	13896	14185	20569	21326	13896	14185
Ss	(in ³)	623	623	623	623	623	623	623	623
Sc(n)	(in ³)	911	919	694	702	911	919	694	702
Sc(3n)	(in ³)	813	824	694	702	813	824	694	702
Z	(in ³)	718	718	--	--	718	718	--	--
ϕ	(k ^A)	0.78	0.85	0.78	0.85	0.78	0.85	0.78	0.85
M _P	(^o k)	270	293	511	556	281	305	546	593
s _P	(k ^A)	0.33	0.33	0.33	0.33	0.33	0.33	0.33	0.33
Ms _P	(^o k)	115	115	222	222	118	118	237	237
M _L	(^o k)	413	525	384	488	435	552	420	533
M _{IM}	(^o k)	105	133	93	118	100	127	97	123
³ ₃ [M _k + i]	(^o k)	863	1097	795	1010	892	1132	862	1093
Ma	(^o k)	1623	1956	1986	2324	1678	2022	2138	2500
Mu	(^o k)	4039	3963	--	--	4292	4397	--	--
f s _P non-comp	(ksi)	5.20	5.65	9.85	10.70	5.41	5.88	10.51	11.42
f s _P (comp)	(ksi)	1.70	1.68	3.84	3.80	1.75	1.72	4.09	4.05
f s ³ ₃ [M _k + M _i]	(ksi)	11.38	14.31	13.74	17.28	11.75	14.77	14.89	18.70
f s (Overload)	(ksi)	18.28	21.64	27.43	31.78	18.91	22.37	29.49	34.17
f s (Total)	(ksi)	--	--	35.66	41.31	--	--	38.34	44.42
VR	(k)	35.31	44.84	46.02	58.45	35.37	44.92	44.72	56.8

BEAM REACTION TABLE - UNITS 1 & 3								
Unit 1	S. Abut.		Pier 8 or Pier 10		Pier 9		Pier 7	
Unit 3	N. Abut.		Pier 1 or Pier 3		Pier 2		Pier 4	
	Beam 9 & 12	Beam 10 & 11	Beam 9 & 12	Beam 10 & 11	Beam 9 & 12	Beam 10 & 11	Beam 9 & 12	Beam 10 & 11
R _ℓ	(k)	29.92	31.76	99.46	105.50	101.88	108.07	29.92
R _t	(k)	30.29	38.47	44.48	56.49	46.10	58.54	30.29
R _i	(k)	7.70	9.78	10.76	13.66	10.63	13.50	7.70
R Total	(k)	67.91	80.01	154.70	175.65	158.61	180.11	67.91

- * Compact section

**** Braced non-compact and partially braced section**

GIRDER MOMENT TABLE - UNIT 2							
		0.4 Sp. 4 or 0.6 Sp. 6		Pier 5 or Pier 6		0.5 Sp. 5	
		Girder 8 & 11	Girder 9 & 10	Girder 8 & 11	Girder 9 & 10	Girder 8 & 11	Girder 9 & 10
Is	(in ⁴)	78360	78360	118602	118602	78360	78360
Ic(n)	(in ⁴)	155566	160307	128299	129421	155566	160307
Ic(3n)	(in ⁴)	116922	120378	128299	129421	116922	120378
Ss	(in ³)	1822	1822	2726	2726	1822	1822
Sc(n)	(in ³)	2401	2424	2823	2833	2401	2424
Sc(3n)	(in ³)	2169	2193	2823	2833	2169	2193
Z	(in ³)	--	--	--	--	--	--
P	(k/')	0.852	0.918	0.941	1.007	0.852	0.918
M _P	('k)	1079	1164	2421	2611	1016	1097
s _P	(k/')	0.346	0.346	0.346	0.346	0.346	0.346
Ms _P	('k)	444	445	975	974	429	429
M _L	('k)	920	1168	1293	1642	954	1212
MIM	('k)	172	219	226	287	156	198
⁵ ₃ [M _L + I]	('k)	1820	2312	2532	3215	1850	2350
Ma	('k)	4346	5096	7706	8840	4283	5038
Mu	('k)	--	--	--	--	--	--
f s _P non-comp	(ksi)	7.11	7.66	10.66	11.49	6.69	7.22
f s _P (comp)	(ksi)	2.46	2.43	4.14	4.13	2.37	2.35
f s ⁵ ₃ [M _L + M _I]	(ksi)	9.10	11.45	10.76	13.62	9.25	11.63
f s (Overload)	(ksi)	18.66	21.54	25.56	29.24	18.31	21.20
f s (Total)	(ksi)	24.26	28.01	33.23	38.01	23.80	27.57
VR	(k)	40.25	51.12	57.27	72.73	39.82	50.58

GIRDER REACTION TABLE - UNIT 2					
		Pier 4 or Pier 7		Pier 5 or Pier 6	
		Girder 8 & 11	Girder 9 & 10	Girder 8 & 11	Girder 9 & 10
R _P	(k)	61.32	64.77	219.94	231.99
R _L	(k)	33.69	42.78	74.59	94.73
R _I	(k)	6.31	8.02	13.05	16.57
R _{Total}	(k)	101.32	115.57	307.58	343.29

I_s, S_s: Non-composite moment of inertia and section modulus of the steel section used for computing f_s(Total and Overload) due to non-composite dead loads (in.⁴ and in.³).

$I_c(n)$, $S_c(n)$: Composite moment of inertia and section modulus of the steel and deck based upon the modular ratio, "n", used for computing f_s (Total and Overload) due to short-term composite live loads (in_4 and in_3).

$I_c(3n)$, $S_c(3n)$: Composite moment of inertia and section modulus of the steel and deck based upon 3 times the modular ratio, "3n", used for computing $f_s(\text{Total and Overload})$ due to long-term composite (superimposed) dead loads (in.⁴ and in.³).

Z: Plastic Section Modulus of the steel section in non-composite areas (in.³).

p : Un-factored non-composite dead load (kips/ft.).

M_D : Un-factored moment due to non-composite dead load (kip-ft.)

s_{DL}^U : Un-factored long-term composite (superimposed) dead load (kips/ft.)

M_{sD} : Un-factored moment due to long-term composite (superimposed) dead load (kip-ft.).

M_L : Un-factored live load moment (kip-ft.).

MI: Un-factored moment due to impact (kip-ft.).

Ma: Factored design moment (kip-ft.).

$$1.3 [M_L + M_{SL} + \frac{5}{3} (M_L + M_I)]$$

Mu: Compact composite moment capacity according to AASHTO LFD 10.50.1.1 or compact non-composite moment capacity according to AASHTO LFD 10.48.1 (kip-ft.).

f_s (Overload): Sum of stresses as computed from the moments below (ksi).

$$M_D + M_{SD} + \frac{5}{3} (M_L + M_I)$$


f_s (Total): Sum of stresses as computed from the moments below on non-compact section (ksi).

$$1.3 [M_D + M_{SD} + \frac{5}{3} (M_L + M_I)]$$

VR: Maximum $\pm$ impact shear range within the composite portion of the span for stud shear connector design (kips).

 License No. 184-000813 © Copyright CMT, Inc.	USER NAME = bholland	DESIGNED - MAC	REVISED -	STATE OF ILLINOIS DEPARTMENT OF TRANSPORTATION	STRUCTURAL STEEL DETAILS - I STRUCTURE NO. 084-0018 (NB) & 084-0019 (SB)					F.A.I. RTE.	SECTION	COUNTY	TOTAL SHEETS	SHEET NO.
	PLOT SCALE = N/A	DRAWN - MAC/DH	REVISED -							55	(84-2BR-1)D,BY,BP,BRR	SANGAMON	139	88
	PLOT DATE = 3/21/2024	CHECKED - DH	REVISED -		CONTRACT NO. 72K98									
		DATE - MARCH 2024	REVISED -		SCALE:	SHEET 46 OF 67 SHEETS	STA. TO STA.							


FILE NAME: dw:\cmt\engr\paw_bentley.com\cmt-connect\projects\Documents\DOT1004103\0010\Bridges\Sangamon River Bridges\CADD_Sheets\0840018 & 0840019-72K98-472-Structural Steel Details - II

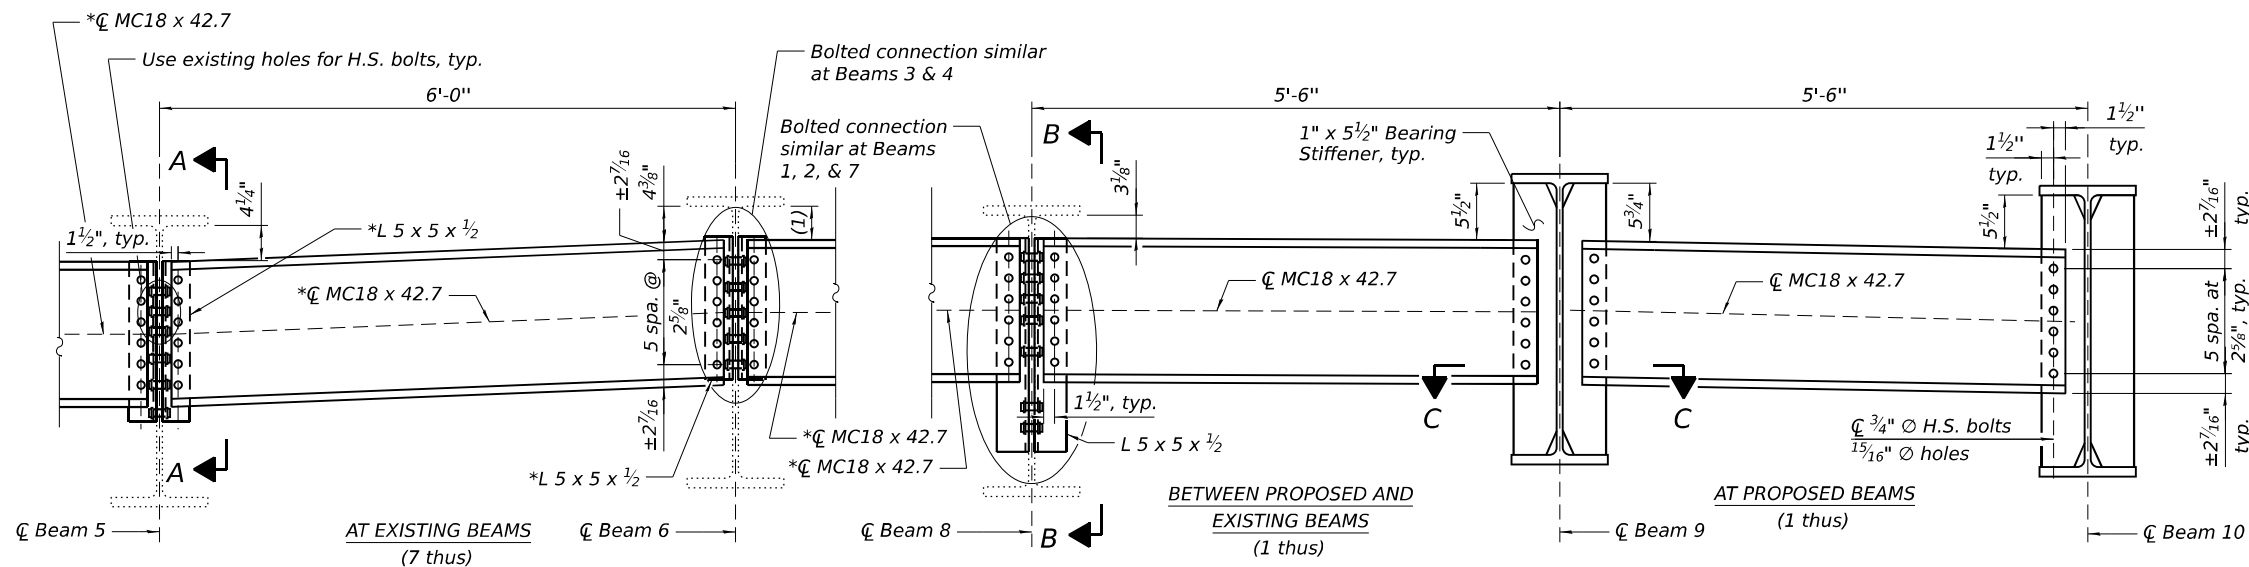

- (1) 3" Beams 1 & 2
4 1/4" Beam 3
5" Beam 4
- * Remove existing connection angles and diaphragm member between the indicated beams to replace with sections and members indicated.


ABUTMENT DIAPHRAGM - D

(Looking north)
(SB shown, NB symmetrical about C/F AI Route 55)

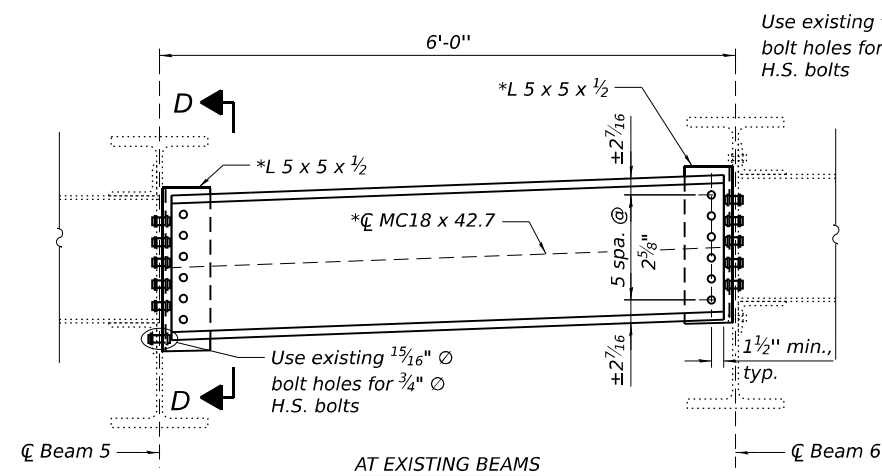

INTERIOR DIAPHRAGM - D1

(Looking north)
(SB shown, NB symmetrical about C/F AI Route 55)

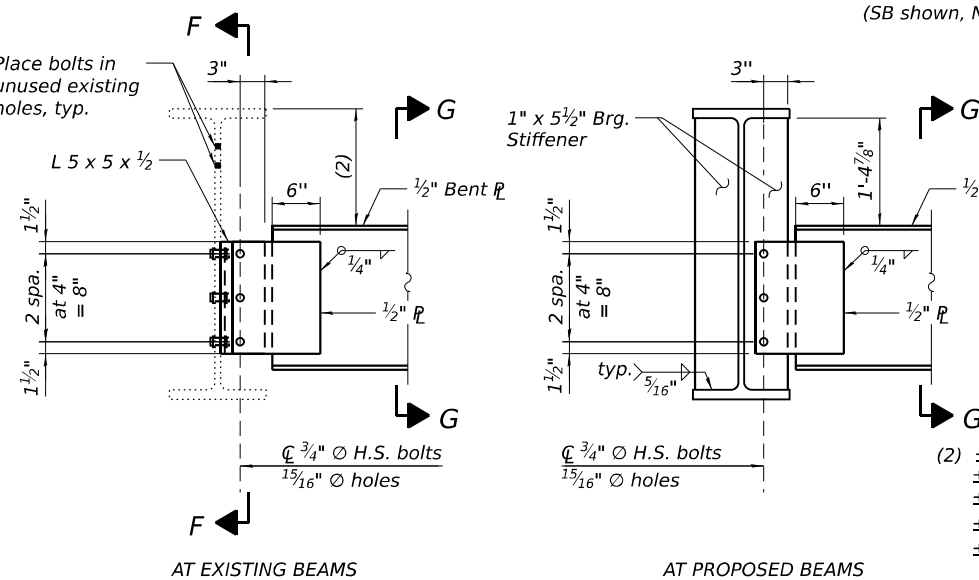


END PIER DIAPHRAGM - D2

(Looking north)

- (2) ±1'-0 5/8" Beam 8 & Beam 13
±1'-1" Beam 5 & 7, & Beam 14 & 16
±1'-2" Beam 4 & 6, & Beam 15 & 17
±1'-2 3/8" Beam 1 & 3, & Beam 18 & 20
±1'-2 1/2" Beam 2 & Beam 19


Dimensions shall be verified in the field. The diaphragm shall be parallel to the deck cross slope and be located 2'-3 1/4" from the top of the deck slab (measurement is prior to deck grinding).

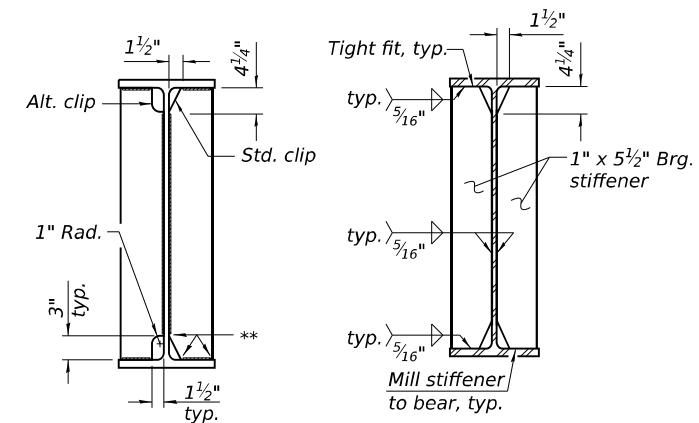

WELD LIMITS AND CLIP DETAILS


** Stop welds 1/4" (± 1/8") from edges as shown, typ.

SECTION AT BEARING STIFFENER

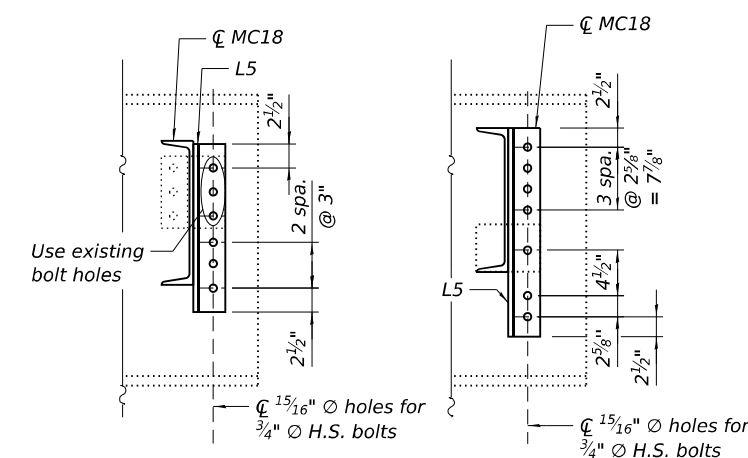


SECTION A-A

SECTION B-B

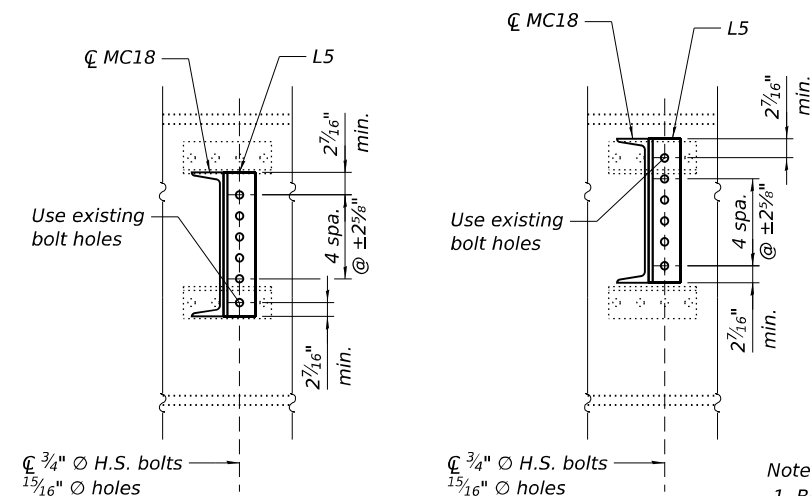

SECTION D-D

SECTION E-E

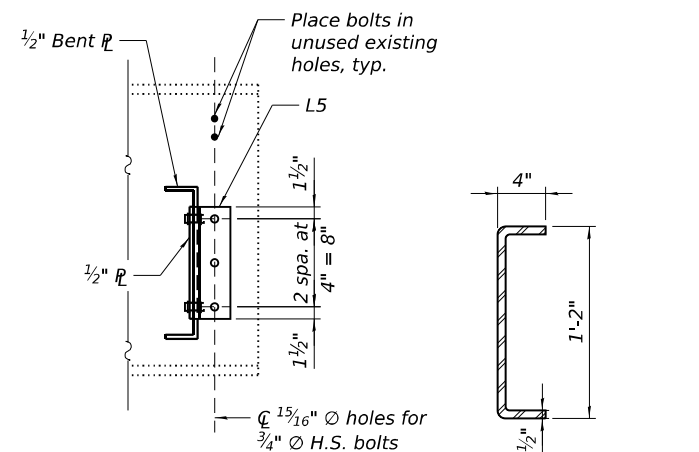

SECTION F-F

SECTION G-G

Notes:

1. Bolt minimum edge distance shall be 1 1/2" unless noted otherwise.
2. Two hardened washers required for each set of oversized holes.
3. Place bent L diaphragm with flanges outward from C/F Pier.
4. Alternate channels of equal depth and larger weight are permitted to facilitate material acquisition. Alternate channels, if utilized, shall be provided at no additional cost to the Department.
5. Verify in the field all dimensions, including existing bolt hole locations.
6. Existing connection plates or angles, and diaphragm members to be removed shall be included in payment for Structural Steel Removal.



License No. 184-000613 © Copyright CMT, Inc.

USER NAME	= bholland
DESIGNED	- MAC
DRAWN	- MAC
PLOT SCALE	= N/A
CHECKED	- DH
DATE	- MARCH 2024
PLOT DATE	= 3/27/2024







DESIGNED	- MAC
REVIS	-
DRAWN	- MAC
REVIS	-
CHECKED	- DH
REVIS	-
DATE	- MARCH 2024
REVIS	-

STATE OF ILLINOIS
DEPARTMENT OF TRANSPORTATION


STRUCTURAL STEEL DETAILS - II
STRUCTURE NO. 084-0018 (NB) & 084-0019 (SB)

SCALE: SHEET 47 OF 67 SHEETS STA. TO STA.

F.A.I. RTE.	SECTION	COUNTY	TOTAL SHEETS	SHEET NO.
55	(84-2BR-1)D,BY,BP,BRR	SANGAMON	139	89
		CONTRACT NO.		72K98
ILLINOIS		FED. AID PROJECT		

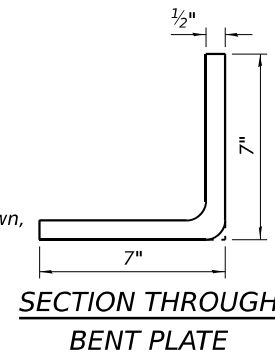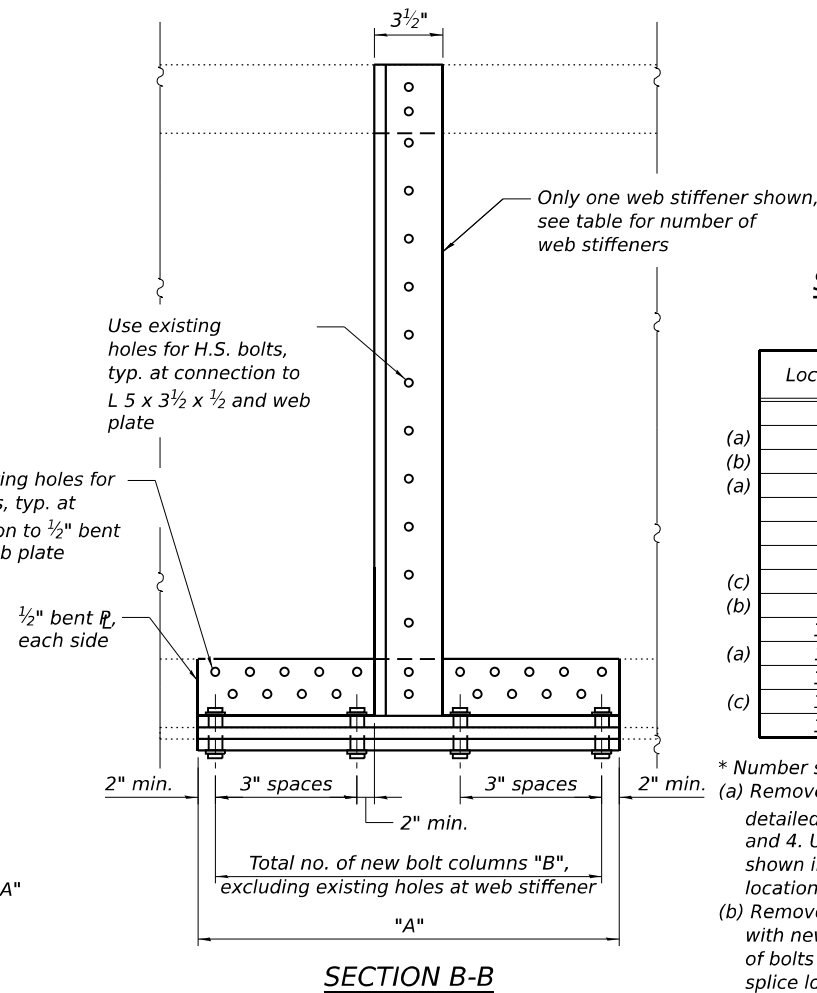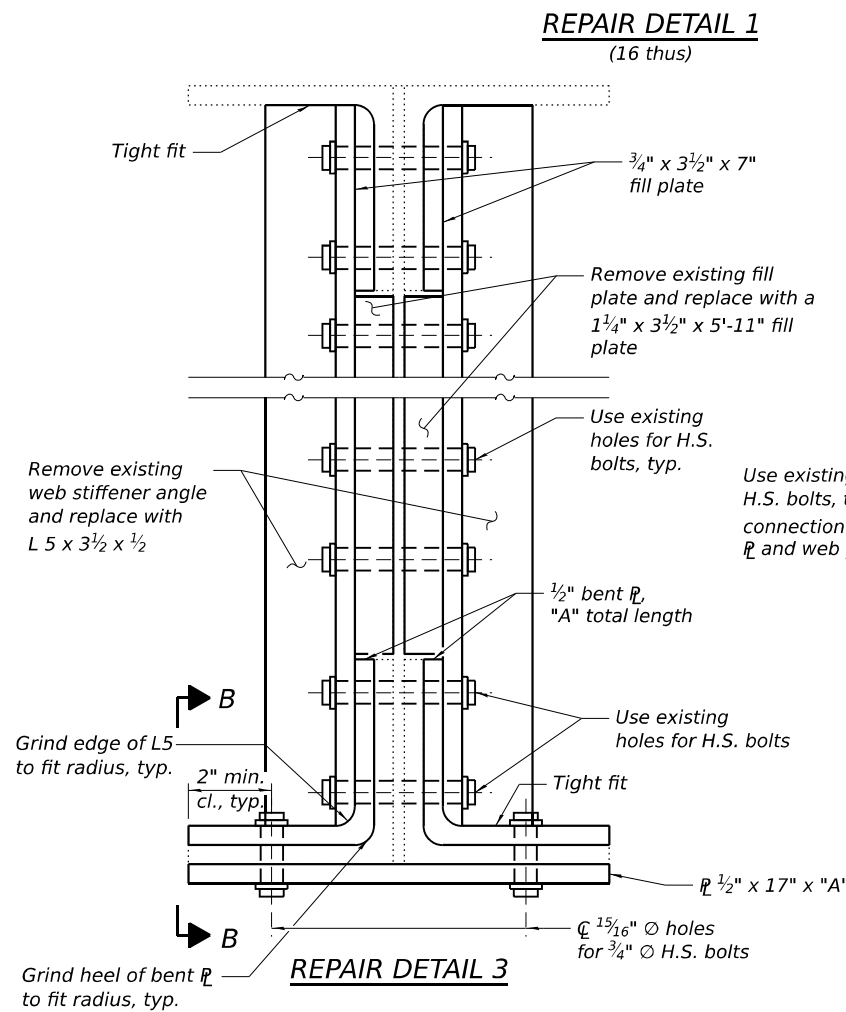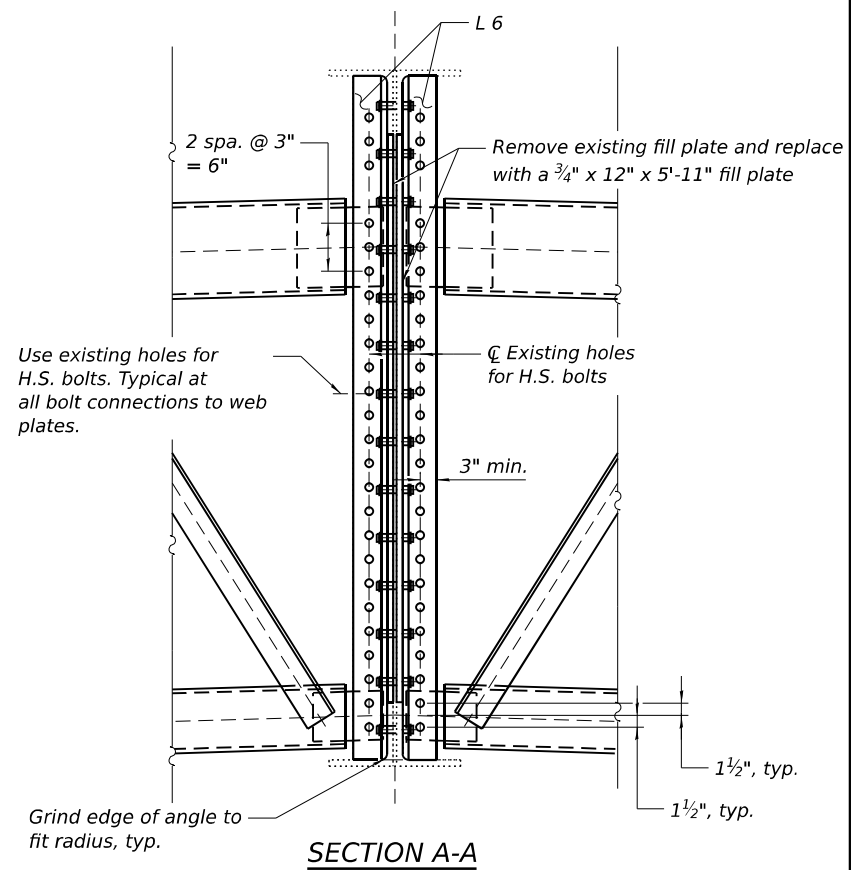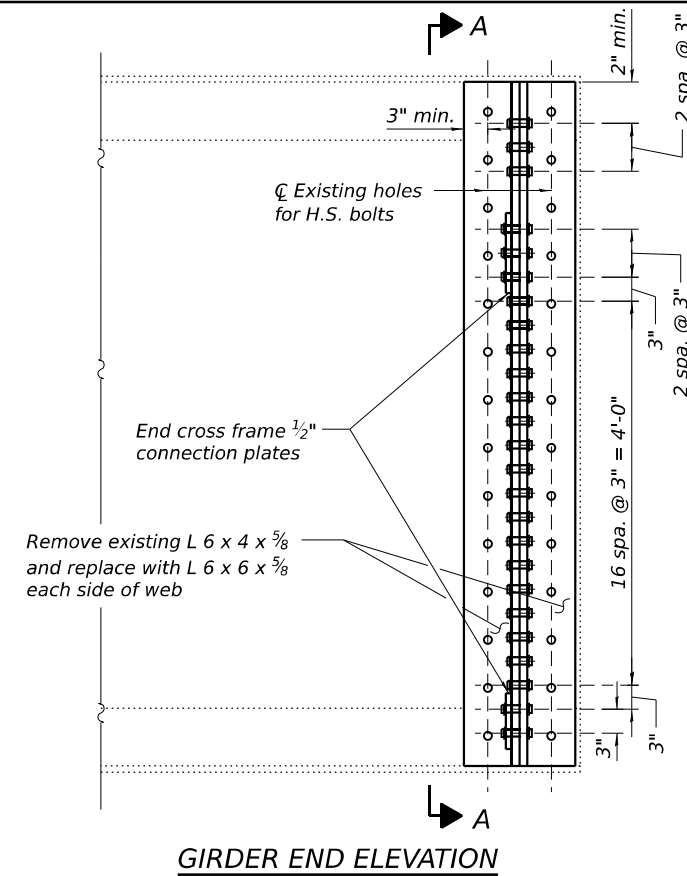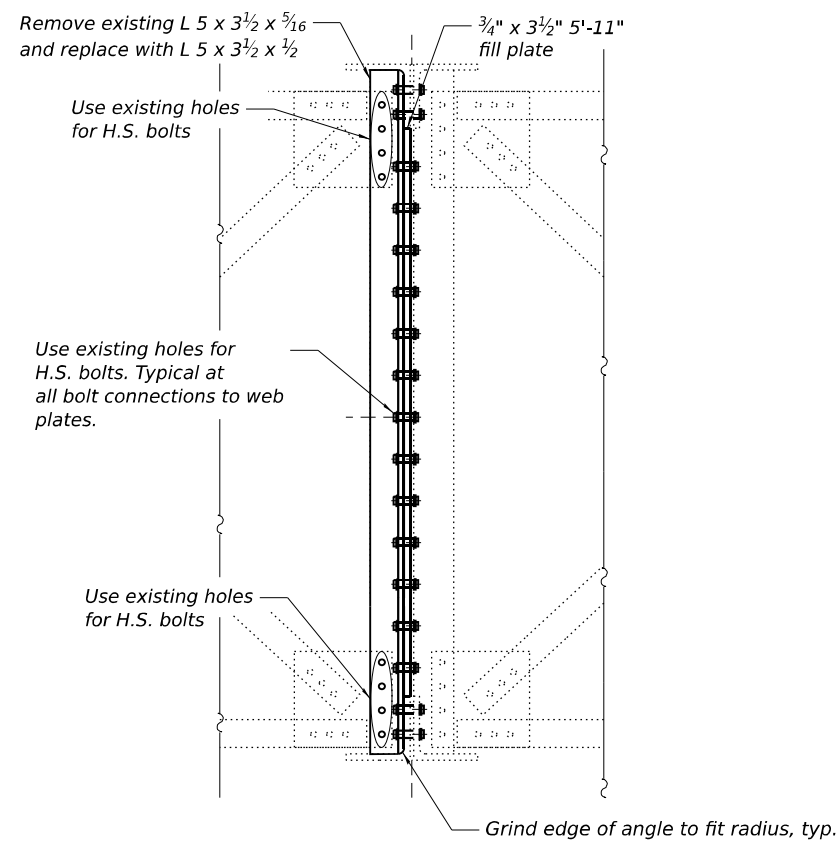

	Location	"A"	*No. web stiff. & fill plates	"B"
	1	15'-10½"	4	58
(a)	2	7'-5½"	2	11
(b)	3	6'-5½"	2	6
(a)	4	8'-4"	2	18
	5	6'-0½"	2	21
	6	7'-3½"	2	26
	7	9'-9½"	2	36
(c)	8	8'-5½"	4	29
(b)	9	12'-6½"	4	27
	10	4'-4"	0	17
(a)	11	8'-5"	2	10
	12	3'-7"	0	14
(c)	13	7'-6½"	2	27
	14	22'-8½"	6	81

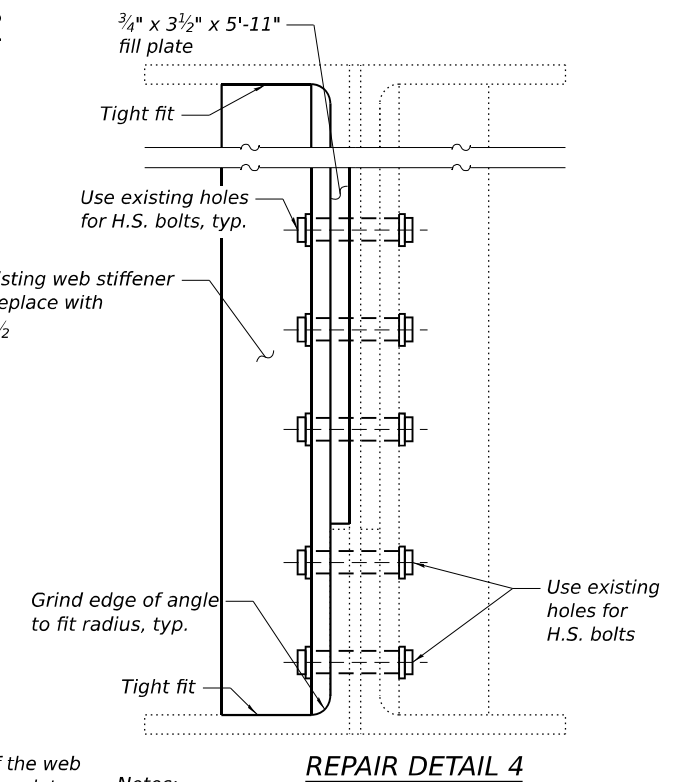


REPAIR DETAIL 4



Notes:

1. All new steel for repair details on this sheet shall be AASHTO M270 Grade 50 and be paid for as Structural Steel Repair.
2. Existing connection/stiffener plates or angles and fill plates to be removed shall be included in payment for Structural Steel Removal.
3. All existing steel to remain shall be cleaned and repainted after removals and prior to attaching new structural steel.
4. Verify in the field all dimensions, including existing bolt hole locations and prior to ordering fill plates.

FILE NAME: dw:\cmt\engr\proj\bridge\connect\projects\Documents\DOT21004103-00\10300\Bridges\Sangamon River Bridges\CAAD_Sheets\0840018 & 0840019-72K98-05-Structural Steel Details-V

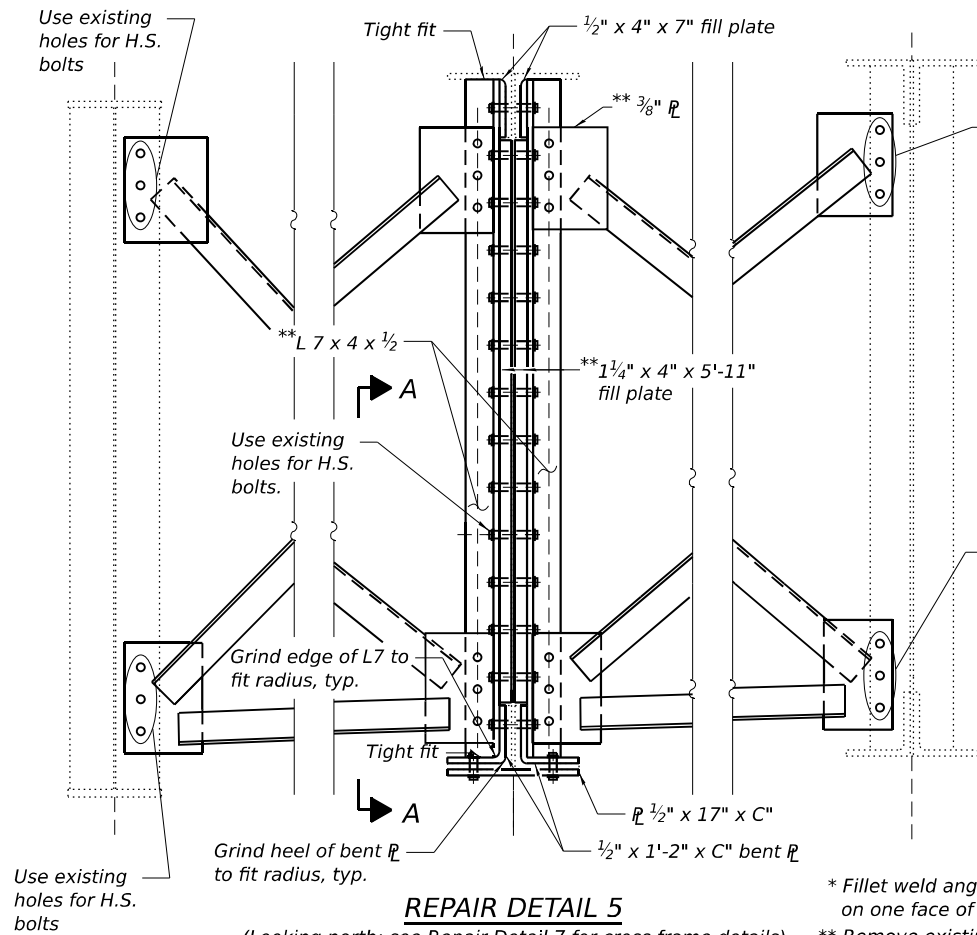

* Fillet weld angles along 3 sides on one face of connection plate.
** Remove existing connection angles, fill plates, and cross frame members to replace with sections and members indicated.

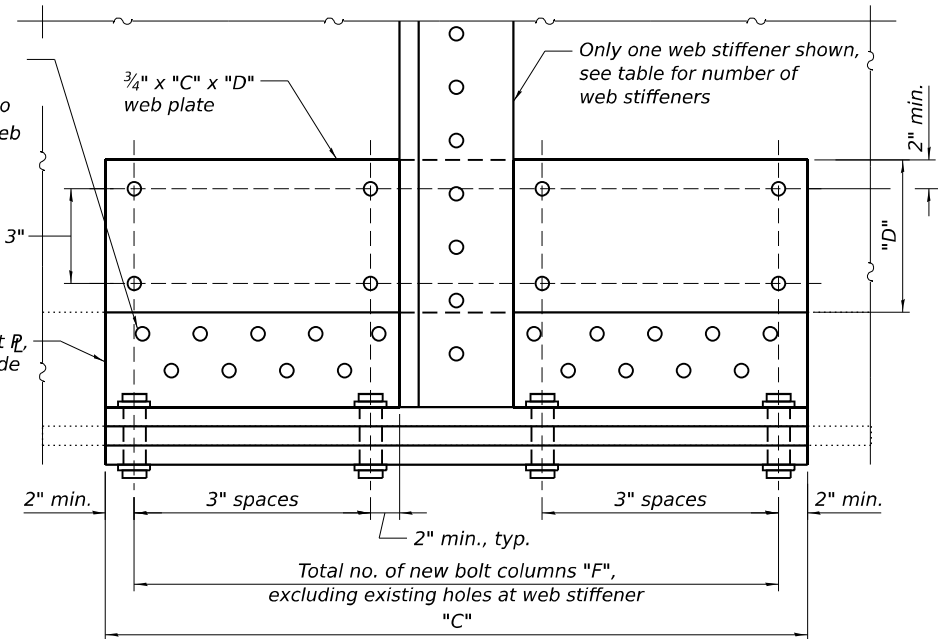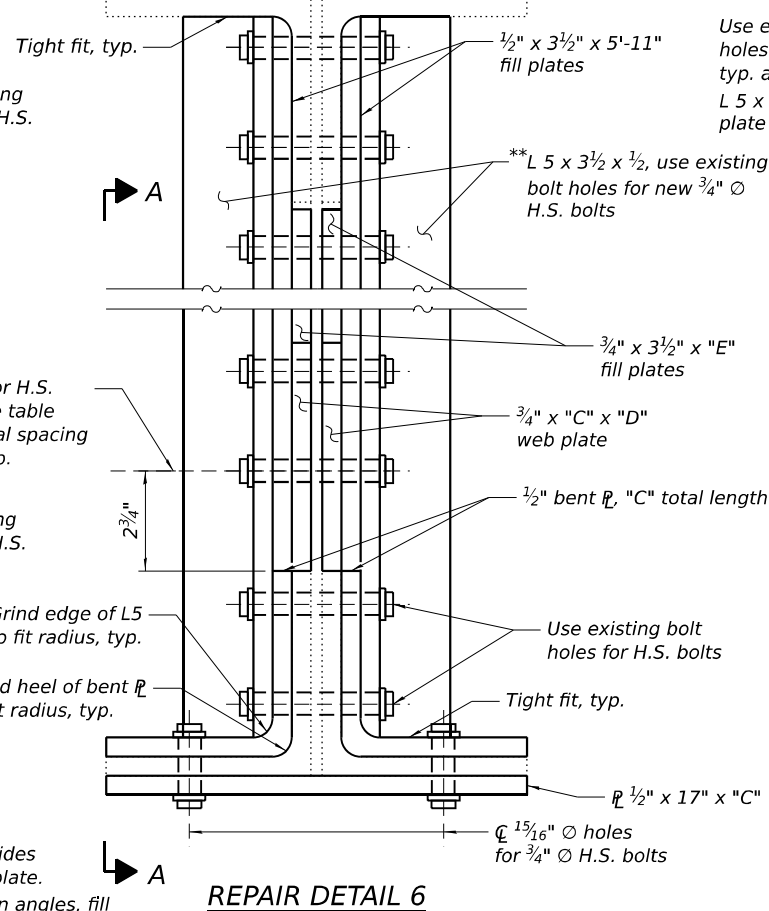


SECTION A-A

Repair Detail, Location	"C"	"D"	"E"	***No. web stiff. & fill plates	"F"	"G"
(a) 5, 1	17'-1"	N/A	N/A	4	--	N/A
(b) 5, 2	13'-0"	N/A	N/A	4	17	N/A
6, 1	14'-1 1/2"	3'-1"	2'-10"	0	51	11
(c) 6, 2	8'-1"	3'-1"	2'-10"	4	17	11
6, 3	7'-6 1/2"	2'-1"	3'-10"	2	27	7
6, 4	6'-0 1/2"	1'-7"	4'-4"	2	21	5
6, 5	4'-6 1/2"	1'-1"	4'-10"	2	15	3
6, 6	7'-3 1/2"	2'-1"	3'-10"	2	26	7
(c) (d) 6, 7	6'-4"	1'-1"	4'-10"	2	7	3
6, 8	13'-4 1/2"	2'-1"	3'-10"	2	47	7

*** Number shown accounts for web stiffeners and fill plates on each side.

- (a) No record of existing cover plate available. Existing hole locations and new hole locations shall be verified prior to furnishing new cover plates.
(b) Remove existing cover plate locations. The number of bolts shown in column "B" are for new bolt holes outside of the existing cover plate location.
(c) Remove existing 3/8" bottom flange cover plates and replace with new cover plates detailed herein. Use 3/4" X 16" fill plate for bottom of bottom plate at Location 2. The number of bolts shown in column "B" are for new bolt holes outside of the existing cover plate location.
(d) Remove bottom lateral bracing members at Location 7 and replace with new lateral bracing, see sheet 42 of 67.

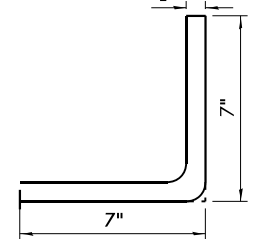

SECTION THROUGH BENT PLATE

Notes:

- All new steel for repair details on this sheet, except cross-frames and connection plates, shall be AASHTO M270 Grade 50 and shall be paid for as Structural Steel Repair.
- Existing connection/stiffener plates or angles, fill plates, and cross frame members to be removed shall be included in payment for Structural Steel Removal.
- All existing steel to remain shall be cleaned and repainted after removals and prior to attaching new structural steel.
- Verify in the field all dimensions, including existing bolt hole locations, prior to ordering fill plates.



License No. 184-000613

Copyright CMT, Inc.

USER NAME	= bholland
DESIGNED	- DH
DRAWN	- BLH
PLOT SCALE	= N/A
PLOT DATE	= 3/21/2024

REVISD	-
REVISD	-
REVISD	-
REVISD	-


STATE OF ILLINOIS
DEPARTMENT OF TRANSPORTATION

STRUCTURAL STEEL DETAILS - V
STRUCTURE NO. 084-0018 (NB) & 084-0019 (SB)

SCALE: SHEET 50 OF 67 SHEETS STA. TO STA.


F.A.I. RTE.	SECTION	COUNTY	TOTAL SHEETS	SHEET NO.
55	(84-2BR-1)D.BY.BP.BRR	SANGAMON	139	92
CONTRACT NO.				72K98
ILLINOIS FED. AID PROJECT				

FILE NAME: dw:/cmtengr/cw/bentley.com/cmt-connect/projects/Documents/IDOT/1004103-00410300/Bridge/Sangamon River Bridges/CADD_Sheets/0840018 & 0840019-72K98-051-Bearing Removal Details

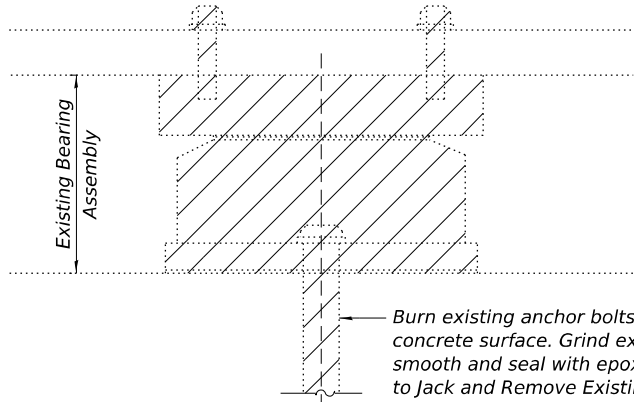


EXISTING BEARING REMOVAL DETAIL

(Existing Type II bearings shown, all existing elastomeric bearing types similar)

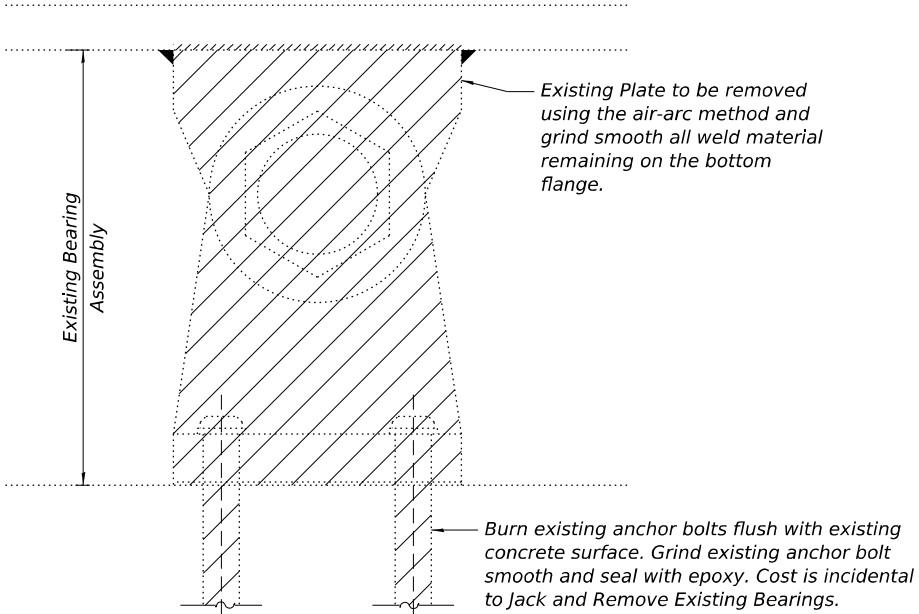

EXISTING BEARING REMOVAL DETAIL

(At Pier 5, Girders 2 thru 6 and 13 thru 17)

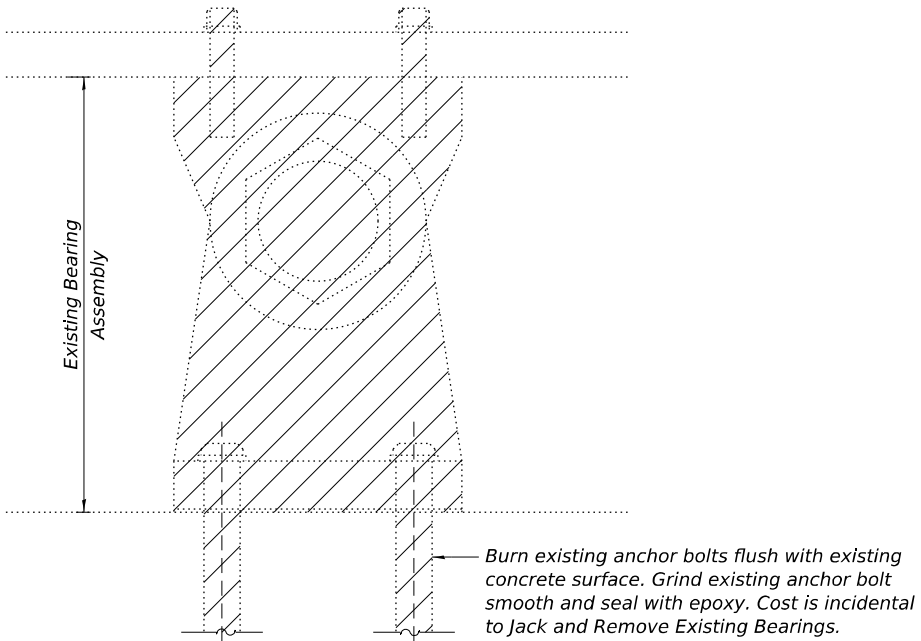

EXISTING BEARING REMOVAL DETAIL

(At Pier 5, Girders 1, 7, 12, and 18)



License No. 184-000613 © Copyright CMT, Inc.

USER NAME	= bholland	DESIGNED	-	BLH	REVISED	-
		DRAWN	-	BLH	REVISED	-
PLOT SCALE	= N/A	CHECKED	-	DH	REVISED	-
PLOT DATE	= 3/21/2024	DATE	-	MARCH 2024	REVISED	-


STATE OF ILLINOIS
DEPARTMENT OF TRANSPORTATION

BEARING REMOVAL DETAILS
STRUCTURE NO. 084-0018 (NB) & 084-0019 (SB)


SCALE: SHEET 51 OF 67 SHEETS STA. TO STA.

F.A.I. RTE.	SECTION	COUNTY	TOTAL SHEETS	SHEET NO.
55	(84-2BR-1)D,BY,BP,BRR	SANGAMON	139	93
CONTRACT NO. 72K98				
ILLINOIS FED. AID PROJECT				


FILE NAME: dw:\cmt\engr\proj\bandev.com\cmt\connect\projects\Documents\DOT\1004103-00410300\Bridges\Sangamon River Bridges\CAOD_Sheets\0840018 & 0840019-72K98-403-Bearing Details - Elastomeric Type I - II

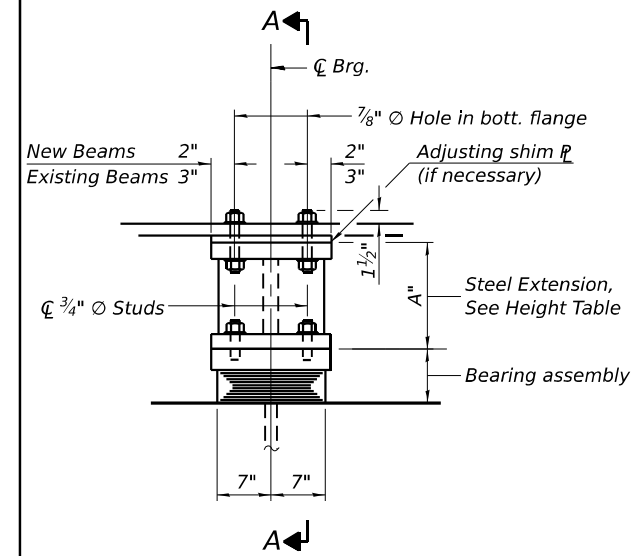


ELEVATION AT PIER 2 and PIER 9

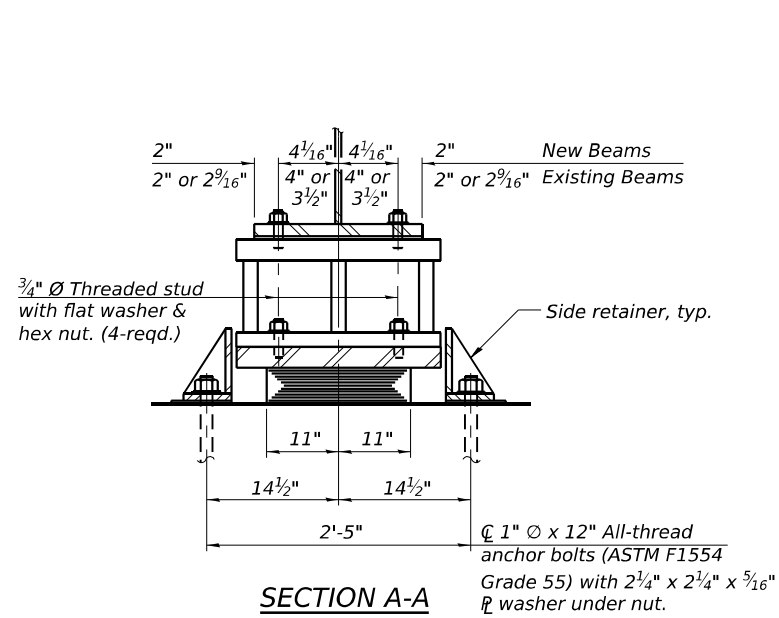

SECTION A-A

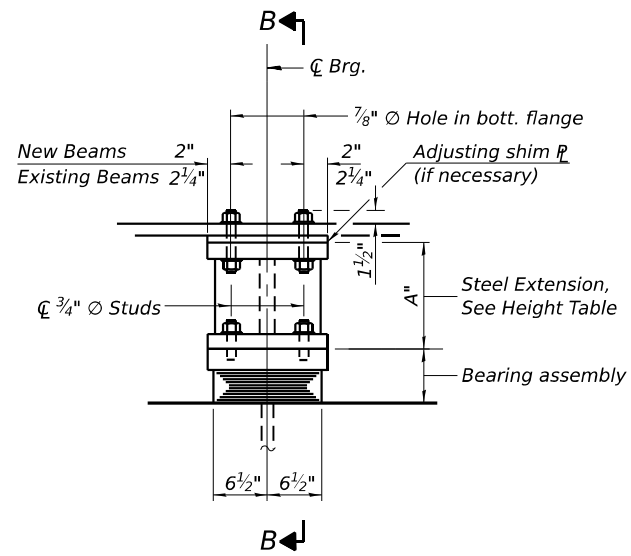


ELEVATION AT PIER 3 and PIER 8

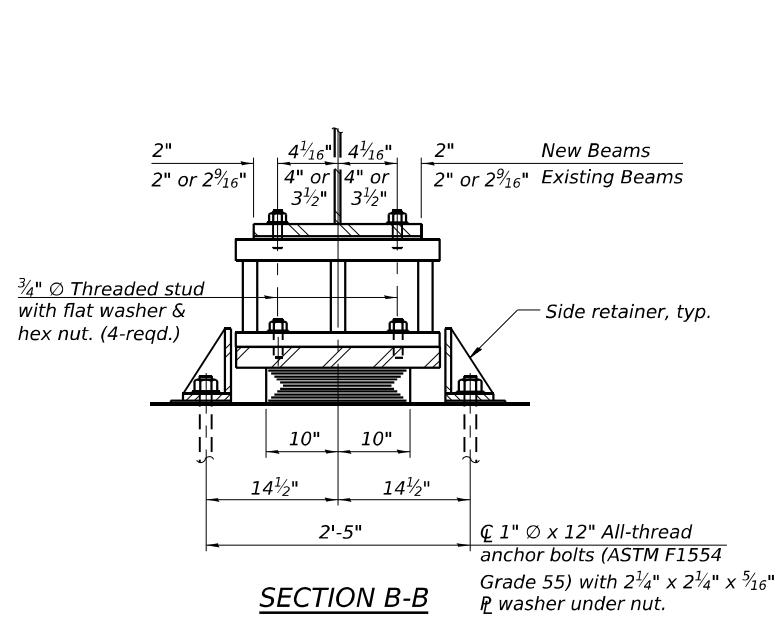


SECTION B-B

TYPE I ELASTOMERIC EXP. BRG.

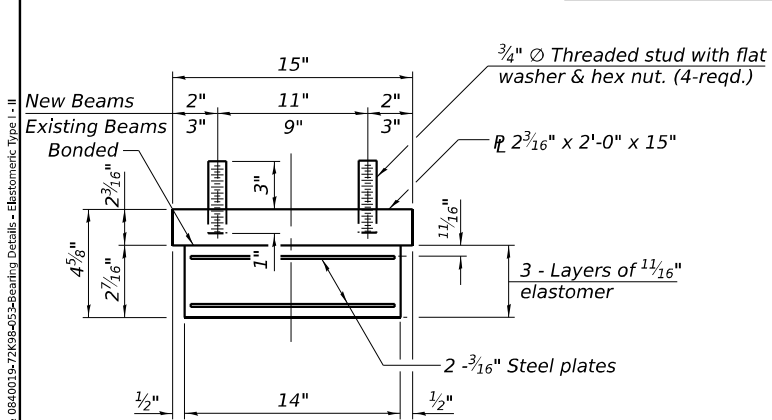

BEARING ASSEMBLY


(at Piers 2 & 9)

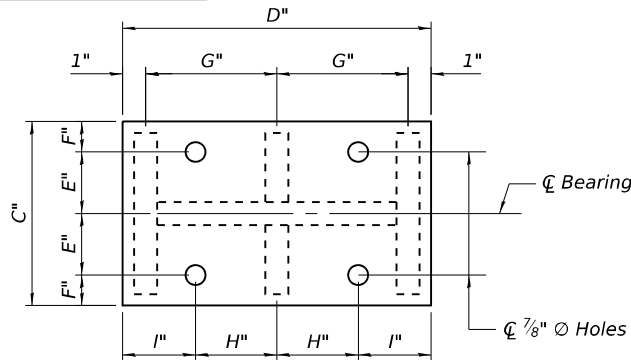

PLAN TOP AND BOTTOM PLATE


FABRICATED STEEL EXTENSION DETAIL

(See tables for dimensions A" thru G")

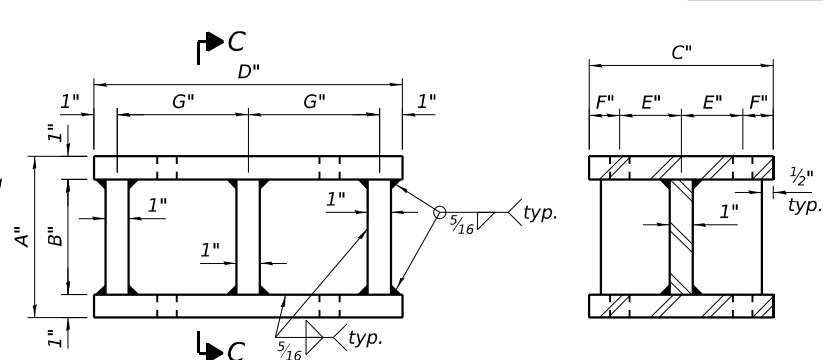

ELEVATION

SECTION C-C

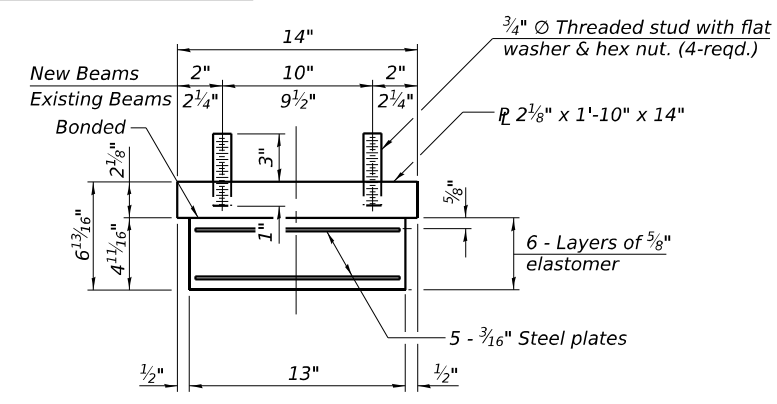

BEARING ASSEMBLY

(at Piers 3 & 8)

Note:
Shim plates shall not be placed under bearing assembly.

Note:
Shim plates shall not be placed under bearing assembly.

STEEL EXTENSION HEIGHT TABLE (NB)

Location	Height	Bm. 13	Bm. 14	Bm. 15	Bm. 16	Bm. 17	Bm. 18	Bm. 19	Bm. 20
Piers 2 & 9	A"	11 3/4"	13 3/4"	13 3/4"	10 1/4"	10 1/4"	10 1/4"	10 1/4"	8 3/4"
	B"	9 3/4"	11 1/4"	11 1/4"	8 1/4"	8 1/4"	8 1/4"	8 1/4"	6 3/4"
Piers 3 & 8	A"	9 9/16"	11 1/16"	11 1/16"	8 1/16"	8 1/16"	8 1/16"	8 1/16"	6 9/16"
	B"	7 9/16"	9 1/16"	9 1/16"	6 1/16"	6 1/16"	6 1/16"	6 1/16"	4 9/16"

STEEL EXTENSION HEIGHT TABLE (SB)


Location	Height	Bm. 1	Bm. 2	Bm. 3	Bm. 4	Bm. 5	Bm. 6	Bm. 7	Bm. 8
Piers 2 & 9	A"	8 3/4"	10 1/4"	10 1/4"	10 1/4"	10 1/4"	13 1/4"	13 1/4"	11 3/4"
	B"	6 3/4"	8 1/4"	8 1/4"	8 1/4"	8 1/4"	11 1/4"	11 1/4"	9 3/4"
Piers 3 & 8	A"	6 9/16"	8 1/16"	8 1/16"	8 1/16"	8 1/16"	11 1/16"	11 1/16"	9 9/16"
	B"	4 9/16"	6 1/16"	6 1/16"	6 1/16"	6 1/16"	9 1/16"	9 1/16"	7 9/16"

STEEL EXTENSION PLAN DIMENSIONS

Location	C	D	E	F	G
Piers 2 & 9	15"	2'-0"	4 1/2"	3"	11"
Piers 3 & 8	14"	1'-10"	4 3/4"	2 1/4"	10"


STEEL EXTENSION PLAN DIMENSIONS

Location	Dimension	Bm. 1 & 20	Bm. 2 & 19	Bm. 3 & 18	Bm. 4 & 17	Bm. 5 & 16	Bm. 6 & 15	Bm. 7 & 14	Bm. 8 & 13
Piers 2 & 9	H"	4"	3 1/2"	3 1/2"	3 1/2"	3 1/2"	3 1/2"	3 1/2"	4"
	I"	8"	8 1/2"	8 1/2"	8 1/2"	8 1/2"	8 1/2"	8 1/2"	8"
Piers 3 & 8	H"	4"	3 1/2"	3 1/2"	3 1/2"	3 1/2"	3 1/2"	3 1/2"	4"
	I"	7"	7 1/2"	7 1/2"	7 1/2"	7 1/2"	7 1/2"	7 1/2"	7"

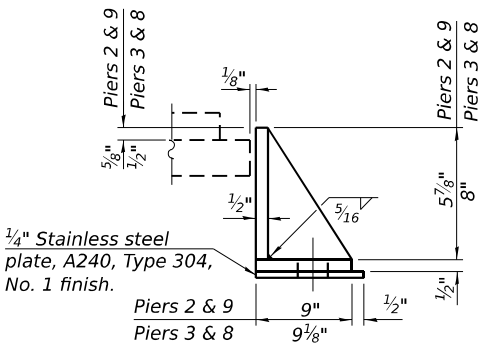

SIDE RETAINER

Equivalent rolled angle with stiffeners will be allowed in lieu of welded plates.

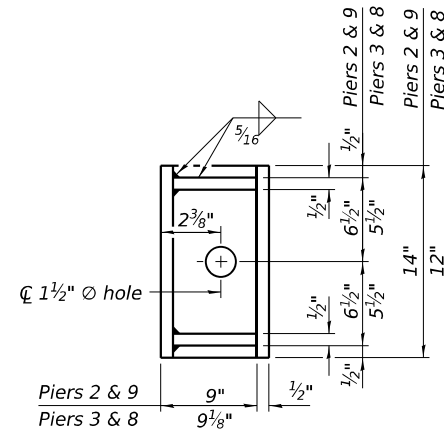


- Notes:
- Side retainers and stainless steel plates shall be included in the cost of Elastomeric Bearing Assembly, Type I.
 - Anchor bolts and side retainers at all supports shall be installed as each member is erected unless an equivalent temporary means of lateral restraint is used.
 - The structural steel plates of the Bearing Assembly shall conform to the requirements of AASHTO M270 Grade 50.
 - Two 1/8 in. adjusting shims shall be provided for each bearing in addition to all other plates or shims and placed as shown on the bearing details.
 - Prior to ordering any material, the Contractor shall verify in the field all bearing height and shim thickness dimensions.
 - No steel extension or fill plates required for Beams 9 thru 12.
 - Cost of steel extension and fill plates included with Furnishing and Erecting Structural Steel pay item.

BILL OF MATERIAL


Item	Unit	Total
Elastomeric Bearing Assembly Type I	Each	80
Anchor Bolts, 1"	Each	160

FILE NAME: dw:\cmt\engr\proj\details\0840018-0200410300\Bridges\Sangamon River Bridges\CAAD_Sheets\0840018-0200410300-45-Bearing Details - Elastomeric Type I - III

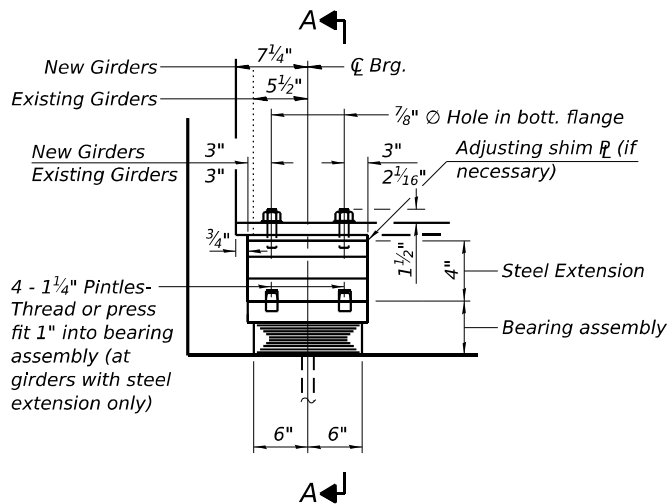


ELEVATION AT PIER 4 - UNIT 2
FOR STACKED PLATE STEEL EXTENSION
(at Girders 1 & 18)

TYPE I ELASTOMERIC EXP. BRG.

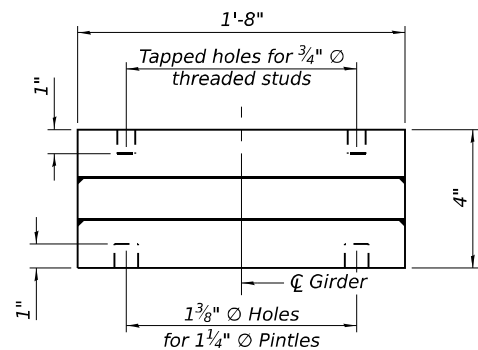


END VIEW


STACKED PLATE DETAIL
(at Girders 1 & 18)

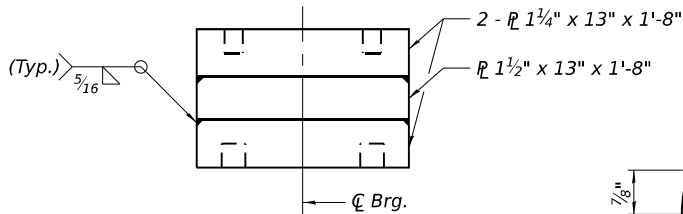

ELEVATION

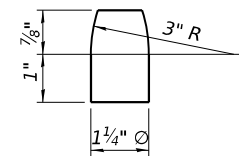


PINTLE

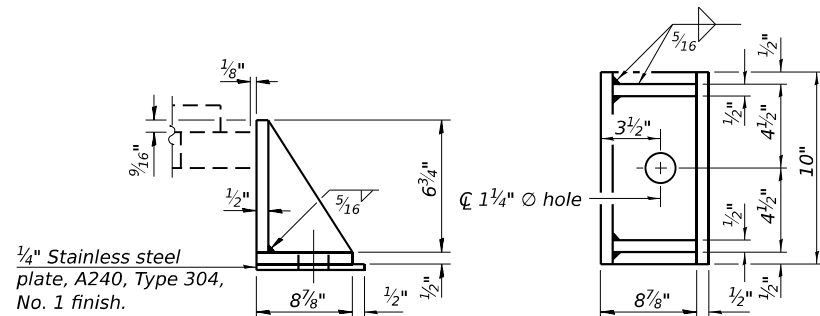


SIDE RETAINER


Equivalent rolled angle with stiffeners
will be allowed in lieu of welded plates.

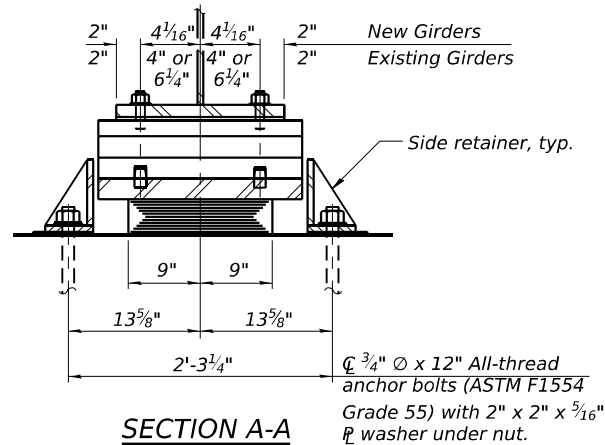


SECTION A-A

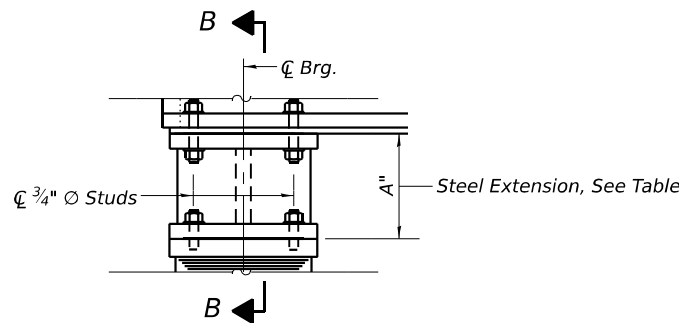


ELEVATION AT PIER 4 - UNIT 2
FOR FABRICATED STEEL EXTENSION
(at Girders 2 thru 7 and 12 thru 17)

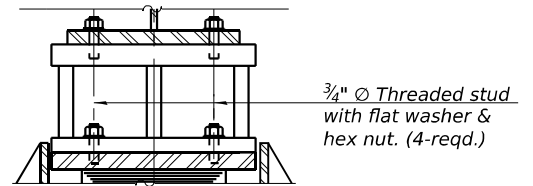

SECTION B-B

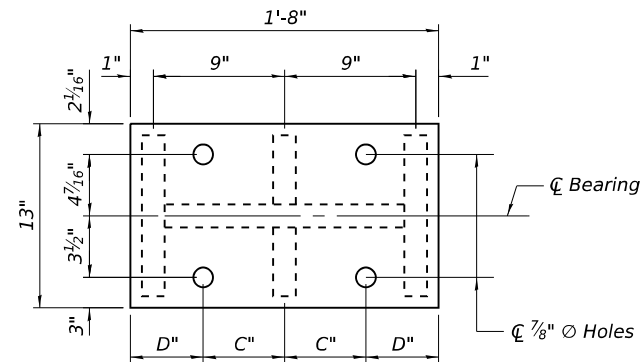

PLAN TOP AND BOTTOM PLATE

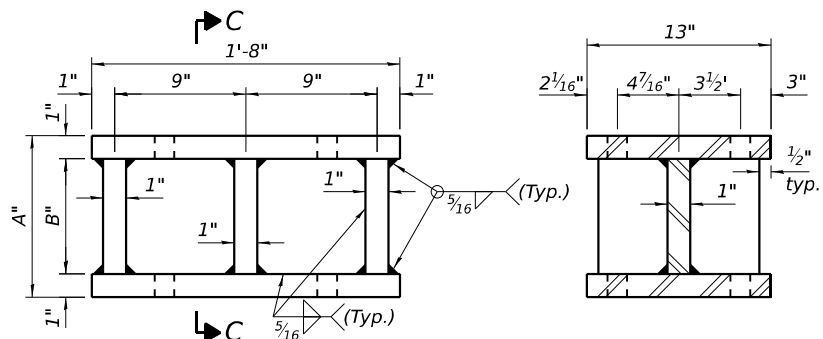

ELEVATION

SECTION C-C

FABRICATED STEEL EXTENSION DETAIL
(at Girders 2 thru 7 & Girders 12 thru 17)
(See tables for dimensions)

FABRICATED STEEL EXTENSION TABLE (NB)

Girder	A	B	C	D
12	7"	5"	4"	6"
13	9 7/8"	7 7/8"	6 1/4"	3 3/4"
14	11 3/8"	9 3/8"	6 1/4"	3 3/4"
15 & 16	8 3/8"	6 3/8"	6 1/4"	3 3/4"
17	6 7/8"	4 7/8"	6 1/4"	3 3/4"

FABRICATED STEEL EXTENSION TABLE (SB)

Girder	A	B	C	D
2	6 7/8"	4 7/8"	6 1/4"	3 3/4"
3 & 4	8 3/8"	6 3/8"	6 1/4"	3 3/4"
5	11 3/8"	9 3/8"	6 1/4"	3 3/4"
6	9 7/8"	7 7/8"	6 1/4"	3 3/4"
7	7"	5"	4"	6"

Notes:

- Side retainers and stainless steel plates shall be included in the cost of Elastomeric Bearing Assembly, Type I.
- Anchor bolts and side retainers at all supports shall be installed as each member is erected unless an equivalent temporary means of lateral restraint is used.
- The structural steel plates of the Bearing Assembly shall conform to the requirements of AASHTO M270 Grade 50.
- Two 1/8 in. adjusting shims shall be provided for each bearing in addition to all other plates or shims and placed as shown on the bearing details.
- Prior to ordering any material, the Contractor shall verify in the field all bearing height and shim thickness dimensions.
- No steel extension or fill plates required for Girders 8 thru 11.
- Cost of steel extension and fill plates included with Furnishing and Erecting Structural Steel pay item.

BILL OF MATERIAL

Item	Unit	Total
Elastomeric Bearing Assembly Type I	Each	18
Anchor Bolts, 3/4"	Each	36



License No. 184-000613 Copyright CMT, Inc.

USER NAME = bholland	DESIGNED - BLH	REVISED -
DRAWN - BLH	REVISED -	
PLOT SCALE = N/A	CHECKED - DH	REVISED -
PLOT DATE = 3/21/2024	DATE - MARCH 2024	REVISED -


STATE OF ILLINOIS
DEPARTMENT OF TRANSPORTATION

BEARING DETAILS - ELASTOMERIC TYPE I - III
STRUCTURE NO. 084-0018 (NB) & 084-0019 (SB)


SCALE: SHEET 54 OF 67 SHEETS STA. TO STA.

F.A.I. RTE.	SECTION	COUNTY	TOTAL SHEETS	SHEET NO.
55	(84-2BR-1)D,BY,BP,BRR	SANGAMON	139	96
CONTRACT NO.			72K98	
ILLINOIS		FED. AID PROJECT		

FILE NAME: dw:\cmt\engr\proj\bandev.com\cmt-connect\projects\Documents\DOT1004103\00\Bridges\Sangamon River Bridges\CADD_Sheets\0840018 & 0840019-72K98-425-Bearing Details - Elastomeric Type II - I

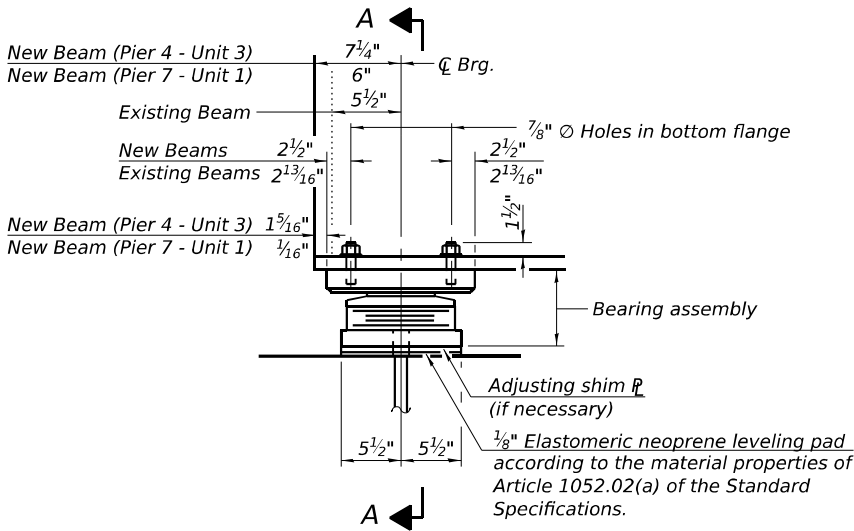


ELEVATION AT PIER 4 - UNIT 3 & PIER 7 - UNIT 1

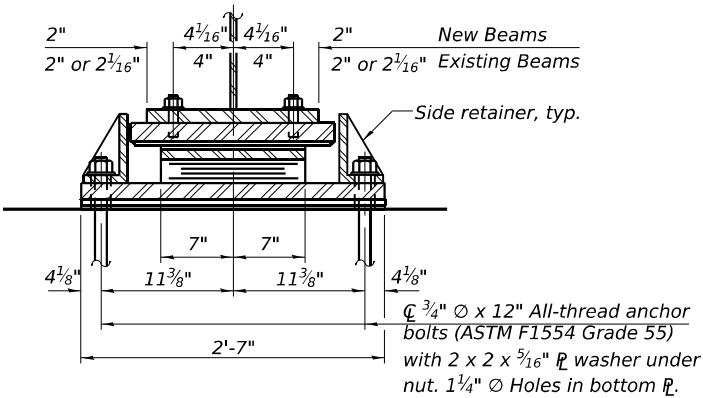


SECTION A-A


TYPE II ELASTOMERIC EXP. BRG.

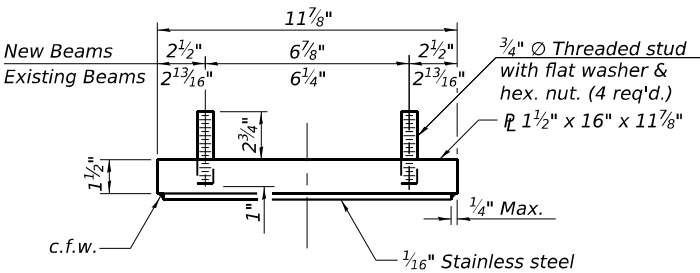


TOP BEARING ASSEMBLY

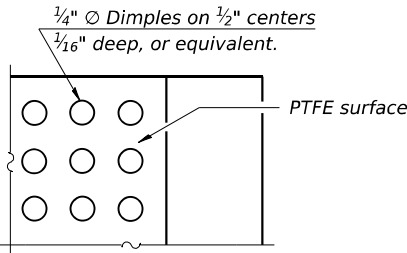


PLAN-PTFE SURFACE

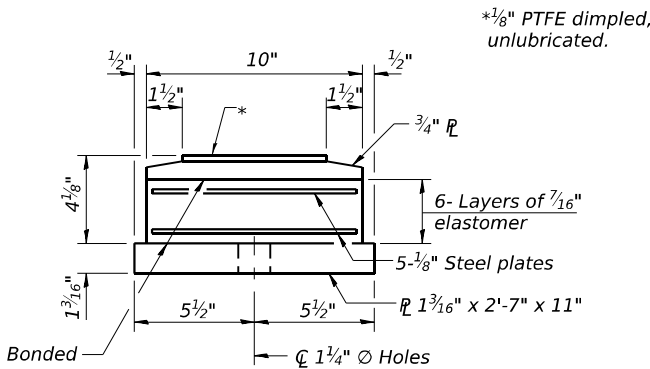

BOTTOM BEARING ASSEMBLY

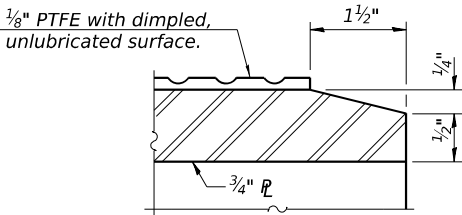

SECTION THRU PTFE

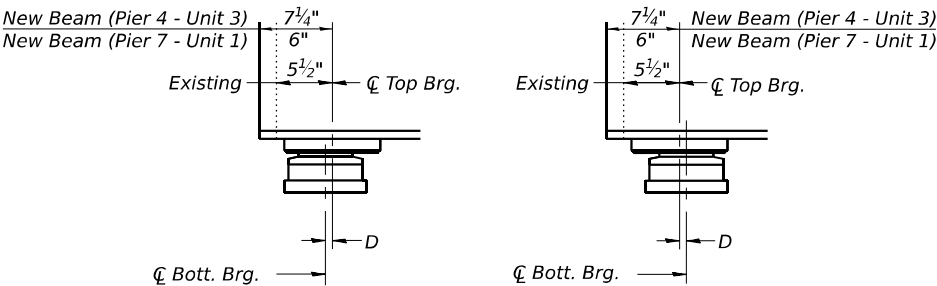


BELOW 50°F.

ABOVE 50°F.

$D = \frac{1}{8}$ " per each 100' of expansion for every 15° temp. change from the normal temp. of 50°F.

EXPANSION BEARING ORIENTATION

The above diagrams are for informational purposes only to show the amount of expected offset "D" for the current temperature in the field.

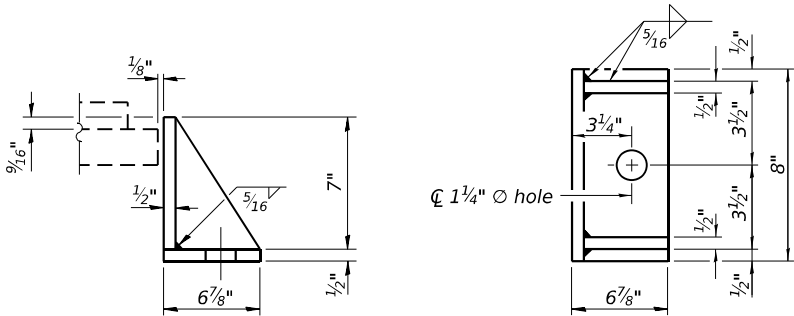

SIDE RETAINER

Equivalent rolled angle with stiffeners will be allowed in lieu of welded plates.

- Notes:
- Side retainers and leveling pad required for the elastomeric bearing assembly shall be included in the cost of Elastomeric Bearing Assembly, Type II.
 - The $\frac{1}{8}$ " PTFE sheet shall be bonded directly to the top steel plate with a two-component, medium viscosity epoxy resin, conforming to the requirements of the Federal Specification MMM-A-134, Type I. The bond agent shall be applied on the full area of the contact surfaces.
 - Bonding of $\frac{1}{8}$ " PTFE sheet during vulcanizing process will be permitted provided the process and method of adjusting assembly height is approved by the Engineer.
 - Anchor bolts and side retainers at all supports shall be installed as each member is erected unless an equivalent temporary means of lateral restraint is used.
 - The structural steel plates of the Bearing Assembly shall conform to the requirements of AASHTO M270 Grade 50.
 - Two $\frac{1}{8}$ in. adjusting shims shall be provided for each bearing in addition to all other plates or shims and placed as shown on the bearing details.
 - No steel extension or fill plates required for Beams 9 thru 12.
 - Cost of steel extension and fill plates included with Furnishing and Erecting Structural Steel pay item.

BILL OF MATERIAL

Item	Unit	Total
Elastomeric Bearing Assembly Type II	Each	40
Anchor Bolts, $\frac{3}{4}$ "	Each	80



License No. 184-000613 © Copyright CMT, Inc.

USER NAME = bholland	DESIGNED - BLH	REVISED -
PLOT SCALE = N/A	DRAWN - BLH	REVISED -
PLOT DATE = 3/21/2024	CHECKED - DH	REVISED -
	DATE - MARCH 2024	REVISED -

STATE OF ILLINOIS
DEPARTMENT OF TRANSPORTATION

BEARING DETAILS - ELASTOMERIC TYPE II - I
STRUCTURE NO. 084-0018 (NB) & 084-0019 (SB)

SCALE: SHEET 55 OF 67 SHEETS STA. TO STA.

F.A.I. RTE.	SECTION	COUNTY	TOTAL SHEETS	SHEET NO.
55	(84-2BR-1)D.BY.BP.BRR	SANGAMON	139	97
CONTRACT NO.				72K98
ILLINOIS FED. AID PROJECT				



TYPE II ELASTOMERIC EXP. BRG.



FABRICATED STEEL EXTENSION DETAIL

(See tables for dimensions)

STEEL EXTENSION TABLE (NB)

<i>Girder</i>	<i>Type</i>	<i>A</i>	<i>B</i>	<i>C</i>	<i>D</i>
12	Stacked Plate	4 $\frac{1}{2}$ "	1 $\frac{1}{2}$ "	1 $\frac{1}{2}$ "	-
13	Fabricated	7 $\frac{3}{8}$ "	-	-	5 $\frac{3}{8}$ "
14	Fabricated	8 $\frac{1}{8}$ "	-	-	6 $\frac{1}{8}$ "
15 & 16	Stacked Plate	5 $\frac{7}{8}$ "	2"	1 $\frac{7}{8}$ "	-
17	Stacked Plate	4 $\frac{3}{8}$ "	1 $\frac{1}{2}$ "	1 $\frac{3}{8}$ "	-
18	Fill Plate	1 $\frac{1}{2}$ "	-	-	-

STEEL EXTENSION TABLE (SB)

<i> Girder</i>	<i> Type</i>	<i> A</i>	<i> B</i>	<i> C</i>	<i> D</i>
1	<i> Fill Plate</i>	$1\frac{1}{2}"$	-	-	-
2	<i> Stacked Plate</i>	$4\frac{3}{8}"$	$1\frac{1}{2}"$	$1\frac{3}{8}"$	-
3 & 4	<i> Stacked Plate</i>	$5\frac{7}{8}"$	$2"$	$1\frac{7}{8}"$	-
5	<i> Fabricated</i>	$8\frac{7}{8}"$	-	-	$6\frac{7}{8}"$
6	<i> Fabricated</i>	$7\frac{3}{8}"$	-	-	$5\frac{3}{8}"$
7	<i> Stacked Plate</i>	$4\frac{1}{2}"$	$1\frac{1}{2}"$	$1\frac{1}{2}"$	-



$D = \frac{1}{8}"$ per each 100' of expansion for every 15° temp. change from the normal temp. of 50°F.



EXPANSION BEARING ORIENTATION

The above diagrams are for informational purposes only to show the amount of expected offset "D" for the current temperature in the field.

SECTION B-B


BILL OF MATERIAL

<i>Item</i>	<i>Unit</i>	<i>Total</i>
Elastomeric Bearing Assembly Type II	Each	18
Anchor Bolts, 3/4"	Each	36

Notes:


1. Side retainers and leveling pad required for the elastomeric bearing assembly shall be included in the cost of Elastomeric Bearing Assembly, Type II.
2. The $\frac{3}{8}$ " PTFE sheet shall be bonded directly to the top steel plate with a two-component, medium viscosity epoxy resin, conforming to the requirements of the Federal Specification MMM-A-134, Type I. The bond agent shall be applied on the full area of the contact surfaces.
3. Bonding of $\frac{3}{8}$ " PTFE sheet during vulcanizing process will be permitted provided the process and method of adjusting assembly height is approved by the Engineer.
4. Anchor bolts and side retainers at all supports shall be installed as each member is erected unless an equivalent temporary means of lateral restraint is used.
5. The structural steel plates of the Bearing Assembly shall conform to the requirements of AASHTO M270 Grade 50.
6. Two $\frac{3}{8}$ in. adjusting shims shall be provided for each bearing in addition to all other plates or shims and placed as shown on the bearing details.
7. No steel extension or fill plates required for Girders 8 thru 11.
8. Cost of steel extension and fill plates included with Furnishing and Erecting Structural Steel pay item.

FILE NAME: dw:\cmt\expansion\projects\documents\0840018 & 0840019\2\K98-457-Guided Expansion HLMR Disc Bearing Details

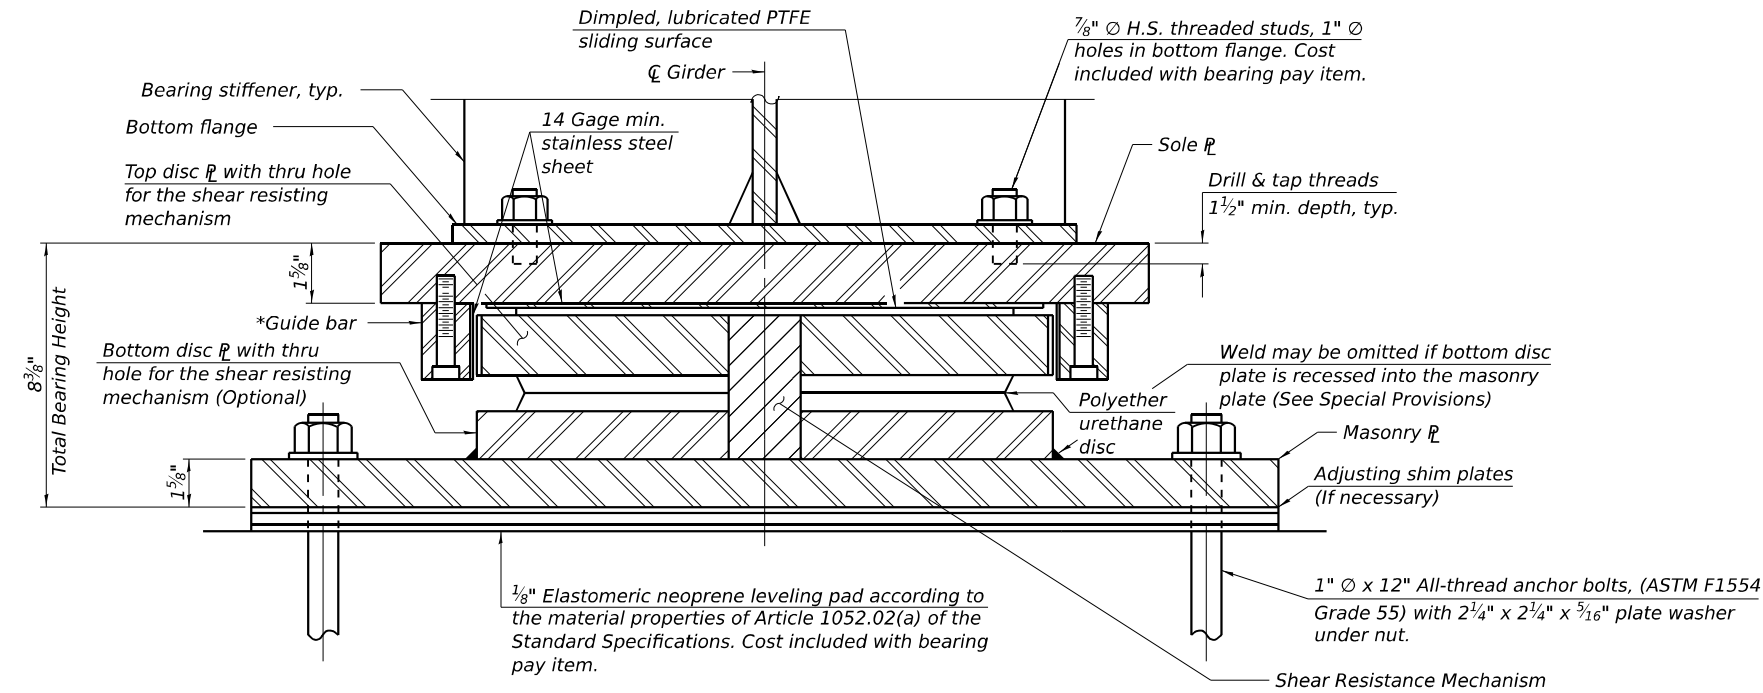


SECTION THRU BEARING AT PIER 6
(at Girders 1 thru 4, 8 thru 11, and 15 thru 18)


*As alternates to the bolted connection shown, the guide bars may be connected to the sole plate by groove welds or the guide bars and sole plate may be fabricated as a single piece.

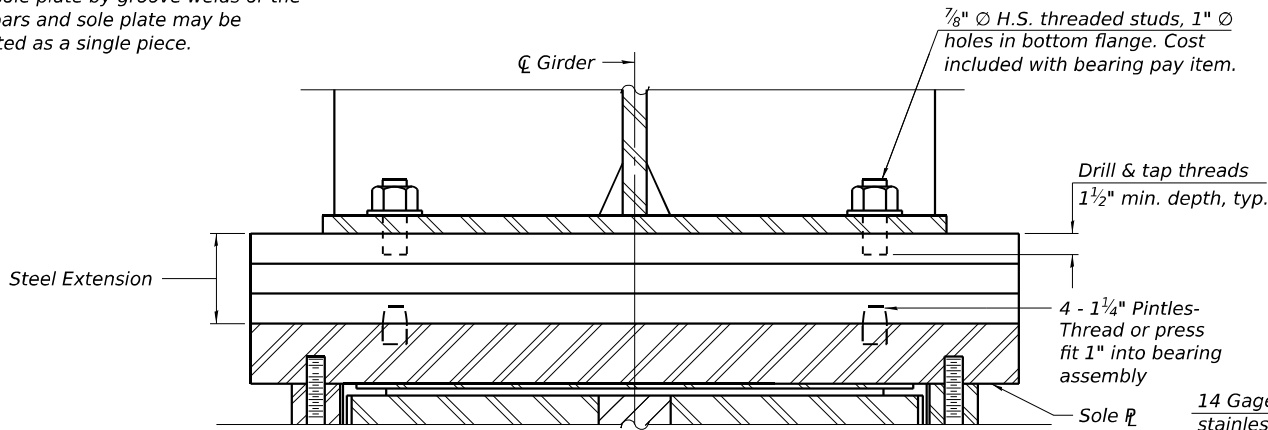

SECTION THRU BEARING AT PIER 6
(at Girders 5 thru 7 and 12 thru 14)

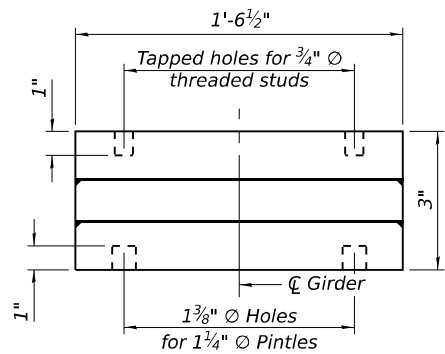


END VIEW

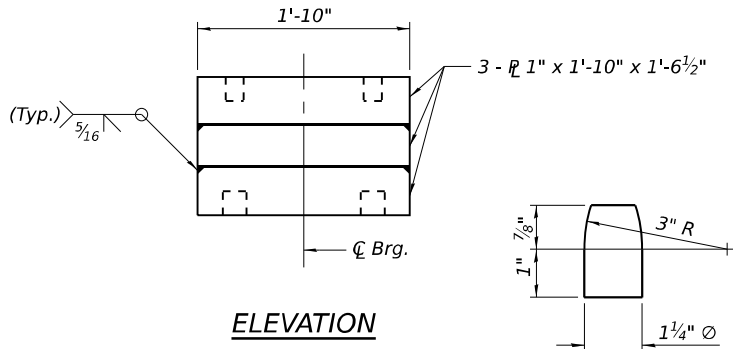


ELEVATION

STEEL EXTENSION DETAIL

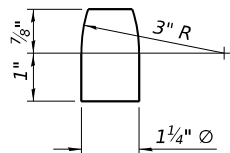

PINTLE


- Notes:
- Two 1/8 in. adjusting shims shall be provided for each bearing in addition to all other plates or shims and placed as shown on bearing details. Shim plates not included in total bearing height. Cost included with bearing pay item.
 - Total bearing height is estimated based on manufacturer data. Actual bearing height may differ from contract plans. The Contractor shall be responsible for verifying bearing heights and adjusting seat elevations at new girder lines, if required, prior to placing pier concrete.
 - Steel extension heights are based on the detailed bearing height on this sheet. If the manufacturer's bearing height differs from that shown herein, the Contractor shall provide adjustments for the steel extension plates.
 - Cost of steel extension included with Furnishing and Erecting Structural Steel pay item.
 - Prior to ordering any material, the Contractor shall verify in the field all bearing height and shim thickness dimensions.
 - No steel extension or fill plates required for Girders 8 thru 11.

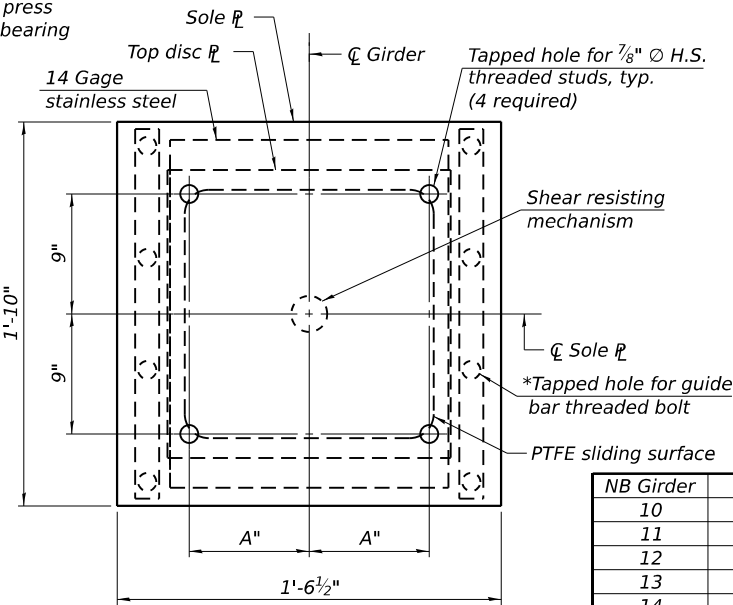


SOLE PLATE AND TOP DISC PLATE PLAN

Unfactored Vertical Dead Load Reaction (R_{DL})	232 kips
Unfactored Vertical Live Load without Impact Reaction (R_{LL})	95 kips
Maximum Strength or Extreme Event Lateral Reaction (H_u)	47 kips
Maximum Strength Limit State Rotation	0.0037 rad
Service I Factored Lateral Reaction	66 kips
Service I Rotation	0.0014 rad
Strength IV Factored Longitudinal Movement	2.56 in.
Service I Factored Vertical Reaction	327 kips
Strength IA Factored Vertical Reaction	573 kips

Service I Load Factors = $1.0DL + 1.0LL$
Strength IA Load Factors = $1.3(1.0DL + 2.20LL)$
Strength IV Load Factors = $1.3(1.0TU)$
All live loads are without impact
DL Reaction includes wearing surface in accordance with AASHTO LFD 3.3.3

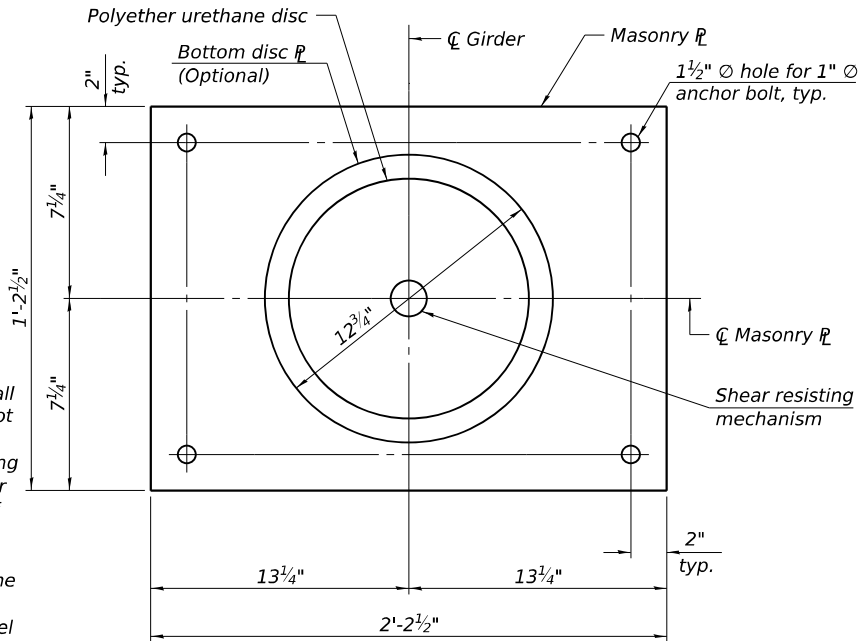

**MASONRY PLATE AND
BOTTOM DISC PLATE PLAN**

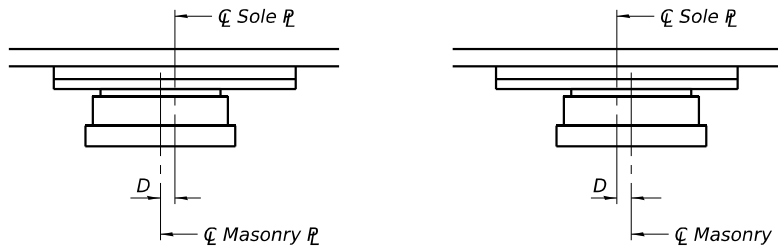

BELOW 50°F.
(Move masonry plate away from fixed bearing)

ABOVE 50°F.
(Move masonry plate toward fixed bearing)

SETTING ANCHOR BOLTS AT EXPANSION BEARING

$D = 1/8$ inch per each 100 feet of expansion for every 15 degrees change from the normal temp. of 50 degrees F.

BILL OF MATERIAL

Item	Unit	Total
High Load Multi-Rotational Bearings, Disc, Guided Expansion-400K	Each	18
Anchor Bolts, 1"	Each	72

** The value specified in the pay item name is an approximate vertical load capacity that is used for letting and bidding purposes only. Exact bearing capacity will vary subject to final design.

NB Girder	A"
10	6"
11	6"
12	6"
13	5"
14	5"
15	5"
16	5"
17	5"
18	6"

SB Girder	A"
1	6"
2	5"
3	5"
4	5"
5	5"
6	5"
7	6"
8	6"
9	6"



USER NAME = bholland	DESIGNED - BLH	REVISED -
PLOT SCALE = N/A	DRAWN - BLH	REVISED -
PLOT DATE = 3/21/2024	CHECKED - DH	REVISED -
	DATE - MARCH 2024	REVISED -




STATE OF ILLINOIS
DEPARTMENT OF TRANSPORTATION

GUIDED EXPANSION HLMR DISC BEARING DETAILS
STRUCTURE NO. 084-0018 (NB) & 084-0019 (SB)

SCALE: SHEET 57 OF 67 SHEETS STA. TO STA.

F.A.I. RTE.	SECTION	COUNTY	TOTAL SHEETS	SHEET NO.
55	(84-2BR-1)D.BY.BP.BRR	SANGAMON	139	99
		CONTRACT NO.	72K98	
		ILLINOIS	FED. AID PROJECT	

FILE NAME: dw:/cmtengr/cpw_baniley.com/cmt-connect/projects/Documents/IDOT/1004103-004103/00/Bridge/Sangamon River Bridges/CAAD_Sheets/084-0018 & 084-0019-2/Abutment Repairs - I

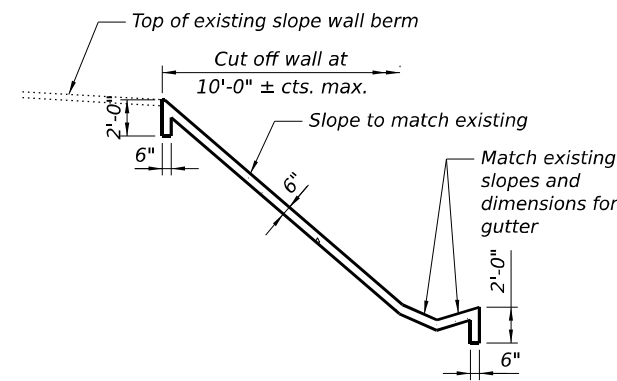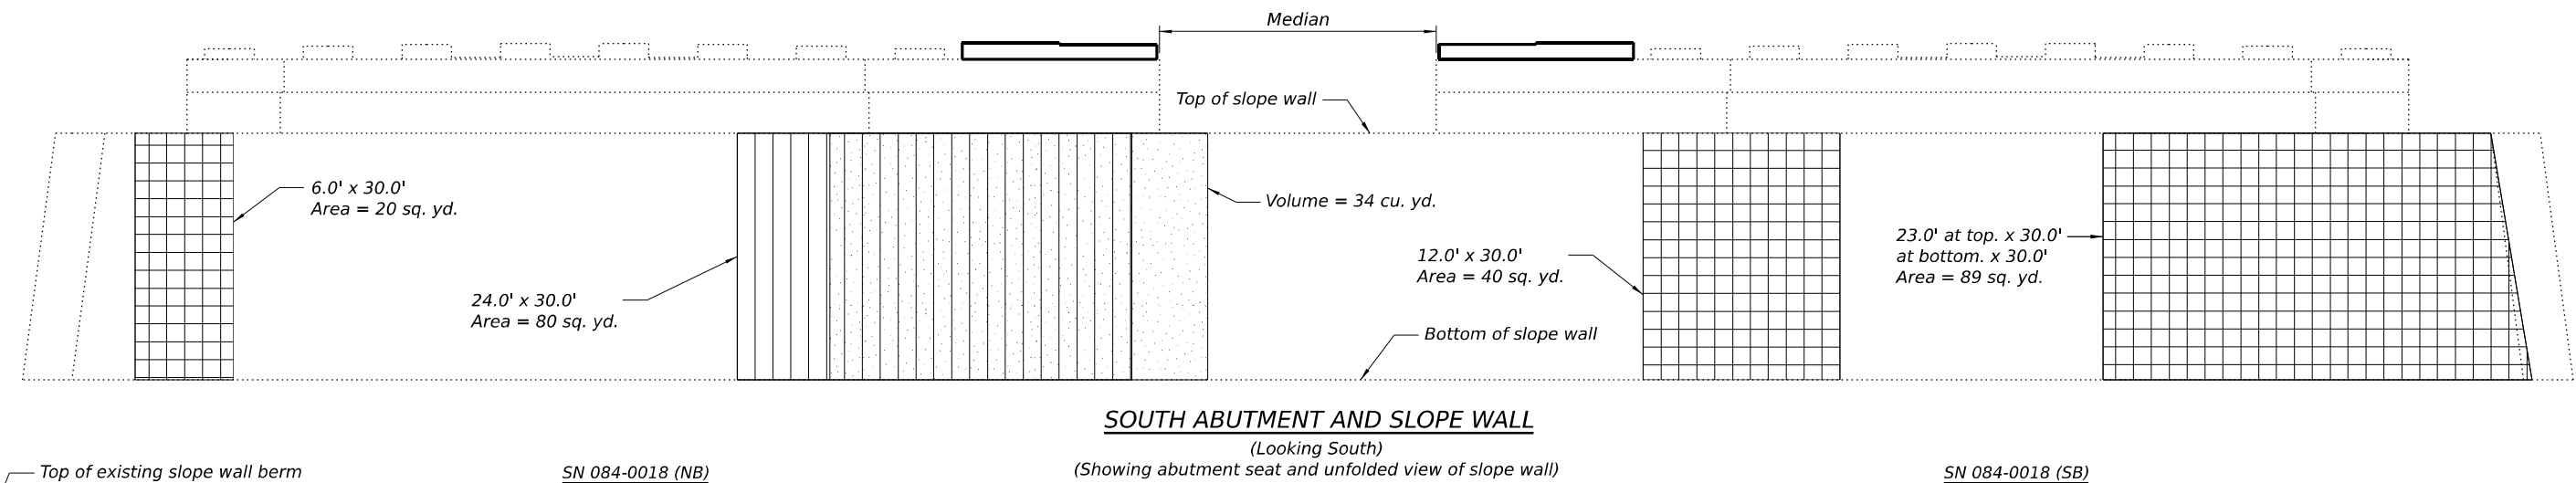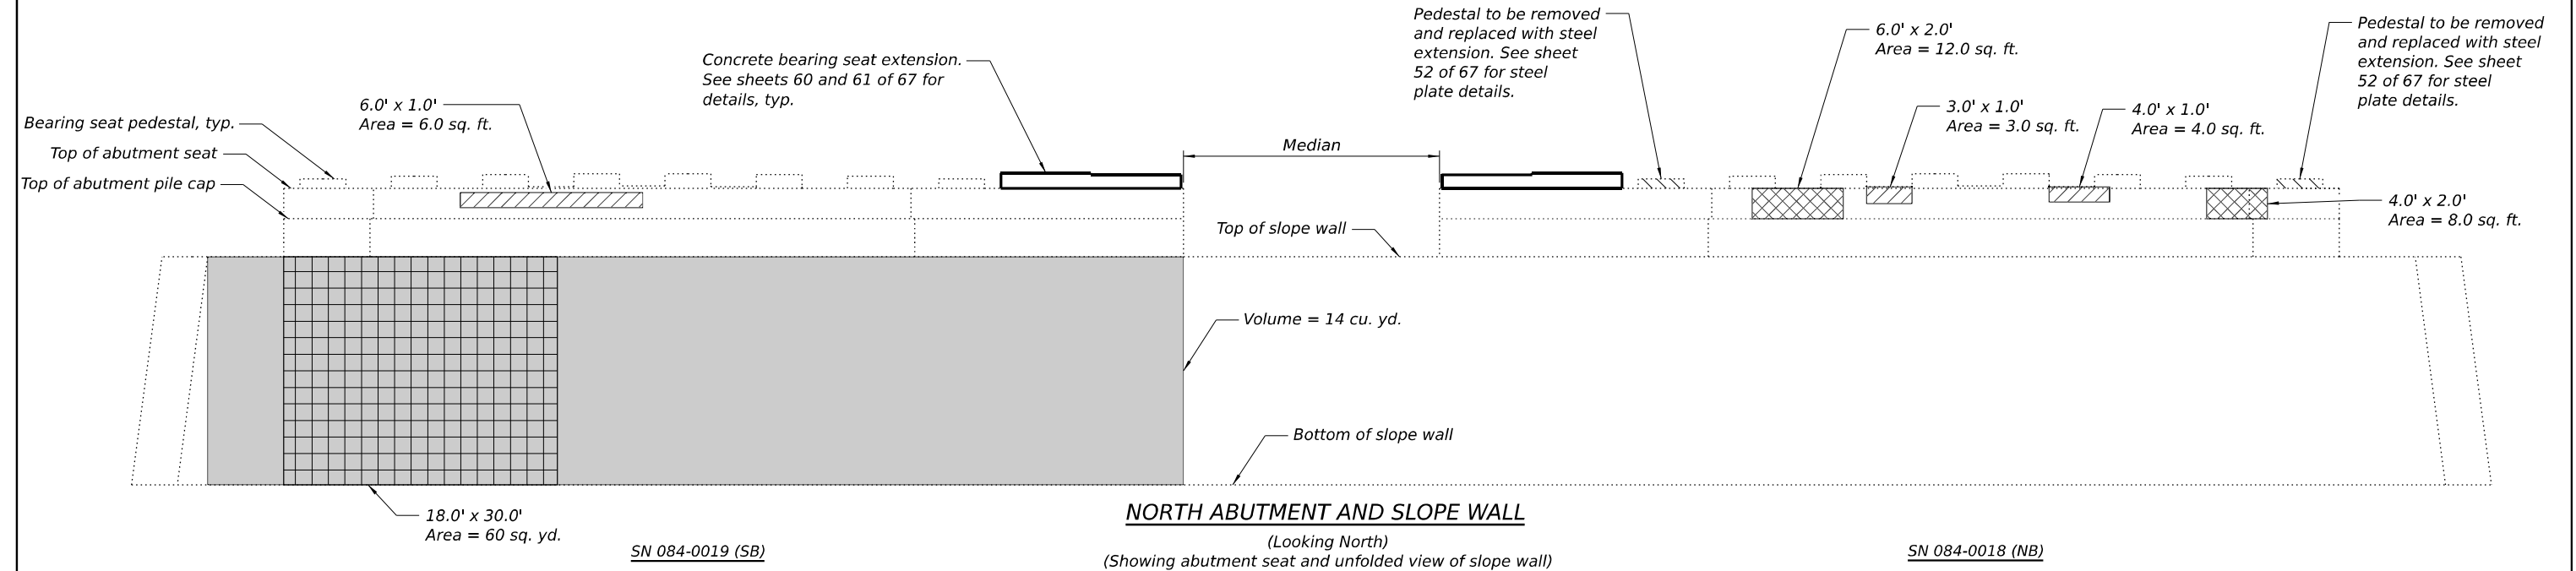

LEGEND

	Concrete Removal		Slope Wall Removal and Slope Wall 6 Inch
	Structural Repair of Concrete (Depth Equal to or Less than 5 Inches)		Porous Granular Backfill
	Structural Repair of Concrete (Depth Greater than 5 Inches)		Slope Wall Slurry Pumping
	Slope Wall Repair		

BILL OF MATERIAL

ITEM	UNIT	TOTAL
Porous Granular Backfill	Cu. Yd.	34
Concrete Removal	Cu. Yd.	0.4
Slope Wall Removal	Sq. Yd.	80
Slope Wall 6 Inch	Sq. Yd.	80
Structural Repair of Concrete (Depth Equal to or Less than 5 Inches)	Sq. Ft.	13
Structural Repair of Concrete (Depth Greater than 5 Inches)	Sq. Ft.	20
Slope Wall Repair	Sq. Yd.	209
Slope Wall Slurry Pumping	Cu. Yd.	14

Notes:

- The areas for the slope wall repairs shown are approximate in dimension and location. The voided areas shall be filled with Slope Wall Slurry Pumping or Porous Granular Backfill as directed by the Engineer. Approximate quantities and locations are herein. Small areas of slope wall may need to be removed to access the voids in the slope walls. Any removals shall be repaired. Cost of removal and repairs shall be included with Slope Wall Slurry Pumping. See Special Provisions.
- See sheets 60 and 61 of 67 for abutment backwall and wingwall repairs.
- Slope wall shall be reinforced with welded wire fabric, 6 in. x 6 in. - W4.0 x W4.0, weighing 58 lbs. per 100 sq. ft.



License No. 184-000813 © Copyright CMT, Inc.

USER NAME = bholland	DESIGNED - DH	REVISED -
DRAWN - VT/BLH	REVISED -	
PLOT SCALE = N/A	CHECKED - DH	REVISED -
PLOT DATE = 3/21/2024	DATE - MARCH 2024	REVISED -


STATE OF ILLINOIS
DEPARTMENT OF TRANSPORTATION

ABUTMENT REPAIRS - I
STRUCTURE NO. 084-0018 (NB) & 084-0019 (SB)

SCALE: SHEET 59 OF 67 SHEETS STA. TO STA.


F.A.I. RTE.	SECTION	COUNTY	TOTAL SHEETS	SHEET NO.
55	(84-2BR-1)D.BY.BP.BRR	SANGAMON	139	101
CONTRACT NO.				72K98
ILLINOIS FED. AID PROJECT				

FILE NAME: dw:\cmt\engr\proj\bandev.com\cmt-connect\projects\Documents\DOT1004103-001\03-001\03-001\Bridges\Sangamon River Bridges\CA00_Sheets\0840018 & 0840019-2\K98-403-Abutment Repairs - III

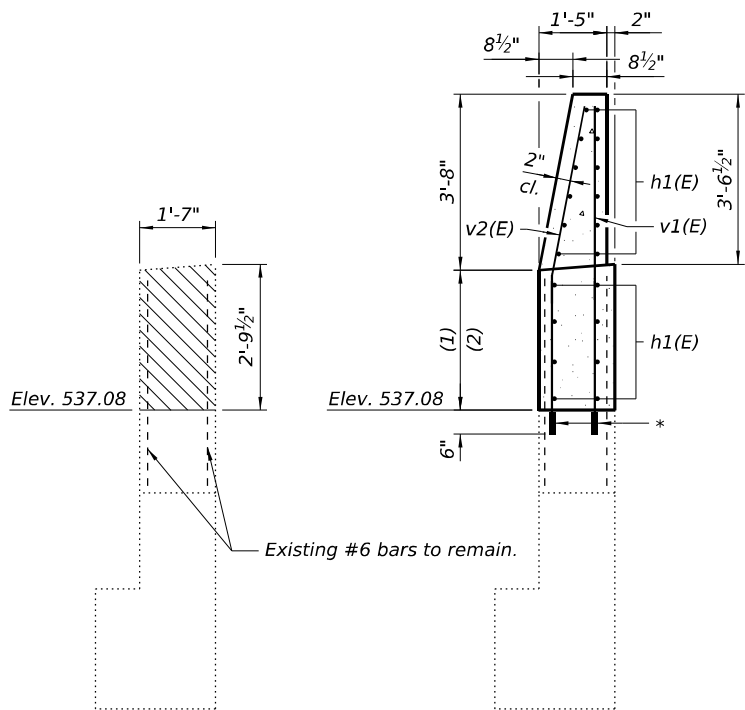


**MEDIAN WING WALL
REMOVAL DETAILS**

SECTION A-A

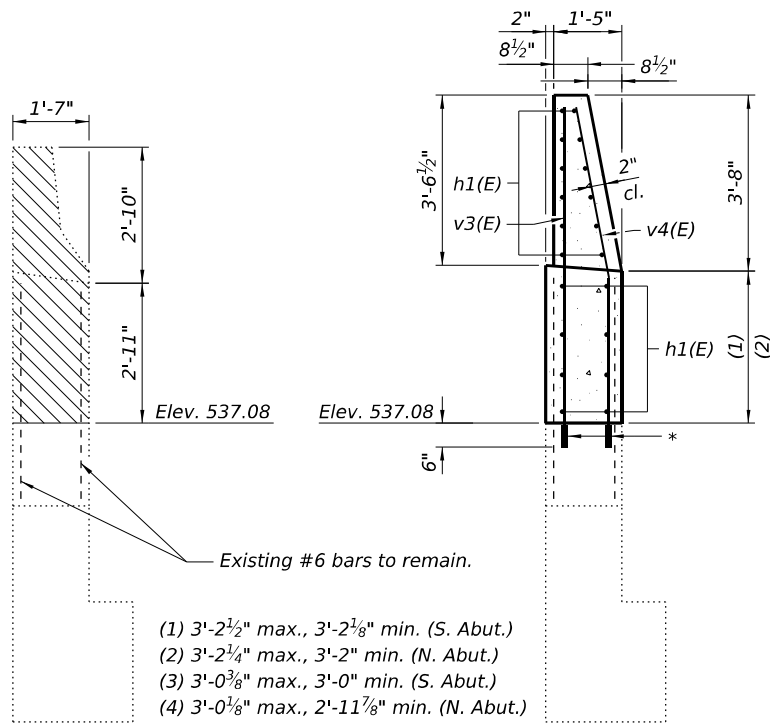


**OUTSIDE WING WALL
REMOVAL DETAILS**

SECTION B-B

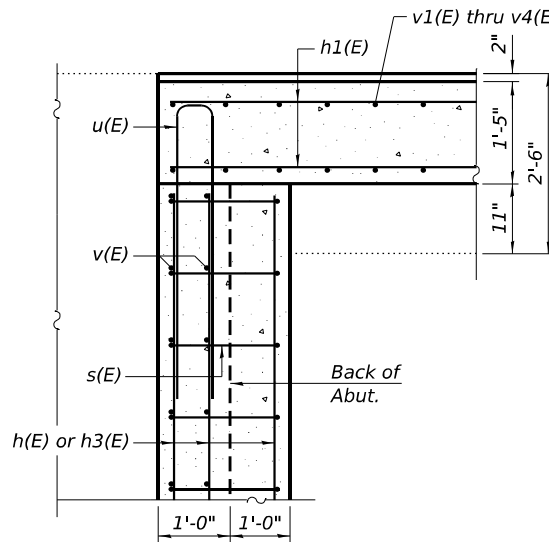

SECTION C-C

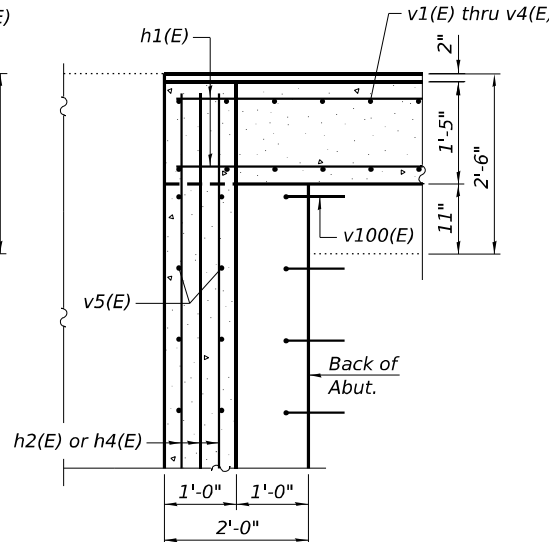

SECTION D-D


BILL OF MATERIAL

Bar	No.	Size	Length	Shape
h(E)	32	#4	27'-3"	
h1(E)	160	#4	12'-8"	
h2(E)	20	#5	28'-10"	
h3(E)	32	#4	28'-2"	
h4(E)	20	#5	29'-9"	
h5(E)	12	#4	11'-6"	
s(E)	228	#5	4'-7"	U
u(E)	24	#4	8'-11"	U
u1(E)	228	#5	3'-0"	U
u2(E)	52	#4	4'-5"	U
v(E)	456	#5	1'-11"	
v1(E)	80	#5	7'-2"	
v2(E)	80	#5	7'-2"	
v3(E)	80	#5	7'-0"	
v4(E)	80	#5	7'-0"	
v5(E)	456	#5	2'-3"	
v100(E)	228	#5	2'-7"	U
Concrete Removal			Cu. Yd.	53.9
Concrete Structures			Cu. Yd.	69.5
Reinforcement Bars, Epoxy Coated			Pound	10,920
Bar Splicers			Each	52
Concrete Sealer			Sq. Ft.	948


- Notes:
- Blockout area to be poured separately after superstructure falsework has been removed and after approach slab side formwork has been removed.
 - Quantity of concrete in wingwall parapet and blockout area included with Concrete Superstructure on sheet 30 of 67.
 - The top of backwall and approach slab seat shall have a constant slope determined from the control points shown.
 - Concrete Sealer shall be applied to the new concrete at the top and front faces of the blockout, backwall, bearing seats, and wingwalls.
 - Elevations at bottom of parapets shown are after grinding.
 - Existing reinforcement shall be cleaned, straightened, and incorporated into the new construction. Cost included with Concrete Removal.

LEGEND

Concrete Removal

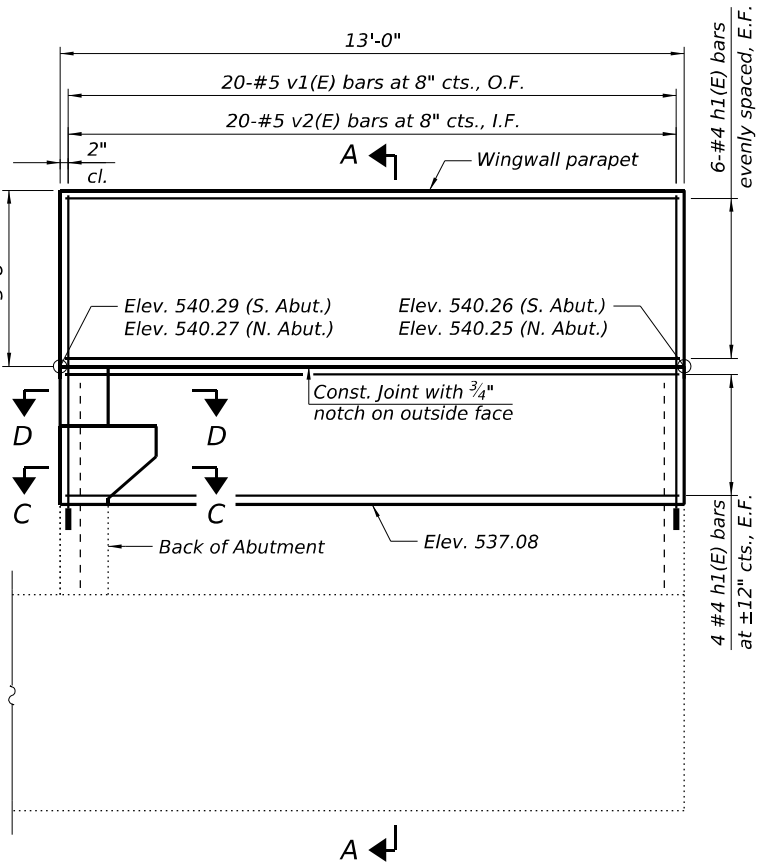

MEDIAN WING WALL ELEVATION

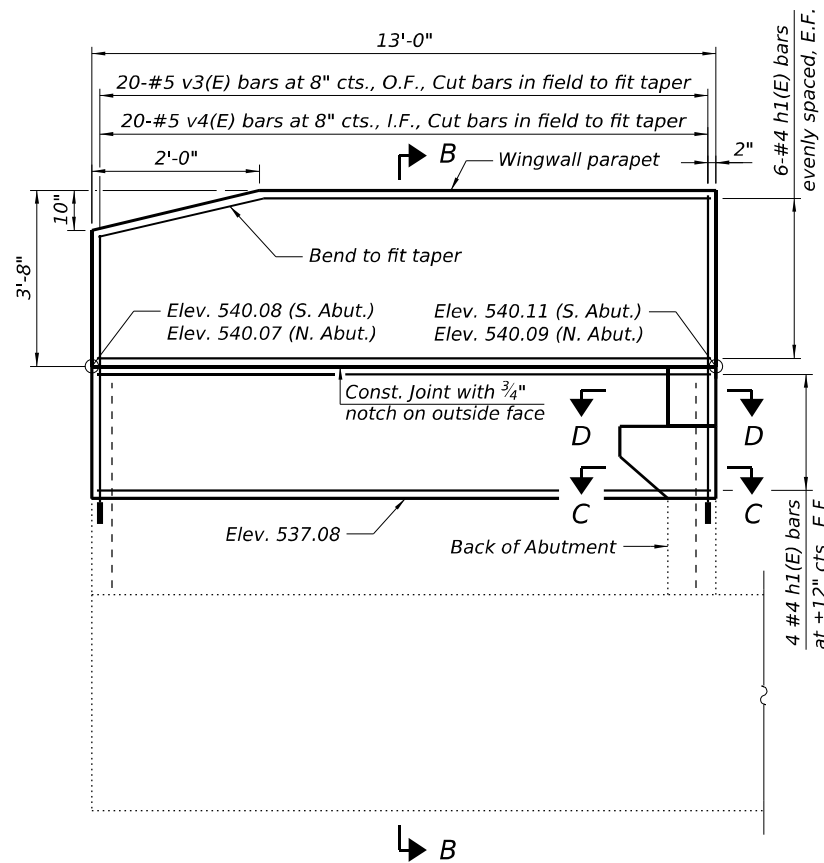

OUTSIDE WING WALL ELEVATION

**STATE OF ILLINOIS
DEPARTMENT OF TRANSPORTATION**

**ABUTMENT REPAIRS - III
STRUCTURE NO. 084-0018 (NB) & 084-0019 (SB)**

SCALE: SHEET 61 OF 67 SHEETS STA. TO STA.




F.A.I. RTE.	SECTION	COUNTY	TOTAL SHEETS	SHEET NO.
55	(84-2BR-1)D,BY,BP,BRR	SANGAMON	139	103
		CONTRACT NO. 72K98		
ILLINOIS		FED. AID PROJECT		

CMT

License No. 184-000613 © Copyright CMT, Inc.

USER NAME = bholland	DESIGNED - DH	REVISED -
PLOT SCALE = N/A	DRAWN - VT/BLH	REVISED -
PLOT DATE = 3/21/2024	CHECKED - DH	REVISED -
DATE - MARCH 2024	DATE -	REVISED -

FILE NAME: dw:/cmtengrproj/bentley.com/cmt-connect-projects/Documents/IDOT/1004103-000410300/Bridge/Sangamon River Bridges/CADD_Sheets/0840018 & 0840019-72K98-452-Pier Repairs - I

 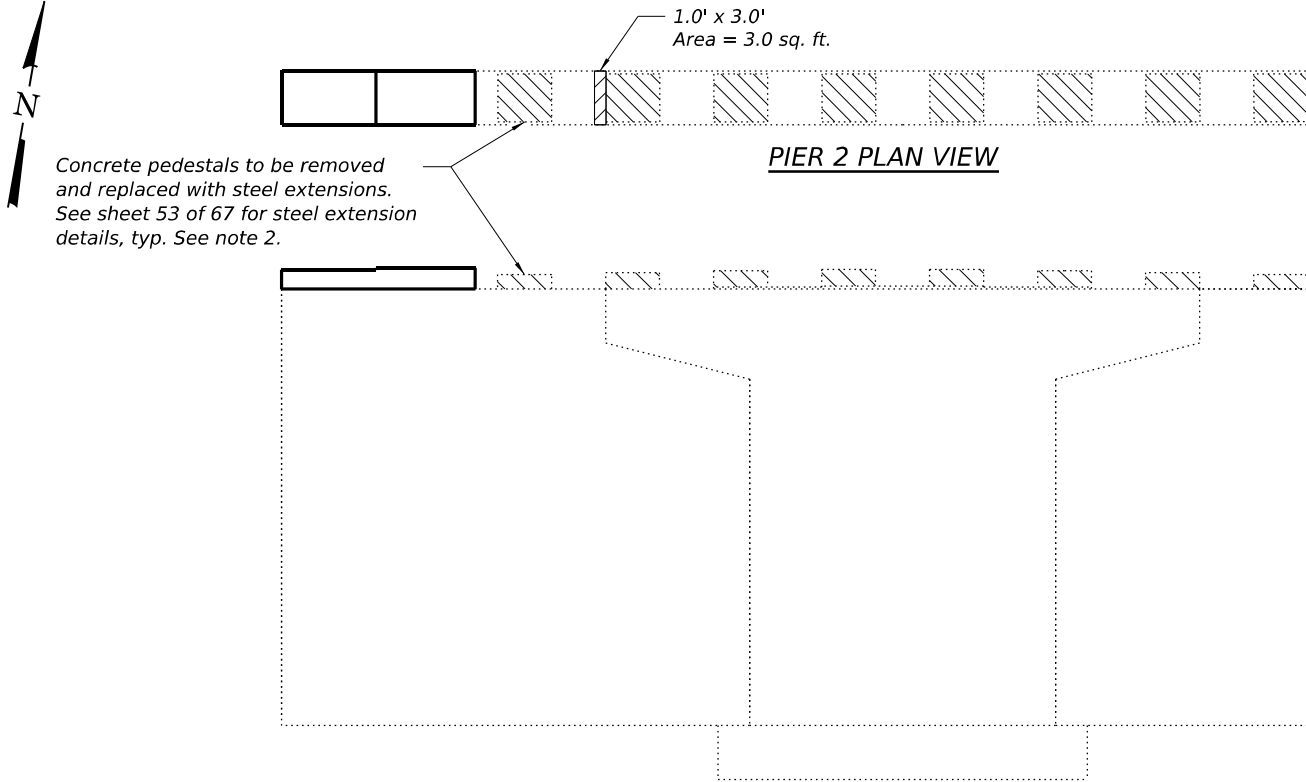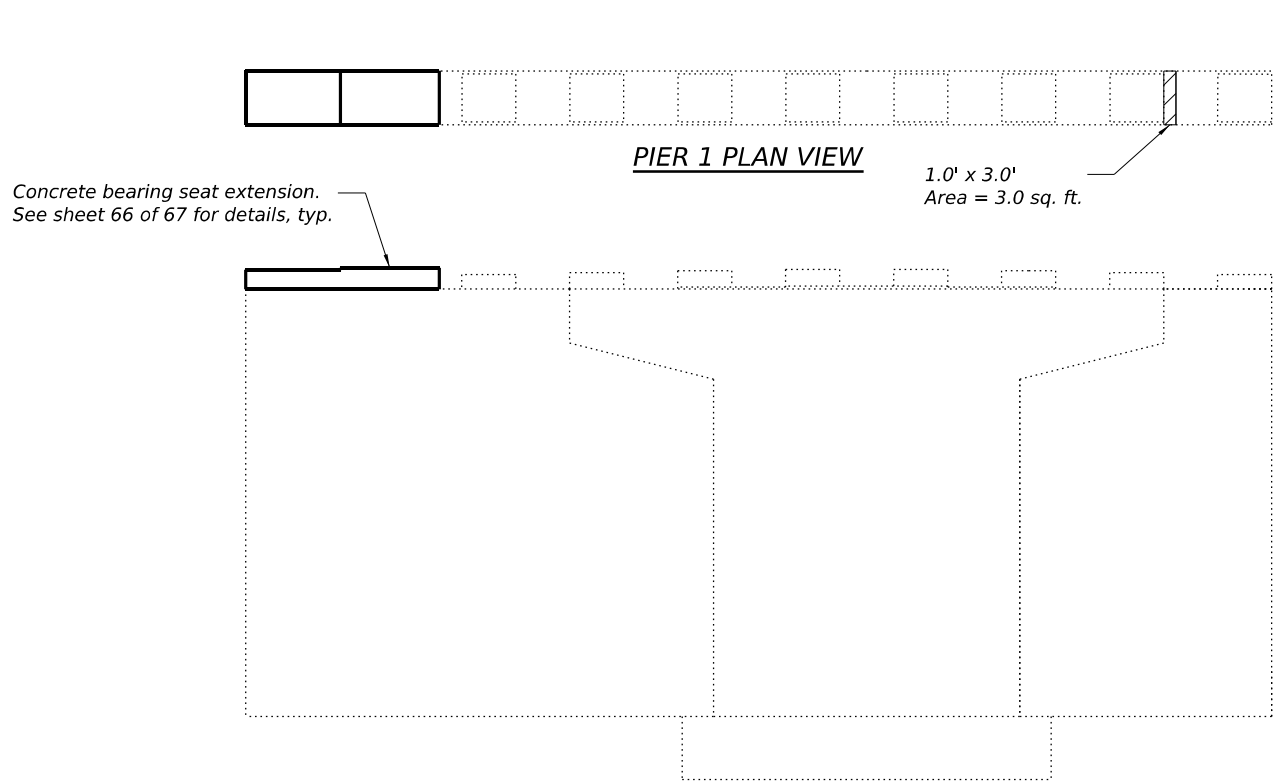

PIER 7 (NB)
(Looking South)

LEGEND

- Concrete Removal
- Structural Repair of Concrete (Depth Equal to or Less than 5 Inches)
- Structural Repair of Concrete (Depth Greater than 5 Inches)

PIER 7 (NB)
(Looking North)

BILL OF MATERIAL

ITEM	UNIT	TOTAL
Concrete Removal	Cu. Yd.	3.5
Structural Repair of Concrete (Depth Equal to or Less than 5 Inches)	Sq. Ft.	22
Structural Repair of Concrete (Depth Greater than 5 Inches)	Sq. Ft.	13

- Notes:
- Areas of concrete repairs shown are approximate in dimensions and location. The Contractor shall field verify all repair locations and areas.
 - Piers 3, 8, & 9 will also have the concrete pedestals removed and replaced with steel extensions. See sheet 53 of 67 for steel extension details. Quantity for Concrete Removal of NB Piers 3, 8, & 9 pedestals are included in the Bill of Material on this sheet.
 - Similar to Pier 7 shown on this sheet, Pier 4 will have the top portion of the Unit 3 bearing seat removed and replaced, see sheet 66 of 67 for details and quantities. The concrete pedestals for the bearings at Unit 2 will also be removed and replaced with steel extensions. See Sheet 54 of 67 for steel extension details. Quantities for Concrete Removal of the NB Piers 4 and 7 pedestals are included in the Bill of Material on this sheet.



License No. 184-000613 © Copyright CMT, Inc.

USER NAME = bholland	DESIGNED - DH	REVISED -
	DRAWN - VT/BLH	REVISED -
PLOT SCALE = N/A	CHECKED - DH	REVISED -
PLOT DATE = 3/21/2024	DATE - MARCH 2024	REVISED -


STATE OF ILLINOIS
DEPARTMENT OF TRANSPORTATION

PIER REPAIRS - I
STRUCTURE NO. 084-0018 (NB) & 084-0019 (SB)


SCALE: SHEET 62 OF 67 SHEETS STA. TO STA.

F.A.I. RTE.	SECTION	COUNTY	TOTAL SHEETS	SHEET NO.
55	(84-2BR-1)D,BY,BP,BRR	SANGAMON	139	104
				CONTRACT NO. 72K98
ILLINOIS FED. AID PROJECT				

FILE NAME: dw:/cmt/engr/pw/bentley.com/cmt-connect/projects/Documents/IDOT/1004103-00410300/Bridge/Sangamon River Bridges/CADD_Sheets/084-0018 & 084-0019-72K98-403-Pier Repairs - II

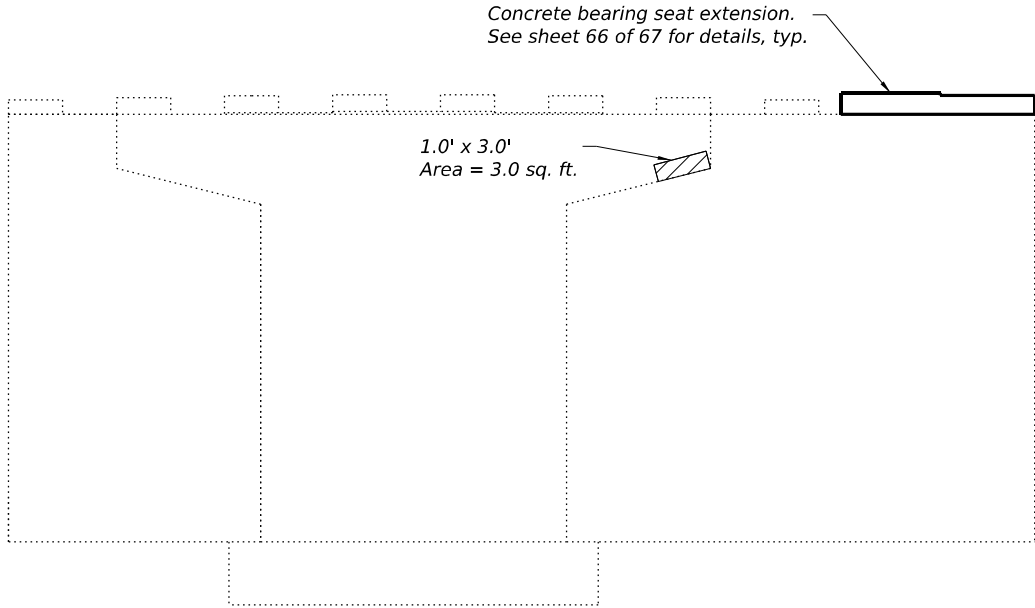

PIER 10 (NB)
(Looking South)

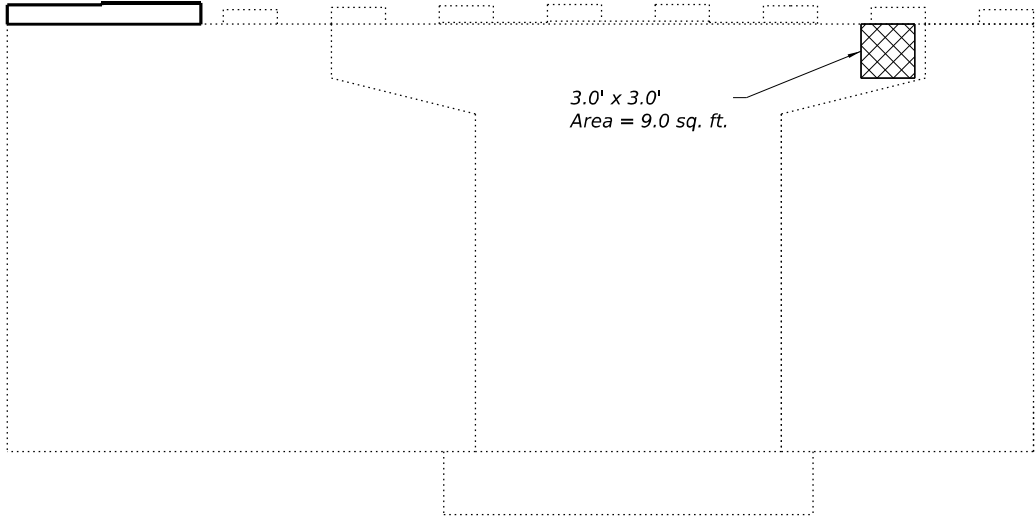

PIER 10 (NB)
(Looking North)

Note:
Areas of concrete repairs shown are approximate in dimensions and location. The Contractor shall field verify all repair locations and areas.

LEGEND

-  Structural Repair of Concrete (Depth Equal to or Less than 5 Inches)
-  Structural Repair of Concrete (Depth Greater than 5 Inches)

BILL OF MATERIAL

ITEM	UNIT	TOTAL
Structural Repair of Concrete (Depth Equal to or Less than 5 Inches)	Sq. Ft.	3
Structural Repair of Concrete (Depth Greater than 5 Inches)	Sq. Ft.	9



USER NAME	= bholland	DESIGNED	- DH	REVISED	-
DRAWN	- VT/BLH	CHECKED	- DH	REVISED	-
PLOT SCALE	= N/A	DATE	- MARCH 2024	REVISED	-
PLOT DATE	= 3/21/2024				

STATE OF ILLINOIS
DEPARTMENT OF TRANSPORTATION

PIER REPAIRS - II
STRUCTURE NO. 084-0018 (NB) & 084-0019 (SB)

SCALE: SHEET 63 OF 67 SHEETS STA. TO STA.

F.A.I. RTE.	SECTION	COUNTY	TOTAL SHEETS	SHEET NO.
55	(84-2BR-1)D.BY.BP.BRR	SANGAMON	139	105
		CONTRACT NO.	72K98	
		ILLINOIS	FED. AID PROJECT	

Concrete pedestals to be removed and replaced with steel extensions. See sheet 53 of 67 for steel extension details, typ. See note 2.

12.0' x 2.0'
Area = 24.0 sq. ft.

The drawing shows a cross-section of a bridge deck. A central rectangular area is hatched with diagonal lines, representing the steel extension. This area is flanked by two larger, unshaded rectangular areas representing the existing concrete deck. The hatched area is labeled with dimensions 12.0' x 2.0' and an area of 24.0 sq. ft. Above the hatched area, a note states: 'Concrete pedestals to be removed and replaced with steel extensions. See sheet 53 of 67 for steel extension details, typ. See note 2.' The drawing includes a vertical centerline on the left and a horizontal centerline at the bottom. The hatched area is positioned between two vertical lines that define its width. The overall structure is shown in a cross-sectional view.

Concrete pedestals to be removed and replaced with steel extensions. See sheet 53 of 67 for steel extension details, typ. See note 2.



Concrete pedestals to be removed and replaced with steel extensions. See sheet 53 of 67 for steel extension details, typ. See note 2.

2.0' x 3.0'
Area = 6.0 sq. ft.

$$2.0' \times 3.0' = 6.0 \text{ sq. ft.}$$

PIER 6 (SB)
(Looking South)

 Concrete Removal

ITEM	UNIT	TOTAL
Concrete Removal	Cu. Yd.	3.0
Structural Repair of Concrete (Depth Equal to or Less than 5 Inches)	Sq. Ft.	58

1. Areas of concrete repairs shown are approximate in dimensions and location. The Contractor shall field verify all repair locations and areas.

2. Quantity for Concrete Removal of SB Piers 2 and 3 pedestals are included in the Bill of Material on this sheet.

Diagram illustrating a building footprint with a central square area labeled $5.0' \times 5.0'$ and $\text{Area} = 25.0 \text{ sq. ft.}$. A hatched rectangular area at the top right is labeled "for details."

$5.0' \times 5.0'$
Area = 25.0 sq. ft.

.....

A square with diagonal hatching (lines from bottom-left to top-right). A vertical dashed line passes through the center of the square. An arrow points from the left towards the square.

- Concrete pedestals to be removed and replaced with steel extensions. See sheet 53 of 67 for steel extension details, typ. See note 1.

2.0' x 4.0'
Area = 8.0 sq. ft.

1.0' x 2.0'
Area = 2.0 sq. ft.

Structural Repair of Concrete (Depth Equal to or Less than 5 Inches)

ITEM	UNIT	TOTAL
Concrete Removal	Cu. Yd.	4.7
Structural Repair of Concrete (Depth Equal to or Less than 5 Inches)	Sq. Ft.	77

1. Areas of concrete repairs shown are approximate in dimensions and location. The Contractor shall field verify all repair locations and areas.
2. Quantity for Concrete Removal of SB Piers 8 and 9 pedestals are included in the Bill of Material on this sheet.
3. Similar to Pier 7 shown on this sheet, Pier 4 will have the top portion of the Unit 3 bearing seat removed and replaced, see sheet 66 of 67 for details and quantities. The concrete pedestals for the bearings at Unit 2 will also be removed and replaced with steel extensions. See sheet 54 of 67 for steel extension details. Quantities for Concrete Removal of the SB Piers 4 and 7 pedestals are included in the Bill of Material on this sheet.



PLOT DATE = 3/21/202

DATE - MARCH 1964


REVISED -

**STATE OF ILLINOIS
DEPARTMENT OF TRANSPORTATION**

PIER REPAIRS - IV STRUCTURE NO. 084-0018 (NB) & 084-0019 (SB)					
SCALE:	SHEET	65	OF	67	SHEETS
STA.			TO STA.		

SCALE:	SHEET 65 OF 67 SHEETS	STA.	TO STA.
--------	-----------------------	------	---------


		CONTRACT NO. 7-1000	
	ILLINOIS	FED. AID PROJECT	

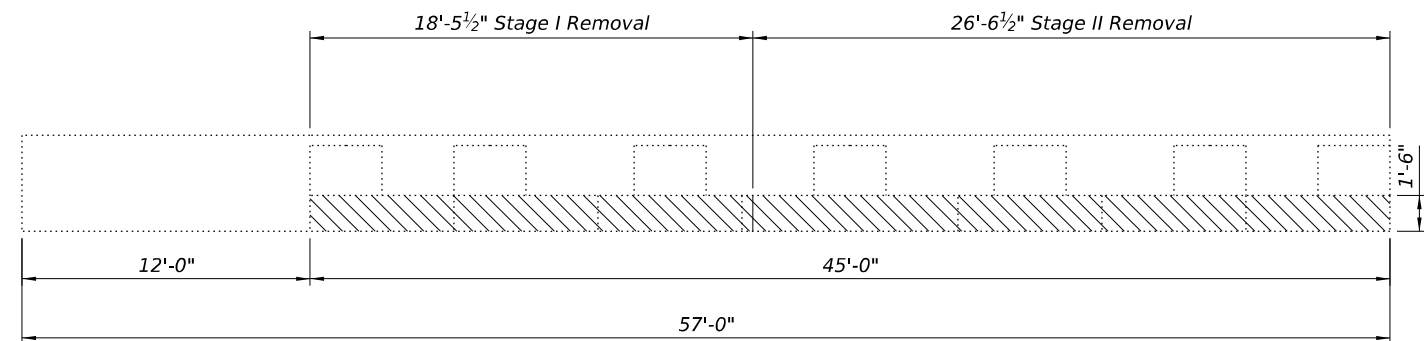

PLAN

(Showing concrete removal)

*Drill and set #5 h11(E), #6 s10(E), #6 s11(E) and #4 s13(E) thru s19(E) bars according to Article 509.06 of the Standard Specifications. Drilled holes shall be roughed or scored per manufacturer's recommendations. Depth of hole shall be 6". Contractor shall take all necessary precautions to prevent drilled hole interference with existing reinforcement bars.

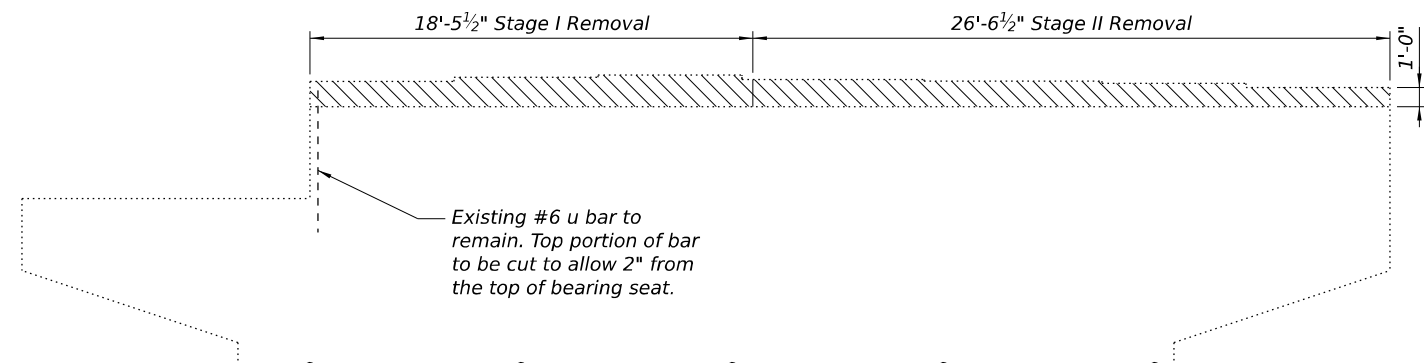


ELEVATION

(Showing concrete removal)
(Looking north on NB Pier 4 & 7)
(Looking south on SB Pier 4 & 7)


 Concrete Removal

BILL OF MATERIAL


Bar	No.	Size	Length	Shape
h10(E)	8	#5	28'-8"	——
h11(E)	32	#5	12'-4"	——
h12(E)	8	#5	5'-8"	——
h13(E)	8	#5	10'-8"	——
h14(E)	48	#4	10'-5"	——
h15(E)	16	#4	10'-8"	——
h16(E)	8	#5	27'-9"	——
h17(E)	8	#5	9"	——
s10(E)	48	#6	11'-6"	┌┐
s11(E)	184	#6	3'-4"	┌┐
s12(E)	76	#5	5'-10"	┌┐
s13(E)	48	#4	5'-3"	┌┐
s14(E)	48	#4	5'-1"	┌┐
s15(E)	48	#4	4'-8"	┌┐
s16(E)	24	#4	4'-5"	┌┐
s17(E)	24	#4	7'-4"	┌┐
s18(E)	24	#4	7'-6"	┌┐
s19(E)	24	#4	4'-0"	┌┐
Concrete Removal			Cu. Yd.	10.9
Concrete Structures			Cu. Yd.	54.4
Reinforcement Bars, Epoxy Coated			Pound	4,540
Bar Splicers			Each	8
Concrete Sealer			Sq. Ft.	2,541

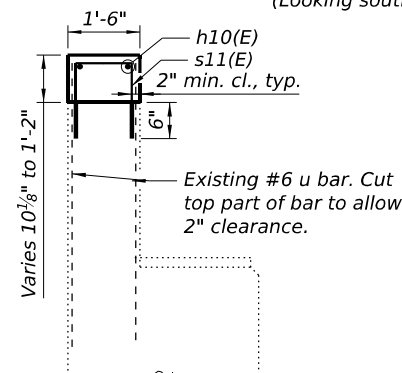


SECTION B-B

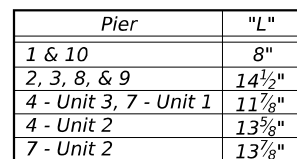


Pier	"L"	"M"
5	10"	5½"
6	11¼"	5¼"

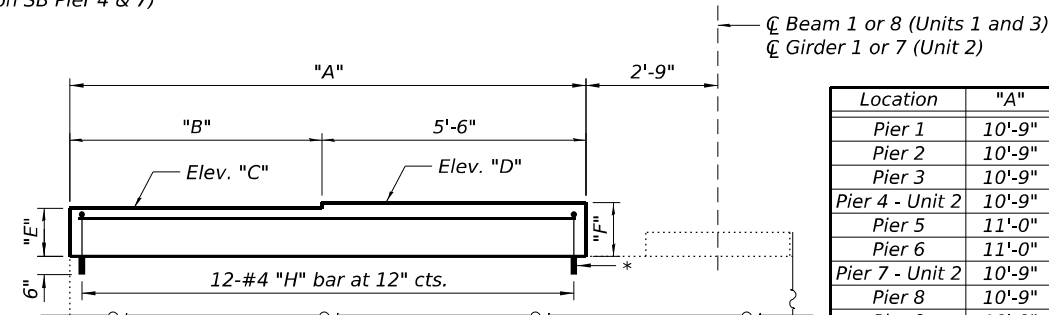

(Showing concrete bearing seat extension)
(SB bridge shown, NB bridge similar)

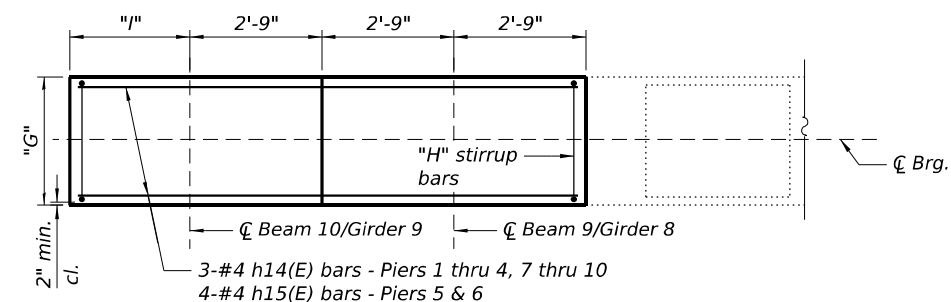

(SB bridge shown, NB bridge similar)

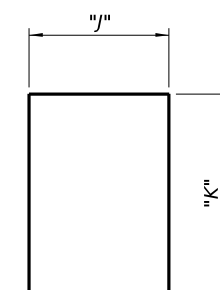


BARS s10(E) thru s19(E)

Bar	"J"	"K"
s10(E)	1'-0"	5'-3"
s11(E)	1'-0"	1'-2"
s12(E)	1'-0"	2'-5"
s13(E)	2'-6"	1'-4 $\frac{1}{2}$ "
s14(E)	2'-6"	1'-3 $\frac{3}{4}$ "
s15(E)	2'-6"	1'-1"
s16(E)	2'-0"	1'-2 $\frac{1}{2}$ "
s17(E)	3'-3"	2'-0 $\frac{1}{2}$ "
s18(E)	3'-3"	2'-1 $\frac{1}{2}$ "
s19(E)	2'-0"	1'-0"


1. Concrete Sealer shall be applied to all new surfaces of new concrete.
2. Existing reinforcement shall be cleaned, straightened, and incorporated into the new construction. Cost included with Concrete Removal.

MODEL: PD_155_Plan 1 (Sheet)
FILE NAME: z:\working\30-county-county.com\connect\projects\documents\DOT\21004\10-2-04\410309\Sheets\21004\DOT 21004-10-2-04-TrafficControlBridgePainting.dgn

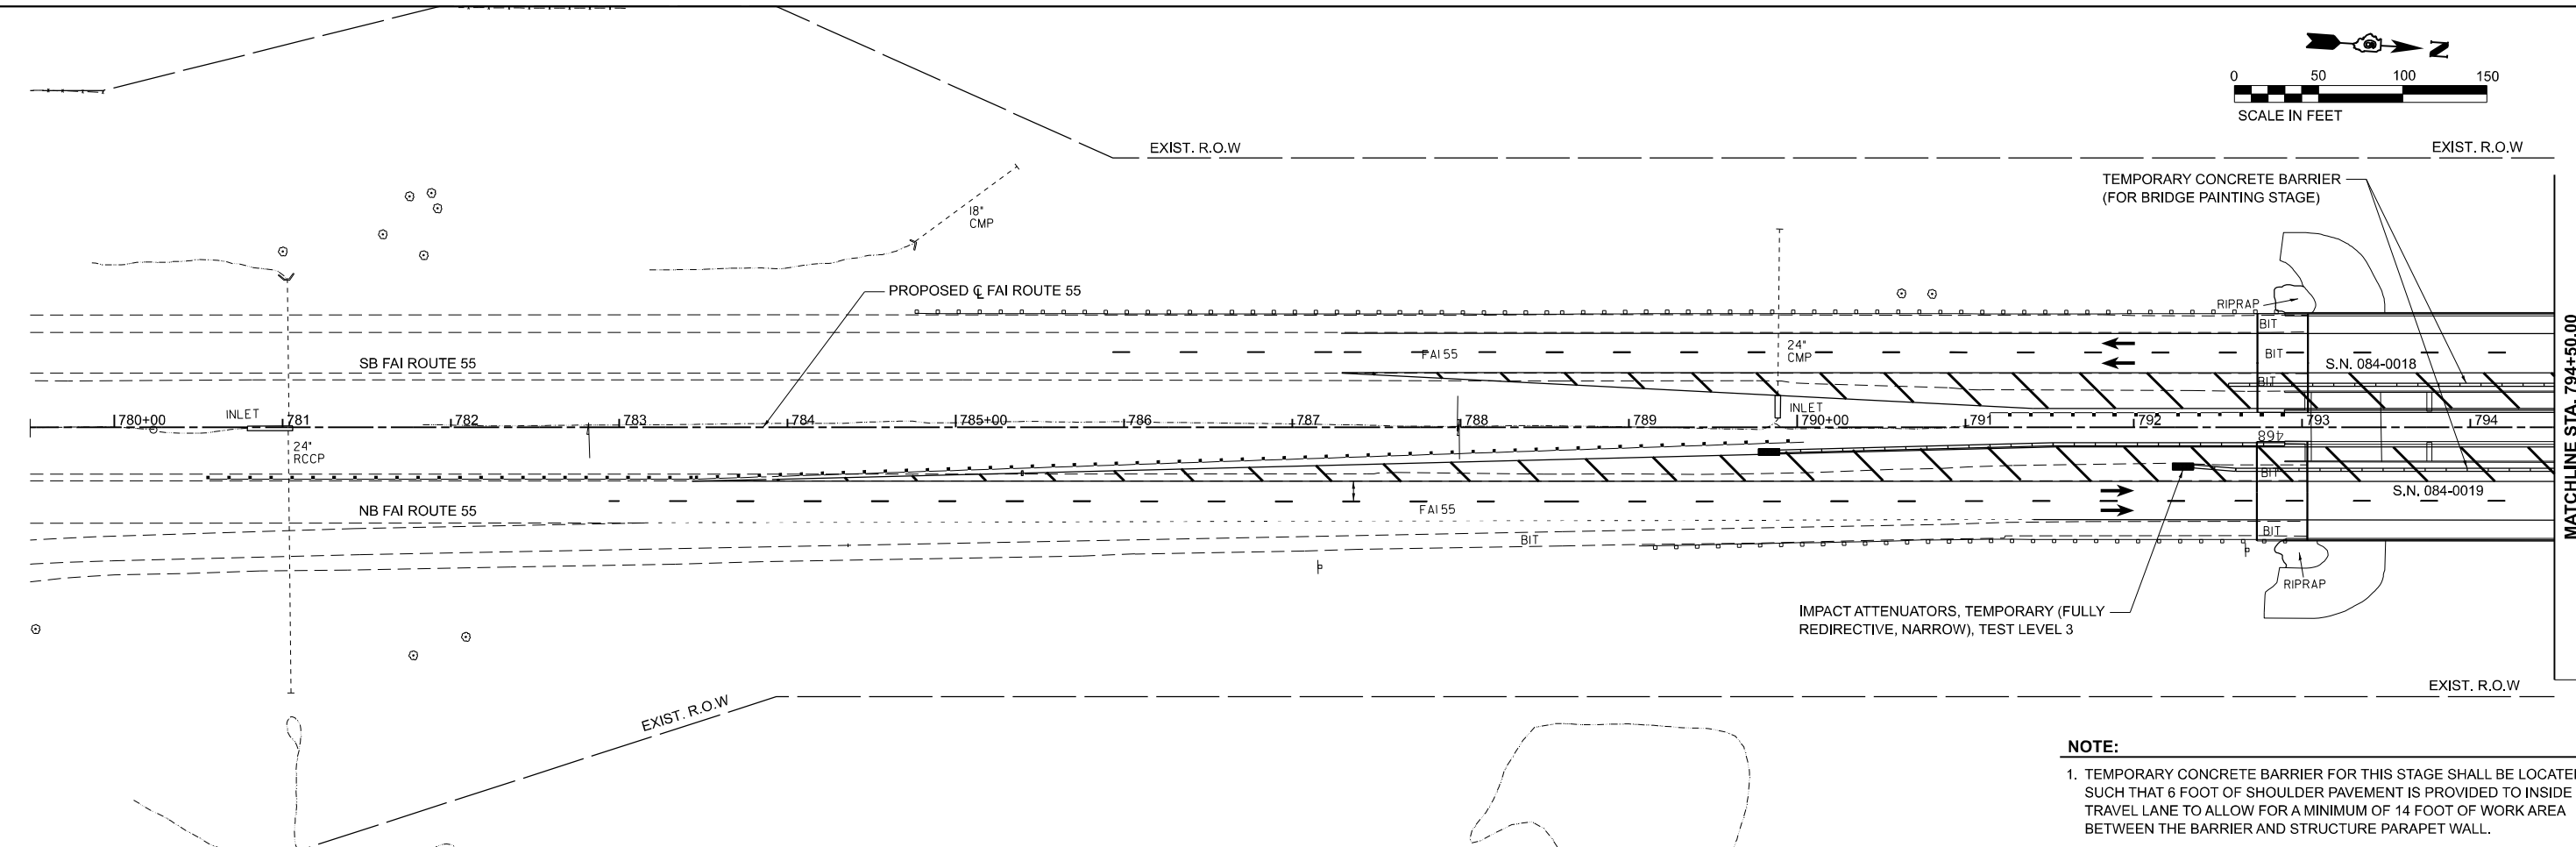

NOTE:

1. TEMPORARY CONCRETE BARRIER FOR THIS STAGE SHALL BE LOCATED SUCH THAT 6 FOOT OF SHOULDER PAVEMENT IS PROVIDED TO INSIDE TRAVEL LANE TO ALLOW FOR A MINIMUM OF 14 FOOT OF WORK AREA BETWEEN THE BARRIER AND STRUCTURE PARAPET WALL.

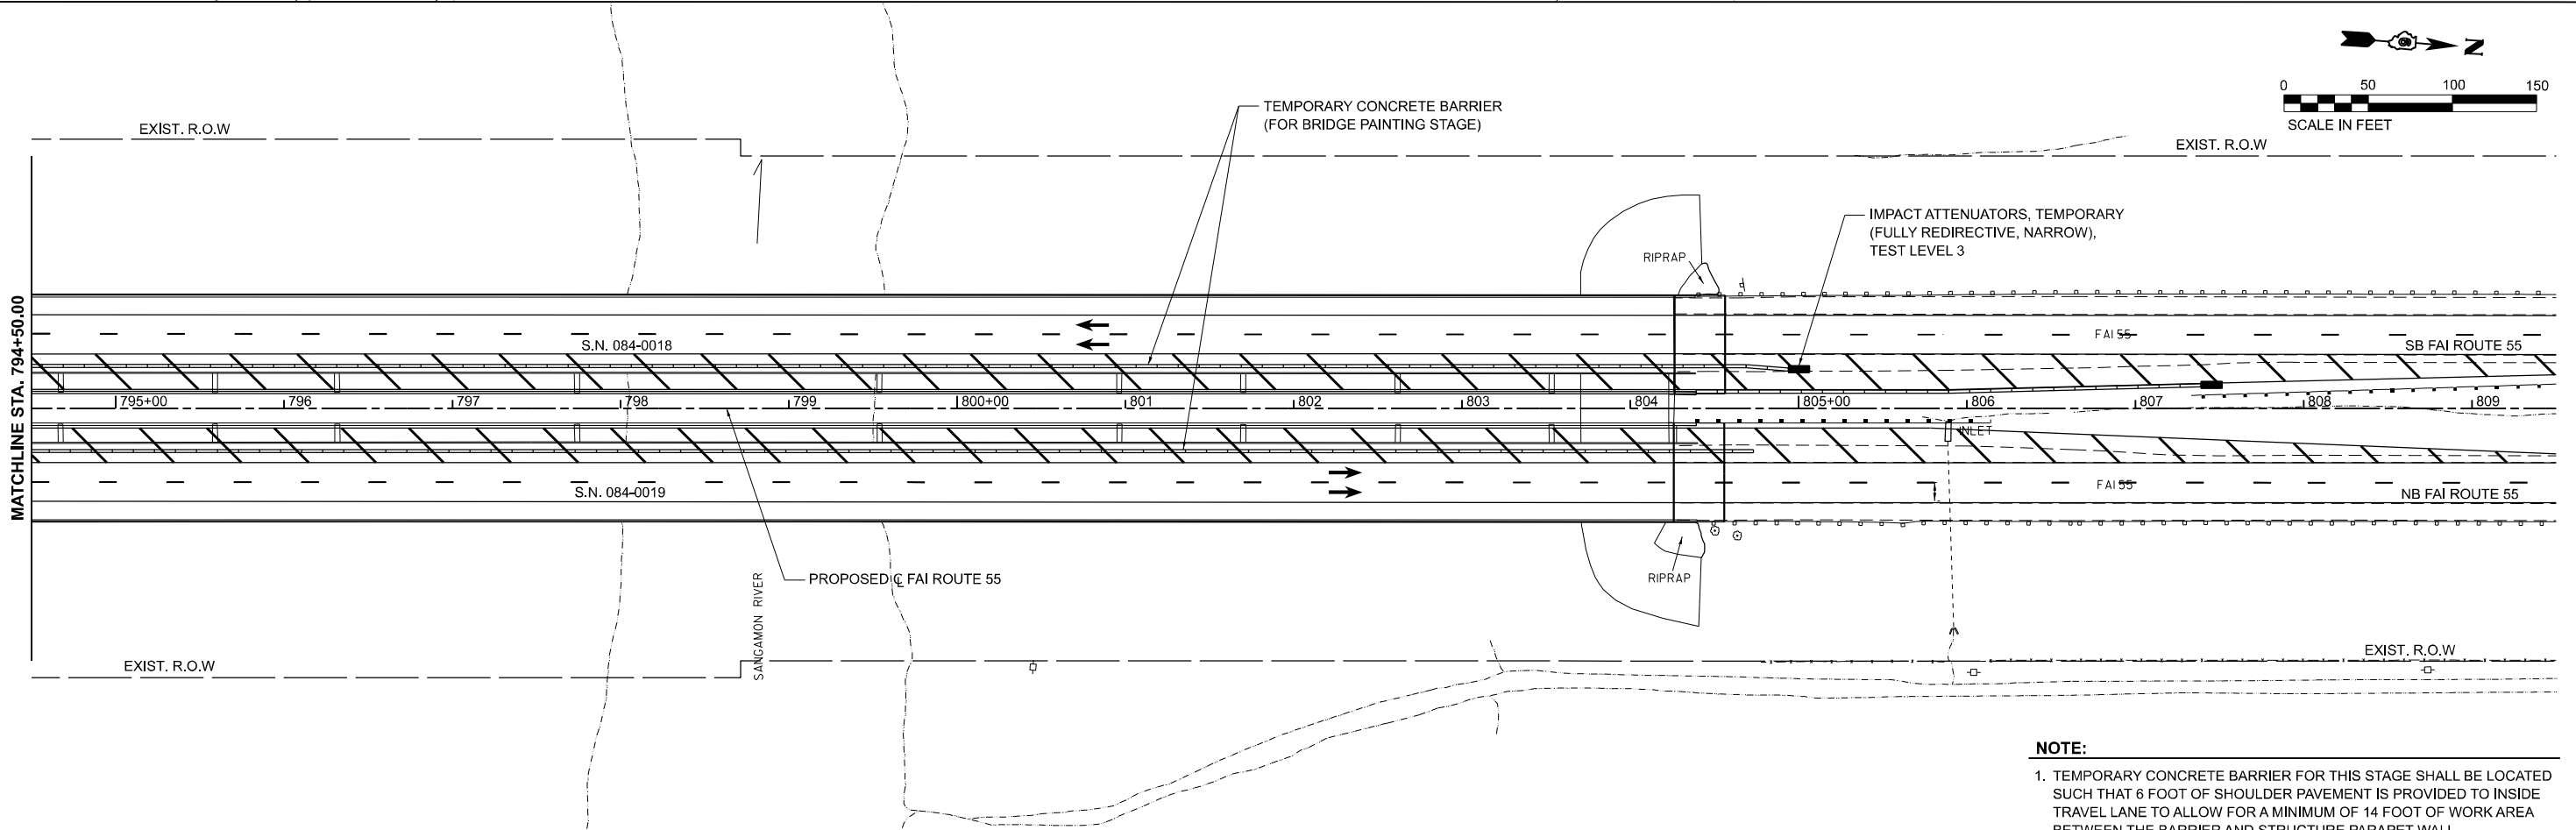

NOTE:


1. TEMPORARY CONCRETE BARRIER FOR THIS STAGE SHALL BE LOCATED SUCH THAT 6 FOOT OF SHOULDER PAVEMENT IS PROVIDED TO INSIDE TRAVEL LANE TO ALLOW FOR A MINIMUM OF 14 FOOT OF WORK AREA BETWEEN THE BARRIER AND STRUCTURE PARAPET WALL.

USER NAME	= rheady	DESIGNED	- KLT	REVISED	-
DRAWN	- RAH	REVISED	-		
PLOT SCALE	= 0.16660000"/in.	CHECKED	- KLT	REVISED	-
PLOT DATE	= 3/27/2024	DATE	- MARCH 2024	REVISED	-


STATE OF ILLINOIS
DEPARTMENT OF TRANSPORTATION

FAI ROUTE 55 - INTERSTATE 55 TRAFFIC CONTROL FOR BRIDGE PAINTING			
SCALE: 1" = 50'	SHEET 1	OF 1 SHEETS	STA. 779+50 TO STA. 809+50

F.A.I. RTE.	SECTION	COUNTY	TOTAL SHEETS	SHEET NO.
I-55	(84-2BR-1)D.BY.BP.BRR	SANGAMON	139	110
CONTRACT NO. 72K98				
ILLINOIS FED.AID PROJECT				

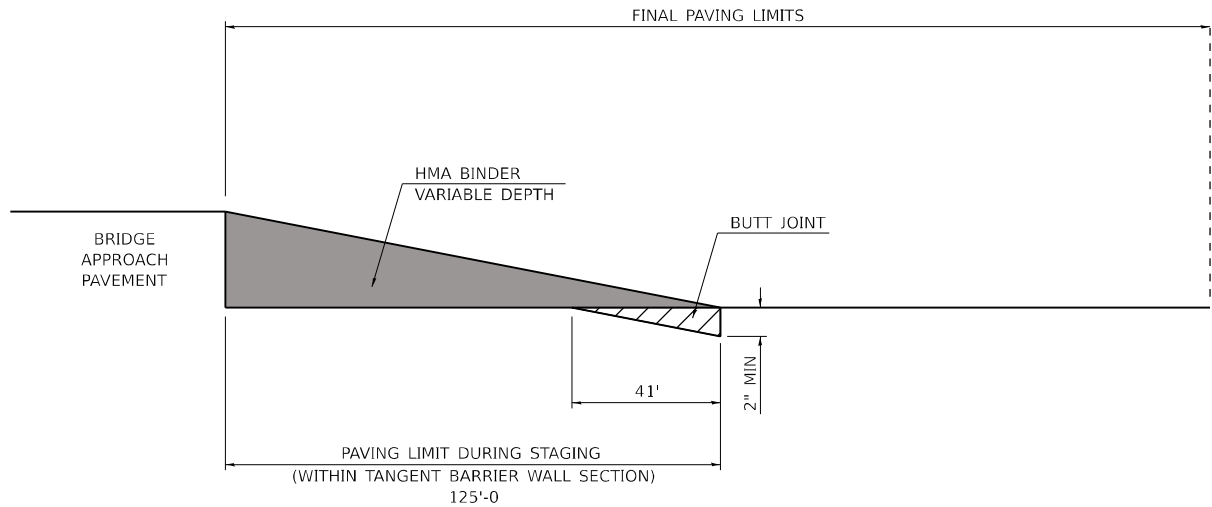

INTERIM STAGE RAMP PAVING DETAIL

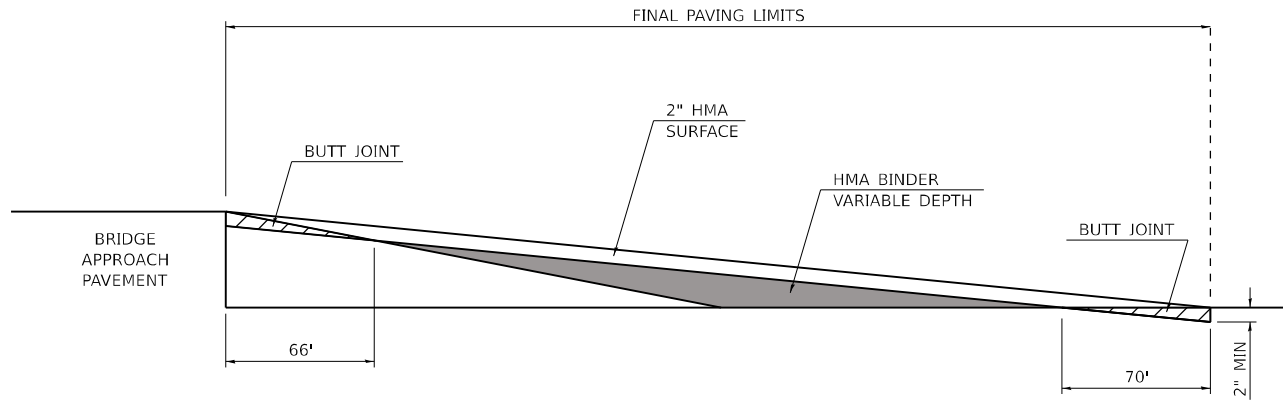

FINAL RAMP PAVING DETAIL

MODEL: Detail01 (Sheet)
FILE NAME: p:\cmt\eng\proj\benley.com\cmt-connect-projects\Documents\DOT\21004103-00\4103-00\Sheets\72K98\DOT\72K98-01-Details\Const001.dgn



License No. 186-000613

Copyright CMT, Inc.

USER NAME	= rheady	DESIGNED -	IDOT	REVISED -	
		DRAWN -	IDOT	REVISED -	
PLOT SCALE	= 0.16666667 " / in.	CHECKED -	KLT	REVISED -	
PLOT DATE	= 3/28/2024	DATE -	\$SUBMITDATE\$	REVISED -	


STATE OF ILLINOIS
DEPARTMENT OF TRANSPORTATION

FAI ROUTE 55 - INTERSTATE 55
CONSTRUCTION DETAILS - I


SCALE: N.T.S. SHEET 1 OF 1 SHEETS STA. TO STA.

F.A.I. RTE.	SECTION	COUNTY	TOTAL SHEETS	SHEET NO.
55	(84-2BR-1)D, BY,BP, BRR	SANGAMON	139	111
CONTRACT NO. 72K98				
ILLINOIS FED. AID PROJECT				

MODEL: SUT-A5015
FILE NAME: p:\congress\p\bulletby.com\congress\bulletby\bullet\Documents\DOT\21004105\404\1030\Sheets\72K98\DOT 2K98\Sheet

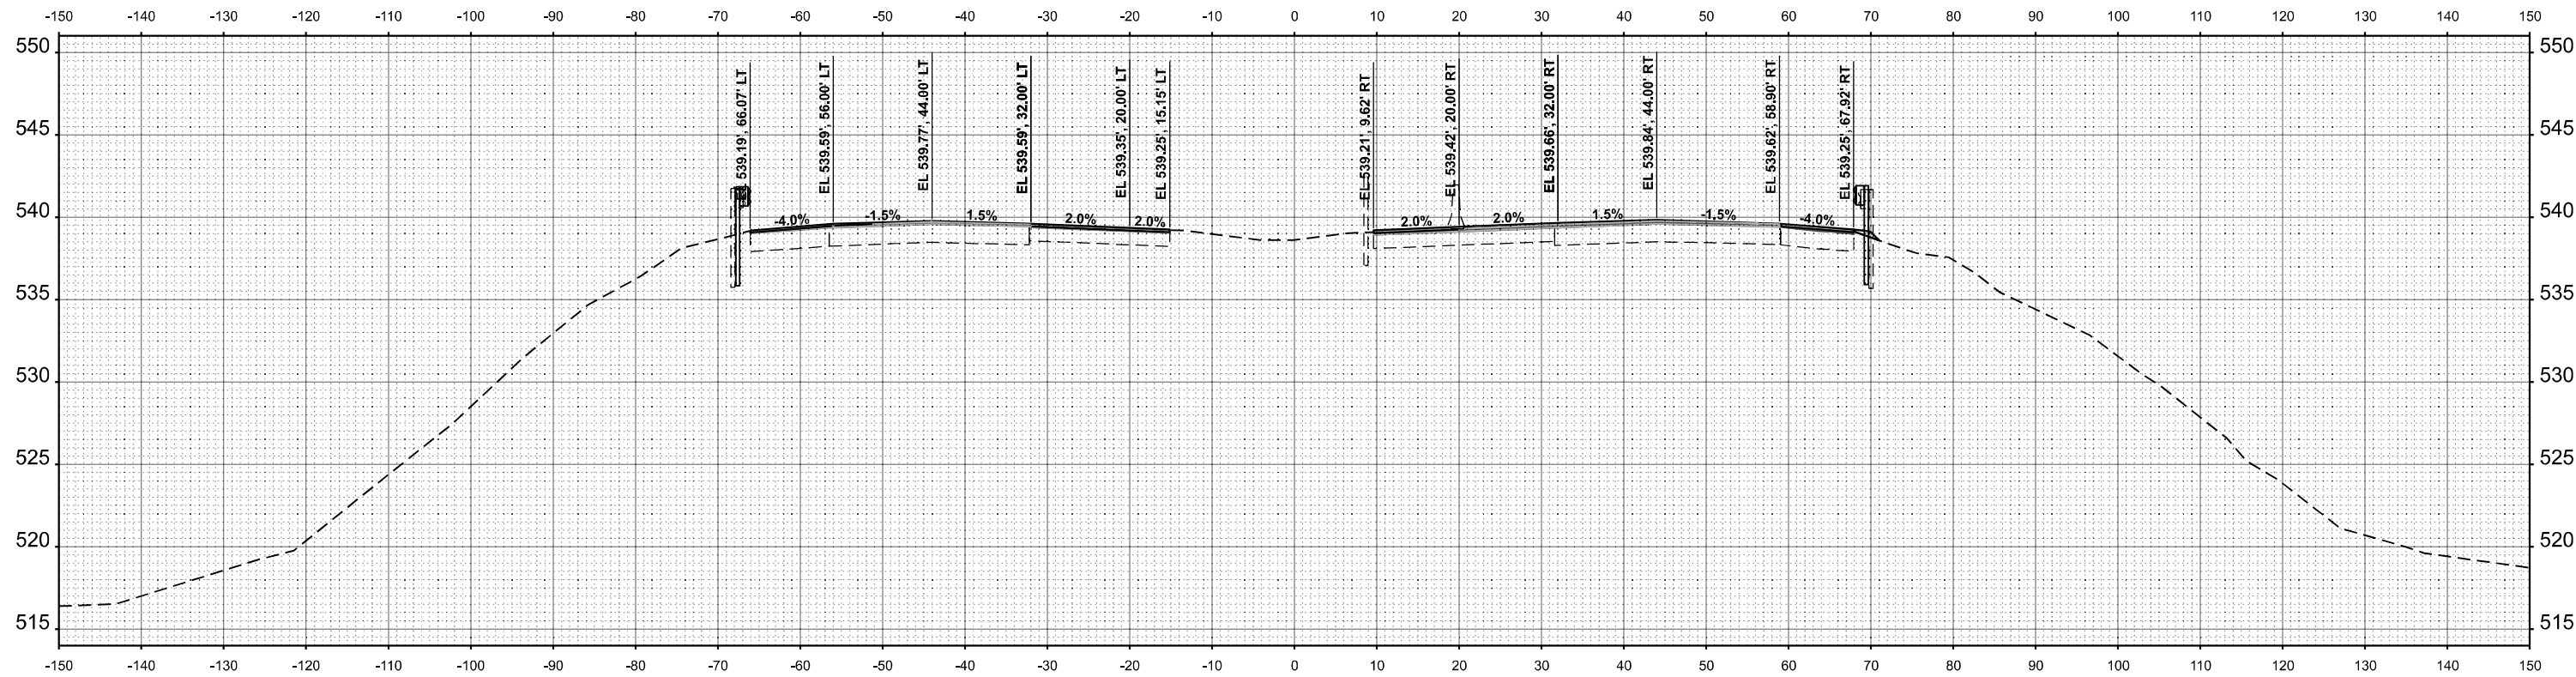

STA 790+00.00

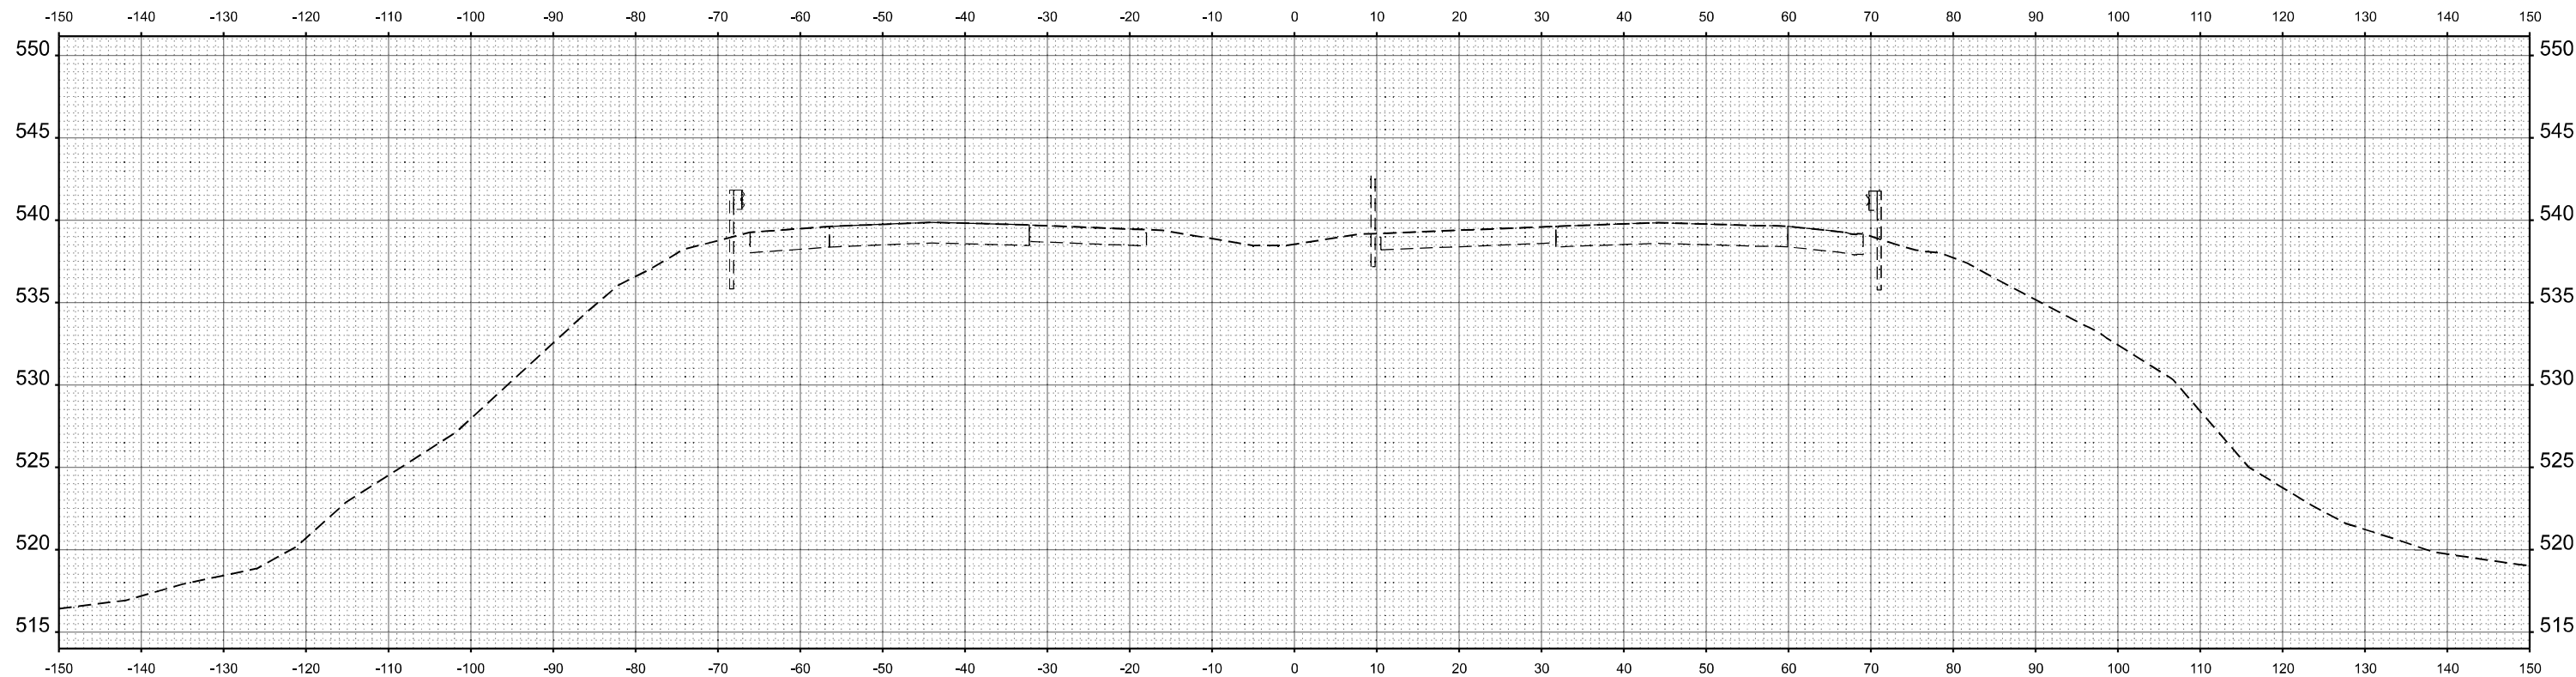

STA 789+50.00





USER NAME = rheady	DESIGNED - MJO	REVISED -
	DRAWN - VJR	REVISED -
PLOT SCALE = 0.16660000' / in.	CHECKED - KLT	REVISED -
PLOT DATE = 3/25/2024	DATE - MARCH 2024	REVISED -

STATE OF ILLINOIS
DEPARTMENT OF TRANSPORTATION


FAI ROUTE 55 - INTERSTATE 55
CROSS SECTIONS

SCALE: 1"=10' SHEET OF SHEETS STA. TO STA.

F.A.I. RTE.	SECTION	COUNTY	TOTAL SHEETS	SHEET NO.
55	(84-2BR-1)D.BY,BP,BRR	SANGAMON	139	113
CONTRACT NO. 72K98				
ILLINOIS FED.AID PROJECT				

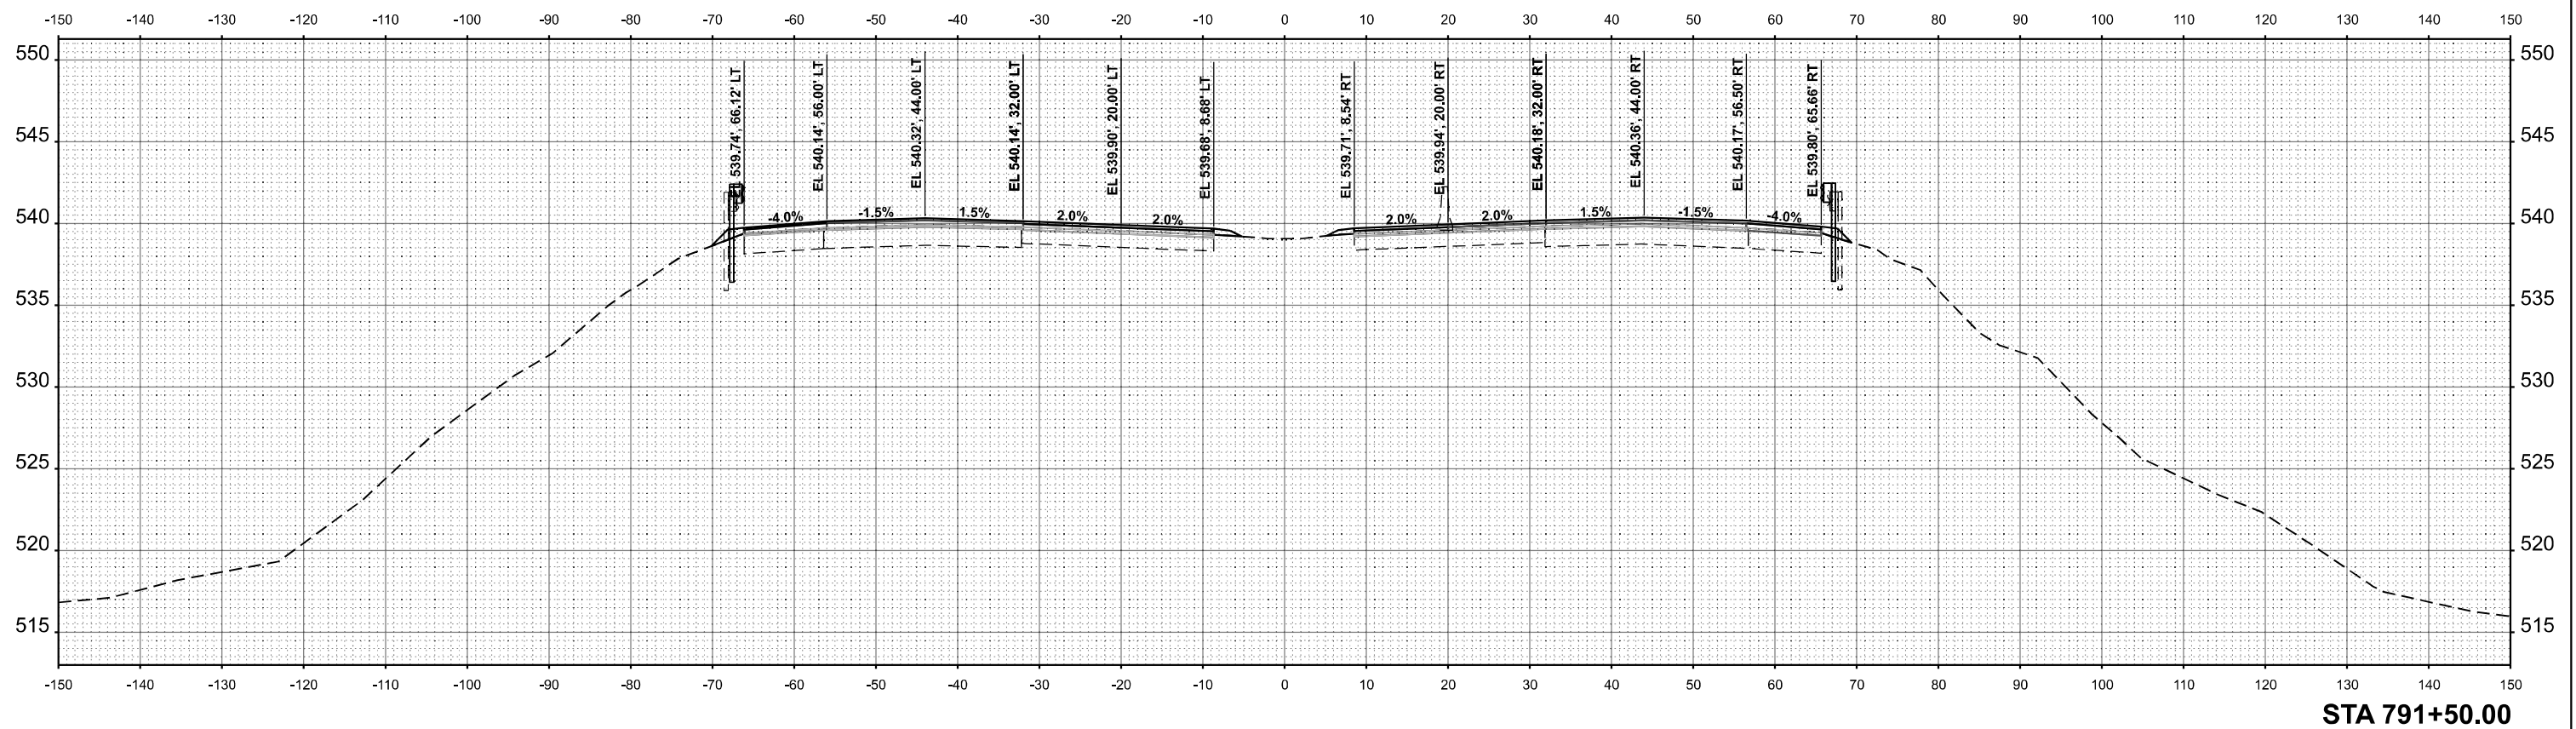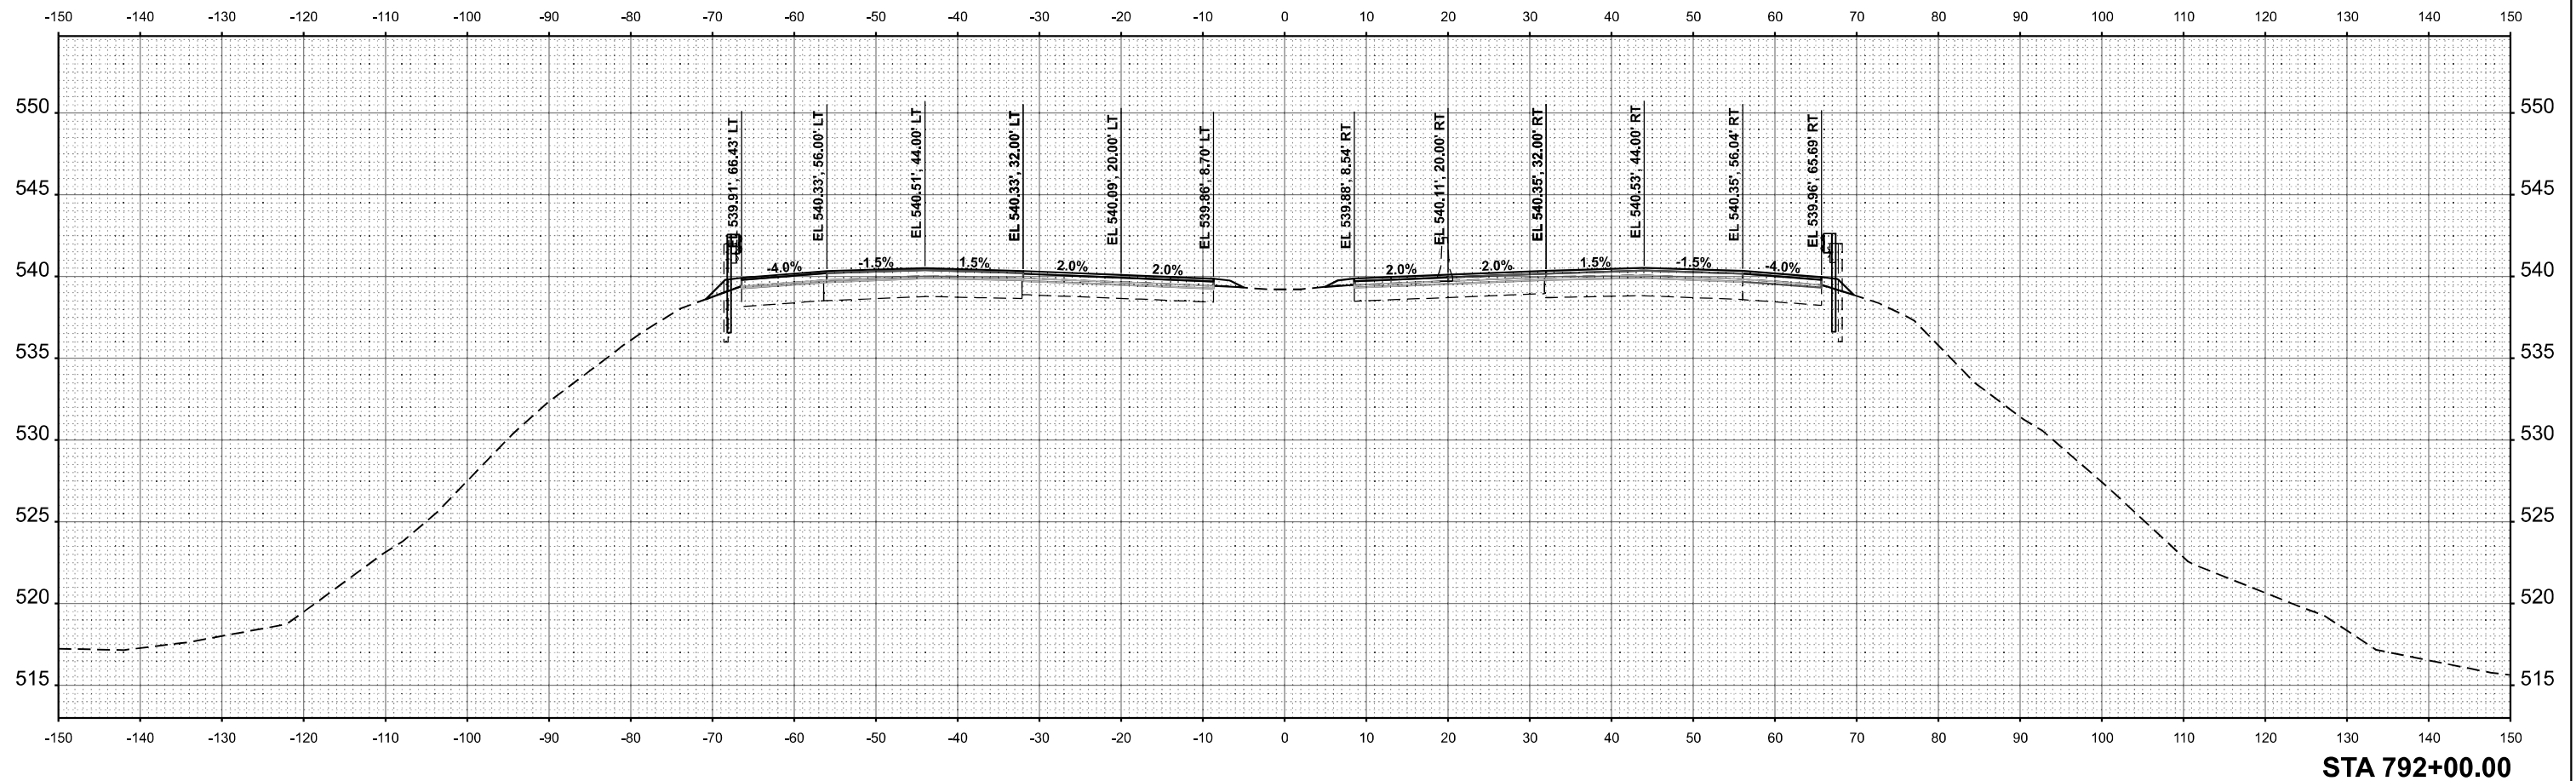

MODEL: SUT-A35-016
FILE NAME: p:\congress\public\by.com\congress\projects\Documents\DOT\2100410\4041030\Sheets\72K98\DOT 21K98.dwg

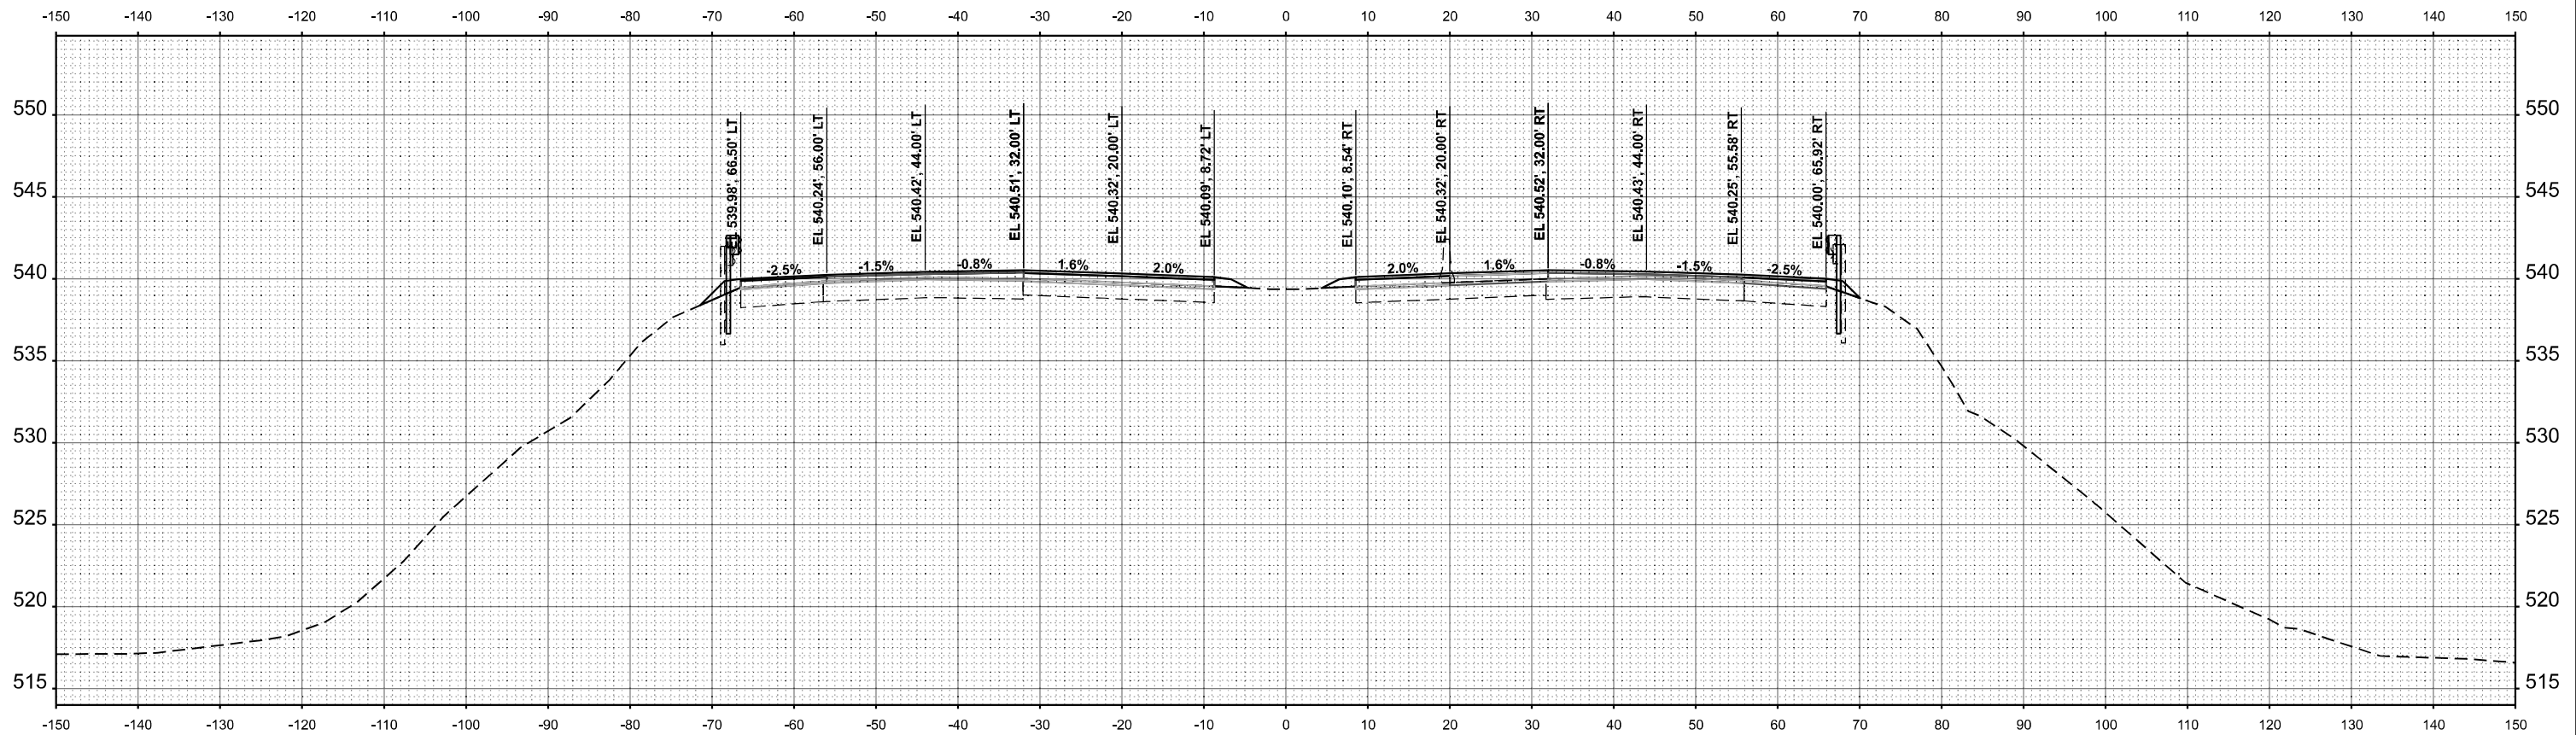

License No. 184-000613

Copyright CMT, Inc.

USER NAME = rheady	DESIGNED - MJO	REVISED -
	DRAWN - VJR	REVISED -
PLOT SCALE = 0.16660000' / in.	CHECKED - KLT	REVISED -
PLOT DATE = 3/25/2024	DATE - MARCH 2024	REVISED -

STATE OF ILLINOIS
DEPARTMENT OF TRANSPORTATION


FAI ROUTE 55 - INTERSTATE 55
CROSS SECTIONS

SCALE: 1"=10'

SHEET OF SHEETS STA. TO STA.

F.A.I. RTE.	SECTION	COUNTY	TOTAL SHEETS	SHEET NO.
55	(84-2BR-1)D.BY,BP,BRR	SANGAMON	139	116
CONTRACT NO. 72K98				
		ILLINOIS	FED. AID PROJECT	

MODEL: SFT-XS-016
FILE NAME: p:\congress\p\county\con\con\connect\project\Documents\DOT\2100410\4041030\Sheets\72K98\DOT 2K98\Sheet

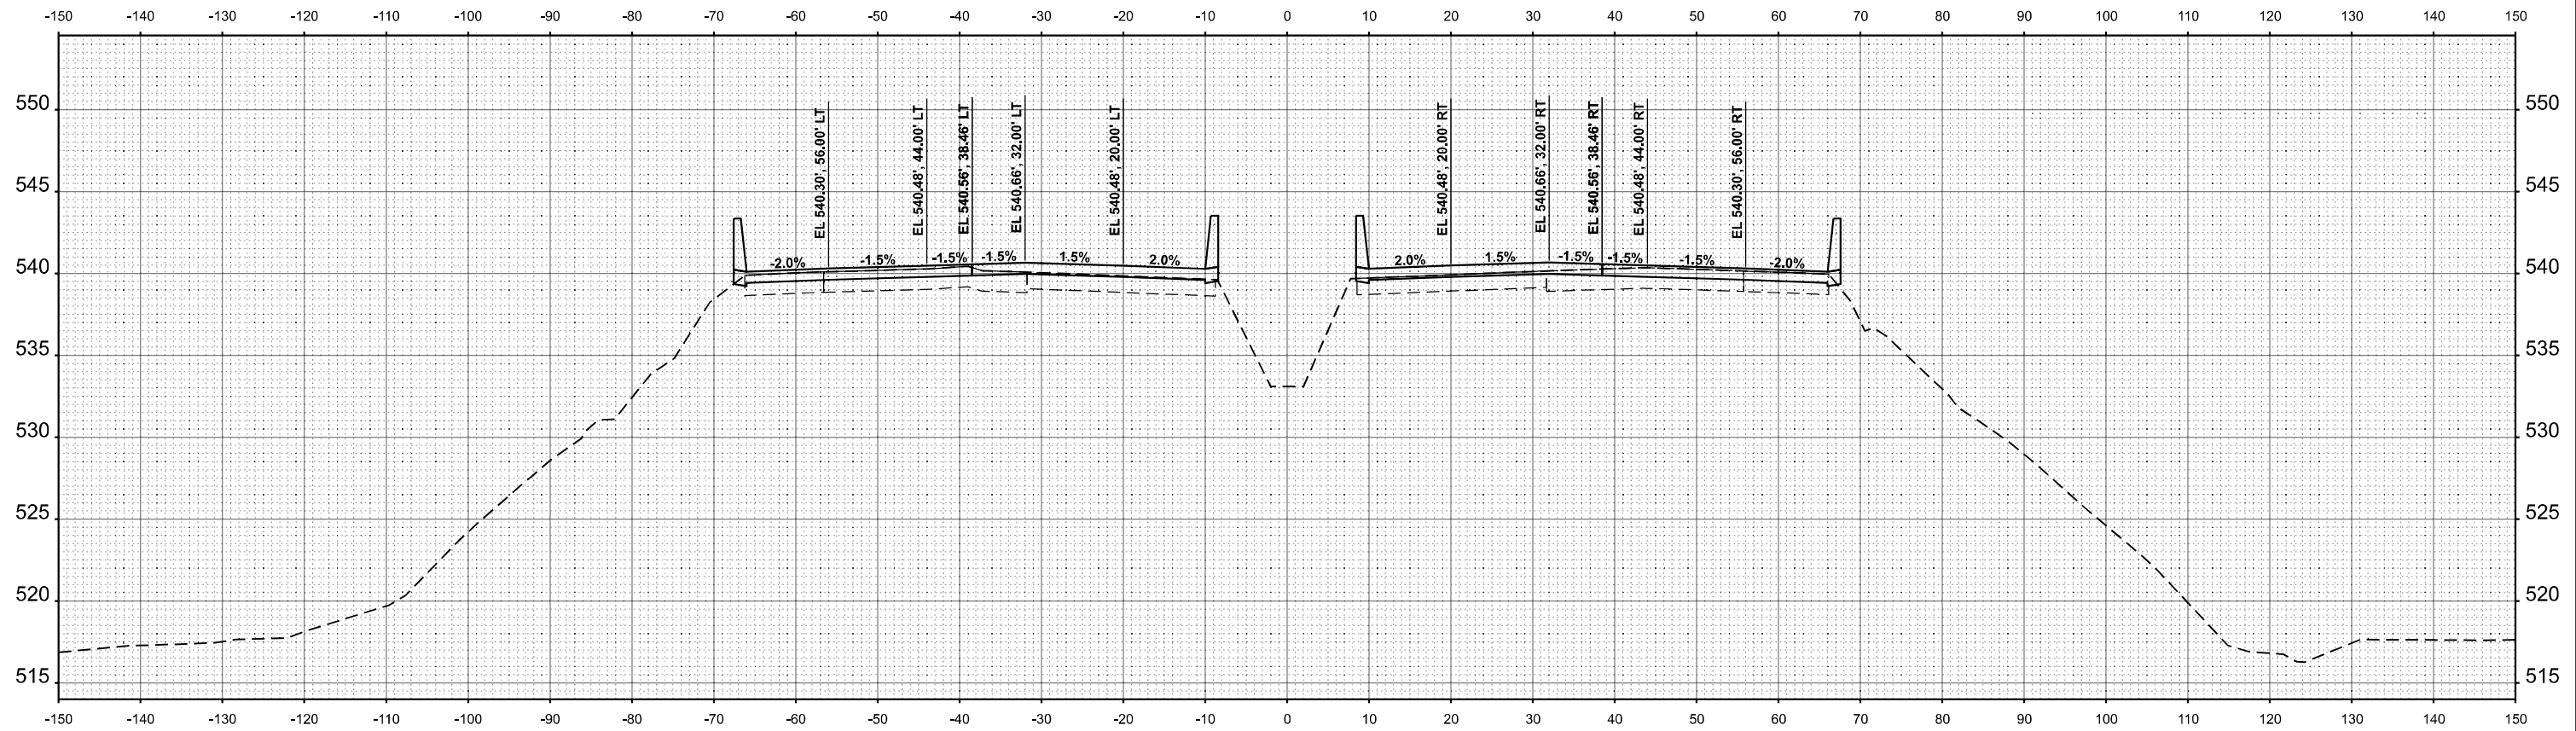

STA 793+00.00



USER NAME	= rheady	DESIGNED	- MJO	REVISED	-
DRAWN	- VJR	CHECKED	- KLT	REVISED	-
PLOT SCALE	= 0.16660000' / in.	DATE	- MARCH 2024	REVISED	-
PLOT DATE	= 3/25/2024				



STATE OF ILLINOIS
DEPARTMENT OF TRANSPORTATION

FAI ROUTE 55 - INTERSTATE 55
CROSS SECTIONS



SCALE: 1"=10' SHEET OF SHEETS STA. TO STA.

F.A.I. RTE.	SECTION	COUNTY	TOTAL SHEETS	SHEET NO.
55	(84-2BR-1)D.BY,BP,BRR	SANGAMON	139	117
CONTRACT NO. 72K98				
ILLINOIS FED. AID PROJECT				


MODEL: SUT-AS-023
FILE NAME: p:\comeng\p\c\hwy\com\con\con\proj\beta\Documents\DOT\21004.10\404\1030\Sheets\72K98\DOT 2K98\Sheet

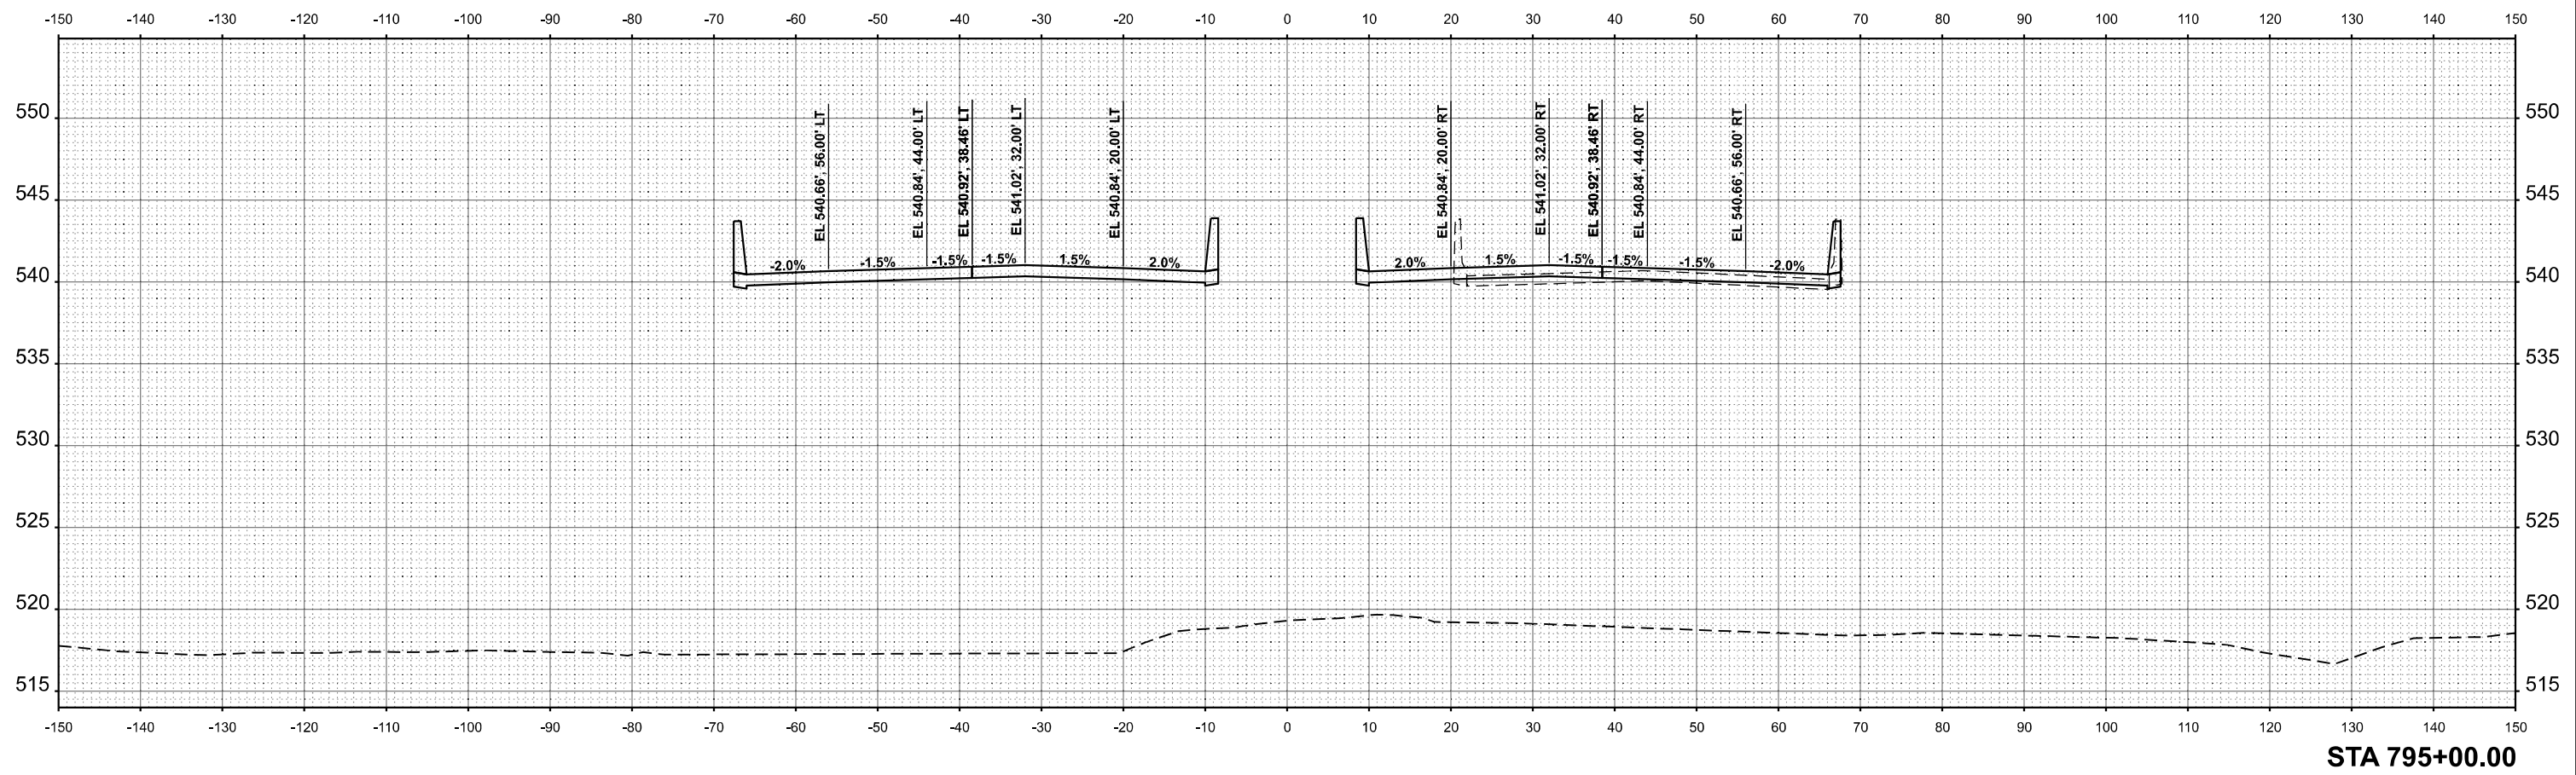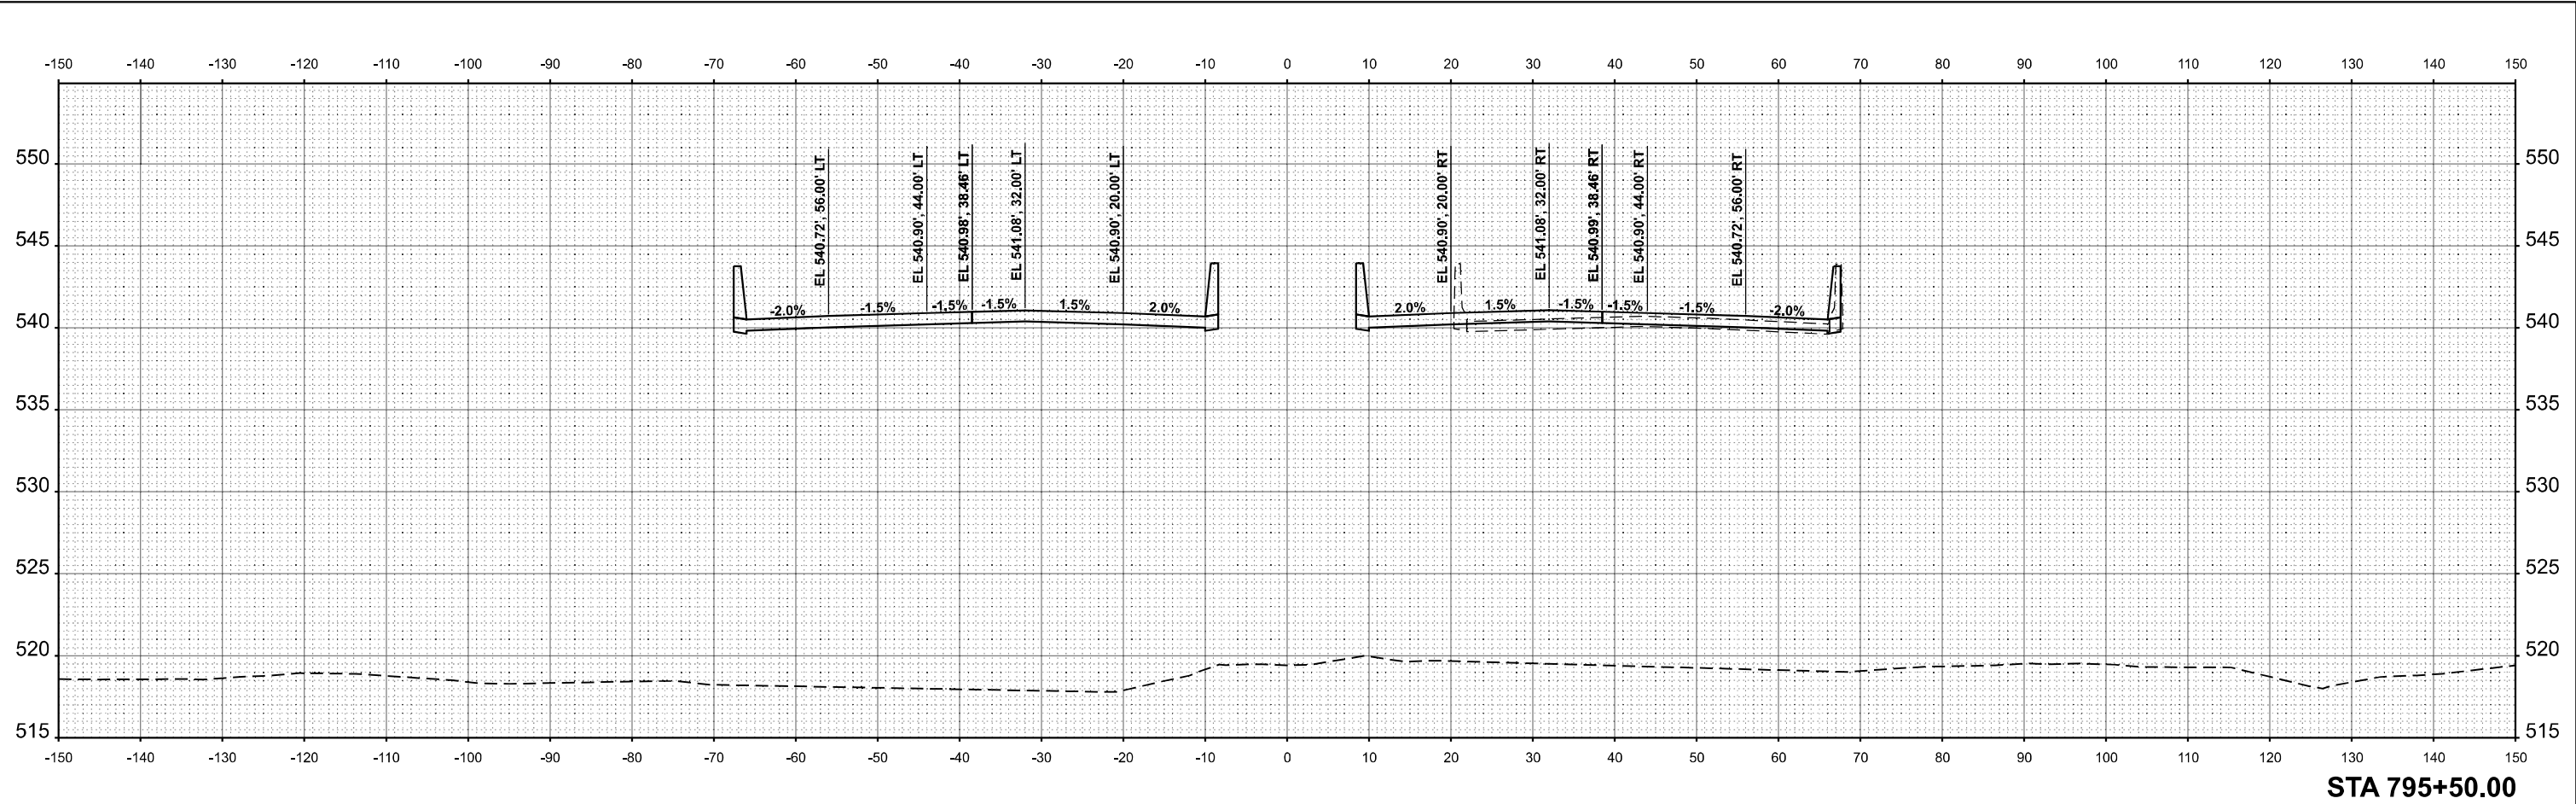

 License No. 184-000613 Copyright CMT, Inc.	USER NAME = rheady		DESIGNED - MJO	REVISED -	STATE OF ILLINOIS DEPARTMENT OF TRANSPORTATION	FAI ROUTE 55 - INTERSTATE 55 CROSS SECTIONS				F.A.I. RTE.	SECTION	COUNTY	TOTAL SHEETS	SHEET NO.
	DRAWN - VJR		CHECKED - KLT	REVISED -		55	(84-2BR-1)D.BY,BP,BRR	SANGAMON	139	121				
	PLOT SCALE = 0.16660000' / in.		DATE - MARCH 2024	REVISED -		CONTRACT NO. 72K98								
	PLOT DATE = 3/25/2024					ILLINOIS FED. AID PROJECT								
SCALE: 1"=10'		SHEET OF SHEETS		STA.		TO STA.								

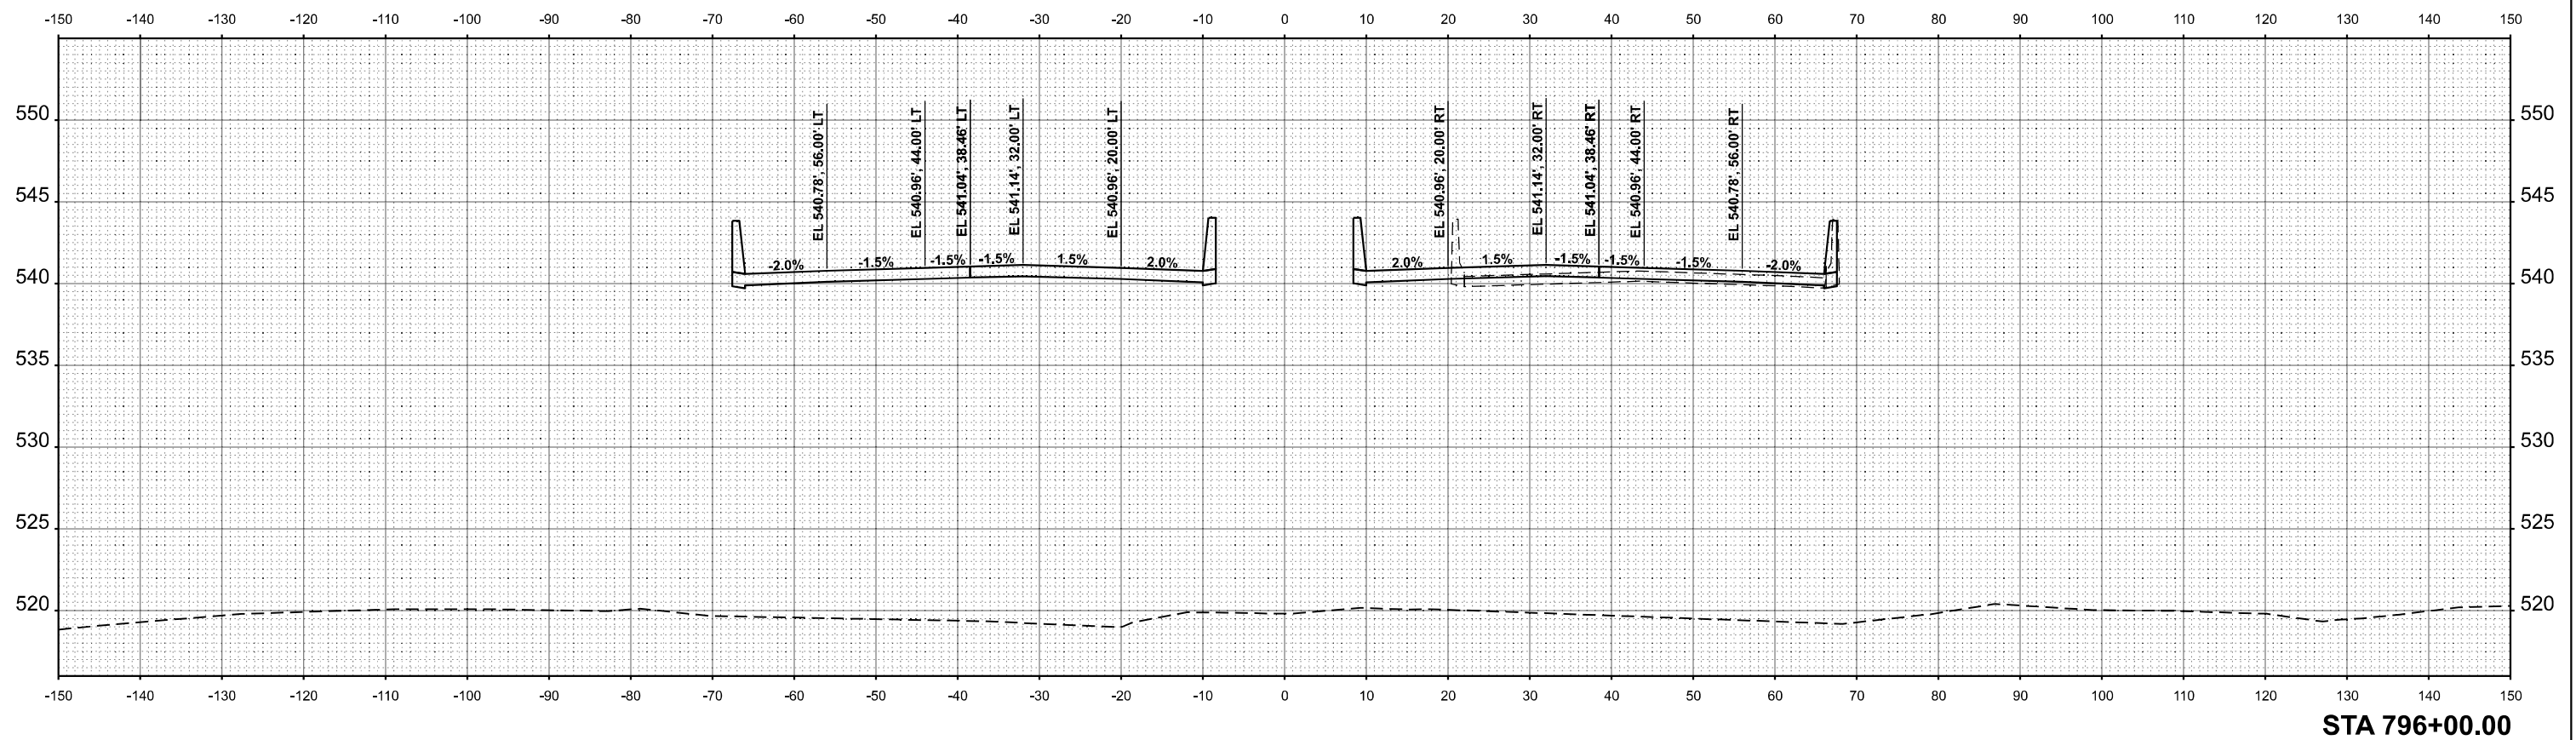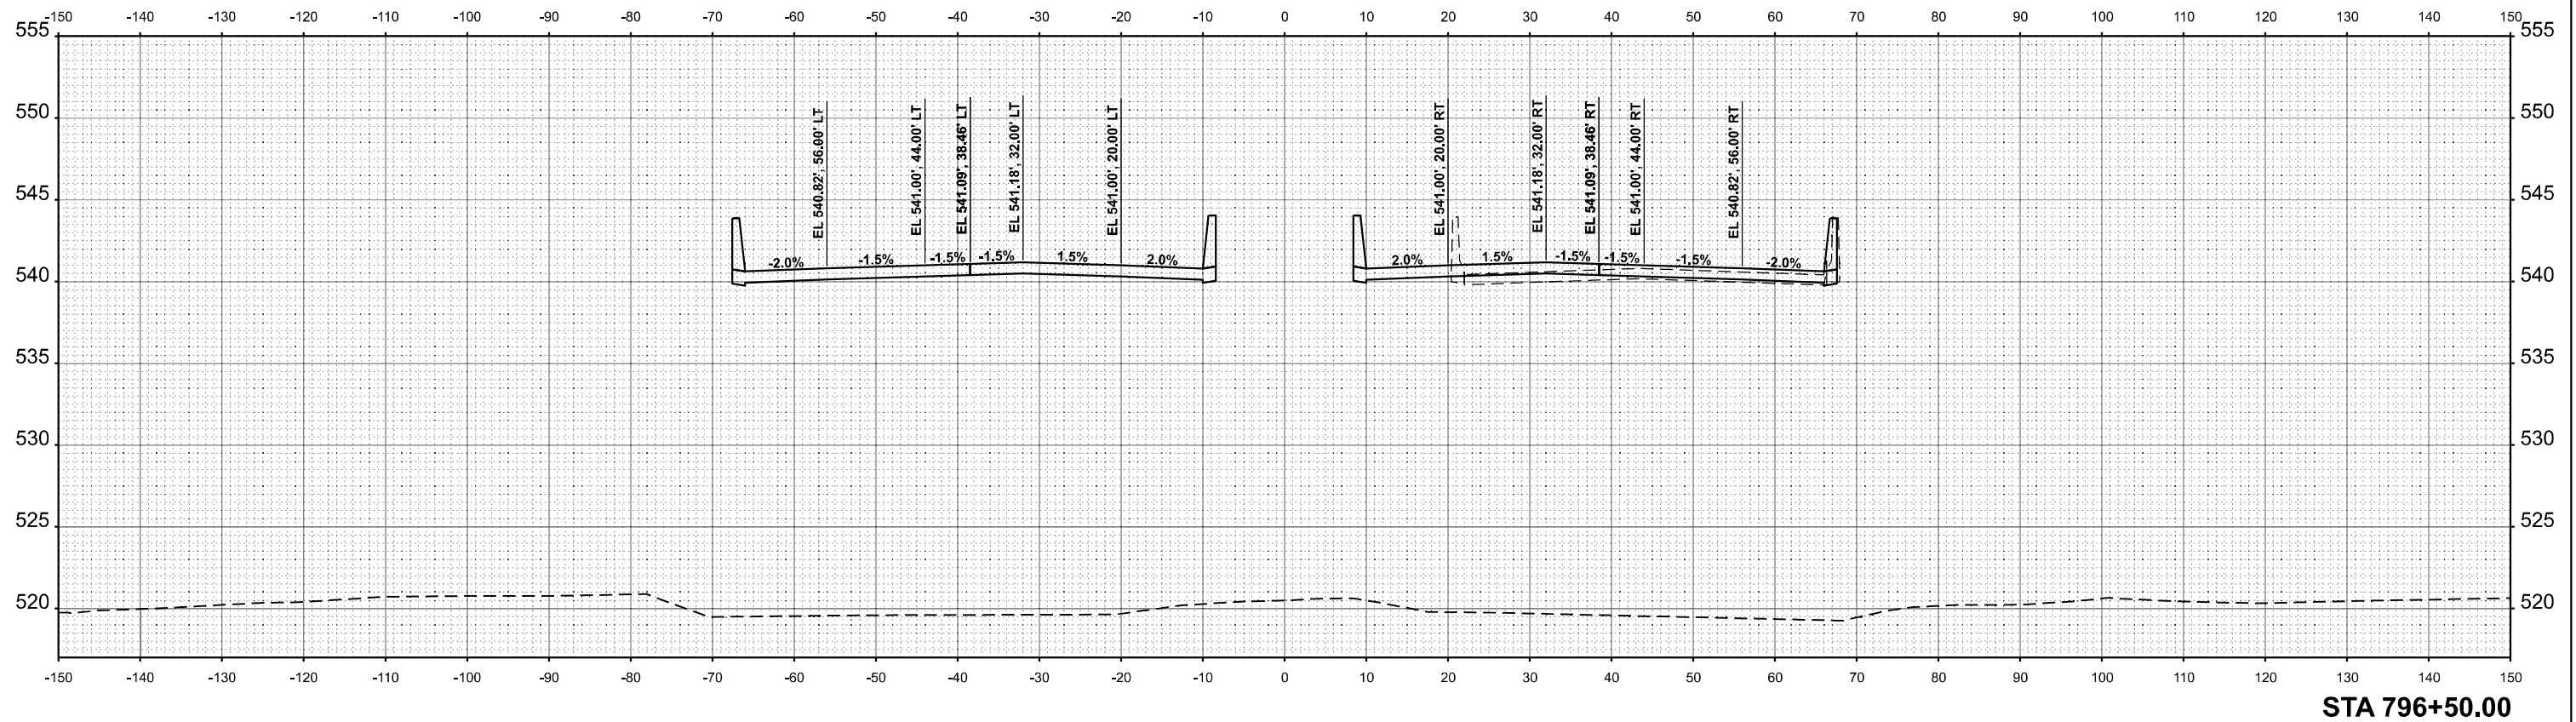


MODEL: SUT-VIS-028
FILE NAME: p:\congress\public\by.com\congress\project\Documents\DOT\21004105-04\410309\Sheets\72K98\DOT 72K98 sheets

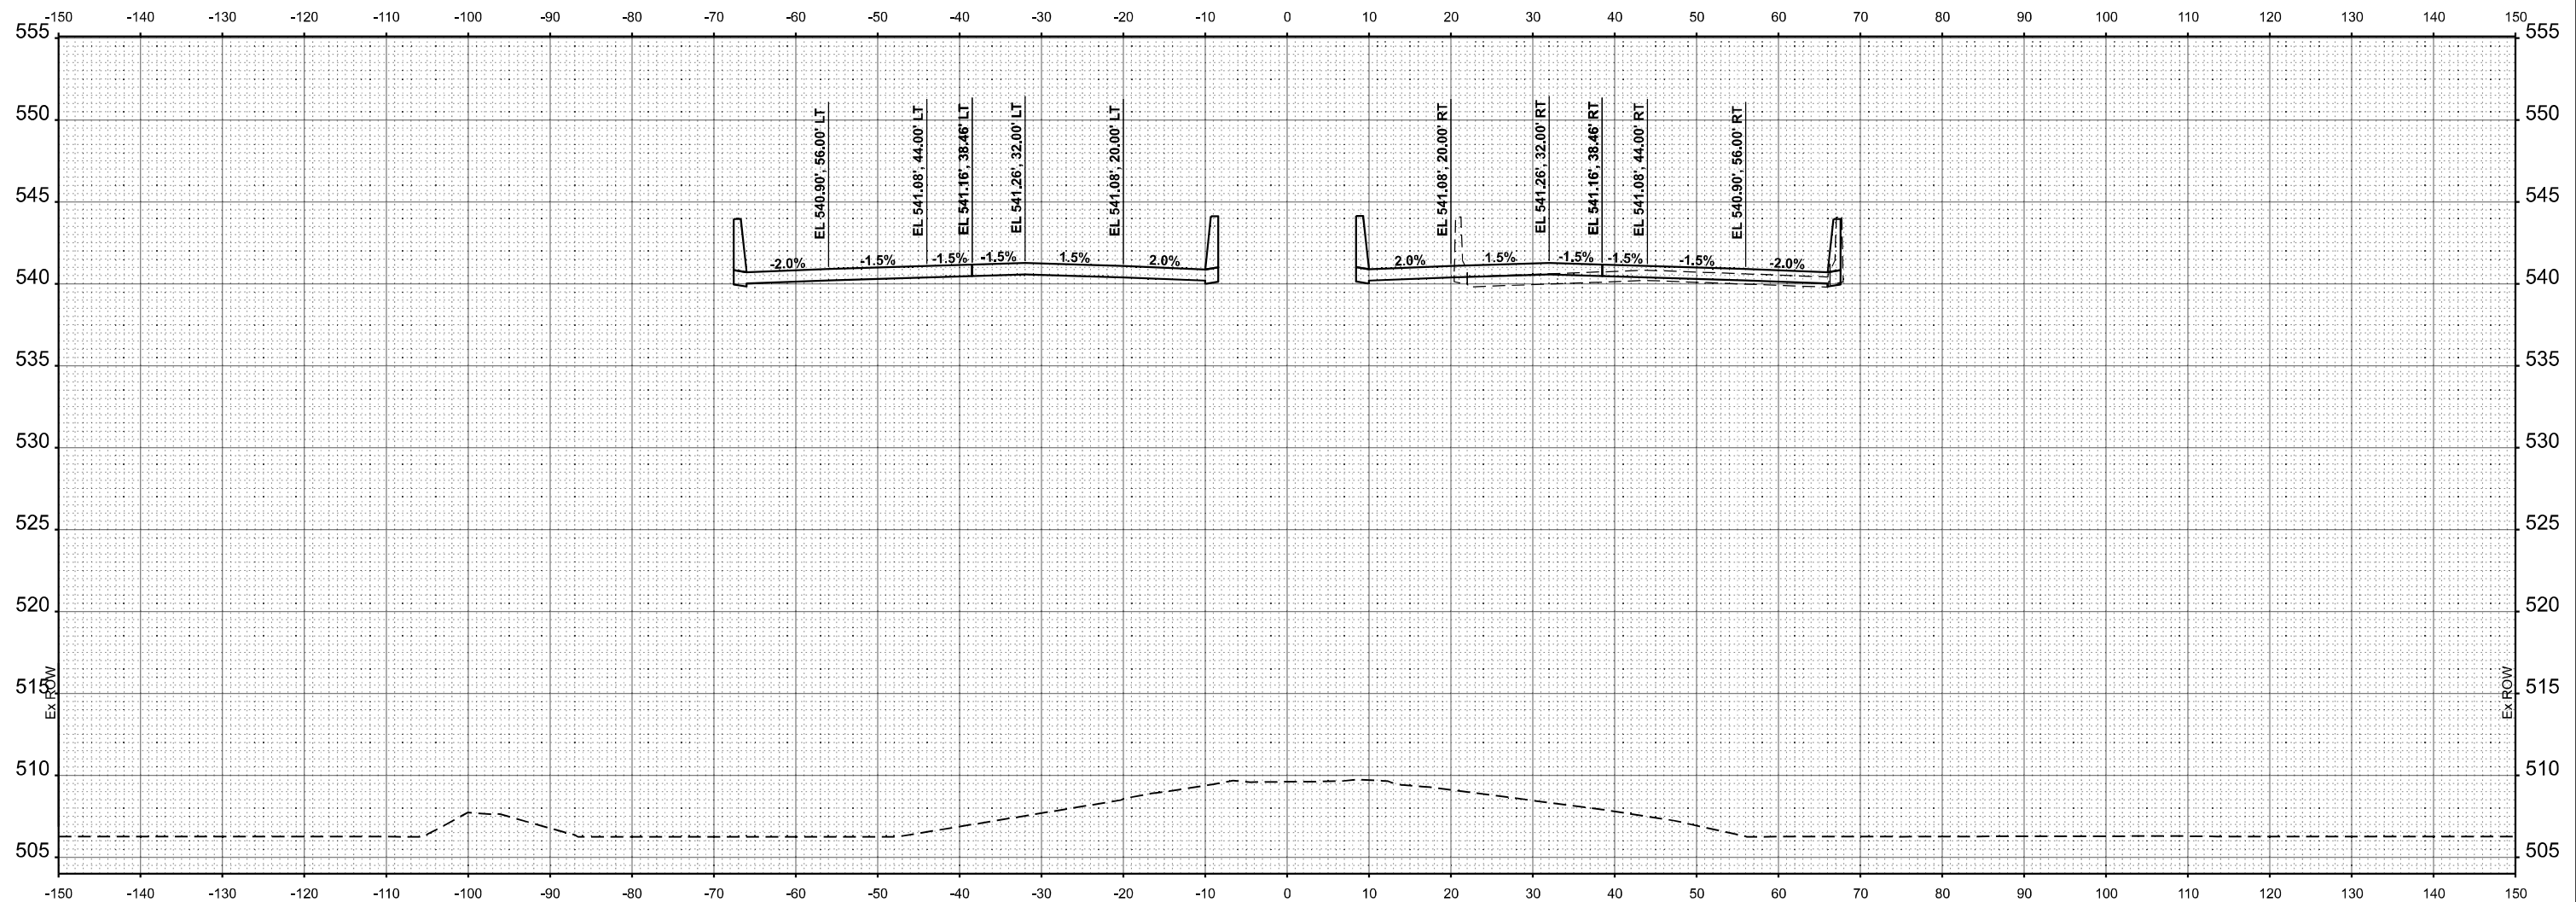

STA 799+50.00

CMT License No. 184-000613 Copyright CMT, Inc.	USER NAME = rheady		DESIGNED - MJO	REVISED -	STATE OF ILLINOIS DEPARTMENT OF TRANSPORTATION	FAI ROUTE 55 - INTERSTATE 55 CROSS SECTIONS	SCALE: 1"=10'	SHEET	OF	SHEETS	STA.	TO STA.	F.A.I. RTE.	SECTION	COUNTY	TOTAL SHEETS	SHEET NO.
	DRAWN - VJR		CHECKED - KLT	REVISED -									55	(84-2BR-1)D.BY,BP,BRR	SANGAMON	139	127
	PLOT SCALE = 0.16660000' / in.		DATE - MARCH 2024	REVISED -									CONTRACT NO. 72K98				
	PLOT DATE = 3/25/2024												ILLINOIS FED. AID PROJECT				

MODEL: SUT-AS-003
FILE NAME: p:\congress\p\county\congress\congress\projects\Documents\DOT\2100410\4041030\Sheets\72K98\DOT 21K98.dwg

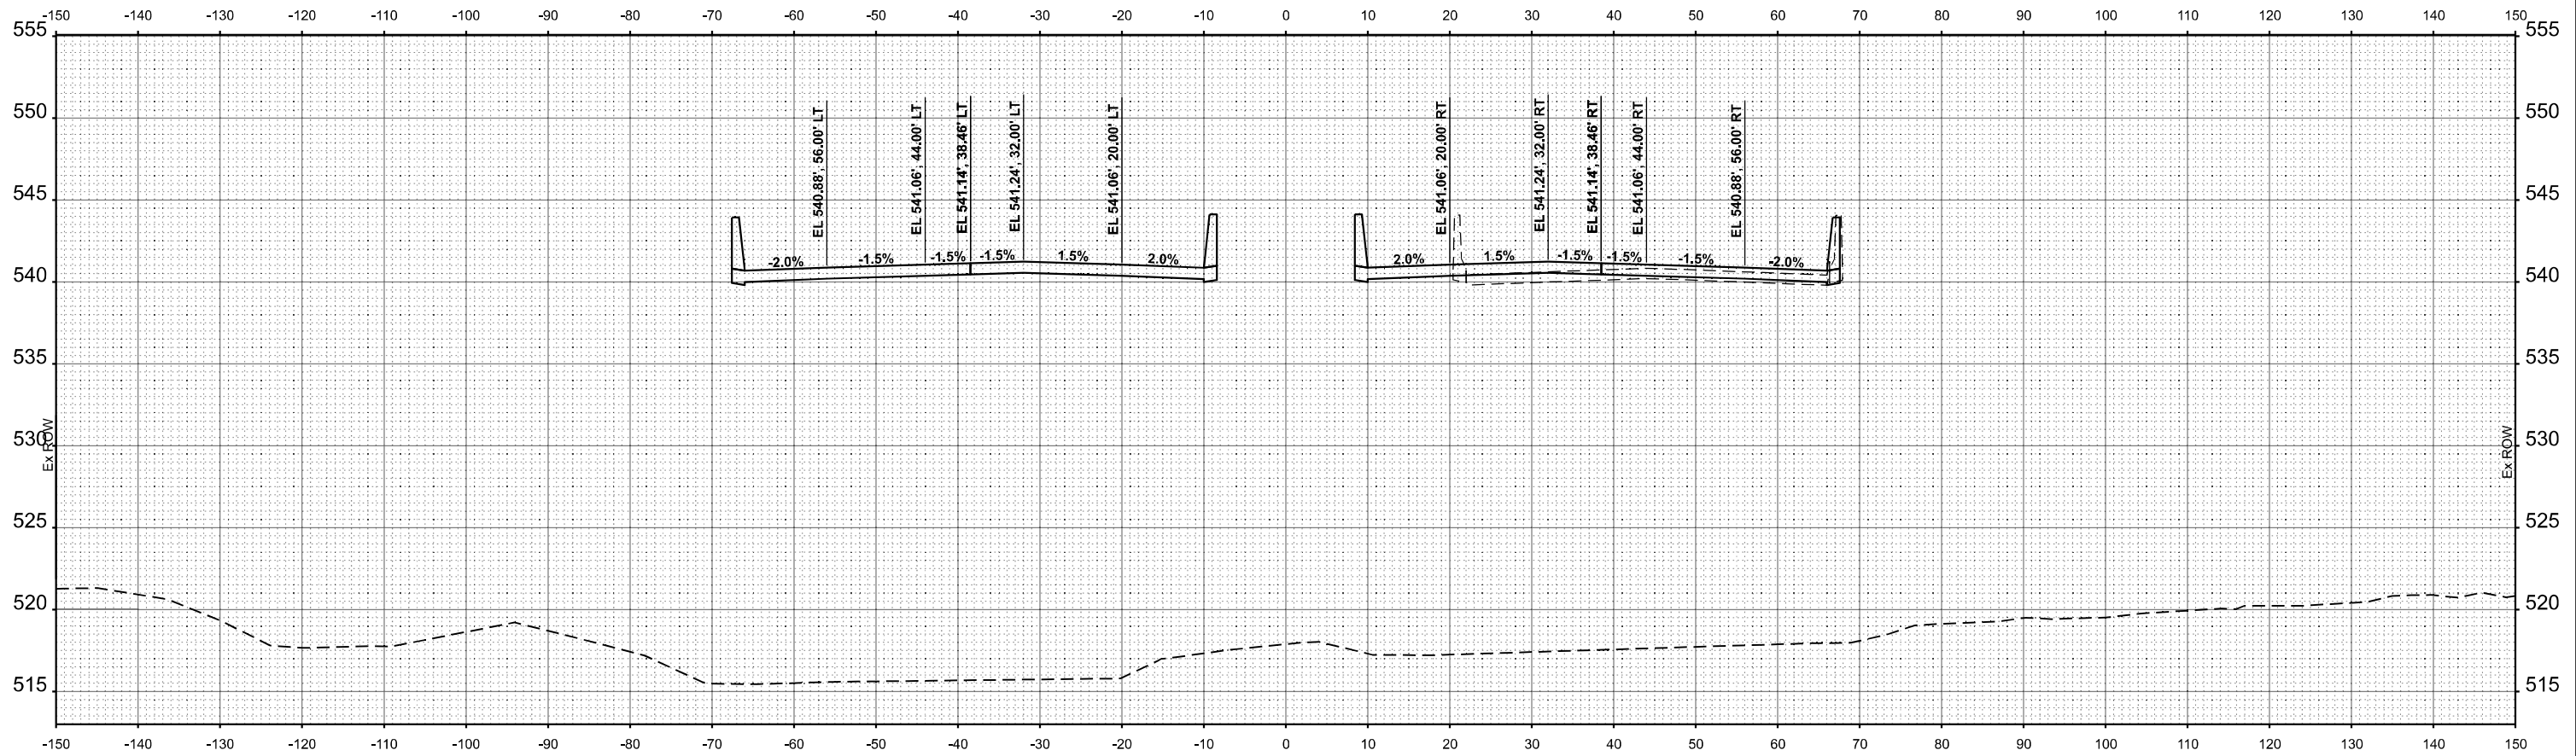

STA 800+00.00



License No. 184-000613

Copyright CMT, Inc.

USER NAME = rheady	DESIGNED - MJO	REVISED -
	DRAWN - VJR	REVISED -
PLOT SCALE = 0.16660000' / in.	CHECKED - KLT	REVISED -
PLOT DATE = 3/25/2024	DATE - MARCH 2024	REVISED -

STATE OF ILLINOIS
DEPARTMENT OF TRANSPORTATION



FAI ROUTE 55 - INTERSTATE 55
CROSS SECTIONS

SCALE: 1"=10'

SHEET OF SHEETS STA. TO STA.



F.A.I. RTE.	SECTION	COUNTY	TOTAL SHEETS	SHEET NO.
55	(84-2BR-1)D.BY,BP,BRR	SANGAMON	139	128
CONTRACT NO. 72K98				
ILLINOIS		FED. AID PROJECT		

MODEL: SUT-AS-032
FILE NAME: p:\comeng\p\c\humbly.com\conns\proj\beta\Documents\DOT\2100410\4041030\Sheets\72K98\DOT 2K98\ch05

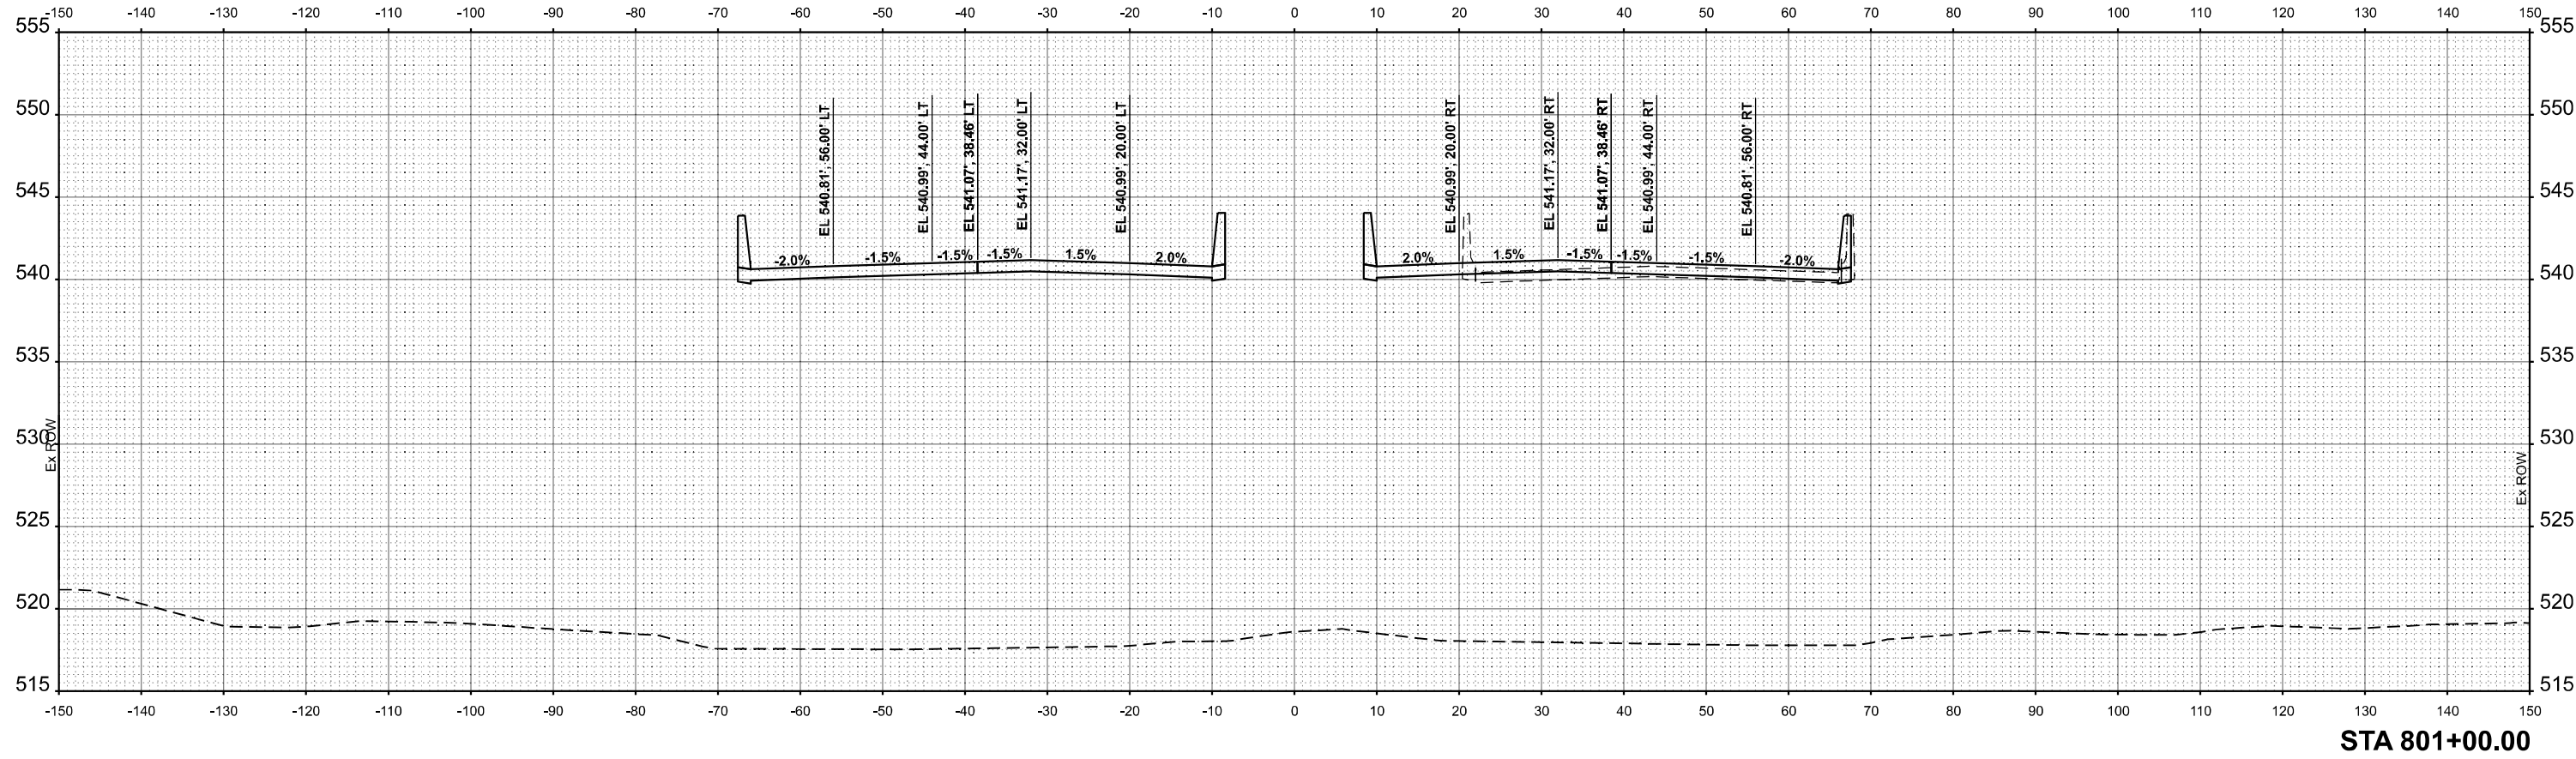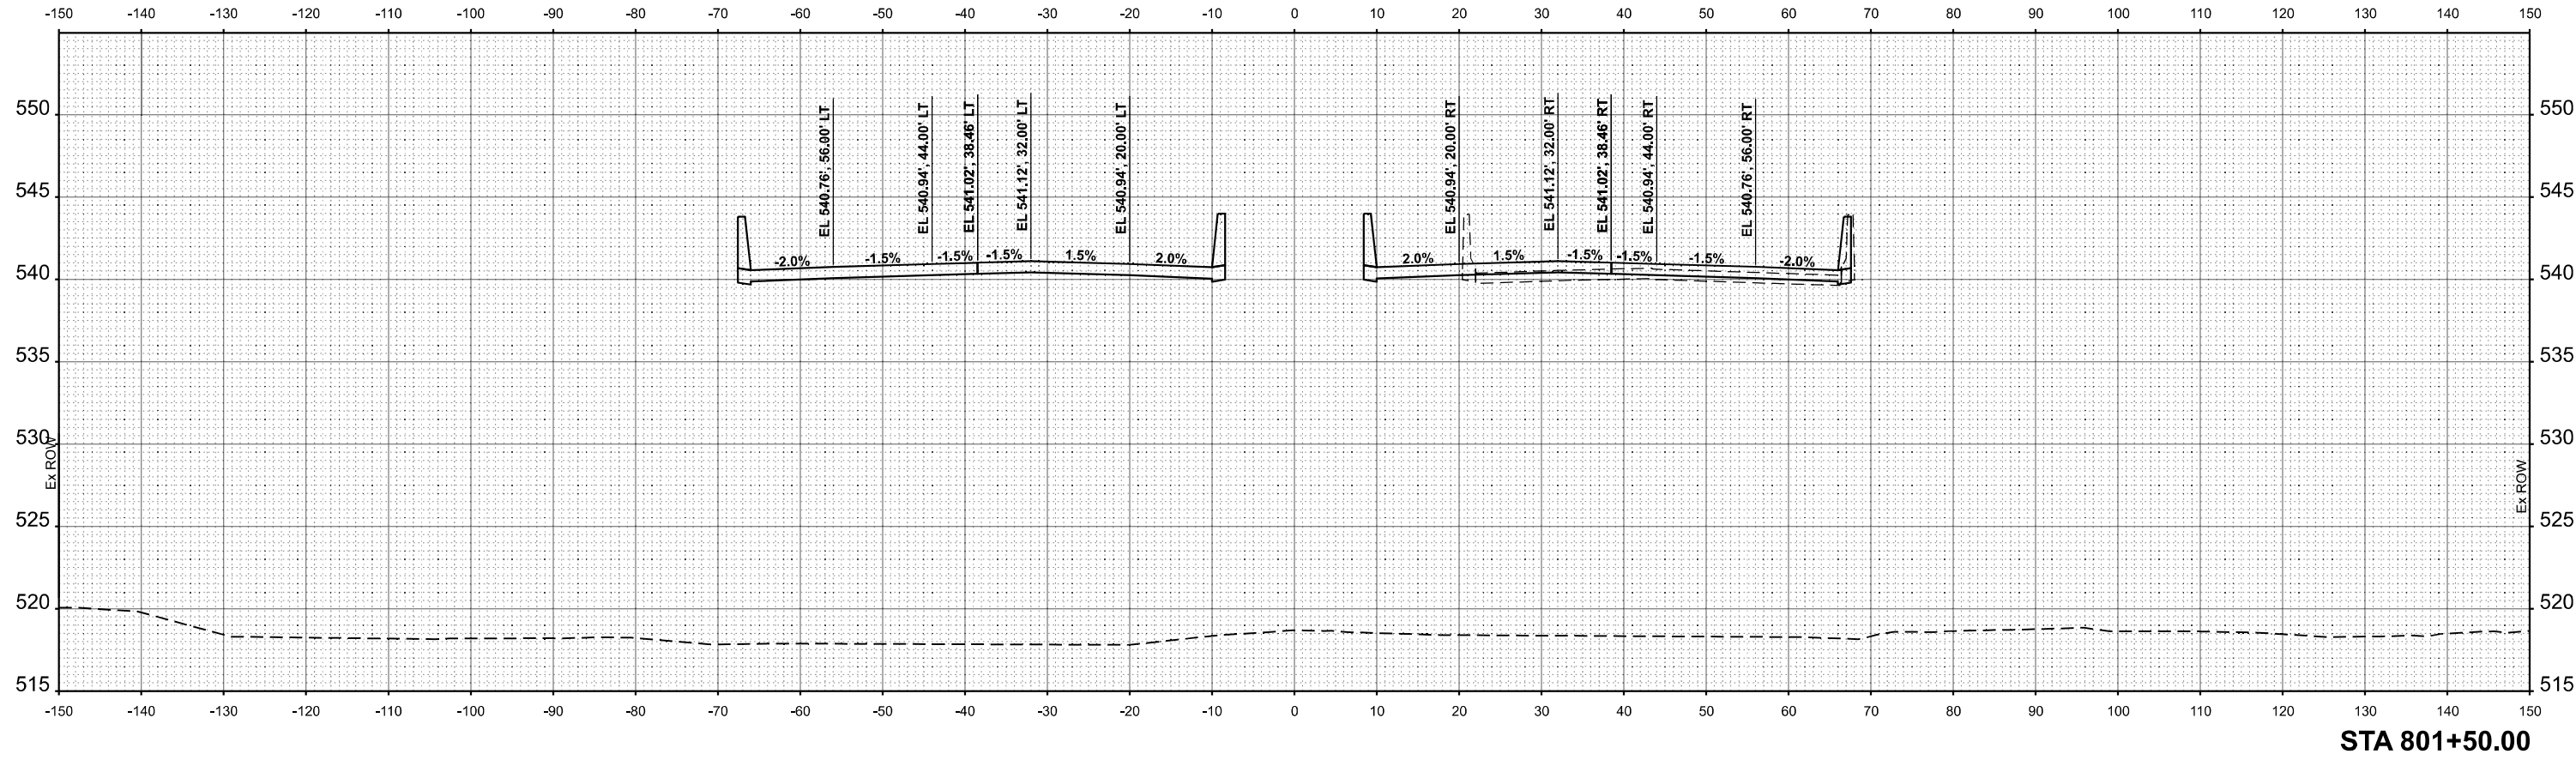


 License No. 184-000613 Copyright CMT, Inc.	USER NAME = rheady		DESIGNED - MJO	REVISED -	STATE OF ILLINOIS DEPARTMENT OF TRANSPORTATION	FAI ROUTE 55 - INTERSTATE 55 CROSS SECTIONS		F.A.I. RTE.	SECTION	COUNTY	TOTAL SHEETS	SHEET NO.
			DRAWN - VJR	REVISED -				55	(84-2BR-1)D.BY,BP,BRR	SANGAMON	139	130
	PLOT SCALE = 0.16660000' / in.		CHECKED - KLT	REVISED -				CONTRACT NO. 72K98				
	PLOT DATE = 3/25/2024		DATE - MARCH 2024	REVISED -		SCALE: 1"=10'	SHEET OF SHEETS	STA.	TO STA.	ILLINOIS FED. AID PROJECT		

MODEL: SUT-AS-033
FILE NAME: p:\comeng\p\c\h\by.com\connect\proj\beta\Documents\DOT\210041054\4141033\Sheets\72K88\DOT 2K88\ch\ss

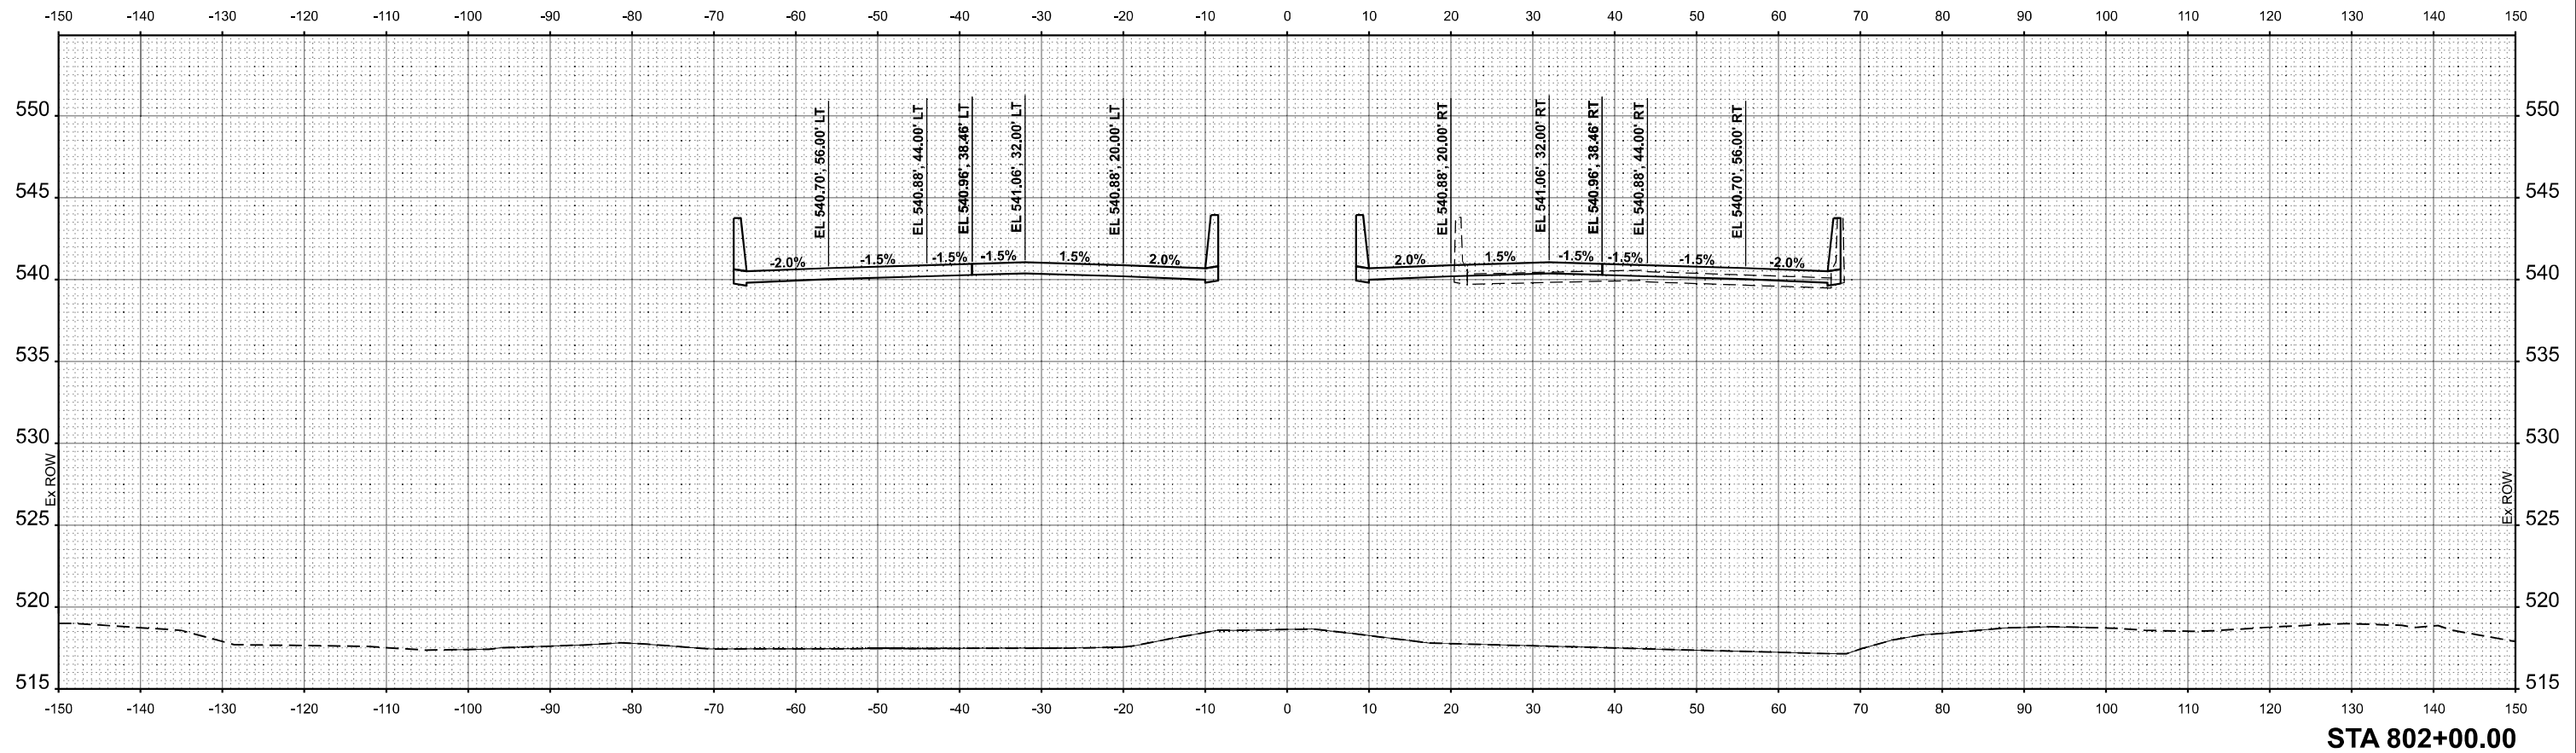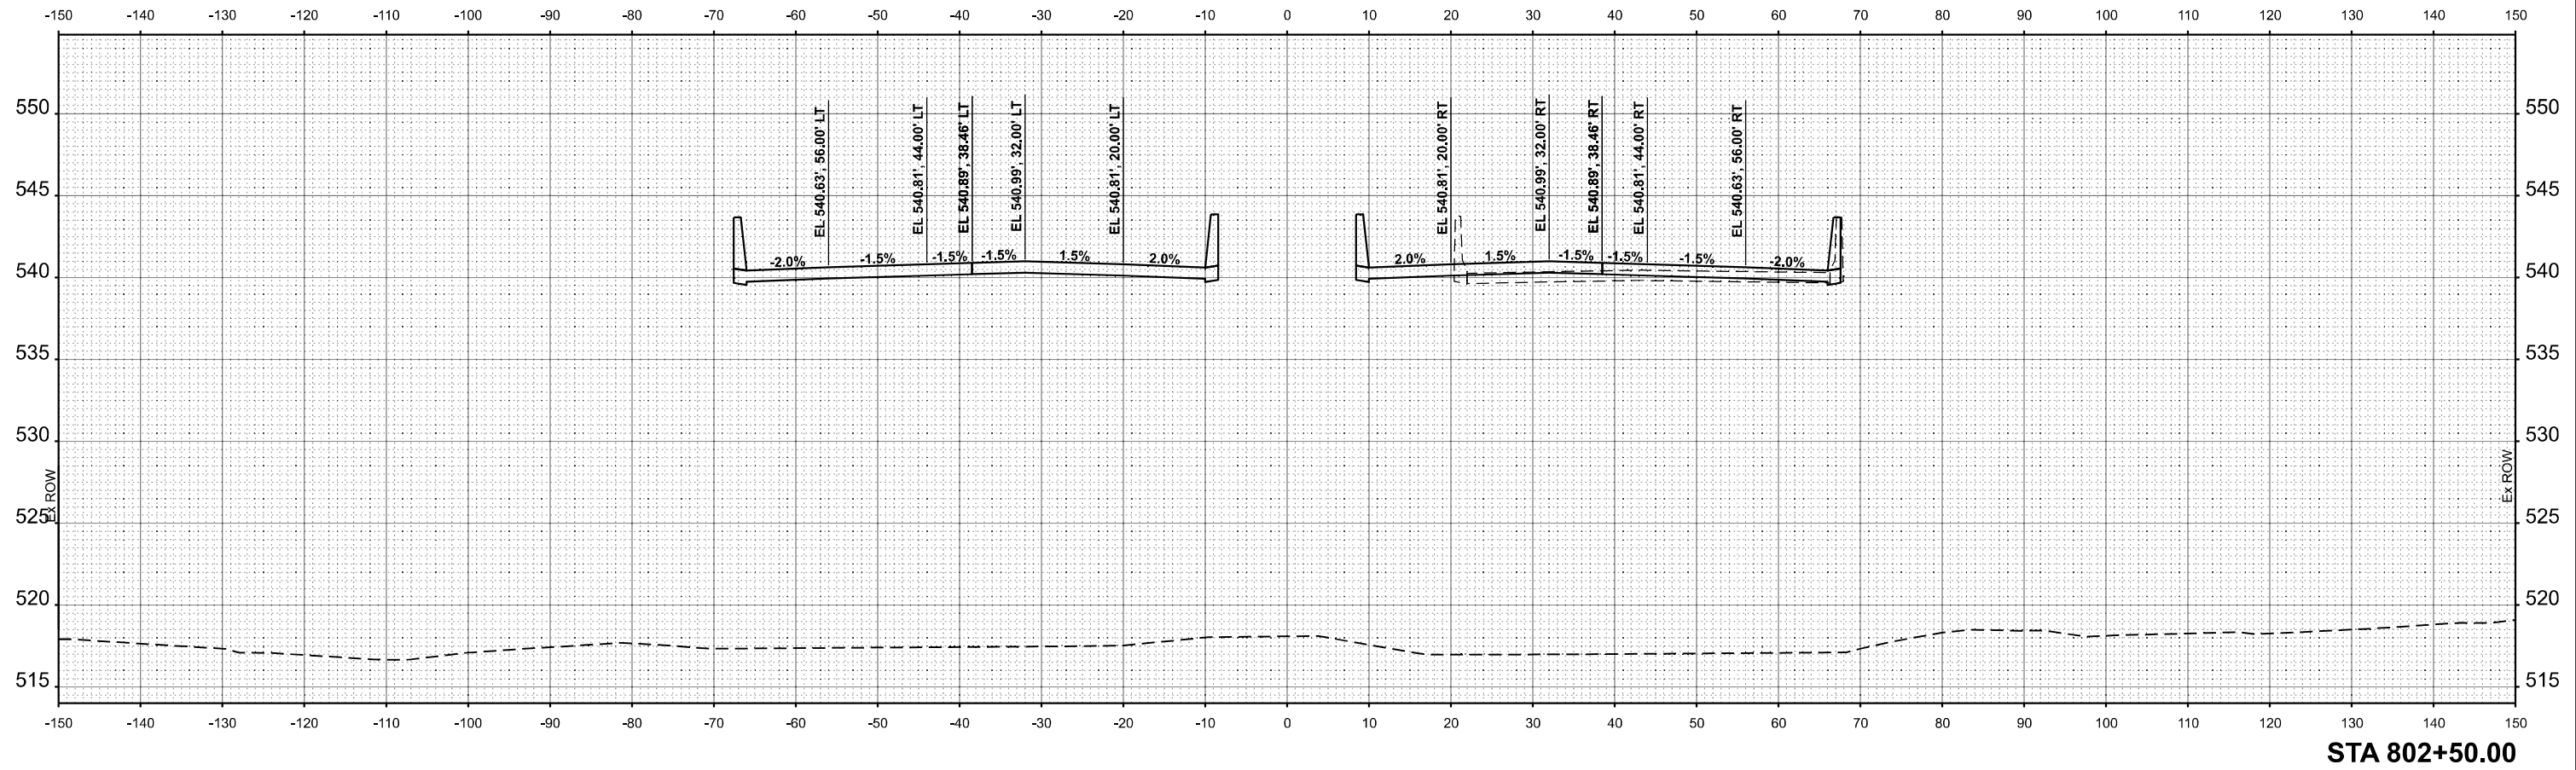

 License No. 186-000613 Copyright CMT, Inc.	USER NAME = rheady		DESIGNED - MJO	REVISED -	STATE OF ILLINOIS DEPARTMENT OF TRANSPORTATION	FAI ROUTE 55 - INTERSTATE 55 CROSS SECTIONS					F.A.I. RTE.	SECTION	COUNTY	TOTAL SHEETS	SHEET NO.
	DRAWN - VJR		CHECKED - KLT	REVISED -							55	(84-2BR-1)D.BY,BP,BRR	SANGAMON	139	131
	PLOT SCALE = 0.16660000' / in.		DATE - MARCH 2024	REVISED -		CONTRACT NO. 72K98									
	PLOT DATE = 3/25/2024					ILLINOIS FED.AID PROJECT									
SCALE: 1"=10'		SHEET OF SHEETS		STA. TO STA.											

MODEL: SUT-A3-038
FILE NAME: p:\congress\p\county\congress\congress\projects\Documents\DOT\2100410\4041030\Sheets\72K98\DOT 2K98\Sheet

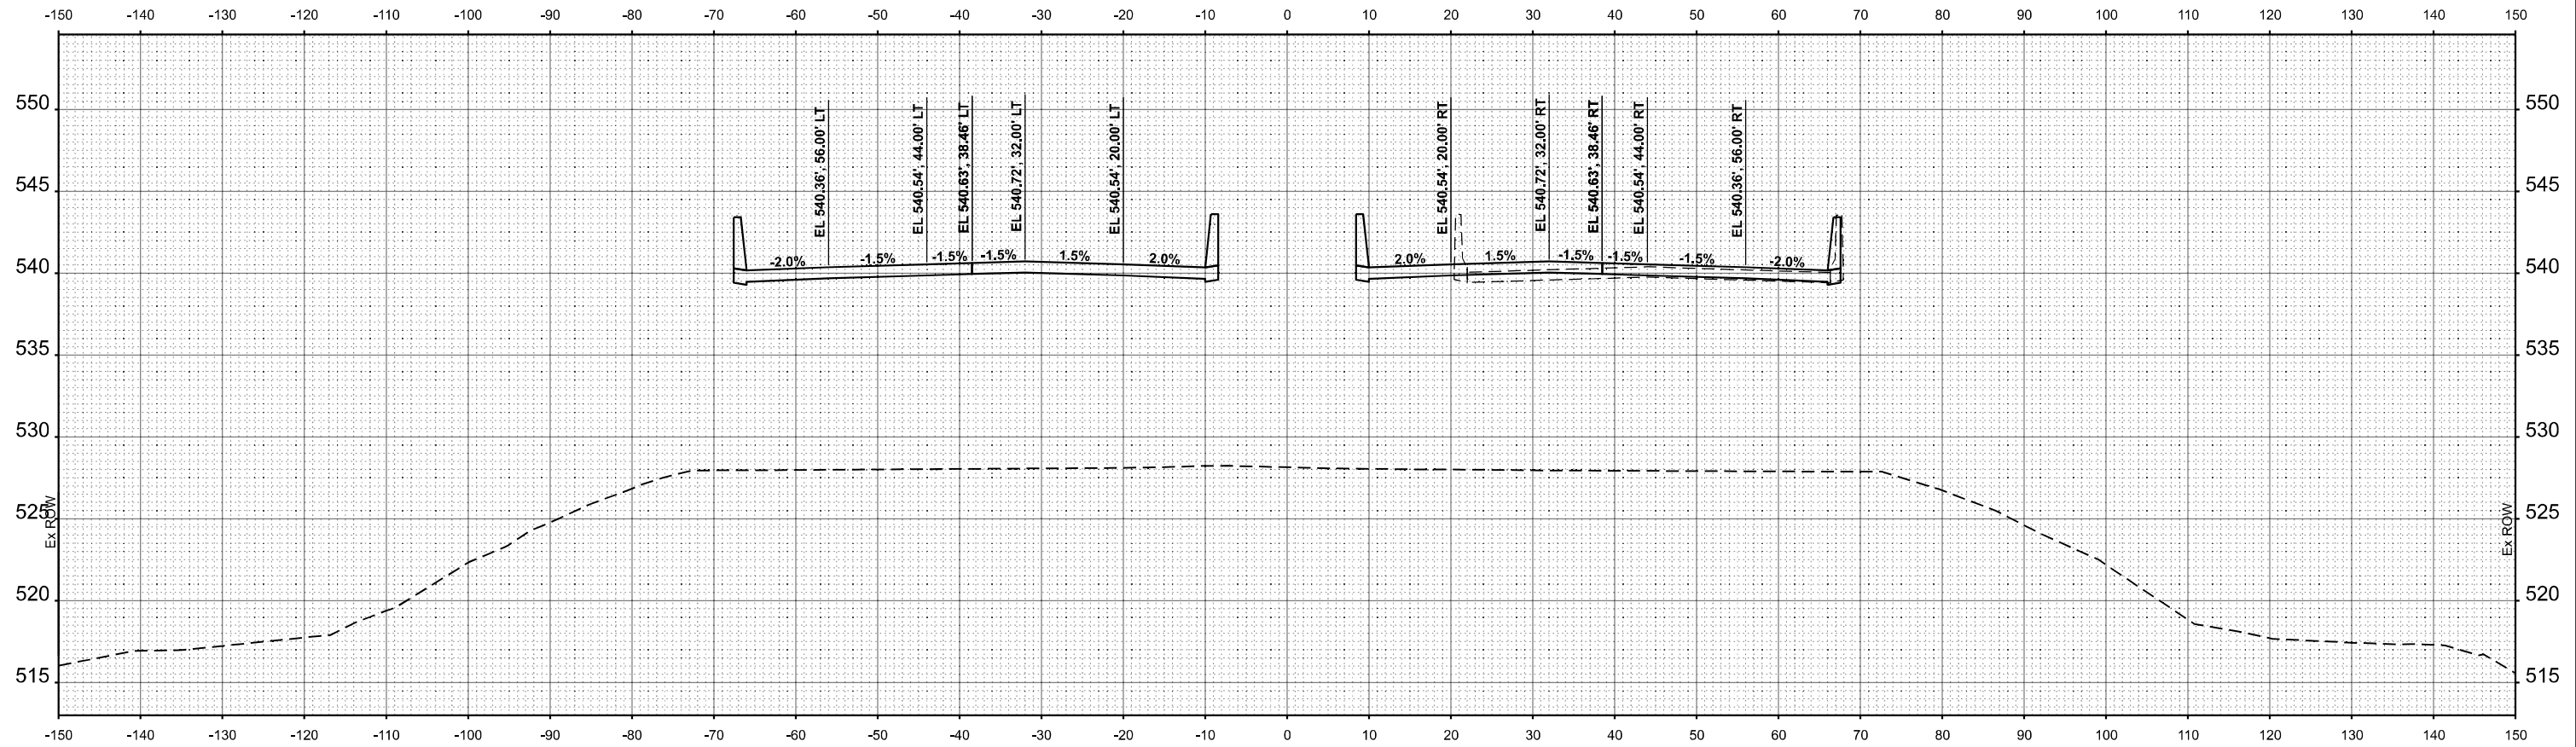

STA 804+00.00



License No. 184-000613

Copyright CMT, Inc.

USER NAME = rheady	DESIGNED - MJO	REVISED -
	DRAWN - VJR	REVISED -
PLOT SCALE = 0.16660000' / in.	CHECKED - KLT	REVISED -
PLOT DATE = 3/25/2024	DATE - MARCH 2024	REVISED -


STATE OF ILLINOIS
DEPARTMENT OF TRANSPORTATION

FAI ROUTE 55 - INTERSTATE 55
CROSS SECTIONS

SCALE: 1"=10'

SHEET OF SHEETS STA. TO STA.


F.A.I. RTE.	SECTION	COUNTY	TOTAL SHEETS	SHEET NO.
55	(84-2BR-1)D.BY,BP,BRR	SANGAMON	139	134
CONTRACT NO. 72K98				
ILLINOIS FED. AID PROJECT				

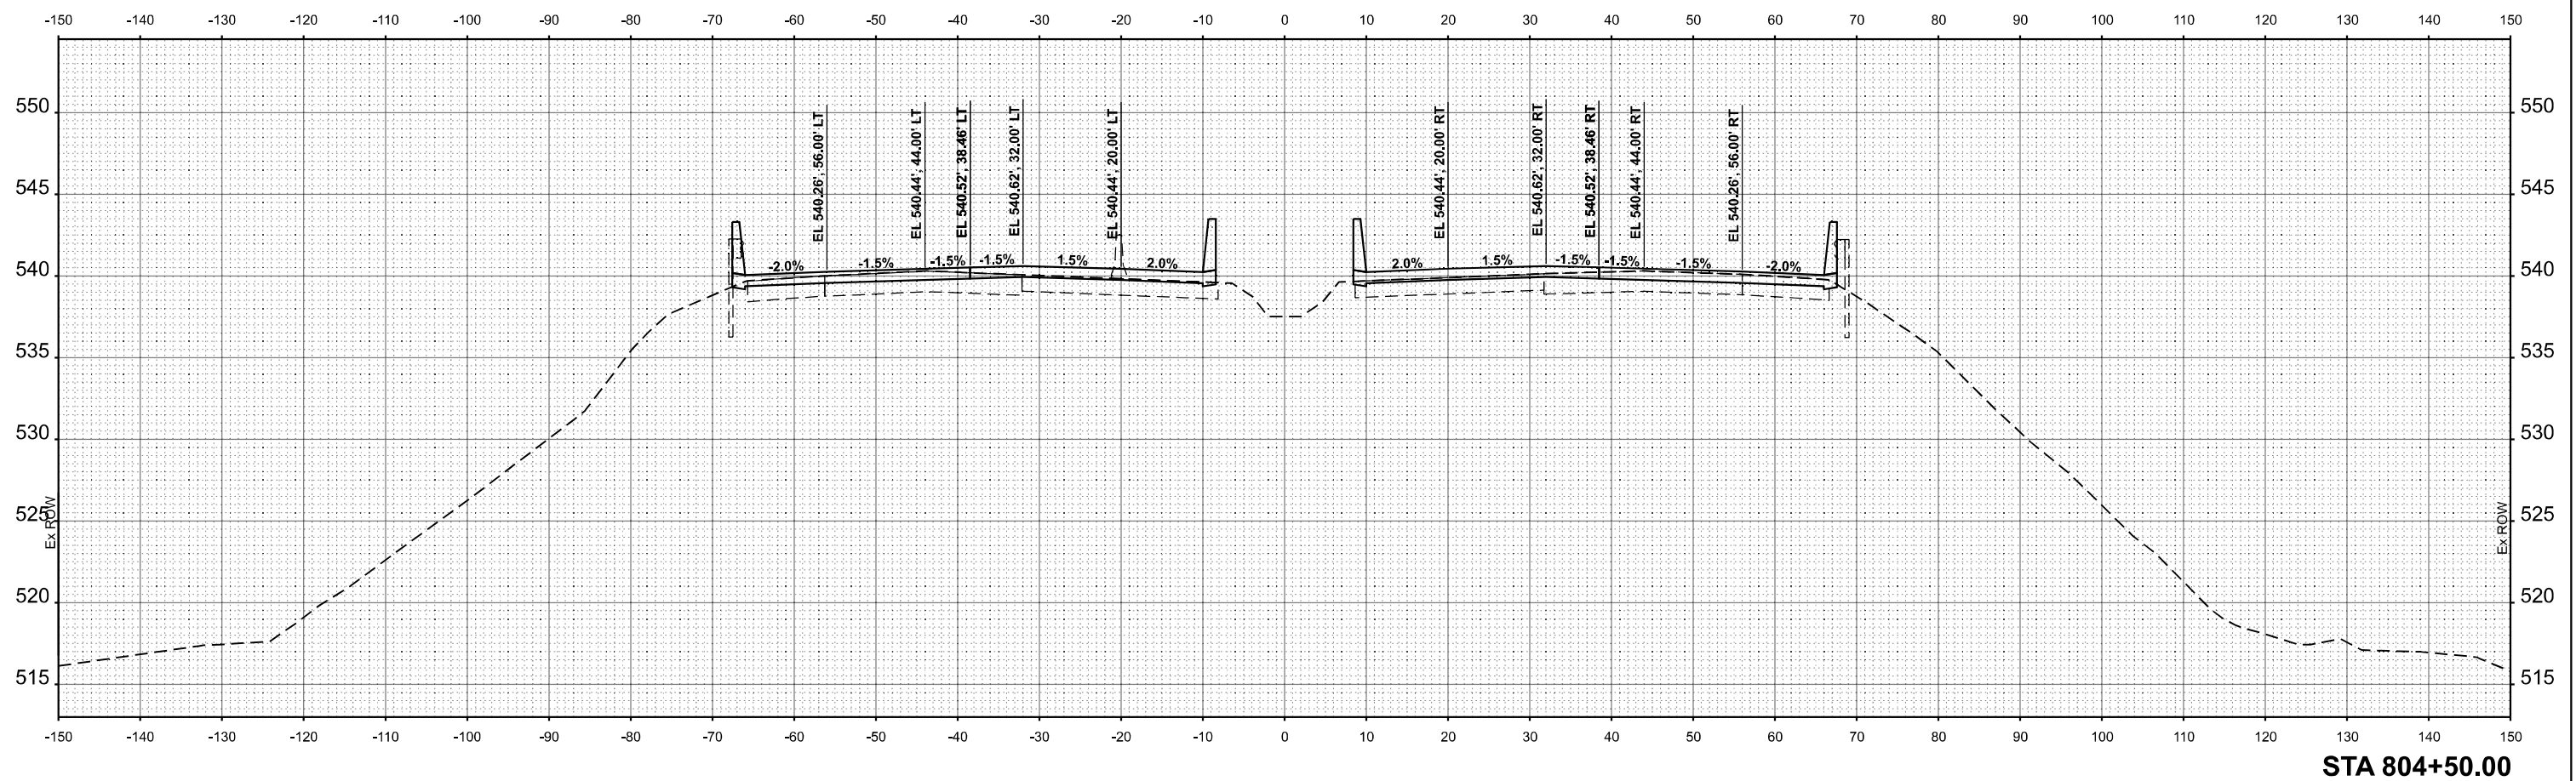

 License No. 184-000613 © Copyright CMT, Inc.	USER NAME = rhesdy	DESIGNED - MJO	REVISED -	STATE OF ILLINOIS DEPARTMENT OF TRANSPORTATION	FAI ROUTE 55 - INTERSTATE 55 CROSS SECTIONS					F.A.I. RTE.	SECTION	COUNTY	TOTAL SHEETS	SHEET NO.
	PLOT SCALE = 0.16660000' / in.	DRAWN - VJR	REVISED -							55	(84-2BR-1)D,BY,BP,BRR	SANGAMON	139	135
	PLOT DATE = 3/25/2024	CHECKED - KLT	REVISED -		SCALE: 1"=10' SHEET OF SHEETS STA. TO STA.					CONTRACT NO. 72K98				
	DATE - MARCH 2024	REVISED -	REVISED -							ILLINOIS FED. AID PROJECT				

F.A.I. RTE.	SECTION	COUNTY	TOTAL SHEETS	SHEET NO.
55	(84-2BR-1)D,BY,BP,BRR	SANGAMON	139	135
		CONTRACT NO. 72K98		
ILLINOIS		FED. AID PROJECT		

MODEL: SFT-VS-038
FILE NAME: p:\congress\p\c\unlby\con\con\connect\proj\beta\Documents\DOT\2100410\4041030\Sheets\72K98\DOT 2K98\Sheet

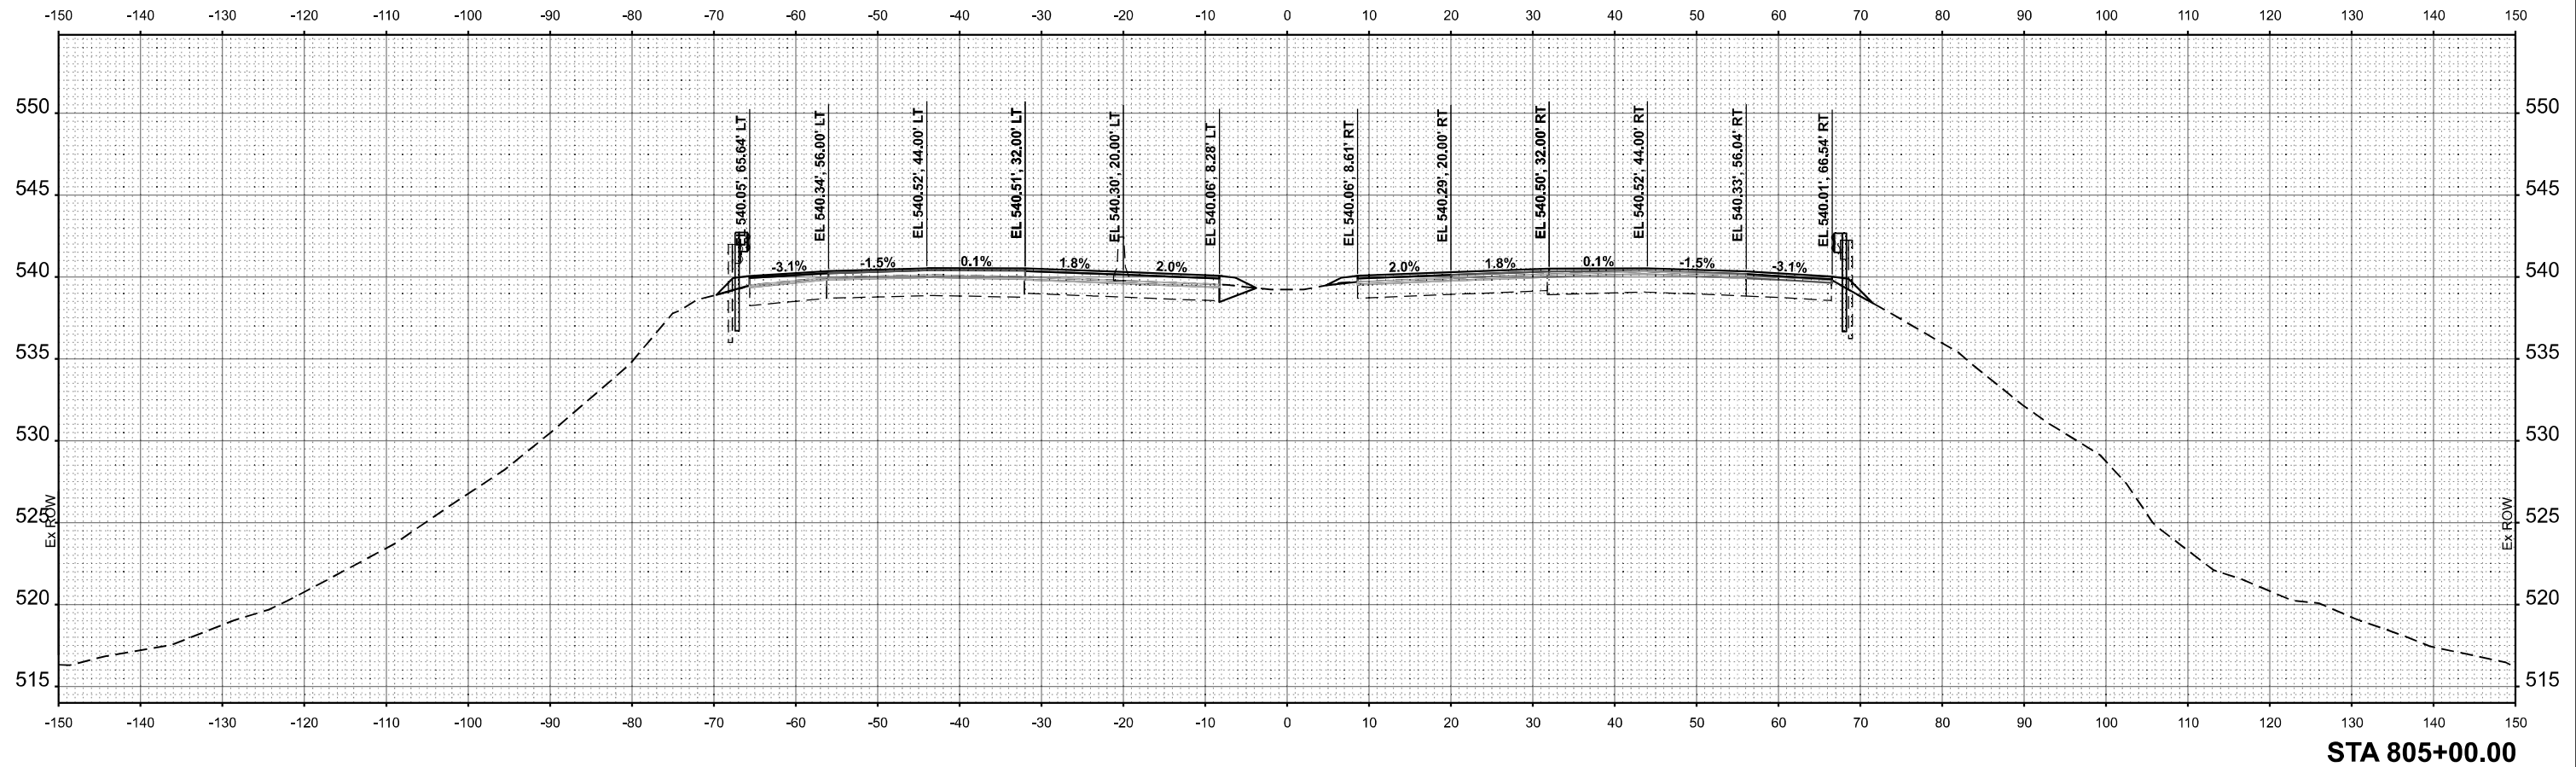

License No. 184-000613

Copyright CMT, Inc.

USER NAME = rheady	DESIGNED - MJO	REVISED -
	DRAWN - VJR	REVISED -
PLOT SCALE = 0.16660000' / in.	CHECKED - KLT	REVISED -
PLOT DATE = 3/25/2024	DATE - MARCH 2024	REVISED -

STATE OF ILLINOIS
DEPARTMENT OF TRANSPORTATION

FAI ROUTE 55 - INTERSTATE 55
CROSS SECTIONS

SCALE: 1"=10'

SHEET OF SHEETS STA. TO STA.

F.A.I. RTE.	SECTION	COUNTY	TOTAL SHEETS	SHEET NO.
55	(84-2BR-1)D.BY,BP,BRR	SANGAMON	139	136
CONTRACT NO. 72K98				
		ILLINOIS	FED. AID PROJECT	

