

MODEL Default: p:\grfnet-pw-bentley.com\jnet-pw-01\Documents\Projects\6096\Project Working\A_CADD\621083-Contract1\Sheets\01\621083-sh-SUE01.dgn
FILE NAME: p:\grfnet-pw-bentley.com\jnet-pw-01\Documents\Projects\6096\Project Working\A_CADD\621083-Contract1\Sheets\01\621083-sh-SUE01.dgn

MODEL SHEET
FILE NAME: Y:\okta\257 - IDOT PFB\98 Item 7 ASE\WO 446\CADD\SHEETS\257_446_PP_Table.dgn

Pole Number	Northing	Easting	Ground Elevation	Utilities on Pole	Survey Comments
505001	1957046.17	975627.76	897.00	(3) ComEd Electric, (2) WOW Comms, (2) Comcast CATV, (1) WOW FIBER	
505002	1957124.2	975462.95	893.93	(2) ComEd Electric, (1) WOW Comms, (1) Comcast CATV, (1) WOW FIBER	
505003	1957199.91	975303.02	892.61	(1) ComEd Electric, (1) WOW Comms, (2) Comcast CATV, (1) WOW FIBER	
5000	1957047.14	975628.166	896.94	(2) ComEd Electric, (1) WOW Comms, (1) Comcast CATV	Repeater attached
12450	1956991.47	975781.43	897.06	(2) ComEd Electric, (1) WOW Comms, (1) Comcast CATV	
12428	1956948.12	975873.85	896.76	(2) ComEd Electric, (1) WOW Comms, (1) Comcast CATV	
12390	1956932.58	975915.28	896.26	(2) ComEd Electric, (1) WOW Comms, (1) Comcast CATV	Street Light Attached
12080	1956849.3	976097.84	900.10	(2) ComEd Electric, (1) WOW Comms, (1) Comcast CATV	Traffic Elec Attachment
11947	1956786.82	976230.88	902.80	(1) ComEd Electric, (1) WOW Comms, (1) Comcast CATV	
5001	1956720.103	976386.859	902.59	(2) ComEd Electric, (1) WOW Comms, (1) Comcast CATV	
5002	1956661.097	976476.767	905.79	(1) ComEd Electric, (1) WOW Comms, (1) Comcast CATV	
5003	1956595.009	976621.853	906.75	(1) ComEd Electric, (1) WOW Comms, (1) Comcast CATV	ComEd Meter
11764	1956525.82	976770.43	907.20	(2) ComEd Electric, (1) WOW Comms, (1) Comcast CATV	Repeater attached
11569	1956465.61	976918.61	905.40	(2) ComEd Electric, (1) WOW Comms, (1) Comcast CATV	
505005	1956197.21	977806.6	895.09	(2) ComEd Electric, (1) WOW Comms, (1) Comcast CATV	
505008	1956127.3	978016.9	892.59	(2) ComEd Electric, (1) WOW Comms, (1) Comcast CATV	
505009	1956212.38	978059.56	892.69	(1) ComEd Electric	
505012	1956083.46	978152.56	891.73	(2) ComEd Electric, (1) WOW Comms, (1) Comcast CATV, (2) COMCAST FIBER	
11740	1956039.11	978328.2	891.40	(1) ComEd Electric, (1) WOW Comms, (1) Comcast CATV	
5004	1955979.12	978514.269	894.36	(1) ComEd Electric, (1) WOW Comms, (1) Comcast CATV	
5005	1955919.281	978693.552	898.33	(1) ComEd Electric, (1) WOW Comms, (1) Comcast CATV	

Pole Number	Northing	Easting	Ground Elevation	Utilities on Pole	Survey Comments
5006	1955863.544	978879.042	900.26	(1) ComEd Electric, (1) WOW Comms, (1) Comcast CATV	
11235	1955828.36	978971.83	900.80	(1) ComEd Electric, (1) WOW Comms, (1) Comcast CATV	
11453	1955554.96	979254.89	909.00	(1) ComEd Electric, (1) Comcast CATV	
5007	1955622.129	979437.698	899.81	(1) ComEd Electric, (1) Comcast CATV	Transformer, Box for antenna attachments
5008	1955638.929	979485.584	898.77	(1) ComEd Electric, (1) Comcast CATV	
5009	1955589.009	979638.875	893.30	(1) ComEd Electric, (1) Comcast CATV	
13078	1955473.63	979775.3	895.80	(1) ComEd Electric, (1) WOW Comms, (1) Comcast CATV, (1) MCI Fiber	
5010	1955428.399	979899.016	890.68	(1) ComEd Electric, (1) WOW Comms, (1) Comcast CATV, (1) MCI Fiber	
505016	1955371.4	980050.99	879.02	(1) ComEd Electric, (1) WOW Comms, (1) Comcast CATV, (1) COMCAST Fiber	
505017	1955317.16	980193.49	871.28	(1) ComEd Electric, (1) WOW Comms, (1) Comcast CATV, (1) COMCAST Fiber	
505019	1955728.53	982180.55	828.04	(1) ComEd Electric	
505020	1955726.53	982180.55	829.04	(2) ComEd Electric, (1) ASTOUND CATV, (1) AT&T Comms	
505024	1950805.89	990206.1	830.01	(2) ComEd Electric	
505025	1950805.08	990420.14	827.14	(1) ComEd Electric	
505026	1950820.44	990596.85	824.52	(1) ComEd Electric	
505027	1950811.27	990766.38	820.27	(1) ComEd Electric	
505028	1950800.07	990944.35	821.51	(1) ComEd Electric	
505029	1950790.31	991137.96	826.63	(1) ComEd Electric	
505030	1950780.73	991304.89	825.03	(1) ComEd Electric	
505031	19507667.63	991478.2	825.29	(1) ComEd Electric	
505032	1950758.72	991657.36	822.04	(1) ComEd Electric	
505033	1950752.36	991836.65	821.31	(1) ComEd Electric	
517035	1952349.53	987592.33	819.29	(2) ComEd Electric, (2) Comcast CATV (1) WOW Comms	

				DESIGNED - JI DRAWN - JI CHECKED - TGB DATE - 08/03/2023		STATE OF ILLINOIS DEPARTMENT OF TRANSPORTATION		US-20 RANDALL RD TO SHALES PKWY SUE STUDY				F.A.U. RTE. 345 SECTION COUNTY KANE TOTAL SHEETS 18 SHEET NO. 16 CONTRACT NO.	
								SHEET OF SHEETS STA. TO STA.		FED. ROAD DIST. NO. 1 ILLINOIS FED. AID PROJECT P-91-008-19			
USER NAME = jstarzyk		DESIGNED -		REVISED -		STATE OF ILLINOIS DEPARTMENT OF TRANSPORTATION		US 20: GRACE STREET TO SHALES PARKWAY SUE STUDY				F.A.U. RTE. 345 SECTION FAP 345 23 BRIDGE COUNTY COOK/KANE TOTAL SHEETS 379 SHEET NO. 101 CONTRACT NO. 62U83	
PLOT SCALE = 2.0000 ' / in.		DRAWN -		REVISED -									
PLOT DATE = 3/20/2024		CHECKED -		REVISED -									
		DATE - 3/20/2024		REVISED -									
								SCALE: SHEET 17 OF 19 STA. TO STA.		ILLINOIS FED. AID PROJECT			

MODEL Default: p:\gintest-pw-bentley.com\jnet-pw-QJ\Documents\Projects\6096\Project Working\A_CADD\62U83-Contract\1\Sheets\01\62U83-sh1-SUE01.dgn
FILE NAME: Y:\okta\257 - IDOT\PTB\98 Item 7 ASE\WO 446\CADD\SHEETS\257_446_PP Table.dgn

MODEL SHEET
FILE NAME: Y:\okta\257 - IDOT\PTB\98 Item 7 ASE\WO 446\CADD\SHEETS\257_446_PP Table.dgn

Pole Number	Northing	Easting	Ground Elevation	Utilities on Pole	Survey Comments
517034	1951154.75	990705.35	828.09	(1) ComEd Electric	
517033	1951096.91	990893.32	826.24	(1) ComEd Electric	
517032	1951042.82	991071.25	827.20	(3) ComEd Electric, (1) Comcast CATV, (1) WOW Comms, (1) AT&T Comms	
517031	1950097.89	991179.71	825.82	(4) ComEd Electric, (1) Comcast CATV, (1) WOW Comms, (1) AT&T Comms	
517030	195096.711	991303.59	826.80	(4) ComEd Electric, (1) Comcast CATV, (1) WOW Comms	
517028	1950959.89	991342.8	826.24	(3) ComEd Electric, (1) Comcast CATV, (1) WOW Comms	
517027	1950951.08	991380.84	825.73	(3) ComEd Electric, (2) Comcast CATV, (2) WOW Comms, (1) AT&T Comms	
517026	1950951.98	991412.31	823.14	(3) ComEd Electric, (1) Comcast CATV, (1) WOW Comms, (1) AT&T Comms	
517025	1950950.13	991457.93	823.46	(3) ComEd Electric, (1) Comcast CATV, (1) WOW Comms, (1) AT&T Comms	
517024	1950948.64	991497.43	823.00	(3) ComEd Electric, (1) Comcast CATV, (1) WOW Comms, (1) AT&T Comms	
517023	1950946.78	991638.67	820.57	(4) ComEd Electric, (2) Comcast CATV, (2) WOW Comms, (2) AT&T Comms	
517022	1950927.33	991757.75	819.38	(4) ComEd Electric, (1) Comcast CATV, (1) WOW Comms, (1) AT&T Comms	
517021	1950919.33	991936.43	821.22	(3) ComEd Electric, (1) Comcast CATV, (1) WOW Comms, (2) AT&T Comms	
517020	1950916.13	992046.68	822.02	(6) ComEd Electric, (3) Comcast CATV, (1) WOW Comms, (2) AT&T Comms	
517019	1950911.71	992144.38	822.31	(5) ComEd ELeetric, (3) Comcast CATV, (2) WOW Comms, (2) AT&T Comms	
517018	1950900.33	992241.59	821.43	(5) ComEd Electric, (3) Comcast CATV, (3) WOW Comms, (3) AT&T Comms	
517017	1950898.36	992332.02	819.75	(5) ComEd Electric, (1) Comcast CATV, (1) WOW Comms, (1) AT&T Comms	
517016	1950897.42	992484.61	817.53	(3) ComEd Electric, (1) Comcast CATV, (1) WOW Comms, (1) AT&T Comms	

Pole Number	Northing	Easting	Ground Elevation	Utilities on Pole	Survey Comments
517015	1950896.21	992572.36	820.36	(2) ComEd Electric, (1) Comcast CATV, (2) WOW Comms, (2) AT&T Comms	
517014	1950893.67	992673.81	821.41	(3) ComEd Electric, (1) Comcast CATV, (1) WOW Comms, (1) AT&T Comms	
517013	1950891.81	992722.18	821.81	(5) ComEd Electric, (1) Comcast CATV, (1) WOW Comms, (1) AT&T Comms	
517039	1950847.4	994915.34	755.24	(4) ComEd Electric, (1) Comcast CATV, (1) WOW Comms	
517012	1950839.56	995132.09	766.53	(1) AT&T Comms	
517011	1950837.63	995297.13	772.23	(3) AT&T Comms	
517010	1950832.97	995477.23	768.10	(3) AT&T Comms	
517009	1950829.92	995656.78	767.94	(2) AT&T Comms	
517008	1950825.6	995836.94	765.85	(1) AT&T Comms	
517007	1950822.03	996017.99	758.64	(3) AT&T Comms	
517006	1950818.79	996200.01	758.50	(2) AT&T Comms	
517005	1950814.14	996380.73	760.99	(3) AT&T Comms	
517004	1950810.06	996559.13	752.96	(2) AT&T Comms	
517003	1950805.53	996738.23	755.86	(2) AT&T Comms	
517002	1950800.76	996915.17	759.01	(1) AT&T Comms	
517001	1950794.9	997095.71	755.68	(1) AT&T Comms	
5021A	1950783.87	997865.49	755.62	(3) ComEd Electric going to homeowners	
5056	1950856.43	997780.66	757.29	(2) Single Phase ComEd Electric	
5058	1950754.68	997773.78	756.46	(8) 3 Phase, (4) Single Phase ComEd Electric, (1) Comcast CATV	
5061	1950660.19	997767.04	756.97	(1) Single Phase, (1) ComEd Bundle	Signage Attachment
5064	1950481.16	997751.86	753.64	(4) Single Phase, (2) 2 Phase, (1) 3 Phase ComEd Electric, (2) assumed AT&T Comms	
5011	1949708.869	1000834.098	739.52	(2) ComEd Electric	
5012	1949723.597	1000834.47	740.17	(1) ComEd Electric	



DESIGNED -	Jl
DRAWN -	Jl
CHECKED -	TGB
DATE -	08/03/2023

STATE OF ILLINOIS
DEPARTMENT OF TRANSPORTATION

US-20 RANDALL RD TO SHALES PKWY
SUE STUDY

SHEET OF SHEETS STA. TO STA.

F.A.U. RTE.	SECTION	COUNTY	TOTAL SHEETS	SHEET NO.
345		KANE	18	17
CONTRACT NO.				
FED. ROAD DIST. NO. 1 ILLINOIS FED. AID PROJECT P-91-008-19				

USER NAME	= jstarzyk
PLOT SCALE	= 2.0000" / in.
PLOT DATE	= 3/20/2024

DESIGNED -	
DRAWN -	
CHECKED -	
DATE -	3/20/2024

REVISED -	
REVISED -	
REVISED -	
REVISED -	

STATE OF ILLINOIS
DEPARTMENT OF TRANSPORTATION

US 20: GRACE STREET TO SHALES PARKWAY
SUE STUDY

SCALE: SHEET 18 OF 19 STA. TO STA.

F.A. RTE.	SECTION	COUNTY	TOTAL SHEETS	SHEET NO.
345	FAP 345 23 BRIDGE	COOK/KANE	379	102
CONTRACT NO. 62U83				
ILLINOIS FED. AID PROJECT				

MODEL: Default
FILE NAME: p:\proj\net-pw-bentley.com\proj\net-pw-01\Documents\Projects\68096\Project Working\A_CADD\62U83-Contract1\Sheets\01\62U83-sh-SUE01.dgn

MODEL: SHEET
FILE NAME: Y:\okta\257 - IDOT P\B1398 Item 7 ASE\WO 446\CADD\SHEETS\257_446_PP Table.dgn

Pole Number	Northing	Easting	Ground Elevation	Utilities on Pole	Survey Comments
5013	1949743.312	1000834.287	739.39	(1) ComEd Electric	
7577	1950139.066	1000826.293	755.34	(1) ComEd Electric	
7593	1950038.15	1000218.024	707.18	(2) ComEd Electric	Street Light Attached
10469	1949794.16	1000190.95	706.90	(3) ComEd Electric	
7586	1949876.006	1000195.112	705.22	(2) ComEd Electric	Street Light Attached
5014	1950152.173	1001297.012	761.14	(1) ComEd Electric, (1) WOW Comms, (1) Comcast CATV	Signage attached
10382	1950045.58	1001831.9	737.00	(3) ComEd Electric, (1) WOW Comms, (1) Comcast CATV	
5015	1950108.29	1002497.46	735.60	(1) ComEd Electric	
5016	1950153.957	1001829.189	742.90	(2) ComEd Electric, (1) WOW Comms, (1) Comcast CATV	3 Transformers attached
10371	1949868.79	1001834.64	731.80	(2) ComEd Electric, (1) WOW Comms, (1) Comcast CATV	
5017	1949872.445	1001543.782	741.87	(1) ComEd Electric, (1) Comcast CATV	
5018	1949875.86	1001681.482	735.31	(1) ComEd Electric, (1) Comcast CATV	
5019	1949815.885	1001835.099	730.82	(3) ComEd Electric, (1) WOW Comms, (1) Comcast CATV	
5020	1949874.994	1001882.885	731.68	(1) ComEd Electric	Signage and Street Light Attached
5021	1949892.037	1002208.876	730.79	(3) ComEd Electric, (2) WOW Comms	
5022	1949884.315	1002499.014	731.00	(3) ComEd Electric	Signage and Street Light Attached
5023	1949851.219	1002880.459	735.57	(3) ComEd Electric, (2) AT&T Comms, (3) Comcast CATV	
5024	1949865.895	1003262.846	742.42	(2) ComEd Electric, (1) WOW Comms, (1) Comcast CATV	
5025	1949800.149	1002884.013	734.38	(1) ComEd Electric, (2) AT&T Comms, (1) Comcast CATV ,(1) WOW Comms	
5026	1949797.059	1002922.091	734.34	(2) AT&T Comms	
10136	1949787.89	1002503.28	731.50	(1) ComEd Electric, (2) AT&T Comms, (1) Comcast ,(1) WOW Comms	

Pole Number	Northing	Easting	Ground Elevation	Utilities on Pole	Survey Comments
686	1950897.16	1006845.09	750.39	(3) ComEd Electric, (1) AT&T Comms, (1) Comcast CATV	
687	1951012.03	1006850.05	744.51	(2) ComEd Electric, (1) WOW Fiber, (1) Comcast CATV	
688	1951079.43	1006735.69	747.51	(2) ComEd Electric, (1) WOW Fiber, (1) Comcast CATV, (1) Unknown Fiber	
689	1951146.92	1006629.42	747.86	(2) ComEd Electric, (1) WOW Fiber, (1) Comcast CATV, (1) Unknown Fiber	



DESIGNED -	Jl
DRAWN -	Jl
CHECKED -	TGB
DATE -	08/03/2023

STATE OF ILLINOIS
DEPARTMENT OF TRANSPORTATION

US-20 RANDALL RD TO SHALES PKWY
SUE STUDY

F.A.U. RTE.	SECTION	COUNTY	TOTAL SHEETS	SHEET NO.
345		KANE	18	18
CONTRACT NO.				
FED. ROAD DIST. NO. 1	ILLINOIS	FED. AID PROJECT	P-91-008-19	

USER NAME	= jstarzyk
PLOT SCALE	= 2,0000' / in.
PLOT DATE	= 3/20/2024

DESIGNED -	
DRAWN -	
CHECKED -	
DATE -	3/20/2024

REVISED -	
REVISED -	
REVISED -	
REVISED -	


STATE OF ILLINOIS
DEPARTMENT OF TRANSPORTATION

US 20: GRACE STREET TO SHALES PARKWAY
SUE STUDY

SCALE:	SHEET 19 OF 19	STA.	TO STA.
--------	----------------	------	---------


F.A. RTE.	SECTION	COUNTY	TOTAL SHEETS	SHEET NO.
345	FAP 345 23 BRIDGE	COOK/KANE	379	103
CONTRACT NO. 62U83				
ILLINOIS FED. AID PROJECT				

MODEL US20 SH PM plan-08
FILE NAME: p:\gis\m2\us20sh\pm\plan-08.dgn
PROJECT: US20 SH PM plan-08
DRAWN: JSTARYK
CHECKED: JSTARYK
DATE: 3/20/2024

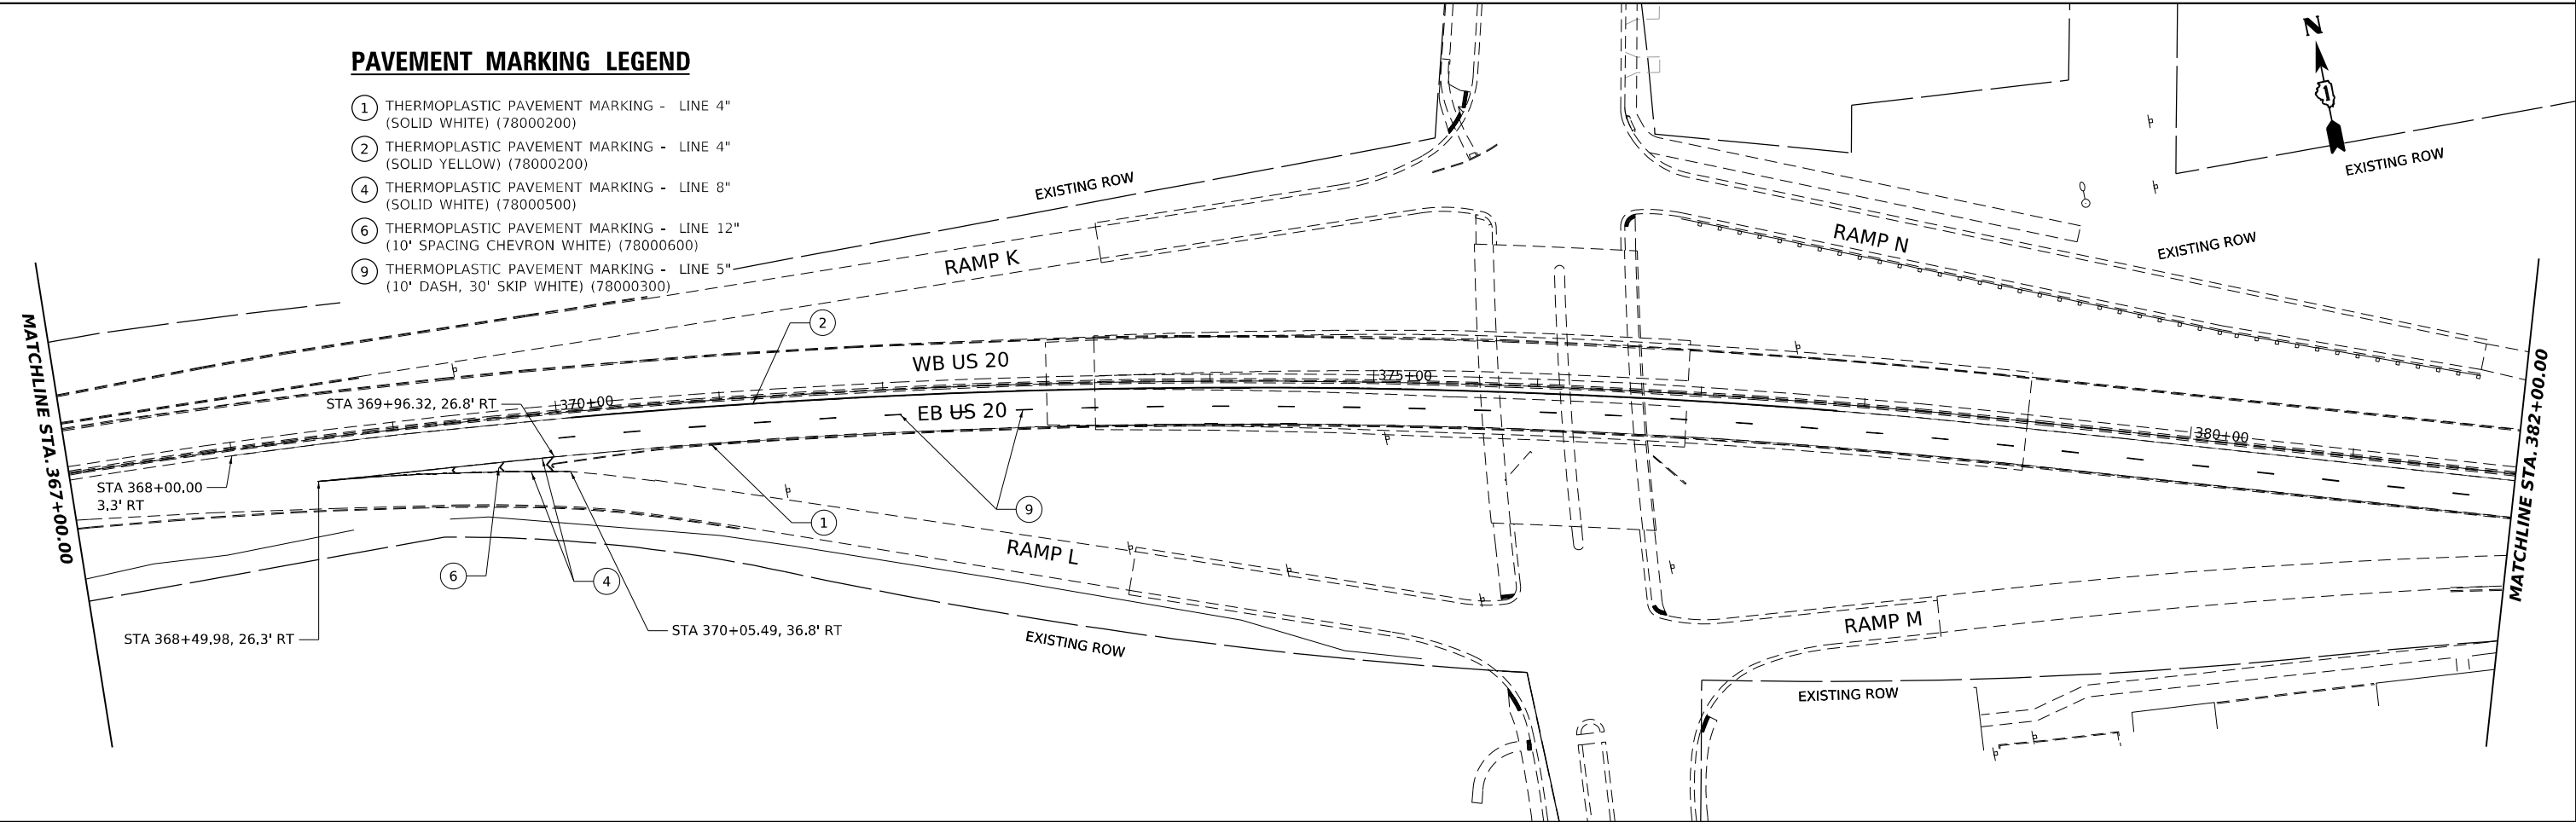

PAVEMENT MARKING LEGEND

- 1 THERMOPLASTIC PAVEMENT MARKING - LINE 4" (SOLID WHITE) (78000200)
- 2 THERMOPLASTIC PAVEMENT MARKING - LINE 4" (SOLID YELLOW) (78000200)
- 4 THERMOPLASTIC PAVEMENT MARKING - LINE 8" (SOLID WHITE) (78000500)
- 6 THERMOPLASTIC PAVEMENT MARKING - LINE 12" (10' SPACING CHEVRON WHITE) (78000600)
- 9 THERMOPLASTIC PAVEMENT MARKING - LINE 5" (10' DASH, 30' SKIP WHITE) (78000300)

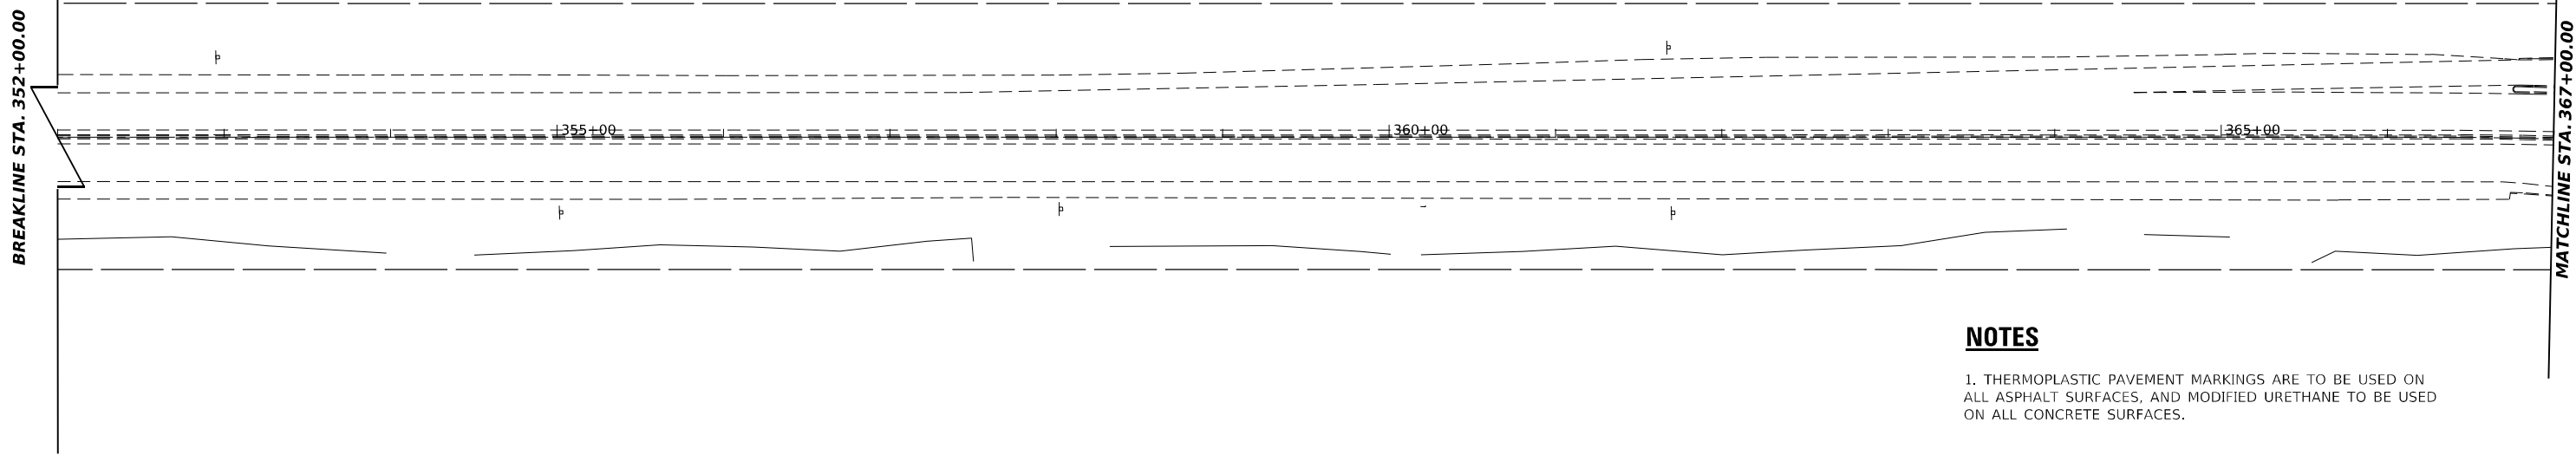

NOTES

1. THERMOPLASTIC PAVEMENT MARKINGS ARE TO BE USED ON ALL ASPHALT SURFACES, AND MODIFIED URETHANE TO BE USED ON ALL CONCRETE SURFACES.

	USER NAME = jstaryk	DESIGNED - GY	REVISED -	STATE OF ILLINOIS DEPARTMENT OF TRANSPORTATION	US-20 RANDALL RD TO SHALES PKWY PAVEMENT MARKING PLAN				F.A.P RTE.	SECTION	COUNTY	TOTAL SHEETS	SHEET NO.
		DRAWN - GY	REVISED -						345	FAP 345 23 BRIDGE	COOK/KANE	379	104
	PLOT SCALE = 0.16666685 ' / in.	CHECKED -	REVISED -		CONTRACT NO. 62U83								
	PLOT DATE = 3/20/2024	DATE - 3/20/2024	REVISED -		SCALE: 1"=50'	SHEET 1	OF 5	SHEETS	STA. 352+00	TO STA. 382+00	ILLINOIS	FED. AID PROJECT	

PAVEMENT MARKING LEGEND

- 1

THERMOPLASTIC PAVEMENT MARKING - LINE 4"
(SOLID WHITE) (78000200)
- 2

THERMOPLASTIC PAVEMENT MARKING - LINE 4"
(SOLID YELLOW) (78000200)
- 4

THERMOPLASTIC PAVEMENT MARKING - LINE 8"
(SOLID WHITE) (78000500)
- 6

THERMOPLASTIC PAVEMENT MARKING - LINE 12"
(10' SPACING CHEVRON WHITE) (78000600)
- 7

THERMOPLASTIC PAVEMENT MARKING - LINE 4"
(2' DASH, 6' SKIP WHITE) (78000200)
- 9

THERMOPLASTIC PAVEMENT MARKING - LINE 5"
(10' DASH, 30' SKIP WHITE) (78000300)
- M1

MODIFIED URETHANE PAVEMENT MARKING - LINE 4"
(SOLID WHITE) (78009004)
- M2

MODIFIED URETHANE PAVEMENT MARKING - LINE 4"
(SOLID YELLOW) (78009004)
- M9

MODIFIED URETHANE PAVEMENT MARKING - LINE 5"
(10' DASH, 30' SKIP WHITE) (78009005)

NOTES

1. THERMOPLASTIC PAVEMENT MARKINGS ARE TO BE USED ON ALL ASPHALT SURFACES, AND MODIFIED URETHANE TO BE USED ON ALL CONCRETE SURFACES.

PAVEMENT MARKING LEGEND

- 1

THERMOPLASTIC PAVEMENT MARKING - LINE 4"
(SOLID WHITE) (78000200)
- 2

THERMOPLASTIC PAVEMENT MARKING - LINE 4"
(SOLID YELLOW) (78000200)
- 3

THERMOPLASTIC PAVEMENT MARKING - LINE 6"
(SOLID WHITE) (78000400)
- 4

THERMOPLASTIC PAVEMENT MARKING - LINE 8"
(SOLID WHITE) (78000500)
- 5

THERMOPLASTIC PAVEMENT MARKING - LINE 12"
(30'/150' SPACING AT 45° DIAGONAL WHITE) (78000600)
- 7

THERMOPLASTIC PAVEMENT MARKING - LINE 4"
(2' DASH, 6' SKIP WHITE) (78000200)
- 8

THERMOPLASTIC PAVEMENT MARKING - LINE 6"
(2' DASH, 6' SKIP WHITE) (78000400)
- 9

THERMOPLASTIC PAVEMENT MARKING - LINE 5"
(10' DASH, 30' SKIP WHITE) (78000300)
- 10

THERMOPLASTIC PAVEMENT MARKING - LETTERS
AND SYMBOLS (WHITE) (78000100)
- M1

MODIFIED URETHANE PAVEMENT MARKING - LINE 4"
(SOLID WHITE) (78009004)
- M2

MODIFIED URETHANE PAVEMENT MARKING - LINE 4"
(SOLID YELLOW) (78009004)
- M4

MODIFIED URETHANE PAVEMENT MARKING - LINE 8"
(SOLID WHITE) (78009008)
- M7

MODIFIED URETHANE PAVEMENT MARKING - LINE 4"
(2' DASH, 6' SKIP WHITE) (78009004)
- M8

MODIFIED URETHANE PAVEMENT MARKING - LINE 6"
(2' DASH, 6' SKIP WHITE) (78009006)
- M9

MODIFIED URETHANE PAVEMENT MARKING - LINE 5"
(10' DASH, 30' SKIP WHITE) (78009005)



STATE OF ILLINOIS
DEPARTMENT OF TRANSPORTATION



US-20 RANDALL RD TO SHALES PKWY
PAVEMENT MARKING PLAN

SCALE: 1"=50' SHEET 2 OF 5 SHEETS STA. 1382+00 TO STA. 1412+00

F.A.P RTE.	SECTION	COUNTY	TOTAL SHEETS	SHEET NO.
345	FAP 345 23 BRIDGE	COOK/KANE	379	105
CONTRACT NO. 62U83				
ILLINOIS FED. AID PROJECT				

MODEL: US20_Sht_Pk_Plan-09
FILE NAME: p:\gis\mxd\us20_Sht_Pk_Plan-09.mxd
PROJECT: US20_Sht_Pk_Plan-09
SHEET: 105
DATE: 3/20/2024

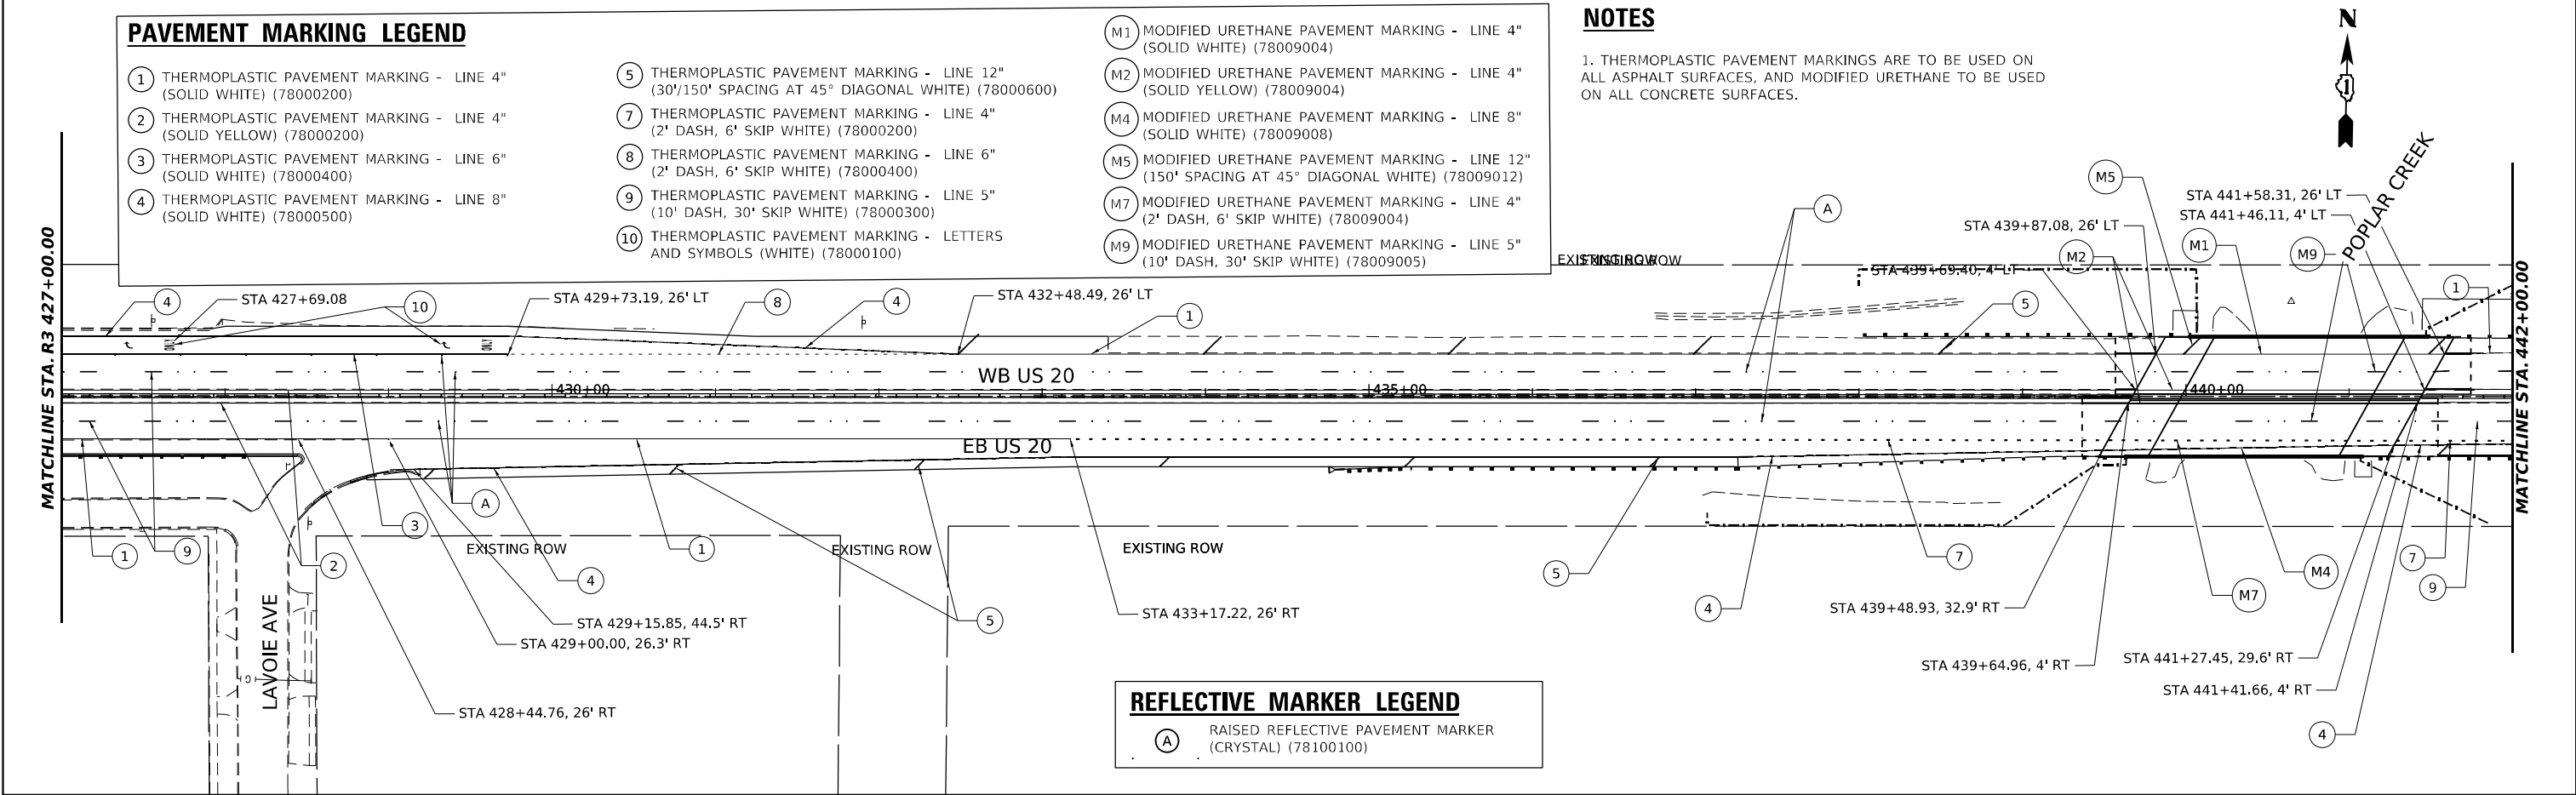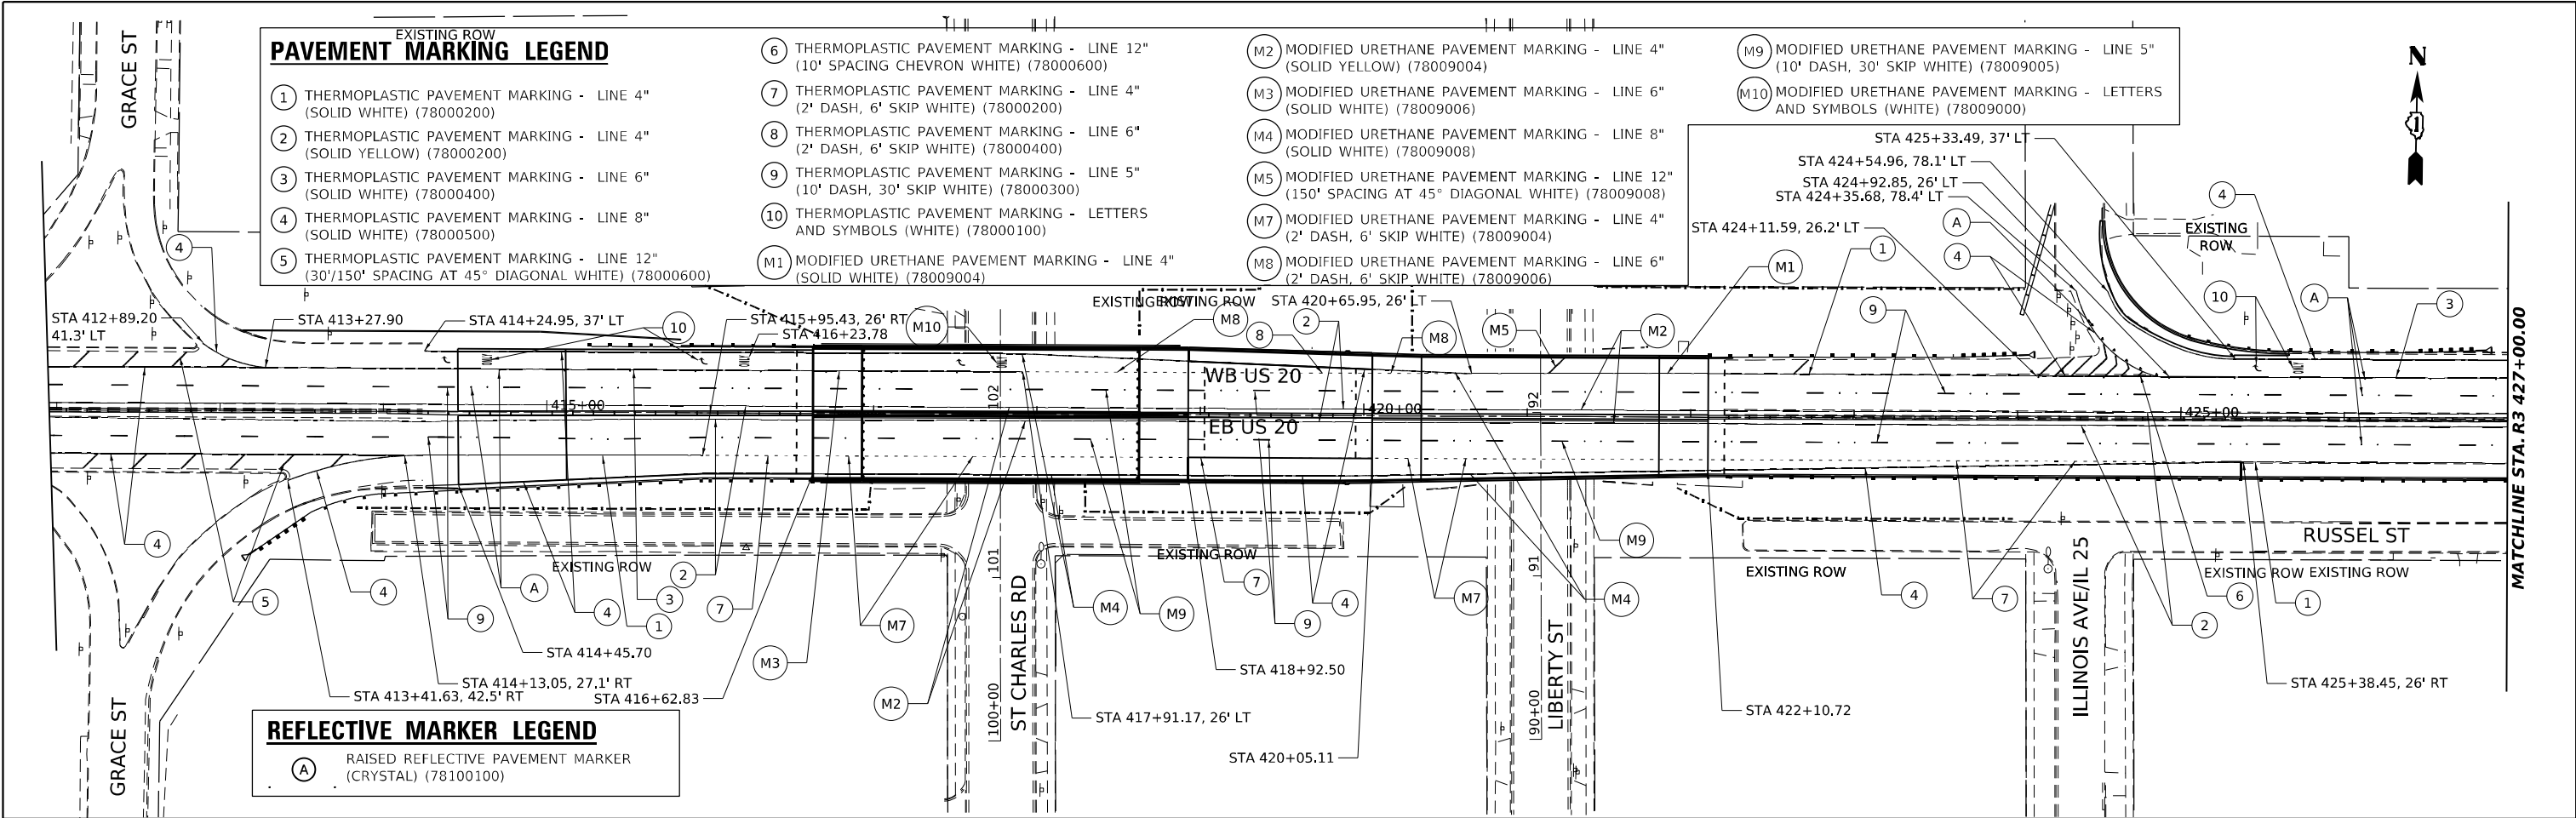

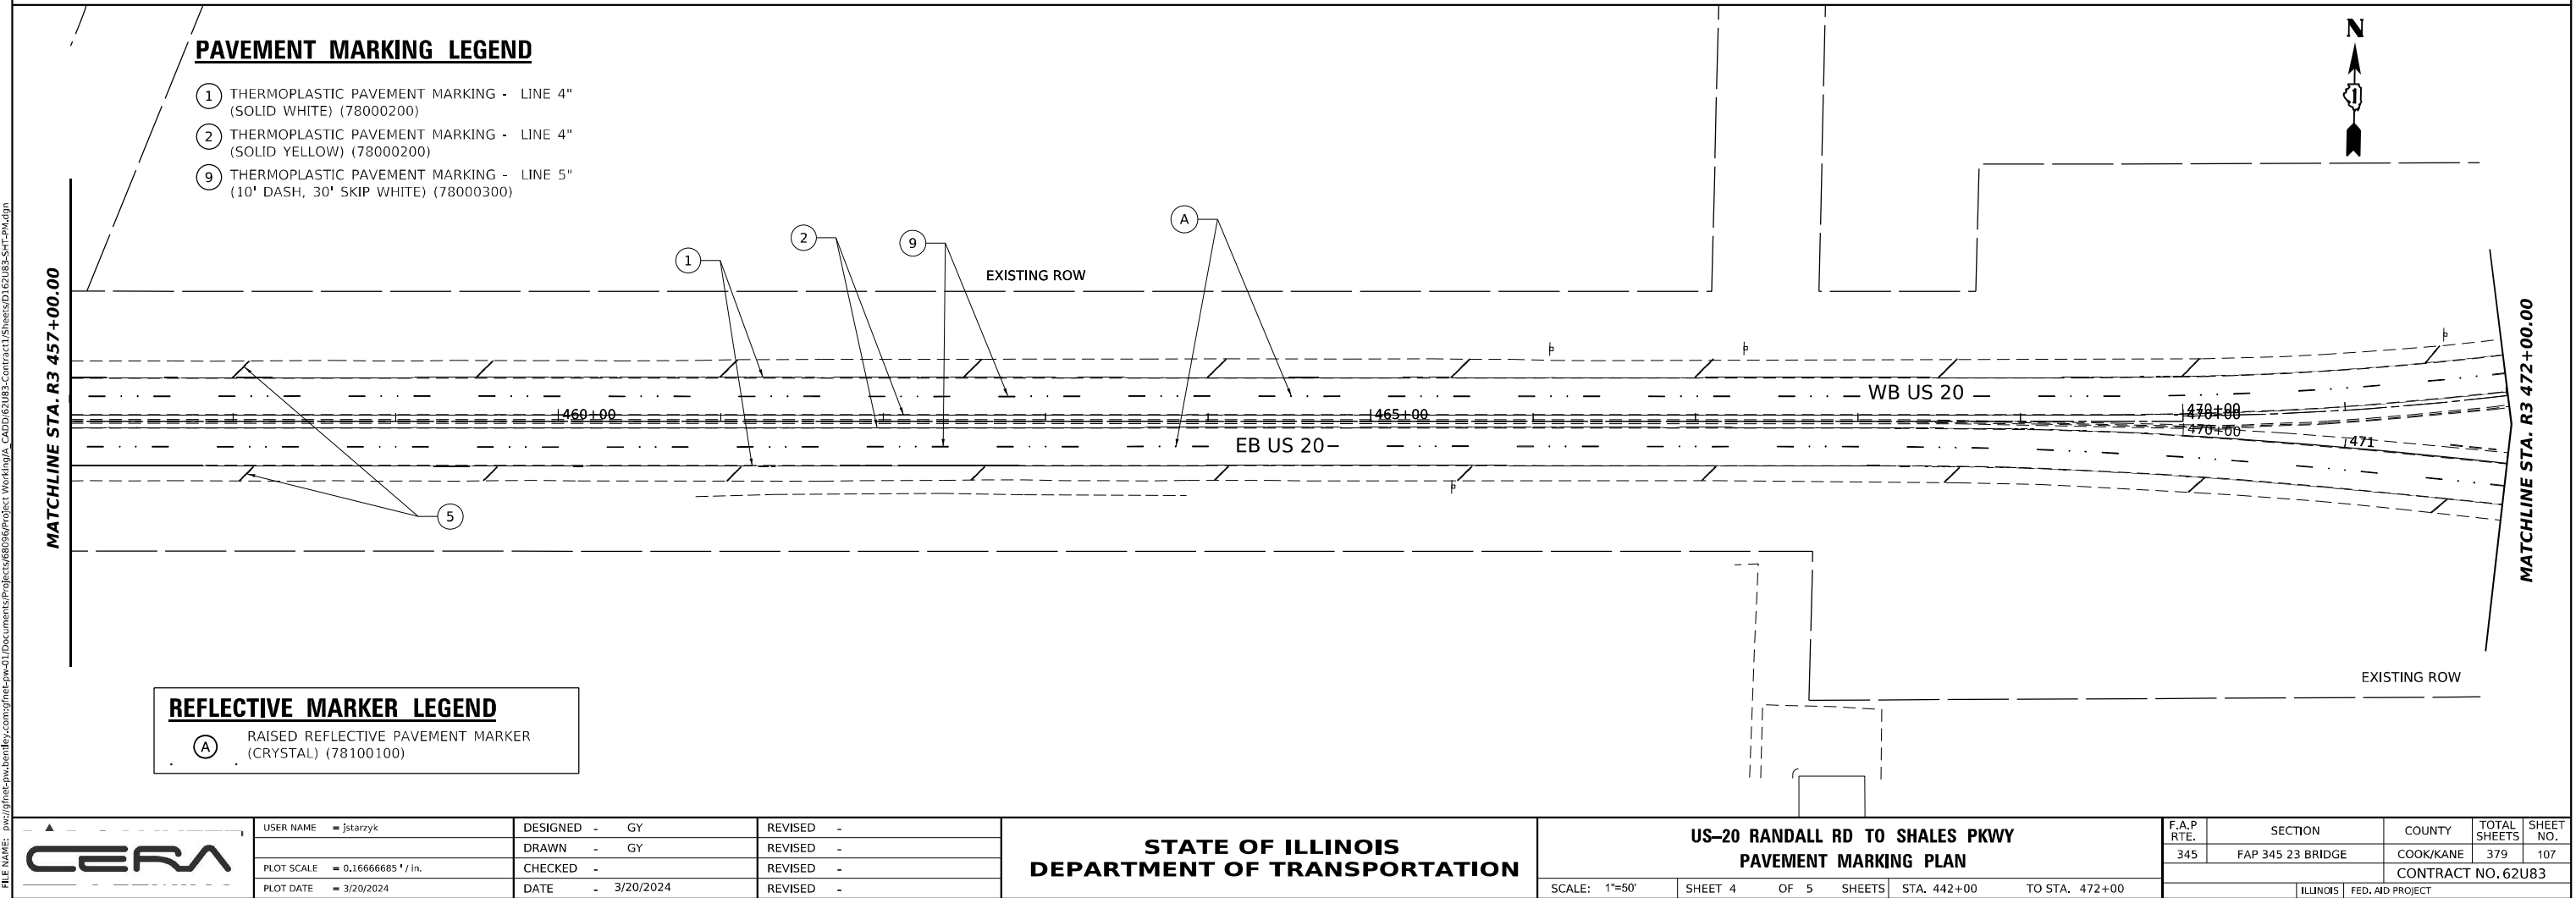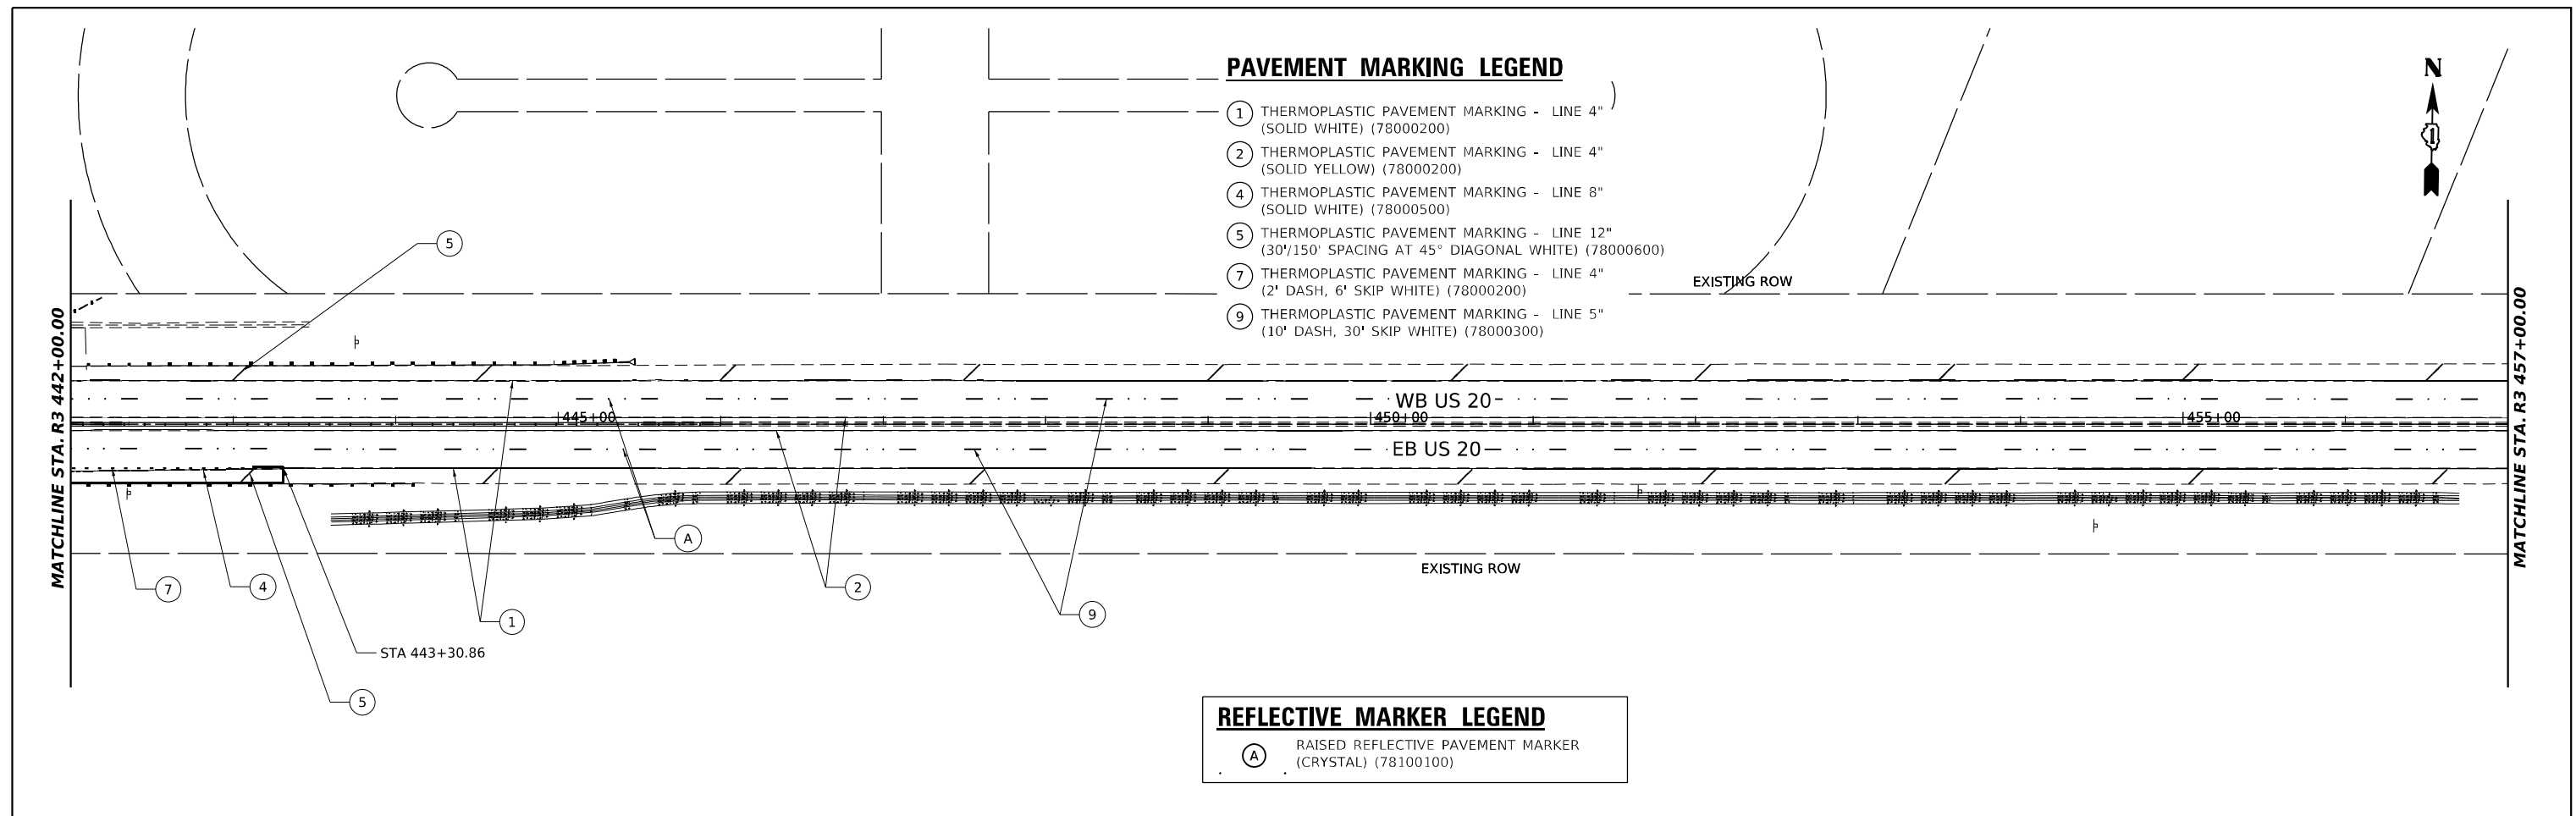

MODEL: US20_Sht_P1.dgn
FILE NAME: p:\gis\mxd\us20_Sht_P1.dgn
PROJECT: US20_Sht_P1.dgn
SHEET: 108
DATE: 3/20/2024



USER NAME	= jstarzyk
DESIGNED	-
DRAWN	-
PLOT SCALE	= 0.16666685 * / in.
PLOT DATE	= 3/20/2024


DESIGNED	-
DRAWN	-
CHECKED	-
DATE	= 3/20/2024

STATE OF ILLINOIS
DEPARTMENT OF TRANSPORTATION

US 20: GRACE STREET TO SHALES PARKWAY
PAVEMENT MARKING PLAN

SCALE: 1"=50' SHEET 5 OF 5 SHEETS STA. 472+00 TO STA. 498+23

F.A.P. RTE.	SECTION	COUNTY	TOTAL SHEETS	SHEET NO.
345	FAP 345 23 BRIDGE	COOK/KANE	379	108
CONTRACT NO. 62U83				
ILLINOIS FED. AID PROJECT				

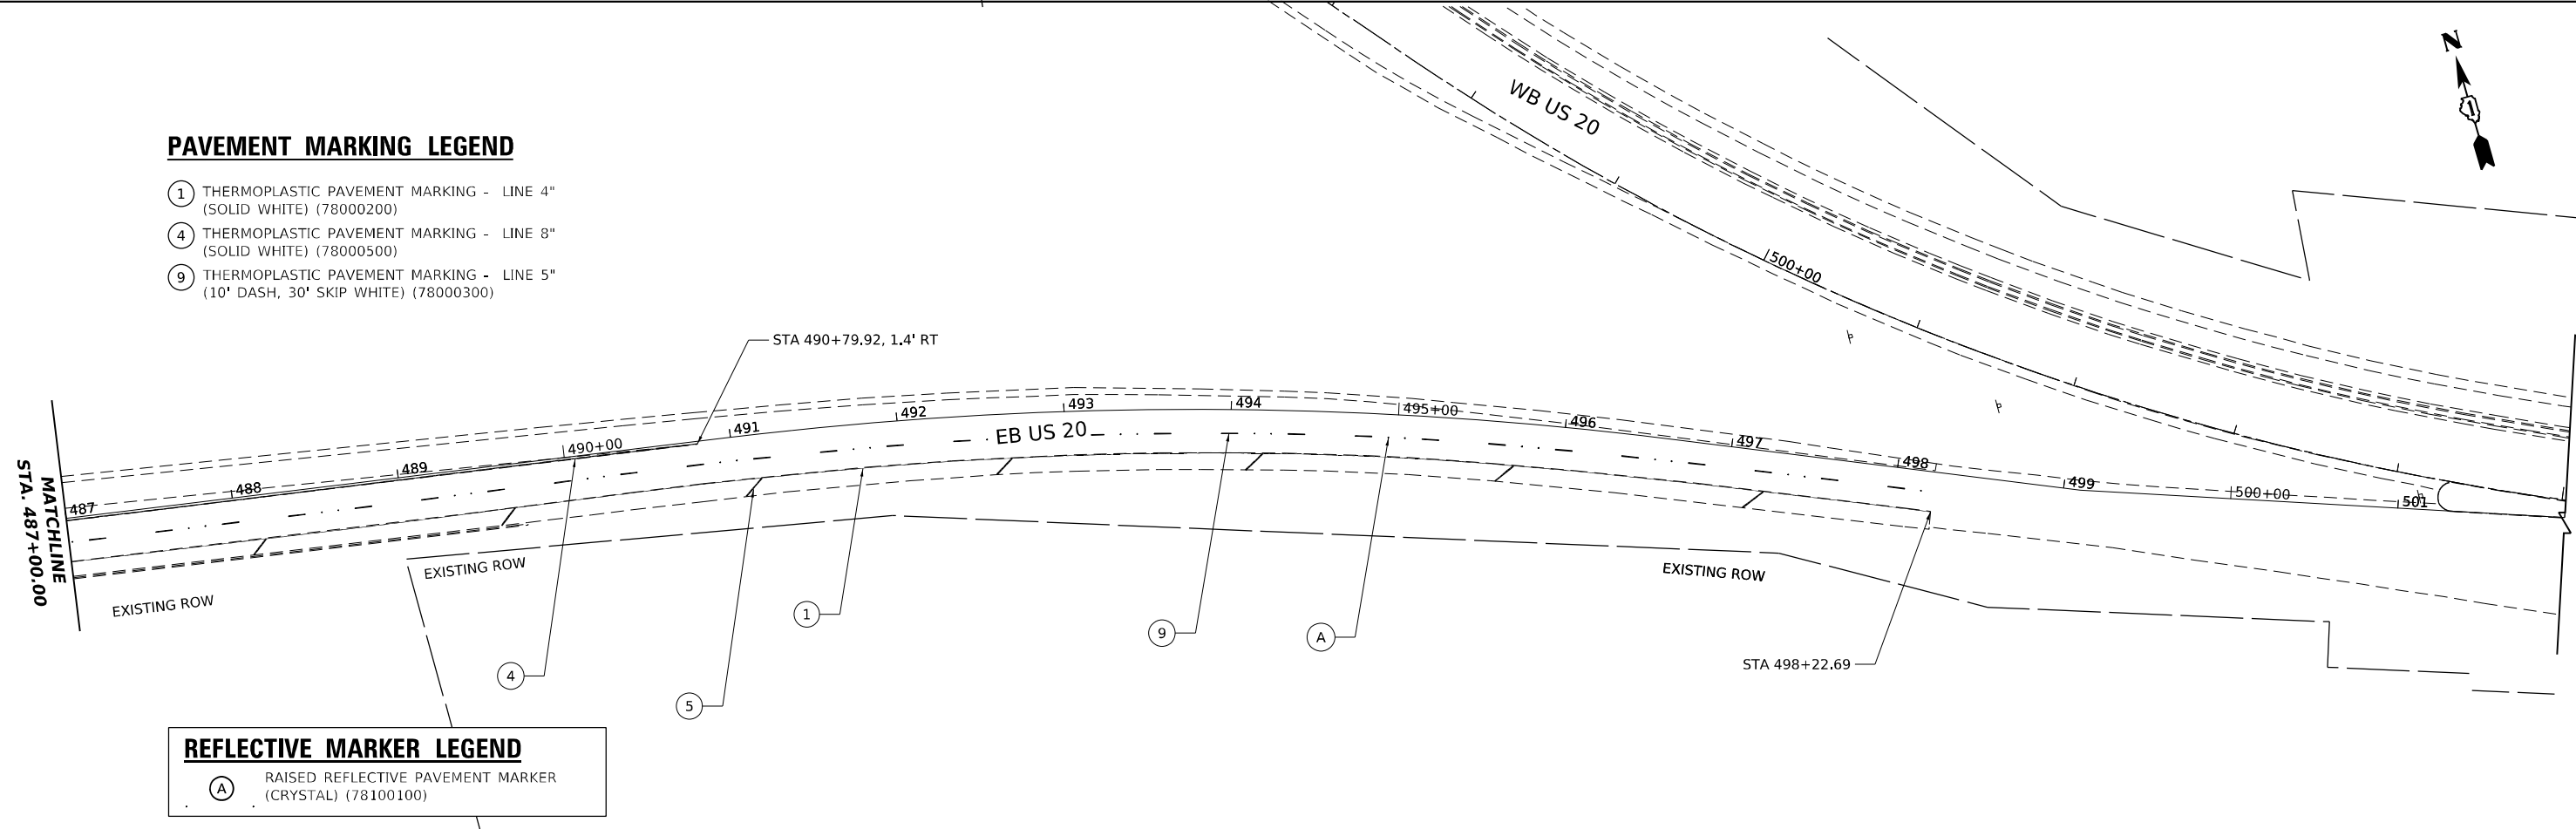


PAVEMENT MARKING LEGEND

- 1 THERMOPLASTIC PAVEMENT MARKING - LINE 4" (SOLID WHITE) (78000200)
- 4 THERMOPLASTIC PAVEMENT MARKING - LINE 8" (SOLID WHITE) (78000500)
- 9 THERMOPLASTIC PAVEMENT MARKING - LINE 5" (10' DASH, 30' SKIP WHITE) (78000300)

REFLECTIVE MARKER LEGEND

- A RAISED REFLECTIVE PAVEMENT MARKER (CRYSTAL) (78100100)

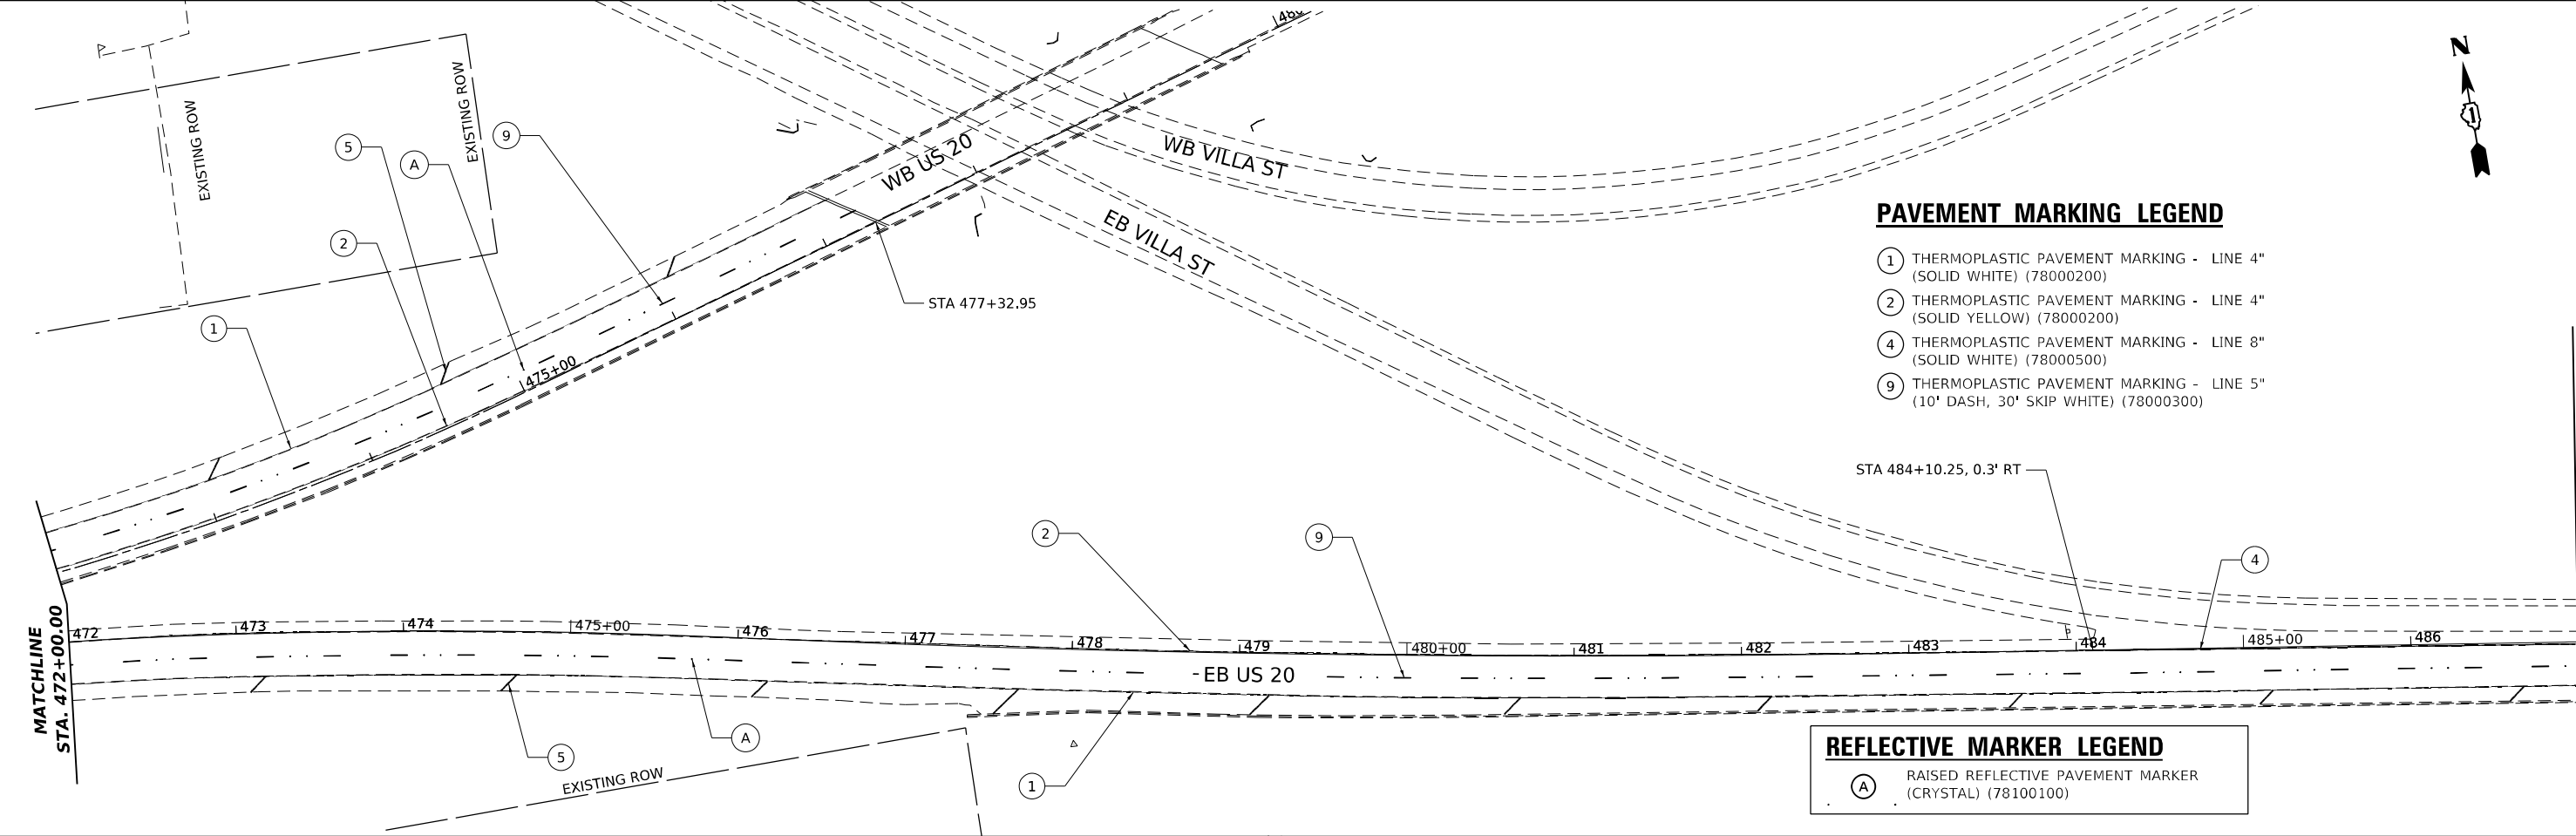


PAVEMENT MARKING LEGEND



- 1 THERMOPLASTIC PAVEMENT MARKING - LINE 4" (SOLID WHITE) (78000200)
- 2 THERMOPLASTIC PAVEMENT MARKING - LINE 4" (SOLID YELLOW) (78000200)
- 4 THERMOPLASTIC PAVEMENT MARKING - LINE 8" (SOLID WHITE) (78000500)
- 9 THERMOPLASTIC PAVEMENT MARKING - LINE 5" (10' DASH, 30' SKIP WHITE) (78000300)

REFLECTIVE MARKER LEGEND

- A RAISED REFLECTIVE PAVEMENT MARKER (CRYSTAL) (78100100)

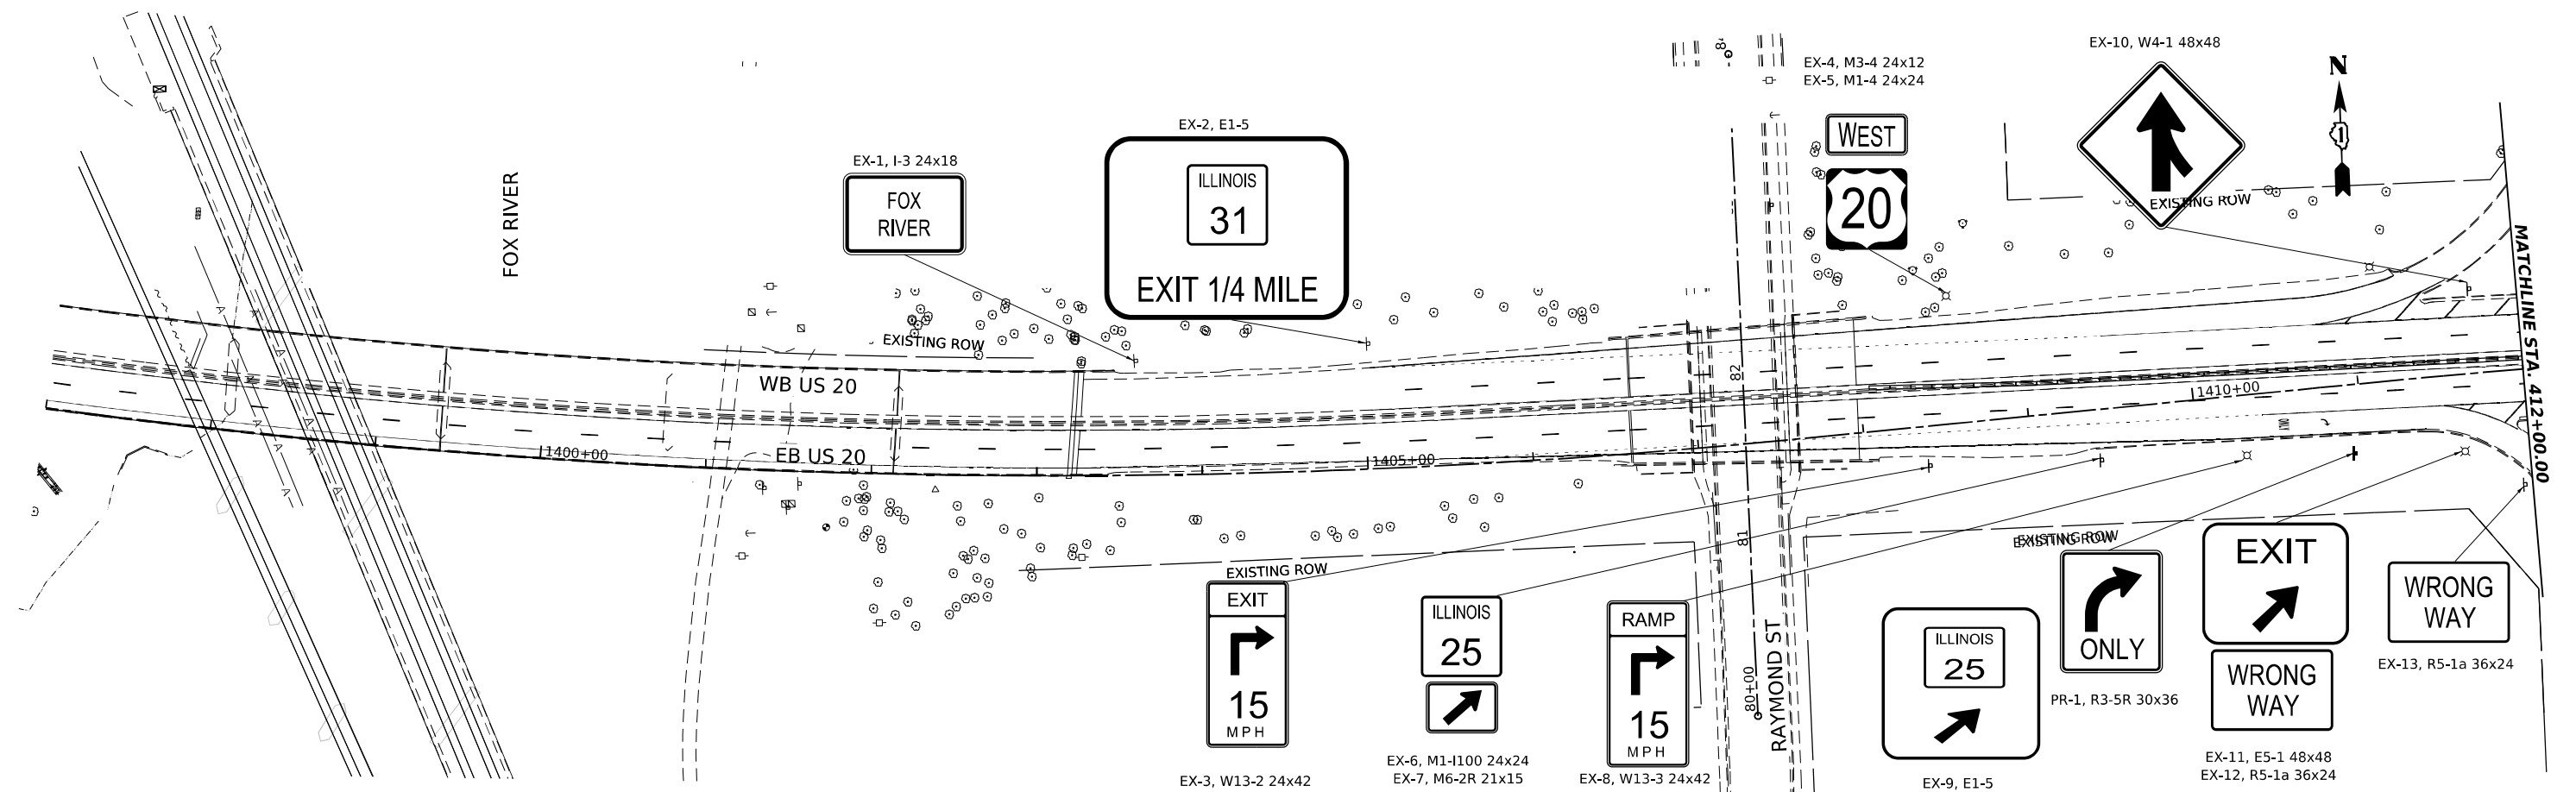

MODEL US20 SH Signing plan-03
FILE NAME: p:\project\2024\US20 SH Signing plan-03.dgn

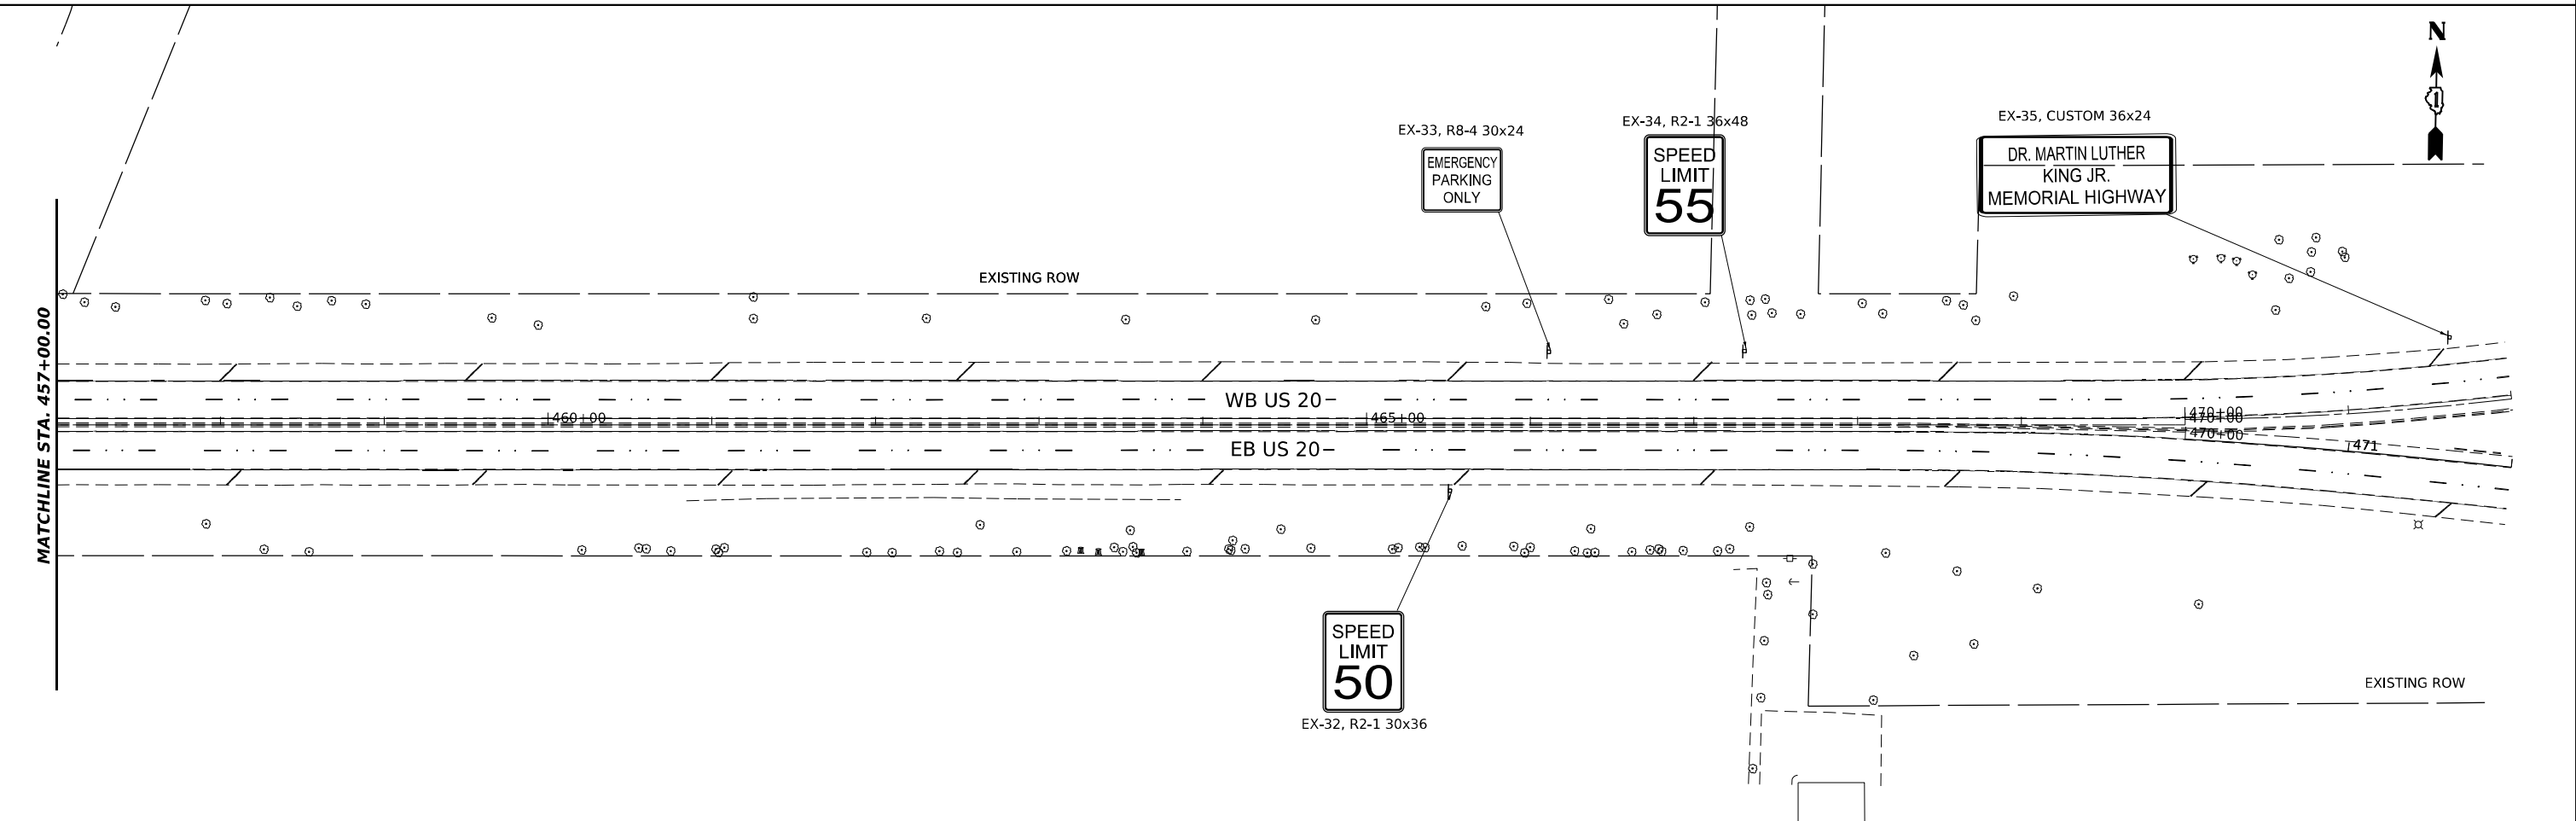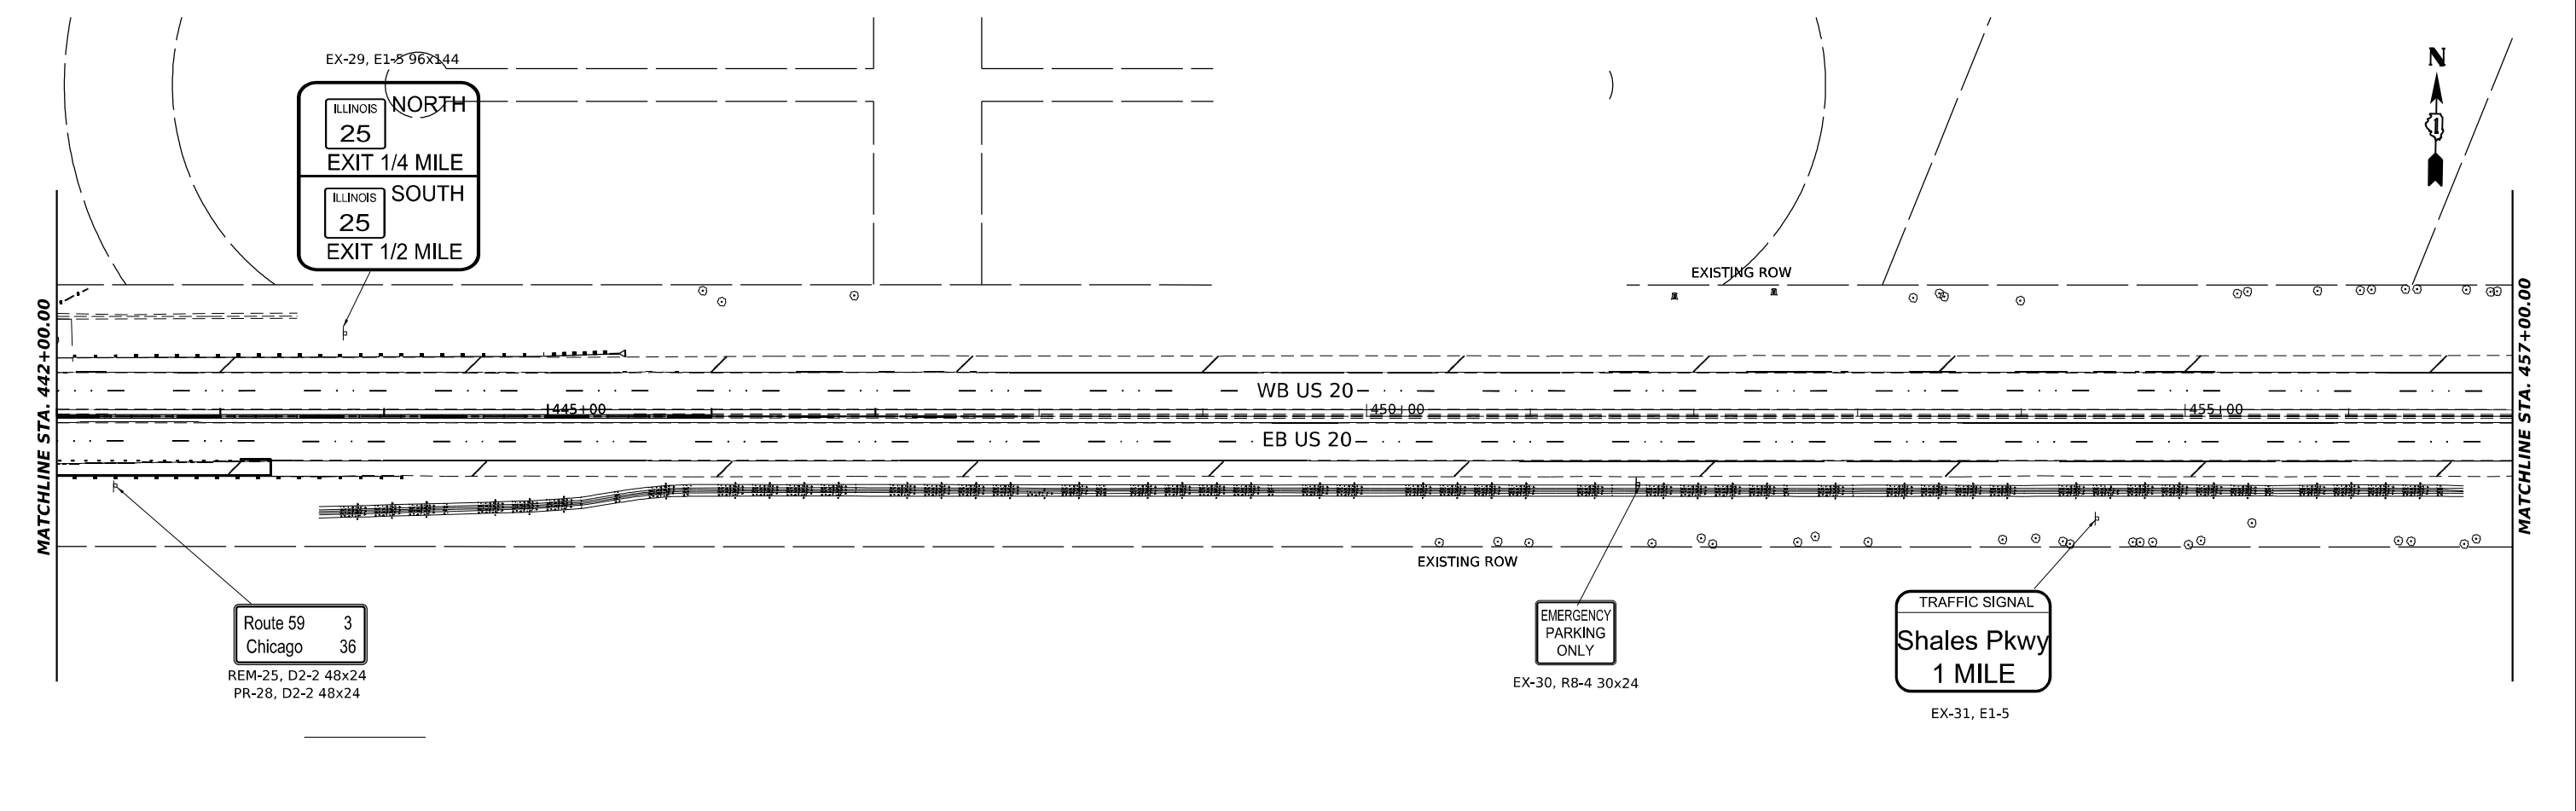

	USER NAME = jstarzyk	DESIGNED - DE	REVISED -	STATE OF ILLINOIS DEPARTMENT OF TRANSPORTATION	US 20: GRACE STREET TO SHALES PARKWAY SIGNING PLAN					F.A.P RTE.	SECTION	COUNTY	TOTAL SHEETS	SHEET NO.
	DRAWN - DE	CHECKED -	REVISED -		SCALE: 1"=50'					345	FAP 345 23 BRIDGE	COOK/KANE	379	111
	PLOT SCALE = 0.16666685 ' / in.	DATE - 3/20/2024	REVISED -		SHEET 3 OF 3 SHEETS					CONTRACT NO. 62U83				
	PLOT DATE = 3/20/2024				STA. 442+00 TO STA. 472+00					ILLINOIS FED. AID PROJECT				

MODEL: US20_Sht_Signing schedule-01
FILE NAME: prdgmisc20250119\comsj\net-pw-01\Documents\Projects\80096\Project Working\A_CADD\62U83-Contract\1\Sheets\01\62U83-SHT-SGN.dgn

SIGNING SCHEDULE											
SIGN NUMBER	EXISTING STATION	EXISTING OFFSET	DESIGNATION	DESCRIPTION	PANEL WIDTH (IN)	PANEL HEIGHT (IN)	PANEL AREA (SQ FT)	72400100	72400200	72400310	72400320
								REMOV SIN PAN	REMOV SIN PAN	REMOV SIGN	REMOV SIGN
								ASSY TA	ASSY TB	PANEL TY1	PANEL TY2
								(EA)	(EA)	(SQ FT)	(SQ FT)
EX-1	403+58	38.1 LT	I-3	FOX RIVER	24	18	3.0				
EX-2	405+00	44.7 LT	E1-5	EXIT NUMBER - ILLINOIS ROUTE 31 1/4 MILE							
EX-3	408+36	46.3 RT	W13-2	ADVISORY EXIT 15 MPH	24	42	7.0				
EX-4	408+50	55.5 LT	M3-4	WEST	24	12	2.0				
EX-5	408+50	55.5 LT	M1-4	US ROUTE 20	24	24	4.0				
EX-6	409+39	48.3 RT	M1-I100	ILLINOIS ROUTE 25	24	24	4.0				
EX-7	409+39	48.3 RT	M6-2R	DIAGONAL UP ARROW	21	15	2.2				
EX-8	410+27	50.1 RT	W13-3	RAMP SPEED 15 MPH	24	42	7.0				
EX-9	413+53	71.4 LT	E1-5	EXIT NUMBER - ILLINOIS ROUTE 25							
EX-10	411+66	43.4 LT	W4-1	MERGE	48	48	16.0				
EX-11	411+58	54.5 RT	E5-1	EXIT GORE	48	48	16.0				
EX-12	411+58	54.4 RT	R5-1a	WRONG WAY	36	24	6.0				
EX-13	411+94	76.3 RT	R5-1a	WRONG WAY	36	24	6.0				
EX-14	412+16	146.2 RT	R5-1	DO NOT ENTER	36	36	9.0				
EX-15	412+76	136.6 RT	R5-I100	FREEWAY EXCLUSION	48	60	20.0				
EX-16	414+00	49.2 RT	R12-4	WEIGHT LIMIT	36	24	6.0				
EX-17	412+58	66.7 LT	R5-1a	WRONG WAY	36	24	6.0				
EX-18	412+81	81.4 LT	R5-1a	WRONG WAY	36	24	6.0				
EX-19	412+38	106.1 LT	R5-1	DO NOT ENTER	36	36	9.0				
EX-20	412+66	112.2 LT	R5-1	DO NOT ENTER	36	36	9.0				
EX-21	031+39	29 LT	R4-7	KEEP RIGHT	24	30	5.0				
EX-22	412+21	103.3 LT	R5-I100	FREEWAY EXCLUSION	48	60	20.0				
EX-23	412+20	41.3 RT	W1-6	ONE DIRECTION LARGE ARROW	48	24	8.0				
EX-24	412+59	47.1 LT	E5-1	EXIT GORE	48	48	16.0				
EX-25	413+16	43.8 RT	W4-1	MERGE	48	48	16.0				
EX-26	413+53	71.5 LT	E1-5	EXIT NUMBER - ILLINOIS ROUTE 25 SOUTH							
EX-27	413+67	47.7 LT	W13-3	RAMP SPEED 20 MPH	24	42	7.0				
EX-28	425+40	62.2 LT	E1-5	EXIT NUMBER - ILLINOIS ROUTE 25 NORTH							
EX-29	443+76	50.7 LT	E1-5	EXIT - ILLINOIS 25 NORTH/SOUTH	96	144	96				
EX-30	451+66	41.6 RT	R8-4	EMERGENCY PARKING ONLY	30	24	5.0				
EX-31	454+46	62.2 RT	E1-5	TRAFFIC SIGNAL-SHALES PKWY 1 MILE							
EX-32	465+51	40.2 RT	R2-1	SPEED LIMIT 50	30	36	7.5				
EX-33	466+11	44.8 LT	R8-4	EMERGENCY PARKING ONLY	30	24	5.0				
EX-34	467+31	45.3 LT	R2-1	SPEED LIMIT 55	36	48	12.0				
EX-35	471+66	41.3 LT	CUSTOM	DR MARTIN LUTHER KING JR MEMORIAL HIGHWAY	36	24	6.0				
REM-1	414+72	50.5 LT	W13-2	ADVISORY EXIT 20 MPH	24	42	7.0			7.0	
REM-2	419+70	38.1 LT	R12-4	WEIGHT LIMIT	36	24	6.0			6.0	
REM-3	424+34	43.1 LT	E5-1	EXIT GORE	48	48	16.0				16.0
REM-4	424+37	50.1 LT	W1-8	CHEVRON ALIGNMENT	18	24	3.0	1		3.0	
REM-5	424+37	50.1 LT	W1-8	CHEVRON ALIGNMENT	18	24	3.0			3.0	
REM-6	424+34	58.61 LT	W1-8	CHEVRON ALIGNMENT	18	24	3.0			3.0	
REM-7	424+34	58.61 LT	W1-8	CHEVRON ALIGNMENT	18	24	3.0	1		3.0	
REM-8	424+31	66.6 LT	W1-8	CHEVRON ALIGNMENT	18	24	3.0			3.0	
REM-9	424+31	66.6 LT	W1-8	CHEVRON ALIGNMENT	18	24	3.0			3.0	
REM-10	424+25	75.6 LT	R5-1	DO NOT ENTER	36	36	9.0			9.0	
REM-11	424+74	71.6 LT	R5-1	DO NOT ENTER	36	36	9.0			9.0	
REM-12	425+77	50.4 LT	W13-3	RAMP SPEED 15 MPH	24	32	5.3		1	5.3	
REM-13	425+77	50.4 LT	R5-1a	WRONG WAY	36	24	6.0			6.0	
REM-14	425+10	40.1 RT	W4-1	MERGE	48	48	16.0				16.0
REM-15	427+56	46.6 LT	W13-2	ADVISORY EXIT 15 MPH	24	32	5.3			5.3	
REM-16	428+19	54.3 RT	M3-2	EAST	24	12	2.0	1		2.0	
REM-17	428+19	54.3 RT	M1-4	US ROUTE 20	24	24	4.0			4.0	
REM-18	428+19	54.3 RT	M6-1R	RIGHT DIRECTIONAL ARROW	21	15	2.2			2.2	
REM-19	428+39	40.5 RT	R3-1	NO RIGHT TURN	36	36	9.0			9.0	
REM-20	428+51	77.8 RT	R5-I100	FREEWAY EXCLUSION	48	60	20.0				20.0
REM-21	429+66	52.0 RT	M3-2	EAST	24	12	2.0	1		2.0	
REM-22	429+66	52.0 RT	M1-4	US ROUTE 20	24	24	4.0			4.0	
REM-23	431+65	49.9 RT	I1-I104	COOK COUNTY	24	18	3.0			3.0	
REM-24	430+92	45.7 LT	I1-I104	KANE COUNTY	24	18	3.0			3.0	
REM-25	442+36	42.2 RT	D2-2	DISTANCE - ROUTE 59 3/CHICAGO 36	48	24	8.0			8.0	
Total								5	1	102.9	52





USER NAME = jstarzyk	DESIGNED -	REVISED -
	DRAWN - DE	REVISED -
PLOT SCALE = 100,000/10728 ' / in.	CHECKED - DE	REVISED -
PLOT DATE = 3/20/2024	DATE - 3/20/2024	REVISED -

STATE OF ILLINOIS
DEPARTMENT OF TRANSPORTATION

US 20: GRACE STREET TO SHALES PARKWAY
SIGNING SCHEDULE

SCALE: SHEET 1 OF 2 SHEETS STA. TO STA.

F.A.P RTE.	SECTION	COUNTY	TOTAL SHEETS	SHEET NO.
345	FAP 345 23 BRIDGE	COOK/KANE	379	112
		CONTRACT NO. 62U83		
		ILLINOIS	FED. AID PROJECT	

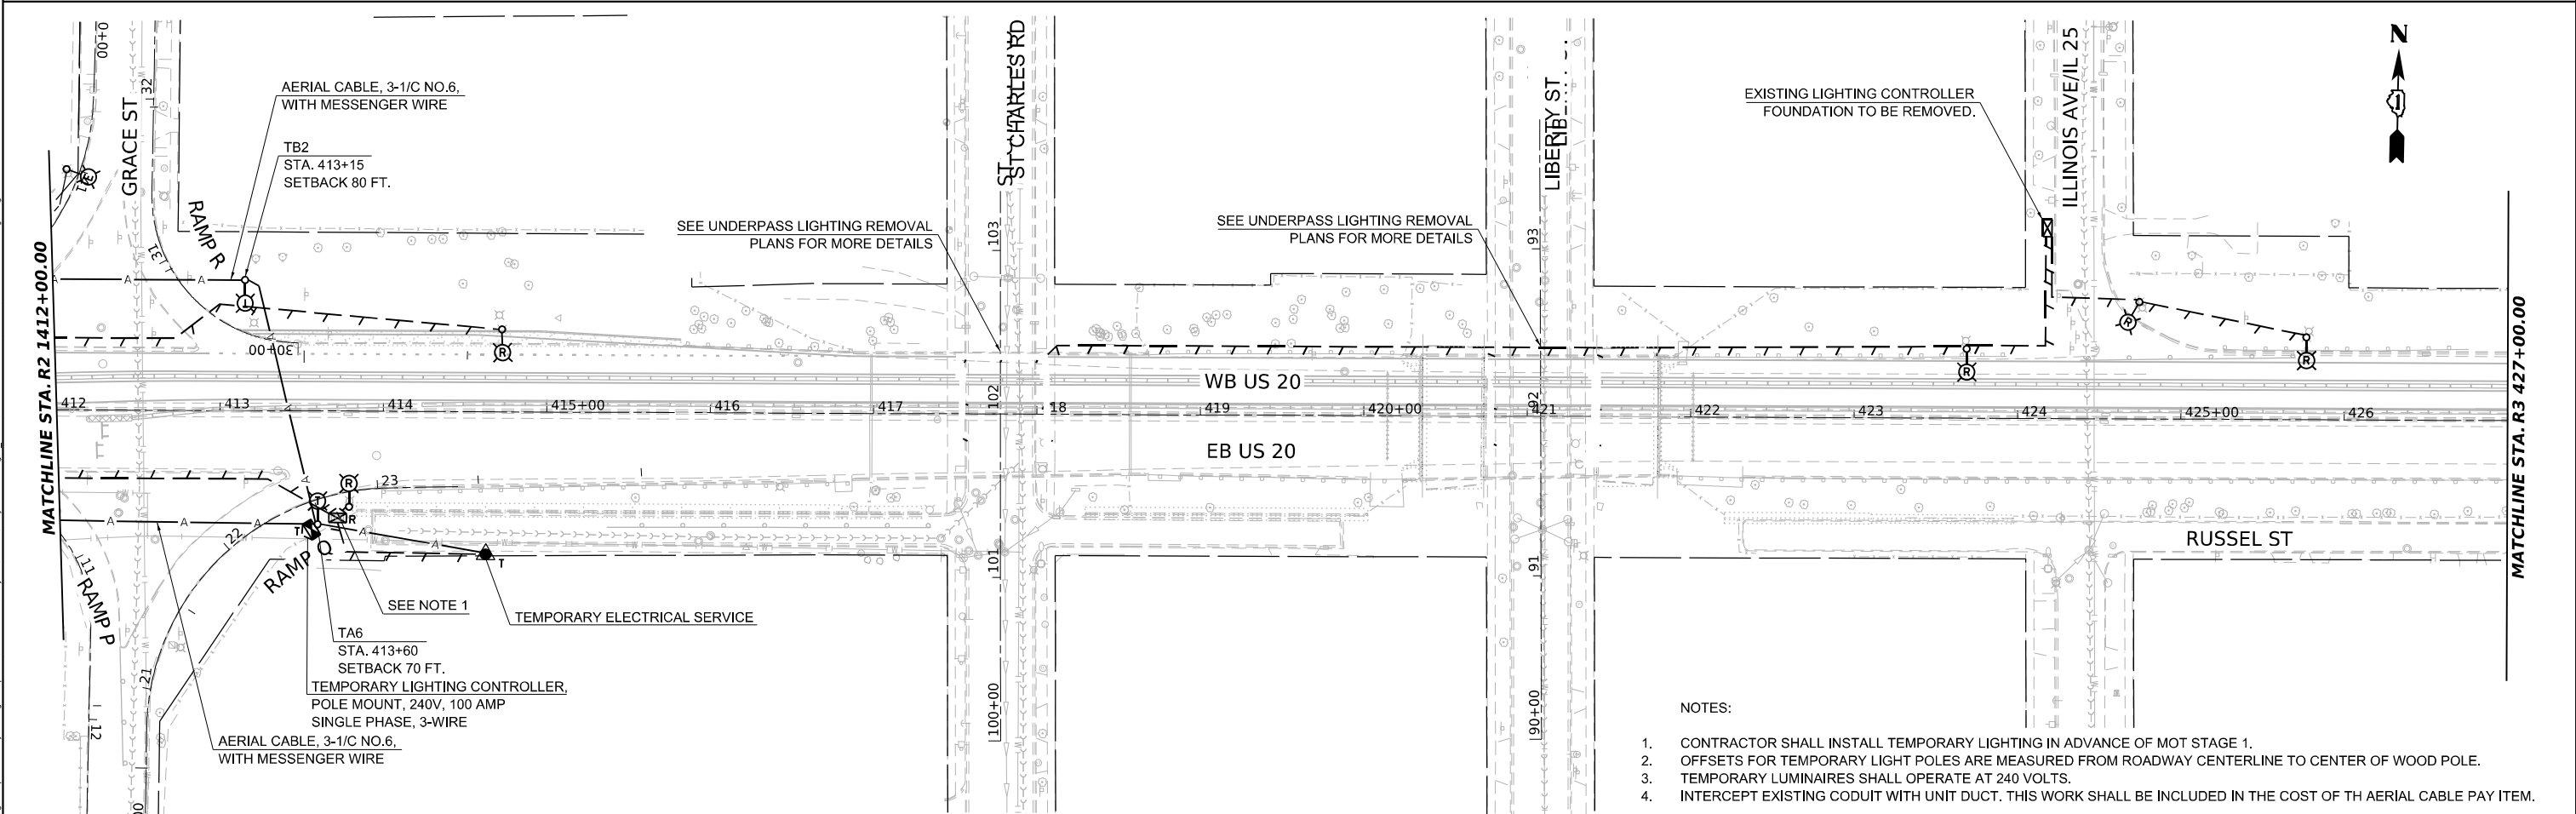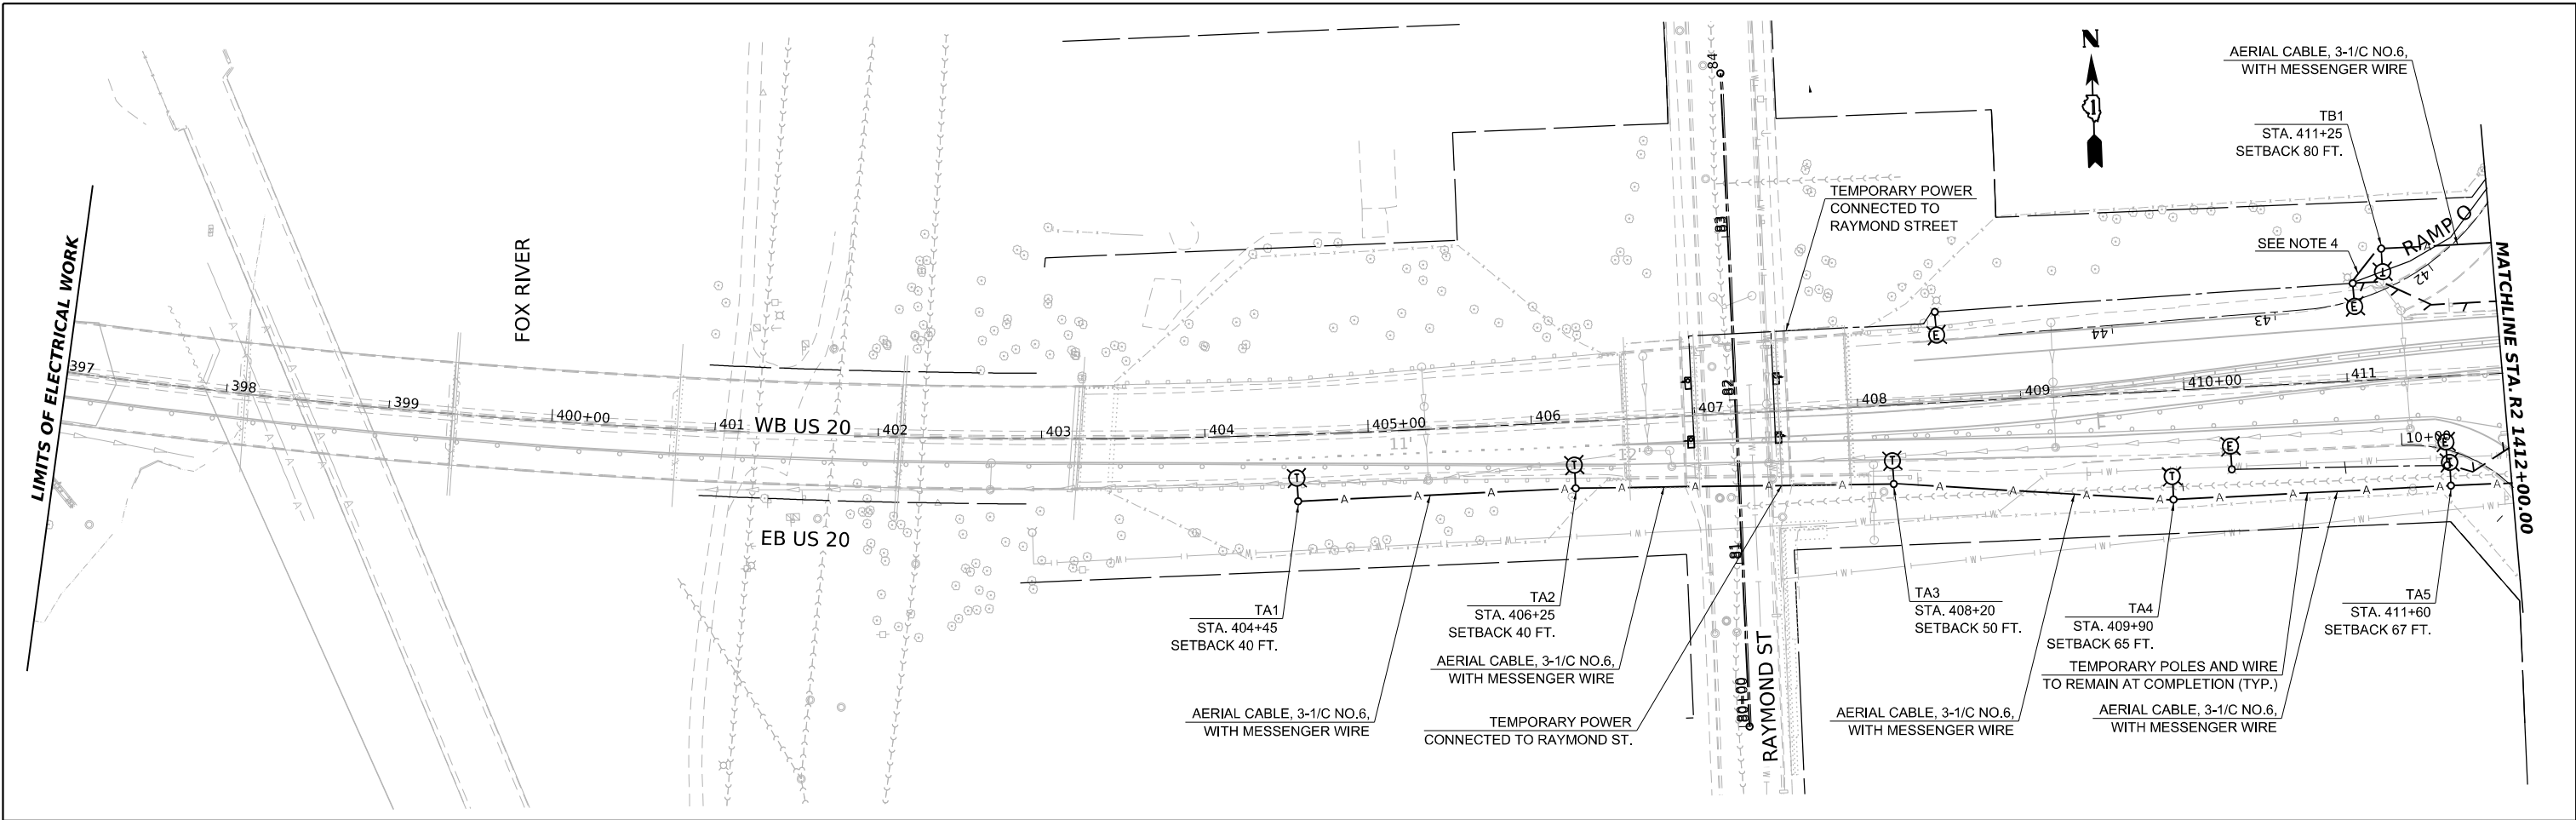

- NOTES:
1. CONTRACTOR SHALL INSTALL TEMPORARY LIGHTING IN ADVANCE OF MOT STAGE 1.
 2. OFFSETS FOR TEMPORARY LIGHT POLES ARE MEASURED FROM ROADWAY CENTERLINE TO CENTER OF WOOD POLE.
 3. TEMPORARY LUMINAIRES SHALL OPERATE AT 240 VOLTS.
 4. INTERCEPT EXISTING CONDUIT WITH UNIT DUCT. THIS WORK SHALL BE INCLUDED IN THE COST OF THE AERIAL CABLE PAY ITEM.

TranSmart
100 S. Wacker Drive Suite 400
Chicago, Illinois 60606

USER NAME	= jstarzyk
DESIGNED	-
DRAWN	-
PLOT SCALE	= 0.166667" / in.
PLOT DATE	= 3/20/2024

REVISED	-
REVISED	-
REVISED	-
REVISED	-


STATE OF ILLINOIS
DEPARTMENT OF TRANSPORTATION



US 20: GRACE STREET TO SHALES PARKWAY
TEMPORARY LIGHTING AND REMOVAL PLAN


SCALE: 1"=50' SHEET OF SHEETS STA. TO STA.

F.A.P. RTE.	SECTION	COUNTY	TOTAL SHEETS	SHEET NO.
345	FAP 345 23 BRIDGE	COOK/KANE	379	115
CONTRACT NO. 62U83				
ILLINOIS FED. AID PROJECT				

MODEL: US20 SHL Lighting Removal Plan-11
FILE NAME: prog\us20shl\us20shl Lighting Removal\A_CADD\62U83-Contract\1\Sheets\01\62U83-SHL Lighting Removal

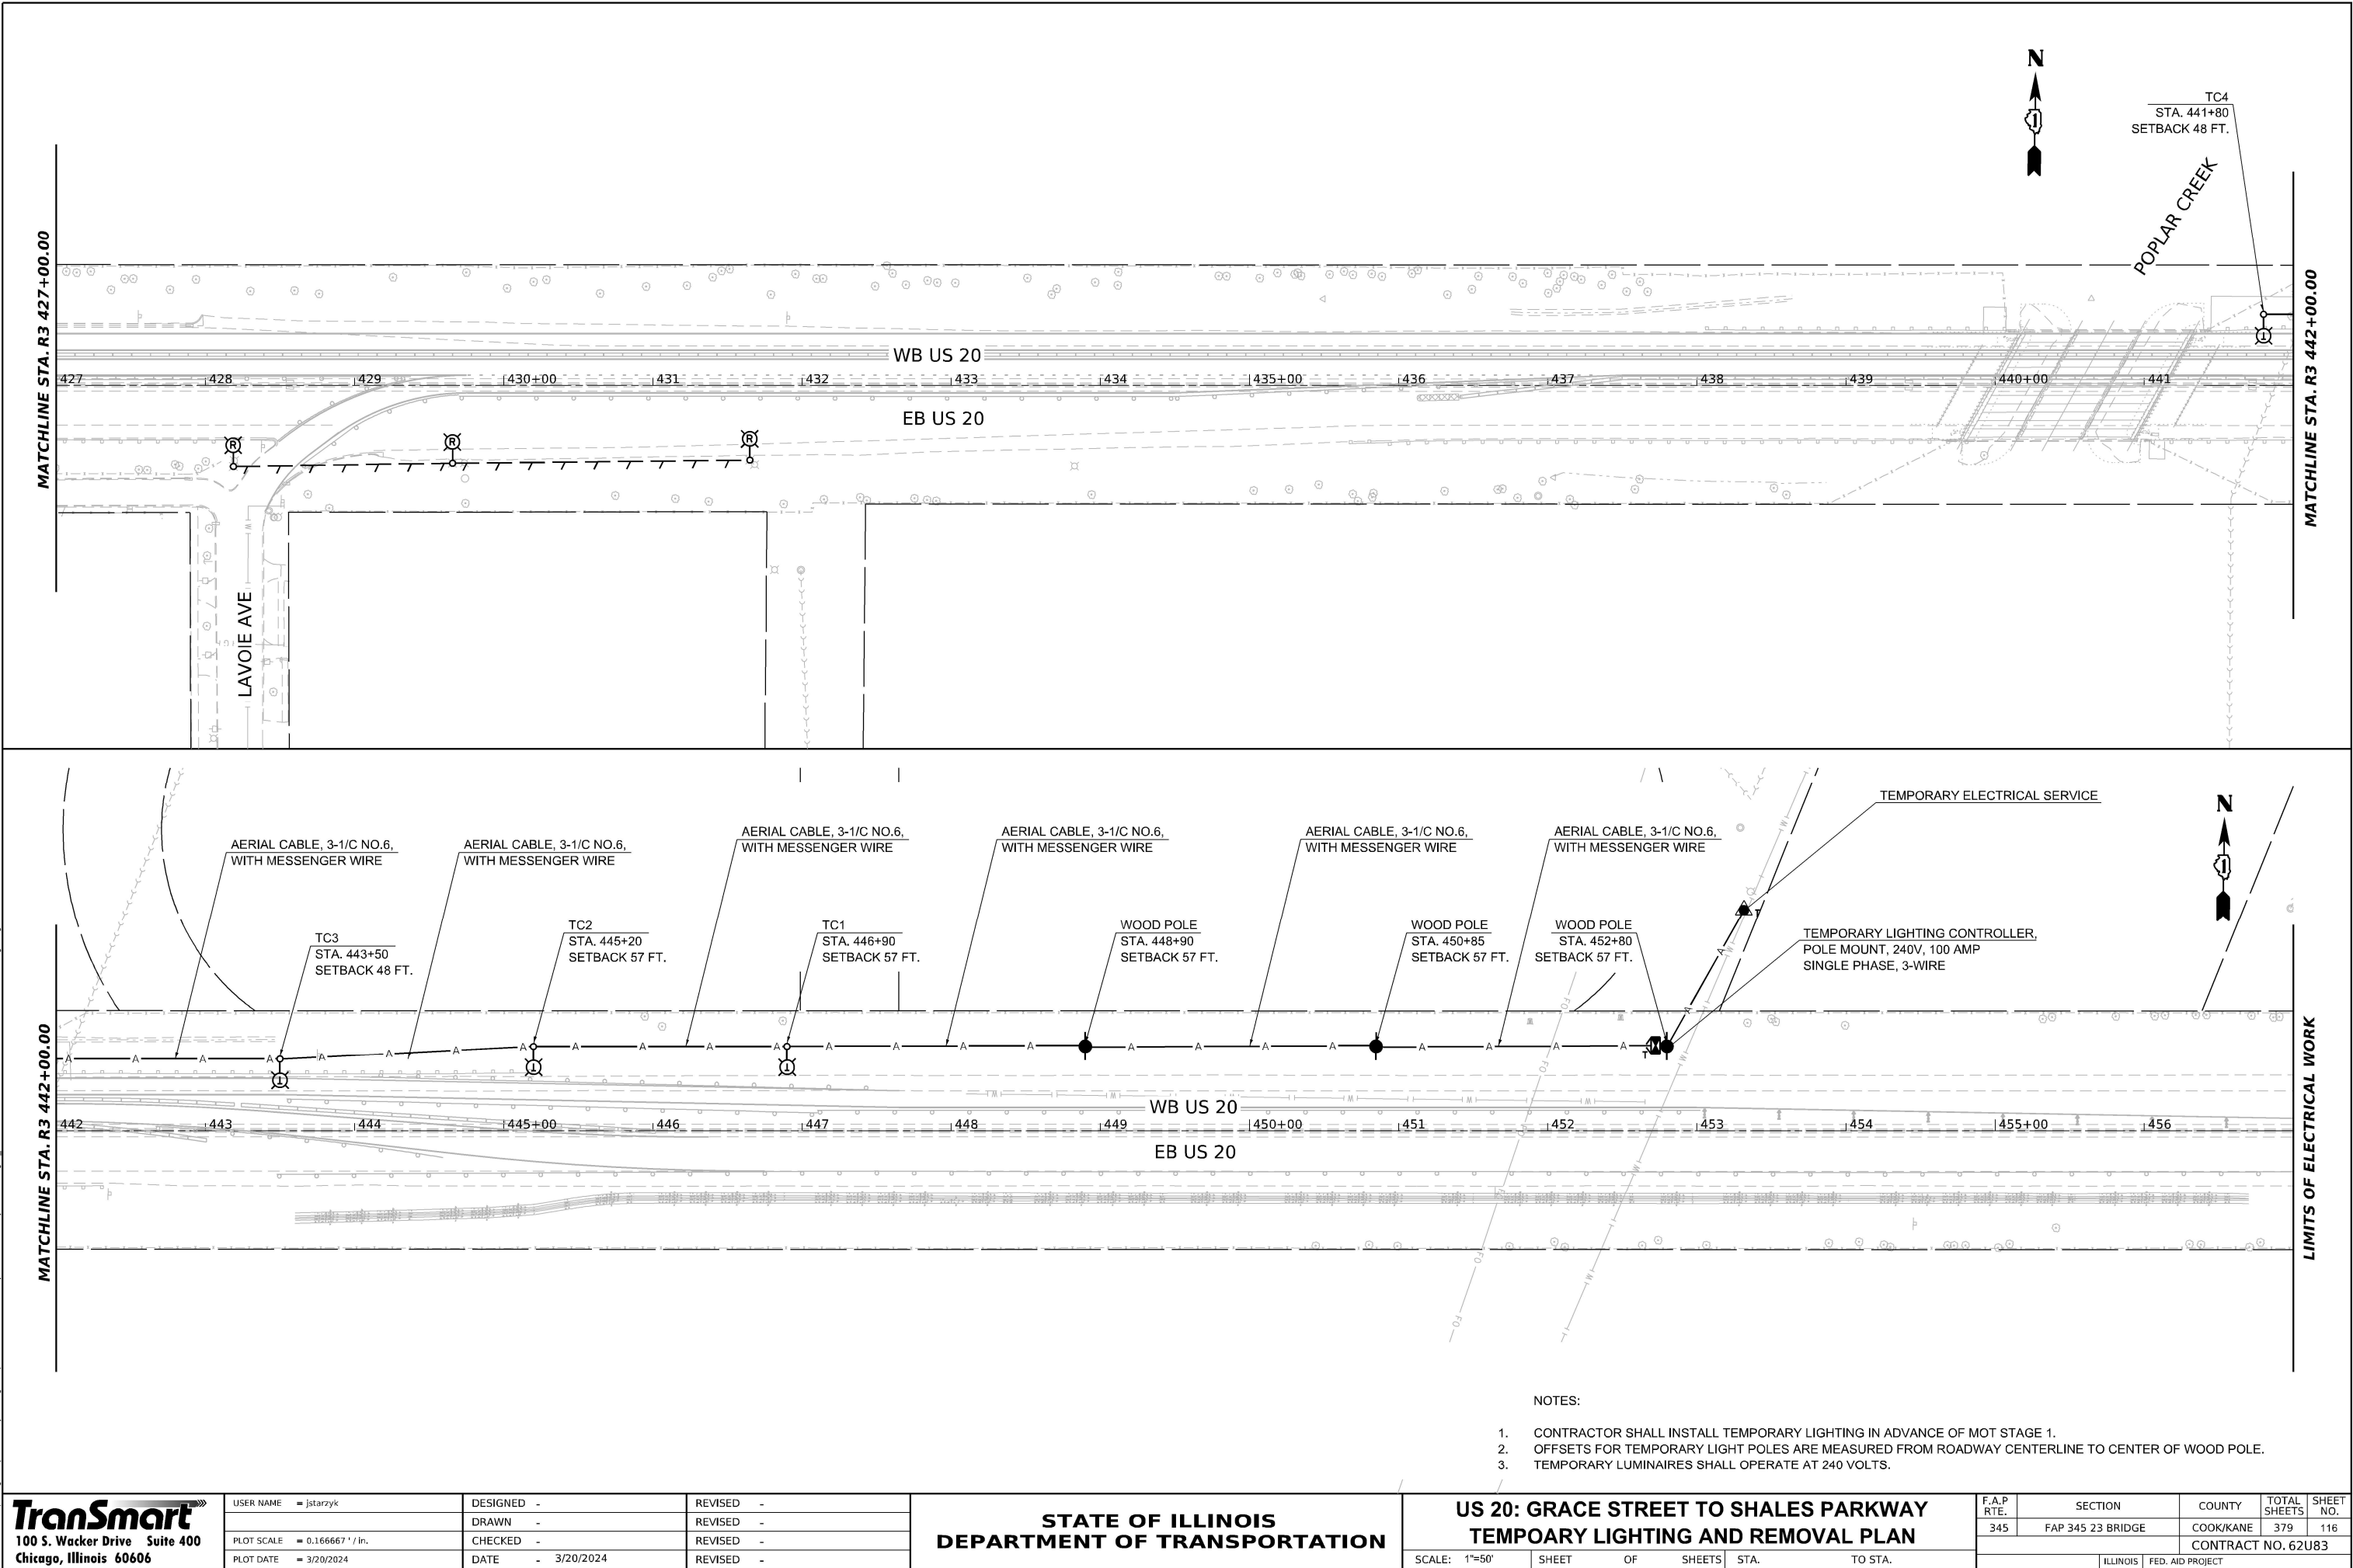


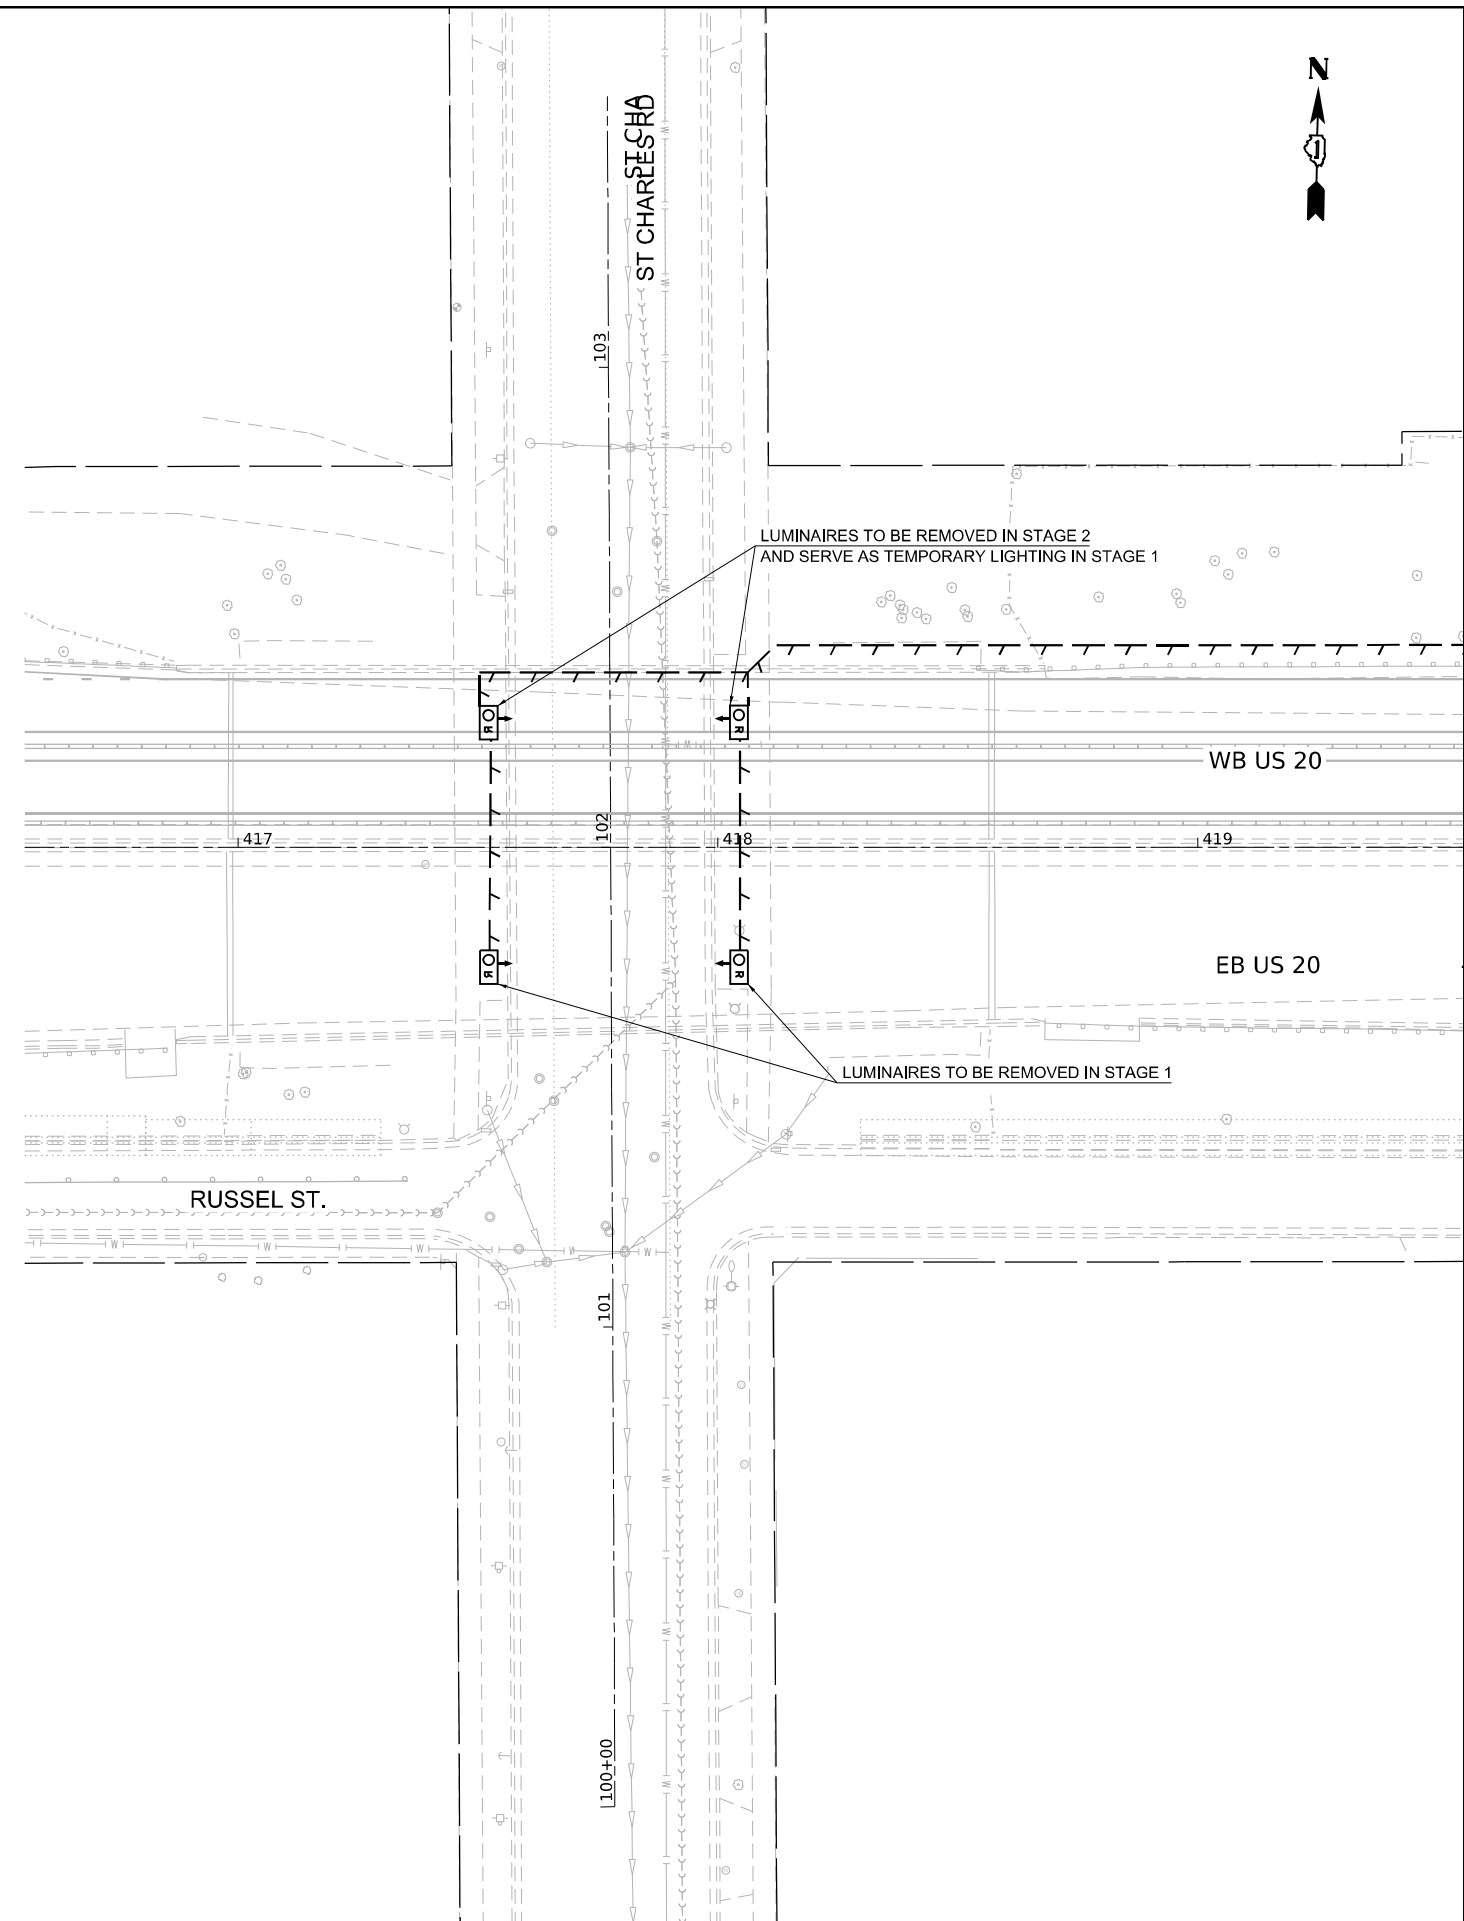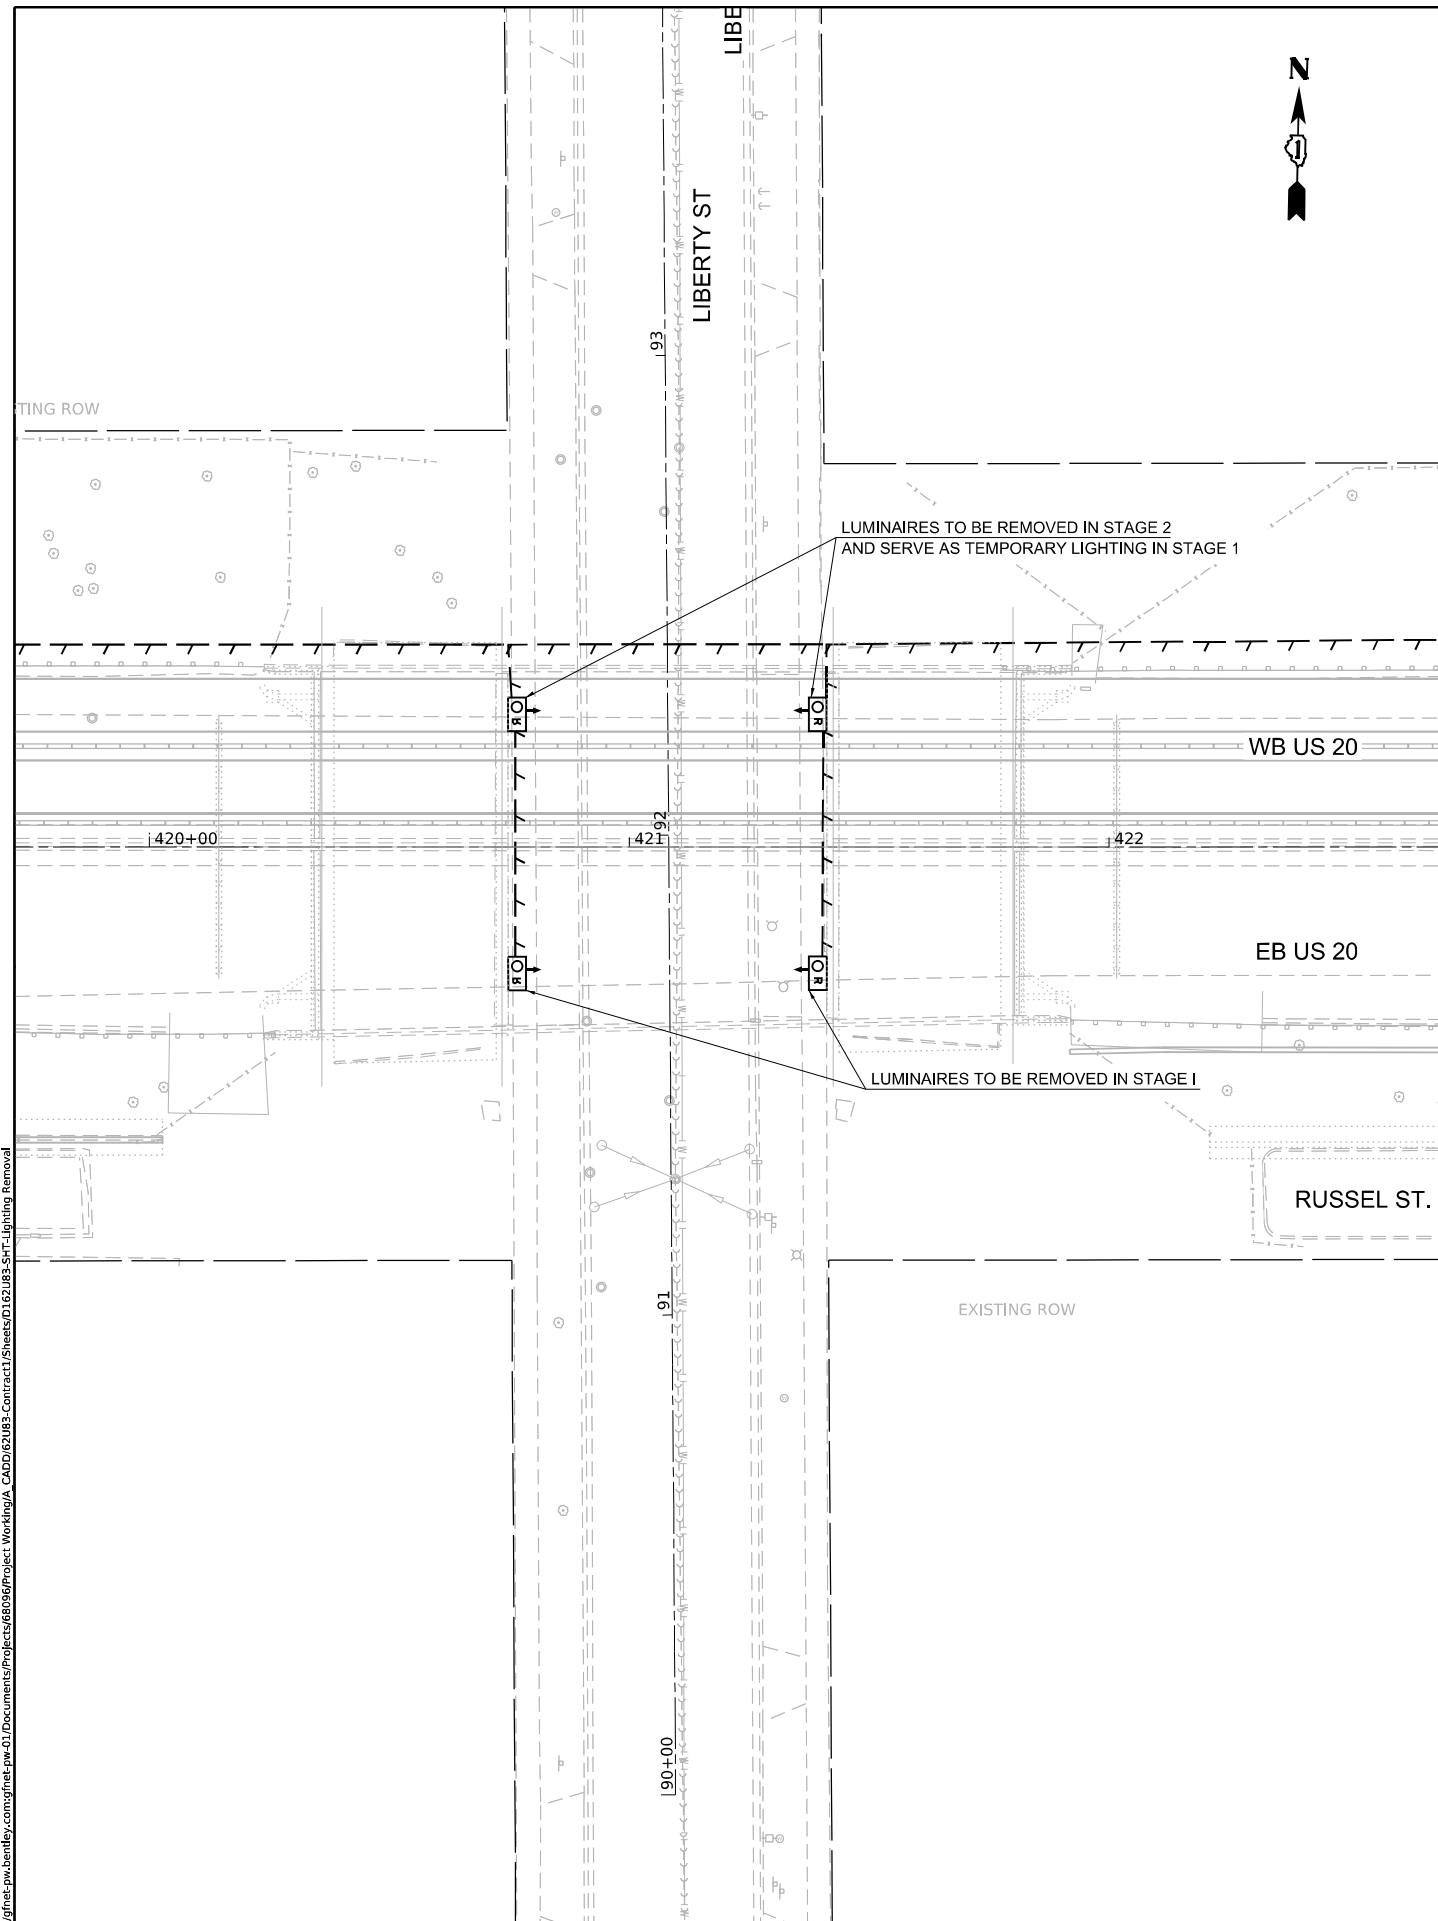

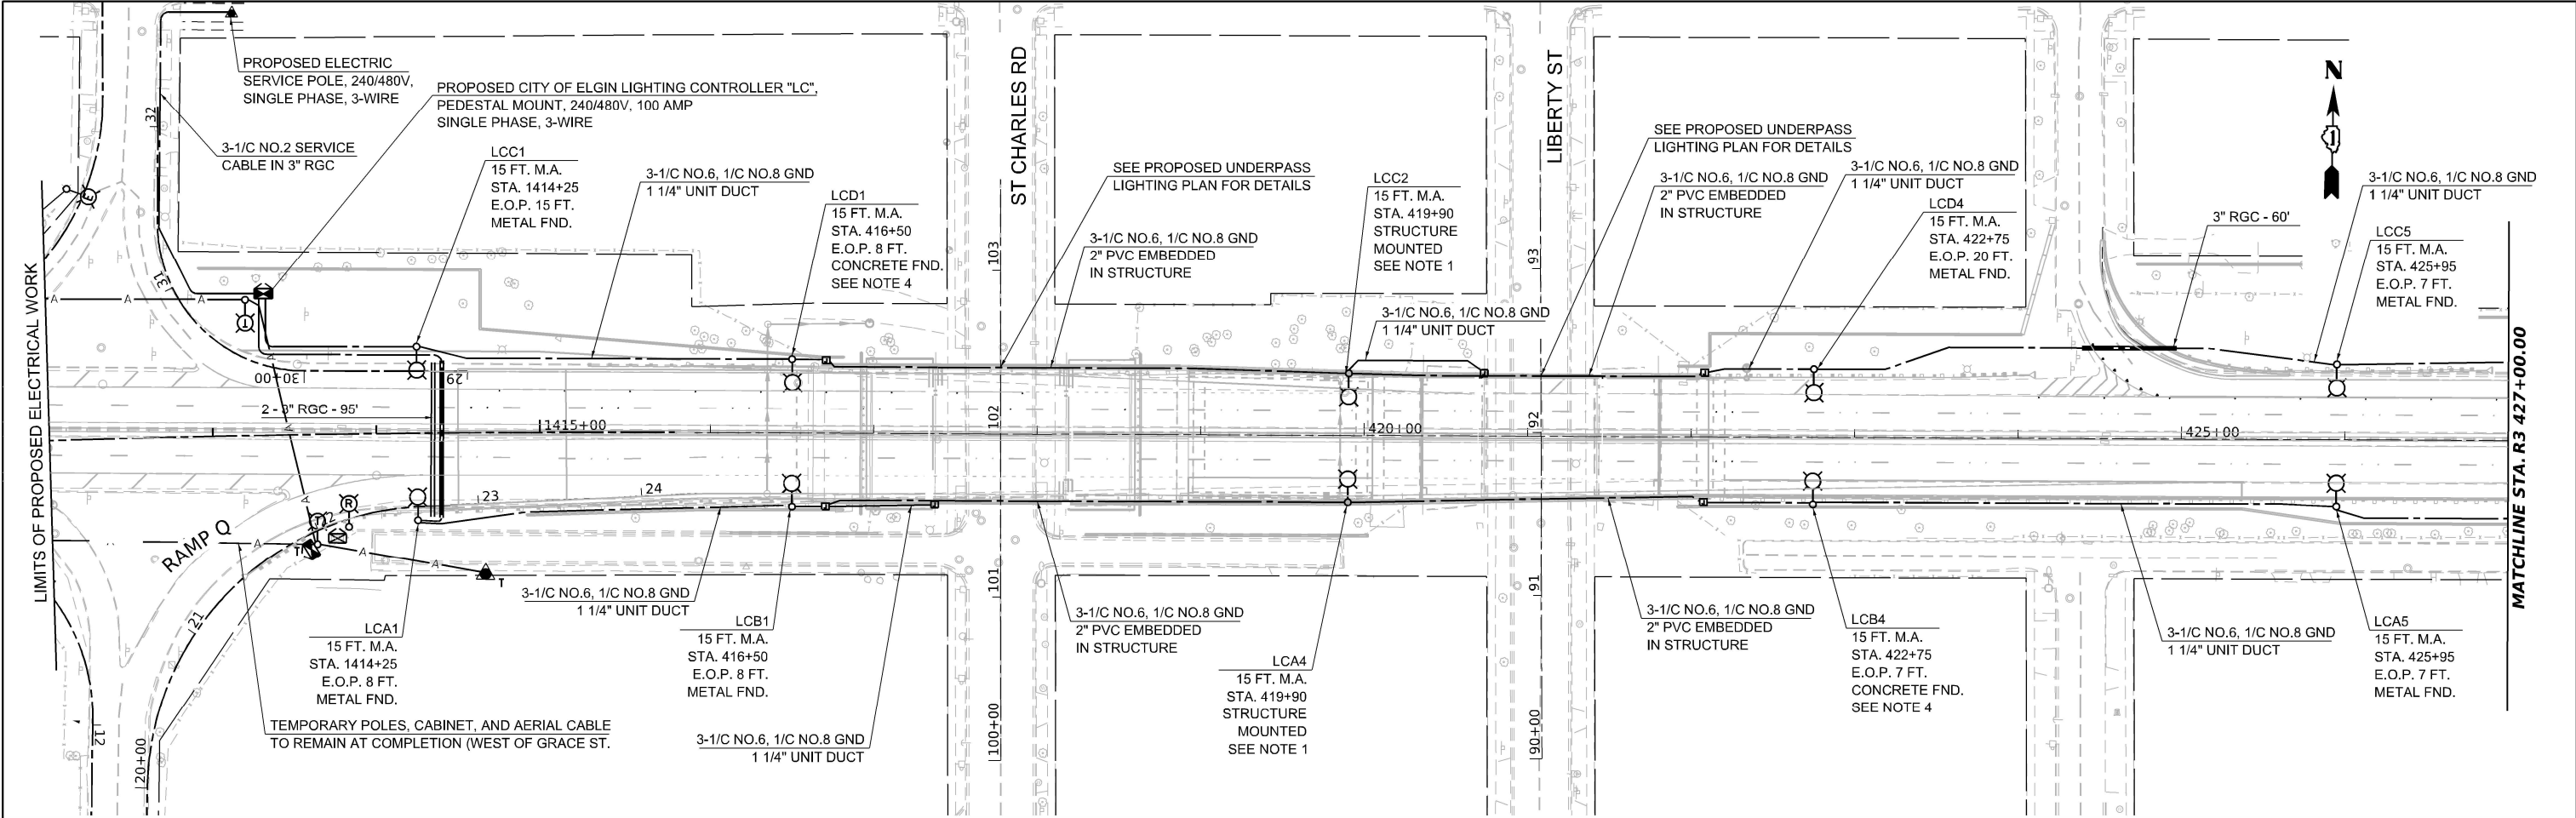

NOTES:

- COORDINATE FOUNDATION INSTALLATION WITH INSTALLATION OF MOMENT SLAB.
- PROVIDE AN ADDITIONAL ELBOW TO FEED UNDERPASS LIGHTING CIRCUITS. THE COST OF THIS WORK SHALL BE INCLUDED IN THE COST OF FOUNDATION INSTALLATION.
- REFER HIGHWAY STANDARD 812001-01 FOR INTEGRAL/SEMI-INTEGRAL ABUTMENT WITH PARAPET ON APPROACH PAVEMENT DETAIL. REFER PROPOSED UNDERPASS LIGHTING PLAN FOR JUNCTION BOX SCHEDULE.
- CONTRACTOR SHALL COORDINATE CONCRETE FOUNDATION INSTALLATION WITH NOISE ABATEMENT WALL INSTALLATION.

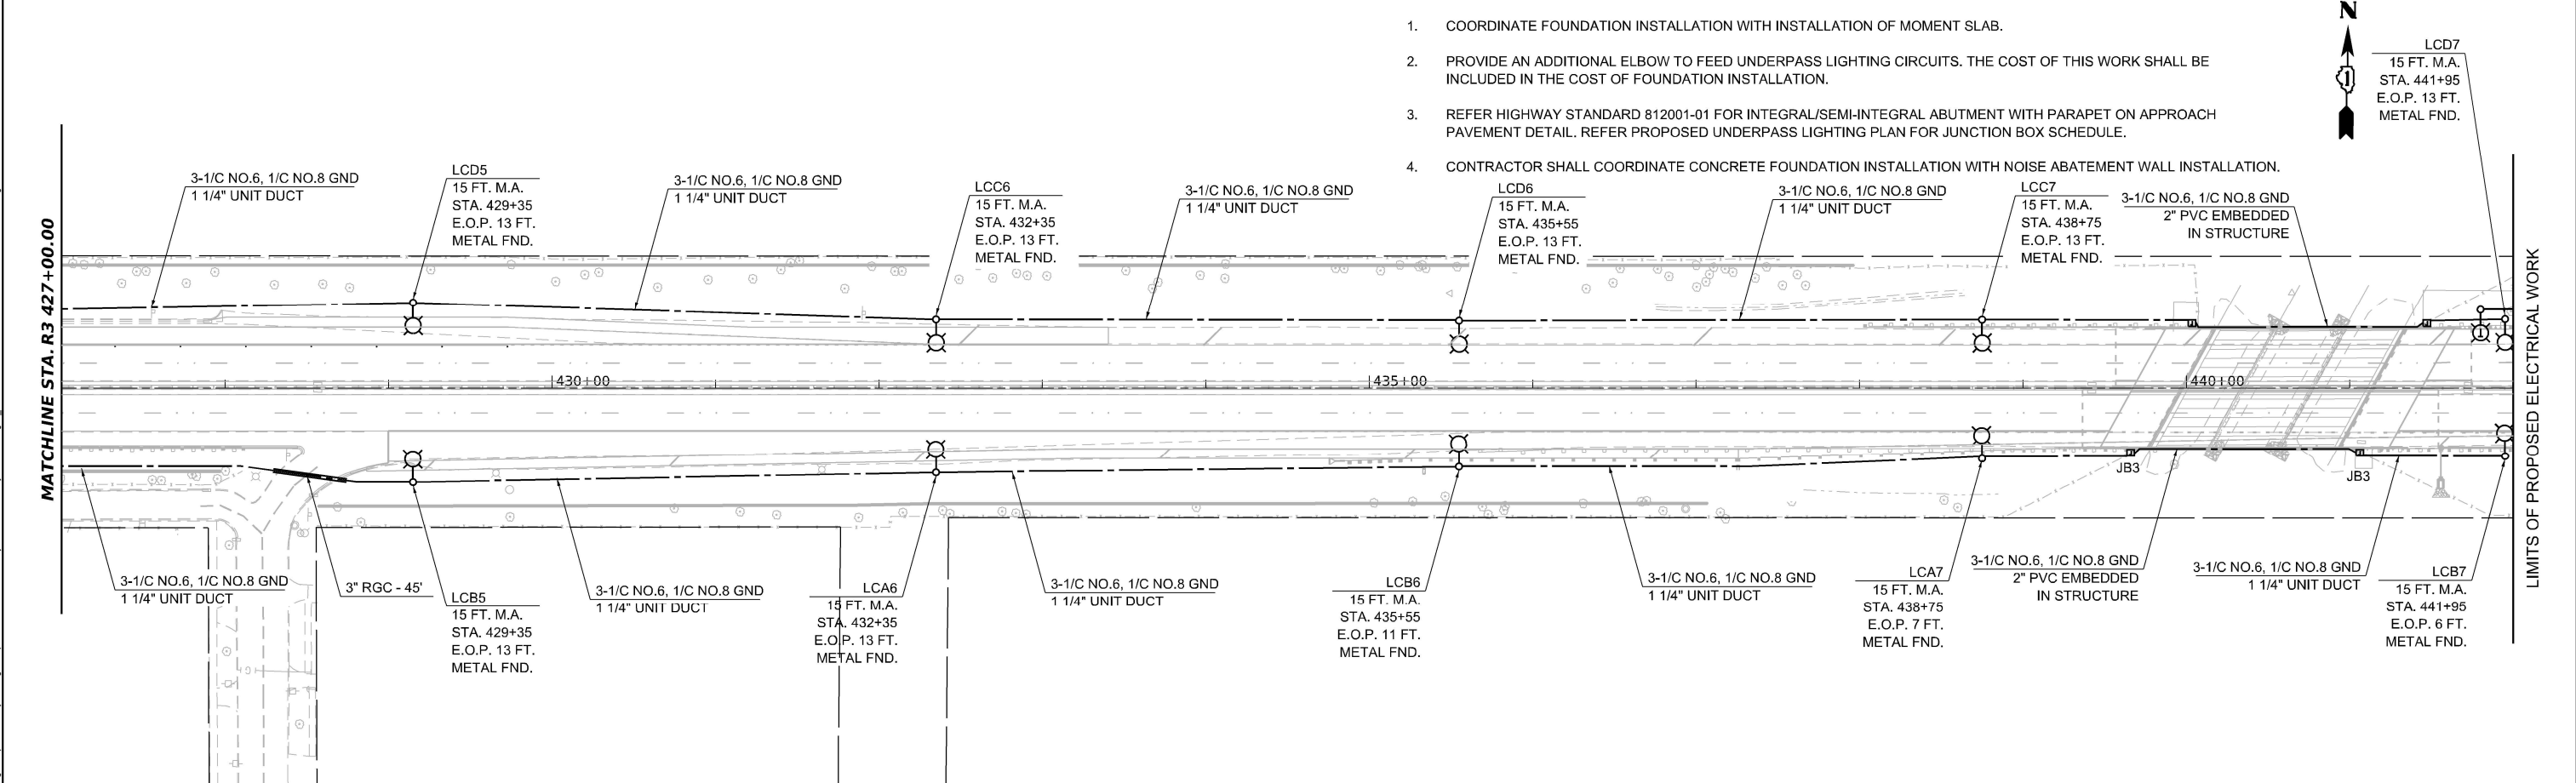


MODEL: US20 SHL Underpass Lighting Plan-01
FILE NAME: Proj\GIS\Presentations\congrat\cpe-01\Documents\Projects\68096\Project Working\A-CADD\62U83-Contract\1\Sheets\01\62U83-SHL-Light

LEGEND
PROPOSED UNDERPASS LUMINAIRE, LED, OUTPUT DESIGNATION E, 240V

JUNCTION BOX SCHEDULE

DESIGNATION	DESCRIPTION
JB1	6" X 6" X 4", STAINLESS STEEL, ATTACHED TO STRUCTURE
JB2	12" X 10" X 6", STAINLESS STEEL, ATTACHED TO STRUCTURE
JB3	18" X 18" X 8", STAINLESS STEEL, ATTACHED TO STRUCTURE

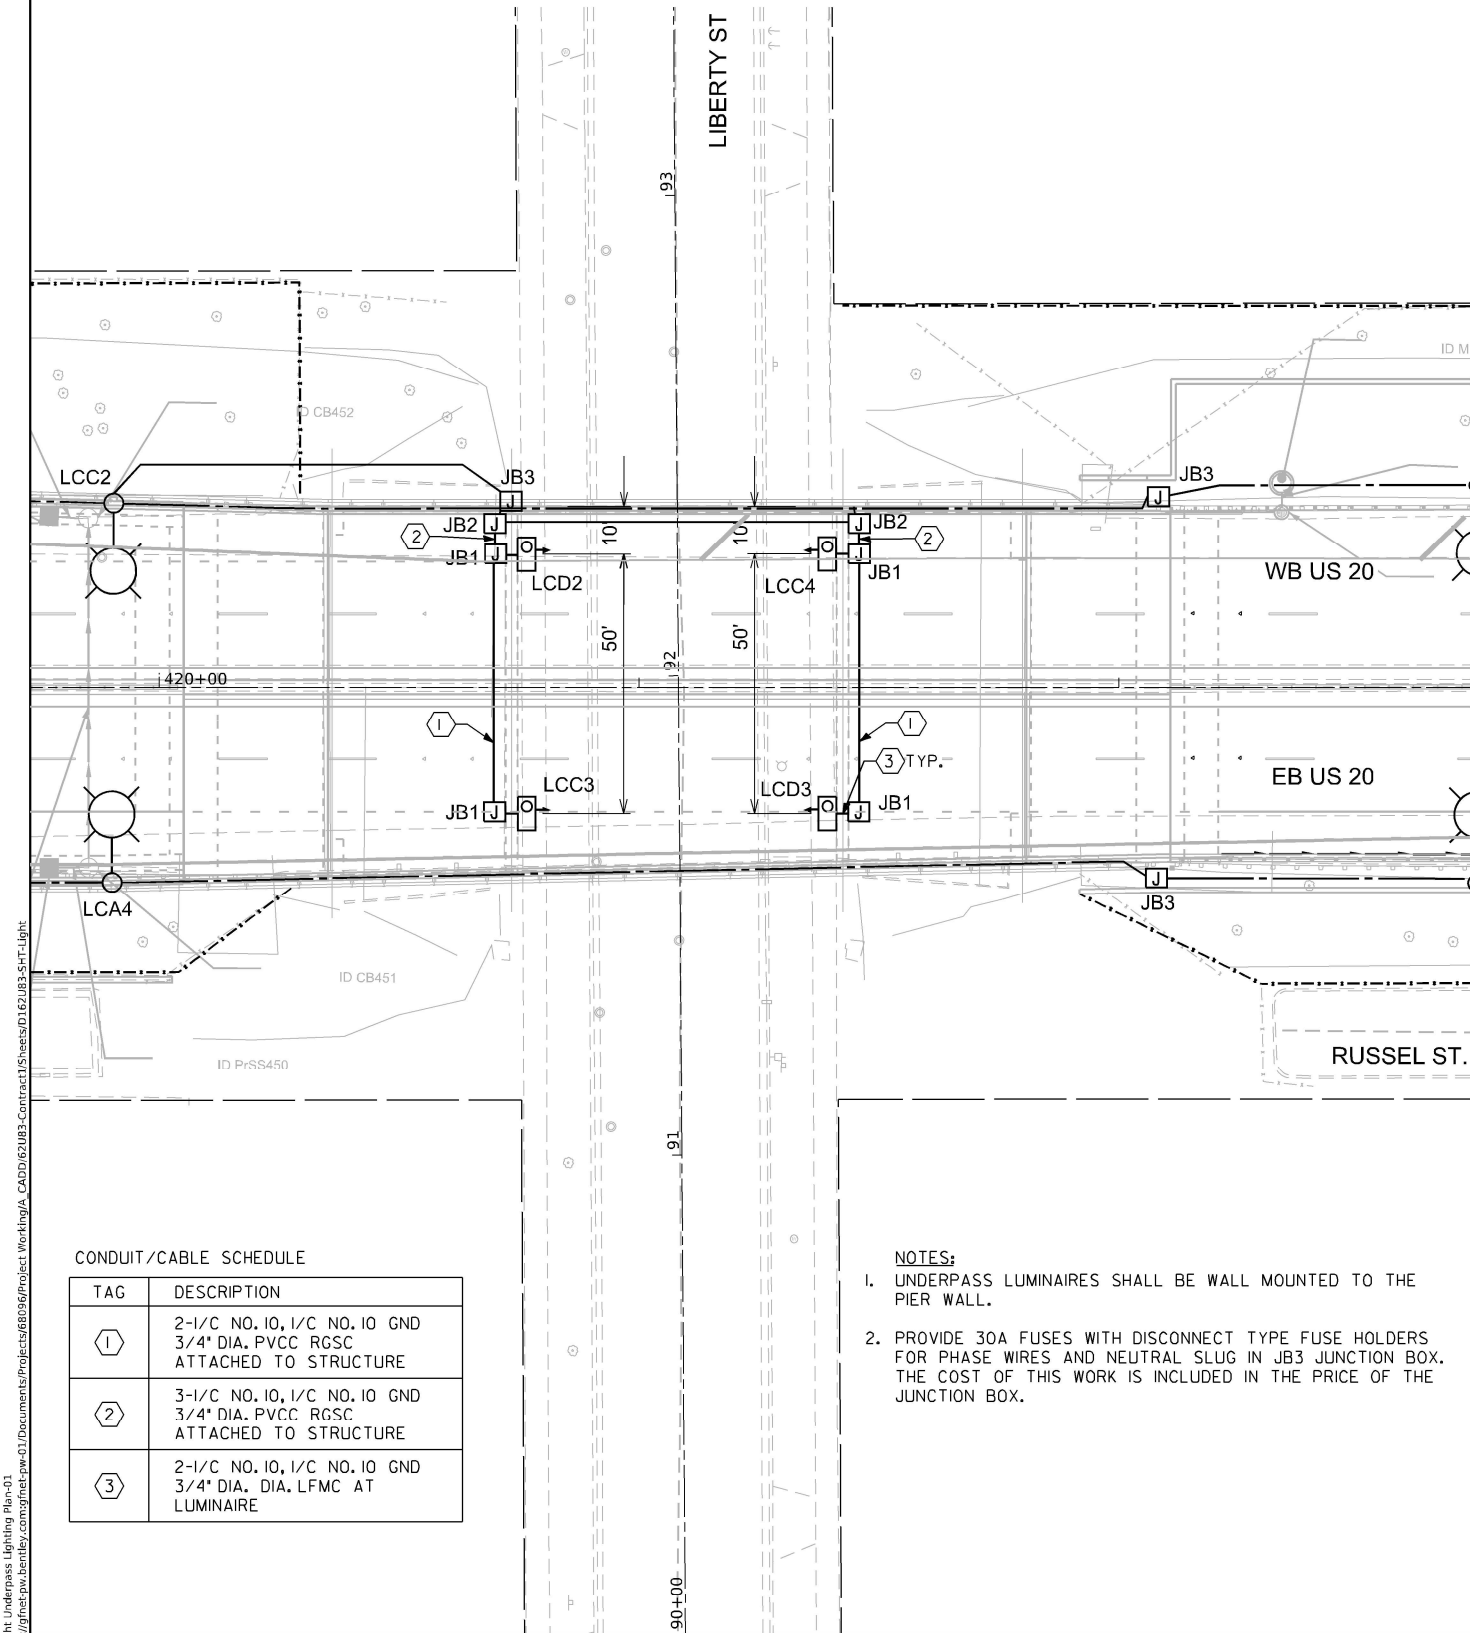

CONDUIT/CABLE SCHEDULE


TAG	DESCRIPTION
1	2-1/C NO. 10, 1/C NO. 10 GND 3/4" DIA. PVCC RGSC ATTACHED TO STRUCTURE
2	3-1/C NO. 10, 1/C NO. 10 GND 3/4" DIA. PVCC RGSC ATTACHED TO STRUCTURE
3	2-1/C NO. 10, 1/C NO. 10 GND 3/4" DIA. DIA. LFMC AT LUMINAIRE

- NOTES:
- UNDERPASS LUMINAIRES SHALL BE WALL MOUNTED TO THE PIER WALL.
 - PROVIDE 30A FUSES WITH DISCONNECT TYPE FUSE HOLDERS FOR PHASE WIRES AND NEUTRAL SLUG IN JB3 JUNCTION BOX. THE COST OF THIS WORK IS INCLUDED IN THE PRICE OF THE JUNCTION BOX.

LEGEND
PROPOSED UNDERPASS LUMINAIRE, LED, OUTPUT DESIGNATION E, 240V

JUNCTION BOX SCHEDULE

DESIGNATION	DESCRIPTION
JB1	6" X 6" X 4", STAINLESS STEEL, ATTACHED TO STRUCTURE
JB2	12" X 10" X 6", STAINLESS STEEL, ATTACHED TO STRUCTURE
JB3	18" X 18" X 8", STAINLESS STEEL, ATTACHED TO STRUCTURE

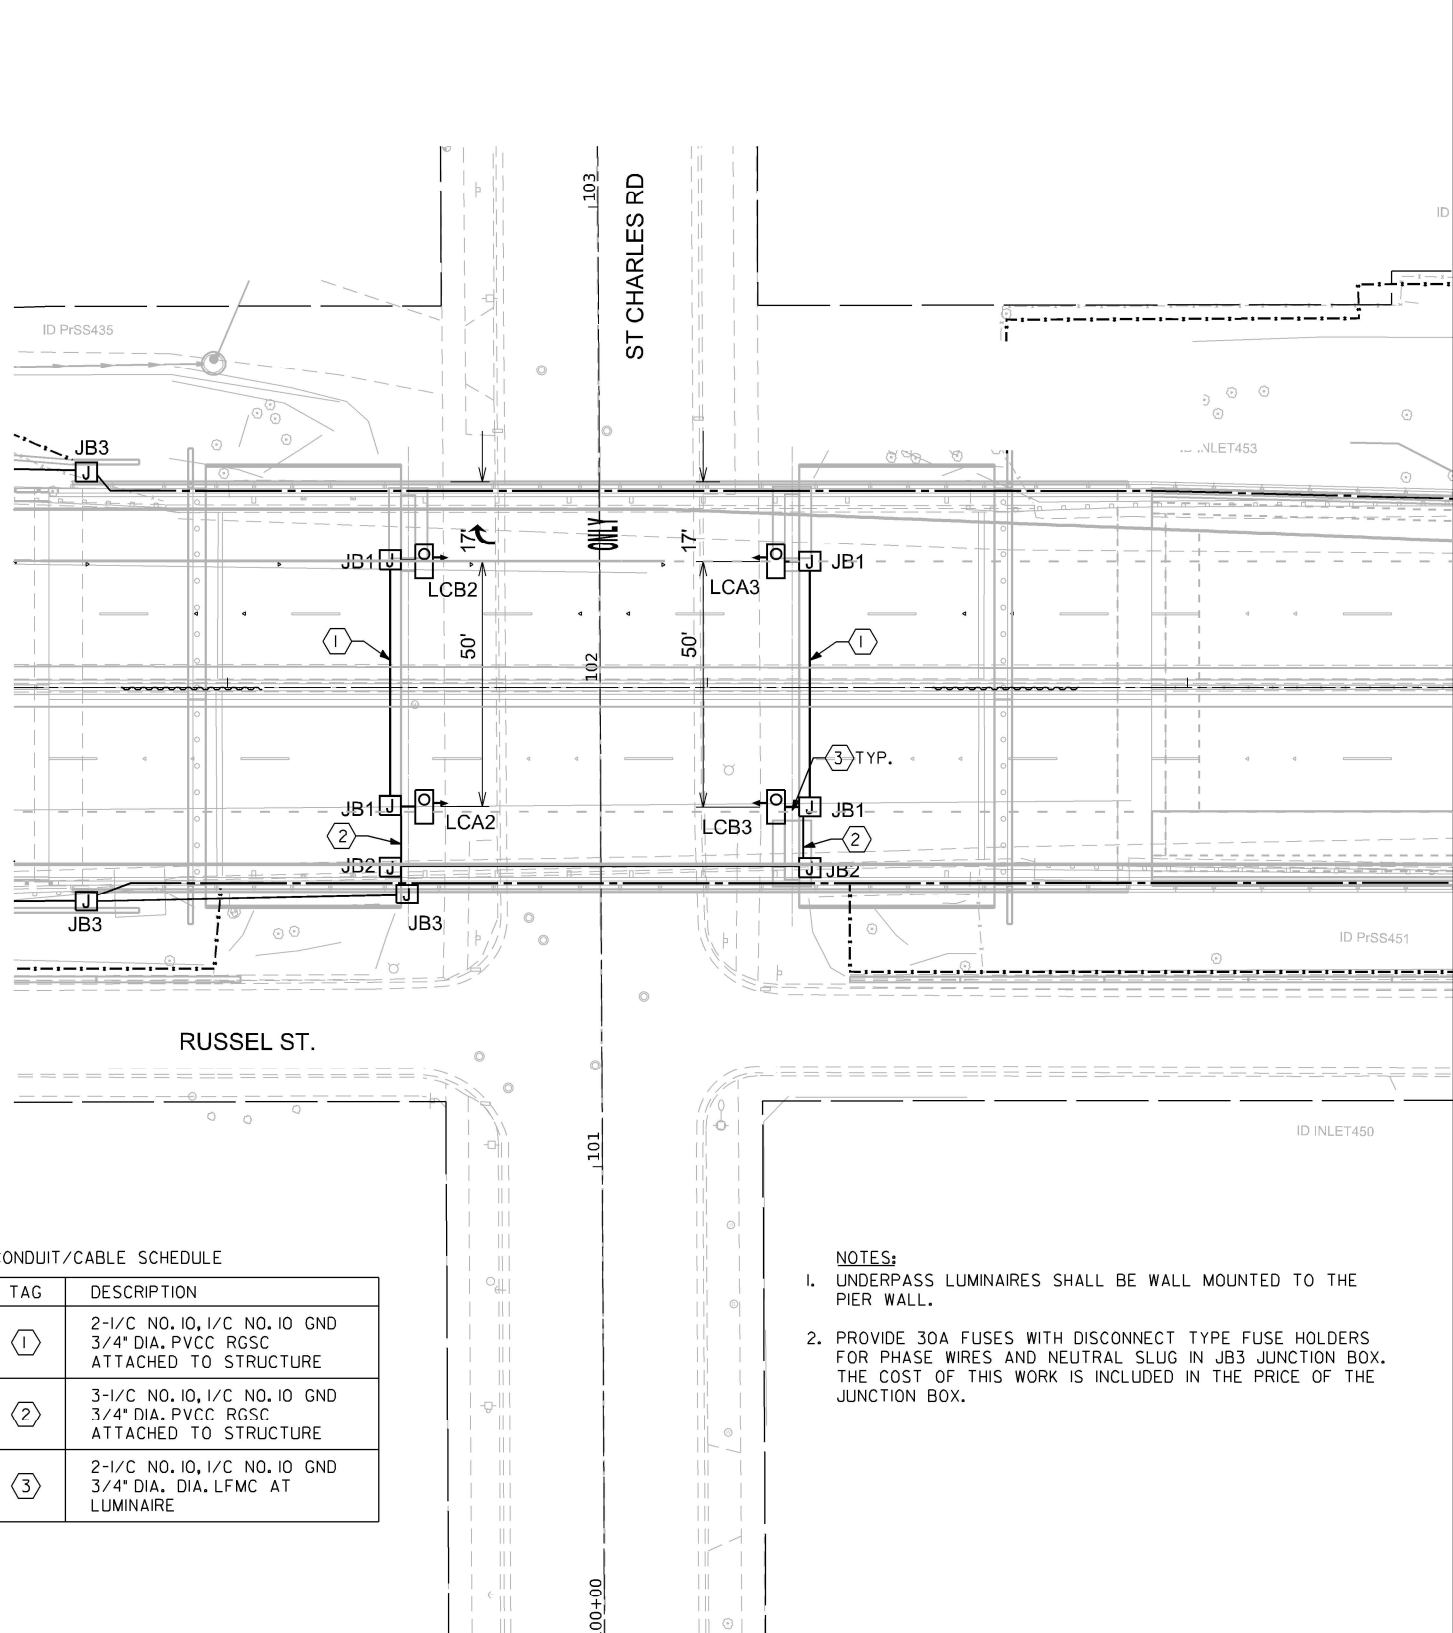

CONDUIT/CABLE SCHEDULE

TAG	DESCRIPTION
1	2-1/C NO. 10, 1/C NO. 10 GND 3/4" DIA. PVCC RGSC ATTACHED TO STRUCTURE
2	3-1/C NO. 10, 1/C NO. 10 GND 3/4" DIA. PVCC RGSC ATTACHED TO STRUCTURE
3	2-1/C NO. 10, 1/C NO. 10 GND 3/4" DIA. DIA. LFMC AT LUMINAIRE

- NOTES:
- UNDERPASS LUMINAIRES SHALL BE WALL MOUNTED TO THE PIER WALL.
 - PROVIDE 30A FUSES WITH DISCONNECT TYPE FUSE HOLDERS FOR PHASE WIRES AND NEUTRAL SLUG IN JB3 JUNCTION BOX. THE COST OF THIS WORK IS INCLUDED IN THE PRICE OF THE JUNCTION BOX.

TranSmart
100 S. Wacker Drive Suite 400
Chicago, Illinois 60606

USER NAME = jstarzyk
PLOT SCALE = 100.000107' / in.
PLOT DATE = 3/20/2024

DESIGNED -
DRAWN -
CHECKED -
DATE - 3/20/2024

REVISED -
REVISED -
REVISED -
REVISED -

STATE OF ILLINOIS
DEPARTMENT OF TRANSPORTATION

US 20: GRACE STREET TO SHALES PARKWAY
PROPOSED UNDERPASS LIGHTING PLAN

SCALE: 1"=20' SHEET OF SHEETS STA. TO STA.

F.A.P. RTE.	SECTION	COUNTY	TOTAL SHEETS	SHEET NO.
345	FAP 345 23 BRIDGE	COOK/KANE	379	119
CONTRACT NO. 62U83				
ILLINOIS FED. AID PROJECT				

- 

PROPOSED ROADWAY LUMINAIRE, LED, OUTPUT DESIGNATION H
- 


PROPOSED UNDERPASS LUMINAIRE, LED, OUTPUT DESIGNATION E, WALL MOUNTED
- 

PROPOSED LIGHTING CONTROLLER, PEDESTAL MOUNTED.
- 

PROPOSED ELECTRIC SERVICE LOCATION

LOAD TABLE PROPOSED IDOT LIGHTING CONTROLLER "LC"					
CIRCUIT	RED PHASE (RED CABLE)		CIRCUIT	BLACK PHASE (BLACK CABLE)	
	AMPS	WATTS		AMPS	WATTS
A	8.58	1030	B	8.58	1030
C	8.58	1030	D	8.58	1030
E			F		
G			H		
I			J		
K			L		
M			N		
O			P		
TOTAL	17.16	2060	TOTAL	17.16	2060

TOTAL AMPS: 24.17


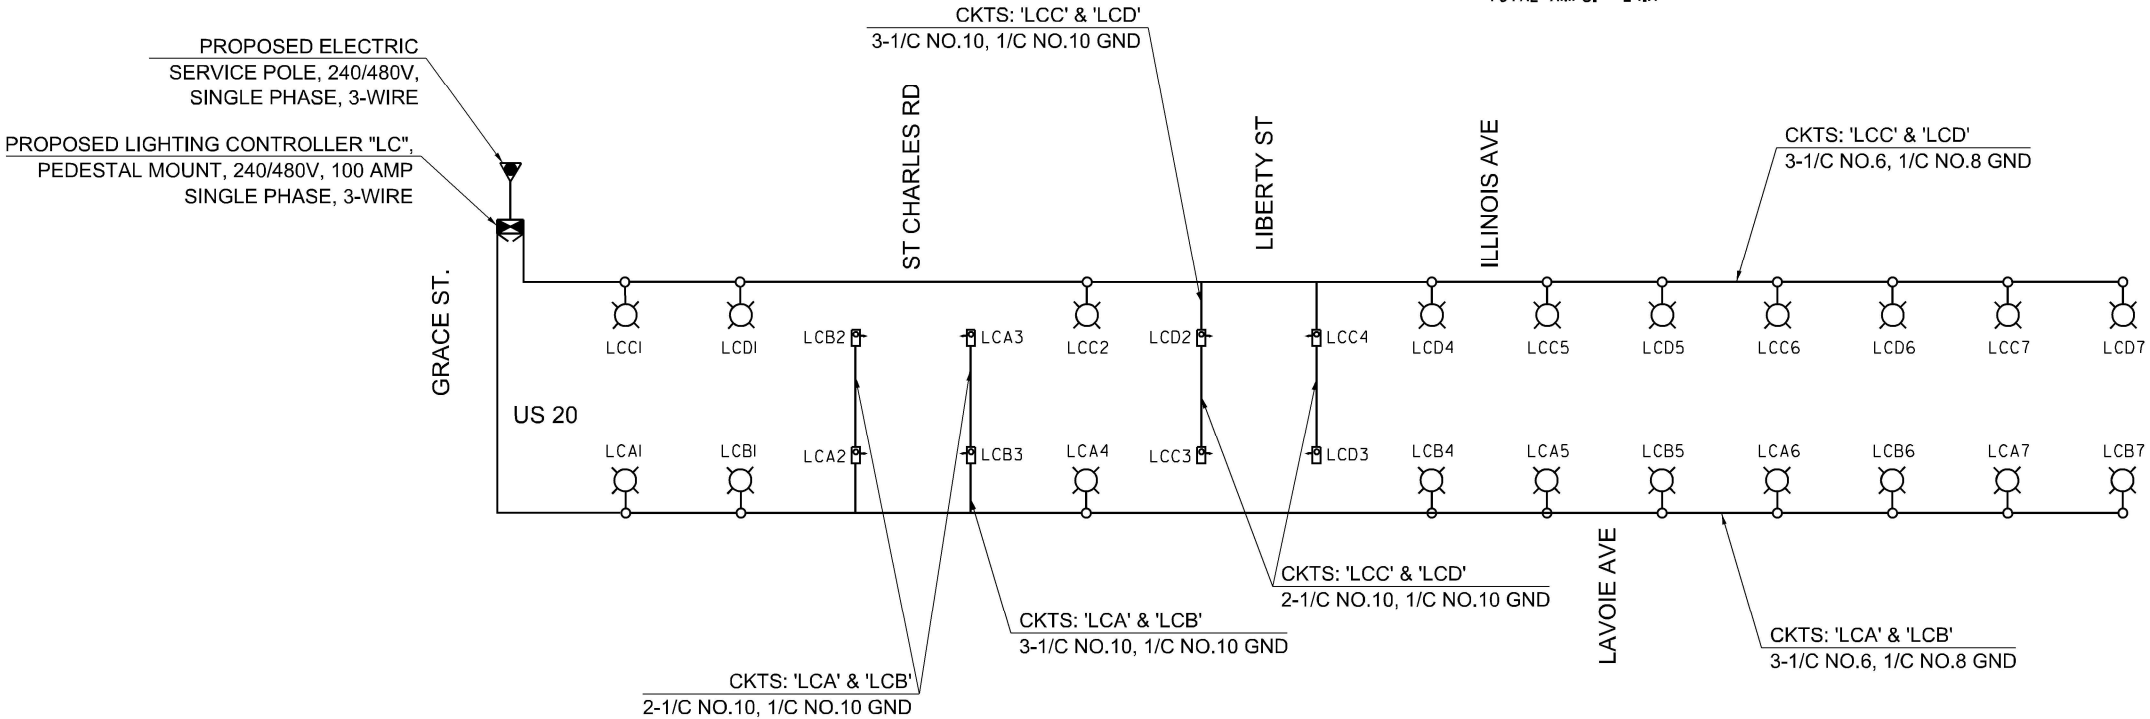


MODEL: US20-SH-Wiring Diagram-01
FILE NAME: Proj\GIS\Presentations\comajnet-pw-01\Documents\Projects\68096\Project Working\A_CADD\62U83-Contract\1\Sheets\01\62U83-SHT-Light

USER NAME	= jstarzyk	DESIGNED	-	REVISED	-
		DRAWN	-	REVISED	-
PLOT SCALE	= 0.166667" / in.	CHECKED	-	REVISED	-
PLOT DATE	= 3/20/2024	DATE	- 3/20/2024	REVISED	-

F.A.P RTE.	SECTION	COUNTY	TOTAL SHEETS	SHEET NO.
345	FAP 345 23 BRIDGE	COOK/KANE	379	120
CONTRACT NO. 62U83				
ILLINOIS FED. AID PROJECT				

MODEL: US20-SHT Lighting Detail-02
FILE NAME: p:\proj\us20-sht\us20-sht-lighting\us20-sht-lighting-detail-02.dwg
PROJECT: US20-SHT Lighting Detail-02
SHEET: 345 OF 345
DATE: 3/20/2024

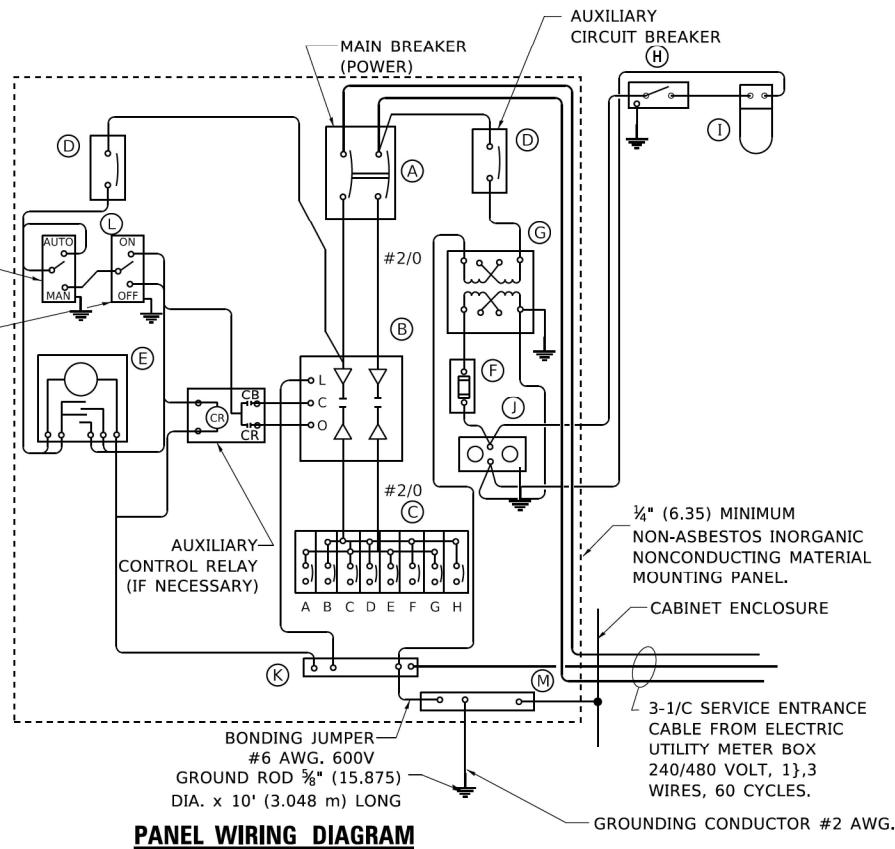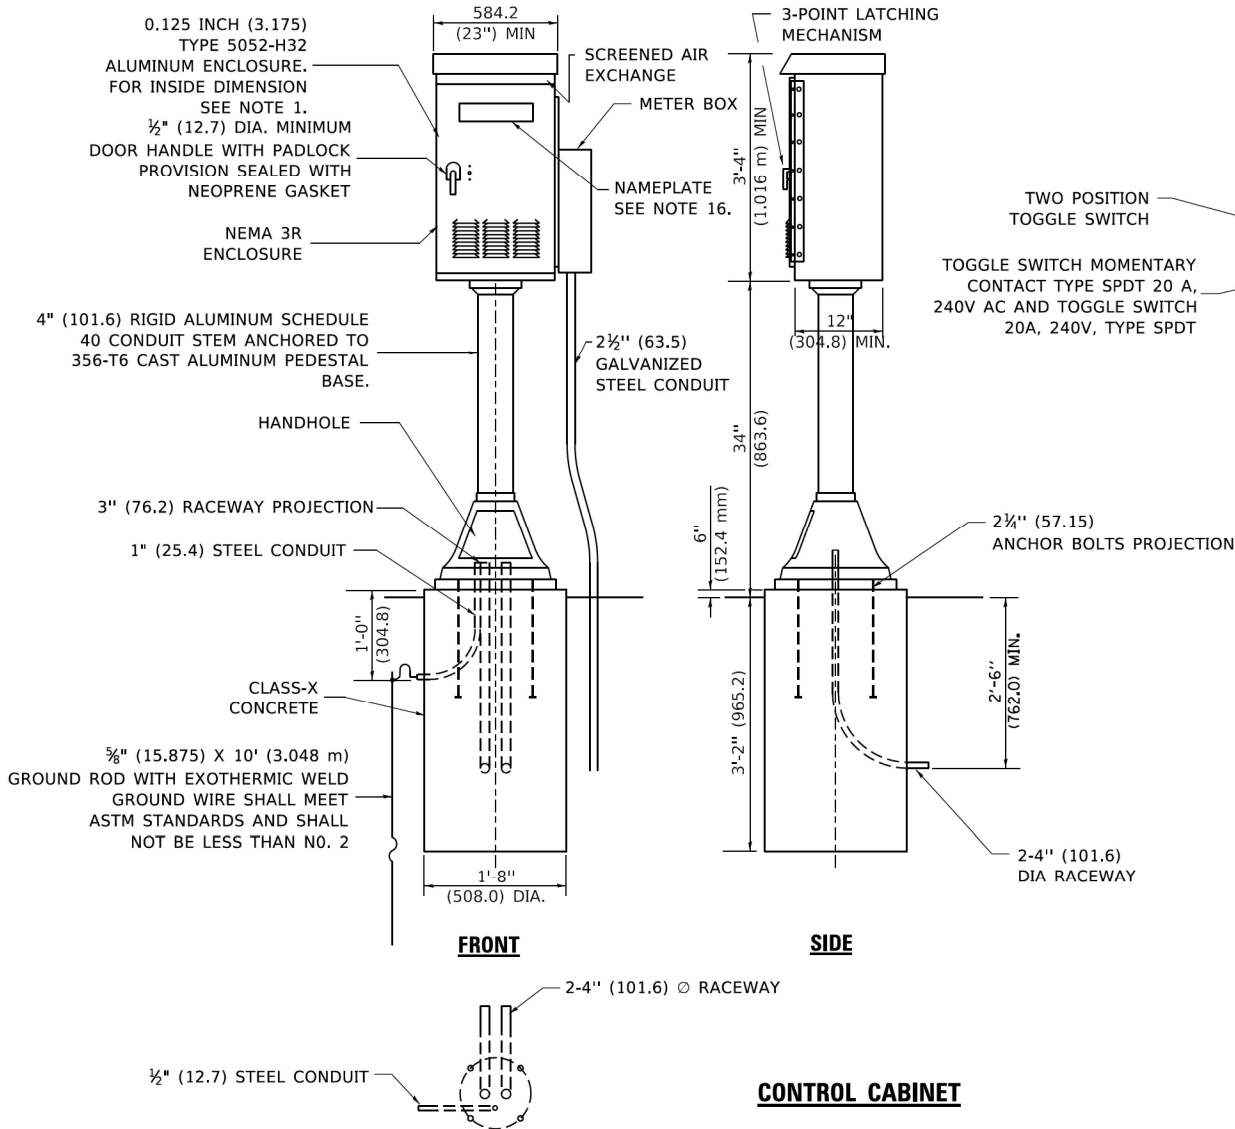

PANEL EQUIPMENT

BILL OF MATERIAL


ITEM	QUANTITY	DESCRIPTION
A	1	MAIN CIRCUIT BREAKER, 2 POLE, 600 VOLT 100 AMP. FRAME, 100 AMP. NON-INTERCHANGEABLE TRIP INTERRUPTING RATING NEMA-22000 AMP. AT 480 VOLT.
B	1	REMOTE CONTROL SWITCH, ELECTRICALLY OPERATED, MECHANICALLY HELD, 2 POLE, SINGLE THROW, 100 AMP., 600 VOLTS CONTROL CIRCUIT 240 VOLT.
C	8	CIRCUIT BREAKERS, 1 POLE, 277V., 100 AMP., FRAME 50 AMP. NON-INTERCHANGEABLE TRIP INTERRUPTING RATING NEMA-10,000 AMP. AT 240 V.
D	2	CONTROL CIRCUIT-CIRCUIT BREAKER, 1 POLE, 240 V., 100 AMP. FRAME, 15 AMP. NON-INTERCHANGEABLE TRIP INTERRUPTING RATING NEMA-5000 AMP. AT 240 V.
E	1	ASTRONOMIC MICROPROCESSOR-BASED 2-CHANNEL CONTROLLER [TIME SWITCH].
F	1	20 A., 120 V. FUSE.
G	1	1.5 KVA, SINGLE PHASE, ENCAPSULATED TRANSFORMER 240 X 480 / 120 X 240 VOLT, 60 HZ.
H	1	SPST 20A SWITCH ON DOOR, TO TURN LIGHT ON WHEN DOOR IS OPEN,
I	1	INCANDESCENT LIGHTING FIXTURE ENCLOSED AND GASKETED WITH 60 WATT, 120 V. LAMP.
J	1	20 A., 120 V., DUPLEX RECEPTACLE, GFCI.
K	1	COPPER GROUND BUS 1/4'' (6.35) X 1'' (25.4) X 12'' (304.8 mm) LONG MOUNTED ON PANEL WITH LUGS AND 4 SPARE LUGS
L	1	TOGGLE SWITCHES MOUNTED IN 4'' (101.6) X 4'' (101.6 mm) BOX.
M	1	COPPER GROUND BUS 1/4'' (6.35) X 1'' (25.4) X 12'' (304.8 mm) LONG MOUNTED ON PANEL WITH LUGS AND SPARE LUGS

NOTES


- ALL DIMENSIONS ARE IN INCHES (MILLIMETERS) UNLESS OTHERWISE SHOWN.
- UNLESS OTHERWISE INDICATED, THE CABINET SHALL BE MOUNTED ATOP A 4-INCH (101.6 mm) RIGID ALUMINUM SCHEDULE 40 CONDUIT STEM ANCHORED TO A CAST ALUMINUM PEDESTAL BASE.
- IN FRONT OF CONTROL CABINET DOOR, REMOVE VEGETATION AND 2'' (50.8 mm) TOP SOIL, LEVEL THE AREA AND ON TOP, PLACE LENGTH WISE PARALLEL TO CONTROL CABINET, A CONCRETE PAD 36'' (914.4 mm) x 60'' (18.288 m) x 4'' (101 mm) MIN. SIZE. THE COST OF LABOR AND MATERIALS ARE INCLUDED IN THE COST OF THE CONTROLLER.
- DOOR SHALL BE CONSTRUCTED FROM SAME TYPE OF MATERIAL AND THICKNESS AS CABINET.
- DOOR SHALL BE EQUIPPED WITH THREE POINT LATCHING MECHANISM WITH NYLON ROLLERS AT TOP THE BOTTOM.
- DOOR HINGE SHALL BE A HEAVY GAUGE CONTINUOUS HINGE WITH A 1#4'' (6.35 mm) DIA. STAINLESS STEEL HINGE PIN.
- ALL EXTERNAL HARDWARE SHALL BE STAINLESS STEEL.
- CONTROL WIRING TO BE #12 AWG, 600V, TYPE "SIS" GRAY SWITCH BOARD WIRE, STRANDED COPPER.
- METER BOX SHALL BE MOUNTED ON THE SIDE OF CONTROL CABINET, NEAR TO THE SERVICE POLE.
- CABINETS SHALL BE PRIMED AND PAINTED AS SPECIFIED.
- THE HEADS OF CONNECTORS SCREWS SHALL BE PAINTED WHITE FOR NEUTRAL BAR CONNECTION AND GREEN FOR GROUND BAR CONNECTORS.
- ALL WIRING WITHIN THE CABINET SHALL BE COLOR CODED AS INDICATED:
R = RED BL = BLUE W = WHITE
B = BLACK Y = YELLOW G = GREEN
- PROVIDE SEALING GROMMETS FOR ALL OPEN WIRING EXTENDED FROM DEVICES IN BOXES OR CABINETS WITHIN THE CONTROL CABINET.
- ALL WIRING SHALL BE NEATLY DRESSED AND SUPPORTED.
- THE CONTROLLER SHALL BE CONSTRUCTED TO U.L. STD. 508 AND BEAR THE U.L. LABEL "ENCLOSED INDUSTRIAL CONTROL PANEL".
- 12'' (304.8) X 16'' (406.4 mm) STAINLESS STEEL EXTERIOR NAMEPLATE SHALL BE ENGRAVED TO " CITY OF ELGIN LIGHTING CONTROLS" UNLESS OTHERWISE SPECIFIED.

LIGHT POLE FOUNDATION DEPTH TABLE
 40 FT. (12.192 m) TO 47.5 FT. (14.478 m) MOUNTING HEIGHT

SOIL CONDITIONS	DESIGN DEPTH "D" OF FOUNDATION	
	SINGLE ARM POLE	TWIN ARM POLE
SOFT CLAY Qu = 0.375 TON/SQ. FT.	13'-0" (3.96 m)	15'-0" (4.57 m)
MEDIUM CLAY Qu = 0.75 TON/SQ.FT	9'-6" (2.09 m)	10'-9" (3.23 m)
STIFF CLAY Qu = 1.50 TON/SQ. FT.	7'-0" (2.13 m)	8'-0" (2.44 m)
LOOSE SAND φ = 34°	9'-0" (2.74 m)	10'-0" (3.05 m)
MEDIUM SAND φ = 37.5°	8'-3" (2.52 m)	9'-0" (2.74 m)
DENSE SAND φ = 40°	7'-9" (2.36 m)	9'-0" (2.74 m)

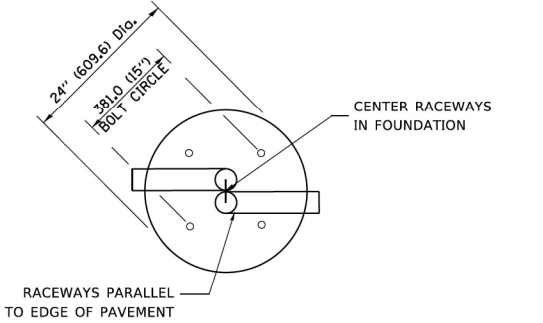


TOP VIEW

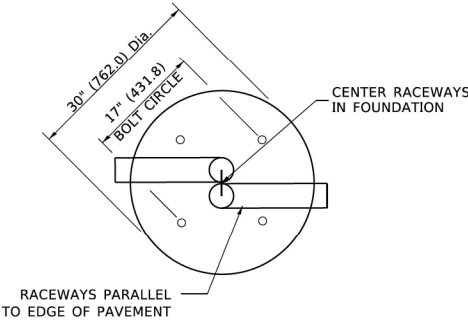


TOP VIEW

NOTES


- ALL DIMENSIONS ARE IN INCHES (MILLIMETERS) UNLESS OTHERWISE SHOWN.
- THE ANCHOR RODS AND RACEWAYS SHALL BE PROPERLY SECURED IN PLACE BEFORE THE CONCRETE IS PLACED.
- THE FOUNDATION SHALL NOT PROTRUDE MORE THAN 100MM (4 IN.) ABOVE THE FINISHED GRADE WITHIN A 60 IN. (1.5 m) CHORD ACROSS THE FOUNDATION, WITH ANCHOR RODS INCLUDED, IN ACCORDANCE WITH AASHTO GUIDELINES. IF THE FOUNDATION HEIGHT, INCLUDING ANCHOR RODS, EXTENDS BEYOND THESE SPECIFIED LIMITS, THE FOUNDATION SHALL BE REPLACED AT THE CONTRACTOR'S EXPENSE. SEE FOUNDATION EXTENSION DETAIL.
- THE HOLE FOR THE FOUNDATION SHALL BE MADE BY DRILLING WITH AN AUGER, OF THE SAME DIAMETER AS THE FOUNDATION. IF SOIL CONDITIONS REQUIRE THE USE OF A LINER TO FORM THE HOLE, THE LINER SHALL BE WITHDRAWN AS THE CONCRETE IS DEPOSITED.
- THE TOP OF THE FOUNDATION SHALL BE CONSTRUCTED LEVEL. A LINER OR FORM SHALL BE USED TO PRODUCE A UNIFORM SMOOTH SIDE TO THE TOP OF THE FOUNDATION. FOUNDATION TOP SHALL BE CHAMFERED 3#4-IN. (20 mm).
- THE CONCRETE SHALL BE CLASS SI. CONCRETE SHALL CURE ACCORDING TO ARTICLE 1020.13 BEFORE LIGHT POLES ARE INSTALLED.
- THE ANCHOR ROD SHALL BE A HOOK ROD TYPE. COLD BENDING OF THE ANCHOR ROD WILL NOT BE ALLOWED. THE RADIUS OF THE HOOK BEND SHALL NOT BE LESS THAN 4 TIMES THE NOMINAL DIAMETER OF THE ANCHOR ROD. A TACK WELDED ANCHOR ROD MAY BE SUBSTITUTED WITH THE APPROVAL OF THE ENGINEER.
- THE ANCHOR RODS SHALL BE ACCORDING TO ASTM F1554 GRADE 725 (GRADE 105). NUTS SHALL BE HEXAGON NUTS ACCORDING TO ASTM A 194 2H OR ASTM A 563 DH, AND WASHERS SHALL BE ACCORDING TO ASTM F 436.
- ANCHOR RODS, NUTS AND WASHERS SHALL BE COMPLETELY GALVANIZED BY EITHER THE HOT-DIPPED PROCESS CONFORMING WITH AASHTO M 232, THE MECHANICAL PLATING METHOD CONFORMING TO AASHTO M 298, CLASS 50 WITH A MAXIMUM COATING THICKNESS OF 150 UM(6 MILS) OR THE ELECTROLYTIC PROCESS ACCORDING TO ASTM F 1136.
- THE ANCHOR RODS SHALL BE THREADED A MINIMUM OF 6 INCHES (150 mm) WITH A MINIMUM OF 3 INCHES (75 mm) OF THREADED ANCHOR ROD EMBEDDED IN THE FOUNDATION.
- ANCHOR RODS SHALL PROJECT 23#4" (69.9 mm) ABOVE THE TOP OF THE FOUNDATION. IF BREAKAWAY COUPLINGS ARE SPECIFIED, THE CONTRACTOR SHALL CAREFULLY COORDINATE THE ANCHOR ROD PROJECTION WITH THE INSTALLATION REQUIREMENTS OF THE BREAKAWAY COUPLINGS.
- THE CONTRACTOR SHALL USE A #3 SPIRAL AT 6" (152.4 mm) PITCH OR MAY SUBSTITUTE #3 TIES AT 12" (304.8 mm) O.C. WITH THE APPROVAL OF THE ENGINEER.
- THE CABLE TRENCHES AND FOUNDATION SHALL BE BACK FILLED AND COMPACTED AS SPECIFIED BEFORE THE LIGHT POLE IS ERECTED.
- THE RACEWAYS SHALL PROJECT 1" (25.4 mm) ABOVE THE TOP OF THE FOUNDATION.

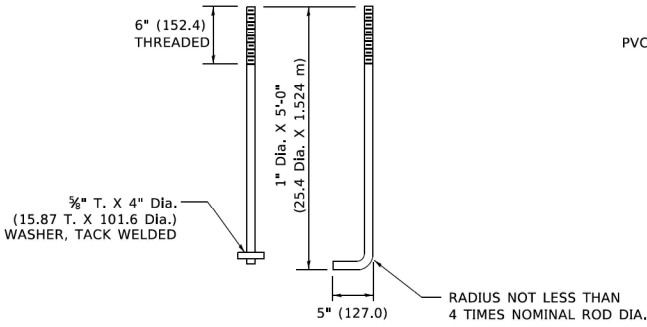


ANCHOR ROD DETAIL

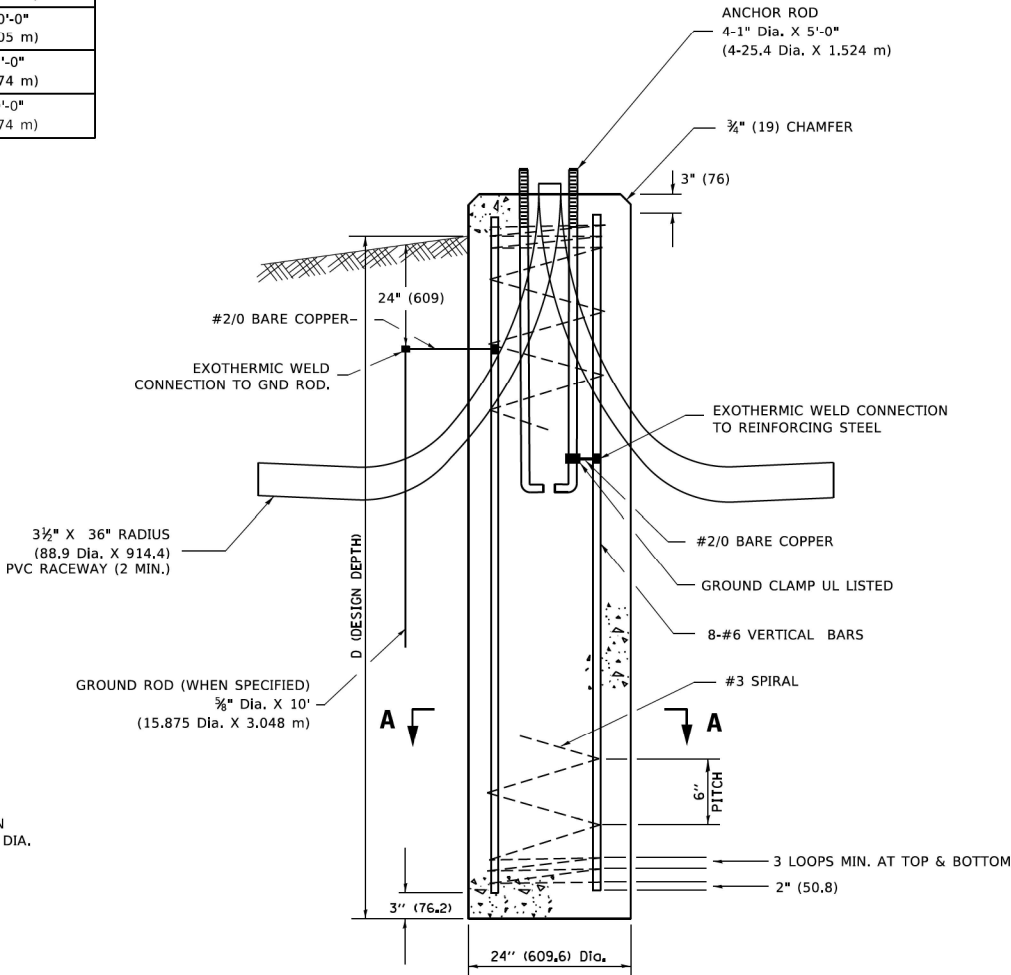


FOUNDATION DETAIL

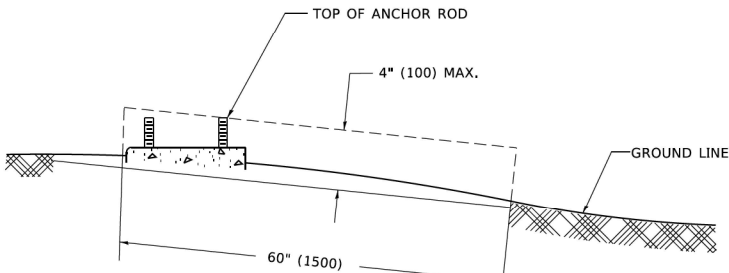

FOUNDATION EXTENSION DETAIL

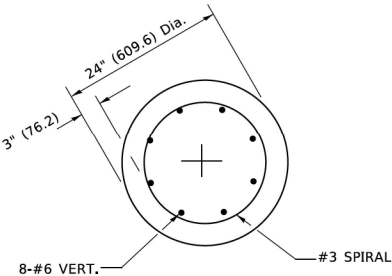


SECTION A-A

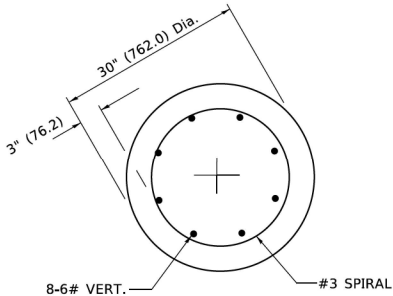

SECTION A-A

MODEL: US20-SHT-1ghting-Detail-04
FILE NAME: p:\proj\mst\us20sht\pwr\proj\mst\pwr-01\Documents\Projects\80096\Project Working\A-CADD\62U83-Contract\1\Sheets\01\62U83-SHT-1ghting-Detail-04.dwg

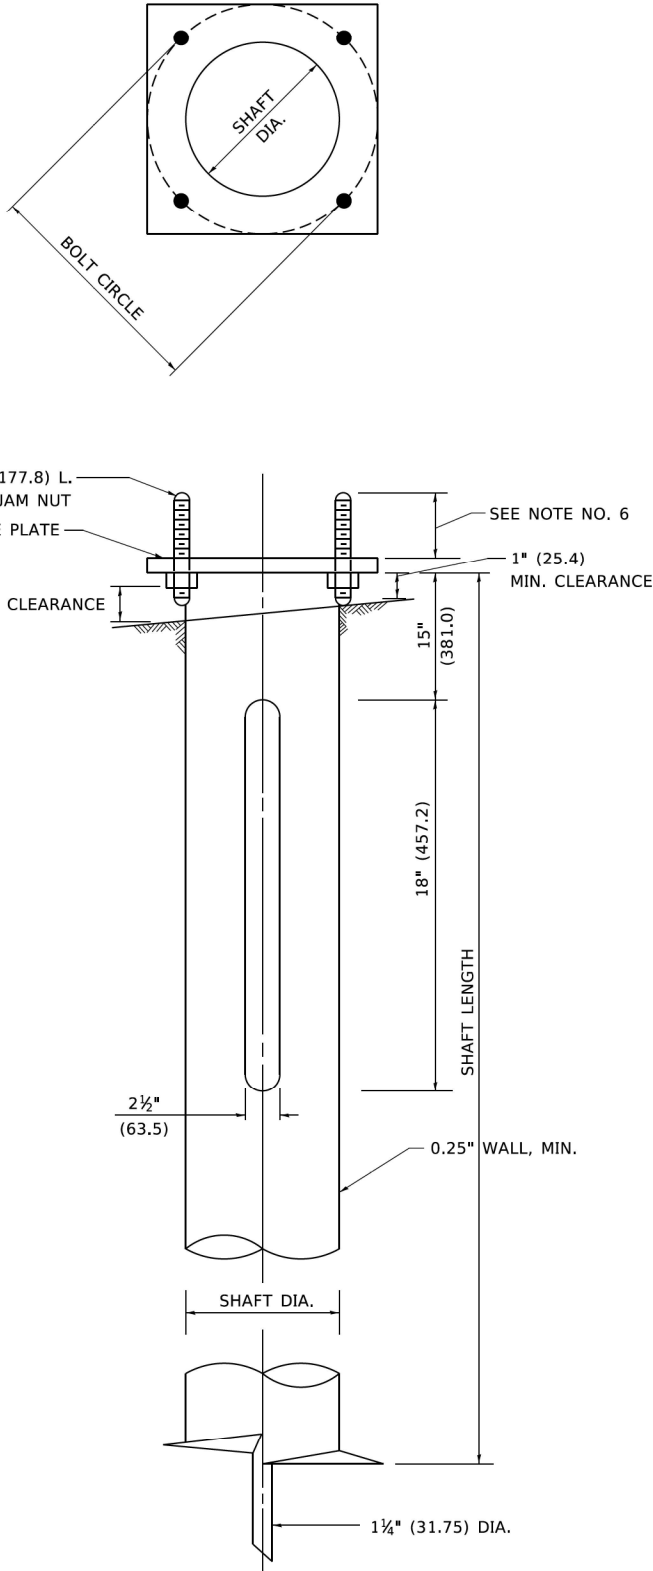

HELIX FOUNDATION SIZE

POLE MOUNTING HEIGHT	BOLT CIRCLE	SHAFT DIAMETER	SHAFT LENGTH	BASEPLATE
30 FT.	11½"	8⅝"	6 FT.	12"x12"x1"
31 FT.-35 FT.	11½"	8⅝"	6 FT.	12"x12"x1"
36 FT.-40FT.	15"	8⅝"	6 FT.	15"x15"x1¼"
41 FT.-45 FT.	15"	8⅝"	6 FT.	15"x15"x1¼"
46 FT.-50 FT.	15"	10"	8 FT.	15"x15"x1¼"



METAL HELIX FOUNDATION MATERIALS

ITEM	MATERIAL REQUIREMENT
BASEPLATE	AASHTO M 270M, GRADE 36 (M270M, GRADE 250)
SHAFT	ASTM A 252, GRADE 2 (PHOSPHOROUS 0.04% MAXIMUM, SULFUR 0.05% MAXIMUM)
HELIX SCREW	AASHTO M 183 (ASTM A 635)
PILOT POINT	AASHTO M 270 (ASTM A 575)
ANCHOR RODS/STUDS	AASHTO M 314 (ASTM F 1554)
HEXAGON NUTS	AASHTO M 291M (ASTM A 563) GRADE DH, OR AASHTO M 292 (ASTM A 194) GRADE 2H
WASHERS	AASHTO M 293 (ASTM F 436)

NOTES


- ALL DIMENSION IN INCHES (MILLIMETERS) UNLESS OTHERWISE SHOWN.
- ALL MATERIAL SHALL BE GALVINIZED ACCORDING TO AASHTO M111, UNLESS OTHERWISE SPECIFIED.
- ALL WELDS SHALL BE CONTINUOUS AND NOT LESS THAN 1#4" (6.35 mm) FILLET WELDS. THE WELDED FOUNDATION SHALL BE CAPABLE OF WITHSTANDING 10,000 FT/LBS (13558.18 n.m) OF INSTALLATION TORQUE APPLIED ABOUT THE AXIS OF THE FOUNDATION.
- THE HELIX FOUNDATION SHAFT SHALL BE INSTALLED VERTICAL AND THE BASE PLATE SHALL BE IN LEVEL. THE BREAKAWAY COUPLINGS AND HARDWARE SHALL NOT BE USED TO ALIGN THE POLE INSTALLATION.
- THE CABLE TRENCH SHALL BE BACKFILLED AND FIRMLY COMPACTED BEFORE THE INSTALLATION OF THE LIGHT POLE.
- THE CONTRACTOR SHALL COORDINATE EXTENSION OF ANCHOR BOLTS ABOVE TOP OF THE BASE PLATE WITH THE BREAKAWAY DEVICE MANUFACTURER'S REQUIREMENTS.
- ANY VOIDS WITHIN THE METAL FOUNDATION SHALL BE FILLED WITH FINE AGGREGATE.
- METAL FOUNDATIONS SHALL BE INSTALLED IN UNDISTURBED SOIL. PREDRILLING A PILOT HOLE AND/OR BACKFILLING AROUND THE FOUNDTION IS NOT ALLOWED.
- THE METAL FOUNDATION SHALL NOT BE INSTALLED TO A TORQUE WHICH EXCEEDS THE MANUFACTURER'S MAXIMUM TORQUE RATING NOR SHALL IT BE INSTALLED TO AN INSTALLATION TORQUE VALUE OF LESS THAN 3,500 FT LB (4,750 KNM). METAL FOUNDATIONS THAT ARE NOT INSTALLED TO FULL INSTALLATION DEPTH OR DO NOT ACHIEVE THE MINIMUM INSTALLATION TORQUE SHALL BE REMOVED AND REPLACED WITH A CONCRETE FOUNDATION AT NO ADDITIONAL COST.
- THE BASEPLATE SHALL BE PERPENDICULAR TO THE SHAFT AXIS ($\pm 1^\circ$) AND THE HOLE CENTERLINE SHALL BE CONCENTRIC (± 0.188) TO THE SHAFT AXIS.
- THE PILOT POINT AND SHAFT AXIS SHALL BE CONCENTRIC (± 0.125) AND IN LINE ($\pm 2^\circ$).
- THE BASEPLATE SHALL BE STAMPED WITH THE MANUFACTURERS NAME AND DATE OF MANUFACTURE.

MODEL: US20-SHT Lighting Detail-05
FILE NAME: p:\proj\mst\us20-sht\proj\mst-us20-sht-lighting-detail-05.dwg
CADD: 02/03/2024
PROJECT: 100 S. Wacker Drive Suite 400 Chicago, Illinois 60606
CONTRACT: 345
SECTION: FAP 345 23 BRIDGE
COUNTY: COOK/KANE
TOTAL SHEETS: 379
SHEET NO.: 125
CONTRACT NO.: 62U83
ILLINOIS FED. AID PROJECT

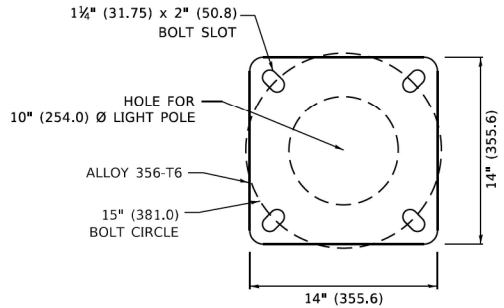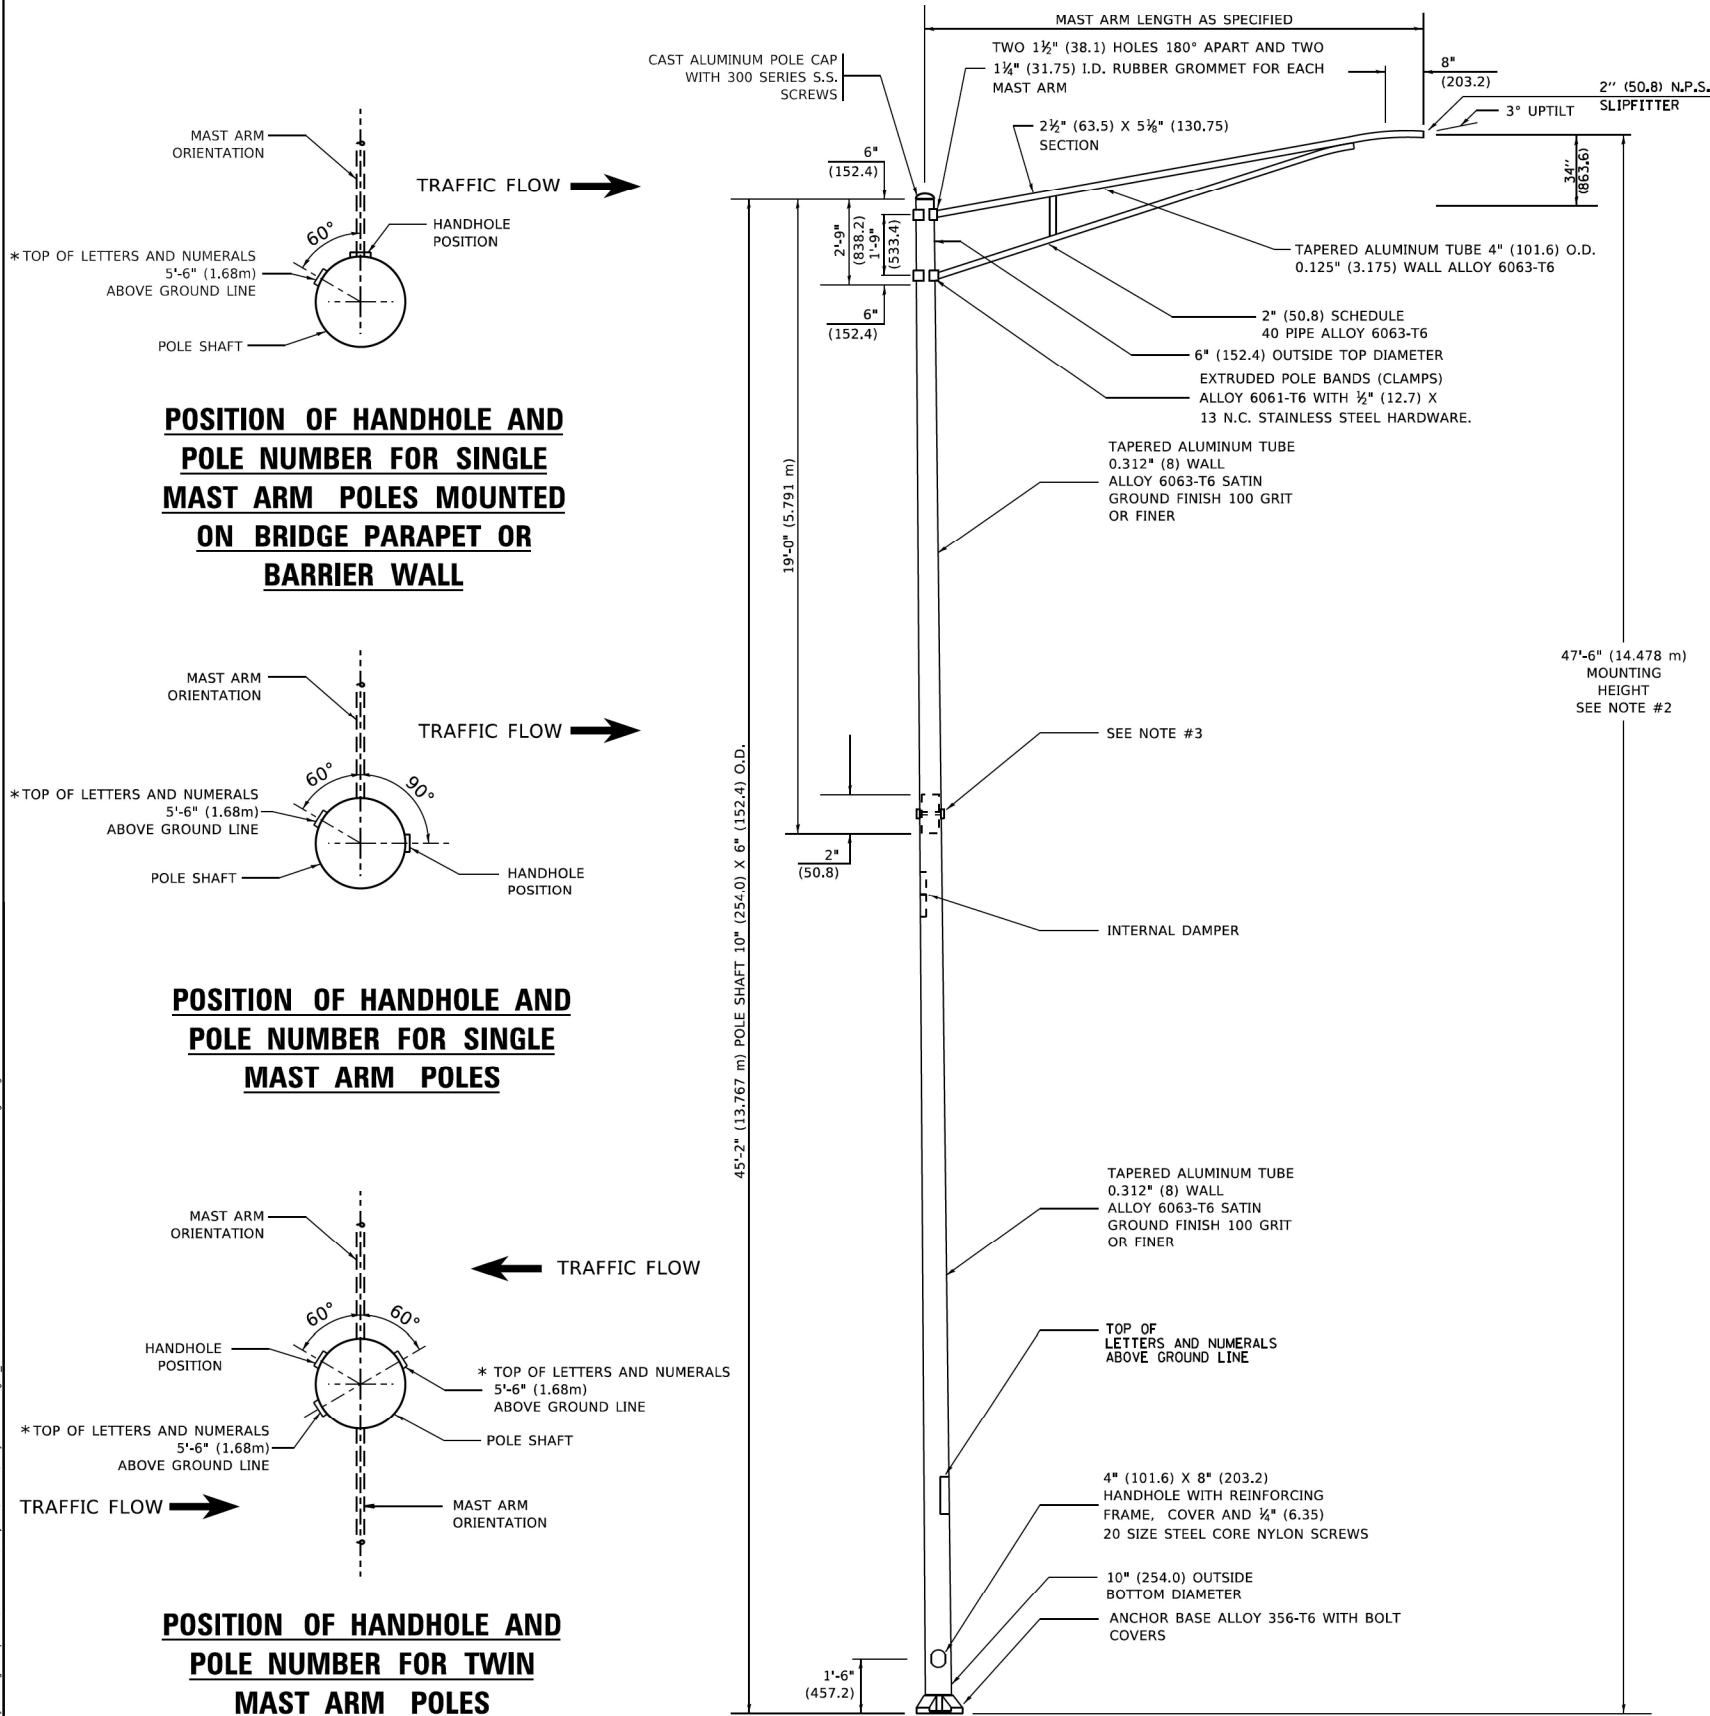

LIGHT POLE BASE PLATE DETAIL

15 INCH (381.0) BOLT CIRCLE

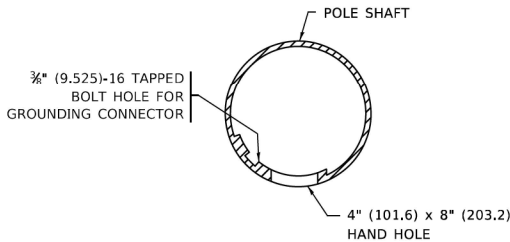

HANDHOLE DETAIL
(N.T.S.)


TranSmart
100 S. Wacker Drive Suite 400
Chicago, Illinois 60606

USER NAME = jstarzyk	DESIGNED -	REVISED -
PLOT SCALE = 0.166667" / in.	DRAWN -	REVISED -
PLOT DATE = 3/20/2024	CHECKED -	REVISED -
	DATE - 3/20/2024	REVISED -


**STATE OF ILLINOIS
DEPARTMENT OF TRANSPORTATION**

**US 20: GRACE STREET TO SHALES PARKWAY
ALUMINUM LIGHT POLE 47'-6" MOUNTING HEIGHT**


SCALE: N.T.S. SHEET OF SHEETS STA. TO STA.

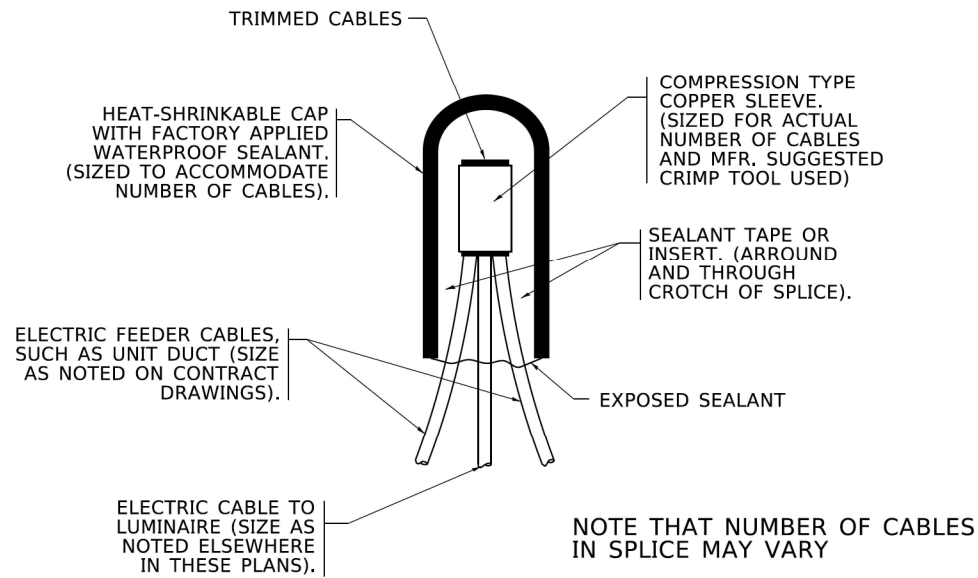

TYPICAL SPLICE DETAIL
N.T.S.

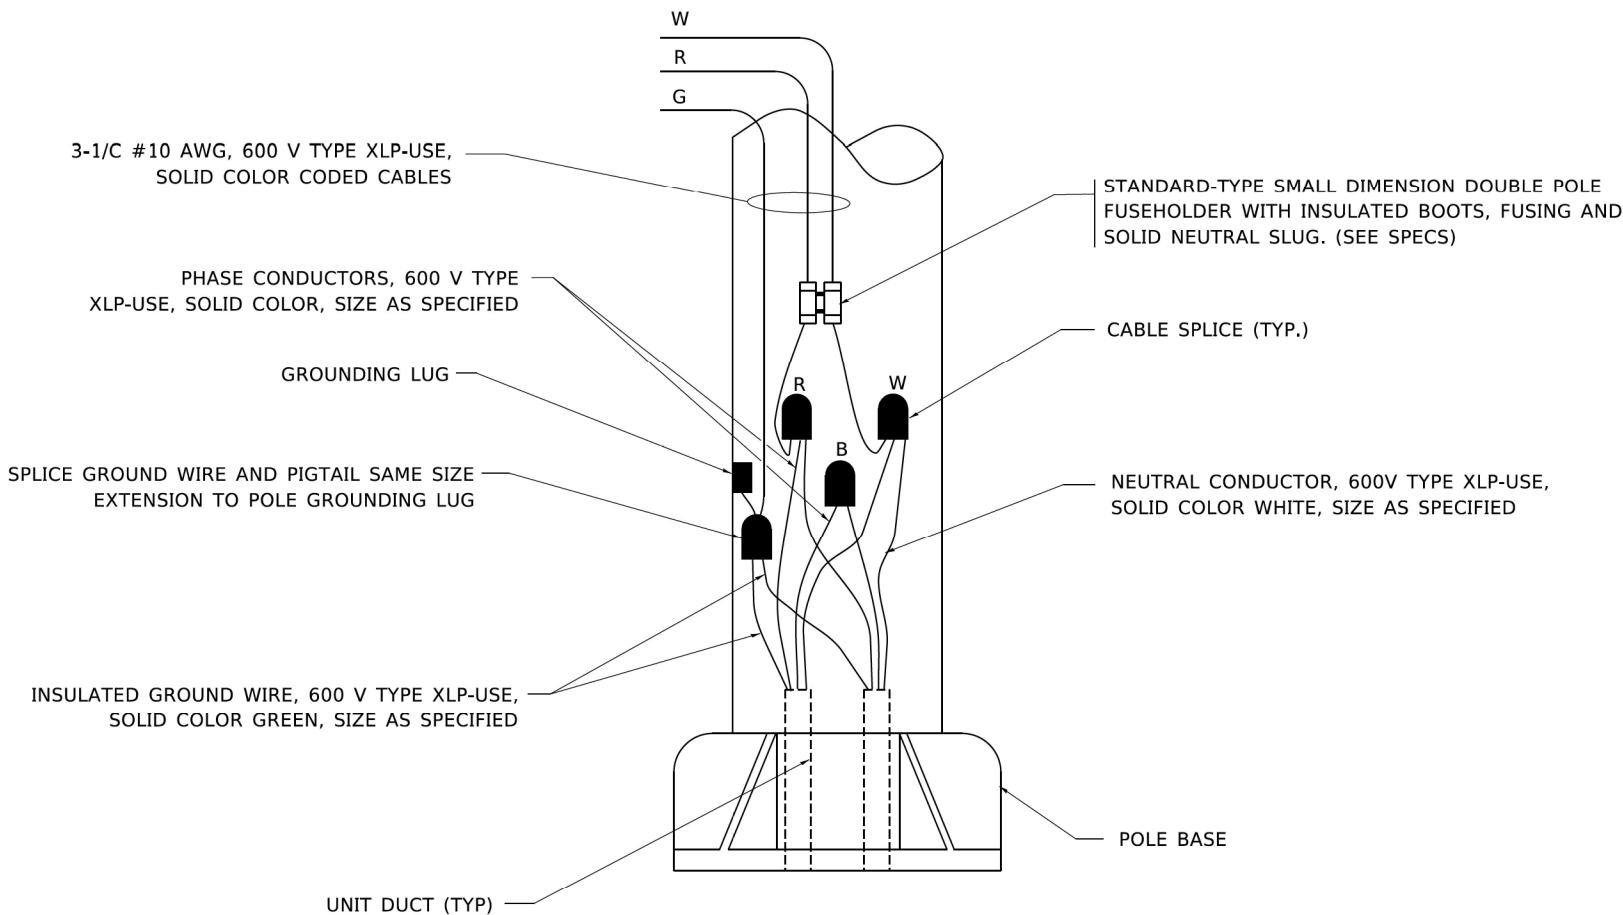

POLE WIRING DETAIL
N.T.S.

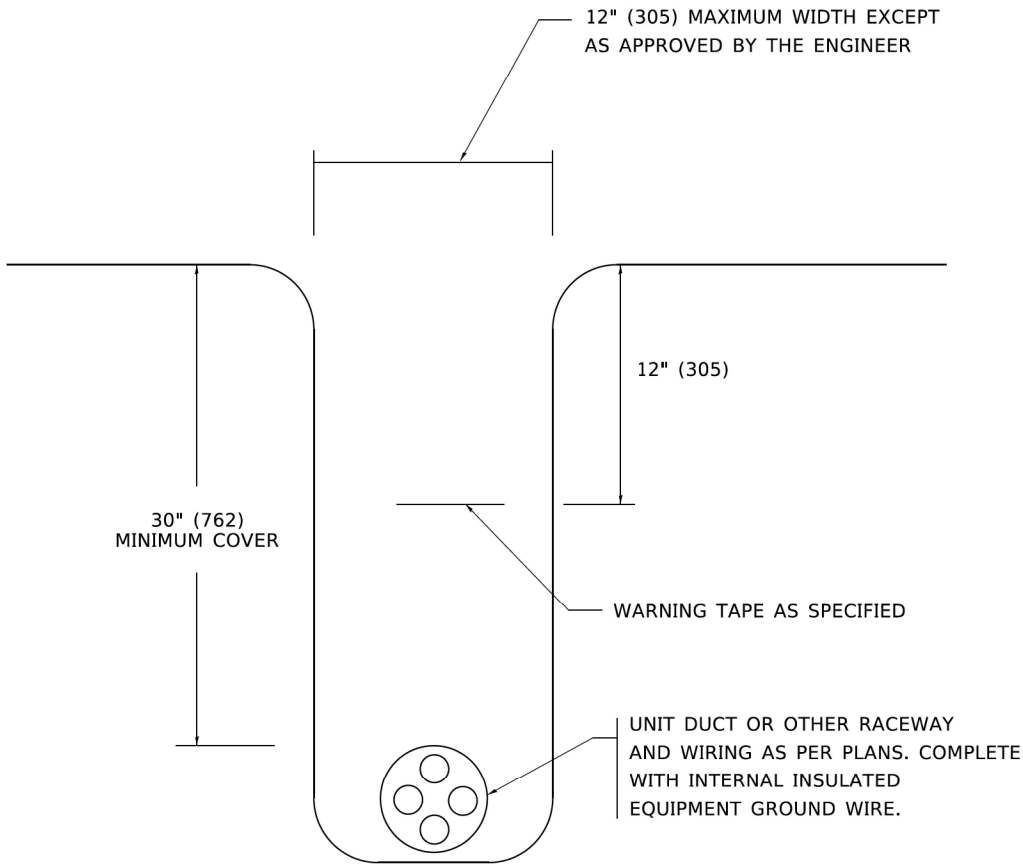

TYPICAL WIRING IN TRENCH DETAIL
N.T.S.

MODEL: US20-SHT-Lighting-Detail-07
FILE NAME: p:\projects\us20-sht-lighting\p01\documents\projects\60606\project\working\A_CADD\62U83-Contract\15Sheets\015Sheets-SHT-Lighting-Details

TranSmart
100 S. Wacker Drive Suite 400
Chicago, Illinois 60606


USER NAME = jstarzyk	DESIGNED -	REVISED -
	DRAWN -	REVISED -
PLOT SCALE = 0.166667" / in.	CHECKED -	REVISED -
PLOT DATE = 3/20/2024	DATE - 3/20/2024	REVISED -

STATE OF ILLINOIS
DEPARTMENT OF TRANSPORTATION

US 20: GRACE STREET TO SHALES PARKWAY
MISCELLANEOUS ELECTRICAL DETAILS

SCALE: N.T.S. SHEET OF SHEETS STA. TO STA.


F.A.P. RTE.	SECTION	COUNTY	TOTAL SHEETS	SHEET NO.
345	FAP 345 23 BRIDGE	COOK/KANE	379	127
BE-702				CONTRACT NO. 62U83
		ILLINOIS		FED. AID PROJECT

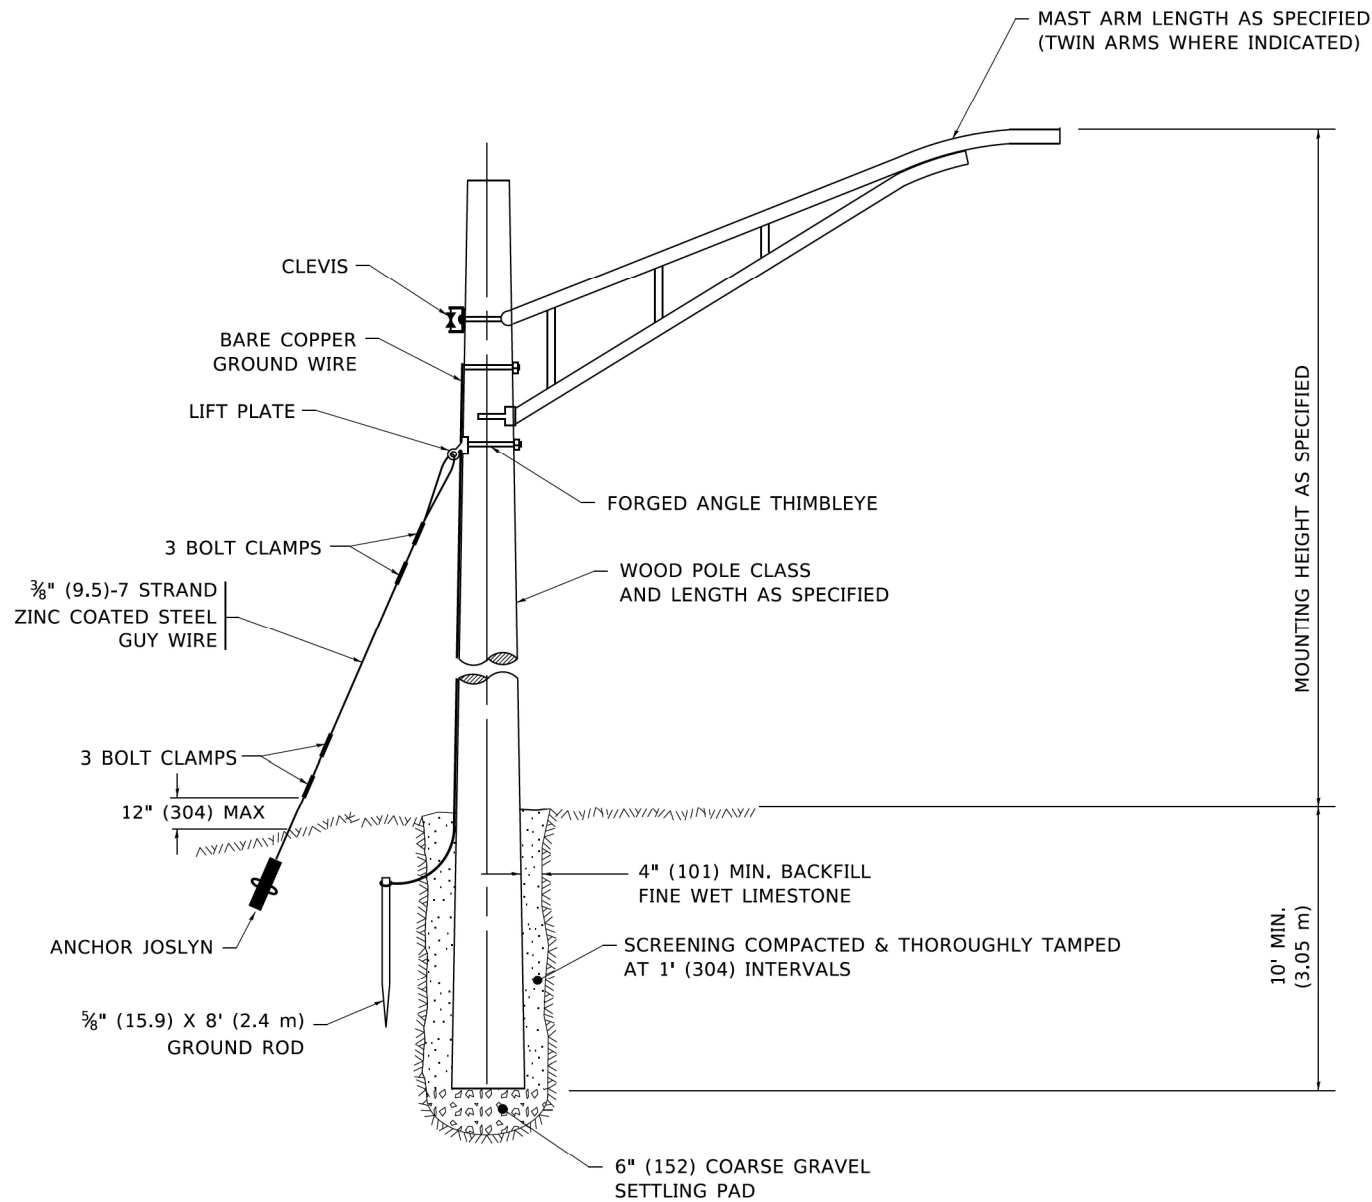

TEMPORARY LIGHT POLE DETAIL

NOTE:

- ALL DIMENSIONS IN INCHES (MILLIMETERS) UNLESS OTHERWISE INDICATED.
- MAST ARM SHALL BE RATED FOR THE SPECIFIED MOUNTING HEIGHT.

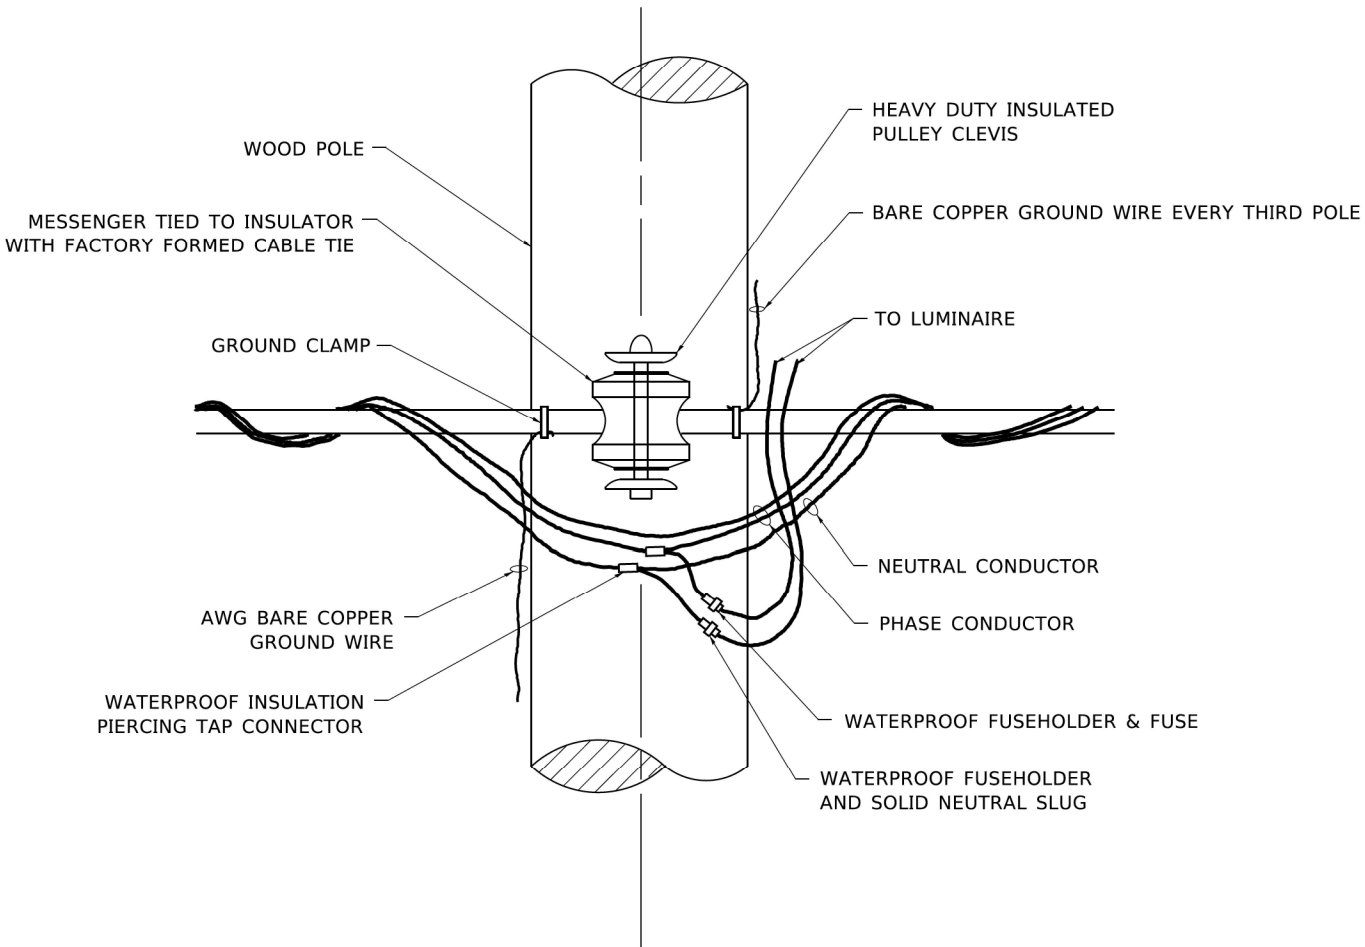

TEMPORARY LIGHT POLE ATTACHMENT DETAIL

MODEL: US20-SHT Lighting Detail-08
FILE NAME: p:\proj\us20-sht\us20-sht-lighting-detail-08.dwg
PROJECT: US20-SHT Lighting Detail-08
SHEET: 128 OF 128
DATE: 3/20/2024

TranSmart
100 S. Wacker Drive Suite 400
Chicago, Illinois 60606


USER NAME = jstarzyk	DESIGNED -	REVISED -
	DRAWN -	REVISED -
PLOT SCALE = 0.166667" / in.	CHECKED -	REVISED -
PLOT DATE = 3/20/2024	DATE - 3/20/2024	REVISED -

STATE OF ILLINOIS
DEPARTMENT OF TRANSPORTATION

US 20: GRACE STREET TO SHALES PARKWAY
TEMPORARY LIGHT POLE DETAILS

SCALE: N.T.S. SHEET OF SHEETS STA. TO STA.



F.A.P. RTE.	SECTION	COUNTY	TOTAL SHEETS	SHEET NO.
345	FAP 345 23 BRIDGE	COOK/KANE	379	128
BE-800				CONTRACT NO. 62U83
		ILLINOIS		FED. AID PROJECT

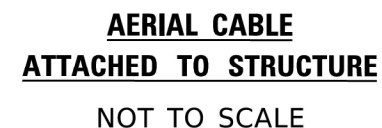


1. ALL DIMENSIONS IN INCHES (MILLIMETERS)
UNLESS OTHERWISE INDICATED.
2. SEE PROPOSED LIGHTING PLAN FOR CONDUIT, CABLE
AND ROUTING.
3. THE CONTRACTOR SHALL PROVIDE INTERMEDIATE SUPPORTS
TO MAINTAIN MINIMUM CLEARANCES. REFER TO AERIAL
AERIAL CABLE ATTACHED TO STRUCTURE DETAIL.
4. COST OF SPLICES AND MOUNTING HARDWARE SHALL BE
INCLUDED IN THE UNIT PRICE FOR AERIAL CABLE.

NOTE:

LUMINAIRE TILT SHALL BE AS UTILIZED IN THE APPROVED LUMINAIRE PHOTOMETRIC CALCULATIONS. THE TILT ANGLE MUST BE DOCUMENTED IN THE RECORD DRAWINGS.

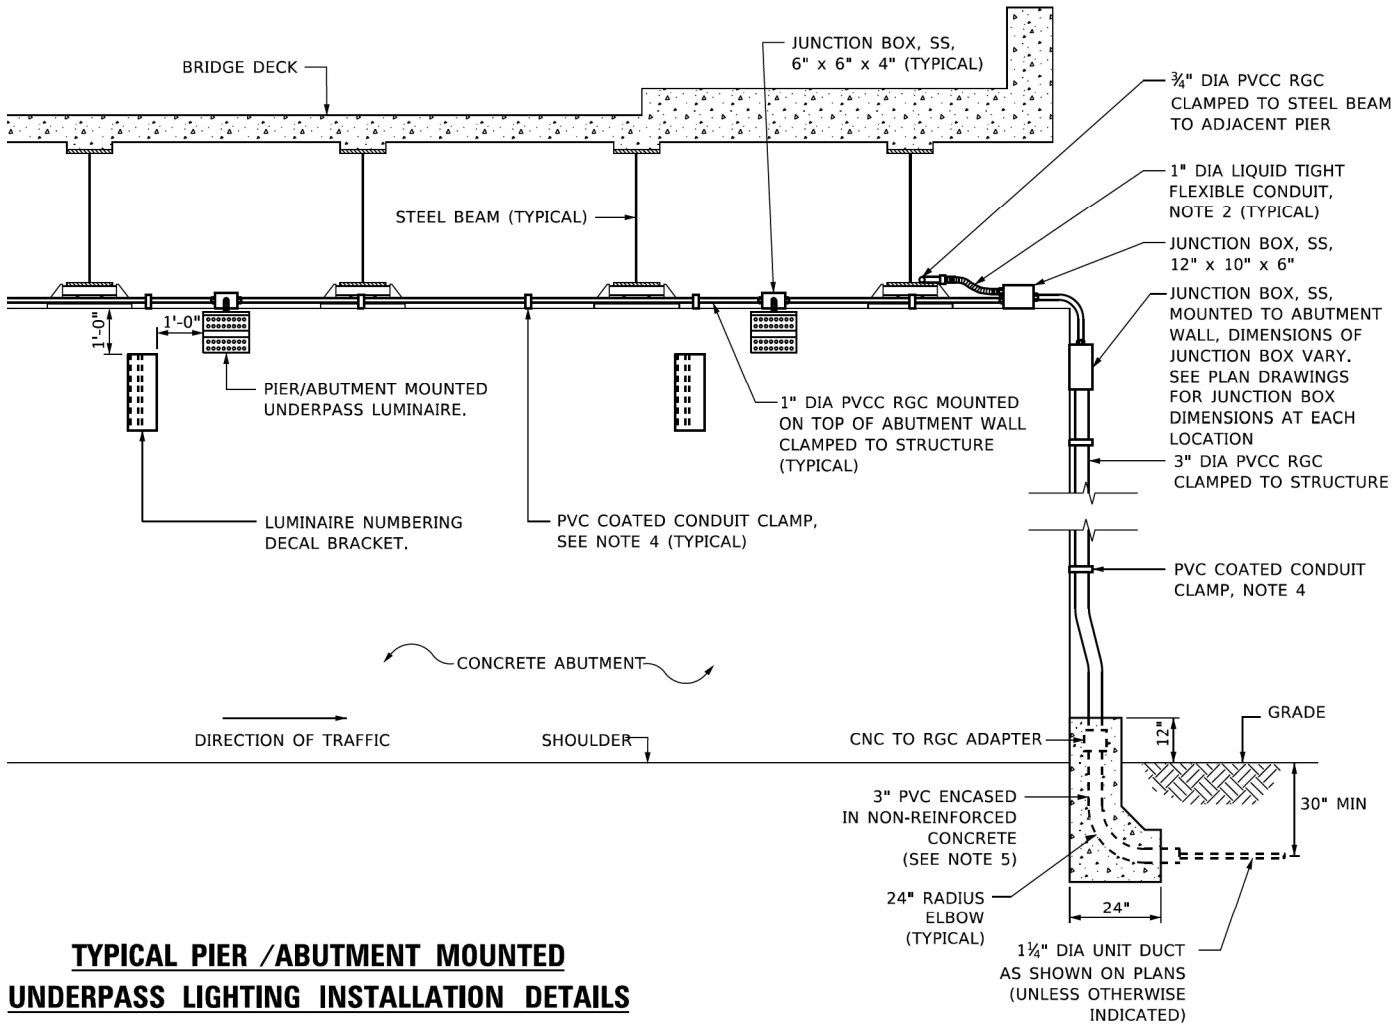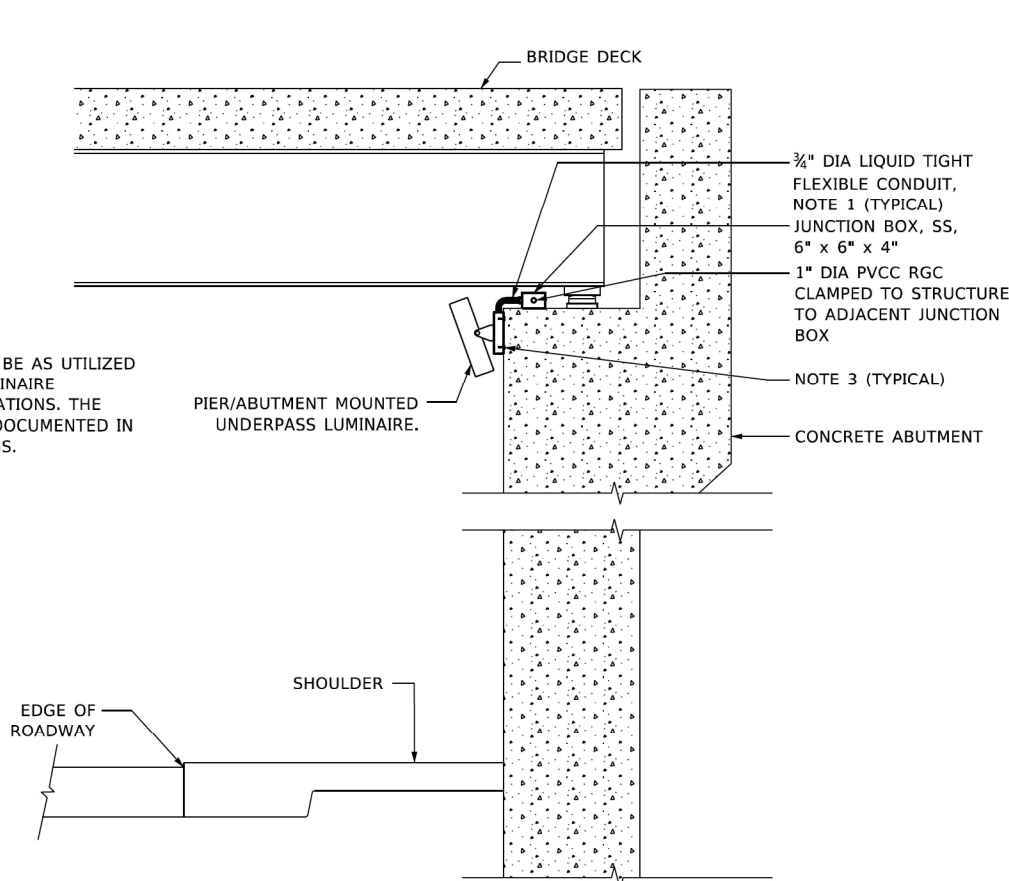

TYPICAL PIER /ABUTMENT MOUNTED UNDERPASS LIGHTING INSTALLATION DETAILS

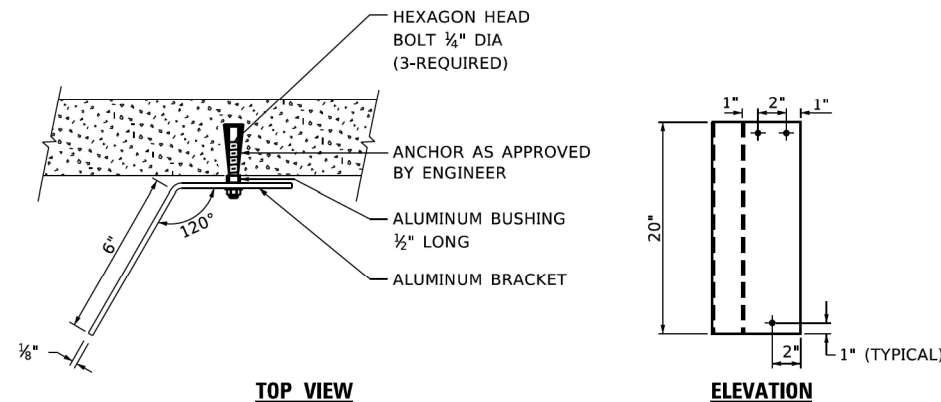

LUMINAIRE NUMBERING DECAL BRACKET

NOT TO SCALE



PVC COATED CONDUIT BEAM CLAMP

NOT TO SCALE



PVC COATED CONDUIT CLAMP

NOT TO SCALE

NOTES:

1. LIQUID TIGHT FLEXIBLE METAL CONDUIT, MAXIMUM LENGTH 6'-0", TYPICAL FOR EACH INSTANCE AS SHOWN. PROVIDE PVC COATED RIGID GALVANIZED STEEL CONDUIT AS REQUIRED NOT TO EXCEED 6'-0" OF FLEXIBLE LIQUID TIGHT METAL CONDUIT. LIQUID TIGHT FLEXIBLE METAL CONDUIT WILL BE INCLUDED IN THE COST OF THE CONDUIT ATTACHED TO STRUCTURE, OF THE CORRESPONDING DIA., GALVANIZED STEEL, PVC COATED PAY ITEM EXCEPT THAT THE COST OF THE " DIA. RIGID STEEL CONDUIT AND " DIA. FLEXIBLE CONDUIT SHALL BE INCLUDED IN THE LUMINAIRE INSTALLATION.
2. SEE UNDERPASS LIGHTING PLANS FOR INSTALLATION LOCATION OF UNDERPASS LIGHTING LUMINAIRES.
3. UNDERPASS LUMINAIRE MOUNTED TO FACE OF PIER OR ABUTMENT WALL WITH 1/2" ALUMINUM SPACERS. MOUNTING HEIGHT OF 1" BELOW THE TOP OF PIER OR ABUTMENT WALL TYPICAL FOR ALL PIER/ABUTMENT MOUNTED UNDERPASS LUMINAIRES UNLESS OTHERWISE NOTED.
4. EXPANSION ANCHOR, POWDER ACTUATED FASTENERS WILL NOT BE ALLOWED. EXPANSION ANCHOR MUST BE SIZED IN ACCORDANCE WITH MANUFACTURERS REQUIREMENTS.
5. SECURE THE CONDUIT WITH PVC COATED CONDUIT CLAMPS OR CONDUIT BEAM CLAMPS AS SHOWN AT 5'-0" INTERVALS FOR LATERALS AND WITHIN 2'-0" MAXIMUM FROM ANY JUNCTION BOX, FLEXIBLE CONDUIT, OR CHANGE IN DIRECTION. ALL PVC COATED CONDUIT CLAMPS OR BEAM CLAMPS SHALL BE INCLUDED WITH THE COST OF THE "CONDUIT ATTACHED TO STRUCTURE, OF THE CORRESPONDING DIA., GALVANIZED STEEL, PVC COATED" PAY ITEM.
6. THE CONCRETE ENCASED CONDUIT TRANSITION SHALL BE INCLUDED IN THE COST OF THE GALVANIZED RIGID STEEL CONDUIT PAY ITEMS.
7. ALL CONDUIT ATTACHED TO STRUCTURE SHALL BE PVC COATED RIGID STEEL CONDUIT (PVCC RGC) TYPICAL.

MODEL: US20-SHT Lighting Detail-1.0
FILE NAME: p:\proj\us20-sht\us20-sht-lighting details

TranSmart
100 S. Wacker Drive Suite 400
Chicago, Illinois 60606

USER NAME	= jstarzyk	DESIGNED	-	REVISED	-
DRAWN	-	CHECKED	-	REVISED	-
PLOT SCALE	= 0.166667" / in.	DATE	- 3/20/2024	REVISED	-
PLOT DATE	= 3/20/2024				

STATE OF ILLINOIS
DEPARTMENT OF TRANSPORTATION

US 20: GRACE STREET TO SHALES PARKWAY PIER MOUNTED UNDERPASS INSTALLATION DETAILS			
SCALE: N.T.S.	SHEET	OF SHEETS	STA. TO STA.

F.A.P. RTE.	SECTION	COUNTY	TOTAL SHEETS	SHEET NO.
345	FAP 345 23 BRIDGE	COOK/KANE	379	130
BE-903				CONTRACT NO. 62U83
ILLINOIS FED. AID PROJECT				

MODEL: Sht 3
FILE NAME: pw:///gfnel-pw-bentley.com:gfnel-pw-01/Documents/Projects/68096/Project Working/A_CADD/62U83>Contract/Sheets/D162U83>shls-Struct/Key Plan.dgn




USER NAME	=	jstarzyk	DESIGNED	-	LAM	REVISED	-
			CHECKED	-	DF	REVISED	-
PLOT SCALE	=	2.0000' / in.	DRAWN	-	LAM	REVISED	-
PLOT DATE	=	3/20/2024	CHECKED	-	DF	REVISED	-

STATE OF ILLINOIS
DEPARTMENT OF TRANSPORTATION

STRUCTURE KEY PLAN

SHEET 1 OF 1 SHEETS

F.A.P. RTE.	SECTION	COUNTY	TOTAL SHEETS	SHEET NO.
345	FAP 345-23-BR	KANE	379	131
CONTRACT NO. 62U83				
ILLINOIS		FED. AID PROJECT		

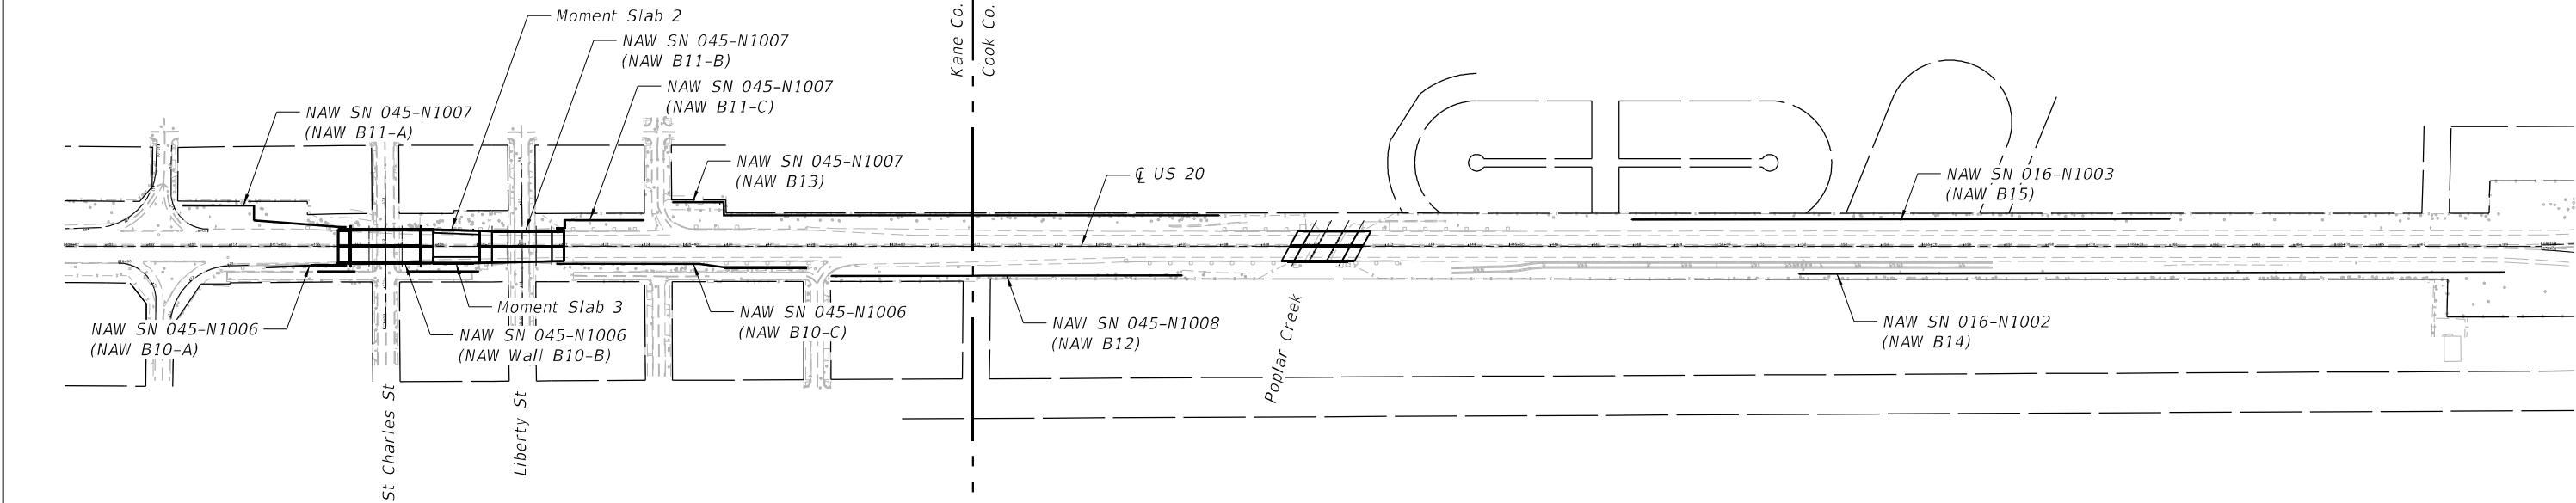

Benchmark: Cut "Γ" on NW corner of Pier 1 on E side of St. Charles St. & 38 feet N of US 20.
Elev. = 737.093

Existing Structure: S.N. 045-0006 was originally constructed in 1959 as F.A. Route 6, Project U-613(3). In 1986 the bridge was widened, expansion joints reconstructed, overlay placed, and bearings replaced. Various repairs were made to the structure in 1998, 2003 and 2011. The existing structure is a 3-span hinged steel WF beam bridge supported by concrete stub abutments on piles and multi-column concrete piers on spread footings. The bridge measures 160'-2" from back-to-back of abutments and has a variable out-to-out deck width of 75'-5³/₄" to 78'-10¹/₄".

Traffic shall be maintained during construction utilizing staged construction.

Salvage: None

SCOPE OF WORK

1. Remove existing superstructure and abutments.
2. Widen existing piers, remove and replace pier caps.
3. Construct new integral abutments.
4. Replace hinge beam system with continuous beams and updated beam spacing.
5. Replace concrete deck.
6. Remove and replace approach slabs.
7. Repair piers with formed concrete repair and epoxy crack injection.
8. Remove and reconstruct slopewalls.

STATION 417+77.67
BUILT 202_ BY
STATE OF ILLINOIS
F.A.P. RTE. 345 - SEC 345-23-BR
LOADING HL-93
STRUCTURE NO. 045-0006

NAME PLATE

See Std. 515001

Existing Name Plate shall be cleaned and relocated next to new Name Plate. Cost included with Name Plates.

DESIGN SPECIFICATIONS

2020 AASHTO LRFD Bridge Design Specifications, 9th Edition
2006 Seismic Retrofitting Manual for Highway Structures: Part 1 - Bridges (FHWA-HRT-06-032)

DESIGN STRESSES

EXISTING UNITS (ORIGINAL CONST.)

f_c = 1,400 psi (Concrete)
f_s = 20,000 psi (Reinforcement)

EXISTING UNITS (1986 CONST.)

f'c = 3,500 psi
f_y = 60,000 psi (Reinforcement)

FIELD UNITS (NEW CONST.)

f'c = 3,500 psi (Substructure)
f'c = 4,000 psi (Superstructure)
f_y = 50,000 psi (M270 Gr. 50 - Structural Steel & NAW Posts)
f_y = 36,000 psi (M270 Gr. 36 - Other)
f_y = 60,000 psi (Reinforcement)

PRECAST UNITS

f'c = 4,500 psi (Precast Concrete)
f_y = 60,000 psi (Reinforcement)
f_y = 65,000 psi (Welded Wire Reinforcement)

SEISMIC DATA

Seismic Retrofit Category (SRC) = A
Design Spectral Acceleration at 1.0 sec. (SD1) = 0.085g
Design Spectral Acceleration at 0.2 sec. (SD5) = 0.151g
Soil Site Class = D
Performance Level = PL1

LOADING HL-93


Allow 50#/sq. ft. for future wearing surface

DESIGN LOADS

Struct. Mounted NAW Unfactored
Dead Load: 65 psf
Strength III or V Wind: 35 psf
Service I Wind: 15 psf

NOTE:

1. Up to 1/4 inch may be ground off the bridge deck and the bridge approach slabs. The elevations shown in plan represent elevations after grinding.

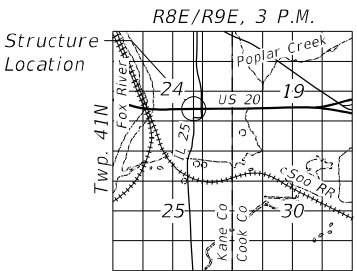

LOCATION SKETCH


GENERAL PLAN & ELEVATION
US ROUTE 20 OVER ST. CHARLES ST.

F.A.P. RTE. 345 - SEC 345-23-BR

KANE COUNTY

STATION 417+77.67

STRUCTURE NO. 045-0006

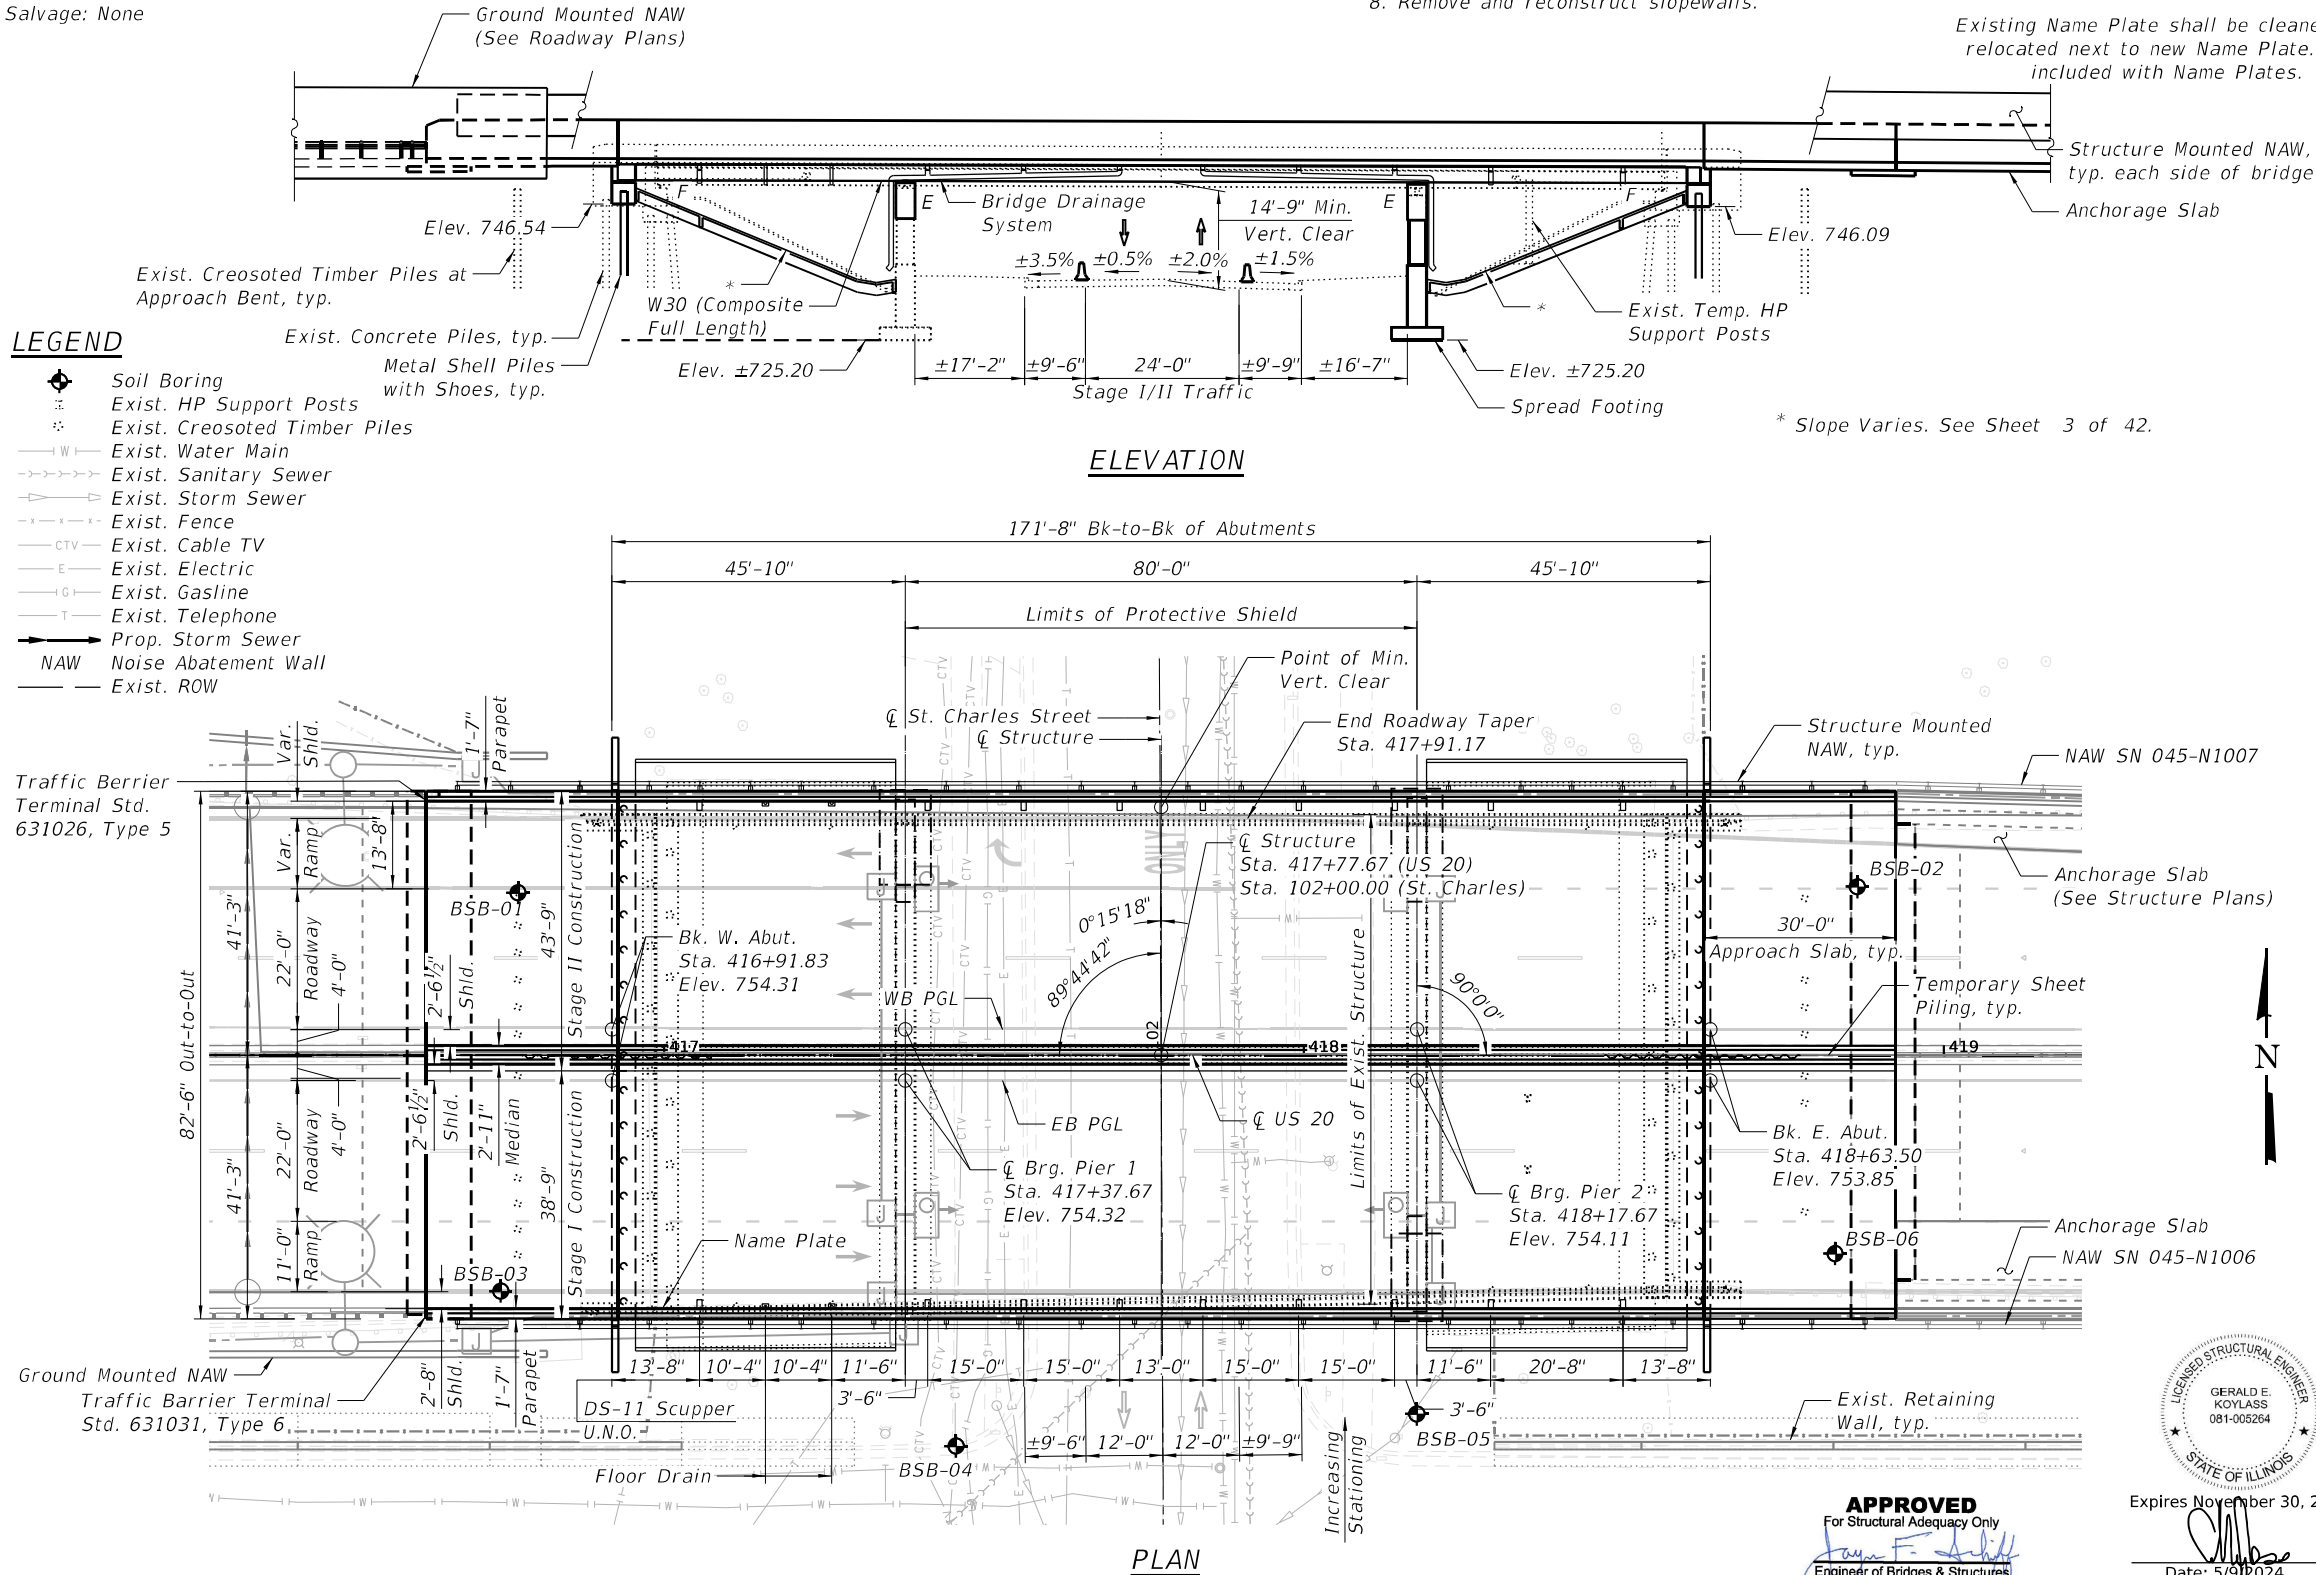

LEGEND

- Soil Boring
- Exist. HP Support Posts
- Exist. Creosoted Timber Piles
- Exist. Water Main
- Exist. Sanitary Sewer
- Exist. Storm Sewer
- Exist. Fence
- Exist. Cable TV
- Exist. Electric
- Exist. Gasline
- Exist. Telephone
- Prop. Storm Sewer
- NAW Noise Abatement Wall
- Exist. ROW

Traffic Barrier Terminal Std. 631026, Type 5

Ground Mounted NAW
Traffic Barrier Terminal Std. 631031, Type 6

PLAN

STATE OF ILLINOIS
DEPARTMENT OF TRANSPORTATION

APPROVED
For Structural Adequacy Only
Engineer of Bridges & Structures

Expires November 30, 2024

Date: 5/9/2024

BURNS
MCDONNELL

USER NAME =	eckay	DESIGNED -	ECK	REVISED -	
CHECKED -	GEK	REVISED -			
PLOT SCALE =	30.0000' / in.	DRAWN -	BAH	REVISED -	
PLOT DATE =	5/9/2024	CHECKED -	ECK	REVISED -	


SHEET 1 OF 42 SHEETS

F.A.P. RTE.	SECTION	COUNTY	TOTAL SHEETS	SHEET NO.
345	FAP 345-23-BR	KANE	379	132
CONTRACT NO. 62U83				

ILLINOIS FED. AID PROJECT


INDEX OF SHEETS

- 1 - General Plan & Elevation
- 2 - Index of Sheets
- 3 - General Notes & Total Bill of Material
- 4 - Pre-Stage Deck Repairs
- 5 - Construction Staging
- 6 - Temporary Concrete Barrier
- 7 - Substructure Layout
- 8 - Top of Deck Slab Elevations Layout
- 9 - Top of Deck Slab Elevations I
- 10 - Top of Deck Slab Elevations II
- 11 - Top of Slab Elevations & Layout - West Approach
- 12 - Top of Slab Elevations & Layout - East Approach
- 13 - Deck Plan
- 14 - Deck Cross Section
- 15 - Superstructure Details I
- 16 - Superstructure Details II
- 17 - Concrete Diaphragms
- 18 - Concrete Diaphragm Details
- 19 - Bridge Approach Slabs
- 20 - Bridge Approach Slab Details I
- 21 - Bridge Approach Slab Details II
- 22 - Drainage Details
- 23 - Drainage Scupper, DS-11
- 24 - Framing Plan
- 25 - Structural Steel
- 26 - Moment & Reaction Tables
- 27 - Bearing Details
- 28 - Abutments I
- 29 - Abutments II
- 30 - Abutment Details
- 31 - Pier Concrete Removal & Repairs
- 32 - Pier 1
- 33 - Pier 2
- 34 - Pier Details
- 35 - Metal Shell Pile Details
- 36 - Bar Splicer Assembly Details
- 37 - Soil Boring Logs I
- 38 - Soil Boring Logs II
- 39 - Soil Boring Logs III
- 40 - Soil Boring Logs IV
- 41 - Soil Boring Logs V
- 42 - Soil Boring Logs VI

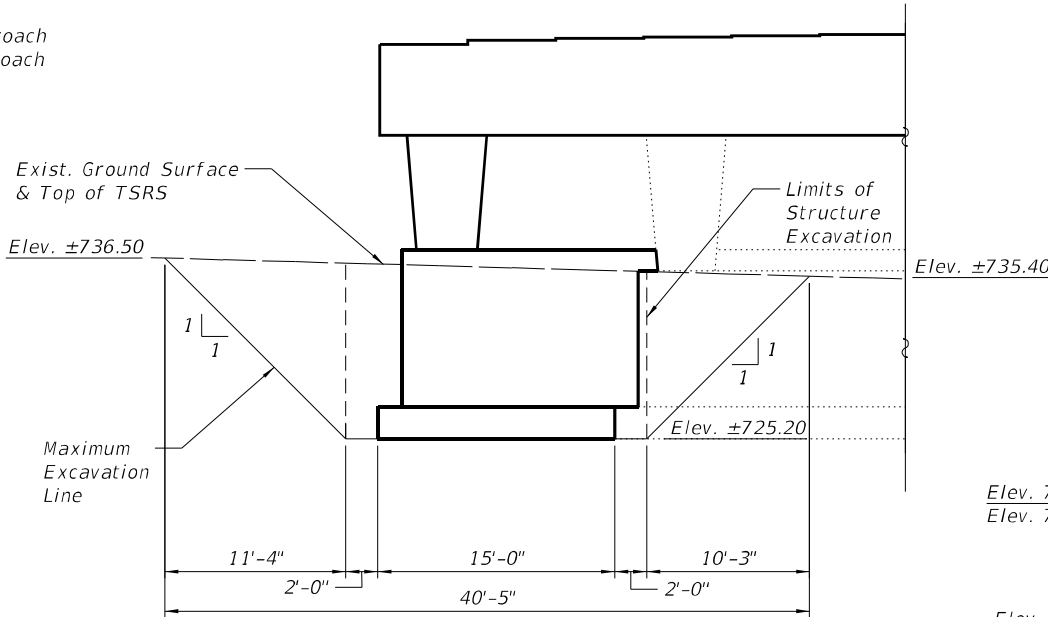


VIEW A-A

(Looking East)

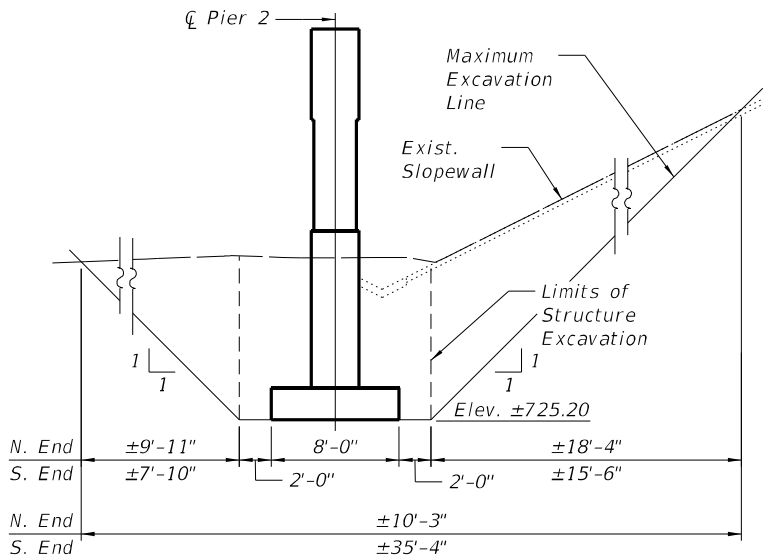

PIER 2 EXCAVATION LIMITS


(Looking North)

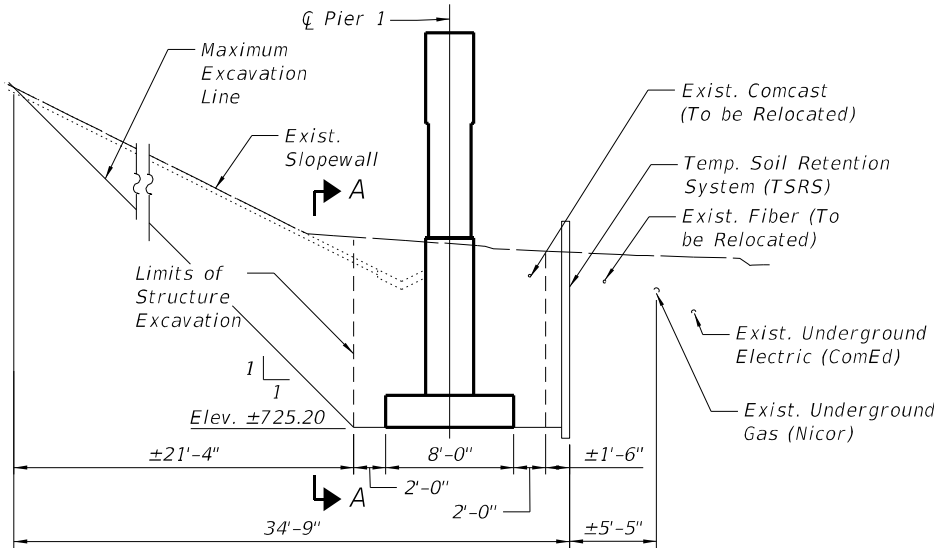

PIER 1 EXCAVATION LIMITS & TSRS


(Looking North)

A cantilevered sheet piling design does not appear feasible and additional members or other retention systems may be necessary. The Contractor shall submit a temporary soil retention system design including plan details and calculations for review and acceptance by the Engineer.

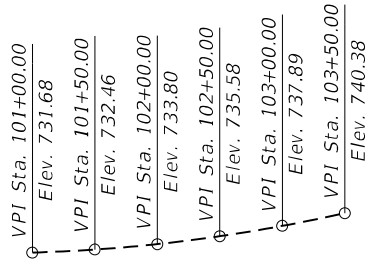

PROFILE GRADE


(Along C St. Charles Street)

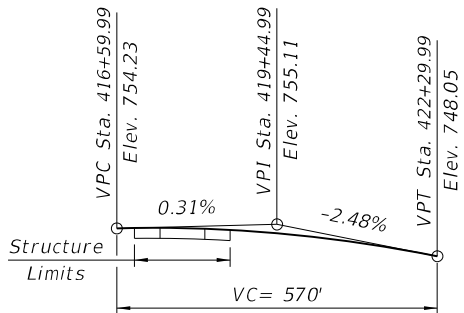

*PROFILE GRADE

(Along EB & WB PGL US 20)

*The profile grade shows the final elevation after gridding.

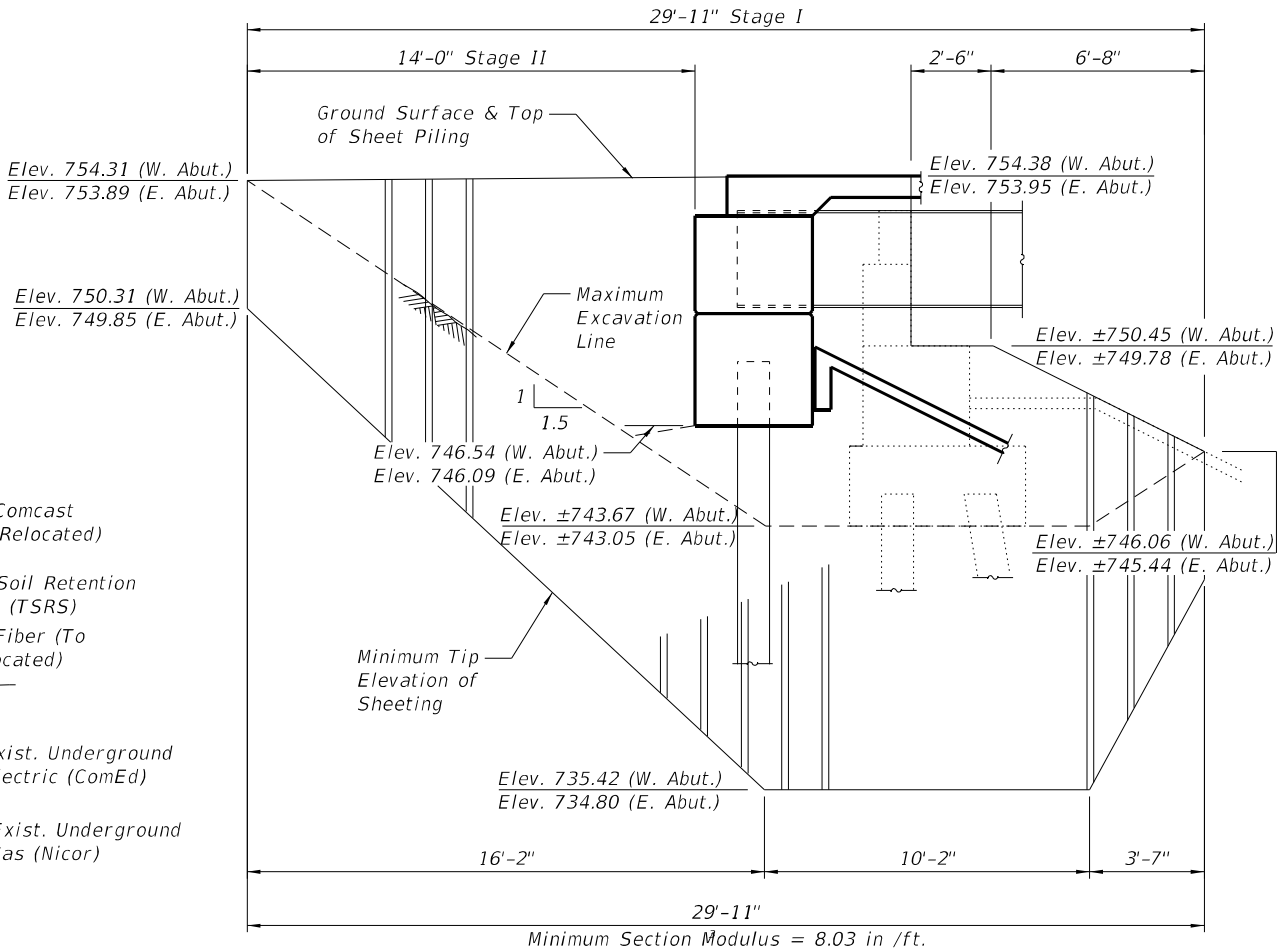

TEMPORARY SHEET PILING AT ABUTMENTS

If the Contractor chooses to alter the temporary cantilevered sheet piling design requirements shown on the plans, a design submittal including plan details and calculations will be required for review and acceptance by the Engineer

MODEL: Default
FILE NAME: pw://jgfnel-pw-bentley.com:3181/Projects/68096/Project Working/A_CADD/62U83-Contract1/Sheets/045-0006/0450006-62U83-002-1DX



USER NAME	=	jstarzyk
DESIGNED	-	ECK
CHECKED	-	GEK
PLOT SCALE	=	2.0000" / in.
DRAWN	-	BAH
PLOT DATE	=	3/20/2024
CHECKED	-	ECK
REVISED	-	

DESIGNED	-	ECK
CHECKED	-	GEK
DRAWN	-	BAH
CHECKED	-	ECK
REVISED	-	

REVISED	-	
REVISED	-	
REVISED	-	
REVISED	-	

STATE OF ILLINOIS DEPARTMENT OF TRANSPORTATION

INDEX OF SHEETS STRUCTURE NO. 046-0006
SHEET 2 OF 42 SHEETS

F.A.P. RTE.	SECTION	COUNTY	TOTAL SHEETS	SHEET NO.
345	FAP 345-23-BR	KANE	379	133
CONTRACT NO. 62U83				
ILLINOIS FED. AID PROJECT				


GENERAL NOTES

1. Fasteners shall be ASTM F3125 Grade A325 Type 1, mechanically galvanized bolts in painted areas. Bolts 7/8 in. Ø, holes 15/16 in. Ø, unless otherwise noted.
2. Calculated weight of Structural Steel = 402,240 Pounds (M270 Gr. 50)
= 42,070 Pounds (M270 Gr. 36)
3. No field welding is permitted except as specified in the contract documents.
4. Reinforcement bars designated (E) shall be epoxy coated.
5. Plan dimensions and details relative to existing structures are subject to nominal construction variations. The Contractor shall field verify existing dimensions and details affecting new construction and make necessary approved adjustments prior to construction or ordering of materials. Such variations shall not be cause for additional compensation for a change in scope of the work, however, the Contractor will be paid for the quantity actually furnished at the unit price bid for the work.
6. Bearing seat surfaces shall be constructed or adjusted to the designated elevations within a tolerance of 1/8 inch (0.01 ft.). Adjustment shall be made either by grinding the surface or by shimming the bearings.
7. The existing structural steel coating contains lead. The Contractor shall take appropriate precautions to deal with the presence of lead on this project.
8. The Organic Zinc Rich Primer / Epoxy / Urethane Paint System shall be used for painting of new structural steel except where otherwise noted. The entire system shall be shop applied, with the exception of the exterior surface and the bottom of the bottom flange of fascia beams, masked off connection surfaces, field installed fasteners and damaged areas shall be touched up in the field. The color of the final finish coat for all interior steel surfaces shall be Gray, Munsell No. 5B 7/1. The color of the final finish coat for the exterior and bottom flange of the fascia beams shall be Reddish Brown, Munsell No. 2.5YR 3/4.

9. Removal of existing abutments, bearings, superstructure, approach piles (as needed), slopewall, temporary cribbing at abutments, and temporary HP support posts included in cost of Removal of Existing Structures No. 1. Existing Piers are to remain and to be re-used.
10. Slipforming of the outside parapets is not allowed. Slipforming of the median barrier is allowed.
11. Slope wall shall be reinforced with welded wire fabric, 6 in. x 6 in. - W4.0 x W4.0, weighing 58 lbs. per 100 sq. ft.
12. Up to 1/4 inch to be ground off the bridge deck and the bridge approach slab. The Profile Grade shows the final grade after grinding.

TOTAL BILL OF MATERIAL

ITEM	UNIT	SUPER	SUB	TOTAL
Removal Of Existing Structures No. 1	Each	1	-	1
Concrete Removal	Cu. Yd.	-	125.7	125.7
Protective Shield	Sq. Yd.	686	-	686
Structure Excavation	Cu. Yd.	-	919.0	919.0
Floor Drains	Each	4	-	4
Concrete Structures	Cu. Yd.	-	340.5	340.5
Concrete Superstructure	Cu. Yd.	626.9	-	626.9
Protective Coat	Sq. Yd.	2,532	-	2,532
Concrete Superstructure (Approach Slab)	Cu. Yd.	233.0	-	233.0
Furnishing And Erecting Structural Steel	L. Sum	0.49	-	0.49
Stud Shear Connectors	Each	9,765	-	9,765
Reinforcement Bars, Epoxy Coated	Pound	254,030	47,670	301,700
Bar Splicers	Each	698	140	838
Slope Wall 4 Inch	Sq. Yd.	-	900	900
Furnishing Metal Shell Piles 12" X 0.250"	Foot	-	826	826
Driving Piles	Foot	-	826	826
Test Pile Metal Shells	Each	-	2	2
Pile Shoes	Each	-	30	30
Name Plates	Each	1	-	1
Elastomeric Bearing Assembly, Type I	Each	30	-	30
Anchor Bolts, 1"	Each	60	-	60
Anchor Bolts, 1 1/4"	Each	60	-	60
Temporary Sheet Piling	Sq. Ft.	-	760	760
Temporary Soil Retention System	Sq. Ft.	-	324	324
Drainage System for Structures	L. Sum	1	-	1
Granular Backfill For Structures	Cu. Yd.	-	267.0	267.0
Geocomposite Wall Drain	Sq. Yd.	-	138	138
Pipe Underdrains For Structures 4"	Foot	-	198	198
Noise Abatement Wall Anchor Rod Assembly	Each	48	-	48
Bridge Deck Grooving (Longitudinal)	Sq. Yd.	1,662	-	1,662
Bar Terminators	Each	474	800	1,274
Structural Repair Of Concrete (Depth Equal To Or Less Than 5 Inches)	Sq. Ft.	-	14	14
Deck Slab Repair (Partial)	Sq. Yd.	10	-	10
Drainage Scuppers, DS-11	Each	18	-	18
Diamond Grinding (Bridge Section)	Sq. Yd.	1,746	-	1,746

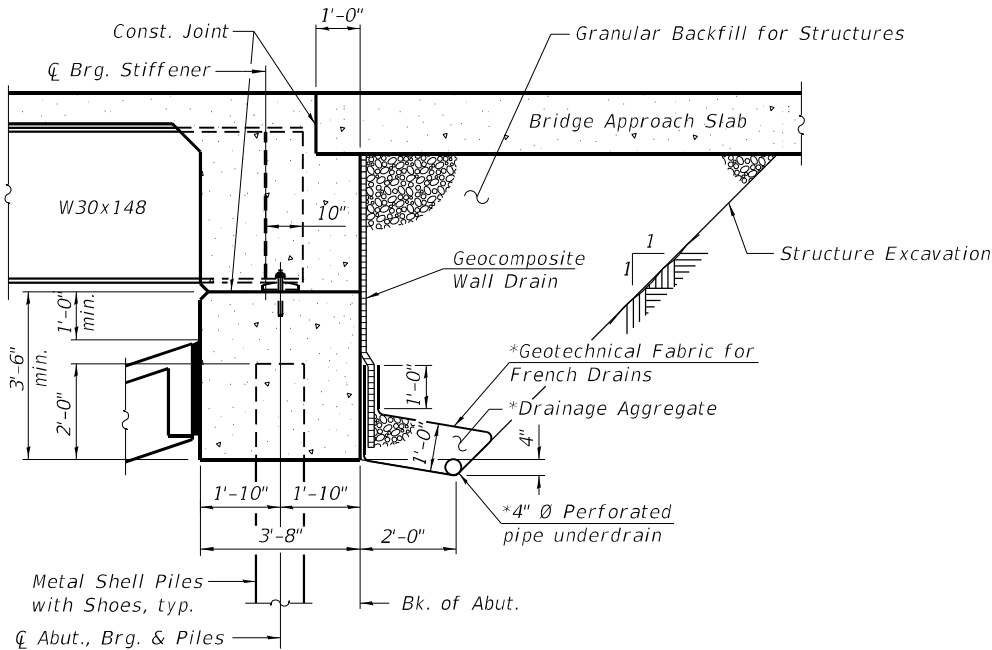


SECTION THRU INTEGRAL ABUTMENT


(Horiz. dim. @ Rt. L's)

*Included in cost of Pipe Underdrains for Structures

All drainage system components shall extend to 2'-0" from the end of each wingwall except an outlet pipe shall be extended until intersecting with the side slopes. The pipes shall drain into concrete headwalls (See Article 601.05 of the Standard Specifications and Highway Standards 601101).

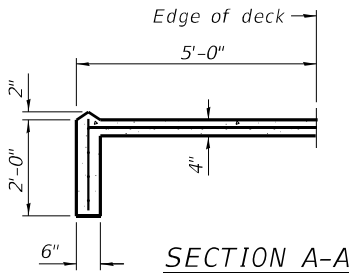

SECTION A-A




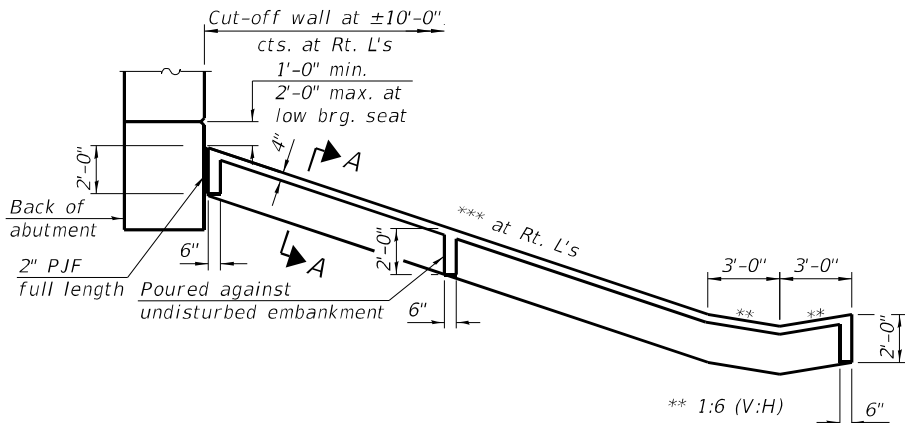


SECTION THRU
CONCRETE SLOPEWALL

*** West Abut: Var. 1:2.75 to 1:28 (V:H) from N. to S.
East Abut: Var. 1:2.64 to 1:36 (V:H) from N. to S.

MODEL: Default
FILE NAME: pw://jgfnel-pw-bentley.com:jgfnel-pw-01/Documents/Projects/68096/Project Working/A_CADD/62U83>Contract1/Sheets/045-0006/0450006-62U83-003-GEN

	USER NAME = jstarzyk	DESIGNED - ECK	REVISED -	STATE OF ILLINOIS DEPARTMENT OF TRANSPORTATION	GENERAL NOTES & TOTAL BILL OF MATERIAL STRUCTURE NO. 045-0006	F.A.P. RTE. 345	SECTION FAP 345-23-BR	COUNTY KANE	TOTAL SHEETS 379	SHEET NO. 134
	PLOT SCALE = 2.0000' / in.	CHECKED - GEK	REVISED -			CONTRACT NO. 62U83				
	PLOT DATE = 3/20/2024	DRAWN - BAH	REVISED -			ILLINOIS FED. AID PROJECT				
		CHECKED - ECK	REVISED -			SHEET 3 OF 42 SHEETS				

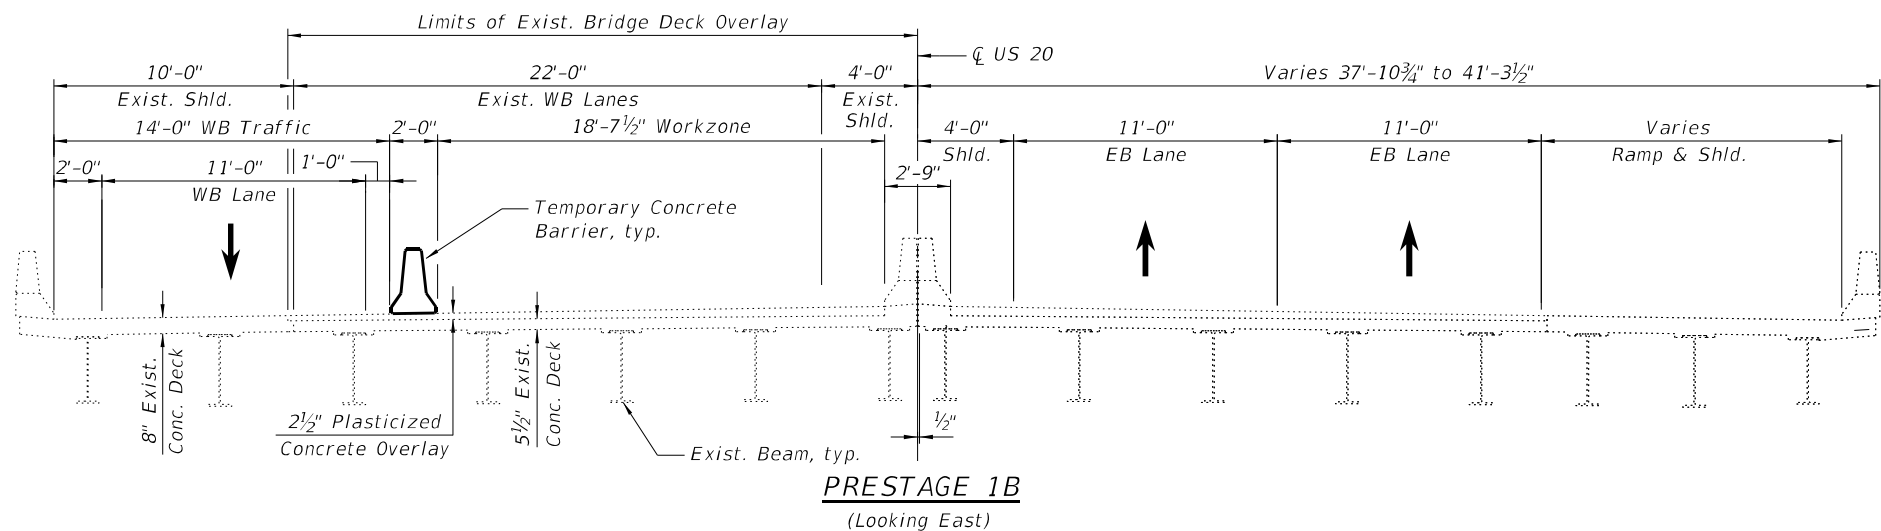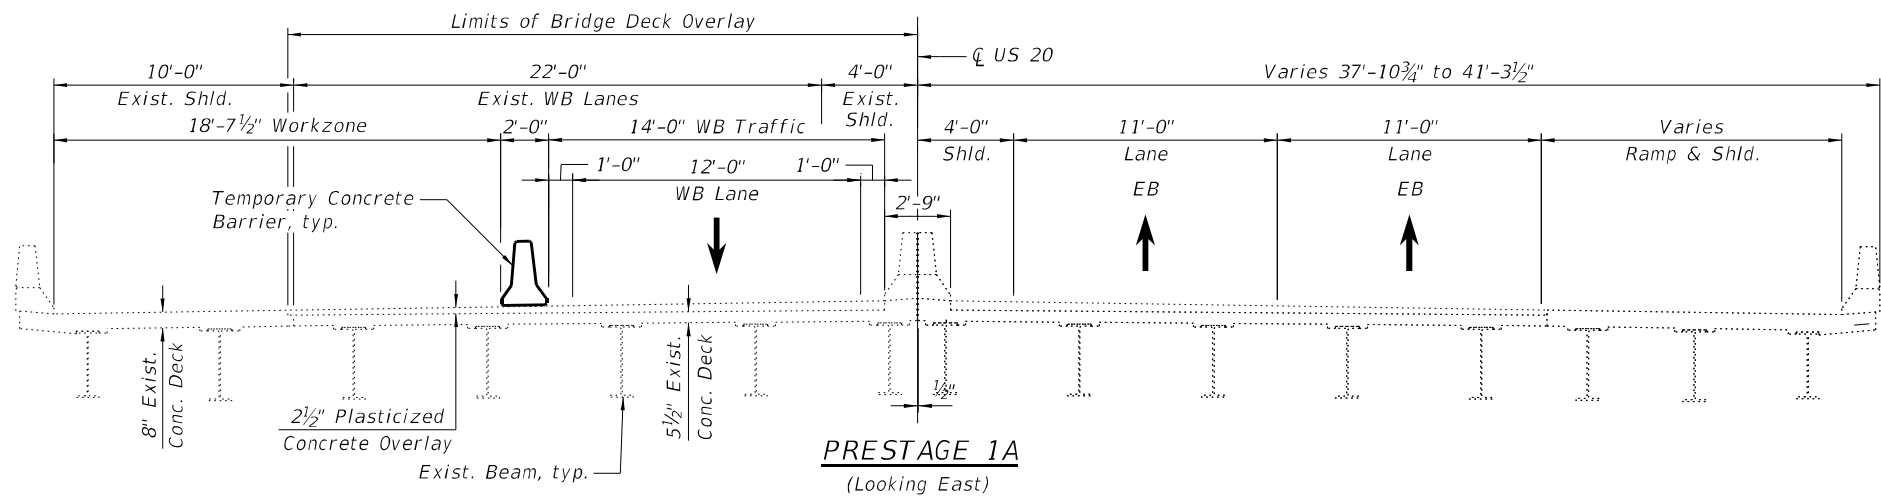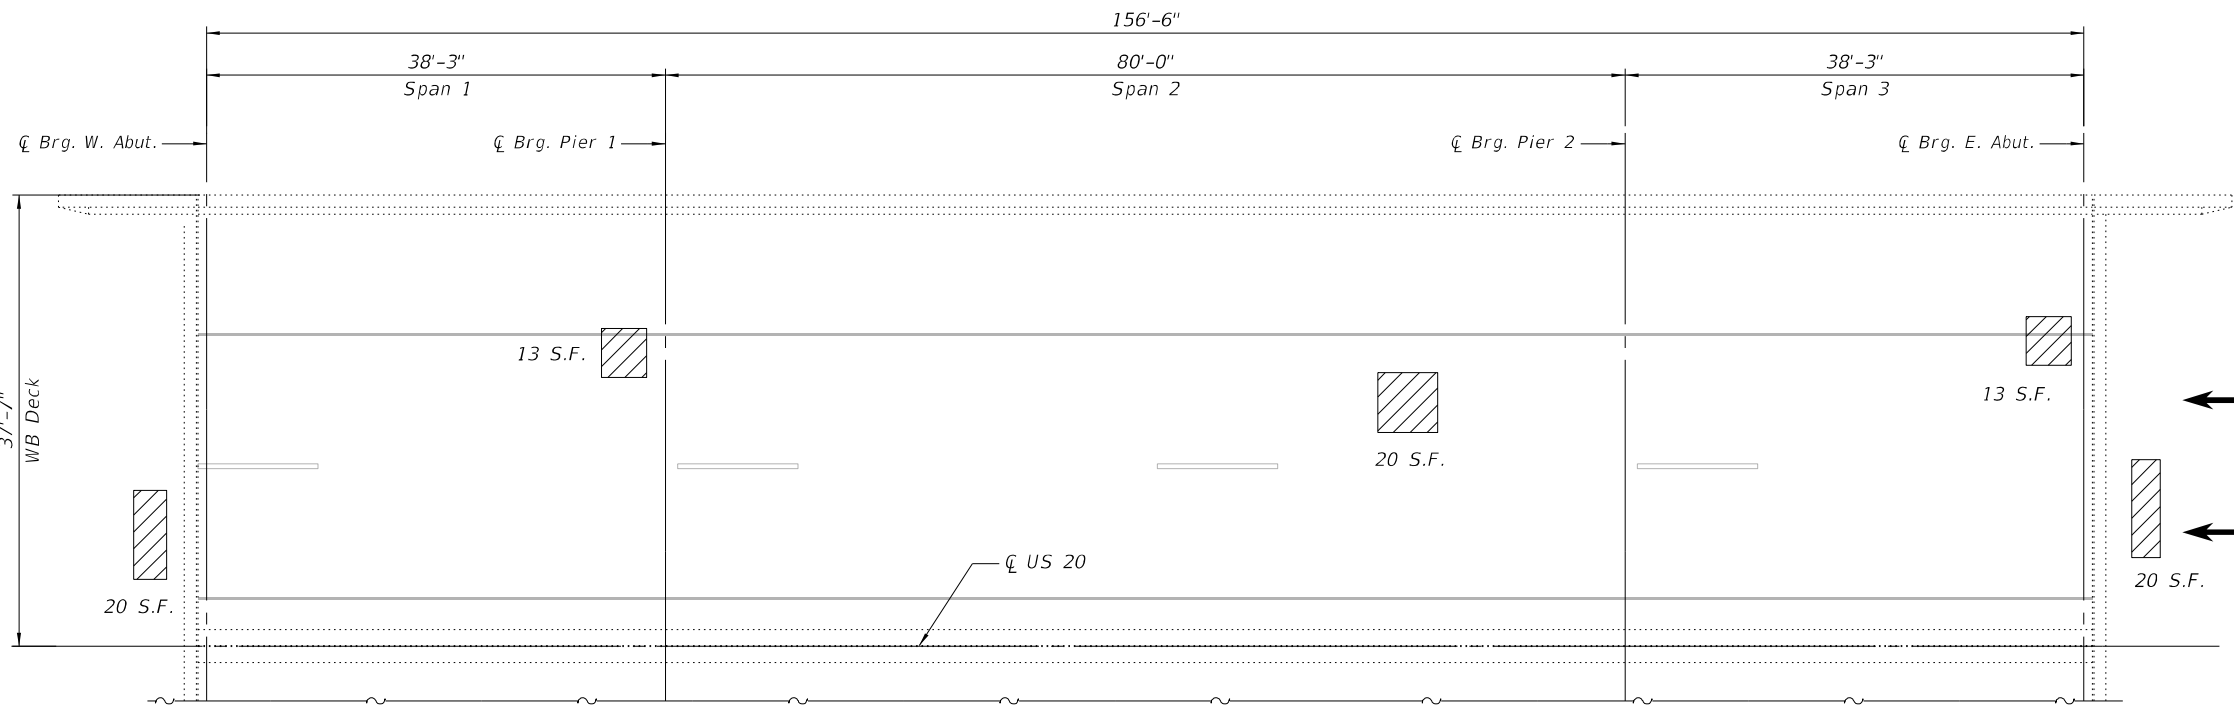 

NOTES:

1. See MOT plans for pre-stage traffic configuration during deck and approach patching operations.
2. The quantity of deck repair includes repairs to the approach slabs and existing deck based on a 2021 visual inspection. The area and locations shall be determined by the engineer at the time of construction.
3. HMA removal required for repairs on the approach slab will not be measured for payment separately, but shall be included in the cost of Deck Slab Repair (Partial).

LEGEND

-  Deck Slab Repair (Partial)
- S.F. Square Feet

BILL OF MATERIAL

Item	Unit	Total
Deck Slab Repair (Partial)	Sq. Yd.	10.0

MODEL: Default
FILE NAME: pw://jgnet-pw-bentley.com:sgfnet-pw-01/Documents/Projects/68096/Project Working/A_CADD/62U83-Contract1/Sheets/045-0006/0450006-62U83-04-DREP




USER NAME =	jstarzyk	DESIGNED -	ECK	REVISED -	
		CHECKED -	GEK	REVISED -	
PLOT SCALE =	16.0000' / in.	DRAWN -	BAH	REVISED -	
PLOT DATE =	3/20/2024	CHECKED -	ECK	REVISED -	

STATE OF ILLINOIS
DEPARTMENT OF TRANSPORTATION


PRE-STAGE DECK REPAIRS
STRUCTURE NO. 045-0006

SHEET 4 OF 42 SHEETS


F.A.P. RTE.	SECTION	COUNTY	TOTAL SHEETS	SHEET NO.
345	FAP 345-23-BR	KANE	379	135
CONTRACT NO. 62U83				
ILLINOIS FED. AID PROJECT				

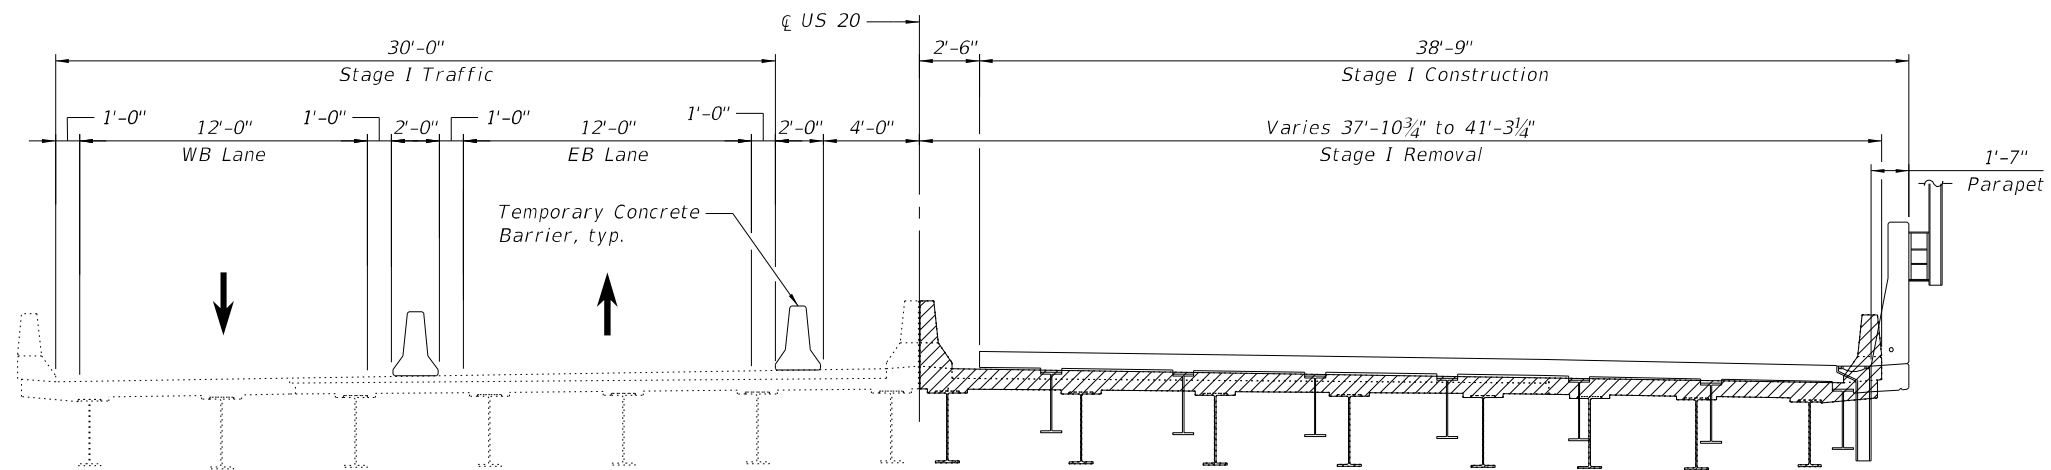


MODEL: Default
FILE NAME: pw://jgfnel-pw-bentley.com:gnfel-pw-01/Documents/Projects/68096/Project Working/A_CADD/62U83>Contract1/Sheets/045-0006-62U83-006-TPBRR

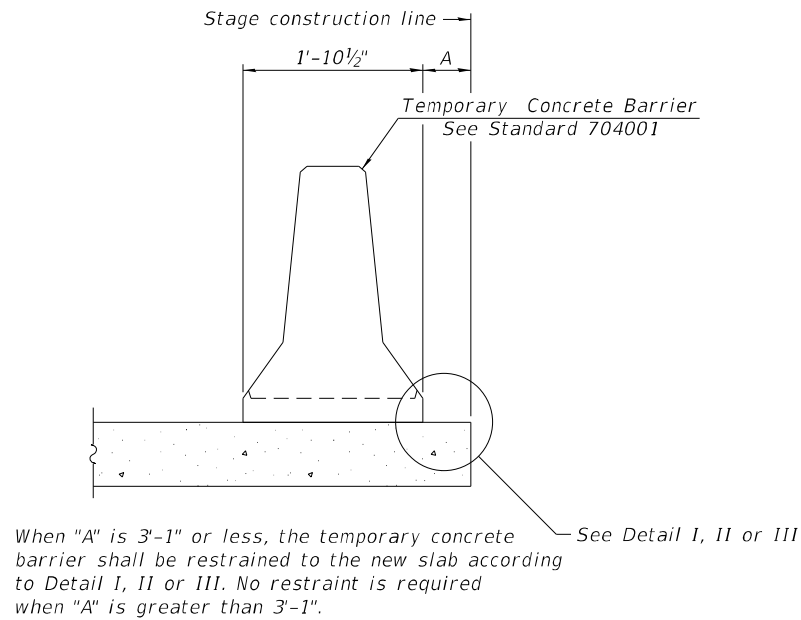


NEW SLAB OR NEW DECK BEAM

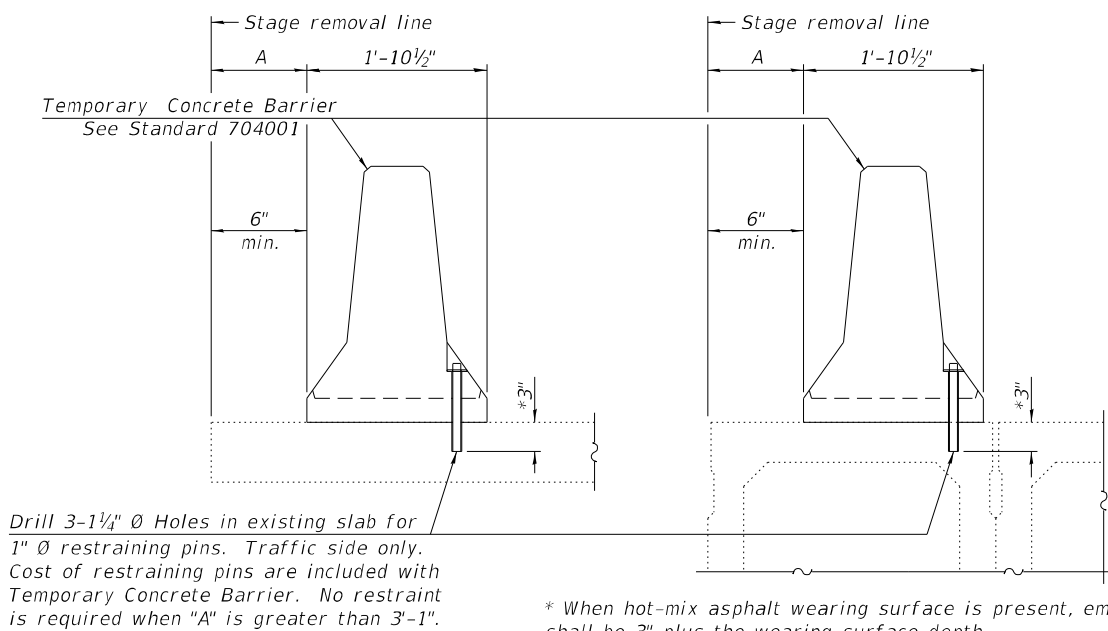

EXISTING SLAB




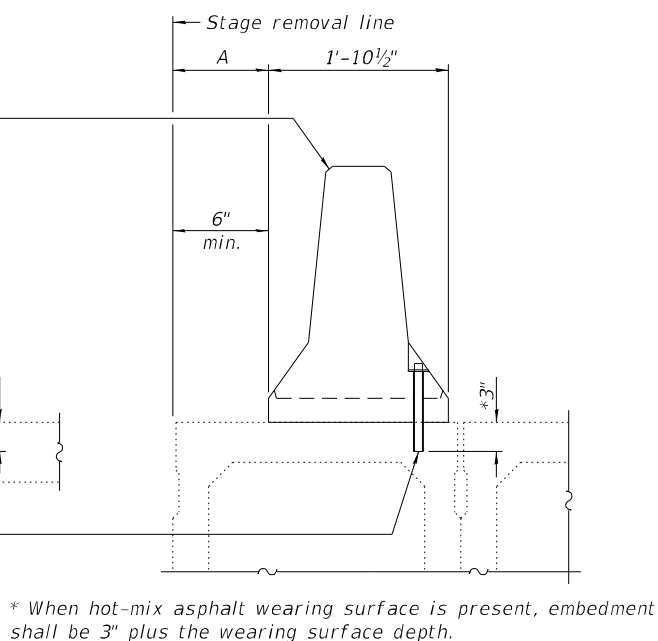


EXISTING DECK BEAM

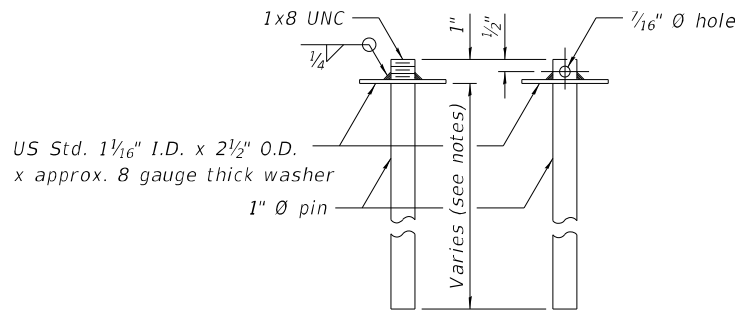

RESTRAINING PIN

SECTIONS THRU SLAB OR DECK BEAM

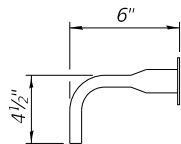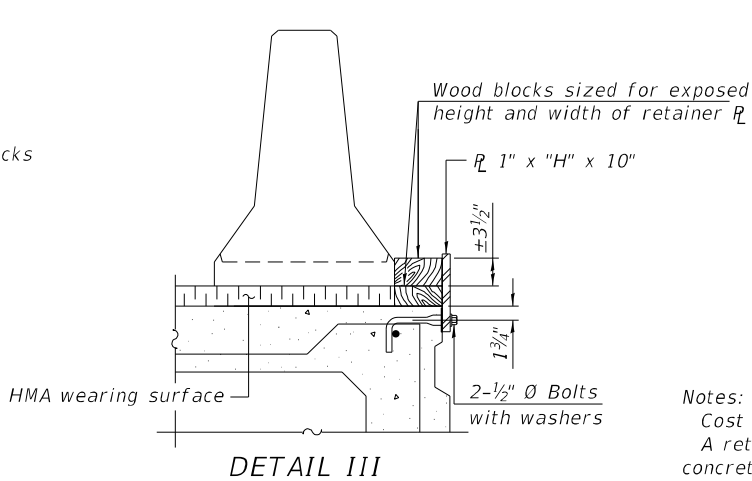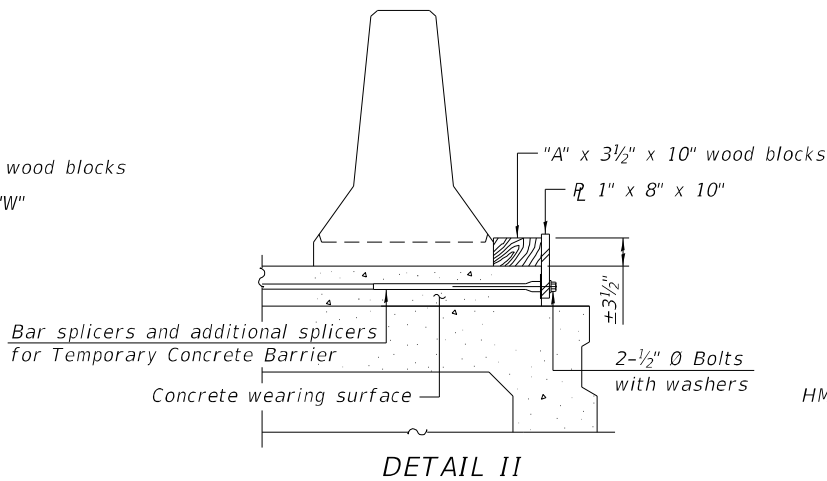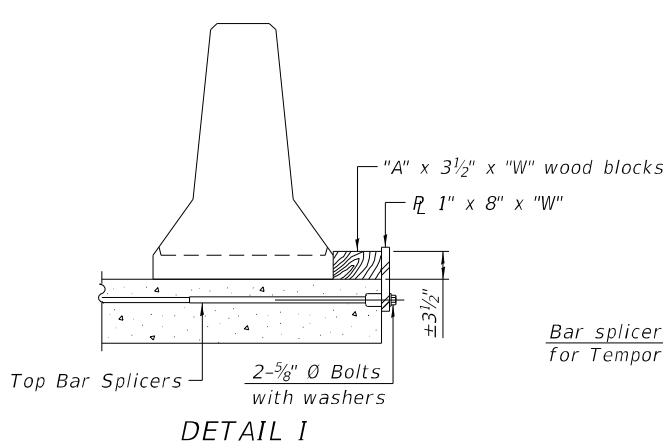

BAR SPLICER FOR #4 BAR - DETAIL III

NOTES:

- Notes:
- Cost of retainer assembly is included with Temporary Concrete Barrier.
 - A retainer assembly shall be located at the approximate $\bar{C}$ of each temporary concrete barrier.
 - The retainer plate shall not be removed until the concrete on the adjacent stage is ready to be poured. For Detail III applications the retainer plate shall not be removed until just prior to placing the adjacent beam.
 - When the 'A' dimension is less than 1 1/2", the wood block shall be omitted and the barrier shall be placed in direct contact with the steel retainer plate. For deck beam applications the minimum required 'A' distance is 6" to accommodate the shear key clamping device.

Detail I - Installation for a new bridge deck or bridge slab.

Detail II - Installation for a new deck beam with an initial concrete wearing surface. Additional bar splicers shall be provided at 6'-0" centers and paired with the bar splicers of the concrete wearing surface reinforcement to accommodate the installation of the retainer assemblies. The cost of the additional bar splicers is included with the concrete wearing surface.


Detail III - Installation for a new deck beam with no initial wearing surface or with an initial hot-mix asphalt (HMA) wearing surface present. The deck beam directly beneath the temporary concrete barrier shall be fabricated with bar splicer inserts in the side of the beam, as detailed, to accommodate the installation of the retainer assemblies. A pair of bar splicers, 6" apart, shall be placed at 6'-0" centers along the length of the beam. The cost of the bar splicers is included with the deck beam.

RAILING CRITERIA


NCHRP 350 Test Level	3
Railing Weight (plf)	440

R-27

10-12-2021

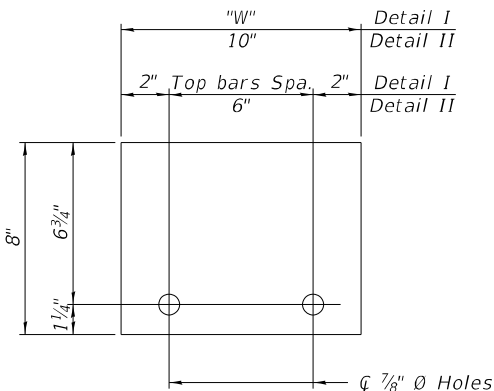

STEEL RETAINER 1" x 8" x "W"
(Detail I and II)

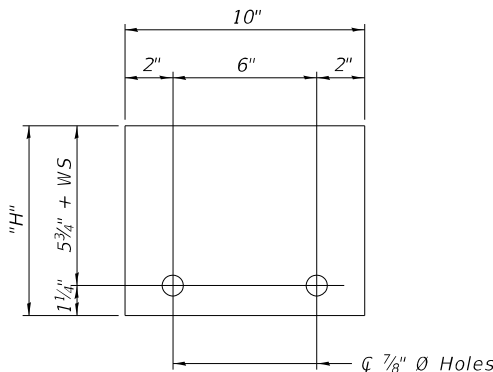

STEEL RETAINER 1" x "H" x 10"
(Detail III)



USER NAME	= jstarzyk
PLOT SCALE	= 2.0000" / in.
PLOT DATE	= 3/20/2024

DESIGNED	- ECK
CHECKED	- GEK
DRAWN	- BAH
CHECKED	- ECK

REVISED	-
REVISED	-
REVISED	-
REVISED	-


STATE OF ILLINOIS
DEPARTMENT OF TRANSPORTATION

TEMPORARY CONCRETE BARRIER
STRUCTURE NO. 045-0006

SHEET 6 OF 42 SHEETS

F.A.P. RTE.	SECTION	COUNTY	TOTAL SHEETS	SHEET NO.
345	FAP 345-23-BR	KANE	379	137
CONTRACT NO. 62U83				
ILLINOIS FED. AID PROJECT				

MODEL: Default
FILE NAME: pw://jgfhel-pw-ben\\ey.com:jgfhel-pw-01\\Documents\\Projects\\68096\\Project Working\\A_CADD\\62U83-Contract1\\Sheets\\045-0006-62U83-007-5UB

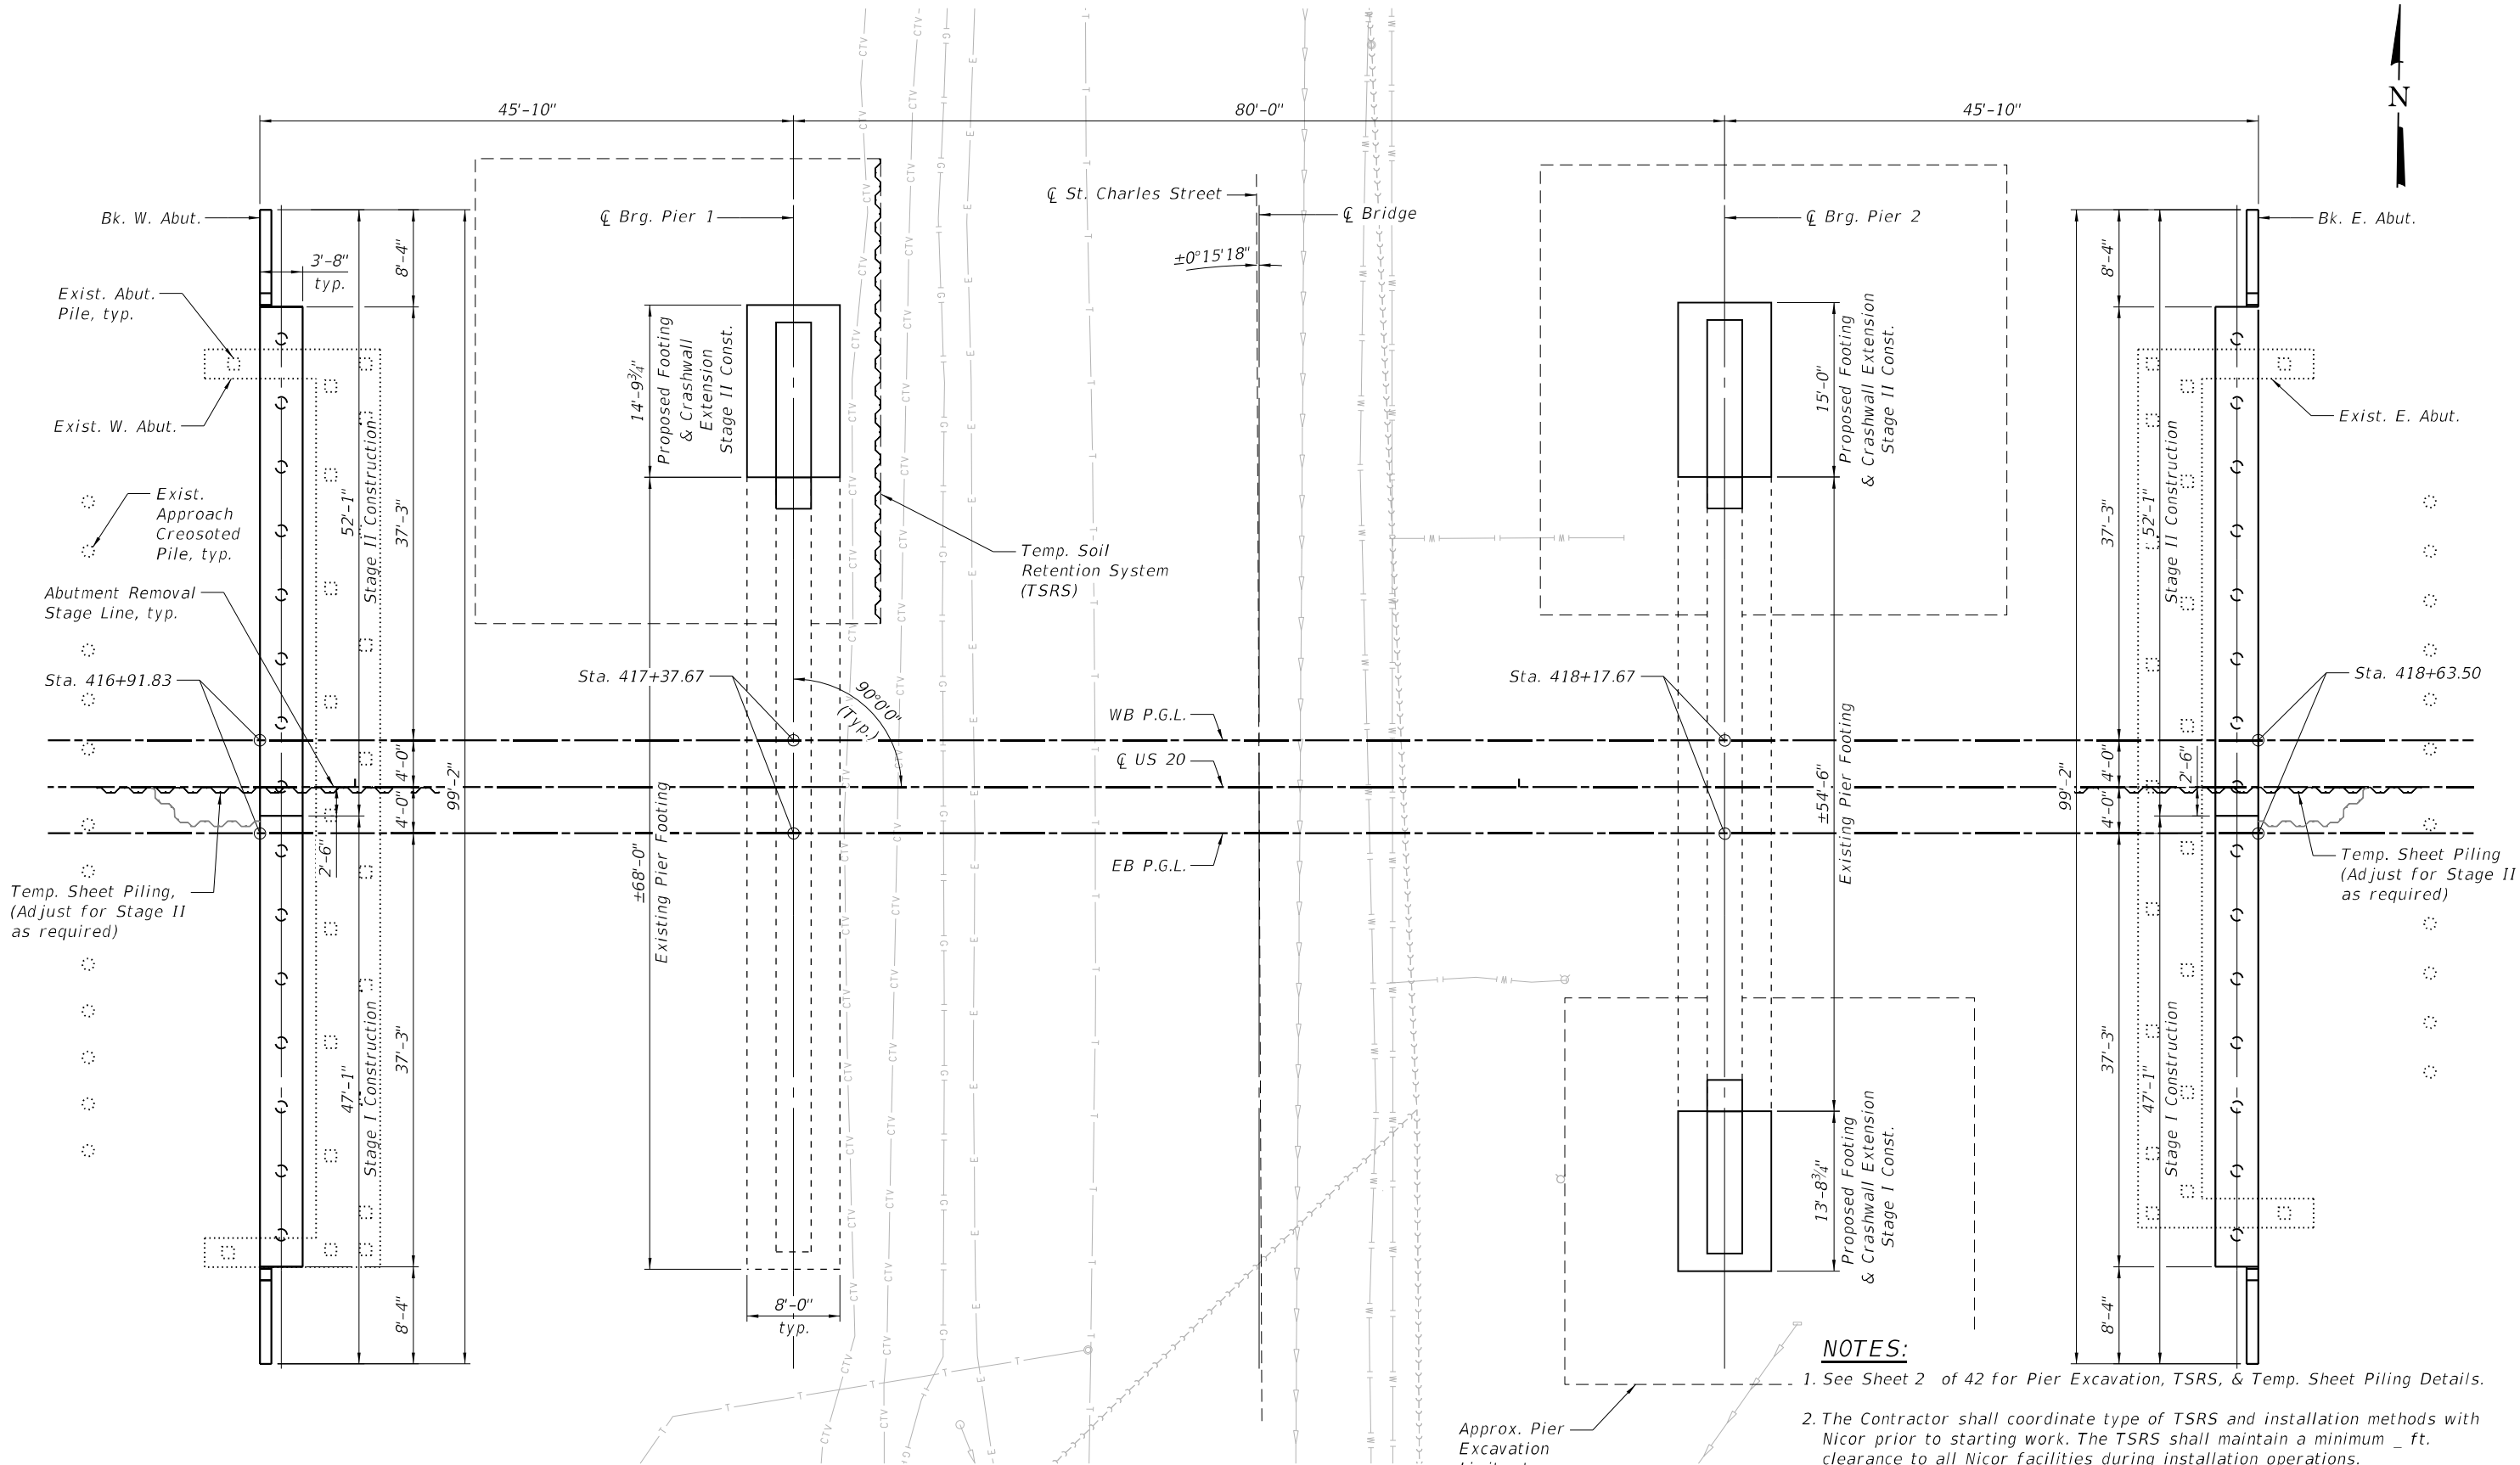

PLAN

NOTES:

1. See Sheet 2 of 42 for Pier Excavation, TSRS, & Temp. Sheet Piling Details.
2. The Contractor shall coordinate type of TSRS and installation methods with Nicor prior to starting work. The TSRS shall maintain a minimum _ ft. clearance to all Nicor facilities during installation operations.
3. The Contractor shall coordinate type of TSRS and installation methods with ComEd prior to starting work. Placeholder for ComEd Watch and Protect notes.



USER NAME =	jstarzyk	DESIGNED -	ECK	REVISED -	
CHECKED -	GEK	REVISED -			
PLOT SCALE =	14.0000" / in.	DRAWN -	BAH	REVISED -	
PLOT DATE =	3/20/2024	CHECKED -	ECK	REVISED -	


STATE OF ILLINOIS
DEPARTMENT OF TRANSPORTATION

SUBSTRUCTURE LAYOUT
STRUCTURE NO. 045-0006


SHEET 7 OF 42 SHEETS

F.A.P. RTE.	SECTION	COUNTY	TOTAL SHEETS	SHEET NO.
345	FAP 345-23-BR	KANE	379	138
CONTRACT NO. 62U83				
ILLINOIS FED. AID PROJECT				

MODEL: Default
FILE NAME: pw://jgfmel-pw.bentley.com:30000/Projects/68096/Project Working/A_CADD/62U83>Contract/1/Sheets/045-0006/0450006-62U83-008-T05L

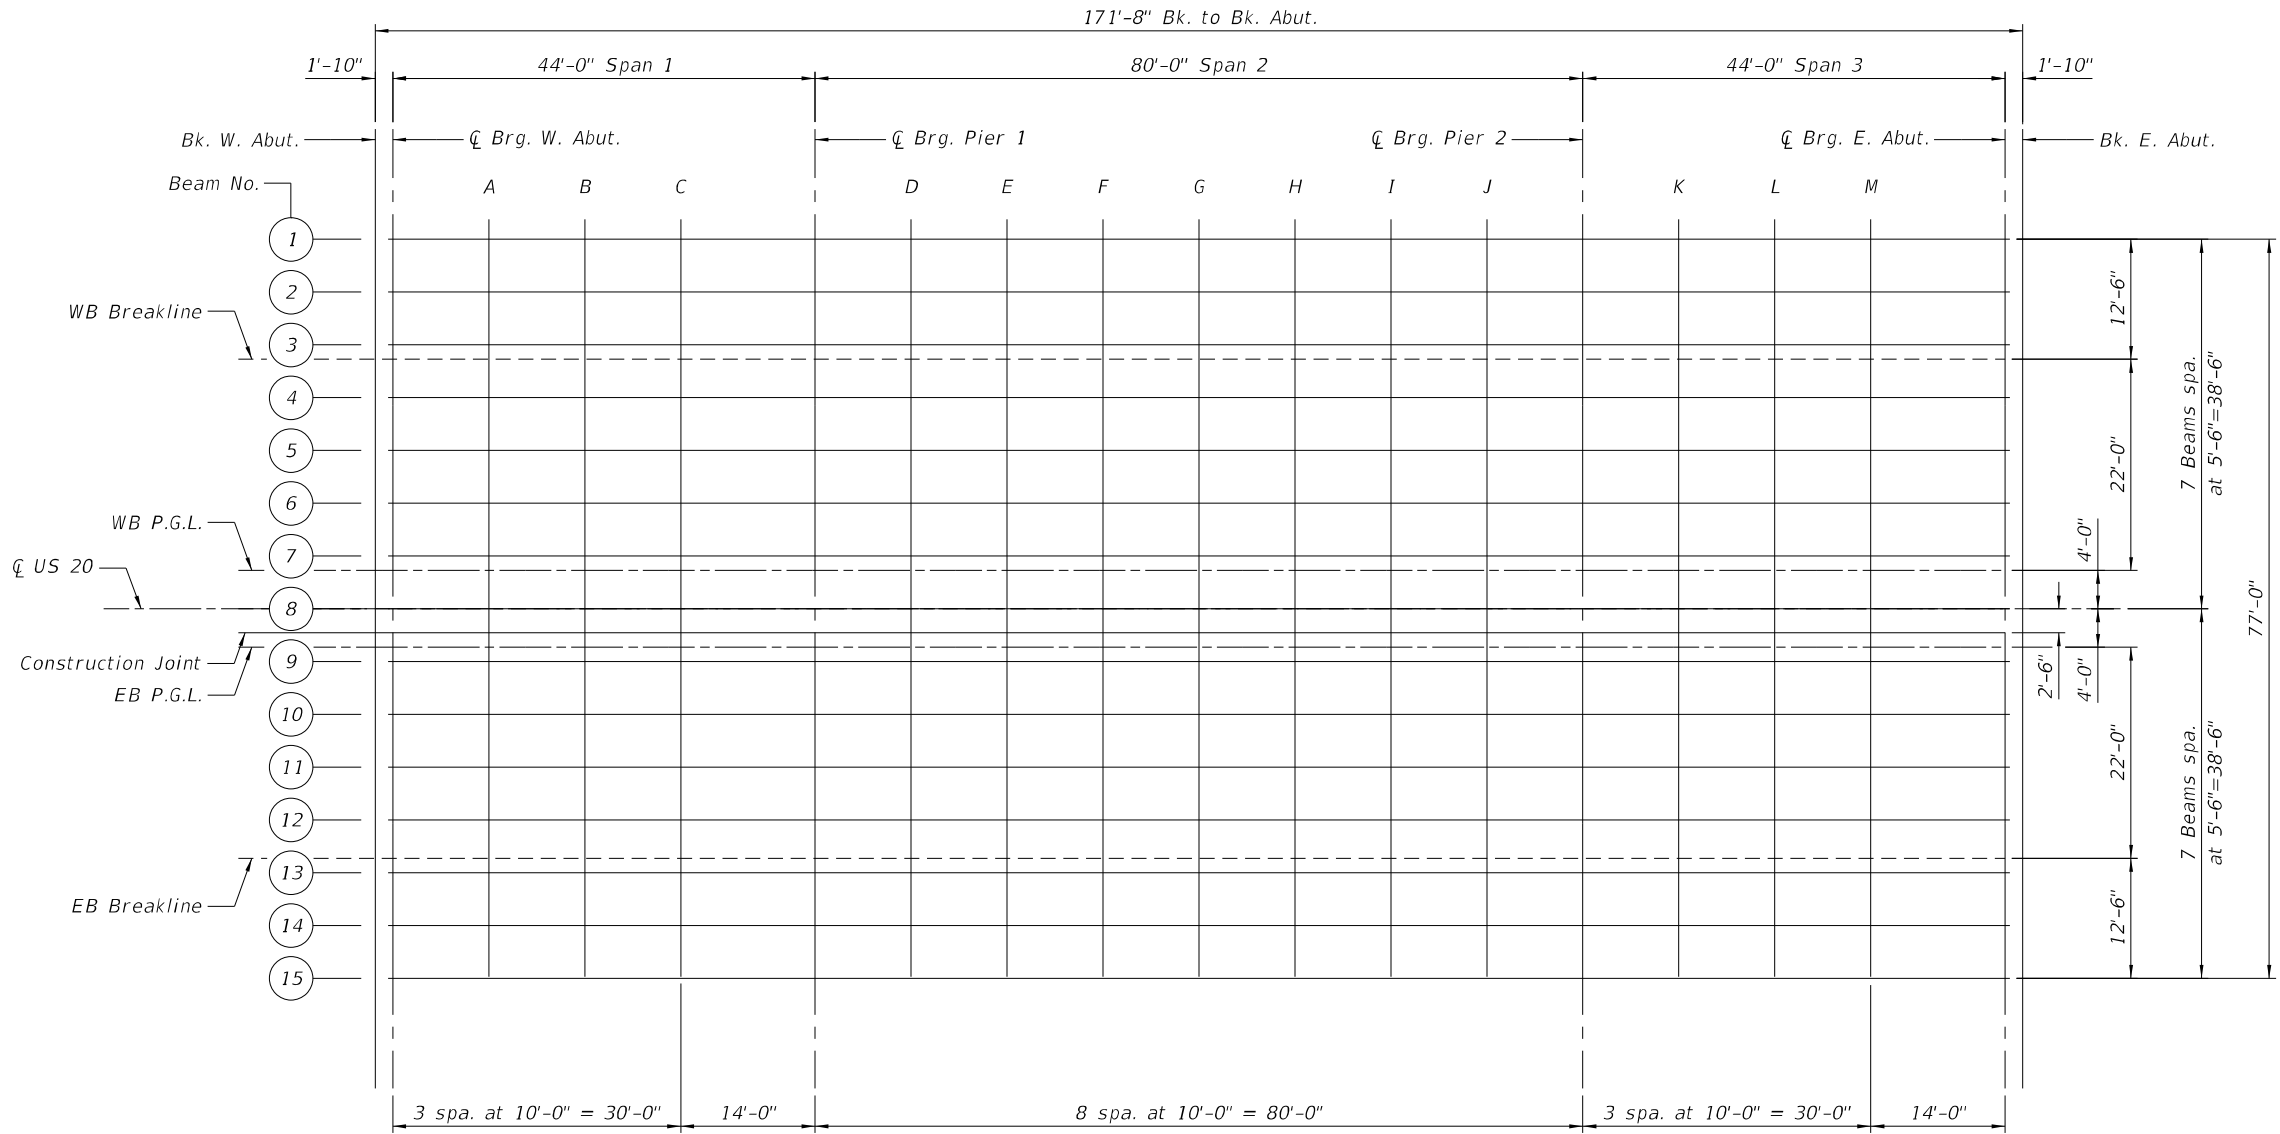

PLAN

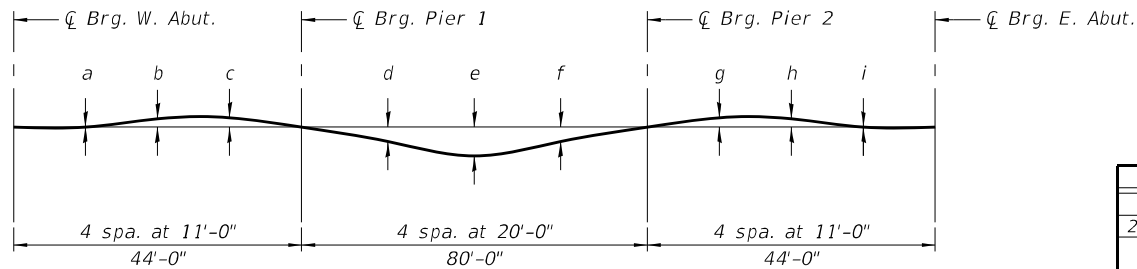


DEAD LOAD DEFLECTION DIAGRAM

(Includes weight of concrete only.)

The above deflections are not to be used in the field if the engineer is working from the grade elevations adjusted for dead load deflections as shown on sheet 9 & 10 of 42.

Beam No.	a	b	c	d	e	f	g	h	i
1 & 15	0"	1/16"	1/8"	15/16"	1 1/2"	15/16"	1/8"	1/16"	0"
2, 3, 13 & 14	0"	1/16"	1/8"	13/16"	1 3/16"	13/16"	1/8"	1/16"	0"
4, 5, 6, 10, 11 & 12	0"	1/16"	1/16"	9/16"	7/8"	9/16"	1/16"	1/16"	0"
7, 8 & 9	0"	1/16"	1/8"	3/4"	1 3/16"	3/4"	1/8"	1/16"	0"

DEAD LOAD DEFLECTION TABLE

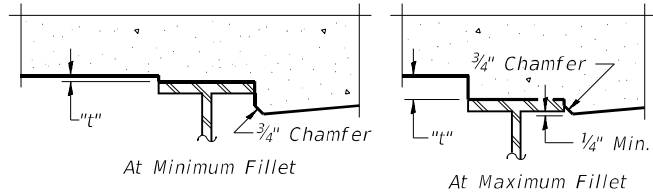

To determine "t": After all structural steel has been erected, elevations of the top flanges of the beams shall be taken at intervals shown on sheet 9 & 10 of 42. These elevations subtracted from the "Theoretical Grade Elevations Adjusted for Dead Load Deflection" shown on sheet 9 of 42. minus slab thickness, equals the fillet heights "t" above top flange of beams.

FILLET HEIGHTS



USER NAME = jstarzyk
PLOT SCALE = 20.0000' / in.
PLOT DATE = 3/20/2024

DESIGNED - ECK
CHECKED - GEK
DRAWN - BAH
CHECKED - ECK

REVISED -
REVISED -
REVISED -
REVISED -

STATE OF ILLINOIS
DEPARTMENT OF TRANSPORTATION

TOP OF DECK SLAB ELEVATIONS LAYOUT
STRUCTURE NO. 045-0006

SHEET 8 OF 42 SHEETS

F.A.P. RTE.	SECTION	COUNTY	TOTAL SHEETS	SHEET NO.
345	FAP 345-23-BR	KANE	379	139
CONTRACT NO. 62U83				
ILLINOIS FED. AID PROJECT				

MODEL: Default
FILE NAME: pw://gfnel-pw.bentley.com:gfnel-pw-01/Documents/Projects/68096/Project_Working/A_CADD/62U83>Contract1/Sheets/045-0006/0450006-62U83>009-T05E1

BEAMS 1 & 15

Location	Station	Offset	Theoretical Grade Elevations	Theoretical Grade Elevations Adjusted For Dead Load Deflection and Grinding
Bk. W. Abut.	416+91.83	38.50	753.73	753.75
☉ Brg. W. Abut.	416+93.67	38.50	753.73	753.75
A	417+03.67	38.50	753.74	753.76
B	417+13.67	38.50	753.75	753.77
C	417+23.67	38.50	753.75	753.76
☉ Brg. Pier 1	417+37.67	38.50	753.74	753.77
D	417+47.67	38.50	753.74	753.79
E	417+57.67	38.50	753.72	753.82
F	417+67.67	38.50	753.70	753.83
G	417+77.67	38.50	753.68	753.82
H	417+87.67	38.50	753.65	753.78
I	417+97.67	38.50	753.61	753.71
J	418+07.67	38.50	753.57	753.63
☉ Brg. Pier 2	418+17.67	38.50	753.53	753.55
K	418+27.67	38.50	753.48	753.49
L	418+37.67	38.50	753.43	753.44
M	418+47.67	38.50	753.37	753.39
☉ Brg. E. Abut.	418+61.67	38.50	753.28	753.30
Bk. E. Abut.	418+63.50	38.50	753.27	753.29

BEAMS 2 & 14

Location	Station	Offset	Theoretical Grade Elevations	Theoretical Grade Elevations Adjusted For Dead Load Deflection and Grinding
Bk. W. Abut.	416+91.83	33.00	753.84	753.86
☉ Brg. W. Abut.	416+93.67	33.00	753.84	753.86
A	417+03.67	33.00	753.85	753.87
B	417+13.67	33.00	753.86	753.88
C	417+23.67	33.00	753.86	753.87
☉ Brg. Pier 1	417+37.67	33.00	753.85	753.88
D	417+47.67	33.00	753.85	753.90
E	417+57.67	33.00	753.83	753.92
F	417+67.67	33.00	753.81	753.93
G	417+77.67	33.00	753.79	753.92
H	417+87.67	33.00	753.76	753.88
I	417+97.67	33.00	753.72	753.81
J	418+07.67	33.00	753.68	753.74
☉ Brg. Pier 2	418+17.67	33.00	753.64	753.66
K	418+27.67	33.00	753.59	753.60
L	418+37.67	33.00	753.54	753.55
M	418+47.67	33.00	753.48	753.50
☉ Brg. E. Abut.	418+61.67	33.00	753.39	753.41
Bk. E. Abut.	418+63.50	33.00	753.38	753.40

BEAMS 3 & 13

Location	Station	Offset	Theoretical Grade Elevations	Theoretical Grade Elevations Adjusted For Dead Load Deflection and Grinding
Bk. W. Abut.	416+91.83	27.50	753.95	753.97
☉ Brg. W. Abut.	416+93.67	27.50	753.95	753.97
A	417+03.67	27.50	753.96	753.98
B	417+13.67	27.50	753.97	753.99
C	417+23.67	27.50	753.97	753.98
☉ Brg. Pier 1	417+37.67	27.50	753.96	753.99
D	417+47.67	27.50	753.96	754.01
E	417+57.67	27.50	753.94	754.03
F	417+67.67	27.50	753.92	754.04
G	417+77.67	27.50	753.90	754.03
H	417+87.67	27.50	753.87	753.99
I	417+97.67	27.50	753.83	753.92
J	418+07.67	27.50	753.79	753.85
☉ Brg. Pier 2	418+17.67	27.50	753.75	753.77
K	418+27.67	27.50	753.70	753.71
L	418+37.67	27.50	753.65	753.66
M	418+47.67	27.50	753.59	753.61
☉ Brg. E. Abut.	418+61.67	27.50	753.50	753.52
Bk. E. Abut.	418+63.50	27.50	753.49	753.51

WB & EB BREAKLINE

Location	Station	Offset	Theoretical Grade Elevations	Theoretical Grade Elevations Adjusted For Dead Load Deflection and Grinding
Bk. W. Abut.	416+91.83	26.00	753.98	754.00
☉ Brg. W. Abut.	416+93.67	26.00	753.98	754.00
A	417+03.67	26.00	753.99	754.01
B	417+13.67	26.00	754.00	754.02
C	417+23.67	26.00	754.00	754.01
☉ Brg. Pier 1	417+37.67	26.00	753.99	754.02
D	417+47.67	26.00	753.99	754.03
E	417+57.67	26.00	753.97	754.06
F	417+67.67	26.00	753.95	754.06
G	417+77.67	26.00	753.93	754.05
H	417+87.67	26.00	753.90	754.01
I	417+97.67	26.00	753.86	753.95
J	418+07.67	26.00	753.82	753.87
☉ Brg. Pier 2	418+17.67	26.00	753.78	753.80
K	418+27.67	26.00	753.73	753.74
L	418+37.67	26.00	753.68	753.69
M	418+47.67	26.00	753.62	753.64
☉ Brg. E. Abut.	418+61.67	26.00	753.53	753.55
Bk. E. Abut.	418+63.50	26.00	753.52	753.54

BEAMS 4 & 12

Location	Station	Offset	Theoretical Grade Elevations	Theoretical Grade Elevations Adjusted For Dead Load Deflection and Grinding
Bk. W. Abut.	416+91.83	22.00	754.04	754.06
☉ Brg. W. Abut.	416+93.67	22.00	754.04	754.06
A	417+03.67	22.00	754.05	754.07
B	417+13.67	22.00	754.06	754.08
C	417+23.67	22.00	754.06	754.08
☉ Brg. Pier 1	417+37.67	22.00	754.05	754.08
D	417+47.67	22.00	754.05	754.09
E	417+57.67	22.00	754.03	754.10
F	417+67.67	22.00	754.01	754.10
G	417+77.67	22.00	753.99	754.08
H	417+87.67	22.00	753.96	754.05
I	417+97.67	22.00	753.92	753.99
J	418+07.67	22.00	753.88	753.93
☉ Brg. Pier 2	418+17.67	22.00	753.84	753.86
K	418+27.67	22.00	753.79	753.81
L	418+37.67	22.00	753.74	753.76
M	418+47.67	22.00	753.68	753.70
☉ Brg. E. Abut.	418+61.67	22.00	753.59	753.61
Bk. E. Abut.	418+63.50	22.00	753.58	753.60

BEAMS 5 & 11

Location	Station	Offset	Theoretical Grade Elevations	Theoretical Grade Elevations Adjusted For Dead Load Deflection and Grinding
Bk. W. Abut.	416+91.83	16.50	754.12	754.14
☉ Brg. W. Abut.	416+93.67	16.50	754.12	754.14
A	417+03.67	16.50	754.13	754.15
B	417+13.67	16.50	754.14	754.16
C	417+23.67	16.50	754.14	754.16
☉ Brg. Pier 1	417+37.67	16.50	754.14	754.16
D	417+47.67	16.50	754.13	754.17
E	417+57.67	16.50	754.11	754.18
F	417+67.67	16.50	754.09	754.18
G	417+77.67	16.50	754.07	754.16
H	417+87.67	16.50	754.04	754.13
I	417+97.67	16.50	754.01	754.07
J	418+07.67	16.50	753.97	754.01
☉ Brg. Pier 2	418+17.67	16.50	753.92	753.94
K	418+27.67	16.50	753.87	753.89
L	418+37.67	16.50	753.82	753.84
M	418+47.67	16.50	753.76	753.78
☉ Brg. E. Abut.	418+61.67	16.50	753.67	753.69
Bk. E. Abut.	418+63.50	16.50	753.66	753.68

NOTE:

1. Offsets are measured in feet and are given relative to ☉ US 20.

	USER NAME = jstarzyk	DESIGNED - ECK	REVISED -	STATE OF ILLINOIS DEPARTMENT OF TRANSPORTATION	TOP OF DECK SLAB ELEVATIONS I STRUCTURE. NO. 046-0006	F.A.P. RTE.	SECTION	COUNTY	TOTAL SHEETS	SHEET NO.
		CHECKED - GEK	REVISED -			345	FAP 345-23-BR	KANE	379	140
	PLOT SCALE = 2.0000 ' / in.	DRAWN - BAH	REVISED -			CONTRACT NO. 62U83				
	PLOT DATE = 3/20/2024	CHECKED - ECK	REVISED -			ILLINOIS FED. AID PROJECT				
SHEET 9 OF 42 SHEETS										

MODEL: Default
FILE NAME: pw://jgfnel-pw.bentley.com:jgfnel-pw-01/Documents/Projects/68096/Project Working/A_CADD/62U83>Contract1/Sheets/045-0006/0450006-62U83+Q-10-T05E2

BEAMS 6 & 10

Location	Station	Offset	Theoretical Grade Elevations	Theoretical Grade Elevations Adjusted For Dead Load Deflection and Grinding
Bk. W. Abut.	416+91.83	11.00	754.20	754.22
☒ Brg. W. Abut.	416+93.67	11.00	754.20	754.22
A	417+03.67	11.00	754.22	754.24
B	417+13.67	11.00	754.22	754.24
C	417+23.67	11.00	754.23	754.24
☒ Brg. Pier 1	417+37.67	11.00	754.22	754.24
D	417+47.67	11.00	754.21	754.25
E	417+57.67	11.00	754.20	754.26
F	417+67.67	11.00	754.18	754.26
G	417+77.67	11.00	754.15	754.25
H	417+87.67	11.00	754.12	754.21
I	417+97.67	11.00	754.09	754.16
J	418+07.67	11.00	754.05	754.09
☒ Brg. Pier 2	418+17.67	11.00	754.01	754.03
K	418+27.67	11.00	753.96	753.97
L	418+37.67	11.00	753.90	753.92
M	418+47.67	11.00	753.84	753.87
☒ Brg. E. Abut.	418+61.67	11.00	753.75	753.78
Bk. E. Abut.	418+63.50	11.00	753.74	753.76

BEAMS 7 & 9

Location	Station	Offset	Theoretical Grade Elevations	Theoretical Grade Elevations Adjusted For Dead Load Deflection and Grinding
Bk. W. Abut.	416+91.83	5.50	754.28	754.30
☒ Brg. W. Abut.	416+93.67	5.50	754.29	754.31
A	417+03.67	5.50	754.30	754.32
B	417+13.67	5.50	754.31	754.32
C	417+23.67	5.50	754.31	754.32
☒ Brg. Pier 1	417+37.67	5.50	754.30	754.32
D	417+47.67	5.50	754.29	754.34
E	417+57.67	5.50	754.28	754.36
F	417+67.67	5.50	754.26	754.37
G	417+77.67	5.50	754.23	754.36
H	417+87.67	5.50	754.21	754.32
I	417+97.67	5.50	754.17	754.26
J	418+07.67	5.50	754.13	754.18
☒ Brg. Pier 2	418+17.67	5.50	754.09	754.11
K	418+27.67	5.50	754.04	754.05
L	418+37.67	5.50	753.99	754.00
M	418+47.67	5.50	753.93	753.95
☒ Brg. E. Abut.	418+61.67	5.50	753.84	753.86
Bk. E. Abut.	418+63.50	5.50	753.82	753.85

WB & EB P.G.L.

Location	Station	Offset	Theoretical Grade Elevations	Theoretical Grade Elevations Adjusted For Dead Load Deflection and Grinding
Bk. W. Abut.	416+91.83	4.00	754.31	754.33
☒ Brg. W. Abut.	416+93.67	4.00	754.31	754.33
A	417+03.67	4.00	754.32	754.34
B	417+13.67	4.00	754.33	754.35
C	417+23.67	4.00	754.33	754.34
☒ Brg. Pier 1	417+37.67	4.00	754.32	754.35
D	417+47.67	4.00	754.32	754.36
E	417+57.67	4.00	754.30	754.39
F	417+67.67	4.00	754.28	754.39
G	417+77.67	4.00	754.26	754.38
H	417+87.67	4.00	754.23	754.34
I	417+97.67	4.00	754.19	754.28
J	418+07.67	4.00	754.15	754.20
☒ Brg. Pier 2	418+17.67	4.00	754.11	754.13
K	418+27.67	4.00	754.06	754.07
L	418+37.67	4.00	754.01	754.02
M	418+47.67	4.00	753.95	753.97
☒ Brg. E. Abut.	418+61.67	4.00	753.86	753.88
Bk. E. Abut.	418+63.50	4.00	753.85	753.87

CONSTRUCTION JOINT

Location	Station	Offset	Theoretical Grade Elevations	Theoretical Grade Elevations Adjusted For Dead Load Deflection and Grinding
Bk. W. Abut.	416+91.83	2.50	754.33	754.35
☒ Brg. W. Abut.	416+93.67	2.50	754.33	754.35
A	417+03.67	2.50	754.34	754.36
B	417+13.67	2.50	754.35	754.37
C	417+23.67	2.50	754.35	754.37
☒ Brg. Pier 1	417+37.67	2.50	754.35	754.37
D	417+47.67	2.50	754.34	754.39
E	417+57.67	2.50	754.32	754.41
F	417+67.67	2.50	754.30	754.41
G	417+77.67	2.50	754.28	754.40
H	417+87.67	2.50	754.25	754.36
I	417+97.67	2.50	754.22	754.30
J	418+07.67	2.50	754.18	754.23
☒ Brg. Pier 2	418+17.67	2.50	754.13	754.15
K	418+27.67	2.50	754.08	754.10
L	418+37.67	2.50	754.03	754.05
M	418+47.67	2.50	753.97	753.99
☒ Brg. E. Abut.	418+61.67	2.50	753.88	753.90
Bk. E. Abut.	418+63.50	2.50	753.87	753.89

GIRDER 8 & ☒ US 20



Location	Station	Offset	Theoretical Grade Elevations	Theoretical Grade Elevations Adjusted For Dead Load Deflection and Grinding
Bk. W. Abut.	416+91.83	0.00	754.37	754.39
☒ Brg. W. Abut.	416+93.67	0.00	754.37	754.39
A	417+03.67	0.00	754.38	754.40
B	417+13.67	0.00	754.39	754.41
C	417+23.67	0.00	754.39	754.40
☒ Brg. Pier 1	417+37.67	0.00	754.38	754.41
D	417+47.67	0.00	754.38	754.42
E	417+57.67	0.00	754.36	754.45
F	417+67.67	0.00	754.34	754.45
G	417+77.67	0.00	754.32	754.44
H	417+87.67	0.00	754.29	754.40
I	417+97.67	0.00	754.25	754.34
J	418+07.67	0.00	754.21	754.26
☒ Brg. Pier 2	418+17.67	0.00	754.17	754.19
K	418+27.67	0.00	754.12	754.13
L	418+37.67	0.00	754.07	754.08
M	418+47.67	0.00	754.01	754.03
☒ Brg. E. Abut.	418+61.67	0.00	753.92	753.94
Bk. E. Abut.	418+63.50	0.00	753.91	753.93

NOTE:

1. Offsets are measured in feet and are given relative to ☒ US 20.

	USER NAME = jstarzyk	DESIGNED - ECK	REVISED -	STATE OF ILLINOIS DEPARTMENT OF TRANSPORTATION	TOP OF DECK SLAB ELEVATIONS II STRUCTURE. NO. 045-0006	F.A.P. RTE.	SECTION	COUNTY	TOTAL SHEETS	SHEET NO.
		CHECKED - GEK	REVISED -			345	FAP 345-23-BR	KANE	379	141
	PLOT SCALE = 2.0000" / in.	DRAWN - BAH	REVISED -			CONTRACT NO. 62U83				
	PLOT DATE = 3/20/2024	CHECKED - ECK	REVISED -			ILLINOIS FED. AID PROJECT				

MODEL: Default
FILE NAME: pw://gfnel-pw-bentley.com:gfnel-pw-01/Documents/Projects/68096/Project Working/A_CADD/62U83>Contract1/Sheets/045-0006/0450006-62U83+011-WAPE

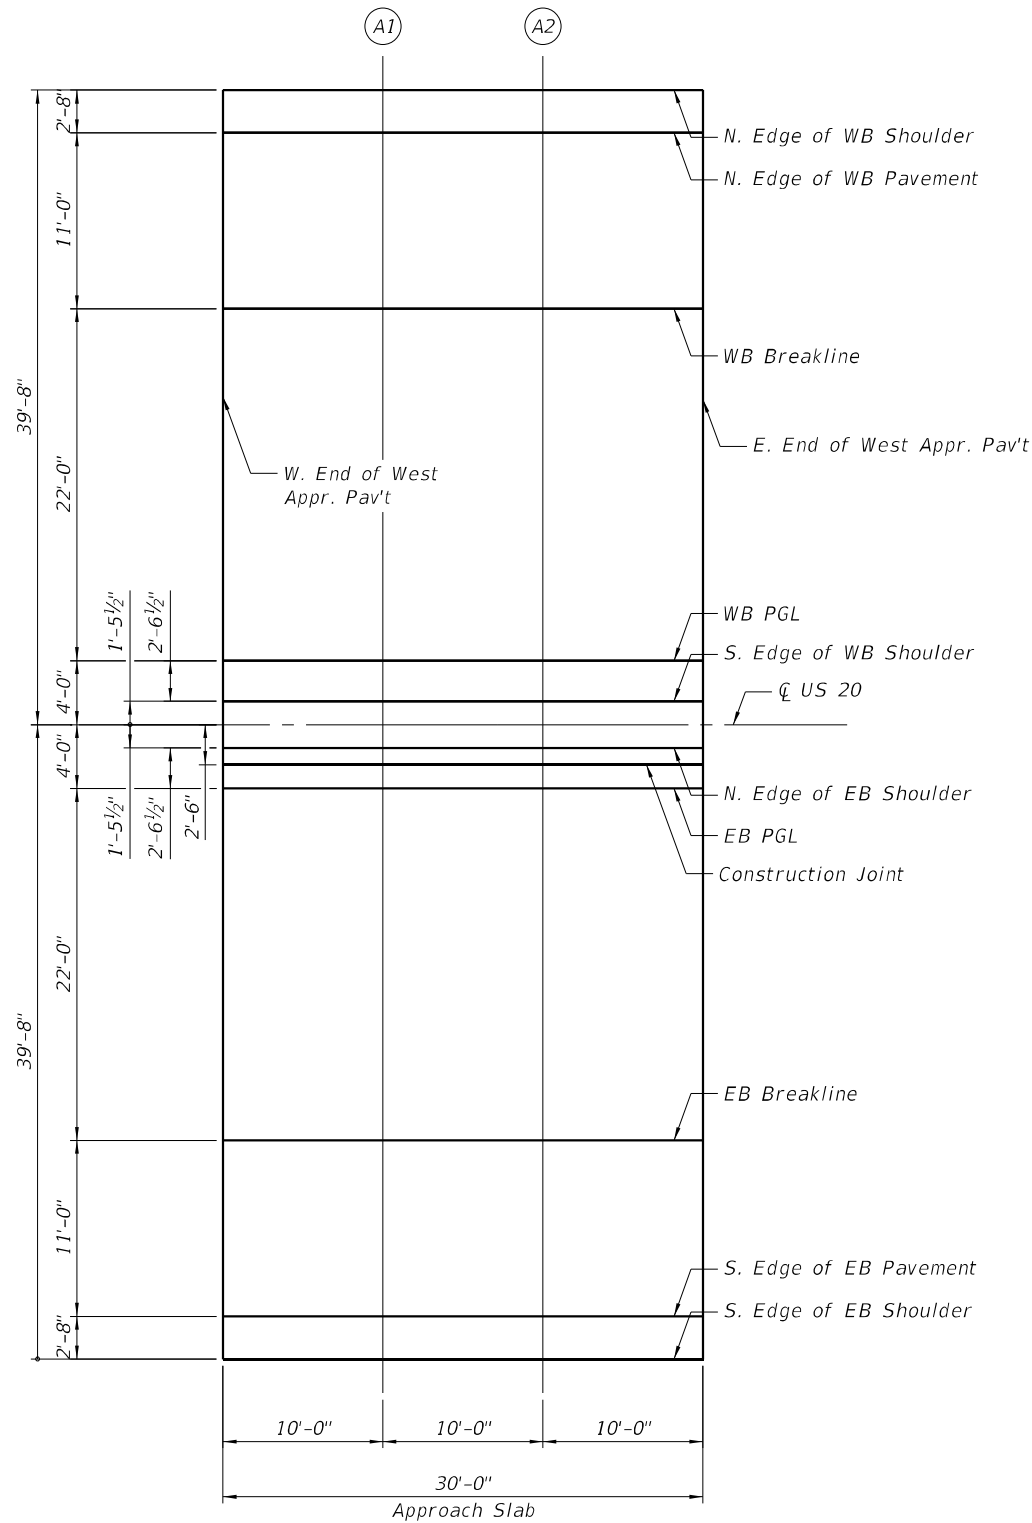 

WEST APPROACH PLAN

N. EDGE OF WB SHLD. & S. EDGE OF EB SHLD.

Location	Station	Offsets	Theoretical Grade Elevations	Theoretical Grade Elevations Adjusted For Grinding
W. End W. Appr. Pav't.	416+62.83	39.67	753.64	753.66
A1	416+72.83	39.67	753.67	753.69
A2	416+82.83	39.67	753.69	753.71
E. End W. Appr. Pav't.	416+92.83	39.67	753.70	753.73

CONSTRUCTION JOINT

Location	Station	Offsets	Theoretical Grade Elevations	Theoretical Grade Elevations Adjusted For Grinding
W. End W. Appr. Pav't.	416+62.83	2.50	754.26	754.28
A1	416+72.83	2.50	754.29	754.31
A2	416+82.83	2.50	754.31	754.33
E. End W. Appr. Pav't.	416+92.83	2.50	754.33	754.35

N. EDGE OF WB PAV'T & S. EDGE OF EB PAV'T

Location	Station	Offsets	Theoretical Grade Elevations	Theoretical Grade Elevations Adjusted For Grinding
W. End W. Appr. Pav't.	416+62.83	37.00	753.69	753.71
A1	416+72.83	37.00	753.72	753.74
A2	416+82.83	37.00	753.74	753.76
E. End W. Appr. Pav't.	416+92.83	37.00	753.76	753.78

S. EDGE OF WB SHLD. & N. EDGE OF EB SHLD.

Location	Station	Offsets	Theoretical Grade Elevations	Theoretical Grade Elevations Adjusted For Grinding
W. End W. Appr. Pav't.	416+62.83	1.46	754.28	754.30
A1	416+72.83	1.46	754.31	754.33
A2	416+82.83	1.46	754.33	754.35
E. End W. Appr. Pav't.	416+92.83	1.46	754.35	754.37

WB & EB BREAKLINE

Location	Station	Offsets	Theoretical Grade Elevations	Theoretical Grade Elevations Adjusted For Grinding
W. End W. Appr. Pav't.	416+62.83	26.00	753.91	753.93
A1	416+72.83	26.00	753.94	753.96
A2	416+82.83	26.00	753.96	753.98
E. End W. Appr. Pav't.	416+92.83	26.00	753.98	754.00

& US 20

Location	Station	Offsets	Theoretical Grade Elevations	Theoretical Grade Elevations Adjusted For Grinding
W. End W. Appr. Pav't.	416+62.83	0.00	754.30	754.32
A1	416+72.83	0.00	754.33	754.35
A2	416+82.83	0.00	754.35	754.37
E. End W. Appr. Pav't.	416+92.83	0.00	754.37	754.39

WB & EB P.G.L.

Location	Station	Offsets	Theoretical Grade Elevations	Theoretical Grade Elevations Adjusted For Grinding
W. End W. Appr. Pav't.	416+62.83	4.00	754.24	754.26
A1	416+72.83	4.00	754.27	754.29
A2	416+82.83	4.00	754.29	754.31
E. End W. Appr. Pav't.	416+92.83	4.00	754.31	754.33

NOTE:

1. Offsets are measured in feet and are given relative to & US 20.



USER NAME	=	jstarzyk	DESIGNED	-	ECK	REVISED	-
			CHECKED	-	GEK	REVISED	-
PLOT SCALE	=	12.0000' / in.	DRAWN	-	BAH	REVISED	-
PLOT DATE	=	3/20/2024	CHECKED	-	ECK	REVISED	-


STATE OF ILLINOIS
DEPARTMENT OF TRANSPORTATION

TOP OF SLAB ELEVATIONS & LAYOUT - WEST APPROACH
STRUCTURE NO. 045-0006

SHEET 11 OF 42 SHEETS

F.A.P. RTE.	SECTION	COUNTY	TOTAL SHEETS	SHEET NO.
345	FAP 345-23-BR	KANE	379	142
CONTRACT NO. 62U83				
ILLINOIS FED. AID PROJECT				

MODEL: Default
FILE NAME: pw://gfnel-pw.bentley.com:gfnel-pw-01/Documents/Projects/68096/Project Working/A_CADD/62U83>Contract1/Sheets/045-0006/0450006-62U83+012-EAPE

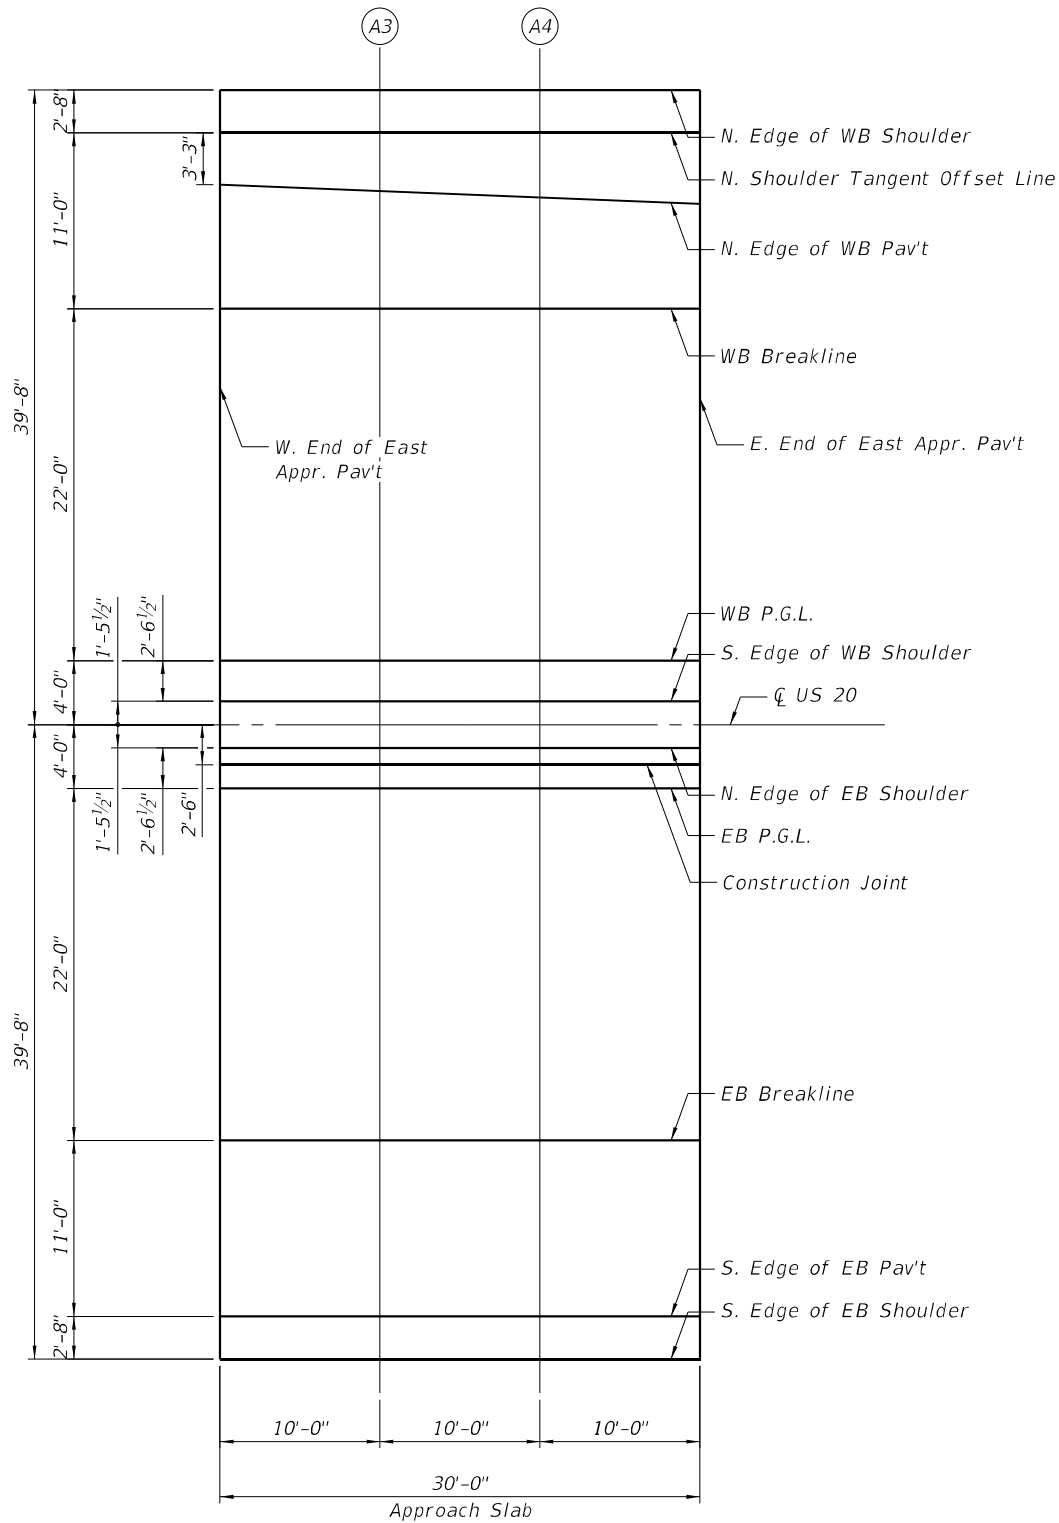

EAST APPROACH PLAN

N. EDGE OF WB SHLD. & S. EDGE OF EB SHLD.

Location	Station	Offsets	Theoretical Grade Elevations	Theoretical Grade Elevations Adjusted For Grinding
W. End E. Appr. Pav't.	418+62.50	39.67	753.25	753.27
A3	418+72.50	39.67	753.18	753.20
A4	418+82.50	39.67	753.10	753.13
E. End E. Appr. Pav't.	418+92.50	39.67	753.02	753.04

WB & EB P.G.L.

Location	Station	Offsets	Theoretical Grade Elevations	Theoretical Grade Elevations Adjusted For Grinding
W. End E. Appr. Pav't.	418+62.50	4.00	753.85	753.87
A3	418+72.50	4.00	753.78	753.80
A4	418+82.50	4.00	753.71	753.73
E. End E. Appr. Pav't.	418+92.50	4.00	753.63	753.65

N. SHLD. TANGENT OFFSET LINE & S. EDGE OF EB PAV'T

Location	Station	Offsets	Theoretical Grade Elevations	Theoretical Grade Elevations Adjusted For Grinding
W. End E. Appr. Pav't.	418+62.50	37.00	753.30	753.32
A3	418+72.50	37.00	753.23	753.25
A4	418+82.50	37.00	753.16	753.18
E. End E. Appr. Pav't.	418+92.50	37.00	753.08	753.10

CONSTRUCTION JOINT

Location	Station	Offsets	Theoretical Grade Elevations	Theoretical Grade Elevations Adjusted For Grinding
W. End E. Appr. Pav't.	418+62.50	2.50	753.88	753.90
A3	418+72.50	2.50	753.81	753.83
A4	418+82.50	2.50	753.73	753.75
E. End E. Appr. Pav't.	418+92.50	2.50	753.65	753.67

N. EDGE OF WB PAV'T

Location	Station	Offsets	Theoretical Grade Elevations	Theoretical Grade Elevations Adjusted For Grinding
W. End E. Appr. Pav't.	418+62.50	33.75	753.37	753.39
A3	418+72.50	33.34	753.30	753.33
A4	418+82.50	32.95	753.24	753.26
E. End E. Appr. Pav't.	418+92.50	32.55	753.17	753.19

S. EDGE OF WB SHLD. & N. EDGE OF EB SHLD.

Location	Station	Offsets	Theoretical Grade Elevations	Theoretical Grade Elevations Adjusted For Grinding
W. End E. Appr. Pav't.	418+62.50	1.46	753.89	753.91
A3	418+72.50	1.46	753.82	753.84
A4	418+82.50	1.46	753.75	753.77
E. End E. Appr. Pav't.	418+92.50	1.46	753.67	753.69

WB & EB BREAKLINE

Location	Station	Offsets	Theoretical Grade Elevations	Theoretical Grade Elevations Adjusted For Grinding
W. End E. Appr. Pav't.	418+62.50	26.00	753.52	753.54
A3	418+72.50	26.00	753.45	753.47
A4	418+82.50	26.00	753.38	753.40
E. End E. Appr. Pav't.	418+92.50	26.00	753.30	753.32

CL US 20

Location	Station	Offsets	Theoretical Grade Elevations	Theoretical Grade Elevations Adjusted For Grinding
W. End E. Appr. Pav't.	418+62.50	0.00	753.91	753.93
A3	418+72.50	0.00	753.84	753.86
A4	418+82.50	0.00	753.77	753.79
E. End E. Appr. Pav't.	418+92.50	0.00	753.69	753.71

NOTE:

1. Offsets are measured in feet and are given relative to CL US 20.



USER NAME =	jstarzyk	DESIGNED -	ECK	REVISED -	
		CHECKED -	GEK	REVISED -	
PLOT SCALE =	12.0000' / in.	DRAWN -	BAH	REVISED -	
PLOT DATE =	3/20/2024	CHECKED -	ECK	REVISED -	


STATE OF ILLINOIS
DEPARTMENT OF TRANSPORTATION

TOP OF SLAB ELEVATIONS & LAYOUT - EAST APPROACH
STRUCTURE NO. 045-0006

SHEET 12 OF 42 SHEETS

F.A.P. RTE.	SECTION	COUNTY	TOTAL SHEETS	SHEET NO.
345	FAP 345-23-BR	KANE	379	143
CONTRACT NO. 62U83				
ILLINOIS FED. AID PROJECT				

MODEL: Default
FILE NAME: pw://jgfnel-pw-bentley.com:jgfnel-pw-01/Documents/Projects/68096/Project Working/A_CADD/62U83>Contract1/Sheets/045-0006-62U83-013-DK

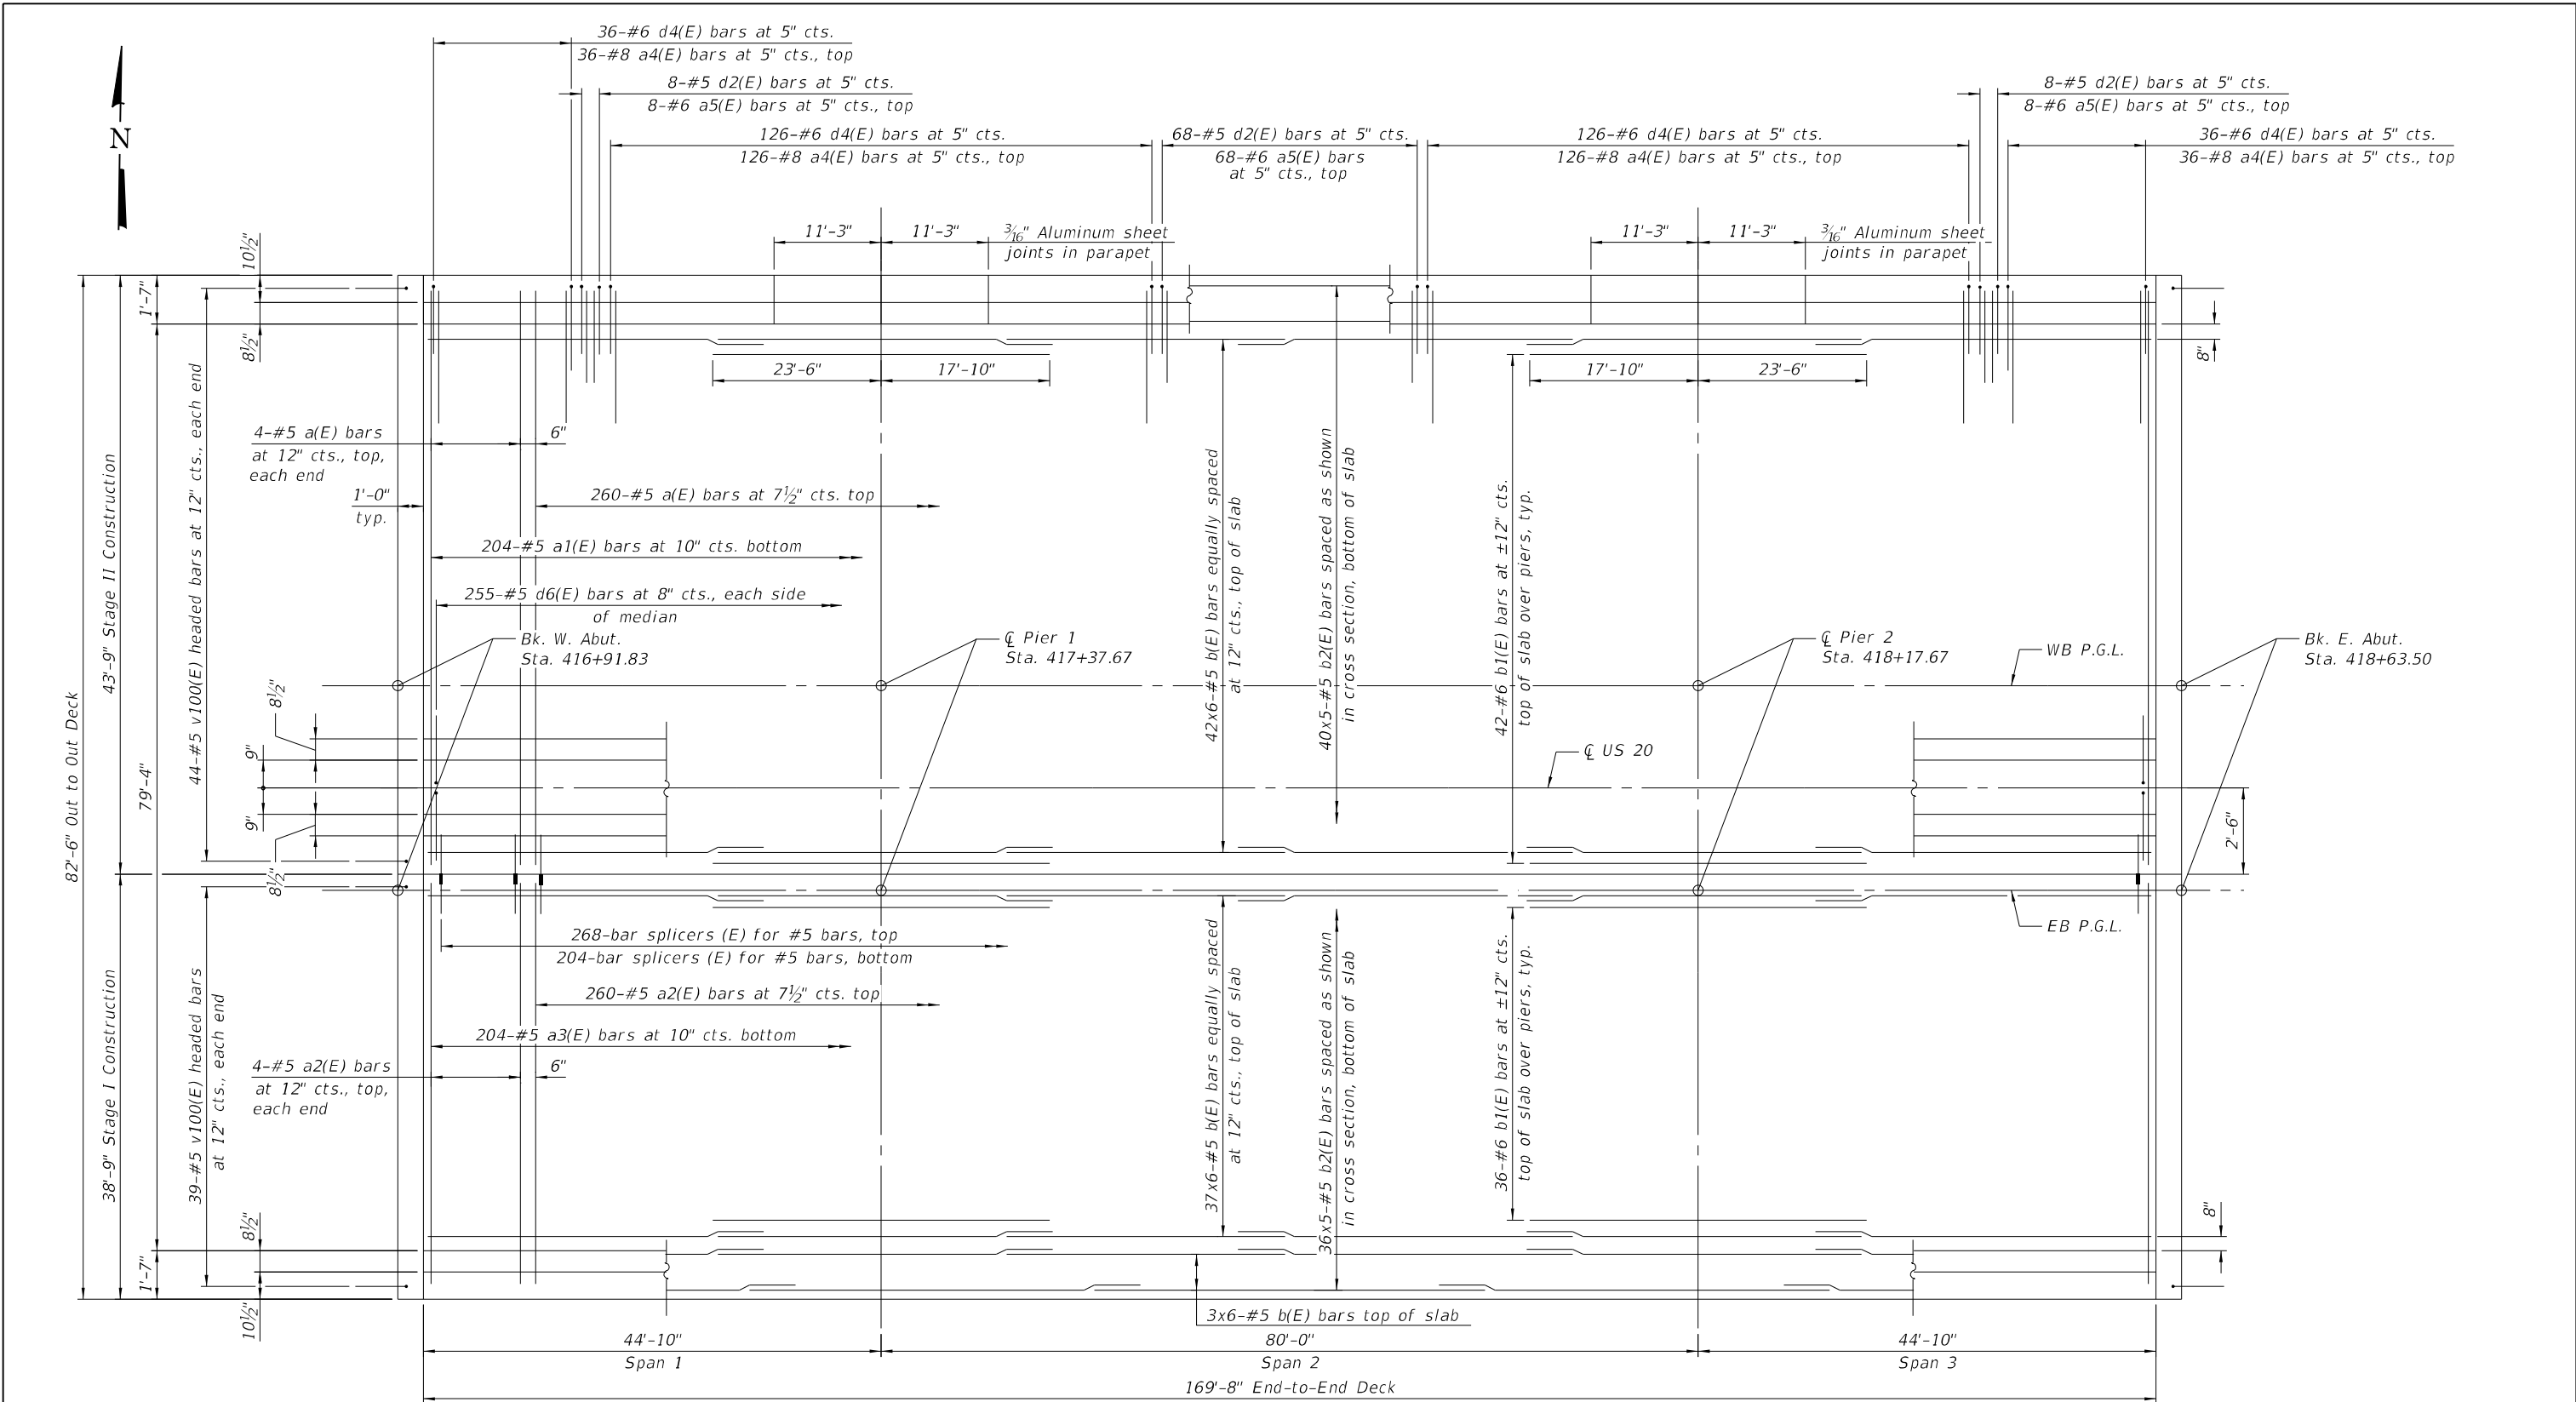

MINIMUM BAR LAP
#5 bar = 3'-6"

PLAN

NOTES:

1. See sheets 1 of 42 for Floor Drain and Scupper spacing.
2. See sheets 15 & 16 of 42 for Superstructure Details and Bill of Materials.
3. See sheet 14 of 42 for Deck Cross Section.
4. Bars indicated this 20 x 3-#5 ect. indicates 20 lines of bars with 3 lengths per line.
5. During the deck pour operation, the Contractor shall pour both end diaphragms first before proceeding with the deck. Modifications to this procedure required analysis by the Contractor prior to the deck pour. Any additional modifications needed, such as temporary hold downs, shall be included in the cost of Concrete Structures.





USER NAME =	jstarzyk	DESIGNED -	ECK	REVISED -	
		CHECKED -	GEK	REVISED -	
PLOT SCALE =	16.0000' / in.	DRAWN -	BAH	REVISED -	
PLOT DATE =	3/20/2024	CHECKED -	ECK	REVISED -	

STATE OF ILLINOIS
DEPARTMENT OF TRANSPORTATION

DECK PLAN
STRUCTURE NO. 045-0006


SHEET 13 OF 42 SHEETS

F.A.P. RTE.	SECTION	COUNTY	TOTAL SHEETS	SHEET NO.
345	FAP 345-23-BR	KANE	379	144
CONTRACT NO. 62U83				
ILLINOIS FED. AID PROJECT				

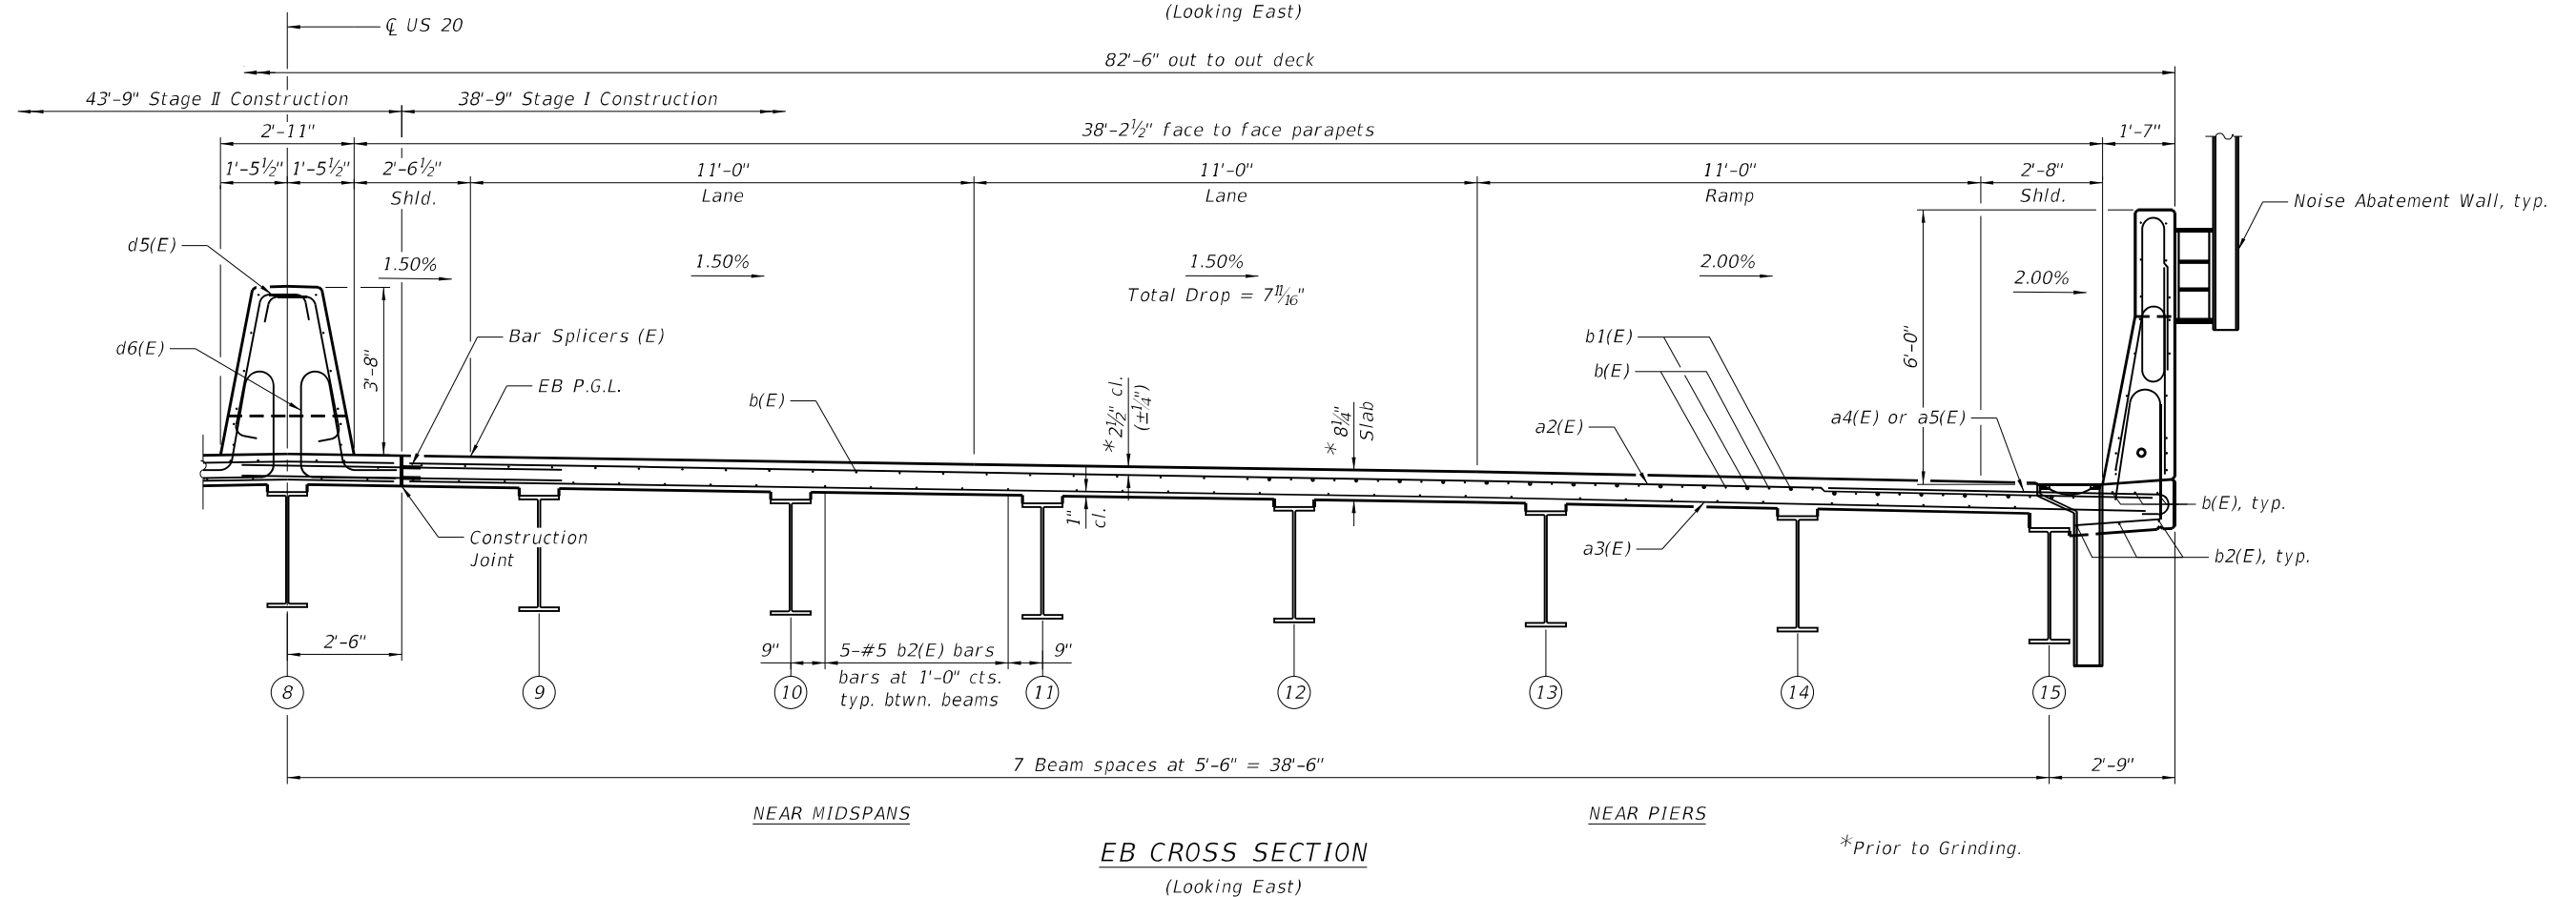
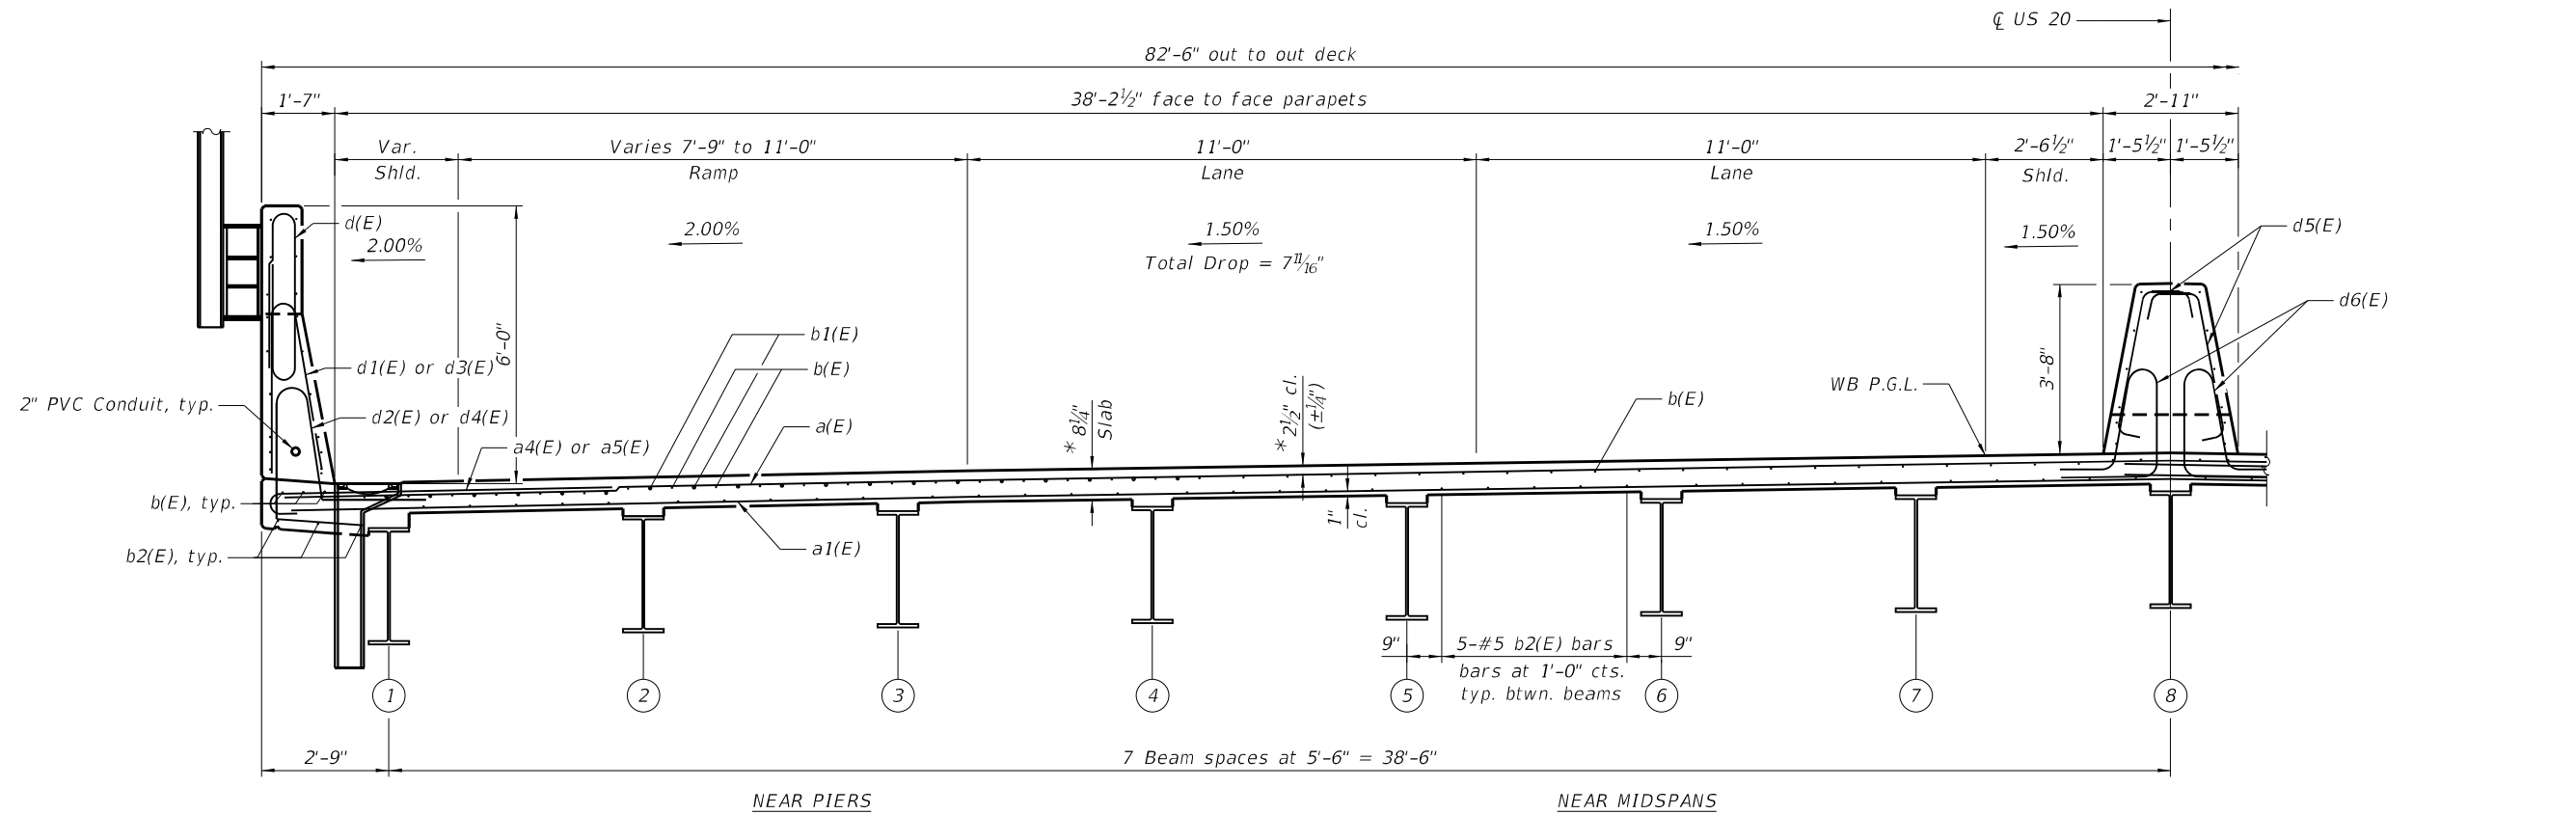


MODEL: Default
FILE NAME: pw:///gfnel-pw-bentley.com:gfnel-pw-01/Documents/Projects/68096/Project Working/A_CADD/62U83-Contract1/Sheets/045-0006-62U83-014-DKX5

	USER NAME = jstarzyk	DESIGNED - ECK	REVISED -	STATE OF ILLINOIS DEPARTMENT OF TRANSPORTATION	DECK CROSS SECTION STRUCTURE NO. 045-0006	F.A.P. RTE. 345	SECTION FAP 345-23-BR	COUNTY KANE	TOTAL SHEETS 379	SHEET NO. 145		
	PLOT SCALE = 4.0000 " / in.	CHECKED - GEK	REVISED -									
	PLOT DATE = 3/20/2024	DRAWN - BAH	DRAWN - BAH			REVISED -						
		CHECKED - ECK	REVISED -									
						CONTRACT NO. 62U83						
						ILLINOIS FED. AID PROJECT						







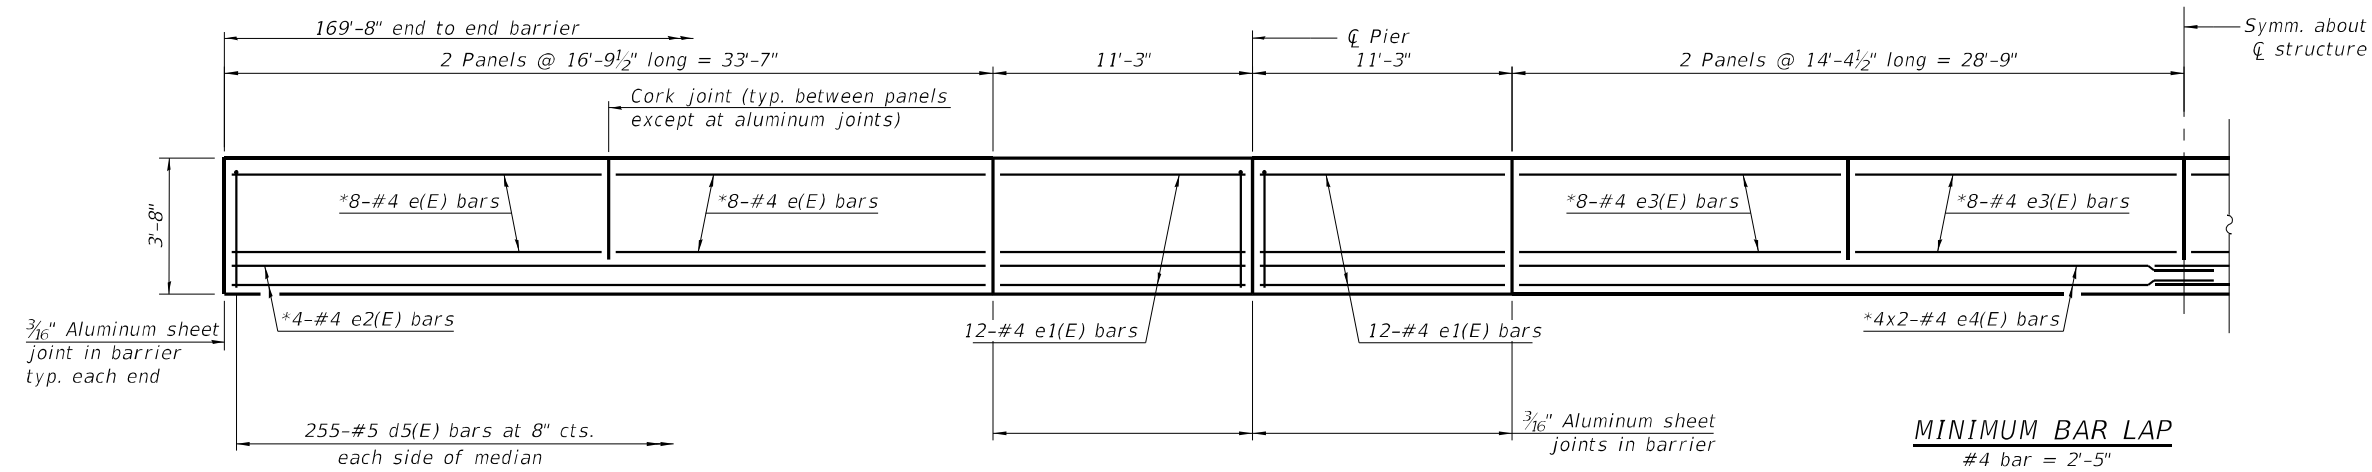



* See Section thru Median Barrier

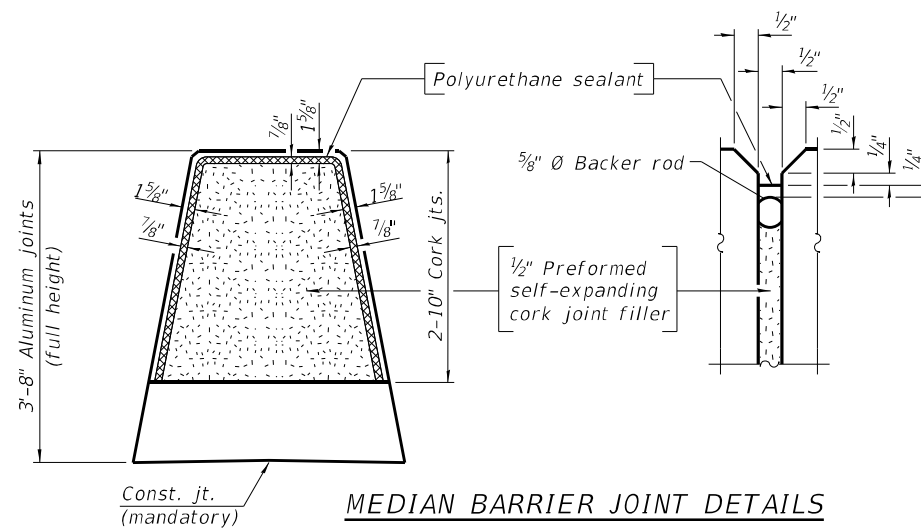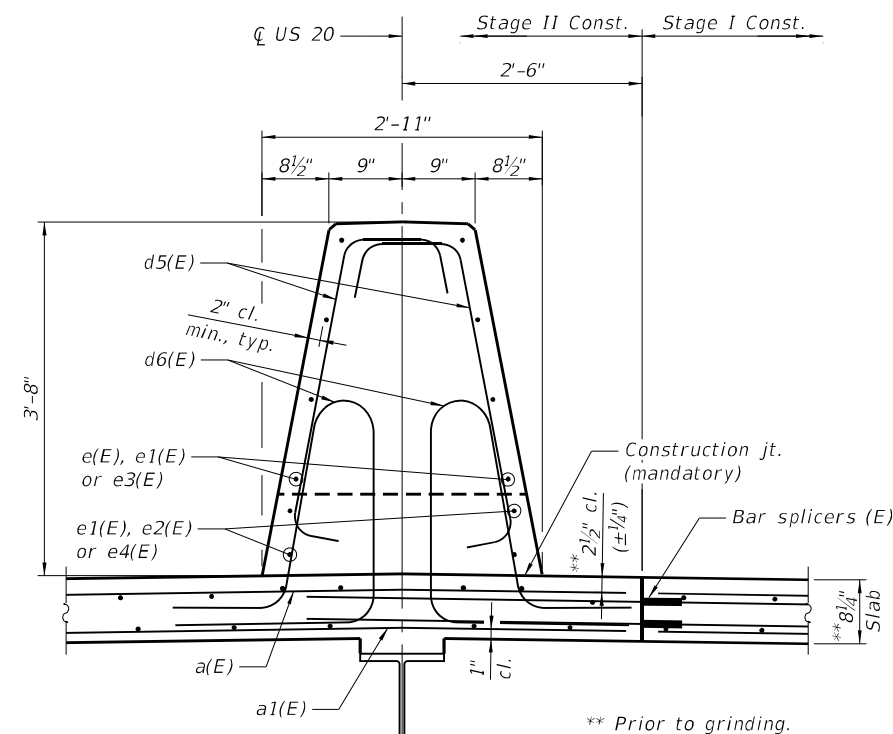


NOTES:

1. The $\frac{3}{16}$ " min. aluminum sheet shall be ASTM B 209 alloy 3003-H14 and coated with 5 mils of either bitumen paint or epoxy paint to minimize reaction with wet concrete. Cost included with Concrete Superstructure.
2. The polyurethane sealant shall be according to Article 1050.04 of the Std. Spec. and the color shall be gray.
3. Bar terminators will be paid for separately.

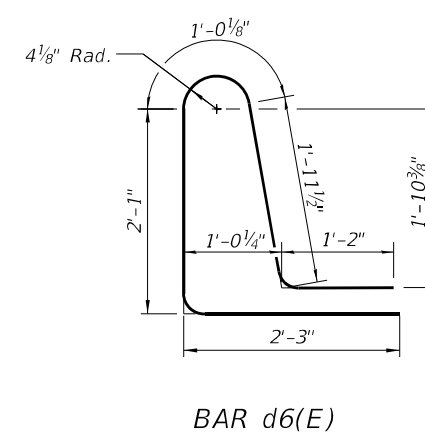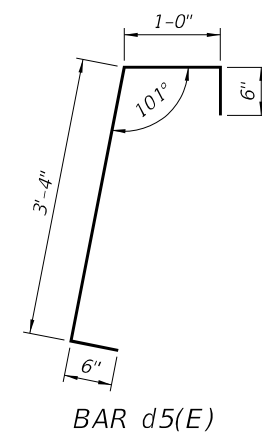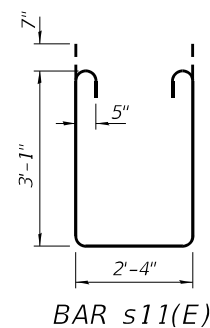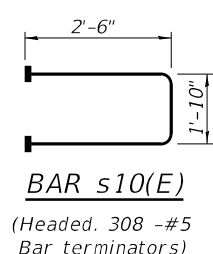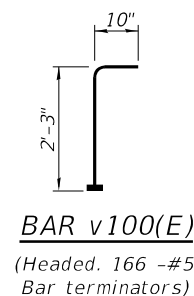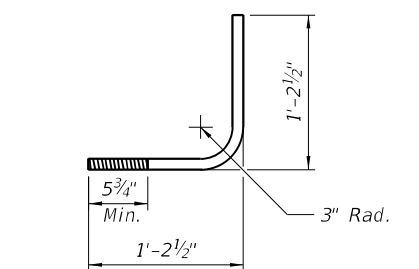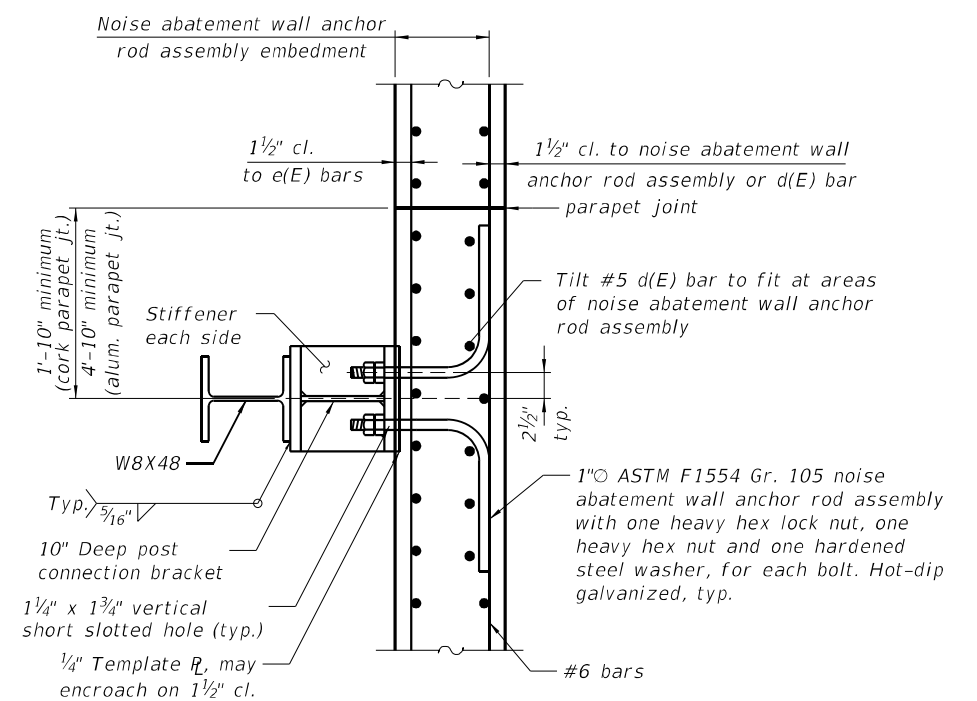

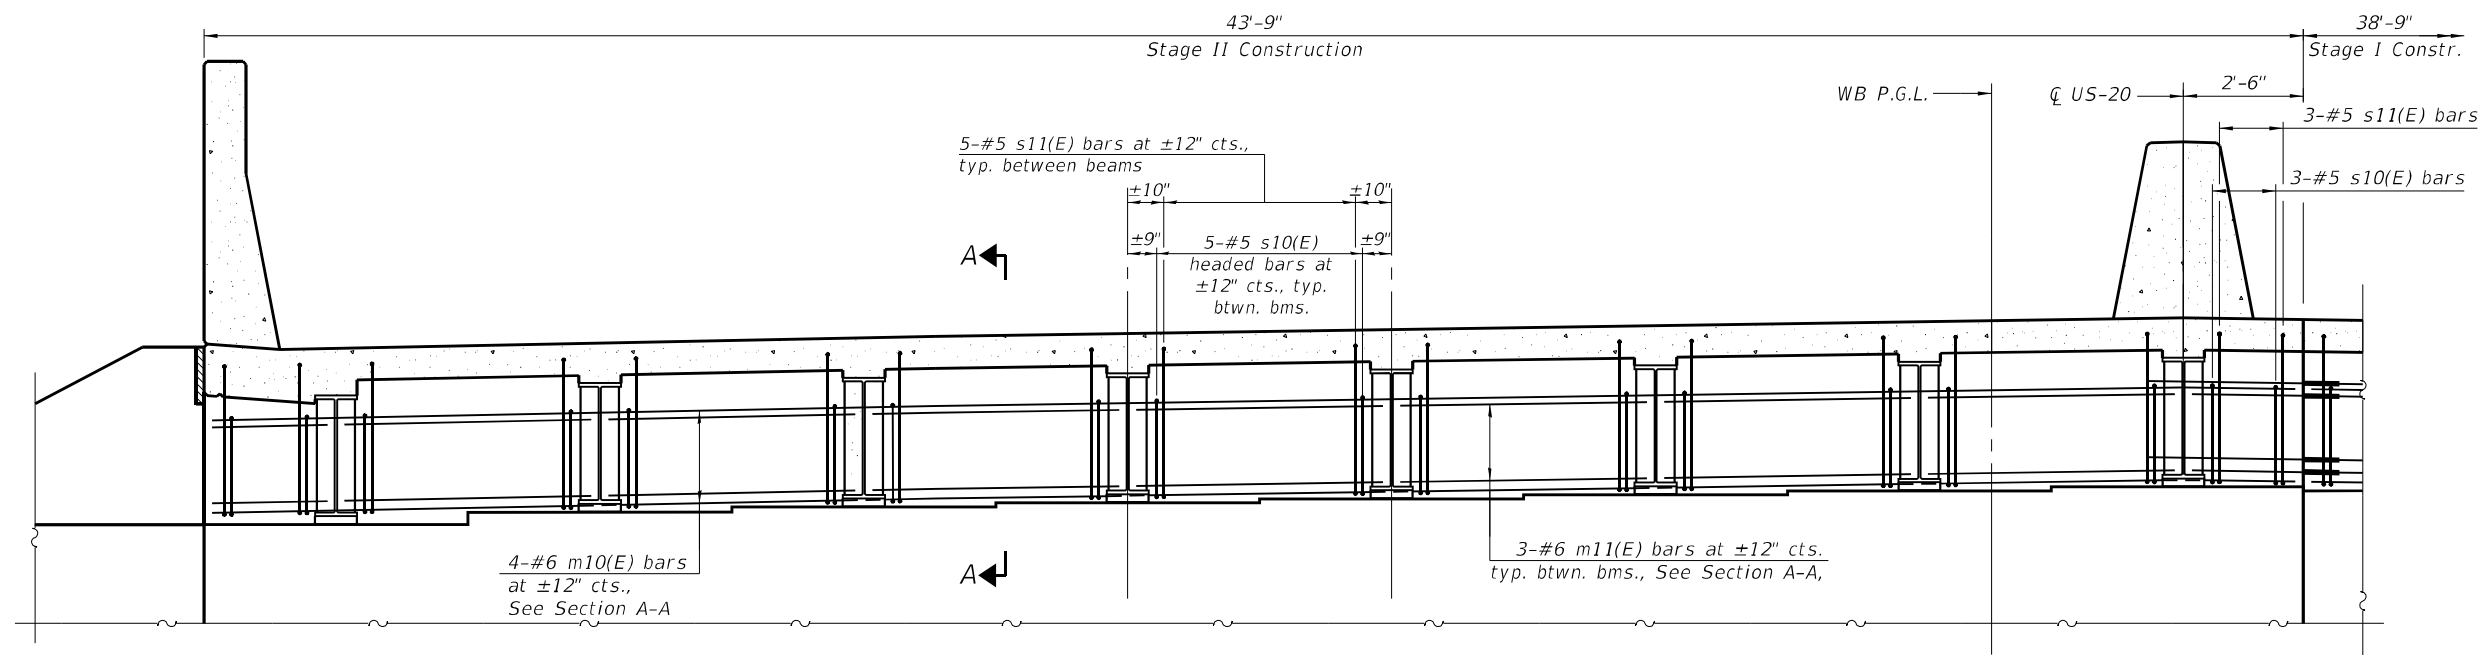

PARTIAL DIAPHRAGM AT ABUTMENT
(E. Abut. shown, W. Abut. mirrored)

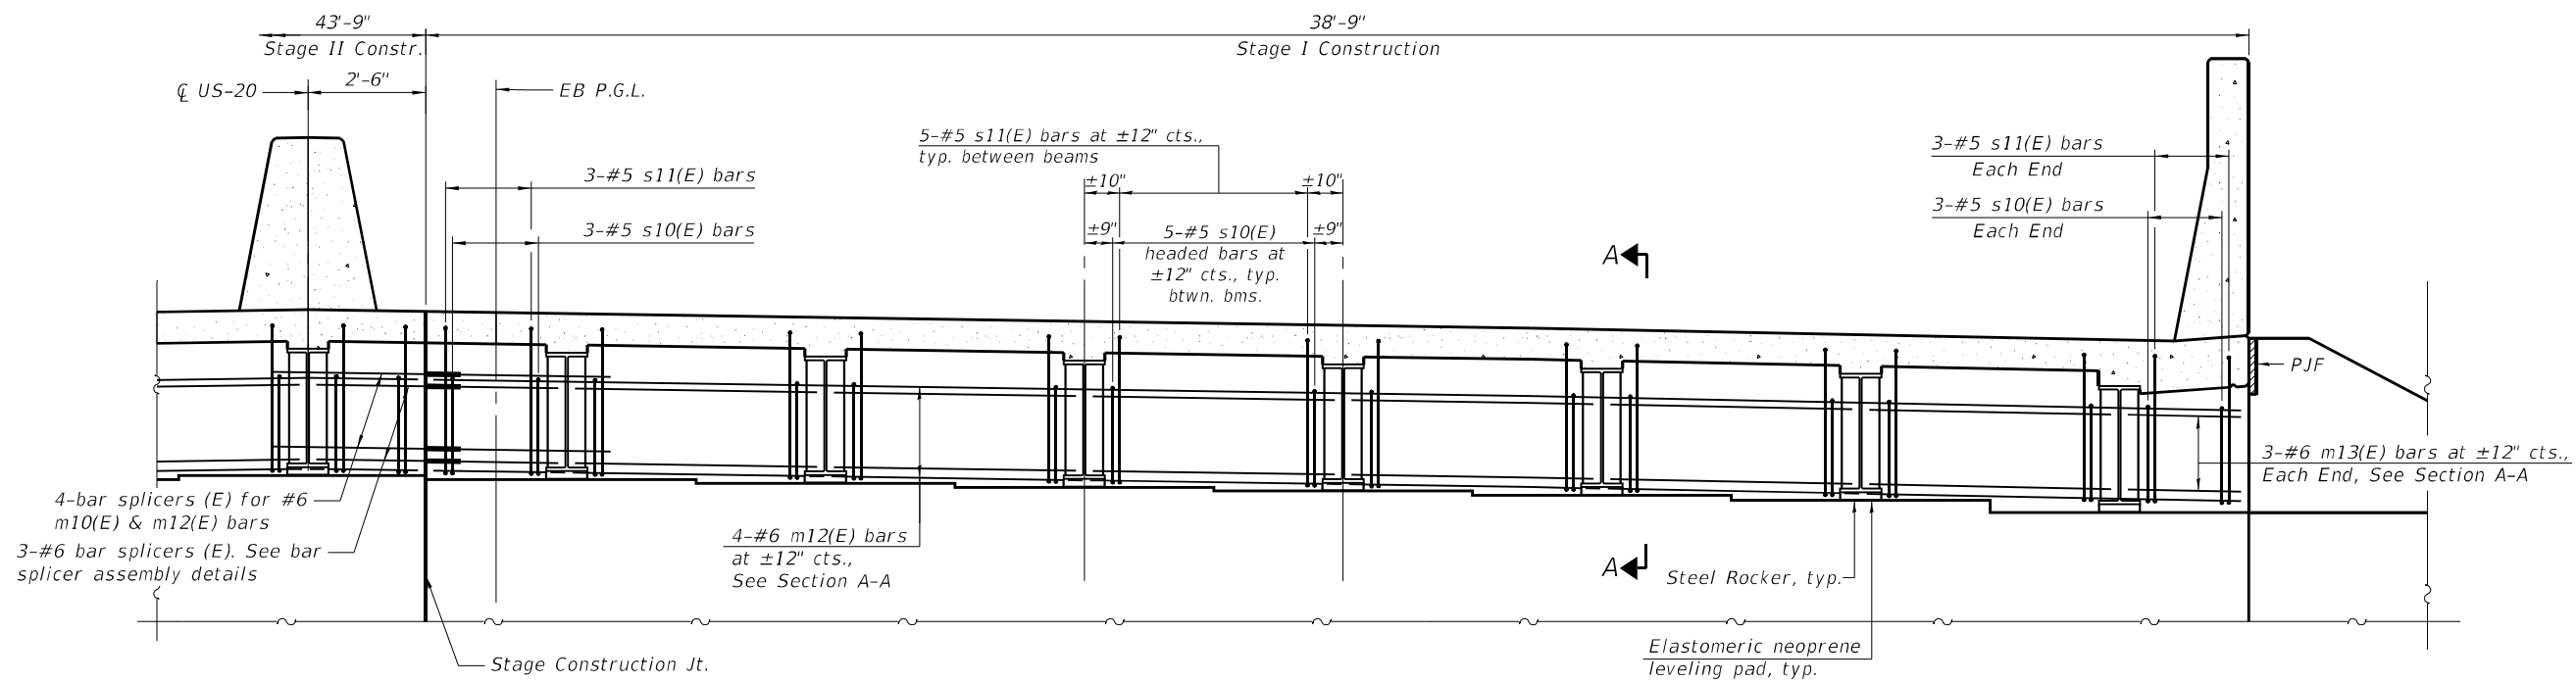

PARTIAL DIAPHRAGM AT ABUTMENT
(E. Abut. shown, W. Abut. mirrored)

- NOTES:**
1. See Sheet 18 of 42 for Section A-A.
 2. See Sheet 36 of 42 for Bar Splicer Assembly Details.

MODEL: Default
FILE NAME: pw:///gfnel-pw-bentley.com:gfnel-pw-01/Documents/Projects/68096/Project Working/A_CADD/62U83-Contract1/Sheets/045-0006-62U83-017-DIA



USER NAME = jstarzyk	DESIGNED - ECK	REVISED -
	CHECKED - GEK	REVISED -
PLOT SCALE = 4.0000" / in.	DRAWN - BAH	REVISED -
PLOT DATE = 3/20/2024	CHECKED - ECK	REVISED -


**STATE OF ILLINOIS
DEPARTMENT OF TRANSPORTATION**

**CONCRETE DIAPHRAGMS
STRUCTURE NO. 045-0006**

SHEET 17 OF 42 SHEETS


F.A.P. RTE.	SECTION	COUNTY	TOTAL SHEETS	SHEET NO.
345	FAP 345-23-BR	KANE	379	148
CONTRACT NO. 62U83				
ILLINOIS FED. AID PROJECT				

MODEL: Default
FILE NAME: pw://gfnel-pw-bentley.com:gfnel-pw-01/Documents/Projects/68096/Project Working/A_CADD/62U83-Contract/1/Sheets/045-0006/0450006-62U83-Q18-DIAD

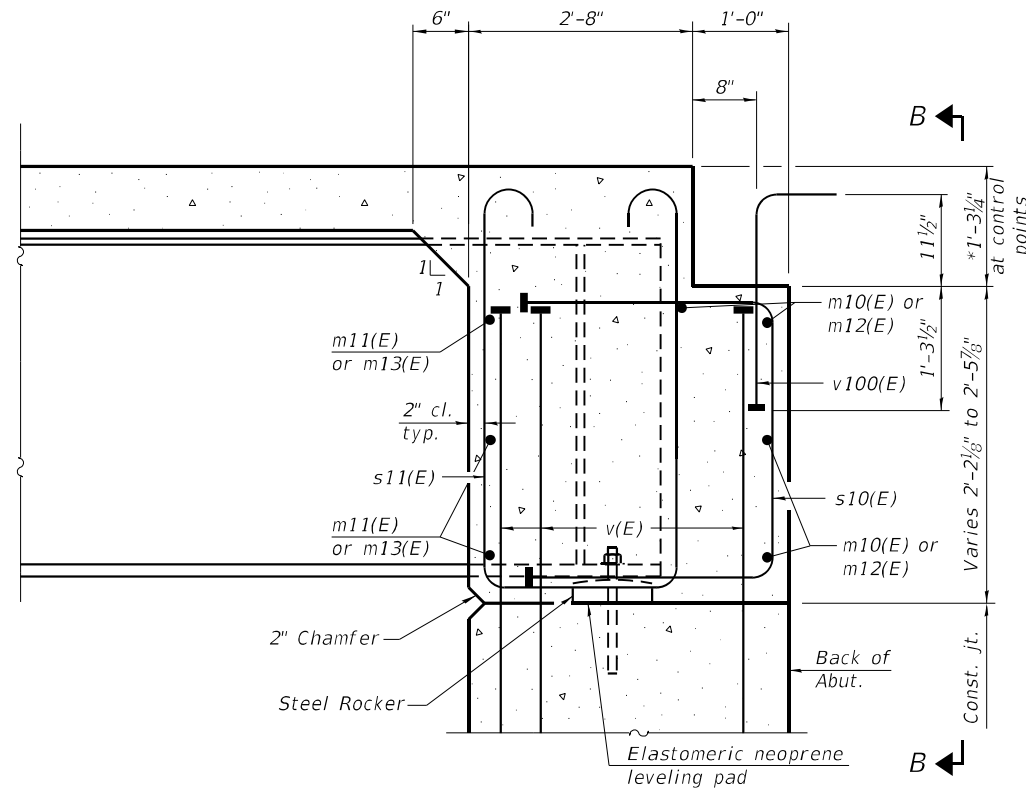


SECTION A-A

*prior to grinding

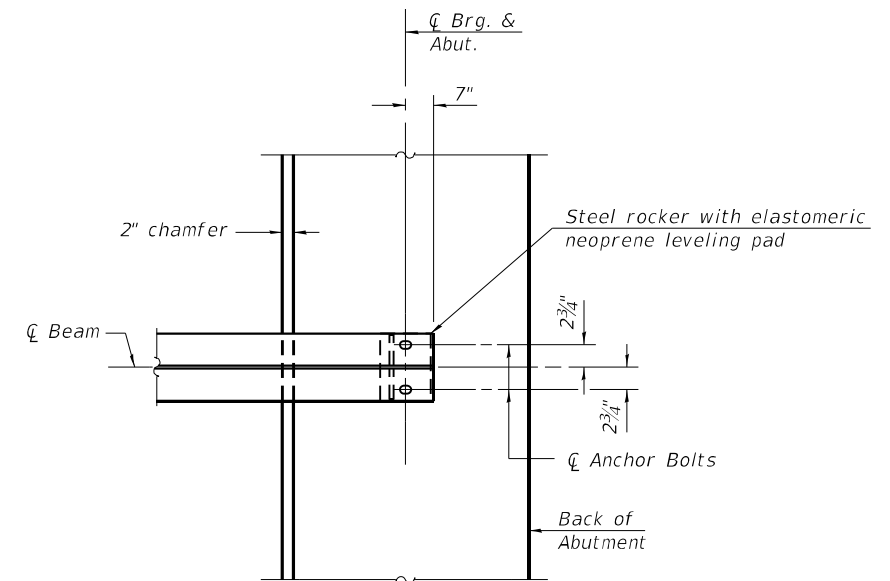

PLAN AT ABUTMENT
(Showing bottom flange of beam)

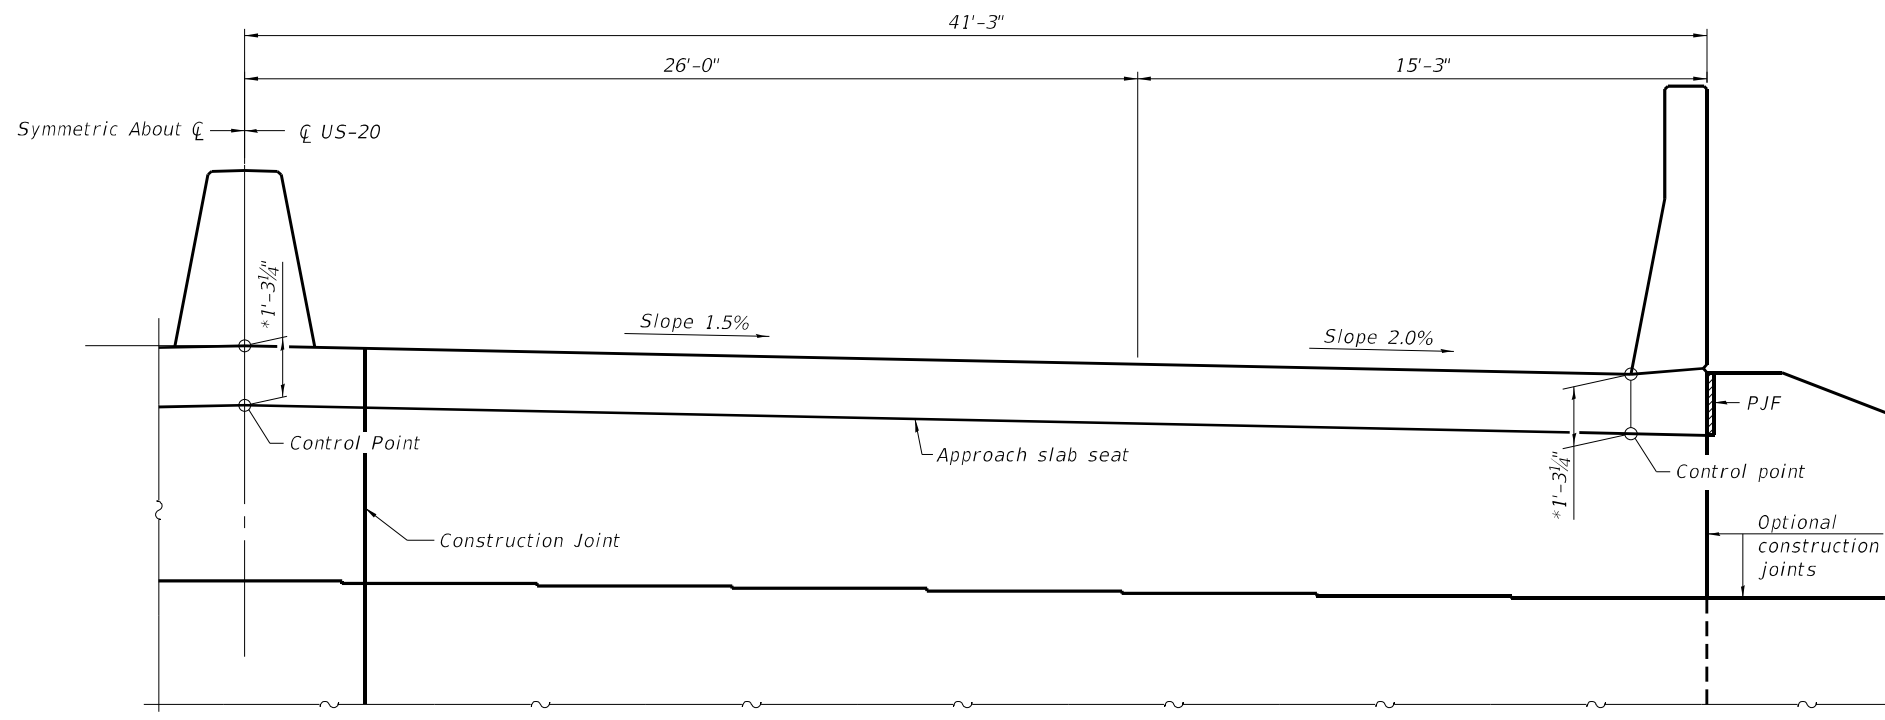

VIEW B-B

NOTES:

1. See sheets 3, 15 & 16 of 42 for superstructure details and Bill of Material.
2. See sheet 21 of 42 for P/JF details.
3. See sheet 27 of 42 for bearing details.
4. The approach slab seat shall have a constant slope determined from the control points shown.



USER NAME = jstarzyk
PLOT SCALE = 2.0000" / in.
PLOT DATE = 3/20/2024

DESIGNED - ECK
CHECKED - GEK
DRAWN - BAH
CHECKED - ECK

REVISED -
REVISED -
REVISED -
REVISED -


**STATE OF ILLINOIS
DEPARTMENT OF TRANSPORTATION**

**CONCRETE DIAPHRAGM DETAILS
STRUCTURE NO. 045-0006**

SHEET 18 OF 42 SHEETS

F.A.P. RTE.	SECTION	COUNTY	TOTAL SHEETS	SHEET NO.
345	FAP 345-23-BR	KANE	379	149
CONTRACT NO. 62U83				
ILLINOIS FED. AID PROJECT				

MODEL: Default
FILE NAME: pw:///gfnel-pw-bentley.com:gfnel-pw-01/Documents/Projects/68096/Project Working/A_CADD/62U83-Contract/1/Sheets/045-0006-62U83-20-ASD1

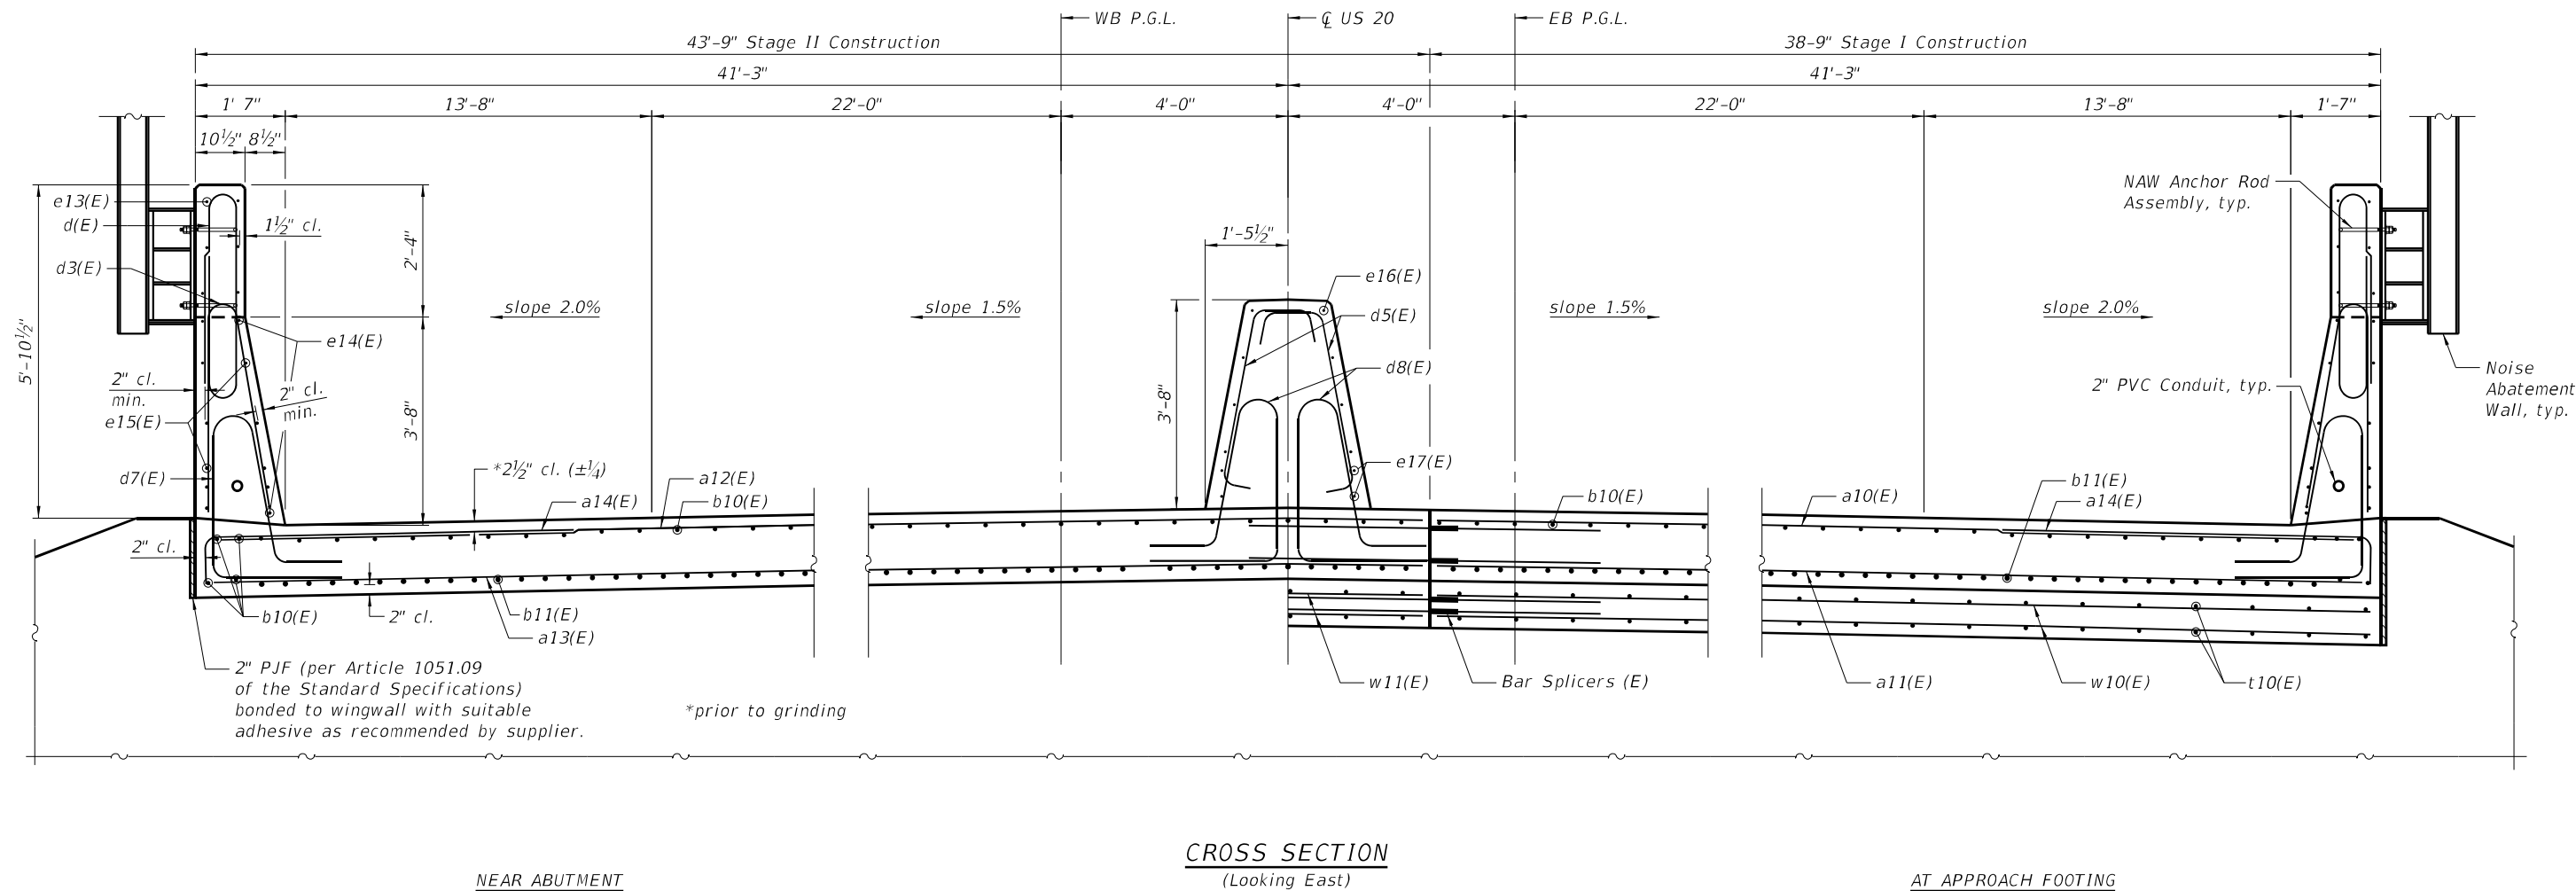

USER NAME	= jstarzyk	DESIGNED	- ECK	REVISED	-
		CHECKED	- GEK	REVISED	-
PLOT SCALE	= 3.0000" / in.	DRAWN	- BAH	REVISED	-
PLOT DATE	= 3/20/2024	CHECKED	- ECK	REVISED	-


STATE OF ILLINOIS
DEPARTMENT OF TRANSPORTATION

BRIDGE APPROACH SLAB DETAILS I
STRUCTURE NO. 045-0006


SHEET 20 OF 42 SHEETS

F.A.P. RTE.	SECTION	COUNTY	TOTAL SHEETS	SHEET NO.
345	FAP 345-23-BR	KANE	379	151
CONTRACT NO. 62U83				
ILLINOIS FED. AID PROJECT				


MODEL: Default
FILE NAME: pw://jgfnel-pw-bentley.com:gnfnet-pw-01/Documents/Projects/68096/Project Working/A_CADD/62U83>Contract1/Sheets/045-0006-62U83-021-ASD2
3/20/2024 4:36:02 PM

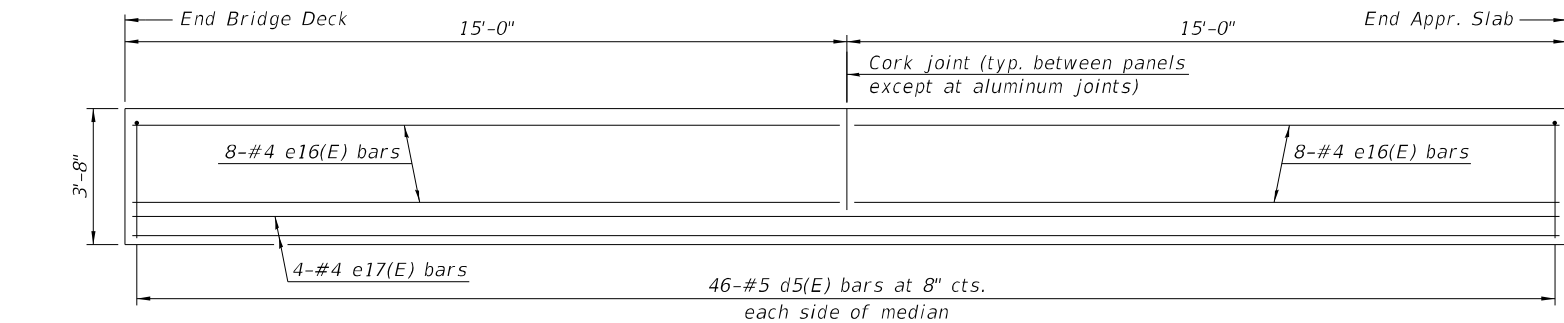


ELEVATION OF MEDIAN BARRIER

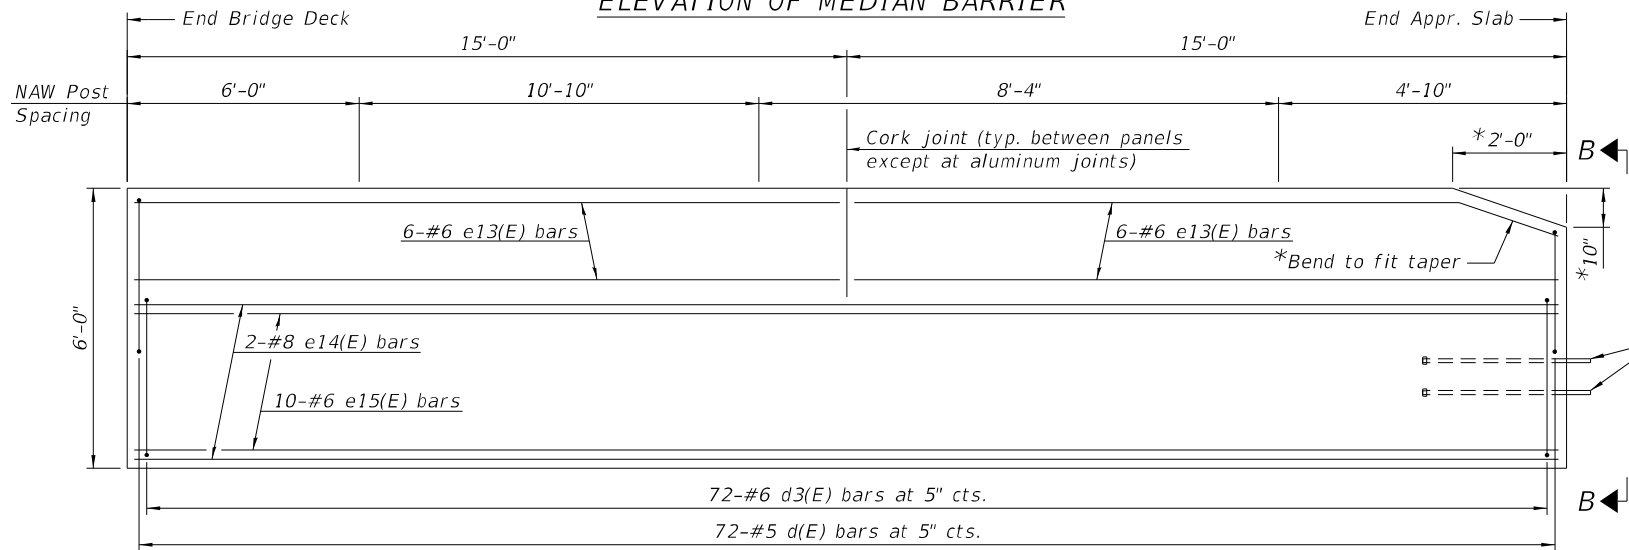

INSIDE ELEVATION AT PARAPET

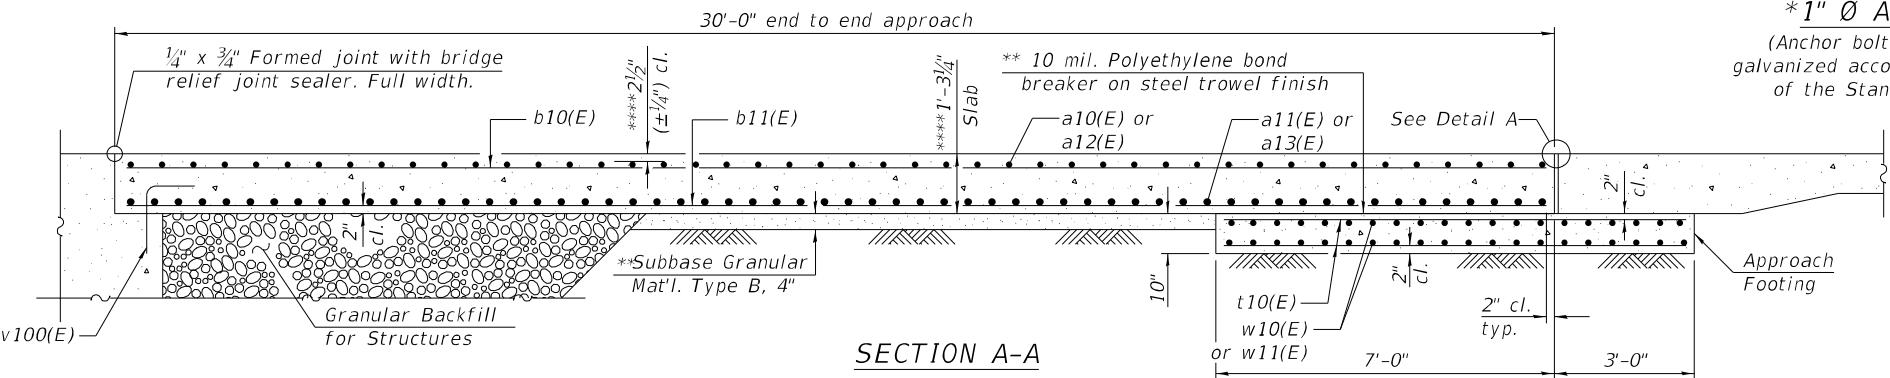


SECTION A-A

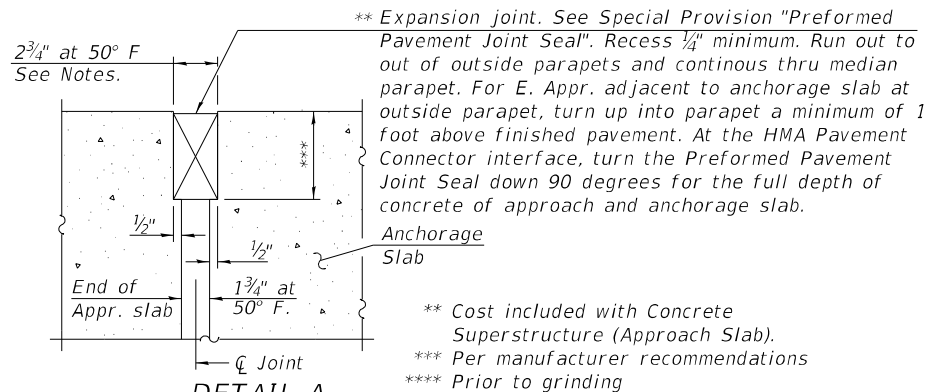


DETAIL A


(Detail A shown, applies to areas adjacent to anchorage slab only. Detail A for pavement connector (HMA) may be found on Highway Standard 420406.)

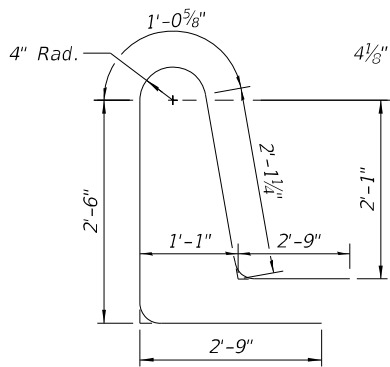


BAR d7(E)

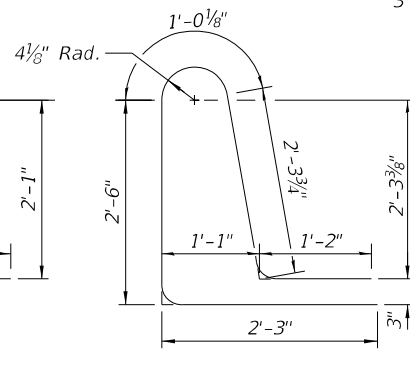

BAR d8(E)

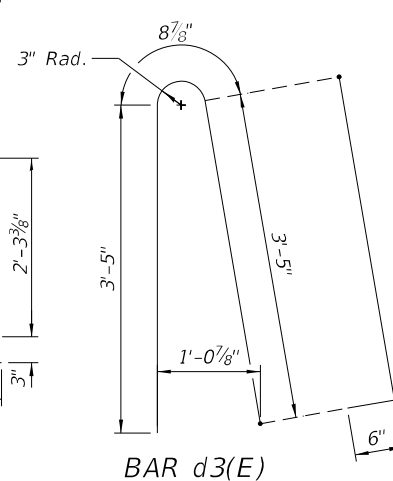


BAR d3(E)

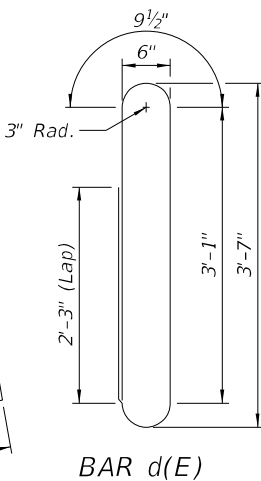


BAR d(E)

1" Ø Anchor bolts for Type 5 terminal connections only, see View B-B and Highway Standard 631026. For Type 6 terminal connections see Highway Standard 631031. (Only for east approach)

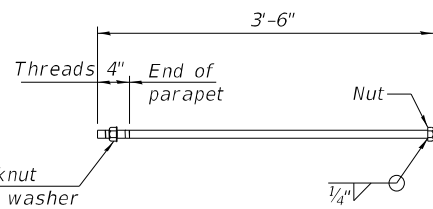

*1" Ø ANCHOR BOLT

(Anchor bolt assemblies shall be galvanized according to Article 1006.09 of the Standard Specifications)

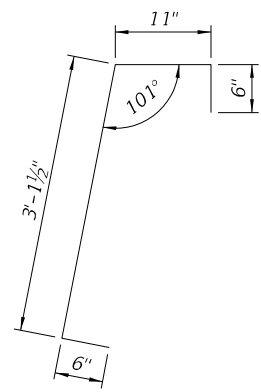

BAR d5(E)

BAR a14(E)

NOTES:

1. The joint opening shall be adjusted for temperature per Article 520.04 of the Standard Specifications. However, since this detail is for jointless structures, the length of bridge used to calculate the adjustment shall be equal to half the total bridge length plus the length of the bridge approach slab.
2. Parapet concrete shall be paid for as Concrete Superstructure.
3. Approach slab shall be paid for as Concrete Superstructure (Approach Slab).
4. Approach footing concrete shall be paid for as Concrete Structures.
5. The approach footing maximum applied service bearing pressure (Qmax) = 2.0 ksf.
6. Cost of excavation for approach footing included with Concrete Structures.
7. For Granular Backfill for Structures and drainage treatment details, see sheet 3 of 42.
8. For Median Parapet Joint details, see sheet 15 of 42. For Parapet Joint details, see sheet 16 of 42.
9. For NAW anchor rod assembly, see sheet 15 of 42.

TWO APPROACHES

BILL OF MATERIAL

Bar	No.	Size	Length	Shape
a10(E)	92	#5	38'-5"	
a11(E)	120	#8	38'-5"	
a12(E)	92	#5	43'-5"	
a13(E)	120	#8	43'-5"	
a14(E)	184	#5	7'-4"	
b10(E)	258	#5	29'-8"	
b11(E)	384	#9	29'-8"	
d(E)	288	#5	10'-0"	
d3(E)	288	#6	8'-7"	
d5(E)	184	#5	5'-1"	
d7(E)	288	#6	11'-2"	
d8(E)	184	#5	9'-3"	
e13(E)	48	#6	14'-8"	
e14(E)	8	#8	29'-8"	
e15(E)	40	#6	29'-8"	
e16(E)	32	#4	14'-8"	
e17(E)	8	#4	29'-8"	
t10(E)	332	#4	9'-8"	
w10(E)	80	#5	38'-4"	
w11(E)	80	#5	43'-4"	
Reinforcement Bars, Epoxy Coated			Lbs.	109,400
Concrete Structures			Cu. Yd.	49.9
Concrete Superstructure			Cu. Yd.	46.7
Concrete Superstructure (Approach Slab)			Cu. Yd.	233.0
Protective Coat			Sq. Yd.	662
Diamond Grinding (Bridge Section)			Sq. Yd.	456
Bridge Deck Grooving (Longitudinal)			Sq. Yd.	429
Noise Abatement Wall Anchor Rod Assembly			Each	12



USER NAME	=	jstarzyk
DESIGNED	-	ECK
CHECKED	-	GEK
PLOT SCALE	=	2.0000' / in.
DRAWN	-	BAH
PLOT DATE	=	3/20/2024
CHECKED	-	ECK




REVISED	-
REVISED	-
REVISED	-
REVISED	-

STATE OF ILLINOIS
DEPARTMENT OF TRANSPORTATION

BRIDGE APPROACH SLAB DETAILS II
STRUCTURE NO. 045-0006

SHEET 21 OF 42 SHEETS

F.A.P. RTE.	SECTION	COUNTY	TOTAL SHEETS	SHEET NO.
345	FAP 345-23-BR	KANE	379	152
CONTRACT NO. 62U83				
ILLINOIS FED. AID PROJECT				

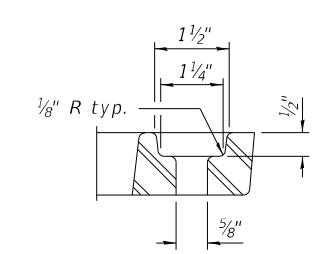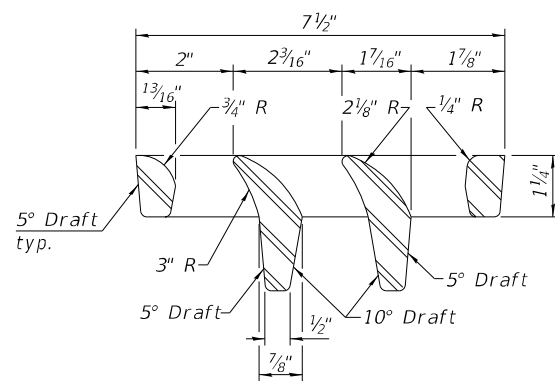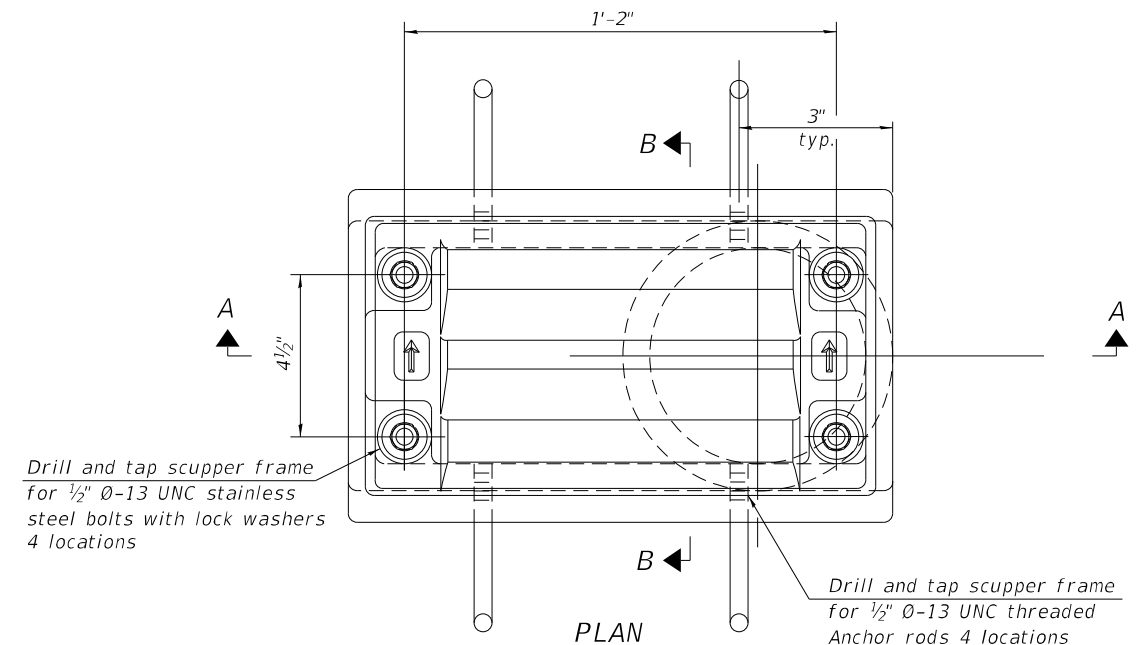

Notes:

All cast iron parts shall be gray iron conforming to the requirements of AASHTO M105, Class 35B and AASHTO M306.

Bolts, anchor rods, nuts and washers shall be according to ASTM A307 and shall be galvanized according to AASHTO M232. As an alternate stainless steel may be used.

Stainless steel hardware shall be according to Article 1006.29(d) of the Standard Specifications.

Structural steel weldments of equal sections and of the same configuration may be substituted for the cast iron scupper frames and downspouts; however, the scupper grates shall remain cast iron. Fillet or full penetration welds shall be used for the weldments. Details shall be submitted to the Engineer for approval.


Structural steel scupper frames and downspouts, when utilized, shall be galvanized according to AASHTO M111.

As an alternate, fiberglass may be used for downspouts according to ASTM D2996 with a short-time rupture strength hoop tensile stress of 30,000 psi min. in lieu of the cast iron or structural steel.




Exterior surfaces of downspouts and exterior exposed surfaces of the scupper frame below deck shall be treated as specified on sheet 22 of 42 .

The Contractor shall take appropriate measures to assure that Protective Coat is not applied to the scupper.

Cost of the grate, frame, downspout, anchor rods, nuts and washers including complete installation of the scupper shall be paid for at the contract unit price for Drainage Scuppers, DS-11.

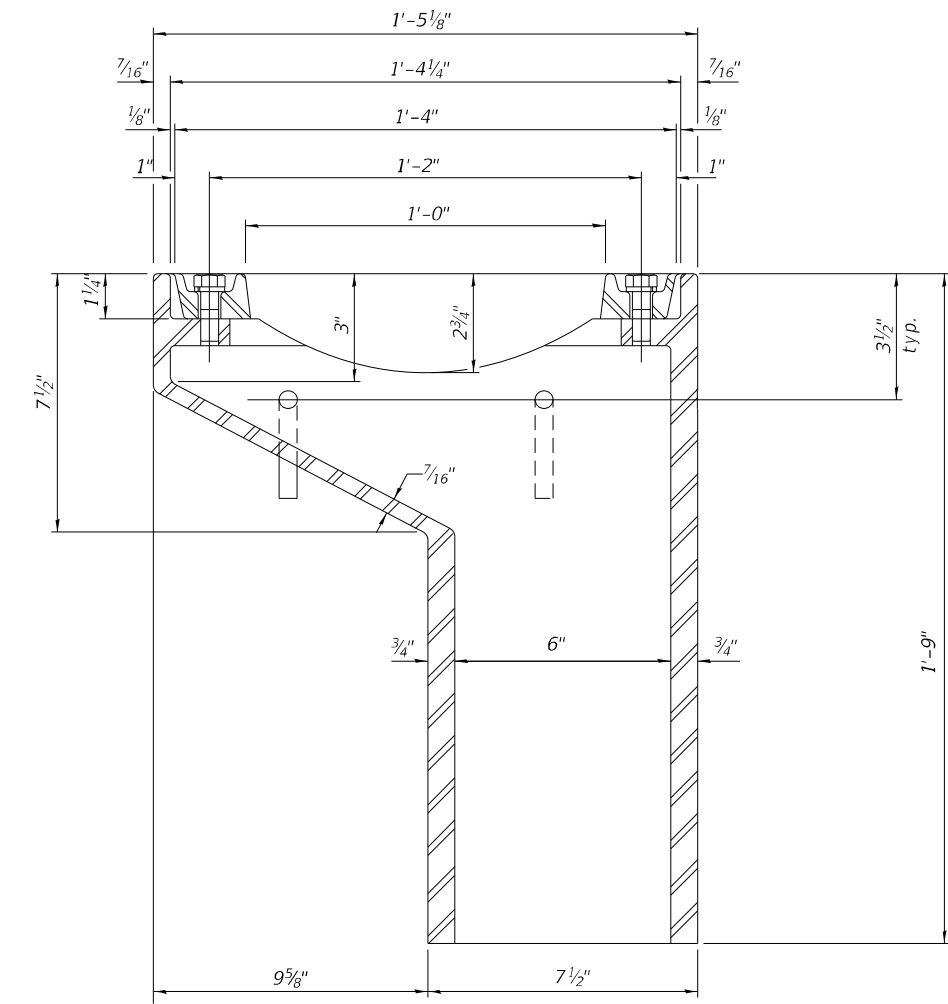

See sheet 22 of 42 for scupper location relative to parapet.

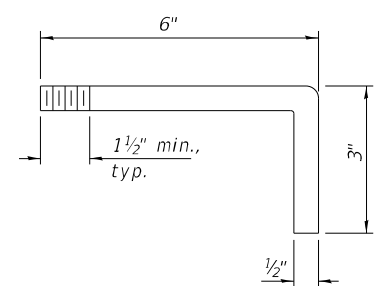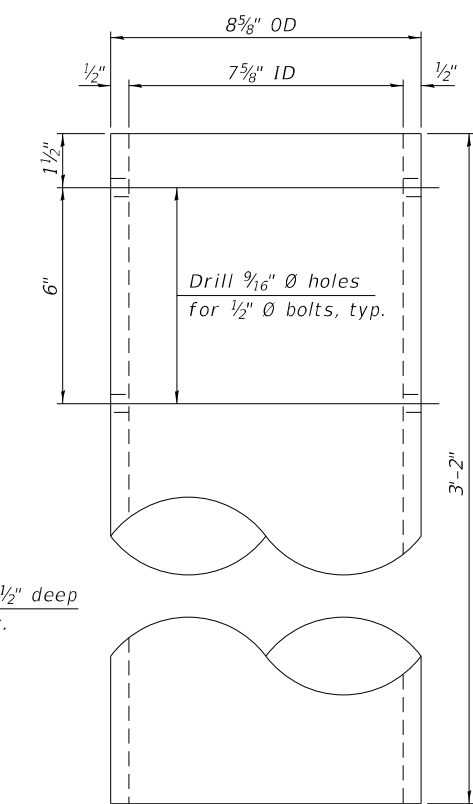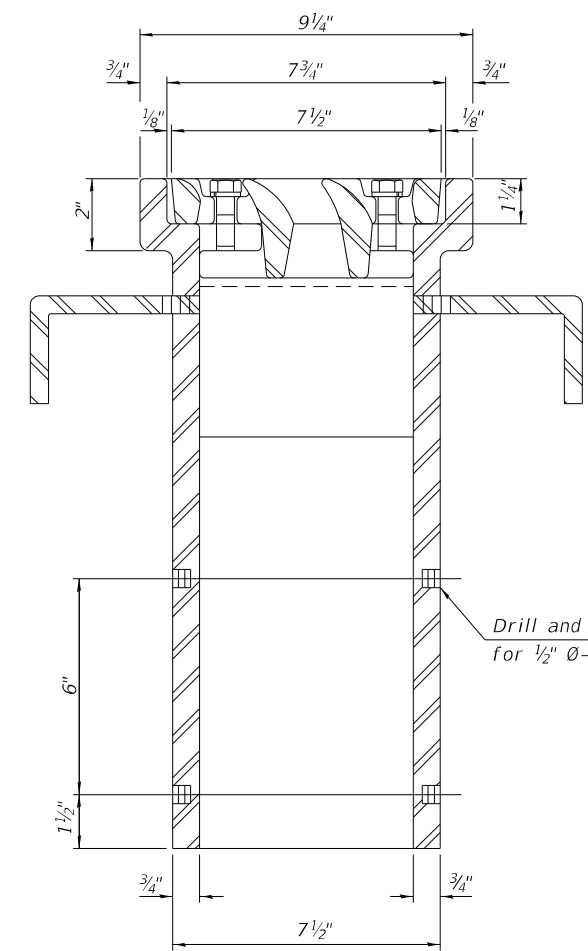

BILL OF MATERIAL

Item	Unit	Quantity
Drainage Scuppers, DS-11	Each	18

DS-11

2-1-2023

MODEL: Default
FILE NAME: pw://jgfnel-pw-bentley.com:jgfnel-pw-01/Documents/Projects/68096/Project Working/A_CADD/62U83>Contract/1/Sheets/045-0006-62U83-023-DS11


BURNS MCDONNELL	USER NAME = jstarzyk	DESIGNED - ECK	REVISED -
	CHECKED - GEK	REVIS	ED -
	PLOT SCALE = 2.0000" / in.	DRAWN - BAH	REVISED -
	PLOT DATE = 3/20/2024	CHECKED - ECK	REVISED -

STATE OF ILLINOIS
DEPARTMENT OF TRANSPORTATION

DRAINAGE SCUPPER, DS-11
STRUCTURE NO. 045-0006

SHEET 23 OF 42 SHEETS

F.A.P. RTE.	SECTION	COUNTY	TOTAL SHEETS	SHEET NO.
345	FAP 345-23-BR	KANE	379	154
CONTRACT NO. 62U83				
ILLINOIS		FED. AID PROJECT		

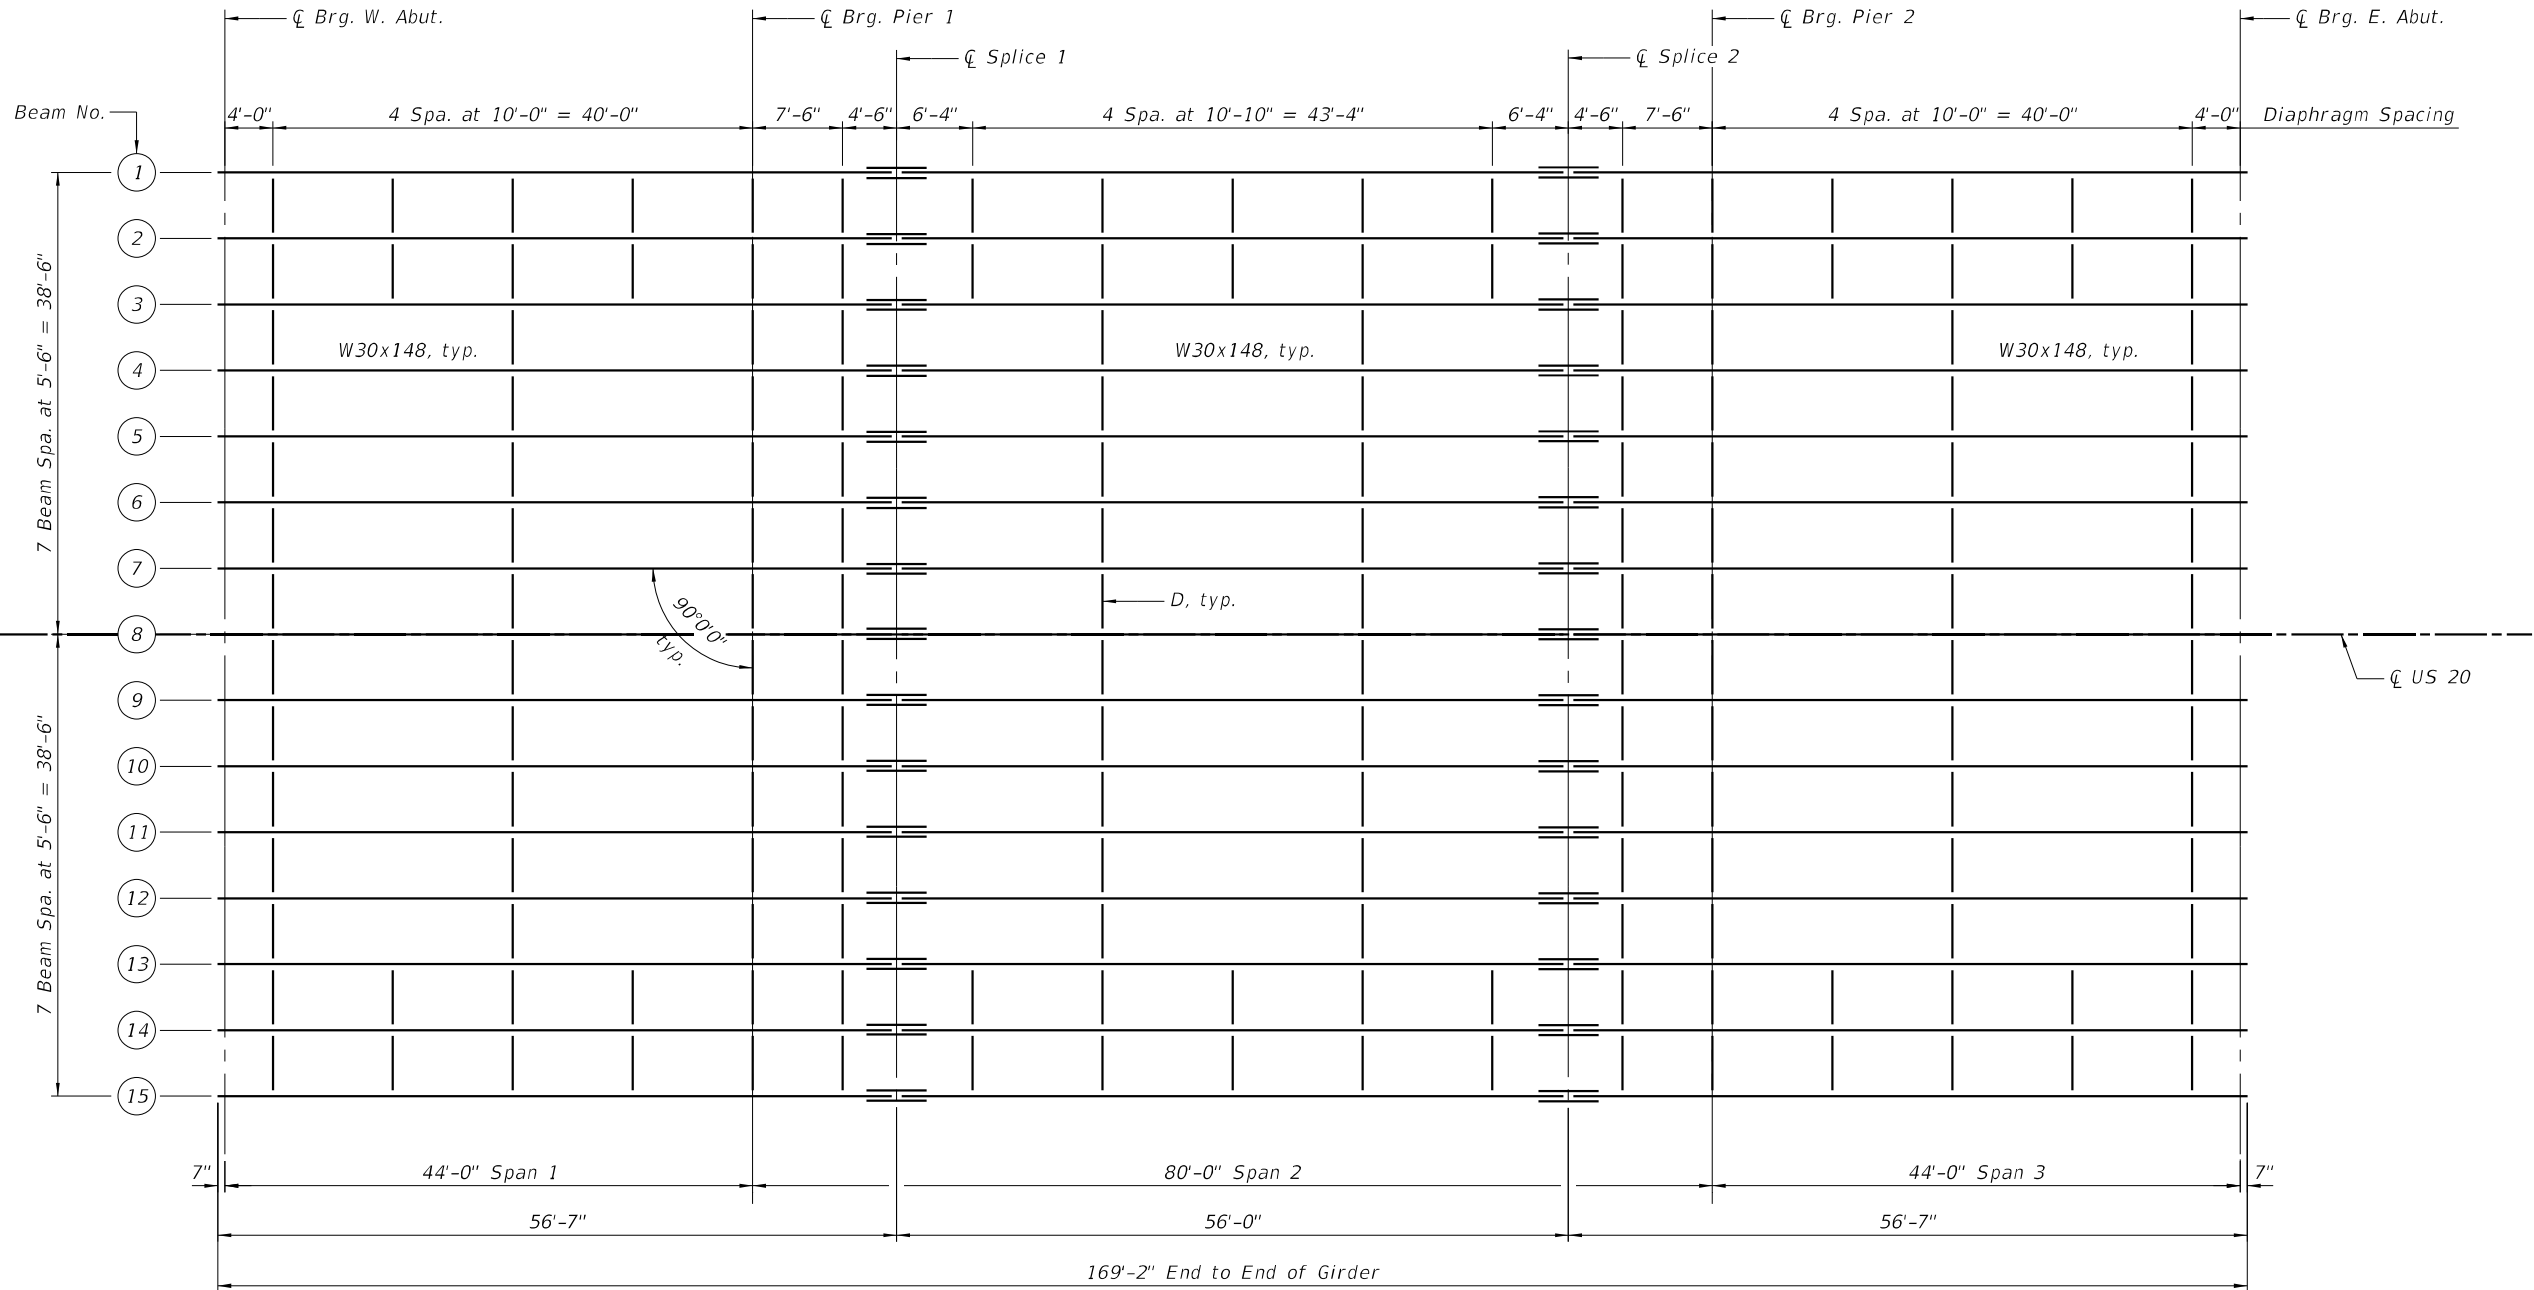

FRAMING PLAN

NOTES:
1. See sheet 25 of 42 for notes, splice and diaphragm details.

MODEL: Default
FILE NAME: pw://gfnel-pw.bentley.com:gfnel-pw-01/Documents/Projects/68096/Project Working/A_CADD/62U83-Contract/Sheets/045-0006/0450006-62U83-024-FRM



USER NAME	= jstarzyk	DESIGNED	- ECK	REVISED	-
		CHECKED	- GEK	REVISED	-
PLOT SCALE	= 16.0000 ' / in.	DRAWN	- BAH	REVISED	-
PLOT DATE	= 3/20/2024	CHECKED	- ECK	REVISED	-

STATE OF ILLINOIS
DEPARTMENT OF TRANSPORTATION

FRAMING PLAN
STRUCTURE NO. 045-0006

SHEET 24 OF 42 SHEETS

F.A.P. RTE.	SECTION	COUNTY	TOTAL SHEETS	SHEET NO.
345	FAP 345-23-BR	KANE	379	155
CONTRACT NO. 62U83				
ILLINOIS FED. AID PROJECT				

MODEL: Default
FILE NAME: pw://jgfnel-pw.bentley.com:jgfnel-pw-01/Documents/Projects/68096/Project Working/A_CADD/62U83>Contract1/Sheets/045-0006-62U83>026-MRTAB

INTERIOR BEAM MOMENT TABLE				
		0.4 Span 1 or 0.6 Span 3	Piers	0.5 Span 2
I_s	(in ⁴)	6,680	6,680	6,680
$I_c(n)$	(in ⁴)	17,974	-	17,974
$I_c(3n)$	(in ⁴)	12,792	-	12,792
$I_c(cr)$	(in ⁴)	-	8,554	-
S_s	(in ³)	435	435	435
$S_c(n)$	(in ³)	653	-	653
$S_c(3n)$	(in ³)	581	-	581
$S_c(cr)$	(in ³)	-	492	-
S_x	(in ³)	646	479	607
DC1	(k/')	0.806	0.806	0.806
M _{DC1}	(k)	40	344	266
DC2	(k/')	0.550	0.550	0.550
M _{DC2}	(k)	28	250	190
DW	(k/')	0.275	0.275	0.275
M _{DW}	(k)	14	125	95
LLDF		0.554	0.508	0.475
M _{ℓ + IM}	(k)	394	512	550
f_t (Strength I)	(ksi)	-	-	-
M _u + ¹ / ₃ $f_t S_x$	(k)	796	1,826	1,675
Ø _f M _n	(k)	3,127	-	3,127
f_s DC1	(ksi)	1.10	9.49	7.33
f_s DC2	(ksi)	0.58	6.10	3.92
f_s DW	(ksi)	0.29	3.05	1.96
f_s (ℓ+IM)	(ksi)	7.24	12.48	10.11
f_t (Service II)	(ksi)	-	-	-
f_s + ^ℓ / ₂ (Service II)	(ksi)	11.38	34.86	26.36
Service II Resistance	(ksi)	47.50	47.50	47.50
f_s + ^ℓ / ₃ (Strength I)	(ksi)	15.21	45.89	34.70
Ø _r F _n	(ksi)	-	50.00	-
V _f	(k)	40.55	47.30	37.35

INTERIOR BEAM REACTION TABLE		
	Abutments	Piers
LLDF	0.634	0.634
OCF	1.0	1.0
R _{DC1}	(k) 17.2	55.3
R _{DC2}	(k) 6.4	39.8
R _{DW}	(k) 3.2	19.9
R _ℓ	(k) 42.8	75.1
R _{IM}	(k) 11.3	14.8
R _{Total} (Strength I)(Impact)	(k) 129.0	306.1
R _{Total} (Strength I)(No Impact)	(k) 109.2	280.2

I_s, S_s : Non-composite moment of inertia and section modulus of the steel section used for computing f_s (Total-Strength I, and Service II) due to non-composite dead loads (in.⁴ and in.³).

$I_c(n), S_c(n)$: Composite moment of inertia and section modulus of the steel and deck based upon the modular ratio, "n", used for computing f_s (Total-Strength I, and Service II) in uncracked sections due to short-term composite live loads (in.⁴ and in.³).

$I_c(3n), S_c(3n)$: Composite moment of inertia and section modulus of the steel and deck based upon 3 times the modular ratio, "3n", used for computing f_s (Total-Strength I, and Service II) in uncracked sections, due to long-term composite (superimposed) dead loads (in.⁴ and in.³).

$I_c(cr), S_c(cr)$: Composite moment of inertia and section modulus of the steel and longitudinal deck reinforcement, used for computing f_s (Total-Strength I and Service II) in cracked sections, due to both short-term composite live loads and long-term composite (superimposed) dead loads (in.⁴ and in.³).

S_x : Section modulus about the major axis of a section to the controlling flange, tension or compression, taken as yield moment with respect to the controlling flange over the yield strength of the controlling flange (in.³).

DC1: Un-factored non-composite dead load (kips/ft.).

M_{DC1} : Un-factored moment due to non-composite dead load (kip-ft.).

DC2: Un-factored long-term composite (superimposed excluding future wearing surface) dead load (kips/ft.).

M_{DC2} : Un-factored moment due to long-term composite (superimposed excluding future wearing surface) dead load (kip-ft.).

DW: Un-factored long-term composite (superimposed future wearing surface only) dead load (kips/ft.).

M_{DW} : Un-factored moment due to long-term composite (superimposed future wearing surface only) dead load (kip-ft.).

LLDF: Live Load Distribution Factor for moment and shear computed according to Article 4.6.2.2 and further IDOT provisions.

M_{ℓ + IM} : Un-factored live load moment plus dynamic load allowance (impact) (kip-ft.).

M_u : Strength I load combination of factored design moments (kip-ft.). 1.25 (M_{DC1} + M_{DC2}) + 1.5 M_{DW} + 1.75 M_{ℓ + IM}

f_t : Factored calculated flange lateral bending stress as calculated using Article 6.10.1.6 and as further simplified by IDOT provisions (ksi).

Ø_fM_N: Factored nominal flexural resistance of the section determined as specified in Article 6.10.7.1 or A6 as applicable (kip-ft.).

f_s DC1: Un-factored stress at edge of flange for controlling steel flange due to vertical non-composite dead loads as calculated below (ksi).
M_{DC1} / S_s

f_s DC2: Un-factored stress at edge of flange for controlling steel flange due to vertical composite dead loads as calculated below (ksi).
M_{DC2} / $S_c(3n)$ or M_{DC2} / $S_c(cr)$ as applicable.

f_s DW: Un-factored stress at edge of flange for controlling steel flange due to vertical composite future wearing surface loads as calculated below (ksi).
M_{DW} / $S_c(3n)$ or M_{DW} / $S_c(cr)$ as applicable.

f_s (ℓ + IM): Un-factored stress at edge of flange for controlling steel flange due to vertical composite live load plus impact loads as calculated below (ksi).
M_{ℓ + IM} / $S_c(n)$ or M_{ℓ + IM} / $S_c(cr)$ as applicable.

f_s + f_t /2 (Service II): Sum of stresses as computed below (ksi).
 f_s DC1 + f_s DC2 + f_s DW + 1.3 f_s (ℓ + IM) + f_t /2

Service II Resistance: Composite (0.95R_hF_{yr}) or noncomposite (0.80R_hF_{yr}) stress capacity according to Article 6.10.4.2 (ksi).

f_s + f_t /3 (Strength I): Sum of stresses as computed below on non-compact sections (ksi).
1.25 (f_s DC1 + f_s DC2) + 1.5 f_s DW + 1.75 f_s (ℓ + IM) + f_t /3

Ø_fF_N : Factored nominal flexural resistance of the section as specified in Article 6.10.7.2 or 6.10.8 as applicable (ksi).
V_r : Maximum factored shear range in span computed according to Article 6.10.10.

OCF: Obtuse Correction Factor according to Article 4.6.2.2.3c or as further simplified by IDOT provisions.

R_{DC1} : Un-factored reaction due to non-composite dead load (kip).

R_{DC2} : Un-factored reaction due to long-term composite (superimposed excluding future wearing surface) dead load (kip).

R_{DW} : Un-factored reaction due to long-term composite (superimposed future wearing surface only) dead load (kip).

R_ℓ : Un-factored live load reaction (kip).

R_{IM} : Un-factored dynamic load allowance (impact) (kip).

R_{Total} (Strength I)(Impact): Strength I load combination of factored design reactions (kip).
1.25 (R_{DC1} + R_{DC2}) + 1.5R_{DW}+ 1.75 (R_ℓ + R_{IM})

R_{Total} (Strength I)(No Impact): Strength I load combination of factored design reactions, not including dynamic load allowance (Impact) (kip).
1.25 (R_{DC1} + R_{DC2}) + 1.5R_{DW} + 1.75 (R_ℓ)

TOP OF BEAM ELEVATIONS

(For Fabrication Only)

Beam No.	℄ Brg. W. Abut.	℄ Pier 1	℄ Splice 1	℄ Splice 2	℄ Pier 2	℄ Brg. E. Abut.
1	752.77	752.78	752.79	752.64	752.57	752.32
2	753.09	753.04	753.03	752.88	752.83	752.64
3	753.20	753.15	753.14	752.99	752.94	752.75
4	753.29	753.24	753.23	753.08	753.03	752.84
5	753.37	753.33	753.31	753.17	753.11	752.92
6	753.45	753.41	753.40	753.25	753.20	753.00
7	753.54	753.49	753.48	753.33	753.28	753.09
8	753.62	753.57	753.56	753.41	753.36	753.17
9	753.54	753.49	753.48	753.33	753.28	753.09
10	753.45	753.41	753.40	753.25	753.20	753.00
11	753.37	753.33	753.31	753.17	753.11	752.92
12	753.29	753.24	753.23	753.08	753.03	752.84
13	753.20	753.15	753.14	752.99	752.94	752.75
14	753.09	753.04	753.03	752.88	752.83	752.64
15	752.77	752.78	752.79	752.64	752.57	752.32



USER NAME =	jstarzyk	DESIGNED -	ECK	REVISED -	
		CHECKED -	GEK	REVISED -	
PLOT SCALE =	2.0000" / in.	DRAWN -	BAH	REVISED -	
PLOT DATE =	3/20/2024	CHECKED -	ECK	REVISED -	


STATE OF ILLINOIS
DEPARTMENT OF TRANSPORTATION

MOMENT & REACTION TABLES
STRUCTURE NO. 045-0006


SHEET 26 OF 42 SHEETS

F.A.P. RTE.	SECTION	COUNTY	TOTAL SHEETS	SHEET NO.
345	FAP 345-23-BR	KANE	379	157
CONTRACT NO. 62U83				
ILLINOIS		FED. AID PROJECT		

MODEL: Default
FILE NAME: pw:///gfnel-pw-bentley.com:gnfel-pw-01/Documents/Projects/68096/Project Working/A_CADD/62U83-Contract1/Sheets/045-0006-62U83-027-BRG1

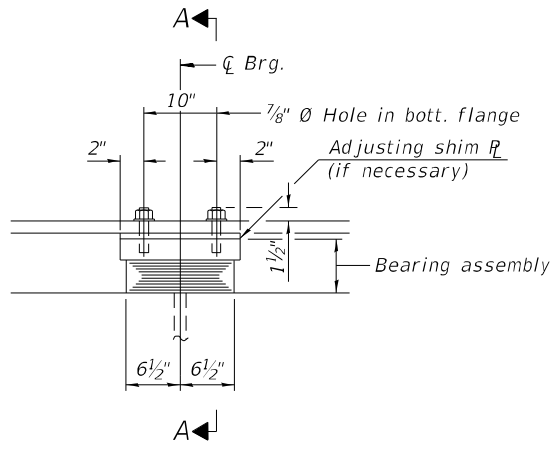


ELEVATION

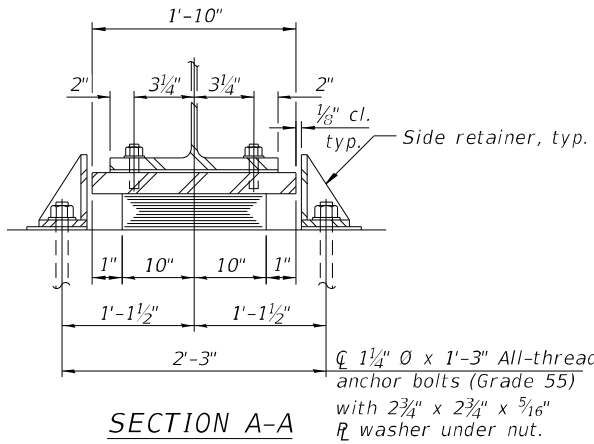


SECTION A-A

TYPE I ELASTOMERIC EXP. BRG.
(Piers 1 & 2)

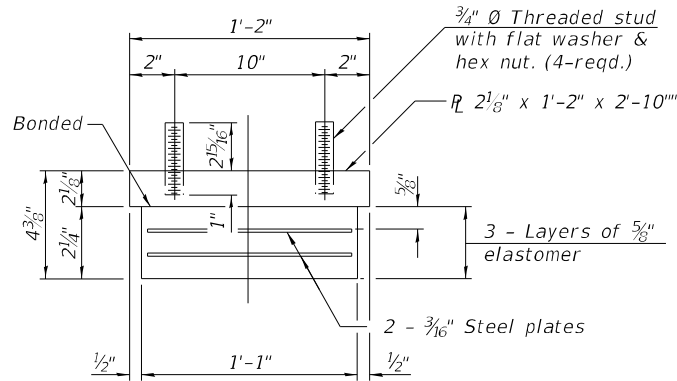


BEARING ASSEMBLY

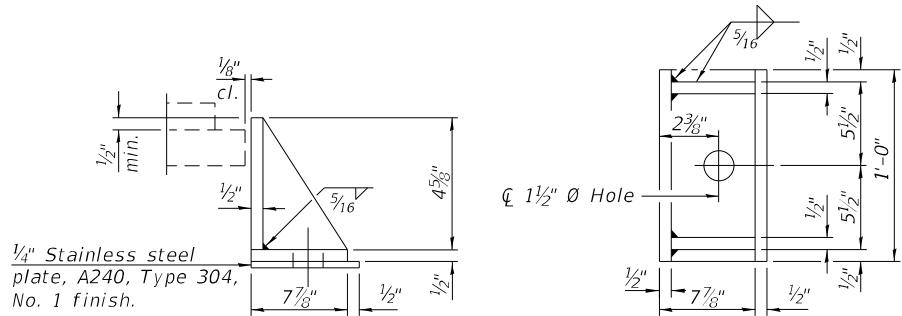


SIDE RETAINER

Equivalent rolled angle with stiffeners will be allowed in lieu of welded plates.

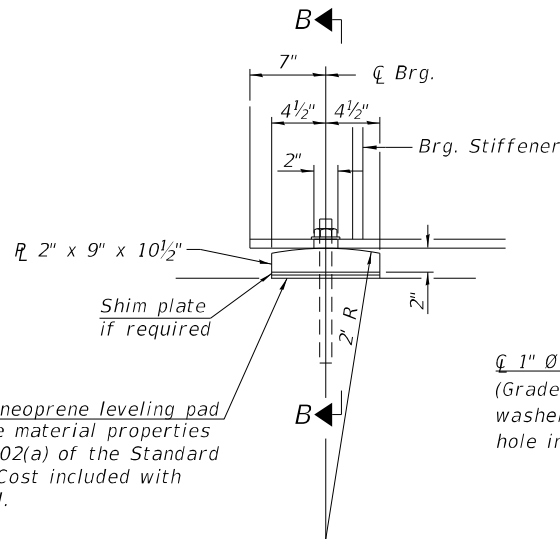

ELEVATION AT ABUTMENT

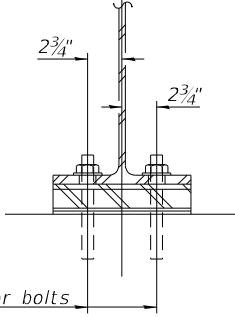

SECTION A-A

FIXED BEARING

(E. & W. Abut.)
(30 req'd)

NOTES:

- Structural steel plates of the Bearing assembly shall conform to the requirement of AASHTO M270 Grade 50.
- Side retainers and stainless steel plates shall be included in the cost of Elastomeric Bearing Assembly, Type I.
- Anchor bolts and side retainers at all supports shall be installed as each member is erected unless an equivalent temporary means of lateral restraint is used.
- Two 1/8" adjusting shims shall be provided for each bearing in addition to all other plates and shims and placed as shown on the bearing details.
- Shim plates shall not be placed under bearing assembly.
- Cost of field drilling included in cost of Elastomeric Bearing Assembly, Type I.
- Drilled and set anchors shall be installed according to Article 521.06 of the Standard Specifications.
- The cost of fabricating and installing the fixed bearing assembly and shim plates will be paid for as Furnishing and Erecting Structural Steel.

BILL OF MATERIAL

Item	Unit	Total
Elastomeric Bearing Assembly Type I	Each	30
Anchor Bolts, 1"	Each	60
Anchor Bolts, 1 1/4"	Each	60



USER NAME =	jstarzyk	DESIGNED -	ECK	REVISED -	
		CHECKED -	GEK	REVISED -	
PLOT SCALE =	2.0000" / in.	DRAWN -	BAH	REVISED -	
PLOT DATE =	3/20/2024	CHECKED -	ECK	REVISED -	


STATE OF ILLINOIS
DEPARTMENT OF TRANSPORTATION

BEARING DETAILS
STRUCTURE NO. 045-0006


SHEET 27 OF 42 SHEETS

F.A.P. RTE.	SECTION	COUNTY	TOTAL SHEETS	SHEET NO.
345	FAP 345-23-BR	KANE	379	158
CONTRACT NO. 62U83				
ILLINOIS FED. AID PROJECT				

MODEL: Default
FILE NAME: pw://gfnel-pw-bentley.com:gfnel-pw-01/Documents/Projects/68096/Project Working/A_CADD/62U83-Contract1/Sheets/045-0006/0450006-62U83-029-ABUT1

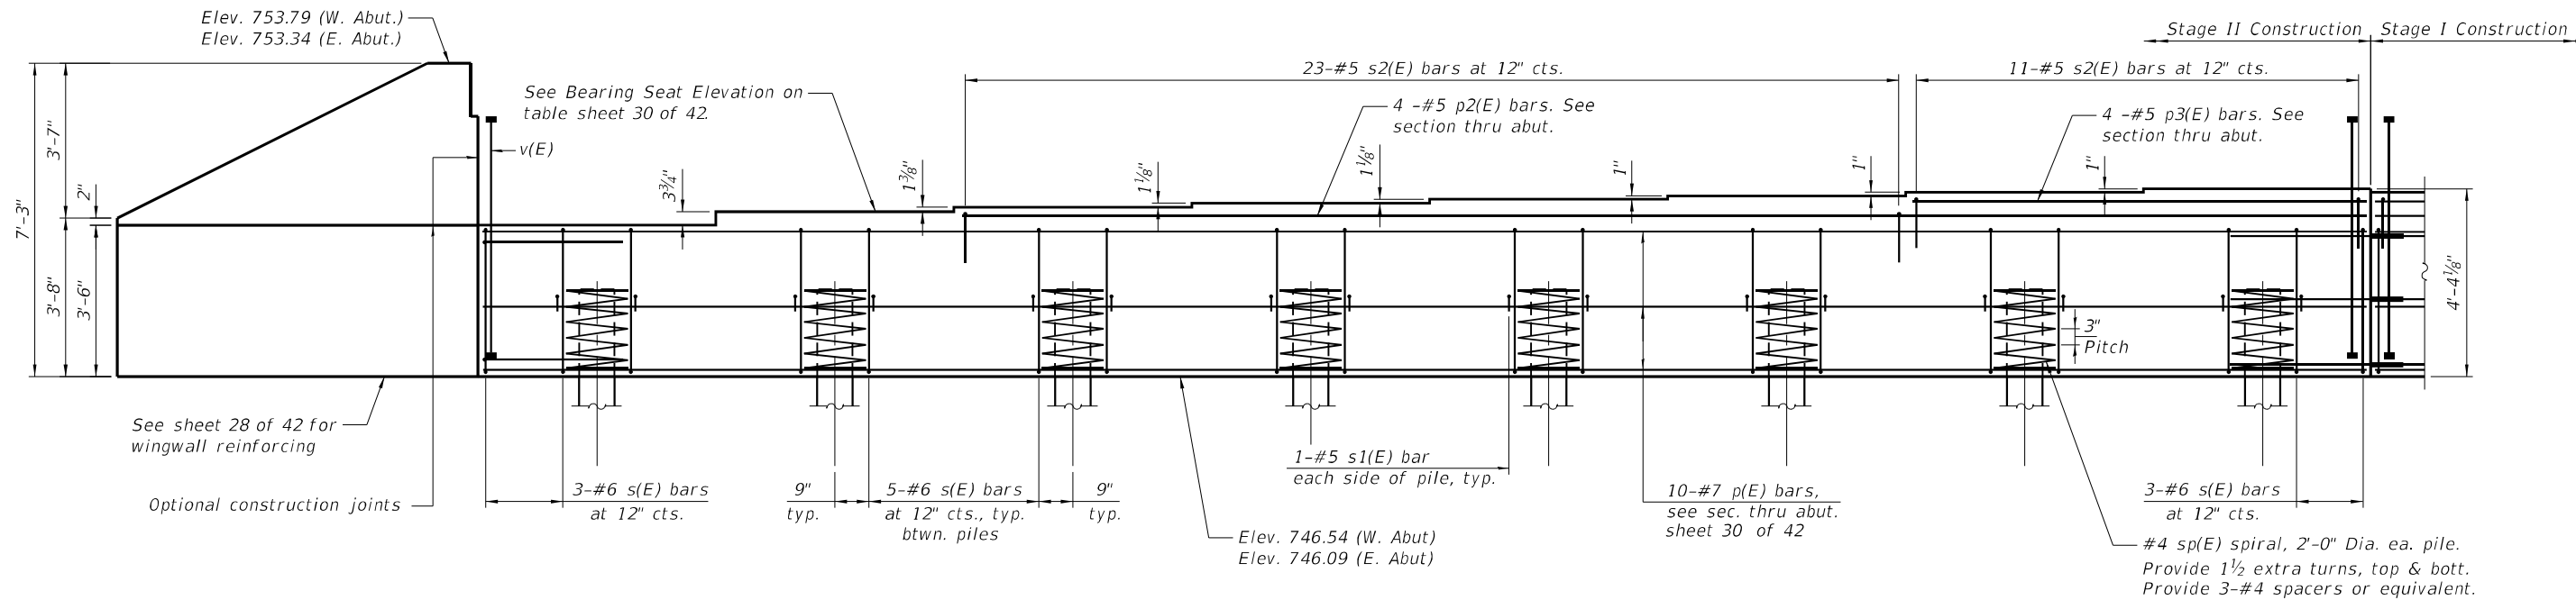

PARTIAL ELEVATION
(E. Abut. shown, W. Abut. mirrored)

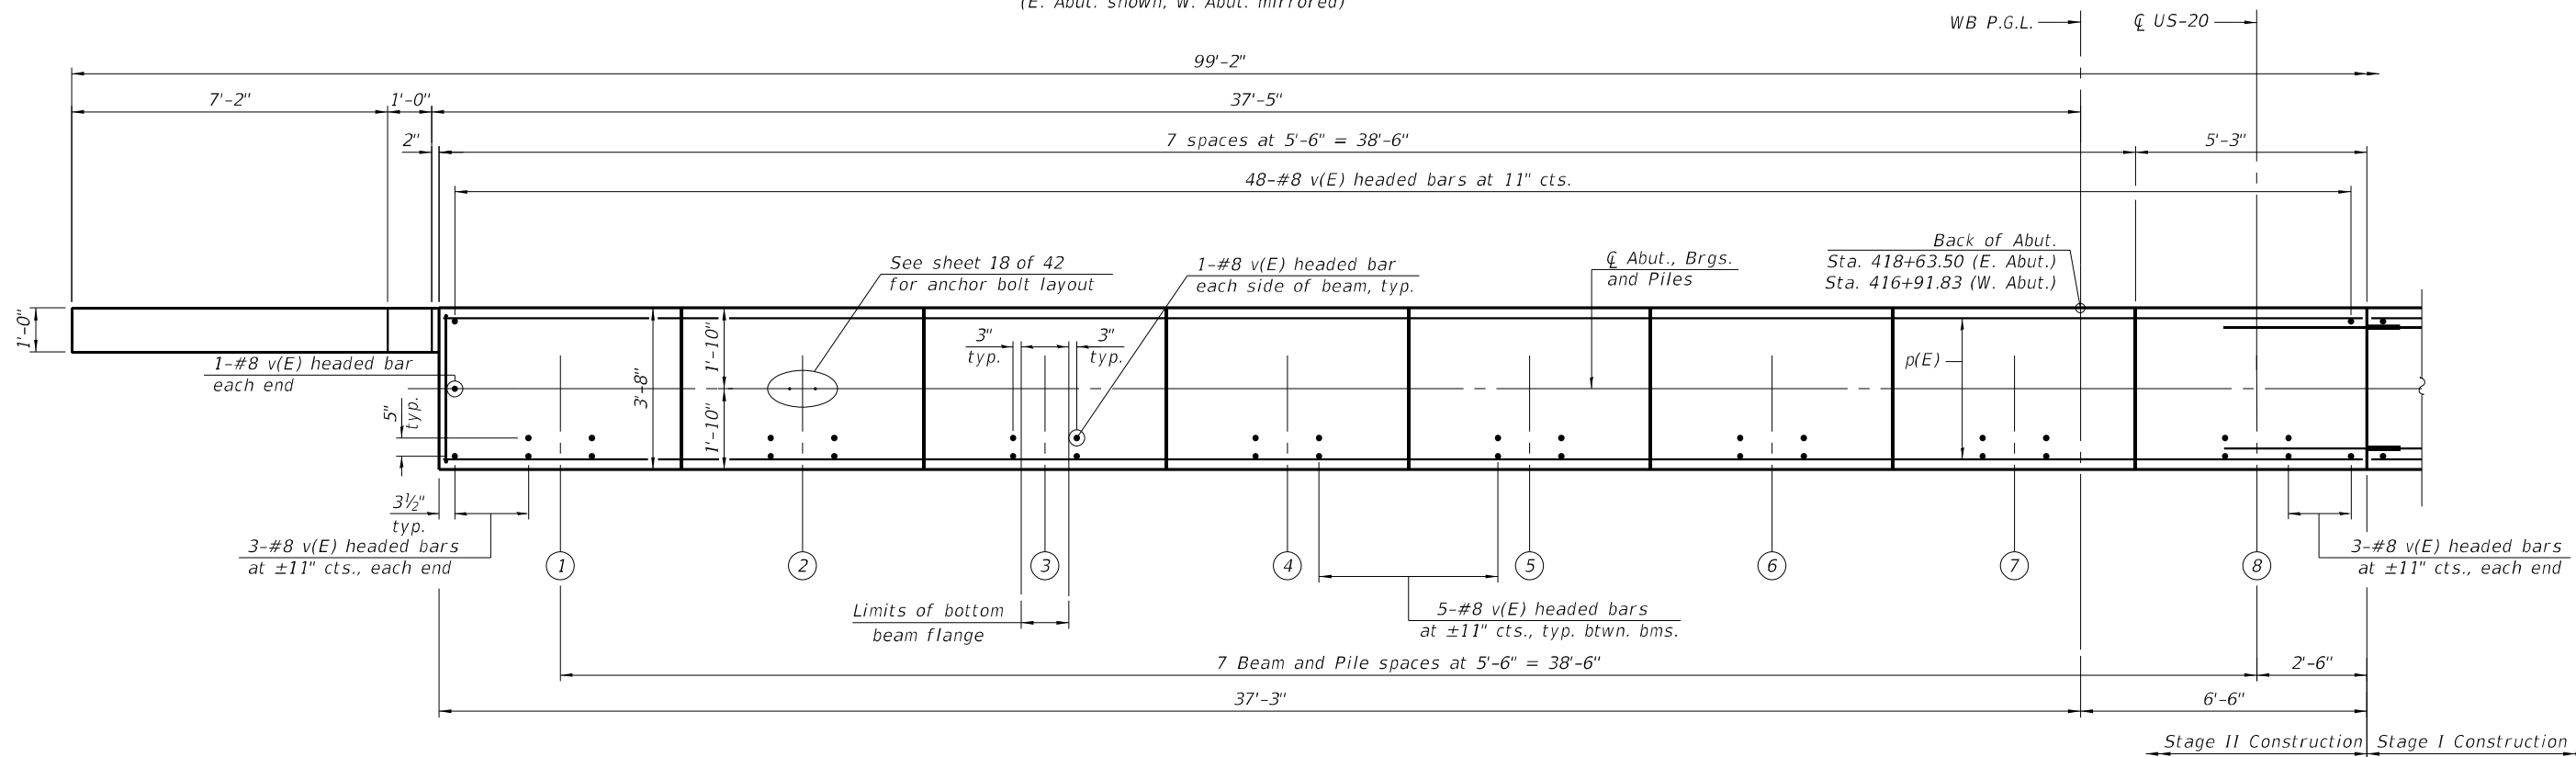

PARTIAL PLAN
(E. Abut. Shown, W. Abut. Mirrored)

NOTE:

1. See Sheet 30 of 42 for pile data, bill of materials and additional notes.
2. See Sheet 30 of 42 for Section thru Abutment.
3. Wingwall Dimensions typical for all walls.



USER NAME	= jstarzyk	DESIGNED	- ECK	REVISED	-
		CHECKED	- GEK	REVISED	-
PLOT SCALE	= 4.0000" / in.	DRAWN	- BAH	REVISED	-
PLOT DATE	= 3/20/2024	CHECKED	- ECK	REVISED	-

STATE OF ILLINOIS
DEPARTMENT OF TRANSPORTATION

ABUTMENTS II
STRUCTURE NO. 045-0006

SHEET 29 OF 42 SHEETS


F.A.P. RTE.	SECTION	COUNTY	TOTAL SHEETS	SHEET NO.
345	FAP 345-23-BR	KANE	379	160
CONTRACT NO. 62U83				
ILLINOIS FED. AID PROJECT				

PILE DATA (W. ABUT.)

Type: Metal Shell - 12 in. dia. x 0.25 in. walls with pile shoes
Nominal Required Bearing: 392 kip
Factored Resistance Available: 216 kip
Est. Length: 35 ft.
No. Production Piles: 14
No. Test Piles: 1

PILE DATA (E. ABUT.)

Type: Metal Shell - 12 in. dia. x 0.25 in. walls with pile shoes
Nominal Required Bearing: 392 kip
Factored Resistance Available: 216 kip
Est. Length: 24 ft.
No. Production Piles: 14
No. Test Piles: 1

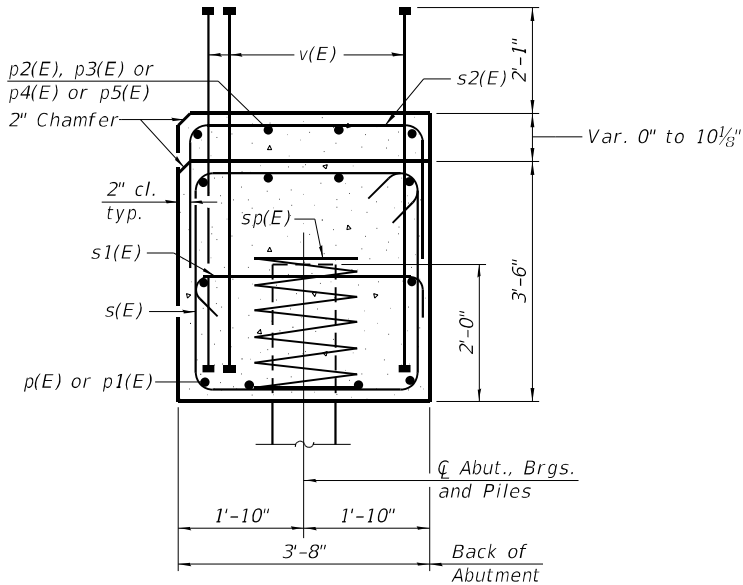

SEC. THRU ABUT.


BEARING SEAT
ELEVATION TABLE

Location	W. Abut.	E. Abut.
Beam 1	750.04	749.59
Beam 2	750.35	749.90
Beam 3	750.46	750.01
Beam 4	750.55	750.10
Beam 5	750.64	750.19
Beam 6	750.72	750.27
Beam 7	750.80	750.35
Beam 8	750.88	750.43
Beam 9	750.80	750.35
Beam 10	750.72	750.27
Beam 11	750.64	750.19
Beam 12	750.55	750.10
Beam 13	750.46	750.01
Beam 14	750.35	749.90
Beam 15	750.04	749.59

BOTH ABUTMENTS
BILL OF MATERIAL

Bar	No.	Size	Length	Shape
h(E)	32	#5	11'-9"	
h1(E)	20	#5	18'-8"	
h2(E)	8	#5	8'-8"	
p(E)	20	#7	43'-5"	
p1(E)	20	#7	38'-5"	
p2(E)	8	#5	32'-5"	
p3(E)	8	#5	10'-5"	
p4(E)	8	#5	5'-5"	
p5(E)	8	#5	27'-5"	
s(E)	154	#6	14'-4"	
s1(E)	60	#5	4'-4"	
s2(E)	126	#5	9'-10"	
* sp(E)	30	#4	2'-0"	
u(E)	16	#6	11'-10"	
v(E)	400	#8	5'-3"	
v1(E)	16	#5	6'-11"	
v2(E)	28	#5	9'-11"	
Structure Excavation			Cu. Yd.	658
Concrete Structures			Cu. Yd.	95.0
Reinforcement Bars, Epoxy Coated			Pound	17400
Furnishing Metal Shell Piles 12" x 0.250"			Foot	826
Driving Piles			Foot	826
Test Pile Metal Shells			Each	2
Pile Shoes			Each	30
Granular Backfill for Structures			Cu. Yd.	250
Geocomposite Wall Drain			Sq Yd.	138
Pipe Underdrains for Structures 4"			Foot	198
Bar Terminator			Each	800

* Length is height of spiral.

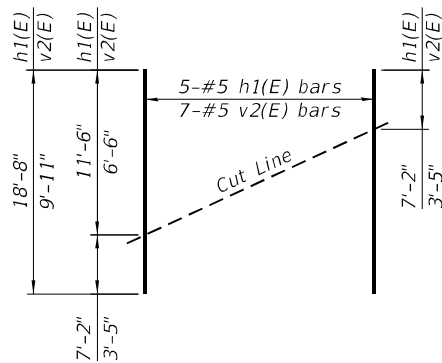

FIELD CUTTING DIAGRAM

Order h1(E) and v2(E) full length. Cut as shown and use remainder of bars in opposite wing.

BAR v(E)
(Headed. 800 - #8
Bar terminators)

BAR h2(E)

BAR s(E)

BAR s1(E)


BAR u(E)

BAR s2(E)


NOTES:

1. Pour steps monolithically with cap.
2. Bar terminators will be paid for separately.
3. For details of piles see sheet 35 of 42 .

MODEL: Default
FILE NAME: pw:///gfnel-pw.bentley.com:gfnel-pw-01/Documents/Projects/68096/Project Working/A_CADD/62U83>Contract1/Sheets/045-0006-62U83-031-CREMW

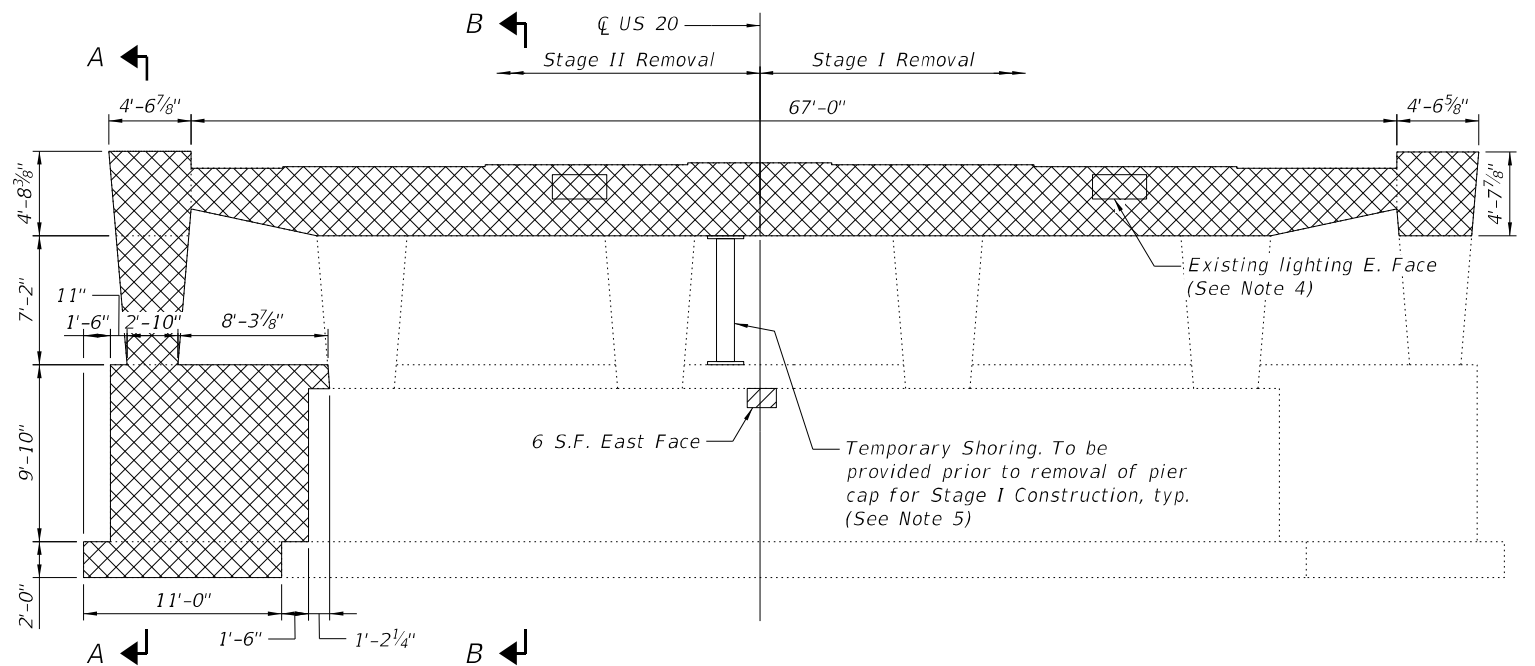

PIER 1 ELEVATION
(Looking East)

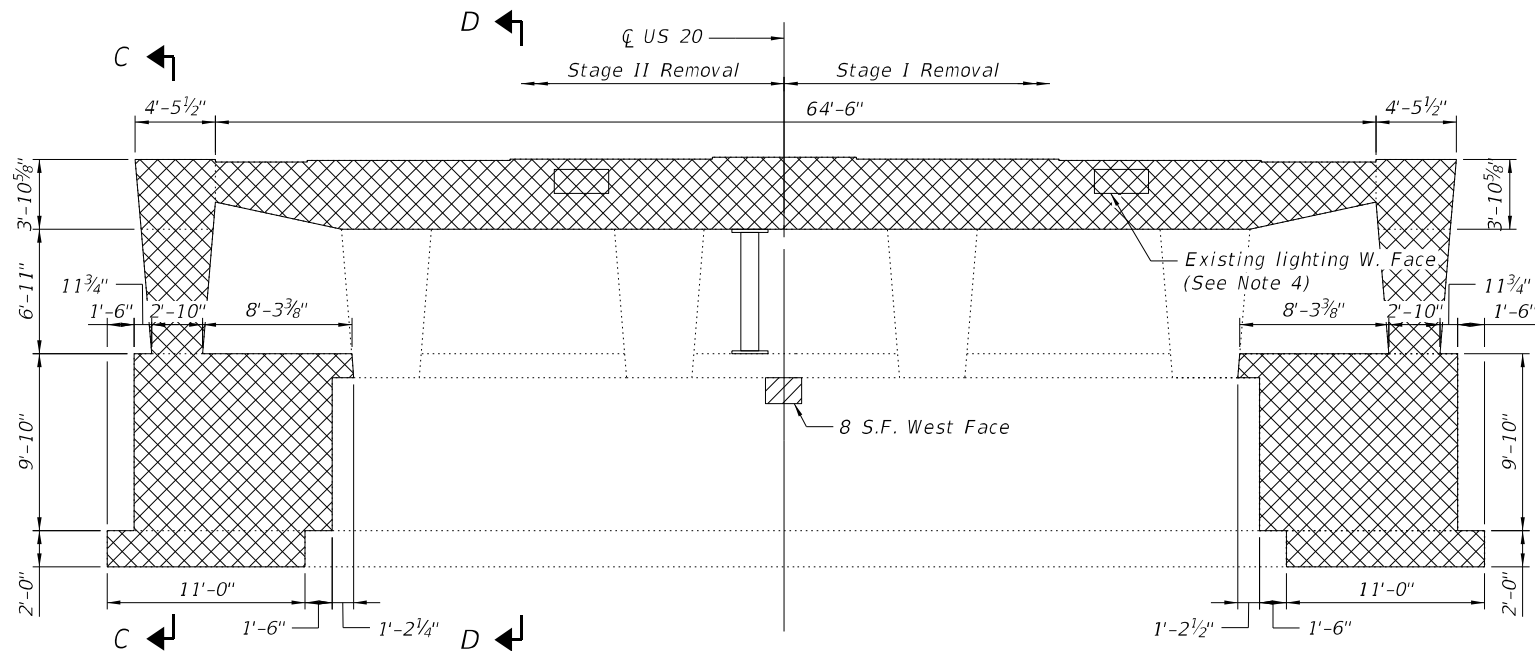


PIER 2 ELEVATION
(Looking East)


NOTES:

- Existing reinforcement bars extending into concrete removal areas shall be cleaned, straightened and incorporated into new concrete. Cost included in "Concrete Removal".
- Any reinforcement bars to be incorporated that are damaged during concrete removal operations shall be repaired or replaced using an approved bar splicer or anchorage system. Cost included with "Concrete Removal".
- The ends of existing reinforcement bars which are cut & exposed shall be coated with epoxy. Cost included with "Concrete Removal".
- Temporary lighting to be maintained during construction, see electrical plans.


- Cost of temporary shoring and cribbing shall be included with Concrete Removal, according to Article 501.02 of the Std. Specs. The Contractor shall determine temporary shoring and cribbing loads required, but may reference existing plans (F.A. Route 426 (U.S. 20) Section 8R-HB-5(86) dated 1986) for beam reactions to aid in the design of temporary shoring and cribbing. Existing plans are available from the Department upon request given 30 days advanced notice.

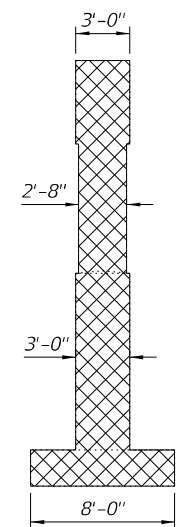


SECTION A-A

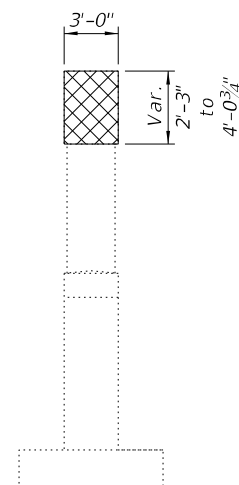

SECTION B-B

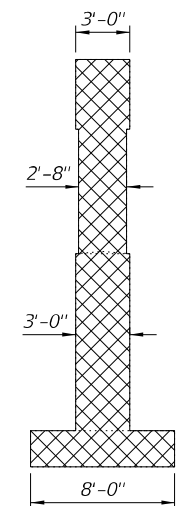

SECTION C-C

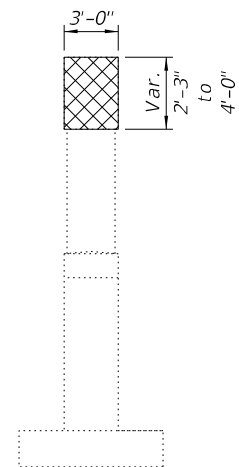

SECTION D-D

LEGEND

- Concrete Removal
- Structural Repair of Concrete (Depth ≤ 5")

BILL OF MATERIAL

Item	Unit	Total
Concrete Removal	Cu. Yd.	125.7
Structural Repair of Concrete (Depth Equal to or Less than 5 Inches)	Sq. Ft.	14



USER NAME =	jstarzyk	DESIGNED -	ECK	REVISED -	
		CHECKED -	GEK	REVISED -	
PLOT SCALE =	10.667" / in.	DRAWN -	BAH	REVISED -	
PLOT DATE =	3/20/2024	CHECKED -	ECK	REVISED -	

**STATE OF ILLINOIS
DEPARTMENT OF TRANSPORTATION**

**PIER CONCRETE REMOVAL & REPAIRS
STRUCTURE NO. 045-0006**

SHEET 31 OF 42 SHEETS

F.A.P. RTE.	SECTION	COUNTY	TOTAL SHEETS	SHEET NO.
345	FAP 345-23-BR	KANE	379	162
CONTRACT NO. 62U83				
ILLINOIS FED. AID PROJECT				

MODEL: Default
FILE NAME: pw://gfnel-pw-bentley.com:gnfel-pw-01/Documents/Projects/68096/Project Working/A_CADD/62U83>Contract1/Sheets/045-0006-62U83-032-PIER1

3/20/2024 4:36:44 PM




USER NAME	= jstarzyk	DESIGNED	- ECK	REVISED	-
CHECKED	- GEK	REVIS	-		
PLOT SCALE	= 6.0000" / in.	DRAWN	- BAH	REVISED	-
PLOT DATE	= 3/20/2024	CHECKED	- ECK	REVISED	-

STATE OF ILLINOIS
DEPARTMENT OF TRANSPORTATION


PIER 1
STRUCTURE NO. 045-0006

SHEET 32 OF 42 SHEETS

F.A.P. RTE.	SECTION	COUNTY	TOTAL SHEETS	SHEET NO.
345	FAP 345-23-BR	KANE	379	163
CONTRACT NO. 62U83				
ILLINOIS FED. AID PROJECT				

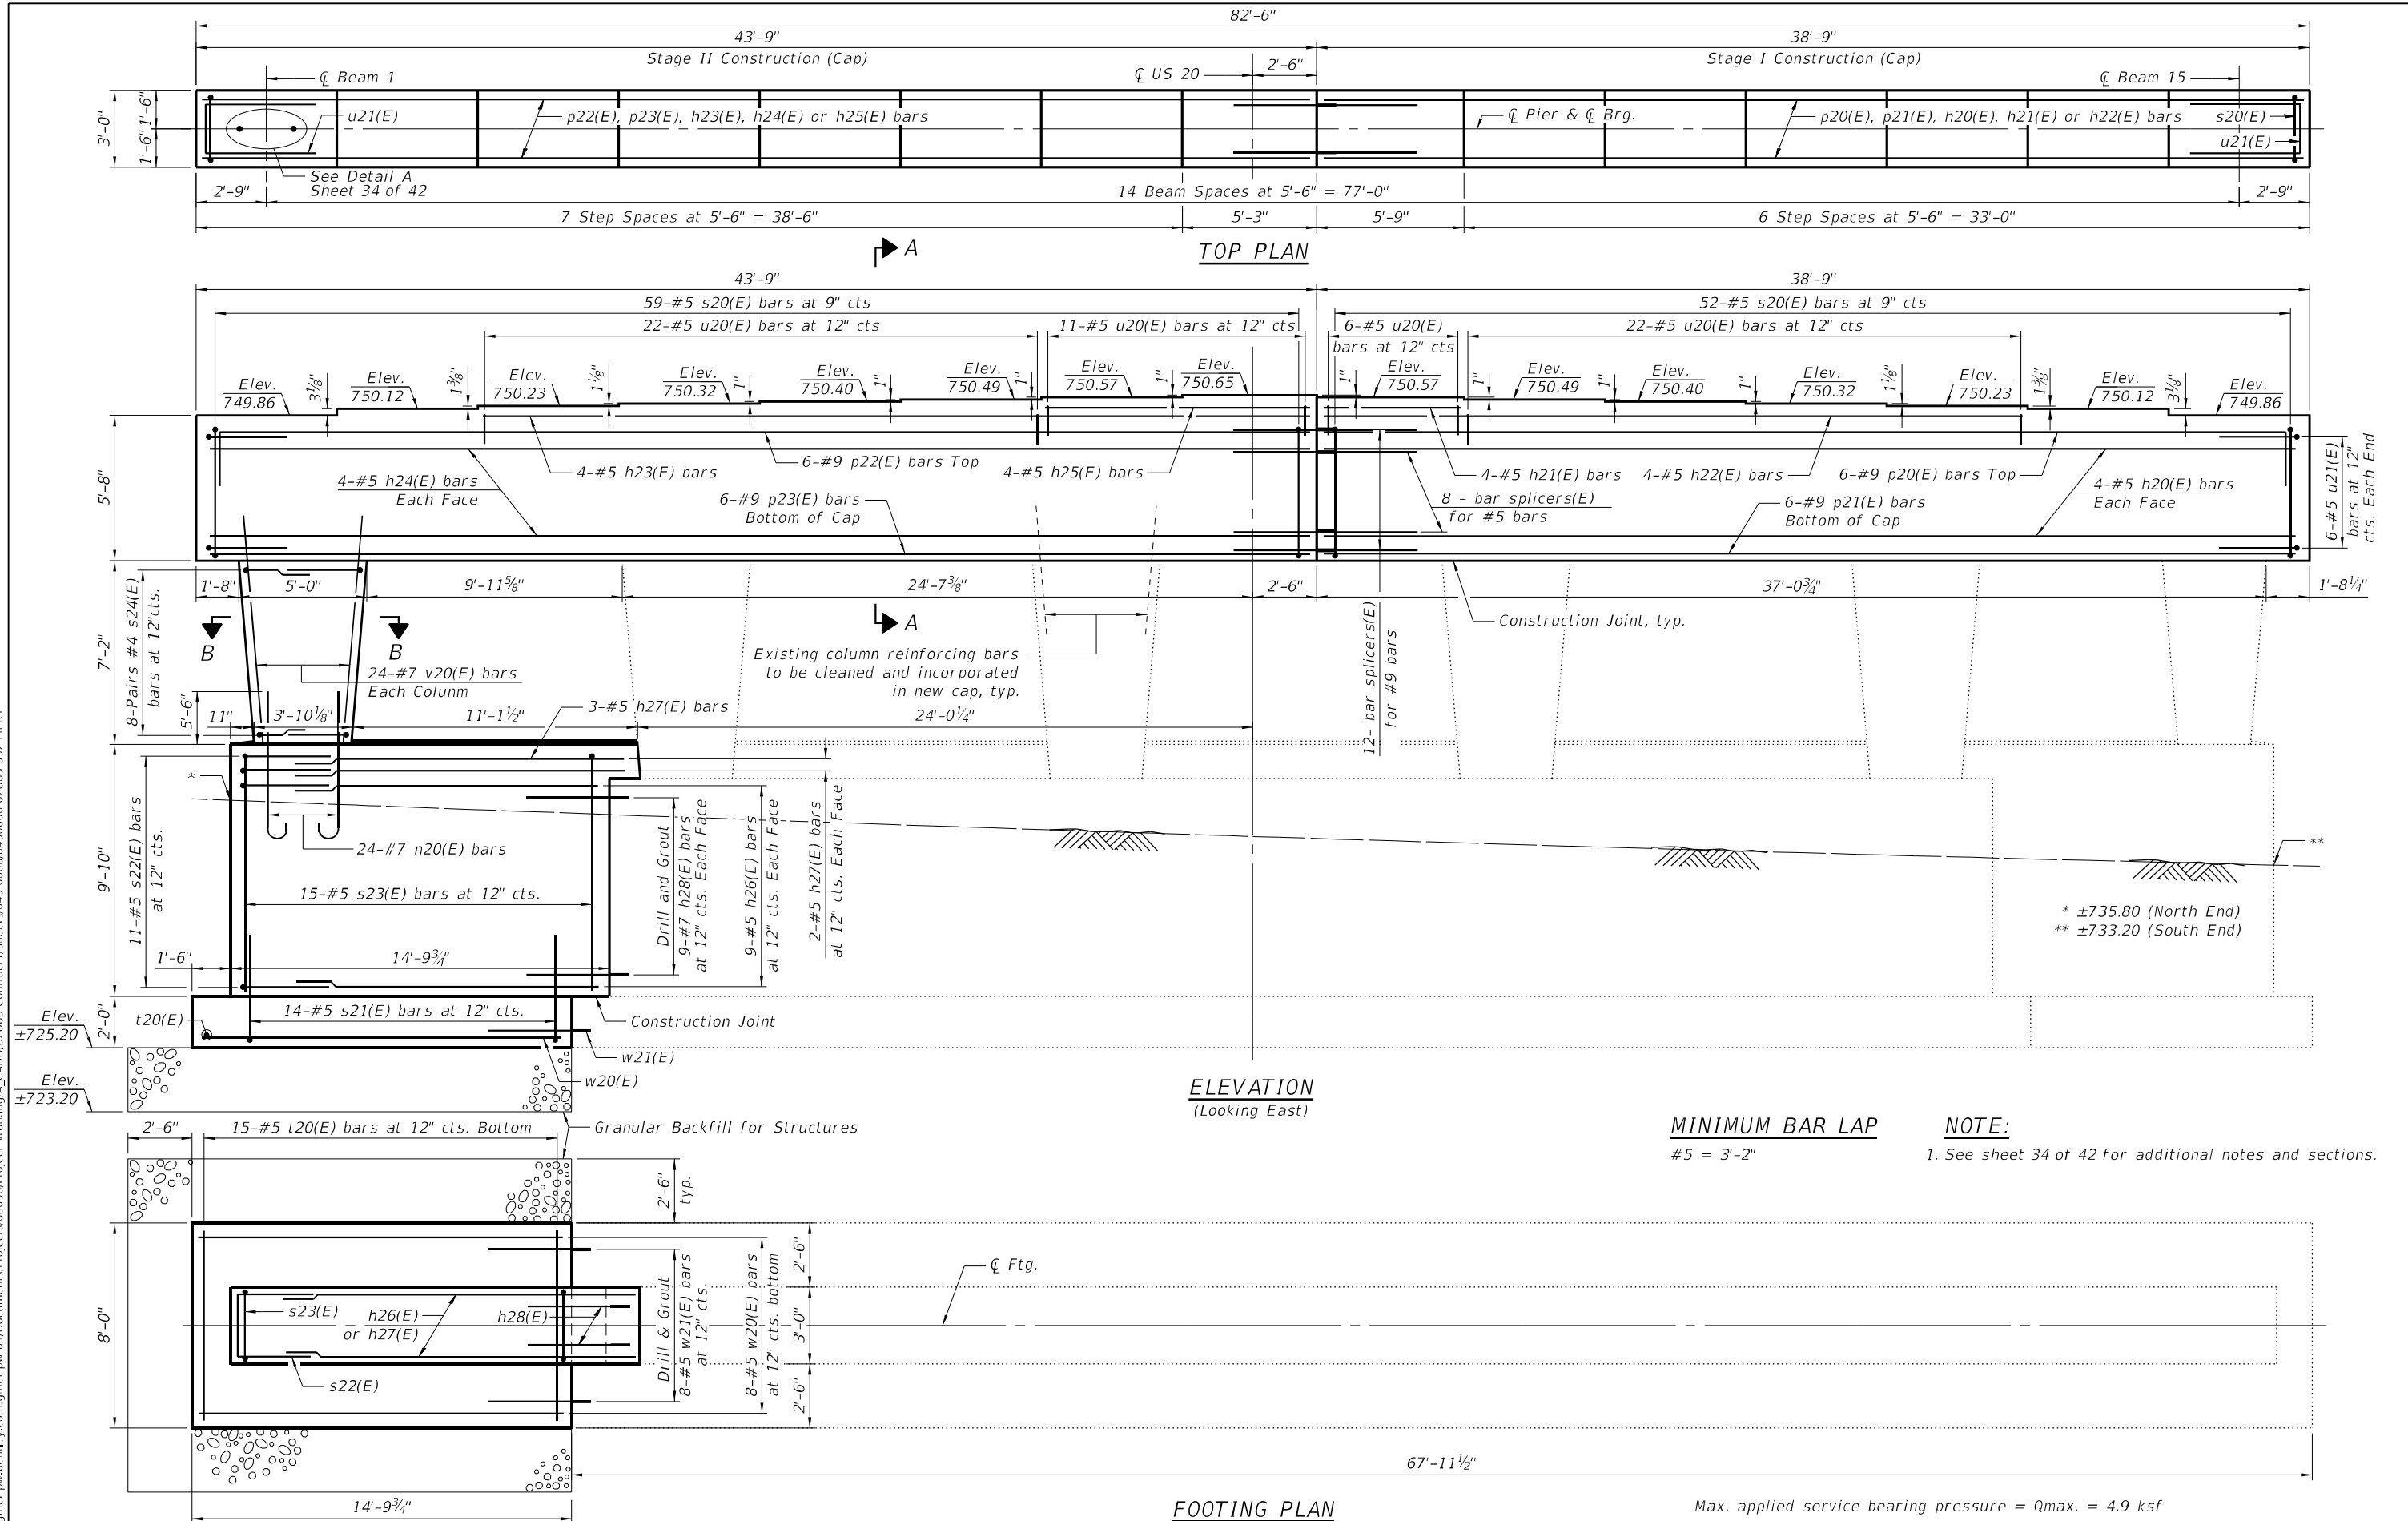

MODEL: Default
FILE NAME: pw://jgfnel-pw-bentley.com:gnfel-pw-01/Documents/Projects/68096/Project Working/A_CADD/62U83-Contract1/Sheets/045-0006-62U83-033-PIER2

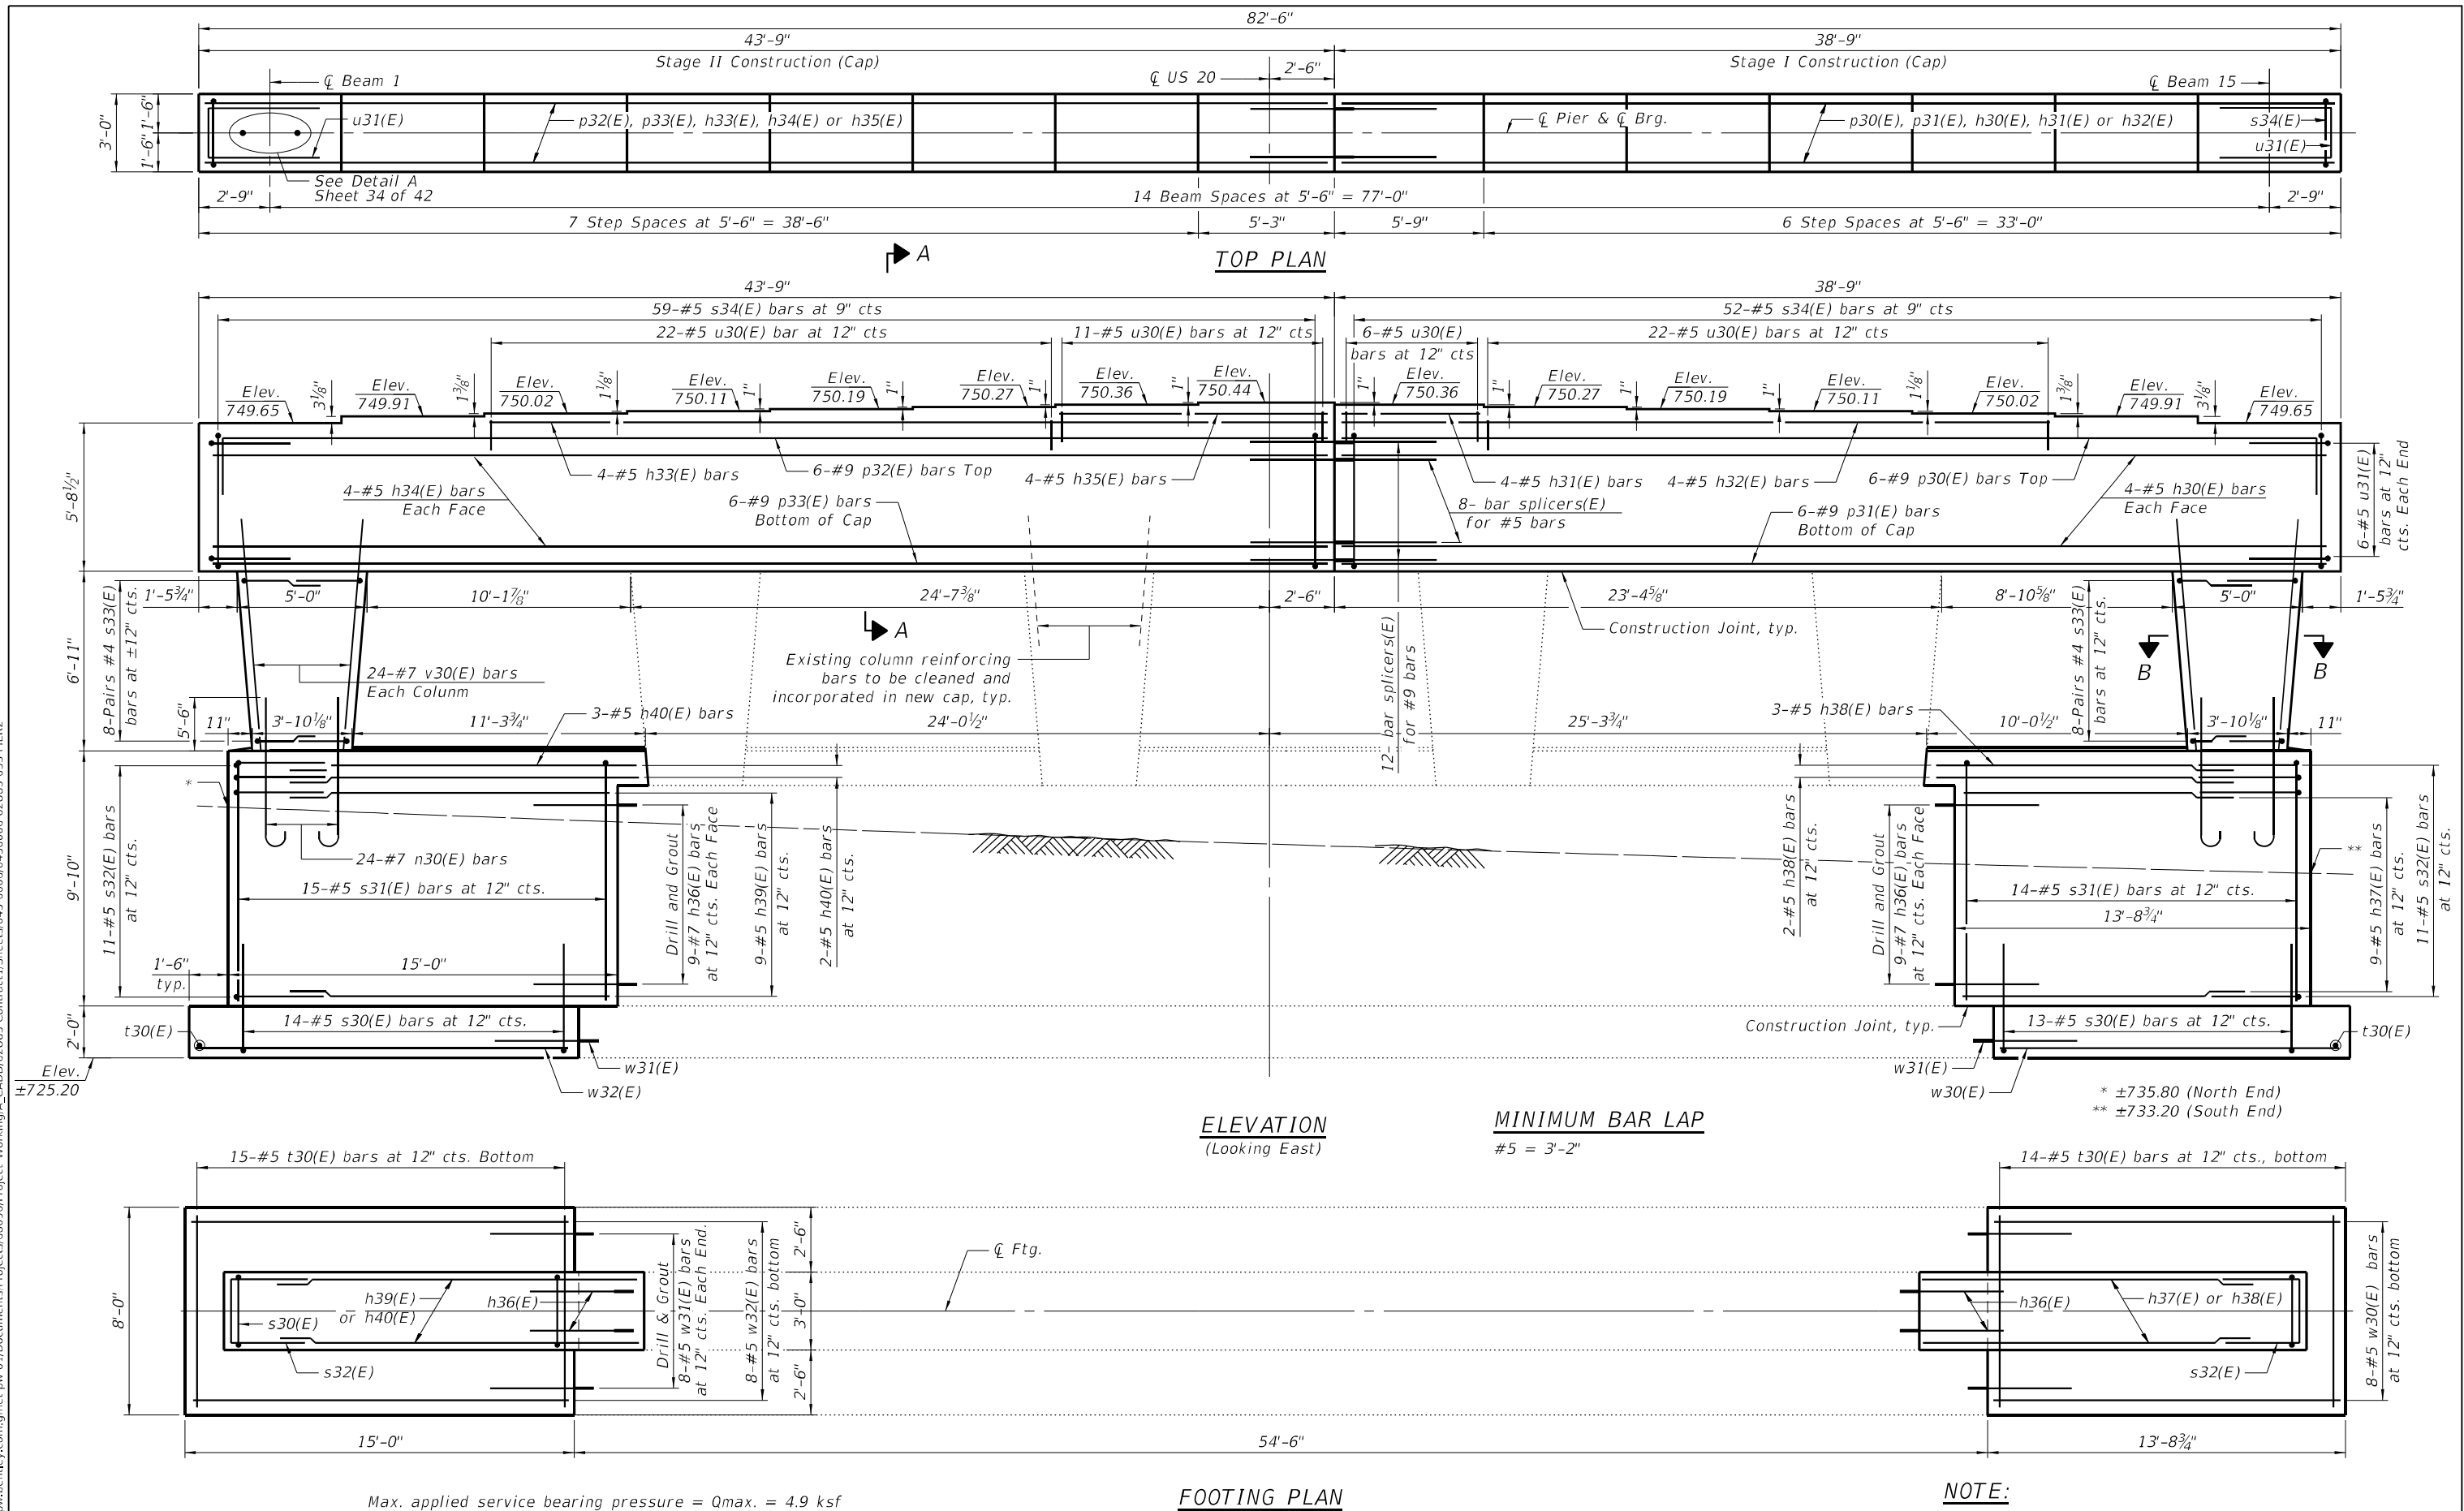

USER NAME	= jstarzyk	DESIGNED	- ECK	REVISED	-
CHECKED	- GEK	REVISION	-	REVISION	-
PLOT SCALE	= 6.0000" / in.	DRAWN	- BAH	REVISION	-
PLOT DATE	= 3/20/2024	CHECKED	- ECK	REVISION	-

STATE OF ILLINOIS
DEPARTMENT OF TRANSPORTATION

PIER 2
STRUCTURE NO. 045-0006

SHEET 33 OF 42 SHEETS

F.A.P. RTE.	SECTION	COUNTY	TOTAL SHEETS	SHEET NO.
345	FAP 345-23-BR	KANE	379	164
CONTRACT NO. 62U83				
ILLINOIS FED. AID PROJECT				



USER NAME	=	jstarzyk	DESIGNED	-	ECK	REVISED	-
			CHECKED	-	GEK	REVISED	-
PLOT SCALE	=	6.0000" / in.	DRAWN	-	BAH	REVISED	-
PLOT DATE	=	3/20/2024	CHECKED	-	ECK	REVISED	-

STATE OF ILLINOIS
DEPARTMENT OF TRANSPORTATION

PIER 1
BILL OF MATERIAL


Bar	No.	Size	Length	Shape
h20(E)	8	#5	38'-5"	
h21(E)	4	#5	5'-5"	
h22(E)	4	#5	27'-5"	
h23(E)	4	#5	32'-5"	
h24(E)	8	#5	43'-5"	
h25(E)	4	#5	10'-5"	
h26(E)	18	#5	14'-5"	
h27(E)	7	#5	15'-6"	
h28(E)	18	#7	4'-6"	
n20(E)	24	#7	8'-10"	
p20(E)	6	#9	40'-0"	
p21(E)	6	#9	38'-5"	
p22(E)	6	#9	45'-0"	
p23(E)	6	#9	43'-5"	
s20(E)	111	#5	16'-11"	
s21(E)	14	#5	12'-10"	
s22(E)	11	#5	8'-10"	
s23(E)	15	#5	21'-8"	
s24(E)	16	#4	9'-4"	
t20(E)	15	#5	7'-8"	
u20(E)	61	#5	7'-8"	
u21(E)	12	#5	9'-0"	
v20(E)	24	#7	10'-4"	
w20(E)	8	#5	14'-5"	
w21(E)	8	#5	3'-10"	
Structure Excavation			Cu. Yd.	112
Concrete Structures			Cu. Yd.	84.3
Reinforcement Bars, Epoxy Coated			Pound	9,460
Granular Backfill for Structures			Cu. Yd.	17

PIER 2
BILL OF MATERIAL


Bar	No.	Size	Length	Shape
h30(E)	8	#5	38'-5"	
h31(E)	4	#5	5'-5"	
h32(E)	4	#5	27'-5"	
h33(E)	4	#5	32'-5"	
h34(E)	8	#5	43'-5"	
h35(E)	4	#5	10'-5"	
h36(E)	36	#7	4'-6"	
h37(E)	18	#5	13'-4"	
h38(E)	7	#5	14'-6"	
h39(E)	18	#5	14'-8"	
h40(E)	7	#5	15'-8"	
n30(E)	48	#7	8'-10"	
p30(E)	6	#9	40'-0"	
p31(E)	6	#9	38'-5"	
p32(E)	6	#9	45'-0"	
p33(E)	6	#9	43'-5"	
s30(E)	27	#5	12'-10"	
s31(E)	29	#5	21'-8"	
s32(E)	22	#5	8'-10"	
s33(E)	32	#4	9'-4"	
s34(E)	111	#5	16'-11"	
t30(E)	29	#5	7'-8"	
u30(E)	61	#5	7'-8"	
u31(E)	12	#5	9'-0"	
v30(E)	48	#7	10'-1"	
w30(E)	8	#5	13'-5"	
w31(E)	16	#5	3'-10"	
w32(E)	8	#5	14'-8"	
Structure Excavation			Cu. Yd.	149
Concrete Structures			Cu. Yd.	111.3
Reinforcement Bars, Epoxy Coated			Pound	11,850

A & B DIMENSIONS


Bar	A	B
p20(E)	38'-5"	1'-7"
p30(E)	38'-5"	1'-7"
p22(E)	43'-5"	1'-7"
p32(E)	43'-5"	1'-7"
s21(E)	2'-8"	5'-1"
s30(E)	2'-8"	5'-1"
s22(E)	2'-8"	3'-1"
s32(E)	2'-8"	3'-1"
s23(E)	2'-8"	9'-6"
s31(E)	2'-8"	9'-6"
s24(E)	2'-4"	3'-6"
s33(E)	2'-4"	3'-6"
u20(E)	2'-6"	2'-8"
u30(E)	2'-6"	2'-8"
u21(E)	3'-2"	2'-8"
u31(E)	3'-2"	2'-8"

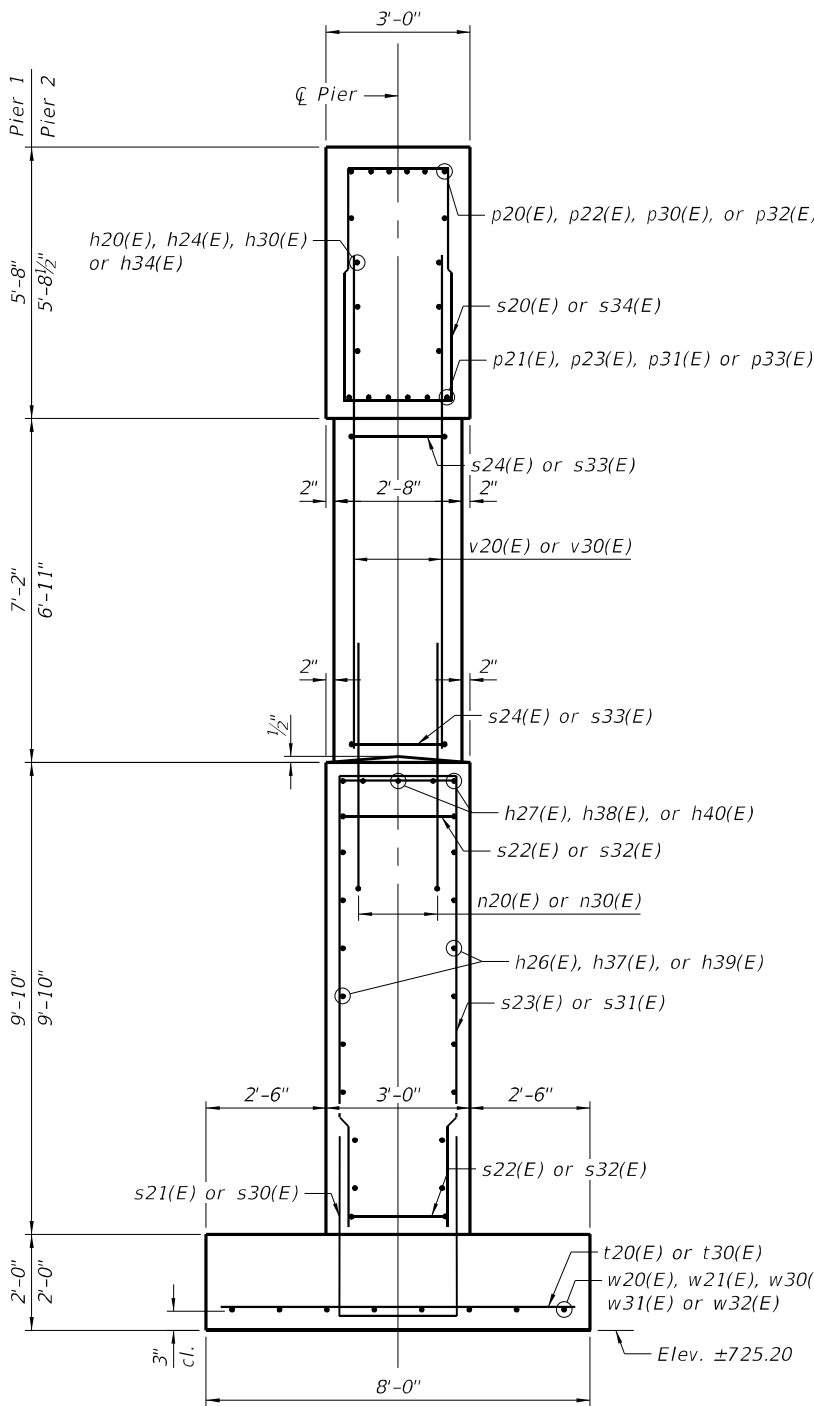


END VIEW

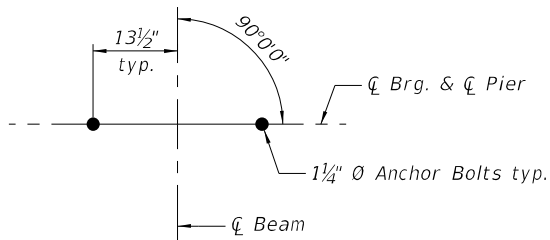

DETAIL A

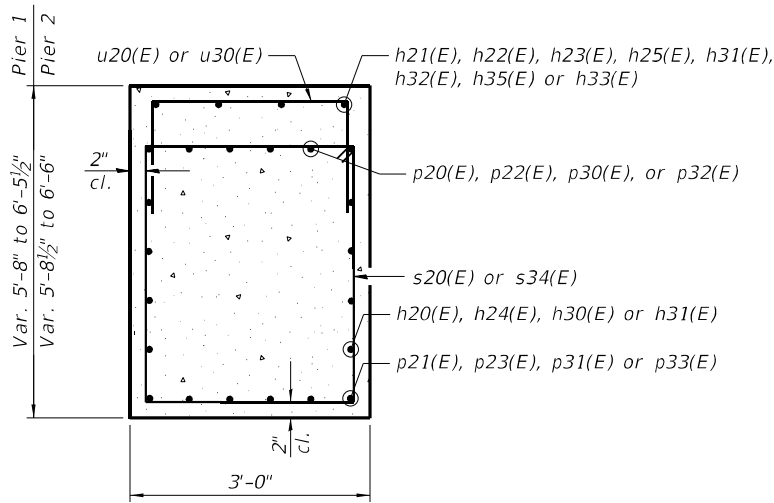


SECTION A-A

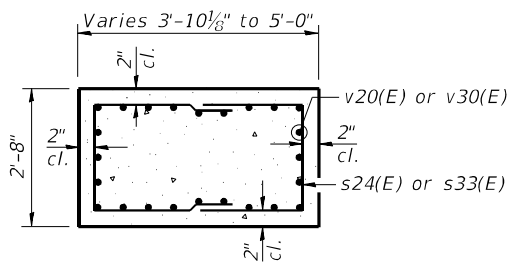


SECTION B-B

NOTES:


- Pour steps monolithically with cap.
- Space reinforcement in cap to miss anchor bolts.
- Slope to drain between bearing seats.
- See sheet 36 of 42 for Bar Splicer Details.
- For Drill & Grout bars, adjust spacing as required to clear existing anchor bolts. Holes shall be drilled a minimum of 9" deep and a minimum of 6" from the edge of concrete. Cost shall be included with Reinforcement Bars, Epoxy Coated.
- Prior to ordering any material, the Contractor shall verify in the field all bearing height and shim thickness dimensions.

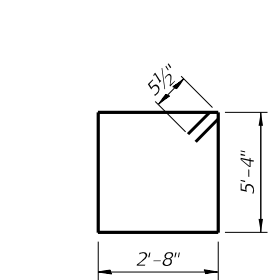


BAR s20(E) & s34(E)

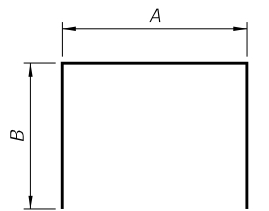


BARS s21(E), s22(E), s23(E), s24(E), s30(E), s31(E), s32(E) & s33(E)

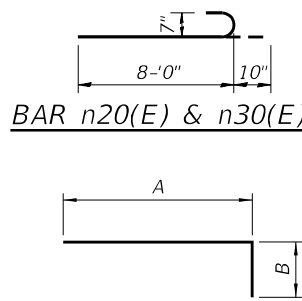

BARS p20(E), p22(E), p30(E) & p32(E)

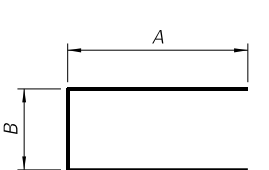


BARS u20(E), u21(E), u30(E) & u31(E)

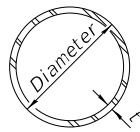


METAL SHELL PILE TABLE


Designation and outside diameter	Wall thickness t	Weight per foot (Lbs./ft.)	Inside volume (yd. ³ /ft.)
PP12	0.250"	31.40	0.0267
PP14	0.250"	36.75	0.0368
PP14	0.312"	45.65	0.0361
PP16	0.312"	52.32	0.0478
PP16	0.375"	62.64	0.0470

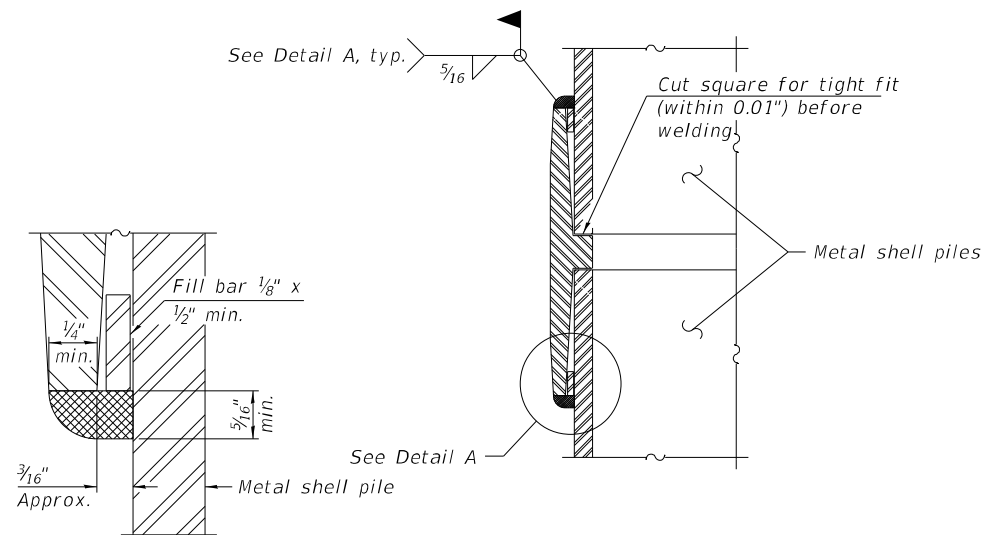

DETAIL A

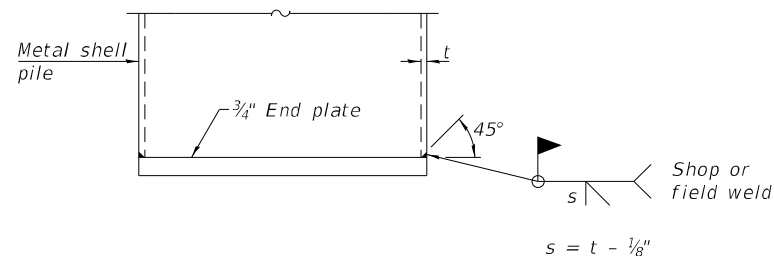

END PLATE ATTACHMENT

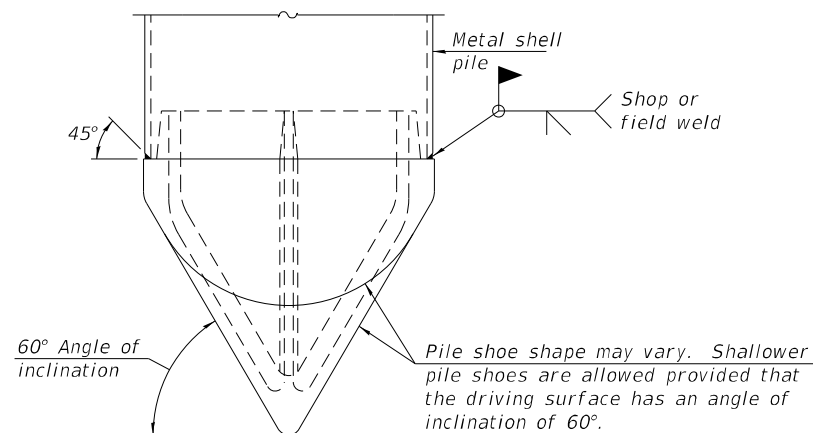


PILE SHOE ATTACHMENT

(When called for on the plans, the Contractor shall furnish metal shell pile shoes consisting of a single piece conical pile point as shown. The pile shoes shall be cast in one piece steel according to either ASTM A 148 Grade 80-50 or AASHTO M 103 Grade 65-35 and shall provide full bearing over the full circumference of the metal shell pile. The pile shoe shall have tapered leads to assure proper alignment and fitting and shall be secured to the pile with a circumferential weld).


WELDED COMMERCIAL SPLICE

Notes:
The 1/8" x 1/2" min. fill bar may be constructed of 2 bars with a 1/8" max. gap between them.
Pile segments shall be driven to solid contact with splicer before welding.

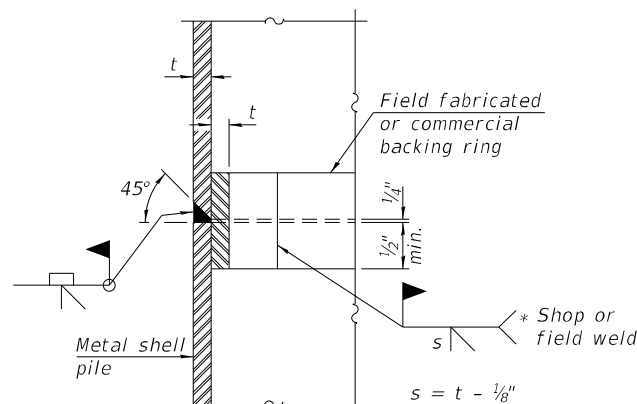


COMPLETE PENETRATION WELD SPLICE

* Field fabricated backing ring may be made from pile shell by removing segment to allow reducing circumference and vertically rejoin with partial joint penetration weld.

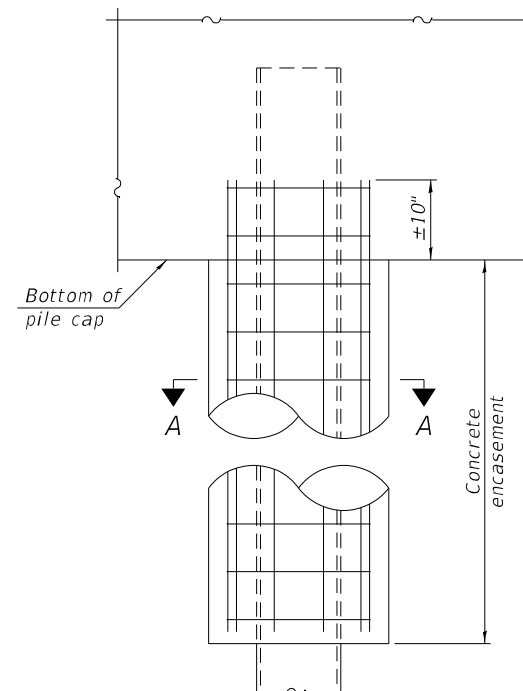


ELEVATION

INDIVIDUAL PILE
CONCRETE ENCASEMENT
(When specified)

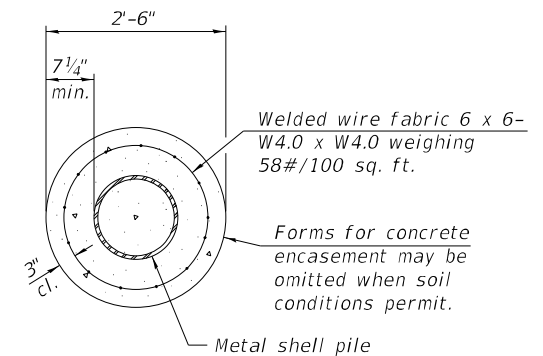


SECTION A-A

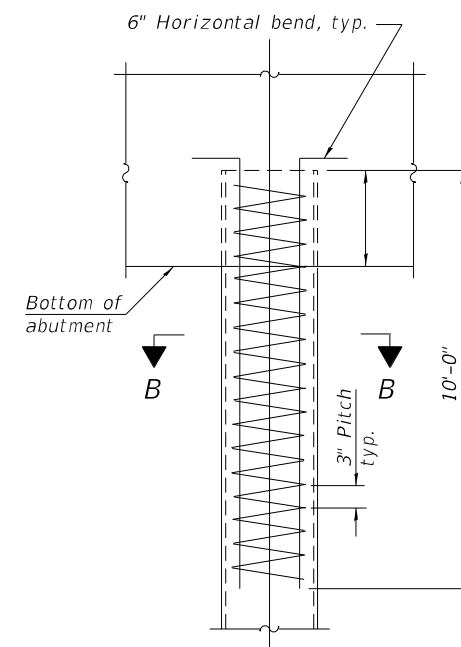

ELEVATION

REINFORCEMENT AT ABUTMENTS
(Omit when concrete encasement is specified)

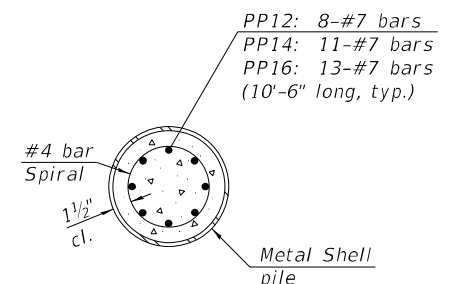

SECTION B-B

Note:
The metal shell piles shall be according to Article 1006.05 of the Standard Specifications.

F-MS 2-1-2023



USER NAME =	jstarzyk	DESIGNED -	ECK	REVISED -	
		CHECKED -	GEK	REVISED -	
PLOT SCALE =	2.0000" / in.	DRAWN -	BAH	REVISED -	
PLOT DATE =	3/20/2024	CHECKED -	ECK	REVISED -	

STATE OF ILLINOIS
DEPARTMENT OF TRANSPORTATION


METAL SHELL PILE DETAILS
STRUCTURE NO. 045-0006

SHEET 35 OF 42 SHEETS

F.A.P. RTE.	SECTION	COUNTY	TOTAL SHEETS	SHEET NO.
345	FAP 345-23-BR	KANE	379	166
CONTRACT NO. 62U83				

ILLINOIS FED. AID PROJECT

MODEL: Default
FILE NAME: pw://gfnel-pw-bentley.com:gfnel-pw-01/Documents/Projects/68096/Project Working/A_CADD/62U83>Contract1/Sheets/045-0006/0450006-62U83+Q36-SPLA

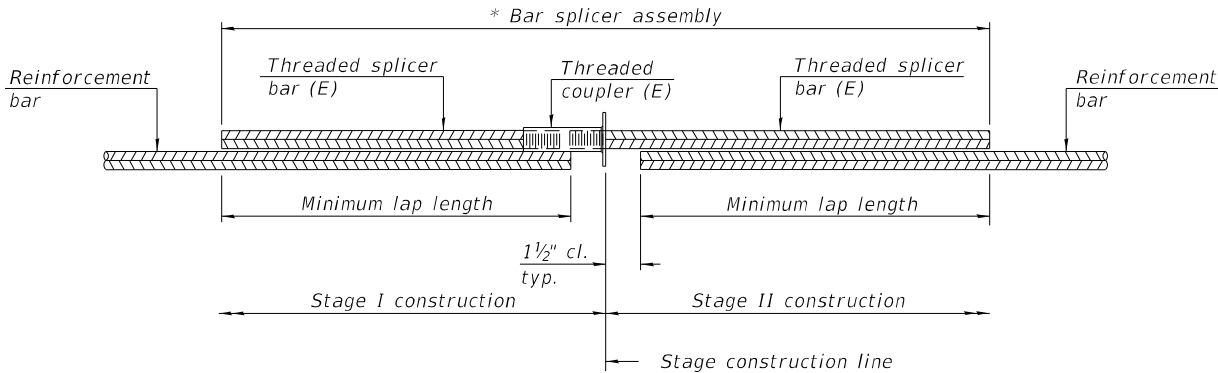


STANDARD BAR SPLICER ASSEMBLY PLAN

Only bar splicer assemblies are presented on the approved QPL list may be used.

Threaded splicer bar length = min. lap length + 1 1/2" + thread length


* Epoxy not required on Bar Splicer Assembly components used in conjunction with black bars.

Location	Bar size	No. assemblies required	Minimum lap length
Top of Deck	#5	268	3'-0"
Bottom of Deck	#5	204	3'-6"
West Approach	#5	46	3'-0"
West Approach	#8	60	4'-9"
W. Appr. Footing	#5	40	3'-2"
East Approach	#5	46	3'-0"
East Approach	#8	60	4'-9"
E. Appr. Footing	#5	40	3'-2"
West Diaphragm	#6	4	4'-0"
East Diaphragm	#6	4	4'-0"
West Abutment	#7	10	5'-0"
East Abutment	#7	10	5'-0"
Pier 1	#5	8	3'-7"
Pier 1	#9	12	6'-5"
Pier 2	#5	8	3'-7"
Pier 2	#9	12	6'-5"

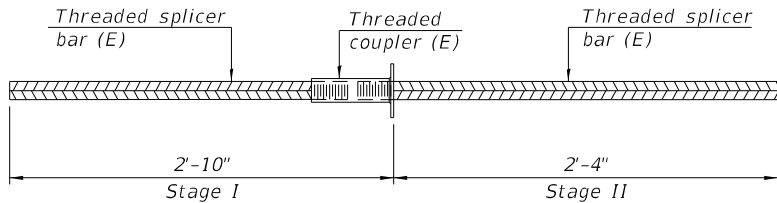

SPLICER BAR FOR CONCRETE DIAPHRAGM

Location	Bar size	No. assemblies required
West Diaphragm	#6	3
East Diaphragm	#6	3

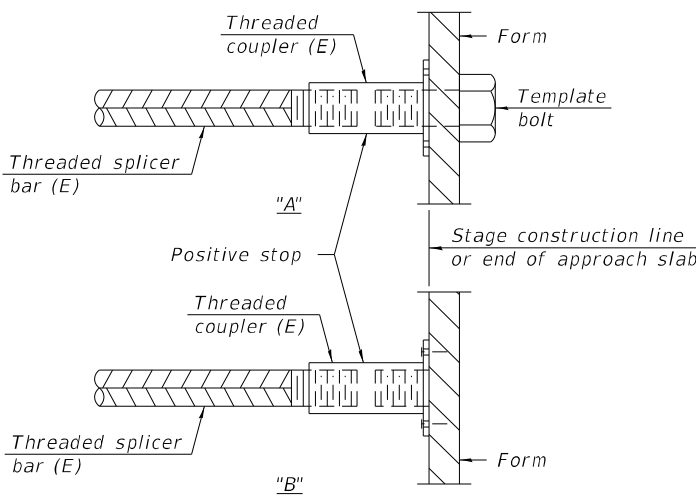

INSTALLATION AND SETTING METHODS

"A" : Set bar splicer assembly by means of a template bolt.

"B" : Set bar splicer assembly by nailing to wood forms or cementing to steel forms.

(E) : Indicates epoxy coating.

NOTES:

- Splicer bars shall be deformed with threaded ends and have a minimum 60 ksi yield strength.
- All reinforcement shall be lapped and tied to the splicer bars.
- Bar splicer assemblies shall be epoxy coated according to the requirements for reinforcement bars. See Section 508 of the Standard Specifications.
- See approved list of bar splicer assemblies and mechanical splicers for alternatives.



USER NAME =	jstarzyk	DESIGNED -	ECK	REVISED -	
		CHECKED -	GEK	REVISED -	
PLOT SCALE =	2.0000" / in.	DRAWN -	BAH	REVISED -	
PLOT DATE =	3/20/2024	CHECKED -	ECK	REVISED -	

STATE OF ILLINOIS
DEPARTMENT OF TRANSPORTATION

BAR SPLICER ASSEMBLY DETAILS
STRUCTURE NO. 045-0006

SHEET 36 OF 42 SHEETS

F.A.P. RTE.	SECTION	COUNTY	TOTAL SHEETS	SHEET NO.
345	FAP 345-23-BR	KANE	379	167
CONTRACT NO. 62U83				
ILLINOIS FED. AID PROJECT				

WANGENG.DBT 4/19/22

wangeng@wangeng.com
1145 N Main Street
Lombard, IL 60148
Telephone: 630 953-9928
Fax: 630 953-9938

BORING LOG 45-0006-BSB-01

WEI Job No.: 121-03-01

Client

Gannett Fleming

Project

US Route 20 From Randall Rd to Shales Parkway

Location

Elgin, Illinois

Datum: NAVD 88

Elevation: 753.22 ft

North: 1949989.26 ft

East: 1001755.43 ft

Station: 1416+88.17

Offset: 25.35 LT

Profile	Elevation (ft)	SOIL AND ROCK DESCRIPTION	Depth (ft) Sample Type recovery	Sample No.	SPT Values (blows/in)	Qu (tsf)	Moisture Content (%)	Profile	Elevation (ft)	SOIL AND ROCK DESCRIPTION	Depth (ft) Sample Type recovery	Sample No.	SPT Values (blows/in)	Qu (tsf)	Moisture Content (%)
	753.03	--PAVEMENT-- 752.3 8-inch thick ASPHALT CONCRETE PAVEMENT-- Medium dense, brown SANDY GRAVEL; damp	X	1	6 3 7	NP	6			--(L _c (%)=44, F _L (%)=14-- --%Gravel=8.2-- --%Sand=33.8-- --%Silt=34.2-- --%Clay=23.7-- --A-7-6 (14)--	X	9	4 10 9	0.50 P	21
	750.2	--FILL-- 749.4 Brown, fine to coarse SAND, little gravel; damp	b	2	4 6 4	NP	9				O	10	4 7 14		NR
		Stiff to very stiff, brown and gray SILTY CLAY LOAM to CLAY LOAM, trace gravel; damp	X	3	2 2 1	1.00 P	17			--RDR 2--	X	11	8 6 7		NP 6
			X	4	3 3 5	3.44 B	14				X	12	6 7 9		NP 6
			X	5	4 7 8	2.00 P	14				X	13	7 6 8		NP 5
			X	6	2 4 5	1.00 P	14				X	14	6 20 20	0.50 P	15
	737.7	Medium stiff to very stiff, black to brown SILTY CLAY, trace gravel; damp	X	7	7 4 5	1.80 B	24			716.5 Medium stiff, gray CLAY LOAM, little gravel; moist	V				
		--RDR 2--	X	8	3 3 5	2.05 B	21			--RDR 2-3--	X				

GENERAL NOTES

Begin Drilling 11-22-2021 Complete Drilling 11-22-2021
Drilling Contractor Wang Testing Services Drill Rig 20DSOT [80%]
Driller RH&JD Logger D. You Checked by C. Marin
Drilling Method 3.25" ID HSA; boring backfilled upon completion

WATER LEVEL DATA

While Drilling ▽ 36.50 ft
At Completion of Drilling ▼ 55.00 ft
Time After Drilling NA
Depth to Water ▽ NA
The stratification lines represent the approximate boundary between soil types: the actual transition may be gradual.

BORING LOG 45-0006-BSB-01



Wang Engineering
 wangeng@wangeng.com
 1145 N Main Street
 Lombard, IL 60140
 Telephone: 630 953-9928
 Fax: 630 953-9938

BORING LOG 45-0006-BSB-01

WEI Job No.: 121-03-01
Gannett Fleming
Project US Route 20 From Randall Rd to Shales Parkway
Location Elgin, Illinois

Datum: NAVD 88
 Elevation: 753.22 ft
 North: 1949989.26 ft
 East: 1001755.43 ft
 Station: 1416+88.17
 Offset: 25.35 LT

Profile	Elevation (ft)	SOIL AND ROCK DESCRIPTION	Depth (ft)	Sample Type recovery	Sample No.	SPT Values (blows/6 in)	Qu (tsf)	Moisture Content (%)	Profile	Elevation (ft)	SOIL AND ROCK DESCRIPTION	Depth (ft)	Sample Type recovery	Sample No.	SPT Values (blows/6 in)	Qu (tsf)	Moisture Content (%)
		--rig chatter; possible cobbles--															
	709.6	Very dense, gray GRAVEL; saturated			15	50/50	NP	5									
	706.5	Very stiff to hard, gray SILTY CLAY LOAM, trace gravel; damp															
		--RDR 3--	45														
					16	4 7 10	2.62 B	14									
			50														
					17	7 11 11	4.35 B	14									
			55														
					18	6 7 10	4.35 B	14									
			60														
	693.2	Boring terminated at 60.00 ft															

GENERAL NOTES

Begin Drilling **11-22-2021** Complete Drilling **11-22-2021**
 Drilling Contractor **Wang Testing Services** Drill Rig **20D50T [80%]**
 Driller **RH&JD** Logger **D. You** Checked by **C. Marin**
 Drilling Method **3.25" ID HSA; boring backfilled upon completion**

WATER LEVEL DATA

While Drilling  **36.50 ft**
 At Completion of Drilling  **55.00 ft**
 Time After Drilling **NA**
 Depth to Water  **NA**
 The stratification lines represent the approximate boundary between soil types; the actual transition may be gradual.

BORING LOG 45-0006-BSB-01 (CONTINUED)

WANGENGINC 1210301.GPJ WANGENG.GDT 4/19/22

BORING LOG 45-0006-BSB-02

BORING LOG 45-0006-BSB-02 (CONTINUED)



**BURNS
MCDONNELL**

WANGENG.GDT 4/19/22

wangeng@wangeng.com
1145 N Main Street
Lombard, IL 60148
Telephone: 630 953-9928
Fax: 630 953-9938

BORING LOG 45-0006-BSB-03

WEI Job No.: 121-03-01

Client **Gannett Fleming**
Project **US Route 20 From Randall Rd to Shales Parkway**
Location **Elgin, Illinois**

Date: NAVD 88
Elevation: 753.05 ft
North: 1949926.96 ft
East: 1001753.70 ft
Station: 1416+85.46
Offset: 36.91 RT

SOIL AND ROCK DESCRIPTION					SOIL AND ROCK DESCRIPTION										
Profile	Elevation (ft)	Depth (ft)	Sample Type	Sample No.	SPT Values (blows/in)	Qu (tsf)	Moisture Content (%)	Profile	Elevation (ft)	Depth (ft)	Sample Type	Sample No.	SPT Values (blows/in)	Qu (tsf)	Moisture Content (%)
	752.9	0	2-inch thick ASPHALT						732.0	0	coarse SAND, trace gravel; damp				
	752.1	0.8	--PAVEMENT--								--FILL--				
			9-inch thick CONCRETE								--RDR 2--				
	751.4	1.5	--PAVEMENT--								Very stiff, brown SILTY CLAY, little gravel; damp to moist				
			9-inch thick SANDY GRAVEL								--RDR 2--				
			--BASE COURSE--												
			Stiff to hard, brown SILTY CLAY LOAM to SILTY CLAY, trace gravel; damp	1	4 3 4	NA	20					9	4 7 4	3.00 P	18
			--FILL-- --RDR 2--	2	3 6 7	1.50 P	20		728.8	25	Loose, brown SILTY LOAM; moist	10	5 4 3	2.00 P	19
				3	2 2 1	1.00 P	19		727.6	26	--RDR 2--				
											Loose to medium dense, brown, fine to coarse SAND to SANDY LOAM, trace gravel; damp	11	4 3 5	NP	13
			--1-inch thick, sand seam; damp--	4	3 4 5	3.00 P	13				--RDR 2--				
		10										12	6 9 16	NP	4
				5	3 8 9	4.00 P	14		721.3	35	Medium dense to dense, brown, fine to coarse SAND, some gravel; damp to saturated	13	19 23 24	NP	4
				6	4 7 8	3.25 P	12				--RDR 2-3--				
		15									--rig chatter; possible cobbles--				
				7	4 3 4	2.25 P	16								
															
	733.8	20	Dense, black and brown, fine to	8	5 22 12	2.50 P	14					14	11 14 15	NP	10

GENERAL NOTES

Begin Drilling **10-18-2021** Complete Drilling **10-18-2021**
Drilling Contractor **Wang Testing Services** Drill Rig **20D50T [80%]**
Driller **RH&JD** Logger **E. Yim** Checked by **C. Marin**
Drilling Method **2.25" ID HSA; boring backfilled upon completion**

WATER LEVEL DATA

While Drilling **38.50 ft**
At Completion of Drilling **48.00 ft**
Time After Drilling **24 hours**
Depth to Water **40.50 ft**
The stratification lines represent the approximate boundary between soil types based on the actual log record.

BORING LOG 45-0006-BSB-03



Wang
Engineering

wangeng@wangeng.com

1145 N Main Street

Lombard, IL 60140

Telephone: 630 953-9928

Fax 630 953-9938

Client

Project

Location

BORING LOG 45-0006-BSB-03

WEI Job No.: 121-03-01

Gannett Fleming
US Route 20 From Randall Rd to Shales Parkway
Elgin, Illinois

Datum: NAVD 88
Elevation: 753.05 ft
North: 1949926.96 ft
East: 1001753.70 ft
Station: 1416+85.46
Offset: 36.91 RT

Profile	Elevation (ft)	SOIL AND ROCK DESCRIPTION	Depth (ft)	Sample Type	Sample No.	SPT Values (blw/6 in)	Qu (tsf)	Moisture Content (%)	Profile	Elevation (ft)	SOIL AND ROCK DESCRIPTION	Depth (ft)	Sample Type	Sample No.	SPT Values (blw/6 in)	Qu (tsf)	Moisture	
	711.3	Very stiff to hard, gray SILTY CLAY LOAM, trace gravel; damp --RDR 2--	45		15	7 11 14	4.51 B	13										
	50			16	7 11 15	3.77 B	13											
	55			17	8 11 11	3.44 B	12											
	60			18	6 10 12	3.53 B	13											
	693.1	Boring terminated at 60.00 ft																

GENERAL NOTES

WATER LEVEL DATA

Begin Drilling 10-18-2021 Complete Drilling 10-18-2021
Drilling Contractor Wang Testing Services Drill Rig 20D50T [80%]
Driller RH&JD Logger E. Yim Checked by C. Marin
Drilling Method 2.25" ID HSA; boring backfilled upon completion

While Drilling 38.50 ft
At Completion of Drilling 48.00 ft
Time After Drilling 24 hours
Depth to Water 40.50 ft

The stratification lines represent the approximate boundary between soil types - the actual transition may be gradual

WANGENG INC. 1210301.GPJ WANGENG.GDT 4/19/22

BORING LOG 45-0006-BSB-03 (CONTINUED)

[illegible]

BORING LOG 45-0006-BSB-04



Wang Engineering
 wangeng@wangeng.com
 1145 N Main Street
 Lombard, IL 60146
 Telephone: 630 953-9928
 Fax: 630 953-9938

BORING LOG 45-0006-BSB-04

WEI Job No.: 121-03-01
 Client: **Gannett Fleming**
 Project: **US Route 20 From Randall Rd to Shales Parkway**
 Location: **Elgin, Illinois**

Datum: NAVD 88
 Elevation: 732.00 ft
 North: 1949903.86 ft
 East: 1001825.24 ft
 Station: 1417+56.63
 Offset: 61.12 RT

Profile	Elevation (ft)	SOIL AND ROCK DESCRIPTION	Depth (ft)	Sample Type	Sample No.	SPT Values (blows/6 in)	Qu (tsf)	Moisture Content (%)	Profile	Elevation (ft)	SOIL AND ROCK DESCRIPTION	Depth (ft)	Sample Type	Sample No.	SPT Values (blows/6 in)	Qu (tsf)	Moisture Content (%)	
	669.0	COBBLES Gravely SILTY CLAY LOAM	45	15	5	7	10	2.87	14	669.0	COBBLES Gravely SILTY CLAY LOAM	65	19					
			50	16	4	5	8	1.64	15			70						
			55	17	7	11	13	3.53	14			75	20	5	8	10	2.30	14
			60	18	6	10	12	3.44	14			80	21	10	12	19	2.95	13

GENERAL NOTES

Begin Drilling **11-23-2021** Complete Drilling **11-23-2021**
 Drilling Contractor **Wang Testing Services** Drill Rig **20D50T [80%]**
 Driller **RH&JD** Logger **D. You** Checked by **C. Marin**
 Drilling Method **3.25" ID HSA; boring backfilled upon completion**

WATER LEVEL DATA

While Drilling  **5.50 ft**
 At Completion of Drilling  **NA**
 Time After Drilling **NA**
 Depth to Water  **NA**

The stratification lines represent the approximate boundary between soil types; the actual transition may be gradual.

WANGENG INC. 1210301.GPJ WANGENG.GDT 4/19/22

BORING LOG 45-0006-BSB-04 (CONTINUED)



wangeng@wangeng.com

1145 N Main Street

Lombard, IL 60148

Telephone: 630 953-9928

Fax: 630 953-9938

BORING LOG 45-0006-BSB-05

Client

Gannett Fleming

Project

US Route 20 From Randall Rd to Shales Parkway

Location

Elgin, Illinois

Datum: NAVD 88

Elevation: 734.53 ft

North: 1949910.01 ft

East: 1001897.16 ft

Station: 1418+28.65

Offset: 56.10 RT

Profile

Elevation (ft)

SOIL AND ROCK DESCRIPTION

Depth (ft)

Sample Type

Sample No.

SPT Values (blows/ft)

Qu (tsf)

Moisture Content (%)

Profile

Elevation (ft)

SOIL AND ROCK DESCRIPTION

Depth (ft)

Sample Type

Sample No.

SPT Values (blows/ft)

Qu (tsf)

Moisture Content (%)

10-inch thick, black SILTY LOAM, trace gravel; damp

733.7

--TOPSOIL--

Stiff, brown SILTY CLAY LOAM, little gravel; moist

--FILL--

731.5

Loose, brown, fine to coarse SAND, little gravel; damp

--FILL--

Medium stiff, brown SILTY CLAY, trace to little gravel; moist

--RDR 2-3--

--rig chatter--

727.0

Medium dense, brown SANDY GRAVEL to GRAVEL; damp to saturated

--RDR 2-3--

13

22

25

8

5

4

6

1

2

3

4

5

6

7

8

2 5 4

2 2 3

5 11 14

4 5 7

7 12 13

8 12 14

10 9 7

9 7 8

1.00 P

0.57 B

0.50 P

NP

NP

NP

NP

714.0

Stiff to very stiff, brown SILTY CLAY LOAM, trace to little gravel; damp

--RDR 2--

9

10

11

12

13

14

4 5 7

5 7 9

4 5 8

4 6 9

5 6 9

7 11 12

3.44 B

3.12 B

2.30 B

3.03 B

1.89 B

2.87 B

GENERAL NOTES

Begin Drilling

12-03-2021

Complete Drilling

12-03-2021

Drilling Contractor

Wang Testing Services

Drill Rig

20D50T [80%]

Driller

RH&AG

Logger

D. You

Checked by

C. Marin

Drilling Method

3.25" ID HSA; boring backfilled upon completion

WATER LEVEL DATA

While Drilling

17.50 ft

At Completion of Drilling

DRY

Time After Drilling

NA

Depth to Water

NA

The stratification lines represent the approximate boundary between soil types

WANGENG 1210301.GPJ - WANGENG.GDT 4/18/22

Page 2 of 2

wangeng@wangeng.com
1145 N Main Street
Lombard, IL 60148
Telephone: 630 953-9928
Fax: 630 953-9938

BORING LOG 45-0006-BSB-05

WEI Job No.: 121-03-01

Client

Gannett Fleming

Project **US Route 20 From Randall Rd to Shales Parkway**

Location

Elgin, Illinois

Datum: NAVD 88

Elevation: 734.53 ft

North: 1949910.01 ft

East: 1001897.16 ft

Station: 1418+28.65

Offset: 56.10 RT

Profile	Elevation (ft)	SOIL AND ROCK DESCRIPTION	Depth (ft)	Sample Type recovery	Sample No.	SPT Values (blows/in)	Qu (tsf)	Moisture Content (%)	Profile	Elevation (ft)	SOIL AND ROCK DESCRIPTION	Depth (ft)	Sample Type recovery	Sample No.	SPT Values (blows/in)	Qu (tsf)	Moisture Content (%)
		-- $L_L(\%)=27$, $P_L(\%)=11$ -- --%Gravel=3.1-- --%Sand=24.6-- --%Silt=48.6-- --%Clay=23.6-- --A-6 (8)--			15	5 7 9	1.80 B	15									
					16	5 8 10	2.79 B	14									
	680.0	Brown, fine to medium SAND, trace gravel; saturated --RDR 2--			17	7 12 20	1.31 B	14									
	677.8	Very stiff, brown SILTY CLAY LOAM, trace gravel; damp --RDR 2--			18	6 9 15	2.30 B	14									
	674.5	Boring terminated at 60.00 ft	60														

GENERAL NOTES

Begin Drilling **12-03-2021** Complete Drilling **12-03-2021**
Drilling Contractor **Wang Testing Services** Drill Rig **20D50T [80%]**
Driller **RH&AG** Logger **D. You** Checked by **C. Marin**
Drilling Method **3.25" ID HSA; boring backfilled upon completion**

WATER LEVEL DATA

While Drilling ☒ **17.50 ft**
At Completion of Drilling ☒ **DRY**
Time After Drilling **NA**
Depth to Water ☒ **NA**

The stratification lines represent the approximate boundary between soil types - the actual transition may be gradual

WANGENG INC 1210301.GPJ WANGENG.GDT 4/19/22

BORING LOG 45-0006-BSB-05

BORING LOG 45-0006-BSB-05 (CONTINUED)



BORING LOG 45-0006-BSB-06

Page 1 of 2

wangeng@wangeng.com
1145 N Main Street
Lombard, IL 60148
Telephone: 630 953-9928
Fax: 630 953-9938

WEI Job No.: 121-03-01

Client **Gannett Fleming**
Project **US Route 20 From Randall Rd to Shales Parkway**
Location **Elgin, Illinois**

Date: NAVD 88
Elevation: 752.02 ft
North: 1949936.09 ft
East: 1001962.14 ft
Station: 1418+94.02
Offset: 31.04 RT

SOIL AND ROCK DESCRIPTION

Profile	Elevation (ft)	SOIL AND ROCK DESCRIPTION	Depth (ft)	Sample Type	Sample No.	SPT Values (blows/6 in)	Qu (tsf)	Moisture Content (%)
	751.83	751.83-inch thick ASPHALT						
	751.0	--PAVEMENT--						
	750.9	750.9-inch thick CONCRETE						
		--PAVEMENT--						
		2.5-inch thick SANDY GRAVEL			1	5 6 5	2.00 P	
		--BASE COURSE--						
		Stiff to hard, brown SILTY CLAY to SILTY CLAY LOAM, trace to some gravel; damp to moist			2	2 2 2	NA	23
		--FILL--						
		--RDR 2-3--						
					3	2 3 6	1.56 B	13
					4	2 2 3	1.50 P	13
					5	4 4 2	1.23 B	8
					6	3 5 5	2.50 P	13
					7	4 5 10	1.64 B	15
					8	5 7 10	5.00 B	14

SOIL AND ROCK DESCRIPTION

Profile	Elevation (ft)	SOIL AND ROCK DESCRIPTION	Depth (ft)	Sample Type	Sample No.	SPT Values (blows/6 in)	Qu (tsf)	Moisture Content (%)
	730.8	Stiff, brown SILTY CLAY, trace gravel; moist			9	4 3 2	1.50 P	26
		--Buried TOPSOIL--						
		--RDR 2--						
	729.0	Very stiff, brown SILTY CLAY, little gravel; damp			10	4 13 50/35	2.00 P	23
		--RDR 2-3--						
		--rig chatter; possible cobbles--						
	726.5	Medium dense to dense, brown, fine to coarse SAND, trace to some gravel; damp			11	6 10 15	NP	4
		--RDR 2-3--						
		--rig chatter; possible cobbles--						
					12	14 18 19	NP	4
		--heaving sand in auger--						
	715.3	Medium dense to dense, brown SANDY GRAVEL; saturated			13	14 17 17	NP	3
		--RDR 2--						
					14	10 17 14	NP	8

GENERAL NOTES

Begin Drilling **10-19-2021** Complete Drilling **10-19-2021**
Drilling Contractor **Wang Testing Services** Drill Rig **20D50T [80%]**
Driller **RH&JD** Logger **E. Yim** Checked by **C. Marin**
Drilling Method **3.25" ID HSA; boring backfilled upon completion**

WATER LEVEL DATA

While Drilling **38.00 ft**
At Completion of Drilling **55.00 ft**
Time After Drilling **NA**
Depth to Water **NA**

The stratification lines represent the approximate boundary between soil types; the actual transition may be gradual.

WANGENG.GDT 4/19/22 WANGENG INC 1210301.GPJ

BORING LOG 45-0006-BSB-06



Wang Engineering

wangeng@wangeng.com

1145 N Main Street

Lombard, IL 60146

Telephone: 630 953-9928

Fax: 630 953-9938

BORING LOG 45-0006-BSB-06

WEI Job No.: 121-03-01

Client

Gannett Fleming

Project

US Route 20 From Randall Rd to Shales Parkway

Location

Elgin, Illinois

Datum: NAVD 88


Elevation: 752.02 ft

North: 1949936.09 ft

East: 1001962.14 ft

Station: 1418+94.02

Offset: 31.04 RT

 Profile	Elevation (ft)	SOIL AND ROCK DESCRIPTION	Depth (ft)	Sample Type recovery	Sample No.	SPT Values (blows/in)	Qu (tsf)	Moisture Content (%)	Profile	Elevation (ft)	SOIL AND ROCK DESCRIPTION	Depth (ft)	Sample Type recovery	Sample No.	SPT Values (blows/in)	Qu (tsf)	Moisture Content (%)
 705.3 Very stiff, brown SILTY CLAY LOAM, trace gravel; damp --RDR 2-- 692.0			45		15	7 12 13	NP	6									
			50		16	5 8 9	2.21 B	14									
			55		17	10 12 16	3.12 B	13									
			60		18	7 9 13	3.53 B	14									
Boring terminated at 60.00 ft																	

GENERAL NOTES

Begin Drilling

10-19-2021

Complete Drilling

10-19-2021

Drilling Contractor

Wang Testing Services

Drill Rig

20D50T [80%]

Driller

RH&JD

Logger

E. Yim

Checked by

C. Marin

Drilling Method

3.25" ID HSA; boring backfilled upon completion

WATER LEVEL DATA

While Drilling

38.00 ft

At Completion of Drilling

55.00 ft

Time After Drilling

NA

Depth to Water

NA

The stratification lines represent the approximate boundary between soil types - the actual transition may be gradual

WANGENG INC. 1210301.GPJ WANGENG.GDT 4/19/22


BORING LOG 45-0006-BSB-06 (CONTINUED)

Benchmark: Cut "□" on top of Pier 2 crashwall located 8-ft north of SW corner of Pier 2, east side of Liberty St. Elev. 734.02. (BM #506)

Existing Structure: S.N. 045-0007 carrying US Route 20 over Liberty Street (IL 25) was originally constructed in 1959 as F.A. Route 6, Section 8R-HB-6. In 1986 bridge was widened, concrete overlay placed, and joints reconstructed, and the substructure was rehabilitated and widened. In 1998, steel beams were repaired and pin and link plate was replaced. The structure is a three-span (37'-6", 69'-0", 37'-6") non-composite steel beam bridge supported on reinforced concrete stub abutments founded on concrete piles and concrete multiple column piers founded on spread footings. The overall structure is 147'-6" back to back of abutments with no skew. The eastbound clear width varies from 34'-1½" to 37'-2¾" and the westbound clear width is 34'-7½" between curbs; the overall out-to-out width of the bridge varies from 74'-8" to 77'-9¼".

Staged construction will be utilized maintaining one traffic lane in each direction utilizing a cross over.

No salvage.

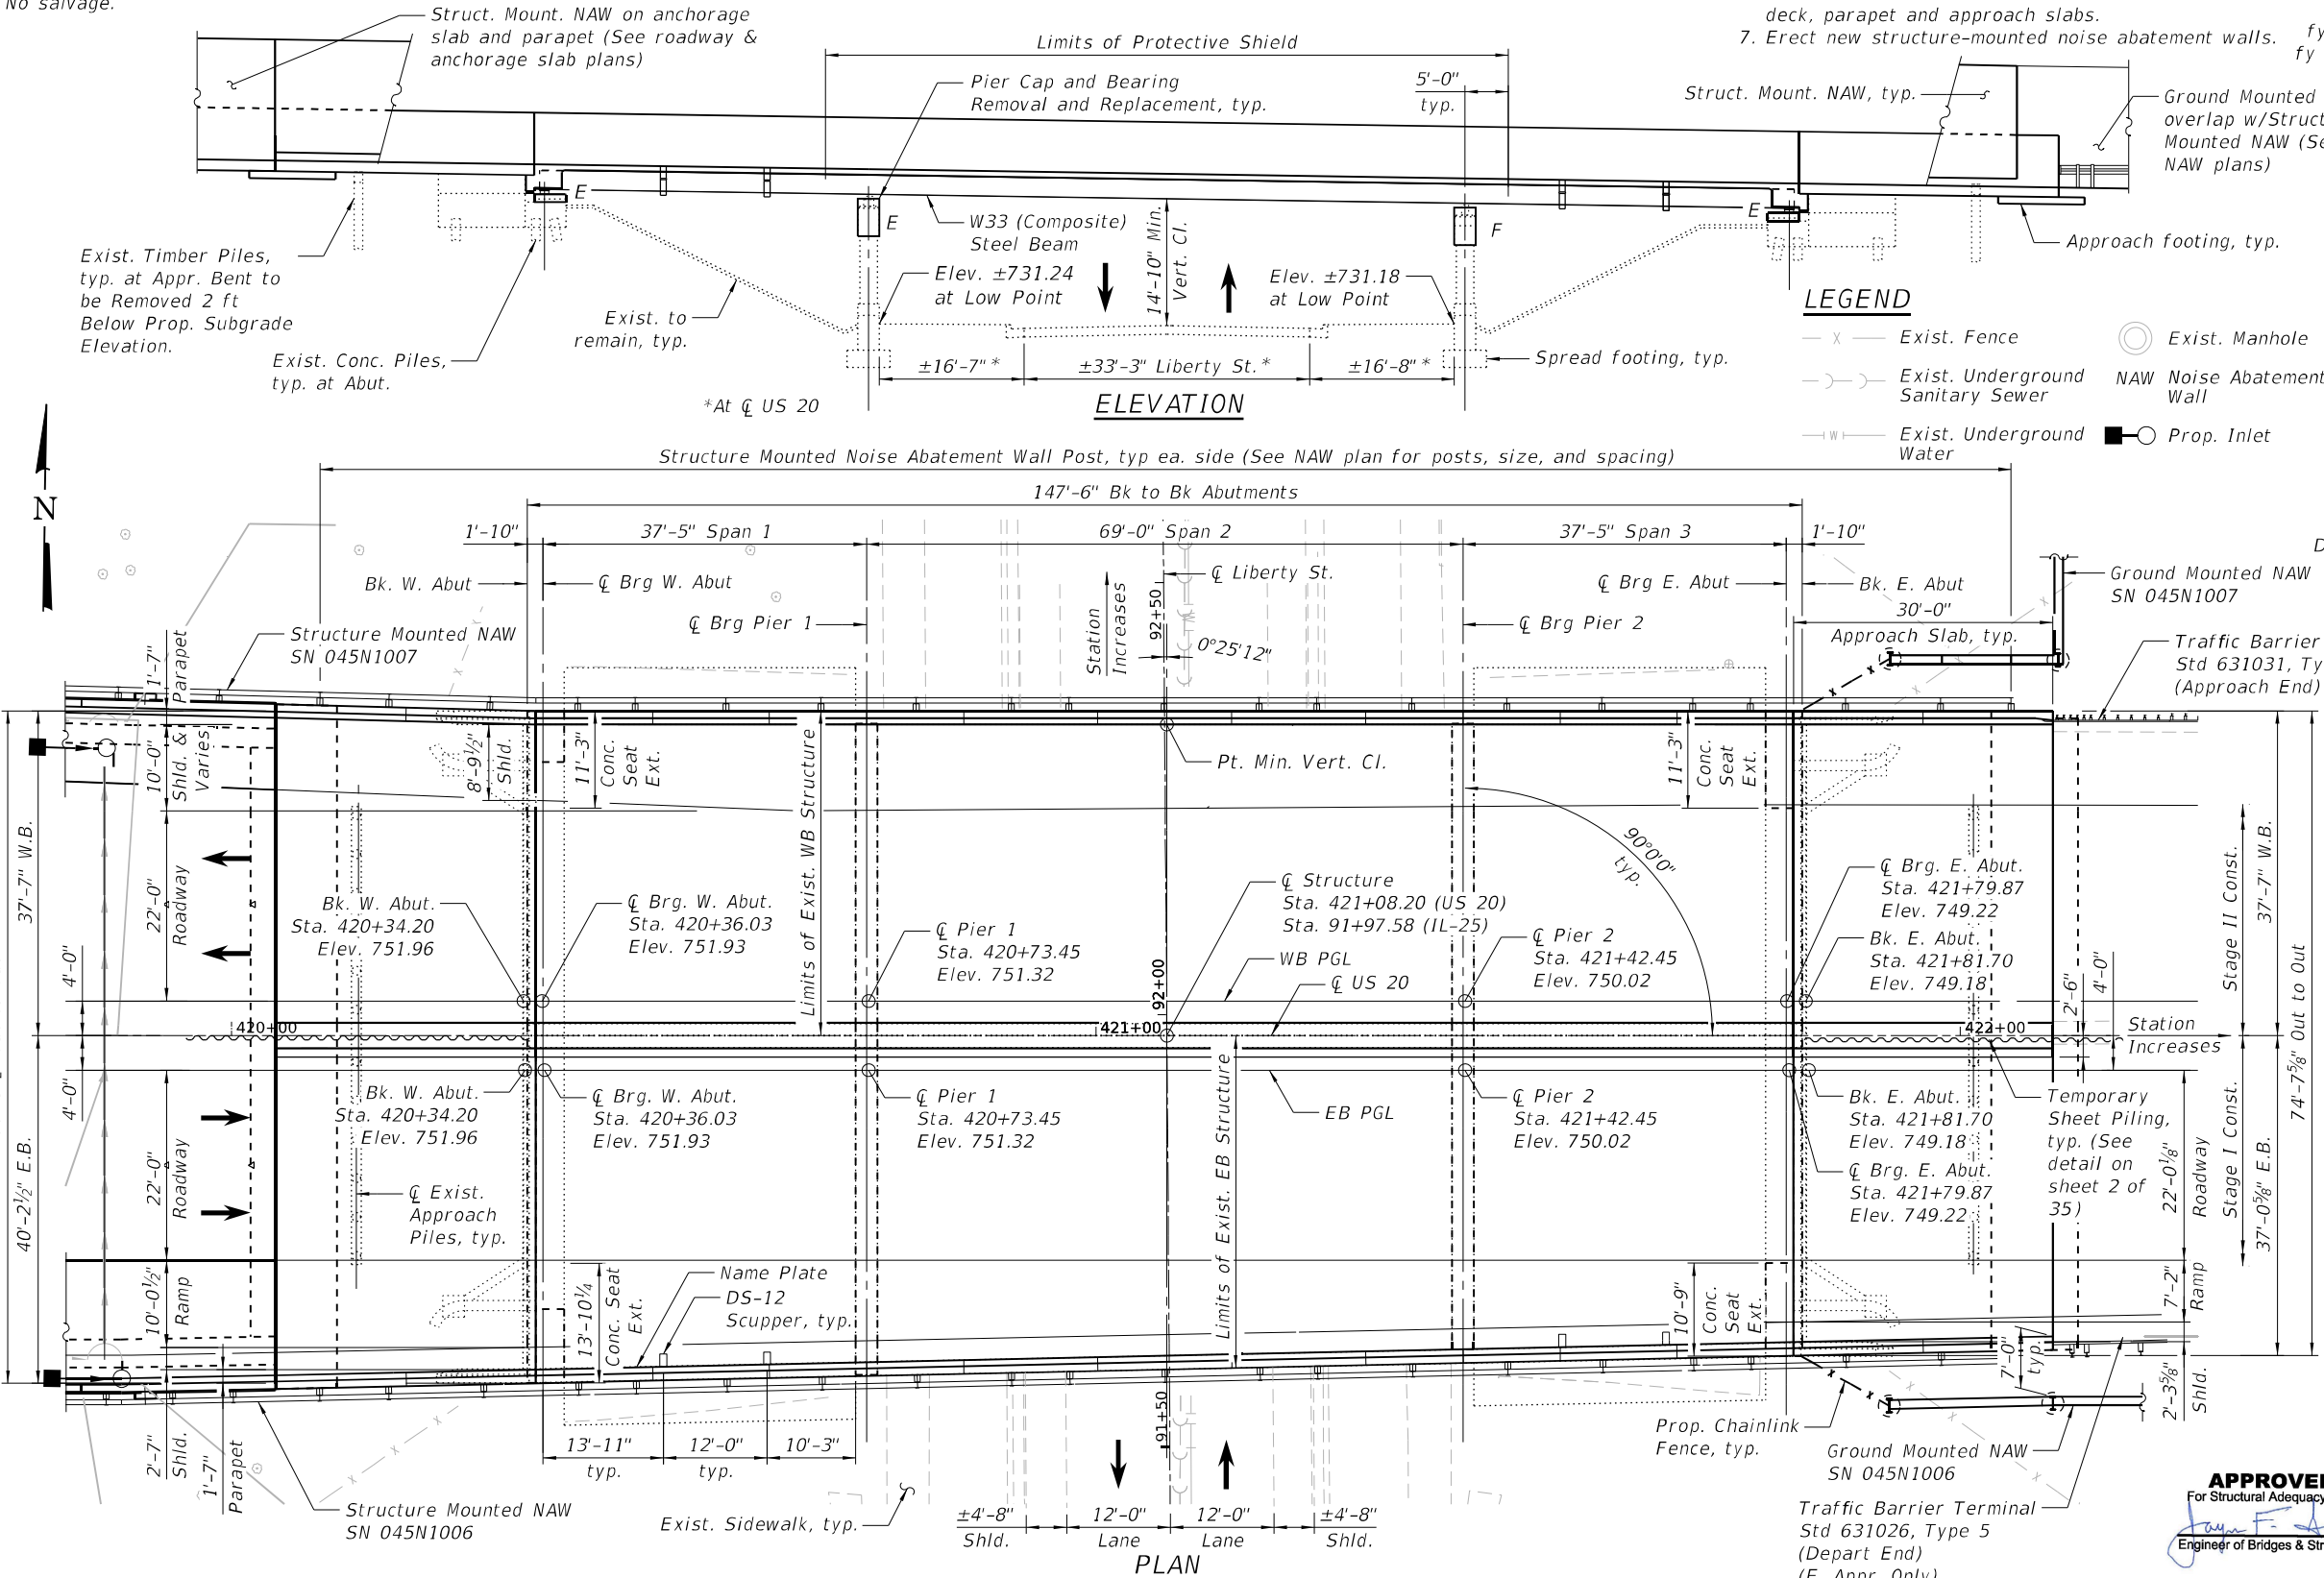

SCOPE OF WORK

1. Remove existing superstructure and bearings, and portions of existing abutment backwall and wingwalls.
2. Convert existing abutments to semi-integral abutments.
3. At E. and W. Abutments, erect new bearings with steel extensions (Beam lines 3-11), and construct new concrete extensions for Beam lines 1, 2, 12, 13 & 14.
4. Remove and replace pier caps, and erect new bearings.
5. Complete concrete repairs on piers and abutments.
6. Erect new rolled beams and construct new concrete deck, parapet and approach slabs.
7. Erect new structure-mounted noise abatement walls.

DESIGN SPECIFICATIONS

2020 AASHTO LRFD Bridge Design Specifications, 9th Edition

2006 Seismic Retrofitting Manual for Highway Structures: Part 1 - Bridges (FHWA-HRT-06-032)

DESIGN STRESSES

FIELD UNITS (New Const.)

f'_c = 3,500 psi (Substructure)
 f'_c = 4,000 psi (Superstructure)
 f_y = 60,000 psi (Reinforcement)
 f_y = 50,000 psi (Primary Members, AASHTO M270 Gr. 50)
 f_y = 36,000 psi (Secondary Members, AASHTO M270 Gr. 36)

FIELD UNITS (Exist. Const.)

f'_c = 1,400 psi (Substructure)

FIELD UNITS (NAW)

F_y = 50,000 psi (Structural Steel (Grade 50))

PRECAST UNITS

f'_c = 4,500 psi (Precast Concrete)

f_y = 60,000 psi (Reinforcement)

f_y = 65,000 psi (Welded Wire Reinforcement)

LOADING HL-93

Allow 50#/sq. ft. for future wearing surface.

DESIGN LOADS (NAW)

Struct.-Mount. NAW unfactored dead load: 65 psf

Strength III or V Wind: 35 psf

Service I Wind: 15 psf

SEISMIC DATA

Seismic Retrofit Category (SRC) = A

Design Spectral Acceleration at 1.0 sec. (SD1) = 0.085g

Design Spectral Acceleration at 0.2 (SDS) = 0.151g

Soil Site Class = D

Performance Level = PL1




Dan Filice

SIGNATURE:

DATE: March 20, 2024

EXPIRES: November 30, 2024

SHEETS:

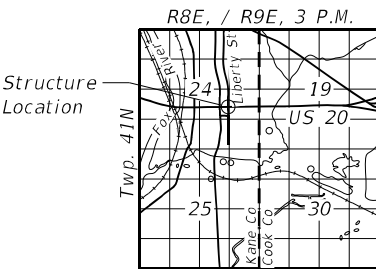

LOCATION SKETCH

GENERAL PLAN & ELEVATION
US ROUTE 20 OVER LIBERTY ST
F.A.P. RTE. 345 - SEC 345-23-BR

KANE COUNTY

STATION 421+08.20

STRUCTURE NO. 045-0007



USER NAME =	mzelisko	DESIGNED -	JGC	REVISED -	
CHECKED -	DF	REVIS		REVISED -	
PLOT SCALE =		DRAWN -	LAM	REVISED -	
PLOT DATE =	5/8/2024	CHECKED -	JJH	REVISED -	

STATE OF ILLINOIS
DEPARTMENT OF TRANSPORTATION

SHEET 1 OF 35 SHEETS

F.A.P. RTE.	SECTION	COUNTY	TOTAL SHEETS	SHEET NO.
345	FAP 345-23-BR	KANE	379	174
CONTRACT NO. 62U83				

ILLINOIS FED. AID PROJECT

MODEL: Default
FILE NAME: pw://gfnel-pw-bentley.com:gnfnet-pw-01/Documents/Projects/68096/Project Working/A_CADD/62U83-Contract1/Sheets/045-0007-62U83-001-GPE.dgn
5/8/2024 11:10:11 PM

GENERAL NOTES

Fasteners shall be ASTM F3125 Grade A325 Type 1, mechanically galvanized bolts in painted areas. Bolts 7/8-in. Ø, holes 1 1/16-in. Ø, unless otherwise noted.

Calculated weight of Structural Steel = 262,980 pounds (M270 Grade 50)
36,450 pounds (M270 Grade 36)

No field welding is permitted except as specified in the contract documents.

Reinforcement bars designated (E) shall be epoxy coated.

Slipforming the outside parapets is not allowed. Slipforming the median barrier is allowed.

Bearing seat surfaces shall be constructed or adjusted to the designated elevations within a tolerance of 1/8 inch (0.01 ft.). Adjustment shall be made either by grinding the surface or by shimming the bearings.



Plan dimensions and details relative to existing structure have been taken from existing plans are subject to nominal construction variations. The Contractor shall field verify existing dimensions and details affecting new construction and make necessary approved adjustments prior to construction or ordering of materials. Such variations shall not be cause for additional compensation for a change in scope of the work, however, the Contractor will be paid for the quantity actually furnished at the unit price bid for the work.

The existing structural steel coating contains lead. Contractor shall take appropriate precautions to address the presence of lead on this project.

The Organic Zinc Rich Primer / Epoxy / Urethane Paint System shall be used for painting of new structural steel except where otherwise noted. The entire system shall be shop applied, with the exception of the exterior surface and the bottom of the bottom flange of fascia beams, masked off connection surfaces, and field installed fasteners shall all be touched up and finish coated in the field. The color of the final finish coat for all interior steel surfaces shall be Gray, Munsell No. 5B 7/1. The color of the final finish coat for the exterior and bottom flange of the fascia beams shall be Reddish Brown, Munsell No. 2.5YR 3/4.



INDEX OF SHEETS

- 1 General Plan & Elevation
- 2 General Data
- 3 Pre-Stage Deck Repairs
- 4 Construction Staging
- 5 Temporary Concrete Barrier
- 6 Top Of Slab Elevations Layout
- 7 Top of Slab Elevations I
- 8 Top of Slab Elevations II
- 9 Top of Slab Elevations III
- 10 Top of West Approach Slab Elevations
- 11 Top of East Approach Slab Elevations
- 12 Superstructure Plan
- 13 Superstructure Cross Section
- 14 Superstructure Details I
- 15 Superstructure Details II
- 16 West Abutment Diaphragm
- 17 East Abutment Diaphragm
- 18 Abutment Diaphragm Details
- 19 Bridge Approach Slab Plan
- 20 Bridge Approach Slab Sections
- 21 Bridge Approach Slab Details
- 22 Drainage Scuppers, DS-12
- 23 Framing Plan
- 24 Structural Steel
- 25 West Abutment Bearing Details
- 26 East Abutment Bearing Details
- 27 Pier Bearing Details
- 28 Abutment Removal
- 29 West Abutment Plan & Elevation
- 30 East Abutment Plan & Elevation
- 31 Abutment Details
- 32 Pier Removal & Repairs
- 33 Pier 1 Details
- 34 Pier 2 Details
- 35 Bar Splicer Assembly and Mechanical Splicer Details

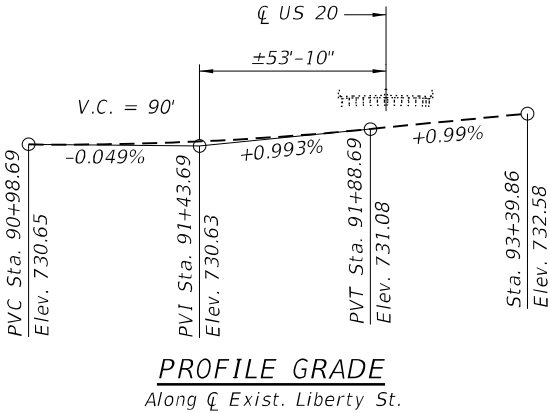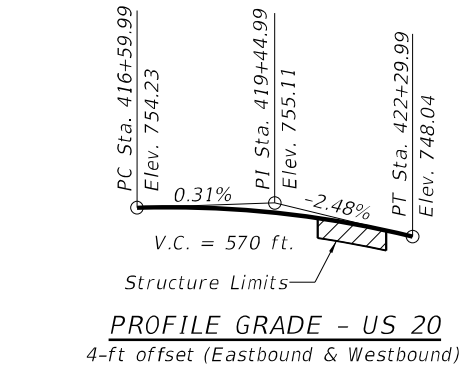

TOTAL BILL OF MATERIAL

ITEM	UNIT	SUPER	SUB	TOTAL
Removal of Existing Superstructures No. 1	Each	1	-	1
Concrete Removal	Cu Yd	-	73.9	73.9
Protective Shield	Sq Yd	670	-	670
Structure Excavation	Cu Yd	-	189.0	189.0
Concrete Structures	Cu Yd	-	123.9	123.9
Concrete Superstructure	Cu Yd	496.4	-	496.4
Bridge Deck Grooving	Sq Yd	1,555	-	1,555
Protective Coat	Sq Yd	2,167	-	2,167
Concrete Superstructure (Approach Slab)	Cu Yd	213.4	-	213.4
Furnishing and Erecting Structural Steel	L Sum	0.33	-	0.33
Stud Shear Connectors	Each	11,130	-	11,130
Reinforcement Bars, Epoxy Coated	Pound	237,290	14,490	251,780
Bar Splicers	Each	738	40	778
Name Plates	Each	1	-	1
Elastomeric Bearing Assembly, Type I	Each	42	-	42
Anchor Bolts, 3/4"	Each	56	-	56
Anchor Bolts, 1"	Each	56	-	56
Epoxy Crack Injection	Foot	-	13	13
Temporary Sheet Piling	Sq Ft	-	527	527
Granular Backfill for Structures	Cu Yd	-	262.1	262.1
Geocomposite Wall Drain	Sq Yd	-	127	127
Pipe Underdrains for Structures 4"	Foot	-	215	215
Slope Wall Crack Sealing	Foot	-	128	128
Noise Abatement Wall Anchor Rod Assembly	Each	42	-	42
Bar Terminators	Each	517	-	517
Structural Repair of Concrete (Depth equal to or less than 5 inches)	Sq Ft	-	5	5
Structural Repair of Concrete (Depth greater than 5 inches)	Sq Ft	-	8	8
Deck Slab Repair (Partial)	Sq Yd	20	-	20
Drainage Scuppers, DS-12	Each	4	-	4

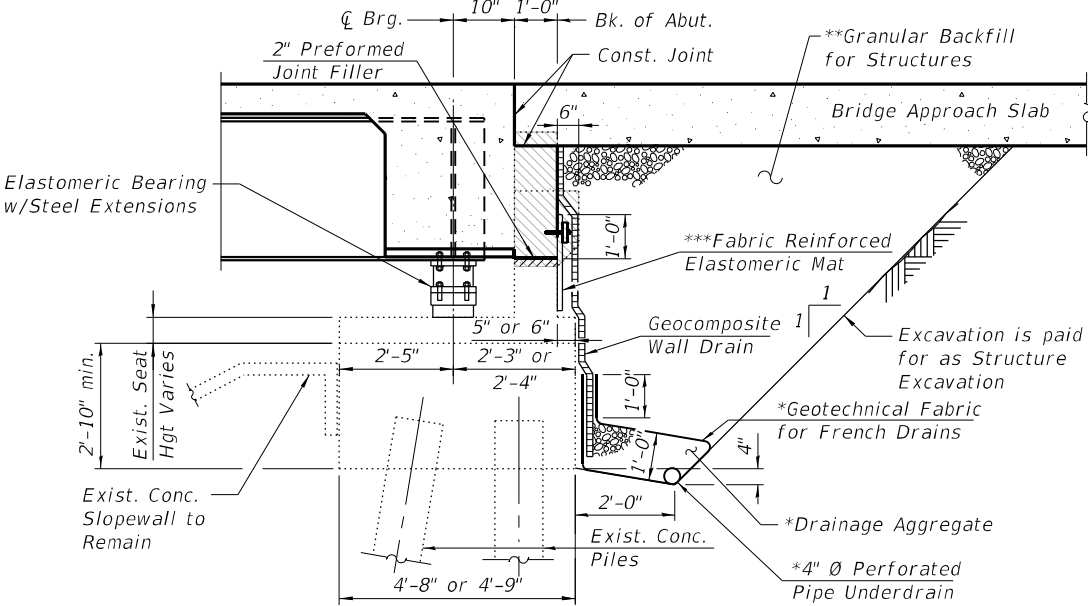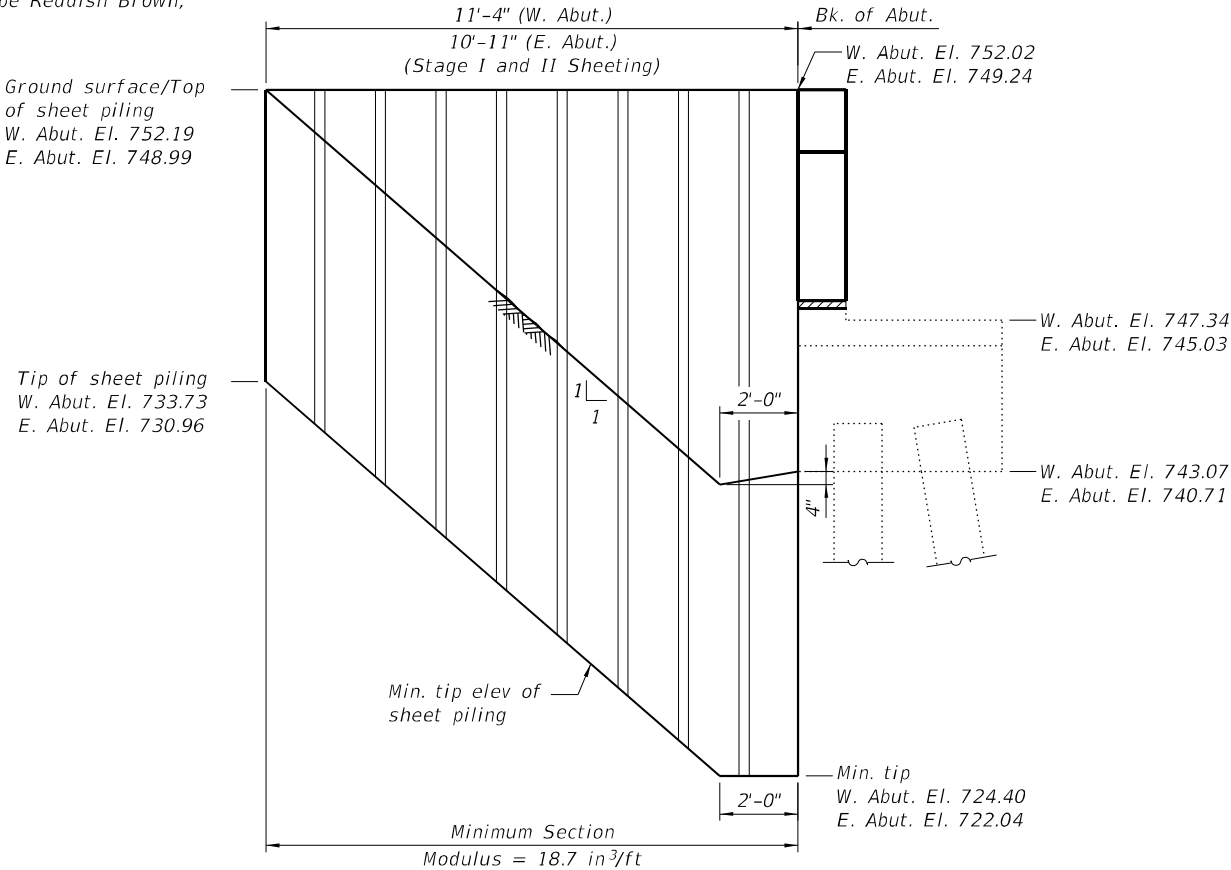

SECTION THRU SEMI-INTEGRAL ABUTMENT

(Abut. with steel extension shown, Abut. with conc. extension sim.)

- * Included in the cost of Pipe Underdrains for Structures, 4"
 - ** Granular Backfill for Structures shall follow Std. Spec. 586. Granular backfill behind the abutments shall be compacted according to Article 205.06 of the Standard Specifications.
 - *** Cost included with Concrete Superstructure. Fabric mat shall be 26" wide and attached full width and vertically at edges to the abutment cap with a 3/8" x 5" steel plate and 1/2" Ø bolts with nuts and washers at 12" centers according to Section 1028 of the Std. Specs. Further details of the 1/2" expansion bolts and galvanized plate may be found on sheet 18 of 35.
- Note:

All drainage system components shall extend from inside face to inside face of existing wingwalls. Place pipe drain under existing wingwall footing and extend through until intersecting with the side slopes. The pipes shall drain into concrete headwalls. (See Article 601.05 of the Standard Specifications and Highway Standard 601101).

STATION 421+08.20
RE-BUILT 20__ BY
STATE OF ILLINOIS
F.A.P. RT. 345 SEC. 345-23-BR
LOADING HL-93
STRUCTURE NO. 045-0007

NAME PLATE

See Std. 515001

Existing Name Plate shall be cleaned and relocated next to new Name Plate. Cost included with Name Plates.

TEMPORARY SHEET PILING

(Along Centerline of US 20 at each abutment)

If the Contractor chooses to alter the temporary cantilevered sheet piling design requirements shown on the plans, a design submittal including plan details and calculations will be required for review and acceptance by the Engineer.



USER NAME =	jstarzyk	DESIGNED -	SS	REVISED -	
		CHECKED -	MZ	REVISED -	
PLOT SCALE =		DRAWN -	LAM	REVISED -	
PLOT DATE =	3/20/2024	CHECKED -	MZ	REVISED -	


STATE OF ILLINOIS
DEPARTMENT OF TRANSPORTATION

GENERAL DATA
STRUCTURE NO. 045-0007


SHEET 2 OF 35 SHEETS

F.A.P. RTE.	SECTION	COUNTY	TOTAL SHEETS	SHEET NO.
345	FAP 345-23-BR	KANE	379	175
CONTRACT NO. 62U83				
ILLINOIS FED. AID PROJECT				


MODEL: Default
FILE NAME: pw://jgfnet-pw-bentley.com:gnfnet-pw-01/Documents/Projects/68096/Project Working/A_CADD/62U83>Contract1/Sheets/045-0007/0450007-62U83-002-GD.dgn

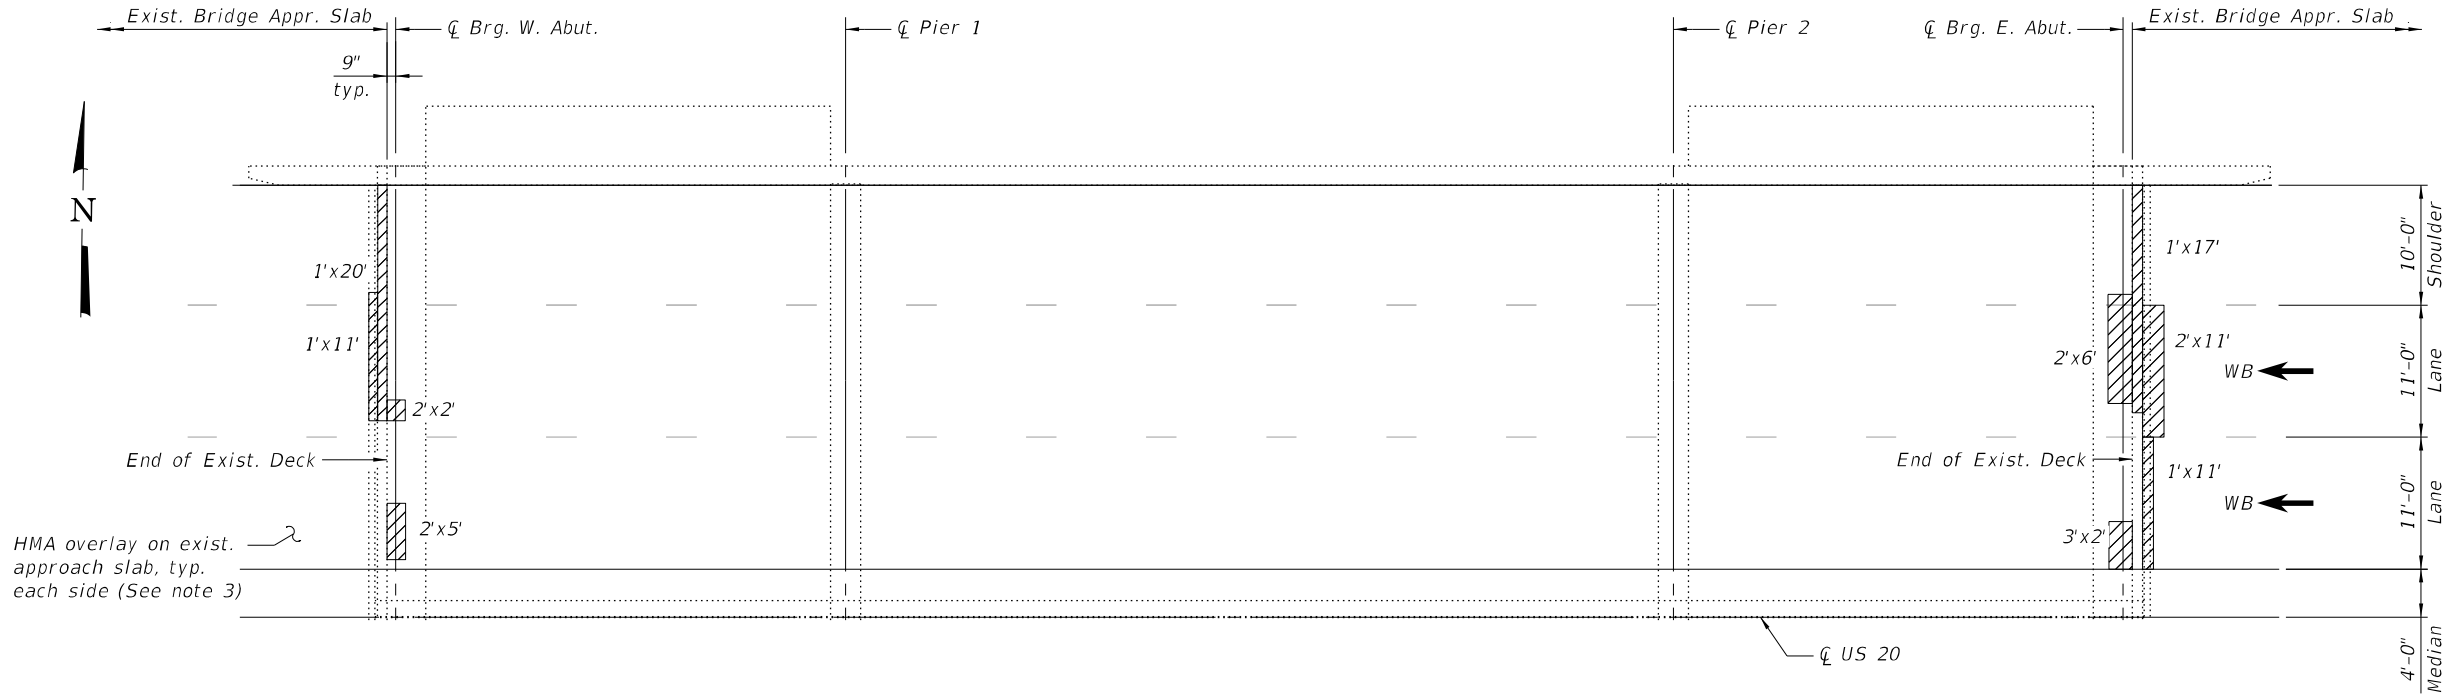

PARTIAL PLAN (WB)

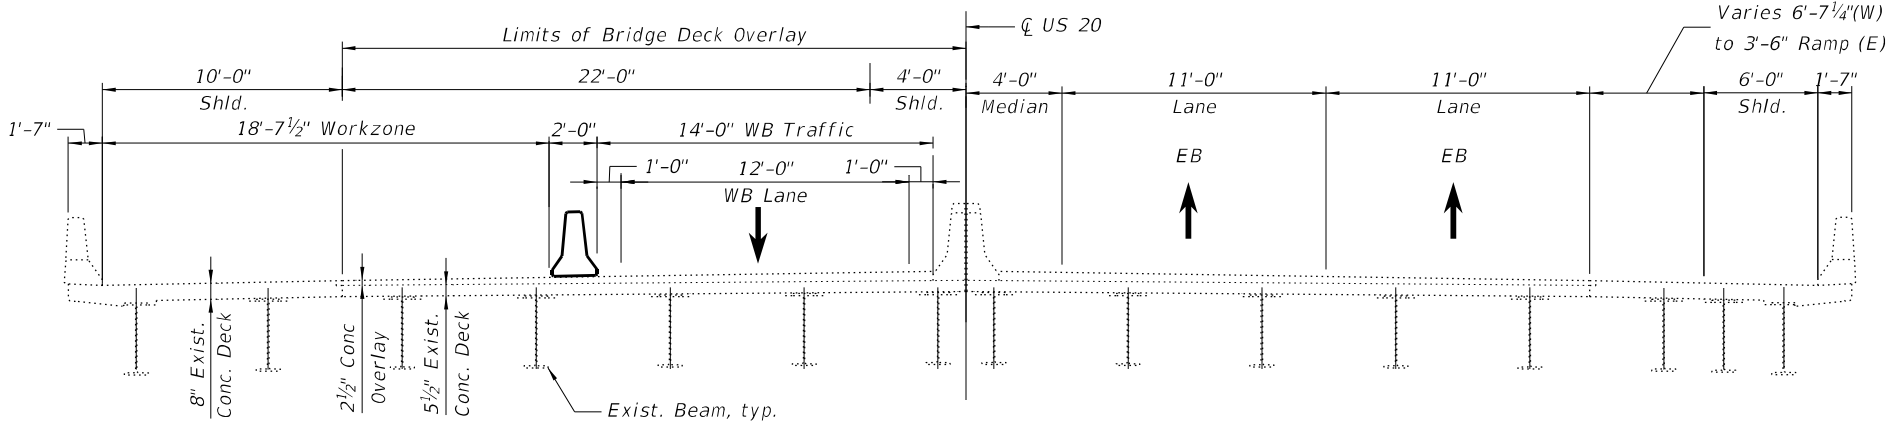

PRE-STAGE 1A CROSS SECTION
(Looking East)

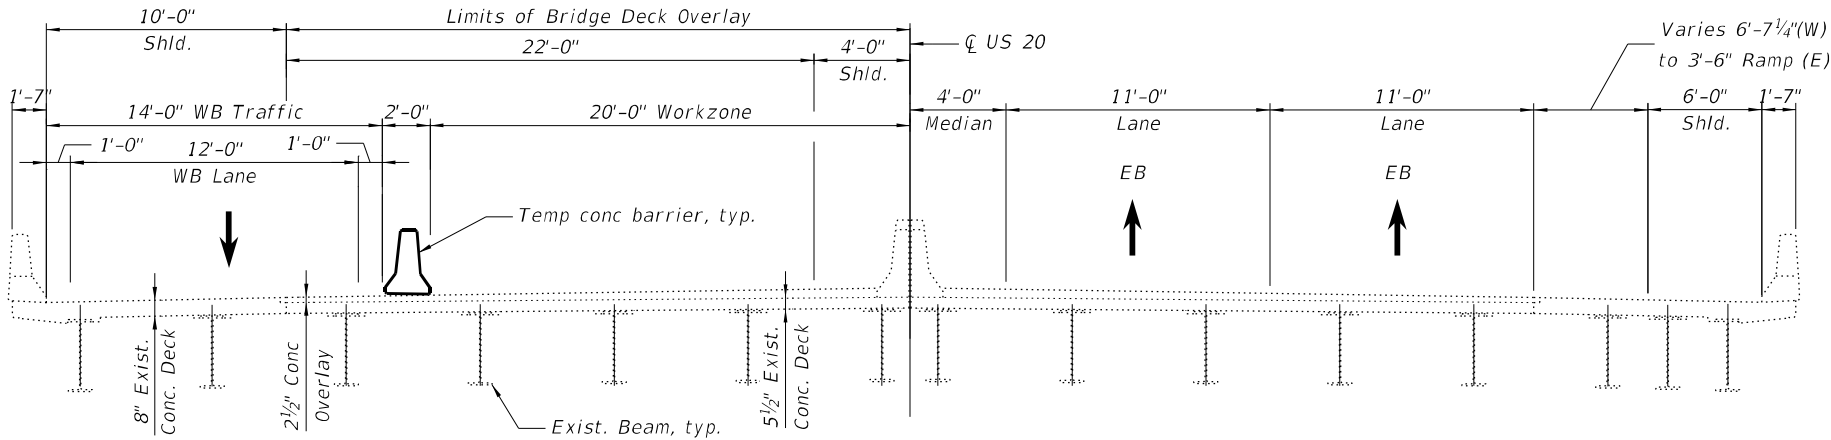

PRE-STAGE 1B CROSS SECTION
(Looking East)

LEGEND

Deck Slab Repair (Partial)

NOTES

- See MOT plans for pre-stage traffic configuration during deck patching operations.
- Area of proposed deck repairs are estimated based on a visual inspection. Actual type, location, and dimension of deck repairs are to be determined by the Engineer during construction. An additional quantity of 7 sq. yd. is included to account for repair growth and shall be used as directed by the Engineer.
- HMA removal required for repairs on the approach slab or concrete overlay removal for deck slab repair will not be measured for payment separately, but shall be included in the cost of Deck Slab Repair (Partial).

BILL OF MATERIAL

ITEM	UNIT	QUANTITY
Deck Slab Repair (Partial)	Sq Yd	20

MODEL: Default
FILE NAME: pw://jgfmel-pw.bentley.com:gnfnet-pw-01/Documents/Projects/68096/Project Working/A_CADD/62U83-Contract1/Sheets/045-0007/0450007-62U83-003-CS.dgn



USER NAME = jstarzyk	DESIGNED - SS	REVISED -
	CHECKED - MZ	REVISED -
PLOT SCALE =	DRAWN - LAM	REVISED -
PLOT DATE = 3/20/2024	CHECKED - MZ	REVISED -


STATE OF ILLINOIS
DEPARTMENT OF TRANSPORTATION

PRE-STAGE DECK REPAIRS
STRUCTURE NO. 045-0007

SHEET 3 OF 35 SHEETS

F.A.P. RTE.	SECTION	COUNTY	TOTAL SHEETS	SHEET NO.
345	FAP 345-23-BR	KANE	379	176
CONTRACT NO. 62U83				
ILLINOIS FED. AID PROJECT				




MODEL: Default
FILE NAME: pw://gfnel-pw.bentley.com:gnfel-pw-01/Documents/Projects/68096/Project Working/A_CADD/62U83>Contract/1/Sheets/045-0007/0450007-62U83-04-C52.dgn

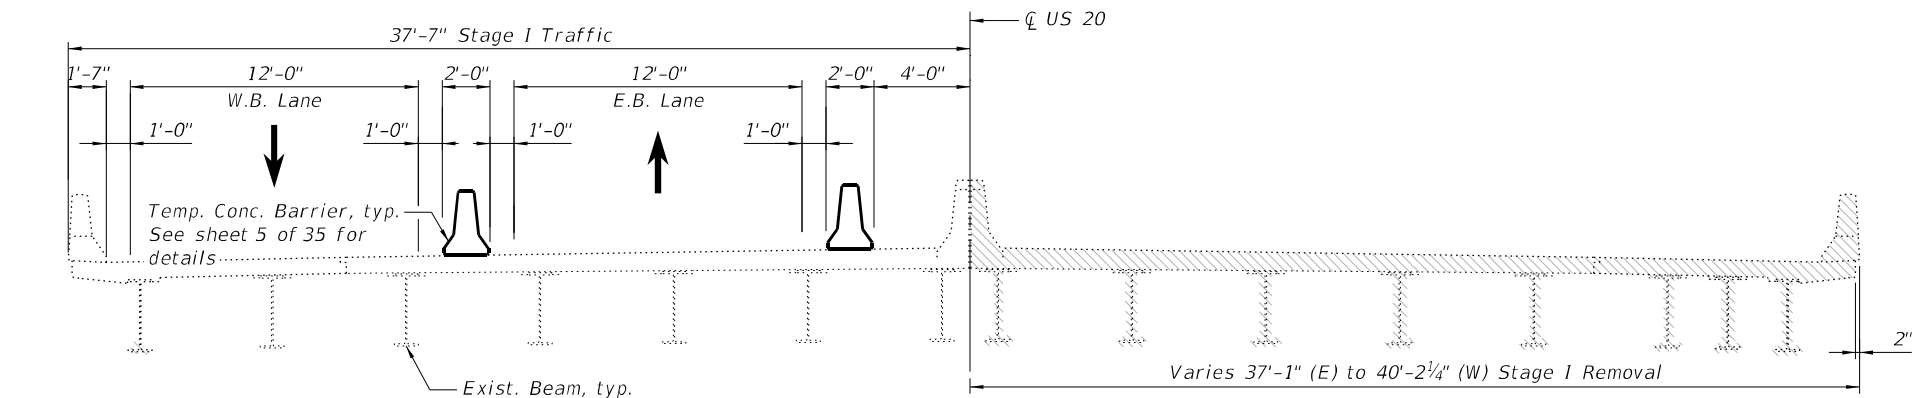

LEGEND

Removal of Existing Superstructures, No. 1

Note:
For quantity of Temporary Concrete Barrier, see Roadway Plans.

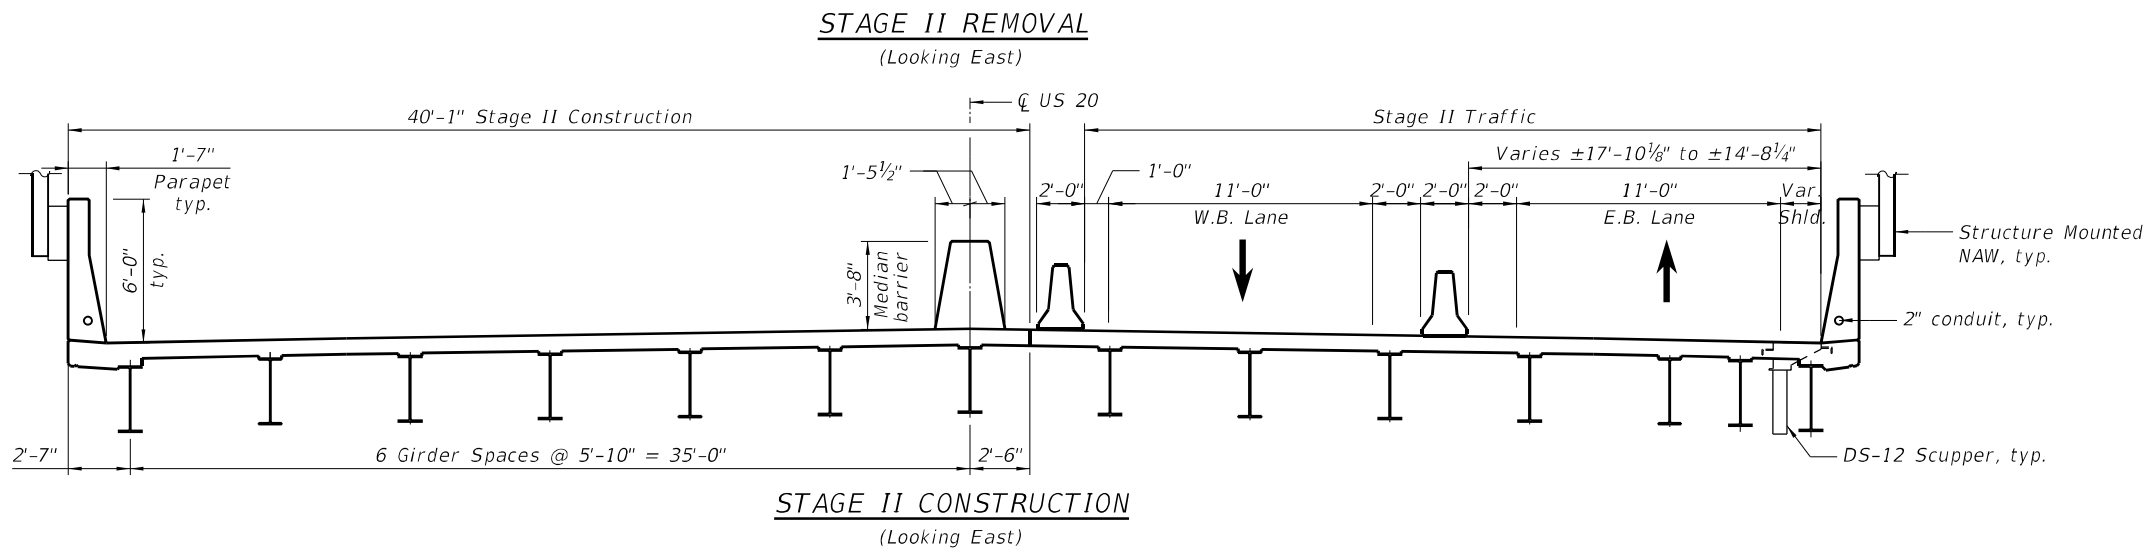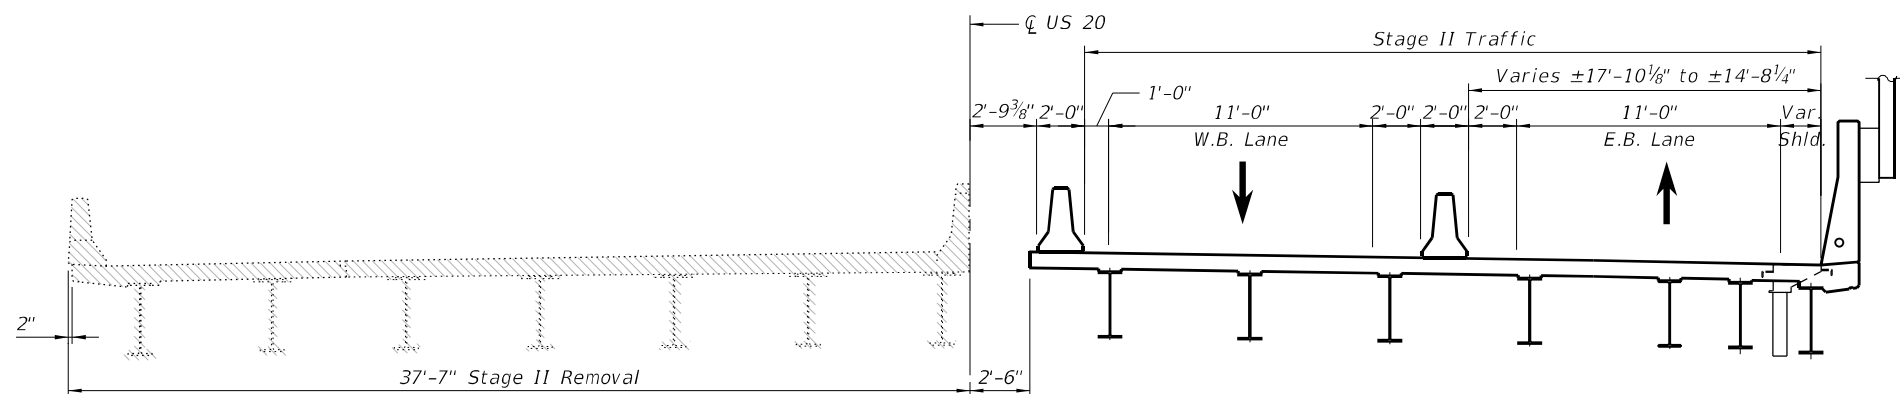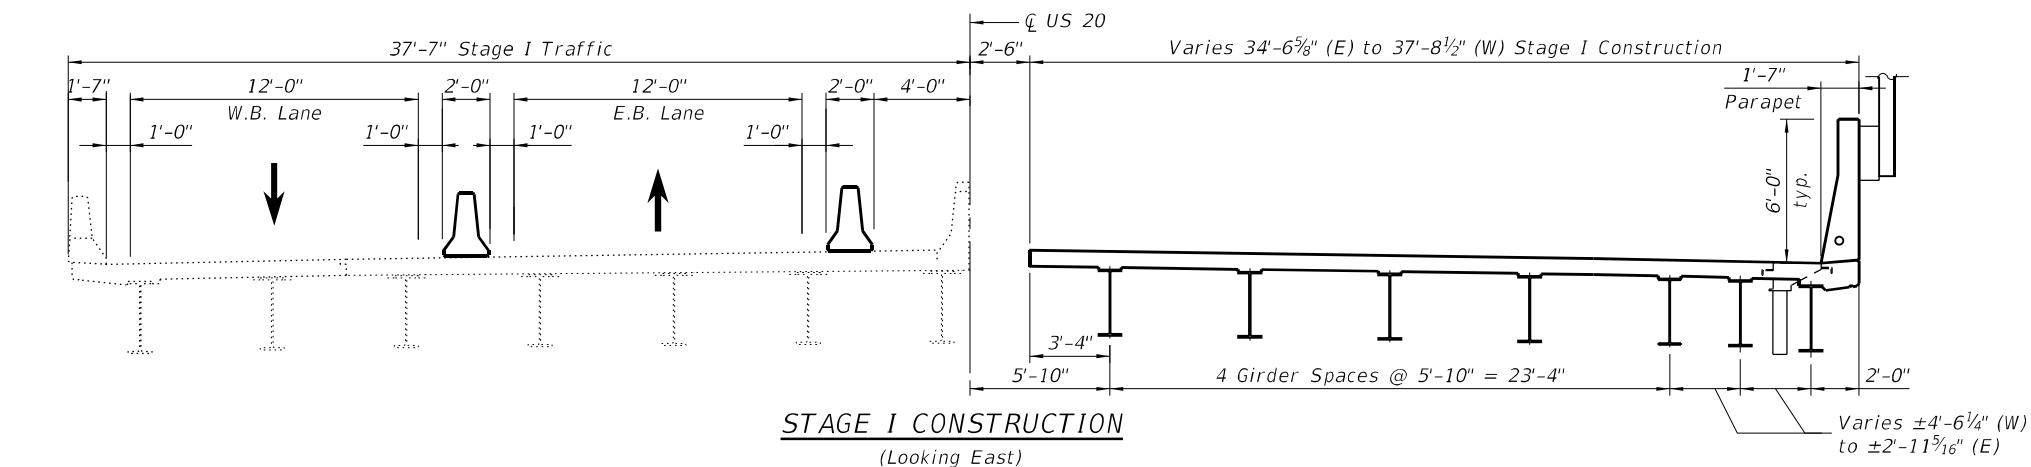

USER NAME =	jstarzyk	DESIGNED -	JGC	REVISED -	
CHECKED -	DF	REVISED -		REVISED -	
PLOT SCALE =		DRAWN -	LAM	REVISED -	
PLOT DATE =	3/20/2024	CHECKED -	MZ	REVISED -	


STATE OF ILLINOIS
DEPARTMENT OF TRANSPORTATION

CONSTRUCTION STAGING
STRUCTURE NO. 045-0007


SHEET 4 OF 35 SHEETS

F.A.P. RTE.	SECTION	COUNTY	TOTAL SHEETS	SHEET NO.
345	FAP 345-23-BR	KANE	379	177
CONTRACT NO. 62U83				
ILLINOIS FED. AID PROJECT				

MODEL: Default
FILE NAME: pw://gfnel-pw-bentley.com:gfnel-pw-01/Documents/Projects/68096/Project Working/A_CADD/62U83>Contract1/Sheets/045-0007/0450007-62U83-005-TCB.dgn
3/20/2024 4:39:09 PM

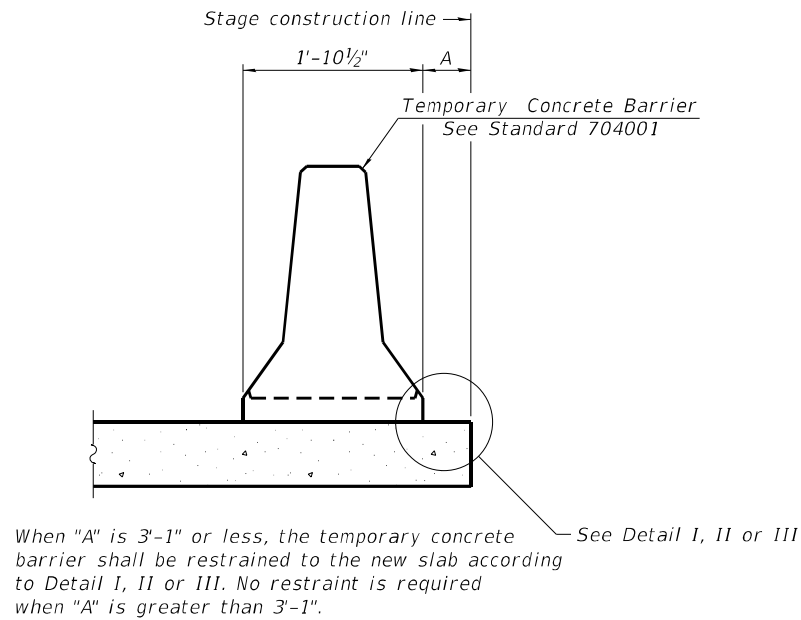


NEW SLAB OR NEW DECK BEAM

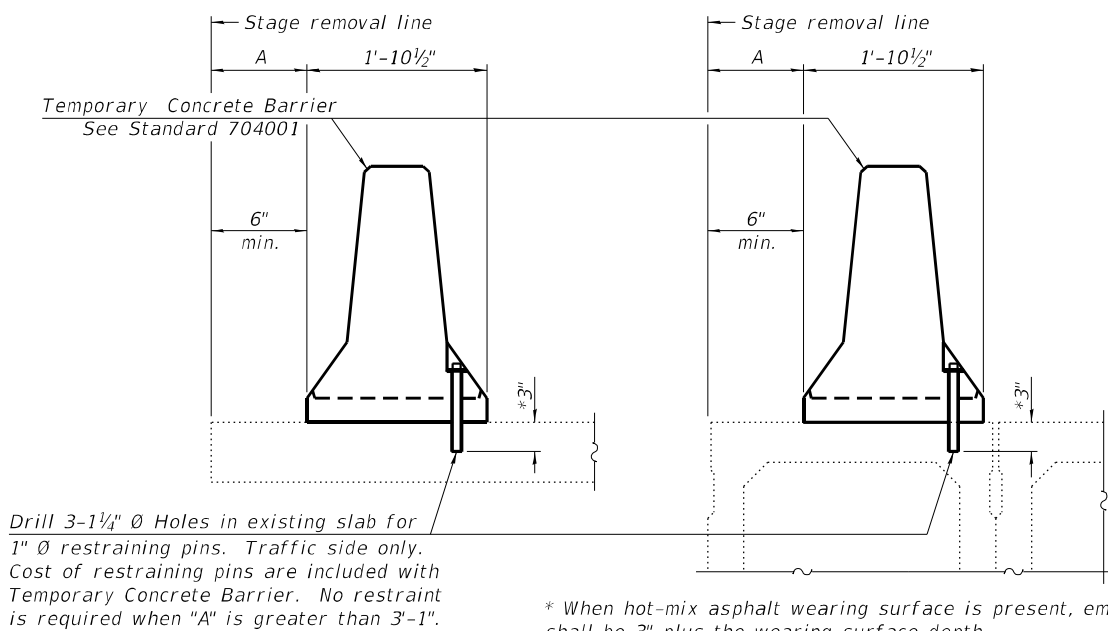


EXISTING SLAB

EXISTING DECK BEAM

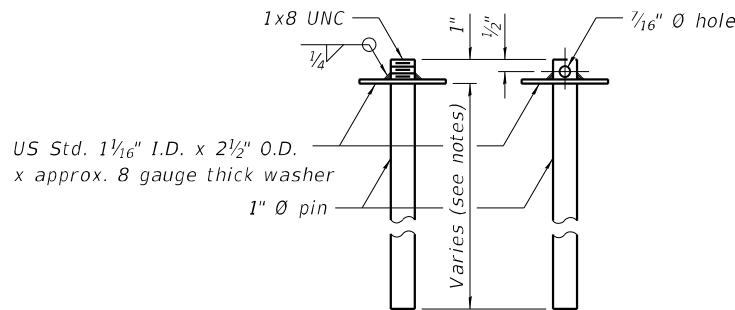


RESTRAINING PIN


SECTIONS THRU SLAB OR DECK BEAM

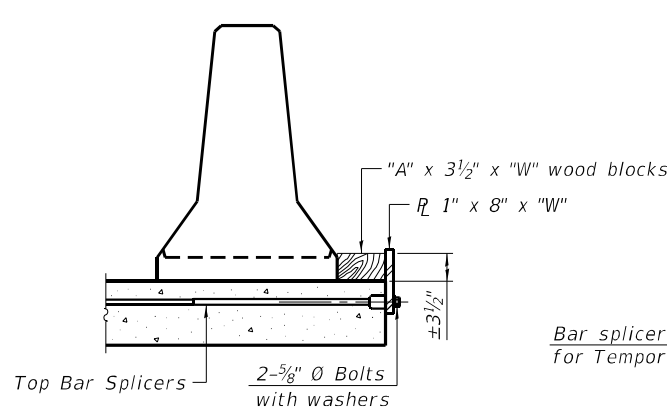


DETAIL I

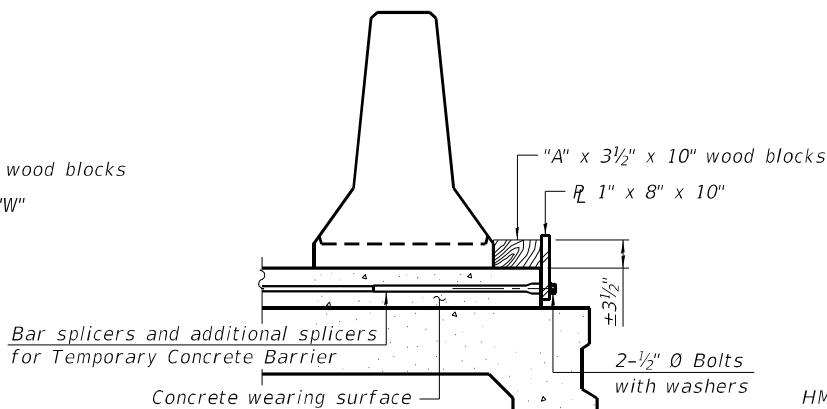


DETAIL II

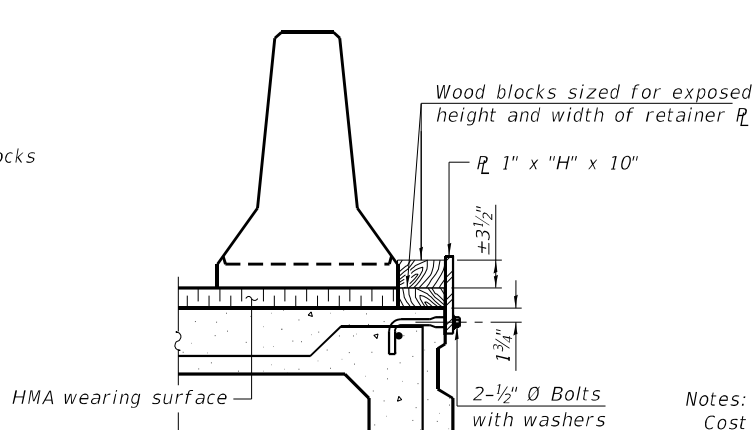


DETAIL III

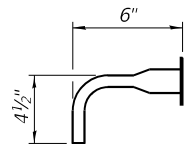

BAR SPLICER FOR #4 BAR - DETAIL III

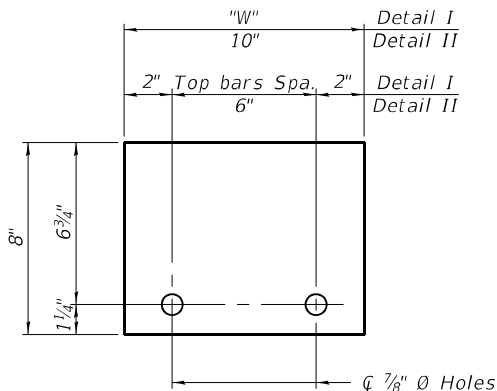

STEEL RETAINER R 1" x 8" x "W"
(Detail I and II)

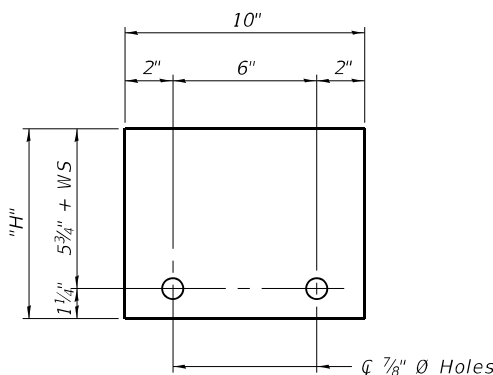

STEEL RETAINER R 1" x "H" x 10"
(Detail III)

Notes:
Cost of retainer assembly is included with Temporary Concrete Barrier.
A retainer assembly shall be located at the approximate $\bar{C}$ of each temporary concrete barrier.
The retainer plate shall not be removed until the concrete on the adjacent stage is ready to be poured. For Detail III applications the retainer plate shall not be removed until just prior to placing the adjacent beam.
When the 'A' dimension is less than 1 1/2", the wood block shall be omitted and the barrier shall be placed in direct contact with the steel retainer plate. For deck beam applications the minimum required 'A' distance is 6" to accommodate the shear key clamping device.

Detail I - Installation for a new bridge deck or bridge slab.

Detail II - Installation for a new deck beam with an initial concrete wearing surface. Additional bar splicers shall be provided at 6'-0" centers and paired with the bar splicers of the concrete wearing surface reinforcement to accommodate the installation of the retainer assemblies. The cost of the additional bar splicers is included with the concrete wearing surface.

Detail III - Installation for a new deck beam with no initial wearing surface or with an initial hot-mix asphalt (HMA) wearing surface present. The deck beam directly beneath the temporary concrete barrier shall be fabricated with bar splicer inserts in the side of the beam, as detailed, to accommodate the installation of the retainer assemblies. A pair of bar splicers, 6" apart, shall be placed at 6'-0" centers along the length of the beam. The cost of the bar splicers is included with the deck beam.

RAILING CRITERIA

NCHRP 350 Test Level	3
Railing Weight (plf)	440

R-27

10-12-2021



USER NAME	=	jstarzyk
PLOT SCALE	=	
PLOT DATE	=	3/20/2024

DESIGNED	-	SS
CHECKED	-	MZ
DRAWN	-	LAM
CHECKED	-	MZ

REVISED	-	
REVISED	-	
REVISED	-	
REVISED	-	


STATE OF ILLINOIS
DEPARTMENT OF TRANSPORTATION

TEMPORARY CONCRETE BARRIER
STRUCTURE NO. 045-0007


SHEET 5 OF 35 SHEETS

F.A.P. RTE.	SECTION	COUNTY	TOTAL SHEETS	SHEET NO.
345	FAP 345-23-BR	KANE	379	178
CONTRACT NO. 62U83				
ILLINOIS FED. AID PROJECT				

MODEL: Default
FILE NAME: pw:///gfnel-pw-bentley.com:gfnel-pw-01/Documents/Projects/68096/Project Working/A_CADD/62U83>Contract1/Sheets/045-0007/0450007-62U83-006-T05L.dgn

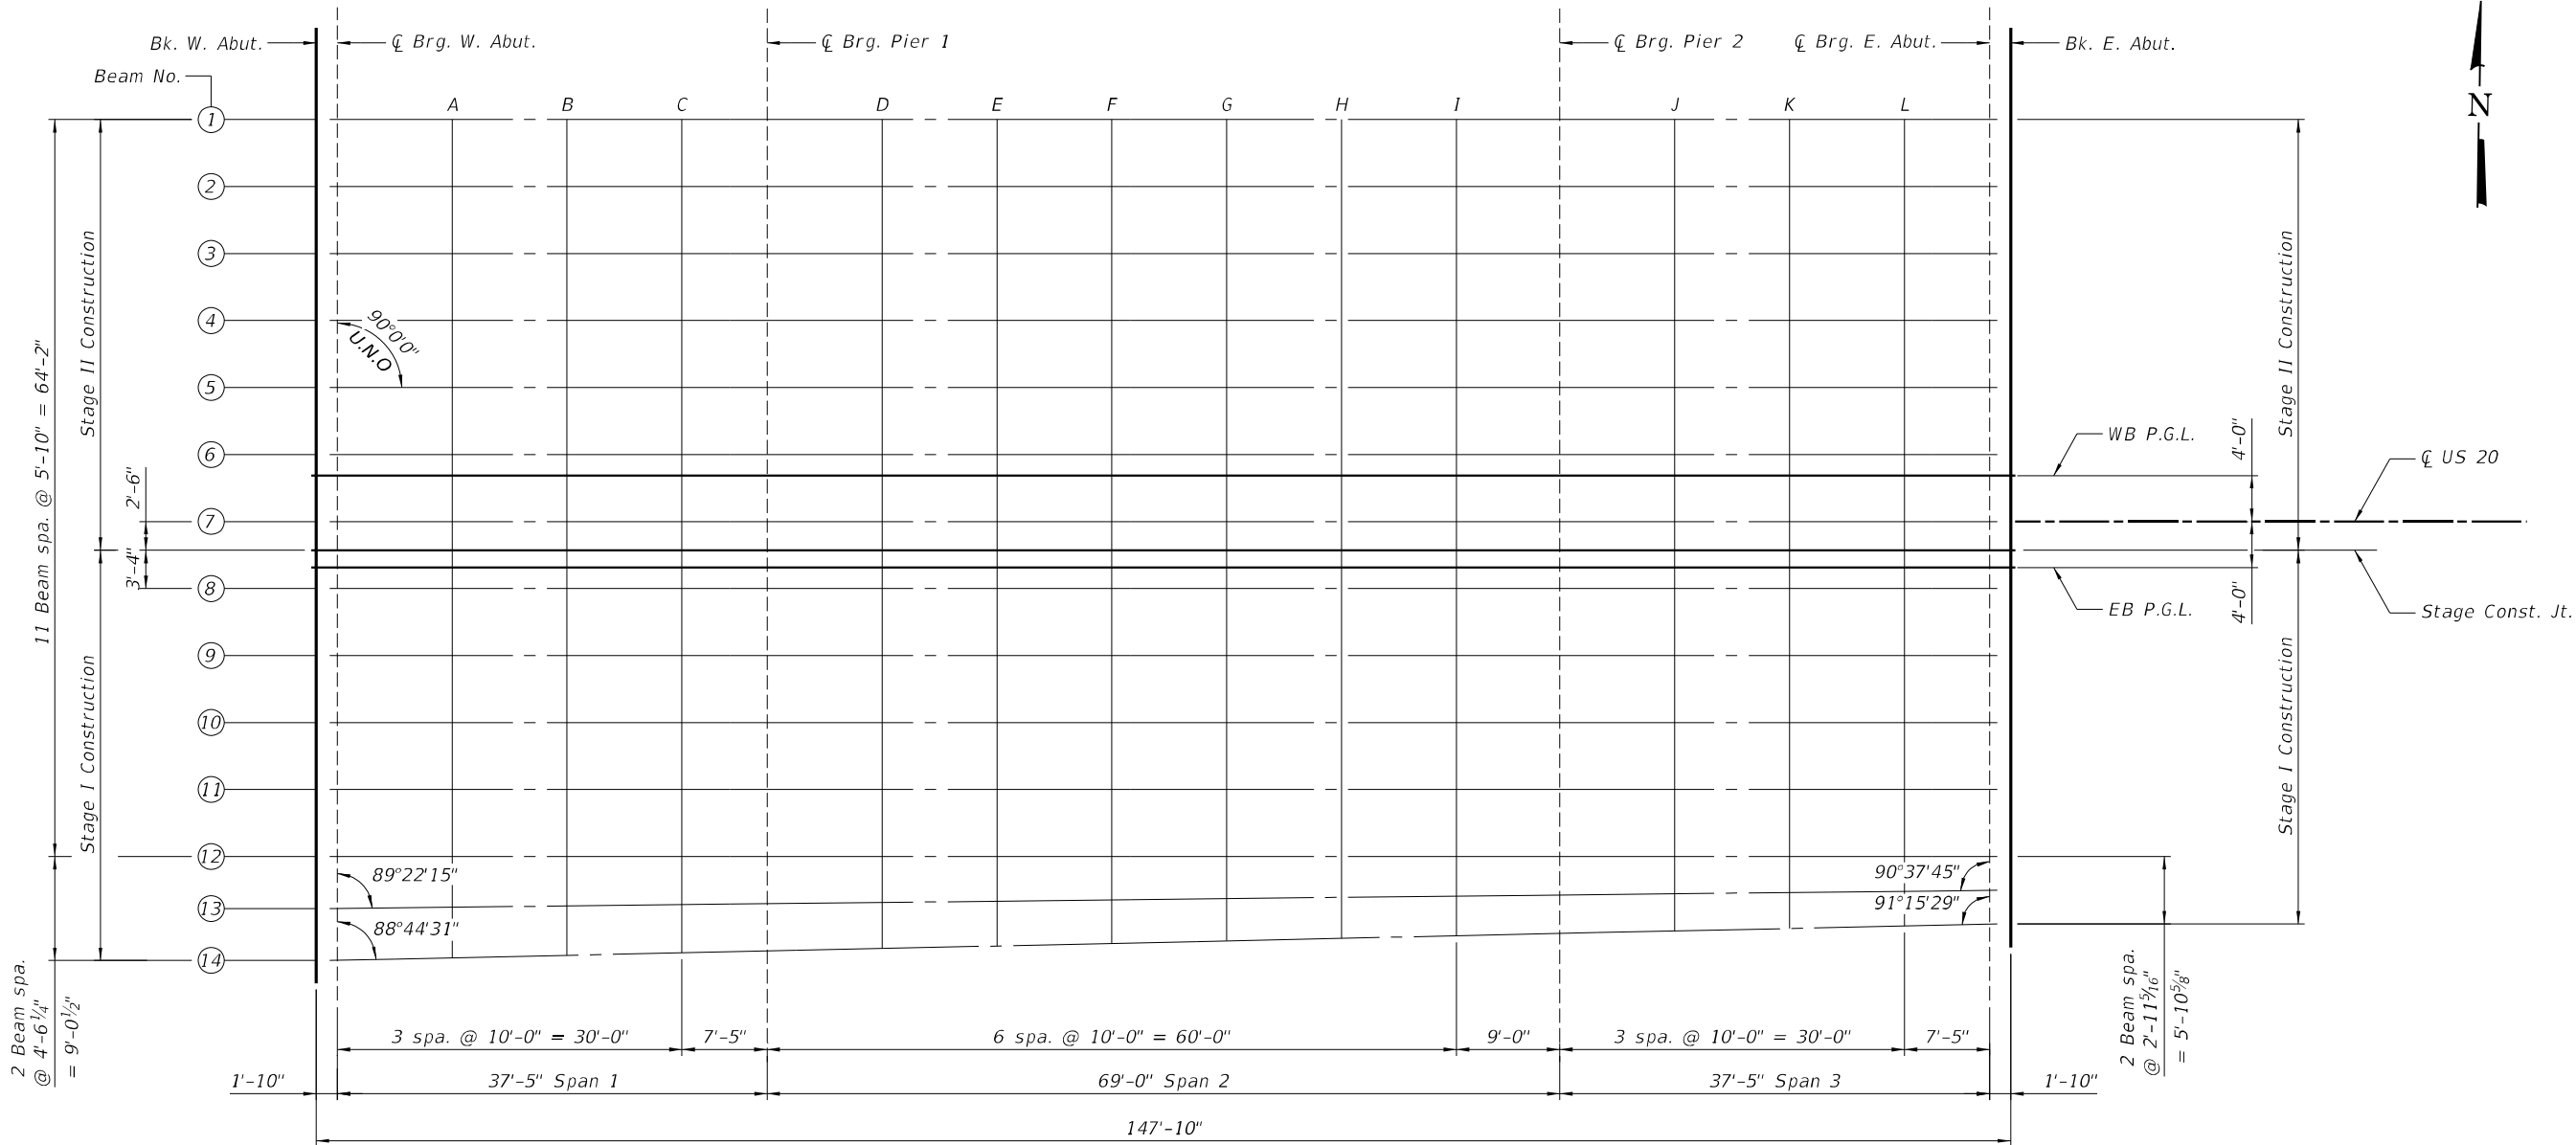

PLAN

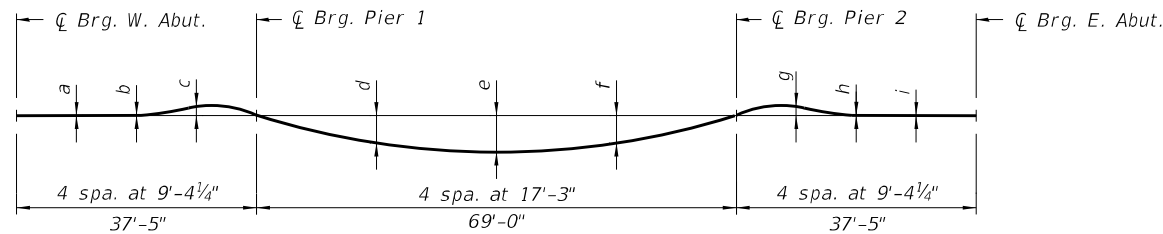


DEAD LOAD DEFLECTION DIAGRAM
(Includes weight of concrete only)

Note:
The above deflections are not to be used in the field if the engineer is working from the grade elevations adjusted for dead load deflections as shown on sheets 7 thru 9 of 35.

Beam No.	a	b	c	d	e	f	g	h	i
1, 2, 3 & 12	0"	0"	-1/8"	5/8"	1"	5/8"	-1/8"	0"	0"
4, 5, 9, 10 & 11	0"	0"	0"	1/2"	3/4"	1/2"	0"	0"	0"
6, 7 & 8	0"	0"	0"	1/2"	7/8"	1/2"	0"	0"	0"
13 & 14	0"	0"	-1/8"	1/2"	7/8"	1/2"	-1/8"	0"	0"

DEAD LOAD DEFLECTION TABLE

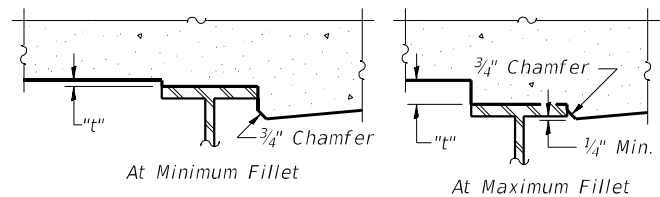

To determine "t": After all structural steel has been erected, elevations of the top flanges of the beams shall be taken at intervals shown above. These elevations subtracted from the "Theoretical Grade Elevations Adjusted for Dead Load Deflection" shown on sheets 7 thru 9 of 35, minus slab thickness, equals the fillet heights "t" above top flange of beams.

FILLET HEIGHTS



USER NAME =	jstarzyk	DESIGNED -	SS	REVISED -	
		CHECKED -	MZ	REVISED -	
PLOT SCALE =		DRAWN -	LAM	REVISED -	
PLOT DATE =	3/20/2024	CHECKED -	MZ	REVISED -	

STATE OF ILLINOIS
DEPARTMENT OF TRANSPORTATION

TOP OF SLAB ELEVATIONS LAYOUT
STRUCTURE NO. 045-0007

SHEET 6 OF 35 SHEETS

F.A.P. RTE.	SECTION	COUNTY	TOTAL SHEETS	SHEET NO.
345	FAP 345-23-BR	KANE	379	179
CONTRACT NO. 62U83				
ILLINOIS FED. AID PROJECT				

MODEL: Default
FILE NAME: pw://gfnel-pw-bentley.com:gfnel-pw-01/Documents/Projects/68096/Project Working/A_CADD/62U83>Contract1/Sheets/045-0007/0450007-62U83+007-5E1.dgn

BEAM 1

Location	Station	Offset	Theoretical Grade Elevations	Theoretical Grade Elevations Adjusted For Dead Load Deflection
Bk. W. Abut.	420+34.20	-35.00	751.45	751.45
☒ Brg. W. Abut.	420+36.03	-35.00	751.42	751.42
A	420+46.03	-35.00	751.27	751.27
B	420+56.03	-35.00	751.10	751.10
C	420+66.03	-35.00	750.94	750.93
☒ Brg. Pier 1	420+73.45	-35.00	750.81	750.81
D	420+83.45	-35.00	750.64	750.66
E	420+93.45	-35.00	750.46	750.51
F	421+03.45	-35.00	750.28	750.34
G	421+13.45	-35.00	750.09	750.15
H	421+23.45	-35.00	749.90	749.94
I	421+33.45	-35.00	749.70	749.72
☒ Brg. Pier 2	421+42.45	-35.00	749.51	749.51
J	421+52.45	-35.00	749.31	749.30
K	421+62.45	-35.00	749.09	749.09
L	421+72.45	-35.00	748.88	748.88
☒ Brg. E. Abut.	421+79.87	-35.00	748.71	748.71
Bk. E. Abut.	421+81.70	-35.00	748.67	748.67

BEAM 2

Location	Station	Offset	Theoretical Grade Elevations	Theoretical Grade Elevations Adjusted For Dead Load Deflection
Bk. W. Abut.	420+34.20	-29.17	751.57	751.57
☒ Brg. W. Abut.	420+36.03	-29.17	751.54	751.54
A	420+46.03	-29.17	751.38	751.38
B	420+56.03	-29.17	751.22	751.22
C	420+66.03	-29.17	751.06	751.05
☒ Brg. Pier 1	420+73.45	-29.17	750.93	750.93
D	420+83.45	-29.17	750.76	750.78
E	420+93.45	-29.17	750.58	750.63
F	421+03.45	-29.17	750.39	750.46
G	421+13.45	-29.17	750.21	750.27
H	421+23.45	-29.17	750.01	750.06
I	421+33.45	-29.17	749.81	749.83
☒ Brg. Pier 2	421+42.45	-29.17	749.63	749.63
J	421+52.45	-29.17	749.42	749.42
K	421+62.45	-29.17	749.21	749.21
L	421+72.45	-29.17	748.99	748.99
☒ Brg. E. Abut.	421+79.87	-29.17	748.83	748.83
Bk. E. Abut.	421+81.70	-29.17	748.79	748.79

BEAM 3

Location	Station	Offset	Theoretical Grade Elevations	Theoretical Grade Elevations Adjusted For Dead Load Deflection
Bk. W. Abut.	420+34.20	-23.33	751.67	751.67
☒ Brg. W. Abut.	420+36.03	-23.33	751.64	751.64
A	420+46.03	-23.33	751.49	751.49
B	420+56.03	-23.33	751.32	751.32
C	420+66.03	-23.33	751.16	751.15
☒ Brg. Pier 1	420+73.45	-23.33	751.03	751.03
D	420+83.45	-23.33	750.86	750.88
E	420+93.45	-23.33	750.68	750.73
F	421+03.45	-23.33	750.50	750.56
G	421+13.45	-23.33	750.31	750.37
H	421+23.45	-23.33	750.12	750.16
I	421+33.45	-23.33	749.92	749.94
☒ Brg. Pier 2	421+42.45	-23.33	749.73	749.73
J	421+52.45	-23.33	749.53	749.52
K	421+62.45	-23.33	749.31	749.31
L	421+72.45	-23.33	749.10	749.10
☒ Brg. E. Abut.	421+79.87	-23.33	748.93	748.93
Bk. E. Abut.	421+81.70	-23.33	748.89	748.89

BEAM 4

Location	Station	Offset	Theoretical Grade Elevations	Theoretical Grade Elevations Adjusted For Dead Load Deflection
Bk. W. Abut.	420+34.20	-17.50	751.76	751.76
☒ Brg. W. Abut.	420+36.03	-17.50	751.73	751.73
A	420+46.03	-17.50	751.57	751.57
B	420+56.03	-17.50	751.41	751.41
C	420+66.03	-17.50	751.25	751.24
☒ Brg. Pier 1	420+73.45	-17.50	751.12	751.12
D	420+83.45	-17.50	750.95	750.97
E	420+93.45	-17.50	750.77	750.81
F	421+03.45	-17.50	750.58	750.64
G	421+13.45	-17.50	750.40	750.45
H	421+23.45	-17.50	750.20	750.24
I	421+33.45	-17.50	750.00	750.02
☒ Brg. Pier 2	421+42.45	-17.50	749.82	749.82
J	421+52.45	-17.50	749.61	749.61
K	421+62.45	-17.50	749.40	749.40
L	421+72.45	-17.50	749.18	749.18
☒ Brg. E. Abut.	421+79.87	-17.50	749.02	749.02
Bk. E. Abut.	421+81.70	-17.50	748.98	748.98

BEAM 5

Location	Station	Offset	Theoretical Grade Elevations	Theoretical Grade Elevations Adjusted For Dead Load Deflection
Bk. W. Abut.	420+34.20	-11.67	751.84	751.84
☒ Brg. W. Abut.	420+36.03	-11.67	751.82	751.82
A	420+46.03	-11.67	751.66	751.66
B	420+56.03	-11.67	751.50	751.50
C	420+66.03	-11.67	751.33	751.33
☒ Brg. Pier 1	420+73.45	-11.67	751.21	751.21
D	420+83.45	-11.67	751.03	751.05
E	420+93.45	-11.67	750.86	750.89
F	421+03.45	-11.67	750.67	750.72
G	421+13.45	-11.67	750.48	750.53
H	421+23.45	-11.67	750.29	750.33
I	421+33.45	-11.67	750.09	750.11
☒ Brg. Pier 2	421+42.45	-11.67	749.91	749.91
J	421+52.45	-11.67	749.70	749.70
K	421+62.45	-11.67	749.49	749.49
L	421+72.45	-11.67	749.27	749.27
☒ Brg. E. Abut.	421+79.87	-11.67	749.11	749.11
Bk. E. Abut.	421+81.70	-11.67	749.07	749.07

BEAM 6

Location	Station	Offset	Theoretical Grade Elevations	Theoretical Grade Elevations Adjusted For Dead Load Deflection
Bk. W. Abut.	420+34.20	-5.83	751.93	751.93
☒ Brg. W. Abut.	420+36.03	-5.83	751.90	751.90
A	420+46.03	-5.83	751.75	751.75
B	420+56.03	-5.83	751.59	751.58
C	420+66.03	-5.83	751.42	751.42
☒ Brg. Pier 1	420+73.45	-5.83	751.30	751.30
D	420+83.45	-5.83	751.12	751.14
E	420+93.45	-5.83	750.94	750.99
F	421+03.45	-5.83	750.76	750.82
G	421+13.45	-5.83	750.57	750.63
H	421+23.45	-5.83	750.38	750.42
I	421+33.45	-5.83	750.18	750.20
☒ Brg. Pier 2	421+42.45	-5.83	750.00	750.00
J	421+52.45	-5.83	749.79	749.78
K	421+62.45	-5.83	749.58	749.57
L	421+72.45	-5.83	749.36	749.36
☒ Brg. E. Abut.	421+79.87	-5.83	749.19	749.19
Bk. E. Abut.	421+81.70	-5.83	749.15	749.15



USER NAME	=	jstarzyk	DESIGNED	-	SS	REVISED	-
			CHECKED	-	MZ	REVISED	-
PLOT SCALE	=		DRAWN	-	LAM	REVISED	-
PLOT DATE	=	3/20/2024	CHECKED	-	MZ	REVISED	-

STATE OF ILLINOIS
DEPARTMENT OF TRANSPORTATION

TOP OF SLAB ELEVATIONS I
STRUCTURE NO. 045-0007

SHEET 7 OF 35 SHEETS

F.A.P. RTE.	SECTION	COUNTY	TOTAL SHEETS	SHEET NO.
345	FAP 345-23-BR	KANE	379	180
		CONTRACT NO. 62U83		
		ILLINOIS	FED. AID PROJECT	

MODEL: Default
FILE NAME: pw://gfnel-pw-bentley.com:gnfel-pw-01/Documents/Projects/68096/Project Working/A_CADD/62U83>Contract1/Sheets/045-0007/0450007-62U83+008-5E2.dgn

WB P.G.L.

Location	Station	Offset	Theoretical Grade Elevations	Theoretical Grade Elevations Adjusted For Dead Load Deflection
Bk. W. Abut.	420+34.20	-4.00	751.96	751.96
☒ Brg. W. Abut.	420+36.03	-4.00	751.93	751.93
A	420+46.03	-4.00	751.78	751.78
B	420+56.03	-4.00	751.61	751.61
C	420+66.03	-4.00	751.45	751.44
☒ Brg. Pier 1	420+73.45	-4.00	751.32	751.32
D	420+83.45	-4.00	751.15	751.17
E	420+93.45	-4.00	750.97	751.02
F	421+03.45	-4.00	750.79	750.85
G	421+13.45	-4.00	750.60	750.66
H	421+23.45	-4.00	750.41	750.45
I	421+33.45	-4.00	750.21	750.23
☒ Brg. Pier 2	421+42.45	-4.00	750.02	750.02
J	421+52.45	-4.00	749.82	749.81
K	421+62.45	-4.00	749.60	749.60
L	421+72.45	-4.00	749.39	749.39
☒ Brg. E. Abut.	421+79.87	-4.00	749.22	749.22
Bk. E. Abut.	421+81.70	-4.00	749.18	749.18

☒ US 20 & BEAM 7

Location	Station	Offset	Theoretical Grade Elevations	Theoretical Grade Elevations Adjusted For Dead Load Deflection
Bk. W. Abut.	420+34.20	0.00	752.02	752.02
☒ Brg. W. Abut.	420+36.03	0.00	751.99	751.99
A	420+46.03	0.00	751.84	751.84
B	420+56.03	0.00	751.67	751.67
C	420+66.03	0.00	751.51	751.50
☒ Brg. Pier 1	420+73.45	0.00	751.38	751.38
D	420+83.45	0.00	751.21	751.23
E	420+93.45	0.00	751.03	751.08
F	421+03.45	0.00	750.85	750.91
G	421+13.45	0.00	750.66	750.72
H	421+23.45	0.00	750.47	750.51
I	421+33.45	0.00	750.27	750.29
☒ Brg. Pier 2	421+42.45	0.00	750.08	750.08
J	421+52.45	0.00	749.88	749.87
K	421+62.45	0.00	749.66	749.66
L	421+72.45	0.00	749.45	749.45
☒ Brg. E. Abut.	421+79.87	0.00	749.28	749.28
Bk. E. Abut.	421+81.70	0.00	749.24	749.24

STAGE CONSTRUCTION JOINT

Location	Station	Offset	Theoretical Grade Elevations	Theoretical Grade Elevations Adjusted For Dead Load Deflection
Bk. W. Abut.	420+34.20	2.50	751.98	751.98
☒ Brg. W. Abut.	420+36.03	2.50	751.95	751.95
A	420+46.03	2.50	751.80	751.80
B	420+56.03	2.50	751.64	751.63
C	420+66.03	2.50	751.47	751.47
☒ Brg. Pier 1	420+73.45	2.50	751.35	751.35
D	420+83.45	2.50	751.17	751.19
E	420+93.45	2.50	750.99	751.04
F	421+03.45	2.50	750.81	750.87
G	421+13.45	2.50	750.62	750.68
H	421+23.45	2.50	750.43	750.47
I	421+33.45	2.50	750.23	750.25
☒ Brg. Pier 2	421+42.45	2.50	750.05	750.05
J	421+52.45	2.50	749.84	749.83
K	421+62.45	2.50	749.63	749.62
L	421+72.45	2.50	749.41	749.41
☒ Brg. E. Abut.	421+79.87	2.50	749.24	749.24
Bk. E. Abut.	421+81.70	2.50	749.20	749.20

EB P.G.L.

Location	Station	Offset	Theoretical Grade Elevations	Theoretical Grade Elevations Adjusted For Dead Load Deflection
Bk. W. Abut.	420+34.20	4.00	751.96	751.96
☒ Brg. W. Abut.	420+36.03	4.00	751.93	751.93
A	420+46.03	4.00	751.78	751.78
B	420+56.03	4.00	751.61	751.61
C	420+66.03	4.00	751.45	751.44
☒ Brg. Pier 1	420+73.45	4.00	751.32	751.32
D	420+83.45	4.00	751.15	751.17
E	420+93.45	4.00	750.97	751.02
F	421+03.45	4.00	750.79	750.85
G	421+13.45	4.00	750.60	750.66
H	421+23.45	4.00	750.41	750.45
I	421+33.45	4.00	750.21	750.23
☒ Brg. Pier 2	421+42.45	4.00	750.02	750.02
J	421+52.45	4.00	749.82	749.81
K	421+62.45	4.00	749.60	749.60
L	421+72.45	4.00	749.39	749.39
☒ Brg. E. Abut.	421+79.87	4.00	749.22	749.22
Bk. E. Abut.	421+81.70	4.00	749.18	749.18

BEAM 8

Location	Station	Offset	Theoretical Grade Elevations	Theoretical Grade Elevations Adjusted For Dead Load Deflection
Bk. W. Abut.	420+34.20	5.83	751.93	751.93
☒ Brg. W. Abut.	420+36.03	5.83	751.90	751.90
A	420+46.03	5.83	751.75	751.75
B	420+56.03	5.83	751.59	751.58
C	420+66.03	5.83	751.42	751.42
☒ Brg. Pier 1	420+73.45	5.83	751.30	751.30
D	420+83.45	5.83	751.12	751.14
E	420+93.45	5.83	750.94	750.99
F	421+03.45	5.83	750.76	750.82
G	421+13.45	5.83	750.57	750.63
H	421+23.45	5.83	750.38	750.42
I	421+33.45	5.83	750.18	750.20
☒ Brg. Pier 2	421+42.45	5.83	750.00	750.00
J	421+52.45	5.83	749.79	749.78
K	421+62.45	5.83	749.58	749.57
L	421+72.45	5.83	749.36	749.36
☒ Brg. E. Abut.	421+79.87	5.83	749.19	749.19
Bk. E. Abut.	421+81.70	5.83	749.15	749.15

BEAM 9

Location	Station	Offset	Theoretical Grade Elevations	Theoretical Grade Elevations Adjusted For Dead Load Deflection
Bk. W. Abut.	420+34.20	11.67	751.84	751.84
☒ Brg. W. Abut.	420+36.03	11.67	751.82	751.82
A	420+46.03	11.67	751.66	751.66
B	420+56.03	11.67	751.50	751.50
C	420+66.03	11.67	751.33	751.33
☒ Brg. Pier 1	420+73.45	11.67	751.21	751.21
D	420+83.45	11.67	751.03	751.05
E	420+93.45	11.67	750.86	750.89
F	421+03.45	11.67	750.67	750.72
G	421+13.45	11.67	750.48	750.53
H	421+23.45	11.67	750.29	750.33
I	421+33.45	11.67	750.09	750.11
☒ Brg. Pier 2	421+42.45	11.67	749.91	749.91
J	421+52.45	11.67	749.70	749.70
K	421+62.45	11.67	749.49	749.49
L	421+72.45	11.67	749.27	749.27
☒ Brg. E. Abut.	421+79.87	11.67	749.11	749.11
Bk. E. Abut.	421+81.70	11.67	749.07	749.07



USER NAME	=	jstarzyk	DESIGNED	-	SS
			CHECKED	-	MZ
PLOT SCALE	=		DRAWN	-	LAM
PLOT DATE	=	3/20/2024	CHECKED	-	MZ

REVISED	-	
REVISED	-	
REVISED	-	
REVISED	-	

STATE OF ILLINOIS
DEPARTMENT OF TRANSPORTATION

TOP OF SLAB ELEVATIONS II
STRUCTURE NO. 045-0007

SHEET 8 OF 35 SHEETS

F.A.P. RTE.	SECTION	COUNTY	TOTAL SHEETS	SHEET NO.
345	FAP 345-23-BR	KANE	379	181
CONTRACT NO. 62U83				
		ILLINOIS	FED. AID PROJECT	

MODEL: Default
FILE NAME: pw://gfnel-pw.bentley.com:gfnel-pw-01/Documents/Projects/68096/Project Working/A_CADD/62U83>Contract1/Sheets/045-0007/0450007-62U83+09-5E3.dgn

BEAM 10

Location	Station	Offset	Theoretical Grade Elevations	Theoretical Grade Elevations Adjusted For Dead Load Deflection
Bk. W. Abut.	420+34.20	17.50	751.76	751.76
☒ Brg. W. Abut.	420+36.03	17.50	751.73	751.73
A	420+46.03	17.50	751.57	751.57
B	420+56.03	17.50	751.41	751.41
C	420+66.03	17.50	751.25	751.24
☒ Brg. Pier 1	420+73.45	17.50	751.12	751.12
D	420+83.45	17.50	750.95	750.97
E	420+93.45	17.50	750.77	750.81
F	421+03.45	17.50	750.58	750.64
G	421+13.45	17.50	750.40	750.45
H	421+23.45	17.50	750.20	750.24
I	421+33.45	17.50	750.00	750.02
☒ Brg. Pier 2	421+42.45	17.50	749.82	749.82
J	421+52.45	17.50	749.61	749.61
K	421+62.45	17.50	749.40	749.40
L	421+72.45	17.50	749.18	749.18
☒ Brg. E. Abut.	421+79.87	17.50	749.02	749.02
Bk. E. Abut.	421+81.70	17.50	748.98	748.98

BEAM 11

Location	Station	Offset	Theoretical Grade Elevations	Theoretical Grade Elevations Adjusted For Dead Load Deflection
Bk. W. Abut.	420+34.20	23.33	751.67	751.67
☒ Brg. W. Abut.	420+36.03	23.33	751.64	751.64
A	420+46.03	23.33	751.49	751.49
B	420+56.03	23.33	751.32	751.32
C	420+66.03	23.33	751.16	751.16
☒ Brg. Pier 1	420+73.45	23.33	751.03	751.03
D	420+83.45	23.33	750.86	750.88
E	420+93.45	23.33	750.68	750.72
F	421+03.45	23.33	750.50	750.55
G	421+13.45	23.33	750.31	750.36
H	421+23.45	23.33	750.12	750.15
I	421+33.45	23.33	749.92	749.93
☒ Brg. Pier 2	421+42.45	23.33	749.73	749.73
J	421+52.45	23.33	749.53	749.52
K	421+62.45	23.33	749.31	749.31
L	421+72.45	23.33	749.10	749.10
☒ Brg. E. Abut.	421+79.87	23.33	748.93	748.93
Bk. E. Abut.	421+81.70	23.33	748.89	748.89

BEAM 12

Location	Station	Offset	Theoretical Grade Elevations	Theoretical Grade Elevations Adjusted For Dead Load Deflection
Bk. W. Abut.	420+34.20	29.17	751.57	751.57
☒ Brg. W. Abut.	420+36.03	29.17	751.54	751.54
A	420+46.03	29.17	751.38	751.38
B	420+56.03	29.17	751.22	751.22
C	420+66.03	29.17	751.06	751.05
☒ Brg. Pier 1	420+73.45	29.17	750.93	750.93
D	420+83.45	29.17	750.76	750.78
E	420+93.45	29.17	750.58	750.62
F	421+03.45	29.17	750.39	750.45
G	421+13.45	29.17	750.21	750.27
H	421+23.45	29.17	750.01	750.06
I	421+33.45	29.17	749.81	749.83
☒ Brg. Pier 2	421+42.45	29.17	749.63	749.63
J	421+52.45	29.17	749.42	749.42
K	421+62.45	29.17	749.21	749.21
L	421+72.45	29.17	748.99	748.99
☒ Brg. E. Abut.	421+79.87	29.17	748.83	748.83
Bk. E. Abut.	421+81.70	29.17	748.79	748.79

BEAM 13

Location	Station	Offset	Theoretical Grade Elevations	Theoretical Grade Elevations Adjusted For Dead Load Deflection
Bk. W. Abut.	420+34.20	33.71	751.47	751.47
☒ Brg. W. Abut.	420+36.03	33.69	751.45	751.45
A	420+46.03	33.58	751.29	751.29
B	420+56.03	33.47	751.14	751.13
C	420+66.03	33.36	750.97	750.97
☒ Brg. Pier 1	420+73.45	33.28	750.85	750.85
D	420+83.45	33.17	750.68	750.70
E	420+93.45	33.06	750.50	750.54
F	421+03.45	32.95	750.32	750.37
G	421+13.45	32.84	750.13	750.19
H	421+23.45	32.73	749.94	749.98
I	421+33.45	32.62	749.74	749.76
☒ Brg. Pier 2	421+42.45	32.52	749.56	749.56
J	421+52.45	32.41	749.36	749.35
K	421+62.45	32.30	749.15	749.15
L	421+72.45	32.19	748.93	748.93
☒ Brg. E. Abut.	421+79.87	32.11	748.77	748.77
Bk. E. Abut.	421+81.70	32.09	748.73	748.73

BEAM 14

Location	Station	Offset	Theoretical Grade Elevations	Theoretical Grade Elevations Adjusted For Dead Load Deflection
Bk. W. Abut.	420+34.20	38.25	751.38	751.38
☒ Brg. W. Abut.	420+36.03	38.21	751.36	751.36
A	420+46.03	37.99	751.21	751.21
B	420+56.03	37.77	751.05	751.05
C	420+66.03	37.55	750.89	750.88
☒ Brg. Pier 1	420+73.45	37.39	750.77	750.77
D	420+83.45	37.17	750.60	750.62
E	420+93.45	36.95	750.42	750.46
F	421+03.45	36.73	750.24	750.30
G	421+13.45	36.51	750.06	750.11
H	421+23.45	36.29	749.87	749.91
I	421+33.45	36.07	749.68	749.69
☒ Brg. Pier 2	421+42.45	35.87	749.50	749.50
J	421+52.45	35.65	749.29	749.29
K	421+62.45	35.43	749.09	749.08
L	421+72.45	35.21	748.87	748.87
☒ Brg. E. Abut.	421+79.87	35.05	748.71	748.71
Bk. E. Abut.	421+81.70	35.01	748.67	748.67



USER NAME	=	jstarzyk	DESIGNED	-	SS	REVISED	-	
			CHECKED	-	MZ	REVISED	-	
PLOT SCALE	=		DRAWN	-	LAM	REVISED	-	
PLOT DATE	=	3/20/2024	CHECKED	-	MZ	REVISED	-	


STATE OF ILLINOIS
DEPARTMENT OF TRANSPORTATION

TOP OF SLAB ELEVATIONS III
STRUCTURE NO. 045-0007

SHEET 9 OF 35 SHEETS

F.A.P. RTE.	SECTION	COUNTY	TOTAL SHEETS	SHEET NO.
345	FAP 345-23-BR	KANE	379	182
		CONTRACT NO. 62U83		
		ILLINOIS	FED. AID PROJECT	

MODEL: Default
FILE NAME: pw://gfnel-pw-bentley.com:gfnel-pw-01/Documents/Projects/68096/Project Working/A_CADD/62U83-Contract1/Sheets/045-0007/0450007-62U83+Q10-A5E1.dgn

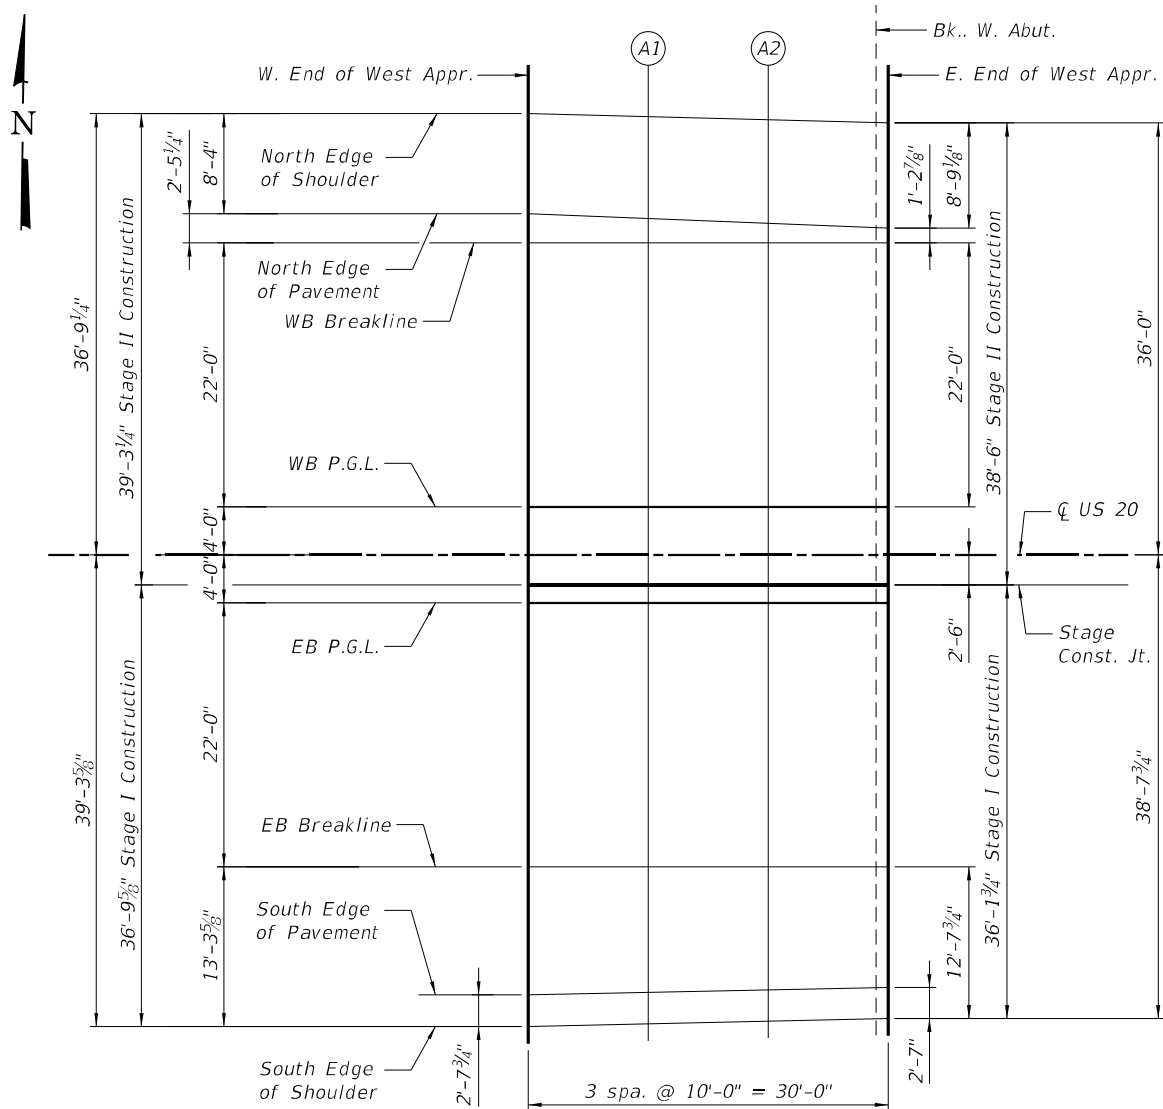

PLAN

NORTH EDGE OF SHOULDER

Location	Station	Offset	Theoretical Grade Elevations
W. End West Appr.	420+05.20	-36.77	751.83
A1	420+15.20	-36.51	751.70
A2	420+25.20	-36.26	751.56
E. End West Appr.	420+35.20	-36.00	751.41

STAGE CONSTRUCTION JOINT

Location	Station	Offset	Theoretical Grade Elevations
W. End West Appr.	420+05.20	2.50	752.40
A1	420+15.20	2.50	752.26
A2	420+25.20	2.50	752.12
E. End West Appr.	420+35.20	2.50	751.97

NORTH EDGE OF PAVEMENT

Location	Station	Offset	Theoretical Grade Elevations
W. End West Appr.	420+05.20	-28.44	752.00
A1	420+15.20	-28.04	751.87
A2	420+25.20	-27.64	751.73
E. End West Appr.	420+35.20	-27.24	751.59

EB P.G.L.

Location	Station	Offset	Theoretical Grade Elevations
W. End West Appr.	420+05.20	4.00	752.38
A1	420+15.20	4.00	752.24
A2	420+25.20	4.00	752.09
E. End West Appr.	420+35.20	4.00	751.94

WB BREAKLINE

Location	Station	Offset	Theoretical Grade Elevations
W. End West Appr.	420+05.20	-26.00	752.05
A1	420+15.20	-26.00	751.91
A2	420+25.20	-26.00	751.76
E. End West Appr.	420+35.20	-26.00	751.61

EB BREAKLINE

Location	Station	Offset	Theoretical Grade Elevations
W. End West Appr.	420+05.20	26.00	752.05
A1	420+15.20	26.00	751.91
A2	420+25.20	26.00	751.76
E. End West Appr.	420+35.20	26.00	751.61

WB P.G.L.

Location	Station	Offset	Theoretical Grade Elevations
W. End West Appr.	420+05.20	-4.00	752.38
A1	420+15.20	-4.00	752.24
A2	420+25.20	-4.00	752.09
E. End West Appr.	420+35.20	-4.00	751.94

SOUTH EDGE OF PAVEMENT

Location	Station	Offset	Theoretical Grade Elevations
W. End West Appr.	420+05.20	36.66	751.84
A1	420+15.20	36.46	751.70
A2	420+25.20	36.26	751.56
E. End West Appr.	420+35.20	36.06	751.41

CL US 20

Location	Station	Offset	Theoretical Grade Elevations
W. End West Appr.	420+05.20	0.00	752.44
A1	420+15.20	0.00	752.30
A2	420+25.20	0.00	752.15
E. End West Appr.	420+35.20	0.00	752.00

SOUTH EDGE OF SHOULDER

Location	Station	Offset	Theoretical Grade Elevations
W. End West Appr.	420+05.20	39.30	751.78
A1	420+15.20	39.08	751.65
A2	420+25.20	38.86	751.51
E. End West Appr.	420+35.20	38.65	751.36



USER NAME =	jstarzyk	DESIGNED -	SS	REVISED -	
CHECKED -	MZ	REVIS		REVISED -	
PLOT SCALE =		DRAWN -	LAM	REVISED -	
PLOT DATE =	3/20/2024	CHECKED -	MZ	REVISED -	


STATE OF ILLINOIS
DEPARTMENT OF TRANSPORTATION

TOP OF WEST APPROACH SLAB ELEVATIONS
STRUCTURE NO. 045-0007

SHEET 10 OF 35 SHEETS

F.A.P. RTE.	SECTION	COUNTY	TOTAL SHEETS	SHEET NO.
345	FAP 345-23-BR	KANE	379	183
CONTRACT NO. 62U83				
ILLINOIS FED. AID PROJECT				

MODEL: Default
FILE NAME: pw://jgfnet-pw.bentley.com:jgfnet-pw-01/Documents/Projects/68096/Project Working/A_CADD/62U83>Contract1/Sheets/045-0007/0450007-62U83+Q11+ASE2.dgn

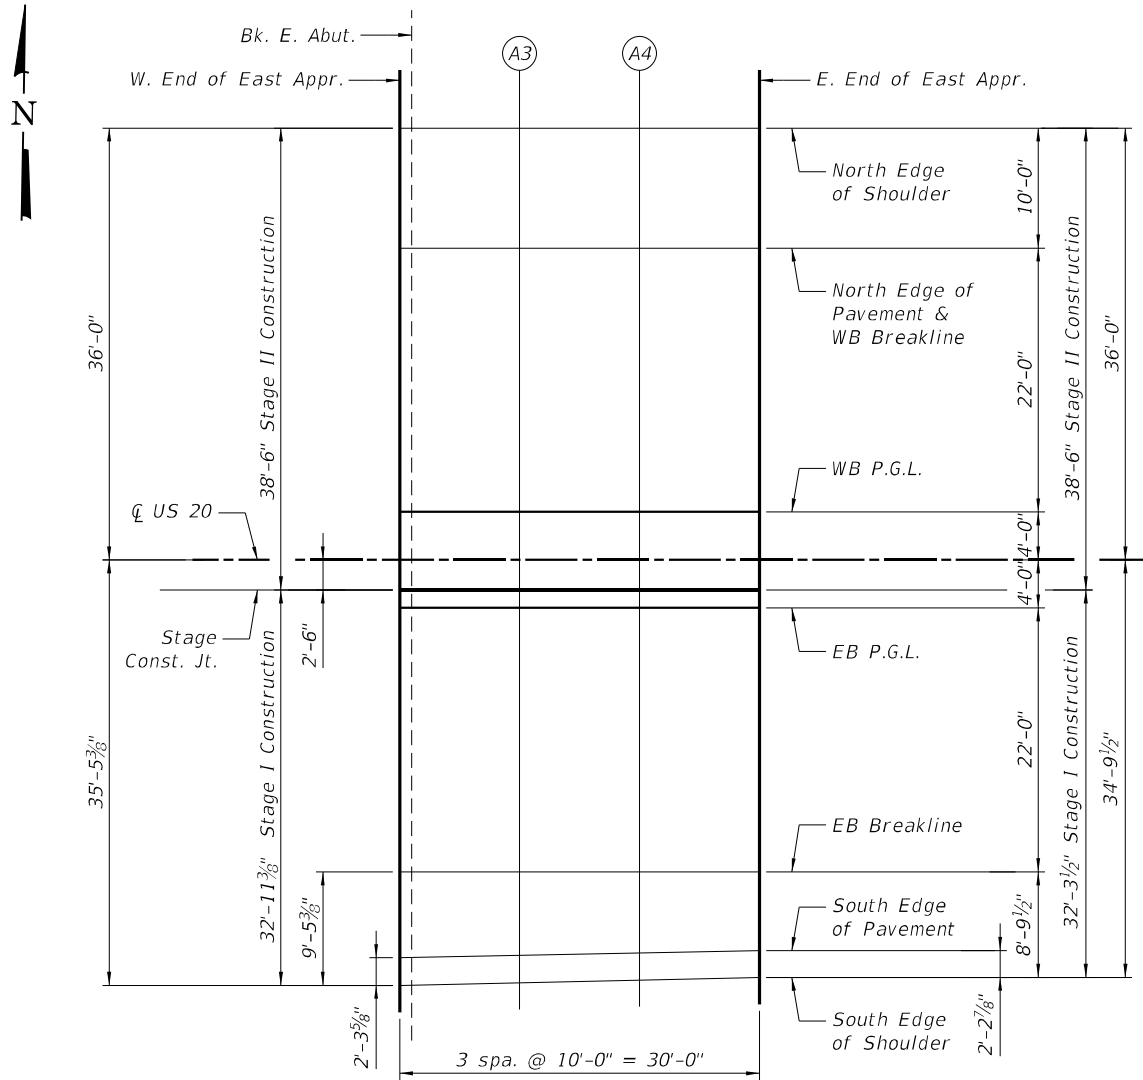

PLAN

NORTH EDGE OF SHOULDER

Location	Station	Offset	Theoretical Grade Elevations
W. End East Appr.	421+80.70	-36.00	748.67
A3	421+90.70	-36.00	748.45
A4	422+00.70	-36.00	748.22
E. End East Appr.	422+10.70	-36.00	747.98

EB P.G.L.

Location	Station	Offset	Theoretical Grade Elevations
W. End East Appr.	421+80.70	4.00	749.20
A3	421+90.70	4.00	748.98
A4	422+00.70	4.00	748.75
E. End East Appr.	422+10.70	4.00	748.51

NORTH EDGE OF PAVEMENT & WB BREAKLINE

Location	Station	Offset	Theoretical Grade Elevations
W. End East Appr.	421+80.70	-26.00	748.87
A3	421+90.70	-26.00	748.65
A4	422+00.70	-26.00	748.42
E. End East Appr.	422+10.70	-26.00	748.18

EB BREAKLINE

Location	Station	Offset	Theoretical Grade Elevations
W. End East Appr.	421+80.70	26.00	748.87
A3	421+90.70	26.00	748.65
A4	422+00.70	26.00	748.42
E. End East Appr.	422+10.70	26.00	748.18

WB P.G.L.

Location	Station	Offset	Theoretical Grade Elevations
W. End East Appr.	421+80.70	-4.00	749.20
A3	421+90.70	-4.00	748.98
A4	422+00.70	-4.00	748.75
E. End East Appr.	422+10.70	-4.00	748.51

SOUTH EDGE OF PAVEMENT

Location	Station	Offset	Theoretical Grade Elevations
W. End East Appr.	421+80.70	33.15	748.73
A3	421+90.70	32.95	748.51
A4	422+00.70	32.75	748.28
E. End East Appr.	422+10.70	32.55	748.05

US 20

Location	Station	Offset	Theoretical Grade Elevations
W. End East Appr.	421+80.70	0.00	749.26
A3	421+90.70	0.00	749.04
A4	422+00.70	0.00	748.81
E. End East Appr.	422+10.70	0.00	748.57

SOUTH EDGE OF SHOULDER

Location	Station	Offset	Theoretical Grade Elevations
W. End East Appr.	421+80.70	35.45	748.68
A3	421+90.70	35.23	748.46
A4	422+00.70	35.01	748.24
E. End East Appr.	422+10.70	34.79	748.01

STAGE CONSTRUCTION JOINT

Location	Station	Offset	Theoretical Grade Elevations
W. End East Appr.	421+80.70	2.50	749.23
A3	421+90.70	2.50	749.00
A4	422+00.70	2.50	748.77
E. End East Appr.	422+10.70	2.50	748.53



USER NAME =	jstarzyk	DESIGNED -	SS	REVISED -	
		CHECKED -	MZ	REVISED -	
PLOT SCALE =		DRAWN -	LAM	REVISED -	
PLOT DATE =	3/20/2024	CHECKED -	MZ	REVISED -	


STATE OF ILLINOIS
DEPARTMENT OF TRANSPORTATION

TOP OF EAST APPROACH SLAB ELEVATIONS
STRUCTURE NO. 045-0007


SHEET 11 OF 35 SHEETS

F.A.P. RTE.	SECTION	COUNTY	TOTAL SHEETS	SHEET NO.
345	FAP 345-23-BR	KANE	379	184
CONTRACT NO. 62U83				
ILLINOIS FED. AID PROJECT				


MODEL: Default
FILE NAME: pw://jgfmel-pw-bentley.com:30000/Projects/68096/Project Working/A_CADD/62U83-Contract1/Sheets/045-0007/0450007-62U83-014-5D1.dgn

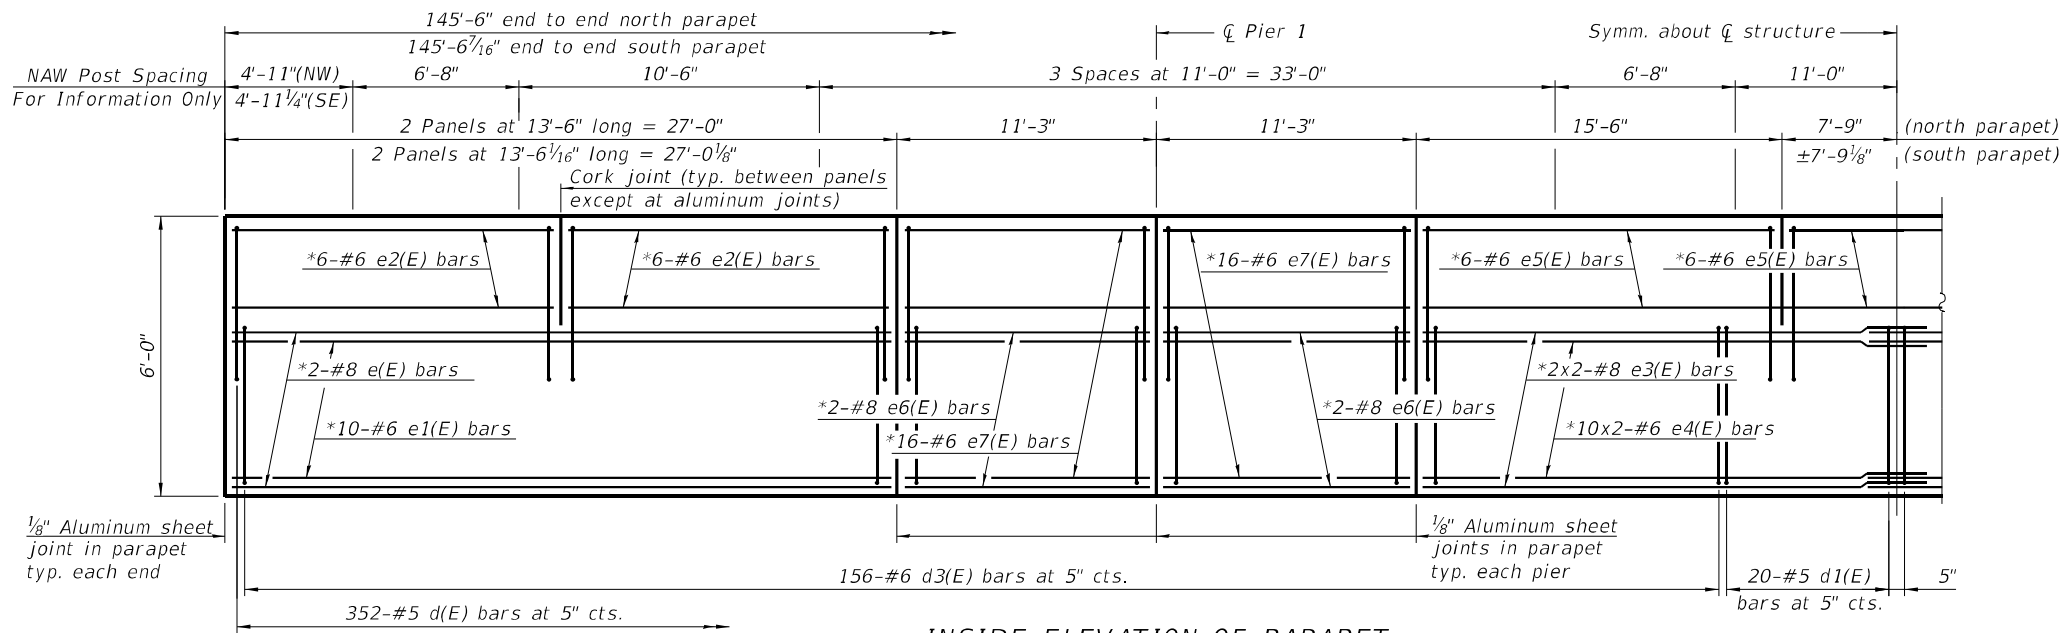

INSIDE ELEVATION OF PARAPET

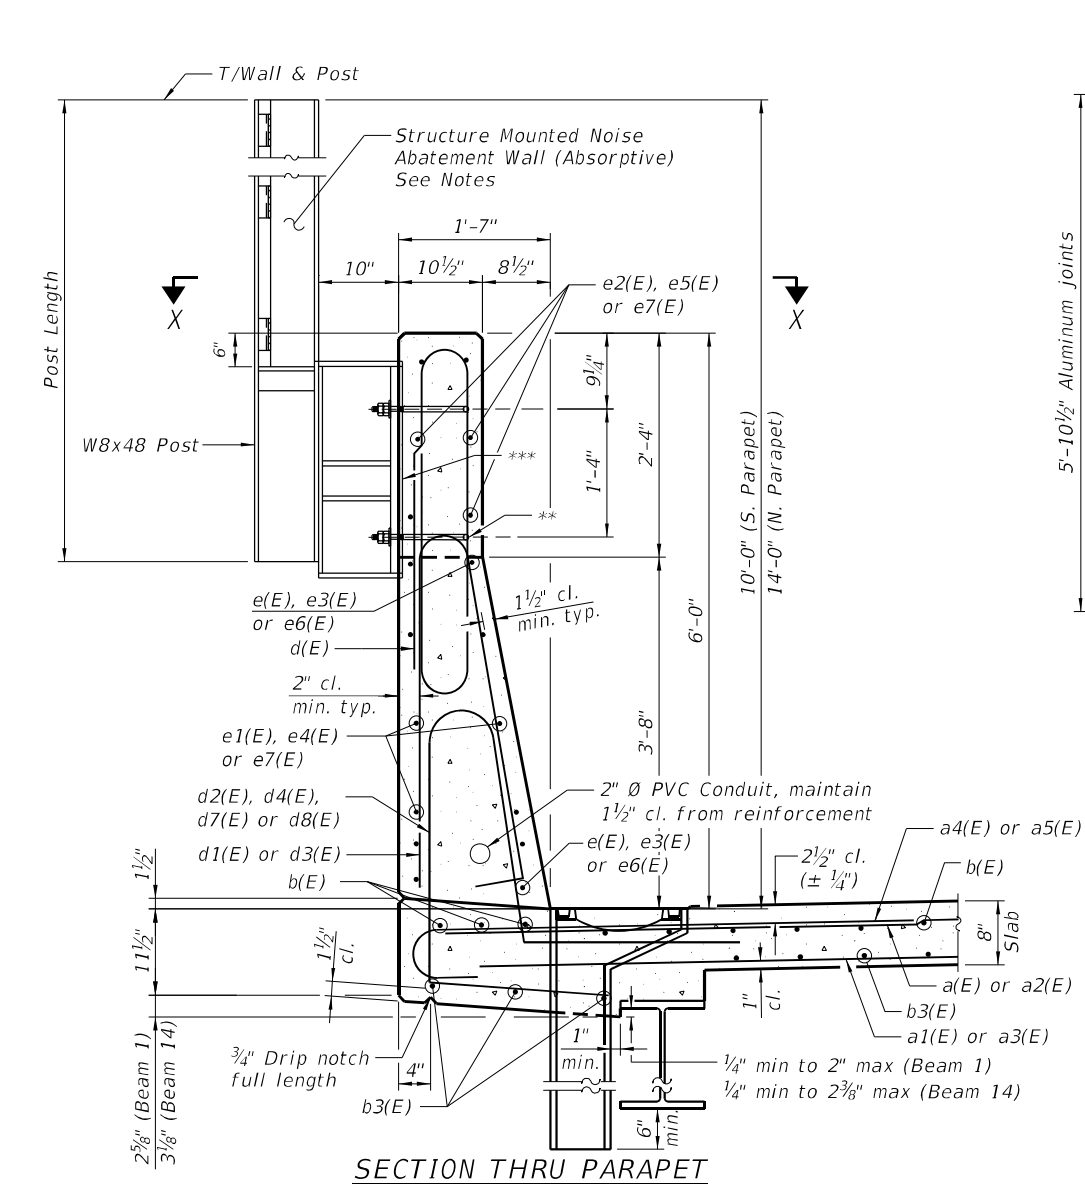


SECTION THRU PARAPET

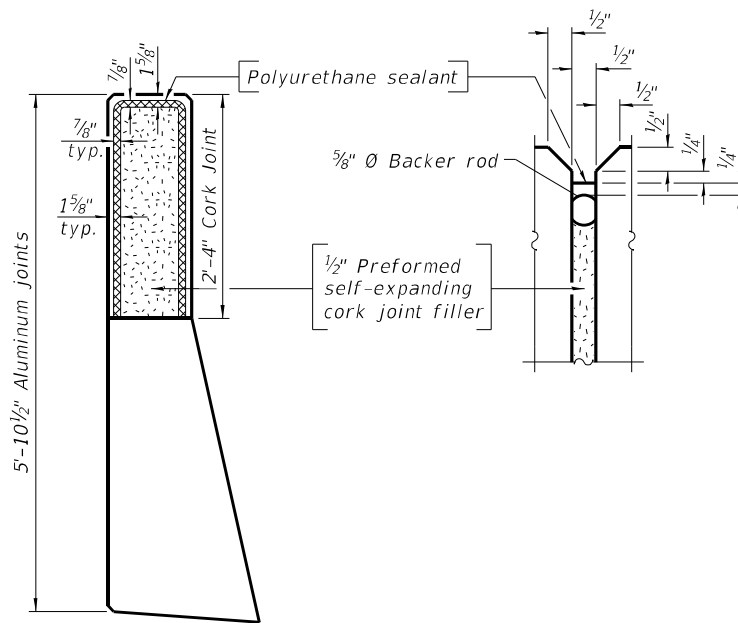

PARAPET JOINT DETAILS

Notes:

The 1/8" aluminum sheet shall be ASTM B 209 alloy 3003-H14 and coated to minimize reaction with wet concrete.
Cost included with Concrete Superstructure.
The polyurethane sealant shall be according to Article 1050.04 of the Std. Spec. and the color shall be gray.
Bars indicated thus 1 x 2-#4 etc. indicates 1 line of bars with 2 lengths per line.
Post and post connection details shown on bridge plans for information only. See Noise Abatement Wall plans for full details.

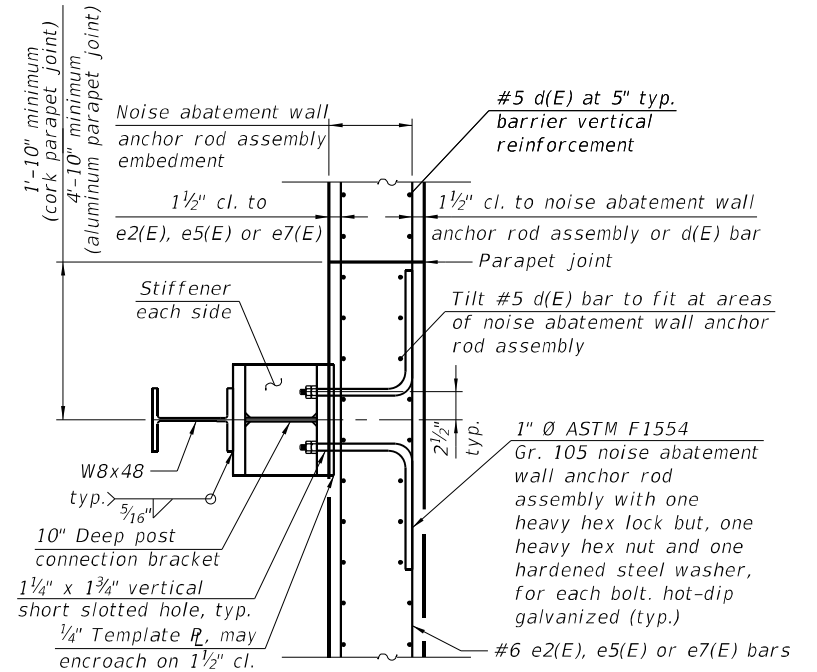


SECTION X-X

MINIMUM BAR LAP

#6 bar = 3'-7"
#8 bar = 5'-11"


2-#5 a6(E) bars at 4" cts. (1'-6" lg.) tied to bottom of top reinforcement mat. typ.

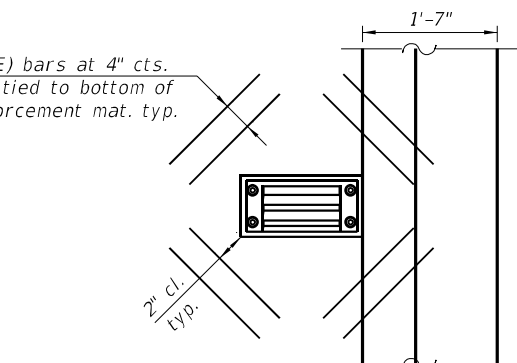


SCUPPER PLAN

Cut longitudinal reinforcement to clear drainage scuppers.

* See Section thru Parapet.
** Anchor Rod to be installed by bridge contractor, typ.
*** 1/4" Anchor Rod Template R, embedded in parapet, to be installed by bridge contractor.

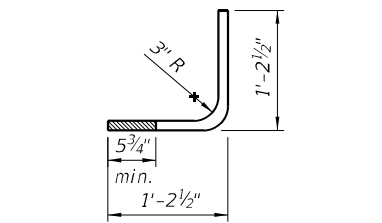

NOSE ABATEMENT WALL ANCHOR ROD ASSEMBLY

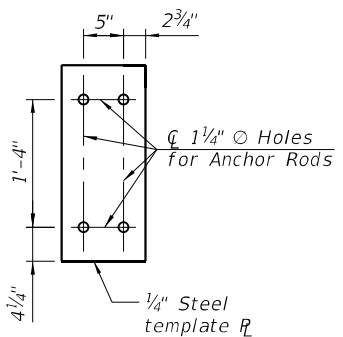

TEMPLATE PLATE FOR NOISE ABATEMENT WALL ANCHOR ROD ASSEMBLY



USER NAME =	jstarzyk	DESIGNED -	SS	REVISED -	
CHECKED -	MZ	REVIS		REVISED -	
PLOT SCALE =		DRAWN -	LAM	REVISED -	
PLOT DATE =	3/20/2024	CHECKED -	MZ	REVISED -	


STATE OF ILLINOIS
DEPARTMENT OF TRANSPORTATION

SUPERSTRUCTURE DETAILS I
STRUCTURE NO. 045-0007

SHEET 14 OF 35 SHEETS


F.A.P. RTE.	SECTION	COUNTY	TOTAL SHEETS	SHEET NO.
345	FAP 345-23-BR	KANE	379	187
CONTRACT NO. 62U83				
ILLINOIS FED. AID PROJECT				

MODEL: Default
FILE NAME: pw://gfnel-pw-bentley.com:gnfnet-pw-01/Documents/Projects/68096/Project Working/A_CADD/62U83-Contract/1/Sheets/045-0007/0450007-62U83-015-5D2.dgn

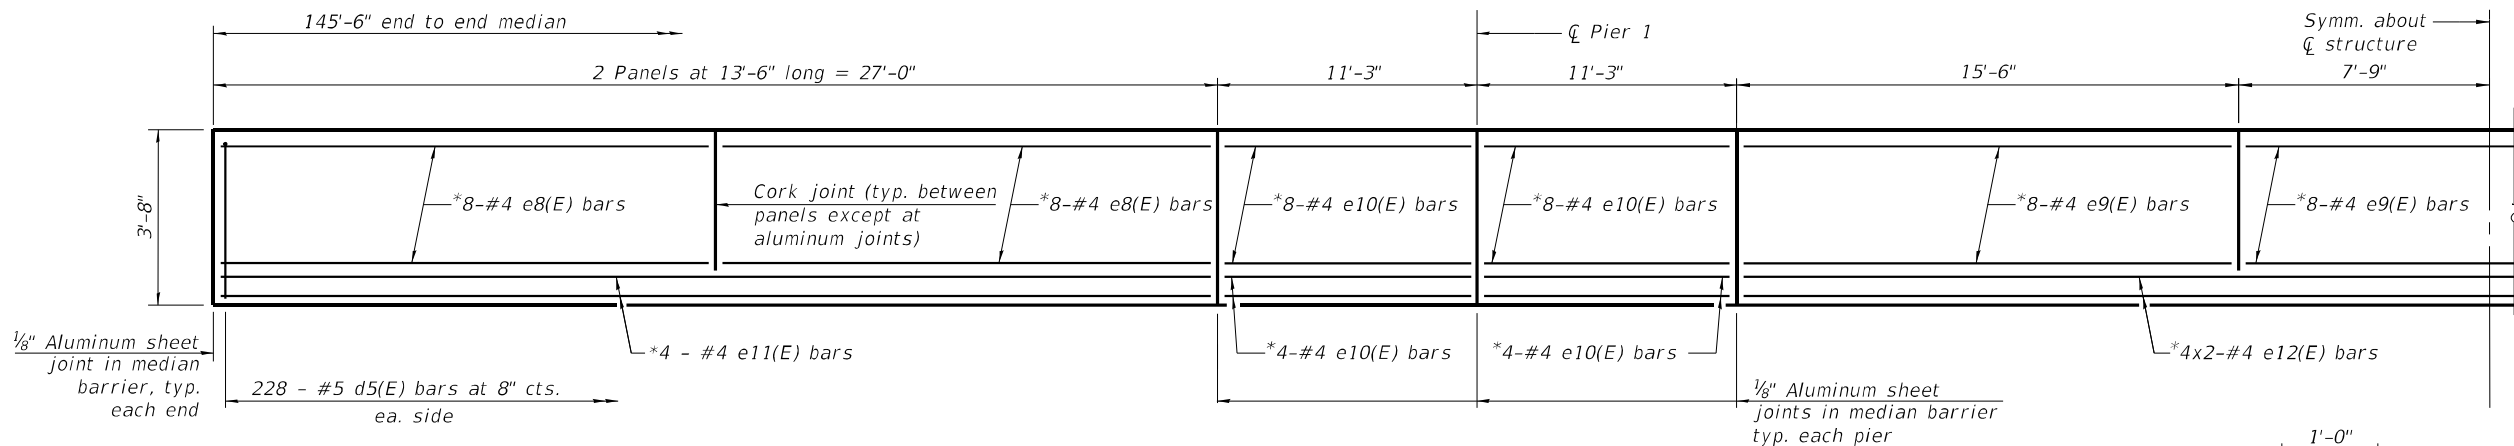


ELEVATION OF MEDIAN BARRIER

* See Section thru median barrier

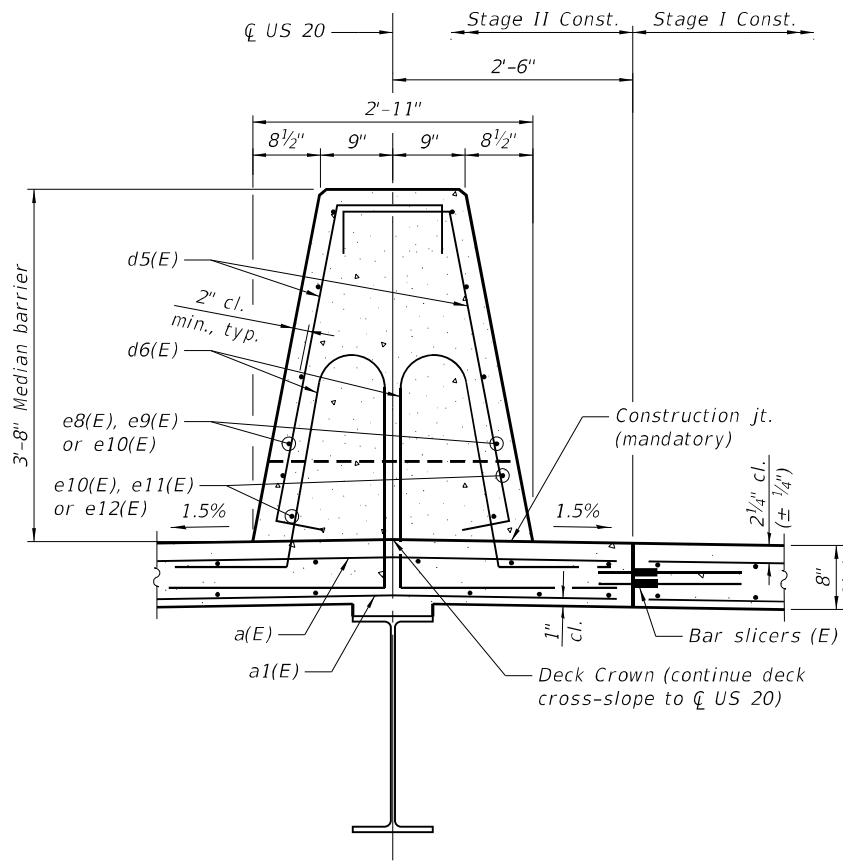


SECTION THRU MEDIAN BARRIER
(Looking East)

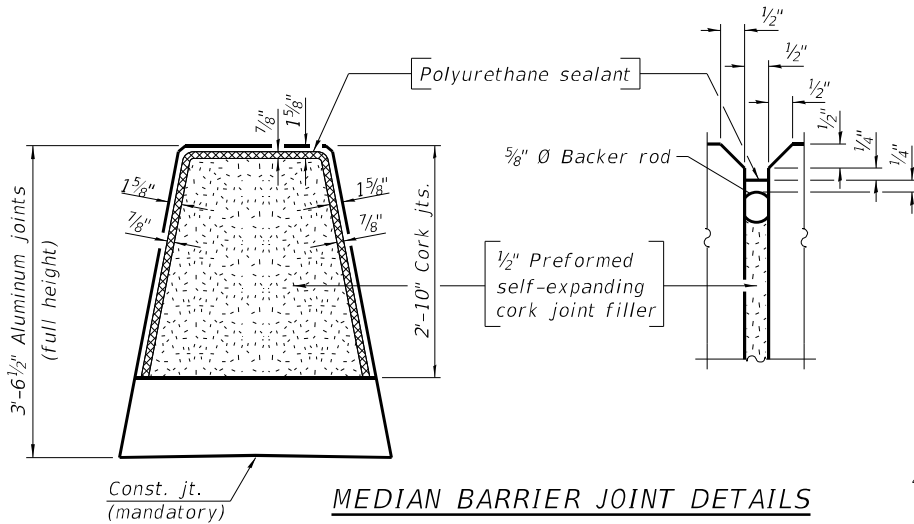


MEDIAN BARRIER JOINT DETAILS

Notes:
See sheet 14 of 35 for notes.


MINIMUM BAR LAP
#4 bar = 2'-5"

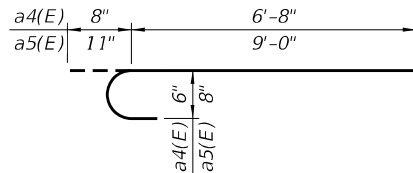


BAR a4(E) or a5(E)

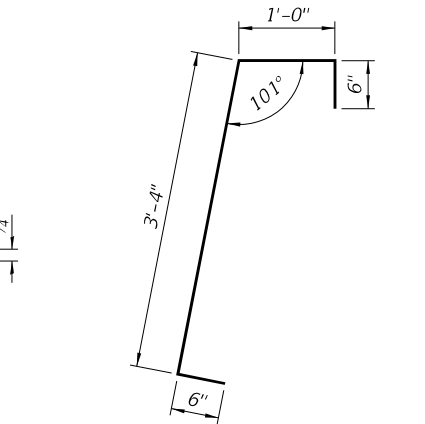


BAR d5(E)

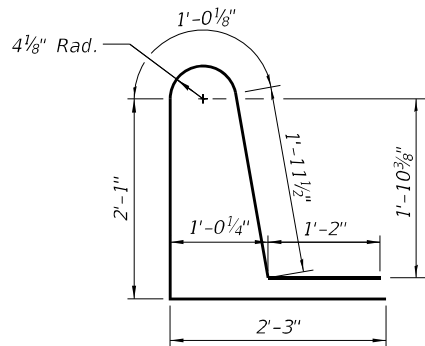


BAR d6(E)

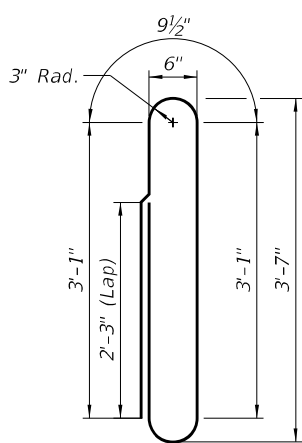


BAR d(E)

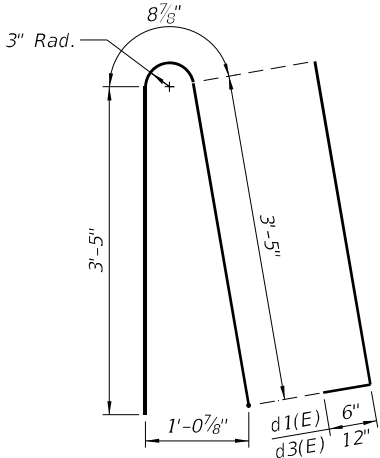

BAR d1(E) or d3(E)

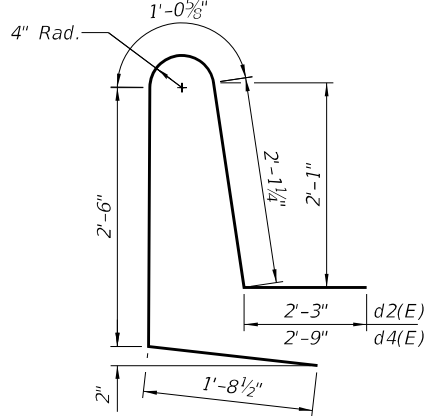

BAR d2(E) or d4(E)

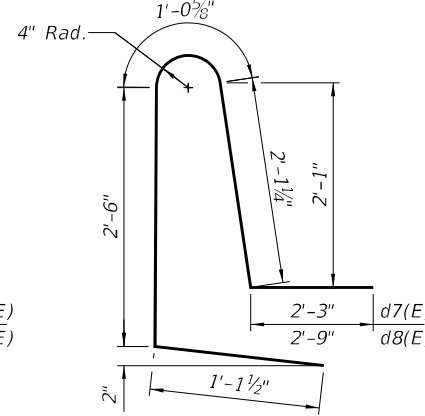

BAR d7(E) or d8(E)

SUPERSTRUCTURE
BILL OF MATERIAL

Bar	No.	Size	Length	Shape
a(E)	246	#5	39'-9"	—
a1(E)	176	#5	39'-6"	—
a2(E)	492	#5	20'-4"	—
a3(E)	352	#5	20'-2"	—
a4(E)	80	#6	7'-4"	—
a5(E)	624	#8	9'-11"	—
a6(E)	32	#5	1'-6"	—
b(E)	486	#5	27'-2"	—
b1(E)	73	#6	40'-0"	—
b2(E)	73	#6	43'-0"	—
b3(E)	350	#5	31'-10"	—
d(E)	704	#5	10'-0"	—
d1(E)	80	#5	8'-1"	—
d2(E)	40	#5	9'-7"	—
d3(E)	624	#6	8'-7"	—
d4(E)	312	#6	10'-1"	—
d5(E)	456	#5	5'-4"	—
d6(E)	456	#5	8'-6"	—
d7(E)	40	#5	9'-1"	—
d8(E)	312	#6	9'-7"	—
e(E)	8	#8	26'-8"	—
e1(E)	40	#6	26'-8"	—
e2(E)	48	#6	13'-2"	—
e3(E)	8	#8	26'-1"	—
e4(E)	40	#6	24'-11"	—
e5(E)	36	#6	15'-2"	—
e6(E)	16	#8	10'-11"	—
e7(E)	128	#6	10'-11"	—
e8(E)	32	#4	13'-2"	—
e9(E)	24	#4	15'-2"	—
e10(E)	48	#4	10'-11"	—
e11(E)	8	#4	26'-8"	—
e12(E)	8	#4	24'-4"	—
m10(E)	5	#6	35'-3"	—
m11(E)	44	#6	5'-6"	—
m12(E)	4	#6	4'-2"	—
m13(E)	44	#6	5'-6"	—
m14(E)	4	#6	4'-2"	—
m15(E)	8	#6	0'-9"	—
m16(E)	4	#4	18'-11"	—
m17(E)	10	#6	38'-2"	—
m18(E)	8	#4	20'-4"	—
m19(E)	5	#6	32'-1"	—
m20(E)	4	#6	2'-7"	—
m21(E)	4	#6	2'-7"	—
m22(E)	4	#4	17'-3"	—
s10(E)	128	#5	7'-8"	—
s11(E)	128	#5	9'-0"	—
u10(E)	128	#4	4'-6"	—
v100(E)	157	#5	3'-1"	—
Concrete Superstructure			Cu. Yd.	449.8
Bridge Deck Grooving			Sq. Yd.	1,071
Protective Coat			Sq. Yd.	1,504
Reinforcement Bars, Epoxy Coated			Pound	134,800
Noise Abatement Wall Anchor Rod Assembly			Each	30
Bar Terminators			Each	517




USER NAME =	jstarzyk	DESIGNED -	SS	REVISED -	
CHECKED -	MZ	REVIS		REVISED -	
PLOT SCALE =		DRAWN -	LAM	REVISED -	
PLOT DATE =	3/20/2024	CHECKED -	MZ	REVISED -	

STATE OF ILLINOIS
DEPARTMENT OF TRANSPORTATION


SUPERSTRUCTURE DETAILS II
STRUCTURE NO. 045-0007

SHEET 15 OF 35 SHEETS

F.A.P. RTE.	SECTION	COUNTY	TOTAL SHEETS	SHEET NO.
345	FAP 345-23-BR	KANE	379	188
CONTRACT NO. 62U83				
ILLINOIS FED. AID PROJECT				

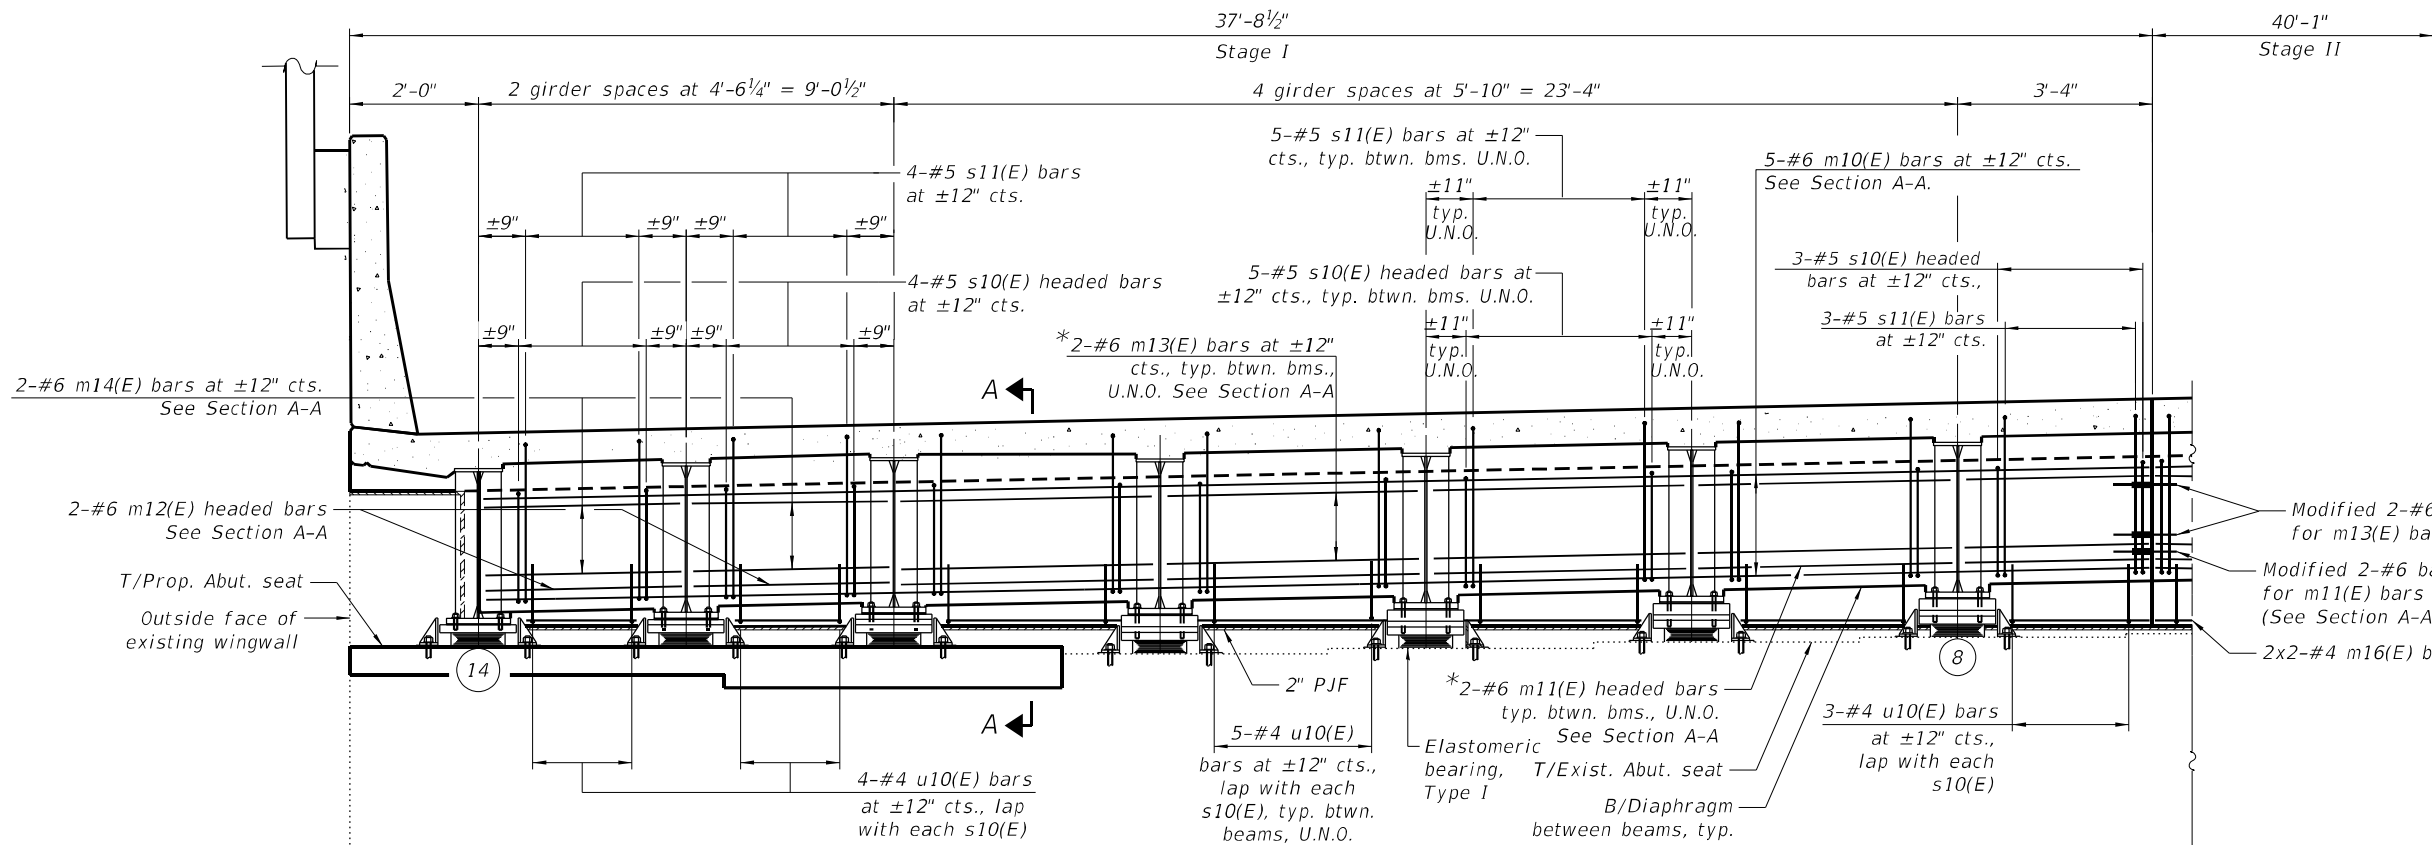

DIAPHRAGM ELEVATION AT WEST ABUTMENT (STAGE I)
(Looking West)

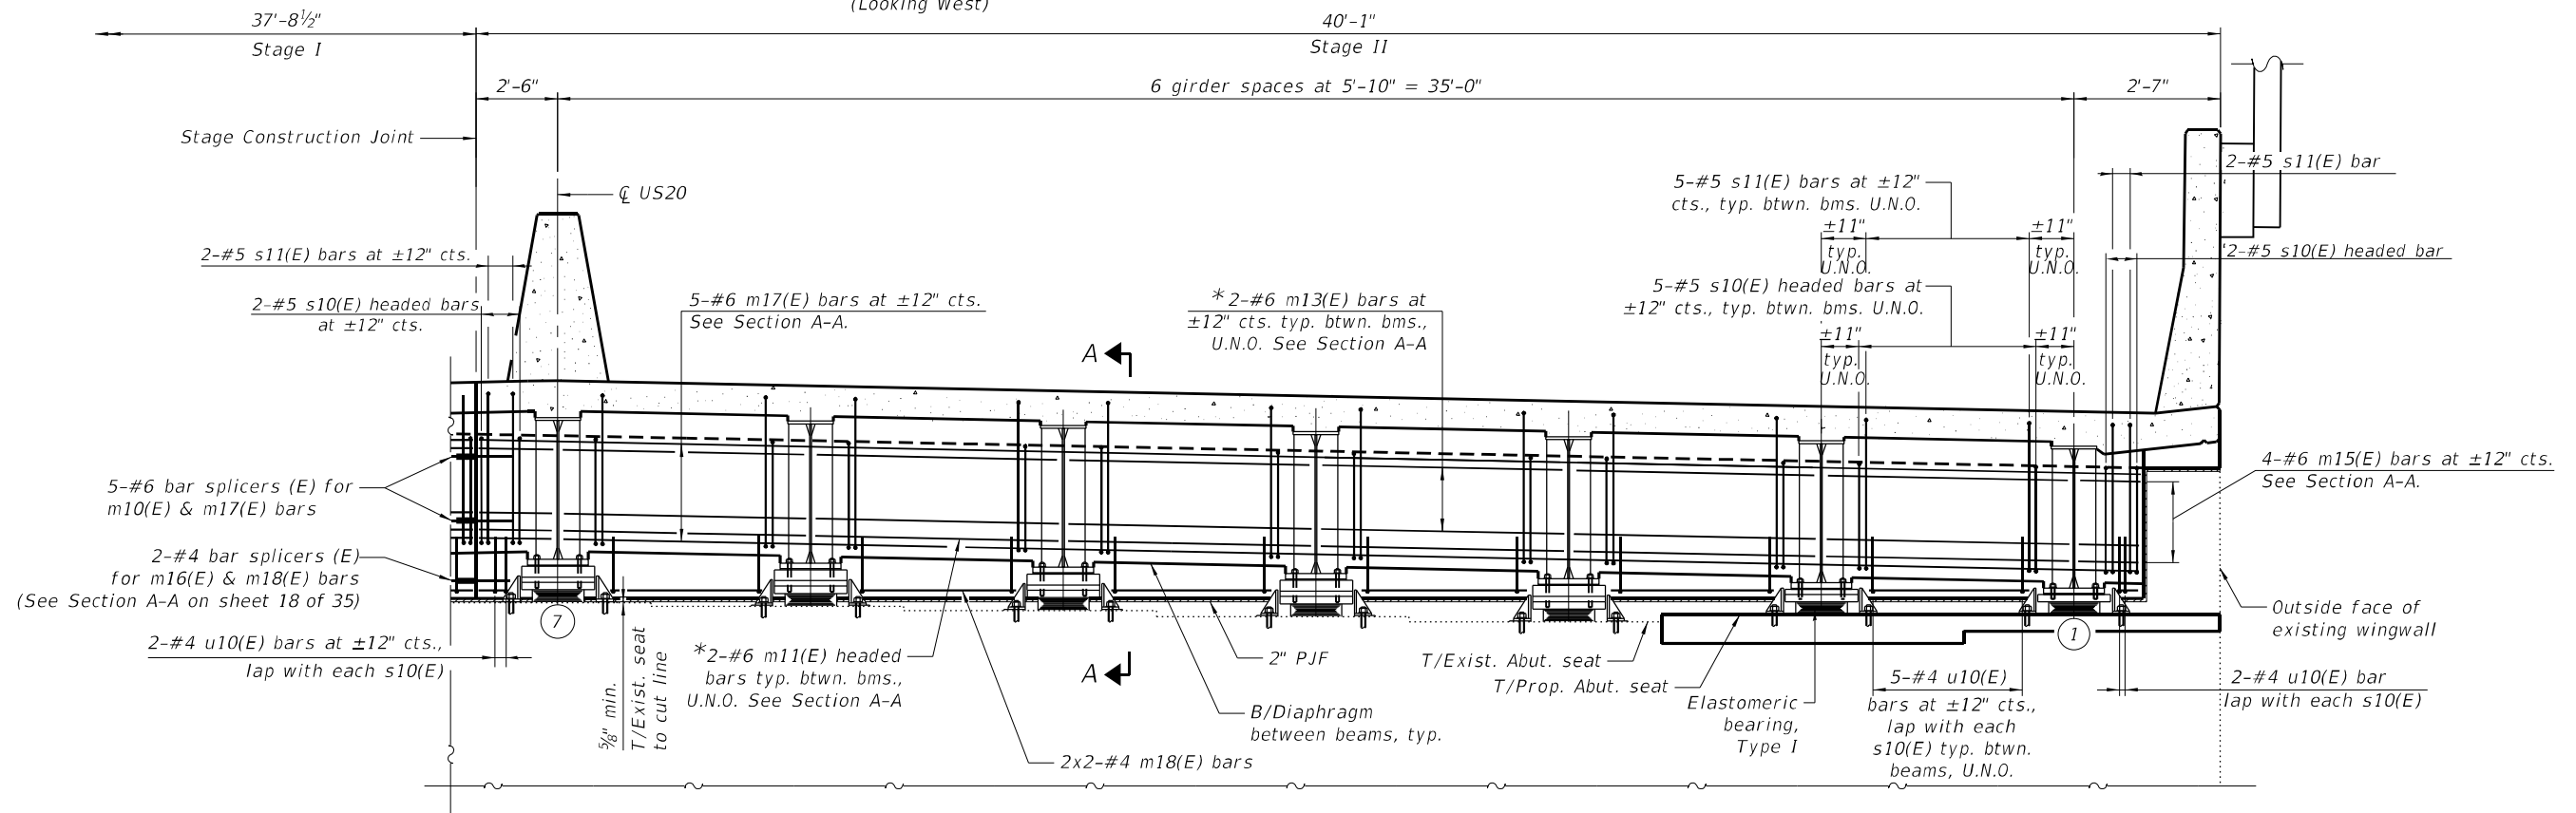

DIAPHRAGM ELEVATION AT WEST ABUTMENT (STAGE II)
(Looking West)

MINIMUM BAR LAP

#4 bar = 2'-5"

NOTE

Bars indicated thus 2x2-#4 etc. indicates 2 lines of bars with 2 lengths per line.

* Cut bars to use on either side of stage joint line with modified bar splicers.

MODEL: Default
FILE NAME: pw://gfnel-pw-bentley.com:gnfel-pw-01/Documents/Projects/68096/Project Working/A_CADD/62U83-Contract1/Sheets/045-0007/0450007-62U83-016-DD1.dgn



USER NAME =	jstarzyk	DESIGNED -	SS	REVISED -	
CHECKED -	MZ	REVIS		REVISED -	
PLOT SCALE =		DRAWN -	LAM	REVISED -	
PLOT DATE =	3/20/2024	CHECKED -	MZ	REVISED -	


**STATE OF ILLINOIS
DEPARTMENT OF TRANSPORTATION**

**WEST ABUTMENT DIAPHRAGM
STRUCTURE NO. 045-0007**


SHEET 16 OF 35 SHEETS

F.A.P. RTE.	SECTION	COUNTY	TOTAL SHEETS	SHEET NO.
345	FAP 345-23-BR	KANE	379	189
CONTRACT NO. 62U83				
ILLINOIS FED. AID PROJECT				

MODEL: Default
FILE NAME: pw://gfnel-pw-bentley.com:gnfel-pw-01/Documents/Projects/68096/Project Working/A_CADD/62U83-Contract1/Sheets/045-0007/0450007-62U83-017-DD2.dgn

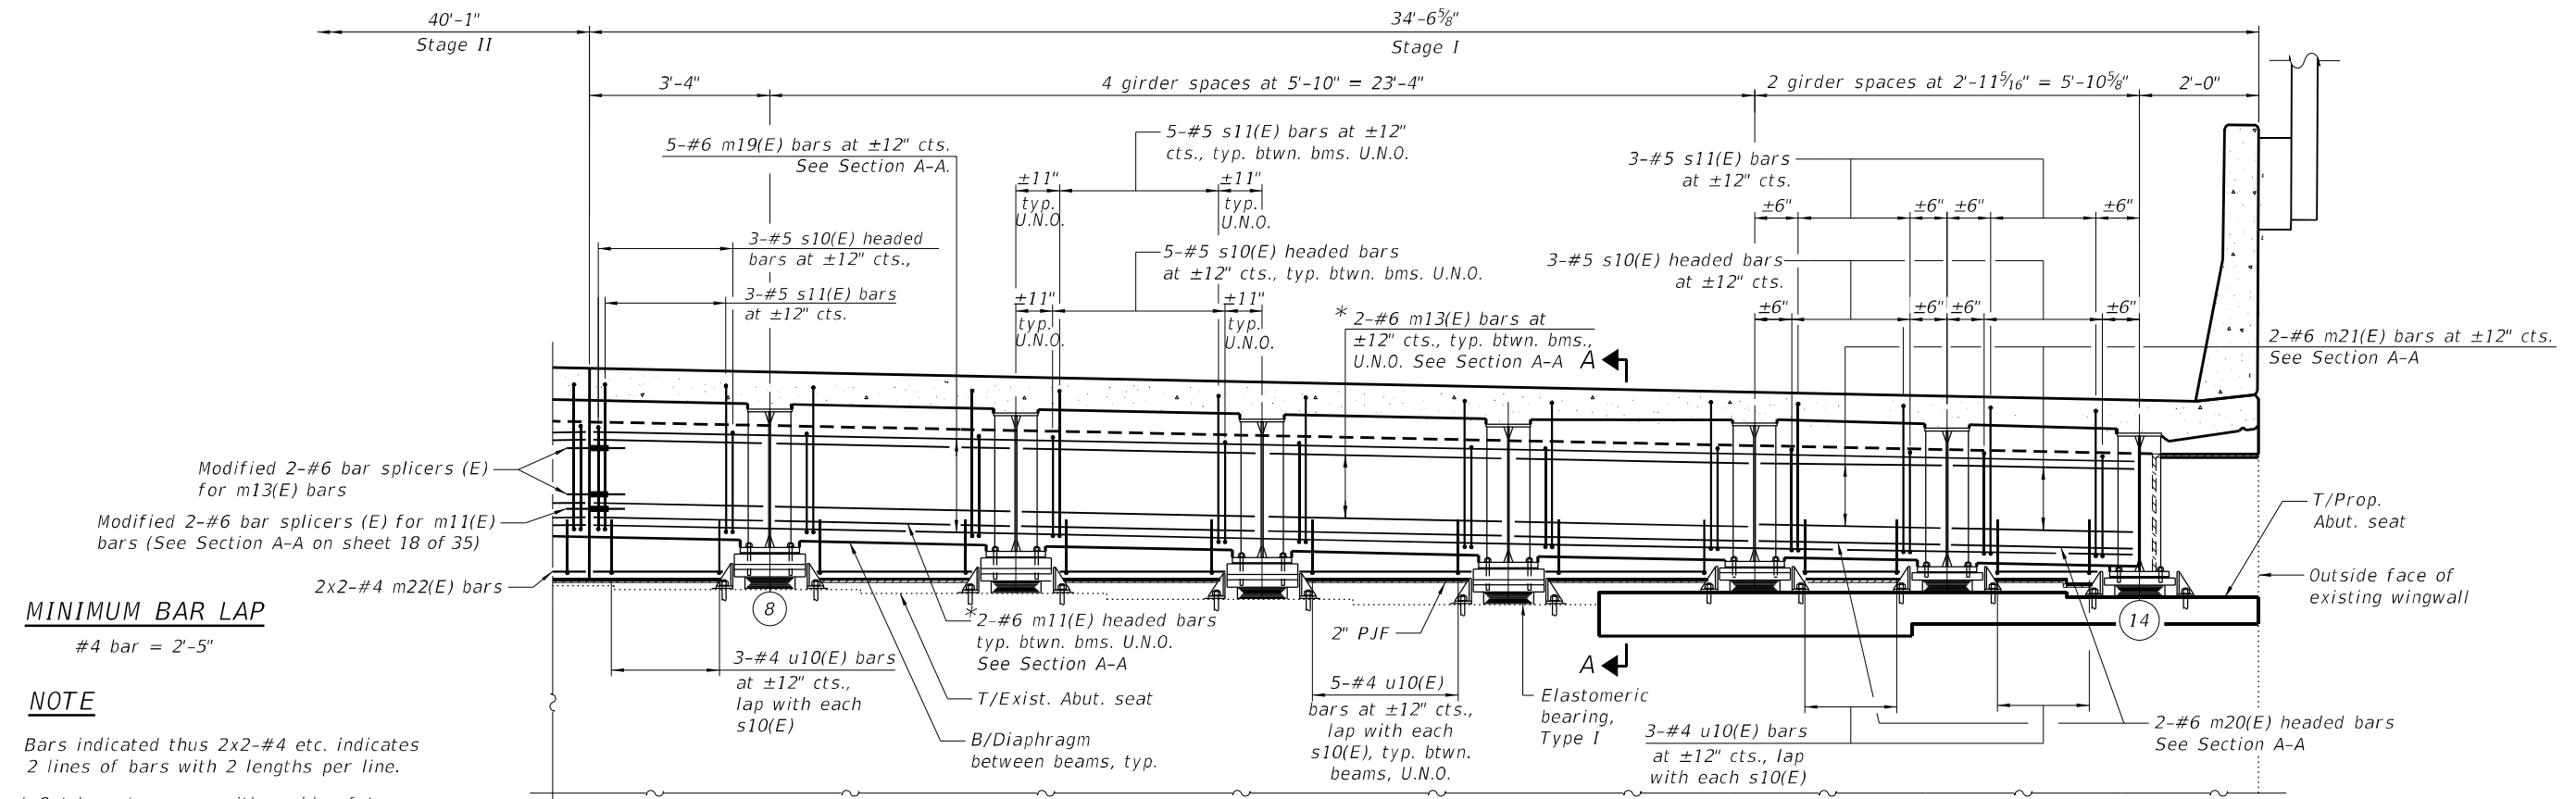

DIAPHRAGM ELEVATION AT EAST ABUTMENT (STAGE I)
(Looking East)

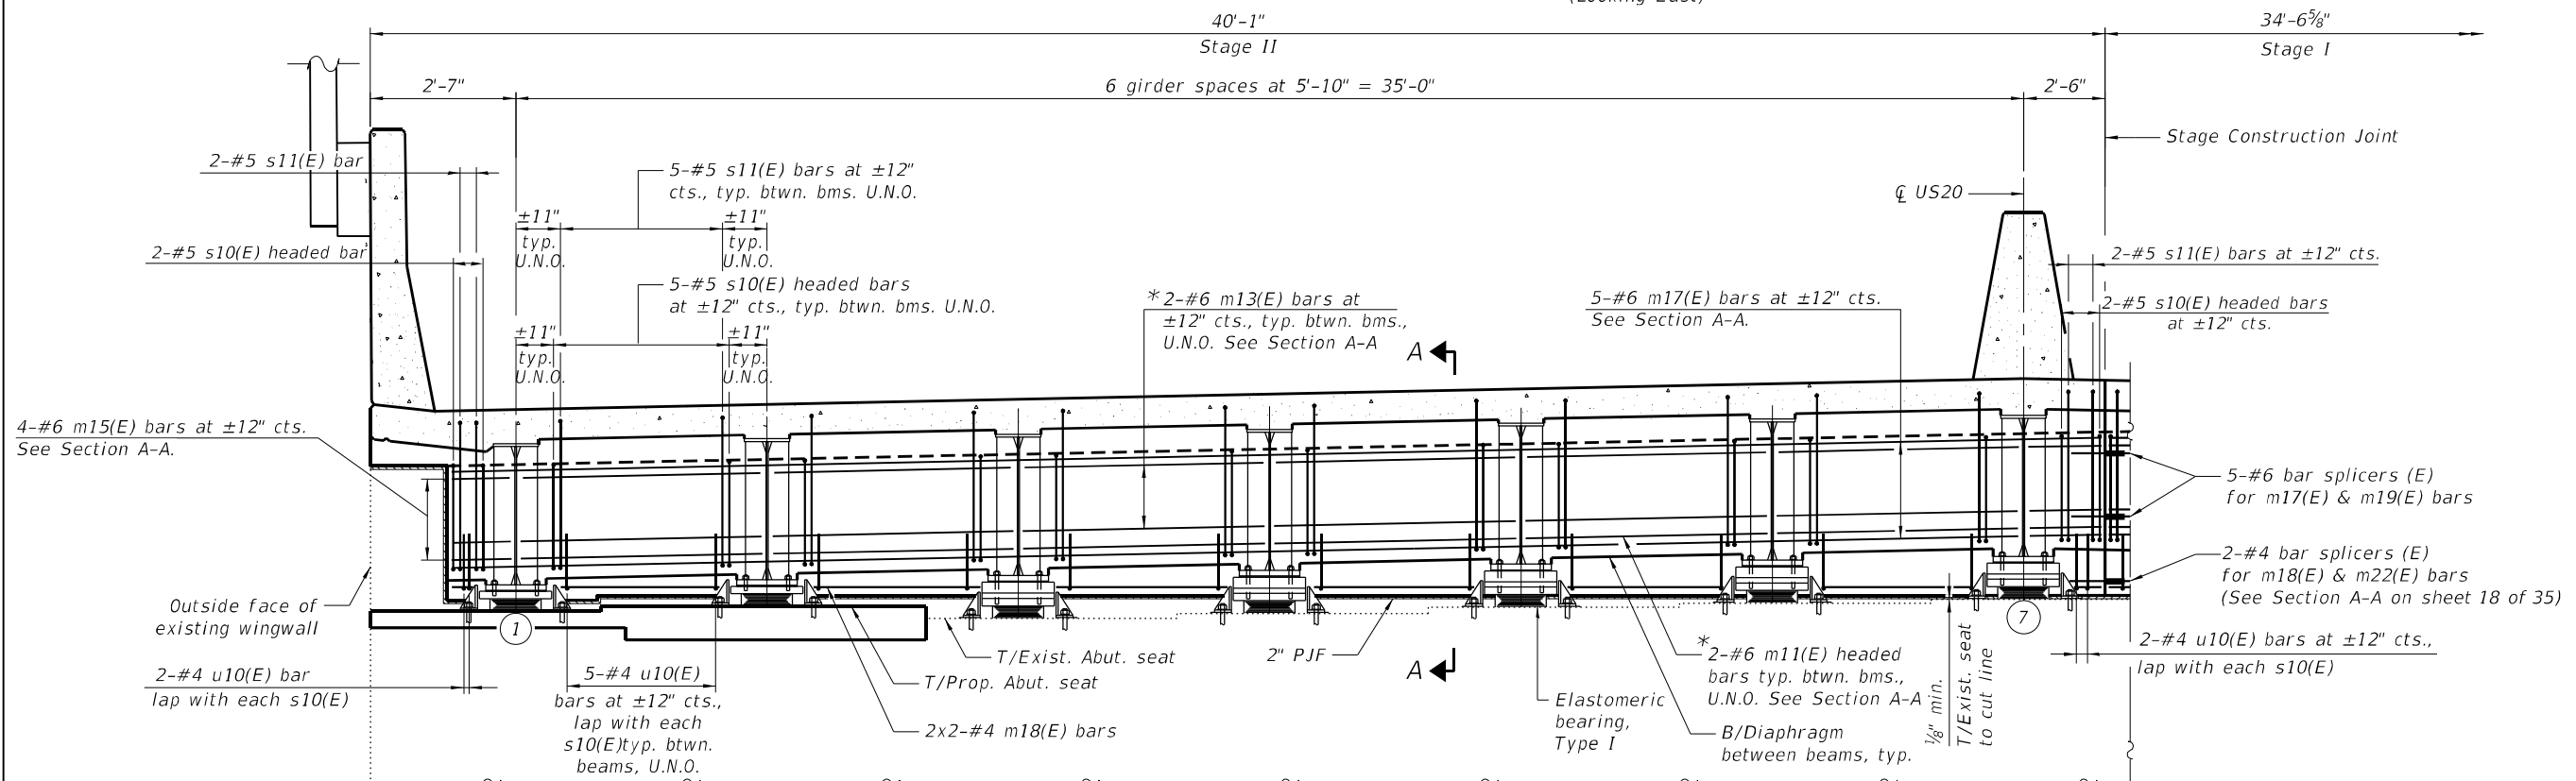

DIAPHRAGM ELEVATION AT EAST ABUTMENT (STAGE II)
(Looking East)




USER NAME =	jstarzyk	DESIGNED -	SS	REVISED -	
CHECKED -	MZ	REVISED -		REVISED -	
PLOT SCALE =		DRAWN -	LAM	REVISED -	
PLOT DATE =	3/20/2024	CHECKED -	MZ	REVISED -	

STATE OF ILLINOIS
DEPARTMENT OF TRANSPORTATION

EAST ABUTMENT DIAPHRAGM
STRUCTURE NO. 045-0007

SHEET 17 OF 35 SHEETS

F.A.P. RTE.	SECTION	COUNTY	TOTAL SHEETS	SHEET NO.
345	FAP 345-23-BR	KANE	379	190
CONTRACT NO. 62U83				
ILLINOIS FED. AID PROJECT				

 

West corners of approach footing modified to fit anchorage slab foundation


*** See sheet 20 of 35 for so
slab modification details.

NE corner of approach footing modified to fit guardrail posts

West Approach			East Approach		
Point/ Location	Top	Bottom	Point/ Location	Top	Bottom
A - N. Edge of Appr.	750.49	749.66	A - N. Edge of Appr.	746.90	746.06
B - ∇ US 20	751.09	750.26	B - ∇ US 20	747.49	746.65
C - Stage Const. Jt.	751.05	750.22	C - Stage Const. Jt.	747.45	746.61
D - S. Edge of Appr.	750.41	749.57	D - S. Edge of Appr.	746.88	746.05
E - N. Edge of Appr.	750.58	749.75	E - N. Edge of Appr.	746.73	745.90
F - NW Appr. Ftg.	750.70	749.86	F - NE Appr. Ftg.	746.67	745.84
G - ∇ US 20	751.23	750.40	G - ∇ US 20	747.25	746.41
H - Stage Const. Jt.	751.19	750.36	H - Stage Const. Jt.	747.21	746.38
I - SW Appr. Ftg.	750.67	749.83	I - S. Edge of Appr.	746.65	745.82
J - S. Edge of Appr.	750.50	749.67			

APPROACH SLAB PLAN FIGURE NO. 045-0007	F.A.P. RTE.	SECTION	COUNTY	TOTAL SHEETS	SHEET NO.
	345	FAP 345-23-BR	KANE	379	192
				CONTRACT NO. 62U83	
19 OF 35 SHEETS		ILLINOIS	FED. AID PROJECT		

MODEL: Default
FILE NAME: pw://jgfmel-pw-bentley.com:gnfnet-pw-01/Documents/Projects/68096/Project_Working/A_CADD/62U83>Contract1/Sheets/045-0007/0450007-62U83-020-ASP2

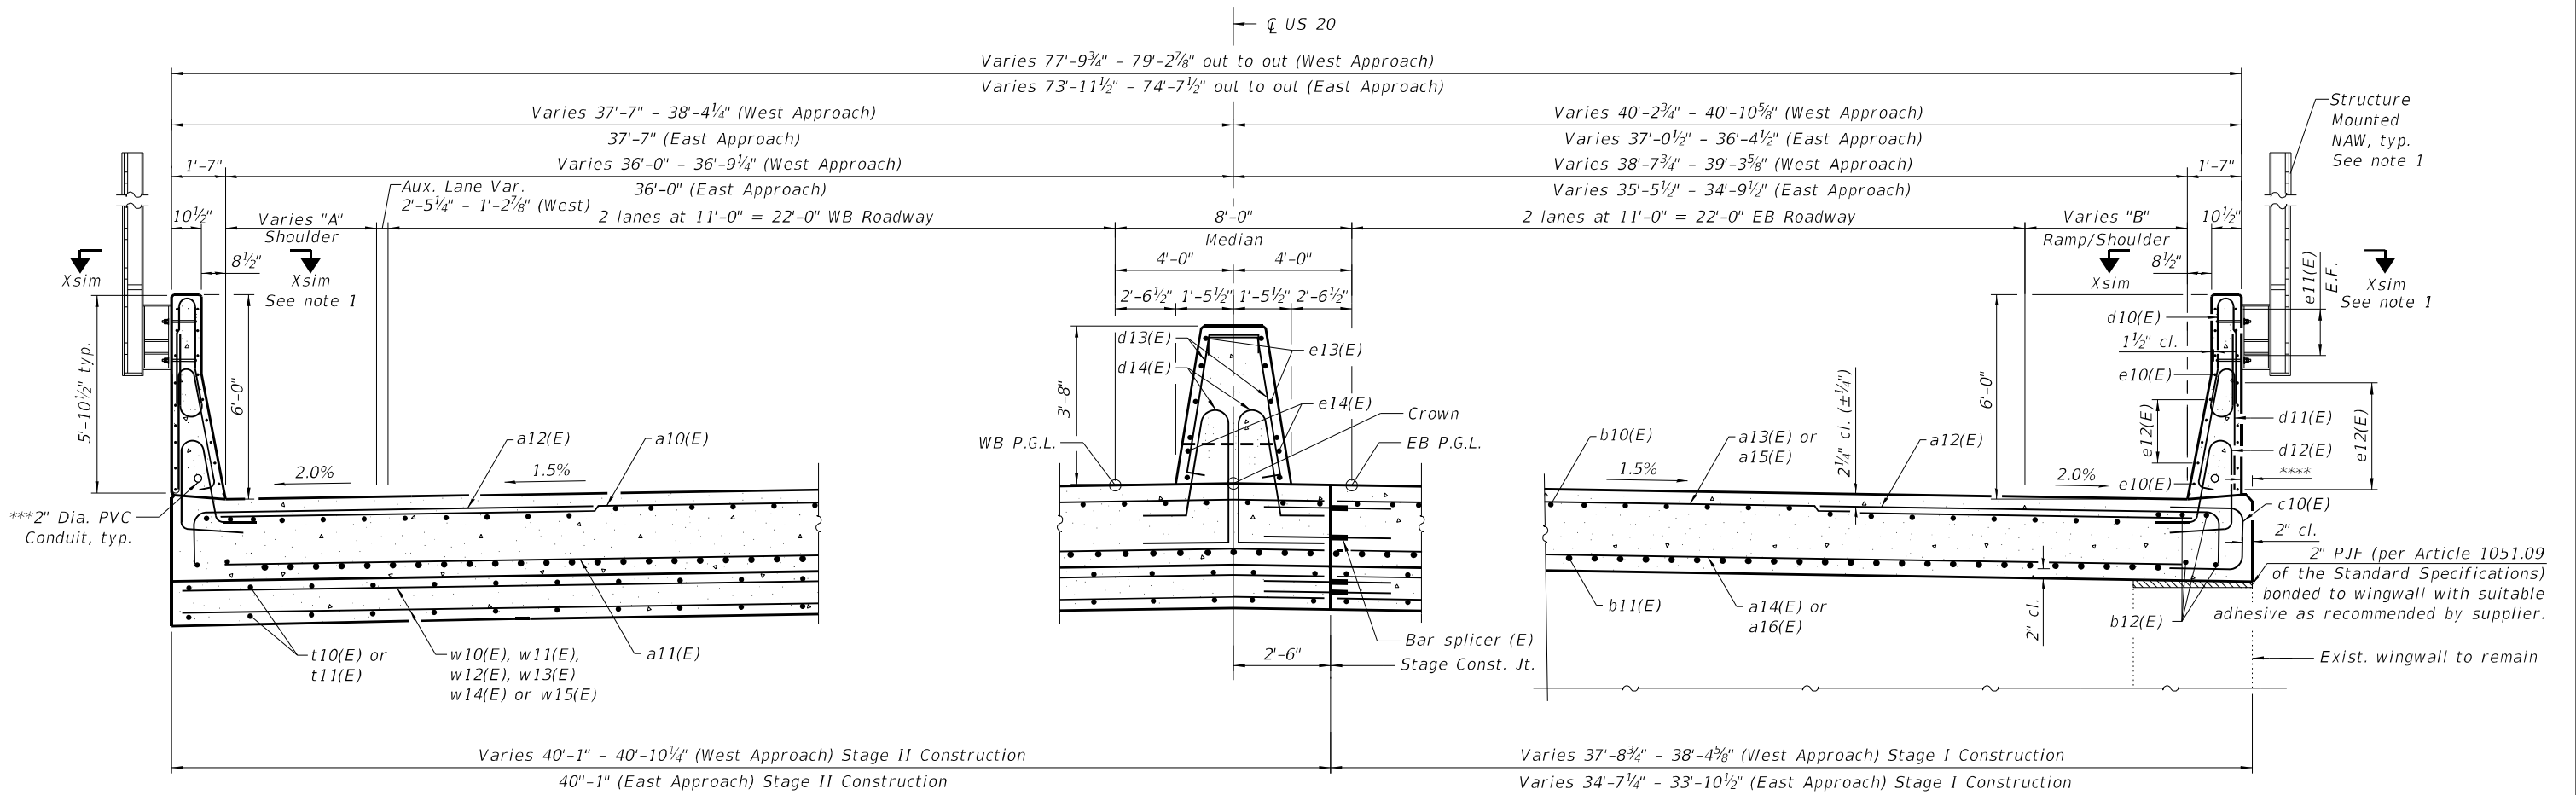

AT APPROACH FOOTING

CROSS SECTION

(Looking East)

See Approach Slab Plan for West/East Approach footing modifications

NEAR ABUTMENT

Location	Location	"A"
West Approach	West End	8'-4"
East Approach	East End	8'-9 1/8"
West Approach	West End	10'-0"
East Approach	East End	10'-0"

NOTES

- Contractor shall install NAW anchor rod assemblies and template plate for NAW anchor rod assembly. See sheet 14 of 35 for Section X-X, anchor rod and template details. Note spacing shall be as specified on sheet 21 of 35.

* Cost included with Concrete Superstructure (Approach Slab).


** Per manufacturer recommendations.

*** North and south parapet, see electrical plans.
Maintain 1 1/2" cl. from reinforcement.

**** Extend south edge of east approach slab to outside edge of existing wingwall.
Extension width varies approx. $\pm 3/4"$ to $\pm 3/8"$.


Location	Location	"B"
West Approach	West End	13'-3 3/8"
East Approach	East End	12'-7 3/4"
West Approach	West End	9'-5 3/8"
East Approach	East End	8'-9 1/2"

*Expansion joint. See Special Provision "Preformed Pavement Joint Seal". Recess 1/4" minimum. Run out to out of outside parapets and continuous thru median parapet. For W. Appr. adjacent to anchorage slab at outside parapet, turn up into parapet a minimum of 1-ft above finished pavement. At the HMA Pavement Connector interface, turn Preformed Pavement Joint Seal down 90 degrees for the full depth of concrete of the approach and anchorage slab.

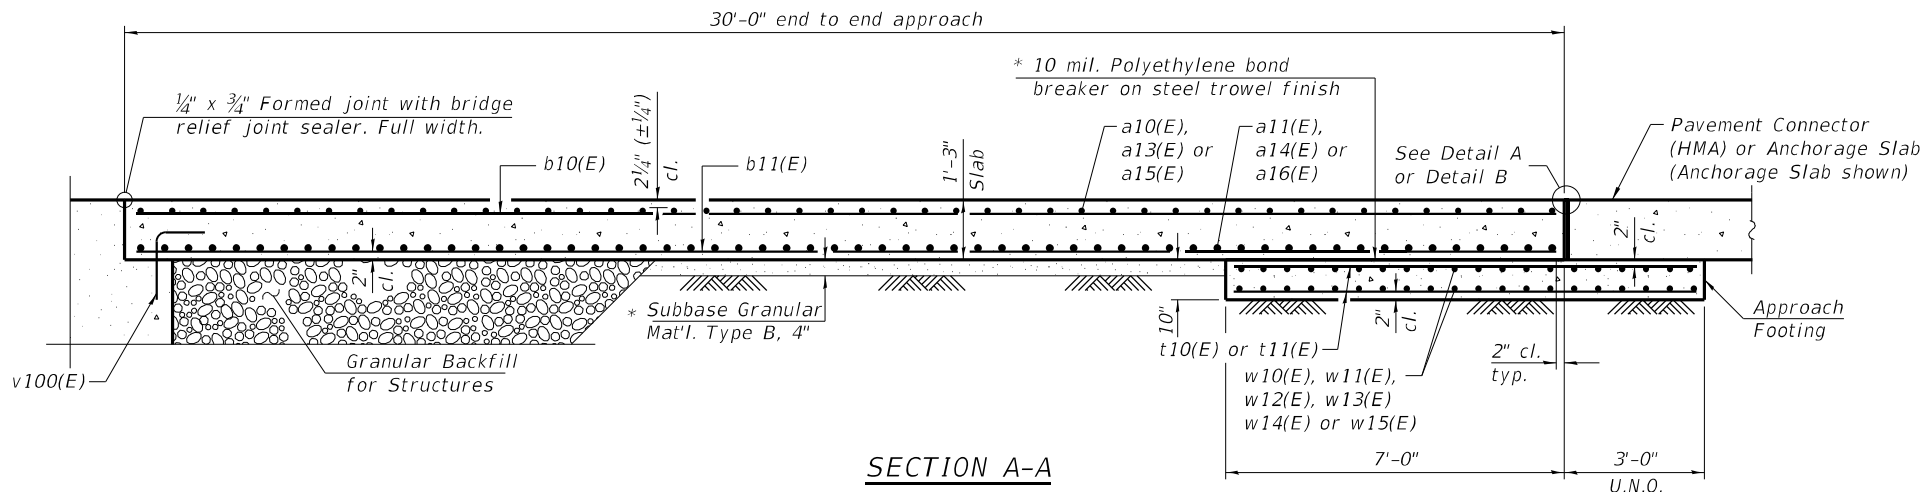


SECTION A-A

See Approach Slab Plan for West Approach footing modifications

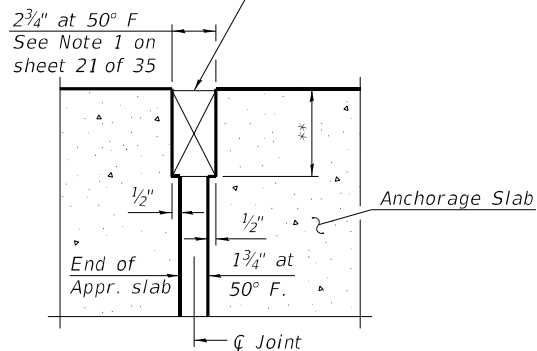

DETAIL A

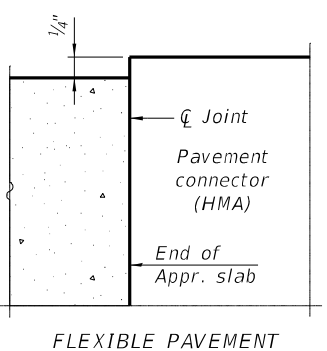

FLEXIBLE PAVEMENT

DETAIL B



USER NAME = jstarzyk	DESIGNED - SS	REVISED -
	CHECKED - MZ	REVISED -
PLOT SCALE = 2.0000' / in.	DRAWN - LAM	REVISED -
PLOT DATE = 3/20/2024	CHECKED - MZ	REVISED -


STATE OF ILLINOIS
DEPARTMENT OF TRANSPORTATION

BRIDGE APPROACH SLAB SECTIONS
STRUCTURE NO. 045-0007


SHEET 20 OF 35 SHEETS

F.A.P. RTE.	SECTION	COUNTY	TOTAL SHEETS	SHEET NO.
345	FAP 345-23-BR	KANE	379	193
CONTRACT NO. 62U83				
ILLINOIS FED. AID PROJECT				


MODEL: Default
FILE NAME: pw://gfnel-pw-bentley.com:gnfnet-pw-01/Documents/Projects/68096/Project Working/A_CADD/62U83>Contract1/Sheets/045-0007/0450007-62U83-021-ASD.dgn

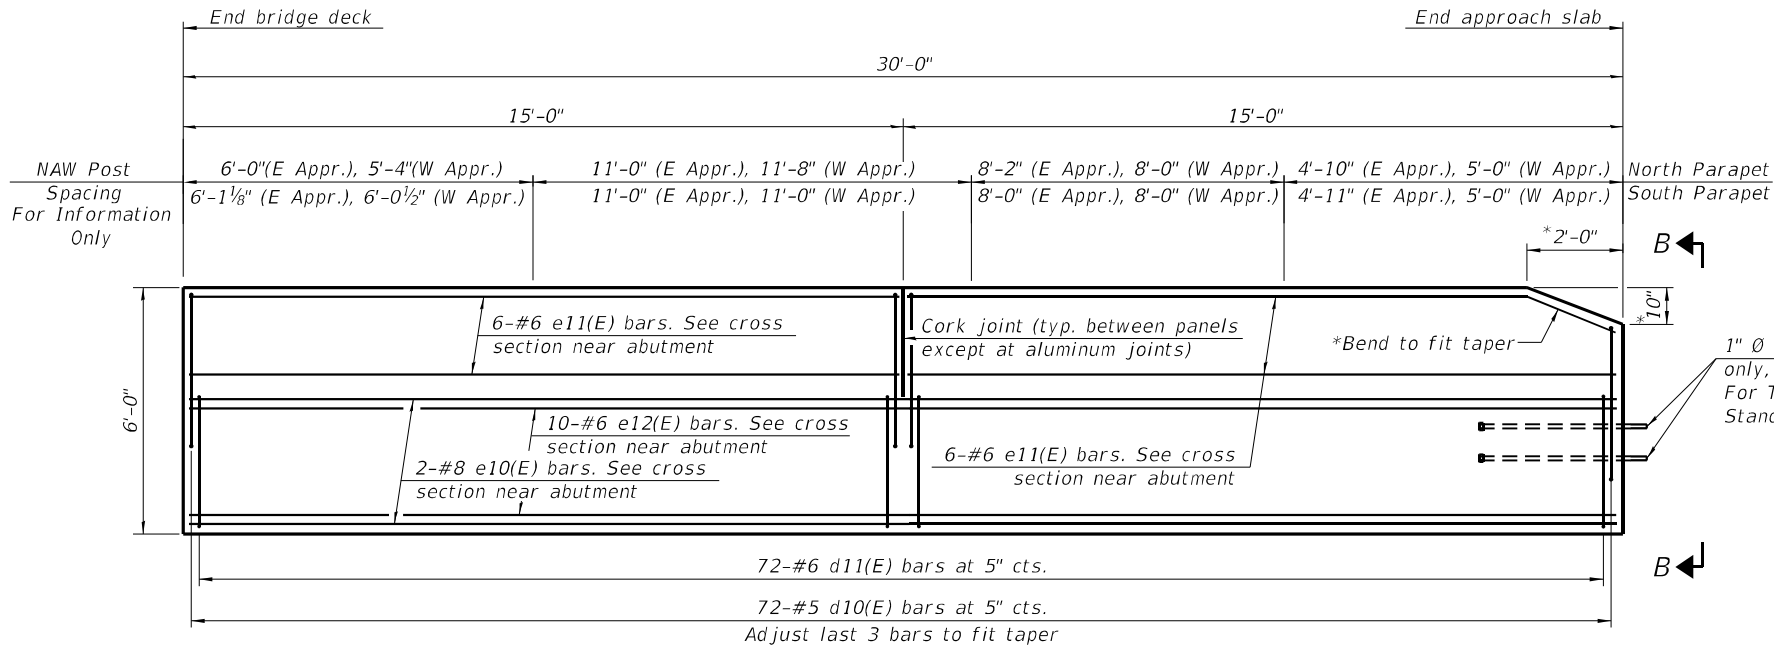


INSIDE ELEVATION OF PARAPET

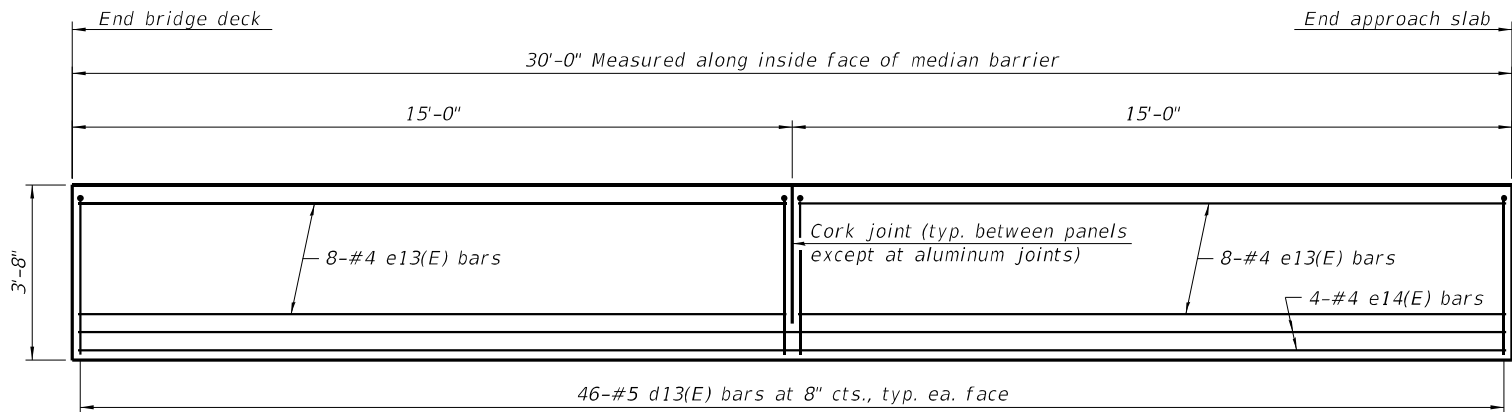


INSIDE ELEVATION OF MEDIAN BARRIER

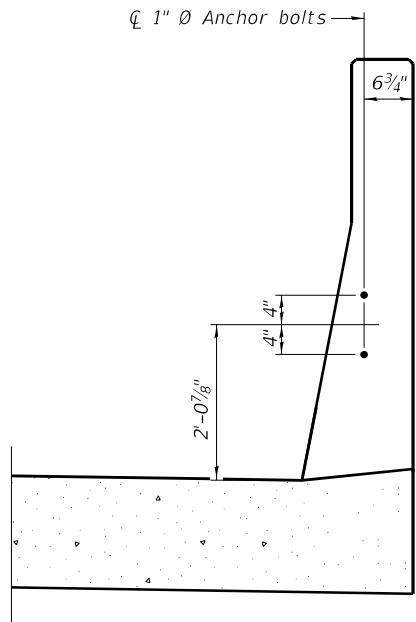


VIEW B-B

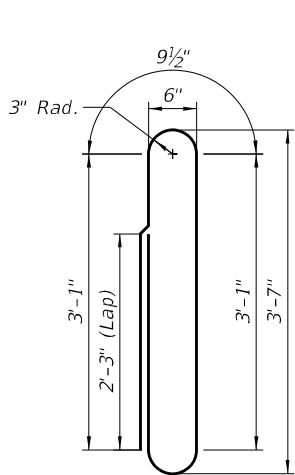


BAR d10(E)

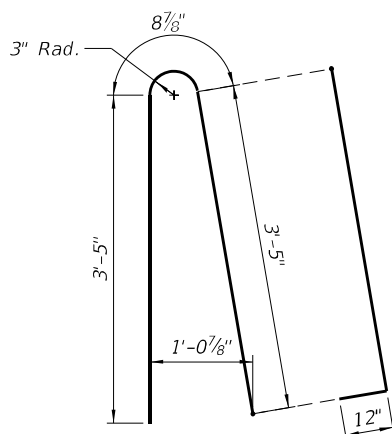


BAR d11(E)

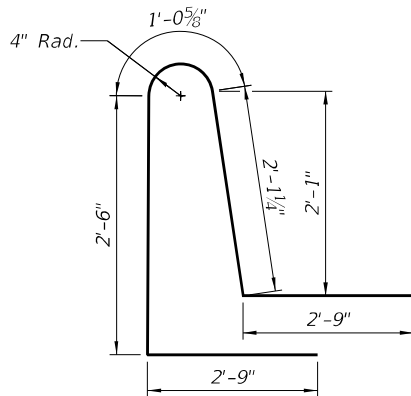


BAR d12(E)

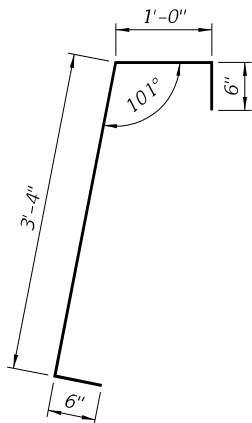


BAR d13(E)

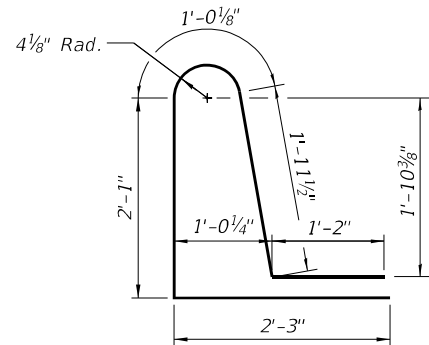


BAR d14(E)

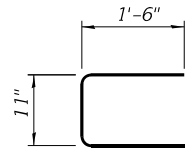

BAR c10(E)

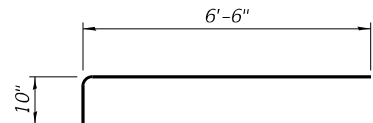

BAR a12(E)

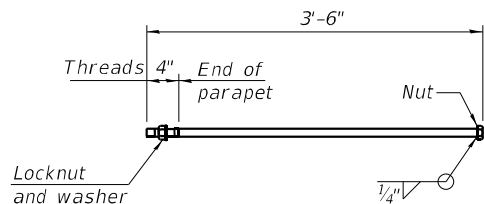

1" $\varnothing$ ANCHOR BOLT

(Anchor bolt assemblies shall be galvanized according to Article 1006.09 of the Standard Specifications. Cost included with Concrete Superstructure (Approach Slab))

Notes:

1. The joint opening shall be adjusted for temperature per Article 520.04 of the Standard Specifications. However, since this detail is for jointless structures, the length of bridge used to calculate the adjustment shall be equal to half the total bridge length plus the length of the bridge approach slab.
2. Parapet and median barrier concrete shall be paid for as Concrete Superstructure.
3. Approach slab shall be paid for as Concrete Superstructure (Approach Slab).
4. Approach footing concrete shall be paid for as Concrete Structures.
5. The approach footing maximum applied service bearing pressure (Q_{max}) = 2.0 ksf.
6. Cost of excavation for approach footing included with Concrete Structures.
7. For Granular Backfill for Structures and drainage treatment details, see sheet 31 of 35.
8. See sheets 14 & 15 of 35 for joint details.

* For east approach only.

TWO APPROACHES
BILL OF MATERIAL

Bar	No.	Size	Length	Shape
a10(E)	92	#5	39'-9"	▬
a11(E)	122	#8	39'-9"	▬
a12(E)	184	#5	7'-4"	▬
a13(E)	46	#5	37'-3"	▬
a14(E)	61	#8	37'-3"	▬
a15(E)	46	#5	33'-5"	▬
a16(E)	61	#8	33'-5"	▬
b10(E)	229	#5	29'-8"	▬
b11(E)	361	#9	29'-8"	▬
b12(E)	16	#5	29'-8"	▬
c10(E)	12	#4	3'-11"	┐
d10(E)	288	#5	10'-0"	▬
d11(E)	288	#6	8'-7"	▬
d12(E)	288	#6	11'-2"	▬
d13(E)	184	#5	5'-4"	▬
d14(E)	184	#5	8'-6"	▬
e10(E)	8	#8	29'-8"	▬
e11(E)	48	#6	14'-8"	▬
e12(E)	40	#6	29'-8"	▬
e13(E)	32	#4	14'-8"	▬
e14(E)	8	#4	29'-8"	▬
w10(E)	28	#5	37'-10"	▬
w11(E)	12	#5	31'-9"	▬
w12(E)	28	#5	40'-6"	▬
w13(E)	12	#5	35'-5"	▬
w14(E)	40	#5	33'-4"	▬
w15(E)	40	#5	39'-9"	▬
t10(E)	288	#4	9'-8"	▬
t11(E)	26	#4	6'-8"	▬
Concrete Structures			Cu. Yd.	46.3
Concrete Superstructure			Cu. Yd.	46.6
Bridge Deck Grooving			Sq. Yd.	484
Protective Coat			Sq. Yd.	663
Concrete Superstructure (Approach Slab)			Cu. Yd.	213.4
Reinforcement Bars, Epoxy Coated			Pound	102,490
Noise Abatement Wall			Each	12
Anchor Rod Assembly				



USER NAME = jstarzyk
PLOT SCALE = 2.0000" / in.
PLOT DATE = 3/20/2024

DESIGNED - SS
CHECKED - MZ
DRAWN - LAM
CHECKED - MZ


REVISED -
REVISED -
REVISED -
REVISED -

STATE OF ILLINOIS
DEPARTMENT OF TRANSPORTATION


BRIDGE APPROACH SLAB DETAILS
STRUCTURE NO. 045-0007

SHEET 21 OF 35 SHEETS



F.A.P. RTE.	SECTION	COUNTY	TOTAL SHEETS	SHEET NO.
345	FAP 345-23-BR	KANE	379	194
CONTRACT NO. 62U83				
ILLINOIS FED. AID PROJECT				

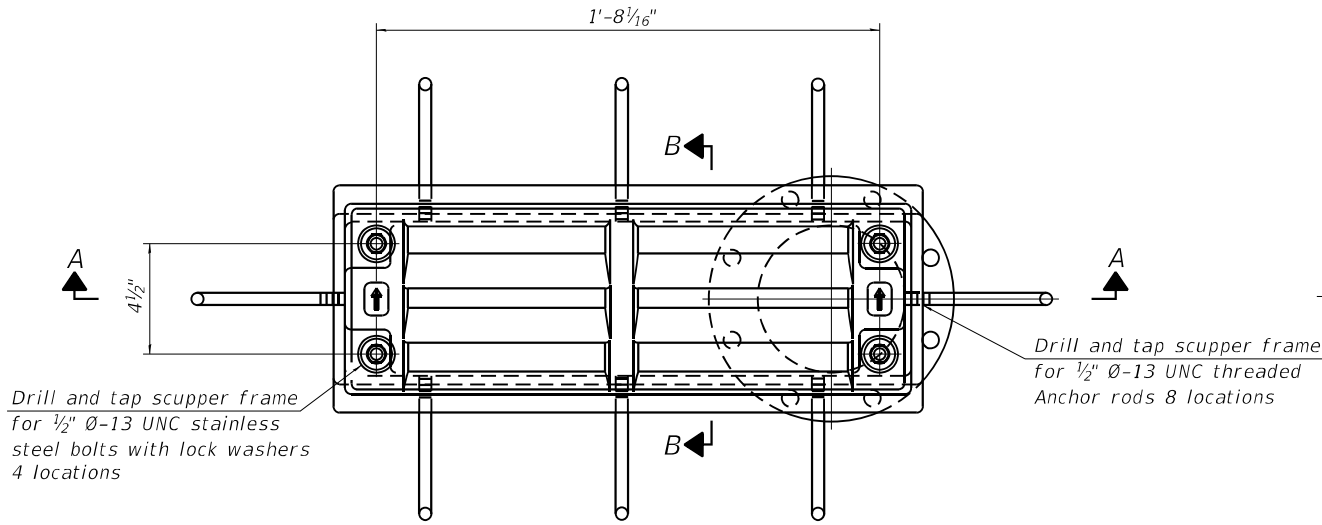

PLAN

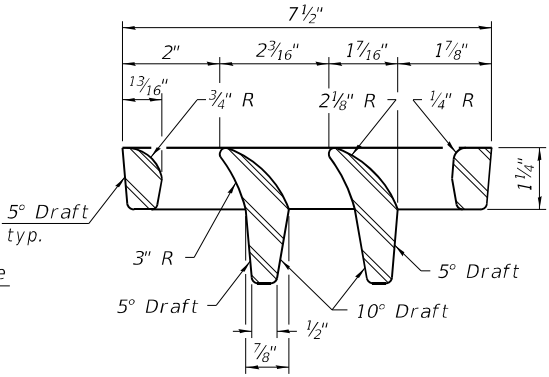


VANE GRATE DETAIL

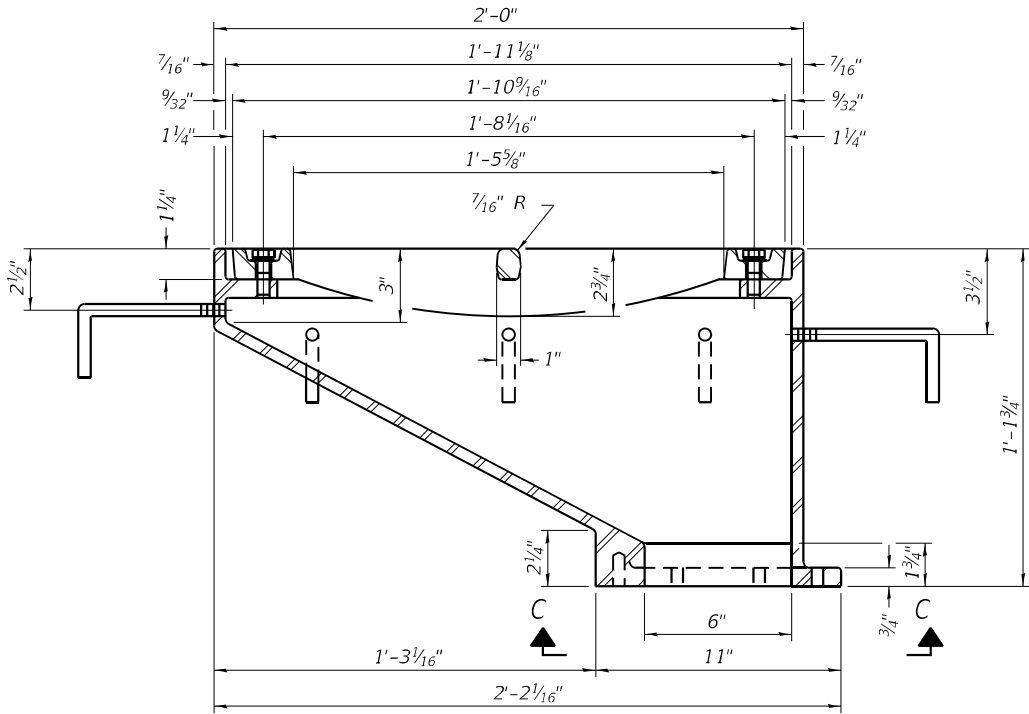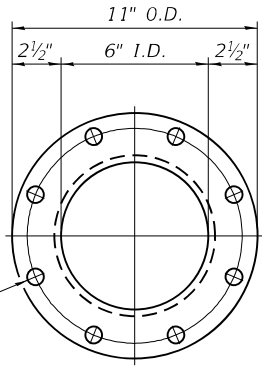


SECTION A-A


See sheet 14 of 35 for scupper location relative to parapet.

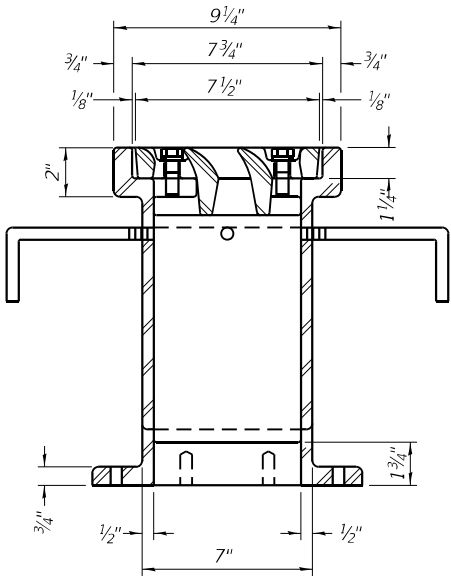

SECTION B-B

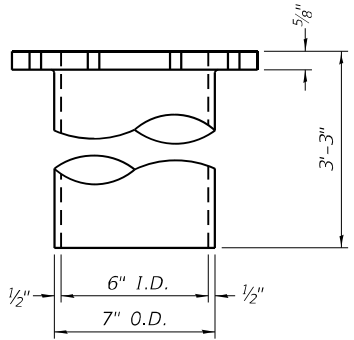


DOWNSPOUT

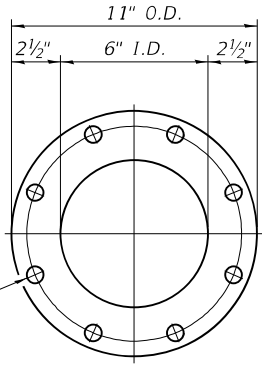


VIEW C-C

Drill and tap 8 holes for 3/4" Ø-13 UNC bolts on 9 1/2" Ø bolt circle. (2 blind holes are 1 1/4" deep, 6 thru holes)

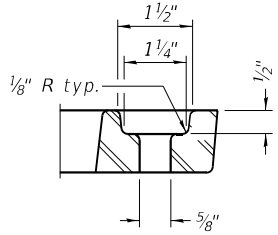

GRATE BOLT HOLE DETAIL

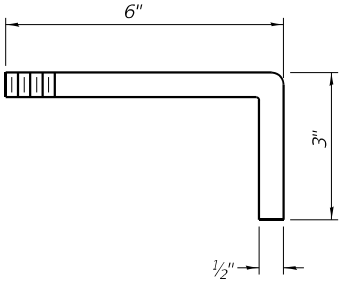

ANCHOR ROD DETAIL

BILL OF MATERIAL

ITEM	UNIT	QUANTITY
Drainage Scuppers, DS-12	Each	4

DS-12

2-1-2023



USER NAME =	jstarzyk	DESIGNED -	MDA	REVISED -	
		CHECKED -	MZ	REVISED -	
PLOT SCALE =		DRAWN -	MDA	REVISED -	
PLOT DATE =	3/20/2024	CHECKED -	MZ	REVISED -	

STATE OF ILLINOIS
DEPARTMENT OF TRANSPORTATION




DRAINAGE SCUPPERS, DS-12
STRUCTURE NO. 045-0007

SHEET 22 OF 35 SHEETS

F.A.P. RTE.	SECTION	COUNTY	TOTAL SHEETS	SHEET NO.
345	FAP 345-23-BR	KANE	379	195
CONTRACT NO. 62U83				
ILLINOIS FED. AID PROJECT				


MODEL: Default
FILE NAME: pw://jgfnet-pw-bentley.com:gfnet-pw-01/Documents/Projects/68096/Project Working/A_CADD/62U83-Contract1/Sheets/045-0007/0450007-62U83-022-DS.dgn
3/20/2024 4:40:20 PM

MODEL: Default
FILE NAME: pw://gfnel-pw-ben\\ey.com:gfnel-pw-01\\Documents\\Projects\\68096\\Project Working\\A_CADD\\62U83-Contract1\\Sheets\\045-0007\\0450007-62U83-023-FRA

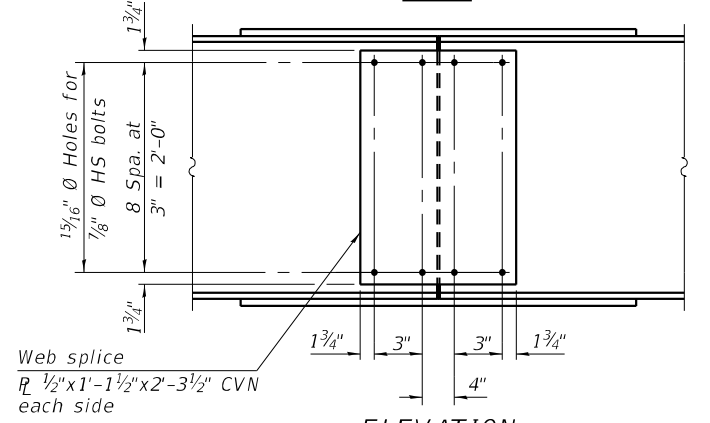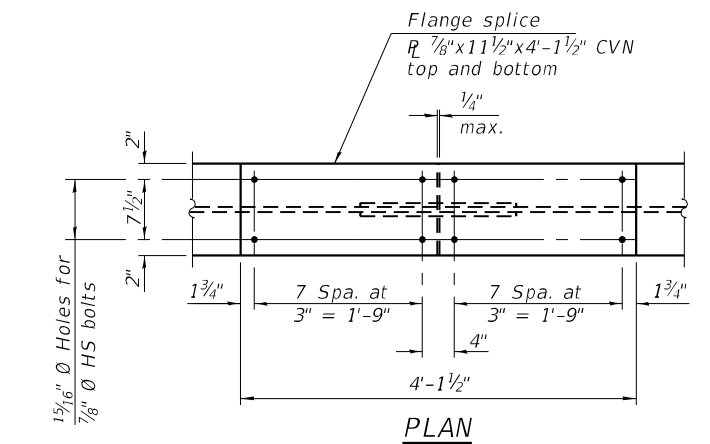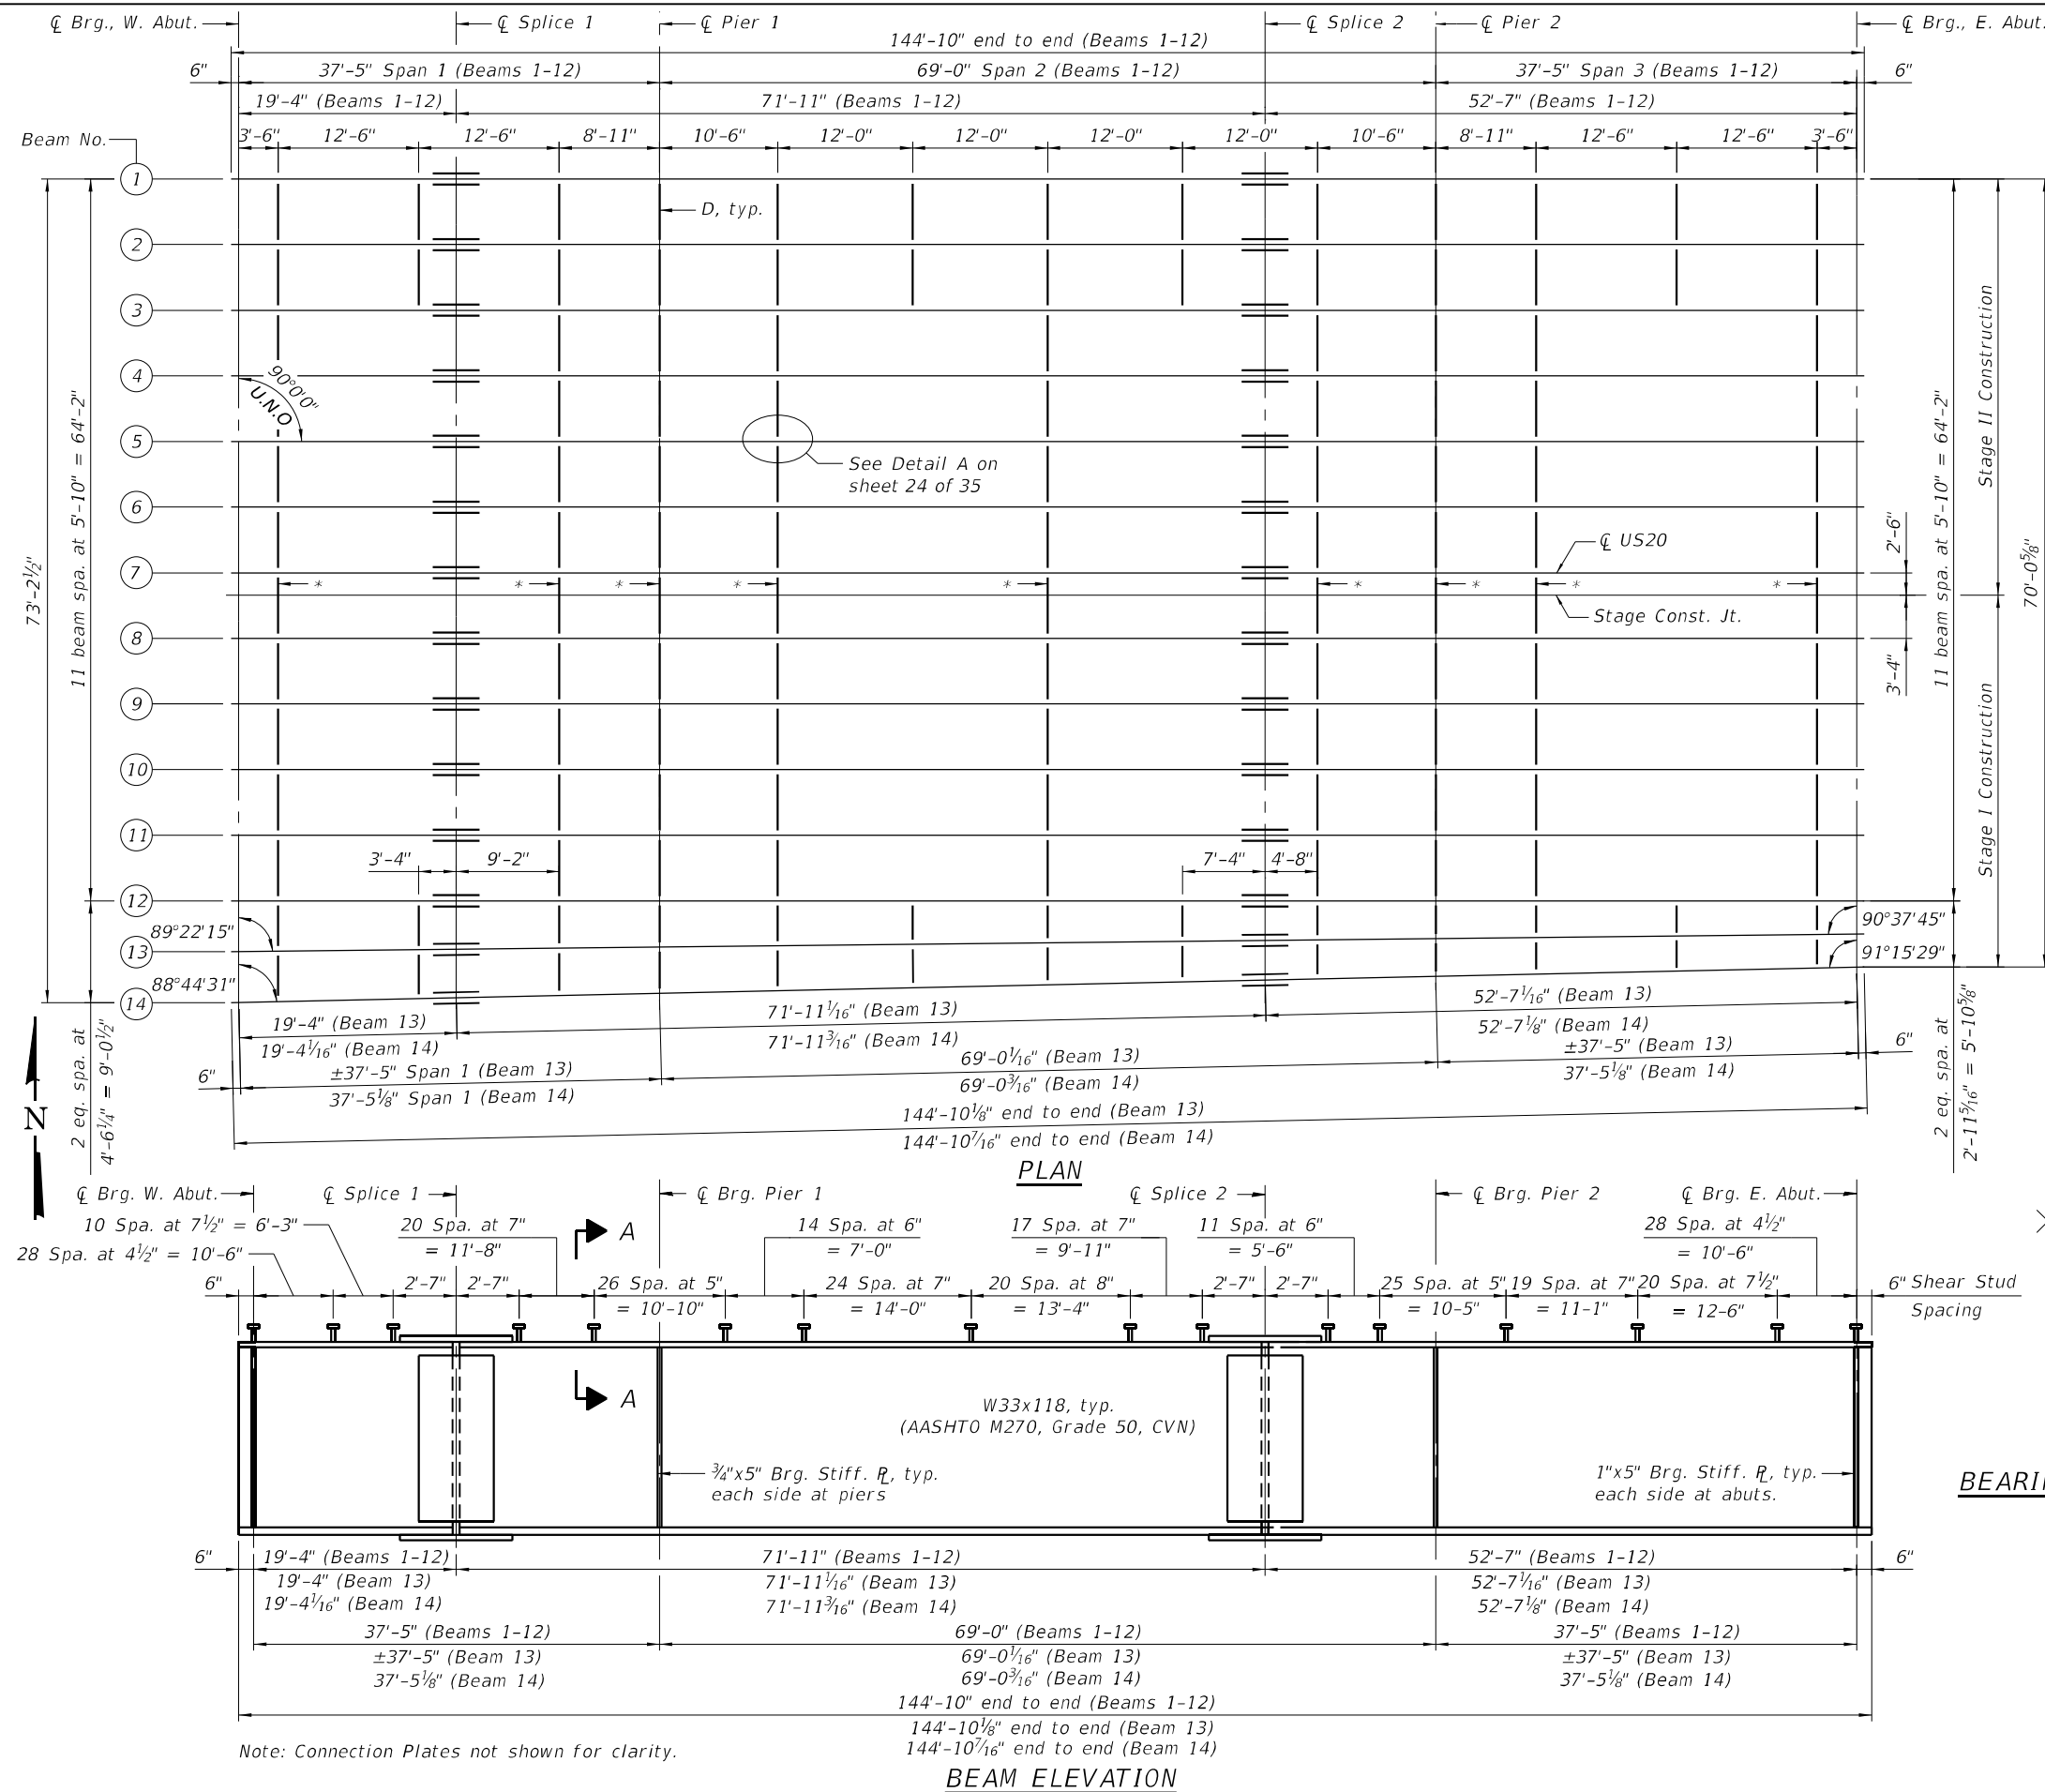

SPLICE DETAIL
(28 Required)

* Use 1 3/16" x 1 7/8" vert. long-slotted holes in one end of the diaphragm (adjacent to Beam 7) and standard oversize holes at the other end (adjacent to Beam 8) and in the connection plates at locations designated with (*) only. The bolts for the slotted holes shall be finger tightened prior to the deck pour for Stage II Construction. Tighten bolts after deck is poured. Position slots so bolts start at one end of slotted holes before the Stage II concrete is poured and finish near the opposite end after the Stage II pour. See detail on sheet 24 of 35.

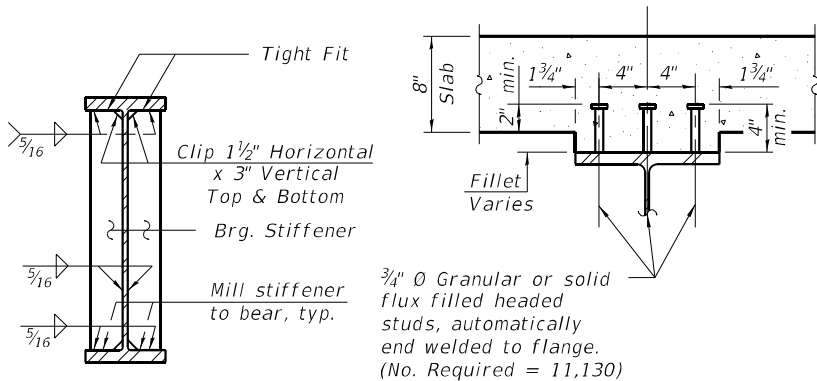

BEARING STIFFENER DETAIL

SECTION A-A

- Notes:
- See sheet 24 of 35 for additional notes and details.
 - All diaphragms shall be installed as steel is erected and secured with erection pins and bolts except as otherwise noted. Individual diaphragms at supports may be temporarily disconnected to install bearing anchor rods.
 - CVN denotes Charpy-V-Notch impact energy requirements, zone 2.



USER NAME =	jstarzyk	DESIGNED -	MZ	REVISED -	
		CHECKED -	SS	REVISED -	
PLOT SCALE =		DRAWN -	LAM	REVISED -	
PLOT DATE =	3/20/2024	CHECKED -	MZ	REVISED -	

STATE OF ILLINOIS
DEPARTMENT OF TRANSPORTATION

FRAMING PLAN
STRUCTURE NO. 045-0007


SHEET 23 OF 35 SHEETS

F.A.P. RTE.	SECTION	COUNTY	TOTAL SHEETS	SHEET NO.
345	FAP 345-23-BR	KANE	379	196
CONTRACT NO. 62U83				
ILLINOIS FED. AID PROJECT				

MODEL: Default
FILE NAME: pw://jgfnet-pw.bentley.com:gnfnet-pw-01/Documents/Projects/68096/Project Working/A_CADD/62U83>Contract1/Sheets/045-0007-62U83-024-55.dgn

INTERIOR GIRDER MOMENT TABLE				
		0.26 Sp. 1 or 0.74 Sp. 3	Pier	0.5 Sp. 2
I_s	(in ⁴)	5,900	5,900	5,900
$I_c(n)$	(in ⁴)	16,811	-	16,811
$I_c(3n)$	(in ⁴)	12,514	-	12,514
$I_c(cr)$	(in ⁴)	-	8,288	-
S_s	(in ³)	359	359	359
$S_c(n)$	(in ³)	544	-	544
$S_c(3n)$	(in ³)	493	-	493
$S_c(cr)$	(in ³)	-	421	-
S_x	(in ³)	537	408	507
DC1	(k'/l)	0.74	0.74	0.74
M _{DC1}	('k)	35	250	190
DC2	(k'/l)	0.72	0.72	0.72
M _{DC2}	('k)	34	242	184
DW	(k'/l)	0.29	0.29	0.29
M _{DW}	('k)	14	99	75
LLDF		0.600	0.564	0.539
M _{L + IM}	('k)	342	466	498
f_t (Strength I)	(ksi)	-	-	-
$M_u + \frac{1}{3} f_t S_x$	('k)	712	1,579	1,452
$\phi_r M_n$	('k)	2,893	2,124	2,742
f_s DC1	(ksi)	1.17	8.36	6.36
f_s DC2	(ksi)	0.83	6.90	4.48
f_s DW	(ksi)	0.45	2.82	1.83
f_s (L+IM)	(ksi)	7.5	13.3	11.0
$f_s + \frac{f_t}{2}$ (Service II)	(ksi)	12.3	35.4	26.9
Service II Resistance	(ksi)	47.5	47.5	47.5
$f_s + \frac{f_t}{3}$ (Strength I)	(ksi)	-	-	-
$\phi_r F_n$	(ksi)	-	-	-
V _r	(k)	45.7	54.9	33.7


GIRDER REACTION TABLE		
	W. & E. Abut.	Pier 1 & 2
LLDF	0.658	0.658
OCF	1.00	-
R _{DC1}	(k)	13.1
R _{DC2}	(k)	6.9
R _{DW}	(k)	2.8
R _L	(k)	41.3
R _{IM}	(k)	11.4
R _{Total} (Strength I)(Impact)	(k)	121.5
R _{Total} (Strength I)(No Impact)	(k)	101.5

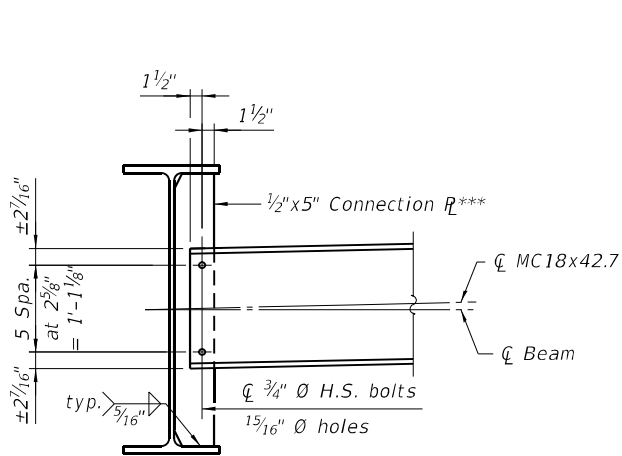

INTERIOR DIAPHRAGM - D

(133 Required)


***Brg. Stiff. shall be used in lieu of Connection R at piers
**** See note (*) on sheet 23 of 35, and Diaphragm Slotted Hole Detail this sheet.

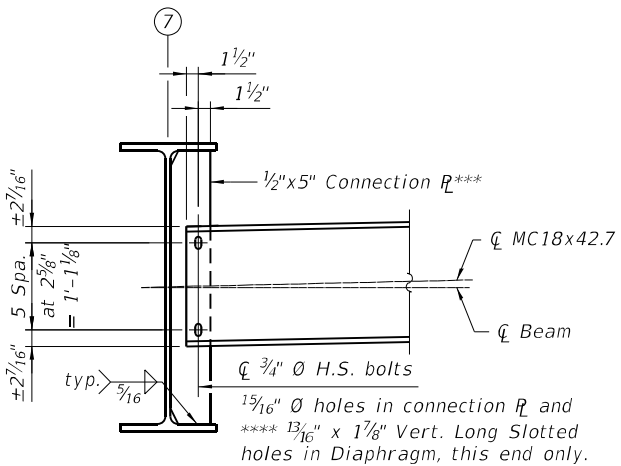


DIAPHRAGM SLOTTED HOLE DETAIL

(Along Construction Line)

*** Brg. Stiff. shall be used in lieu of Connection R at piers

 

WEB WELD DETAIL

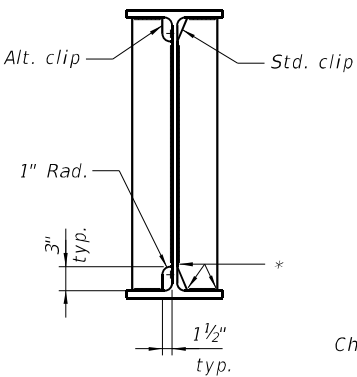

WELD LIMITS AND CLIP DETAILS

* Stop welds 1/4" (±1/8") from edges as shown, typ.

I_s, S_s : Non-composite moment of inertia and section modulus of the steel section used for computing f_s (Total-Strength I, and Service II) due to non-composite dead loads (in.⁴ and in.³).

$I_c(n), S_c(n)$: Composite moment of inertia and section modulus of the steel and deck based upon the modular ratio, "n", used for computing f_s (Total-Strength I, and Service II) in uncracked sections due to short-term composite live loads (in.⁴ and in.³).

$I_c(3n), S_c(3n)$: Composite moment of inertia and section modulus of the steel and deck based upon 3 times the modular ratio, "3n", used for computing f_s (Total-Strength I, and Service II) in uncracked sections, due to long-term composite (superimposed) dead loads (in.⁴ and in.³).

$I_c(cr), S_c(cr)$: Composite moment of inertia and section modulus of the steel and longitudinal deck reinforcement, used for computing f_s (Total-Strength I and Service II) in cracked sections, due to both short-term composite live loads and long-term composite (superimposed) dead loads (in.⁴ and in.³).

S_x : Section modulus about the major axis of the section to the controlling flange, tension or compression, taken as yield moment with respect to the controlling flange over the yield strength of the controlling flange (in.³).

DC1: Un-factored non-composite dead load (kips/ft.).

M_{DC1} : Un-factored moment due to non-composite dead load (kip-ft.).

DC2: Un-factored long-term composite (superimposed excluding future wearing surface) dead load (kips/ft.).

M_{DC2} : Un-factored moment due to long-term composite (superimposed excluding future wearing surface) dead load (kip-ft.).

DW: Un-factored long-term composite (superimposed future wearing surface only) dead load (kips/ft.).

M_{DW} : Un-factored moment due to long-term composite (superimposed future wearing surface only) dead load (kip-ft.).

LLDF: Live Load Distribution Factor for moment and shear computed according to Article 4.6.2.2 and further IDOT provisions.

M_{L + IM} : Un-factored live load moment plus dynamic load allowance (impact) (kip-ft.).

f_t : Factored calculated flange lateral bending stress as calculated using Article 6.10.1.6 and as further simplified by IDOT provisions (ksi).

M_u : Strength I load combination of factored design moments (kip-ft.).

1.25 (M_{DC1} + M_{DC2}) + 1.5 M_{DW} + 1.75 M_{L + IM}

$\phi_r M_n$: Factored nominal flexural resistance of the section determined as specified in Article 6.10.7.1 or A6 as applicable (kip-ft.).

f_s DC1: Un-factored stress at edge of flange for controlling steel flange due to vertical non-composite dead loads as calculated below (ksi).

M_{DC1} / S_s

f_s DC2: Un-factored stress at edge of flange for controlling steel flange due to vertical composite dead loads as calculated below (ksi).

M_{DC2} / $S_c(3n)$ or M_{DC2} / $S_c(cr)$ as applicable.

f_s DW: Un-factored stress at edge of flange for controlling steel flange due to vertical composite future wearing surface loads as calculated below (ksi).

M_{DW} / $S_c(3n)$ or M_{DW} / $S_c(cr)$ as applicable.

f_s (L + IM): Un-factored stress at edge of flange for controlling steel flange due to vertical composite live load plus impact loads as calculated below (ksi).

M_{L + IM} / $S_c(n)$ or M_{L + IM} / $S_c(cr)$ as applicable.

$f_s + f_t$ / 2 (Service II): Sum of stresses as computed below (ksi).

f_s DC1 + f_s DC2 + f_s DW + 1.3 f_s (L + IM) + f_t / 2

Service II Resistance: Composite (0.95R_nF_{yf}) or noncomposite (0.80R_nF_{yf}) stress capacity according to Article 6.10.4.2 (ksi).

$f_s + f_t$ / 3 (Strength I): Sum of stresses as computed below on non-compact sections (ksi).

1.25 (f_s DC1 + f_s DC2) + 1.5 f_s DW + 1.75 f_s (L + IM) + f_t / 3

$\phi_r F_n$: Factored nominal flexural resistance of the section as specified in Article 6.10.7.2 or 6.10.8 as applicable (ksi).

V_r: Maximum factored shear range in span computed according to Article 6.10.10.

OCF: Obtuse Correction Factor according to Article 4.6.2.2.3c or as further simplified by IDOT provisions.

R_{DC1} : Un-factored reaction due to non-composite dead load (kip).

R_{DC2} : Un-factored reaction due to long-term composite (superimposed excluding future wearing surface) dead load (kip).

R_{DW} : Un-factored reaction due to long-term composite (superimposed future wearing surface only) dead load (kip).

R_L : Un-factored live load reaction (kip).

R_{IM} : Un-factored dynamic load allowance (impact) (kip).

R_{Total} (Strength I)(Impact): Strength I load combination of factored design reactions (kip).


1.25 (R_{DC1} + R_{DC2}) + 1.5R_{DW} + 1.75 (R_L + R_{IM})

R_{Total} (Strength I)(No Impact): Strength I load combination of factored design reactions, not including dynamic load allowance (Impact) (kip).

1.25 (R_{DC1} + R_{DC2}) + 1.5R_{DW} + 1.75 (R_L)

**Top of Beam Elevations						
Beam No.	¢ Brg. W. Abut.	¢ Splice 1	¢ Pier 1	¢ Splice 2	¢ Pier 2	¢ Brg. E. Abut.
1	750.45	750.08	749.74	748.74	748.45	747.74
2	750.82	750.44	750.11	749.11	748.82	748.11
3	750.92	750.55	750.21	749.21	748.92	748.22
4	751.01	750.63	750.30	749.30	749.01	748.31
5	751.10	750.72	750.39	749.38	749.10	748.39
6	751.19	750.81	750.48	749.48	749.19	748.48
7	751.27	750.90	750.56	749.55	749.27	748.56
8	751.19	750.81	750.48	749.48	749.19	748.48
9	751.10	750.72	750.39	749.38	749.10	748.39
10	751.01	750.63	750.30	749.30	749.01	748.31
11	750.92	750.55	750.21	749.21	748.92	748.22
12	750.82	750.44	750.11	749.11	748.82	748.11
13	750.73	750.35	750.02	749.02	748.73	748.02
14	750.39	750.01	749.68	748.68	748.39	747.69

** For fabrication only.

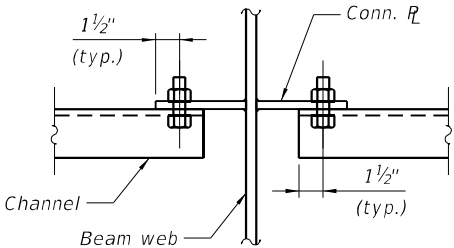

DETAIL A

See sheet 23 of 35 for location.

Notes:

- All primary structural steel members, bearing stiffener plates and splice plates shall be AASHTO M270, Grade 50.
- Two hardened washers required for each set of oversized holes.
- Alternate channels of equal depth and larger weight are permitted to facilitate material acquisition. Alternate channels if utilized, shall be provided at no additional cost to the Department.



USER NAME =	jstarzyk	DESIGNED -	MZ	REVISED -	
CHECKED -	SS	REVISIED -			
PLOT SCALE =		DRAWN -	LAM	REVISED -	
PLOT DATE =	3/20/2024	CHECKED -	MZ	REVISED -	


STATE OF ILLINOIS
DEPARTMENT OF TRANSPORTATION

STRUCTURAL STEEL
STRUCTURE NO. 045-0007

SHEET 24 OF 35 SHEETS


F.A.P. RTE.	SECTION	COUNTY	TOTAL SHEETS	SHEET NO.
345	FAP 345-23-BR	KANE	379	197
CONTRACT NO. 62U83				
ILLINOIS FED. AID PROJECT				

MODEL: Default
FILE NAME: pw://jgfmel-pw-bentley.com:gnfnet-pw-01/Documents/Projects/68096/Project Working/A_CADD/62U83>Contract1/Sheets/045-0007-62U83-025-BRG1.dgn

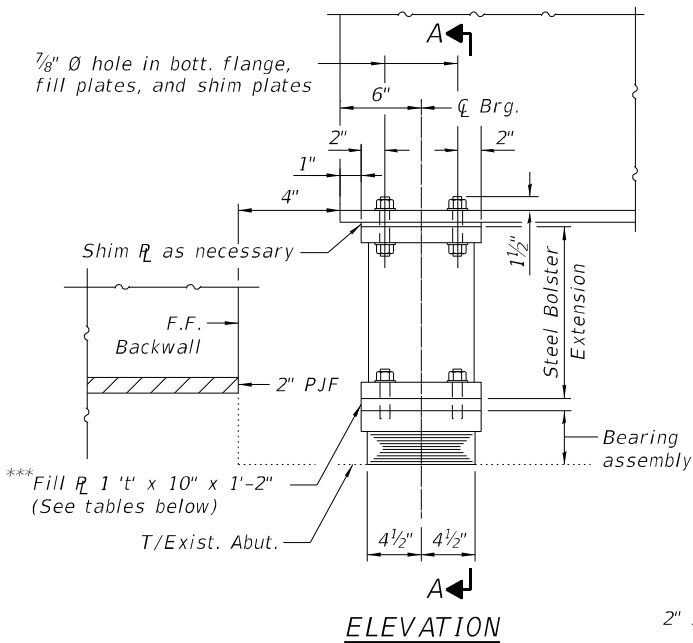


ELEVATION

TYPE I ELASTOMERIC EXP. BRG.
(Beams 3 thru 11)

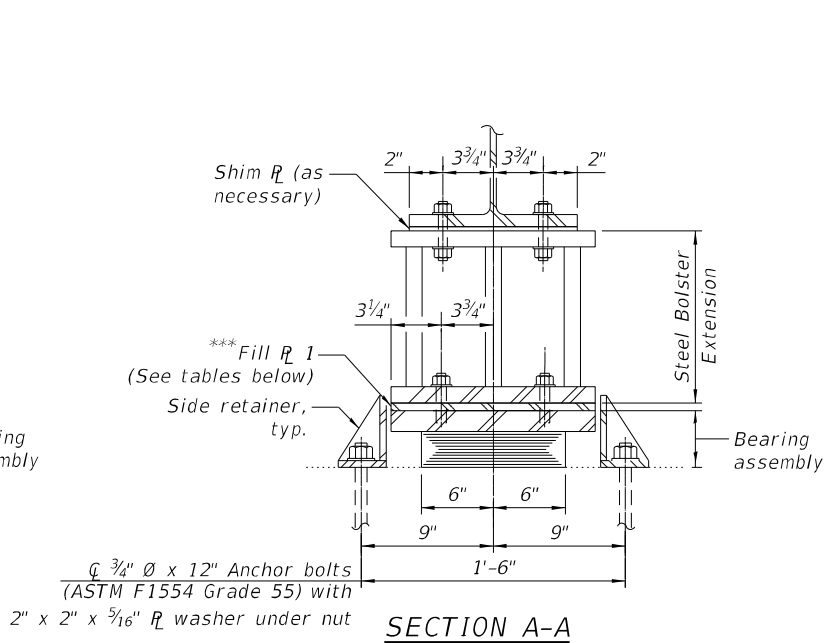


SECTION A-A

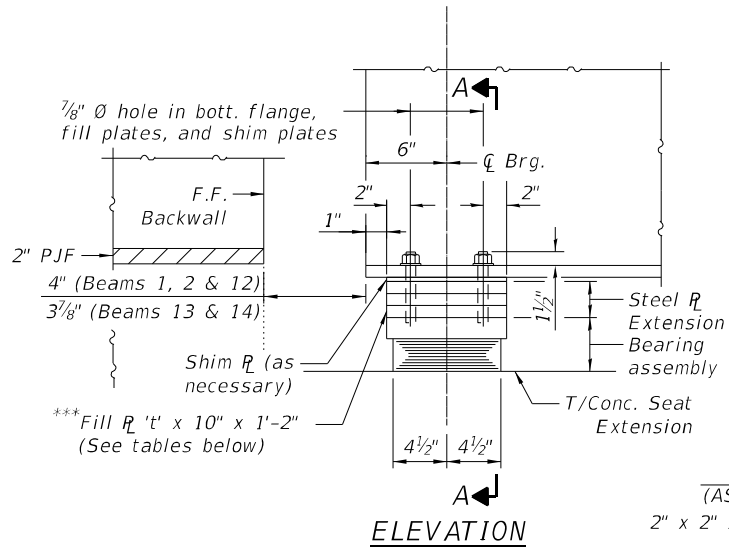


ELEVATION

TYPE I ELASTOMERIC EXP. BRG.
(Beams 2, 12 & 13)

(Beams 1 & 14 similar, see East Abutment Type I Elastomeric Expansion Detail for Beams 1 & 14 on sheet 26 of 35 for fill plate details without steel plate extensions)

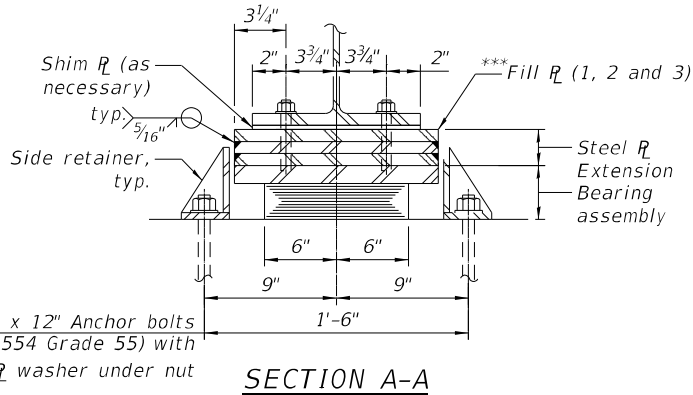


SECTION A-A

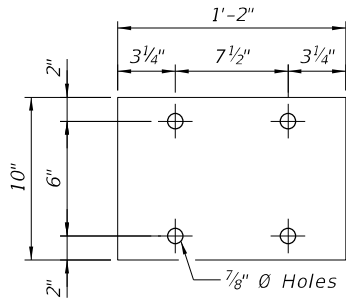


PLAN FILL R


(Shim R similar if required)

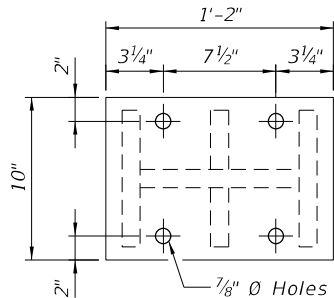

PLAN TOP R

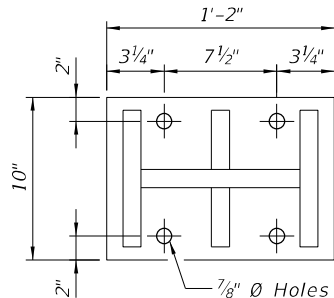


PLAN BOTTOM R

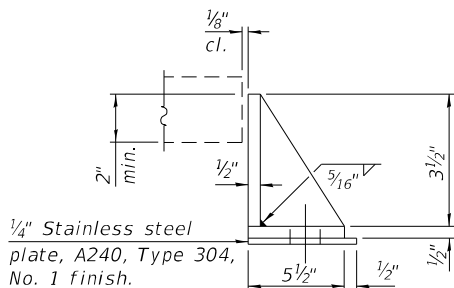

SIDE RETAINER

Equivalent rolled angle with stiffeners will be allowed in lieu of welded plates. (22 req'd)

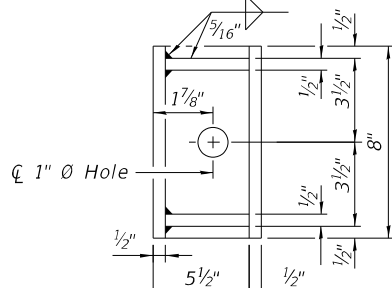


MODIFIED SIDE RETAINER

(at Beams 2, 3, 11 & 12)

Equivalent rolled angle with stiffeners will be allowed in lieu of welded plates. See sheets 29 & 30 of 35 for locations. (6 req'd)

* Beams 2, 11 & 12 south side of brg.

** Beams 2, 3 & 12 north side of brg.

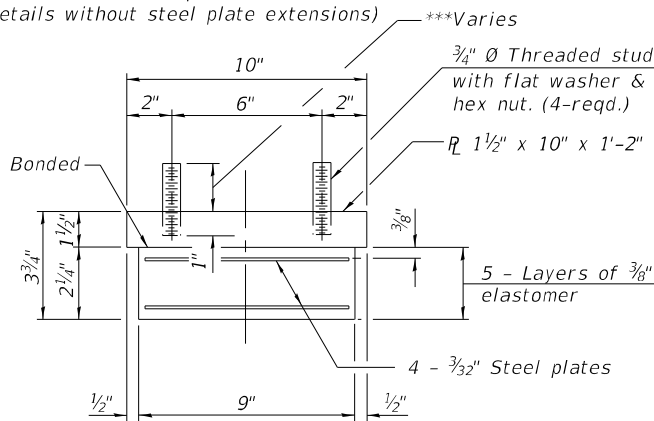

BEARING ASSEMBLY

Note:
Shim plates shall not be placed under bearing assembly.

*** See West Abutment Extension & Fill R Dimensions tables.

Notes:

Prior to ordering any material, the Contractor shall verify in the field all bearing & steel extension heights and fill plate & shim plate thicknesses.

Side retainers and other steel members required for the bearing assembly shall be included in the cost of Elastomeric Bearing Assembly, Type I.

Anchor bolts and side retainers at all supports shall be installed as each member is erected unless an equivalent temporary means of lateral restraint is used.

The structural steel plates of the Bearing Assembly, fixed bearing plates, pintles, and steel extensions shall conform to the requirements of AASHTO M270, Grade 50.

Two 1/8" adjusting shims shall be provided for each bearing in addition to all other plates or shims and placed as shown on bearing details.

The cost for fabricating and installing the fixed bearing assembly, steel extensions, fill plates and shim plates will be paid for as Furnishing and Erecting Structural Steel.

Drilled and set anchor bolts shall be installed according to Article 521.06 of the Standard Specifications.

*** WEST ABUTMENT EXTENSION & FILL R DIMENSIONS

	BM 1	BM 2	BM 3	BM 4	BM 5	BM 6	BM 7	BM 8	BM 9	BM 10	BM 11	BM 12	BM 13	BM 14
Fill Plate 1 't'	3/4"	2"	3/8"	-	1/8"	1/8"	1/4"	5/8"	5/8"	5/8"	5/8"	2"	2"	-
Fill Plate 2 't'	-	2"	-	-	-	-	-	-	-	-	-	2"	2"	-
Fill Plate 3 't'	-	1 1/4"	-	-	-	-	-	-	-	-	-	1 1/4"	-	-
Bolster Dim. 'A'	-	-	8"	9"	9"	10"	10"	10"	9"	9"	8"	-	-	-
Bolster Dim. 'B'	-	-	6"	7"	7"	8"	8"	8"	7"	7"	6"	-	-	-
Threaded Stud Length (excluding 1" embedded into top R)	3 5/8"	8"	3 5/8"	3 5/8"	3 5/8"	3 5/8"	3 5/8"	3 5/8"	3 5/8"	3 5/8"	3 5/8"	8"	8"	3 5/8"



USER NAME = jstarzyk
DESIGNED - MDA
CHECKED - MZ
PLOT SCALE = 2.0000" / in.
DRAWN - MDA
PLOT DATE = 3/20/2024
CHECKED - MZ

DESIGNED - MDA
CHECKED - MZ
DRAWN - MDA
CHECKED - MZ

REVISED -
REVISED -
REVISED -
REVISED -


STATE OF ILLINOIS
DEPARTMENT OF TRANSPORTATION

WEST ABUTMENT BEARING DETAILS
STRUCTURE NO. 045-0007


SHEET 25 OF 35 SHEETS

F.A.P. RTE. SECTION COUNTY TOTAL SHEETS SHEET NO.
345 FAP 345-23-BR KANE 379 198
CONTRACT NO. 62U83
ILLINOIS FED. AID PROJECT

MODEL: Default
FILE NAME: pw://gfnel-pw-bentley.com:gnfel-pw-01/Documents/Projects/68096/Project Working/A_CADD/62U83-Contract1/Sheets/045-0007/0450007-62U83-026a-BRG1a.dgn
3/20/2024 4:40:38 PM

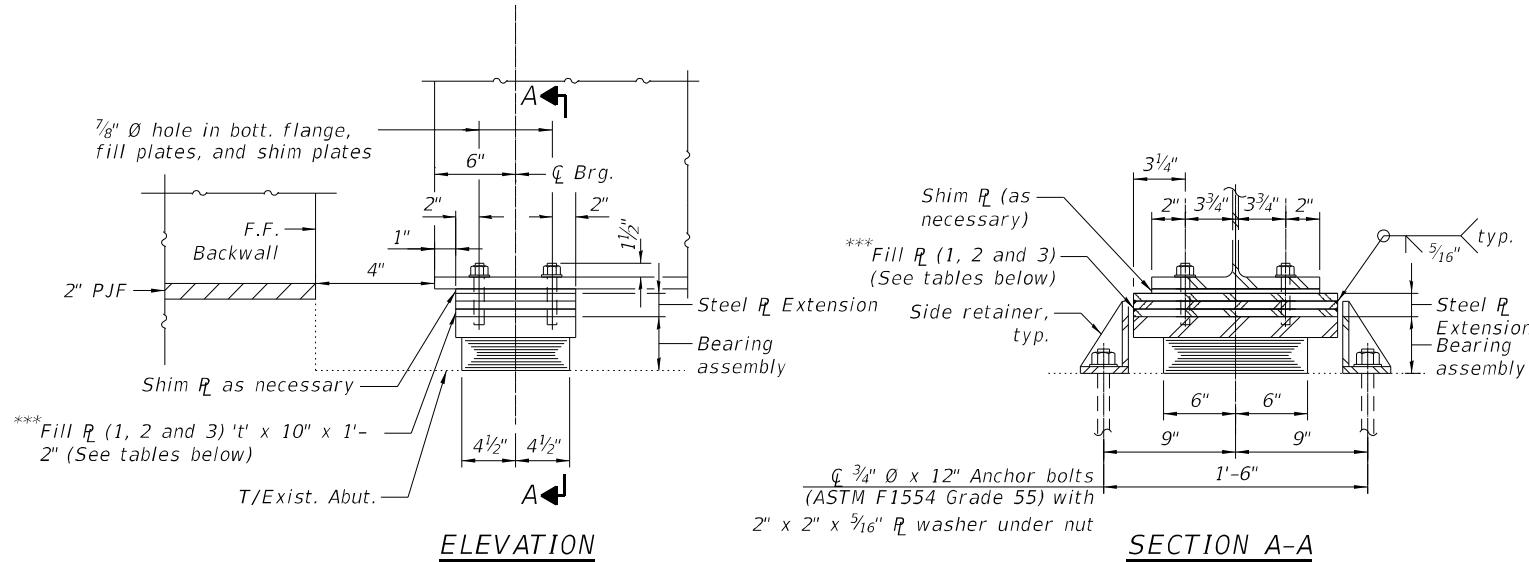

TYPE I ELASTOMERIC EXP. BRG.
(Beams 3 thru 11)

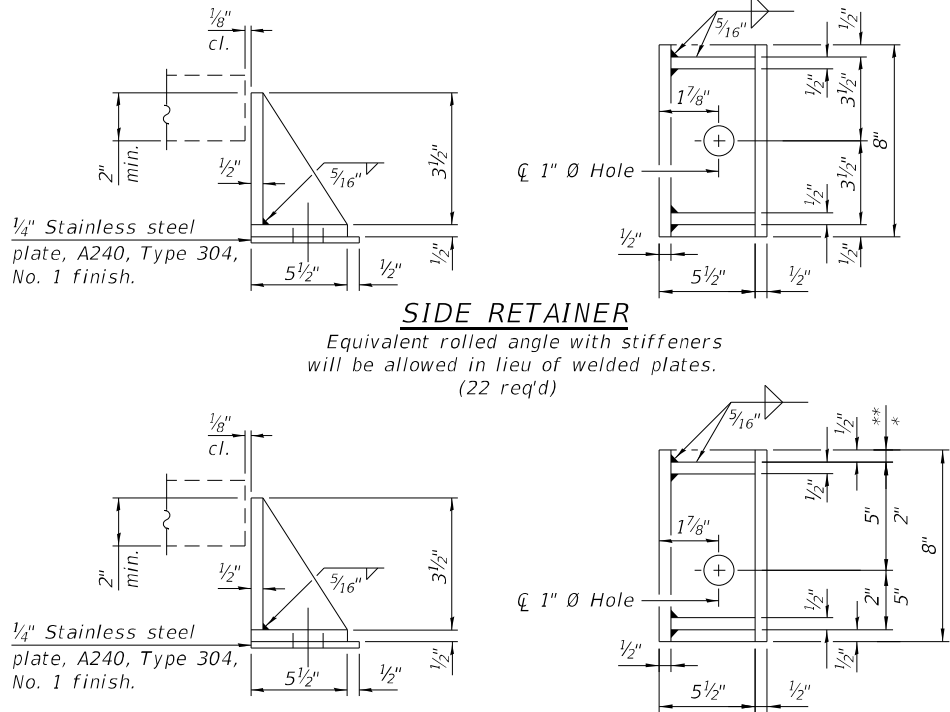


MODIFIED SIDE RETAINER
(at Beams 2, 3, 11 & 12)

Equivalent rolled angle with stiffeners will be allowed in lieu of welded plates. See sheets 29 & 30 of 35 for locations. (6 req'd)


* Beams 2, 3 & 12 north side of brg.
** Beams 2, 11 & 12 south side of brg.

*** **EAST ABUTMENT FILL R DIMENSIONS**

	BM 1	BM 2	BM 3	BM 4	BM 5	BM 6	BM 7	BM 8	BM 9	BM 10	BM 11	BM 12	BM 13	BM 14
Fill Plate 1 't'	-	1 1/8"	2"	2"	2"	2"	2"	2"	2"	2"	2"	1 1/8"	1/4"	-
Fill Plate 2 't'	-	-	1"	2"	2"	2"	2"	2"	2"	2"	1 1/2"	-	-	-
Fill Plate 3 't'	-	-	-	1/8"	3/8"	1"	1 1/2"	1 1/2"	1/2"	3/8"	-	-	-	-
Threaded Stud Length (excluding 1" embedded into top R)	3 5/8"	3 5/8"	8"	8"	8"	8"	8"	8"	8"	8"	8"	3 5/8"	3 5/8"	3 5/8"

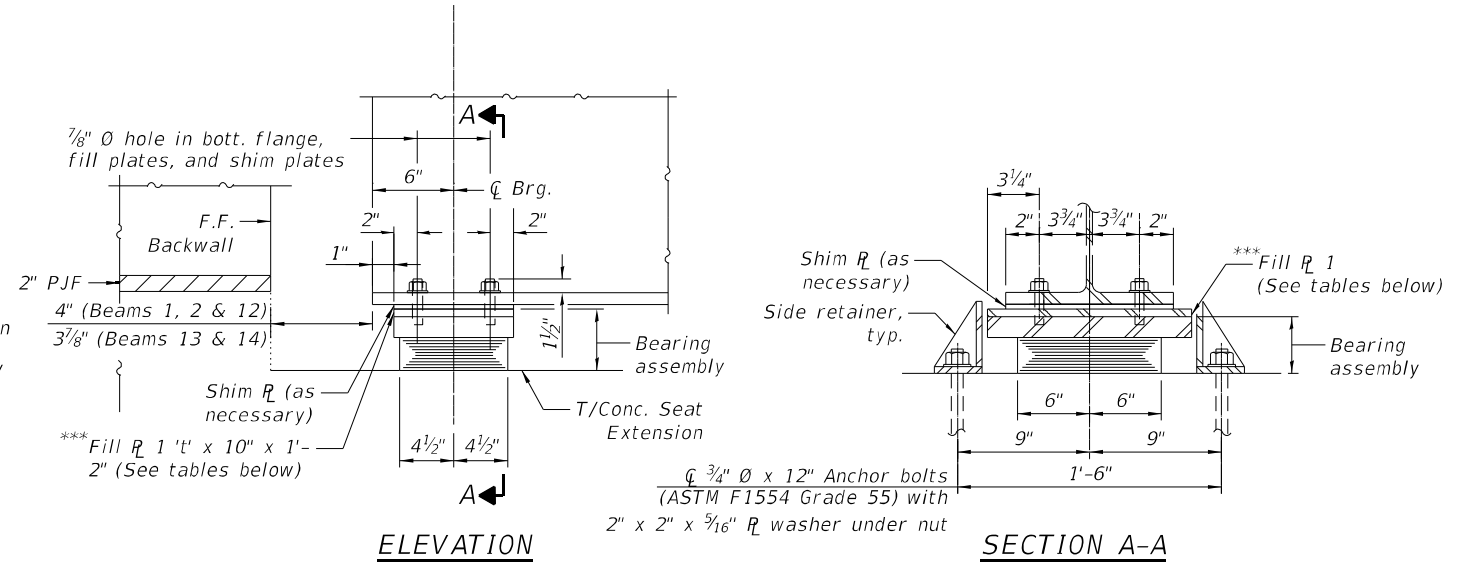

TYPE I ELASTOMERIC EXP. BRG.
(Beams 1, 2, 12 thru 14)

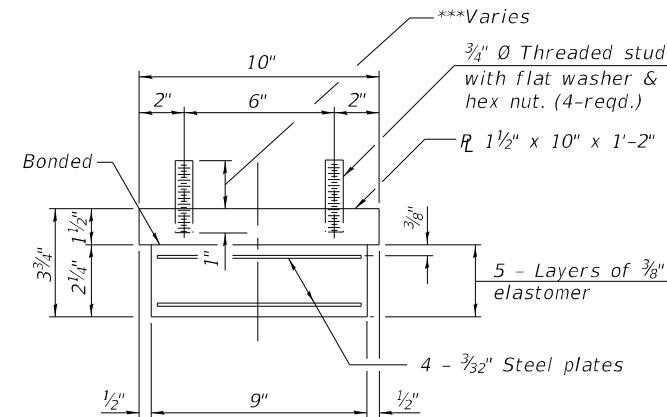

BILL OF MATERIAL

Item	Unit	Total
Elastomeric Bearing Assembly Type I	Each	14
Anchor Bolts, 3/4"	Each	28

Note:
See sheet 25 of 35 for notes.



USER NAME = jstarzyk
DESIGNED - MDA
CHECKED - MZ
PLOT SCALE = 2.0000" / in.
DRAWN - MDA
PLOT DATE = 3/20/2024
CHECKED - MZ
REVISED -

DESIGNED - MDA
CHECKED - MZ
PLOT SCALE = 2.0000" / in.
DRAWN - MDA
PLOT DATE = 3/20/2024
CHECKED - MZ
REVISED -


DESIGNED - MDA
CHECKED - MZ
PLOT SCALE = 2.0000" / in.
DRAWN - MDA
PLOT DATE = 3/20/2024
CHECKED - MZ
REVISED -

STATE OF ILLINOIS
DEPARTMENT OF TRANSPORTATION


EAST ABUTMENT BEARING DETAILS
STRUCTURE NO. 045-0007

SHEET 26 OF 35 SHEETS


F.A.P. RTE. SECTION COUNTY TOTAL SHEETS SHEET NO.
345 FAP 345-23-BR KANE 379 199
CONTRACT NO. 62U83
ILLINOIS FED. AID PROJECT

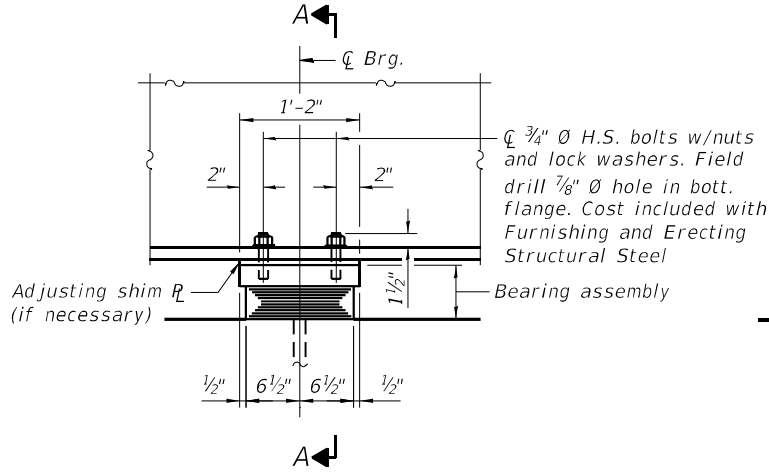

ELEVATION

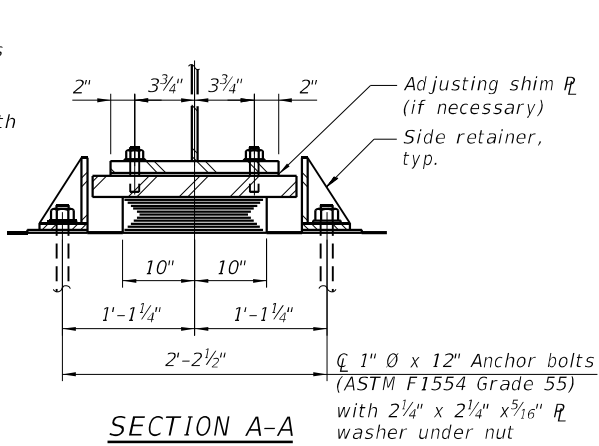


SECTION A-A

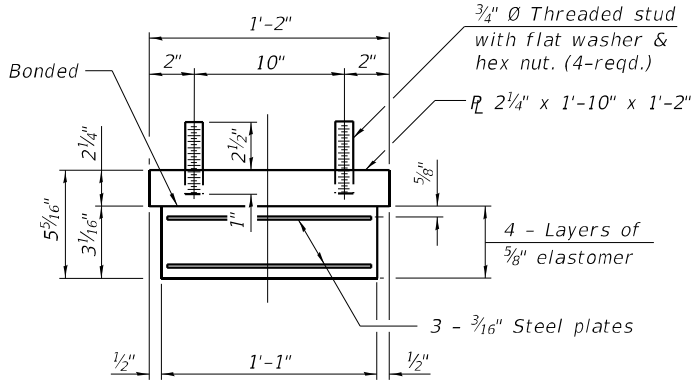


BEARING ASSEMBLY


Note:
Shim plates shall not be placed under bearing assembly.

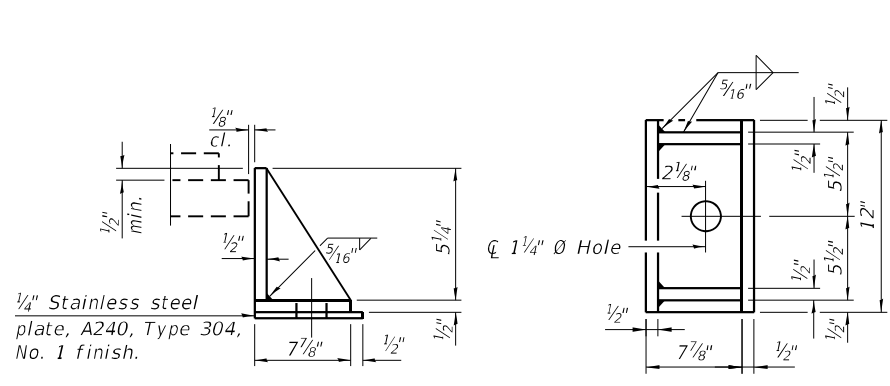


SIDE RETAINER

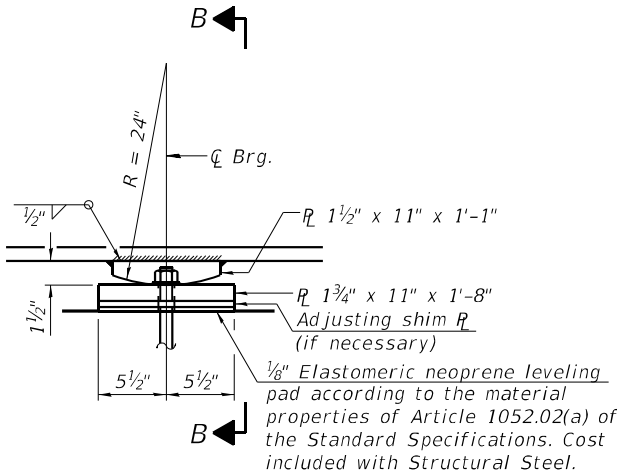

ELEVATION

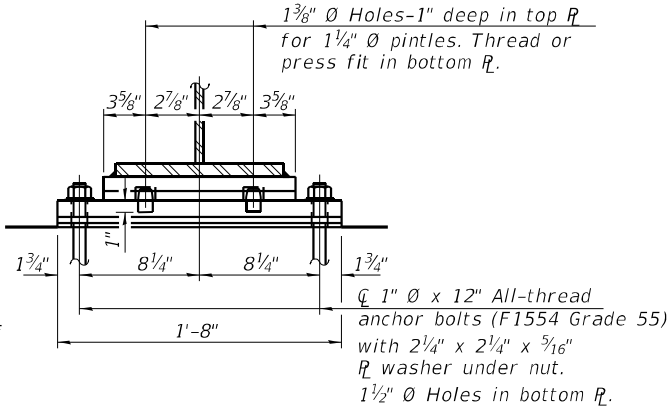

SECTION B-B

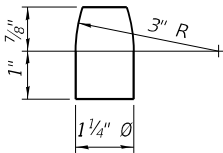

PINTLE

BILL OF MATERIAL

Item	Unit	Total
Elastomeric Bearing Assembly Type I	Each	14
Anchor Bolts, 1"	Each	56

FIXED BEARING AT PIER 2

See sheet 25 of 35 for notes.
(14 req'd)

MODEL: Default
FILE NAME: pw://gfmel-pw-bentley.com:gmel-pw-01/Documents/Projects/68096/Project Working/A_CADD/62U83-Contract/1/Sheets/045-0007/0450007-62U83-026-BRG2.dgn



USER NAME =	jstarzyk	DESIGNED -	MDA	REVISED -	
CHECKED -	MZ	CHECKED -	MZ	REVISED -	
PLOT SCALE =		DRAWN -	MDA	REVISED -	
PLOT DATE =	3/20/2024	CHECKED -	MZ	REVISED -	

STATE OF ILLINOIS
DEPARTMENT OF TRANSPORTATION

PIER BEARING DETAILS
STRUCTURE NO. 045-0007

SHEET 27 OF 35 SHEETS

F.A.P. RTE.	SECTION	COUNTY	TOTAL SHEETS	SHEET NO.
345	FAP 345-23-BR	KANE	379	200
CONTRACT NO. 62U83				
ILLINOIS FED. AID PROJECT				