


INDEX OF SHEETS

1. COVER SHEET
2. GENERAL NOTES, STANDARDS & COMMITMENTS
3. SUMMARY OF QUANTITIES
4. SCHEDULES OF QUANTITIES
5. GENERAL ATTENUATOR GRADING DETAIL
6. I-39 CRASH ATTENUATOR LAYOUT
- 7-9. GUARDRAIL TERMINAL SECTION TYPE 6 SPECIAL
10. CADD DETAILS
- 11-19. CRASHWALL EXTENSION DETAILS
- 20-24. CROSS-SECTIONS MP 57.3
- 25-29. CROSS-SECTIONS MP 57.8 & 57.81
- 30-34. CROSS-SECTIONS MP 58.3
- 35-39. CROSS-SECTIONS MP 59.2
- 40-44. CROSS-SECTIONS MP 59.6
- 45-49. CROSS-SECTIONS MP 59.8
- 50-54. CROSS-SECTIONS MP 60.3
- 55-59. CROSS-SECTIONS MP 61.2
- 60-64. CROSS-SECTIONS MP 61.8
- 65-69. CROSS-SECTIONS MP 64.9
- 70-74. CROSS-SECTIONS MP 65.9
- 75-79. CROSS-SECTIONS MP 68.25
- 80-84. CROSS-SECTIONS MP 70.8
- 85-89. CROSS-SECTIONS MP 71.85
- 90-94. CROSS-SECTIONS MP 74.85

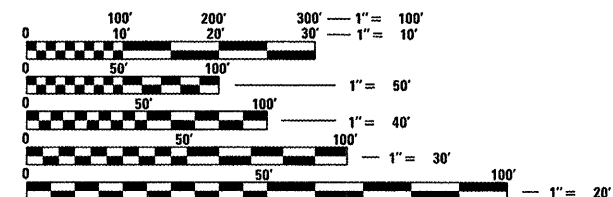

FULL SIZE PLANS HAVE BEEN PREPARED USING STANDARD ENGINEERING SCALES. REDUCED SIZED PLANS WILL NOT CONFORM TO STANDARD SCALES. IN MAKING MEASUREMENTS ON REDUCED PLANS, THE ABOVE SCALES MAY BE USED.

J.U.L.I.E.
JOINT UTILITY LOCATION INFORMATION FOR EXCAVATION
1-800-892-0123
OR 811


PROJECT ENGINEER: JOE KANNEL
PROJECT MANAGER: SCOTT A. FERGUSON

CONTRACT NO. 66B99

STATE OF ILLINOIS
DEPARTMENT OF TRANSPORTATION
DIVISION OF HIGHWAYS
**PROPOSED
HIGHWAY PLANS**

FAI ROUTE 39 (I-39)
SECTION D3 IMPACT ATTENUATORS 2012-2
PROJECT : HSIP-039-1(032)061
INTERSTATE SAFETY IMPROVEMENT
LASALLE COUNTY

C-93-075-12

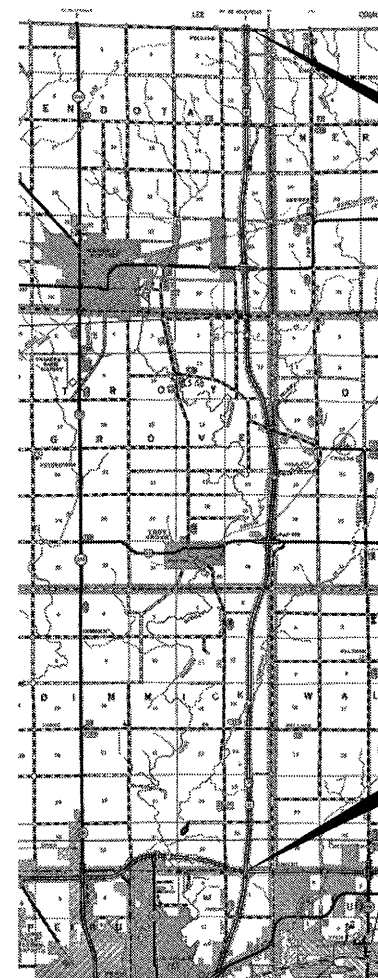


GROSS LENGTH = 191136 FT. = 36.2 MILE
NET LENGTH = 7500 FT. = 1.42 MILE

F.A.I. RTE.	SECTION	COUNTY	TOTAL SHEETS	SHEET NO.
39	*	LASALLE	94	1
ILLINOIS		CONTRACT NO. 66B99		

* D3 IMPACT ATTENUATOR 2012-2

D93-043-12

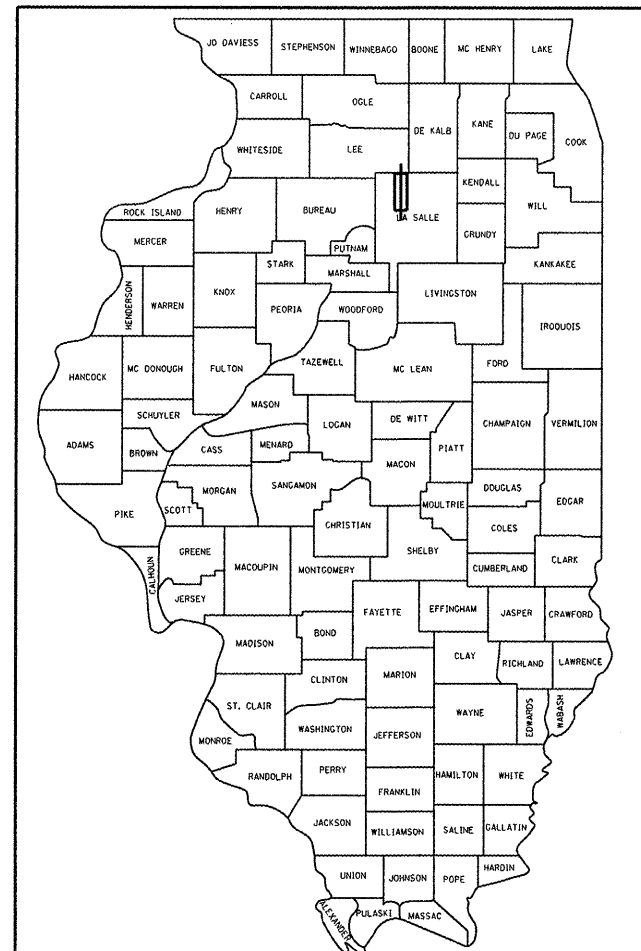

LOCATION OF SECTION INDICATED THUS: — ■ —

HIGHWAY CLASSIFICATION — INTERSTATE

ADT — 18200

SU 819 MU 4899 PV 12482

STATE OF ILLINOIS
DEPARTMENT OF TRANSPORTATION
DIVISION OF HIGHWAYS

SUBMITTED 3-30 20 12
Eric S. Therkelsen
DEPUTY DIRECTOR OF HIGHWAYS, REGION ENGINEER

May 11 20 12
John D. Baranzelli, P.E.
ENGINEER OF DESIGN AND ENVIRONMENT

May 11 20 12
William B. Freyer
DIRECTOR OF HIGHWAYS, CHIEF ENGINEER

PRINTED BY THE AUTHORITY
OF THE STATE OF ILLINOIS

GENERAL NOTES

FOR STABILIZATION, ALL TYPE III BARRICADES SHALL REQUIRE A MINIMUM OF FOUR SAND BAGS PER BARRICADE.

SEEDING SHALL NOT BE PERMITTED AT ANY TIME WHEN THE GROUND IS FROZEN, WET, OR IN AN UNTILLABLE CONDITION. LOCATIONS TO BE SEEDED WILL BE DETERMINED BY THE ENGINEER.

THE FINISHED EARTHWORK SHALL HAVE A VEGETATION SUSTAINING SOIL COVERING THE TOP FOUR INCHES (100 MILLIMETERS) IN AREAS TO BE SEEDED OR SODDED. THE VEGETATION SUSTAINING SOIL REQUIRED WILL NOT BE PAID FOR SEPARATELY BUT SHALL BE INCLUDED IN THE COST OF FURNISHED EXCAVATION.

ALL ELEVATIONS REFERRING TO U.S.G.S. MEAN SEA LEVEL DATUM.

ABANDONED UNDERGROUND UTILITIES THAT CONFLICT WITH CONSTRUCTION SHALL BE DISPOSED OF OUTSIDE THE LIMITS OF THE RIGHT OF WAY ACCORDING TO ARTICLE 202.03 OF THE STANDARD SPECIFICATIONS AND AS DIRECTED BY THE ENGINEER. THIS WORK WILL NOT BE PAID FOR SEPARATELY, BUT SHALL BE INCLUDED IN THE COST OF EARTH EXCAVATION.

ANY REFERENCE TO A STANDARD IN THESE PLANS SHALL BE INTERPRETED TO MEAN THE EDITION AS INDICATED BY THE SUBNUMBER SHOWN IN THE LIST OF STANDARDS OR THE COPY INCLUDED IN THESE PLANS.

THE FOLLOWING RATES OF APPLICATION HAVE BEEN USED IN CALCULATING PLAN QUANTITIES:

AGGREGATE DITCH CHECKS	5	TONS AGGREGATE
------------------------	---	----------------

ALL DAMAGE TO DEPARTMENT OWNED UNDERGROUND FACILITIES, CAUSED BY THE CONTRACTOR SHALL BE REPAIRED TO THE SATISFACTION OF THE DEPARTMENT AT THE CONTRACTOR'S EXPENSE. THIS SHALL INCLUDE ALL TEMPORARY REPAIRS REQUIRED TO KEEP THE FACILITY OPERATIONAL WHILE MATERIAL IS BEING OBTAINED TO MAKE PERMANENT REPAIRS. SPlicing OF ELECTRIC CABLE SHALL NOT BE ALLOWED. ELECTRIC CABLE SHALL BE REPLACED FROM POLE TO POLE OR CONTROLLER.

THE WORK REQUIRED TO CONNECT ANY SEWER TO AN EXISTING DRAINAGE STRUCTURE OR PIPE WILL NOT BE PAID FOR SEPARATELY, BUT SHALL BE CONSIDERED AS INCLUDED IN THE CONTRACT UNIT PRICE BID FOR THE SEWER ITEMS.

MEMBERS OF JULIE KNOWN TO BE WITHIN THE LIMITS OF THE IMPROVEMENT ARE:

NON-MEMBERS OF JULIE KNOWN TO BE WITHIN THE LIMITS OF THE IMPROVEMENT ARE:

THE CONTRACTOR SHALL CONTACT JULIE AT LEAST 48 HOURS PRIOR TO EXCAVATION TO DETERMINE WHICH UTILITIES ARE IN THE AREA.

HIGHWAY STANDARDS

000001-06	STANDARD SYMBOLS, ABBREVIATIONS AND PATTERNS
001001-02	AREAS OF REINFORCEMENT BARS
001006	DECIMAL OF AN INCH AND OF A FOOT
280001-06	TEMPORARY EROSION CONTROL SYSTEMS
542401-01	METAL END SECTION FOR PIPE CULVERTS
643001	SAND MODULE IMPACT ATTENUATORS
701011-02	OFF-ROAD MOVING OPERATIONS 2L, 2W, DAY ONLY
701106-02	OFF-ROAD OPERATIONS, MULTILANE, MORE THAN 15' (4.5 m) AWAY
701426-04	LANE CLOSURE, MULTILANE INTERMITTENT OR MOVING OPERATION, FOR SPEEDS **6" 45 MPH
701901-02	TRAFFIC CONTROL DEVICES

COMMITMENTS

ALL EXCESS EARTH EXCAVATION SHALL REMAIN IN LOCATION OF EARTH WORK.

STATE OF ILLINOIS
DEPARTMENT OF TRANSPORTATION
DISTRICT THREE

PREPARED BY: Don Baunil
DISTRICT STUDIES & PLANS ENGINEER

DATE: 3-30-12

EXAMINED BY: [Signature]
DISTRICT CONSTRUCTION ENGINEER

[Signature]
DISTRICT MATERIALS ENGINEER

[Signature]
DISTRICT OPERATIONS ENGINEER

FILE NAME = c:\pwwork\pwwork\ferguson\0294370\066899-shit-cover.dgn	USER NAME = ferguson	DESIGNED -	REVISED -	STATE OF ILLINOIS DEPARTMENT OF TRANSPORTATION	SCALE: SHEET NO. OF SHEETS STA. TO STA.			F.A. RTE.	SECTION	COUNTY	TOTAL SHEETS	SHEET NO.
		DRAWN -	REVISED -					39	03 IMPACT ATTENUATOR 2012-2	LASALLE	94	2
	PLOT SCALE = 100.0000' / in.	CHECKED -	REVISED -					CONTRACT NO. 66899				
	PLOT DATE = 3/30/2012	DATE -	REVISED -					ILLINOIS FED. AID PROJECT				

90% FED.
10% STATE

SUMMARY OF QUANTITIES			CONSTR. CODE	
CODE NO.	ITEM	UNIT	LASALLE COUNTY ROADWAY	
			0021 RURAL	
20200100	EARTH EXCAVATION	CU YD	498	
20400800	FURNISHED EXCAVATION	CU YD	1924	
25000210	SEEDING, CLASS 2A	ACRE	14.4	
25000400	NITROGEN FERTILIZER NUTRIENT	POUND	1290	
25000500	PHOSPHORUS FERTILIZER NUTRIENT	POUND	1290	
25000600	POTASSIUM FERTILIZER NUTRIENT	POUND	1290	
25100630	EROSION CONTROL BLANKET	SQ YD	69667	
28000250	TEMPORARY EROSION CONTROL SEEDING	POUND	1440	
28000305	TEMPORARY DITCH CHECKS	FOOT	180	
28000400	PERIMETER EROSION BARRIER	FOOT	7500	
28000500	INLET AND PIPE PROTECTION	EACH	2	
31101200	SUBBASE GRANULAR MATERIAL, TYPE B 4"	SQ YD	1100	
50300225	CONCRETE STRUCTURES	CU YD	52	
50800205	REINFORCEMENT BARS, EPOXY COATED	POUND	5070	
60100060	CONCRETE HEADWALLS FOR PIPE DRAINS	EACH	4	
64300450	IMPACT ATTENUATORS (NON-REDIRECTIVE), TEST LEVEL 3	EACH	30	
64301090	ATTENUATOR BASE	SQ YD	819	
67100100	MOBILIZATION	L SUM	1	
70106800	CHANGEABLE MESSAGE SIGN	CAL MO	2	
X6015000	REMOVE CONCRETE HEADWALLS FOR PIPE DRAINS	EACH	4	
X6310214	TRAFFIC BARRIER TERMINAL TYPE 6 SPECIAL	EACH	1	

TRAFFIC
BARRIER

FILE NAME = c:\pw\work\p\dot\fergusonse\0294370\066899-ght-500.dgn	USER NAME = fergusonse	DESIGNED -	REVISED -	STATE OF ILLINOIS DEPARTMENT OF TRANSPORTATION	SUMMARY OF QUANTITIES	F.A. RTE. 39	SECTION 03 IMPACT ATTENUATOR 2012-2	COUNTY LASALLE	TOTAL	SHEET
	PLOT SCALE = 100.0000 ' / in.	DRAWN -	REVISED -						94	3
	PLOT DATE = 3/30/2012	CHECKED -	REVISED -						CONTRACT NO. 66899	
		DATE -	REVISED -						ILLINOIS FED. AID PROJECT	
	SCALE: SHEET NO. OF SHEETS STA. TO STA.								Rev	

SEEDING AND EROSION CONTROL											
LOCATION			SQ YD		NITROGEN	PHOSPHORUS	POTASSIUM	EROSION	TEMPORARY	TEMPORARY	PERIMETER
				SEEDING,	FERTILIZER	FERTILIZER	FERTILIZER	CONTROL	EROSION CONTROL	DITCH	EROSION
				CLASS 2	NUTRIENT	NUTRIENT	NUTRIENT	BLANKET	SEEDING	CHECKS	BARRIER
NO.	MP	STRUCTURE NO.		ACRE	POUND	POUND	POUND	SQ YD	POUND	FOOT	FOOT
LASALLE COUNTY											
1	57.3	MEDIAN SIGN TRUSS	4644	0.96	86	86	86	4644	96	12	500
2	57.8, 57.81	050-0194 & SIGN TRUSS	4644	0.96	86	86	86	4644	96	12	500
3	58.3	MEDIAN SIGN TRUSS	4644	0.96	86	86	86	4644	96	12	500
4	59.2	MEDIAN SIGN TRUSS	4644	0.96	86	86	86	4644	96	12	500
5	59.6	MEDIAN SIGN TRUSS	4644	0.96	86	86	86	4644	96	12	500
6	59.8	050-0176	4644	0.96	86	86	86	4644	96	12	500
7	60.3	MEDIAN SIGN TRUSS	4644	0.96	86	86	86	4644	96	12	500
8	61.2	MEDIAN SIGN TRUSS	4644	0.96	86	86	86	4644	96	12	500
9	61.8	050-0175	4644	0.96	86	86	86	4644	96	12	500
10	64.9	050-0172	4644	0.96	86	86	86	4644	96	12	500
11	65.9	050-0171	4644	0.96	86	86	86	4644	96	12	500
12	68.25	050-0181	4644	0.96	86	86	86	4644	96	12	500
13	70.8	050-0166	4644	0.96	86	86	86	4644	96	12	500
14	71.85	050-0165	4644	0.96	86	86	86	4644	96	12	500
15	74.85	050-0162	4644	0.96	86	86	86	4644	96	12	500
		TOTALS		14.4	1290	1290	1290	69667	1440	180	7500

EARTHWORK SCHEDULE						
LOCATION						(FURNISHED EX.)
			EARTH EXCAVATION	EARTH EXCAVATION ADJ FOR SHRINKAGE	EMBANKMENT	EARTHWORK BALANCE WASTE
NO.	MP	STRUCTURE NO.	(CUTS)	25%	(FILLS)	(+) OR SHORTAGE (-)
	LASALLE COUNTY		CU YD	CU YD	CU YD	CU YD
1	57.3	MEDIAN SIGN TRUSS	17.9	13.4	303.3	-289.9
2	57.8, 57.81	050-0194 & SIGN TRUSS	57.9	43.4	234.4	-191.0
3	58.3	MEDIAN SIGN TRUSS	21.9	16.4	326.9	-310.5
4	59.2	MEDIAN SIGN TRUSS	51.9	38.9	256.4	-217.5
5	59.6	MEDIAN SIGN TRUSS	38.7	29.0	158.8	-129.8
6	59.8	050-0176	12.5	9.4	27.8	-18.4
7	60.3	MEDIAN SIGN TRUSS	39.4	29.6	114.9	-85.4
8	61.2	MEDIAN SIGN TRUSS	61.9	46.4	67.0	-20.6
9	61.8	050-0175	72.8	54.6	32.6	22.0
10	64.9	050-0172	8.1	6.1	118.9	-112.8
11	65.9	050-0171	18.3	13.7	107.8	-94.1
12	68.25	050-0181	14.1	10.6	145.5	-134.9
13	70.8	050-0166	15.6	11.7	143.2	-131.5
14	71.85	050-0165	7.2	5.4	161.1	-155.7
15	74.85	050-0162	59.9	44.9	99.4	-54.5
TOTALS			498.1			-1924.4
			PAY ITEM			PAY ITEM


IMPACT ATTENUATOR SCHEDULE					
LOCATION			ATTENUATOR	SUBBASE	IMPACT ATTENUATORS
			BASE	GRANULAR	(NON-REDIRECTIVE),
				MAT, TY. B 4"	TEST LEVEL 3
NO.	MP	STRUCTURE NO.	SQ YD	SQ YD	EACH
		LASALLE COUNTY			
1	57.3	MEDIAN SIGN TRUSS	55	73	2.0
2	57.8, 57.81	050-0194 & SIGN TRUSS	55	73	2.0
3	58.3	MEDIAN SIGN TRUSS	55	73	2.0
4	59.2	MEDIAN SIGN TRUSS	55	73	2.0
5	59.6	MEDIAN SIGN TRUSS	55	73	2.0
6	59.8	050-0176	55	73	2.0
7	60.3	MEDIAN SIGN TRUSS	55	73	2.0
8	61.2	MEDIAN SIGN TRUSS	55	73	2.0
9	61.8	050-0175	55	73	2.0
10	64.9	050-0172	55	73	2.0
11	65.9	050-0171	55	73	2.0
12	68.25	050-0181	55	73	2.0
13	70.8	050-0166	55	73	2.0
14	71.85	050-0165	55	73	2.0
15	74.85	050-0162	55	73	2.0
		TOTALS	819	1100	30

CRASHWALL EXTENSIONS				
LOCATION			CONCRETE	REINFORCEMENT
			STRUCTURES	BARS
NO.	MP	STRUCTURE NO.		EPOXY COATED
LASALLE COUNTY			CU YD	POUND
1	57.8, 57.81	050-0194 & SIGN TRUSS	2.1	330
2	59.8	050-0176	3.1	330
3	61.8	050-0175	4.0	410
4	64.9	050-0172	3.0	350
5	65.9	050-0171	5.6	920
6	68.25	050-0181	3.0	460
7	70.8	050-0166	2.1	260
8	71.85	050-0165	9.2	1000
9	74.85	050-0162	2.1	260
TOTALS			34.2	4320


FILE NAME =	USER NAME = fergusonse	DESIGNED -	REVISED -	STATE OF ILLINOIS DEPARTMENT OF TRANSPORTATION	QUANTITY SCHEDULES			F.A. RTE.	SECTION	COUNTY	TOTAL SHEETS	SHEET NO.
es:\pw\work\pvidot\fergusonse\0294370\066B99-sht-schedule.dgn		DRAWN -	REVISED -					39	03 IMPACT ATTENUATOR 2012-2	LASALLE	94	4
	PLOT SCALE = 100.0000' / in.	CHECKED -	REVISED -		SCALE:			SHEET NO. OF SHEETS STA. TO STA.				
	PLOT DATE = 3/30/2012	DATE -	REVISED -					ILLINOIS FED. AID PROJECT				

GENERAL NOTES

1. THE 10:1 SLOPE CONTROLS NOSE OF ATTENUATOR BASE ELEVATION.
2. ATTENUATOR BASE GRADE PARALLELS EDGE OF PAVEMENT GRADE.
3. SLOPE ADJACENT TO ATTENUATOR BASE SHALL BE 10:1 OR FLATTER.

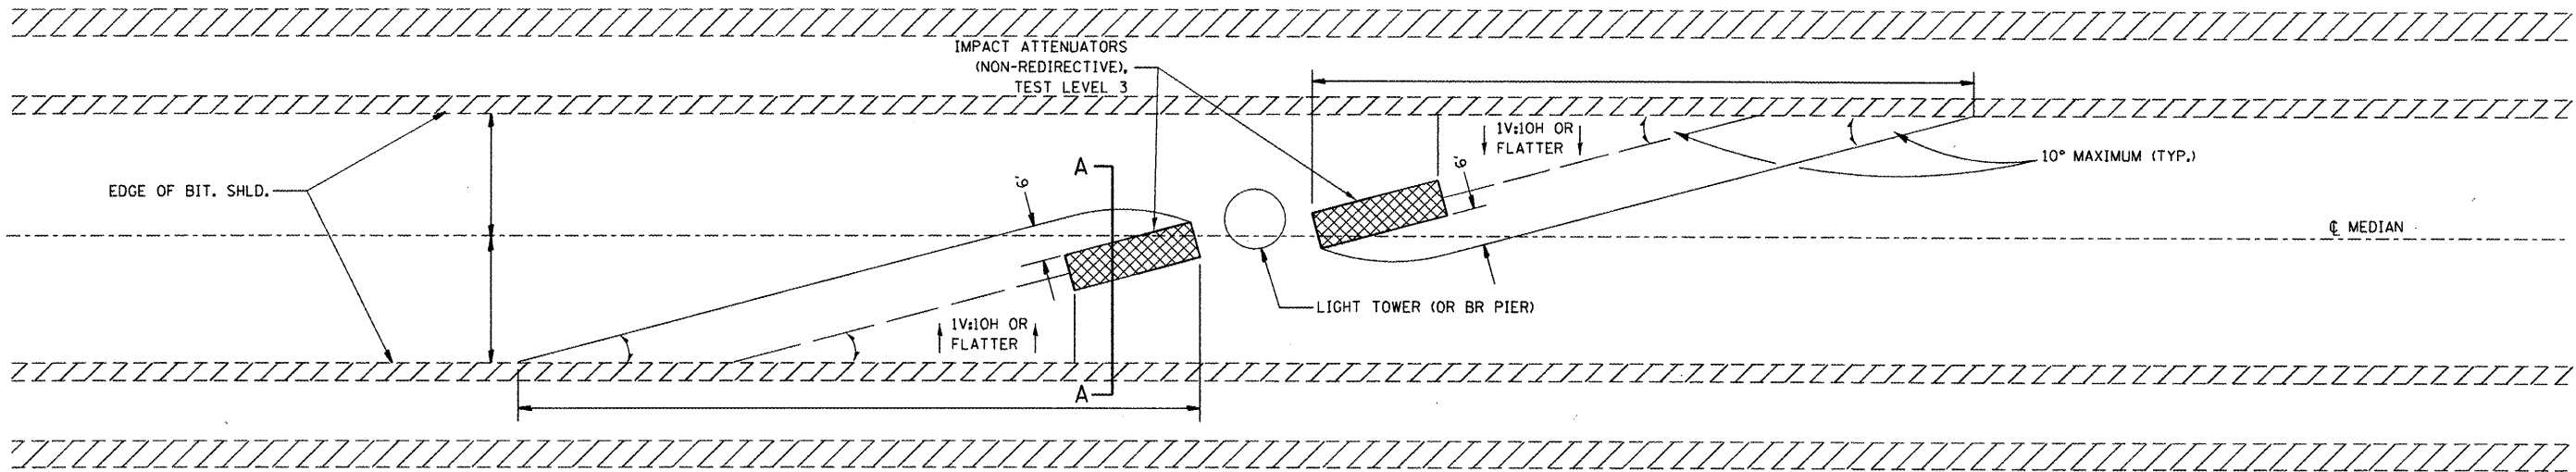

IMPACT ATTENUATOR LAYOUT AND GRADING PLAN

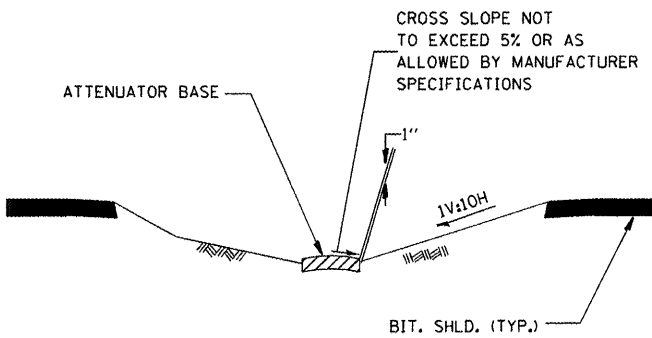

SECTION A - A

NOTE:

- ATTENUATOR BASE SHALL BE PER MANUFACTURER SPECIFICATIONS EXCEPT SAND MODULE SYSTEMS SHALL HAVE THE FOLLOWING ADDITIONAL REQUIREMENTS:
1. ATTENUATOR BASE SHALL PROVIDE A 1' BUFFER ALONG THE SIDES AND FRONT OF THE ARRAY.
 2. SAND MODULE SYSTEMS SHALL BE PLACED ON A CONCRETE BASE
 3. ALL EARTH EXCAVATION MATERIAL MUST BE DISTRIBUTED ON-SITE AT EACH LOCATION. THE CONTRACTOR IS NOT ALLOWED TO HAUL ANY MATERIAL AWAY.

FILE NAME =	USER NAME = fergusonse	DESIGNED -	REVISED -
c:\pwork\pwork\fergusonse\0294370\066899-shd-details.dgn		DRAWN -	REVISED -
PLOT SCALE = 100.0000 ' / 1" =		CHECKED -	REVISED -
PLOT DATE = 3/30/2012		DATE -	REVISED -

STATE OF ILLINOIS
DEPARTMENT OF TRANSPORTATION

GENERAL ATTENUATOR GRADING DETAIL

SCALE: SHEET NO. OF SHEETS STA. TO STA.

F.A.I. RTE.	SECTION	COUNTY	TOTAL SHEETS	SHEET NO.
39	03 IMPACT ATTENUATOR 2012-2	LASALLE	94	5
CONTRACT NO. 66899				
ILLINOIS FED. AID PROJECT				




 FURNISHED EX.




 FURNISHED EX.

FILE NAME =	USER NAME = fergusonsa	DESIGNED -	REVISED -	STATE OF ILLINOIS DEPARTMENT OF TRANSPORTATION	I-39 CRASH ATTENUATOR LAYOUT	<table><tr><td>F.A. RTE.</td><td>SECTION</td><td>COUNTY</td><td>TOTAL SHEETS</td><td>SHEET NO.</td></tr><tr><td>39</td><td>D3 IMPACT ATTENUATOR 2012-2</td><td>LASALLE</td><td>94</td><td>6</td></tr></table>	F.A. RTE.	SECTION	COUNTY	TOTAL SHEETS	SHEET NO.	39	D3 IMPACT ATTENUATOR 2012-2	LASALLE	94	6														
F.A. RTE.	SECTION	COUNTY	TOTAL SHEETS				SHEET NO.																							
39	D3 IMPACT ATTENUATOR 2012-2	LASALLE	94				6																							
c:\p\work\p\dot\fergusonsa\0294370\DOT	666899-sht-details.dgn	DRAWN -	REVISED -																											
	PLOT SCALE = 100.0000' / in.	CHECKED -	REVISED -																											
	PLOT DATE = 3/30/2012	DATE -	REVISED -		<table><tr><td>SCALE:</td><td>SHEET</td><td>OF</td><td>SHEETS</td><td>STA.</td><td>TO STA.</td></tr><tr><td></td><td></td><td></td><td></td><td></td><td></td></tr></table>	SCALE:	SHEET	OF	SHEETS	STA.	TO STA.							<table><tr><td colspan="6">ILLINOIS FED. AID PROJECT</td></tr><tr><td colspan="6">CONTRACT NO. 66B99</td></tr></table>	ILLINOIS FED. AID PROJECT						CONTRACT NO. 66B99					
SCALE:	SHEET	OF	SHEETS	STA.	TO STA.																									
ILLINOIS FED. AID PROJECT																														
CONTRACT NO. 66B99																														

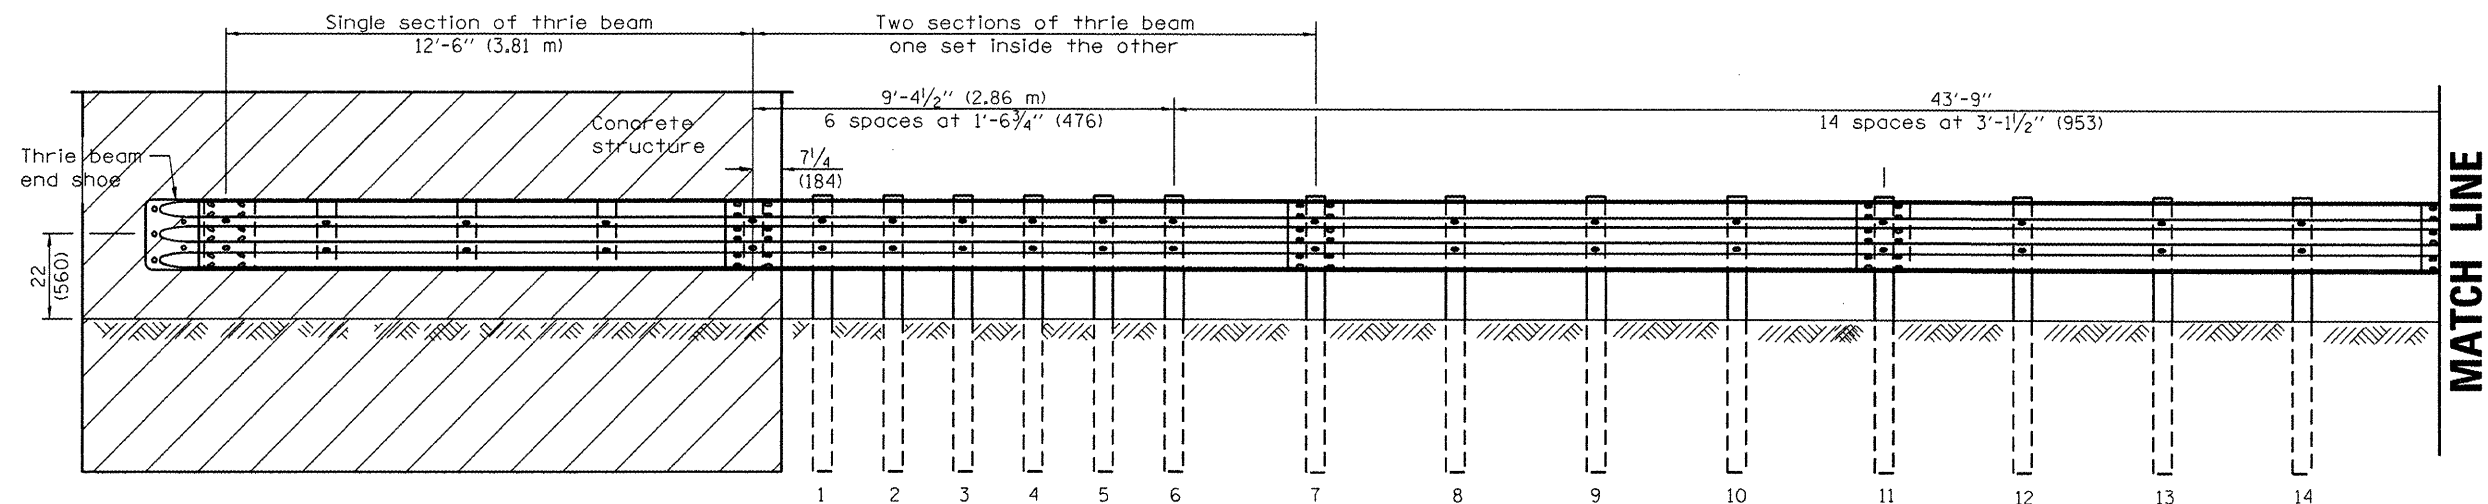

ELEVATION

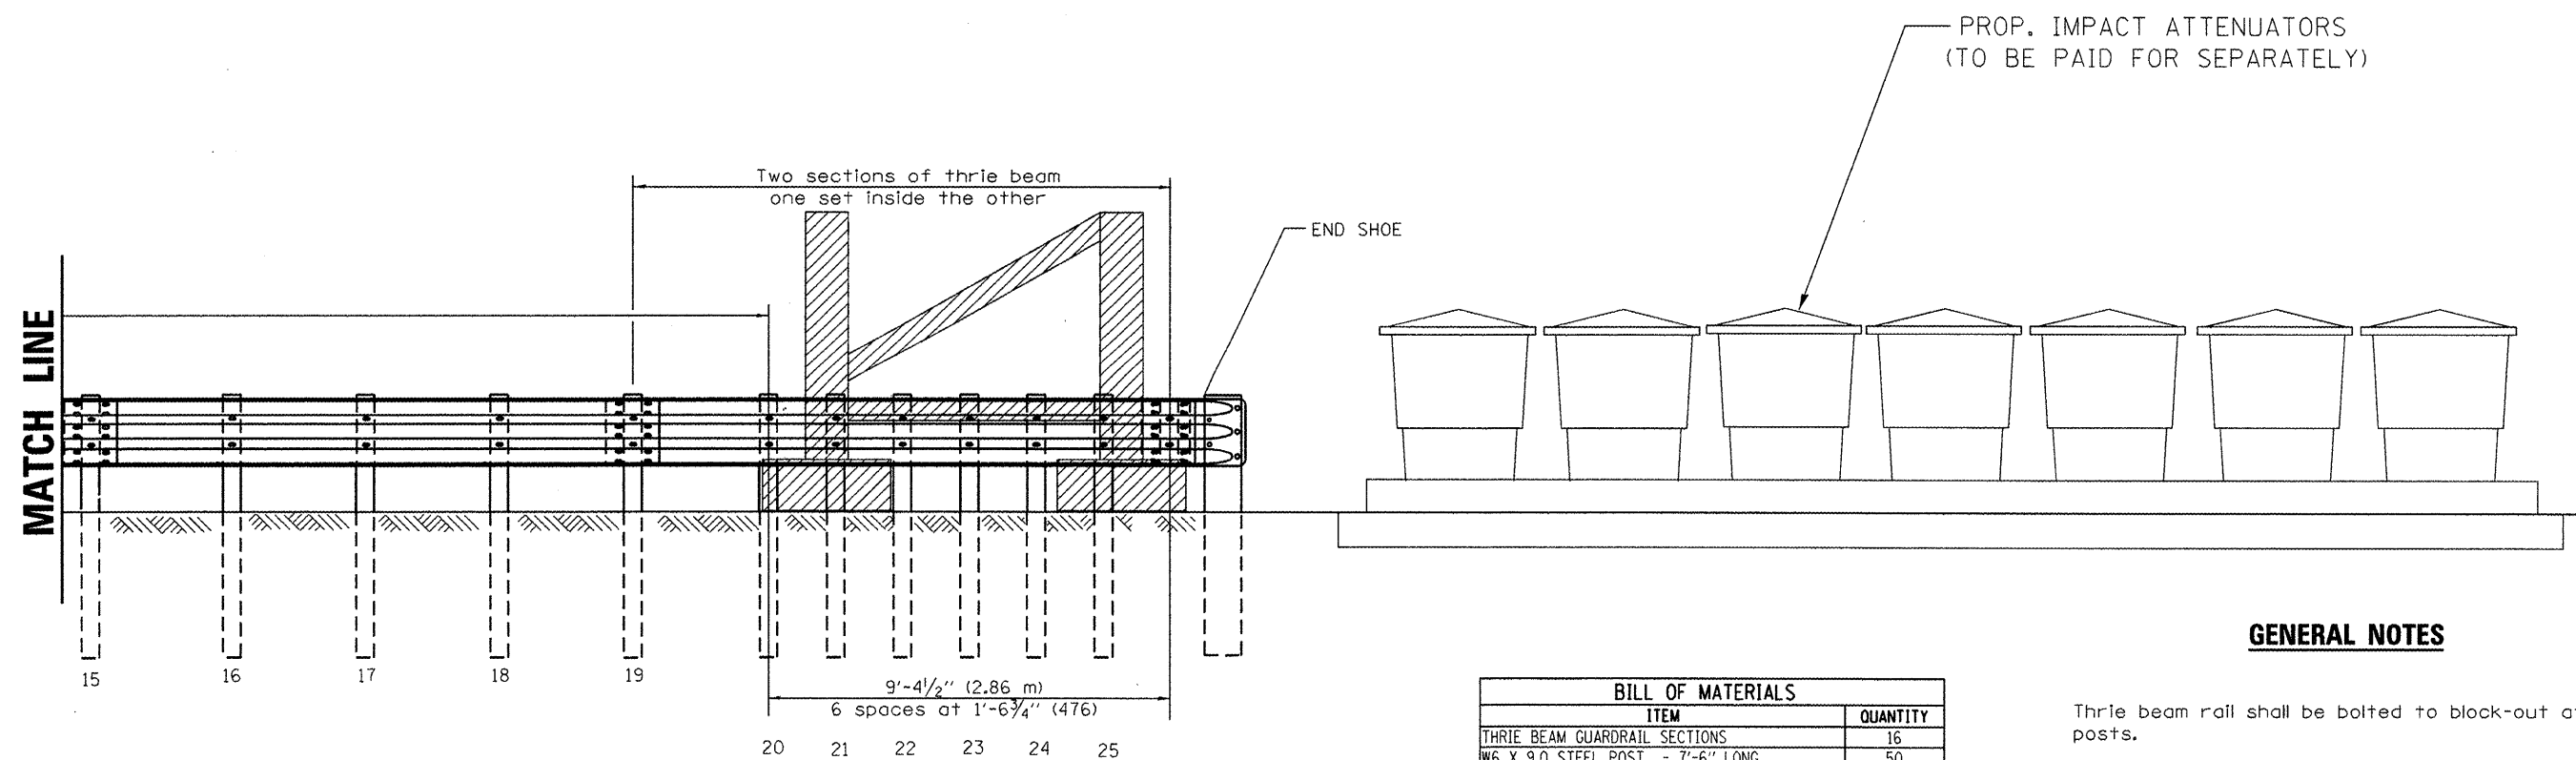

ELEVATION

GENERAL NOTES

Thrie beam rail shall be bolted to block-out at all posts.


All slope ratios are expressed as units of vertical displacement to units of horizontal displacement (V:H).

All dimensions are in inches (millimeters) unless otherwise shown.


BILL OF MATERIALS	
ITEM	QUANTITY
THRIE BEAM GUARDRAIL SECTIONS	16
W6 X 9.0 STEEL POST - 7'-6" LONG	50
WOOD BLOCKOUT 6" X 8"	42
WOOD BLOCKOUT 6" X 12"	8
3/4" ANCHOR BOLTS W' STD. WASHERS	18
WOOD BLOCKOUT 6" X VARIABLE DEPTH	8
END SHOES	4
BREAKWAY WOOD POSTS - 7'-6" LONG	2

TO BE PAID FOR AS GUARDRAIL TERMINAL SECTION TYPE 6 SPECIAL

FILE NAME =	USER NAME = fergusonse	DESIGNED -	REVISED -	STATE OF ILLINOIS DEPARTMENT OF TRANSPORTATION	GUARDRAIL TERMINAL SECTION TYPE 6 SPECIAL	F.A. RTE.	SECTION	COUNTY	TOTAL SHEETS	SHEET NO.	
ct:\pwork\pwidot\fergusonse\d0294370\066B99-shi-details.dgn	066B99-shi-details.dgn	DRAWN -	REVISED -			39	D3 IMPACT ATTENUATOR 2012-2	LASALLE	94	7	
PLOT SCALE = 100.0000 ' / in.		CHECKED -	REVISED -			CONTRACT NO. 66B99					
PLOT DATE = 3/30/2012		DATE -	REVISED -			ILLINOIS FED. AID PROJECT					
SCALE: SHEET NO. OF SHEETS STA. TO STA.											

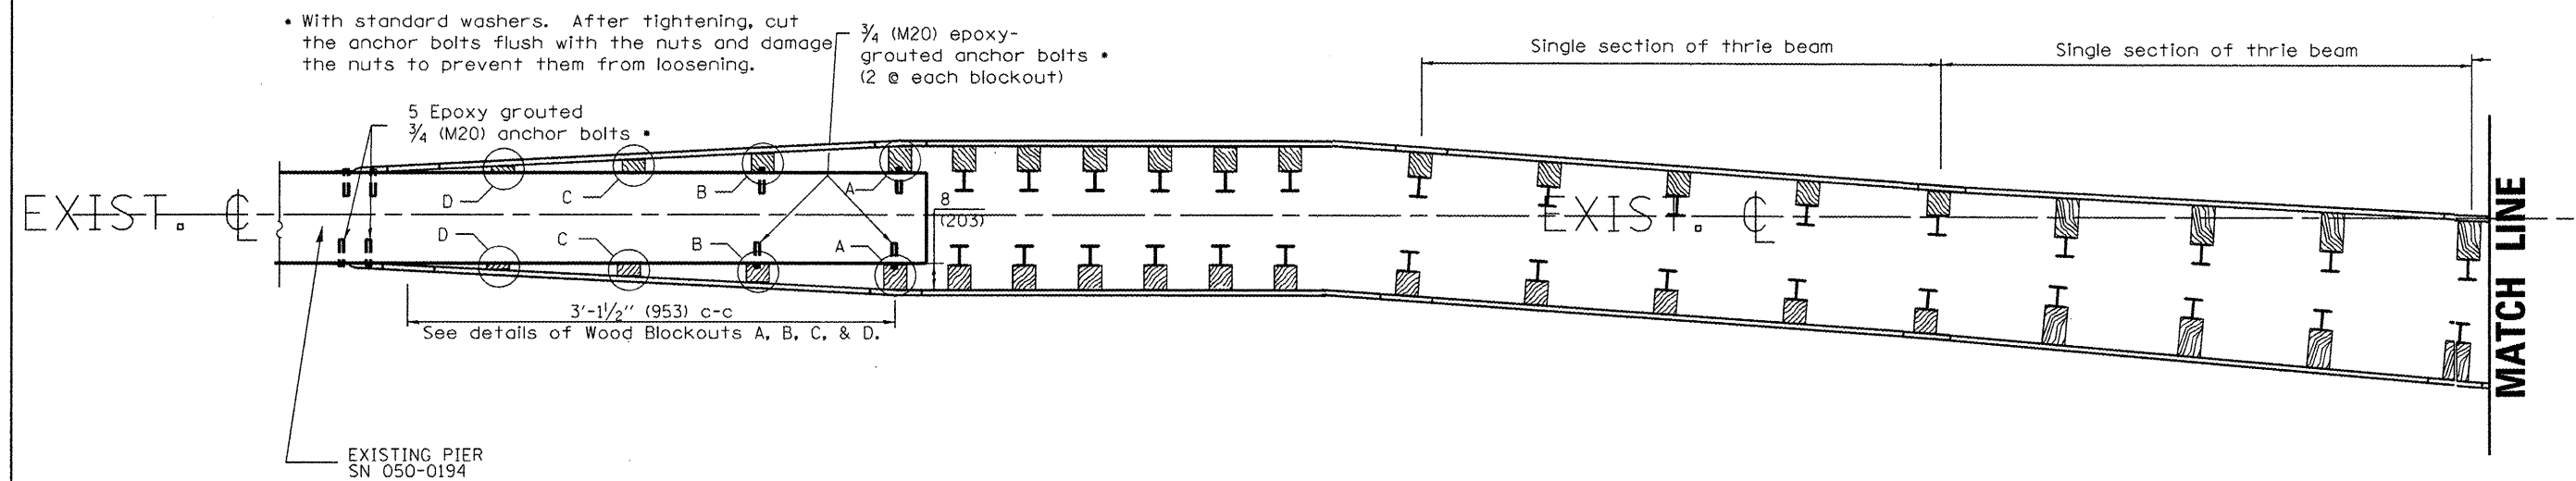


PLAN

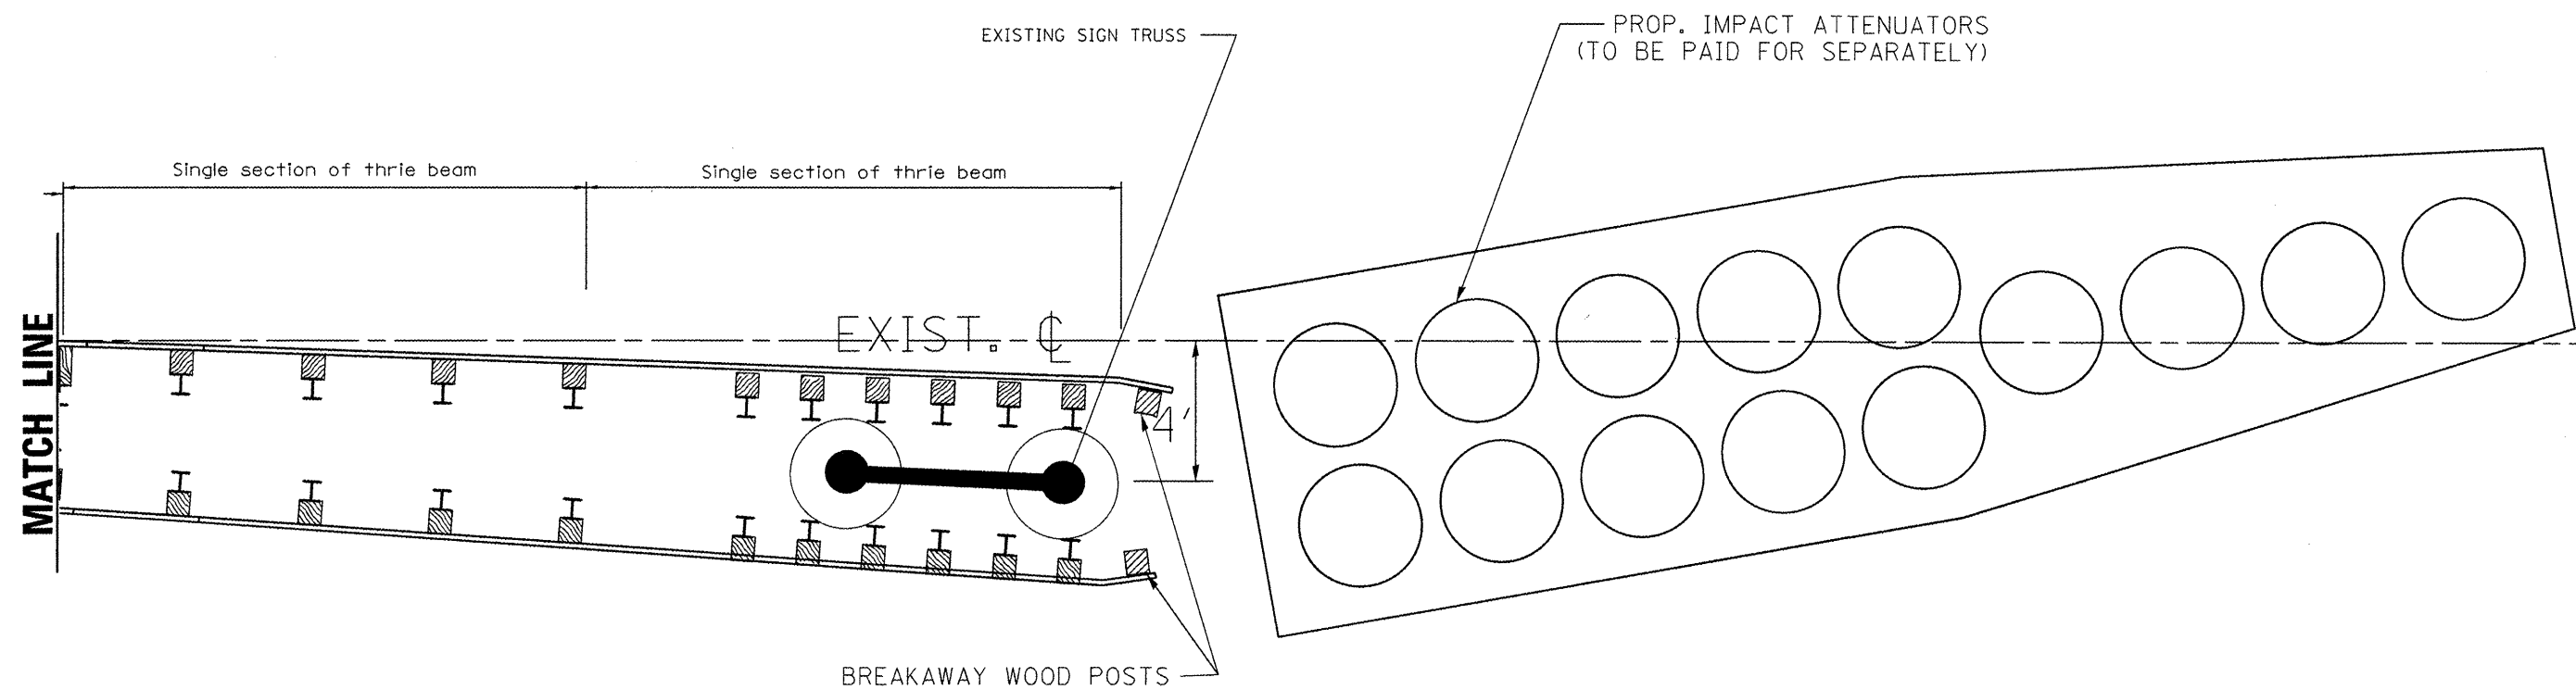


PLAN


FILE NAME =	USER NAME = fergusonse	DESIGNED -	REVISED -	STATE OF ILLINOIS DEPARTMENT OF TRANSPORTATION		GUARDRAIL TERMINAL SECTION TYPE 6 SPECIAL		F.A. RTE.	SECTION	COUNTY	TOTAL SHEETS	SHEET NO.
c:\pwwork\pwwork\fergusonse\d0294370\066B99-shr-details.dgn		DRAWN -	REVISED -					39	D3 IMPACT ATTENUATOR 2012-2	LASALLE	94	8
PLOT SCALE = 100.0000' / 1" =		CHECKED -	REVISED -					CONTRACT NO. 66B99				
PLOT DATE = 3/30/2012		DATE -	REVISED -					ILLINOIS FED. AID PROJECT				
				SCALE:		SHEET NO. OF SHEETS		STA. TO STA.				

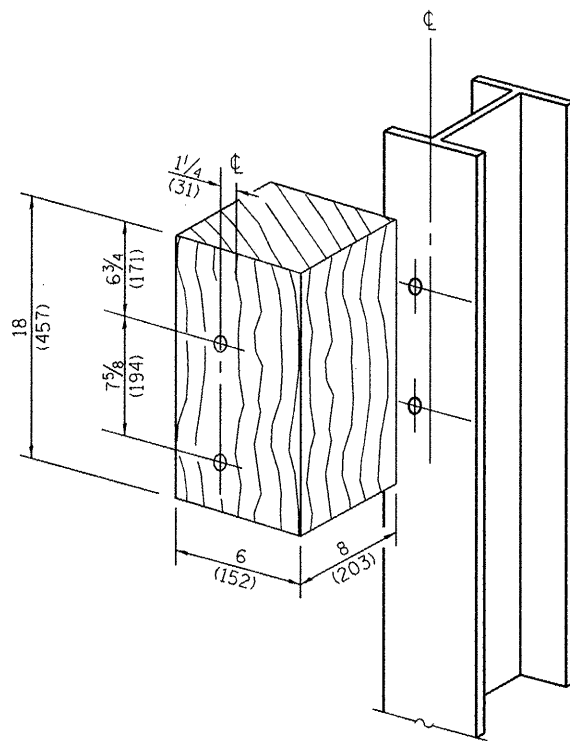


POSTS 1-11 & 16-25 WOOD BLOCKOUT DETAIL

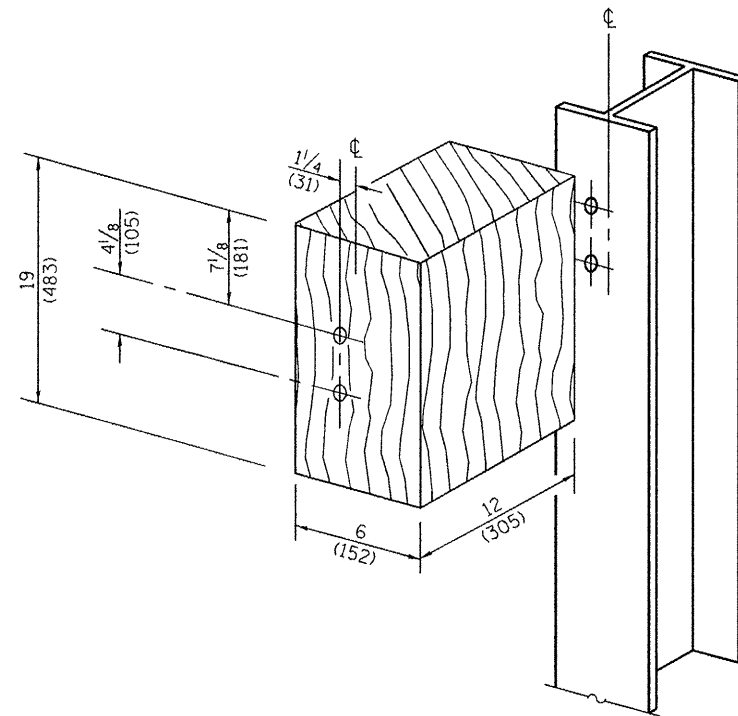



POST 12-15 WOOD BLOCKOUT DETAIL

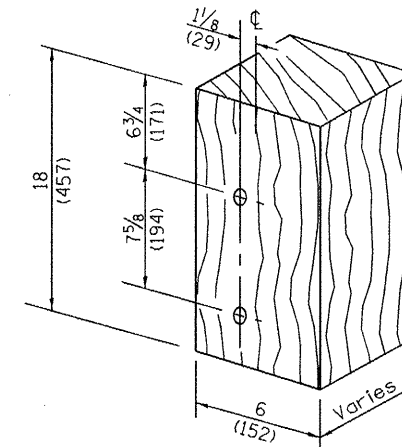


**MODIFIED THICKNESS DETAIL
WOOD BLOCKOUTS A, B, C, & D**

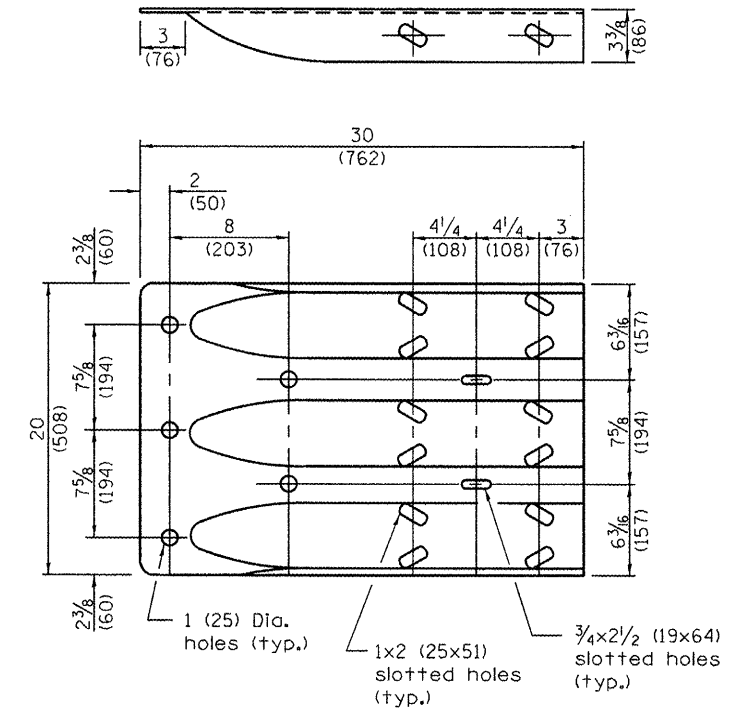


THRIE BEAM END SHOE DETAIL

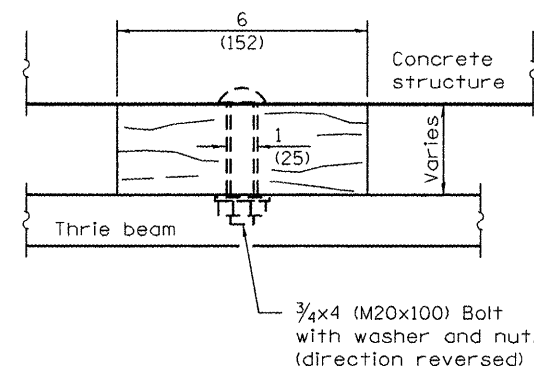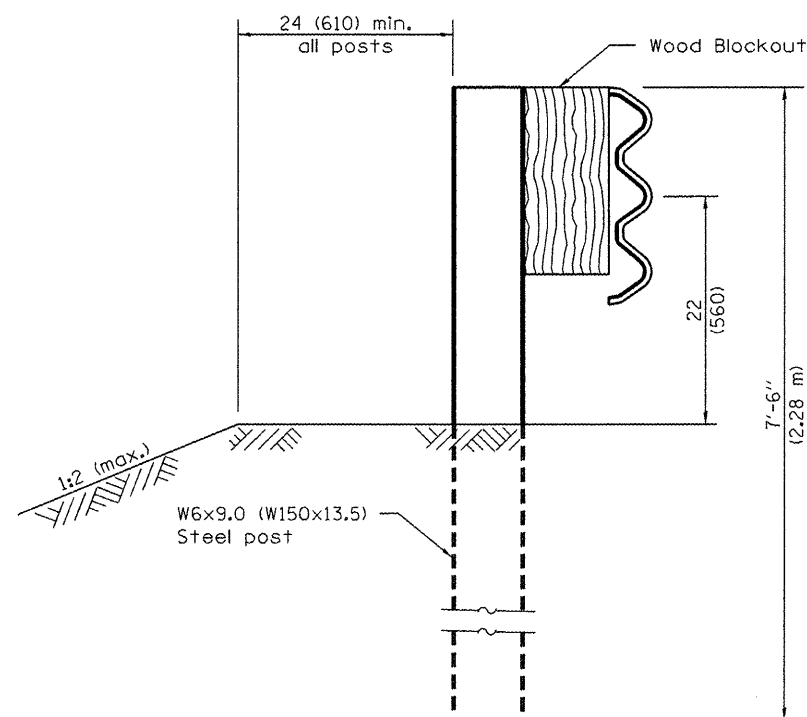

WOOD BLOCKOUT D


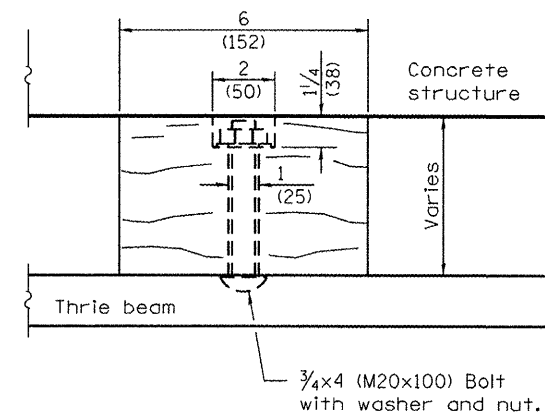


WOOD BLOCKOUT C

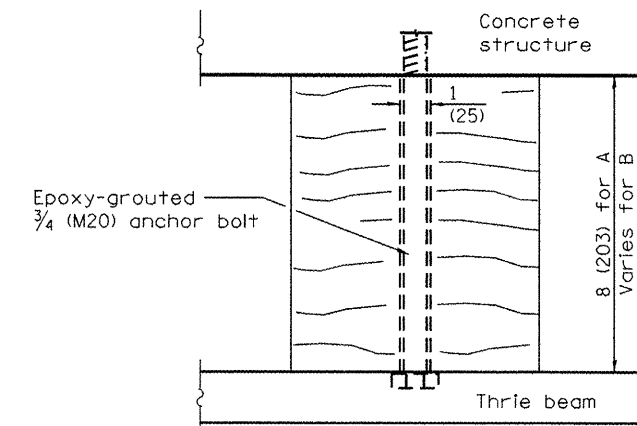

WOOD BLOCKOUT A & B



FILE NAME =	USER NAME = fergusonse	DESIGNED -	REVISED -	STATE OF ILLINOIS DEPARTMENT OF TRANSPORTATION		GUARDRAIL TERMINAL SECTION TYPE 6 SPECIAL		F.A. RTE.	SECTION	COUNTY	TOTAL SHEETS	SHEET NO.
ct:\pw_work\pwidot\fergusonse\d0294370\066899-shr-details.dgn		DRAWN -	REVISED -					39	D3 IMPACT ATTENUATOR 2012-2	LASALLE	94	9
PLOT SCALE = 100.0000' / 1" =		CHECKED -	REVISED -					CONTRACT NO. 66899				
PLOT DATE = 3/30/2012		DATE -	REVISED -					ILLINOIS FED. AID PROJECT				
				SCALE:		SHEET NO. OF SHEETS		STA.		TO STA.		

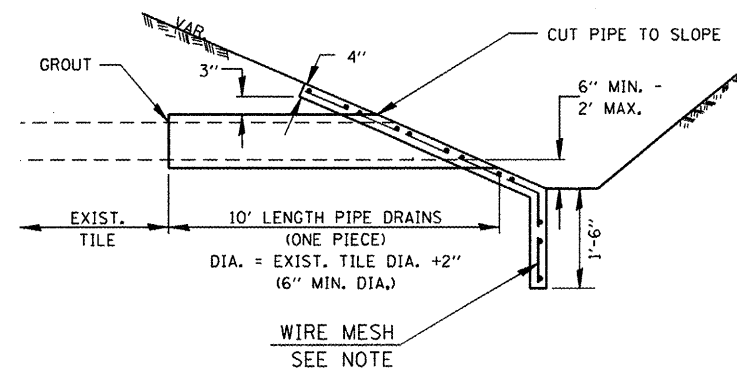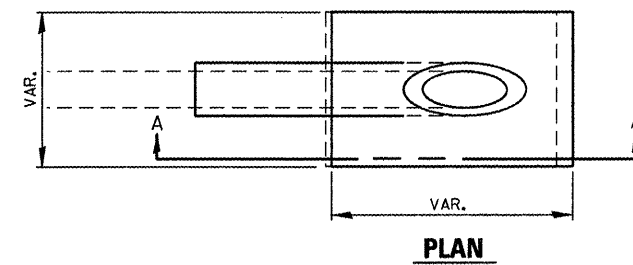


PIPE DRAINS & CONCRETE HEADWALLS

NOTES

1. ANY FIELD TILE OUTLET INTO A DITCH SHALL HAVE A HEADWALL BUILT IN ACCORDANCE WITH THIS DETAIL.
2. COST OF FURNISHING AND INSTALLING WIRE MESH SHALL BE INCLUDED IN THE CONTRACT UNIT PRICE PER CUBIC YARD FOR MISCELLANEOUS CONCRETE. WIRE MESH TO WEIGH NOT LESS THAN 58# PER 100 SQ. FT.

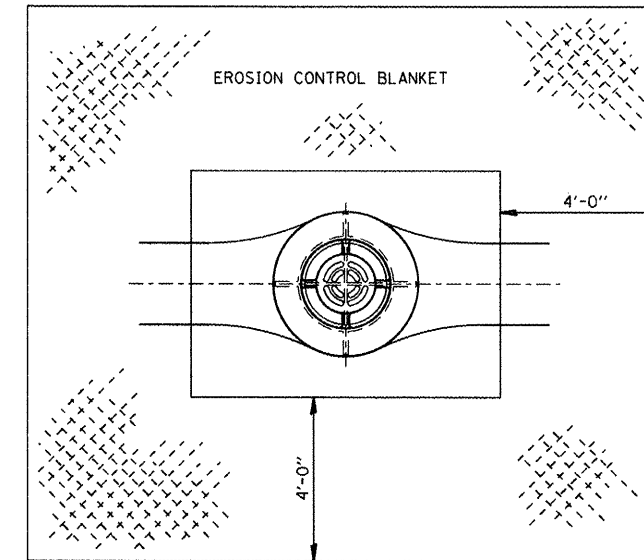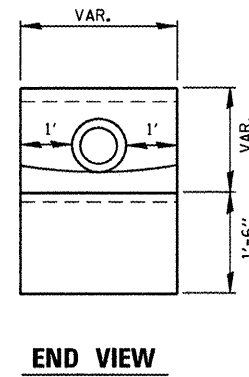

EROSION CONTROL BLANKET AT MEDIAN INLET STD. 604101 OR STD. 640106

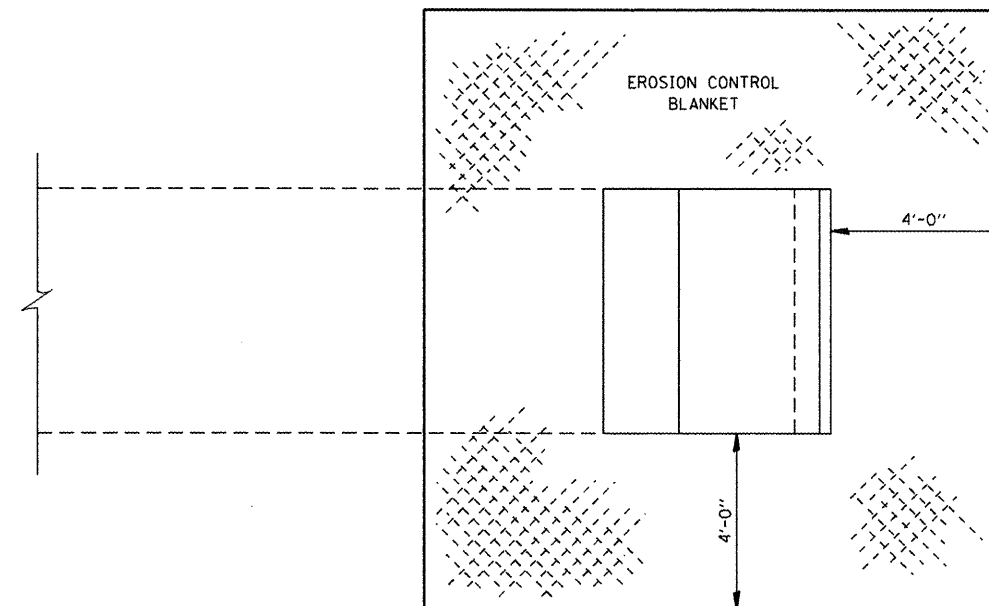

EROSION CONTROL BLANKET AT PRECAST BOX CULVERT END SECTIONS


FILE NAME =	USER NAME = fergusonse	DESIGNED -	REVISED -	STATE OF ILLINOIS DEPARTMENT OF TRANSPORTATION	CADD DETAILS	F.A. RTE.	SECTION	COUNTY	TOTAL SHEETS	SHEET NO.	
cr:\pwork\pwork\fergusonse\d0294370\066899-shr-detailed.dgn		DRAWN -	REVISED -			39	D3 IMPACT ATTENUATOR 2012-2	LASALLE	94	10	
	PLOT SCALE = 100.0000' / 1 in.	CHECKED -	REVISED -								
	PLOT DATE = 3/30/2012	DATE -	REVISED -								
					SCALE:	SHEET NO.	OF	SHEETS	STA.	TO STA.	
					ILLINOIS FED. AID PROJECT						

NOTES

The cost of epoxy grouting threaded rods shall be included with Reinforcement Bars, Epoxy Coated.

Plan dimensions and details relative to existing plans are subject to nominal construction variations. The Contractor shall field verify existing dimensions and details affecting new construction and make necessary approved adjustments prior to construction or ordering of materials. Such variations shall not be cause for additional compensation for a change in scope of the work, however, the Contractor will be paid for the quantity actually furnished at the unit price bid for the work.

Reinforcement bars designated (E) shall be epoxy coated.

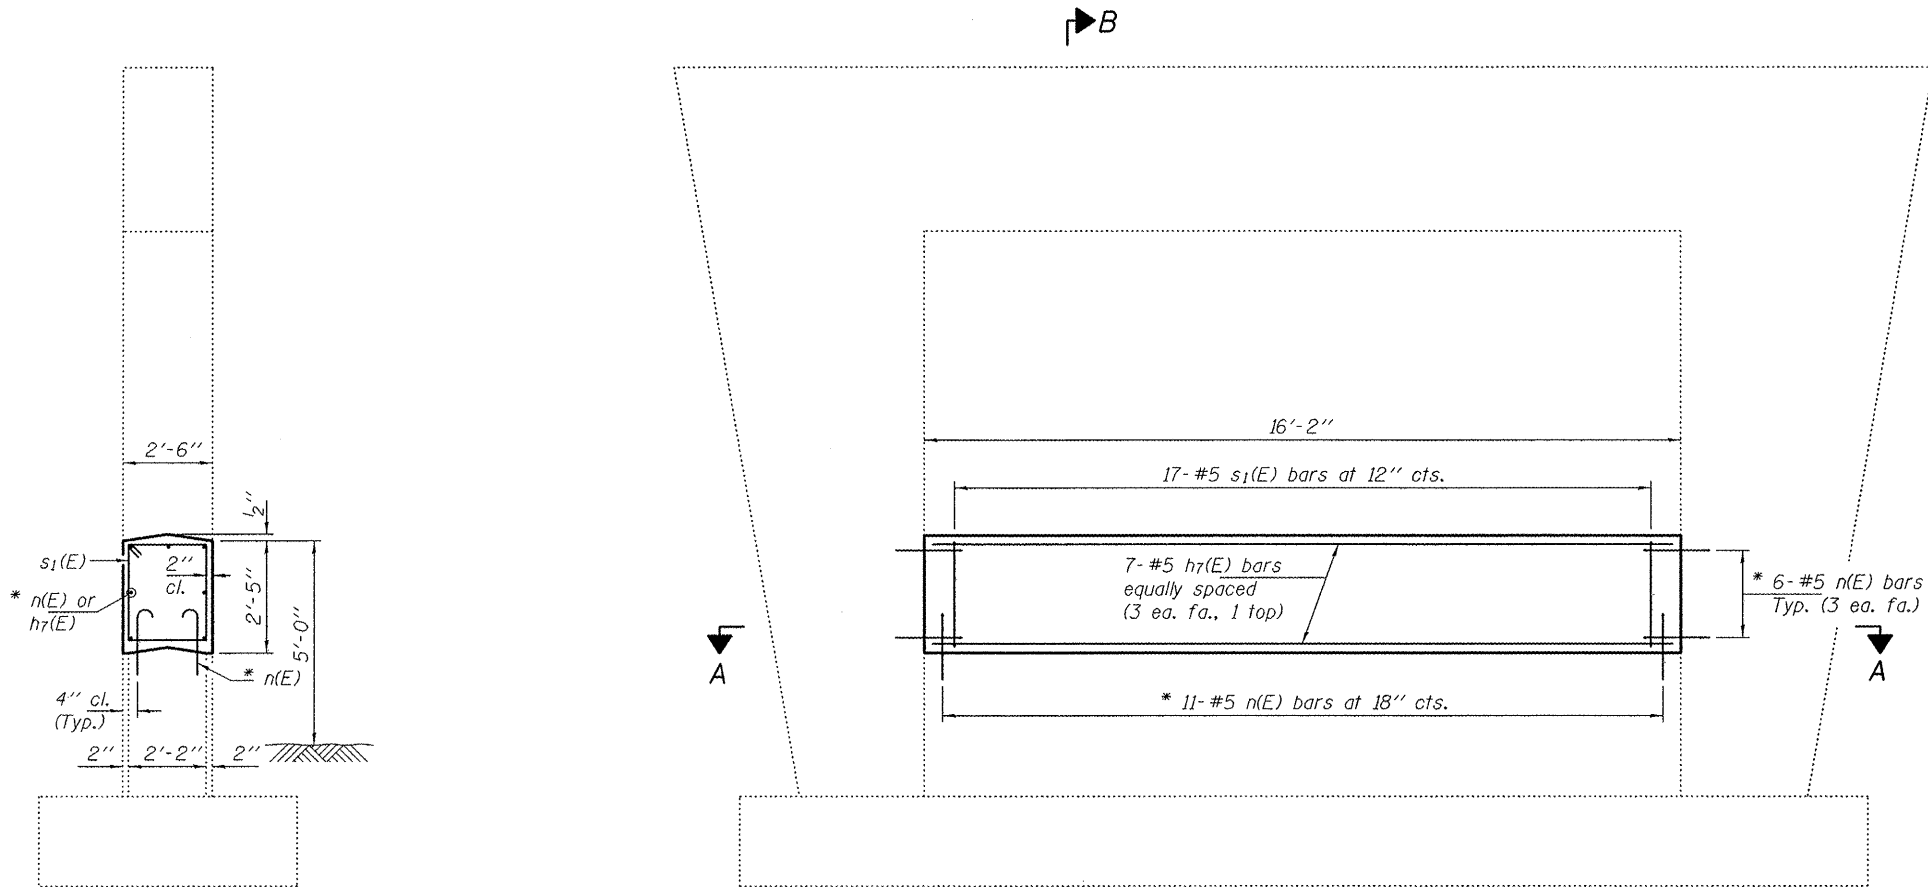


SECTION B-B

ELEVATION

SECTION A-A

* Epoxy grout n(E) bars in 9" min. holes according to Article 584 of the Standard Specifications.

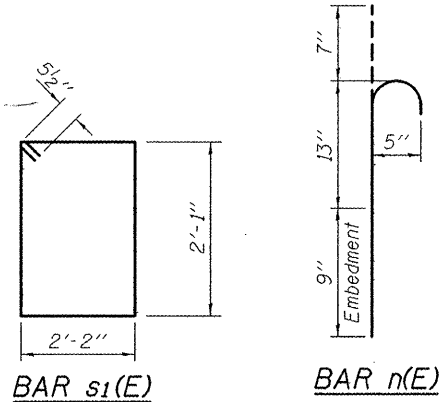

BAR s1(E)

BAR n(E)

BILL OF MATERIAL

Bar	No.	Size	Length	Shape
h7(E)	7	#5	15'-10"	—
n(E)	34	#5	2'-5"	—
s1(E)	17	#5	9'-5"	□
Concrete Structures			Cu. Yd.	3.6
Reinforcement Bars, Epoxy Coated			Pound	370


EXPIRES 11-30-2012

DESIGNED DAB	EXAMINED <i>Jay S. J...</i>	DATE - MAY 1, 2012	STATE OF ILLINOIS DEPARTMENT OF TRANSPORTATION	PIER CRASHWALL EXTENSION SN 050-0194	SHEET NO. 1 OF 9 SHEETS	F.A.I. RTE.	SECTION	COUNTY	TOTAL SHEETS	SHEET NO.
CHECKED VP	PASSED <i>...</i>	REVISED				39	D3 IMPACT ATTENUATOR	LOSALE	94	11
DRAWN baliva	ACTING ENGINEER OF BRIDGES AND STRUCTURES	REVISED				2012-2	CONTRACT NO. 66B99			
CHECKED DAB VP										

NOTES

The cost of epoxy grouting threaded rods shall be included with Reinforcement Bars, Epoxy Coated.

Plan dimensions and details relative to existing plans are subject to nominal construction variations. The Contractor shall field verify existing dimensions and details affecting new construction and make necessary approved adjustments prior to construction or ordering of materials. Such variations shall not be cause for additional compensation for a change in scope of the work, however, the Contractor will be paid for the quantity actually furnished at the unit price bid for the work. Reinforcement bars designated (E) shall be epoxy coated.

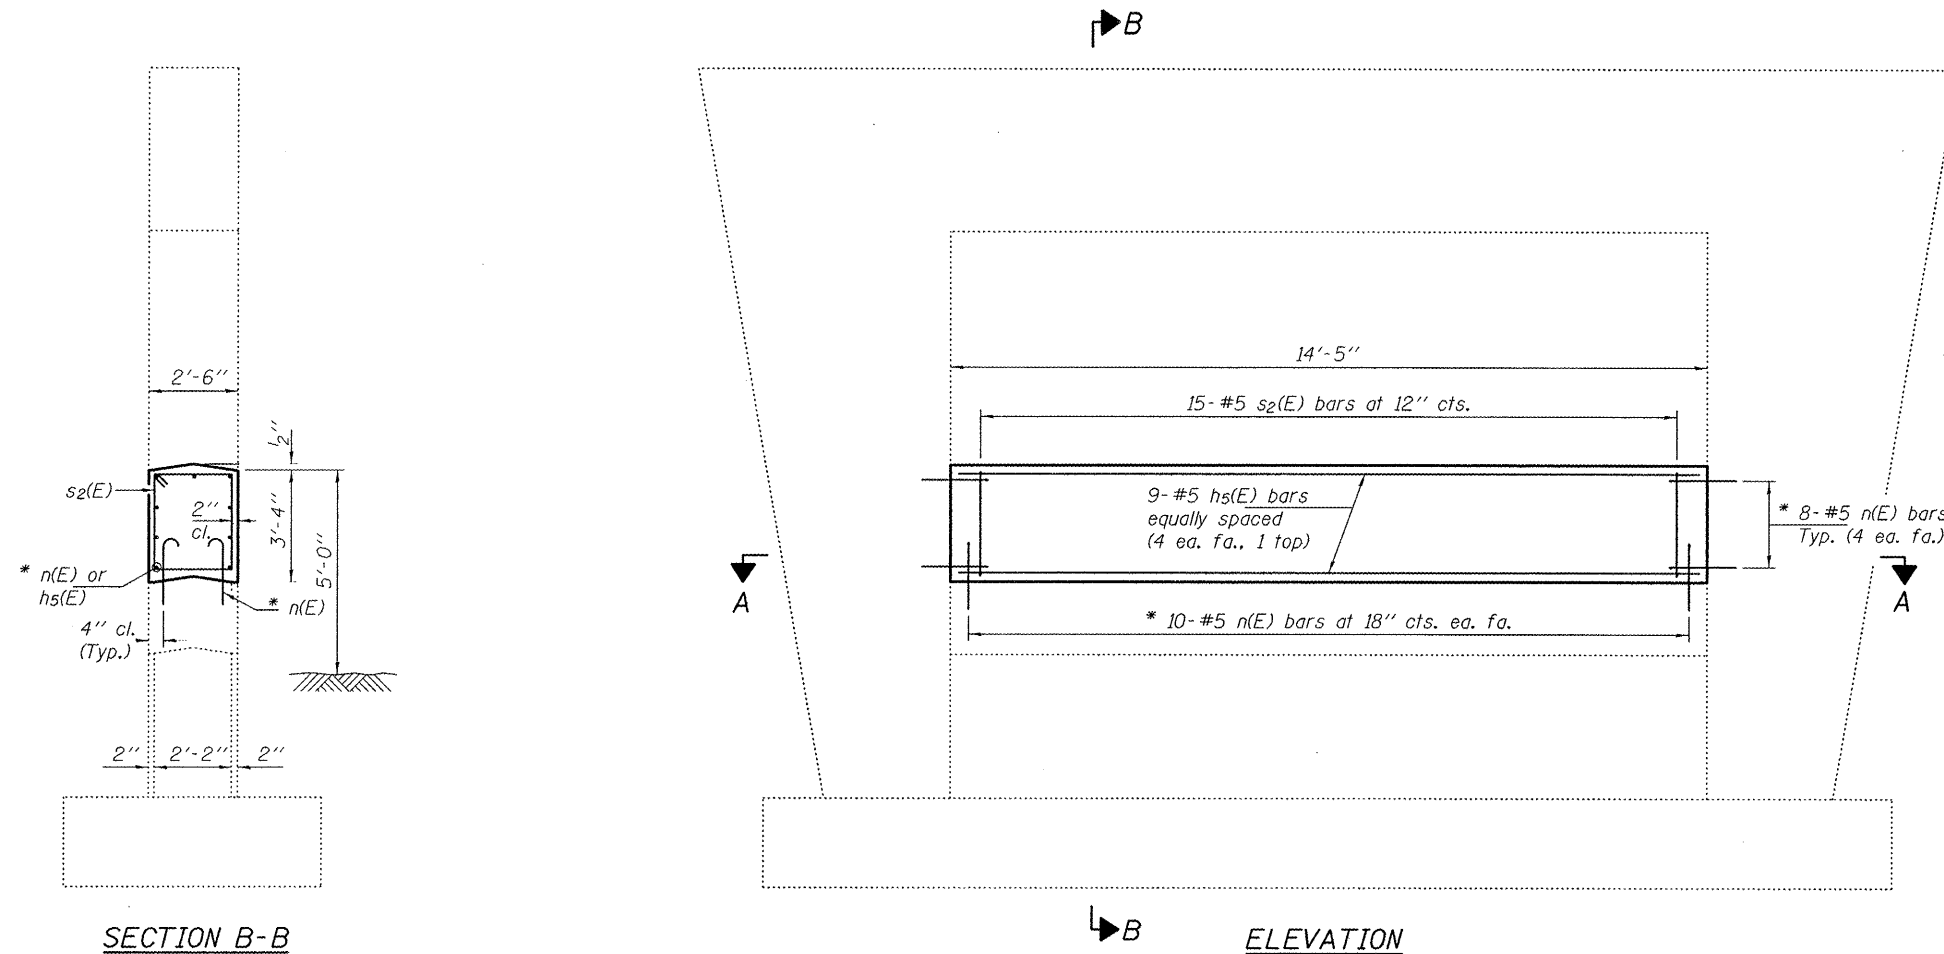


SECTION B-B

* Epoxy grout n(E) bars in 9" min. holes according to Article 584 of the Standard Specifications.


ELEVATION

BAR s2(E)

BAR n(E)

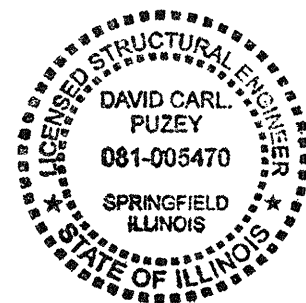

EXPIRES 11-30-2012

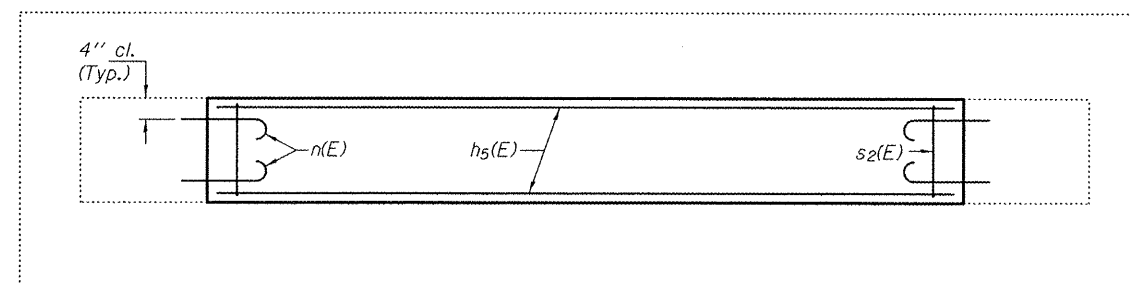

SECTION A-A

BILL OF MATERIAL

Bar	No.	Size	Length	Shape
hs(E)	9	#5	14'-1"	
n(E)	36	#5	2'-5"	
s2(E)	15	#5	11'-3"	
Concrete Structures			Cu. Yd.	4.4
Reinforcement Bars, Epoxy Coated			Pound	400

DESIGNED DAB	EXAMINED	DATE - MAY 1, 2012
CHECKED VP	PASSED	REVISED
DRAWN baliva		REVISED
CHECKED DAB VP		

STATE OF ILLINOIS
DEPARTMENT OF TRANSPORTATION

PIER CRASHWALL EXTENSION
SN 050-0176


SHEET NO. 2 OF 9 SHEETS

F.A.I. RTE.	SECTION	COUNTY	TOTAL SHEETS	SHEET NO.
39	D3 IMPACT ATTENUATOR 2012-2	LaSALLE	94	12
CONTRACT NO. 66B99				
ILLINOIS FED. AID PROJECT				

NOTES

The cost of epoxy grouting threaded rods shall be included with Reinforcement Bars, Epoxy Coated.

Plan dimensions and details relative to existing plans are subject to nominal construction variations. The Contractor shall field verify existing dimensions and details affecting new construction and make necessary approved adjustments prior to construction or ordering of materials. Such variations shall not be cause for additional compensation for a change in scope of the work, however, the Contractor will be paid for the quantity actually furnished at the unit price bid for the work. Reinforcement bars designated (E) shall be epoxy coated.

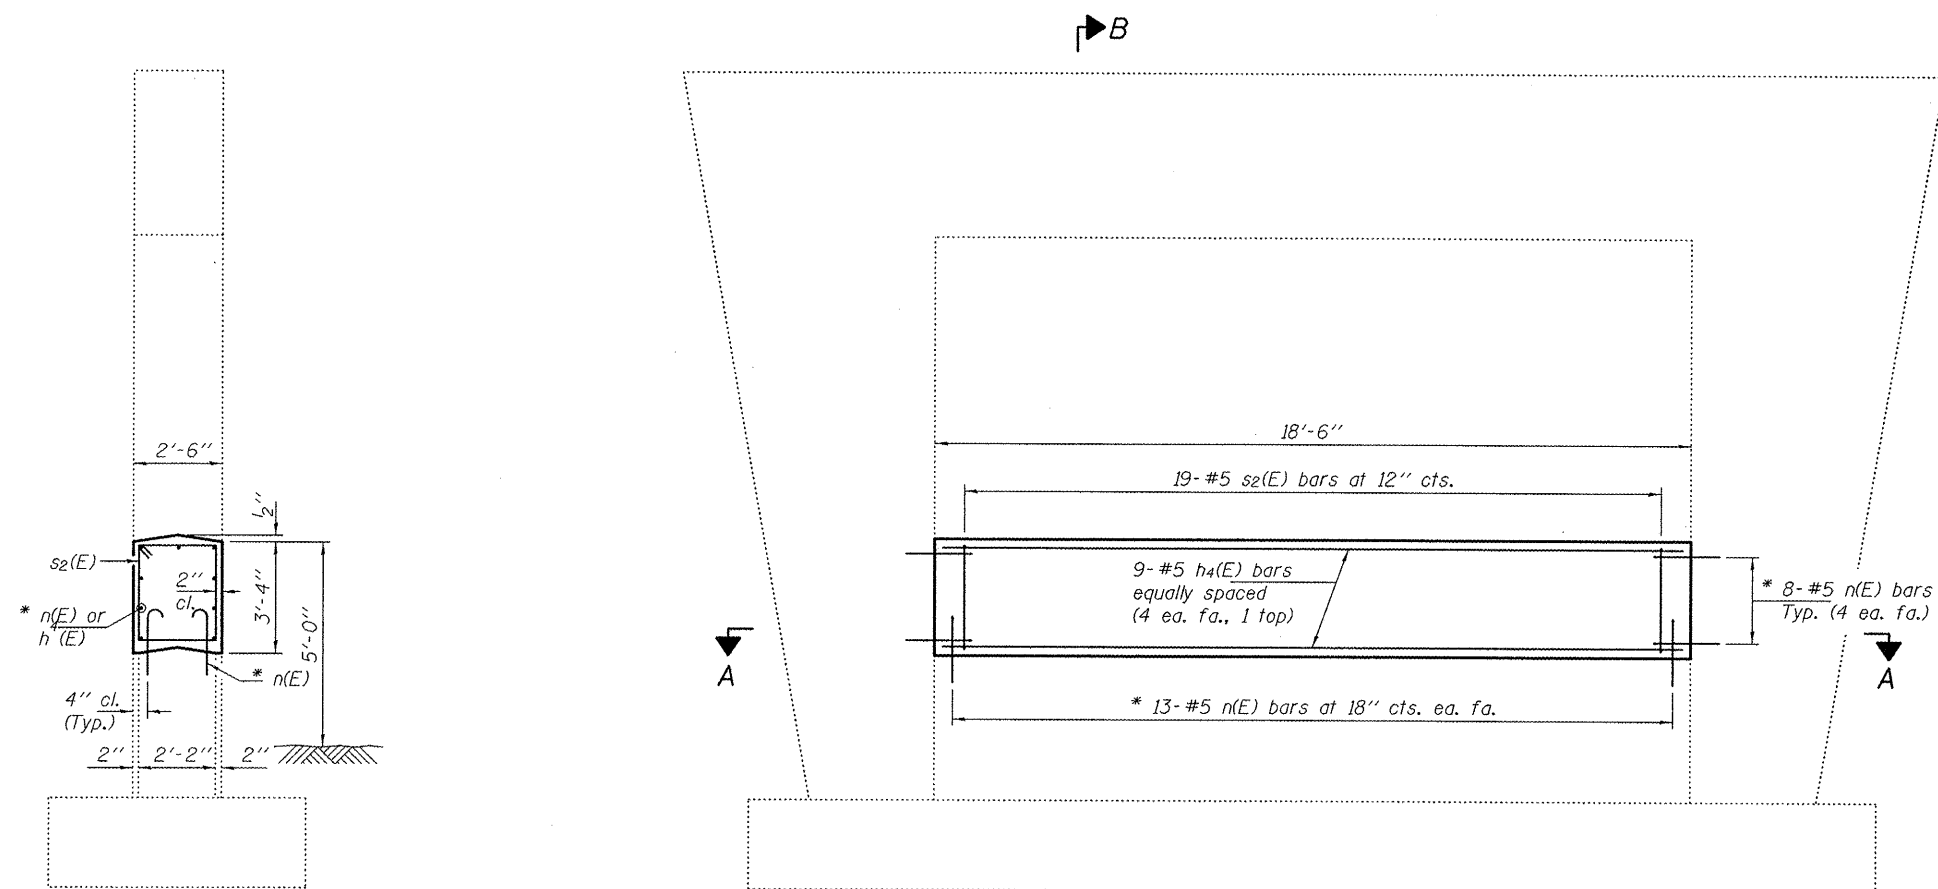


SECTION B-B

ELEVATION

SECTION A-A

* Epoxy grout n(E) bars in 9" min. holes according to Article 584 of the Standard Specifications.

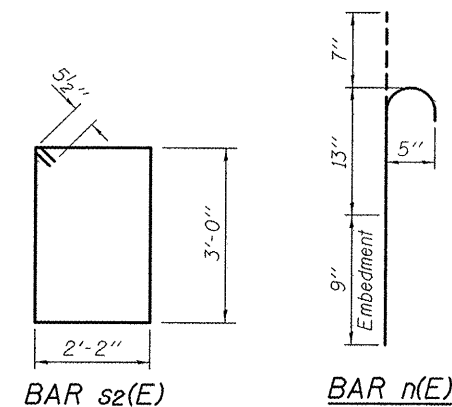

BAR s2(E)

BAR n(E)

BILL OF MATERIAL

Bar	No.	Size	Length	Shape
h4(E)	9	#5	18'-2"	—
n(E)	42	#5	2'-5"	U
s2(E)	19	#5	11'-3"	□
Concrete Structures			Cu. Yd.	5.7
Reinforcement Bars, Epoxy Coated			Pound	500



EXPIRES 11-30-2012

DESIGNED DAB	EXAMINED	DATE MAY 1, 2012
CHECKED VP	PASSED	REVISED
DRAWN baliva		REVISED
CHECKED DAB VP		

STATE OF ILLINOIS
DEPARTMENT OF TRANSPORTATION

PIER CRASHWALL EXTENSION
SN 50-0175

SHEET NO. 3 OF 9 SHEETS



F.A.I. RTE.	SECTION	COUNTY	TOTAL SHEETS	SHEET NO.
39	D3 IMPACT ATTENUATOR 2012-2	LaSALLE	94	13
CONTRACT NO. 66B99				
ILLINOIS FED. AID PROJECT				

NOTES

The cost of epoxy grouting threaded rods shall be included with Reinforcement Bars. Epoxy Coated.

Plan dimensions and details relative to existing plans are subject to nominal construction variations. The Contractor shall field verify existing dimensions and details affecting new construction and make necessary approved adjustments prior to construction or ordering of materials. Such variations shall not be cause for additional compensation for a change in scope of the work, however, the Contractor will be paid for the quantity actually furnished at the unit price bid for the work.

Reinforcement bars designated (E) shall be epoxy coated.

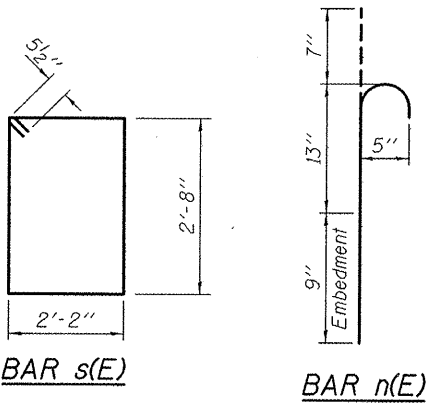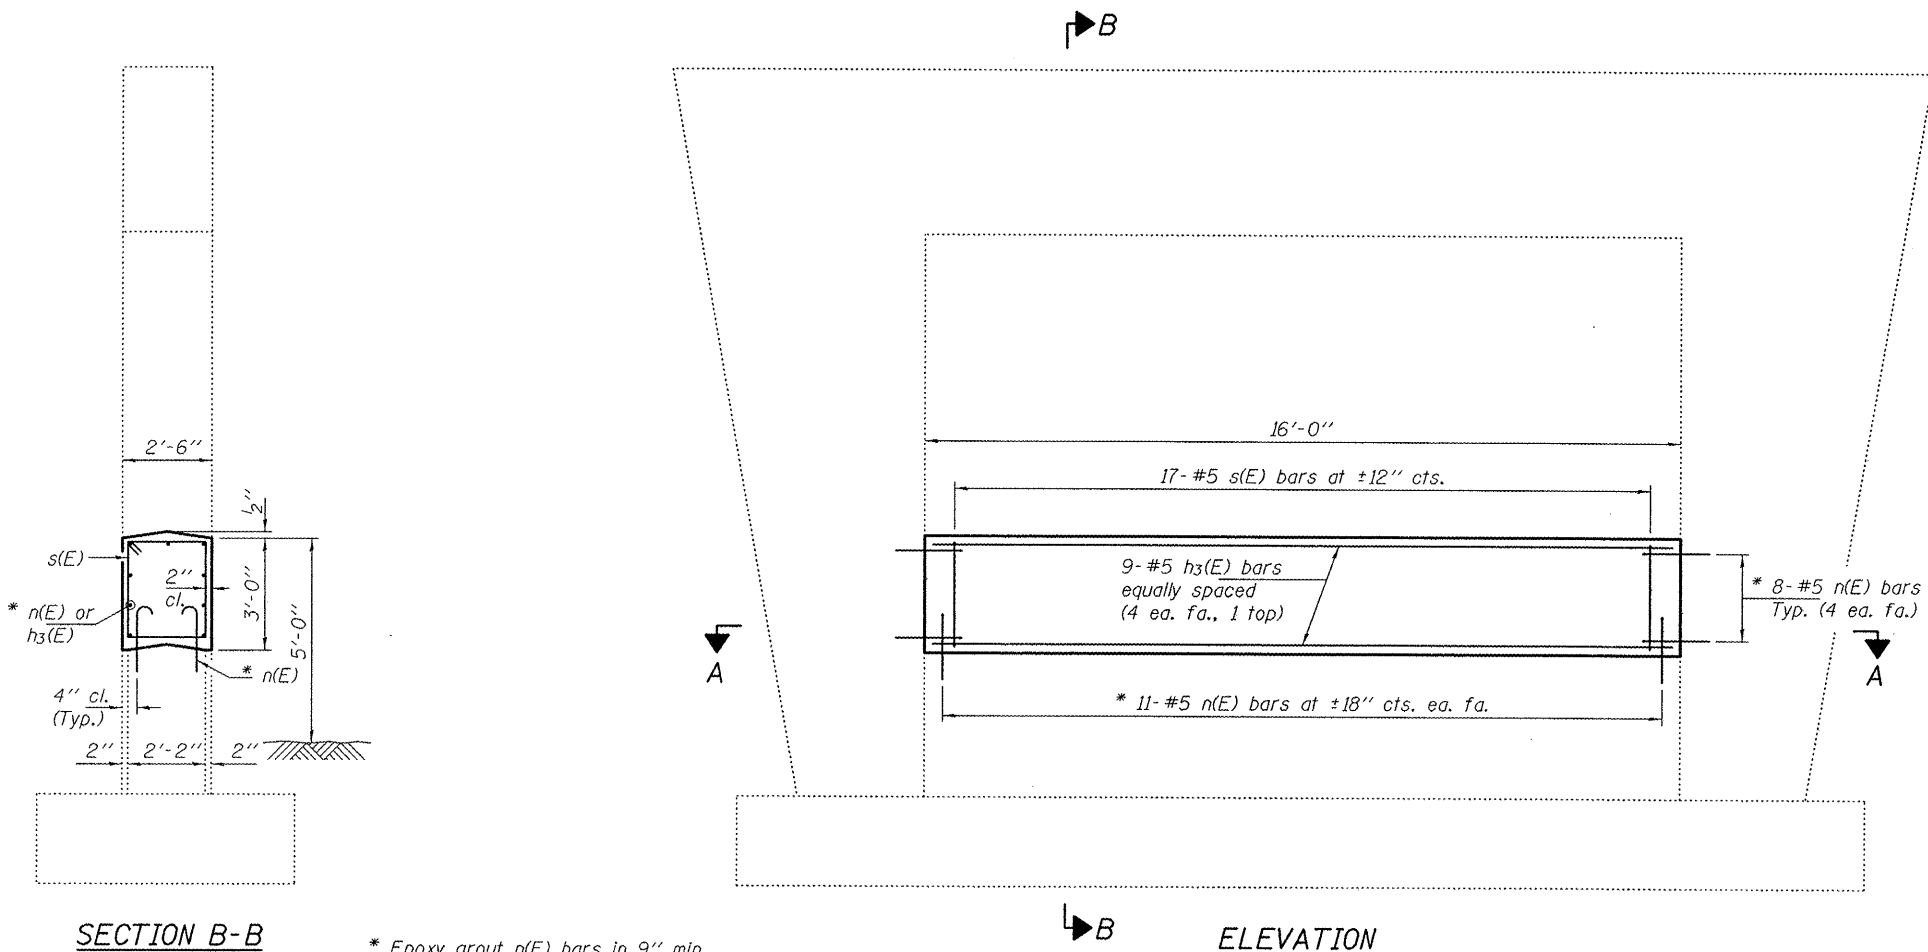

BILL OF MATERIAL

Bar	No.	Size	Length	Shape
h3(E)	9	#5	15'-8"	
n(E)	38	#5	2'-5"	
s(E)	17	#5	10'-7"	
Concrete Structures			Cu. Yd.	4.4
Reinforcement Bars, Epoxy Coated			Pound	430




EXPIRES 11-30-2012


DESIGNED DAB	EXAMINED <i>John F. Jolly</i>	DATE - MAY 1, 2012	STATE OF ILLINOIS DEPARTMENT OF TRANSPORTATION	PIER CRASHWALL EXTENSION SN 050-0172	F.A.I. RTE. 39	SECTION D3 IMPACT ATTENUATOR 2012-2	COUNTY LaSALLE	TOTAL SHEETS 94	SHEET NO. 14	
CHECKED VP	PASSED <i>David Carl Puzey</i>	REVISED								SHEET NO. 4 OF 9 SHEETS
DRAWN baliva	ACTING ENGINEER OF BRIDGES AND STRUCTURES	REVISED								
CHECKED DAB VP										

NOTES

The cost of epoxy grouting threaded rods shall be included with Reinforcement Bars, Epoxy Coated.
Plan dimensions and details relative to existing plans are subject to nominal construction variations. The Contractor shall field verify existing dimensions and details affecting new construction and make necessary approved adjustments prior to construction or ordering of materials. Such variations shall not be cause for additional compensation for a change in scope of the work, however, the Contractor will be paid for the quantity actually furnished at the unit price bid for the work.
Reinforcement bars designated (E) shall be epoxy coated.

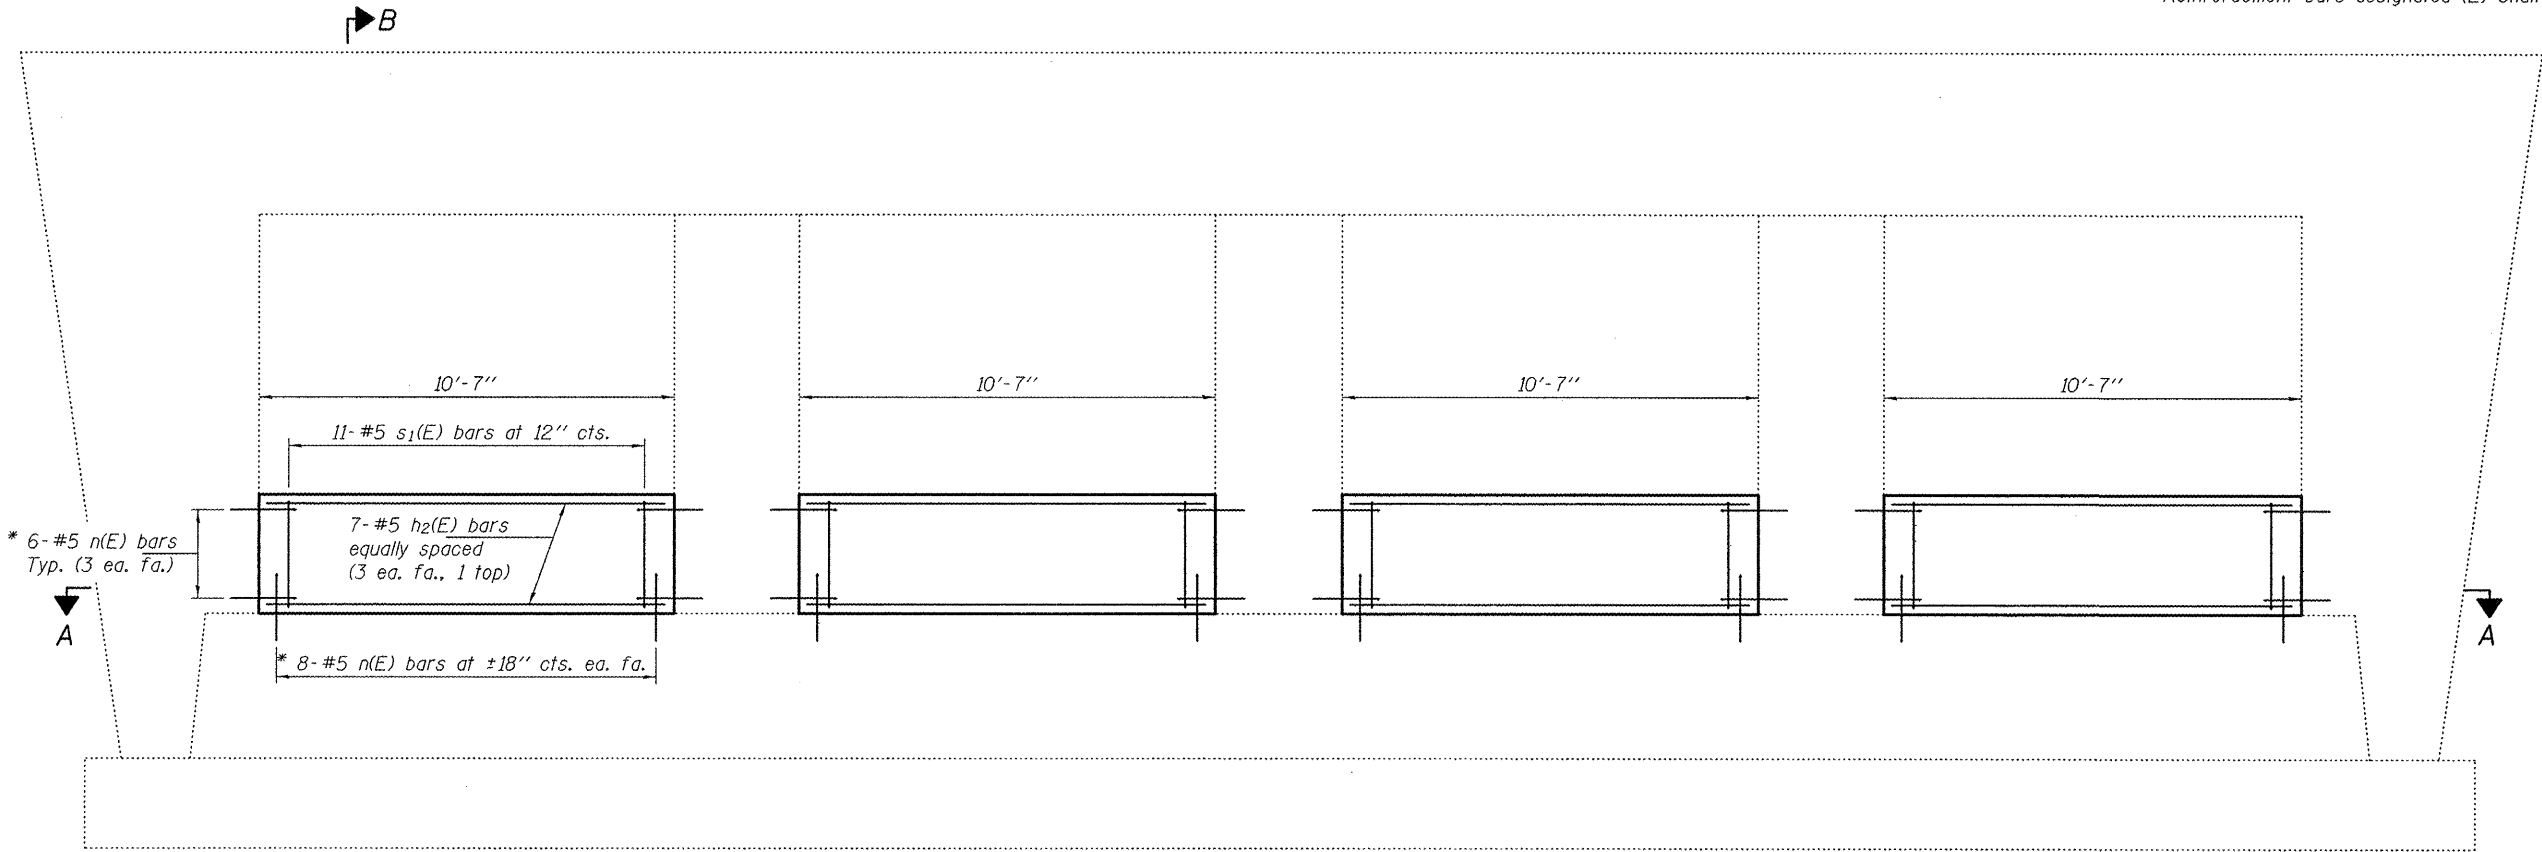


ELEVATION

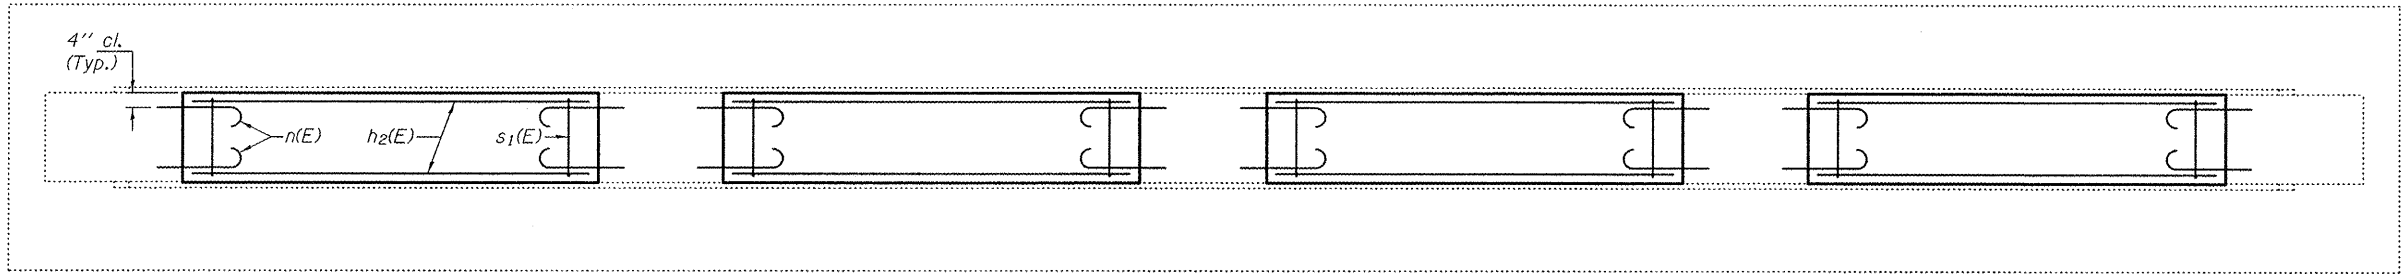

SECTION A-A




EXPIRES 11-30-2012

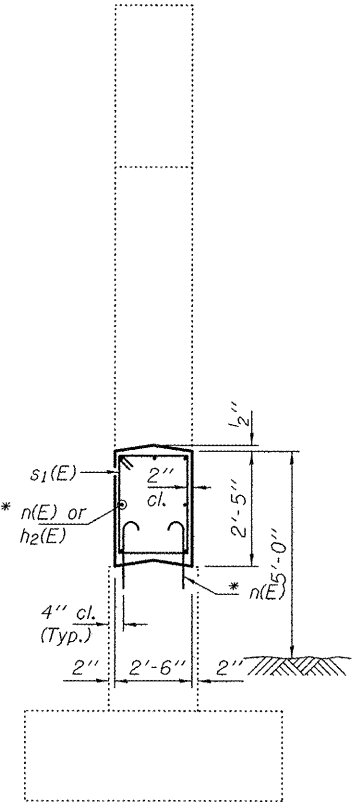

SECTION B-B

* Epoxy grout n(E) bars in 9" min. holes according to Article 584 of the Standard Specifications.

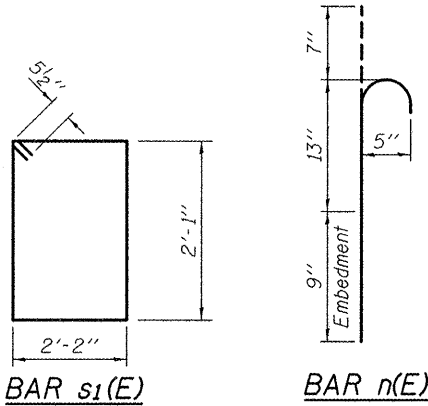

BILL OF MATERIAL

Bar	No.	Size	Length	Shape
h2(E)	28	#5	10'-3"	
n(E)	112	#5	2'-5"	
s1(E)	44	#5	9'-5"	
Concrete Structures			Cu. Yd.	9.5
Reinforcement Bars, Epoxy Coated			Pound	1010

DESIGNED DAB	EXAMINED	DATE - MAY 1, 2012
CHECKED VP	PASSED	REVISED
DRAWN baliva		REVISED
CHECKED DAB VP		

STATE OF ILLINOIS
DEPARTMENT OF TRANSPORTATION

PIER CRASHWALL EXTENSION
SN 050-0171

SHEET NO. 5 OF 9 SHEETS


F.A.I. RTE.	SECTION	COUNTY	TOTAL SHEETS	SHEET NO.
39	D3 IMPACT ATTENUATOR 2012-2	LaSALLE	94	15
CONTRACT NO. 66B99				
ILLINOIS FED. AID PROJECT				

NOTES

The cost of epoxy grouting threaded rods shall be included with Reinforcement Bars, Epoxy Coated.

Plan dimensions and details relative to existing plans are subject to nominal construction variations. The Contractor shall field verify existing dimensions and details affecting new construction and make necessary approved adjustments prior to construction or ordering of materials. Such variations shall not be cause for additional compensation for a change in scope of the work, however, the Contractor will be paid for the quantity actually furnished at the unit price bid for the work.

Reinforcement bars designated (E) shall be epoxy coated.

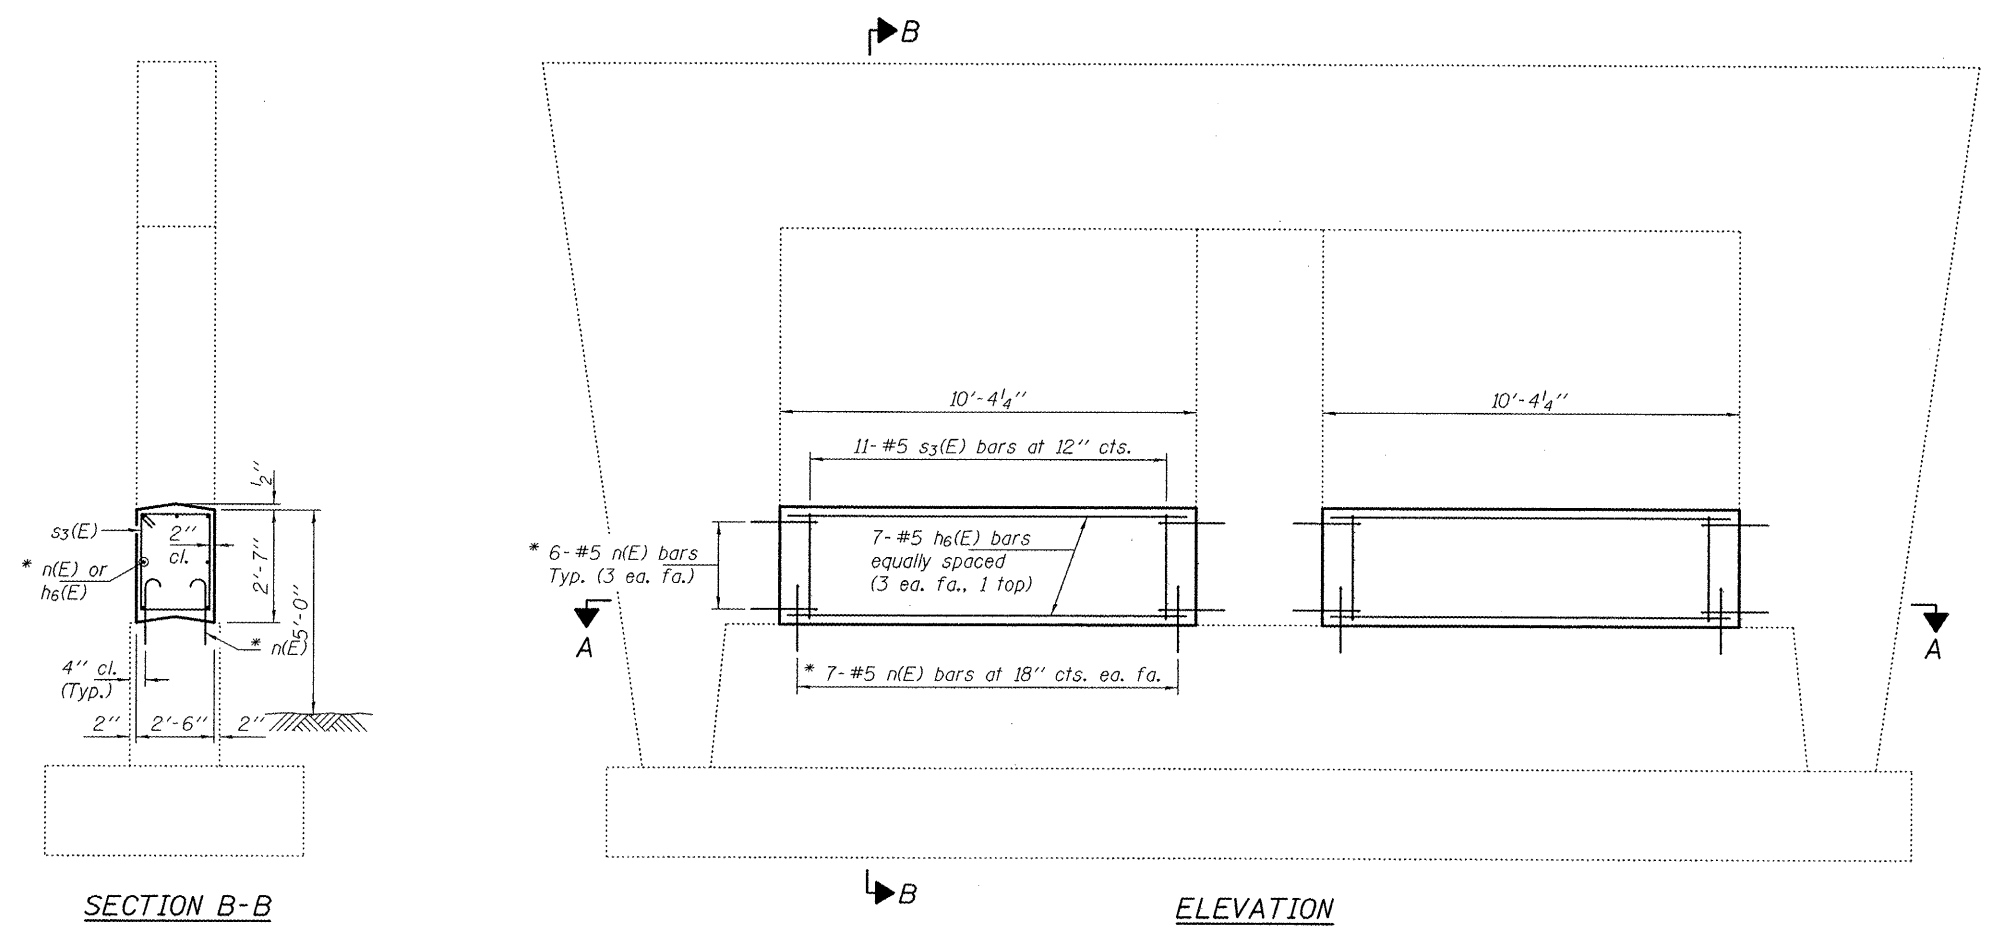


SECTION B-B

ELEVATION

SECTION A-A

* Epoxy grout n(E) bars in 9" min. holes according to Article 584 of the Standard Specifications.

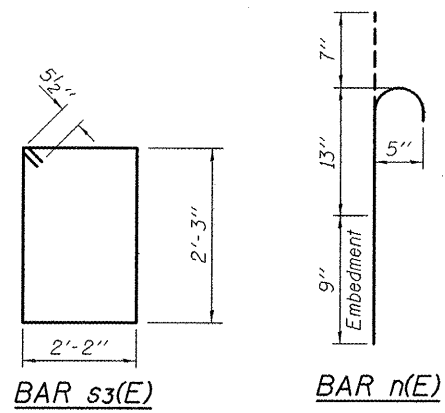


BAR s3(E)

BAR n(E)

BILL OF MATERIAL

Bar	No.	Size	Length	Shape
h6(E)	14	#5	10'-0"	
n(E)	52	#5	2'-5"	
s3(E)	22	#5	9'-9"	
Concrete Structures			Cu. Yd.	5.0
Reinforcement Bars, Epoxy Coated			Pound	500

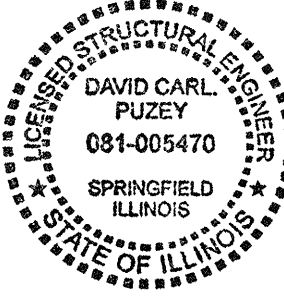

EXPIRES 11-30-2012


DESIGNED DAB	EXAMINED <i>John F. Kelly</i>	DATE - MAY 1, 2012	STATE OF ILLINOIS DEPARTMENT OF TRANSPORTATION	PIER CRASHWALL EXTENSION SN 050-0181	SHEET NO. 6 OF 9 SHEETS	F.A.I. RTE. 39	SECTION D3 IMPACT ATTENUATOR 2012-2	COUNTY LaSALLE	TOTAL SHEETS 94	SHEET NO. 16
CHECKED VP	PASSED <i>David Carl Puzey</i>	REVISED				CONTRACT NO. 66B99				
DRAWN baliva	ACTING ENGINEER OF BRIDGES AND STRUCTURES	REVISED								
CHECKED DAB VP										

NOTES

The cost of epoxy grouting threaded rods shall be included with Reinforcement Bars, Epoxy Coated.

Plan dimensions and details relative to existing plans are subject to nominal construction variations. The Contractor shall field verify existing dimensions and details affecting new construction and make necessary approved adjustments prior to construction or ordering of materials. Such variations shall not be cause for additional compensation for a change in scope of the work, however, the Contractor will be paid for the quantity actually furnished at the unit price bid for the work.


Reinforcement bars designated (E) shall be epoxy coated.

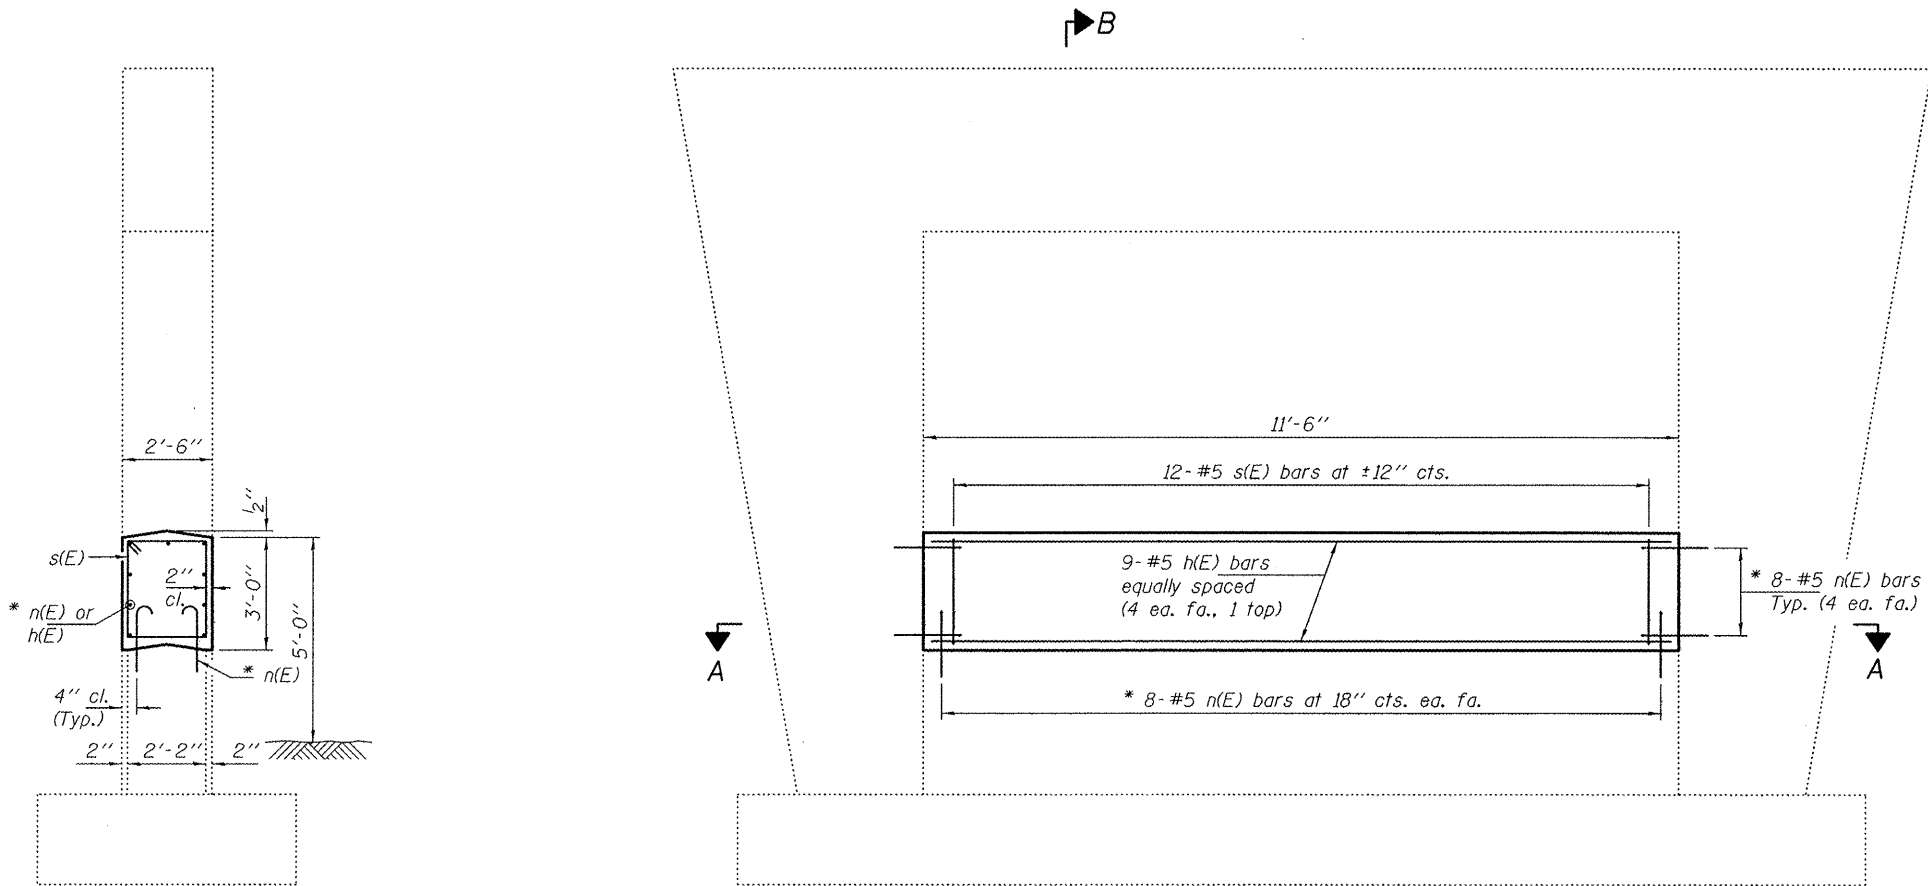


SECTION B-B

* Epoxy grout n(E) bars in 9" min. holes according to Article 584 of the Standard Specifications.

ELEVATION

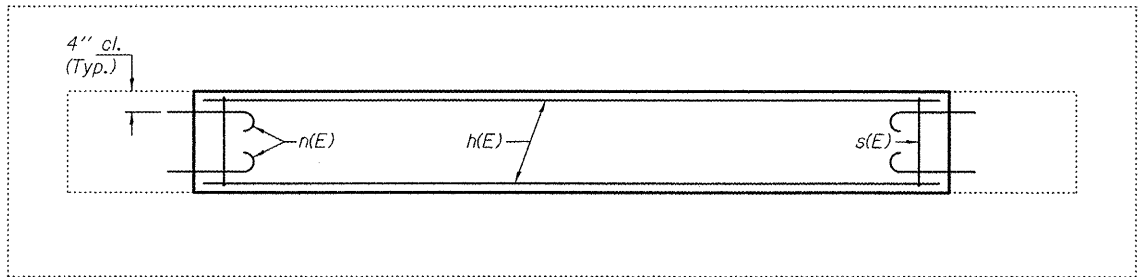

SECTION A-A

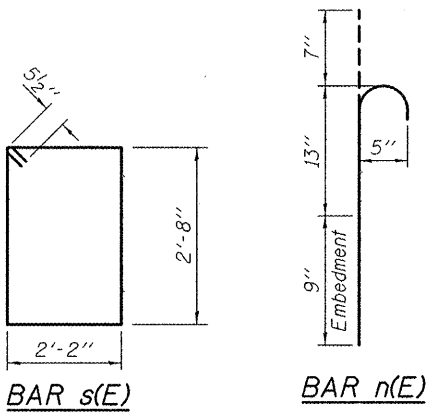

BAR s(E)

BAR n(E)

BILL OF MATERIAL


Bar	No.	Size	Length	Shape
h(E)	9	#5	11'-2"	
n(E)	32	#5	2'-5"	
s(E)	12	#5	10'-7"	
Concrete Structures			Cu. Yd.	3.2
Reinforcement Bars, Epoxy Coated			Pound	320

EXPIRES 11-30-2012


DESIGNED DAB	EXAMINED <i>James F. Schmitt</i>	DATE - MAY 1, 2012	STATE OF ILLINOIS DEPARTMENT OF TRANSPORTATION	PIER CRASHWALL EXTENSION SN 050-0166	SHEET NO. 7 OF 9 SHEETS	F.A.I. RTE.	SECTION	COUNTY	TOTAL SHEETS	SHEET NO.
CHECKED VP	PASSED <i>David Carl Puzey</i>	REVISED				39	D3 IMPACT ATTENUATOR 2012-2	LaSALLE	94	17
DRAWN baliva	ACTING ENGINEER OF BRIDGES AND STRUCTURES	REVISED								
CHECKED DAB VP										

NOTES


The cost of epoxy grouting threaded rods shall be included with Reinforcement Bars, Epoxy Coated.
Plan dimensions and details relative to existing plans are subject to nominal construction variations. The Contractor shall field verify existing dimensions and details affecting new construction and make necessary approved adjustments prior to construction or ordering of materials. Such variations shall not be cause for additional compensation for a change in scope of the work, however, the Contractor will be paid for the quantity actually furnished at the unit price bid for the work.
Reinforcement bars designated (E) shall be epoxy coated.

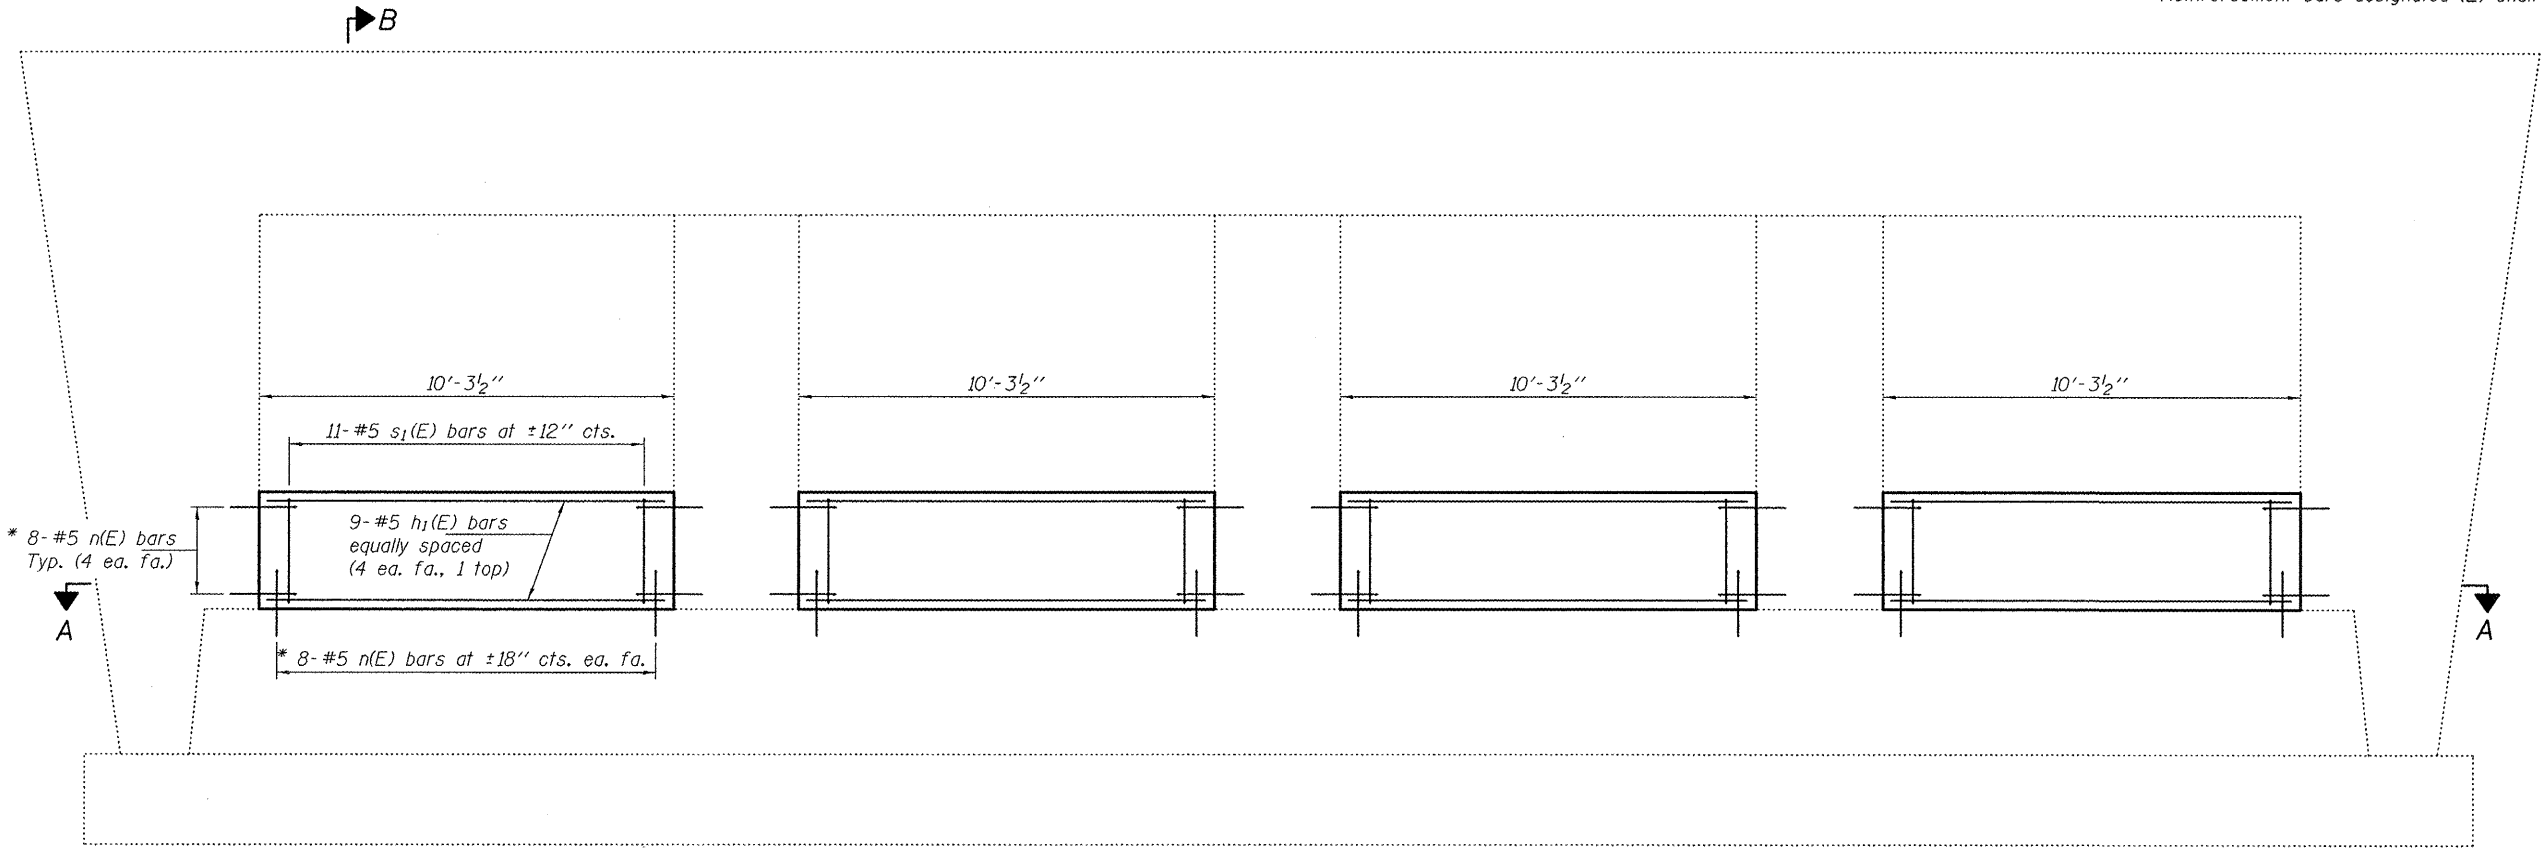

ELEVATION

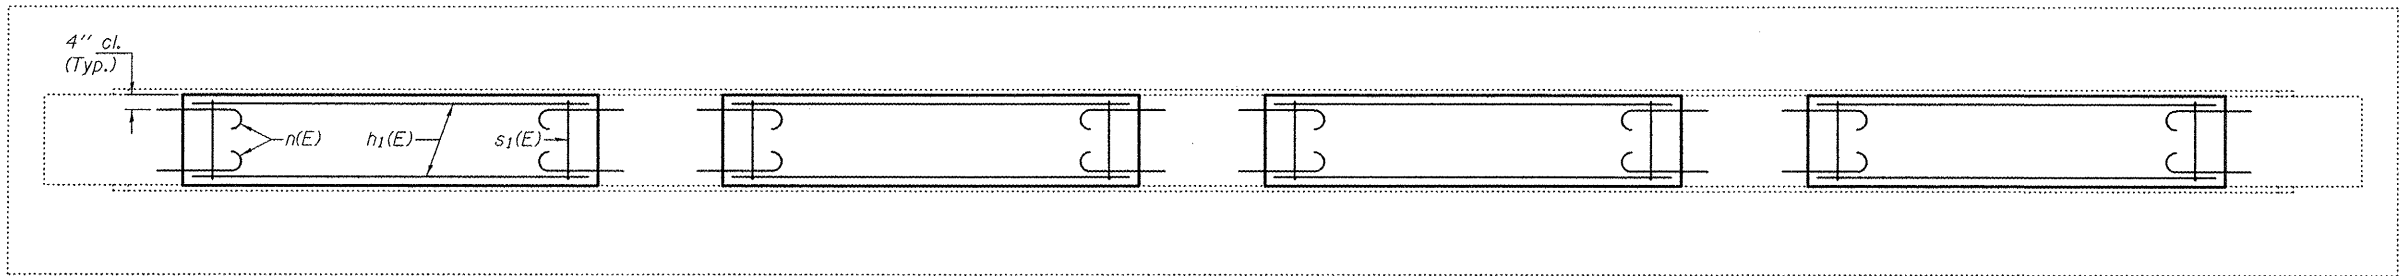

SECTION A-A

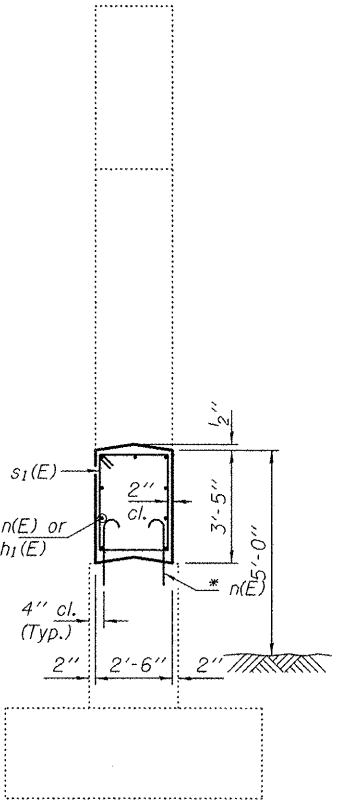


SECTION B-B

* Epoxy grout n(E) bars in 9" min. holes according to Article 584 of the Standard Specifications.

BILL OF MATERIAL

Bar	No.	Size	Length	Shape
h1(E)	36	#5	9'-11"	
n(E)	128	#5	2'-5"	
s1(E)	44	#5	11'-5"	
Concrete Structures			Cu. Yd.	13.0
Reinforcement Bars, Epoxy Coated			Pound	1220

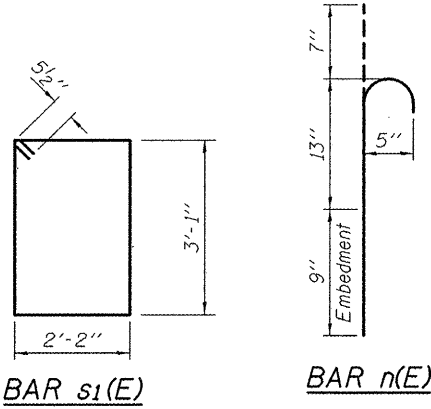

BAR s1(E)

BAR n(E)



EXPIRES 11-30-2012

DESIGNED DAB
CHECKED VP
DRAWN baliva
CHECKED DAB VP

EXAMINED
PASSED
ACTING ENGINEER OF BRIDGES AND STRUCTURES

DATE - MAY 1, 2012
REVISED
REVISED

STATE OF ILLINOIS
DEPARTMENT OF TRANSPORTATION

PIER CRASHWALL EXTENSION
SN 050-0165

SHEET NO. 8 OF 9 SHEETS


F.A.I. RTE. SECTION COUNTY TOTAL SHEETS SHEET NO.
39 D3 IMPACT ATTENUATOR 2012-2 LaSALLE 94 18
CONTRACT NO. 66B99
ILLINOIS FED. AID PROJECT

NOTES

The cost of epoxy grouting threaded rods shall be included with Reinforcement Bars, Epoxy Coated.

Plan dimensions and details relative to existing plans are subject to nominal construction variations. The Contractor shall field verify existing dimensions and details affecting new construction and make necessary approved adjustments prior to construction or ordering of materials. Such variations shall not be cause for additional compensation for a change in scope of the work, however, the Contractor will be paid for the quantity actually furnished at the unit price bid for the work.

Reinforcement bars designated (E) shall be epoxy coated.

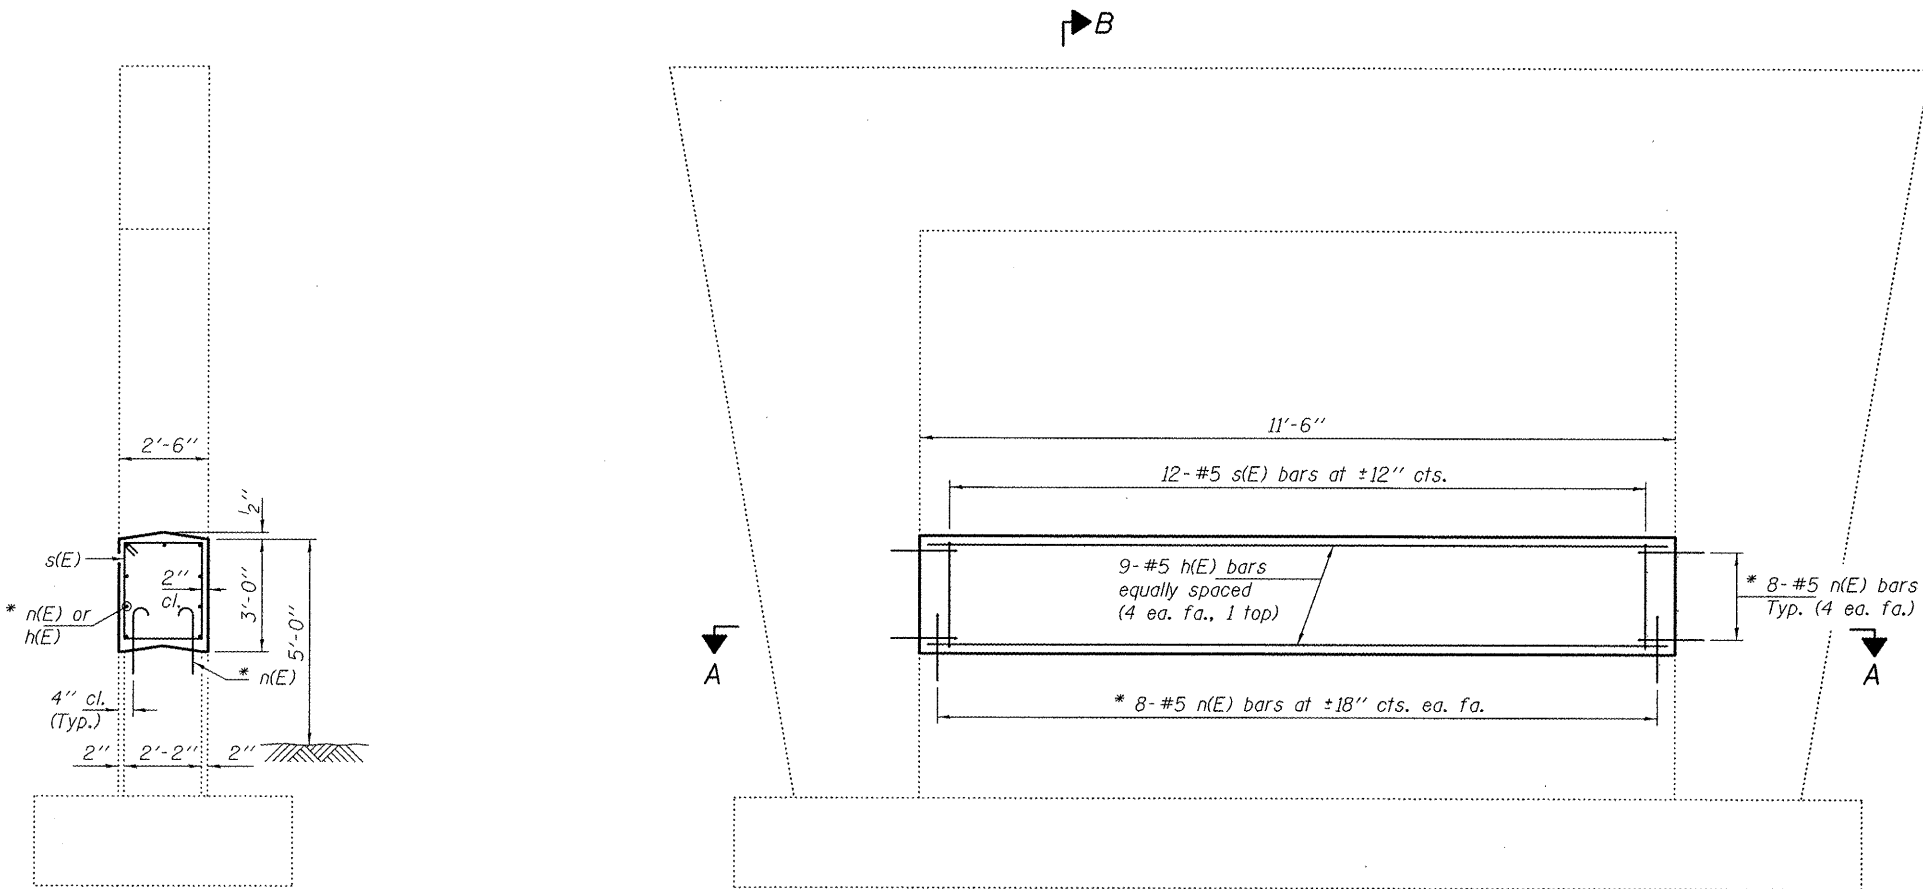


SECTION B-B

* Epoxy grout n(E) bars in 9" min. holes according to Article 584 of the Standard Specifications.


ELEVATION

SECTION A-A

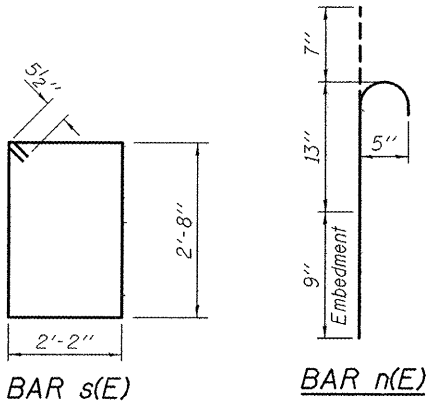

BILL OF MATERIAL

Bar	No.	Size	Length	Shape
h(E)	9	#5	11'-2"	
n(E)	32	#5	2'-5"	
s(E)	12	#5	10'-7"	
Concrete Structures			Cu. Yd.	3.2
Reinforcement Bars, Epoxy Coated			Pound	320

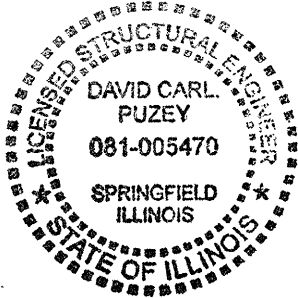

EXPIRES 11-30-2012

DESIGNED DAB	EXAMINED	DATE - MAY 1, 2012
CHECKED VP	PASSED	REVISED
DRAWN baliva		REVISED
CHECKED DAB VP		

STATE OF ILLINOIS
DEPARTMENT OF TRANSPORTATION


PIER CRASHWALL EXTENSION
SN 050-0162

SHEET NO. 9 OF 9 SHEETS

F.A.I. RTE.	SECTION	COUNTY	TOTAL SHEETS	SHEET NO.
39	D3 IMPACT ATTENUATOR 2012-2	LaSALLE	94	19
CONTRACT NO. 66B99				
ILLINOIS FED. AID PROJECT				


FINAL	SURVEYED	BY	DATE
SURVEY	PLOTTED		
NOTE BOOK	REMARKS		
NO.	AREAS CHECKED		

ORIGINAL	SURVEYED	BY	DATE
SURVEY	PLOTTED		
NOTE BOOK	REMARKS		
NO.	AREAS CHECKED		

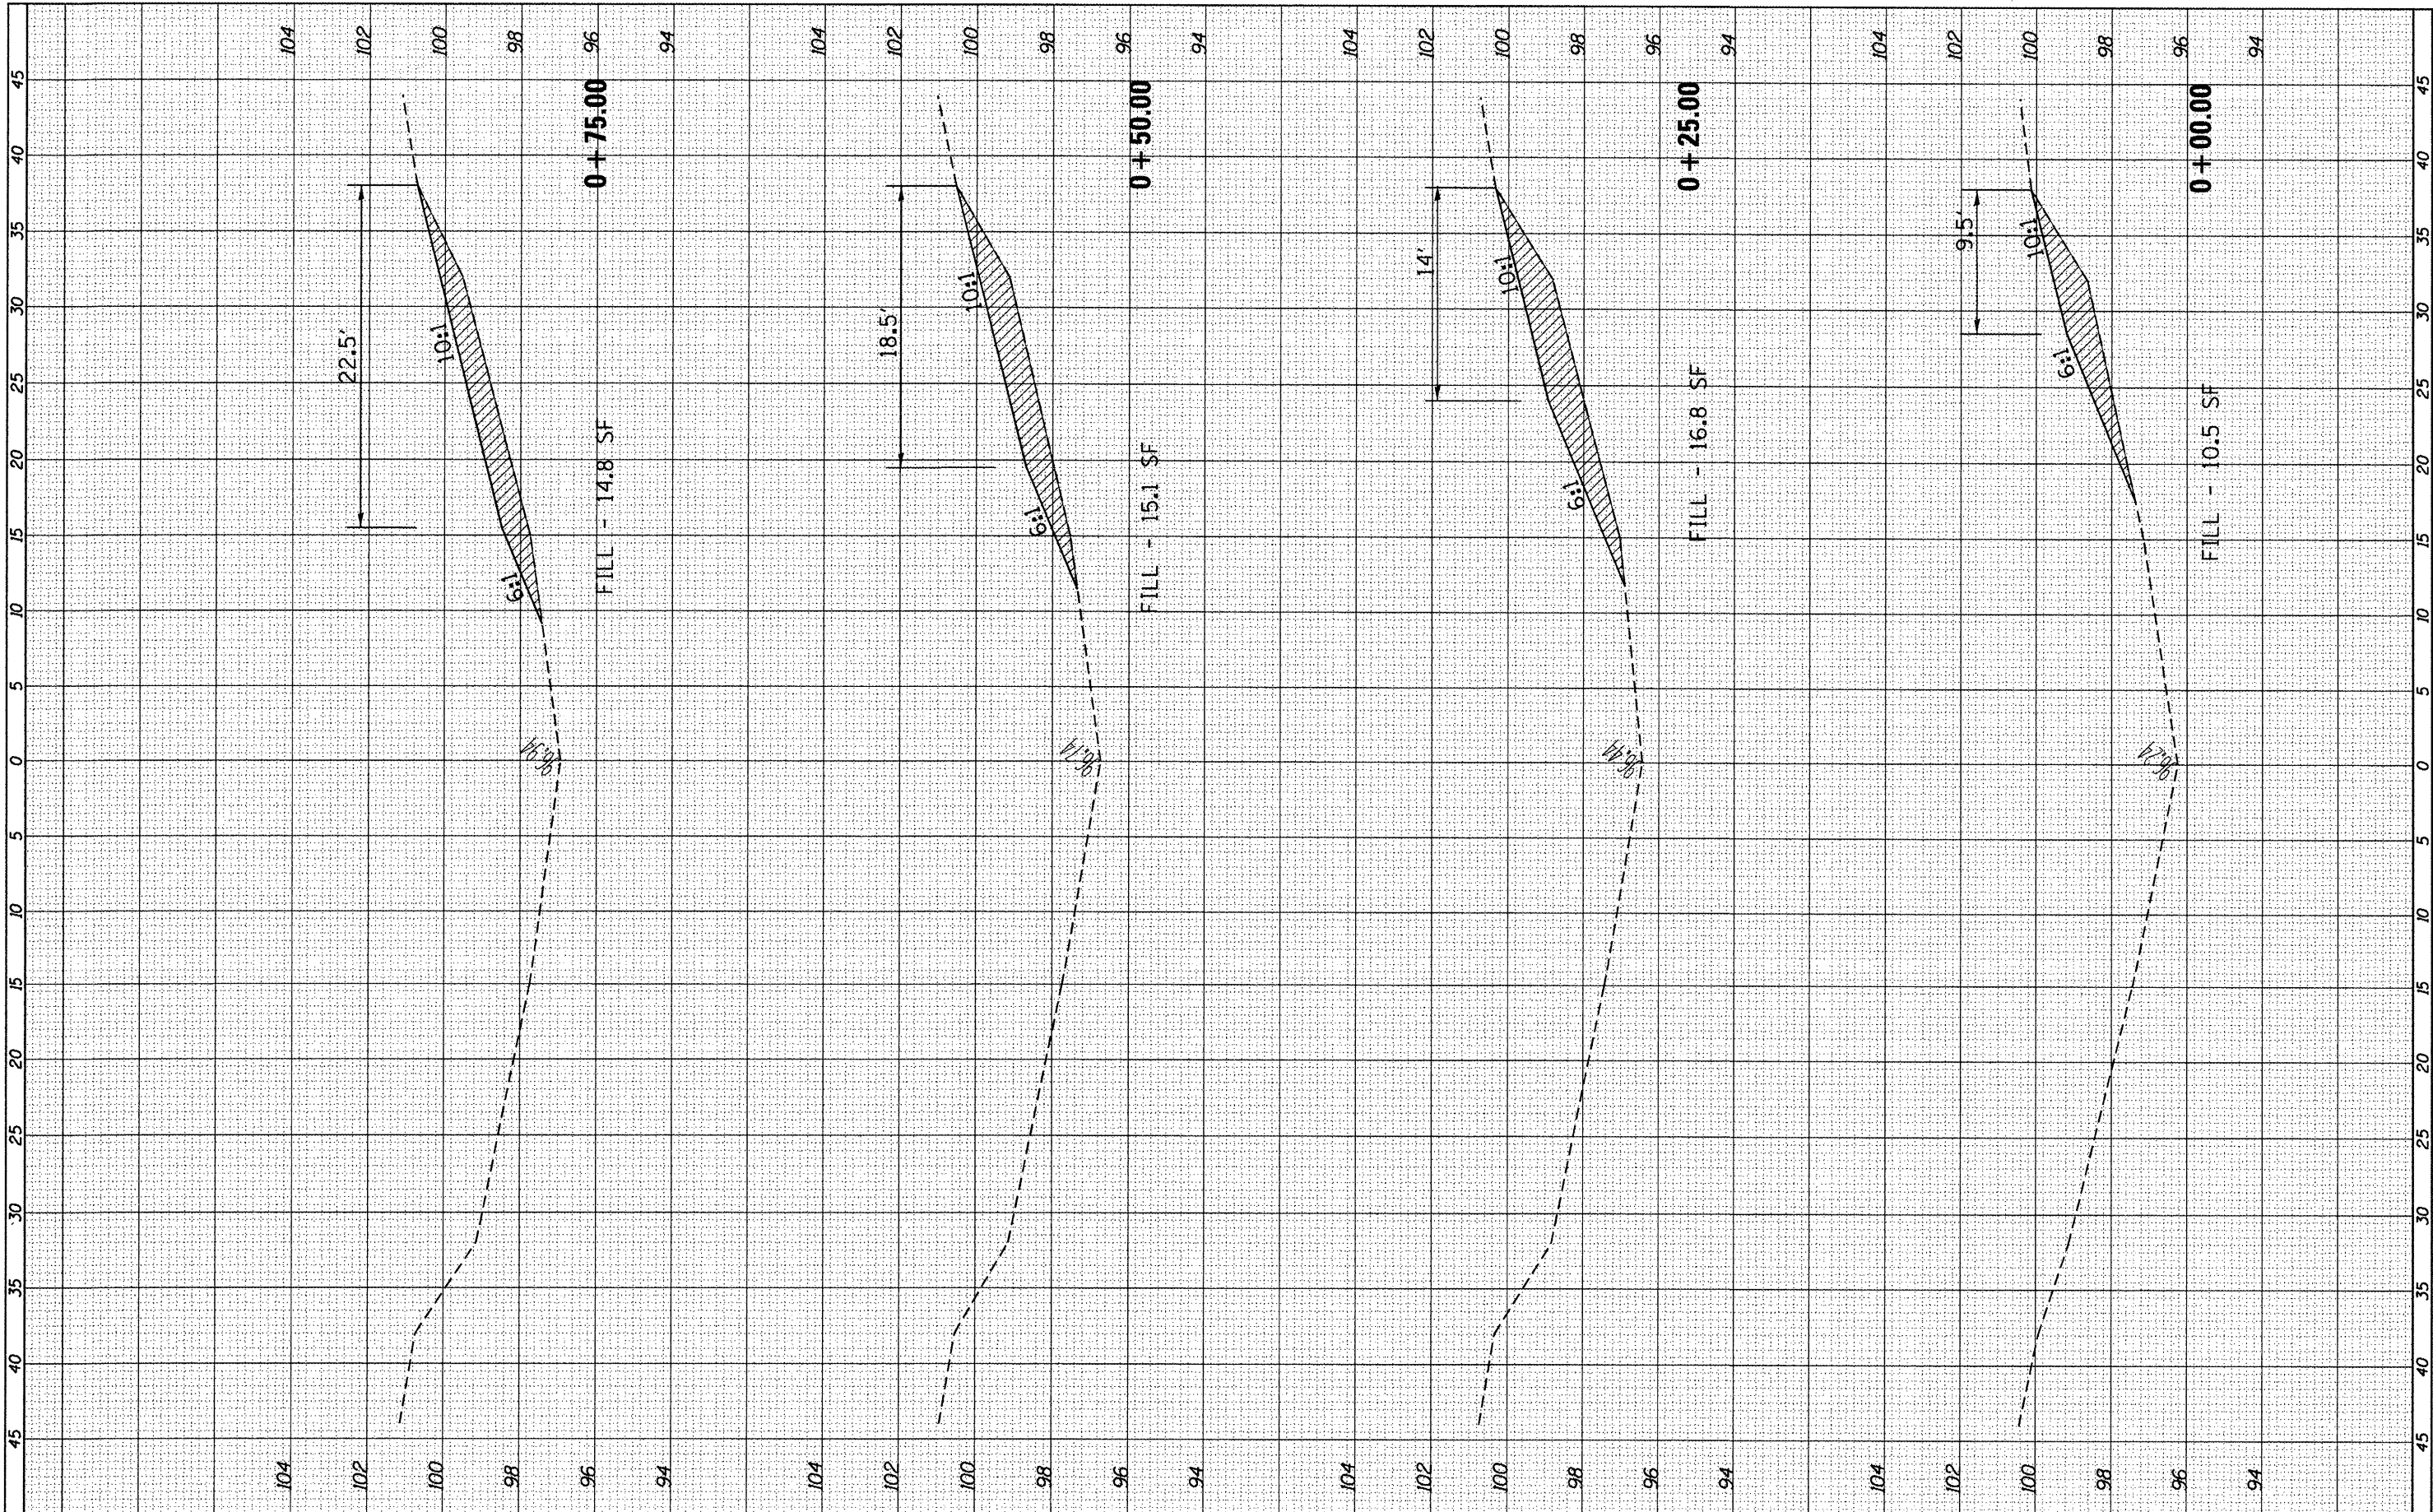


FILE NAME =	USER NAME = fergusonse	DESIGNED -	REVISED -	STATE OF ILLINOIS DEPARTMENT OF TRANSPORTATION	CROSS-SECTIONS MEDIAN TRUSS MP 57.3		F.A.I. RTE.	SECTION	COUNTY	TOTAL SHEETS	SHEET NO.
ci:\pwork\puidot\ Fergusonse\0294370\0366899	sh573-ssht.dgn	DRAWN -	REVISED -				39	D3 IMPACT ATT. 2012-2	LASALLE	94	20
PLOT SCALE = 10,0000 / 1"		CHECKED -	REVISED -				CONTRACT NO. 66B99				
PLOT DATE = 3/30/2012		DATE -	REVISED -		SCALE: SHEET OF SHEETS STA. +00.00 TO STA. +75.00		ILLINOIS FED. AID PROJECT				

ORIGINAL SURVEY	SURVEYED _____	BY _____	DATE _____
NOTE BOOK	PLOTTED _____		
	TEMPLATE _____		
	AREAS _____		
	AREAS CHECKED _____		

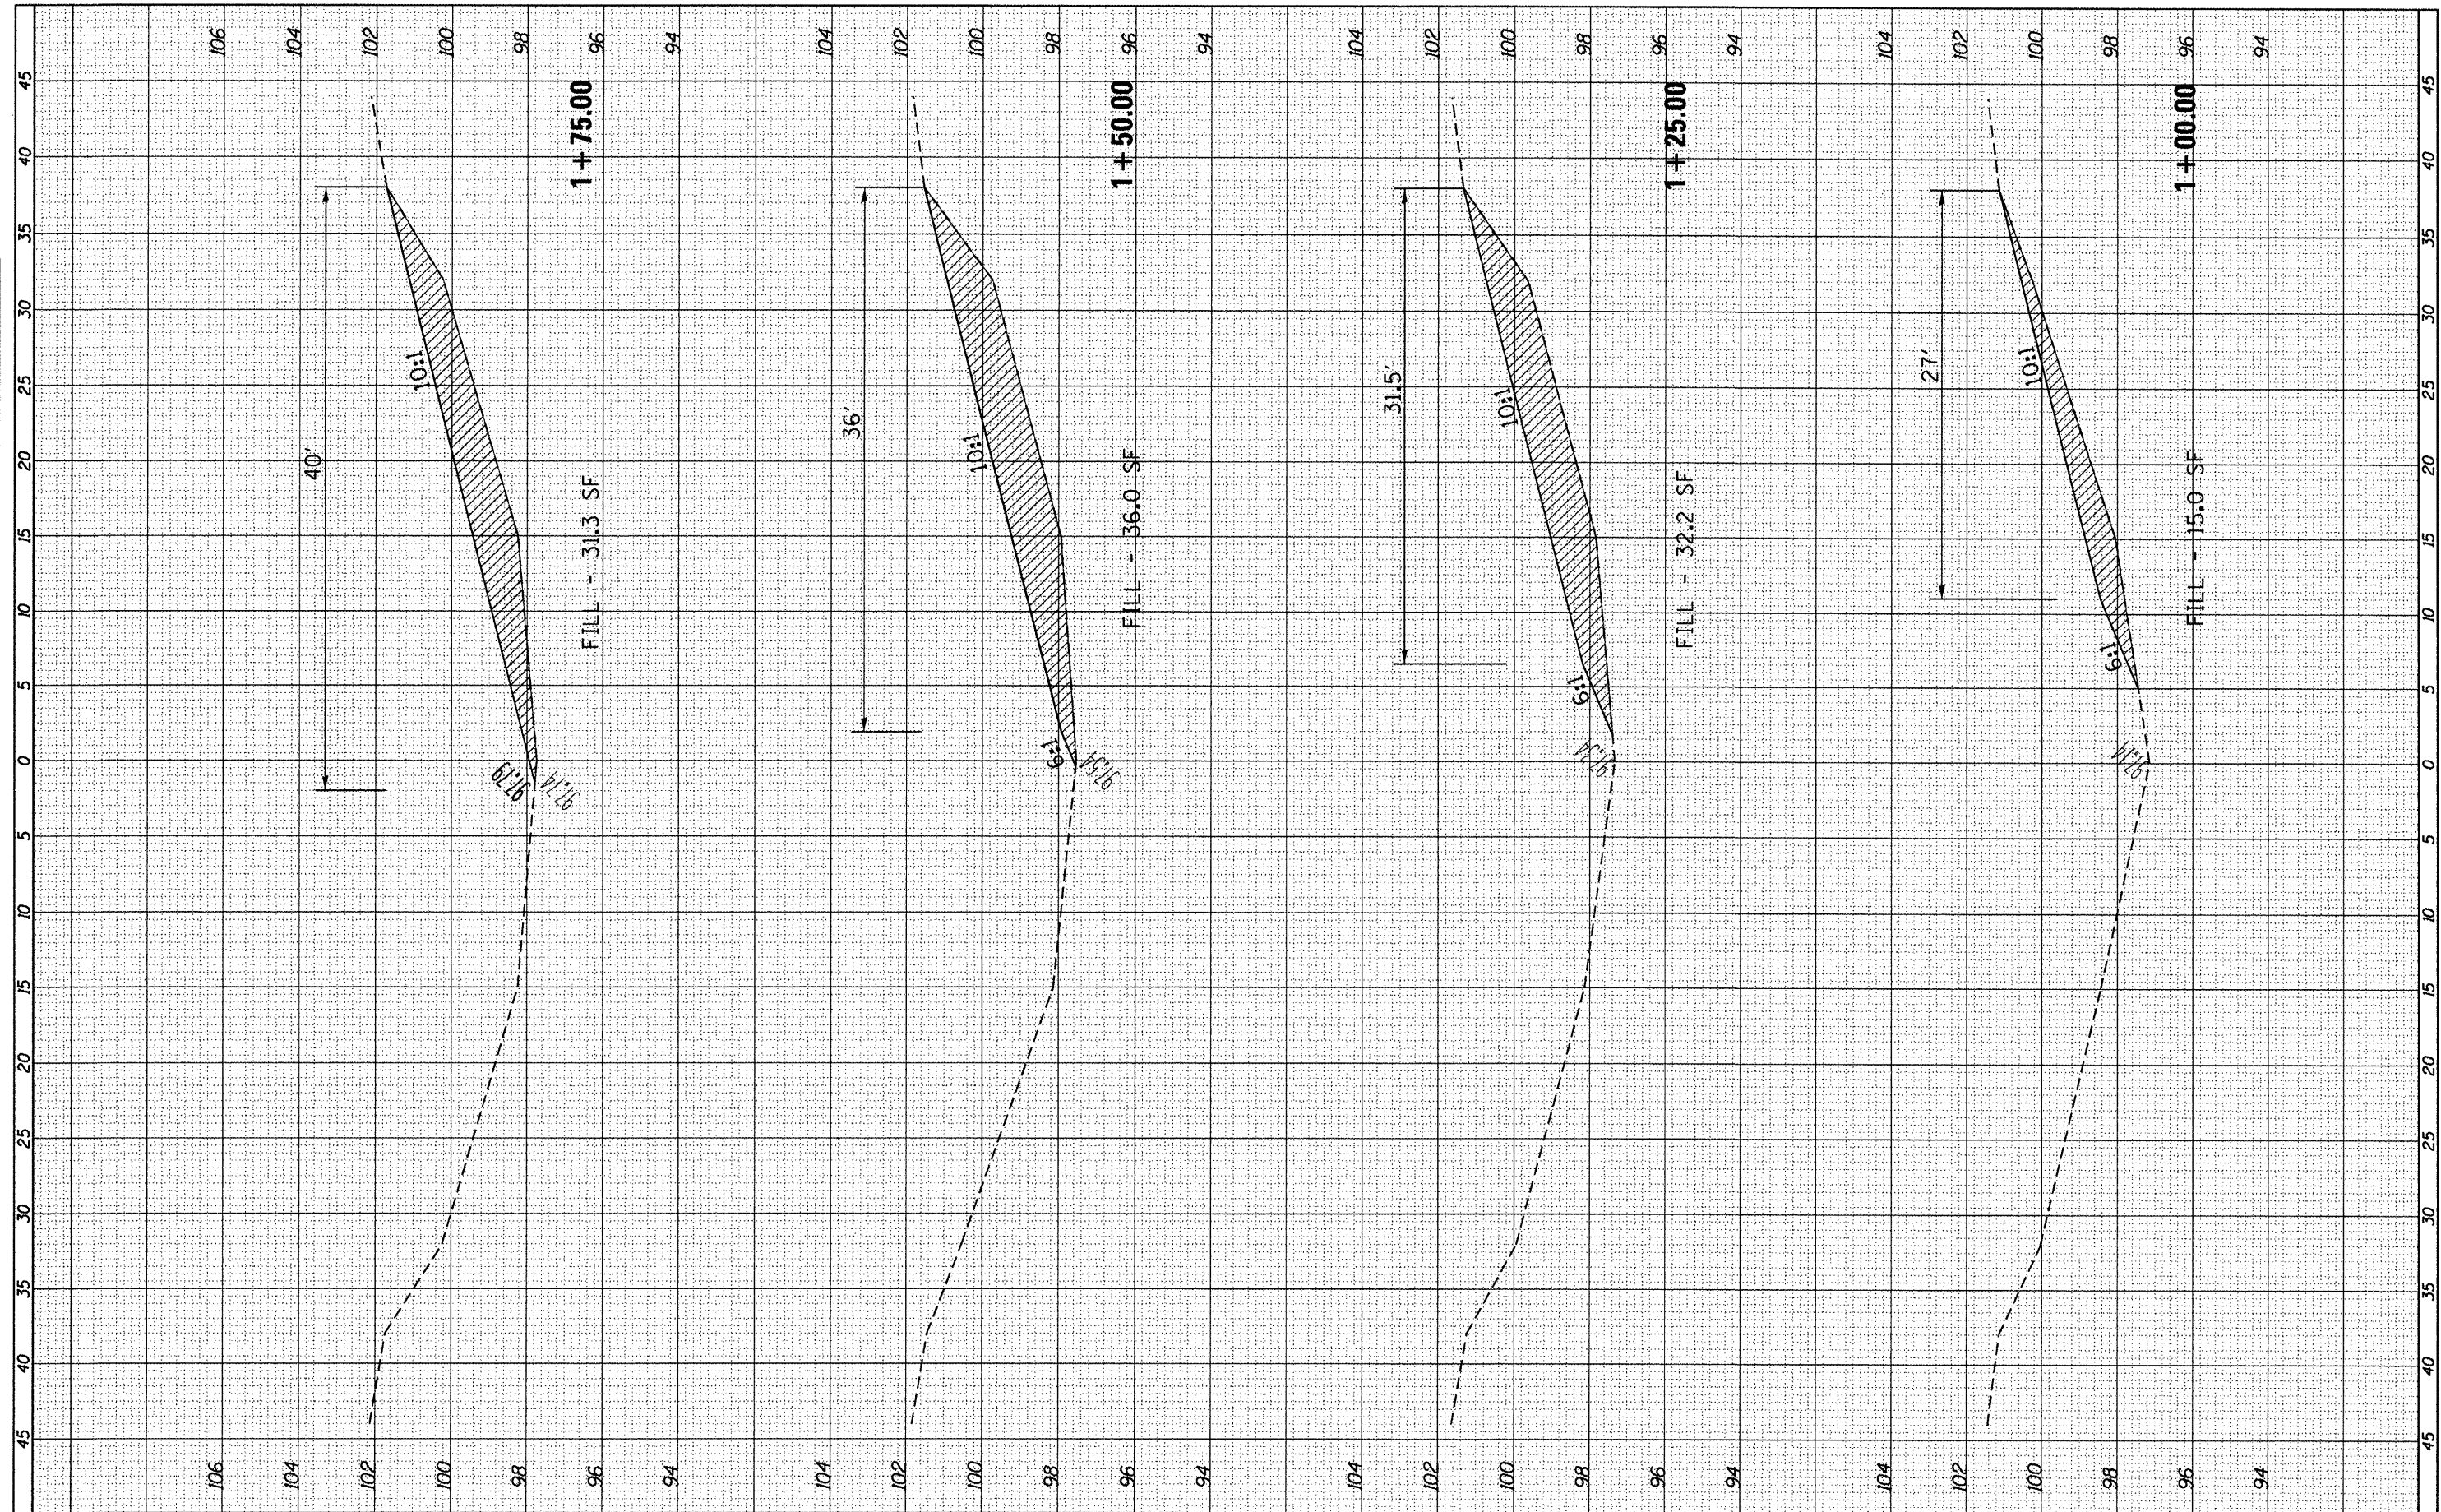

FILE NAME =	USER NAME = fergusonae	DESIGNED -	REVISED -	STATE OF ILLINOIS DEPARTMENT OF TRANSPORTATION	CROSS-SECTIONS MEDIAN TRUSS MP 57.3	F.A.I. RTE.	SECTION	COUNTY	TOTAL SHEETS	SHEET NO.
c:\pwwork\pwwidot\fergusonsae\d0294370\03668999	ah1573-xxsht.dgn	DRAWN -	REVISED -			39	D3 IMPACT ATT. 2012-2	LASALLE	94	21
PLOT SCALE = 10.0000' / in.	CHECKED -	REVISED -				CONTRACT NO. 66899				
PLOT DATE = 3/30/2012	DATE -	REVISED -				SCALE:	SHEET OF SHEETS	STA. 1+00.00 TO STA. 1+75.00	ILLINOIS FED. AID PROJECT	


ORIGINAL SURVEY		BY		DATE
SURVEYED				
PLOTTED				
TEMPLATE				
AREAS _____				
AREAS CHECKED				
NO. _____				

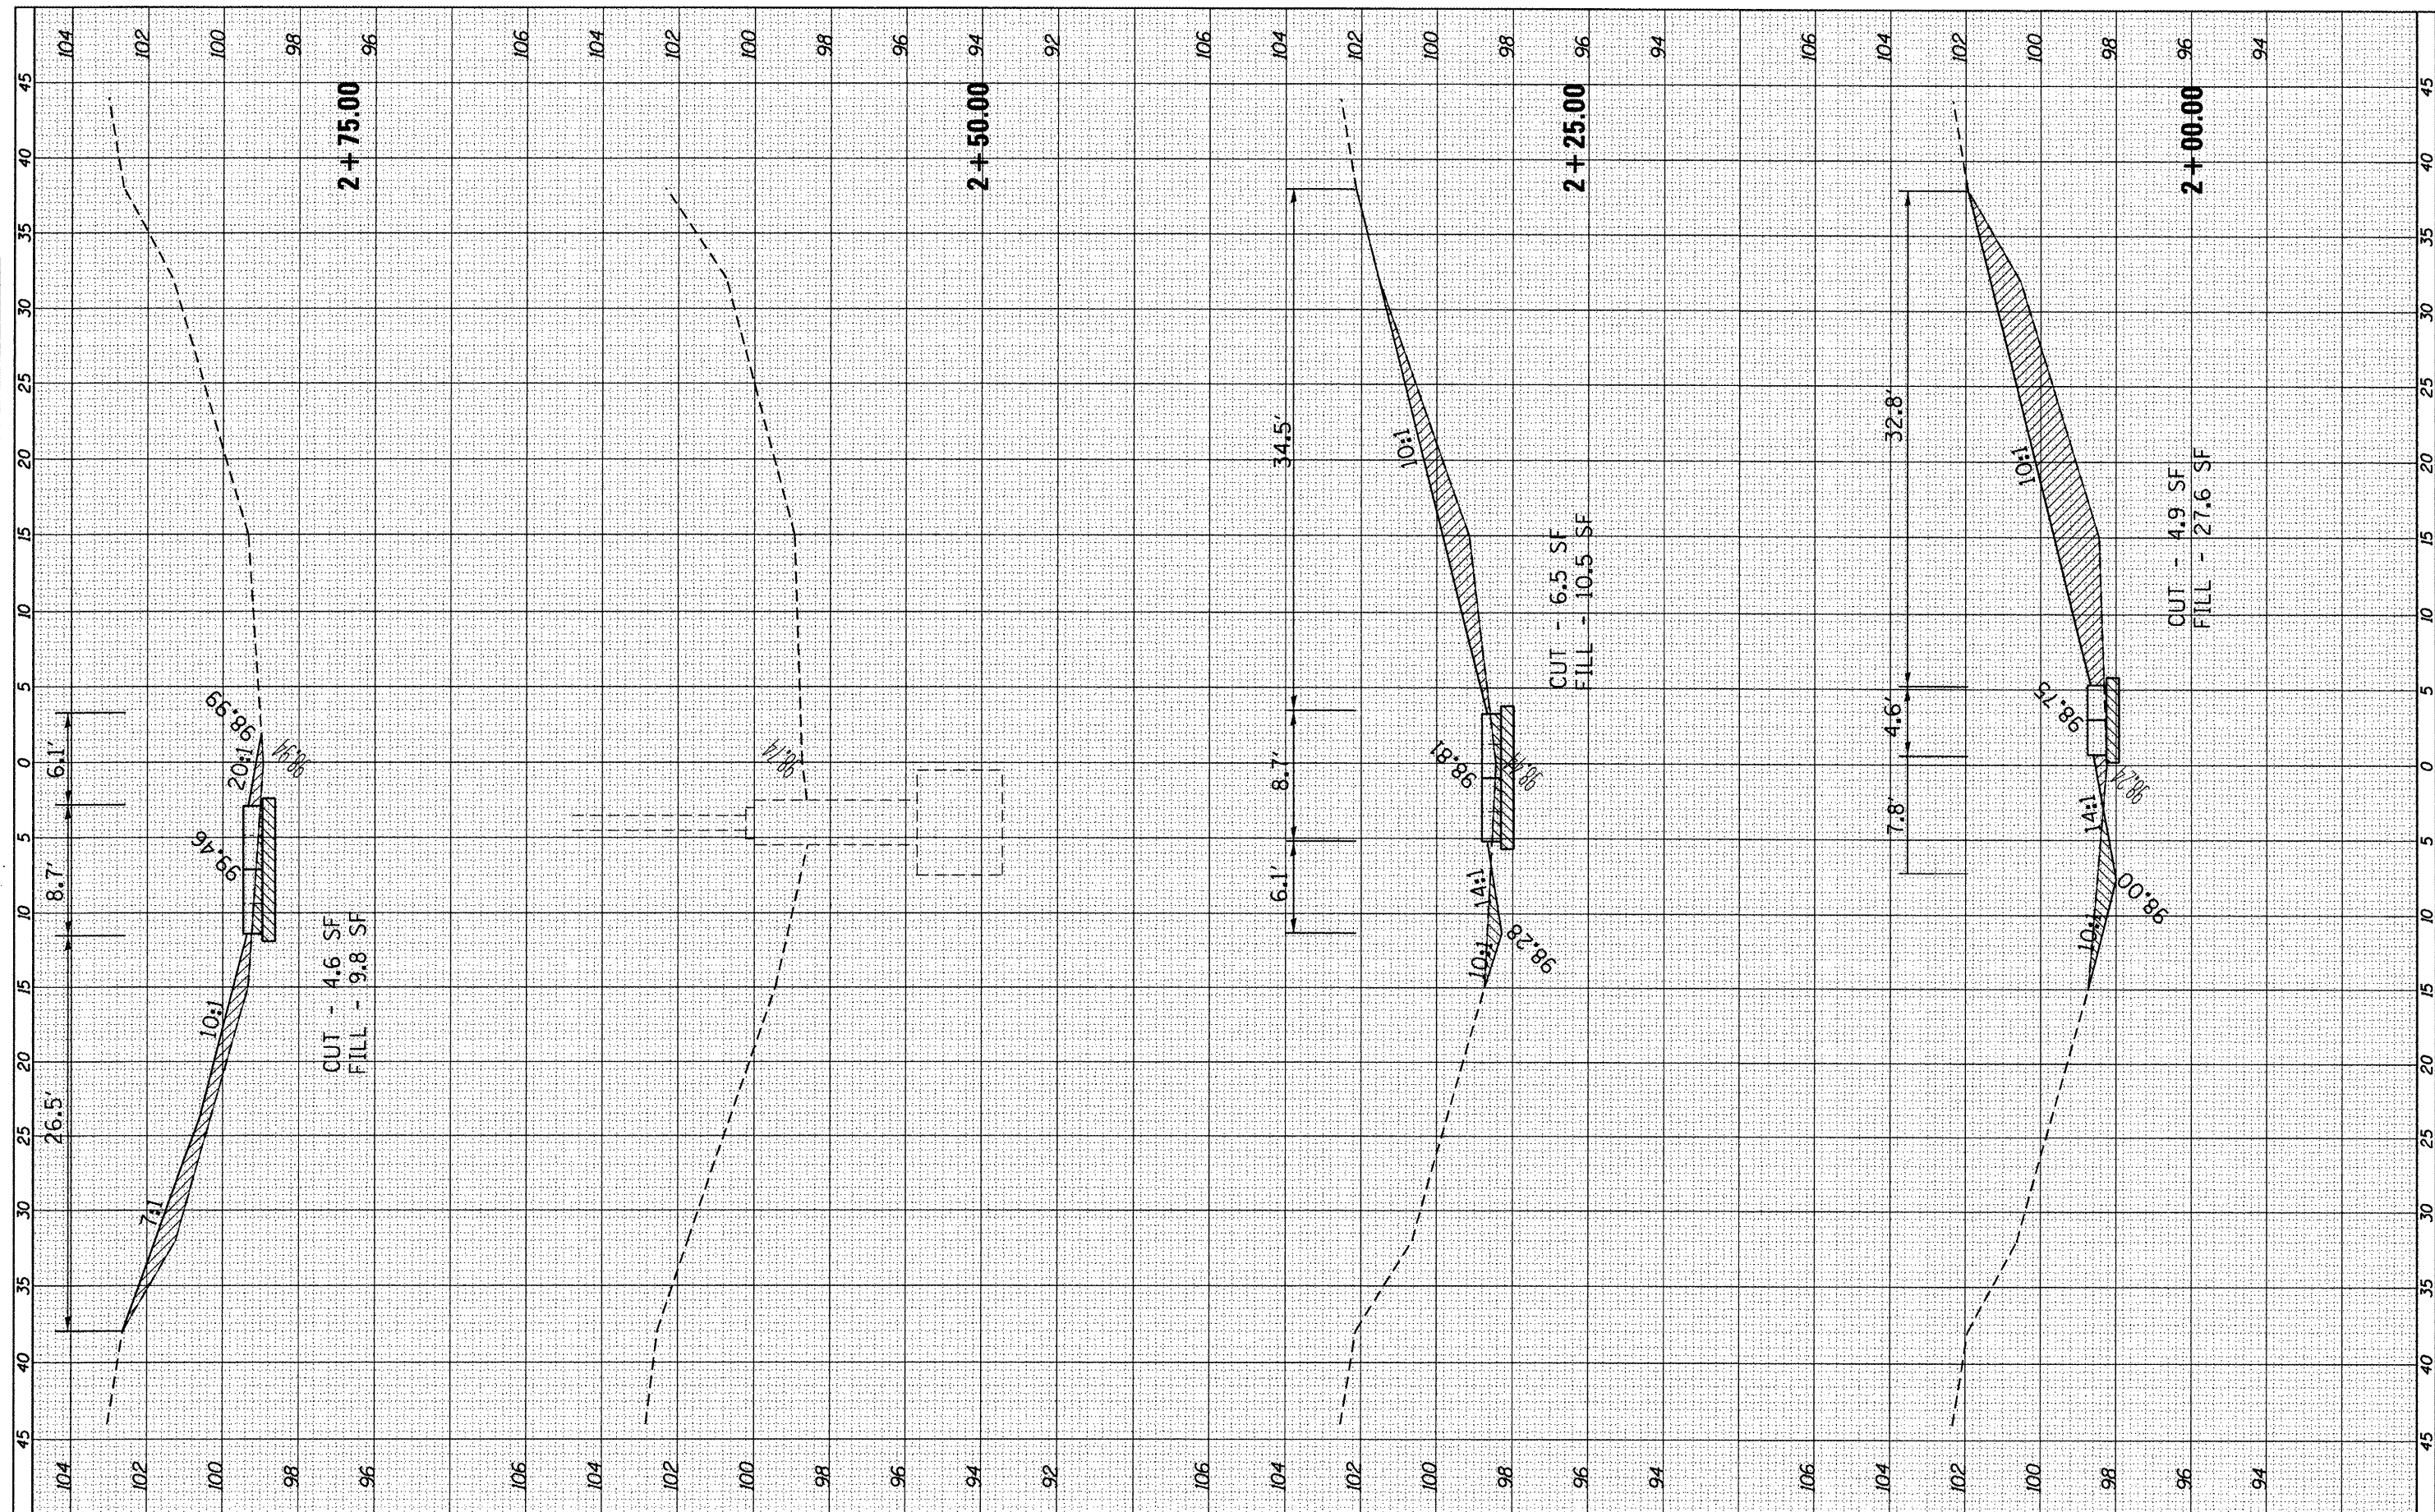

FILE NAME =	USER NAME = fergusonse	DESIGNED -	REVISED -	STATE OF ILLINOIS DEPARTMENT OF TRANSPORTATION	CROSS-SECTIONS MEDIAN TRUSS MP 57.3	SECTION		COUNTY	TOTAL SHEET	SHEET	
ci:\pw\work\puidot\ Fergusonse\d0294370\0366899	sh1573-xxsh.dgn	DRAWN -	REVISED -			39	D3 IMPACT ATT. 2012-2	LASALLE	94	22	
	PLOT SCALE = 10.0000' / in.	CHECKED -	REVISED -			CONTRACT NO. 66B99					
	PLOT DATE = 3/30/2012	DATE -	REVISED -			SCALE:	SHEET	OF	SHEETS	STA. 2+00.00	TO STA. 2+75.00

FINAL	SURVEYED	BY	DATE
SURVEY	PLOTTED		
NOTE BOOK	REDATE		
NO.	AREAS CHECKED		

ORIGINAL	SURVEYED	BY	DATE
SURVEY	PLOTTED		
NOTE BOOK	REDATE		
NO.	AREAS CHECKED		

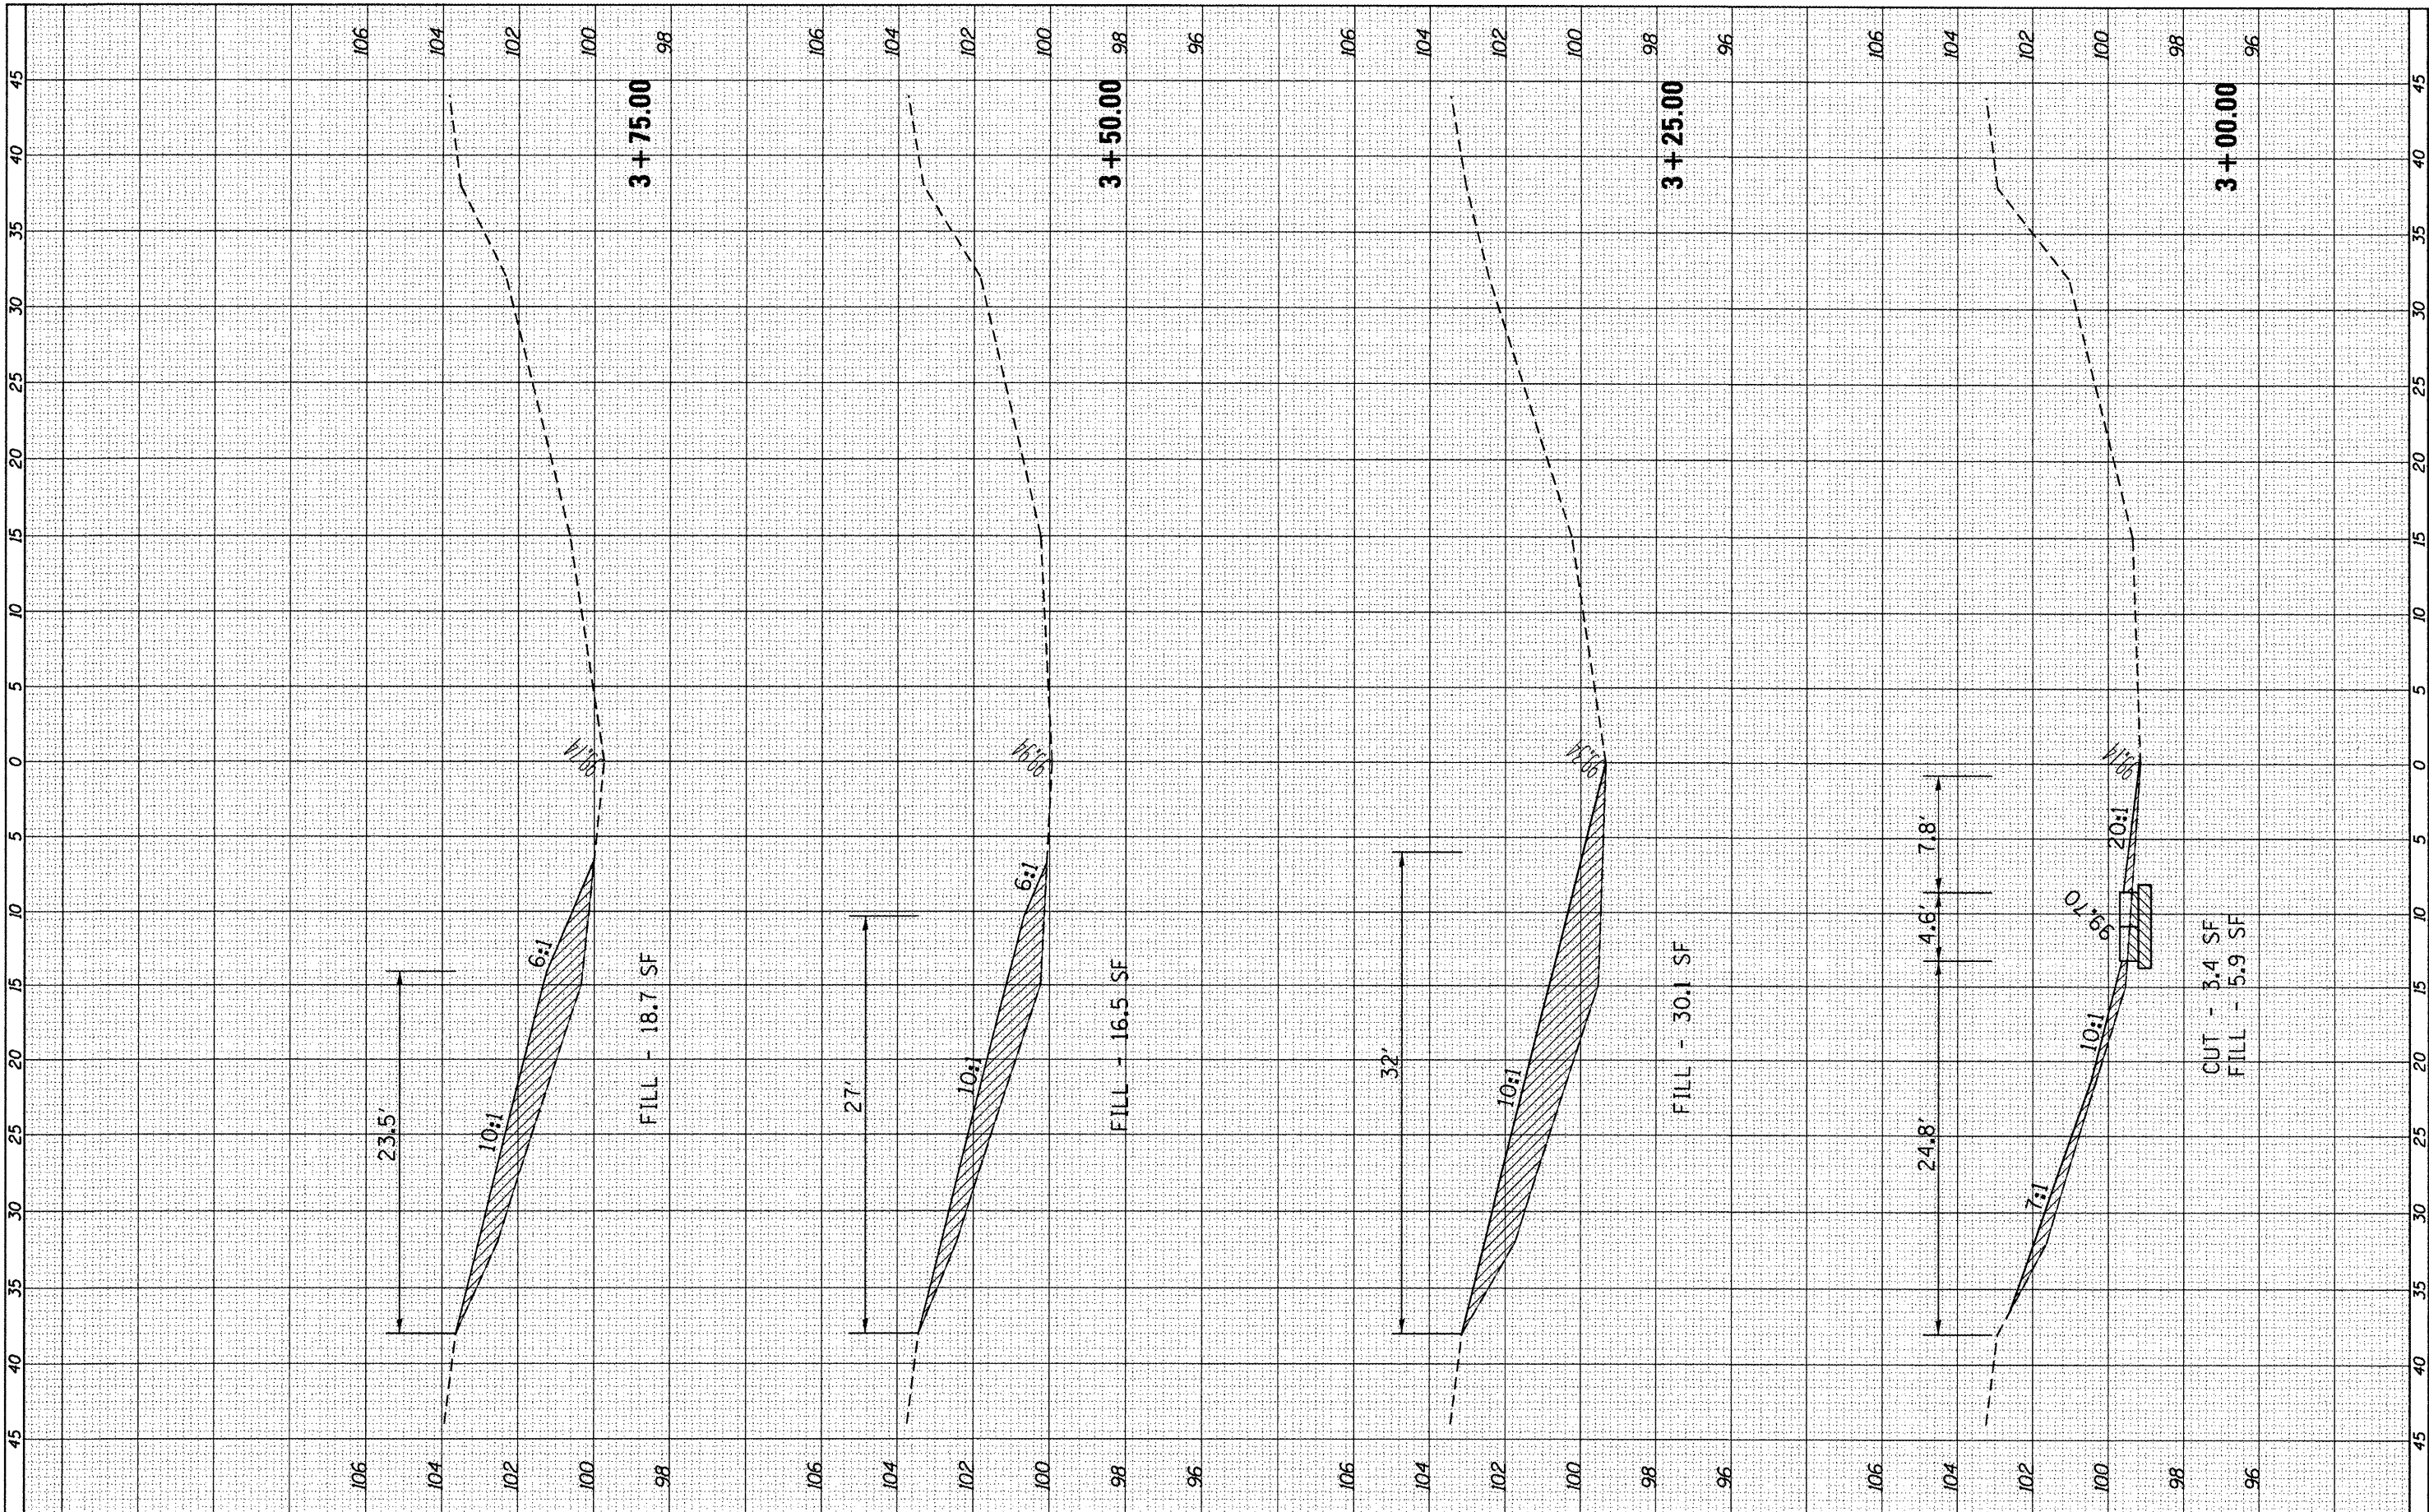


FILE NAME =	USER NAME = fergusonse	DESIGNED -	REVISED -	STATE OF ILLINOIS DEPARTMENT OF TRANSPORTATION	CROSS-SECTIONS MEDIAN TRUSS MP 57.3	F.A.I. RTE.	SECTION	COUNTY	TOTAL SHEETS	SHEET NO.
c:\pw\work\pwidot\fergusonse\d0294370\0366899	sh573-ssht.dgn	DRAWN -	REVISED -							
	PLOT SCALE = 10.0000' / in.	CHECKED -	REVISED -							
	PLOT DATE = 3/30/2012	DATE -	REVISED -							
SCALE:					SHEET	OF	SHEETS	STA. 3+00.00	TO STA. 3+75.00	ILLINOIS FED. AID PROJECT

CUT - 3.4 SF
FILL - 5.9 SF

FINAL SURVEY NO.	SURVEYED PLOTTED NOTE BOOK AREAS CHECKED	BY	DATE

ORIGINAL SURVEY NO.	SURVEYED PLOTTED NOTE BOOK AREAS CHECKED	BY	DATE

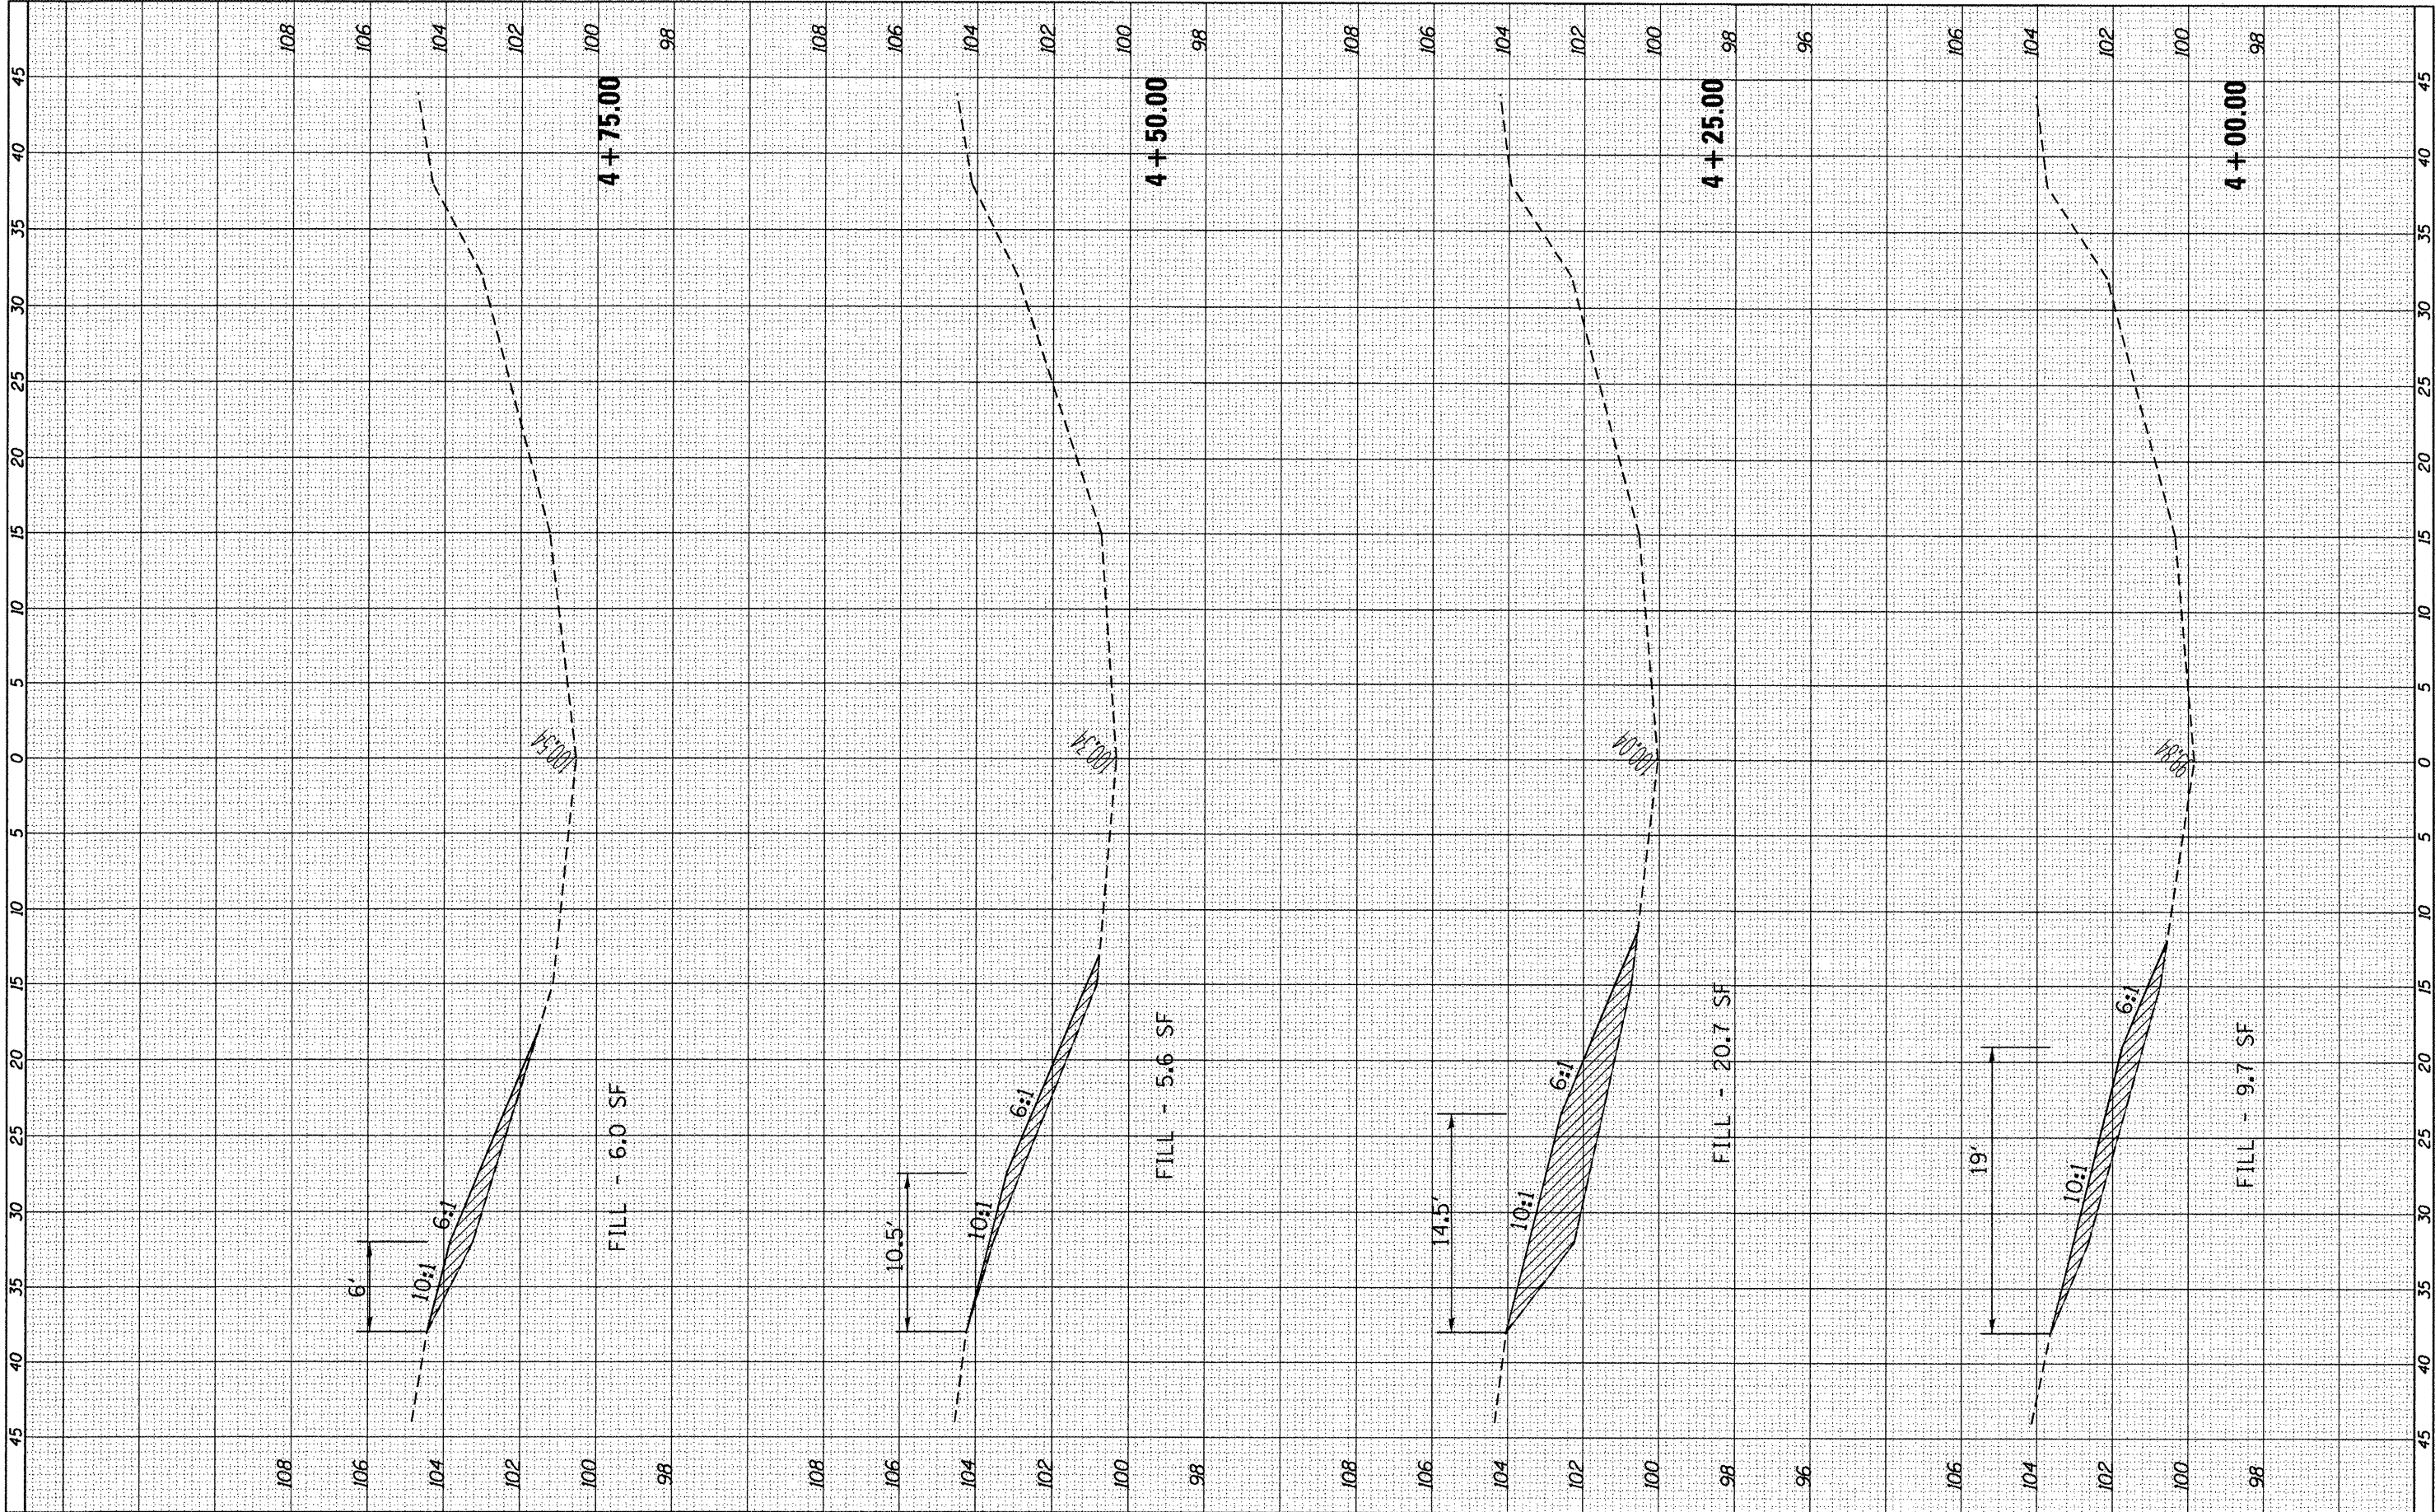


FILE NAME = c:\pwork\pwork\ferguson\0294370\0366899\sh573-ssht.dgn	USER NAME = ferguson	DESIGNED -	REVISED -
		DRAWN -	REVISED -
		CHECKED -	REVISED -
		DATE -	REVISED -
PLOT SCALE = 10.0000' / in.		PLOT DATE = 3/30/2012	

STATE OF ILLINOIS DEPARTMENT OF TRANSPORTATION			
CROSS-SECTIONS MEDIAN TRUSS MP 57.3			
SCALE:	SHEET	OF	SHEETS
STA. 4+00.00		TO STA. 4+75.00	

F.A.I. RTE.	SECTION	COUNTY	TOTAL SHEETS	SHEET NO.
39	D3 IMPACT ATT. 2012-2	LASALLE	94	24
CONTRACT NO. 66899				
ILLINOIS FED. AID PROJECT				

FINAL SURVEY	SURVEYED PLOTTED NOTE BOOK NO.	BY	DATE


ORIGINAL SURVEY	SURVEYED PLOTTED NOTE BOOK NO.	BY	DATE

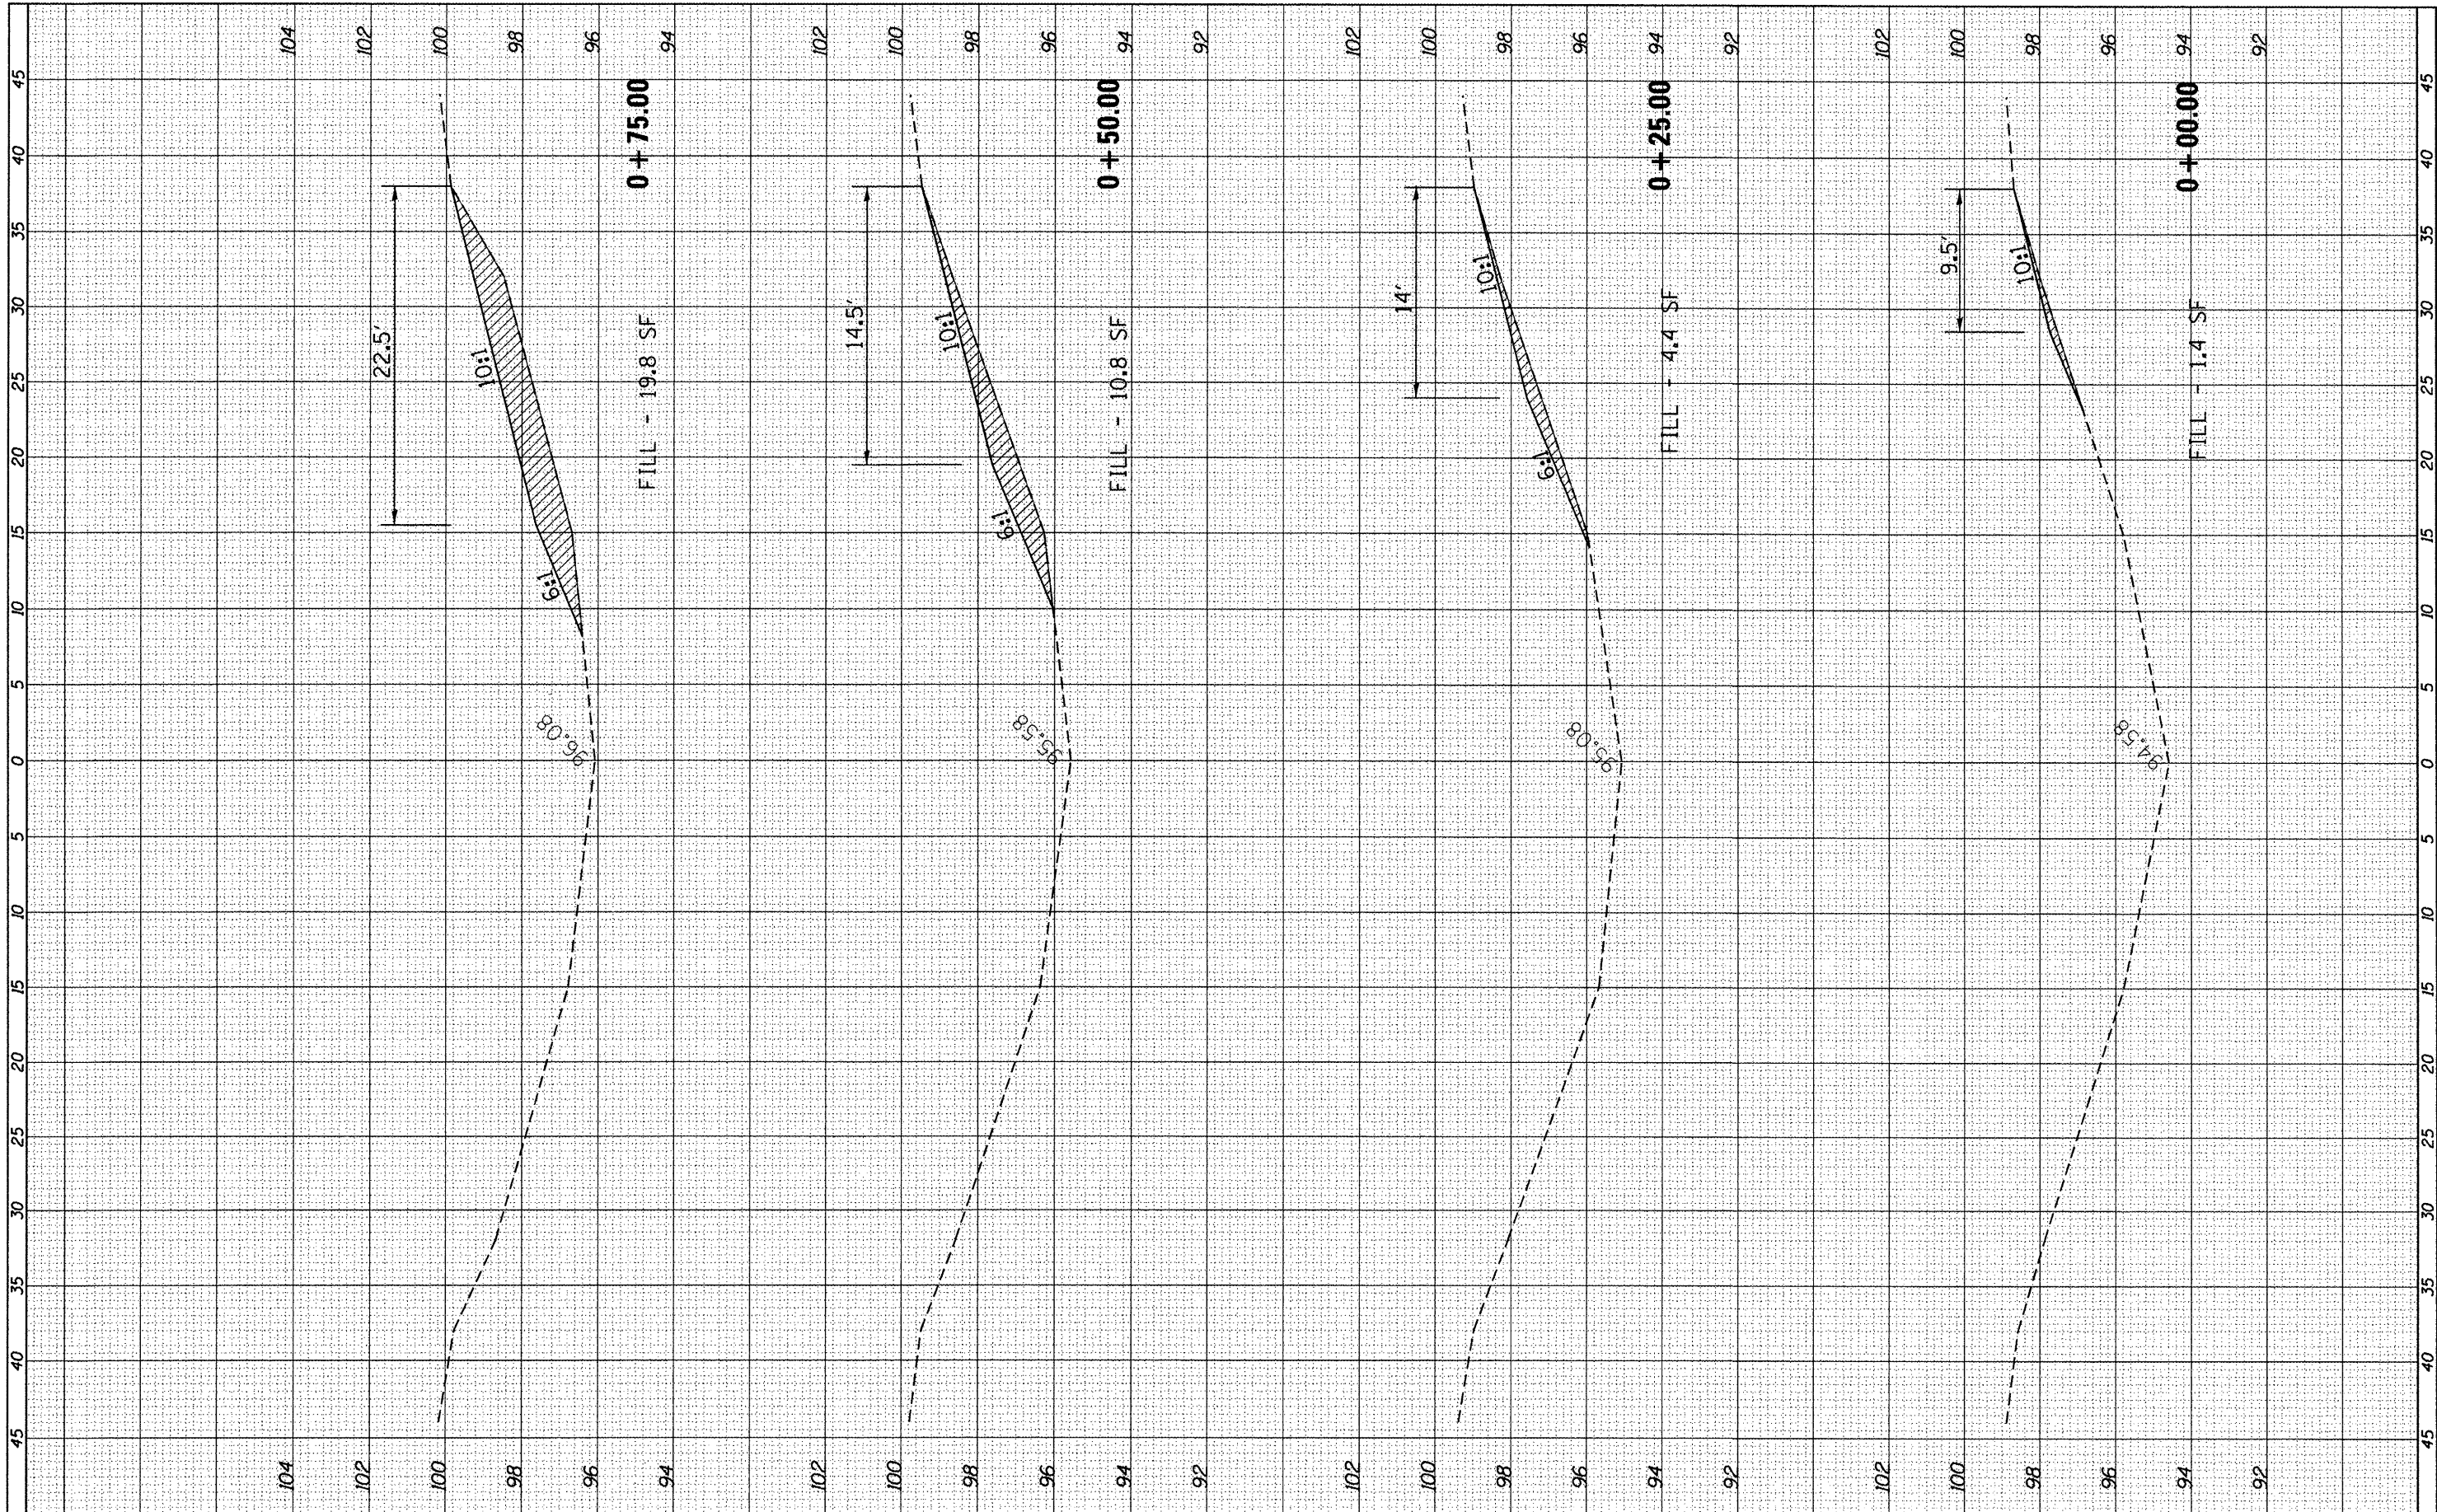

FILE NAME = c:\pwork\pwork\ferguson\0294370\0366899\0366899.dgn	USER NAME = ferguson	DESIGNED -	REVISED -	STATE OF ILLINOIS DEPARTMENT OF TRANSPORTATION	CROSS-SECTIONS MP 050-0194	SCALE: SHEET OF SHEETS STA. +00.00 TO STA. +75.00	F.A.I. RTE. 39	SECTION D3 IMPACT ATT. 2012-2	COUNTY LASALLE	TOTAL SHEETS 94	SHEET NO. 25
PLOT SCALE = 10.0000' / 1"	CHECKED -	REVISED -	CONTRACT NO. 66B99								
PLOT DATE = 3/30/2012	DATE -	REVISED -	ILLINOIS FED. AID PROJECT								

FINAL	SURVEYED	BY	DATE
SURVEY	PLOTTED		
NOTE BOOK	TEMPLATE		
NO.	AREAS CHECKED		


ORIGINAL	SURVEYED	BY	DATE
SURVEY	PLOTTED		
NOTE BOOK	TEMPLATE		
NO.	AREAS CHECKED		

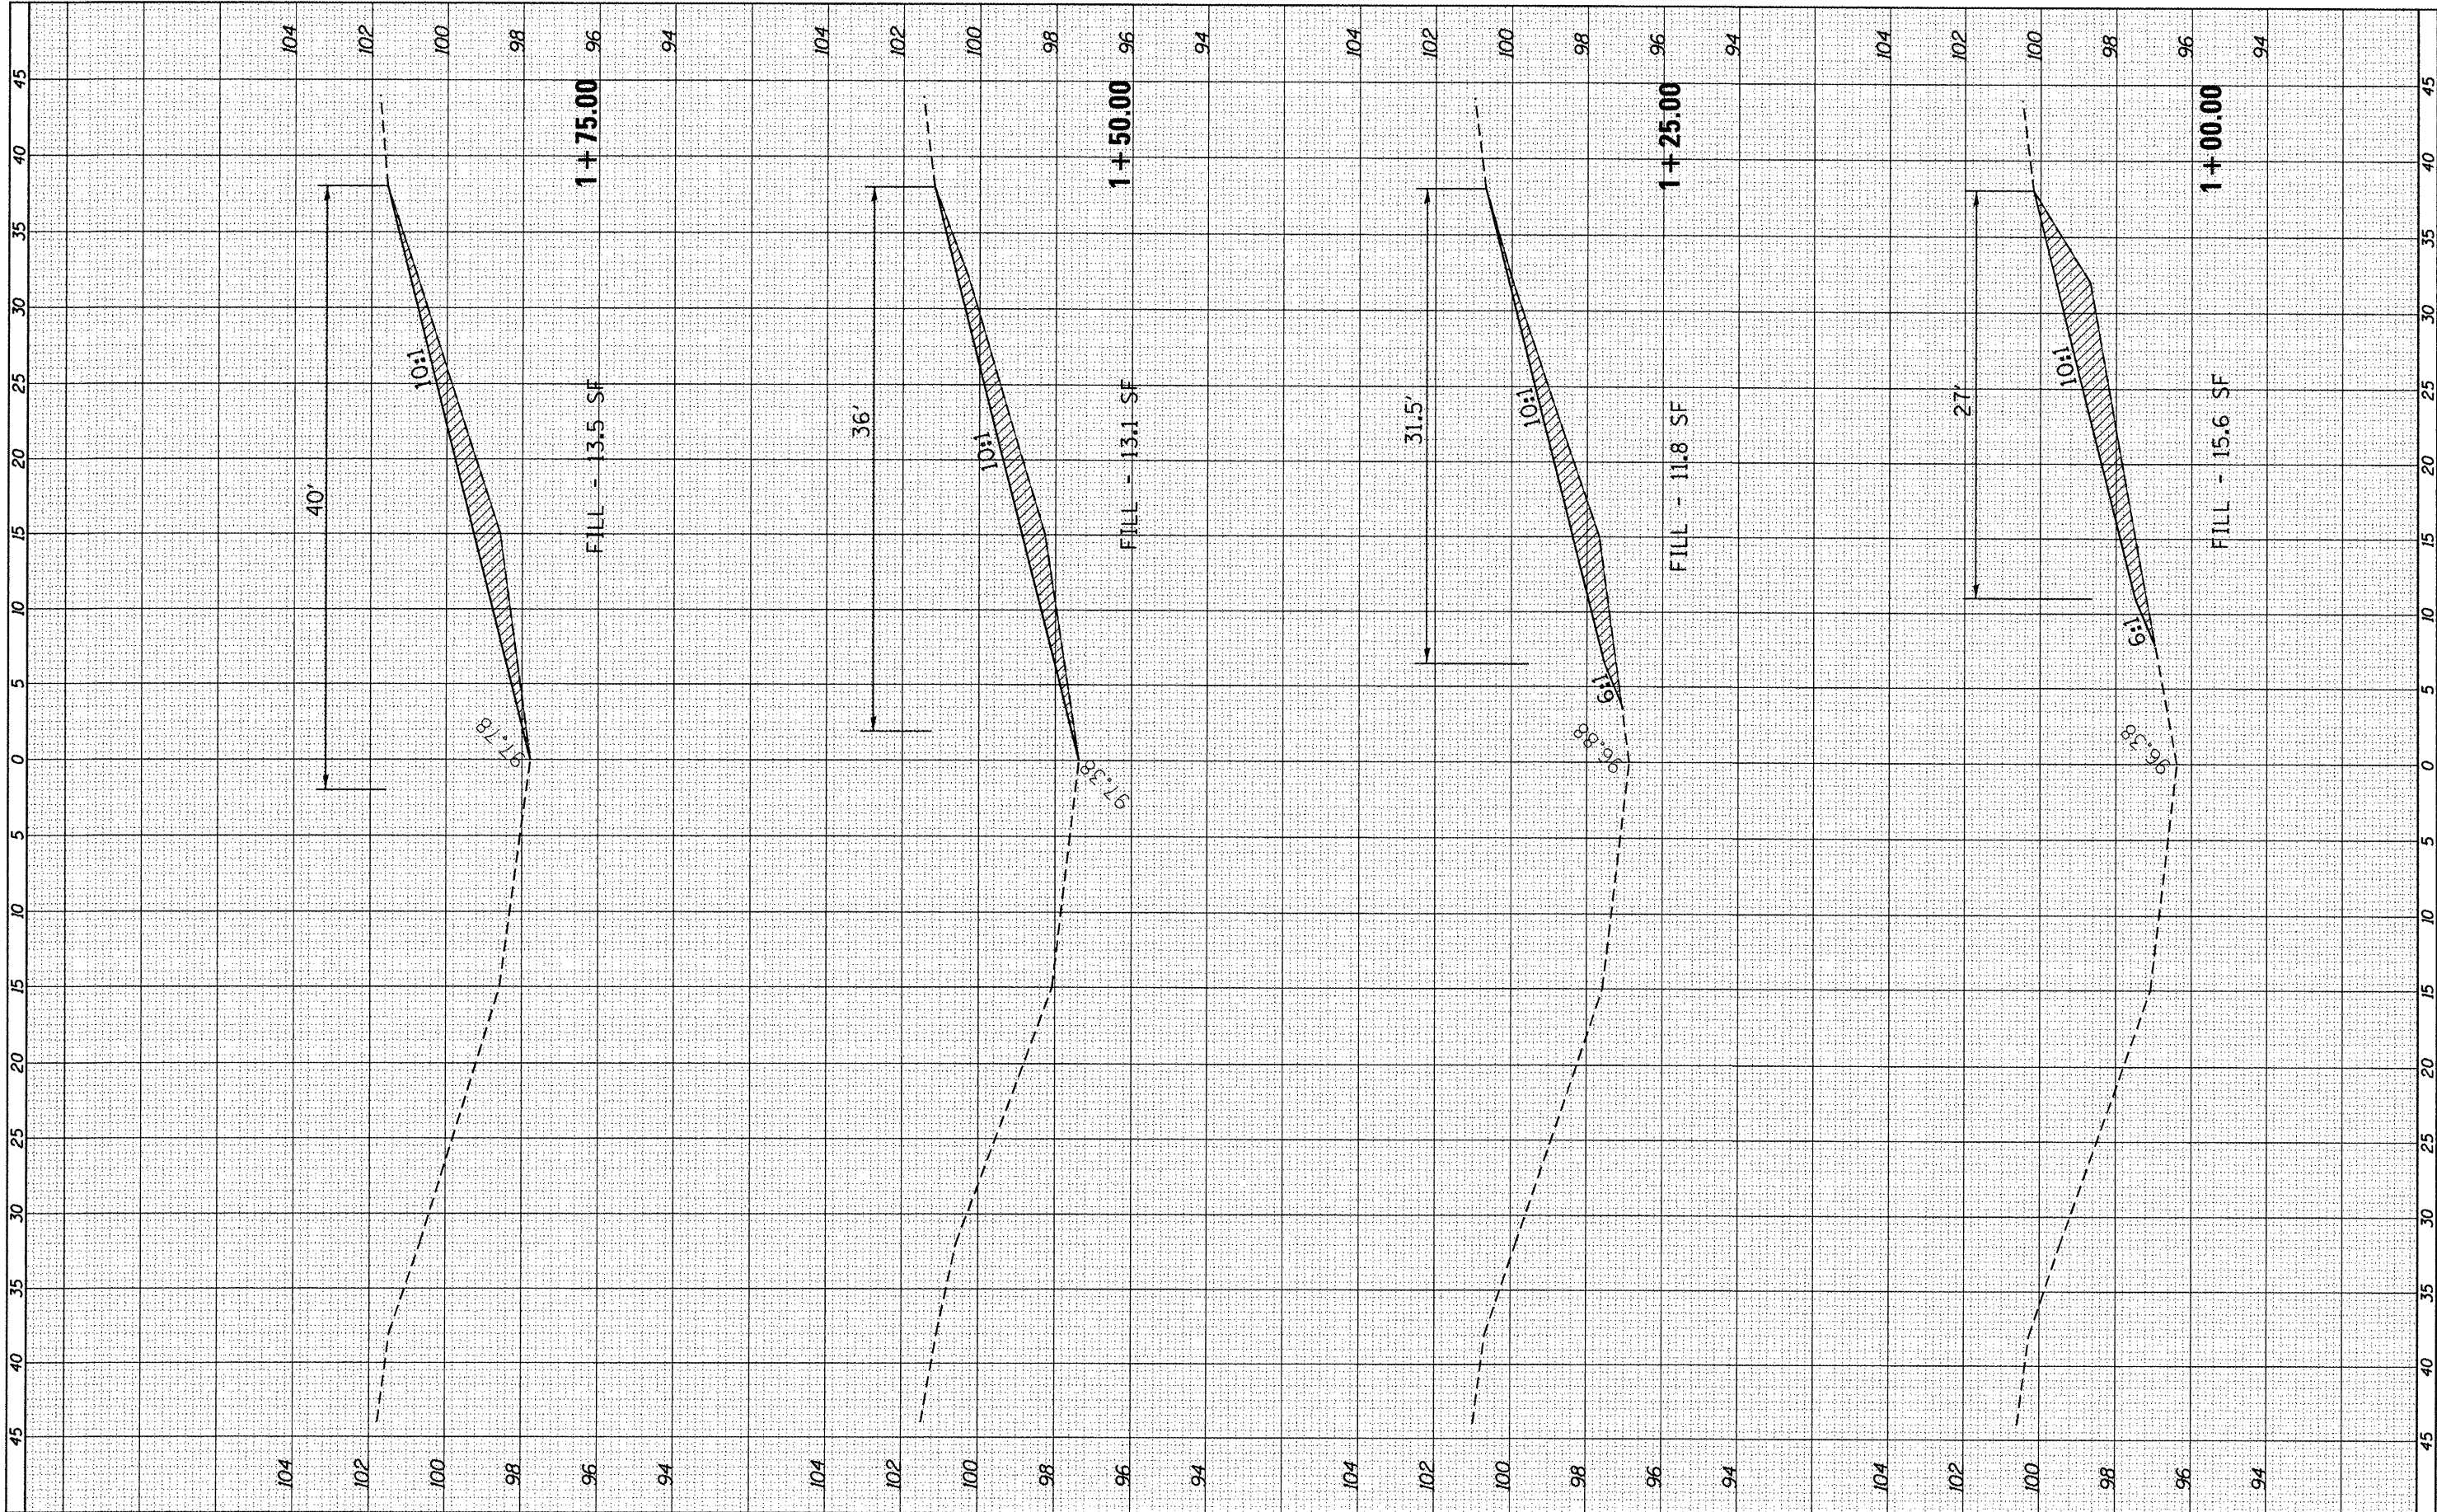

FILE NAME =	USER NAME = fergusonse	DESIGNED -	REVISED -
c:\pw\work\p\idat\fergusonse\d0294370\0366899	sh5781-xssht.dgn	DRAWN -	REVISED -
	PLOT SCALE = 10.0000' / in.	CHECKED -	REVISED -
	PLOT DATE = 3/30/2012	DATE -	REVISED -
STATE OF ILLINOIS DEPARTMENT OF TRANSPORTATION			
CROSS-SECTIONS MP 050-0194			
SCALE:	SHEET	OF	SHEETS
	STA. 1+00.00	TO	STA. 1+75.00
F.A.I. RTE.	SECTION	COUNTY	TOTAL SHEETS
39	D3 IMPACT ATT. 2012-2	LASALLE	94
			SHEET NO. 26
CONTRACT NO. 66B99			
ILLINOIS FED. AID PROJECT			

FINAL SURVEY	NO.	BY	DATE	SURVEYED	PLOTTED	DATE
				NOTE BOOK	TEMPLATE	
				AREAS CHECKED		


ORIGINAL SURVEY	NO.	BY	DATE	SURVEYED	PLOTTED	DATE
				NOTE BOOK	TEMPLATE	
				AREAS CHECKED		

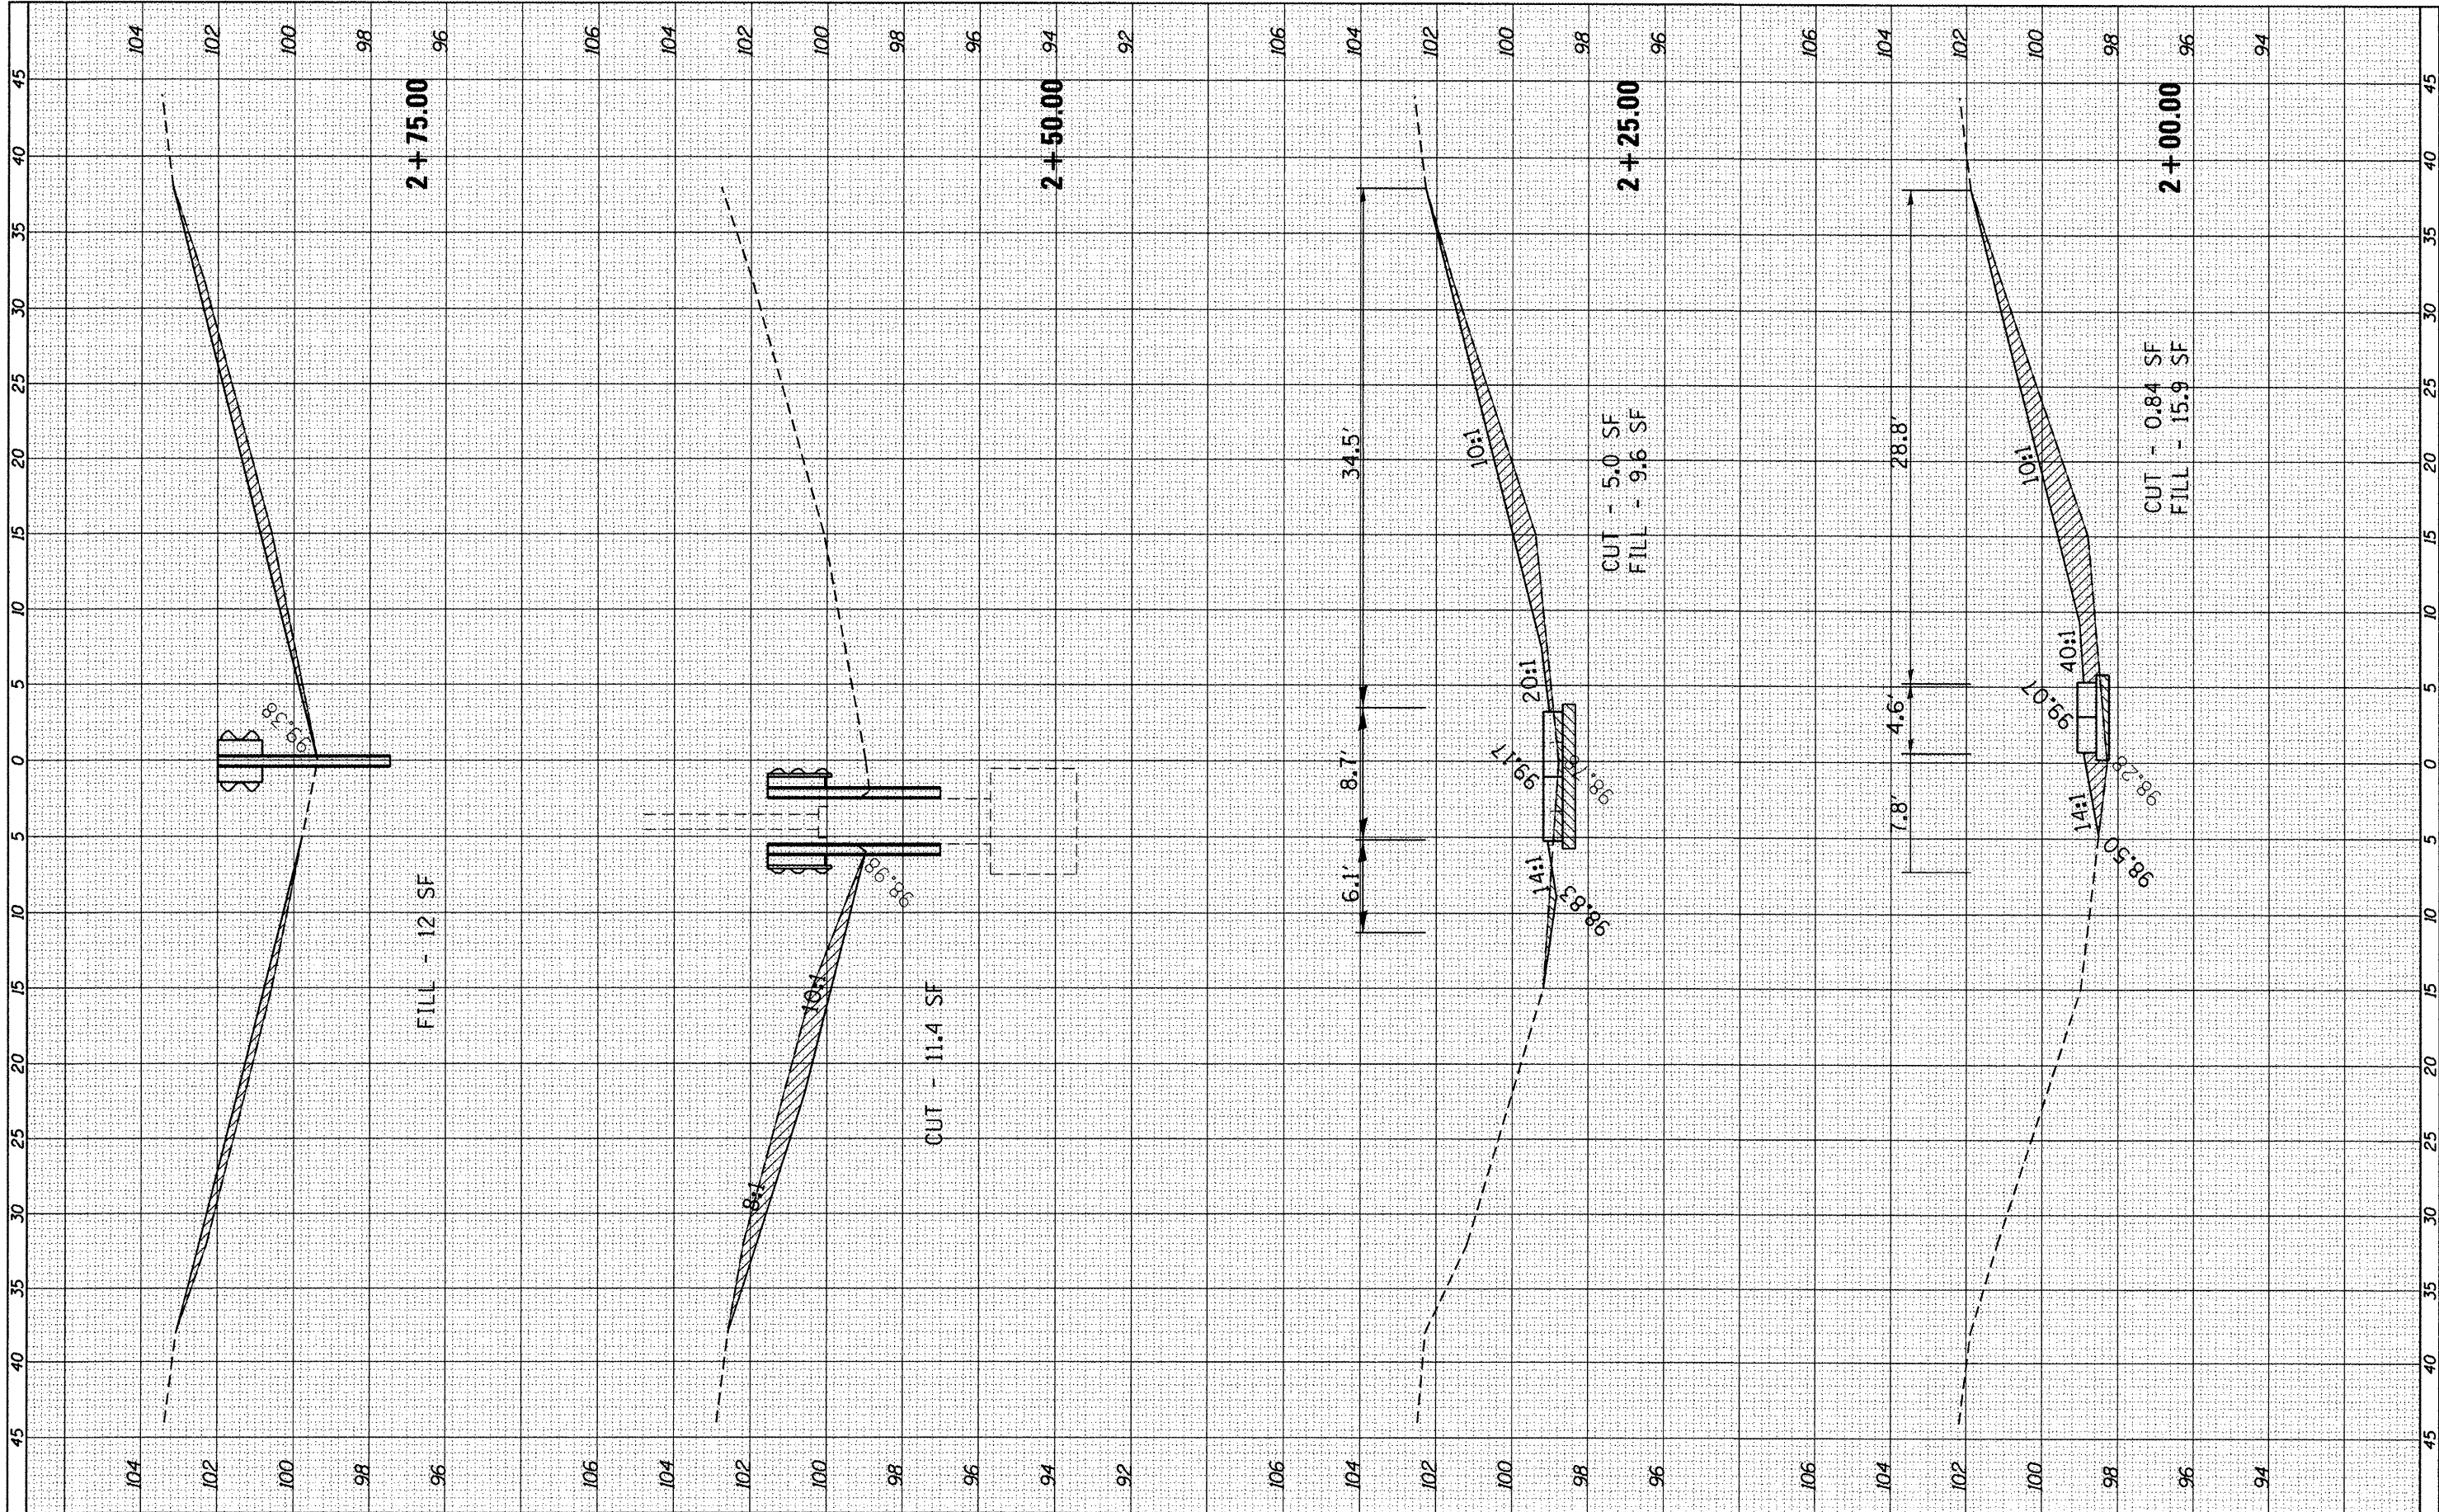

FILE NAME = c:\p\work\p\dot\ferguson\0294370\0366899\sh5781-xsh.tdgn	USER NAME = ferguson	DESIGNED -	REVISED -	STATE OF ILLINOIS DEPARTMENT OF TRANSPORTATION	CROSS-SECTIONS MP 050-0194	SCALE: SHEET OF SHEETS STA. 2+00.00 TO STA. 2+75.00	F.A.I. RTE. 39	SECTION	COUNTY	TOTAL SHEETS	SHEET NO.
PLOT SCALE = 10.0000' / 1"	CHECKED -	REVISED -	D3 IMPACT ATT. 2012-2					LASALLE	27		
PLOT DATE = 3/30/2012	DATE -	REVISED -	CONTRACT NO. 66899								
ILLINOIS FED. AID PROJECT											


FINAL SURVEY	BY	DATE
NO. _____		
NOTED		
DATE		
AREAS CHECKED		

ORIGINAL SURVEY	BY	DATE
NO. _____		
NOTED		
DATE		
AREAS CHECKED		

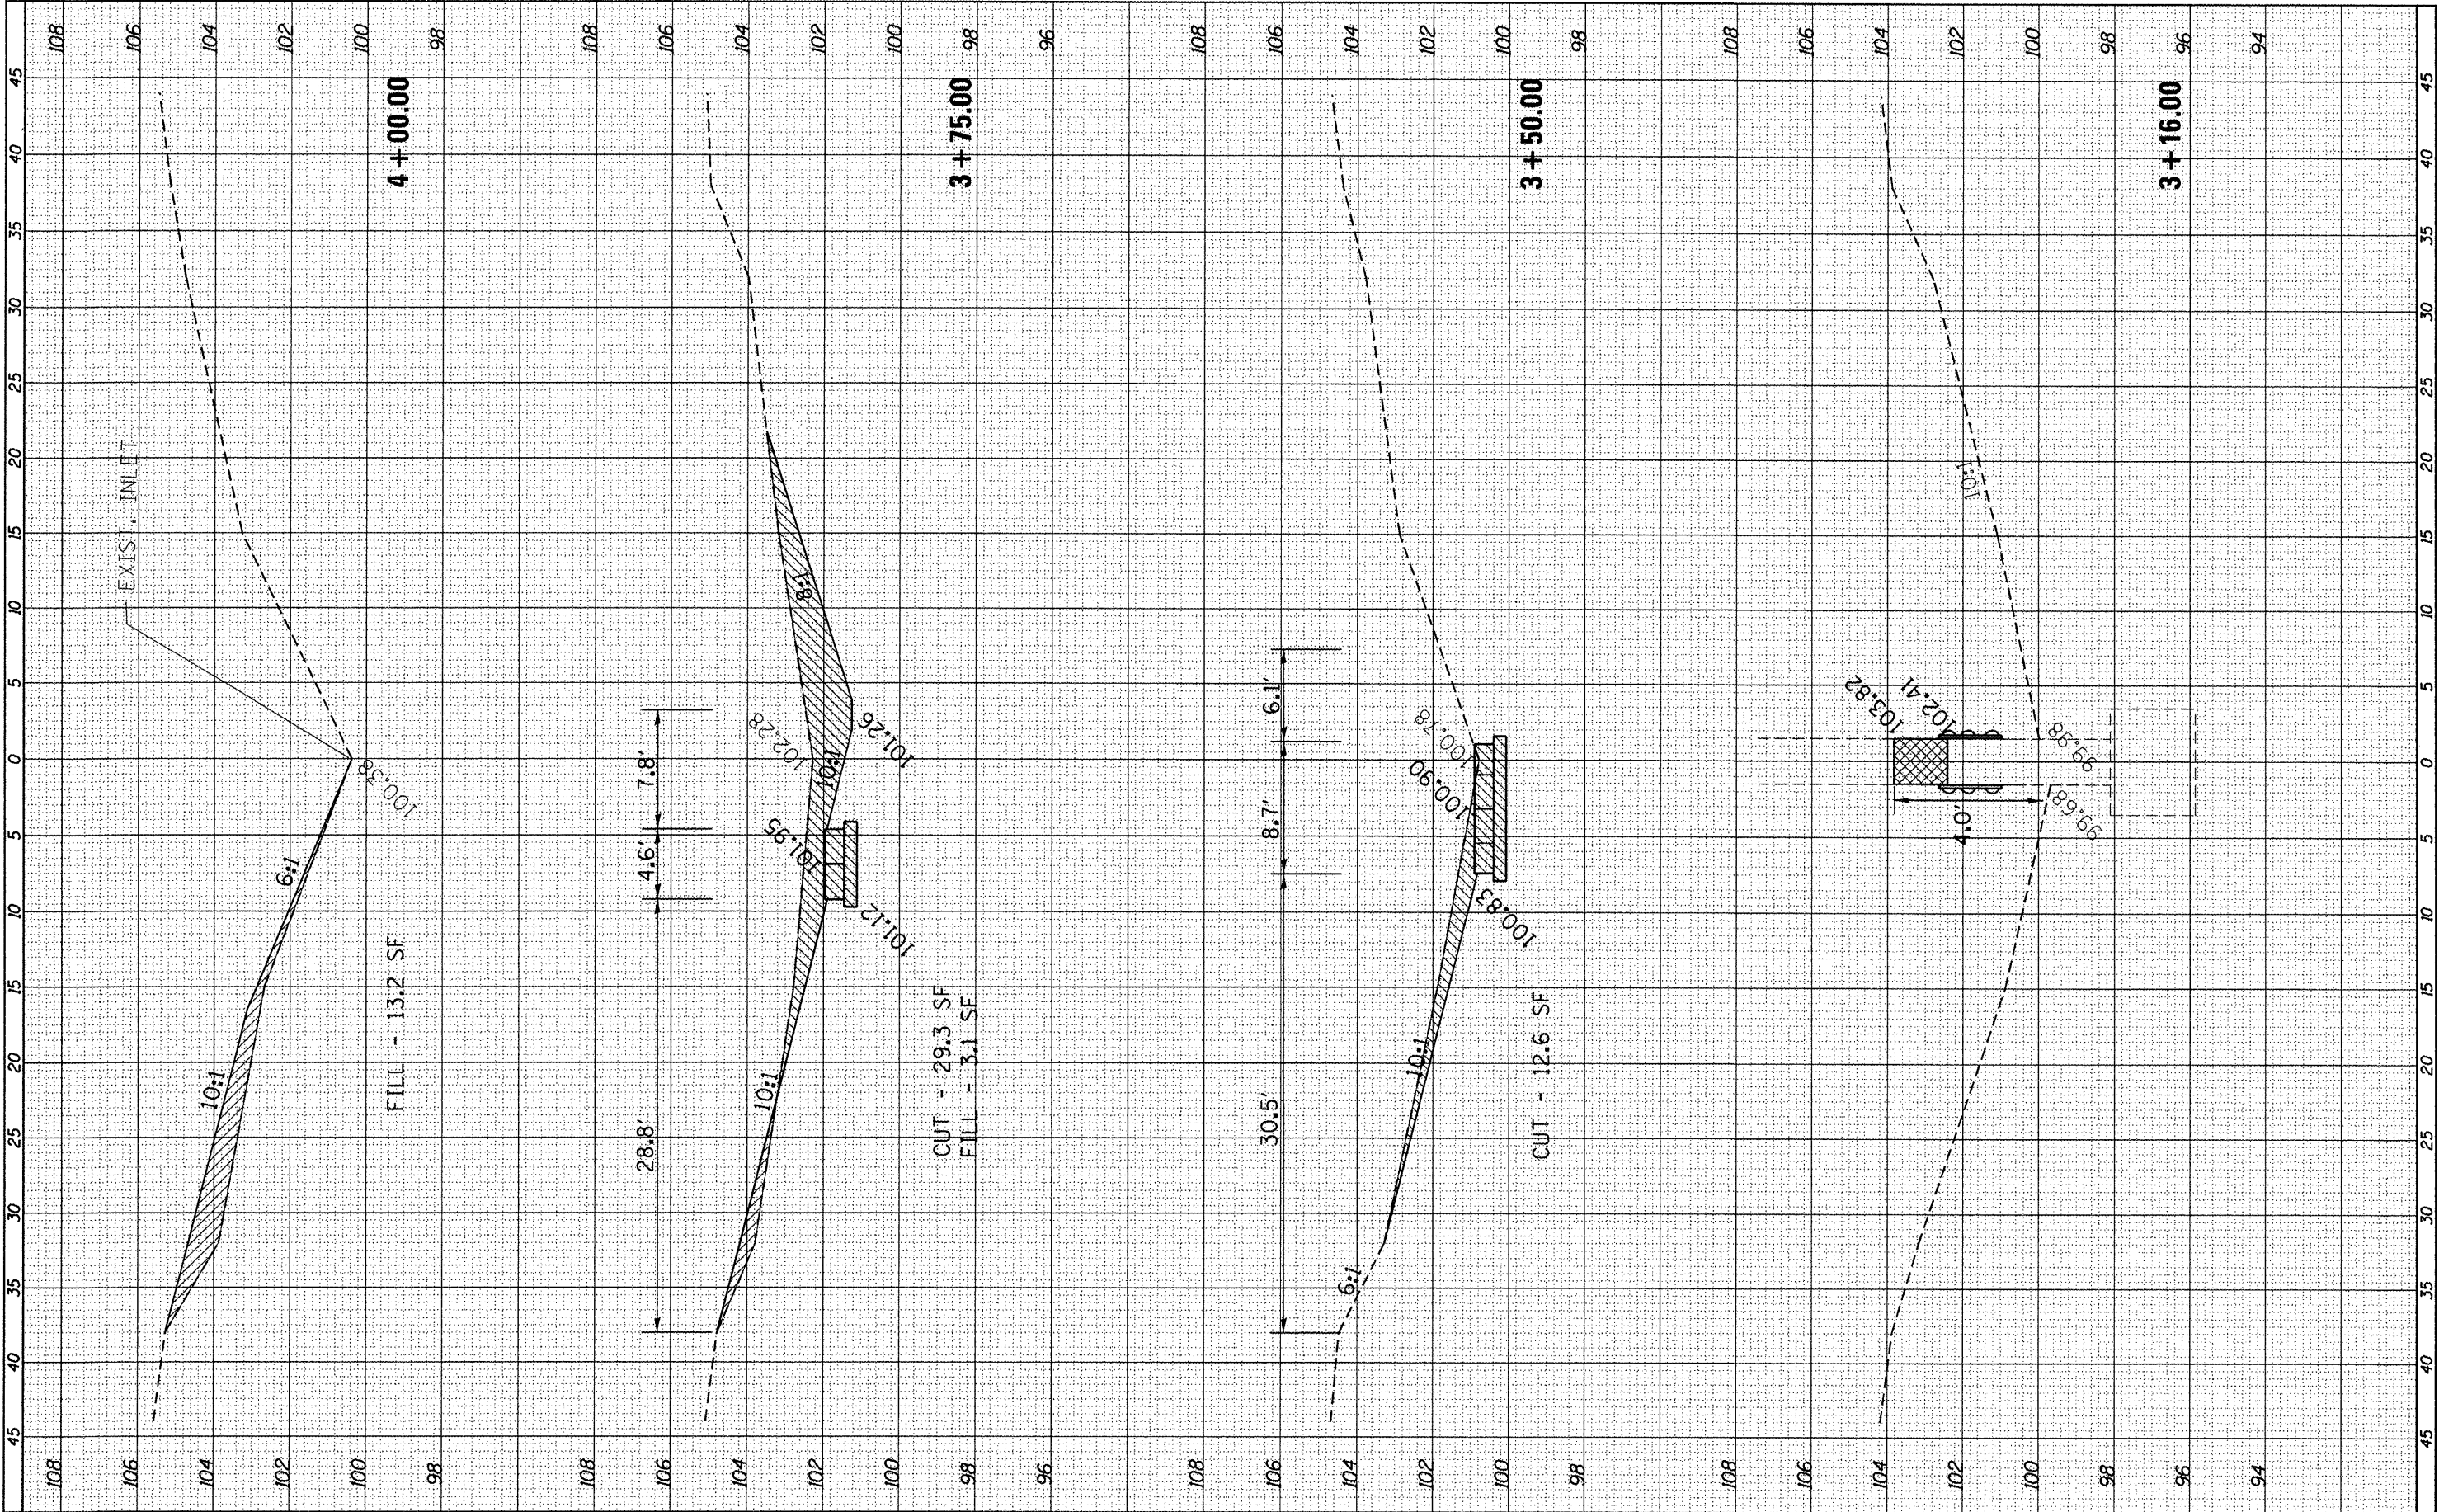

FINAL SURVEY	SURVEYED	BY	DATE
NOTE BOOK	PLOTTED		
NO.	TEMPLATE		
	AREAS CHECKED		

ORIGINAL SURVEY	SURVEYED	BY	DATE
NOTE BOOK	PLOTTED		
NO.	TEMPLATE		
	AREAS CHECKED		

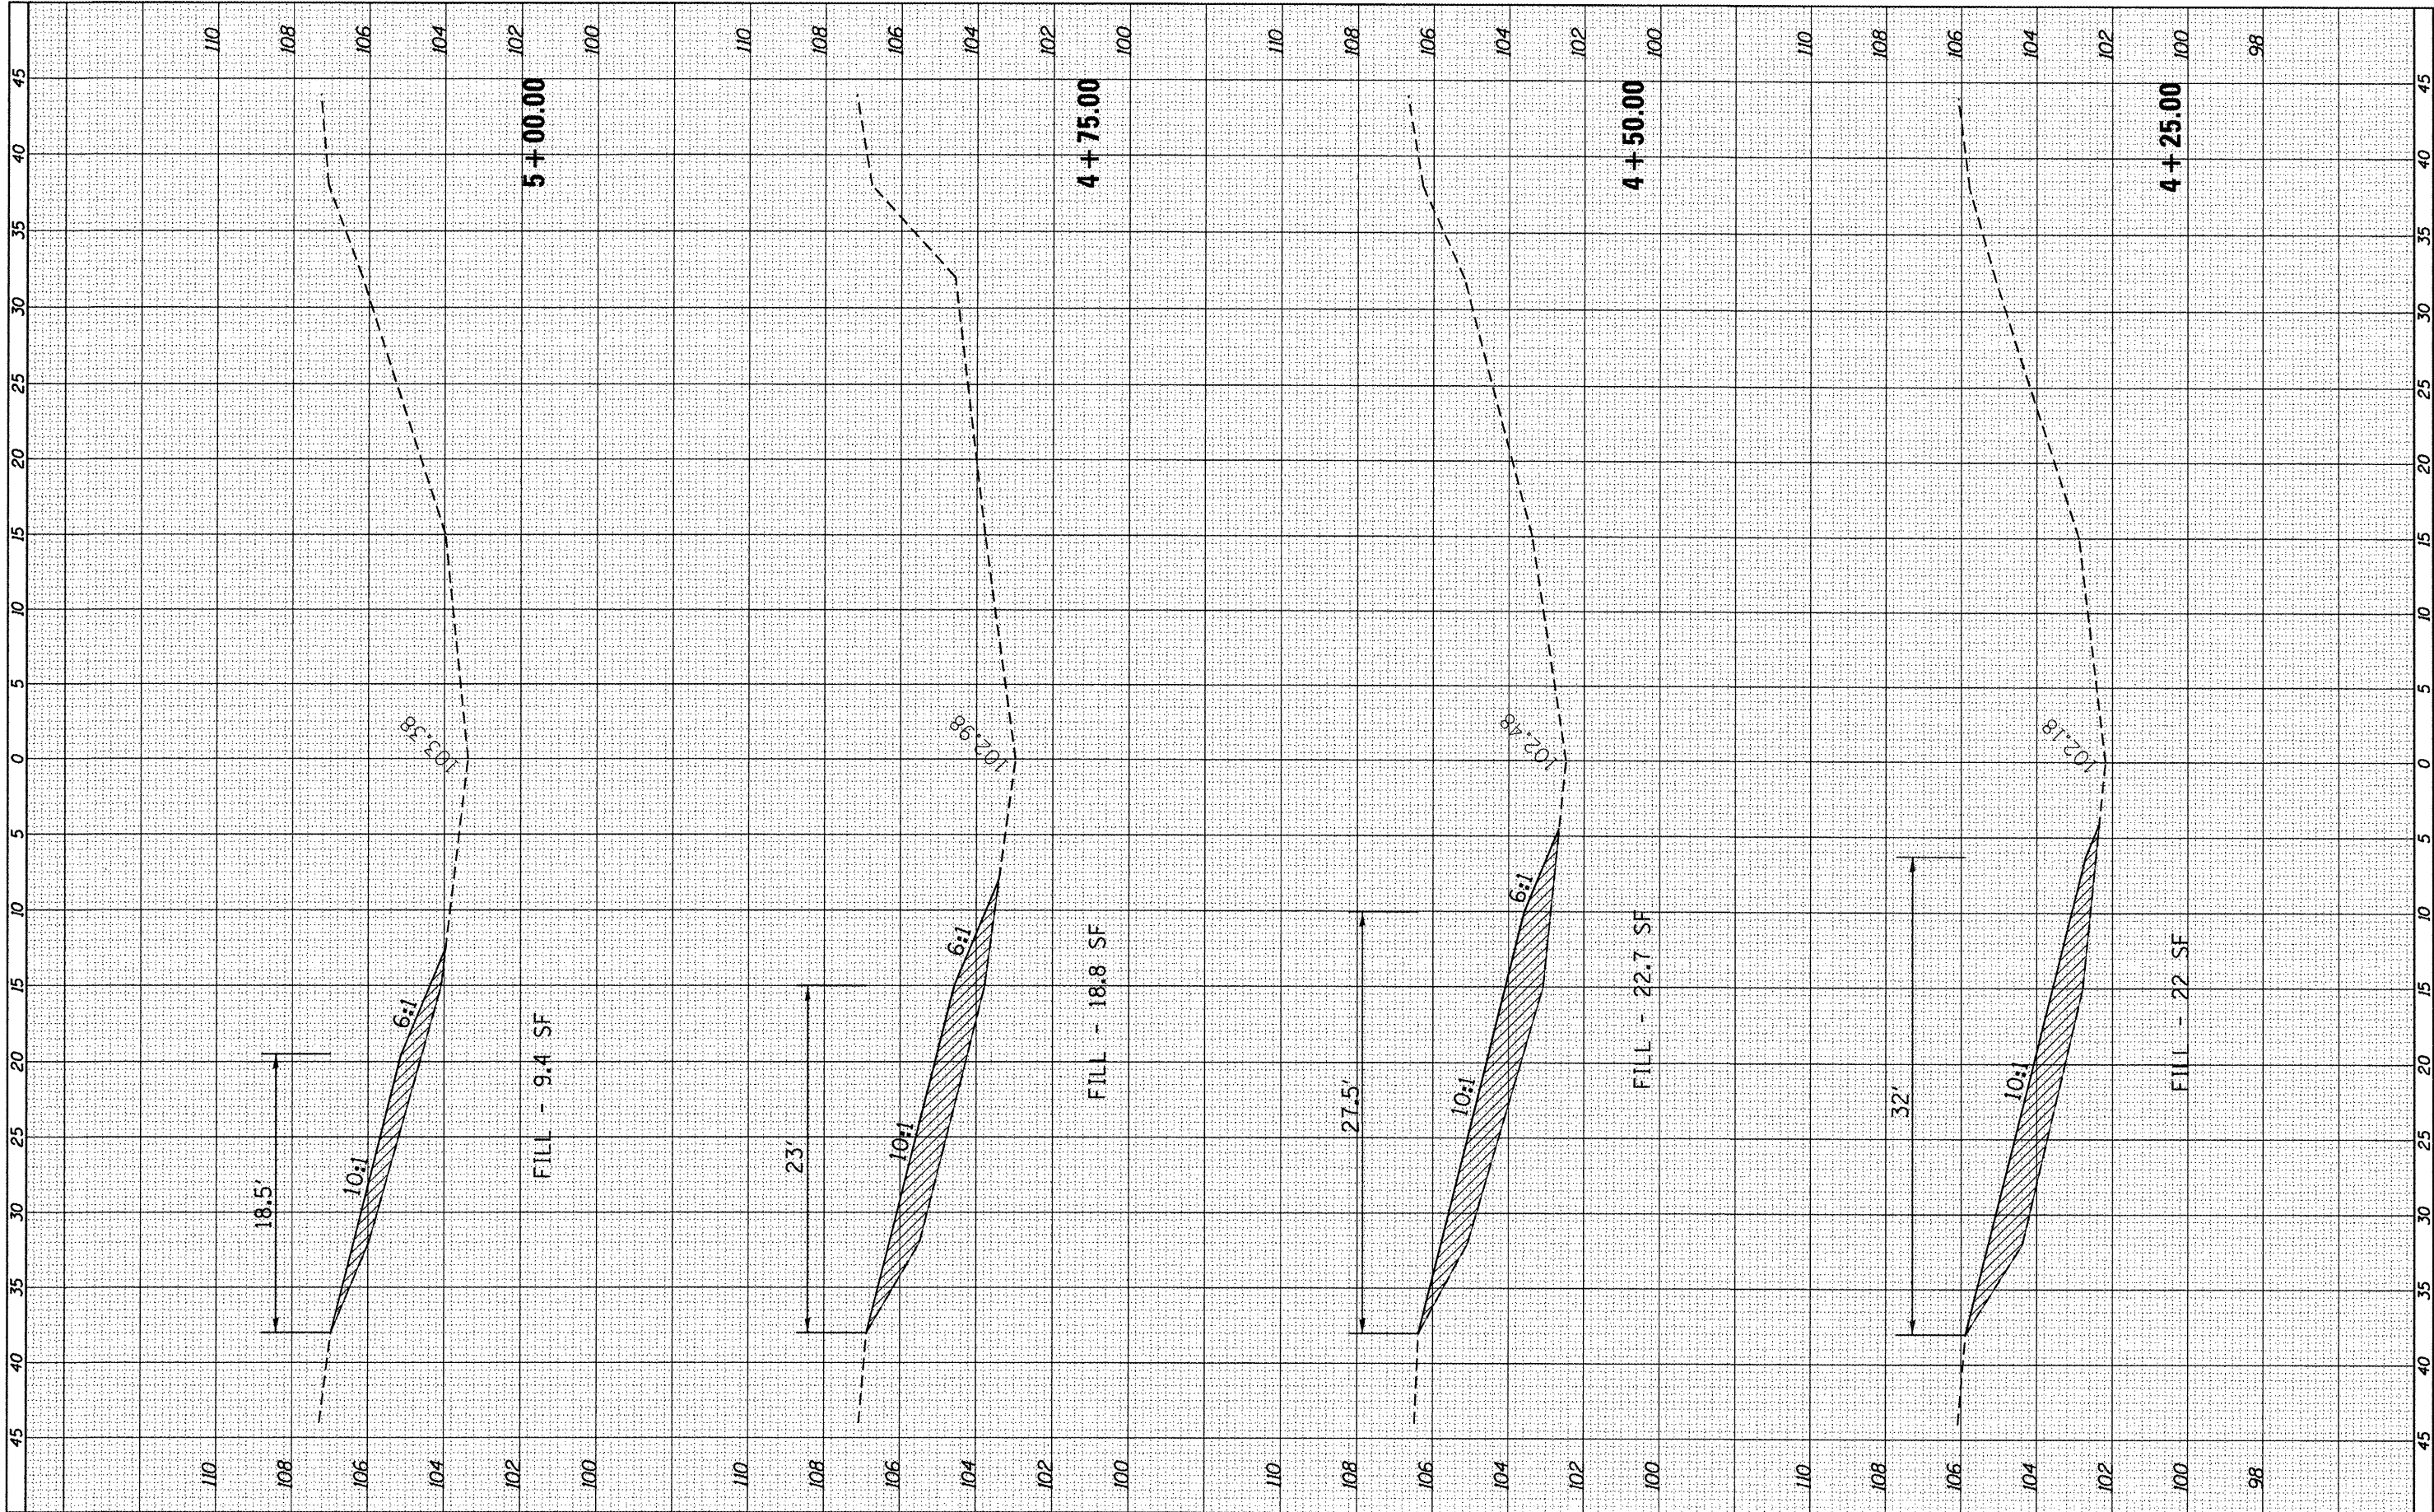


FILE NAME =	USER NAME = fergusonse	DESIGNED -	REVISED -
c:\pe_work\pwidat\fergusonse\d0294370\0366899\sh5781-xxsh.tdgn		DRAWN -	REVISED -
PLOT SCALE = 10.0000' / in.		CHECKED -	REVISED -
PLOT DATE = 3/30/2012		DATE -	REVISED -

STATE OF ILLINOIS DEPARTMENT OF TRANSPORTATION		CROSS-SECTIONS MP 57.8 & 57.81	
SCALE:	SHEET OF SHEETS	STA. 4+25.00	TO STA. 5+00.00

F.A.I. RTE.	SECTION	COUNTY	TOTAL SHEETS	SHEET NO.
39	D3 IMPACT ATT. 2012-2	LASALLE	94	29
CONTRACT NO. 66899				
ILLINOIS FED. AID PROJECT				

FINAL SURVEY NOTE BOOK NO.	SURVEYED	BY	DATE
	PLOTTED		
	TEMPLATE		
	AREAS CHECKED		

ORIGINAL SURVEY NOTE BOOK NO.	SURVEYED	BY	DATE
	PLOTTED		
	TEMPLATE		
	AREAS CHECKED		

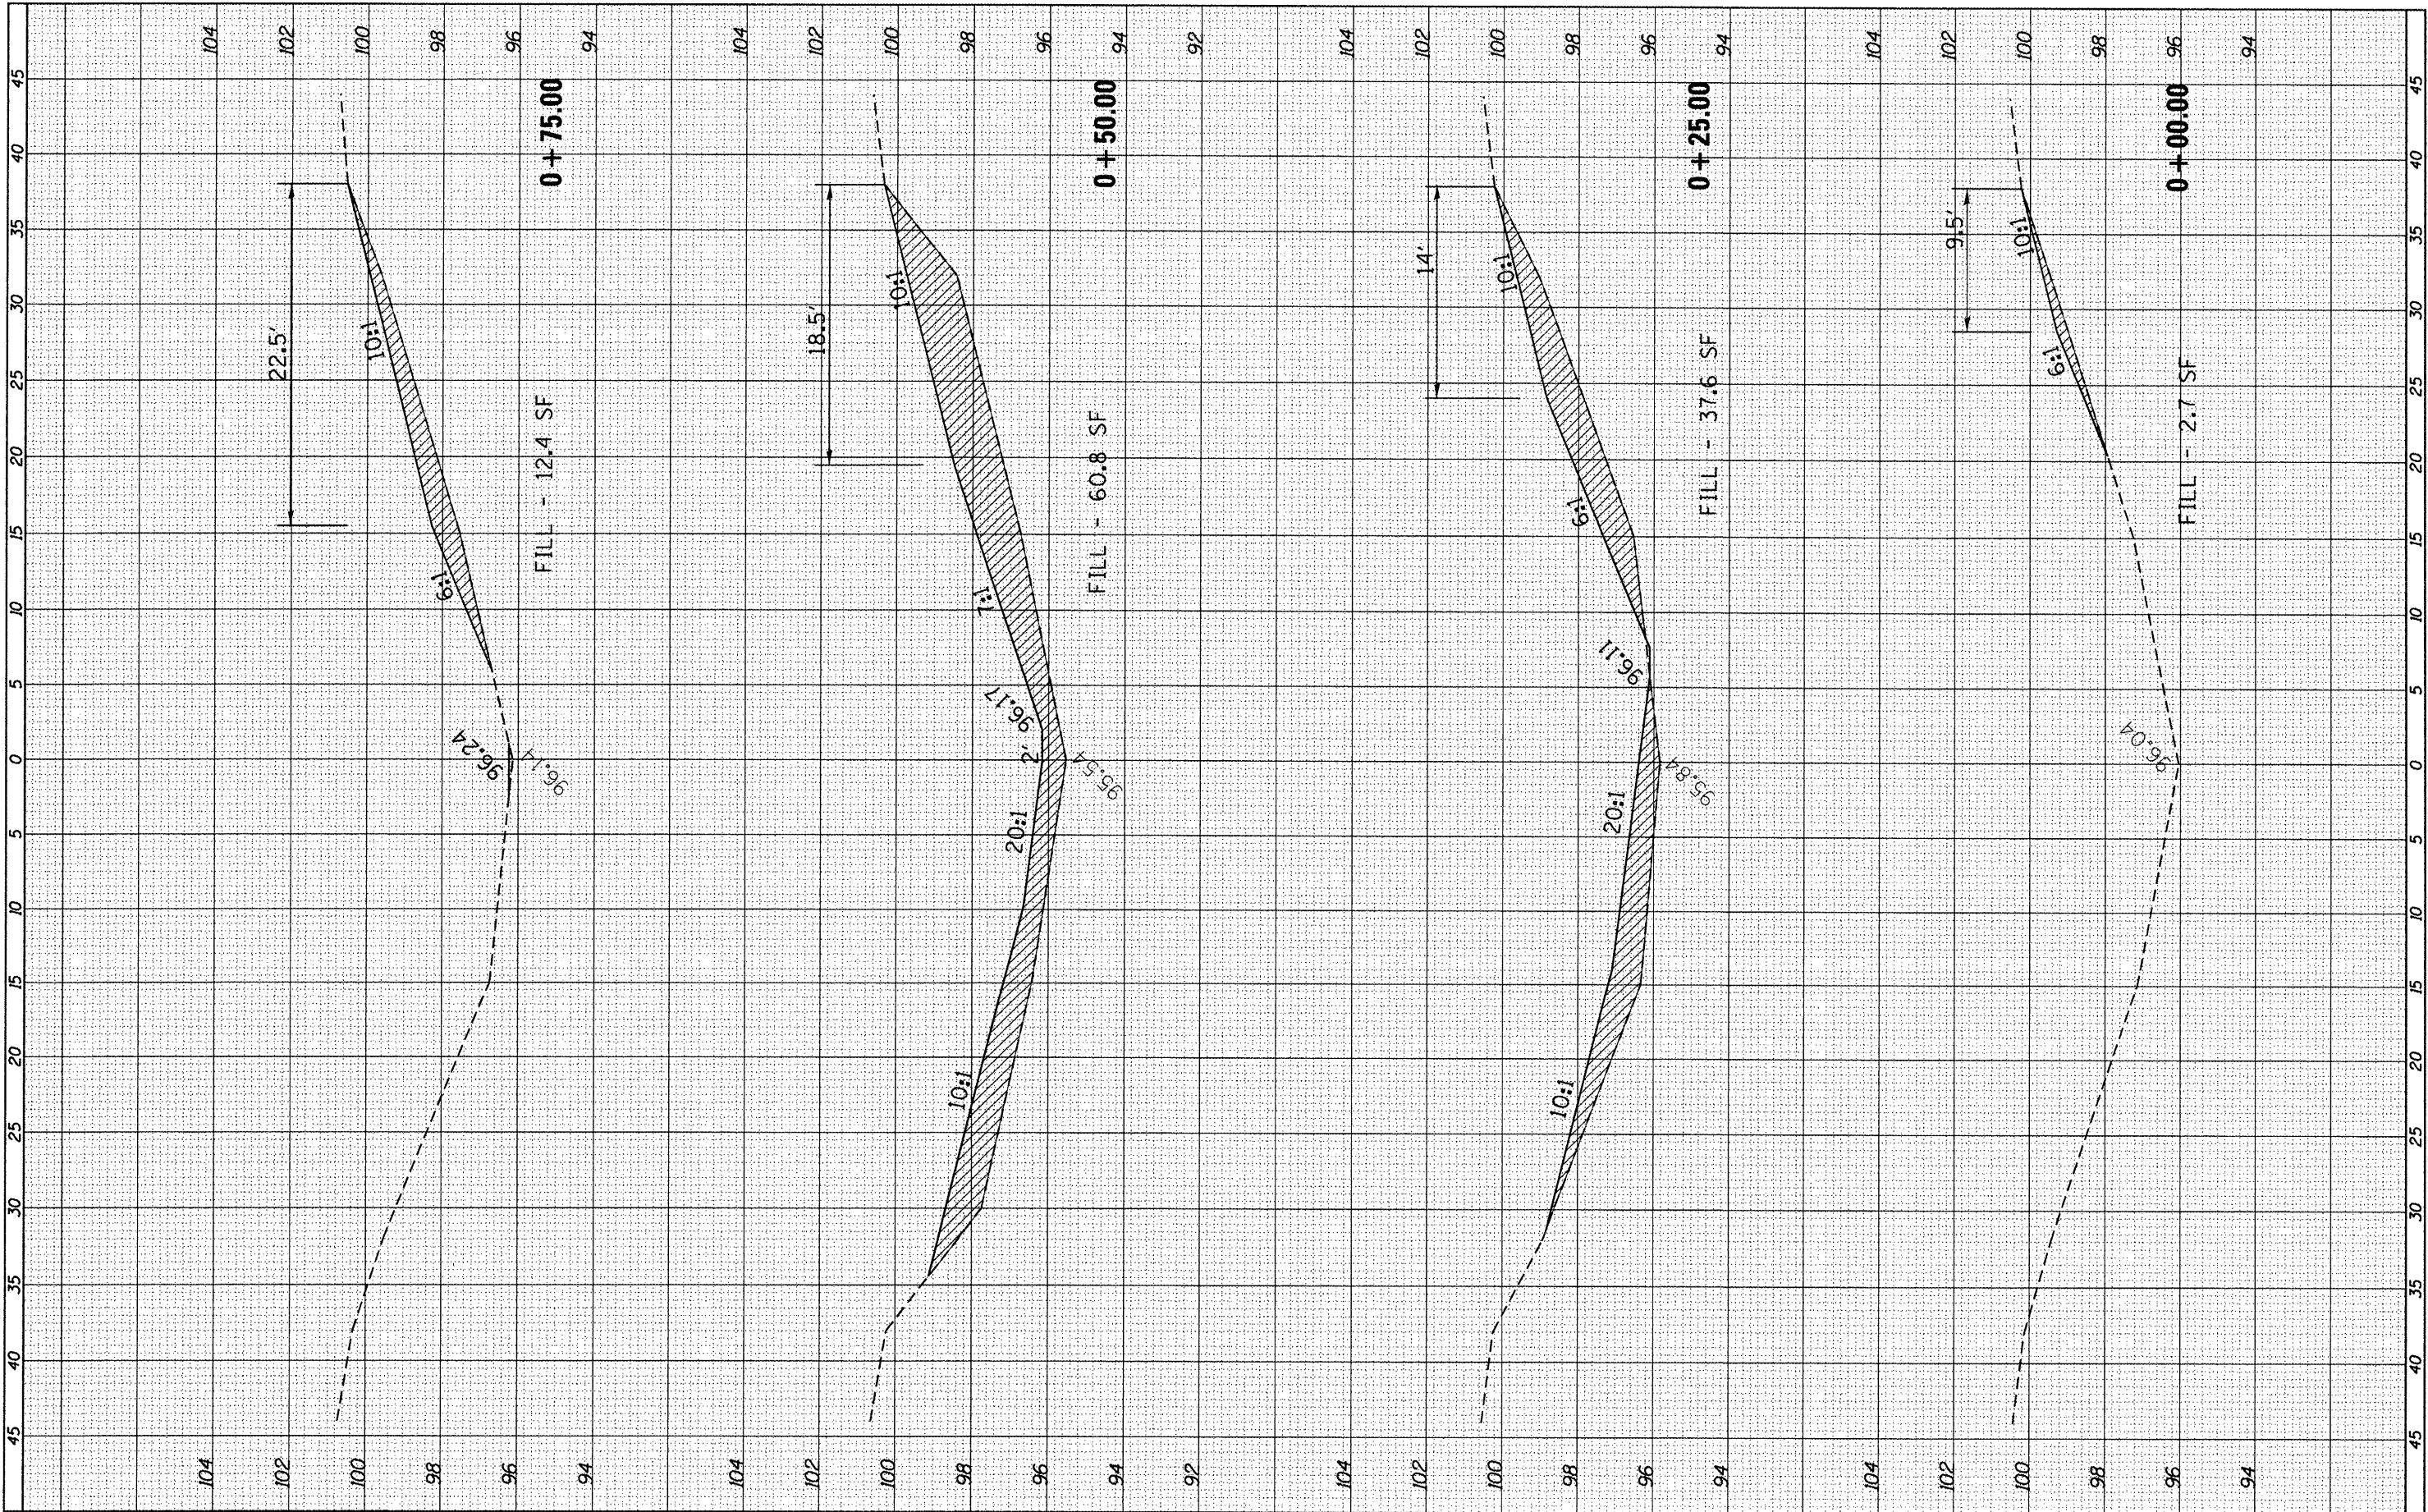


FILE NAME = c:\p\work\p\dot\ferguson\ld294378\0366899\sh583-xasht.dgn	USER NAME = ferguson	DESIGNED -	REVISED -
		DRAWN -	REVISED -
		CHECKED -	REVISED -
		DATE -	REVISED -

STATE OF ILLINOIS DEPARTMENT OF TRANSPORTATION			
CROSS-SECTIONS MEDIAN TRUSS MP 58.3			
SCALE:	SHEET	OF	SHEETS
STA. +00.00		TO STA. +75.00	

F.A.T. RTE.	SECTION	COUNTY	TOTAL SHEETS	SHEET NO.
39	D3 IMPACT ATT. 2012-2	LASALLE	94	30
CONTRACT NO. 66899				
ILLINOIS FED. AID PROJECT				

FINAL	SURVEYED	BY	DATE
SURVEY	PLOTTED		
NOTE BOOK	TEMPLATE		
NO.	AREAS CHECKED		


ORIGINAL	SURVEYED	BY	DATE
SURVEY	PLOTTED		
NOTE BOOK	TEMPLATE		
NO.	AREAS CHECKED		

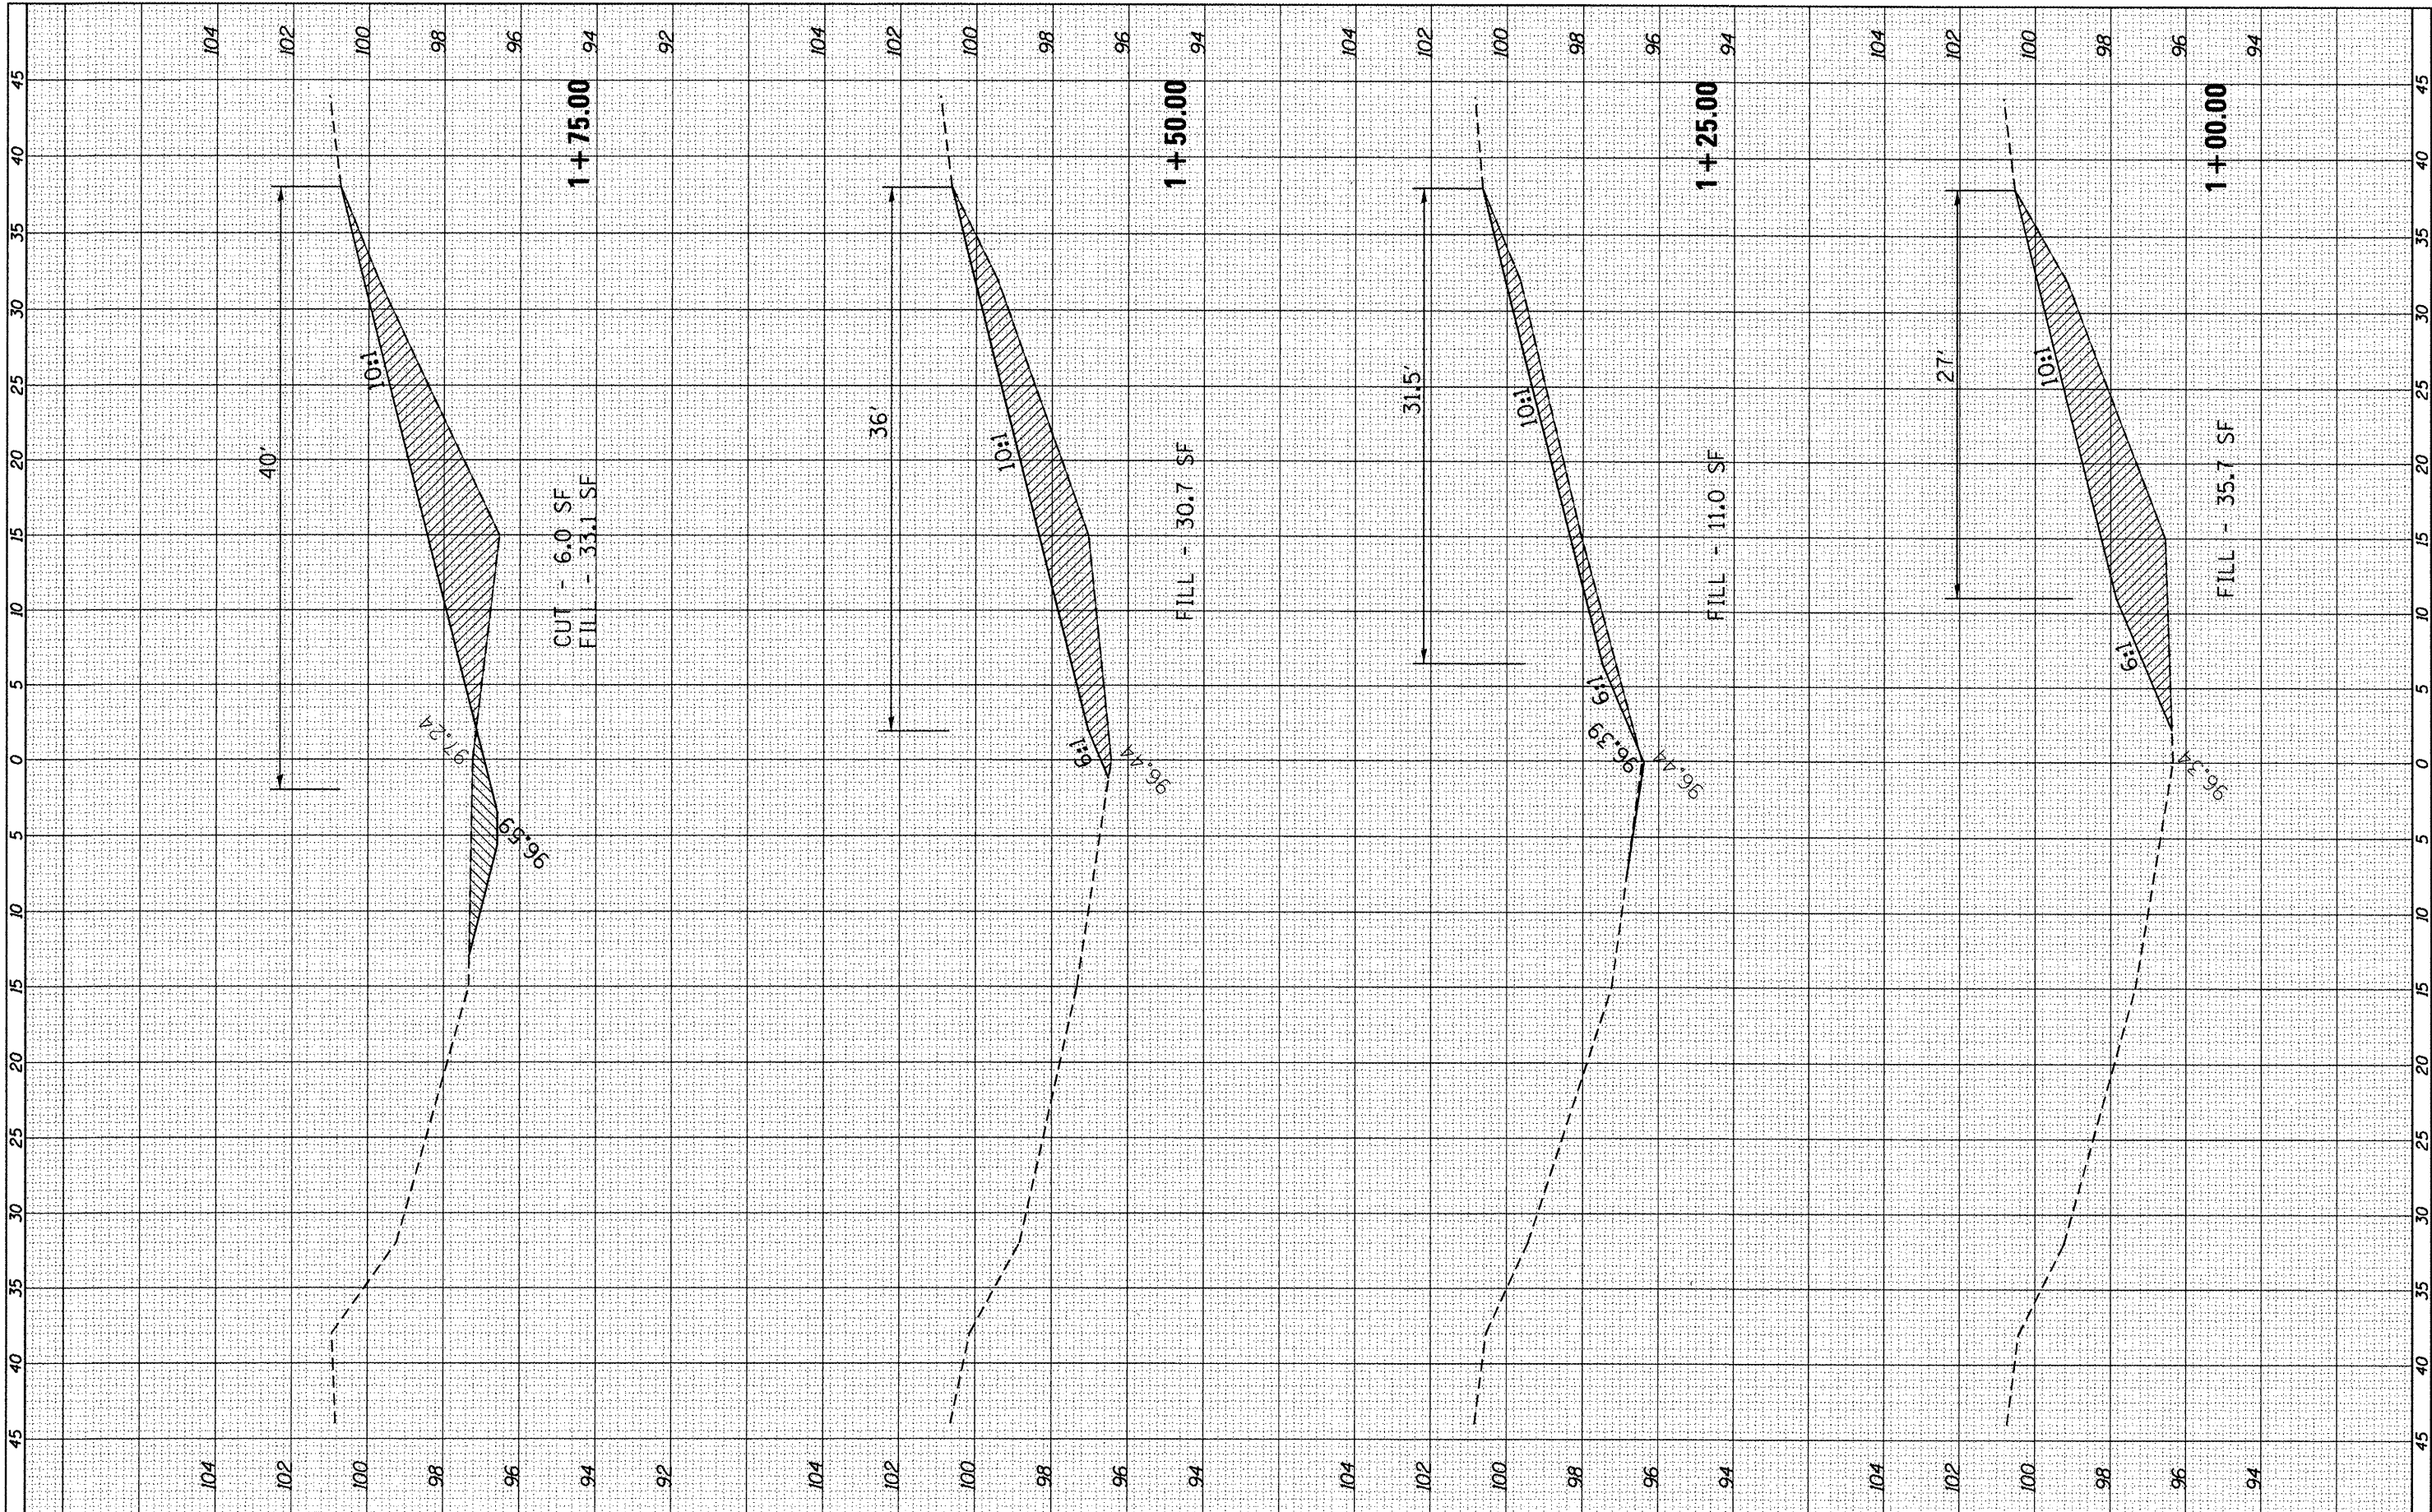

FILE NAME =	USER NAME = fergusonse	DESIGNED -	REVISED -	STATE OF ILLINOIS DEPARTMENT OF TRANSPORTATION	CROSS-SECTIONS MEDIAN TRUSS MP 58.3	F.A.I. RTE.	SECTION	COUNTY	TOTAL SHEETS	SHEET NO.
crp\work\p\dot\fergusonse\0294370\0366899\sh583-ksh.t.dgn	DRAWN -	REVISED -	39			D3 IMPACT ATT. 2012-2	LASALLE	94	31	
PLOT SCALE = 10.0000' / 1"	CHECKED -	REVISED -	CONTRACT NO. 66899							
PLOT DATE = 3/30/2012	DATE -	REVISED -	ILLINOIS FED. AID PROJECT							

FINAL	SURVEYED	BY	DATE
SURVEY	PLOTTED		
NOTE BOOK	TEMPLATE		
NO.	AREAS CHECKED		


ORIGINAL	SURVEYED	BY	DATE
SURVEY	PLOTTED		
NOTE BOOK	TEMPLATE		
NO.	AREAS CHECKED		

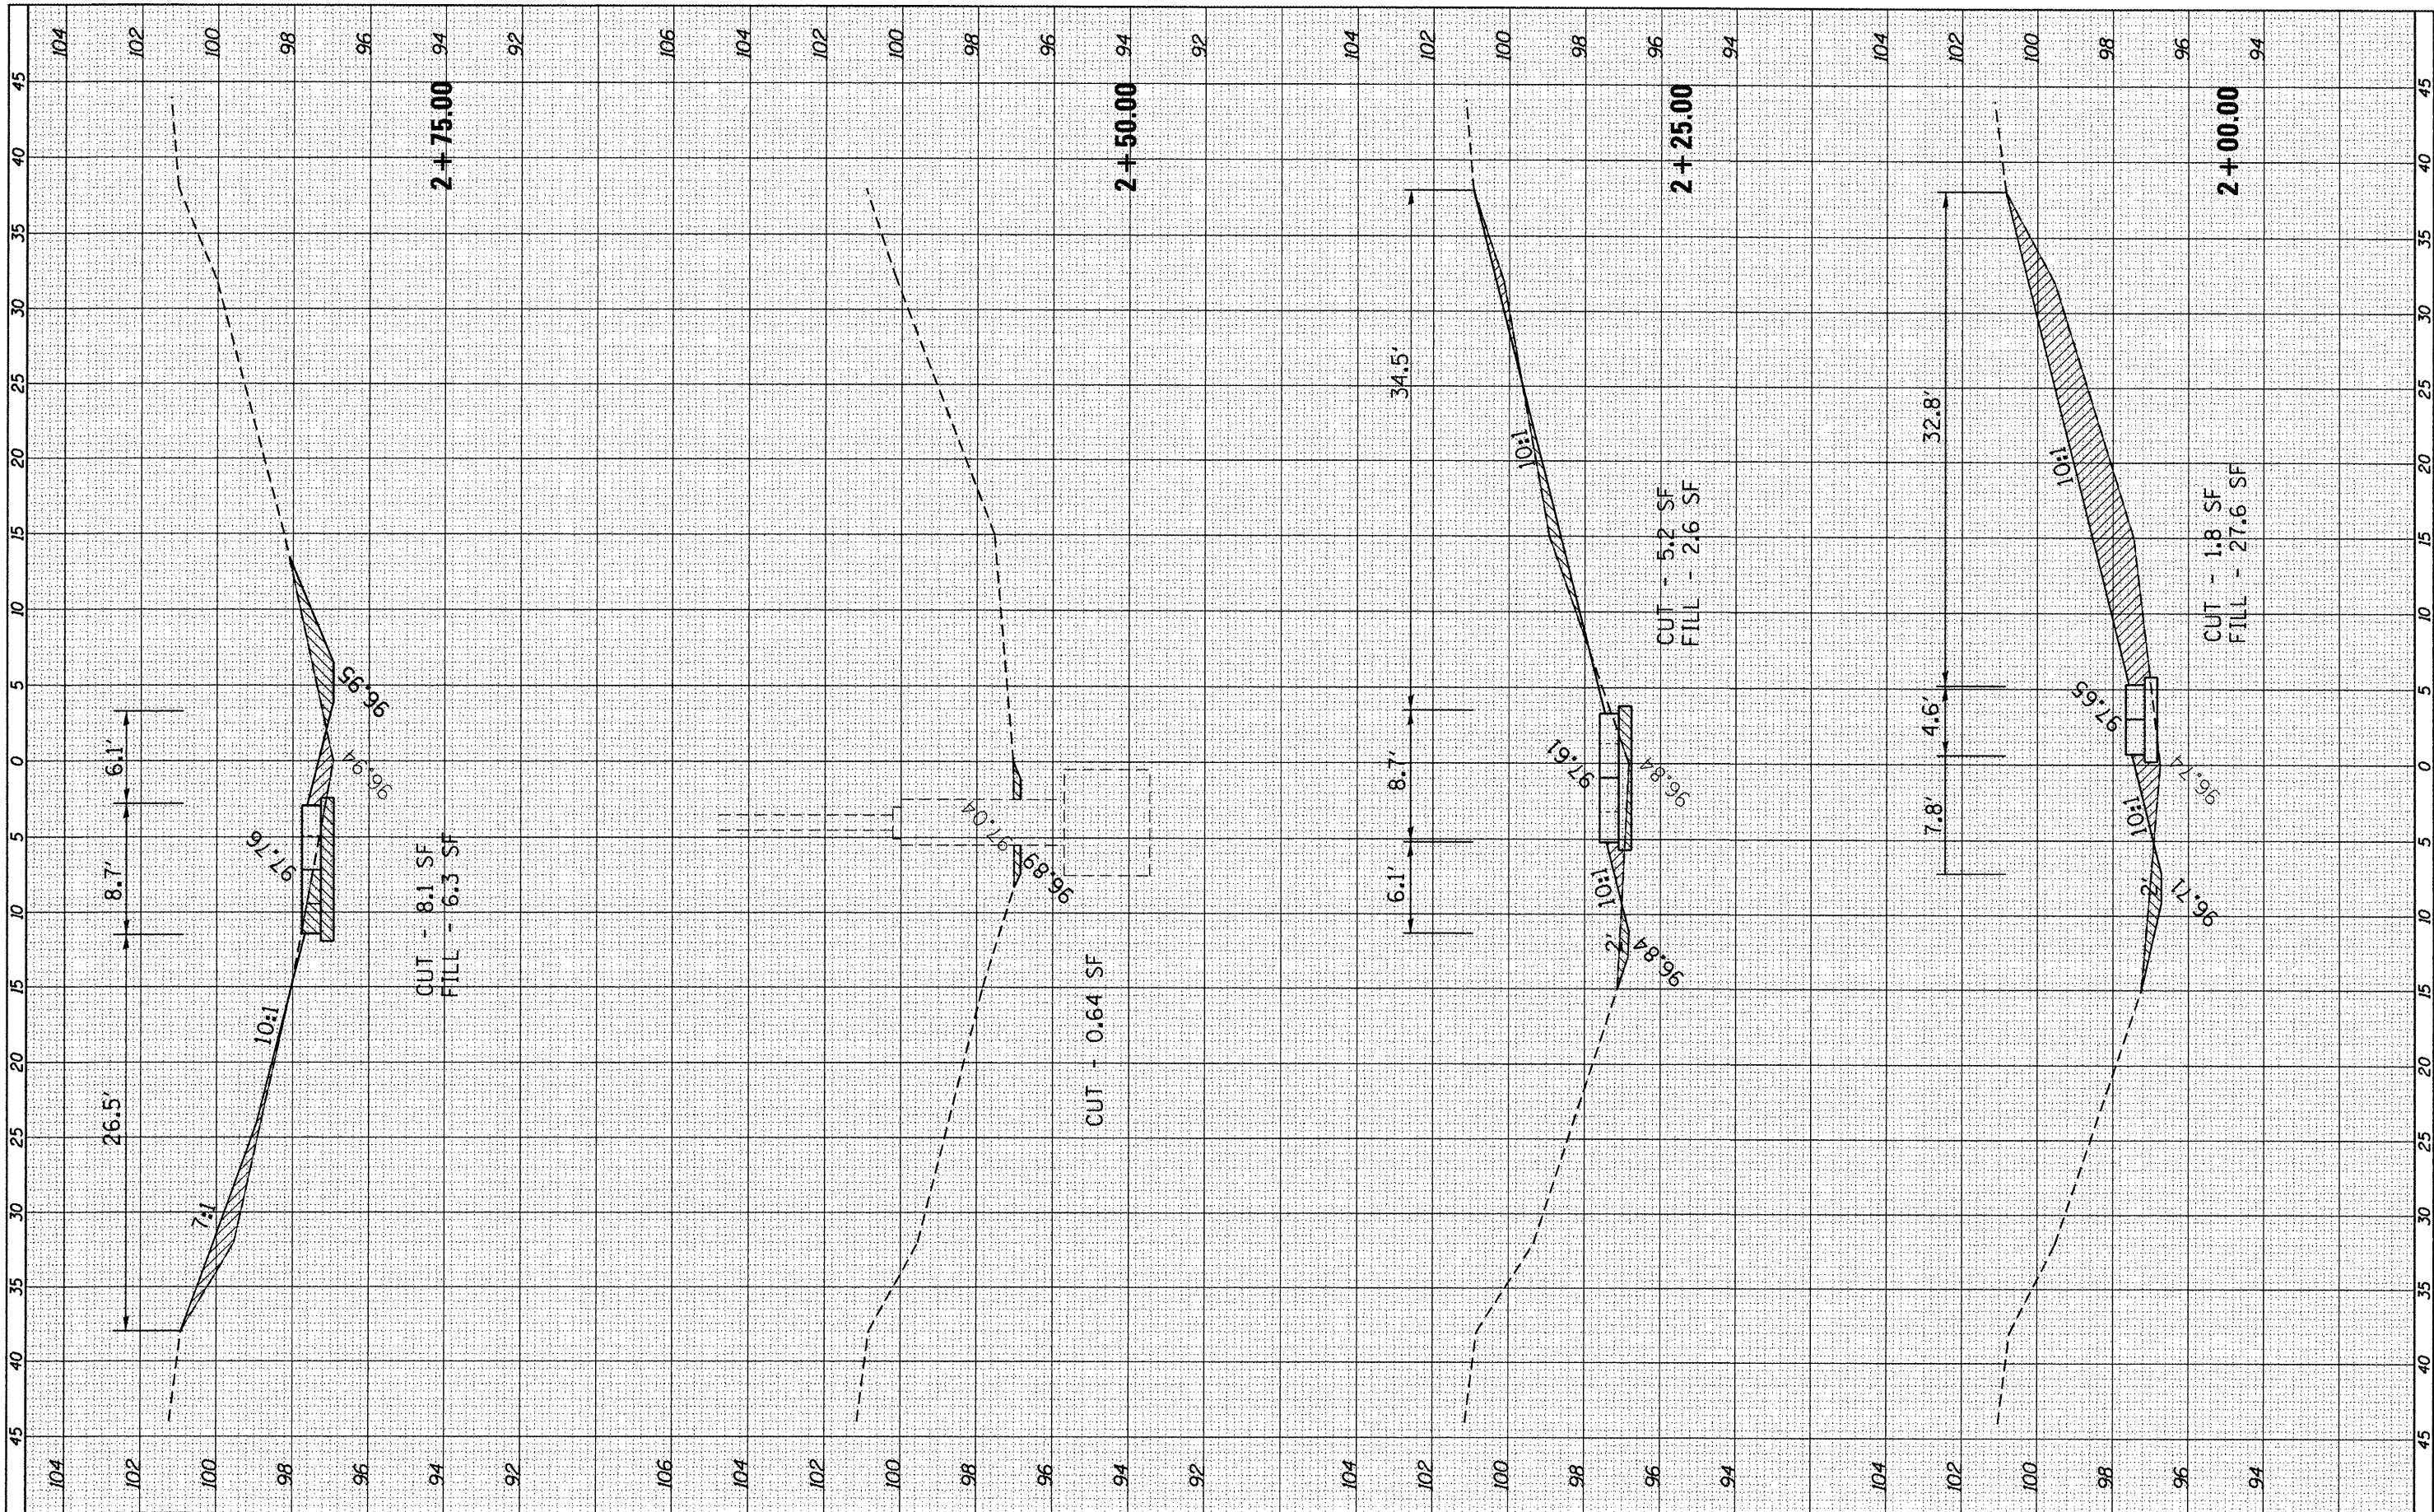

FILE NAME =	USER NAME = fergusonse	DESIGNED -	REVISED -	STATE OF ILLINOIS DEPARTMENT OF TRANSPORTATION	CROSS-SECTIONS MEDIAN TRUSS MP 58.3	F.A.I. RTE.	SECTION	COUNTY	TOTAL SHEETS	SHEET NO.
crp\work\p\dot\fergusonse\0294370\0366899\ght583-xsh.tdgn	DRAWN -	REVISED -	39			D3 IMPACT ATT. 2012-2	LASALLE	94	32	
PLOT SCALE = 10.0000' / 1"	CHECKED -	REVISED -	CONTRACT NO. 66899							
PLOT DATE = 3/30/2012	DATE -	REVISED -	ILLINOIS FED. AID PROJECT							


FINAL	SURVEYED	BY	DATE
SURVEY	PLOTTED		
NOTE BOOK	TEMPLATE		
NO.	AREAS CHECKED		

ORIGINAL	SURVEYED	BY	DATE
SURVEY	PLOTTED		
NOTE BOOK	TEMPLATE		
NO.	AREAS CHECKED		

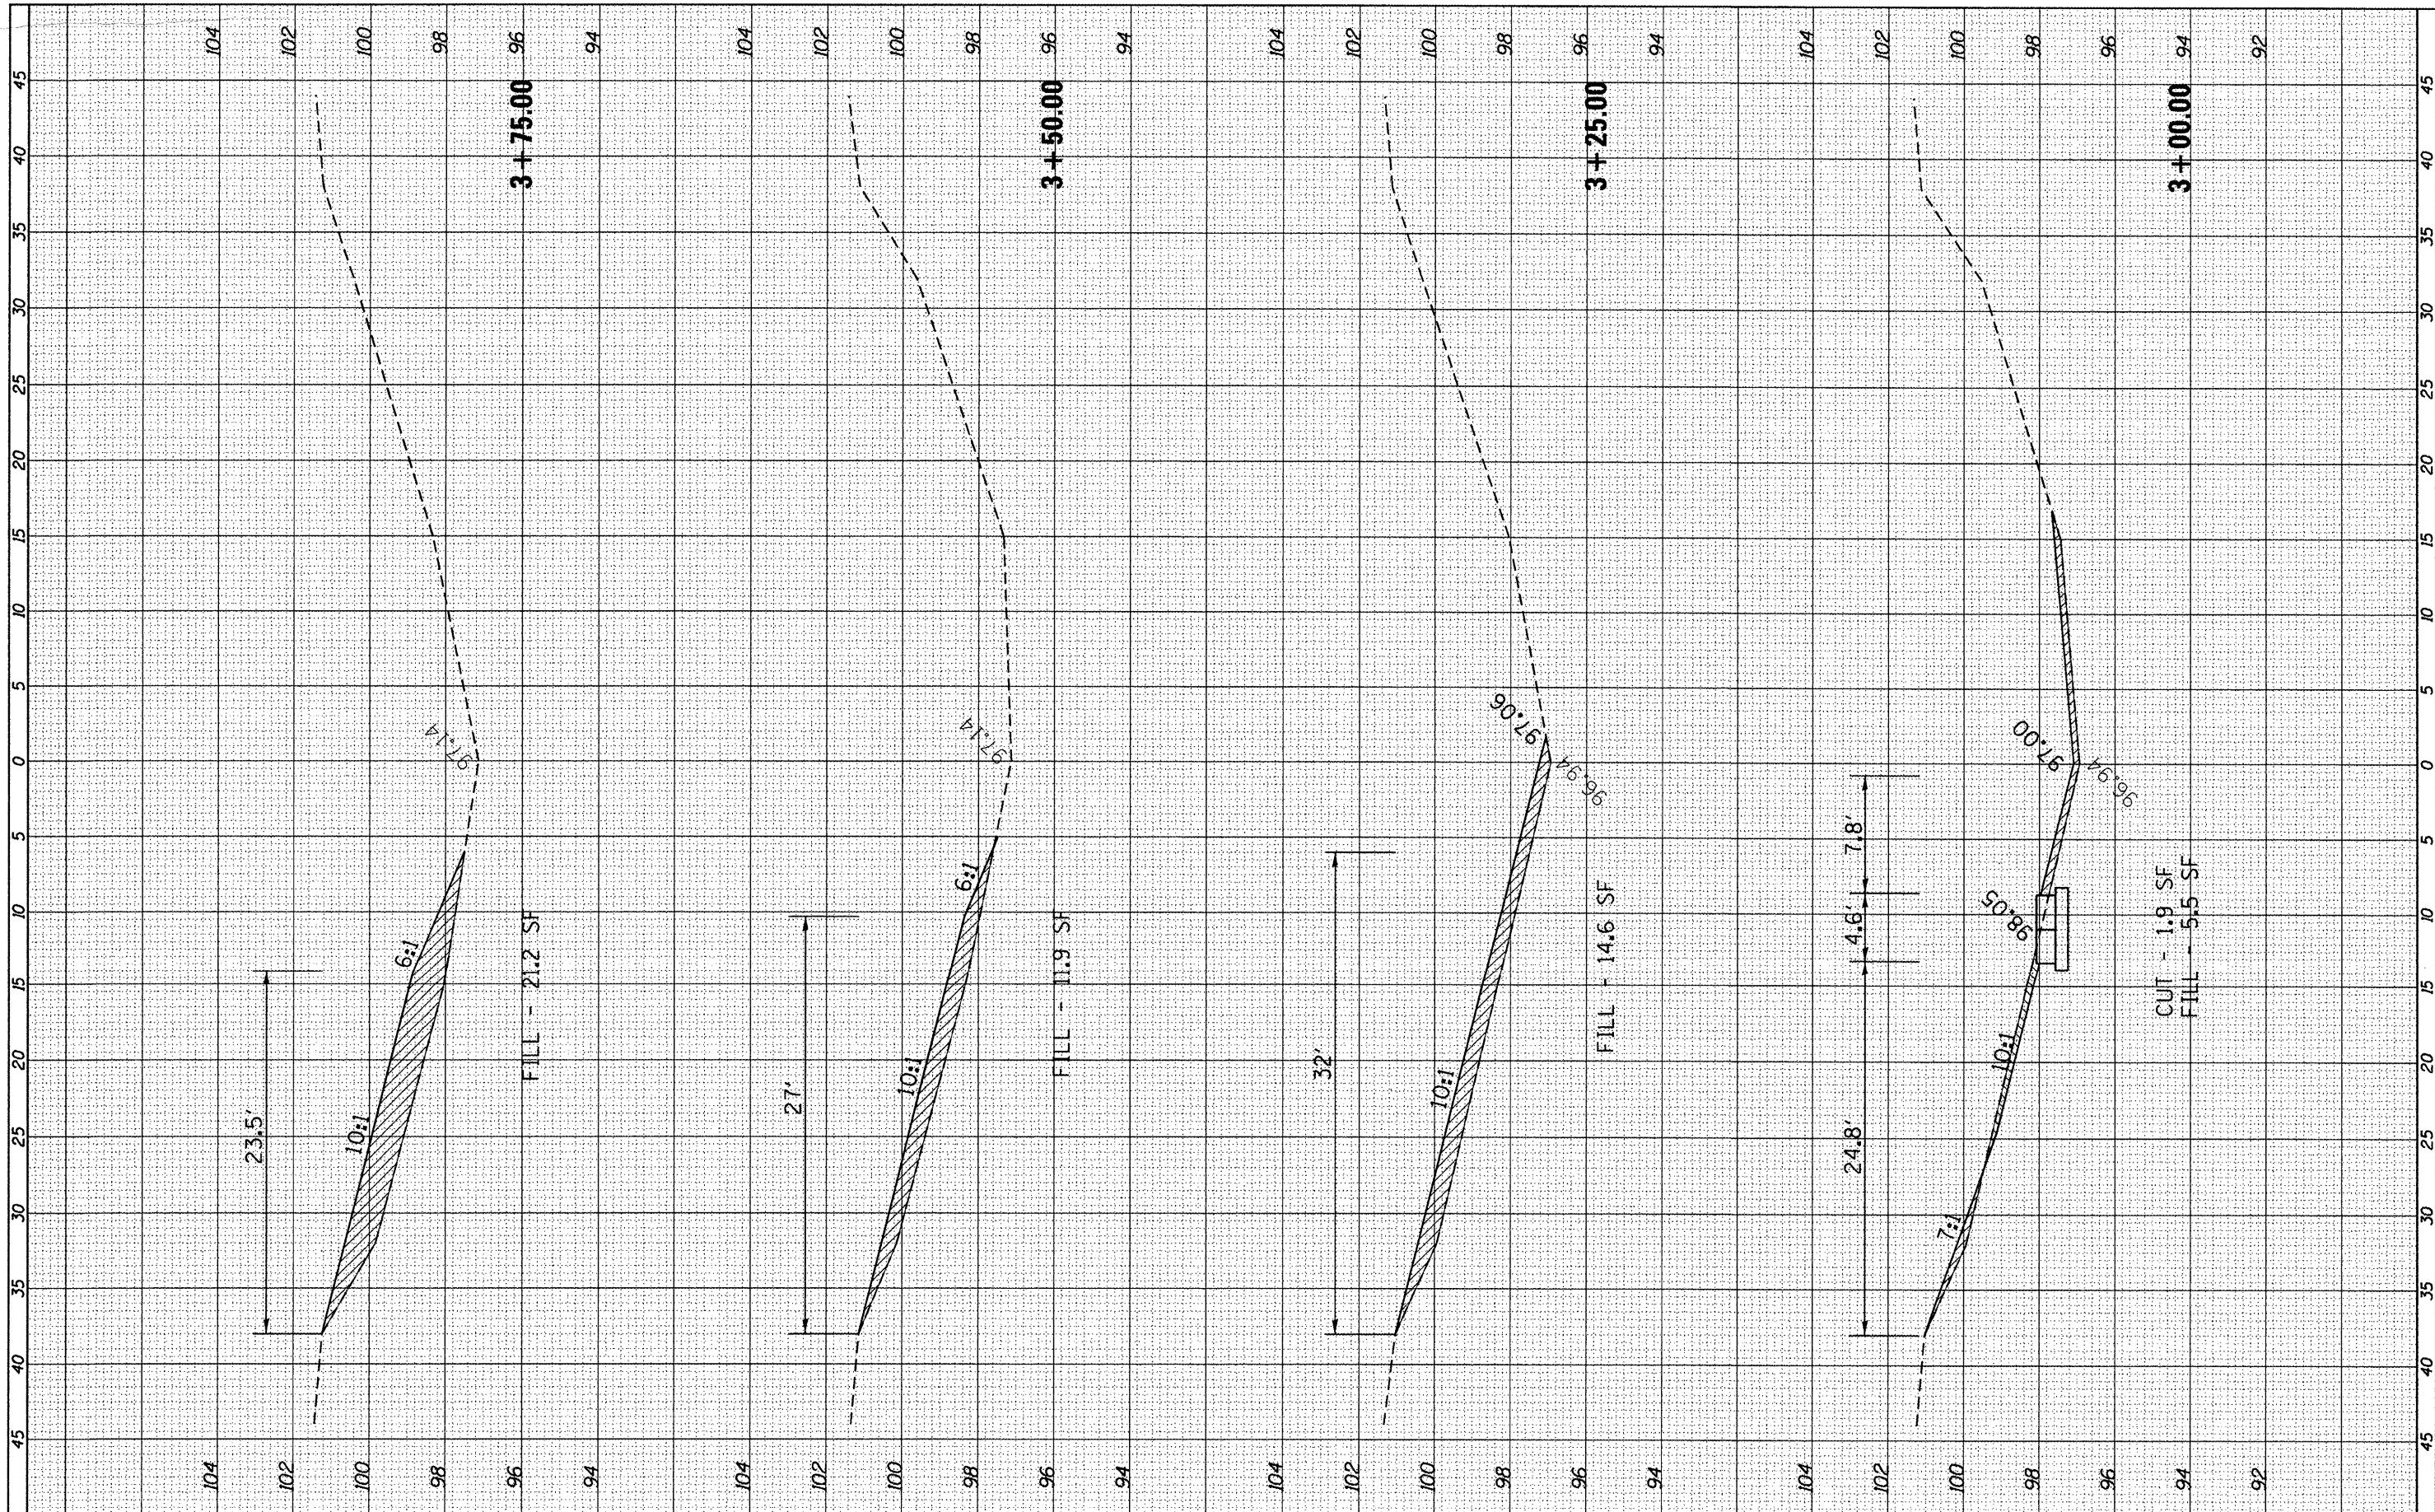

FILE NAME =	USER NAME = fergusonsa	DESIGNED -	REVISED -	STATE OF ILLINOIS DEPARTMENT OF TRANSPORTATION		CROSS-SECTIONS MEDIAN TRUSS MP 58.3		F.A.I. RTE.	SECTION	COUNTY	TOTAL SHEETS	SHEET NO.
c:\p\work\p\widet\fergusonsa\08294370\0366899	ht583-xsht.dgn	DRAWN -	REVISED -					39	D3 IMPACT ATT. 2012-2	LASALLE	94	33
PLOT SCALE = 10.0000' / 1"		CHECKED -	REVISED -					CONTRACT NO. 66B99				
PLOT DATE = 3/30/2012		DATE -	REVISED -					ILLINOIS FED. AID PROJECT				
				SCALE:		SHEET OF SHEETS		STA. 3+00.00 TO STA. 3+75.00				


FINAL SURVEY	SURVEIED _____	BY _____	DATE _____
	PLOTTED _____		
	TEMPLATE _____		
	AREAS _____		
NOTE BOOK	AREAS CHECKED _____		
NO. _____			

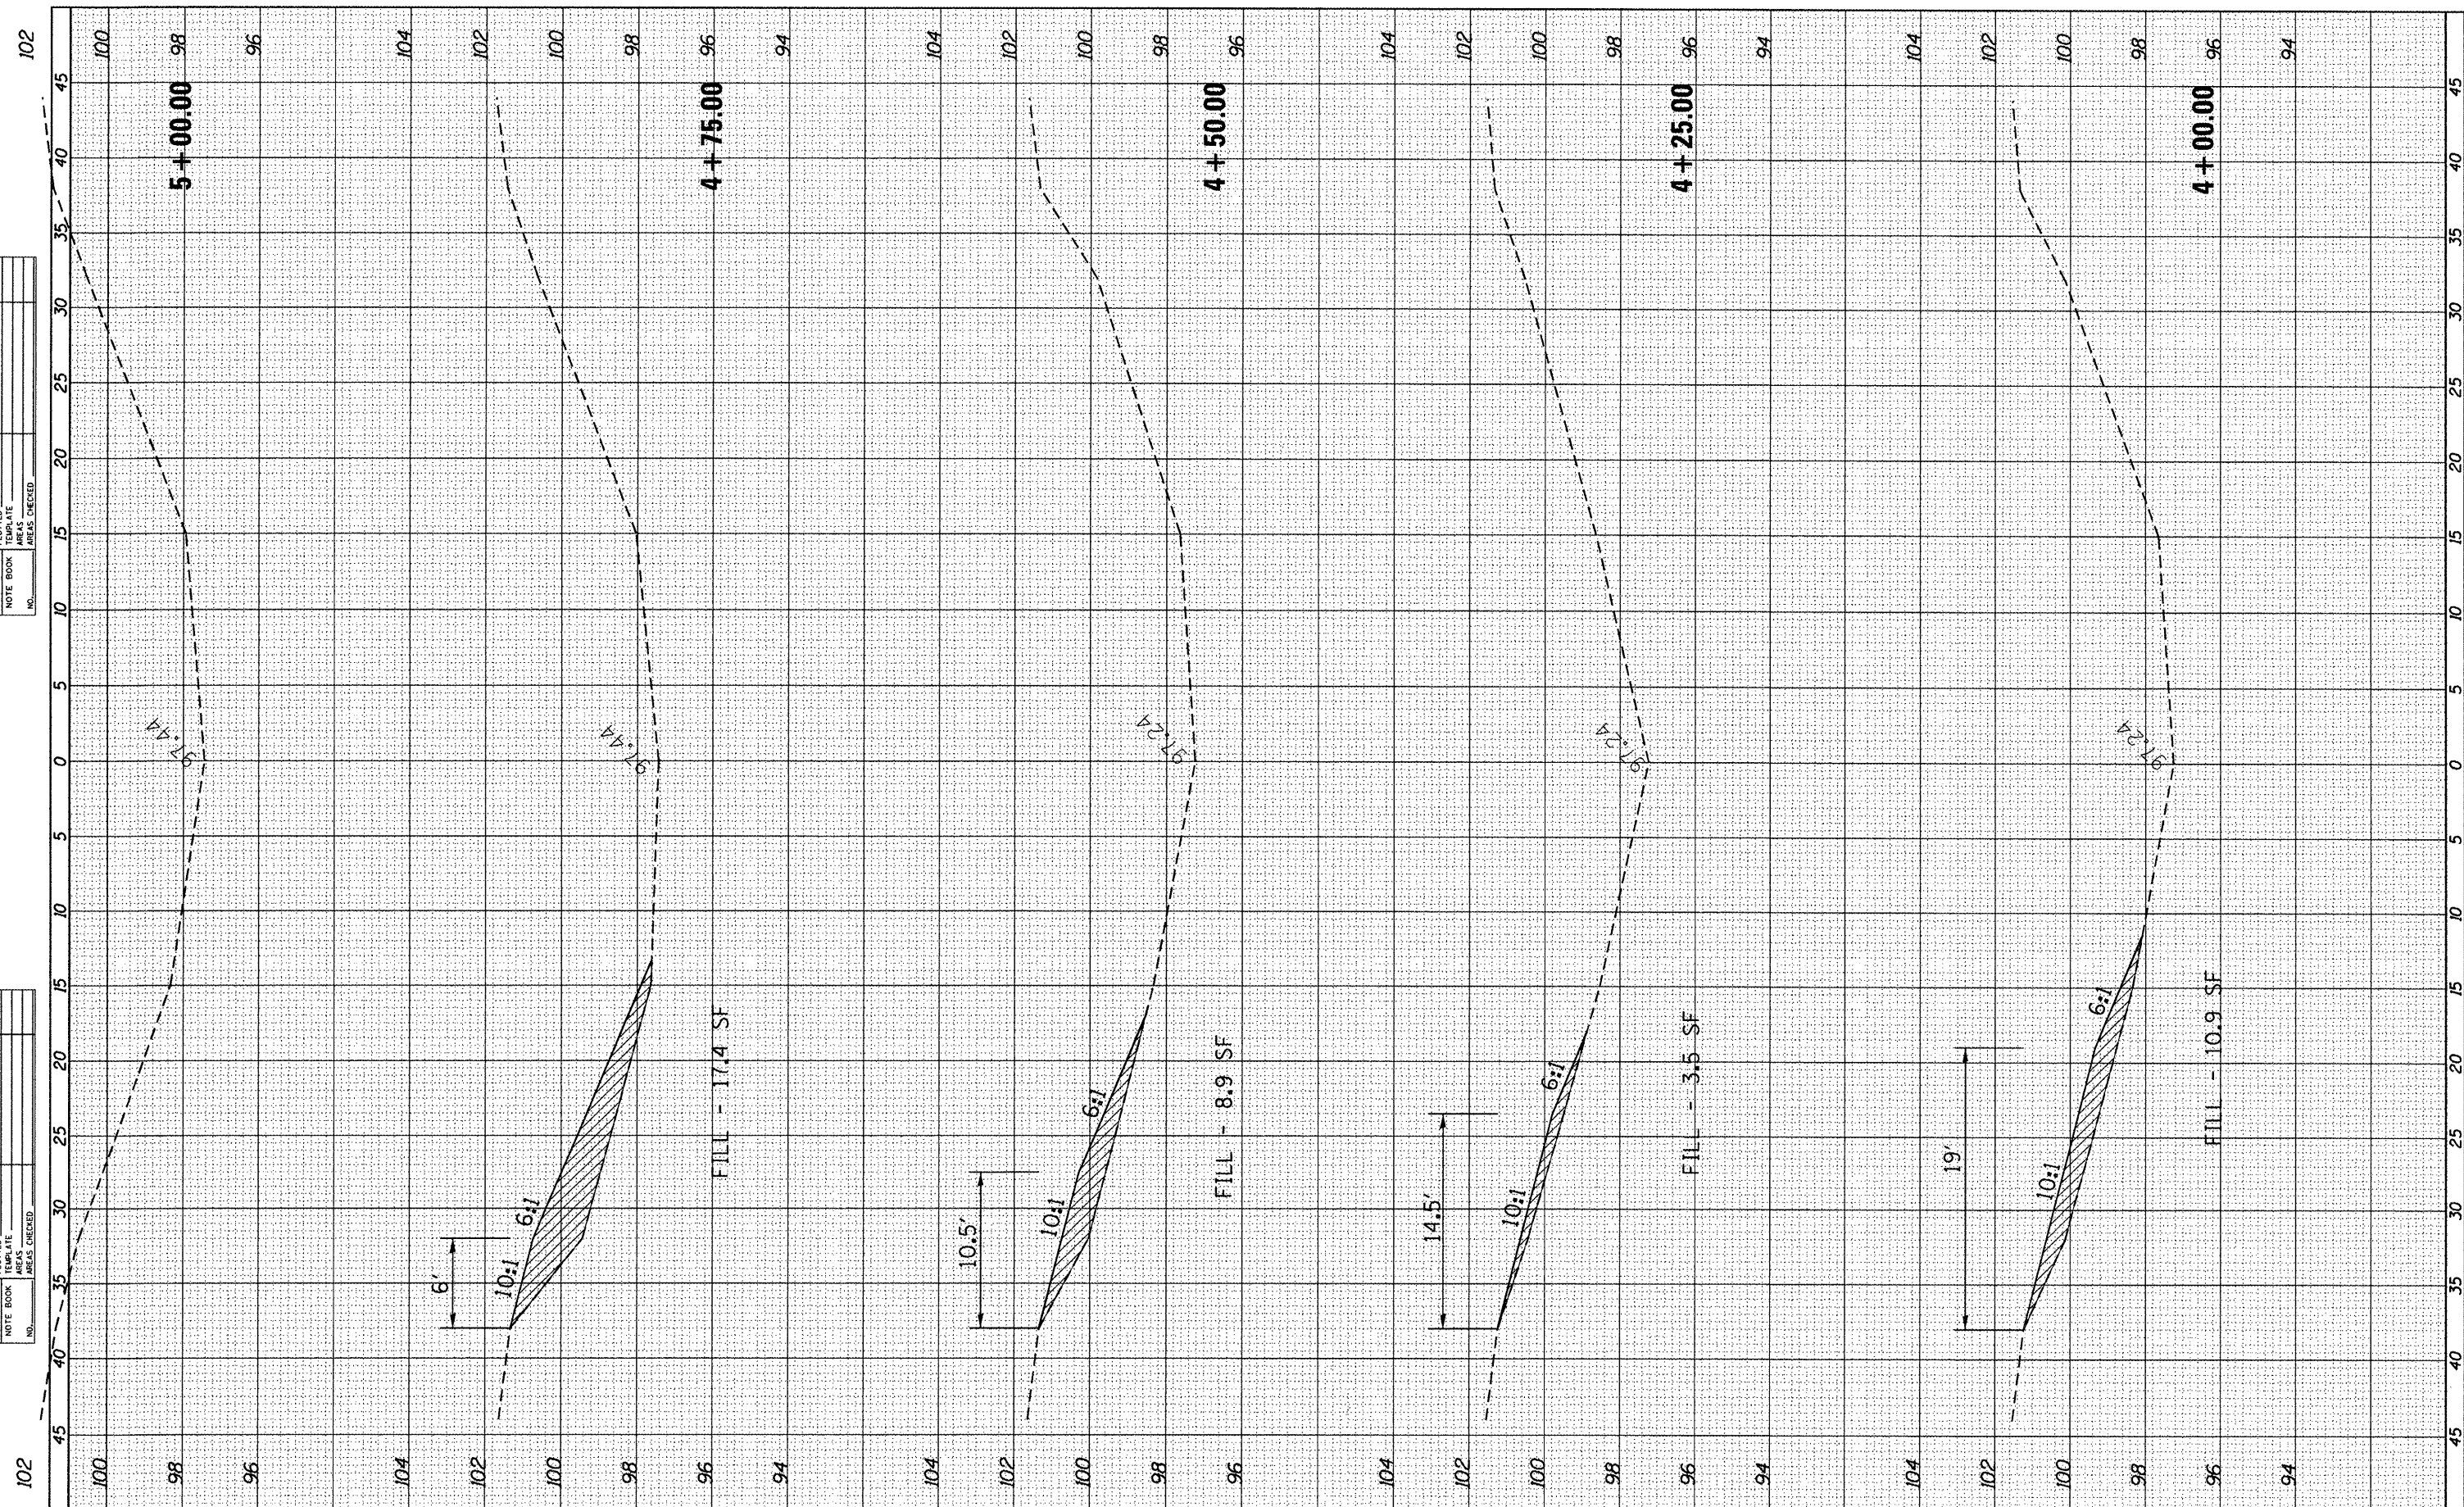

FILE NAME =	USER NAME = fergusonse	DESIGNED -	REVISED -	STATE OF ILLINOIS DEPARTMENT OF TRANSPORTATION	CROSS-SECTIONS MEDIAN TRUSS MP 58.3	F.A.I. RTE.	SECTION	COUNTY	TOTAL SHEETS	SHEET NO.
c:\pwwork\p\ridot\fergusonse\ad0294370\0366899	sh583-xssht.dgn	DRAWN -	REVISED -			39	D3 IMPACT ATT. 2012-2	LASALLE	94	34
	PLOT SCALE = 10.0000' / in.	CHECKED -	REVISED -			CONTRACT NO. 66B99				
	PLOT DATE = 3/30/2012	DATE -	REVISED -			SCALE:	SHEET	OF	SHEETS	STA. 4+00.00
				ILLINOIS FED. AID PROJECT						

FINAL SURVEY NOTE BOOK NO.	BY	DATE	SURVEYED	PLOTTED	DATE
			NO.	NO.	NO.
			NO.	NO.	NO.
			NO.	NO.	NO.

ORIGINAL SURVEY NOTE BOOK NO.	BY	DATE	SURVEYED	PLOTTED	DATE
			NO.	NO.	NO.
			NO.	NO.	NO.
			NO.	NO.	NO.

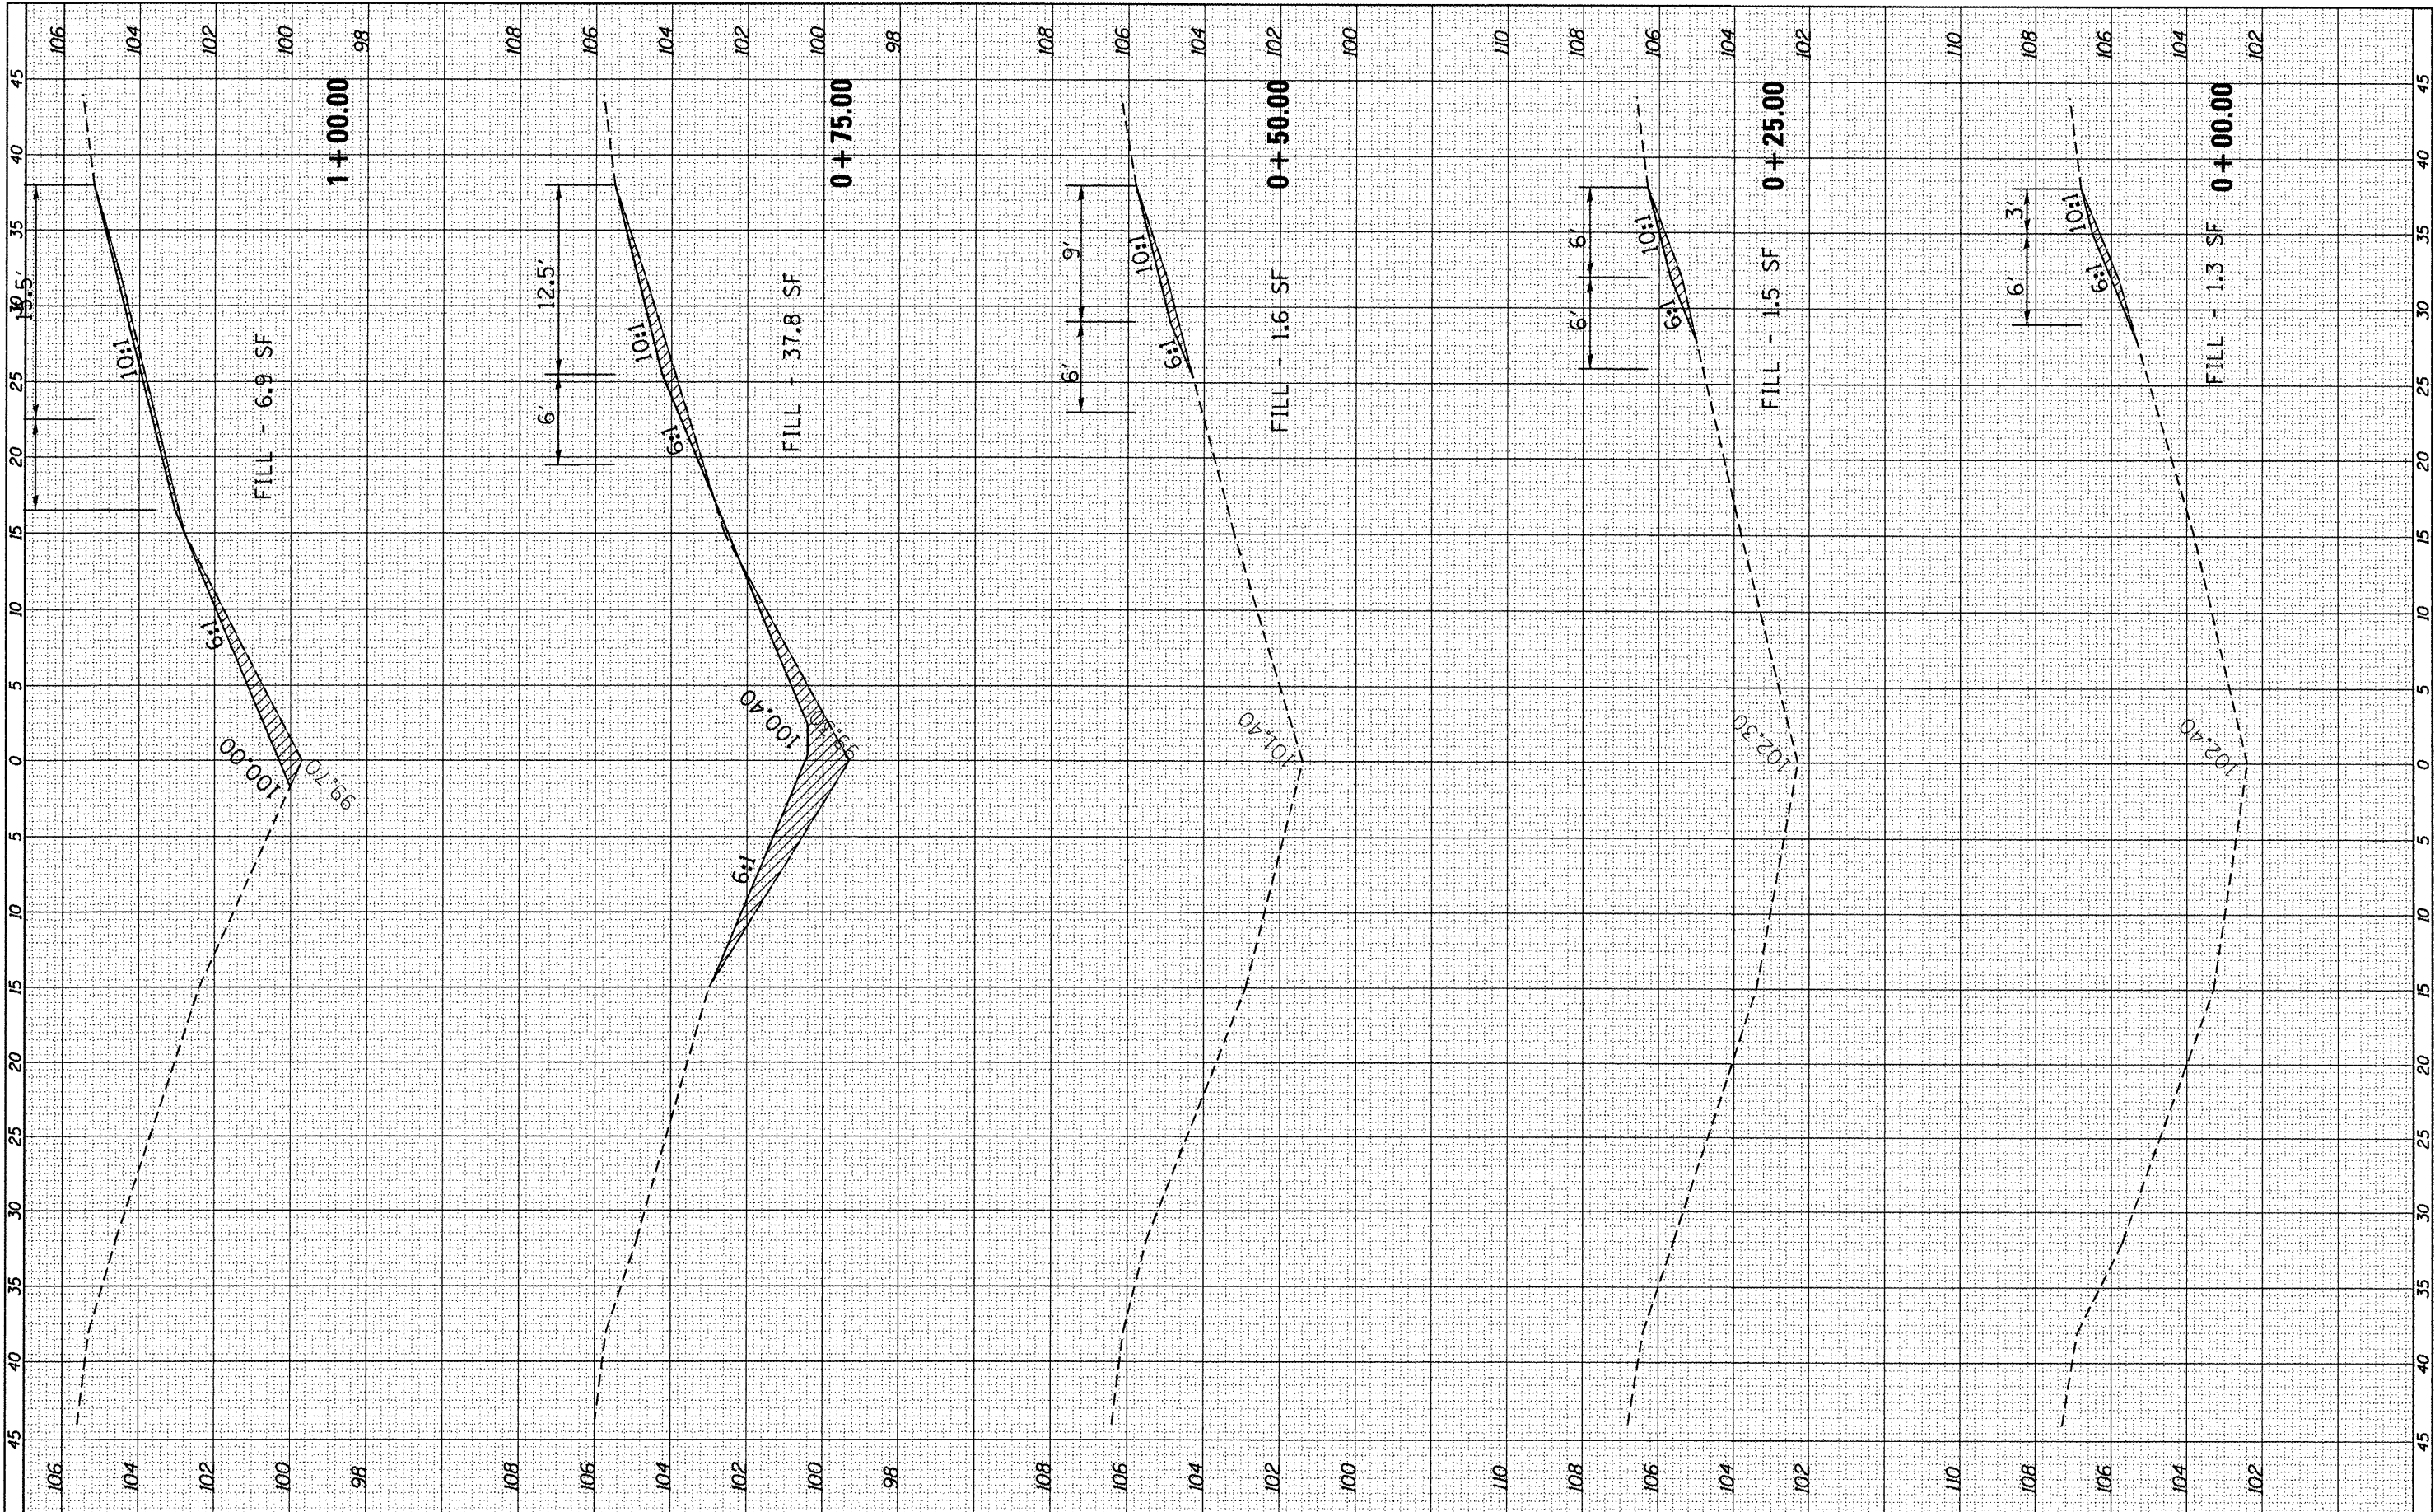

FILE NAME =	USER NAME = fergusonse	DESIGNED -	REVISED -
c:\pwork\pwork\fergusonse\0294378\0366899\0294378-ssht.dgn		DRAWN -	REVISED -
PLOT SCALE = 10.0000' / in.		CHECKED -	REVISED -
PLOT DATE = 3/30/2012		DATE -	REVISED -

STATE OF ILLINOIS
DEPARTMENT OF TRANSPORTATION


CROSS-SECTIONS MEDIAN TRUSS MP 59.2

SCALE: SHEET OF SHEETS STA. +00.00 TO STA. 1+00.00

F.A.I. RTE.	SECTION	COUNTY	TOTAL SHEETS	SHEET NO.
39	D3 IMPACT ATT. 2012-2	LASALLE	94	35
CONTRACT NO. 66899				
ILLINOIS FED. AID PROJECT				

FINAL	SURVEYED	BY	DATE
SURVEY	NOTED		
NOTE BOOK	PLANNED		
NO.	AREAS CHECKED		

ORIGINAL	SURVEYED	BY	DATE
SURVEY	NOTED		
NOTE BOOK	PLANNED		
NO.	AREAS CHECKED		

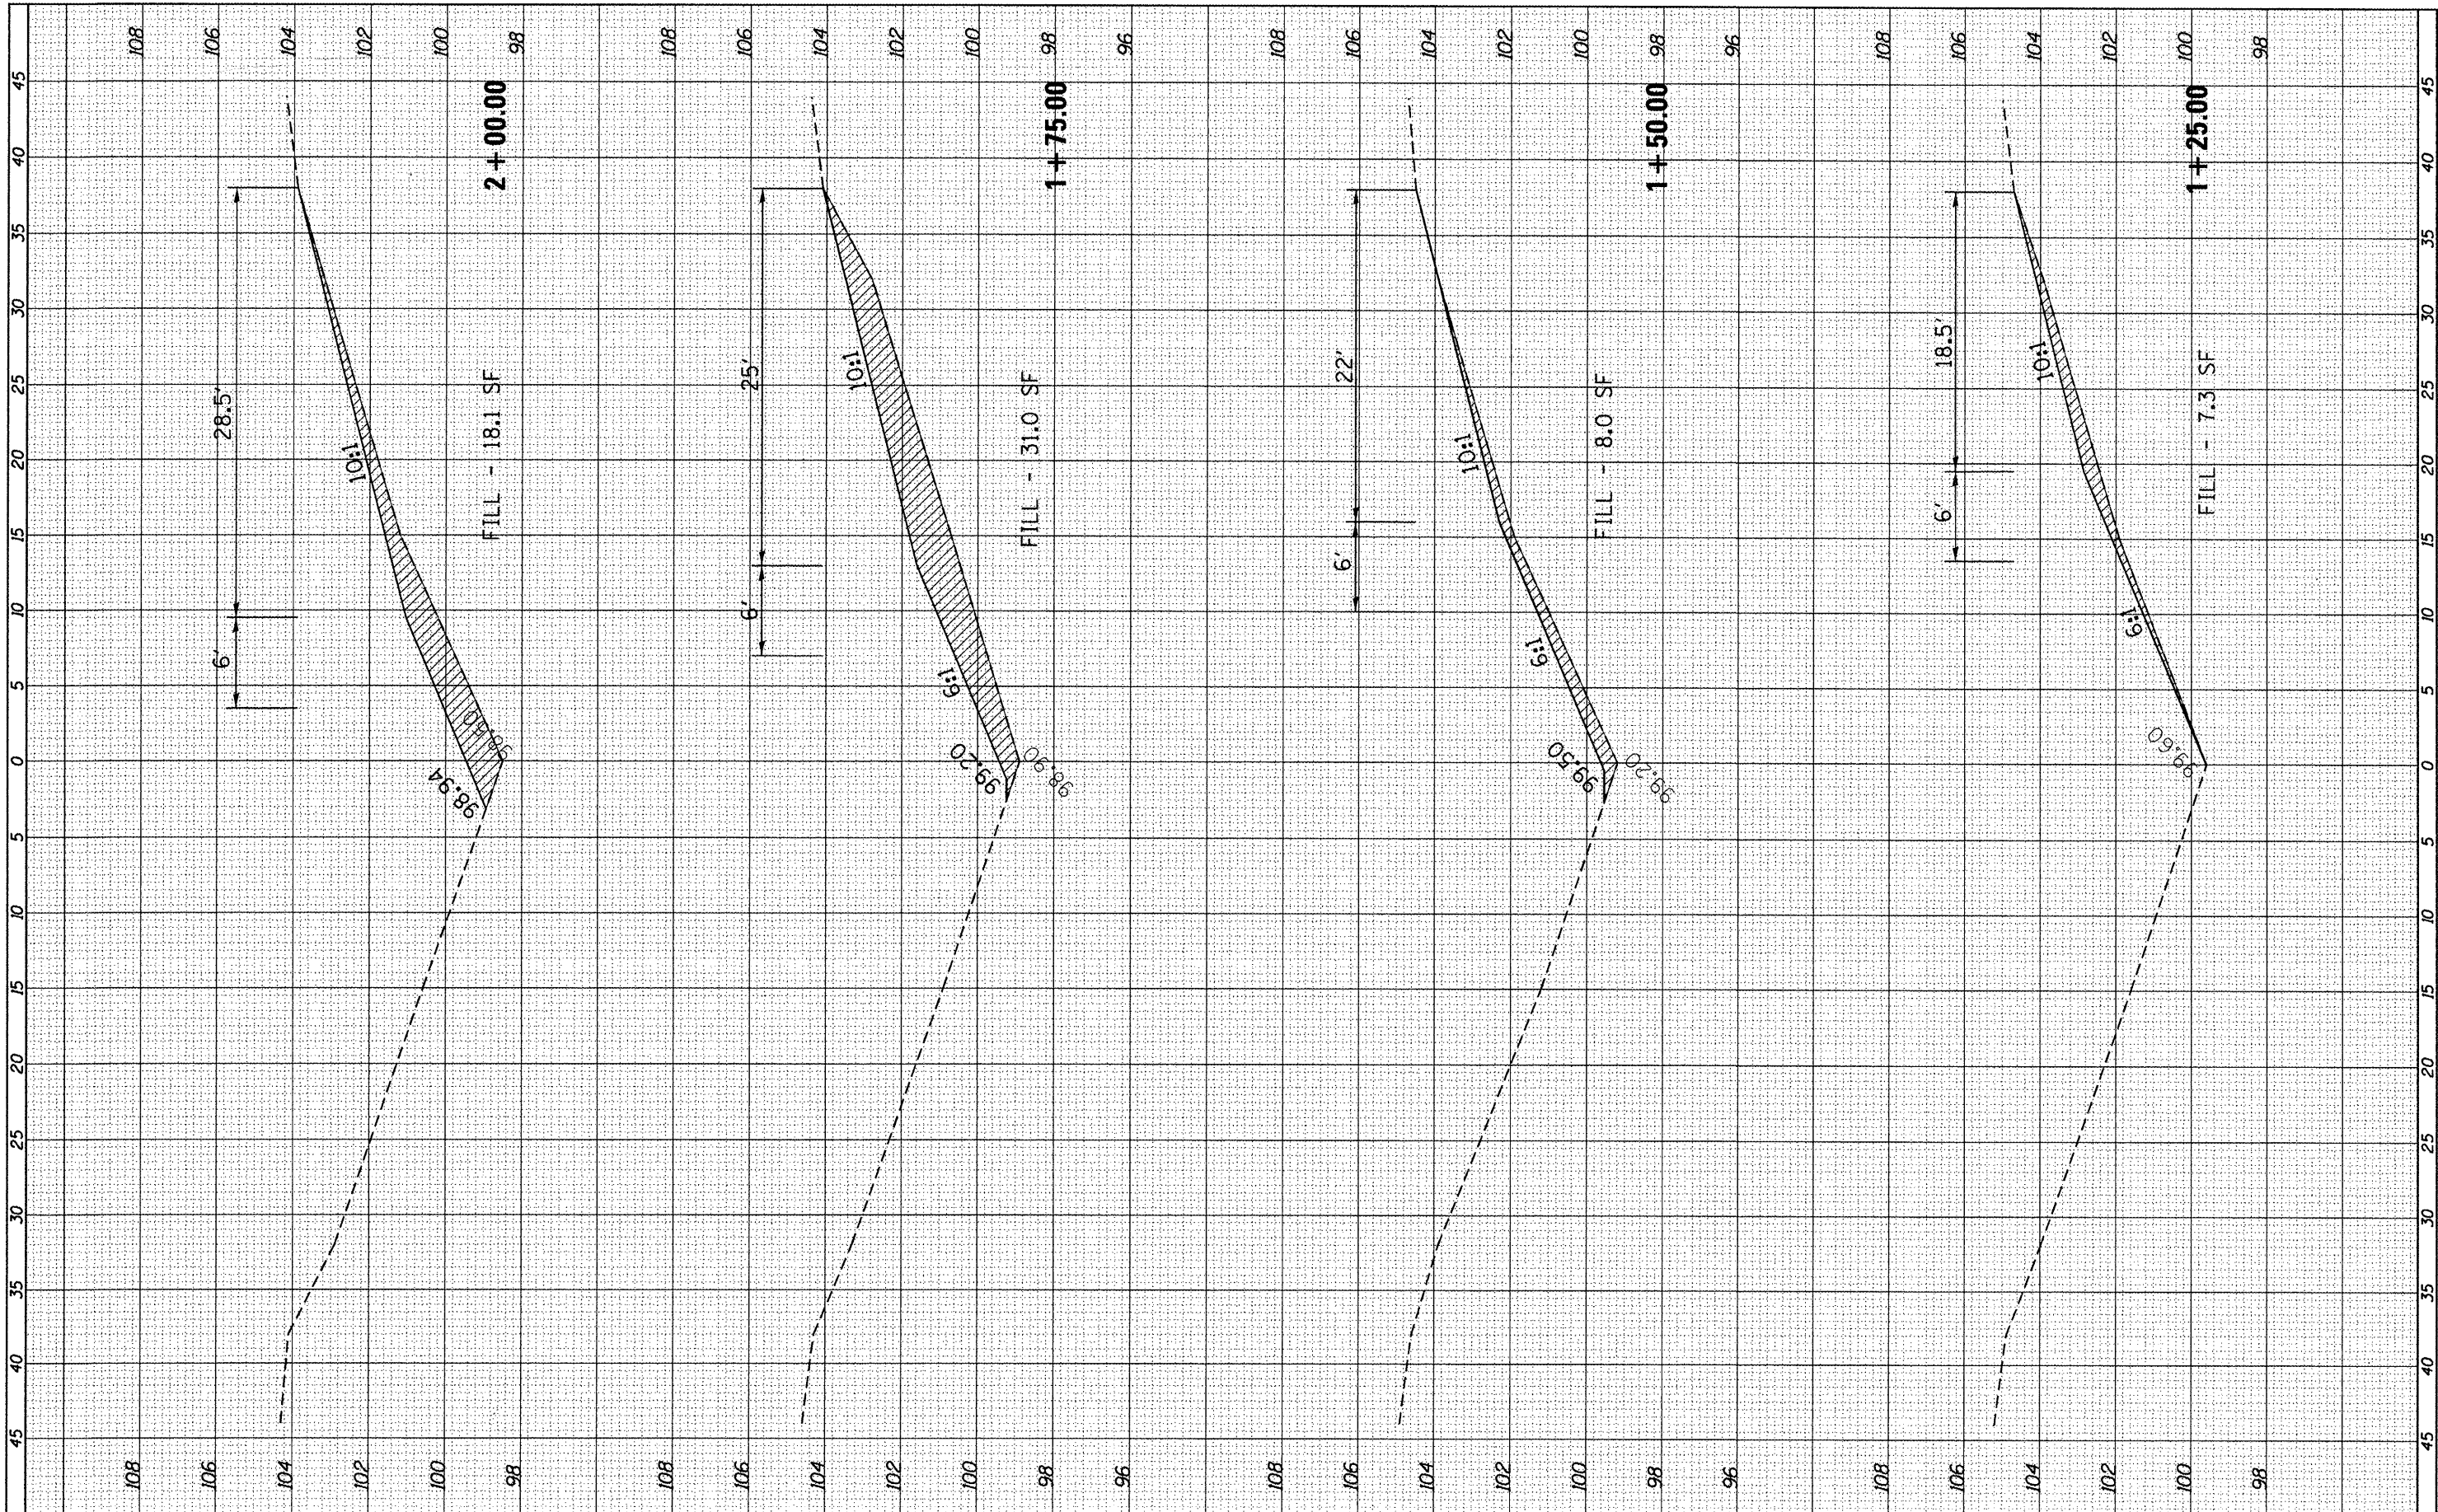


FILE NAME =	USER NAME = fergusonse	DESIGNED -	REVISED -
c:\pwork\pwork\fergusonse\0294378\0366899\sh592-ssht.dgn		DRAWN -	REVISED -
PLOT SCALE = 10.0000' / in.		CHECKED -	REVISED -
PLOT DATE = 3/30/2012		DATE -	REVISED -

STATE OF ILLINOIS DEPARTMENT OF TRANSPORTATION		CROSS-SECTIONS MEDIAN TRUSS MP 59.2	
SCALE:	SHEET	OF	SHEETS
	STA. 1+25.00		TO STA. 2+00.00

F.A.I. RTE.	SECTION	COUNTY	TOTAL SHEETS	SHEET NO.
39	D3 IMPACT ATT. 2012-2	LASALLE	94	36
CONTRACT NO. 66899				
ILLINOIS FED. AID PROJECT				

FINAL	SURVEYED	BY	DATE
SURVEY	PLOTTED		
NOTE BOOK	DATE		
NO.	AREAS CHECKED		

ORIGINAL	SURVEYED	BY	DATE
SURVEY	PLOTTED		
NOTE BOOK	DATE		
NO.	AREAS CHECKED		

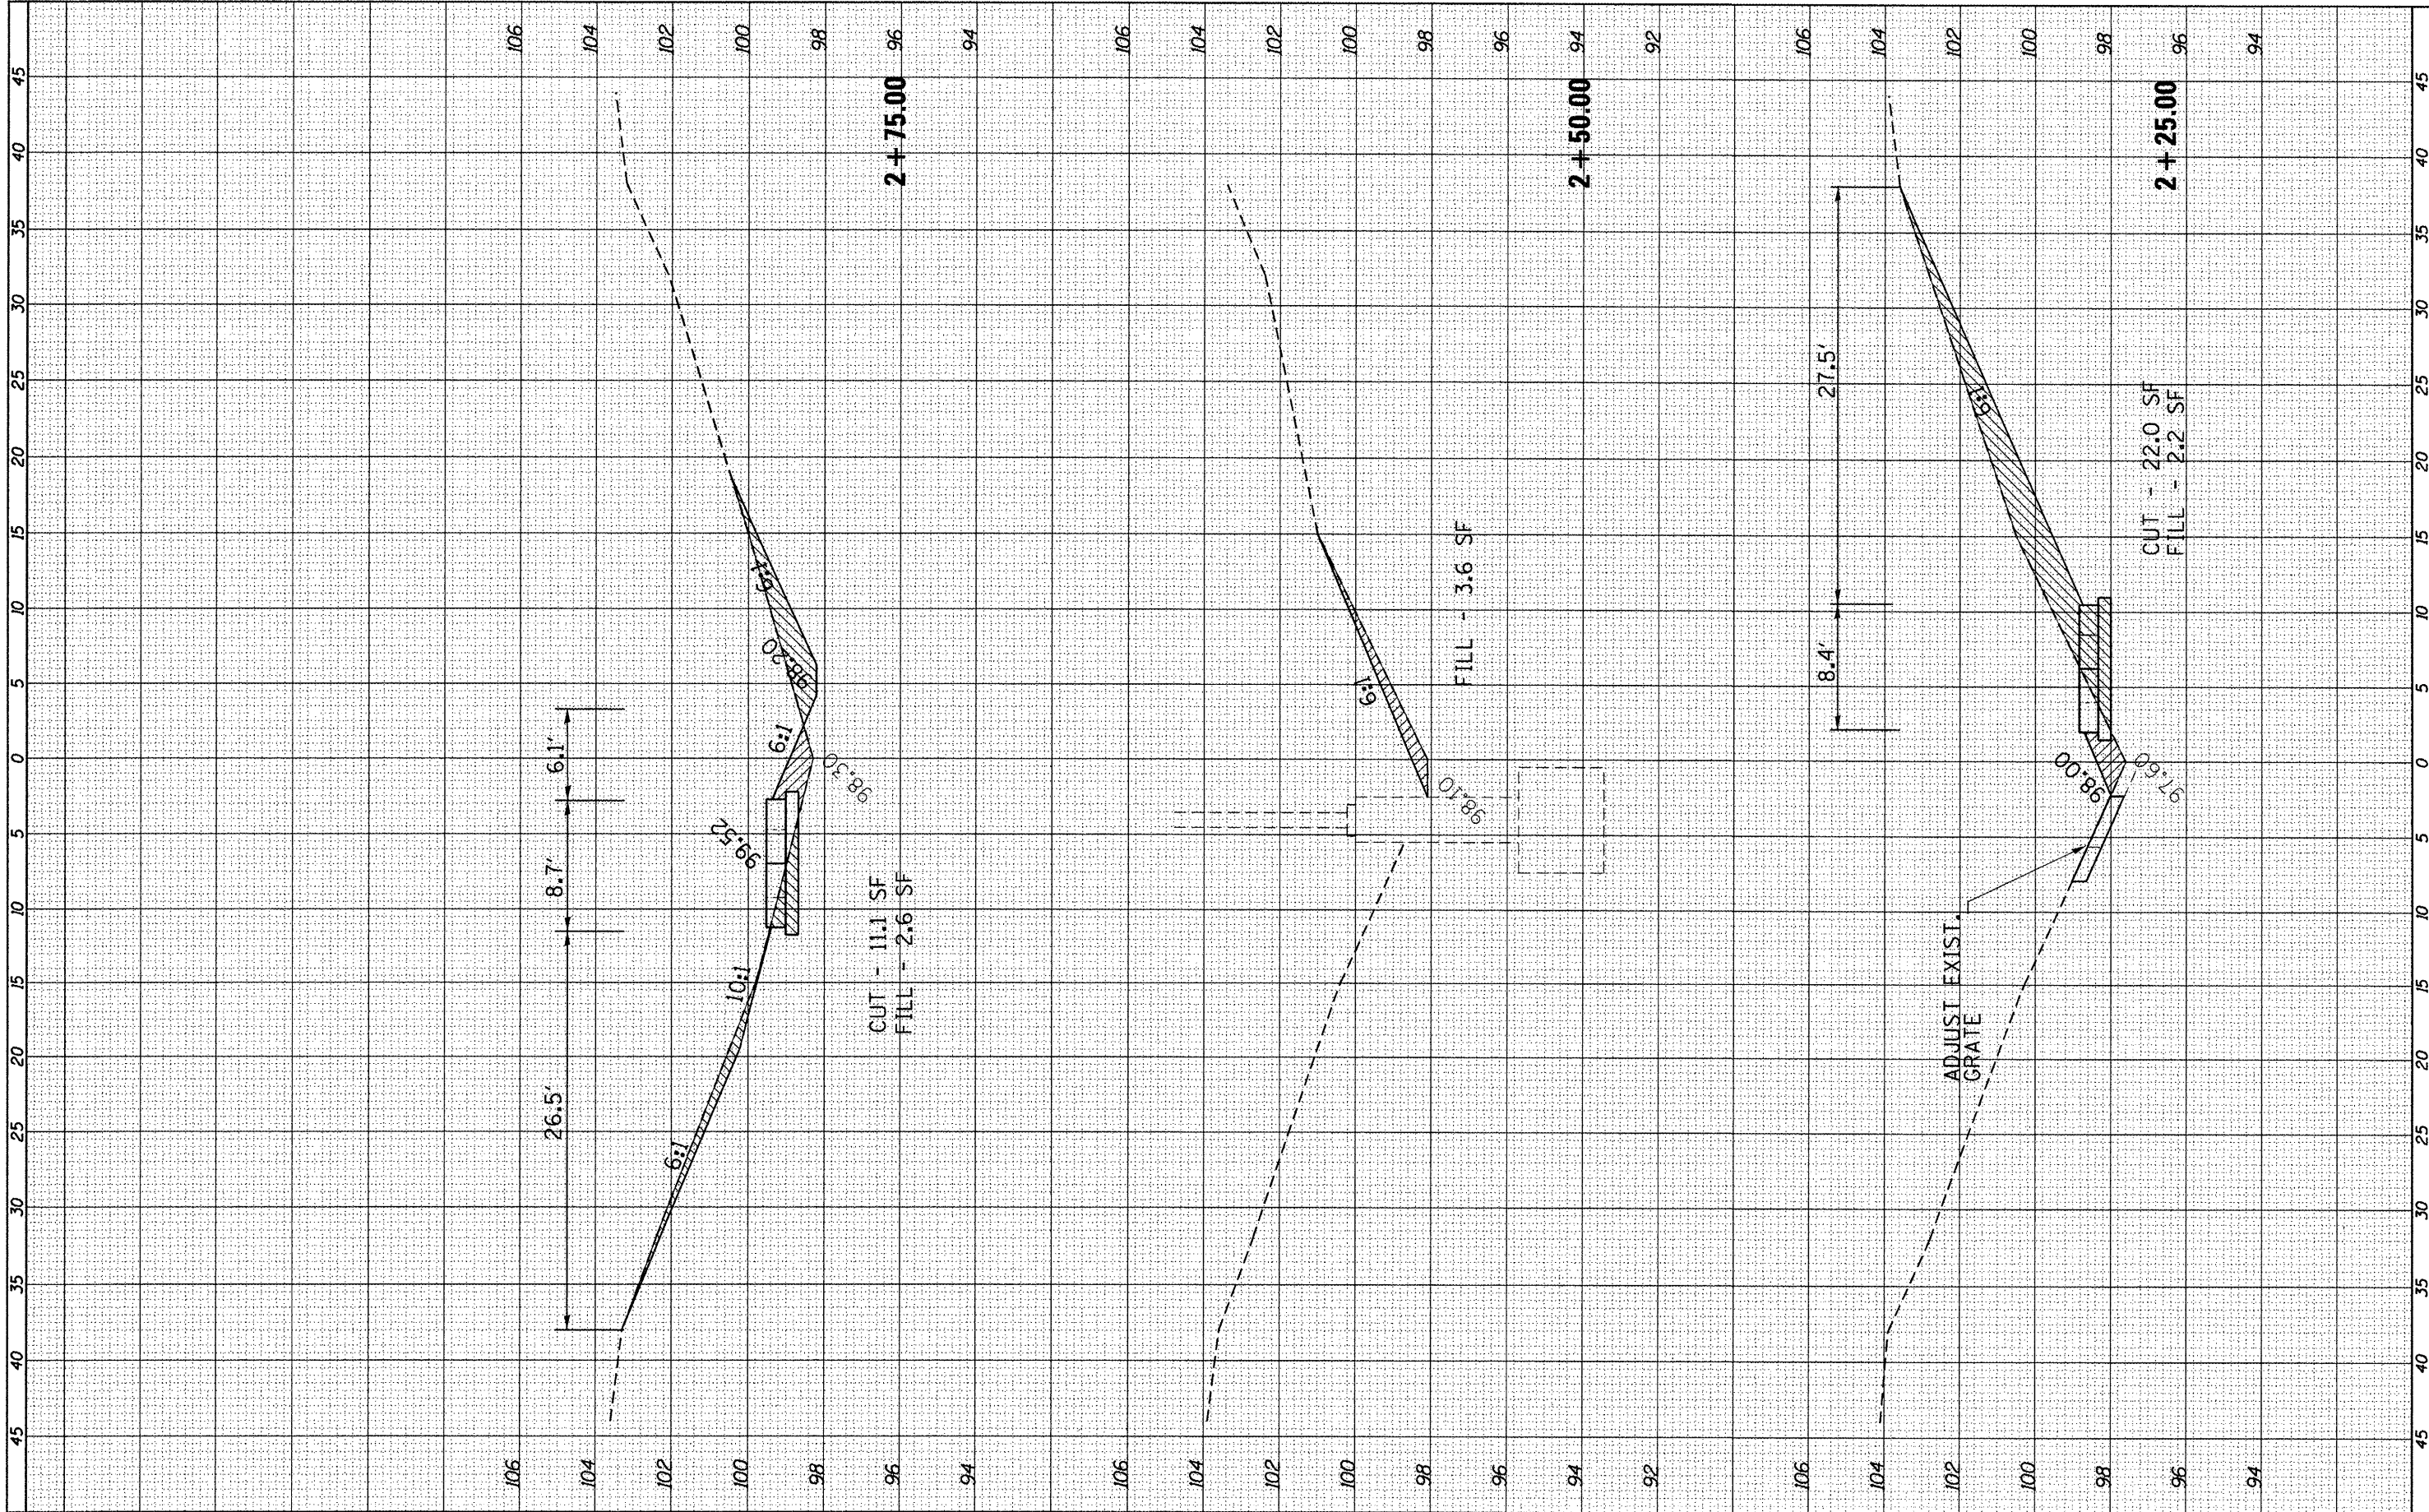


FILE NAME =	USER NAME = ferguson	DESIGNED -	REVISED -
cs:\pwork\pwork\ferguson\0294370\0366899	sh592-xsh.tdgn	DRAWN -	REVISED -
	PLOT SCALE = 10.0000' / 1"	CHECKED -	REVISED -
	PLOT DATE = 3/30/2012	DATE -	REVISED -

STATE OF ILLINOIS		CROSS-SECTIONS MEDIAN TRUSS MP 59.2	
DEPARTMENT OF TRANSPORTATION		SCALE: SHEET OF SHEETS STA. 2+25.00 TO STA. 2+75.00	

F.A.I. RTE.	SECTION	COUNTY	TOTAL SHEETS	SHEET NO.
39	D3 IMPACT ATT. 2012-2	LASALLE	94	37
CONTRACT NO. 66899				
ILLINOIS FED. AID PROJECT				

FINAL	SURVEYED	BY	DATE
SURVEY	PLOTTED		
NOTE BOOK	PLATE		
NO.	AREAS CHECKED		


ORIGINAL	SURVEYED	BY	DATE
SURVEY	PLOTTED		
NOTE BOOK	PLATE		
NO.	AREAS CHECKED		

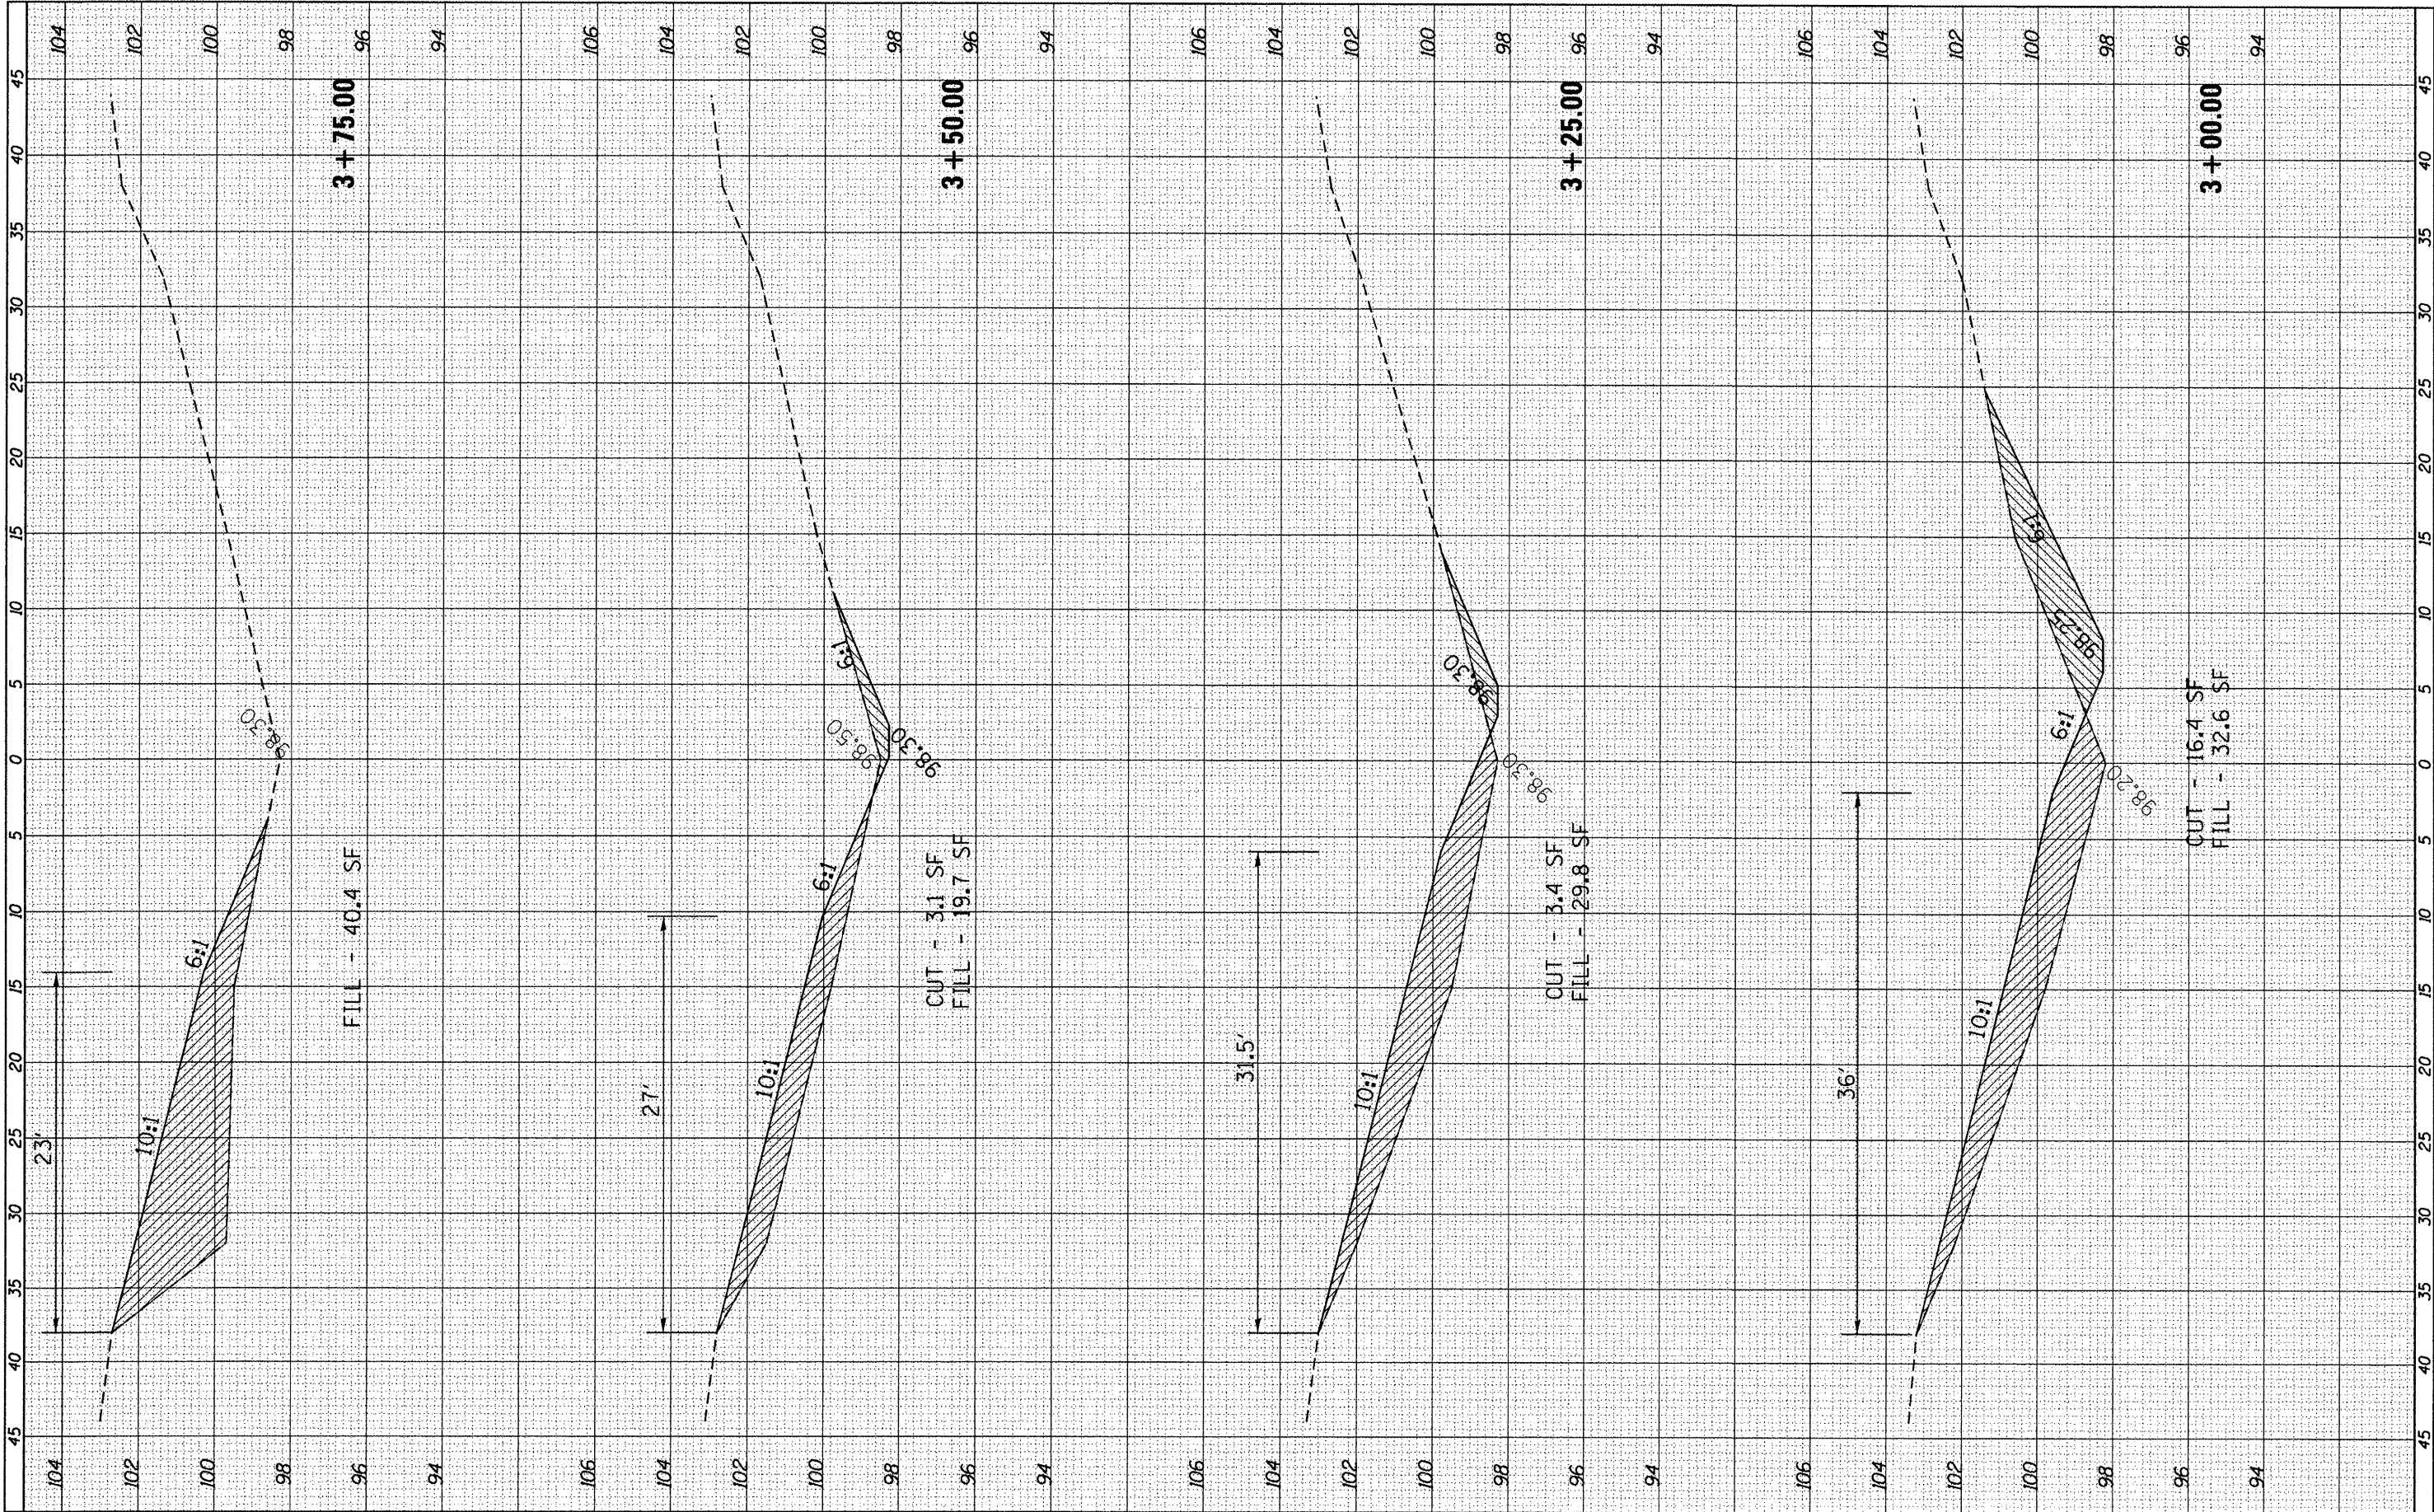

FILE NAME =	USER NAME = fergusonse	DESIGNED -	REVISED -	STATE OF ILLINOIS DEPARTMENT OF TRANSPORTATION	CROSS-SECTIONS MEDIAN TRUSS MP 59.2	F.A.I. RTE.	SECTION	COUNTY	TOTAL SHEETS	SHEET NO.
ct:\pw_work\p\uidot\fergusonse\d0294370\0366899	sh-t592-xsshLdgn	DRAWN -	REVISED -							
	PLOT SCALE = 10,0000' / in.	CHECKED -	REVISED -							
	PLOT DATE = 3/30/2012	DATE -	REVISED -							
				SCALE:	SHEET	OF	SHEETS	STA. 3+00.00	TO STA. 3+75.00	ILLINOIS FED. AID PROJECT


FINAL	SURVEYED	BY	DATE
SURVEY	PLOTTED		
NOTE BOOK	REDATE		
NO.	AREAS CHECKED		

ORIGINAL	SURVEYED	BY	DATE
SURVEY	PLOTTED		
NOTE BOOK	REDATE		
NO.	AREAS CHECKED		

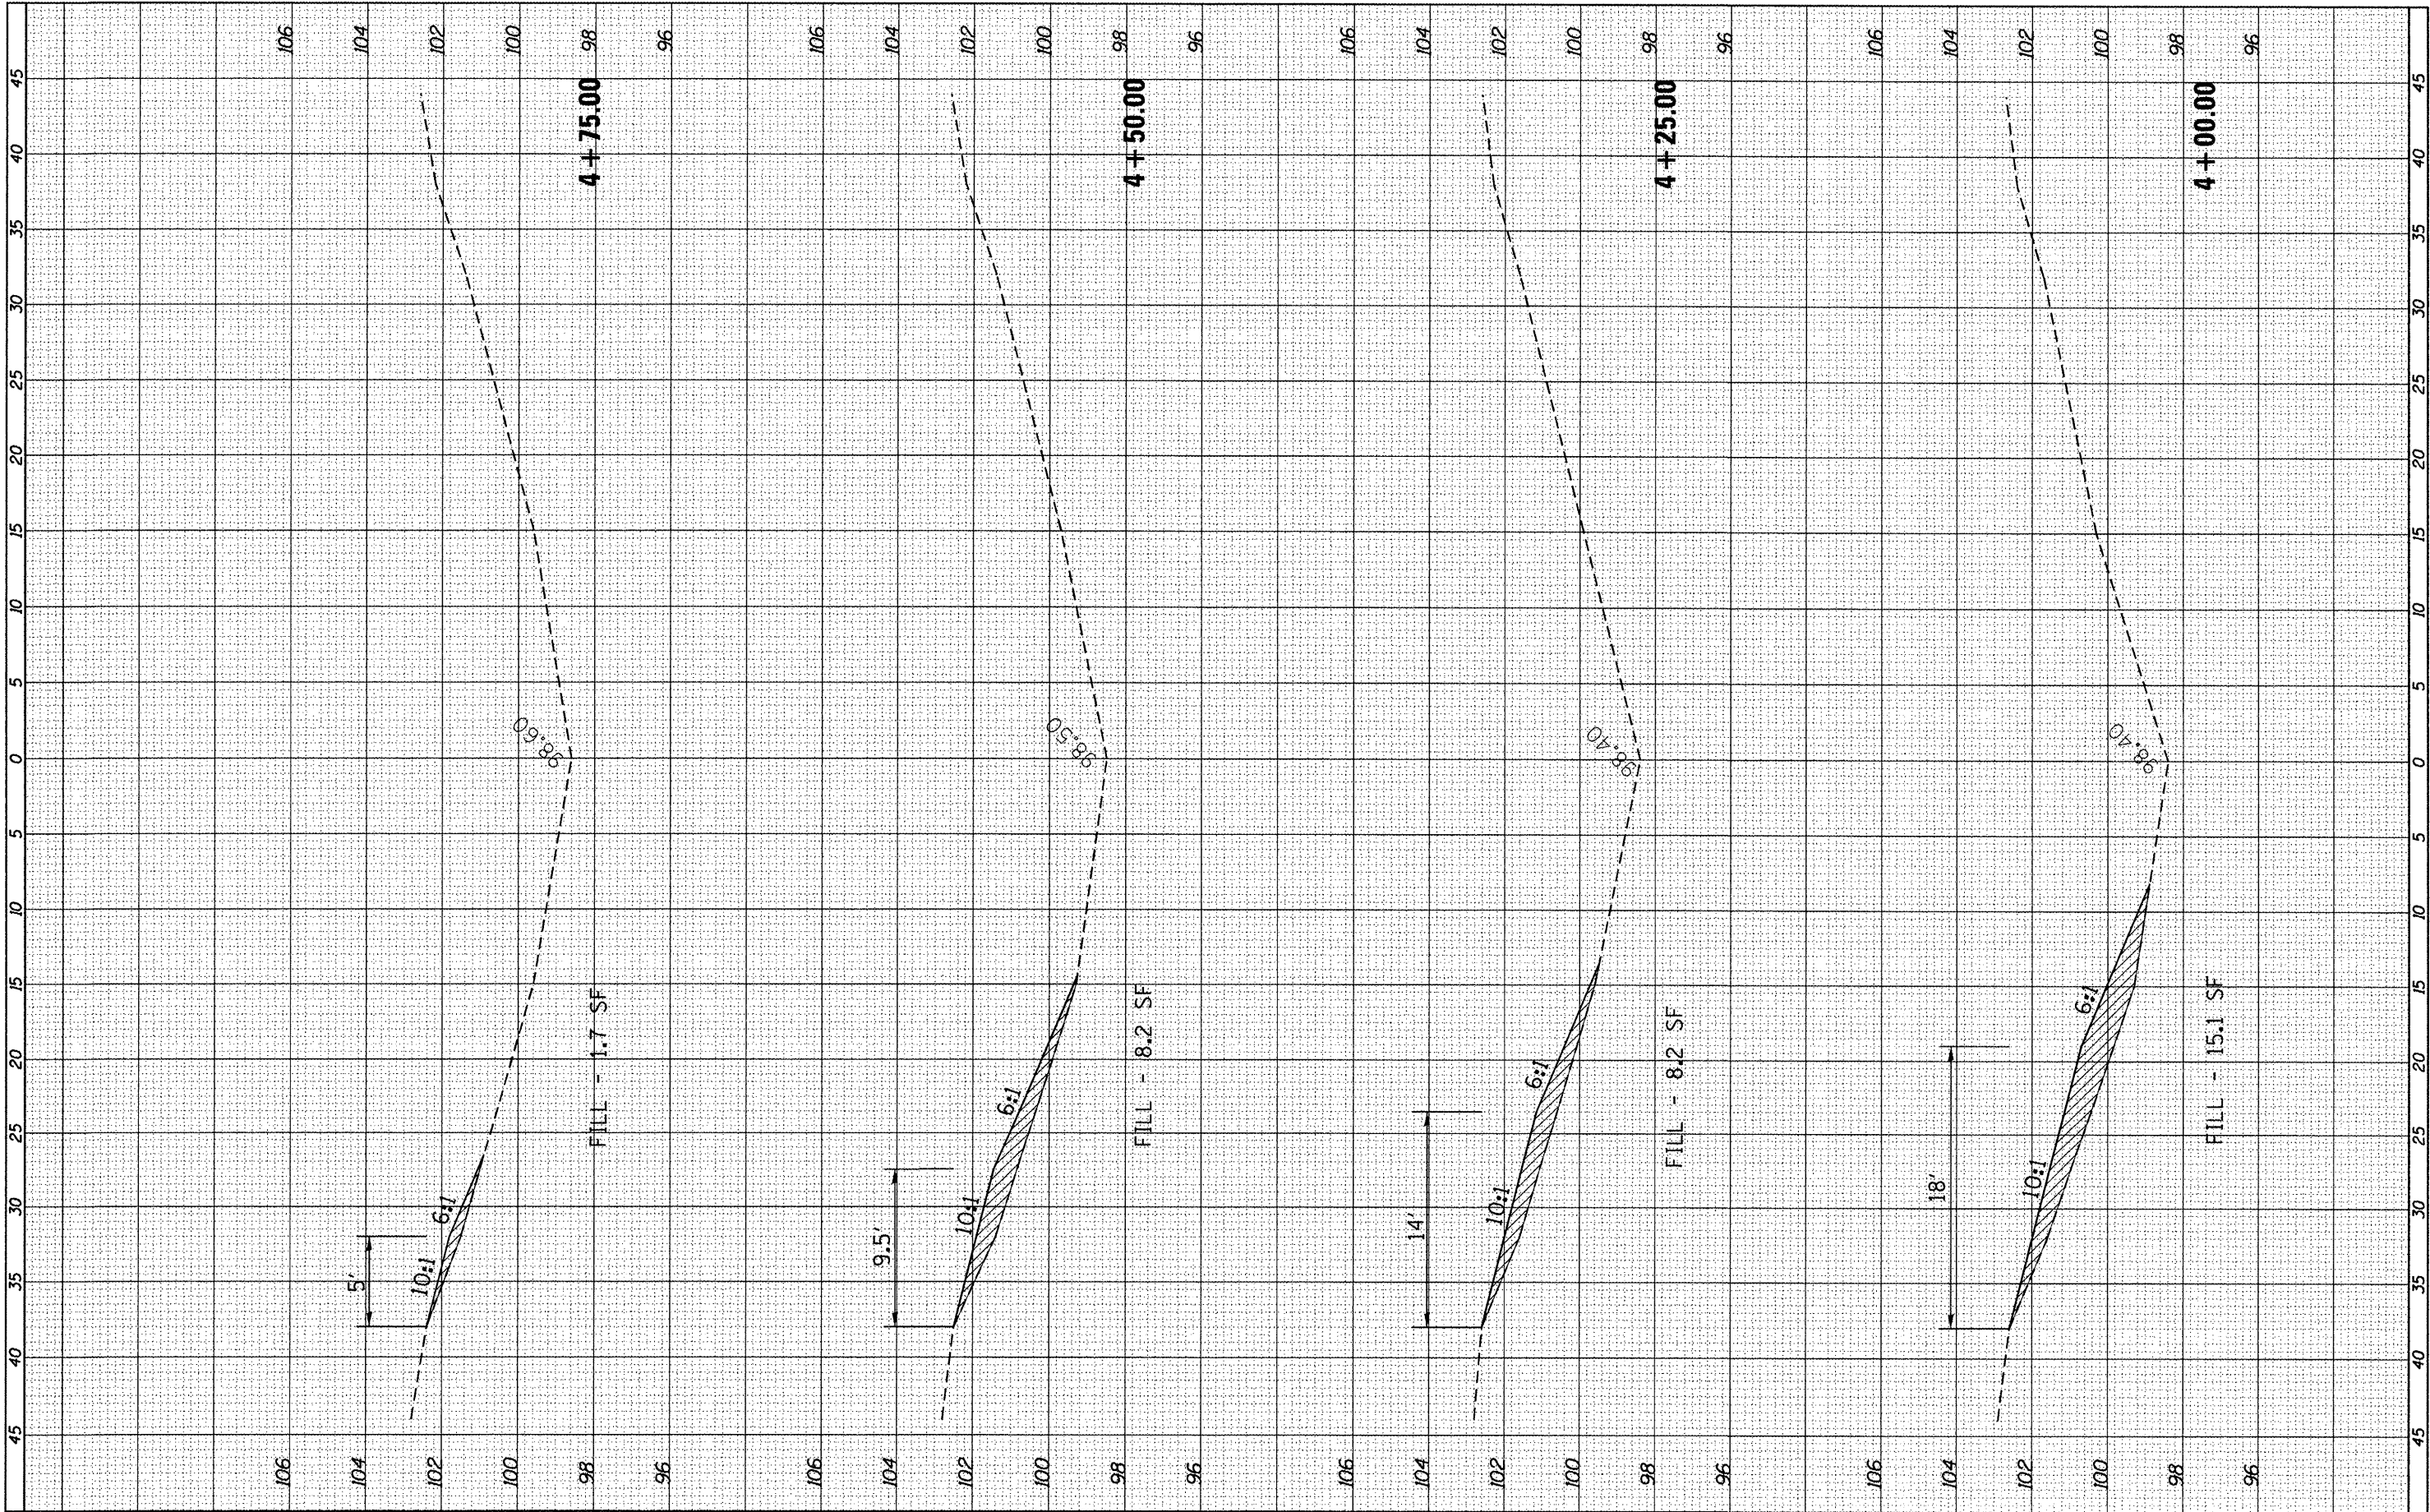

FILE NAME =	USER NAME = fergusonae	DESIGNED -	REVISED -	STATE OF ILLINOIS DEPARTMENT OF TRANSPORTATION	CROSS-SECTIONS MEDIAN TRUSS MP 59.2	F.A.I. RTE.	SECTION	COUNTY	TOTAL SHEETS	SHEET NO.
c:\p\work\puidot\fergusone\0294370\0366B99	sh592-xsshLdgn	DRAWN -	REVISED -			39	D3 IMPACT ATT. 2012-2	LASALLE	94	39
PLOT SCALE = 10.0000' / 1"		CHECKED -	REVISED -			CONTRACT NO. 66B99				
PLOT DATE = 3/30/2012		DATE -	REVISED -			ILLINOIS FED. AID PROJECT				


ORIGINAL			
SURVEY	SURVEYED	BY	DATE
	PLOTTED		
NOTE BOOK	TEMPLATE		
	AREAS		
	AREAS CHECKED		
NO.			

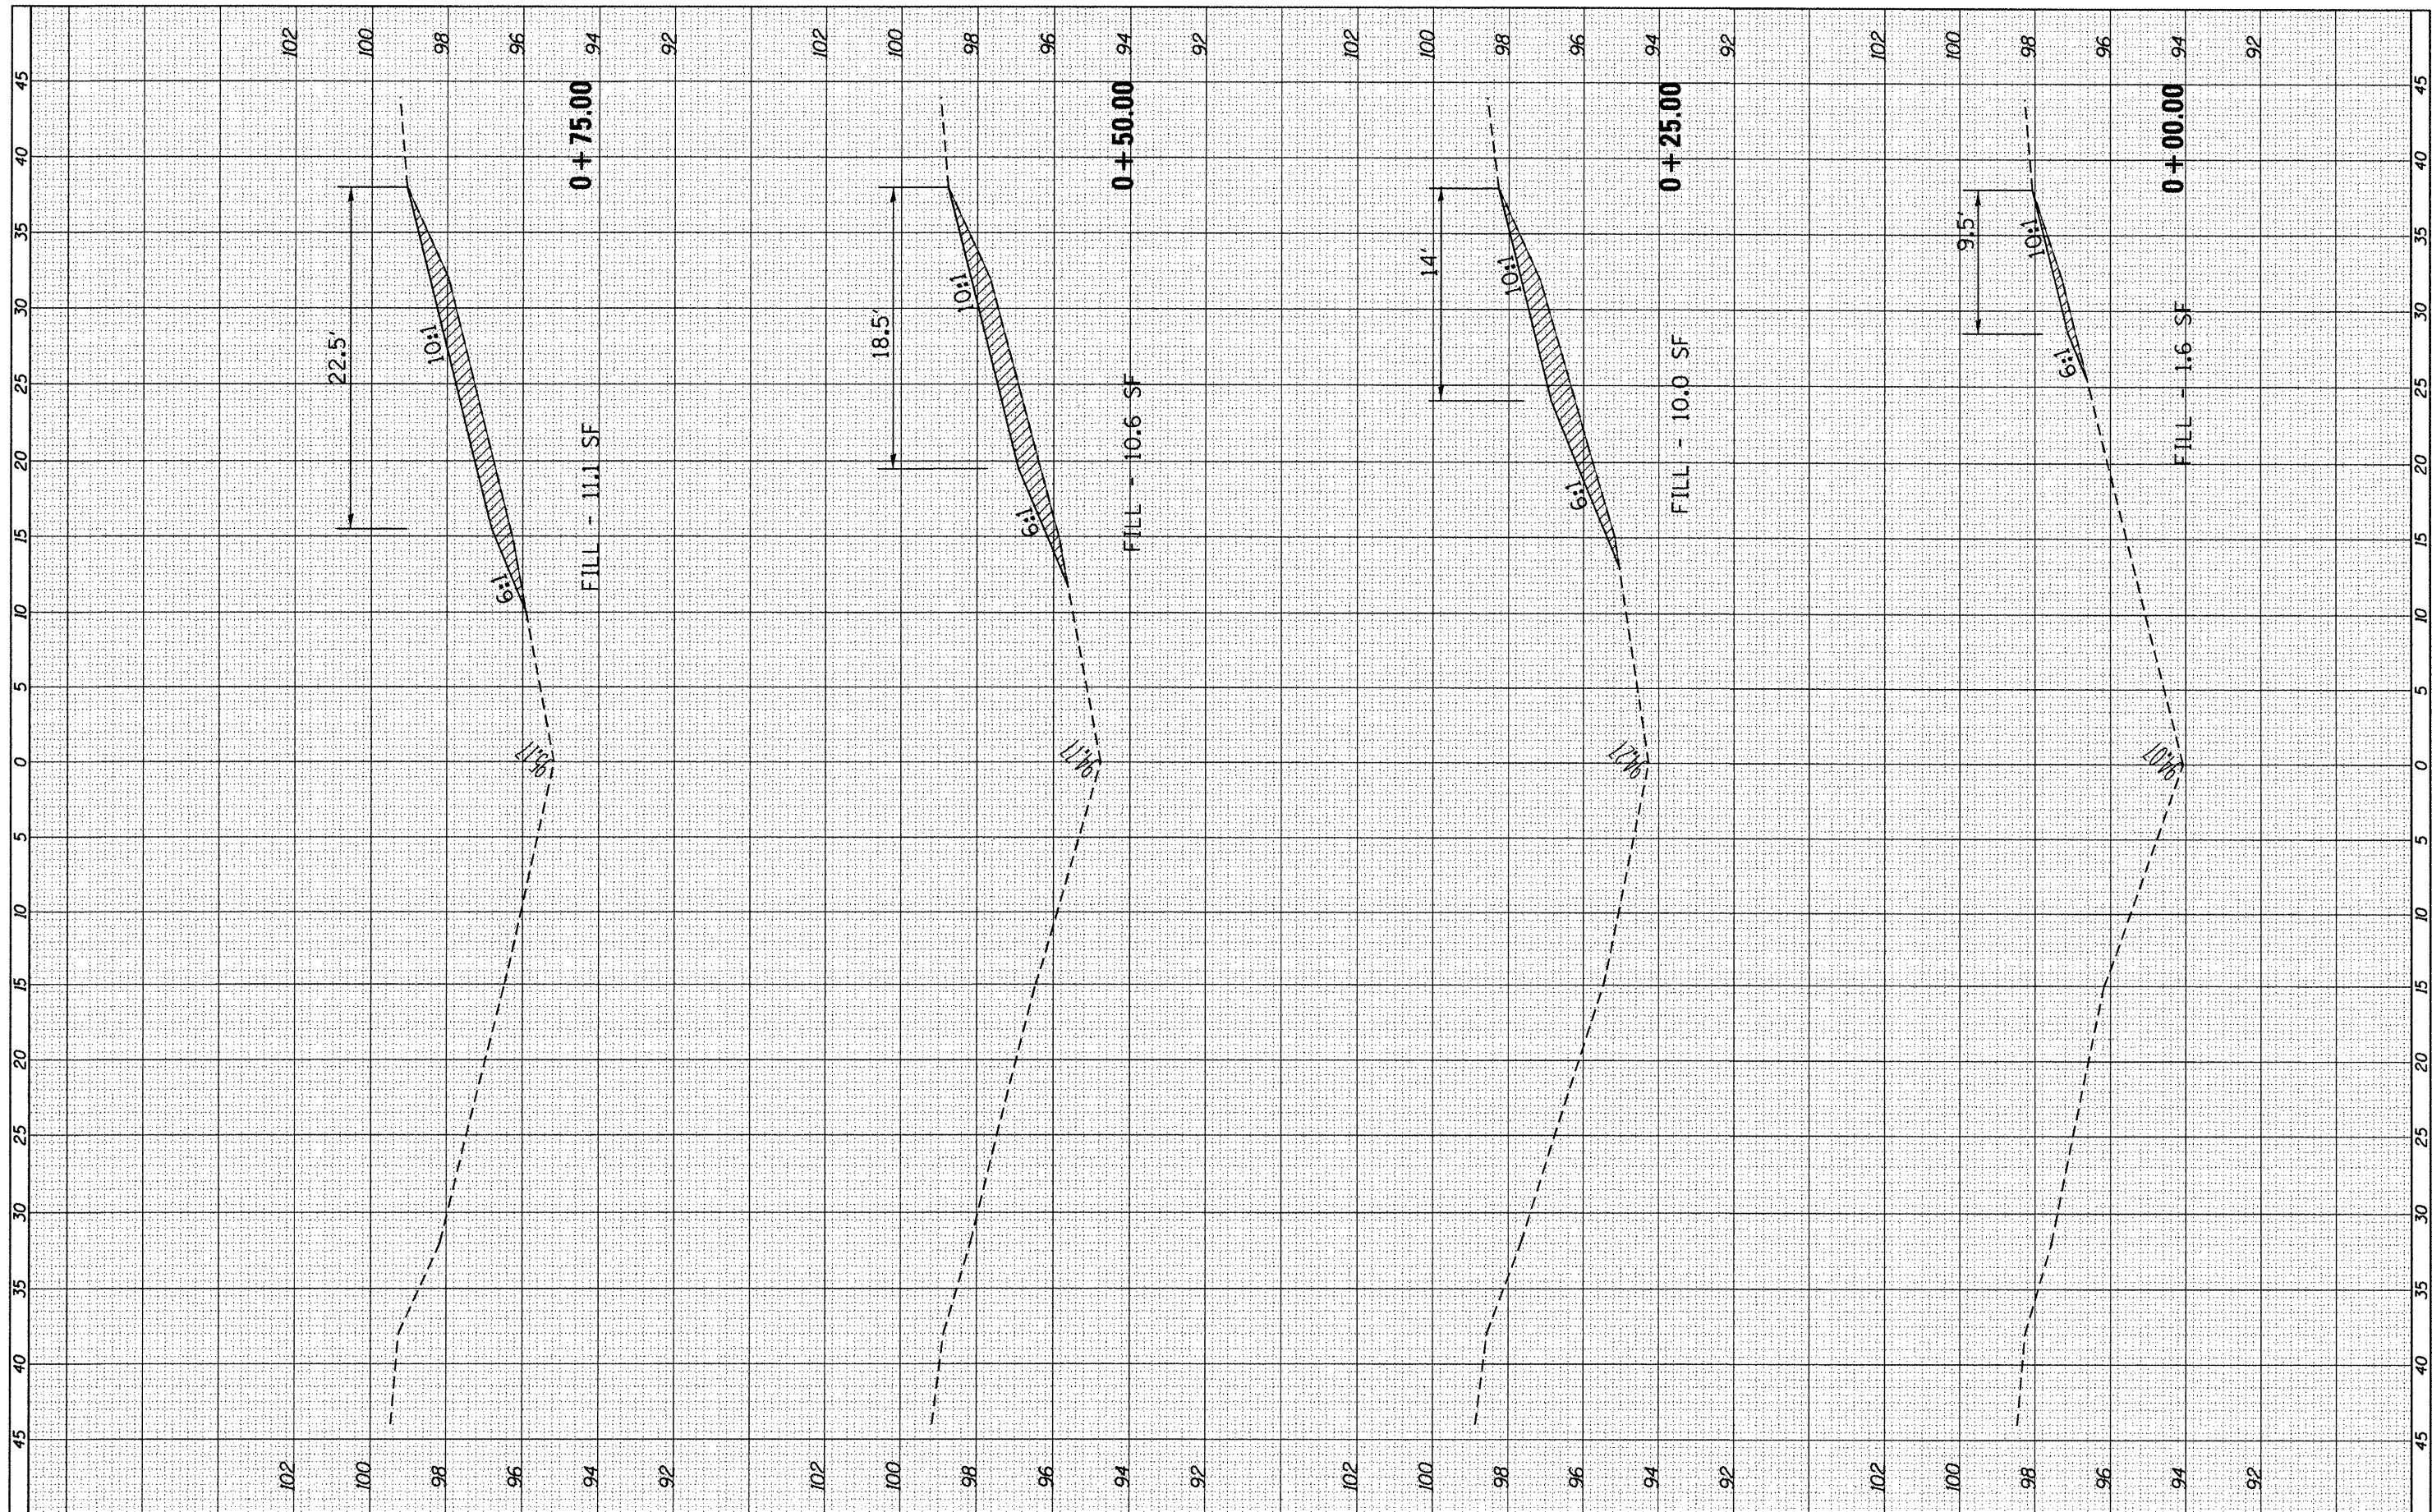

FILE NAME =	USER NAME = fergusonse	DESIGNED -	REVISED -	STATE OF ILLINOIS DEPARTMENT OF TRANSPORTATION	CROSS-SECTIONS MEDIAN TRUSS MP 59.6					F.A.I. RTE.	SECTION	COUNTY	TOTAL SHEETS	SHEET NO.
as:\pw\work\pwidot\fergusonse\d0294378\10366899	sh596-xssht.dgn	DRAWN -	REVISED -							39	D3 IMPACT ATT. 2012-2	LASALLE	94	40
	PLOT SCALE = 10.0000' / in.	CHECKED -	REVISED -		CONTRACT NO. 66B99									
	PLOT DATE = 3/30/2012	DATE -	REVISED -											
				SCALE:	SHEET	OF	SHEETS	STA. +00.00	TO STA. +75.00	ILLINOIS FED. AID PROJECT				

FINAL	SURVEYED	BY	DATE
SURVEY	PLOTTED		
NOTE BOOK	TEMPLATE		
NO.	AREAS CHECKED		

ORIGINAL	SURVEYED	BY	DATE
SURVEY	PLOTTED		
NOTE BOOK	TEMPLATE		
NO.	AREAS CHECKED		

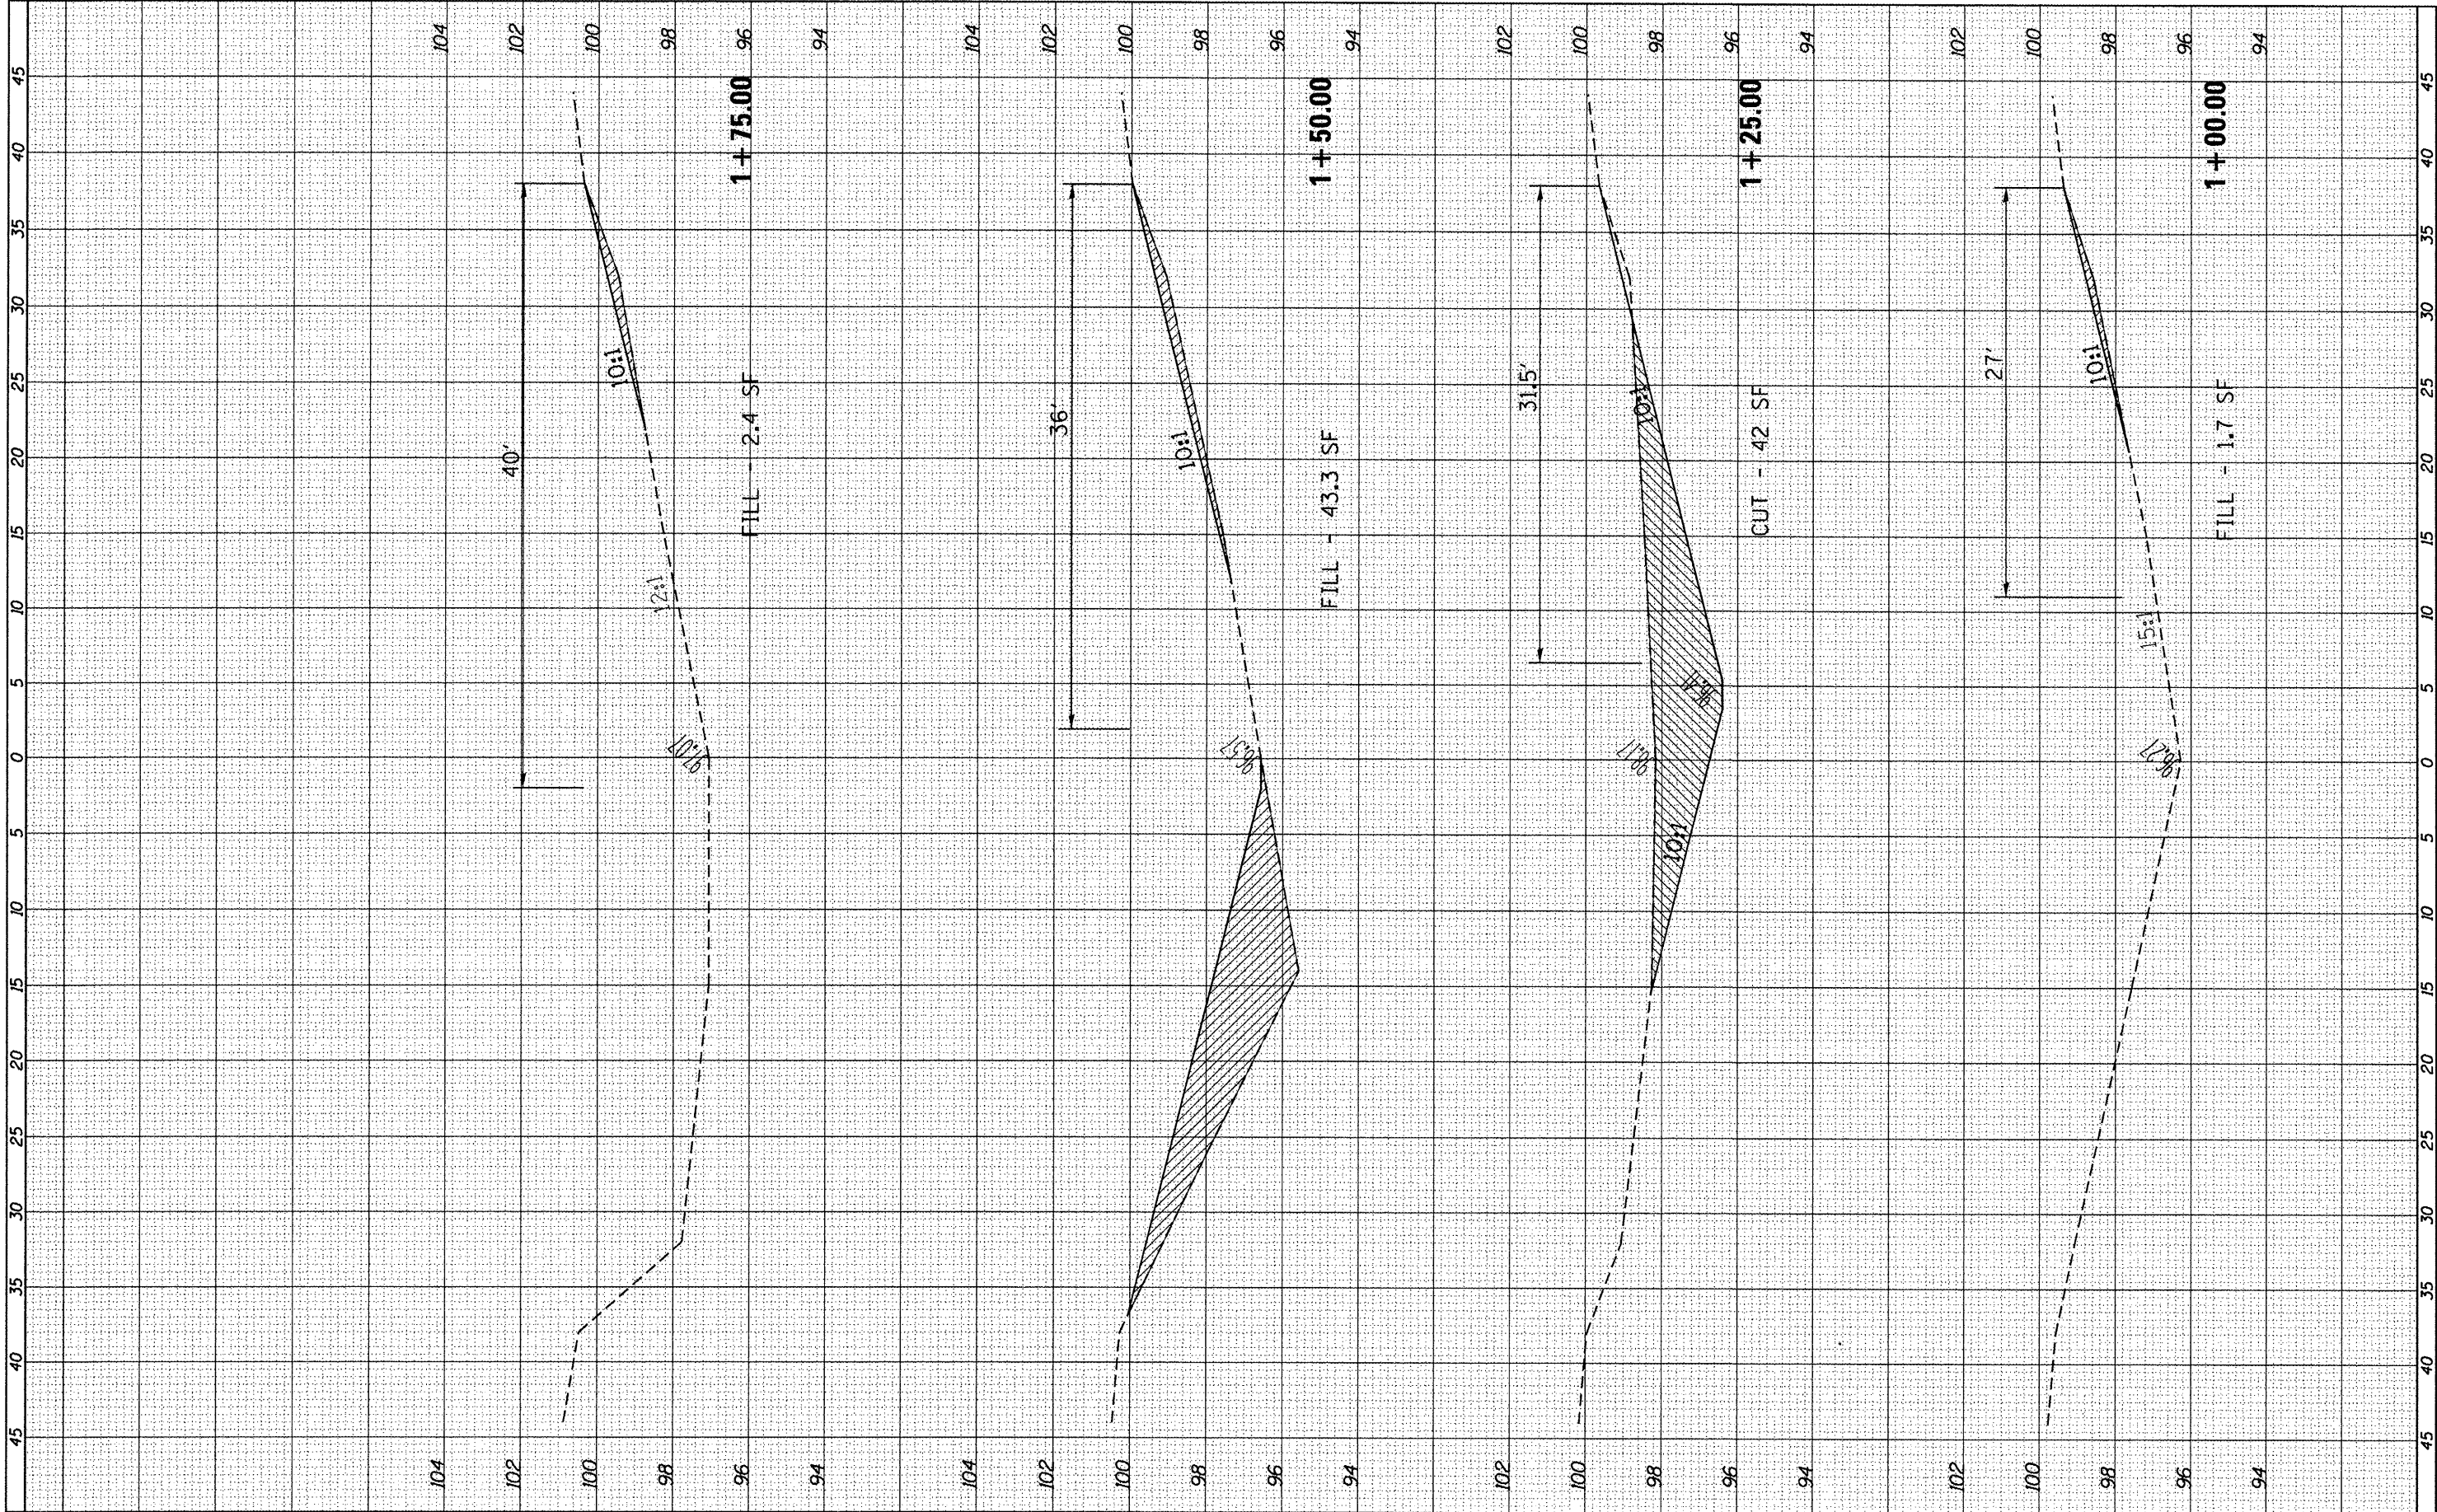


FILE NAME =	USER NAME = fergusonse	DESIGNED -	REVISED -
c:\pwork\pwork\fergusonse\d0294370\0366899	sh596-xssht.dgn	DRAWN -	REVISED -
	PLOT SCALE = 10.0000' / 1"	CHECKED -	REVISED -
	PLOT DATE = 3/30/2012	DATE -	REVISED -

STATE OF ILLINOIS DEPARTMENT OF TRANSPORTATION			
CROSS-SECTIONS MEDIAN TRUSS MP 59.6			
SCALE:	SHEET	OF	SHEETS
STA. 1+00.00		TO STA. 1+75.00	

F.A.I. RTE.	SECTION	COUNTY	TOTAL SHEETS	SHEET NO.
39	D3 IMPACT ATT. 2012-2	LASALLE	94	41
CONTRACT NO. 66899				
ILLINOIS FED. AID PROJECT				

FINAL	SURVEYED	BY	DATE
SURVEY	PILOTED		
NOTE BOOK	TEMPLATE		
NO.	AREAS CHECKED		


ORIGINAL	SURVEYED	BY	DATE
SURVEY	PILOTED		
NOTE BOOK	TEMPLATE		
NO.	AREAS CHECKED		

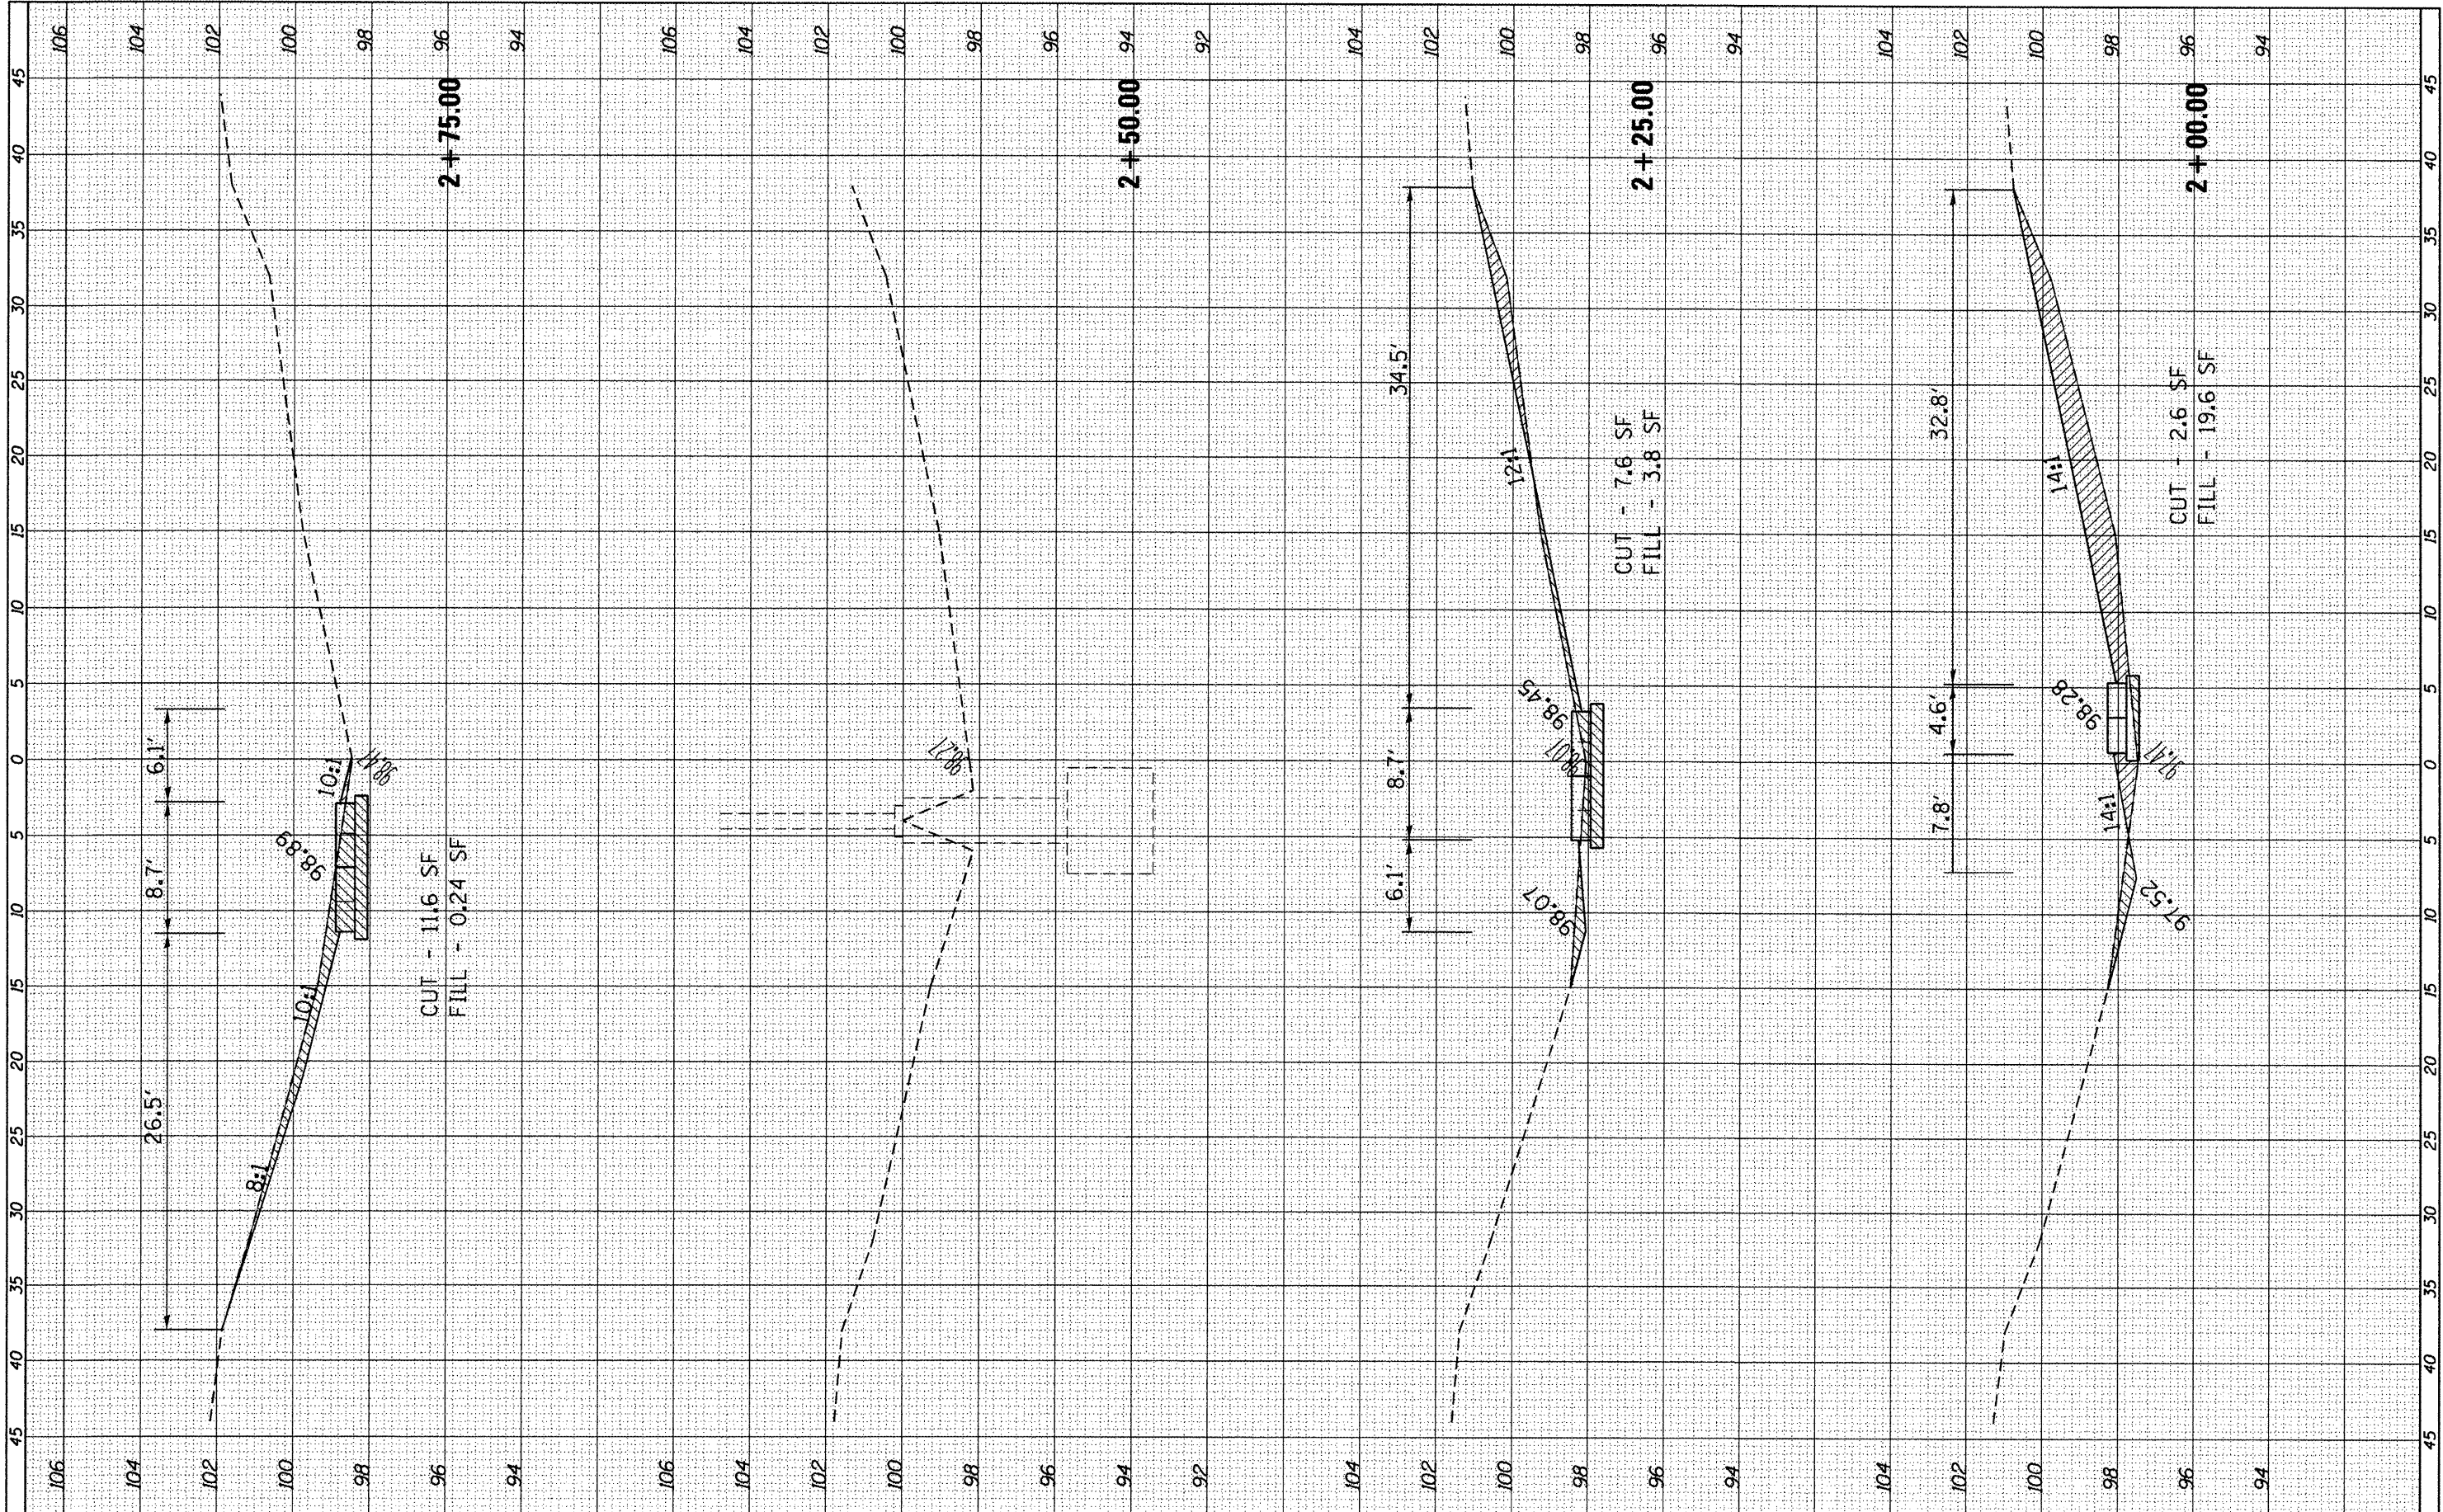


FILE NAME =	USER NAME = fergusonse	DESIGNED -	REVISED -	STATE OF ILLINOIS DEPARTMENT OF TRANSPORTATION	CROSS-SECTIONS MEDIAN TRUSS MP 59.6				F.A.I. RTE.	SECTION	COUNTY	TOTAL SHEETS	SHEET NO.
c:\p\work\p\dot\fergusonse\0294370\0366899\ght596-xshd.dgn		DRAWN -	REVISED -						39	D3 IMPACT ATT. 2012-2	LASALLE	94	42
PLOT SCALE = 10.0000' / in.		CHECKED -	REVISED -		CONTRACT NO. 66B99								
PLOT DATE = 3/30/2012		DATE -	REVISED -		ILLINOIS FED. AID PROJECT								
SCALE:					SHEET	OF	SHEETS	STA. 2+00.00	TO STA. 2+75.00				

FINAL SURVEY NOTE BOOK NO.	SURVEYED PLOTTED TEMPLATE AREAS CHECKED	BY	DATE

ORIGINAL SURVEY NOTE BOOK NO.	SURVEYED PLOTTED TEMPLATE AREAS CHECKED	BY	DATE

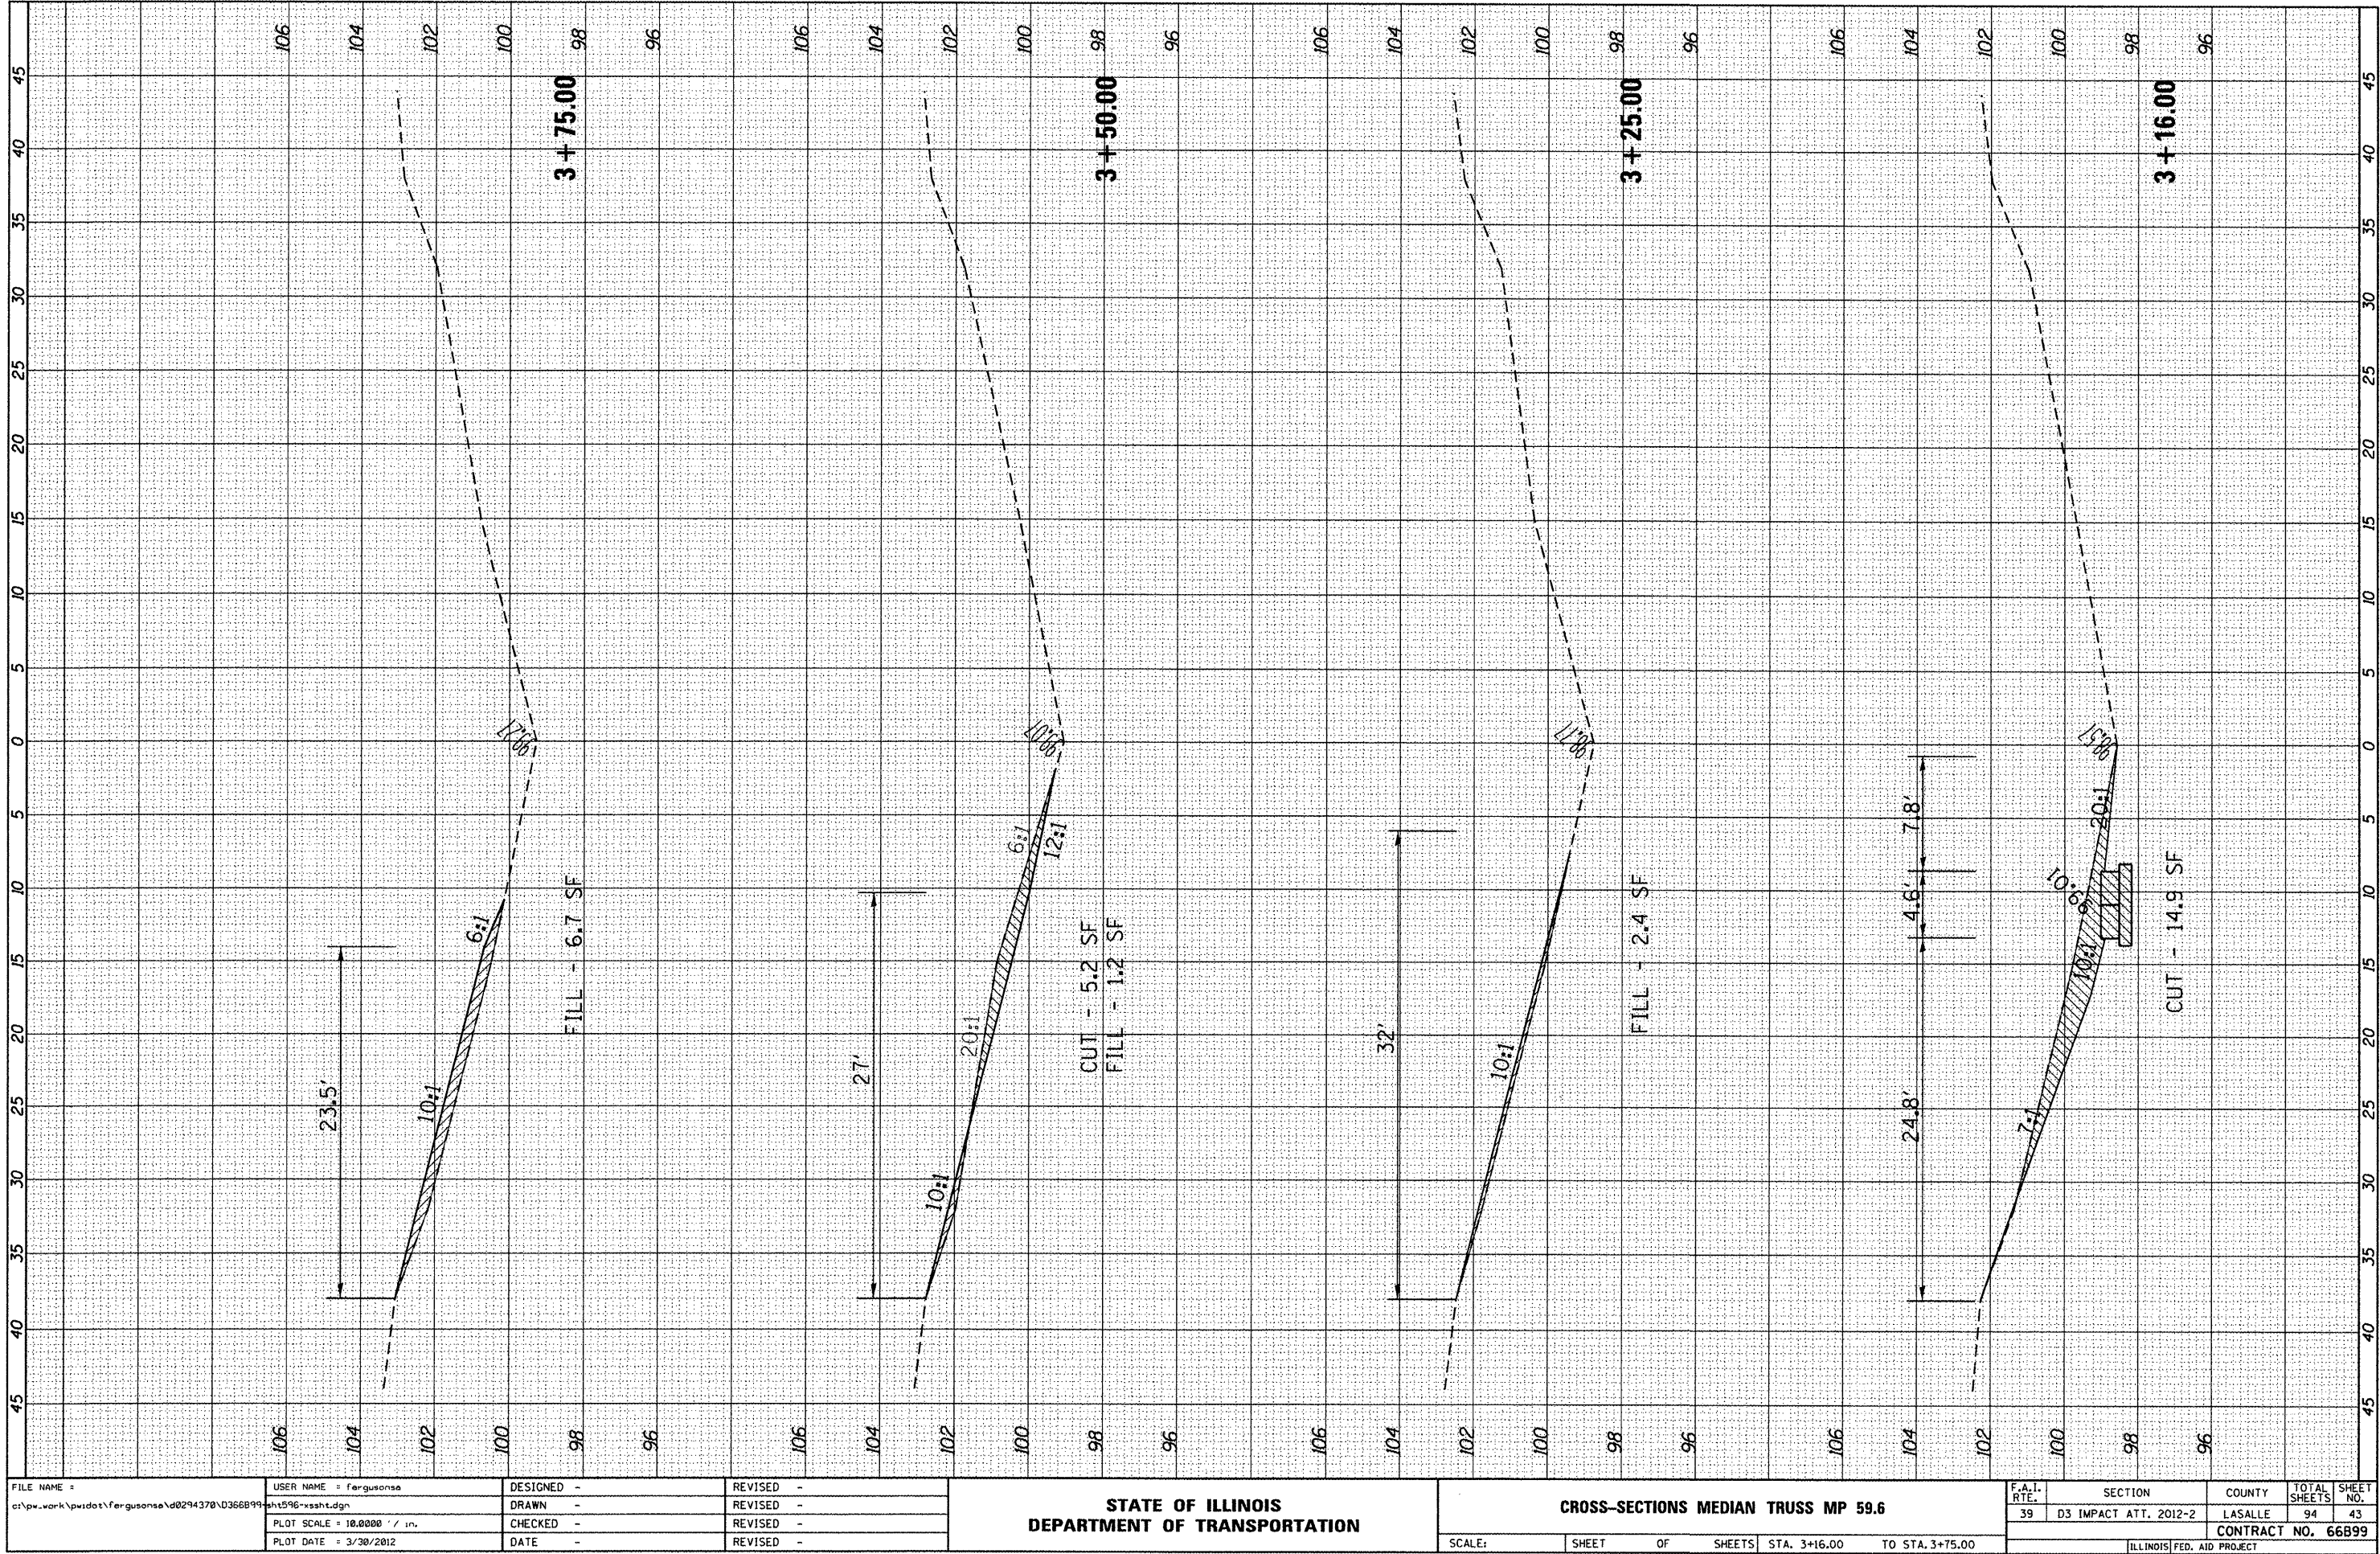


ORIGINAL					DATE
SURVEY	SUPPLIED			BY	
	PLOTTED				
NOTE BOOK	TEMPLATE				
	AREAS				
NO.	AREAS CHECKED				

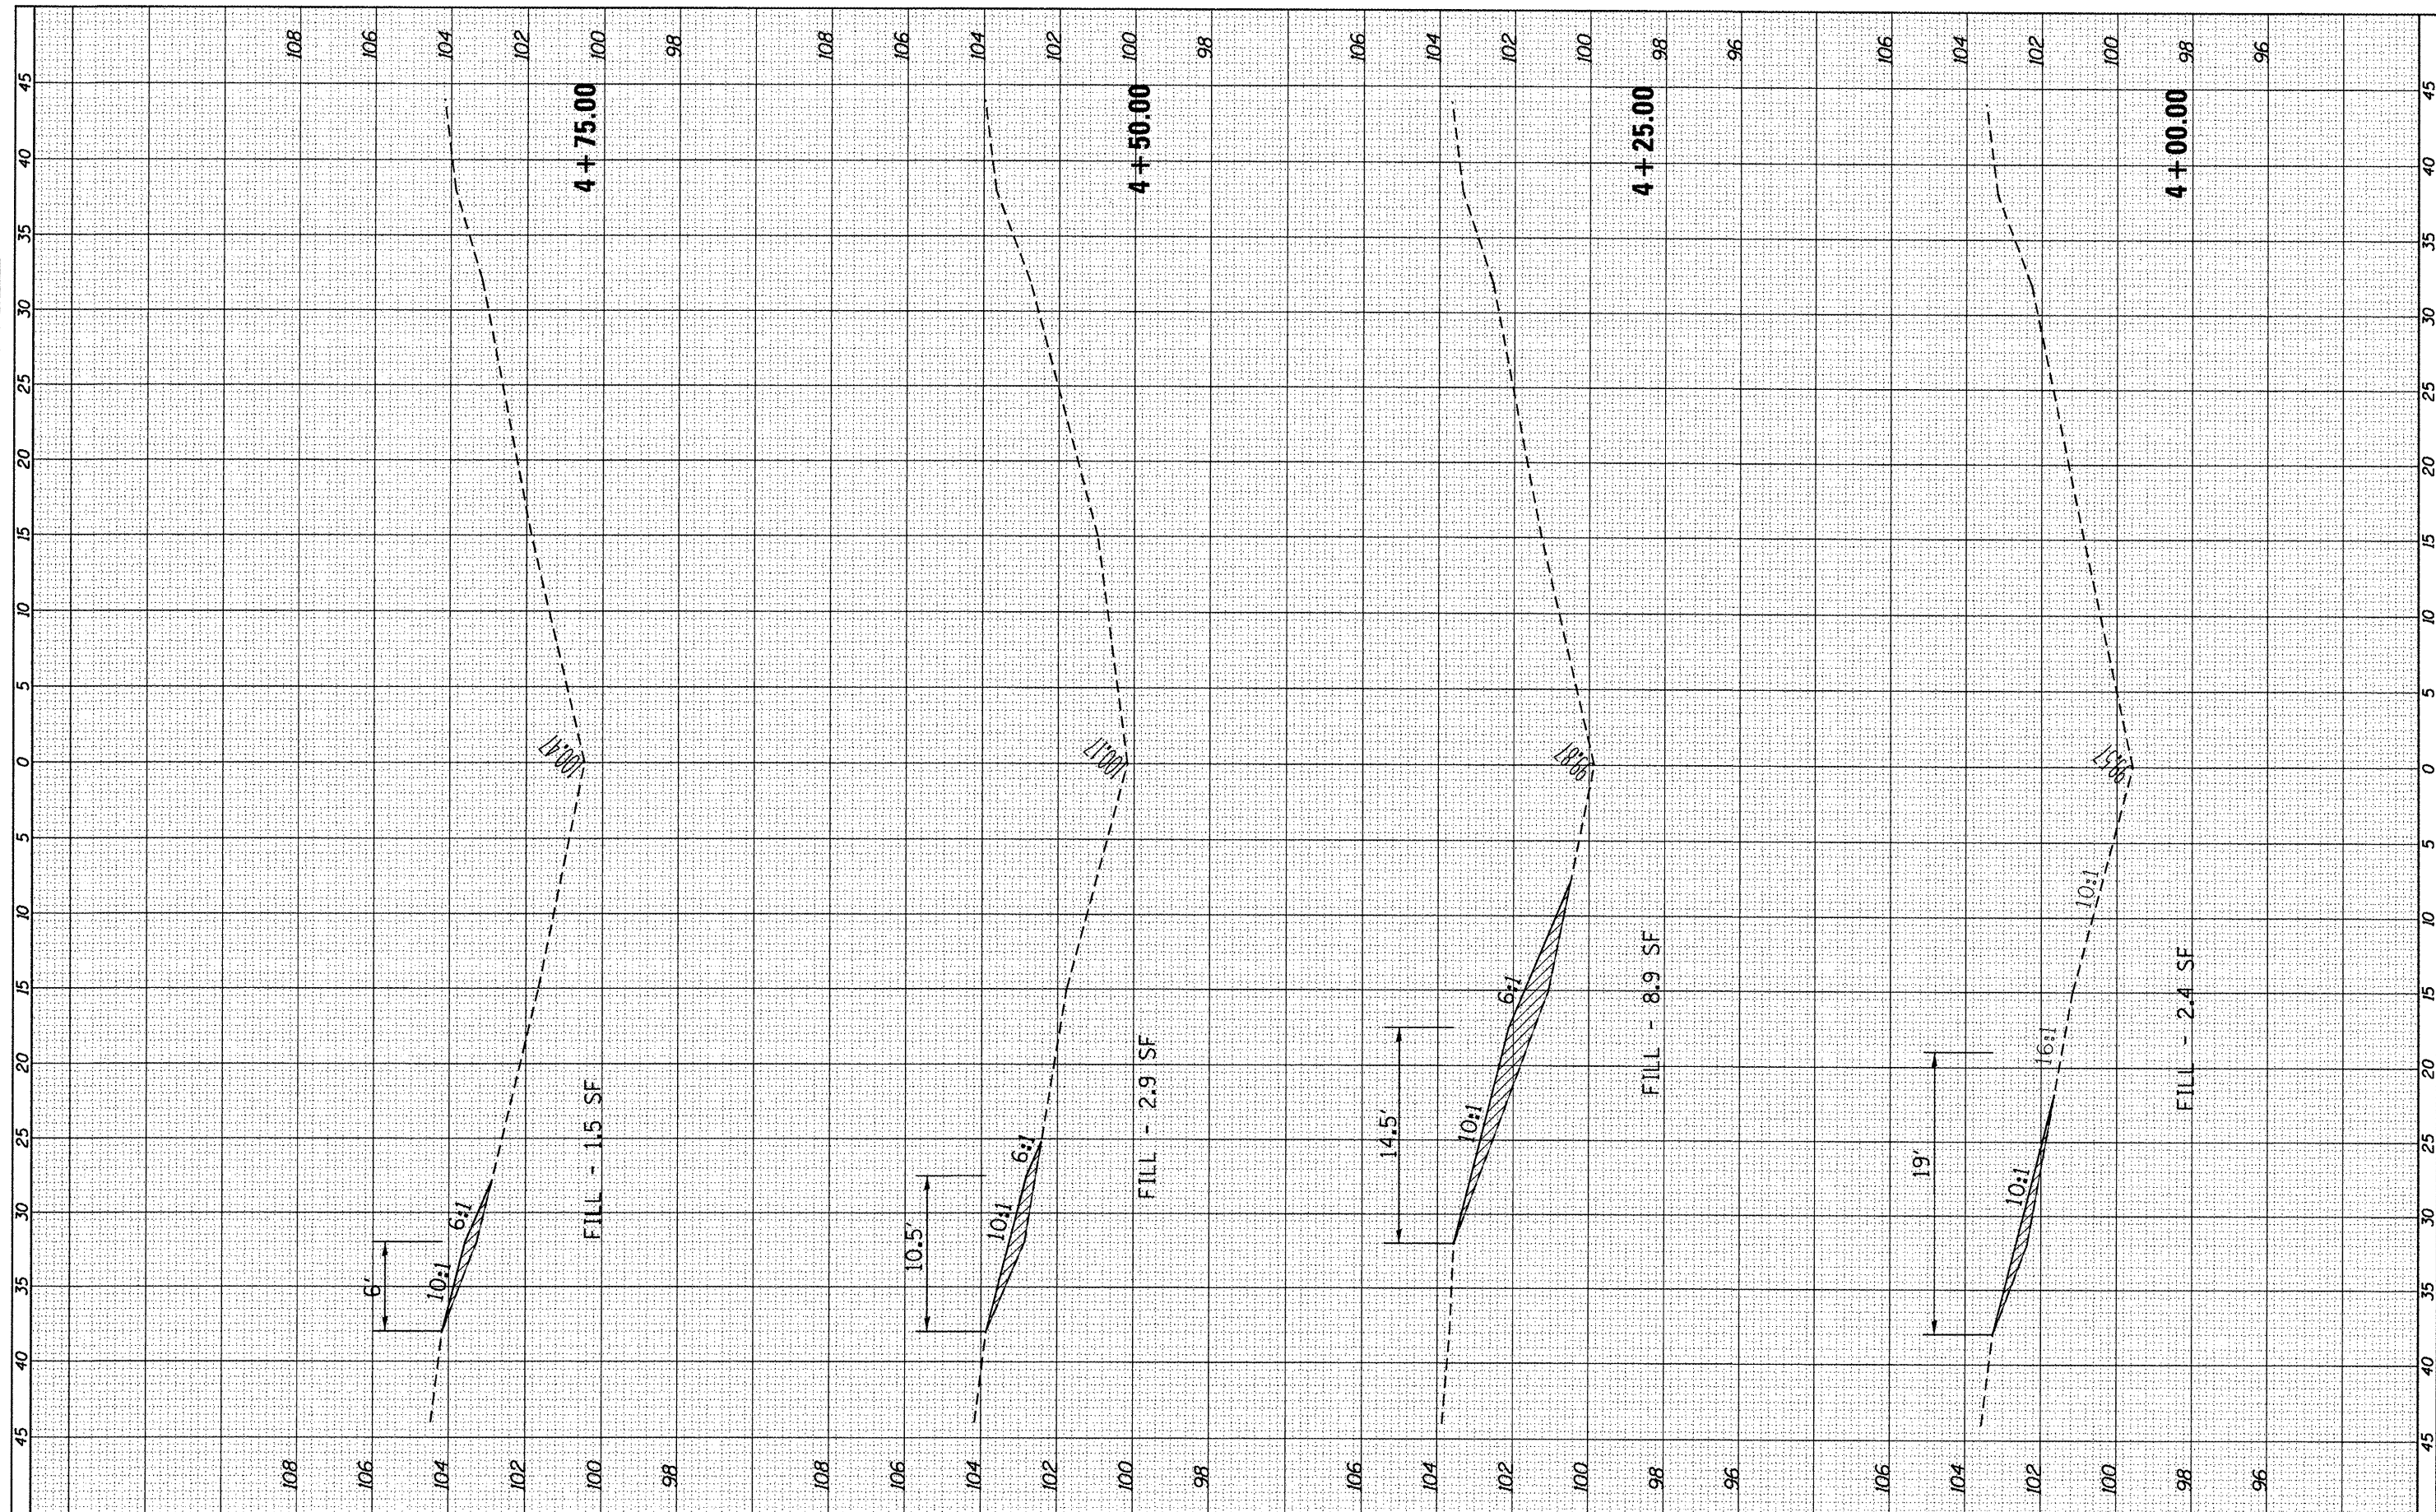

FILE NAME =	USER NAME = fergusonse	DESIGNED -	REVISED -	STATE OF ILLINOIS DEPARTMENT OF TRANSPORTATION	CROSS-SECTIONS MEDIAN TRUSS MP 59.6					F.A.I. RTE.	SECTION	COUNTY	TOTAL SHEETS	SHEET NO.
cd:\pwwork\pudot\fergusonse\d0294370\0366899	sh596-ssht.dgn	DRAWN -	REVISED -							39	D3 IMPACT ATT. 2012-2	LASALLE	94	44
	PLOT SCALE = 10.0000' / in.	CHECKED -	REVISED -		CONTRACT NO. 66B99									
	PLOT DATE = 3/30/2012	DATE -	REVISED -		SCALE:	SHEET	OF	SHEETS	STA. 4+00.00	TO STA. 4+75.00	ILLINOIS FED. AID PROJECT			

FINAL SURVEY NO.	SURVEYED PLOTTED NOTE BOOK AREAS CHECKED	BY	DATE

ORIGINAL SURVEY NO.	SURVEYED PLOTTED NOTE BOOK AREAS CHECKED	BY	DATE

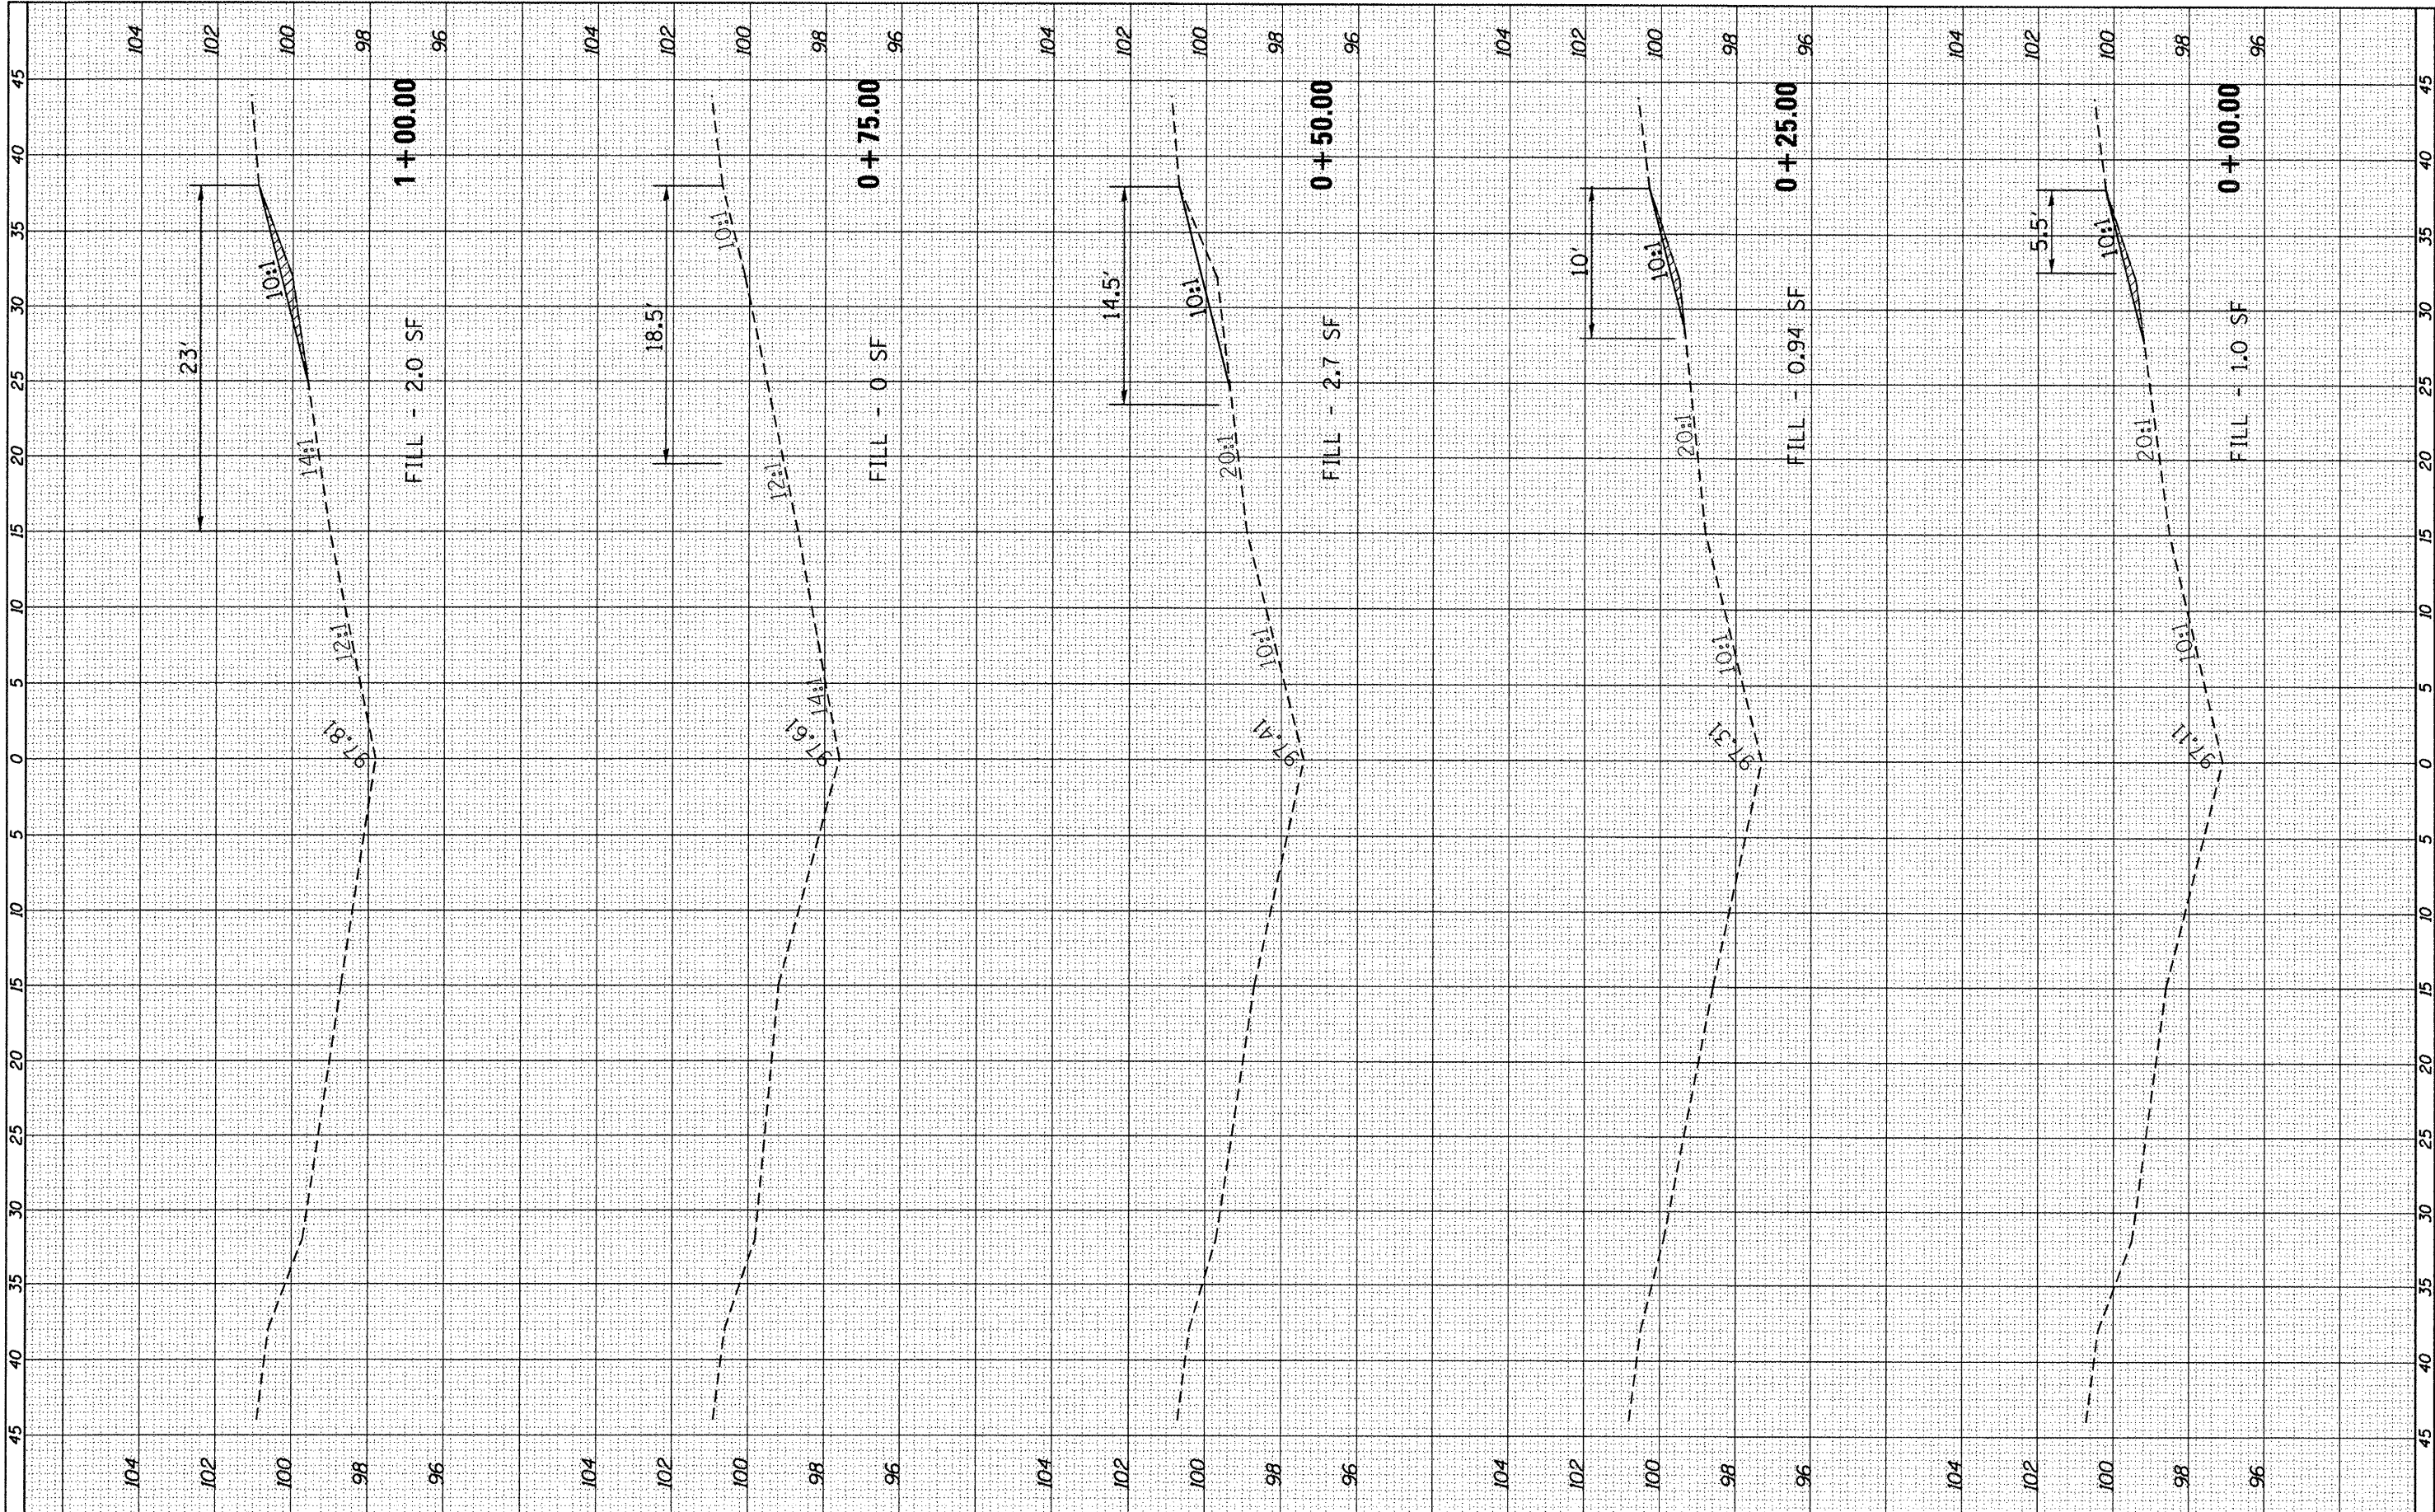


FILE NAME =	USER NAME = fergusonse	DESIGNED -	REVISED -
ct:\pw\work\p\idat\fergusonse\0294370\0366899\shht598-xshht.dgn		DRAWN -	REVISED -
PLOT SCALE = 18.0000' / 1"		CHECKED -	REVISED -
PLOT DATE = 3/30/2012		DATE -	REVISED -

STATE OF ILLINOIS DEPARTMENT OF TRANSPORTATION			
SN 053-0141 SOUTH			
SCALE:	SHEET	OF	SHEETS
		STA. +00.00	TO STA. 1+00.00


F.A.I. RTE. 55	SECTION MEDIAN BARRIER 2012-2	COUNTY LASALLE	TOTAL SHEETS 94	SHEET NO. 45
CONTRACT NO. 66B99				
ILLINOIS FED. AID PROJECT				

ORIGINAL	BY	DATE
SURVED		
PLOTTED		
TEMPLATE		
AREAS		
AREAS CHECKED		

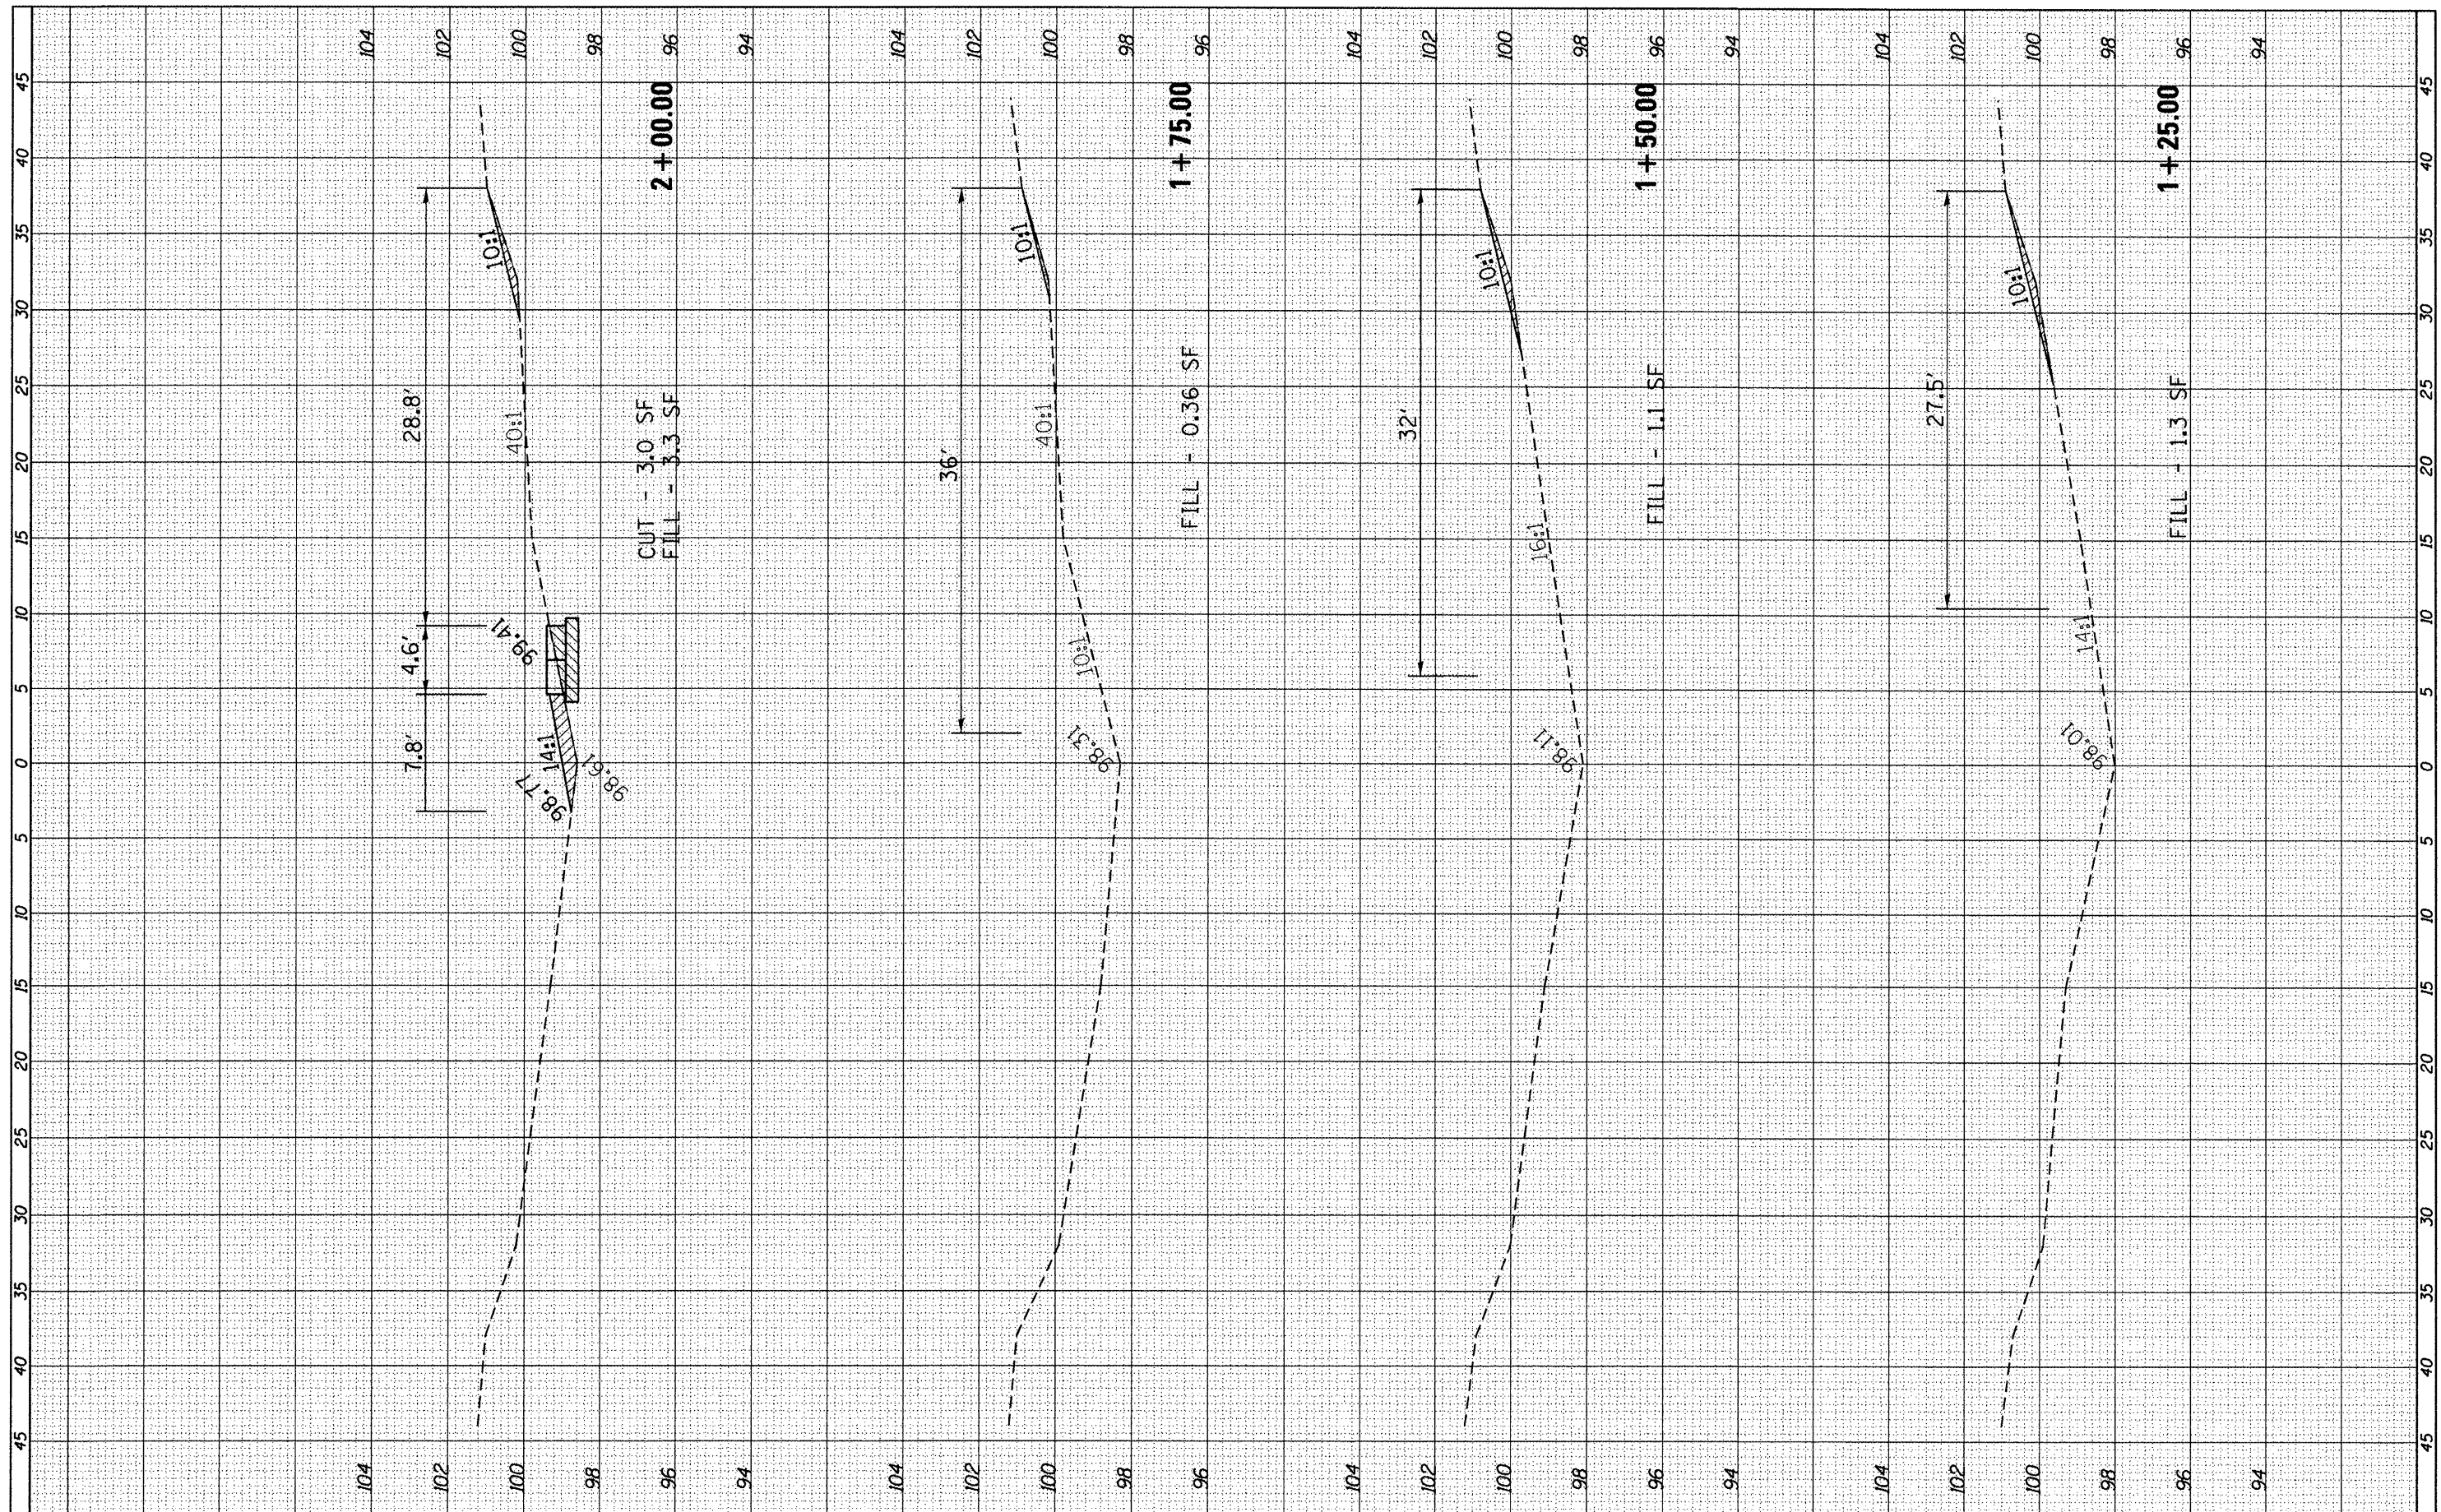

FILE NAME =	USER NAME = fergusonsa	DESIGNED -	REVISED -	STATE OF ILLINOIS DEPARTMENT OF TRANSPORTATION				SN 053-0141 SOUTH				F.A.I. RTE.	SECTION	COUNTY	TOTAL SHEETS	SHEET NO.
c:\pwwork\pwwork\fergusonsa\0294378\0366B99	sh598-xssht.dgn	DRAWN -	REVISED -									55	MEDIAN BARRIER 2012-2	LASALLE	94	46
		CHECKED -	REVISED -									CONTRACT NO. 66B99				
		DATE = 3/30/2012	REVISED -									ILLINOIS FED. AID PROJECT				
		PLOT SCALE = 10.0000' / in.		SCALE:				SHEET	OF	SHEETS	STA. 1+25.00	TO STA. 2+00.00				


ORIGINAL SURVEY				BY _____	DATE _____
NOTE BOOK				SURVEYED _____	
				PLOTTED _____	
				TEMPLATE _____	
				AREAS _____	
				AREAS CHECKED _____	
NO. _____					

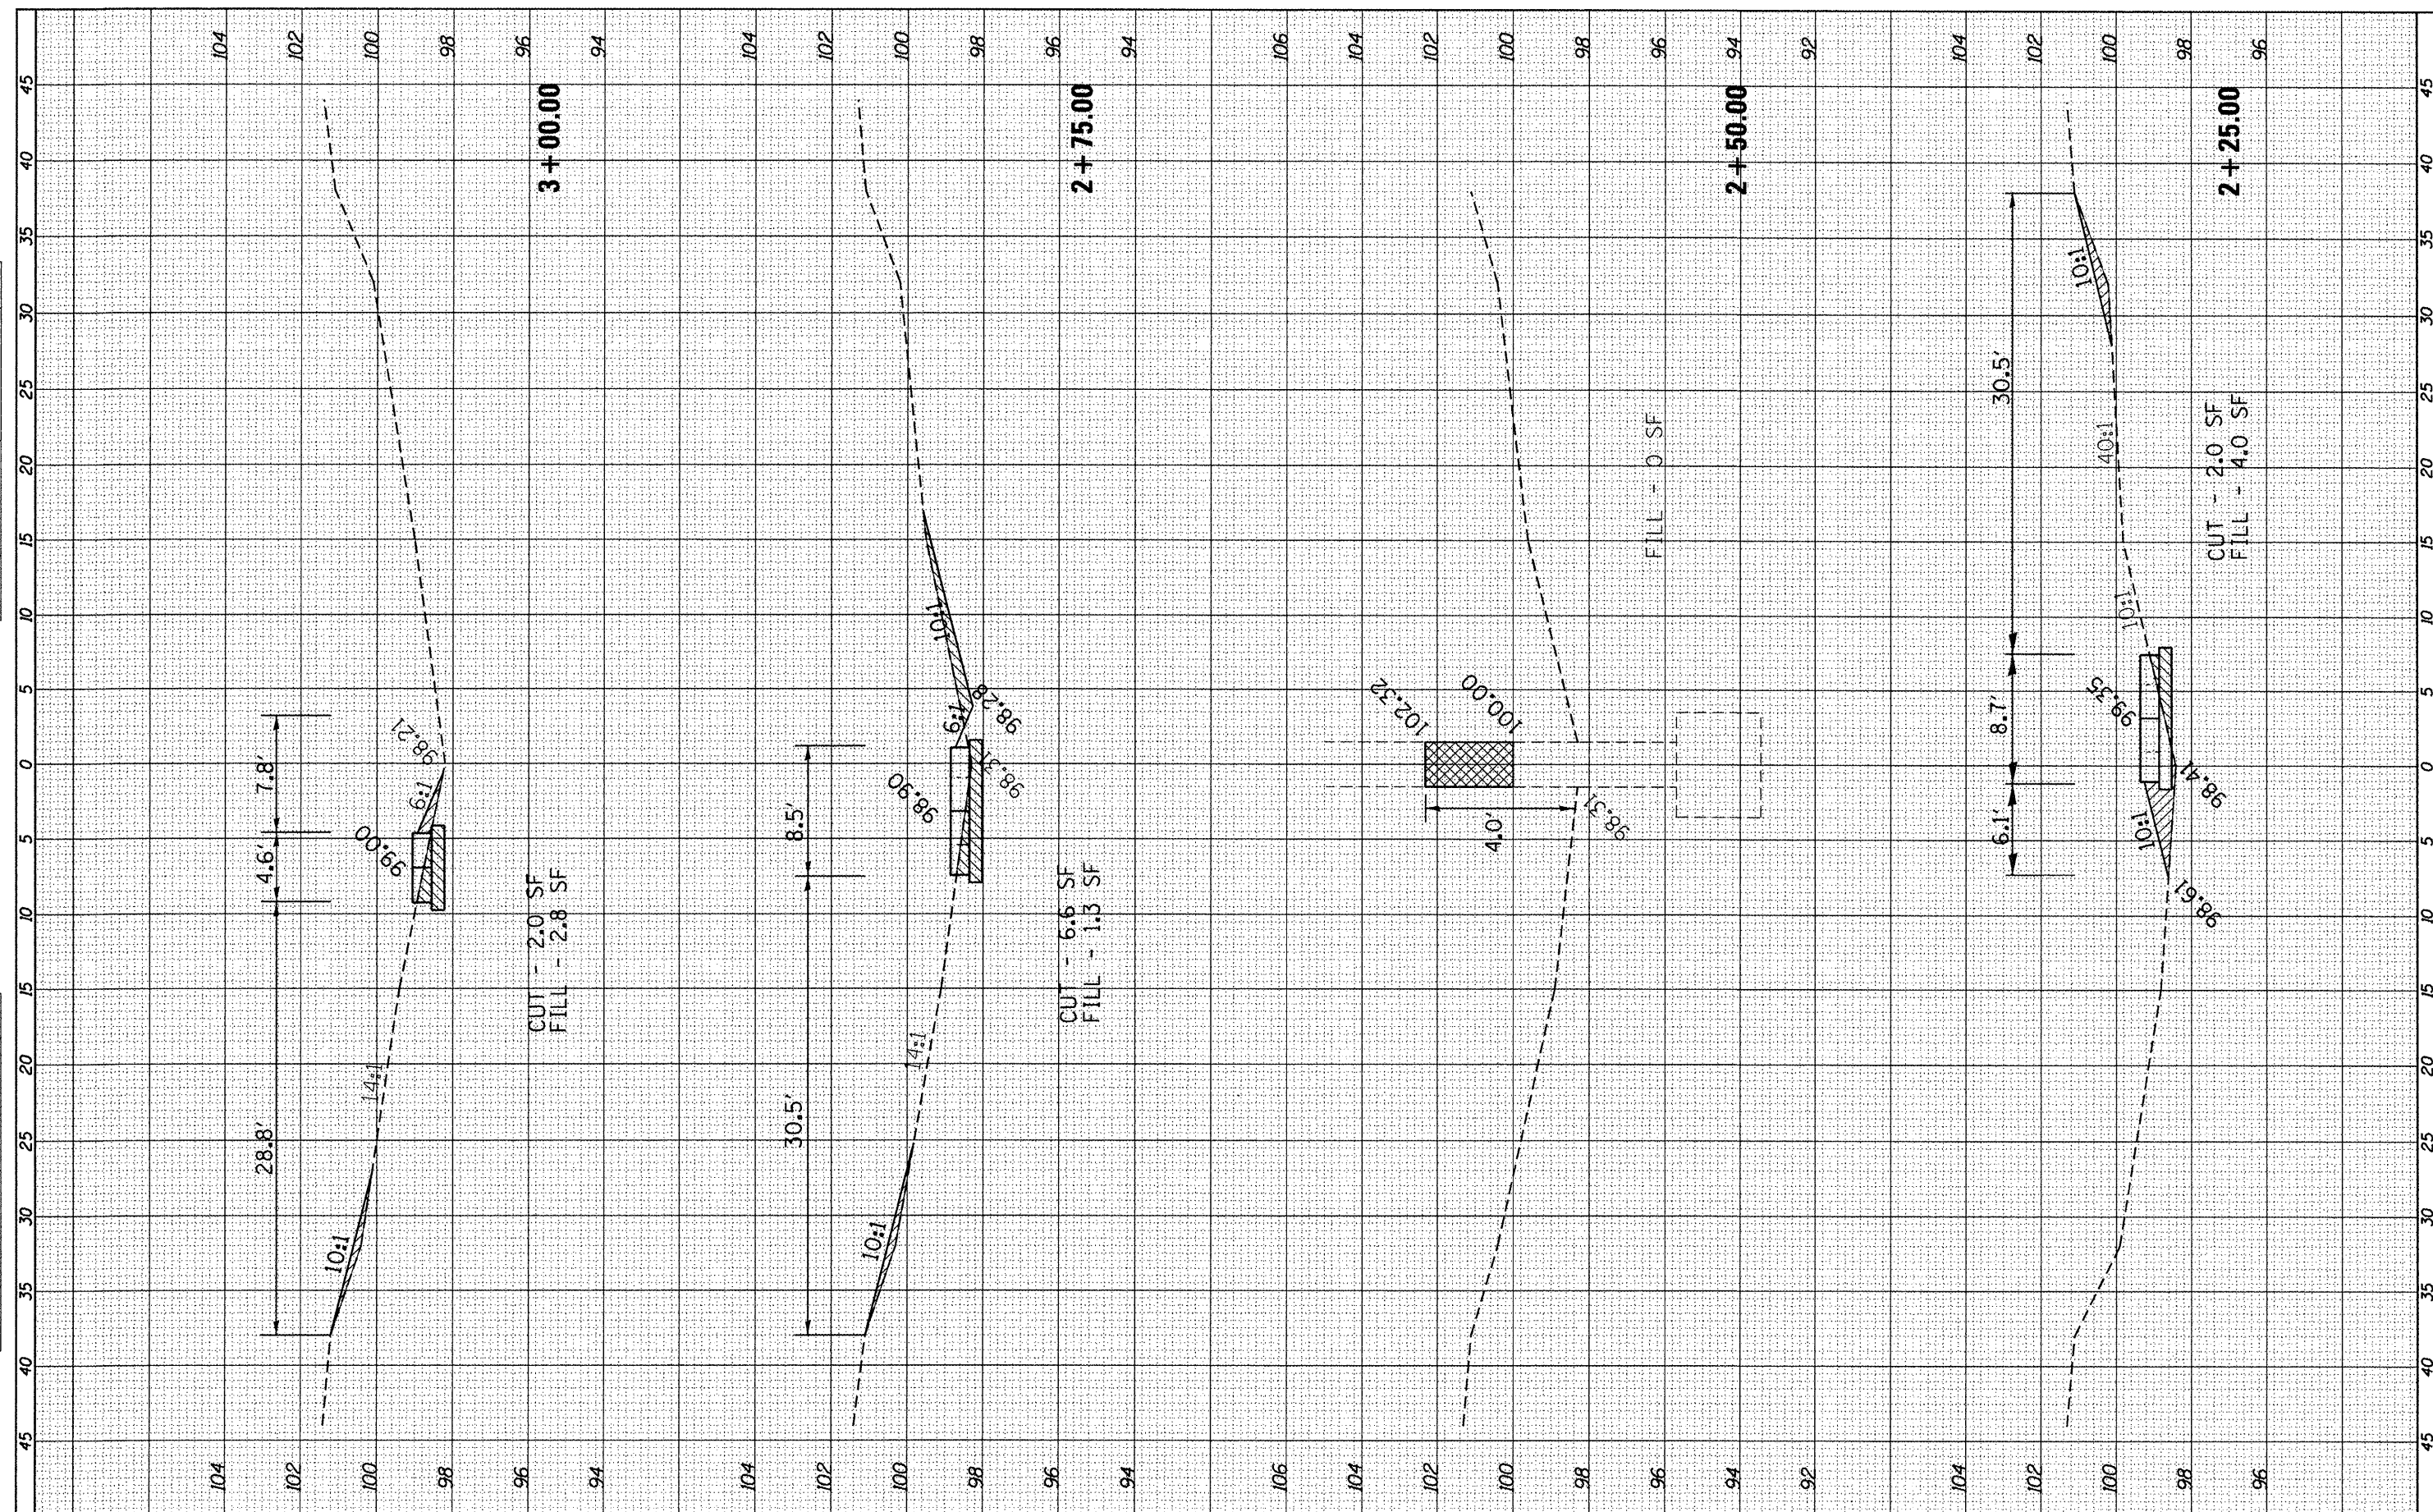

FILE NAME =	USER NAME = fergusonss	DESIGNED -	REVISED -	STATE OF ILLINOIS DEPARTMENT OF TRANSPORTATION	SN 053-0141 SOUTH	F.A.I. RTE.	SECTION	COUNTY	TOTAL SHEETS	SHEET NO.
c:\pwwork\pwwidot\fergusonss\d0294370\0366899	sh598-xsh5dgn	DRAWN -	REVISED -			55	MEDIAN BARRIER 2012-2	LASALLE	94	47
PLOT SCALE = 10.0000' / in.	CHECKED -	REVISED -	CONTRACT NO. 66B99							
PLOT DATE = 3/30/2012	DATE -	REVISED -	ILLINOIS FED. AID PROJECT							
				SCALE:	SHEET OF SHEETS	STA. 2+25.00 TO STA. 3+00.00				


FINAL SURVEY	SURVEYED	BY	DATE
NOTE BOOK	PLOTTED		
NO.	DATE		
	AREAS CHECKED		

ORIGINAL SURVEY	SURVEYED	BY	DATE
NOTE BOOK	PLOTTED		
NO.	DATE		
	AREAS CHECKED		

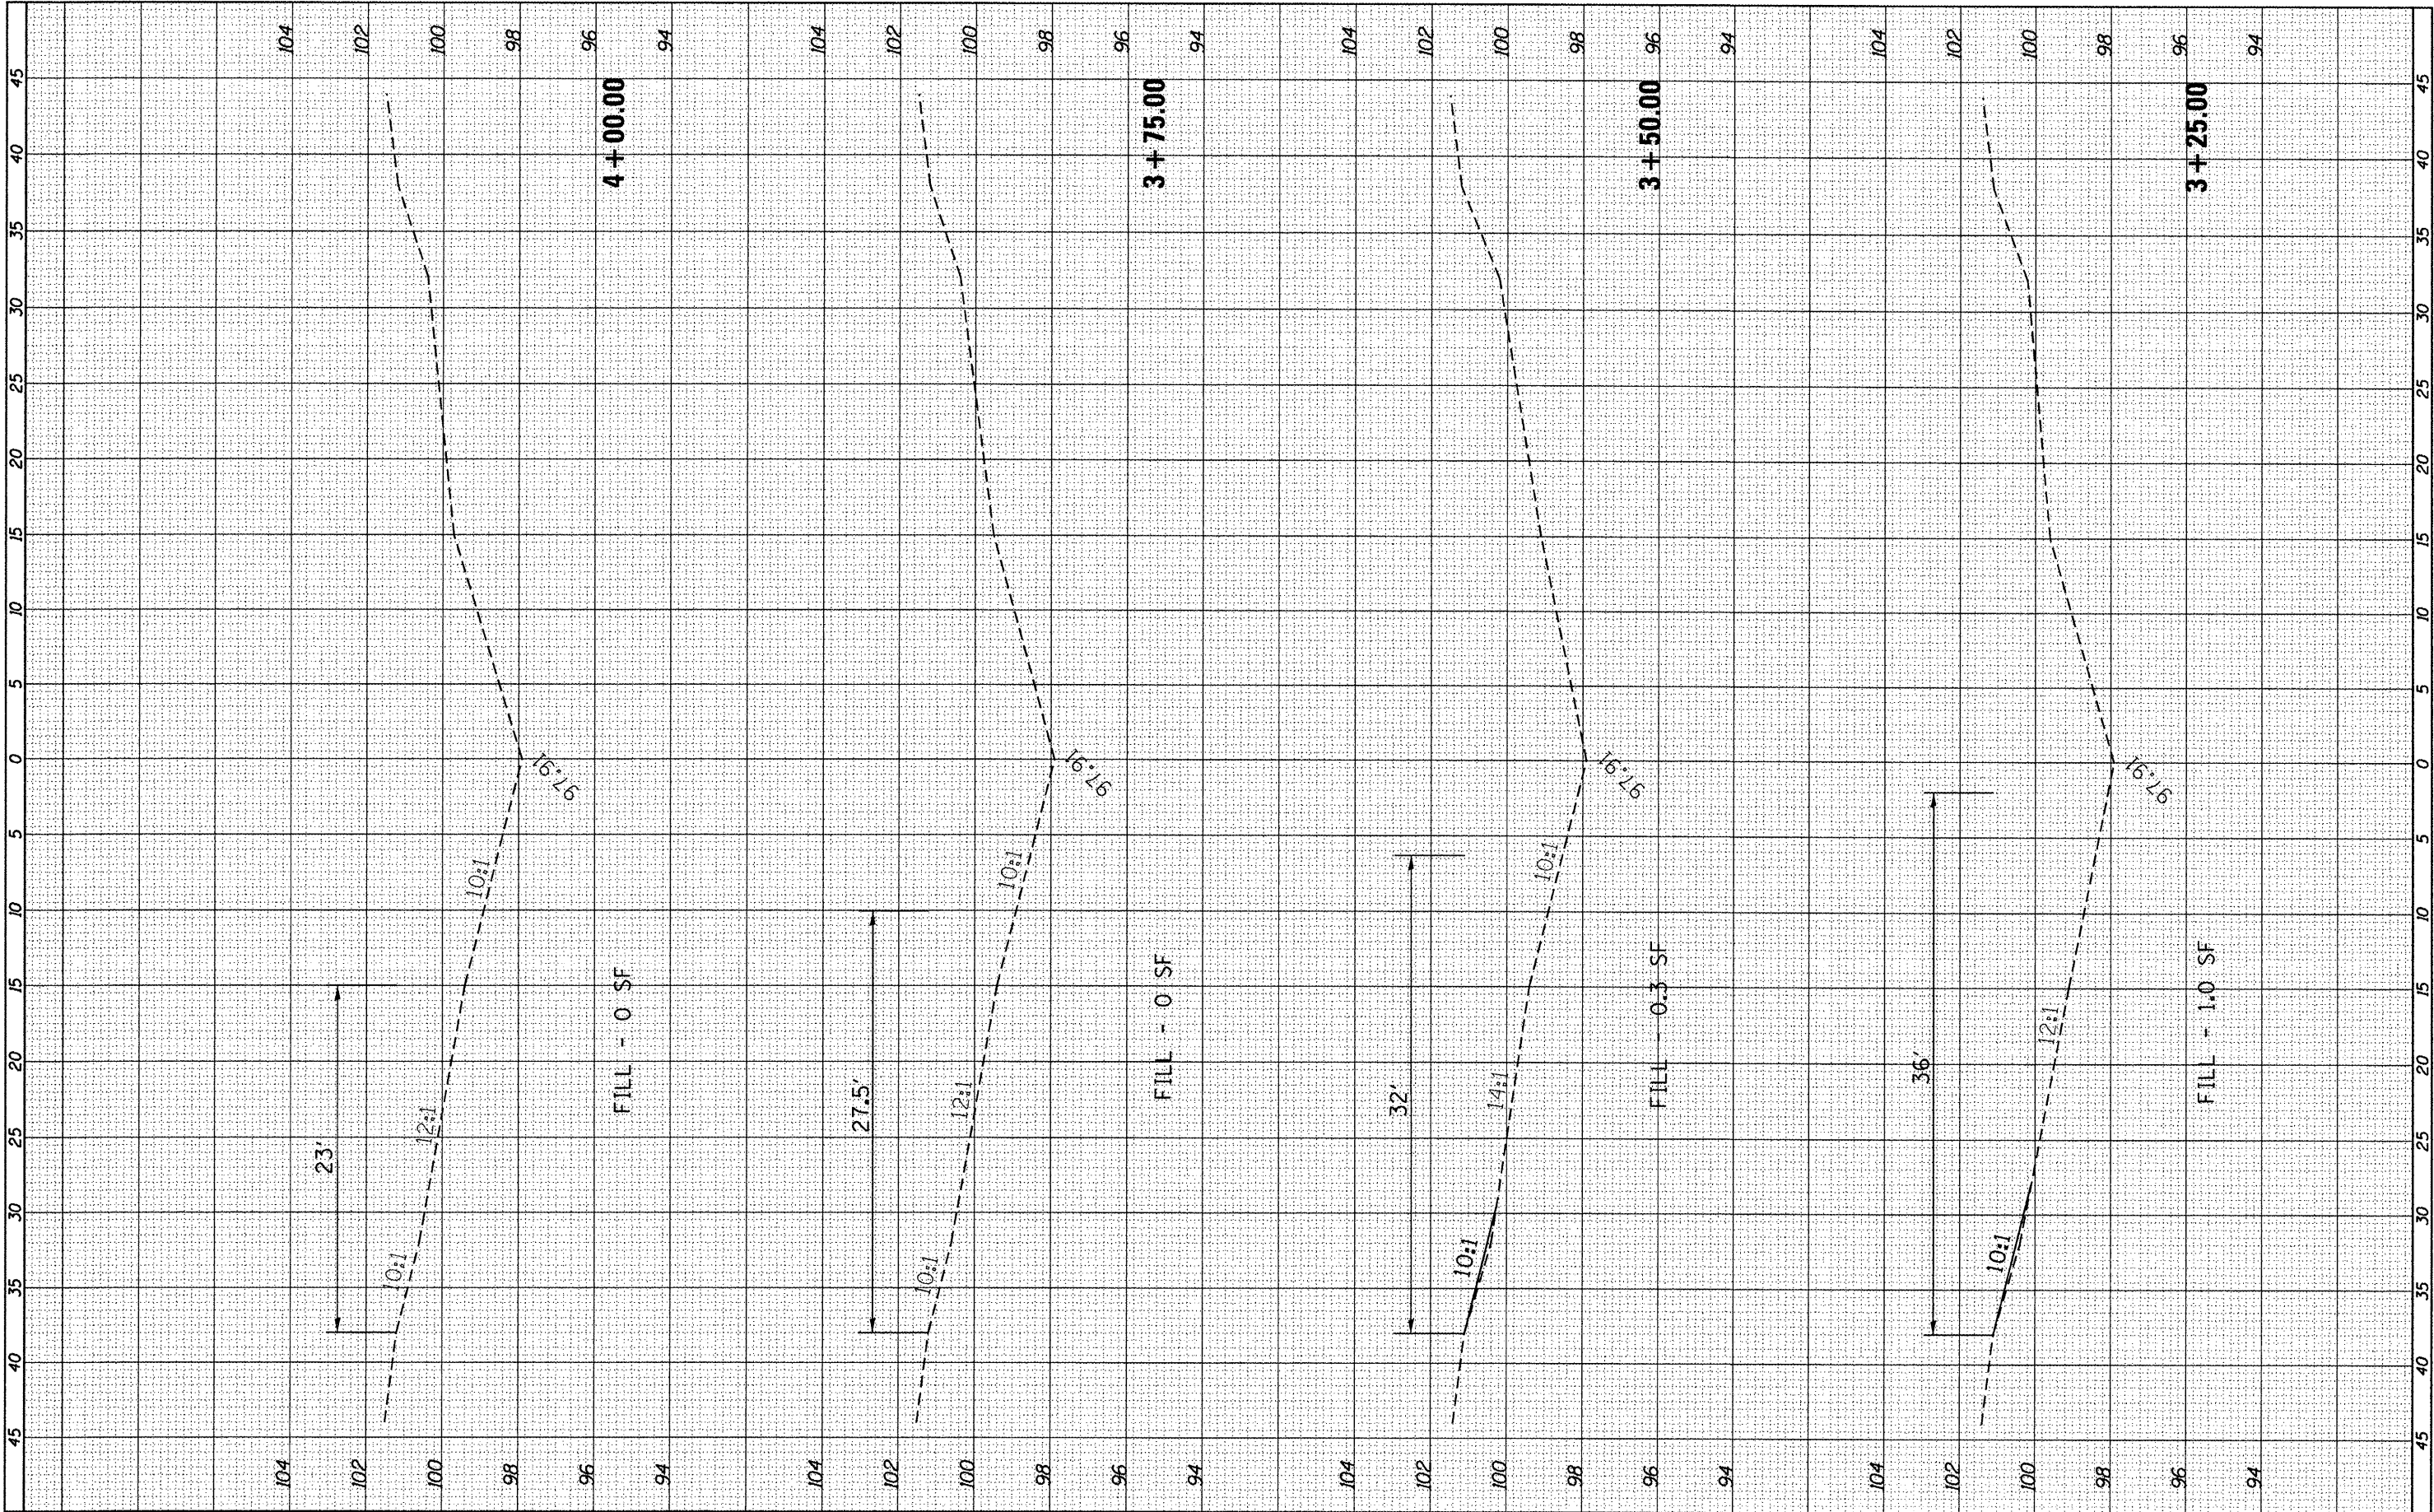

FILE NAME =	USER NAME = ferguson	DESIGNED -	REVISED -	STATE OF ILLINOIS DEPARTMENT OF TRANSPORTATION	SN 053-0141 SOUTH	F.A.I. RTE. 55	SECTION MEDIAN BARRIER 2012-2	COUNTY LASALLE	TOTAL SHEETS 94	SHEET NO. 48	
ct:\pw\work\puidot\ferguson\0294370\0366899	sh:598-xsshLdgn	DRAWN -	REVISED -								
	PLOT SCALE = 10.0000' / in.	CHECKED -	REVISED -								
	PLOT DATE = 3/30/2012	DATE -	REVISED -								
					SCALE:	SHEET	OF	SHEETS	STA. 3+25.00	TO STA. 4+00.00	ILLINOIS FED. AID PROJECT


ORIGINAL			
SURVEY	SURVEYED _____	BY _____	DATE _____
NOTE BOOK	PLOTTED _____		
	TEMPLATE _____		
	AREAS _____		
NO. _____	AREAS CHECKED _____		

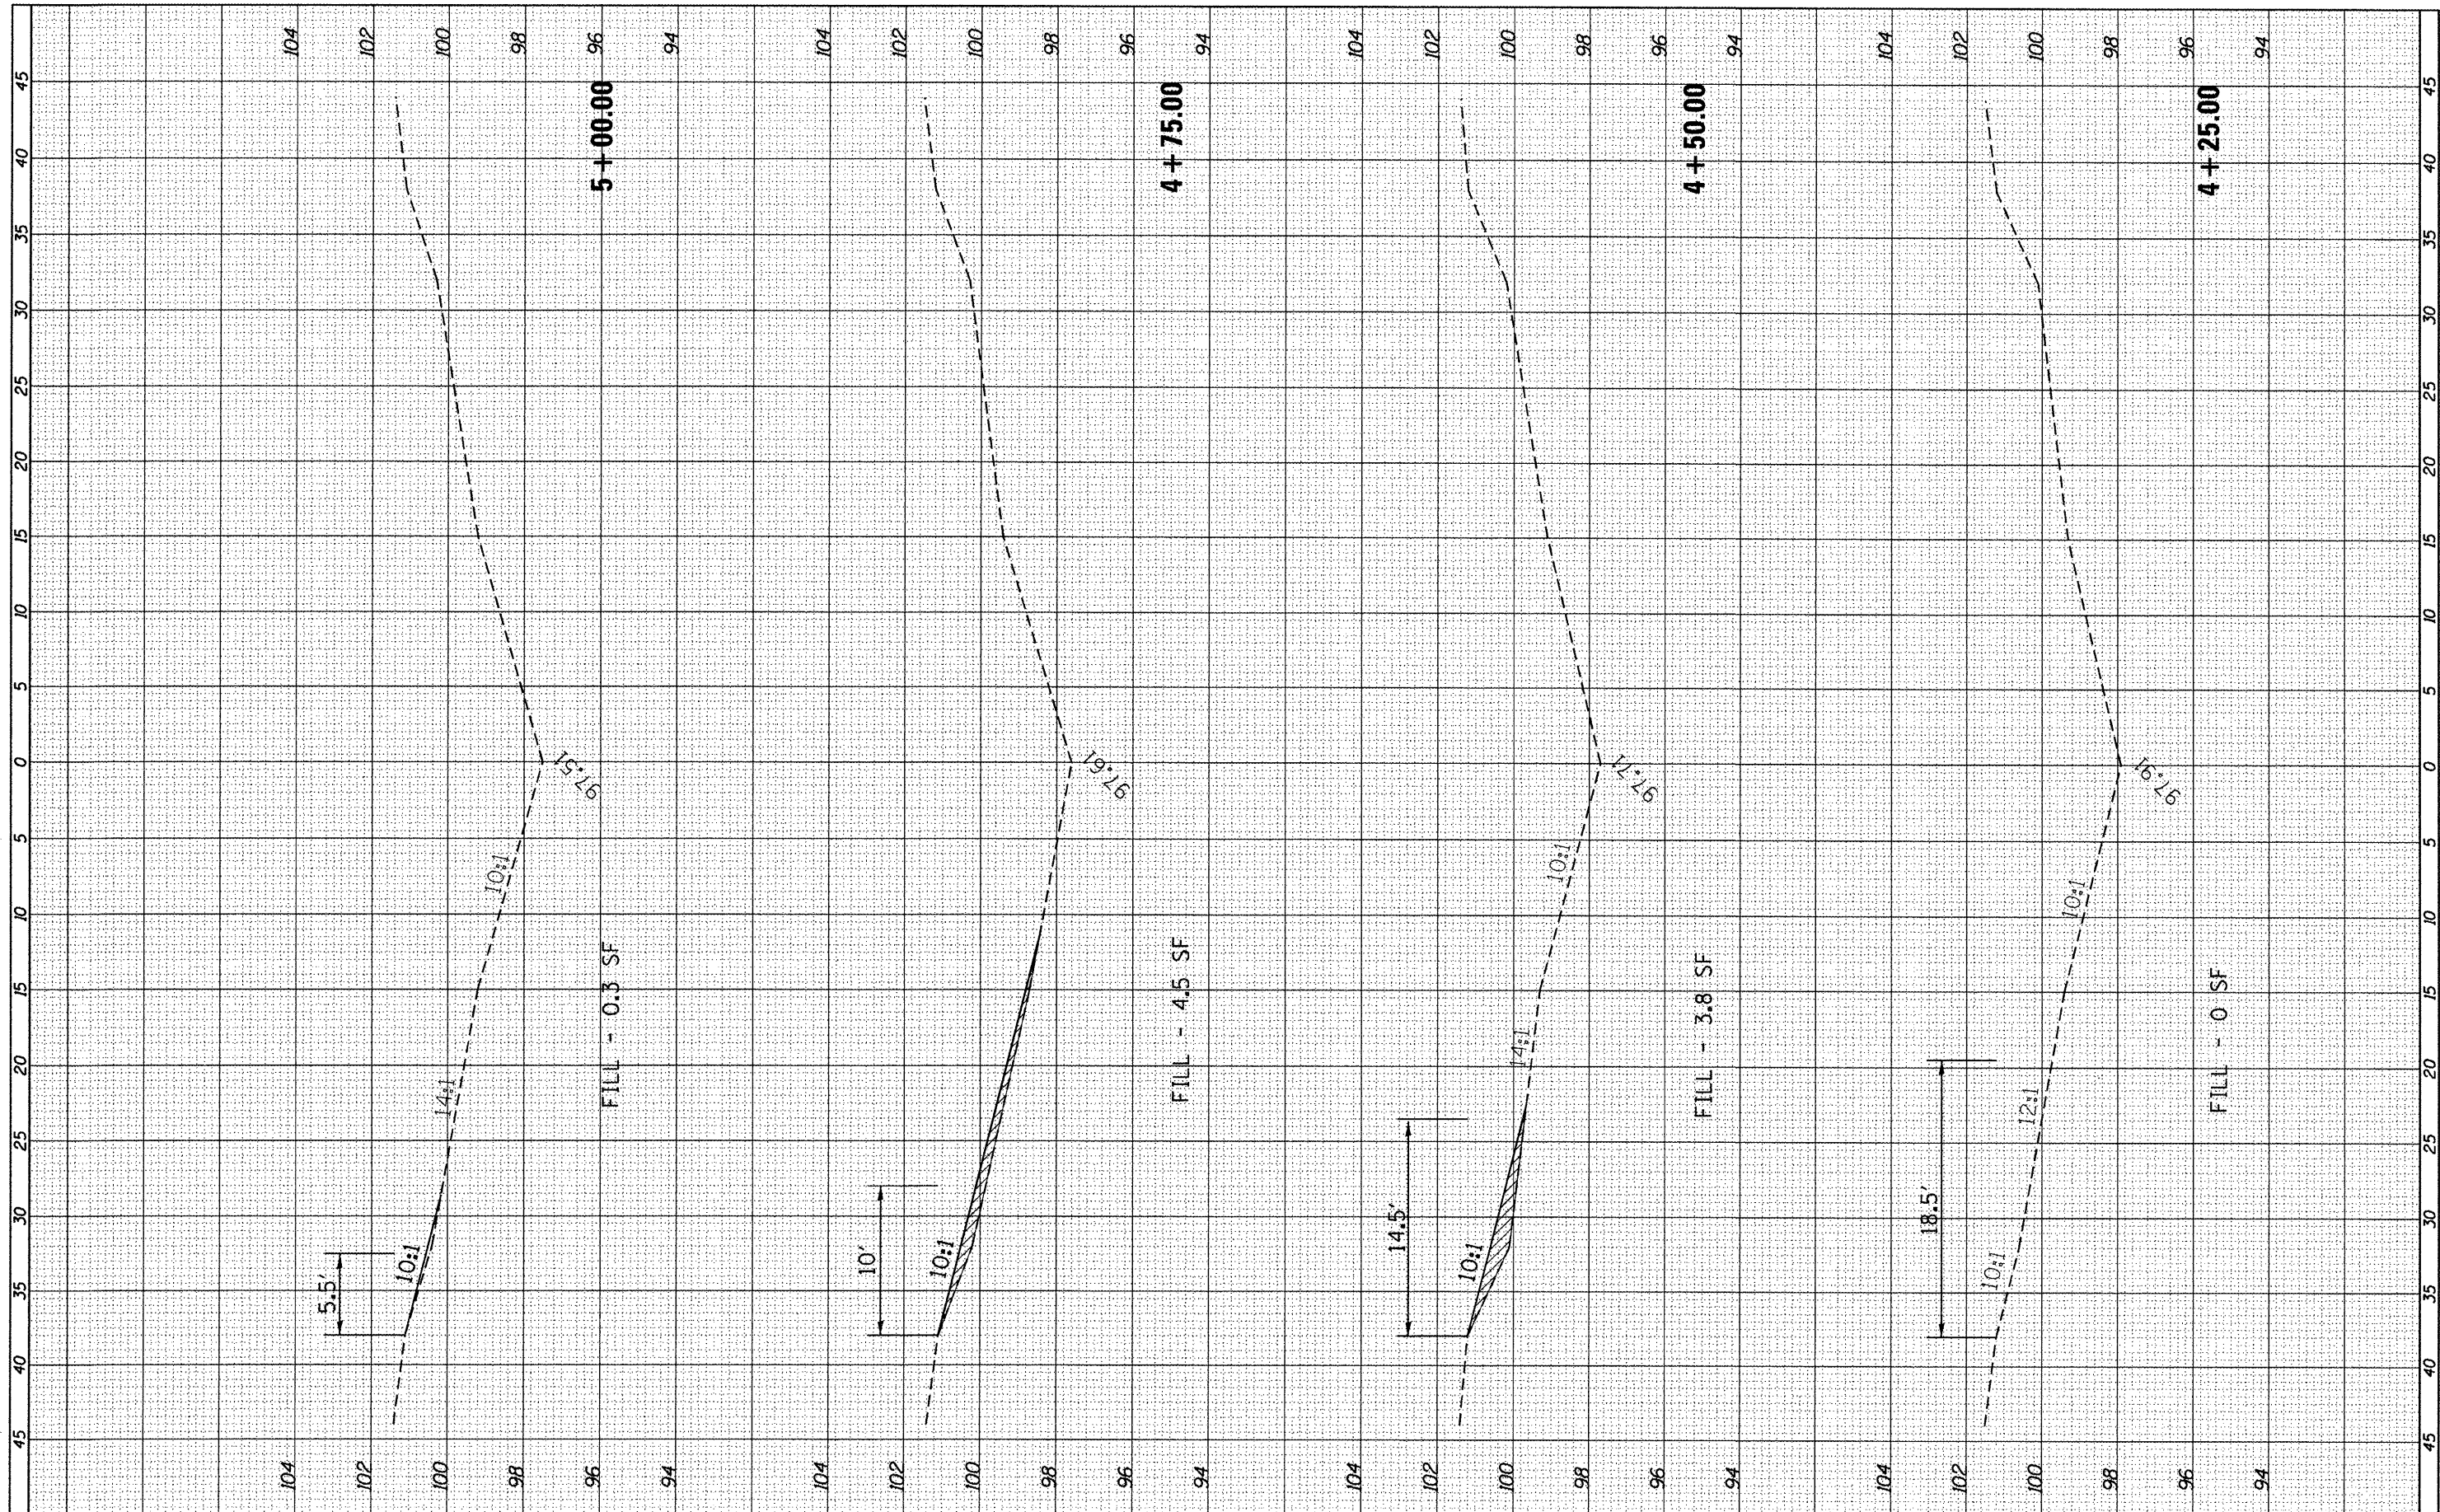

FILE NAME =	USER NAME = fergusonse	DESIGNED -	REVISED -	STATE OF ILLINOIS DEPARTMENT OF TRANSPORTATION	SN 053-0141 SOUTH					F.A.I. RTÉ.				
c:\pwwork\pwwork\fergusonse\d8294378\0365899	ht598-xsht.dgn	DRAWN -	REVISED -							SECTION		COUNTY	TOTAL SHEETS	SHEET NO.
		CHECKED -	REVISED -							55	MEDIAN BARRIER 2012-2	LASALLE	94	49
		DATE -	REVISED -							CONTRACT NO. 66B99				
	PLOT SCALE = 10.0000' / in.													
	PLOT DATE = 3/30/2012			SCALE:		SHEET	OF	SHEETS	STA. 4+25.00	TO	STA. 5+00.00	ILLINOIS FED. AID PROJECT		

FINAL	SURVEYED	BY	DATE
SURVEY	PLOTTED		
NOTE BOOK	TEMPLATE		
NO.	AREAS CHECKED		


ORIGINAL	SURVEYED	BY	DATE
SURVEY	PLOTTED		
NOTE BOOK	TEMPLATE		
NO.	AREAS CHECKED		

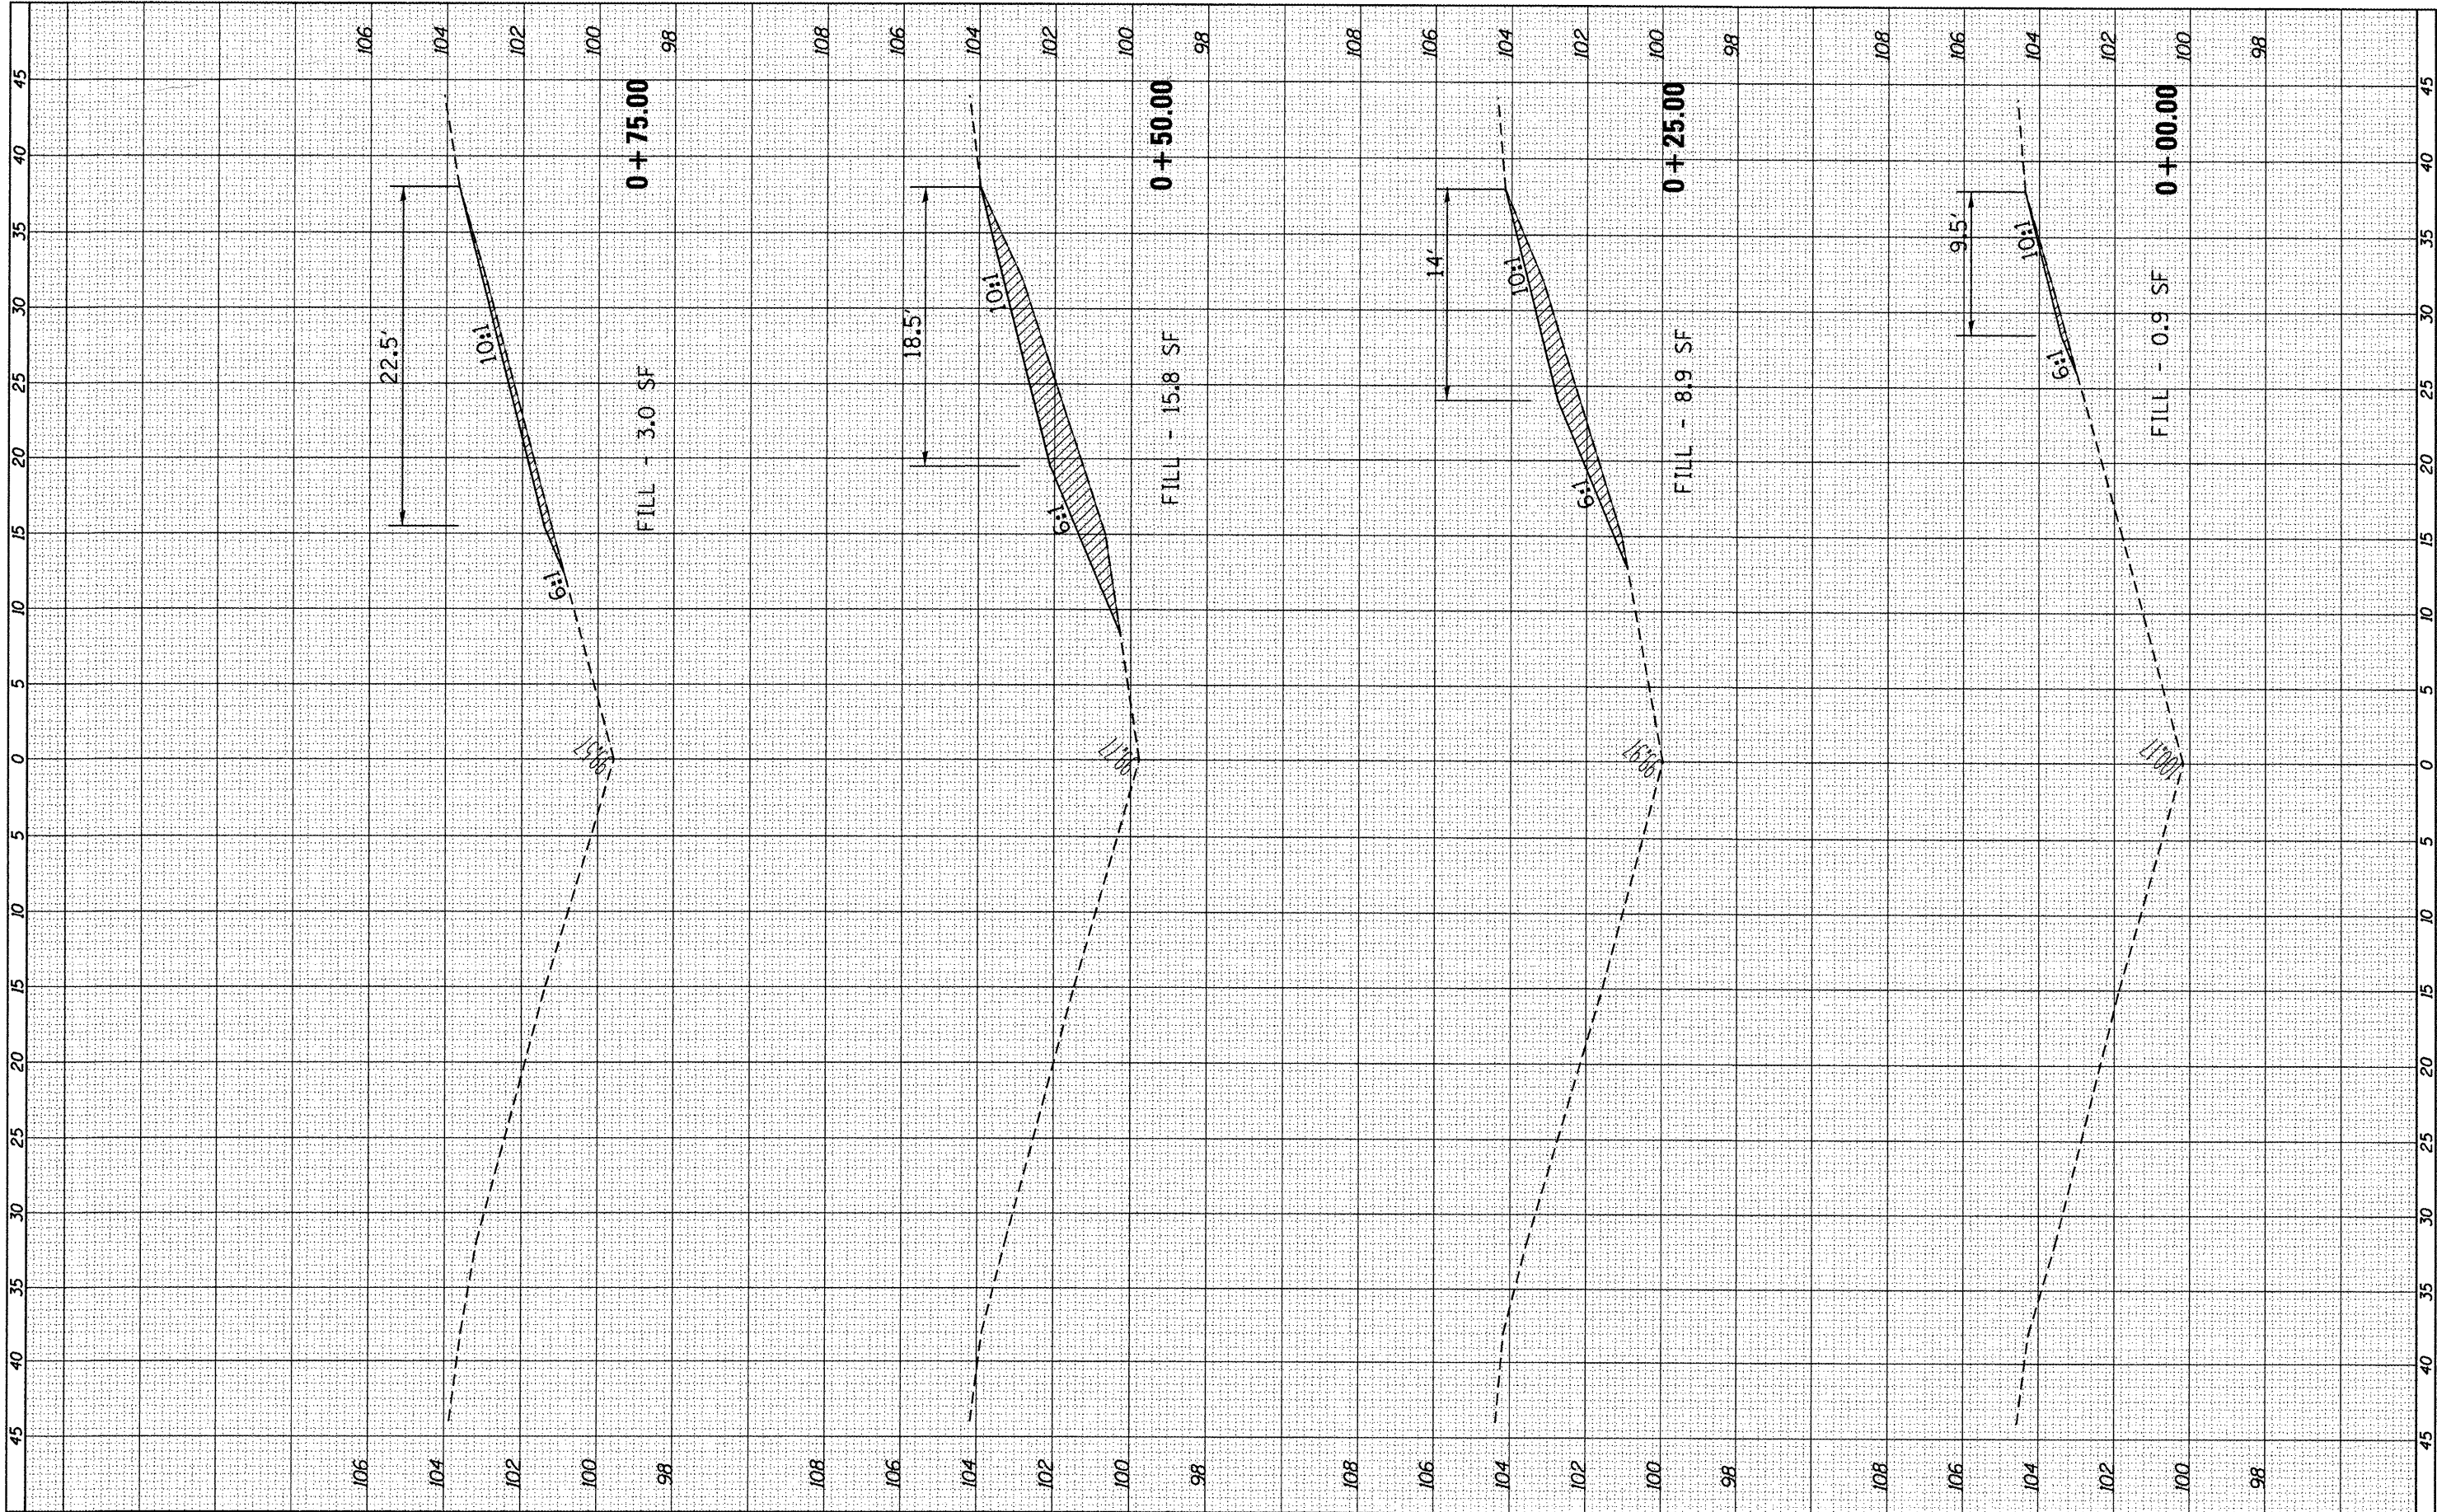

FILE NAME =	USER NAME = ferguson	DESIGNED -	REVISED -	STATE OF ILLINOIS DEPARTMENT OF TRANSPORTATION				CROSS-SECTIONS MEDIAN TRUSS MP 60.3				F.A.I.	SECTION	COUNTY	TOTAL	SHEET
c:\p\work\p\idat\ferguson\ad0294370\0366899	sh603-xssht.dgn	DRAWN -	REVISED -									39	D3 IMPACT ATT. 2012-2	LASALLE	94	50
PLOT SCALE = 10.0000' / in.		CHECKED -	REVISED -									CONTRACT NO. 66899				
PLOT DATE = 3/30/2012		DATE -	REVISED -									ILLINOIS FED. AID PROJECT				
				SCALE:				SHEET OF SHEETS STA. +00.00 TO STA. +75.00								

FINAL	SURVEYED	BY	DATE
SURVEY	PLOTTED		
NOTE BOOK	REVISIONS		
NO.	AREAS CHECKED		


ORIGINAL	SURVEYED	BY	DATE
SURVEY	PLOTTED		
NOTE BOOK	REVISIONS		
NO.	AREAS CHECKED		

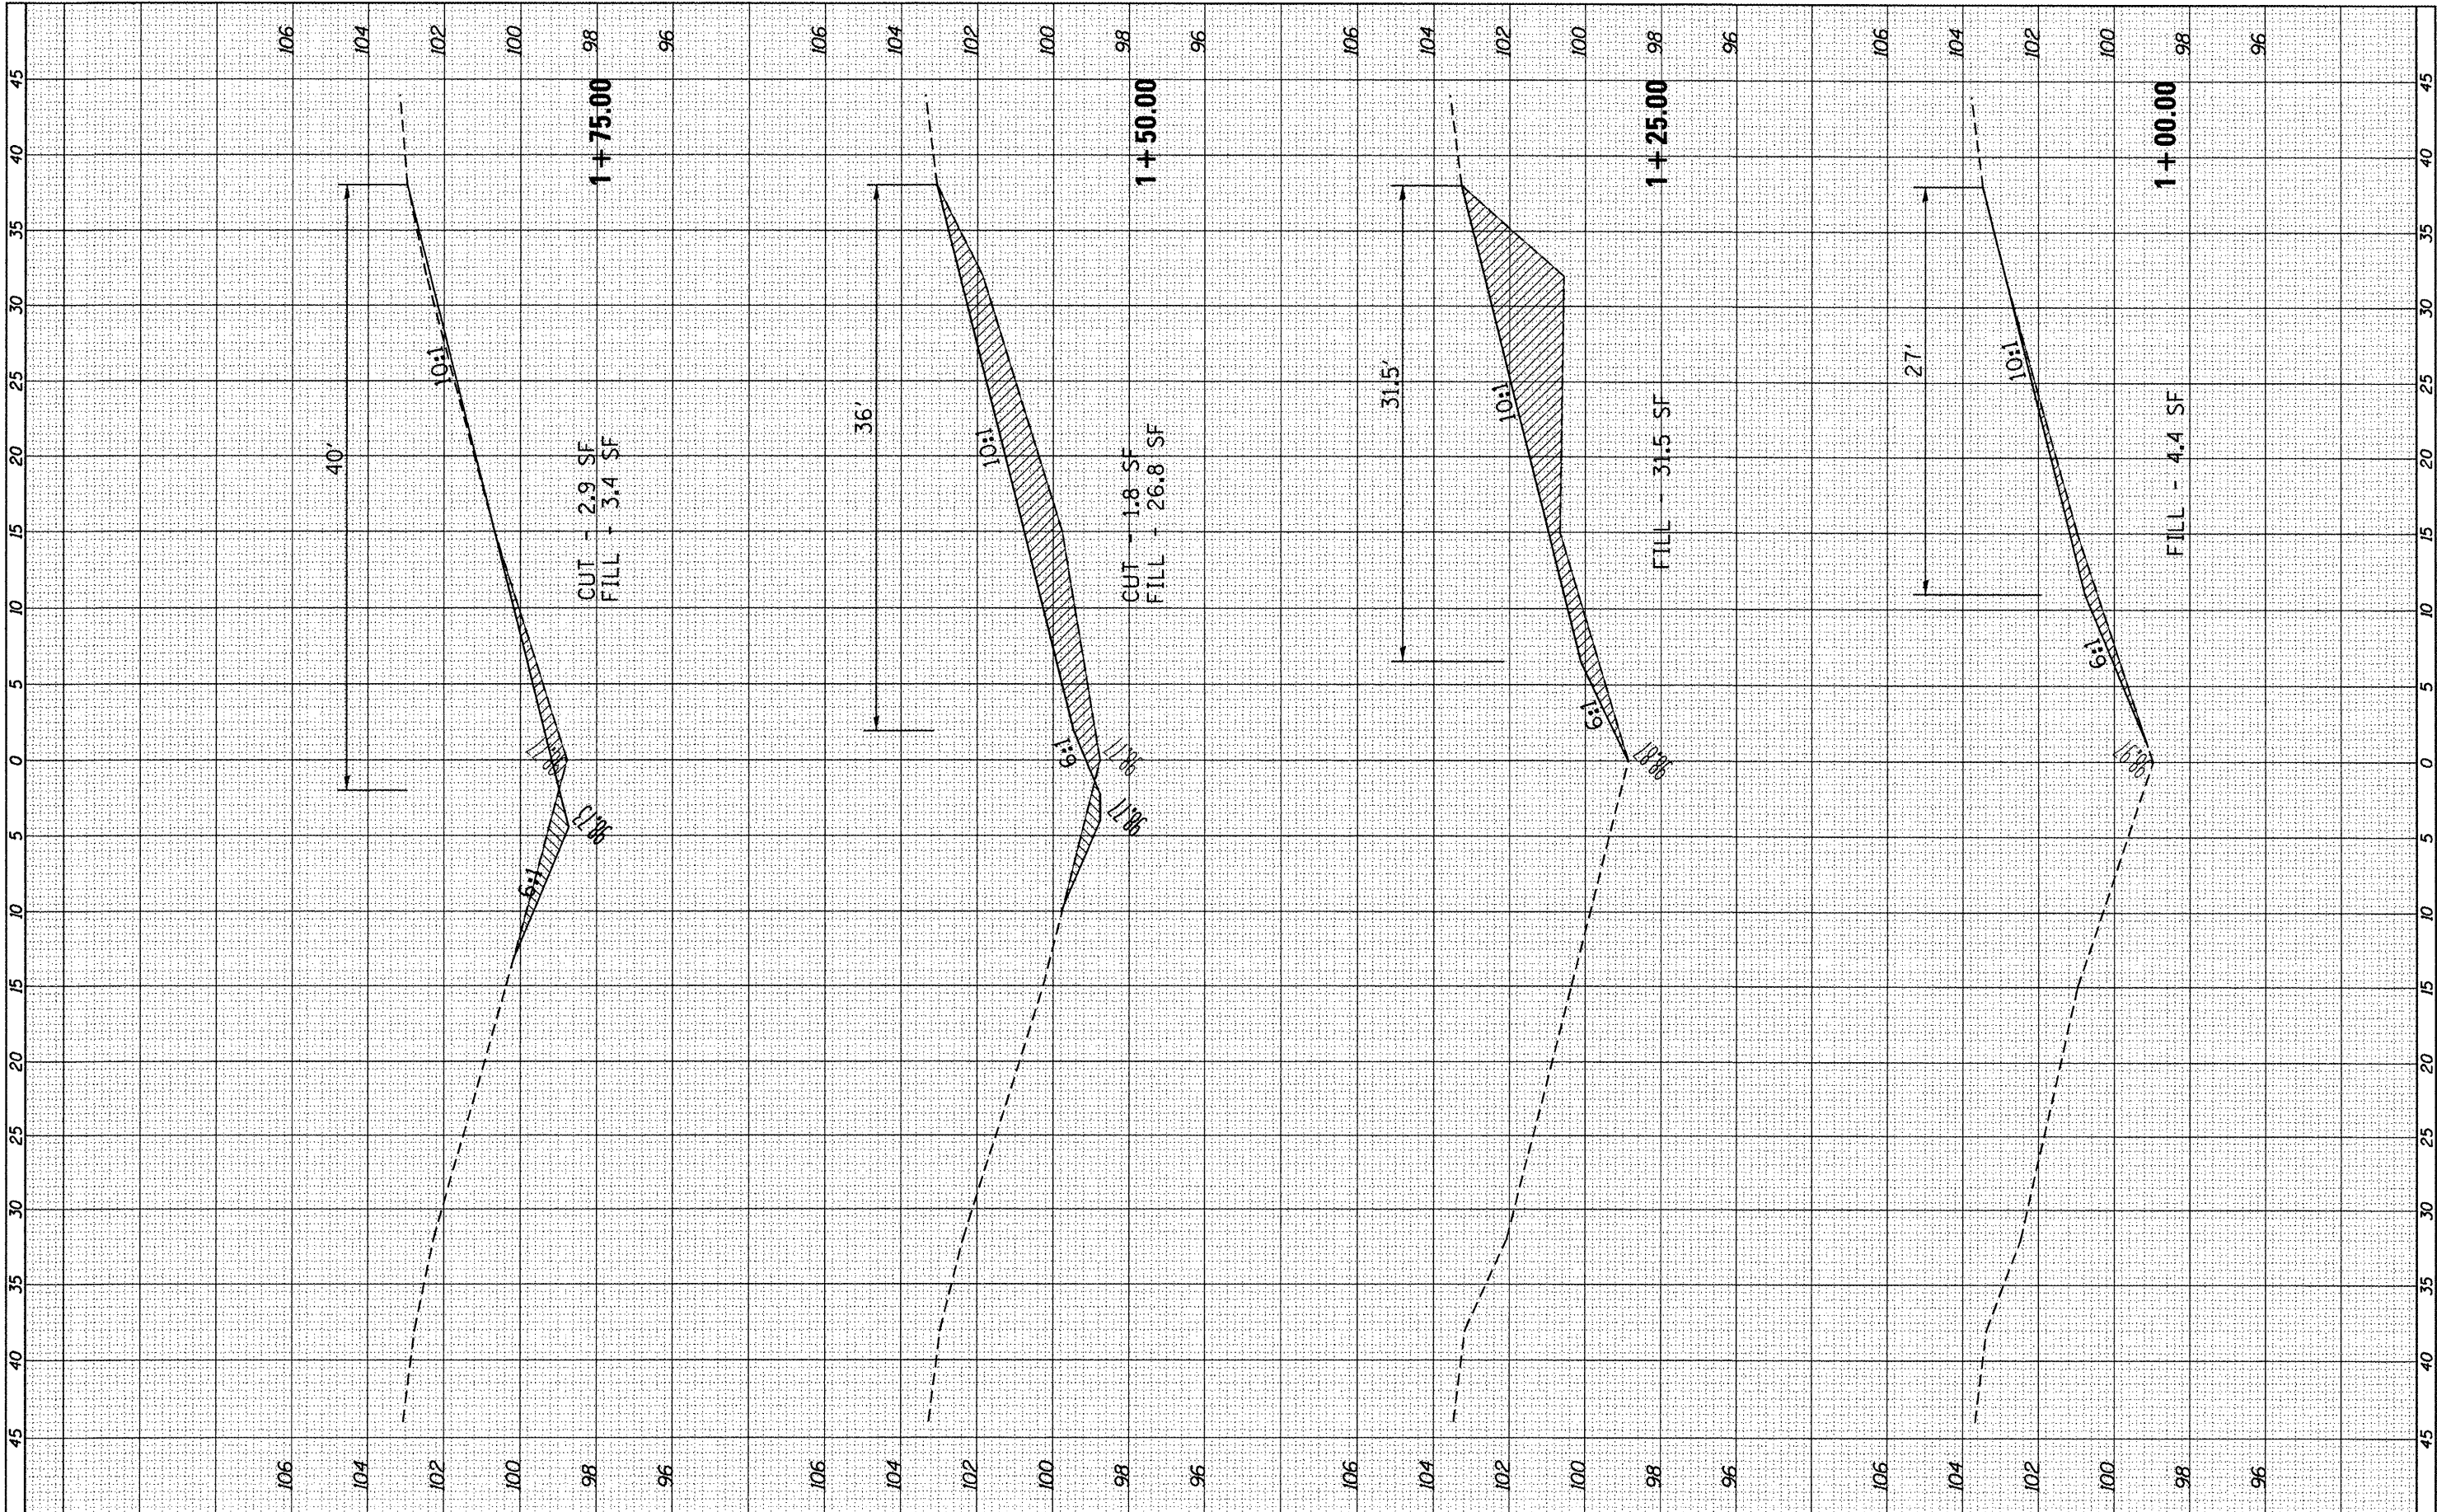

FILE NAME =	USER NAME = fergusonse	DESIGNED -	REVISED -	STATE OF ILLINOIS DEPARTMENT OF TRANSPORTATION	CROSS-SECTIONS MEDIAN TRUSS MP 60.3	F.A.I. RTE.	SECTION	COUNTY	TOTAL SHEETS	SHEET NO.	
cr:\pw\work\p\dot\fergusonse\dot294370\0366899	gh603-xssht.dgn	DRAWN -	REVISED -								
PLOT SCALE = 10.0000' / in.	CHECKED -	REVISED -	REVISED -								
PLOT DATE = 3/30/2012	DATE -	REVISED -	REVISED -								
					SCALE:	SHEET	OF	SHEETS	STA. 1+00.00	TO STA. 1+75.00	ILLINOIS FED. AID PROJECT


FINAL SURVEY NOTE BOOK NO.	SURVEYED PLOTTED TEMPLATE AS CHECKED	BY	DATE

ORIGINAL SURVEY NOTE BOOK NO.	SURVEYED PLOTTED TEMPLATE AS CHECKED	BY	DATE

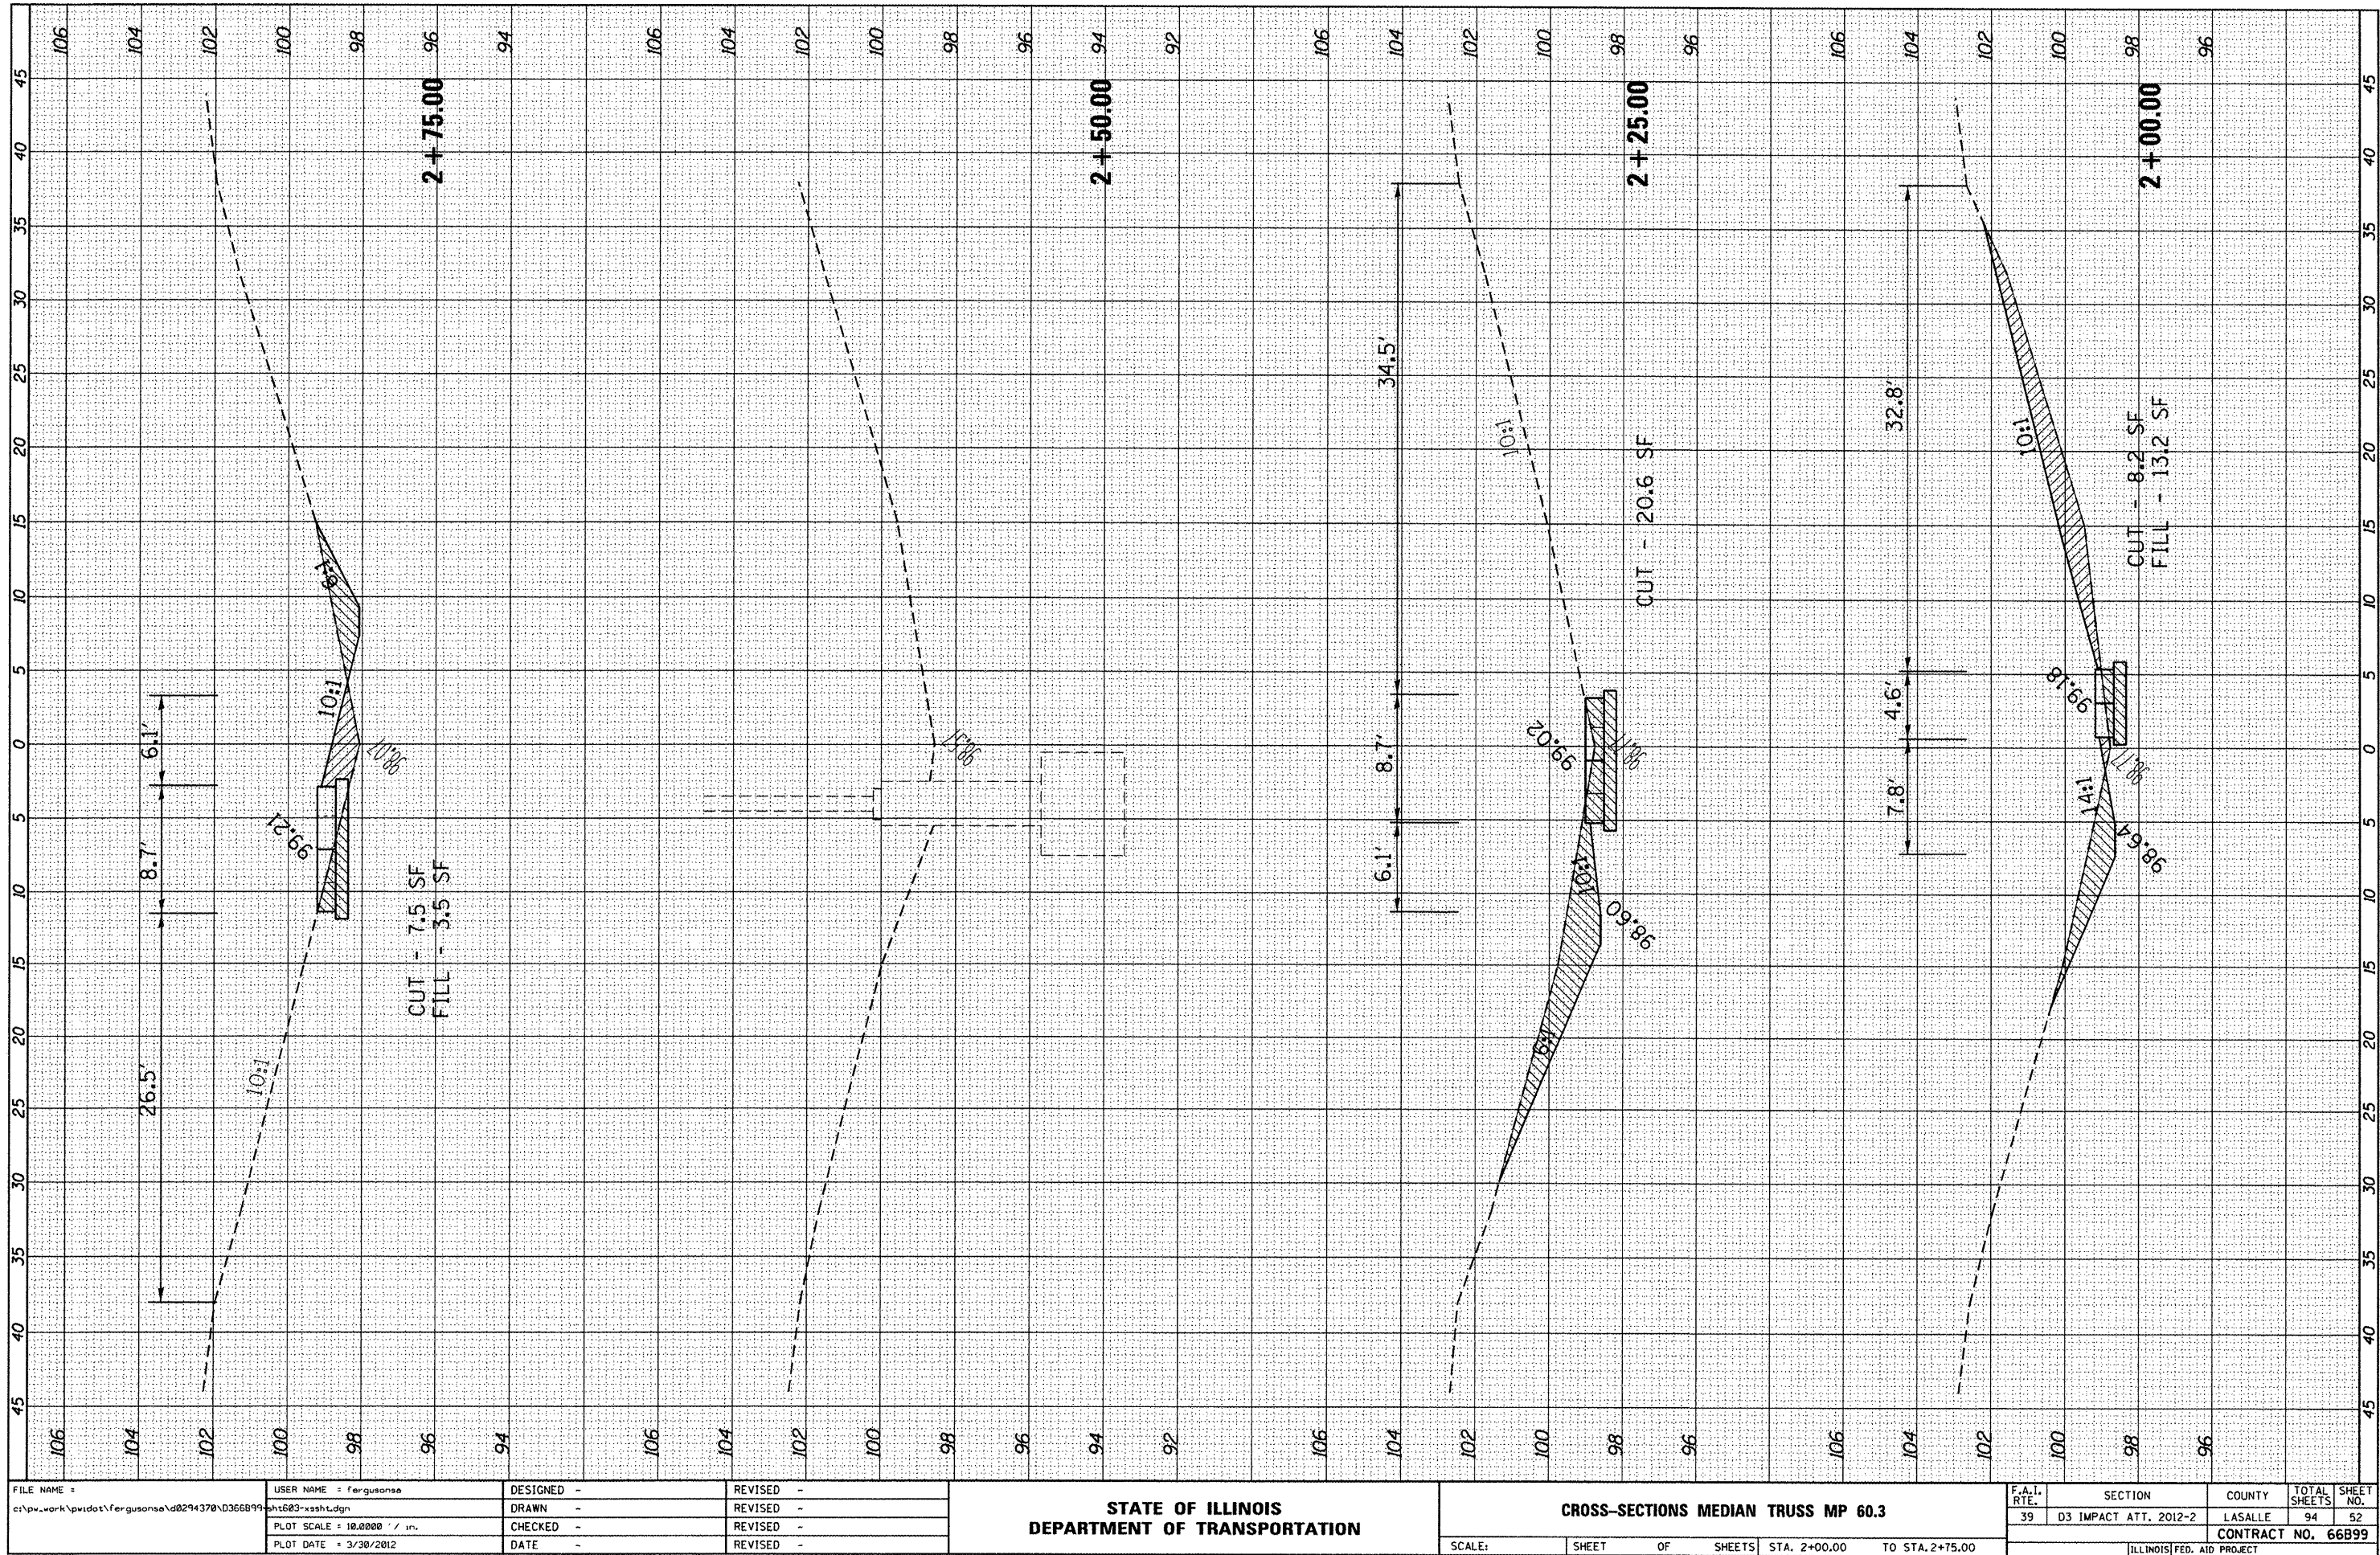

FINAL	SURVEYED	BY	DATE
SURVEY	PLOTTED		
NOTE BOOK	REDATE		
NO.	AREAS CHECKED		

ORIGINAL	SURVEYED	BY	DATE
SURVEY	PLOTTED		
NOTE BOOK	REDATE		
NO.	AREAS CHECKED		

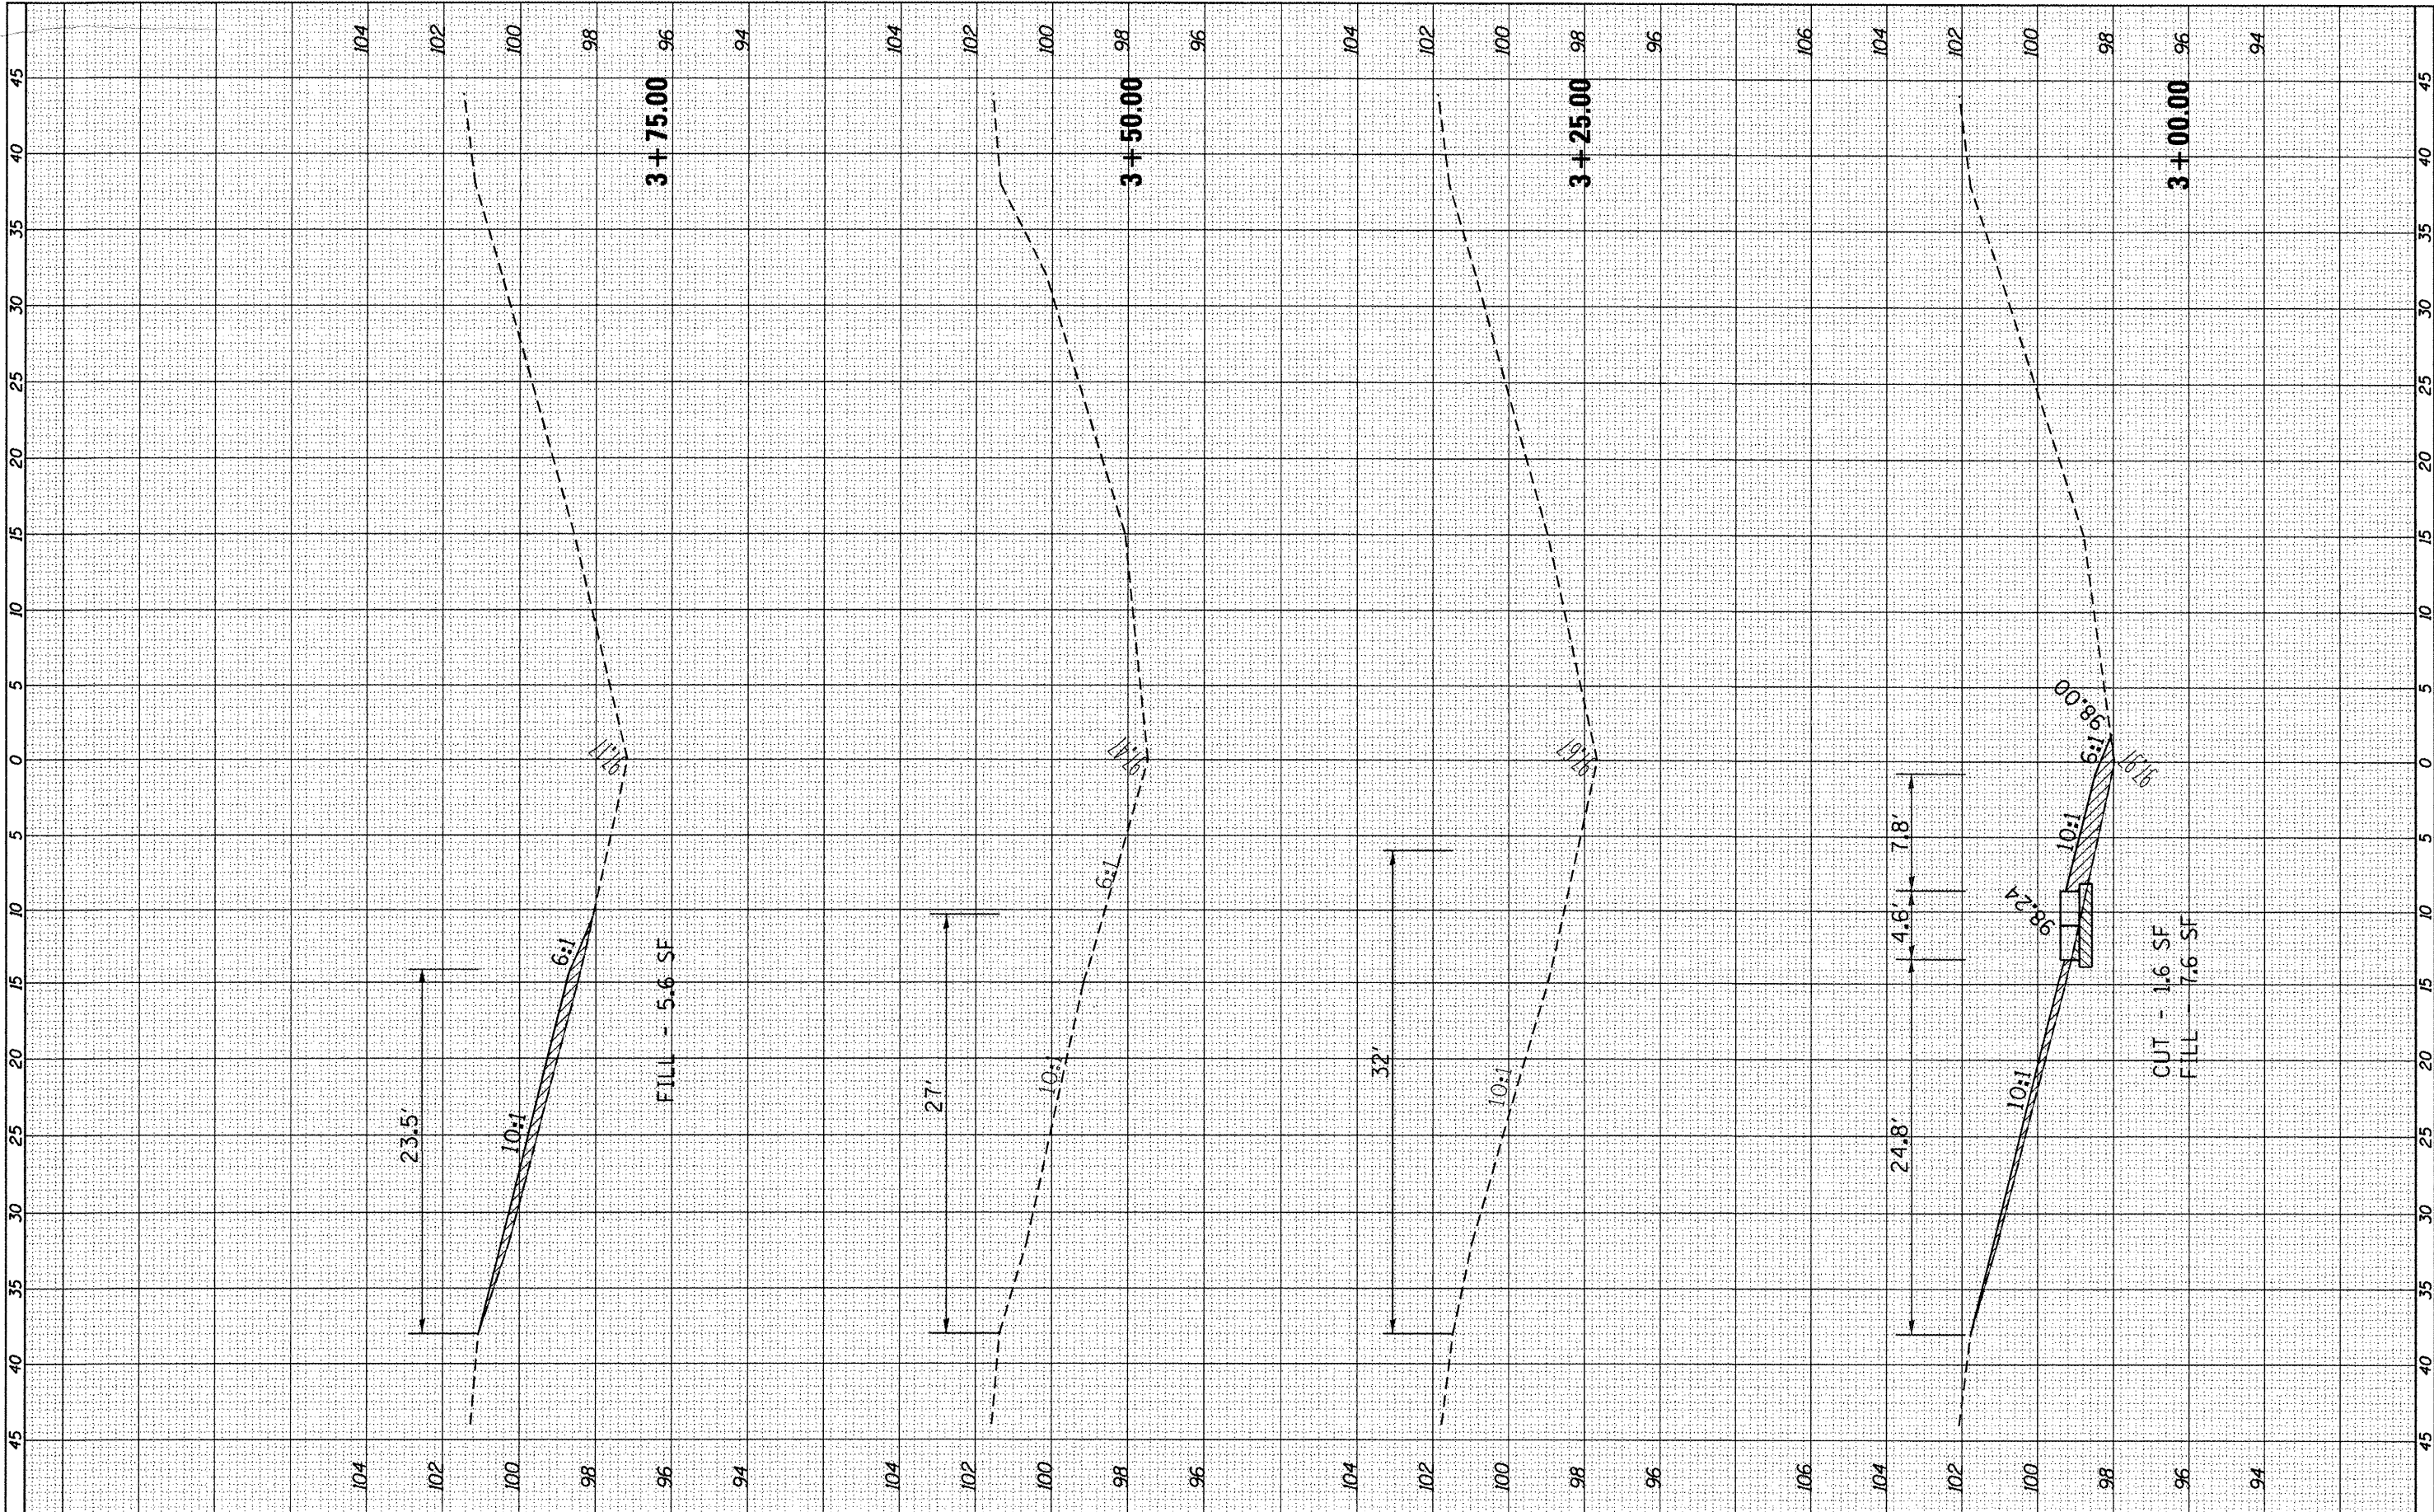


FILE NAME =	USER NAME = fergusonse	DESIGNED -	REVISED -
c:\pw\work\p\dot\fergusonse\d0294370\0366899\sh603-xssh.tdgn		DRAWN -	REVISED -
PLOT SCALE = 18.0000' / 1"		CHECKED -	REVISED -
PLOT DATE = 3/30/2012		DATE -	REVISED -

STATE OF ILLINOIS		CROSS-SECTIONS MEDIAN TRUSS MP 60.3	
DEPARTMENT OF TRANSPORTATION		SCALE: SHEET OF SHEETS STA. 3+00.00 TO STA. 3+75.00	

F.A.I. RTE.	SECTION	COUNTY	TOTAL SHEETS	SHEET NO.
39	D3 IMPACT ATT. 2012-2	LASALLE	94	53
				CONTRACT NO. 66B99
ILLINOIS FED. AID PROJECT				

FINAL SURVEY NO.	SURVEYED PLOTTED NOTE BOOK AREAS CHECKED	BY	DATE


ORIGINAL SURVEY NO.	SURVEYED PLOTTED NOTE BOOK AREAS CHECKED	BY	DATE

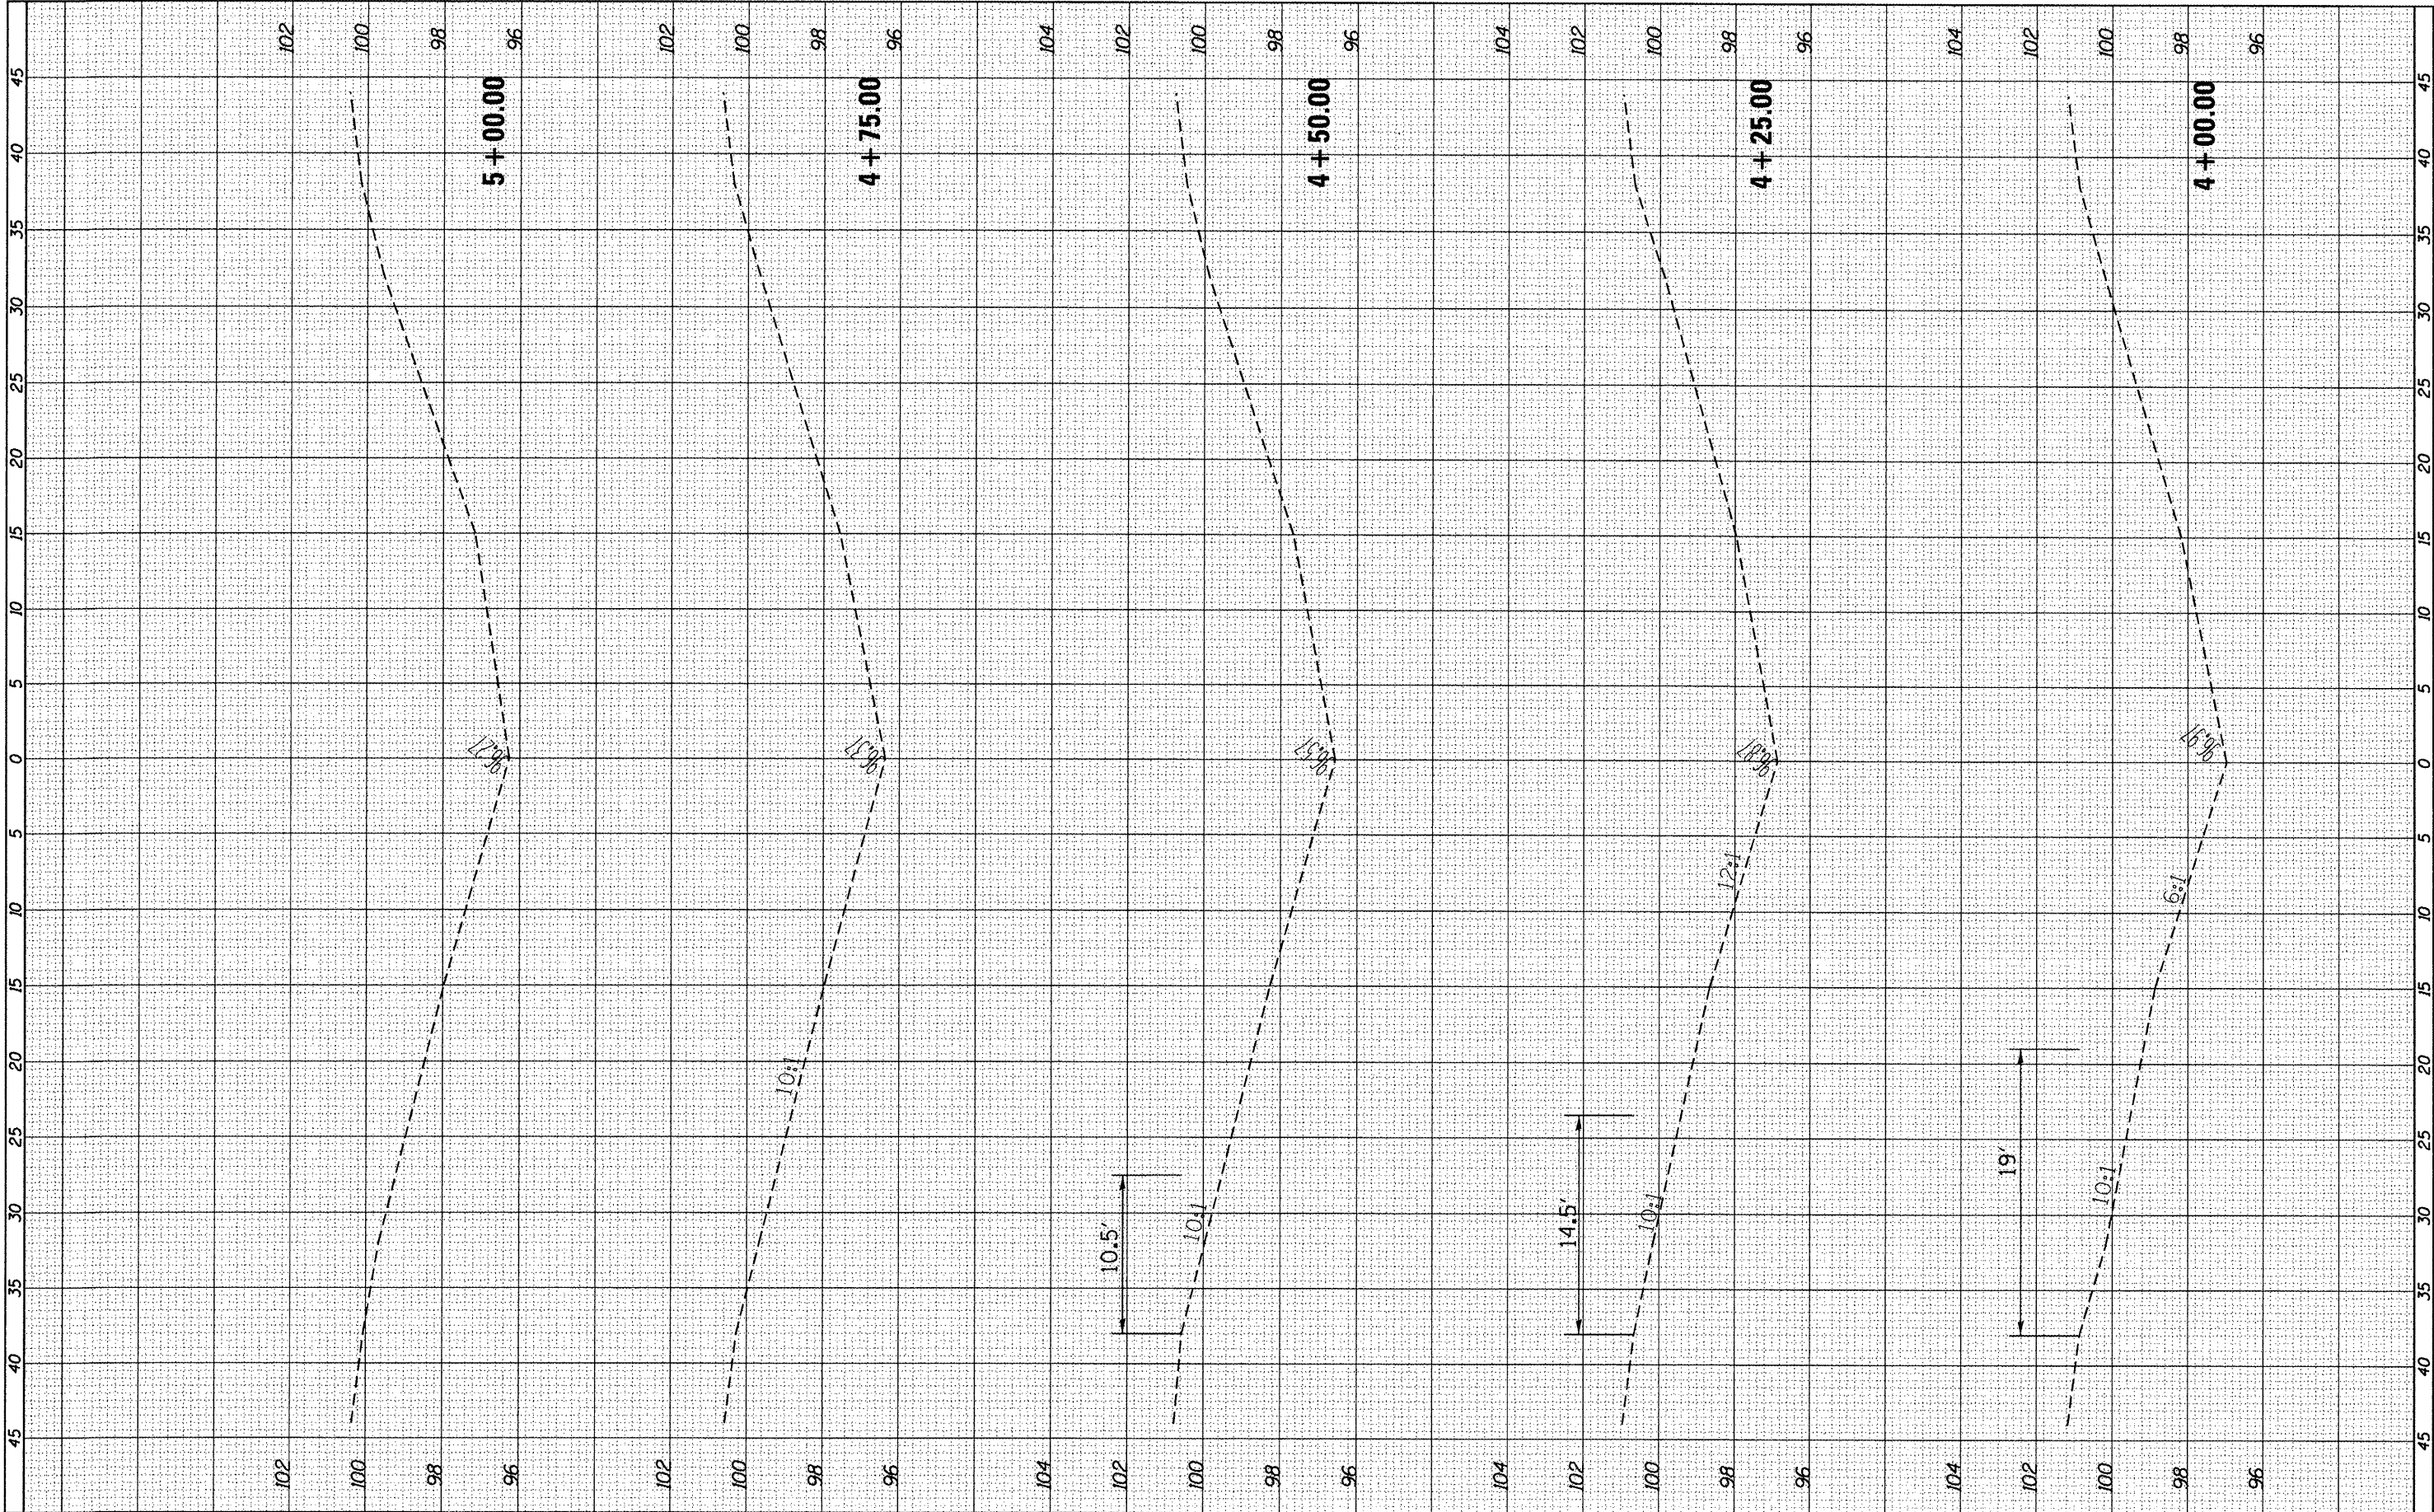

FILE NAME = c:\pwork\pwork\ferguson\0294370\0366899\shet603-xssht.dgn	USER NAME = ferguson	DESIGNED -	REVISED -
		DRAWN -	REVISED -
		CHECKED -	REVISED -
		DATE -	REVISED -
PLOT SCALE = 10.0000' / in.		PLOT DATE = 3/30/2012	


STATE OF ILLINOIS DEPARTMENT OF TRANSPORTATION				CROSS-SECTIONS MEDIAN TRUSS MP 60.3			
SCALE:		SHEET OF SHEETS		STA. 4+00.00 TO STA. 5+00.00		F.A.T. RTE. 39	
						SECTION D3 IMPACT ATT. 2012-2	
						COUNTY LASALLE	
						TOTAL SHEETS 94	
						SHEET NO. 54	
						CONTRACT NO. 66899	
						ILLINOIS FED. AID PROJECT	

ORIGINAL		BY	DATE
NOTE BOOK	SURVEYED		
	PLOTTED		
	TEMPLATE		
	AREAS		
	AREAS CHECKED		
NO. _____			

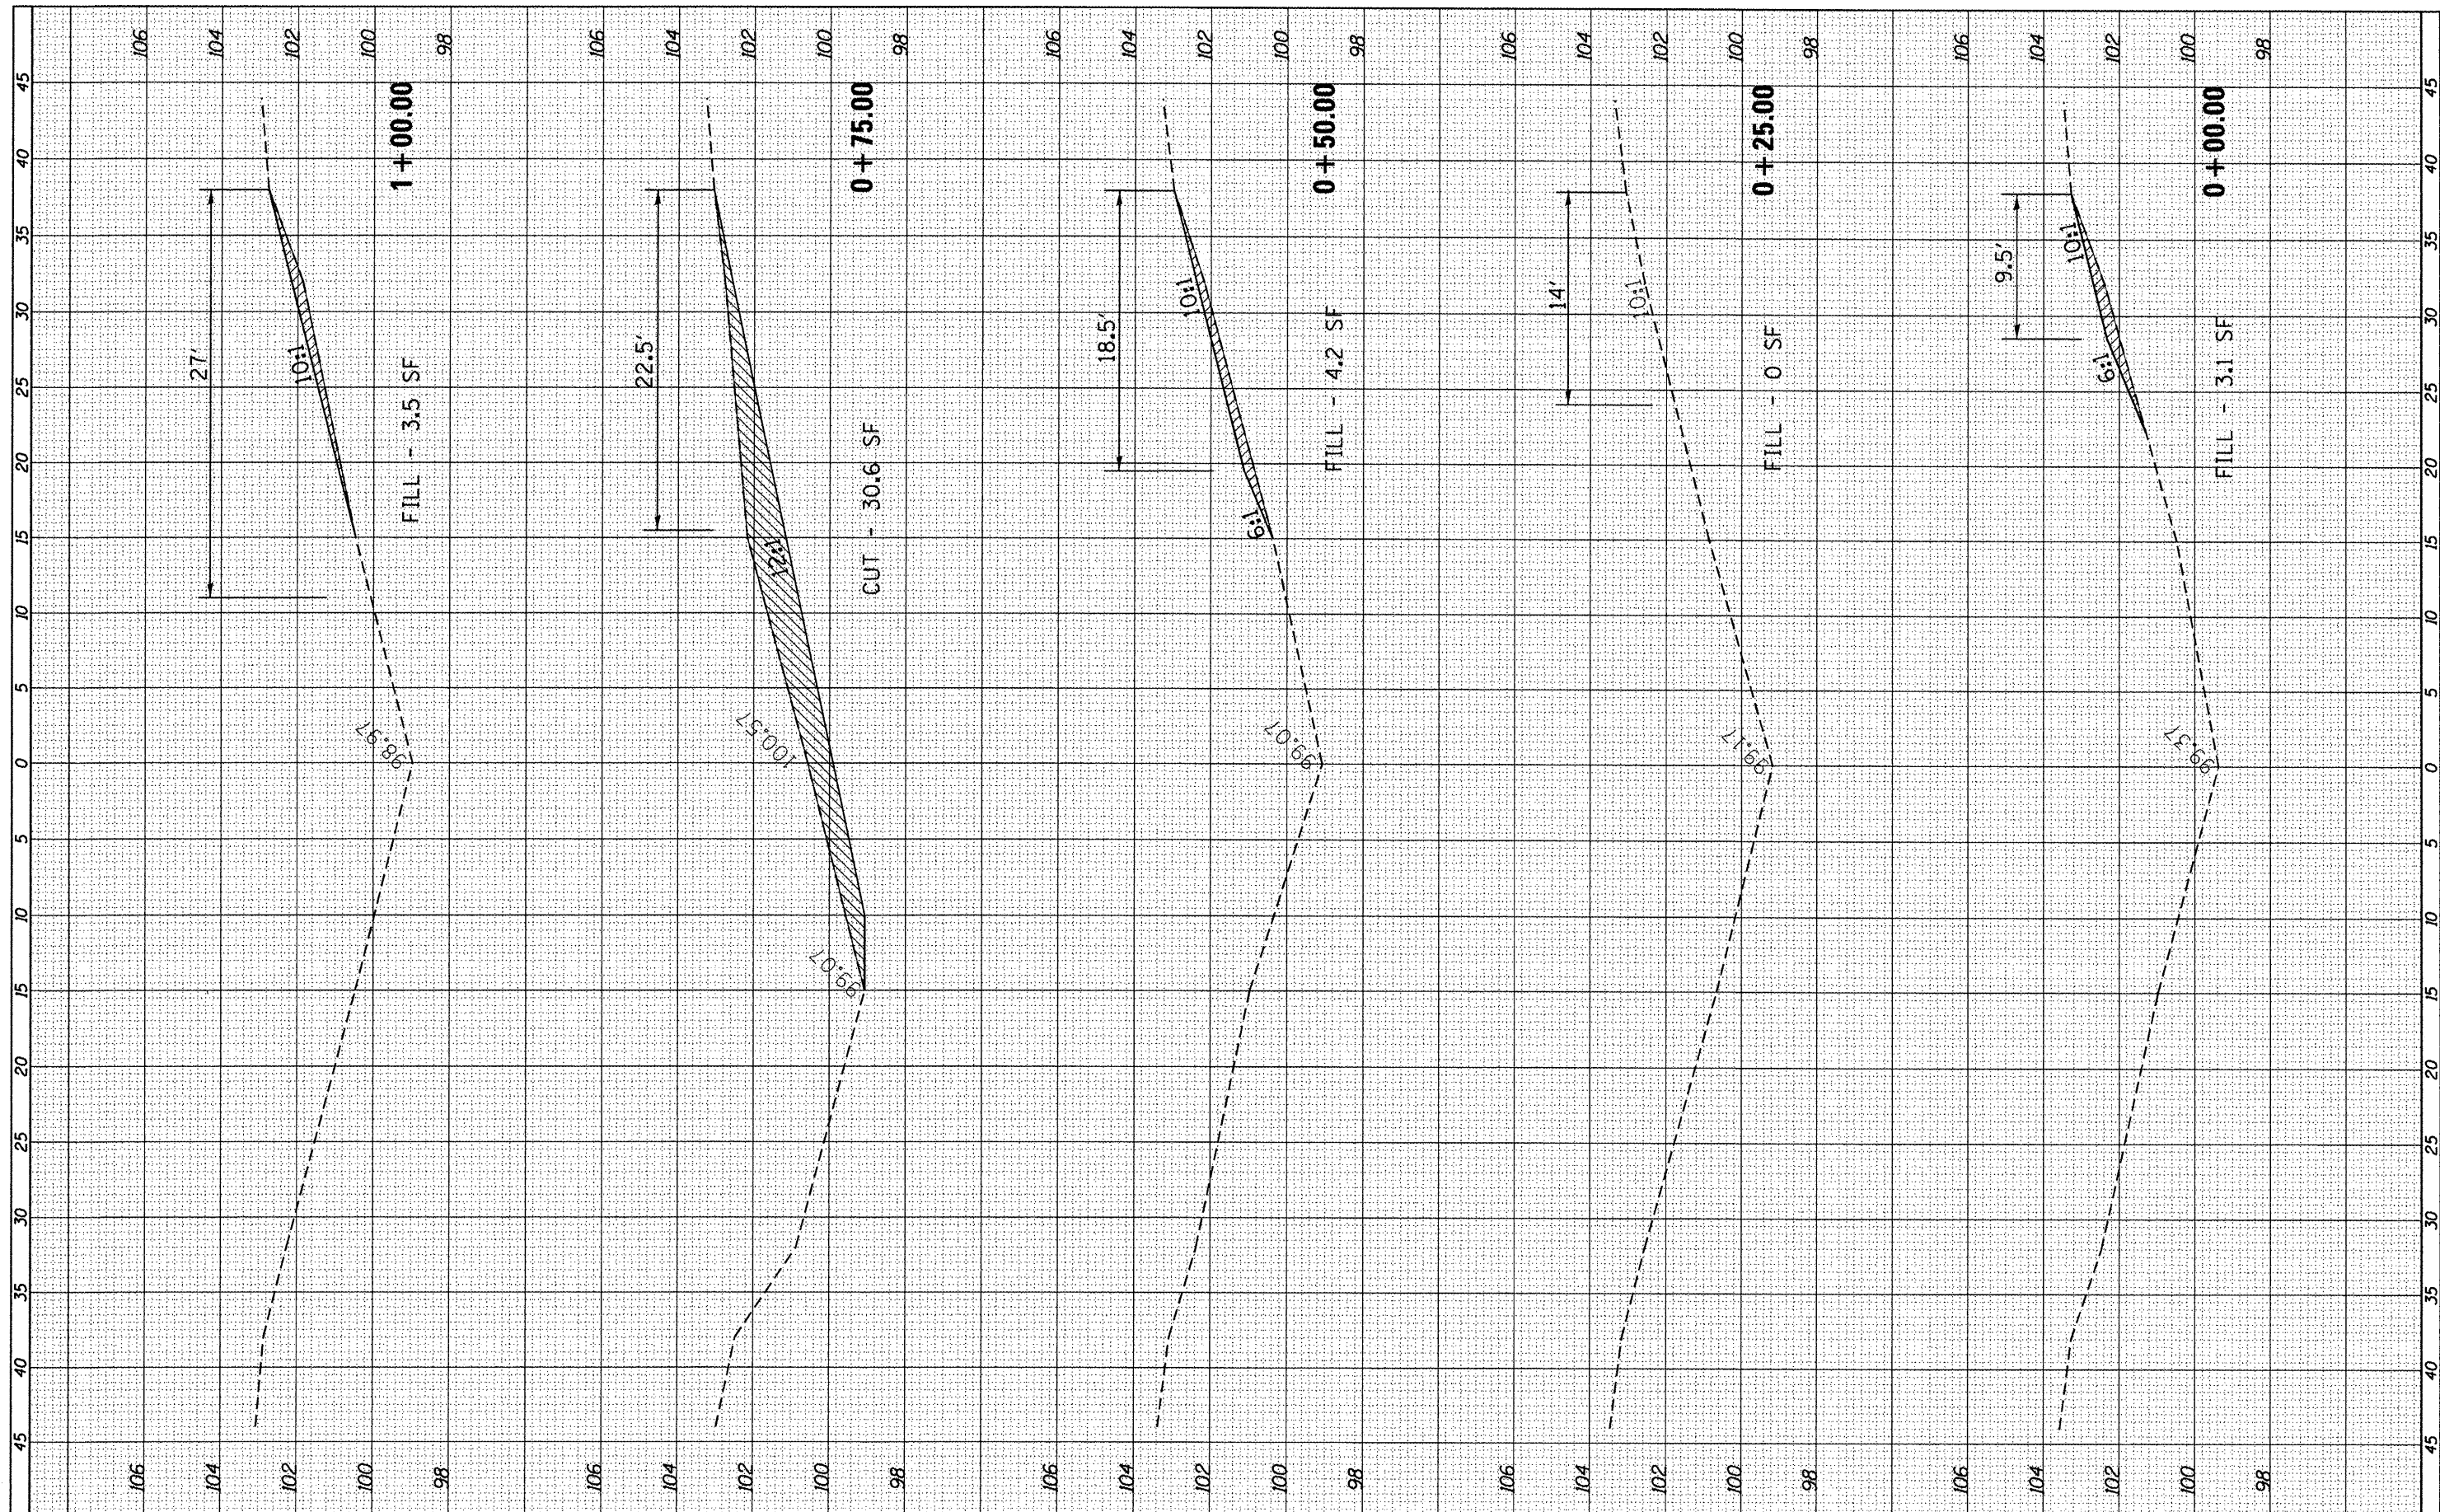


FILE NAME =	USER NAME = Fergusonso	DESIGNED -	REVISED -	STATE OF ILLINOIS DEPARTMENT OF TRANSPORTATION	CROSS-SECTIONS MEDIAN TRUSS MP 61.2					F.A.I. RTE.	SECTION	COUNTY	TOTAL SHEETS	SHEET NO.
c:\pwwork\pwidth\fergusonso\d0294370\03668999	sh612-xssh.t.dgn	DRAWN -	REVISED -							39	D3 IMPACT ATT. 2012-2	LASALLE	94	55
	PLOT SCALE = 10.000' / in.	CHECKED -	REVISED -		CONTRACT NO. 66B99									
	PLOT DATE = 3/30/2002	DATE -	REVISED -		SCALE:	SHEET	OF	SHEETS	STA. +00.00	TO STA. +100.00	ILLINOIS FED. AID PROJECT			

ORIGINAL SURVEY	SURVEYED _____	BY _____	DATE _____
NOTE BOOK	PLOTTED _____		
	TEMPLATE _____		
	AREAS _____		
NO. _____	AREAS CHECKED _____		

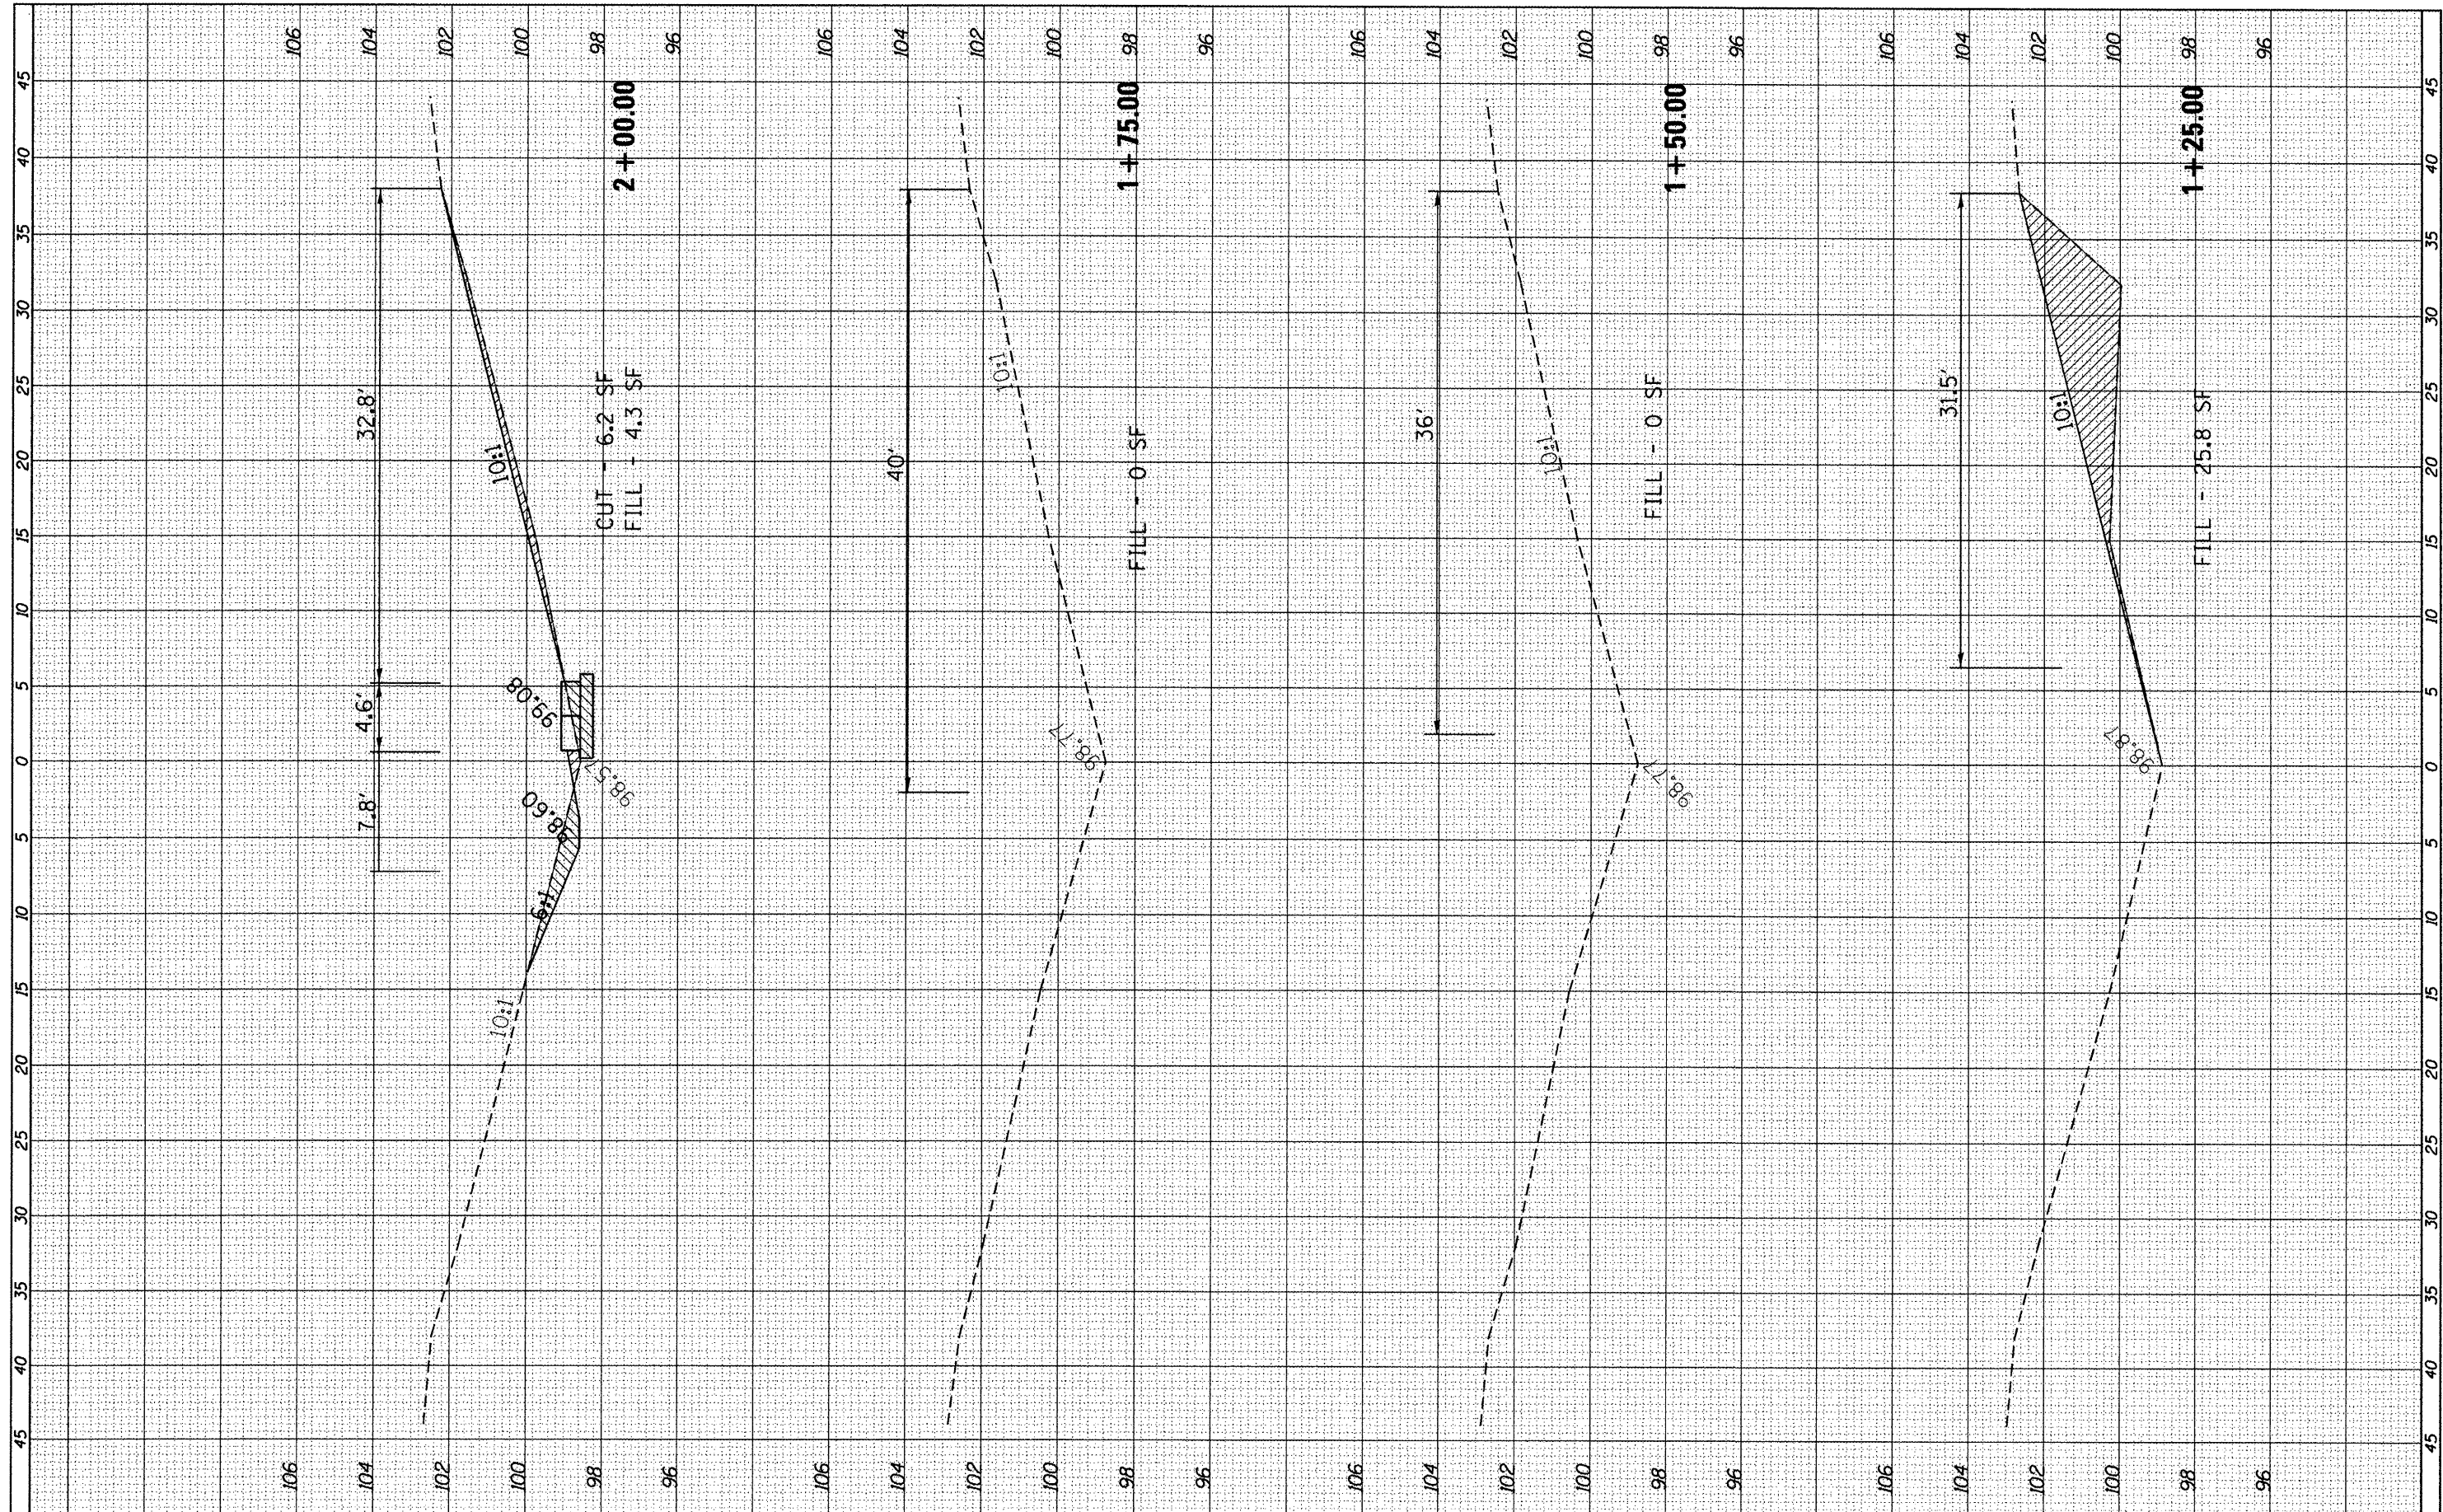

FILE NAME =	USER NAME = fergusonse	DESIGNED -	REVISED -	STATE OF ILLINOIS DEPARTMENT OF TRANSPORTATION	CROSS-SECTIONS MEDIAN TRUSS MP 61.2				F.A.I. RT#	SECTION	COUNTY	TOTAL SHEET NO.	SHEET NO.
c:\pwwork\pudot\fergusonse\d8294370\0366899	sh612-xssht.dgn	DRAWN -	REVISED -						39	D3 IMPACT ATT. 2012-2	LASALLE	94	56
PLOT SCALE = 10.0000' / in.	CHECKED -	REVISED -			CONTRACT NO. 66B99								
PLOT DATE = 3/30/2012	DATE -	REVISED -								ILLINOIS FED. AID PROJECT			
				SCALE:	SHEET	OF	SHEETS	STA. 1+25.00	TO STA. 2+00.00				

ORIGINAL SURVEY	SURVEYED _____	BY _____	DATE _____
	PLOTTED _____		
	TEMPLATE _____		
	AREAS _____		
	AREAS CHECKED _____		
NOTE BOOK			
NO. _____			

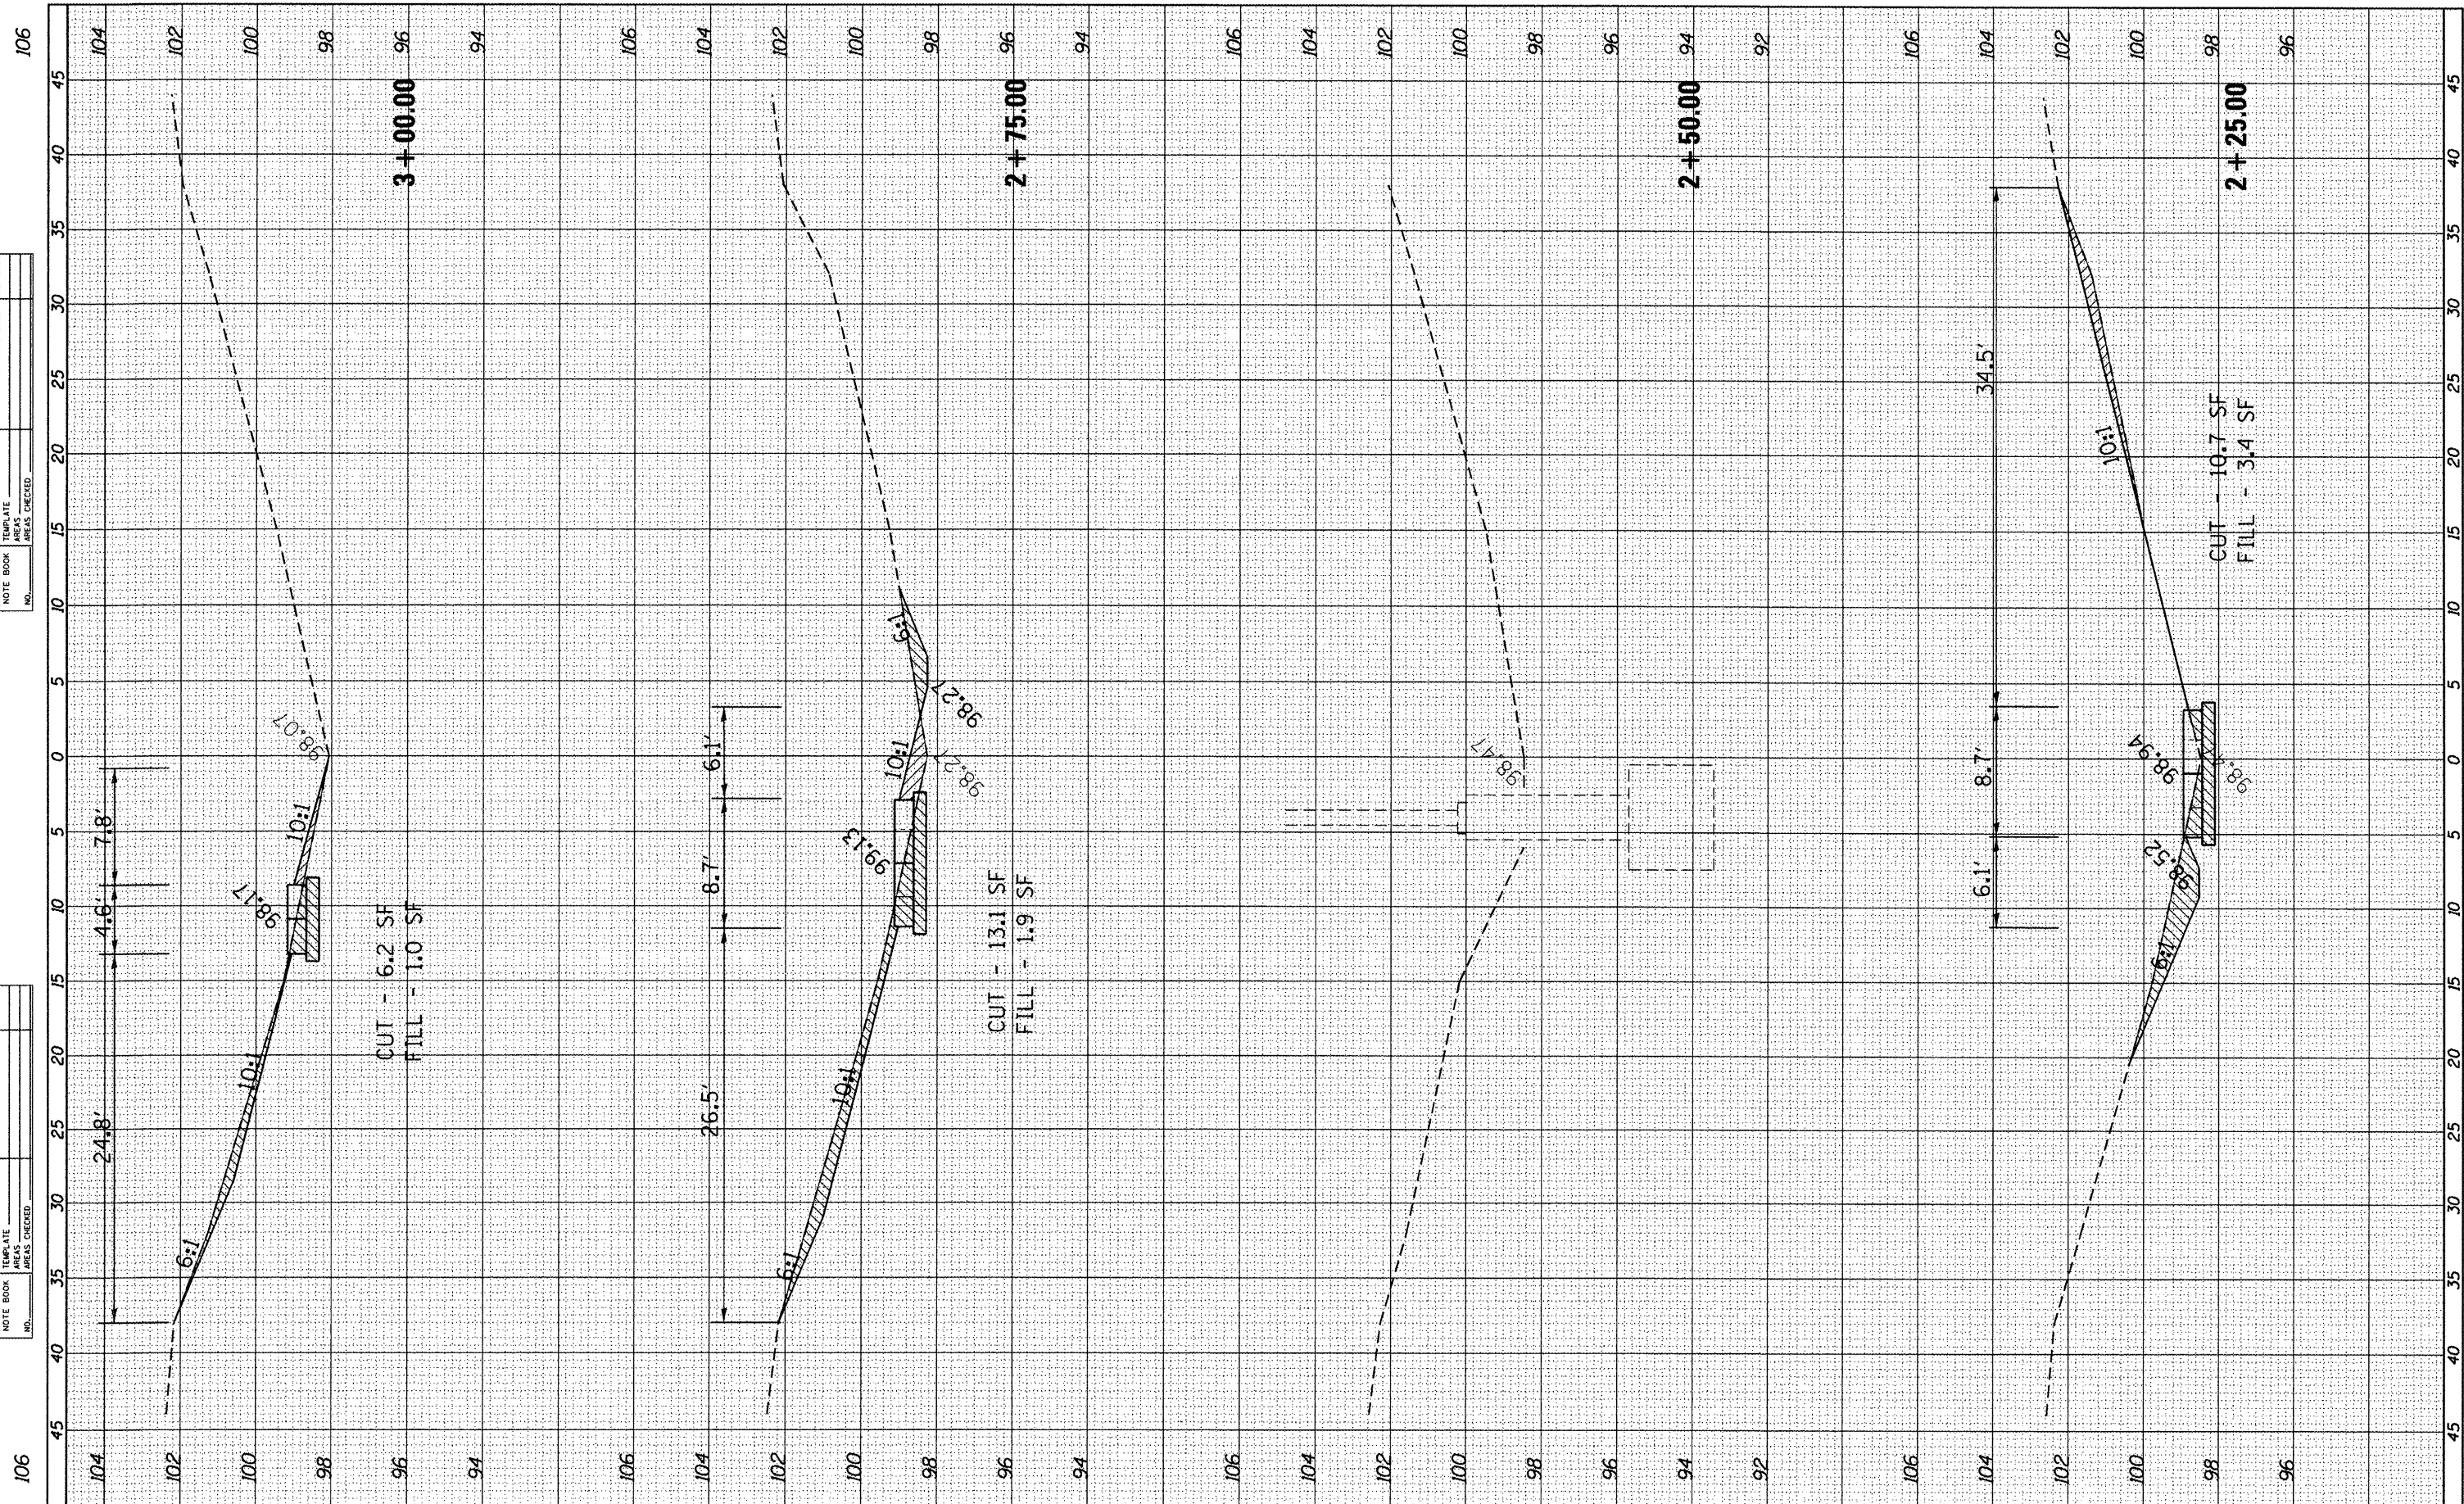


FILE NAME =	USER NAME = Fergusonse	DESIGNED -	REVISED -	STATE OF ILLINOIS DEPARTMENT OF TRANSPORTATION	CROSS-SECTIONS MEDIAN TRUSS MP 61.2				F.A.I. RTE.	SECTION	COUNTY	TOTAL SHEETS	SHEET NO.
c:\pw_work\pwwd\ Fergusonse\0294370\0366899	phs612-xxsh.t.dgn	DRAWN -	REVISED -						39	D3 IMPACT ATT. 2012-2	LASALLE	94	57
	PLOT SCALE = 10.0000' / in.	CHECKED -	REVISED -		CONTRACT NO. 66B99								
	PLOT DATE = 3/30/2012	DATE -	REVISED -										
				SCALE:	SHEET	OF	SHEETS	STA. 2+25.00	TO STA. 3+00.00	ILLINOIS FED. AID PROJECT			

ORIGINAL	SURVEYED	BY	DATE
NOTE BOOK	FIELD BOOK		
NO.	NO.		

FINAL	SURVEYED	BY	DATE
NOTE BOOK	FIELD BOOK		
NO.	NO.		

104

104

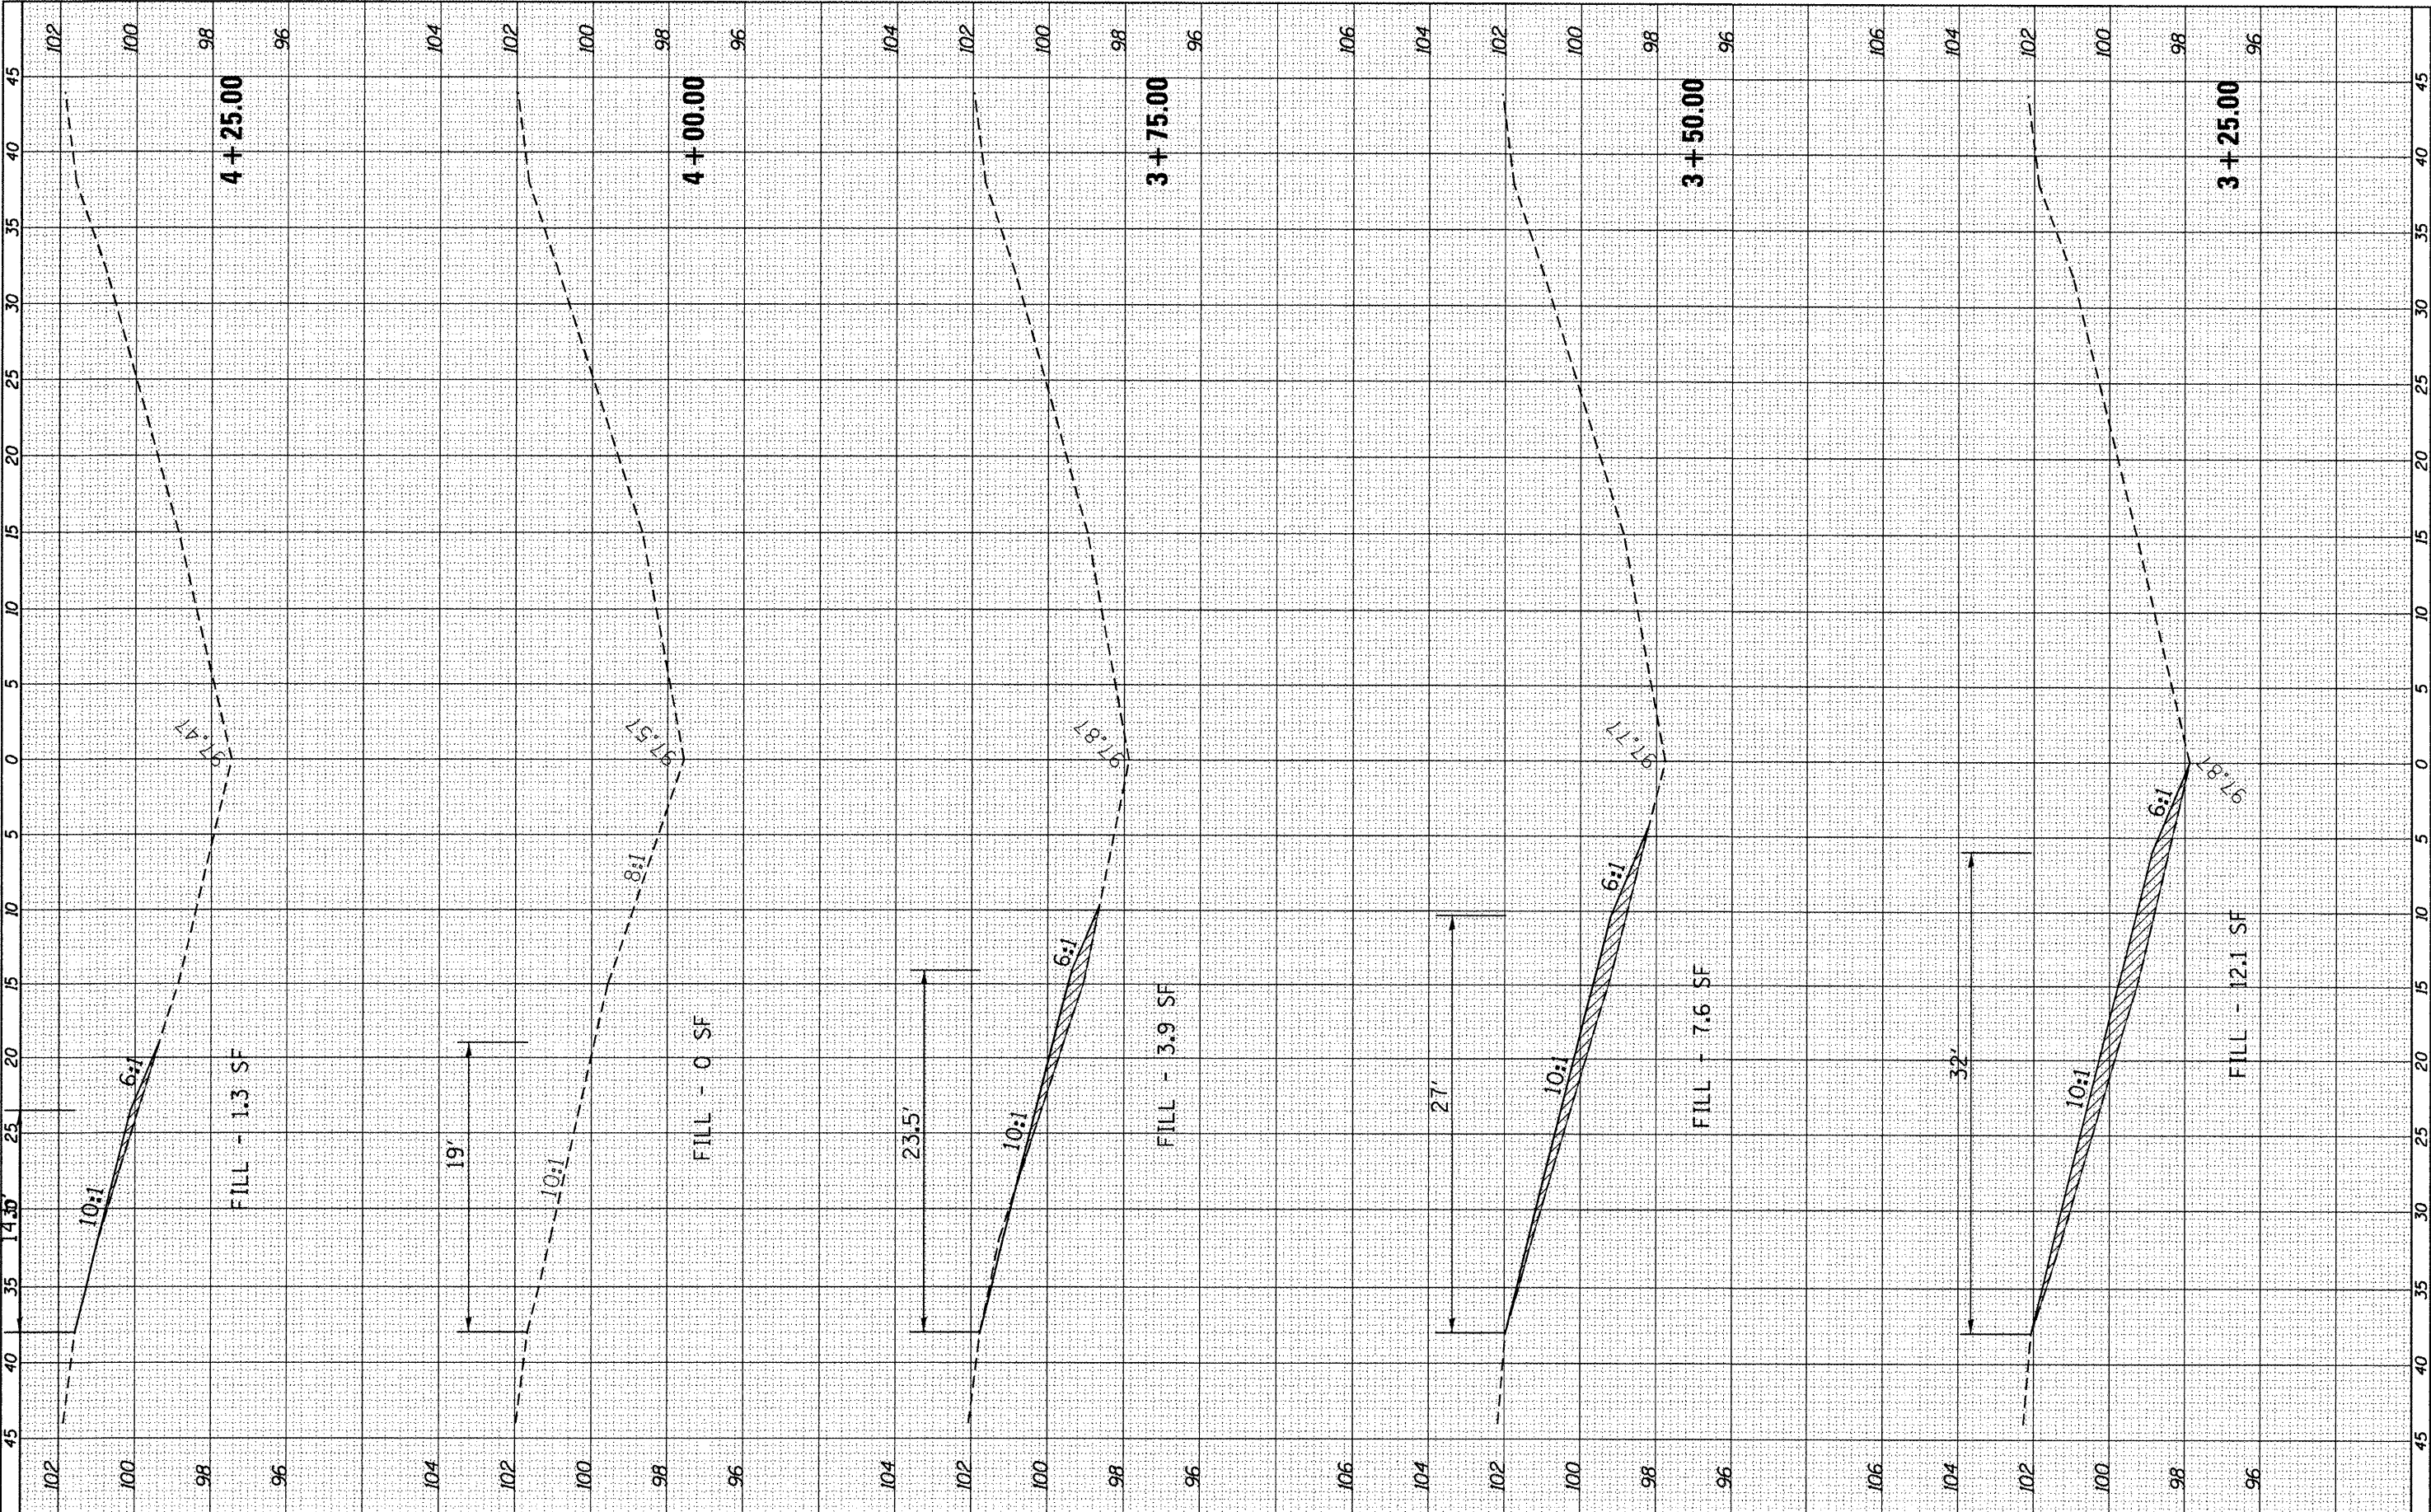

FILE NAME =	USER NAME = fergusonse	DESIGNED -	REVISED -
c:\p\work\p\idat\fergusonse\8294378\03668999\sh612-xssht.dgn		DRAWN -	REVISED -
PLOT SCALE = 10.0000 / 1"		CHECKED -	REVISED -
PLOT DATE = 3/30/2012		DATE -	REVISED -


STATE OF ILLINOIS		CROSS-SECTIONS MEDIAN TRUSS MP 61.2	
DEPARTMENT OF TRANSPORTATION		SCALE: SHEET OF SHEETS STA. 3+25.00 TO STA. 4+25.00	

F.A.I. RTE.	SECTION	COUNTY	TOTAL SHEETS	SHEET NO.
39	D3 IMPACT ATT. 2012-2	LASALLE	94	58
CONTRACT NO. 66B99				

ILLINOIS FED. AID PROJECT	
---------------------------	--

FINAL	SURVEYED	BY	DATE
SURVEY	PLOTTED		
NOTE BOOK	DATE		
NO.	AREAS		
	CHECKED		

ORIGINAL	SURVEYED	BY	DATE
SURVEY	PLOTTED		
NOTE BOOK	DATE		
NO.	AREAS		
	CHECKED		

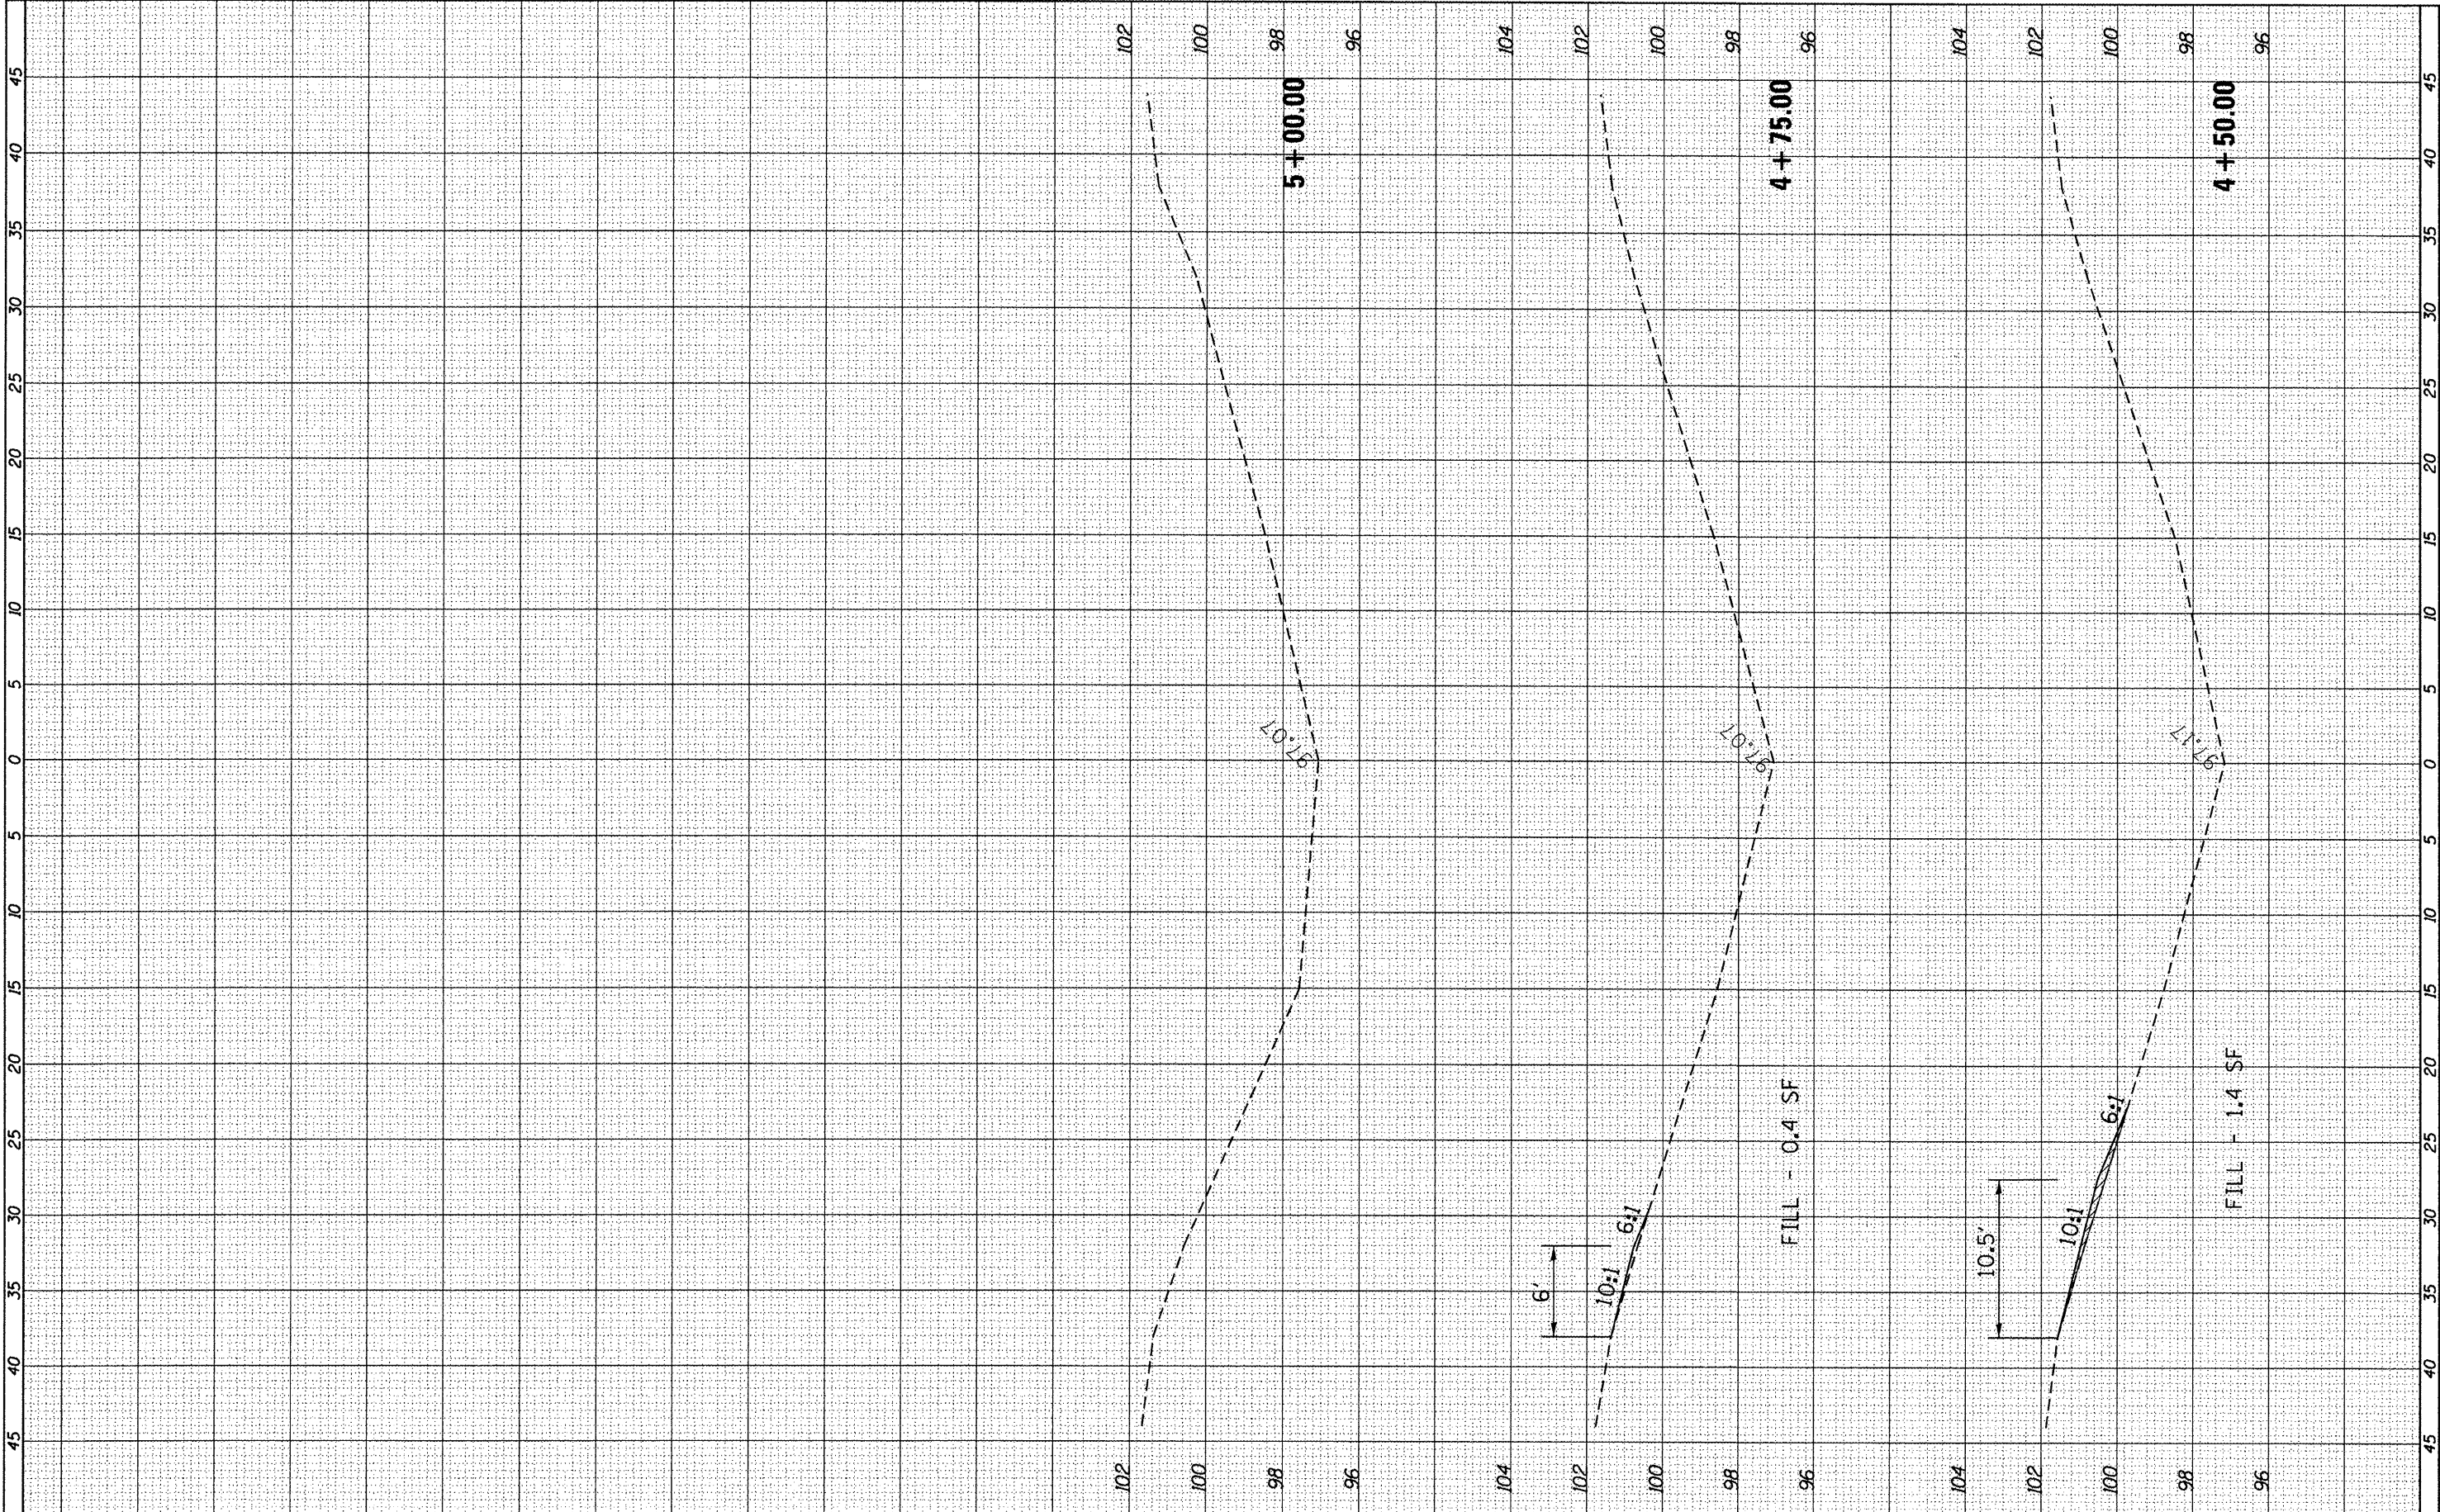


FILE NAME =	USER NAME = fergusonse	DESIGNED -	REVISED -
c:\pwork\pwork\fergusonse\d0294370\0366899	sh612-ssht.dgn	DRAWN -	REVISED -
PLOT SCALE = 10.0000' / in.	CHECKED -	REVISD -	REVISED -
PLOT DATE = 3/30/2012	DATE -	REVISED -	REVISED -

STATE OF ILLINOIS		CROSS-SECTIONS MEDIAN TRUSS MP 61.2		F.A.I.	SECTION	COUNTY	TOTAL	SHEET
DEPARTMENT OF TRANSPORTATION				RTE.			SHEETS	NO.
		SCALE: SHEET OF SHEETS STA. 4+50.00 TO STA. 5+00.00		39	D3 IMPACT ATT. 2012-2	LASALLE	94	59
				ILLINOIS FED. AID PROJECT CONTRACT NO. 66899				

FINAL	SURVEYED	BY	DATE
SURVEY	PLOTTED		
NOTE BOOK	TEMPLATE		
NO.	AREAS CHECKED		


ORIGINAL	SURVEYED	BY	DATE
SURVEY	PLOTTED		
NOTE BOOK	TEMPLATE		
NO.	AREAS CHECKED		

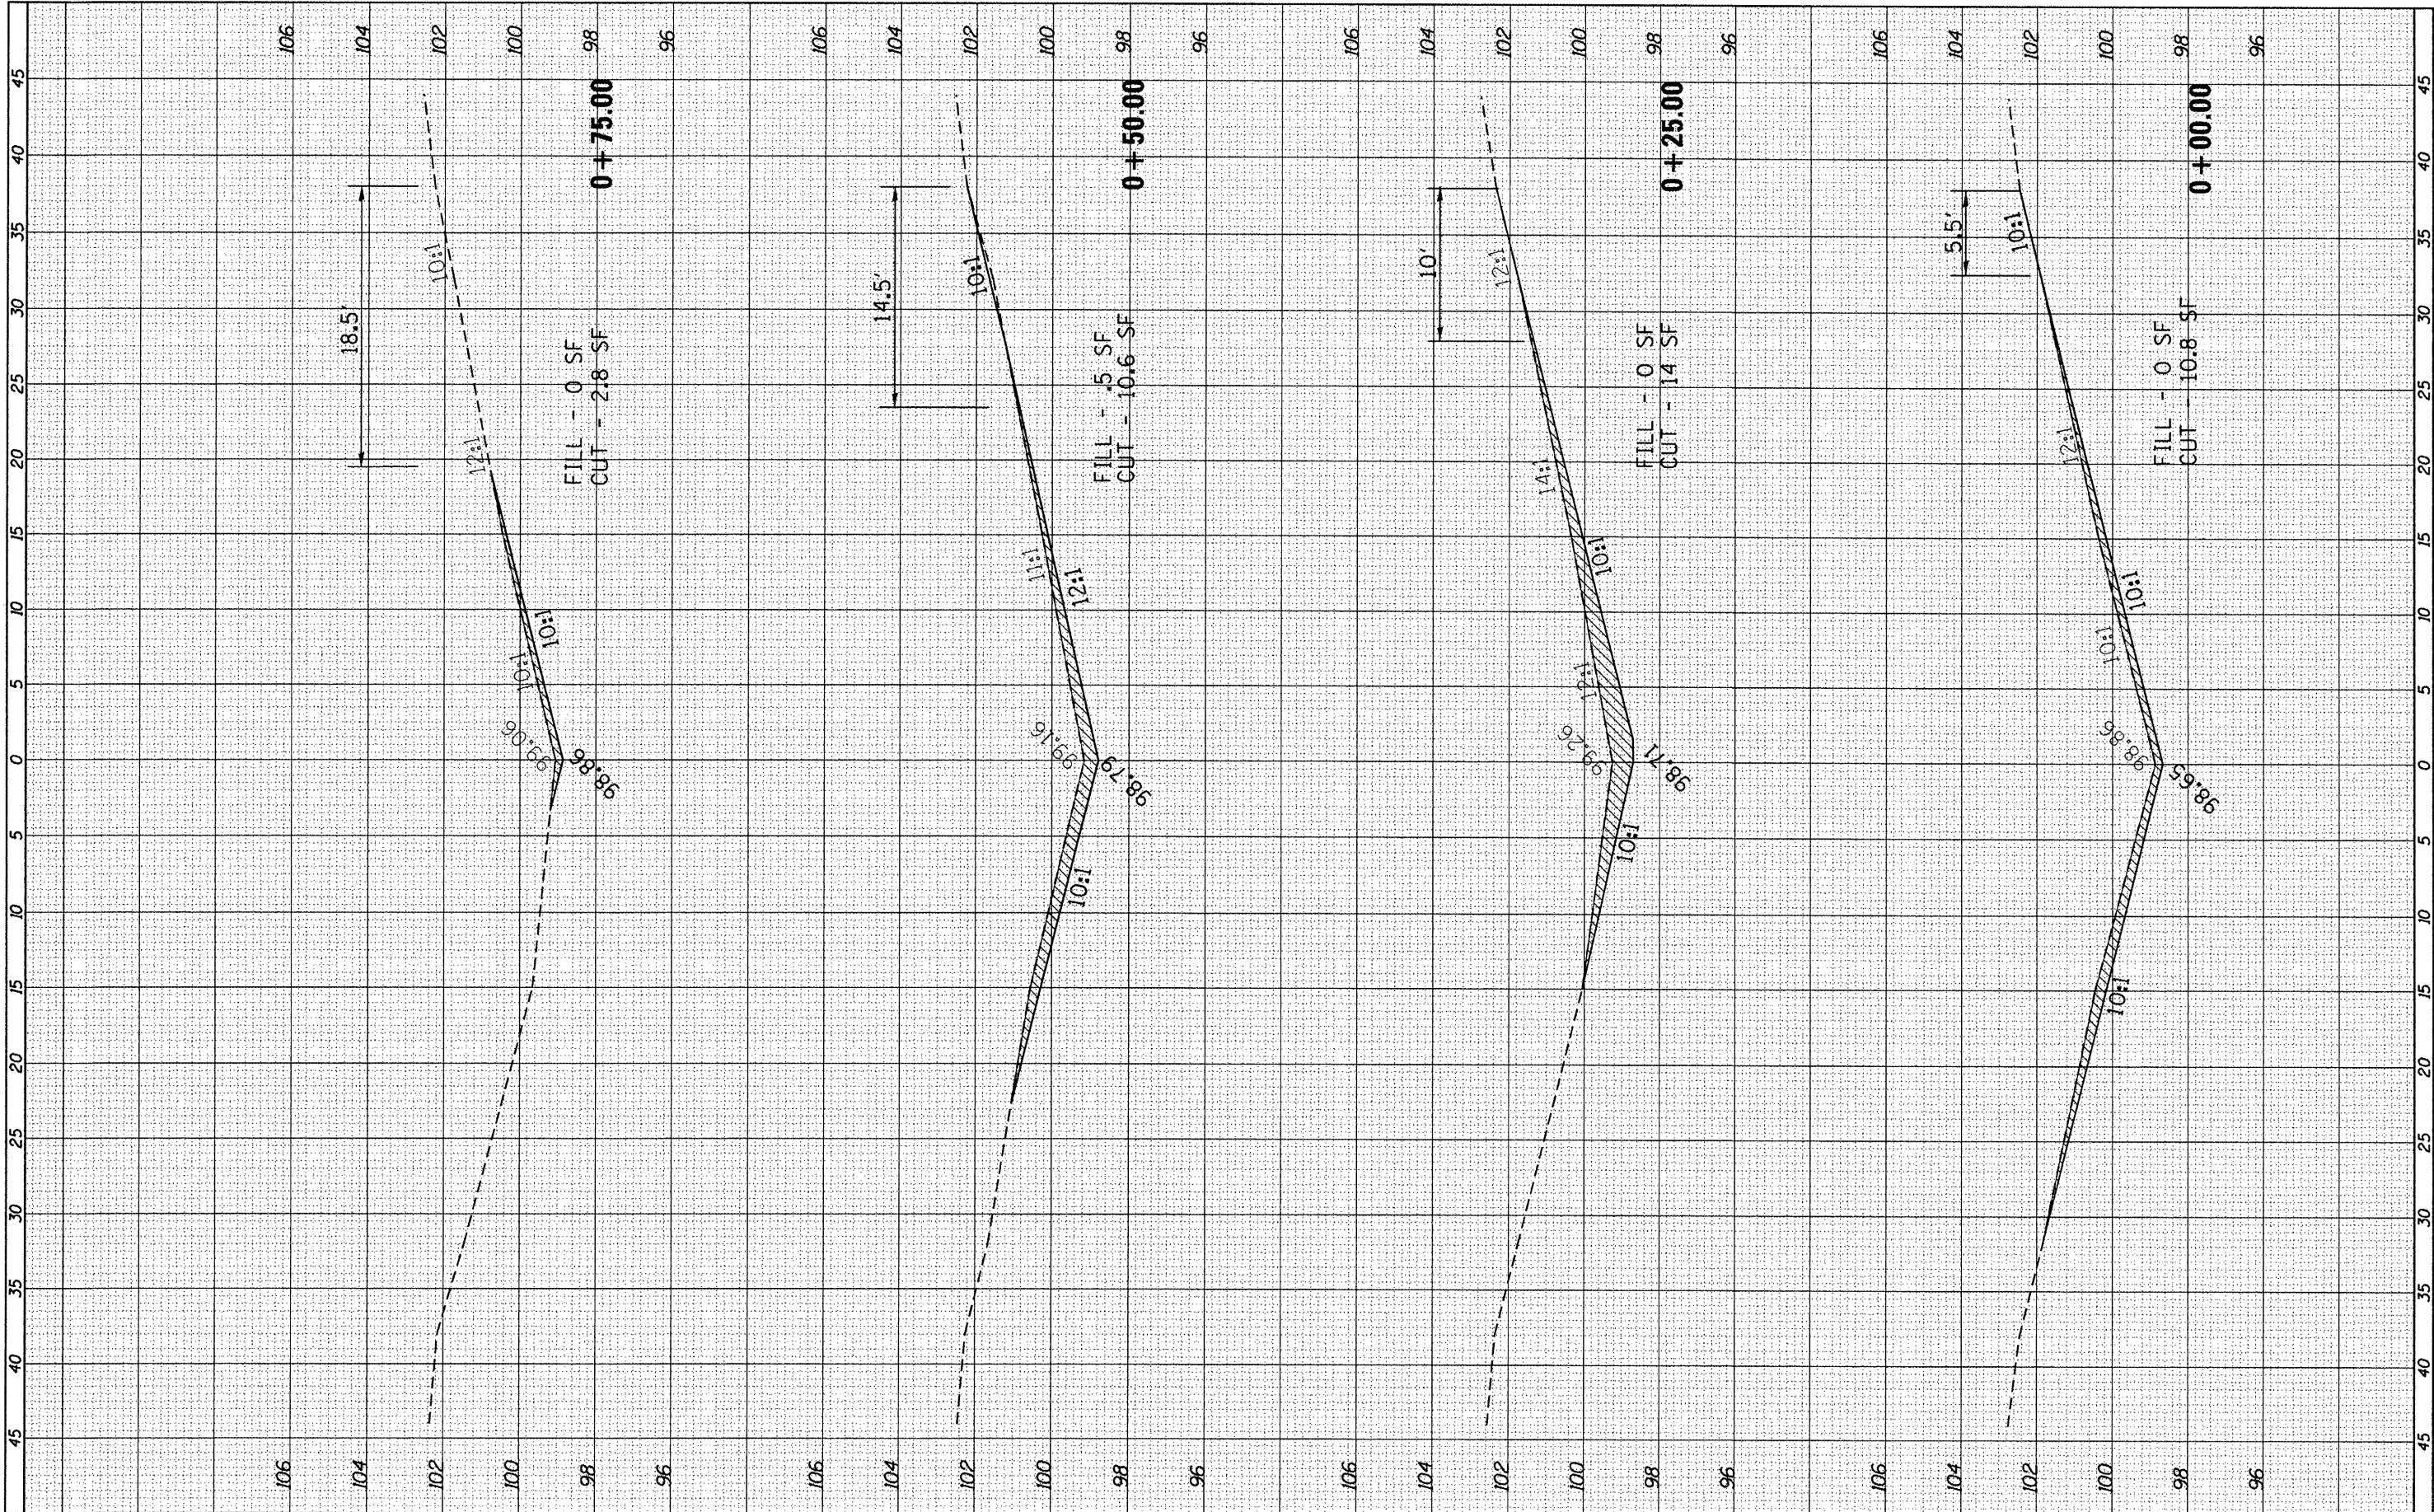

FILE NAME = c:\pw\work\puidot\fergusonse\0294370\0366B99	USER NAME = fergusonse	DESIGNED -	REVISED -	STATE OF ILLINOIS DEPARTMENT OF TRANSPORTATION	CROSS-SECTIONS MP 61.8	SCALE:	SHEET	OF	SHEETS	STA. +00.00	TO STA. +75.00	F.A.I. RTE.	SECTION	COUNTY	TOTAL SHEET	SHEET NO.
	sh1618-ssht.dgn	DRAWN -	REVISED -									39	D3 IMPACT ATT. 2012-2	LASALLE	94	60
	PLOT SCALE = 10.0000' / in.	CHECKED -	REVISED -									CONTRACT NO. 66B99				
	PLOT DATE = 3/30/2012	DATE -	REVISED -									ILLINOIS FED. AID PROJECT				

ORIGINAL SURVEY	BY	DATE
NOTED		
NOTED		
NOTED		
NOTED		
NOTED		

FINAL SURVEY	BY	DATE
NOTED		
NOTED		
NOTED		
NOTED		
NOTED		

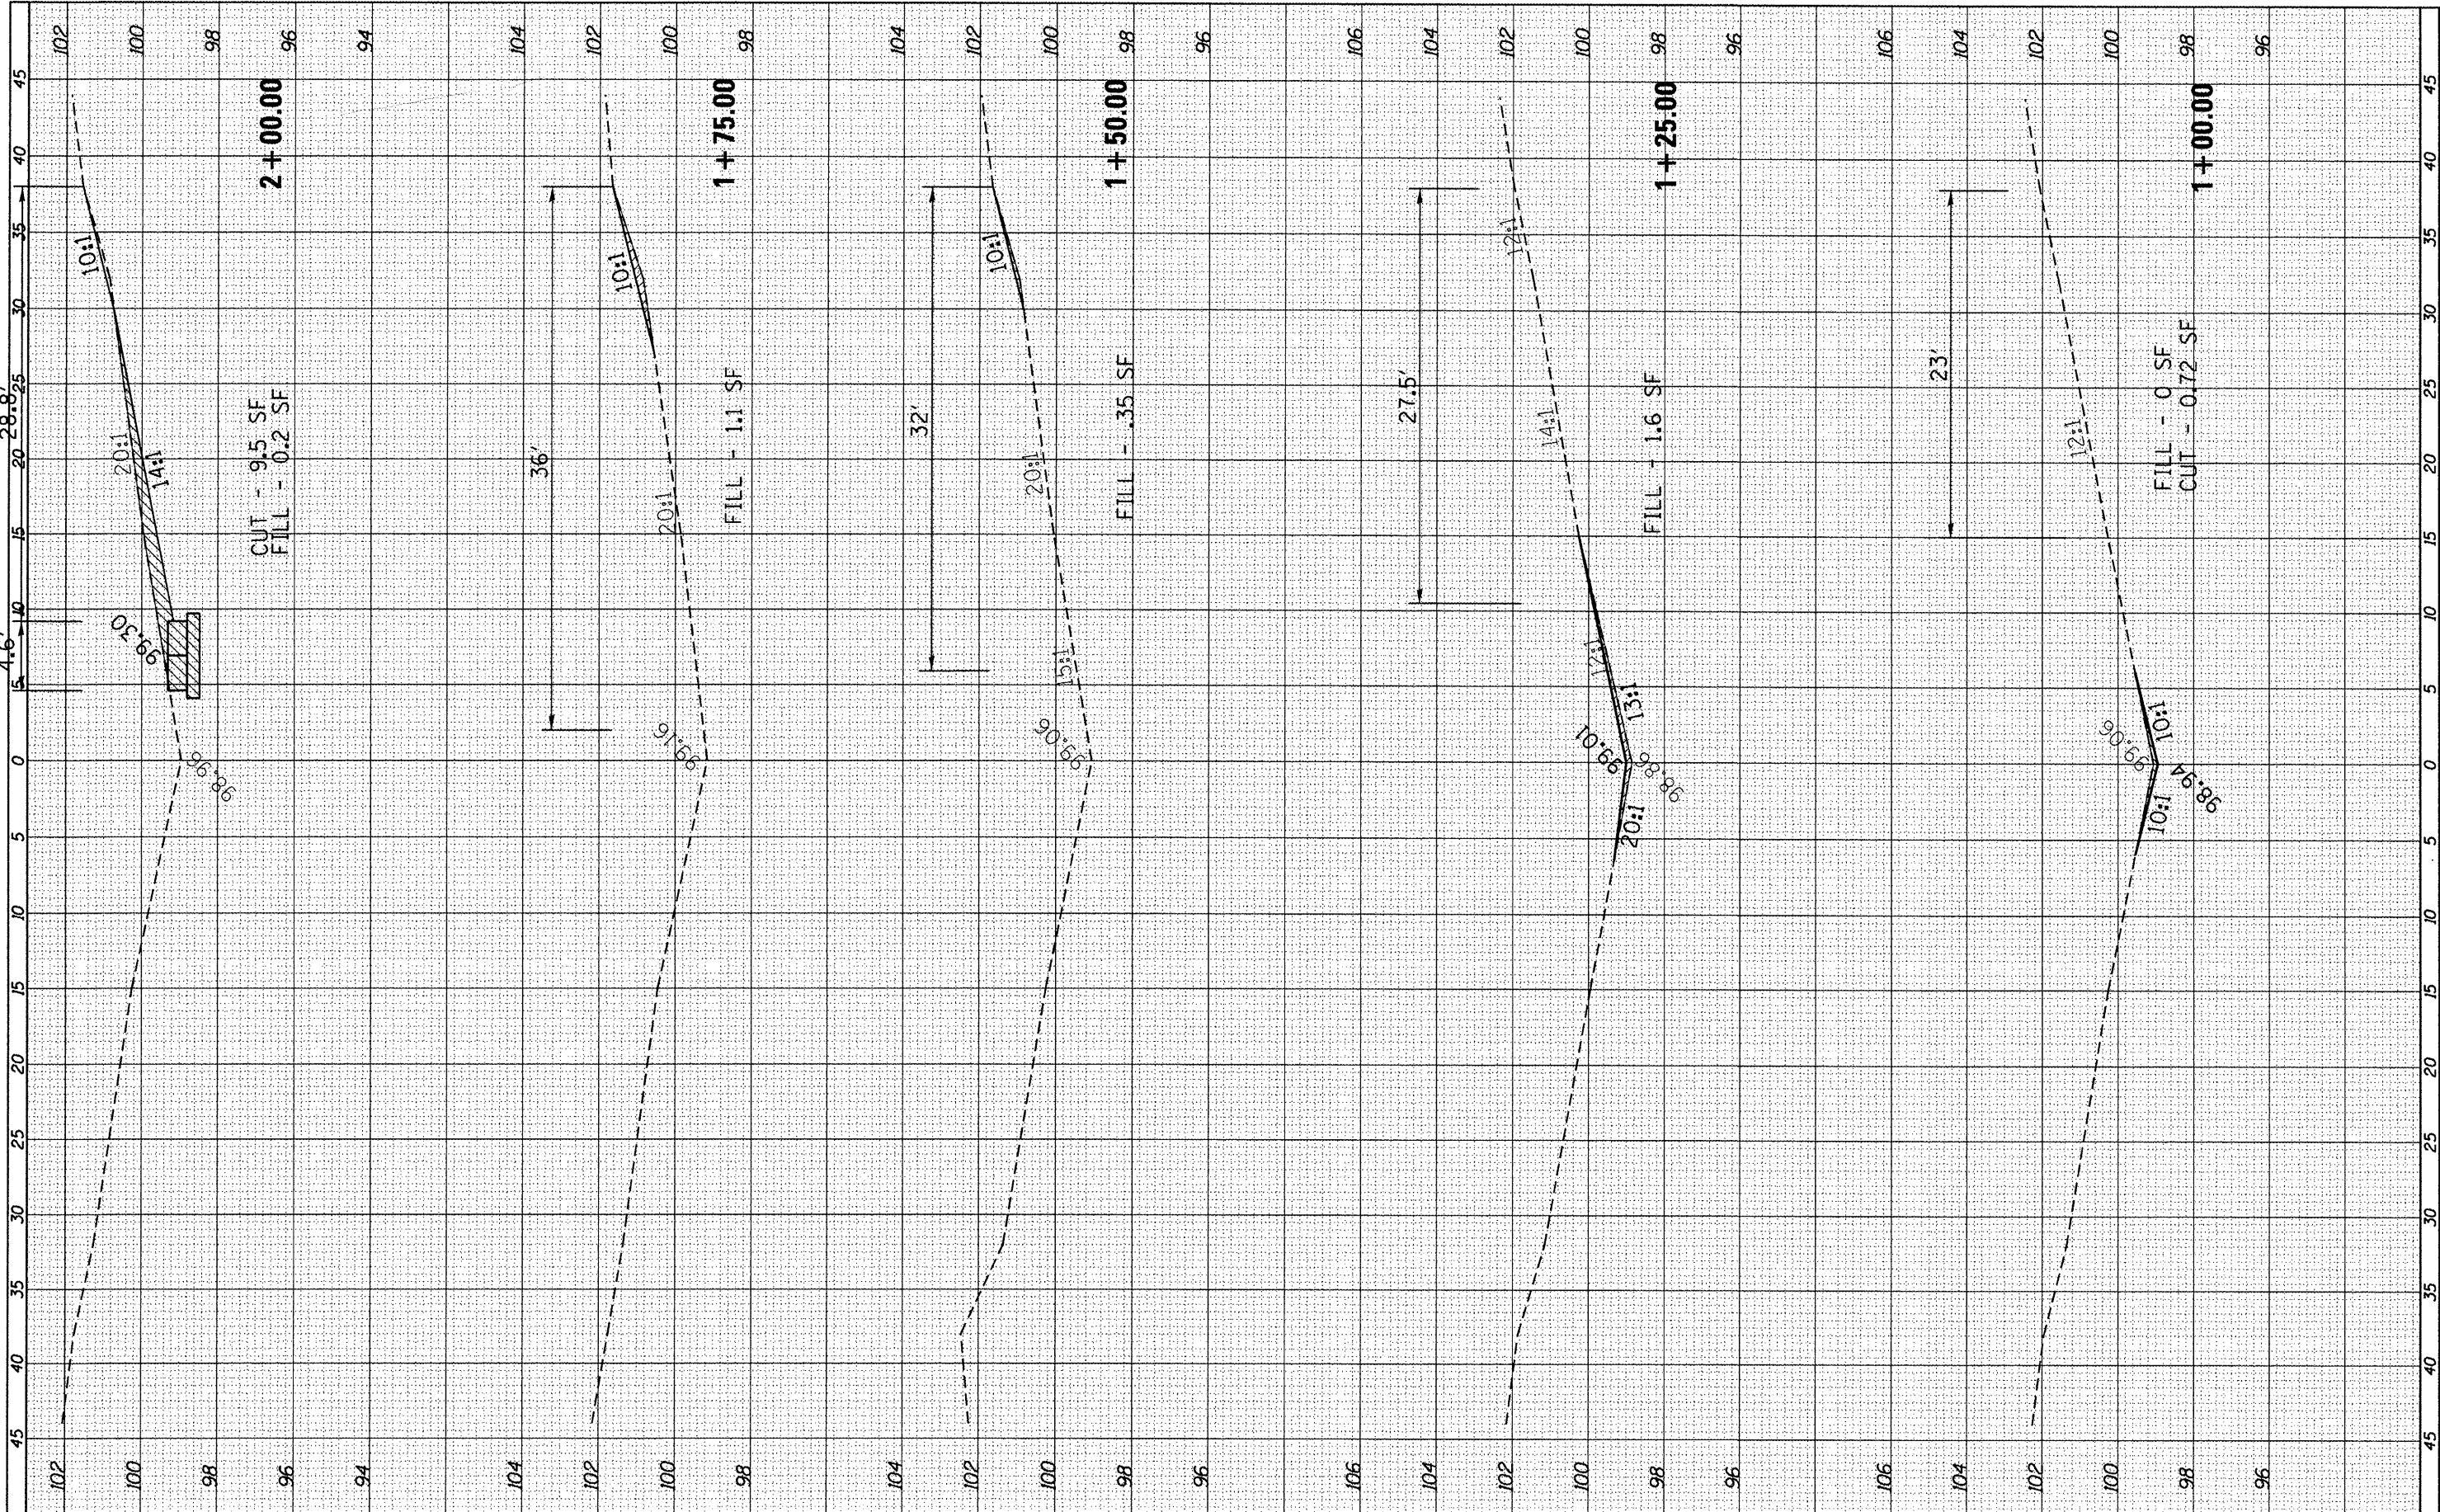


FILE NAME = c:\pwork\p1dot1\ferguson\0294378\0366599\0366599.dgn	USER NAME = ferguson	DESIGNED -	REVISED -
PLOT SCALE = 10.0000' / in.	PLOT DATE = 3/30/2012	DRAWN -	REVISED -
		CHECKED -	REVISED -
		DATE -	REVISED -

STATE OF ILLINOIS DEPARTMENT OF TRANSPORTATION		CROSS-SECTIONS MP 61.8	
SCALE:	SHEET OF SHEETS	STA. 1+00.00 TO STA. 2+00.00	

F.A.I. RTE.	SECTION	COUNTY	TOTAL SHEETS	SHEET NO.
39	D3 IMPACT ATT. 2012-2	LASALLE	94	61
CONTRACT NO. 66899				
ILLINOIS FED. AID PROJECT				

FINAL SURVEY	SURVEYED	BY	DATE
NOTE BOOK	PLOTTED		
NO.	DATE		
	AREAS CHECKED		

ORIGINAL SURVEY	SURVEYED	BY	DATE
NOTE BOOK	PLOTTED		
NO.	DATE		
	AREAS CHECKED		

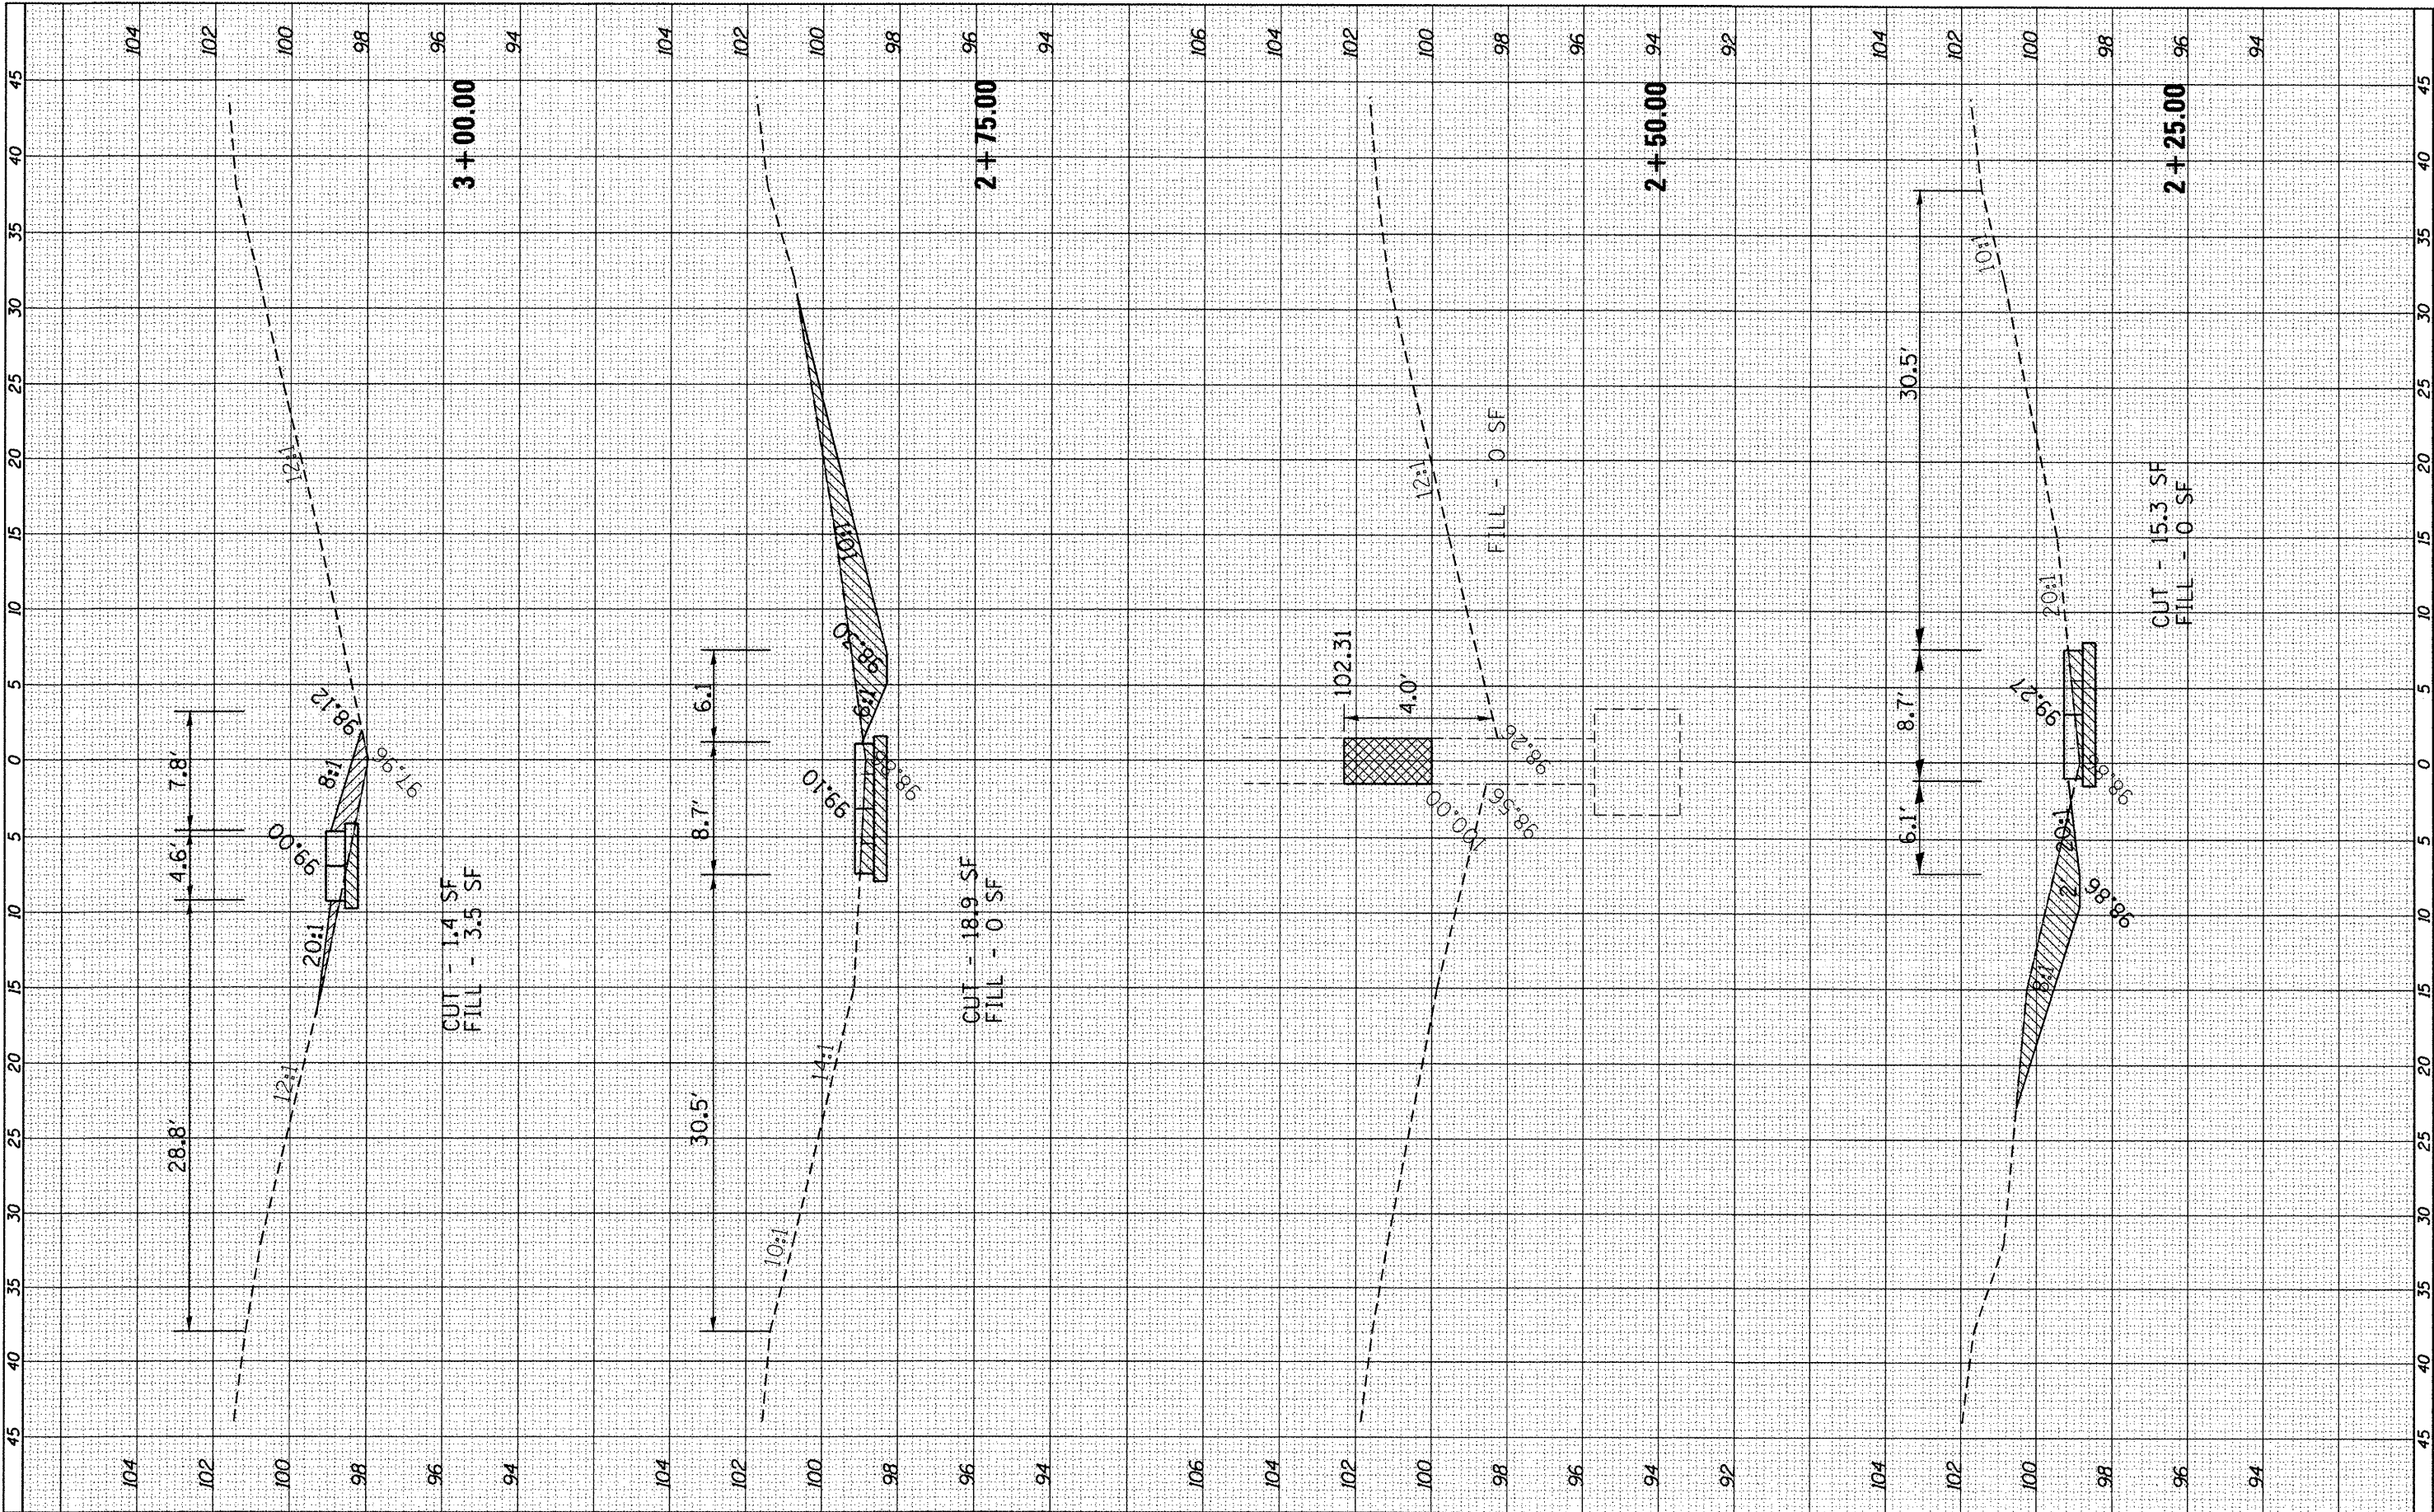


FILE NAME =	USER NAME = fergusonae	DESIGNED -	REVISED -
c:\pwork\pwork\fergusonae\0294370\0366899\0366899.dgn	0366899	DRAWN -	REVISED -
PLOT SCALE = 10.0000' / in.		CHECKED -	REVISED -
PLOT DATE = 3/30/2012		DATE -	REVISED -

STATE OF ILLINOIS DEPARTMENT OF TRANSPORTATION		CROSS-SECTIONS MP 61.8	
SCALE:	SHEET OF SHEETS	STA. 2+25.00 TO STA. 3+00.00	

F.A.I. RTE.	SECTION	COUNTY	TOTAL SHEETS	SHEET NO.
39	D3 IMPACT ATT. 2012-2	LASALLE	94	62
ILLINOIS FED. AID PROJECT				CONTRACT NO. 66899

FINAL SURVEY	SURVEYED	BY	DATE
NOTE BOOK	PLOTTED		
NO.	DATE		
	AREAS CHECKED		

ORIGINAL SURVEY	SURVEYED	BY	DATE
NOTE BOOK	PLOTTED		
NO.	DATE		
	AREAS CHECKED		

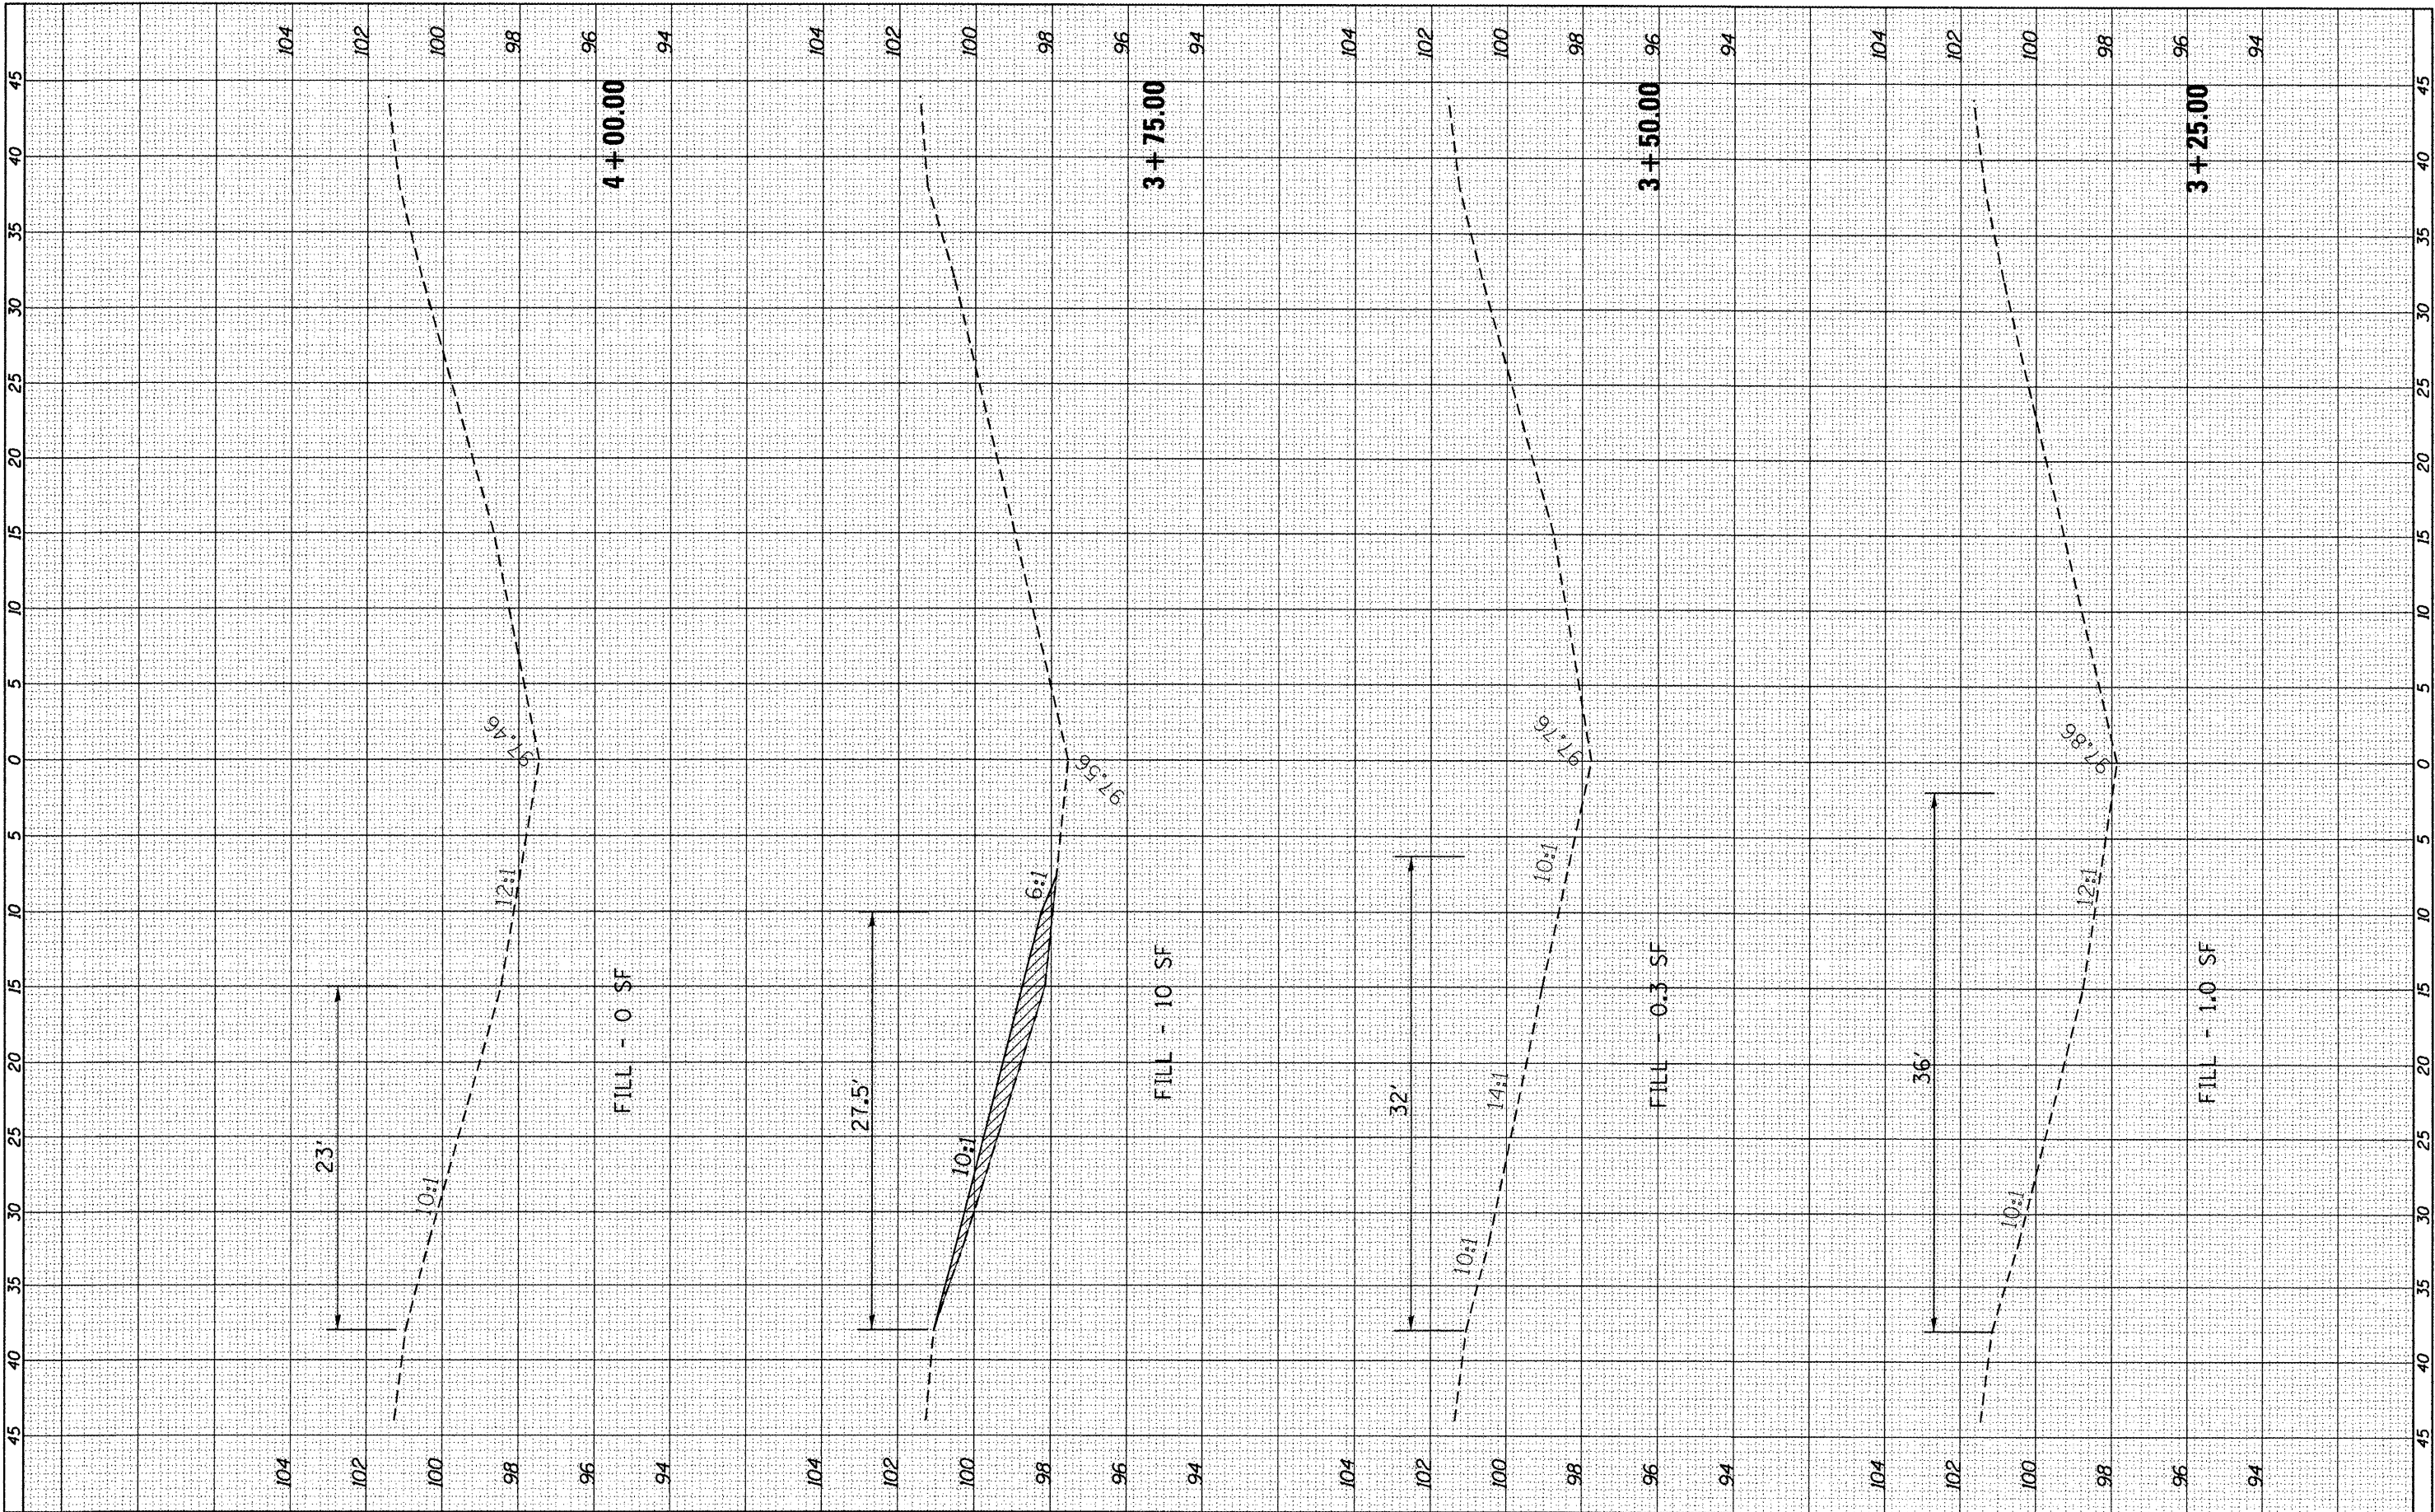


FILE NAME =	USER NAME = fergusonse	DESIGNED -	REVISED -
c:\pwork\pwork\fergusonse\d0294370\03668899	ph618-ssht.dgn	DRAWN -	REVISED -
	PLOT SCALE = 10.0000' / in.	CHECKED -	REVISED -
	PLOT DATE = 3/30/2012	DATE -	REVISED -

STATE OF ILLINOIS DEPARTMENT OF TRANSPORTATION			
CROSS-SECTIONS MP 61.8			
SCALE:	SHEET	OF	SHEETS
STA. 3+25.00		TO STA. 4+00.00	

F.A.I. RTE.	SECTION	COUNTY	TOTAL SHEETS	SHEET NO.
39	D3 IMPACT ATT. 2012-2	LASALLE	94	63
CONTRACT NO. 66899				
ILLINOIS FED. AID PROJECT				


FINAL SURVEY		BY	DATE
NOTED			
PLOTTED			
TEMPLATE			
AREAS			
AREAS CHECKED			
NO.			

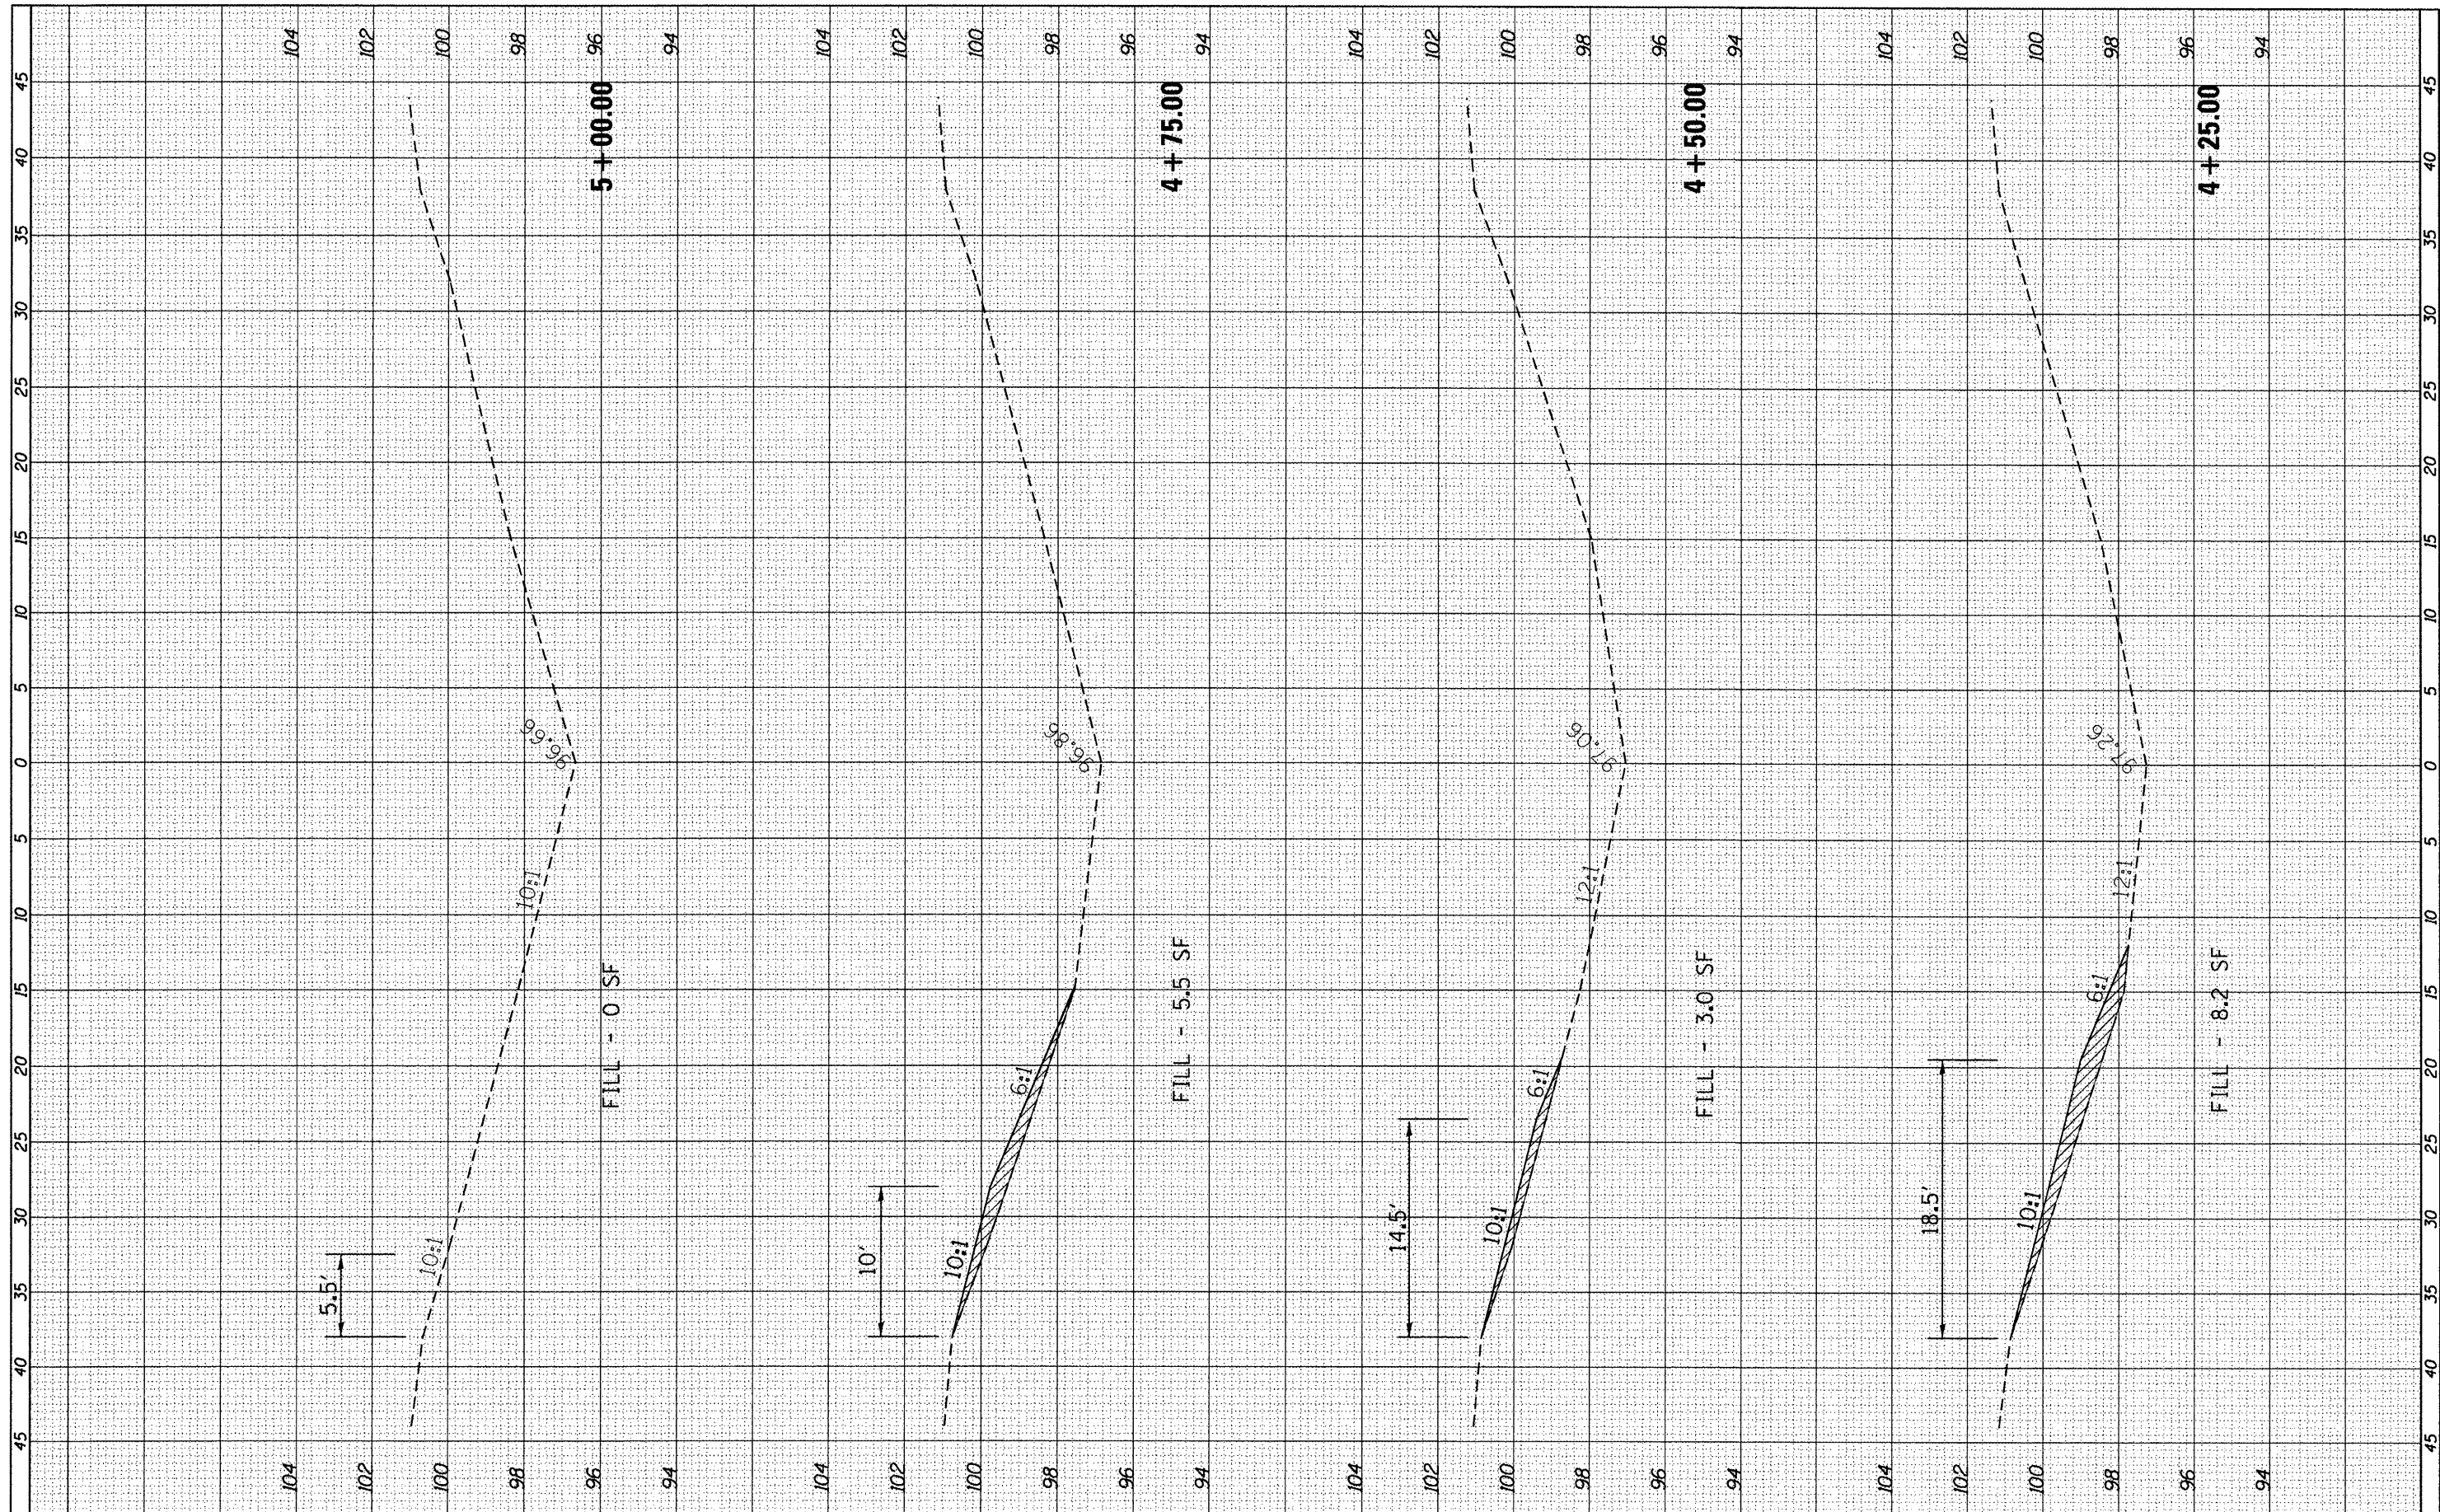

FILE NAME =	USER NAME = fergusonsa	DESIGNED -	REVISED -	STATE OF ILLINOIS DEPARTMENT OF TRANSPORTATION	CROSS-SECTIONS MP 61.8	SCALE:	SHEET	OF	SHEETS	STA. 4+25.00	TO STA. 5+00.00	F.A.I. RTE.	SECTION	COUNTY	TOTAL SHEETS	SHEET NO.
c:\pwwork\pwidth\fergusonsa\0294370\03668999	ht618-xasht.dgn	DRAWN -	REVISED -									39	D3 IMPACT ATT. 2012-2	LASALLE	94	64
	PLOT SCALE = 10.0000' / in.	CHECKED -	REVISED -									CONTRACT NO. 66B99				
	PLOT DATE = 3/30/2012	DATE -	REVISED -									ILLINOIS FED. AID PROJECT				

FINAL SURVEY	SURVEYED	BY	DATE
	PLOTTED		
	NOTE BOOK		
	AREAS CHECKED		


ORIGINAL SURVEY	SURVEYED	BY	DATE
	PLOTTED		
	NOTE BOOK		
	AREAS CHECKED		

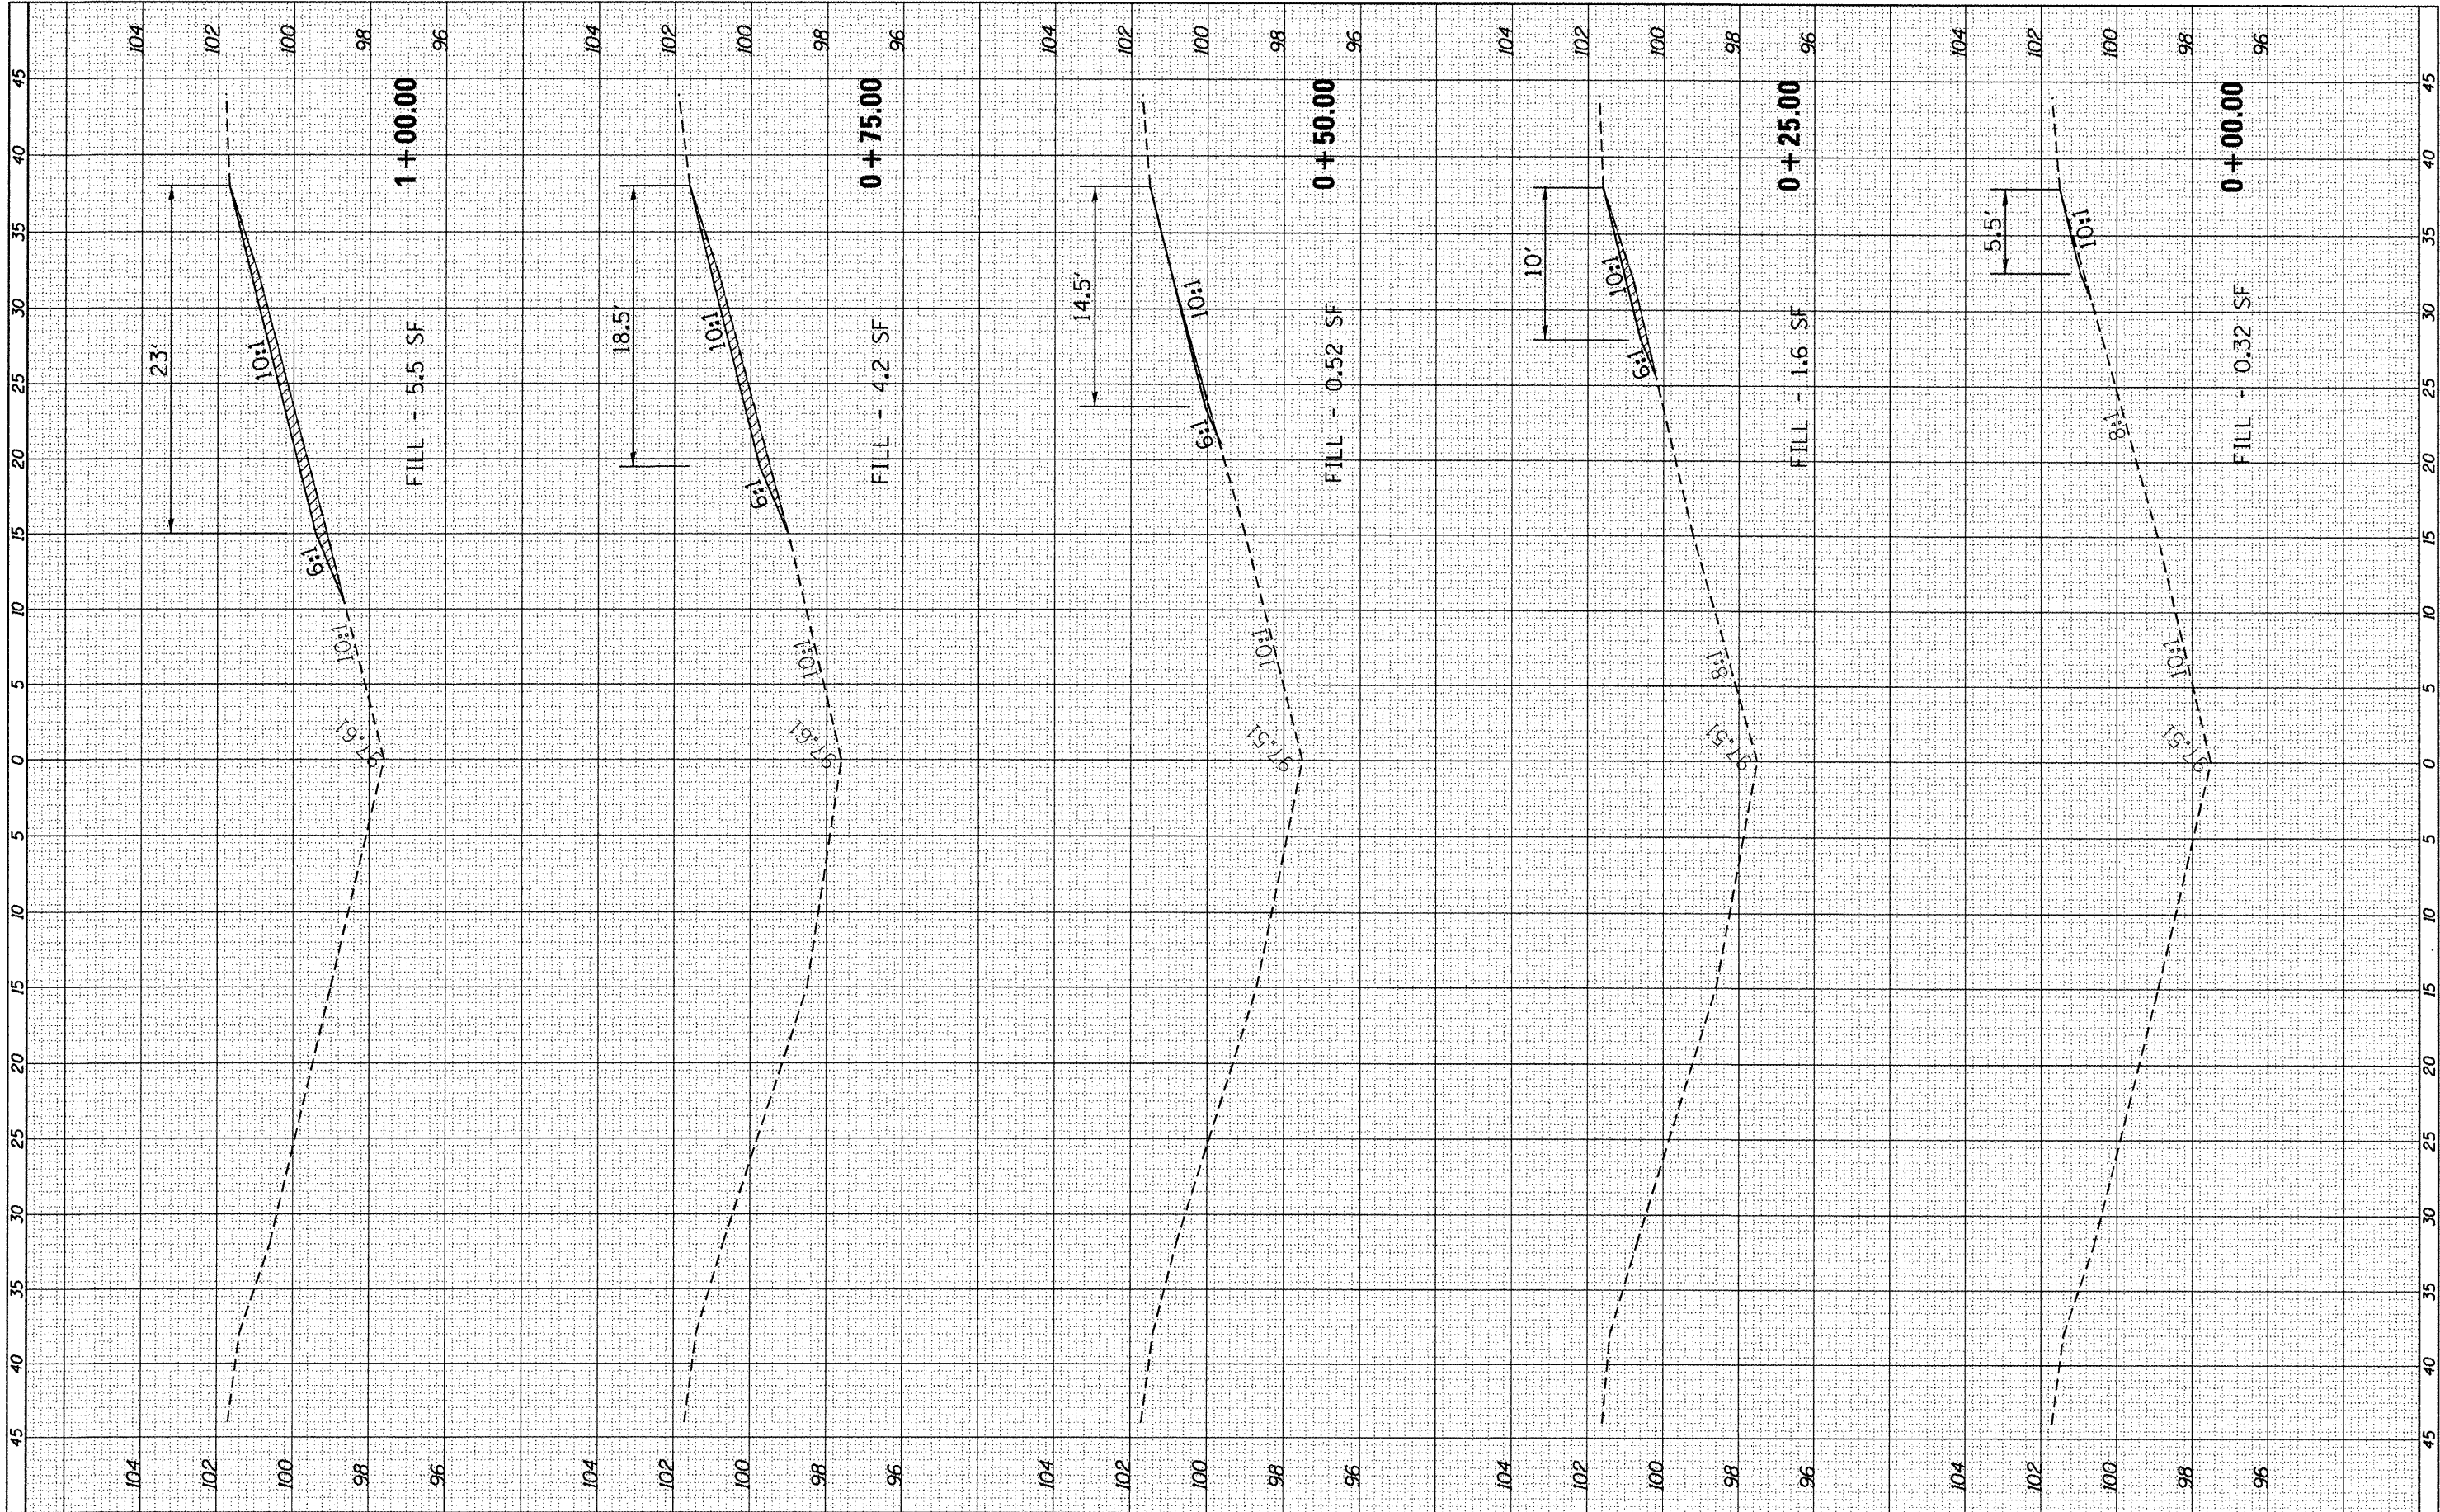

FILE NAME =	USER NAME = fergusonse	DESIGNED -	REVISED -	STATE OF ILLINOIS DEPARTMENT OF TRANSPORTATION	CROSS-SECTIONS MP 64.9	F.A.I. RTE. 39	SECTION D3 IMPACT ATT. 2012-2	COUNTY LASALLE	TOTAL SHEETS 94	SHEET NO. 65
c:\pw_work\pwsidat\fergusonse\d0294378\0366899\sh649-ssht.dgn		DRAWN -	REVISED -							
PLOT SCALE = 10,0000' / 1"		CHECKED -	REVISED -							
PLOT DATE = 3/30/2012		DATE -	REVISED -							
SCALE:					SHEET	OF	SHEETS	STA. +00.00	TO STA. 1+00.00	ILLINOIS FED. AID PROJECT

FINAL SURVEY	SURVEYED	BY	DATE
	PLOTTED		
	TEMPLATE		
	NOTE BOOK		
NO. _____			

ORIGINAL SURVEY	SURVEYED	BY	DATE
	PLOTTED		
	TEMPLATE		
	NOTE BOOK		
NO. _____			

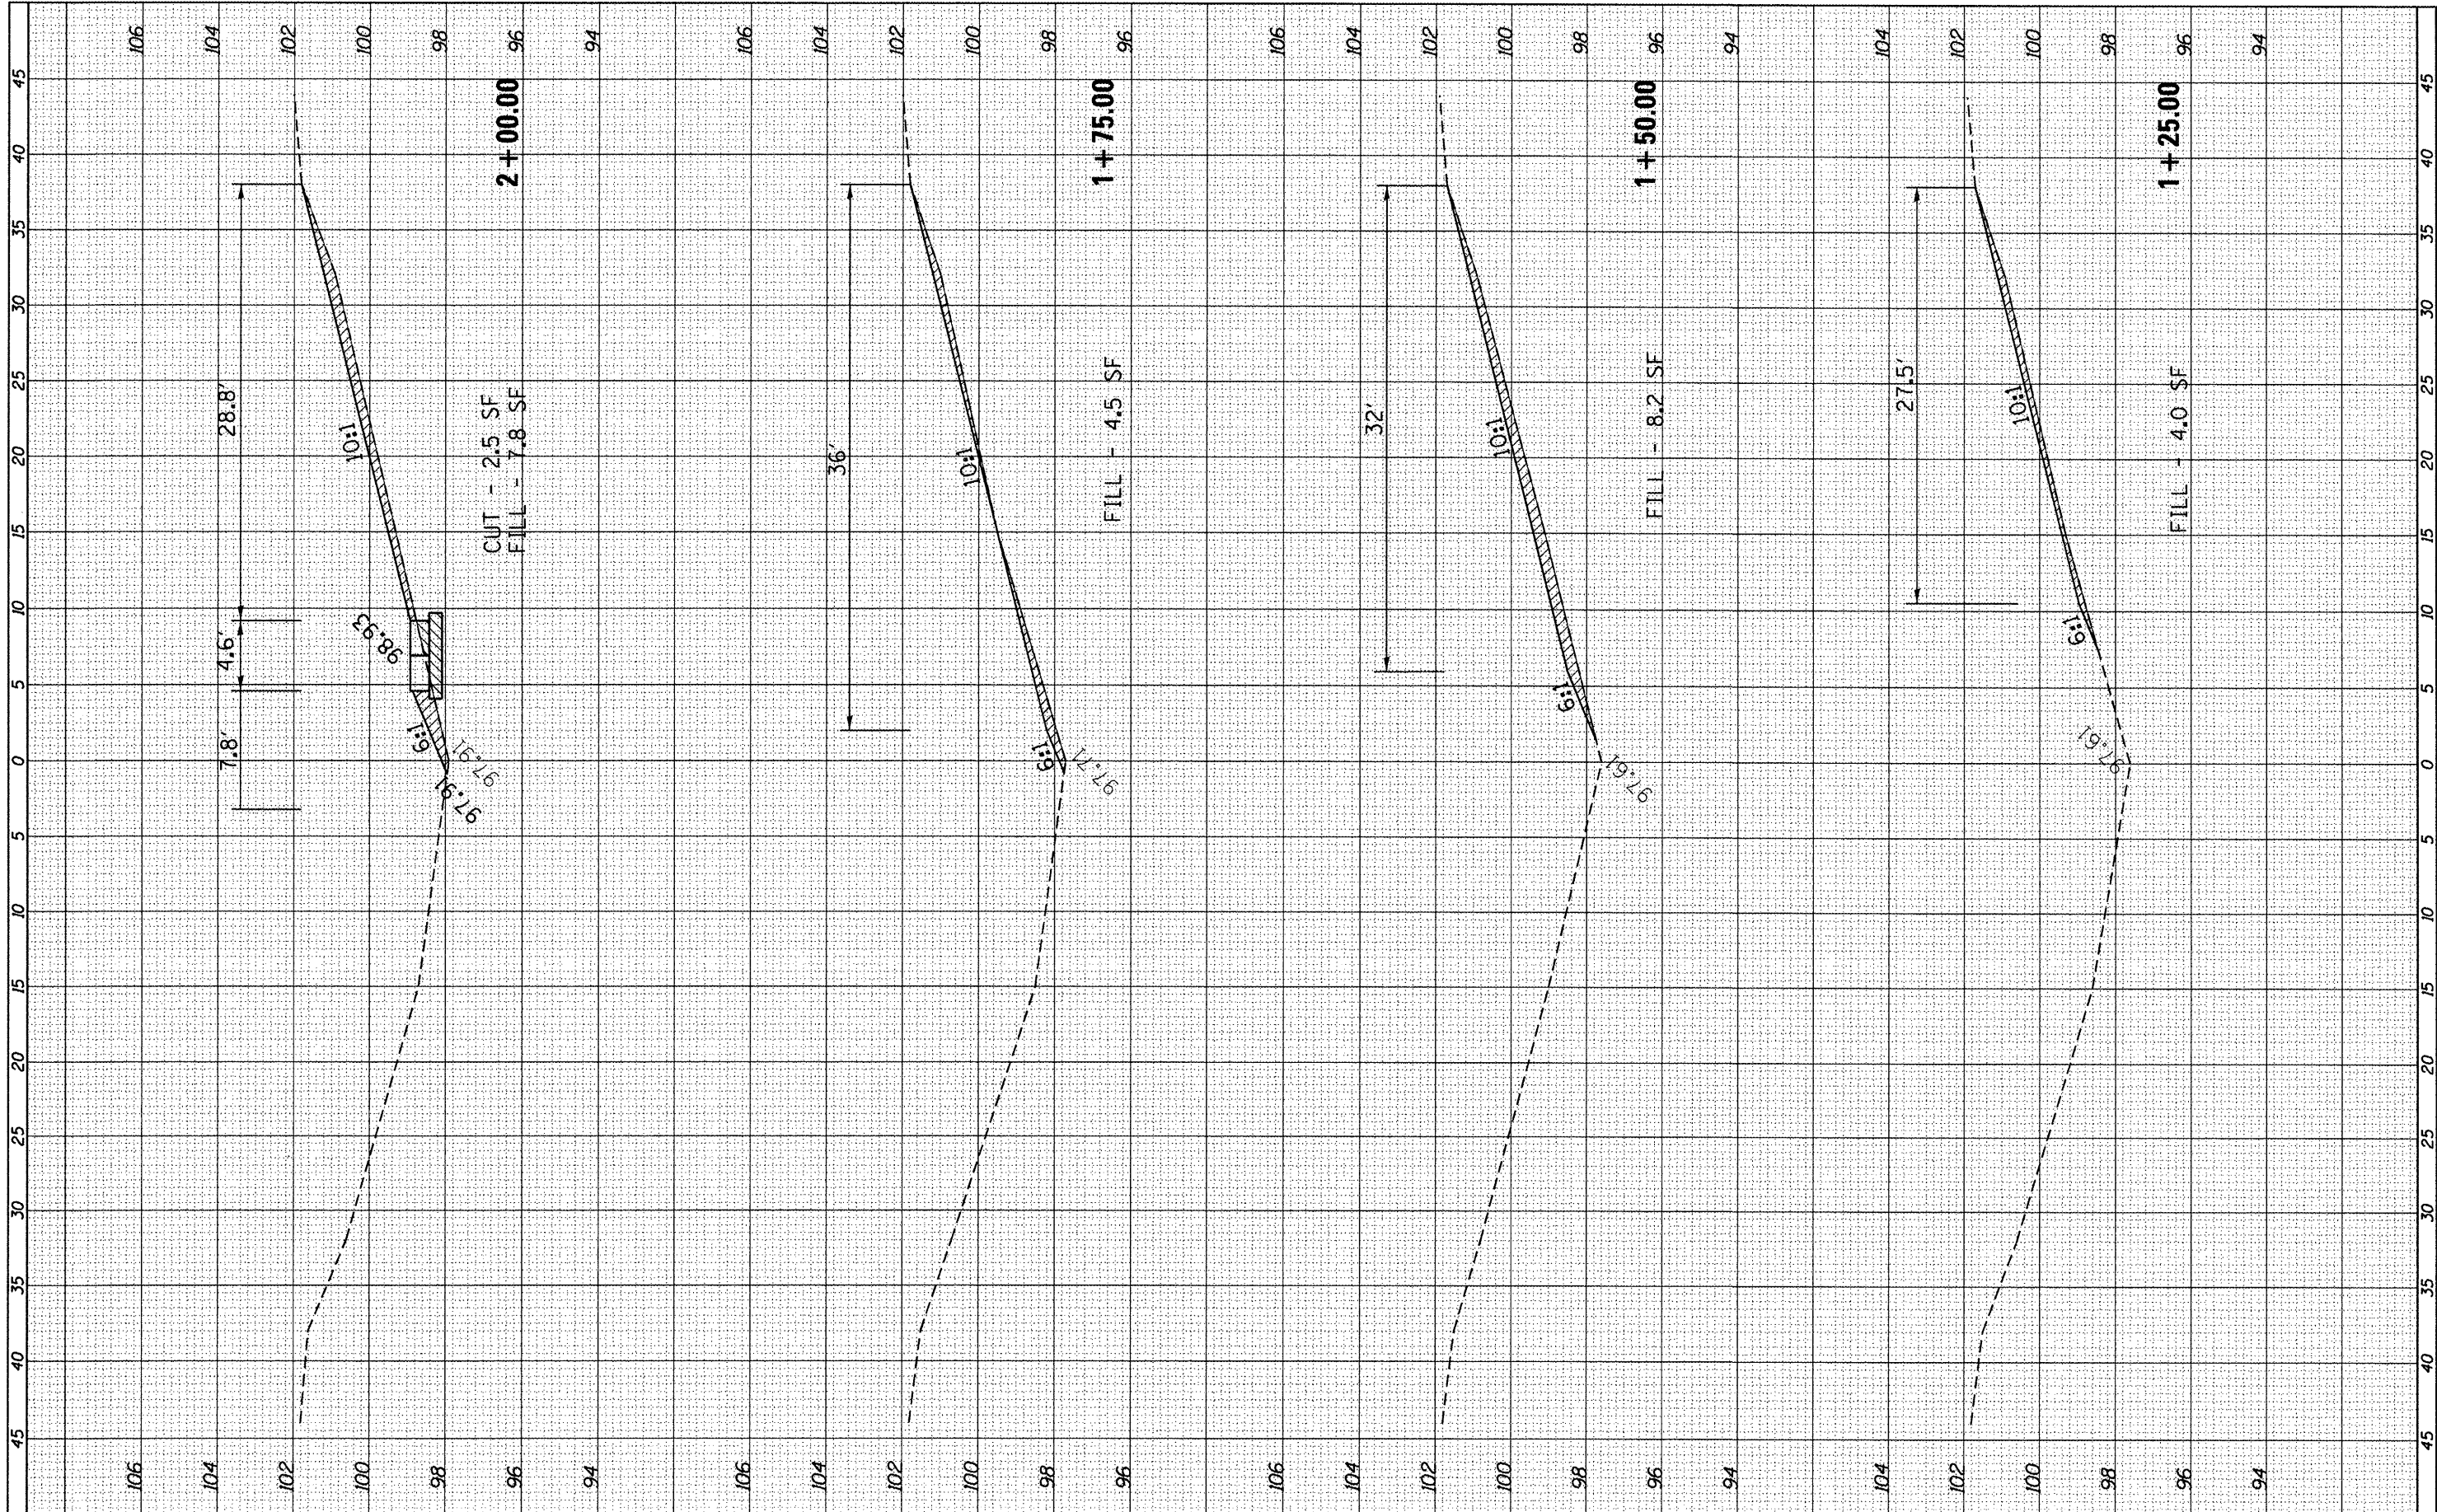


FILE NAME =	USER NAME = fergusonse	DESIGNED -	REVISED -
c:\pw\work\pwidat\fergusonse\d0294378\0366899-0366899.dgn		DRAWN -	REVISED -
		CHECKED -	REVISED -
		DATE -	REVISED -

STATE OF ILLINOIS DEPARTMENT OF TRANSPORTATION			
CROSS-SECTIONS MP 64.9			
SCALE:	SHEET	OF	SHEETS
		STA. 1+25.00	TO STA. 2+00.00

F.A.I. RTE.	SECTION	COUNTY	TOTAL SHEETS	SHEET NO.
39	D3 IMPACT ATT. 2012-2	LASALLE	94	66
CONTRACT NO. 66899				
ILLINOIS FED. AID PROJECT				

FINAL	BY	DATE
SURVEY		
NOTED		
AREA		
CHECKED		


ORIGINAL	BY	DATE
SURVEY		
NOTED		
AREA		
CHECKED		

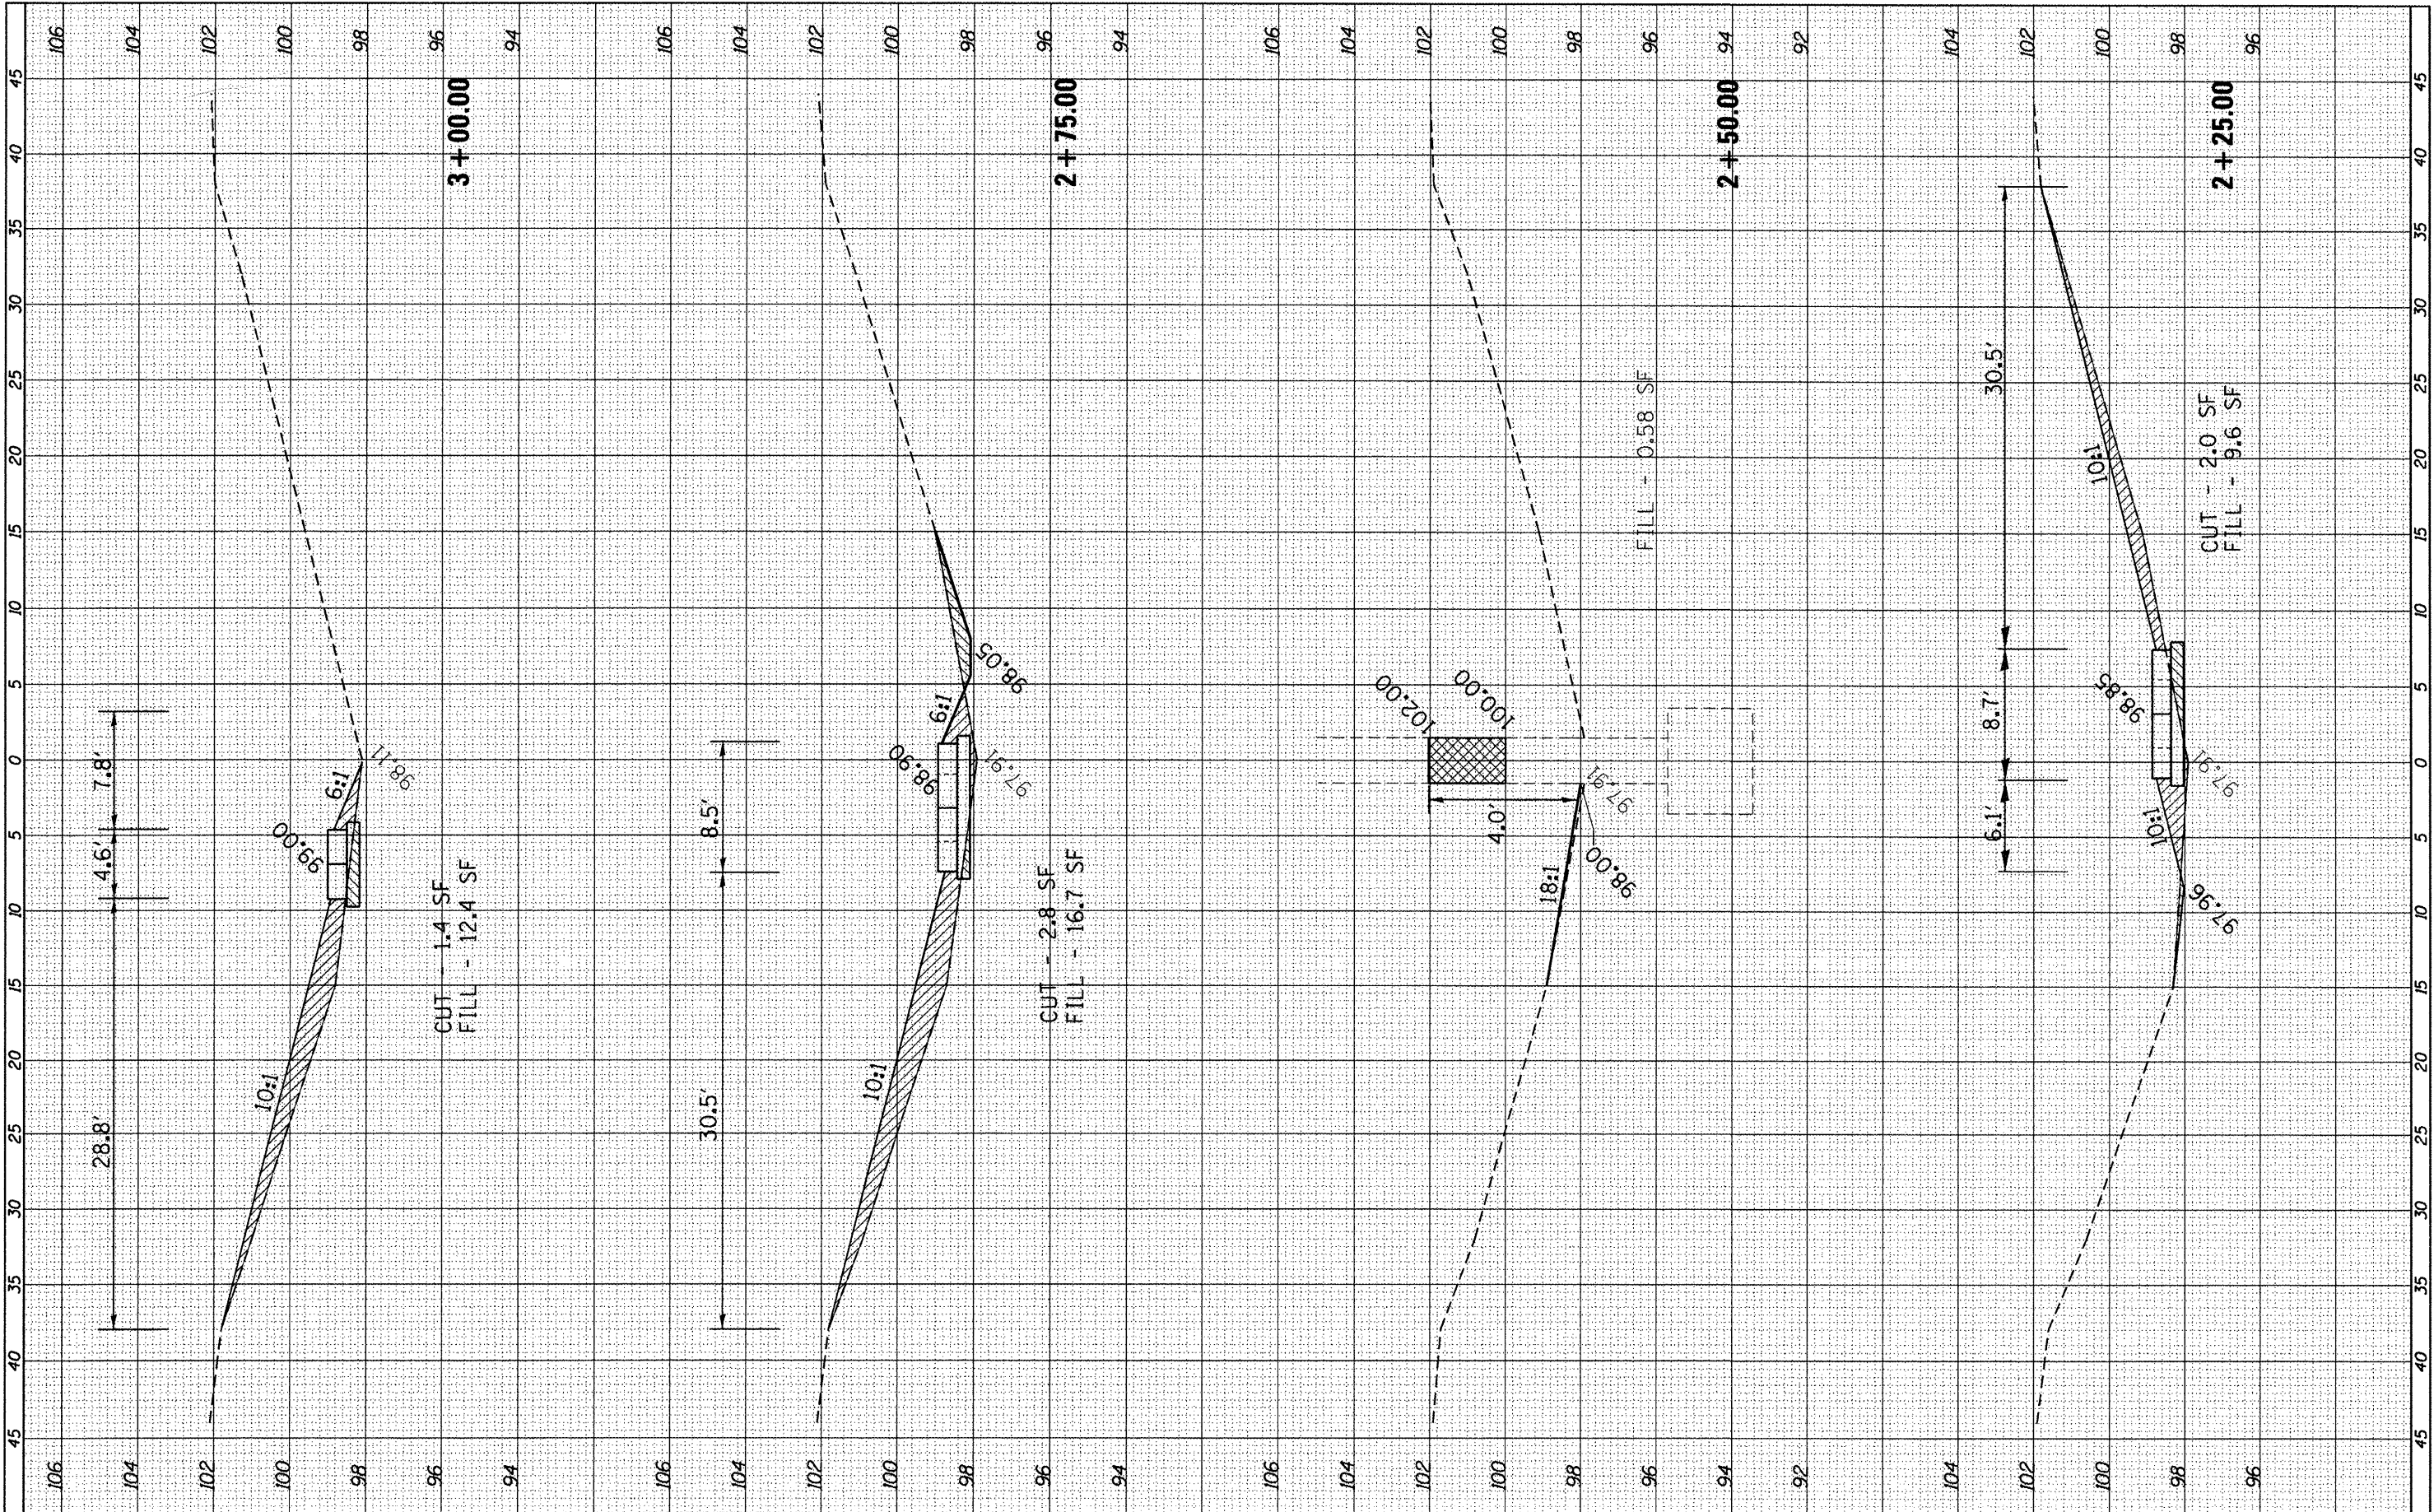

FILE NAME =	USER NAME = ferguson	DESIGNED -	REVISED -	STATE OF ILLINOIS DEPARTMENT OF TRANSPORTATION	CROSS-SECTIONS MP 64.9	SCALE: SHEET OF SHEETS STA. 2+25.00 TO STA. 3+00.00	F.A.I. RTE. 39	SECTION D3 IMPACT ATT. 2012-2	COUNTY LASALLE	TOTAL SHEETS 94	SHEET NO. 67	CONTRACT NO. 66B99	ILLINOIS FED. AID PROJECT
cs:\pw\work\p\uidot\ferguson\0294370\0366899\sh649-ssht.dgn	DRAWN -	REVISED -	REVISED -										
PLOT SCALE = 18,0000' / in.	CHECKED -	REVISED -	REVISED -										
PLOT DATE = 3/30/2012	DATE -	REVISED -	REVISED -										

FINAL	SURVEYED	BY	DATE
SURVEY	PLOTTED		
NOTE BOOK	AREA		
NO.	CHECKED		


ORIGINAL	SURVEYED	BY	DATE
SURVEY	PLOTTED		
NOTE BOOK	AREA		
NO.	CHECKED		

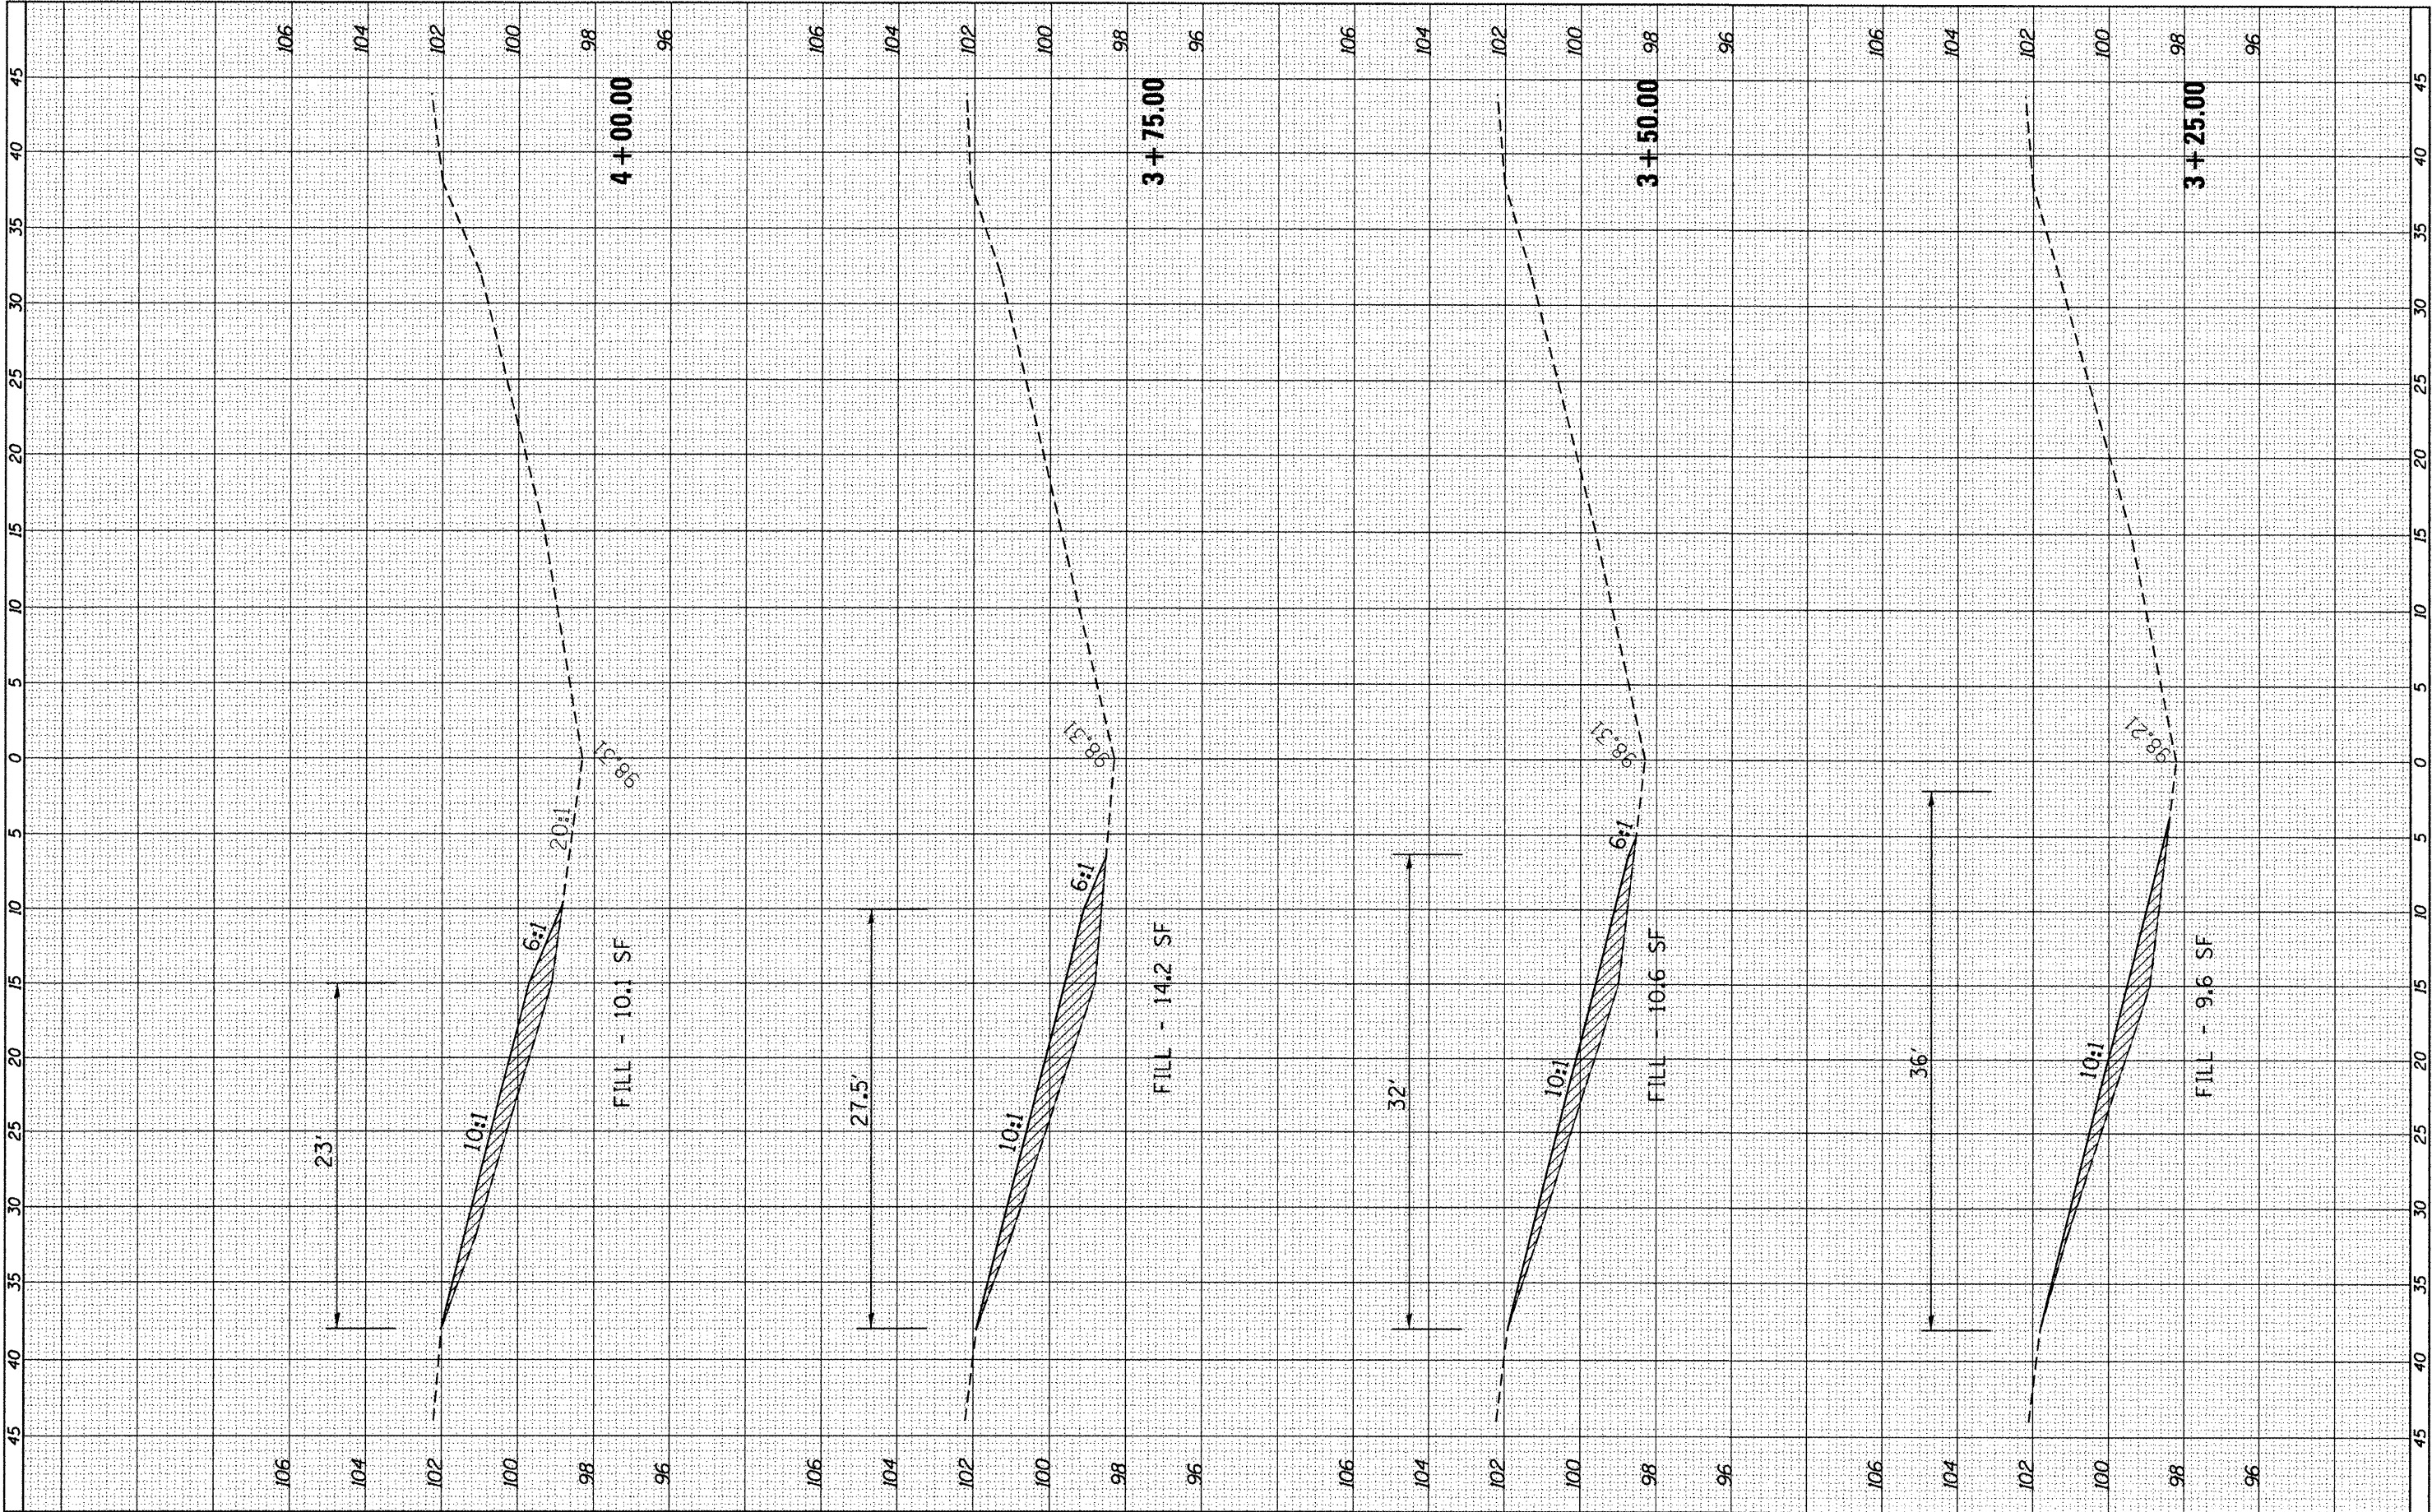

FILE NAME =	USER NAME = fergusonse	DESIGNED -	REVISED -
c:\pw\work\p\widot\fergusonse\d0294370\0366899	sh1649-xssh1.dgn	DRAWN -	REVISED -
	PLOT SCALE = 10.0000' / 1"	CHECKED -	REVISED -
	PLOT DATE = 3/30/2012	DATE -	REVISED -
STATE OF ILLINOIS DEPARTMENT OF TRANSPORTATION			
CROSS-SECTIONS MP 64.9			
SCALE:	SHEET	OF	SHEETS
	STA. 3+25.00		TO STA. 4+00.00
F.A.I. RTE.	SECTION	COUNTY	TOTAL SHEETS
39	D3 IMPACT ATT. 2012-2	LASALLE	94
			68
			CONTRACT NO. 66B99
			ILLINOIS FED. AID PROJECT


FINAL	SURVEYED	BY	DATE
SURVEY	PLOTTED		
NOTE BOOK	REDATE		
NO.	AREAS CHECKED		

ORIGINAL	SURVEYED	BY	DATE
SURVEY	PLOTTED		
NOTE BOOK	REDATE		
NO.	AREAS CHECKED		

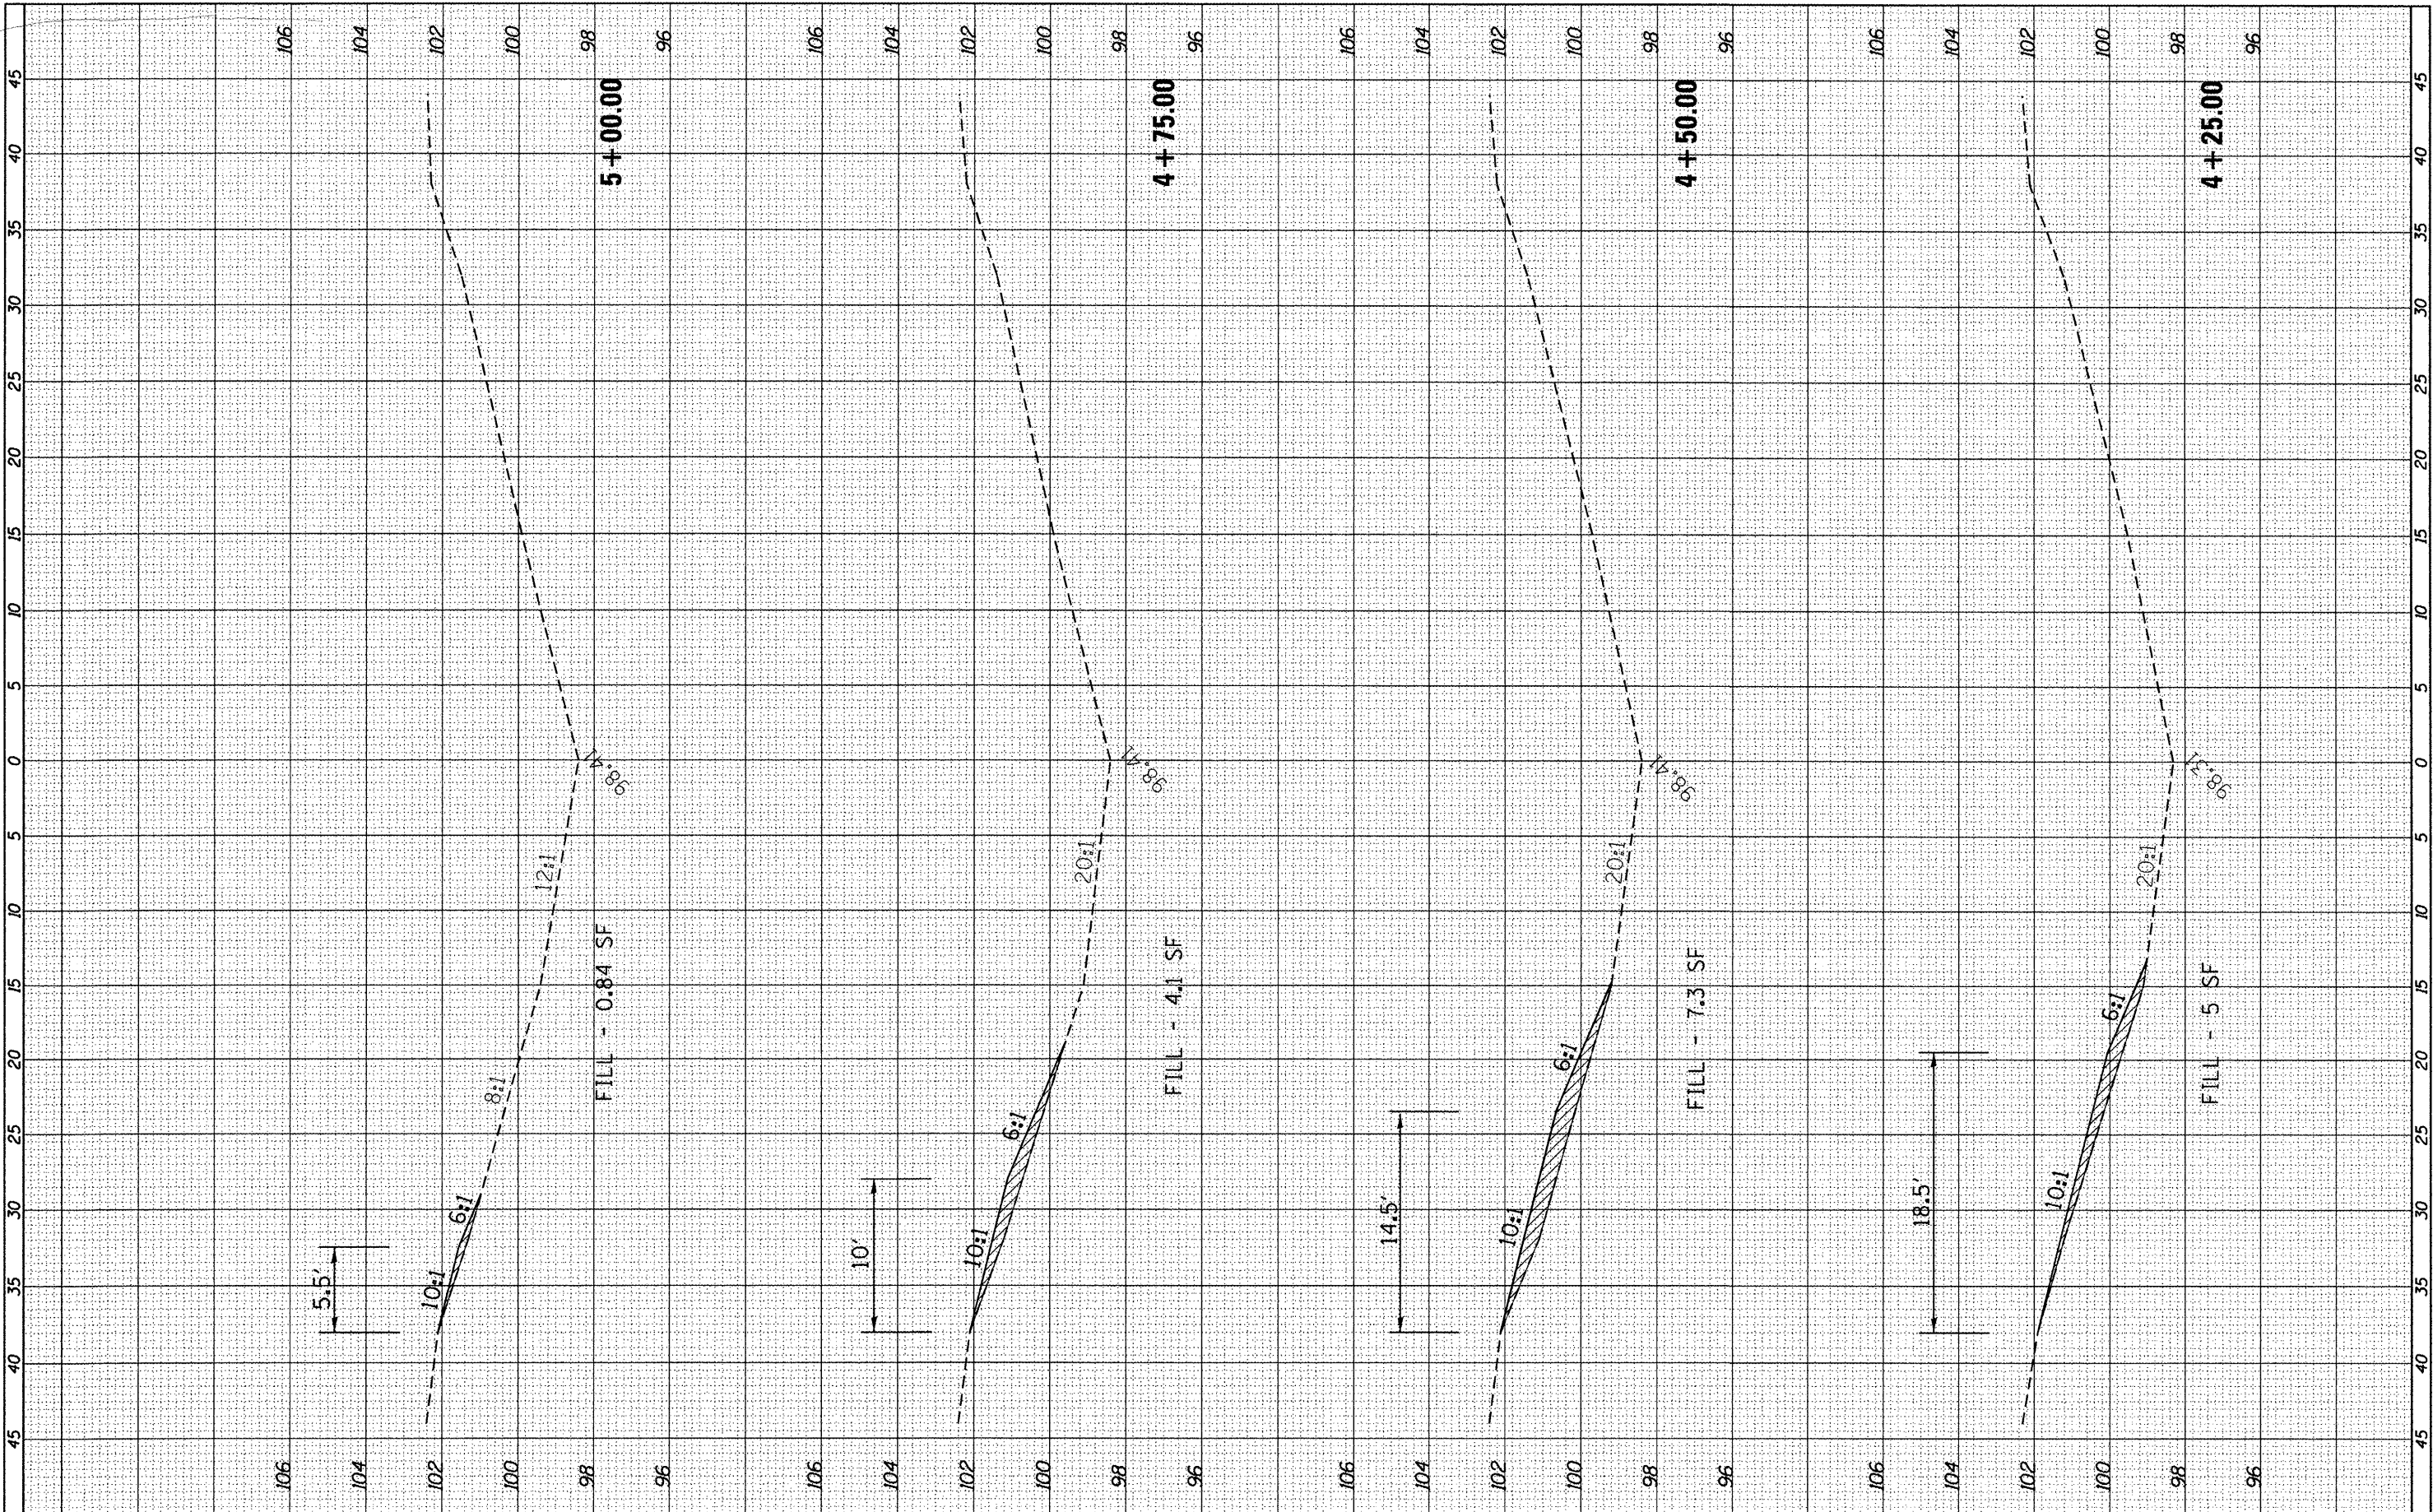

FILE NAME =	USER NAME = ferguson	DESIGNED -	REVISED -	STATE OF ILLINOIS DEPARTMENT OF TRANSPORTATION		CROSS-SECTIONS MP 64.9		F.A.I. RTE.	SECTION	COUNTY	TOTAL SHEETS	SHEET NO.
c:\pw_work\puidot\ferguson\0294370\0366899	sh649-xssh.dgn	DRAWN -	REVISED -					39	D3 IMPACT ATT. 2012-2	LASALLE	94	69
	PLOT SCALE = 10.0000' / in.	CHECKED -	REVISED -					CONTRACT NO. 66899				
	PLOT DATE = 3/30/2012	DATE -	REVISED -					ILLINOIS FED. AID PROJECT				
				SCALE:		SHEET OF SHEETS		STA. 4+25.00 TO STA. 5+00.00				

FINAL SURVEY	SURVEYED _____		BY _____	DATE _____
	PLOTTED _____			
NOTE BOOK	TEMPLATE _____			
NO.	AREAS _____			

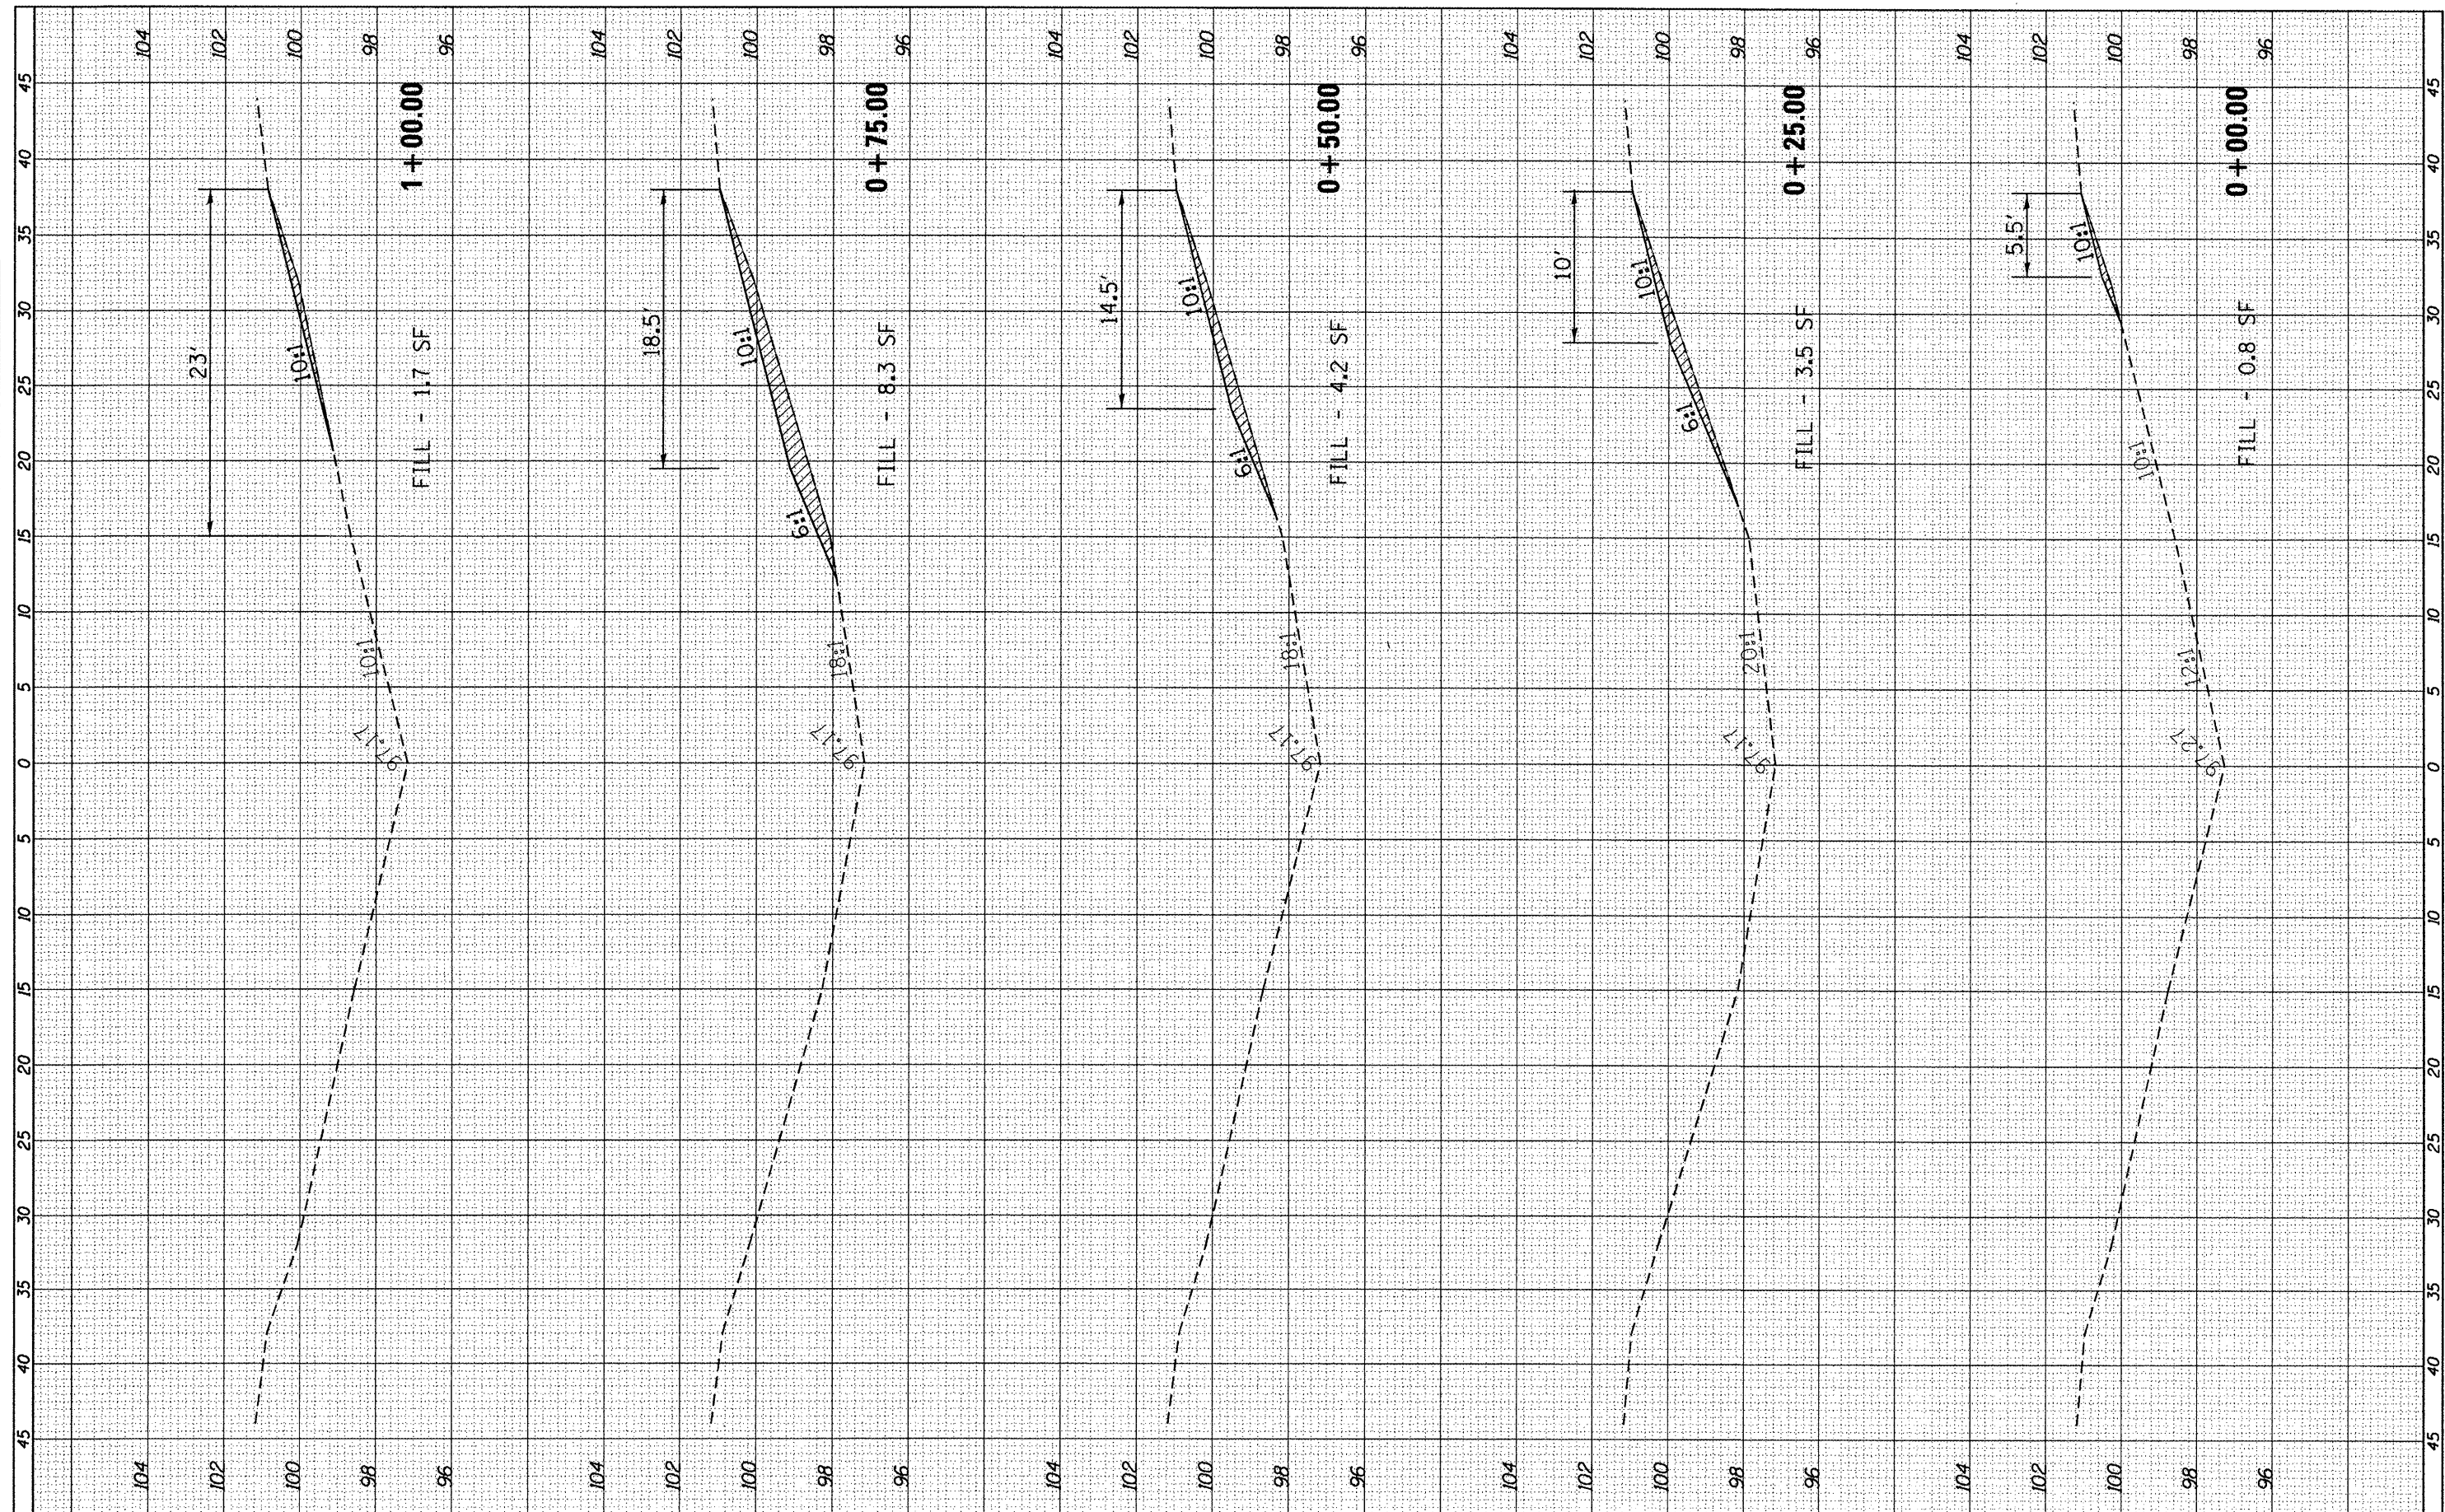

FILE NAME =	USER NAME = fergusonsa	DESIGNED -	REVISED -
c:\pwwork\pwidot\fergusonse\d0294370\0366899	sh1659-xssht.dgn	DRAWN -	REVISED -
	PLOT SCALE = 10.0000' / 1in	CHECKED -	REVISED -
	PLOT DATE = 3/30/2012	DATE -	REVISED -


STATE OF ILLINOIS
DEPARTMENT OF TRANSPORTATION

CROSS-SECTIONS MP 65.9				
SCALE:	SHEET	OF	SHEETS	STA. +00.00 TO STA. 1+00.00

F.A.I. RTE.	SECTION	COUNTY	TOTAL SHEETS	SHEET NO.
39	D3 IMPACT ATT. 2012-2	LASALLE	94	70
		CONTRACT NO. 66B99		
ILLINOIS FED. AID PROJECT				


FINAL	SURVEYED	BY	DATE
SURVEY	PLOTTED		
NOTE BOOK	REPLATE		
NO.	AREAS CHECKED		

ORIGINAL	SURVEYED	BY	DATE
SURVEY	PLOTTED		
NOTE BOOK	REPLATE		
NO.	AREAS CHECKED		

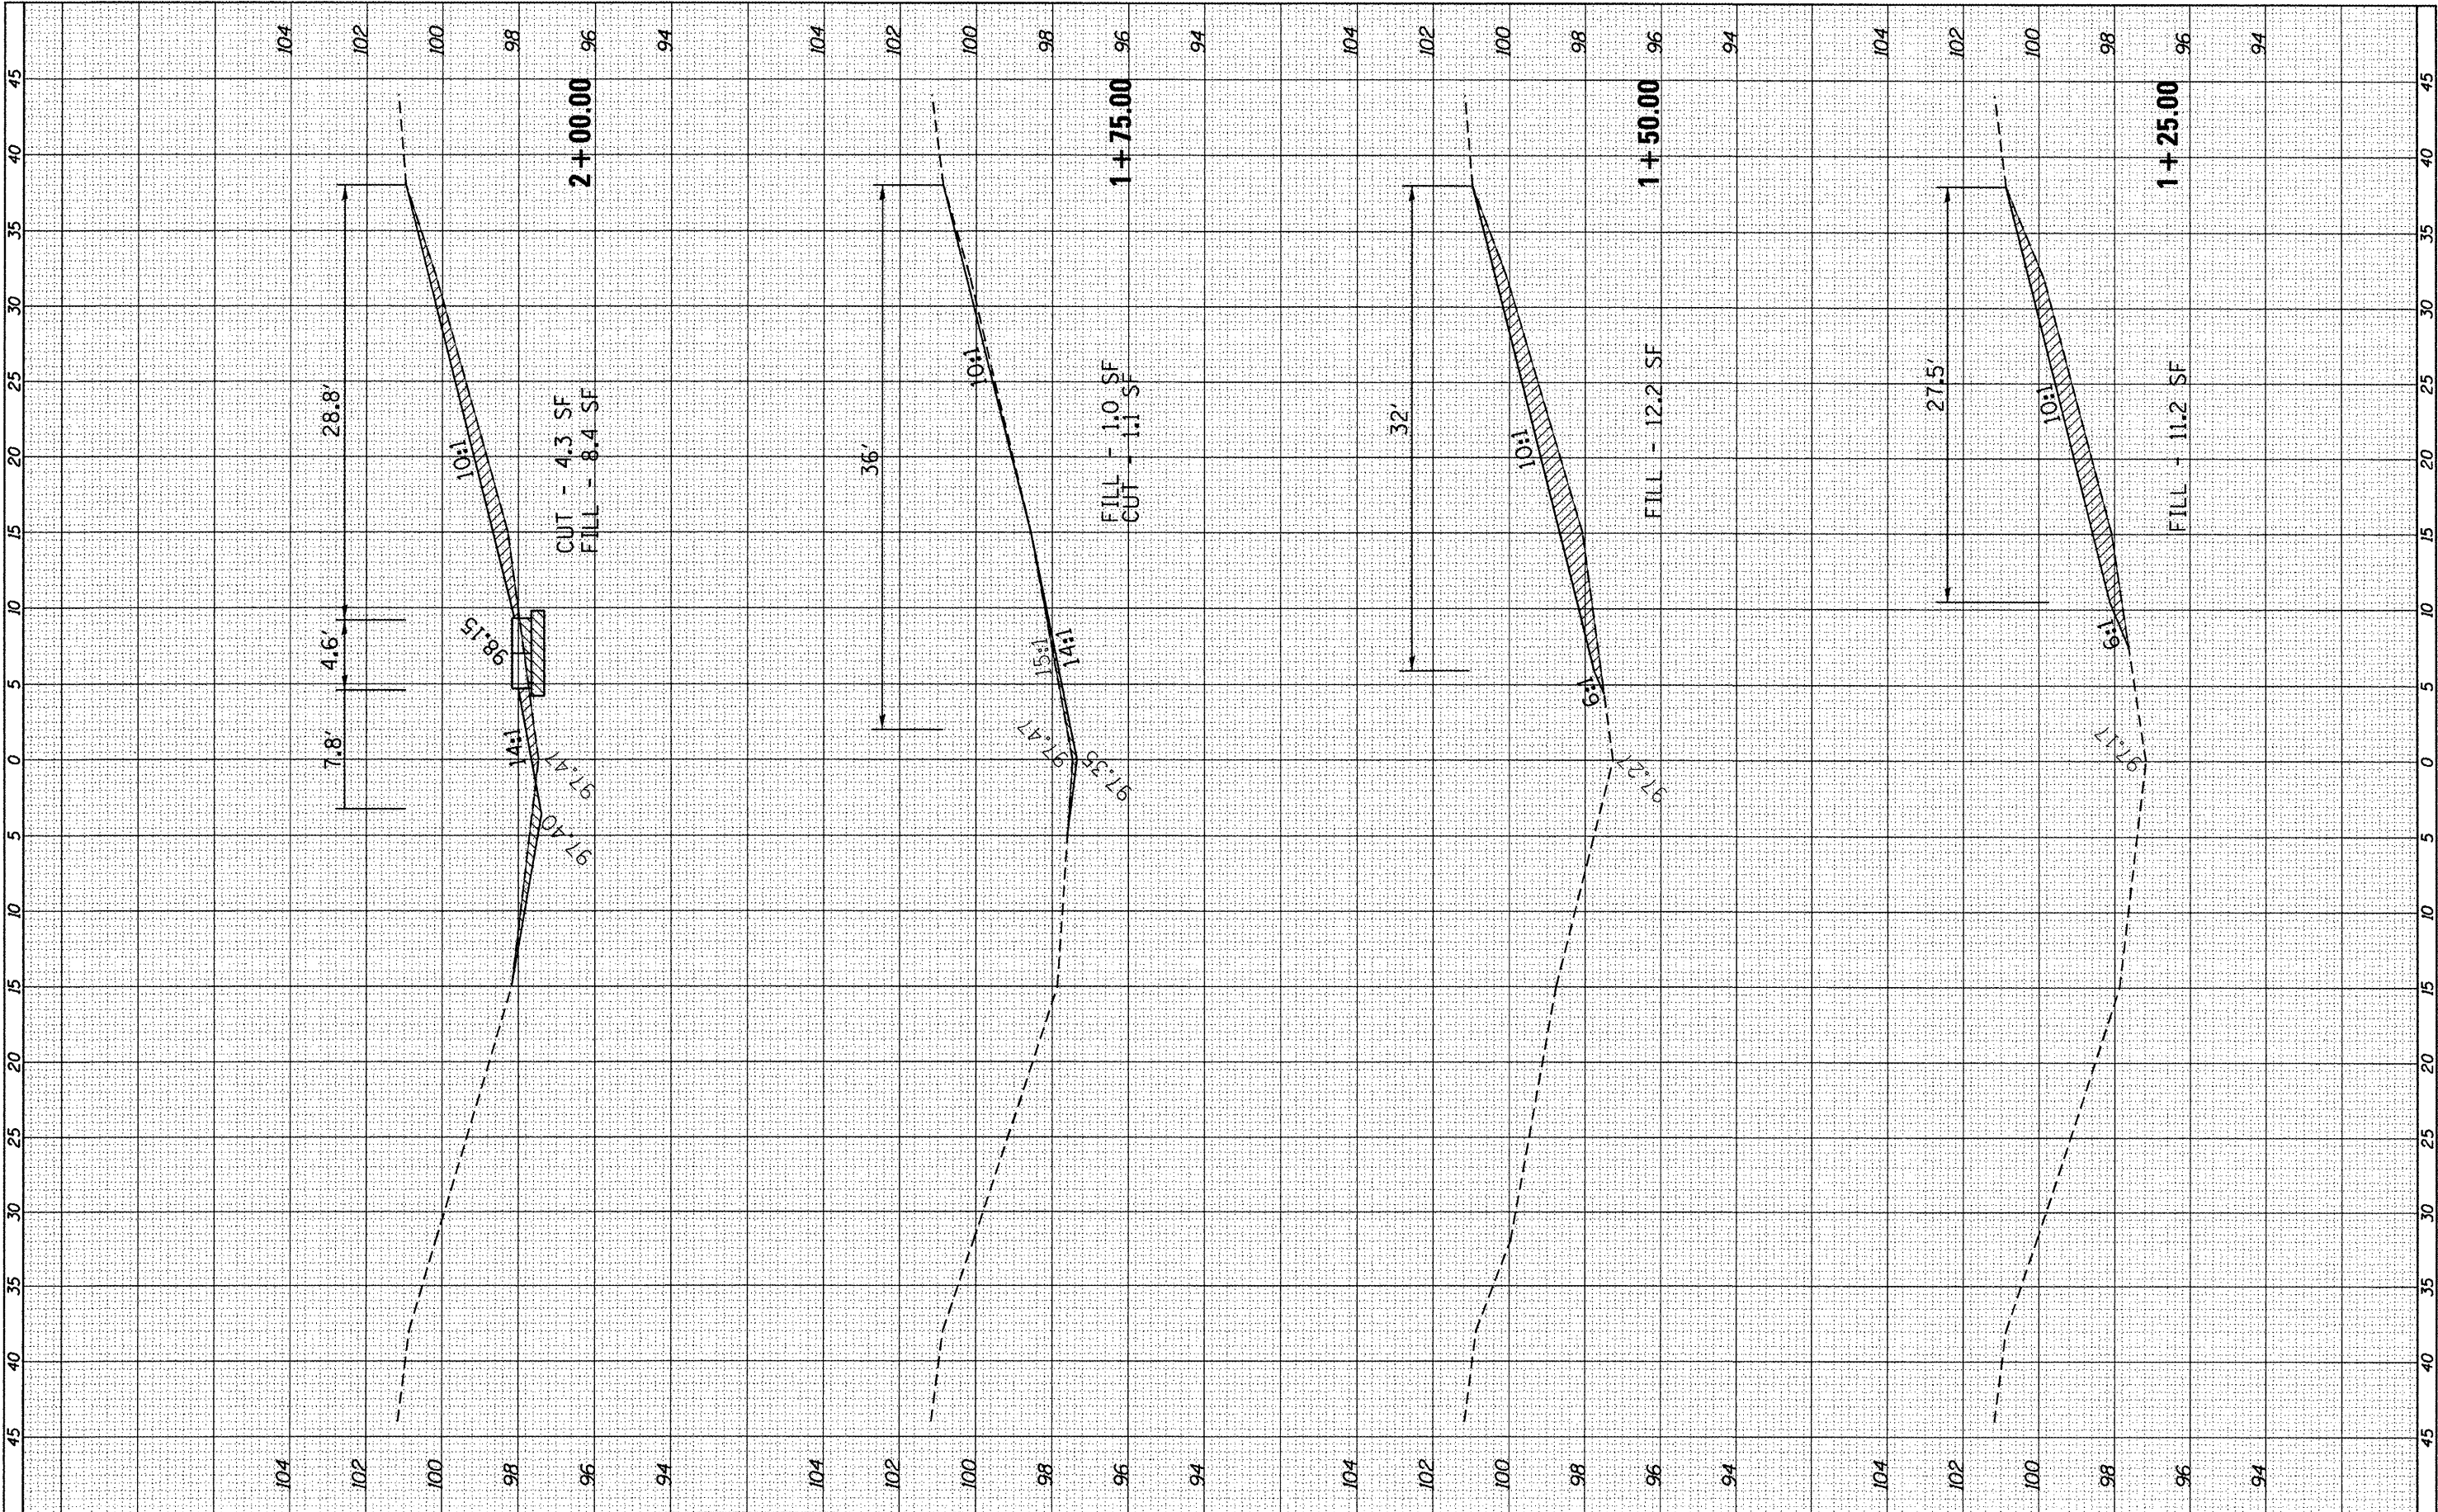

FILE NAME = c:\pwwork\pwwork\fergusonss\0294370\0366899	USER NAME = fergusonss	DESIGNED -	REVISED -	STATE OF ILLINOIS DEPARTMENT OF TRANSPORTATION	CROSS-SECTIONS MP 65.9	SCALE:	SHEET	OF	SHEETS	STA. 1+25.00	TO STA. 2+00.00	F.A.I. RTE.	SECTION	COUNTY	TOTAL SHEETS	SHEET NO.
	0294370-0366899	DRAWN -	REVISED -									39	D3 IMPACT ATT. 2012-2	LASALLE	94	71
		CHECKED -	REVISED -													
		DATE -	REVISED -													
	PLOT DATE = 3/30/2012	DATE -	REVISED -									CONTRACT NO. 66899				
ILLINOIS FED. AID PROJECT																

ORIGINAL SURVEY		BY	DATE
NOTE BOOK	SURVED _____		
NO.	PLOTTED _____		
	TEMPLATE _____		
	AREAS _____		
	AREAS CHECKED _____		

 


**STATE OF ILLINOIS
DEPARTMENT OF TRANSPORTATION**

CROSS-SECTIONS MP 65.9

F.A.I. RTE.	SECTION	COUNTY	TOTAL SHEETS	SHEET NO.
39	D3 IMPACT ATT. 2012-2	LASALLE	94	72
		CONTRACT NO. 66B99		
ILLINOIS FED. AID PROJECT				

FINAL SURVEY	SURVEYED	BY	DATE
NOTE BOOK	PLOTTED		
NO.	DATE		
	AREAS CHECKED		

ORIGINAL SURVEY	SURVEYED	BY	DATE
NOTE BOOK	PLOTTED		
NO.	DATE		
	AREAS CHECKED		

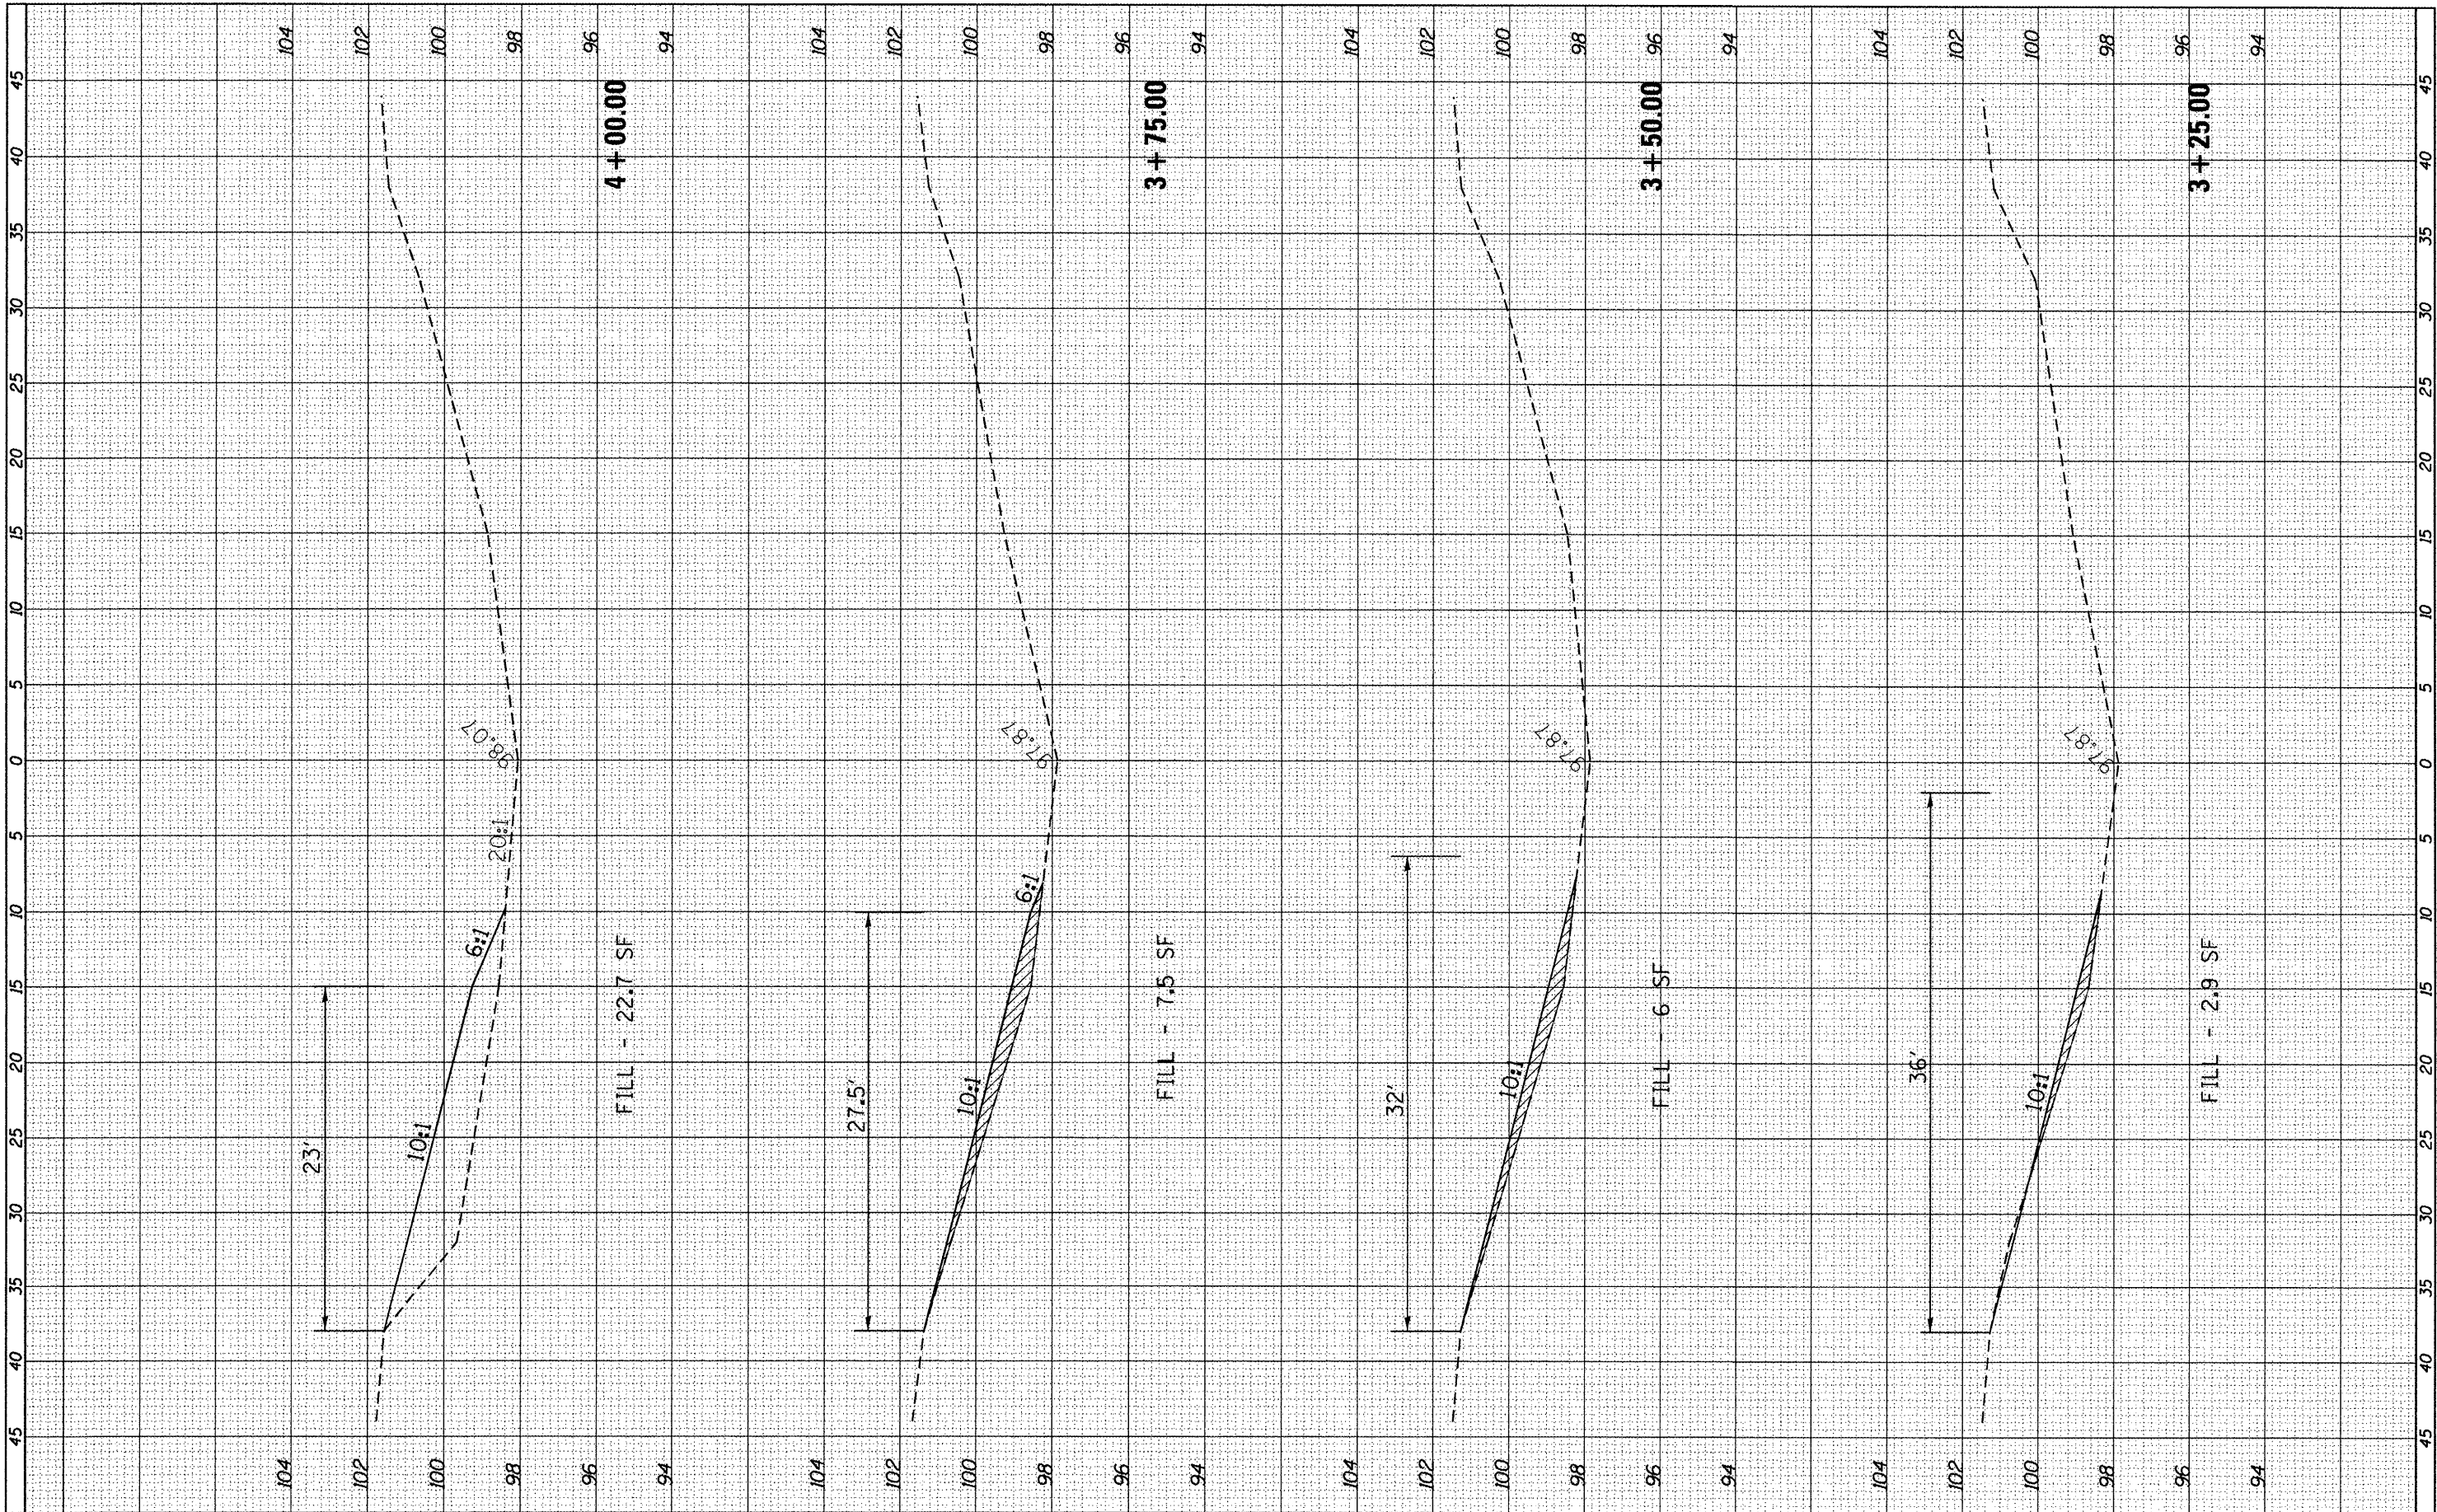


FILE NAME =	USER NAME = fergusonse	DESIGNED -	REVISED -
c:\pwork\pwork\fergusonse\0294370\0366899	sh659-ksht.dgn	DRAWN -	REVISED -
	PLOT SCALE = 10.0000' / 1"	CHECKED -	REVISED -
	PLOT DATE = 3/30/2012	DATE -	REVISED -

STATE OF ILLINOIS		CROSS-SECTIONS MP 65.9	
DEPARTMENT OF TRANSPORTATION		SCALE: SHEET OF SHEETS STA. 3+25.00 TO STA. 4+00.00	

F.A.I. RTE.	SECTION	COUNTY	TOTAL SHEETS	SHEET NO.
39	D3 IMPACT ATT. 2012-2	LASALLE	94	73
CONTRACT NO. 66899				
ILLINOIS FED. AID PROJECT				

FINAL SURVEY NO.	SURVEYED BY	DATE
NOTE BOOK	PLOTTED	
TEMPLATE	AREAS CHECKED	


ORIGINAL SURVEY NO.	SURVEYED BY	DATE
NOTE BOOK	PLOTTED	
TEMPLATE	AREAS CHECKED	

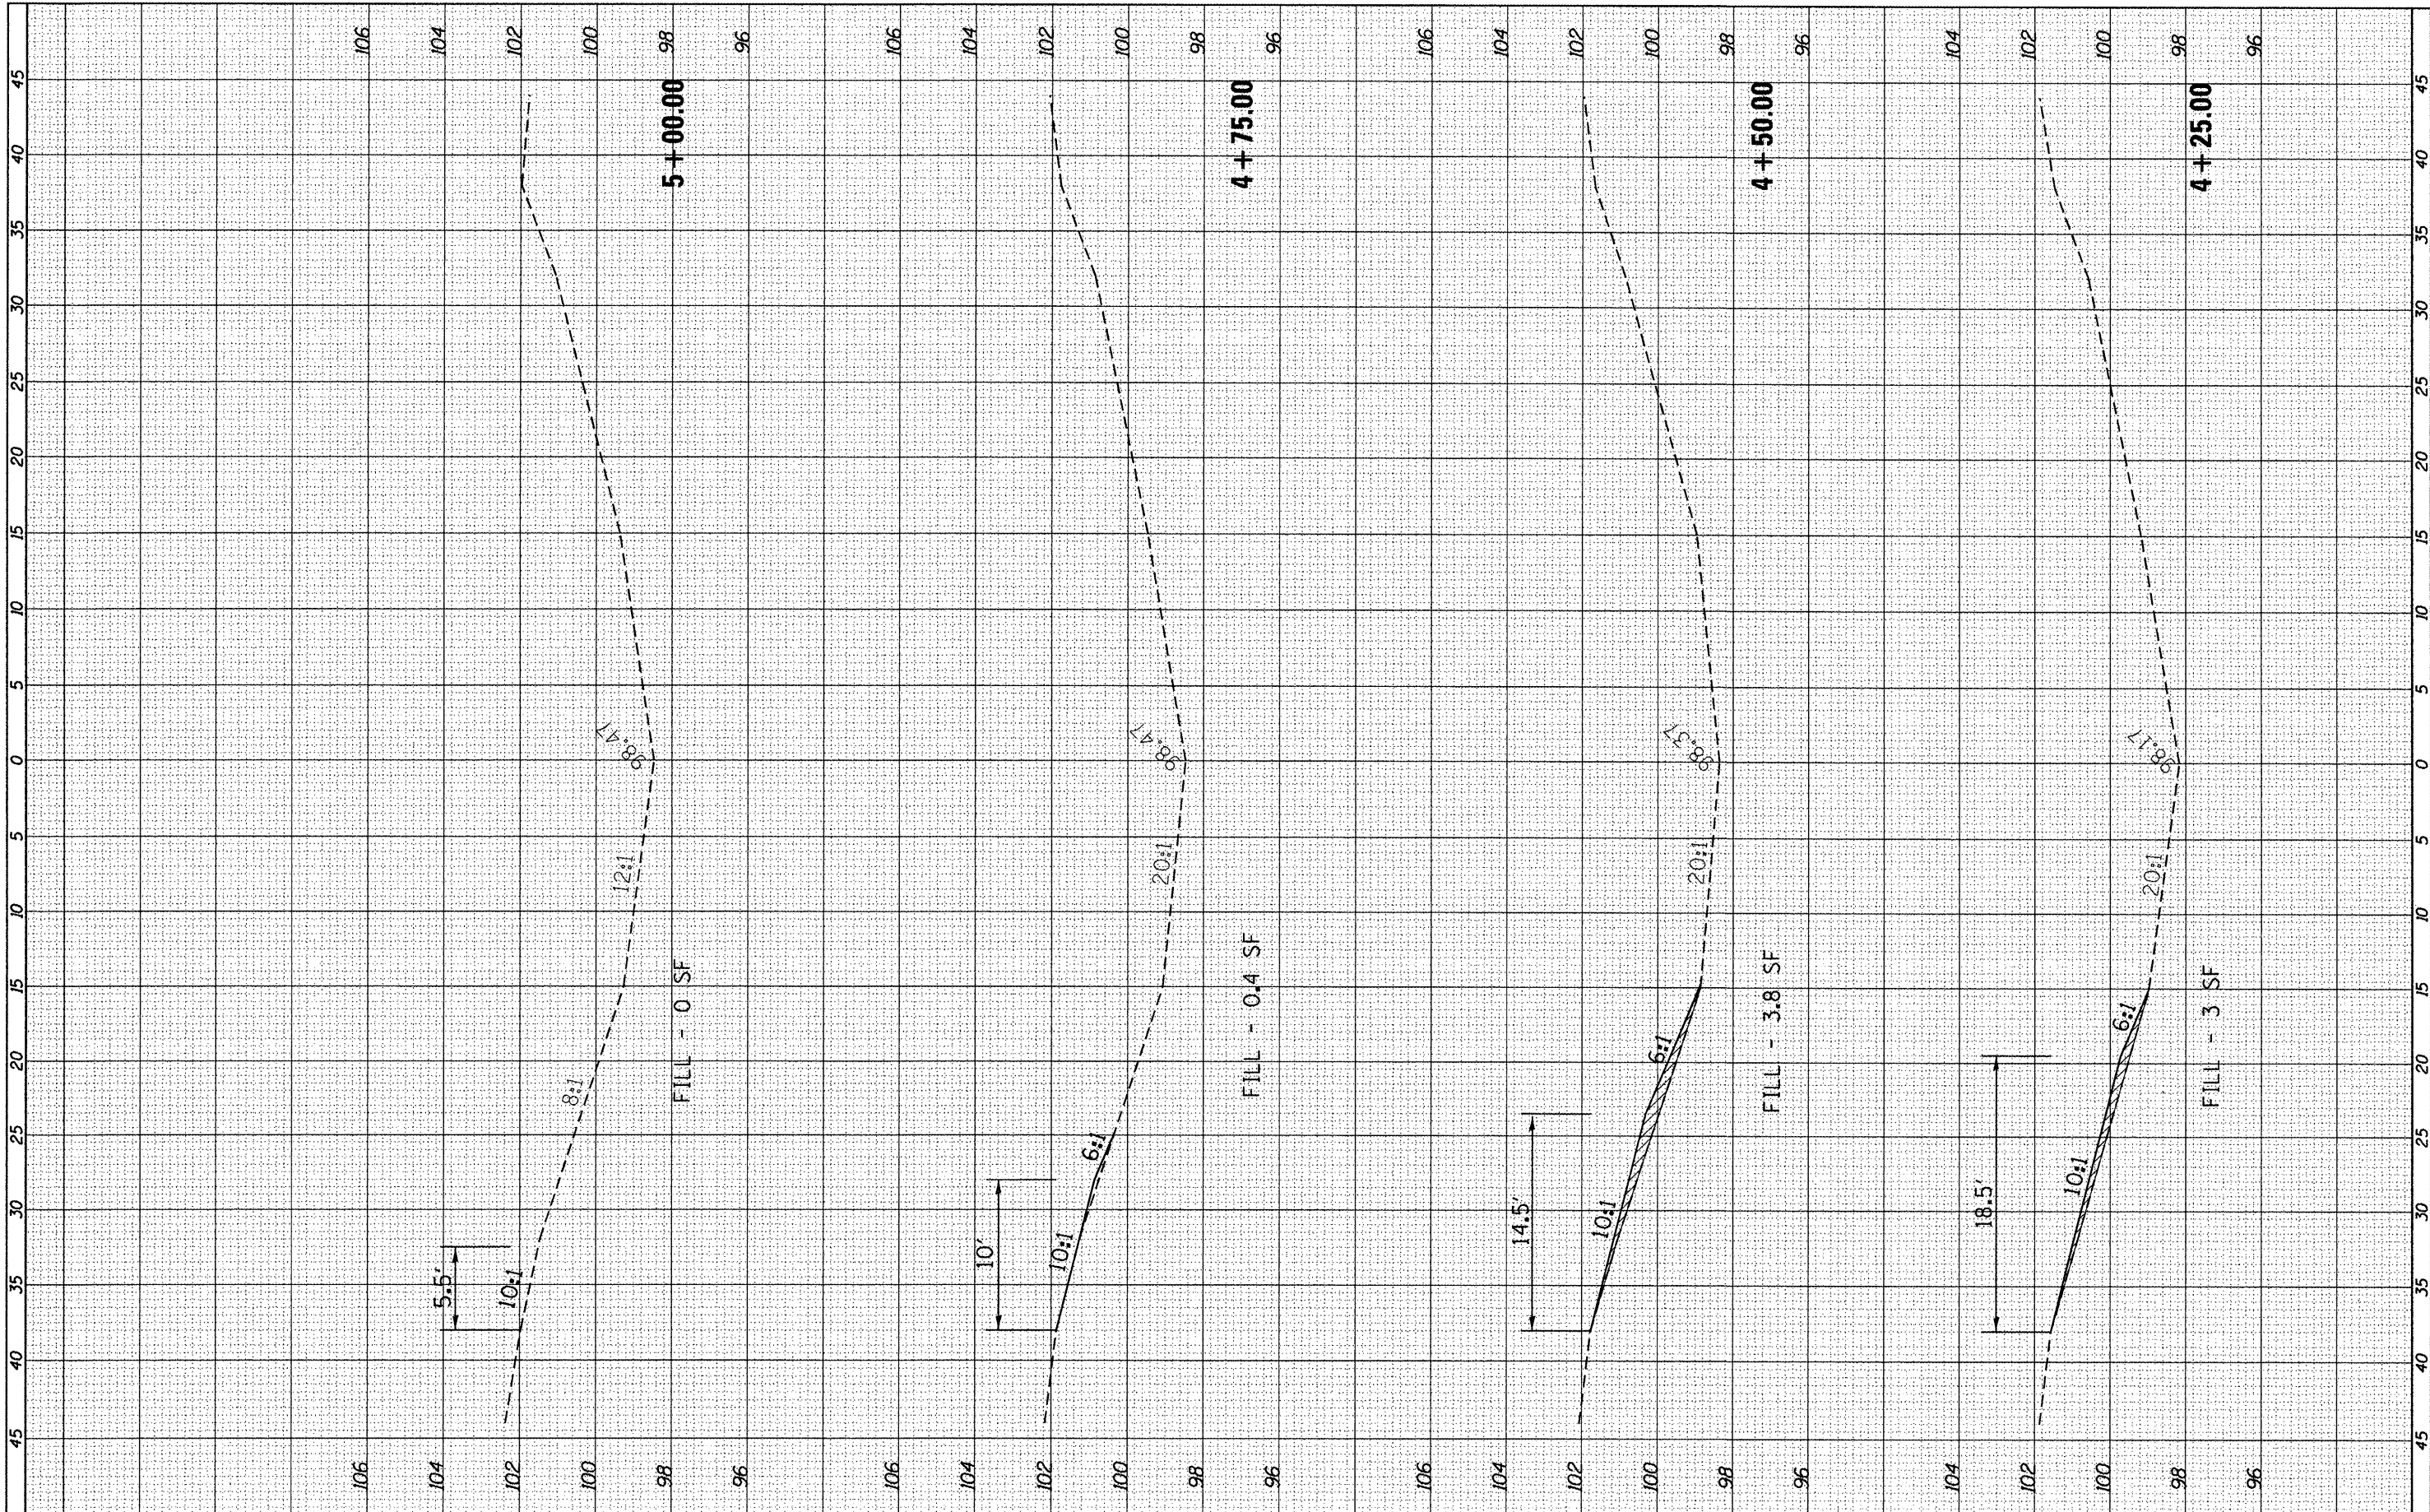

FILE NAME = c:\pw\work\pwidot\fergusonse\d0294370\0366899\sh659-xssht.dgn	USER NAME = fergusonse	DESIGNED -	REVISED -	STATE OF ILLINOIS DEPARTMENT OF TRANSPORTATION	CROSS-SECTIONS MP 65.9	SCALE: SHEET OF SHEETS STA. 4+25.00 TO STA. 5+00.00	F.A.I. R.T. 39	SECTION D3 IMPACT ATT. 2012-2	COUNTY LASALLE	TOTAL SHEETS 94	SHEET NO. 74	CONTRACT NO. 66B99	ILLINOIS FED. AID PROJECT
PLOT SCALE = 1/8"=1'-0"	CHECKED -	REVISED -	REVISED -										
PLOT DATE = 3/30/2012	DATE -	REVISED -	REVISED -										

FINAL SURVEY NOTE BOOK NO.	SURVEYED PLOTTED TEMPLATE AREAS CHECKED	BY	DATE


ORIGINAL SURVEY NOTE BOOK NO.	SURVEYED PLOTTED TEMPLATE AREAS CHECKED	BY	DATE

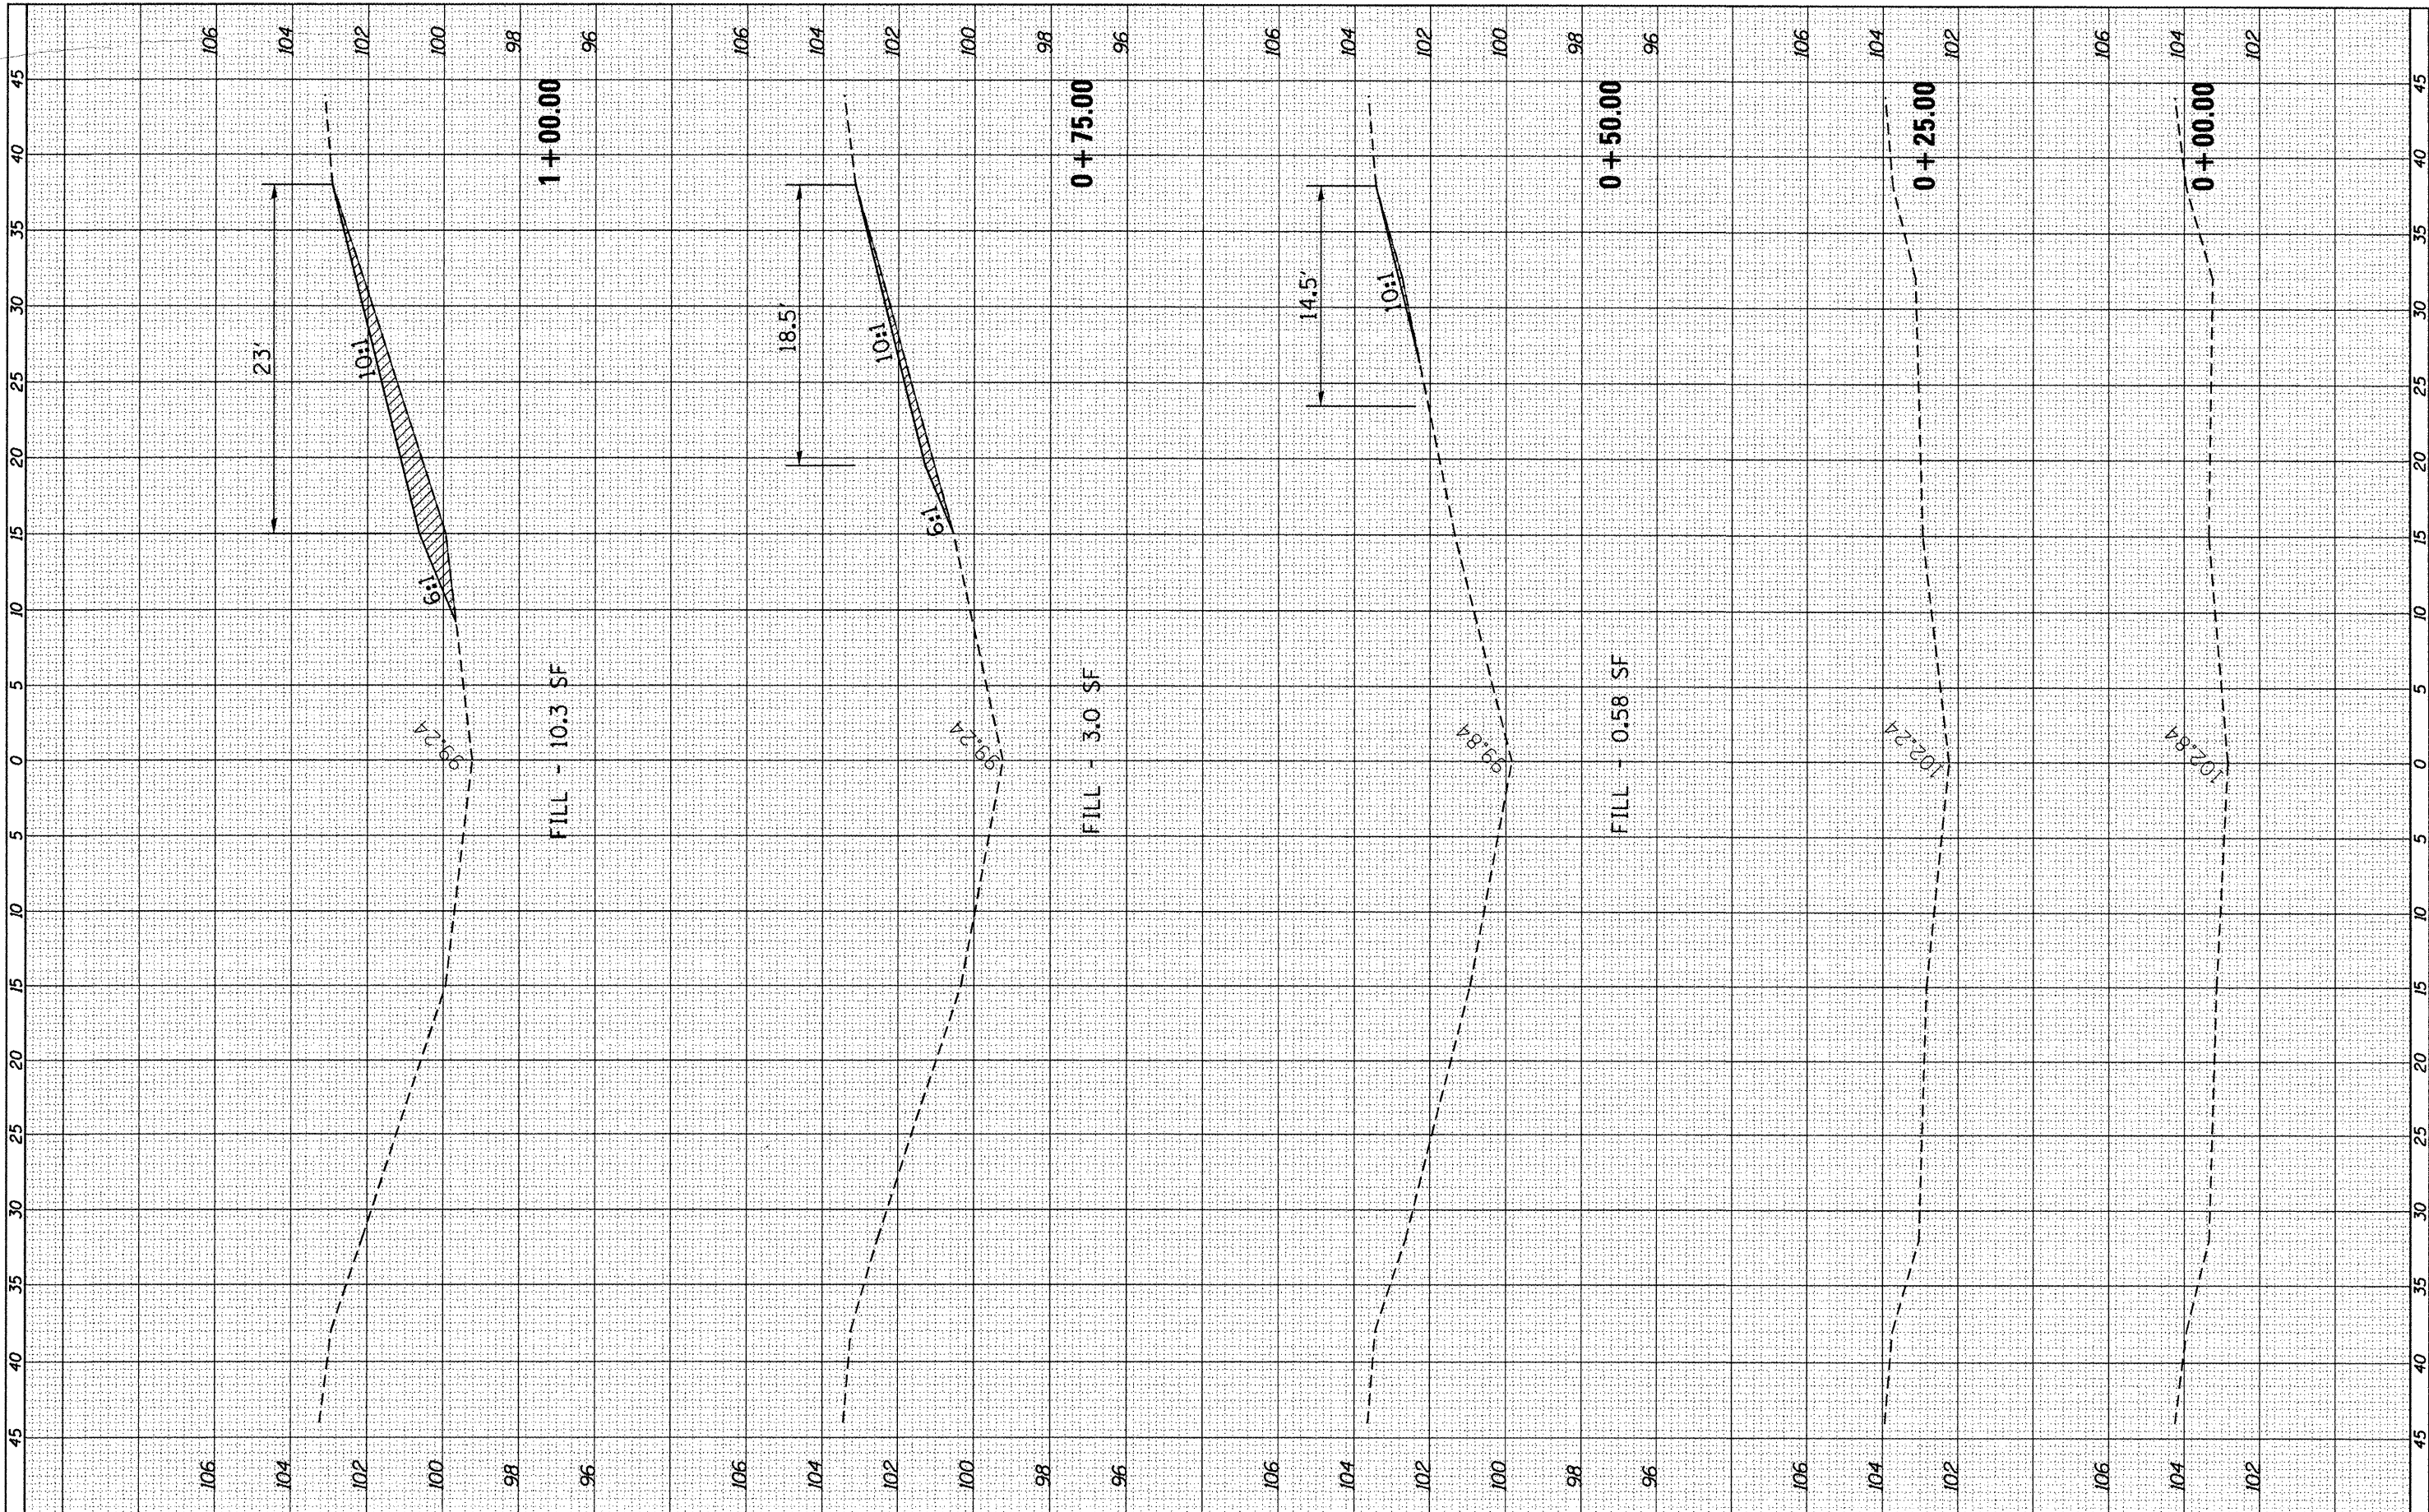

FILE NAME = c:\pwork\pvidot\fergusonse\02294378\0366899-sh6825-xssht.dgn	USER NAME = fergusonse	DESIGNED -	REVISED -	STATE OF ILLINOIS DEPARTMENT OF TRANSPORTATION	CROSS-SECTIONS MP 68.25	F.A.T. RTE.	SECTION	COUNTY	TOTAL SHEETS	SHEET NO.	
		DRAWN -	REVISED -			39	D3 IMPACT ATT. 2012-2	LASALLE	94	75	
PLOT SCALE = 10.0000' / 1"		CHECKED -	REVISED -			CONTRACT NO. 66B99					
PLOT DATE = 3/30/2012		DATE -	REVISED -			ILLINOIS FED. AID PROJECT					

FINAL	SURVEYED	BY	DATE
SURVEY	PLOTTED		
NOTE BOOK	TEMPLATE		
NO.	AREAS CHECKED		


ORIGINAL	SURVEYED	BY	DATE
SURVEY	PLOTTED		
NOTE BOOK	TEMPLATE		
NO.	AREAS CHECKED		

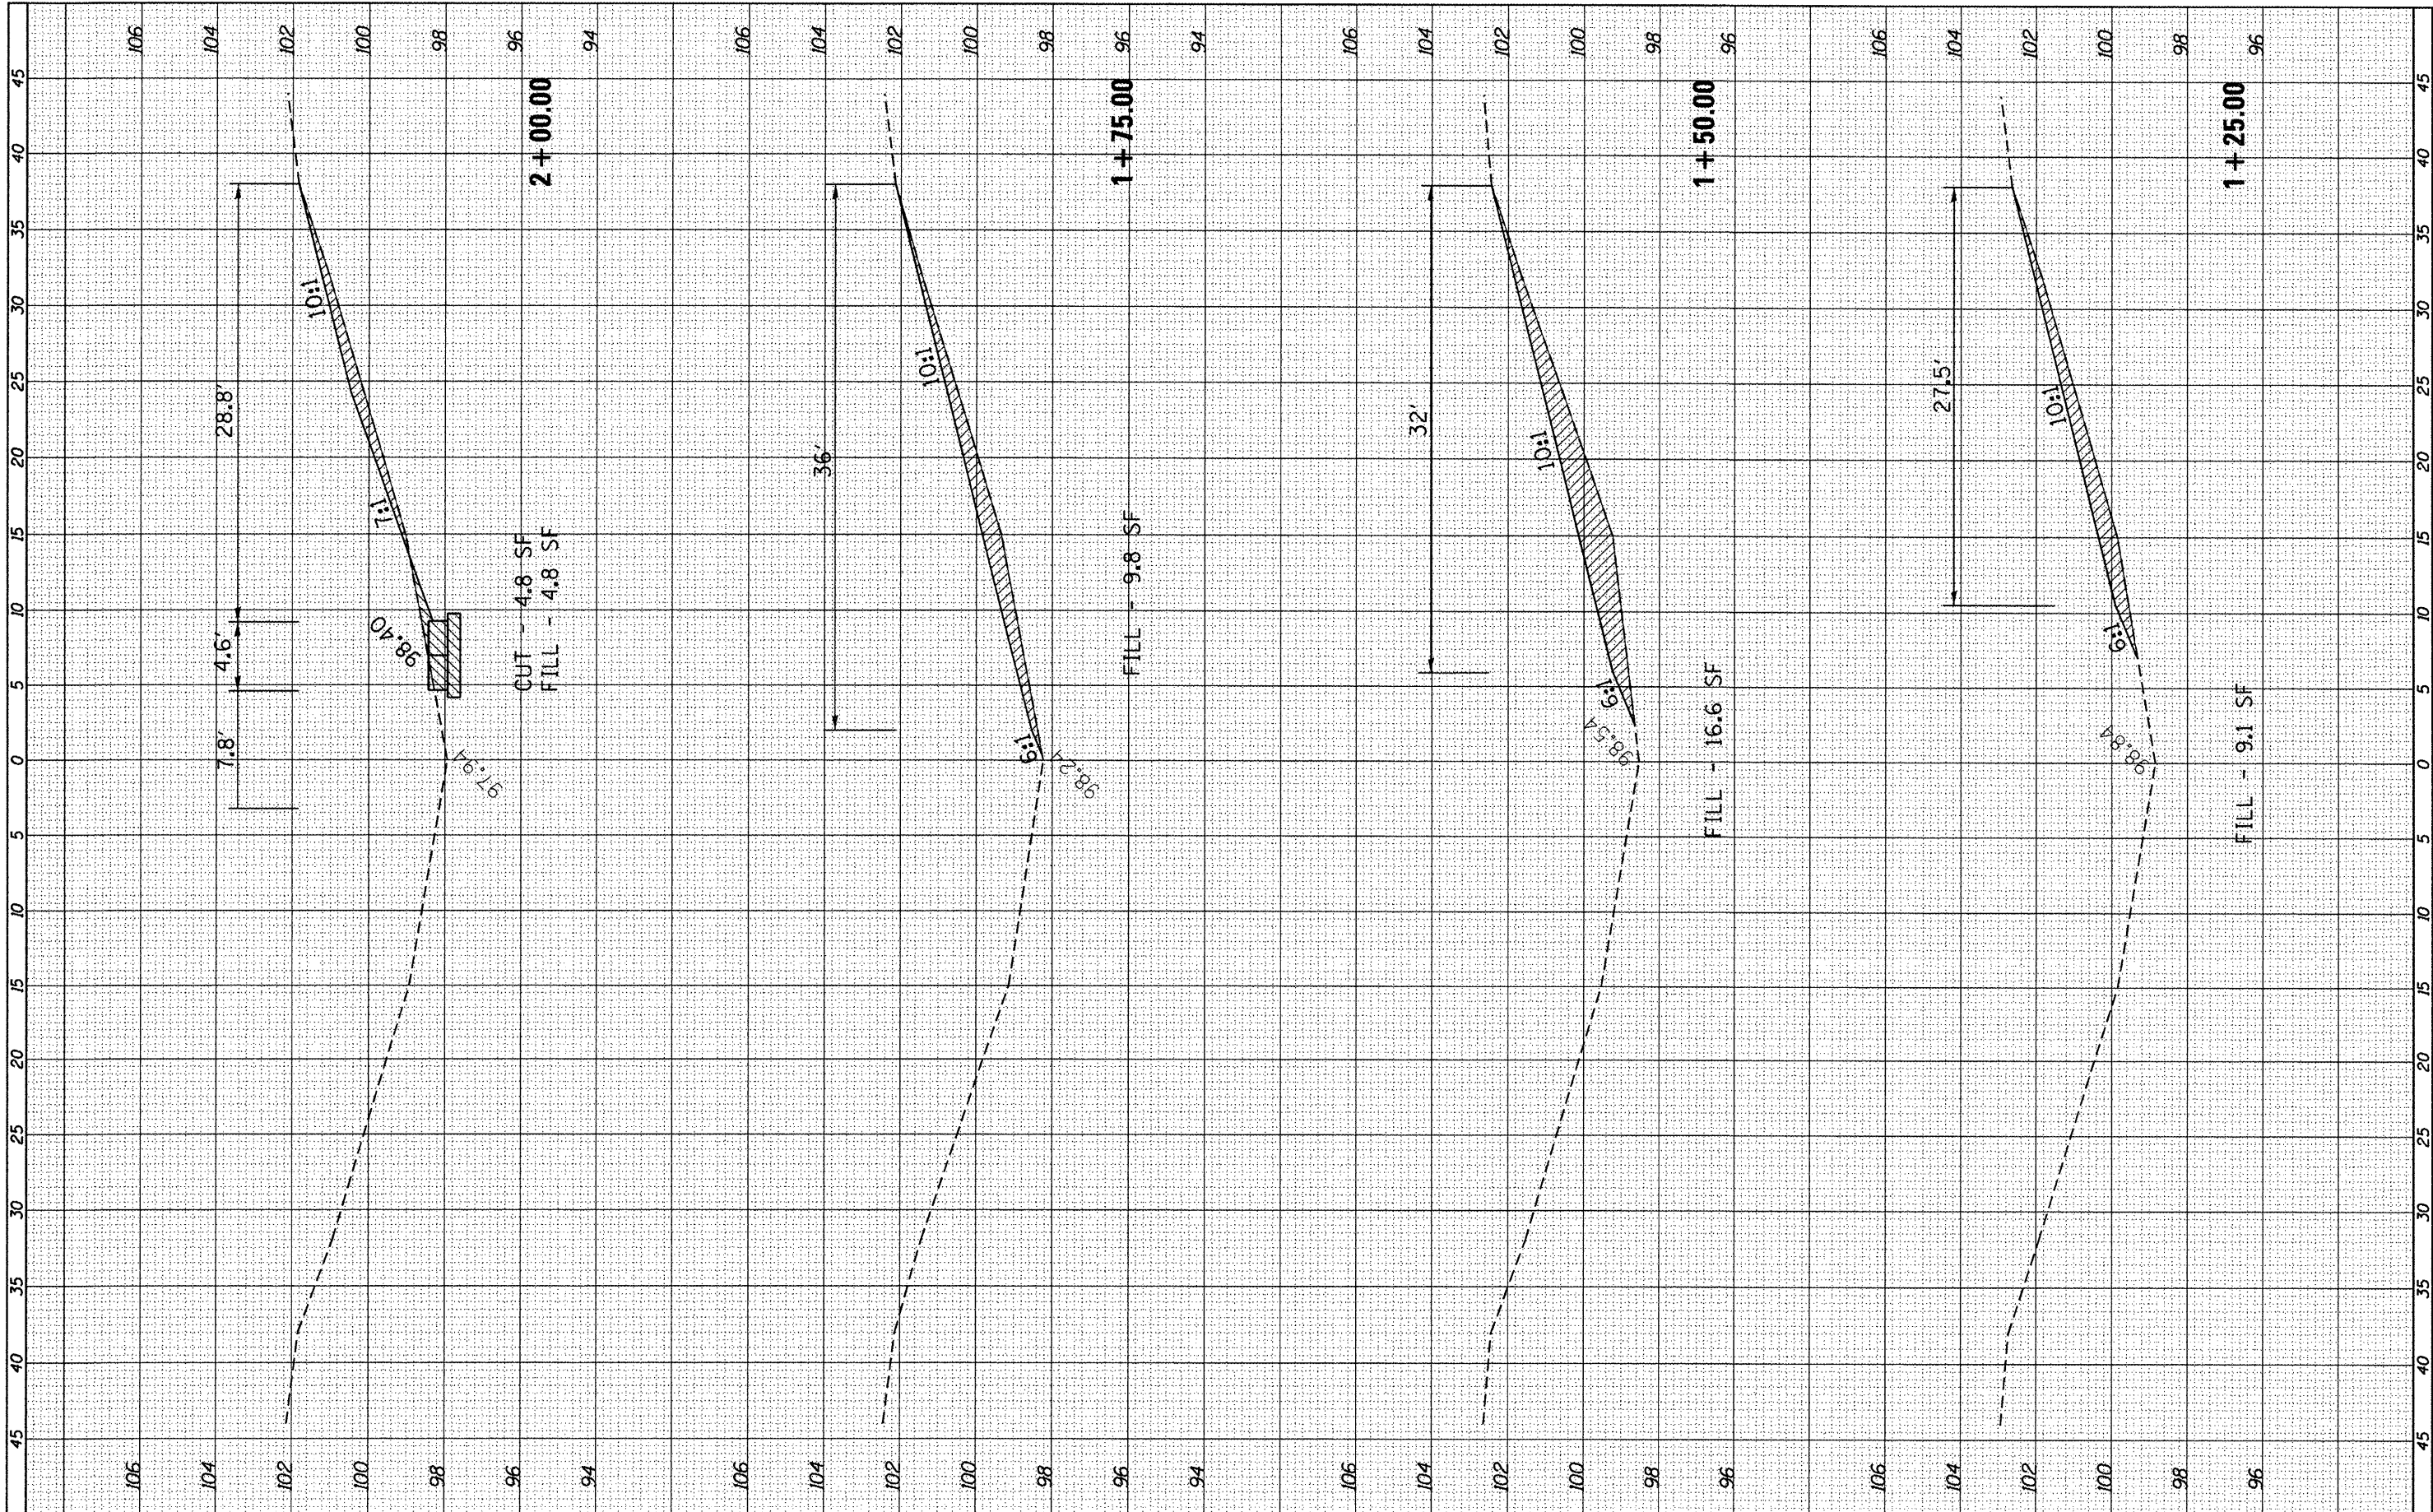

FILE NAME =	USER NAME = fergusonse	DESIGNED -	REVISED -	STATE OF ILLINOIS DEPARTMENT OF TRANSPORTATION	CROSS-SECTIONS MP 68.25	SCALE:	SHEET	OF	SHEETS	STA. 1+25.00	TO STA. 2+00.00	F.A.I. RTE.	SECTION	COUNTY	TOTAL SHEETS	SHEET NO.
c:\pw\work\p\dot\fergusonse\0294370\0366899	sh6825-xssht.dgn	DRAWN -	REVISED -									39	D3 IMPACT ATT. 2012-2	LASALLE	94	76
	PLOT SCALE = 10.0000' / 1"	CHECKED -	REVISED -									CONTRACT NO. 66899				
	PLOT DATE = 3/30/2012	DATE -	REVISED -									ILLINOIS FED. AID PROJECT				


FINAL	SURVEYED	BY	DATE
SURVEY	PLOTTED		
NOTE BOOK	REMARKS		
NO.	AREAS CHECKED		

ORIGINAL	SURVEYED	BY	DATE
SURVEY	PLOTTED		
NOTE BOOK	REMARKS		
NO.	AREAS CHECKED		

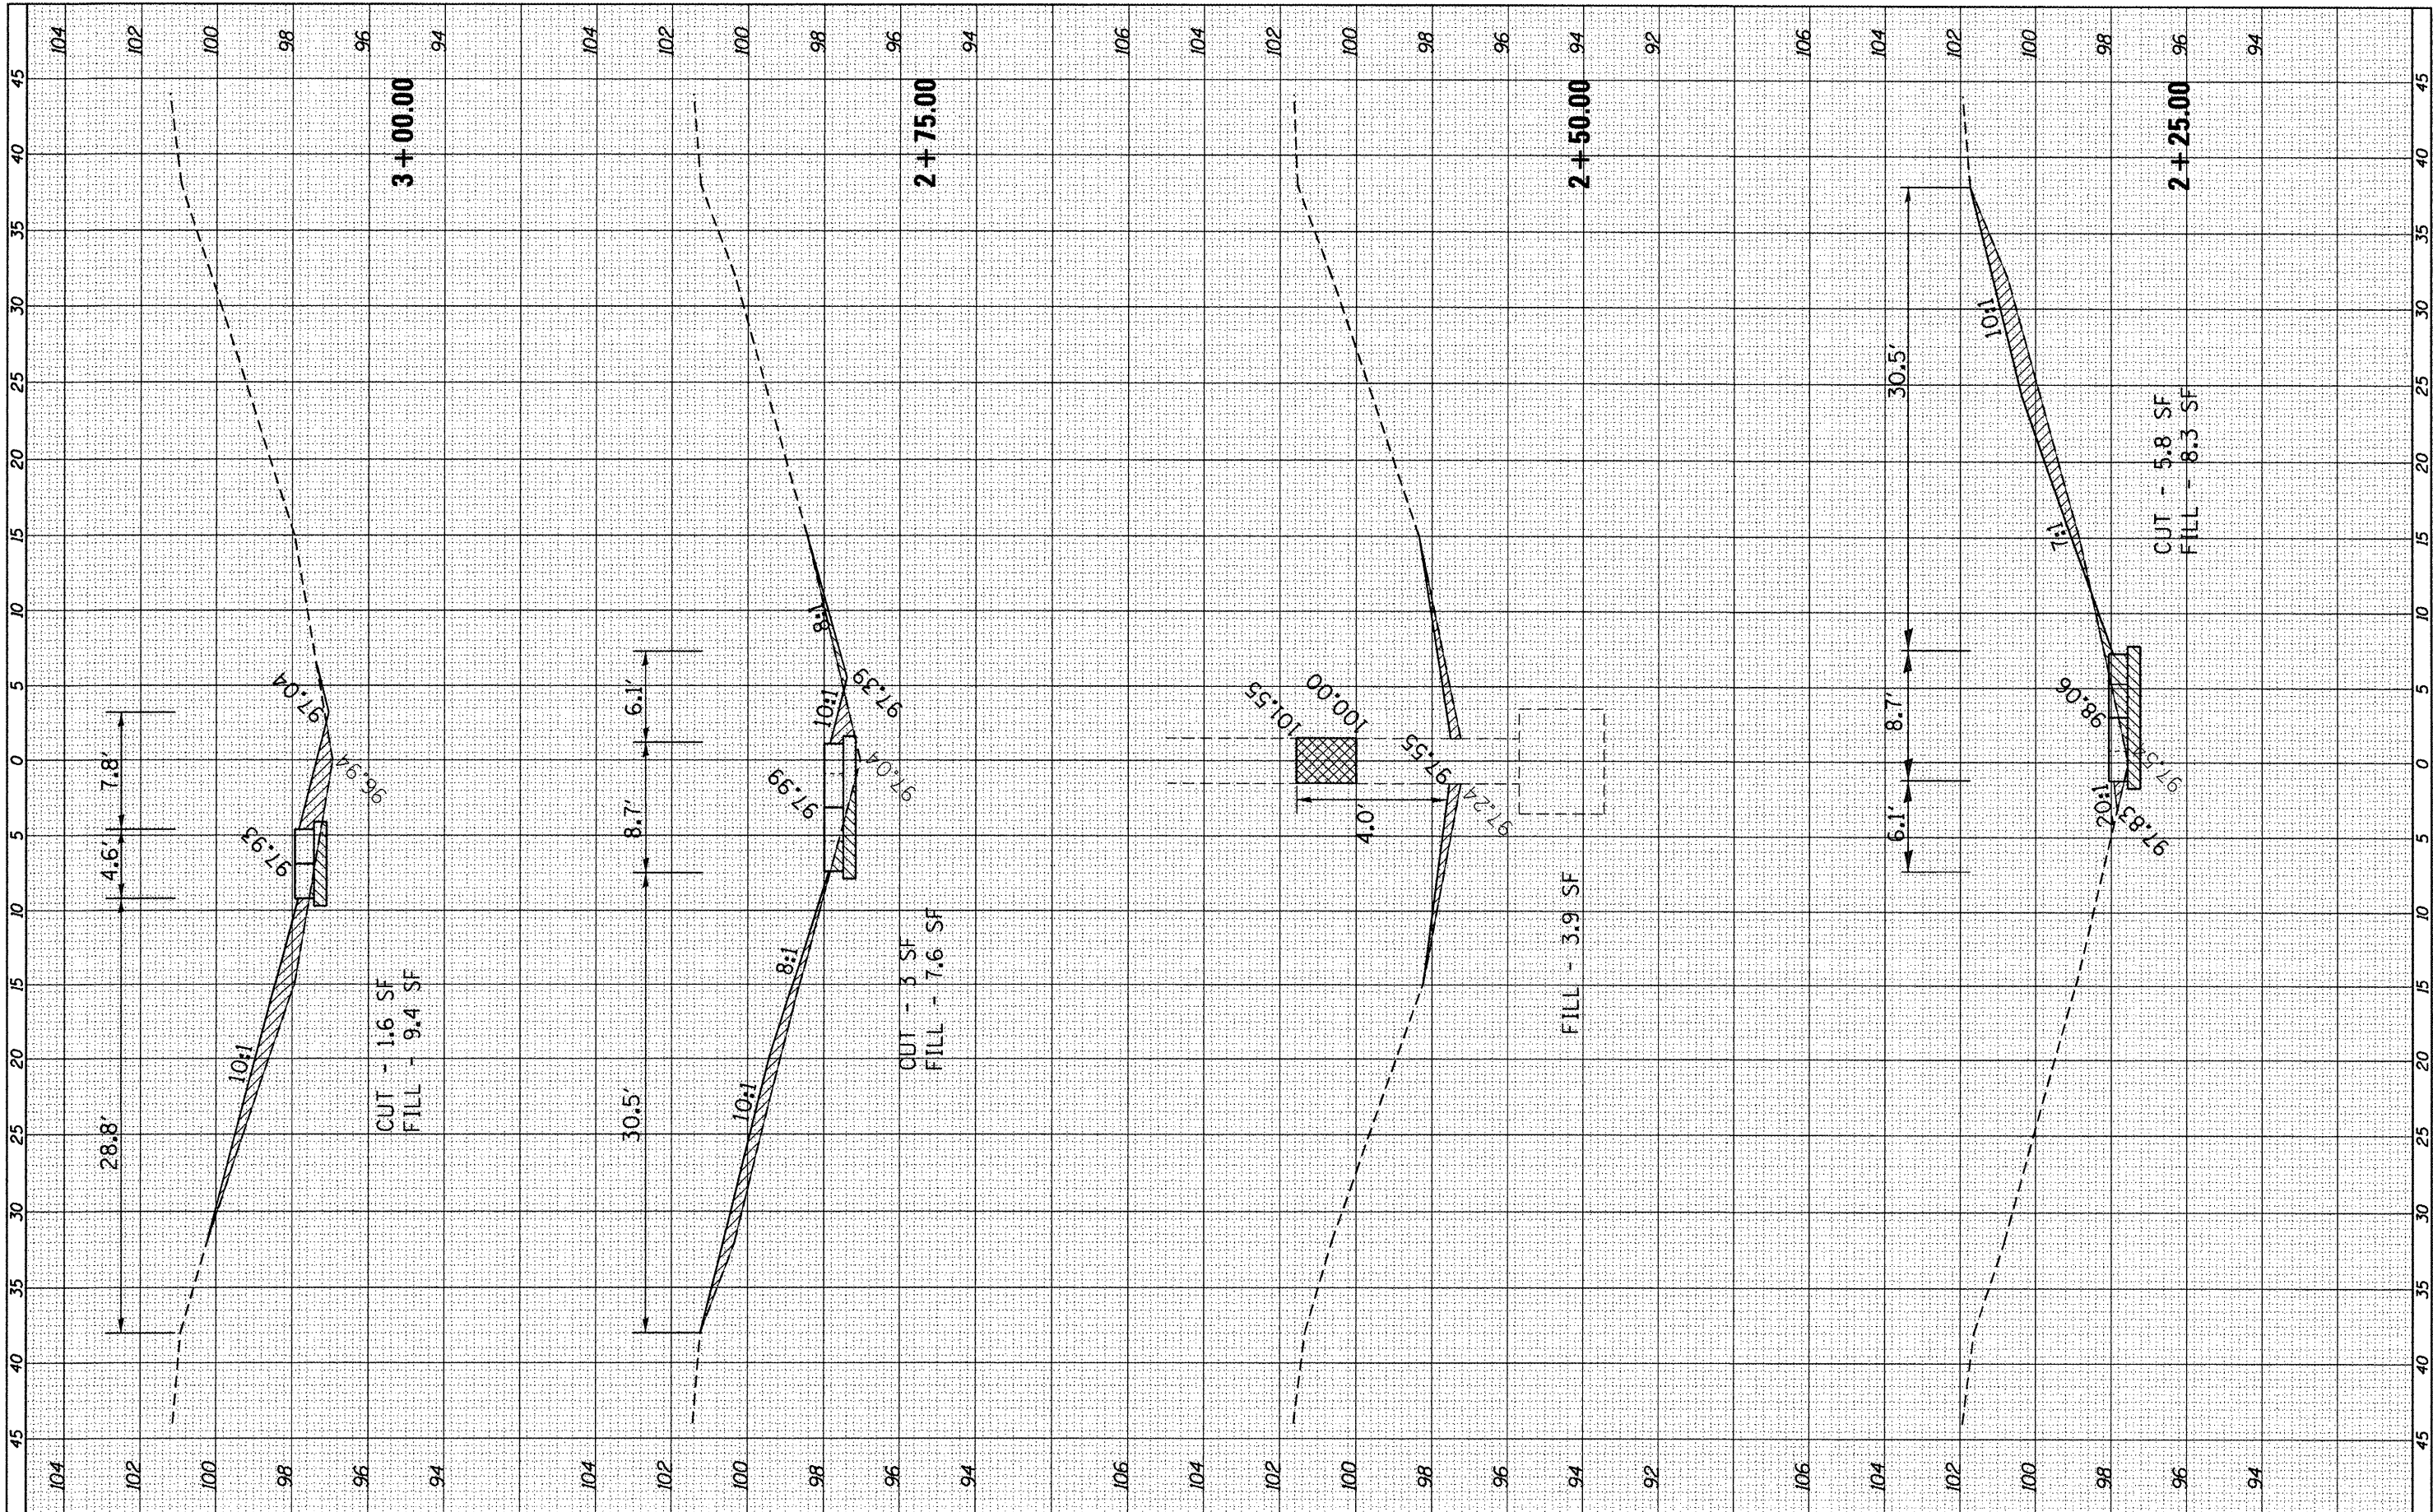


FILE NAME =	USER NAME = fergusonse	DESIGNED -	REVISED -	STATE OF ILLINOIS DEPARTMENT OF TRANSPORTATION	CROSS-SECTIONS MP 68.25	SCALE:	SHEET	OF	SHEETS	STA. 2+25.00	TO STA. 3+00.00	F.A.I. RTE.	SECTION	COUNTY	TOTAL SHEETS	SHEET NO.
c:\pwwork\pwwork\fergusonse\d0294370\0366899	gh6825-xssht.dgn	DRAWN -	REVISED -									39	D3 IMPACT ATT. 2012-2	LASALLE	94	77
	PLOT SCALE = 10.0000' / 1"	CHECKED -	REVISED -									CONTRACT NO. 66899				
	PLOT DATE = 3/30/2012	DATE -	REVISED -									ILLINOIS FED. AID PROJECT				

ORIGINAL			
SURVEY	SURVEYED	BY	DATE
	PLOTTED		
NOTE BOOK	TEMPLATE		
	AREAS		
NO.	AREAS CHECKED		

 

FINAL	SURVEYED	BY	DATE
SURVEY	PLOTTED		
NOTE BOOK	REMARKS		
NO.	AREAS CHECKED		


ORIGINAL	SURVEYED	BY	DATE
SURVEY	PLOTTED		
NOTE BOOK	REMARKS		
NO.	AREAS CHECKED		

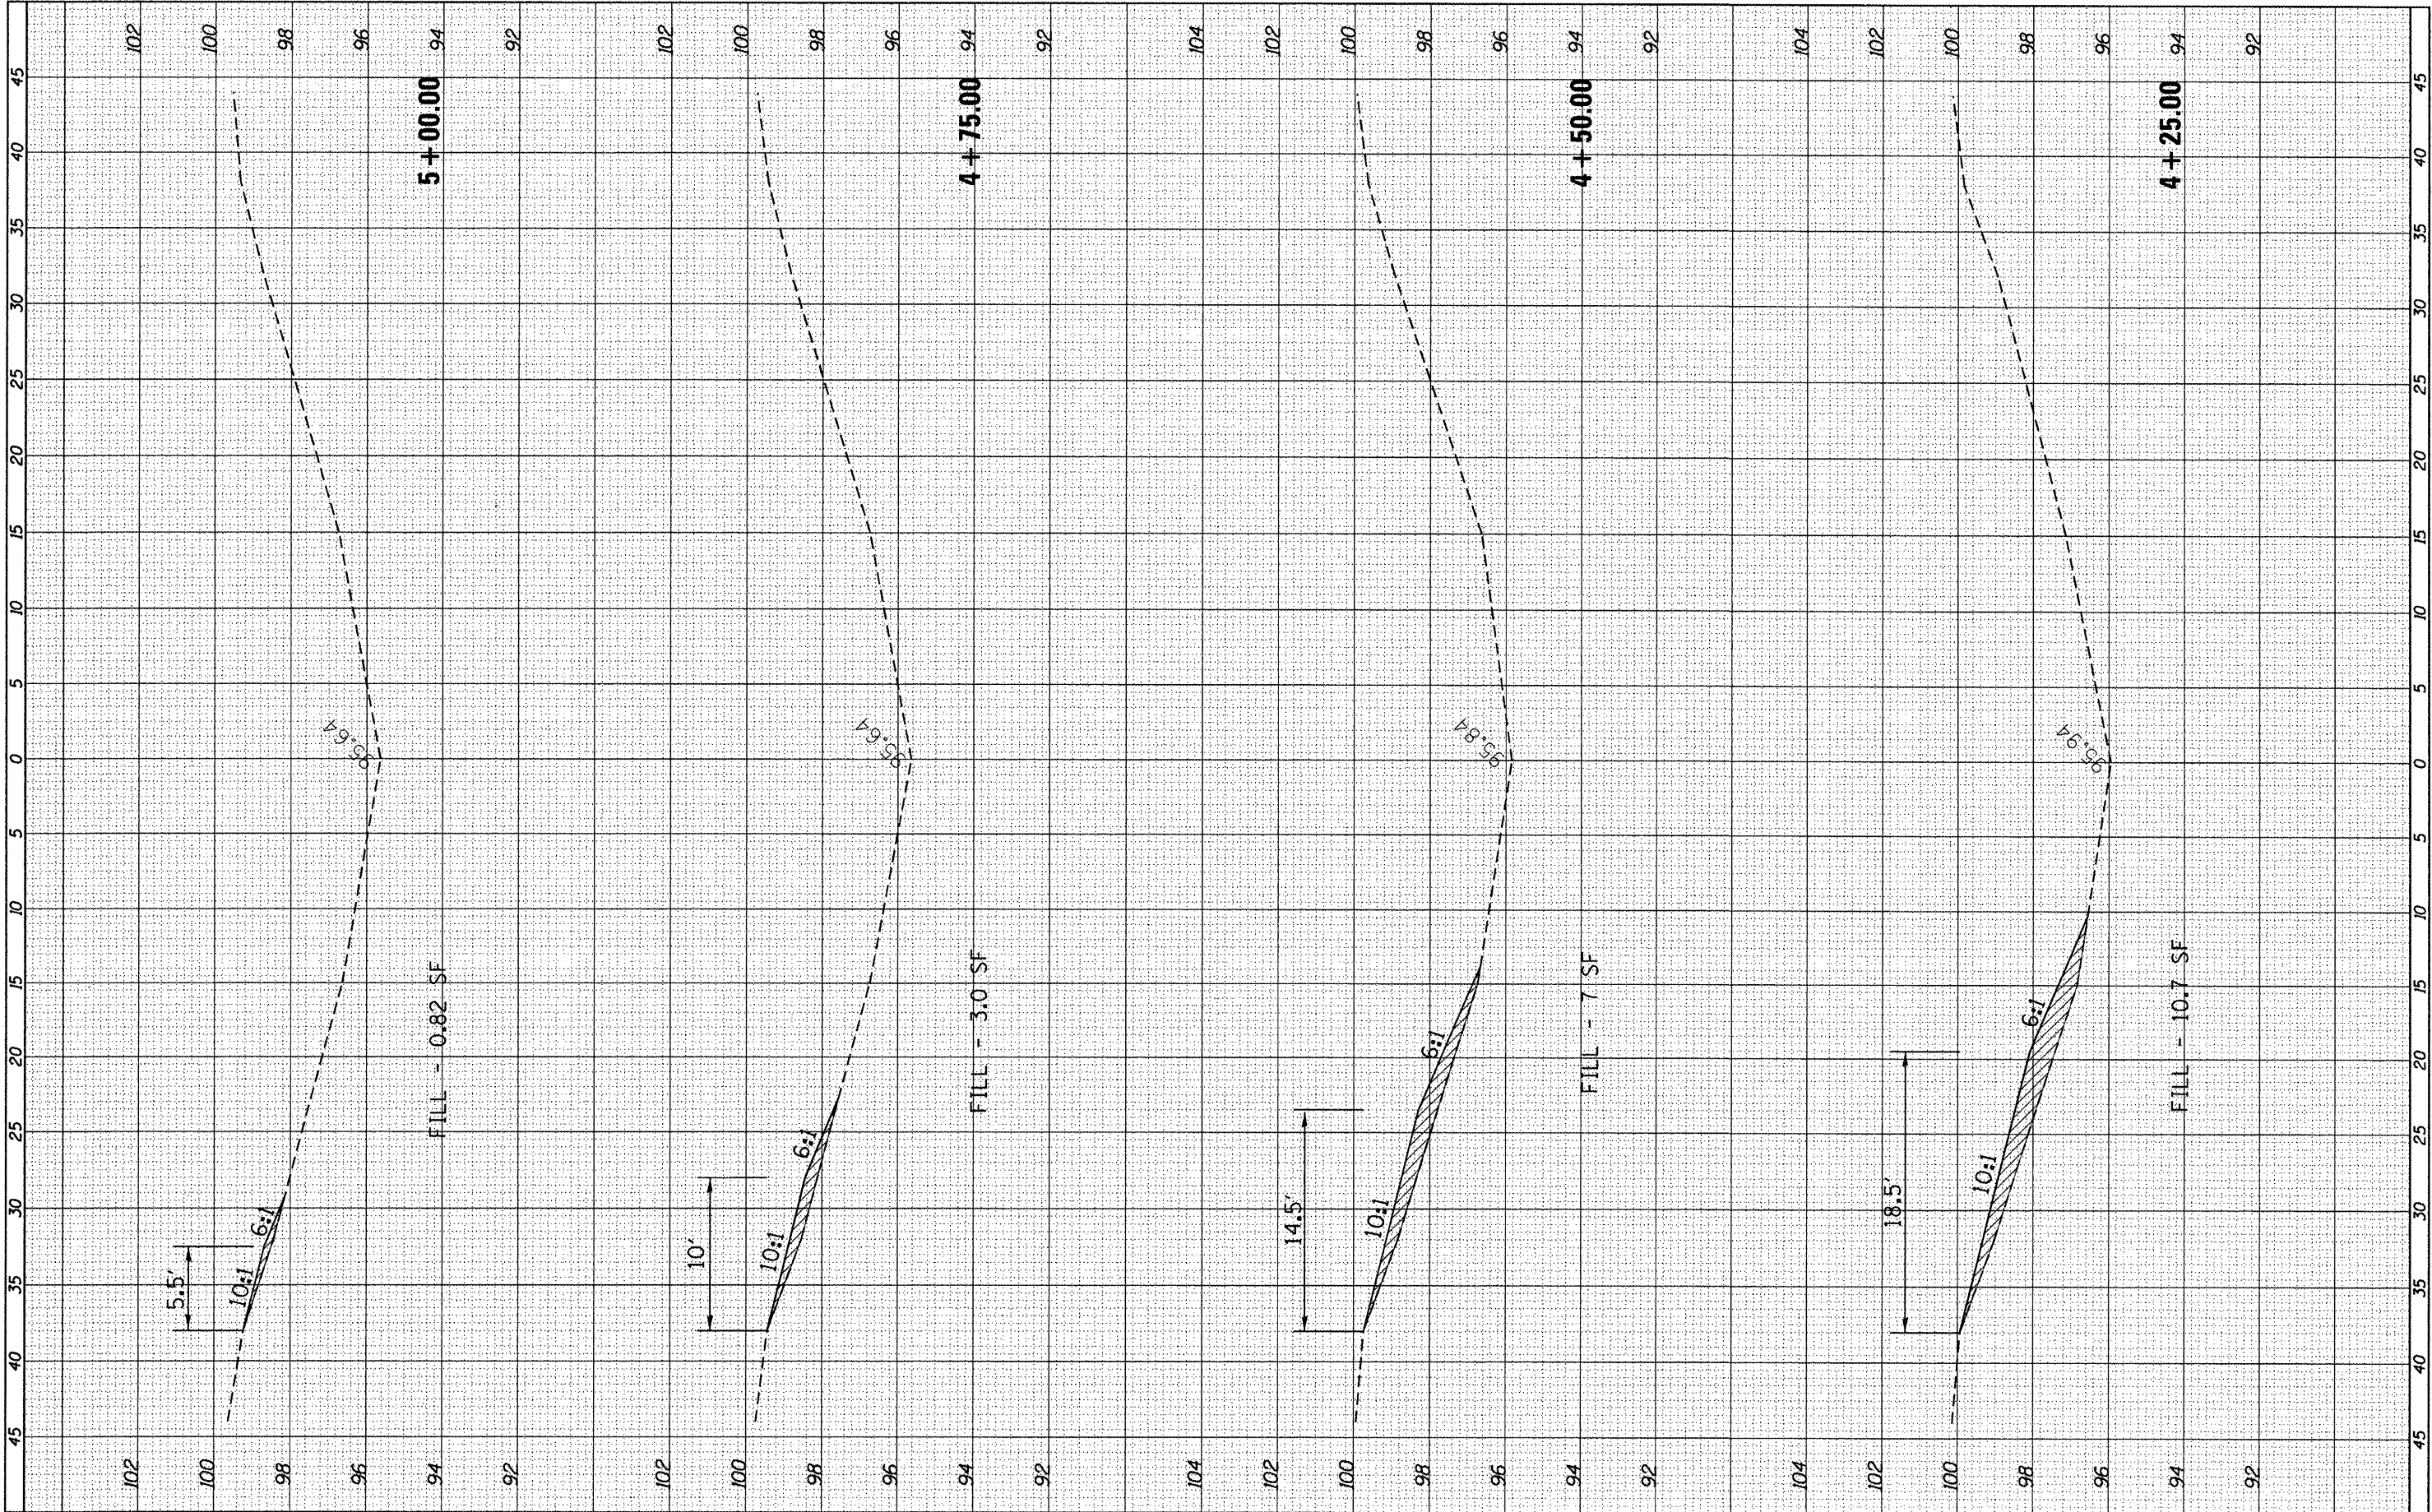

FILE NAME =	USER NAME = fergusonse	DESIGNED -	REVISED -	STATE OF ILLINOIS DEPARTMENT OF TRANSPORTATION	CROSS-SECTIONS MP 68.25	F.A.I. RTE. 39	SECTION D3 IMPACT ATT. 2012-2	COUNTY LASALLE	TOTAL SHEETS 94	SHEET NO. 79	
ct:\pw\work\p\dot\ Fergusonse\0294370\0366899	sh-t6825-xssht.dgn	DRAWN -	REVISED -								
	PLOT SCALE = 1/8,000	CHECKED -	REVISED -								
	PLOT DATE = 3/30/2012	DATE -	REVISED -								
					SCALE:	SHEET	OF	SHEETS	STA. 4+25.00	TO STA. 5+00.00	ILLINOIS FED. AID PROJECT

FINAL SURVEY NO.	SURVEYED BY	DATE
NOTED BY	PLOTTED BY	DATE
REVIEWED BY	REVIEWED BY	DATE
AREAS CHECKED	AREAS CHECKED	AREAS CHECKED

ORIGINAL SURVEY NO.	SURVEYED BY	DATE
NOTED BY	PLOTTED BY	DATE
REVIEWED BY	REVIEWED BY	DATE
AREAS CHECKED	AREAS CHECKED	AREAS CHECKED

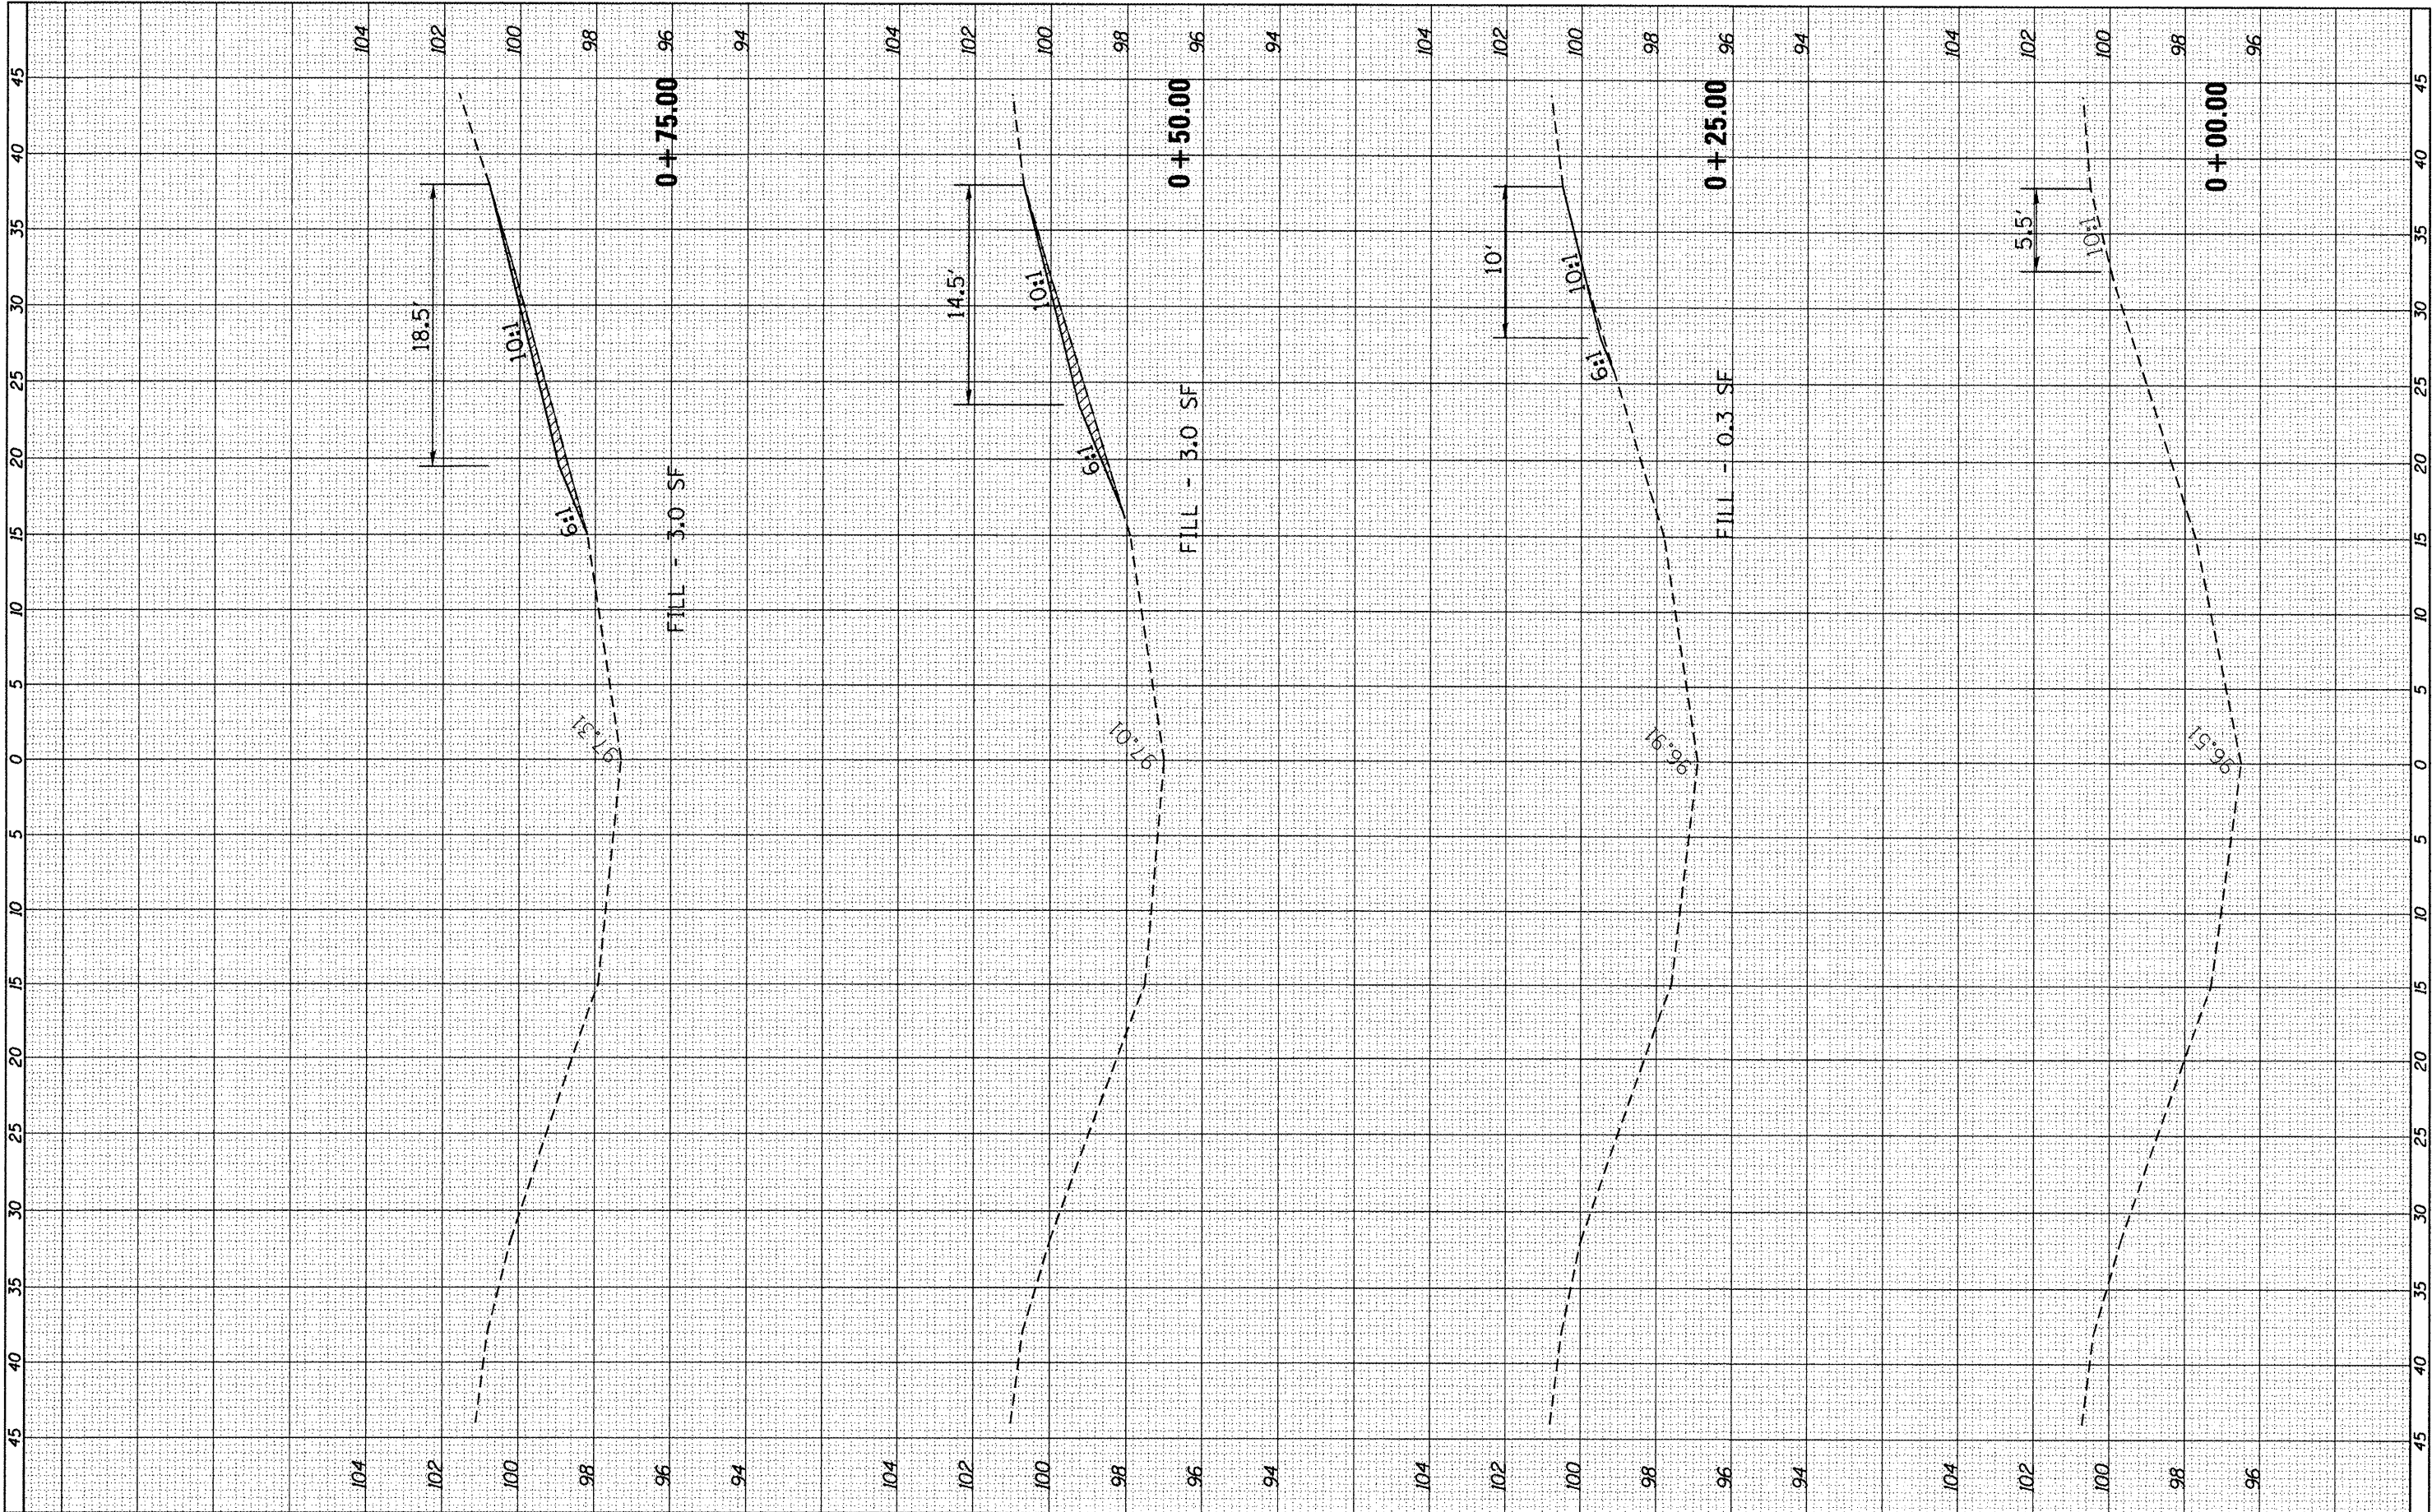


FILE NAME =	USER NAME = fergusonse	DESIGNED -	REVISED -
c:\p\work\p\dot\fergusonse\d0294370\0366899	sh708-ssht.dgn	DRAWN -	REVISED -
	PLOT SCALE = 10.0000' / in.	CHECKED -	REVISED -
	PLOT DATE = 3/30/2012	DATE -	REVISED -

STATE OF ILLINOIS DEPARTMENT OF TRANSPORTATION		CROSS-SECTIONS MP 70.8	
SCALE:	SHEET	OF	SHEETS
		STA. +00.00	TO STA. +75.00

F.A.I. RTE.	SECTION	COUNTY	TOTAL SHEETS	SHEET NO.
39	D3 IMPACT ATT, 2012-2	LASALLE	94	80
CONTRACT NO. 66B99				
ILLINOIS FED. AID PROJECT				

FINAL SURVEY	SURVEYED	BY	DATE
NOTE BOOK	PLOTTED		
NO.	TEMPLATE		
	AREAS CHECKED		

ORIGINAL SURVEY	SURVEYED	BY	DATE
NOTE BOOK	PLOTTED		
NO.	TEMPLATE		
	AREAS CHECKED		

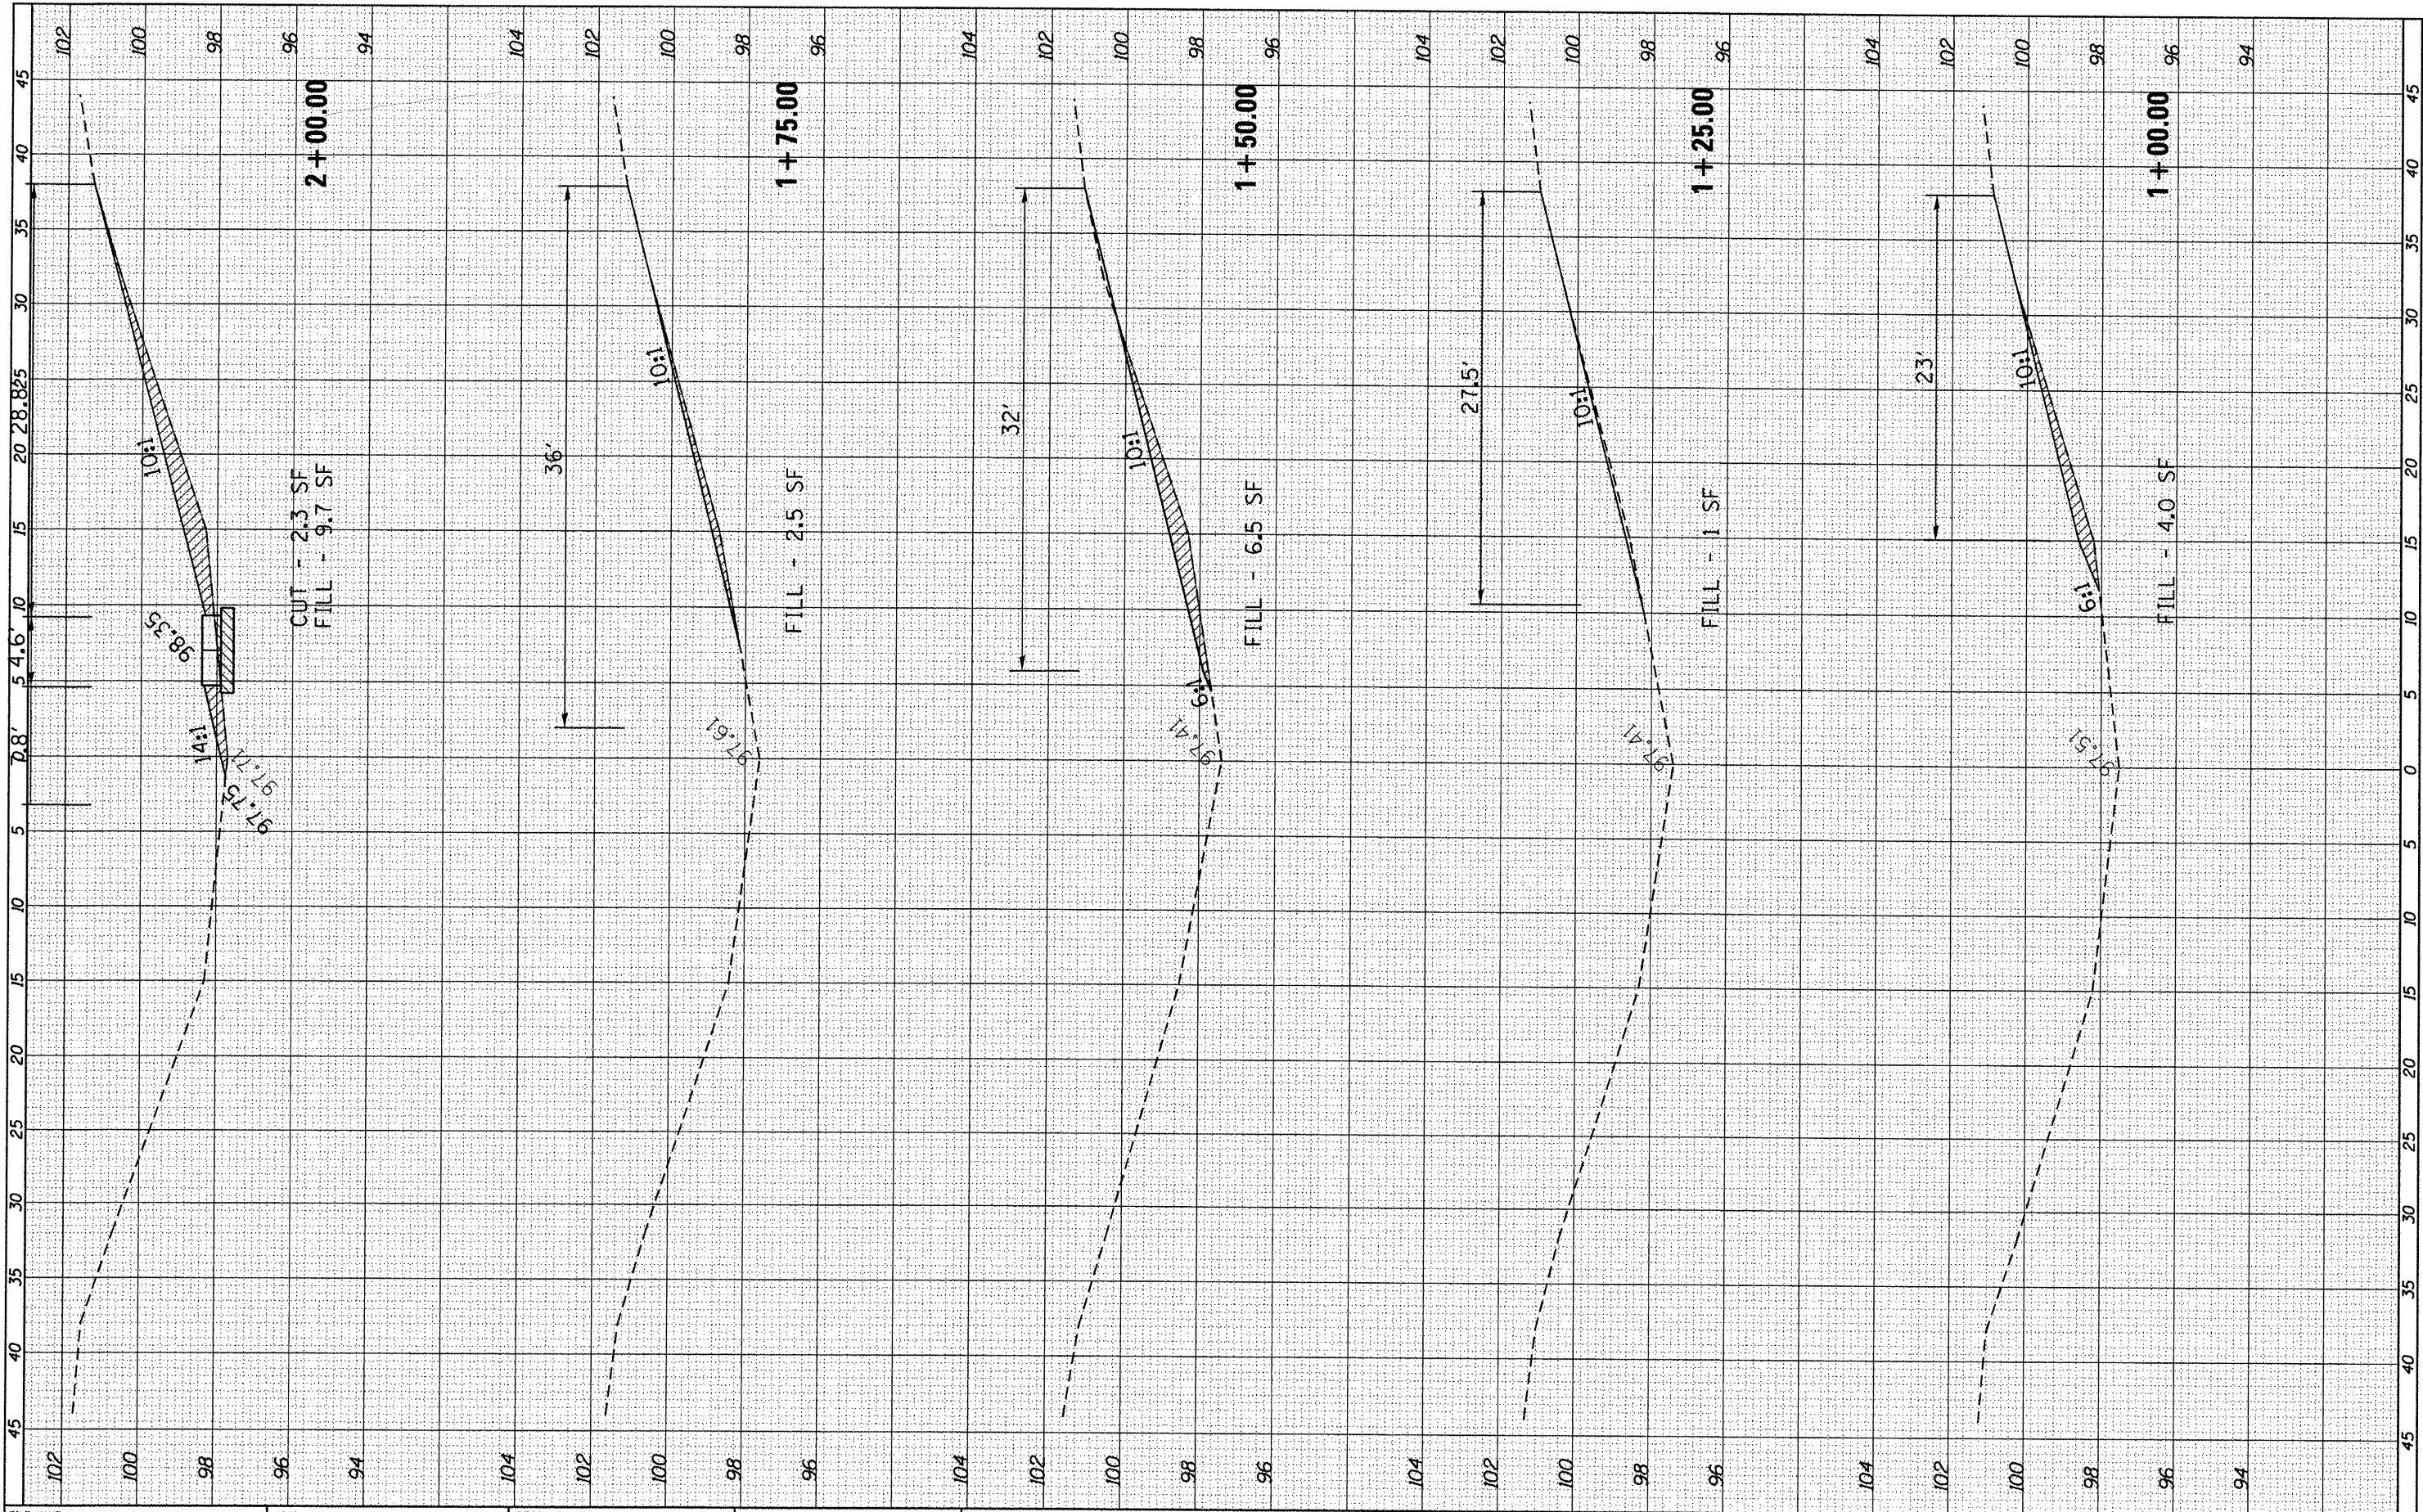

FILE NAME = c:\pw\work\p\idot\fergusonse\d0294370\0366899

USER NAME = fergusonse
sh708-ssht.dgn
PLOT SCALE = 10.0000' / in.
PLOT DATE = 3/30/2012

DESIGNED -	REVISED -
DRAWN -	REVISED -
CHECKED -	REVISED -
DATE -	REVISED -

STATE OF ILLINOIS
DEPARTMENT OF TRANSPORTATION


CROSS-SECTIONS MP 70.8

SCALE: SHEET OF SHEETS STA. 1+00.00 TO STA. 2+00.00

F.A.I. RTE.	SECTION	COUNTY	TOTAL SHEETS	SHEET NO.
39	D3 IMPACT ATT. 2012-2	LASALLE	94	81
CONTRACT NO. 66899				
ILLINOIS FED. AID PROJECT				

FINAL	SURVEYED	BY	DATE
SURVEY	PLOTTED		
NOTE BOOK	TEMPLATE		
NO.	AREAS CHECKED		


ORIGINAL	SURVEYED	BY	DATE
SURVEY	PLOTTED		
NOTE BOOK	TEMPLATE		
NO.	AREAS CHECKED		

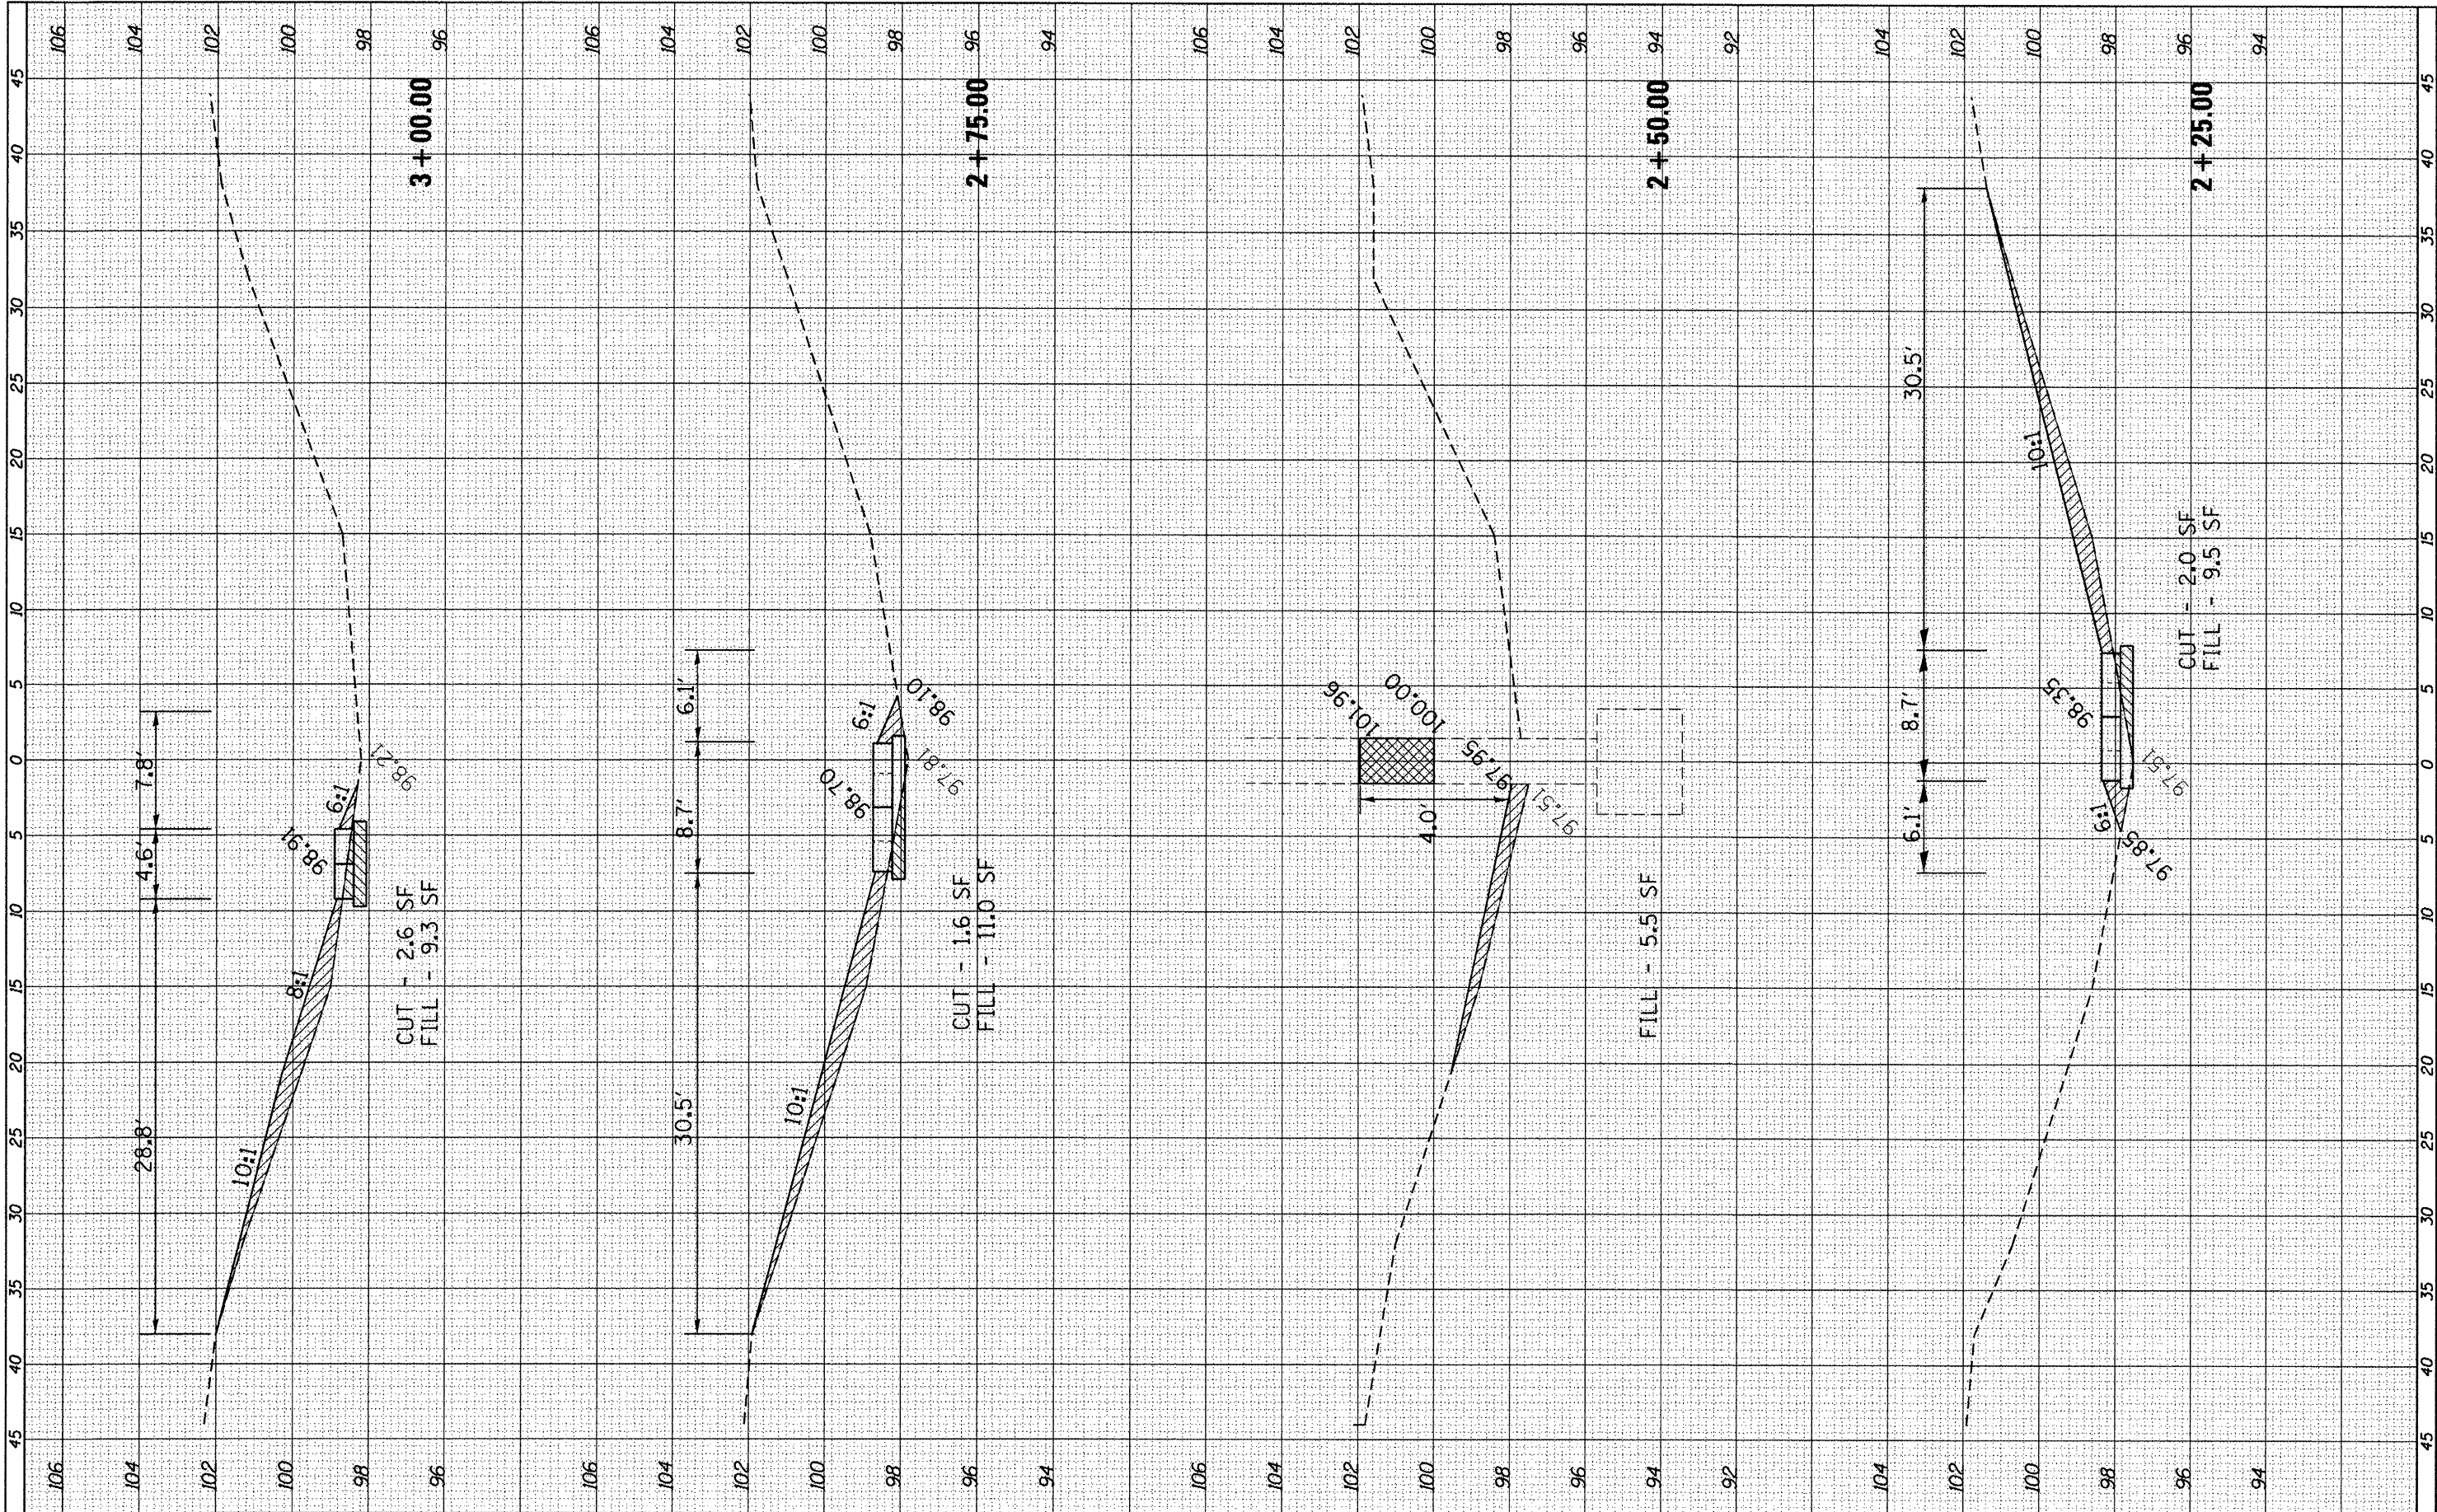

FILE NAME = c:\pwork\puidot\fergusonse\d0294370\0366899	USER NAME = fergusonse	DESIGNED -	REVISED -	STATE OF ILLINOIS DEPARTMENT OF TRANSPORTATION	CROSS-SECTIONS MP 70.8	F.A.T. RTE.	SECTION	COUNTY	TOTAL SHEETS	SHEET NO.
	ht708-xssht.dgn	DRAWN -	REVISED -			39	D3 IMPACT ATT. 2012-2	LASALLE	94	82
PLOT SCALE = 10.0000' / in.		CHECKED -	REVISED -			CONTRACT NO. 66B99				
PLOT DATE = 3/30/2012		DATE -	REVISED -			ILLINOIS FED. AID PROJECT				

FINAL	SURVEYED	BY	DATE
SURVEY	NOTED		
NOTE BOOK	DATE		
NO.	AREAS CHECKED		


ORIGINAL	SURVEYED	BY	DATE
SURVEY	NOTED		
NOTE BOOK	DATE		
NO.	AREAS CHECKED		

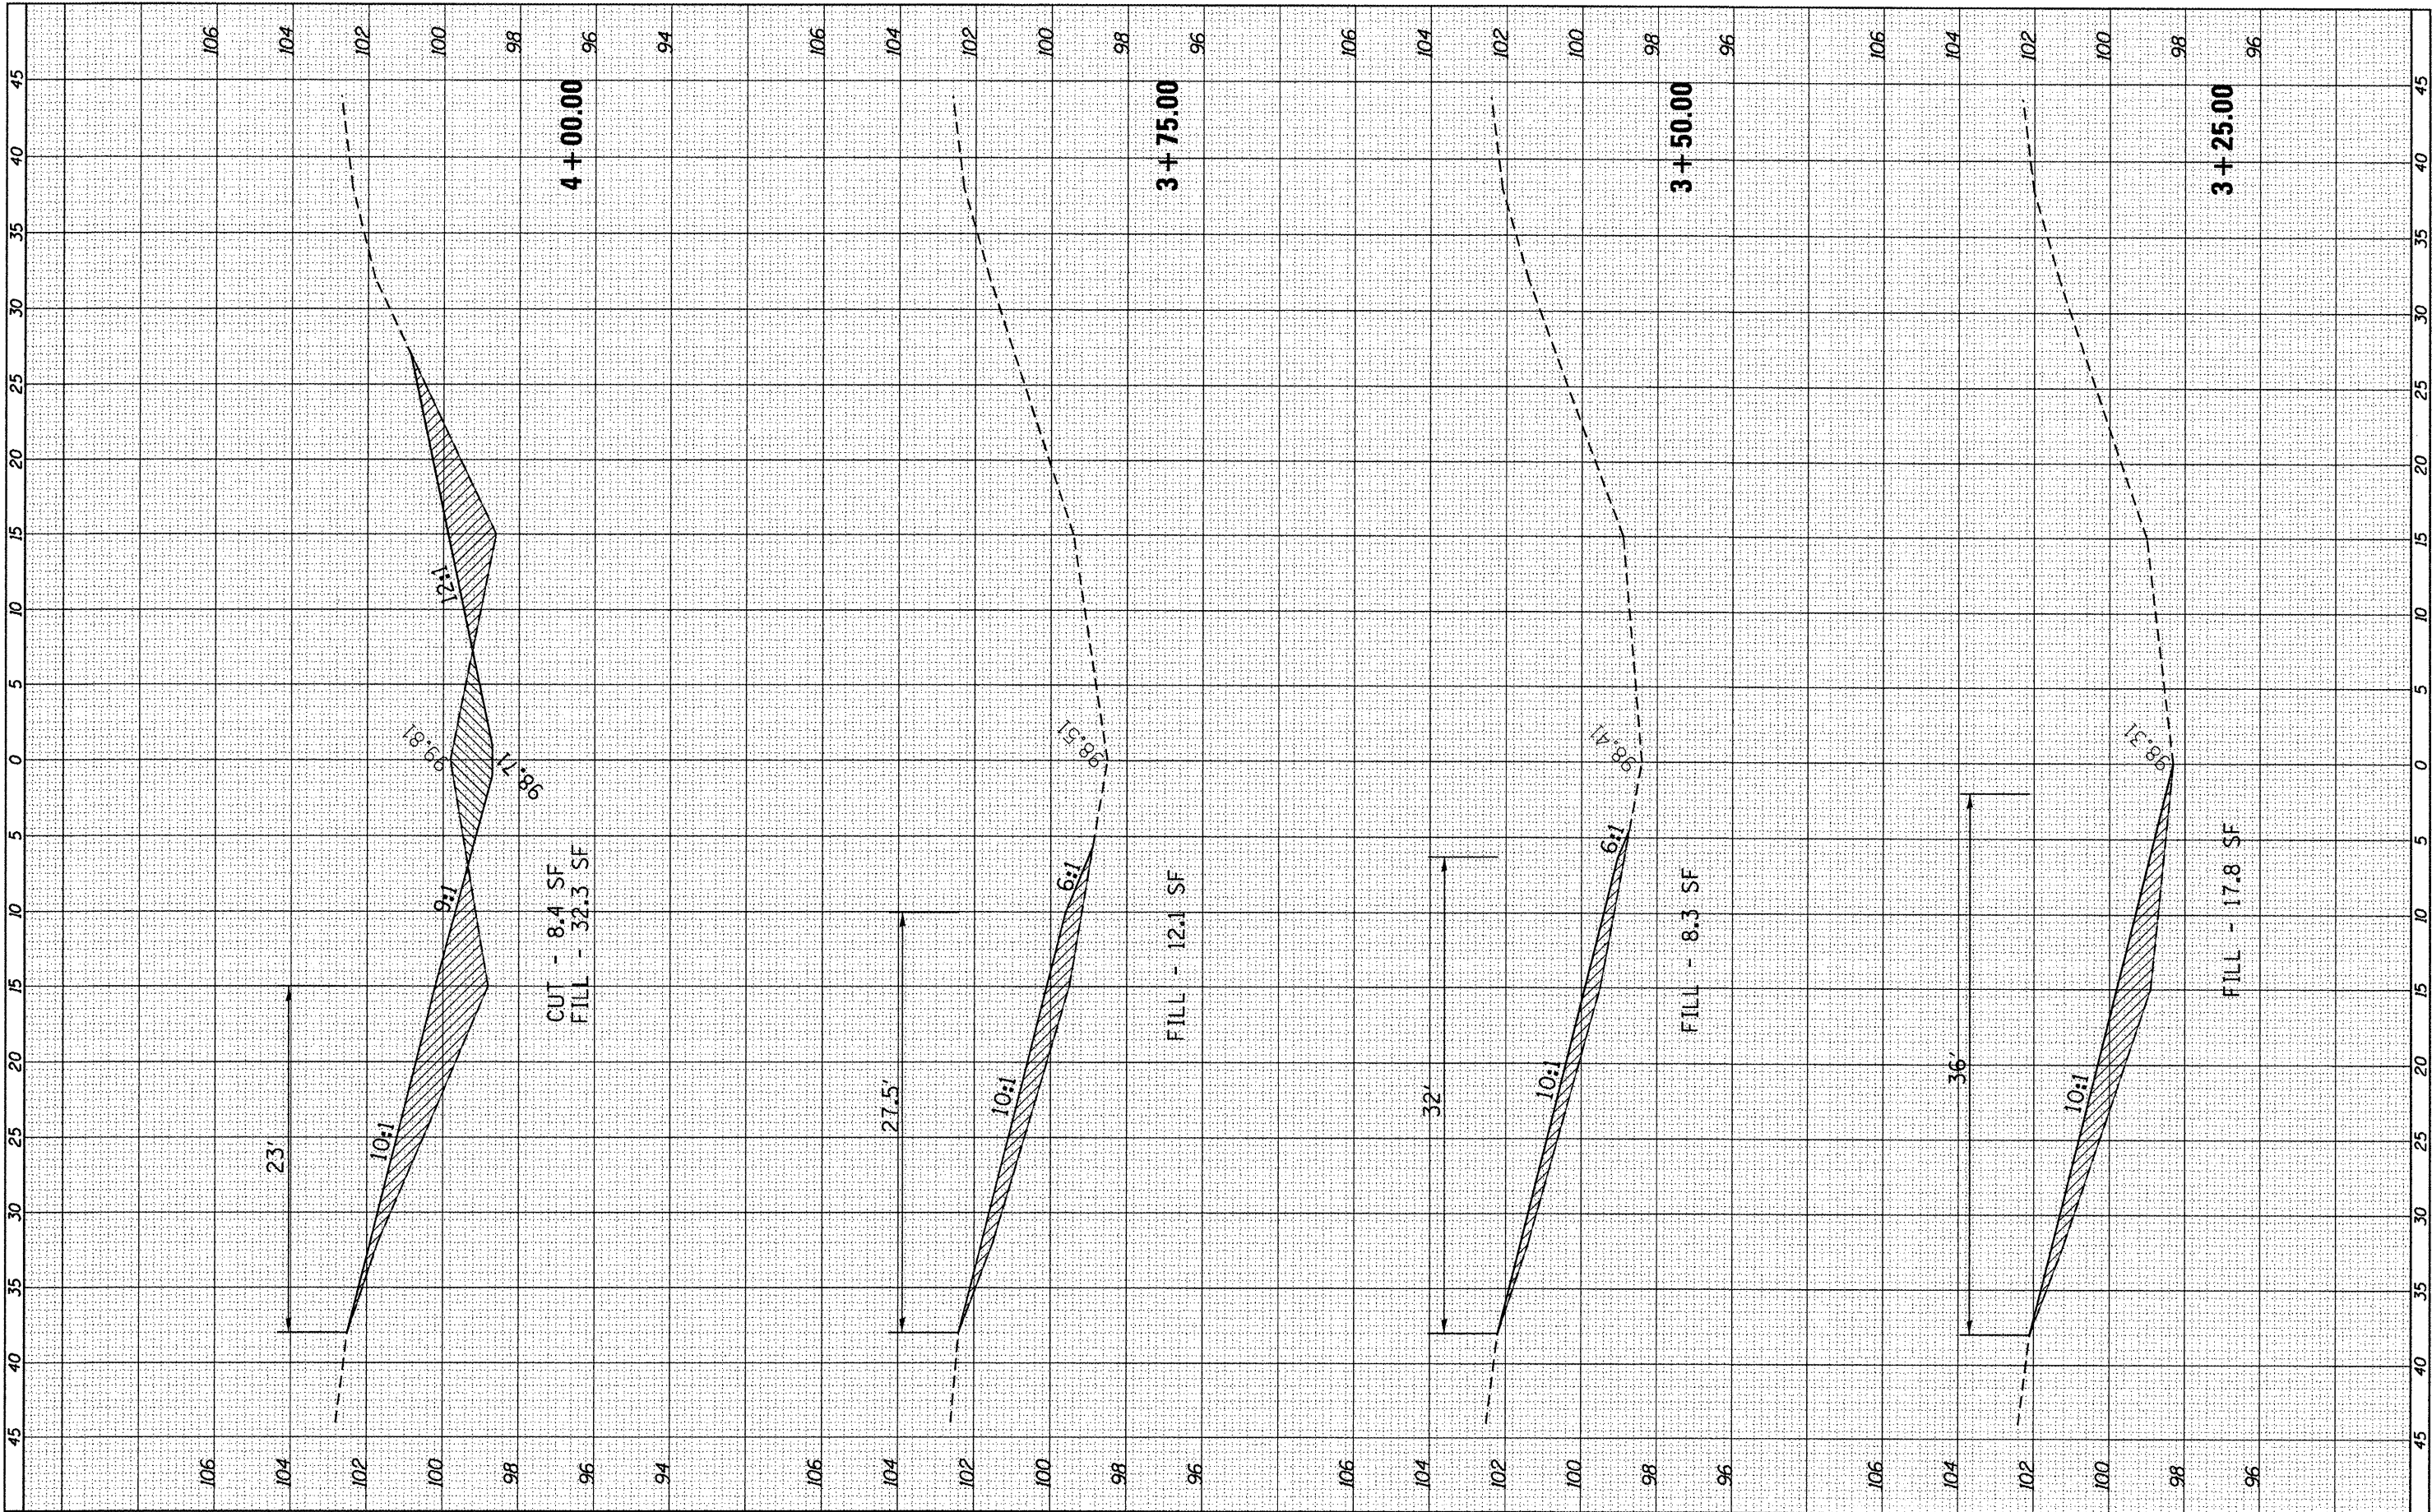

FILE NAME =	USER NAME = fergusonse	DESIGNED -	REVISED -	STATE OF ILLINOIS DEPARTMENT OF TRANSPORTATION				CROSS-SECTIONS MP 70.8				F.A.I. RTE. SECTION COUNTY TOTAL SHEETS SHEET NO. 39 03 IMPACT ATT. 2012-2 LASALLE 94 83 CONTRACT NO. 66B99 ILLINOIS FED. AID PROJECT			
c:\p\work\p\idot\fergusonse\d0294370\0366899	sh708-xssh.tdgn	DRAWN -	REVISED -												
PLOT SCALE = 10.0000' / 1"		CHECKED -	REVISED -												
PLOT DATE = 3/30/2012		DATE -	REVISED -												
				SCALE:				SHEET OF SHEETS STA. 3+25.00 TO STA. 4+00.00							

FINAL SURVEY	SURVEYED	BY	DATE
NOTE BOOK	PLOTTED		
NO.	DATE		
	AREAS		
	CHECKED		

ORIGINAL SURVEY	SURVEYED	BY	DATE
NOTE BOOK	PLOTTED		
NO.	DATE		
	AREAS		
	CHECKED		

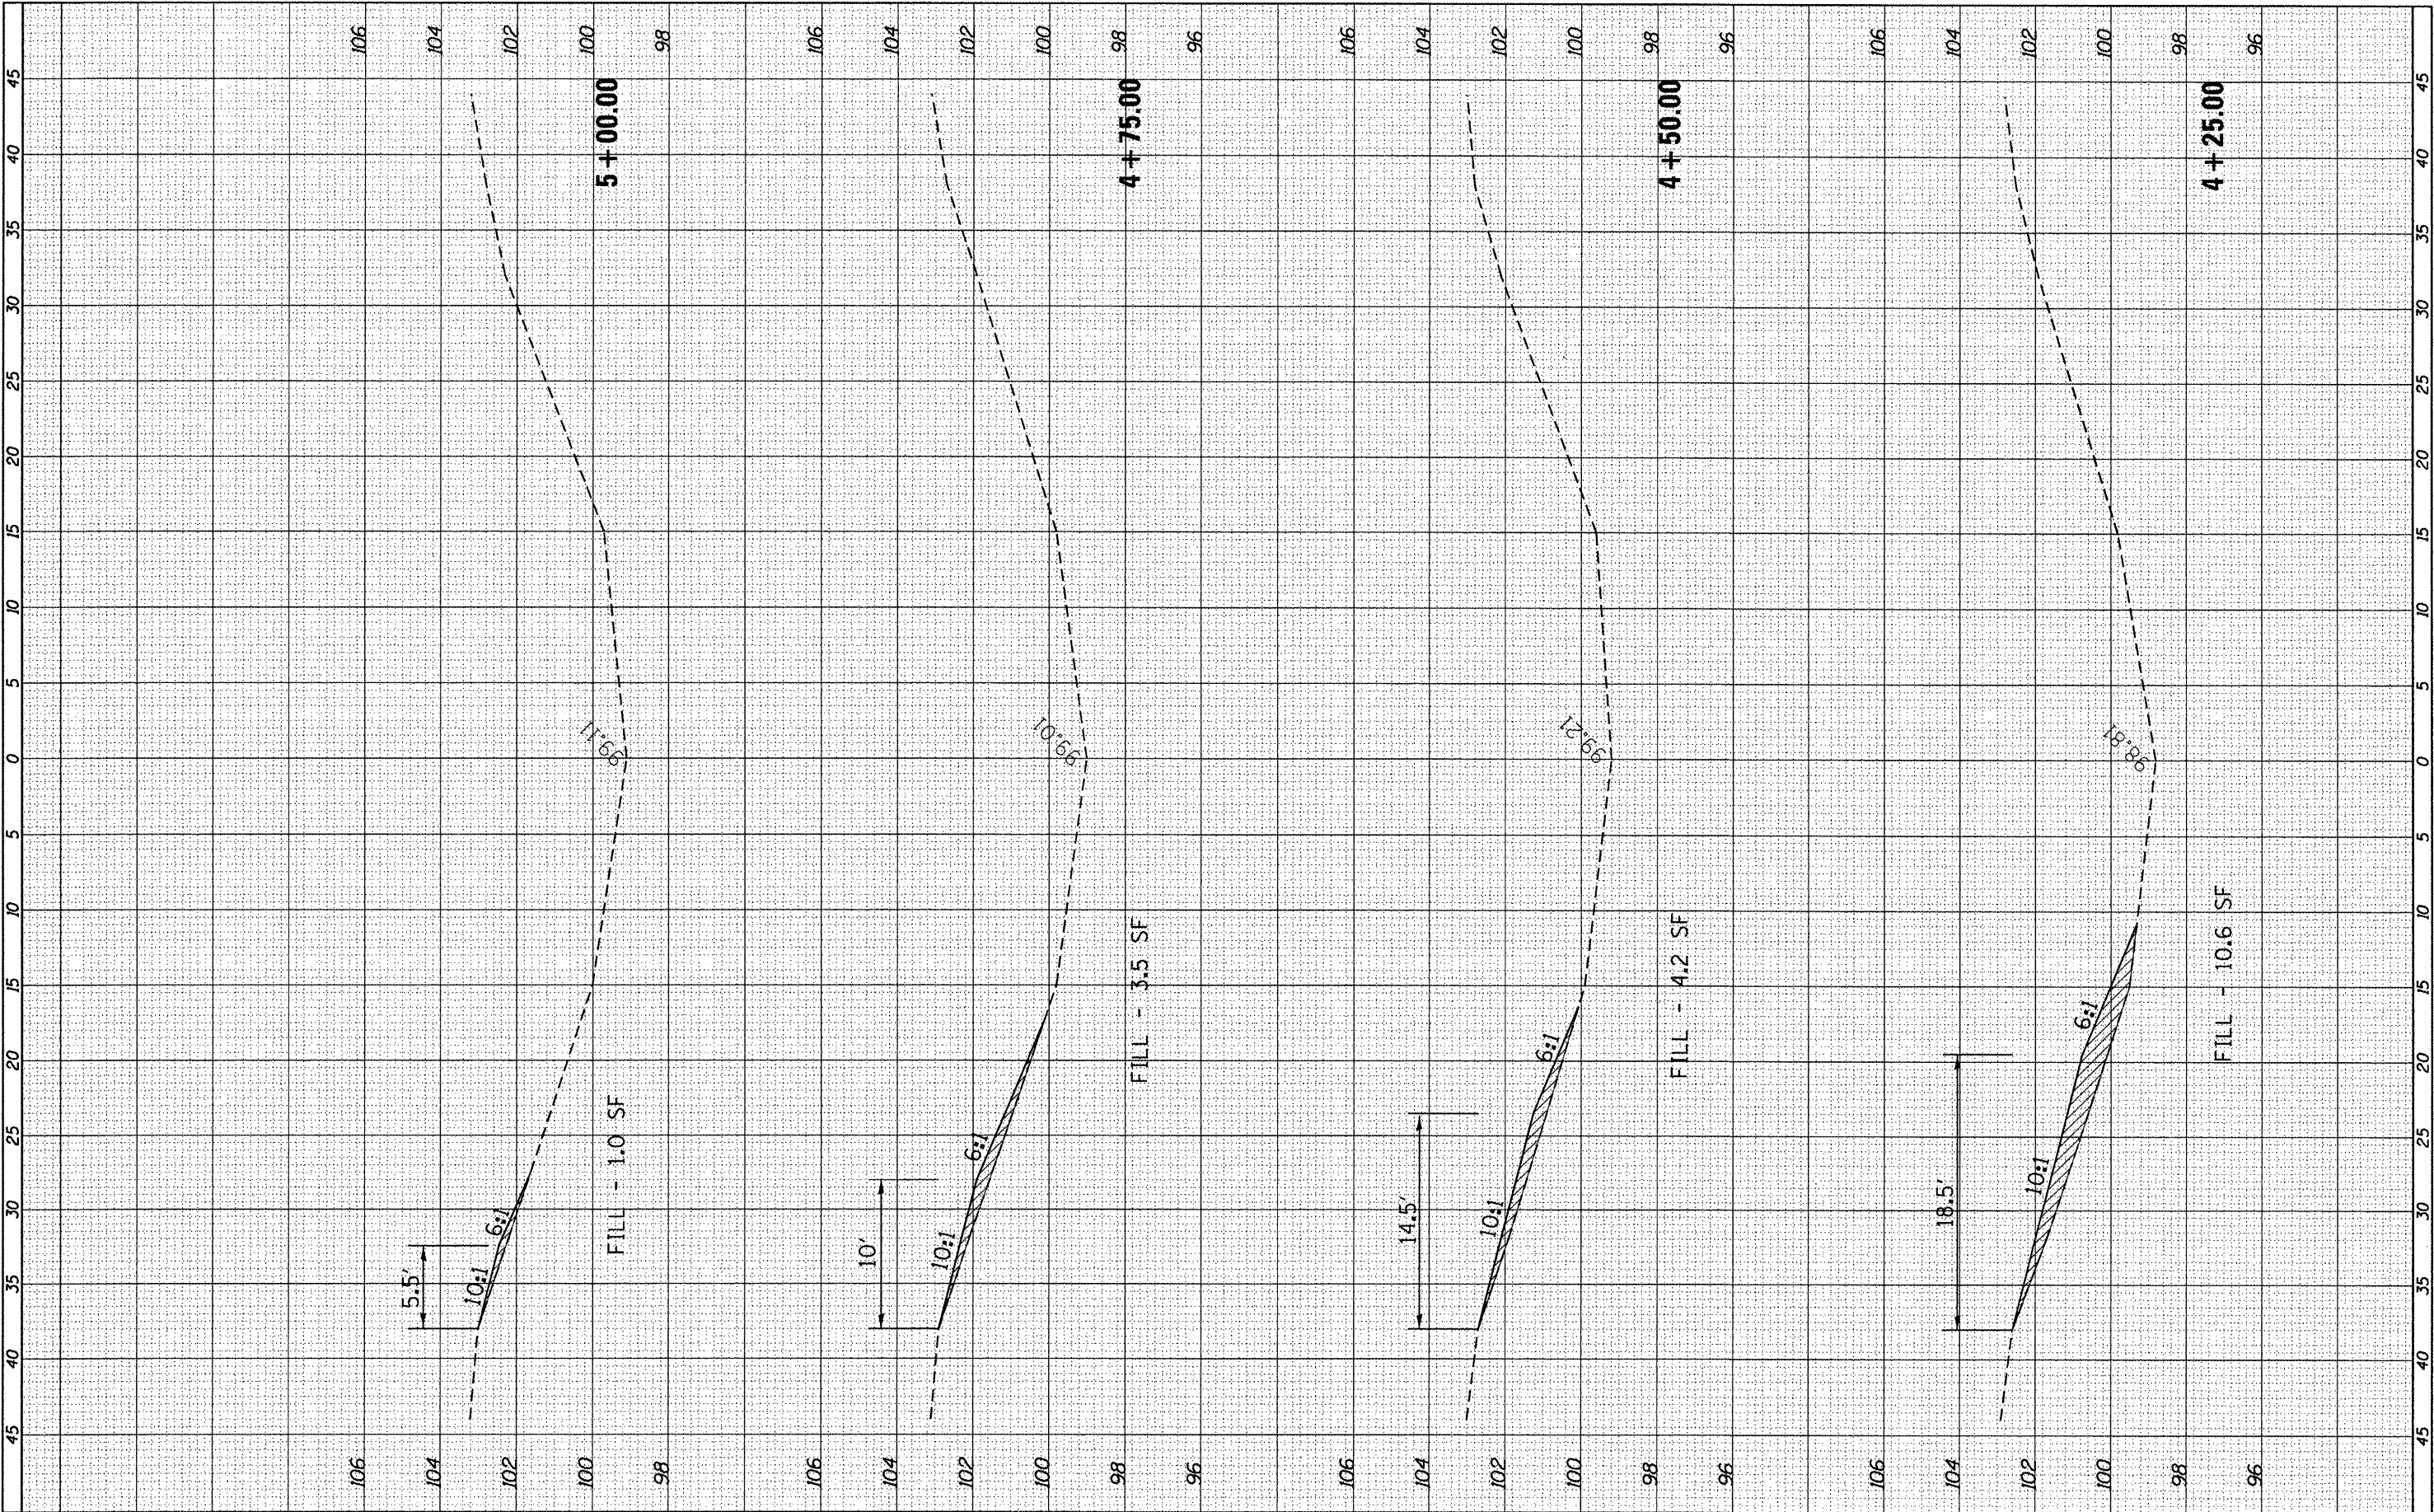


FILE NAME =	USER NAME = fergusonse	DESIGNED -	REVISED -
c:\pw\work\p\idat\fergusonse\d0294370\0366899-sh708-xssht.dgn		DRAWN -	REVISED -
PLOT SCALE = 10.0000' / in.		CHECKED -	REVISED -
PLOT DATE = 3/30/2012		DATE -	REVISED -

STATE OF ILLINOIS		CROSS-SECTIONS MP 70.8	
DEPARTMENT OF TRANSPORTATION			
SCALE:	SHEET	OF	SHEETS
	STA. 4+25.00		TO STA. 5+00.00

F.A.I. RTE.	SECTION	COUNTY	TOTAL SHEETS	SHEET NO.
39	D3 IMPACT ATT. 2012-2	LASALLE	94	84
CONTRACT NO. 66899				
ILLINOIS FED. AID PROJECT				

FINAL	SURVEYED	BY	DATE
SURVEY	PLOTTED		
NOTE BOOK	REPLATE		
NO.	AREAS CHECKED		


ORIGINAL	SURVEYED	BY	DATE
SURVEY	PLOTTED		
NOTE BOOK	REPLATE		
NO.	AREAS CHECKED		

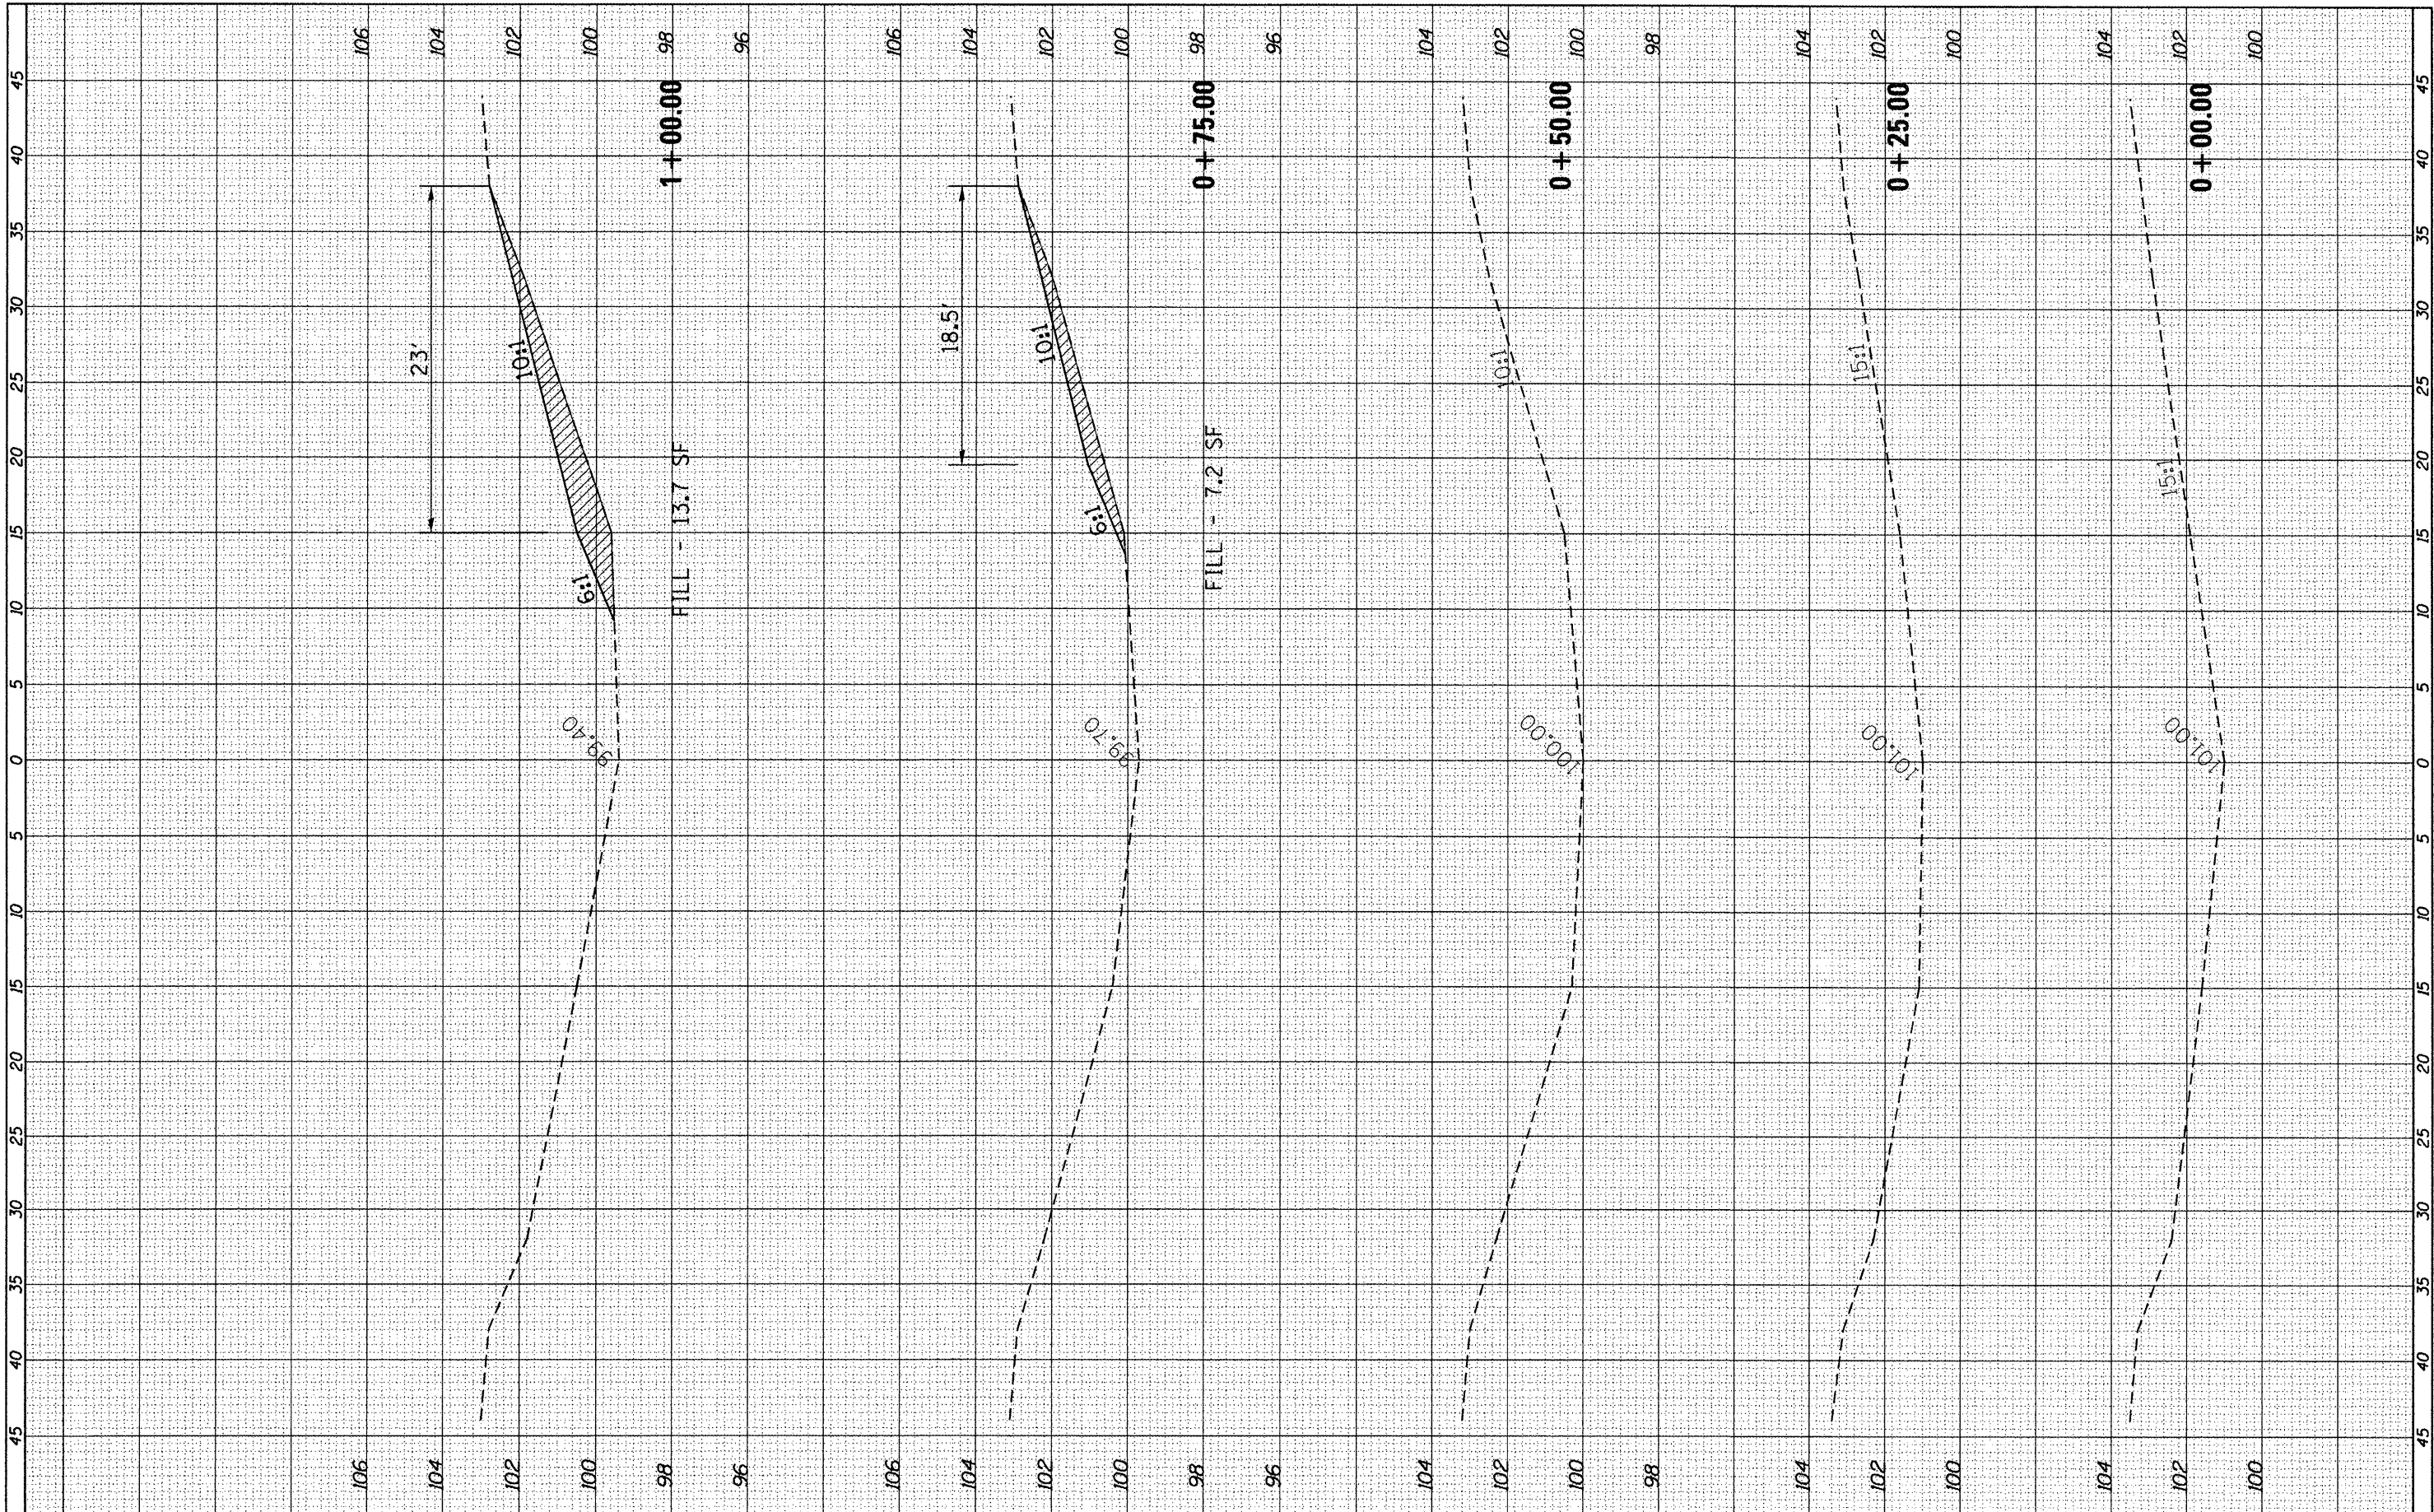

FILE NAME =	USER NAME = fergusonsa	DESIGNED -	REVISED -	STATE OF ILLINOIS DEPARTMENT OF TRANSPORTATION	CROSS-SECTIONS MP 71.85	F.A.I. RTE.	SECTION	COUNTY	TOTAL SHEETS	SHEET NO.
c:\p\work\p\dot\fergusonsa\0294370\0366899	sh7185-ssht.dgn	DRAWN -	REVISED -							
		CHECKED -	REVISED -							
		DATE -	REVISED -							
PLOT SCALE = 10.0000' / in.					SCALE:	SHEET	OF	SHEETS	STA. +00.00	TO STA. 1+00.00
PLOT DATE = 3/30/2012					ILLINOIS FED. AID PROJECT					

FINAL SURVEY NOTE BOOK NO.	SURVEYED PLOTTED DATE AREAS CHECKED	BY	DATE

ORIGINAL SURVEY NOTE BOOK NO.	SURVEYED PLOTTED DATE AREAS CHECKED	BY	DATE

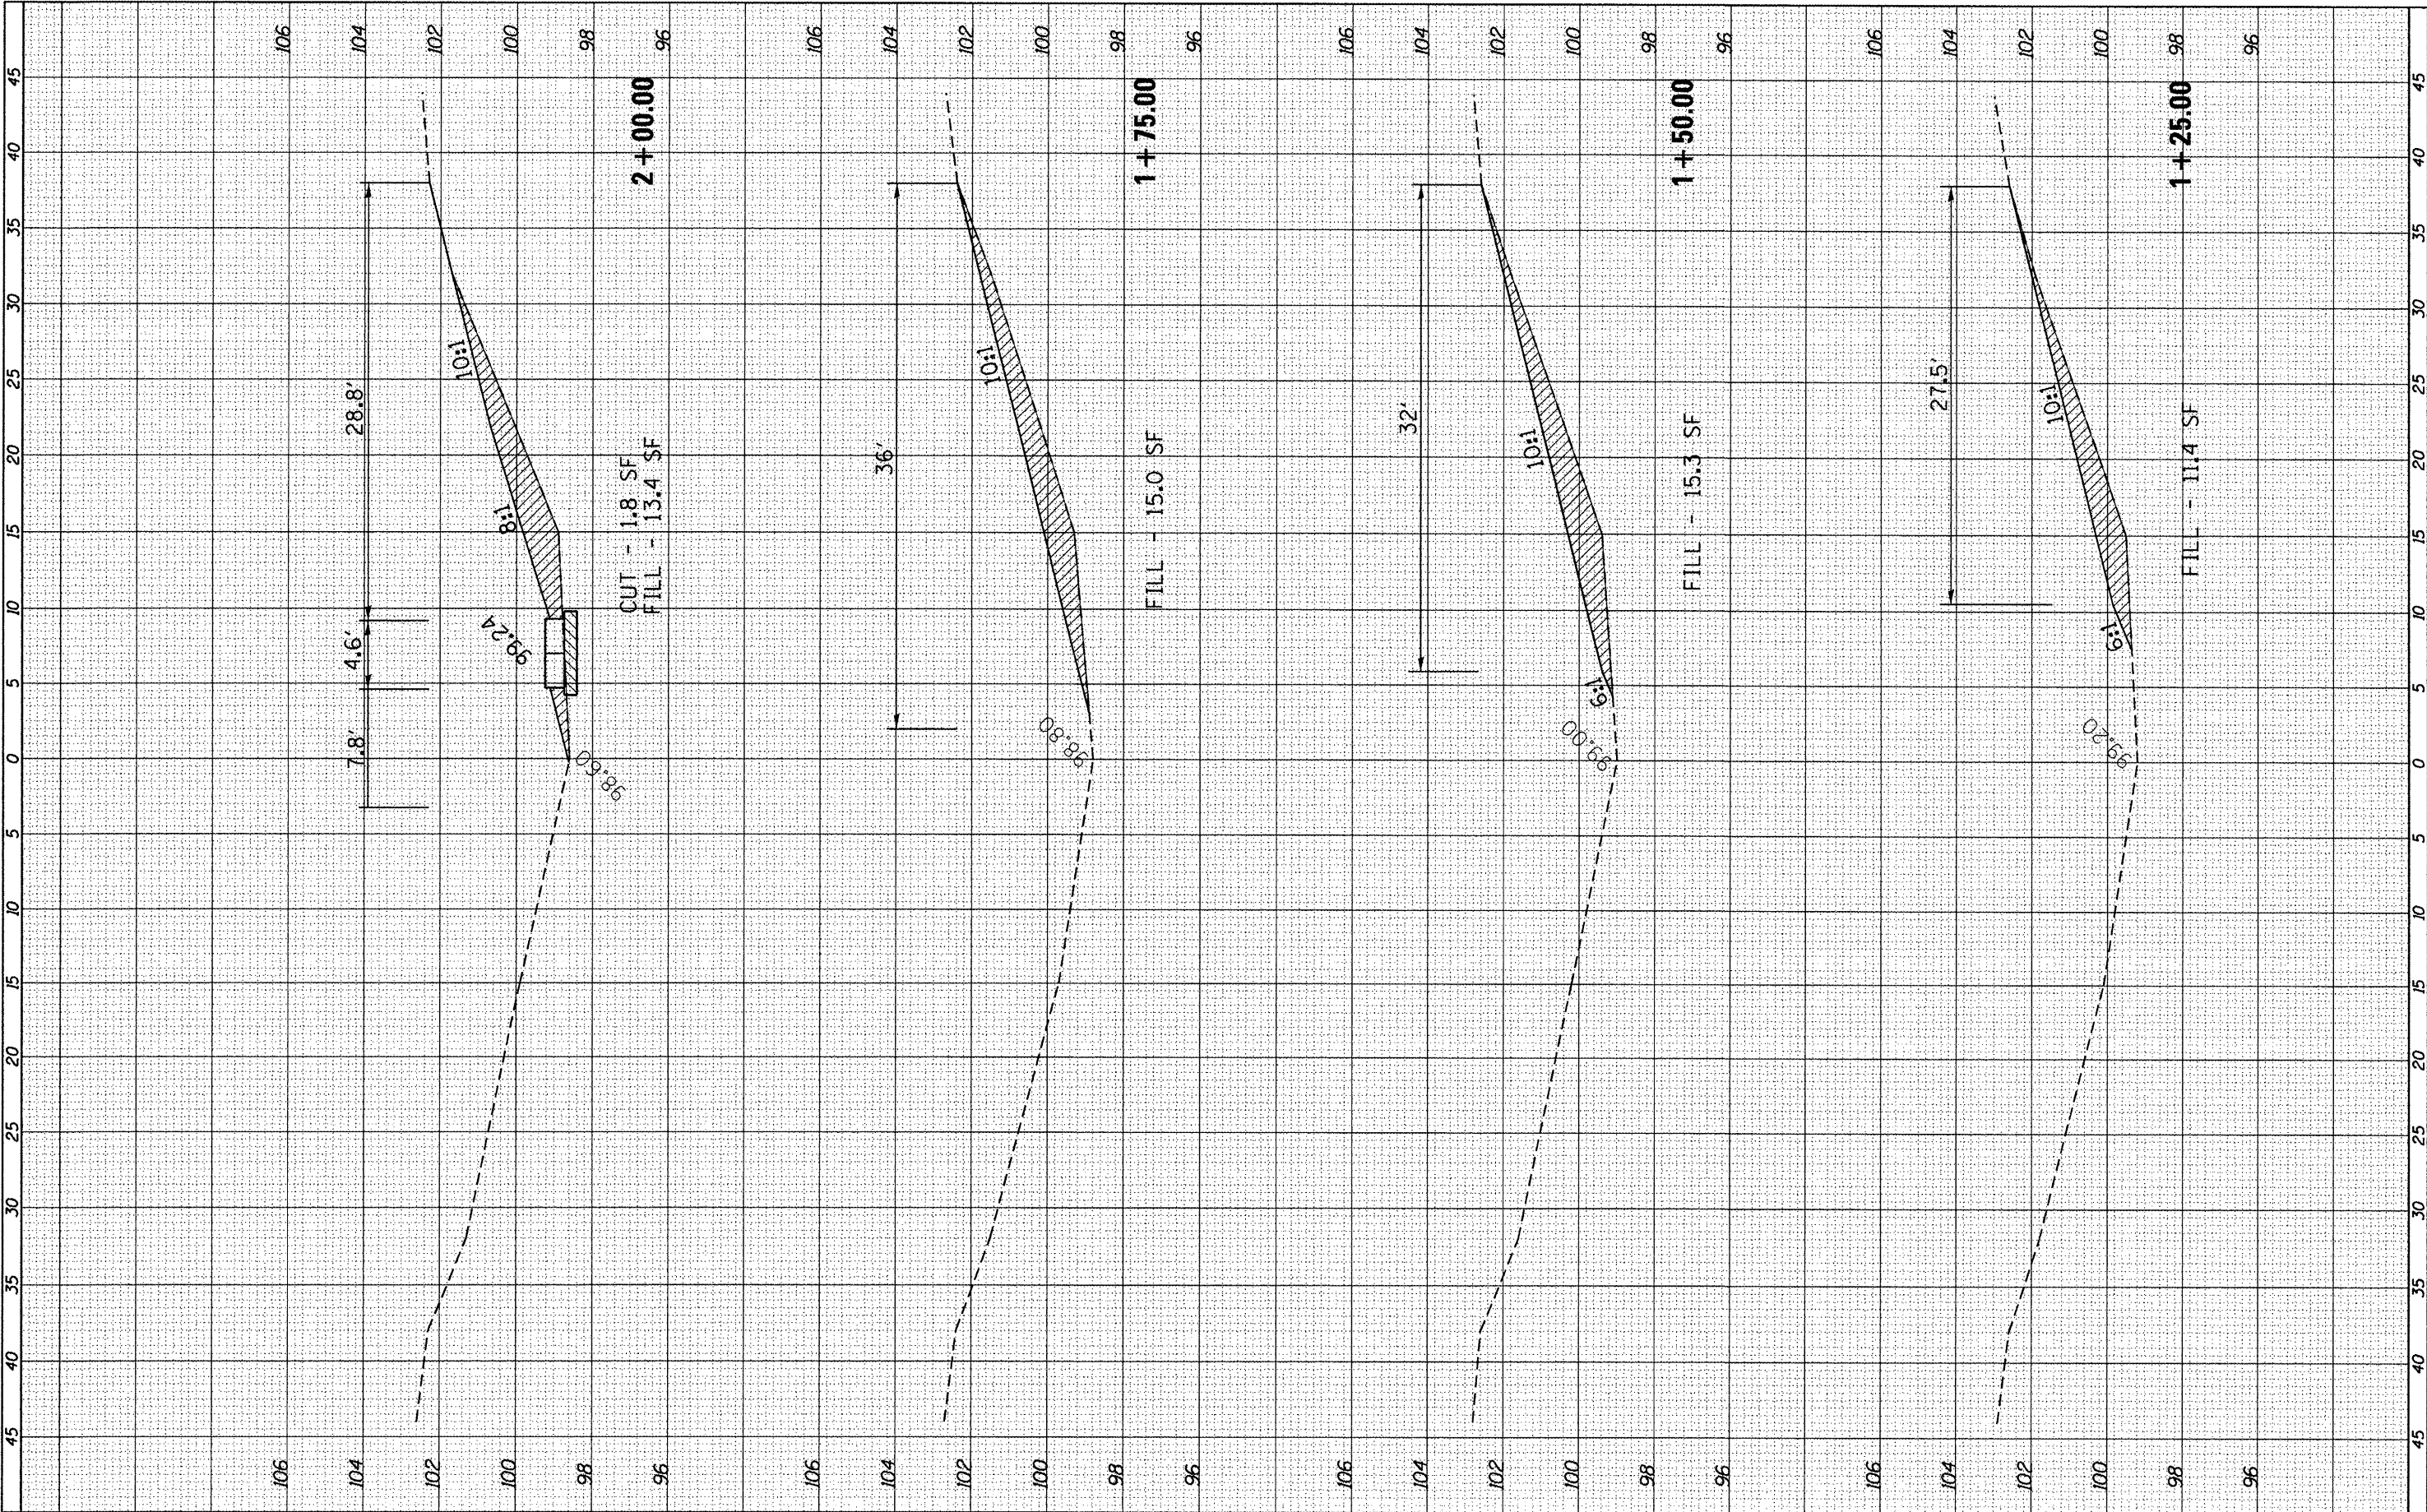

FILE NAME = c:\pwork\pwork\ferguson\ld8294370\0366899	USER NAME = fergusonse	DESIGNED -	REVISED -	STATE OF ILLINOIS DEPARTMENT OF TRANSPORTATION	CROSS-SECTIONS MP 71.85	SCALE:	SHEET	OF	SHEETS	STA. 1+25.00	TO STA. 2+00.00	F.A.I. RTE. 39	SECTION D3 IMPACT ATT. 2012-2	COUNTY LASALLE	TOTAL SHEETS 94	SHEET NO. 86
	sh7185-xssht.dgn	DRAWN -	REVISED -													
	PLOT SCALE = 10.0000' / 1"	CHECKED -	REVISED -													
	PLOT DATE = 3/30/2012	DATE -	REVISED -													
	CONTRACT NO. 66899															
ILLINOIS FED. AID PROJECT																

ORIGINAL SURVEY	SUBMITTED PLOTTED	DATE
NOTE BOOK	TEMPLATE	
NO.	AREAS CHECKED	

FINAL SURVEY	SUBMITTED PLOTTED	DATE
NOTE BOOK	TEMPLATE	
NO.	AREAS CHECKED	


106

106

FILE NAME =	USER NAME = fergusonse	DESIGNED -	REVISED -
ci:\p\work\p\dot\fergusonse\0294370\0366B99	sh7185\ssht.dgn	DRAWN -	REVISED -
PLOT SCALE = 10.0000' / in.		CHECKED -	REVISED -
PLOT DATE = 3/30/2012		DATE -	REVISED -


STATE OF ILLINOIS DEPARTMENT OF TRANSPORTATION		CROSS-SECTIONS MP 71.85	
SCALE:	SHEET	OF	SHEETS
		STA. 2+25.00 TO STA. 3+00.00	

F.A.I. RTE.	SECTION	COUNTY	TOTAL SHEETS	SHEET NO.
39	D3 IMPACT ATT. 2012-2	LASALLE	94	87
CONTRACT NO. 66B99				
ILLINOIS FED. AID PROJECT				

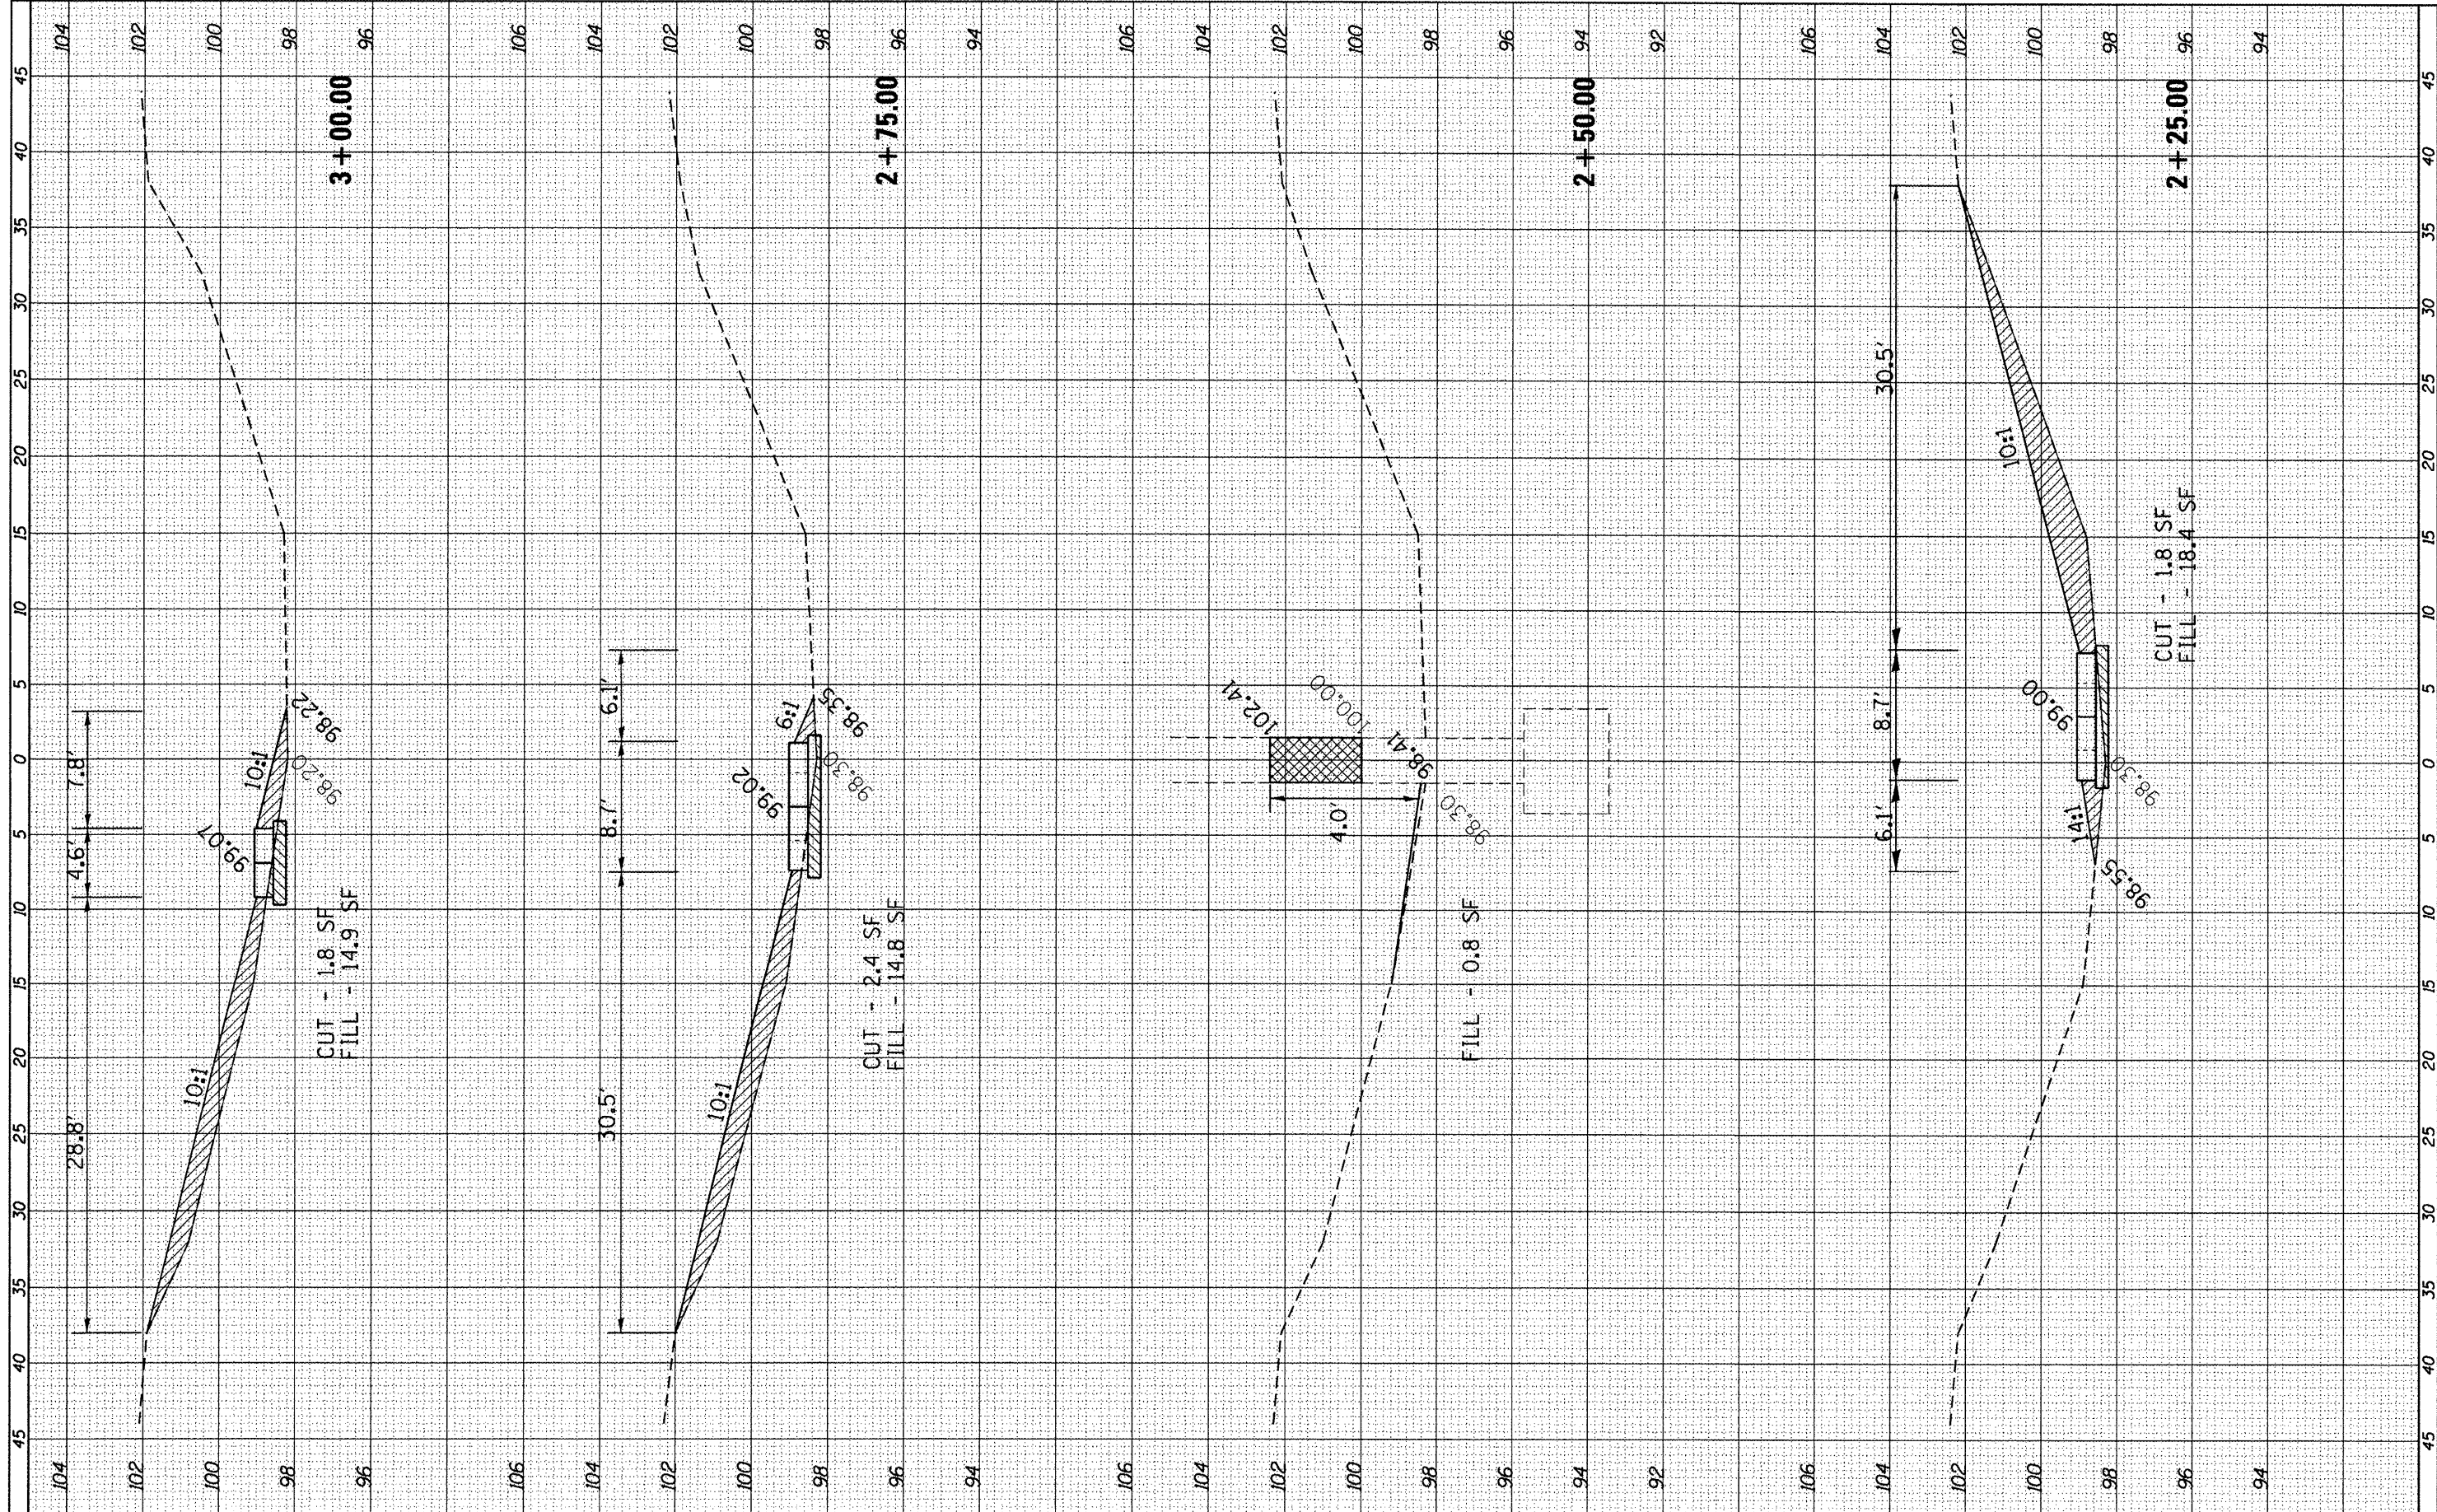

FINAL SURVEY	SURVEYED	BY	DATE
NO.	PLOTTED		
	TEMPLATE		
	NOTE BOOK		
	AREAS CHECKED		


ORIGINAL SURVEY	SURVEYED	BY	DATE
NO.	PLOTTED		
	TEMPLATE		
	NOTE BOOK		
	AREAS CHECKED		

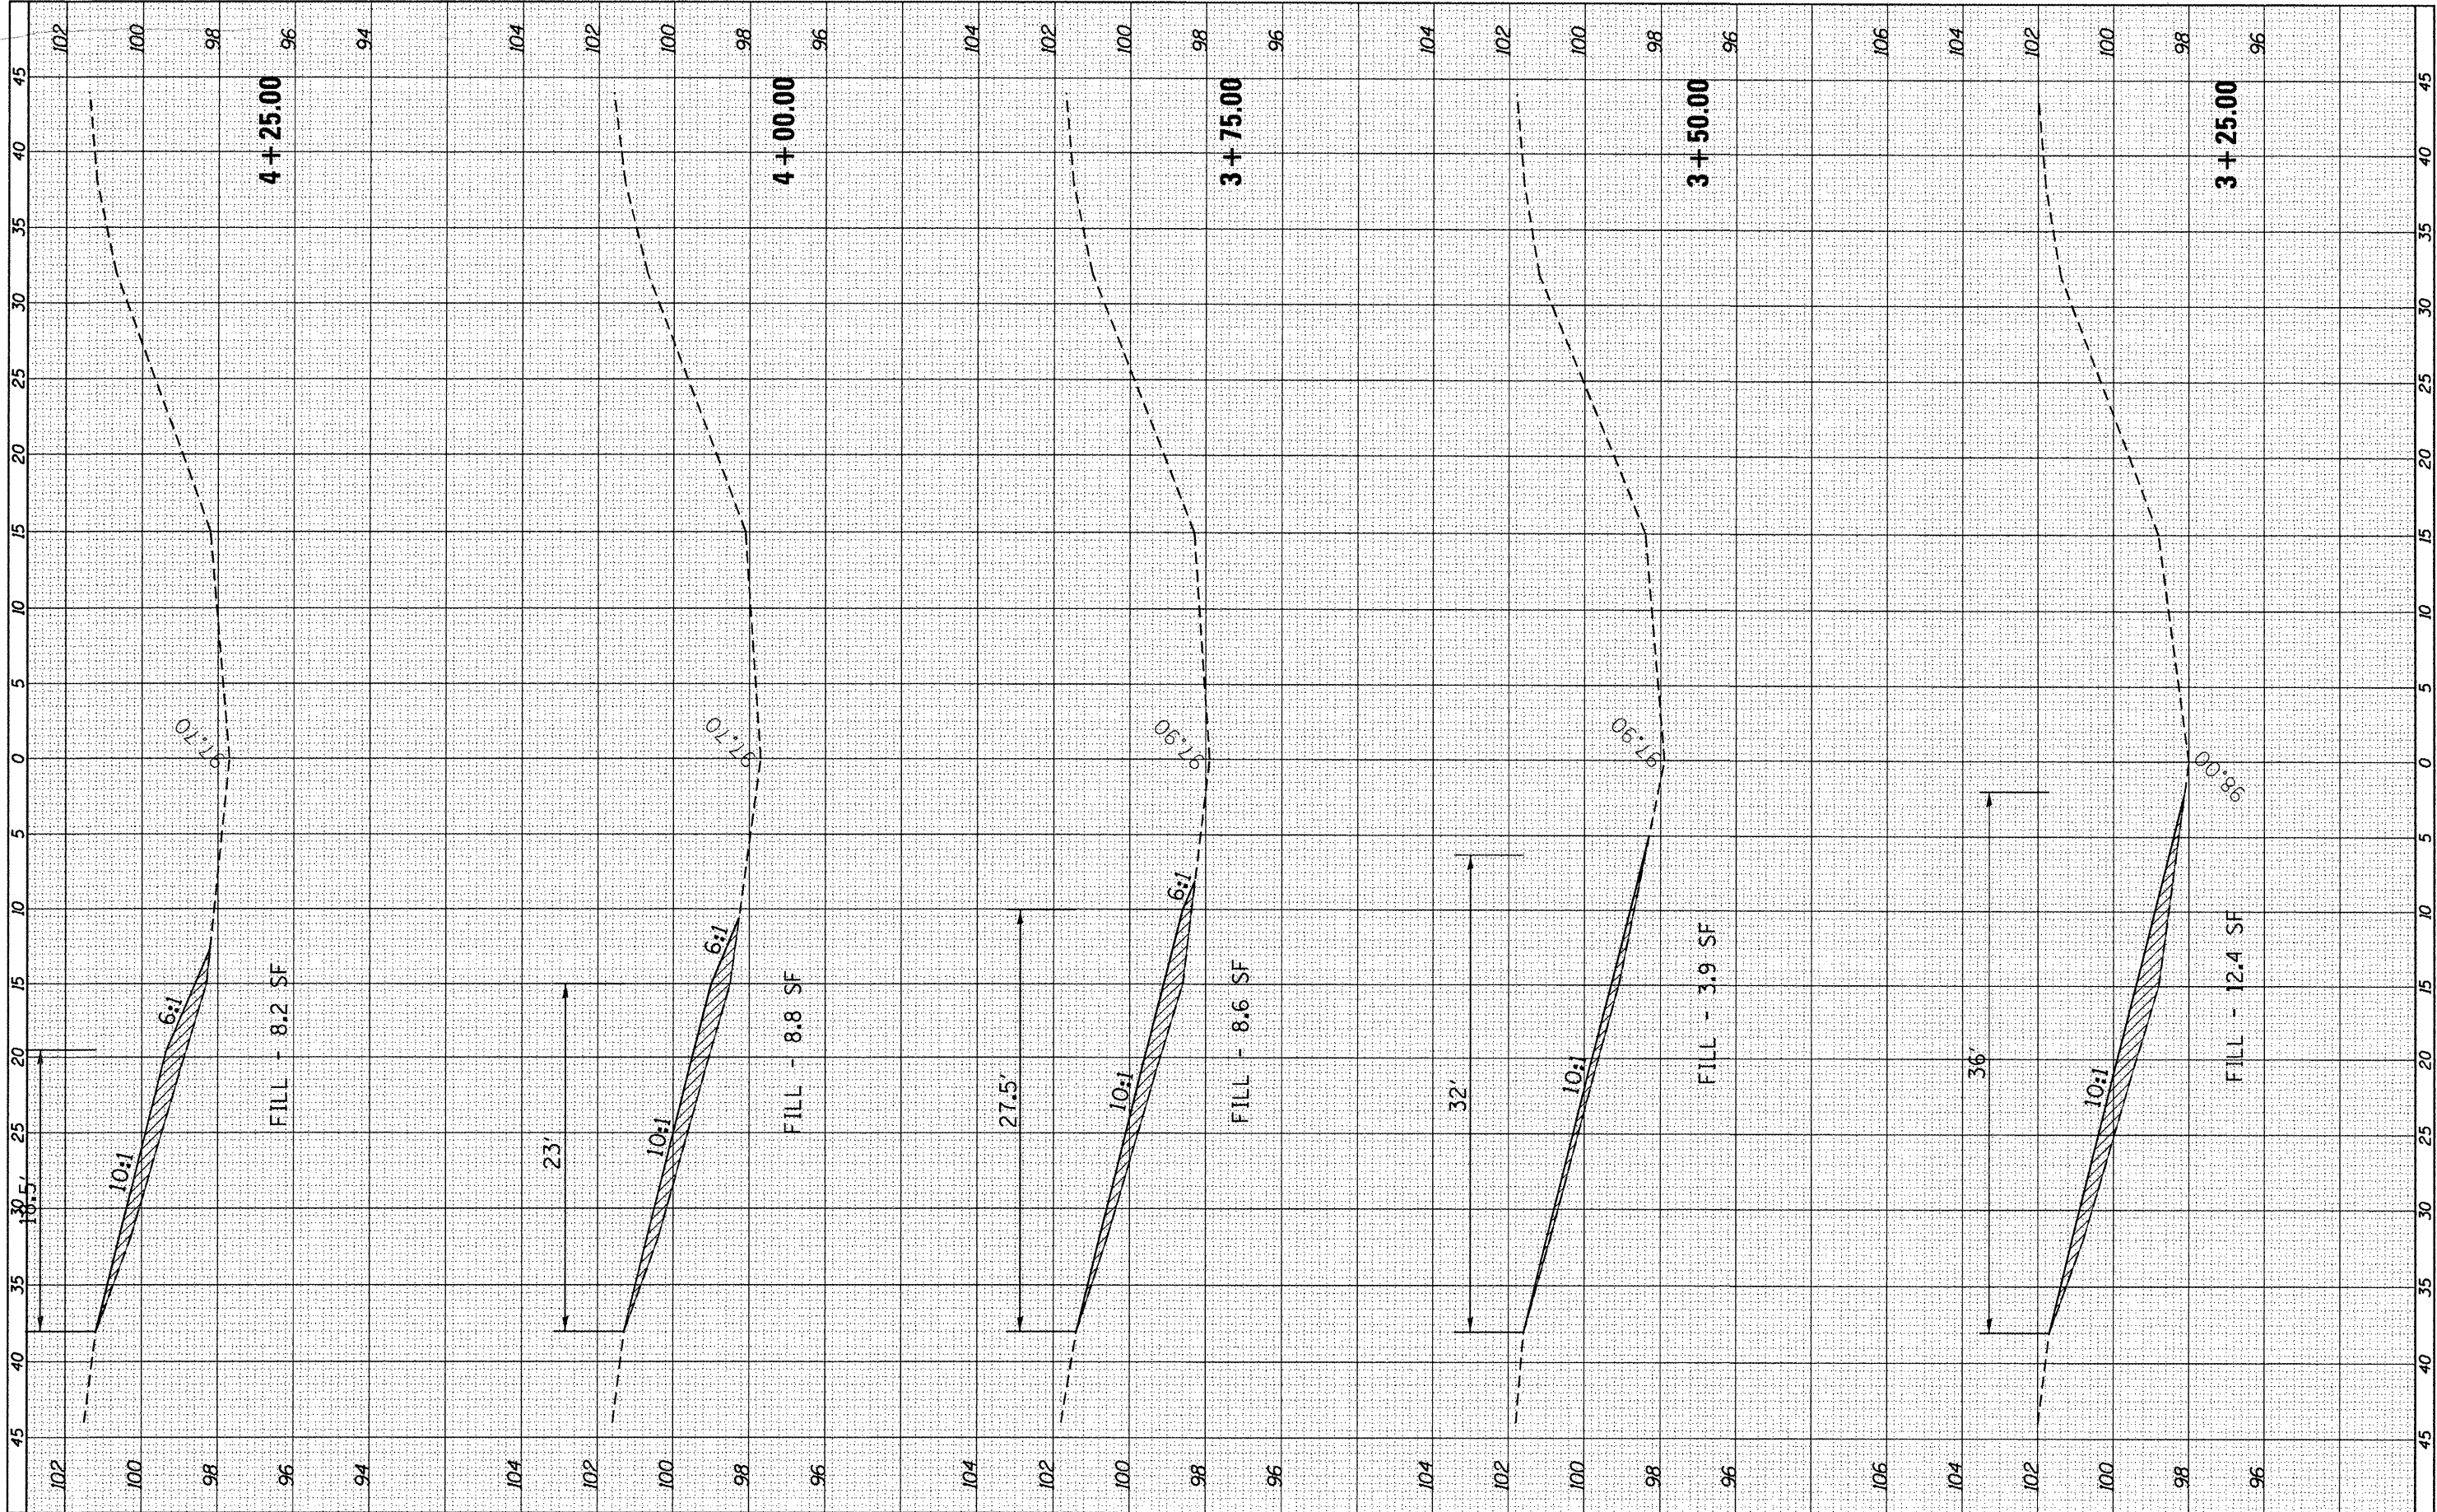

FILE NAME = c:\pw\work\pvidot\fergusonse\00294378\0366899\sh7185\asht.dgn	USER NAME = fergusonse	DESIGNED -	REVISED -	STATE OF ILLINOIS DEPARTMENT OF TRANSPORTATION	CROSS-SECTIONS MP 71.85	SCALE: SHEET OF SHEETS STA. 3+25.00 TO STA. 4+25.00	F.A.I. RTE.	SECTION	COUNTY	TOTAL SHEETS	SHEET NO.
	PLOT SCALE = 10,000' / 1" =	DRAWN -	REVISED -				39	D3 IMPACT ATT. 2012-2	LASALLE	94	88
	PLOT DATE = 3/30/2012	CHECKED -	REVISED -				CONTRACT NO. 66B99				
	DATE -	REVISED -	ILLINOIS FED. AID PROJECT								

FINAL SURVEY NOTE BOOK NO.	SURVEYED PLOTTED TEMPLATE AREAS CHECKED	BY	DATE


ORIGINAL SURVEY NOTE BOOK NO.	SURVEYED PLOTTED TEMPLATE AREAS CHECKED	BY	DATE

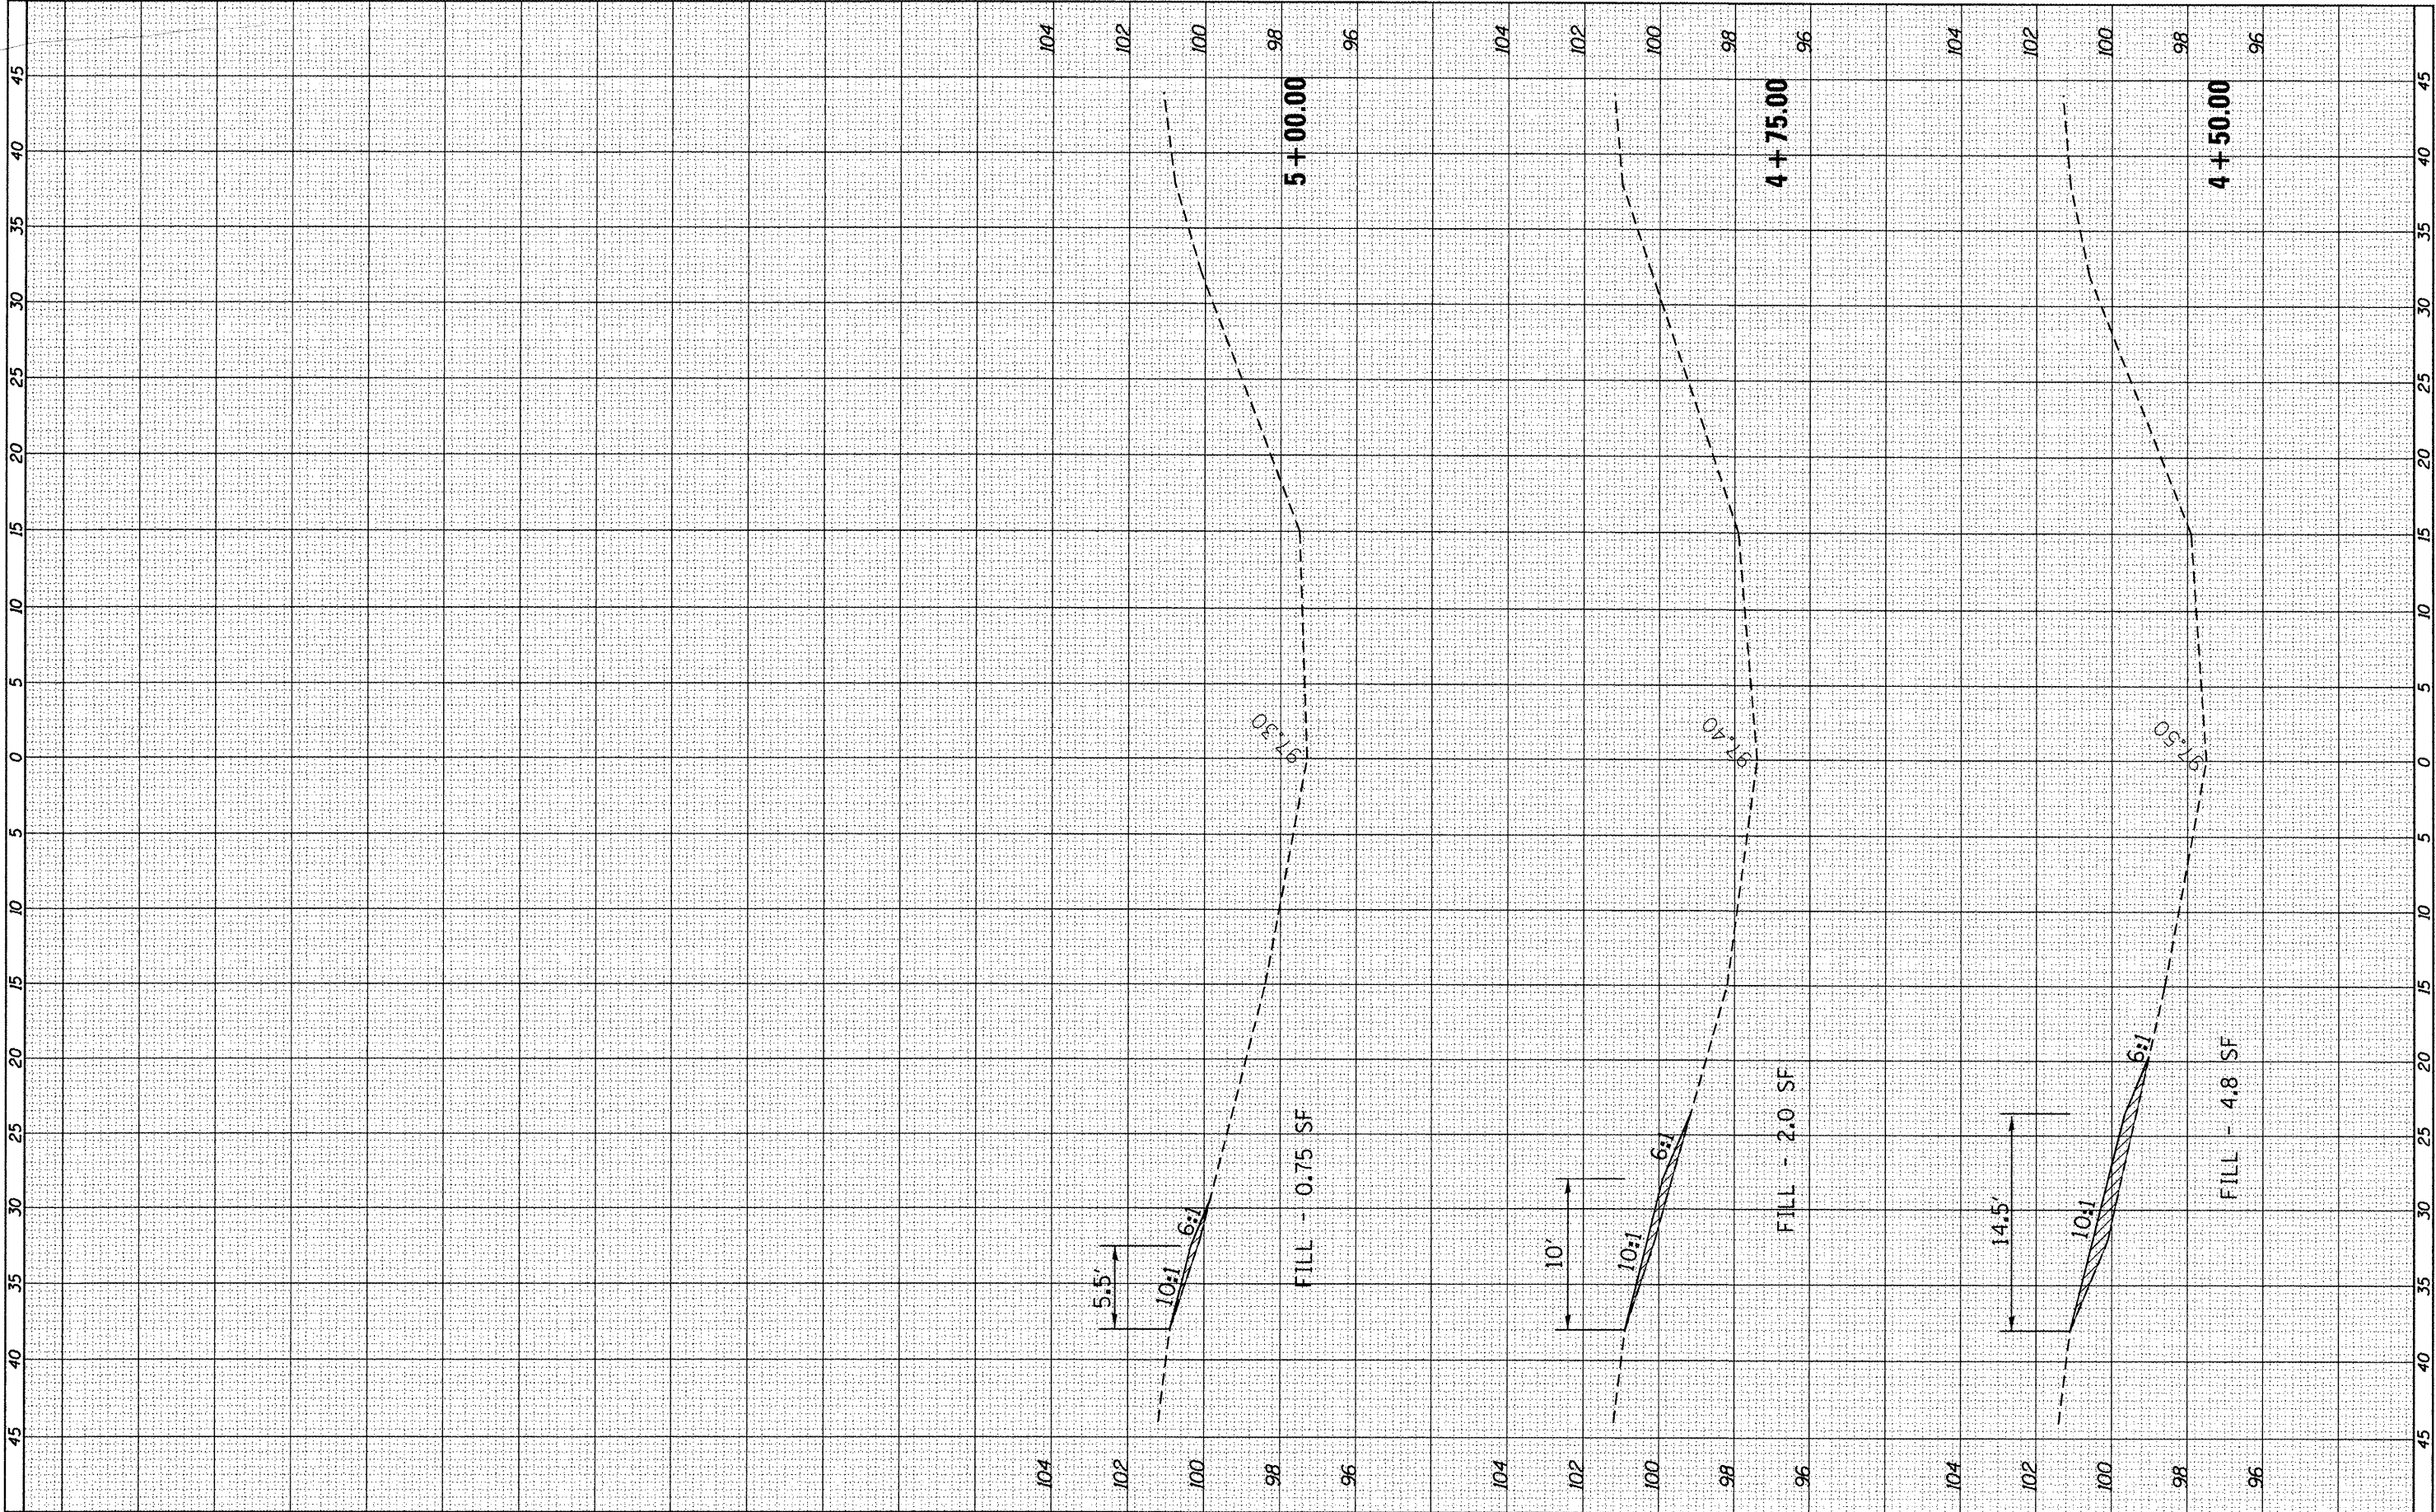

FILE NAME = c:\pwwork\pwwidat\fergusonse\d0294370\0366899\sheet7185-kssht.dgn		USER NAME = fergusonse		DESIGNED -	REVISED -	STATE OF ILLINOIS DEPARTMENT OF TRANSPORTATION		CROSS-SECTIONS MP 71.85		F.A.I. RTE.	SECTION	COUNTY	TOTAL SHEETS	SHEET NO.
PLOT SCALE = 10.0000' / 1" =		PLOT DATE = 3/30/2012		DRAWN -	REVISED -					39	D3 IMPACT ATT. 2012-2	LASALLE	94	89
				CHECKED -	REVISED -					CONTRACT NO. 66B99				
				DATE -	REVISED -					ILLINOIS FED. AID PROJECT				
SCALE:		SHEET		OF		SHEETS		STA. 4+50.00		TO STA. 5+00.00				

FINAL SURVEY NO.	SURVEYED PLOTTED NOTE BOOK NO.	BY	DATE


ORIGINAL SURVEY NO.	SURVEYED PLOTTED NOTE BOOK NO.	BY	DATE

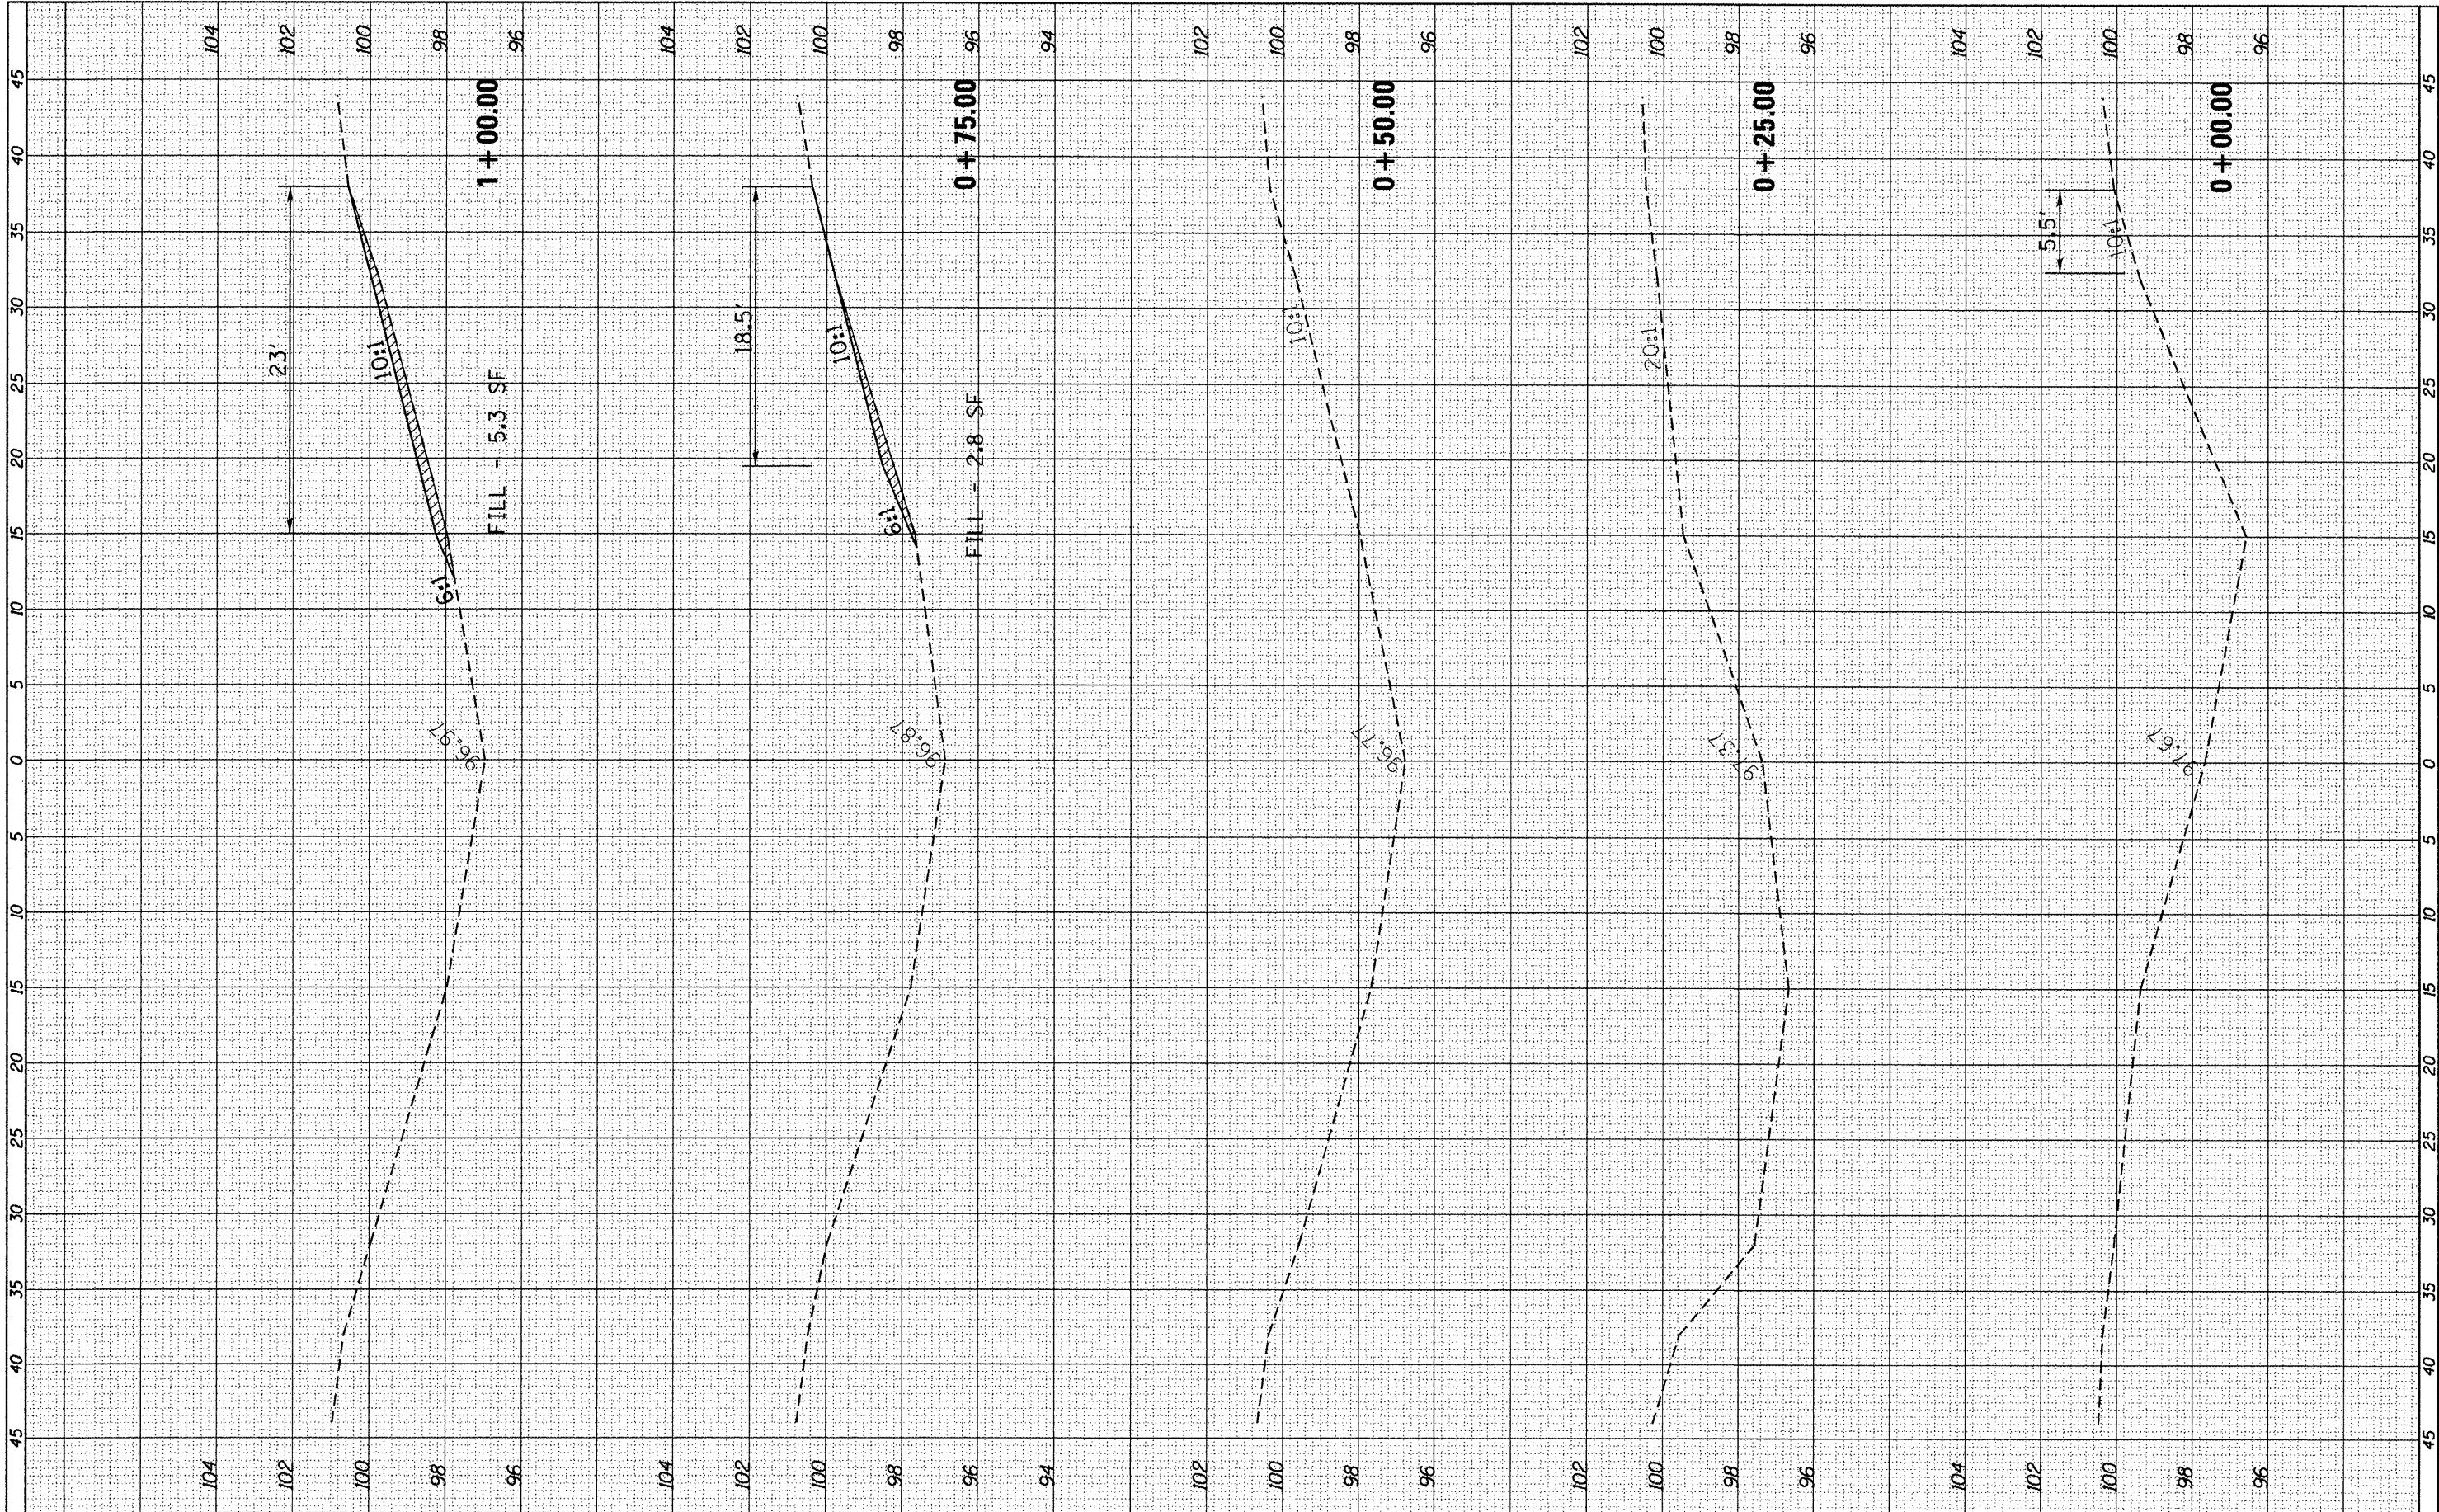

FILE NAME =	USER NAME = fergusonse	DESIGNED -	REVISED -	STATE OF ILLINOIS DEPARTMENT OF TRANSPORTATION	CROSS-SECTIONS MP 74.85	F.A.T. RTE.	SECTION	COUNTY	TOTAL SHEETS	SHEET NO.
c:\p\work\p\idat\fergusonse\00294370\0366899	sh7485-xssht.dgn	DRAWN -	REVISED -			39	D3 IMPACT ATT, 2012-2	LASALLE	94	90
PLOT SCALE = 10.0000' / in.	CHECKED -	REVISED -	CONTRACT NO. 66B99							
PLOT DATE = 3/30/2012	DATE -	REVISED -	ILLINOIS FED. AID PROJECT							

FINAL	SURVEYED	BY	DATE
SURVEY	PLOTTED		
NOTE BOOK	AREA		
NO.	CHECKED		

ORIGINAL	SURVEYED	BY	DATE
SURVEY	PLOTTED		
NOTE BOOK	AREA		
NO.	CHECKED		

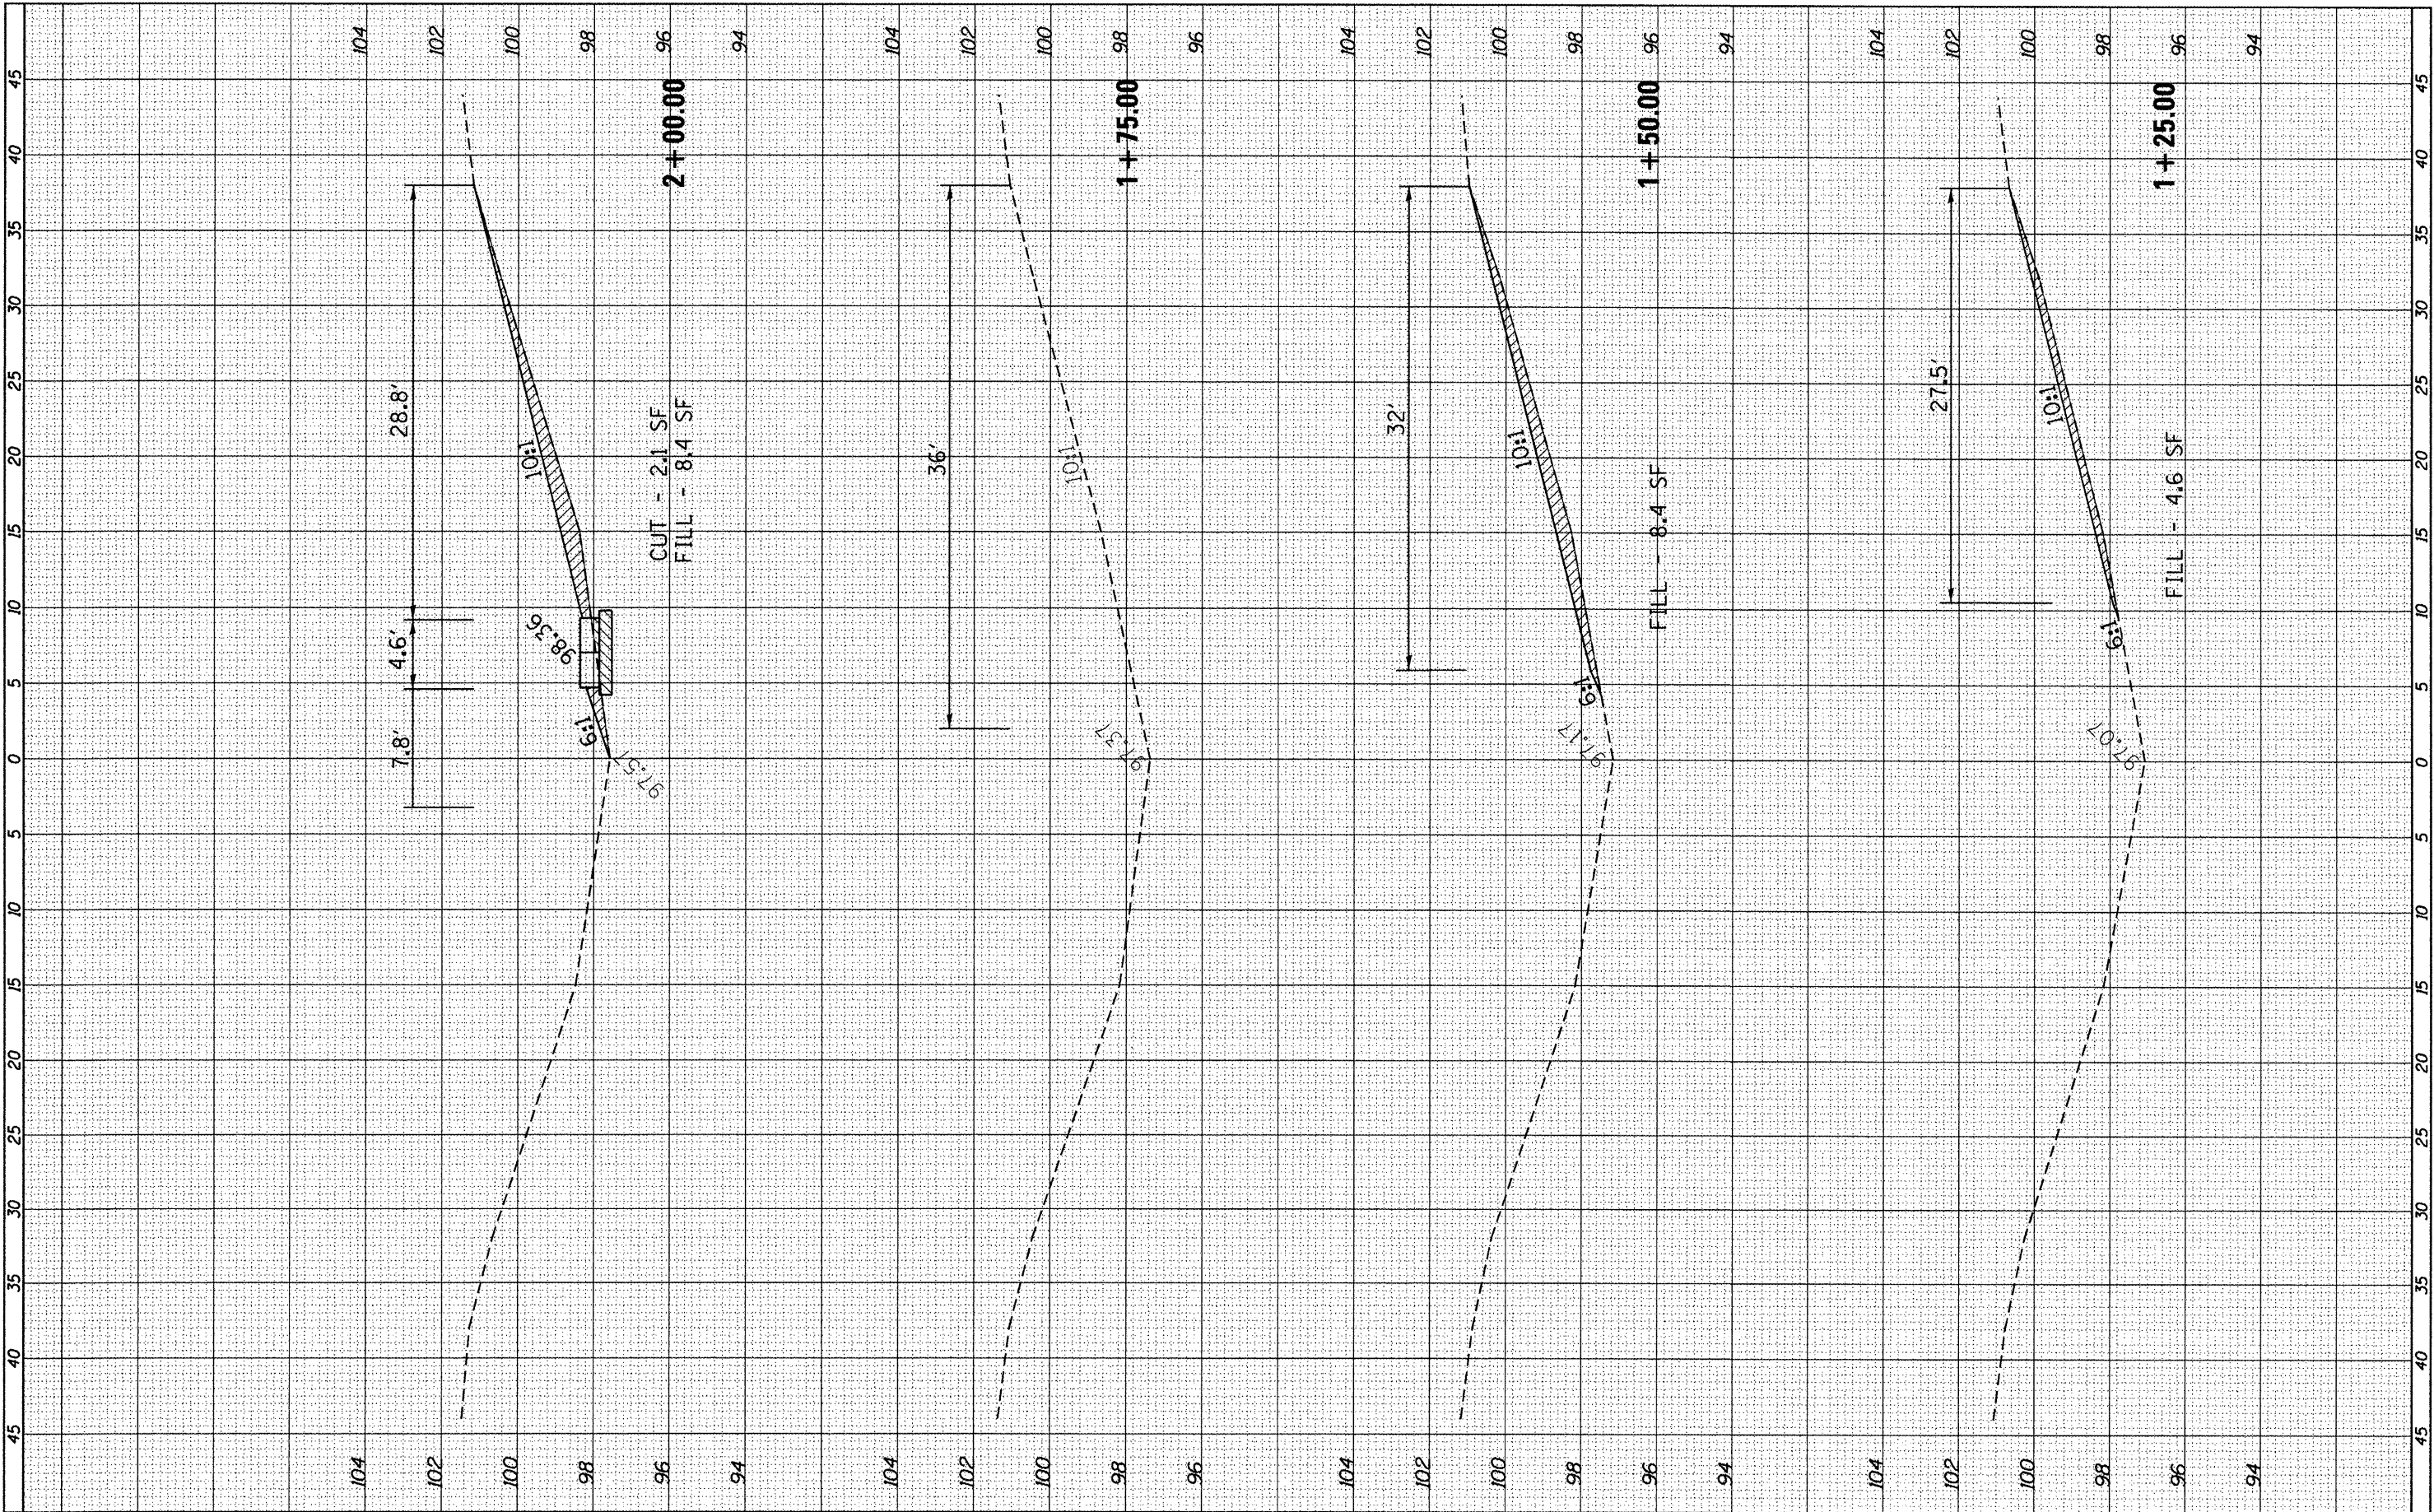


FILE NAME =	USER NAME = ferguson	DESIGNED -	REVISED -
ct:\pwork\pwork\ferguson\0294370\0366899	sh7485-xshd.dgn	DRAWN -	REVISED -
	PLOT SCALE = 10,0000' / in.	CHECKED -	REVISED -
	PLOT DATE = 3/30/2012	DATE -	REVISED -

STATE OF ILLINOIS DEPARTMENT OF TRANSPORTATION		CROSS-SECTIONS MP 74.85	
SCALE:	SHEET	OF	SHEETS
		STA. 1+25.00 TO STA. 2+00.00	

F.A.I. RTE.	SECTION	COUNTY	TOTAL SHEETS	SHEET NO.
39	D3 IMPACT ATT. 2012-2	LASALLE	94	91
CONTRACT NO. 66B99				
ILLINOIS FED. AID PROJECT				

ORIGINAL SURVEY			BY	DATE
	SURVEYED			
	PLOTTED			
	TEMPLATE			
	AREAS			
NOTE BOOK NO.	AREAS CHECKED			

 


CROSS-SECTIONS MP 74.85

SCALE:	SHEET	OF	SHEETS	STA. 2+25.00	TO STA. 3+00.00
--------	-------	----	--------	--------------	-----------------

F.A.I. RTE.	SECTION	COUNTY	TOTAL SHEETS	SHEET NO.
39	D3 IMPACT ATT, 2012-2	LASALLE	94	92
		CONTRACT NO. 66B99		
ILLINOIS FED. AID PROJECT				

FINAL	SURVEYED	BY	DATE
SURVEY	PLOTTED		
NOTE BOOK	DATE		
NO.	AREAS	CHECKED	


ORIGINAL	SURVEYED	BY	DATE
SURVEY	PLOTTED		
NOTE BOOK	DATE		
NO.	AREAS	CHECKED	

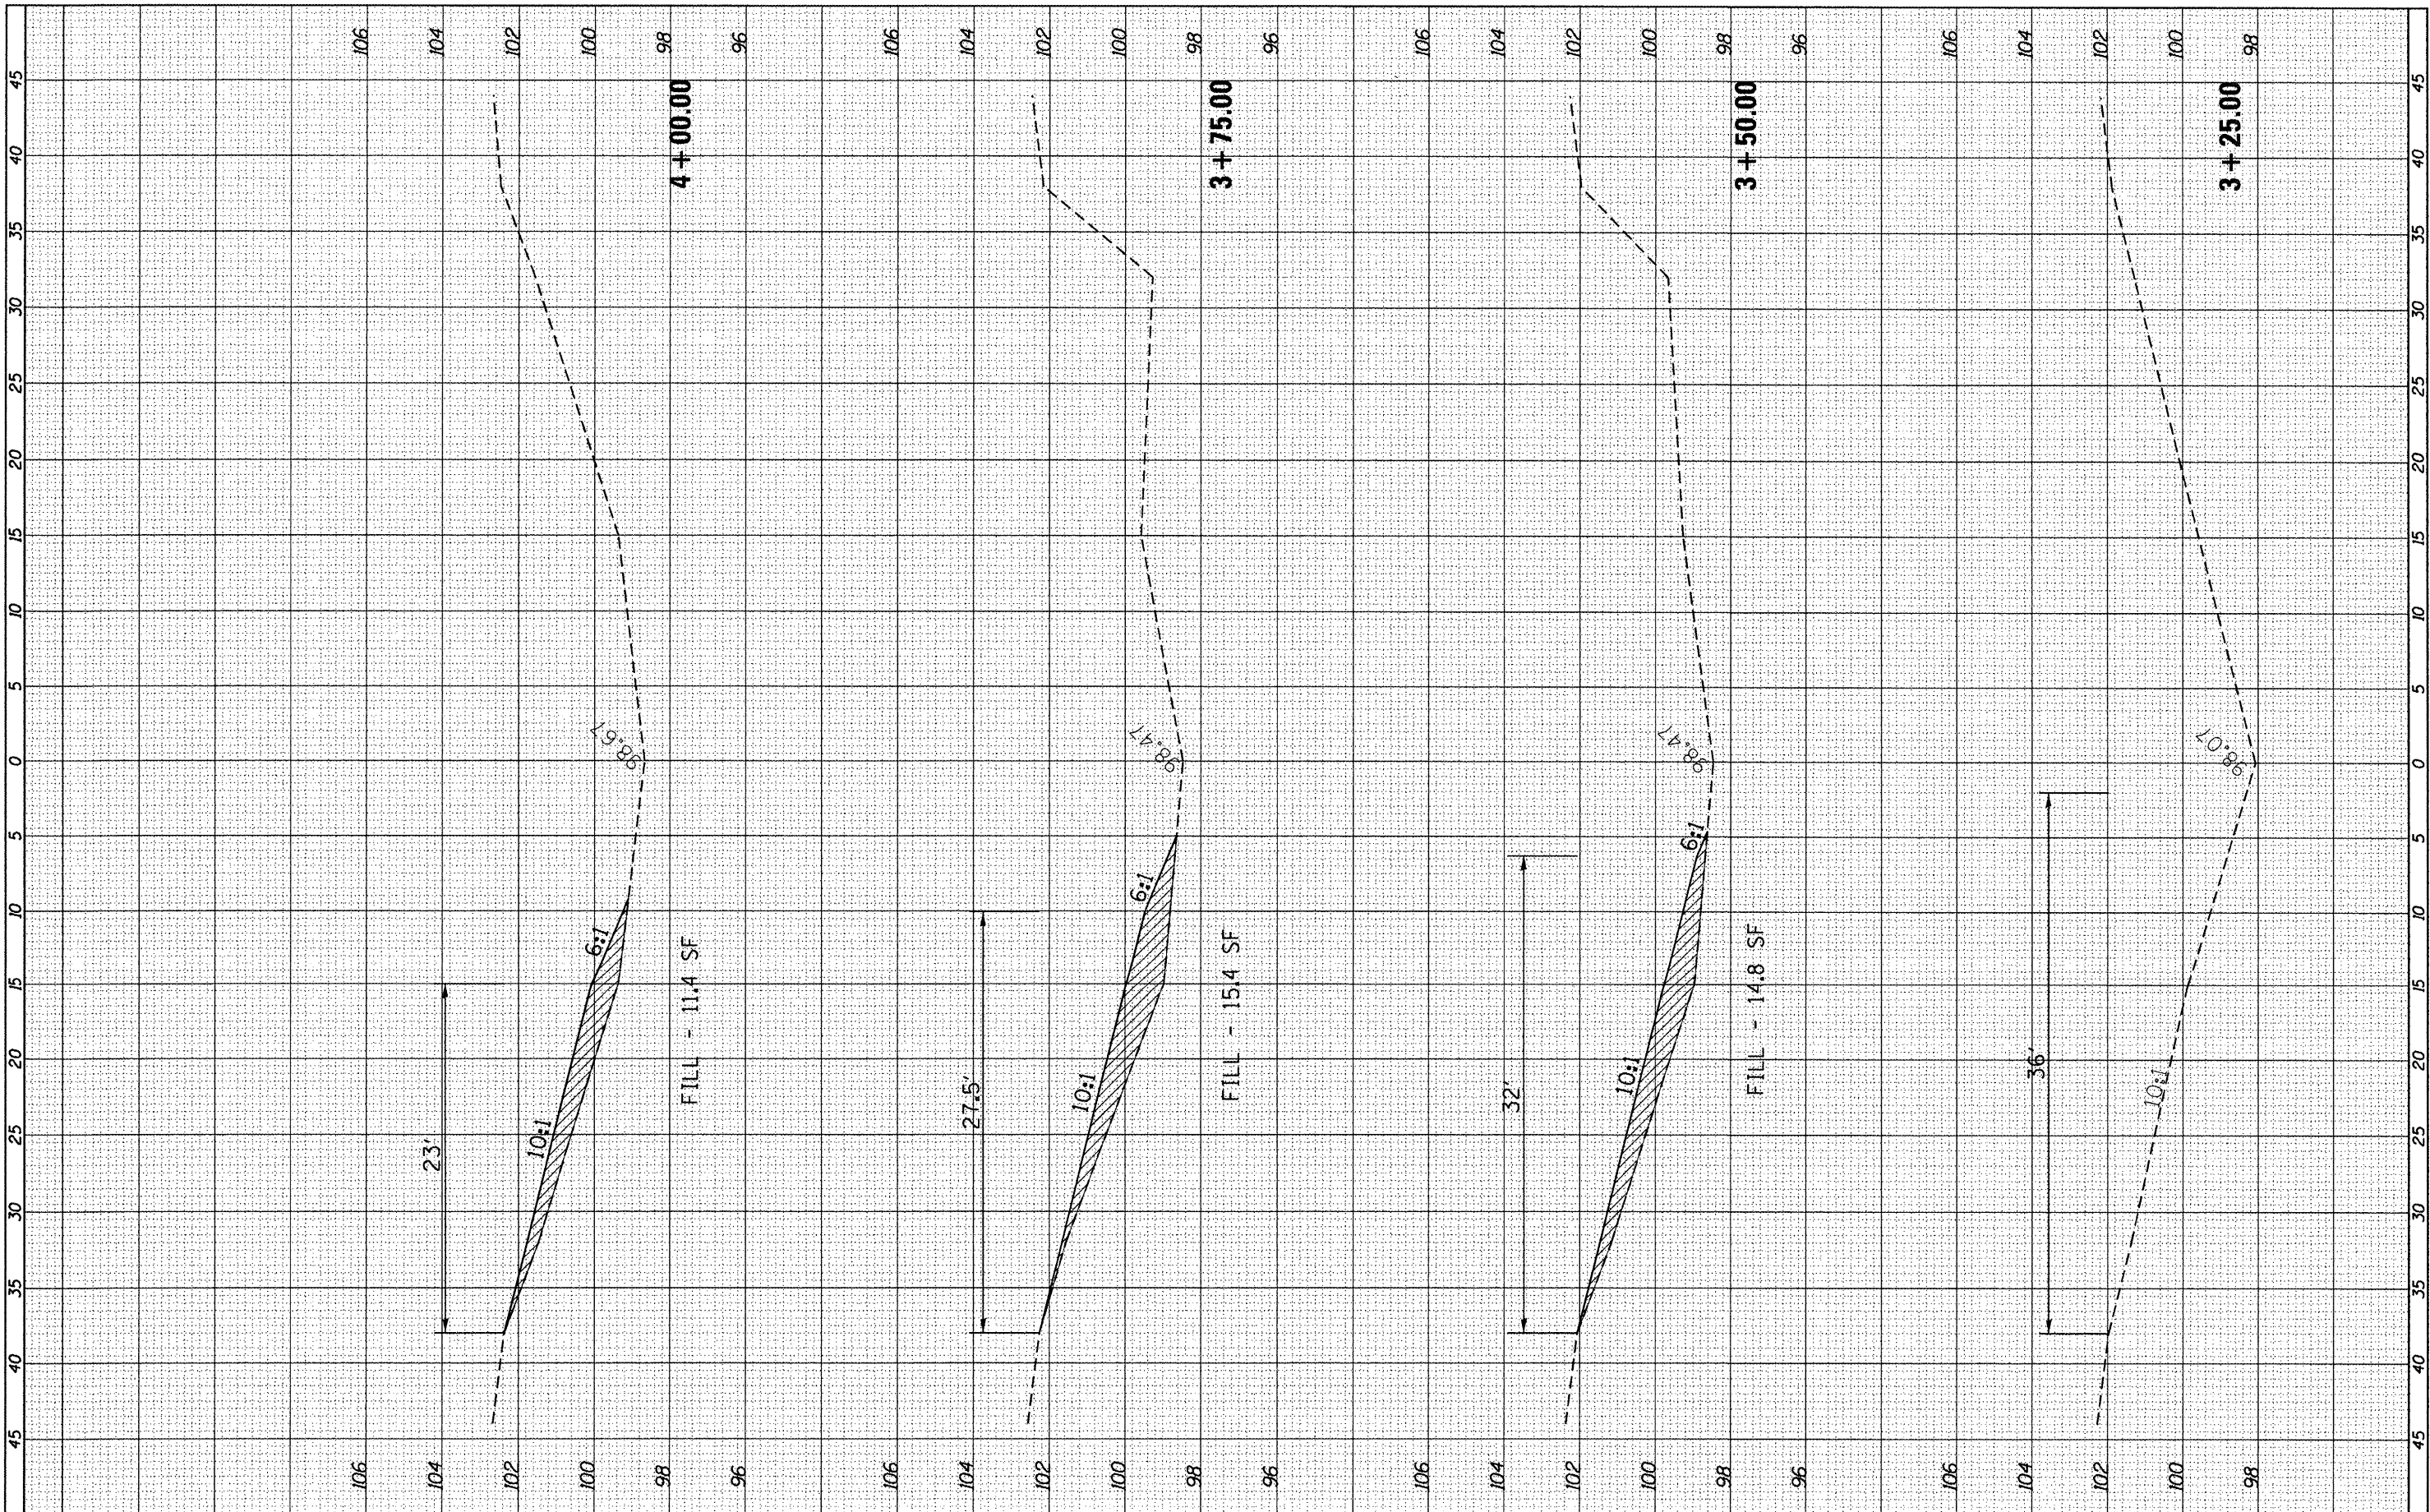

FILE NAME =	USER NAME = ferguson	DESIGNED -	REVISED -	STATE OF ILLINOIS DEPARTMENT OF TRANSPORTATION	CROSS-SECTIONS MP 74.85	SCALE: SHEET OF SHEETS STA. 3+25.00 TO STA. 4+00.00	F.A.I. RTE. 39	SECTION D3 IMPACT ATT. 2012-2	COUNTY LASALLE	TOTAL SHEETS 94	SHEET NO. 93	CONTRACT NO. 66899
c:\pwork\pwork\ferguson\0294370\0366899	ht7485-xsoht.dgn	DRAWN -	REVISED -									
PLOT SCALE = 10.0000' / in.	CHECKED -	REVISED -										
PLOT DATE = 3/30/2012	DATE -	REVISED -										

FINAL SURVEY	BY	DATE
NOTE BOOK NO.		
AREAS CHECKED		

ORIGINAL SURVEY	BY	DATE
NOTE BOOK NO.		
AREAS CHECKED		

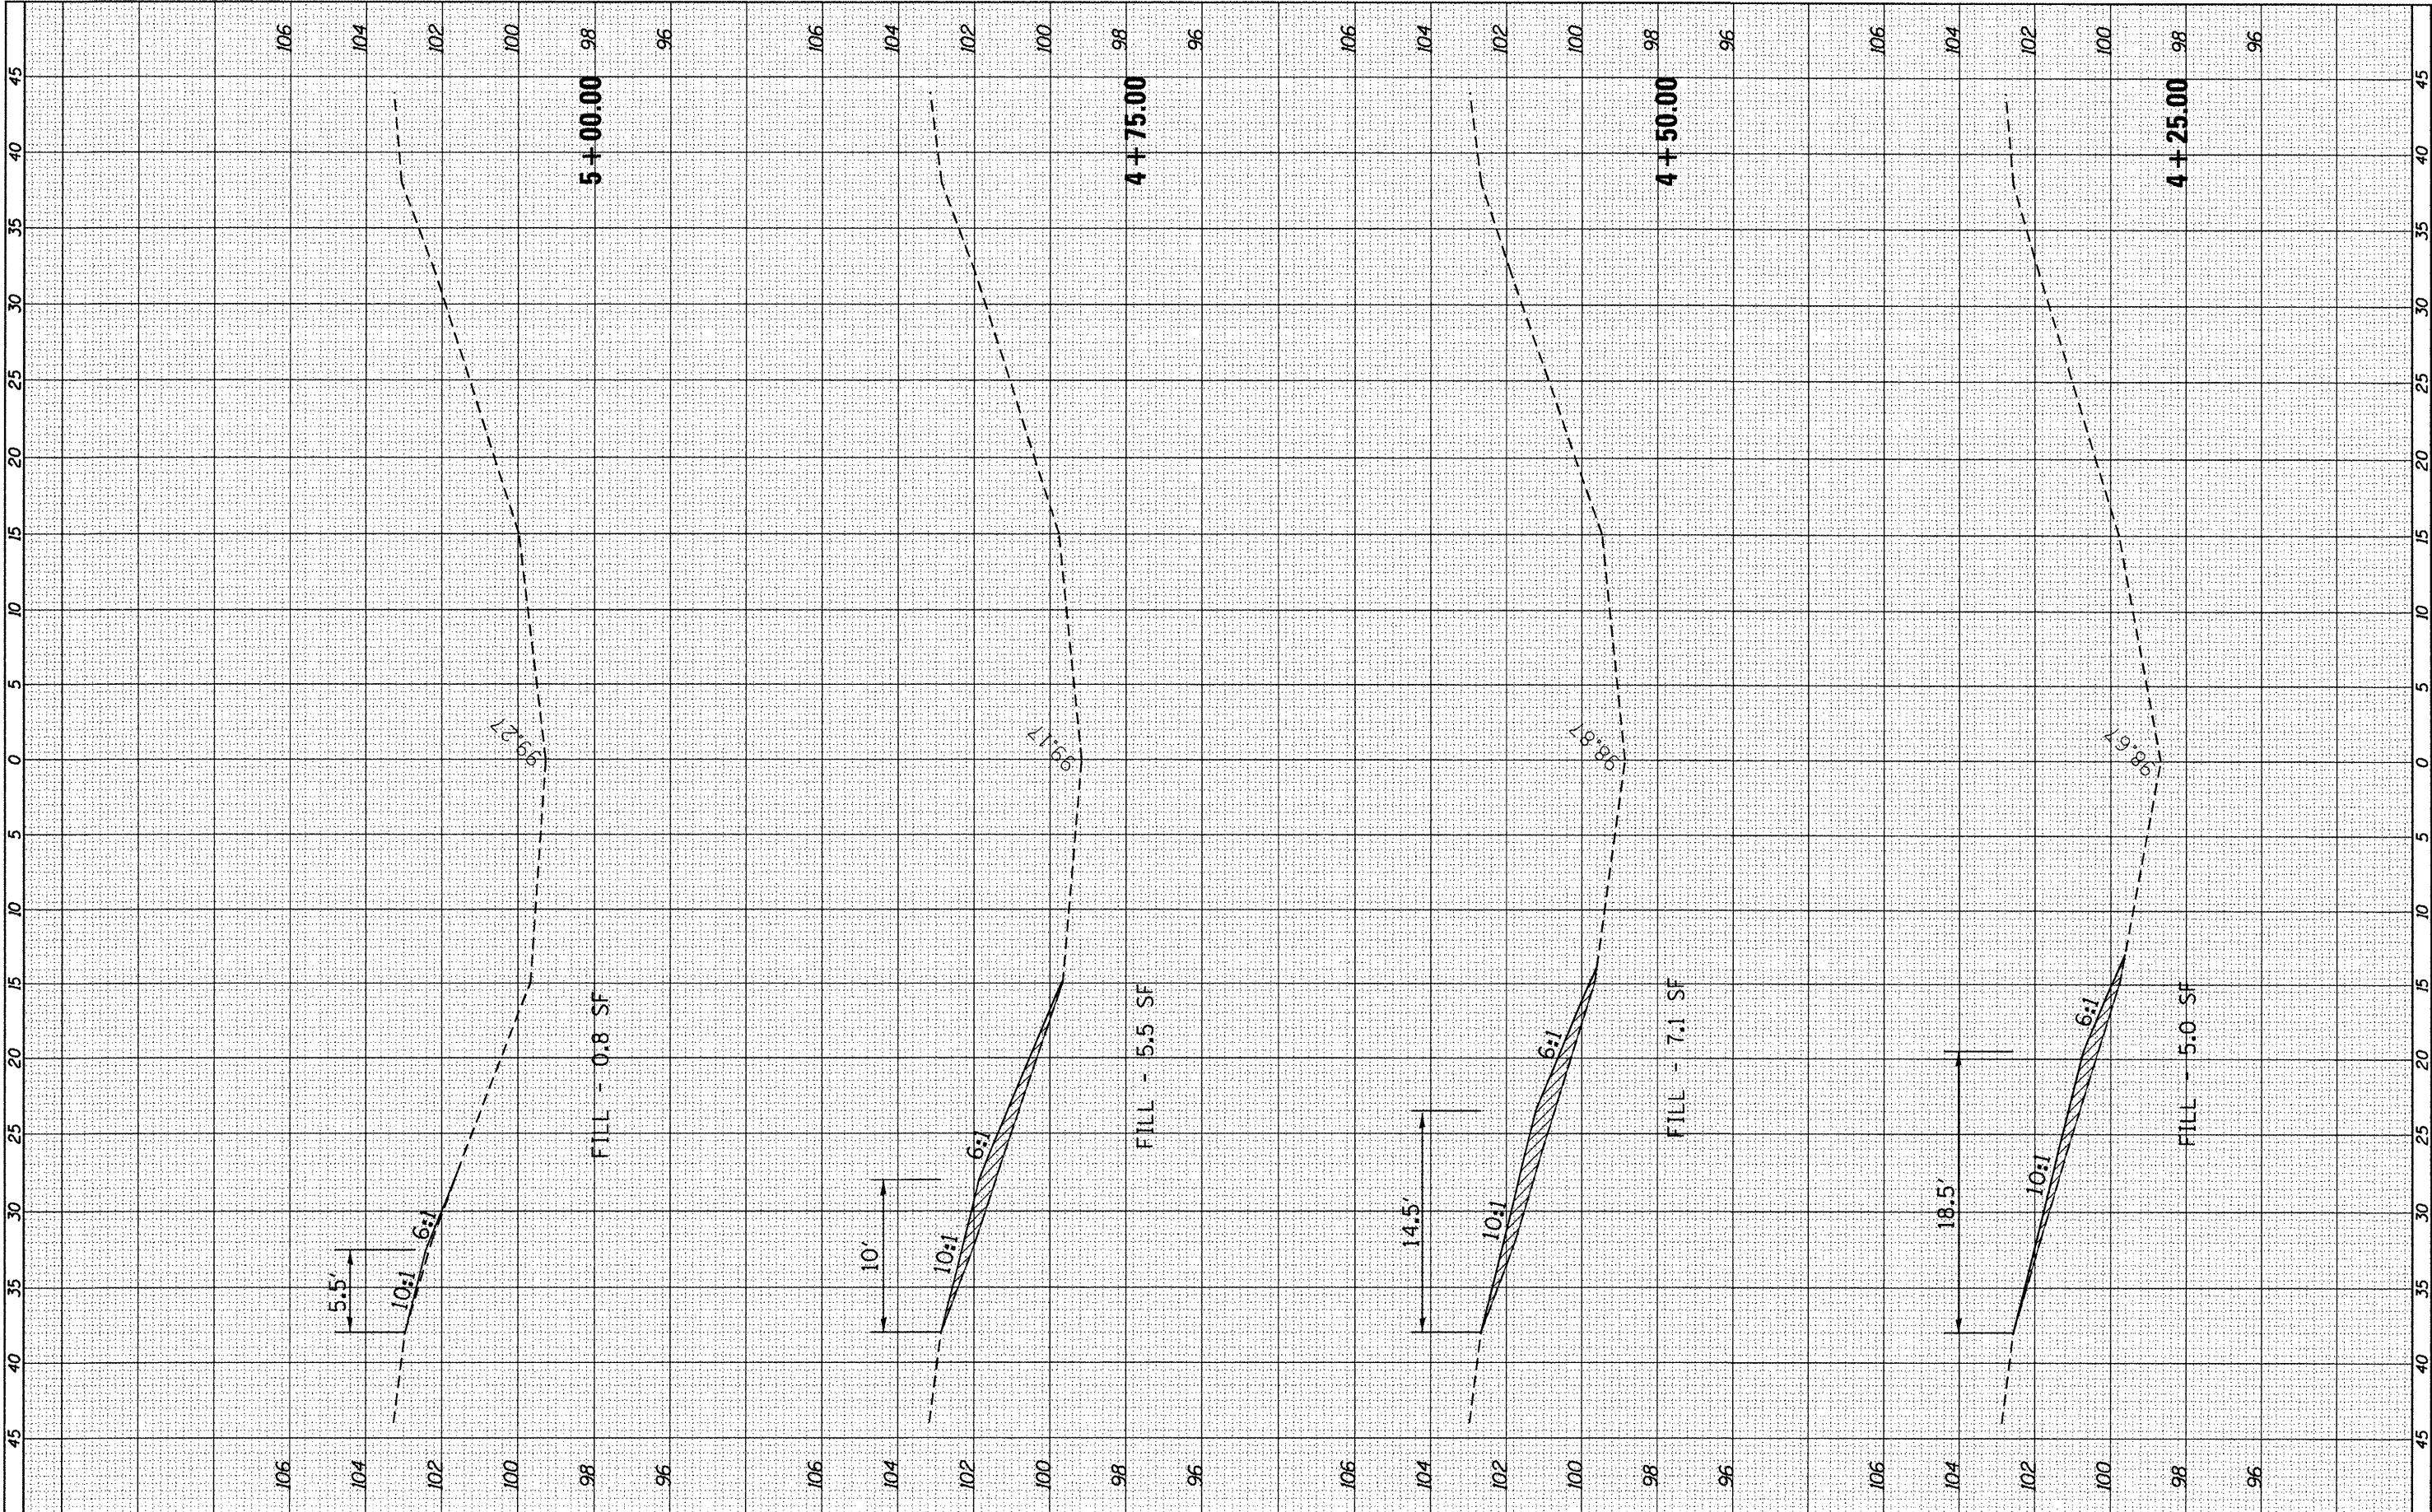

FILE NAME = c:\p\work\p\dot\ferguson\0294370\0366899\sh7485-xsh.dgn	USER NAME = ferguson	DESIGNED -	REVISED -
PLOT SCALE = 10.0000' / in.	PLOT DATE = 3/30/2012	DRAWN -	REVISED -
		CHECKED -	REVISED -
		DATE -	REVISED -

STATE OF ILLINOIS		CROSS-SECTIONS MP 74.85	
DEPARTMENT OF TRANSPORTATION		SCALE: SHEET OF SHEETS STA. 4+25.00 TO STA. 5+00.00	

F.A.I. RTE. 39	SECTION D3 IMPACT ATT. 2012-2	COUNTY LASALLE	TOTAL SHEETS 94	SHEET NO. 94
CONTRACT NO. 66899				
ILLINOIS FED. AID PROJECT				