


INDEX OF SHEETS

1	COVER SHEET & INDEX OF SHEETS
2-3	SUMMARY OF QUANTITIES, TYPICAL SECTIONS & GENERAL NOTES
4-12	SCHEDULE OF QUANTITIES
13-30	PLAN AND PROFILE SHEETS
31-53	TRAFFIC CONTROL
54	TRAFFIC SIGNAL DETAILS
55-59	INTERSECTION DETAILS
60-73	CROSS SECTIONS
74-75	DETAILS

IDOT STANDARDS

280001-06	TEMPORARY EROSION CONTROL SYSTEMS
424001-06	PERPENDICULAR CURB RAMPS FOR SIDEWALKS
424006	DIAGONAL CURB RAMPS FOR SIDEWALKS
424011	CORNER PARALLEL CURB RAMPS FOR SIDEWALKS
442101-07	CLASS B PATCHES
606001-04	CONCRETE CURB TYPE B AND COMBINATION CONC. C&G
701006-03	OFF-ROAD OPERATIONS, 2L, 2W, 15' TO 24" FROM PAVEMENT EDGE
701101-02	OFF-ROAD OPERATIONS, MULTILANE, 15' TO 24" FROM PAVEMENT EDGE
701301-04	LANE CLOSURE, 2L, 2W, SHORT TIME OPERATIONS
701311-03	LANE CLOSURE, 2L, 2W, MOVING OPERATIONS - DAY ONLY
701427	LANE CLOSURE, MULTI-LANE, INTERMITTENT OR MOVING OPERATIONS
701501-06	URBAN LANE CLOSURE 2L, 2W, UNDIVIDED
701502-04	URBAN LANE CLOSURE, 2L, 2W, WITH BI-DIRECTIONAL LEFT TURN
701606-08	URBAN LANE CLOSURE, 2L, 2W, WITH MOUNTABLE MEDIAN
701701-08	URBAN LANE CLOSURE, MULTI-LANE INTERSECTION
701801-05	SIDEWALK, CORNER OR CROSSWALK CLOSURE
701901-02	TRAFFIC CONTROL DEVICES
720001-01	SIGN PANEL MOUNTING DETAILS
720006-03	SIGN PANEL ERECTION DETAILS
720011-01	METAL POSTS FOR SIGNS, MARKERS & DELINEATORS
728001-01	TELESCOPING STEEL SIGN SUPPORT
729001-01	APPLICATION OF TYPES A & B METAL POSTS (FOR SIGNS & MARKERS)
780001-03	TYPICAL PAVEMENT MARKINGS

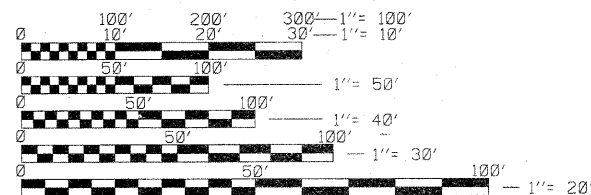

FULL SIZE PLANS HAVE BEEN PREPARED USING STANDARD ENGINEERING SCALES. REDUCED SIZED PLANS WILL NOT CONFORM TO STANDARD SCALES. IN MAKING MEASUREMENTS ON REDUCED PLANS, THE ABOVE SCALES MAY BE USED.

J.U.L.I.E.
JOINT UTILITY LOCATION INFORMATION FOR EXCAVATION


1-800-892-0123
OR 811

STATE OF ILLINOIS
DEPARTMENT OF TRANSPORTATION
DIVISION OF HIGHWAYS

PROPOSED HIGHWAY PLANS

FAU ROUTE 5849 (KENNEDY DRIVE)
SECTION 11-00151-00-RS
PROJECT M-5074(089)
CITY OF EAST MOLINE
ROCK ISLAND COUNTY

JOB NO. C-92-107-12

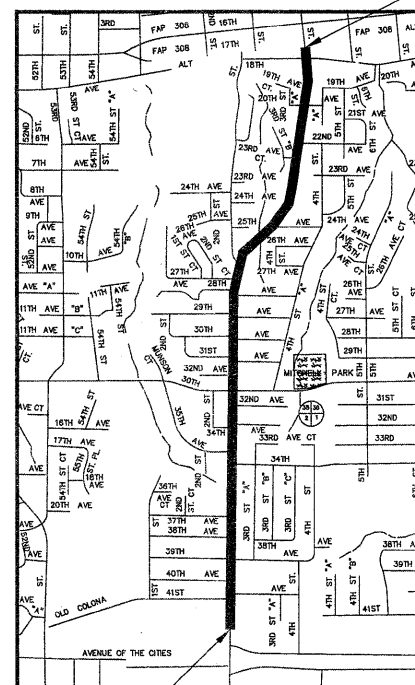

SECTION 11-00-151-00-RS
KENNEDY DRIVE
BEGINS AT STA. 49+52.66

LOCATION MAP

SECTION 11-00-151-00-RS
KENNEDY DRIVE
ENDS AT STA. 132+45.15

PLANS PREPARED FOR:

City of East Moline Engineering

PLANS PREPARED BY:

SHIVEHATTERY
ARCHITECTURE+ENGINEERING

1701 River Drive Suite 200 | Moline, Illinois 61265
309.764.7650 | fax: 309.764.8616 | shive-hattery.com
Iowa | Illinois | Missouri Illinois Firm Number: 184-000214



I HEREBY CERTIFY THAT THESE PLANS WERE PREPARED BY ME OR UNDER MY DIRECT PERSONAL SUPERVISION, AND THAT I AM A DULY REGISTERED PROFESSIONAL ENGINEER UNDER THE LAWS OF THE STATE OF ILLINOIS.

Patrick R. Lynch 4/23/12
PATRICK R. LYNCH, P.E.
IL. REG. #062-057554 DATE EXP. 11/30/13

AGENCY RESPONSIBLE FOR LETTING

Approved 04-23-12 (DATE)

Theresa M. Lynch
Local Agency, Position

Passed (DATE) April 24, 2012


Patrick R. Lynch
District # Engineer of Local Roads & Streets

Releasing for Bid
Based on Limited
Review

(DATE) April 24, 2012

Patrick R. Lynch
Deputy Director of Highways, Region # Engineer

PRINTED BY THE AUTHORITY
OF THE STATE OF ILLINOIS

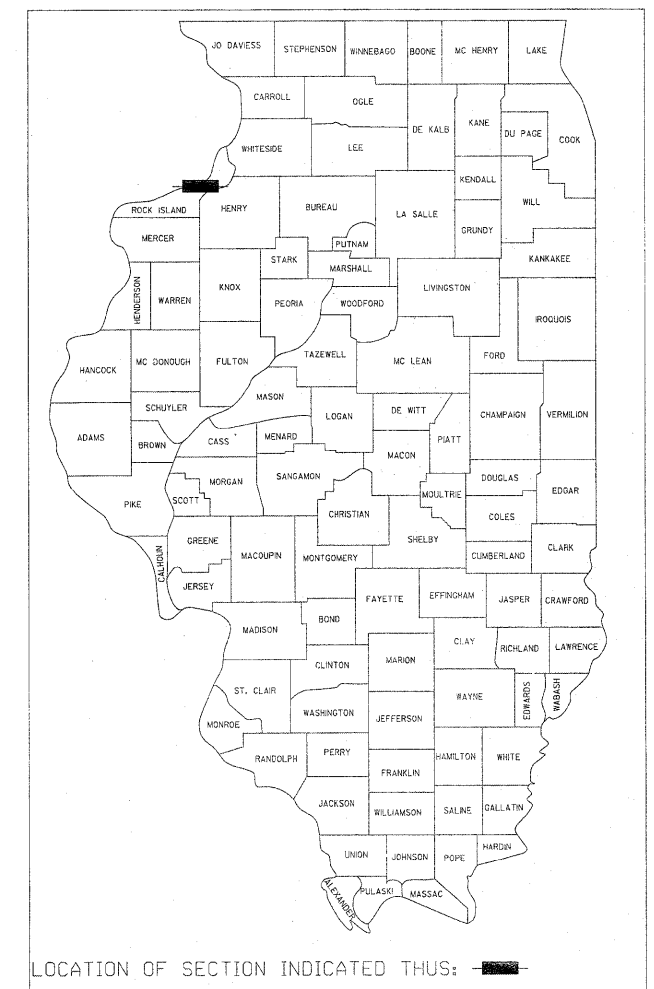

SUMMARY OF QUANTITIES				ROADWAY 0004	SIGNALS 0021	NON-PARTICIP
	CODE NO.	ITEM	UNIT	TOTAL	TOTAL	TOTAL
	1	20100110 TREE REMOVAL (6 TO 15 UNITS DIAMETER)	UNIT	16		
	2	20200100 EARTH EXCAVATION	CU YD	899		
	3	20800150 TRENCH BACKFILL	CU YD	550.4		
	4	21101800 TOPSOIL FURNISH AND PLACE, VARIABLE DEPTH	SQ YD	258		
	5	25200100 SODDING	SQ YD	19500		
	6	25100630 EROSION CONTROL BLANKET	SQ YD	282		
	7	28000500 INLET AND PIPE PROTECTION	EACH	63		
	8	31101000 SUBBASE GRANULAR MATERIAL, TYPE B	TON	795		
	9	40201000 AGGREGATE FOR TEMPORARY ACCESS	TON	163		
	10	40800100 BITUMINOUS MATERIALS (PRIME COAT)	GALLON	2925		
	11	40600635 LEVELING BINDER (MACHINE METHOD), N70	TON	2846		
	12	40600982 HOT-MIX ASPHALT SURFACE REMOVAL - BUTT JOINT	SQ YD	454		
	13	40600985 PORTLAND CEMENT CONCRETE SURFACE REMOVAL - BUTT JOINT	SQ YD	715		
	14	40603340 HOT-MIX ASPHALT SURFACE COURSE, MIX "D", N70	TON	3100		
	15	40800050 INCIDENTAL HOT-MIX ASPHALT SURFACING	TON	376		
	16	42300200 PORTLAND CEMENT CONCRETE DRIVEWAY PAVEMENT, 6 INCH	SQ YD	3045		
	17	42400100 PORTLAND CEMENT CONCRETE SIDEWALK 4 INCH	SQ FT	64940		
	18	42400800 DETECTABLE WARNINGS	SQ FT	524		
	19	44000100 PAVEMENT REMOVAL	SQ YD	3908.8		
	20	44000200 DRIVEWAY PAVEMENT REMOVAL	SQ YD	2723		
	21	44000600 SIDEWALK REMOVAL	SQ FT	52429		
	22	44201299 DOWEL BARS, 1 1/2"	EACH	780		
	23	44200948 CLASS B PATCHES, TYPE I, 9 INCH	SQ YD	8		
	24	44200956 CLASS B PATCHES, TYPE II, 9 INCH	SQ YD	291		
	25	44200962 CLASS B PATCHES, TYPE III, 9 INCH	SQ YD	147		
	26	44200964 CLASS B PATCHES, TYPE IV, 9 INCH	SQ YD	294		
	27	44213200 SAW CUTS	FOOT	1329		
	28	44300100 AREA REFLECTIVE CRACK CONTROL TREATMENT	SQ YD	38610		
	29	44213204 TIE BARS 3/4"	EACH	296		
	30	550A0050 STORM SEWERS, CLASS A, TYPE 1, 12"	FOOT	194		
	31	550A0340 STORM SEWERS, CLASS A, TYPE 2, 12"	FOOT	88		
	32	55100500 STORM SEWER REMOVAL 12"	FOOT	114		
Δ	33	56100015 DUCTILE IRON WATER MAIN TEE, 8"x8"	EACH			5
Δ	34	56100020 DUCTILE IRON WATER MAIN TEE, 8"x8"	EACH			3
Δ	35	56100600 WATER MAIN 6"	FOOT			47
Δ	36	56100700 WATER MAIN 8"	FOOT			2090
Δ	37	56104900 WATER VALVES 6"	EACH			5
Δ	38	56105000 WATER VALVES 8"	EACH			7
Δ	39	56108800 TAPPING VALVES & SLEEVES, 6"	EACH			1
Δ	40	56108900 TAPPING VALVES & SLEEVES, 8"	EACH			1
Δ	41	56200300 WATER SERVICE LINE 1"	FOOT			1368
Δ	42	56400500 FIRE HYDRANTS TO BE REMOVED	EACH			4
Δ	43	56400600 FIRE HYDRANTS	EACH			6
	44	60260100 INLETS TO BE ADJUSTED	EACH	25		
	45	60255500 MANHOLES TO BE ADJUSTED	EACH	31		
	46	60268600 VALVE BOXES TO BE ADJUSTED	EACH	41		
	47	60500050 REMOVING INLETS	EACH	24		
	48	60603800 COMBINATION CONCRETE CURB AND GUTTER, TYPE B & 12	FOOT	2399		
	49	67100100 MOBILIZATION	L SUM	1		
	50	70102620 TRAFFIC CONTROL AND PROTECTION, STANDARD 701501	L SUM	1		
	51	70102622 TRAFFIC CONTROL AND PROTECTION, STANDARD 701502	L SUM	1		
	52	70102625 TRAFFIC CONTROL AND PROTECTION, STANDARD 701606	L SUM	1		
	53	70102635 TRAFFIC CONTROL AND PROTECTION, STANDARD 701701	L SUM	1		
	54	70102640 TRAFFIC CONTROL AND PROTECTION, STANDARD 701801	L SUM	1		
	55	70300220 TEMPORARY PAVEMENT MARKING - LINE 4"	FOOT	69196		
	56	72000100 SIGN PANEL - TYPE 1	SQ FT	266.07		
	57	72900100 METAL POST - TYPE A	FOOT	310		
Δ	58	78000100 THERMOPLASTIC PAVEMENT MARKING - LETTERS AND SYMBOLS	SQ FT	719		
Δ	59	78000200 THERMOPLASTIC PAVEMENT MARKING - LINE 4"	FOOT	19077		
Δ	60	78000400 THERMOPLASTIC PAVEMENT MARKING - LINE 6"	FOOT	3601		
Δ	61	78000600 THERMOPLASTIC PAVEMENT MARKING - LINE 12"	FOOT	3481		
Δ	62	78000650 THERMOPLASTIC PAVEMENT MARKING - LINE 24"	FOOT	614		
Δ	63	88030080 SIGNAL HEAD, LED, 1-FACE, 4-SECTION, MAST ARM MOUNTED	EACH		2	
Δ	64	88200100 TRAFFIC SIGNAL BACKPLATE	EACH		2	
Δ	65	88800100 DETECTOR LOOP, TYPE 1	FOOT		1495	
Δ	66	88800100 PEDESTRIAN PUSH-BUTTON	EACH		8	

FILE NAME =	USER NAME =	DESIGNED —	REVISED —
P:\Projects\MD\311371\B\DWg		DRAWN — LJJ	REVISED —
	PLOT SCALE =	CHECKED — PRL	REVISED —
	PLOT DATE =	DATE — 13APR2012	REVISED —

SUMMARY OF QUANTITIES				ROADWAY 0004	SIGNALS 0021	NON-PARTICIP
	CODE NO.	ITEM	UNIT	TOTAL	TOTAL	TOTAL
Δ	67	88102717 PED SIGNAL HEAD, LED, 1-FACE, BRACKET MOUNT WITH CNTDWN TIMER	EACH		8	
Δ	68	89602200 MODIFY EXISTING CONTROLLER	EACH		1	
Δ	69	89602375 REMOVE EXISTING TRAFFIC SIGNAL EQUIPMENT	EACH		1	
Δ	70	89602376 REBUILD EXISTING HANDHOLE	EACH		6	
Δ	71	87301285 ELECTRIC CABLE IN CONDUIT, SIGNAL NO. 14 9C	FOOT		345	
Δ	72	89602300 REMOVE ELECTRIC CABLE FROM CONDUIT	FOOT		345	
Δ	73	X0840000 SANITARY SEWER REMOVAL, 8"	FOOT			111
Δ	74	X5620112 WATER SERVICE CONNECTION	EACH			41
	75	X8024240 INLETS, SPECIAL	EACH	30		
	76	X6063401 COMBINATION CONCRETE CURB AND GUTTER, TYPE M-4.12	FOOT	1739		
	77	X7010216 TRAFFIC CONTROL AND PROTECTION, (SPECIAL)	L SUM	1		
Δ	78	20056900 SANITARY SEWER 8"	FOOT			111
	79	20062456 TEMPORARY PAVEMENT	SQ YD	476		
	80	XX008676 SIGN REMOVAL AND REPLACEMENT	EACH	6		

Δ SPECIALTY ITEMS


GENERAL NOTES:

- PRIOR TO CONSTRUCTION, THE CONTRACTOR SHALL UNCOVER EXISTING UTILITIES AT CRITICAL LOCATIONS TO VERIFY EXACT HORIZONTAL AND VERTICAL LOCATION.
- MAINTAIN POSITIVE DRAINAGE ON THE SITE THROUGHOUT THE PROJECT DURATION. ADJUST ALL VALVES, MANHOLES, CASTINGS, GAS VENTS, ETC., TO MATCH THE NEW SURFACE. ADJUSTMENT SHALL BE CO-ORDINATED WITH THE UTILITY COMPANIES. AT NO ADDITIONAL COST TO THE OWNER, REPAIR ANY DAMAGE TO SAID STRUCTURES AND APPURTENANCES THAT OCCUR DURING CONSTRUCTION.
- SITE CLEAN-UP SHALL BE PERFORMED ON A DAILY BASIS. SIDEWALKS, PARKING LOTS, ROADWAYS, ETC. SHALL BE KEPT CLEAN AT ALL TIMES.
- ALL OPEN EXCAVATIONS SHALL BE PROTECTED.
- IT IS INTENDED THAT ALL COSTS OF MATERIALS, EQUIPMENT, TOOLS, LABOR AND INCIDENTALS BE PAID FOR UNDER THE ITEMS SHOWN ON THE PLAN DRAWINGS
- MINIMAL EARTH EXCAVATION IS REQUIRED AT SIDEWALK AND DRIVE LOCATIONS. THE CONTRACTOR IS RESPONSIBLE FOR ACHIEVING GRADES AS INDICATED ON THE PLAN AND PROFILE/CROSS SECTION SHEETS.
- STRIP EXISTING TOPSOIL TO A DEPTH OF 6" MINIMUM WITHIN THE PROJECT LIMITS AND AREAS TO RECEIVE FILL. STOCKPILE AND PLACE (6" DEPTH) ON ALL DISTURBED AREAS IN PREPARATION FOR RECEIVING SOD, AS CALLED FOR ON THE PLANS. THE CONTRACTOR IS RESPONSIBLE FOR HAULING AND DISPOSAL OF EXCESS MATERIAL.
- FINISH GRADES SHOWN ARE TO TOP OF PAVEMENT, SIDEWALK OR TO TOP OF TOPSOIL UNLESS OTHERWISE NOTED.
- ALL SLOPES IN PAVEMENT SHALL BE UNIFORM TO AVOID PONDING.
- COMPACT SUBGRADE BENEATH PAVEMENTS IN ACCORDANCE WITH GRADING NOTES.
- GRANULAR SUBBASE FOR PAVEMENTS SHALL MEET THE LIMITS OF GRADATION CA-6 (IDOT).
- MATERIALS AND CONSTRUCTION FOR PORTLAND CEMENT CONCRETE PAVEMENTS SHALL MEET THE REQUIREMENT OF THE IDOT STANDARD SPECIFICATIONS. MIX DESIGN SHALL BE SUBMITTED TO ENGINEER 2 WEEKS PRIOR TO PAVING.
- SIDEWALKS SHALL BE 4" PCC, EXCEPT WITHIN DRIVEWAY LOCATIONS SHALL BE 6" PCC.
- TESTING SHALL BE PERFORMED IN ACCORDANCE WITH ASTM STANDARDS FOR METHODS AND FREQUENCY.
- TRENCH BACKFILL ENTIRE TRENCH FOR PIPES UNDER PAVEMENT AND WITHIN 2' FROM THE EDGE OF PROPOSED PAVEMENT.
- STORM SEWER: PIPE MATERIAL SHALL BE REINFORCED CONCRETE (RCP) OF THE TYPE AND CLASS SPECIFIED IN THE CONSTRUCTION DOCUMENTS.
- SANITARY SEWER PIPING SHALL BE DUCTILE IRON PIPE (ANSI C151, CEMENT LINED) WITH RUBBER GASKET JOINTS CONFORMING TO THE STANDARD SPECIFICATIONS FOR WATER AND SEWER CONSTRUCTION IN ILLINOIS SECTION 40-2.02.
- WATERMAIN PIPING SHALL BE DUCTILE IRON, AWWA CLASS 52, PRESSURE CLASS 350.
- DIP FITTINGS (TEES, BENDS, ETC.) SHALL CONFORM TO ANSI A21.10 OR ANSI A21.53 MECHANICAL OR PUSH-ON JOINT, ANSI A21.11, CLASS 250 FOR UNDERGROUND PIPING. ALL UNDERGROUND JOINTS SHALL BE PUSH-ON EXCEPT WHERE MECHANICAL JOINTS ARE SHOWN ON PLANS. ALL FITTINGS SHALL BE CONSIDERED INCIDENTAL TO THE PRICE PER LINEAR FOOT OF PIPE.
- ALL UNDERGROUND FITTINGS SHALL BE POLY-WRAPPED AND HAVE THRUST BLOCKING.
- WATER SERVICES SHALL BE 1" TYPE "K" COPPER CONSTRUCTED AT THE LOCATION SHOWN ON THE DRAWINGS. CURB STOPS SHALL BE LOCATED APPROXIMATELY 1' FROM THE RIGHT-OF-WAY LINE.
- NEW CONNECTIONS TO EXISTING MAINS SHALL BE PERFORMED BY THE CONTRACTOR WITH CITY SUPERVISION. A 48-HOUR NOTICE TO THE CITY IS REQUIRED PRIOR TO CONSTRUCTION IN EXISTING STREETS.
- HORIZONTAL AND OR VERTICAL SEPARATION BETWEEN SANITARY SEWER MAIN OR SERVICES AND WATER MAIN OR SERVICES SHALL BE AS DESCRIBED IN SECTION 41-2.01 OF THE STANDARD SPECIFICATIONS FOR WATER AND SEWER MAIN CONSTRUCTION IN ILLINOIS, LATEST EDITION.
- ALL SANITARY SEWERS SHALL BE TESTED FOR EITHER INFILTRATION OR EXFILTRATION OF AIR UNDER PRESSURE.

ALL CONSTRUCTION AND METHODS SHALL CONFORM TO THE ILLINOIS DEPARTMENT OF TRANSPORTATION "STANDARD SPECIFICATIONS FOR ROAD AND BRIDGE CONSTRUCTION", LATEST EDITION; THE "STANDARD SPECIFICATIONS FOR WATER AND SEWER MAIN CONSTRUCTION, IN ILLINOIS", LATEST EDITION; THE CITY OF EAST MOLINE STANDARDS AND THESE CONSTRUCTION DRAWINGS.


LEGEND		
UTILITIES		
EXISTING PLAN MARK	DESCRIPTION	PROPOSED PLAN MARK
	VALVE	
	UTILITY POLE	
	WATER SHUTOFF VALVE	
	GUY ANCHOR	
	FIRE HYDRANT	
	FLARED END SECTION	
	CLEANOUT	
	MANHOLE	
	STORM MANHOLE	
	ELECTRICAL MANHOLE	
	SANITARY MANHOLE	
	TELEPHONE PEDESTAL	
	WATER MANHOLE	
	HANDHOLE	
	CURB INLET	
	INTAKE - CIRCLE	
	SIDEWALK RAMP	
	SLOPE ARROW	
	BENCH MARK	
	IRON ROD - FOUND	
	MONUMENT FOUND	
	RIGHT OF WAY MARKER	
	MAILBOX	
	SHRUB	
	DECIDUOUS TREE	
	CONIFEROUS TREE	
	SINGLE POLE SIGN	
	DOUBLE POLE SIGN	
	WIRE FENCE	
	WOOD FENCE	
	TREE LINE	

SUMMARY OF QUANTITIES, TYPICAL SECTIONS & GENERAL NOTES		F.A.U. RTE.	SECTION	COUNTY	TOTAL SHEETS	SHEET NO.
SCALE:		5849	II-0015I-00-RS	ROCK ISLAND	75	2
SHEET 1 OF 2 SHEETS STA. TO STA.		ILLINOIS FED. AID PROJECT				
		CONTRACT NO. 85558				

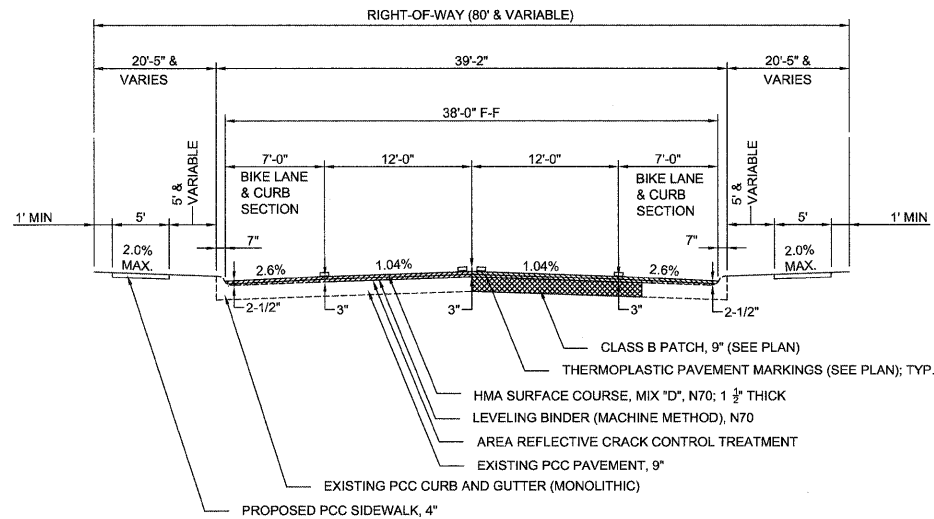


PROPOSED TYPICAL SECTION - KENNEDY DRIVE

STA. 49+52.66 TO STA. 76+22
STA. 87+90 TO STA. 124+35

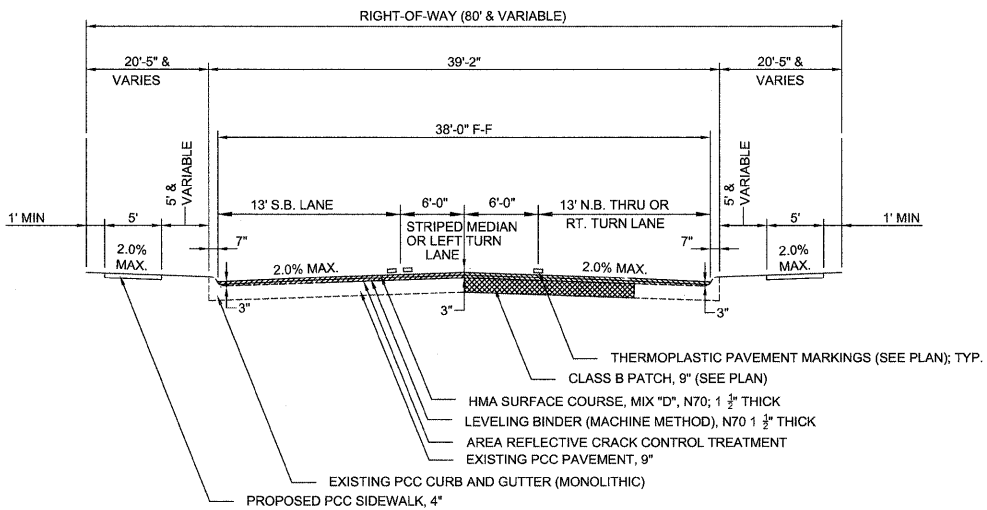


PROPOSED TYPICAL SECTION - KENNEDY DRIVE

STA. 76+22 TO STA. 87+90

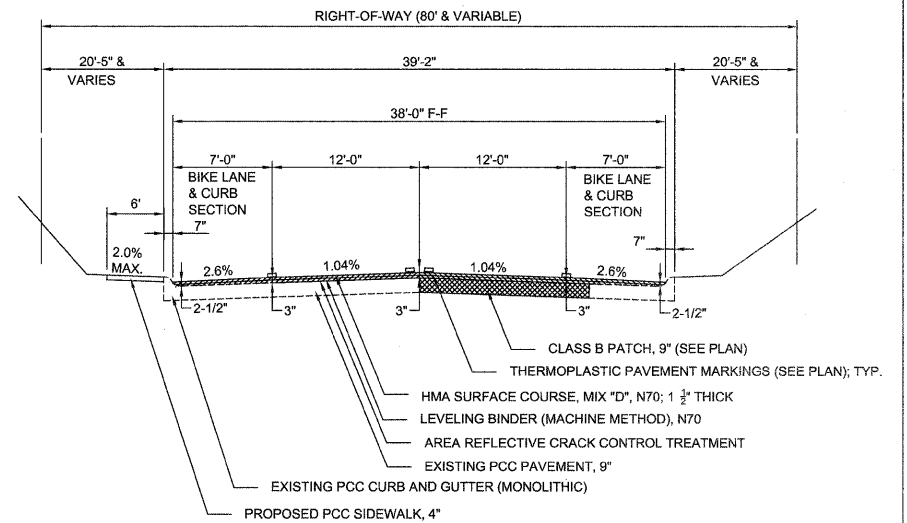

PROPOSED TYPICAL SECTION - KENNEDY DRIVE

STA. 124+35 TO STA. 131+00

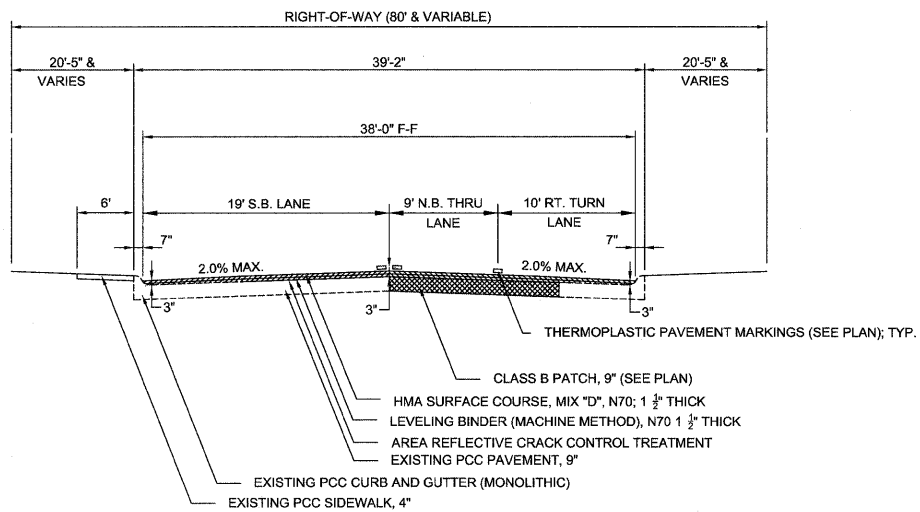

PROPOSED TYPICAL SECTION - KENNEDY DRIVE

STA. 131+00 TO STA. 132+45.15

MIXTURE USES(S):	SURFACE	LEVEL BINDER
PG:	SBS PG 70-22	SSBS PG 70-22
DESIGN AIR VOIDS	4.0 @ N70	4.0 @ N70
MIXTURE COMPOSITION (GRADATION MIXTURE)	IL 9.5 OR 12.5	IL 9.5 OR 9.5FG
FRICTION AGGREGATE	D	N/A
20 YEAR ESAL	0	0
MIX UNIT WEIGHT	112 LBS/SY/IN	112 LBS/SY/IN

ABBREVIATIONS

BM	BENCHMARK
D	DELTA ANGLE
DIA	DIAMETER
EA	EACH
ELEV	ELEVATION
EX/EXIST	EXISTING
SQ YD	SQUARE YARD
SQ FT	SQUARE FEET
HMA	HOT-MIX ASPHALT
PCC	PORTLAND CEMENT CONCRETE
INV.	INVERT ELEVATION
L	LENGTH
R	RADIUS
E	EXTERNAL SECANT
M	MID ORDINANT
PC	POINT OF CURVATURE
PI	POINT OF INTERSECTION
PTCH	POINT OF TANGENCY
CH	CHORD
CH B	CHORD BEARING
PVC	POLY-VINYL CHLORIDE
LT	LEFT
RT	RIGHT
ST	STORM
STA	STATION
STIN	STORM INLET
T	TANGENT
TYP	TYPICAL
RCP	REINFORCED CONCRETE PIPE
F-F	FACE TO FACE OF CURB

LEGEND

UTILITY LINES		
EXISTING LINE TYPE	DESCRIPTION	PROPOSED LINE TYPE
---	ELECTRIC	---
-G-	GAS MAIN	-G-
-W-	WATER MAIN	-W-
-S-	SANITARY SEWER	-S-
-T-	STORM SEWER	-T-
-T-	TELEPHONE - UNDERGROUND	-T-

DESIGN THICKNESS DETERMINATION (HMA Overlay on Rigid/Composite Pavement)

BLR 46 PAVEMENT REHABILITATION

ADT= 8300 2-LANE CLASS II ROADWAY

Design Period (DP)= 20 years

1-Lane	PV	SU	MU
%	89	7	4
TRAFFIC	3694	290	166

TF= 1.34 (Fig. 46-4H)

IBV= 2 (Poor soils)

Sn= 3.15 (Fig. 46-4J Nomograph)

Dc= 9" (Exist. thickness)

Do= 2" from 46-4.03(f)

Minimum Thickness= 9" (Fig. 46-4K)

FILE NAME = P:\Projects\MD\3113710\DWG	USER NAME =	DESIGNED — RAM	REVISED —	STATE OF ILLINOIS DEPARTMENT OF TRANSPORTATION	SUMMARY OF QUANTITIES, TYPICAL SECTIONS & GENERAL NOTES			F.A.U. RTE.	SECTION	COUNTY	TOTAL SHEETS	SHEET NO.
		DRAWN — LJJ	REVISED —					5849	II-00151-00-RS	ROCK ISLAND	75	3
	PLOT SCALE =	CHECKED — PRL	REVISED —		SCALE: SHEET 2 OF 2 SHEETS STA. TO STA.			CONTRACT NO. 85558				
	PLOT DATE =	DATE — 13APR2012	REVISED —					ILLINOIS FED. AID PROJECT				

TREE REMOVAL (6 TO 15 UNITS DIAMETER)			
	STATION	UNIT	REMARKS
	124+40 LT	8	8" TREE @ SIDEWALK
	124+45 LT	8	8" TREE @ SIDEWALK
	PROJECT TOTAL	16	
20100110			

EARTH EXCAVATION			
	STATION	CU YD	REMARKS
	55+32 TO 56+40 RT	60	
	58+10 TO 58+50 RT	22	
	60+50 TO 61+80 RT	70	
	63+30 TO 63+70 RT	20	
	65+50 TO 66+30 LT	44	
	68+00 TO 68+50 LT	23	
	68+80 TO 69+35 RT	30	
	77+00 TO 78+20 RT	66	
	83+25 TO 84+50 RT	50	
	84+00 TO 85+50 LT	83	
	86+50 TO 87+00 RT	28	
	90+00 TO 90+60 LT	33	
	98+20 TO 100+25 RT	114	
	101+20 TO 102+60 RT	78	
	106+10 TO 106+80 LT	28	
	111+50 TO 114+00 LT	150	
	PROJECT TOTAL	899	
20200100			

SODDING			
	STATION	SY	REMARKS
	49+50 TO 97+00 RT	5300	BOC TO R.O.W.
	49+50 TP 97+00 LT	5300	BOC TO R.O.W.
	97+00 TO 103+00 RT	950	BOC TO R.O.W.
	97+00 TO 103+00 LT	950	BOC TO R.O.W.
	103+00 TO 105+00 RT	500	BOC TO S/W
	103+00 TO 105+00 LT	500	BOC TO S/W
	105+00 TO 130+50 RT	3000	BOC TO 5' BACK OF S/W
	105+00 TO 130+50 LT	3000	BOC TO 5' BACK OF S/W
	PROJECT TOTAL	19500	
25200100			

EROSION CONTROL BLANKET			
	STATION	SQ YD	REMARKS
	124+25 TO 130+70	282	HILLSIDE @ 20TH AQVE TO 18TH AVE
	PROJECT TOTAL	282	
25100630			

TRENCH BACKFILL			
	STATION	CU YD	REMARKS
	59+62, RT	0.5	STIN#2
	59+62, LT	0.5	STIN#1
	66+02, RT	0.8	STIN#5 & #6
	66+02, LT	0.8	STIN#3 & #4
	73+57, RT	0.8	STIN#7 & #8
	81+40, RT	0.5	STIN#9
	88+28, RT	15	WATERMAIN CONNECTION
	88+89, RT	7	PE
	89+60, RT	7	PE
	90+07, RT	7	PE
	91+26, RT	33	29TH AVE
	91+88, LT	33	29TH AVE
	92+65	7	PE
	93+18, RT	7	PE
	94+35, RT	33	28TH AVE
	95+15, LT	33	28TH AVE
	95+15, RT	18	WATERMAIN CONNECTION
	96+12, RT	5	PE
	96+69, RT	5	PE
	97+47, RT	5	PE
	98+05, RT	5	WATERMAIN CONNECTION
	98+30, RT	0.5	STIN#11
	98+30, LT	0.5	STIN#10
	98+51, RT	9	PE
	98+76, RT	7	PE
	99+29, RT	5	PE
	99+55, RT	6	PE
	100+01, RT	6	PE
	100+28, RT	5	PE
	100+83, RT	5	PE
	101+09, RT	5	PE
	101+69, RT	5	PE
	101+86, RT	5	PE
	102+36, RT	5	PE
	104+66, RT	12	PE
	105+18, LT	0.5	STIN#12
	105+48, RT	22	PE
	106+75, RT	33	25TH AVE
	108+71	25	WATERMAIN, STIN#12A
	112+09, RT	0.5	STIN#14
	112+09, LT	0.5	STIN#13
	115+59, LT	0.5	STIN#15
	118+44	90	SANITARY SEWER
	119+23, LT	0.5	STIN#16
	124+61	30	STIN#17, #18 & STORM
	127+57	27	STIN#19 & STORM
	130+39	21	STIN#20, 21, 22, 23, & STORM
	PROJECT TOTAL	550.4	
20800150			

HOT-MIX ASPHALT SURFACE COURSE, MIX "D", N70			
	STATION	TON	REMARKS
	49+52.66 TO 80+89	1200	BEGIN TO 30TH AVE
	80+89 TO 132+45.15	1900	30TH AVE TO END
	PROJECT TOTAL	3100	
40603340			

INLET AND PIPE PROTECTION			
	STATION	EACH	REMARKS
	49+50	2	
	51+30	2	
	51+53	2	
	51+73	3	
	53+95	1	
	54+09	1	
	54+40	1	
	59+62	2	
	62+62	2	
	66+03	4	
	73+57	4	
	76+10	1	
	76+45	1	
	80+72	1	
	81+33	2	
	84+71	2	
	87+80	2	
	90+90	2	
	94+00	2	
	98+30	2	
	102+60	2	
	105+18	2	
	108+59	3	
	112+10	2	
	115+59	2	
	118+68	1	
	119+22	4	
	124+61	2	
	127+57	2	
	130+41	4	
	PROJECT TOTAL	63	
28000500			

AGGREGATE FOR TEMPORARY ACCESS			
	STATION	TON	REMARKS
	49+82, RT	13	CE HAPPY JOES
	50+48, RT	18	CE HARDEES
	51+36, RT	18	CE HARDEES
	83+06, RT	25	CE WALGREENS
	86+40, LT	13	CE LAUNDROMAT
	87+33, LT	25	CE B.P. GAS
	88+89, RT	2	WATERMAIN @ PE
	89+60, RT	3	WATERMAIN @ PE
	90+07, RT	3	WATERMAIN @ PE
	92+65	2	WATERMAIN @ PE
	93+18, RT	2	WATERMAIN @ PE
	96+12, RT	2	WATERMAIN @ PE
	96+69, RT	1	WATERMAIN @ PE
	97+47, RT	3	WATERMAIN @ PE
	98+51, RT	3	WATERMAIN @ PE
	98+76, RT	3	WATERMAIN @ PE
	99+29, RT	2	WATERMAIN @ PE
	99+55, RT	2	WATERMAIN @ PE
	100+01, RT	2	WATERMAIN @ PE
	100+28, RT	2	WATERMAIN @ PE
	100+83, RT	2	WATERMAIN @ PE
	101+09, RT	2	WATERMAIN @ PE
	101+69, RT	2	WATERMAIN @ PE
	101+86, RT	2	WATERMAIN @ PE
	102+36, RT	2	WATERMAIN @ PE
	104+66, RT	4	WATERMAIN @ PE
	105+48, RT	5	WATERMAIN @ PE
	PROJECT TOTAL	163	
40201000			

SUBBASE GRANULAR MATERIAL, TYPE B			
	STATION	TON	REMARKS
	59+58 TO 59+65	4	
	65+95 TO 66+09	6	
	73+54 TO 73+64	3	
	77+95 TO 78+11	4	
	81+31 TO 81+42	4	
	88+20 TO 88+35	12	
	91+00 TO 91+52	25	
	94+14 TO 94+56	10	
	95+10 TO 95+25	17	
	97+98 TO 98+13	4	
	98+25 TO 98+36	4	
	105+12 TO 105+24	3	
	106+50 TO 107+00	24	
	108+50 TO 108+72	23	
	109+06 TO 109+13	1	
	110+03 TO 110+17	5	
	112+04 TO 112+15	6	
	115+53 TO 115+64	3	
	118+32 TO 118+56	35	
	119+14 TO 119+28	4	
	119+75 TO 119+79	1	
	124+54 TO 124+67	10	
	127+51 TO 127+62	10	
	130+34 TO 130+49	11	
	75+60, LT	51	33RD AVE
	76+12, RT	51	33RD AVE
	83+16, LT	29	32ND AVE
	85+06, RT	41	31ST AVE
	86+83, LT	41	31ST AVE
	88+14, RT	51	30TH AVE
	88+69, LT	51	30TH AVE
	91+26, RT	51	29TH AVE
	91+88, LT	51	29TH AVE
	95+15, LT	35	28TH AVE
	97+02, LT	24	27TH AVE
	124+12, LT	51	20TH AVE
	124+22, RT	39	20TH AVE
	PROJECT TOTAL	795	
31101000			

HOT-MIX ASPHALT SURFACE REMOVAL - BUTT JOINT			
	STATION	SQ YD	REMARKS
	52+23 TO 52+42	25	
	72+12 TO 72+39	33	
	75+46 TO 75+73	26	
	75+96 TO 76+23	29	
	83+02 TO 83+29	28	
	84+92 TO 85+19	28	
	85+69 TO 85+96	28	
	88+02 TO 88+26	28	
	88+55 TO 88+82	26	
	91+14 TO 91+38	28	
	91+76 TO 92+00	28	
	95+03 TO 95+25	20	
	96+89 TO 97+10	27	
	123+98 TO 124+23	28	
	124+18 TO 124+38	23	
	130+62 TO 131+14	49	
	PROJECT TOTAL	454	
40600982			

FILE NAME = P:\Projects\MO\3113710\0.dwg	USER NAME =	DESIGNED — RAM	REVISED —	STATE OF ILLINOIS DEPARTMENT OF TRANSPORTATION	SCHEDULE OF QUANTITIES				F.A.U. RTE.	SECTION	COUNTY	TOTAL SHEETS	SHEET NO.
		DRAWN — LJJ	REVISED —						5849	II-00151-00-RS	ROCK ISLAND	75	4
	PLOT SCALE =	CHECKED — PRL	REVISED —		CONTRACT NO. 85558								
	PLOT DATE =	DATE — 13APR2012	REVISED —		ILLINOIS FED. AID PROJECT								
					SCALE:	SHEET 1	OF 9	SHEETS	STA.	TO STA.			

PORTLAND CEMENT CONCRETE SIDEWALK 4 INCH			
	STATION	SQ FT	REMARKS
	48+81 TO 49+17	61	
	49+40 to 41ST AVE LT	996	END @ 41 AVE
	49+40 TO 49+82 RT	145	
	49+82 T 50+48 RT	187	
	50+48 TO 51+36 RT	264	
	51+36 TO 40TH AVE LT	343	
	46TH AVE TO 52+42 LT	396	
	40TH AVE TO 53+76 RT	626	
	52+42 TI 53+23 LT	304	
	53+23 TO 40TH AVE LT	366	
	53+76 TO 54+63 RT	379	
	40TH AVE TO 54+81 LT	150	
	54+63 TO 55+52 RT	380	
	54+81 TO 54+04 LT	560	
	55+52 TO 56+21 RT	290	
	56+04 TO 39TH AVE LT	390	
	56+21 TO 39TH AVE RT	404	
	39TH AAVE TO 58+02 RT	374	
	39TH AVE TO 58+32 LT	448	
	58+02 TO 59+00 RT	338	
	58+32 TO 38TH AVE LT	791	
	59+00 TO 59+55 RT	215	
	59+55 TO 60+11 RT	208	
	60+11 TO 60+74 RT	227	
	60+74 TO 61+40/61+61	244	
	61+40/61+61 TO 62+25 RT	247	
	38TH AVE TO 37TH AVE LT	1310	
	62+25 TO 63+00 RT	306	
	63+00 TO 63+54 RT	196	
	63+54 TO 64+48 RT	398	
	64+48 TO 65+52 RT	433	
	37TH AVE TO 64+42 LT	467	
	64+42 to 65+70/66+05 LT	628	
	65+52 TO 66+99 RT	659	
	66+99 TO 67+52 RT	206	
	67+52 TO 68+43 RT	393	
	68+43 TO 69+11 RT	288	
	69+11 TO 69+60 RT	182	
	69+60 TO 34TH AVE RT	374	
	65+70/66+05 TO 66+55/65+85 LT	161	
	66+55/66+85 TO 67+85 LT	434	
	67+85 TO 68+30 LT	111	
	68+30 TO 68+80 LT	190	
	68+80 TO 68+28/69+30 LT	183	
	69+28/69+30 TO 70+27 LT	374	
	34TH AVE TO 71+55 RT	413	
	71+55 TO 72+45/72+63 RT	260	
	72+45 TO 72+36	30	
	72+63 TO 73+60 RT	428	
	73+60 TO 73+82 RT	40	
	73+82 TO 74+30 RT	117	
	74+30 TO 33RD AVE RT	778	
	70+27 TO 71+57 LT	576	
	71+57 TO 2ND ST LT	168	
	2ND ST TO 73+42 LT	435	
	73+42 TO 74+20 LT	303	
	74+20 TO 33RD AVE LT	566	
	33RD AVE TO 77+17 LT	664	
	77+17 TO 78+29 LT	481	
	78+29 TO 79+38 LT	457	
	79+38 TO 30TH AVE LT	733	
	33RD AVE TO 77+32 RT	490	
	77+32 TO 77+62 RT	88	
	77+62 TO 32ND AVE RT	397	
	32ND AVE TO 79+64 RT	351	
	79+64 TO 30TH AVE RT	444	
	30TH AVE TO 82+21 LT	653	
	82+21 TO 32ND AVE LT	304	
	32ND AVE TO 84+24 LT	400	
	84+24 TO 84+54 LT	54	
	84+54 TO 31ST AVE LT	494	

PORTLAND CEMENT CONCRETE SIDEWALK 4 INCH CONT'D			
	30TH AVE TO 83+05 RT	781	
	83+05 TO 84+02 RT	356	
	84+02 TO 31ST AVE RT	396	
	31ST AVE TO 86+86 RT	774	
	86+86 TO 30TH AVE RT	526	
	30TH AVE TO 88+89 RT	248	
	88+89 TO 89+60 RT	297	
	89+60 TO 90+07 RT	174	
	31ST AVE 86+40 LT	120	
	86+40 TO 87+33 LT	300	
	87+33 TO 30TH AVE LT	498	
	30TH AVE TO 90+30 LT	685	
	90+30 TO 29TH AVE LT	668	
	29TH AVE TO 93+32/93+65 LT	573	
	93+65 TO 28TH AVE LT	660	
	93+32 TO 93+55	15	
	90+07 TO 29TH AVE RT	470	
	29TH AVE TO 92+65 RT	569	
	92+65 TO 93+18 RT	208	
	93+18 TO 28TH AVE RT	502	
	28TH AVE TO 96+12 RT	769	
	96+12 TO 96+69 RT	219	
	96+69 TO 97+47 RT	318	
	97+47 TO 98+51 RT	412	
	98+51 TO 98+76 RT	42	
	98+76 TO 99+29 RT	190	
	99+29 TO 99+55 RT	78	
	99+55 TO 100+01 RT	162	
	28TH AVE TO 96+12 LT	374	
	96+12 TO 27TH AVE LT	333	
	27TH AVE TO 3RD ST LT	865	
	3RD ST TO 99+71 LT	313	
	99+71 TO 100+19 LT	175	
	100+19 TO 100+65 LT	179	
	100+65 TO 101+19 LT	229	
	101+19 TO 101+92 LT	309	
	101+92 TO 103+38 LT	665	
	103+38 TO 106+33 LT	1369	
	100+01 TO 100+28 RT	79	
	100+28 TO 100+83 RT	214	
	100+83 TO 101+09 RT	85	
	101+09 TO 101+69 RT	186	
	101+69 TO 101+86 RT	85	
	101+86 TO 102+36 RT	188	
	102+36 TO 104+66 RT	1054	
	104+66 TO 105+48 RT	313	
	105+48 TO 25TH AVE RT	468	
	106+33 TO 107+32 LT	368	
	107+32 TO 108+79 LT	638	
	108+79 TO 109+91 LT	488	
	109+91 TO 110+66 LT	238	
	110+66 TO 111+86 LT	494	
	111+86 TO 112+63 LT	286	
	112+63 TO 113+30 LT	246	
	113+30 TO 22ND AVE CT LT	1558	
	25TH AVE TO 22ND AVE RT	5925	
	22ND AVE CT TO 121+11 LT	2073	
	121+11 TO 20TH AVE LT	1115	
	22ND AVE TO 20 AVE RT	2631	
	20TH AVE TO 18TH AVE	3747	
	PROJECT TOTAL	64940	
42400100			
PAVEMENT REMOVAL			
	STATION	SQ YD	REMARKS
	48+96 TO 49+37 LT	80	CE
	50+08 TO 50+15 LT	0.8	
	51+06 TO 51+66, RT	60	CE
	52+28 TO 52+55, LT	27	PE
	53+11 TO 53+36, LT	25	PE
	53+66 TO 53+84, RT	18	PE
	54+55 TO 54+72, RT	17	PE

PAVEMENT REMOVAL CONT'D			
	54+74 TO 54+88, LT	14	PE
	55+44 TO 55+58, RT	14	PE
	55+98 TO 56+19, LT	21	PE
	56+14 TO 56+29, RT	15	PE
	57+44 TO 57+56 LT	1.3	
	57+91 TO 58+09, RT	18	PE
	58+92 TO 59+07, RT	15	PE
	59+47 TO 59+62, RT	15	PE
	60+00 TO 60+22, RT	22	PE
	60+63 TO 60+84, RT	21	PE
	61+12 TO 61+19 RT	0.8	
	61+28 TO 61+72, RT	44	PE
	62+17 TO 62+32, RT	15	PE
	62+75 TO 62+82 LT	0.8	
	62+89 TO 63+11, RT	22	PE
	63+46 TO 63+61, RT	15	PE
	64+32 TO 64+53, LT	21	PE
	64+37 TO 64+58, RT	37	PE
	64+87 TO 65+14 LT	3	
	66+44 TO 67+05, LT	61	PE
	67+88 TO 68+03, LT	15	PE
	68+34 TO 68+52, RT	18	PE
	68+73 TO 68+86, LT	13	PE
	69+21 TO 69+48, LT	27	PE
	69+49 TO 69+71, RT	22	PE
	70+20 TO 70+34, LT	14	PE
	71+44 TO 71+66, RT	22	PE
	71+45 TO 71+70, LT	25	PE
	71+85 TO 72+66 LT	91.7	2ND ST
	72+36 TO 72+71, RT	35	PE
	73+52 TO 73+67, RT	15	PE
	73+70 TO 73+94, RT	24	PE
	74+09 TO 74+30, LT	21	PE
	74+21 TO 74+38, RT	17	PE
	75+21 TO 75+98 LT	138.9	33RD AVE S
	75+71 TO 76+48 RT	138.9	33RD AVE N
	76+98 TO 77+04 RT	0.7	
	77+09 TO 77+25, LT	16	PE
	77+24 TO 77+40, RT	16	PE
	77+53 TO 77+70, RT	17	PE
	78+16 TO 78+41, LT	25	PE
	79+55 TO 79+72, RT	17	PE
	80+07 TO 80+20 RT	1.4	
	80+09+ TO 80+14 LT	0.6	
	82+77 TO 83+54 LT	83.3	32ND AVE n or s
	82+70 TO 83+40, RT	70	CE
	83+93 TO 84+10, RT	17	PE
	84+02 TO 84+77 LT	8.3	
	84+67 TO 85+44 RT	111.1	31ST AVE S
	85+44 to 85+21 LT	111.1	31ST AVE N
	86+21 TO 86+68, LT	47	CE
	86+78 TO 86+93, RT	15	PE
	87+76 TO 88+53 RT	138.9	30TH AVE S
	88+19 TO 88+35 RT	36	WATERMAIN
	88+30 TO 89+07 LT	138.9	30TH AVE N
	88+80 TO 88+97, RT	17	PE
	89+52 TO 89+69, RT	17	PE
	90+00 TO 90+16, RT	16	PE
	90+22 TO 90+39, LT	17	ALLEY
	90+88 TO 91+65 RT	138.9	29TH AVE S
	91+00 TO 91+50 RT	78	WATERMAIN
	91+50 TO 92+27 LT	138.9	29TH AVE N
	93+16 TO 93+65, LT	49	PE
	94+15 TO 94+56 RT	32	WATERMAIN
	94+78 TO 95+52LT	83.3	28TH AVE N
	95+10 TO 95+25 RT	53	WATERMAIN
	96+04 TO 96+19, RT	15	PE
	96+06 TO 96+19, LT	13	PE
	96+56 TO 96+76, RT	20	PE
	96+64 TO 97+34 LT	70	27TH AVE N OR S
	98+39 TO 98+63, RT	24	PE
	98+58 TO 98+80 LT	3.9	3RD ST S
	98+67 TO 98+87, RT	20	PE

PAVEMENT REMOVAL CONT'D			
	99+10 TO 99+29 LT	3.9	3RD ST N
	99+20 TO 99+35, RT	15	PE
	99+42 TO 99+63, RT	21	PE
	99+64 TO 99+78, LT	14	PE
	99+89 TO 100+11, RT	22	PE
	100+07 TO 100+29, LT	22	PE
	100+20 TO 100+36, RT	16	PE
	100+57 TO 100+72, LT	15	PE
	100+74 TO 100+89, RT	15	PE
	101+02 TO 101+18, RT	16	PE
	101+18 TO 101+34, LT	16	PE
	101+41 TO 102+53 RT	12.4	
	101+77 TO 102+20 LT	4.8	
	102+20 TO 102+36 LT	1.8	
	103+27 TO 103+44, LT	17	PE
	105+20 TO 105+76, RT	56	PE
	106+50 TO 107+00 RT	74	WATERMAIN
	106+90 TO 107+12 RT	3.9	25TH AVE N
	106+04 TO 106+53, RT	5.4	CURB
	107+18 TO 107+46, LT	28	PE
	109+10 TO 109+15	31	WATERMAIN
	108+75 TO 108+92, LT	17	PE
	110+50 TO 110+78, LT	28	PE
	111+68 TO 112+04 LT	4	
	112+44 TO 112+88 LT	4.9	
	112+68 TO 112+73 RT	0.6	
	113+23 TO 113+45, LT	22	PE
	116+03 TO 116.16 RT	1.4	
	116+67 TO 117+08 LT	3.3	22ND AVE N
	117+16 TO 117+21 RT	0.6	
	117+33 TO 117+72 LT	4.3	
	118+07 TO 118+20 RT	1.4	
	118+32 TO 118+56	106	SANITARY SEWER
	118+36 TO 118+85 RT	3.9	22ND AVE S
	119+87 TO 119+92 LT	0.6	
	120+91 TO 121+26, LT	35	PE
	123+90 TO 124+18 RT	102.2	20TH AVE
	124+23 TO 124+56 LT	133.1	20TH AVE
	124+54 TO 124+67	32	STORM SEWER
	127+51 TO 127+62	31	STORM SEWER
	129+87 TO 130+50 RT	7	
	129+79 TO 130+49 LT	7.8	
	130+34 TO 130+49	35	STORM SEWER
	PROJECT TOTAL	3908.8	

CLASS B PATCHES, TYPE III, 9 INCH			
	STATION	SQ YD	REMARKS
	94+14 TO 94+35 RT	16	WATERMAIN
	94+35 TO 94+56 RT	16	WATERMAIN
	95+10 TO 95+25 RT	44	N.B.LANES (2)
	108+57 TO 108+72	21	CENTER
	108+50 TO 108+72 RT	25	N.B.LANES
	108+50 TO 108+72 LT	25	S.B. LANES
	PROJECT TOTAL	147	
44200962			

FILE NAME =	USER NAME =	DESIGNED --	REVISED --
P:\Projects\MO\3113710\Drawg		DRAWN --	REVISED --
	PLOT SCALE =	CHECKED --	REVISED --
	PLOT DATE =	DATE --	REVISED --

STATE OF ILLINOIS
DEPARTMENT OF TRANSPORTATION

SCHEDULE OF QUANTITIES

SCALE: SHEET 3 OF 9 SHEETS STA. TO STA.

F.A.U. RTE.	SECTION	COUNTY	TOTAL SHEETS	SHEET NO.
5849	II-00151-00-RS	ROCK ISLAND	75	6
CONTRACT NO. 85558				
ILLINOIS FED. AID PROJECT				

DRIVEWAY PAVEMENT REMOVAL			
	STATION	SQ YD	REMARKS
	49+82 RT	43	CE
	50+48 RT	53	CE
	51+36 RT	51	CE
	52+42 LT	43	PE
	53+23 LT	41	PE
	53+76 RT	20	PE
	54+63 RT	28	PE
	54+81 LT	12	PE
	55+52 RT	20	PE
	56+04 LT	36	PE
	56+21 RT	20	PE
	58+02 RT	22	PE
	58+32 LT	31	PE
	59+00 RT	17	PE
	59+55 RT	21	PE
	60+11 RT	33	PE
	60+74 RT	26	PE
	61+40/61+61 RT	69	PE
	62+25 RT	19	PE
	63+00 RT	31	PE
	63+54 RT	20	PE
	64+48 RT	27	PE
	64+42 LT	32	PE
	65+52 RT	31	PE
	66+99 RT	13	PE
	67+52 RT	20	PE
	68+43 RT	25	PE
	69+11 RT	22	PE
	69+60 RT	24	PE
	65+70/66+05 LT	142	PE
	66+55/66+86 LT	142	PE
	67+95 LT	21	PE
	68+30 LT	14	PE
	68+80 LT	16	PE
	69+28/69+40 LT	45	PE
	70+27 LT	25	PE
	71+55 RT	27	PE
	71+57 LT	16	PE
	72+45/72+63 RT	41	PE
	73+42 LT	21	PE
	73+60/73+82 RT	50	PE
	74+30 RT	18	PE
	74+20 LT	26	PE
	77+32 RT	24	PE
	77+62 RT	24	PE
	78+29 LT	41	PE
	79+38 LT	38	PE
	79+64 RT	26	PE
	82+21 LT	28	PE
	84+24 LT	44	PE
	84+54 LT	23	PE
	83+06 RT	67	CE
	84+02 RT	28	PE
	86+40/87+33 LT	178	CE
	86+86 RT	28	PE
	90+30 LT	30	ALLEY
	93+32/93+55 LT	44	PE
	96+12 LT	20	PE
	96+12 RT	23	PE
	97+47 RT	19	PE
	98+15 RT	34	PE
	98+76 RT	32	PE
	99+29 RT	19	PE
	99+55 RT	8	PE
	100+28 RT	10	PE
	100+83 RT	18	PE
	101+09 RT	11	PE
	101+69 RT	11	PE
	101+86 RT	12	PE

DRIVEWAY PAVEMENT REMOVAL CONTD			
	102+36 RT	11	PE
	104+66 RT	36	PE
	101+19 LT	17	PE
	101+92 LT	20	PE
	106+33 LT	45	PE
	108+79 LT	31	PE
	109+91 LT	29	PE
	105+48 RT	40	PE
	110+66 LT	48	PE
	111+86 LT	20	PE
	112+63 LT	42	PE
	113+30 LT	39	PE
	121+11 LT	31	PE
	PROJECT TOTAL	2723	
44000200			

SIDEWALK REMOVAL			
	STATION	SQ FT	REMARKS
	49+40 TO 49+82 RT	100	
	49+40 TO 41ST AVE LT	823	
	49+82 TO 50+48 RT	157	
	50+48 TO 51+36 RT	221	
	51+36 TO 40TH AVE RT	271	
	41ST AVE TO 52+42 LT	315	
	52+42 TO 53+23 LT	237	
	40TH AVE TO 53+76 RT	489	
	53+23 TO 40TH AVE LT	279	
	53+76 TO 54+63 RT	287	
	40TH AVE TO 54+81 LT	137	
	54+63 TO 55+52 RT	229	
	54+81 TO 56+04 LT	447	
	55+52 TO 56+21 RT	231	
	56+04 TO 39TH AVE LT	317	
	56+21 39THAVE RT	320	
	39TH AVE TO 58+02 RT	296	
	39TH AVE TO 58+32 LT	345	
	58+02 TO 59+00 RT	353	
	58+32 TO 32ND AVE LT	618	
	59+00 TO 59+55 RT	175	
	59+55 TO 60+11 RT	165	
	60+11 TO 60+74 RT	177	
	60+74 TO 61+40/61+61 RT	193	
	38TH AVE TO 37TH AVE LT	1051	
	61+40/61+61 TO 62+25 RT	197	
	62+25 63+00 RT	246	
	63+00 TO 63+54 RT	187	
	63+54 TO 64+48 RT	314	
	64+48 TI 65+52 RT	342	
	37TH AVE TO 64+42 LT	369	
	64+42 TO 65+70/66+85 LT	368	
	65+52 TO 66+99 RT	526	
	66+99 TO 67+52 RT	159	
	67+52 TO 68+43 RT	304	
	68+43 TO 69+11 RT	219	
	69+11 TO 69+60 RT	146	
	69+60 TO 34TH AVE RT	367	
	65+70/66+85 TO 67+95 LT	346	
	67+95 TO 68+30 LT	98	
	68+30 TO 68+80 LT	158	
	68+80 TO 69+28/69+30 LT	151	
	69+28/69+30 TO 70+27 LT	302	
	34TH AVE TO 71+55 RT	369	
	71+55 TO 72+45/72+63 RT	301	
	72+45/72+63 TO 73+60 RT	338	
	73+60 TO 73+82 RT	32	
	73+82 TO 74+30 RT	97	
	74+30 TO 33RD AVE RT	602	
	70+27 TO 71+67 LT	539	
	71+67 TO 2ND ST LT	132	
	2ND ST TO 73+42 LT	323	

SIDEWALK REMOVAL CONTD		
	73+42 TO 74+20 LT	240
	74+20 TO 33RD AVE LT	445
	33RD AVE TO 77+17 LT	167
	77+17 TO 78+29 LT	974
	78+29 TO 79+38 LT	361
	79+38 TO 30TH AVE LT	562
	33RD AVE TO 77+32 RT	387
	77+32 TO 77+62 RT	75
	77+62 TO 32ND AVE RT	361
	32ND AVE TO 79+64 RT	332
	79+64 TO 30TH AVE RT	354
	30TH AVE TO 83+06 RT	629
	83+06 TO 84+02 RT	314
	84+02 TO 31ST AVE RT	304
	30TH AVE TO 82+21 LT	507
	82+21 TO 32ND AVE LT	237
	32ND AVE TO 84+24 LT	320
	84+24 TO 84+54 LT	40
	84+54 TO 31ST AVE LT	368
	31ST AVE TO 86+40/87+33 LT	91
	86+40/87+33 TO 30TH AVE LT	347
	30TH AVE TO 90+30 LT	519
	31ST AVE TO 86+38 RT	624
	86+38 TO 30TH AVE RT	504
	30TH AVE TO 90+07 RT	660
	90+07 TO 29TH AVE RT	424
	29TH AVE TO 28TH AVE RT	1126
	90+30 TO 29TH AVE LT	509
	29TH AVE TO 93+32/93+55 LT	429
	93+32/93+55 TO 28TH AVE LT	594
	28TH AVE TO 96+12 LT	304
	96+12 TO 27TH AVE LT	282
	27TH AVE TO 3RD ST LT	705
	3RD ST TO 101+19 LT	853
	28TH AVE TO 96+12 RT	661
	96+12 TO 96+69 RT	471
	96+69 TO 98+51 RT	359
	97+00 RT	236
	98+51 TO 98+76 RT	32
	98+76 TO 99+29 RT	150
	99+29 TO 99+55 RT	54
	99+55 TO 100+01 RT	162
	100+01 TO 100+28 RT	63
	100+28 TO 100+83 RT	165
	100+83 TO 100+09 RT	69
	101+09 TO 101+69 RT	149
	101+69 TO 101+86 RT	69
	101+86 TO 102+36 RT	144
	102+36 TO 104+66 RT	829
	104+66 TO 105+48 RT	228
	101+19 TO 101+92 LT	303
	101+92 TO 106+33 LT	1637
	106+33 TO 108+79 LT	832
	108+79 TO 109+91 LT	363
	105+48 TO 25TH AVE RT	367
	25TH AVE TO 22ND AVE RT	4626
	109+91 TO 110+66 LT	186
	110+66 TO 111+86 LT	381
	111+86 TO 112+63 LT	222
	112+63 TO 113+30 LT	190
	113+30 TO 22ND AVE CT LT	1232
	22ND AVE CT TO 121+11 LT	1629
	121+11 TO 20TH AVE LT	1340
	22ND AVE CT TO 20TH AVE RT	2030
	20TH AVE TO 18TH AVE LT	2536
	PROJECT TOTAL	52429
44000600		

CLASS B PATCHES, TYPE IV, 9 INCH			
	STATION	SQ YD	REMARKS
	88+20 TO 88+35 RT	36	WATERMAIN
	91+00 TO 91+26 RT	39	WATERMAIN
	91+26 TO 91+52 RT	39	WATERMAIN
	106+50 TO 106+75 RT	37	WATERMAIN
	106+75 TO 107+00 RT	37	WATERMAIN
	118+32 TO 118+56	106	SANITARY SEWER
	PROJECT TOTAL	294	
44200964			

STORM SEWERS, CLASS A, TYPE 2, 12"			
	STATION	FOOT	REMARKS
	124+61	38	
	124+22	50	
	PROJECT TOTAL	88	
550A0340			

DUCTILE IRON WATER MAIN TEE, 8"X8"			
	STATION	EACH	REMARKS
	88+28 RT	2	
	108+71 RT	1	
	PROJECT TOTAL	3	
56100020			

WATER MAIN 6"			
	STATION	FOOT	REMARKS
	92+03 RT	10	
	95+18 RT	32	
	98+05 RT	5	
34	PROJECT TOTAL	47	
56100600			

WATER MAIN 8"			
	STATION	FOOT	REMARKS
	88+20 TO 90+00	180	C2.09
	90+00 TO 95+00	500	C2.10
	95+00 TO 100+00	500	C2.11
	100+00 TO 105+00	500	C2.12
	105+00 TO 108+71	410	C2.13
34	PROJECT TOTAL	2090	
56100700			

FILE NAME = P:\Projects\MD\3113718\DWg	USER NAME =	DESIGNED — RAM	REVISED —
		DRAWN — LJJ	REVISED —
	PLOT SCALE =	CHECKED — PRL	REVISED —
	PLOT DATE =	DATE — 13APR2012	REVISED —

STATE OF ILLINOIS
DEPARTMENT OF TRANSPORTATION

SCHEDULE OF QUANTITIES

SCALE:	SHEET 4 OF 9 SHEETS	STA.	TO STA.	F.A.U. RTE. 5849	SECTION II-00151-00-RS	COUNTY ROCK ISLAND	TOTAL SHEETS 75	SHEET NO. 7
				CONTRACT NO. 85558				
				ILLINOIS FED. AID PROJECT				

WATER VALVES 6"			
STATION	EACH	REMARKS	
91+33 RT	2	29TH AVENUE	
94+38 RT	1	28TH AVENUE	
98+05 RT	1	CROSSROAD TEE	
108+73 LT	1	NEW CONNECTION	
PROJECT TOTAL	5		

56104900

WATER VALVES 8"			
STATION	EACH	REMARKS	
88+25 RT	1	30TH AVE	
88+28 RT	1	30TH AVE	
91+28 RT	1	29TH AVE	
91+38 RT	1	29TH AVE	
94+33 RT	1	28TH AVE	
94+43 RT	1	28TH AVE	
98+13 RT	1	CROSS ROAD TEE	
PROJECT TOTAL	7		

56105000

WATER SERVICE LINE 1"			
STATION	FOOT	REMARKS	
88+70 RT	18	HSE 2924	
89+00 RT	18	HSE 2920	
89+70 RT	18	HSE 2910	
89+50 LT	60	287 (30TH AVE)	
90+75 LT	60	266	
90+25 RT	18	2906	
90+75 RT	18	2900	
92+00 RT	18	2820	
92+50 RT	18	2818	
92+90 RT	18	2814	
93+50 RT	18	2806	
95+50 RT	18	2720	
96+25 RT	18	2706	
96+60 RT	18	2702	
97+60 RT	18	2644	
98+40 RT	18	2642	
99+00 RT	18	2636	
99+20 RT	18	2630	
99+50 RT	18	2626	
100+00 RT	18	2624	
100+00 LT	60	2549	
100+10 LT	60	2547	
100+30 LT	60	2541	
100+70 LT	60	2539	
101+20 LT	60	2533	
100+10 RT	18	2620	
100+70 RT	18	2618	
101+20 RT	18	2614	
101+70 RT	18	2612	
101+90 RT	18	2608	
102+00 LT	60	2531	
102+30 RT	18	2606	
103+00 LT	60	310	
105+50 LT	60	2463	
106+10 LT	60	2461	
105+40 RT	18	2500	
106+60 LT	60	2417	
104+80 RT	18	2508, 2509, 2510	
107+10 LT	60	2415	
107+60 LT	60	2413	
108+20 LT	60	2411	
PROJECT TOTAL	1368		

56200300

FIRE HYDRANTS TO BE REMOVED			
STATION	EACH	REMARKS	
91+00 RT	1		
94+10 RT	1		
100+10 RT	1		
108+67 LT	1		
PROJECT TOTAL	4		

56400500

FIRE HYDRANTS			
STATION	EACH	REMARKS	
91+00 ; 33' R	1		
94+10 ; 33' R	1		
100+10 ; 36' R	1		
102+95 ; 34' R	1		
106+40 ; 38' R	1		
108+67 ; 34' L	1		
PROJECT TOTAL	6		

56400600

INLETS TO BE ADJUSTED			
STATION	EACH	REMARKS	
51+70 RT	1		
51+70 LT	1		
53+92 RT	1		
54+08 LT	1		
62+45 RT	1		
62+45 LT	1		
73+60 LT	2		
76+10 LT	1		
84+69 RT	1		
84+69 LT	1		
87+80 RT	1		
87+81 LT	1		
90+89 RT	1		
90+90 LT	1		
94+00 RT	1		
94+00 LT	1		
102+60 RT	1		
102+60 LT	1		
105+20 RT	1		
106+60 LT	1		
115+59 RT	1		
119+23 RT	2		
127+57 LT	1		
PROJECT TOTAL	25		

60260100

MANHOLES TO BE ADJUSTED			
STATION	EACH	REMARKS	
51+65 ; 39' LT	1		
52+36 ; 25' RT	1		
59+62 ; 25' LT	1		
65+90 ; 23' RT	1		
70+32 ; 38' RT	1		
72+41 ; 6' RT	1		
73+95 ; 23' LT	1		
75+97 ; 30' RT	1		
76+28 ; 12' RT	1		
78+55 ; 29' RT	1		
78+86 ; 23' RT	1		
80+30 ; 30' LT	1		
80+58 ; 6' RT	1		
81+33 ; 24' LT	1		
82+95 ; 30' LT	1		
84+68 ; 23' LT	1		

MANHOLES TO BE ADJUSTED CONT'D			
87+80 ; 24' LT	1		
87+98 ; 27' LT	1		
90+90 ; 24' LT	1		
94+00 ; 24' LT	1		
95+18 ; 1' RT	1		
99+09 ; 27' RT	1		
100+83 ; 28' RT	1		
102+59 ; 27' RT	1		
124+61 ; 24' LT	1		
127+57 ; 24' LT	1		
130+43 ; 24' LT	1		
130+84 ; 1' LT	1		
130+90 ; 22' LT	1		
132+27 ; 14' LT	1		
132+42 ; 18' RT	1		
PROJECT TOTAL	31		

60255500

VALVE BOXES TO BE ADJUSTED			
STATION	EACH	REMARKS	
51+15 ; 33' LT	1		
51+17 ; 29' LT	1		
51+20 ; 34' RT	1		
51+22 ; 40' RT	1		
52+10 ; 30' RT	1		
55+80 ; 30' RT	1		
56+93 ; 30' LT	1		
57+30 ; 30' RT	1		
57+28 ; 28' RT	1		
60+33 ; 29' RT	1		
62+85 ; 29' RT	1		
62+86 ; 26' LT	1		
65+75 ; 29' RT	1		
66+87 ; 38' LT	1		
67+00 ; 22' LT	1		
68+92 ; 27' LT	1		
70+83 ; 27' LT	1		
72+30 ; 27' RT	1		
83+21 ; 15' RT	1		
83+25 ; 15' RT	1		
85+10 ; 15' RT	3		
85+70 ; 15' RT	1		
86+20 ; 25' LT	1		
88+13 ; 15' RT	1		
88+85 ; 15' RT	1		
94+62 ; 17' LT	2		
94+90 ; 25' RT	3		
95+20 ; 25' LT	2		
96+97 ; 20' LT	1		
106+53 ; 28' RT	1		
111+68 ; 27' LT	1		
116+45 ; 28' LT	1		
131+03 ; 20' RT	1		
132+32 ; 20' RT	1		
132+32 ; 35' LT	1		
PROJECT TOTAL	41		

60266600

REMOVING INLETS			
STATION	EACH	REMARKS	
59+62 RT	1		
59+62 LT	1		
66+02 RT	2		
66+02 LT	2		
73+57 RT	2		
81+40 RT	1		
98+30 RT	1		
98+30 LT	1		
105+18 LT	1		
108+59 RT	1		
112+09 RT	1		
112+09 LT	1		
115+59 LT	1		
119+23 LT	1		
124+61 RT	1		
124+61 LT	1		
127+57 RT	1		
130+40 RT	2		
130+39 LT	2		
PROJECT TOTAL	24		

60500060

SIGN PANEL - TYPE 1			
STATION	SQ FT	REMARKS	
53+00 RT	8	R8-3A, R3-17	
53+00 LT	8	R8-3A, R3-17	
53+00 LT	1.33	R3-176P	
58+75 RT	8	R8-3A, R3-17	
58+75 LT	8	R8-3A, R3-17	
62+00 RT	8	R8-3A, R3-17	
62+00 RT	8	R8-3A, R3-17	
67+25 RT	8	R8-3A, R3-17	
67+25 LT	8	R8-3A, R3-17	
74+00 RT	8	R8-3A, R3-17	
74+00 RT	1.33	R3-176P	
74+00 LT	8	R8-3A, R3-17	
90+50 RT	8	R8-3A, R3-17	
90+50 LT	8	R8-3A, R3-17	
90+50 LT	1.33	R3-176P	
94+00 RT	8	R8-3A, R3-17	
94+00 LT	8	R8-3A, R3-17	
98+00 RT	8	R8-3A, R3-17	
98+00 LT	8	R8-3A, R3-17	
103+00 RT	8	R8-3A, R3-17	
103+00 LT	8	R8-3A, R3-17	
108+00 RT	8	R8-3A, R3-17	
108+00+LT	8	R8-3A, R3-17	
113+00 RT	8	R8-3A, R3-17	
113+00 LT	8	R8-3A, R3-17	
118+00 RT	8	R8-3A, R3-17	
118+00 LT	8	R8-3A, R3-17	
123+00 RT	8	R8-3A, R3-17	
123+00 LT	8	R8-3A, R3-17	
128+00 RT	8	R8-3A, R3-17	
128+00 RT	1.33	R3-176P	
128+00 LT	8	R8-3A, R3-17	
80+89 RT	9	30TH W9-1	
75+70 RT	9.25	W-11, W16-1	
89+10 LT	9.25	W-11, W16-1	
130+50 RT	9.25	W-11, W16-1	
PROJECT TOTAL	266.07		

60266600

COMBINATION CONCRETE CURB AND GUTTER, TYPE B 6.12			
	STATION	FOOT	REMARKS
	51+42	18	41ST AVENUE
	50+08 TO 50+15 LT	7	
	52+06 TO 52+20 RT	25	40TH AVE S
	52+44 TO 52+58 RT	25	40TH AVE N
	57+44 TO 57+56 LT	12	
	61+12 TO 61+19 RT	7	
	62+75 TO 62+82 LT	7	
	84+87 TO 65+14 LT	27	
	71+85 TO 72+12 LT	45	2ND ST S
	72+41 TO 72+66 LT	45	2ND ST N
	75+21 TO 75+47 LT	45	3RD AVE S
	75+73 TO 75+98 LT	45	3RD AVE N
	75+71 TO 75+95 RT	45	33 AVE S
	76+23 TO 76+48 RT	45	33RD AVE N
	76+98 TO 77+04 RT	6	
	80+07 TO 80+20 RT	13	
	80+09 TO 80+14 LT	5	
	82+77 TO 83+03 LT	45	32ND AVE S
	83+29 TO 84+02 LT	93	32ND AVE N
	83+38 TO 83+93 RT	172	31ST AVE S
	84+10 to 84+92 RT	97	
	85+19 TO 85+44 RT	45	31ST AVE N
	86+68 to 87+13 LT	45	
	87+76 TO 88+01 RT	45	30TH AVE S
	88+28 TO 88+53 RT	45	30TH AVE N
	85+44 TO 85+69 LT	45	31ST AVE S
	85+95 TO 86+21 LT	45	31ST AVE N
	88+36 TO 88+55 LT	45	30TH AVE S
	88+82 TO 89+07 LT	45	30TH AVE N
	90+88 TO 91+13 RT	45	29TH AVE S
	91+40 TO 91+65 RT	45	29TH AVE N
	91+50 TO 91+75 LT	45	29TH AVE S
	92+02 TO 92+27 LT	45	29TH AVE N
	94+78 TO 95+01 LT	45	28TH AVE S
	95+27 TO 95+52 LT	45	28TH AVE N
	96+64 TO 96+87 LT	45	27TH AVE S
	97+11 TO 97+34 LT	35	27TH AVE N
	98+58 TO 98+82 LT	35	3RD ST S
	99+10 TO 99+29 LT	35	3RD ST N
	101+00 TO 101+08 LT	18	
	101+18 TO 101+48 RT	30	
	101+25 TO 101+77 LT	52	
	101+67 TO 101+80 RT	13	
	101+94 TO 102+27	33	
	102+10 TO 102+36 LT	26	
	102+43 to 102+53 RT	10	
	106+04 TO 106+53	50	
	106+88 TO 107+12 RT	35	25TH AVE N
	108+51 TO 108+65 RT	14	
	111+14 TO 111+20 LT	6	
	112+68 TO 112+73 LT	5	
	116+03 TO 116+16 RT	13	
	117+16 TO 117+21 RT	5	
	118+07 TO 118+20 RT	13	
	116+88 TO 117+08 LT	30	22ND AVE N
	117+33 TO 117+72 LT	39	
	118+36 TO 118+64 RT	35	22ND AVE S
	119+87 TO 119+92 LT	5	
	123+71 TO 123+96 LT	45	20TH AVE S
	124+24 TO 124+67 LT	60	20TH AVE N
	123+90 TO 124+18 RT	60	20TH AVE S
	124+40 TO 124+54 RT	60	20TH AVE N
	129+87 TO 130+49 RT	63	
	129+79 TO 130+49 LT	70	
	PROJECT TOTAL	2369	
60603800			

TRAFFIC CONTROL AND PROTECTION, STANDARD 701501			
	STATION	L SUM	REMARKS
	ENTIRE PROJECT	1	STAGE 2 & 3
	PROJECT TOTAL	1	
70102620			

TRAFFIC CONTROL AND PROTECTION, STANDARD 701502			
	STATION	L SUM	REMARKS
	ENTIRE PROJECT	1	STAGE 4
	PROJECT TOTAL	1	
70102622			

TRAFFIC CONTROL AND PROTECTION, STANDARD 701606			
	STATION	L SUM	REMARKS
	ENTIRE PROJECT	1	STAGE 1
	PROJECT TOTAL	1	
70102625			

TRAFFIC CONTROL AND PROTECTION, STANDARD 701801			
	STATION	L SUM	REMARKS
	ENTIRE PROJECT	1	STAGE 2 & 3
	PROJECT TOTAL	1	
70102640			

METAL POST - TYPE A			
	STATION	FOOT	REMARKS
	53+00 RT	10	
	53+00 LT	10	
	58+75 RT	10	
	58+75 LT	10	
	62+00 RT	10	
	62+00 LT	10	
	67+25 RT	10	
	67+25 LT	10	
	74+00 RT	10	
	74+00 LT	10	
	90+50 RT	10	
	90+50 LT	10	
	94+00 RT	10	
	94+00 LT	10	
	98+00 RT	10	
	98+00 LT	10	
	103+00 RT	10	
	103+00 LT	10	
	108+00+RT	10	
	108+00 LT	10	
	113+00 RT	10	
	113+00 LT	10	
	118+00 RT	10	
	118+00 LT	10	
	123+00 RT	10	
	128+00 RT	10	
	128+00 LT	10	
	80+89 RT	10	30TH AVENUE
	75+70 RT	10	
	89+10 LT	10	
	80+89 RT	10	
	PROJECT TOTAL	310	
72900100			

THERMOPLASTIC PAVEMENT MARKING - LETTERS AND SYMBOLS			
	STATION	SQ FT	REMARKS
	49+90 LT/RT	12	BIKE LANE SYMBOLS
	52+40 LT	6	BIKE LANE SYMBOLS
	54+90 LT/RT	12	BIKE LANE SYMBOLS
	52+65 RT	6	BIKE LANE SYMBOLS
	56+75 LT	6	BIKE LANE SYMBOLS
	57+55 RT	6	BIKE LANE SYMBOLS
	59+80 LT	6	BIKE LANE SYMBOLS
	59+90 RT	6	BIKE LANE SYMBOLS
	62+40 LT/RT	12	BIKE LANE SYMBOLS
	64+90 LT/RT	12	BIKE LANE SYMBOLS
	67+40 LT/RT	12	BIKE LANE SYMBOLS
	69+90 LT/RT	1	BIKE LANE SYMBOLS
	71+80 LT	6	BIKE LANE SYMBOLS
	72+40 RT	6	BIKE LANE SYMBOLS
	70+40 RT/LT	12	BIKE LANE SYMBOLS
	74+90 LT/RT	12	BIKE LANE SYMBOLS
	79+00	10	LEFT TURN ARROW
	79+26	10	LEFT TURN ARROW
	79+26	14	THROUGH / RIGHT TURN ARROW
	79+75	10	LEFT TURN ARROW
	80+26	10	LEFT TURN ARROW
	80+26	14	THROUGH / RIGHT TURN ARROW
	80+71	28	THROUGH / RIGHT TURN ARROW
	80+82	28	THROUGH / RIGHT TURN ARROW
	80+97	28	THROUGH / RIGHT TURN ARROW
	81+07	28	THROUGH / RIGHT TURN ARROW
	81+50	10	LEFT TURN ARROW
	81+60	14	THROUGH / RIGHT TURN ARROW
	82+25	10	LEFT TURN ARROW
	82+60	14	THROUGH / RIGHT TURN ARROW
	82+80	10	LEFT TURN ARROW
	87+00 LT/RT	12	BIKE LANE SYMBOLS
	84+25	10	LEFT TURN ARROW
	84+35	10	LEFT TURN ARROW
	89+90 LT/RT	12	BIKE LANE SYMBOLS
	92+40 LT/RT	12	BIKE LANE SYMBOLS
	94+75 LT/RT	12	BIKE LANE SYMBOLS
	97+40 LT/RT	12	BIKE LANE SYMBOLS
	99+90 LT/RT	12	BIKE LANE SYMBOLS
	102+40 LT/RT	12	BIKE LANE SYMBOLS
	104+90 LT/RT	12	BIKE LANE SYMBOLS
	107+40 LT/RT	12	BIKE LANE SYMBOLS
	109+90 LT/RT	12	BIKE LANE SYMBOLS
	112+40 LT/RT	12	BIKE LANE SYMBOLS
	114+90 LT/RT	12	BIKE LANE SYMBOLS
	117+40 LT/RT	12	BIKE LANE SYMBOLS
	119+90 LT RT	12	BIKE LANE SYMBOLS
	122+40 LT/RT	12	BIKE LANE SYMBOLS
	124+90 LT/RT	12	BIKE LANE SYMBOLS
	127+40 LT/RT	12	BIKE LANE SYMBOLS
	129+90 LT/RT	12	BIKE LANE SYMBOLS
	131+21	8	THROUGH / RIGHT TURN ARROW
	132+12	10	RIGHT TURN ARROW
	131+94	8	THROUGH / RIGHT TURN ARROW
	131+94	10	RIGHT TURN ARROW
	30TH AVENUE	76	LEFT TURN ARROWS
	PROJECT TOTAL	719	
78000100			

SIGNAL HEAD, LED, 1-FACE, 4-SECTION, MAST ARM MOUNTED			
	STATION	EACH	REMARKS
	80+45	1	CR, CY,LFY, LG; SW POLE
	81+35	1	CR, CY,LFY, LG; NE POLE
	PROJECT TOTAL	2	
88030080			

THERMOPLASTIC PAVEMENT MARKING - LINE 4"			
	STATION	FOOT	REMARKS
	49+50 TO 50+93	278	SOLID WHITE LANE LINE LEFT
	51+93 TO 53+87	194	SOLID WHITE LANE LINE LEFT
	54+63 TO 56+79	213	SOLID WHITE LANE LINE LEFT
	57+56 TO 59+81	225	SOLID WHITE LANE LINE LEFT
	60+56 TO 62+82	226	SOLID WHITE LANE LINE LEFT
	63+58 TO 71+85	827	SOLID WHITE LANE LINE LEFT
	72+66 TO 75+21	255	SOLID WHITE LANE LINE LEFT
	89+07 TO 91+50	243	SOLID WHITE LANE LINE LEFT
	92+57 TO 94+78	251	SOLID WHITE LANE LINE LEFT
	95+52 TO 96+64	112	SOLID WHITE LANE LINE LEFT
	97+34 TO 98+58	124	SOLID WHITE LANE LINE LEFT
	99+29 TO 116+42	1713	SOLID WHITE LANE LINE LEFT
	117+08 TO 123+71	663	SOLID WHITE LANE LINE LEFT
	124+55 TO 130+50	595	SOLID WHITE LANE LINE LEFT
	49+50 TO 52+06	391	SOLID WHITE LANE LINE RIGHT
	52+59 TO 56+69	410	SOLID WHITE LANE LINE RIGHT
	57+53 TO 70+16	1263	SOLID WHITE LANE LINE RIGHT
	70+91 TO 75+71	480	SOLID WHITE LANE LINE RIGHT
	88+53 TO 90+88	235	SOLID WHITE LANE LINE RIGHT
	91+65 TO 94+02	237	SOLID WHITE LANE LINE RIGHT
	94+69 TO 106+37	1168	SOLID WHITE LANE LINE RIGHT
	107+12 TO 118+50	1138	SOLID WHITE LANE LINE RIGHT
	119+18 TO 123+90	472	SOLID WHITE LANE LINE RIGHT
	124+67 TO 130+50	583	SOLID WHITE LANE LINE RIGHT
	49+50 TO 75+54	651	YELLOW SKIP-DASH CENTERLINE
	86+21 TO 130+50	1108	YELLOW SKIP-DASH CENTERLINE
	79+26 TO 80+41	115	SOLID WHITE LANE LINE RIGHT
	81+43 TO 82+58	115	SOLID WHITE LANE LINE LEFT
	131+22 TO 132+22	100	SOLID WHITE LANE LINE RIGHT
	80+71 TO 80+84	94	WHITE SKIP-DASH 30TH AVE
	80+82 TO 80+95	750	DOUBLE YELLOW 30TH AVE
	80+93 TO 81+06	94	WHITE SKIP-DASH 30TH AVE
	76+23 TO 78+48	914	DOUBLE YELLOW CENTERLINE
	79+00 TO 80+41	238	DOUBLE YELLOW CENTERLINE
	81+43 TO 82+93	356	DOUBLE YELLOW CENTERLINE
	83+50 TO 85+50	1156	DOUBLE YELLOW CENTERLINE
	30TH AVENUE	697	SOLID WHITE LANE LINE
	85+00 TO 85+72	393	DOUBLE YELLOW
	PROJECT TOTAL	19077	
78000200			

MOBILIZATION			
	STATION	L SUM	REMARKS
	ENTIRE PROJECT	1	
	PROJECT TOTAL	1	
67100100			

FILE NAME = P:\Projec ts\MO\3113710\Dwg	USER NAME =	DESIGNED -- RAM	REVISED --	STATE OF ILLINOIS DEPARTMENT OF TRANSPORTATION	SCHEDULE OF QUANTITIES				F.A.U. RTE.	SECTION	COUNTY	TOTAL SHEETS	SHEET NO.
	PLOT SCALE =	DRAWN -- LJJ	REVISED --						5849	II-00/51-00-RS	ROCK ISLAND	75	9
	PLOT DATE =	CHECKED -- PRL	REVISED --		SCALE: SHEET 6 OF 9 SHEETS STA. TO STA.				CONTRACT NO. 85558				
		DATE -- 13APR2012	REVISED --						ILLINOIS FED. AID PROJECT				

THERMOPLASTIC PAVEMENT MARKING - LINE 6"			
	STATION	FOOT	REMARKS
	51+21 TO 51+74	92	SOLID WHITE CROSSWALK LEFT
	52+20 TO 52+45	47	SOLID WHITE CROSSWALK RIGHT
	51+02 TO 54+48	78	SOLID WHITE CROSSWALK LEFT
	56+88 TO 57+34	78	SOLID WHITE CROSSWALK RIGHT
	56+92 TO 57+38	82	SOLID WHITE CROSSWALK LEFT
	59+95 TO 60+41	75	SOLID WHITE CROSSWALK LEFT
	62+98 TO 63+43	83	SOLID WHITE CROSSWALK LEFT
	70+30 TO 70+77	81	SOLID WHITE CROSSWALK RIGHT
	72+02 TO 72+49	84	SOLID WHITE CROSSWALK LEFT
	75+38 TO 75+81	75	SOLID WHITE CROSSWALK LEFT
	75+88 TO 76+31	76	SOLID WHITE CROSSWALK RIGHT
	76+32 TO 78+39	110	SOLID YELLOW HATCH LINE
	78+44 TO 78+91	85	SOLID WHITE CROSSWALK RIGHT
	79+09 TO 79+11	11	SOLID YELLOW HATCH LINE
	80+42 TO 81+39	542	SOLID WHITE CROSSWALK LT/RT
	82+82 TO 82+83	3	SOLID YELLOW HATCH LINE
	82+94 TO 83+37	76	SOLID WHITE CROSSWALK LEFT
	83+55 TO 85+43	115	SOLID YELLOW HATCH LINE
	84+84 TO 85+27	75	SOLID WHITE CROSSWALK RIGHT
	85+60 TO 86+05	79	SOLID WHITE CROSSWALK LEFT
	87+93 TO 88+36	75	SOLID WHITE CROSSWALK RIGHT
	88+47 TO 88+90	75	SOLID WHITE CROSSWALK LEFT
	91+04 TO 91+47	76	SOLID WHITE CROSSWALK RIGHT
	91+67 TO 92+10	77	SOLID WHITE CROSSWALK LEFT
	94+16 TO 94+54	68	SOLID WHITE CROSSWALK RIGHT
	94+92 TO 95+35	75	SOLID WHITE CROSSWALK LEFT
	96+80 TO 97+18	70	SOLID WHITE CROSSWALK LEFT
	98+74 TO 99+15	75	SOLID WHITE CROSSWALK LEFT
	106+52 TO 106+96	80	SOLID WHITE CROSSWALK RIGHT
	116+50 TO 116+92	63	SOLID WHITE CROSSWALK LEFT
	118+61 TO 119+14	165	SOLID WHITE CROSSWALK LT/RT
	123+88 TO 124+33	80	SOLID WHITE CROSSWALK LEFT
	132+22 TO 132+45	185	SOLID WHITE CROSSWALK LT/RT
	17TH AVENUE	490	SOLID WHITE LANE LINE
	PROJECT TOTAL	3601	
78000400			

MODIFY EXISTING CONTROLLER			
	STATION	EACH	REMARKS
	81+35	1	EXIST CONTROLLER (NW QUADRANT)
	PROJECT TOTAL	1	
89502200			

REMOVE EXISTING TRAFFIC SIGNAL EQUIPMENT			
	STATION	EACH	REMARKS
	30TH AVENUE STATION	1	
	PROJECT TOTAL	1	
89502375			

REBUILD EXISTING HANDHOLE			
	STATION	EACH	REMARKS
	80+20; 20' RT	1	30TH AVENUE
	80+57; 45' LT	1	30TH AVENUE
	80+62; 60' LT	1	30TH AVENUE
	81+16; 45' LT	1	30TH AVENUE
	81+45; 24' LT	1	30TH AVENUE
	132+40; 32' LT	1	17TH AVENUE
	PROJECT TOTAL	6	
89502376			

PEDESTRIAN PUSH-BUTTON			
	STATION	EACH	REMARKS
	80+45	2	SW POLE
	80+48	2	SE POLE
	81+30	2	NW POLE
	81+35	2	NE POLE
	PROJECT TOTAL	8	
88800100			
PED SIGNAL HEAD, LED, 1-FACE, BRACKET MOUNT WITH CNTDWN TIMER			
	STATION	EACH	REMARKS
	80+45	2	SW POLE
	80+48	2	SE POLE
	81+30	2	NW POLE
	81+35	2	NE POLE
	PROJECT TOTAL	8	
88102717			

INLETS, SPECIAL			
	STATION	EACH	REMARKS
	59+62 RT	1	STIN #2
	59+62 LT	1	STIN #1
	66+02 RT	1	STIN #5
	66+06 RT	1	STIN #6
	66+02 LT	1	STIN #3
	66+06 LT	1	STIN #4
	73+57 RT	1	STIN #7
	73+61 RT	1	STIN #8
	81+40 RT	1	STIN #9
	98+30 RT	1	STIN #11
	98+30 LT	1	STIN #10
	105+18 LT	1	STIN #12
	108+59 RT	1	STIN #12A
	112+09 RT	1	STIN #14
	112+09 LT	1	STIN #13
	115+59 LT	1	STIN #15
	119+23 LT	1	STIN #16
	124+61 RT	1	STIN #18
	124+61 LT	1	STIN #17
	127+57 RT	1	STIN #19
	130+39 LT	1	STIN #20
	130+43 LT	1	STIN #21
	130+40 RT	1	STIN #22
	130+44 RT	1	STIN #23
	94+22 RT	1	STIN #24
	94+48 RT	1	STIN #25
	98+80 LT	1	STIN #26
	123+96 LT	1	STIN #27
	124+26 LT	1	STIN #28
	124+14 RT	1	STIN #29
	PROJECT TOTAL	30	
X6024240			

COMBINATION CONCRETE CURB AND GUTTER, TYPE M-4.12			
	STATION	FOOT	REMARKS
	51+06 TO 51+66, RT	60	CE
	52+28 TO 52+55, LT	27	PE
	53+11 TO 53+36, LT	25	PE
	53+66 TO 53+84, RT	18	PE
	54+55 TO 54+72, RT	17	PE
	54+74 TO 54+88, LT	14	PE
	55+44 TO 55+58, RT	14	PE
	56+14 TO 56+29, RT	15	PE
	55+98 TO 56+19, LT	21	PE
	57+91 TO 58+09, RT	18	PE
	58+92 TO 59+07, RT	15	PE
	59+47 TO 59+62, RT	15	PE
	60+00 TO 60+22, RT	22	PE
	60+63 TO 60+84, RT	21	PE
	61+28 TO 61+72, RT	44	PE
	62+17 TO 62+32, RT	15	PE
	62+89 TO 63+11, RT	22	PE
	63+46 TO 63+61, RT	15	PE
	64+32 TO 64+53, LT	21	PE
	64+37 TO 64+58, RT	37	PE
	66+44 TO 67+05, LT	61	PE
	67+88 TO 68+03, LT	15	PE
	68+34 TO 68+52, RT	18	PE
	68+73 TO 68+86, LT	13	PE
	69+21 TO 69+48, LT	27	PE
	69+49 TO 69+71, RT	22	PE
	70+20 TO 70+34, LT	14	PE
	71+44 TO 71+66, RT	22	PE
	71+45 TO 71+70, LT	25	PE
	72+36 TO 72+71, RT	35	PE
	73+52 TO 73+67, RT	15	PE
	73+70 TO 73+94, RT	24	PE
	74+09 TO 74+30, LT	21	PE
	74+21 TO 74+38, RT	17	PE
	77+09 TO 77+25, LT	16	PE
	77+24 TO 77+40, RT	16	PE
	77+53 TO 77+70, RT	17	PE
	78+16 TO 78+41, LT	25	PE
	79+55 TO 79+72, RT	17	PE
	82+70 TO 83+40, RT	70	CE
	83+93 TO 84+10, RT	17	PE
	86+21 TO 86+68, LT	47	CE
	86+78 TO 86+93, RT	15	PE
	88+80 TO 88+97, RT	17	PE
	89+52 TO 89+69, RT	17	PE
	90+00 TO 90+16, RT	16	PE
	90+22 TO 90+39, LT	17	ALLEY
	93+16 TO 93+65, LT	49	PE
	96+06 TO 96+19, LT	13	PE
	99+64 TO 99+78, LT	14	PE
	96+04 TO 96+19, RT	15	PE
	96+56 TO 96+76, RT	20	PE
	98+39 TO 98+63, RT	24	PE
	98+67 TO 98+87, RT	20	PE
	99+20 TO 99+35, RT	15	PE
	99+42 TO 99+63, RT	21	PE
	99+89 TO 100+11, RT	22	PE
	100+20 TO 100+36, RT	16	PE
	100+74 TO 100+89, RT	15	PE
	101+02 TO 101+18, RT	16	PE
	100+07 TO 100+29, LT	22	PE
	100+57 TO 100+72, LT	15	PE
	101+18 TO 101+34, LT	16	PE
	101+48 TO 101+67 RT	19	PE
	101+80 TO 101+94 RT	14	PE
	102+27 TO 102+53 RT	26	PE
	101+87 TO 102+10LT	23	PE
	103+27 TO 103+44, LT	17	PE
	106+04 TO 106+53	49	PE
	107+18 TO 107+46, LT	28	PE

COMBINATION CONCRETE AND GUTTER, TYPE M-4.12 CONT'D			
	108+75 TO 108+92, LT	17	PE
	105+20 TO 105+76, RT	56	PE
	110+50 TO 110+78, LT	28	PE
	113+23 TO 113+45, LT	22	PE
	120+91 TO 121+26, LT	35	PE
	PROJECT TOTAL	1739	
X8063401			

REMOVE ELECTRIC CABLE FROM CONDUIT			
	STATION	FOOT	REMARKS
	80+45	180	REMOVE SIGNAL CABLE FOR SIGNAL 21
	81+35	165	REMOVE SIGNAL CABLE FOR SIGNAL 61
	PROJECT TOTAL	345	
89502300			

THERMOPLASTIC PAVEMENT MARKING - LINE 12"			
	STATION	FOOT	REMARKS
	51+21 TO 51+74	84	SOLID WHITE CROSSWALK LEFT
	52+20 TO 52+45	42	SOLID WHITE CROSSWALK RIGHT
	54+02 TO 54+48	77	SOLID WHITE CROSSWALK LEFT
	56+88 TO 57+34	70	SOLID WHITE CROSSWALK RIGHT
	56+92 TO 57+38	77	SOLID WHITE CROSSWALK LEFT
	59+95 TO 60+41	70	SOLID WHITE CROSSWALK LEFT
	62+98 TO 63+43	70	SOLID WHITE CROSSWALK LEFT
	70+30 TO 70+77	70	SOLID WHITE CROSSWALK RIGHT
	72+02 TO 72+49	75	SOLID WHITE CROSSWALK LEFT
	75+38 TO 75+81	63	SOLID WHITE CROSSWALK LEFT
	75+88 TO 76+31	63	SOLID WHITE CROSSWALK RIGHT
	78+44 TO 78+91	70	SOLID WHITE CROSSWALK RIGHT
	80+42 TO 81+39	780	SOLID WHITE CROSSWALK LT/RT
	82+94 TO 83+37	65	SOLID WHITE CROSSWALK LEFT
	84+84 TO 85+27	63	SOLID WHITE CROSSWALK RIGHT
	85+60 TO 86+05	70	SOLID WHITE CROSSWALK LEFT
	87+93 TO 88+36	63	SOLID WHITE CROSSWALK RIGHT
	88+47 TO 88+90	63	SOLID WHITE CROSSWALK LEFT
	91+04 TO 91+47	70	SOLID WHITE CROSSWALK RIGHT
	91+67 TO 92+10	70	SOLID WHITE CROSSWALK LEFT
	94+16 TO 94+54	63	SOLID WHITE CROSSWALK RIGHT
	94+92 TO 95+35	63	SOLID WHITE CROSSWALK LEFT
	96+80 TO 97+18	56	SOLID WHITE CROSSWALK LEFT
	98+74 TO 99+15	63	SOLID WHITE CROSSWALK LEFT
	106+52 TO 106+96	63	SOLID WHITE CROSSWALK RIGHT
	116+50 TO 116+92	75	SOLID WHITE CROSSWALK LEFT
	118+61 TO 119+14	235	SOLID WHITE CROSSWALK LT/RT
	123+88 TO 124+33	70	SOLID WHITE CROSSWALK LEFT
	132+22 TO 132+45	105	SOLID WHITE CROSSWALK LT/RT
	17TH AVENUE	613	SOLID WHITE LANE LINE
	PROJECT TOTAL	3481	
78000600			

ELECTRIC CABLE IN CONDUIT, SIGNAL NO. 14 9C			
	STATION	FOOT	REMARKS
	80+45	180	FROM CONTROLLER TO SIGNAL HEAD 21
	81+35	165	FROM CONTROLLER TO SIGNAL HEAD 61
	PROJECT TOTAL	345	
87301265			

FILE NAME = P:\Projects\MO\3113718\DWg	USER NAME =	DESIGNED — RAM	REVISED —
		DRAWN — LJJ	REVISED —
	PLOT SCALE =	CHECKED — PRL	REVISED —
	PLOT DATE =	DATE — 13APR2012	REVISED —

STATE OF ILLINOIS
DEPARTMENT OF TRANSPORTATION

SCHEDULE OF QUANTITIES

SCALE: SHEET 7 OF 9 SHEETS STA. TO STA.

F.A.U. RTE. 5849	SECTION II-0015I-00-RS	COUNTY ROCK ISLAND	TOTAL SHEETS 75	SHEET NO. 10
CONTRACT NO. 85558				
ILLINOIS FED. AID PROJECT				

DOWEL BARS, 1 1/2"			
	STATION	EACH	REMARKS
	59+58 TO 59+65 RT	14	CLASS B PATCH
	59+58 TO 59+65 LT	14	CLASS B PATCH
	65+95 TO 66+09 RT	14	CLASS B PATCH
	65+99 TO 66+09 LT	14	CLASS B PATCH
	73+54 TO 73+64 RT	14	CLASS B PATCH
	77+95 TO 78+11 RT	12	CLASS B PATCH
	81+31 TO 81+42 RT	12	CLASS B PATCH
	88+20 TO 88+35 RT	40	CLASS B PATCH
	91+00 TO 91+52 RT	10	CLASS B PATCH
	94+14 TO 94+56 RT	10	CLASS B PATCH
	95+10 TO 95+25 RT	64	CLASS B PATCH
	97+98 TO 98+13 RT	14	CLASS B PATCH
	98+25 TO 98+36 RT	14	CLASS B PATCH
	98+25 TO 98+36 LT	14	CLASS B PATCH
	105+12 TO 105+24 LT	14	CLASS B PATCH
	106+50 TO 107+00 RT	10	CLASS B PATCH
	108+50 TO 108+71	80	CLASS B PATCH
	109+06 TO 109+13	12	CLASS B PATCH
	110+03 TO 110+17 LT	14	CLASS B PATCH
	112+04 TO 112+15 RT	14	CLASS B PATCH
	112+04 TO 112+15 LT	14	CLASS B PATCH
	115+53 TO 115+64 LT	14	CLASS B PATCH
	118+32 TO 118+56	80	CLASS B PATCH
	119+14 TO 119+28 LT	14	CLASS B PATCH
	119+75 TO 119+79 LT	14	CLASS B PATCH
	124+54 TO 124+67	80	CLASS B PATCH
	127+51 TO 127+62	80	CLASS B PATCH
	130+34 TO 130+49	80	CLASS B PATCH
	PROJECT TOTAL	780	
44201299			
SANITARY SEWER 8"			
	STATION	FOOT	REMARKS
	118+36 LT TO 118+55 RT	111	EXISTING MH (LT) TO R.O.W. (RT)
	PROJECT TOTAL	111	
Z0056900			
TEMPORARY PAVEMENT			
	STATION	SQ YD	REMARKS
	88+19 TO 88+35 RT	36	WATERMAIN
	91+00 TO 91+50 RT	78	WATERMAIN
	95+10 TO 95+25 RT	53	WATERMAIN
	106+50 TO 107+00 RT	74	WATERMAIN
	109+10	31	WATERMAIN
	118+32 TO 118+56	106	SANITARY SEWER
	124+54 TO 124+67	32	STORM SEWER
	127+51 TO 127+62	31	STORM SEWER
	130+34 TO 130+49	35	STORM SEWER
	PROJECT TOTAL	476	
Z0062456			
SIGN REMOVAL AND REPLACEMENT			
	STATION	EACH	REMARKS
	57+35 ; 30' RT	1	SIGN
	78+45 ; 30' RT	1	SIGN
	93+58 ; 30' LT	1	SIGN
	109+82 ; 22' LT	1	MAILBOX
	123+93 ; 36' LT	1	SIGN
	126+96 ; 25' LT	1	SIGN
	PROJECT TOTAL	6	
*			

TIE BARS 3/4"			
	STATION	EACH	REMARKS
	59+58 TO 59+65 RT	4	CLASS B PATCH
	59+58 TO 59+65 LT	4	CLASS B PATCH
	65+95 TO 66+09 RT	5	CLASS B PATCH
	65+99 TO 66+09 LT	5	CLASS B PATCH
	73+54 TO 73+64 RT	5	CLASS B PATCH
	77+95 TO 78+11 RT	8	CLASS B PATCH
	81+31 TO 81+42 RT	5	CLASS B PATCH
	88+20 TO 88+35 RT	8	CLASS B PATCH
	91+00 TO 91+52 RT	26	CLASS B PATCH
	94+14 TO 94+56 RT	21	CLASS B PATCH
	95+10 TO 95+25 RT	24	CLASS B PATCH
	97+98 TO 98+13 RT	7	CLASS B PATCH
	98+25 TO 98+36 RT	5	CLASS B PATCH
	98+25 TO 98+36 LT	5	CLASS B PATCH
	105+12 TO 105+24 LT	6	CLASS B PATCH
	106+50 TO 107+00 RT	55	CLASS B PATCH
	108+50 TO 108+71	21	CLASS B PATCH
	109+06 TO 109+13	2	CLASS B PATCH
	110+03 TO 110+17 LT	5	CLASS B PATCH
	112+04 TO 112+15 RT	6	CLASS B PATCH
	112+04 TO 112+15 LT	6	CLASS B PATCH
	115+53 TO 115+64 LT	6	CLASS B PATCH
	118+32 TO 118+56	36	CLASS B PATCH
	119+14 TO 119+28 LT	7	CLASS B PATCH
	119+75 TO 119+79 LT	2	CLASS B PATCH
	124+54 TO 124+67	4	CLASS B PATCH
	127+51 TO 127+62	2	CLASS B PATCH
	130+34 TO 130+49	6	CLASS B PATCH
	PROJECT TOTAL	296	
44213204			
SAW CUTS			
	STATION	FOOT	REMARKS
	59+58 TO 59+65 RT	22	CLASS B PATCH
	59+58 TO 59+65 LT	22	CLASS B PATCH
	65+95 TO 66+09 RT	30	CLASS B PATCH
	65+99 TO 66+09 LT	26	CLASS B PATCH
	73+54 TO 73+64 RT	26	CLASS B PATCH
	77+95 TO 78+11 RT	28	CLASS B PATCH
	81+31 TO 81+42 RT	27	CLASS B PATCH
	88+20 TO 88+35 RT	50	CLASS B PATCH
	91+00 TO 91+52 RT	77	CLASS B PATCH
	94+14 TO 94+56 RT	52	CLASS B PATCH
	95+10 TO 95+25 RT	109	CLASS B PATCH
	97+98 TO 98+13 RT	27	CLASS B PATCH
	98+25 TO 98+36 RT	23	CLASS B PATCH
	98+25 TO 98+36 LT	23	CLASS B PATCH
	105+12 TO 105+24 LT	26	CLASS B PATCH
	106+50 TO 107+00 RT	110	CLASS B PATCH
	108+50 TO 108+71	120	CLASS B PATCH
	109+06 TO 109+13	21	CLASS B PATCH
	110+03 TO 110+17 LT	28	CLASS B PATCH
	112+04 TO 112+15 RT	25	CLASS B PATCH
	112+04 TO 112+15 LT	25	CLASS B PATCH
	115+53 TO 115+64 LT	25	CLASS B PATCH
	118+32 TO 118+56	85	CLASS B PATCH
	119+14 TO 119+28 LT	28	CLASS B PATCH
	119+75 TO 119+79 LT	18	CLASS B PATCH
	124+54 TO 124+67	92	CLASS B PATCH
	127+51 TO 127+62	84	CLASS B PATCH
	130+34 TO 130+49	100	CLASS B PATCH
	PROJECT TOTAL	1329	
44213200			

THERMOPLASTIC PAVEMENT MARKING - LINE 24"			
	STATION	FOOT	REMARKS
	80+40	30	WHITE STOP BAR
	80+58 TO 80+88	30	WHITE STOP BAR
	80+90 TO 81+24	35	WHITE STOP BAR
	81+44	30	WHITE STOP BAR
	132+22	23	WHITE STOP BAR
	51+42 LT	20	WHITE STOP BAR
	52+33 RT	10	WHITE STOP BAR
	54+25 LT	16	WHITE STOP BAR
	57+15 LT	16	WHITE STOP BAR
	57+11 RT	15	WHITE STOP BAR
	60+18 LT	17	WHITE STOP BAR
	63+21 LT	16	WHITE STOP BAR
	70+54 RT	16	WHITE STOP BAR
	72+27 LT	18	WHITE STOP BAR
	75+60 LT	15	WHITE STOP BAR
	76+12 RT	13	WHITE STOP BAR
	78+67 RT	16	WHITE STOP BAR
	83+16 LT	15	WHITE STOP BAR
	85+06 RT	15	WHITE STOP BAR
	85+83 LT	17	WHITE STOP BAR
	88+14 RT	15	WHITE STOP BAR
	88+69 LT	15	WHITE STOP BAR
	91+26 RT	15	WHITE STOP BAR
	91+88 LT	15	WHITE STOP BAR
	94+35 RT	15	WHITE STOP BAR
	95+15 LT	15	WHITE STOP BAR
	97+02 LT	15	WHITE STOP BAR
	98+96 IT	15	WHITE STOP BAR
	106+75 RT	15	WHITE STOP BAR
	116+71 LT	15	WHITE STOP BAR
	118+82 RT	18	WHITE STOP BAR
	124+12 LT	16	WHITE STOP BAR
	124+22 RT	19	WHITE STOP BAR
	18TH RT	14	WHITE STOP BAR
	18TH LT	14	WHITE STOP BAR
	PROJECT TOTAL	614	
78000650			
DETECTOR LOOP, TYPE 1			
	STATION	FOOT	REMARKS
	80+30	75	LOOP 61
	80+30	60	LOOP 62
	80+05	75	LOOP 63
	80+05	60	LOOP 64
	80+75	65	LOOP 42
	80+75	70	LOOP 44
	80+85	75	LOOP 41
	80+85	80	LOOP 43
	80+95	75	LOOP 31
	80+95	75	LOOP 32
	81+05	65	LOOP 81
	81+05	65	LOOP 82
	81+55	80	LOOP 21
	81+85	65	LOOP 22
	81+85	105	LOOP 23
	81+85	95	LOOP 24
	131+50	75	LOOP 1
	131+50	75	LOOP 2
	132+25	80	LOOP 3
	132+25	80	LOOP 4
	PROJECT TOTAL	1495	
88600100			

CLASS B PATCHES, TYPE II, 9 INCH			
	STATION	SQ YD	REMARKS
	59+58 TO 59+65 RT	6	INLET
	59+58 TP 59+65 LT	6	INLET
	65+95 TO 66+09 RT	10	INLET
	65+99 TO 66+09 LT	9	INLET
	73+54 TO 73+64 RT	10	INLET
	77+95 TO 78+11 RT	12	N.B.BIKE LANE
	81+31 TO 81+42 RT	11	INLET
	95+10 TO 95+25	9	S.B. BIKE LANE
	97+98 TO 98+13 RT	13	N.B.BIKE LANE
	98+25 TO 98+36 RT	10	INLET
	98+25 TO 98+36 LT	10	INLET
	98+80 to 98+84 LT	6	INLET
	105+12 TO 105+24 LT	9	INLET
	110+03 TO 110+17 LT	14	S.B. BIKE LANE
	112+04 TO 112+15 RT	9	INLET
	112+04 TO 112+15 LT	9	INLET
	115+53 TO 115+64 LT	9	INLET
	119+14 TO 119+28 LT	13	INLET
	124+54 TO 124+67	32	STORM SEWER (3)
	127+51 to 127+62	31	STORM SEWER (3)
	130+34 to 130+49	35	STORM SEWER (3)
	108+53 TO 108+64 LT	9	INLET
	108+52 TO 108+65 RT	9	INLET
	PROJECT TOTAL	291	
44200956			
SANITARY SEWER REMOVAL, 8"			
	STATION	FOOT	REMARKS
	118+36 LT TO 118+55 RT	111	EXISTING MH (LT) TO R.O.W. (RT)
	PROJECT TOTAL	111	
X0840000			
TAPPING VALVES & SLEEVES, 8"			
	STATION	EACH	REMARKS
	88+28 RT	1	
	PROJECT TOTAL	1	
56108900			
TRAFFIC SIGNAL BACKPLATE			
	STATION	EACH	REMARKS
	80+45	1	
	81+35	1	
	PROJECT TOTAL	2	
88200100			
STORM SEWER REMOVAL 12"			
	STATION	FOOT	REMARKS
	124+61	38	
	127+57	38	
	130+43	38	
	PROJECT TOTAL	114	
55100500			
TAPPING VALVES & SLEEVES, 6"			
	STATION	EACH	REMARKS
	109+10 LT	1	
	PROJECT TOTAL	1	
56106800			

WATER SERVICE CONNECTION			
	STATION	EACH	REMARKS
	88+70 RT	1	HSE 2924
	89+00 RT	1	HSE 2920
	89+70 RT	1	HSE 2910
	89+50 LT	1	267 (30TH AVE)
	90+75 LT	1	266
	90+25 RT	1	2906
	90+75 RT	1	2900
	92+00 RT	1	2820
	92+50 RT	1	2818
	92+90 RT	1	2814
	93+50 RT	1	2806
	95+50 RT	1	2720
	96+25 RT	1	2706
	96+60 RT	1	2702
	97+60 RT	1	2644
	98+40 RT	1	2642
	99+00 RT	1	2636
	99+20 RT	1	2630
	99+50 RT	1	2626
	100+00 RT	1	2624
	100+00 LT	1	2549
	100+10 LT	1	2547
	100+30 LT	1	2541
	100+70 LT	1	2539
	101+20 LT	1	2533
	100+10 RT	1	2620
	100+70 RT	1	2618
	101+20 RT	1	2614
	101+70 RT	1	2612
	101+90 RT	1	2608
	102+00 LT	1	2531
	102+30 RT	1	2606
	103+00 LT	1	310
	105+50 LT	1	2463
	106+10 LT	1	2461
	105+40 RT	1	2500
	106+60 LT	1	2417
	104+80 RT	1	2508, 2509, 2510
	107+10 LT	1	2415
	107+60 LT	1	2413
	108+20 LT	1	2411
	PROJECT TOTAL	41	
X5620112			

LEVELING BINDER (MACHINE METHOD), N70			
	STATION	TON	REMARKS
	49+52.66 to 80+89	1100	BEGIN TO 30TH AVENUE
	80+89 TO 132.45+45.15	1746	30TH AVENUE TO END
	PROJECT TOTAL	2846	
40600635			

AREA REFLECTIVE CRACK CONTROL TREATMENT			
	STATION	SQ YD	REMARKS
	49+52.66 TO 132+45.15	38,610	
	PROJECT TOTAL	38610	
44300100			

TRAFFIC CONTROL AND PROTECTION, STANDARD 701701			
	STATION	L SUM	REMARKS
	ENTIRE PROJECT	1	STAGE 2 & 3
	PROJECT TOTAL	1	
70102635			

TOPSOIL FURNISH AND PLACE, VARIABLE DEPTH			
	STATION	SQ YD	REMARKS
	51+42	1	41ST AVENUE
	50+08 TO 50+15 LT	1	
	52+06 TO 52+20 RT	3	40TH AVE S
	52+44 TO 52+58 RT	3	40TH AVE N
	57+44 TO 57+56 LT	1	
	61+12 TO 61+19 RT	1	
	62+75 TO 62+82 LT	1	
	64+87 TO 65+14 LT	3	
	71+85 TO 72+12 LT	5	2ND ST S
	72+41 TO 72+66 LT	5	2ND ST N
	75+21 TO 75+47 LT	4	3RD AVE S
	75+73 TO 75+98 LT	4	3RD AVE N
	75+71 TO 75+95 RT	4	33 AVE S
	76+23 TO 76+48 RT	4	33RD AVE N
	76+98 TO 77+04 RT	1	
	80+07 TO 80+20 RT	2	
	80+09 TO 80+14 LT	1	
	82+77 TO 83+03 LT	4	32ND AVE S
	83+29 TO 84+02 LT	9	32ND AVE N
	83+38 TO 83+93 RT	6	31ST AVE S
	84+10 to 84+92 RT	11	
	85+19 TO 85+44 RT	4	31ST AVE N
	86+68 to 87+13 LT	5	
	87+76 TO 88+01 RT	4	30TH AVE S
	88+28 TO 88+53 RT	4	30TH AVE N
	85+44 TO 85+69 LT	4	31ST AVE S
	85+95 TO 86+21 LT	4	31ST AVE N
	88+36 TO 88+55 LT	4	30TH AVE S
	88+82 TO 89+07 LT	4	30TH AVE N
	90+88 TO 91+13 RT	4	29TH AVE S
	91+40 TO 91+65 RT	4	29TH AVE N
	91+50 TO 91+75 LT	4	29TH AVE S
	92+02 TO 92+27 LT	4	29TH AVE N
	94+78 TO 95+01 LT	4	28TH AVE S
	95+27 TO 95+52 LT	4	28TH AVE N
	96+84 TO 96+87 LT	4	27TH AVE S
	97+11 TO 97+34 LT	4	27TH AVE N
	98+58 TO 98+82 LT	5	3RD ST S
	99+10 TO 99+29 LT	4	3RD ST N
	101+00 TO 101+08 LT	1	
	101+18 TO 101+48 RT	3	
	101+25 TO 101+77 LT	6	
	101+67 TO 101+80 RT	2	
	101+84 TO 102+27	3	
	102+10 TO 102+36 LT	4	
	102+43 to 102+53 RT	1	
	106+04 TO 106+53	6	
	106+88 TO 107+12 RT	4	25TH AVE N
	108+51 TO 108+65 RT	2	
	111+14 TO 111+20 LT	1	
	116+03 TO 116+16 RT	1	
	117+16 TO 117+21 RT	1	
	118+07 TO 118+20 RT	1	
	116+88 TO 117+08 LT	3	22ND AVE N
	117+33 TO 117+72 LT	4	
	118+36 TO 118+64 RT	4	22ND AVE S
	119+87 TO 119+92 LT	1	
	123+71 TO 123+96 LT	5	20TH AVE S
	124+24 TO 124+67 LT	5	20TH AVE N
	123+90 TO 124+18 RT	6	20TH AVE S
	124+40 TO 124+54 RT	6	20TH AVE N
	129+87 TO 130+49 RT	7	
	109+03 TO 109+13	1	N.B. BIKE LANE
	119+75 TO 119+79	1	S.B. BIKE LINE
	59+58 TO 59+65 RT	1	INLET
	59+58 TP 59+65 LT	1	INLET
	65+95 TO 66+09 RT	2	INLET
	65+99 TO 66+09 LT	2	INLET
	73+69 TO 73+12 RT	1	INLET
	77+95 TO 78+11 RT	2	N.B.BIKE LANE
	81+31 TO 81+42 RT	1	INLET

TOPSOIL FURNISH AND PLACE, VARIABLE DEPTH CONT'D			
	95+10 TO 95+25	2	S.B. BIKE LANE
	97+97 TO 98+13 RT	2	N.B.BIKE LANE
	98+25 TO 98+36 RT	1	INLET
	98+25 TO 98+36 LT	1	INLET
	105+12 TO 105+24 LT	1	INLET
	110+03 TO 110+17 LT	2	S.B. BIKE LANE
	112+04 TO 112+16 RT	1	INLET
	112+04 TO 112+16 LT	1	INLET
	115+53 TO 115+64 LT	1	INLET
	119+14 TO 119+28 LT	2	INLET
	124+54 TO 124+67 RT	1	STORM SEWER (3)
	127+51 to 127+62 RT	1	STORM SEWER (3)
	108+53 TO 108+64 LT	1	INLET
	108+52 TO 108+65 RT	1	INLET
	118+89 TO 118+56 LT	3	SANITARY SEWER
	PROJECT TOTAL	258	
21101600			

TEMPORARY PAVEMENT MARKING - LINE 4"			
	STATION	FOOT	REMARKS
	87+19 to 109+13	2194	Stage 1 4" White
	49+02 to 80+40	6276	Stage 2 4" Double Yellow
	49+53 to 80+40	3087	Stage 2 4" White
	80+40 to 80+40	18	Stage 2 24" White
	80+87 to 80+98	11	Stage 2A 24" White
	81+00 to 81+24	24	Stage 2A 24" White
	81+33 to 81+33	13	Stage 2 24" White
	80+65 to 80+75	11	Stage 2B 24" White
	80+78 to 80+89	11	Stage 2B 24" White
	81+33 to 132+22	10178	Stage 2 4" Double Yellow
	81+33 to 132+48	5383	Stage 2 4" White
	132+89 to 134+29	140	Stage 2 4" White
	132+48 to 132+48	16	Stage 2 24" White
	47+73 to 80+40	3267	Stage 3 4" White
	49+53 to 80+40	6174	Stage 3 4" Double Yellow
	80+40 to 80+40	13	Stage 3 24" White
	80+87 to 80+98	12	Stage 3A 24" White
	81+00 to 81+24	24	Stage 3A 24" White
	81+33 to 81+33	20	Stage 3 24" White
	80+58 to 80+75	17	Stage 3B 24" White
	80+78 to 80+90	12	Stage 3B 24" White
	81+33 to 132+22	10178	Stage 3 4" Double Yellow
	81+33 to 132+46	5164	Stage 3 4" White
	132+22 to 132+22	13	Stage 3 24" White
	133+00 to 133+00	10	Stage 3 24" White
	133+00 to 134+65	165	Stage 3 4" White
	48+20 to 80+40	6440	Stage 4 4" Yellow (LT/RT)
	80+40 to 80+40	17	Stage 4 24" White
	80+87 to 80+98	12	Stage 4A 24" White
	81+00 to 81+24	24	Stage 4A 24" White
	81+33 to 81+33	20	Stage 4 4" White
	80+58 to 80+75	17	Stage 4B 24" White
	80+79 to 80+90	11	Stage 4B 24" White
	81+33 to 132+45	10224	Stage 4 4" Yellow
	PROJECT TOTAL	69196	
70300220			

TRAFFIC CONTROL AND PROTECTION, (SPECIAL)			
	STATION	FOOT	REMARKS
	51+06 TO 51+66, RT	60	CE
	52+28 TO 52+55, LT	27	PE
	53+11 TO 53+36, LT	25	PE
	53+66 TO 53+84, RT	18	PE
	54+55 TO 54+72, RT	17	PE
	54+74 TO 54+88, LT	14	PE
	55+44 TO 55+58, RT	14	PE
	56+14 TO 56+29, RT	15	PE
	55+98 TO 56+19, LT	21	PE
	57+91 TO 58+09, RT	18	PE
	58+92 TO 59+07, RT	15	PE

TRAFFIC CONTROL AND PROTECTION, (SPECIAL) CONT'D			
	59+47 TO 59+62, RT	15	PE
	60+00 TO 60+22, RT	22	PE
	60+63 TO 60+84, RT	21	PE
	61+28 TO 61+72, RT	44	PE
	62+17 TO 62+32, RT	15	PE
	62+89 TO 63+11, RT	22	PE
	63+46 TO 63+61, RT	15	PE
	64+32 TO 64+53, LT	21	PE
	64+37 TO 64+58, RT	37	PE
	66+44 TO 67+05, LT	61	PE
	67+88 TO 68+03, LT	15	PE
	68+34 TO 68+52, RT	18	PE
	68+73 TO 68+86, LT	13	PE
	69+21 TO 69+48, LT	27	PE
	69+49 TO 69+71, RT	22	PE
	70+20 TO 70+34, LT	14	PE
	71+44 TO 71+66, RT	22	PE
	71+45 TO 71+70, LT	25	PE
	72+36 TO 72+71, RT	35	PE
	73+52 TO 73+67, RT	15	PE
	73+70 TO 73+94, RT	24	PE
	74+09 TO 74+30, LT	21	PE
	74+21 TO 74+38, RT	17	PE
	77+09 TO 77+25, LT	16	PE
	77+24 TO 77+40, RT	16	PE
	77+53 TO 77+70, RT	17	PE
	78+16 TO 78+41, LT	25	PE
	79+55 TO 79+72, RT	17	PE
	82+70 TO 83+40, RT	70	CE
	83+93 TO 84+10, RT	17	PE
	86+21 TO 86+68, LT	47	CE
	86+78 TO 86+93, RT	15	PE
	88+80 TO 88+97, RT	17	PE
	89+52 TO 89+69, RT	17	PE
	90+00 TO 90+16, RT	16	PE
	90+22 TO 90+39, LT	17	ALLEY
	93+16 TO 93+65, LT	49	PE
	96+06 TO 96+19, LT	13	PE
	99+64 TO 99+78, LT	14	PE
	96+04 TO 96+19, RT	15	PE
	96+56 TO 96+78, RT	20	PE
	98+39 TO 98+63, RT	24	PE
	98+67 TO 98+87, RT	20	PE
	99+20 TO 99+35, RT	15	PE
	99+42 TO 99+63, RT	21	PE
	99+89 TO 100+11, RT	22	PE
	100+20 TO 100+36, RT	16	PE
	100+74 TO 100+89, RT	15	PE
	101+02 TO 101+18, RT	16	PE
	100+07 TO 100+29, LT	22	PE
	100+57 TO 100+72, LT	15	PE
	101+18 TO 101+34, LT	16	PE
	101+48 TO 101+67 RT	19	PE
	101+80 TO 101+94 RT	14	PE
	102+27 TO 102+53 RT	26	PE
	101+87 TO 102+10LT	23	PE
	103+27 TO 103+44, LT	17	PE
	106+04 TO 106+53	49	PE
	107+18 TO 107+46, LT	28	PE
	108+75 TO 108+92, LT	17	PE
	105+20 TO 105+76, RT	56	PE
	110+50 TO 110+78, LT	28	PE
	113+23 TO 113+45, LT	22	PE
	120+91 TO 121+26, LT	35	PE
	PROJECT TOTAL	1739	
X7010216			



FILE NAME =	USER NAME =	DESIGNED — RAM	REVISED —
P:\Projects\MO\3113710\DWg		DRAWN — LJJ	REVISED —
	PLOT SCALE =	CHECKED — PRL	REVISED —
	PLOT DATE =	DATE — 13APR2012	REVISED —

STATE OF ILLINOIS
DEPARTMENT OF TRANSPORTATION



SCHEDULE OF QUANTITIES

SCALE: SHEET 9 OF 9 SHEETS STA. TO STA.



F.A.U. RTE.	SECTION	COUNTY	TOTAL SHEETS	SHEET NO.
5849	II-00151-00-RS	ROCK ISLAND	75	12
CONTRACT NO. 85558				
ILLINOIS FED. AID PROJECT				

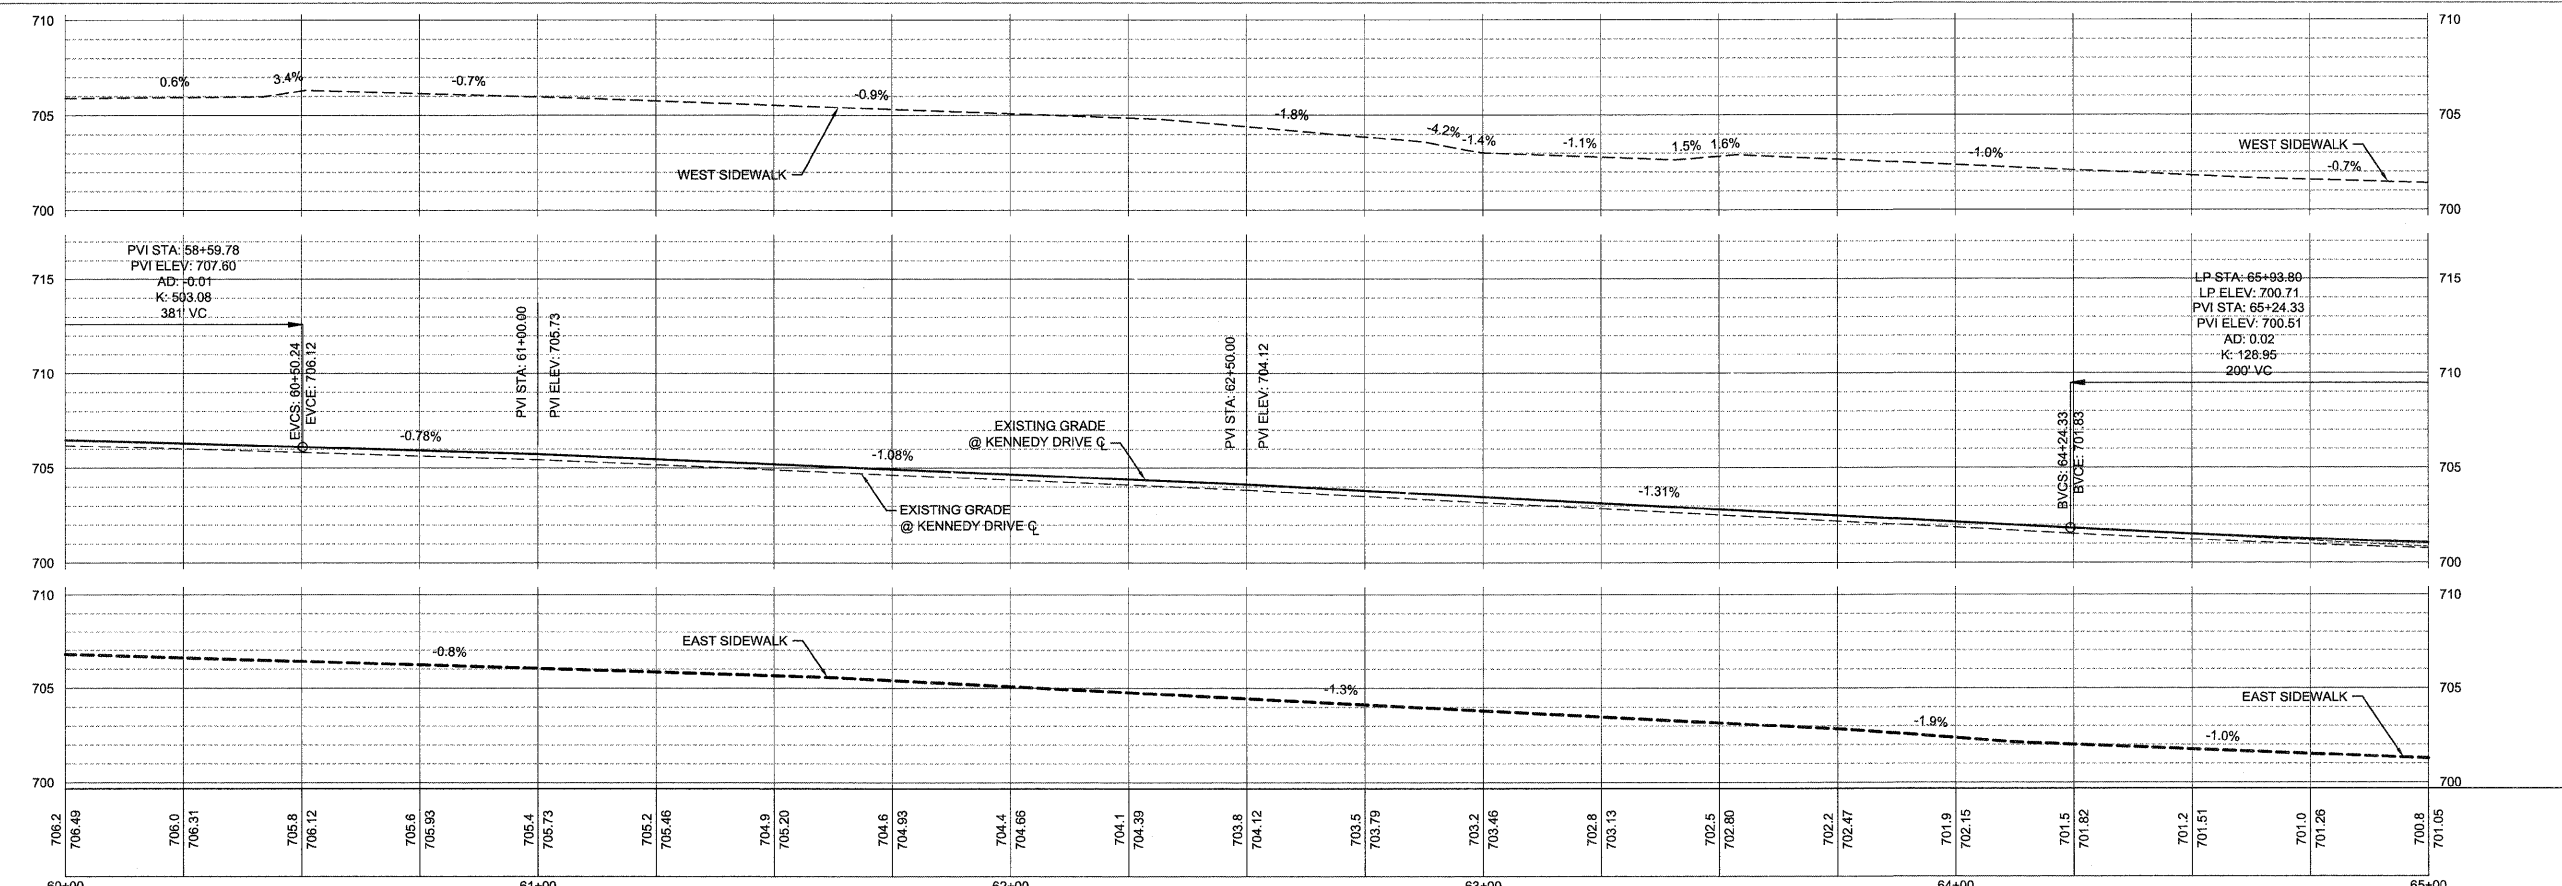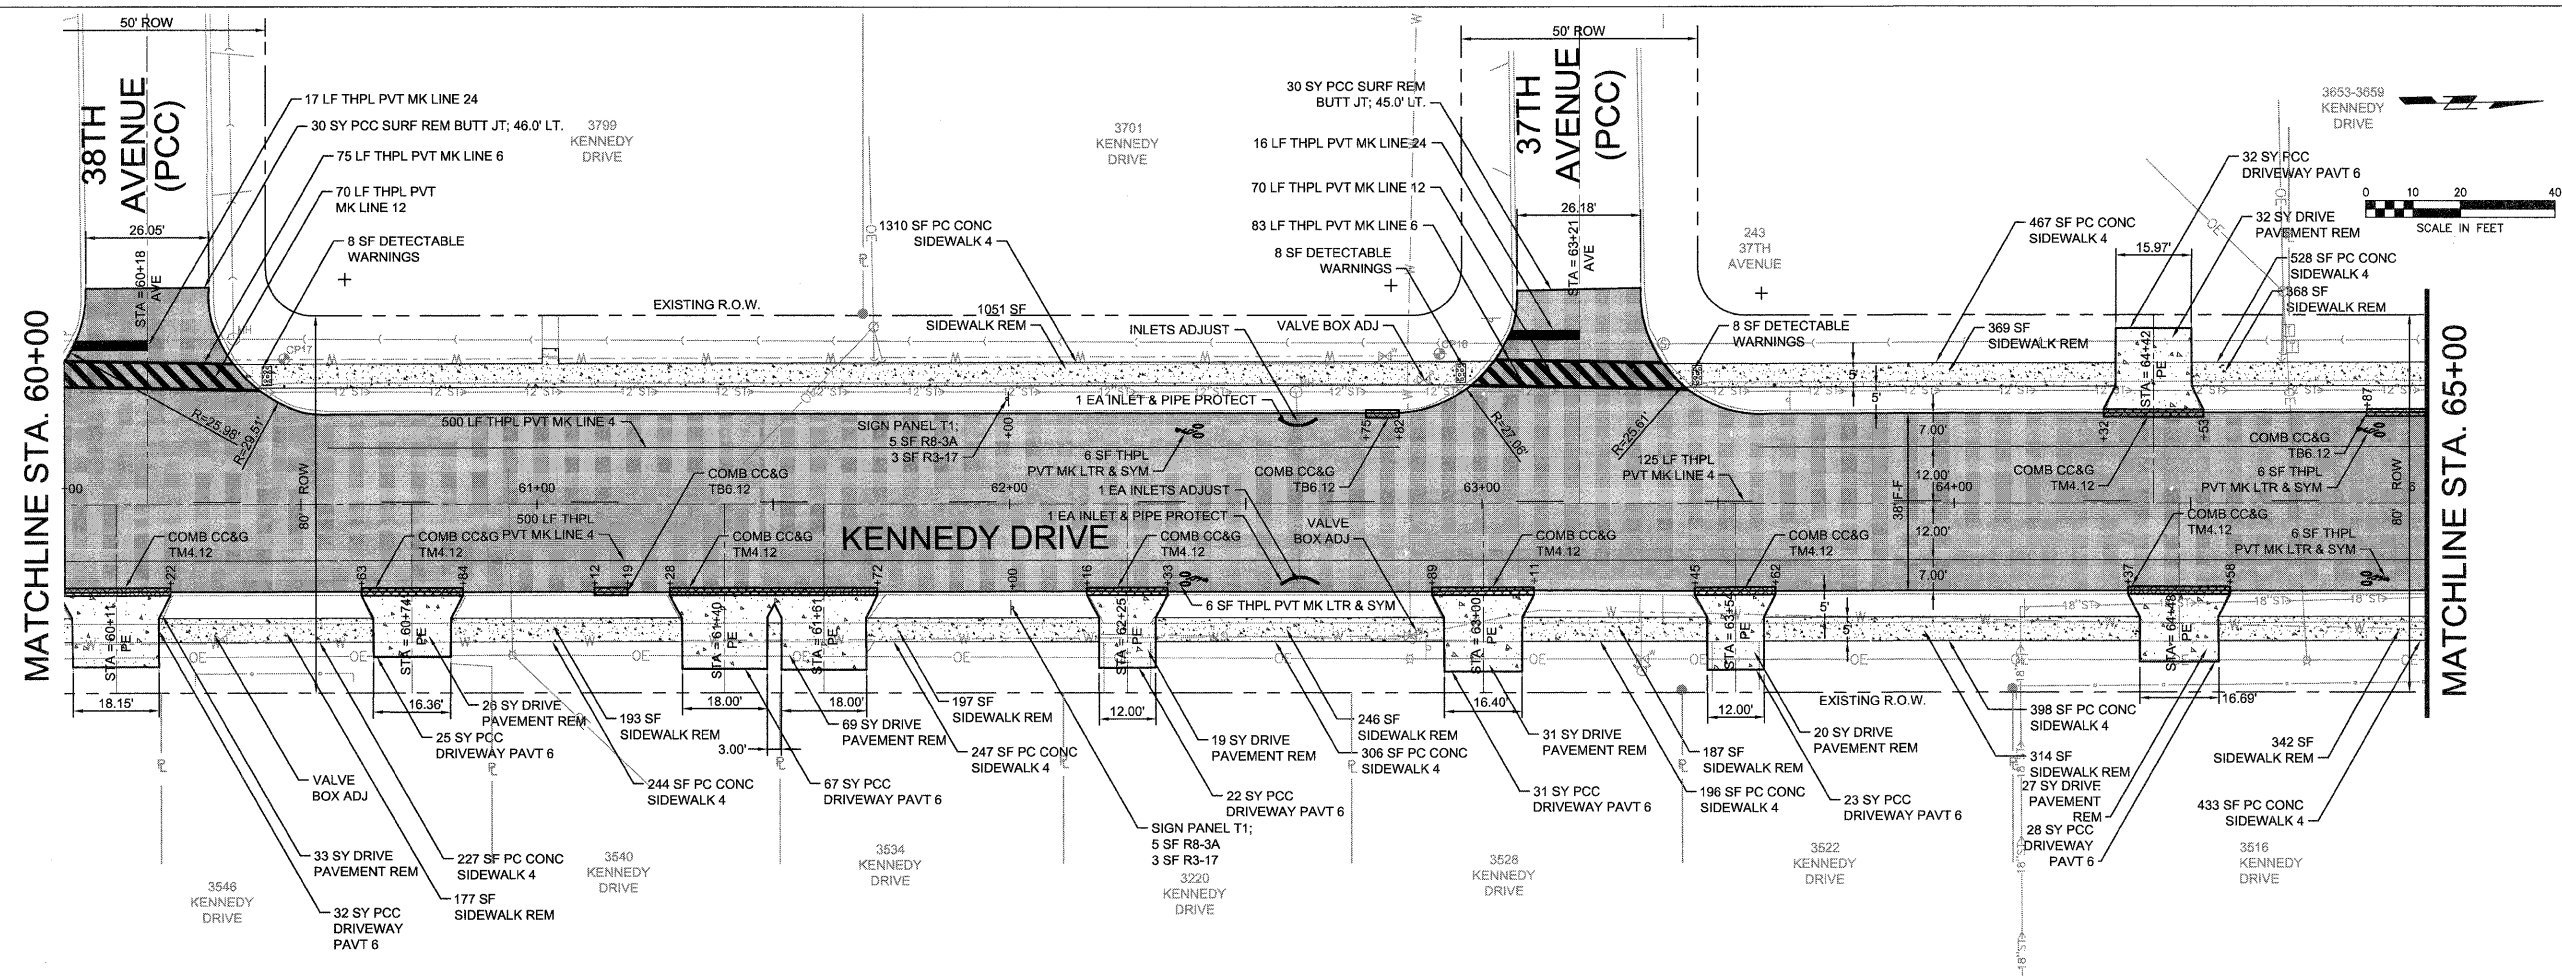



FILE NAME = P:\Projects\MO\3113710\DWg	USER NAME =	DESIGNED — RAM	REVISED —	STATE OF ILLINOIS DEPARTMENT OF TRANSPORTATION	PLAN AND PROFILE				F.A.U. RTE.	SECTION	COUNTY	TOTAL SHEETS	SHEET NO.
		DRAWN — LJJ	REVISED —						5849	II-00151-00-RS	ROCK ISLAND	75	16
	PLOT SCALE =	CHECKED — PRL	REVISED —						CONTRACT NO. 85558				
	PLOT DATE =	DATE — 13APR2012	REVISED —		SCALE:	SHEET 4 OF 18 SHEETS	STA. 60+00	TO STA. 65+00	ILLINOIS FED. AID PROJECT				

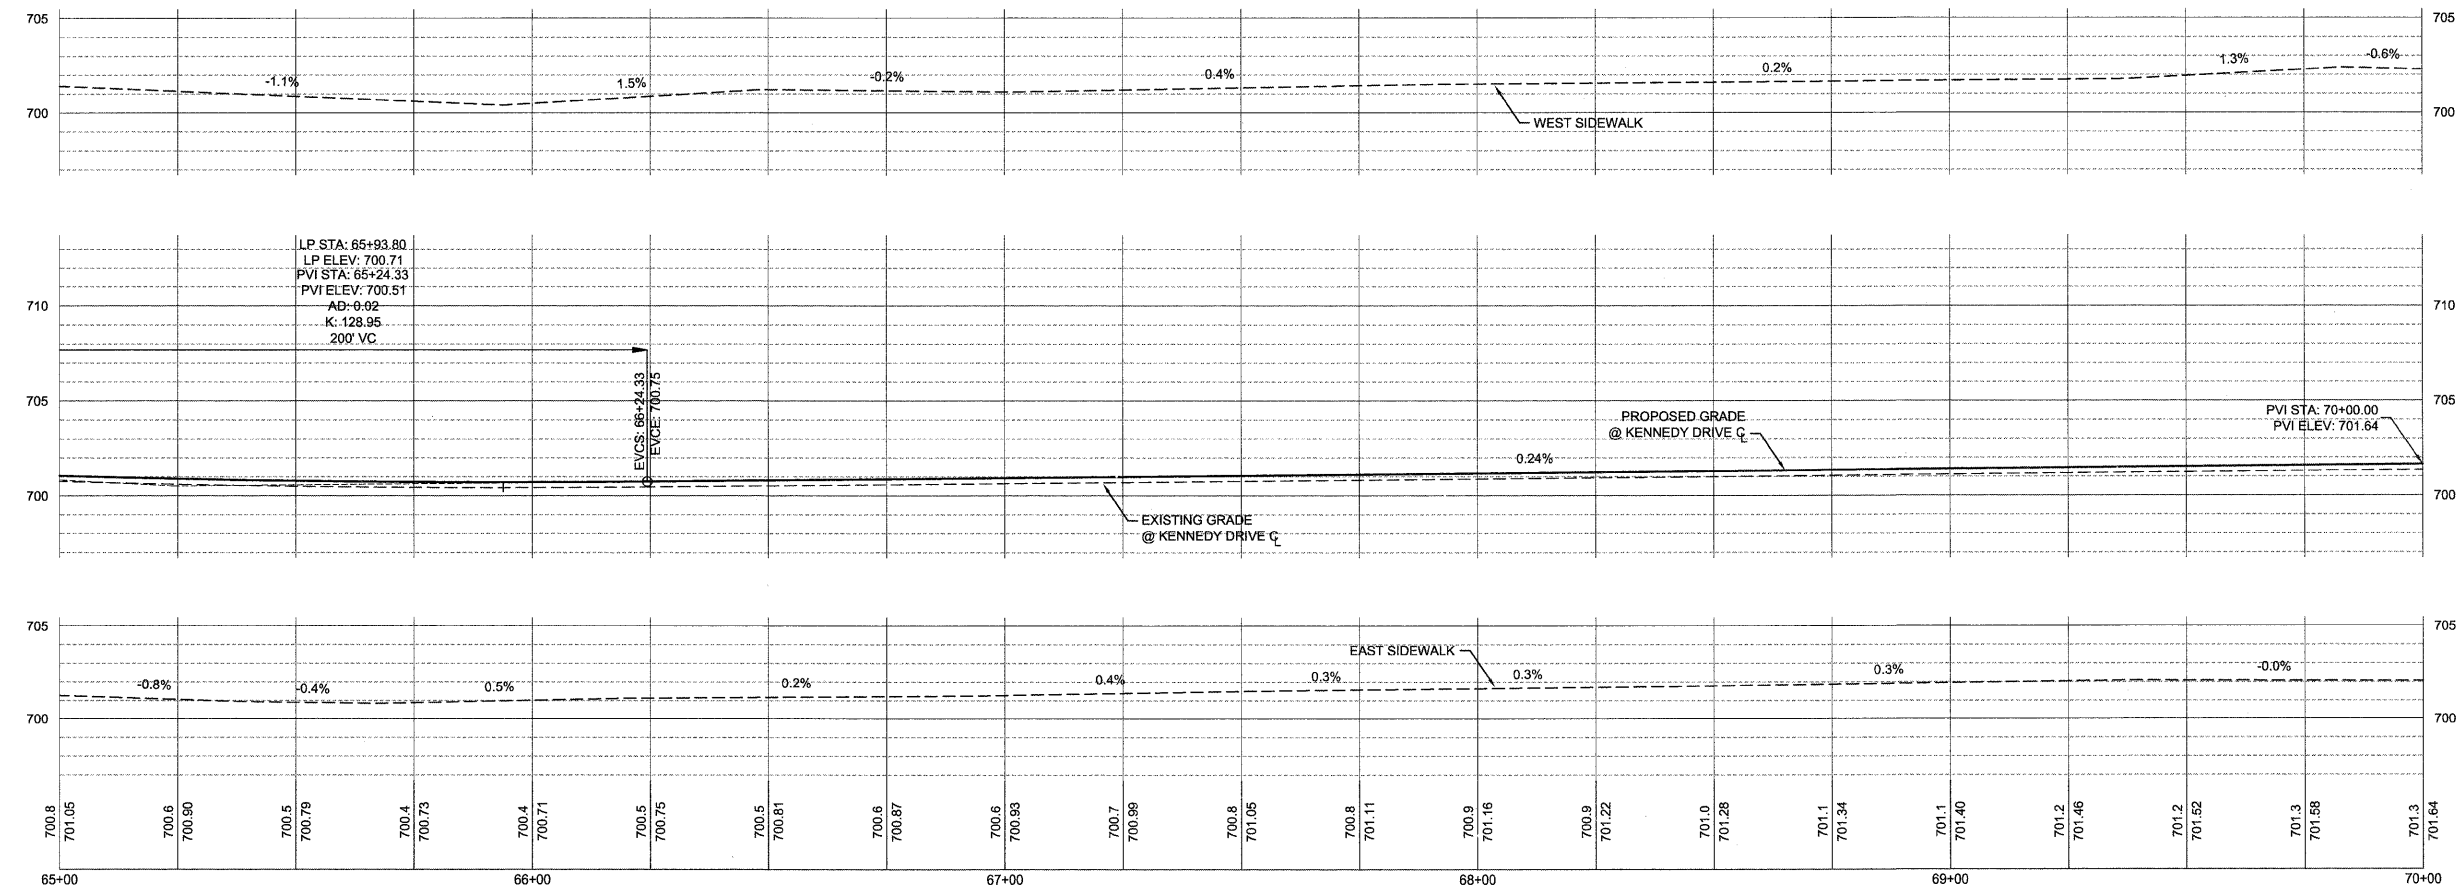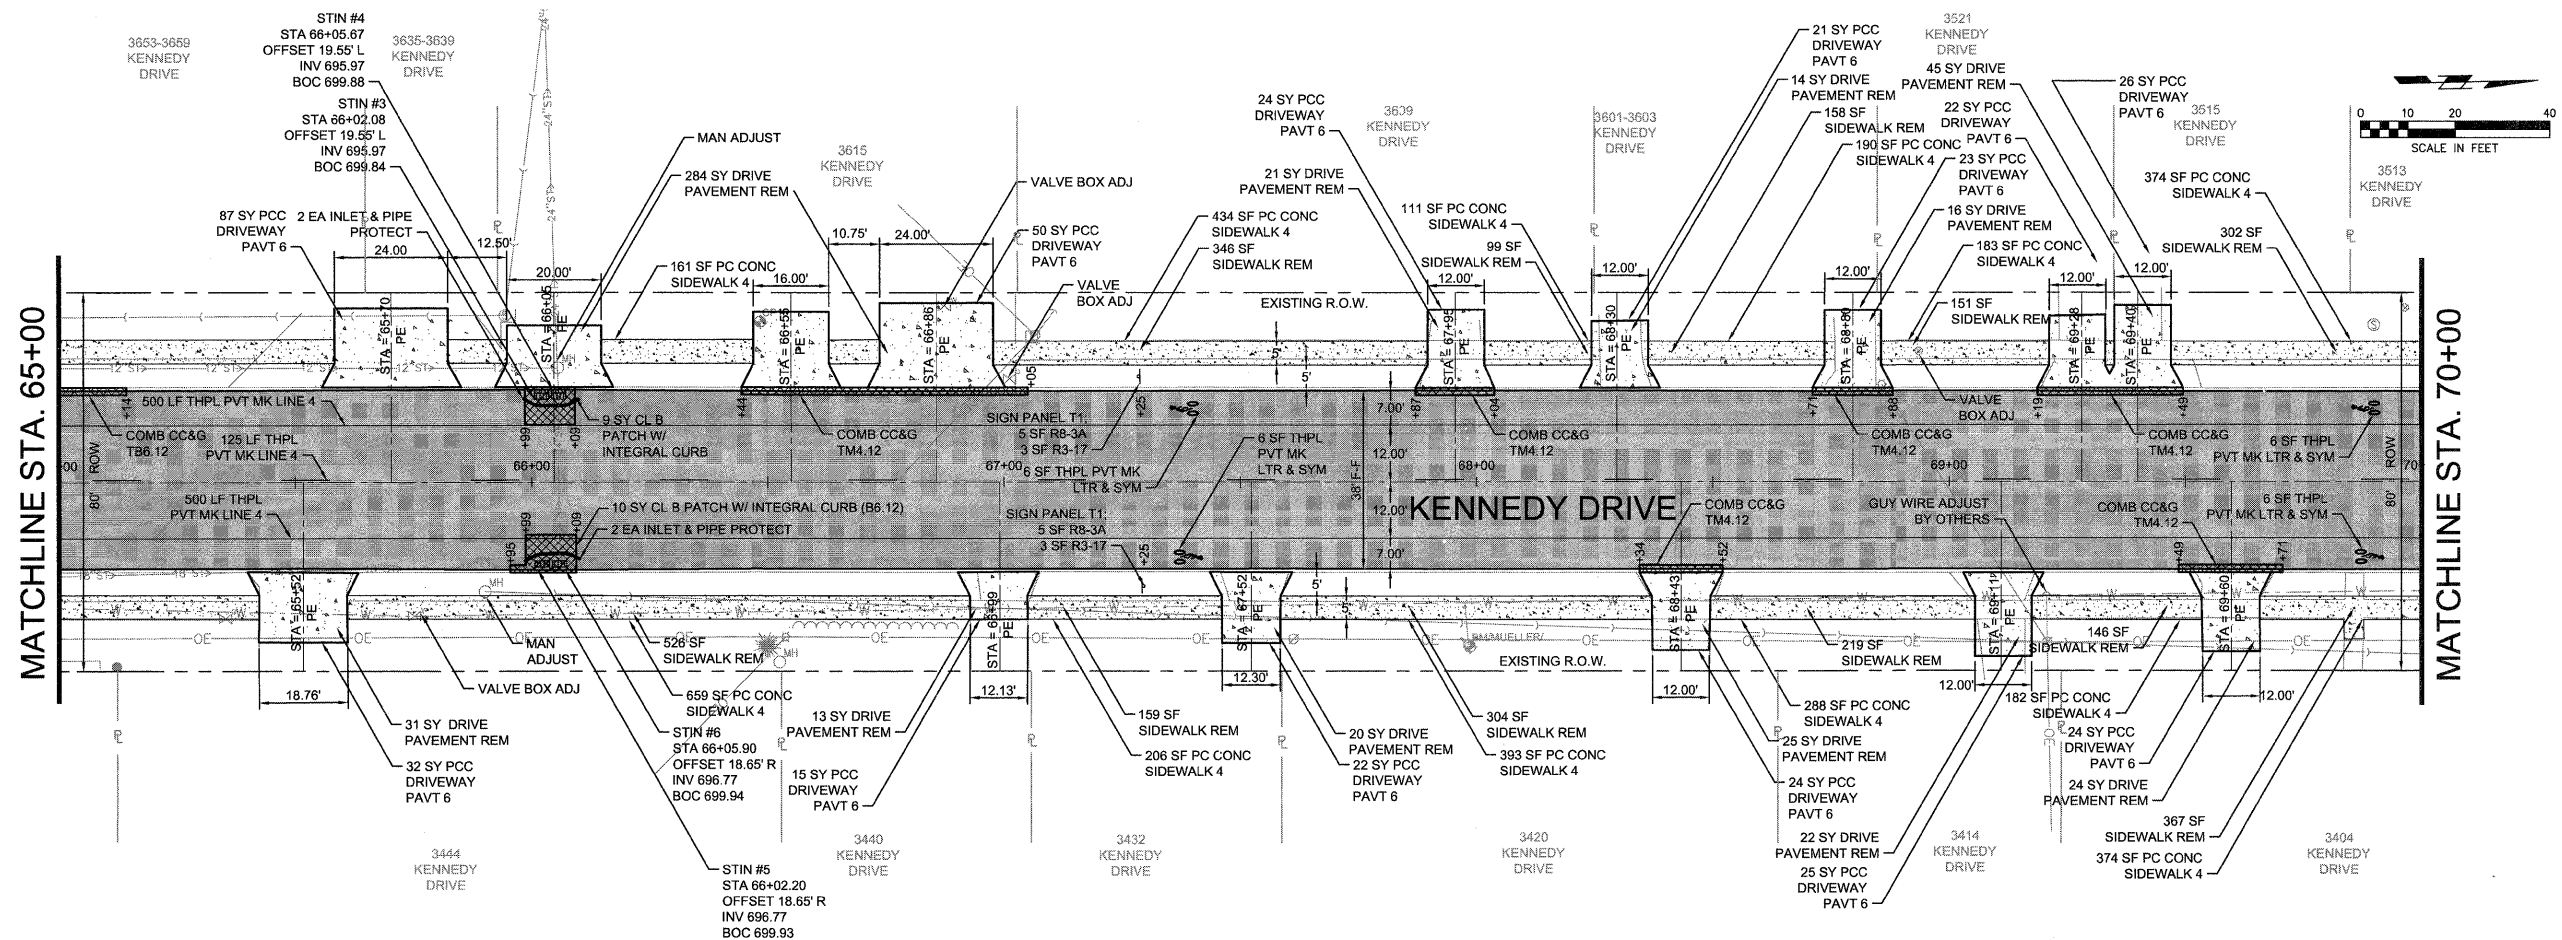






FILE NAME = P:\Projects\MD\311371\DWG	USER NAME =	DESIGNED — RAM	REVISED —	STATE OF ILLINOIS DEPARTMENT OF TRANSPORTATION	PLAN AND PROFILE				F.A.U. RTE.	SECTION	COUNTY	TOTAL SHEETS	SHEET NO.
		DRAWN — LJJ	REVISED —		5849	II-0015I-00-RS	ROCK ISLAND	75	17				
PLOT SCALE =		CHECKED — PRL	REVISED —						CONTRACT NO. 85558				
PLOT DATE =		DATE — 13APR2012	REVISED —		SCALE:	SHEET 5	OF 18 SHEETS	STA. 65+00	TO STA. 70+00	ILLINOIS FED. AID PROJECT			

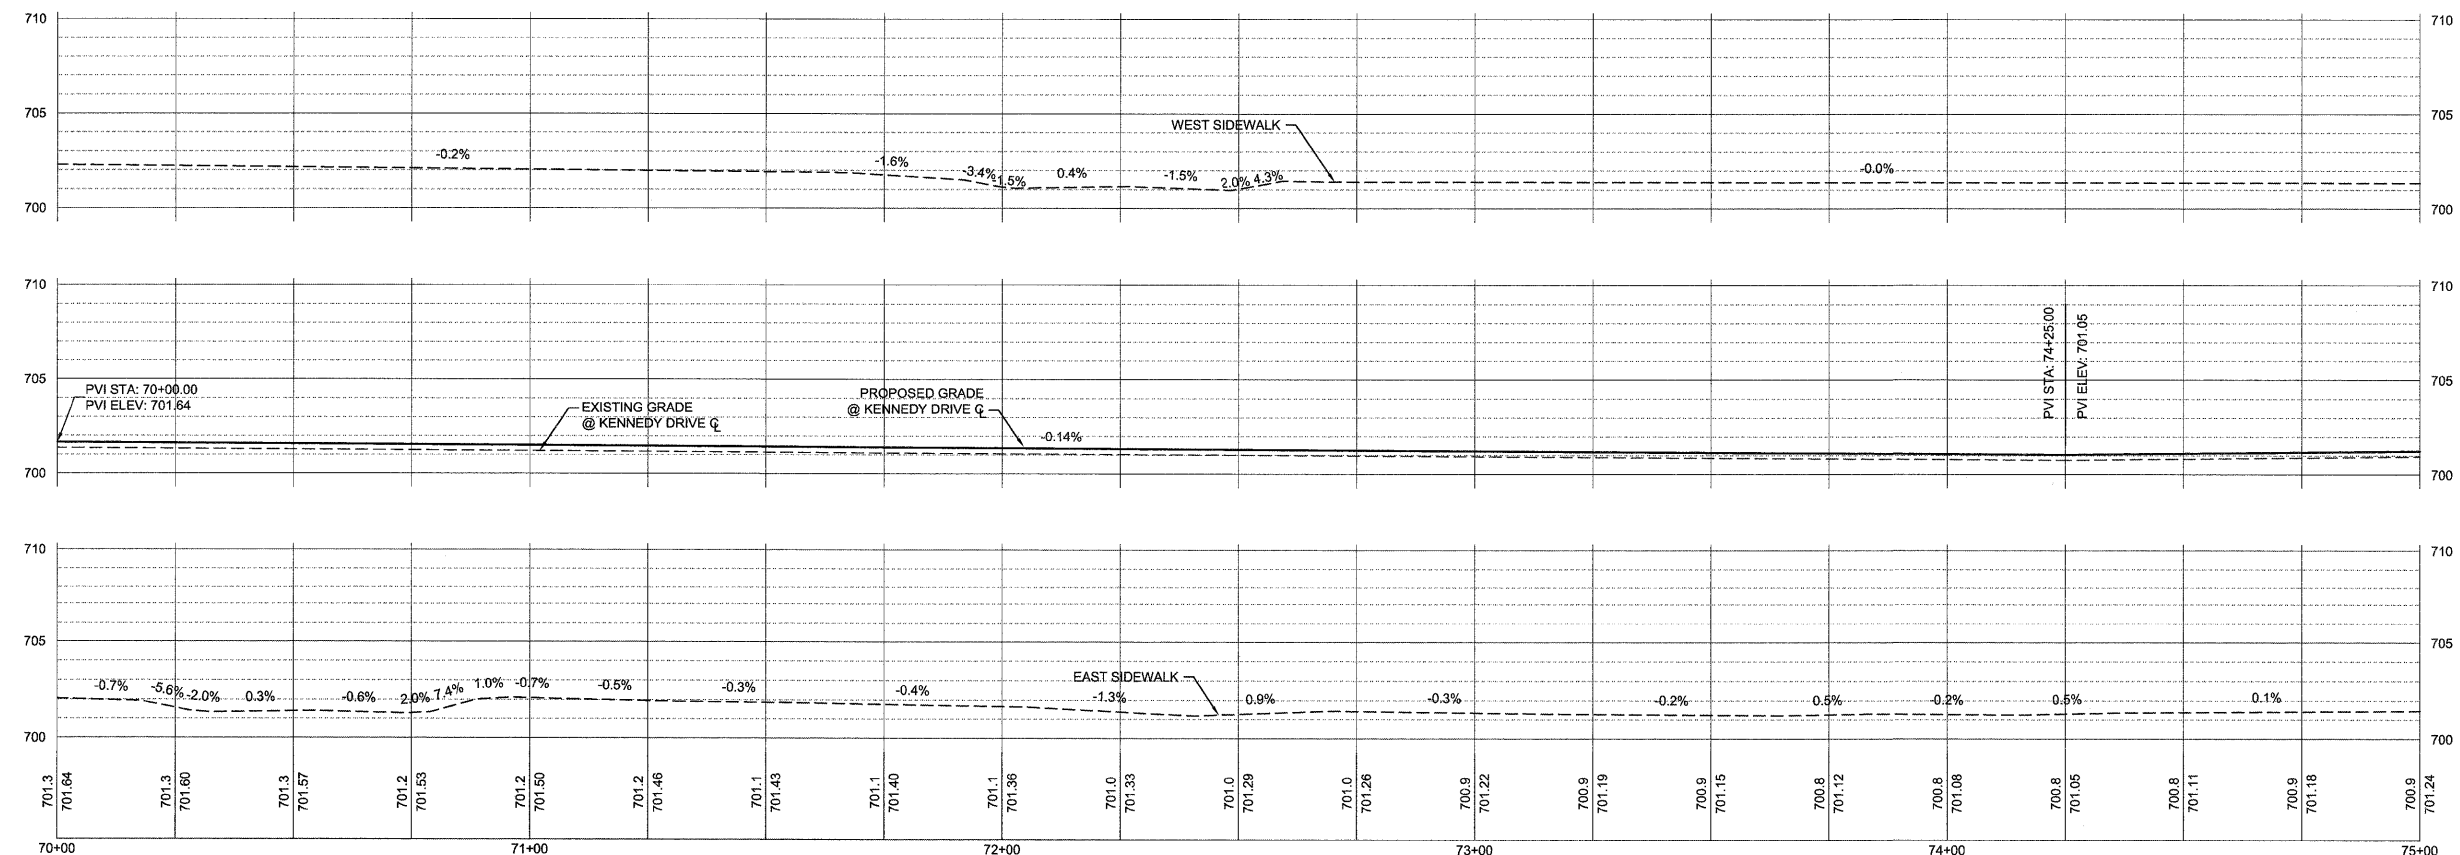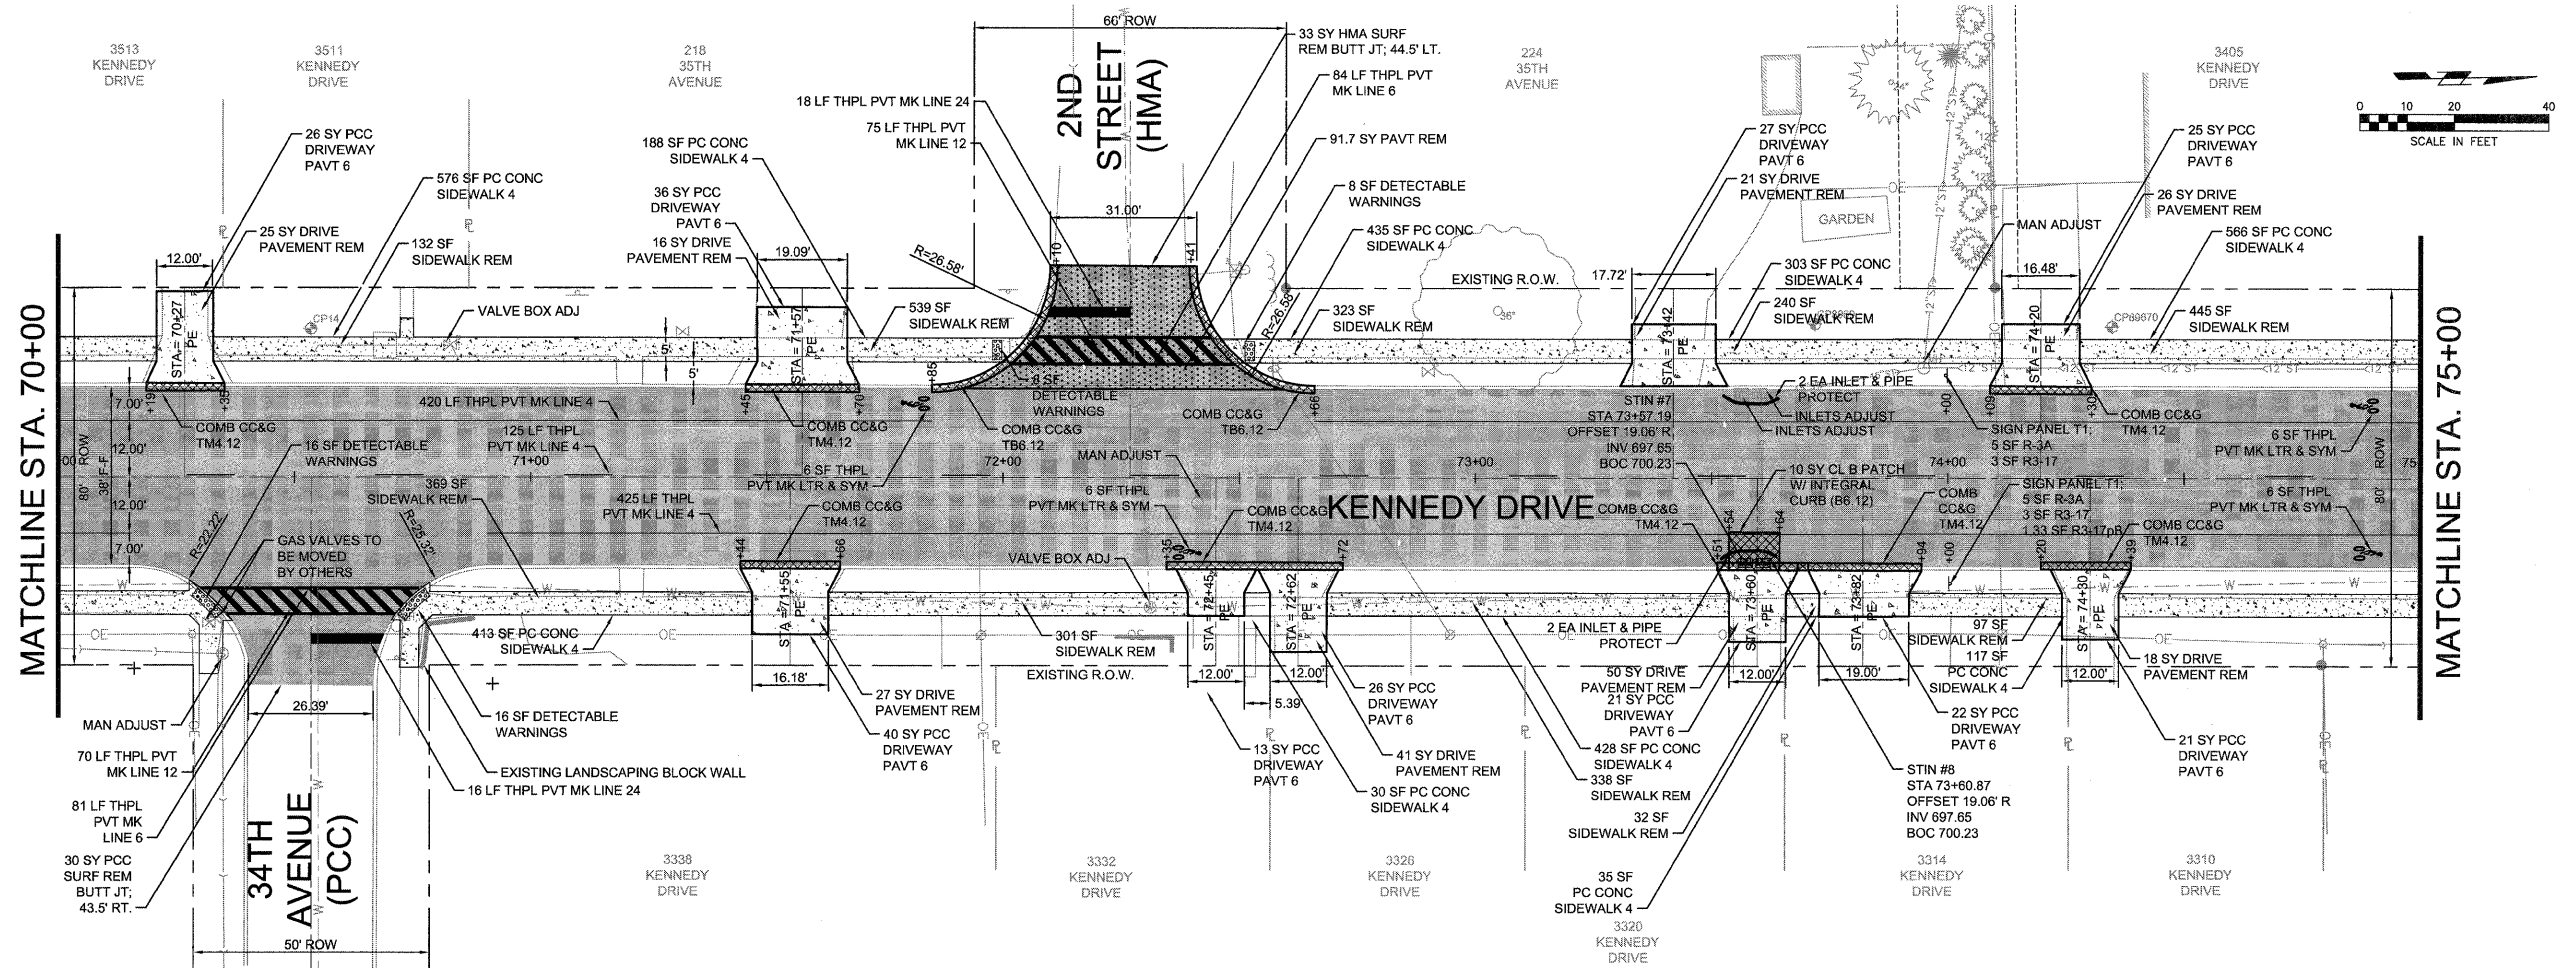



FILE NAME = P:\Projects\10\3113710\DWG	USER NAME =	DESIGNED — RAM	REVISED —	STATE OF ILLINOIS DEPARTMENT OF TRANSPORTATION	PLAN AND PROFILE		F.A.U. RTE. 5849	SECTION 11-00151-00-RS	COUNTY ROCK ISLAND	TOTAL SHEETS 75	SHEET NO. 18
	PLOT SCALE =	DRAWN — LJJ	REVISED —		SCALE: SHEET 6 OF 18 SHEETS		STA. 70+00 TO STA. 75+00		CONTRACT NO. 85558		
	PLOT DATE =	CHECKED — PRL	REVISED —						ILLINOIS FED. AID PROJECT		
		DATE — 13APR2012	REVISED —								

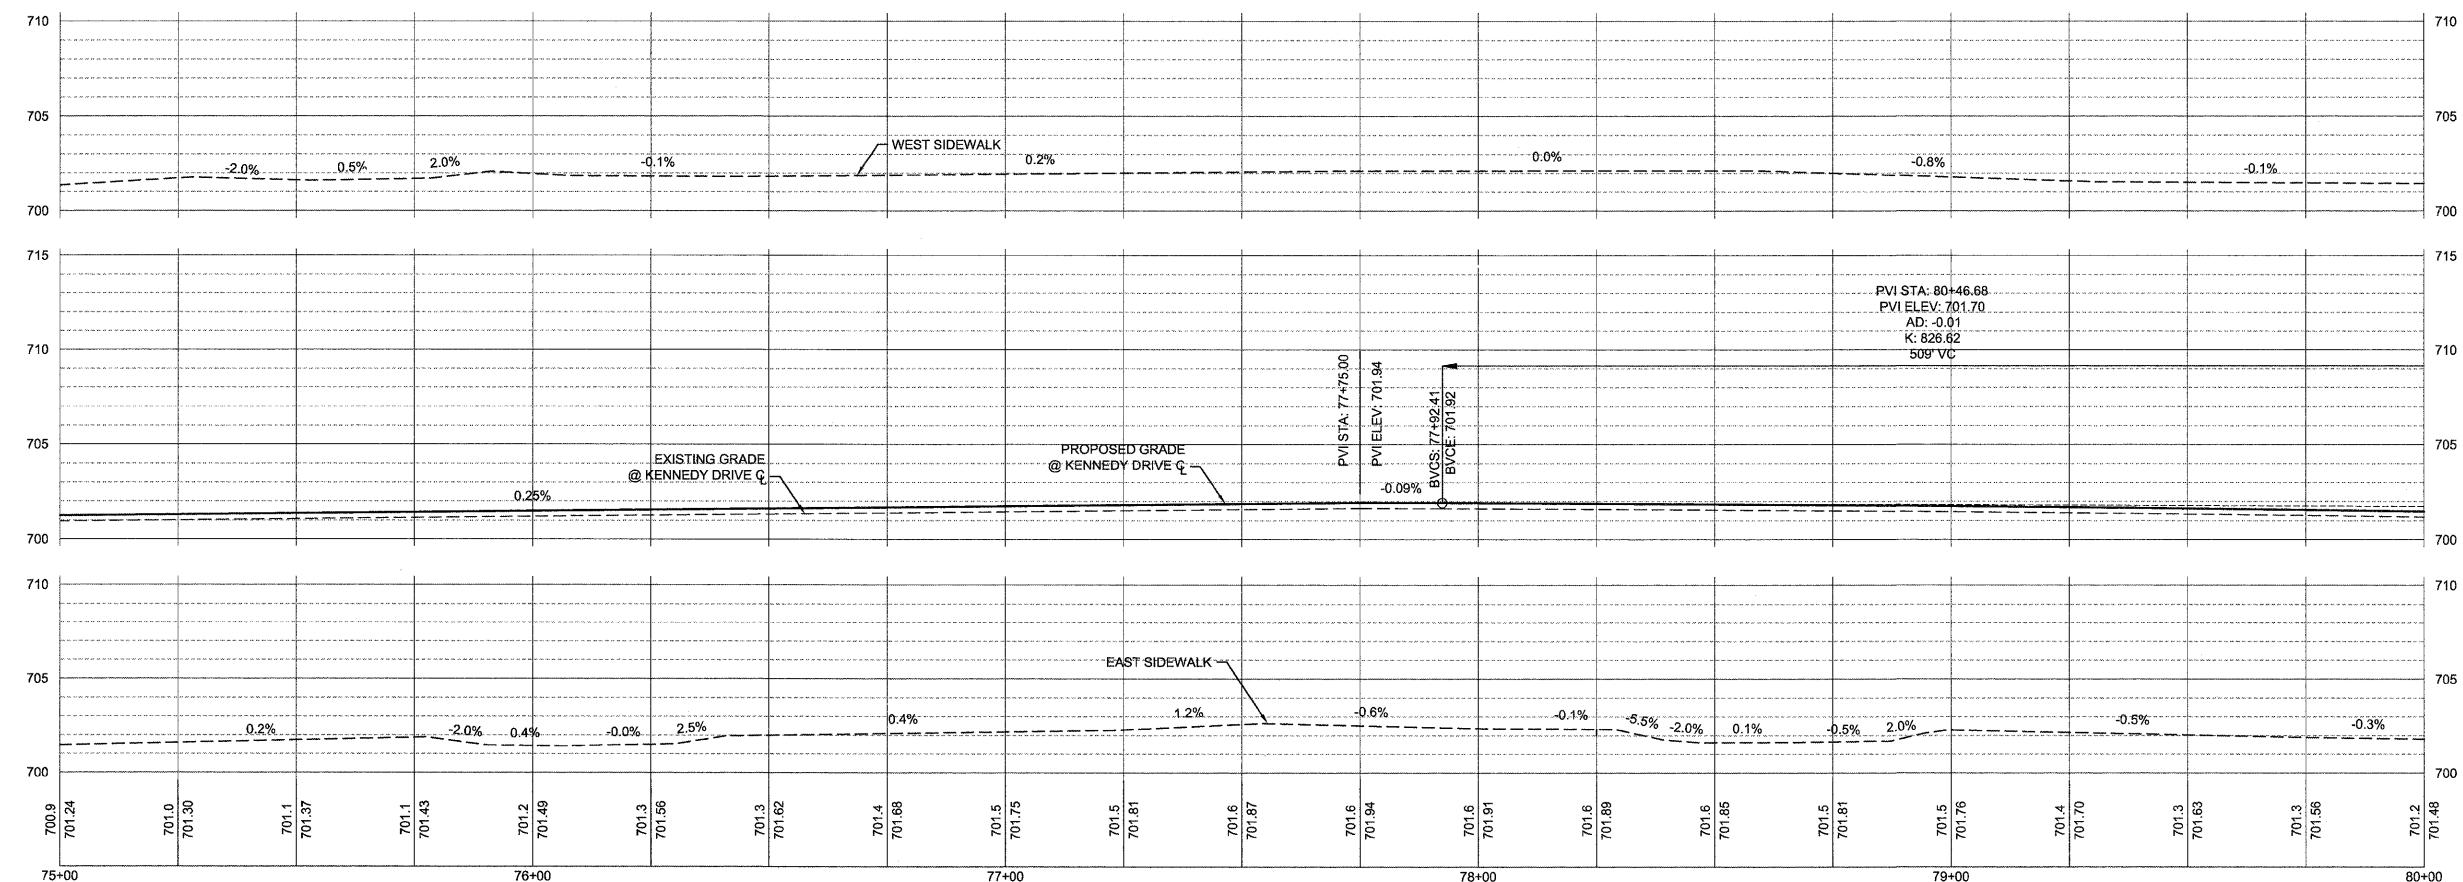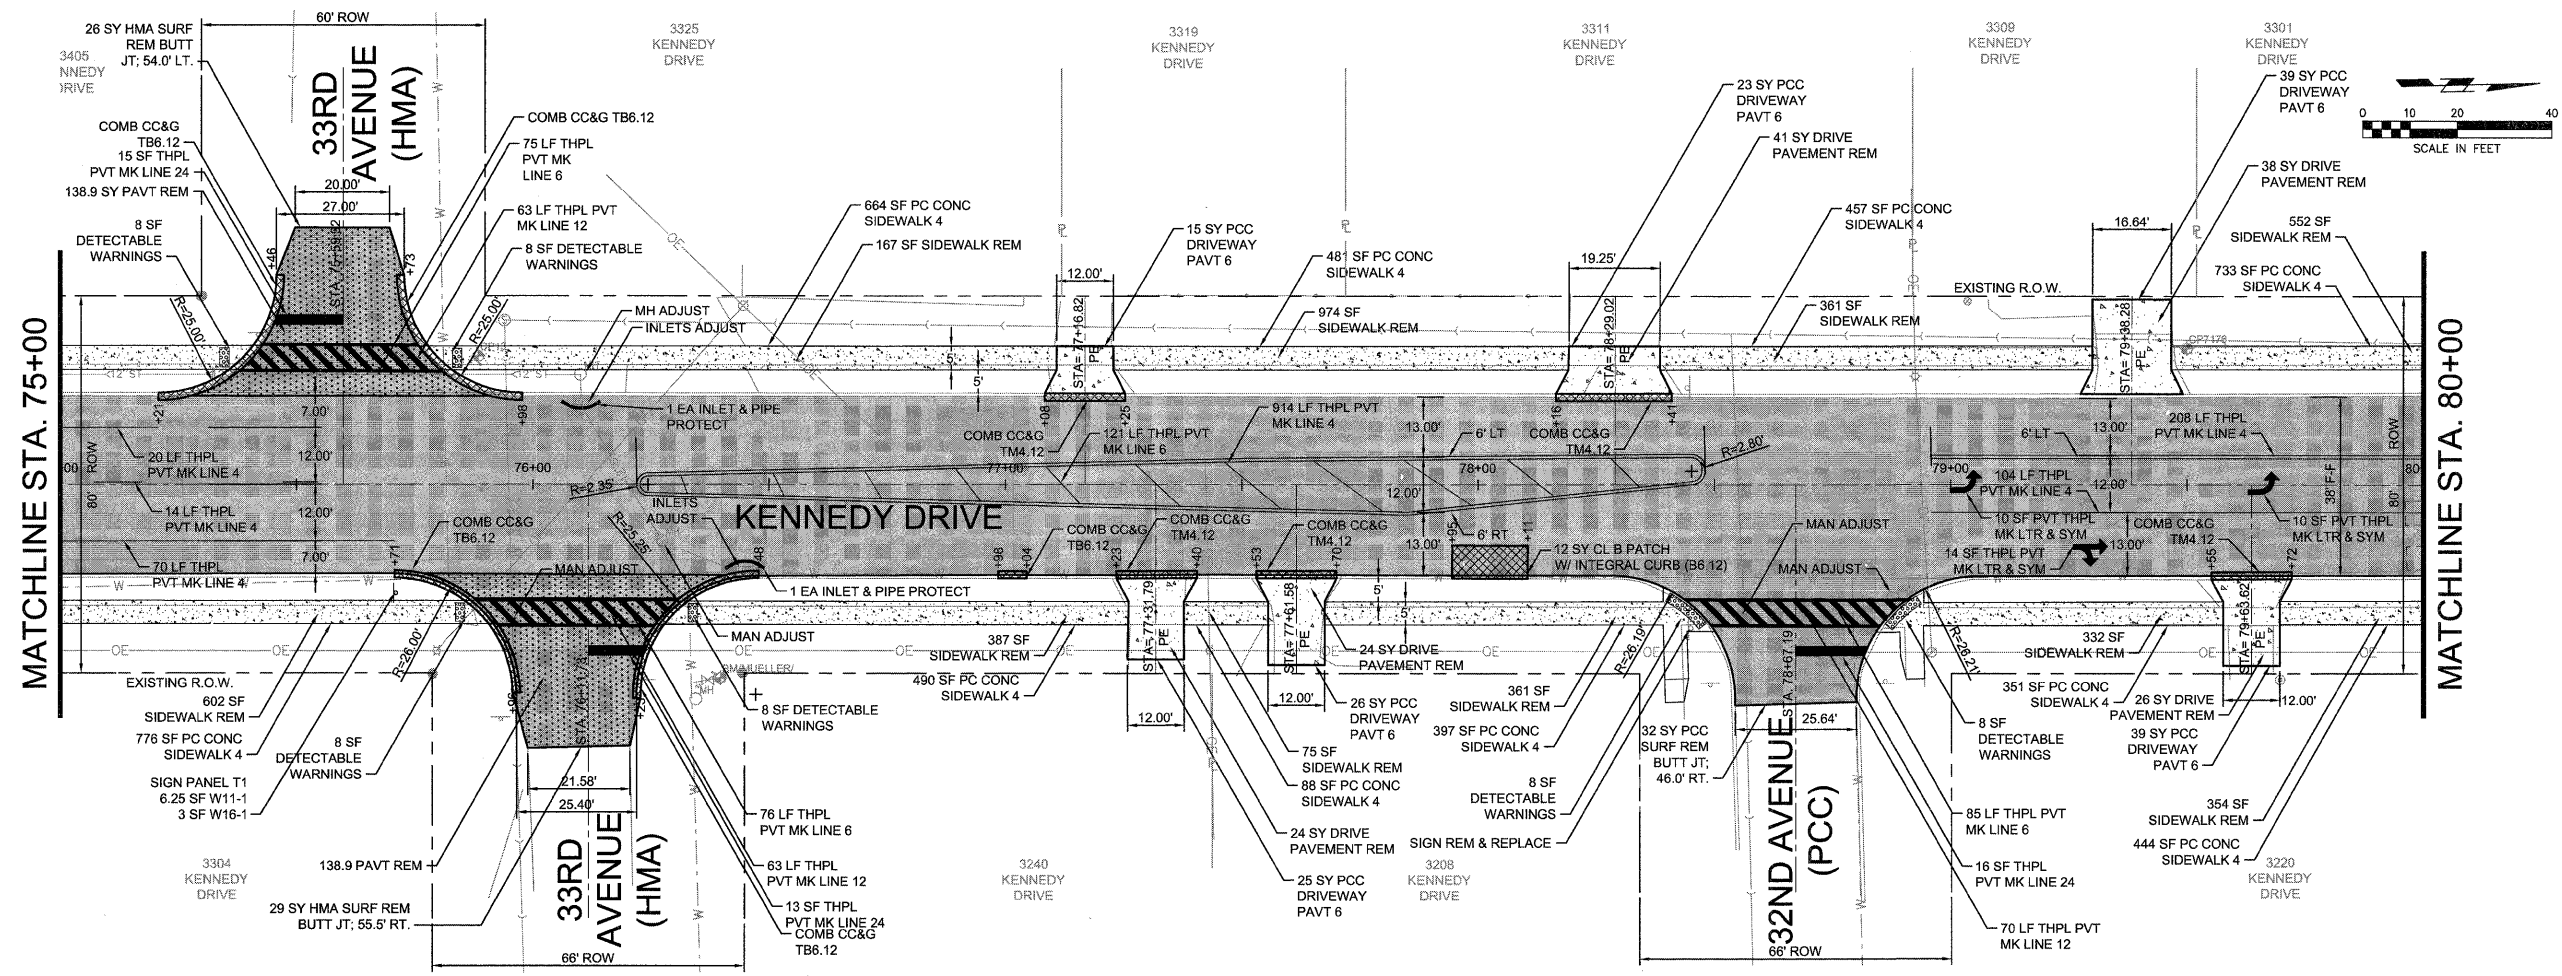



FILE NAME =	USER NAME =	DESIGNED — RAM	REVISED —	STATE OF ILLINOIS DEPARTMENT OF TRANSPORTATION	PLAN AND PROFILE				F.A.U. RTE.	SECTION	COUNTY	TOTAL SHEETS	SHEET NO.
P:\Projects\MD\3113710\Drawg		DRAWN — LJJ	REVISED —		5849	II-00151-00-RS	ROCK ISLAND	75	19				
		CHECKED — PRL	REVISED —		CONTRACT NO. 85558								
		DATE — 13APR2012	REVISED —		SCALE:	SHEET 7 OF 18 SHEETS	STA. 75+00 TO STA. 80+00	ILLINOIS FED. AID PROJECT					

 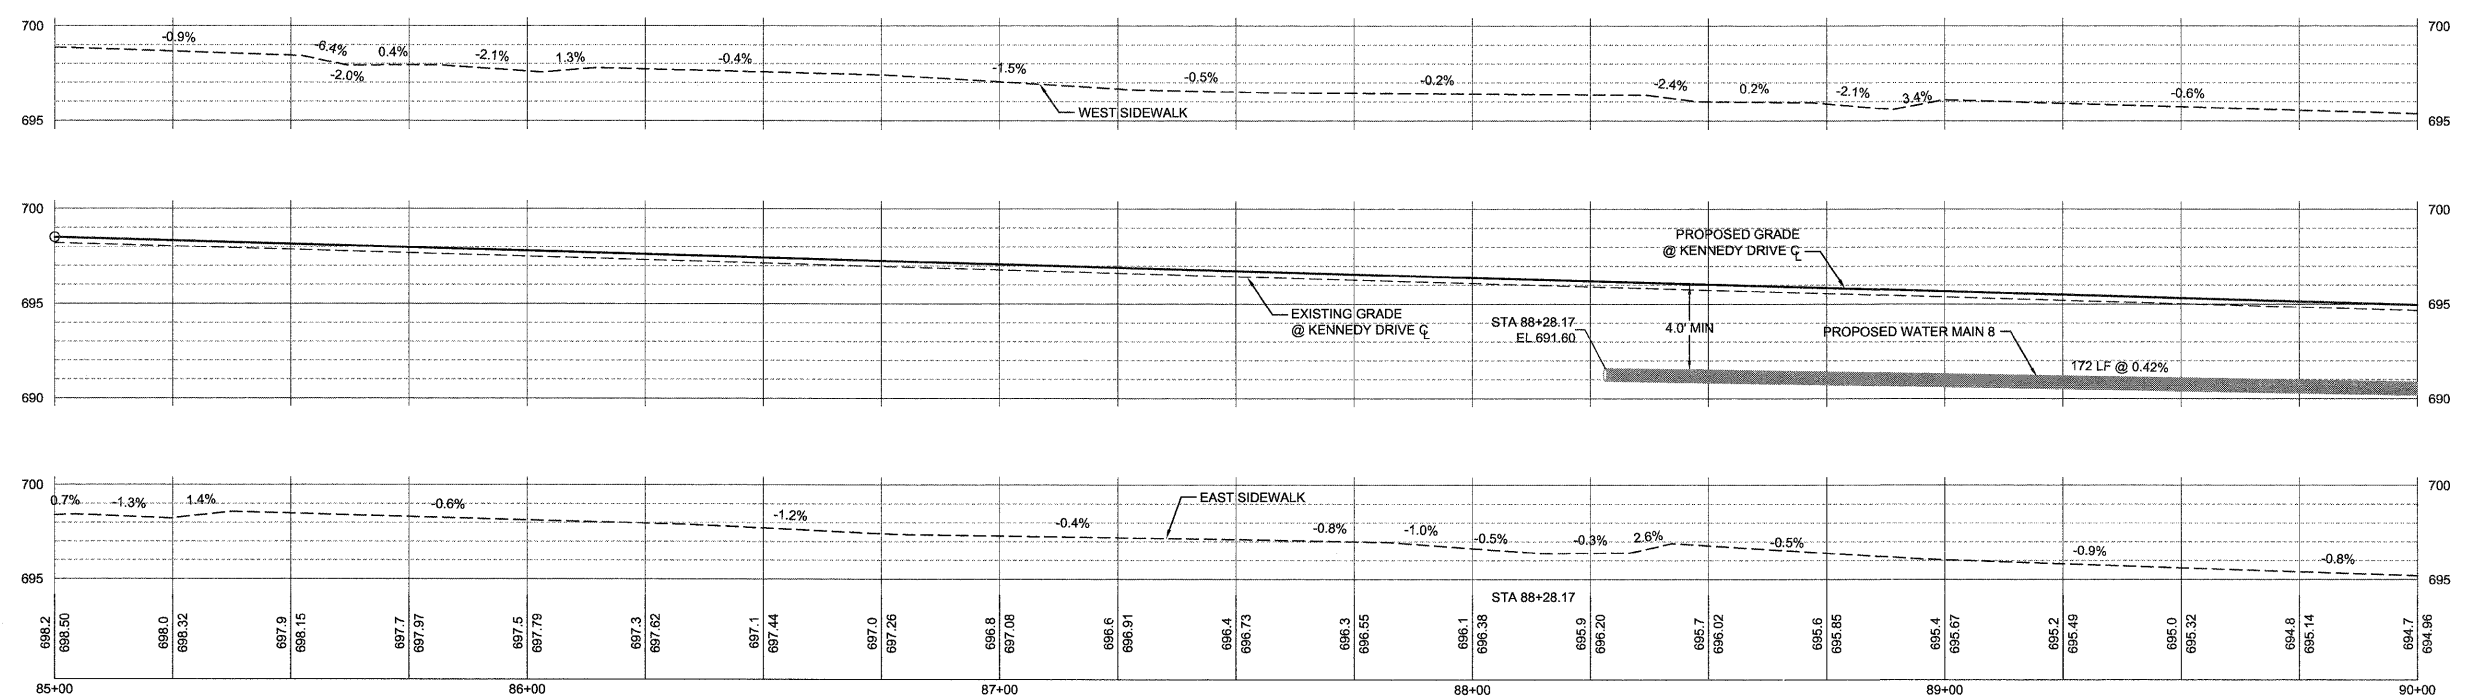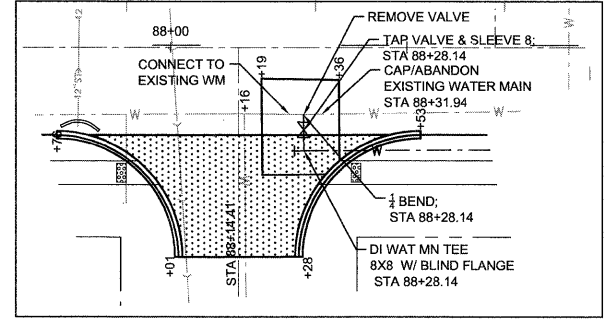 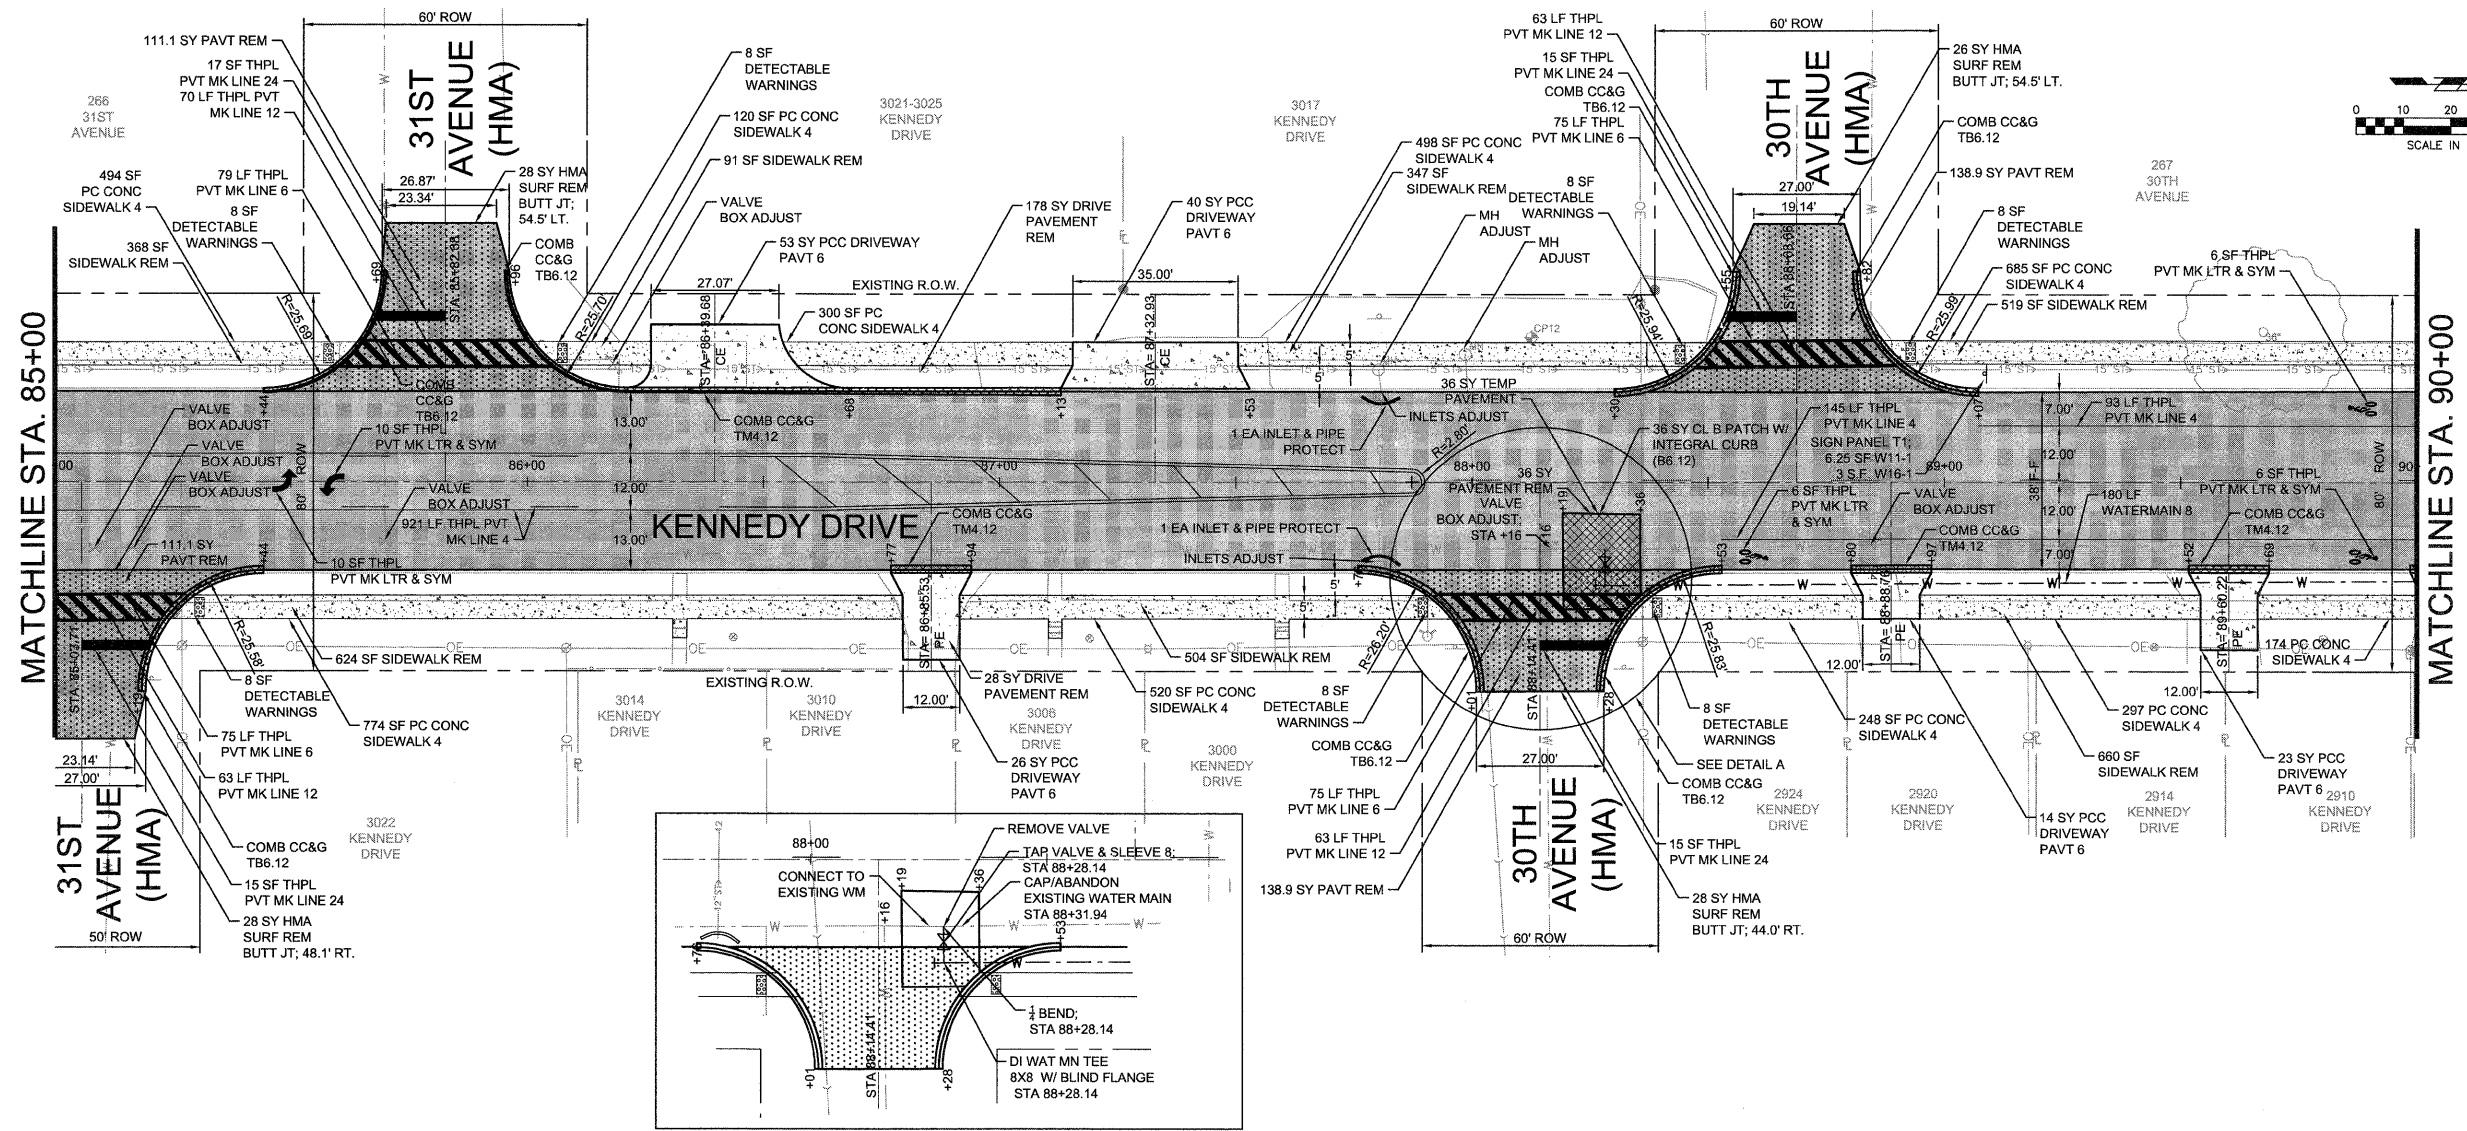



FILE NAME = P:\Projects\MO\3113710\DWG	USER NAME =	DESIGNED — RAM	REVISED —	STATE OF ILLINOIS DEPARTMENT OF TRANSPORTATION	PLAN AND PROFILE		F.A.J. RTE. 5849	SECTION II-00151-00-RS	COUNTY ROCK ISLAND	TOTAL SHEETS 75	SHEET NO. 21
	PLOT SCALE =	DRAWN — LJJ	REVISED —		SCALE: SHEET 9 OF 18 SHEETS STA. 85+00 TO STA. 90+00					CONTRACT NO. 85558	
	PLOT DATE =	CHECKED — PRL	REVISED —								
		DATE — 13APR2012	REVISED —								

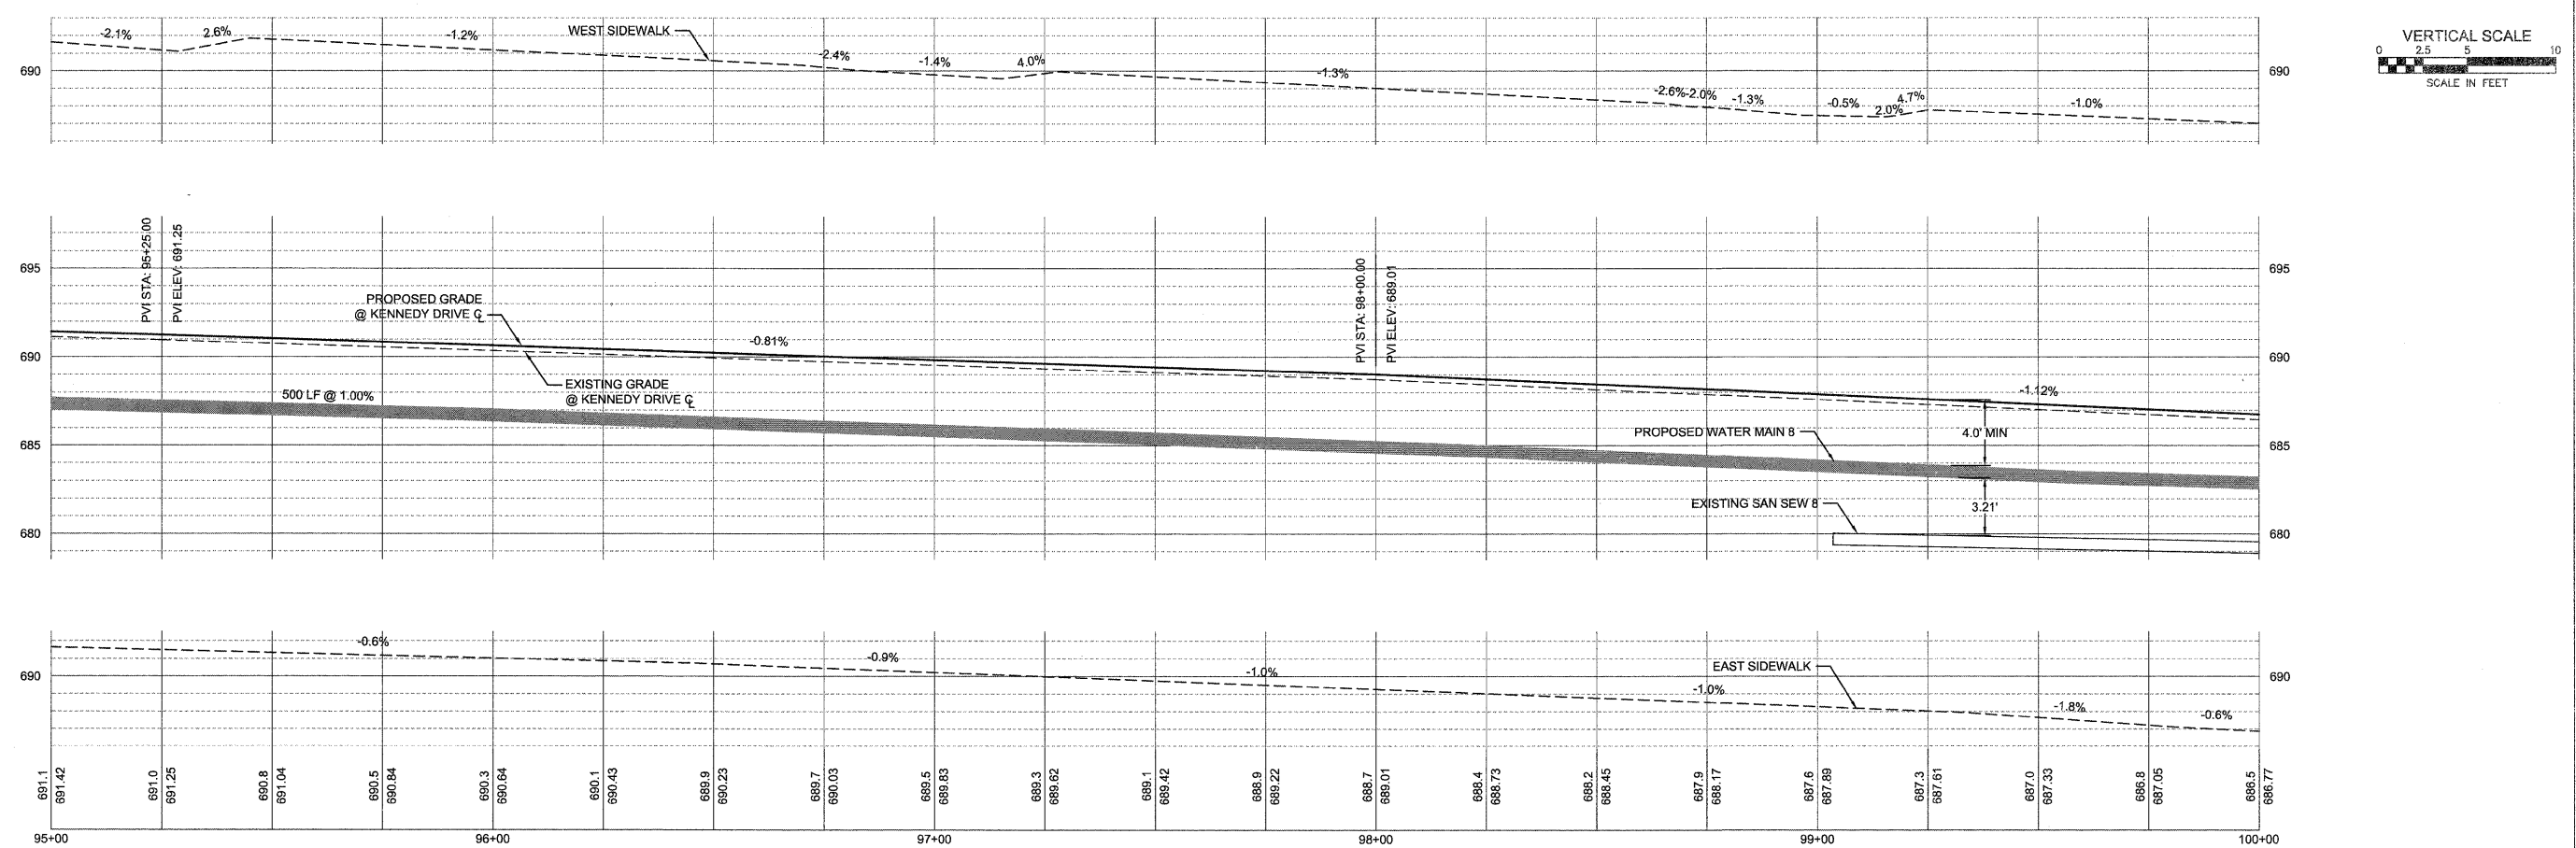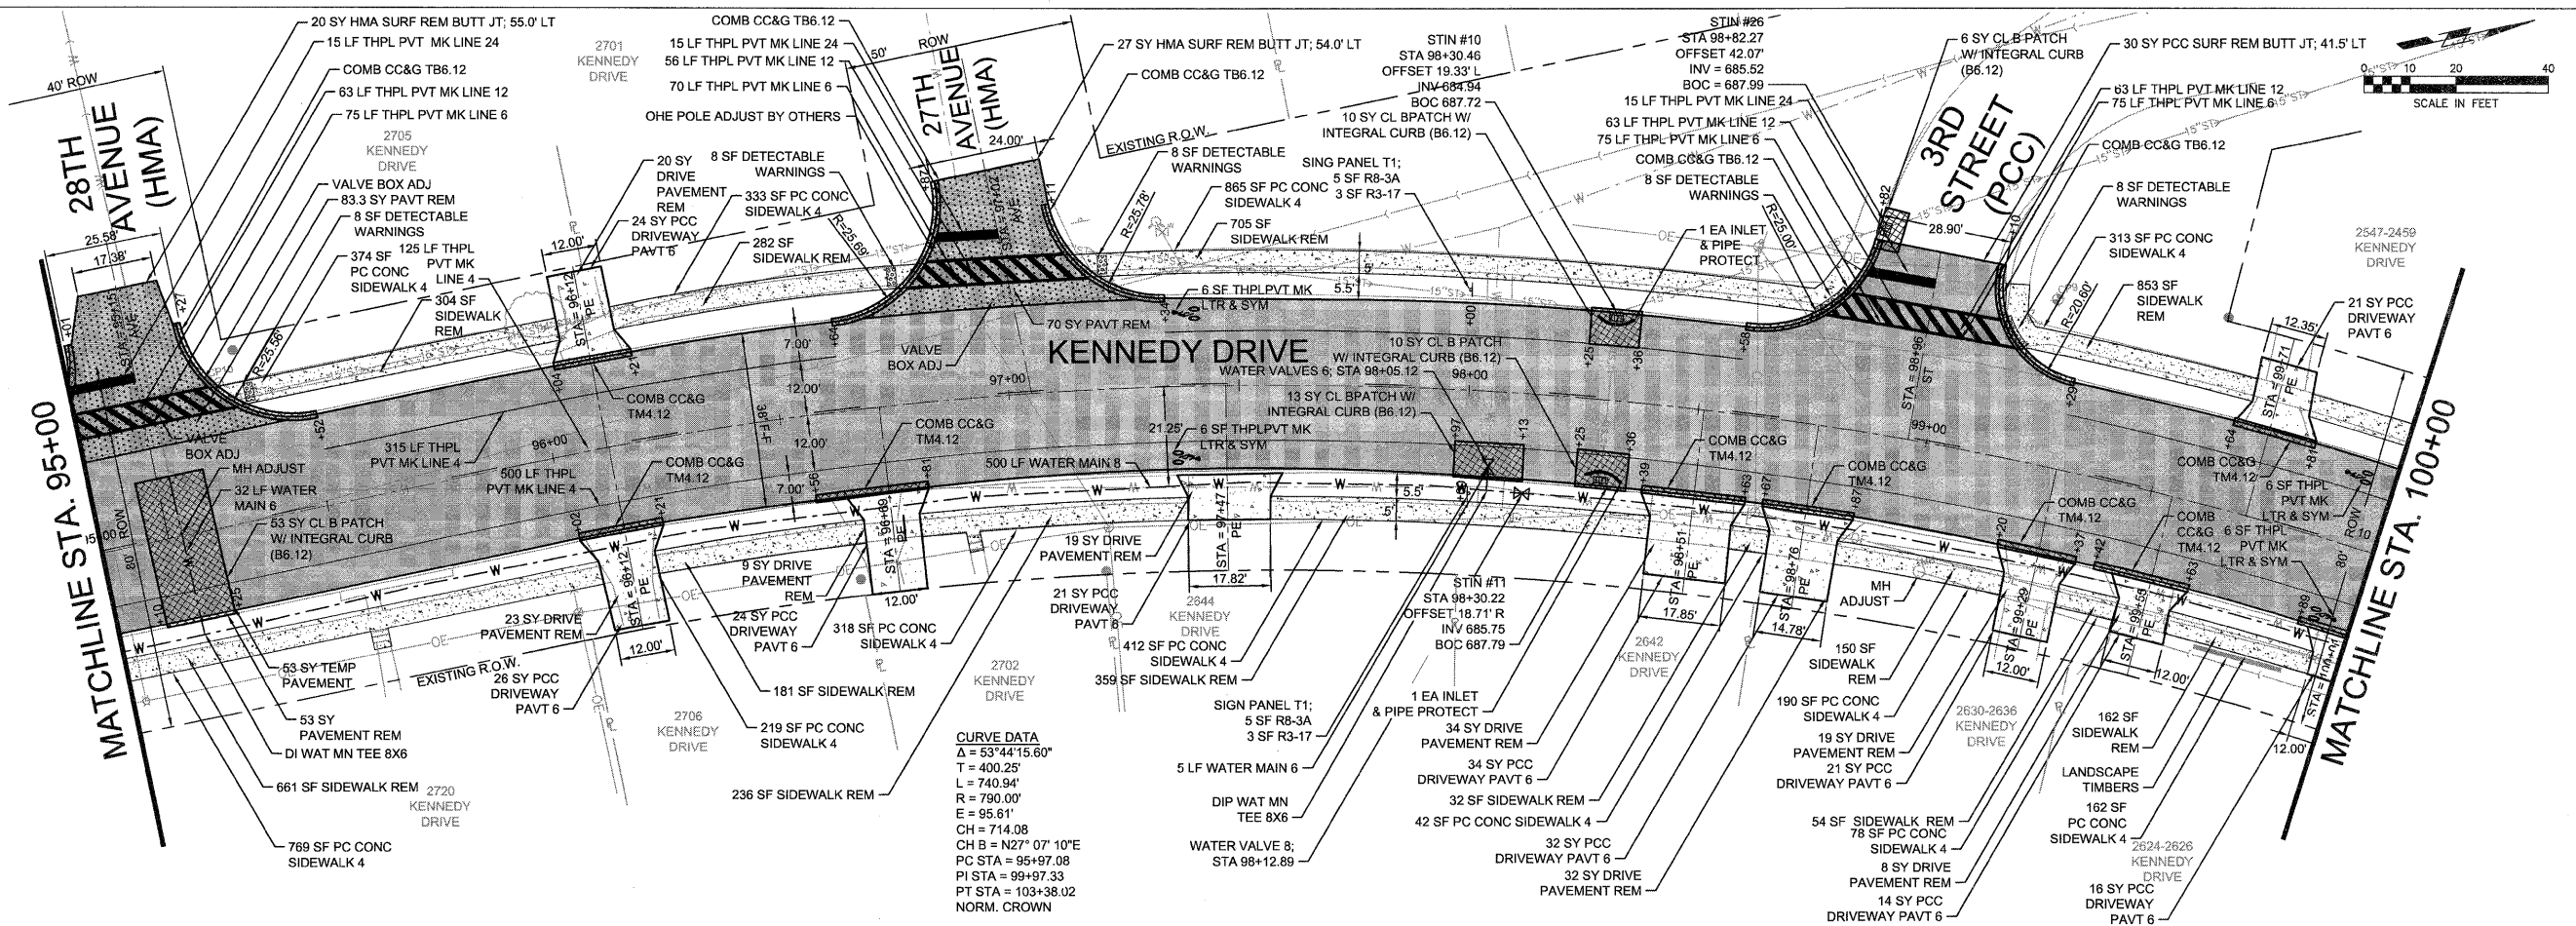





FILE NAME = P:\Projects\MD\3113718\DWG	USER NAME =		DESIGNED — RAM	REVISED —	STATE OF ILLINOIS DEPARTMENT OF TRANSPORTATION	PLAN AND PROFILE		F.A.U. RTE.	SECTION	COUNTY	TOTAL SHEET SHEETS NO.
			DRAWN — LJJ	REVISED —				5849	II-00151-00-RS	ROCK ISLAND	75
	PLOT SCALE =		CHECKED — DCS	REVISED —							CONTRACT NO. 85558
	PLOT DATE =		DATE — 23MAR2012	REVISED —		SCALE: SHEET II OF 18 SHEETS STA. 95+00 TO STA. 100+00		ILLINOIS FED. AID PROJECT			

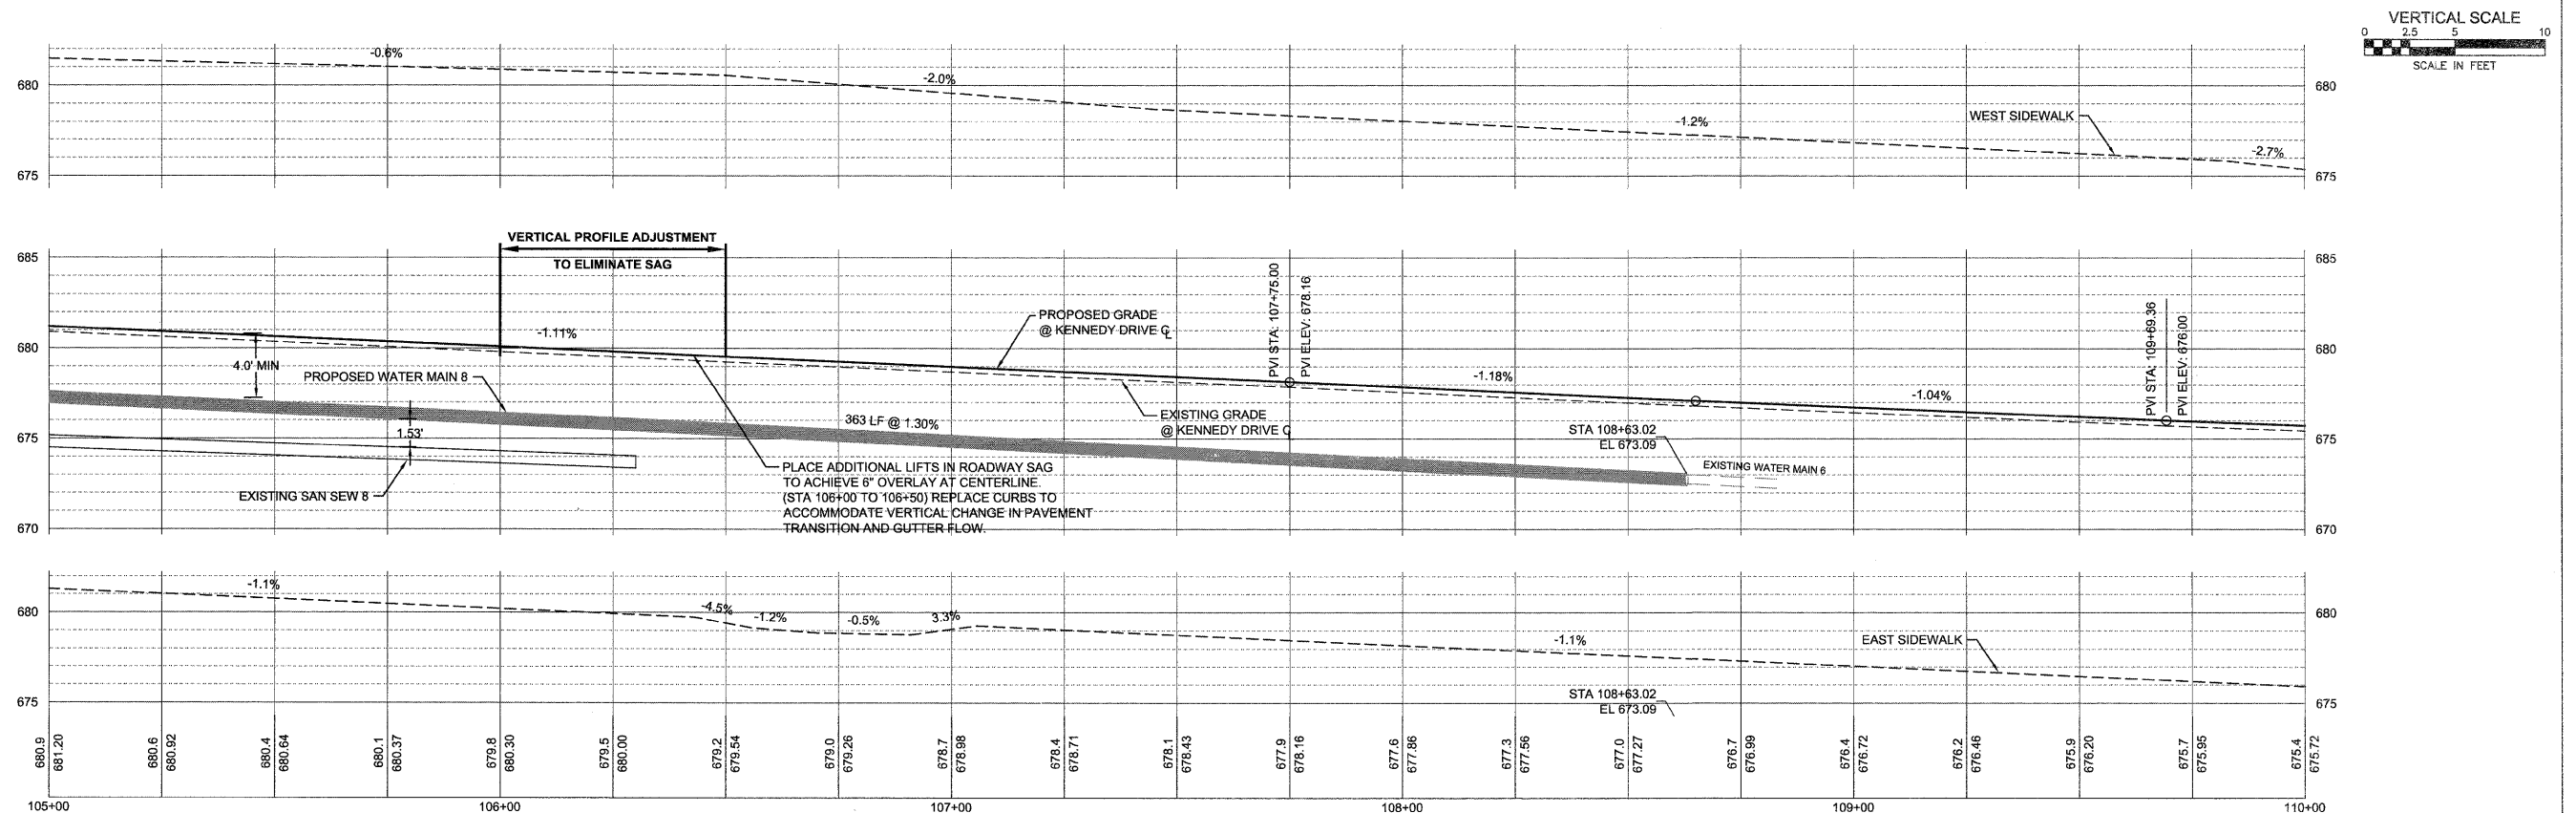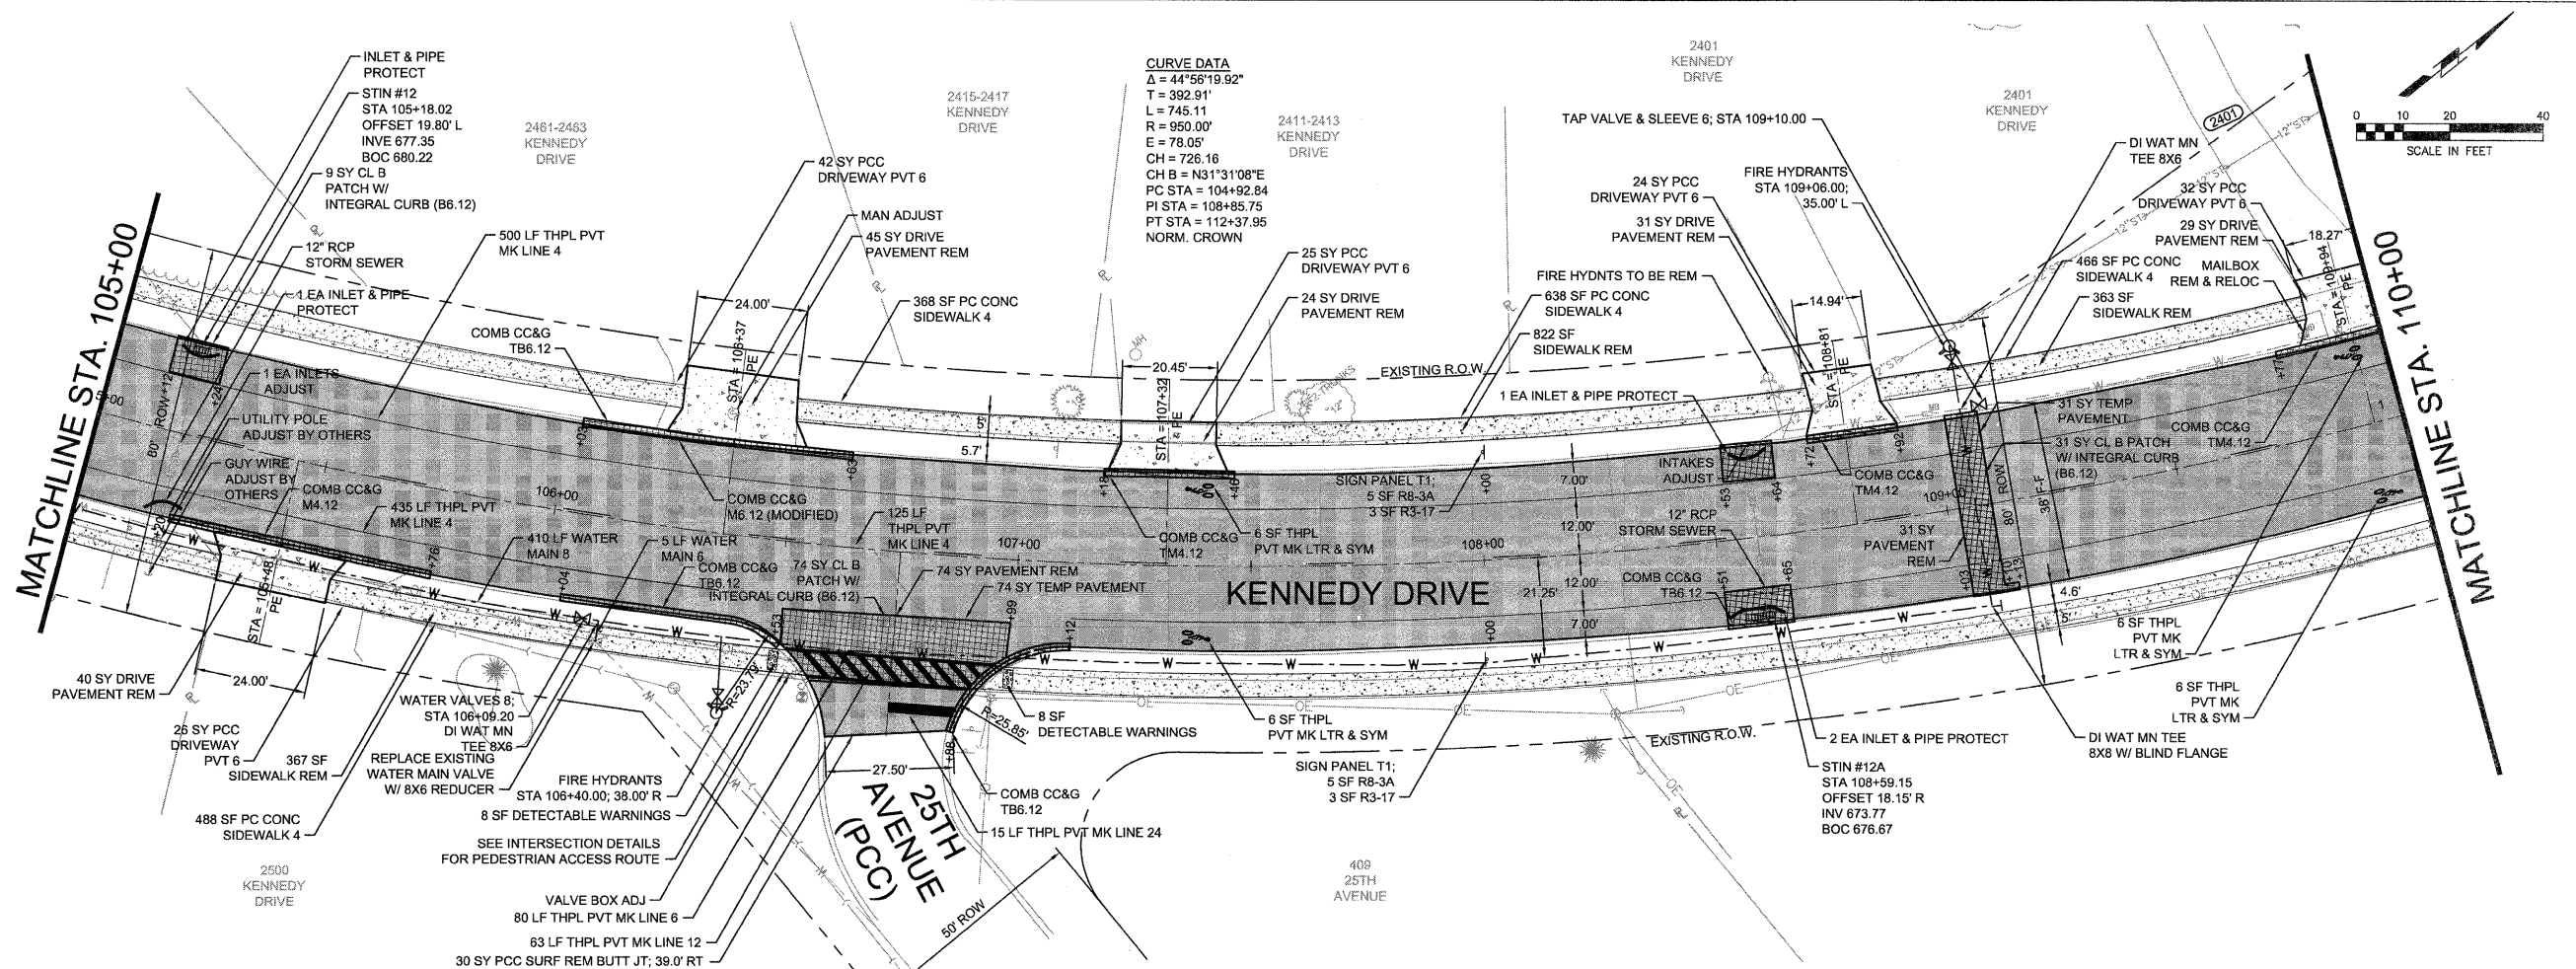

FILE NAME = P:\Projects\MO\3113718\DWg	USER NAME =	DESIGNED — RAM	REVISED —	STATE OF ILLINOIS DEPARTMENT OF TRANSPORTATION	PLAN AND PROFILE SHEETS				F.A.U. RTE.	SECTION	COUNTY	TOTAL SHEETS	SHEET NO.
		DRAWN — LJJ	REVISED —						5849	II-0015I-00-RS	ROCK ISLAND	75	25
	PLOT SCALE =	CHECKED — PRL	REVISED —		CONTRACT NO. 85558								
	PLOT DATE =	DATE — 13APR2012	REVISED —		ILLINOIS FED. AID PROJECT								
	SCALE: SHEET 13 OF 18 SHEETS STA. 105+00 TO STA. 110+00												



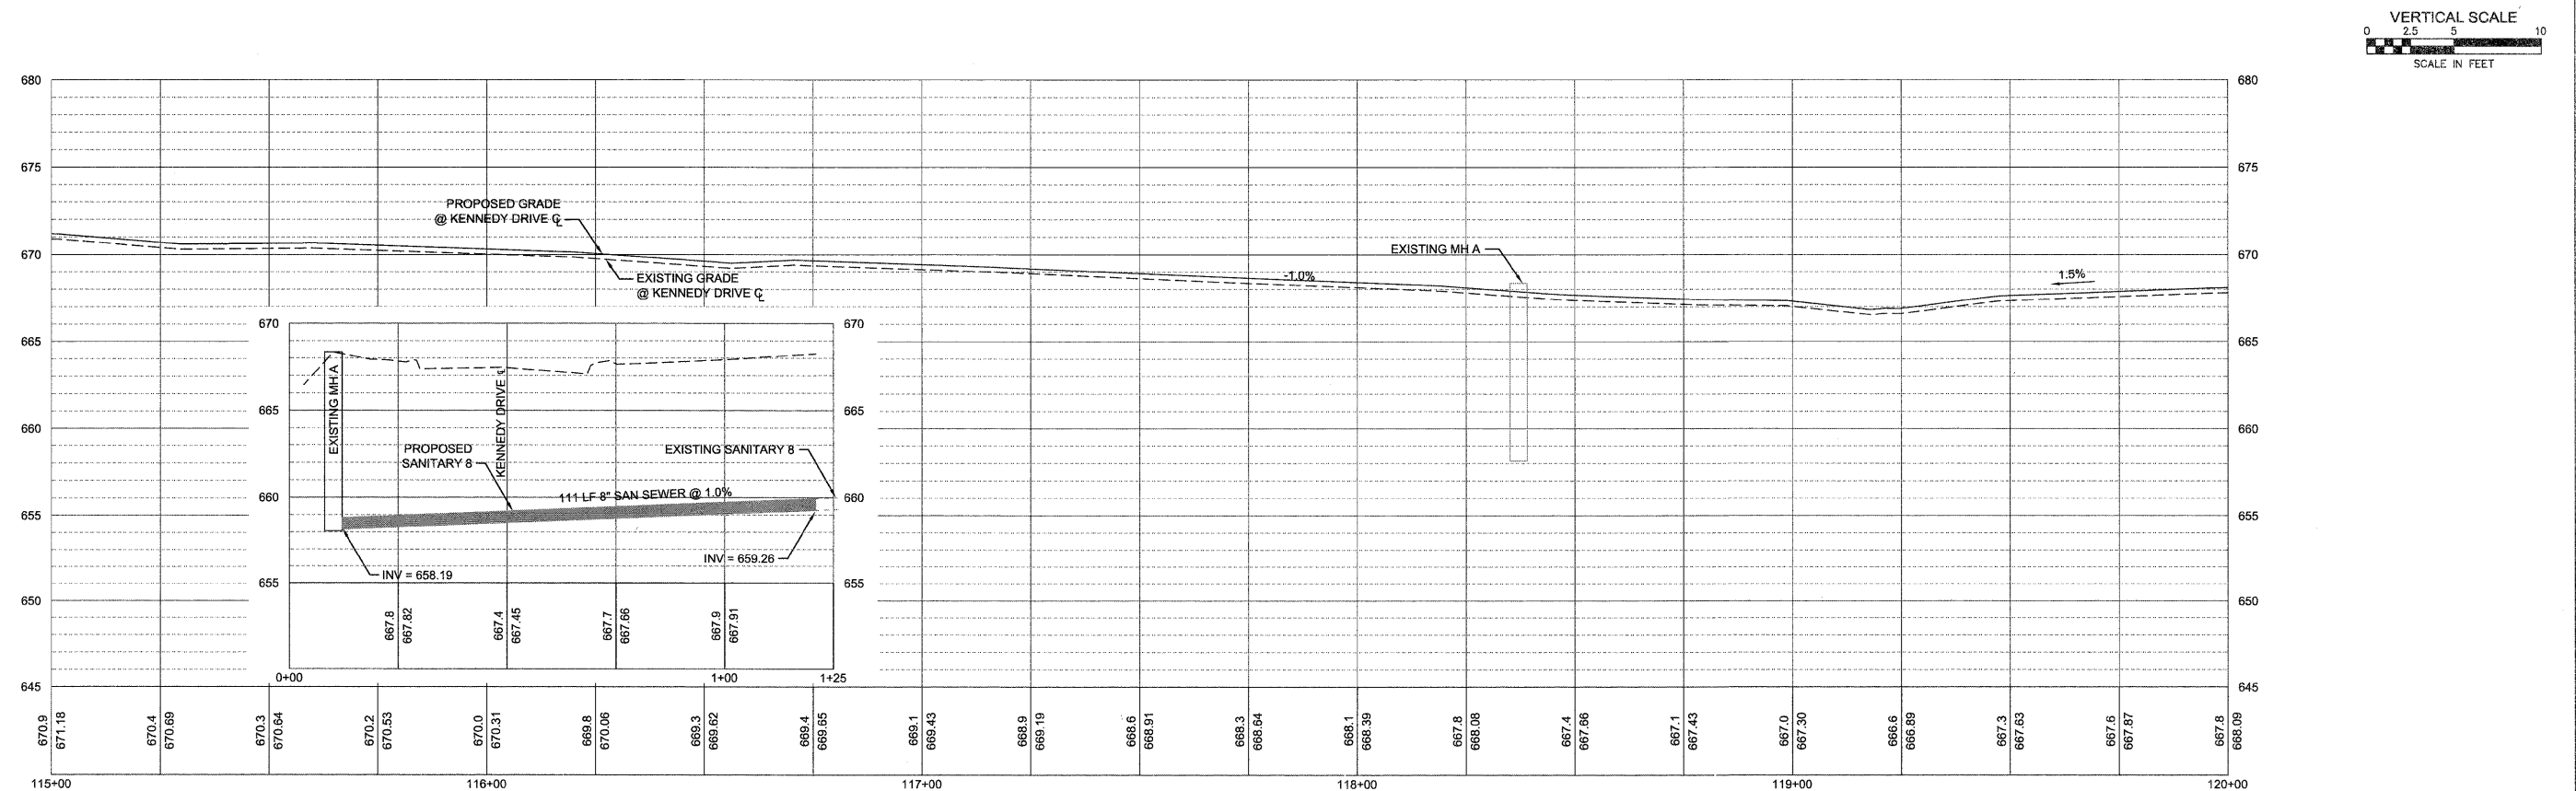
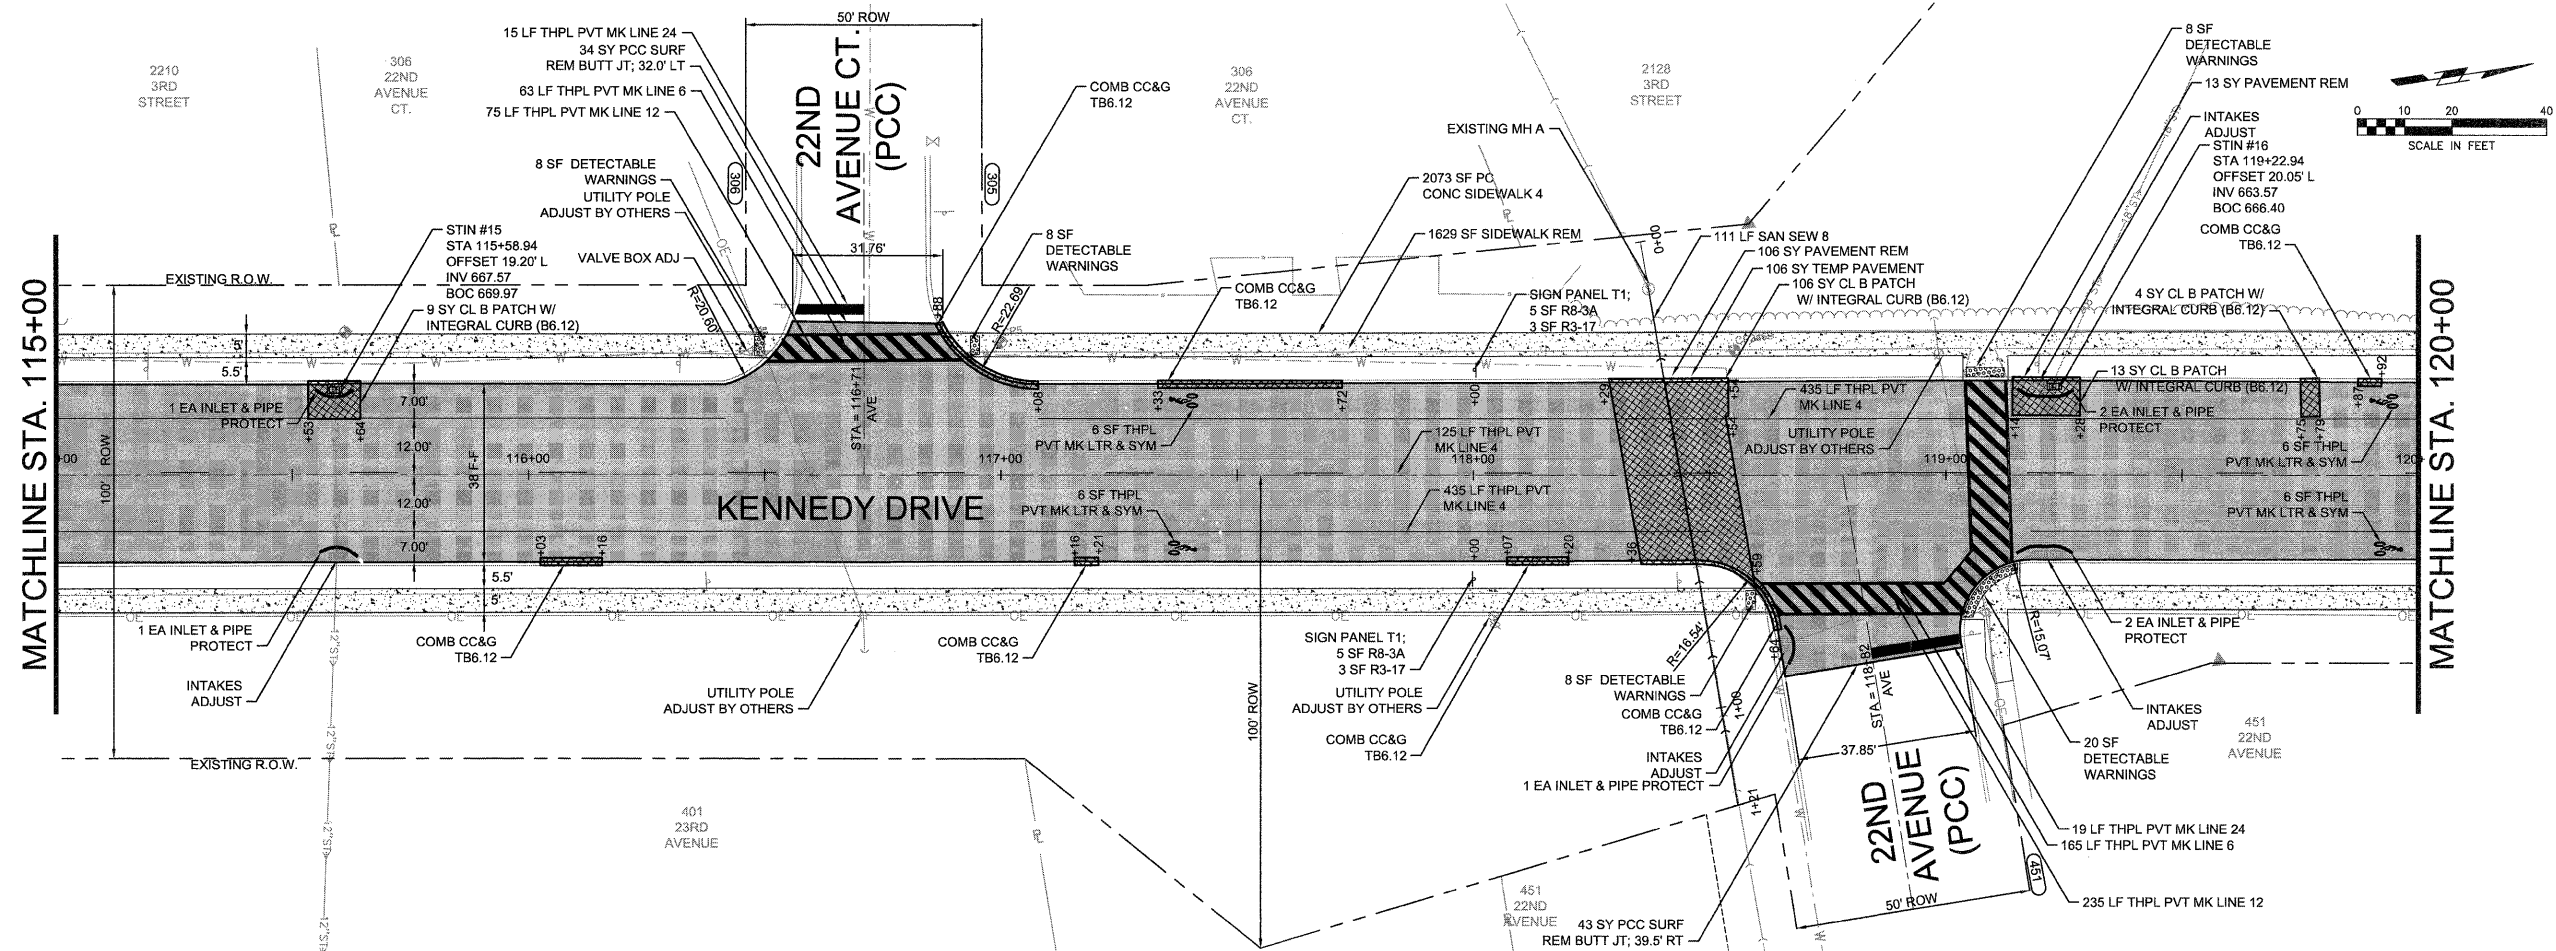


FILE NAME = P:\Projects\MD\3113710\DWG	USER NAME =	DESIGNED — RAM	REVISED —	STATE OF ILLINOIS DEPARTMENT OF TRANSPORTATION		PLAN AND PROFILE		F.A.U. RTE.	SECTION	COUNTY	TOTAL SHEETS	SHEET NO.
		DRAWN — LJJ	REVISED —					5849	II-0051-00-RS	ROCK ISLAND	75	27
	PLOT SCALE =	CHECKED — PRL	REVISED —					CONTRACT NO. 85558				
	PLOT DATE =	DATE — 13APR2012	REVISED —					ILLINOIS FED. AID PROJECT				
				SCALE:		SHEET 15 OF 18 SHEETS		STA. 115+00 TO STA. 120+00				

 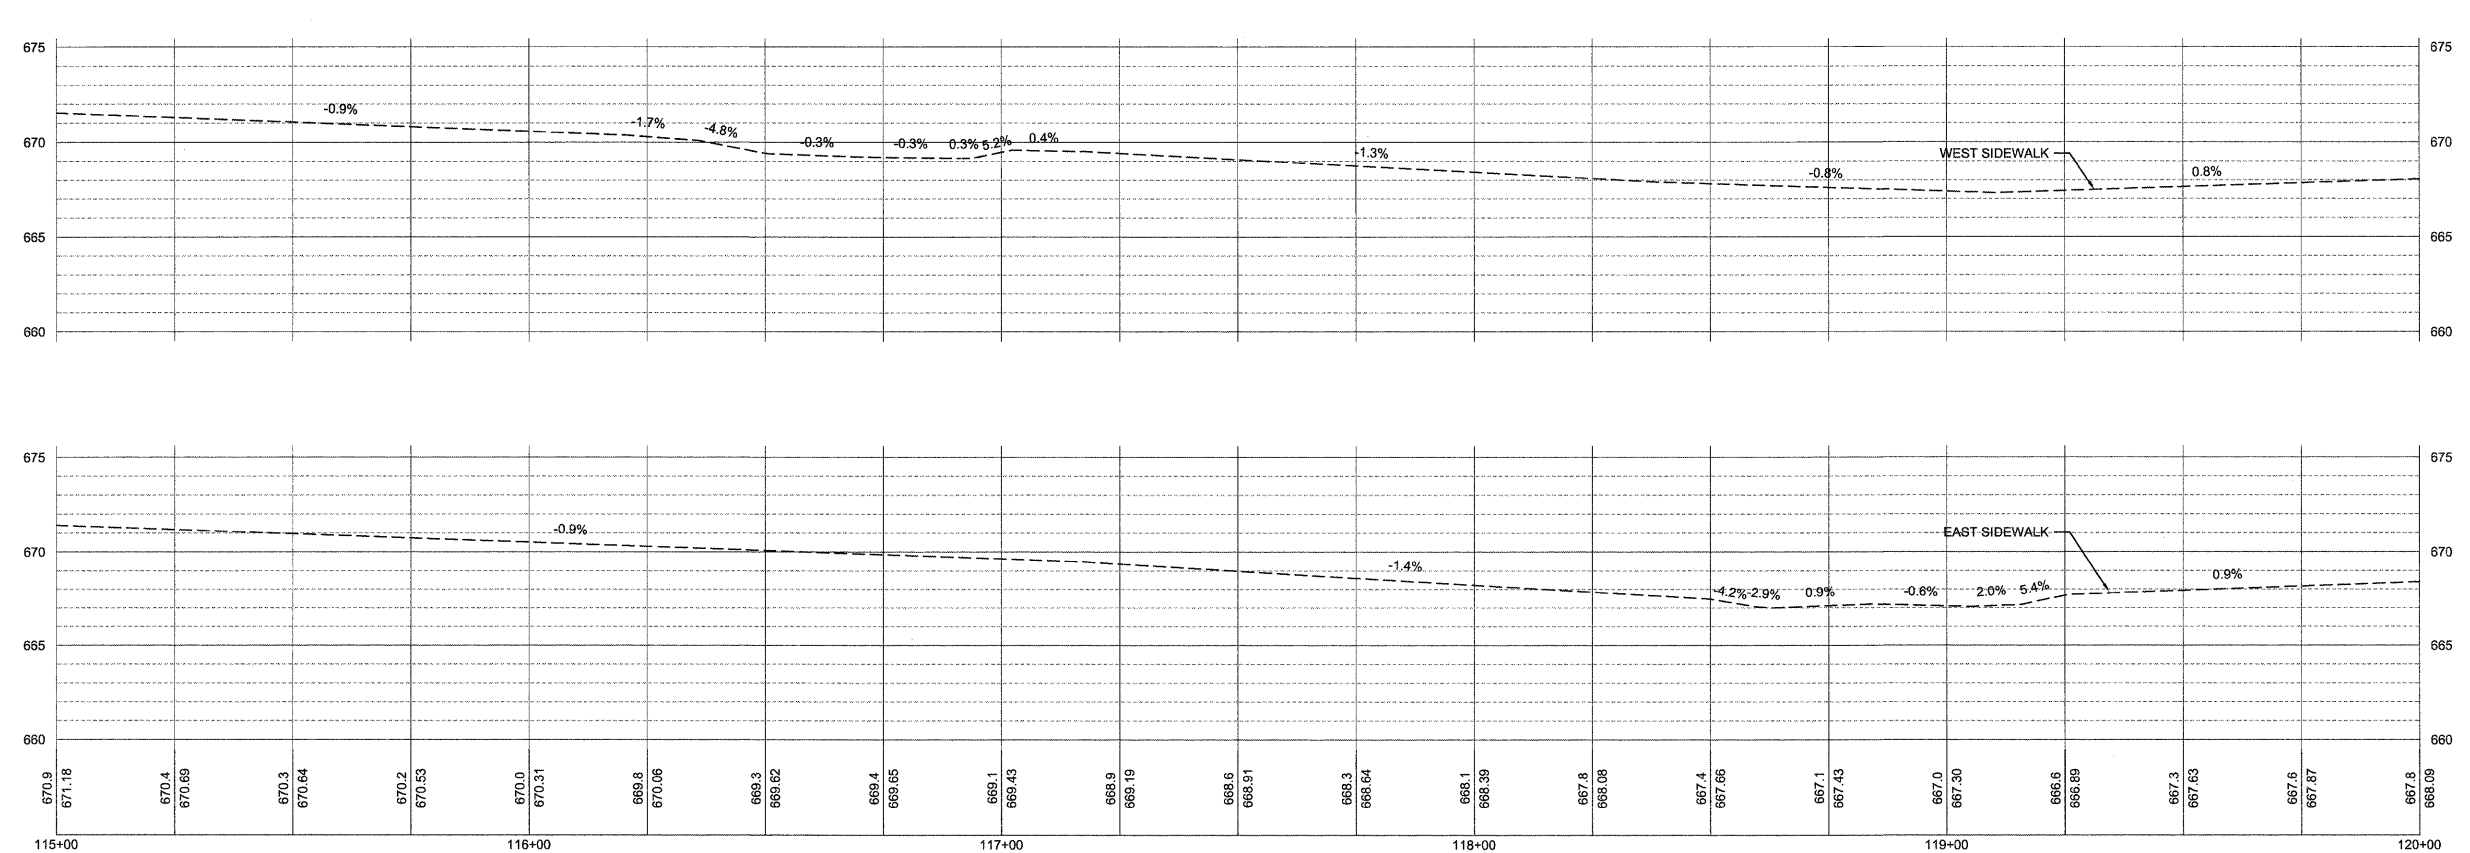 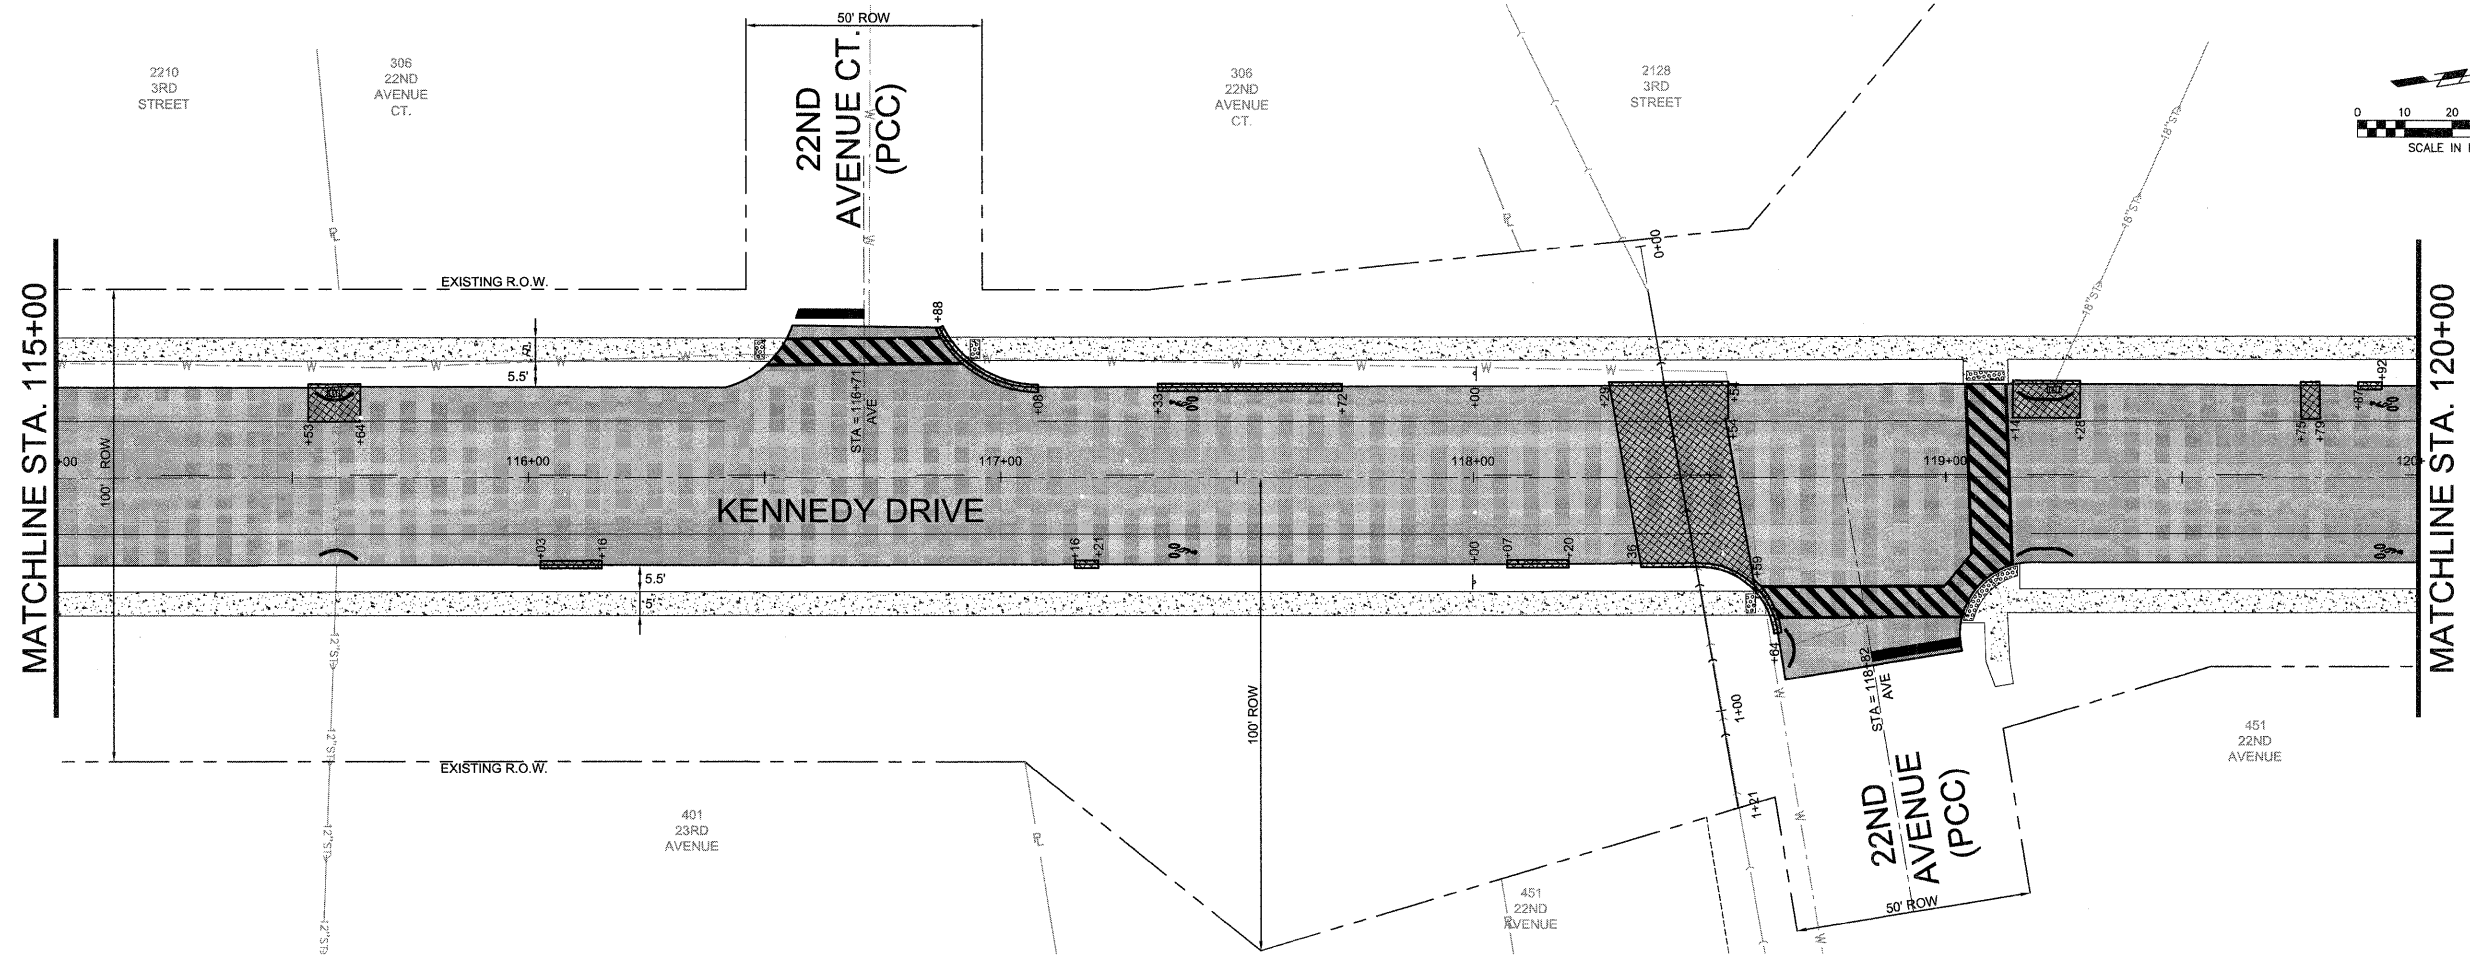


FILE NAME = P:\Projects\MO\3113710\DWG	USER NAME =	DESIGNED -- RAM	REVISED --	STATE OF ILLINOIS DEPARTMENT OF TRANSPORTATION	PLAN AND PROFILE				F.A.U. RTE.	SECTION	COUNTY	TOTAL SHEETS	SHEET NO.
		DRAWN -- LJJ	REVISED --						5849	II-0015I-00-RS	ROCK ISLAND	75	27A
	PLOT SCALE =	CHECKED -- PRL	REVISED --						CONTRACT NO. 85558				
	PLOT DATE =	DATE -- 13APR2012	REVISED --		SCALE:	SHEET 15A OF 18 SHEETS	STA. 115+00	TO STA. 120+00	ILLINOIS FED. AID PROJECT				




27A

 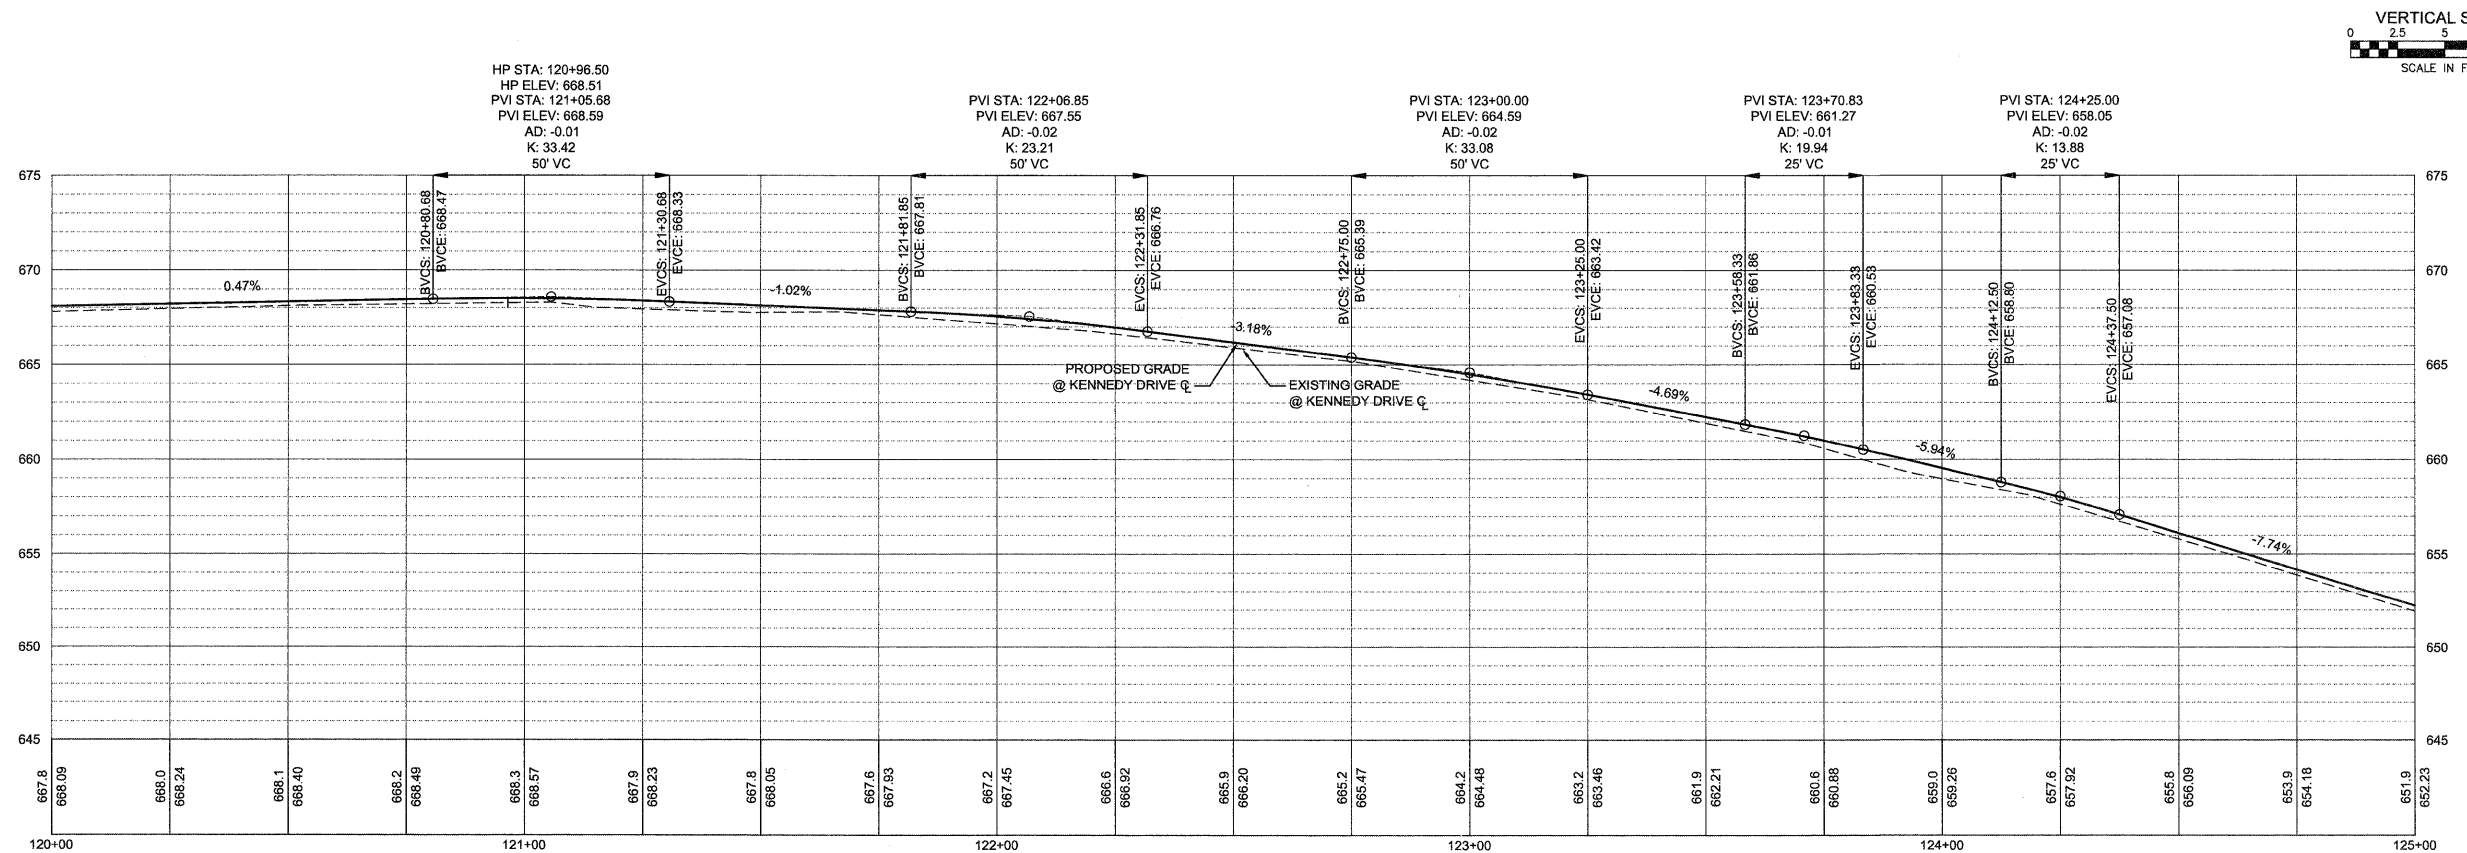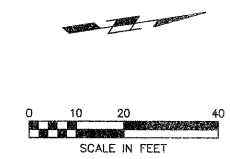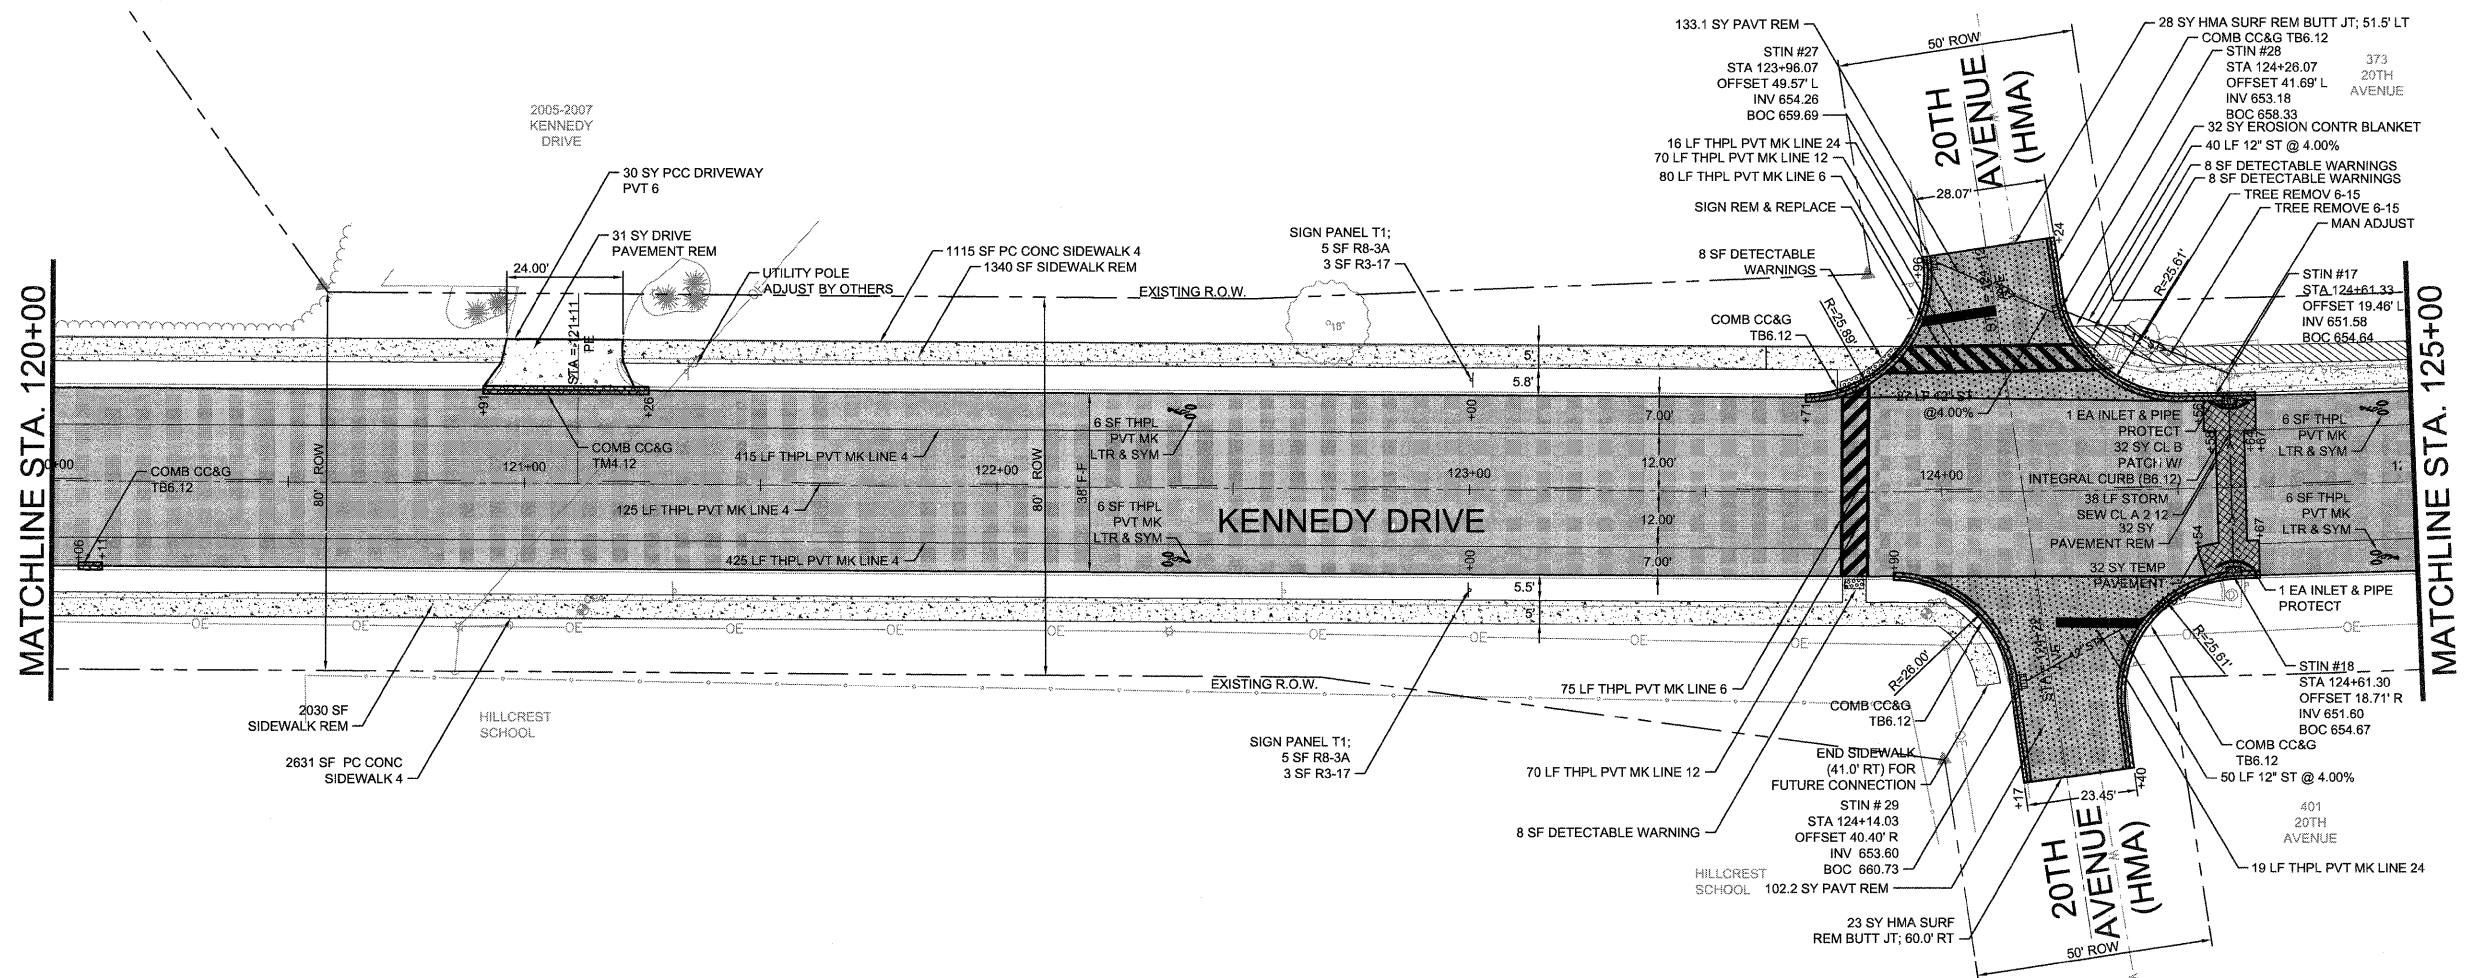





FILE NAME = P:\Projects\MD\3113718\DWG	USER NAME =	DESIGNED — RAM	REVISED —	STATE OF ILLINOIS DEPARTMENT OF TRANSPORTATION		PLAN AND PROFILE		F.A.U. RTE.	SECTION	COUNTY	TOTAL SHEETS	SHEET NO.
		DRAWN — LJJ	REVISED —					5849	II-0015I-00-RS	ROCK ISLAND	75	28
		CHECKED — PRL	REVISED —									CONTRACT NO. 85558
		DATE — 13APR2012	REVISED —									ILLINOIS FED. AID PROJECT
				SCALE:		SHEET 16 OF 18 SHEETS		STA. 120+00 TO STA. 125+00				

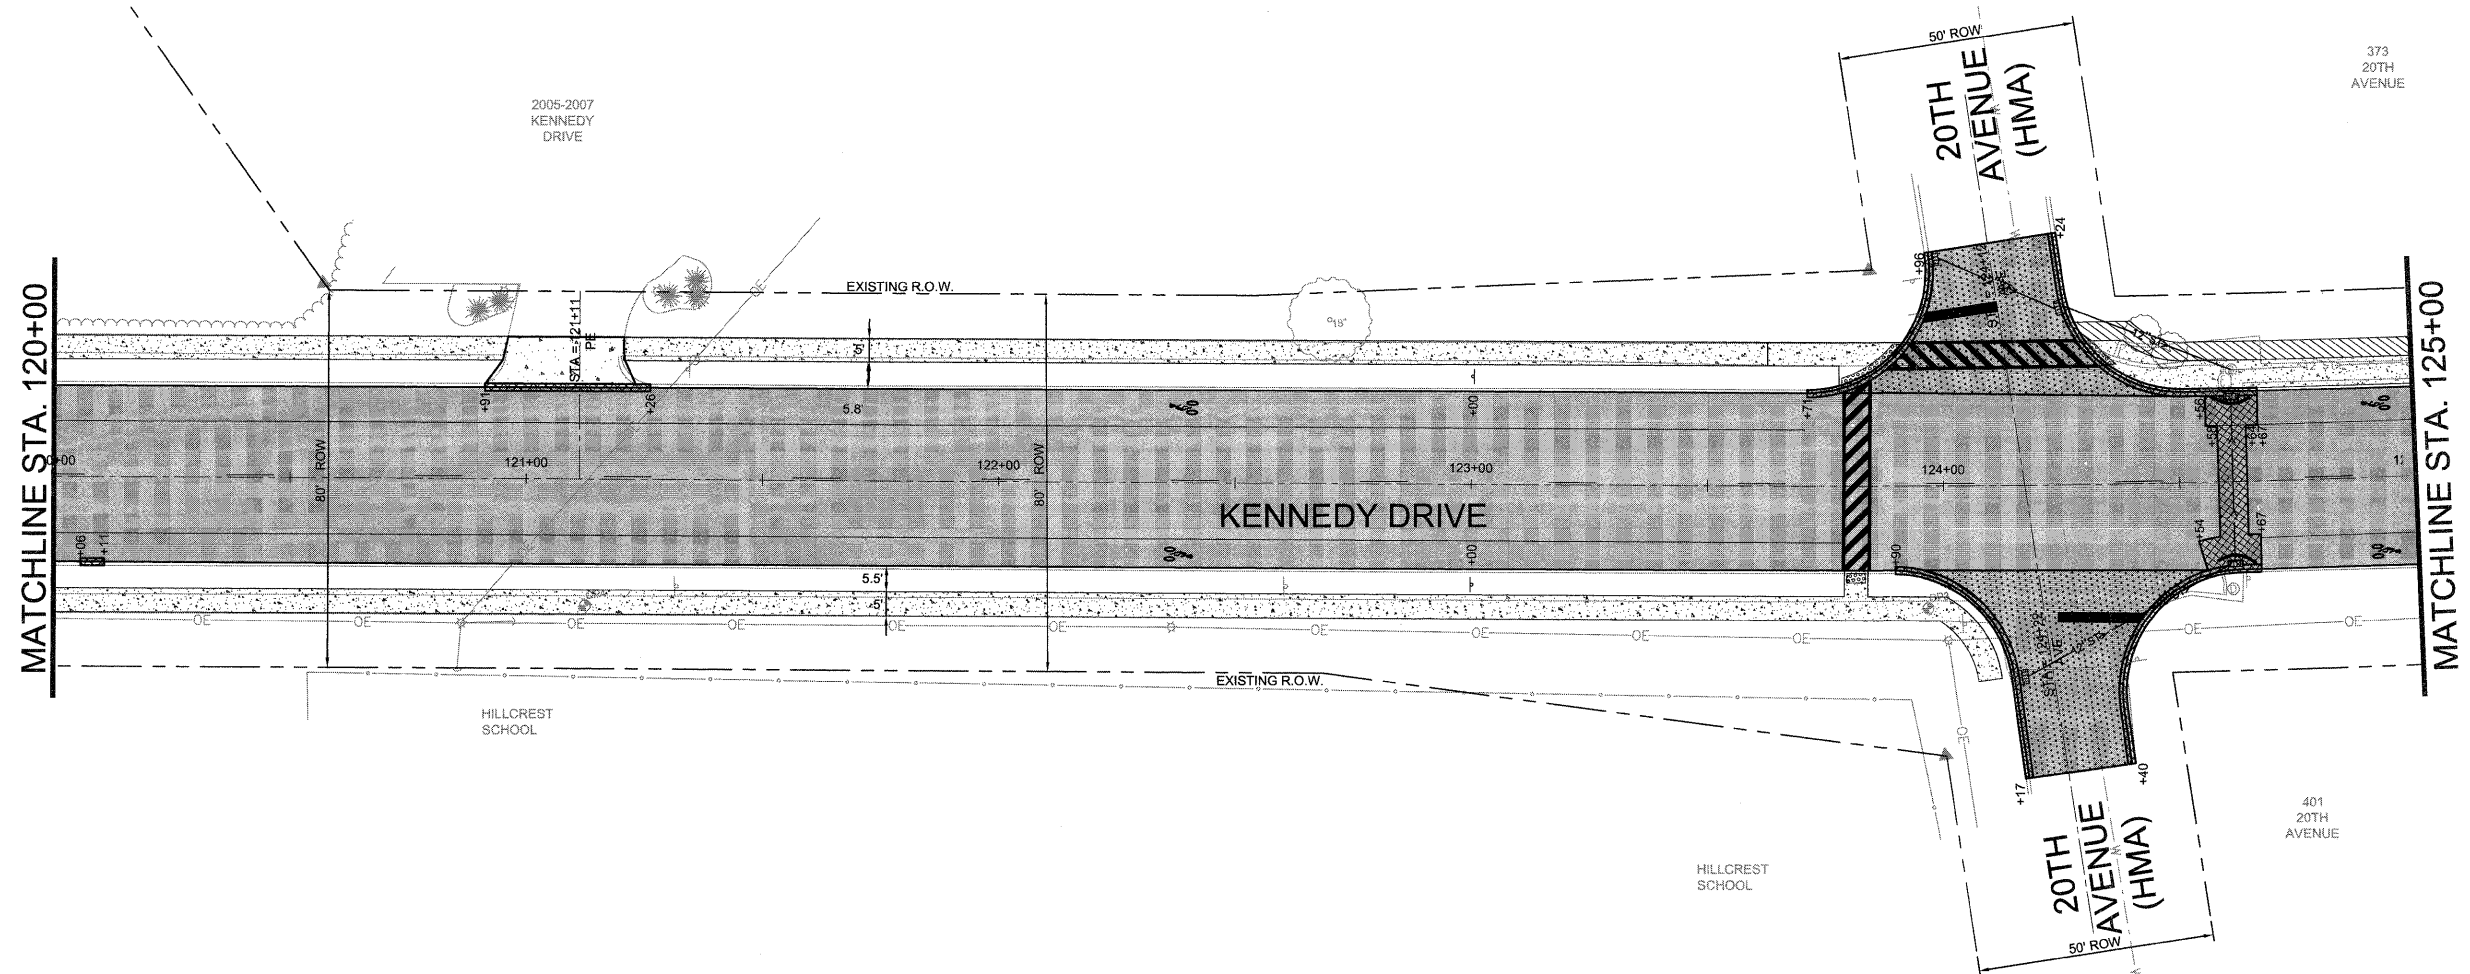





373
20TH
AVENUE

 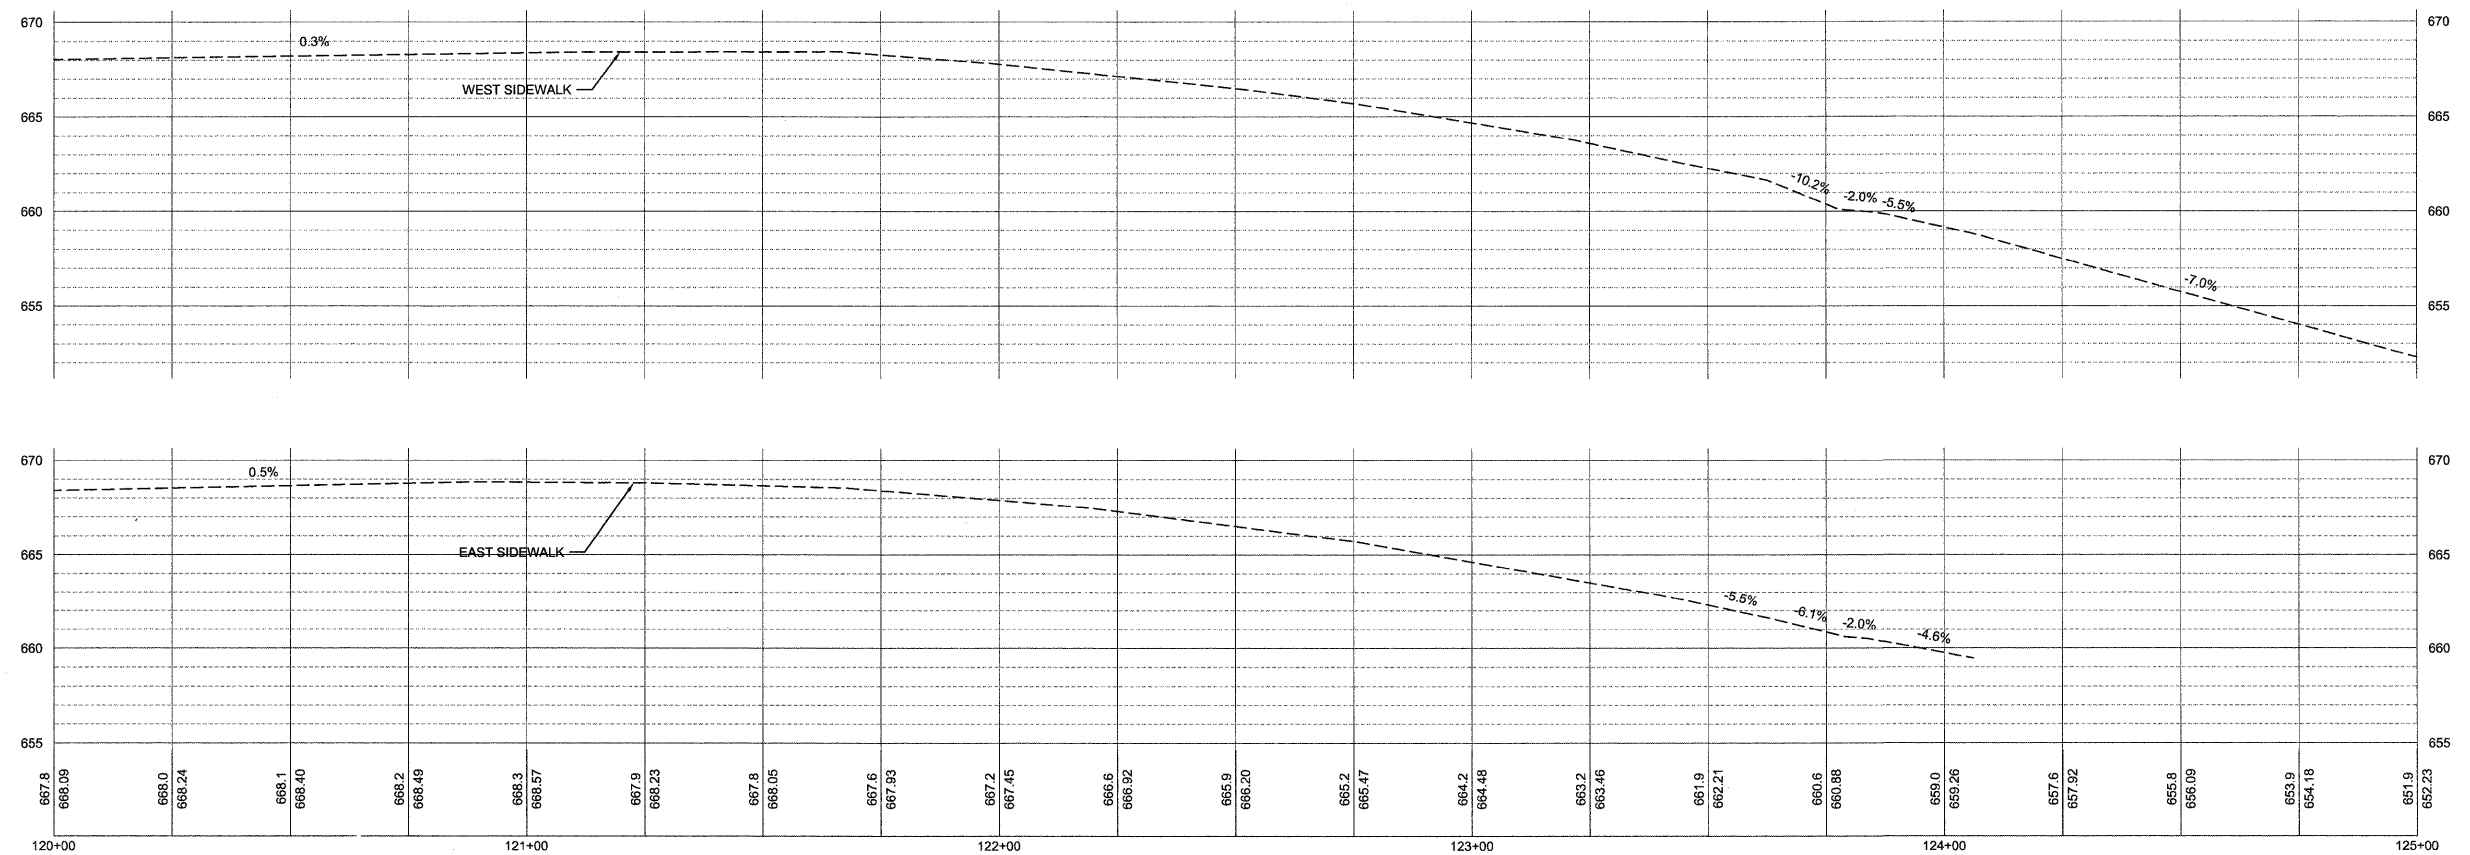 



FILE NAME = P:\Projects\MO\3113718\Draw	USER NAME =	DESIGNED — RAM	REVISED —	STATE OF ILLINOIS DEPARTMENT OF TRANSPORTATION	PLAN AND PROFILE				F.A.U. RTE.	SECTION	COUNTY	TOTAL SHEETS	SHEET NO.
		DRAWN — LJJ	REVISED —						5849	II-00151-00-RS	ROCK ISLAND	75	28A
	PLOT SCALE =	CHECKED — DCS	REVISED —		CONTRACT NO. 85558								
	PLOT DATE =	DATE — 23MAR2012	REVISED —		ILLINOIS FED. AID PROJECT								
		SCALE: SHEET 16A OF 18 SHEETS STA. 120+00 TO STA. 125+00											

 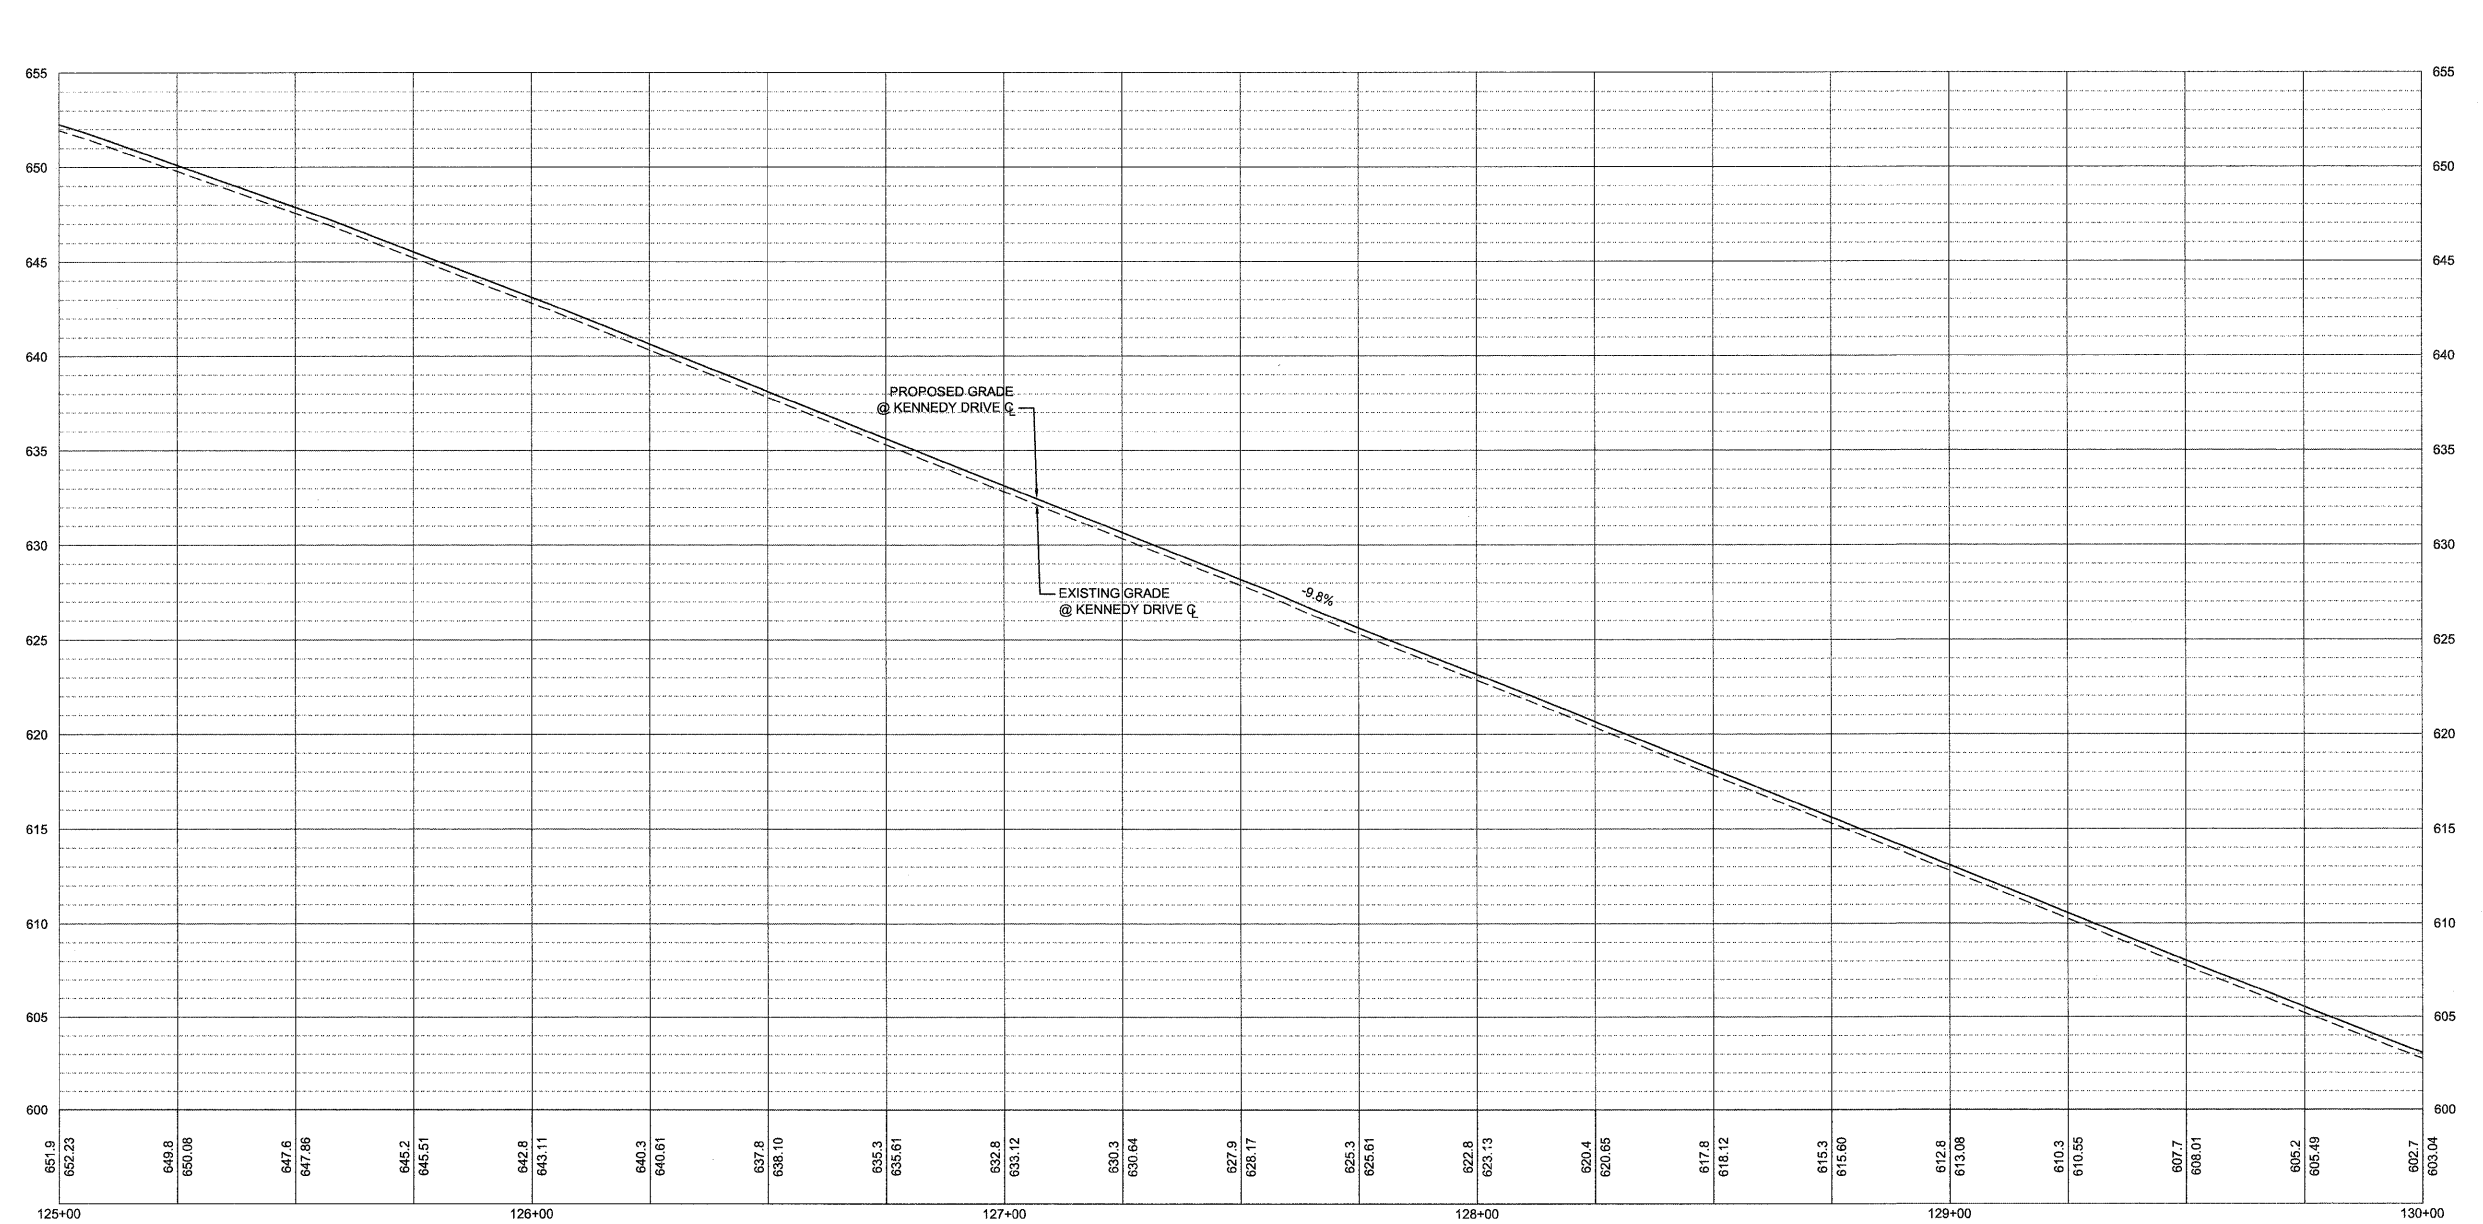 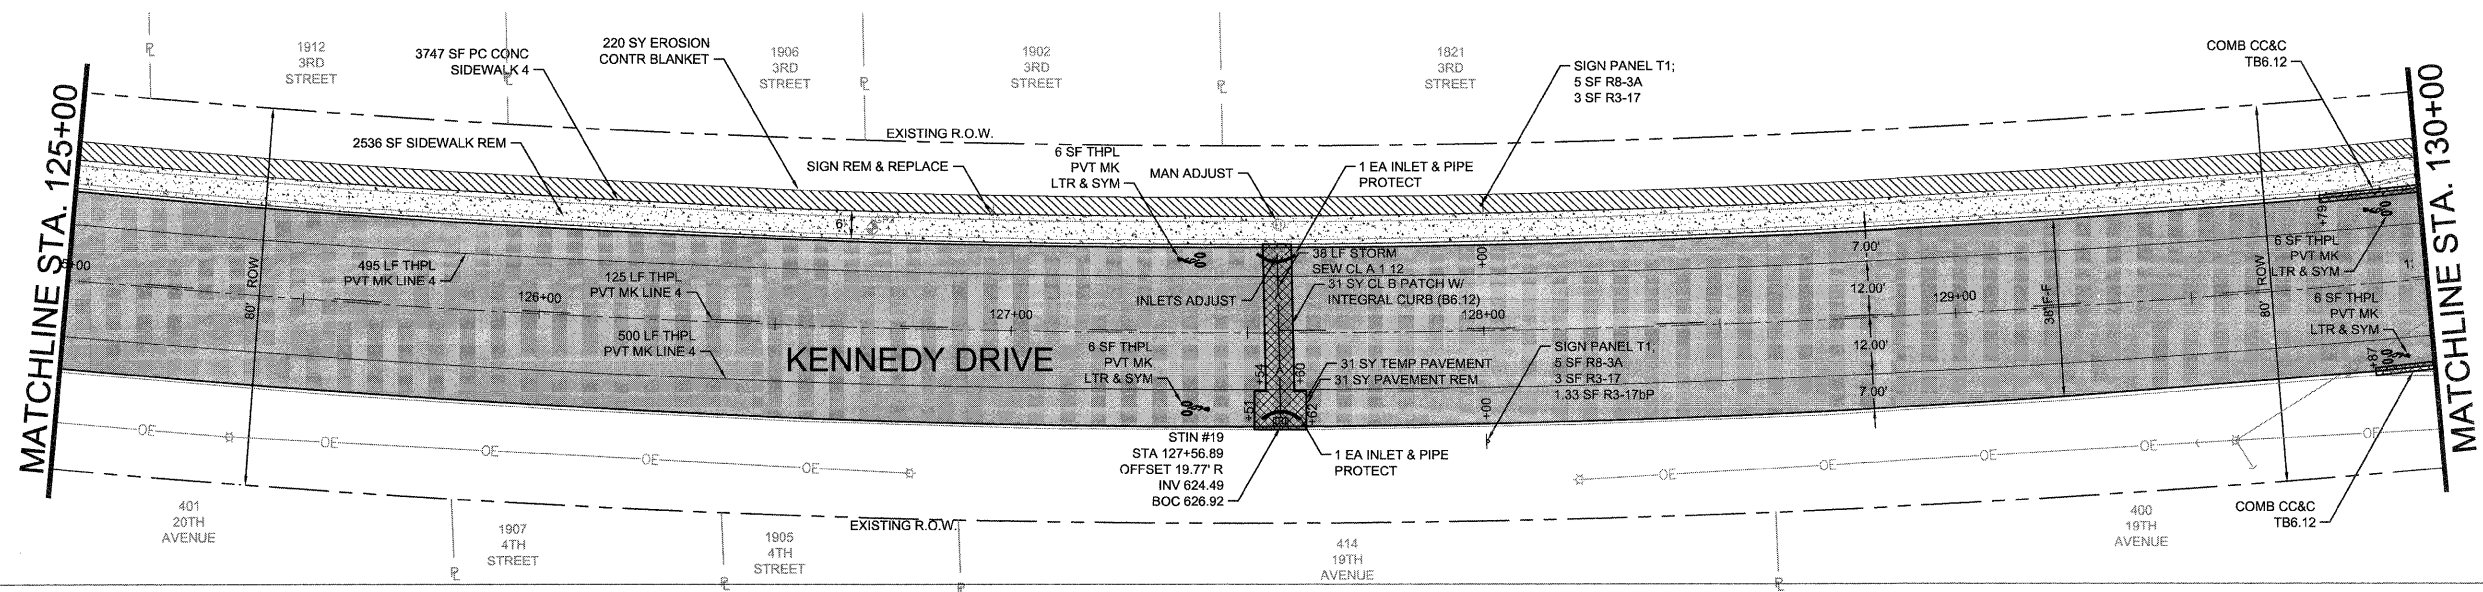

FILE NAME = P:\Projects\MO\3113718\Dwg	USER NAME =	DESIGNED — RAM	REVISED —	STATE OF ILLINOIS DEPARTMENT OF TRANSPORTATION	PLAN AND PROFILE				F.A.U. RTE.	SECTION	COUNTY	TOTAL SHEETS	SHEET NO.
		DRAWN — LJJ	REVISED —						5849	II-00151-00-RS	ROCK ISLAND	75	29
	PLOT SCALE =	CHECKED — PRL	REVISED —		CONTRACT NO. 85558								
	PLOT DATE =	DATE — 13APR2012	REVISED —		ILLINOIS FED. AID PROJECT								
		SCALE: SHEET 17 OF 18 SHEETS STA. 125+00 TO STA. 130+00											

 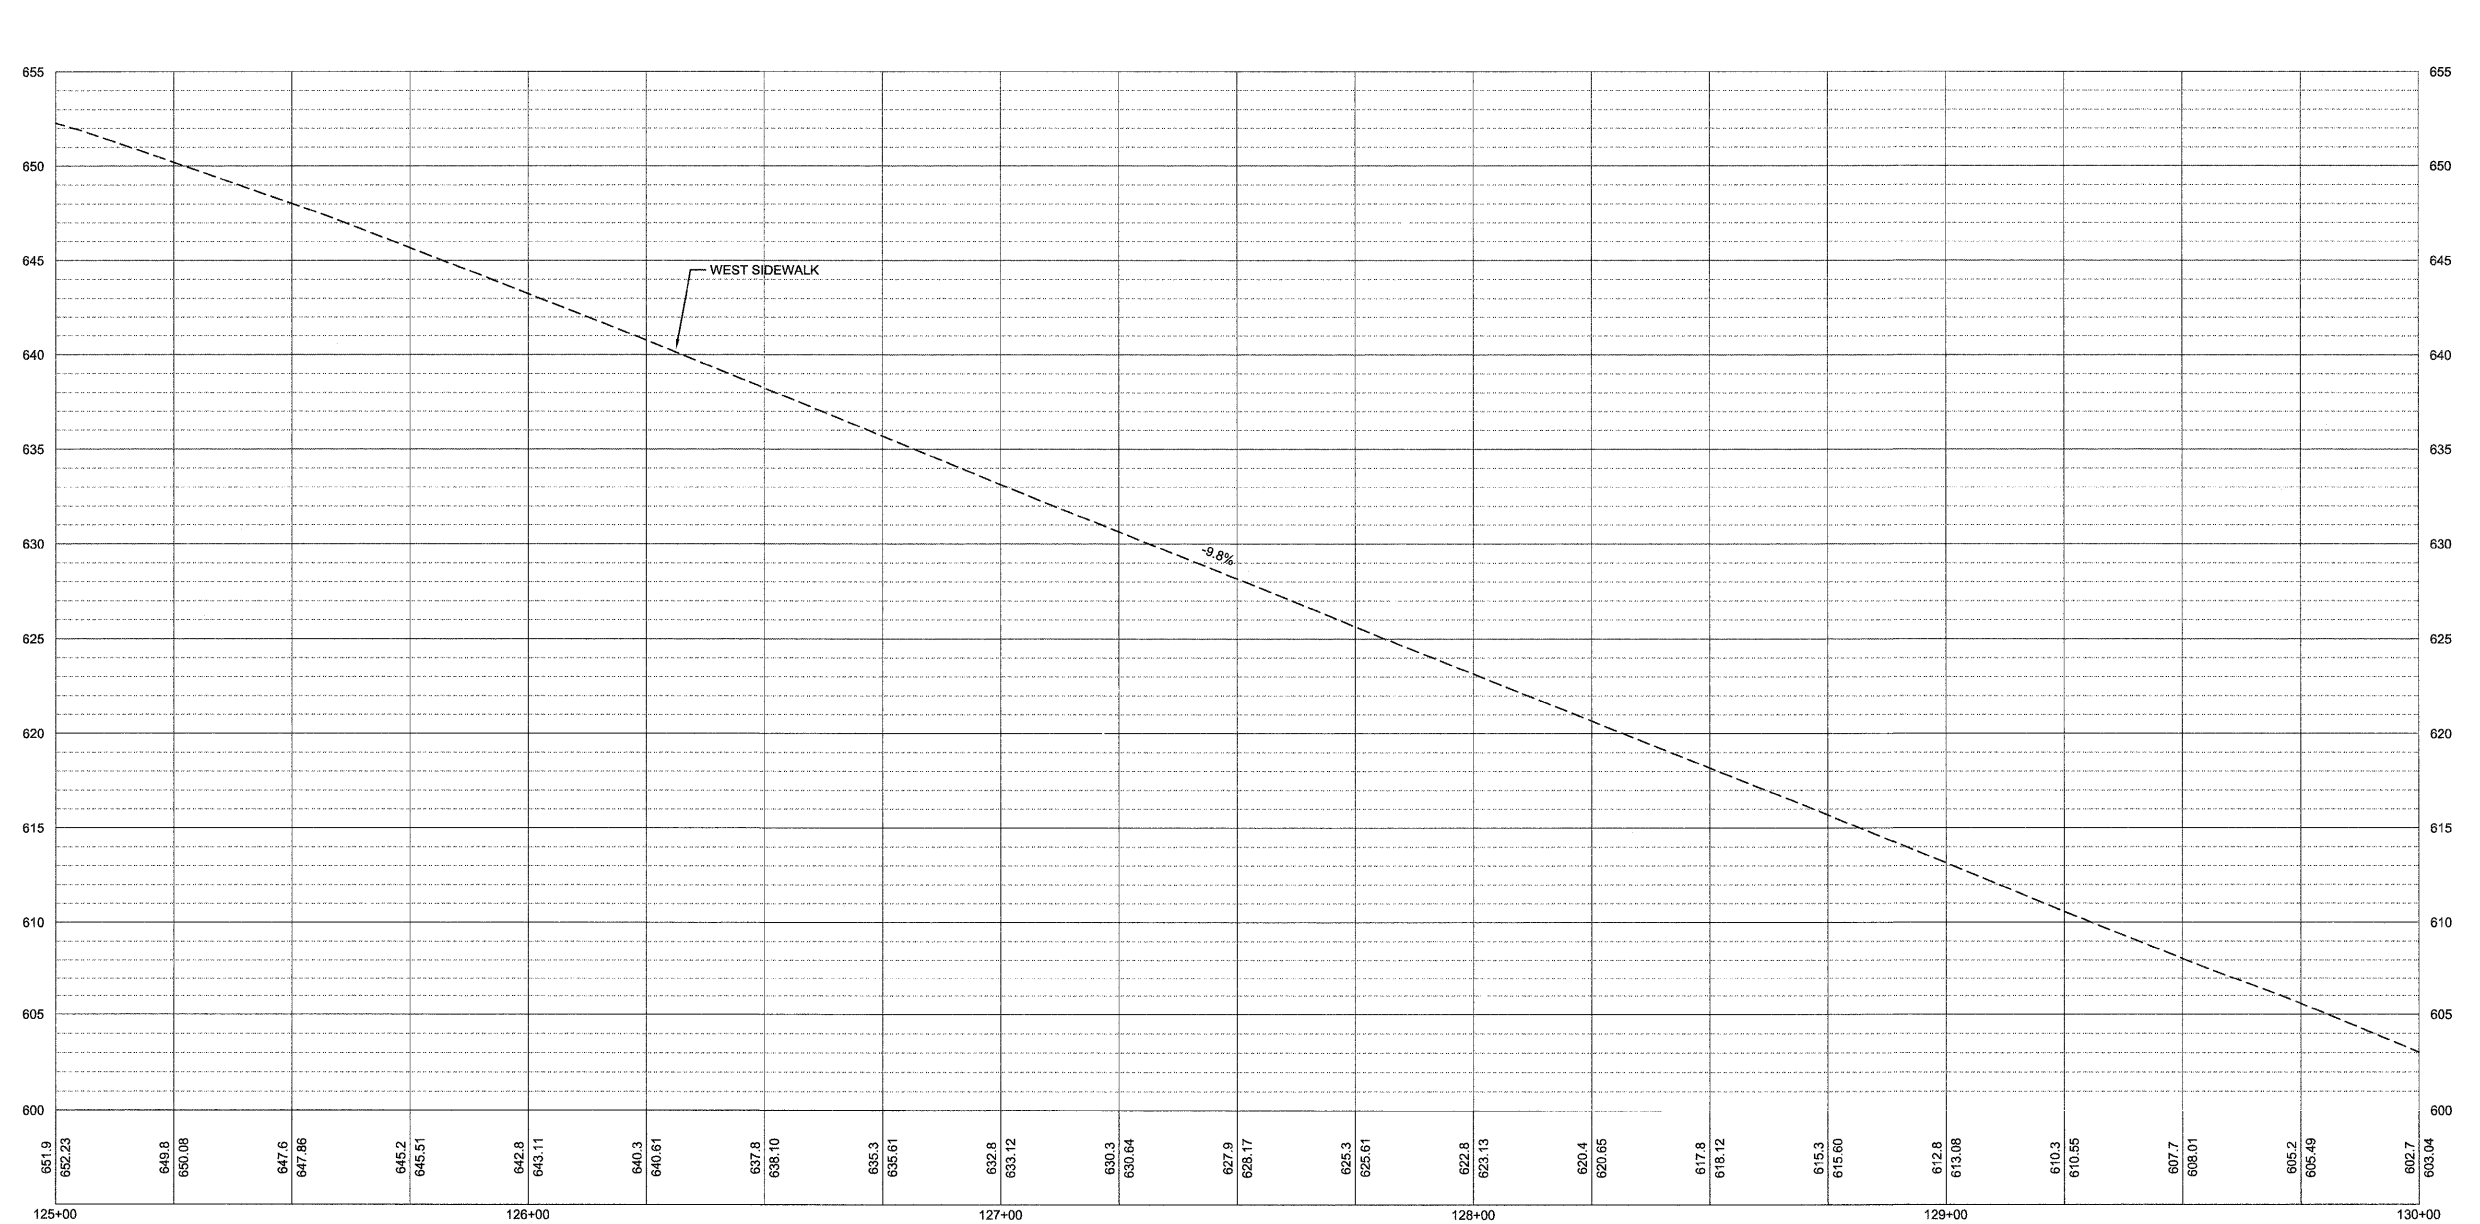 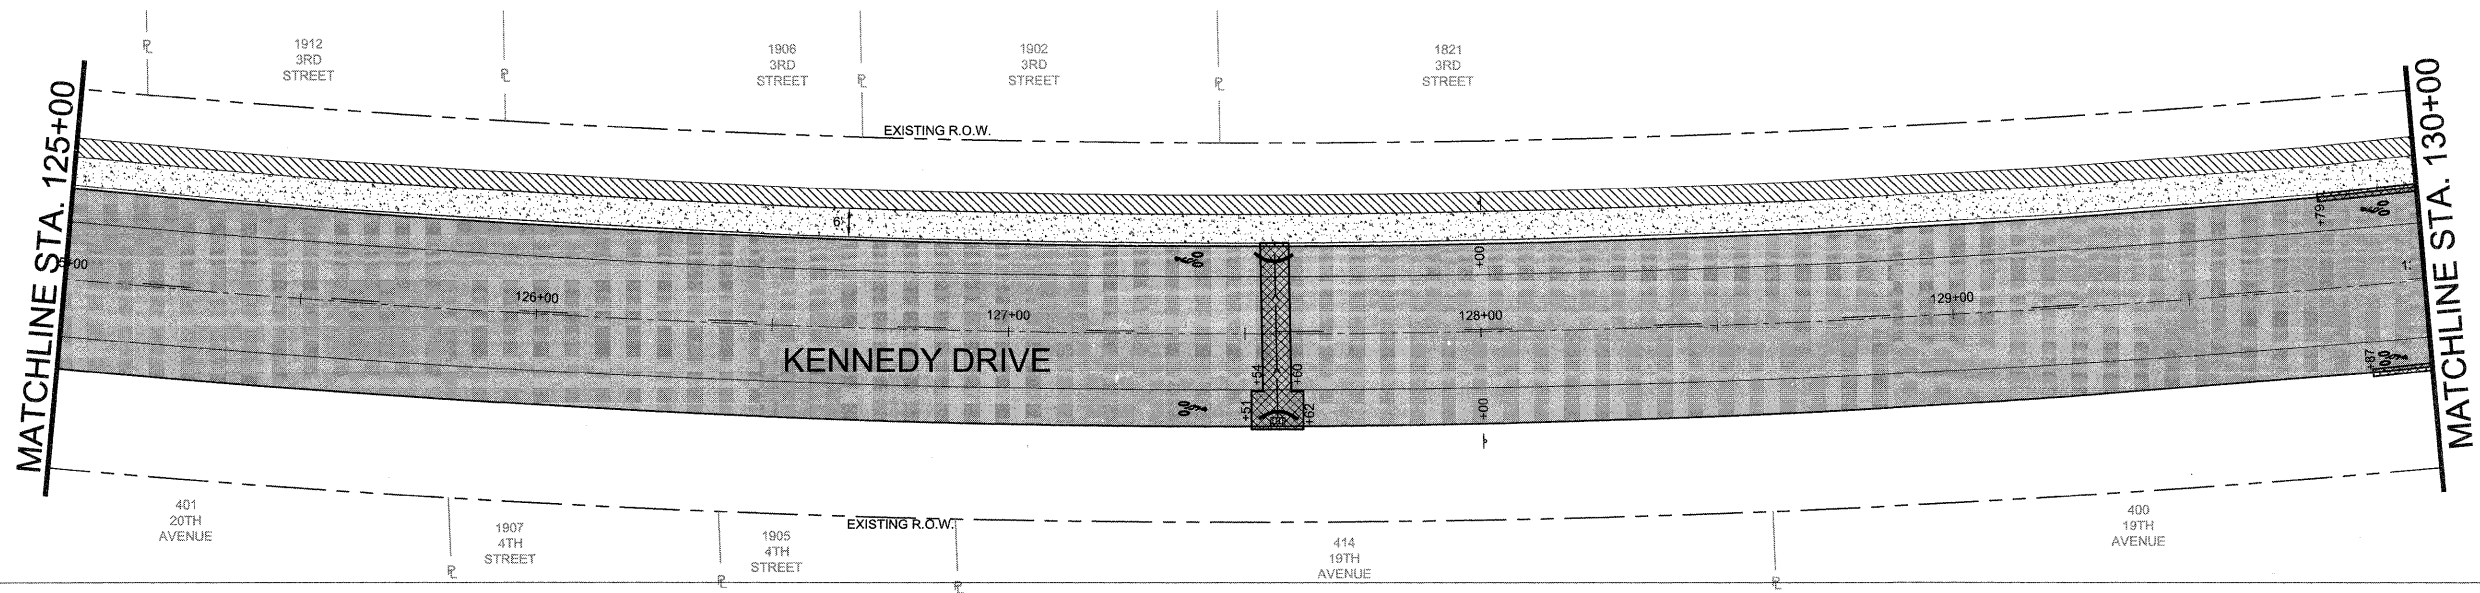


FILE NAME = P:\Projects\MO\3113710\DWG	USER NAME =	DESIGNED — RAM	REVISED —	STATE OF ILLINOIS DEPARTMENT OF TRANSPORTATION	PLAN AND PROFILE	F.A.U. RTE. 5849	SECTION II-00151-00-RS	COUNTY ROCK ISLAND	TOTAL SHEETS 75	SHEET NO. 29A	
	PLOT SCALE =	CHECKED — PRL	REVISED —			SCALE:	SHEET 17A OF 18 SHEETS	STA. 125+00	TO STA. 130+00	CONTRACT NO. 85558	
	PLOT DATE =	DATE — 13APR2012	REVISED —			ILLINOIS FED. AID PROJECT					

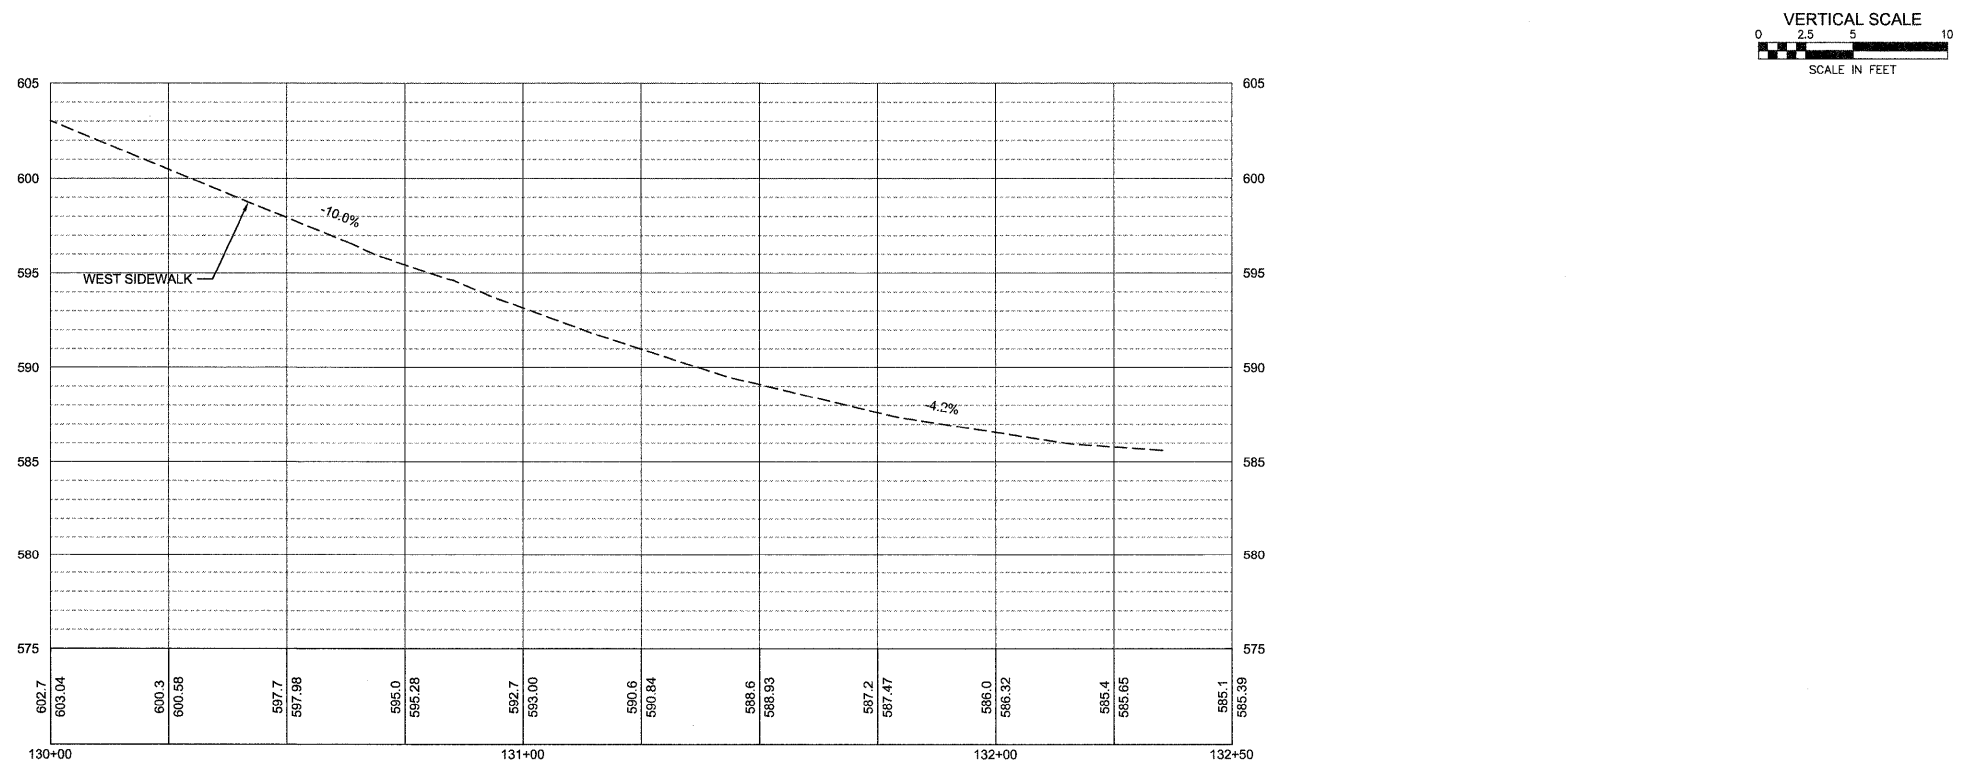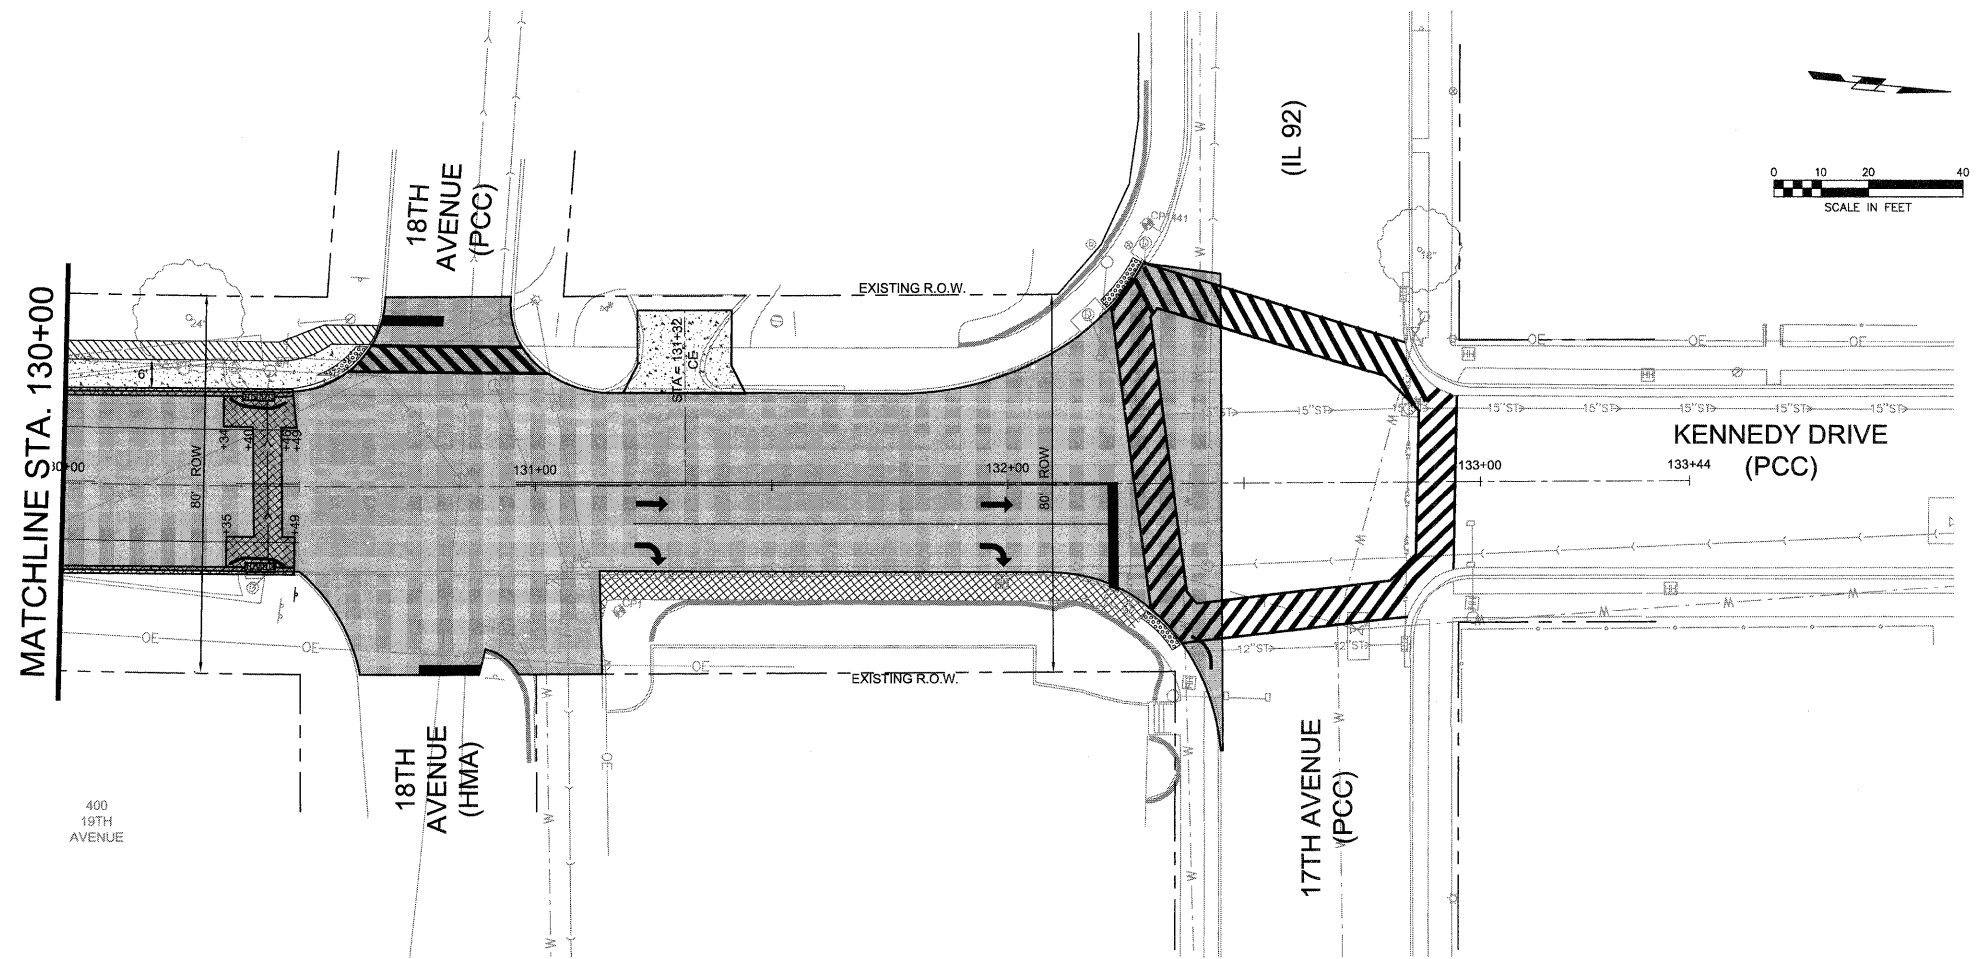

FILE NAME = P:\Projects\MO\3113718\DWG	USER NAME =	DESIGNED — RAM	REVISED —	STATE OF ILLINOIS DEPARTMENT OF TRANSPORTATION		PLAN AND PROFILE		F.A.U. RTE. 5849	SECTION II-0015I-00-RS	COUNTY ROCK ISLAND	TOTAL SHEETS 75	SHEET NO. 30A
		DRAWN — LJJ	REVISED —									
		CHECKED — PRL	REVISED —									
		DATE — 13APR2012	REVISED —									
				SCALE:		SHEET 18A OF 18 SHEETS STA. 130+00 TO STA. 132+50		ILLINOIS FED. AID PROJECT				

LEGEND


- TYPE 1/TYPE 2 BARRICADE WITH FLASHER
- DRUM WITH FLASHER
- FLAGGER
- TEMPORARY THPL PVT MK LINE 4 (DOUBLE YELLOW)
- TYPE III BARRICADE WITH 2 FLASHERS
- ARROW BOARD
- WORK AREA

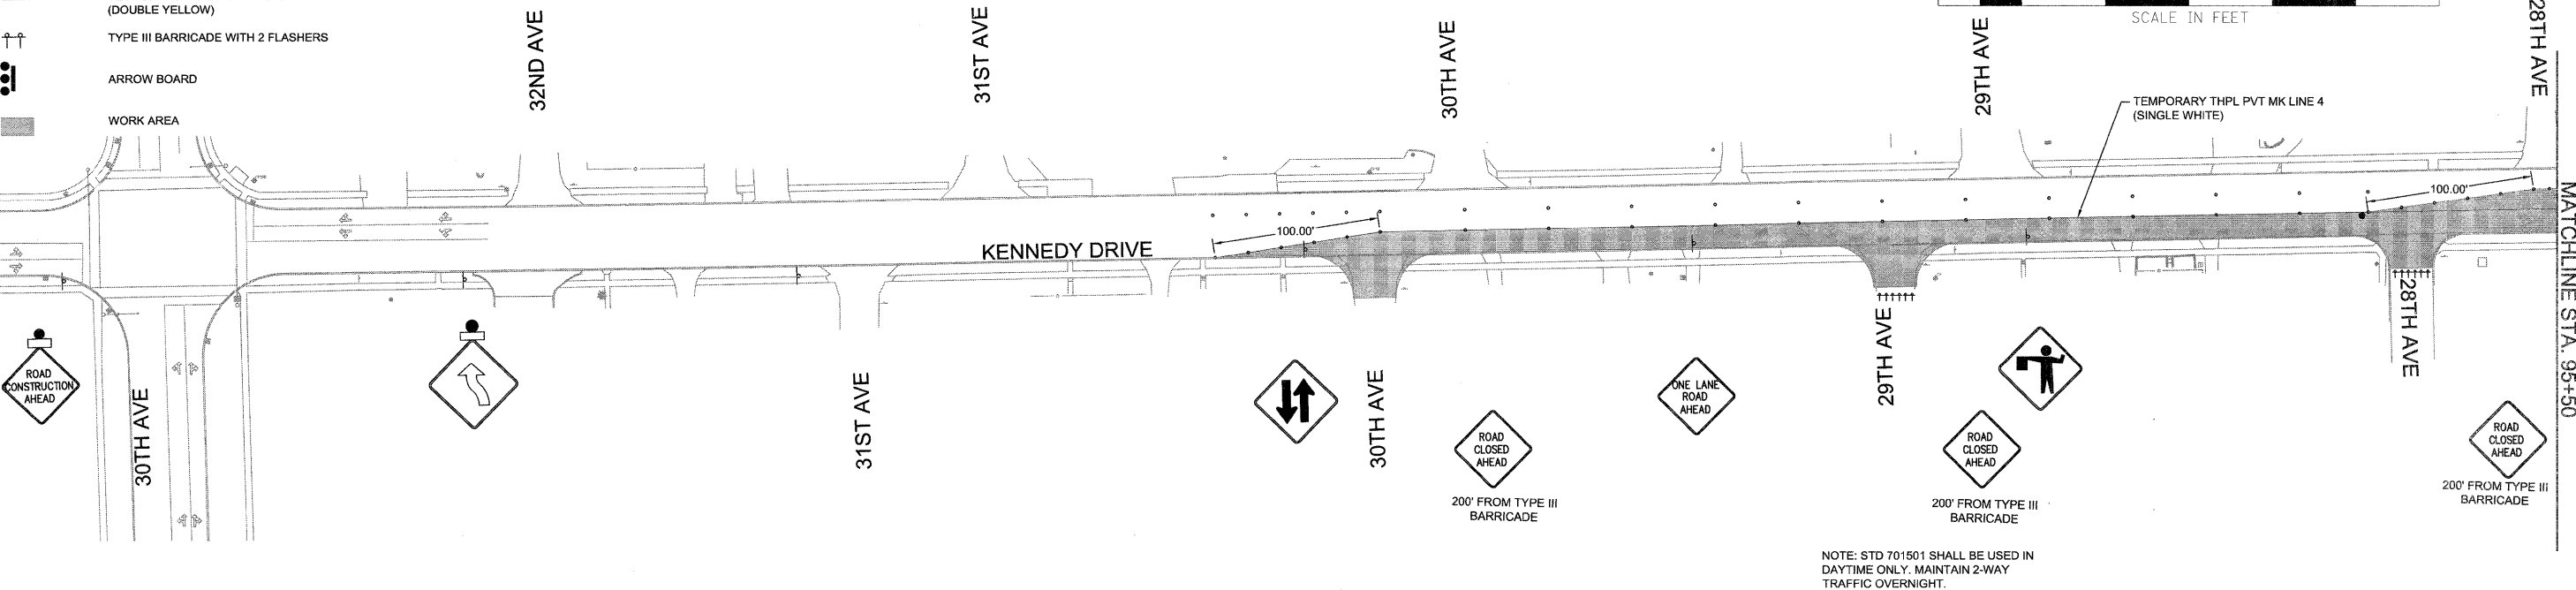

NOTE: STD 701501 SHALL BE USED IN DAYTIME ONLY. MAINTAIN 2-WAY TRAFFIC OVERNIGHT.



LEGEND



- TYPE 1/TYPE 2 BARRICADE WITH FLASHER
- DRUM WITH FLASHER
- FLAGGER
- TEMPORARY THPL PVT MK LINE 4 (DOUBLE YELLOW)
- TYPE III BARRICADE WITH 2 FLASHERS
- ARROW BOARD
- WORK AREA

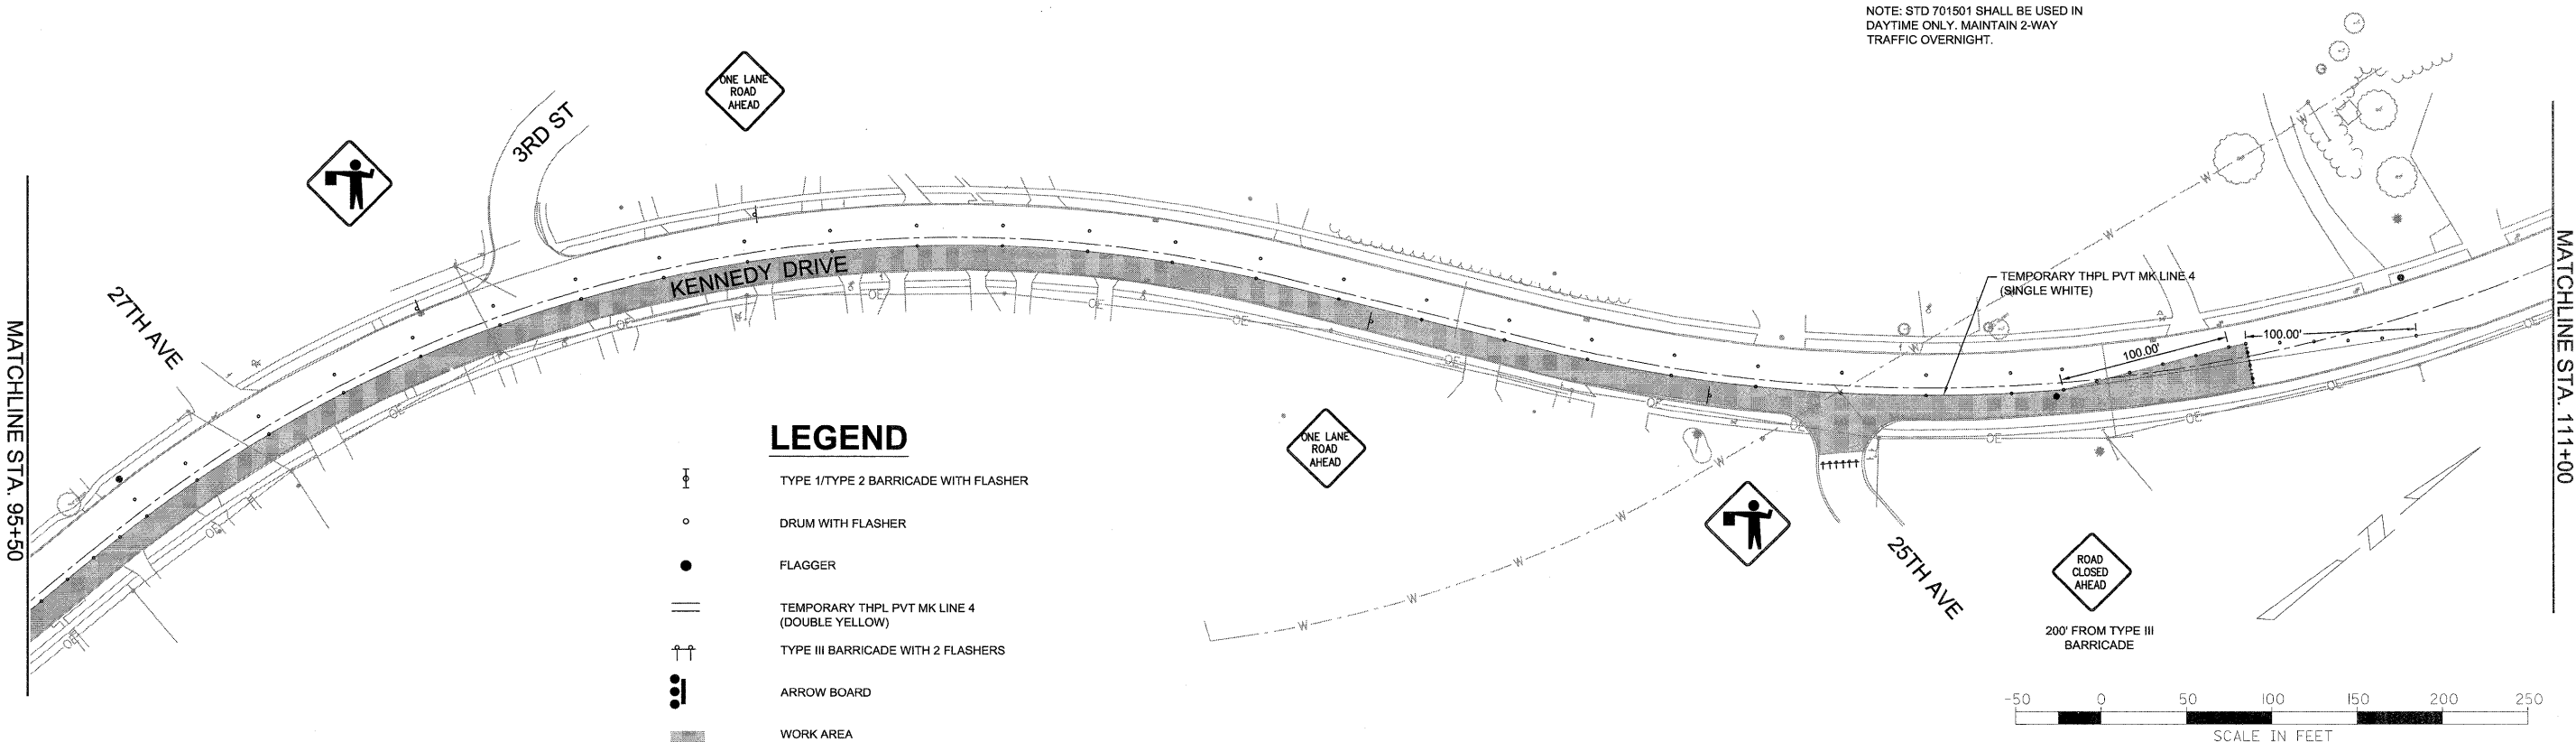


NOTE: STD 701501 SHALL BE USED IN DAYTIME ONLY. MAINTAIN 2-WAY TRAFFIC OVERNIGHT.

FILE NAME = P:\Projects\MD\3113718\DWG	USER NAME =		DESIGNED — PRL	REVISED —	STATE OF ILLINOIS DEPARTMENT OF TRANSPORTATION	TRAFFIC CONTROL STAGE 1A				F.A.U. RTE. 5849	SECTION II-00151-00-RS	COUNTY ROCK ISLAND	TOTAL SHEETS 75	SHEET NO. 31
			DRAWN — PRL	REVISED —										
	PLOT SCALE =		CHECKED — PRL	REVISED —										
	PLOT DATE =		DATE — 17APR2012	REVISED —		SCALE:		SHEET 1 OF 23 SHEETS		STA.		TO STA.		CONTRACT NO. 85558 ILLINOIS FED. AID PROJECT

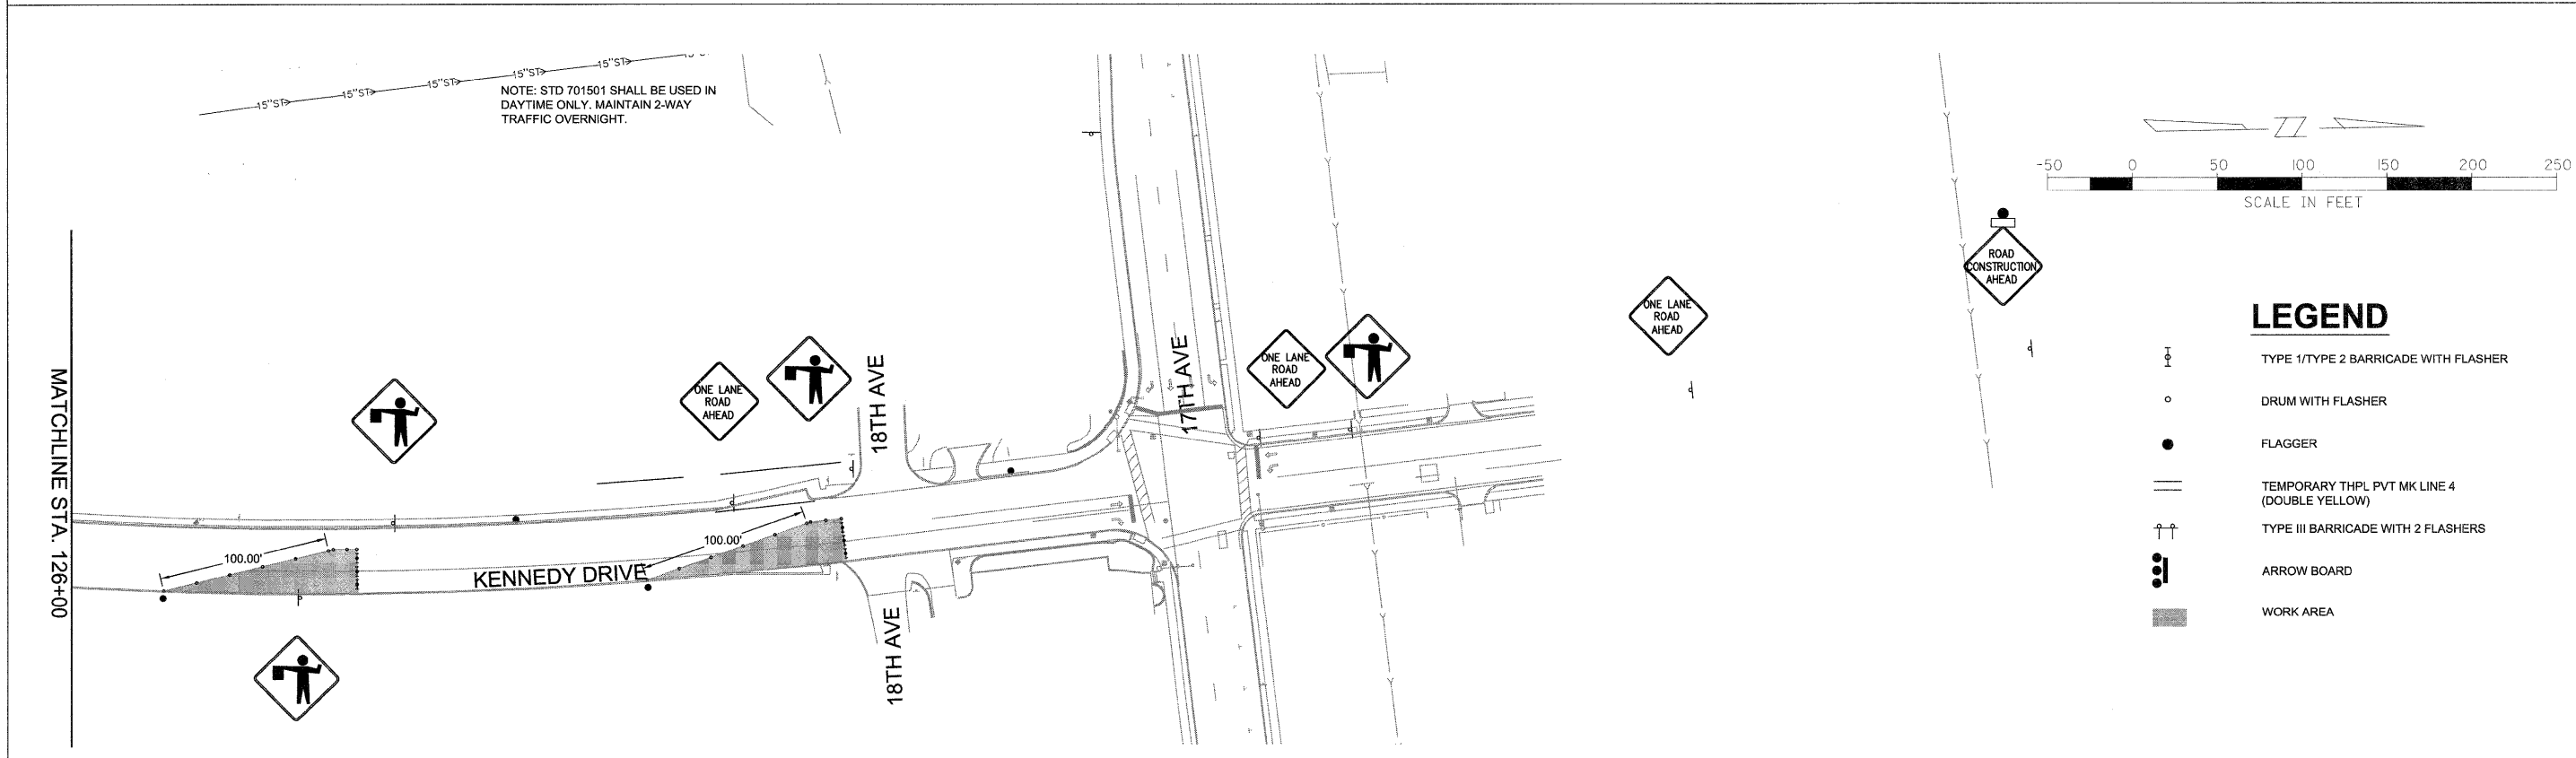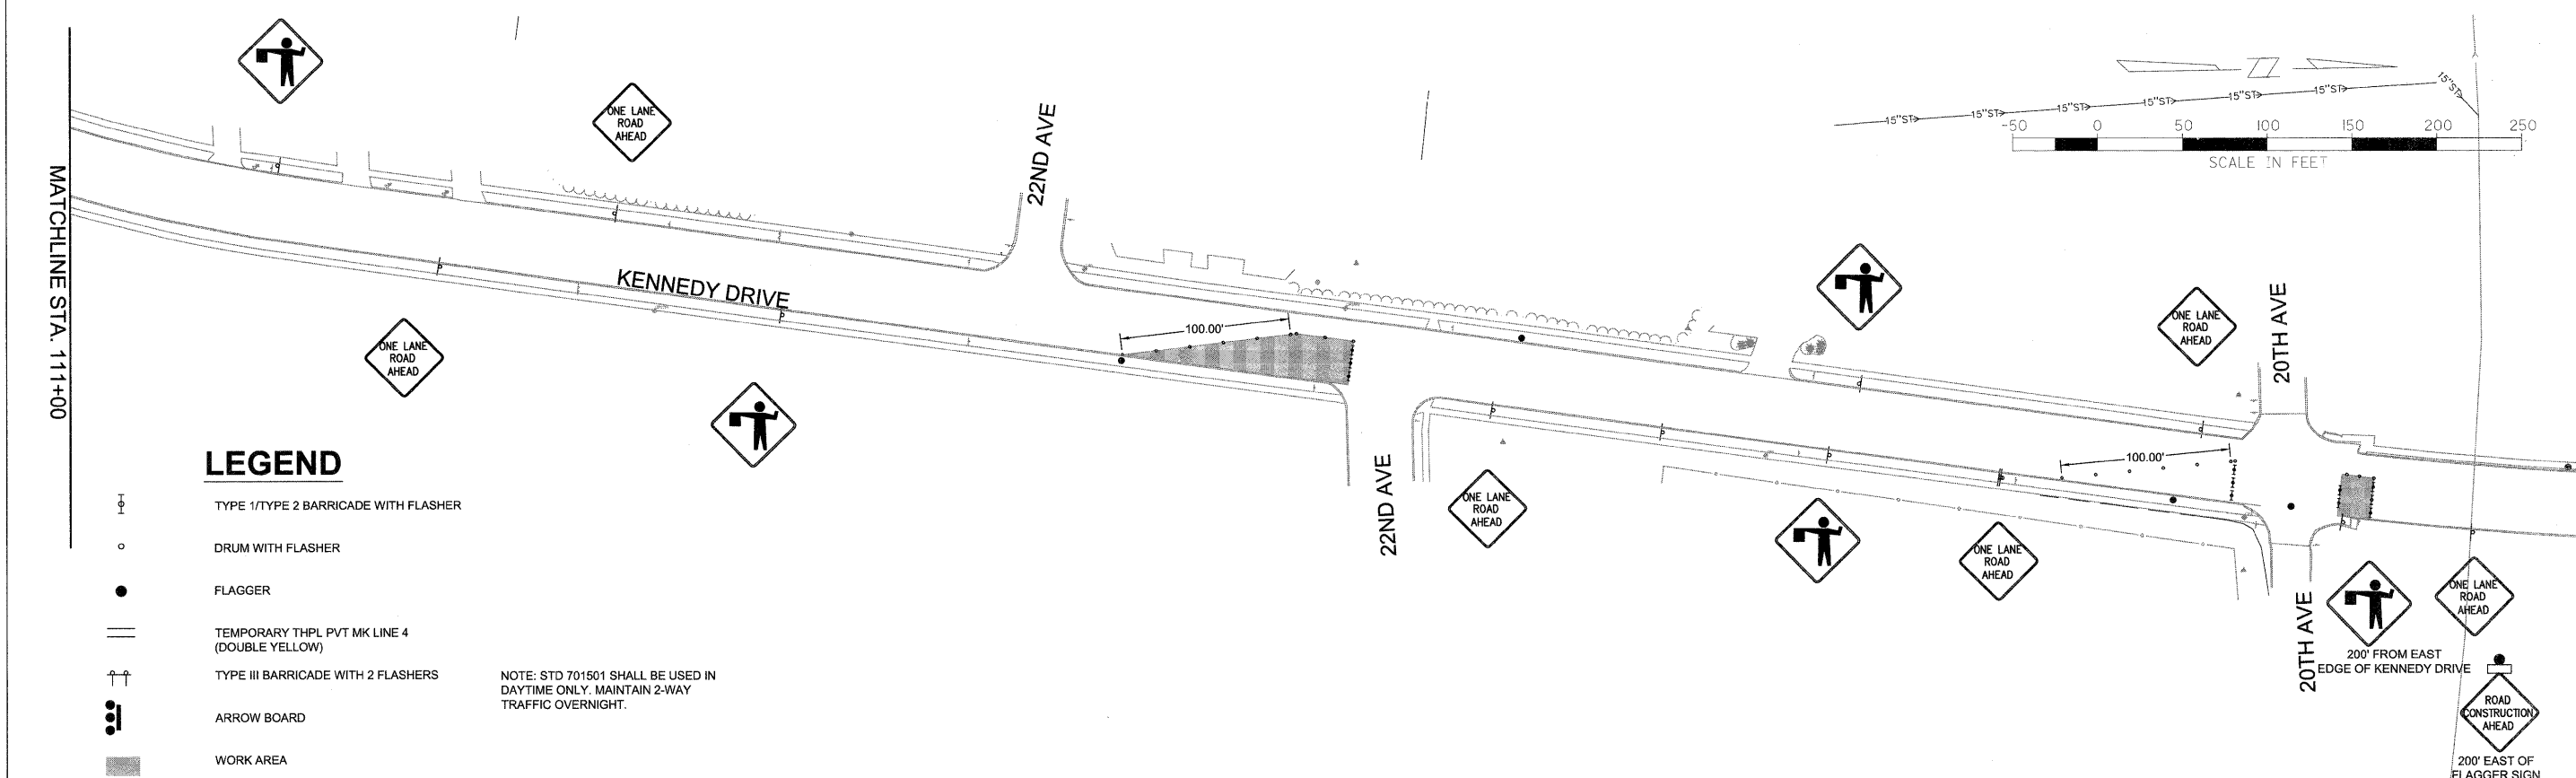

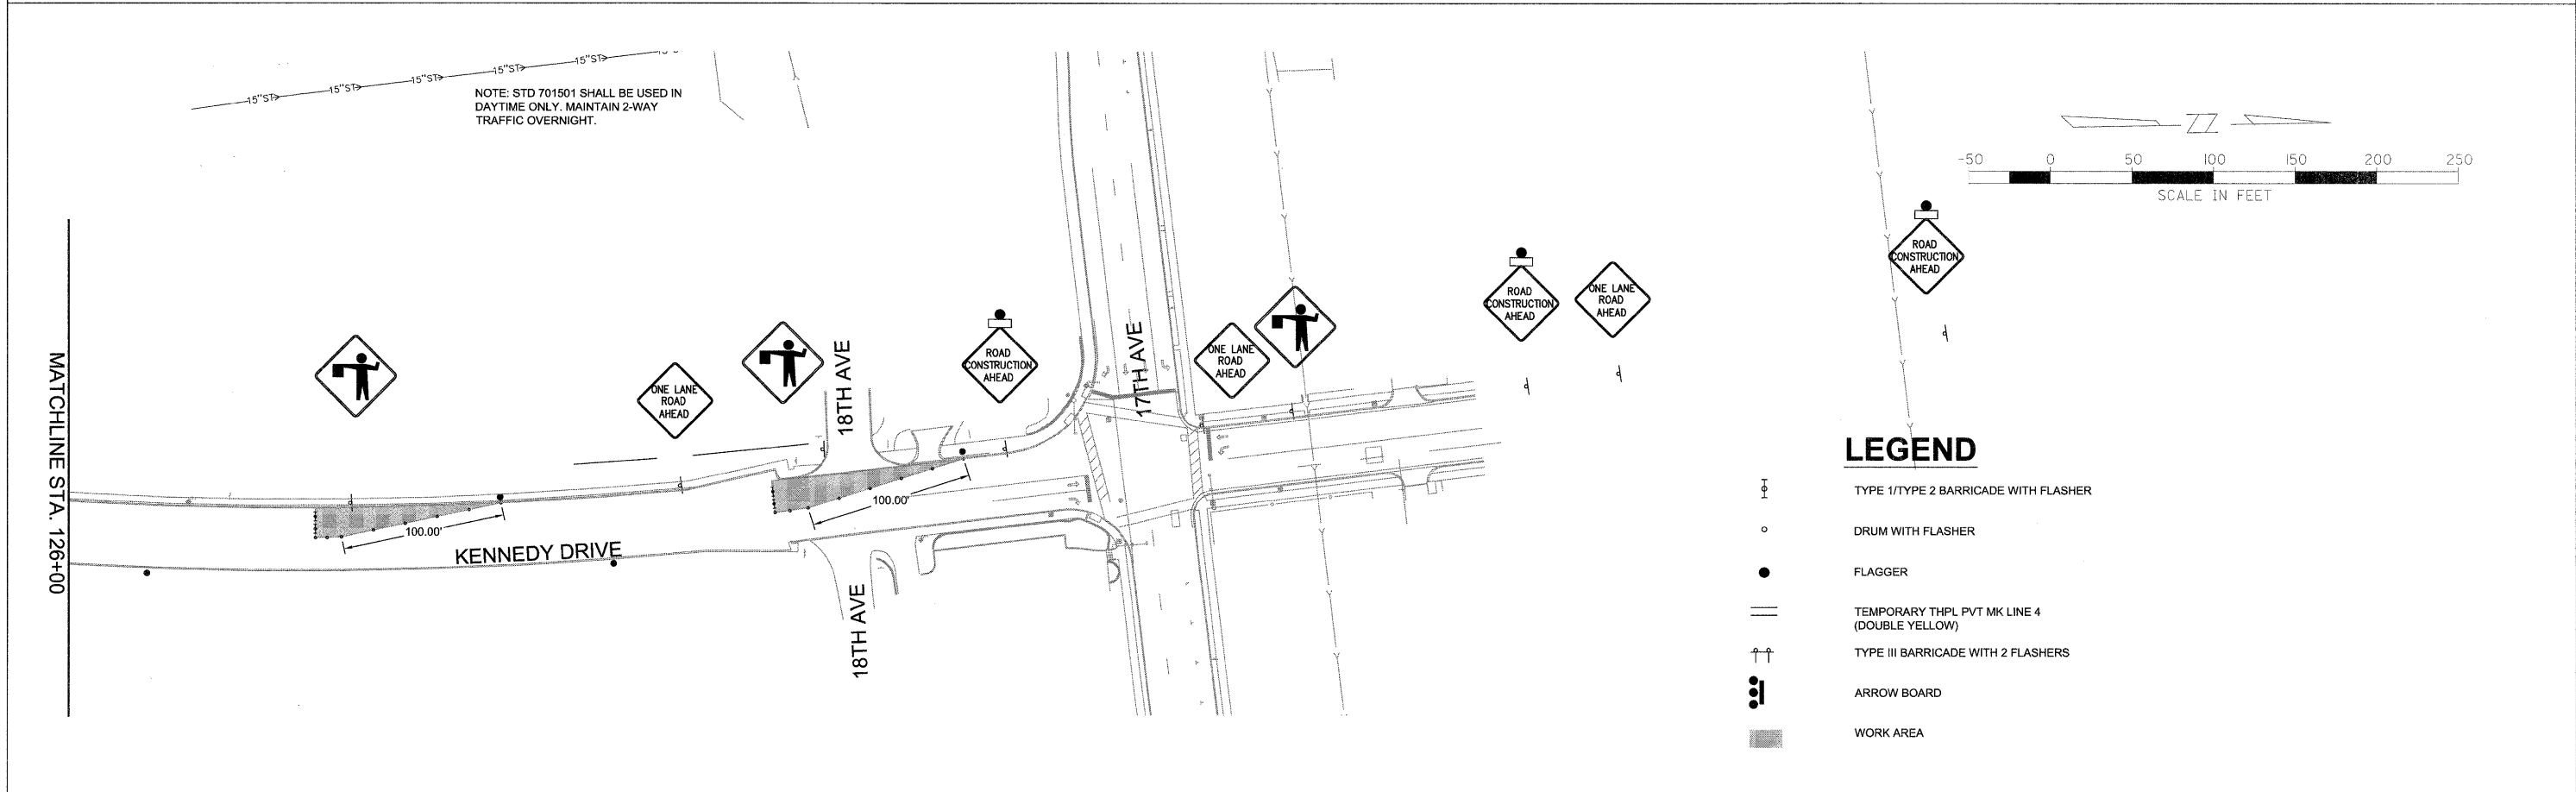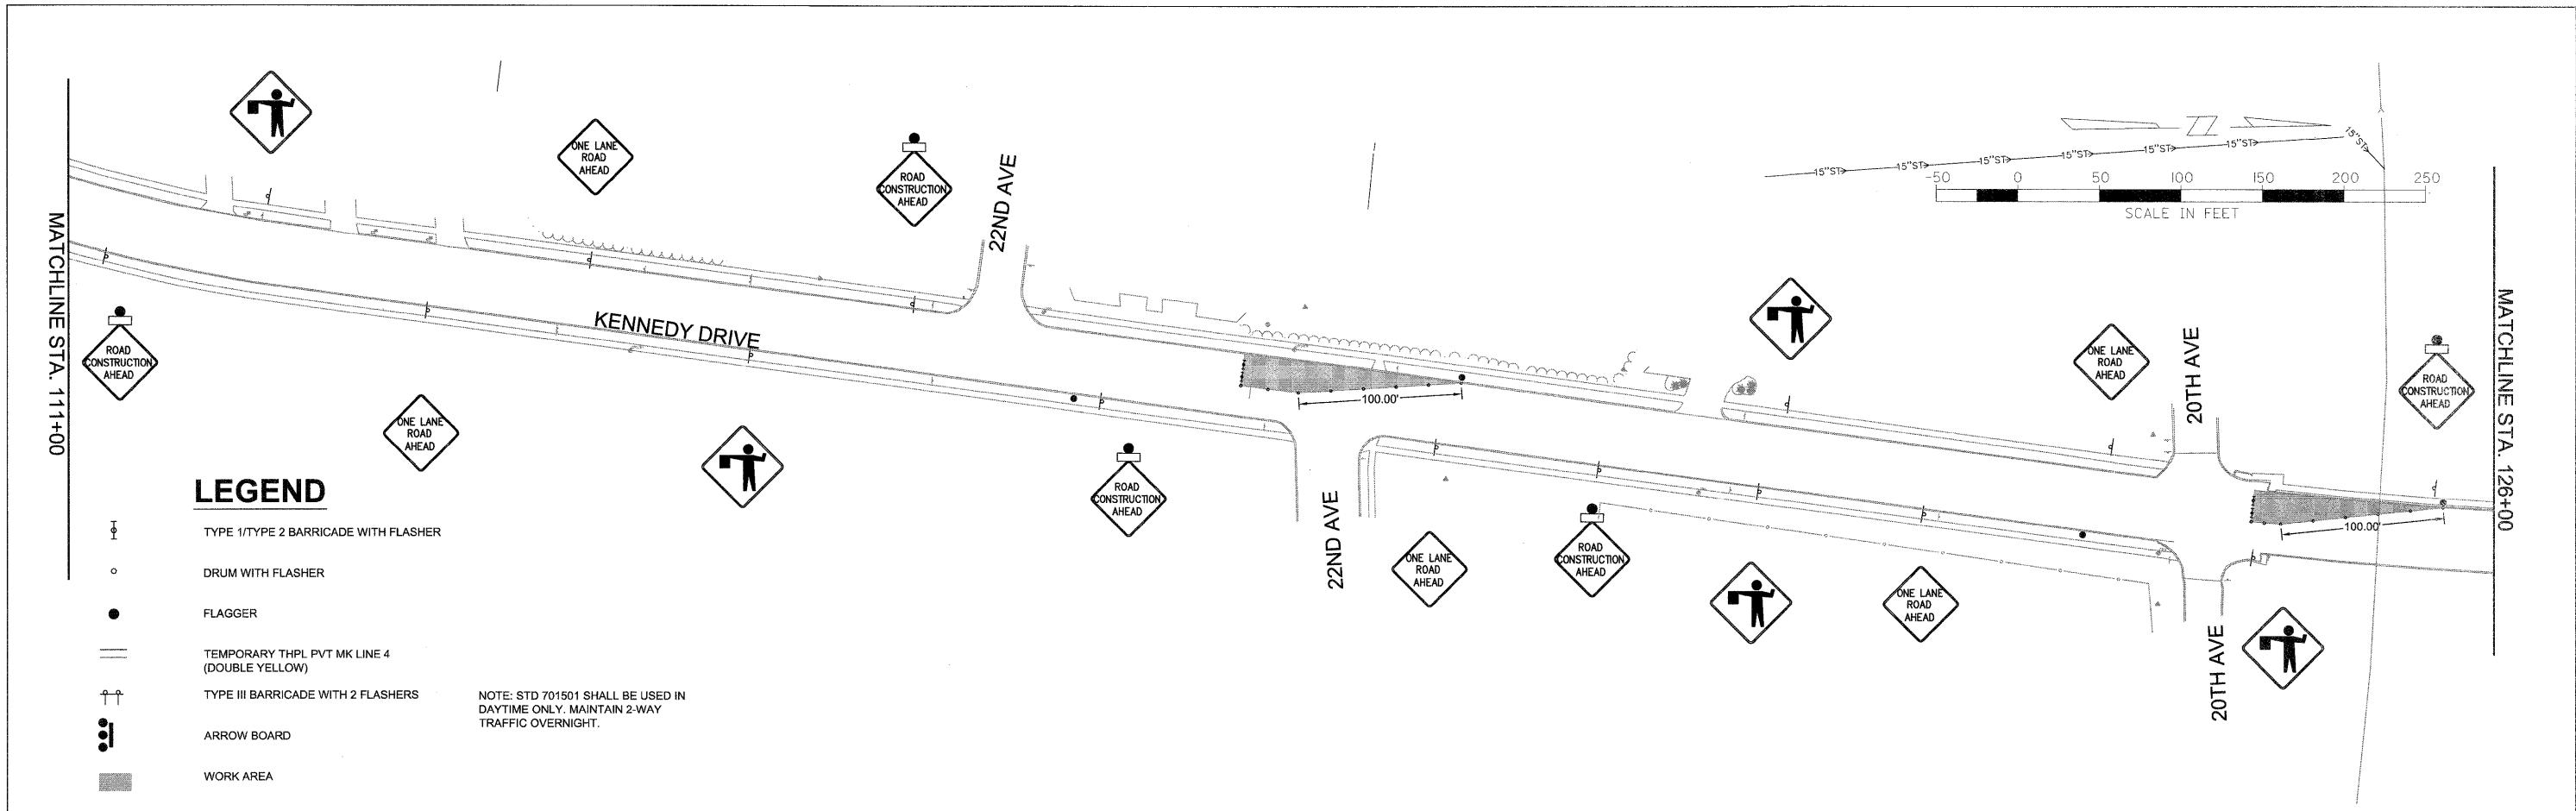


FILE NAME = P:\Projects\MO\3113718\DWg	USER NAME =	DESIGNED -- PRL	REVISED --	STATE OF ILLINOIS DEPARTMENT OF TRANSPORTATION	TRAFFIC CONTROL STAGE 1B		F.A.U. RTE.	SECTION	COUNTY	TOTAL SHEETS	SHEET NO.
		DRAWN -- PRL	REVISED --				5849	II-0015I-00-RS	ROCK ISLAND	75	34
	PLOT SCALE =	CHECKED -- PRL	REVISED --						CONTRACT NO. 85558		
	PLOT DATE =	DATE -- 17APR2012	REVISED --				SCALE:		SHEET 4 OF 23 SHEETS	STA.	TO STA.

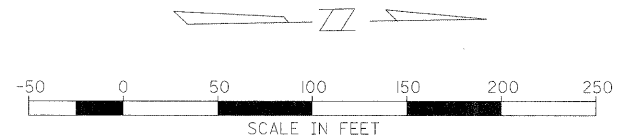



LEGEND

- TYPE I/TYPE 2 BARRICADE WITH FLASHER
- DRUM WITH FLASHER
- FLAGGER
- TEMPORARY THPL PVT MK LINE 4 (DOUBLE YELLOW)
- TYPE III BARRICADE WITH 2 FLASHERS
- ARROW BOARD
- WORK AREA

NOTE: USE STANDARD 701501 WHEN WORKING ON SIDE ROADS. MAINTAIN 2-WAY TRAFFIC OVERNIGHT.

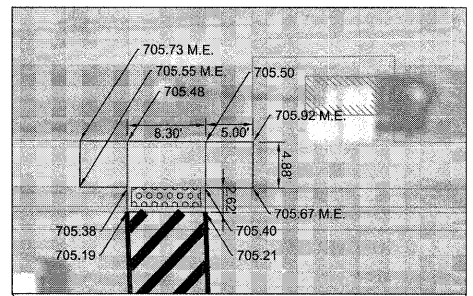



RAMP DETAIL

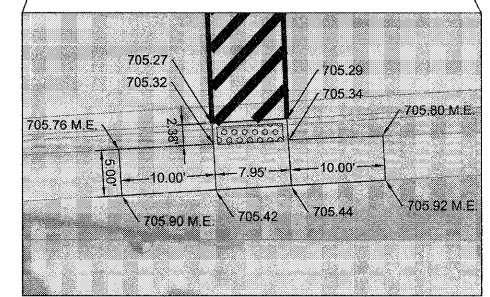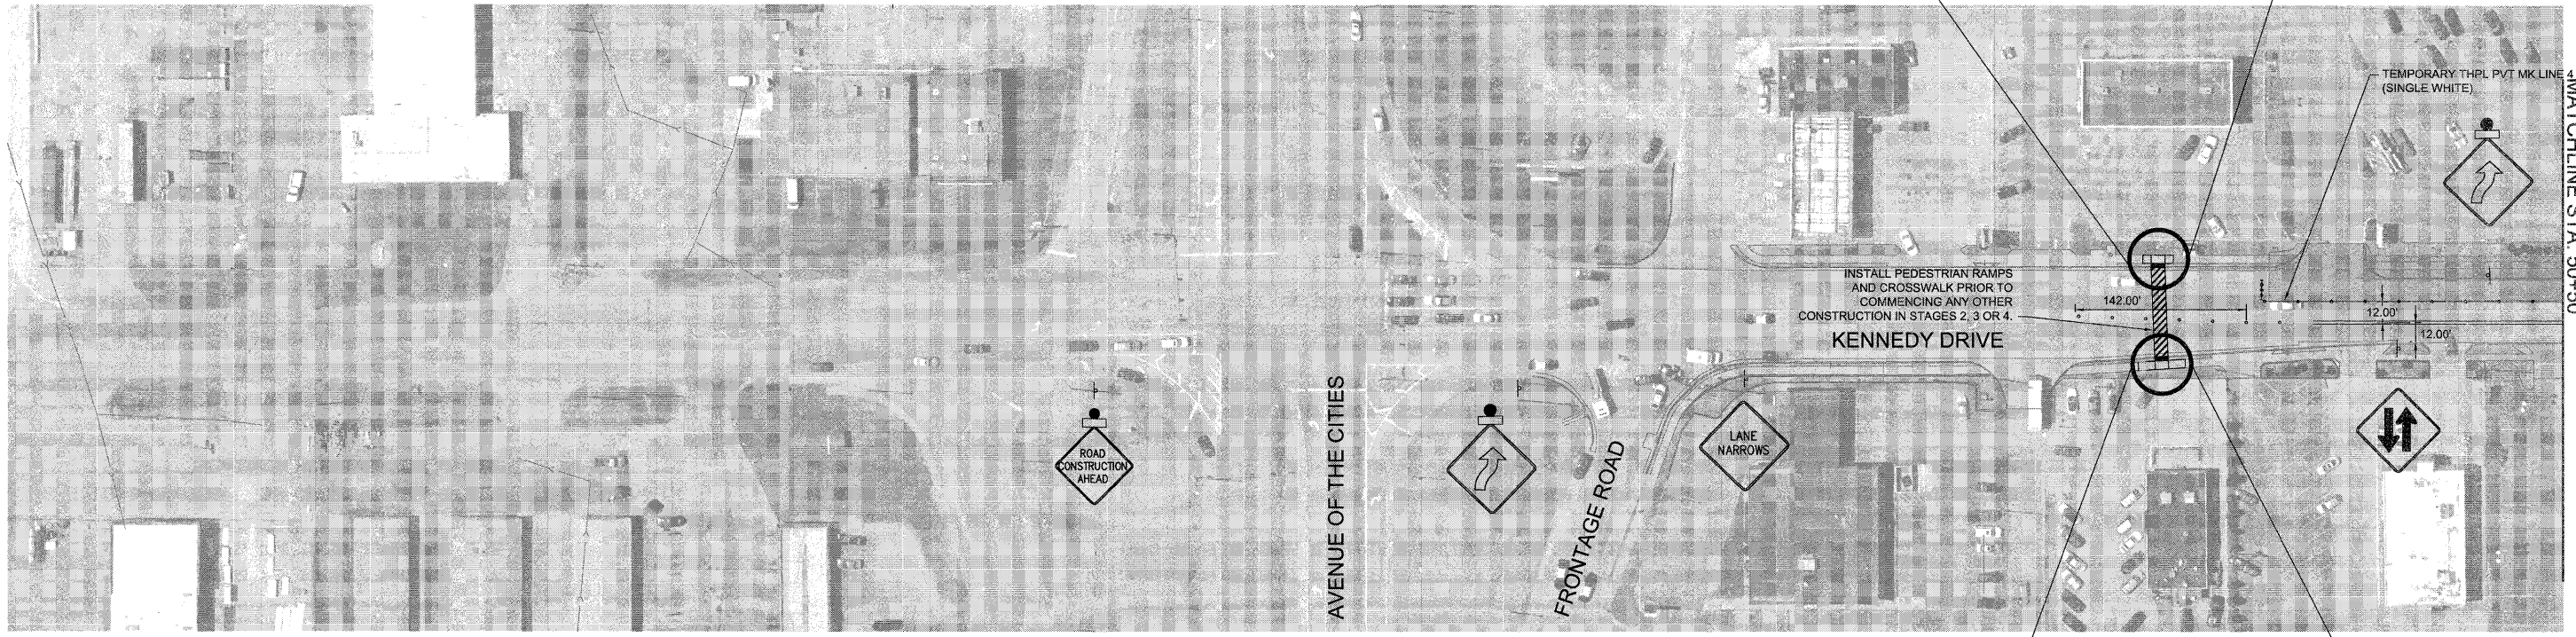



RAMP DETAIL

LEGEND

- TYPE I/TYPE 2 BARRICADE WITH FLASHER
- DRUM WITH FLASHER
- FLAGGER
- TEMPORARY THPL PVT MK LINE 4 (DOUBLE YELLOW)
- TYPE III BARRICADE WITH 2 FLASHERS
- ARROW BOARD
- WORK AREA

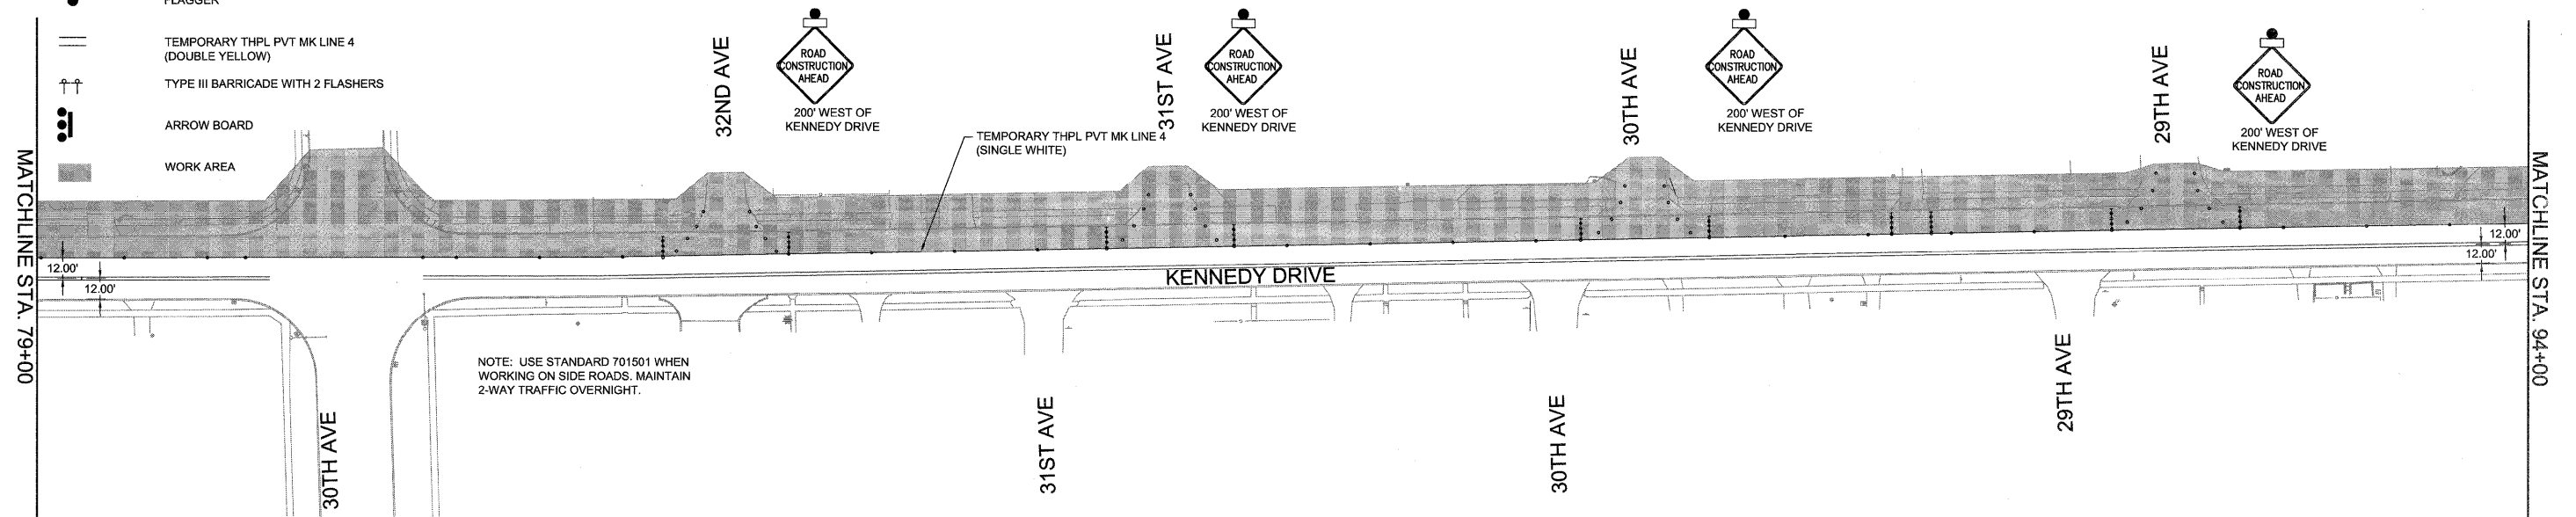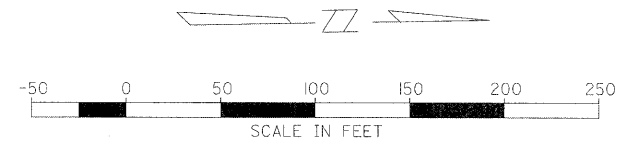

NOTE: USE STANDARD 701501 WHEN WORKING ON SIDE ROADS. MAINTAIN 2-WAY TRAFFIC OVERNIGHT.

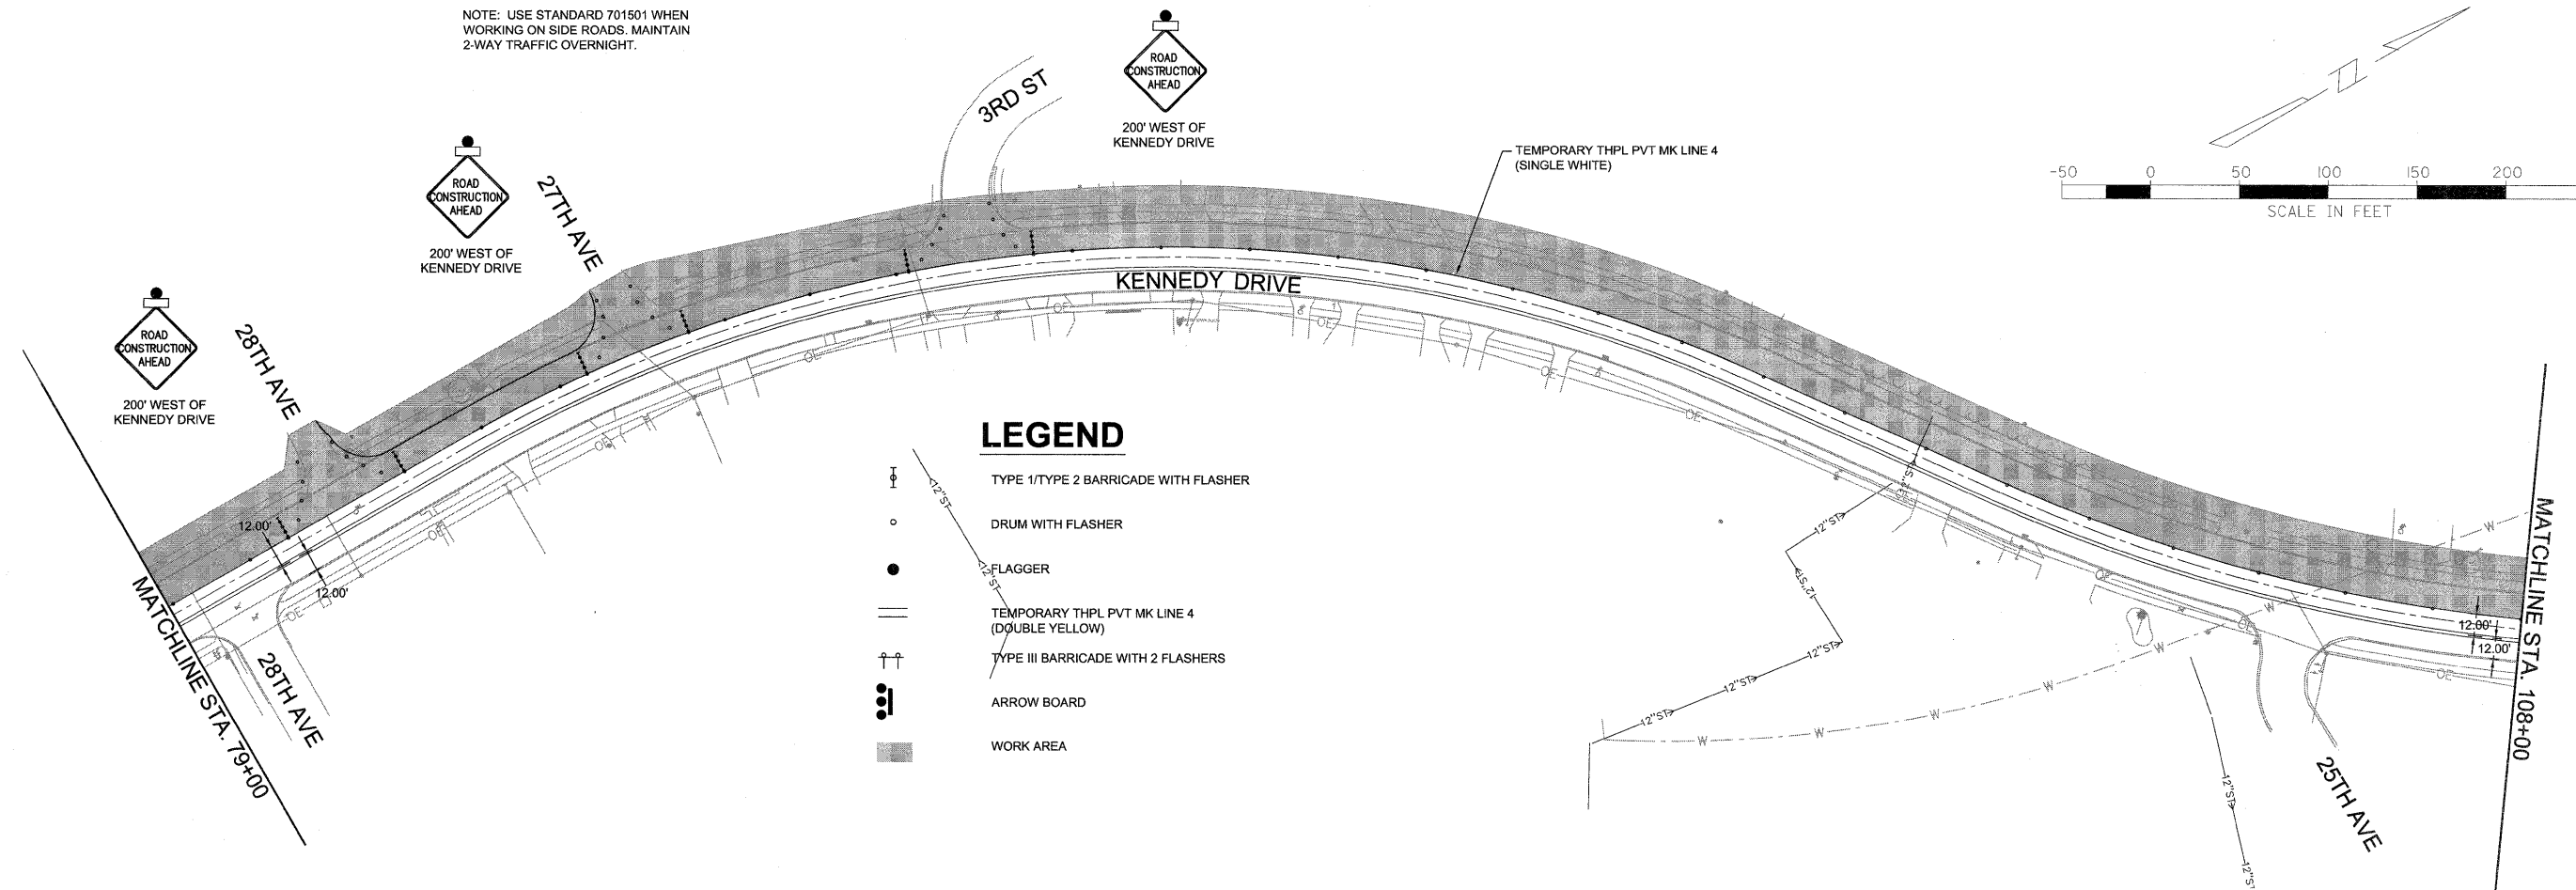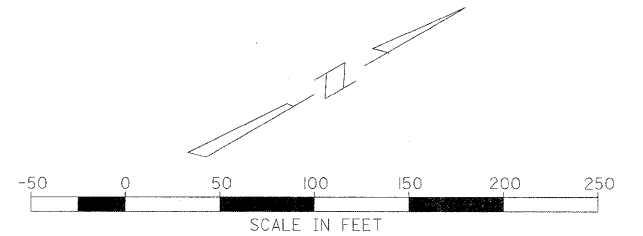

LEGEND

- TYPE I/TYPE 2 BARRICADE WITH FLASHER
- DRUM WITH FLASHER
- FLAGGER
- TEMPORARY THPL PVT MK LINE 4 (DOUBLE YELLOW)
- TYPE III BARRICADE WITH 2 FLASHERS
- ARROW BOARD
- WORK AREA

FILE NAME =
P:\Projects\MD\3113710\DWG

USER NAME =

DESIGNED -- PRL

REVISED --

DRAWN -- PRL

REVISED --

PLOT SCALE =

CHECKED -- PRL

REVISED --

PLOT DATE =

DATE -- 17APR2012


REVISED --

STATE OF ILLINOIS
DEPARTMENT OF TRANSPORTATION

TRAFFIC CONTROL
STAGE 2



SCALE: SHEET 7 OF 23 SHEETS STA. TO STA.

F.A.U. RTE.	SECTION	COUNTY	TOTAL SHEETS	SHEET NO.
5849	II-00151-00-RS	ROCK ISLAND	75	37
CONTRACT NO. 85558				
ILLINOIS FED. AID PROJECT				

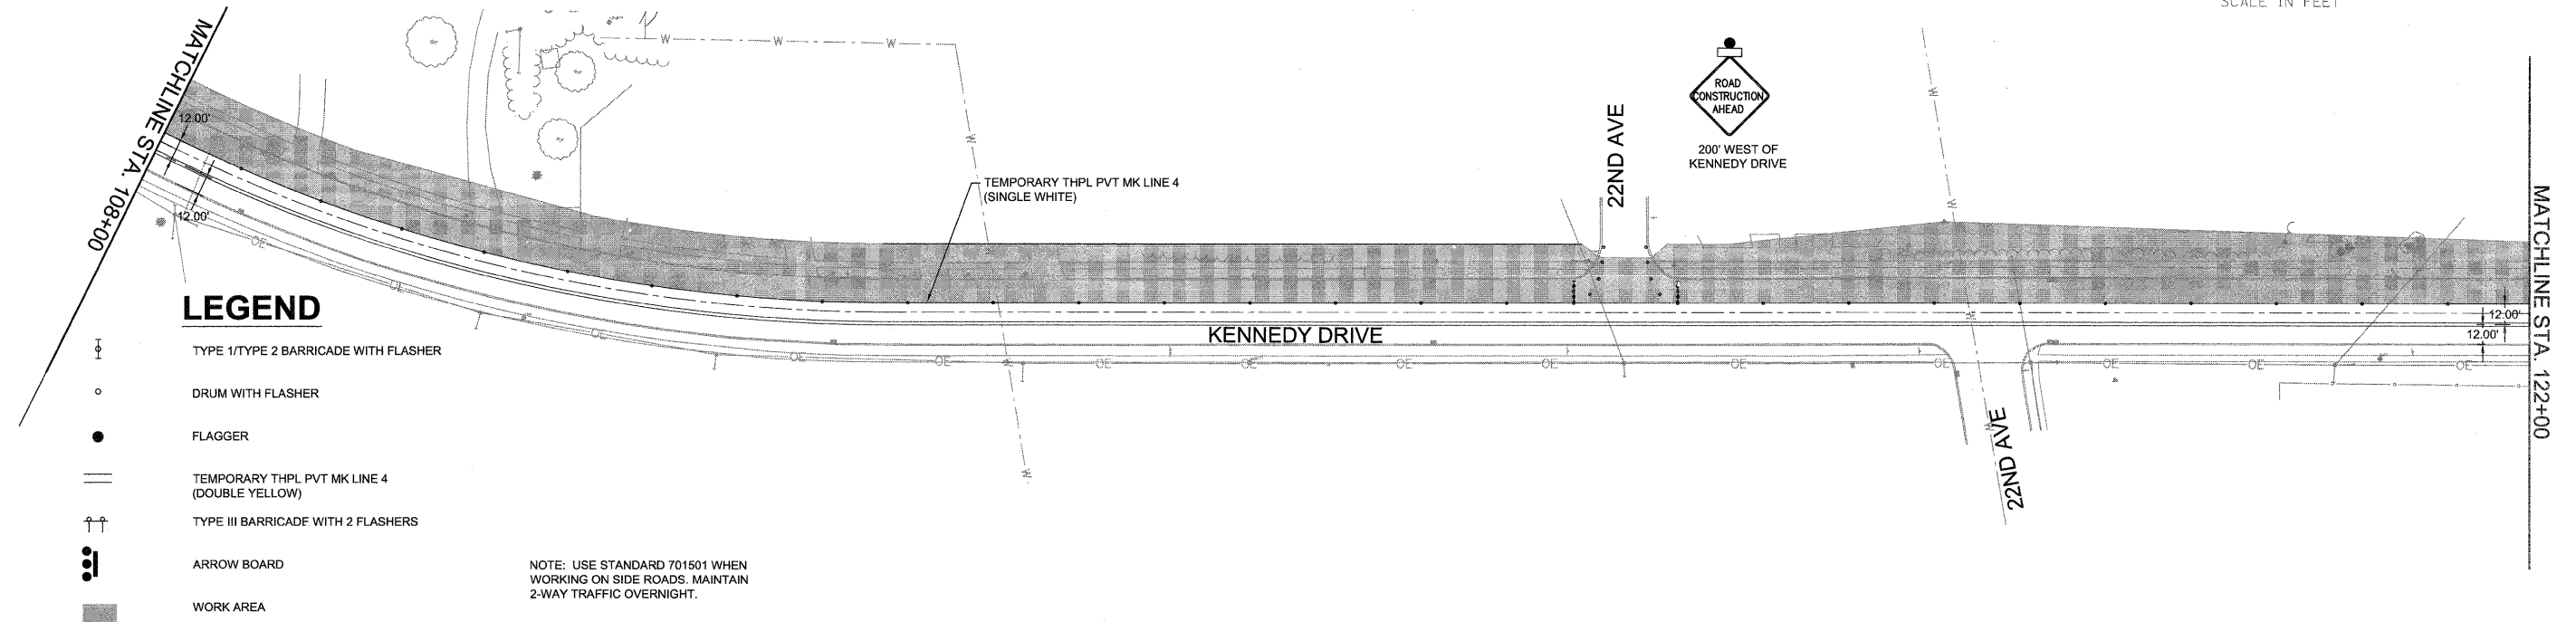

LEGEND

- TYPE I/TYPE 2 BARRICADE WITH FLASHER
DRUM WITH FLASHER
FLAGGER
TEMPORARY THPL PVT MK LINE 4 (DOUBLE YELLOW)
TYPE III BARRICADE WITH 2 FLASHERS
ARROW BOARD
WORK AREA

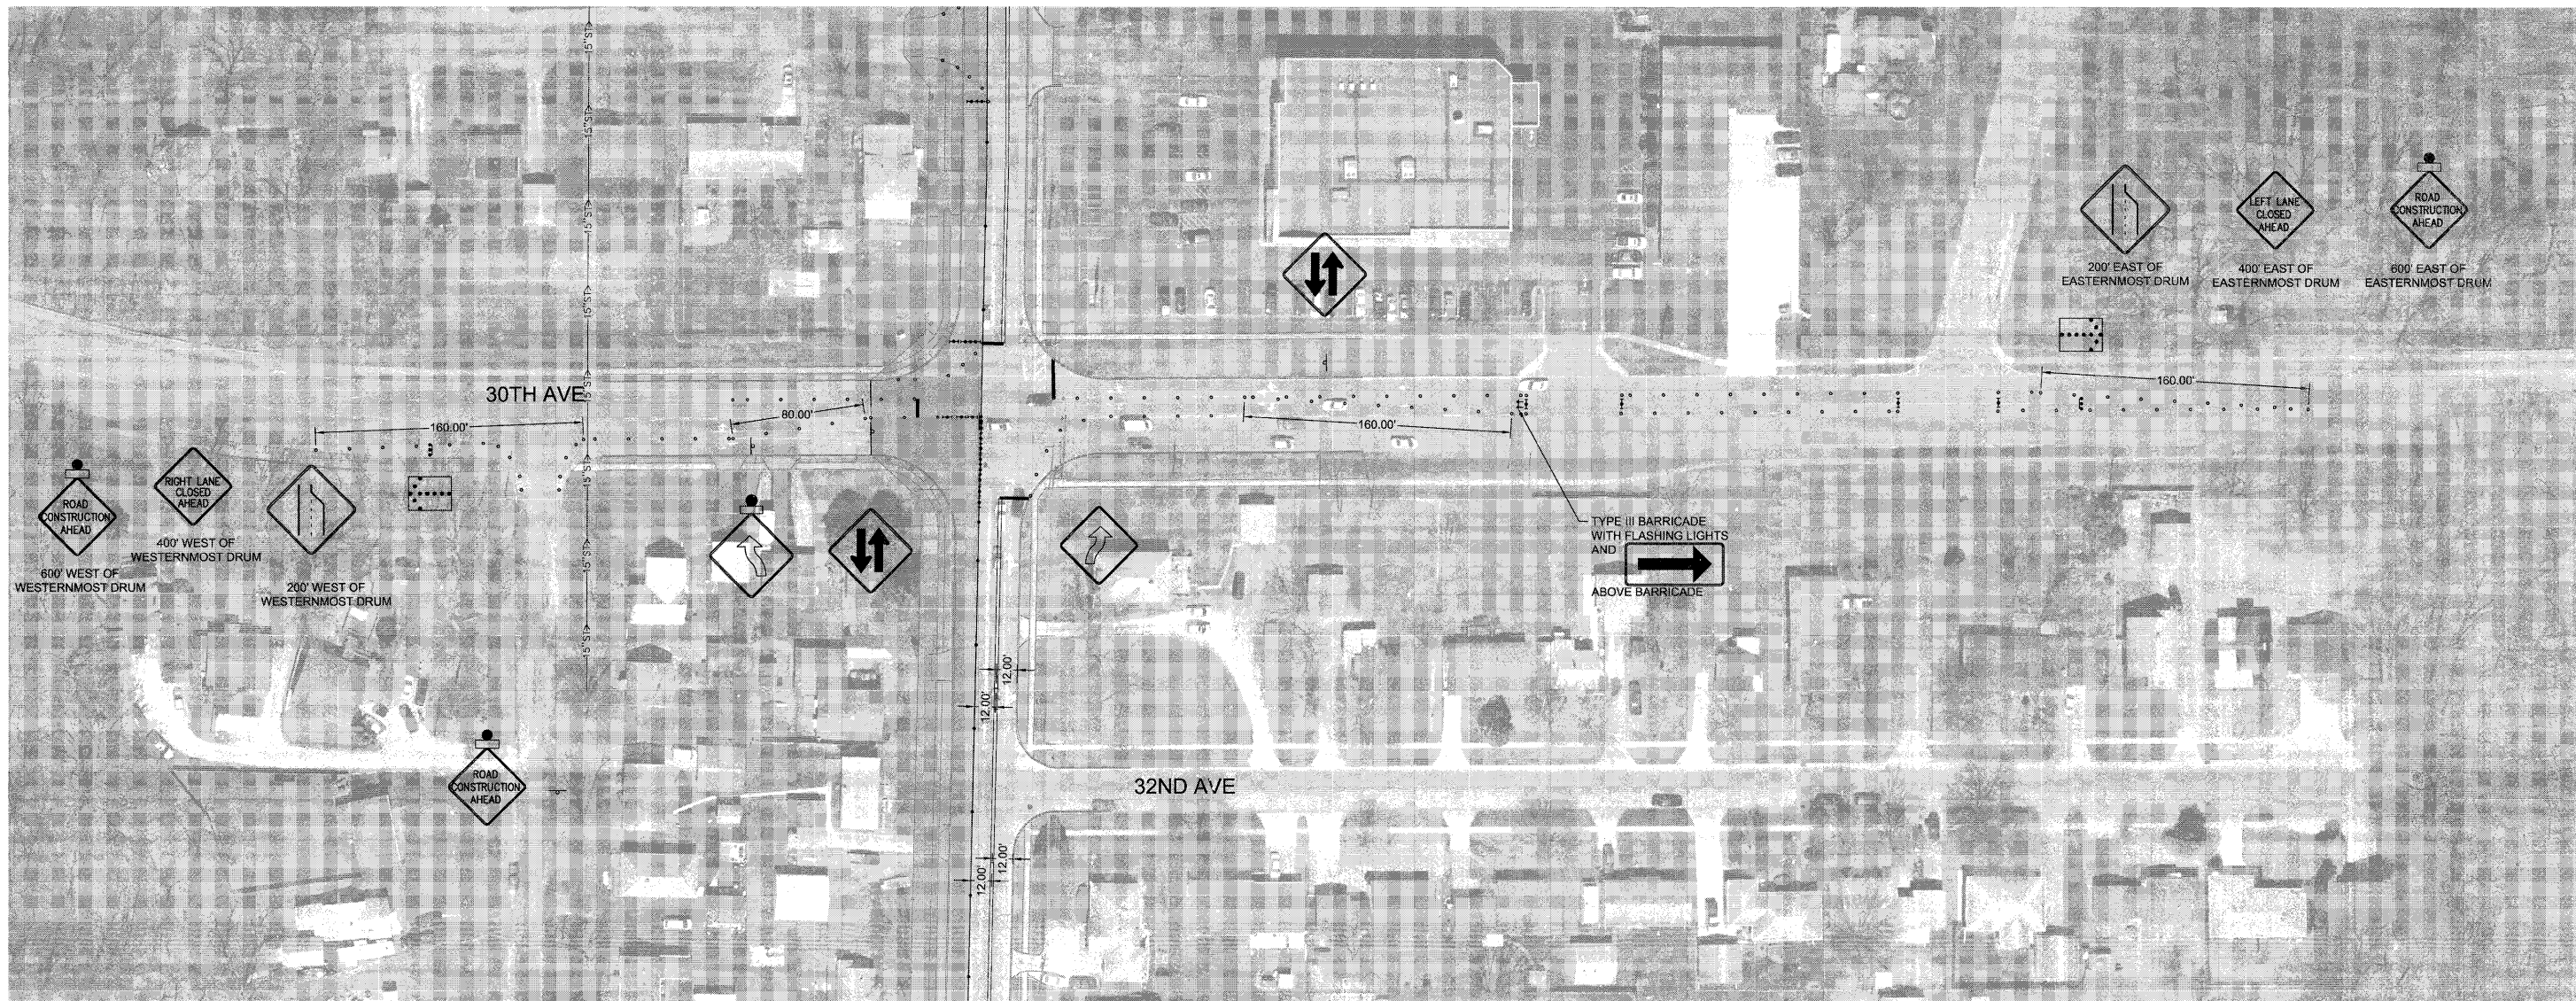 

FILE NAME =
P:\Projects\MD\3113718\DWG

USER NAME = LJJ

DESIGNED — PRL

REVISED —

DRAWN — PRL

REVISED —

PLOT SCALE = 5000.0000 1" / IN.

CHECKED — PRL

REVISED —

PLOT DATE = 3/19/2012

DATE — 17APR2012

REVISED —

STATE OF ILLINOIS
DEPARTMENT OF TRANSPORTATION


TRAFFIC CONTROL
STAGE 2A

SCALE: SHEET 9 OF 23 SHEETS STA. TO STA.


F.A.U. RTE.	SECTION	COUNTY	TOTAL SHEETS	SHEET NO.
5849	II-00151-00-RS	ROCK ISLAND	75	39
CONTRACT NO. 85558				
ILLINOIS FED. AID PROJECT				

LEGEND

- TYPE I/TYPE 2 BARRICADE WITH FLASHER
- DRUM WITH FLASHER
- FLAGGER
- TEMPORARY THPL PVT MK LINE 4 (DOUBLE YELLOW)
- TYPE III BARRICADE WITH 2 FLASHERS
- ARROW BOARD
- WORK AREA

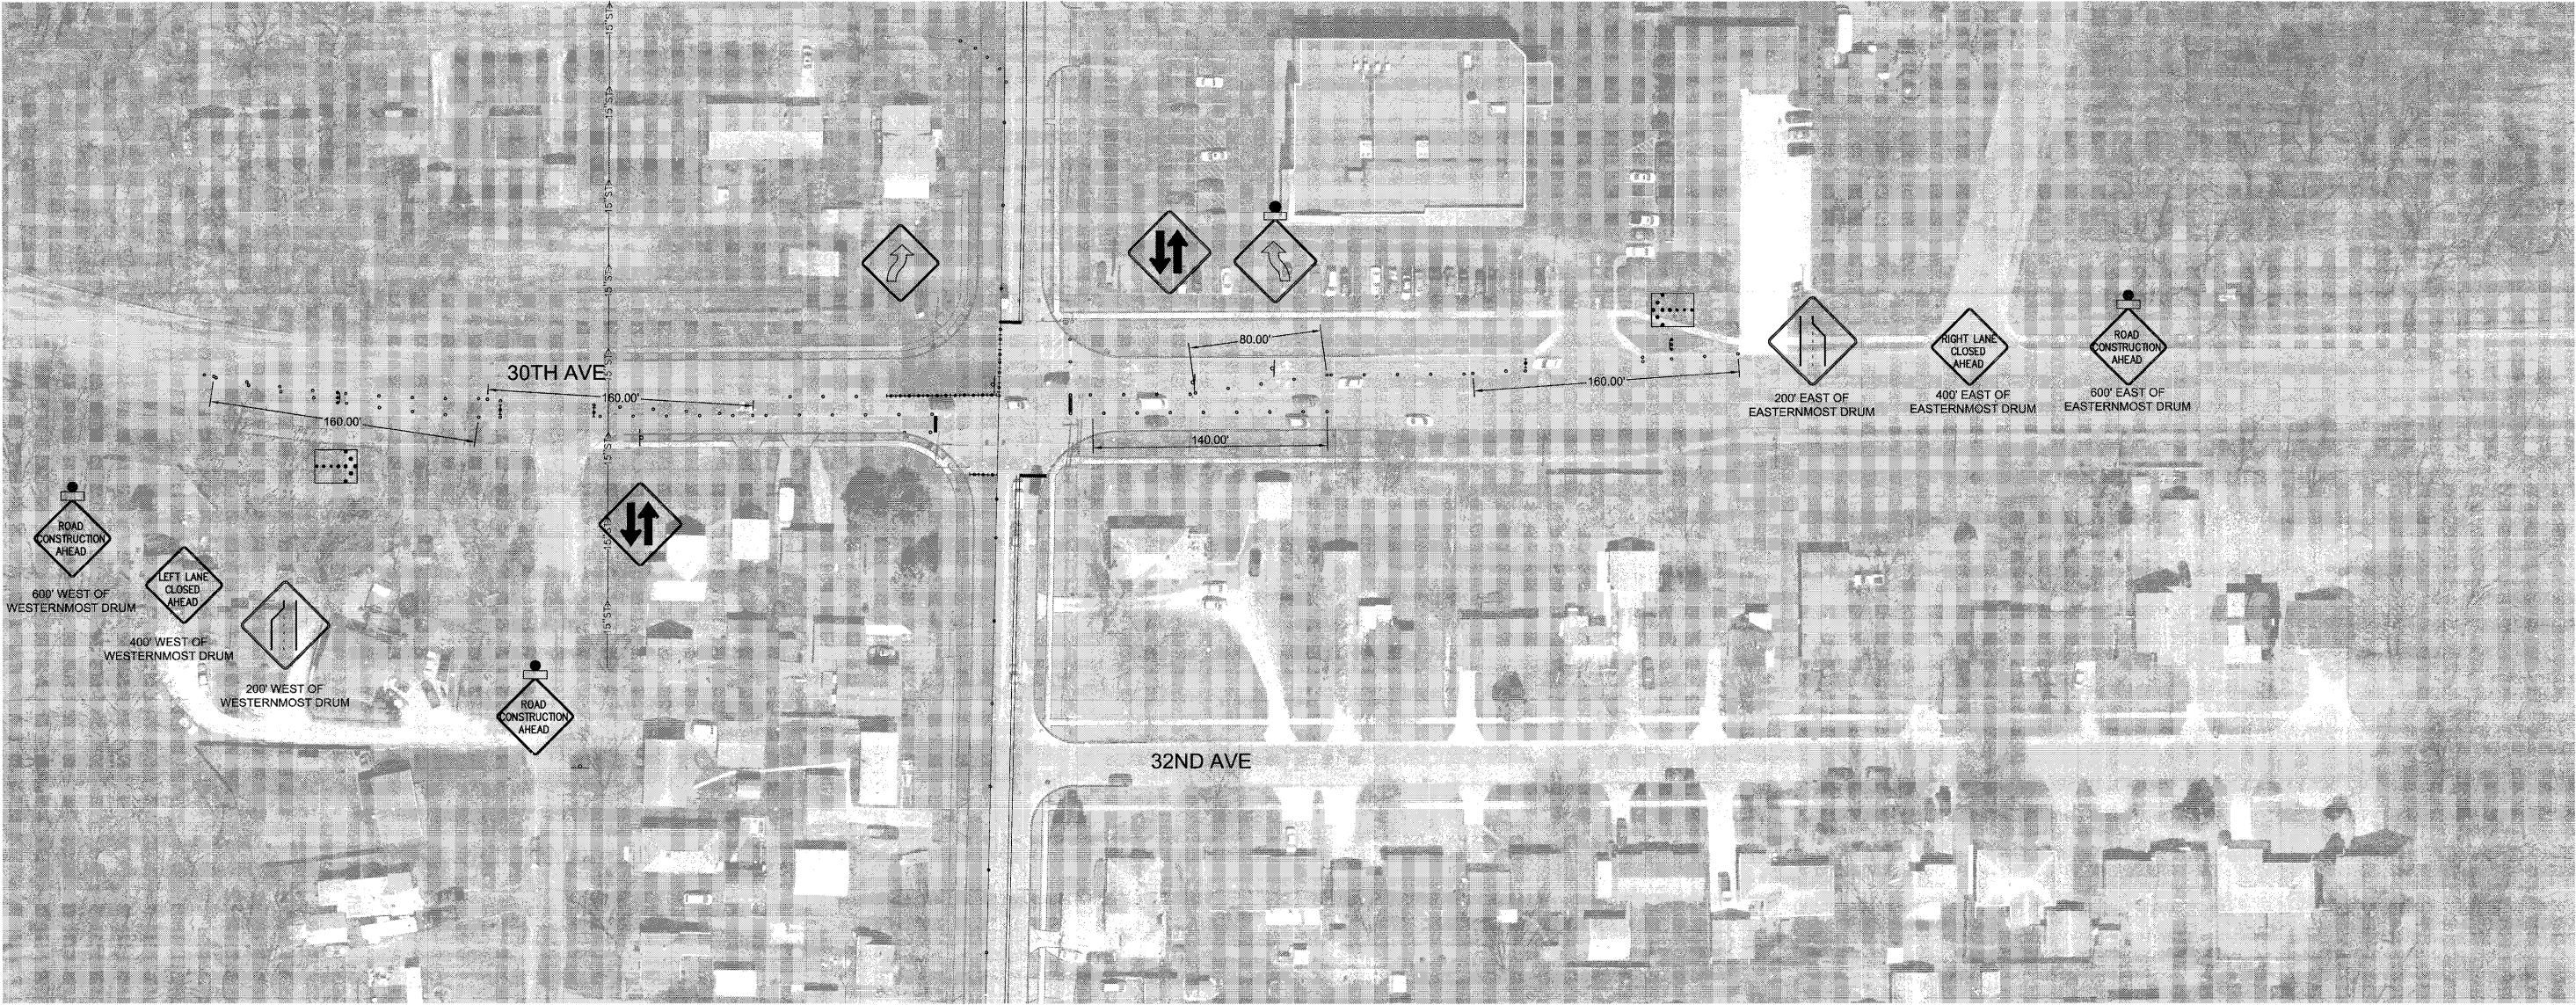




FILE NAME = P:\Projects\M0\3113710\DWG	USER NAME = LJJ	DESIGNED — PRL	REVISED —	STATE OF ILLINOIS DEPARTMENT OF TRANSPORTATION	TRAFFIC CONTROL STAGE 2B	F.A.U. RTE. 5849		SECTION II-00151-00-RS	COUNTY ROCK ISLAND	TOTAL SHEETS 75	SHEET NO. 40
	PLOT SCALE = 500.0000 ' / IN.	CHECKED — PRL	REVISED —					CONTRACT NO. 85558			
	PLOT DATE = 3/19/2012	DATE — 17APR2012	REVISED —			SCALE:		SHEET 10	OF 23 SHEETS	STA.	TO STA.
						ILLINOIS FED. AID PROJECT					

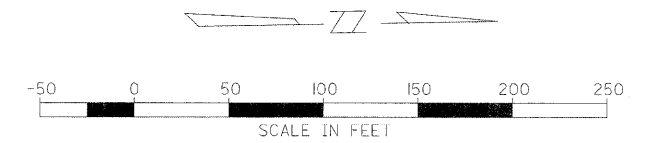

LEGEND

- TYPE I/TYPE 2 BARRICADE WITH FLASHER
- DRUM WITH FLASHER
- FLAGGER
- TEMPORARY THPL PVT MK LINE 4 (DOUBLE YELLOW)
- TYPE III BARRICADE WITH 2 FLASHERS
- ARROW BOARD
- WORK AREA

NOTE: USE STANDARD 701501 WHEN WORKING ON SIDE ROADS. MAINTAIN 2-WAY TRAFFIC OVERNIGHT.

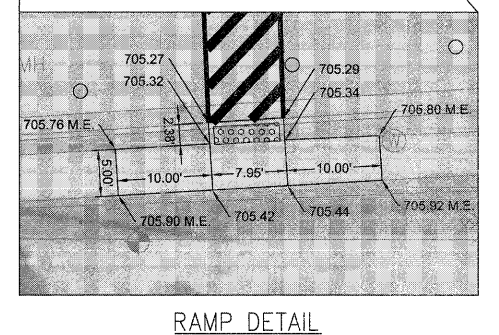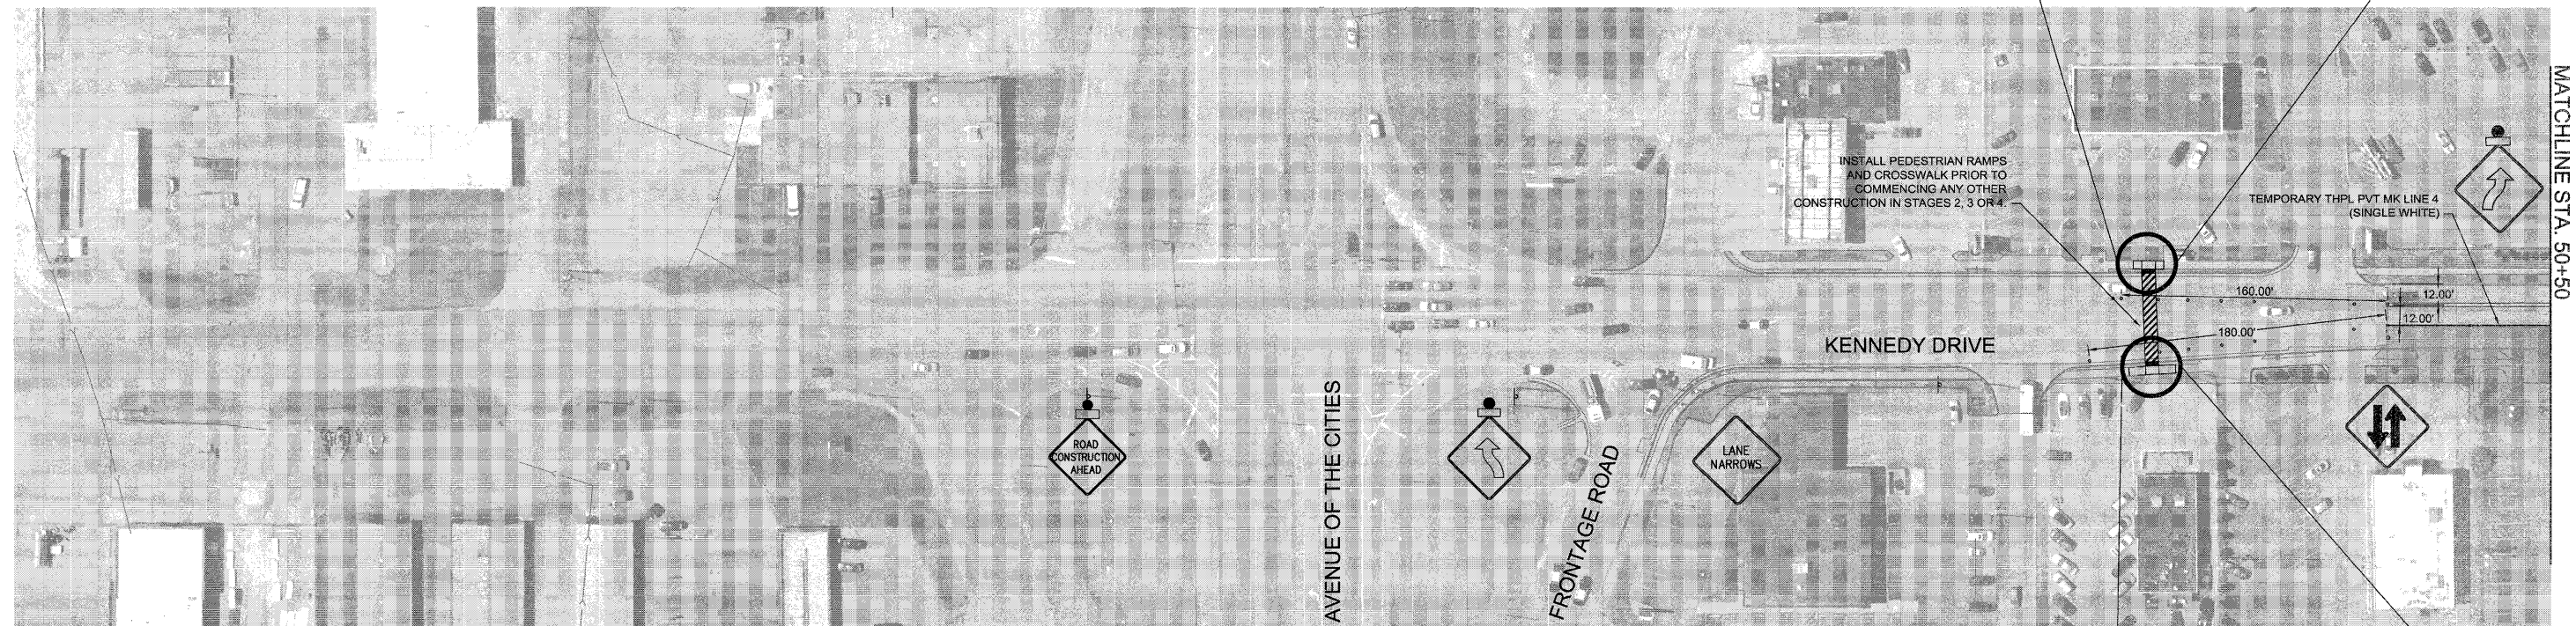
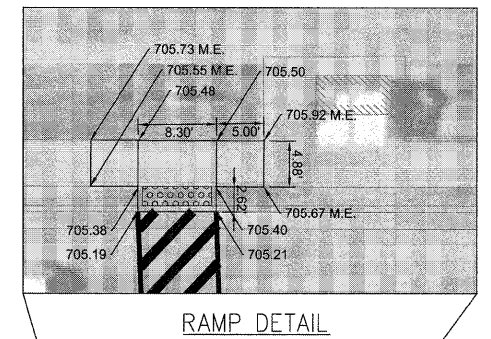


FILE NAME = P:\Projects\M0\3113710\DWG	USER NAME = LJJ	DESIGNED — PRL	REVISED —	STATE OF ILLINOIS DEPARTMENT OF TRANSPORTATION	TRAFFIC CONTROL STAGE 3				F.A.U. RTE.	SECTION	COUNTY	TOTAL SHEETS	SHEET NO.
		DRAWN — PRL	REVISED —						5849	II-00151-00-RS	ROCK ISLAND	75	41
	PLOT SCALE = 500.0000 'ft' / IN.	CHECKED — PRL	REVISED —						CONTRACT NO. 85558				
	PLOT DATE = 3/19/2012	DATE — 17APR2012	REVISED —						ILLINOIS FED. AID PROJECT				
				SCALE:	SHEET II	OF 23 SHEETS	STA.	TO STA.					

LEGEND

- TYPE 1/TYPE 2 BARRICADE WITH FLASHER
- DRUM WITH FLASHER
- FLAGGER
- TEMPORARY THPL PVT MK LINE 4 (DOUBLE YELLOW)
- TYPE III BARRICADE WITH 2 FLASHERS
- ARROW BOARD
- WORK AREA



NOTE: USE STANDARD 701501 WHEN WORKING ON SIDE ROADS. MAINTAIN 2-WAY TRAFFIC OVERNIGHT.

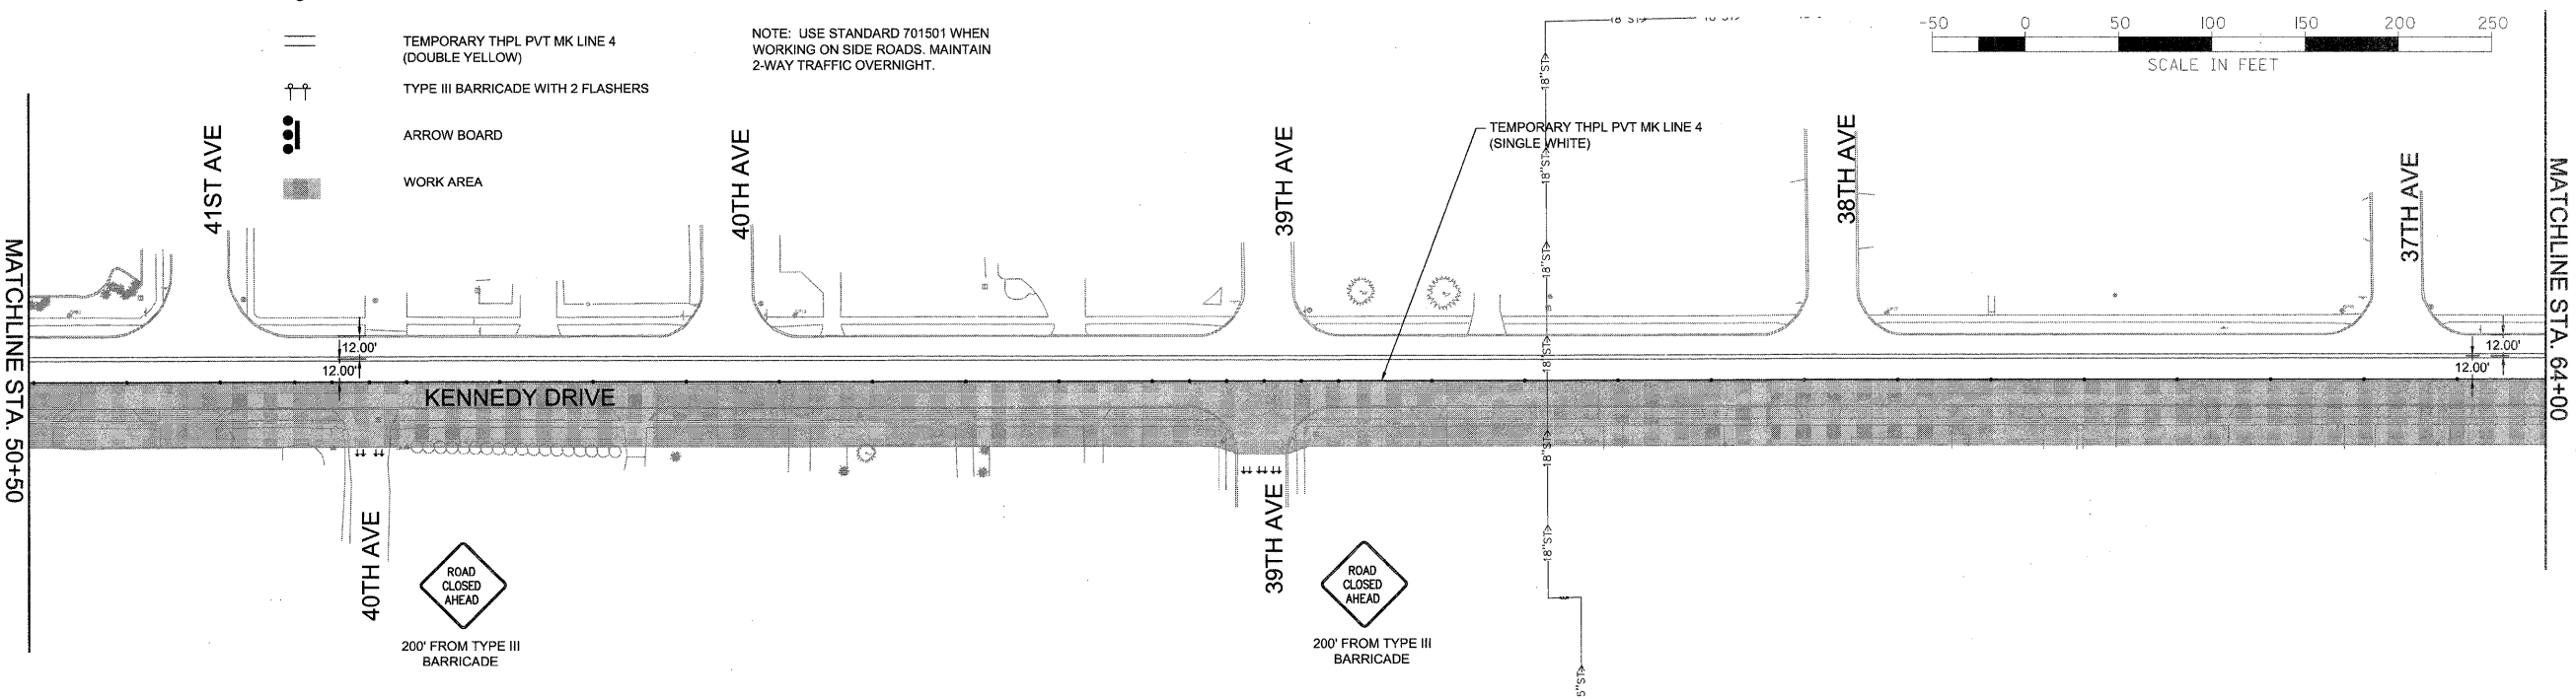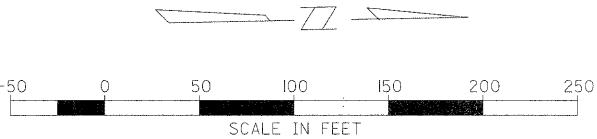

LEGEND

- TYPE 1/TYPE 2 BARRICADE WITH FLASHER
- DRUM WITH FLASHER
- FLAGGER
- TEMPORARY THPL PVT MK LINE 4 (DOUBLE YELLOW)
- TYPE III BARRICADE WITH 2 FLASHERS
- ARROW BOARD
- WORK AREA



NOTE: USE STANDARD 701501 WHEN WORKING ON SIDE ROADS. MAINTAIN 2-WAY TRAFFIC OVERNIGHT.

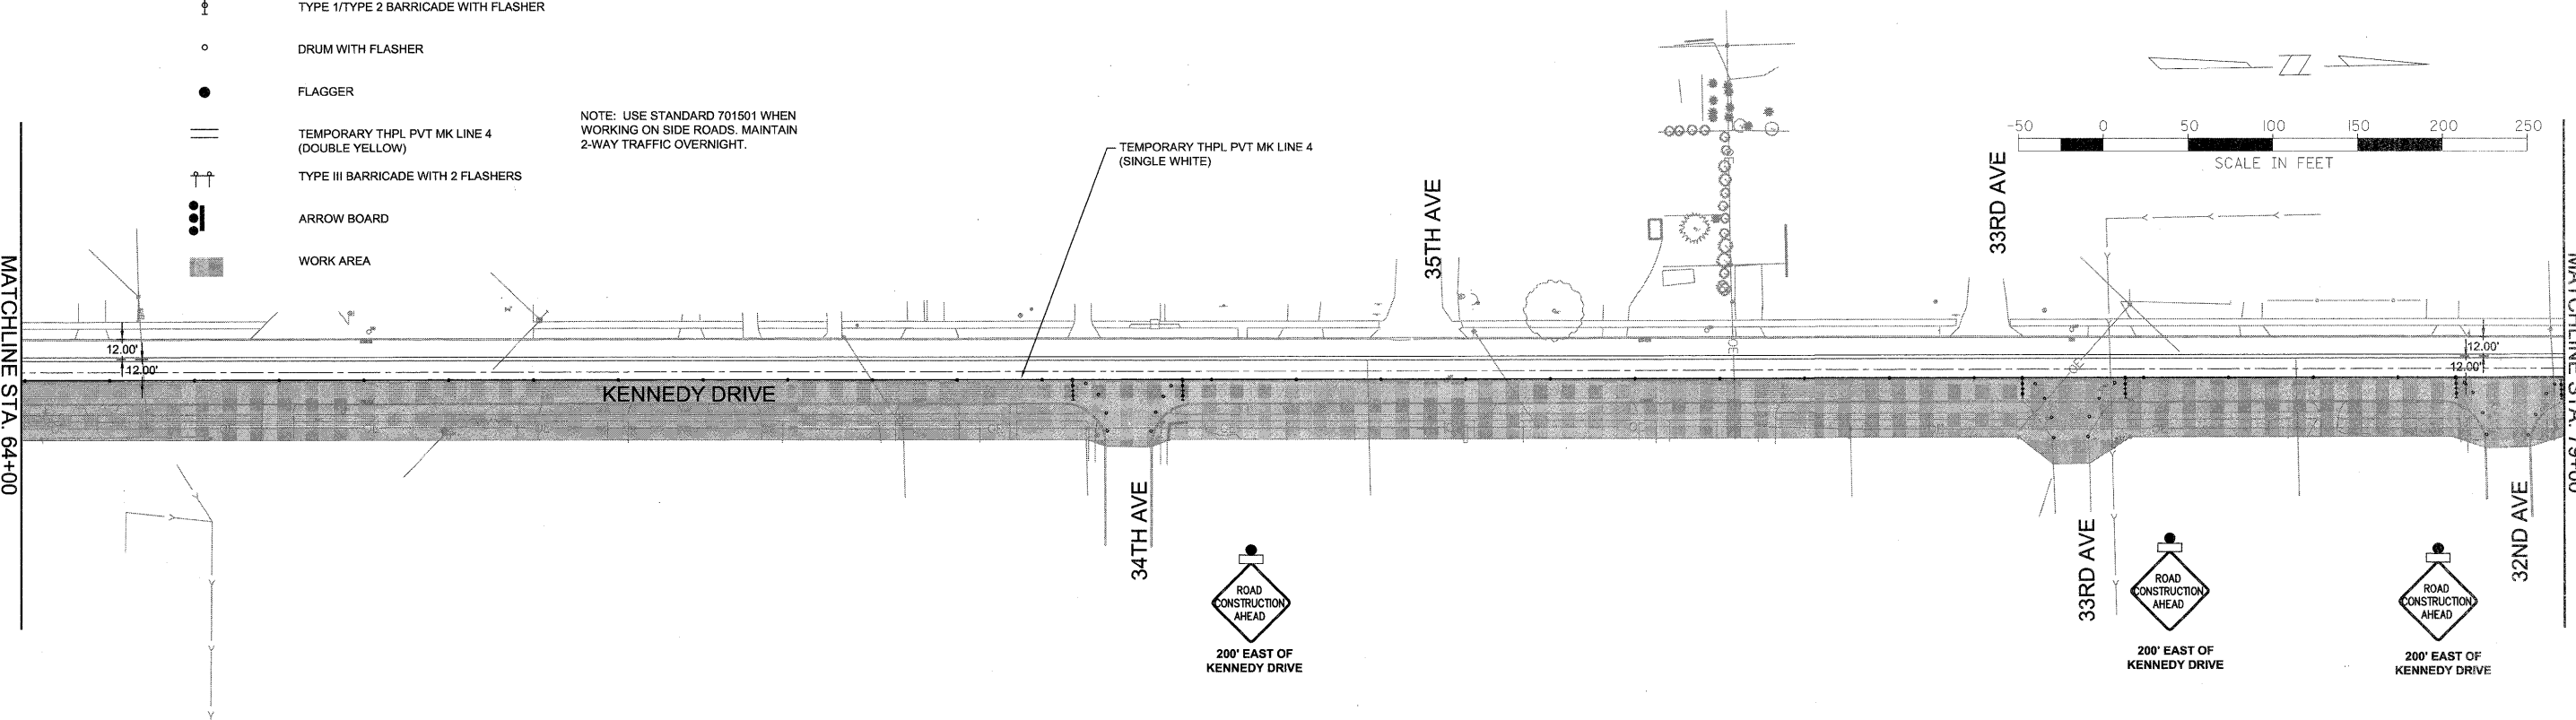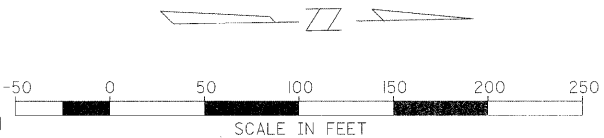

LEGEND

- TYPE 1/TYPE 2 BARRICADE WITH FLASHER
- DRUM WITH FLASHER
- FLAGGER
- TEMPORARY THPL PVT MK LINE 4 (DOUBLE YELLOW)
- TYPE III BARRICADE WITH 2 FLASHERS
- ARROW BOARD
- WORK AREA



NOTE: USE STANDARD 701501 WHEN WORKING ON SIDE ROADS. MAINTAIN 2-WAY TRAFFIC OVERNIGHT.

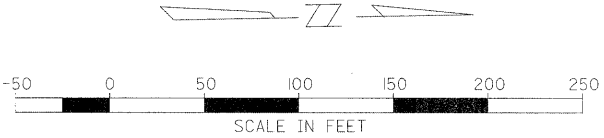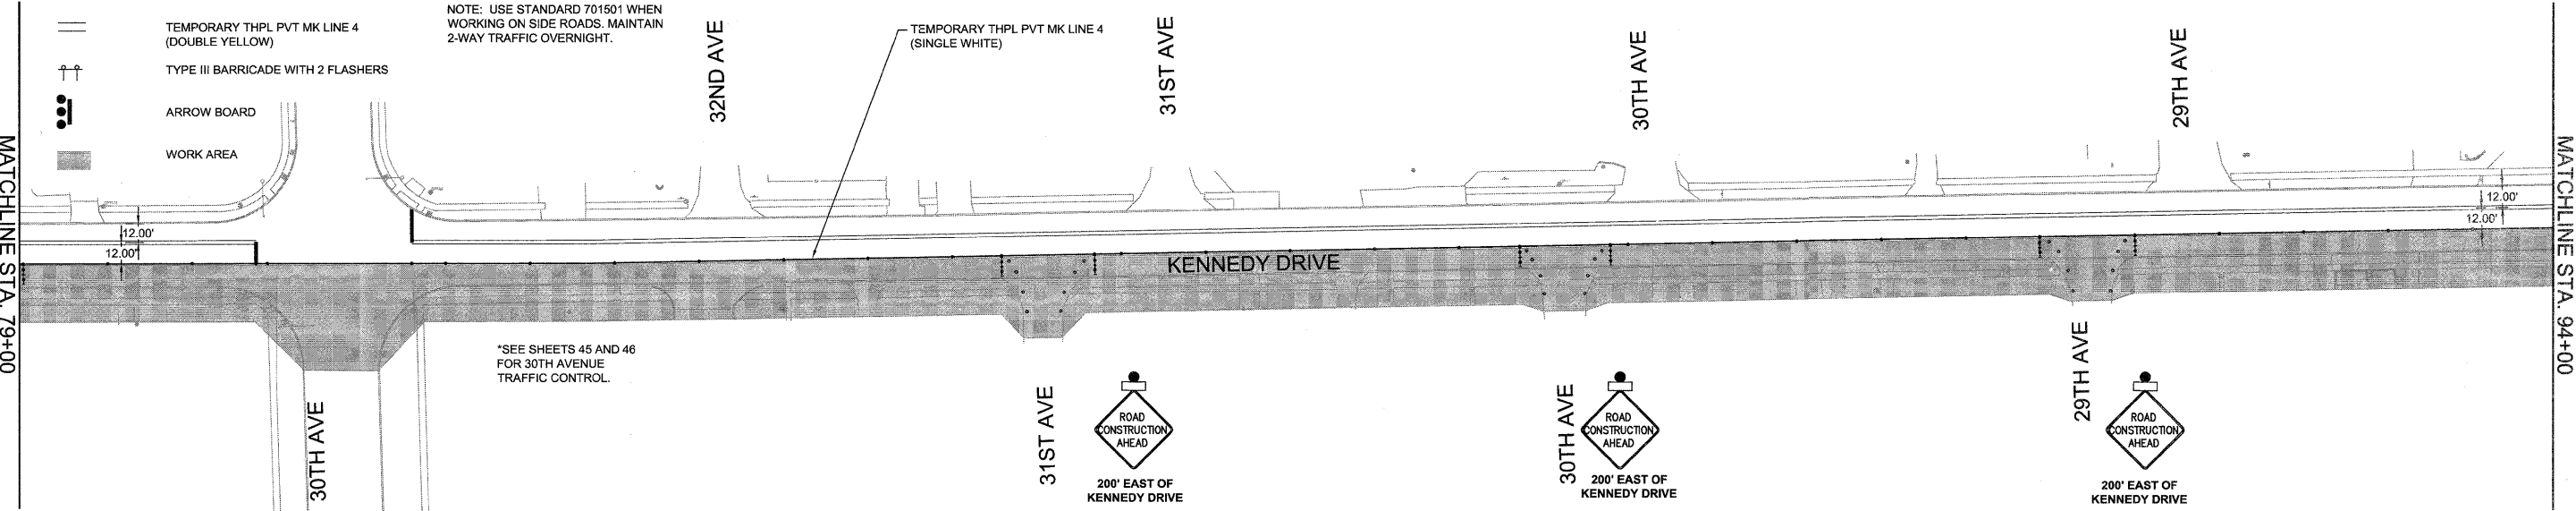

LEGEND

- TYPE 1/TYPE 2 BARRICADE WITH FLASHER
- DRUM WITH FLASHER
- FLAGGER
- TEMPORARY THPL PVT MK LINE 4 (DOUBLE YELLOW)
- TYPE III BARRICADE WITH 2 FLASHERS
- ARROW BOARD
- WORK AREA

NOTE: USE STANDARD 701501 WHEN WORKING ON SIDE ROADS. MAINTAIN 2-WAY TRAFFIC OVERNIGHT.

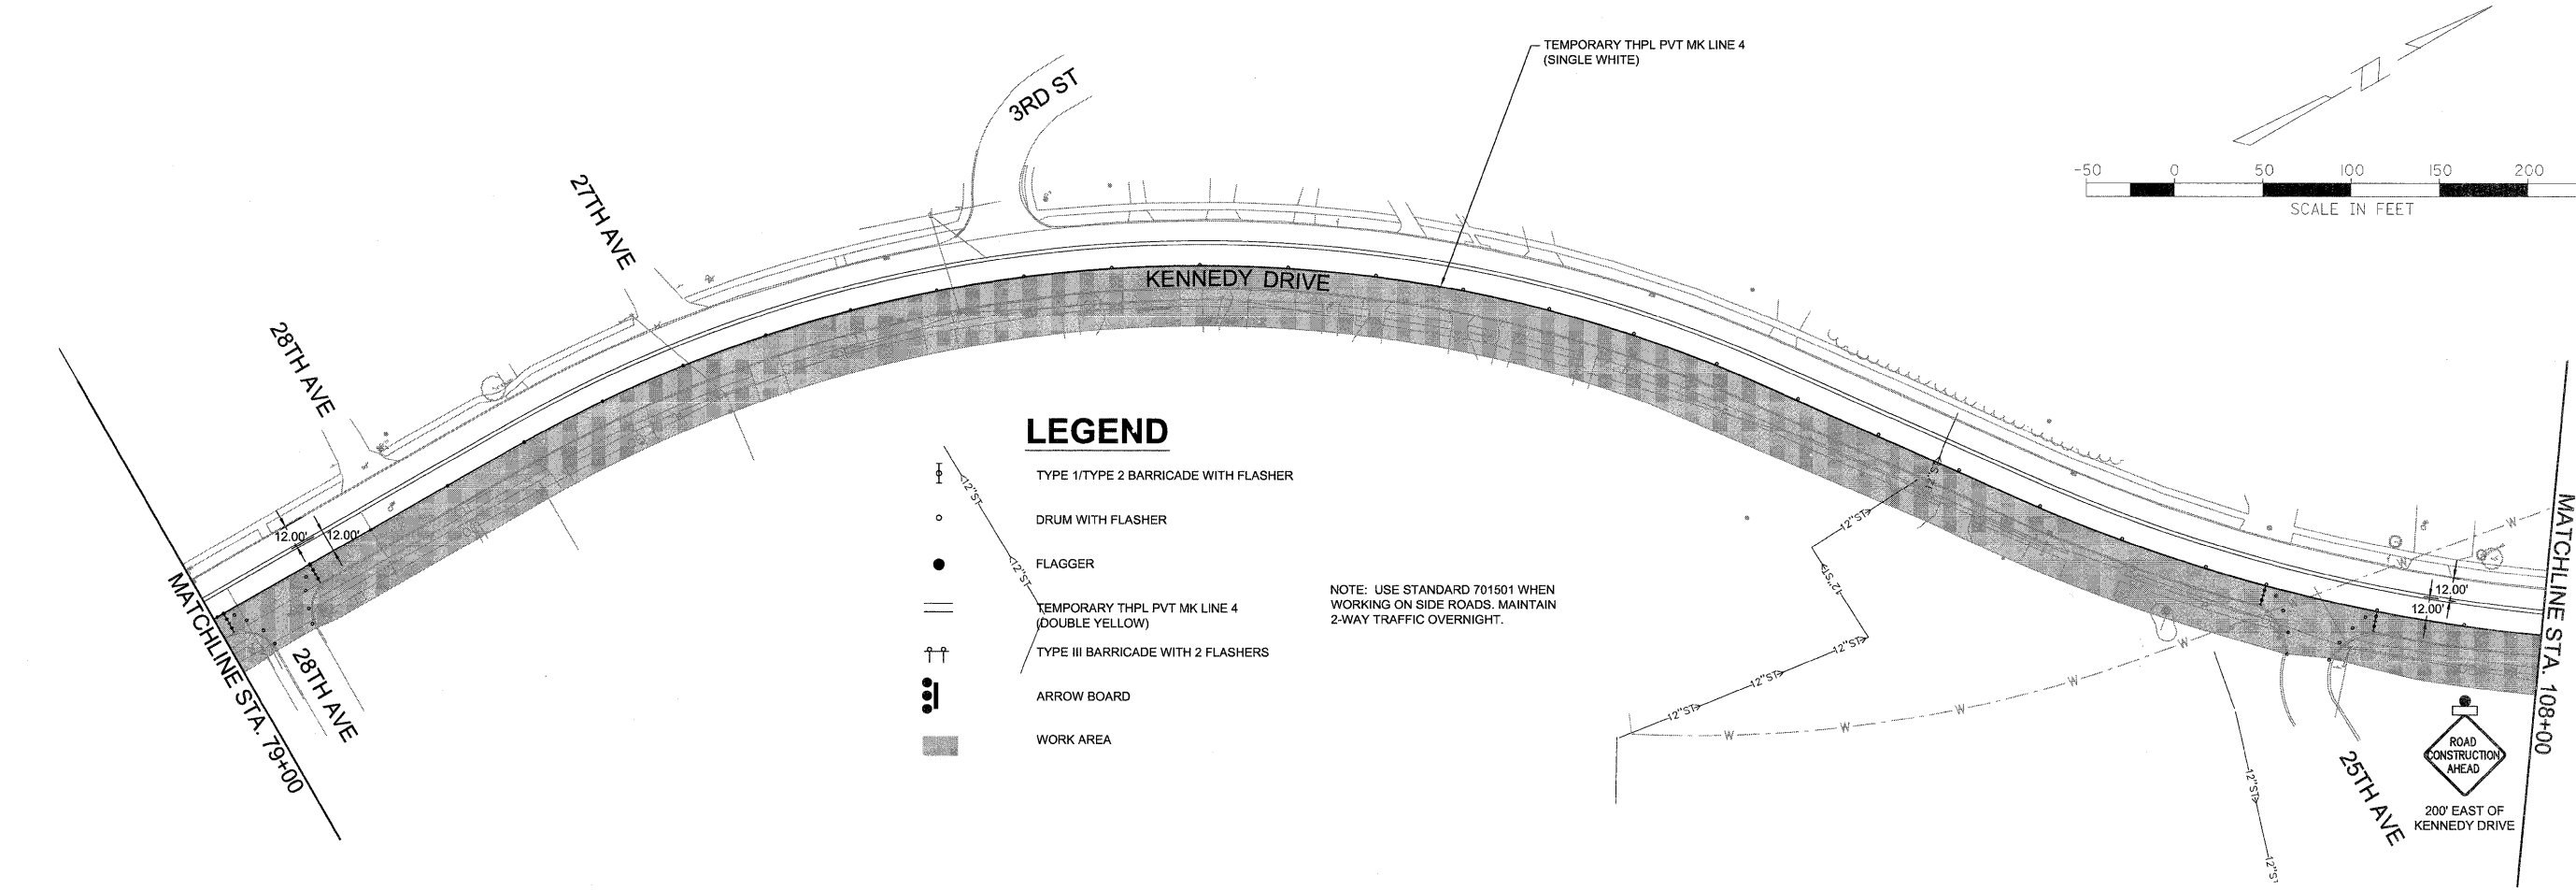
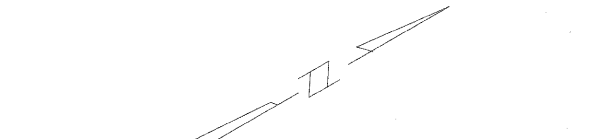


FILE NAME = P:\Projects\MO\3113718\DWg	USER NAME = LJJ	DESIGNED — PRL	REVISED —	STATE OF ILLINOIS DEPARTMENT OF TRANSPORTATION	TRAFFIC CONTROL STAGE 3	F.A.U. RTE. 5849	SECTION	COUNTY	TOTAL SHEETS	SHEET NO.
		DRAWN — PRL	REVISED —				II-00151-00-RS	ROCK ISLAND	75	43
	PLOT SCALE = 500.0000 ' / IN.	CHECKED — PRL	REVISED —				CONTRACT NO. 85558			
	PLOT DATE = 3/19/2012	DATE — 17APR2012	REVISED —				SCALE: SHEET 13 OF 23 SHEETS STA. TO STA.			
						ILLINOIS FED. AID PROJECT				

LEGEND

- TYPE 1/TYPE 2 BARRICADE WITH FLASHER
- DRUM WITH FLASHER
- FLAGGER
- TEMPORARY THPL PVT MK LINE 4 (DOUBLE YELLOW)
- TYPE III BARRICADE WITH 2 FLASHERS
- ARROW BOARD
- WORK AREA



NOTE: USE STANDARD 701501 WHEN WORKING ON SIDE ROADS. MAINTAIN 2-WAY TRAFFIC OVERNIGHT.

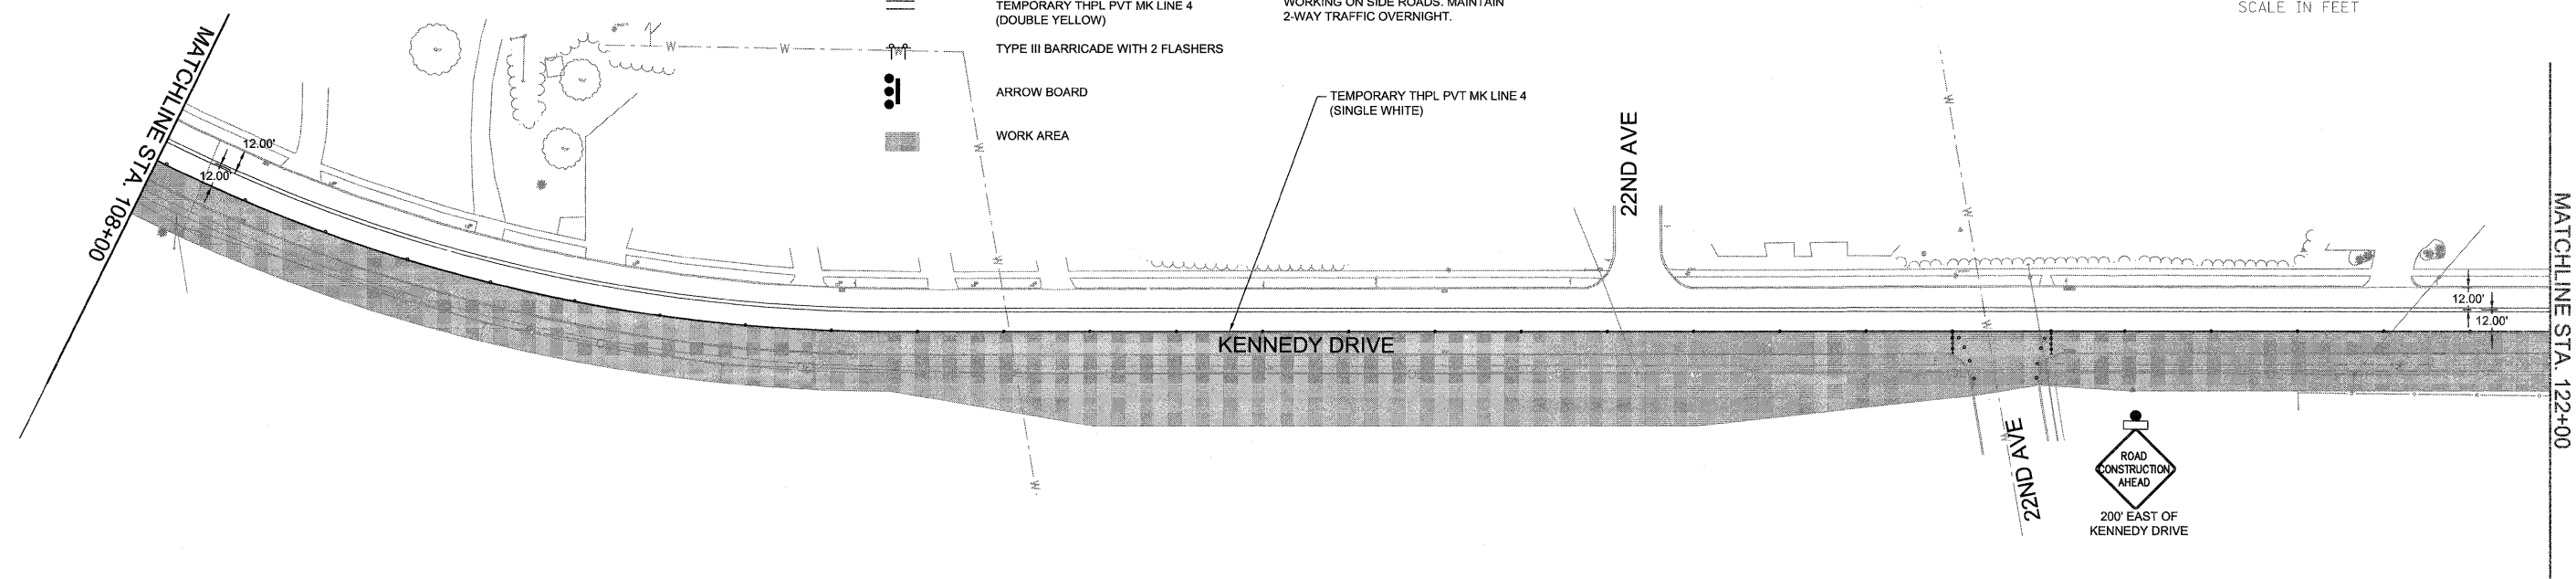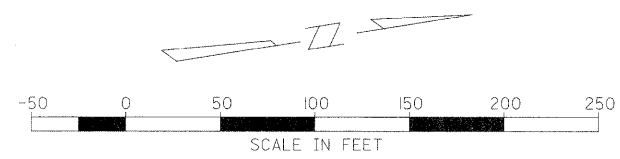

LEGEND

- TYPE 1/TYPE 2 BARRICADE WITH FLASHER
- DRUM WITH FLASHER
- FLAGGER
- TEMPORARY THPL PVT MK LINE 4 (DOUBLE YELLOW)
- TYPE III BARRICADE WITH 2 FLASHERS
- ARROW BOARD
- WORK AREA

NOTE: USE STANDARD 701501 WHEN WORKING ON SIDE ROADS. MAINTAIN 2-WAY TRAFFIC OVERNIGHT.

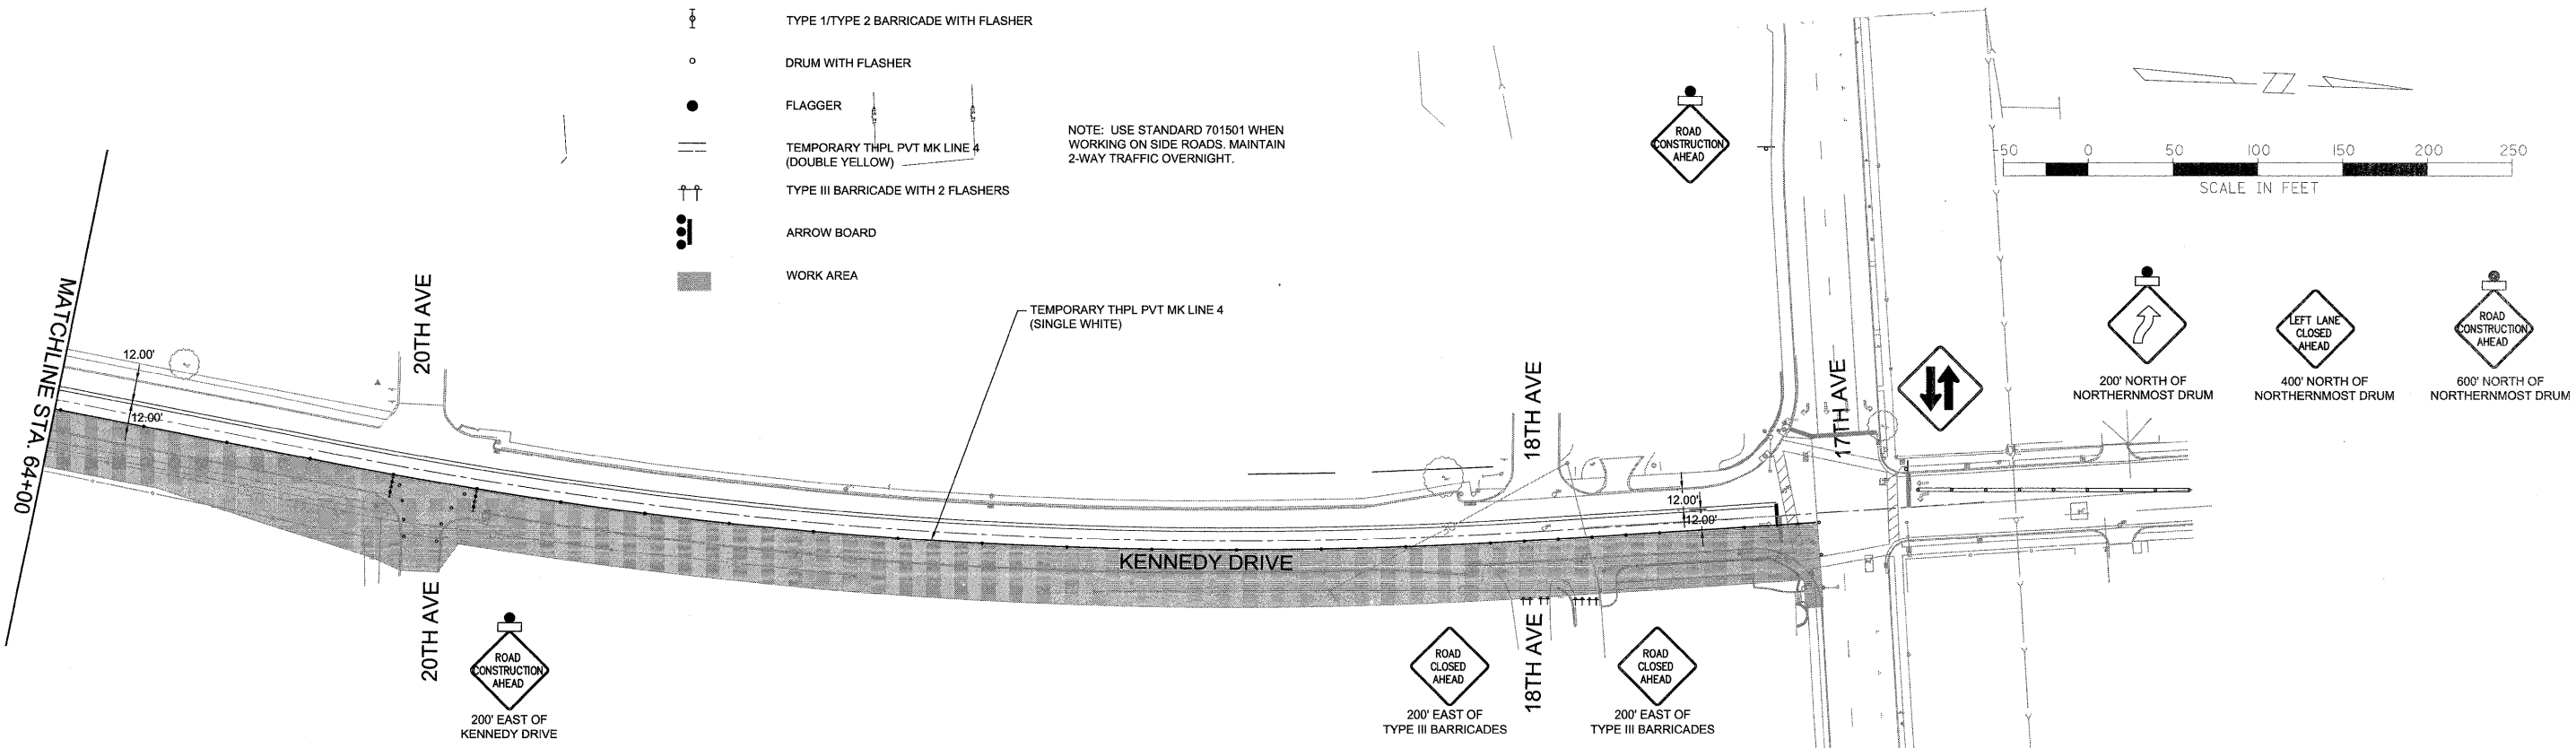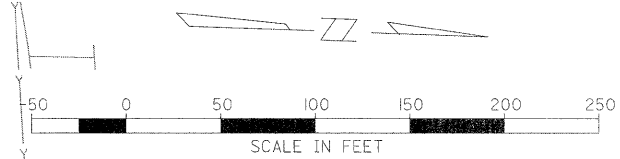

FILE NAME = P:\Projects\MO\3113710\DWg	USER NAME = LJJ	DESIGNED — PRL	REVISED —	STATE OF ILLINOIS DEPARTMENT OF TRANSPORTATION	TRAFFIC CONTROL STAGE 3			F.A.U. RTE.	SECTION	COUNTY	TOTAL SHEETS	SHEET NO.
		DRAWN — PRL	REVISED —					5849	II-00151-00-RS	ROCK ISLAND	75	44
	PLOT SCALE = 50:1.0000 's' / IN.	CHECKED — PRL	REVISED —					CONTRACT NO. 85558				
	PLOT DATE = 3/19/2012	DATE — 17APR2012	REVISED —					ILLINOIS FED. AID PROJECT				
				SCALE:	SHEET 14	OF 23 SHEETS	STA.	TO STA.				

TYPE 1/TYPE 2 BARRICADE WITH FLASHER

DRUM WITH FLASHER

FLAGGER


TEMPORARY THPL PVT MK LINE 4
(DOUBLE YELLOW)

TYPE III BARRICADE WITH 2 FLASHERS

ARROW BOARD

WORK AREA

NOTE: USE STANDARD 701501 WHEN WORKING ON SIDE ROADS. MAINTAIN 2-WAY TRAFFIC OVERNIGHT.


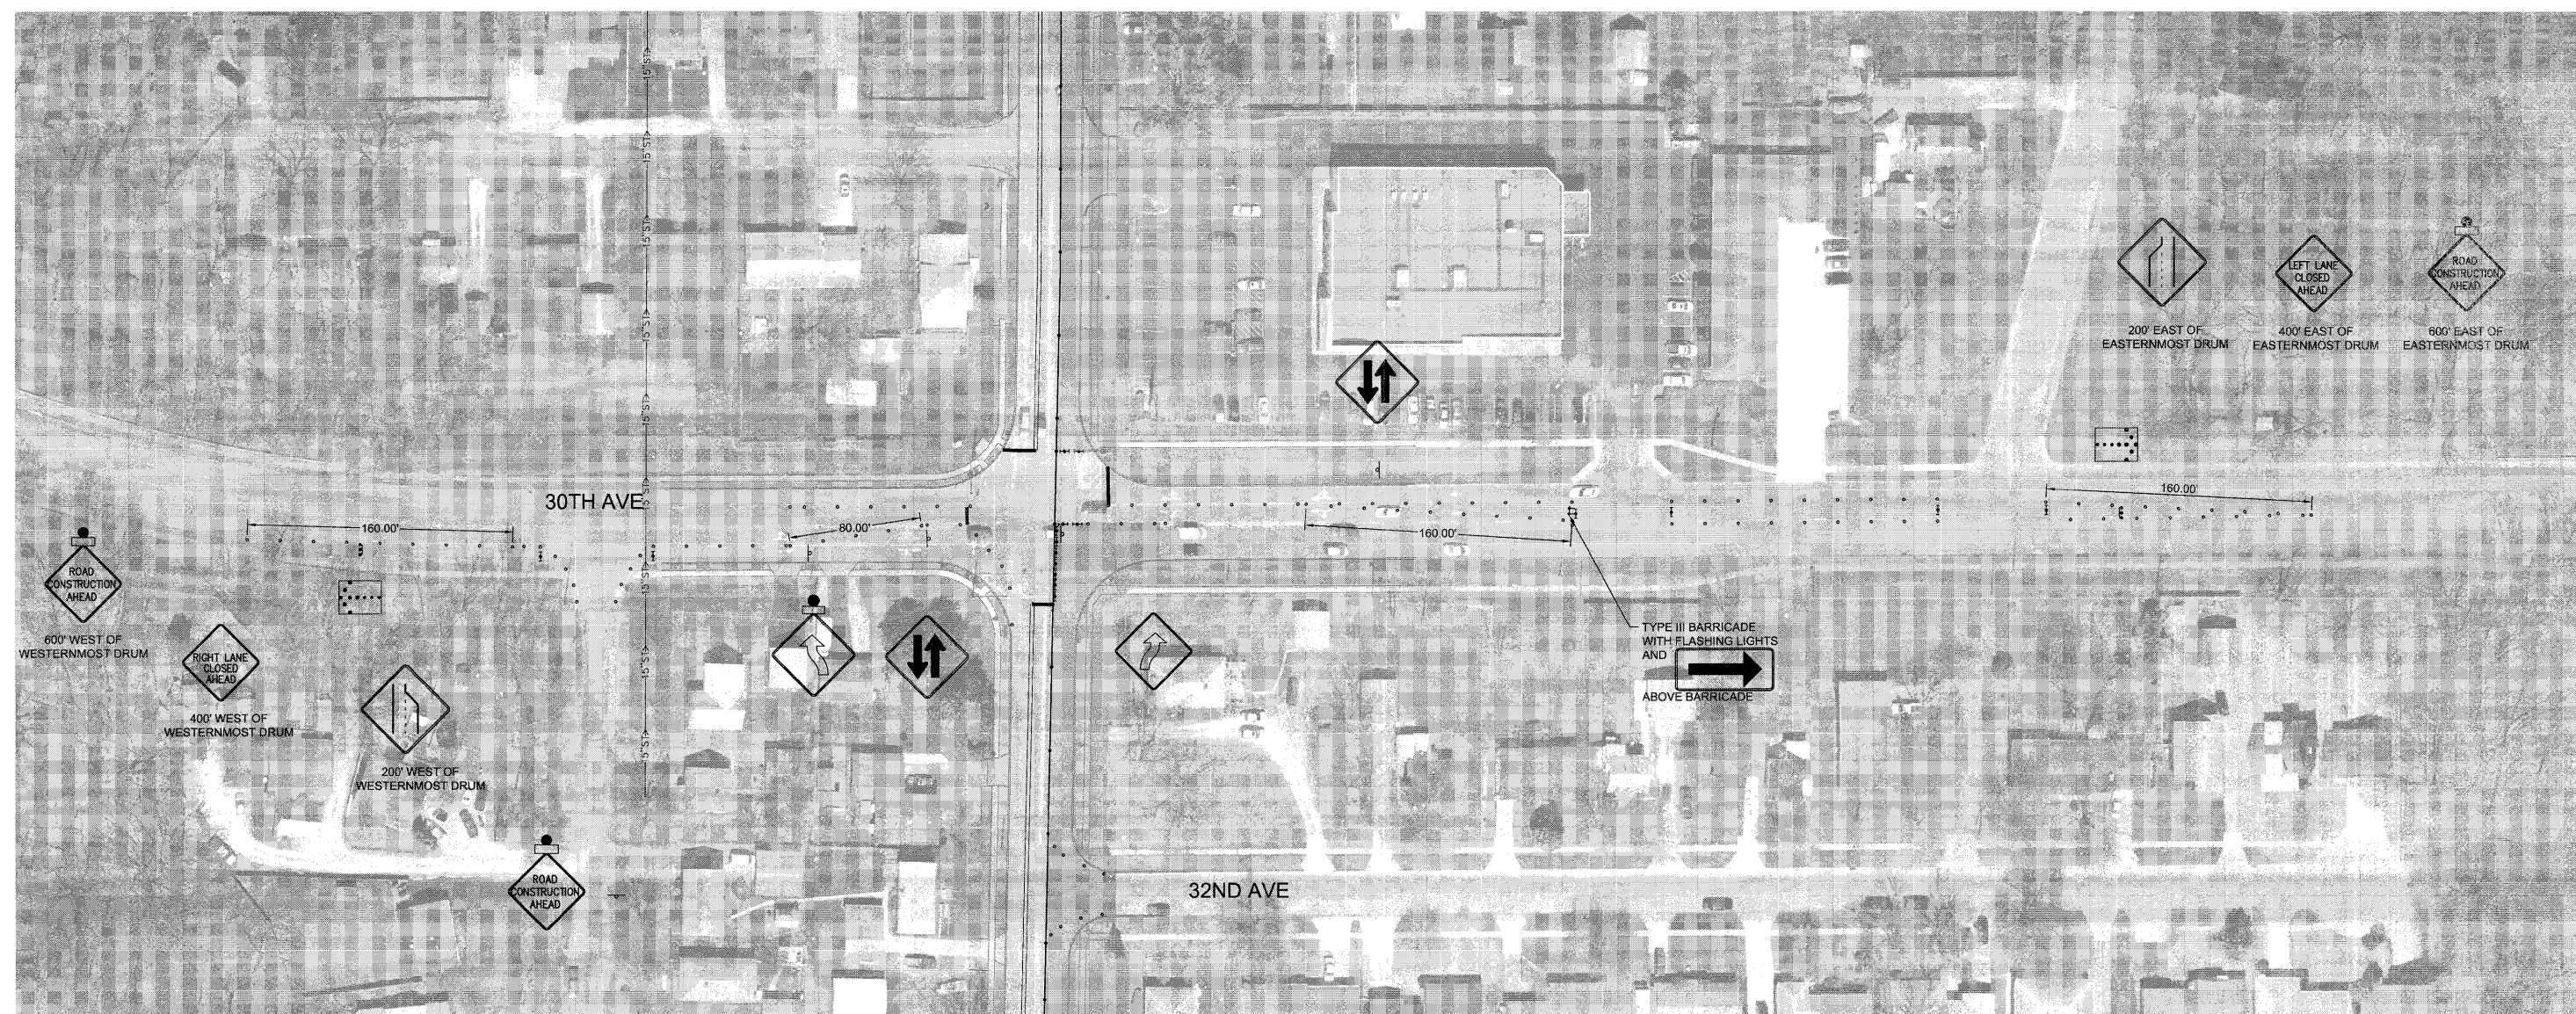


FILE NAME =	USER NAME = LJJ	DESIGNED — PRL	REVISED —	STATE OF ILLINOIS DEPARTMENT OF TRANSPORTATION	TRAFFIC CONTROL STAGE 3A	F.A.U. RTE.	SECTION	COUNTY	TOTAL SHEETS	SHEET NO.	
P:\Projects\MO\3113710\Dog		DRAWN — PRL	REVISED —			5849	II-0015I-00-RS	ROCK ISLAND	75	45	
	PLOT SCALE = 50@0.0000 '1' / IN.	CHECKED — PRL	REVISED —			CONTRACT NO. 85558					
	PLOT DATE = 3/19/2012	DATE — 17APR2012	REVISED —			SCALE:	SHEET 15 OF 23 SHEETS	STA.	TO STA.		
						ILLINOIS FED. AID PROJECT					

LEGEND

- TYPE I/TYPE 2 BARRICADE WITH FLASHER
- DRUM WITH FLASHER
- FLAGGER
- TEMPORARY THPL PVT MK LINE 4 (DOUBLE YELLOW)
- TYPE III BARRICADE WITH 2 FLASHERS
- ARROW BOARD
- WORK AREA



NOTE: USE STANDARD 701501 WHEN WORKING ON SIDE ROADS. MAINTAIN 2-WAY TRAFFIC OVERNIGHT.

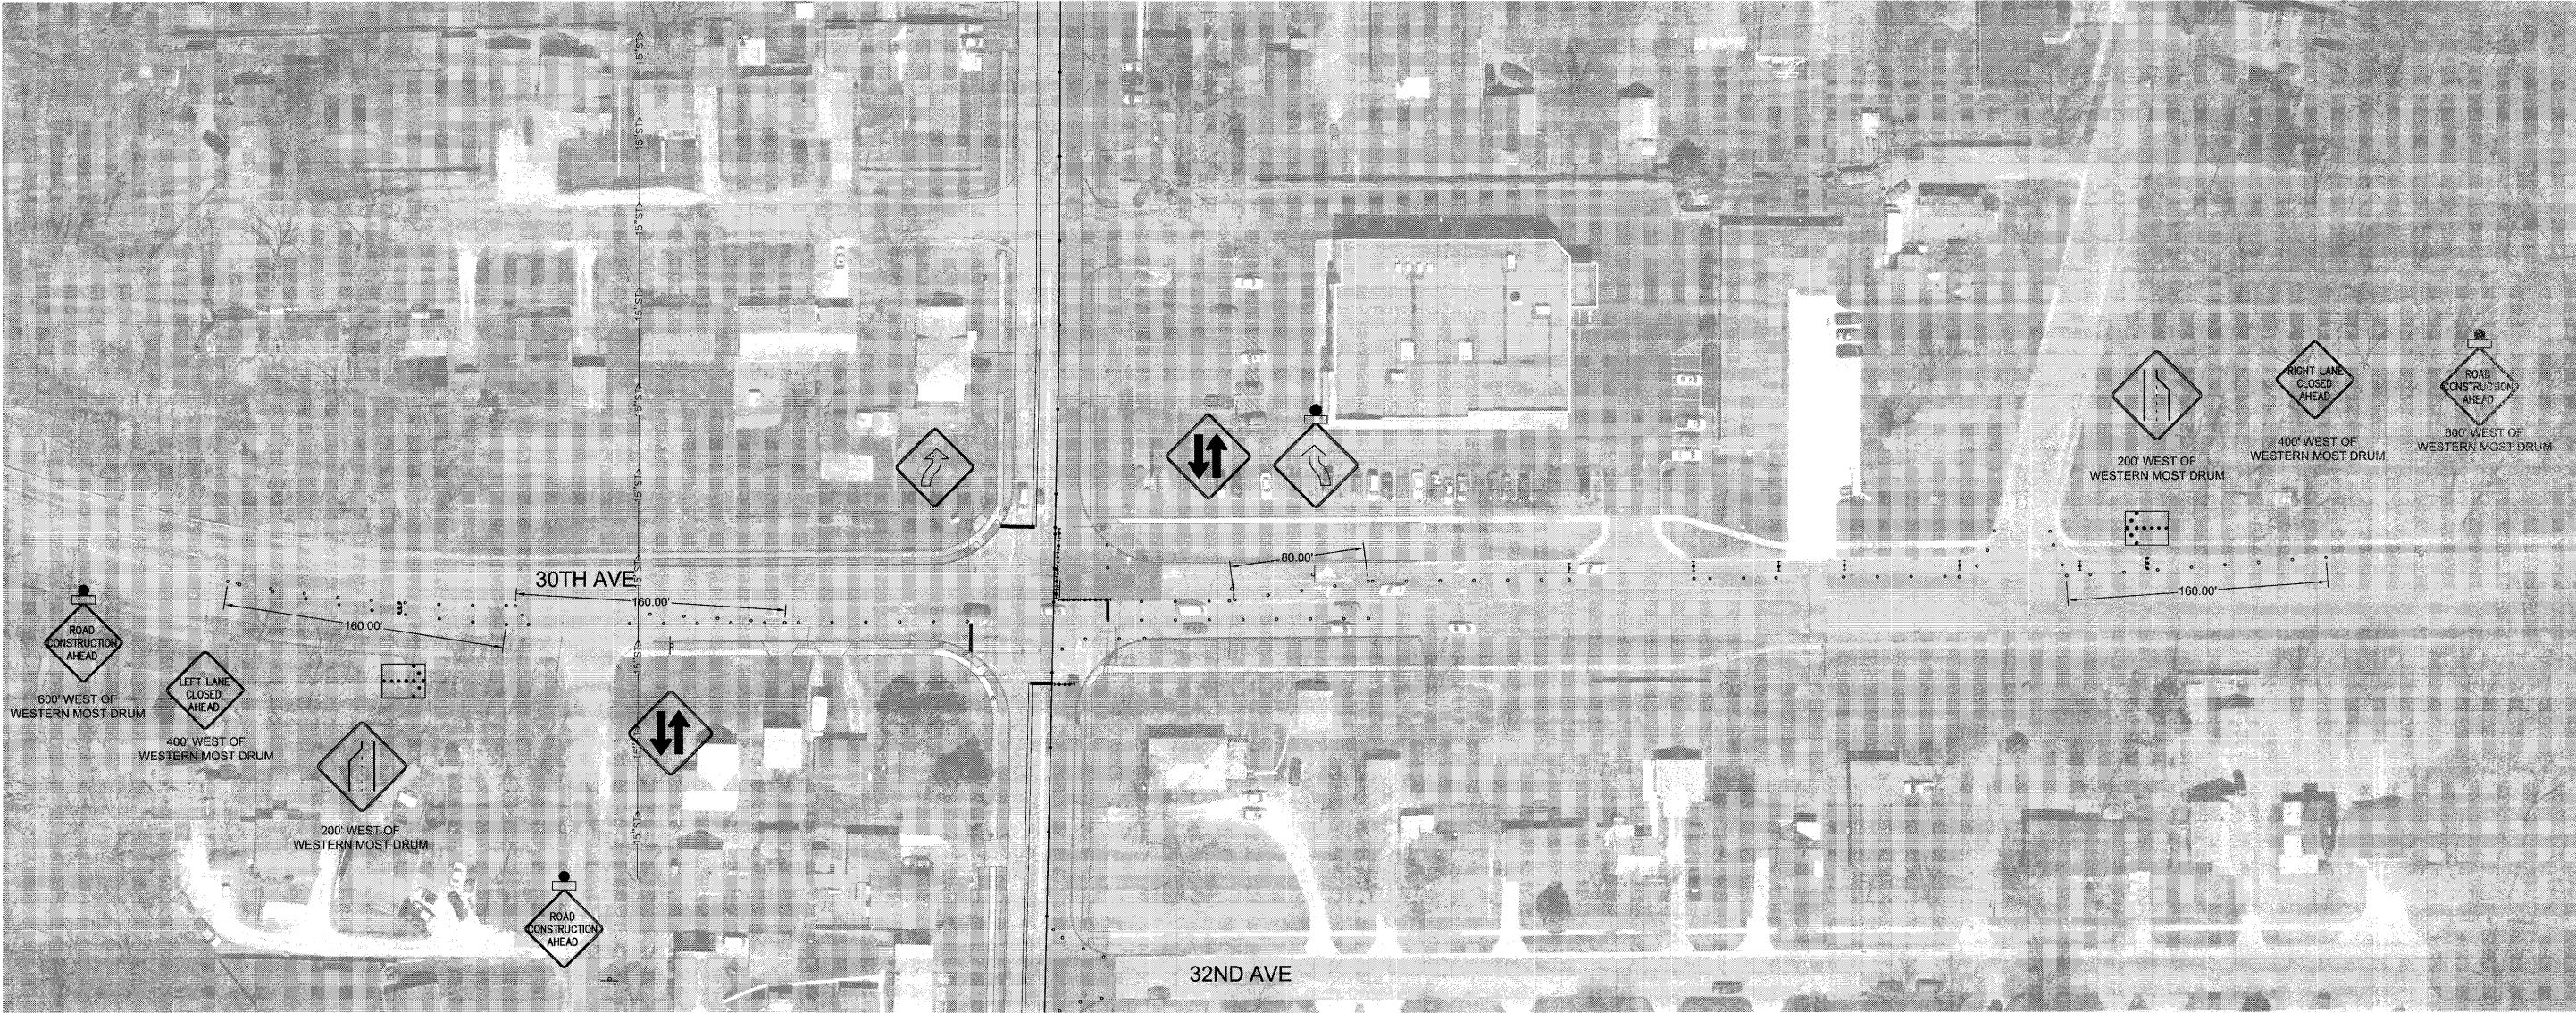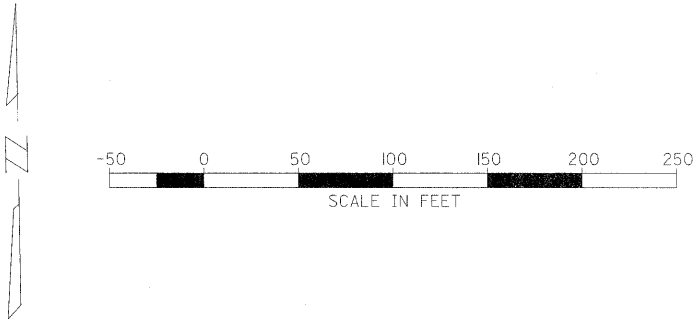

LEGEND

- TYPE 1/TYPE 2 BARRICADE WITH FLASHER
- DRUM WITH FLASHER
- FLAGGER
- TEMPORARY THPL PVT MK LINE 4 (DOUBLE YELLOW)
- TYPE III BARRICADE WITH 2 FLASHERS
- ARROW BOARD
- WORK AREA

NOTE: USE STANDARD 701501 WHEN WORKING ON SIDE ROADS. MAINTAIN 2-WAY TRAFFIC OVERNIGHT.

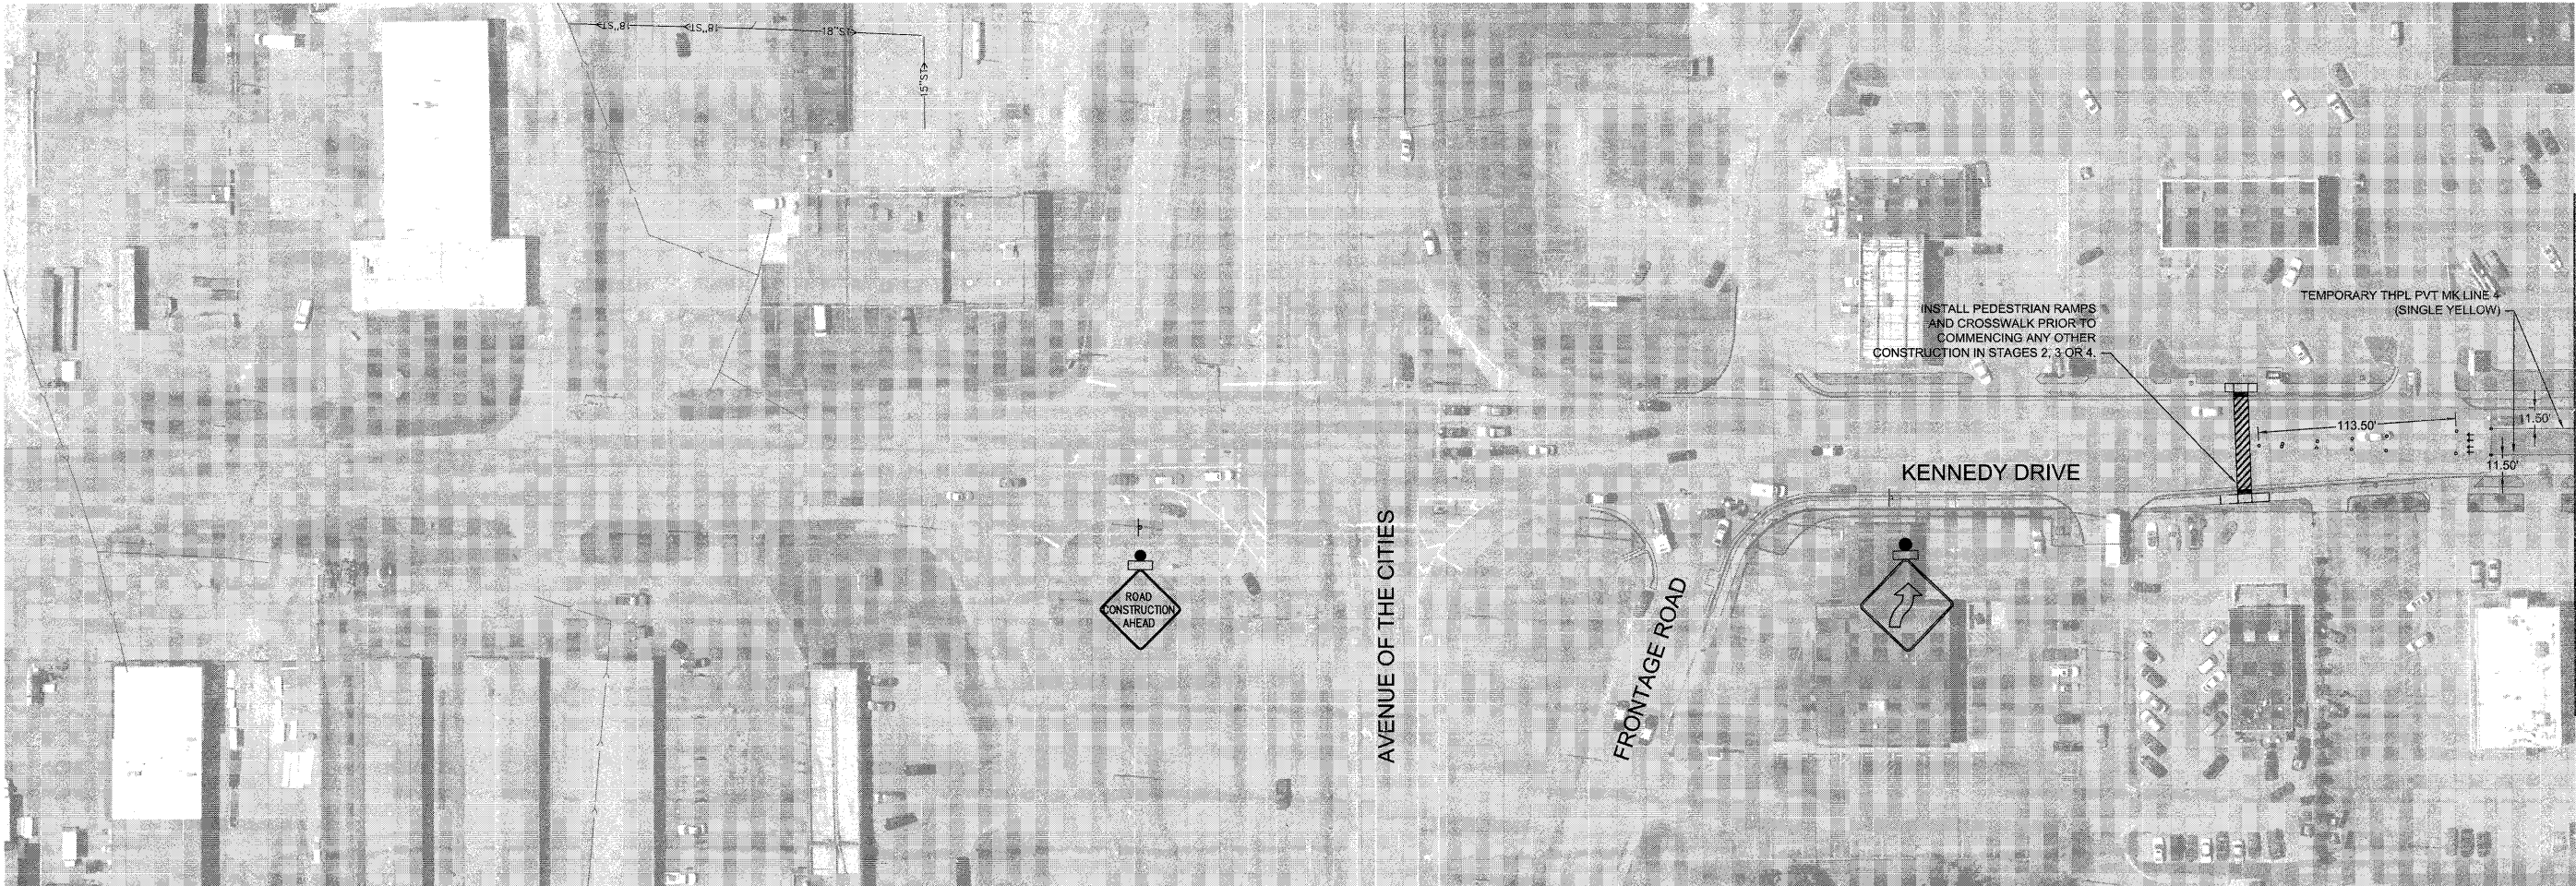
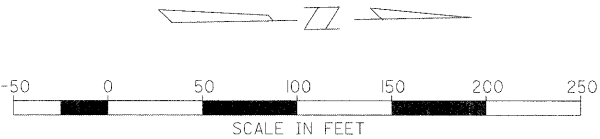


FILE NAME = P:\Projects\MO\3113710\Deg	USER NAME = LJJ	DESIGNED — PRL	REVISED —	STATE OF ILLINOIS DEPARTMENT OF TRANSPORTATION	TRAFFIC CONTROL STAGE 4			F.A.U. RTE. 5849	SECTION II-0015I-00-RS	COUNTY ROCK ISLAND	TOTAL SHEETS 75	SHEET NO. 47
		DRAWN — PRL	REVISED —					CONTRACT NO. 85558				
	PLOT SCALE = 500.0000 ' / IN.	CHECKED — PRL	REVISED —					ILLINOIS FED. AID PROJECT				
	PLOT DATE = 3/19/2012	DATE — 17APR2012	REVISED —									
				SCALE:	SHEET 17 OF 23 SHEETS	STA.	TO STA.					

LEGEND

- TYPE I/TYPE 2 BARRICADE WITH FLASHER
- DRUM WITH FLASHER
- FLAGGER
- TEMPORARY THPL PVT MK LINE 4 (DOUBLE YELLOW)
- TYPE III BARRICADE WITH 2 FLASHERS
- ARROW BOARD
- WORK AREA



NOTE: USE STANDARD 701501 WHEN WORKING ON SIDE ROADS. MAINTAIN 2-WAY TRAFFIC OVERNIGHT.

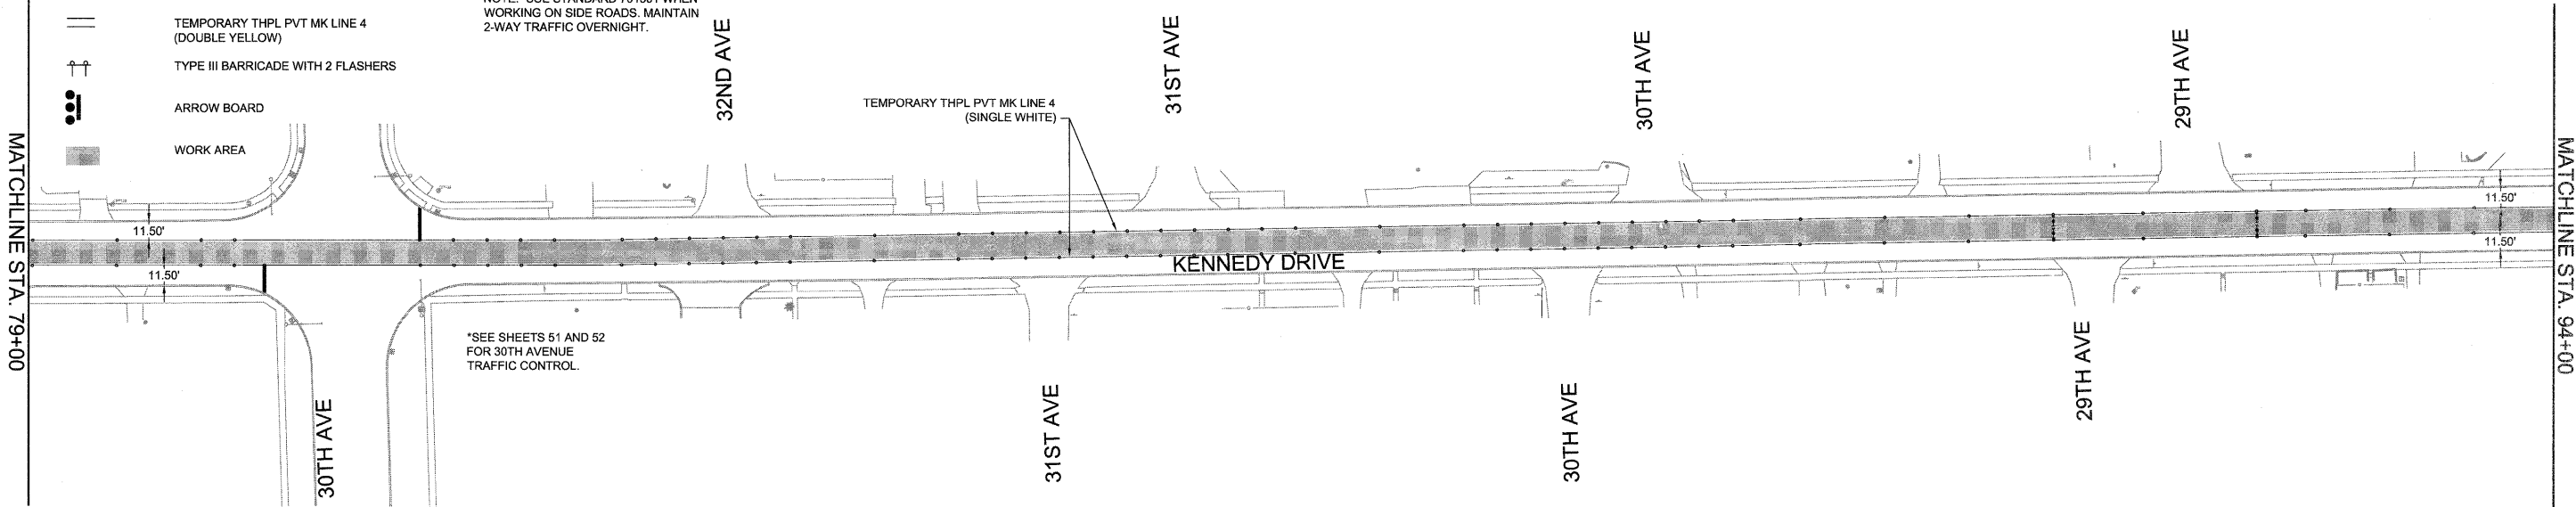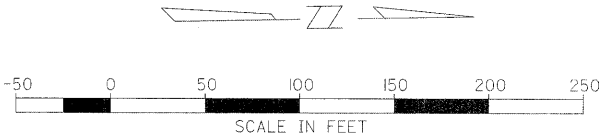

LEGEND

- TYPE I/TYPE 2 BARRICADE WITH FLASHER
- DRUM WITH FLASHER
- FLAGGER
- TEMPORARY THPL PVT MK LINE 4 (DOUBLE YELLOW)
- TYPE III BARRICADE WITH 2 FLASHERS
- ARROW BOARD
- WORK AREA

NOTE: USE STANDARD 701501 WHEN WORKING ON SIDE ROADS. MAINTAIN 2-WAY TRAFFIC OVERNIGHT.

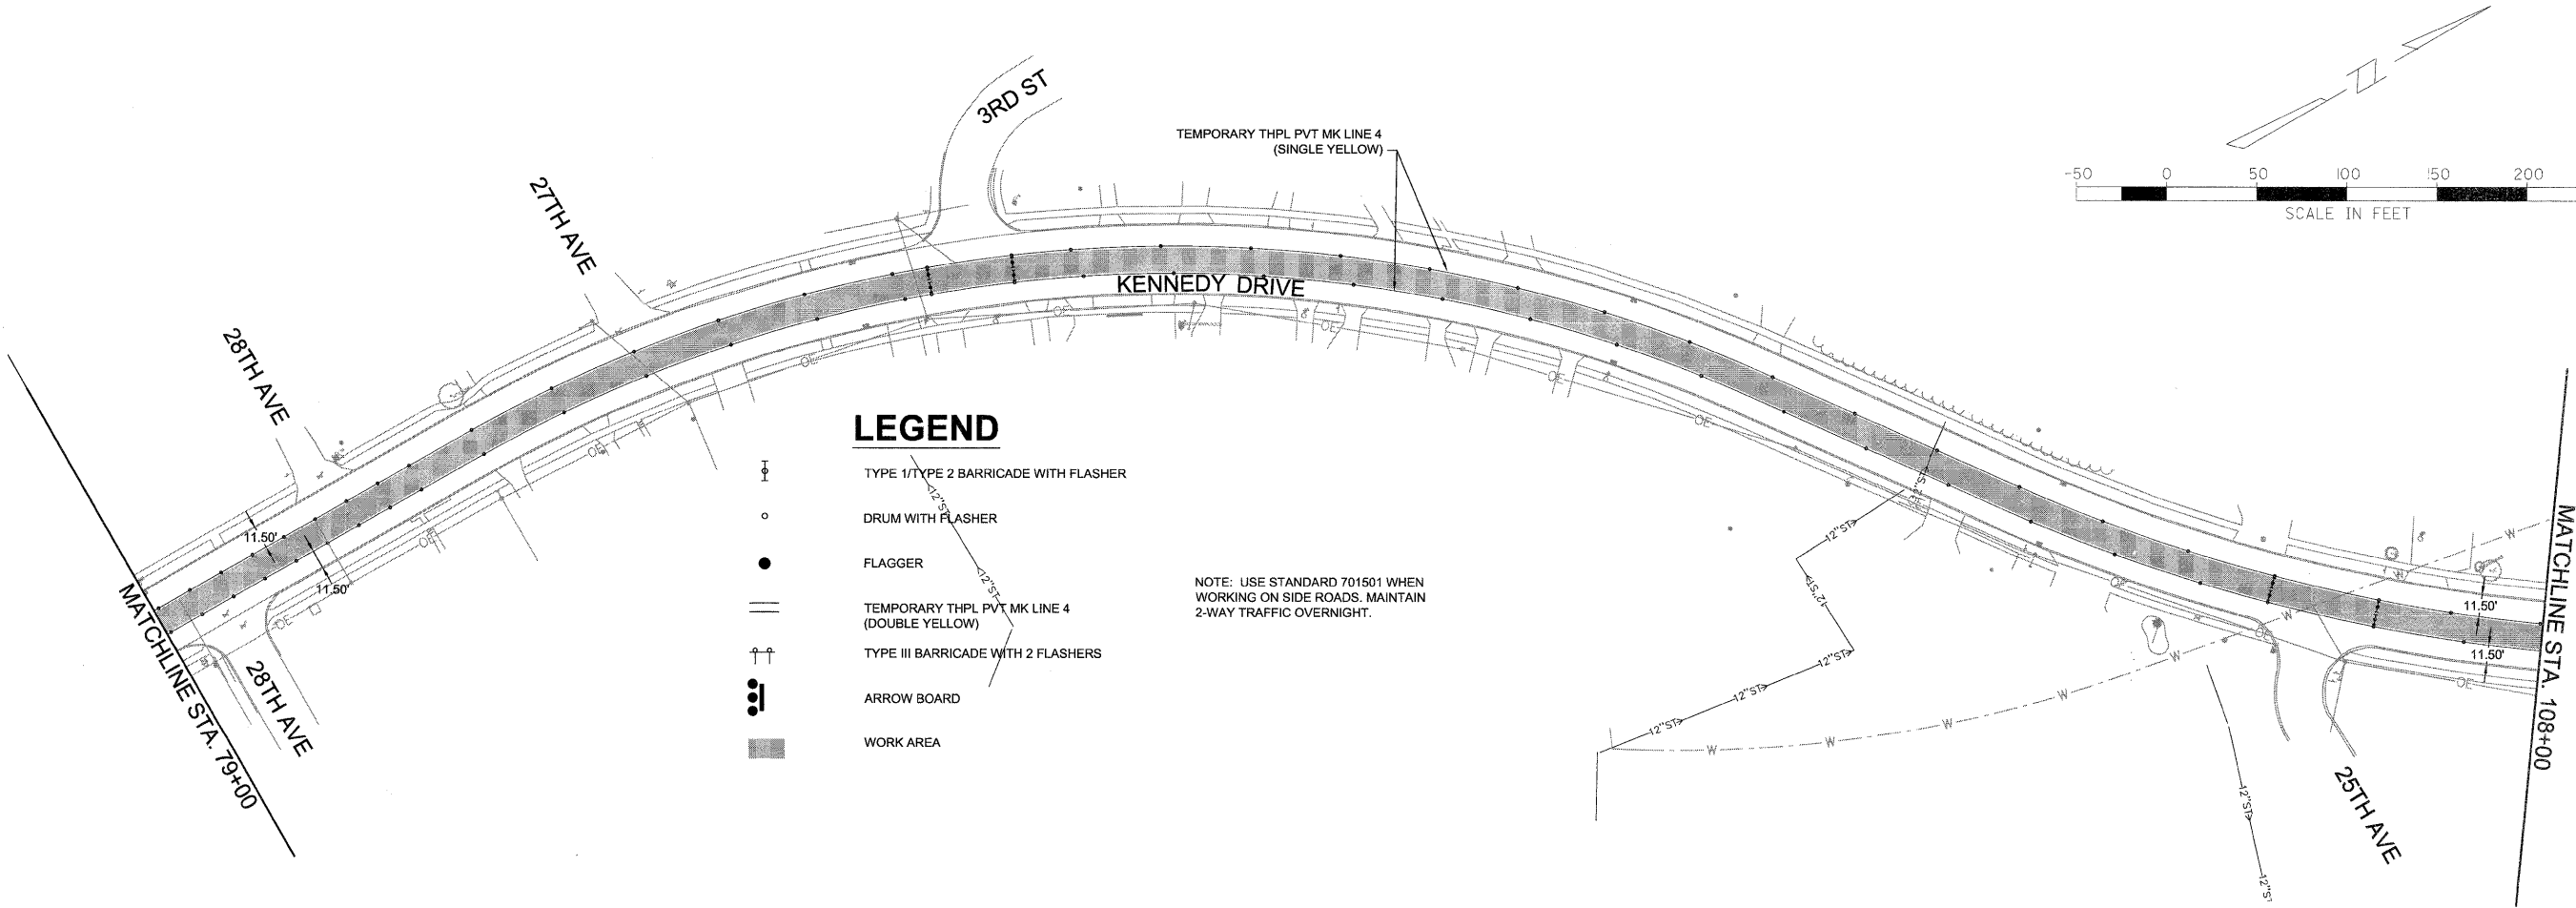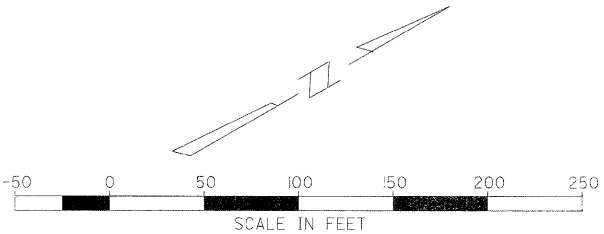

FILE NAME = P:\Projects\MD\3113710\DWG

USER NAME = LJJ

DESIGNED - PRL

REVISED -

DRAWN - PRL

REVISED -

PLOT SCALE = 500.0000' / IN.

CHECKED - PRL

REVISED -

PLOT DATE = 3/19/2012

DATE - 17APR2012



REVISED -

STATE OF ILLINOIS
DEPARTMENT OF TRANSPORTATION

TRAFFIC CONTROL
STAGE 4



SCALE: SHEET 19 OF 23 SHEETS STA. TO STA.

F.A.U. RTE.	SECTION	COUNTY	TOTAL SHEETS	SHEET NO.
5849	II-00151-00-RS	ROCK ISLAND	75	49
CONTRACT NO. 85558				
ILLINOIS FED. AID PROJECT				

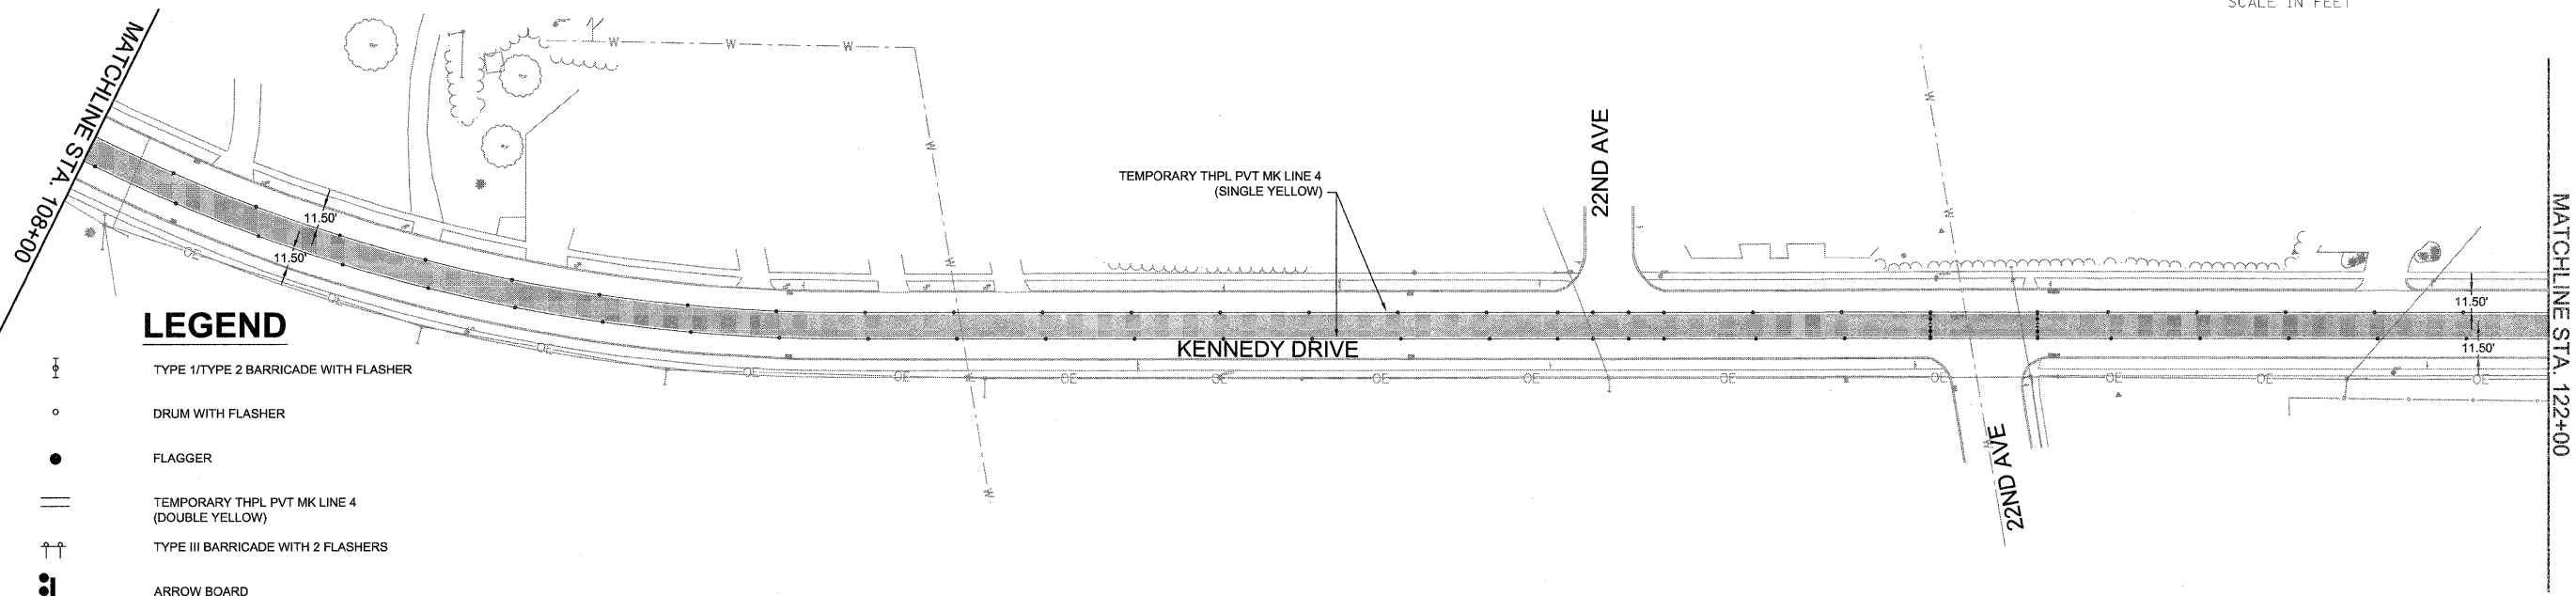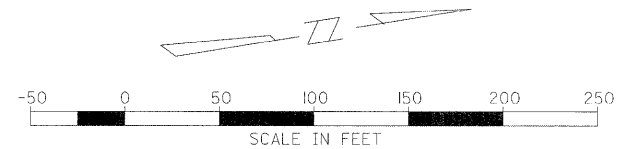

- LEGEND**
- TYPE I/TYPE 2 BARRICADE WITH FLASHER
 - DRUM WITH FLASHER
 - FLAGGER
 - TEMPORARY THPL PVT MK LINE 4 (DOUBLE YELLOW)
 - TYPE III BARRICADE WITH 2 FLASHERS
 - ARROW BOARD
 - WORK AREA

- LEGEND**
- TYPE I/TYPE 2 BARRICADE WITH FLASHER
 - DRUM WITH FLASHER
 - FLAGGER
 - TEMPORARY THPL PVT MK LINE 4 (DOUBLE YELLOW)
 - TYPE III BARRICADE WITH 2 FLASHERS
 - ARROW BOARD
 - WORK AREA

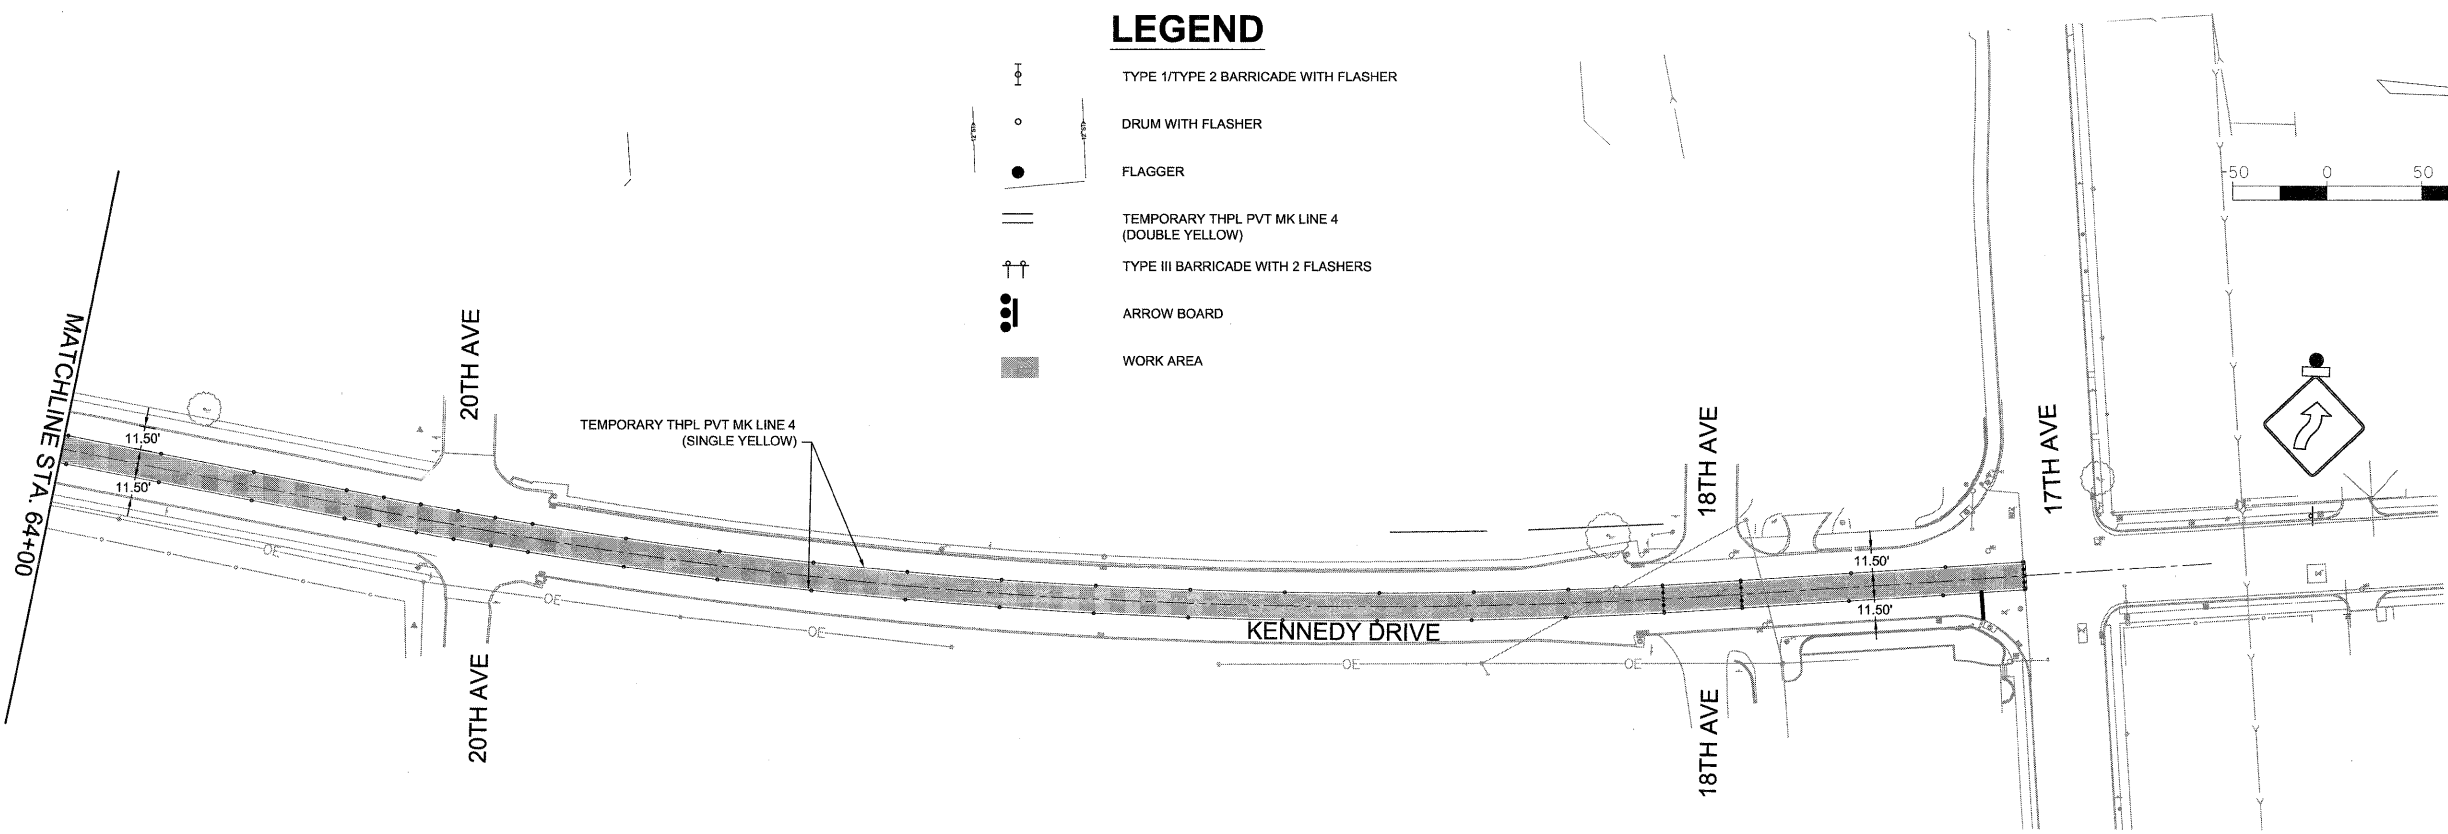
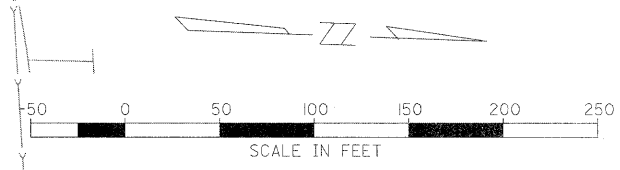


FILE NAME = P:\Projects\MD\3113710\DWg	USER NAME = LJJ	DESIGNED — PRL	REVISED —	STATE OF ILLINOIS DEPARTMENT OF TRANSPORTATION	TRAFFIC CONTROL STAGE 4				F.A.U. RTE.	SECTION	COUNTY	TOTAL SHEETS	SHEET NO.
		DRAWN — PRL	REVISED —						5849	II-00151-00-RS	ROCK ISLAND	75	50
	PLOT SCALE = 50:1.0000 ' / IN.	CHECKED — PRL	REVISED —						CONTRACT NO. 85558				
	PLOT DATE = 3/19/2012	DATE — 17APR2012	REVISED —						ILLINOIS FED. AID PROJECT				
					SCALE:	SHEET 20	OF 23 SHEETS	STA.	TO STA.				

LEGEND


- TYPE I/TYPE 2 BARRICADE WITH FLASHER
- DRUM WITH FLASHER
- FLAGGER
- TEMPORARY THPL PVT MK LINE 4 (DOUBLE YELLOW)
- TYPE III BARRICADE WITH 2 FLASHERS
- ARROW BOARD
- WORK AREA

NOTE: USE STANDARD 701501 WHEN WORKING ON SIDE ROADS. MAINTAIN 2-WAY TRAFFIC OVERNIGHT.

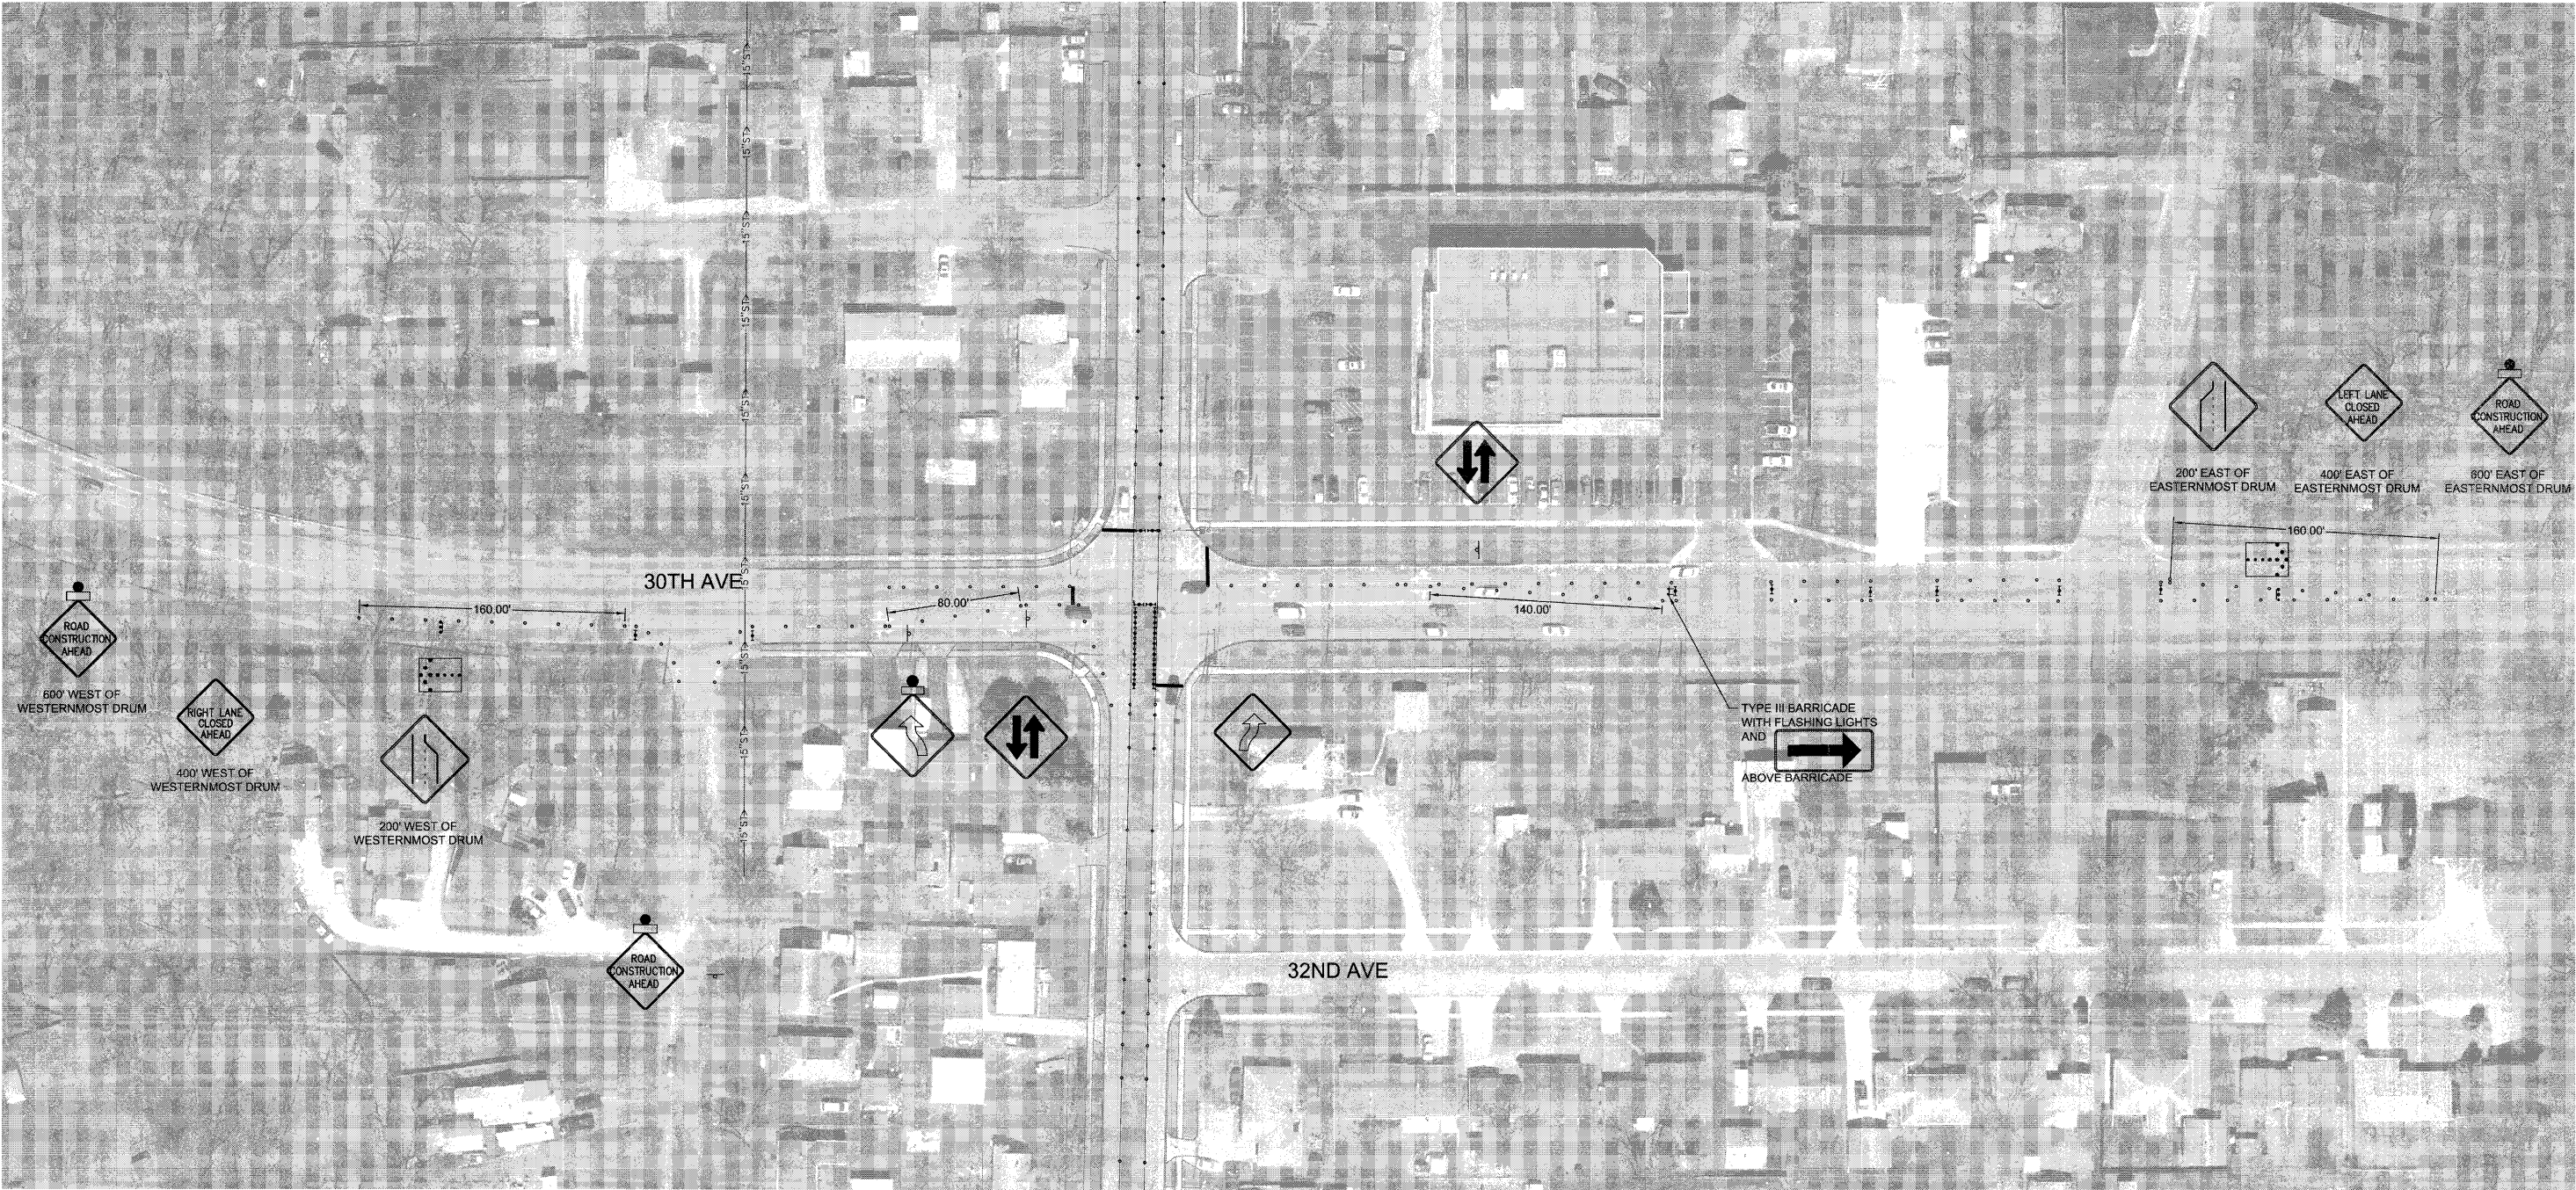 

LEGEND

- TYPE 1/TYPE 2 BARRICADE WITH FLASHER
- DRUM WITH FLASHER
- FLAGGER
- TEMPORARY THPL PVT MK LINE 4 (DOUBLE YELLOW)
- TYPE III BARRICADE WITH 2 FLASHERS
- ARROW BOARD
- WORK AREA

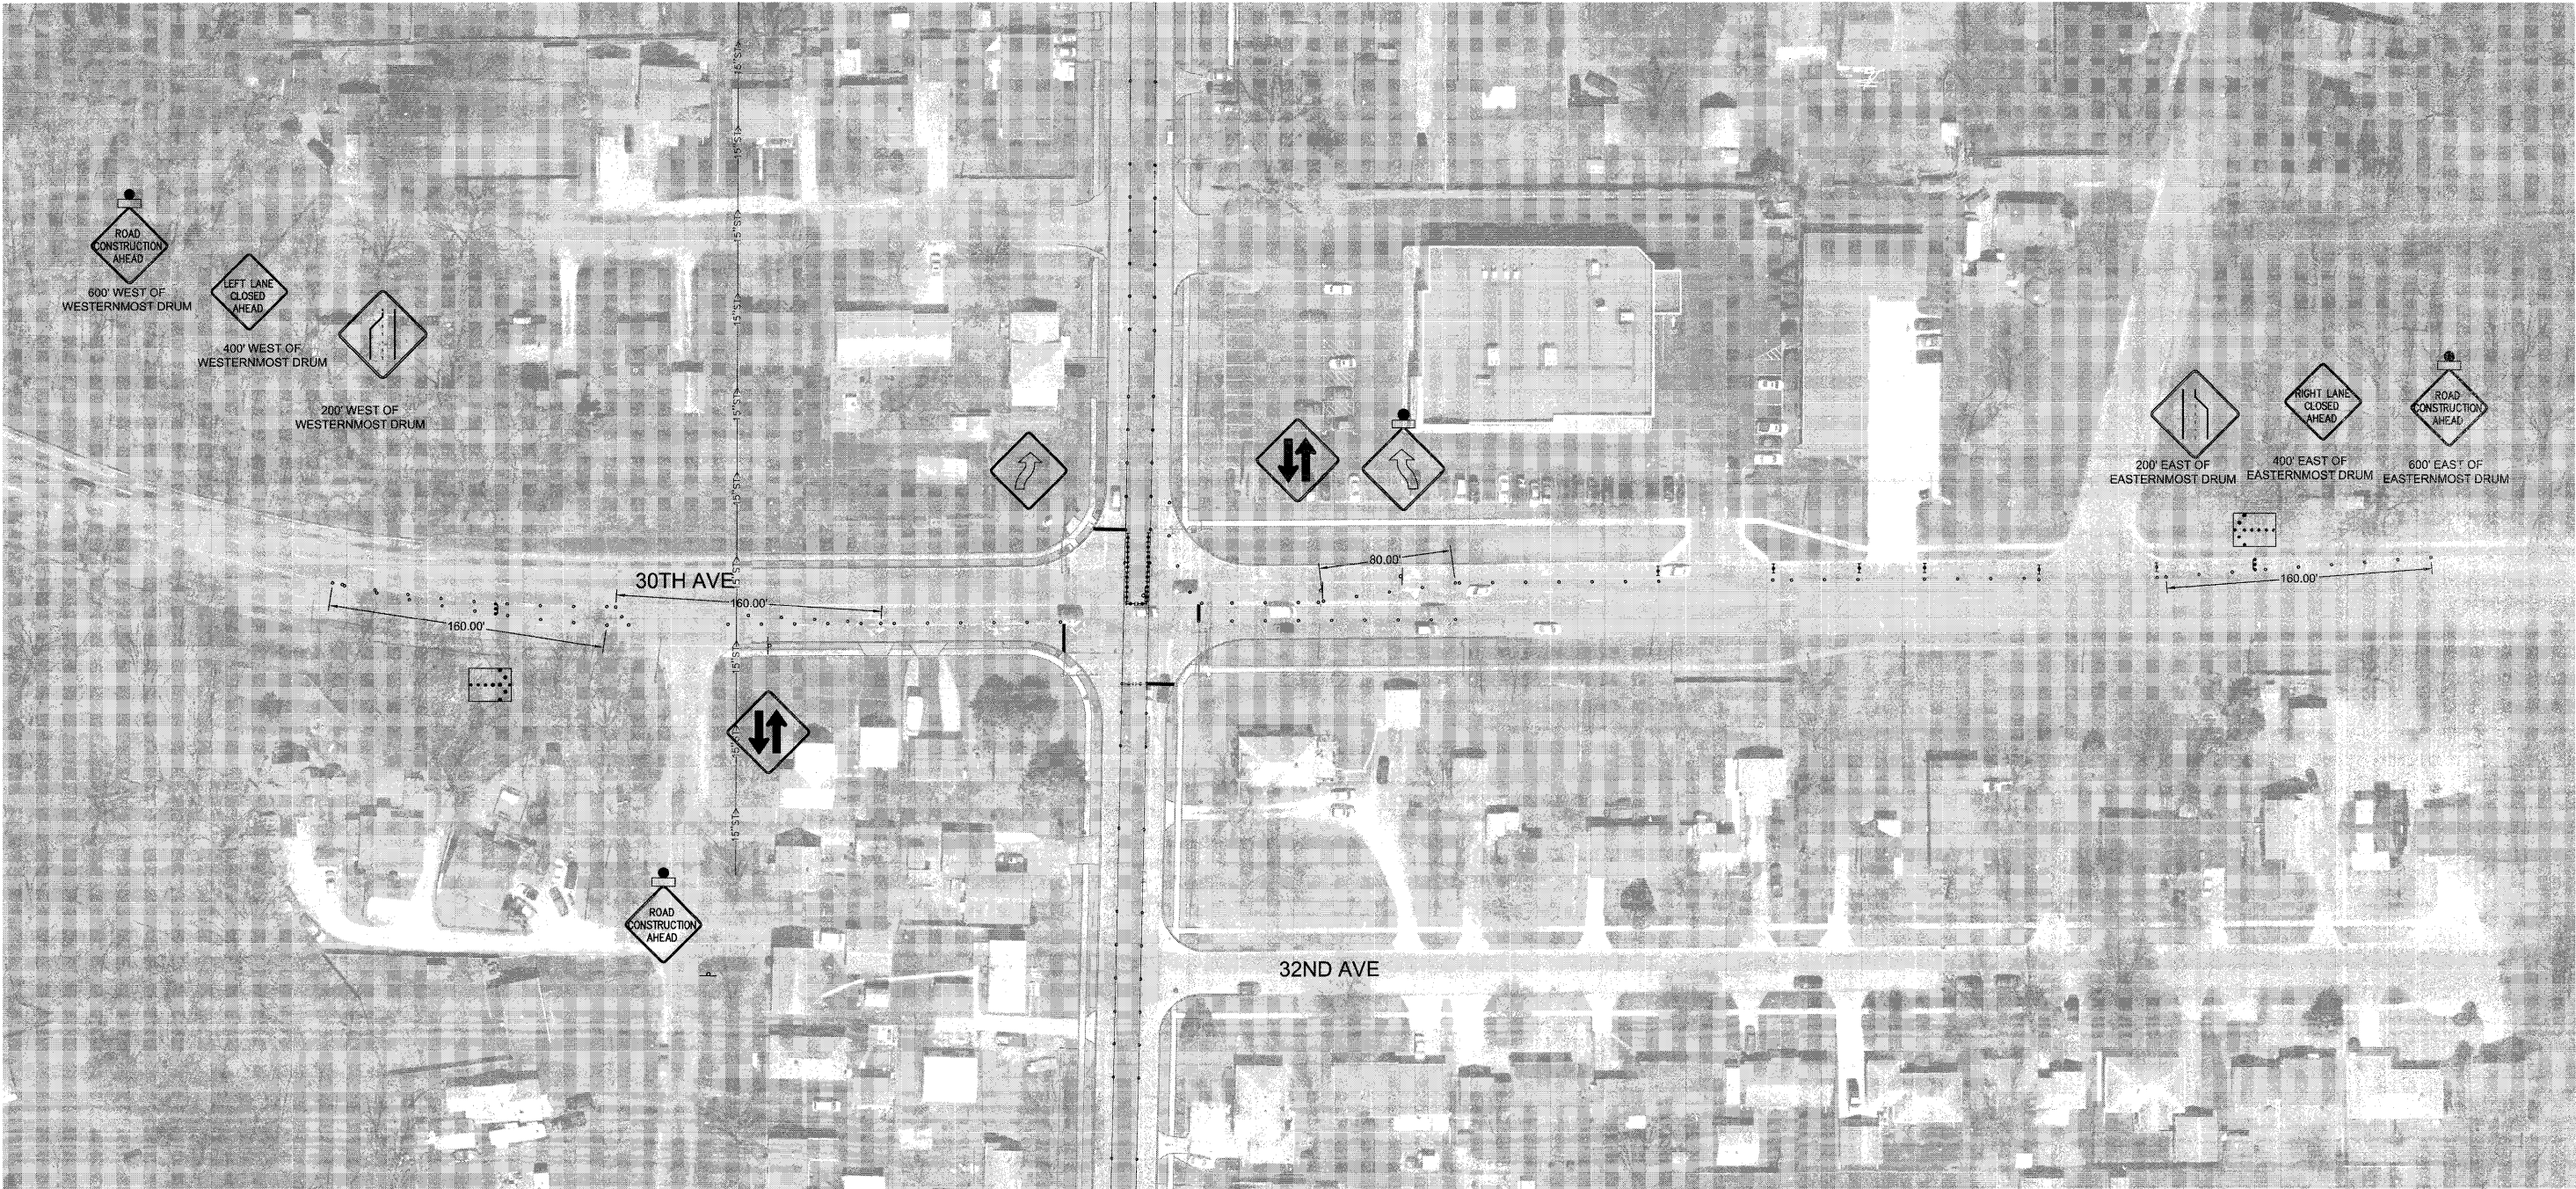

FILE NAME = P:\Projects\MO\3113710\DWg	USER NAME = LJJ	DESIGNED — PRL	REVISED —	STATE OF ILLINOIS DEPARTMENT OF TRANSPORTATION	TRAFFIC CONTROL STAGE 4B	F.A.U. RTE.	SECTION	COUNTY	TOTAL SHEETS	SHEET NO.
		DRAWN — PRL	REVISED —			5849	II-00151-00-RS	ROCK ISLAND	75	52
	PLOT SCALE = 500.0000 ' / IN.	CHECKED — PRL	REVISED —			CONTRACT NO. 85558				
	PLOT DATE = 3/19/2012	DATE — 17APR2012	REVISED —			ILLINOIS FED. AID PROJECT				
SCALE:		SHEET 22 OF 23 SHEETS		STA.	TO STA.					





- STAGE 1:**
- STORM SEWER PIPE REPLACEMENT AT STATIONS:
124+61.26
127+56.63
130+43.32
 - SANITARY SEWER PIPE REPLACEMENT AT STATION:
118+43.88
 - WATER MAIN PIPE REPLACEMENT AT STATION:
108+64.34
 - TRAFFIC CONTROL ALONG KENNEDY DRIVE SHALL BE ACCOMPLISHED UTILIZING IDOT STANDARD 701501 AND 701502.
 - PATCH TRENCHED AREA WITH TEMPORARY HMA. KENNEDY DRIVE TO BE OPEN TO TRAFFIC ON WEEKENDS DURING PATCHING OPERATIONS

- STAGE 2:**
- CLOSE WEST 13' OF KENNEDY DRIVE UTILIZING IDOT STANDARD 701502 CASE II FROM AVENUE OF THE CITIES TO 17TH AVENUE, 701701 AT 17TH AVENUE AND 701606 ON 30TH AVENUE
 - CLOSE SIDEWALK ALONG WEST SIDE OF KENNEDY DRIVE UTILIZING 701801. INSTALL TEMPORARY CROSSWALK AT STATION 49+75.00 WITH TEMPORARY SIDEWALK AND TEMPORARY PEDESTRIAN RAMPS.
 - MODIFY SIGNALS FOR 30TH AVENUE TEMPORARILY TO ALLOW SAFE PASSAGE THROUGH INTERSECTION
 - INSTALL EROSION CONTROL MEASURES
 - REMOVE AND REPLACE DRIVEWAYS & SIDEWALKS:
 - COMMERCIAL DRIVES TO BE REMOVED AND REPLACED $\frac{1}{2}$ AT A TIME TO ALLOW CONTINUOUS ACCESS DURING CONSTRUCTION, UTILIZING 701801 TO CLOSE SIDEWALKS
 - PATCHING, CURB REPLACEMENT, AND STORM SEWER INLETS
 - OVERLAY AND UTILITY ADJUSTMENTS:
 - SIDE STREETS TO BE COMPLETED $\frac{1}{2}$ WIDTH AT A TIME
 - KENNEDY DRIVE TO BE OPEN TO TRAFFIC WHEN WORKERS ARE NOT PRESENT

- STAGE 3:**
- OPEN WEST 13' OF KENNEDY DRIVE AND SIDEWALK ALONG WEST SIDE OF KENNEDY DRIVE.
 - CLOSE EAST 13' OF KENNEDY DRIVE UTILIZING DOT STANDARD 701502 CASE II FROM AVENUE OF THE CITIES TO 17TH AVENUE, 701701 AT 17TH AVENUE AND 701606 AT 30TH AVENUE
 - MODIFY SIGNALS FOR 30TH AVENUE TEMPORARILY TO ALLOW SAFE PASSAGE THROUGH INTERSECTION
 - INSTALL EROSION CONTROL MEASURES
 - REMOVE & REPLACE DRIVEWAYS AND SIDEWALKS:
 - ALLOW RESIDENTS TO PARK IN CLOSED LANE
 - COMMERCIAL DRIVES TO BE REPLACED $\frac{1}{2}$ AT A TIME TO ALLOW CONTINUOUS ACCESS DURING CONSTRUCTION
 - UTILIZE 701801 TO CLOSE SIDEWALKS
 - PATCHING, CURB REPLACEMENT, AND STORM SEWER INLETS
 - OVERLAY AND UTILITY ADJUSTMENTS:
 - SIDE STREETS TO BE COMPLETED $\frac{1}{2}$ WIDTH AT A TIME

- STAGE 4:**
- OPEN EAST 13' OF KENNEDY DRIVE AND SIDEWALK ALONG EAST SIDE OF KENNEDY DRIVE. REMOVE TEMPORARY CROSSWALK, TEMPORARY SIDEWALK, AND TEMPORARY PEDESTRIAN RAMPS.
 - CLOSE MIDDLE 13' OF KENNEDY DRIVE UTILIZING IDOT STANDARD 701501 (WHEN WORKERS ARE PRESENT) AND 701502 CASE I FROM AVENUE OF THE CITIES TO 17TH AVENUE, 701701 AT 17TH AVENUE AND 701606 AT 30TH AVENUE
 - MODIFY SIGNALS FOR 30TH AVENUE TEMPORARILY TO ALLOW FOR SAFE PASSAGE THROUGH INTERSECTION
 - PATCHING
 - OVERLAY AND UTILITY ADJUSTMENTS
 - PAINT CENTER LINE


- STAGE 5:**
- PAINT STRIPING UTILIZING IDOT TRAFFIC CONTROL STANDARD 701311 AND 701427
 - SIGNAL MODIFICATIONS AT 30TH AVENUE UTILIZING IDOT TRAFFIC CONTROL STANDARD 701301

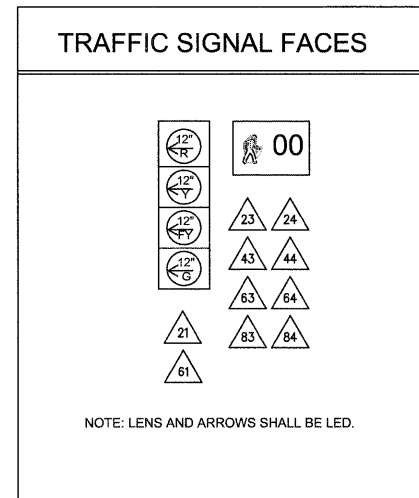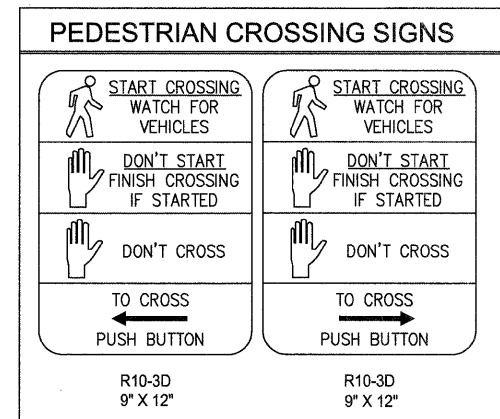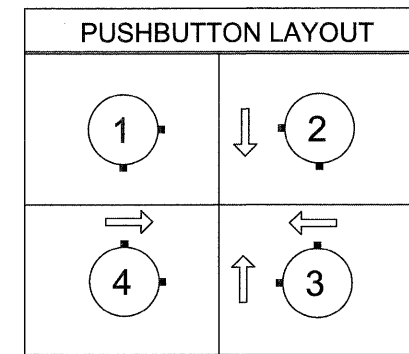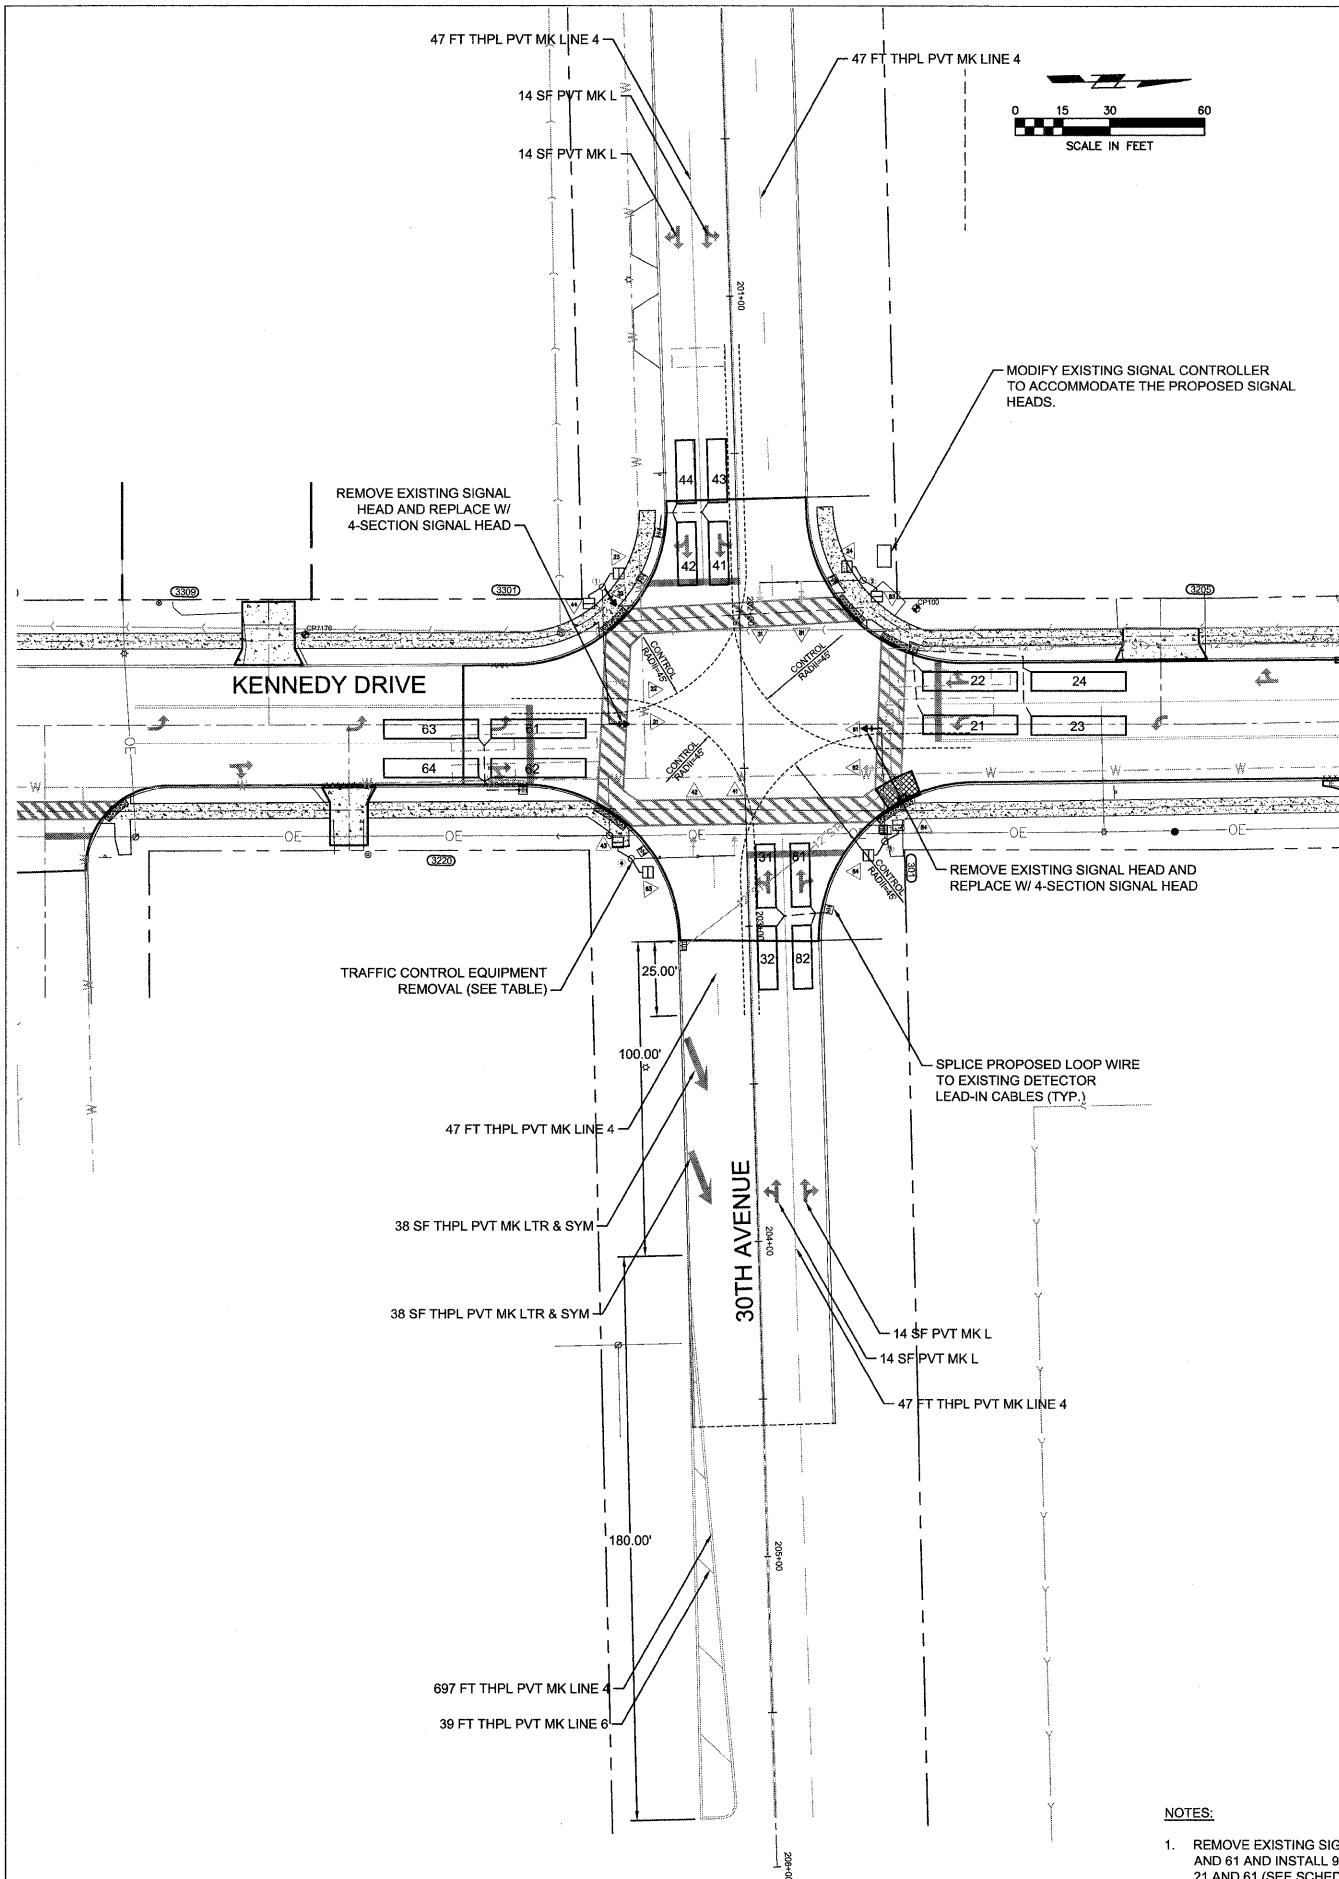

SIGNAL SEQUENCE CHART								
PHASING DIAGRAM								
SIGNAL HEAD	Ø1	Ø2	Ø3	Ø4	Ø5	Ø6	Ø7	Ø8
30TH AVE & KENNEDY DRIVE								
21		FYR	RRR	RRR		RRR	RRR	R
22		GYR	RRR	RRR		RRR	RRR	R
31 32		RRR	GYR	RRR		RRR	GYR	R
41 42		RRR	RRR	GYR		RRR	RRR	R
61		RRR	RRR	RRR	FYR		RRR	R
62		RRR	RRR	RRR	GYR		RRR	R
61		RRR	GYR	RRR		RRR	GYR	R
● PEDESTRIAN PHASE ➡ DIRECTION OF TRAVEL ⬇ PROTECTED ⬆ PERMITTED								


DETECTORS		
DETECTOR NUMBER	PHASE	LOOP SIZE
21, 22, 23, 24	2	6' x 20'
31, 32	3	6' x 20'
41, 42, 43, 44	4	6' x 20'
61, 62, 63, 64	6	6' x 20'
81, 82	8	6' x 20'

TRAFFIC SIGNAL TIMING PLAN								
PHASE	1	2	3	4	5	6	7	8
		SB	WBL	EB		NB		WB
MIN GREEN		10	7	10		10		10
MAX 1		28	7	30		28		30
MAX 2								
YELLOW CHANGE		4.0	3.5	3.5		4.0		3.5
ALL RED		2	0	2		2		2
WALK		7		7		7		7
PED CLEARANCE		19		16		19		16

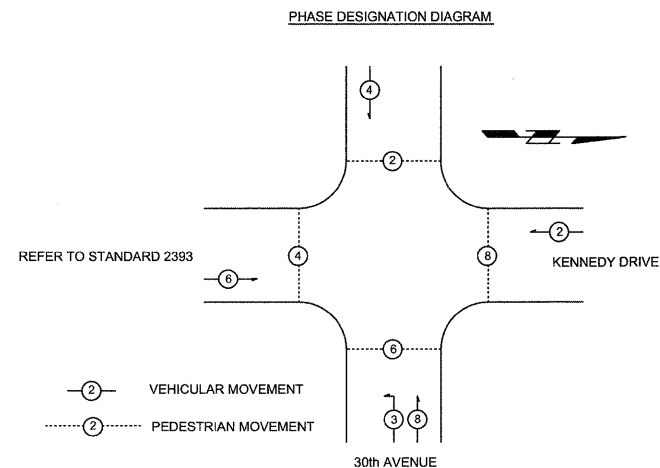


TRAFFIC CONTROL EQUIPMENT REMOVAL LEGEND		
POLE	QTY	DESCRIPTION
1	2	EXISTING PED PUSH BUTTONS
1	2	EXISTING PED SIGNAL HEAD
1	1	EXISTING 3-SECTION SIGNAL HEAD
2	2	EXISTING PED PUSHBUTTONS
2	2	EXISTING PED SIGNAL HEAD
3	2	EXISTING PED PUSHBUTTONS
3	2	EXISTING PED SIGNAL HEAD
3	1	EXISTING 3-SECTION SIGNAL HEAD
4	2	EXISTING PED PUSHBUTTONS
4	2	EXISTING PED SIGNAL HEAD


- NOTES:
- REMOVE EXISTING SIGNAL CABLES FOR EXISTING SIGNAL HEADS 21 AND 61 AND INSTALL 9-C SIGNAL CABLE FOR PROPOSED SIGNAL HEADS 21 AND 61 (SEE SCHEDULE OF QUANTITIES).

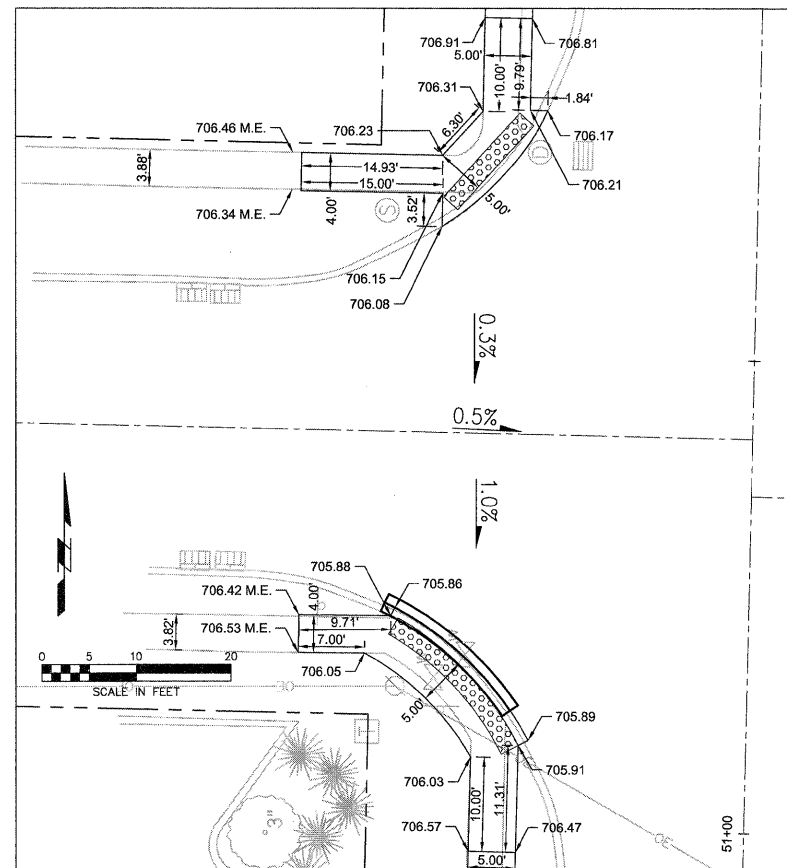


41ST AVE STA 51+42

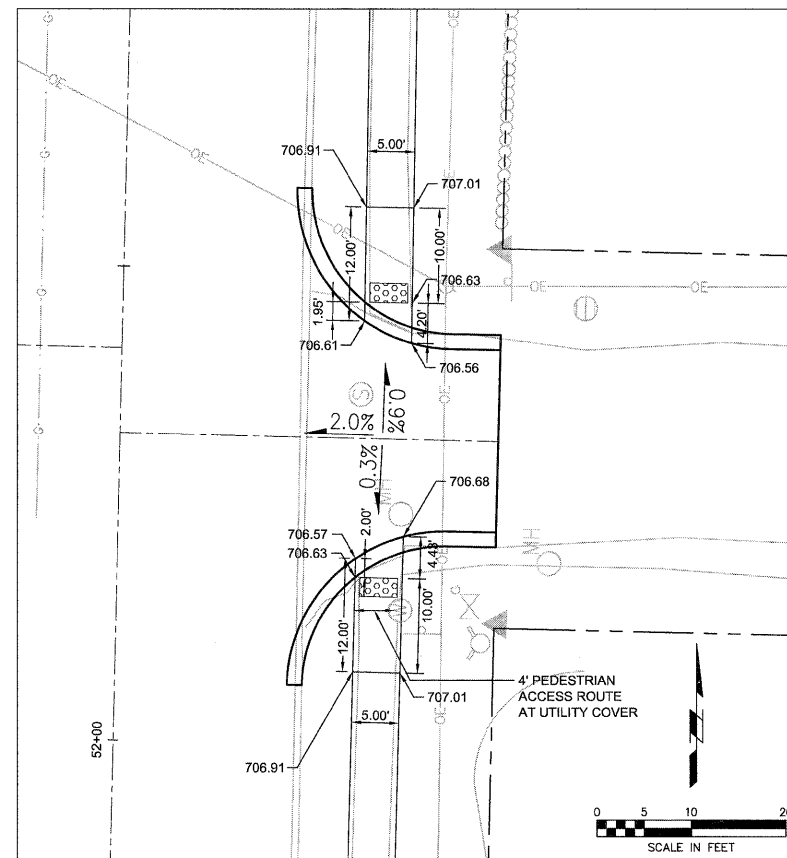


40TH AVE STA 52+33

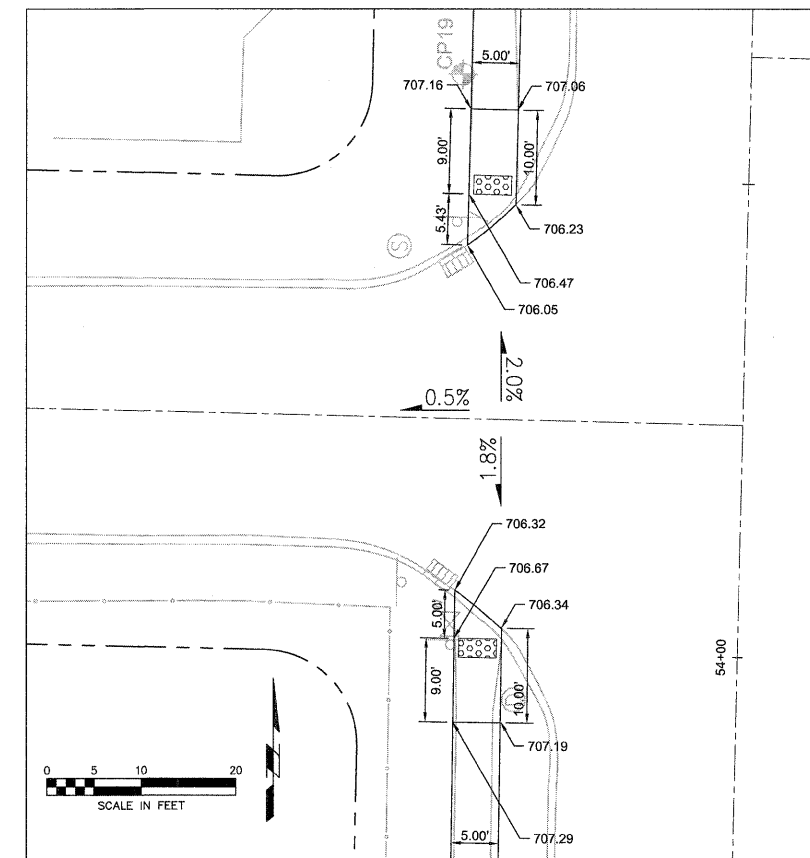


40TH AVE STA 54+25

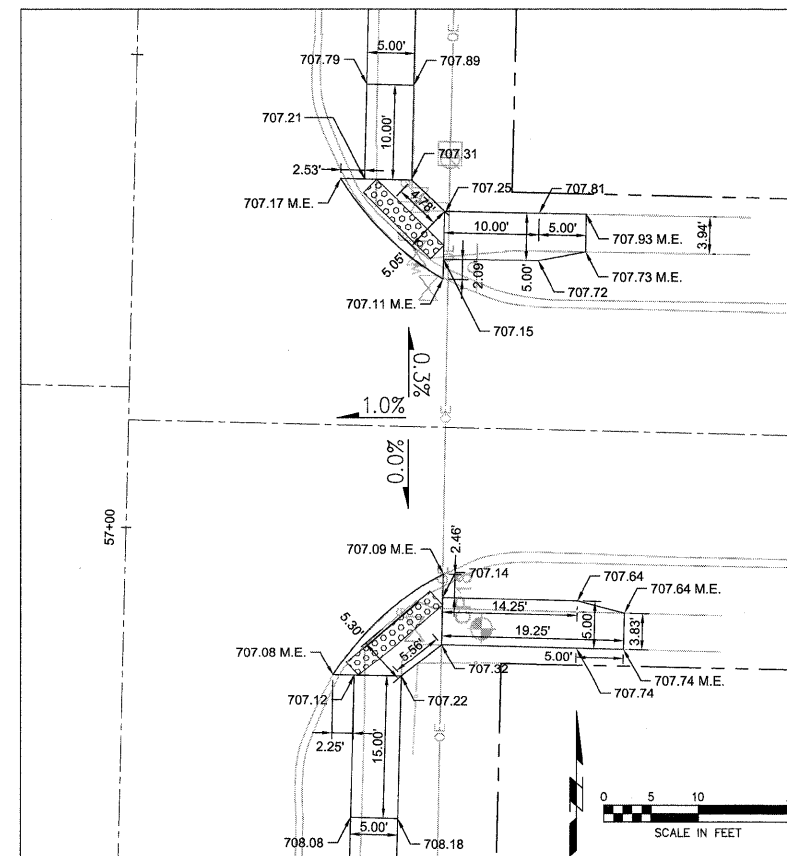


39TH AVE STA 57+11

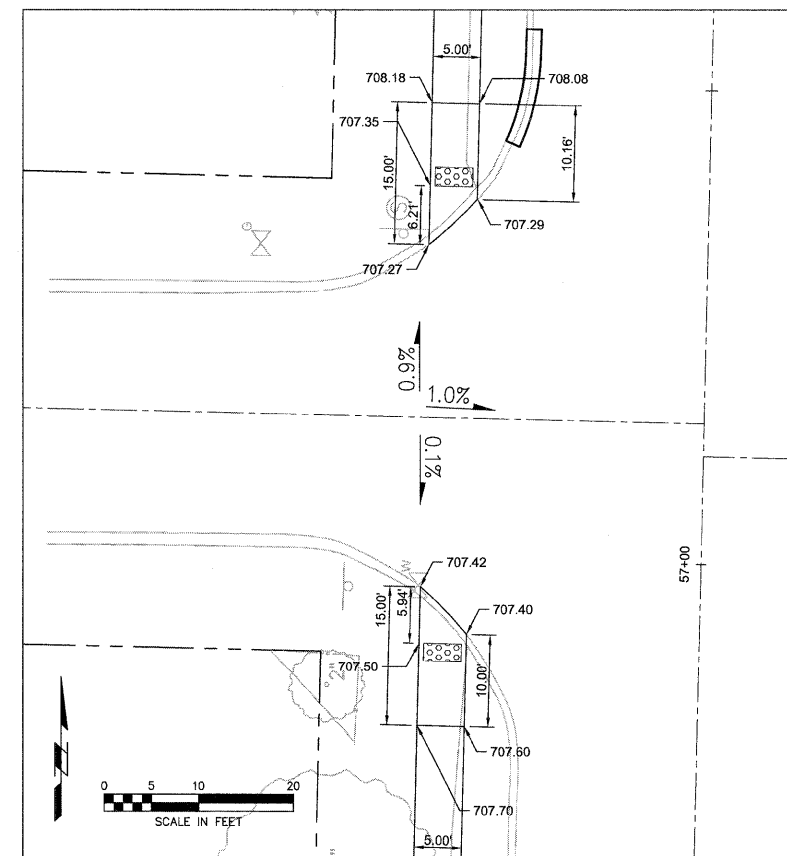


39TH AVE STA 57+15

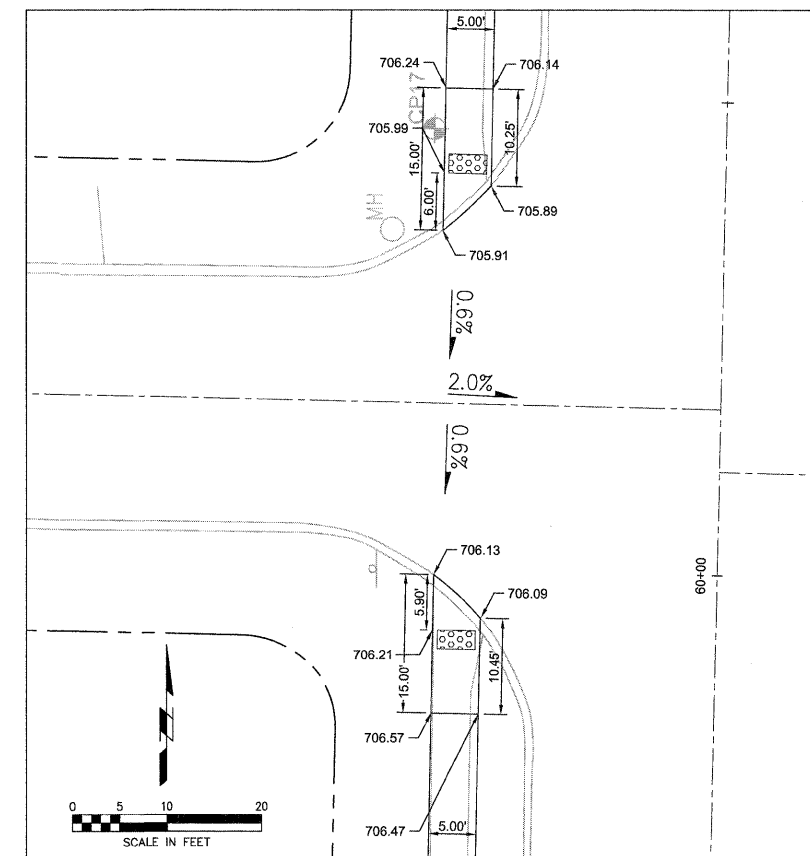


38TH AVE STA 60+18

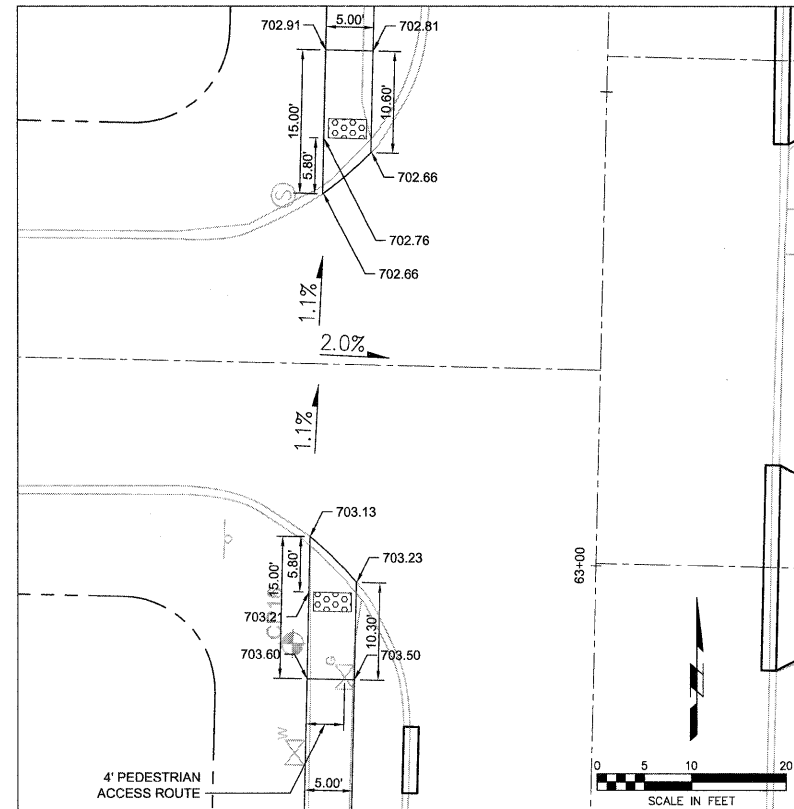


37TH AVE STA 63+21

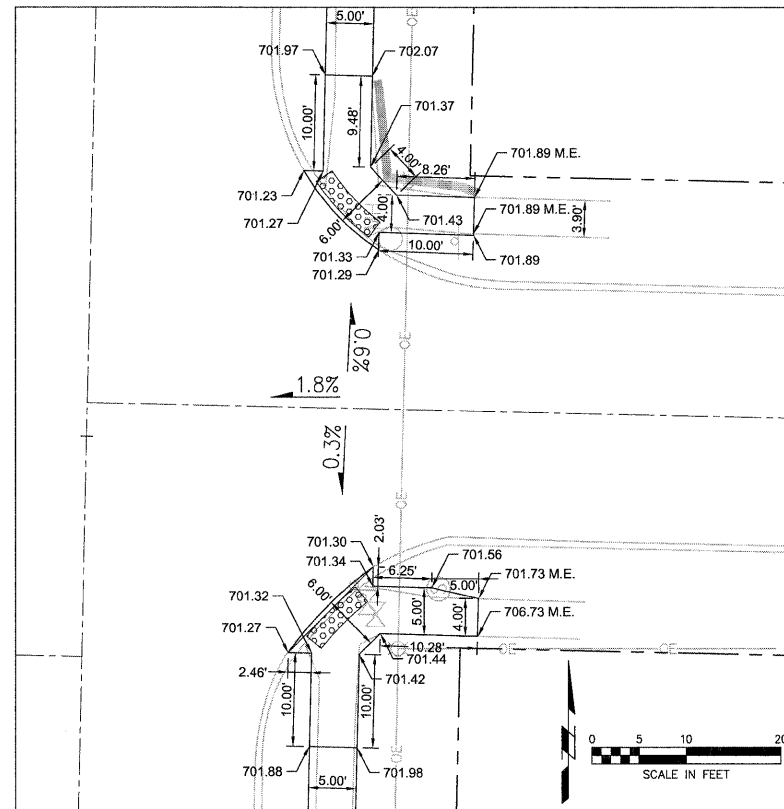


34TH AVE STA 70+54

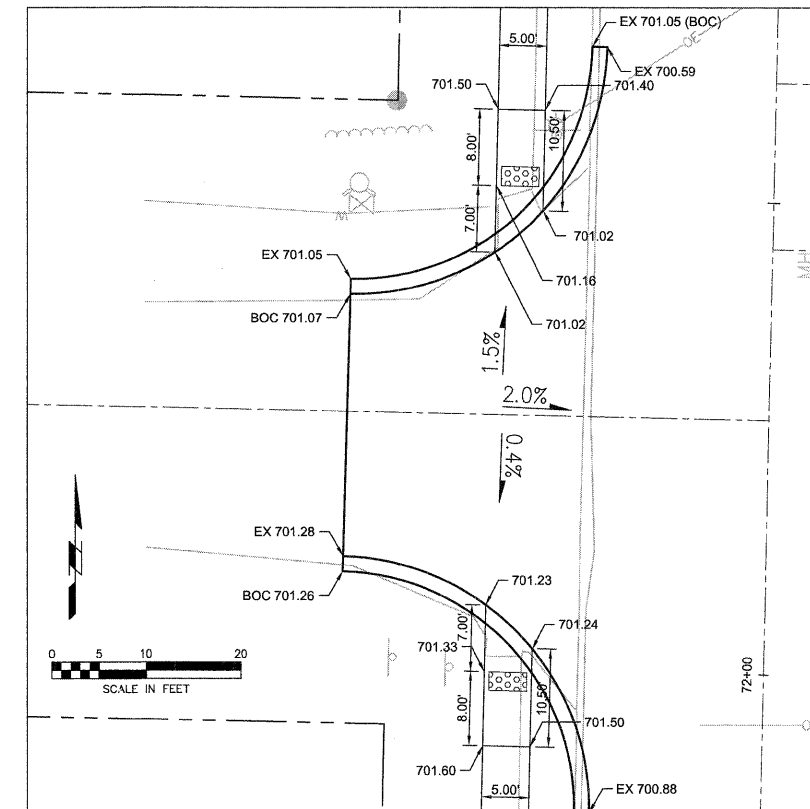


2ND STREET STA 72+27

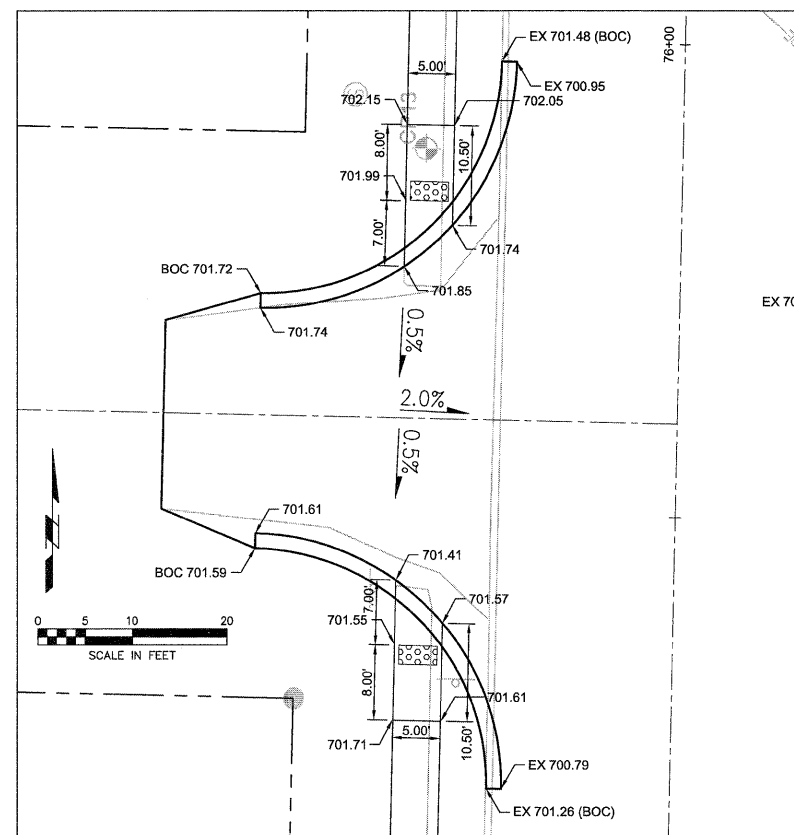


33RD AVE STA 75+60

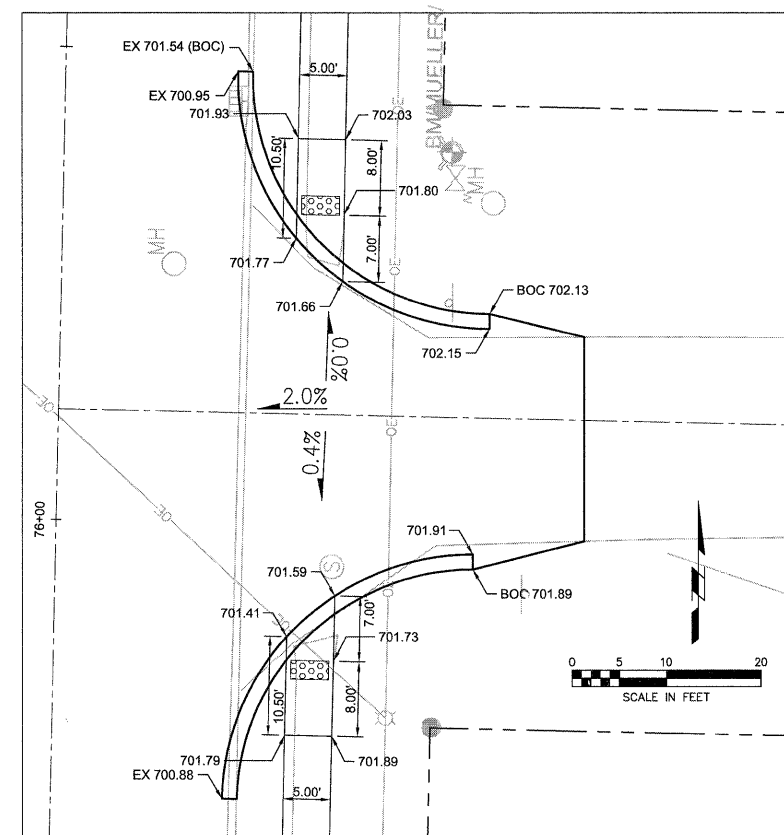


33RD AVE STA 76+12

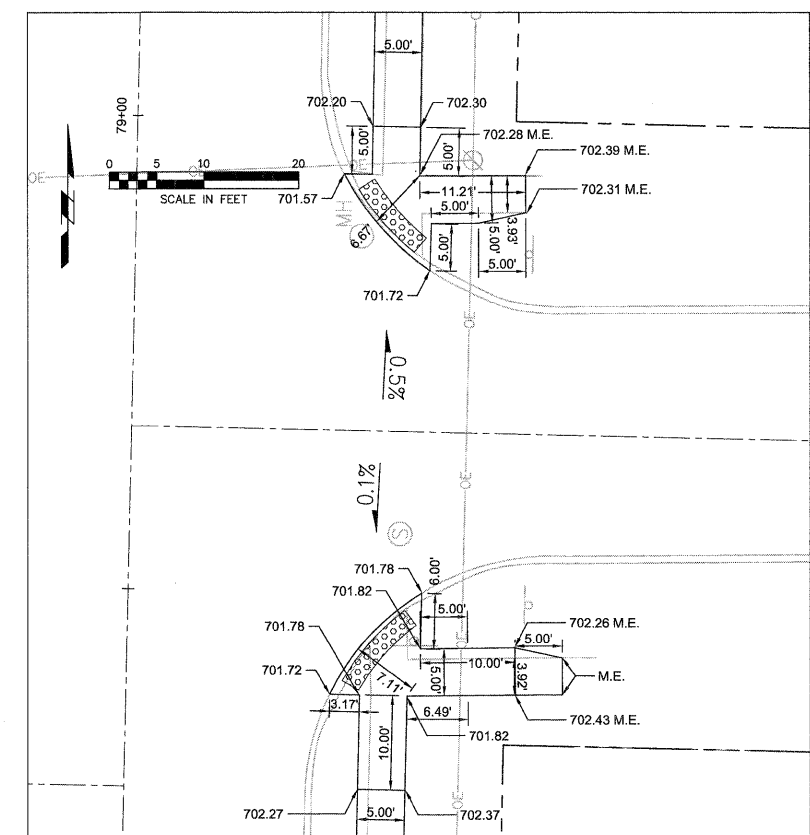


32ND AVE STA 78+65

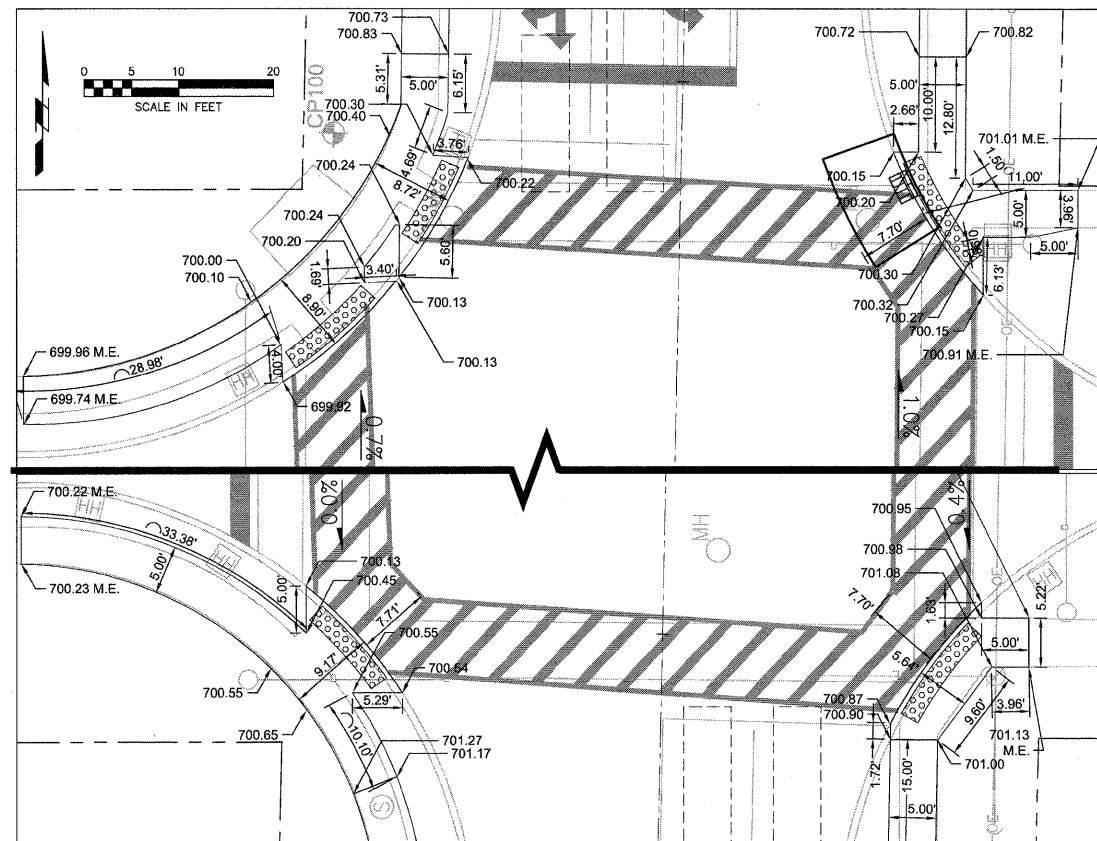


30TH AVE STA 80+90

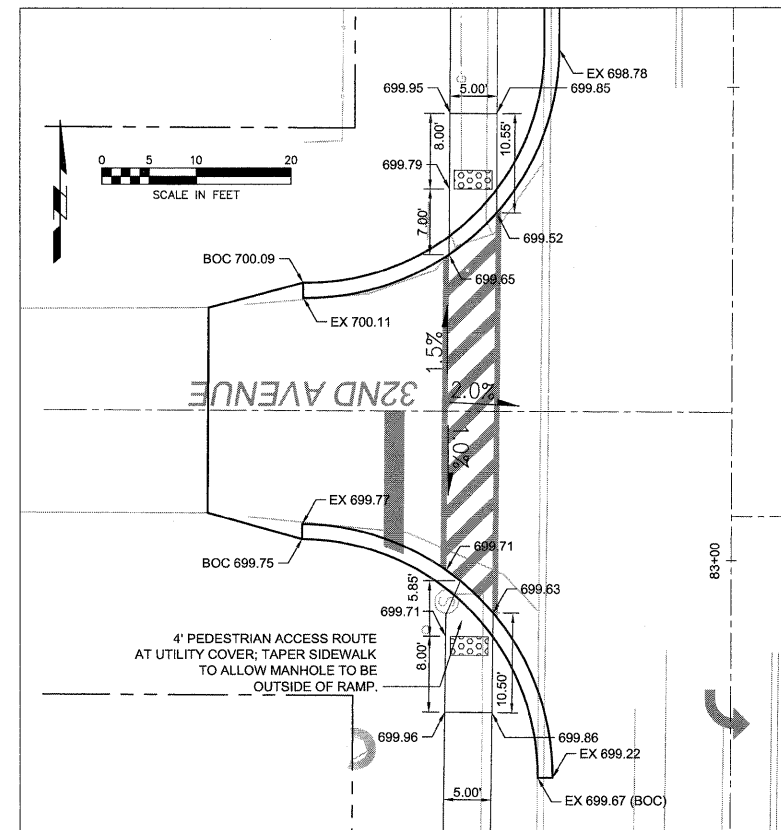


32ND AVE STA 83+16

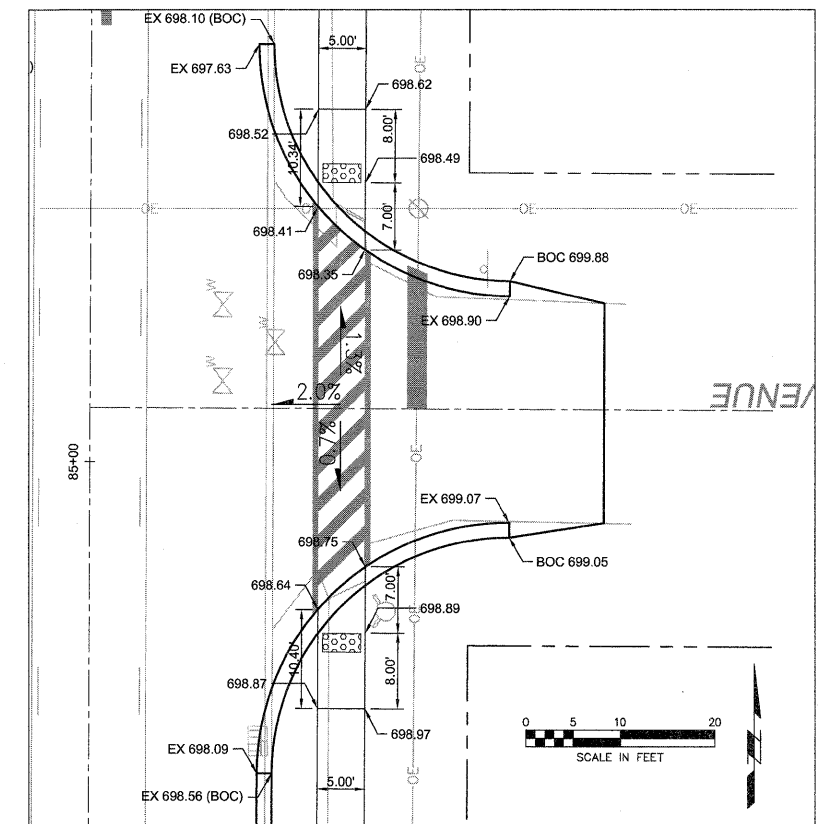


31ST AVE STA 85+06

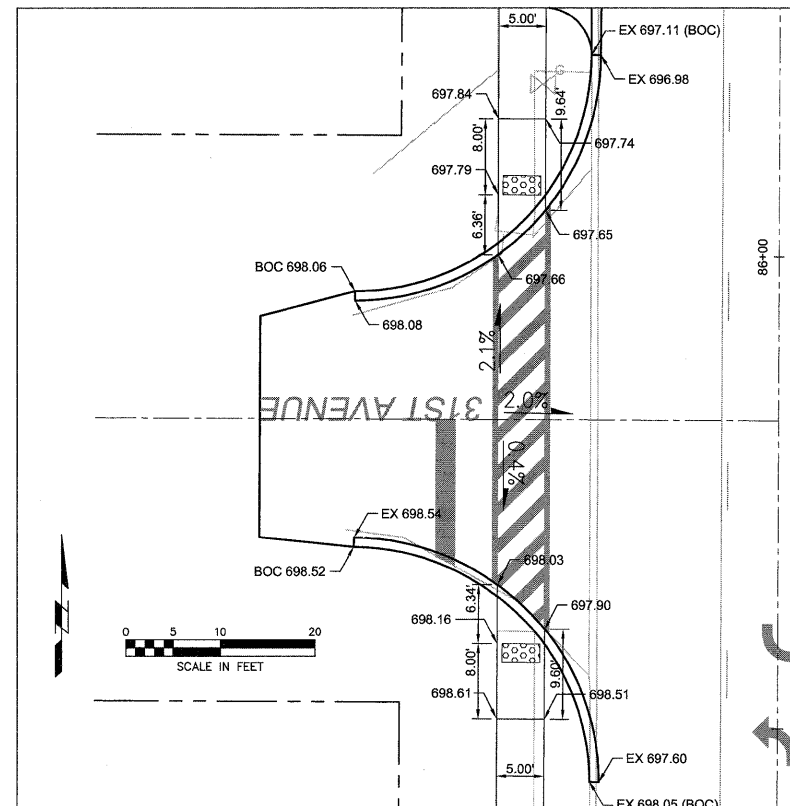

31ST AVE STA 85+83

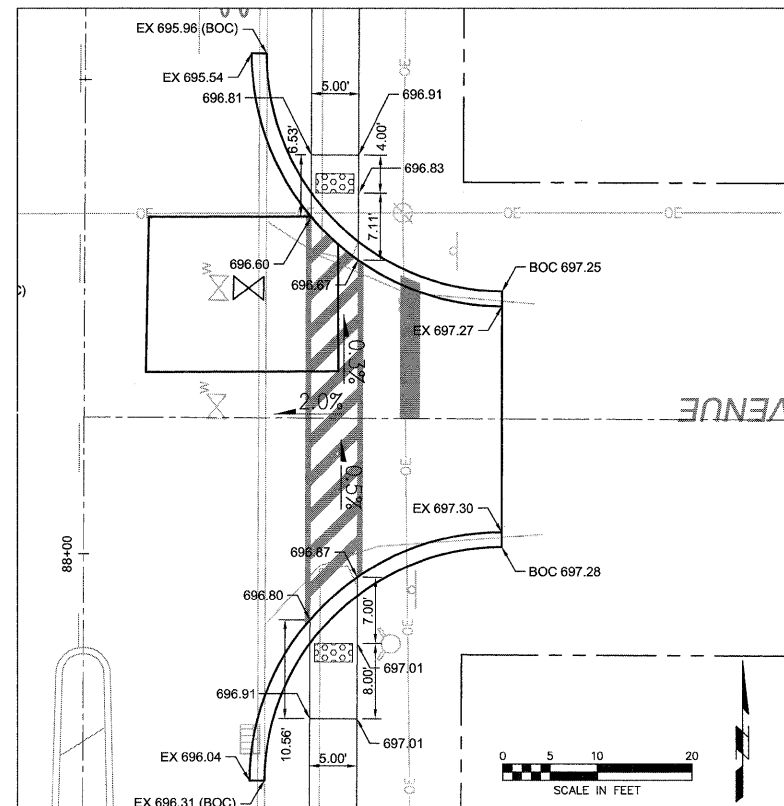


30TH AVE STA 88+14

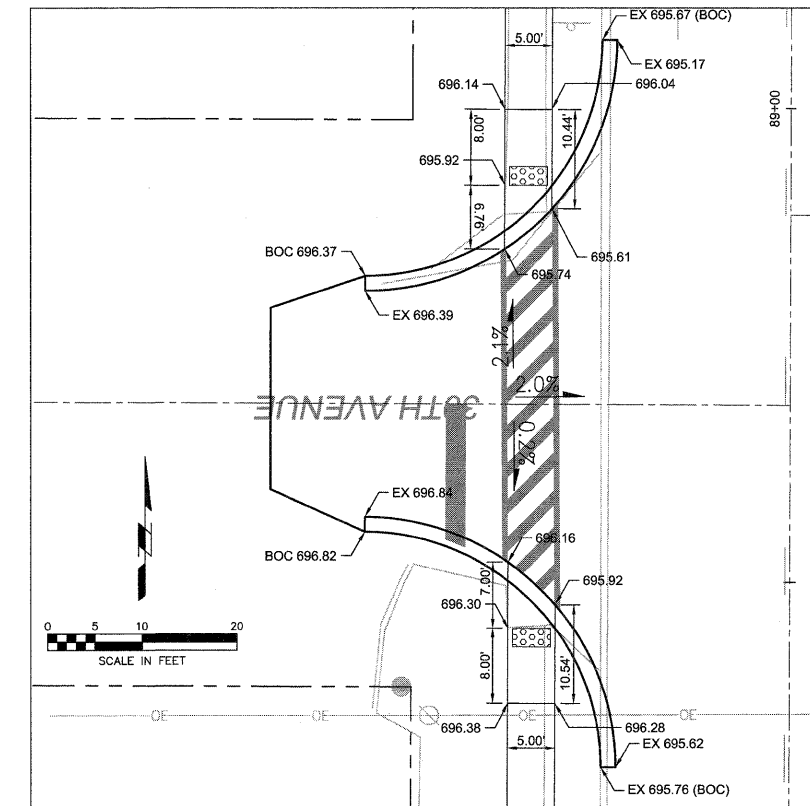


30TH AVE STA 88+69


FILE NAME = P:\Projects\MD\3113710\DWg	USER NAME =	DESIGNED — RAM	REVISED —	STATE OF ILLINOIS DEPARTMENT OF TRANSPORTATION	INTERSECTION DETAILS				F.A.U. RTE. 5849	SECTION II-0015I-00-RS	COUNTY ROCK ISLAND	TOTAL SHEETS 75	SHEET NO. 57
		DRAWN — LJJ	REVISED —										
	PLOT SCALE =	CHECKED — PRL	REVISED —										
	PLOT DATE =	DATE — 13APR2012	REVISED —										
				SCALE:				SHEET 3 OF 5 SHEETS STA. TO STA.				ILLINOIS FED. AID PROJECT CONTRACT NO. 85558	

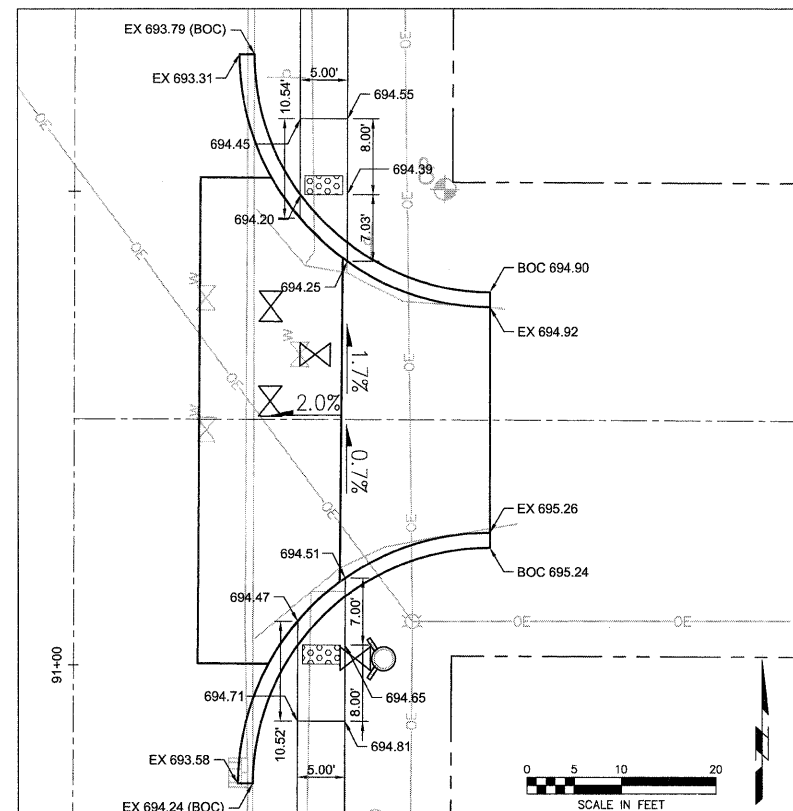


29TH AVE STA 91+26

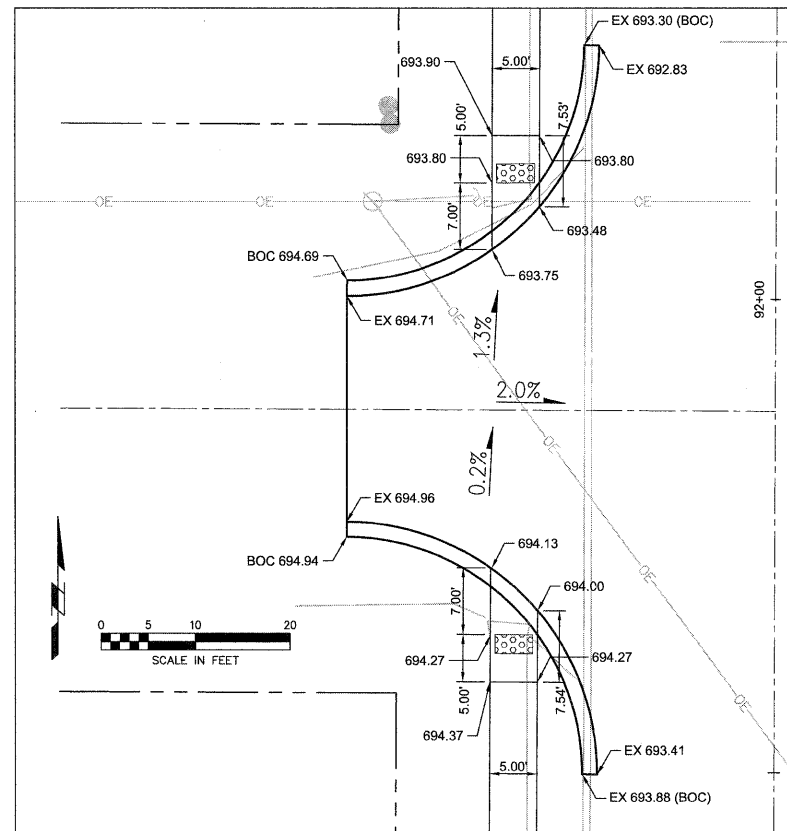


29TH AVE STA 91+88

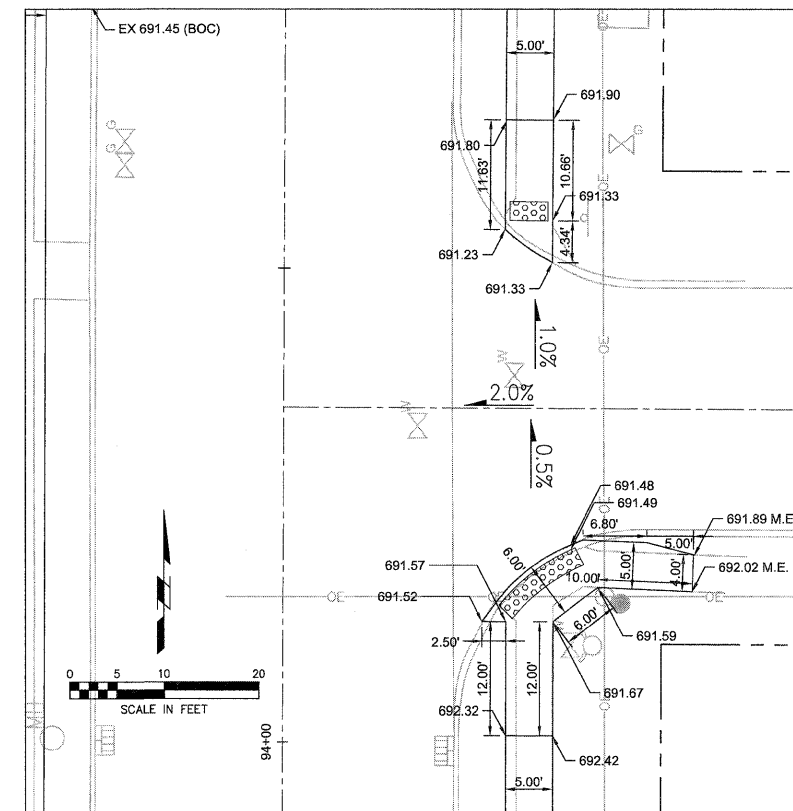


28TH AVE STA 94+35

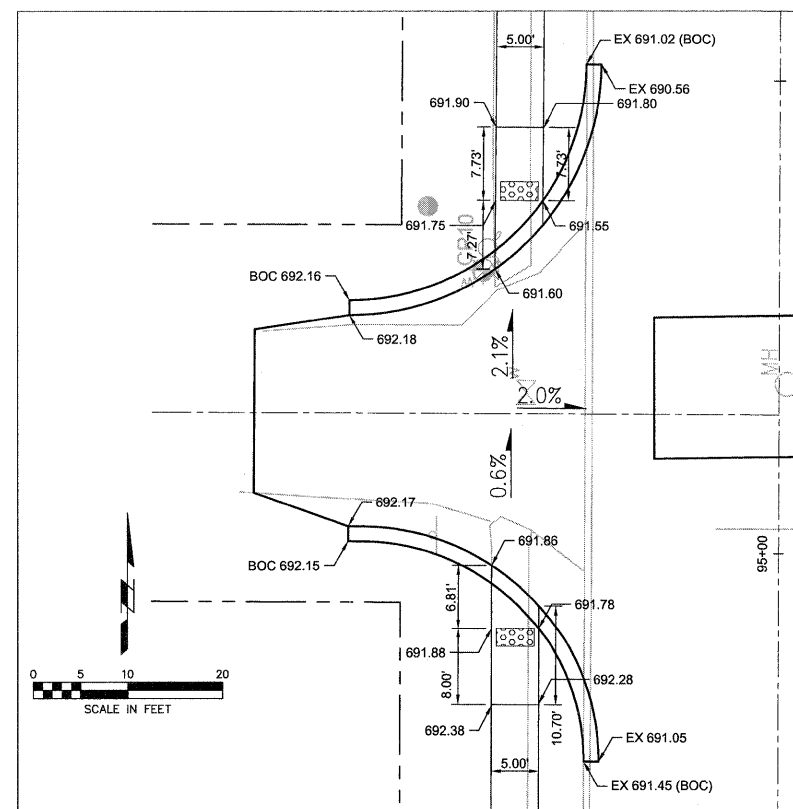


28TH AVE STA 95+15

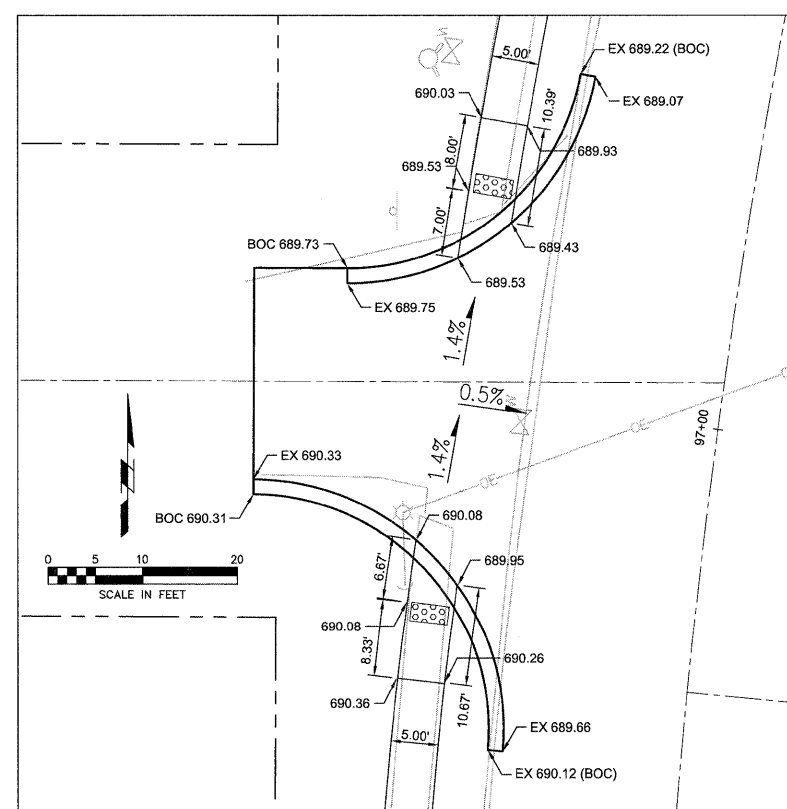


27TH AVE STA 97+05

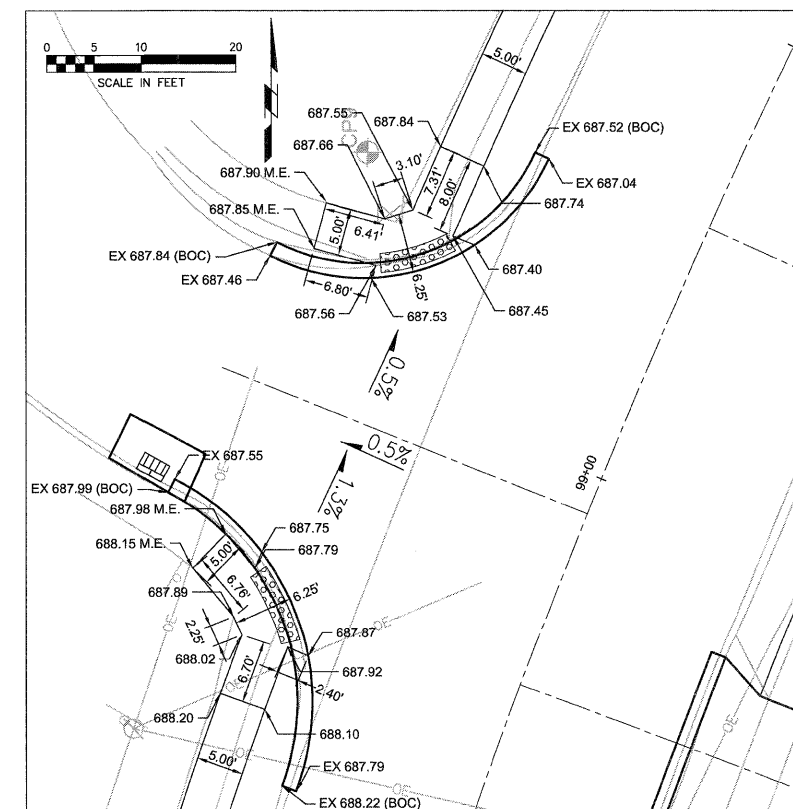


3RD ST STA 98+96

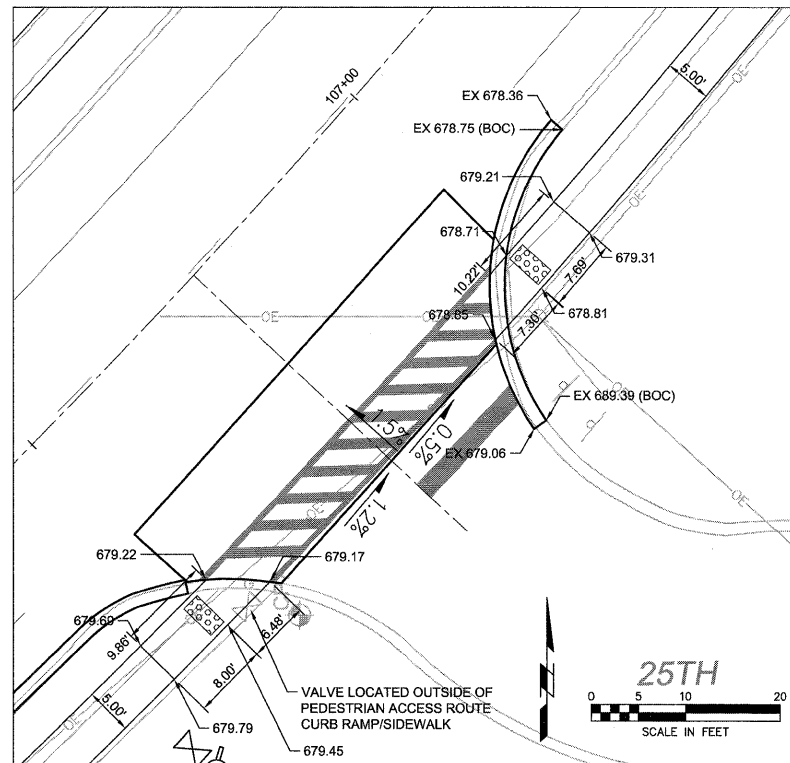


25TH AVE STA 106+75

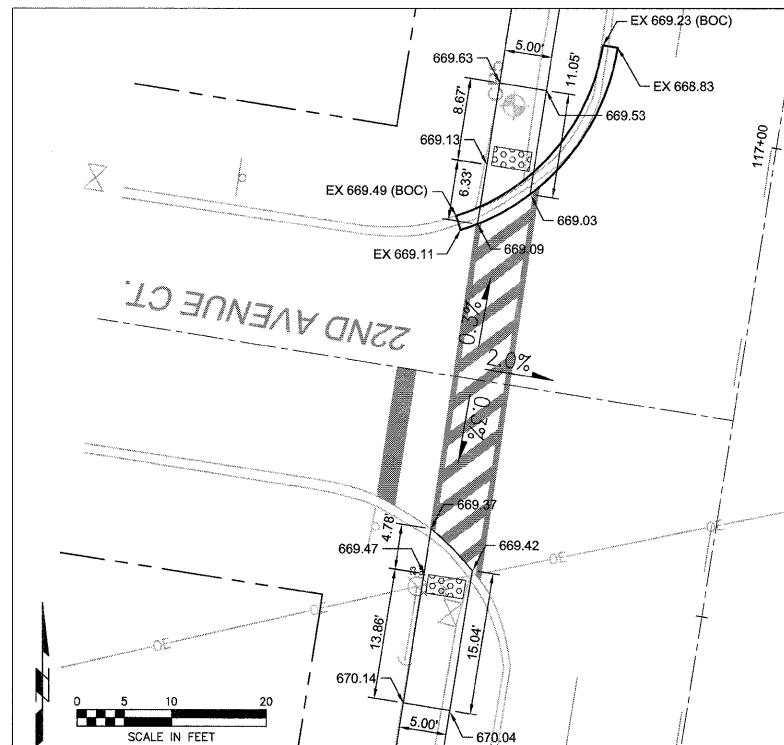


22ND AVE STA 116+71

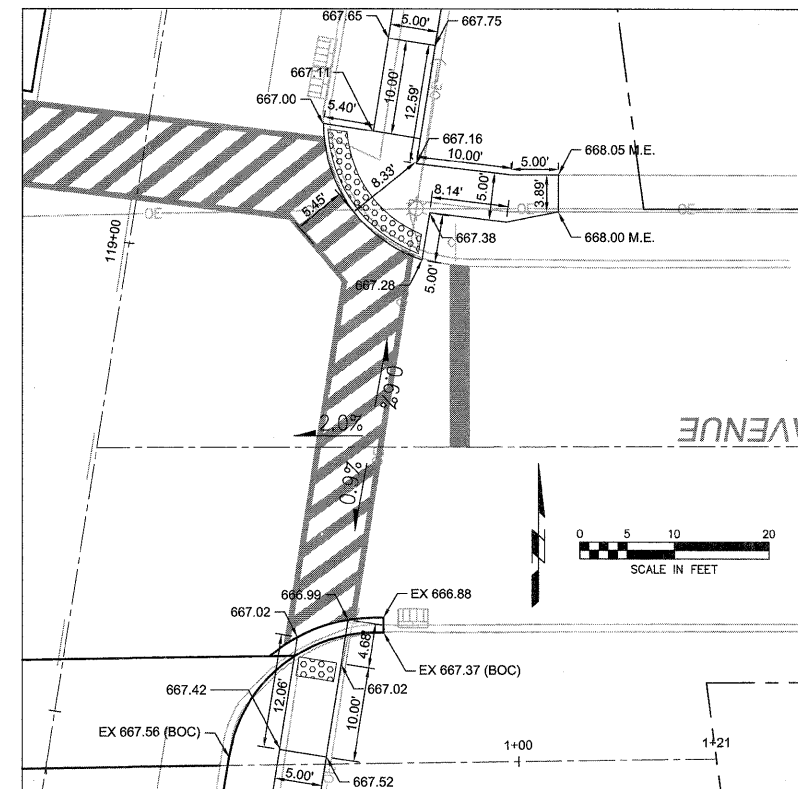


22ND AVE STA 118+78

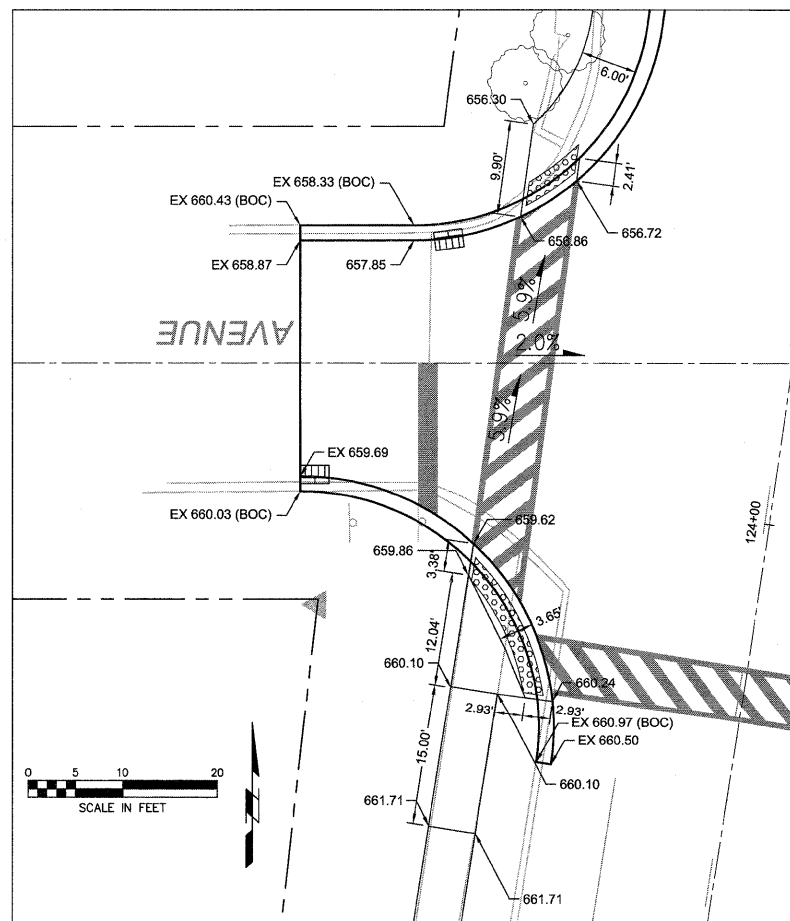


20TH AVE STA 124+17

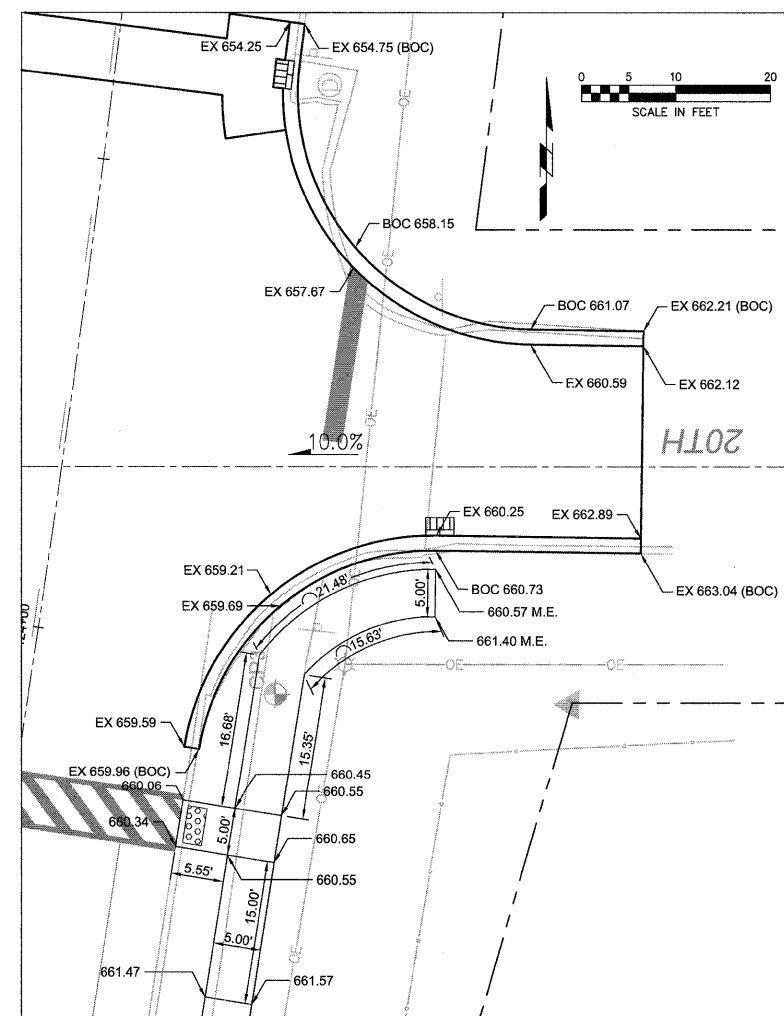

20TH AVE STA 124+22



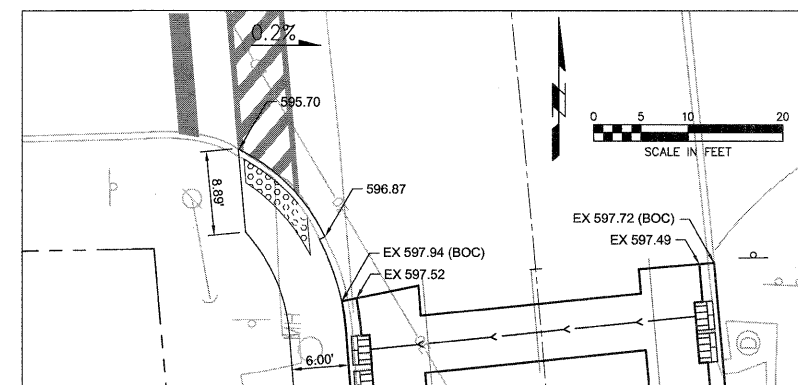













18TH AVE STA 130+84

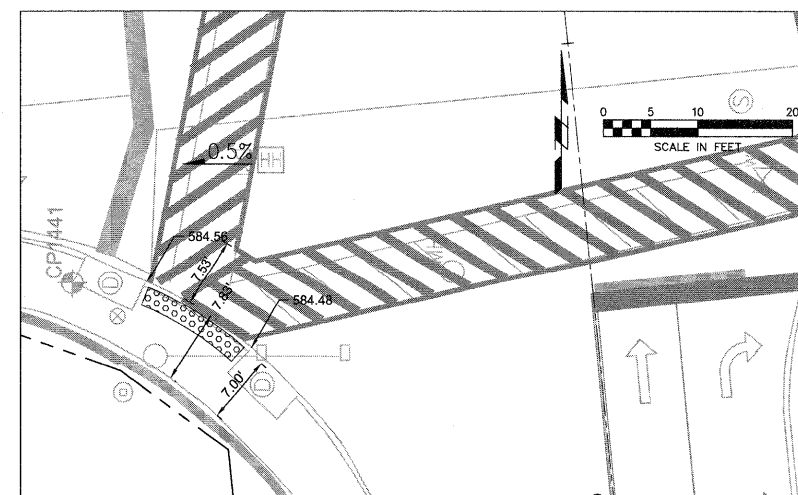


ILLINOIS 92 STA 132+26

FILE NAME =	USER NAME =	DESIGNED — RAM	REVISED —	STATE OF ILLINOIS DEPARTMENT OF TRANSPORTATION	INTERSECTION DETAILS				F.A.U. RTE.	SECTION	COUNTY	TOTAL SHEETS	SHEET NO.
P:\Projects\MD\3113710\Dwg		DRAWN — LJJ	REVISED —						5849	II-00151-00-RS	ROCK ISLAND	75	59
		CHECKED — PRL	REVISED —		CONTRACT NO. 85558								
		PLOT SCALE =	DATE — 13APR2012		SCALE:	SHEET 5	OF 5 SHEETS	STA.	TO STA.	ILLINOIS FED. AID PROJECT			
		PLOT DATE =	DATE — 13APR2012										







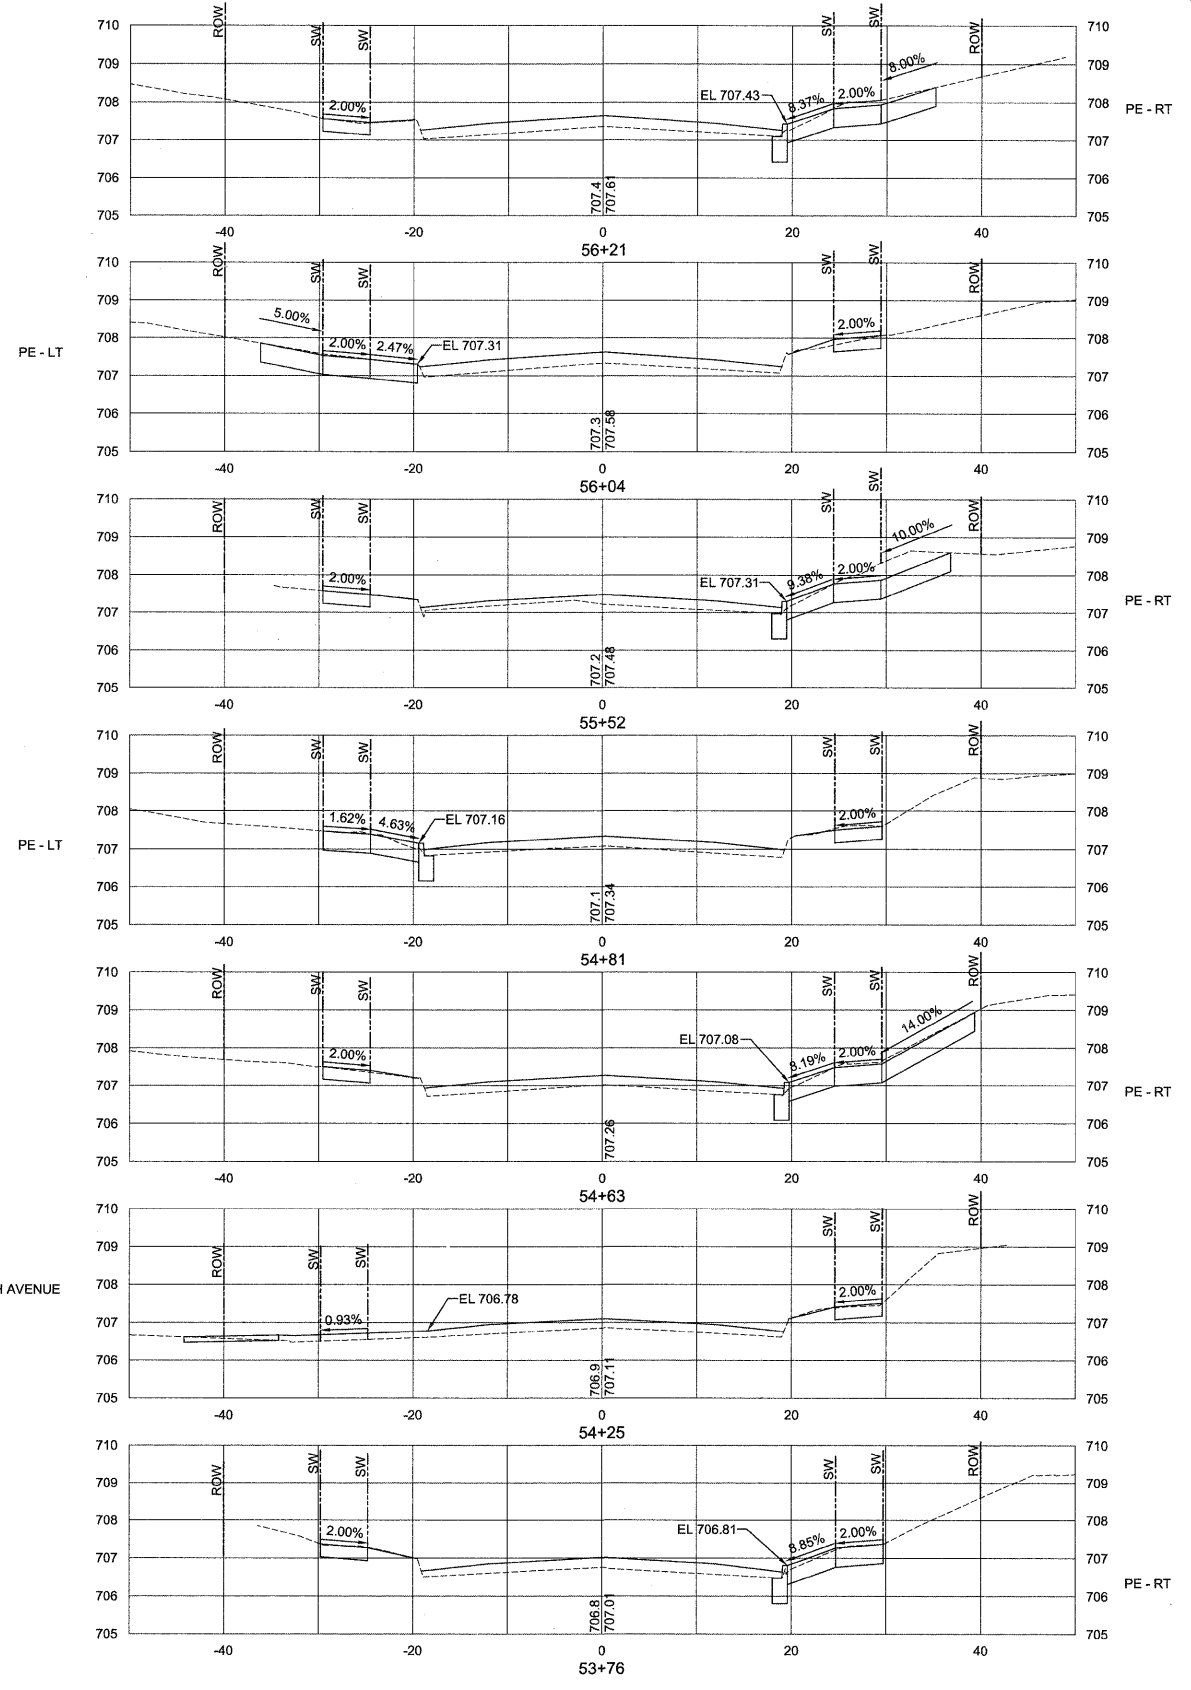
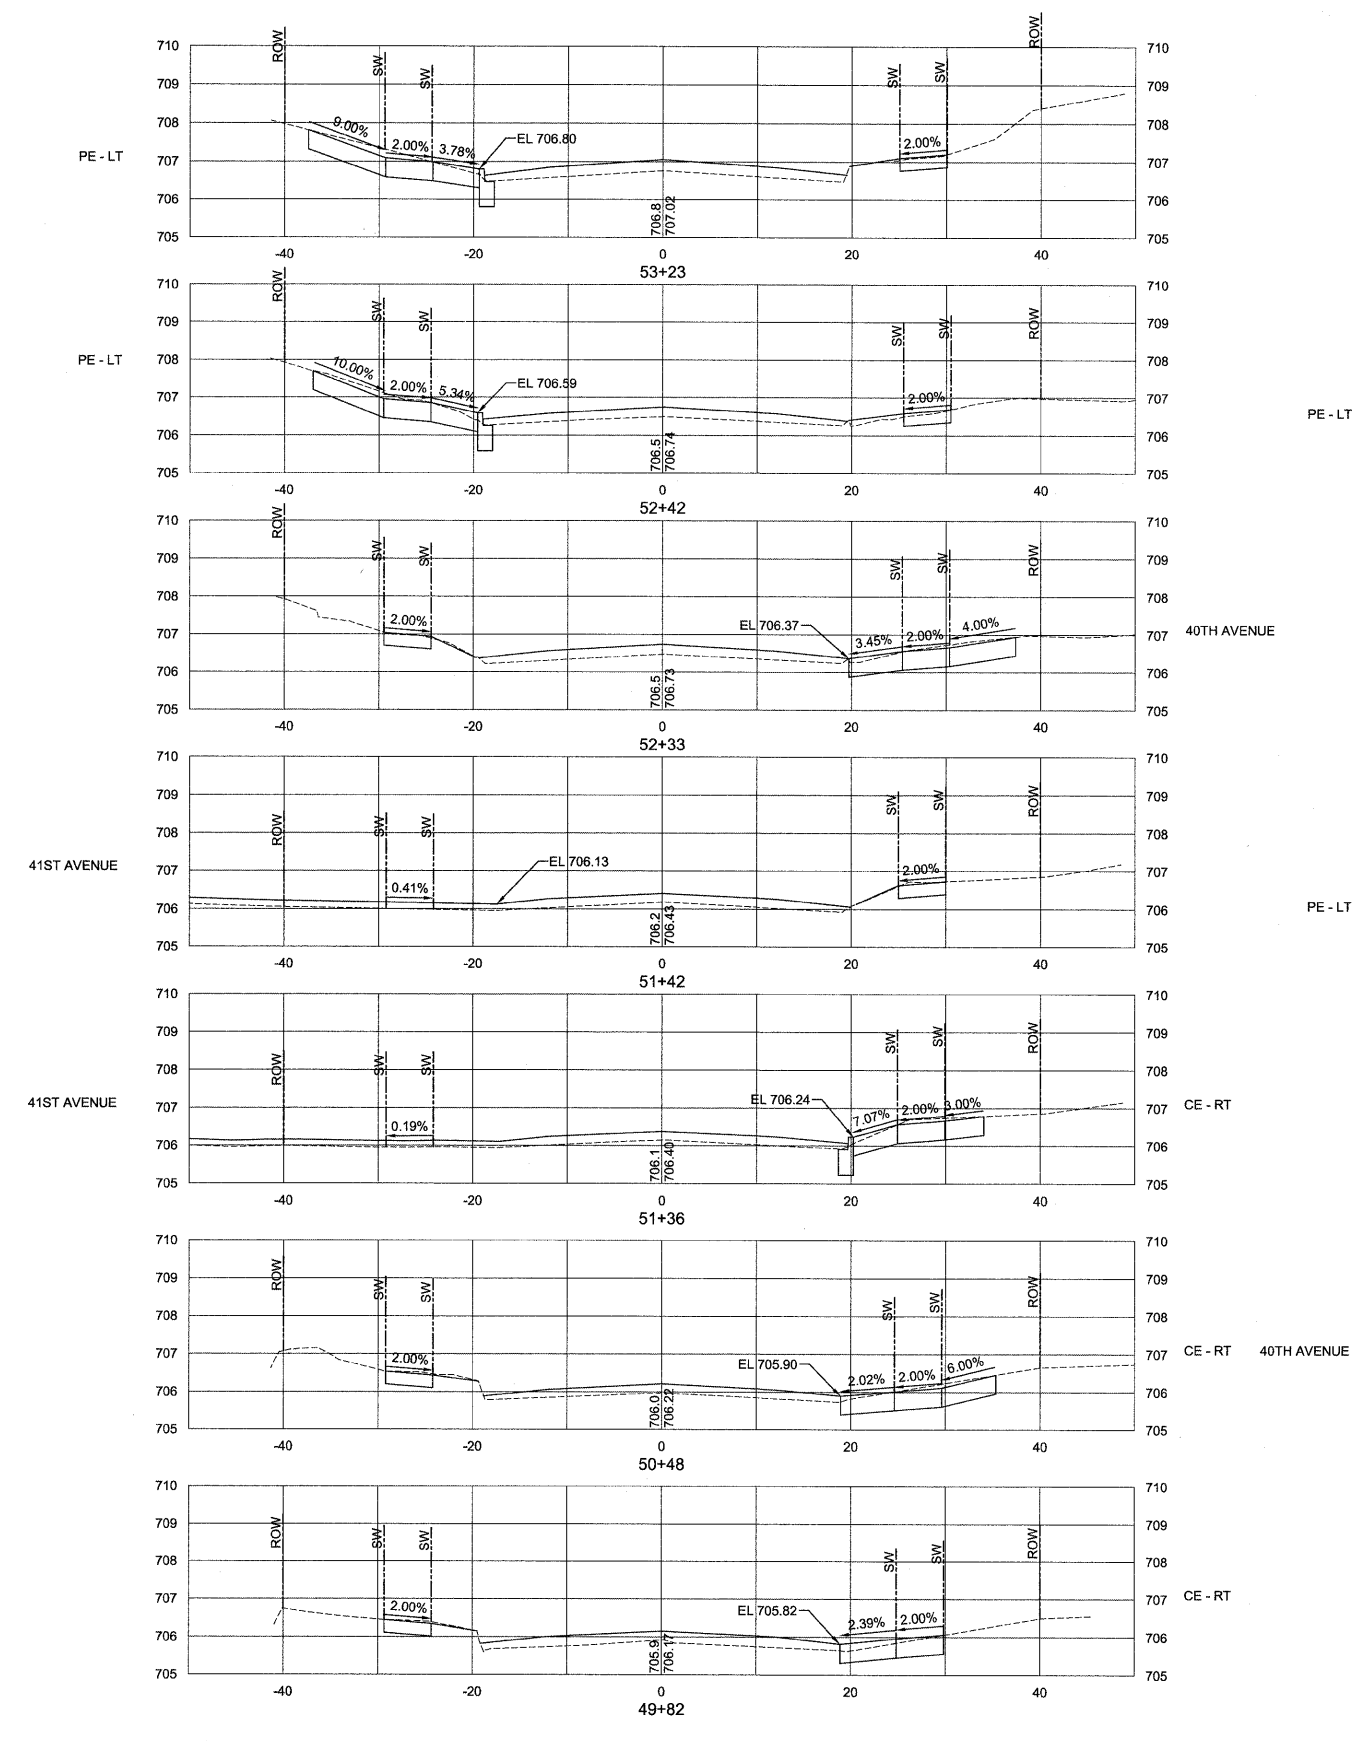
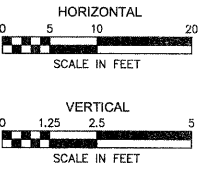


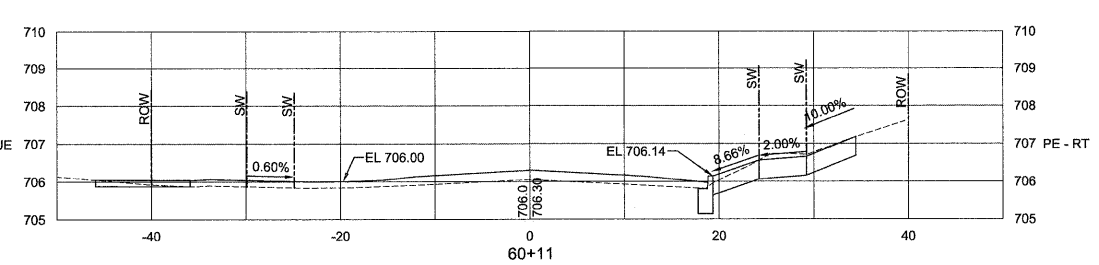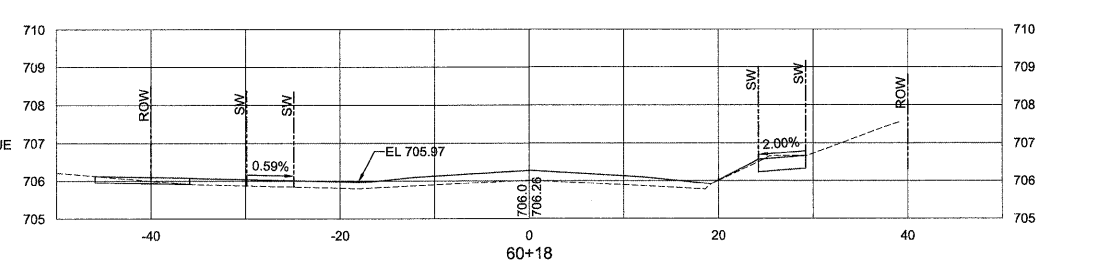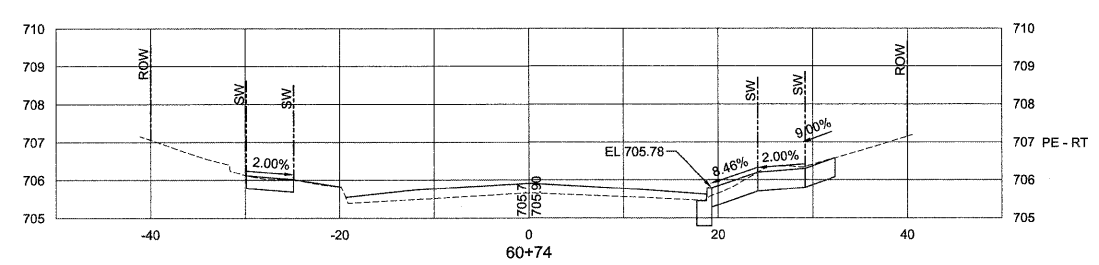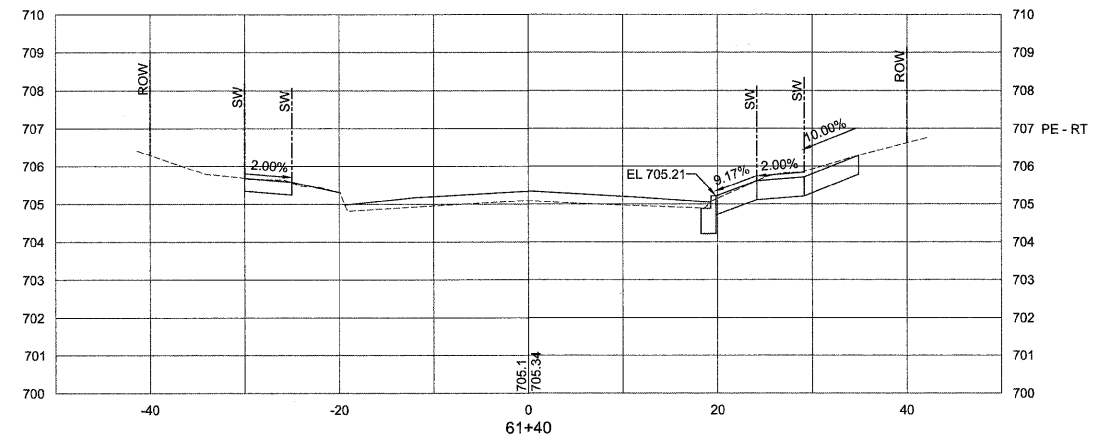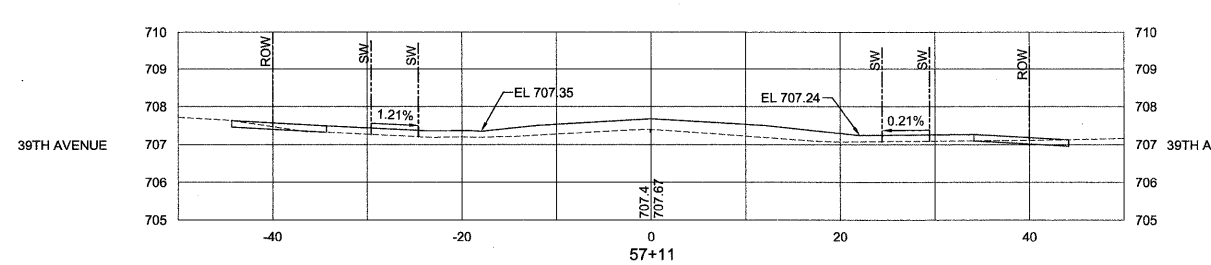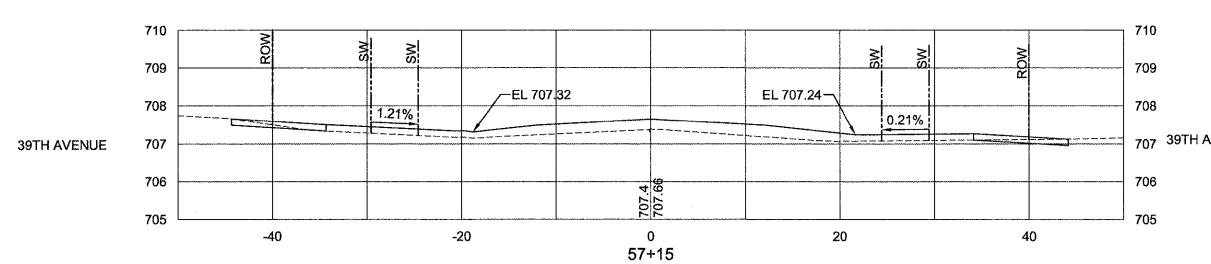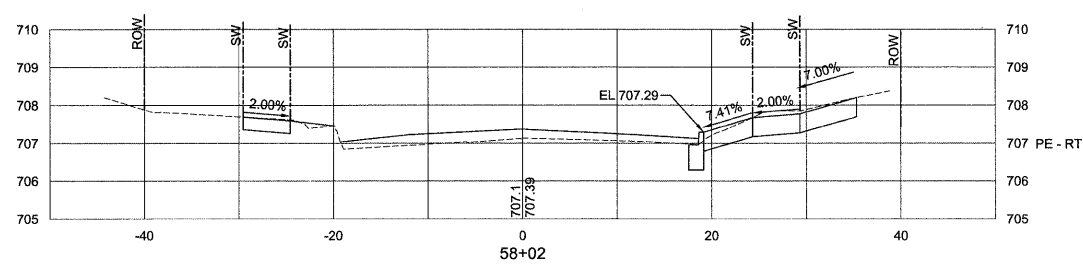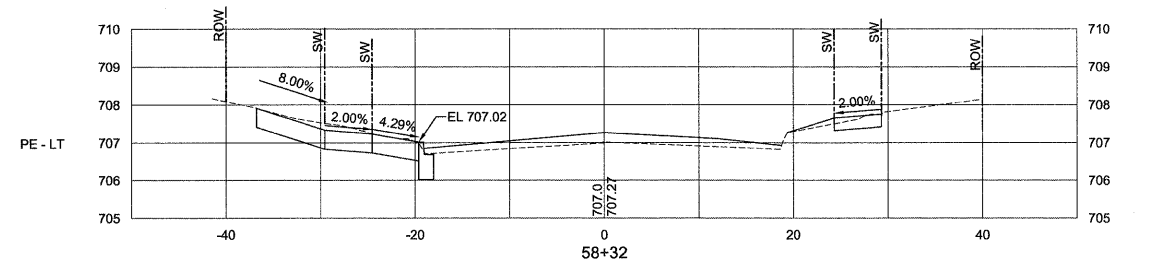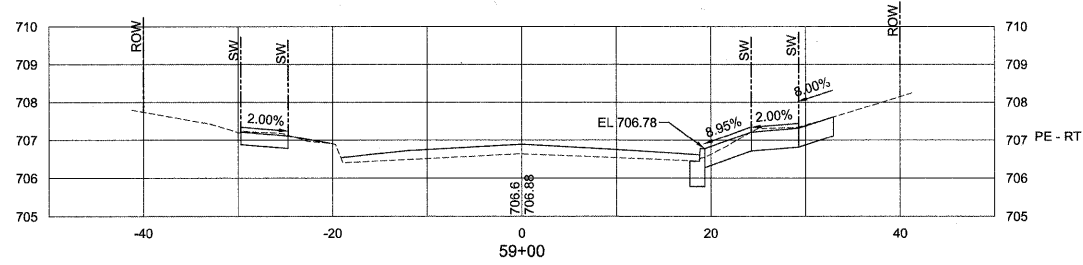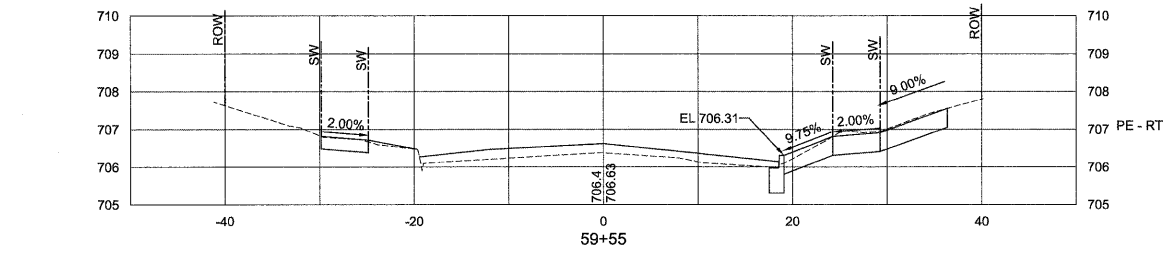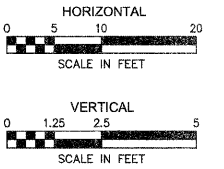




FILE NAME = P:\Projects\MD\3113710\DWG	USER NAME =	DESIGNED -- PRL	REVISED --	STATE OF ILLINOIS DEPARTMENT OF TRANSPORTATION		CROSS SECTIONS		F.A.U. RTE. 5849	SECTION II-00151-00-RS	COUNTY ROCK ISLAND	TOTAL SHEETS 75	SHEET NO. 61
		DRAWN -- PRL	REVISED --									
		CHECKED -- RAM	REVISED --									
		DATE -- 13APR2012	REVISED --									
				SCALE:		SHEET 2 OF 14 SHEETS		STA. TO STA.		ILLINOIS FED. AID PROJECT		



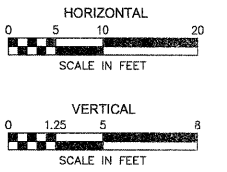


37TH AVENUE

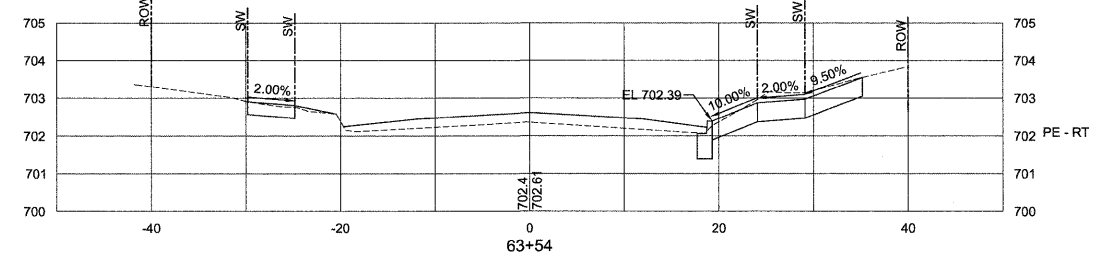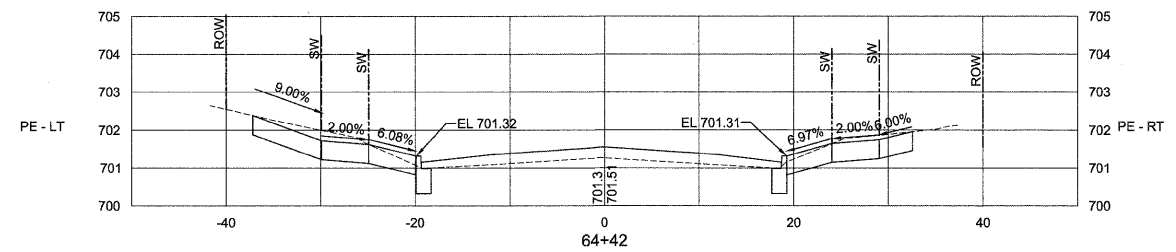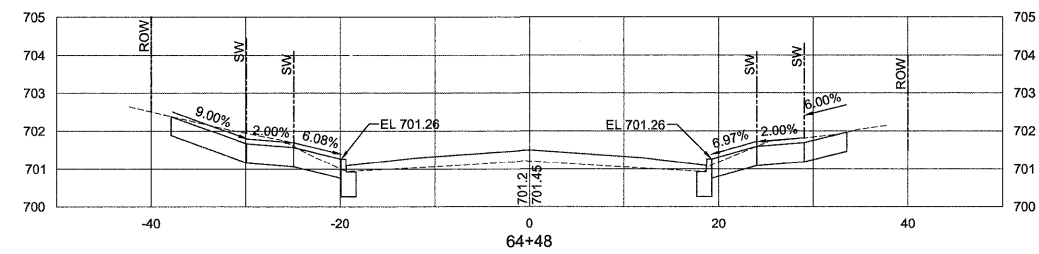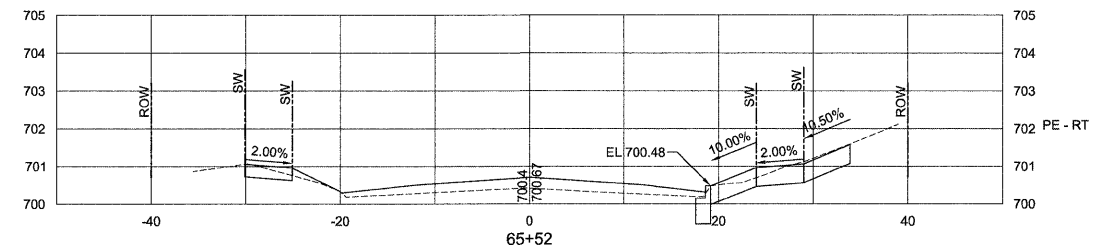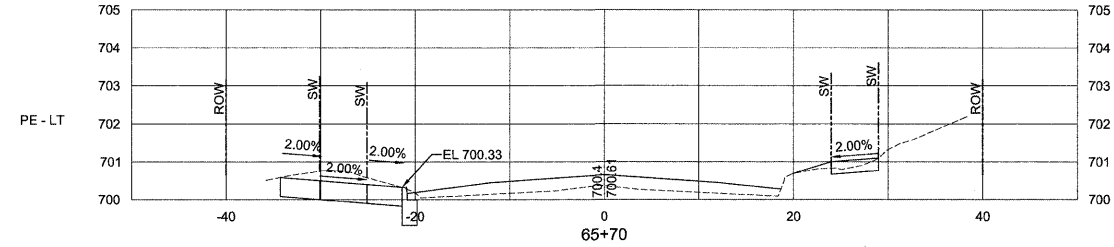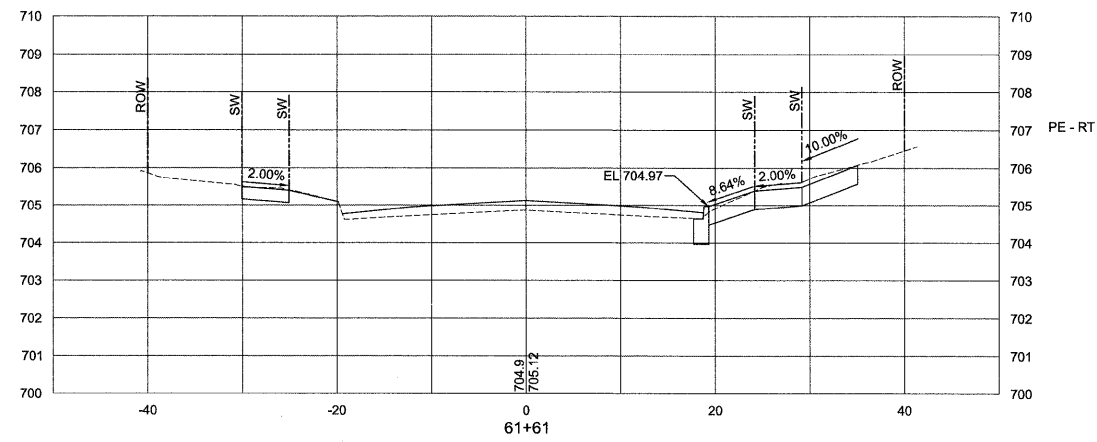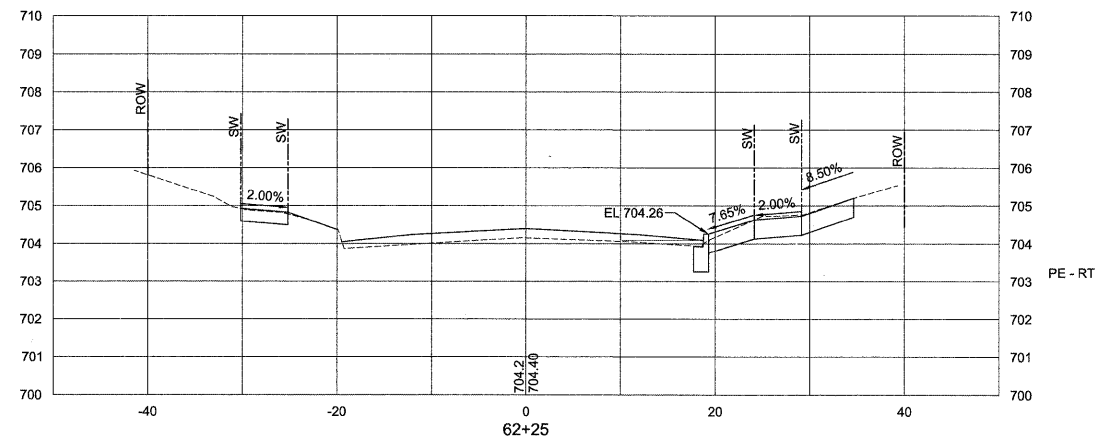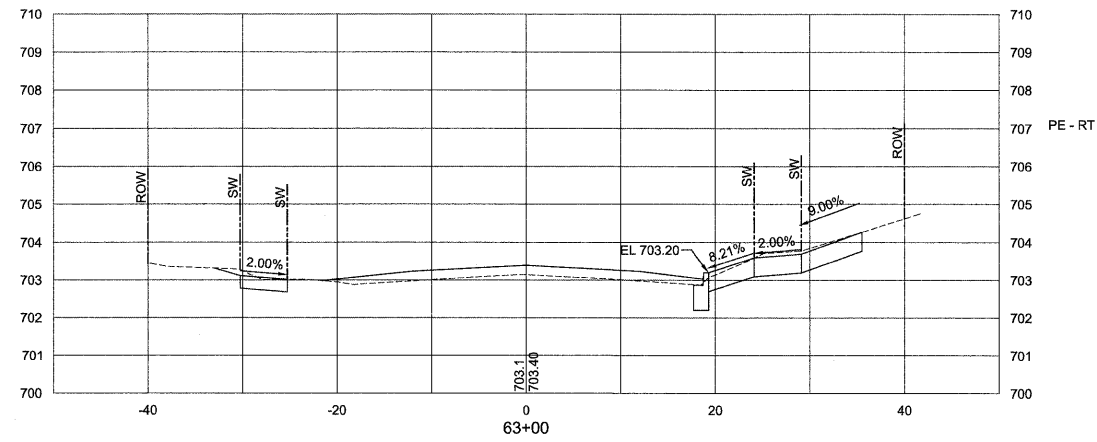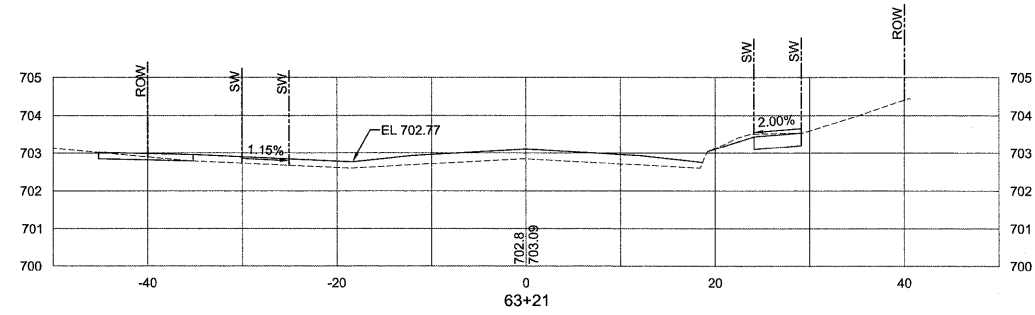


FILE NAME = P:\Projects\MO\3113710\DWG	USER NAME =	DESIGNED -- PRL	REVISED --	STATE OF ILLINOIS DEPARTMENT OF TRANSPORTATION	CROSS SECTIONS		F.A.U. RTE. 5849	SECTION II-0051-00-RS	COUNTY ROCK ISLAND	TOTAL SHEETS 75	SHEET NO. 62
		DRAWN -- PRL	REVISED --		SCALE:	SHEET 3 OF 14 SHEETS	STA.	TO STA.	CONTRACT NO. 85558		
		CHECKED -- RAM	REVISED --						ILLINOIS FED. AID PROJECT		
		DATE -- 13APR2012	REVISED --								







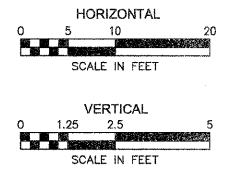
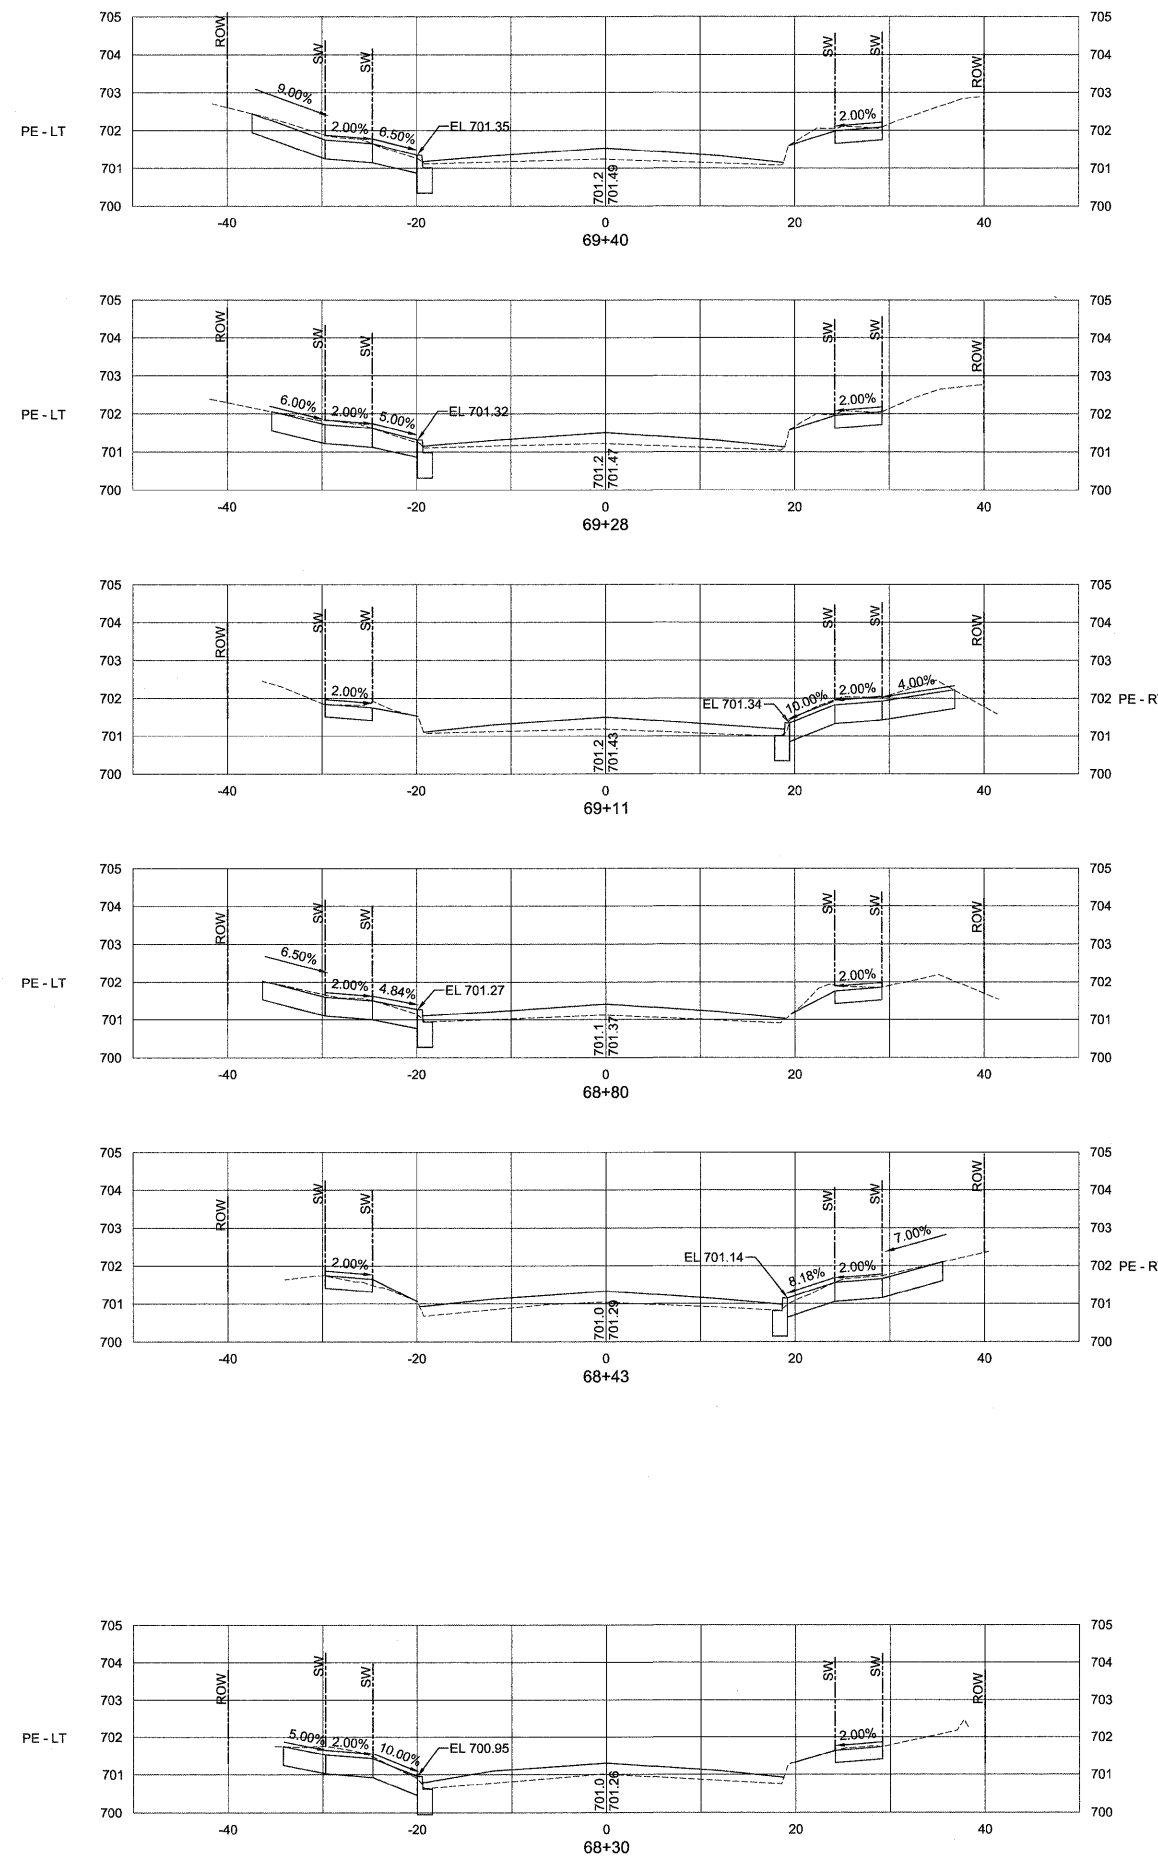
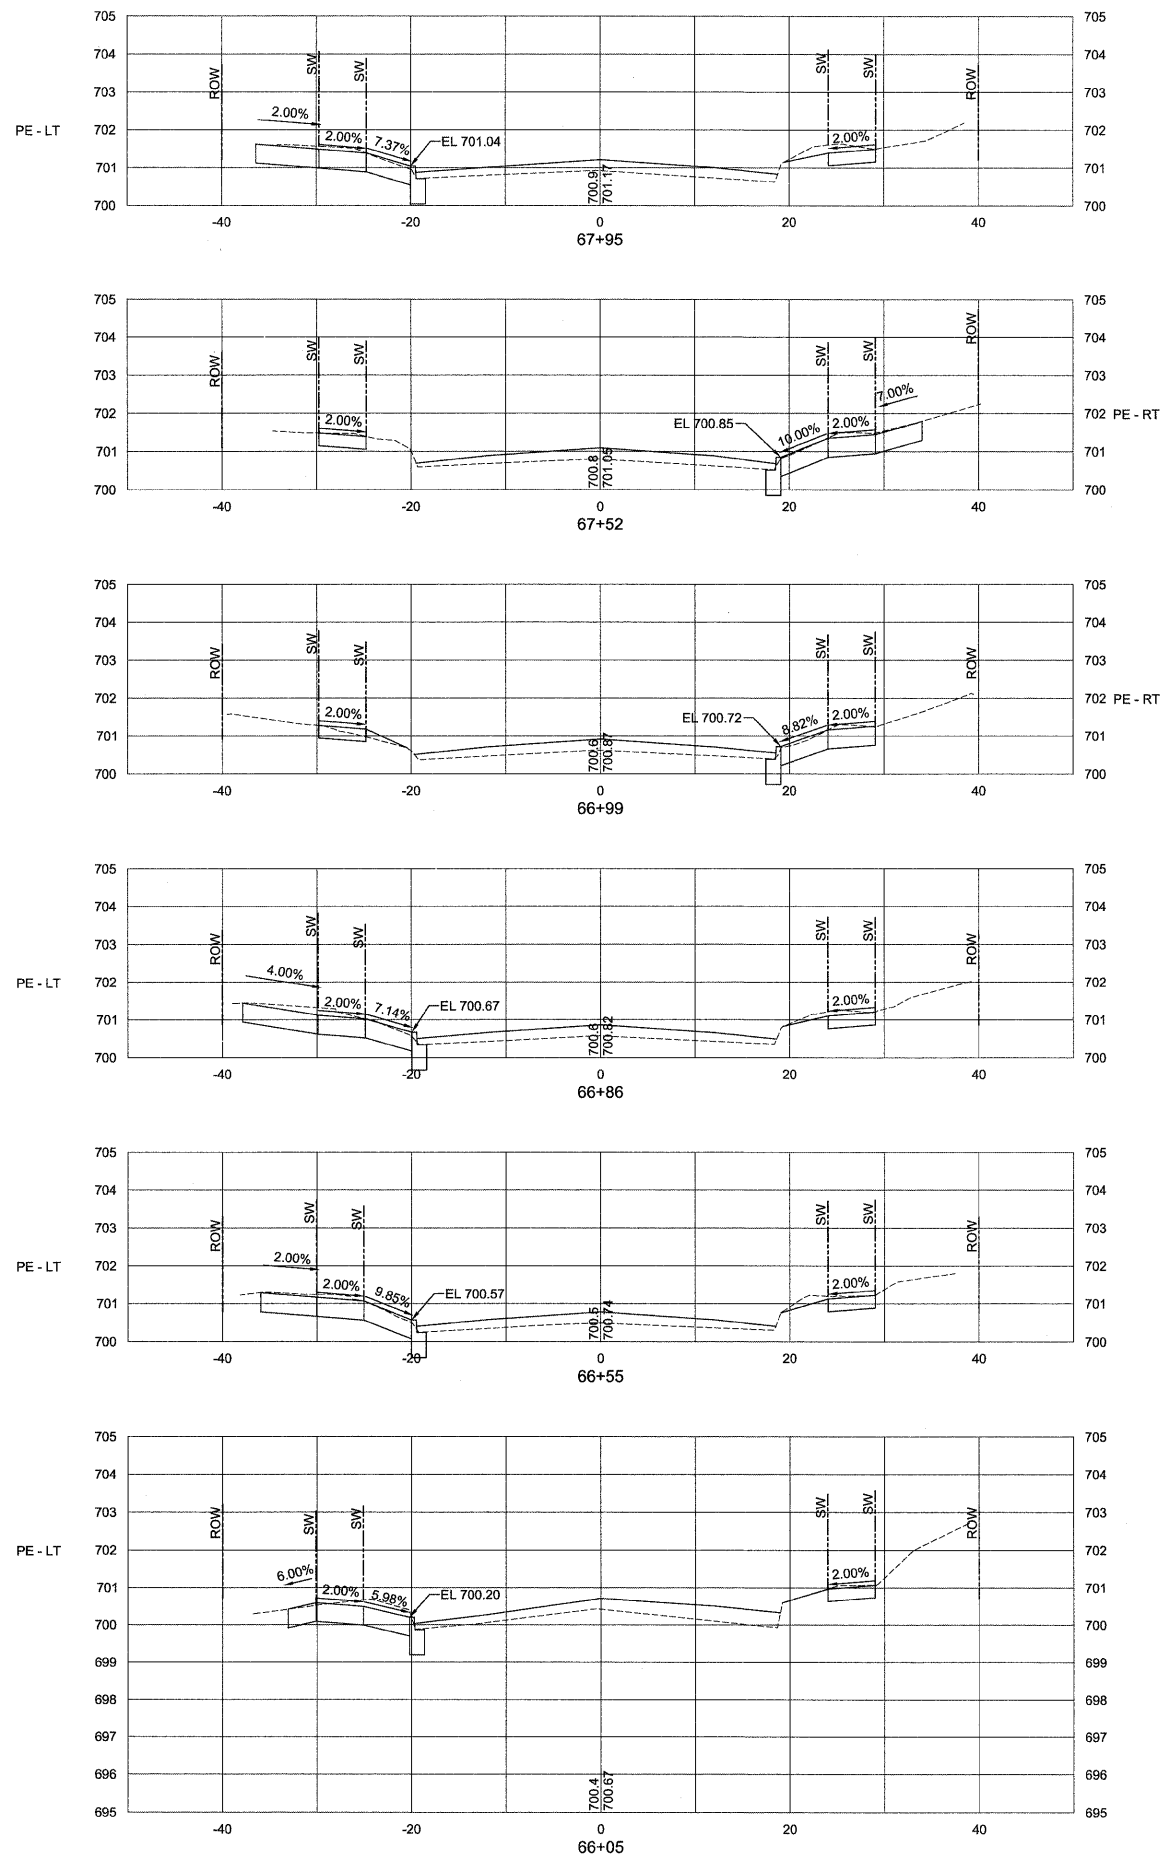


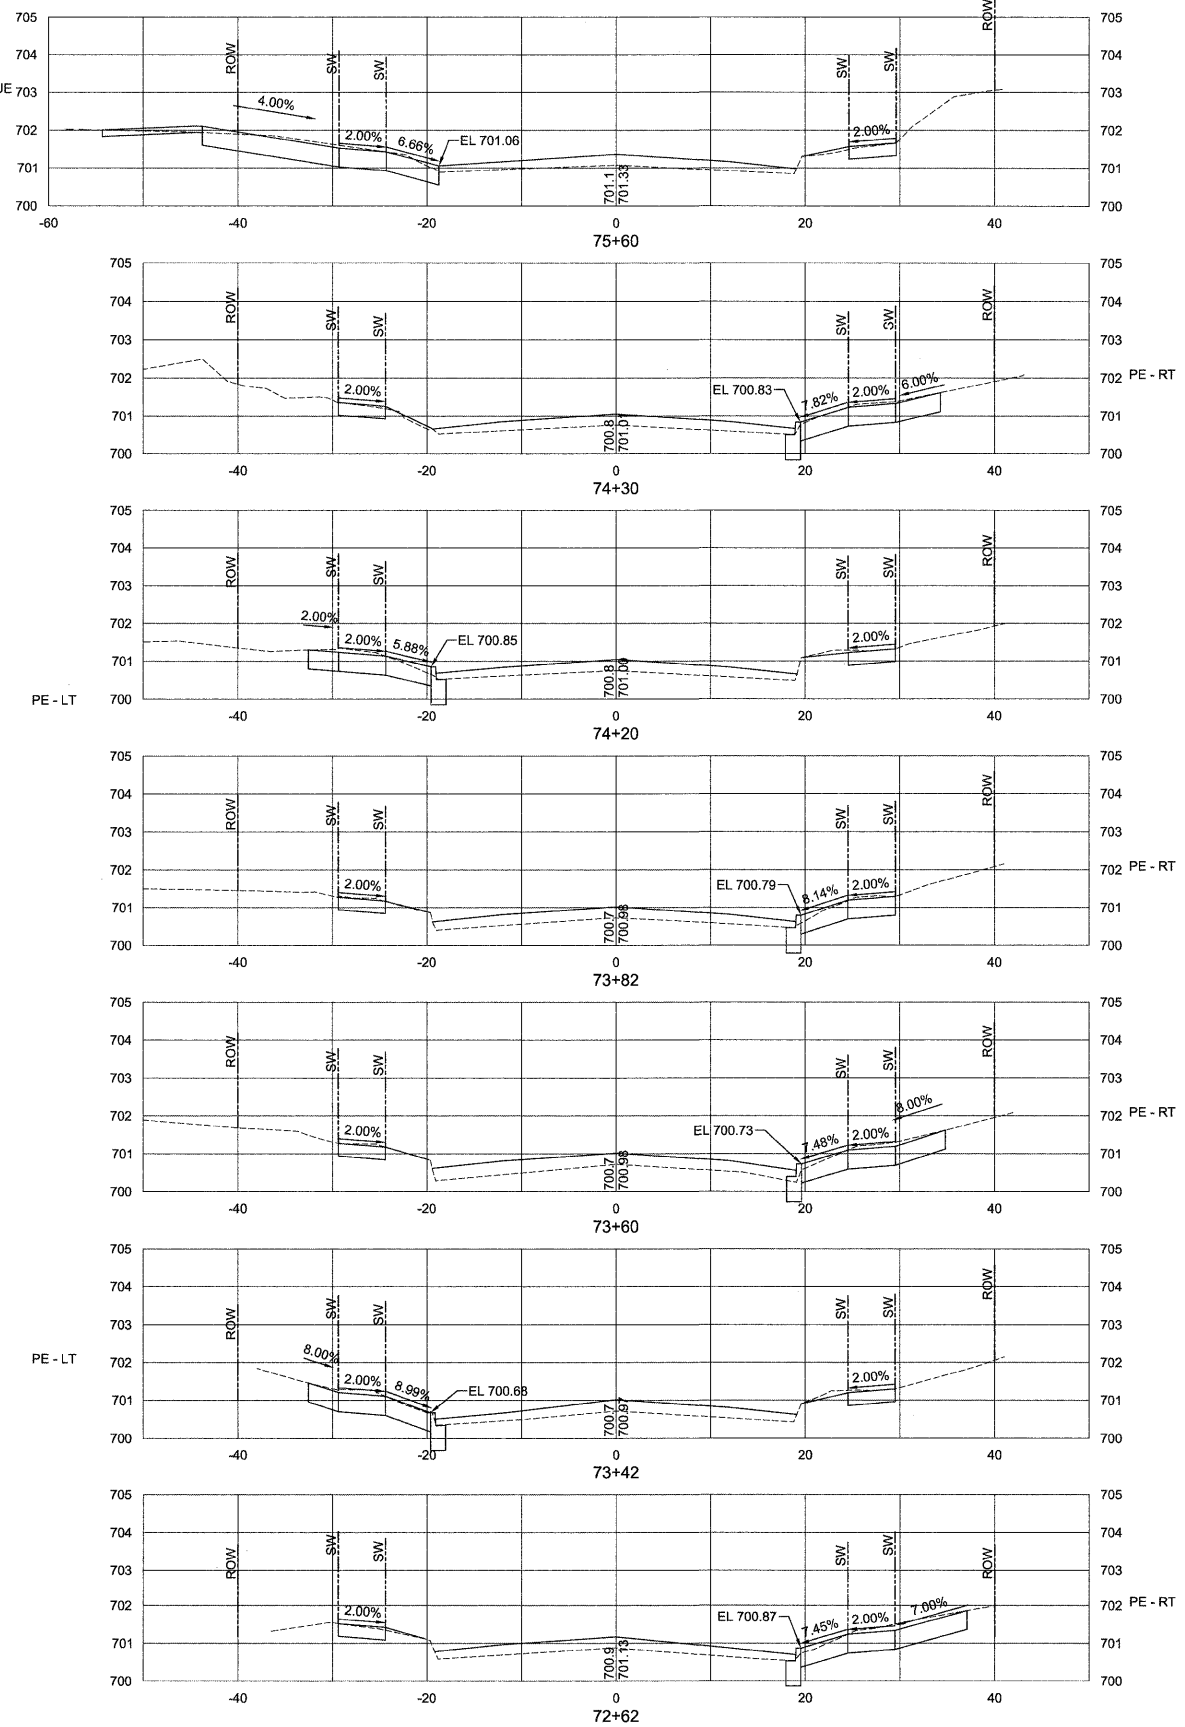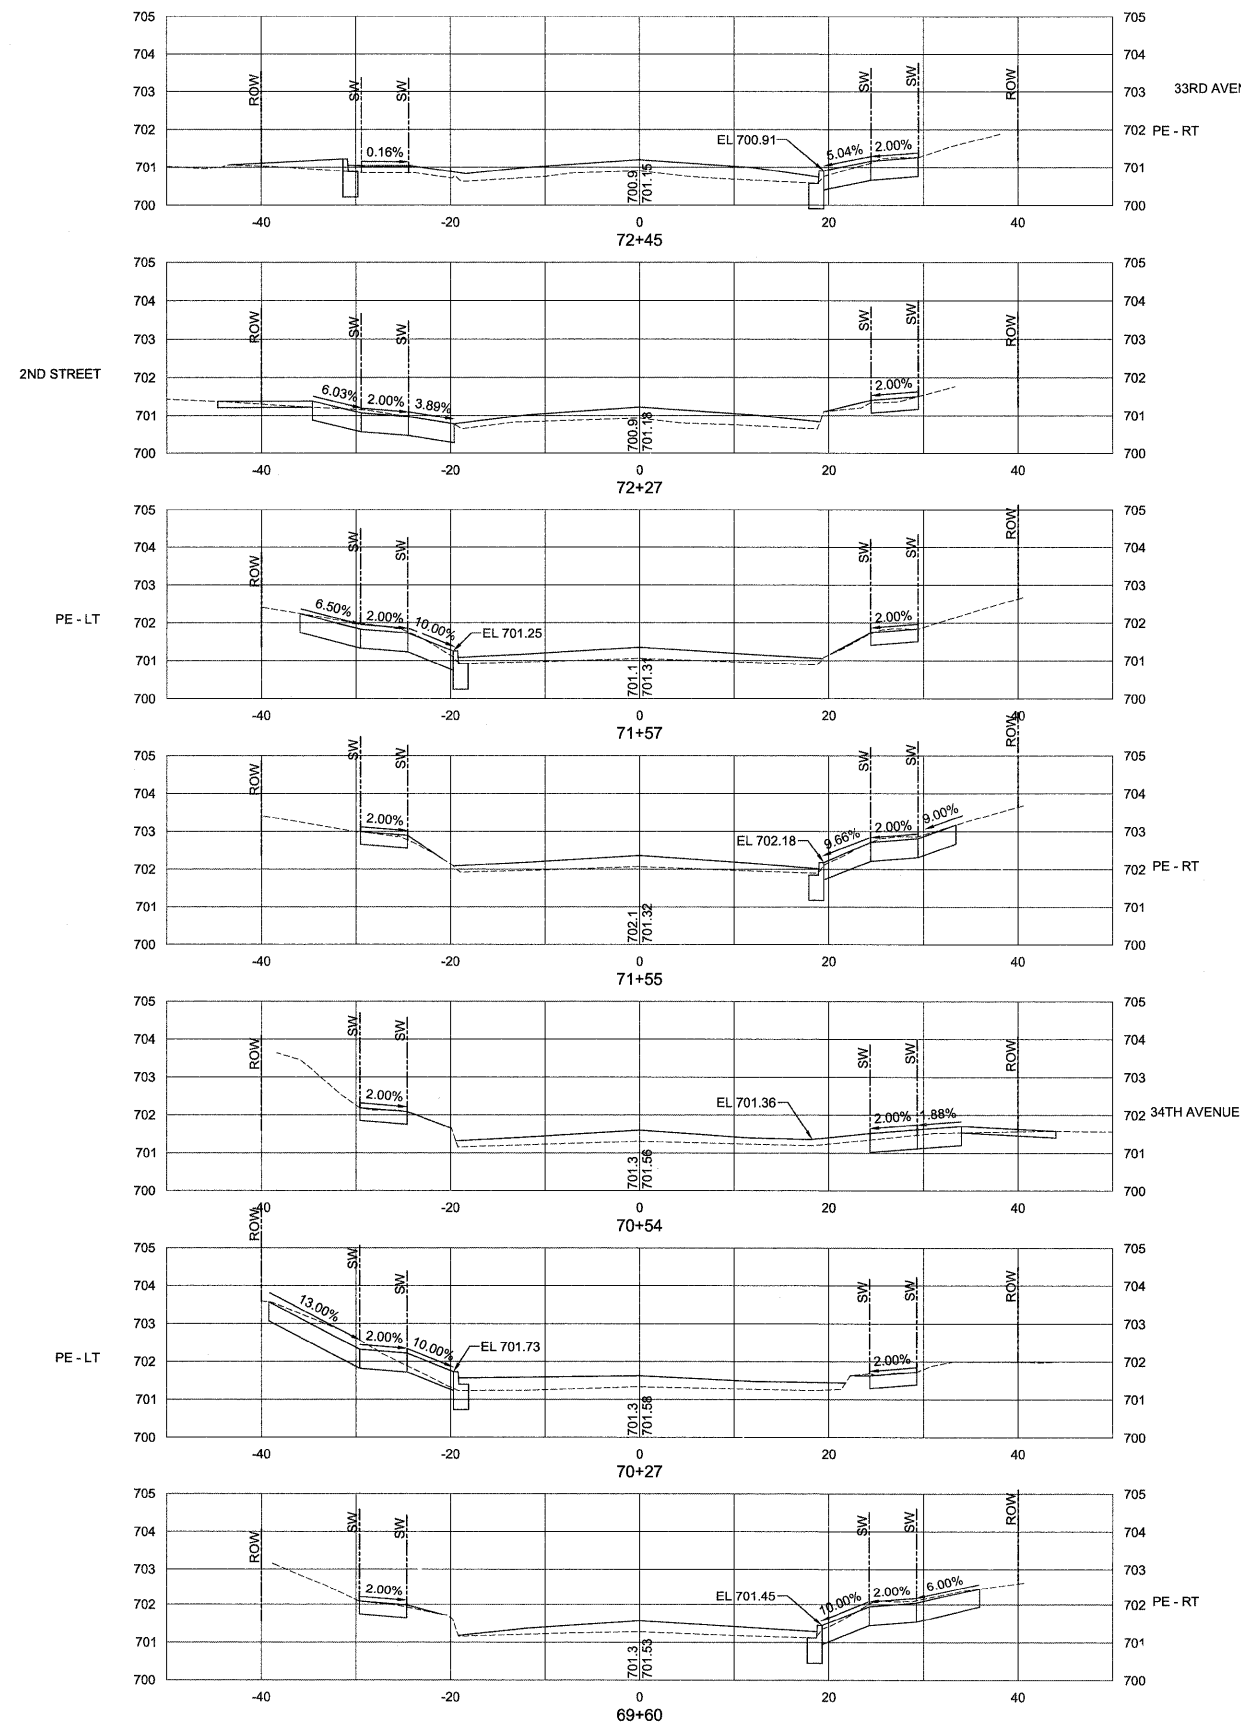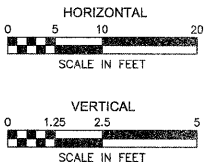


FILE NAME = P:\Projects\MD\3113710\DWG	USER NAME =	DESIGNED — PRL	REVISED —	STATE OF ILLINOIS DEPARTMENT OF TRANSPORTATION	CROSS SECTIONS				F.A.U. RTE.	SECTION	COUNTY	TOTAL SHEETS	SHEET NO.
		DRAWN — PRL	REVISED —						5849	II-00151-00-RS	ROCK ISLAND	75	64
	PLOT SCALE =	CHECKED — RAM	REVISED —		CONTRACT NO. 85558								
	PLOT DATE =	DATE — 13APR2012	REVISED —		ILLINOIS FED. AID PROJECT								
					SCALE:	SHEET 5	OF 14 SHEETS	STA.	TO STA.				

 


F.A.U. RTE.	SECTION	COUNTY	TOTAL SHEETS	SHEET NO.
5849	II-00IS-00-RS	ROCK ISLAND	75	65
		CONTRACT NO. 85558		
	ILLINOIS	FED. AID	PROJECT	

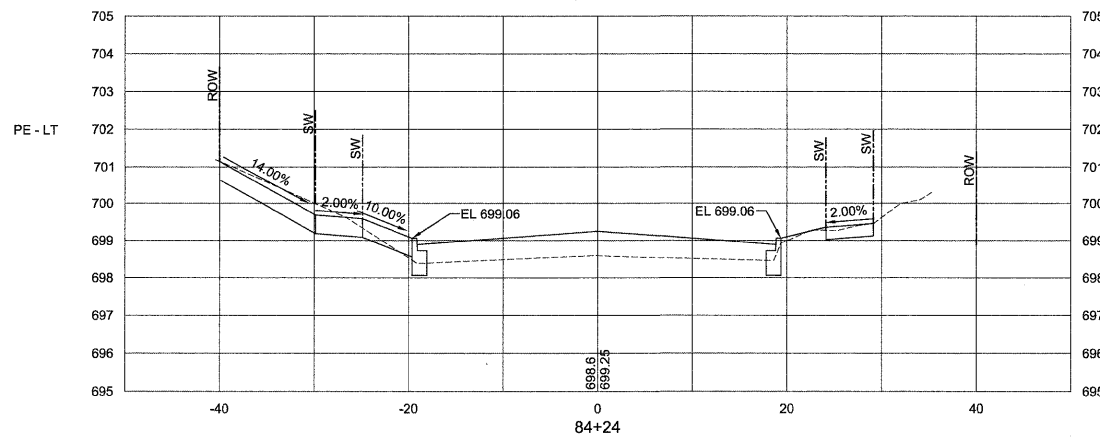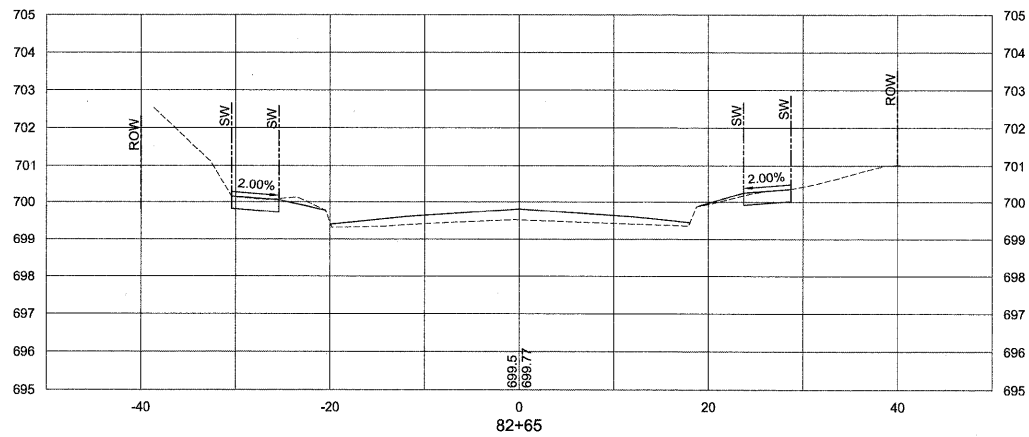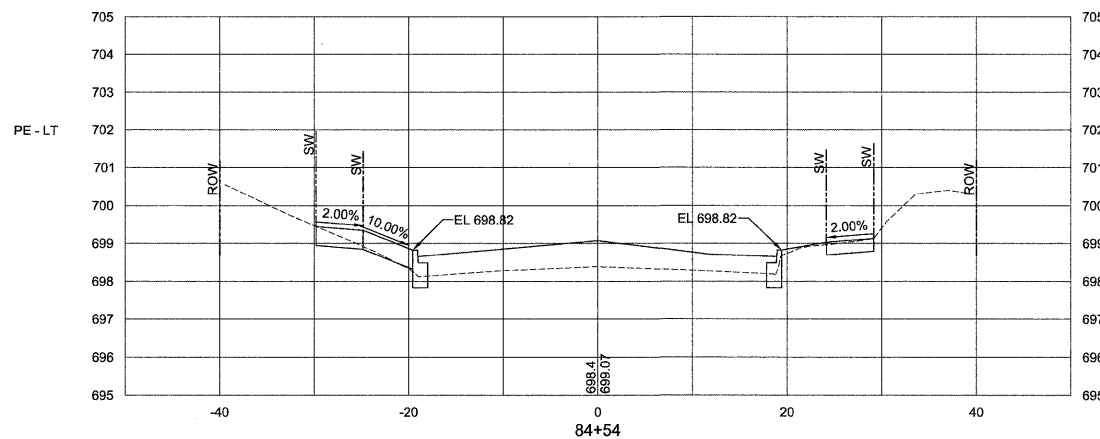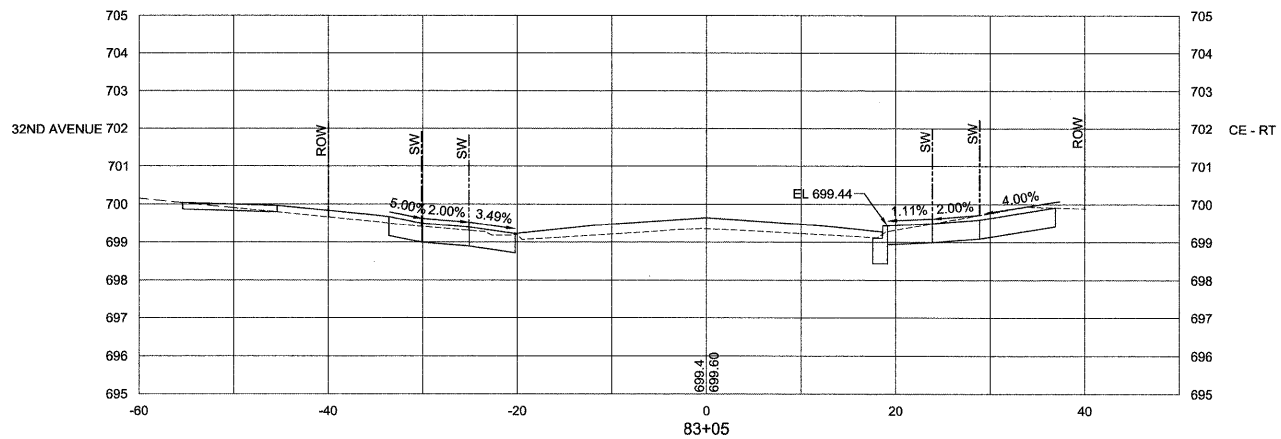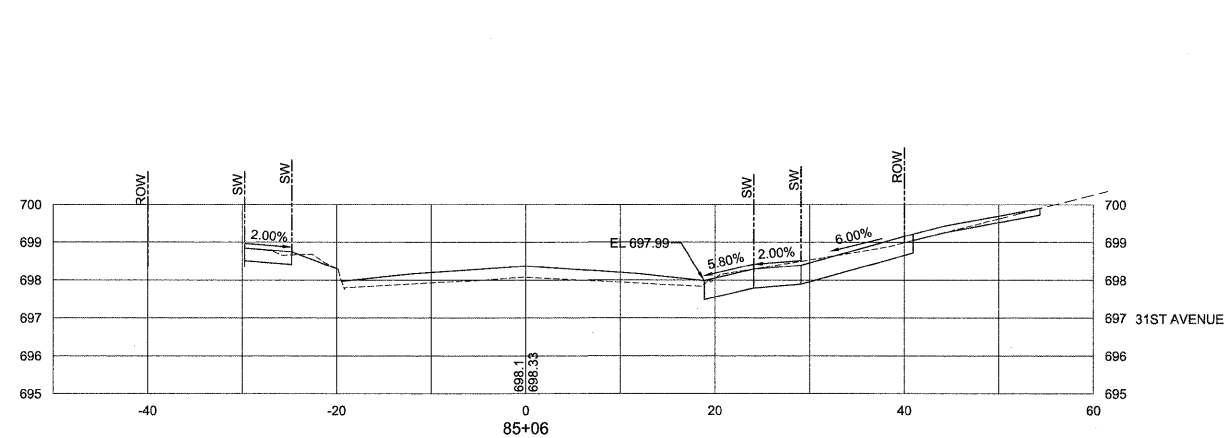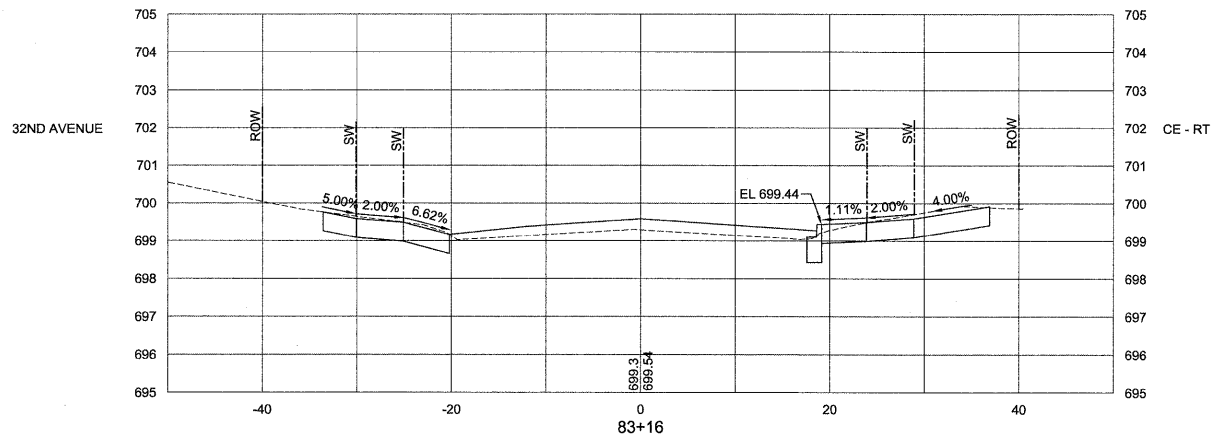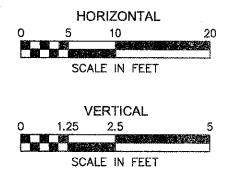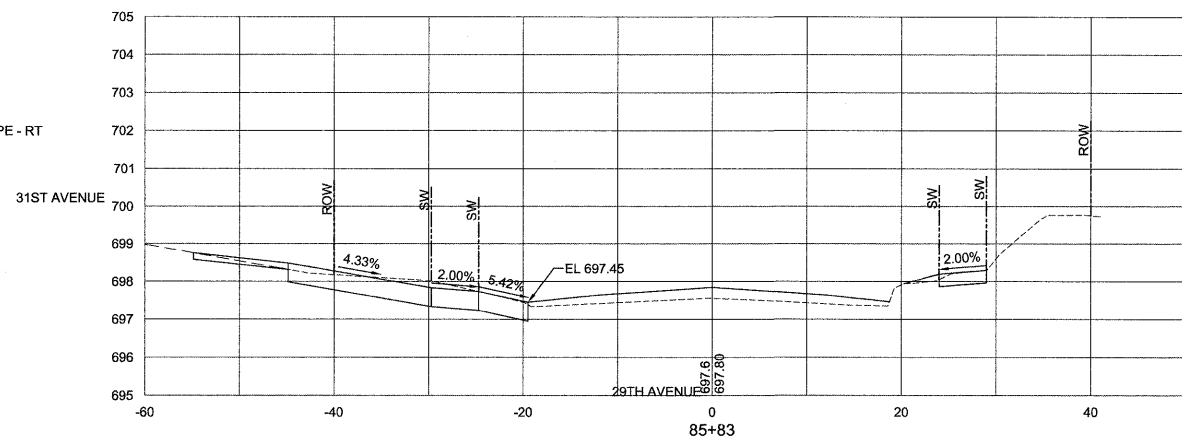
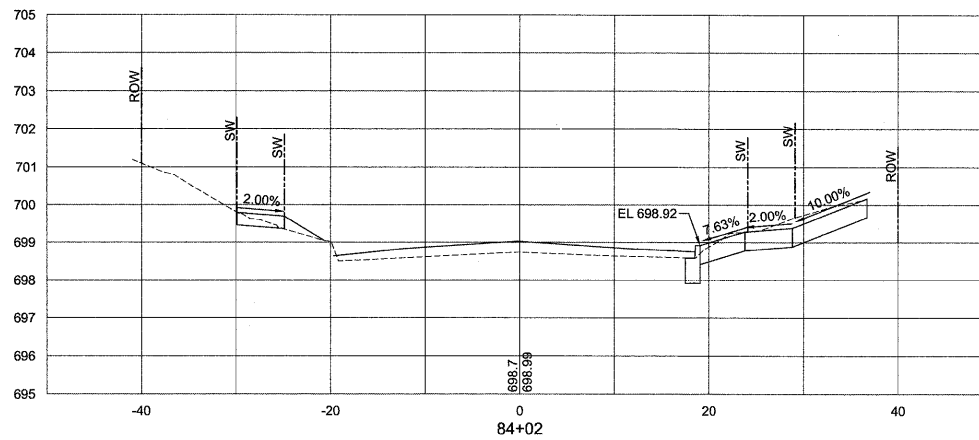


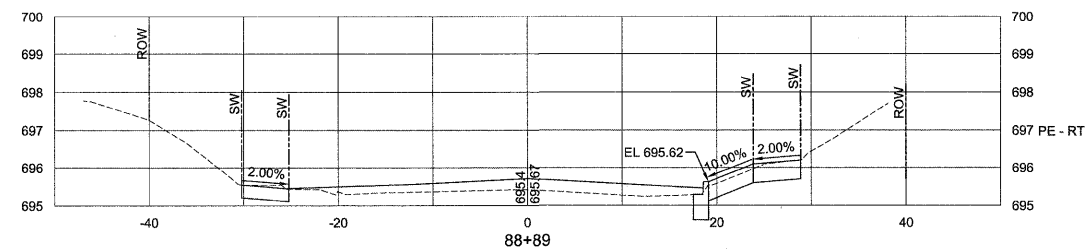


PE - LT

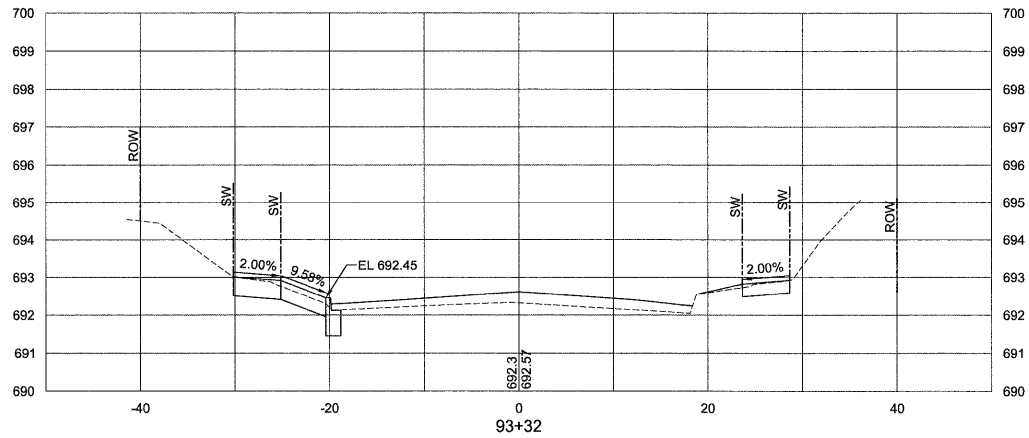




PE - LT

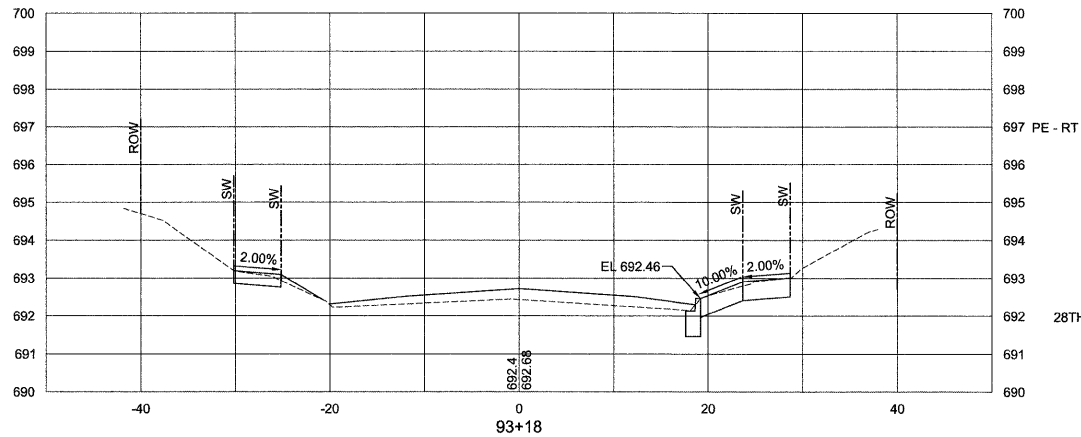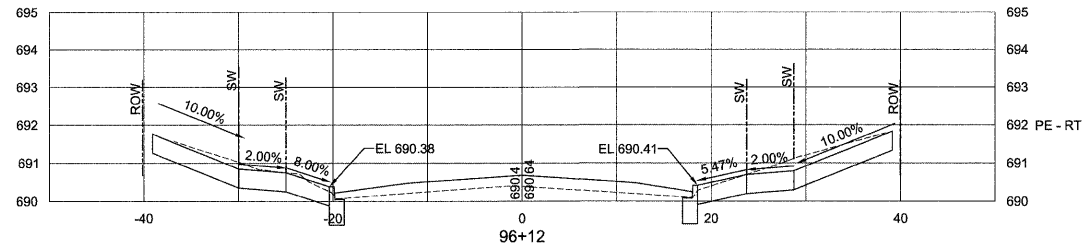



28TH AVENUE

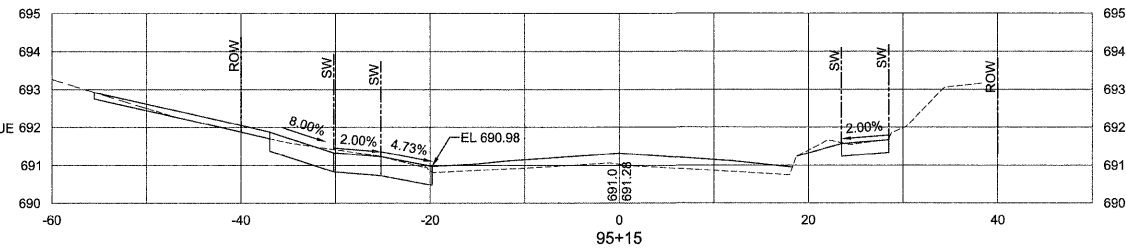

29TH AVENUE

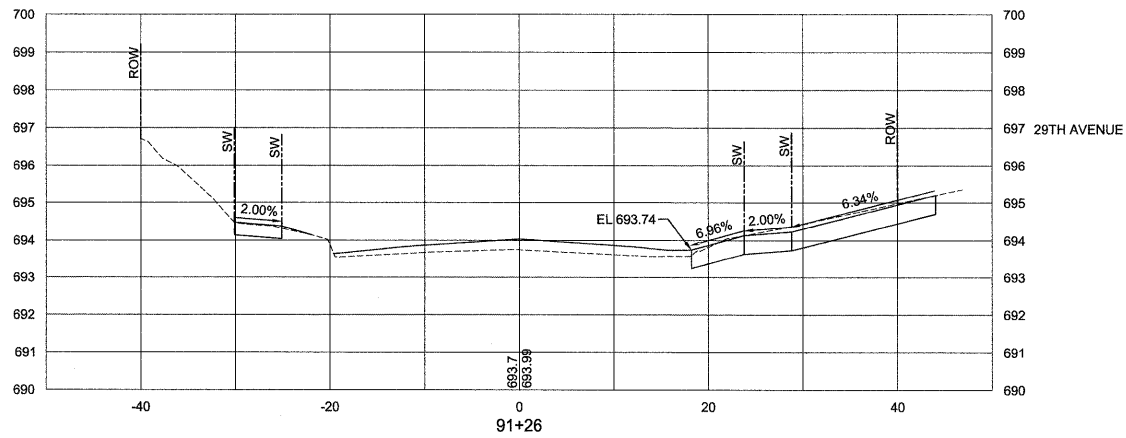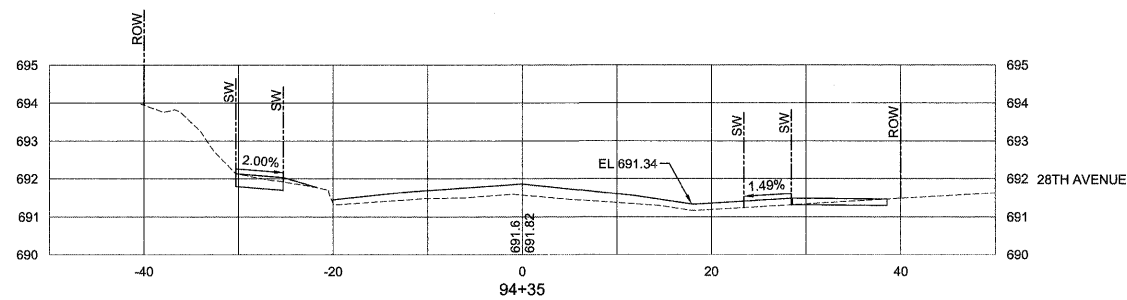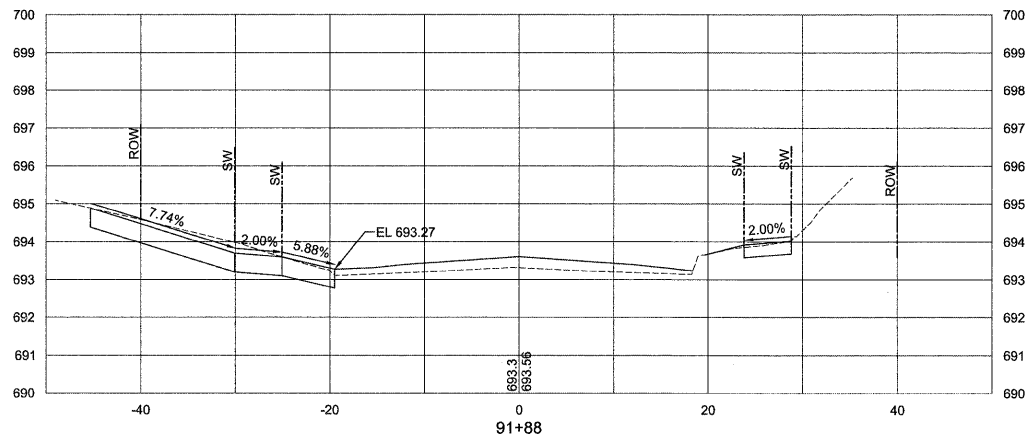

PE - LT

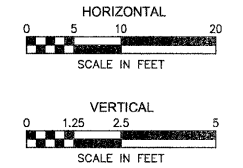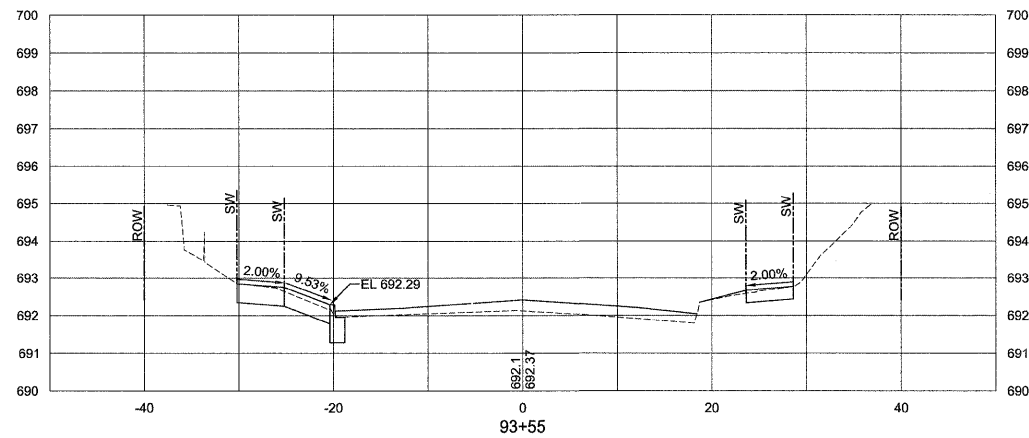




FILE NAME = P:\Projects\MD\3113710\DWG	USER NAME =	DESIGNED -- PRL	REVISED --	STATE OF ILLINOIS DEPARTMENT OF TRANSPORTATION	CROSS SECTIONS		F.A.U. RTE.	SECTION	COUNTY	TOTAL SHEETS	SHEET NO.
		DRAWN -- PRL	REVISED --				5849	II-0015I-00-RS	ROCK ISLAND	75	68
		CHECKED -- RAM	REVISED --				CONTRACT NO. 85558				
		DATE -- 13APR2012	REVISED --		SCALE:	SHEET 9 OF 14 SHEETS	STA.	TO STA.			

27TH AVENUE




PE - LT










3RD STREET

PE - LT

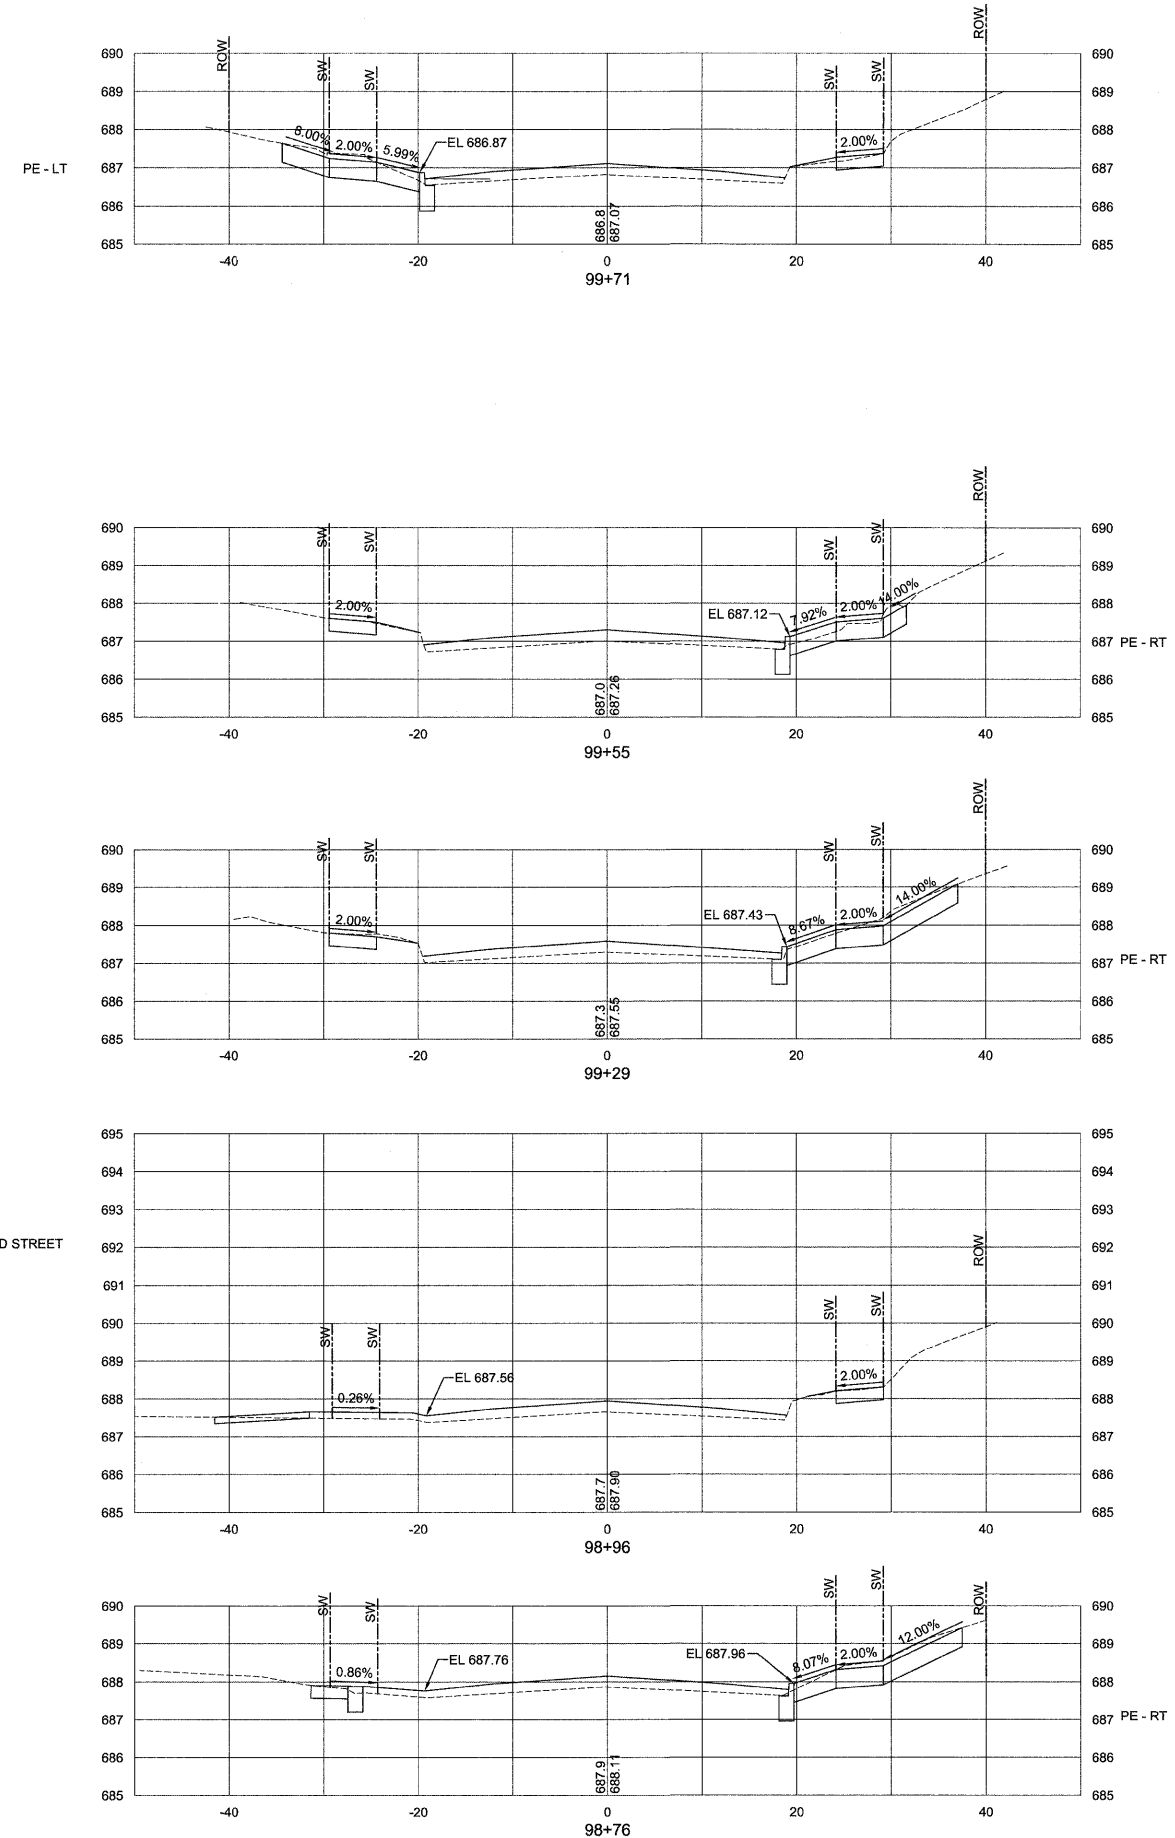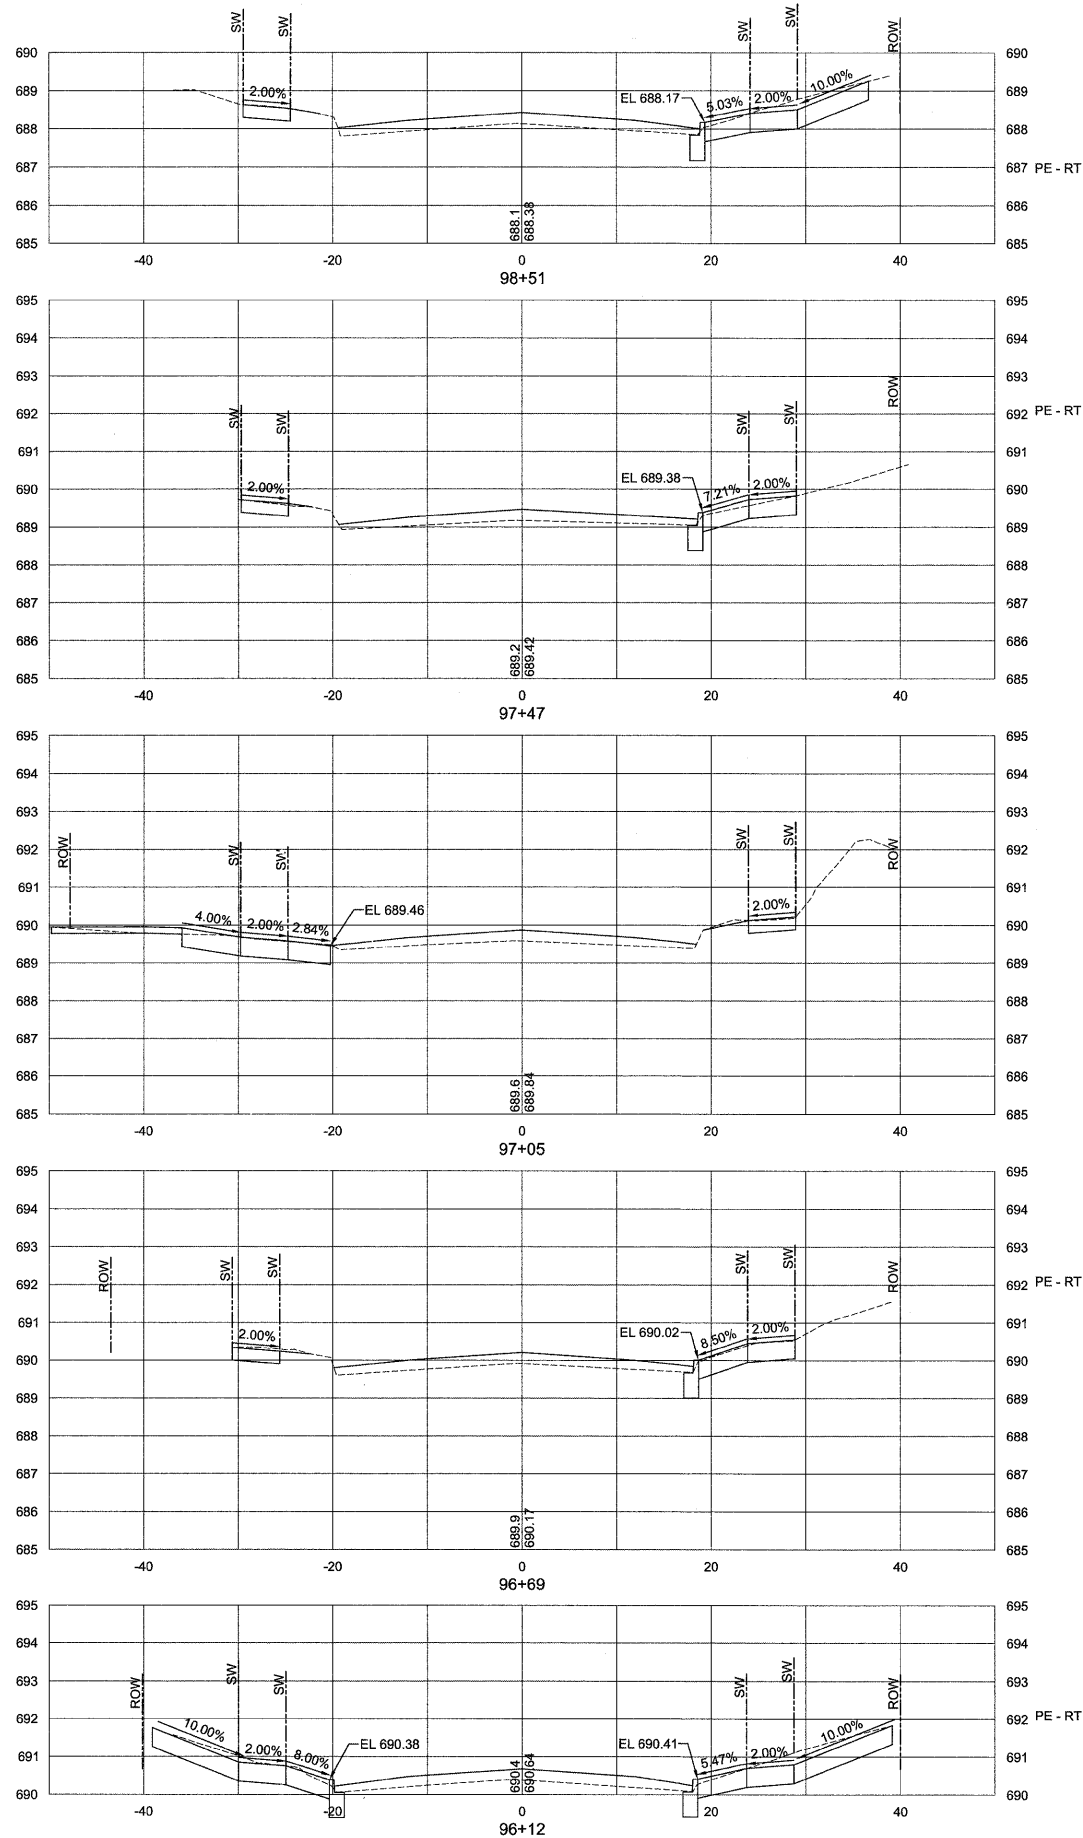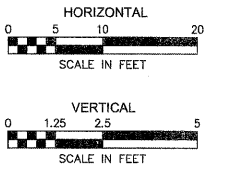


FILE NAME = P:\Projects\MD\3113710\DWG	USER NAME =	DESIGNED — PRL	REVISED —	STATE OF ILLINOIS DEPARTMENT OF TRANSPORTATION	CROSS SECTIONS				F.A.U. RTE.	SECTION	COUNTY	TOTAL SHEETS	SHEET NO.
		DRAWN — PRL	REVISED —						5849	II-00151-00-RS	ROCK ISLAND	75	69
	PLOT SCALE =	CHECKED — RAM	REVISED —		CONTRACT NO. 85558								
	PLOT DATE =	DATE — 13APR2012	REVISED —		SCALE:	SHEET 10	OF 14 SHEETS	STA.	TO STA.				
					ILLINOIS FED. AID PROJECT								

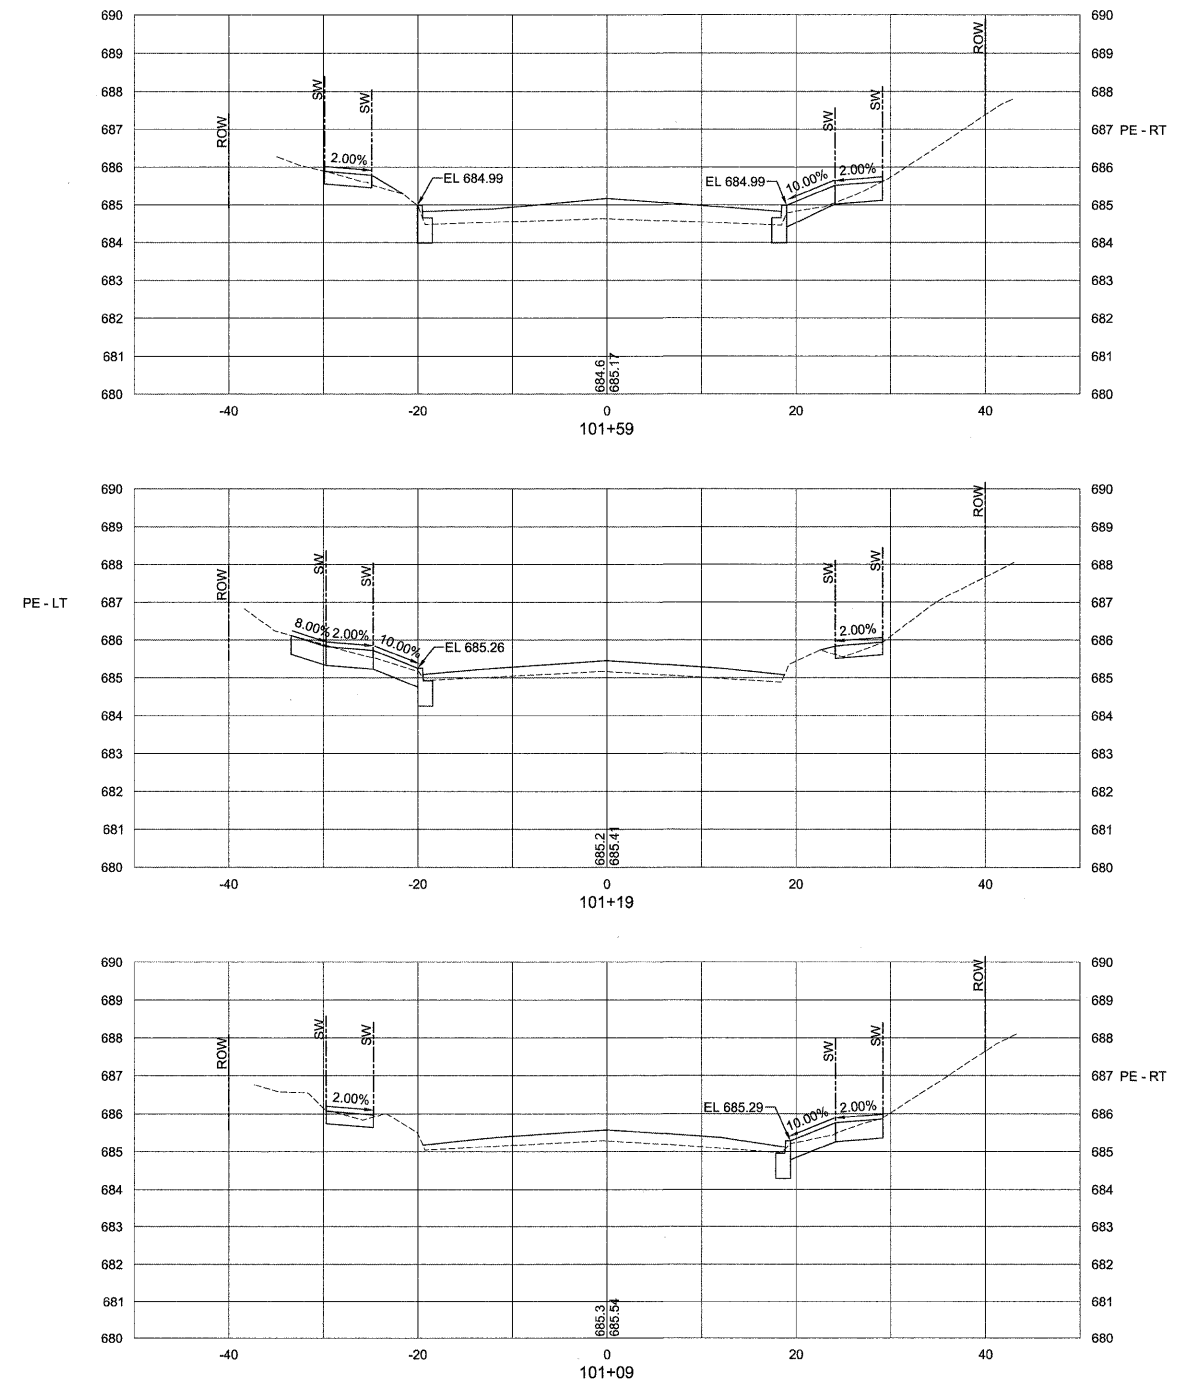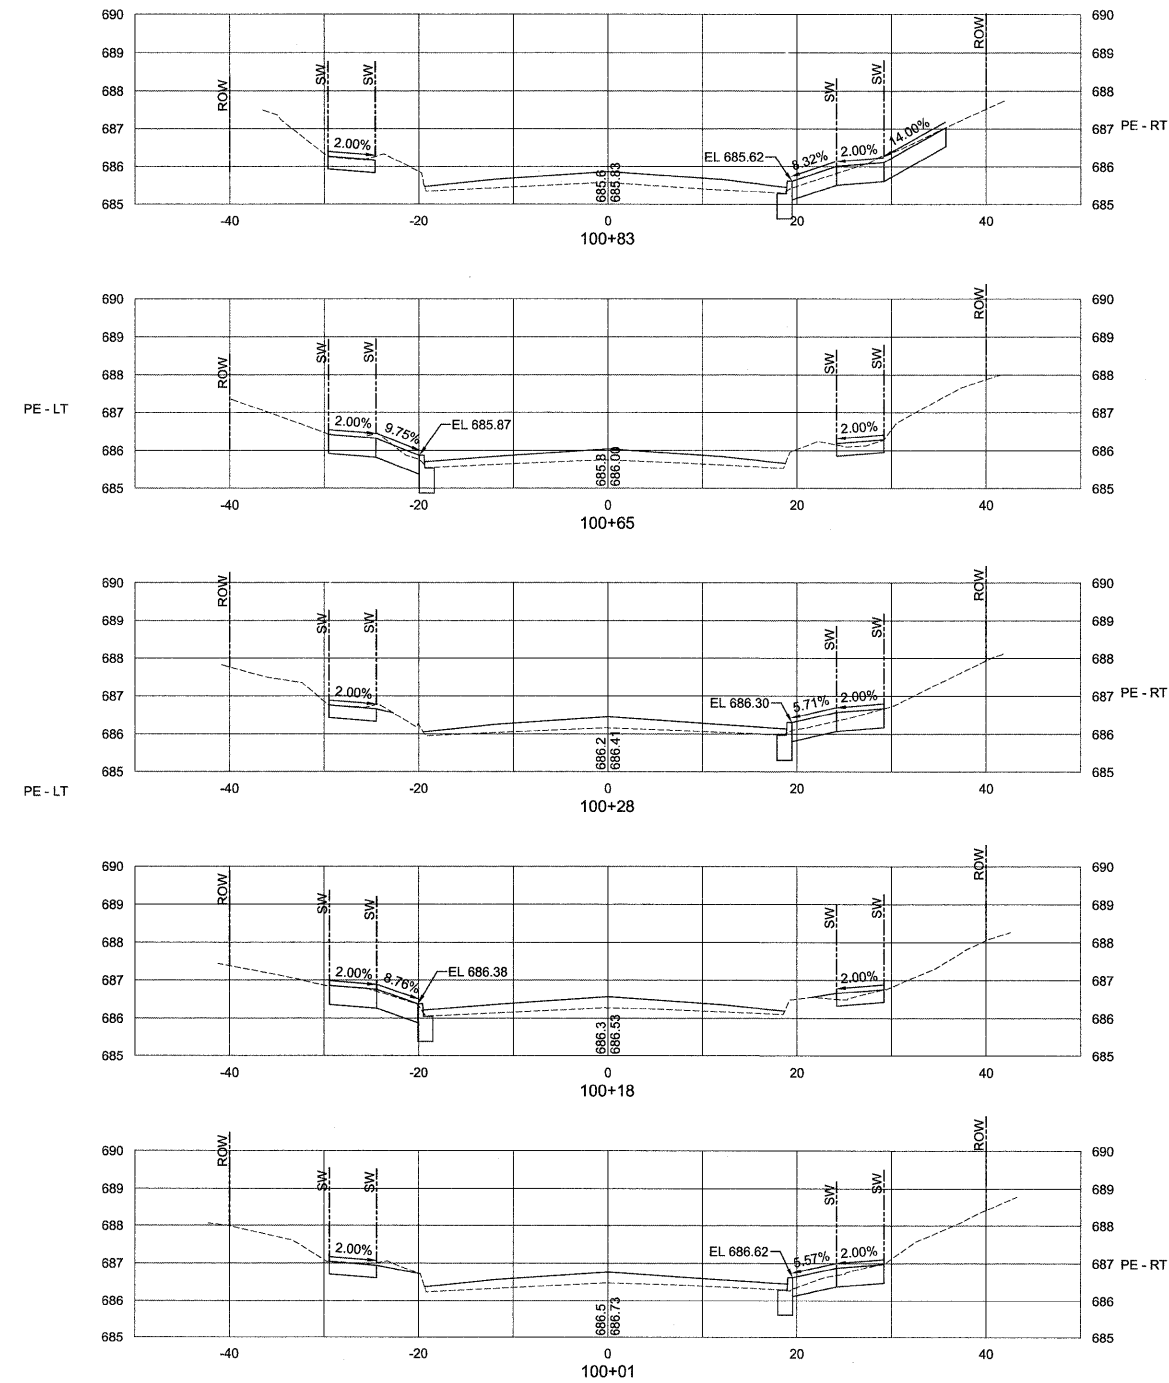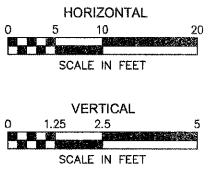


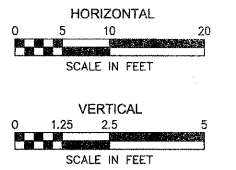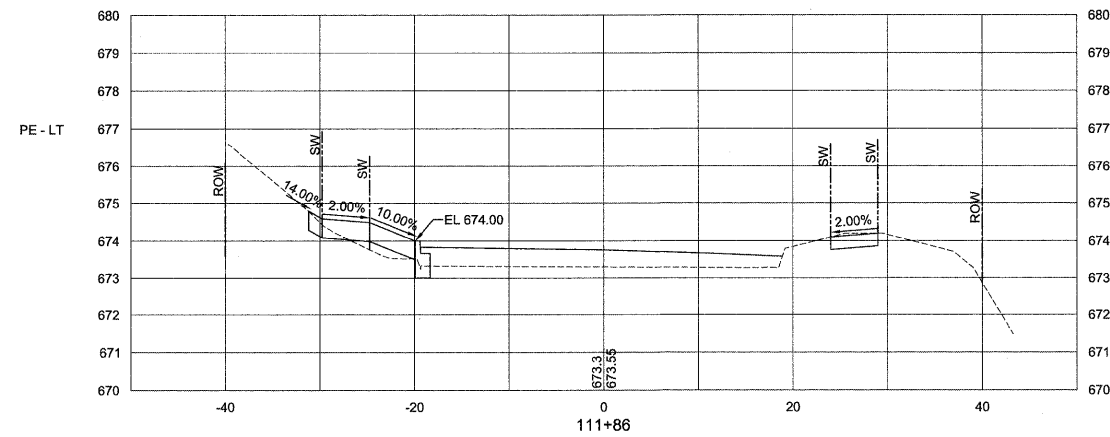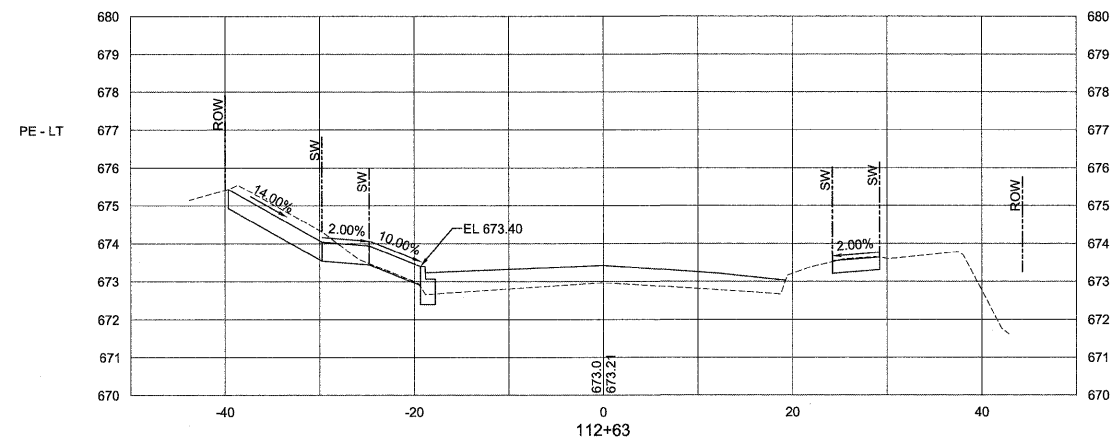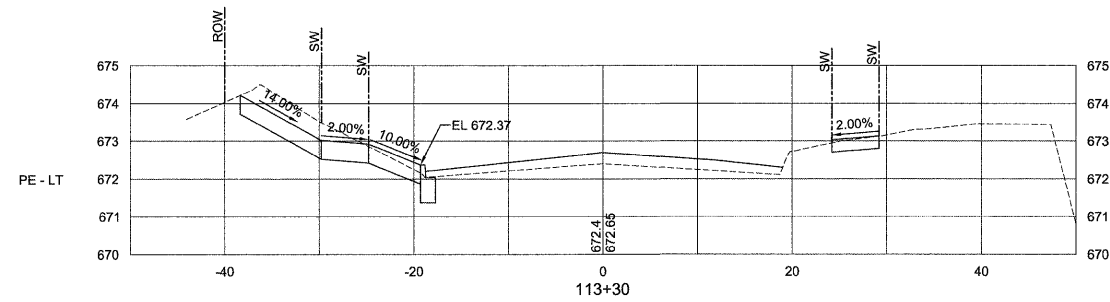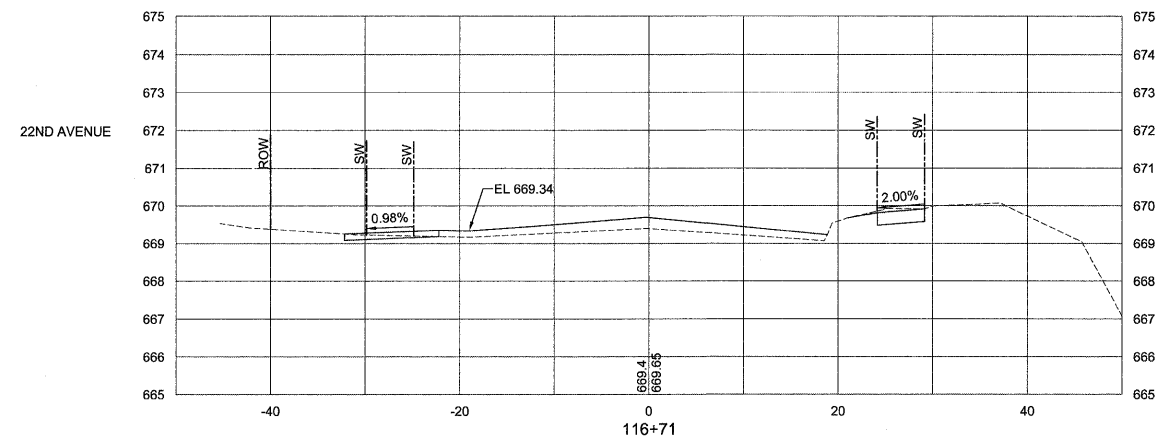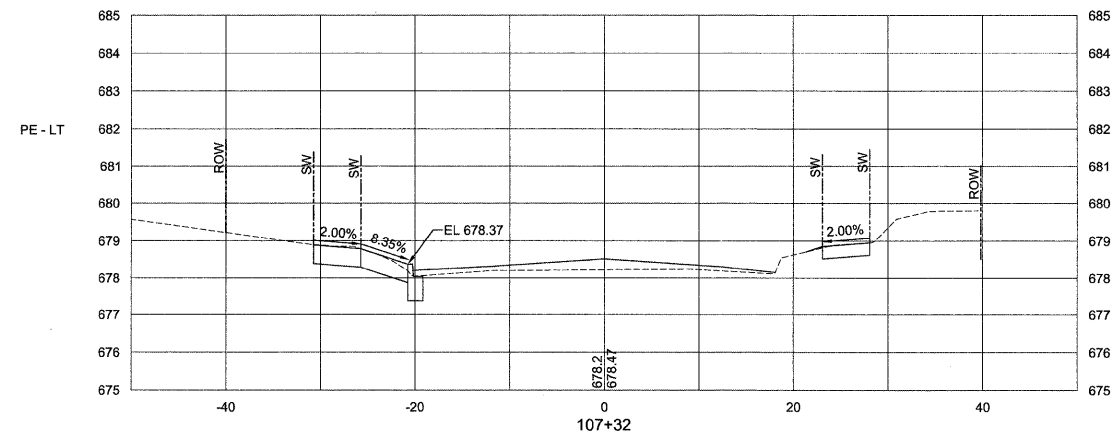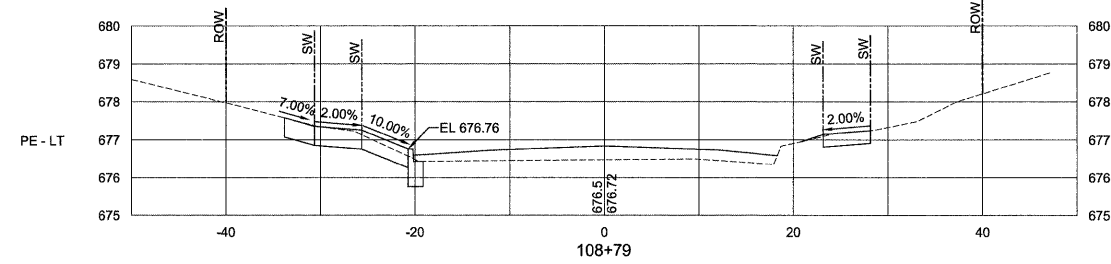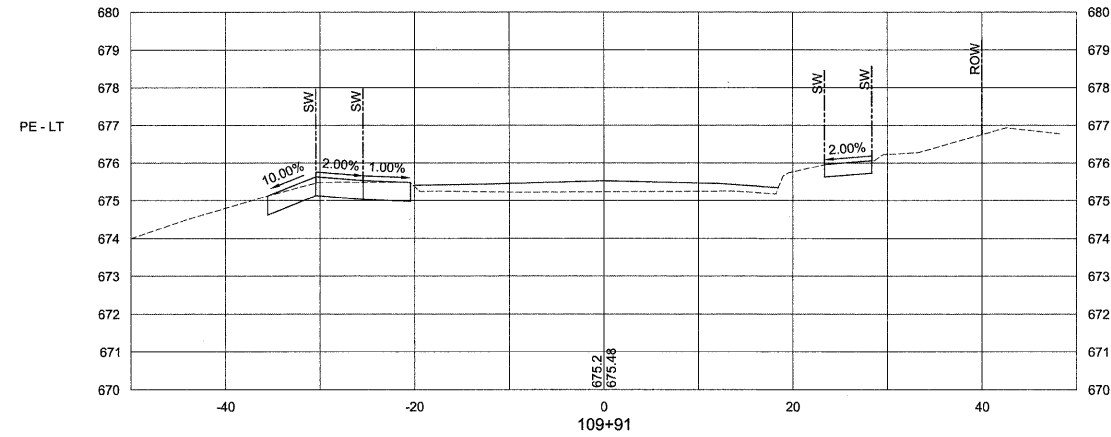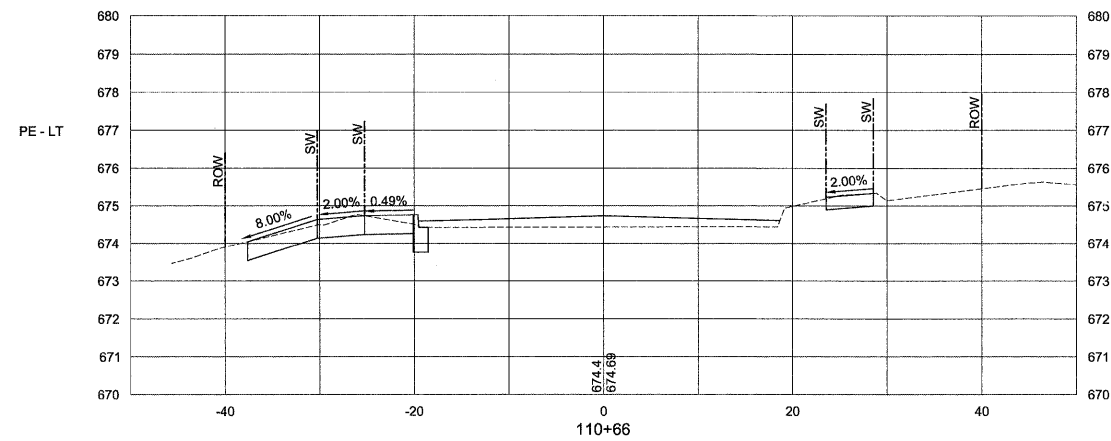

FILE NAME = P:\Projects\MO\3113710\DWG	USER NAME =	DESIGNED -- PRL	REVISED --	STATE OF ILLINOIS DEPARTMENT OF TRANSPORTATION	CROSS SECTIONS		F.A.U. RTE. 5849	SECTION II-00151-00-RS	COUNTY ROCK ISLAND	TOTAL SHEETS 75	SHEET NO. 72
	PLOT SCALE =	CHECKED -- RAM	REVISED --		SCALE:	SHEET 13 OF 14 SHEETS	STA.	TO STA.	CONTRACT NO. 85558		
	PLOT DATE =	DATE -- 13APR2012	REVISED --						ILLINOIS FED. AID PROJECT		

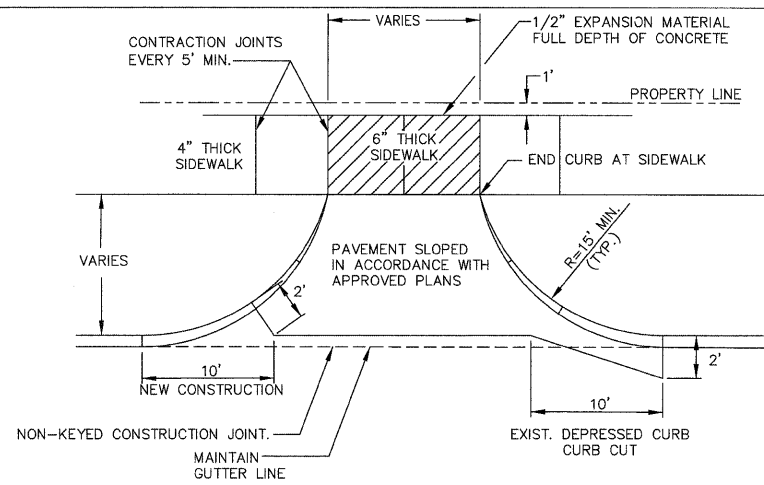



RADIUS OPTION

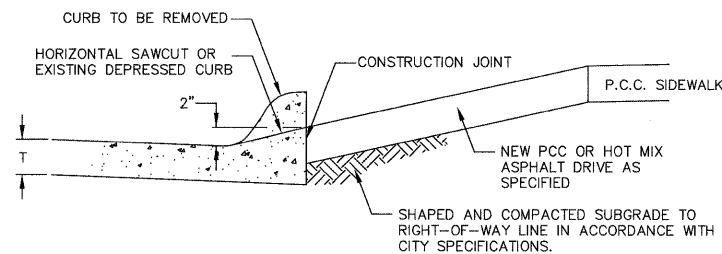

NOTES:

- 1.) DRIVEWAY APRON THICKNESS REQUIREMENT IS 6" PORTLAND CEMENT CONCRETE (W/ REINF. FABRIC) ON COMPACTED EARTHEN BASE OR 4" HOT MIX ASPHALT ON 6" COMPACTED CRUSHED STONE TO PROPERTY LINE.
- 2.) CONCRETE FOR SIDEWALK AND STREET PAVEMENT TO MEET CITY SPECIFICATION.
- 3.) SEE "DRIVEWAY APRON-RESIDENTIAL/COMMERCIAL TYPE A" FOR STRAIGHT-TAPER OPTION.



1 DRIVEWAY APRON-COMMERCIAL TYPE B
NTS

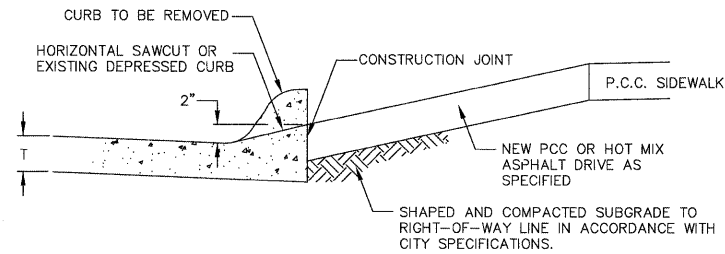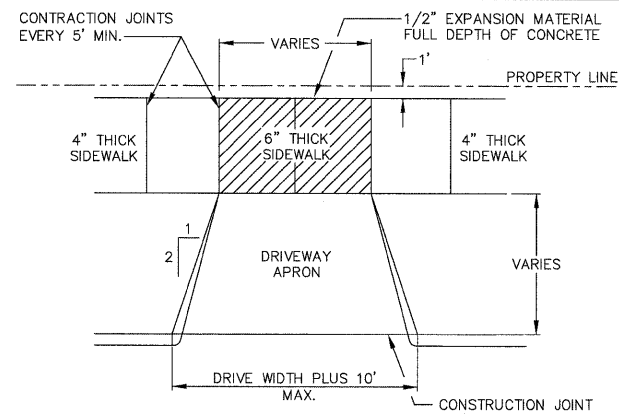

NOTES:


- 1.) DRIVEWAY APRON THICKNESS REQUIREMENT IS 6" PORTLAND CEMENT CONCRETE (W/ REINF. FABRIC) ON COMPACTED EARTHEN BASE OR 4" HOT MIX ASPHALT ON 6" COMPACTED CRUSHED STONE TO PROPERTY LINE.
- 2.) MAXIMUM RESIDENTIAL DRIVE WIDTH AT CURB IS 35'.
- 3.) MAXIMUM COMMERCIAL DRIVE WIDTH AT CURB IS 45'.

2 DRIVEWAY APRON-RESIDENTIAL/COMMERCIAL TYPE A
NTS

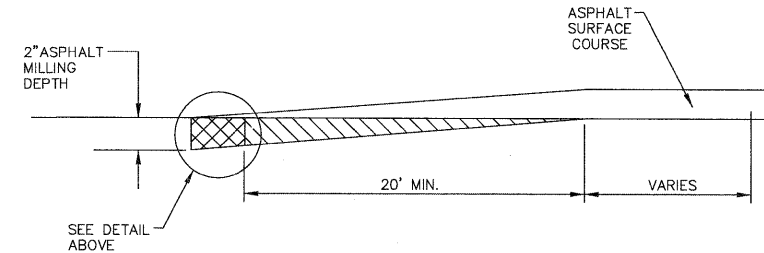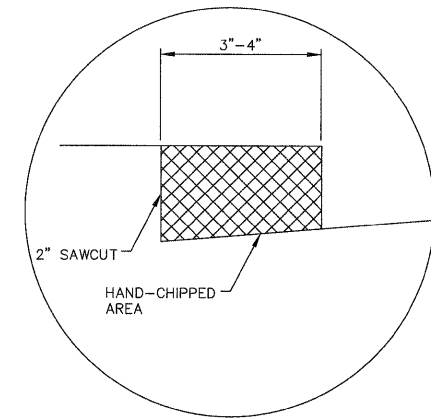

CROSS-SECTION TRANSVERSE TO STREET

3 BUTT JOINT
NTS

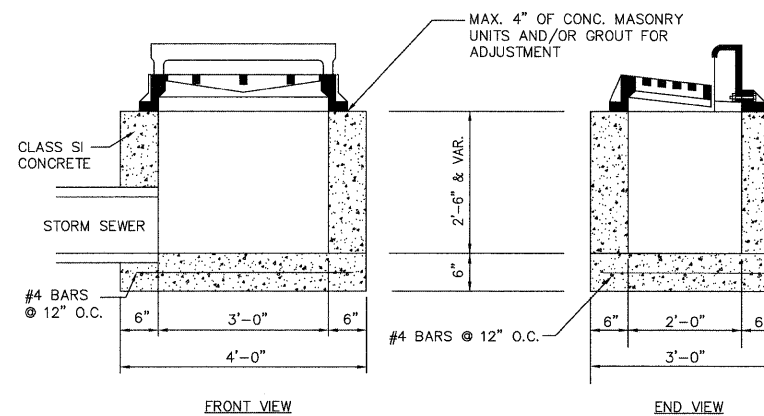


FRONT VIEW

END VIEW

NOTES:

- 1.) INLET BOXES ARE TO BE USED WITH NEENAH R-3246 OR APPROVED EQUAL, INLET FRAME, CURB BOX, & TYPE C GRATE OPENINGS.
- 2.) INLET BOXES MAY BE PRECAST OR CAST IN PLACE.
- 3.) INVERTED CROWN ALLEY INLETS TO USE NEENAH TYPE R-3382 FRAME & GRATE OR APPROVED EQUAL.

4 STREET INLET-SINGLE
NTS

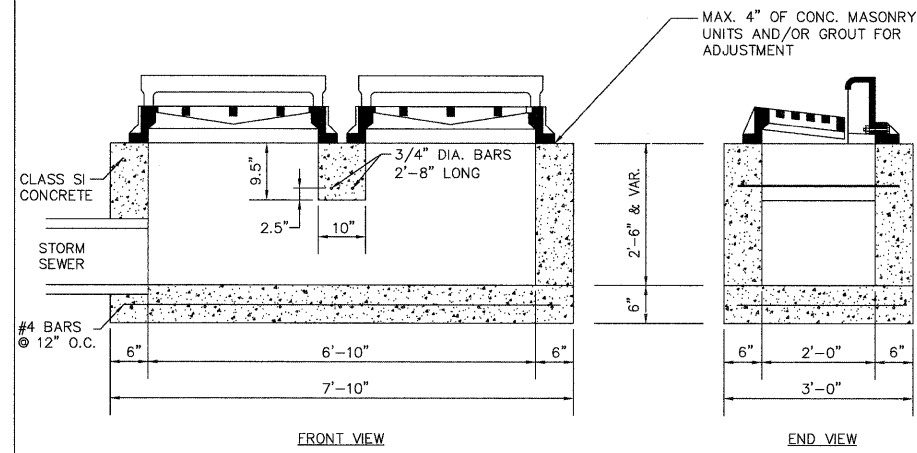


FRONT VIEW

END VIEW

NOTES:

- 1.) INLET BOXES ARE TO BE USED WITH NEENAH R-3246 OR APPROVED EQUAL, INLET FRAME, CURB BOX, & TYPE C GRATE OPENINGS.
- 2.) INLET BOXES MAY BE PRECAST OR CAST IN PLACE.

5 STREET INLET-DOUBLE
NTS

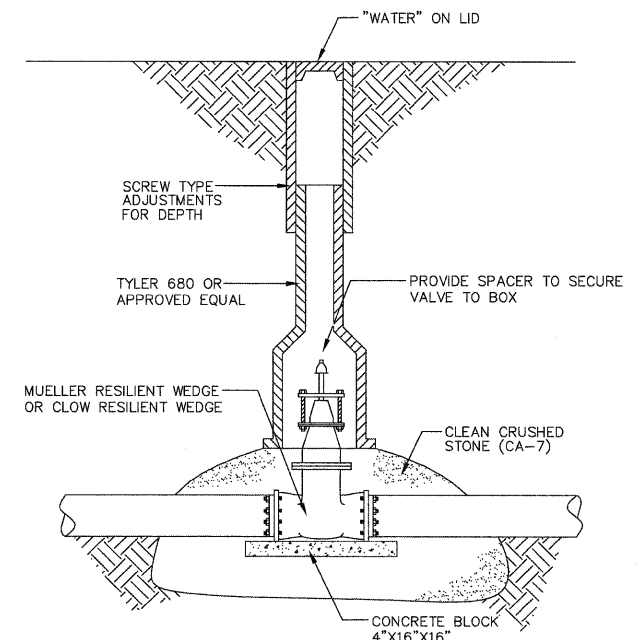

6 GATE VALVE AND BOX
NTS

FILE NAME =
P:\Projects\MD\3113710\DWG

USER NAME =

DESIGNED — RAM

REVISED —

DRAWN — LJJ

REVISED —

PLOT SCALE =

CHECKED — PRL

REVISED —

PLOT DATE =

DATE — 13APR2012

REVISED —

STATE OF ILLINOIS
DEPARTMENT OF TRANSPORTATION

DETAILS

SCALE:

SHEET 1 OF 2 SHEETS

TO STA.

F.A.U.
RTE.
5849

SECTION
II-00151-00-RS


COUNTY
ROCK ISLAND

TOTAL
SHEETS
75

SHEET
NO.
74


CONTRACT NO. 85558

ILLINOIS FED. AID PROJECT

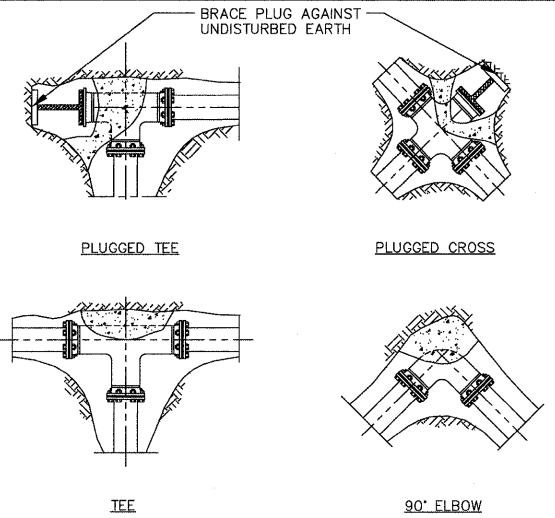

- NOTES:
- 1.) ALL BLOCKS BEAR AGAINST UNDISTURBED EARTH.
 - 2.) ALL BLOCKS TO BE 3500 P.S.I. CONCRETE.
 - 3.) ALL FITTINGS SHOWN IN PLAN EXCEPT VERTICAL BEND.
 - 4.) IN ADDITION TO THE REQUIRED THRUST BLOCKING, ALL FITTINGS SHALL BE ANSI/AWWA C153/A21.53 DUCTILE IRON WITH MECHANICAL JOINTS USING MJ FIELD-LOK GASKET RETAINER GLANDS OR APPROVED EQUAL.

7 THRUST BLOCKING
NTS

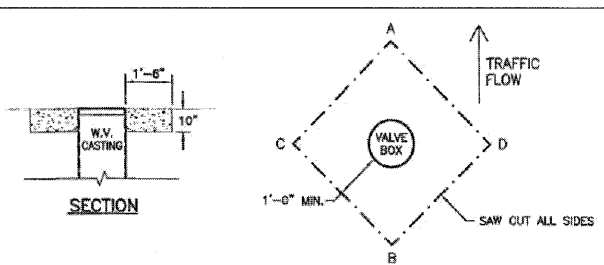


1. WATER VALVE BOX SHALL BE ADJUSTED AFTER PAVING IS COMPLETED.
2. SAW CUT SQUARE OPENING SET AT DIAGONAL, WITH POINTS OF DIAGONAL ABOUT 1.5' MINIMUM FROM EDGE OF WATER VALVE BOX.
3. REMOVE PAVEMENT MATERIAL AND ADJUST WATER VALVE BOX TO WITHIN 1/4" TO 3/8" OF TOP OF NEW PAVEMENT IF STRING IS PULLED FROM POINT A TO B. CHECK C TO D WITH STRING FOR POTENTIAL CONFLICT AND ADJUST AS NEEDED.
4. PRIOR TO PLACEMENT OF CONCRETE MAKE SURE THE BASE IS COMPACTED SUFFICIENTLY & OUTSIDE EDGE OF OPENING HAS VERTICAL WALLS.
5. FILL VOID WITH MINIMUM OF 10" OF CONCRETE, THIS WORK SHALL MEET THE REQUIREMENTS OF ARTICLE 442.02 NOTE #1 AND ARTICLE 701.17(a)(2)&(3).
6. TROWEL OFF CONCRETE FLUSH WITH NEW PAVEMENT AND BROOM FINISH. WATER VALVE BOX FRAME SHALL BE RECESSED FROM CONCRETE NO MORE THAN 3/8".
7. WATER VALVE BOX ADJUSTMENT MAY BE ACCOMPLISHED BY RAISING TOP SECTION OR BY PLACEMENT OF RISER RING. THIS WORK SHALL CONFORM TO SECTION 602 OF THE "STANDARD SPECIFICATIONS FOR ROAD AND BRIDGE CONSTRUCTION IN ILLINOIS", LATEST EDITION. THE WORK SHALL BE PAID FOR AT THE CONTRACT UNIT PRICE PER EACH FOR WATER VALVES TO BE ADJUSTED.
8. THE CONTRACTOR SHALL ALSO MARK THE LOCATION OF EACH VALVE PRIOR TO PAVING ALONG THE EDGE OF THE PAVEMENT OR CURB WITH A LATH AND OR PAINT MARKS SO THAT IT CAN BE READILY FOUND. THE ABOVE WORK SHALL BE INCIDENTAL TO THE WATER VALVE ADJUSTMENT.


NOTE:
IF AN ADJUSTING RING IS USED DURING THE PAVING OPERATION, AND ADJUSTED WATER VALVE BOX MATCHES THE NEW PAVEMENT WITHOUT FURTHER ADJUSTMENT, THEN SAW CUTTING, REMOVAL OF MATERIAL, AND CONCRETE PLACEMENT WILL NOT BE REQUIRED. THIS WORK SHALL BE CONSIDERED INCIDENTAL TO WATER VALVE TO BE ADJUSTED.

WATER VALVES
IF CASTING IS REMOVED PRIOR TO PAVEMENT GRINDING OR PAVEMENT RE-SURFACING, A GEO TECHNICAL FABRIC SHALL BE PLACED OVER OPENING OF THE WATER VALVE THAT WAS HAMMERED OUT. A PLYWOOD COOKIE AND THE WATER VALVE LID SHALL BE PLACED OVER THE FABRIC AND BACKFILLED WITH GRAVEL. IT SHALL BE THE RESPONSIBILITY OF THE CONTRACTOR TO CLEAN OUT ANY DEBRIS FROM THE VALVE BOX PRIOR TO AND DURING THE ADJUSTMENT OF THE CASTING.

10 WATER VALVE ADJUSTMENT DETAIL
NTS

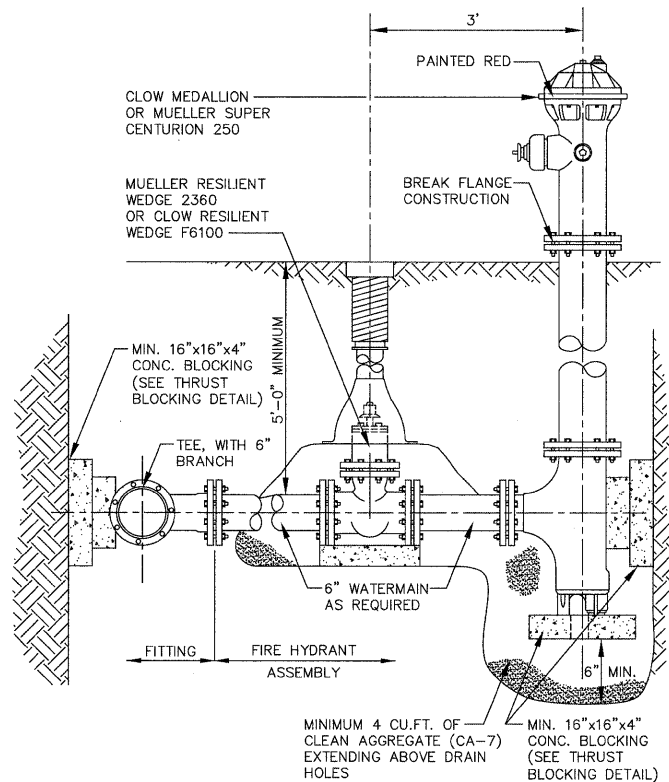

8 FIRE HYDRANT ASSEMBLY
NTS

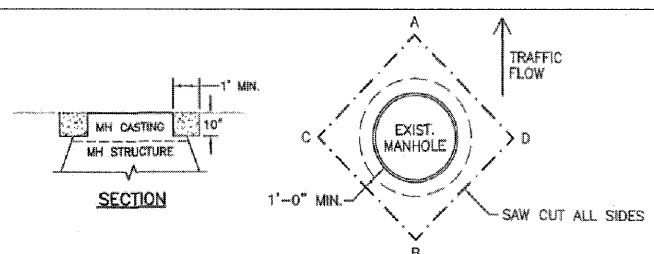


1. ADJUST MANHOLE AFTER PAVING IS COMPLETED.
2. SAW CUT SQUARE OPENING SET AT DIAGONAL, WITH POINTS OF DIAGONAL ABOUT 1.5' FROM EDGE OF MANHOLE.
3. REMOVE PAVEMENT MATERIAL AND ADJUST MANHOLE TO WITHIN 1/4" TO 3/8" OF TOP OF NEW PAVEMENT IF STRING IS PULLED FROM POINT A TO B. CHECK C TO D WITH STRING FOR POTENTIAL CONFLICT AND ADJUST AS NEEDED.
4. PRIOR TO PLACEMENT OF CONCRETE, MAKE SURE BASE IS COMPACTED SUFFICIENTLY & OUTSIDE EDGE OF OPENING HAS VERTICAL WALLS.
5. FILL VOID WITH MINIMUM OF 10" OF CONCRETE, THIS WORK SHALL MEET THE REQUIREMENTS OF ARTICLE 442.02 NOTE #1 AND ARTICLE 701.17(a)(2)&(3).
6. TROWEL OFF CONCRETE FLUSH WITH NEW PAVEMENT AND BROOM FINISH. MANHOLE FRAME SHALL BE RECESSED FROM CONCRETE NO MORE THAN 3/8".
7. IF MANHOLE FRAME AND LID IS WITHIN 2" OF FINAL ADJUSTMENT, AN ADJUSTING RING MAY BE USED INSTEAD OF COMPLETE REMOVAL OF CASTING AND ADJUSTMENT. THIS WORK SHALL CONFORM TO SECTION 602 OF THE "STANDARD SPECIFICATIONS FOR ROAD AND BRIDGE CONSTRUCTION IN ILLINOIS", LATEST EDITION. THE WORK SHALL BE PAID FOR AT THE CONTRACT UNIT PRICE PER EACH FOR MANHOLE TO BE ADJUSTED, WHICH SHALL INCLUDE SAW CUTTING, REMOVAL OF MATERIAL, RISER RING, AND PLACEMENT OF CONCRETE.
8. IF MANHOLE FRAME AND LID REQUIRES AN ADJUSTMENT OF GREATER THAN 2", THEN REMOVAL OF CASTING AND LID SHALL BE REQUIRED WITH NEEDED ADJUSTMENT AS PER SECTION 602 OF THE "STANDARD SPECIFICATIONS FOR ROAD AND BRIDGE CONSTRUCTION IN ILLINOIS", LATEST EDITION. THE WORK SHALL BE PAID FOR AT THE CONTRACT UNIT PRICE PER EACH FOR MANHOLES TO BE ADJUSTED, WHICH SHALL INCLUDE SAW CUTTING, REMOVAL OF MATERIAL, ADJUSTMENT OF MANHOLE FRAME AND LID AND CONCRETE PLACEMENT.
9. THE CONTRACTOR SHALL ALSO MARK THE LOCATION OF EACH MANHOLE PRIOR TO PAVING ALONG THE EDGE OF THE PAVEMENT OR CURB WITH A LATH AND OR PAINT MARKS SO THAT IT CAN BE READILY FOUND. THE ABOVE WORK SHALL BE INCIDENTAL TO THE MANHOLE ADJUSTMENT.


NOTE:
IF DURING THE PAVING OPERATION AN ADJUSTING RING IS USED AND ADJUSTED MANHOLE MATCHES THE NEW PAVEMENT, THEN SAW CUTTING, REMOVAL OF MATERIAL AND CONCRETE PLACEMENT WILL NOT BE REQUIRED. THIS WORK SHALL BE INCIDENTAL AND SHALL BE CONSIDERED A PART OF THE MANHOLE TO BE ADJUSTED. THIS WORK SHALL CONFORM TO SECTION 602 OF THE "STANDARD SPECIFICATIONS FOR ROAD AND BRIDGE CONSTRUCTION IN ILLINOIS", LATEST EDITION. IF ABOVE WORK DOES NOT MEET GUIDELINES OF ITEM 3 AND 5 AFTER ROLLING OF PAVEMENT, THEN SAW CUTTING AND ADJUSTMENT WILL BE REQUIRED AS PER INSTRUCTIONS ABOVE.

MANHOLES
IF CASTING IS REMOVED PRIOR TO PAVEMENT GRINDING OR PAVEMENT RE-SURFACING, A GEO TECHNICAL FABRIC SHALL BE PLACED OVER OPENING OF THE MANHOLE THAT WAS HAMMERED OUT. A PLYWOOD COOKIE AND THE MANHOLE LID SHALL BE PLACED OVER THE FABRIC AND BACKFILLED WITH GRAVEL. IT SHALL BE THE RESPONSIBILITY OF THE CONTRACTOR TO CLEAN OUT ANY DEBRIS FROM WITHIN THE MANHOLE PRIOR TO AND DURING THE ADJUSTMENT OF THE CASTING.

11 MANHOLE ADJUSTMENT DETAIL
NTS

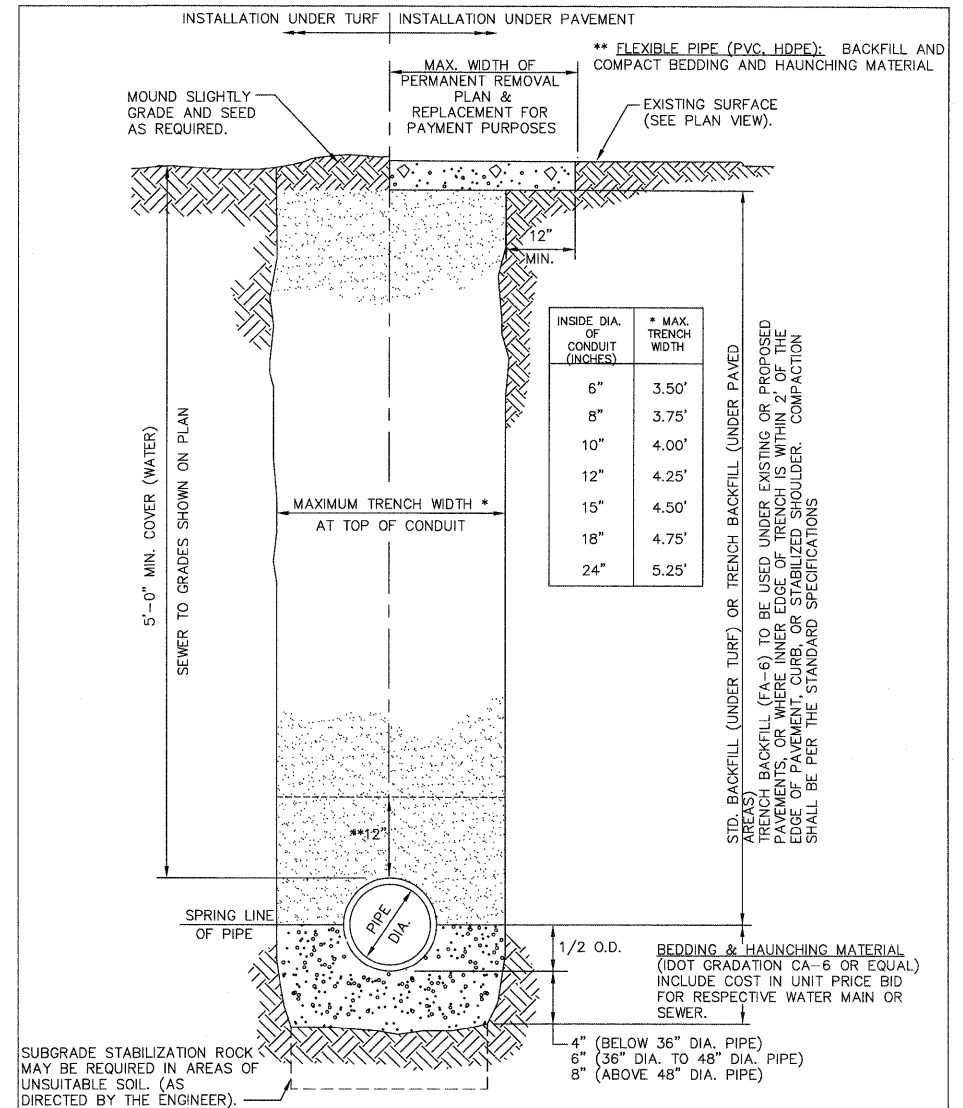

9 TRENCH BACKFILL
NTS

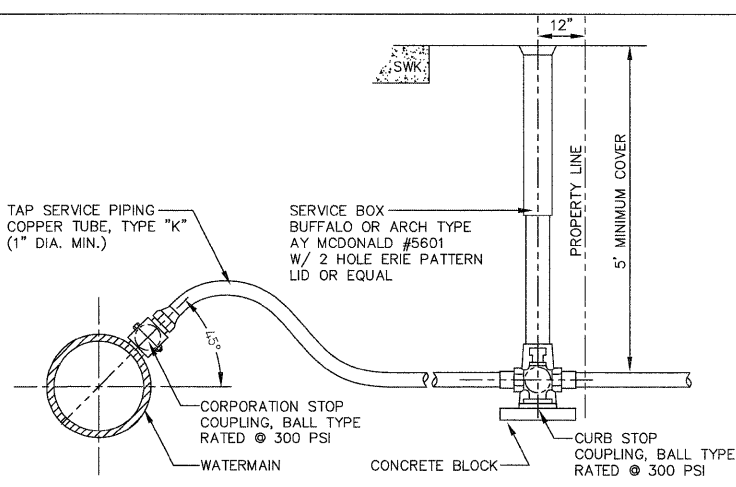

- NOTES:
- 1.) ALL CONNECTIONS ARE FLARE TYPE CONFORMING TO AWWA/ANSI C800
 - 2.) EACH WATER SERVICE PIPE SHALL BE CONNECTED TO THE WATERMAIN THROUGH A BRASS CORPORATION STOP. THE MAIN SHALL BE TAPPED AT AN ANGLE OF 45 DEGREES WITH THE VERTICAL. THE STOP MUST BE TURNED SO THAT THE T-HANDLE WILL BE ON TOP.
 - 3.) A STAINLESS STEEL TAPPING SADDLE SHALL BE USED FOR SERVICE CONNECTIONS TO PVC WATERMAINS.

12 WATER SERVICE CONNECTION
NTS