

GENERAL NOTES

EXCEPT AS NOTED ON THE PLANS, PAVEMENT GRADES SHOWN ARE AT THE TOP OF PAVEMENT SURFACES.

THE ENGINEER WILL BE THE SOLE JUDGE CONCERNING CURING TIME FOR THE VARIOUS HMA LIFTS.

SEEDING WILL NOT BE PERMITTED AT ANY TIME WHEN THE GROUND IS FROZEN, WET, OR IN AN UNTILLABLE CONDITION. LOCATIONS TO BE SEEDED WILL BE DETERMINED BY THE ENGINEER.

THE FINISHED EARTHWORK SHALL HAVE A VEGETATION SUSTAINING SOIL COVERING THE TOP FOUR INCHES (100 MILLIMETERS) IN AREAS TO BE SEEDED OR SODDED. THE VEGETATION SUSTAINING SOIL REQUIRED WILL NOT BE PAID FOR SEPARATELY BUT WILL BE INCLUDED IN THE COST OF FURNISHED EXCAVATION.

SHORT TERM PAYEMENT MARKING SHALL BE USED TO OUTLINE EXIT AND ENTRANCE RAMPS FOR THE PRIME COAT APPLICATION AND EACH RESURFACING LIFT.

ALL ELEVATIONS REFERRING TO U.S.G.S. MEAN SEA LEVEL DATUM.

ANY REFERENCE TO A STANDARD IN THESE PLANS SHALL BE
INTERPRETED TO MEAN THE EDITION AS INDICATED BY THE SUBNUMBER
SHOWN IN THE LIST OF STANDARDS OR THE COPY INCLUDED IN THESE PLANS.

GRANULAR MATERIALS	2.05	TONS / CU YD
HMA RESURFACING	112	LBS / SQ YD / IN
SHORT TERM PAVEMENT MARKING	10	FT /100 FT OF APPLICATION
MIX FOR CRACKS, JTS & FLGWYS	0.0003	TONS / SQ YD
LEVEL BINDER (HAND METHOD)	0.0005	TONS / SQ YD

ALL DAMAGE TO DEPARTMENT OWNED UNDERGROUND FACILITIES, CAUSED BY THE CONTRACTOR SHALL BE REPAIRED TO THE SATISFACTION OF THE DEPARTMENT AT THE CONTRACTOR'S EXPENSE. THIS SHALL INCLUDE ALL TEMPORARY REPAIRS REQUIRED TO KEEP THE FACILITY OPERATIONAL WHILE MATERIAL IS BEING OBTAINED TO MAKE PERMANENT REPAIRS. SPLICING OF ELECTRIC CABLE WILL NOT BE ALLOWED. ELECTRIC CABLE SHALL BE REPLACED FROM POLE TO POLE OR CONTROLLER.

COMMITMENTS

STATE OF ILLINOIS
DEPARTMENT OF TRANSPORTATION
DISTRICT THREE
AS BUILT INFORMATION

RESIDENT ENGINEER / TECHNICIAN

INSPECTORS:

101-1-25

TEMPORARY ROADWAY LIGHTING

EXAMINED BY: [Signature]
DISTRICT CONSTRUCTION ENGINEER

[Signature]
DISTRICT MATERIALS ENGINEER

[Signature]
DISTRICT OPERATIONS ENGINEER

URBAN

11/11/2019

Δ SPECIALTY ITEMS

REV

CODE NO.	ITEM	UNIT	TOTAL QUANTITY	CONSTRUCTION CODE			
				90% FEDERAL 10% STATE ROADWAY	90% FEDERAL 10% STATE ROADWAY	90% FEDERAL 10% STATE BRIDGE	90% FEDERAL 10% STATE BOX CULVERT
				0004 URBAN	0004 URBAN	0014	0014
						503-0135	053-2017
40603240	POLYMERIZED HOT-MIX ASPHALT BINDER COURSE, IL-19.0. N90	TON	12800	3014	9786		
40603310	HOT-MIX ASPHALT SURFACE COURSE, MIX "C", N50	TON	5566	1263	4303		
40603515	POLYMERIZED HOT-MIX ASPHALT SURFACE COURSE, MIX "C", N70	TON	3443	1228	2215		
40800050	INCIDENTAL HOT-MIX ASPHALT SURFACING	TON	59	36	23		
42000521	PORTLAND CEMENT CONCRETE PAVEMENT 11" (JOINTED)	SQ YD	7303	3522	3781		
42001300	PROTECTIVE COAT	SQ YD	16814	3522	13292		
42100320	CONTINUOUSLY REINFORCED PORTLAND CEMENT CONCRETE PAVEMENT 11"	SQ YD	9511		9511		
42100615	PAVEMENT REINFORCEMENT	SQ YD	9511		9511		
44000100	PAVEMENT REMOVAL	SQ YD	5707		5707		
44000157	HOT-MIX ASPHALT SURFACE REMOVAL, 2"	SQ YD	1961		1961		
44000194	HOT-MIX ASPHALT SURFACE REMOVAL, 11 1/4"	SQ YD	19425	4303	15122		
44200982	CLASS B PATCHES, TYPE II, 11 INCH	SQ YD	91	27	64		
44201299	DOWEL BARS 1 1/2"	EACH	200	60	140		
44213200	SAW CUTS	FOOT	564	168	396		

△ SPECIALTY ITEMS

REV

CODE NO.	ITEM	UNIT	TOTAL QUANTITY	CONSTRUCTION CODE			
				90% FEDERAL 10% STATE ROADWAY	90% FEDERAL 10% STATE ROADWAY	90% FEDERAL 10% STATE BRIDGE	90% FEDERAL 10% STATE BOX CULVERT
				0004 URBAN	0004 URBAN	0014	0014
						503-0135	053-2017
44213204	TIE BARS 3/4"	EACH	802		802		
48101200	AGGREGATE SHOULDERS, TYPE B	TON	3768	1035	2733		
48203042	HOT-MIX ASPHALT SHOULDERS, 11 1/4"	SQ YD	13550	3293	10257		
50102400	CONCRETE REMOVAL	CU YD	14.5			12.5	2
50104400	CONCRETE HEADWALL REMOVAL	EACH	2	2			
50105220	PIPE CULVERT REMOVAL	FOOT	456	424	32		
50157300	PROTECTIVE SHIELD	SQ YD	298			298	
50200100	STRUCTURE EXCAVATION	CU YD	60	6			54
50300225	CONCRETE STRUCTURES	CU YD	2.5				2.5
50300255	CONCRETE SUPERSTRUCTURE	CU YD	13.4			13.4	
50300260	BRIDGE DECK GROOVING	SQ YD	719			719	
50300300	PROTECTIVE COAT	SQ YD	29			29	
50800205	REINFORCEMENT BARS, EPOXY COATED	POUND	2565	355		1890	320
52000110	PREFORMED JOINT STRIP SEAL	FOOT	61			61	

△ SPECIALTY ITEMS

FILE NAME :	USER NAME : duncanbd	DESIGNED -	REVISED -	STATE OF ILLINOIS DEPARTMENT OF TRANSPORTATION	SUMMARY OF QUANTITIES		F.A.I. RTE.	SECTION	COUNTY	TOTAL SHEETS	SHEET NO.
p:\IL\094EBID\INTEG.11\mois.gov\PI\001\Documents\100T Offices\01\strip 3\Projects\0366\0366.dgn		CHECKED -	REVISED -				SS	(S3-4) R&I	LIVINGSTON	242	6
PLOT SCALE = 100.0000' / 1"		DATE -	REVISED -				CONTRACT NO. 66F23				
Default	PLOT DATE = 4/6/2017						ILLINOIS FED. AID PROJECT				

REV

CODE NO.	ITEM	UNIT	TOTAL QUANTITY	CONSTRUCTION CODE			
				90% FEDERAL 10% STATE ROADWAY 0004 URBAN	90% FEDERAL 10% STATE ROADWAY 0004 URBAN	90% FEDERAL 10% STATE BRIDGE 0014 503-0135	90% FEDERAL 10% STATE BOX CULVERT 0014 053-2017
52200010	TEMPORARY SHEET PILING	SO FT	524				524
542D0220	PIPE CULVERTS, CLASS D, TYPE 1 15"	FOOT	242	152	90		
54210184	PIPE ELBOW, 15"	EACH	4	2	2		
54213450	END SECTIONS 15"	EACH	2	1	1		
54213669	PRECAST REINFORCED CONCRETE FLARED END SECTIONS 24"	EACH	7	2	5		
54245205	INLET BOX, STANDARD 542511	EACH	3		3		
54246405	INLET BOX, STANDARD 542531	EACH	2		2		
54248510	CONCRETE COLLAR	CU YD	10	2	8		
550A0410	STORM SEWERS, CLASS A, TYPE 2 24"	FOOT	93	13	80		
550A5100	STORM SEWERS, CLASS A, TYPE 2 EQUIVALENT ROUND-SIZE 30"	FOOT	400	400			
59000200	EPOXY CRACK INJECTION	FOOT	132			31	101
59300100	CONTROLLED LOW-STRENGTH MATERIAL	CU YD	9	9			
60100060	CONCRETE HEADWALLS FOR PIPE DRAINS	EACH	182	46	136		
60100905	PIPE DRAINS 4"	FOOT	10		10		

△ SPECIALTY ITEMS

CODE NO.	ITEM	UNIT	TOTAL QUANTITY	CONSTRUCTION CODE			
				90% FEDERAL 10% STATE ROADWAY	90% FEDERAL 10% STATE ROADWAY	90% FEDERAL 10% STATE BRIDGE	90% FEDERAL 10% STATE BOX CULVERT
				0004	0004	0014	0014
				URBAN	URBAN	503-0135	053-2017
60100915	PIPE DRAINS 6"	FOOT	10		10		
60100925	PIPE DRAINS 8"	FOOT	10		10		
60108100	PIPE UNDERDRAINS 4" (SPECIAL)	FOOT	2756	716	2040		
60108501	PIPE UNDERDRAINS, TYPE 3	FOOT	75716	18648	57068		
61100605	MISCELLANEOUS CONCRETE	CU YD	5.7	3.7	2		
61133100	FIELD TILE JUNCTION VAULTS, 2' DIA.	EACH	2		2		
61139800	STORM SEWERS (SPECIAL), 4"	FOOT	80		80		
61139900	STORM SEWERS (SPECIAL), 6"	FOOT	60		60		
61140000	STORM SEWERS (SPECIAL), 8"	FOOT	60		60		
61140200	STORM SEWERS (SPECIAL), 12"	FOOT	160		160		
63500105	DELINEATORS	EACH	130	46	84		
63800920	MODULAR GLARE SCREEN SYSTEM, TEMPORARY	FOOT	43650	10400	33250		
64200116	SHOULDER RUMBLE STRIPS, 16 INCH	FOOT	84057	18677	65380		
66500105	WOVEN WIRE FENCE, 4'	FOOT	263		263		

Δ SPECIALTY ITEMS

CODE NO.	ITEM	UNIT	TOTAL QUANTITY	CONSTRUCTION CODE			
				90% FEDERAL 10% STATE ROADWAY	90% FEDERAL 10% STATE ROADWAY	90% FEDERAL 10% STATE BRIDGE	90% FEDERAL 10% STATE BOX CULVERT
				0004	0004	0014	0014
				URBAN	URBAN	503-0135	053-2017
67000400	ENGINEER'S FIELD OFFICE, TYPE A	CAL MO	18	2	16		
67100100	MOBILIZATION	LSUM	1	0.1	0.9		
70100420	TRAFFIC CONTROL AND PROTECTION, STANDARD 701411	EACH	2	2			
70100450	TRAFFIC CONTROL AND PROTECTION, STANDARD 701201	LSUM	1			1	
70100700	TRAFFIC CONTROL AND PROTECTION, STANDARD 701406	LSUM	1	0.1	0.9		
70101830	TRAFFIC CONTROL AND PROTECTION, STANDARD BLR 21	LSUM	1			1	
70103815	TRAFFIC CONTROL SURVEILLANCE	CAL DA	259	26	233		
70300100	SHORT TERM PAVEMENT MARKING	FOOT	8820	2204	6616		
70300150	SHORT TERM PAVEMENT MARKING REMOVAL	SA FT	2910	727	2183		
70300220	TEMPORARY PAVEMENT MARKING - LINE 4"	FOOT	177508	44074	133434		
70300240	TEMPORARY PAVEMENT MARKING - LINE 6"	FOOT	250	250			
70400100	TEMPORARY CONCRETE BARRIER	FOOT	21975	5350	16625		
70400200	RELOCATE TEMPORARY CONCRETE BARRIER	FOOT	21675	5050	16625		
△ 78003130	PREFORMED PLASTIC PAVEMENT MARKING, TYPE B - LINE 6"	FOOT	11553	3209	8344		
△ 78008210	POLYUREA PAVEMENT MARKING TYPE I - LINE 4"	FOOT	276390	75235	201155		

△ SPECIALTY ITEMS

FILE NAME :	USER NAME : duncanbd	DESIGNED -	REVISED -	STATE OF ILLINOIS DEPARTMENT OF TRANSPORTATION	SUMMARY OF QUANTITIES		F.A.I RTE.	SECTION	COUNTY	TOTAL SHEETS	SHEET NO.
p:\11084EBID\INTEC\illinois.gov\PI\DOT\Documents\DOT Offices\District 3\Projects\0366\DOT\MSData\GA0\sheets\0366F23-shr-500.dgn		CHECKED -	REVISED -				55	(53-4) R&I	LIVINGSTON	242	9
Default	PLOT SCALE : 100.0000' = 1"	DATE -	REVISED -				CONTRACT NO. 66F23				
	PLOT DATE : 4/5/2017						SCALE:	SHEET OF	SHEETS	STA.	TO STA.

ILLINOIS FED. AID PROJECT


REV

CODE NO.	ITEM	UNIT	TOTAL QUANTITY	CONSTRUCTION CODE			
				90% FEDERAL 10% STATE ROADWAY	90% FEDERAL 10% STATE ROADWAY	90% FEDERAL 10% STATE BRIDGE	90% FEDERAL 10% STATE BOX CULVERT
				0004 URBAN	0004 URBAN	0014 503-0135	0014 053-2017
X6350120	DELINEATOR REMOVAL	EACH	130	46	84		
X6650202	WOVEN WIRE FENCE REMOVAL	FOOT	263		263		
X7010216	TRAFFIC CONTROL AND PROTECTION, (SPECIAL)	LSUM	1	0.1	0.9		
X7010805	TRAFFIC CONTROL AND PROTECTION, STANDARD 701401 (SPECIAL)	LSUM	1	0.1	0.9		
X7015005	CHANGEABLE MESSAGE SIGN	CAL DA	1090	500	500	90	
△ X7830070	GROOVING FOR RECESSED PAVEMENT MARKING 5"	FOOT	88754	22037	66717		
△ X7830074	GROOVING FOR RECESSED PAVEMENT MARKING 7"	FOOT	11553	3209	8344		
△ X7830076	GROOVING FOR RECESSED PAVEMENT MARKING 9"	FOOT	632	632			
X8410102	TEMPORARY LIGHTING SYSTEM	LSUM	1	0.5	0.5		
X1200108	INLET BOX, SPECIAL	EACH	1	1			
Z0004556	HOT-MIX ASPHALT SURFACE REMOVAL (DECK)	SQ YD	778			778	
Z0005300	Box CULVERTS TO BE CLEANED	EACH	1		1		
Z0006016	BRIDGE DECK LATEX CONCRETE OVERLAY, 2 3/4 INCHES	SQ YD	778			778	
Z0012130	BRIDGE DECK SCARIFICATION 3/4"	SQ YD	750			750	
Z0012754	STRUCTURAL REPAIR OF CONCRETE (DEPTH EQUAL TO OR LESS THAN 5 INCHES)	SQ FT	13			9	4

△ SPECIALTY ITEMS


FILE NAME = p:\11\094EBIDINTEG\Illinois.gov\PIDOT\Documents\1007 Offices\District 3\Projects\0366 FIDM\0366 Data\GAD\0366F23-shr-500.dgn Default	USER NAME = duncanbd	DESIGNED -	REVISED -	STATE OF ILLINOIS DEPARTMENT OF TRANSPORTATION	SUMMARY OF QUANTITIES				F.A.I RTE.	SECTION	COUNTY	TOTAL SHEETS	SHEET NO.
		FORWARDED	REVISOR						55	(53-4) R&I	LIVINGSTON	242	11
	PLOT SCALE = 100.0000' / in.	CHECKED -								CONTRACT NO. 66F23			
	PLOT DATE = 4/6/2017	DATE -								ILLINOIS FED. AID PROJECT			
									SCALE:	SHEET	OF	SHEETS	STA.

REV

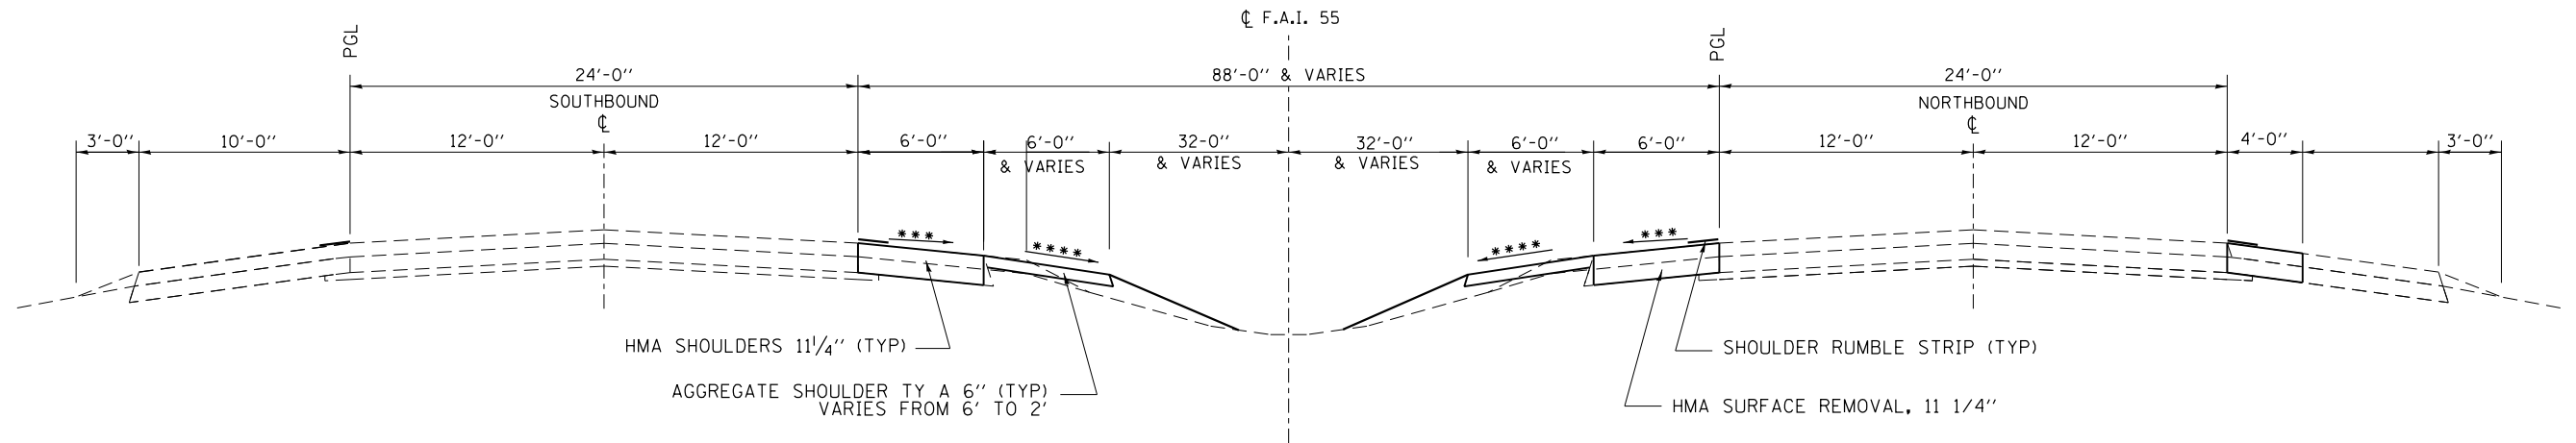

MEDIAN CROSS OVER TRANSITION TYPICAL SECTION

STA. 336+00 TO STA. 337+11 & STA. 344+69 TO 346+00
STA. 548+00 TO STA. 549+63 & STA. 126+79 TO 128+00
(TO BE CONSTRUCTED AT TIME OF JOINTED PAVEMENT CROSSOVERS)

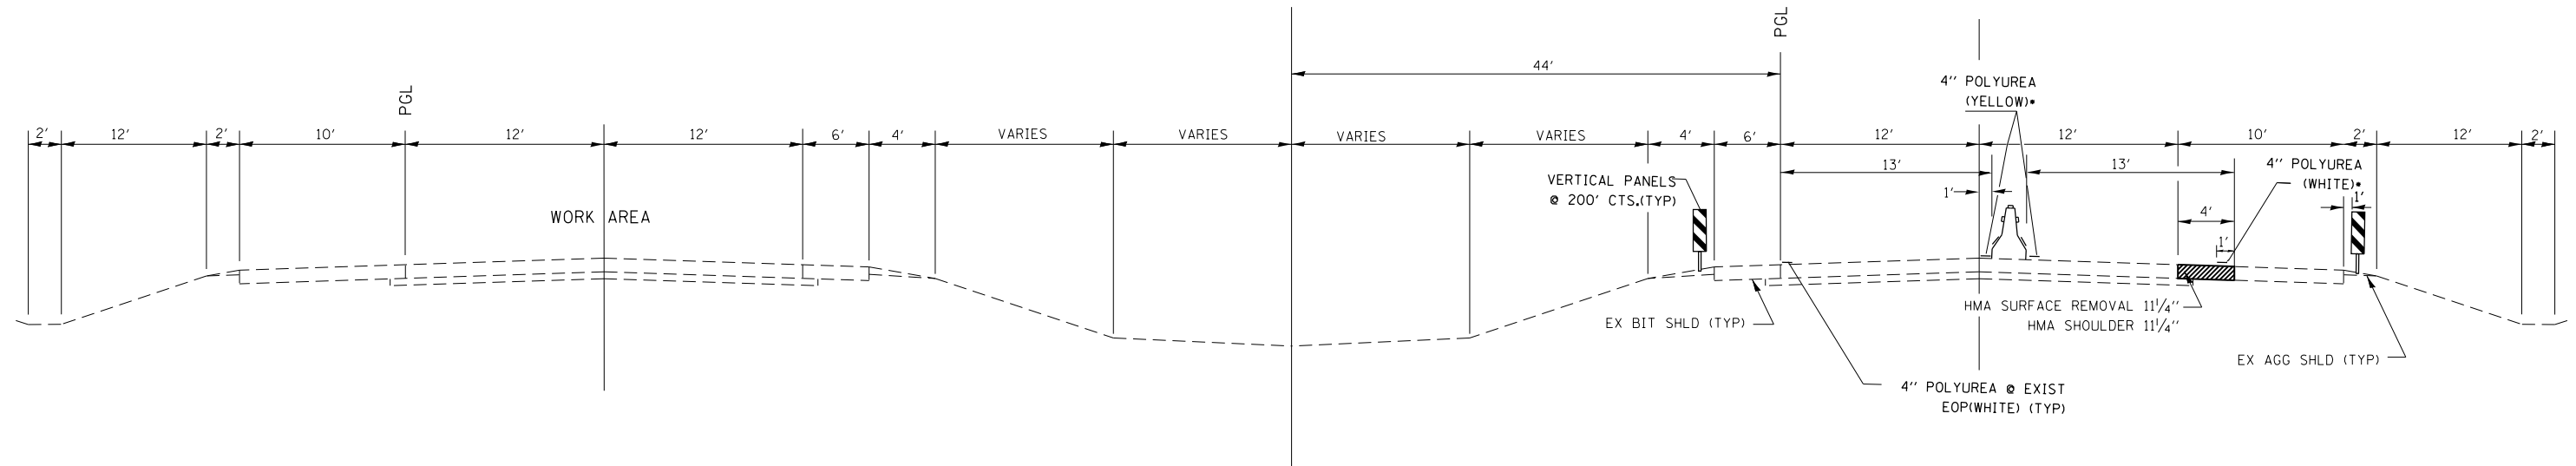


BETWEEN MEDIAN CROSSOVERS STAGE I MAINLINE

STA. 344+69 TO 123+56


*** SEE STAGE I CONSTRUCTION SHEETS FOR TRANSITIONS THROUGH CROSSOVERS

NOTE:
THE COST OF THE BARRIER WALL REFLECTORS IS
INCLUDED IN THE COST OF THE TEMPORARY CONCRETE BARRIER.

FILE NAME =	USER NAME = duncanbd	DESIGNED -	REVISED -	STATE OF ILLINOIS DEPARTMENT OF TRANSPORTATION	TYPICAL SECTIONS			F.A.I. RTE.	SECTION	COUNTY	TOTAL SHEETS	SHEET NO.
pw\11084EBIDINTEG\Illinois.gov\PWIDOT\Documents\IDOT Offices\District 3\Projects\0366F23\Drawings\640sheets\0366F23-sht-typical								55	(53-4)R&I	LIVINGSTON	242	13
Default								CONTRACT NO. 66F23				
					SCALE:	SHEET	OF	SHEETS	STA.	TO	STA.	ILLINOIS FED. AID PROJECT

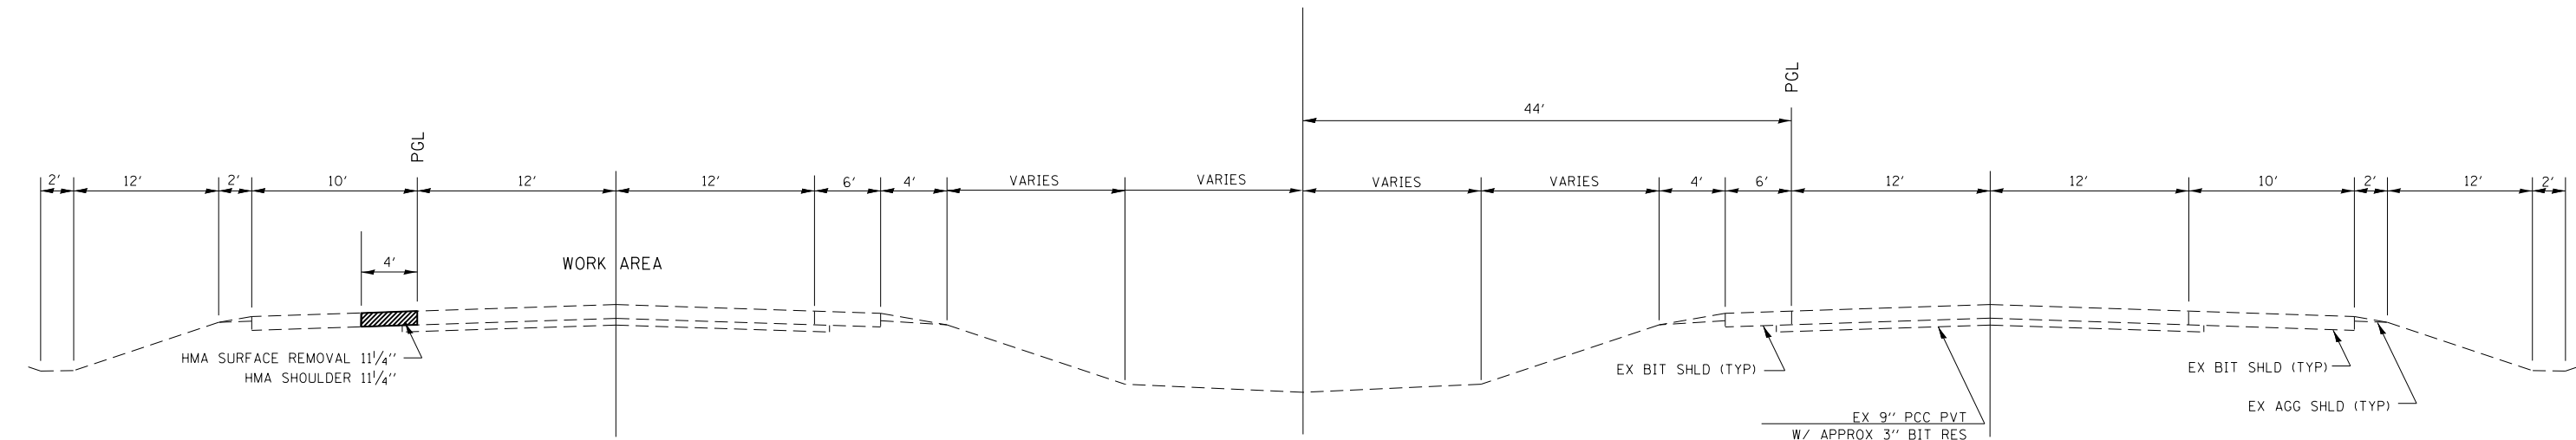

STA. 336+00 TO 348+00
STA 548+00 TO 128+00

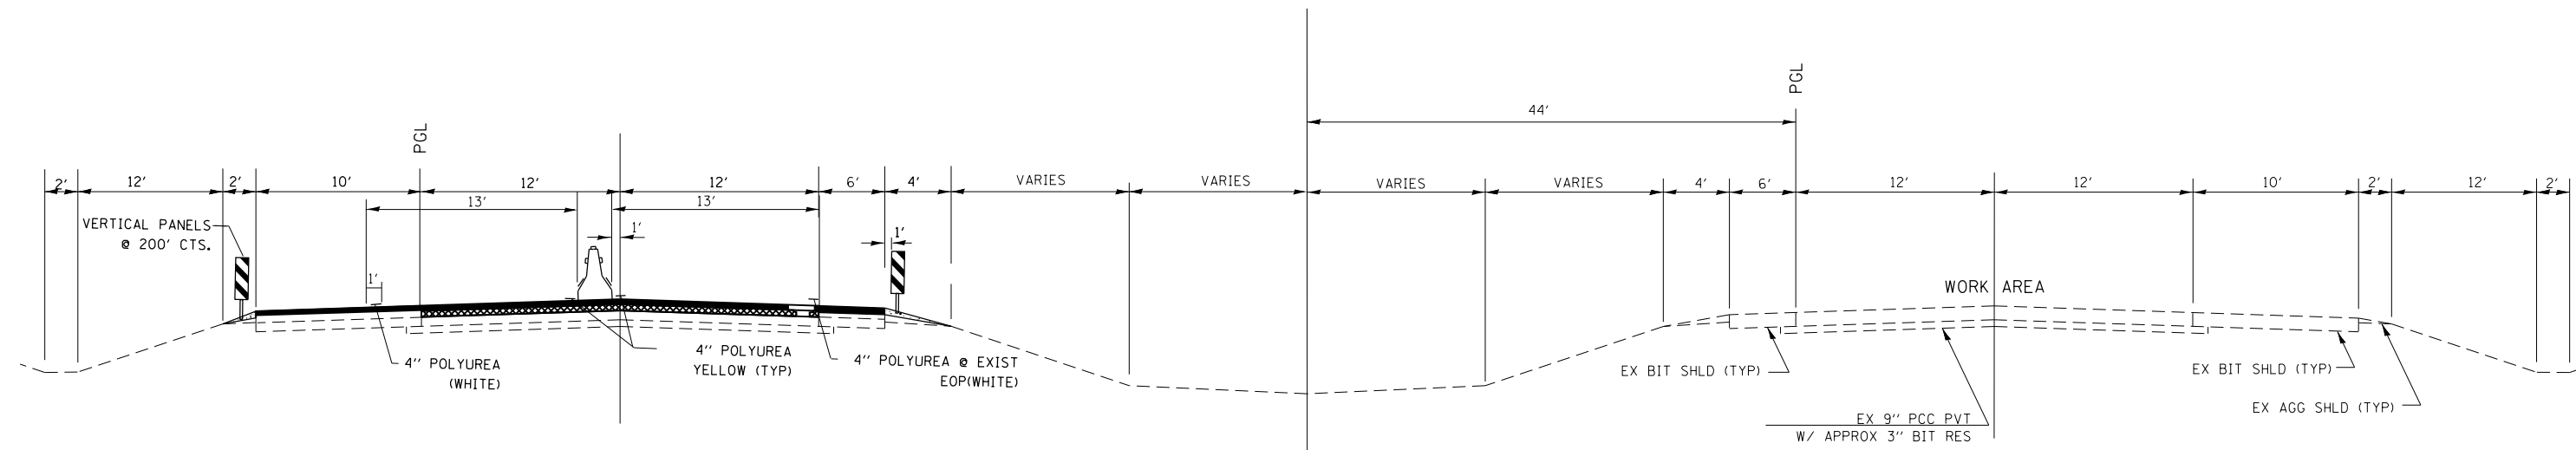


NOTE:
THE COST OF THE BARRIER WALL REFLECTORS IS
INCLUDED IN THE COST OF THE TEMPORARY CONCRETE BARRIER.

BETWEEN MEDIAN CROSSOVERS
STAGE II
MAINLINE


FILE NAME =	USER NAME = duncanbd	DESIGNED -	REVISED -	STATE OF ILLINOIS DEPARTMENT OF TRANSPORTATION	TYPICAL SECTIONS					F.A. RTE.	SECTION	COUNTY	TOTAL SHEETS	SHEET NO.
p:\11\084EBID\INTEG\illinois.gov\PI\DOT\Documents\IDOT Offices\District 3\Projects\0366F23\Drawings\0366F23-sh1-typicals\0366F23-sh1-typicals.dwg		CHECKED -	REVISED -							55	(53-4)R&I	LIVINGSTON	242	14
Default		CHECKED -	REVISED -		CONTRACT NO. 66F23									
					SCALE:	SHEET	OF	SHEETS	STA.	TO STA.	ILLINOIS FED. AID PROJECT			

FILE NAME =	USER NAME = duncanbd	DESIGNED -	REVISED -	STATE OF ILLINOIS DEPARTMENT OF TRANSPORTATION	TYPICAL SECTIONS					F.A.I RTE.	SECTION	COUNTY	TOTAL SHEETS	SHEET NO.
p:\IL084EBID\INTEG\Illinois.gov\PIDOT\Documents\DOT Offices\District 3\Projects\D366F23\DWG\Date\EA0\sheets\D366F23-sht-typical		DATE = 4/6/2017	REVISED -							55	(53-4)R&I	LIVINGSTON	242	15
Default	PLOT SCALE = 100.0000 ' / in.	CHECKED -	REVISED -		CONTRACT NO. 66F23									
	PLOT DATE = 4/6/2017	DATE	REVISED -		SCALE:	SHEET	OF	SHEETS	STA.	TO STA.				

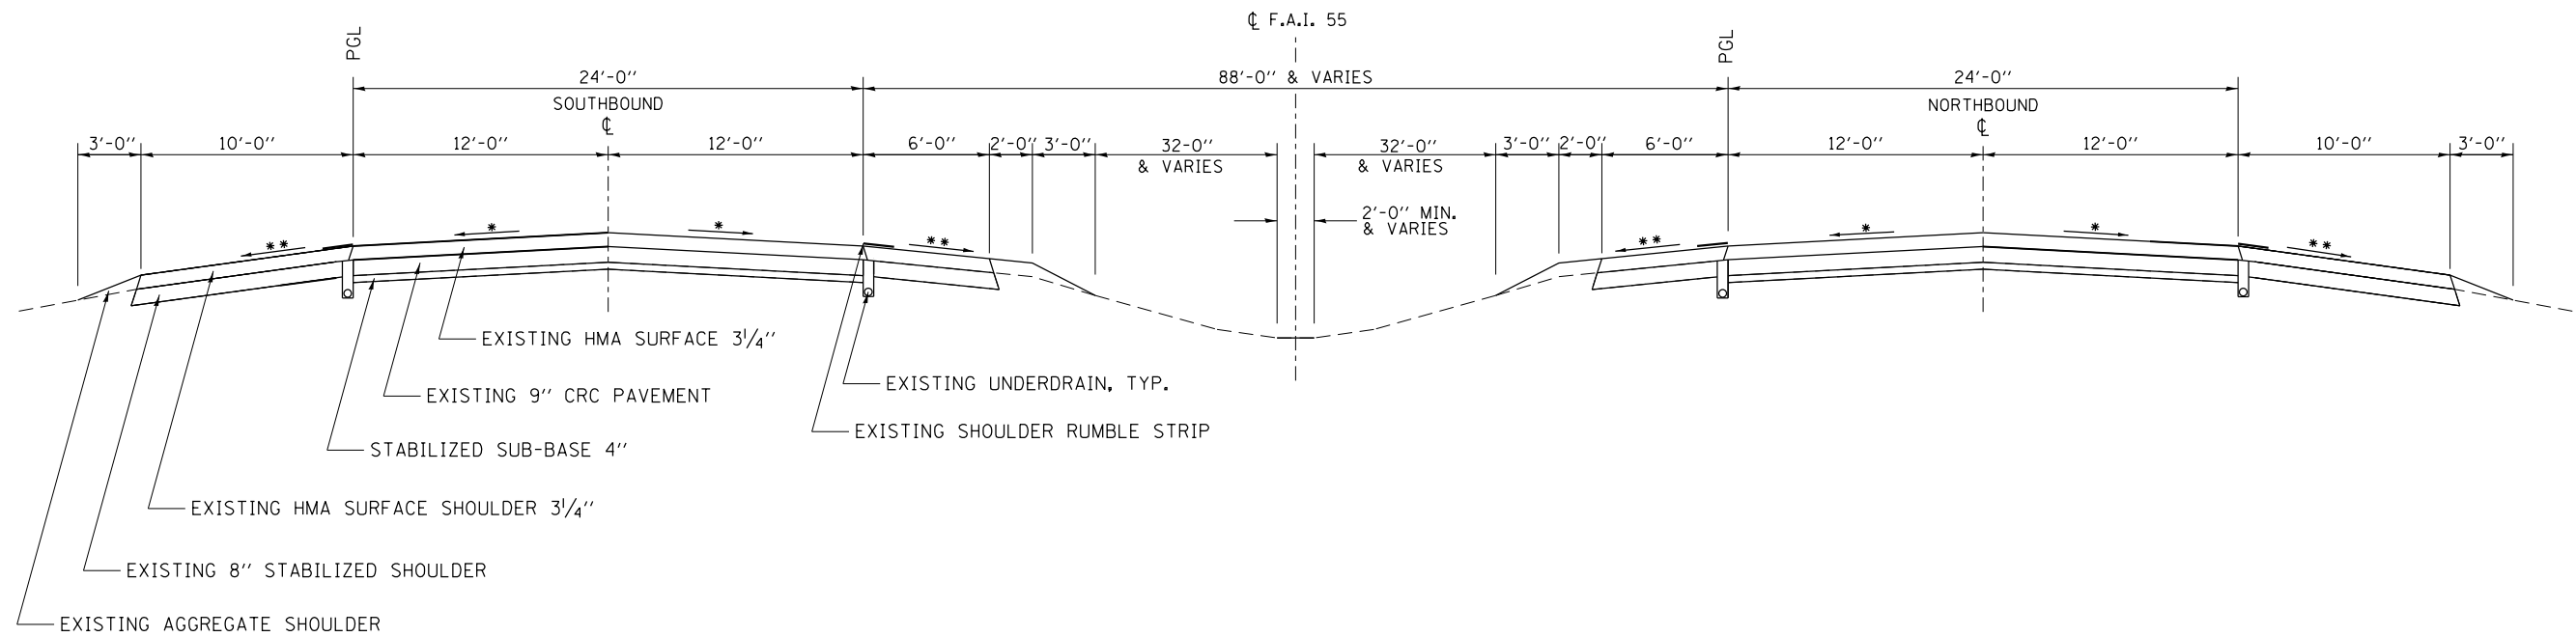

EXISTING TYPICAL SECTION

STA. 344+69.38 TO STA. 472+80
STA. 483+50 TO STA.514+16.19

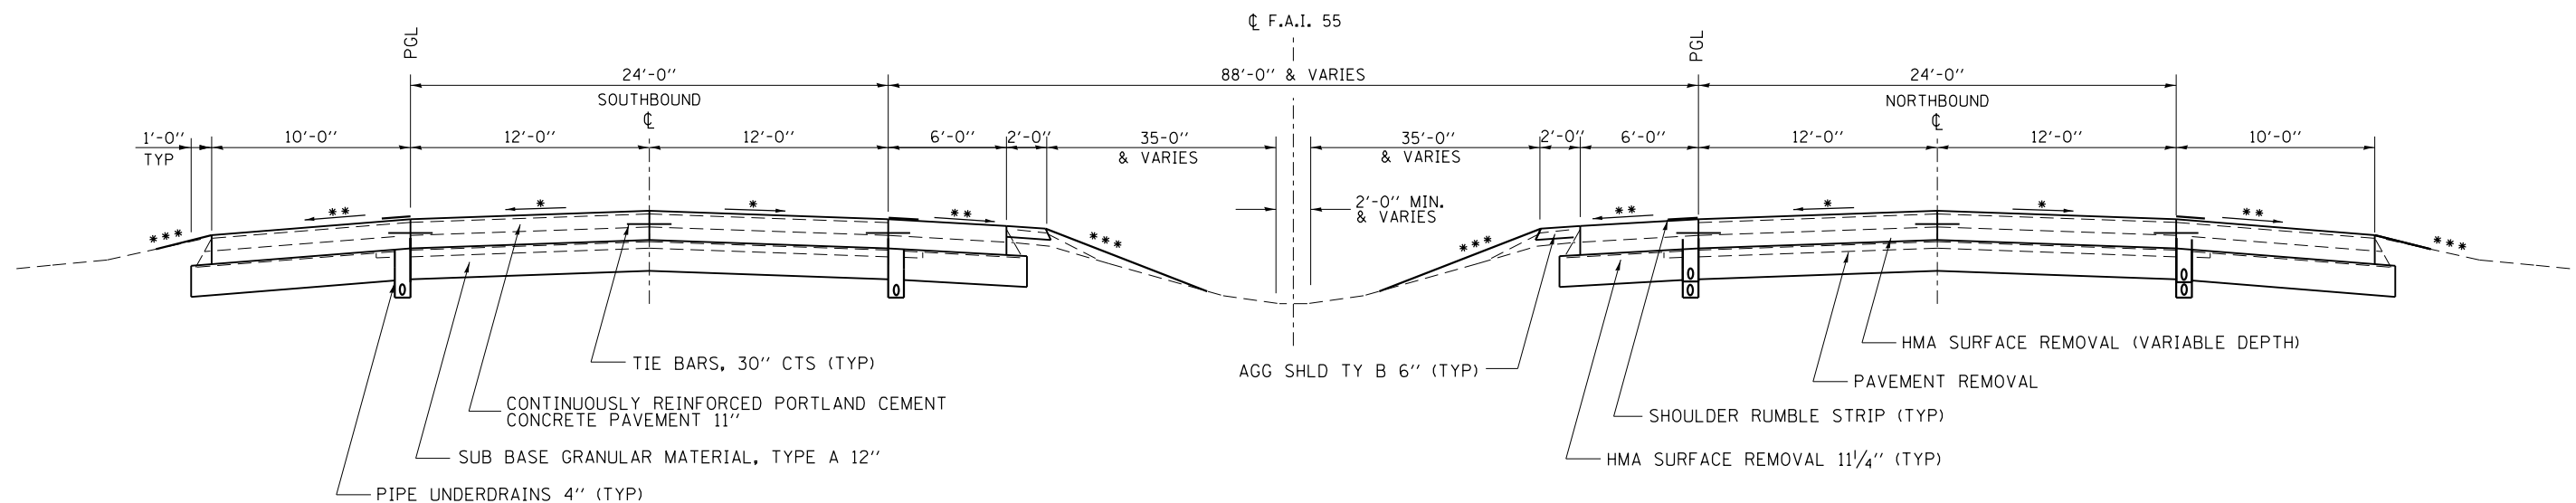


PROPOSED TYPICAL SECTION

STA. 472+80 TO STA. 483+50


- * 1.5% PAVEMENT CROSS SLOPE
- ** 4.0% SHOULDER CROSS SLOPE
- *** GRADING TO MATCH EXISTING FORESLOPE (1:5 AND VARIES)

FILE NAME =	USER NAME = duncanbd	DESIGNED -	REVISED -	STATE OF ILLINOIS DEPARTMENT OF TRANSPORTATION									F.A. RTE.	SECTION	COUNTY	TOTAL SHEETS	SHEET NO.
p:\11\084EBID\INTEG\Illinois.gov\PIWIDOT\Documents\IDOT Offices\District 3\Projects\0366F23\DWG\0366F23-shr-typical-1.dwg	0366F23	0366F23	0366F23										55	(53-4)R&I	LIVINGSTON	242	16
Default	PLOT SCALE = 100.0000' / in.	CHECKED -	REVISED -		CONTRACT NO. 66F23												
	PLOT DATE = 4/6/2017	DATE -	REVISED -									ILLINOIS FED. AID PROJECT					
				SCALE:	SHEET	OF	SHEETS	STA.	TO STA.								

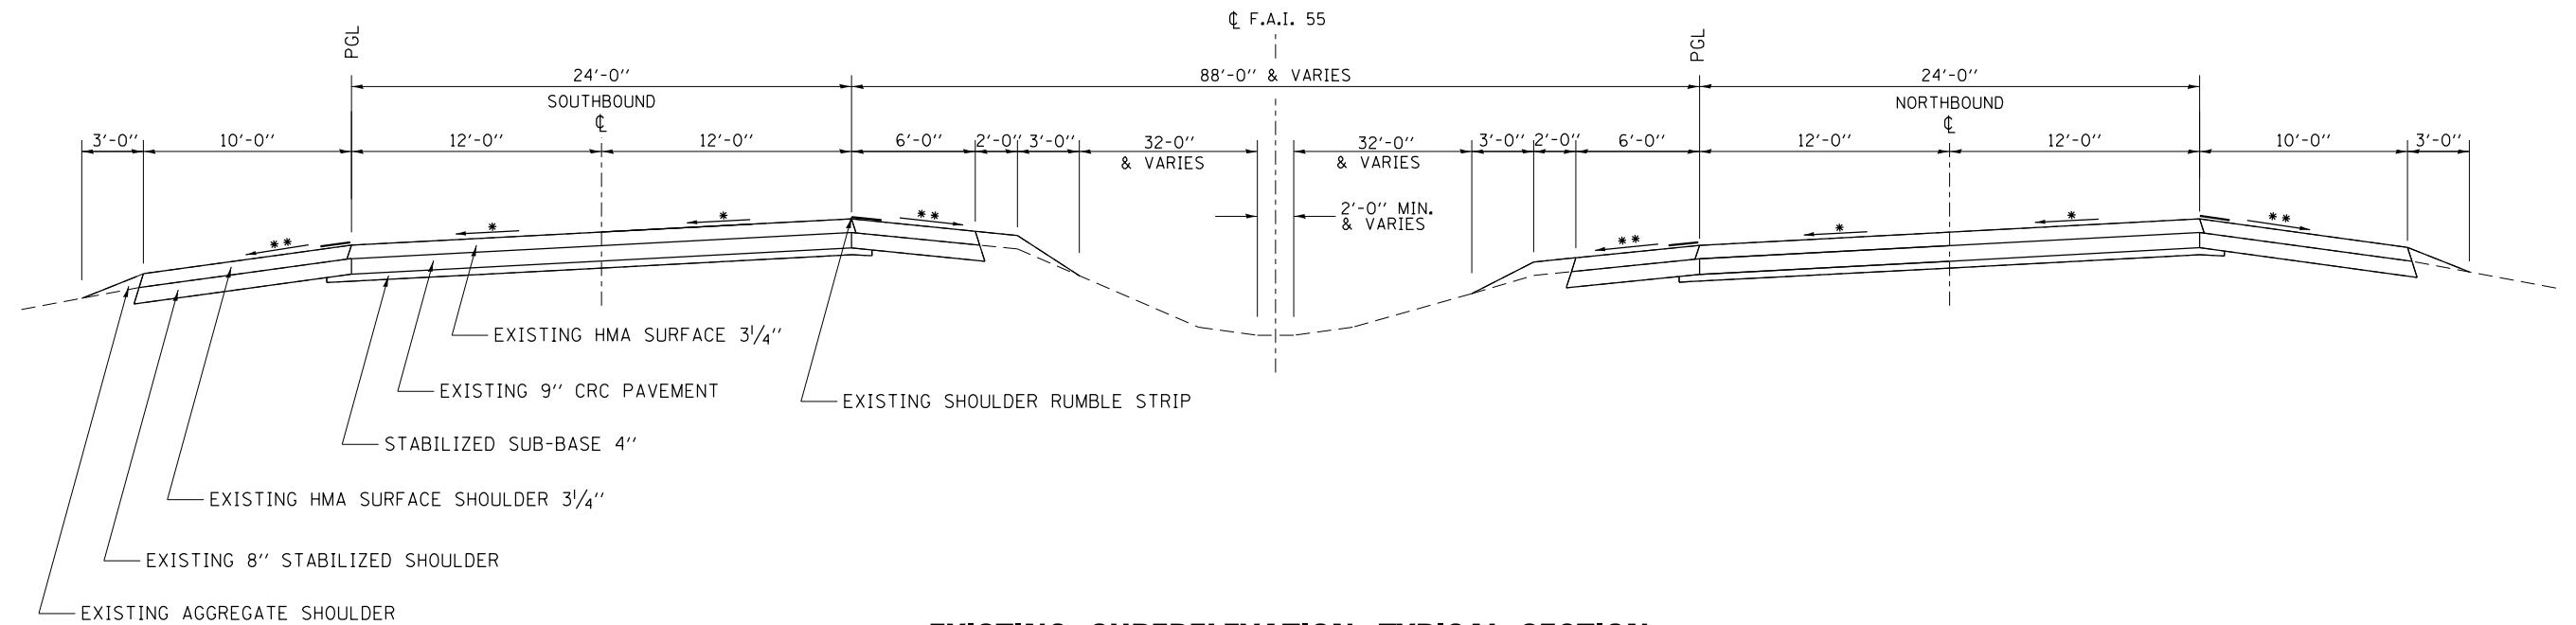

EXISTING SUPERELEVATION TYPICAL SECTION

STA. 514+16.19 TO STA. 533+50

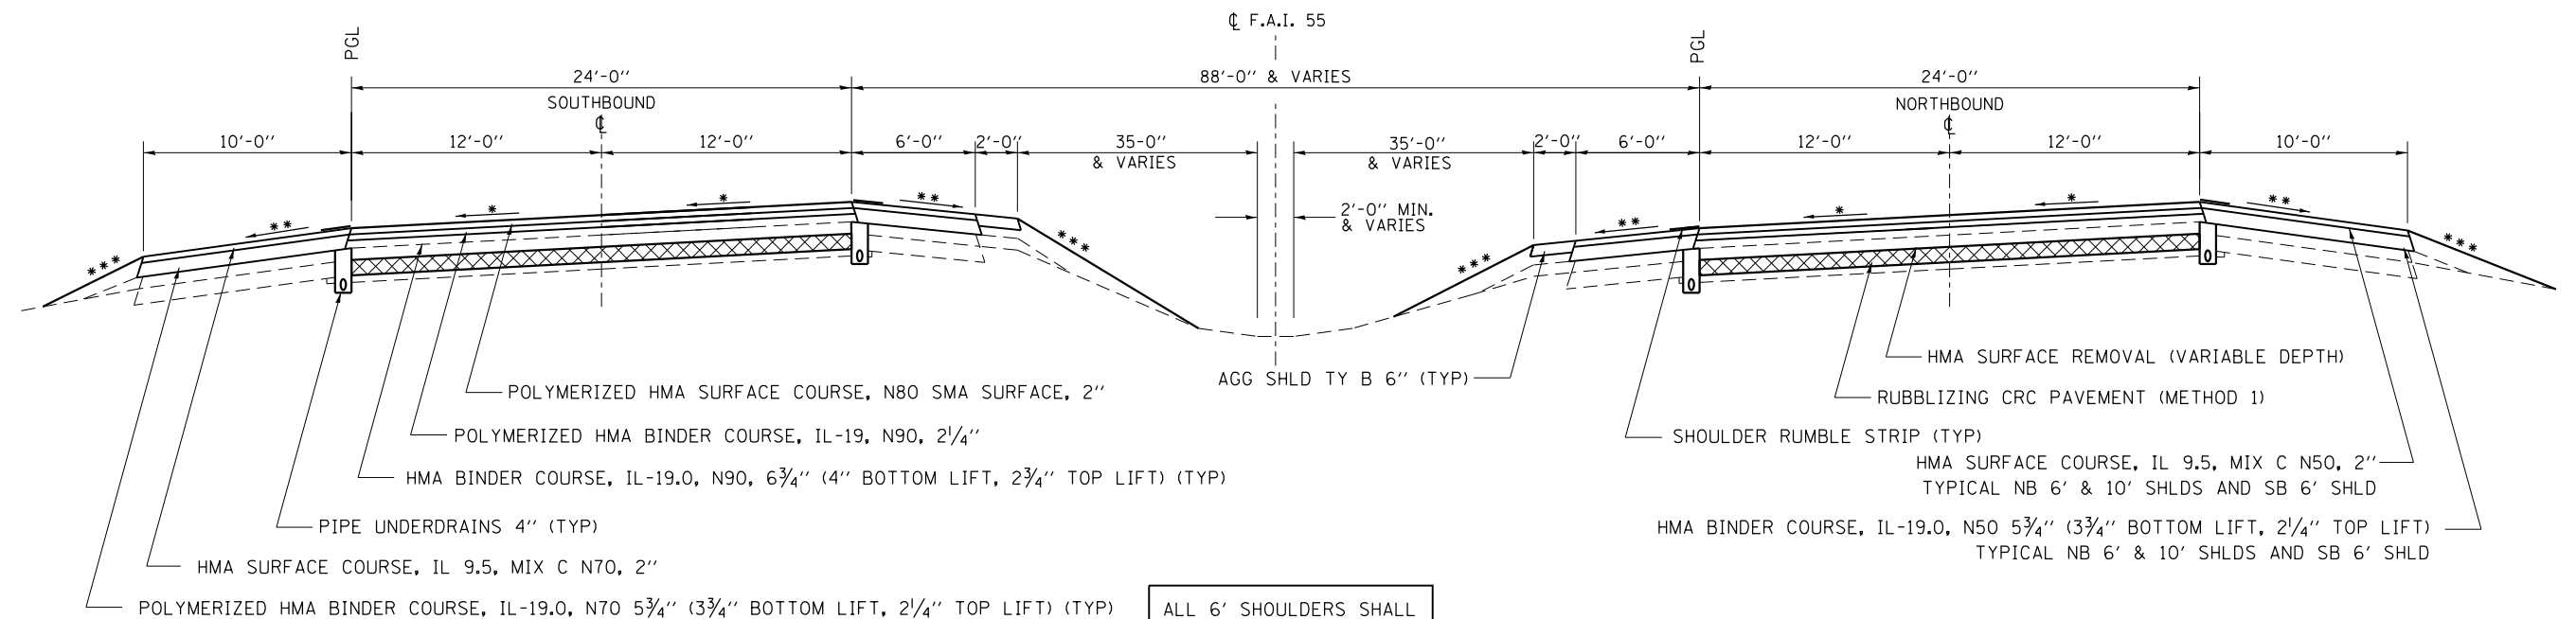


PROPOSED SUPERELEVATION TYPICAL SECTION

STA. 514+16.19 TO STA. 533+50


- * SLOPE VARIES FOR SUPERELEVATION (SEE SUPERELEVATION DETAILS p. 130)
- ** SLOPE VARIES IN SUPERELEVATION WITH MAXIMUM OF 8.0% DIFFERENCE
- *** GRADING TO MATCH EXISTING FORESLOPE (1:5 AND VARIES)

FILE NAME =	USER NAME = duncanbd	DESIGNED -	REVISED -	STATE OF ILLINOIS DEPARTMENT OF TRANSPORTATION	TYPICAL SECTIONS				F.A.I. RTE.	SECTION	COUNTY	TOTAL SHEETS	SHEET NO.
p:\1\1084EBID\INTEG\Illinois.gov\PI\DOT\Documents\DOT Offices\District 3\Projects\0366F23\sh-typical\REVISED -	DESIGNED -	REVISED -	REVISED -						55	(53-4)R&I	LIVINGSTON	242	17
Default	PLOT SCALE = 100.0000' / in.	CHECKED -	REVISED -		SCALE: SHEET OF SHEETS STA. TO STA.				CONTRACT NO. 66F23				
	PLOT DATE = 4/6/2017	DATE -	REVISED -						ILLINOIS FED. AID PROJECT				

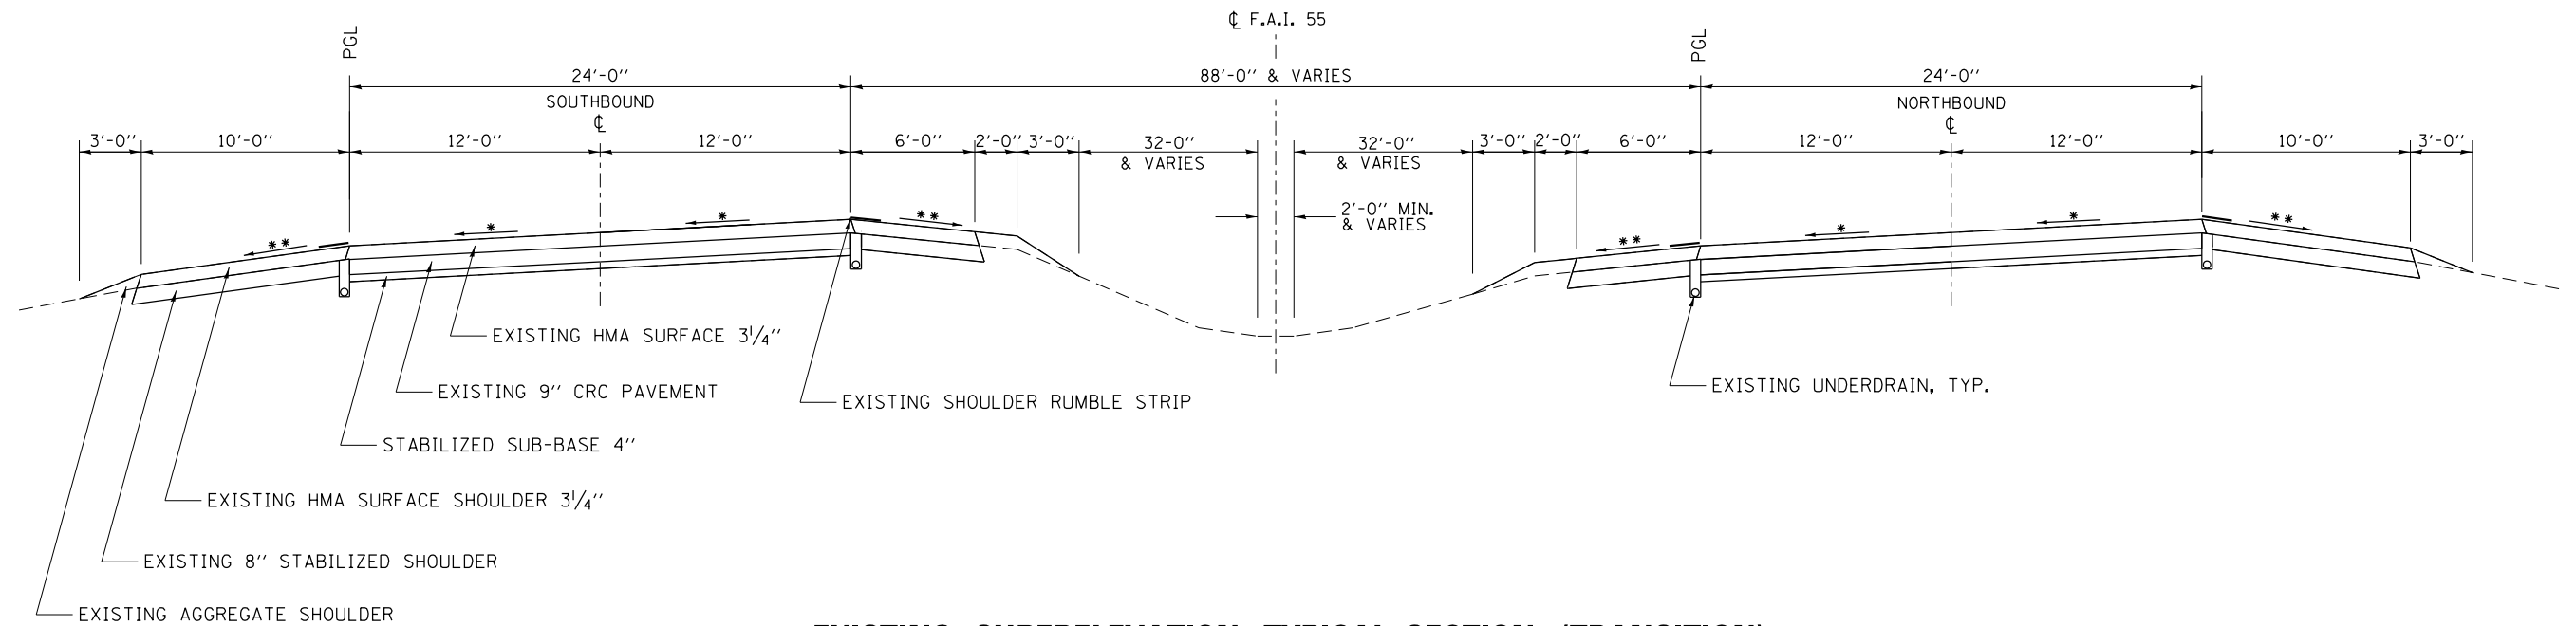

EXISTING SUPERELEVATION TYPICAL SECTION (TRANSITION)

STA. 533+50.00 TO STA. 535+94.00

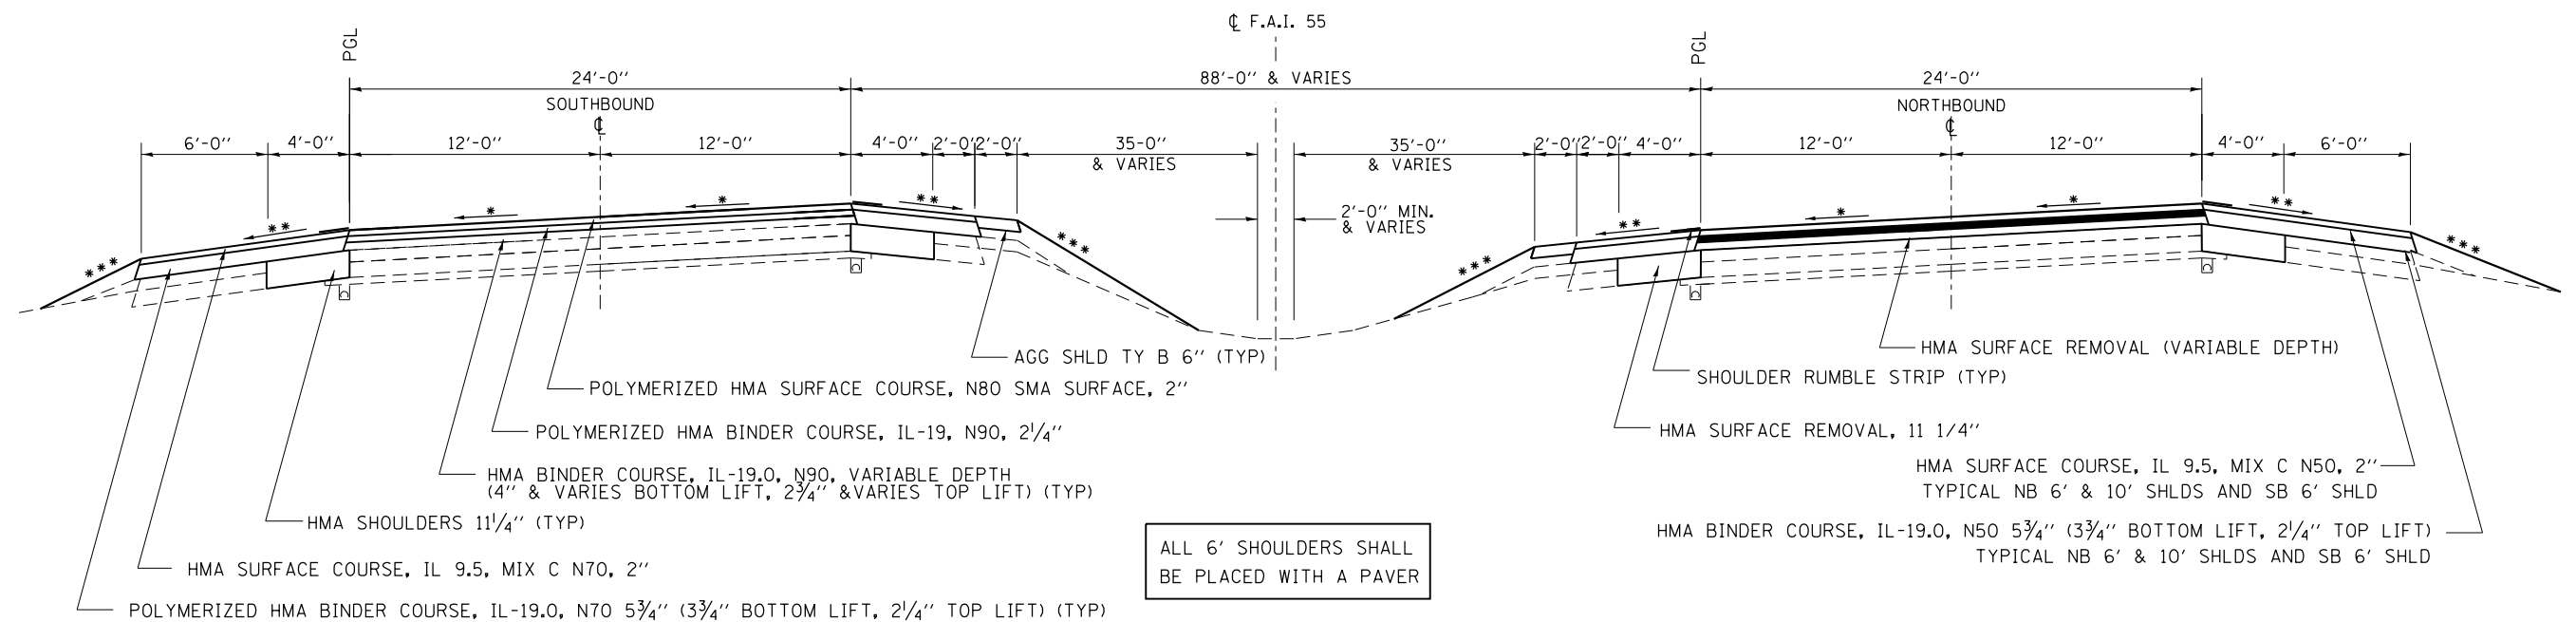


PROPOSED SUPERELEVATION TYPICAL SECTION (TRANSITION)

STA. 533+50.00 TO STA. 535+94.00


- * SLOPE VARIES FOR SUPERELEVATION (SEE SUPERELEVATION DETAILS p. 130)
 - ** SLOPE VARIES IN SUPERELEVATION WITH MAXIMUM OF 8.0% DIFFERENCE
 - *** GRADING TO MATCH EXISTING FORESLOPE (1:5 AND VARIES)
- NOTE: SUPERELEVATION SLOPE CORRECTION FROM 2.0% TO 2.8% AT FULL SUPER

FILE NAME =	USER NAME = duncanbd	DESIGNED -	REVISED -	STATE OF ILLINOIS DEPARTMENT OF TRANSPORTATION	TYPICAL SECTIONS		F.A.I. RTE.	SECTION	COUNTY	TOTAL SHEETS	SHEET NO.
p:\1\1084EBID\INTEG\Illinois.gov\PI\DOT\Documents\DOT Offices\District 3\Projects\0366\Drawings\0366F23-shr-typical		DESIGNED -	REVISED -				55	(53-4)R&I	LIVINGSTON	242	18
Default	PLOT SCALE = 100.0000' / in.	CHECKED -	REVISED -		SCALE: SHEET OF SHEETS STA. TO STA.		CONTRACT NO. 66F23				
	PLOT DATE = 4/6/2017	DATE -	REVISED -				ILLINOIS FED. AID PROJECT				

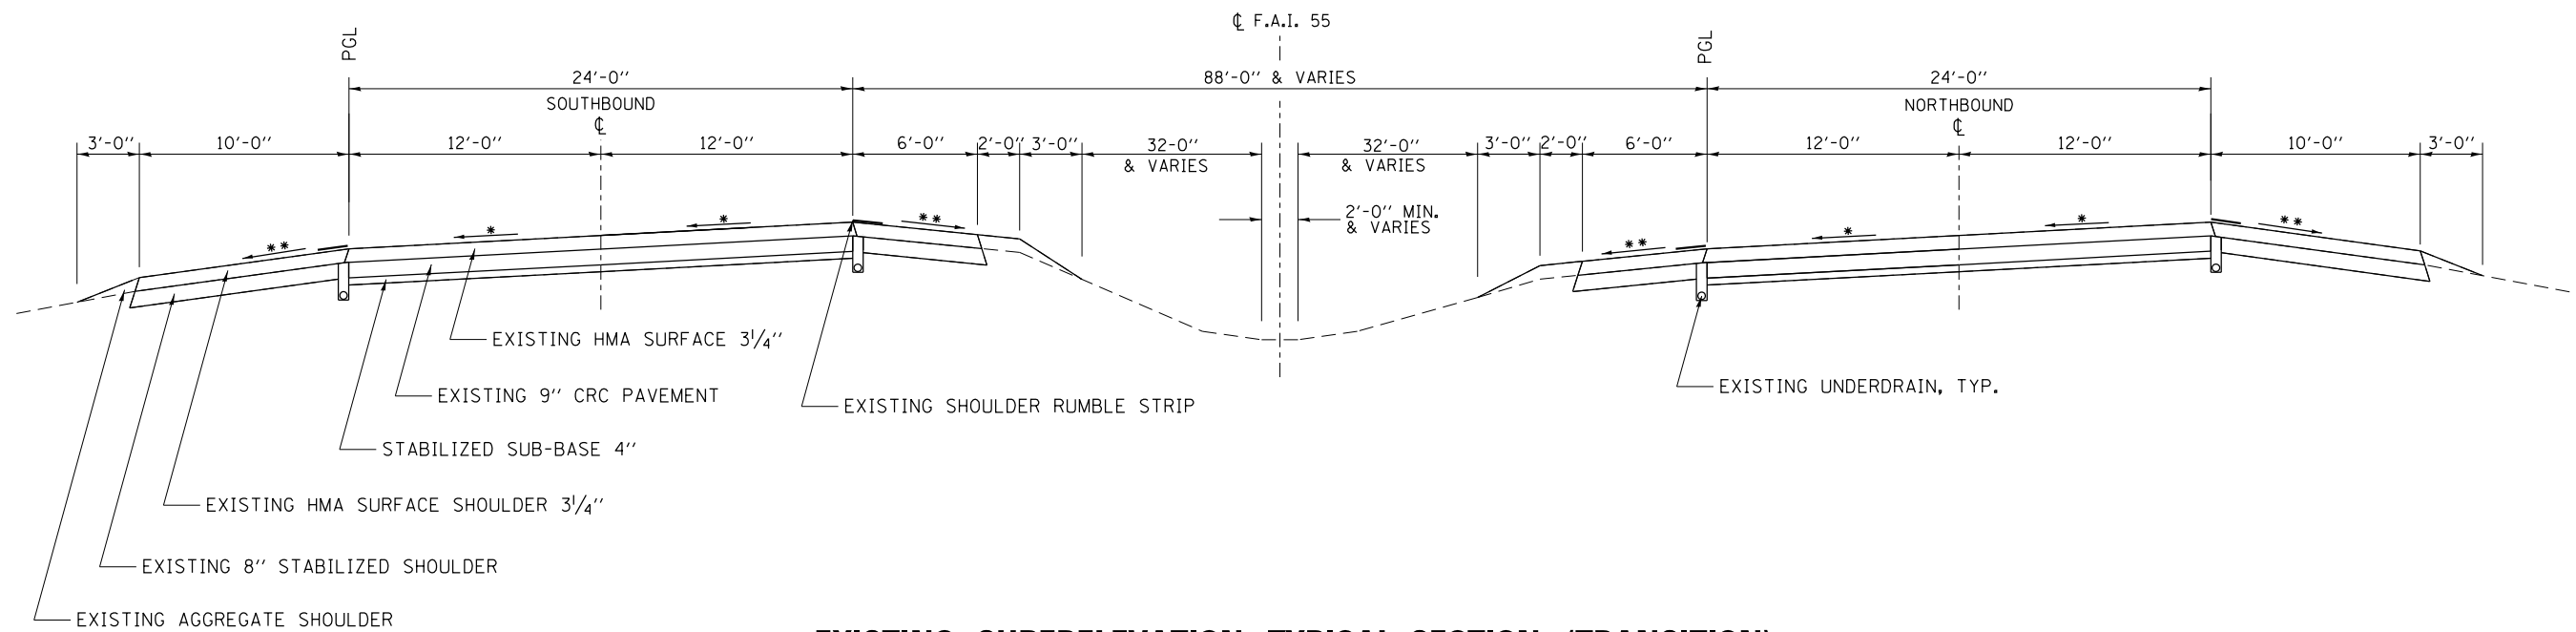

EXISTING SUPERELEVATION TYPICAL SECTION (TRANSITION)

STA. 535+94.00 TO STA. 538+00.00

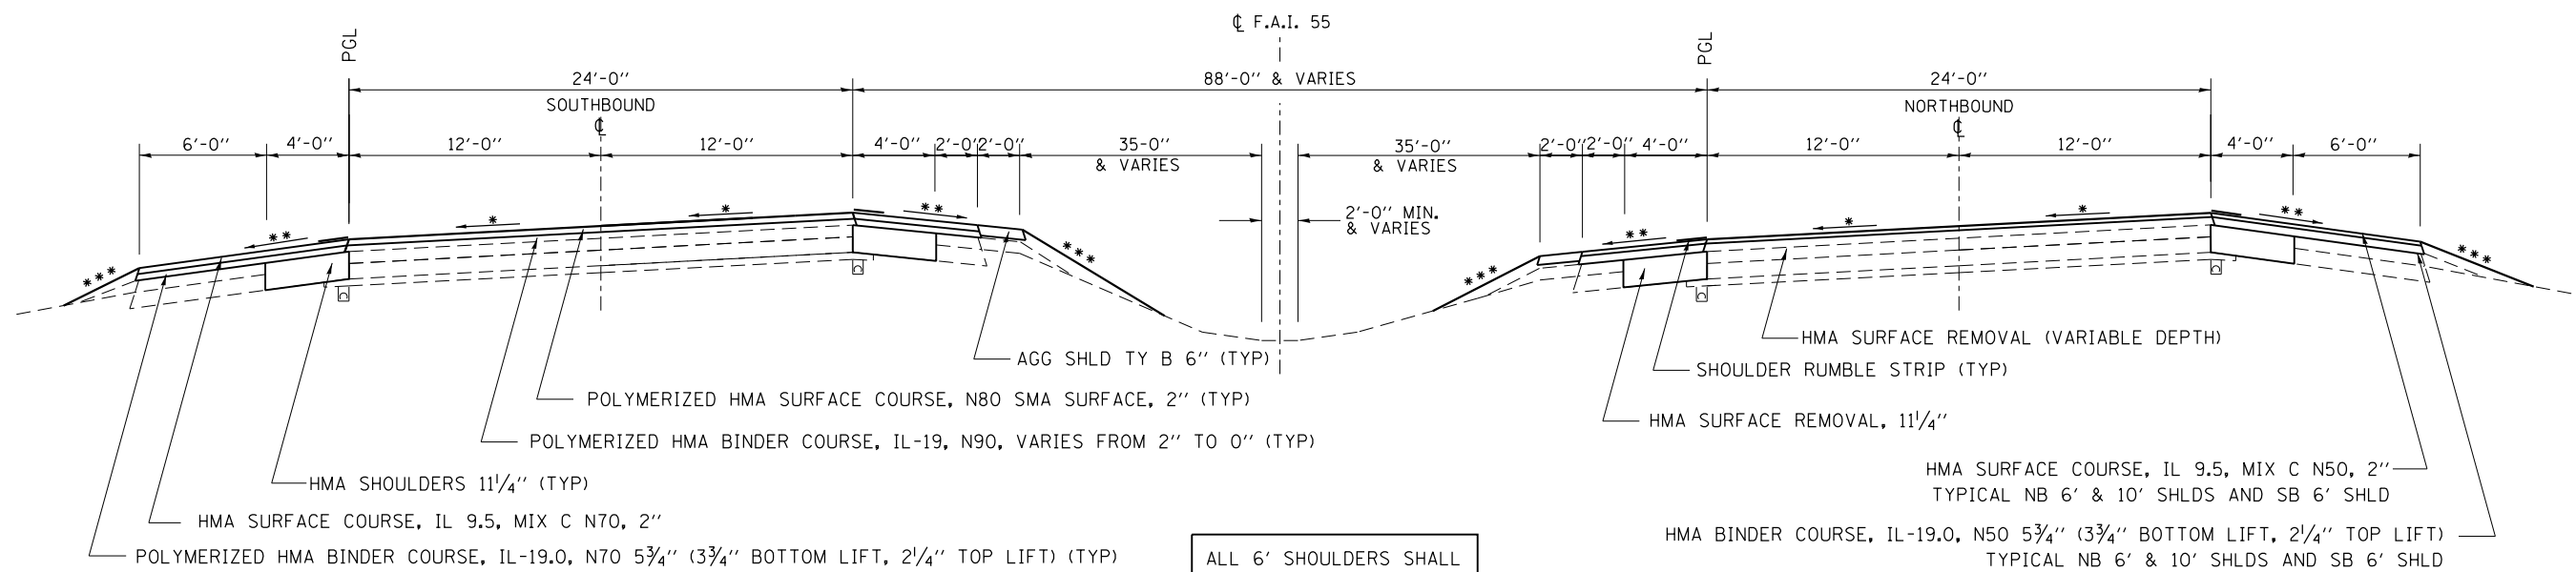

PROPOSED SUPERELEVATION TYPICAL SECTION (TRANSITION)

STA. 535+94.00 TO STA. 538+00.00

- * SLOPE VARIES FOR SUPERELEVATION (SEE SUPERELEVATION DETAILS p. 130)
- ** SLOPE VARIES IN SUPERELEVATION WITH MAXIMUM OF 8.0% DIFFERENCE
- *** GRADING TO MATCH EXISTING FORESLOPE (1:5 AND VARIES)

NOTE: SUPERELEVATION SLOPE CORRECTION FROM 2.0% TO 2.8% AT FULL SUPER

FILE NAME =	USER NAME = duncanbd	DESIGNED -	REVISED -	STATE OF ILLINOIS DEPARTMENT OF TRANSPORTATION	TYPICAL SECTIONS				F.A.I RTE.	SECTION	COUNTY	TOTAL SHEETS	SHEET NO.
p:\1\11084EBID\INTEG\Illinois.gov\PIWIDOT\Documents\IDOT Offices\District 3\Projects\0366F23\DWG\0366F23-shd-typical-REVISED.dwg			REVISED -						55	(53-4)R&I	LIVINGSTON	242	19
Default	PLOT SCALE = 100.0000' / in.	CHECKED -	REVISED -		CONTRACT NO. 66F23								
	PLOT DATE = 4/6/2017	DATE -	REVISED -		SCALE:	SHEET	OF	SHEETS	STA.	TO STA.	ILLINOIS FED. AID PROJECT		




NOTE: SUPERELEVATION SLOPE CORRECTION FROM 2.0% TO 2.8% AT FULL SUPER

FILE NAME =	USER NAME = duncanbd	DESIGNED -	REVISED -	STATE OF ILLINOIS DEPARTMENT OF TRANSPORTATION	TYPICAL SECTIONS				F.A.I. RTE.	SECTION	COUNTY	TOTAL SHEETS	SHEET NO.
pwt\ill084EBIDINTEG\Illinois.gov\PIDOT Documents\IDOT Offices\District 3\Projects\0366F23\0366F23.sht-typical		CHECKED -	REVISED -						55	(53-4)R&I	LIVINGSTON	242	20
Default	PLOT SCALE = 100.0000' / in.	CHECKED -	REVISED -		CONTRACT NO. 66F23								
	PLOT DATE = 4/6/2017	DATE	REVISED -		SCALE:	SHEET	OF	SHEETS	STA.	TO STA.			
ILLINOIS FED. AID PROJECT													



* 1.5% PAVEMENT CROSS SLOPE
** 4.0% SHOULDER CROSS SLOPE
*** GRADING TO MATCH EXISTING FORESLOPE (1:5 AND VARIES)

FILE NAME =	USER NAME = duncanbd	DESIGNED -	REVISED -	STATE OF ILLINOIS DEPARTMENT OF TRANSPORTATION	TYPICAL SECTIONS					F.A.I RTE.	SECTION	COUNTY	TOTAL SHEETS	SHEET NO.
p:\IL084EBID\INTEG\Illinois.gov\PIDOT\Documents\DOT Offices\District 3\Projects\D366F23\DWG\Date\EA0\sheets\D366F23-sht-typical		DATE = 4/6/2017	REVISED -							55	(53-4)R&I	LIVINGSTON	242	21
Default	PLOT SCALE = 100.0000 ' / in.	CHECKED -	REVISED -		CONTRACT NO. 66F23									
	PLOT DATE = 4/6/2017	DATE	REVISED -		SCALE:	SHEET	OF	SHEETS	STA.	TO STA.				

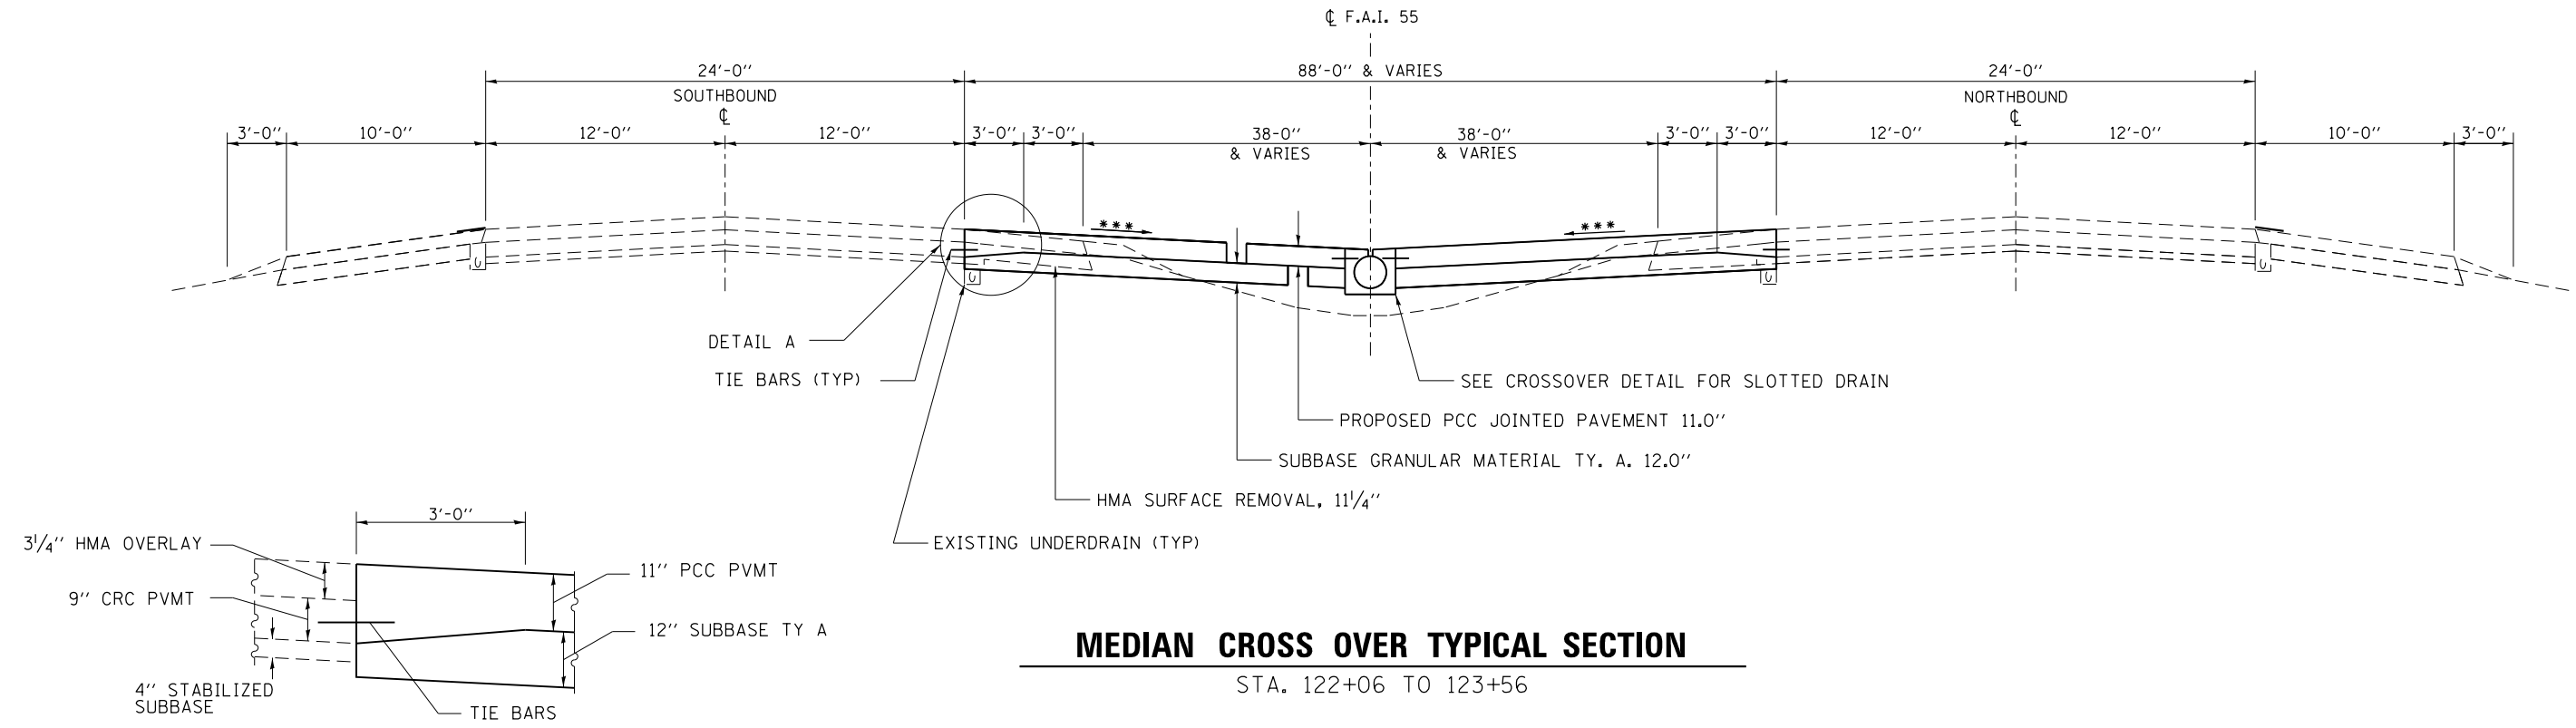


MEDIAN CROSS OVER TYPICAL SECTION

STA. 122+06 TO 123+56

DETAIL A

NOTE: THICKENED EDGE ONLY REQUIRED AT NORTH CROSS OVER TO INSTALL TIE BARS
COST OF THICKENED EDGE INCLUDED IN CROSS OVER CONSTRUCTION.

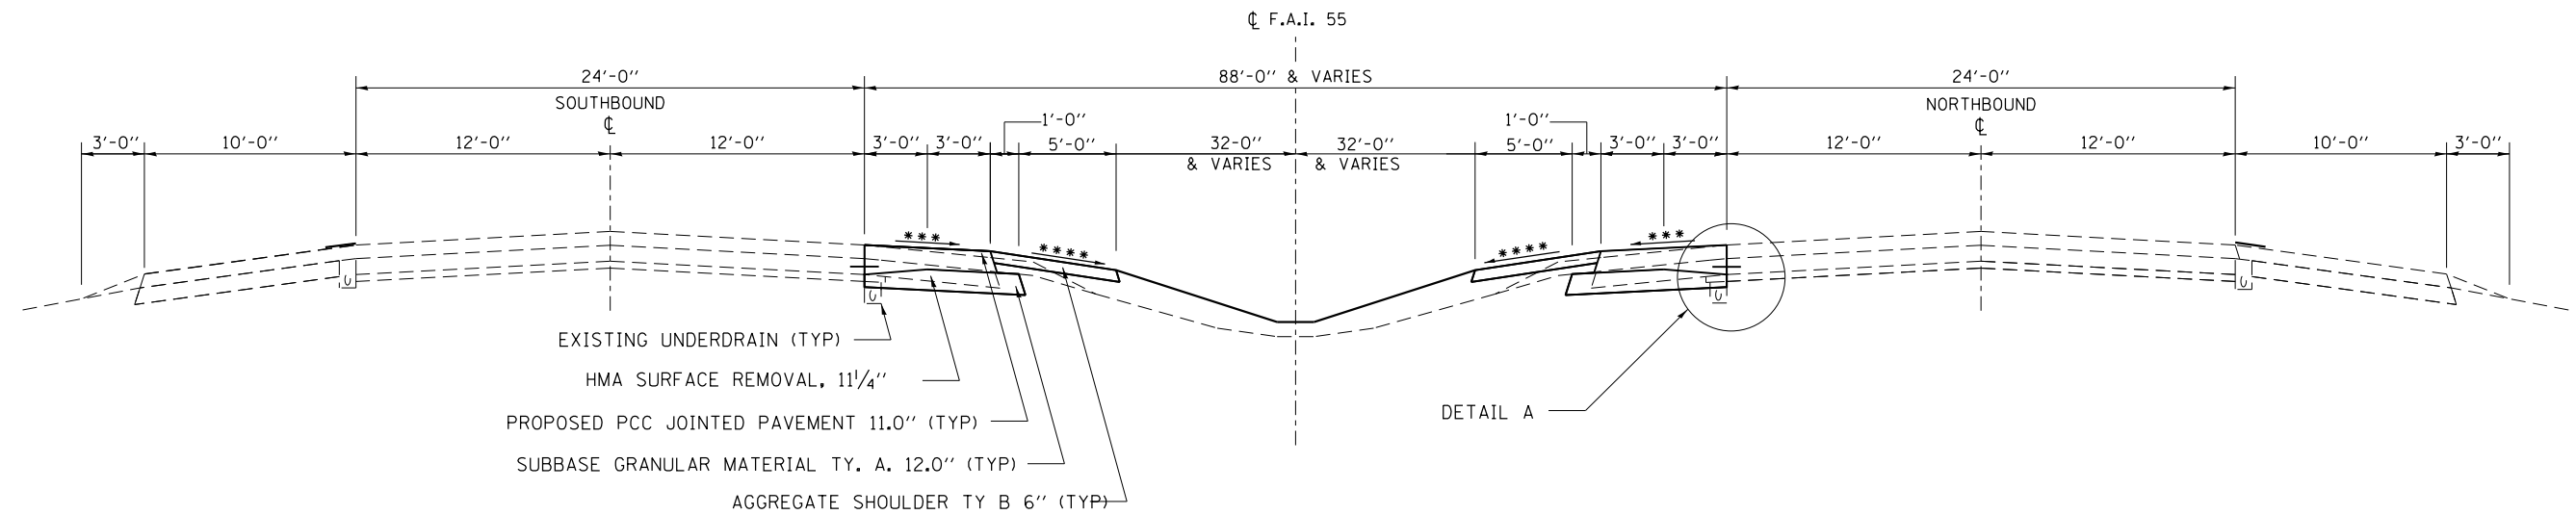


MEDIAN CROSS OVER TYPICAL SECTION

STA. 549+63 TO 122+06 AND 123+56 TO 126+79


*** 2.0% MEDIAN CROSS OVER CROSS SLOPE
**** 6.0% AGGREGATE SHOULDER TY A (TYP)

FILE NAME = p:\11\084EBID\INTEG\Illinois.gov\PI\DOT\Documents\DOT Offices\District 3\Projects\0366F23\0366F23-shr-typic\0366F23-shr-typic.dwg	USER NAME = duncanbd	DESIGNED -	REVISED -	STATE OF ILLINOIS DEPARTMENT OF TRANSPORTATION	TYPICAL SECTIONS			F.A.I. RTE.	SECTION	COUNTY	TOTAL SHEETS	SHEET NO.
		DESIGNED -	REVISED -					55	(53-4)R&I	LIVINGSTON	242	22
Default	PLOT SCALE = 100.0000' / in.	CHECKED -	REVISED -		SCALE: SHEET OF SHEETS STA. TO STA.			CONTRACT NO. 66F23				
		DATE -	REVISED -					ILLINOIS FED. AID PROJECT				

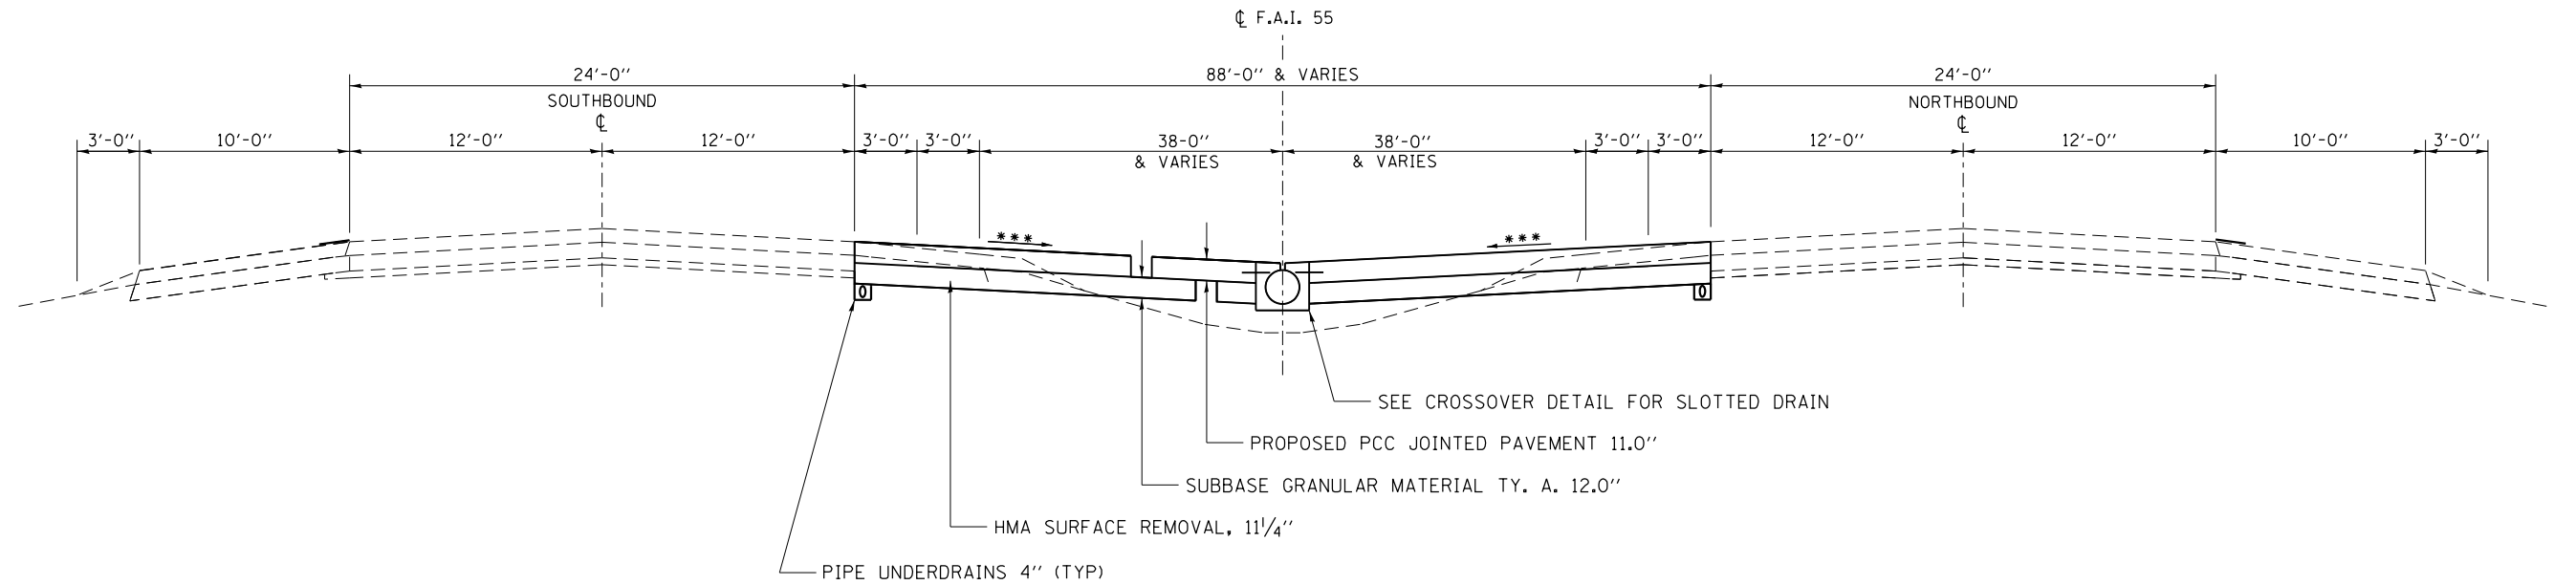

MEDIAN CROSS OVER TYPICAL SECTION

STA. 340+34 TO STA. 341+46

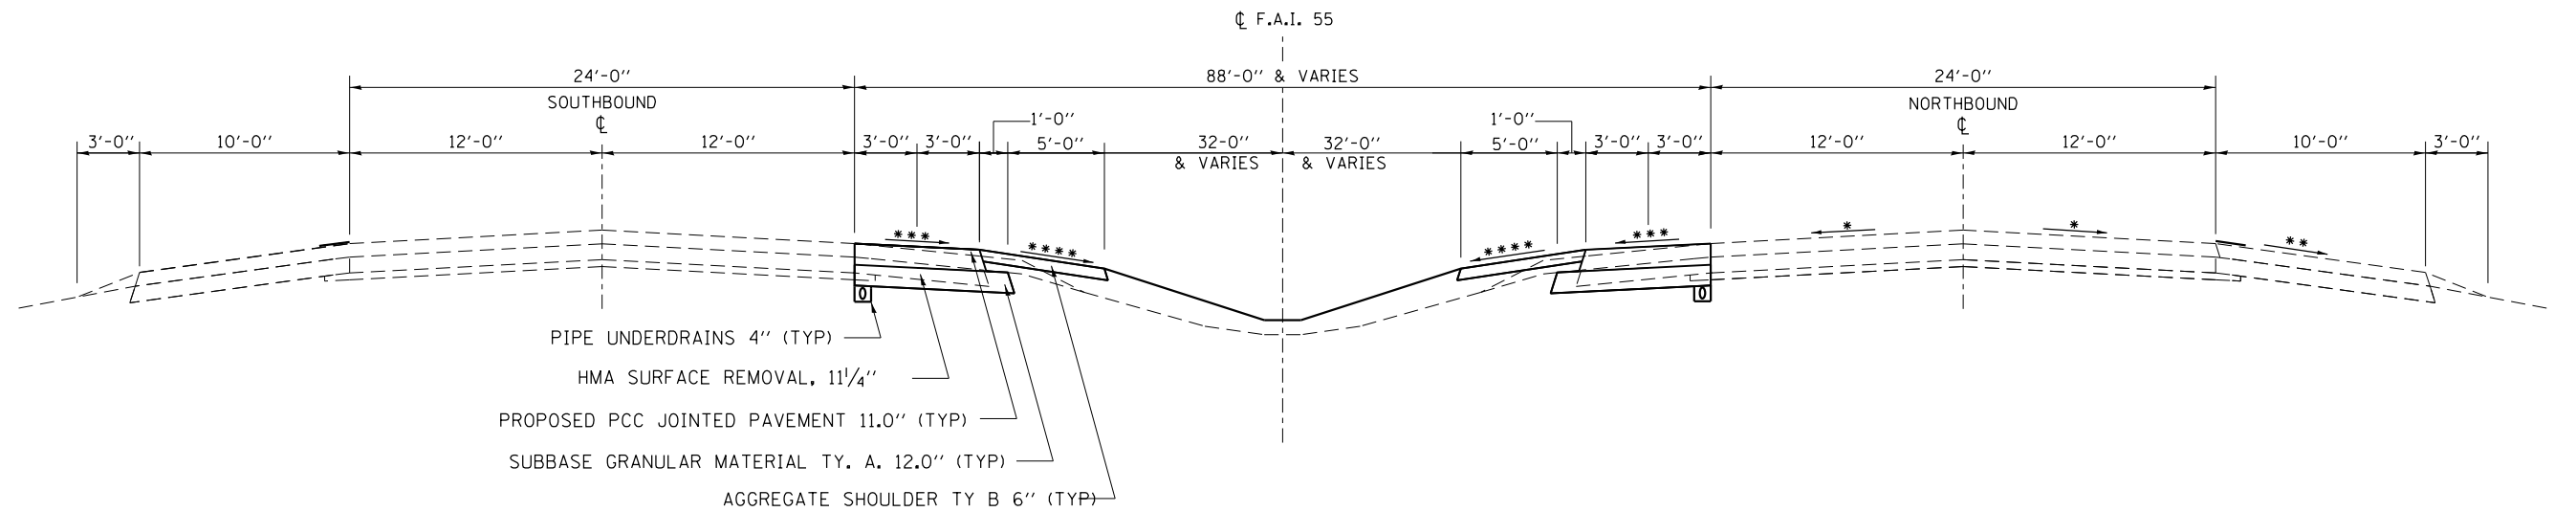


MEDIAN CROSS OVER TYPICAL SECTION

STA. 337+11 TO 340+34 AND STA. 341+46 TO 344+69

*** 2.0% MEDIAN CROSS OVER CROSS SLOPE
**** 6.0% AGGREGATE SHOULDER TY A (TYP)

FILE NAME = pwt:\11\084EBID\INTEG\Illinois.gov\PWIDOT\Documents\IDOT Offices\District 3\Projects\0366F23\Drawings\0366F23-shr-typical\0366F23-shr-typical.dwg Default	USER NAME = duncanbd	DESIGNED -	REVISED -	STATE OF ILLINOIS DEPARTMENT OF TRANSPORTATION	TYPICAL SECTIONS				F.A.I RTE.	SECTION	COUNTY	TOTAL SHEETS	SHEET NO.
									55	(53-4)R&I	LIVINGSTON	242	23
	PLOT SCALE = 100.0000 ' / in.	CHECKED -	REVISED -						CONTRACT NO. 66F23				
	PLOT DATE = 4/6/2017	DATE -	REVISED -						SCALE:	SHEET	OF	SHEETS	STA.

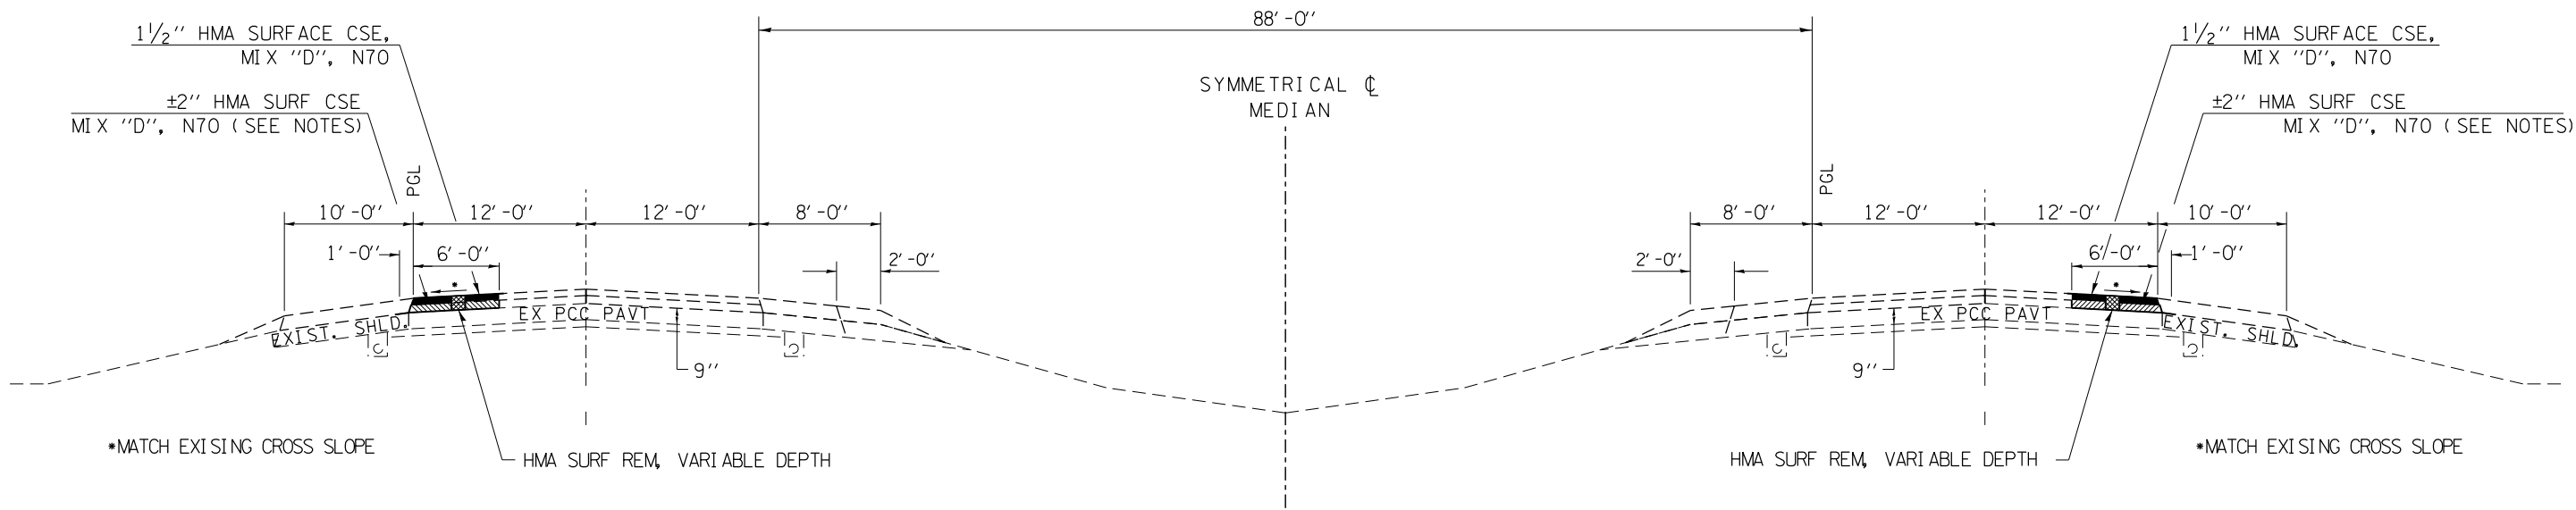

NOTES:

CONTRACTOR TO MILL DOWN TO BARE CONCRETE.
EXISTING HMA THICKNESS VARIES FROM 2.75" TO 3.5".
AVERAGE HMA REMOVAL ASSUMED TO BE APPROXIMATELY 3.25".
PROPOSED SURFACE SHALL BE PLACED IN 2 LIFTS, ALLOWING 1.5" FOR THE TOP LIFT.

TYPICAL SECTION

NORTHBOUND
STA. 314+20 TO 368+11
STA. 512+16 TO 533+50

TO BE COMPLETED PRIOR TO STAGE 1

HMA MIXTURE REQUIREMENT TABLE											
LOCATION(S):	ENTIRE PROJECT	ENTIRE PROJECT	ENTIRE PROJECT	ENTIRE PROJECT	ENTIRE PROJECT	ENTIRE PROJECT	ENTIRE PROJECT	ENTIRE PROJECT	ENTIRE PROJECT	ENTIRE PROJECT	ENTIRE PROJECT
MIXTURE USE(S):	HMA BINDER	POLYMER HMA	POLYMER SMA	NB & SB HMA SHLD 6'	NB & SB HMA SHLD 6'	NB HMA SHLD 10'	NB HMA SHLD 10'	11.25" HMA SHLD & SB HMA SHLD 10'	1/2 LANE RESURFACING & SB HMA SHLD 10'	MAINTENANCE CROSSOVER	INCIDENTAL HMA
	BOTTOM LIFT(S)	BINDER	SURFACE	BOTTOM LIFT (S)	SURFACE	BOTTOM LIFT (S)	SURFACE	BOTTOM LIFT(S)	SURFACE & PARTIAL DEPTH PATCHING	BINDER	SURFACE
BINDER GRADE (PG):	PG 64-22	SBS PG 70-28	SBS PG 76-28	PG 64-22	PG 64-22	PG 64-22	PG 64-22	SBS PG 70-28	SBS PG 70-28	PG 64-22	PG 64-22
DESIGN AIR VOIDS:	4.0% @ N90	4.0% @ N90	4.0% @ N80	4.0% @ N50	4.0% @ N50	4.0% @ N50	4.0% @ N50	4.0% @ N70	4.0% @ N70	4.0% @ N50	4.0% @ N50
MIXTURE COMPOSITION: (MIXTURE GRADATION)	IL 19.0	IL 19.0	IL 12.5	IL 19.0	IL 9.5	IL 19.0	IL 9.5	IL 19.0	IL 9.5	IL 19.0	IL 9.5
FRICTION AGGREGATE:			MIXTURE E		MIXTURE C		MIXTURE C		MIXTURE D		MIXTURE C
MIXTURE WEIGHT:	112.0 LB/SY/IN	112.0 LB/SY/IN	112.0 LB/SY/IN	112.0 LB/SY/IN	112.0 LB/SY/IN	112.0 LB/SY/IN	112.0 LB/SY/IN	112.0 LB/SY/IN	112.0 LB/SY/IN	112.0 LB/SY/IN	112.0 LB/SY/IN
QUALITY MANAGEMENT PROGRAM:	PFP	PFP	PFP	QCOA	QCOA	QCOA	QCOA	QCOA	QCOA	QCOA	QCOA
SUBLOT SIZE:	1000 TONS	1000 TONS	1000 TONS	NA	NA	NA	NA	NA	NA	NA	NA
DENSITY TEST METHOD:	CORES	CORES	CORES	CORES	CORES/CORRELATION	CORES	CORES/CORRELATION	CORES	CORES/CORRELATION	SATISFACTION OF THE ENGINEER	SATISFACTION OF THE ENGINEER

MAINLINE SCHEDULE																			
LOCATION				LENGTH	WIDTH	AREA	INSIDE SHLD WIDTH	OUTSIDE SHLD WIDTH	6'SHLD AREA	10' SHLD AREA	SHLD AREA	BINDER THICKNESS	POLY BIND THICKNESS	POLY SURF THICKNESS	SHLD THICKNESS	HMA SURF REMOVAL VARIABLE DEPTH	HMA SURF REMOVAL 2 INCH	RUBBLIZED CONC	BIT MAT TACK COAT
		FROM	TO	FT	FT	SQ YD	FT	FT	SQ YD	SQ YD	SQ YD	IN	IN	IN	IN	SO YD	SO YD	SO YD	POUND
NORTHBOUND	STATIONS (URBAN)	336+00.00	337+11.00	111.00	24.0	296.00	6.0	10.0	74.0	123.3	197.3	-	-	-	VARIES	-	-	-	-
	STATIONS (URBAN)	337+11.00	344+69.38	758.38	24.0	2022.35	6.0	10.0	505.6	842.6	1348.2	-	-	-	VARIES	-	-	-	-
	STATIONS (URBAN)	344+69.38	346+00.00	130.82	24.0	348.85	6.0	10.0	87.2	145.4	232.6	-	VARIES	2.0	VARIES	581.42	-	-	392.5
	STATIONS (URBAN)	346+00.00	348+00.00	200.00	24.0	533.33	6.0	10.0	133.3	222.2	355.6	VARIES	2.25	2.0	VARIES	533.33	-	533.3	600.0
	STATIONS (URBAN)	348+00.00	390+83.00	4283.00	24.0	11421.33	6.0	10.0	2855.3	4758.9	7614.2	6.75	2.25	2.0	7.75	11421.33	-	11421.3	12849.0
	STATIONS (RURAL)	390+83.00	472+80.00	8197.00	24.0	21858.67	6.0	10.0	5464.7	9107.8	14572.4	6.75	2.25	2.0	7.75	21858.67	-	21858.7	24591.0
	STATIONS (RURAL)	472+80.00	483+50.00	1070.00	24.0	2853.33	6.0	10.0	713.3	1188.9	1902.2	6.75	2.25	2.0	7.75	2853.33	-	2853.3	3210.0
	STATIONS (RURAL)	483+50.00	514+19.06	3069.06	24.0	8184.16	6.0	10.0	2046.0	3410.1	5456.1	6.75	2.25	2.0	7.75	8184.16	-	8184.2	9207.2
	TRANSITION (RURAL)	514+19.06	515+11.16	92.10	24.0	245.60	6.0	10.0	61.4	102.3	163.7	6.75	2.25	2.0	7.75	245.60	-	245.6	276.3
	TRANSITION (RURAL)	515+11.16	533+50.00	1838.84	24.0	4903.57	6.0	10.0	1225.9	2043.2	3269.0	6.75 to 9.3	2.25	2.0	7.75	4903.57	-	4903.6	5516.5
	STATIONS (RURAL)	533+50.00	535+94.00	244.00	24.0	650.67	6.0	10.0	162.7	271.1	433.8	3.75 to 6.0	2.25	2.0	7.75	650.67	-	650.7	732.0
	STATIONS (RURAL)	535+94.00	536+97.00	103.00	24.0	274.67	6.0	10.0	68.7	114.4	183.1	0.0	2.25	2.0	7.75	274.67	-	274.7	309.0
	STATIONS (RURAL)	536+97.00	538+00.00	103.00	24.0	274.67	6.0	10.0	68.7	114.4	183.1	0.0	0.0	2.0	7.75	457.78	68.67	274.7	309.0
	STATIONS (RURAL)	538+00.00	546+52.94	852.94	24.0	2274.51	6.0	10.0	568.6	947.7	1516.3	0.0	0.0	2.0	7.75	2274.51	568.63	-	2558.8
	STATIONS (RURAL)	546+52.94	548+00.00	147.06	24.0	392.16	6.0	10.0	98.0	163.4	261.4	0.0	0.0	2.0	7.75	555.56	98.04	-	441.2
	STATIONS (RURAL)	548+00.00	552+08.35	408.35	24.0	1088.93	6.0	10.0	272.2	453.7	726.0	-	-	-	-	-	-	-	-
	STATIONS (RURAL)	121+08.35	122+07.00	98.65	24.0	263.07	6.0	10.0	65.8	109.6	175.4	-	-	-	-	-	-	-	-
	STATIONS (RURAL)	123+86.00	128+00.00	414.00	24.0	1104.00	6.0	10.0	276.0	460.0	736.0	-	-	-	-	-	-	-	-
SOUTHBOUND	STATIONS (RURAL)	123+86.00	128+00.00	414.00	24.0	1104.00	6.0	10.0	276.0	460.0	736.0	-	-	-	-	-	-	-	-
	STATIONS (RURAL)	121+08.35	122+07.00	98.65	24.0	263.07	6.0	10.0	65.8	109.6	175.4	-	-	-	-	-	-	-	-
	STATIONS (RURAL)	548+00.00	552+08.35	408.35	24.0	1088.93	6.0	10.0	272.2	453.7	726.0	-	-	-	-	-	-	-	-
	STATIONS (RURAL)	548+00.00	546+52.94	147.06	24.0	392.16	6.0	10.0	98.0	163.4	261.4	0.0	0.0	2.0	7.75	490.20	163.40	-	441.2
	STATIONS (RURAL)	546+52.94	538+00.00	852.94	24.0	2274.51	6.0	10.0	568.6	947.7	1516.3	0.0	0.0	2.0	7.75	2274.51	947.71	-	2558.8
	STATIONS (RURAL)	538+00.00	536+97.00	103.00	24.0	274.67	6.0	10.0	68.7	114.4	183.1	0.0	0.0	2.0	7.75	457.78	114.44	274.7	309.0
	STATIONS (RURAL)	536+97.00	535+94.00	103.00	24.0	274.67	6.0	10.0	68.7	114.4	183.1	0.0	2.25	2.0	7.75	274.67	-	274.7	309.0
	STATIONS (RURAL)	535+94.00	533+50.00	244.00	24.0	650.67	6.0	10.0	162.7	271.1	433.8	3.75 to 6.0	2.25	2.0	7.75	650.67	-	650.7	732.0
	TRANSITION (RURAL)	533+50.00	515+11.16	1838.84	24.0	4903.57	6.0	10.0	1225.9	2043.2	3269.0	6.75 to 9.3	2.25	2.0	7.75	4903.57	-	4903.6	5516.5
	TRANSITION (RURAL)	515+11.16	514+19.06	92.10	24.0	245.60	6.0	10.0	61.4	102.3	163.7	6.75	2.25	2.0	7.75	245.60	-	245.6	276.3
	STATIONS (RURAL)	514+19.06	483+50.00	3069.06	24.0	8184.16	6.0	10.0	2046.0	3410.1	5456.1	6.75	2.25	2.0	7.75	8184.16	-	8184.2	9207.2
	STATIONS (RURAL)	483+50.00	472+80.00	1070.00	24.0	2853.33	6.0	10.0	713.3	1188.9	1902.2	6.75	2.25	2.0	7.75	2853.33	-	2853.3	3210.0
	STATIONS (RURAL)	472+80.00	390+83.00	8197.00	24.0	21858.67	6.0	10.0	5464.7	9107.8	14572.4	6.75	2.25	2.0	7.75	21858.67	-	21858.7	24591.0
	STATIONS (URBAN)	390+83.00	348+00.00	4283.00	24.0	11421.33	6.0	10.0	2855.3	4758.9	7614.2	6.75	2.25	2.0	7.75	11421.33	-	11421.3	12849.0
	STATIONS (URBAN)	348+00.00	346+00.00	200.00	24.0	533.33	6.0	10.0	133.3	222.2	355.6	VARIES	2.25	2.0	VARIES	533.33	-	533.3	600.0
	STATIONS (URBAN)	346+00.00	344+69.38	130.82	24.0	348.85	6.0	10.0	87.2	145.4	232.6	-	VARIES	2.0	VARIES	348.85	-	-	392.5
	STATIONS (URBAN)	344+69.38	337+11.00	758.38	24.0	2022.35	6.0	10.0	505.6	842.6	1348.2	-	-	-	VARIES	-	-	-	-
	STATIONS (URBAN)	337+11.00	336+00.00	111.00	24.0	296.00	6.0	10.0	74.0	123.3	197.3	-	-	-	VARIES	-	-	-	-
	URBAN TOTALS															24840	-	23909	27683
	RURAL TOTALS															84452	1961	78491	94302
				GRAND TOTALS												109291	1961	102400	121985

URBAN/RURAL SPLIT IS AS FOLLOWS: URBAN: (Project Beginning) Sta. 336+00 TO 390+83
RURAL: STA. 390+83 TO (STA. EQUATION 452+99.50 [BK] = 453+00.38 [AH]) TO (STA EQUATION 552+08.35 [BK] = 121+28.60[AH]) TO 128+00
•STA EQ - 452+99.50(BK) = 453+00.38(AH)
•STA EQ - 552+08.35 (BK) = 121+28.60 (AH)
•• ALL SHOULDER RUMBLE STRIPS SHALL BE PLACED AFTER ALL SHOULDER HMA SURFACE COURSE MIXES PLACED

				MAINLINE SCHEDULE (CONT.)								
LOCATION				HOT-MIX ASPHALT BINDER COURSE IL 19.0, N90	POLYMERIZED HMA BINDER CSE, IL 19.0, N90	POLYMERIZED HMA SURFACE CSE SMA, N80	HOT MIX ASPHALT BINDER COURSE IL 19.0, N50	HOT MIX ASPHALT SURFACE COURSE MIX C, N50	POLYMERIZED HMA BINDER CSE IL 19.0, N70	POLYMERIZED HMA SURFACE CSE MIX D, N70	SHLD RUMB STRIPS, 16'' **	AGG SHLD TYP B
		FROM	TO	TON	TON	TON	TON	TON	TON	TON	FOOT	TON
NORTHBOUND	STATIONS (URBAN)	336+00.00	337+11.00	-	-	-	-	-	-	-	111.0	16.9
	STATIONS (URBAN)	337+11.00	344+69.38	-	-	-	-	-	-	-	-	140.6
	STATIONS (URBAN)	344+69.38	346+00.00	83.6	0.9	39.1	26.1	26.0	-	-	261.6	19.9
	STATIONS (URBAN)	346+00.00	348+00.00	104.5	67.2	59.7	37.4	39.8	-	-	400.0	15.2
	STATIONS (URBAN)	348+00.00	390+83.00	4317.3	1439.1	1279.2	2451.8	852.8	-	-	8566.0	325.2
	STATIONS (RURAL)	390+83.00	472+80.00	8262.6	2754.2	2448.2	4692.3	1632.1	-	-	16394.0	622.4
	STATIONS (RURAL)	472+80.00	483+50.00	1078.6	359.5	319.6	612.5	213.0	-	-	2140.0	81.2
	STATIONS (RURAL)	483+50.00	514+19.06	3093.6	1031.2	916.6	1756.9	611.1	-	-	6138.1	233.0
	TRANSITION (RURAL)	514+19.06	515+11.16	92.8	30.9	27.5	52.7	18.3	-	-	184.2	7.0
	TRANSITION (RURAL)	515+11.16	533+50.00	2203.7	617.9	549.2	1052.6	366.1	-	-	3677.7	139.6
	STATIONS (RURAL)	533+50.00	535+94.00	88.8	82.0	72.9	139.7	48.6	-	-	488.0	18.5
	STATIONS (RURAL)	535+94.00	536+97.00	0.0	17.3	30.8	59.0	20.5	-	-	206.0	7.8
	STATIONS (RURAL)	536+97.00	538+00.00	0.0	0.0	15.4	59.0	20.5	-	-	206.0	7.8
	STATIONS (RURAL)	538+00.00	546+52.94	0.0	0.0	254.7	488.3	169.8	-	-	1705.9	64.8
	STATIONS (RURAL)	546+52.94	548+00.00	0.0	0.0	43.9	84.2	29.3	-	-	294.1	11.2
	STATIONS (RURAL)	548+00.00	552+08.35	-	-	-	-	-	-	-	816.7	80.7
	STATIONS (RURAL)	121+08.35	122+07.00	-	-	-	-	-	-	-	197.3	7.5
	STATIONS (RURAL)	123+86.00	128+00.00	-	-	-	-	-	-	-	242.0	85.1
SOUTHBOUND	STATIONS (RURAL)	123+86.00	128+00.00	-	-	-	-	-	-	-	242.0	85.1
	STATIONS (RURAL)	121+08.35	122+07.00	-	-	-	-	-	-	-	197.3	7.5
	STATIONS (RURAL)	548+00.00	552+08.35	-	-	-	-	-	-	-	816.7	80.7
	STATIONS (RURAL)	548+00.00	546+52.94	0.0	0.0	43.9	31.6	11.0	52.6	18.3	294.1	11.2
	STATIONS (RURAL)	546+52.94	538+00.00	0.0	0.0	254.7	183.1	63.7	305.2	106.1	1705.9	64.8
	STATIONS (RURAL)	538+00.00	536+97.00	0.0	0.0	15.4	22.1	7.7	36.9	12.8	206.0	7.8
	STATIONS (RURAL)	536+97.00	535+94.00	0.0	17.3	30.8	22.1	7.7	36.9	12.8	206.0	7.8
	STATIONS (RURAL)	535+94.00	533+50.00	88.8	82.0	72.9	52.4	18.2	87.3	30.4	488.0	18.5
	TRANSITION (RURAL)	533+50.00	515+11.16	2203.7	617.9	617.9	394.7	137.3	657.9	228.8	3677.7	139.6
	TRANSITION (RURAL)	515+11.16	514+19.06	92.8	30.9	30.9	19.8	6.9	33.0	11.5	184.2	7.0
	STATIONS (RURAL)	514+19.06	483+50.00	3093.6	1031.2	1031.2	658.8	229.2	1098.0	381.9	6138.1	233.0
	STATIONS (RURAL)	483+50.00	472+80.00	1078.6	359.5	359.5	229.7	79.9	382.8	133.2	2140.0	81.2
	STATIONS (RURAL)	472+80.00	390+83.00	8262.6	2754.2	2754.2	1759.6	612.0	2932.7	1020.1	16394.0	622.4
	STATIONS (URBAN)	390+83.00	348+00.00	4317.3	1439.1	1439.1	919.4	319.8	1532.4	533.0	8566.0	325.2
	STATIONS (URBAN)	348+00.00	346+00.00	104.5	67.2	59.7	14.0	14.9	23.4	24.9	400.0	15.2
	STATIONS (URBAN)	346+00.00	344+69.38	83.6	0.9	39.1	9.8	9.8	16.3	16.3	261.6	19.9
	STATIONS (URBAN)	344+69.38	337+11.00	-	-	-	-	-	-	-	-	140.6
	STATIONS (URBAN)	337+11.00	336+00.00	-	-	-	-	-	-	-	111.0	16.9
	URBAN TOTALS			9011	3014	2916	3458	1263	1572	574	18677	1035
	RURAL TOTALS			29640	9786	9890	12371	4303	5623	1956	65380	2733
	GRAND TOTALS				38651	12800	12806	15830	5566	7195	2530	84057

SHOULDER STAGING								
LOCATION			OFFSET	LENGTH	WIDTH	HMA SURFACE REMOVAL	HMA SHOULDERS	BITUMINOUS MATERIAL
						11 1/4"	11 1/4"	TACK COAT
STA	STA			FOOT	FOOT	SQ YD	SQ YD	POUND
336+00.00	390+83.00	URBAN	NBDL	5483	4	2437	2437	2193
390+83.00	552+08.35	RURAL	NBDL	16125.35	4	7167	7167	6450
121+28.60	128+00.00	RURAL	NBDL	671.4	4	298	298	269
336+00.00	337+11.00	URBAN	NBPL	111	6	74	74	67
344+69.00	346+00.00	URBAN	NBPL	131	6	87	87	79
548+00.00	549+63.00	RURAL	NBPL	163	6	109	109	98
126+79.00	128+00.00	RURAL	NBPL	121	6	81	81	73
336+00.00	337+11.00	URBAN	SBPL	111	6	74	74	67
344+69.00	346+00.00	URBAN	SBPL	131	6	87	87	79
548+00.00	549+63.00	RURAL	SBPL	163	6	109	109	98
126+79.00	128+00.00	RURAL	SBPL	121	6	81	81	73
336+00.00	348+00.00	URBAN	SBDL	1200	4	533	533	480
548+00.00	552+08.35	RURAL	SBDL	408.35	4	181	181	163
121+28.60	128+00.00	RURAL	SBDL	671.4	4	298	298	269
URBAN TOTAL						3293	3293	2964
RURAL TOTAL						8324	8324	7491
TOTAL						11617	11617	10455

URBAN/RURAL SPLIT IS AS FOLLOWS: URBAN: (Project Beginning) Sta. 336+00 TO 390+83
RURAL: STA. 390+83 TO (STA. EQUATION 452+99.50 [BK] = 453+00.38 [AH]) TO
(STA EQUATION 552+08.35 [BK] = 121+28.60 [AH]) TO 128+00

- STA EQ - 452+99.50(BK) = 453+00.38(AH)
- STA EQ - 552+08.35 (BK) = 121+28.60 (AH)

ALL WORK TO BE PERFORMED PRIOR TO STAGE I CONSTRUCTION

STAGE CONSTRUCTION ITEMS								
LOCATION		TEMPORARY CONCRETE BARRIER	TEMPORARY CONC BARRIER RELOCATE	TEMP MODULAR GLARE SCREENS(3)	PAVT MARK REMOVAL (2) WATER BLAST	POLYUREA		POLYUREA
						PAVT MARKING 4"	PAVT MARKING 4"	PVT MK 8"
STA	LENGTH	FOOT	FOOT	FOOT	SQ FT	WHITE	YELLOW	WHITE
FOOT						FOOT	FOOT	FOOT
STAGE I								
NBL								
URBAN								
301+39.00 TO 336+00.00	3461.0				432.6	649.0	3461.0	
336+00.00 TO 337+11.00	111.0				13.9	649.0	111.0	
337+11.00 TO 344+69.57	758.6	380.4		380.4	159.5		758.6	
344+69.57 TO 346+00.00	130.4	130.4		130.4	103.3	260.9	260.9	
346+00.00 TO 390+83.00	4483.0	4483.0		4483.0	3549.0	8966.0	8966.0	
RURAL								
390+83.00 TO 548+00.00	15716.1	15716.1		15716.1	12441.9	31432.2	31432.2	
548+00.00 TO 549+63.00	163.0	163.0		163.0	129.0	326.0	326.0	
549+63.00 TO 550+04.00	41.0	41.0		41.0	32.5	82.0	82.0	
550+04.00 TO 552+08.35	204.3	204.3		204.3	161.8	408.7	408.7	
121+28.60 TO 126+79.00	550.4					550.4	550.4	
126+79.00 TO 128+00.00	121				15.1			
128+00 TO 136+63.00	863				107.9			
SBL								
URBAN								
301+39.00 TO 336+00.00	3461.0				432.6	649.0	3461.0	59
336+00.00 TO 337+11.00	111.0				13.9	649.0	111.0	
337+11.00 TO 344+69.57	758.6	351.2		351.2		758.6	758.6	
344+69.57 TO 346+00.00	130.4							
346+00.00 TO 390+83.00	4483.0							
RURAL								
390+83.00 TO 550+04.00	15920.1							
550+04.00 TO 552+08.35	204.3							
121+28.60 TO 126+63.00	534.4	498.4		498.4	72.7	369.4	369.4	
126+63.00 TO 136+63.00	1000				125.0	1000.0		
STAGE II								
NBL								
URBAN								
301+39.00 TO 337+38.00	3599.0					4274.7		872.2
337+38.00 TO 344+69.57	731.6				72.7			
344+69.57 TO 390+83.00	4613.4							
RURAL								
390+83.00 TO 550+04.00	15920.1							
550+04.00 TO 552+08.35	204.3							
121+28.60 TO 126+63.00	534.4		498.4	498.4	73.3	534.4	534.4	
126+63.00 TO 136+63.00	1000							
SBL								
URBAN								
301+39.00 TO 337+38.00	3599.0							
337+38.00 TO 344+69.57	731.6		435.6	435.6				
344+69.57 TO 390+83.00	4613.4		4613.4	4613.4		9226.9	9226.9	
RURAL								
390+83.00 TO 550+04.00	15920.1		15920.1	15920.1		31840.2	31840.2	
550+04.00 TO 552+08.35	204.3		204.3	204.3		408.7	408.7	
121+28.60 TO 126+63.00	534.4						534.4	
126+63.00 TO 136+63.00	1000						1000.0	
URBAN TOTALS		5350.0	5050.0	10400.0	4777.5	26083.0	27114.9	931.2
RURAL TOTALS		16625.0	16625.0	33250.0	13159.2	66952.1	67486.5	0.0
TOTALS		21975	21675	43650	17937	93035	94601	931

URBAN/RURAL SPLIT IS AS FOLLOWS: URBAN: (Project Beginning) Sta. 336+00 TO 390+83
RURAL: STA. 390+83 TO (STA. EQUATION 452+99.50 [BK] = 453+00.38 [AH]) TO (STA EQUATION 552+08.35 [BK] = 121+08.35 [AH]) TO 128+00

- STA EQ - 452+99.50(BK) = 453+00.38(AH)
- STA EQ - 552+08.35 (BK) = 121+28.60 (AH)

(1)TO BE PERFORMED PRIOR TO STAGE I CONSTRUCTION
(2) PAVEMENT MARKING REMOVAL IS TO REMOVE EXISTING PAVEMENT MARKINGS PRIOR TO STAGE I AND STAGE II CONSTRUCTION AS WELL AS SOME TEMPORARY POLYUREA PAVEMENT MARKING
(3) GLARE SCREENS TO BE USED DURING STAGE I AND STAGE II CONSTRUCTION
USE A 24" HEIGHT FOR GLARE SCREENS, SPACED AT 22" CENTERS. MAX. INSTALLATION ANGLE IS 70 DEGREES.

TREE REMOVAL		
STATION	OFFSET	6 to 15 UNITS
NORTHBOUND		
506+90	119' RT	6
506+70	119' RT	11
506+43	124' RT	7
507+10	150' RT	10
SOUTHBOUND		
507+00	115' LT	8
507+45	150' LT	7
507+50	118' LT	7
507+70	148' LT	8
TOTAL		64

STATION	OFFSET	EACH
351+00	MEDIAN	2
351+00	LEFT	1
359+80	MEDIAN	1
373+00	LEFT	1
373+00	MEDIAN	1
377+50	LEFT	1
377+50	MEDIAN	1
382+00	MEDIAN	1
394+00	MEDIAN	1
404+00	MEDIAN	1
416+00	MEDIAN	1
440+55	LT	1
440+55	MEDIAN	2
459+00	MEDIAN	1
471+50	MEDIAN	1
483+85	MEDIAN	1
493+00	MEDIAN	1
507+11	MEDIAN	2
519+00	MEDIAN	1
529+00	MEDIAN	1
URBAN TOTAL		18
RURAL TOTAL		5
TOTAL		23

EROSION CONTROL SCHEDULE						
LOCATION			OFFSET	TEMP DITCH CHECKS	PERIMETER EROSION BARRIER	
STA TO STA				FOOT	FOOT	
URBAN						
SOUTHBOUND						
344+69.40	TO	372+00.00	LT		2731	
372+00.00	TO	374+00.00	LT	40		
374+00.00	TO	377+00.00	LT		300	
377+00.00	TO	378+00.00	LT	40		
378+00.00	TO	390+83.00	LT		1283	
336+00.00	TO	340+20.00	LT MEDIAN	120		
341+63.00	TO	344+69.00	LT MEDIAN	80		
344+69.00	TO	358+78.00	LT MEDIAN	320		
359+50.00	TO	373+00.00	LT MEDIAN	320		
373+00.00	TO	390+83.00	LT MEDIAN	400		
NORTHBOUND						
344+69.40	TO	372+00.00	RT		2731	
372+00.00	TO	374+00.00	RT	40		
374+00.00	TO	381+50.00	RT		750	
381+50.00	TO	382+50.00	RT	40		
382+50.00	TO	390+50.00	RT		800	
390+50.00	TO	390+83.00		40		
336+00.00	TO	340+20.00	RT MEDIAN	120		
341+63.00	TO	344+69.00	RT MEDIAN	80		
344+69.00	TO	358+78.00	RT MEDIAN	320		
359+50.00	TO	373+00.00	RT MEDIAN	320		
373+00.00	TO	390+83.00	RT MEDIAN	400		
URBAN TOTALS				2680	8595	

EROSION CONTROL SCHEDULE					
LOCATION			OFFSET	TEMP DITCH CHECKS	PERIMETER EROSION BARRIER
STA TO STA				FOOT	FOOT
RURAL					
SOUTHBOUND			LT		
390+83.00	TO	401+50.00	LT		1067
401+50.00	TO	406+50.00	LT	80	
406+50.00	TO	414+00.00	LT		750
414+00.00	TO	417+50.00	LT	80	
417+50.00	TO	419+50.00	LT		200
419+50.00	TO	421+50.00	LT	40	
421+50.00	TO	423+50.00	LT		200
423+50.00	TO	430+50.00	LT	160	
430+50.00	TO	440+00.00	LT		950
440+00.00	TO	441+00.00	LT	40	
441+00.00	TO	471+00.00	LT		3000
471+00.00	TO	472+00.00	LT	40	
472+00.00	TO	494+00.00	LT		2200
494+00.00	TO	501+00.00	LT	160	
501+00.00	TO	506+00.00	LT		500
506+00.00	TO	508+41.00	LT	80	
508+41.00	TO	512+50.00	LT		409
512+50.00	TO	515+00.00	LT	40	
515+00.00	TO	518+50.00	LT		350
518+50.00	TO	519+50.00	LT	40	
519+50.00	TO	528+50.00	LT		900
528+50.00	TO	529+50.00	LT	40	
529+50.00	TO	536+50.00	LT		700
390+83.00	TO	394+00.00	LT MEDIAN	80	
394+00.00	TO	404+00.00	LT MEDIAN	240	
404+00.00	TO	440+55.00	LT MEDIAN	800	
440+55.00	TO	452+99.50	LT MEDIAN	280	
453+00.38	TO	507+11.00	LT MEDIAN	1200	
507+11.00	TO	519+00.00	LT MEDIAN	280	
519+00.00	TO	538+00.00	LT MEDIAN	440	
548+00.00	TO	552+08.35	LT MEDIAN	80	
123+64.00	TO	128+00.00	LT MEDIAN	80	
NORTHBOUND					
390+83.00	TO	391+50.00	RT	40	
391+50.00	TO	413+50.00	RT		2200
413+50.00	TO	432+50.00	RT	440	
432+50.00	TO	453+50.00	RT		2100
453+50.00		455+50.00	RT	80	
455+50.00		459+50.00	RT		400
459+50.00		462+50.00	RT	80	
462+50.00		480+00.00	RT		1750
480+00.00		483+00.00	RT	80	
483+00.00		506+00.00	RT		2300
506+00.00		517+50.00	RT	280	
517+50.00		538+00.00	RT		2050
390+83.00	TO	394+00.00	RT MEDIAN	80	
394+00.00	TO	404+00.00	RT MEDIAN	240	
404+00.00	TO	440+55.00	RT MEDIAN	800	
440+55.00	TO	452+99.50	RT MEDIAN	280	
453+00.38	TO	507+11.00	RT MEDIAN	1200	
507+11.00	TO	538+00.00	RT MEDIAN	280	
548+00.00	TO	552+08.35	RT MEDIAN	440	
121+28.60	TO	122+00.90	RT MEDIAN	80	
123+64.00	TO	128+00.00	RT MEDIAN	80	
RURAL TOTALS				8760.00	22026.00
GRAND TOTAL				11440	30621

HALF LANE HMA RESURFACING SCHEDULE						
STA TO STA		OFFSET	LENGTH	WIDTH	BIT MAT TACK COAT	POLY HMA SURF CSE MIX D, N70
			FOOT	FOOT	POUND	TON
URBAN						
314+20	368+11	NBDL	5391	6	2426	654
RURAL						
512+16	533+50	NBDL	2134	6	960	259
URBAN TOTAL					2426	654
RURAL TOTAL					960	259
TOTAL					3386	913

PATCHING SCHEDULE - NORTHBOUND LANES										
LOCATION BY STATION	LENGTH		WIDTH		DRIVING LANE			PASSING LANE		
	DRIVE LANE (FT)	PASS LANE (FT)	DRIVE LANE (FT)	PASS LANE (FT)	CLASS B PATCHING	DOWEL	SAW	CLASS B PATCHING	DOWEL	SAW
					TYPE II	BAR	CUTS	TYPE II	BAR	CUTS
					SQ YD	EACH	FOOT	SQ YD	EACH	FOOT
URBAN										
380+00		6		12				8	20	54
340+00	6		12		8	20	54			
345+00	8		12		10.7	20	60			
RURAL										
416+20	6		12		8	20	54			
427+00		6		12				8	20	54
435+50	8		12		10.7	20	60			
443+00	10		12		13.3	20	66			
465+00	6		12		8	20	54			
481+00		6		12				8	20	54
502+00		6		12				8	20	54
TOTAL URBAN					18.7	40	114	8	20	54
TOTAL RURAL					40	80	234	24	60	162
TOTAL					59	120	348	32	80	216

EARTH EXCAVATION SCHEDULE						
(1) LOCATION STA. TO STA.	(2) EARTH EXCAVATION	(3) CHANNEL EXCAVATION	(4) RIP RAP EXCAVATION	(5) EARTH EXCAVATION ADJUSTED FOR SHRINKAGE	(6) EMBANKMENT	(7) EARTHWORK BALANCE WASTE (+) OR SHORTAGE (-)
	CU YD	CU YD	CU YD	CU YD	CU YD	CU YD
337+00 to 390+83 (URBAN)	779			585	6931	-6346
390+83+00 TO 452+99.5 (RURAL)	205			154	8960	-8806
453+00.38 TO 552+08.35 (RURAL)	1403			1052	10932	-9880
121+28.60 TO 128+00 (RURAL)	345			259	348	-89
SN 053-2017		587	358	708		-708
URBAN TOTALS	779			585	6931	-6346
RURAL TOTALS	1953	587	358	2173	20239	-19482
GRAND TOTALS	2733			2758	27170	-25829

COLUMNS 2-4, AND 6-LOCATION AND QUANTITIES FROM CROSS SECTIONS
COLUMN 5 - QUANTITY OF EARTH EXCAVATION (CUT) ADJUSTED FOR SHRINKAGE FACTOR OF 25% (1-SHRINKAGE FACTOR)
COLUMN 7 - EARTHWORK REQUIRED (PAY FOR AS FURNISHED EXCAVATION)

NOTE: ALL MATERIAL EXCAVATED ON THIS PROJECT MUST BE USED AS FILL. NO MATERIAL WILL BE ALLOWED TO BE REMOVED FROM PROJECT

FILE NAME = p:\11084EBID\INTEG\Illinois.gov\PI\DOT\Documents\100T Offices\District 3\Projects\0366F\Drawings\0366F23-sht-sched.dwg Default	USER NAME = duncanbd	DESIGNED - DUNCANBD	REVISED - DUNCANBD	STATE OF ILLINOIS DEPARTMENT OF TRANSPORTATION	SCHEDULES		F.A.I RTE.	SECTION	COUNTY	TOTAL SHEETS	SHEET NO.
	PLOT SCALE = 100.0000 ' / in.	CHECKED - DUNCANBD	REVISED - DUNCANBD				55	(53-4)R&I	LIVINGSTON	242	29
	PLOT DATE = 4/6/2017	DATE - DUNCANBD	REVISED - DUNCANBD				CONTRACT NO. 66F23				
SCALE:		SHEET 5 OF 10 SHEETS		STA.		TO STA.		ILLINOIS FED. AID PROJECT			

PARTIAL DEPTH PATCHING (SPECIAL) - NORTHBOUND LANES					
STATION TO STATION		LENGTH	WIDTH	PASSING LANE	DRIVING LANE
				WHEEL LANE	WHEEL LANE
		(FT)	(FT)	LEFT	LEFT
				SO YD	SO YD
URBAN					
321+12	321+27	15	6		10
326+40	326+55	15	6		10
URBAN SUBTOTAL					20
RURAL					
400+32	400+77	45	6		30
405+60	405+72	12	6	8	
405+60	405+75	15	6		10
410+88	411+63	75	6		50
416+16	416+91	75	6		50
421+44	421+74	30	6		20
426+72	427+32	60	6		40
432+00	432+60	60	6		40
437+28	437+58	30	6		20
442+56	442+86	30	6		20
447+84	448+14	30	6		20
463+68	464+13	45	6		30
468+96	469+11	15	6	10	10
479+52	479+67	15	6	10	
479+52	479+82	30	6		20
484+80	484+95	15	6		10
490+08	490+38	30	6	20	20
495+36	495+51	15	6		10
500+64	500+79	15	6		10
505+92	506+82	90	6		60
505+92	507+12	120	6	80	
516+48	516+63	15	6		10
532+32	532+92	60	6		40
RURAL SUBTOTAL				128	520
TOTALS				128	540

FENCE SCHEDULE						
LOCATION			OFFSET	WOVEN WIRE FENCE REMOVAL	WOVEN WIRE FENCE 4'	TEMPORARY FENCE
				FOOT	FOOT	FOOT
URBAN						
366+10.00			MEDIAN			16
388+00.00			MEDIAN			16
410+00.00			MEDIAN			16
432+00.00			MEDIAN			16
453+00.00			MEDIAN			16
477+50.00			MEDIAN			16
478+50.00			MEDIAN			16
RURAL						
500+00.00			MEDIAN			16
506+95.00	TO	507+28.00	SB	60	60	
507+76.00	TO	508+42.00	SB	79	79	
505+57.00	TO	506+03.00	NB	73	73	
506+98.00	TO	507+35.00	NB	51	51	
515+49.52			MEDIAN			16
531+01.20			MEDIAN			16
TOTAL URBAN				0	0	112
TOTAL RURAL				263	263	48
TOTAL				263	263	160

GRADING AND SHAPING DITCHES, SPECIAL			
STA. TO STA.		OFFSET	LENGTH
			FOOT
401+50	406+50	LEFT	500
414+00	417+50	LEFT	350
418+50	421+50	RIGHT	300
480+00	483+00	RIGHT	300
498+50	501+00	RIGHT	250
507+50	517+50	RIGHT	1000
512+50	515+00	LEFT	250
TOTAL			2950

WOOD POST		
STATION	WOOD POST REMOVAL	WOOD POST
	EACH	EACH
URBAN		
35100	6	6
37300	6	6
37750	6	6
38200	6	6
RURAL		
44055	6	6
48332	6	6
49300	6	6
52900	6	6
URBAN TOTAL	24	24
RURAL TOTAL	24	24
TOTAL	48	48

FIELD TILE TREATMENT										
LOCATION	OFFSET	STORM SEWER SPECIAL 4"	STORM SEWER SPECIAL 6"	STORM SEWER SPECIAL 8"	STORM SEWER SPECIAL 12"	FIELD TILE JUNCTION VAULT 2' DIA	PIPE DRAINS 4"	PIPE DRAINS 6"	PIPE DRAINS 8"	MISC CONCRETE
		FOOT	FOOT	FOOT	FOOT	EACH	FOOT	FOOT	FOOT	CU YD
412+19	RIGHT						10			0.5
421+35	RIGHT							10		0.5
422+03	LEFT								10	0.5
506+00					100					0.5
517+69		10								
518+18		10								
487+85	RIGHT	10	10	10	10					
494+20	RIGHT	10	10	10	10					
495+96	RIGHT	10	10	10	10					
498+22	RIGHT	10	10	10	10					
517+69	RIGHT	10	10	10	10	1				
518+18	RIGHT	10	10	10	10	1				
TOTAL		80	60	60	160	2	10	10	10	2

SH TERM PVT MK REMOVAL SCHEDULE	
LOCATION	SHORT TERM PAVEMENT MARKING
I-55	SQ FT
URBAN TOTALS	727.0
RURAL TOTALS	2183.0
GRAND TOTALS	
2910	

URBAN/RURAL SPLIT IS AS FOLLOWS: URBAN: (Project Beginning) Sta. 336+00 TO 390+83
RURAL: STA. 390+83 TO (STA. EQUATION 452+99.50 [BK] = 453+00.38 [AH]) TO (STA EQUATION 552+08.35 [BK] = 121+28.60 [AH]) TO 128+00
•STA E0 - 452+99.50(BK) = 453+00.38(AH)
•STA E0 - 552+08.35 (BK) = 121+28.60 (AH)
SEE PAVEMENT MARKING SCHEDULE FOR LOCATIONS

MAINTENANCE CROSSOVER RESURFACING					
STATION	OFFSET	BIT MAT	INCIDENTAL	HMA BINDER	AGG BSE
		TACK	HMA	CSE	CSE
		COAT	SURFACING	IL-19.0 N50	TYPE A, 8"
		POUND	TON	TON	SQ YD
URBAN					
359+18	LT	92	18	61	25
359+18	RT	89	18	59	25
RURAL					
541+45	LT	111	12	47	
541+45	RT	109	11	45	
TOTAL URBAN		180	36	120	50
TOTAL RURAL		220	23	332	
TOTAL		400	59	212	50

BOX CULVERT TO BE CLEANED	
STATION	BOX CULVERT TO BE CLEANED
	EACH
RURAL	
507+10 (SN 053-2017)	1
TOTAL RURAL	1
TOTAL	1

FILE NAME = c:\pw_work\pwwork\braboyce\l0466743\0366F23-sh-t-schedule.dgn	USER NAME = braboyce	DESIGNED -	REVISED -	STATE OF ILLINOIS DEPARTMENT OF TRANSPORTATION	SCHEDULES		F.A.I RTE.	SECTION	COUNTY	TOTAL SHEETS	SHEET NO.
		DRAWN -	REVISED -				55	(53-4)R&I	LIVINGSTON	242	30
	PLOT SCALE = 100.0000 ' / in.	CHECKED -	REVISED -				CONTRACT NO. 66F23				
	PLOT DATE = 4/22/2017	DATE -	REVISED -				ILLINOIS FED. AID PROJECT				
SCALE:		SHEET 6 OF 10 SHEETS		STA.		TO STA.					

PIPE UNDERDRAINS - LT (SBDL)				
STATION	PIPE UNDERDRAINS TYPE 3	PIPE UNDERDRAINS 4" (SPECIAL)	CONCRETE HEADWALLS	PIPE UNDERDRAIN EXTENSION
	FOOT	FOOT	EACH	EACH
I-55 / LIVINGSTON COUNTY				
348+00 TO 390+83	4283			
349+00 TO 349+00		16	1	
351+25 TO 351+25		16	1	
354+50 TO 354+50		16	1	
356+00 TO 356+00		16	1	
361+00 TO 361+00		16	1	
366+00 TO 366+00		16	1	
371+00 TO 371+00		16	1	
376+00 TO 376+00		16	1	
381+00 TO 381+00		16	1	
386+00 TO 386+00		16	1	
390+83 TO 533+50	14267			
391+00 TO 391+00		16	1	
396+00 TO 396+00		16	1	
401+00 TO 401+00		16	1	
406+00 TO 406+00		16	1	
411+00 TO 411+00		16	1	
416+00 TO 416+00		16	1	
421+00 TO 421+00		16	1	
426+00 TO 426+00		16	1	
431+00 TO 431+00		16	1	
433+50 TO 433+50		16	1	
435+50 TO 435+50		16	1	
438+00 TO 438+00		16	1	
442+00 TO 442+00		16	1	
444+50 TO 444+50		16	1	
447+00 TO 447+00		16	1	
449+50 TO 449+50		16	1	
452+50 TO 452+50		16	1	
456+00 TO 456+00		16	1	
461+00 TO 461+00		16	1	
466+00 TO 466+00		16	1	
471+00 TO 471+00		16	1	
476+00 TO 476+00		16	1	
481+00 TO 481+00		16	1	
486+00 TO 486+00		16	1	
491+00 TO 491+00		16	1	
496+00 TO 496+00		16	1	
501+00 TO 501+00		16	1	
506+00 TO 506+00		16	1	
509+00 TO 509+00		16	1	
511+00 TO 511+00		16	1	
515+00 TO 515+00		16	1	
520+00 TO 520+00		16	1	
525+00 TO 525+00		16	1	
530+00 TO 530+00		16	1	
533+43 TO 533+43				1
URBAN TOTAL	4283	160	10	0
RURAL TOTAL	14267	544	34	1
SBDL TOTAL	18550	704	44	1

URBAN/RURAL SPLIT IS AS FOLLOWS: URBAN: (Project Beginning) Sta. 336+00 TO 390+83
RURAL: STA. 390+83 TO (STA. EQUATION 452+99.50 [BK] = 453+00.38 [AH]) TO (STA EQUATION 552+08.35 [BK] = 121+28.60 [AH]) TO 128+00
•STA EQ - 452+99.50(BK) = 453+00.38(AH)
•STA EQ - 552+08.35 (BK) = 121+28.60 (AH)

PIPE UNDERDRAINS - MED-LT (SBPL)				
STATION	PIPE UNDERDRAINS TYPE 3	PIPE UNDERDRAINS 4" (SPECIAL)	CONCRETE HEADWALLS	PIPE UNDERDRAIN EXTENSION
	FOOT	FOOT	EACH	EACH
I-55 / LIVINGSTON COUNTY				
337+11.60 TO 344+69	758			
348+00 TO 390+83	4283			
337+12.00 TO 337+12		14	1	
343+00 TO 343+00		30	1	
349+00 TO 349+00		14	1	
351+25 TO 351+25		14	1	
354+50 TO 354+50		14	1	
356+00 TO 356+00		14	1	
361+00 TO 361+00		14	1	
366+00 TO 366+00		14	1	
371+00 TO 371+00		14	1	
376+00 TO 376+00		14	1	
381+00 TO 381+00		14	1	
386+00 TO 386+00		14	1	
390+83 TO 533+50	14267			
391+00 TO 391+00		14	1	
396+00 TO 396+00		14	1	
401+00 TO 401+00		14	1	
406+00 TO 406+00		14	1	
411+00 TO 411+00		14	1	
416+00 TO 416+00		14	1	
421+00 TO 421+00		14	1	
426+00 TO 426+00		14	1	
431+00 TO 431+00		14	1	
433+50 TO 433+50		14	1	
435+50 TO 435+50		14	1	
438+00 TO 438+00		14	1	
442+00 TO 442+00		14	1	
444+50 TO 444+50		14	1	
447+00 TO 447+00		14	1	
449+50 TO 449+50		14	1	
452+50 TO 452+50		14	1	
456+00 TO 456+00		14	1	
461+00 TO 461+00		14	1	
466+00 TO 466+00		14	1	
471+00 TO 471+00		14	1	
476+00 TO 476+00		14	1	
481+00 TO 481+00		14	1	
486+00 TO 486+00		14	1	
491+00 TO 491+00		14	1	
496+00 TO 496+00		14	1	
501+00 TO 501+00		14	1	
506+00 TO 506+00		14	1	
509+00 TO 509+00		14	1	
511+00 TO 511+00		14	1	
515+00 TO 515+00		14	1	
520+00 TO 520+00		14	1	
525+00 TO 525+00		14	1	
530+00 TO 530+00		14	1	
533+43 TO 533+43				1
552+09 TO 552+09				1
126+32 TO 126+32				1
URBAN TOTAL	5041	198	13	0
RURAL TOTAL	14267	476	34	3
SBDL TOTAL	19308	674	47	3

PIPE UNDERDRAINS - RT (NBDL)				
STATION	PIPE UNDERDRAINS TYPE 3	PIPE UNDERDRAINS 4'' (SPECIAL)	CONCRETE HEADWALLS	PIPE UNDERDRAIN EXTENSION
	FOOT	FOOT	EACH	EACH
I-55 / LIVINGSTON COUNTY				
348+00 TO 390+83	4283			
348+00 TO 348+00		16	1	
350+75 TO 350+75		16	1	
353+00 TO 353+00		16	1	
355+50 TO 355+50		16	1	
360+50 TO 360+50		16	1	
365+50 TO 365+50		16	1	
370+50 TO 370+50		16	1	
375+50 TO 375+50		16	1	
380+50 TO 380+50		16	1	
385+50 TO 385+50		16	1	
390+83 TO 533+50	14267			
390+50 TO 390+50		16	1	
395+50 TO 395+50		16	1	
400+50 TO 400+50		16	1	
405+50 TO 405+50		16	1	
410+50 TO 410+50		16	1	
415+50 TO 415+50		16	1	
420+50 TO 420+50		16	1	
425+50 TO 425+50		16	1	
430+50 TO 430+50		16	1	
433+00 TO 433+00		16	1	
436+50 TO 436+50		16	1	
439+00 TO 439+00		16	1	
441+00 TO 441+00		16	1	
444+00 TO 444+00		16	1	
447+00 TO 447+00		16	1	
449+00 TO 449+00		16	1	
451+00 TO 451+00		16	1	
456+00 TO 456+00		16	1	
461+00 TO 461+00		16	1	
466+00 TO 466+00		16	1	
471+00 TO 471+00		16	1	
476+00 TO 476+00		16	1	
481+00 TO 481+00		16	1	
486+00 TO 486+00		16	1	
491+00 TO 491+00		16	1	
496+00 TO 496+00		16	1	
501+00 TO 501+00		16	1	
506+00 TO 506+00		16	1	
509+00 TO 509+00		16	1	
511+00 TO 511+00		16	1	
515+00 TO 515+00		16	1	
520+00 TO 520+00		16	1	
525+00 TO 525+00		16	1	
530+00 TO 530+00		16	1	
URBAN TOTAL	4283	160	10	
RURAL TOTAL	14267	544	34	
SBDL TOTAL	18550	704	44	0

PIPE UNDERDRAINS - MED-RT (NBPL)				
STATION	PIPE UNDERDRAINS TYPE 3	PIPE UNDERDRAINS 4'' (SPECIAL)	CONCRETE HEADWALLS	PIPE UNDERDRAIN EXTENSION
	FOOT	FOOT	EACH	EACH
I-55 / LIVINGSTON COUNTY				
337+11.60 TO 344+69	758			
348+00 TO 390+83	4283			
337+12 TO 337+12		14	1	
343+00 TO 343+00		30	1	
348+00 TO 348+00		14	1	
350+75 TO 350+75		14	1	
353+00 TO 353+00		14	1	
355+50 TO 355+50		14	1	
360+50 TO 360+50		14	1	
365+50 TO 365+50		14	1	
370+50 TO 370+50		14	1	
375+50 TO 375+50		14	1	
380+50 TO 380+50		14	1	
385+50 TO 385+50		14	1	
390+83 TO 533+50	14267			
390+50 TO 390+50		14	1	
395+50 TO 395+50		14	1	
400+50 TO 400+50		14	1	
405+50 TO 405+50		14	1	
410+50 TO 410+50		14	1	
415+50 TO 415+50		14	1	
420+50 TO 420+50		14	1	
425+50 TO 425+50		14	1	
430+50 TO 430+50		14	1	
433+00 TO 433+00		14	1	
436+50 TO 436+50		14	1	
439+00 TO 439+00		14	1	
441+00 TO 441+00		14	1	
444+00 TO 444+00		14	1	
447+00 TO 447+00		14	1	
449+00 TO 449+00		14	1	
451+00 TO 451+00		14	1	
456+00 TO 456+00		14	1	
461+00 TO 461+00		14	1	
466+00 TO 466+00		14	1	
471+00 TO 471+00		14	1	
476+00 TO 476+00		14	1	
481+00 TO 481+00		14	1	
486+00 TO 486+00		14	1	
491+00 TO 491+00		14	1	
496+00 TO 496+00		14	1	
501+00 TO 501+00		14	1	
506+00 TO 506+00		14	1	
509+00 TO 509+00		14	1	
511+00 TO 511+00		14	1	
515+00 TO 515+00		14	1	
520+00 TO 520+00		14	1	
525+00 TO 525+00		14	1	
530+00 TO 530+00		14	1	
552+09 TO 552+09				1
126+33 TO 126+33				1
URBAN TOTAL	5041	198	13	
RURAL TOTAL	14267	476	34	2
SBDL TOTAL	19308	674	47	2
URBAN GRAND TOTAL	18648	716	46	0
RURAL GRAND TOTAL	57068	2040	136	6
GRAND TOTALS	75716	2756	182	6

PAVEMENT MARKING SCHEDULE																					
LOCATION	URBAN/ RURAL	LENGTH	POLYUREA MARKING - TY 1			PREFORMED PLASTIC - B	GROOVING FOR RECESSED			TEMPORARY PAVT MARKING			RAISED REFL PAVT MARK	RAISED REFL PAVT MK REM	SHORT TERM PAVEMENT MARKING		PAVT MARK REMOVAL WATER BLAST	DELINEATOR	DELINEATOR REMOVAL		
			4''		8''	6''	PAVT MARKING			4''		6''									
			WHITE FOOT	YELLOW FOOT	WHITE FOOT	WHITE FOOT	5'' FOOT	7'' FOOT	9'' FOOT	WHITE FOOT	YELLOW FOOT	WHITE FOOT			WHITE FOOT	YELLOW FOOT					
I-55		FT	FOOT	FOOT	FOOT	FOOT	FOOT	FOOT	FOOT	FOOT	FOOT	FOOT	EACH	EACH	FOOT	FOOT	SQ FT	EACH	EACH		
NORTHBOUND																					
301+39.00	TO 328+50.13	URBAN	2711.1		0.0	161.5	250.0		250.0	161.5			250.0	68.0	68.0	0.0	0.0	1134.7	7.0	7.0	
328+50.13	TO 335+00.00	URBAN	649.9		649.9			649.9				1299.7	16.0	16.0	0.0	65.0	216.6	2.0	2.0		
335+00.00	TO 344+45.00	URBAN	945.0		945.0		237.0	945.0	237.0			1890.0	24.0	24.0	0.0	94.5	157.5	2.0	2.0		
344+45.00	TO 347+70.74	URBAN	325.7	325.7	325.7		82.0	651.5	82.0		651.5	651.5	8.0	8.0	32.6	32.6		1.0	1.0		
347+70.74	TO 390+83.00	URBAN	4312.3	4312.3	4312.3		1079.0	8624.5	1079.0		8624.5	8624.5	108.0	108.0	431.2	431.2		11.0	11.0		
390+83.00	TO 452+99.50	RURAL	6216.5	6216.5	6216.5		1555.0	12433.0	1555.0		12433.0	12433.0	155.0	155.0	621.7	621.7		16.0	16.0		
453+00.38	TO 533+50.00	RURAL	8049.6	8049.6	8049.6		2013.0	16099.2	2013.0		16099.2	16099.2	201.0	201.0	805.0	805.0		20.0	20.0		
533+50.00	TO 552+08.35	RURAL	1858.4	1858.4	1858.4		465.0	3716.7	465.0		3716.7	3716.7	46.0	46.0	185.8	185.8	2477.8	5.0	5.0		
121+08.35	TO 126+63.00	RURAL	554.7	554.7	554.7		139.0	1109.3	139.0		1109.3	1109.3	14.0	14.0	55.5	55.5	122.2	1.0	1.0		
126+63.00	TO 136+63.00	RURAL	1000.0	1000.0	1000.0			2000.0			2000.0	2000.0	25.0	25.0	100.0	100.0	0.0	3.0	3.0		
SOUTHBOUND																					
136+63.00	TO 126+63.00	RURAL	1000.0	1000.0	1000.0		250.0	2000.0	250.0		2000.0	2000.0	250.0	25.0	25.0	0.0	100.0	564.3	3.0	3.0	
126+63.00	TO 121+08.35	RURAL	554.7	554.7	554.7		139.0	1109.3	139.0		1109.3	1109.3	14.0	14.0	0.0	55.5	184.9	1.0	1.0		
552+08.35	TO 533+50.00	RURAL	1858.4	1858.4	1858.4		465.0	3716.7	465.0		3716.7	3716.7	46.0	46.0	185.8	185.8	2477.8	5.0	5.0		
533+50.00	TO 453+00.38	RURAL	8049.6	8049.6	8049.6		2013.0	16099.2	2013.0		16099.2	16099.2	201.0	201.0	805.0	805.0	10732.8	20.0	20.0		
452+99.50	TO 390+83.00	RURAL	6216.5	6216.5	6216.5		1555.0	12433.0	1555.0		12433.0	12433.0	155.0	155.0	621.7	621.7	8288.7	16.0	16.0		
390+83.00	TO 347+70.74	URBAN	4312.3	4312.3	4312.3		1079.0	8624.5	1079.0		8624.5	8624.5	108.0	108.0	431.2	431.2	5749.7	11.0	11.0		
347+70.74	TO 344+45.00	URBAN	325.7	325.7	325.7		82.0	651.5	82.0		651.5	651.5	8.0	8.0	32.6	32.6	434.3	1.0	1.0		
344+45.00	TO 337+66.84	URBAN	678.2	678.2	678.2		170.0	1356.3	170.0		1356.3	1356.3	17.0	17.0	67.8	67.8	904.2	2.0	2.0		
337+66.84	TO 328+50.13	URBAN	916.7	266.8	266.8	470.0	230.0	533.6	230.0	470.0	533.6	533.6	23.0	23.0	26.7	26.7	1222.3	2.0	2.0		
328+50.13	TO 301+39.00	URBAN	2711.1															7.0	7.0		
URBAN TOTALS				17888.0	10221.0	11815.8	631.5	3209.0	22036.8	3209.0	631.5	20441.9	23631.7	250.0	380.0	380.0	1022.1	1181.6	9819.3	46.0	46.0
RURAL TOTALS				33358.2	33358.2	33358.2	0.0	8344.0	66716.5	8344.0	0.0	66716.5	66716.5		832.0	832.0	3280.4	3335.8	24284.2	84.0	84.0
GRAND TOTALS						88753	632	11553	88753	11553	632	87158	90348	250	1212	1212	4302	4517	34104	130	130

URBAN/RURAL SPLIT IS AS FOLLOWS: URBAN: (Project Beginning) Sta. 336+00 TO 390+83
RURAL: STA. 390+83 TO (STA. EQUATION 452+99.50 [BK] = 453+00.38 [AH]) (STA EQUATION 552+08.35 [BK] = 121+28.60 [AH]) 128+00
•STA EQ - 452+99.50(BK) = 453+00.38(AH)
•STA EQ - 552+08.35 (BK) = 121+28.60 (AH)

LANDSCAPING SCHEDULE														
LOCATION		OFFSET	AREA	SEEDING CLASS 2A	SEEDING CLASS 4A	NITROGEN FERTILIZER NUTRIENT	POTASSIUM FERTILIZER NUTRIENT	PHOSPHORUS FERTILIZER NUTRIENT	MULCH METHOD 2	EROSION CONTROL BLANKET	TEMP EROSION CONTROL SEEDING	RIP RAP CLASS A4	FILTER FABRIC	
STA TO STA			SQ YD	ACRE	ACRE	POUND	POUND	POUND	ACRE	SQ YD	POUND	SQ YD	SQ YD	
URBAN														
SOUTHBOUND														
344+69.40	TO	373+00.00	LT	5960.39	1.23	111	111	111	1.23		246			
373+00.00			LT	20.00						20.00	1			
373+00.00	TO	377+50.00	LT	1400.85	0.29	26	26	26	0.29		58			
377+50.00			LT	10.00						10.00	0			
377+50.00	TO	390+83.00	LT	3144.50	0.65	58	58	58	0.65		130			
336+00.00	TO	340+20.00	LT MEDIAN	608.19	0.13	11	11	11	0.13		25			
341+63.00	TO	344+69.00	LT MEDIAN	2512.37	0.52	47	47	47		2512.37	104			
344+69.00	TO	358+78.00	LT MEDIAN	471.49	0.10	9	9	9	0.10		19			
359+50.00	TO	373+00.00	LT MEDIAN	2453.61	0.51	46	46	46	0.51		101			
373+00.00			LT MEDIAN	40.00						40.00	2			
373+00.00	TO	390+83.00	LT MEDIAN	2987.54	0.62	56	56	56	0.62		123			
NORTHBOUND														
344+69.40	TO	373+00.00	RT	6647.42	1.37	124	124	124	1.37		275			
373+00.00			RT	20.00						20.00	1			
373+00.00	TO	382+00.00	RT	3156.68	0.65	59	59	59	0.65		130			
382+00.00			RT	10.00						10.00	0			
382+00.00	TO	390+83.00	RT	3026.40	0.63	56	56	56	0.63		125			
336+00.00	TO	340+20.00	RT MEDIAN	600.92	0.12	11	11	11	0.12		25			
341+63.00	TO	344+69.00	RT MEDIAN	2502.85	0.52	47	47	47		2502.85	103			
344+69.00	TO	358+78.00	RT MEDIAN	481.01	0.10	9	9	9	0.10		20			
359+50.00	TO	373+00.00	RT MEDIAN	2575.99	0.53	48	48	48	0.53		106			
373+00.00	TO	390+83.00	RT MEDIAN	2999.82	0.62	56	56	56	0.62		124			
RURAL														
SOUTHBOUND														
390+83.00	TO	440+55.00	LT	13420.08	2.77	250	250	250	2.77		555			
440+55.00			LT	10.00										
440+55.00		452+99.50	LT	3337.4	0.69	62	62	62	0.69		138			
453+00.38	TO	471+50.00	LT	5168.39	1.07	96	96	96	1.07		214			
471+50.00			LT	10.00						10.00				
471+50.00	TO	507+11.00	LT	7922.66	1.64	147	147	147	1.64		327			
507+00.00	TO	508+00.00	LT									293	293	
507+11.00	TO	519+00.00	LT	2732.43	0.56	51	51	51	0.56		113			
519+00.00			LT	10.00						10.00				
519+00.00	TO	529+00.00	LT	3765.27	0.78	70	70	70	0.78		156			
529+00.00			LT	10.00						10.00				
529+00.00	TO	538+00.00	LT	4770.00	0.99	89	89	89	0.99		197			
390+83.00	TO	394+00.00	LT MEDIAN	600.44	0.12	11	11	11	0.12		25			
394+00.00			LT MEDIAN	24.00						24.00	1			
394+00.00	TO	404+00.00	LT MEDIAN	2204.56	0.46	41	41	41	0.46		91			
404+00.00			LT MEDIAN	24.00						24.00	1			
404+00.00	TO	440+55.00	LT MEDIAN	7386.90	1.53	137	137	137	1.53		305			
440+55.00			LT MEDIAN	48.00						48.00	2			
440+55.00	TO	452+99.50	LT MEDIAN	2177.95	0.45	40	40	40	0.45		90			
453+00.38	TO	507+11.00	LT MEDIAN	9278.37	1.92	173	173	173	1.92		383			
507+11.00	TO	519+00.00	LT MEDIAN	2516.90	0.52	47	47	47	0.52		104			
519+00.00			LT MEDIAN	24.00						24.00	1			
519+00.00	TO	538+00.00	LT MEDIAN	3580.51	0.74	67	67	67	0.74		148			
548+00.00	TO	552+08.35	LT MEDIAN	453.88	0.09	8	8	8		454	19			
121+28.60	TO	122+00.90	LT MEDIAN	43.60	0.01	1	1	1		44	2			
123+64.00	TO	128+00.00	LT MEDIAN	710.29	0.15	13	13	13		710	29			
NORTHBOUND														
390+83.00	TO	416+00.00	RT	7351.00	1.52	137	137	137	1.52		304			
416+00.00	TO	452+99.50	RT	9558.03	1.97	178	178	178	1.97		395			
453+00.38	TO	507+11.00	RT	12215.87	2.52	227	227	227	2.52		505			
506+00.00	TO	507+00.00	RT									294	294	
507+11.00	TO	538+00.00	RT	5978.46	1.06	95	95	95	1.06		247			
530+60.00	TO	128+00.00	RT	871.20		0.18								
390+83.00	TO	394+00.00	RT MEDIAN	714.09	0.15	13	13	13	0.15		30			
394+00.00	TO	404+00.00	RT MEDIAN	2238.17	0.46	42	42	42	0.46		92			
404+00.00	TO	440+55.00	RT MEDIAN	7920.68	1.64	147	147	147	1.64		327			
440+55.00	TO	452+99.50	RT MEDIAN	2110.00	0.44	39	39	39	0.44		87			
453+00.38	TO	507+11.00	RT MEDIAN	10338.55	2.14	192	192	192	2.14		427			
507+11.00	TO	538+00.00	RT MEDIAN	5554.31	1.15	103	103	103	1.15		230			
548+00.00	TO	552+08.35	RT MEDIAN	456.34	0.09	8	8	8		456	19			
121+28.60	TO	122+00.90	RT MEDIAN	65.74	0.01	1	1	1		66	3			
123+64.00	TO	128+00.00	RT MEDIAN	671.26	0.14	12	12	12		671	28			
URBAN TOTALS				41630.03	8.58	0.00	772.25	772.25	772.25	7.54	5115.21	1720.25	0.00	0.00
RURAL TOTALS				136273.32	27.77	0.18	2499.06	2499.06	2499.06	27.27	2551.11	5593.48	587.00	587.00
GRAND TOTAL					36.35	0.18	3271	3271	3271	34.82	7666	7314	587	587


URBAN/RURAL SPLIT IS AS FOLLOWS: URBAN: (Project Beginning) Sta. 336+00 TO 390+83
RURAL: STA. 390+83 TO (STA. EQUATION 452+99.50 [BK] = 453+00.38 [AH]) TO (STA EQUATION 552+08.35 [BK] = 121+28.60 [AH]) TO 128+00
*STA EQ - 452+99.50(BK) = 453+00.38(AH)
*STA EQ - 552+08.35 (BK) = 121+28.60 (AH)

• THIS AREA SHOWS WORK THAT IS NEEDED TO SEED THE AREAS DISTURBED WHEN PLACING FURNISHED EXCAVATION.
ANY AREAS DISTURBED OUTSIDE OF THE FURNISHED EXCAVATION AREA SHALL BE RESTORED WITH A CLASS 4A SEEDING AT THE CONTRACTORS EXPENSE.
SEE SPECIAL PROVISION.

FILE NAME =	USER NAME = woodger.jp	DESIGNED -	REVISED -	STATE OF ILLINOIS DEPARTMENT OF TRANSPORTATION	SCHEDULES				F.A.I RTE.	SECTION	COUNTY	TOTAL SHEETS	SHEET NO.
p:\11084EBID\INTEG\Illinois.gov\PWIDOT\Documents\IDOT Offices\District 3\Projects\0366F23\Drawings\0366F23-sht-schedule.dwg		DATE = 4/24/2017	REVISED -						55	(53-4)R&I	LIVINGSTON	242	34
Default	PLOT SCALE = 100.0000 ' / in.	CHECKED -	REVISED -		CONTRACT NO. 66F23								
	PLOT DATE = 4/24/2017	DATE -	REVISED -							ILLINOIS FED. AID PROJECT			
				SCALE:	SHEET 10	OF 10	SHEETS	STA.	TO STA.				

PLAN	SURVEYED	BY	DATE
	PLOTTED		
NOTE BOOK	ALIGNMENT CHECKED		
	RT. OF WAY CHECKED		
NO.	CADD FILE NAME		



PROFILE	SURVEYED	BY	DATE
	PLOTTED		
NOTE BOOK	GRADES CHECKED		
NO. _____	B.M. NOTED		
	STRUCTURE NOTATIONS CHK'D		

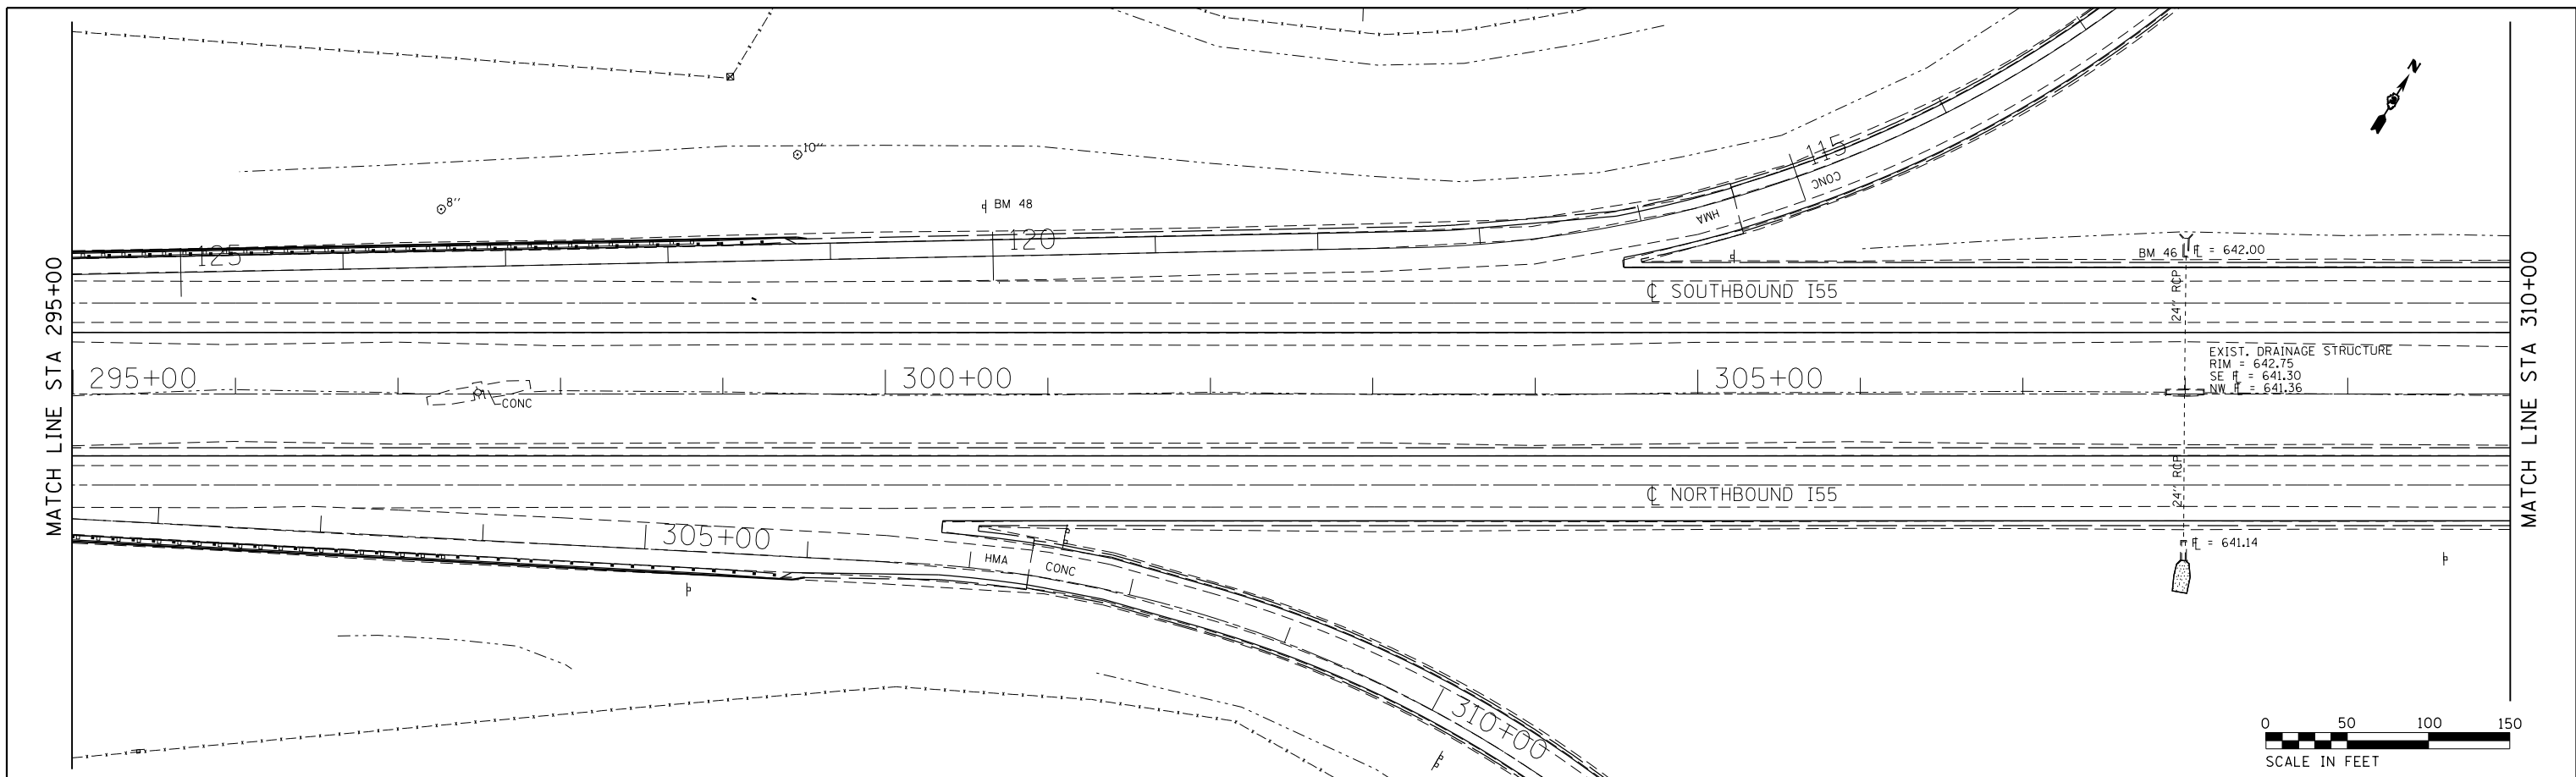[illegible]

FILE NAME =	USER NAME = duncenbd	DESIGNED -	REVISED -	STATE OF ILLINOIS DEPARTMENT OF TRANSPORTATION	PLAN AND PROFILE					F.A.I. RTE.	SECTION	COUNTY	TOTAL SHEETS	SHEET NO.
p:\1\084EBID\INTEG\Illinois.gov\PIDOT\Documents\DOT Offices\District 3\Projects\0366F23-sht-plnpr.fgd		REVISED -	REVISED -							55	(53-4IR&I	LIVINGSTON	242	35
Default	PLOT SCALE = 100.0000' / in.	DRAWN -	REVISED -		CONTRACT NO. 66F23									
	PLOT DATE = 4/6/2017	CHECKED -	REVISED -		SCALE:	SHEET 1	OF 18	SHEETS	STA. 295+00	TO STA. 310+00	ILLINOIS FED. AID PROJECT			



PLAN	SURVEYED	DATE
	BY	
NOTE BOOK	ALIGNED	
	CHECKED	
NO.	FILE NAME	

PROFILE	SURVEYED	DATE
	BY	
NOTE BOOK	GRADES	
	CHECKED	
NO.	STRUCTURE	
	NOTATIONS	

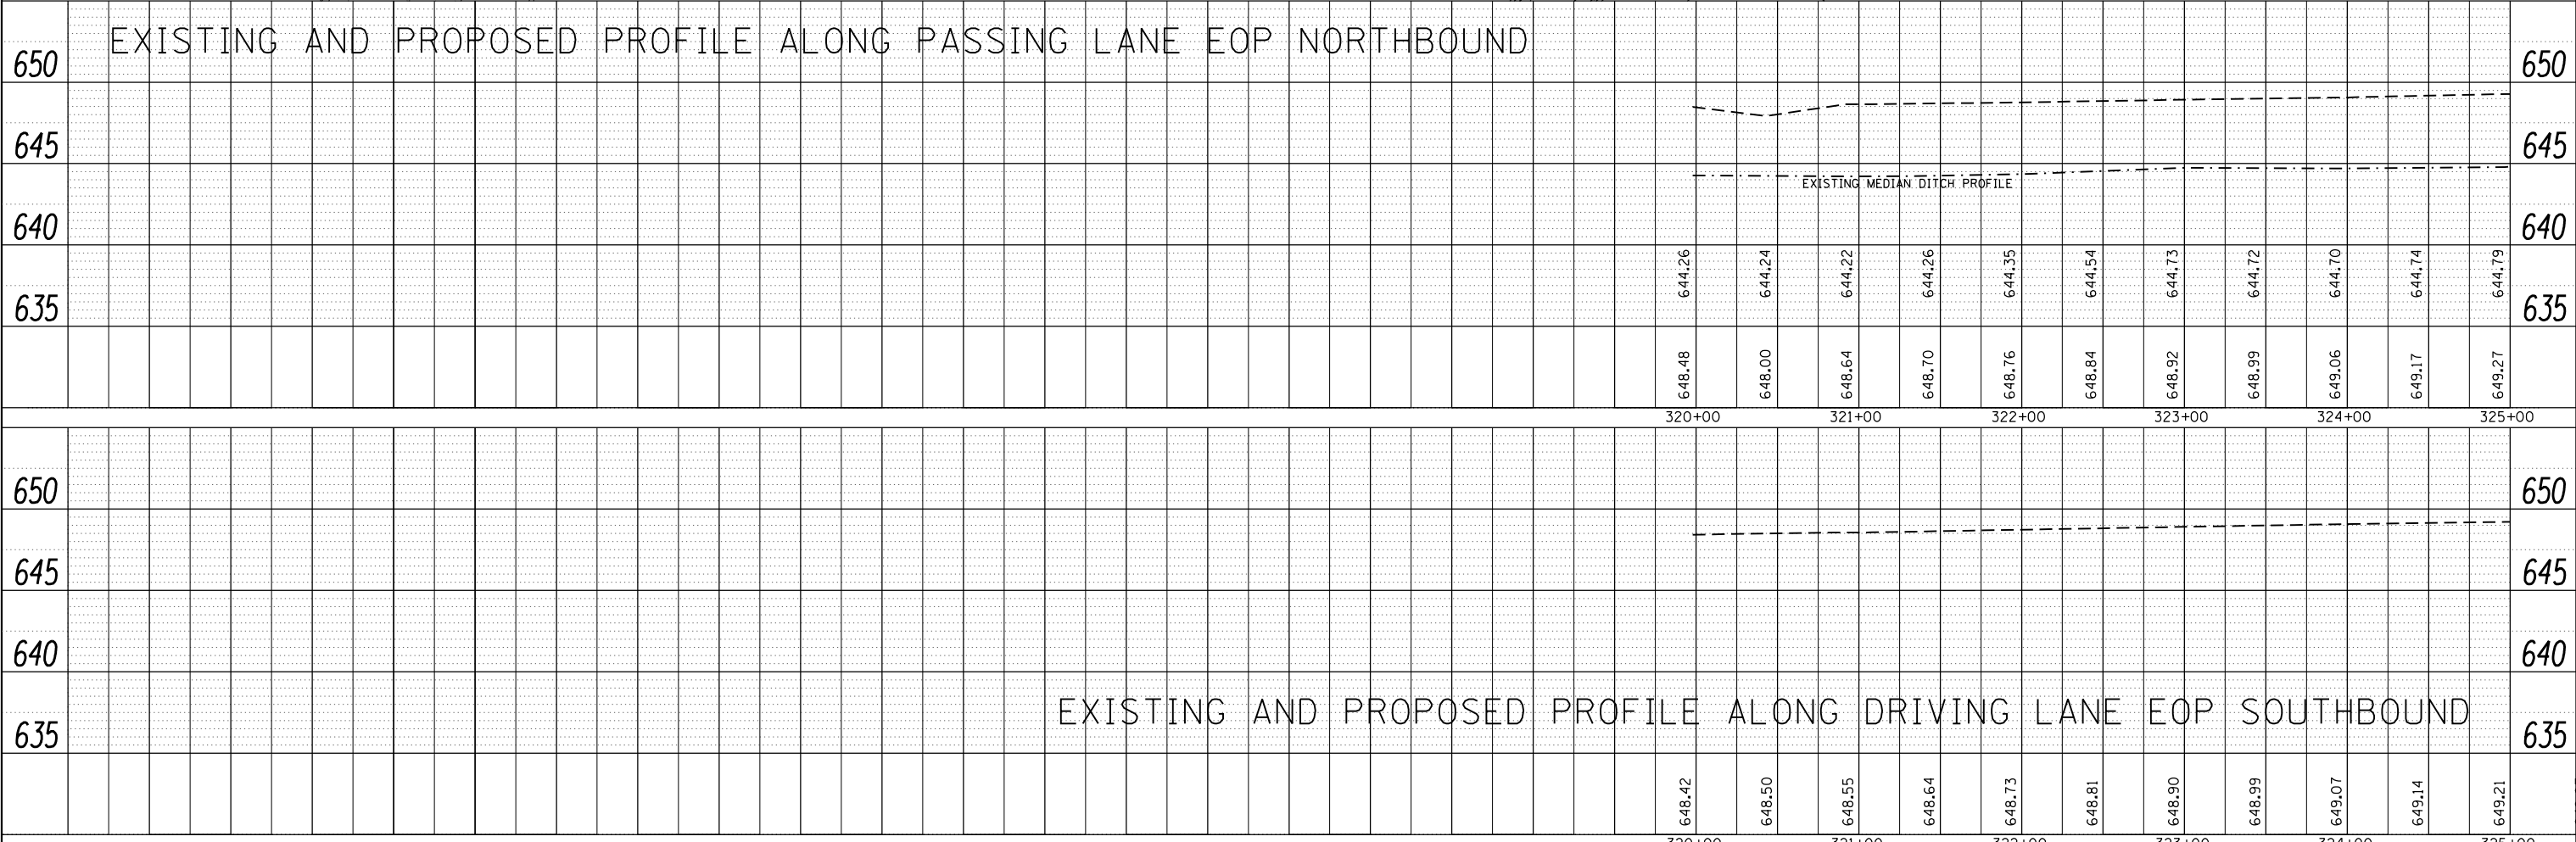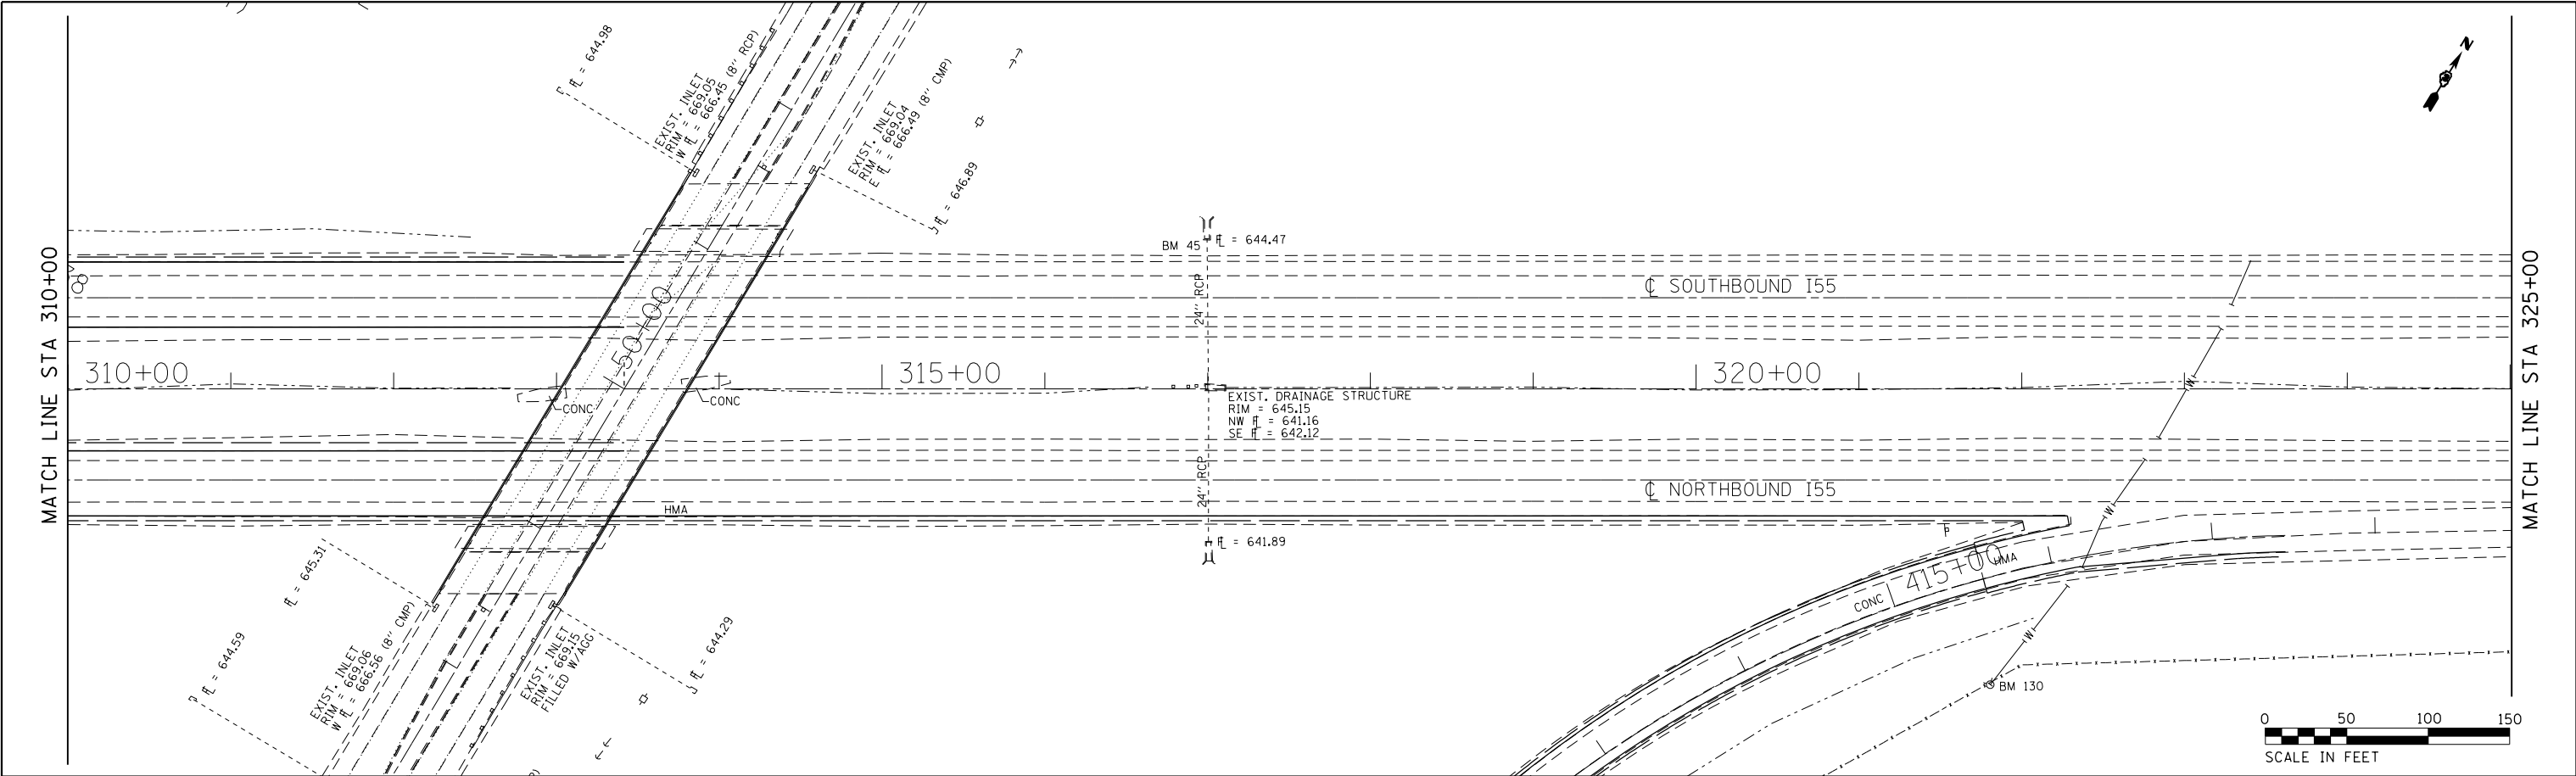



PLAN	SURVEYED	DATE
NO.	BY	
NOTE BOOK	ALIGNED	
CADD FILE NAME	CHECKED	

PROFILE	SURVEYED	DATE
NO.	BY	
STRUCTURE	GRADES	
NOTATION	CHECKED	

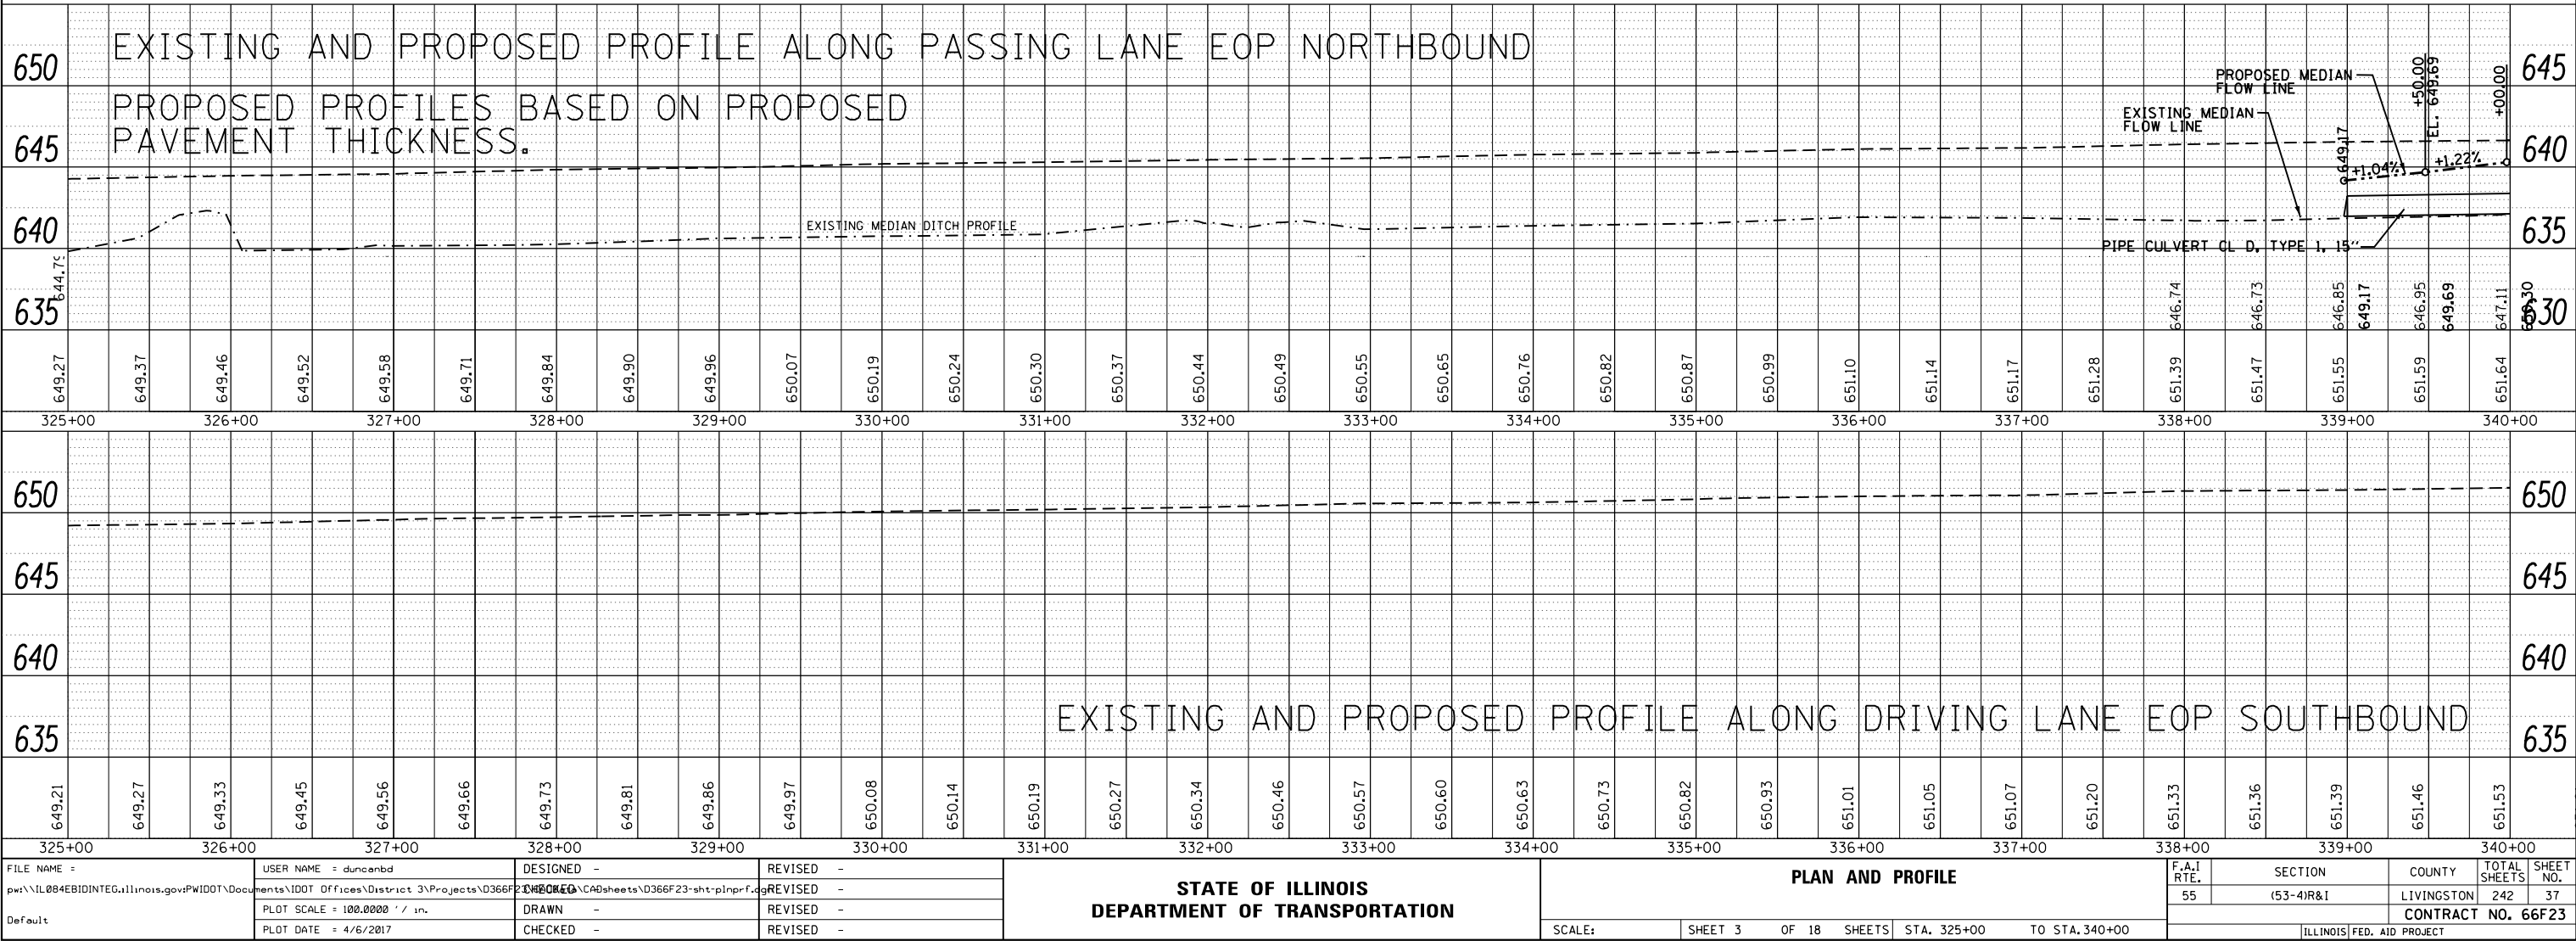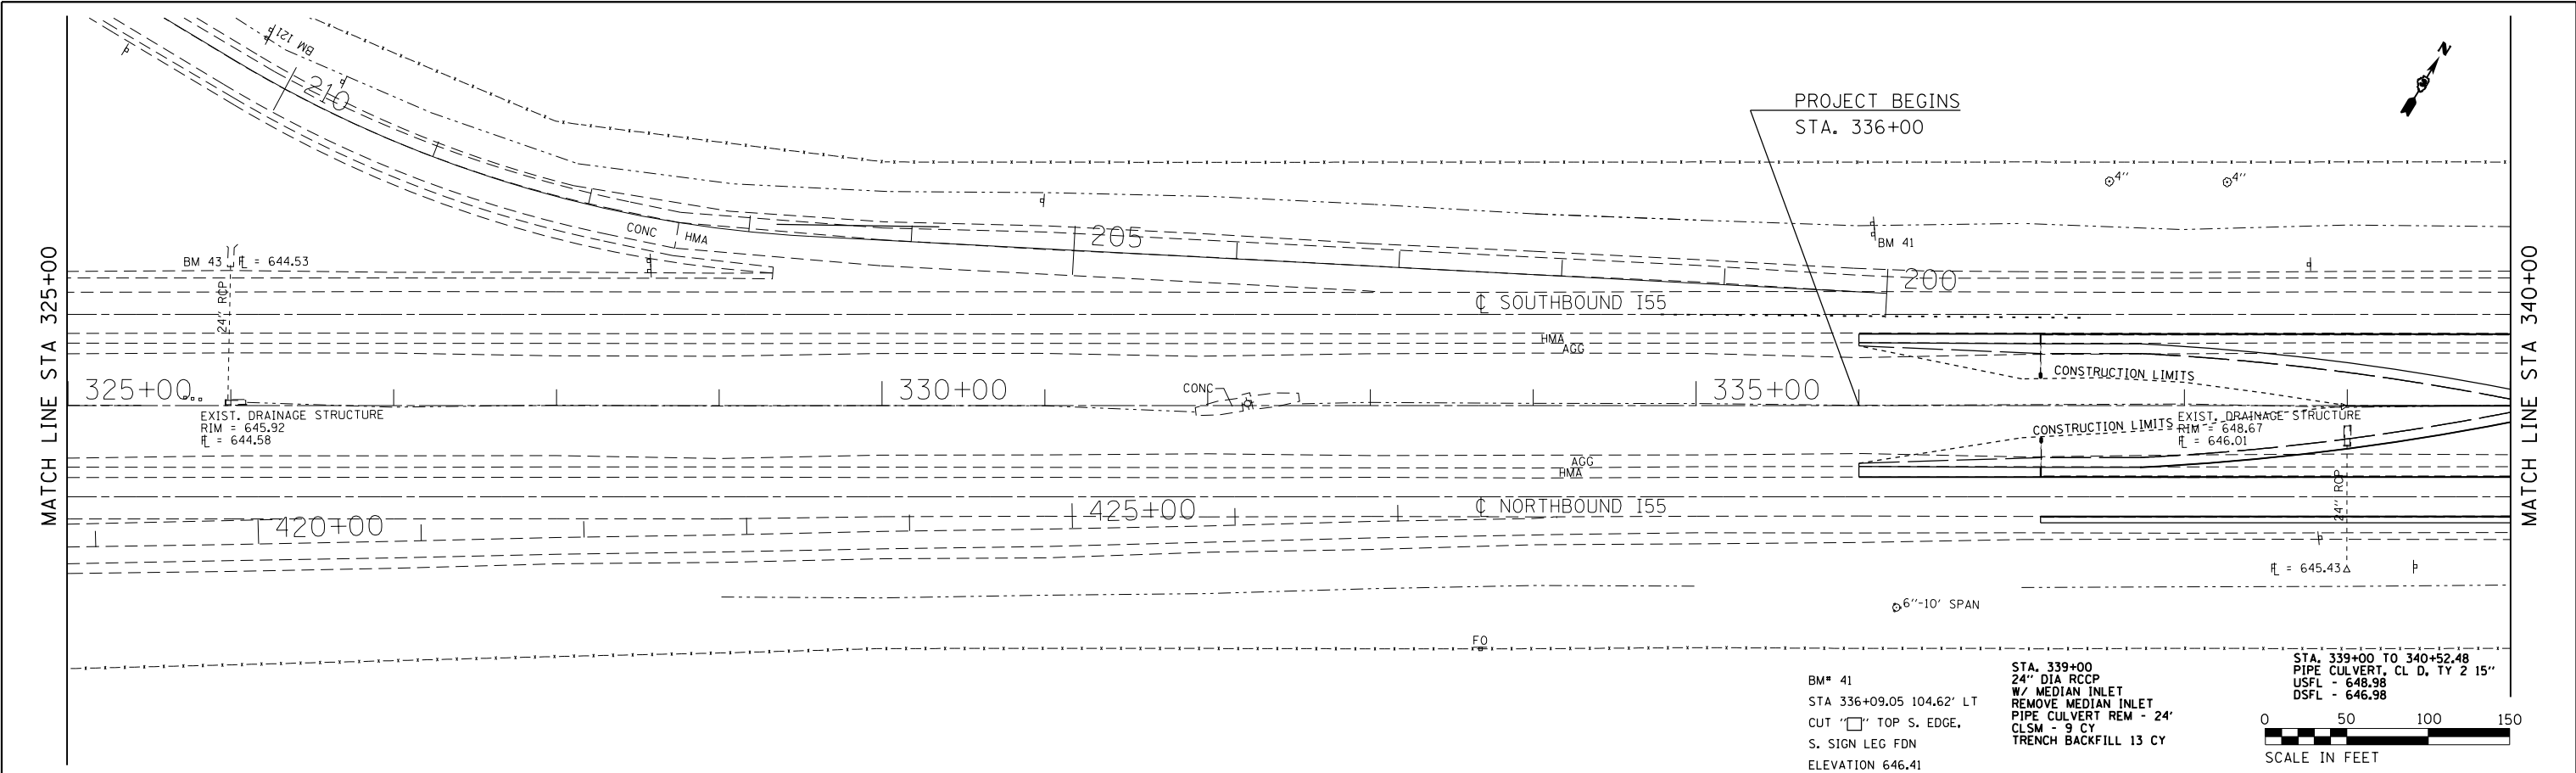



PLAN	SURVEYED _____	BY _____	DATE _____
NOTE BOOK	PLOTTED _____		
NO. _____	ALIGNMENT CHECKED _____		
	RT. OF WAY CHECKED _____		
	CADD FILE NAME _____		

PROFILE	SURVEYED	BY	DATE
	PLOTTED		
NOTE BOOK	GRADES CHECKED		
	B.M. NOTED		
NO. _____	STRUCTURE NOTATION CHKD		

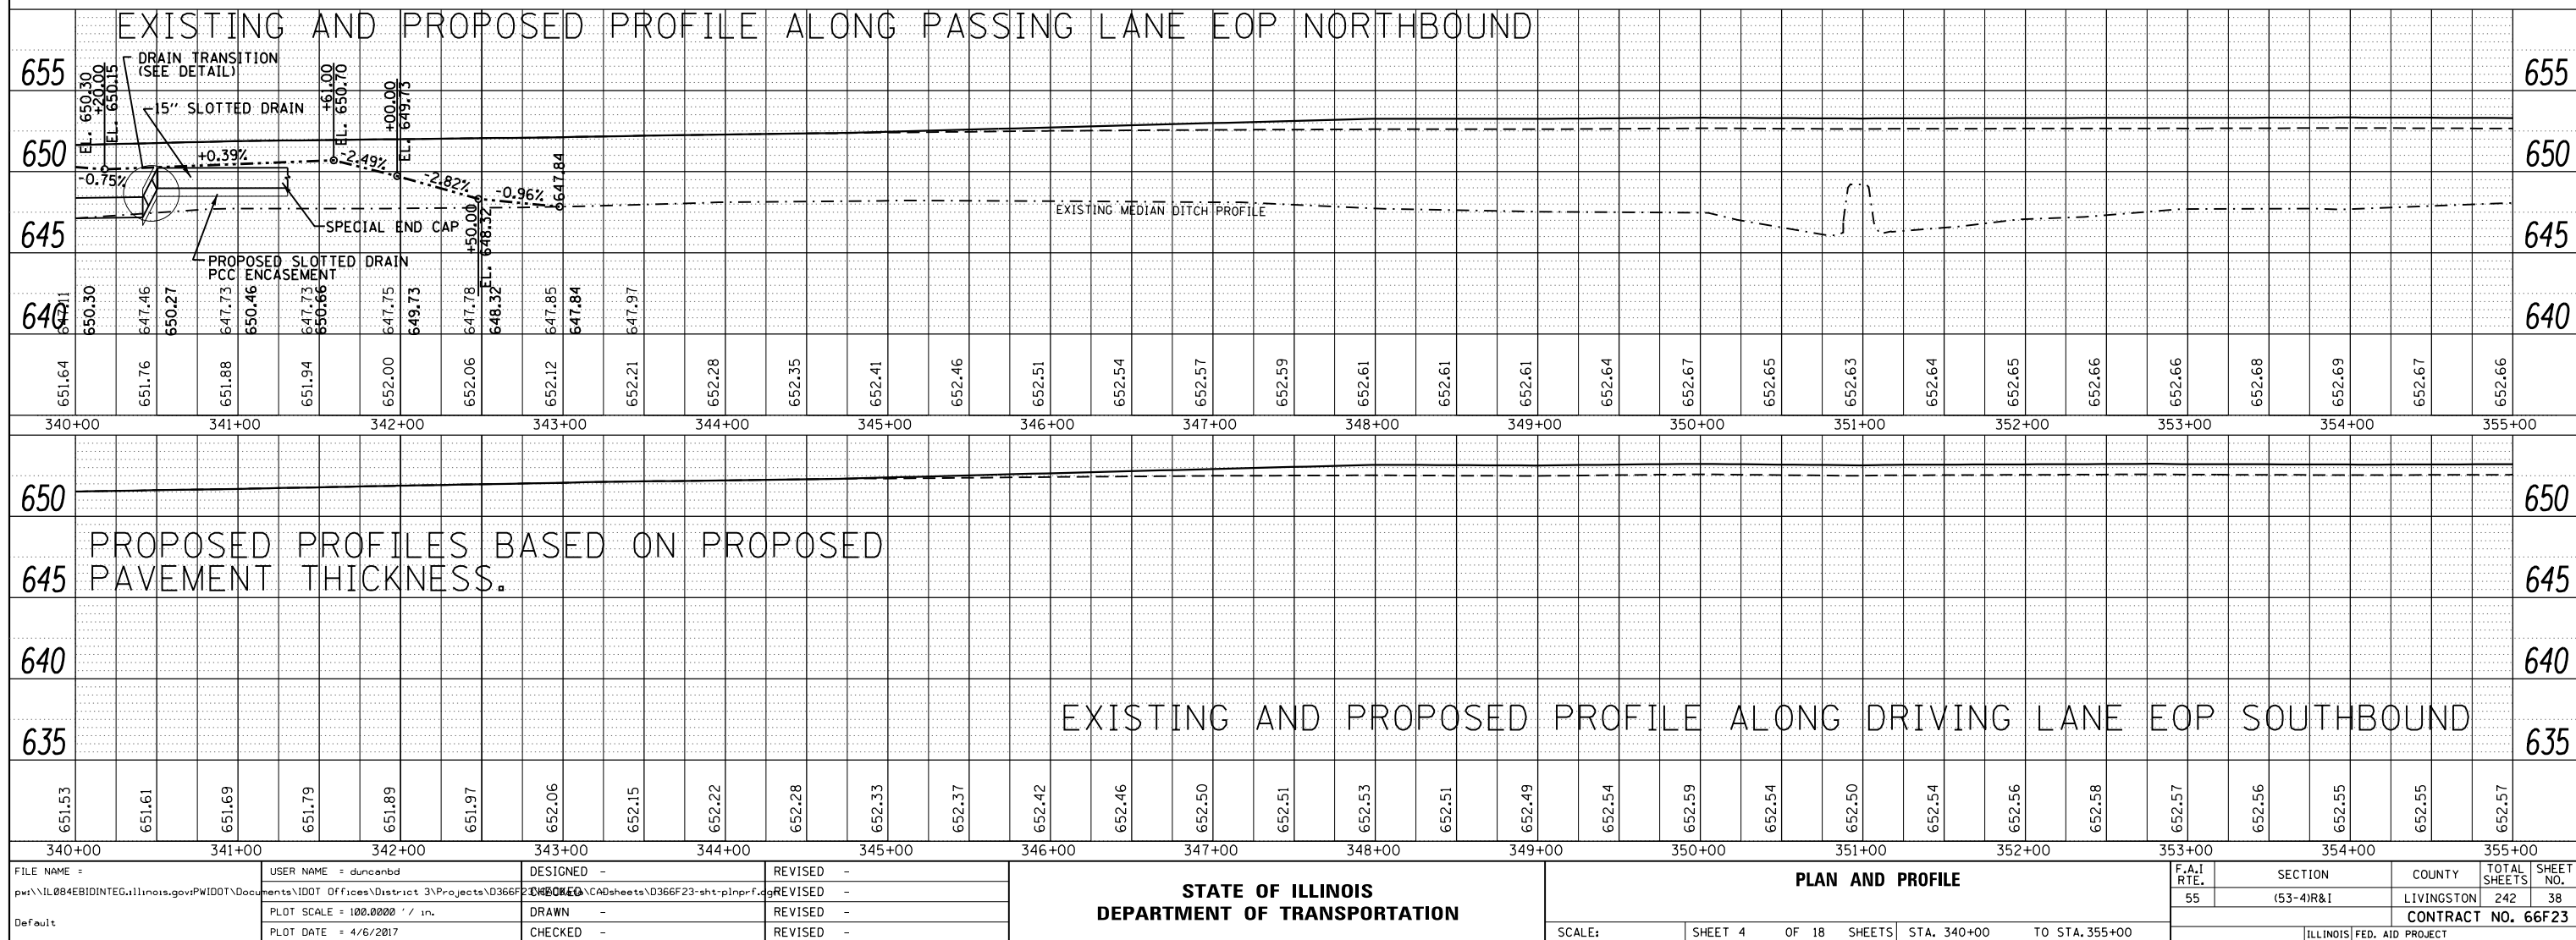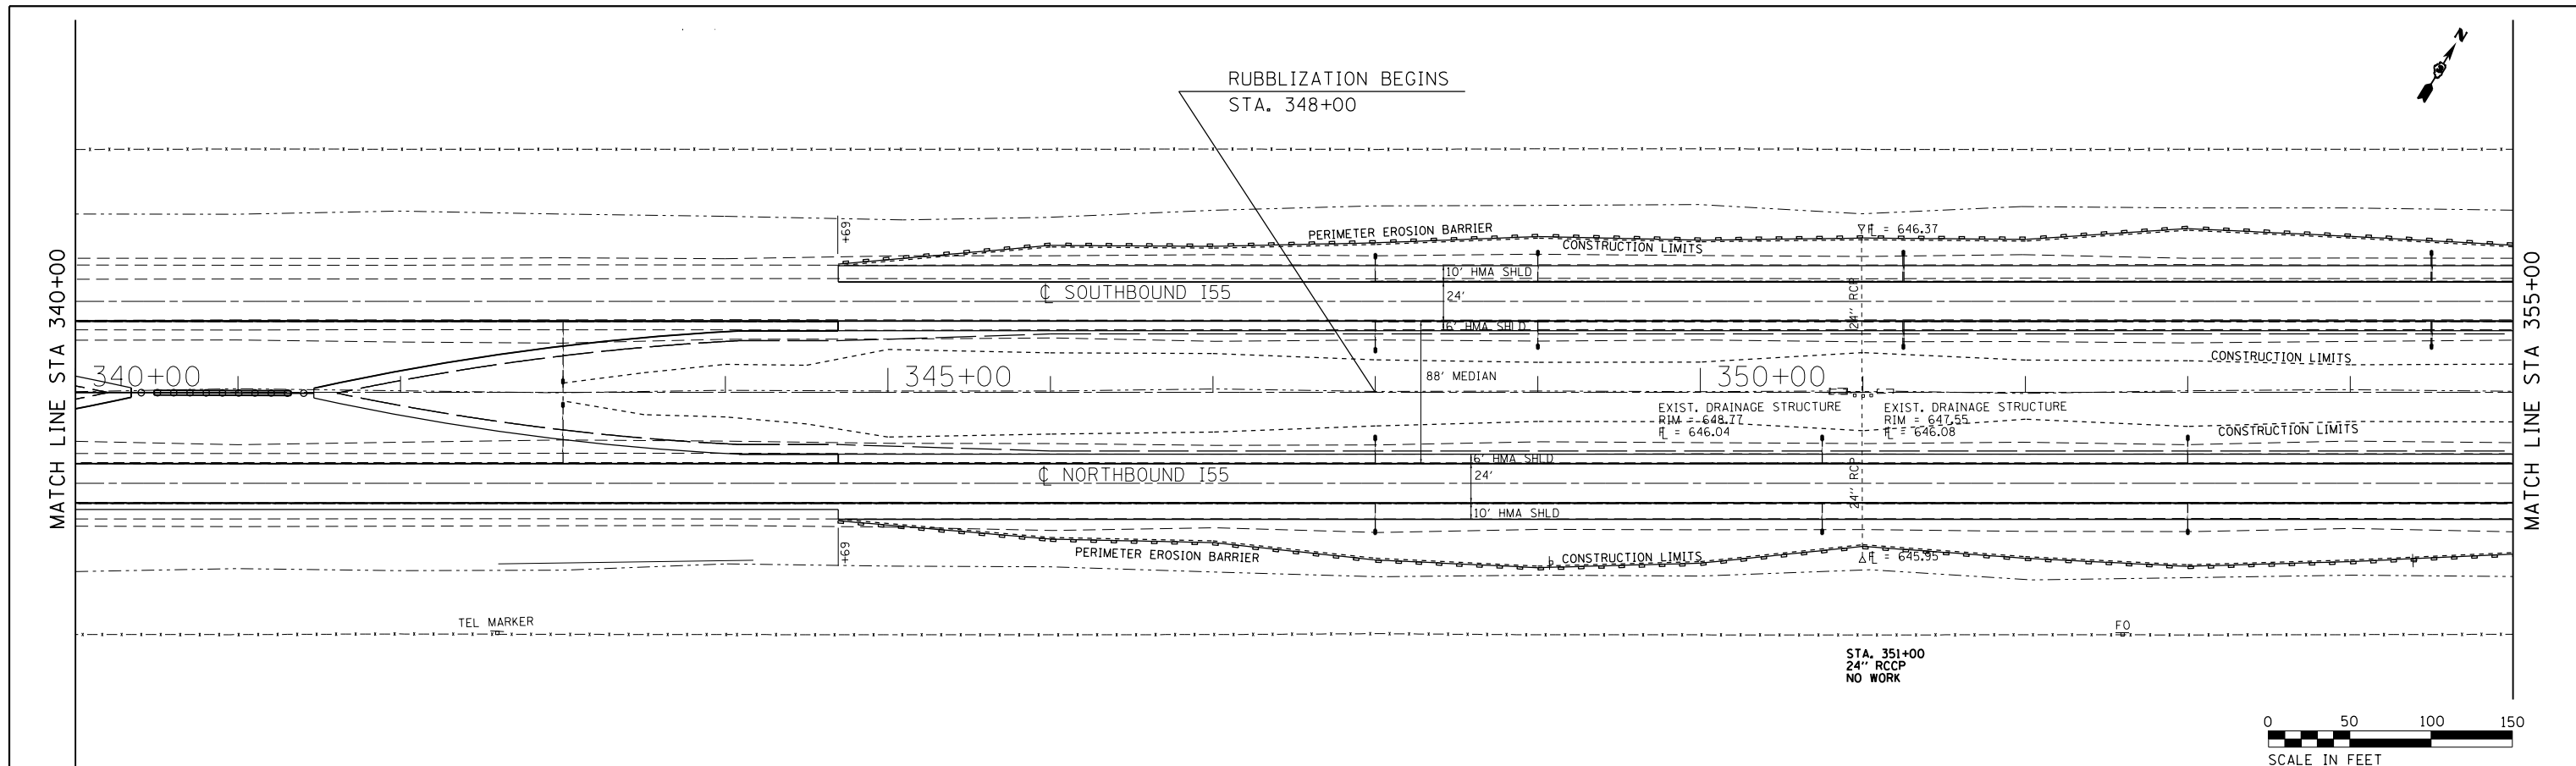

PLAN	SURVEYED	DATE
	BY	
NOTE BOOK NO.	ALIGNED	
	CHECKED	
	DESIGNED	
	BY	

PROFILE	SURVEYED	DATE
	BY	
NOTE BOOK NO.	GRADES CHECKED	
	STRUCTURE NOTATIONS CHKO	
	DESIGNED	
	BY	

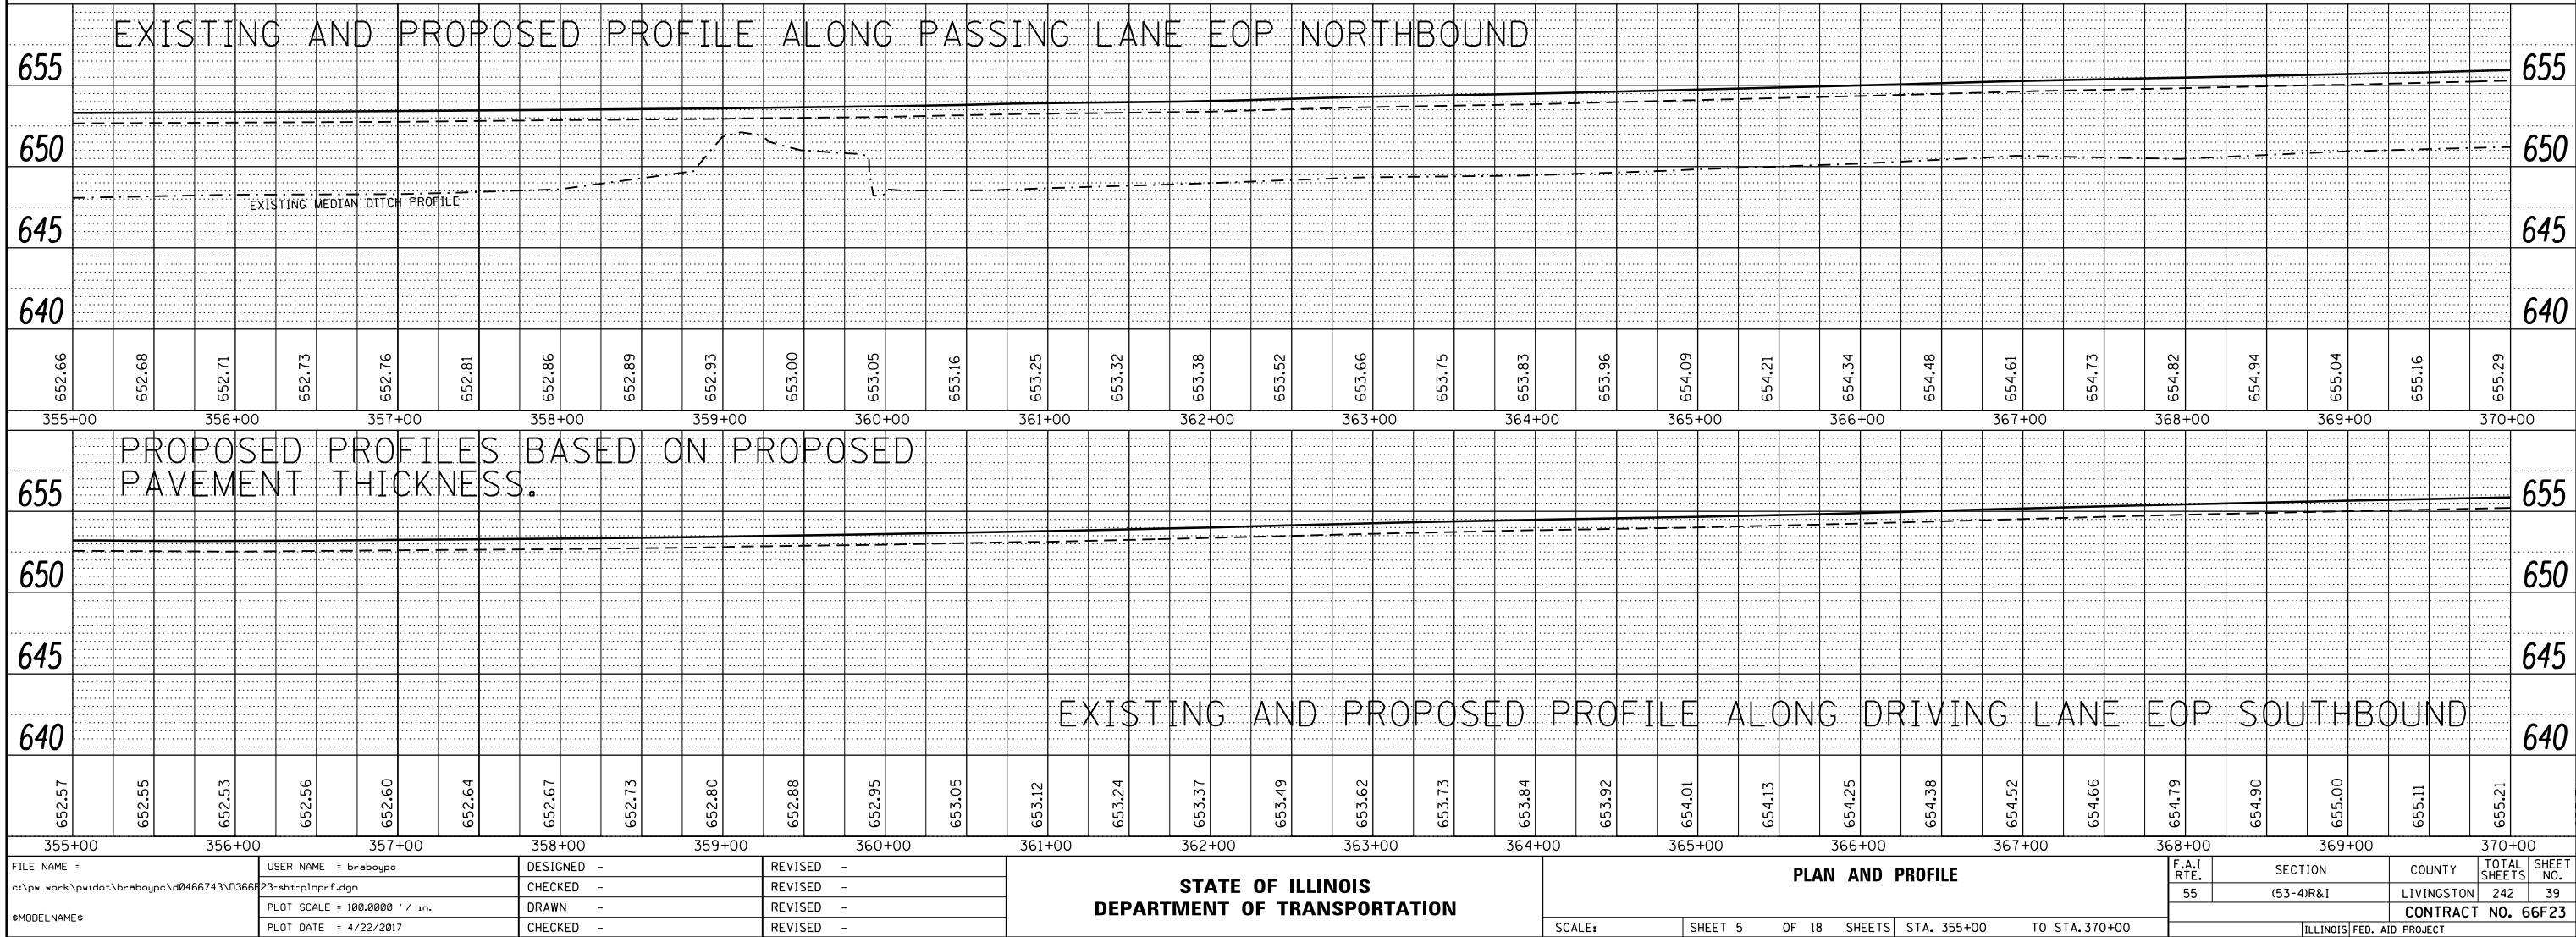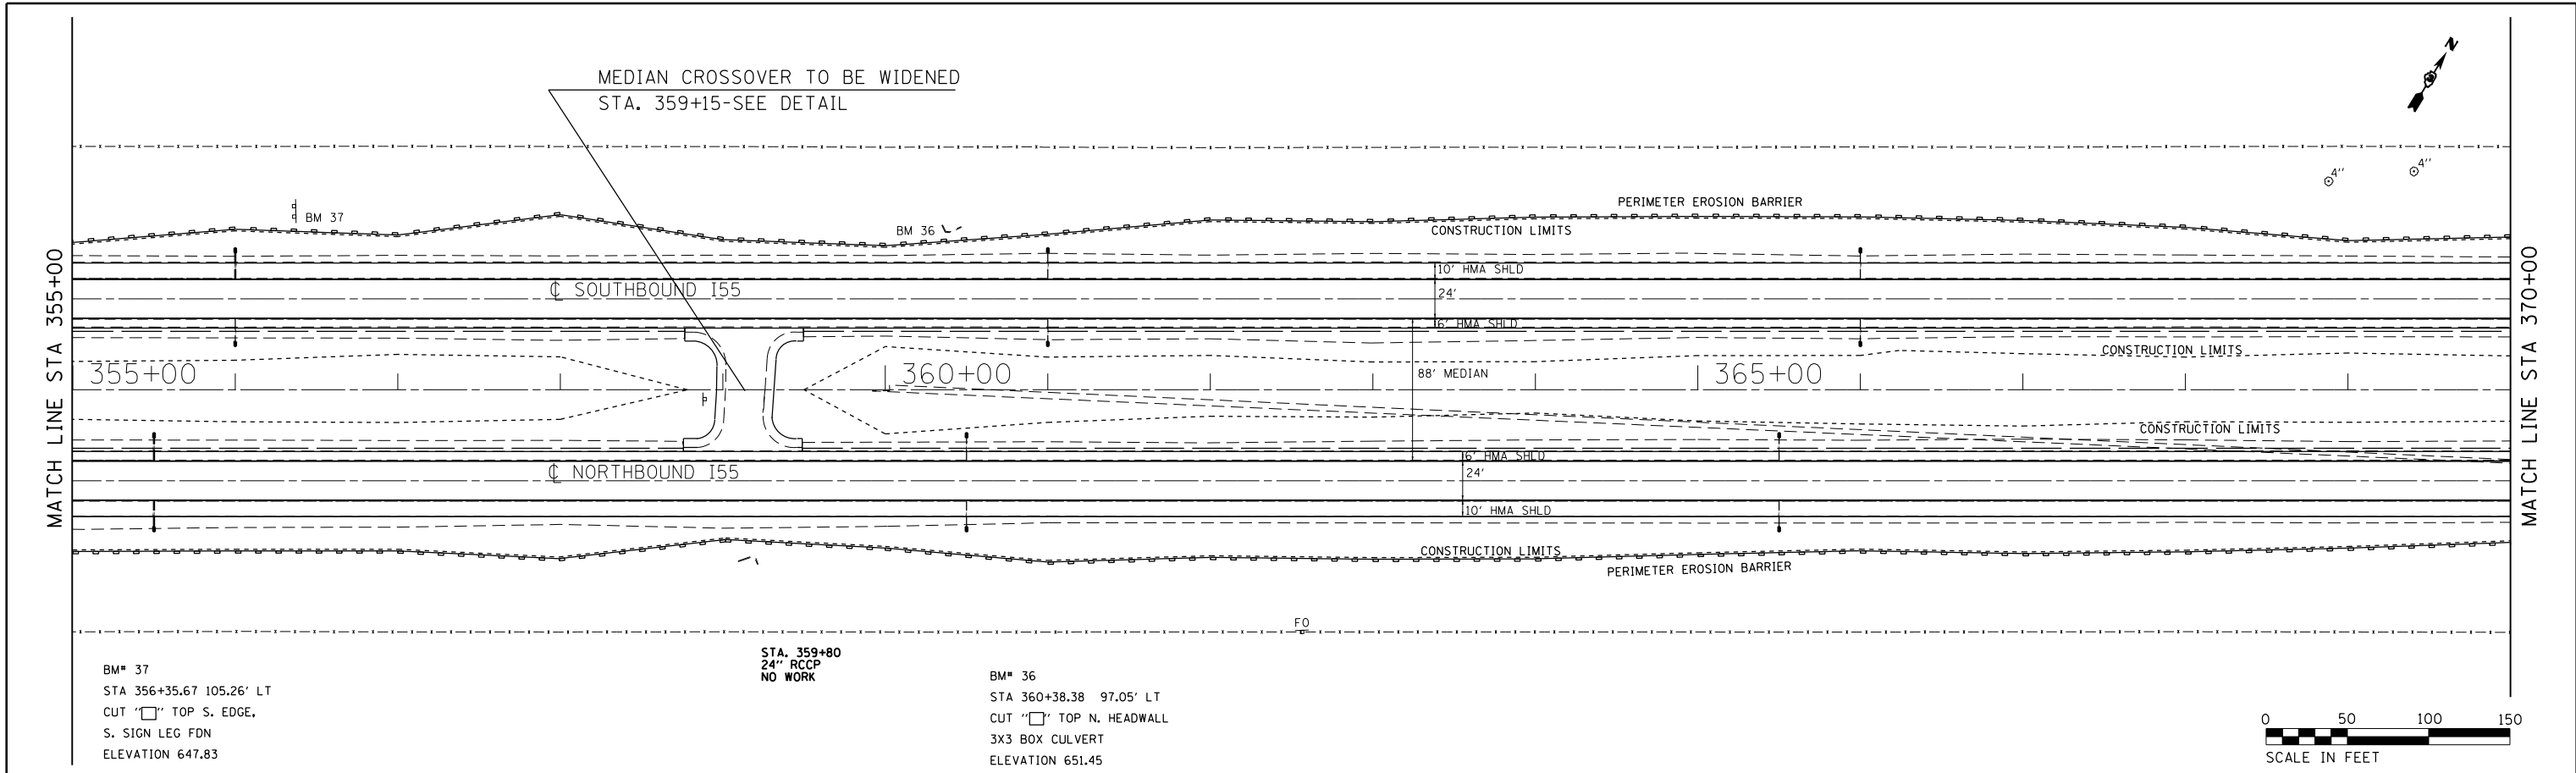


PLAN	SURVEYED	DATE
NOTE BOOK NO.	PLOTTED	BY
	ALIGNED	
	CHECKED	
	FILED	
	CADD FILE NAME	


PROFILE	SURVEYED	DATE
NOTE BOOK NO.	PLOTTED	BY
	ALIGNED	
	CHECKED	
	FILED	
	NOTATION CHKO	

MATCH LINE STA 370+00


MATCH LINE STA 385+00

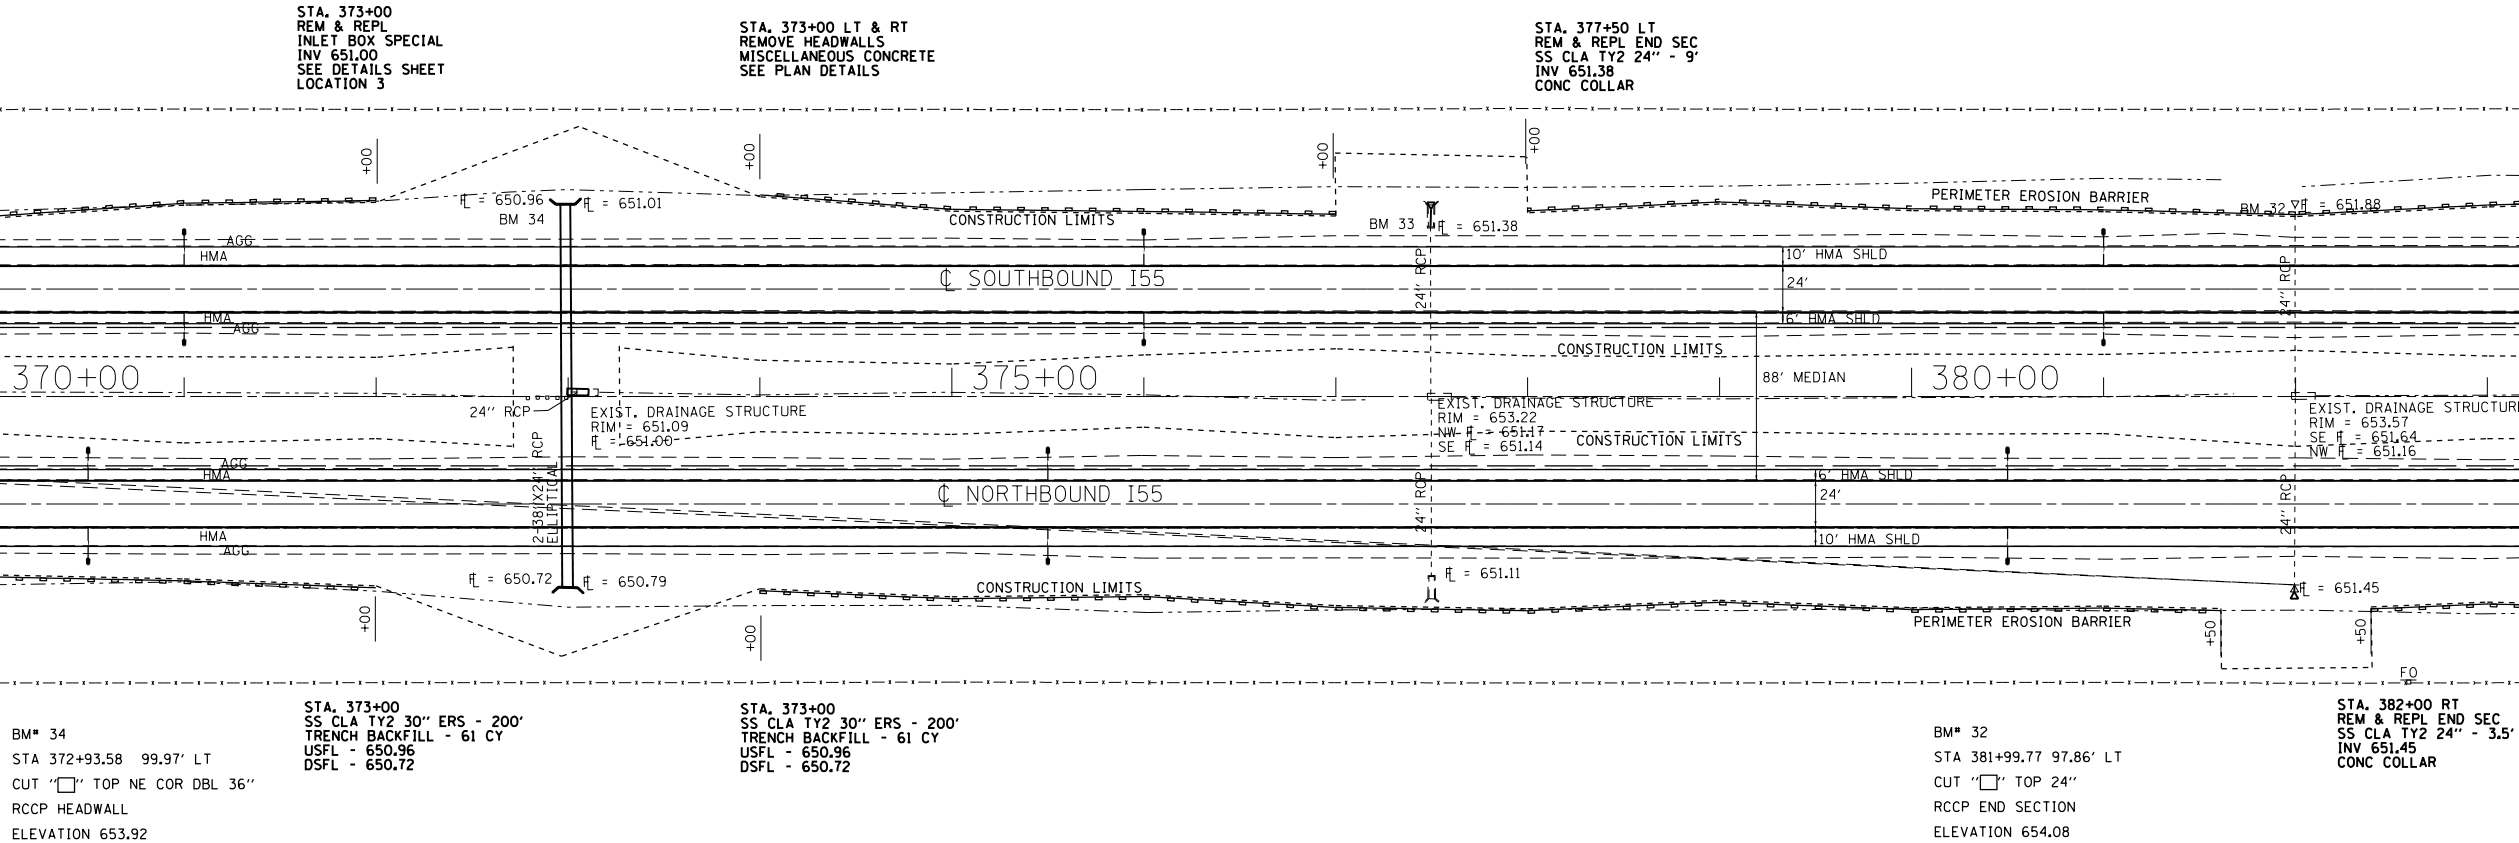


EXISTING AND PROPOSED PROFILE ALONG PASSING LANE EOP NORTHBOUND

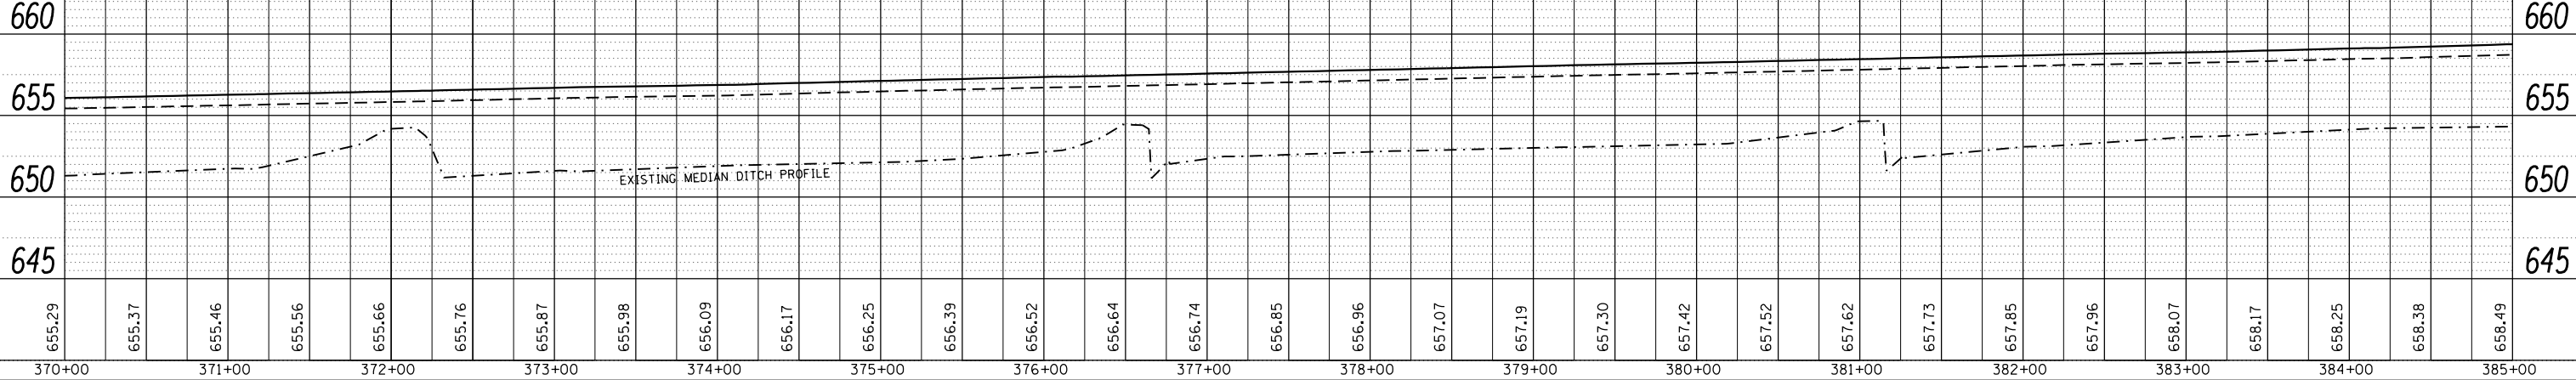

PROPOSED PROFILE BASED ON PROPOSED PAVEMENT THICKNESS.

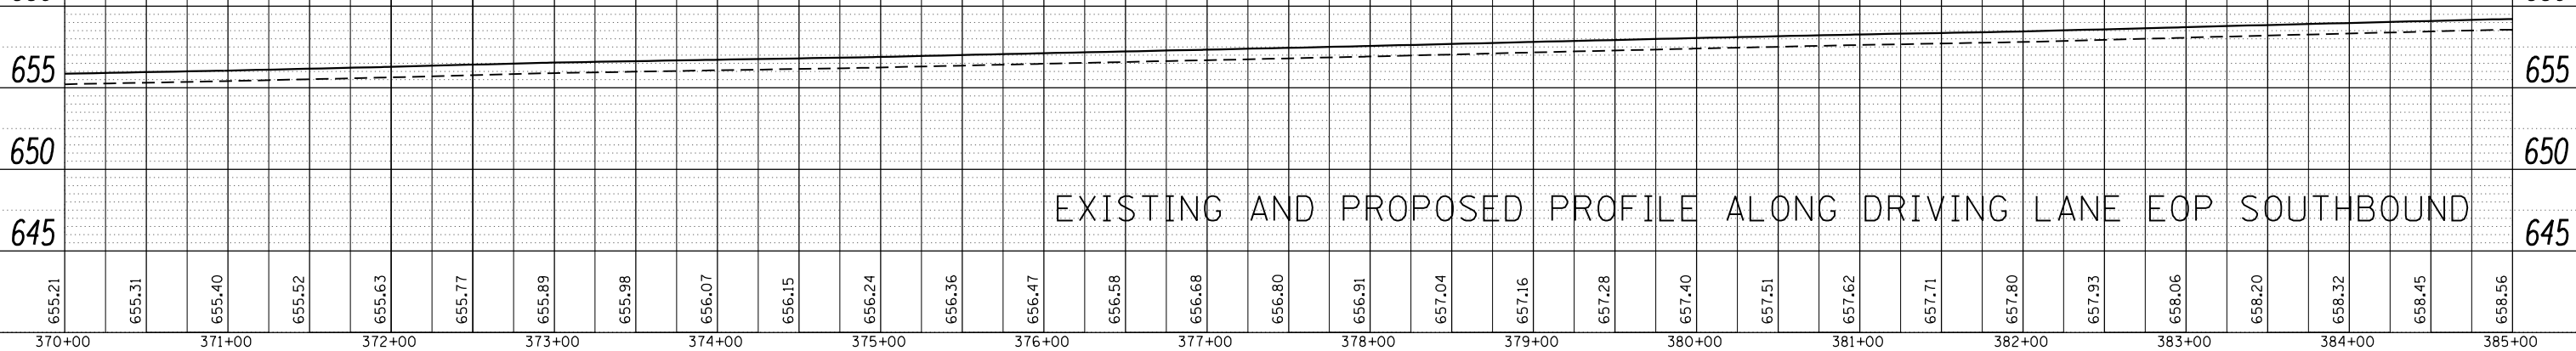



EXISTING AND PROPOSED PROFILE ALONG DRIVING LANE EOP SOUTHBOUND

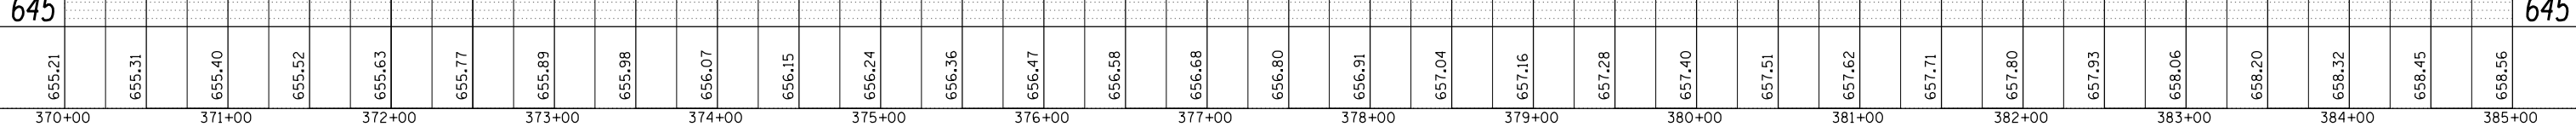

FILE NAME =	USER NAME = duncanbd	DESIGNED -	REVISED -	STATE OF ILLINOIS DEPARTMENT OF TRANSPORTATION	PLAN AND PROFILE				F.A.I RTE.	SECTION	COUNTY	TOTAL SHEETS	SHEET NO.
pw\\IL084EBIDINTEG\Illinois.gov\PIDOT\Documents\IDOT Offices\District 3\Projects\0366F23\0366F23-sht-pln\pr.f		CHECKED -	REVISED -		55	(53-4)R&I	LIVINGSTON	242	40				
Default	PLOT SCALE = 100.0000' / in.	DRAWN -	REVISED -		CONTRACT NO. 66F23				ILLINOIS FED. AID PROJECT				
	PLOT DATE = 4/6/2017	CHECKED -	REVISED -		SCALE:	SHEET 6	OF 18	SHEETS	STA. 370+00	TO STA. 385+00			



PLAN	SURVEYED PLOTTED	BY	DATE
NOTE BOOK NO.	CHECKED FILE NAME		

PROFILE	SURVEYED PLOTTED	BY	DATE
NOTE BOOK NO.	CHECKED STRUCTURE NOTATIONS CHKD		

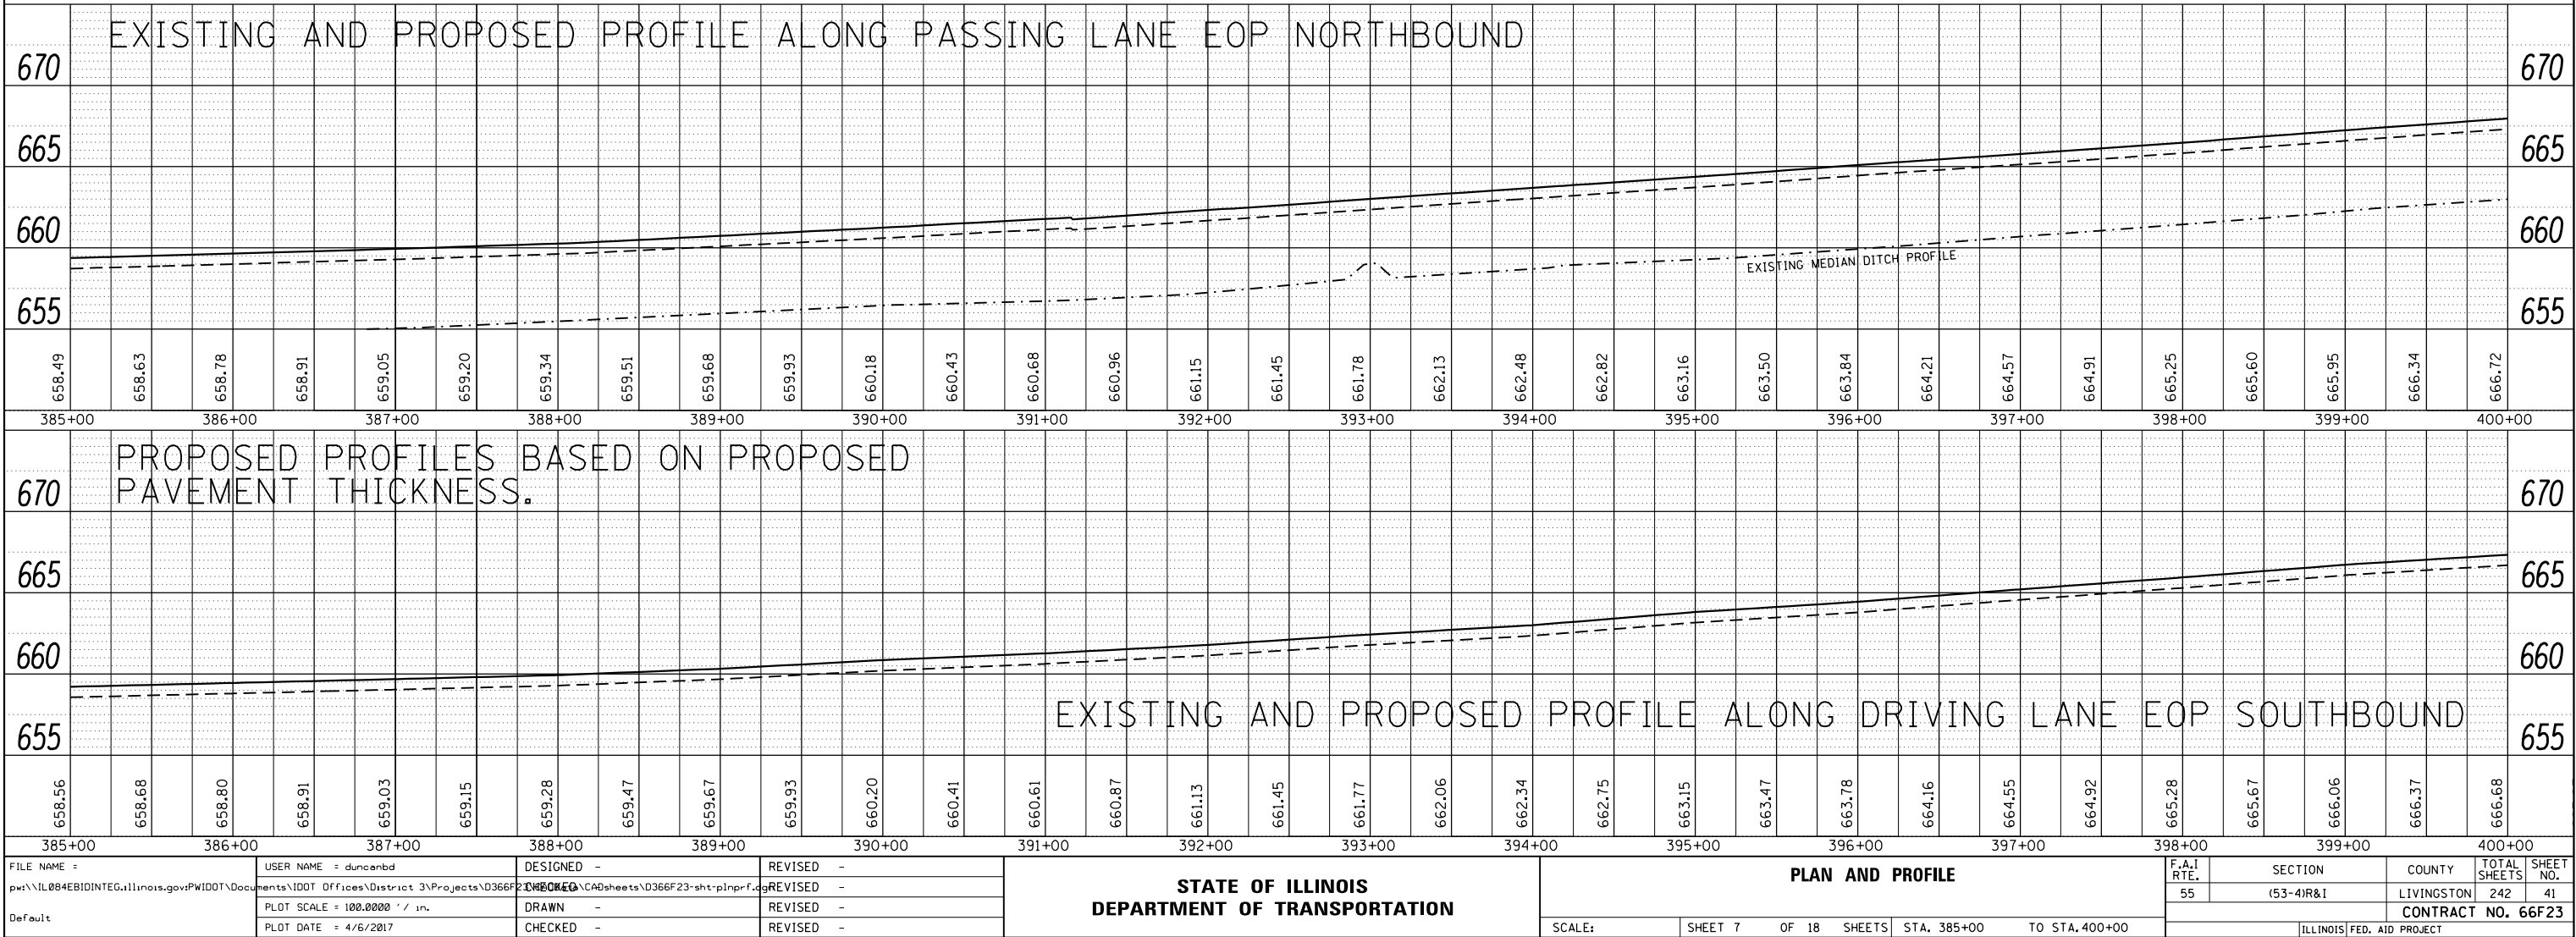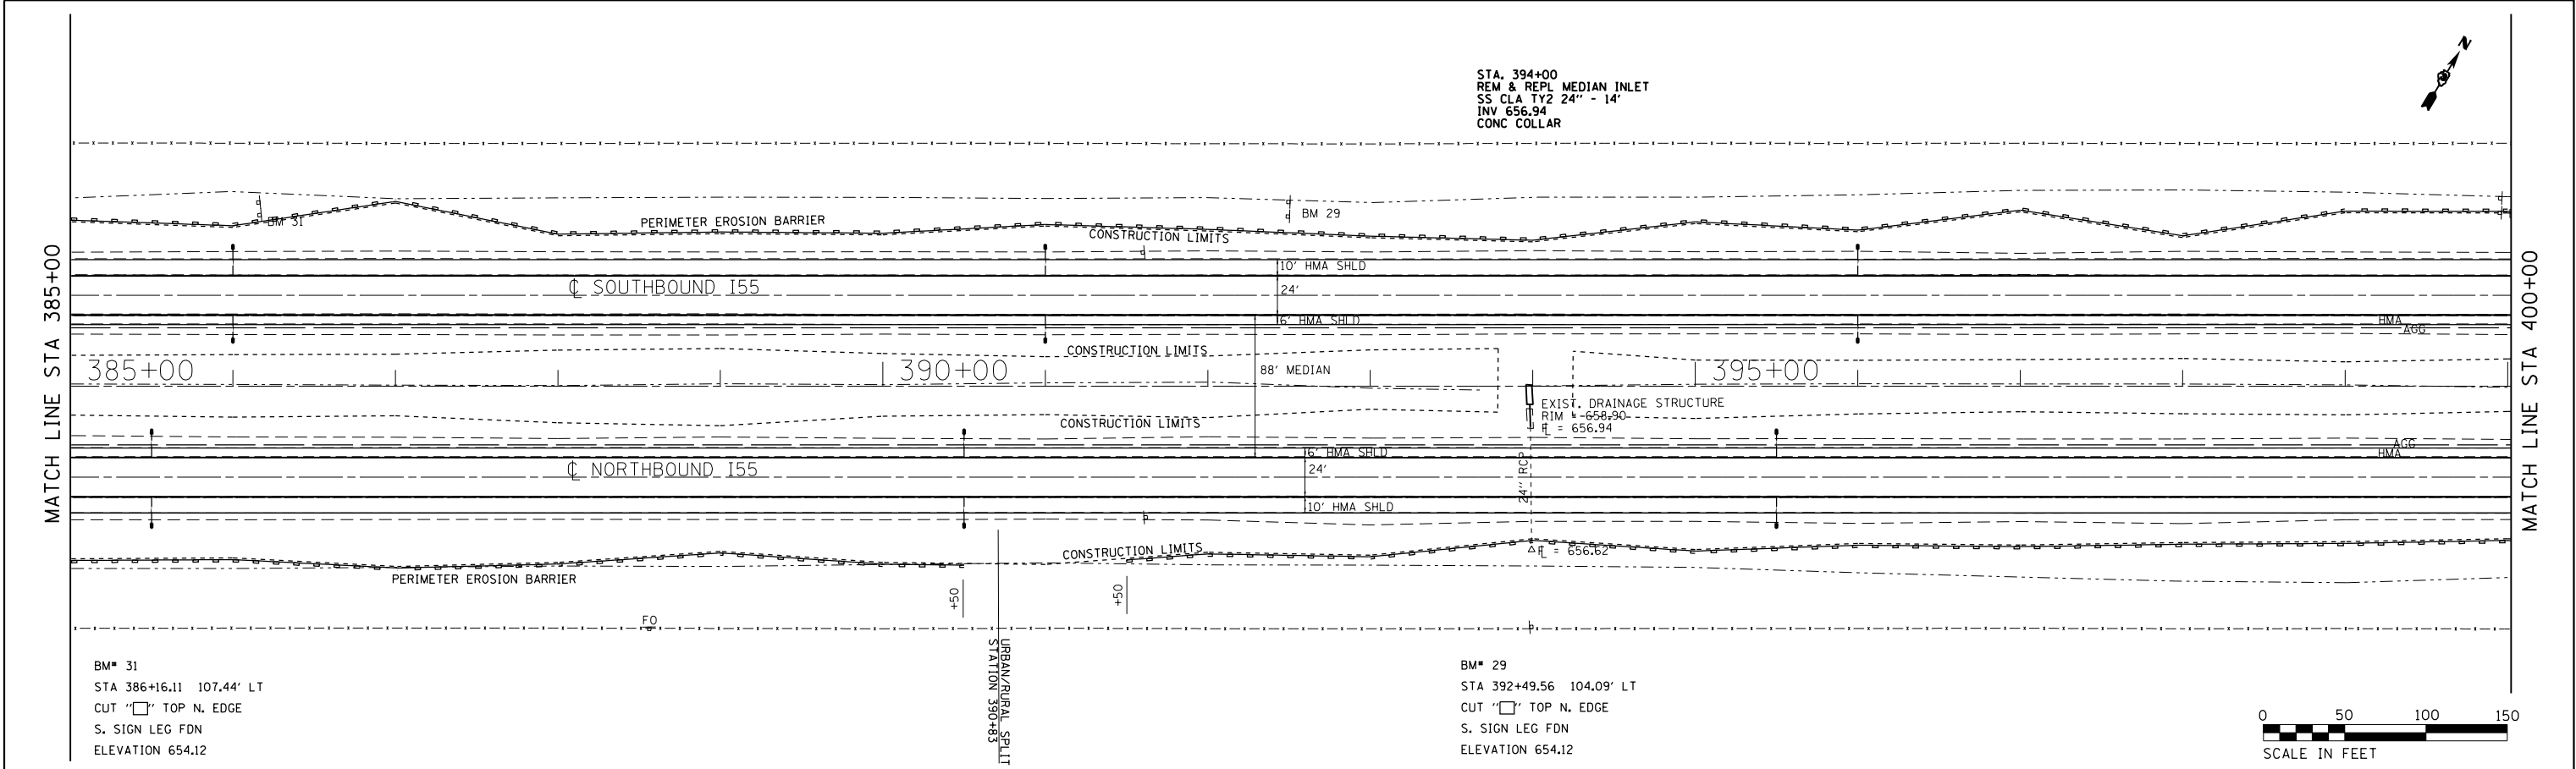


PLAN	SURVEYED _____		BY _____	DATE _____
	PLOTTED _____			
NOTE BOOK	ALIGNMENT CHECKED _____		BY _____	DATE _____
NO. _____	RT. OF WAY CHECKED _____			
	CADD FILE NAME _____			

PROFILE	SURVEYED _____	BY _____	DATE _____
	PLOTTED _____		
NOTE BOOK NO. _____	GRADES CHECKED _____		
	B.M. NOTED _____		
	STRUCTURE NOTAT'NS CHK'D _____		

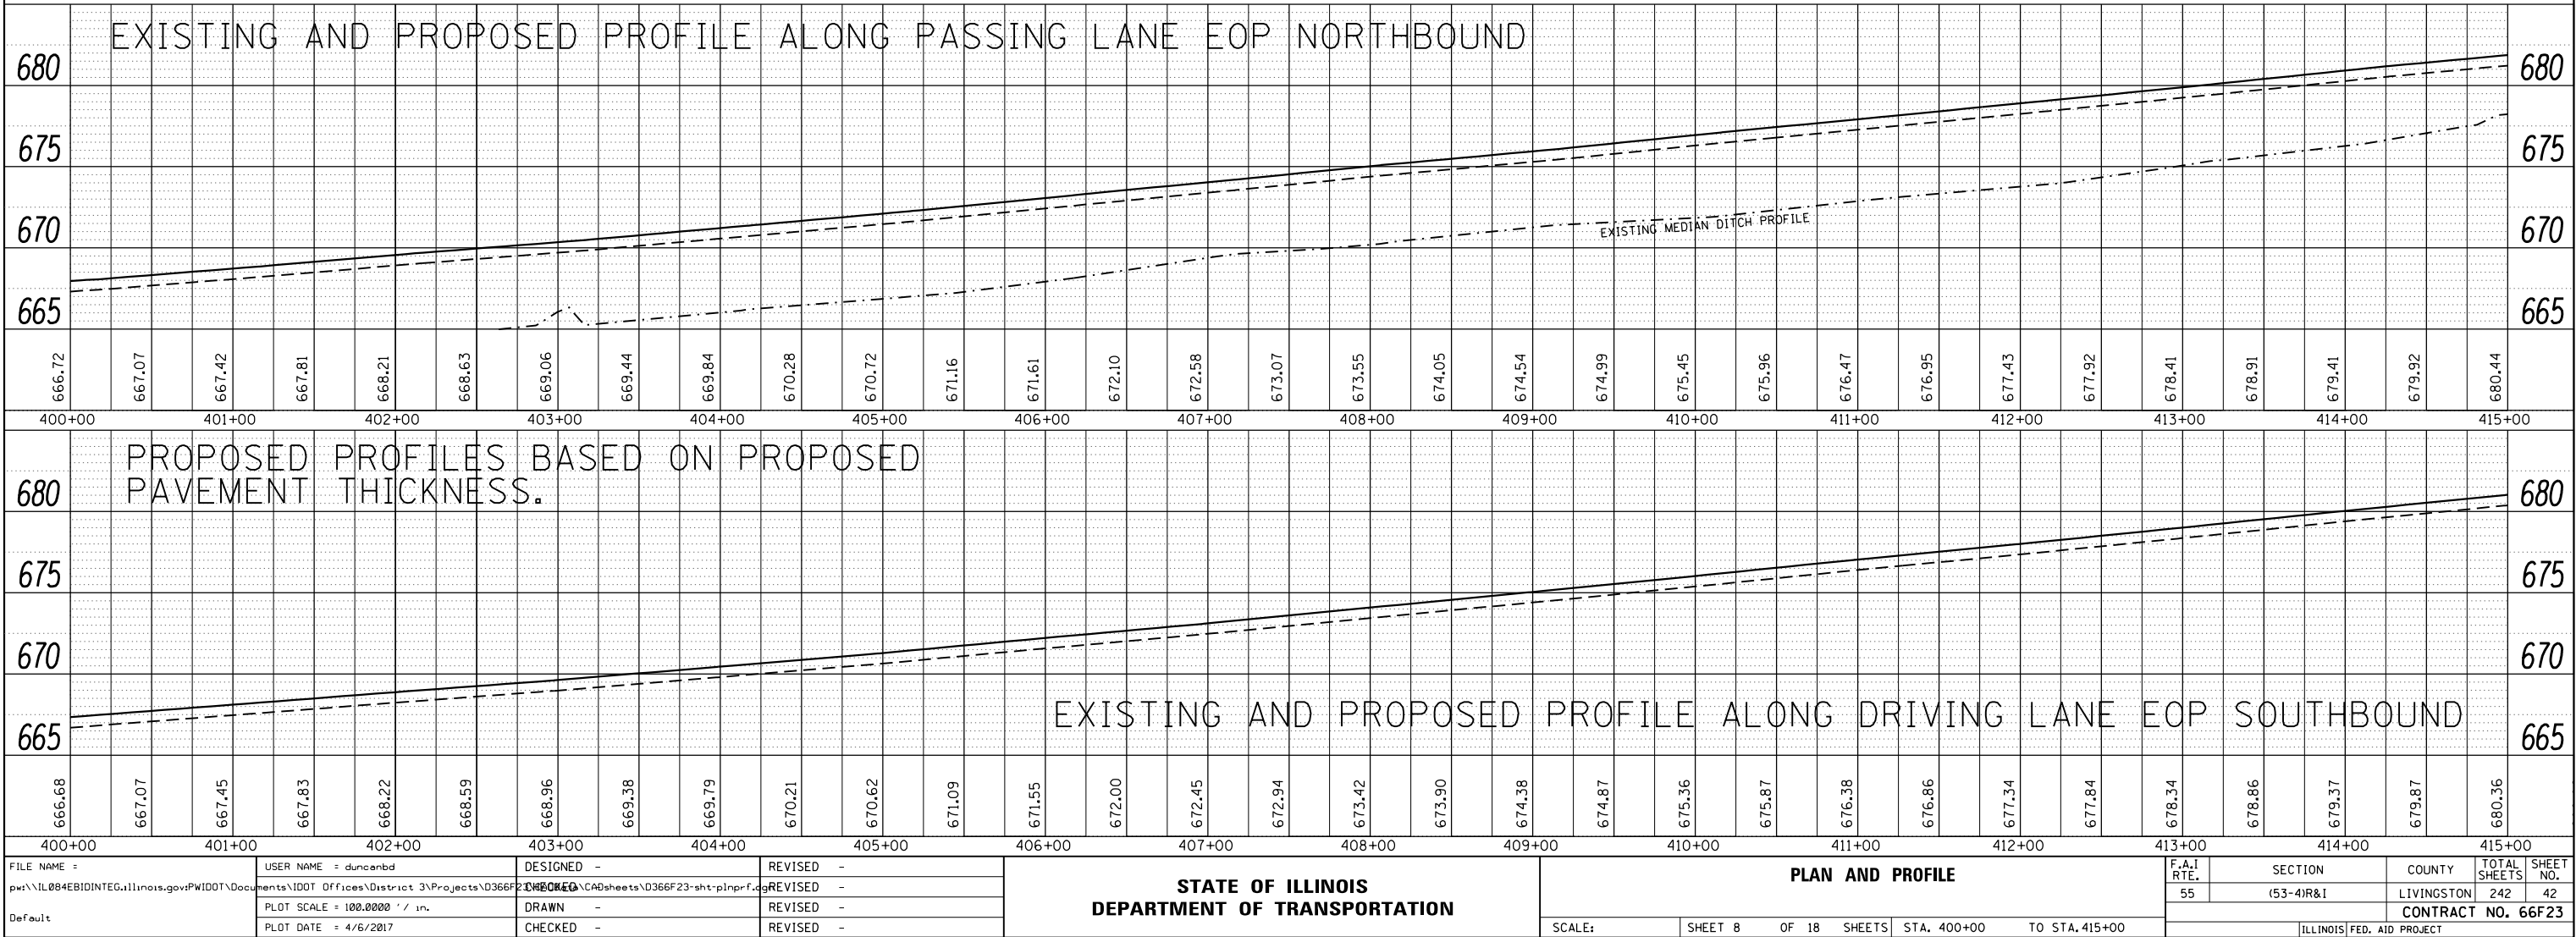
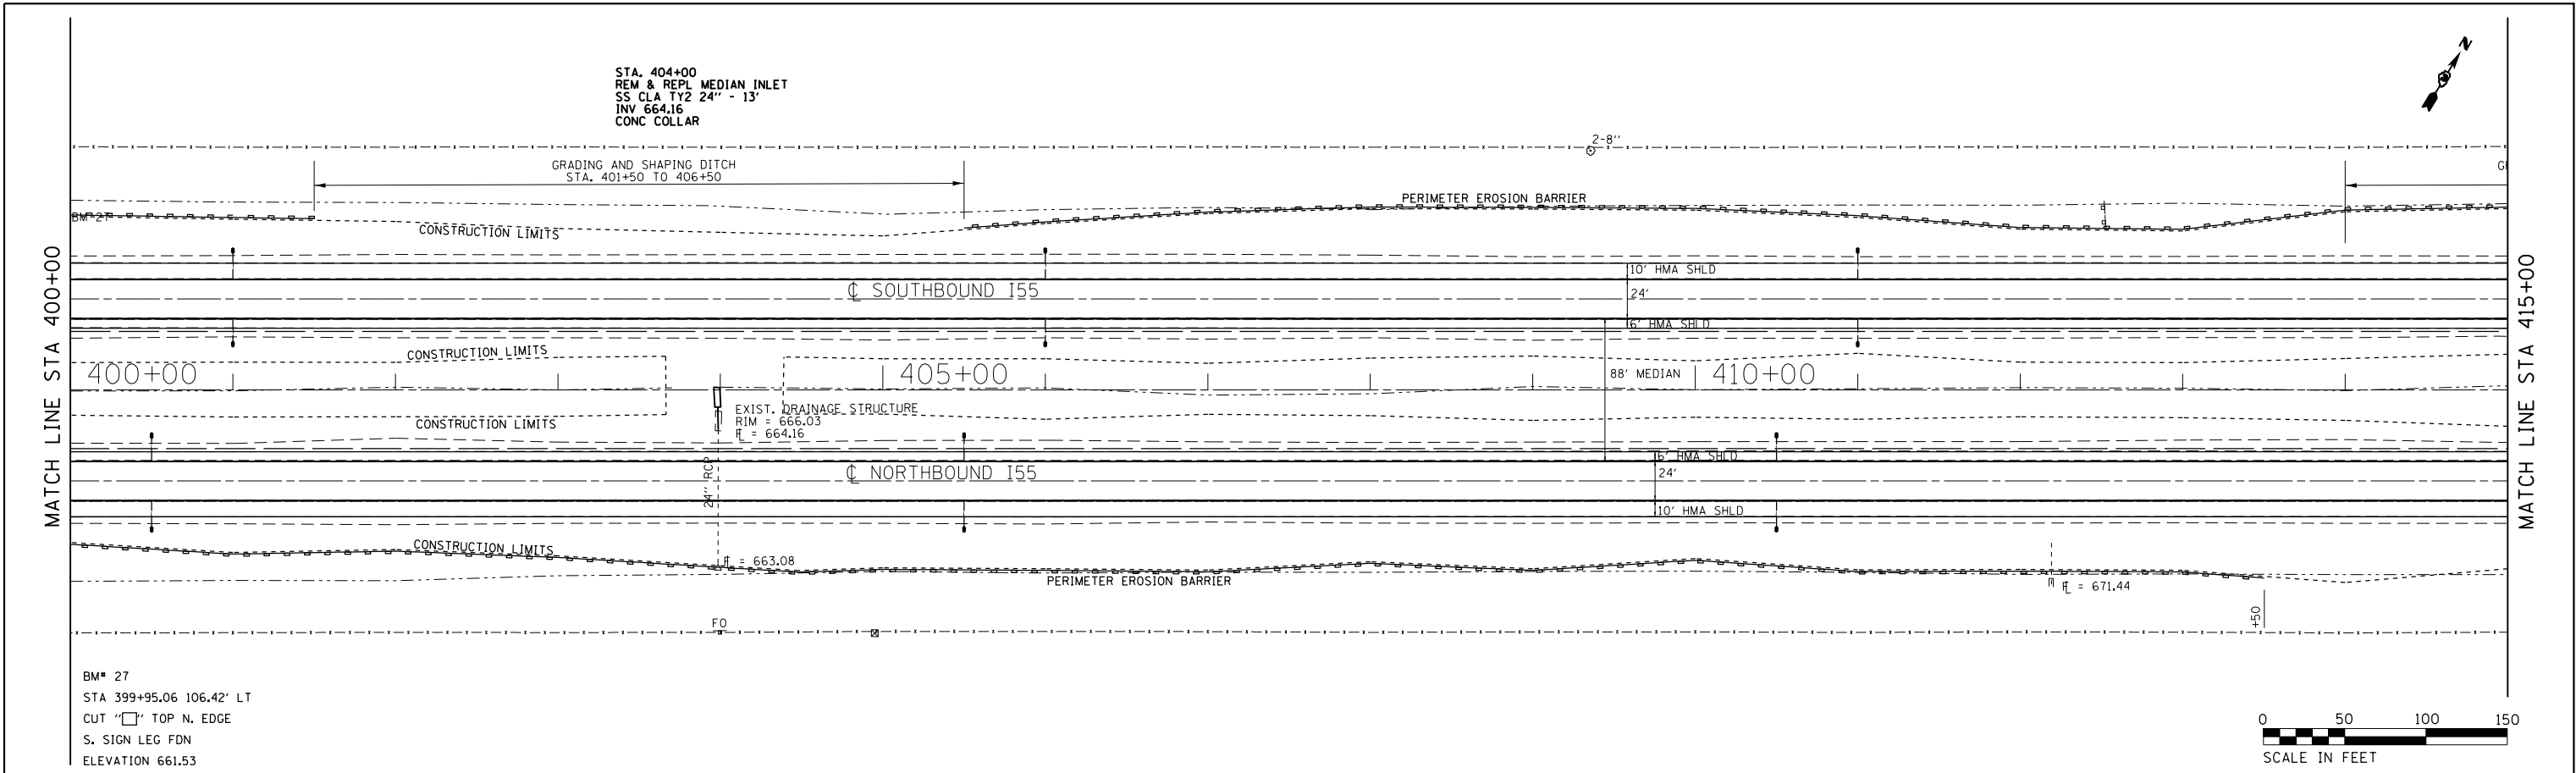


PROFILE	SURVEYED _____	BY _____	DATE _____
	PLOTTED _____		
NOTE BOOK _____	GRADES CHECKED _____		
NO. _____	B.M. NOTED _____		
	STRUCTURE NOTAT'NS CHKD _____		

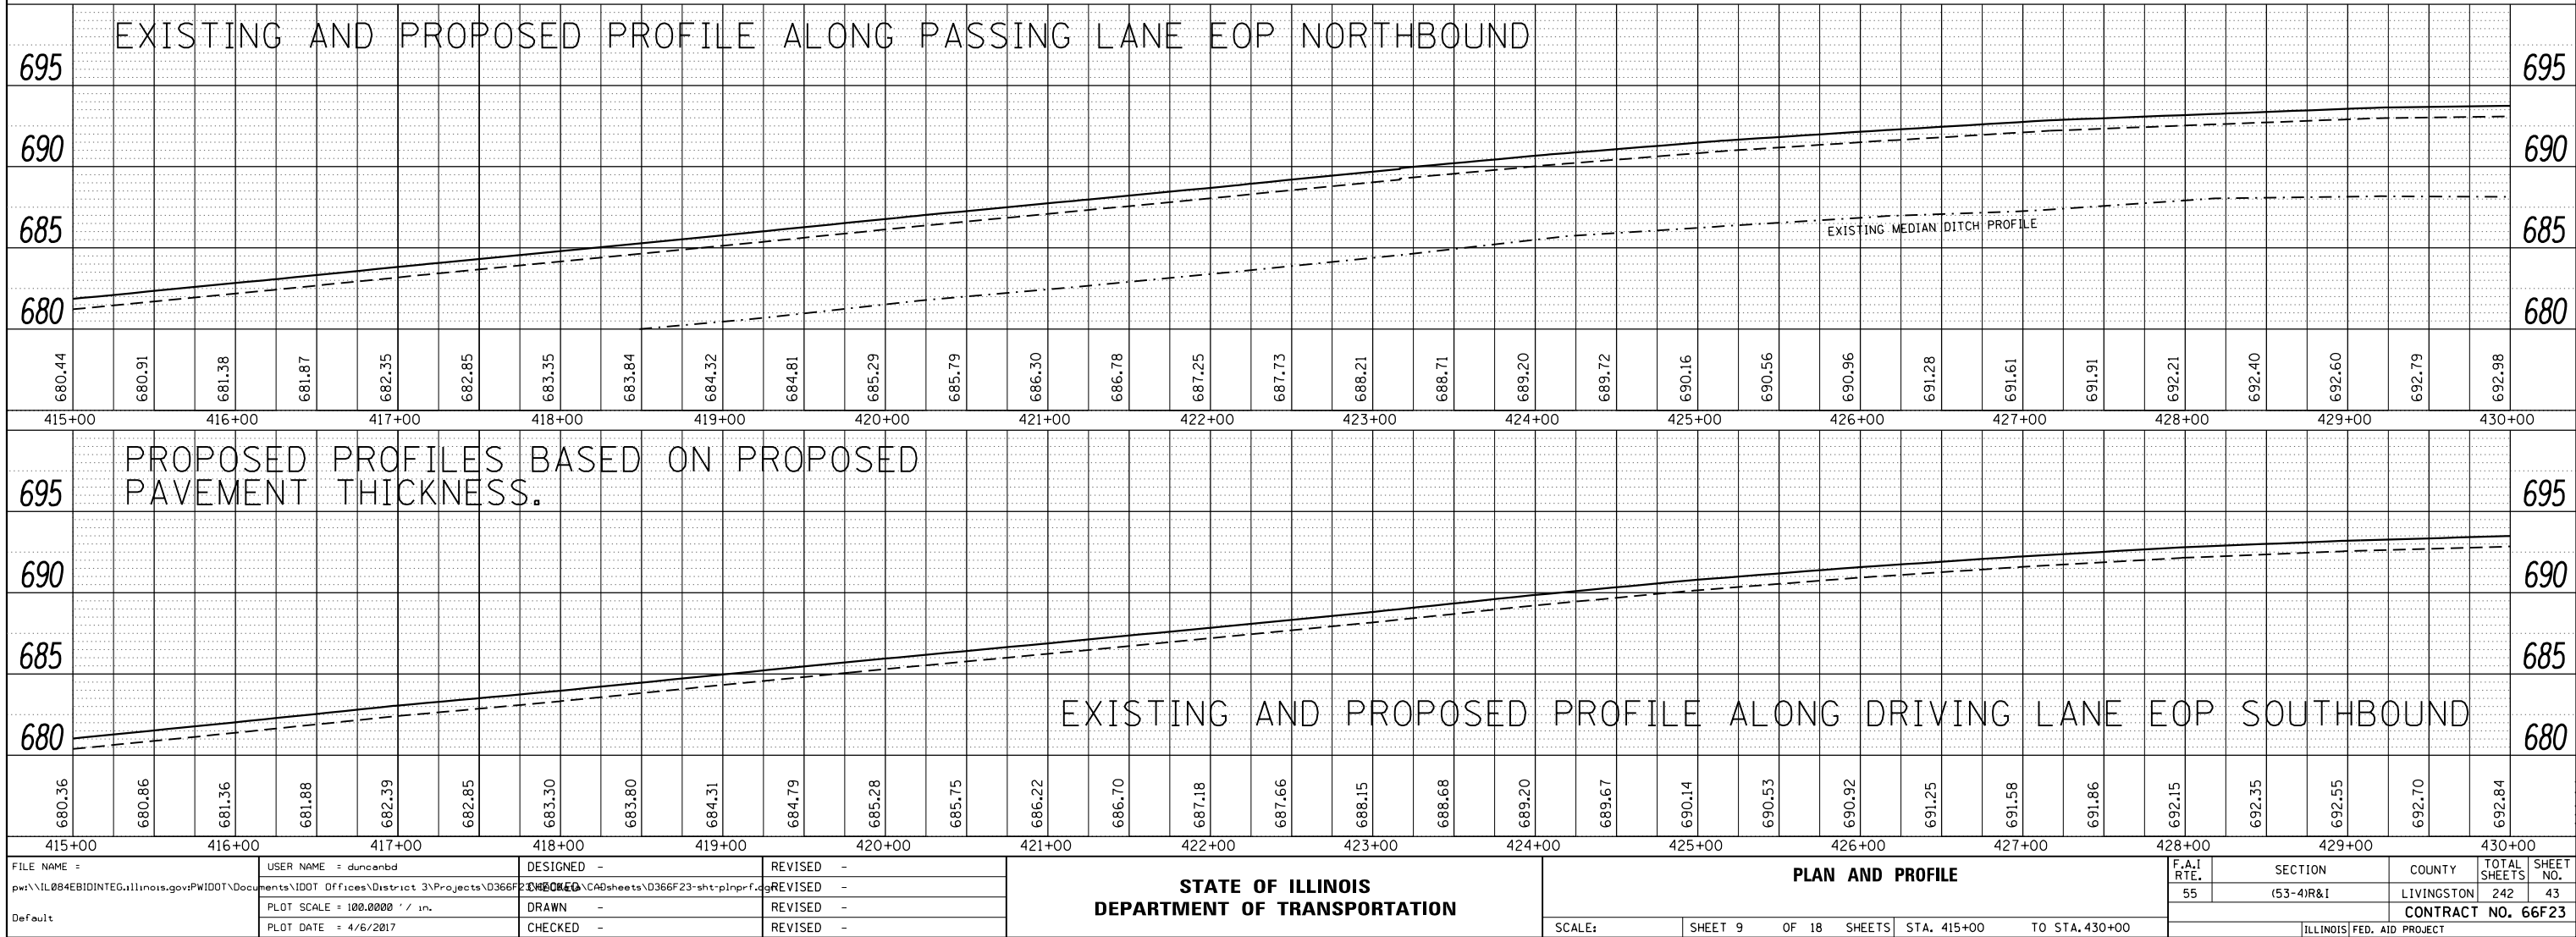

PLAN	SURVEYED	BY	DATE
NOTE BOOK NO.	PLOTTED		
	ALIGNED		
	CHECKED		
	FILED		
	CADD FILE NAME		



PROFILE	SURVEYED	BY	DATE
NOTE BOOK NO.	GRADES CHECKED		
	STRUCTURE NOTATIONS CHKD		

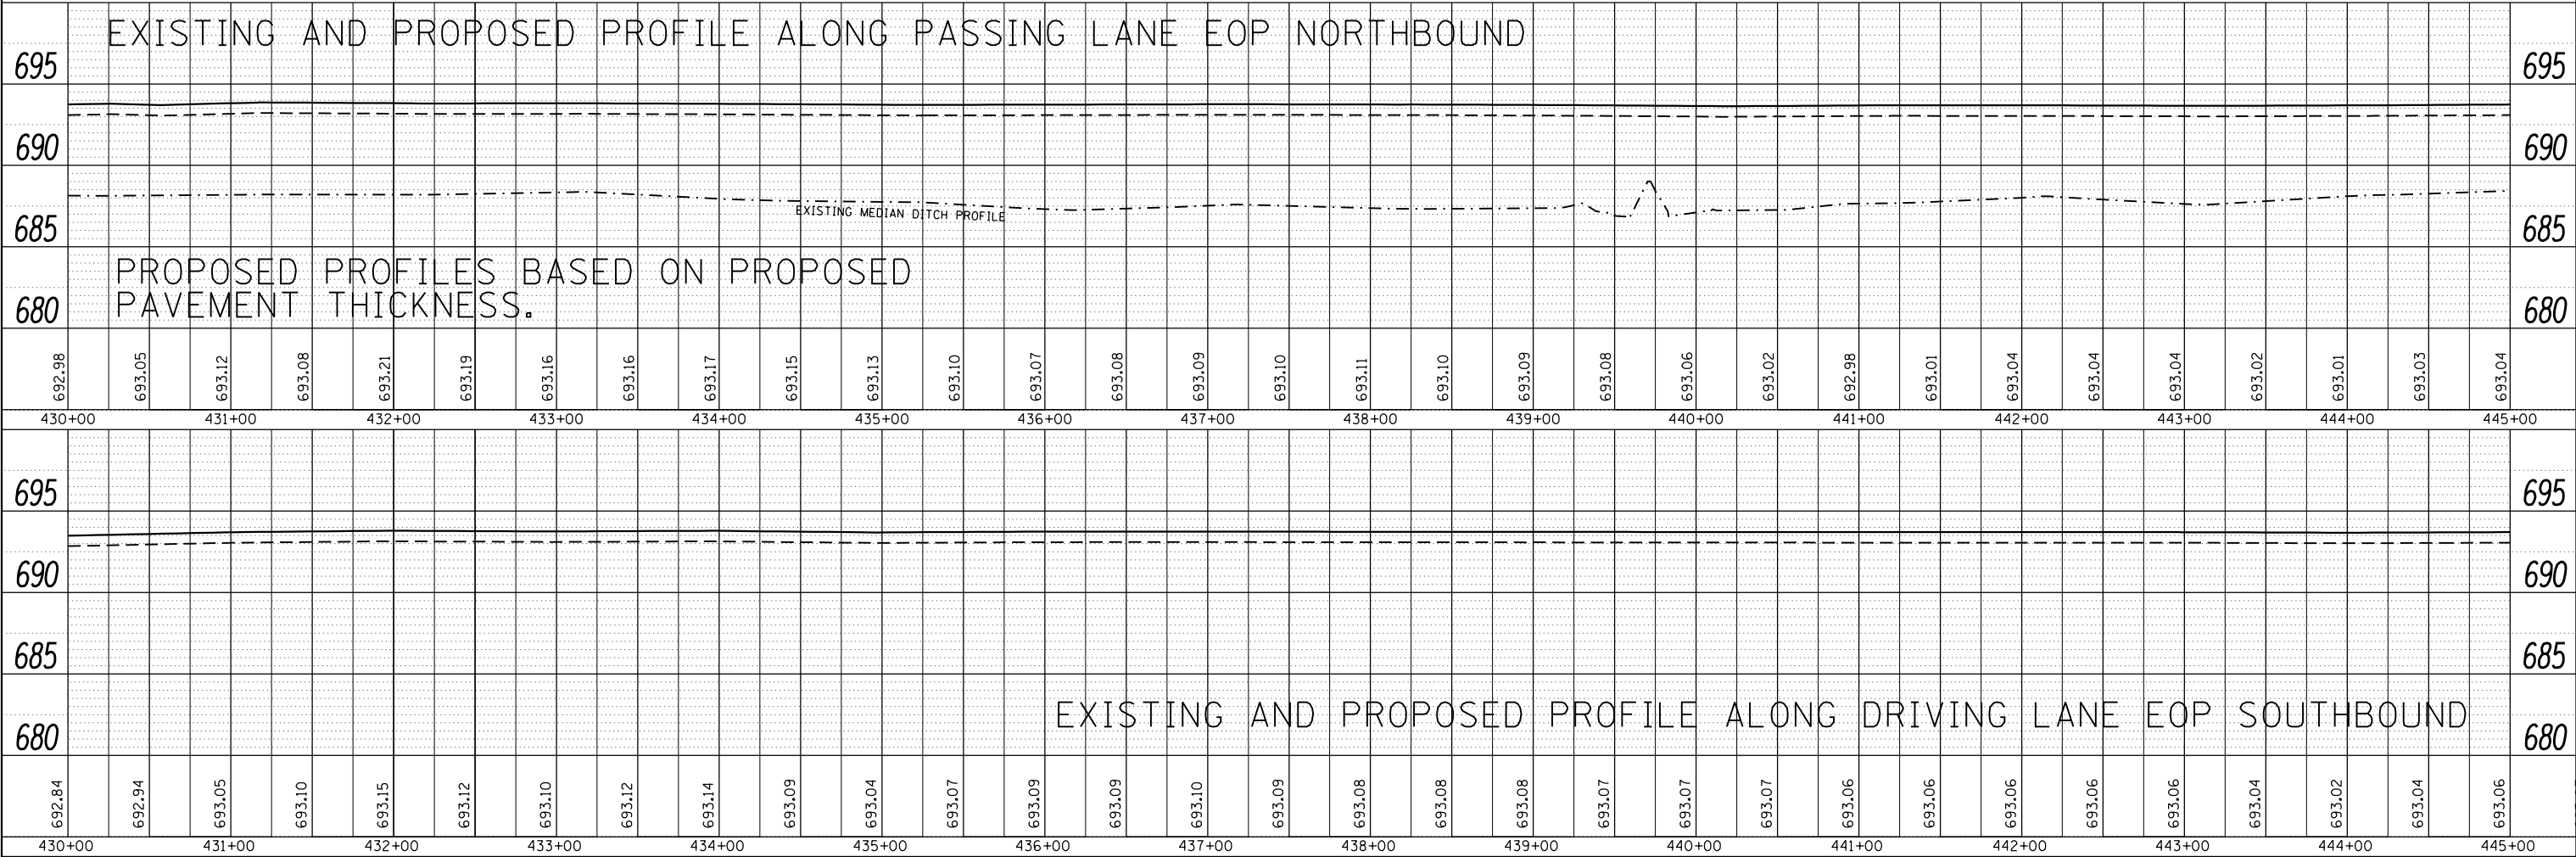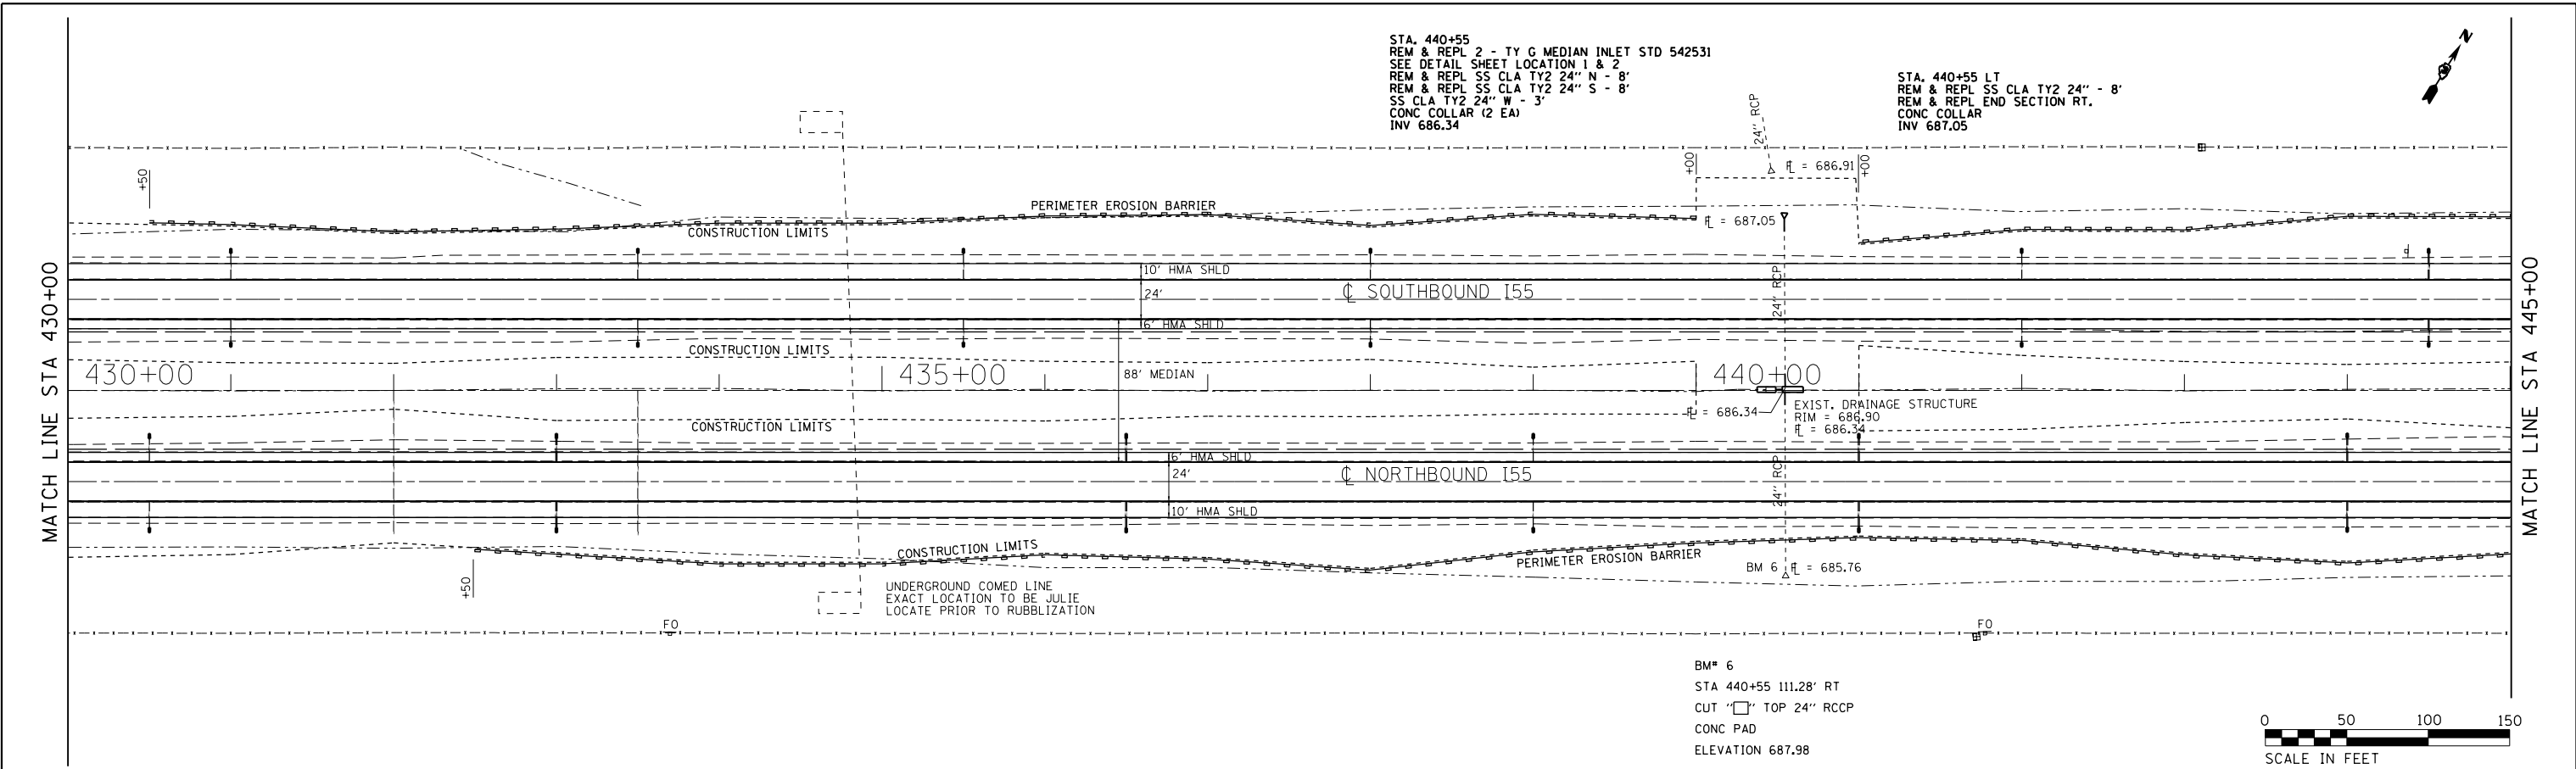

FILE NAME =	USER NAME = duncanbd	DESIGNED -	REVISD -	STATE OF ILLINOIS DEPARTMENT OF TRANSPORTATION				PLAN AND PROFILE				F.A.I. RTE.	SECTION	COUNTY	TOTAL SHEETS	SHEET NO.
		CHECKED -	REVISD -									55	(53-4)R&I	LIVINGSTON	242	44
		PLOT SCALE = 100.0000' / in.	DRAWN -									CONTRACT NO. 66F23				
		PLOT DATE = 4/6/2017	CHECKED -									ILLINOIS FED. AID PROJECT				
Default								SCALE:		SHEET 10 OF 18 SHEETS		STA. 430+00 TO STA. 445+00				



PLAN	SURVEYED	BY	DATE
	PLOTTED		
NOTE BOOK NO.	CHECKED		
	REVISIONS		
	CADD FILE NAME		

PROFILE	SURVEYED	BY	DATE
	PLOTTED		
NOTE BOOK NO.	GRADES CHECKED		
	STRUCTURE NOTATIONS CHKD		

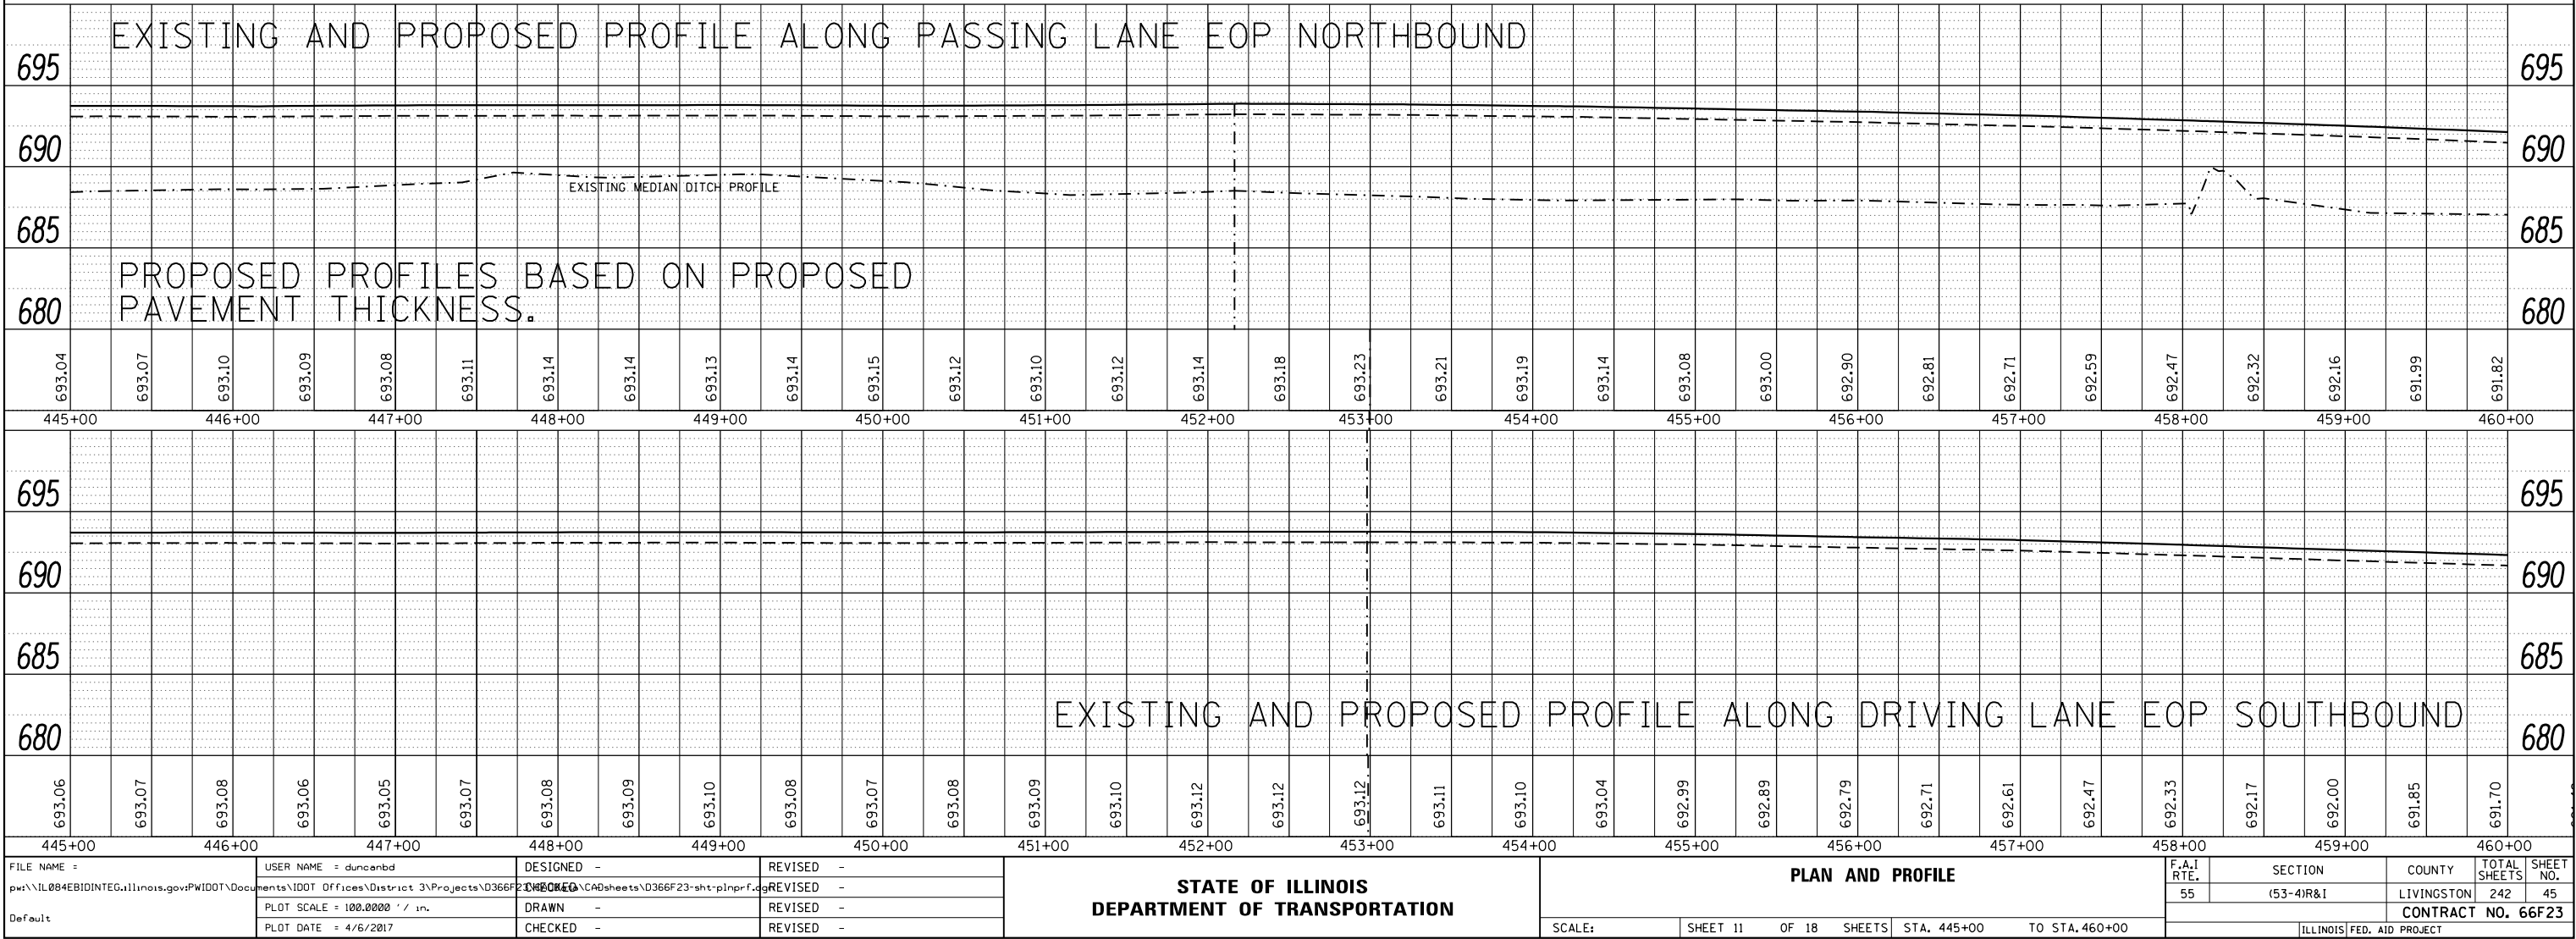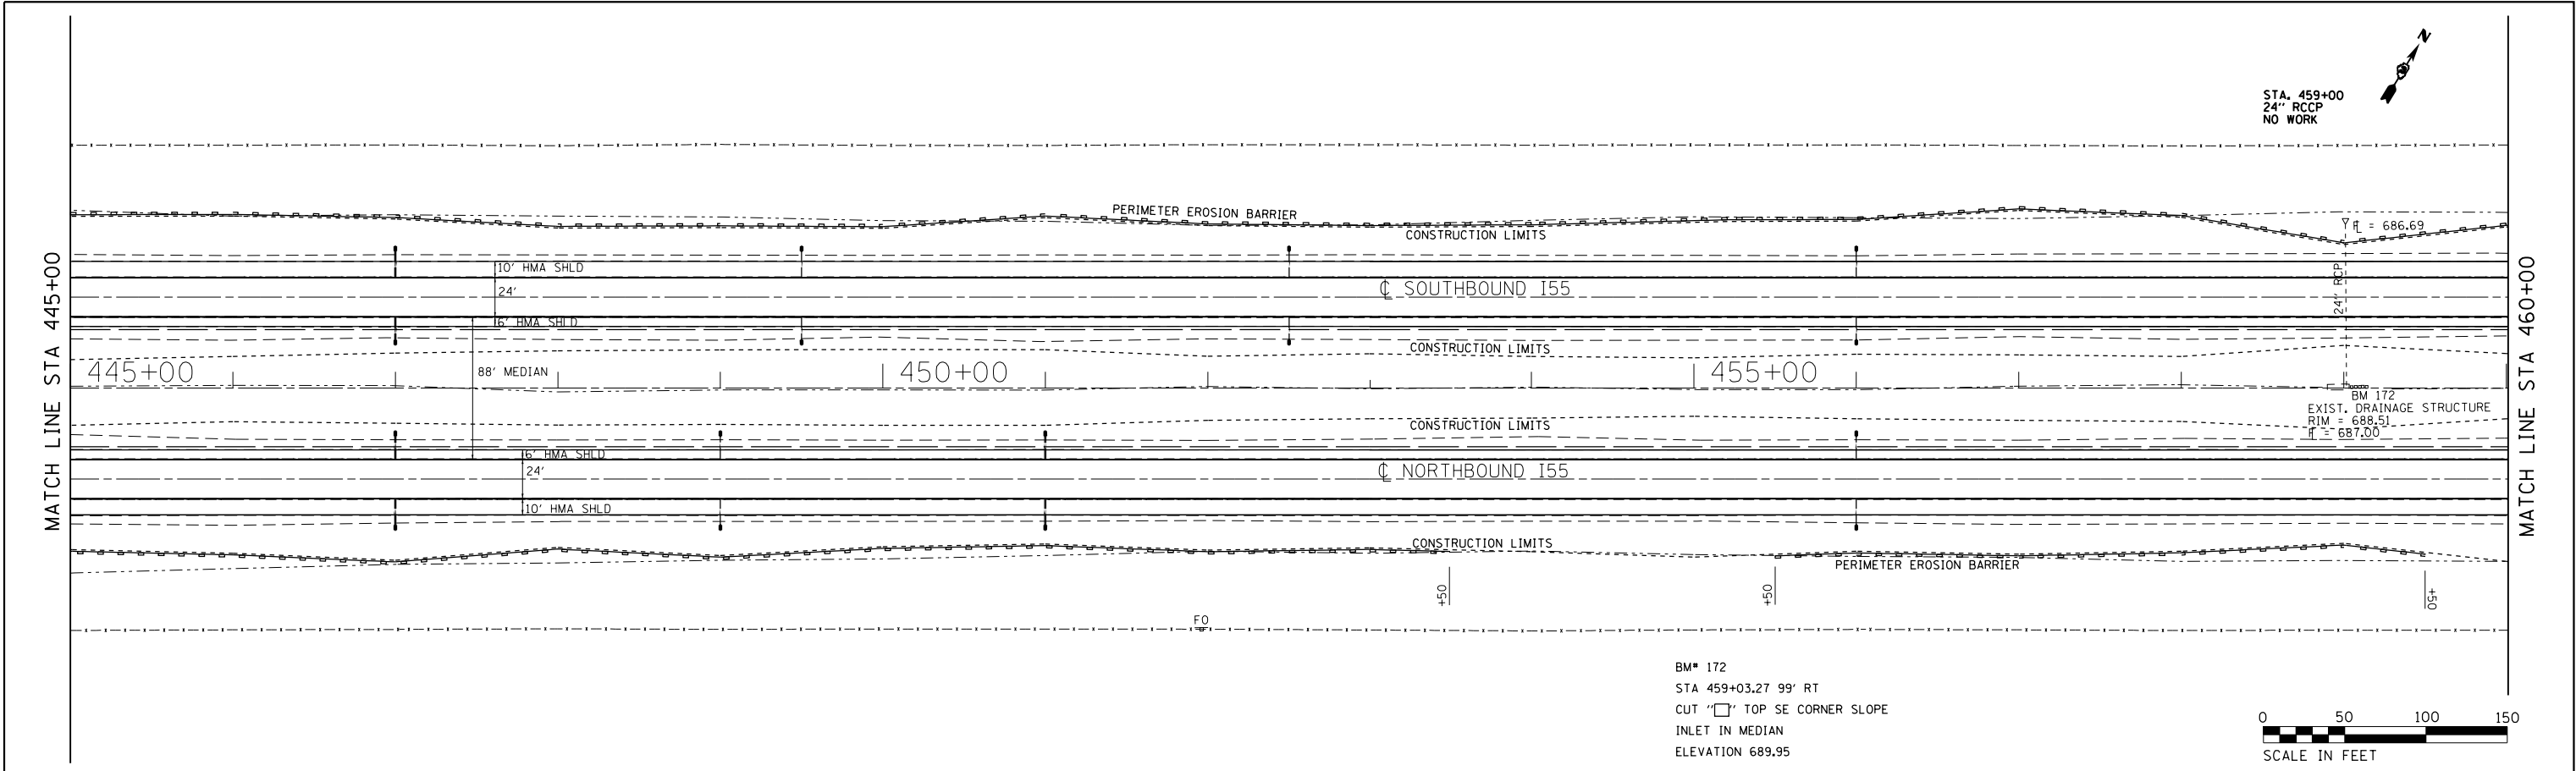


PLAN	SURVEYED	BY	DATE
	NOTED		
NOTE BOOK	ALIGNED		
	CHECKED		
NO.	FILE NAME		

PROFILE	SURVEYED	BY	DATE
	NOTED		
NOTE BOOK	GRADES		
	CHECKED		
NO.	STRUCTURE		
	NOTATIONS		

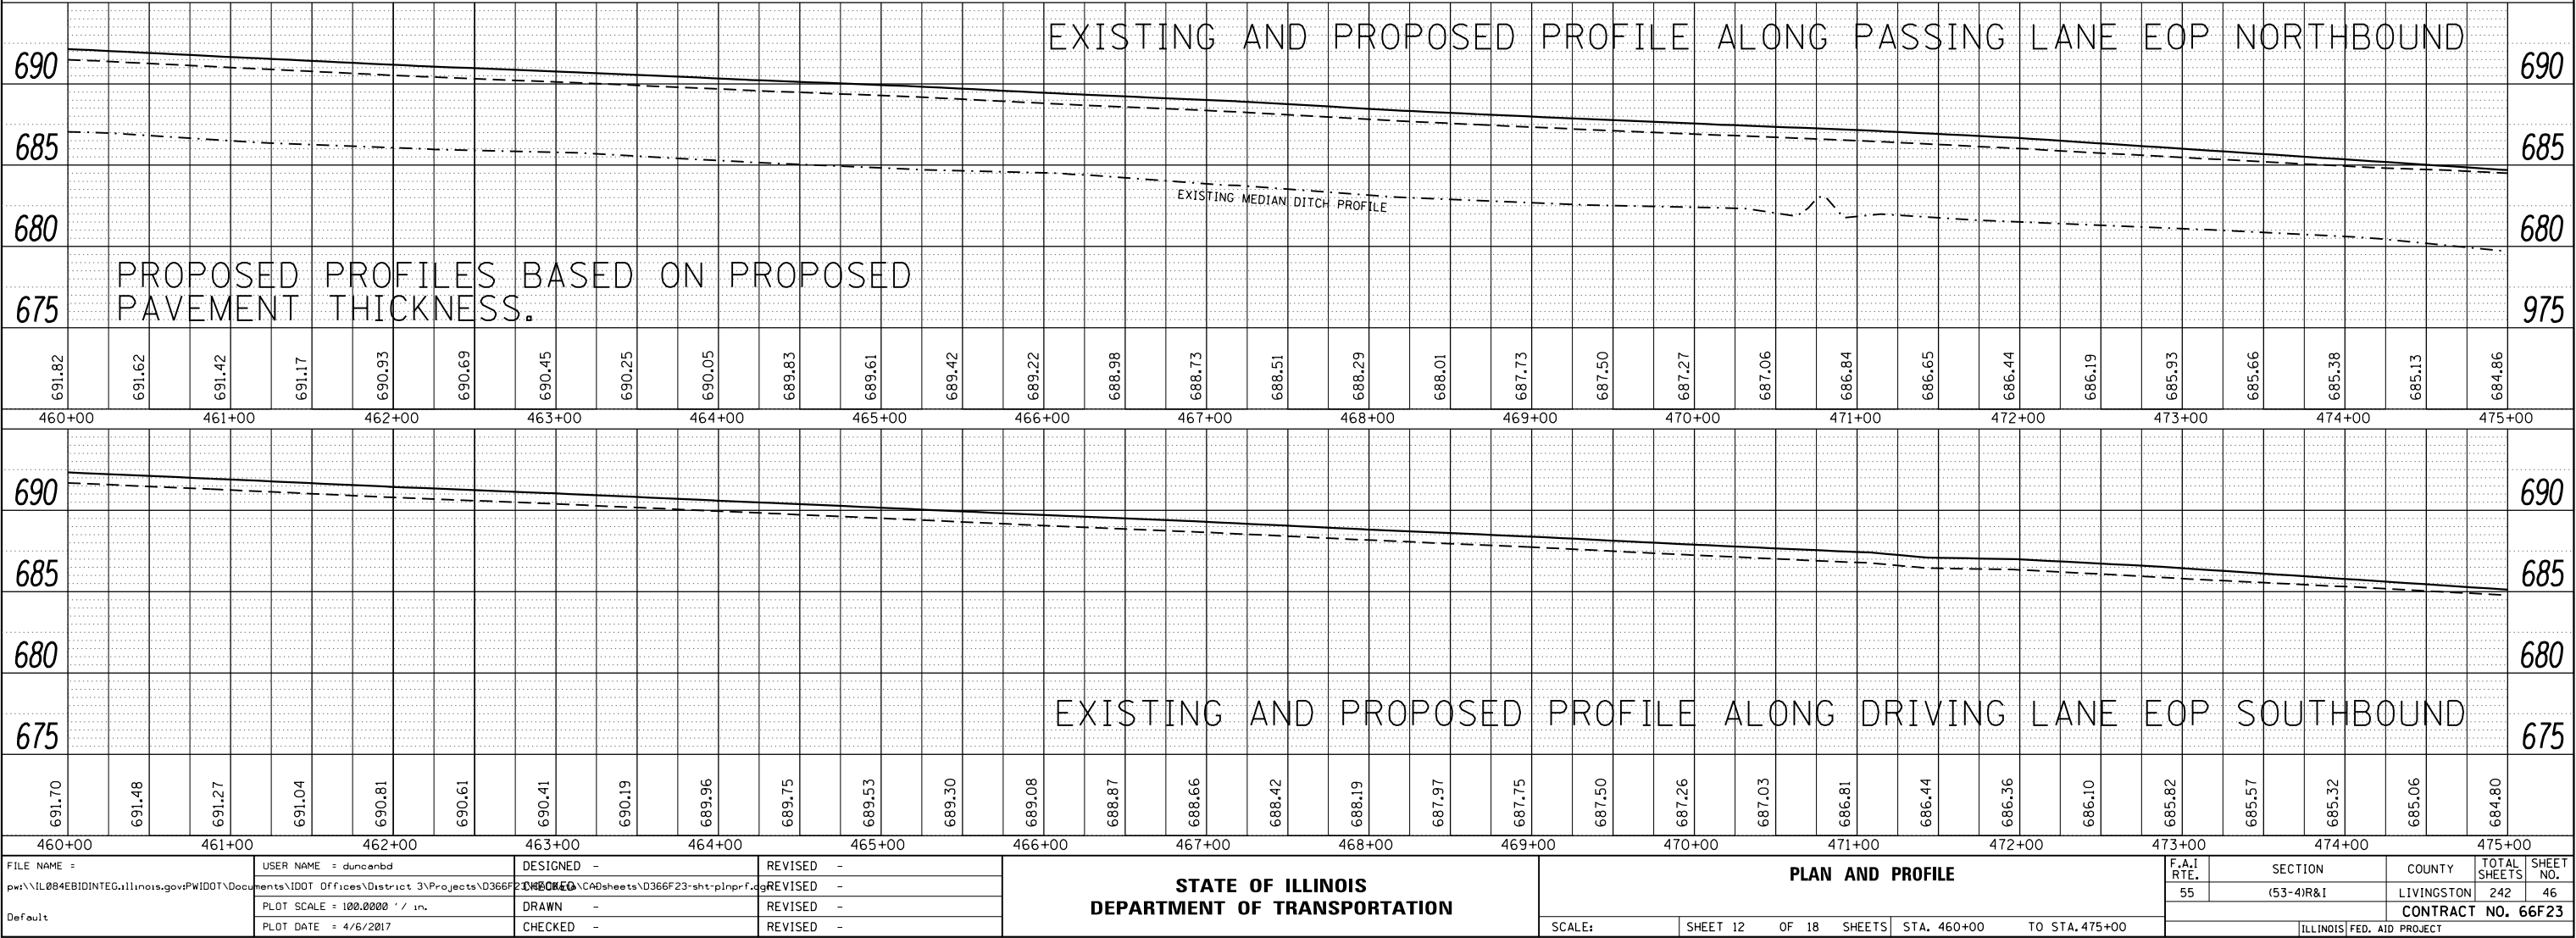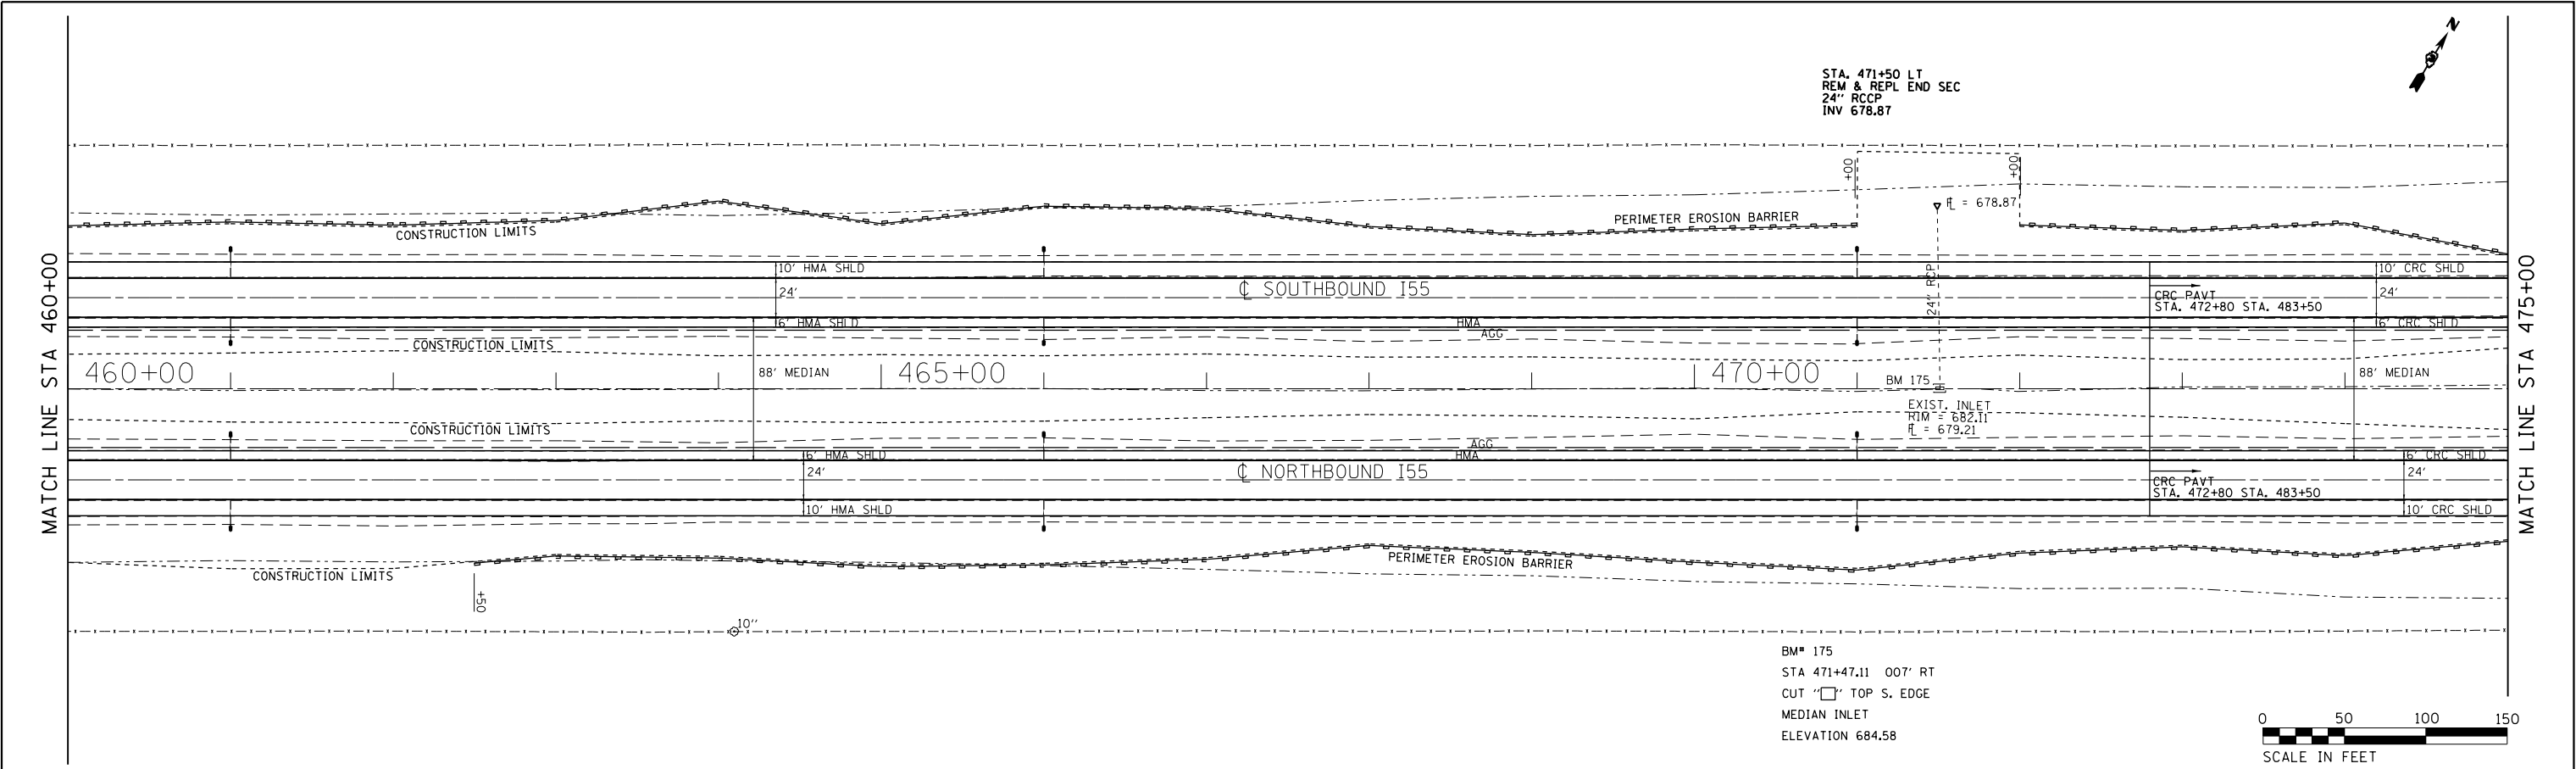



PLAN	SURVEYED	BY	DATE
	PLOTTED		
NOTE BOOK	ALIGNED	CHECKED	
	NO.	FILE NAME	

PROFILE	SURVEYED	BY	DATE
	PLOTTED		
NOTE BOOK	GRADES	CHECKED	
	NO.	NOTATION	CHKD

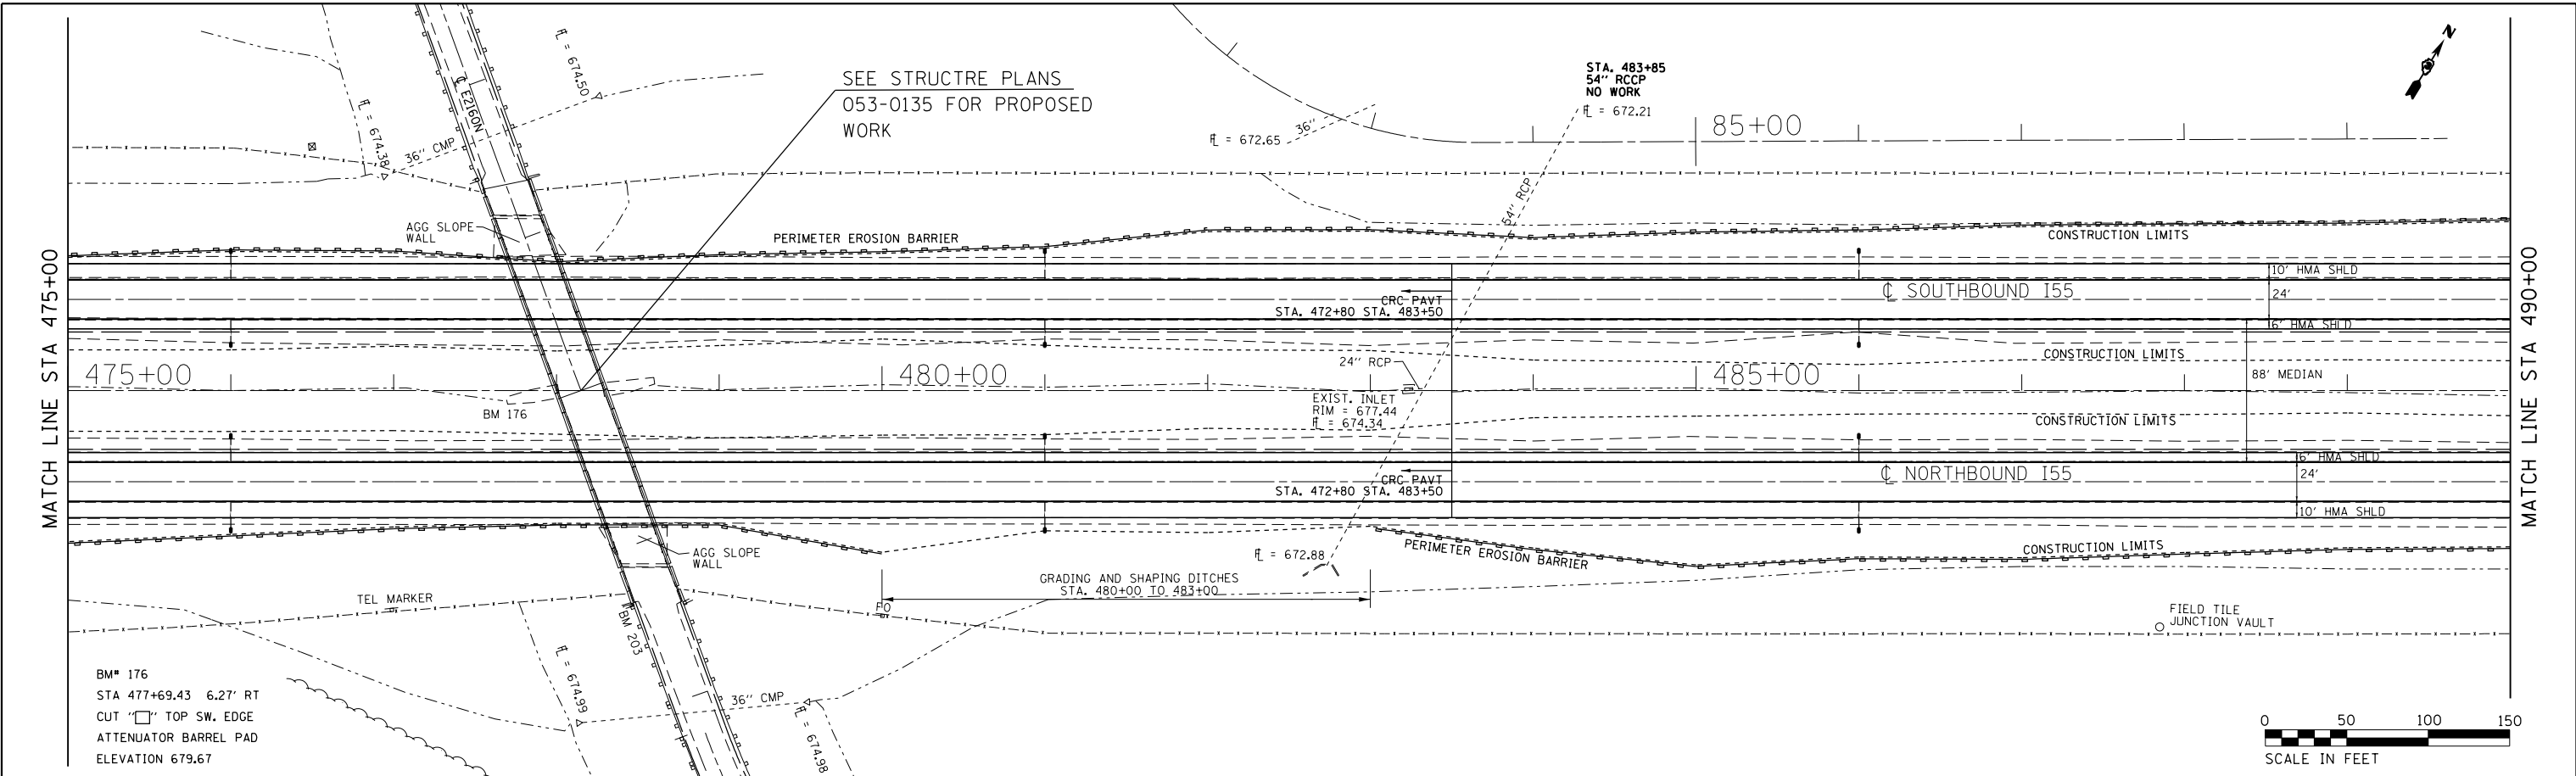



PLAN	SURVEYED	BY	DATE
	PLOTTED		
NOTE BOOK	ALIGNMENT CHECKED		
	RT. OF WAY CHECKED		
NO. _____	CADD FILE NAME _____		

PROFILE	SURVEYED	BY	DATE
	PLOTTED		
NOTE BOOK	GRADES CHECKED		
	B.M. NOTED		
NO. _____	STRUCTURE NOTATION'S	CHKD	

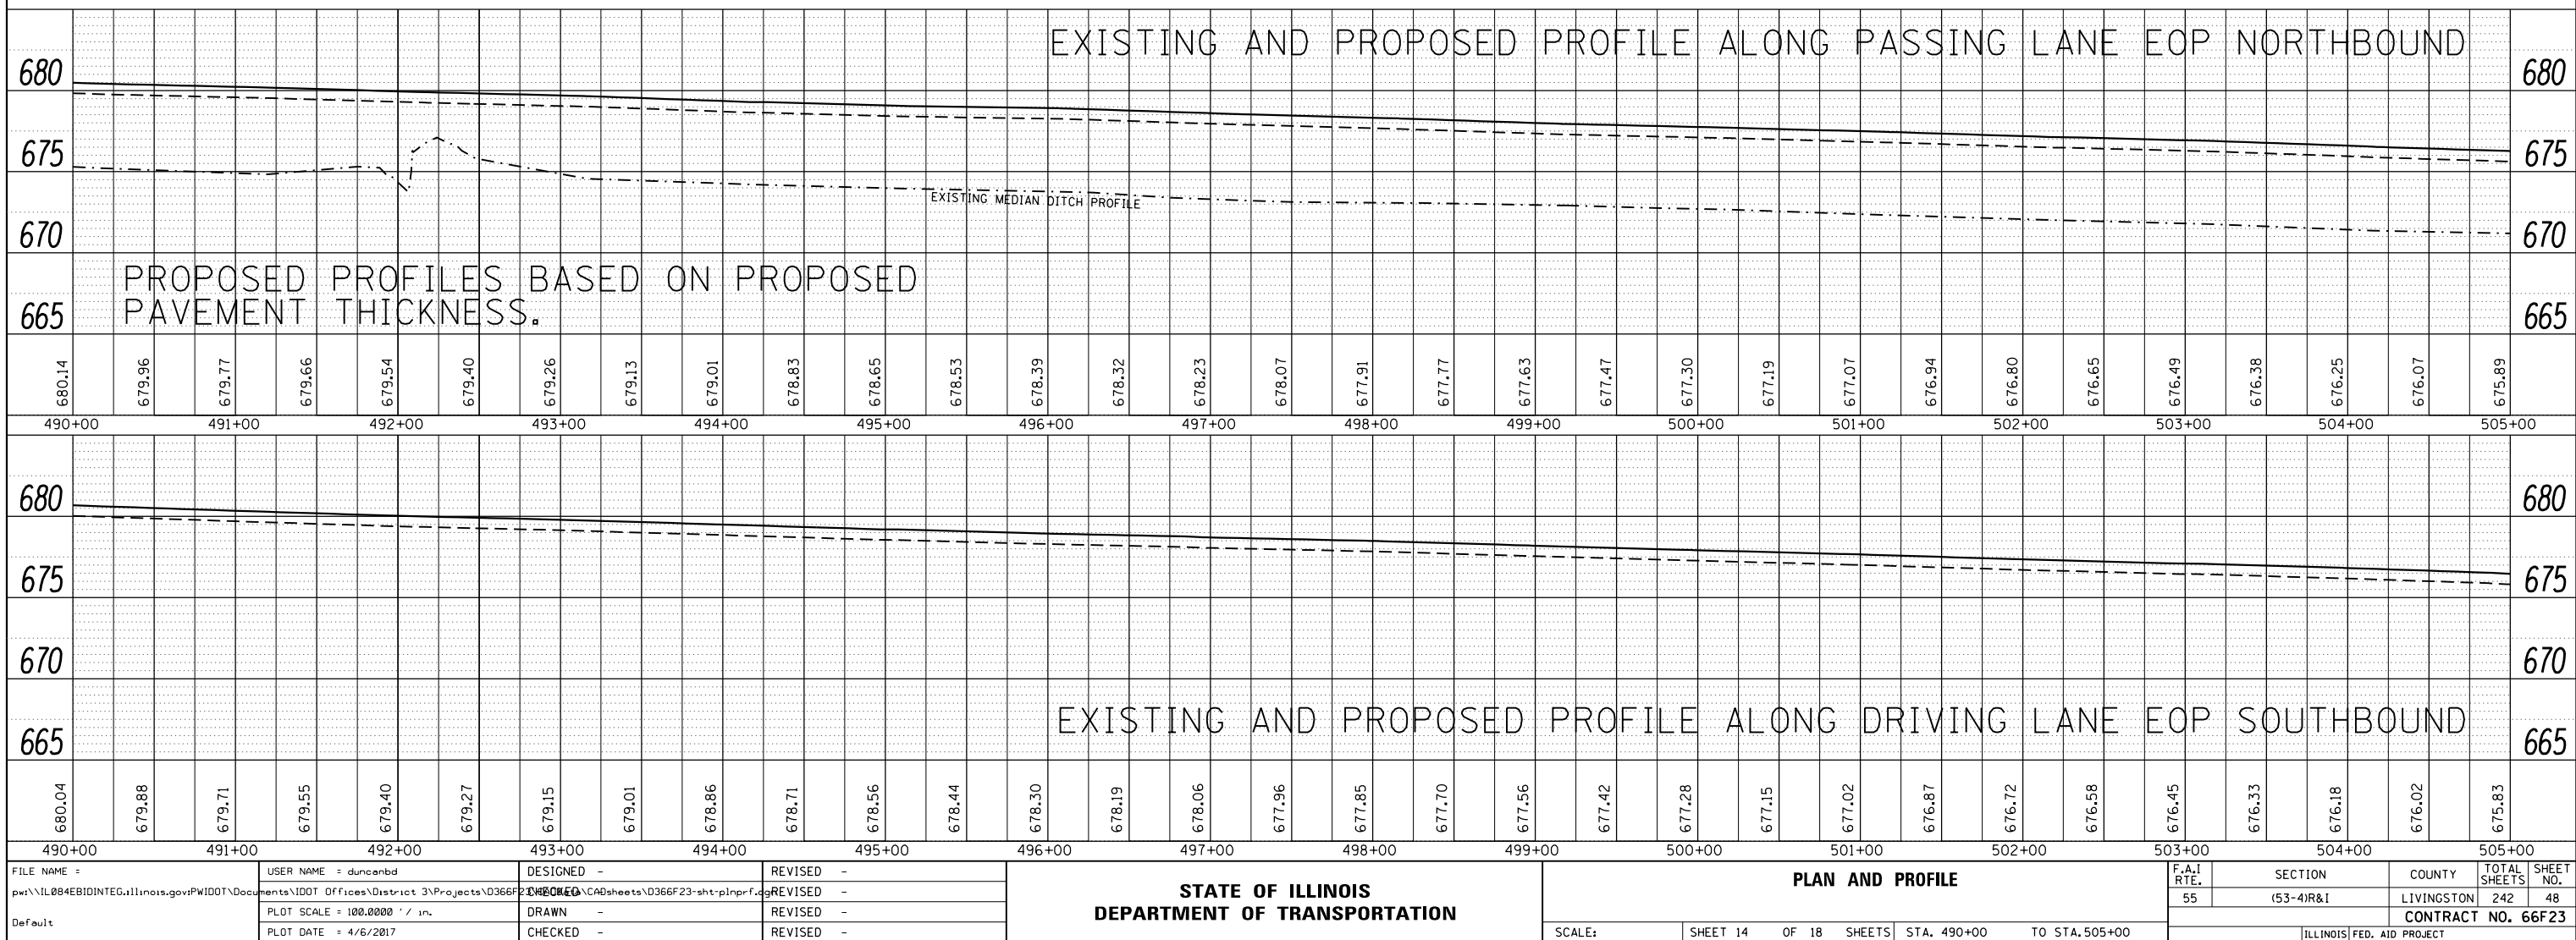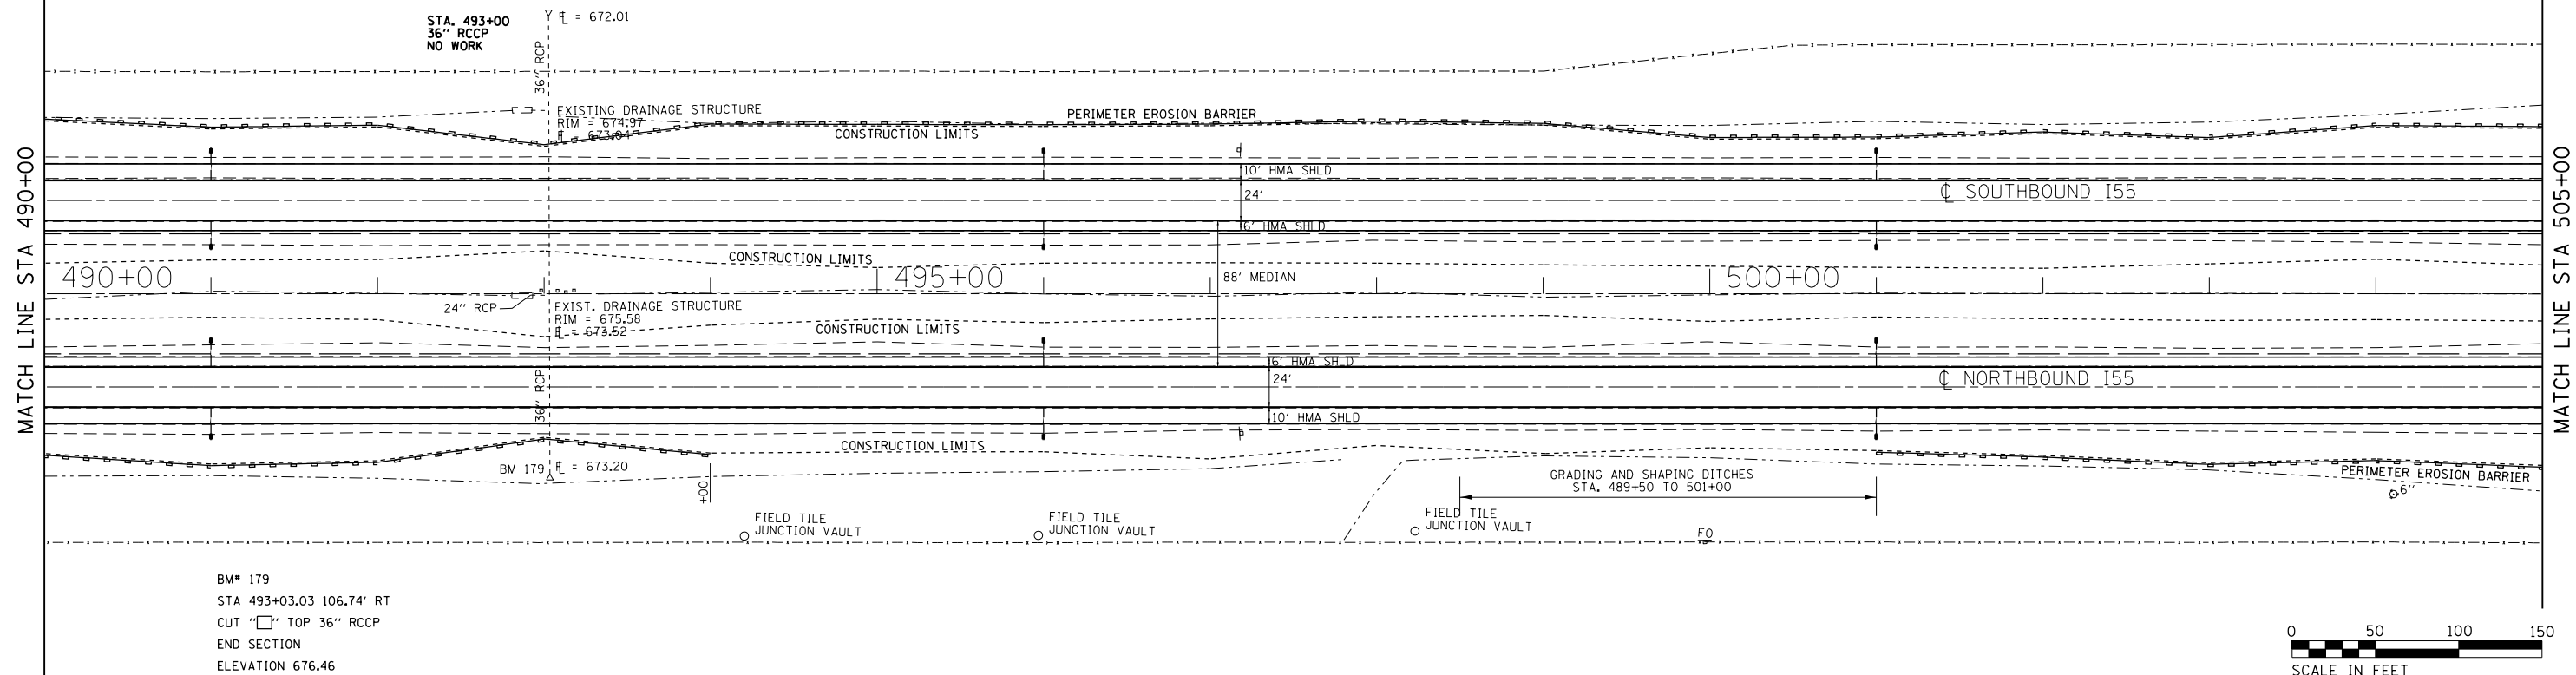

PLAN	SURVEYED	BY	DATE
NOTE BOOK NO.	PLOTTED		
	ALIGNED		
	CHECKED		
	CAD FILE NAME		

PROFILE	SURVEYED	BY	DATE
NOTE BOOK NO.	GRADES CHECKED		
	STRUCTURE NOTATIONS CHKD		

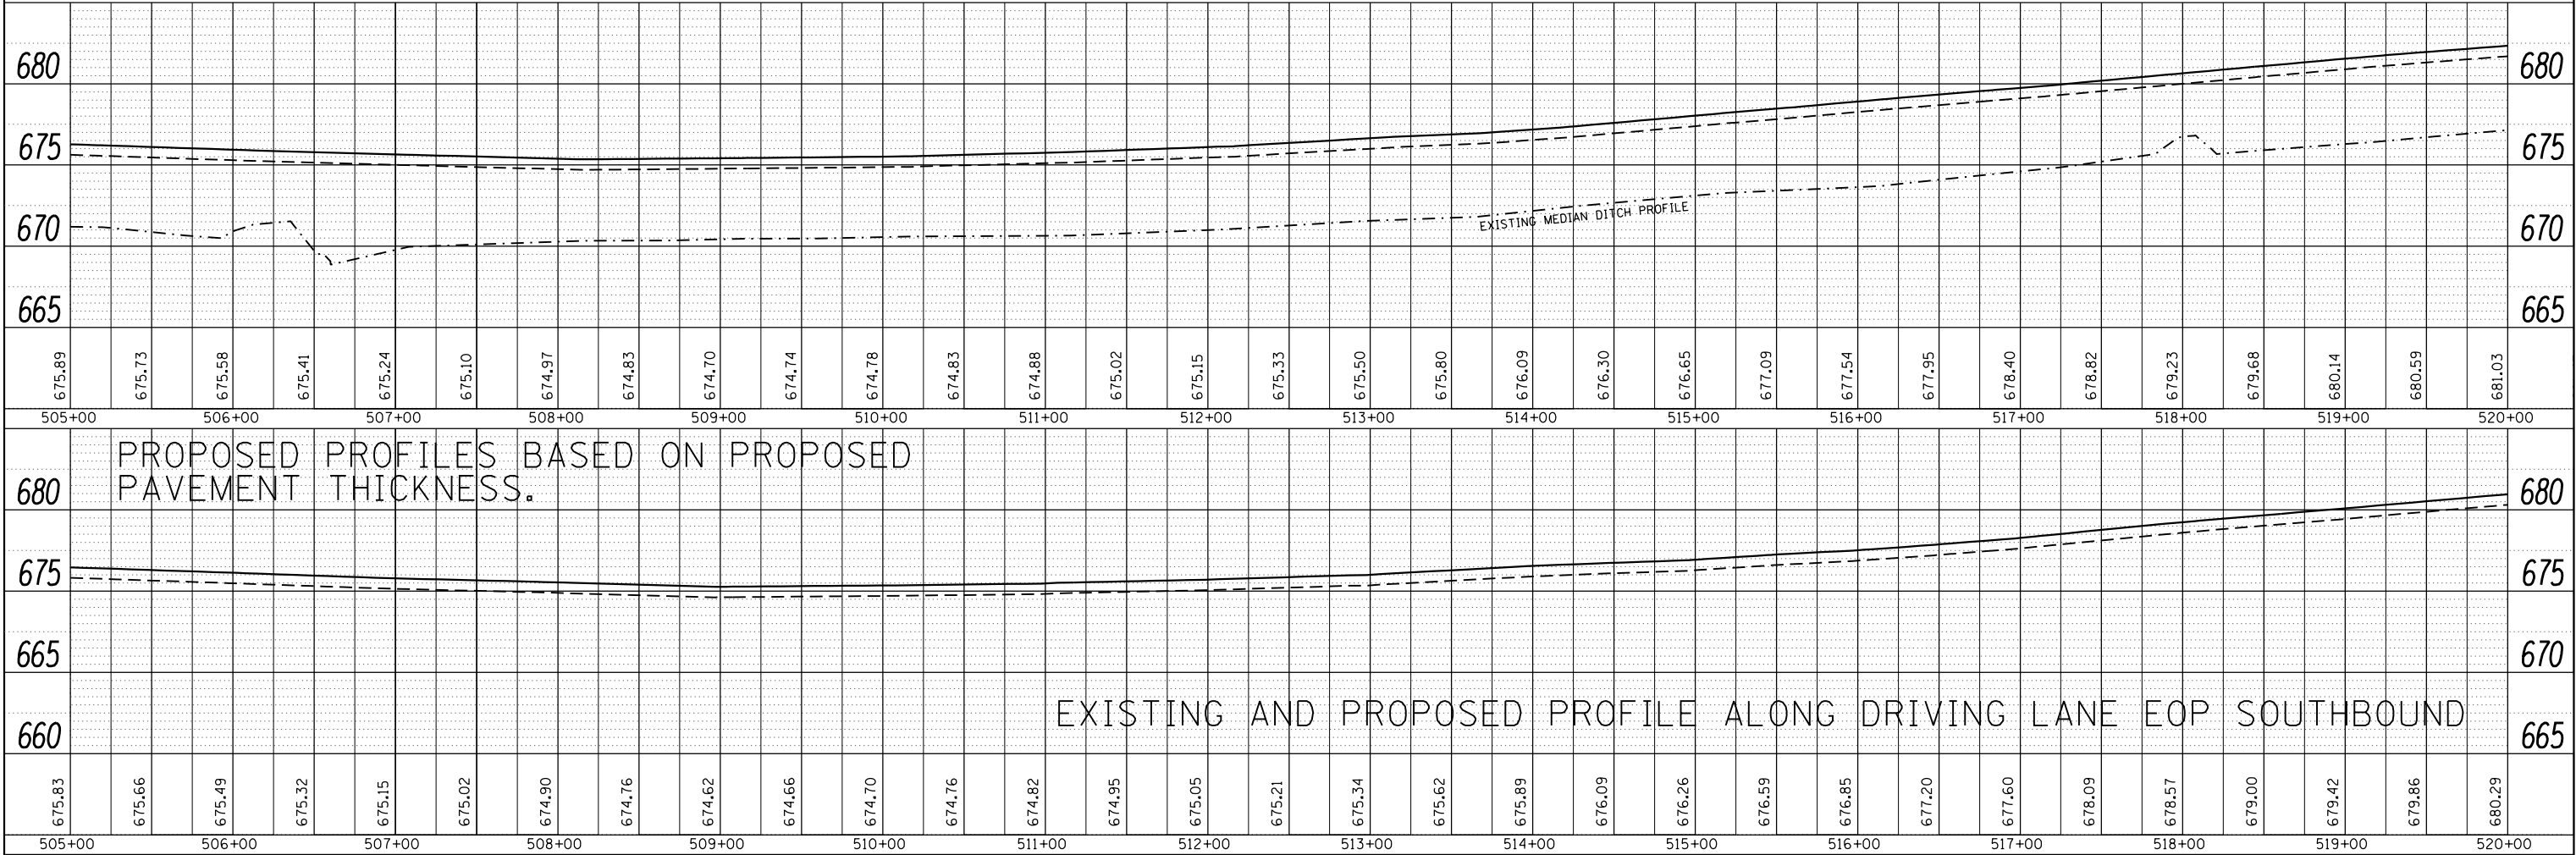
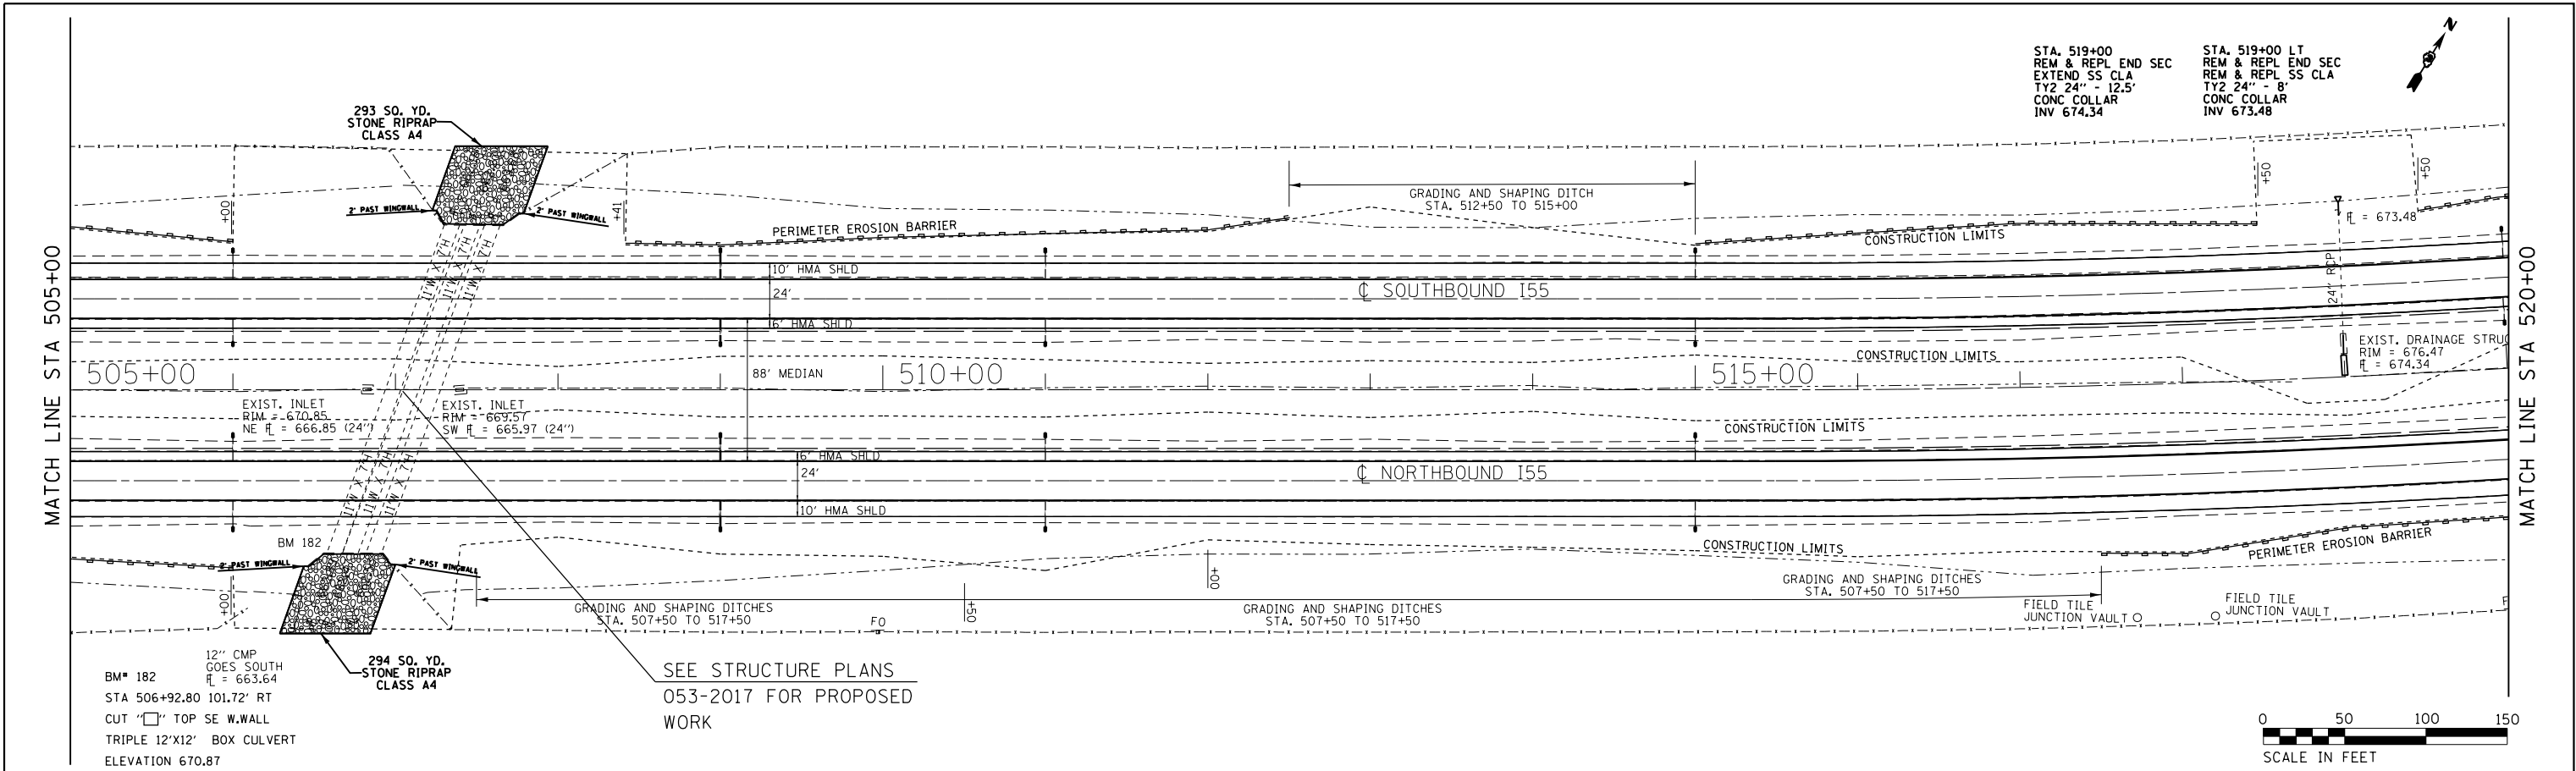


FILE NAME =	USER NAME = duncanbd	DESIGNED -	REVISED -	PLAN AND PROFILE		F.A.I. RTE.	SECTION	COUNTY	TOTAL SHEETS	SHEET NO.
p:\IL084EBID\INTEG\Illinois.gov\PIDOT\Documents\IDOT Offices\District 3\Projects\0366F23-1\0366F23-1-plnprf.dgn		CHECKED -	REVISED -			55	(53-4)R&I	LIVINGSTON	242	49
Default		PLOT SCALE = 100.0000' / in.	DRAWN -			CONTRACT NO. 66F23				
		PLOT DATE = 4/6/2017	CHECKED -			ILLINOIS FED. AID PROJECT				

PLAN	SURVEYED	BY	DATE
	PLOTTED		
NOTE BOOK	ALIGNED	CHECKED	
	NO.	FILE NAME	



PROFILE	SURVEYED	BY	DATE
	PLOTTED		
NOTE BOOK	GRADES	CHECKED	
	NO.	NOTATIONS CHKD	

STA. 529+00, LT
REM & REPL END SEC
24" DIA
INV 678.88

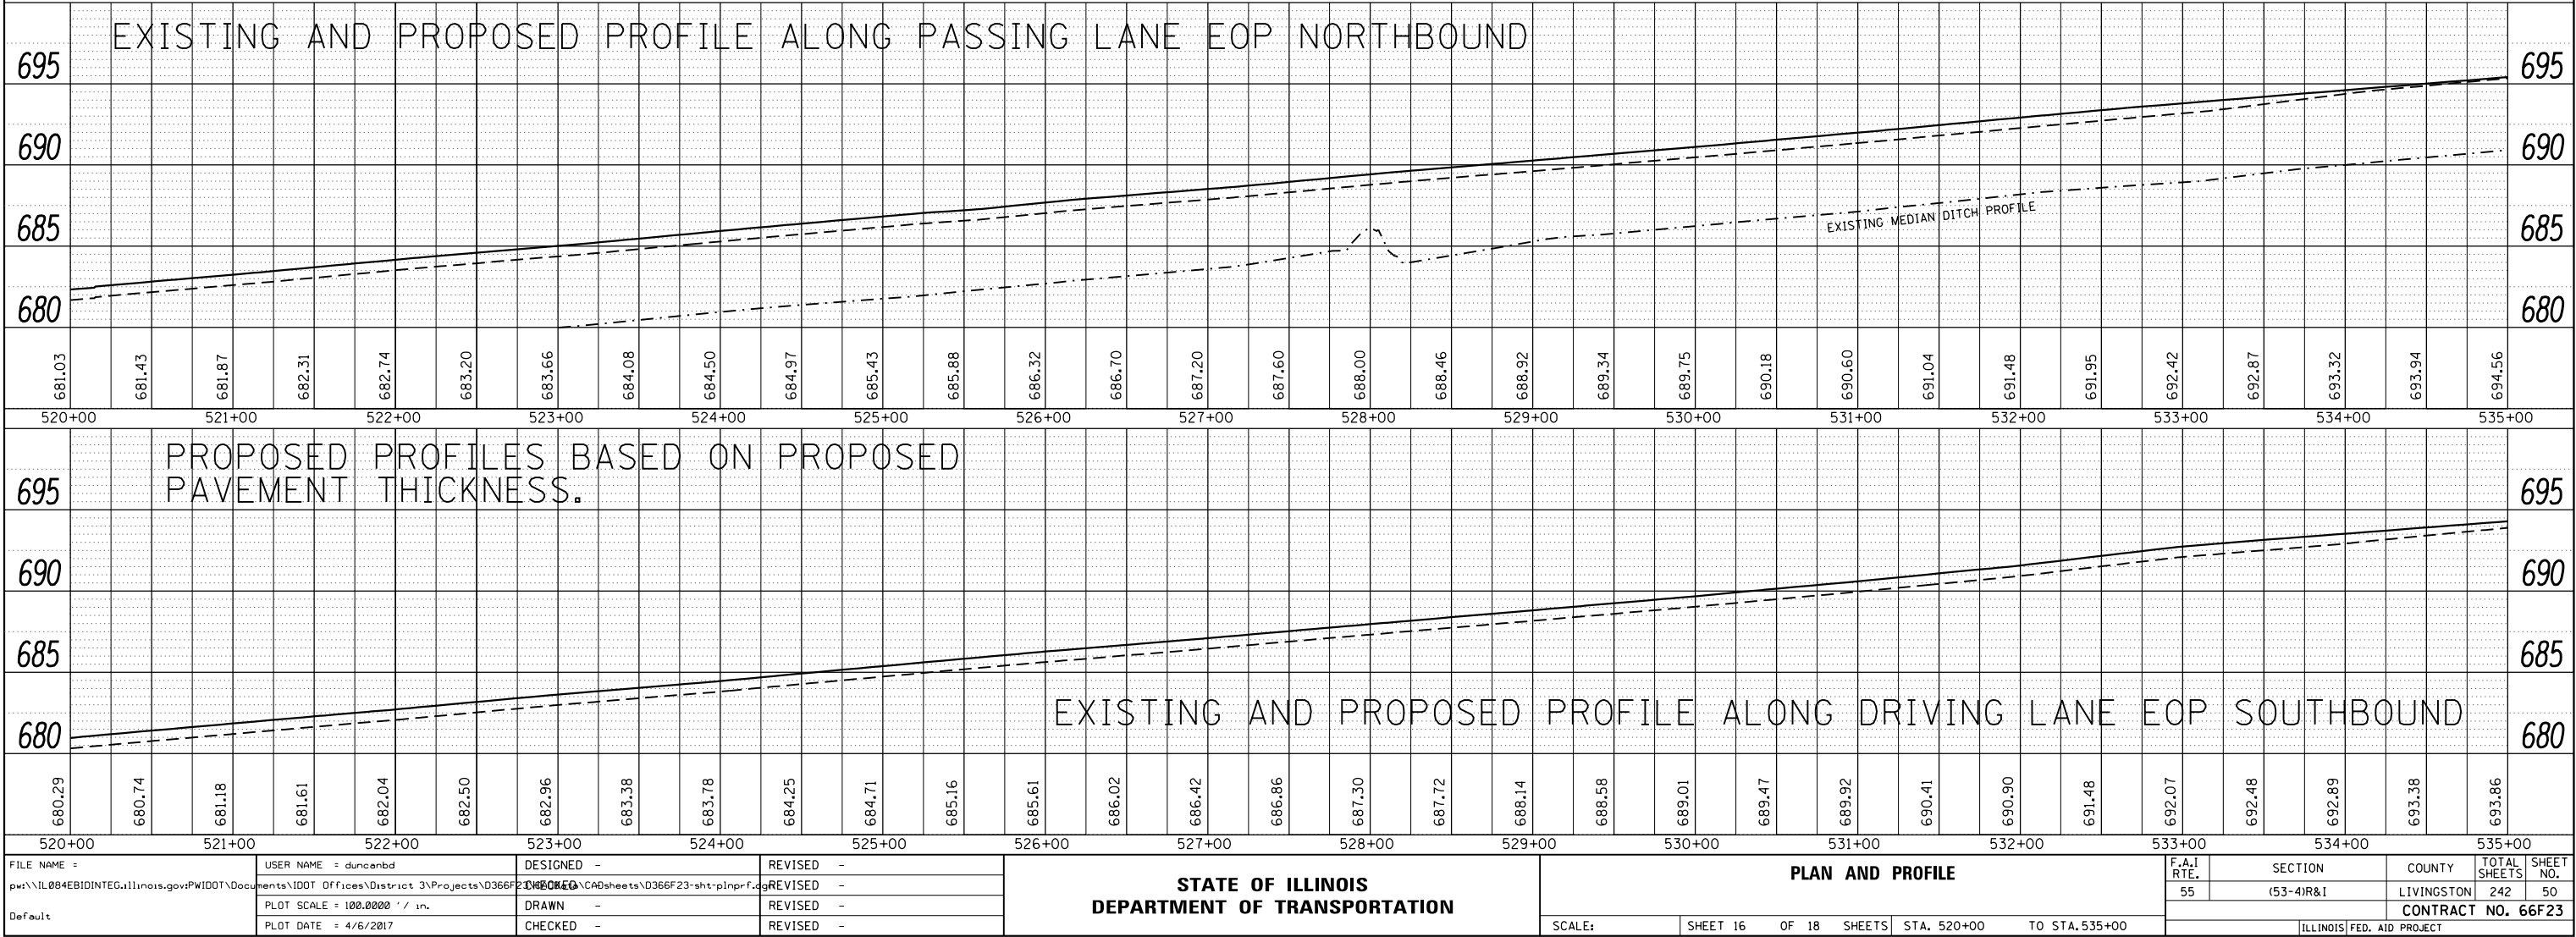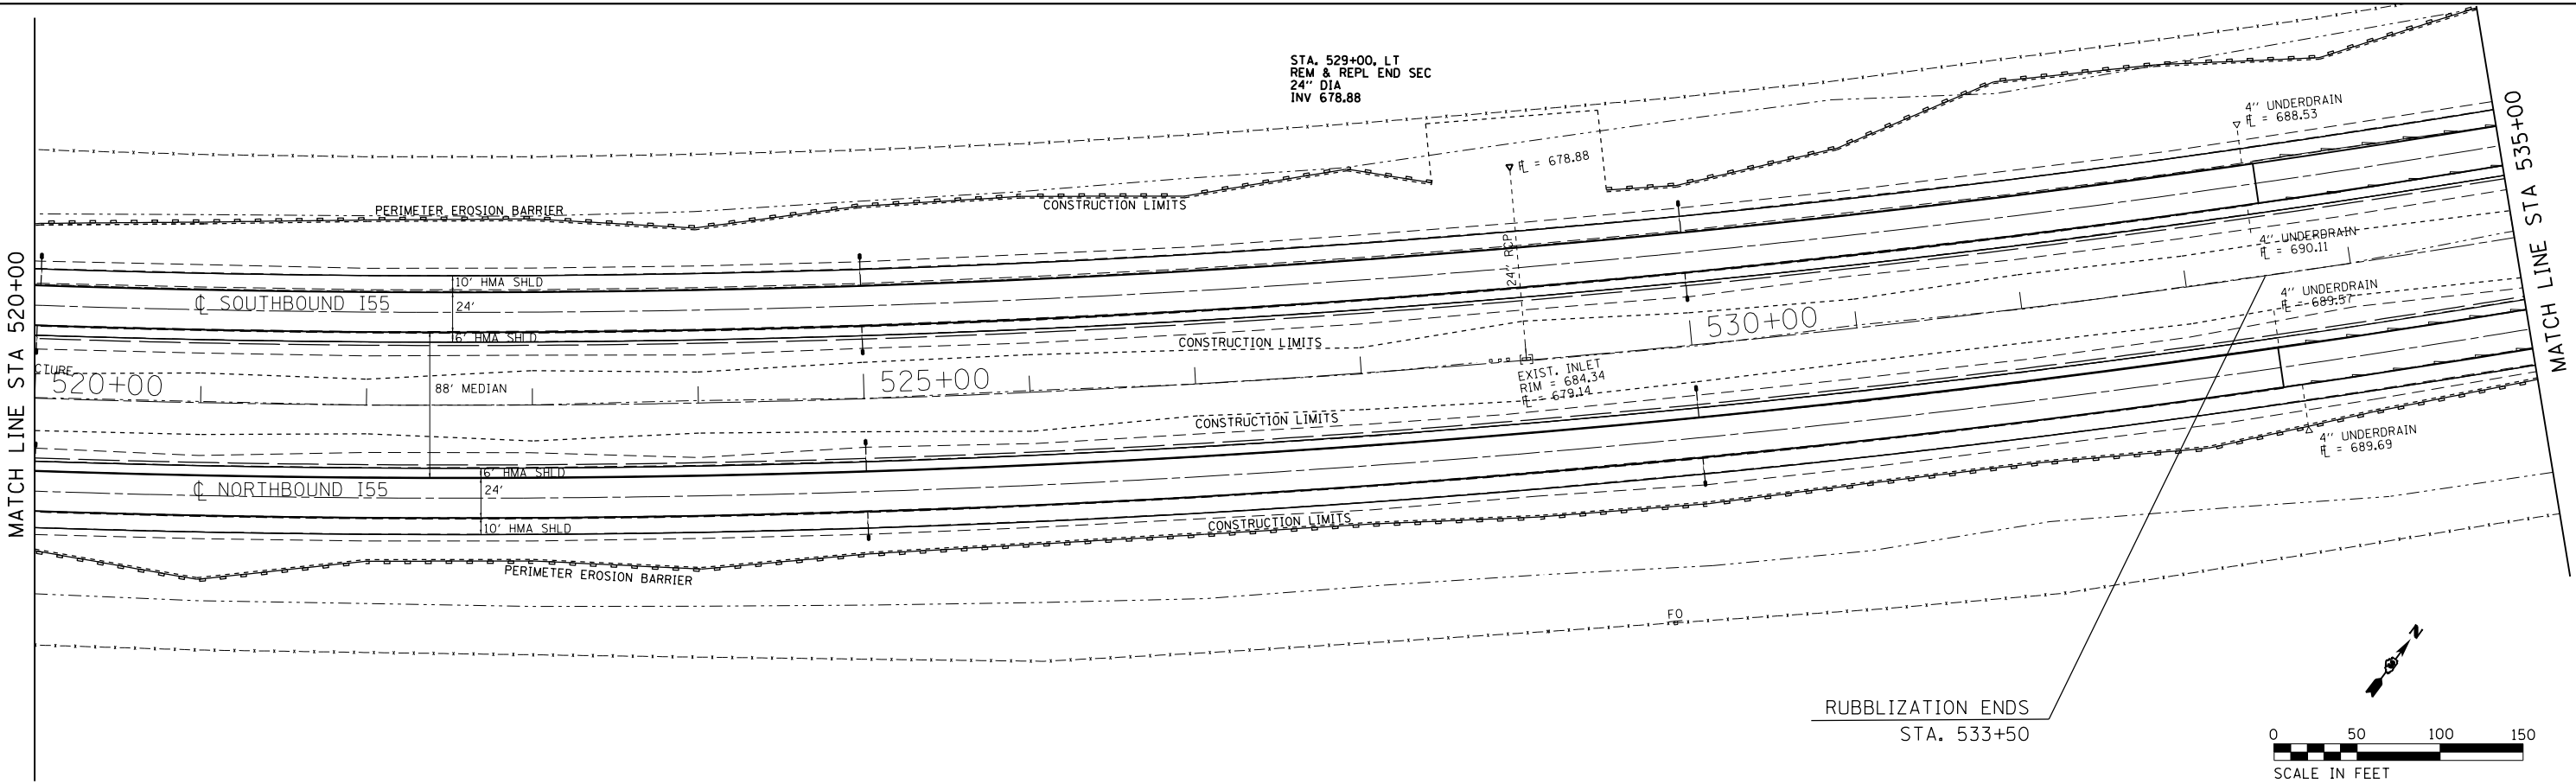




PLAN	SURVEYED	BY	DATE
	PLOTTED		
NOTE BOOK NO.	CHECKED		
	FILE NAME		



PROFILE	SURVEYED	BY	DATE
	PLOTTED		
NOTE BOOK NO.	GRADES CHECKED		
	STRUCTURE NOTATIONS CHKD		

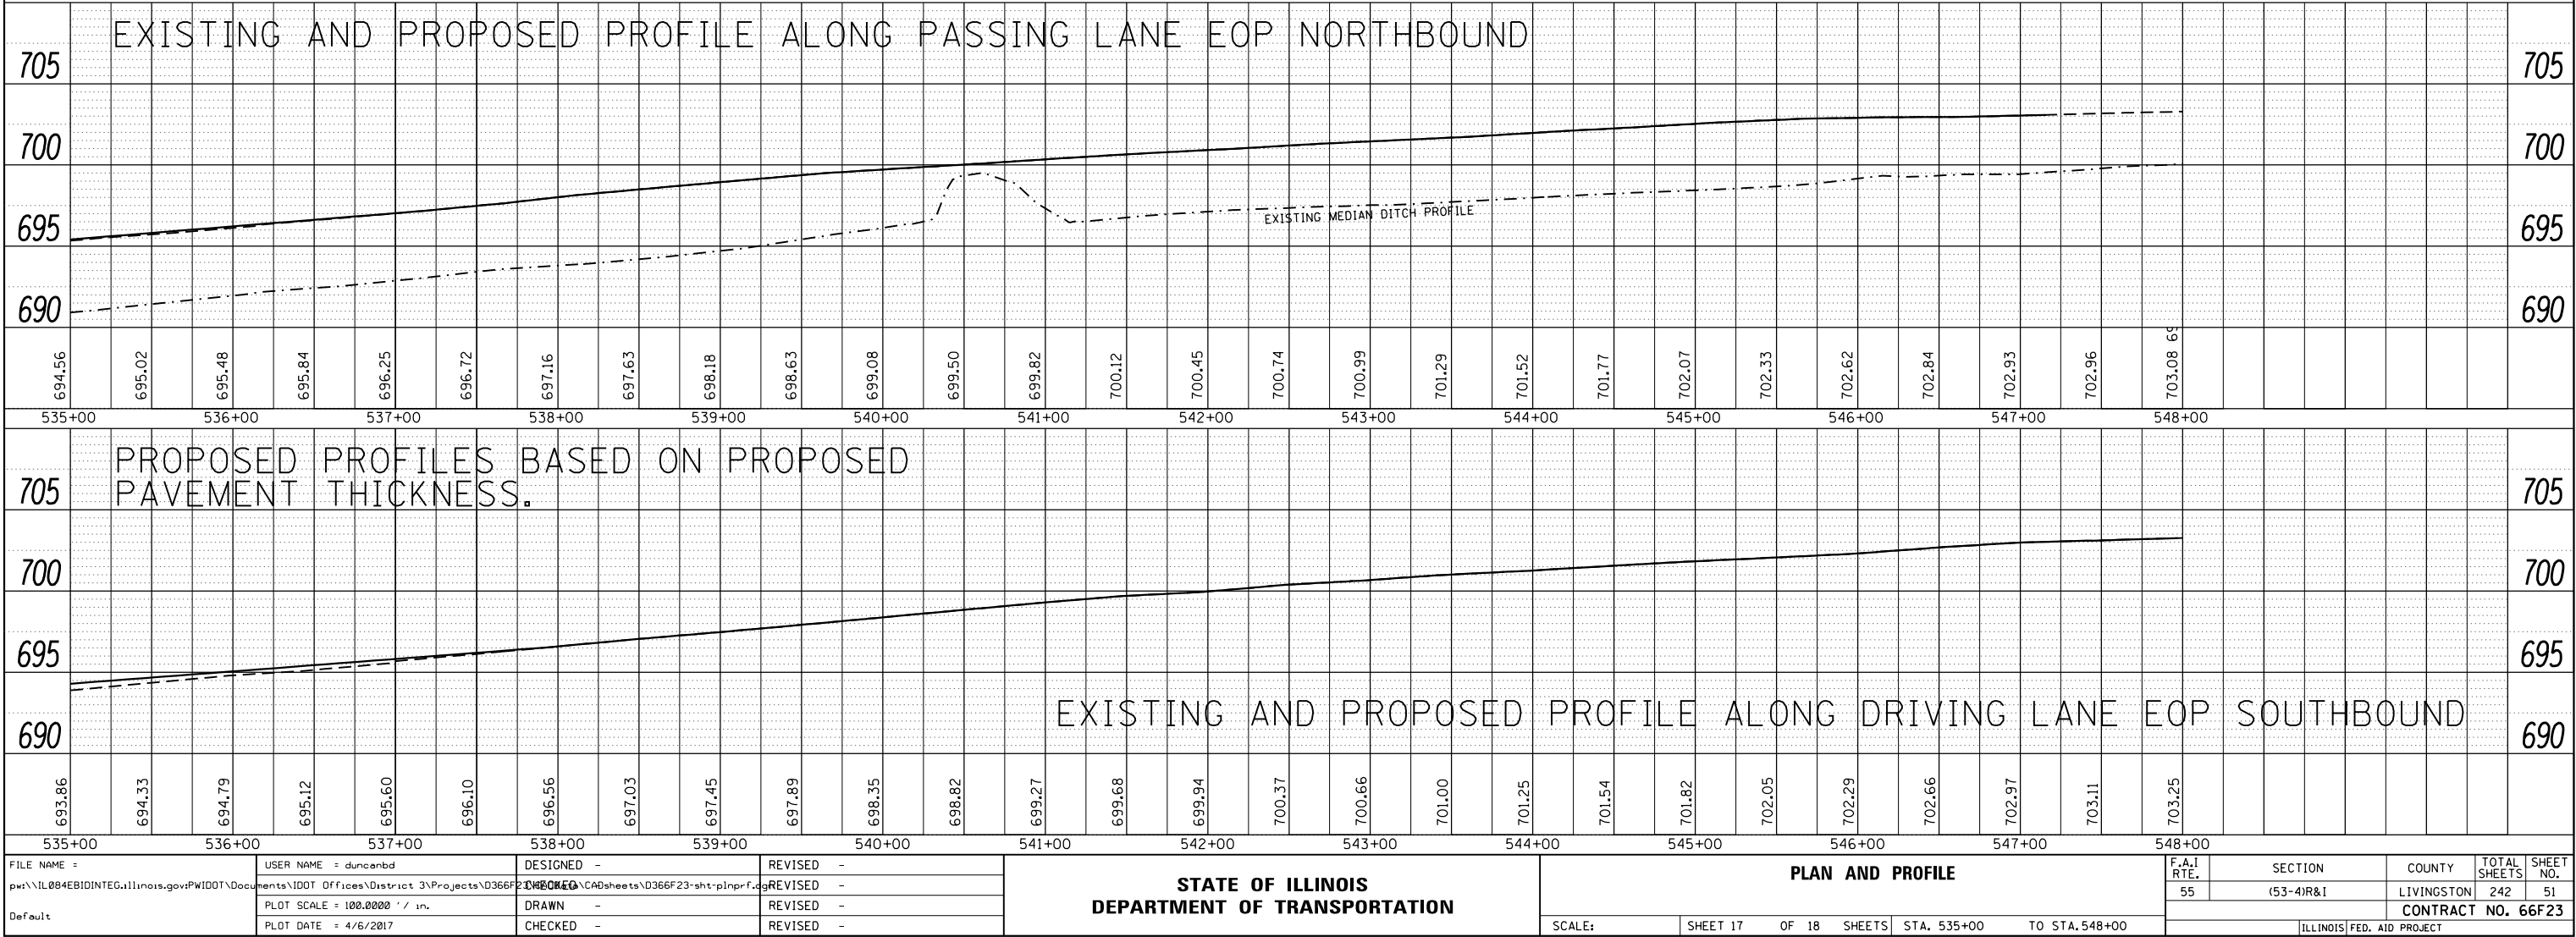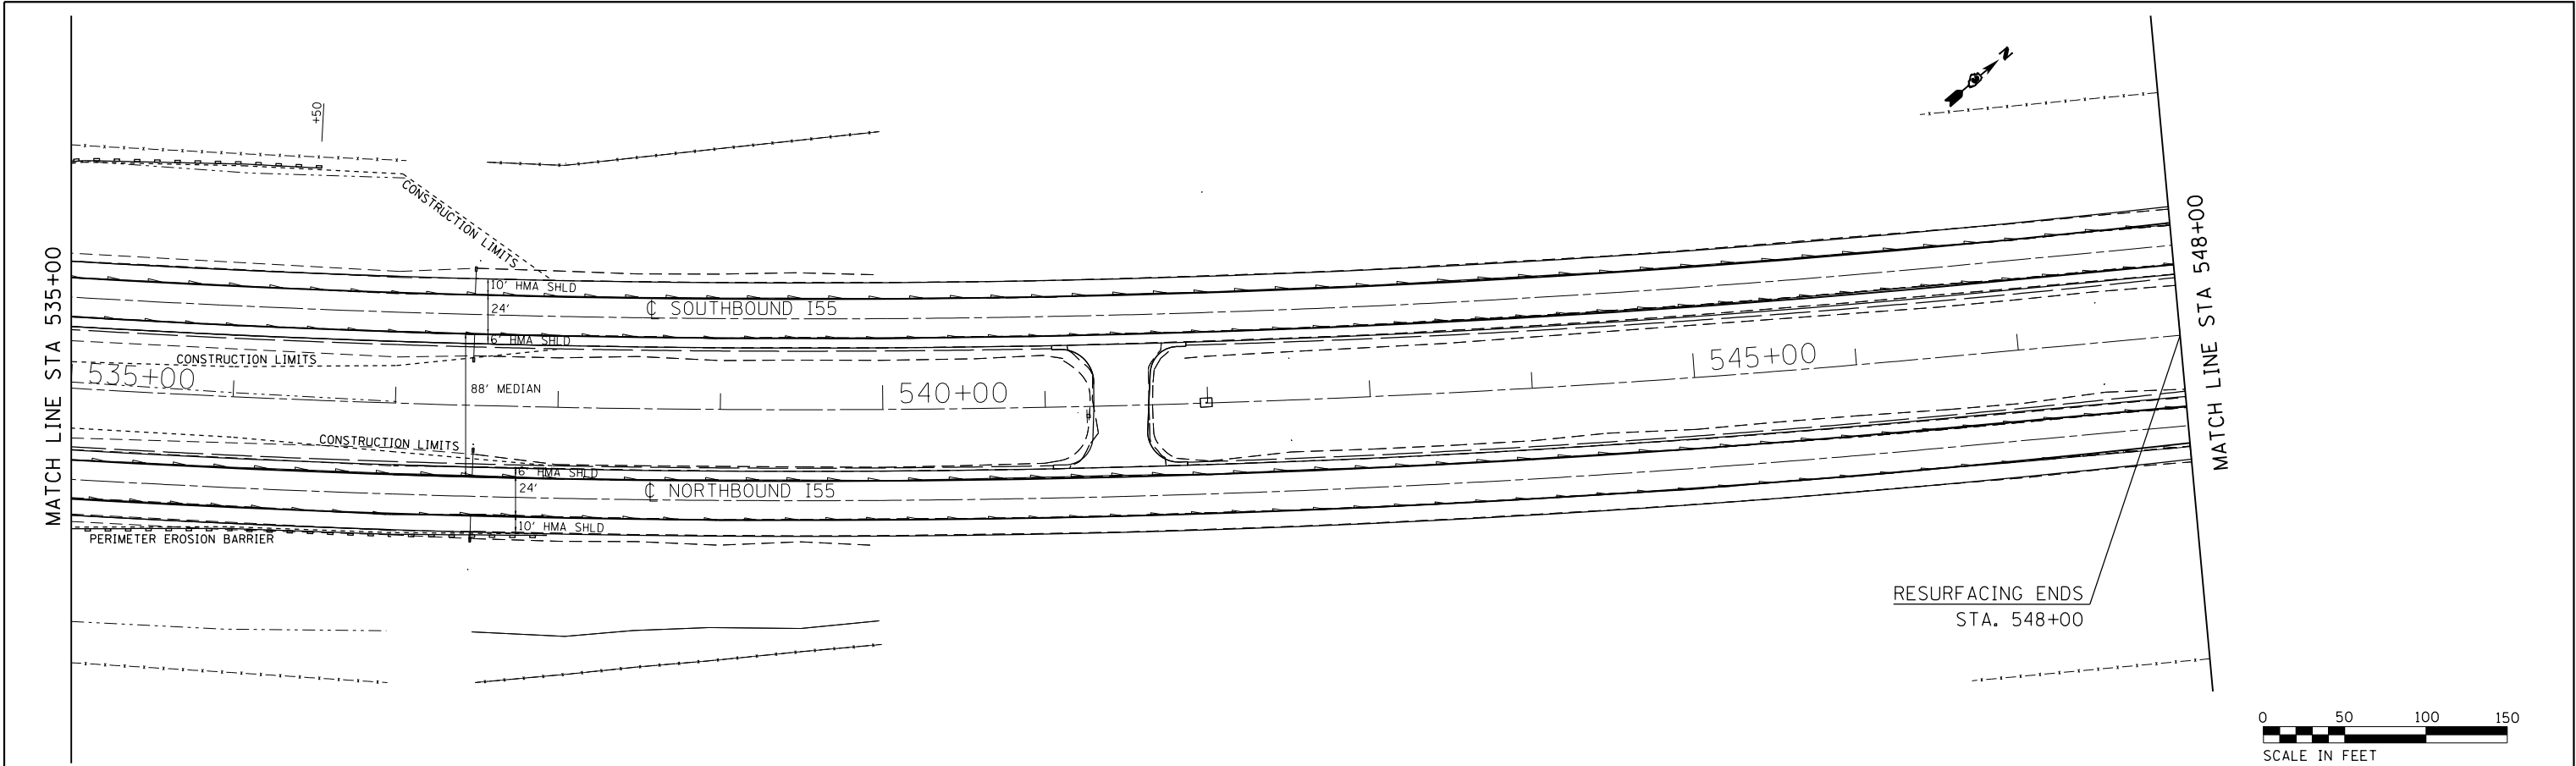



PLAN	SURVEYED _____	BY	DATE
NOTE BOOK	PLOTTED _____		
NO. _____	ALIGNMENT CHECKED _____		
	RT. OF WAY CHECKED _____		
	CADD FILE NAME _____		

PROFILE	SURVEYED _____	BY _____	DATE _____
	PLOTTED _____		
NOTE BOOK	GRADES CHECKED _____		
	B.M. NOTED _____		
NO. _____	STRUCTURE NOT'NS CHKD _____		

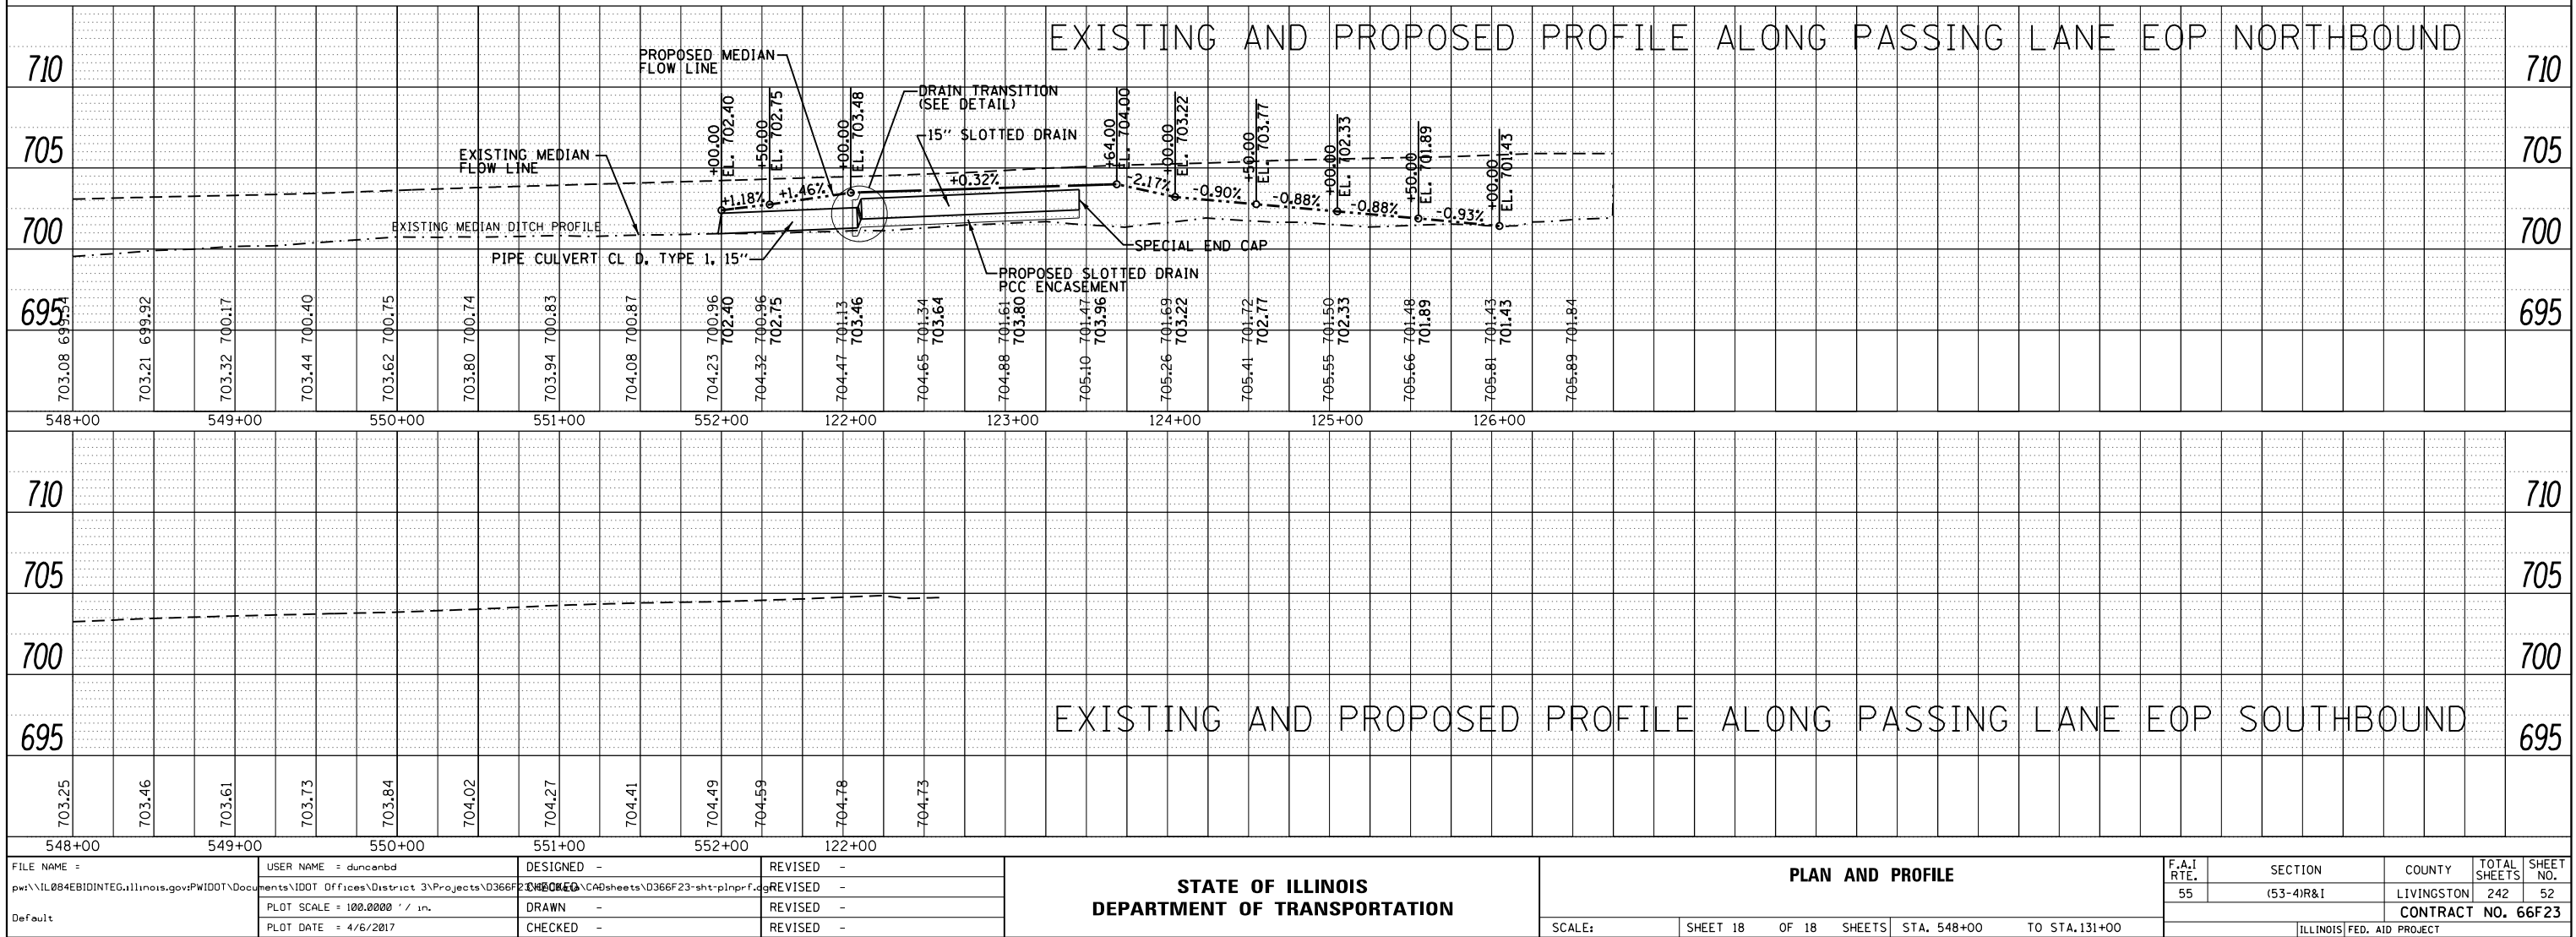 
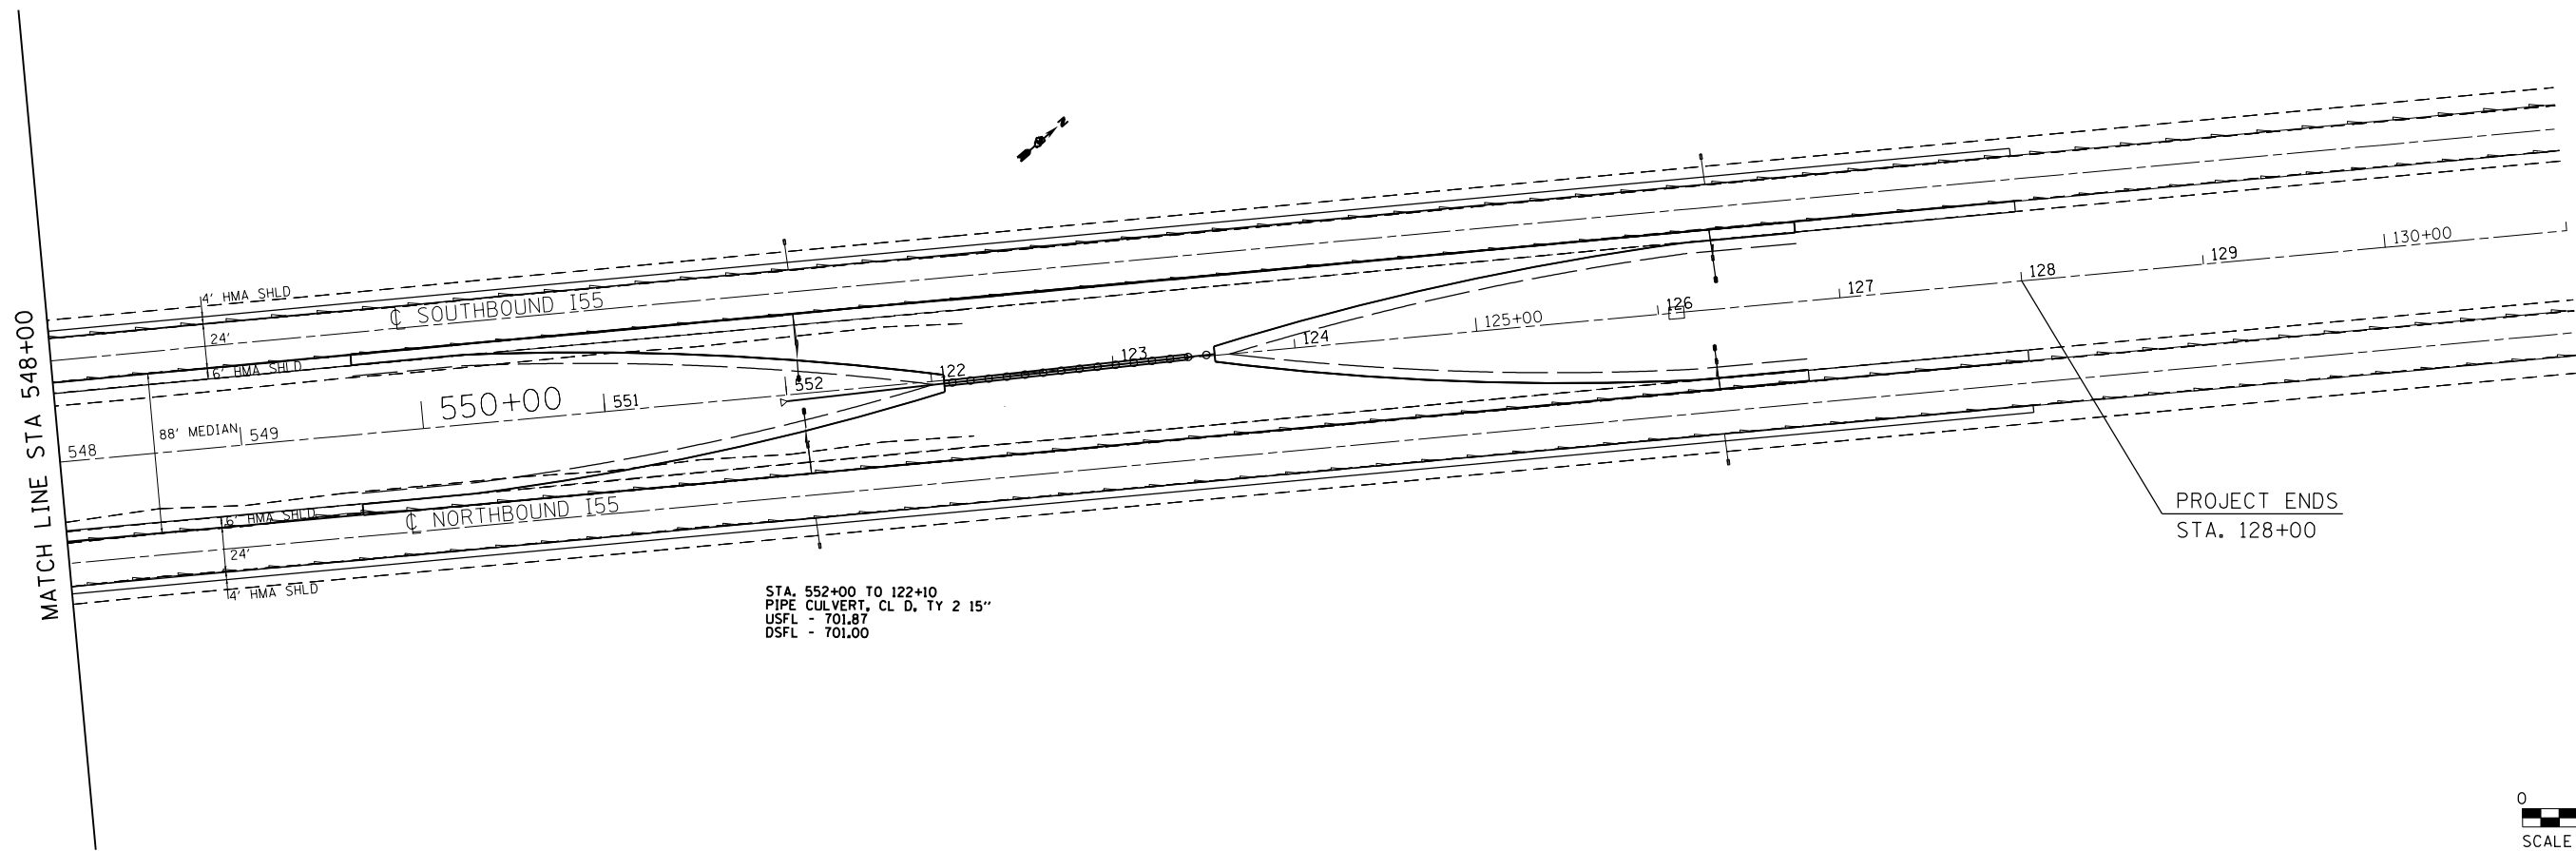


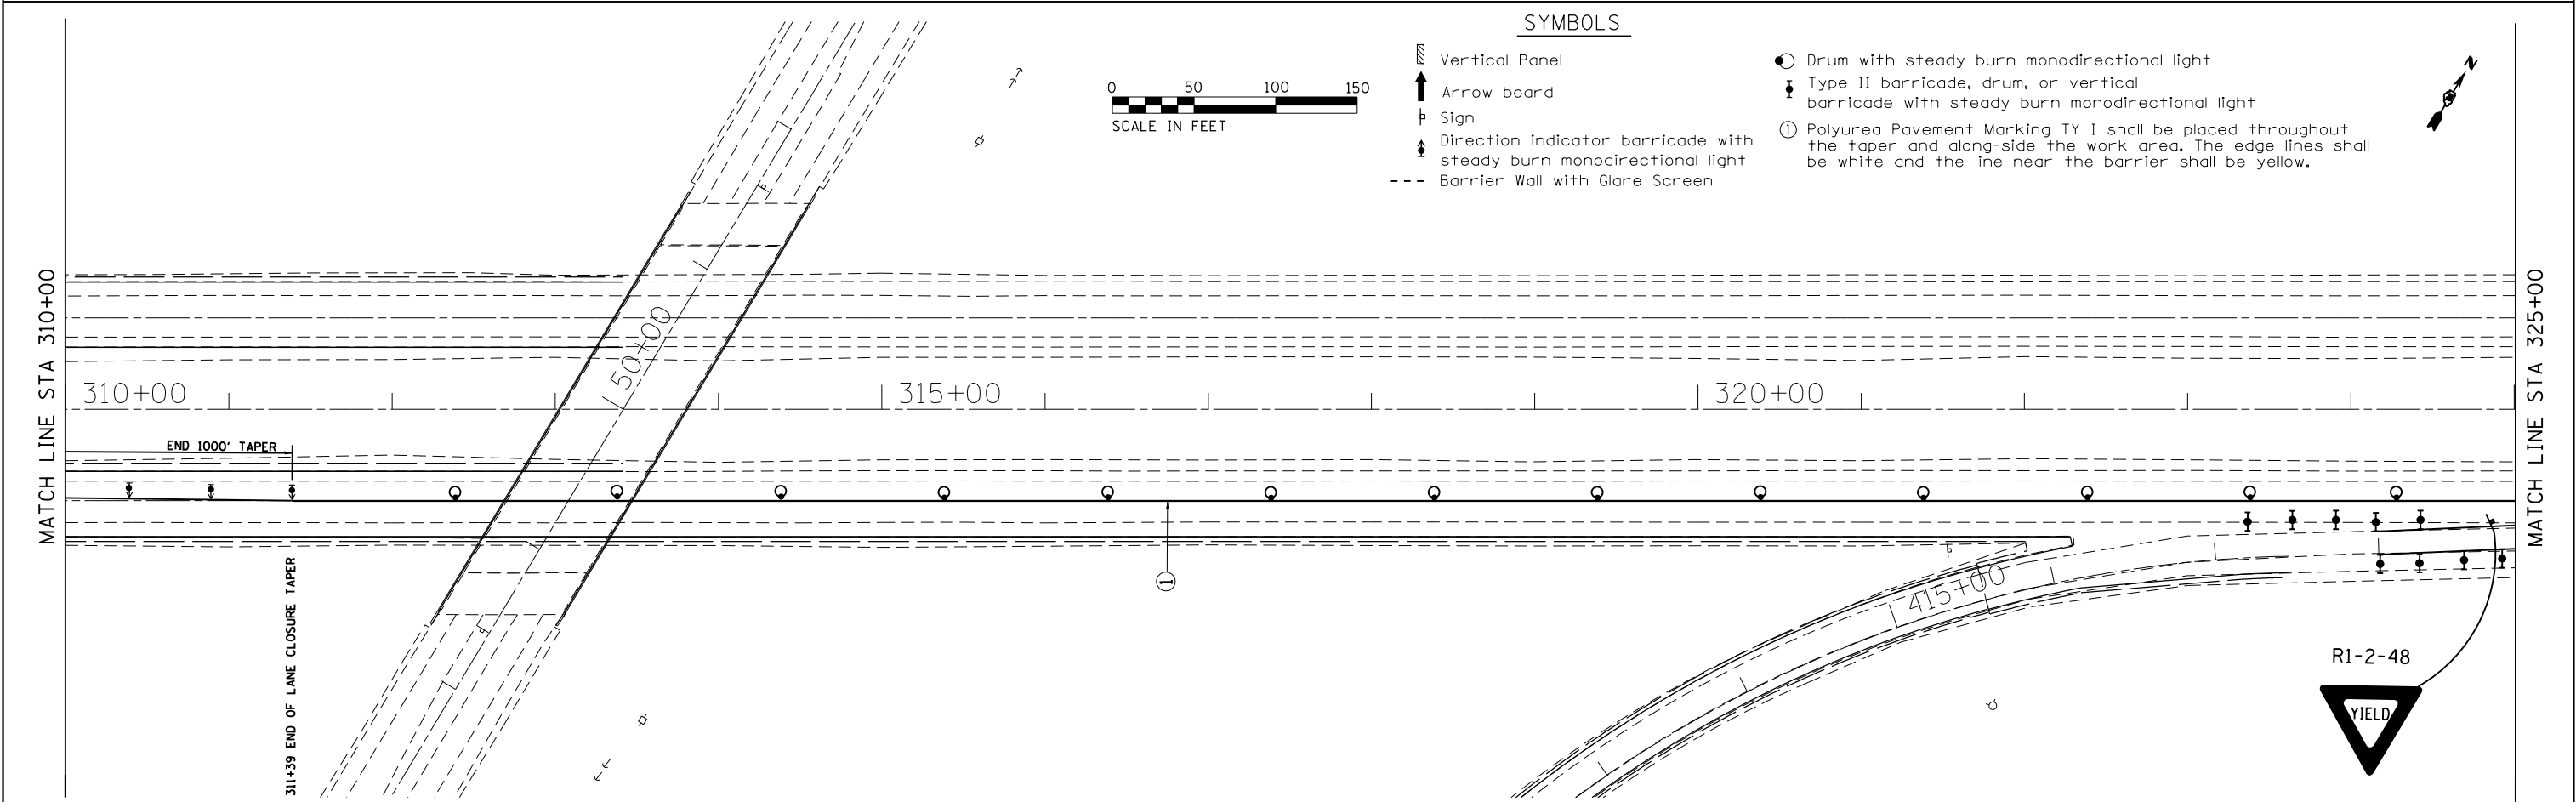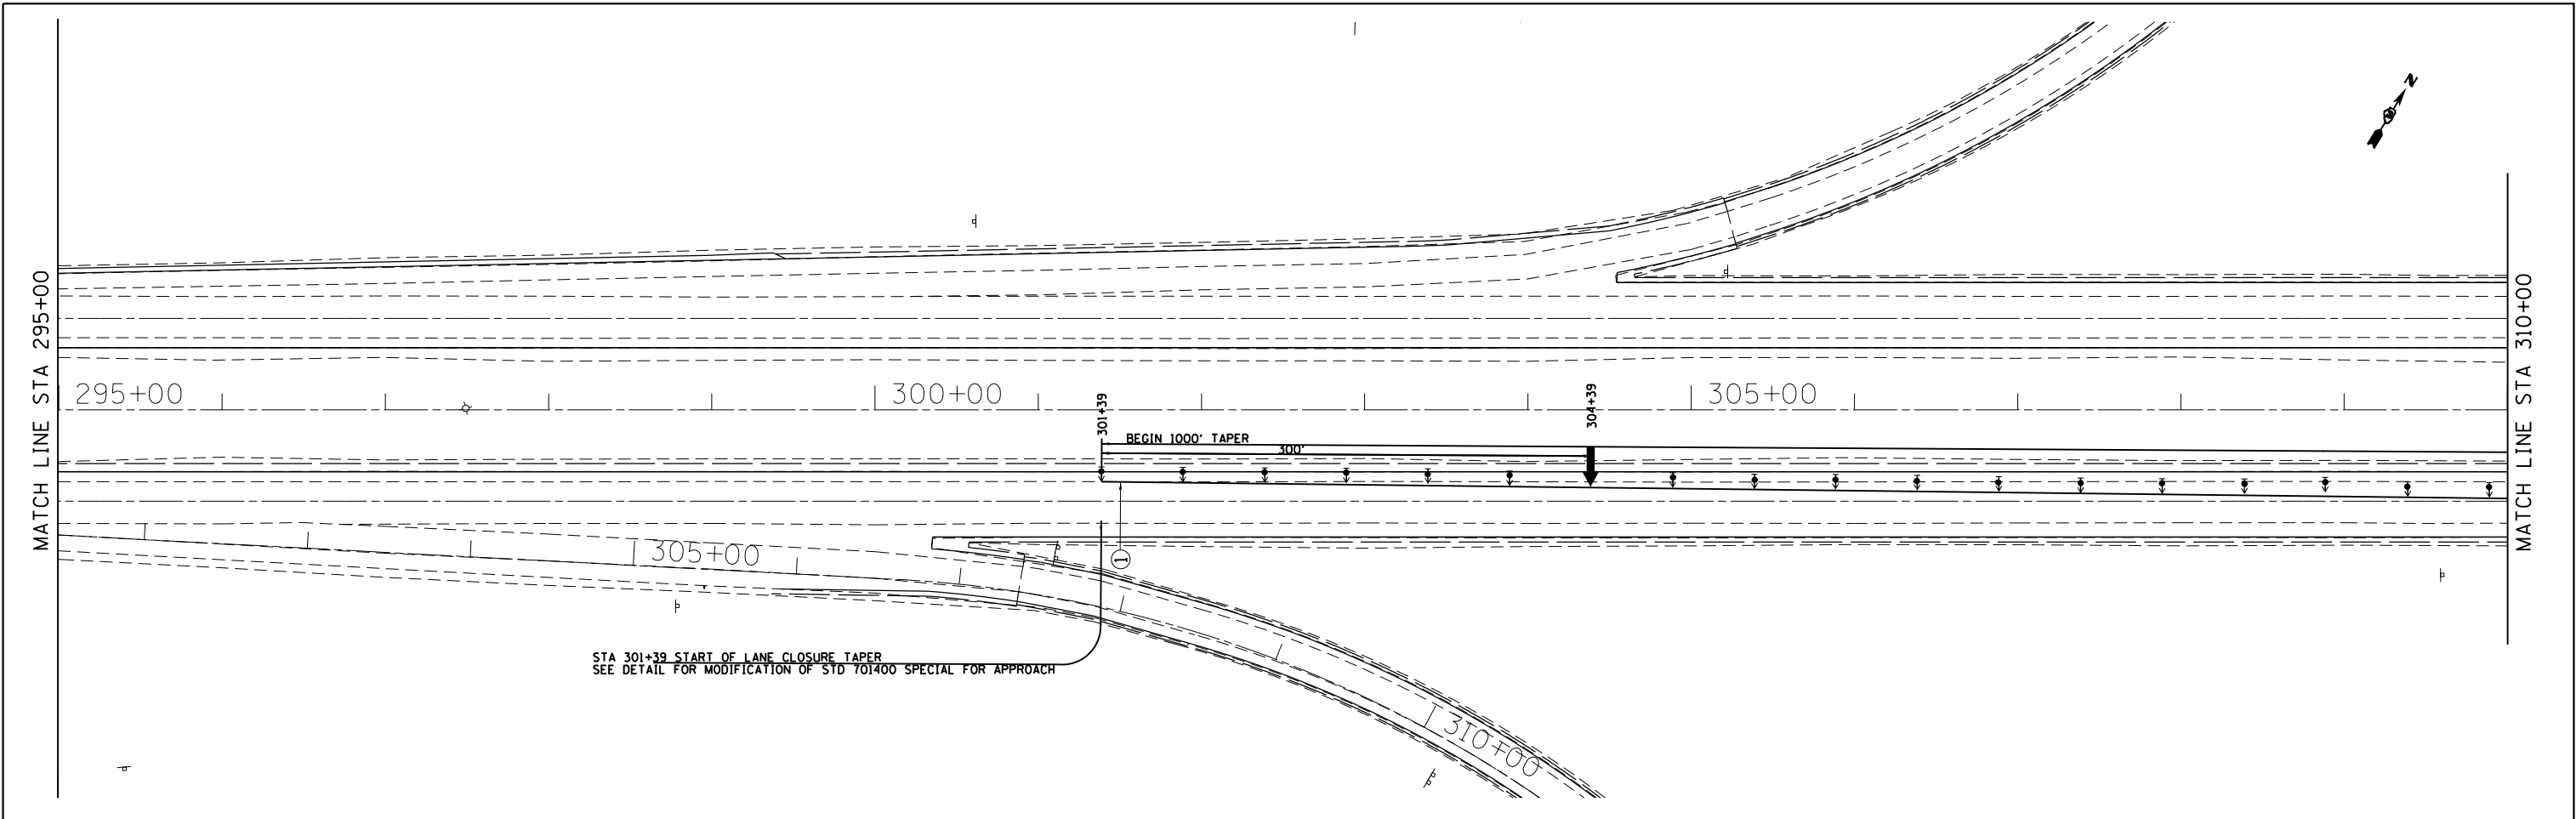


FILE NAME = p:\1\1084EBIDINTEG\Illinois.gov\PWIDOT\Documents\100T Offices\District 3\Projects\0366F23\Drawings\0366F23-sht-staging\0366F23-sht-staging.dwg	USER NAME = duncanbd	DESIGNED -	REVISED -	STATE OF ILLINOIS DEPARTMENT OF TRANSPORTATION	STAGE 1 CONSTRUCTION			F.A.I. RTE.	SECTION	COUNTY	TOTAL SHEETS	SHEET NO.
		DESIGNED -	REVISED -					55	(53-4)R&I	LIVINGSTON	242	53
Default	PLOT SCALE = 100.0000' / in.	CHECKED -	REVISED -		SCALE: SHEET 1 OF 10 SHEETS STA. 295+00 TO STA. 325+00			CONTRACT NO. 66F23				
		DATE -	REVISED -					ILLINOIS FED. AID PROJECT				

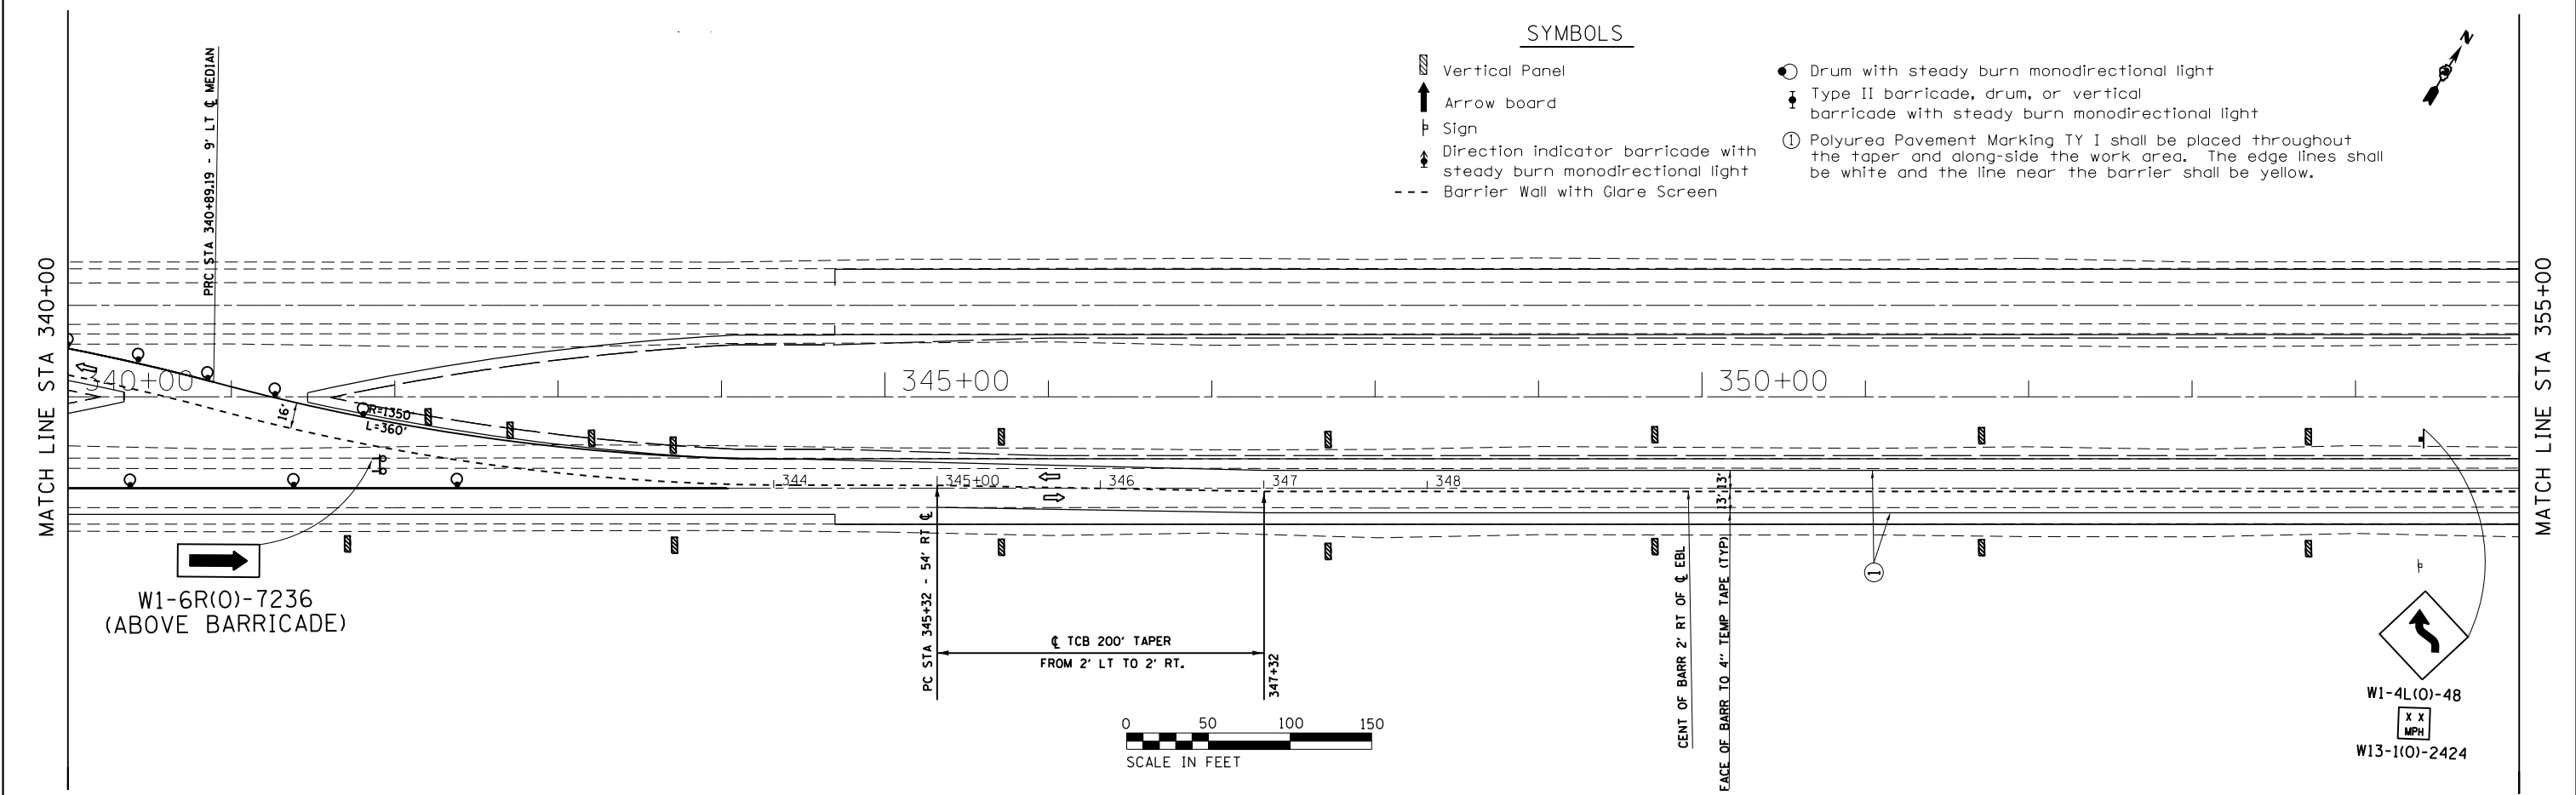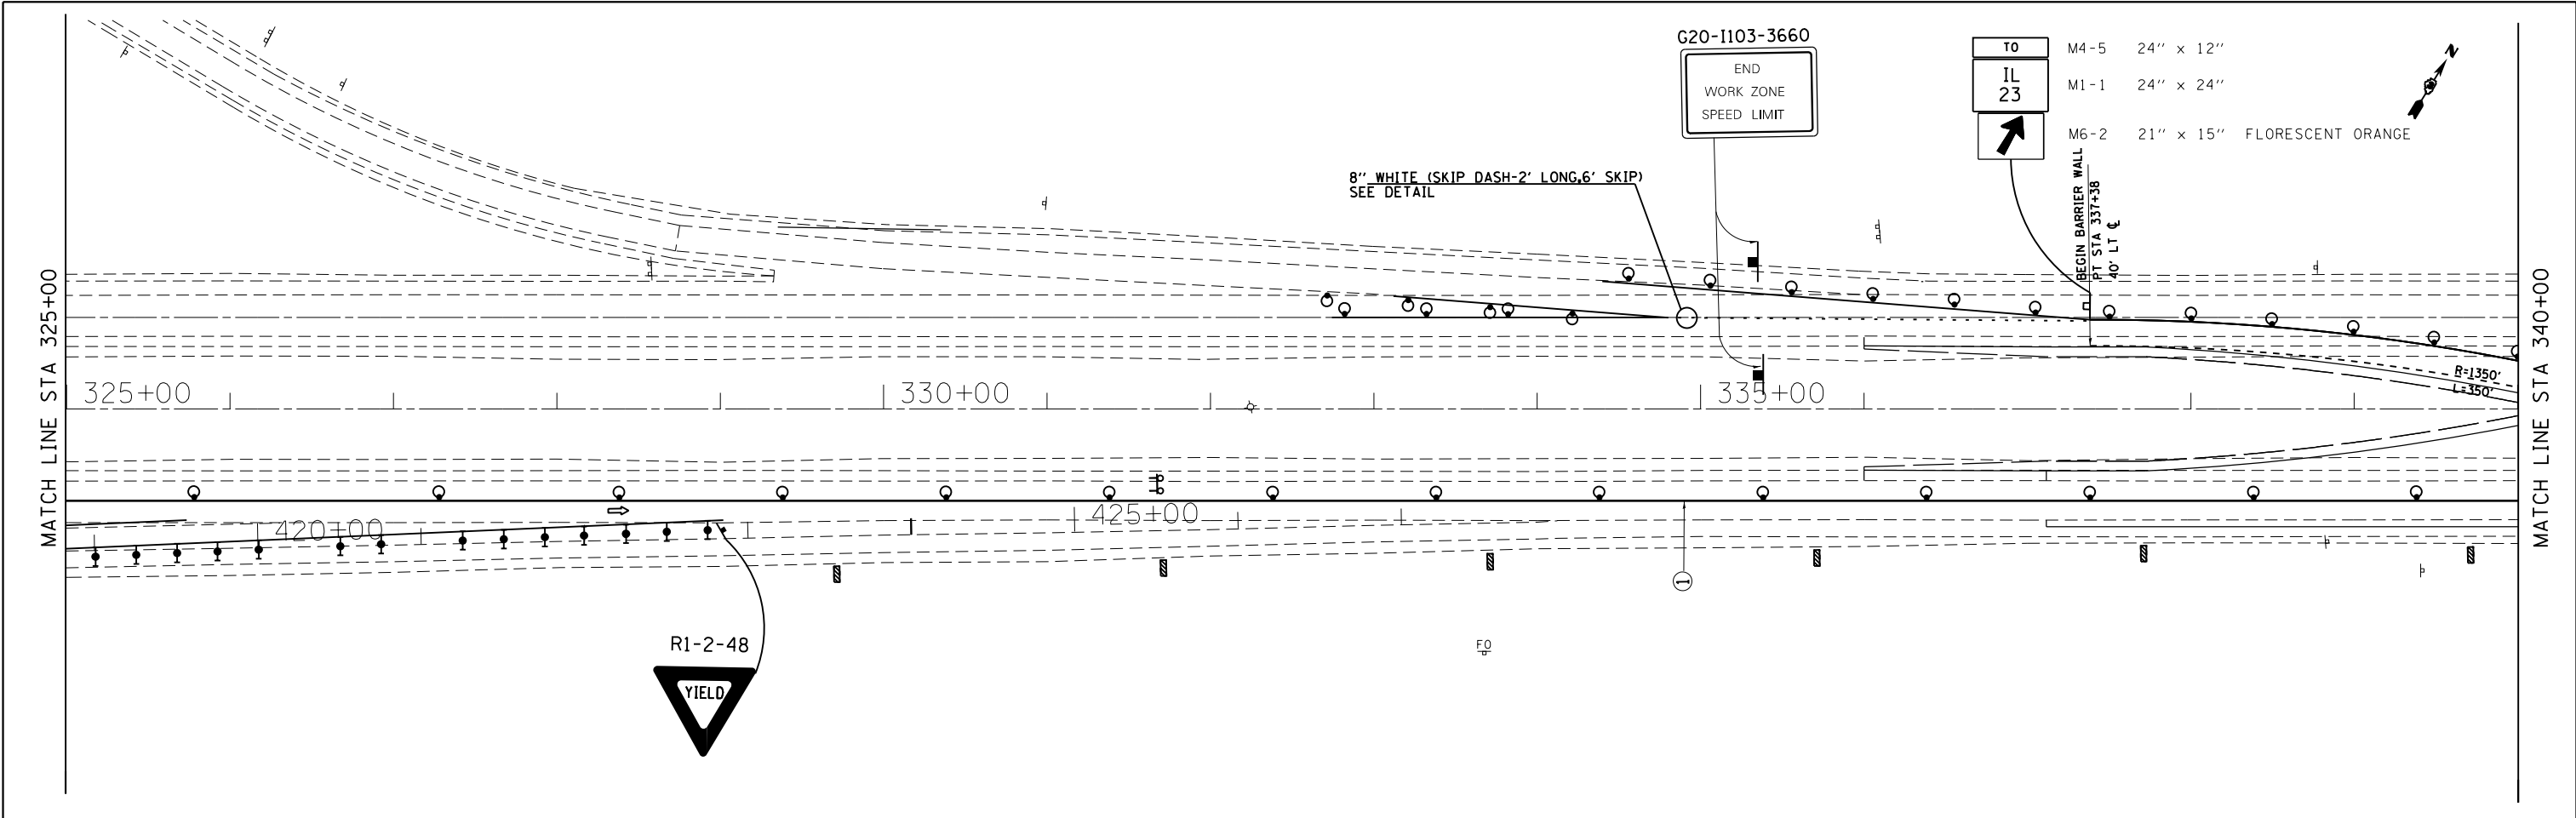

FILE NAME = p:\1\IL084EBID\INTEG\Illinois.gov\PI\DOT\Documents\DOT Offices\District 3\Projects\0366F23\EBID\0366F23-sht-staging\0366F23-sht-staging.dwg	USER NAME = duncanbd	DESIGNED -	REVISED -	STATE OF ILLINOIS DEPARTMENT OF TRANSPORTATION	STAGE 1 CONSTRUCTION			F.A.I. RTE.	SECTION	COUNTY	TOTAL SHEETS	SHEET NO.
		PLOT SCALE = 100.0000' / in.	CHECKED -					55	(53-4)R&I	LIVINGSTON	242	54
Default	PLOT DATE = 4/6/2017	DATE -	REVISED -		SCALE:	SHEET 2	OF 10	SHEETS	STA. 325+00	TO STA. 355+00	ILLINOIS FED. AID PROJECT CONTRACT NO. 66F23	

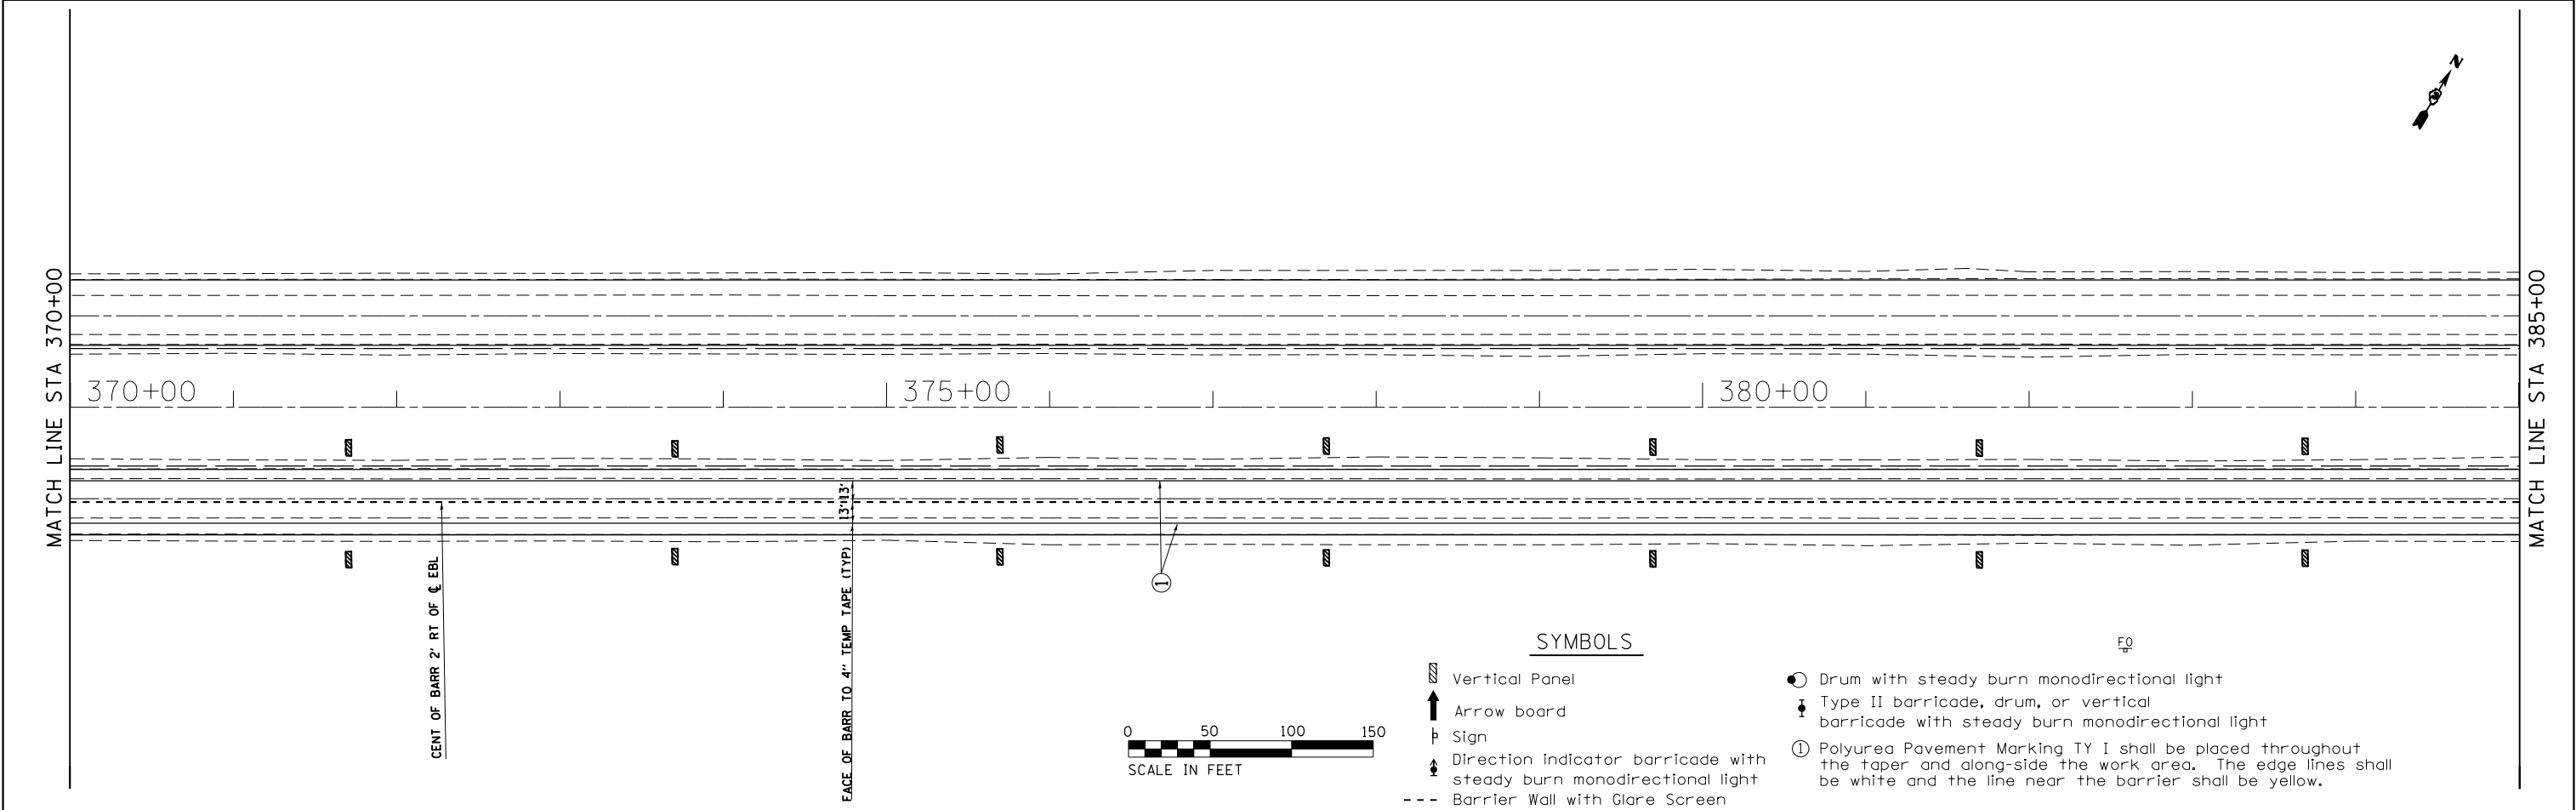
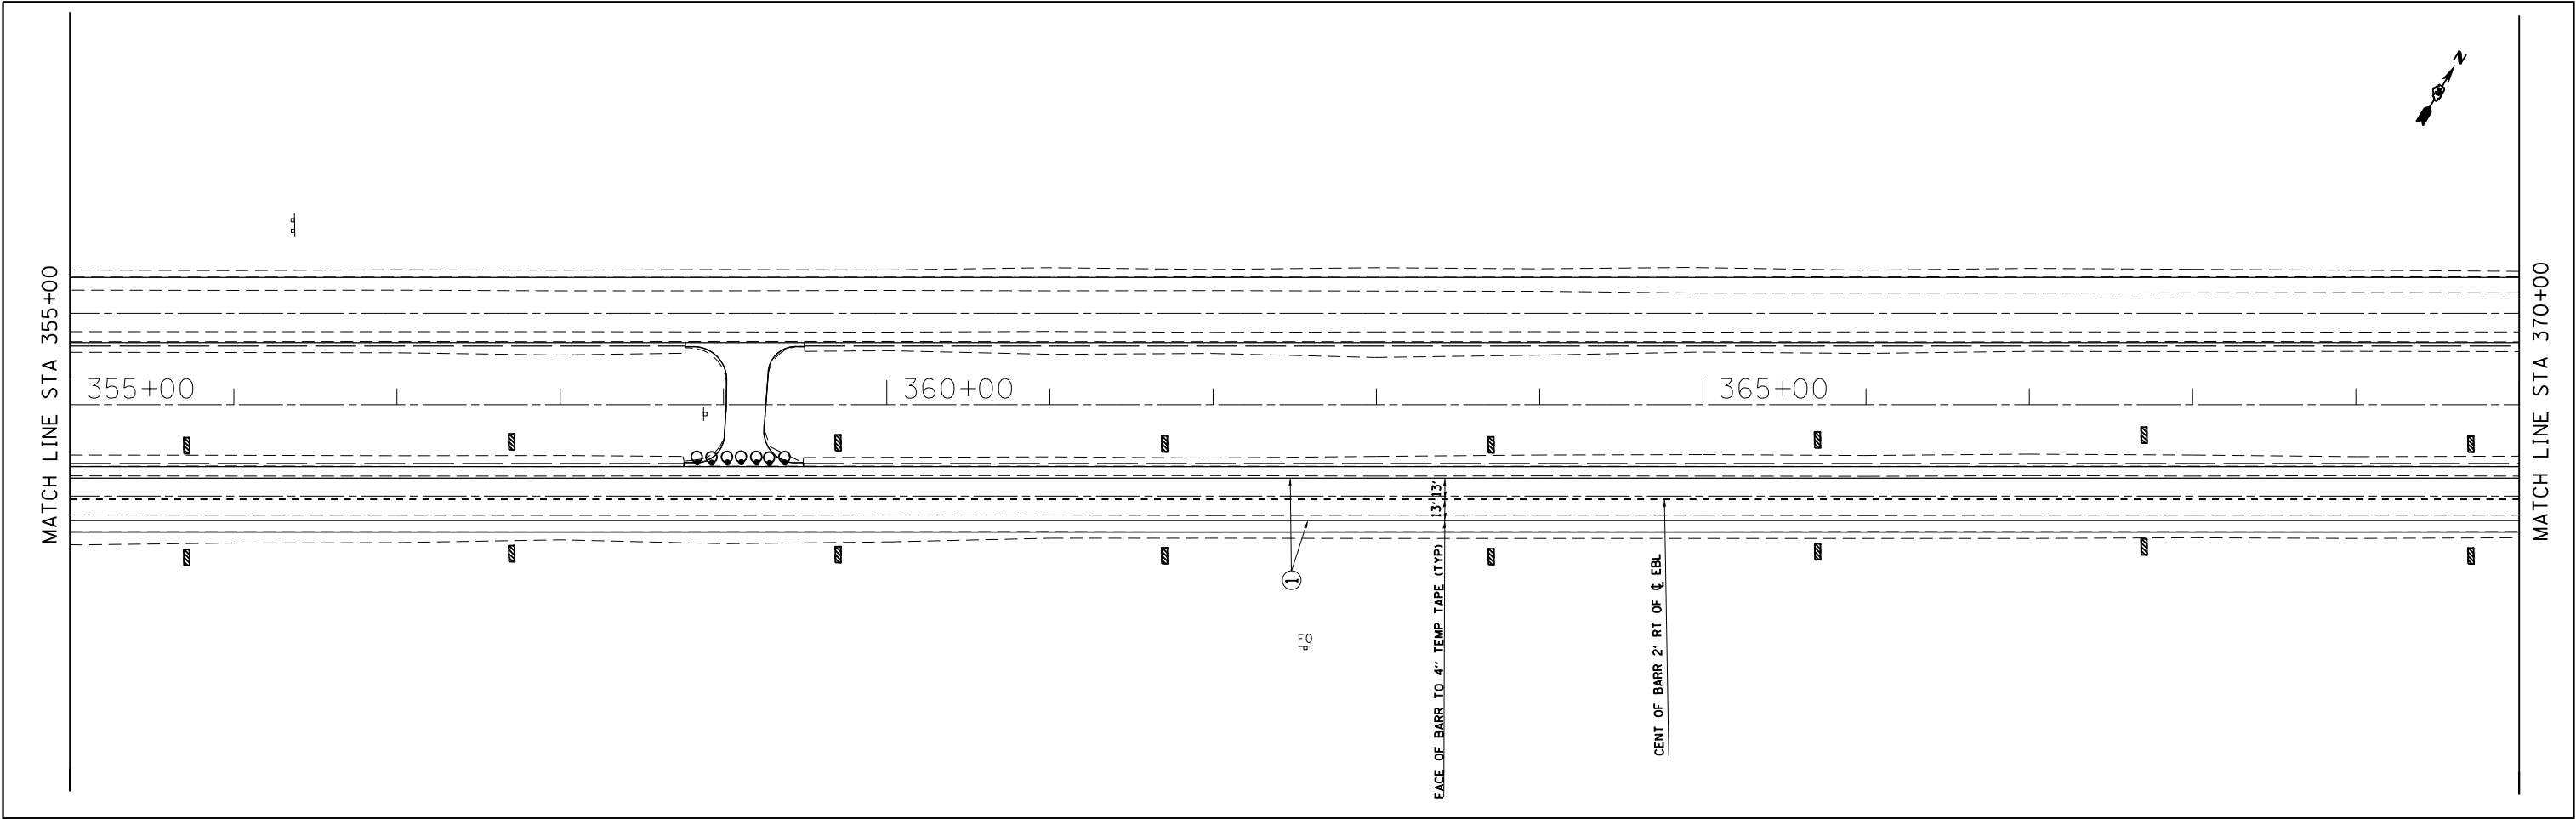


FILE NAME =	USER NAME = duncanbd	DESIGNED -	REVISED -	STATE OF ILLINOIS DEPARTMENT OF TRANSPORTATION	STAGE 1 CONSTRUCTION	F.A.I. RTE.	SECTION	COUNTY	TOTAL SHEETS	SHEET NO.
p:\IL084EBID\INTEG\Illinois.gov\PWIDOT\Documents\IDOT Offices\District 3\Projects\0366F23-sht-staging\0366F23-sht-staging.dwg		CHECKED -	REVISED -			55	(53-4)R&I	LIVINGSTON	242	55
	PLOT SCALE = 100.0000' / in.	CHECKED -	REVISED -					CONTRACT NO. 66F23		
Default	PLOT DATE = 4/6/2017	DATE -	REVISED -			SCALE:	SHEET 3 OF 10 SHEETS	STA. 355+00 TO STA. 385+00	ILLINOIS FED. AID PROJECT	

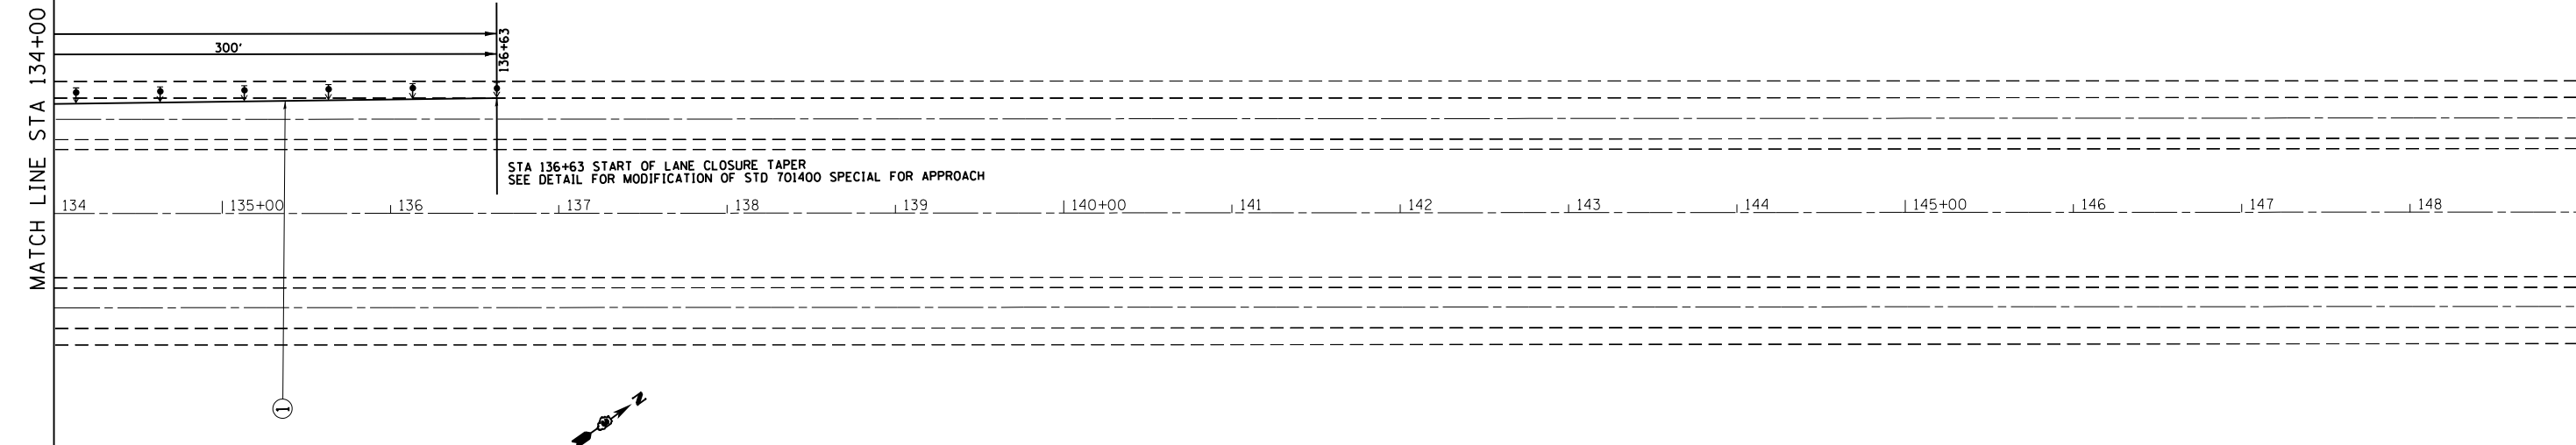




SYMBOLS


- Vertical Panel
- Arrow board
- Sign
- Direction indicator barricade with steady burn monodirectional light
- Barrier Wall with Glare Screen
- Drum with steady burn monodirectional light
- Type II barricade, drum, or vertical barricade with steady burn monodirectional light
- Polyurea Pavement Marking TY I shall be placed throughout the taper and along-side the work area. The edge lines shall be white and the line near the barrier shall be yellow.

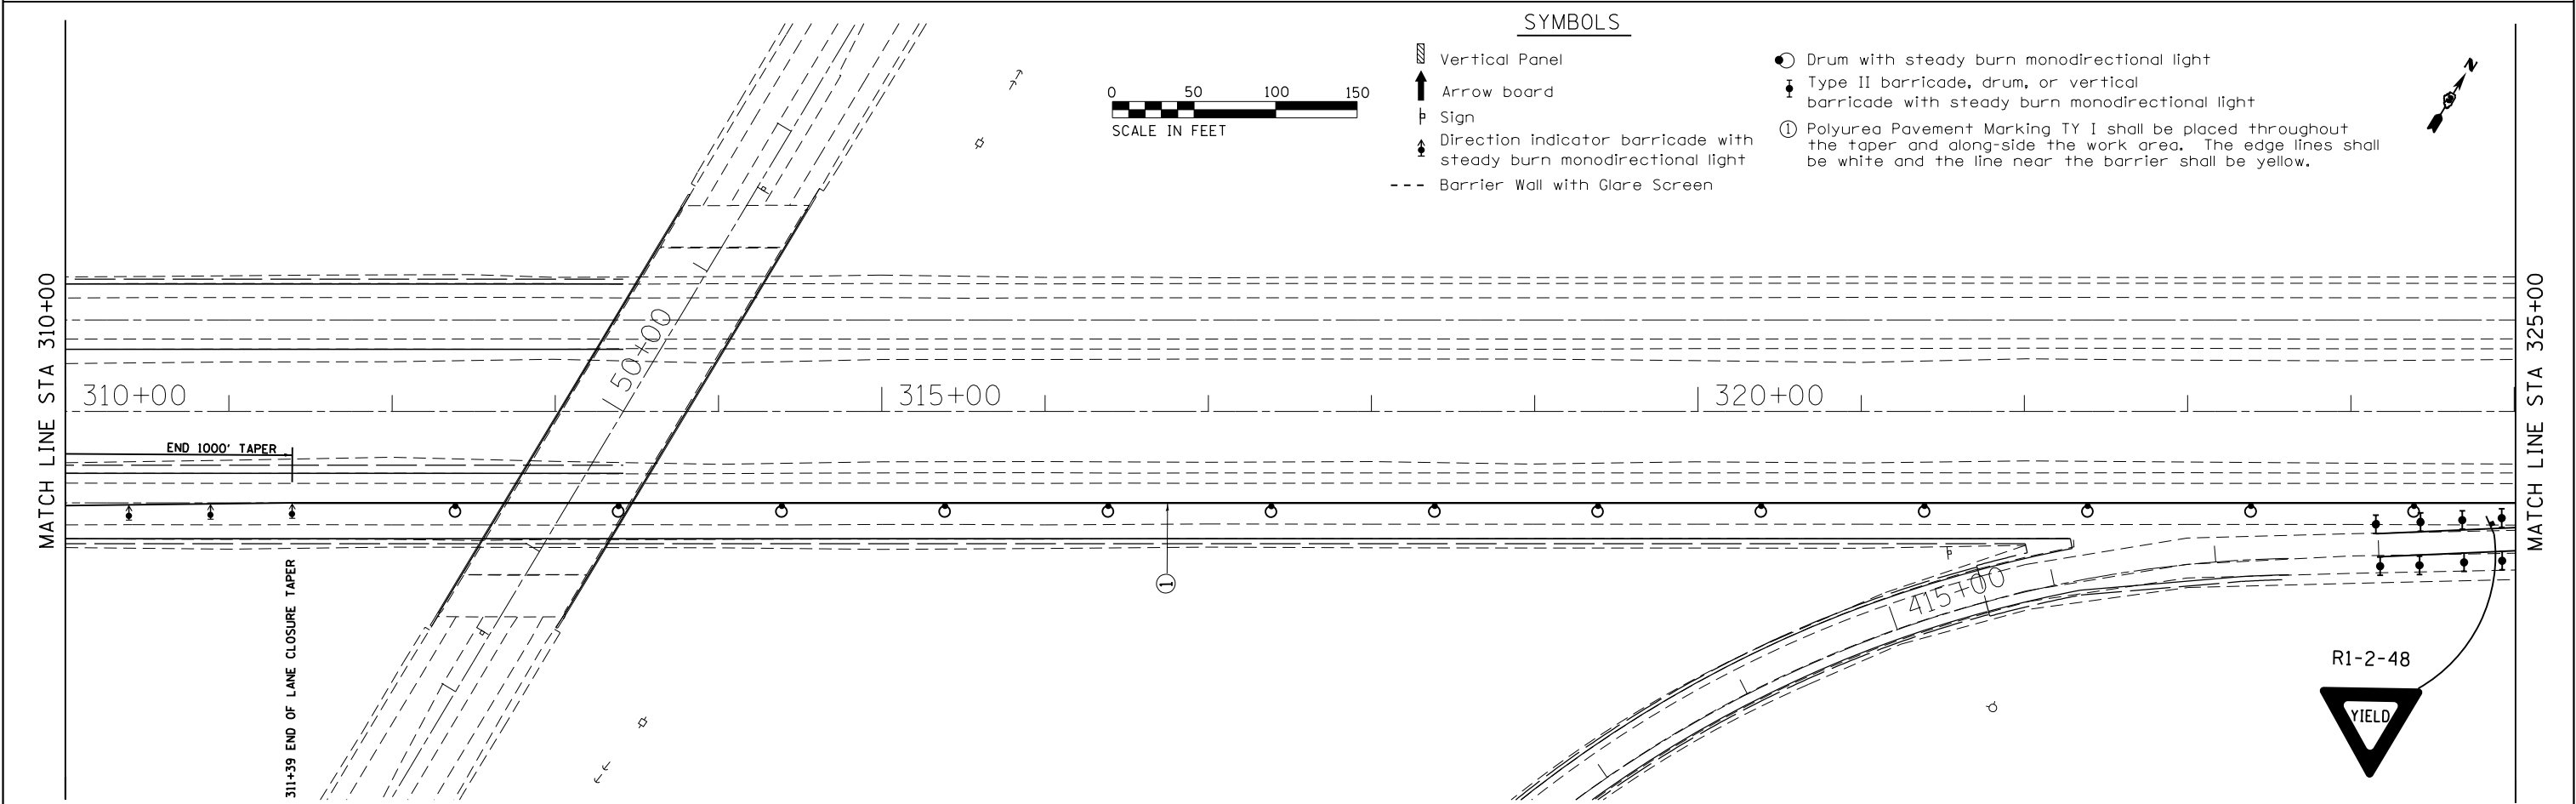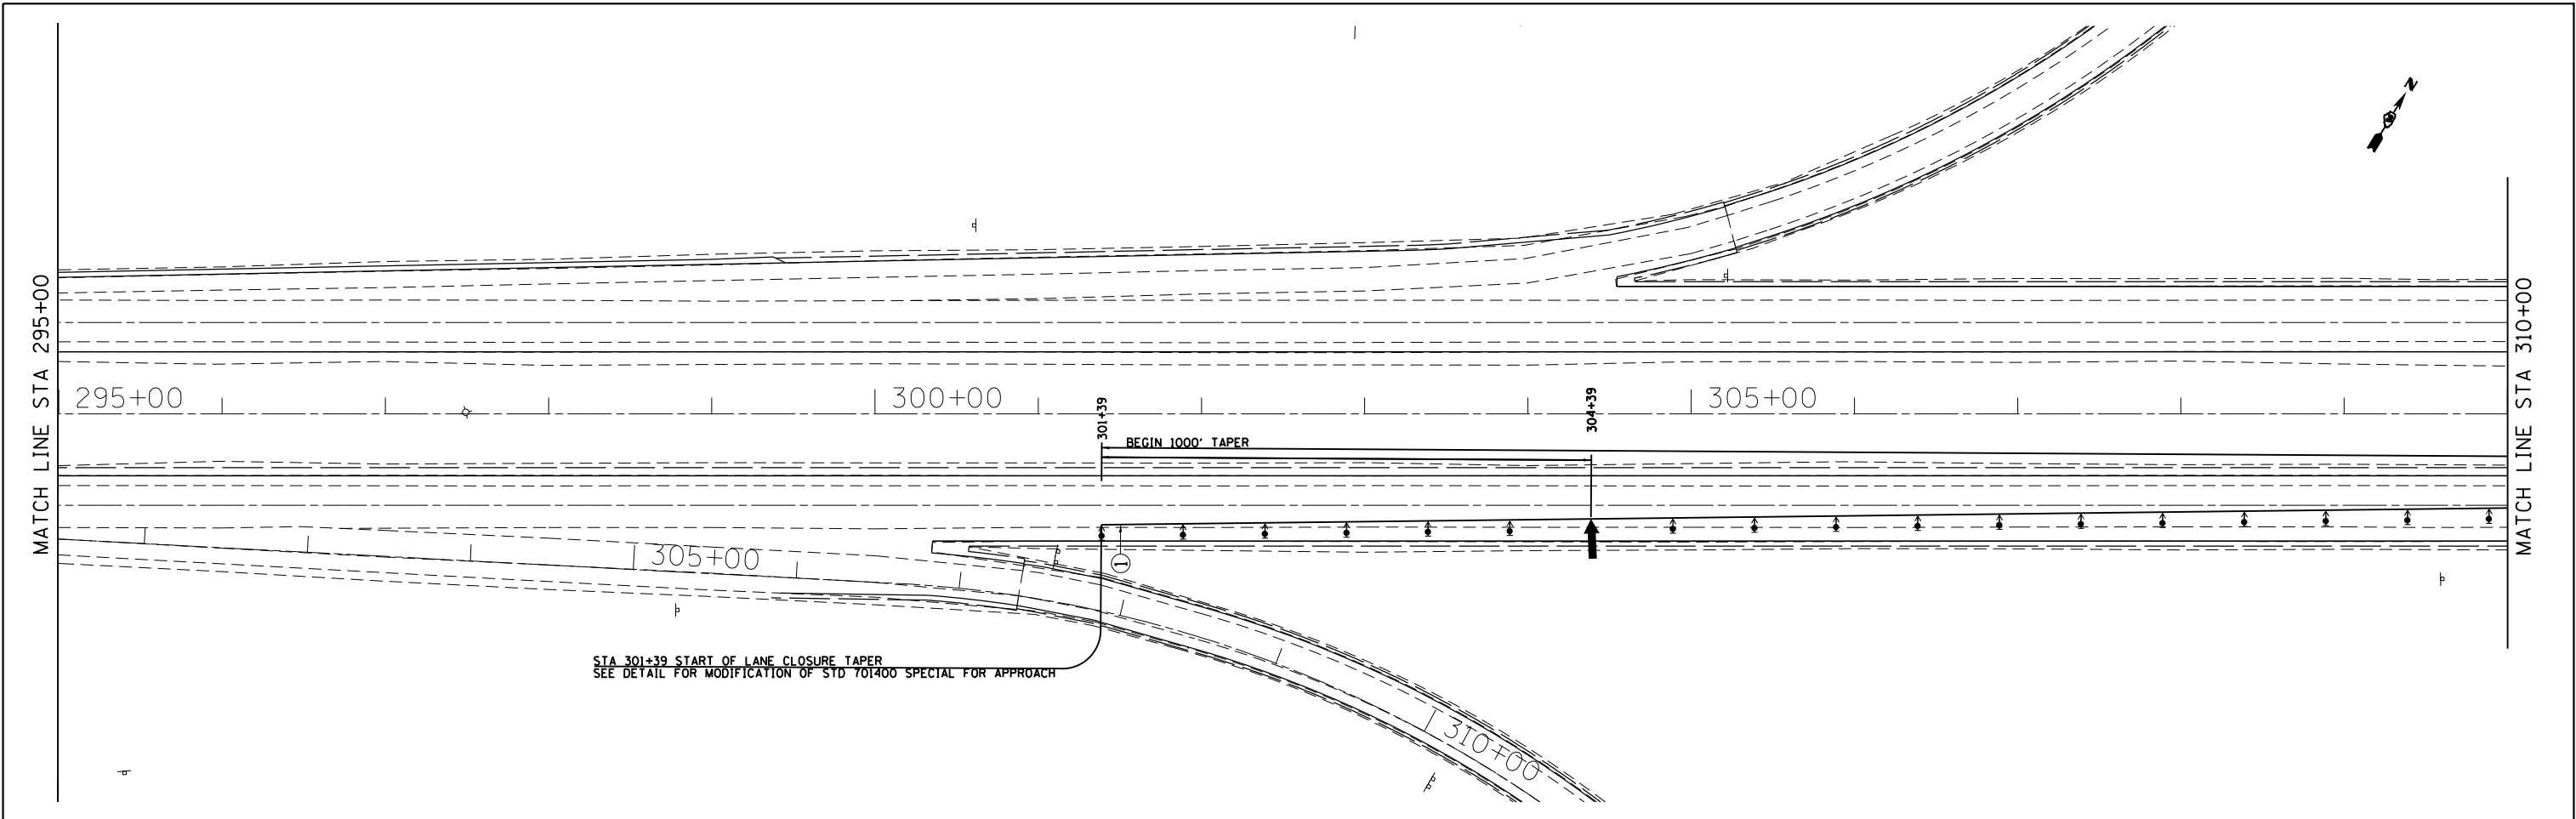

FILE NAME = p:\11\084EBID\INTEG\Illinois.gov\PWIDOT\Documents\100T Offices\District 3\Projects\0366F23-shr-staging\0366F23-shr-staging.dwg	USER NAME = duncanbd	DESIGNED -	REVISED -	STATE OF ILLINOIS DEPARTMENT OF TRANSPORTATION	STAGE 2 CONSTRUCTION			F.A.I. RTE.	SECTION	COUNTY	TOTAL SHEETS	SHEET NO.
		PLOT SCALE = 100.0000' / 1 in.	CHECKED -					55	(53-4)R&I	LIVINGSTON	242	63
Default	PLOT DATE = 4/6/2017	DATE -	REVISED -	SCALE: SHEET 1 OF 10 SHEETS STA. 295+00 TO STA. 325+00			ILLINOIS FED. AID PROJECT CONTRACT NO. 66F23					

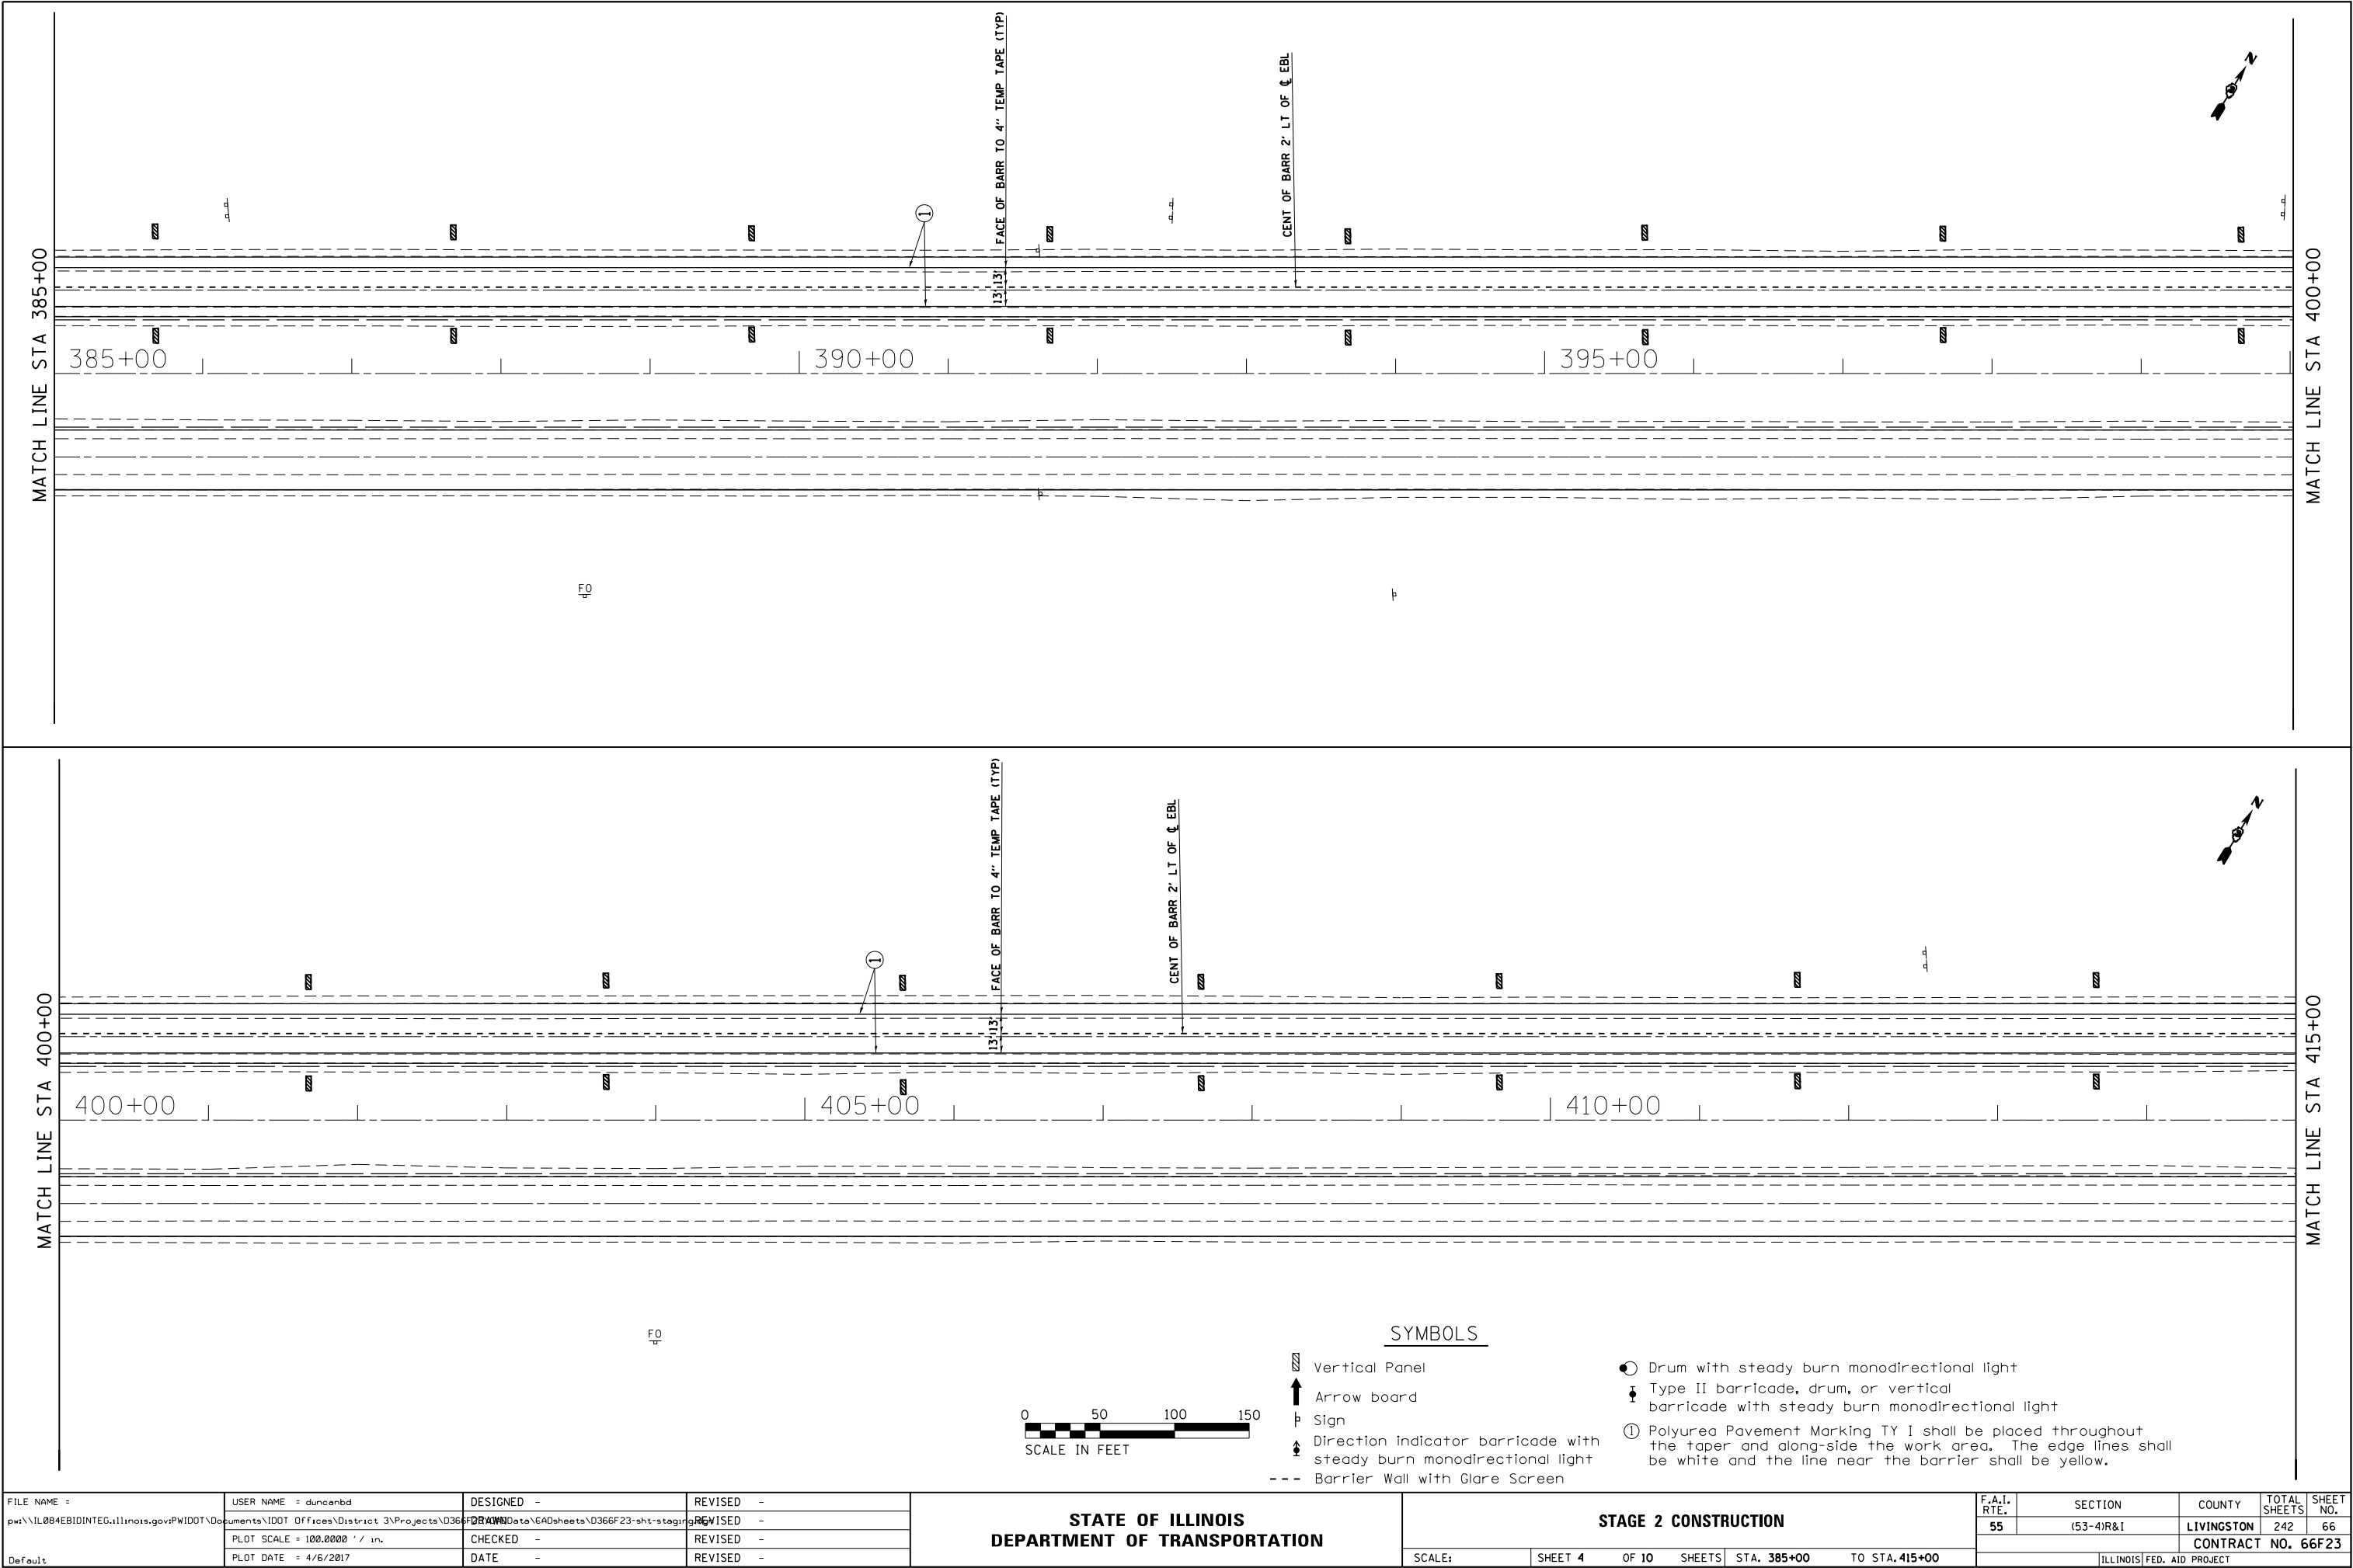

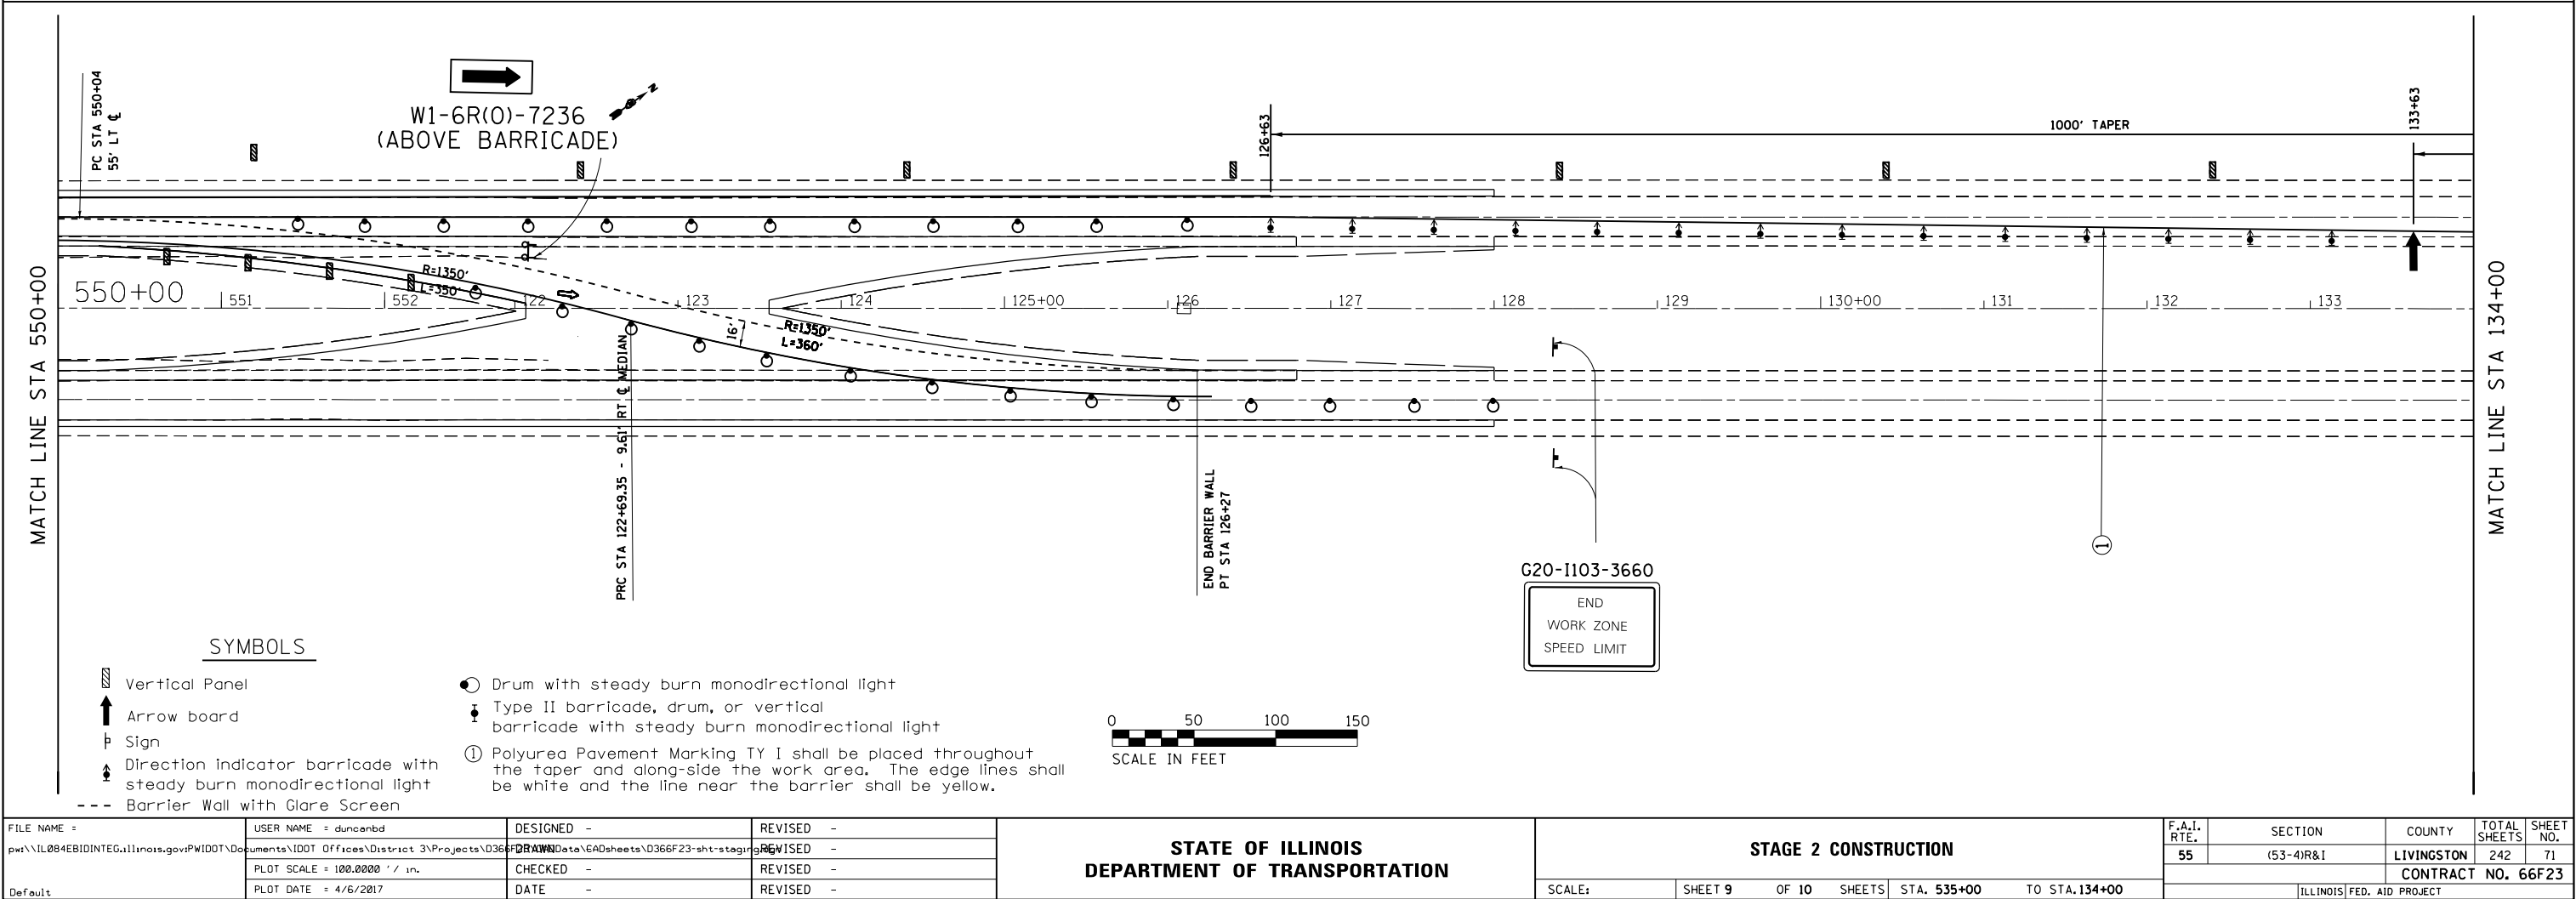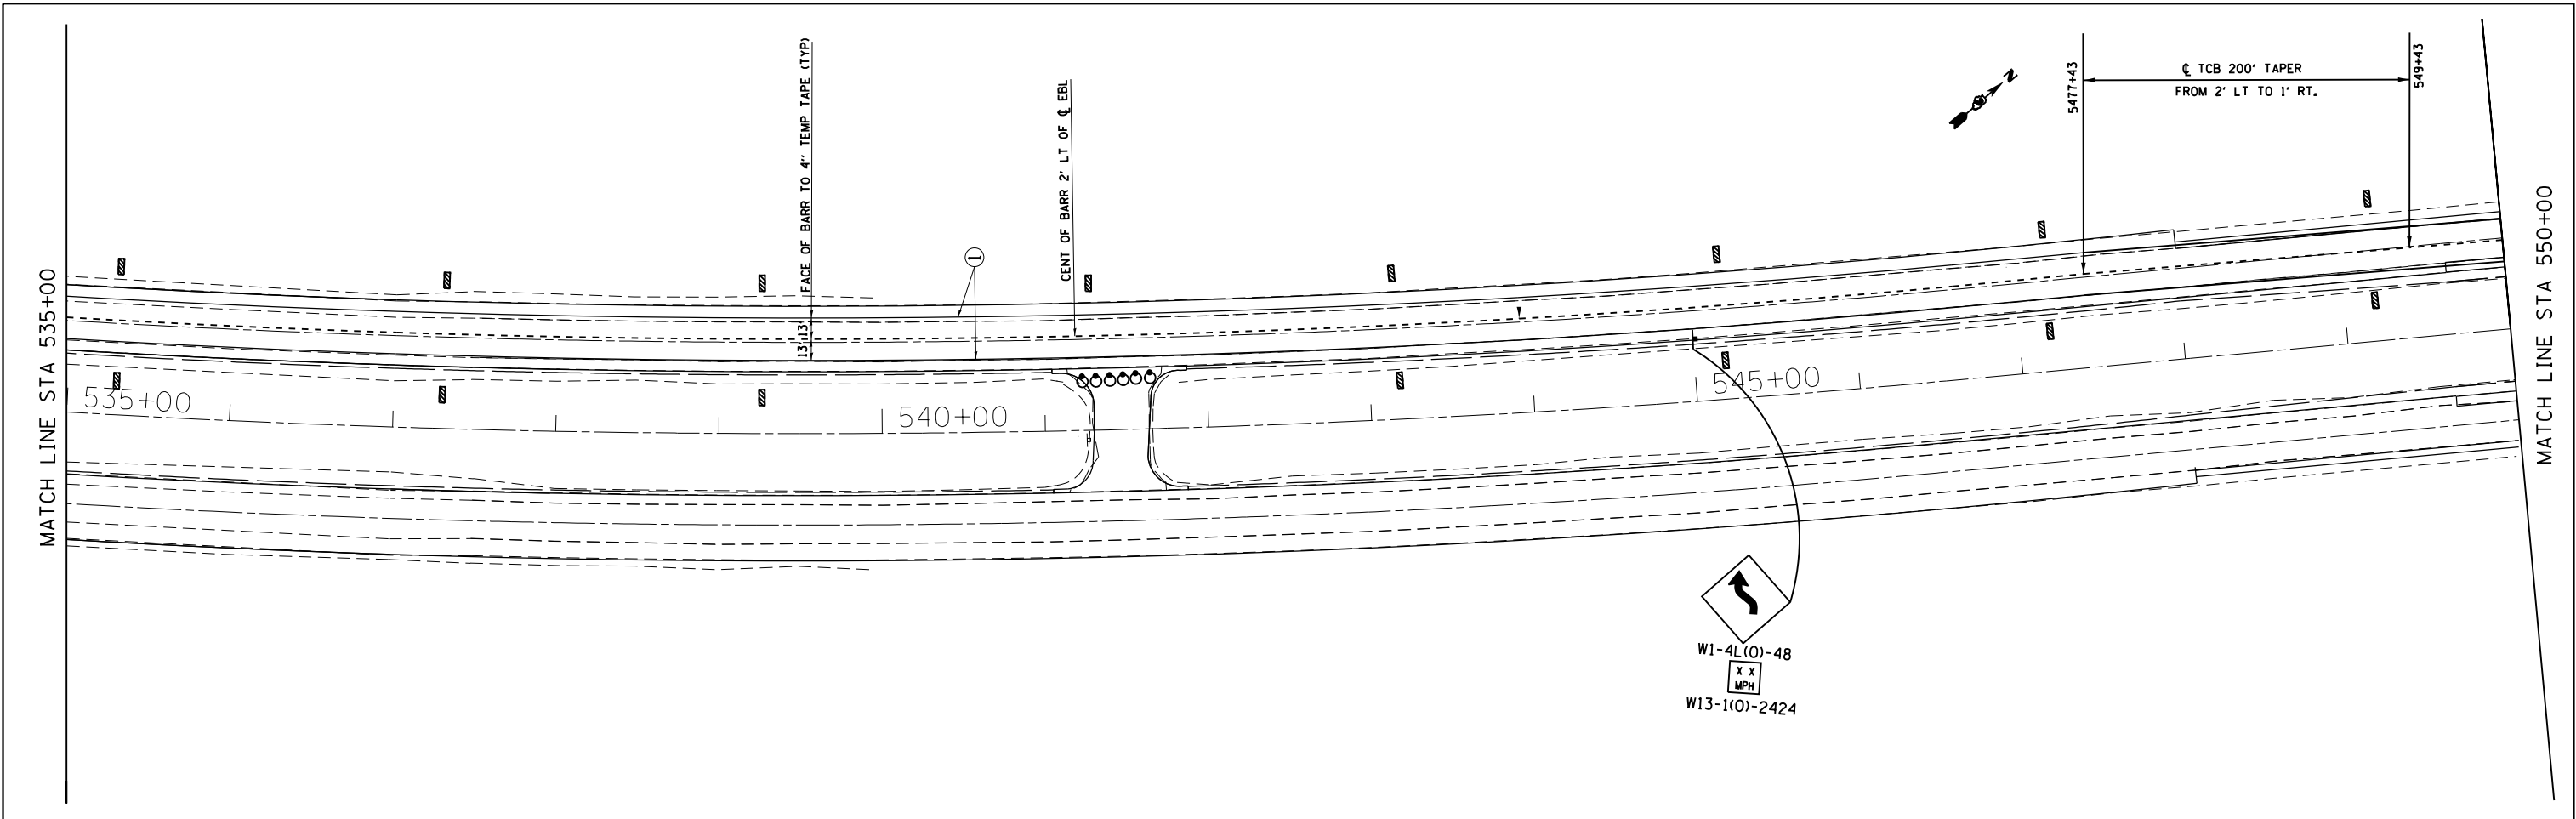


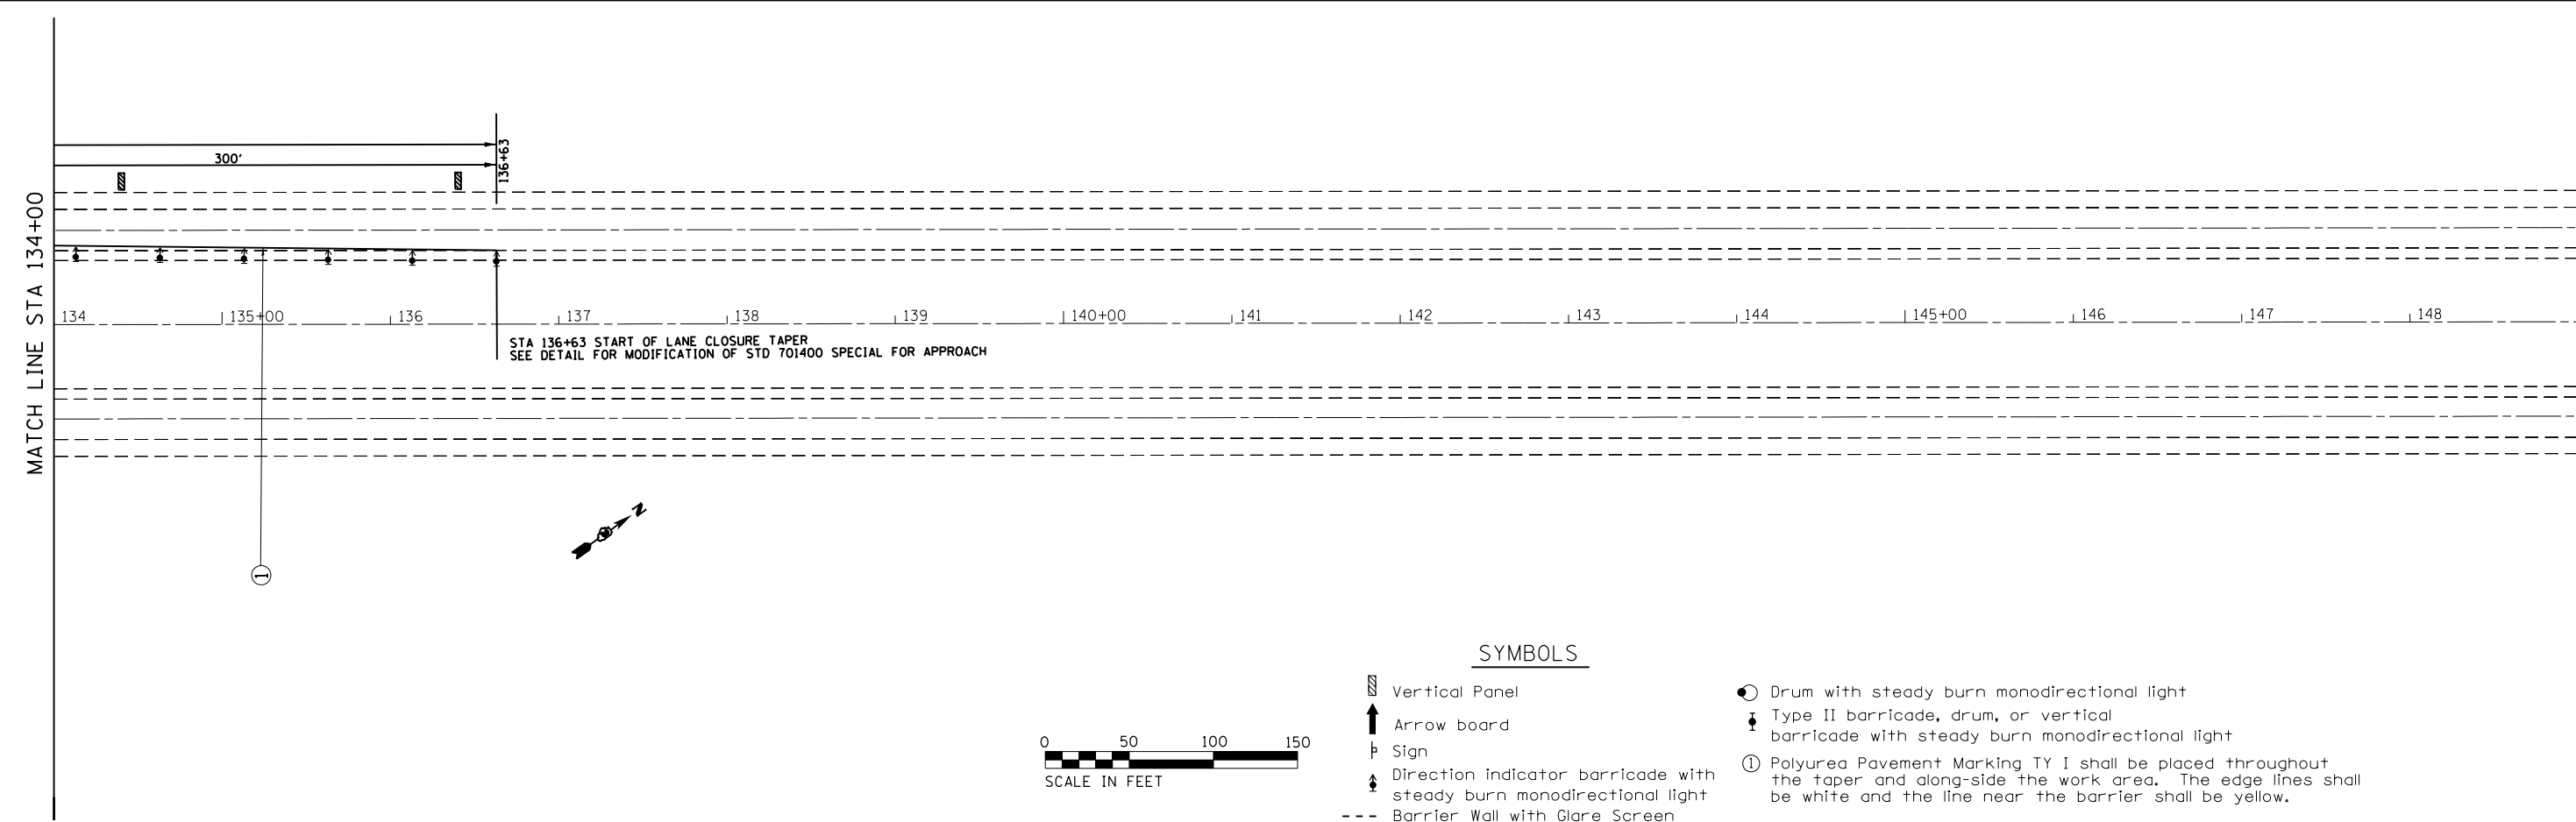


Existing Structure: S.N. 053-0135 is a 4-Span Bridge consisting of a two-span continuous composite welded steel plate girder unit and two reinforced concrete slab approach spans on filled vault abutments. It was constructed in 1974 as section 53-4HB in Project I-55-5(49) 200. In 2000, the existing deck's bituminous wearing surface and waterproofing membrane was removed and replaced, deck patching, and replacement of P.J.S. gland material took place. The current overlay and W.P.M. will be removed, deck patching performed, expansion joints replaced, latex concrete overlay placed, and other items listed in the scope of work will be done. The structure will be closed to traffic during construction.

SCOPE OF WORK


1. Remove existing bituminous concrete overlay & waterproofing membrane system from deck and approach spans.
2. Remove superstructure concrete and P.J.S. expansion joints at abutments.
3. Scarify deck surface of main and approach spans.
4. Perform deck slab repairs.
5. Install new superstructure concrete and preformed joint strip seal expansion joints at abutments.
6. Place latex concrete overlay on main and approach spans.
7. Perform bridge deck grooving and apply protective coat to main and approach spans.
8. Epoxy inject substructure cracks.
9. Construct concrete repairs to superstructure and substructure components.
10. Fill depressions and regrade aggregate slope walls at abutments, recoat aggregate with bituminous material.

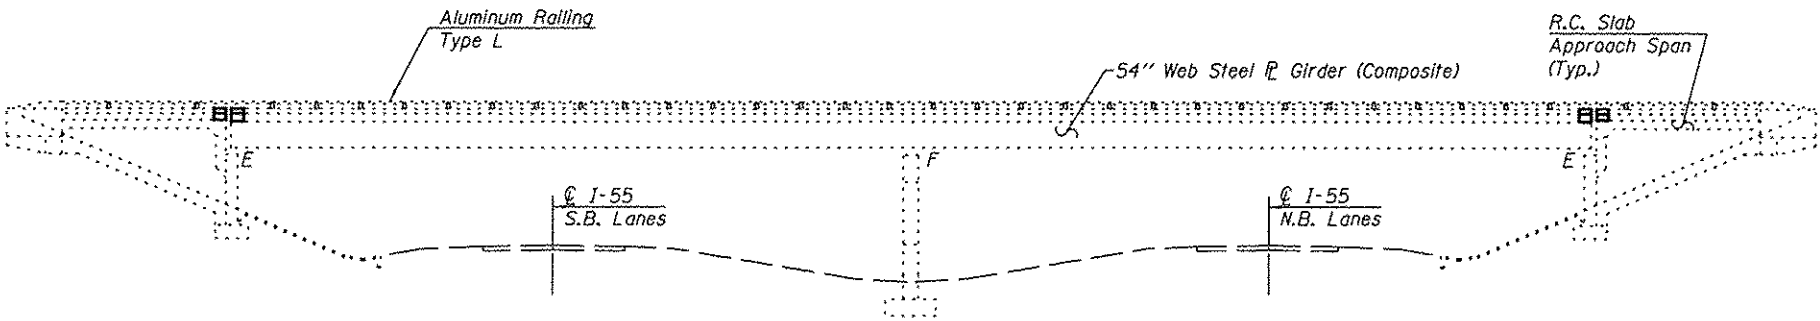

ELEVATION

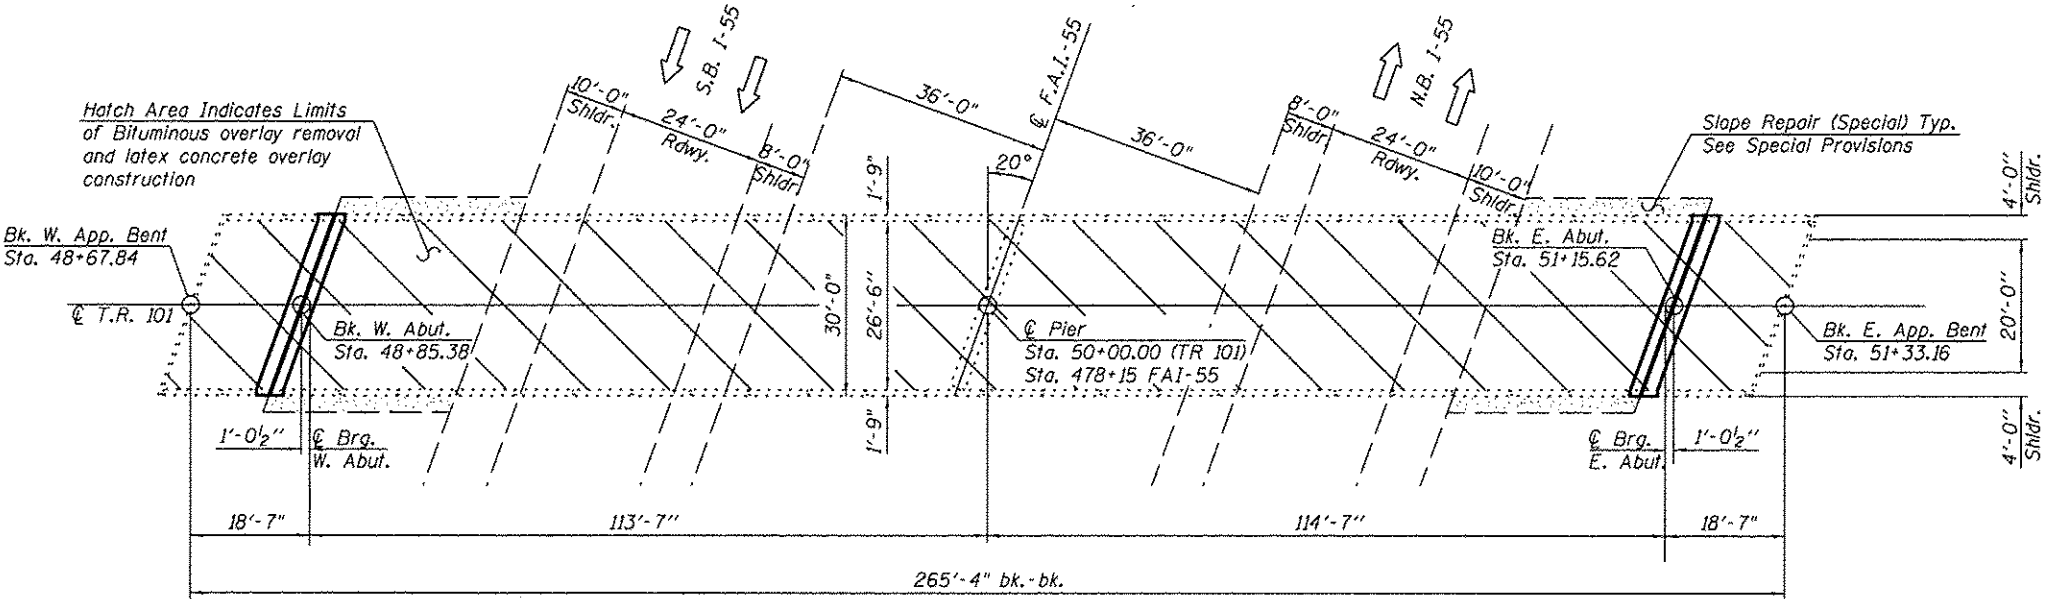

PLAN

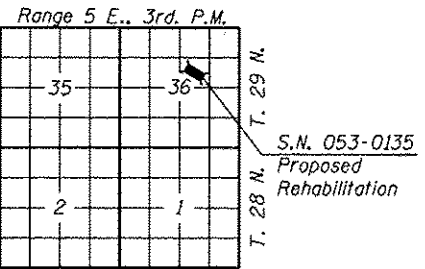

LOCATION PLAN

INDEX OF SHEETS

1. General Plan
2. General Notes, Total Bill of Material and Typical Cross Sections
3. Deck Repair Plan
4. Deck Repair Plan (As Built)
- 5-6. Expansion Joint Replacement Details
7. Preformed Joint Strip Seal
- 8-9. Abutment Repairs
- 10-29. Existing Plans (For Information Only)

GENERAL PLAN
T.R. 101 OVER F.A.I.-55
SECTION (53-4.5) RS-1 & I
LIVINGSTON COUNTY
STATION 478+15
S.N. 053-0135



John A. Morris 7/22/15
ILLINOIS STRUCTURAL NO. 4277 (Expires 11/30/16)

FILE NAME *	USER NAME * ashov	DESIGNED - A.R.K.	REVISED -	FEHR GRAHAM ENGINEERING & ENVIRONMENTAL ILLINOIS DESIGN FIRM NO. 184-00282	ILLINOIS IOWA WISCONSIN	GENERAL PLAN S.N. 053-0135 SHEET NO. 1 OF 29 SHEETS	F.A.I. RTE.	SECTION	COUNTY	TOTAL SHEETS	SHEET NO.
#FILES*		CHECKED - G.M. & S.F.M.	REVISED -				55	(53-4, 5) RS-1 & I	LIVINGSTON	242	73
PLOT SCALE * #SCALE#		DRAWN - A.D.S.	REVISED -								
PLOT DATE * 7/15/2015		CHECKED - A.R.K.	REVISED -								

GENERAL NOTES

No field welding is permitted except as specified in the contract documents.

Reinforcement bars designated (E) shall be epoxy coated.


Prior to pouring the new concrete deck, all heavy or loose rust, loose mill scale, and other loose or potentially detrimental foreign material shall be removed from the surfaces in contact with concrete. Tightly adhered paint may remain unless otherwise noted. Removal shall be accomplished by methods that will not damage the steel and the cost will be included in the pay item covering removal of the existing concrete.

As directed by the Engineer, existing construction accessories welded to the top flange of beams and girders shall be removed. The weld areas shall be ground flush and inspected for cracks using magnetic particle testing (MT) or dye penetrant testing (PT) by qualified personnel approved by the Engineer.


Any cracks that cannot be removed by grinding $\frac{1}{4}$ inch deep shall be identified and reported to the Bureau of Bridges and Structures for further disposition. The cost of removing welded accessories, grinding and inspecting weld areas and grinding cracks will be paid for according to Article 109.04 of the Standard Specifications.

Plan dimensions and details relative to existing plans are subject to nominal construction variations. The Contractor shall field verify existing dimensions and details affecting new construction and make necessary approved adjustments prior to construction or ordering of materials. Such variations shall not be cause for additional compensation for a change in scope of the work, however, the Contractor will be paid for the quantity actually furnished at the unit price bid for the work.

Joint openings shall be adjusted according to Article 520.04 of the Standard Specifications when the deck is poured at an ambient temperature other than 50° F.

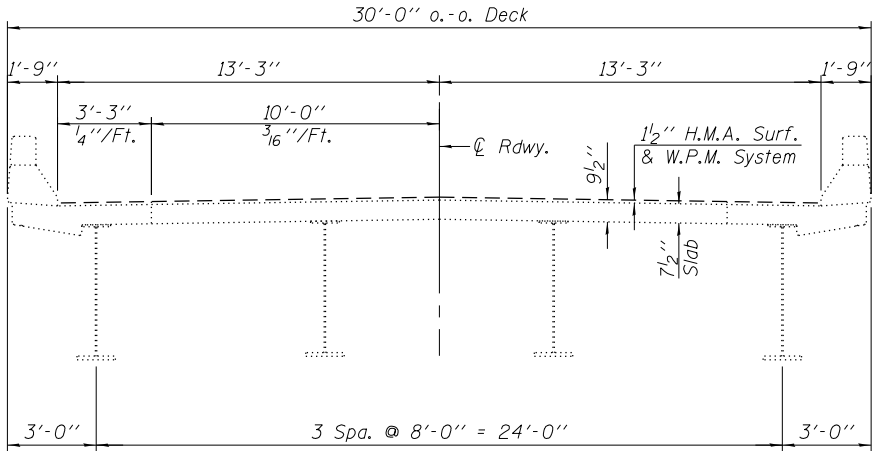

EXISTING TYPICAL CROSS SECTION THRU DECK

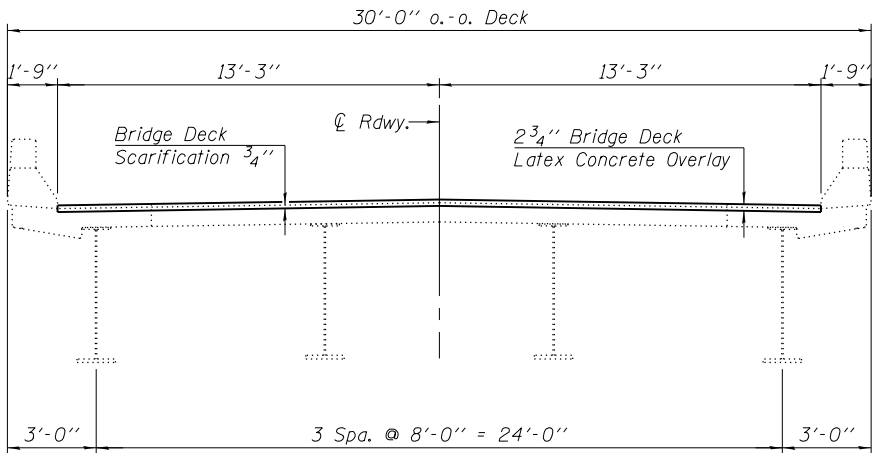


PROPOSED TYPICAL CROSS SECTION THRU DECK

TOTAL BILL OF MATERIAL


ITEM	UNIT	SUPER	SUB	TOTAL
Hot Mix Asphalt Surface Removal (Deck)	Sq. Yd.	778		778
Concrete Superstructure	Cu. Yd.	13.4		13.4
Reinforcement Bars, Epoxy Coated	Pound	1890		1890
Bridge Deck Scarification $\frac{3}{4}$ "	Sq. Yd.	750		750
Concrete Removal	Cu. Yd.	12.5		12.5
Protective Shield	Sq. Yd.	298		298
Deck Slab Repair (Full Depth Type I)	Sq. Yd.	2		2
Preformed Joint Strip Seal	Foot	61		61
Bridge Deck Latex Concrete Overlay, $2\frac{3}{4}$ "	Sq. Yd.	778		778
Bridge Deck Grooving	Sq. Yd.	719		719
* Protective Coat	Sq. Yd.	29		29
Epoxy Crack Injection	Foot		31	31
Slope Repair (Special)	Sq. Yd.		240	240
Structural Repair of Concrete (Depth Equal or Less Than 5 Inches)	Sq. Ft.	9		9

*Apply to new concrete superstructure areas at expansion joints.

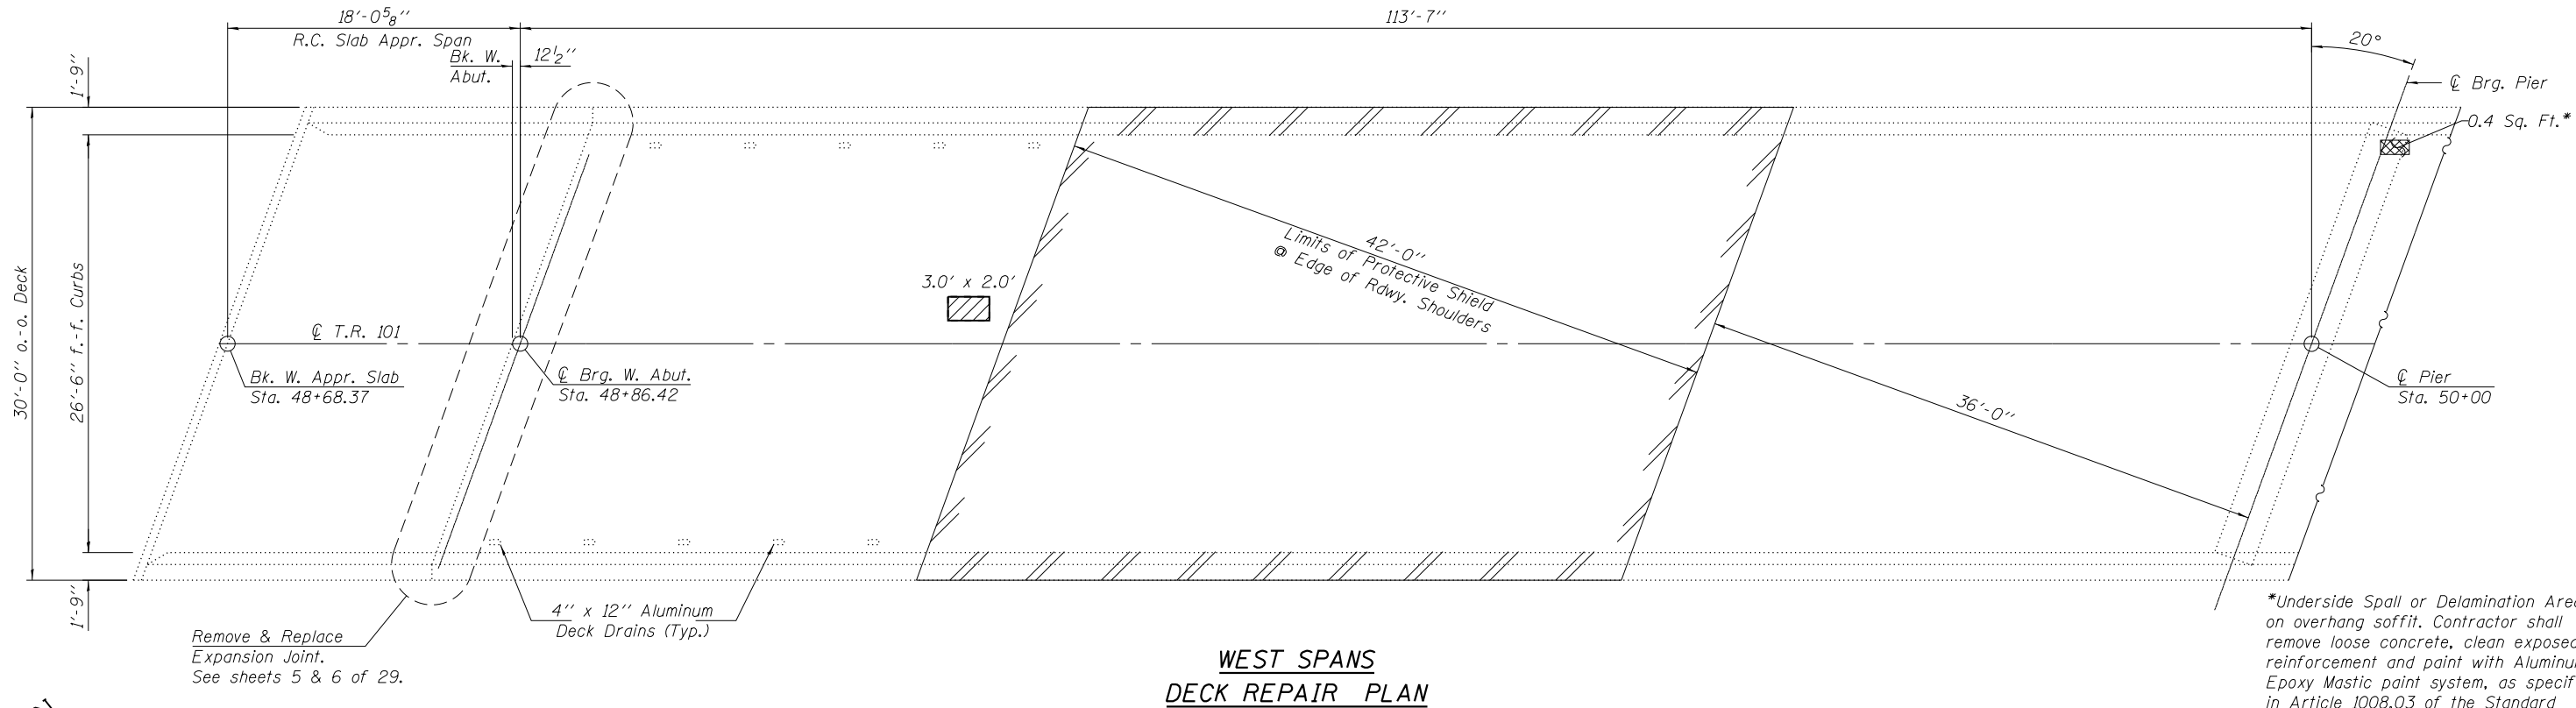

WEST SPANS
DECK REPAIR PLAN

*Underside Spall or Delamination Area on overhang soffit. Contractor shall remove loose concrete, clean exposed reinforcement and paint with Aluminum Epoxy Mastic paint system, as specified in Article 1008.03 of the Standard Specifications. Cost included in Deck Slab Repair (Full Depth Type I).

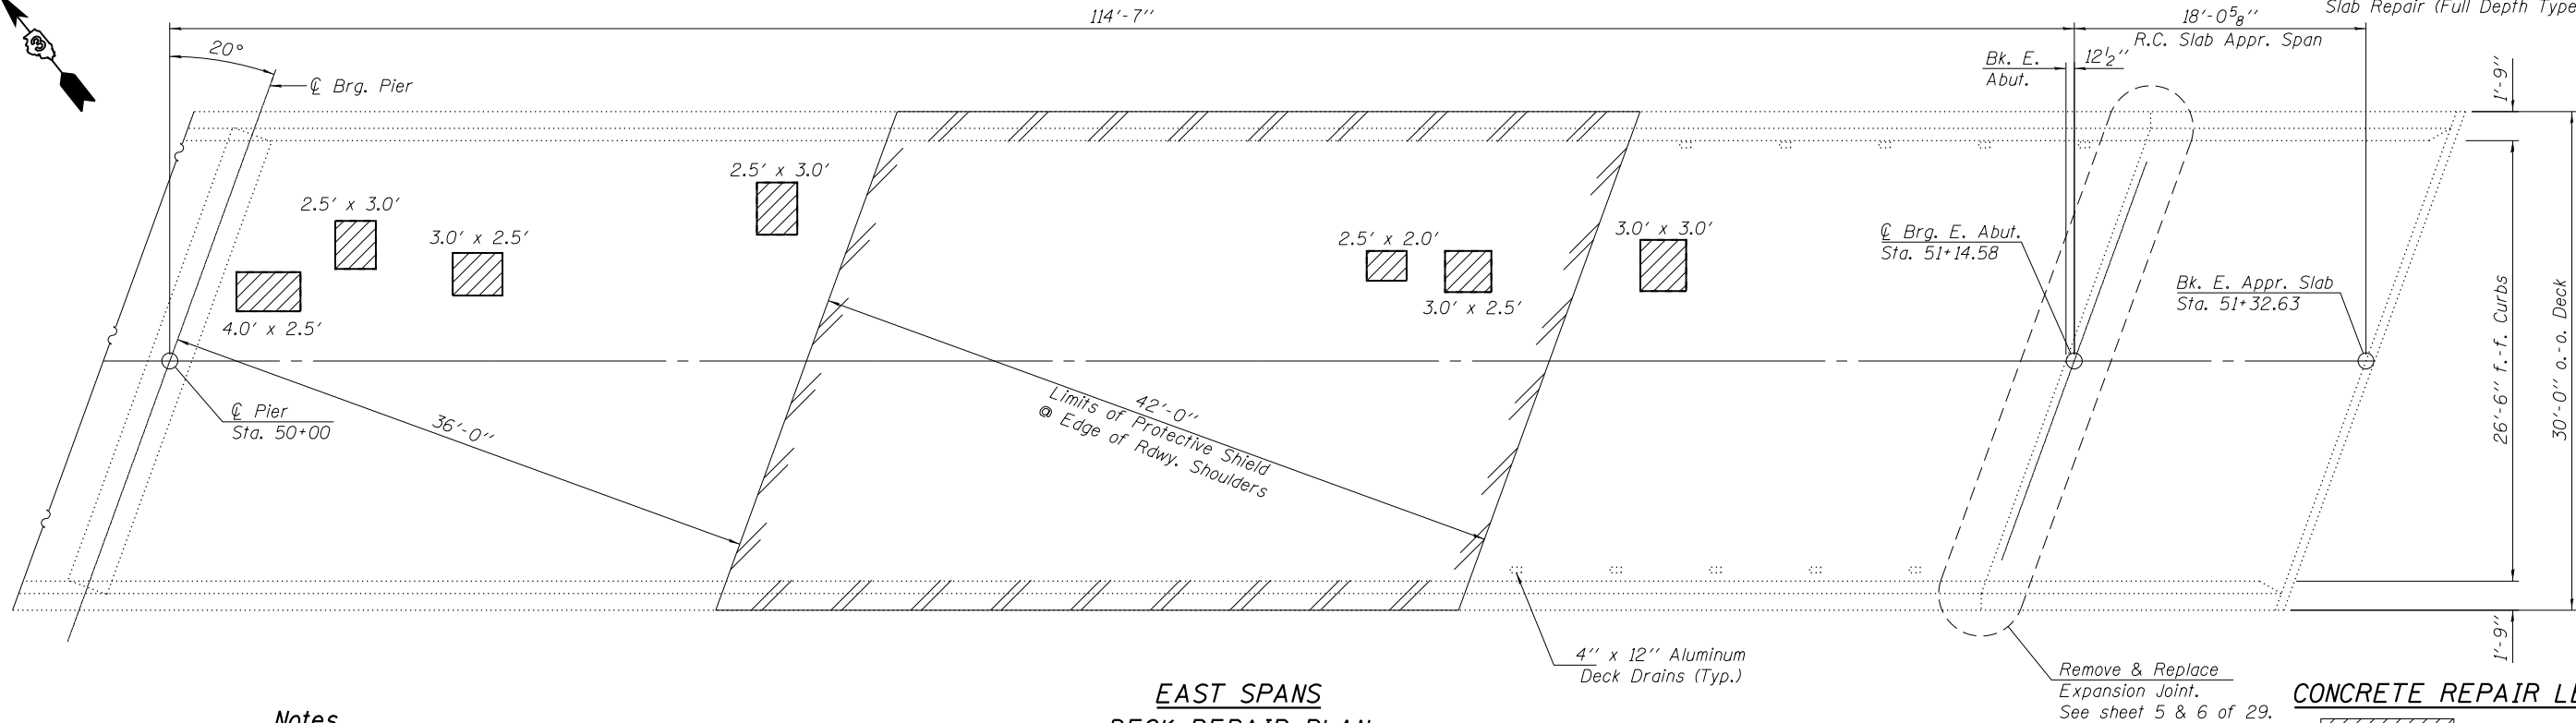

EAST SPANS
DECK REPAIR PLAN

Notes

- Quantities and repair areas shown are estimated. Actual areas are to be determined by Resident Engineer and recorded on As-Built Plans.
- Quantities shown for Deck Slab Repair (Partial) is for information only. (See Bridge Deck Latex Concrete Overlay Special Provision)

CONCRETE REPAIR LEGEND

	Deck Slab Repair (Partial Depth)
	Deck Slab Repair (Full Depth)
	Protective Shield

BILL OF MATERIAL


ITEM	UNIT	TOTAL
Deck Slab Repair (Partial)	Sq. Yd.	7
Deck Slab Repair (Full Depth Type I)	Sq. Yd.	2
Protective Shield	Sq. Yd.	298



ITEM	UNIT	TOTAL
Deck Slab Repair (Full Depth Type I)	Sq. Yd.	
Deck Slab Repair (Full Depth Type II)	Sq. Yd.	


FILE NAME = 0135_GEN-PLAN.DGN	USER NAME = duncanbd	DESIGNED - A.R.K.	REVISED -	 ILLINOIS IOWA WISCONSIN ENGINEERING & ENVIRONMENTAL ILLINOIS DESIGN FIRM NO. 184-00250	DECK REPAIR PLAN (AS BUILT) S.N. 053-0135				F.A.I. RTE.	SECTION	COUNTY	TOTAL SHEETS	SHEET NO.
		CHECKED - G.M. & S.F.M.	REVISED -						55	(53-4)R&I	LIVINGSTON	242	76
	PLOT SCALE = \$SCALE\$	DRAWN - A.D.S.	REVISED -		CONTRACT NO. 66F23								
	PLOT DATE = 7/15/2015	CHECKED - A.R.K.	REVISED -		SHEET NO. 4 OF 29 SHEETS				ILLINOIS FED. AID PROJECT				

(W. Abut. Shown - E. Abut. Similar)

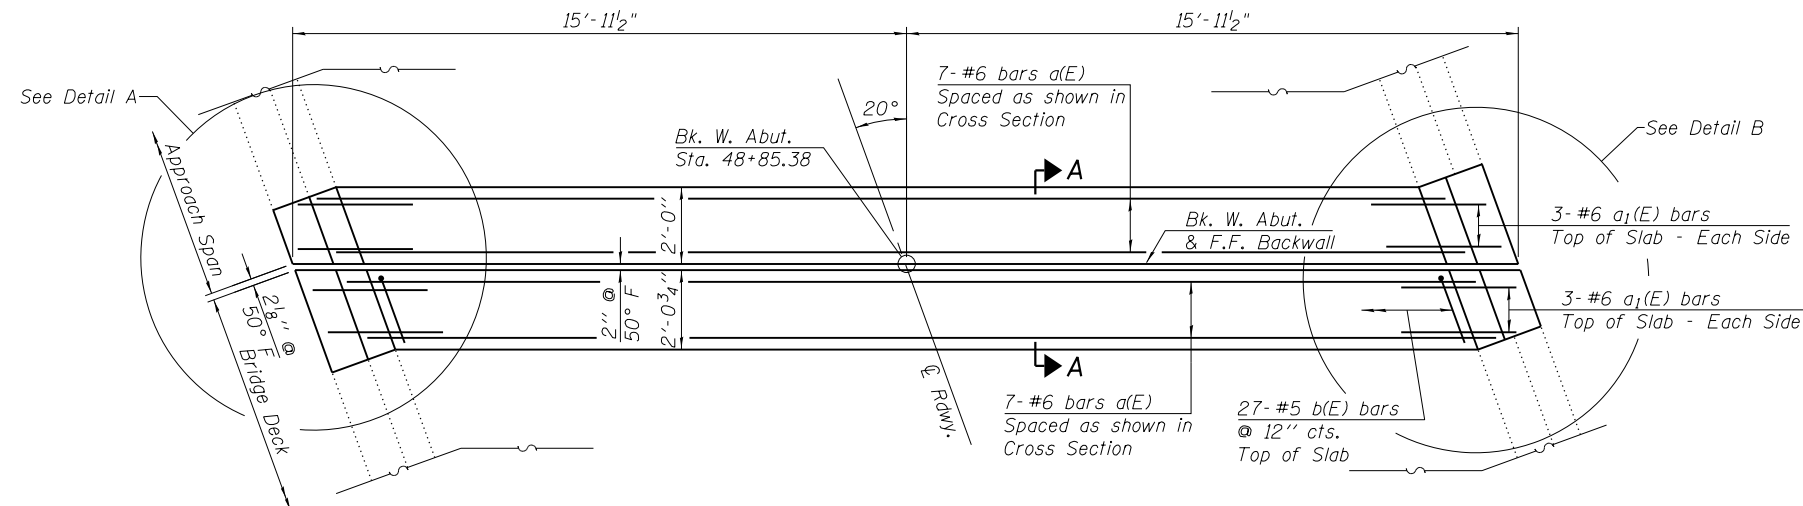


(W. Abut. Shown - E. Abut. Similar)

(@ S.W. & N.E. Corners)

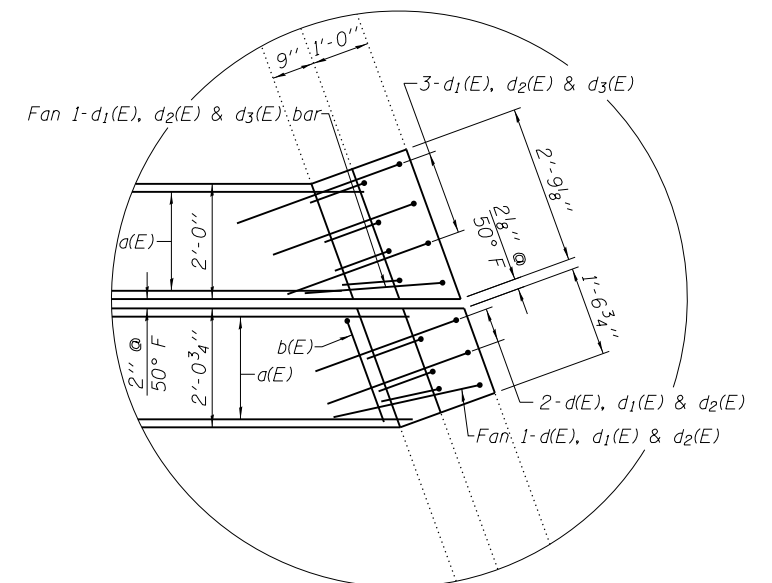


(@ N.W. & S.E. Corners)


FILE NAME = 0135.REPLACEMENT-DTLS.DGN	USER NAME = duncanbd	DESIGNED - A.R.K.	REVISED -	 ILLINOIS IOWA WISCONSIN ENGINEERING & ENVIRONMENTAL ILLINOIS DESIGN FIRM NO. 184-003525	EXPANSION JOINT REPLACEMENT DETAILS S.N. 053-0135			F.A.I. RTE.	SECTION	COUNTY	TOTAL SHEETS	SHEET NO.
		CHECKED - G.M. & S.F.M.	REVISED -					55	(53-4)R&I	LIVINGSTON	242	77
	PLOT SCALE = *SCALE*	DRAWN - A.D.S.	REVISED -		SHEET NO. 5 OF 29 SHEETS			CONTRACT NO. 66F23				
	PLOT DATE = 7/15/2015	CHECKED - A.R.K.	REVISED -									

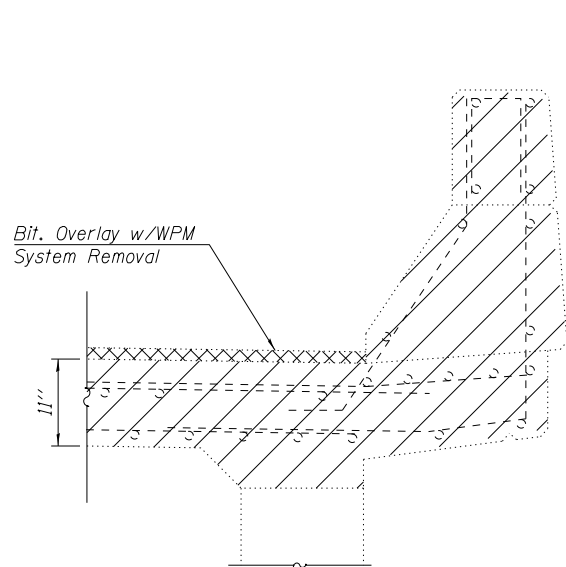


**SECTION THROUGH PARAPET AND SOFFIT
APPROACH SPAN REMOVAL**

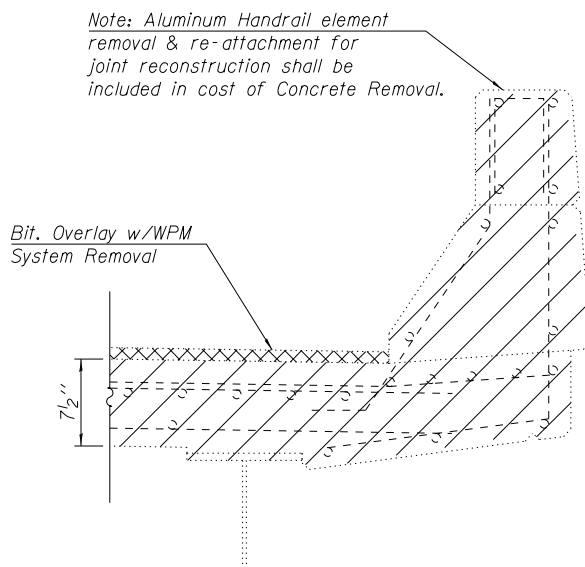


**SECTION THROUGH PARAPET AND SOFFIT
MAIN SPAN REMOVAL**

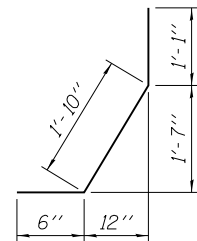


BAR d1(E)

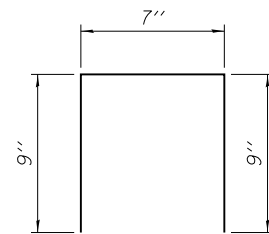


BAR d2(E)

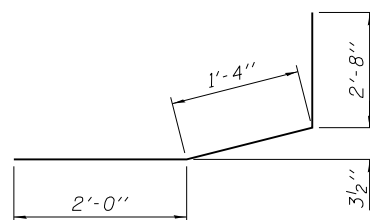


BAR d3(E)

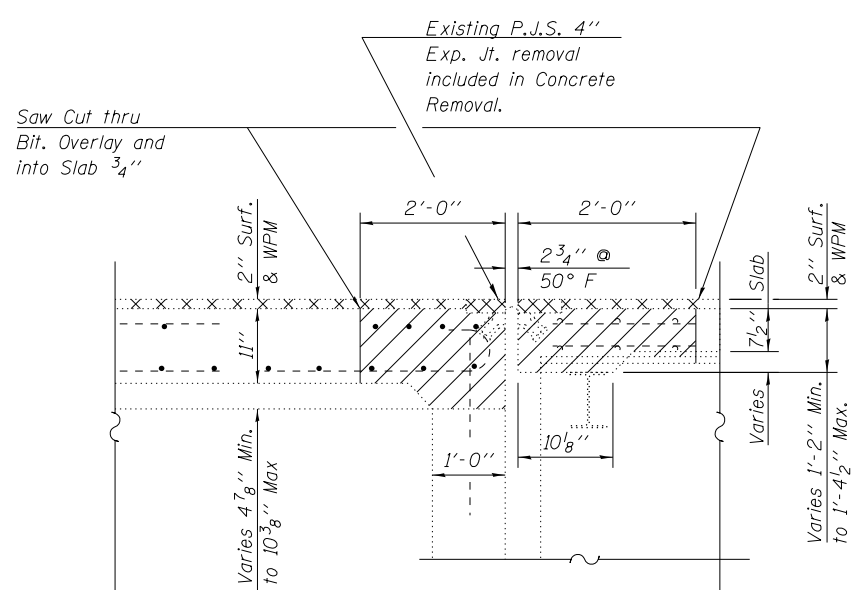


**SECTION A-A
(Showing Removal)**

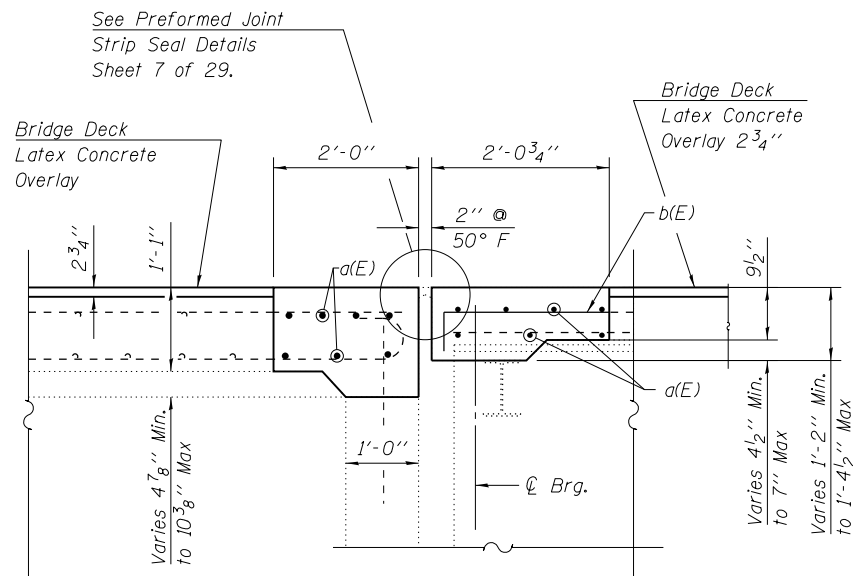


**SECTION A-A
(Showing Proposed)**

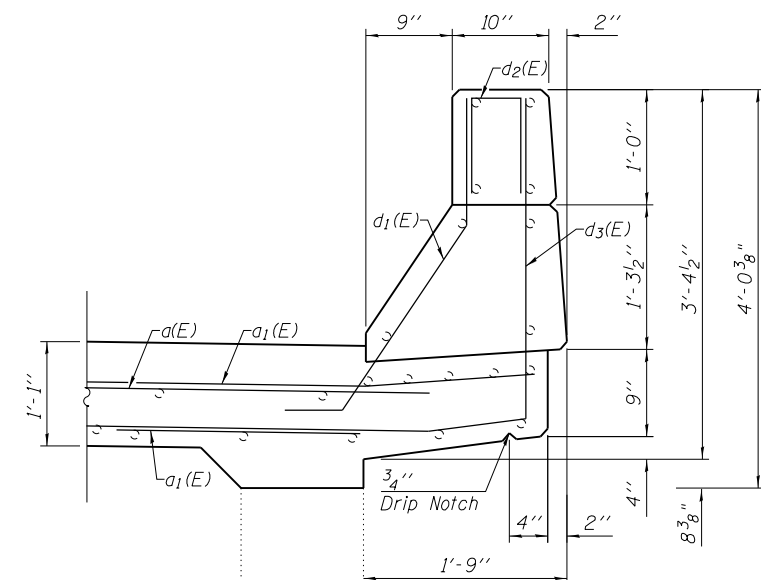


**SECTION THROUGH PARAPET AND SOFFIT
APPROACH SPAN CONSTRUCTION**

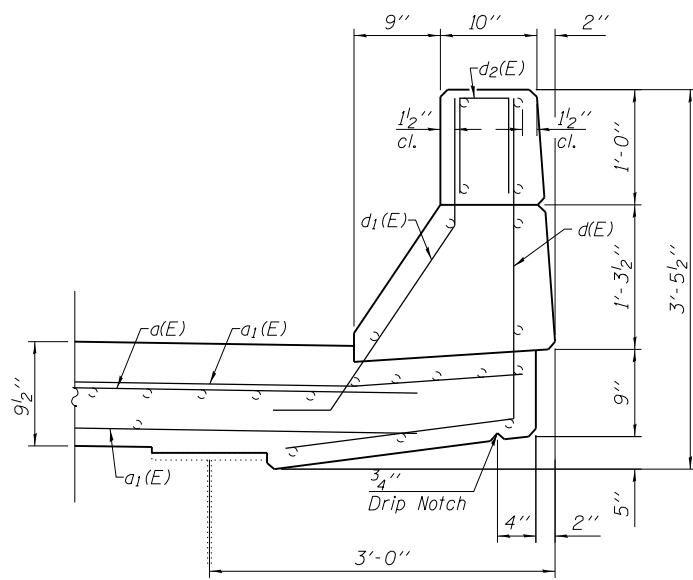


**SECTION THROUGH PARAPET AND SOFFIT
MAIN SPAN CONSTRUCTION**

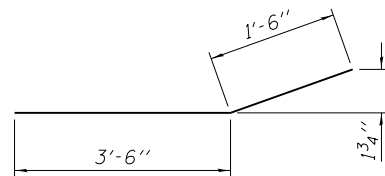

BAR a1(E)

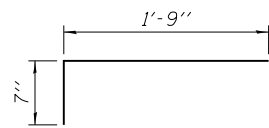

BAR b(E)

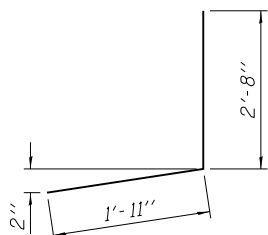

BAR d(E)


Note: Hatched areas indicate limits of Concrete Removal.

Existing reinforcement bars extending into the removal area shall be cleaned, straightened and incorporated into new construction. Any reinforcement bars that are damaged during concrete removal shall be replaced with an approved bar splicer or anchorage system. Cost included with Concrete Removal.


BILL OF MATERIAL

Bar	No.	Size	Length	Shape
a(E)	28	#6	29'-10"	
a1(E)	24	#6	5'-0"	
b(E)	54	#5	2'-4"	
d(E)	14	#5	4'-7"	
d1(E)	28	#5	3'-5"	
d2(E)	28	#5	2'-1"	
d3(E)	16	#5	6'-0"	
Concrete Superstructure			Cu. Yd.	13.4
Concrete Removal			Cu. Yd.	12.5
Reinforcement Bars, Epoxy Coated			Pound	1890


Work this sheet with Sheet 5 of 29.

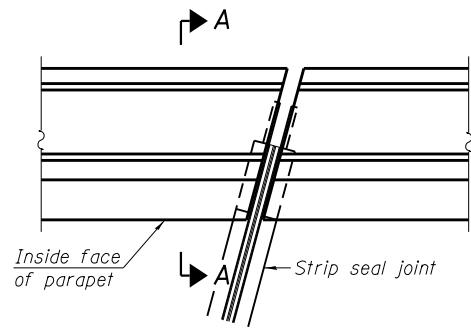


PLAN
(For skews $\leq 30^\circ$)

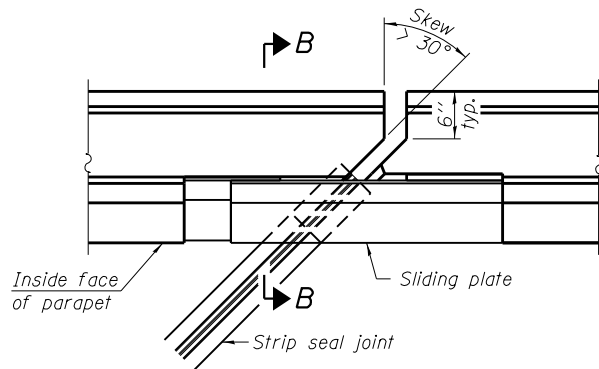

PLAN
(For skews $> 30^\circ$)
Showing point block

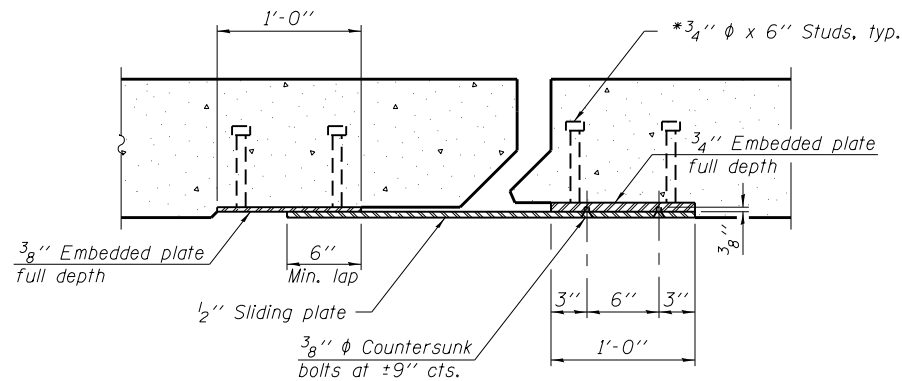


SECTION C-C

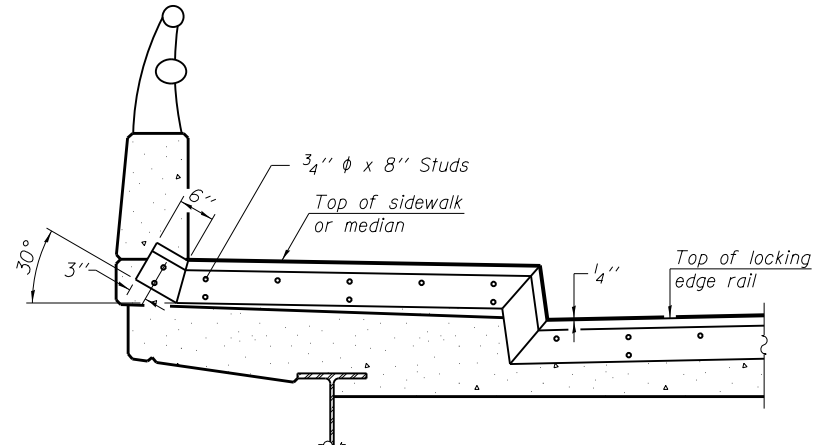


TYPICAL END TREATMENT
AT SIDEWALK OR MEDIAN


Shorter plates with a single row of studs at 12" cts. may be necessary on medians which are shallower than 9". See manufacturer's recommendation.

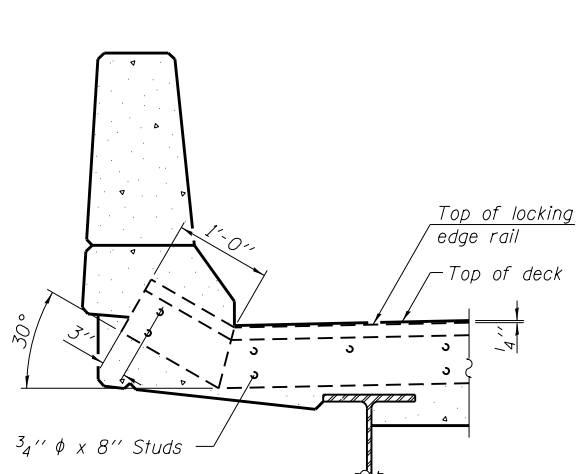


SECTION A-A

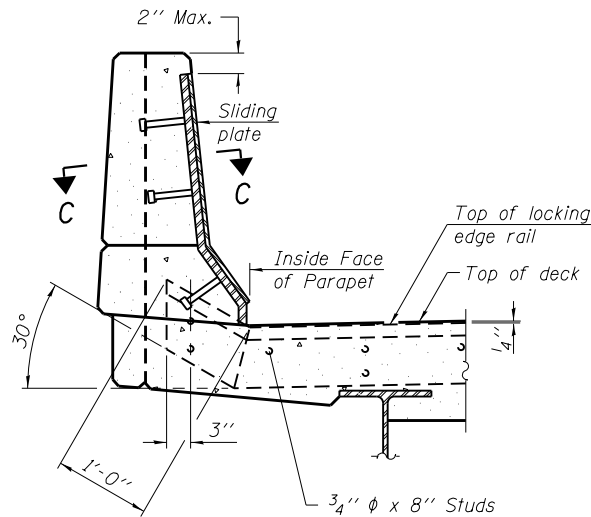


SECTION B-B

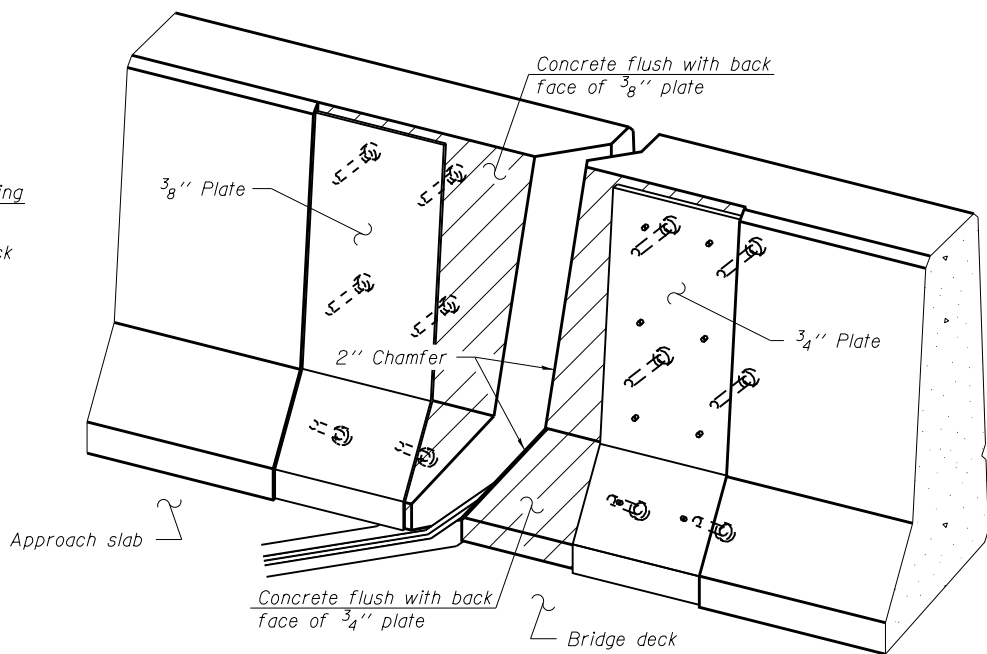


TRIMETRIC VIEW
(Showing back plates only)

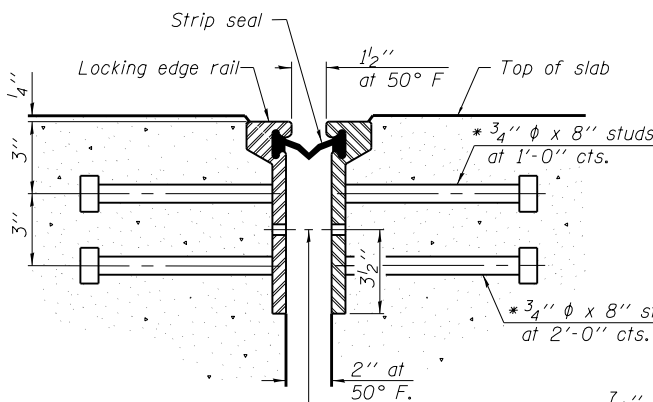


SECTION THRU
ROLLED RAIL JOINT

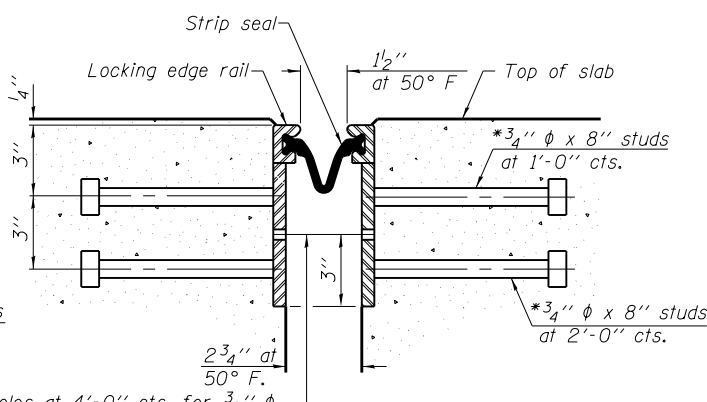


SECTION THRU
WELDED RAIL JOINT

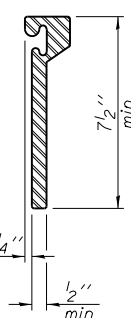

ROLLED
EXTRUDED RAIL

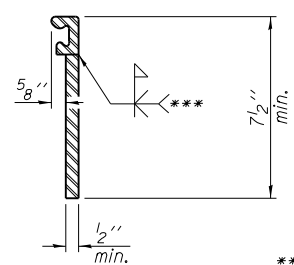

WELDED RAIL

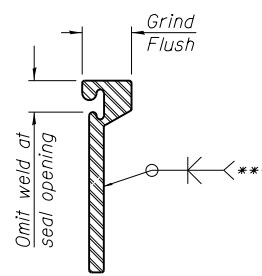

*** Back gouge not required if complete joint penetration is verified by mock-up.

LOCKING EDGE
RAIL SPLICE


The inside of the locking edge rail groove shall be free of weld residue.
Rolled rail shown, welded rail similar.

BILL OF MATERIAL


Item	Unit	Total
Preformed Joint Strip Seal	Foot	61

EJ-SSJ


* Granular or solid flux filled headed studs conforming to Article 1006.32 of the Std. Specs., automatically end welded.

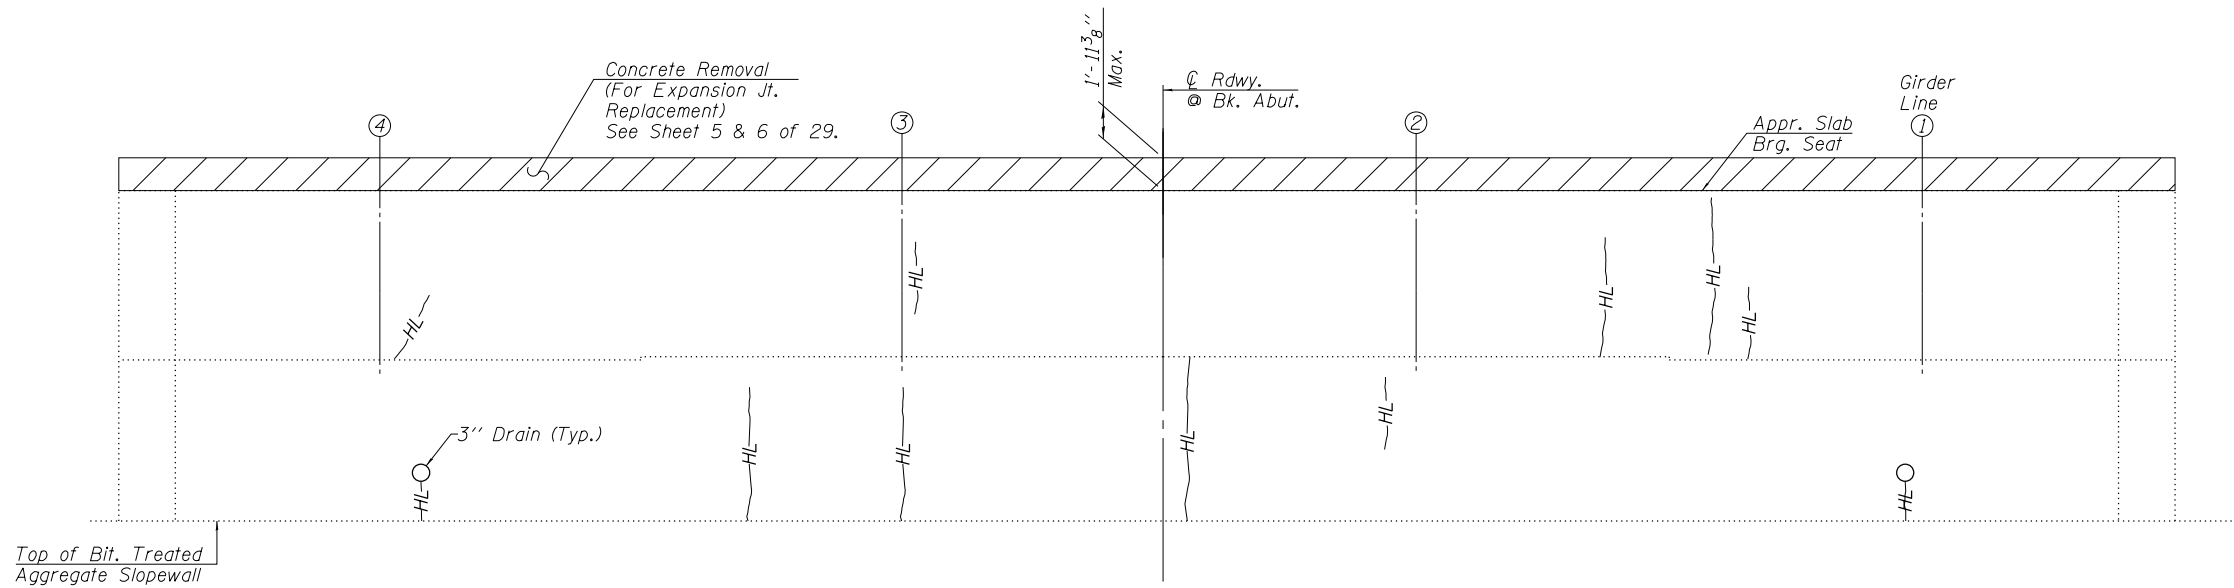

FACE OF WEST ABUTMENT
(Looking West)

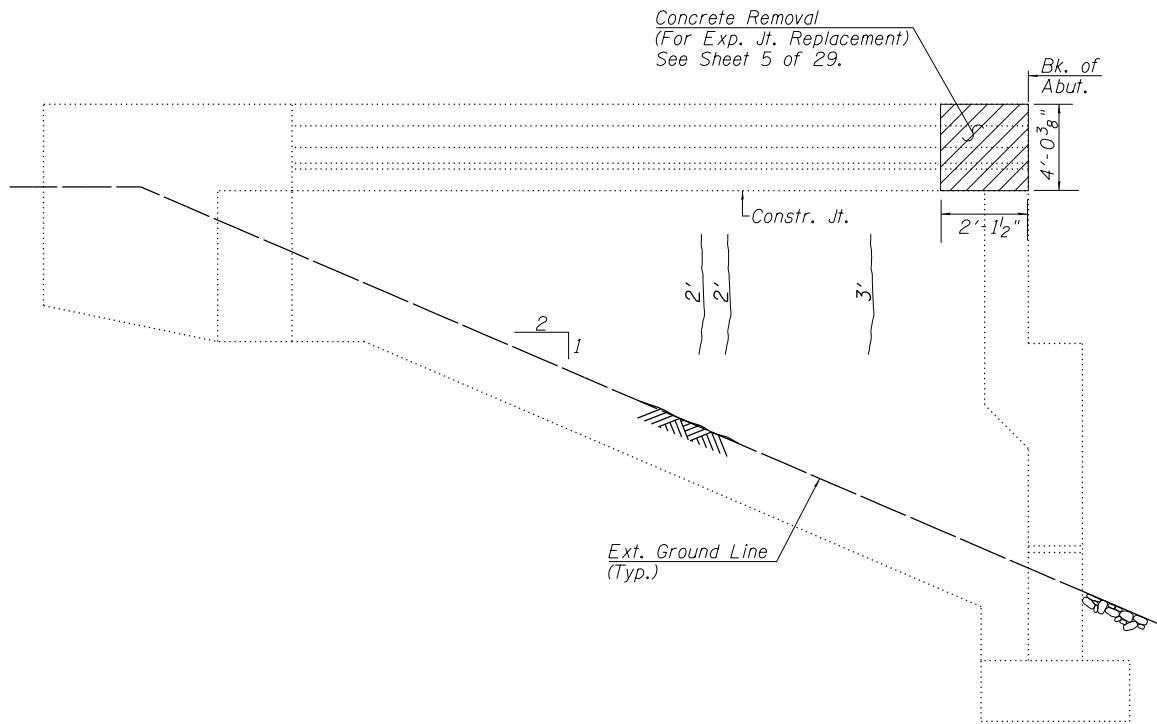

SOUTH CURTAIN & WING WALL OF WEST ABUTMENT
(Looking North)

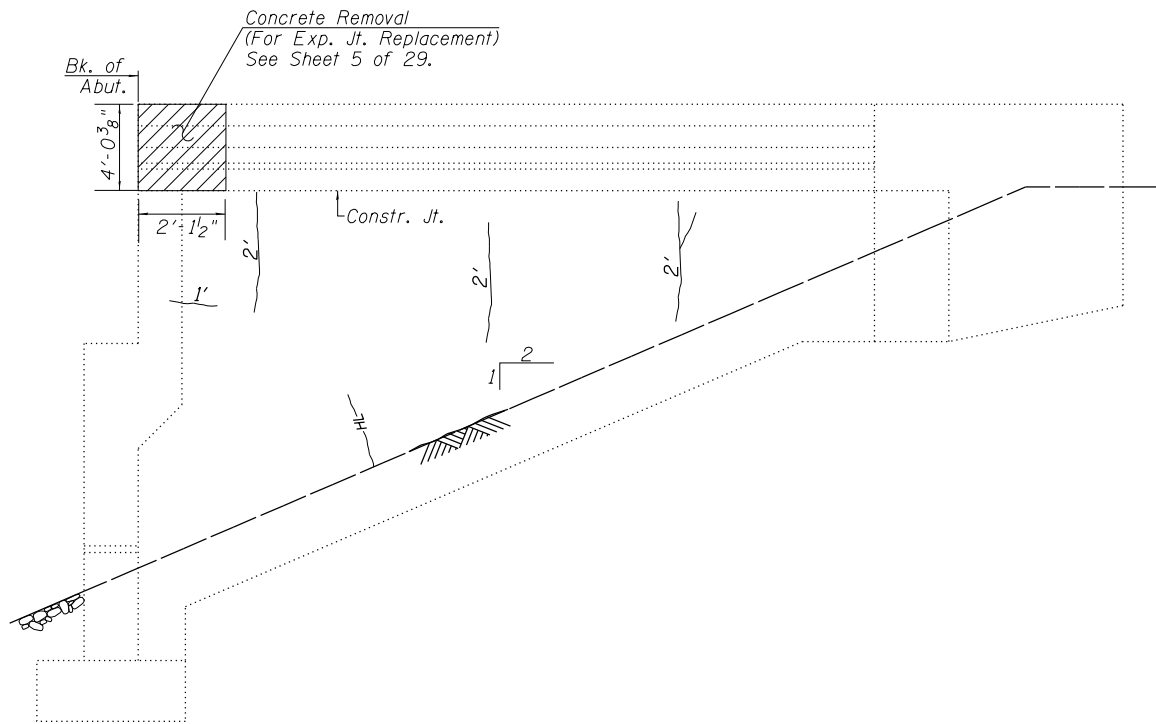


NORTH CURTAIN & WING WALL OF WEST ABUTMENT
(Looking South)

BILL OF MATERIAL - W. ABUT.


ITEM	UNIT	QTY
Epoxy Crack Injection	Foot	14

Note: Quantities and repair areas are estimated.
Actual areas and lengths to be determined by the
Resident Engineer.

CONCRETE REPAIR LEGEND

 

Concrete Removal

 

Structural Repair of
Concrete (Depth ≤ 5'')

2'

Epoxy Crack
Injection

HL


Hairline Crack

LC


Leached Crack

EIC


Existing
Epoxy Injected Crack
(To be Reinjected)

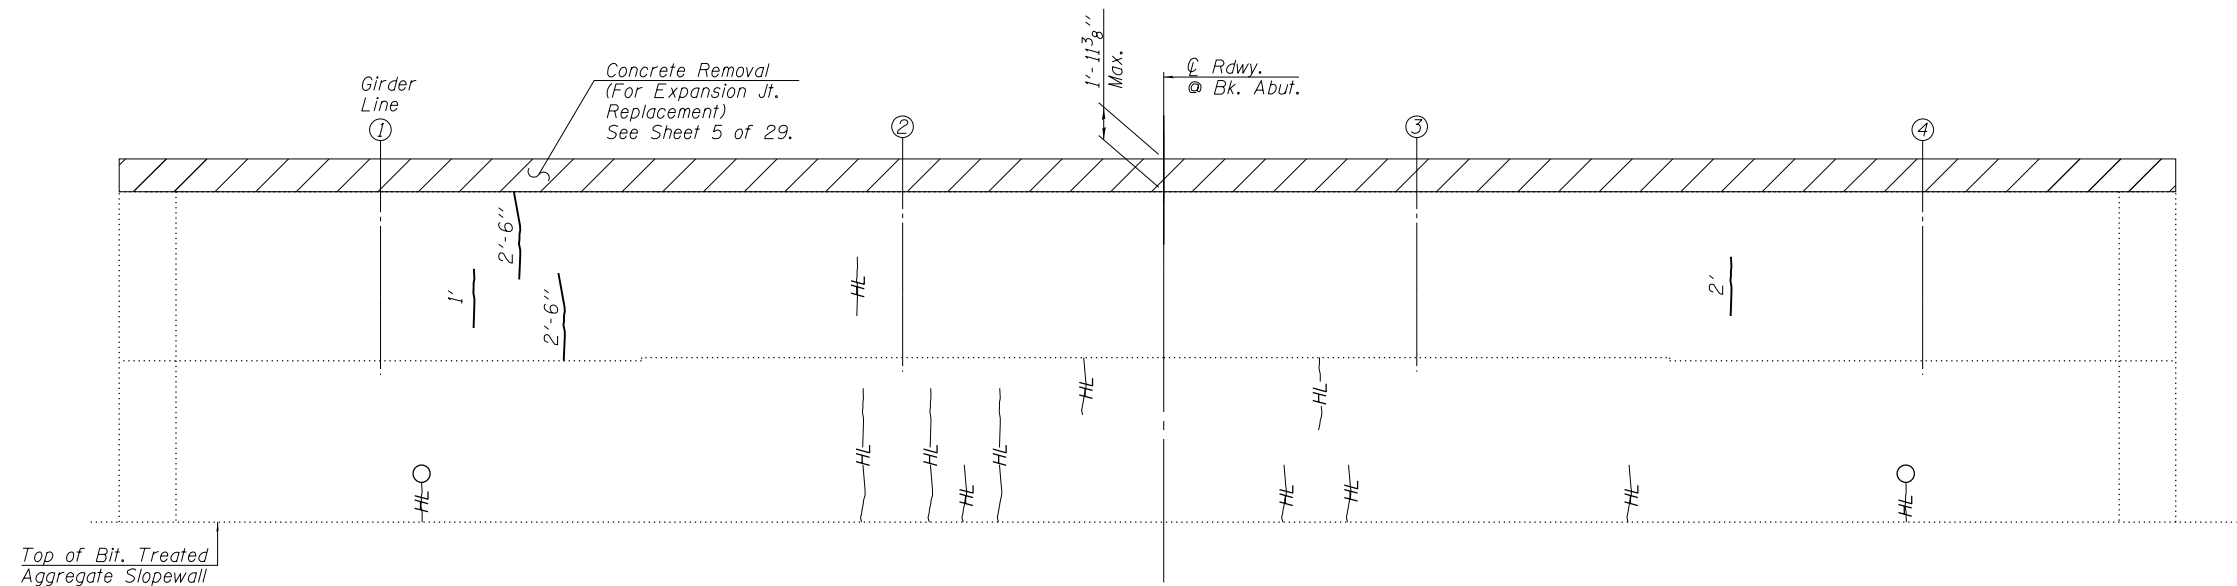

FACE OF EAST ABUTMENT
(Looking East)

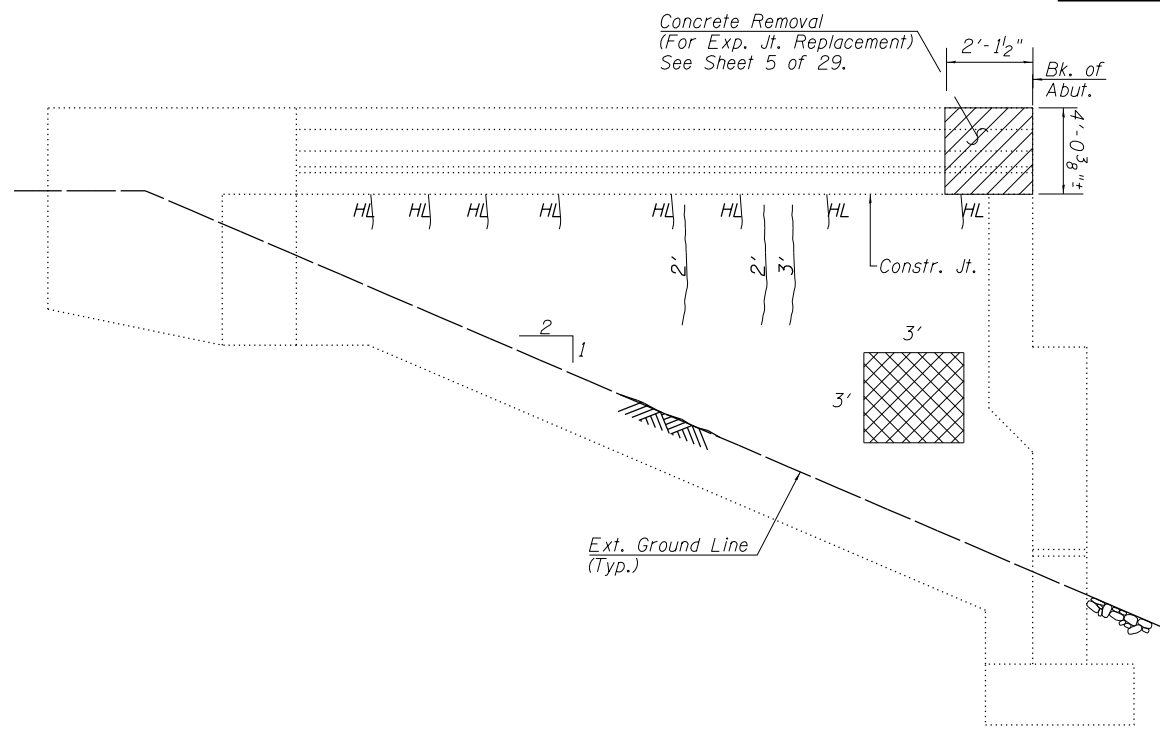

NORTH CURTAIN & WING WALL OF EAST ABUTMENT
(Looking South)

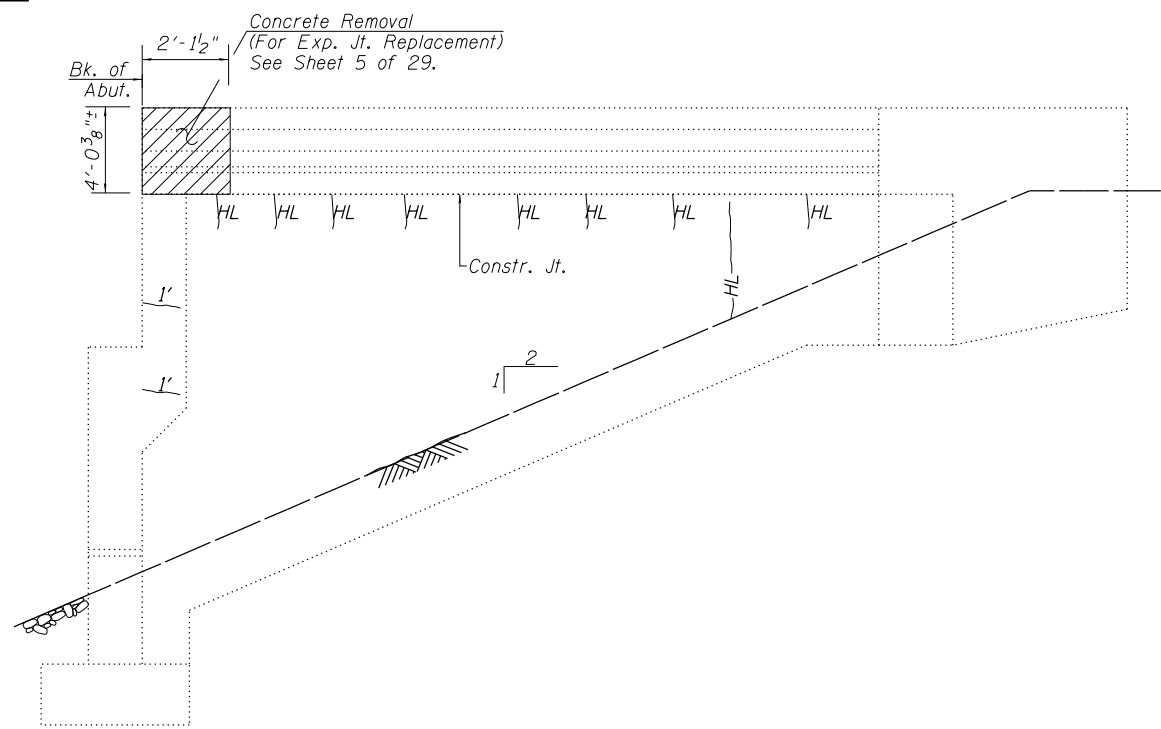

SOUTH CURTAIN & WING WALL OF EAST ABUTMENT
(Looking North)

BILL OF MATERIAL - E. ABUT.

ITEM	UNIT	QTY
Structural Repair of Concrete (Depth Equal or Less Than 5")	Sq. Ft.	9
Epoxy Crack Injection	Foot	17

Note: Quantities and repair areas are estimated. Actual areas and lengths to be determined by the Resident Engineer.

CONCRETE REPAIR LEGEND

	Concrete Removal		Epoxy Crack Injection
			Hairline Crack
			Leached Crack
			Existing Epoxy Injected Crack (To be Reinjected)

STATE OF ILLINOIS
DEPARTMENT OF TRANSPORTATION

ROUTE NO.	SECTION	COUNTY	TOTAL SHEETS	SHEET NO.	SHEET NO. 2
55	53-4HB	LIVINGSTON	36	10	14 SHEETS
FED. ROAD DIST. NO. 7	ILLINOIS	FED. AID PROJECT:			

EXTERIOR FACE N. CURTAIN WALL

Location	Station	Offset	Theoretical Grade Elevations	Theoretical Grade Elevations Adjusted For Dead Load Deflection
Bk. W. appr. bent	4872.463	-13.250	705.129	705.129
a	4873.155	-13.250	705.197	705.197
b	4883.195	-13.250	705.268	705.268
Bk. W. abut.	4850.204	-13.250	705.356	705.356
Bk. E. abut.	5120.454	-13.250	705.220	705.220
c	5130.454	-13.250	705.081	705.081
d	5137.464	-13.250	704.976	704.976
Bk. E. appr. bent	5137.996	-13.250	704.968	704.968

N. EDGE OF PAV'T.

Location	Station	Offset	Theoretical Grade Elevations	Theoretical Grade Elevations Adjusted For Dead Load Deflection
Bk. W. appr. bent	4871.480	-10.000	705.176	705.176
a	4874.012	-10.000	705.184	705.184
b	4882.012	-10.000	705.320	705.320
Bk. W. abut.	4889.021	-10.000	705.409	705.409
Bk. E. abut.	5119.271	-10.000	705.303	705.303
c	5129.271	-10.000	705.105	705.105
d	5136.281	-10.000	705.062	705.062
Bk. E. appr. bent	5136.813	-10.000	705.054	705.054

E ROADWAY


Location	Station	Offset	Theoretical Grade Elevations	Theoretical Grade Elevations Adjusted For Dead Load Deflection
Bk. W. appr. bent	4867.840	0.0	705.280	705.280
a	4868.372	0.0	705.287	705.287
b	4878.372	0.0	705.428	705.428
Bk. W. abut.	4885.382	0.0	705.520	705.520
Bk. E. abut.	5115.672	0.0	705.507	705.507
c	5125.632	0.0	705.373	705.373
d	5132.643	0.0	705.273	705.273
Bk. E. appr. bent	5133.173	0.0	705.265	705.265

S. EDGE OF PAVEMENT

Location	Station	Offset	Theoretical Grade Elevations	Theoretical Grade Elevations Adjusted For Dead Load Deflection
Bk. W. appr. bent	4864.200	10.000	705.069	705.069
a	4864.732	10.000	705.077	705.077
b	4874.732	10.000	705.222	705.222
Bk. W. abut.	4881.742	10.000	705.317	705.317
Bk. E. abut.	5111.992	10.000	705.397	705.397
c	5121.992	10.000	705.267	705.267
d	5129.002	10.000	705.169	705.169
Bk. E. appr. bent	5129.534	10.000	705.162	705.162


EXTERIOR FACE S. CURTAIN WALL

Location	Station	Offset	Theoretical Grade Elevations	Theoretical Grade Elevations Adjusted For Dead Load Deflection
Bk. W. appr. bent	4863.017	13.250	704.984	704.984
a	4863.549	13.250	704.992	704.992
b	4873.549	13.250	705.138	705.138
Bk. W. abut.	4880.559	13.250	705.234	705.234
Bk. E. abut.	5110.809	13.250	705.344	705.344
c	5120.809	13.250	705.215	705.215
d	5127.819	13.250	705.118	705.118
Bk. E. appr. bent	5128.351	13.250	705.111	705.111

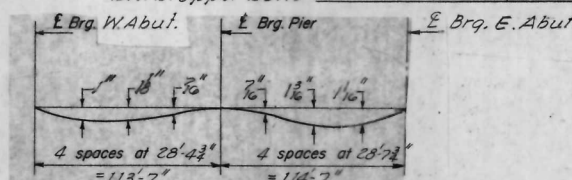


DEAD LOAD DEFLECTION DIAGRAM

(Includes weight of concrete only)
Note: The above deflections are not to be used in the field if the engineer is working from the grade elevations adjusted for dead load deflections as shown above & on sh. 13

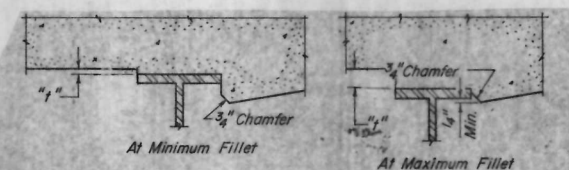

To determine "f": After all structural steel has been erected, elevations of the top flanges of the beams shall be taken at intervals shown below. These elevations subtracted from the "Theoretical Grade Elevations Adjusted for Dead Load Deflection" shown on sheet #3 minus 1/2" & slab thickness, equals the fillet heights "f" above top flange of beam.

FOR INFORMATION ONLY

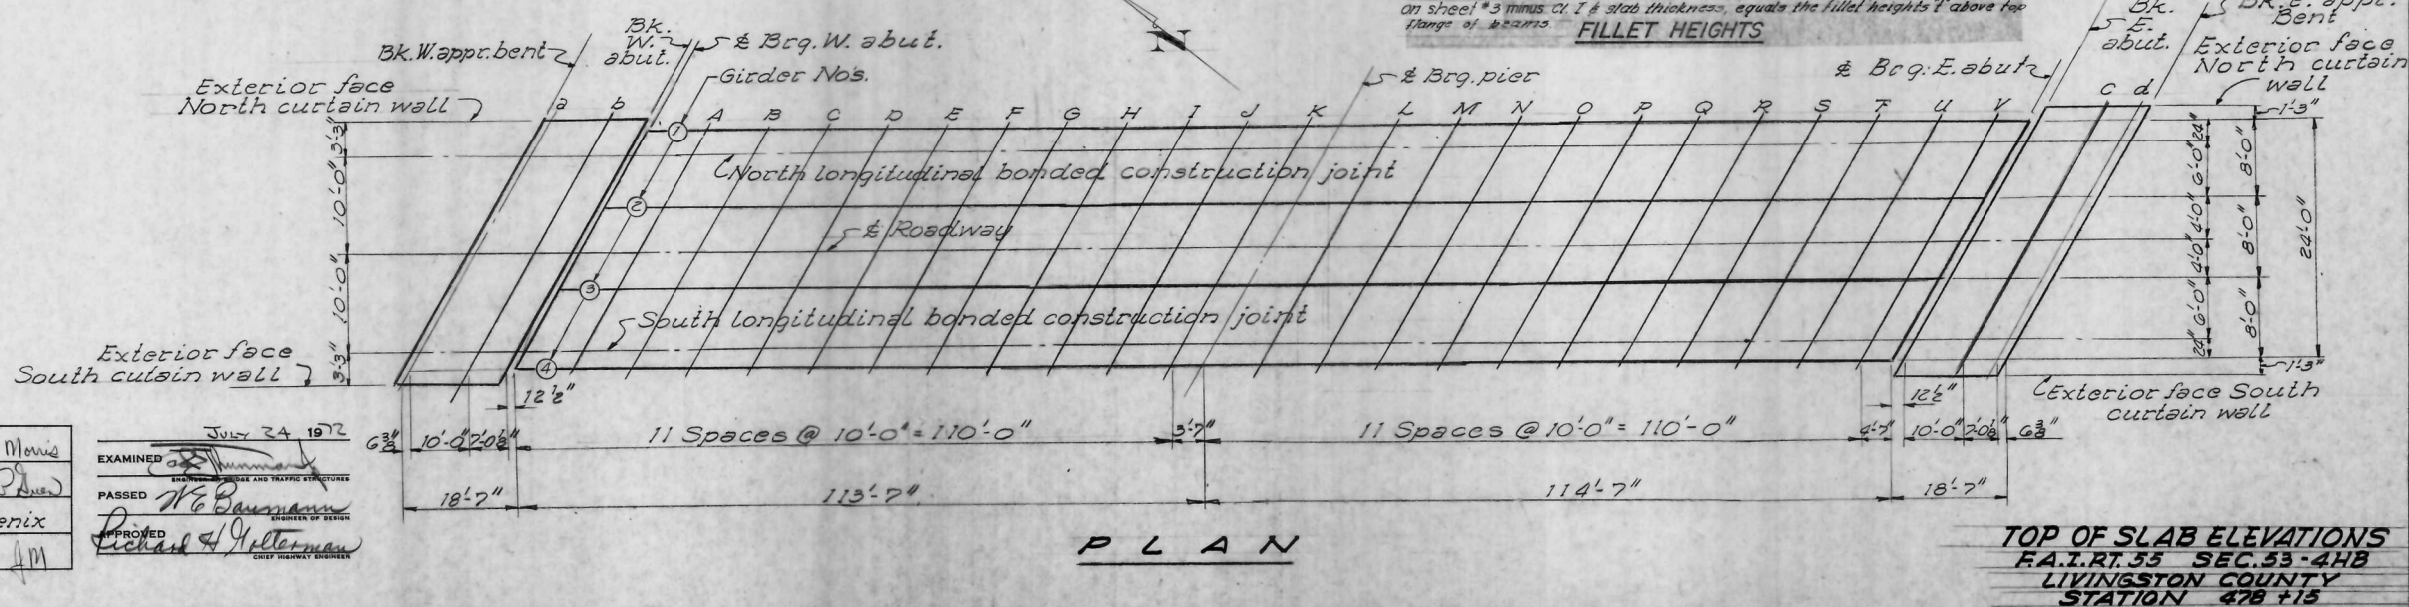

DESIGNED	John A. Morris
CHECKED	Charles P. Jones
DRAWN	J. Mullerix
CHECKED	CS AM

EXAMINED	July 24, 1972
PASSED	W. E. Bausman
APPROVED	Richard H. Yellerman

STATE OF ILLINOIS
DEPARTMENT OF TRANSPORTATION

ROUTE NO.	SECTION	COUNTY	TOTAL SHEETS	SHEET NO.
55	53-4HB	LIVINGSTON	36	13
SHEET NO. 3				
14 SHEETS				

GIRDER 1

N. LONGITUDINAL BONDED CONSTR. JT.

GIRDER 2

E. ROADWAY

Location	Station	Offset	Theoretical Grade Elevations	Theoretical Grade Elevations Adjusted For Dead Load Deflection	Location	Station	Offset	Theoretical Grade Elevations	Theoretical Grade Elevations Adjusted For Dead Load Deflection	Location	Station	Offset	Theoretical Grade Elevations	Theoretical Grade Elevations Adjusted For Dead Load Deflection	Location	Station	Offset	Theoretical Grade Elevations	Theoretical Grade Elevations Adjusted For Dead Load Deflection
& Brq. W. abut.	4890.791	-12.000	705.370	705.370	& Brq. W. abut.	4890.063	-10.000	705.422	705.422	& Brq. W. abut.	4887.875	-4.000	705.489	705.489	& Brq. W. abut.	4886.423	0.0	705.533	705.533
A	4890.791	-12.000	705.505	705.535	A	4890.063	-10.000	705.538	705.568	A	4887.875	-4.000	705.608	705.638	A	4886.423	0.0	705.654	705.683
B	4890.791	-12.000	705.610	705.669	B	4890.063	-10.000	705.644	705.703	B	4887.875	-4.000	705.716	705.775	B	4886.423	0.0	705.764	705.823
C	4890.791	-12.000	705.704	705.788	C	4890.063	-10.000	705.739	705.823	C	4887.875	-4.000	705.811	705.877	C	4886.423	0.0	705.862	705.936
D	4890.791	-12.000	705.785	705.873	D	4890.063	-10.000	705.822	705.909	D	4887.875	-4.000	705.899	705.986	D	4886.423	0.0	705.949	706.037
E	4890.791	-12.000	705.857	705.948	E	4890.063	-10.000	705.894	705.985	E	4887.875	-4.000	705.973	706.063	E	4886.423	0.0	706.025	706.116
F	4890.791	-12.000	705.918	706.024	F	4890.063	-10.000	705.955	706.051	F	4887.875	-4.000	706.037	706.123	F	4886.423	0.0	706.091	706.177
G	4890.791	-12.000	705.967	706.032	G	4890.063	-10.000	706.035	706.121	G	4887.875	-4.000	706.096	706.155	G	4886.423	0.0	706.145	706.210
H	4890.791	-12.000	706.005	706.050	H	4890.063	-10.000	706.064	706.149	H	4887.875	-4.000	706.130	706.170	H	4886.423	0.0	706.187	706.233
I	4890.791	-12.000	706.032	706.061	I	4890.063	-10.000	706.072	706.161	I	4887.875	-4.000	706.160	706.189	I	4886.423	0.0	706.219	706.248
J	4890.791	-12.000	706.057	706.084	J	4890.063	-10.000	706.088	706.135	J	4887.875	-4.000	706.179	706.198	J	4886.423	0.0	706.240	706.257
K	4890.791	-12.000	706.052	706.056	K	4890.063	-10.000	706.076	706.076	K	4887.875	-4.000	706.167	706.192	K	4886.423	0.0	706.249	706.254
& Brq. Pier	5001.374	-12.000	706.051	706.051	& Brq. Pier	5003.646	-10.000	706.093	706.093	& Brq. Pier	5001.463	-4.000	706.187	706.187	& Brq. Pier	5000.007	0.0	706.250	706.250
L	5001.374	-12.000	706.041	706.054	L	5003.646	-10.000	706.083	706.097	L	5001.463	-4.000	706.180	706.194	L	5000.007	0.0	706.244	706.258
M	5001.374	-12.000	706.019	706.066	M	5003.646	-10.000	706.069	706.120	M	5001.463	-4.000	706.162	706.189	M	5000.007	0.0	706.228	706.252
N	5001.374	-12.000	705.986	706.078	N	5003.646	-10.000	706.031	706.123	N	5001.463	-4.000	706.132	706.175	N	5000.007	0.0	706.200	706.242
O	5001.374	-12.000	705.943	706.086	O	5003.646	-10.000	705.988	706.131	O	5001.463	-4.000	706.092	706.155	O	5000.007	0.0	706.161	706.224
P	5001.374	-12.000	705.898	706.112	P	5003.646	-10.000	705.934	706.138	P	5001.463	-4.000	706.060	706.125	P	5000.007	0.0	706.111	706.156
Q	5001.374	-12.000	705.852	706.141	Q	5003.646	-10.000	705.885	706.148	Q	5001.463	-4.000	706.028	706.125	Q	5000.007	0.0	706.050	706.149
R	5001.374	-12.000	705.795	706.170	R	5003.646	-10.000	705.828	706.157	R	5001.463	-4.000	705.978	706.127	R	5000.007	0.0	705.978	706.073
S	5001.374	-12.000	705.735	706.200	S	5003.646	-10.000	705.769	706.165	S	5001.463	-4.000	705.904	706.120	S	5000.007	0.0	705.924	706.062
T	5001.374	-12.000	705.677	706.230	T	5003.646	-10.000	705.715	706.173	T	5001.463	-4.000	705.814	706.110	T	5000.007	0.0	705.860	706.076
U	5001.374	-12.000	705.623	706.260	U	5003.646	-10.000	705.666	706.183	U	5001.463	-4.000	705.723	706.179	U	5000.007	0.0	705.800	706.086
V	5001.374	-12.000	705.571	706.290	V	5003.646	-10.000	705.622	706.192	V	5001.463	-4.000	705.616	706.181	V	5000.007	0.0	705.694	706.140
& Brq. E. abut.	5118.958	-12.000	705.268	705.268	& Brq. E. abut.	5119.230	-10.000	705.317	705.317	& Brq. E. abut.	5118.565	-4.000	705.439	705.439	& Brq. E. abut.	5118.500	0.0	705.521	705.521

GIRDER 3

S. LONGITUDINAL BONDED CONSTR. JT.

GIRDER 4

Location	Station	Offset	Theoretical Grade Elevations	Theoretical Grade Elevations Adjusted For Dead Load Deflection	Location	Station	Offset	Theoretical Grade Elevations	Theoretical Grade Elevations Adjusted For Dead Load Deflection	Location	Station	Offset	Theoretical Grade Elevations	Theoretical Grade Elevations Adjusted For Dead Load Deflection
& Brq. W. abut.	4884.968	4.000	705.452	705.452	& Brq. W. abut.	4884.784	10.000	705.330	705.330	& Brq. W. abut.	4882.056	12.000	705.219	705.219
A	4884.968	4.000	705.575	705.605	A	4884.784	10.000	705.455	705.485	A	4882.056	12.000	705.405	705.434
B	4884.968	4.000	705.686	705.745	B	4884.784	10.000	705.569	705.628	B	4882.056	12.000	705.519	705.578
C	4884.968	4.000	705.786	705.870	C	4884.784	10.000	705.671	705.739	C	4882.056	12.000	705.622	705.707
D	4884.968	4.000	705.875	705.967	D	4884.784	10.000	705.762	705.850	D	4882.056	12.000	705.715	705.802
E	4884.968	4.000	705.953	706.063	E	4884.784	10.000	705.843	705.931	E	4882.056	12.000	705.796	705.886
F	4884.968	4.000	706.014	706.105	F	4884.784	10.000	705.912	706.006	F	4882.056	12.000	705.864	705.952
G	4884.968	4.000	706.075	706.141	G	4884.784	10.000	705.970	706.036	G	4882.056	12.000	705.924	706.018
H	4884.968	4.000	706.119	706.165	H	4884.784	10.000	706.017	706.062	H	4882.056	12.000	705.972	706.018
I	4884.968	4.000	706.152	706.182	I	4884.784	10.000	706.053	706.082	I	4882.056	12.000	706.009	706.038
J	4884.968	4.000	706.175	706.192	J	4884.784	10.000	706.087	706.094	J	4882.056	12.000	706.034	706.051
K	4884.968	4.000	706.186	706.190	K	4884.784	10.000	706.091	706.097	K	4882.056	12.000	706.049	706.053
& Brq. Pier	4998.551	4.000	706.187	706.187	& Brq. Pier	4998.367	10.000	706.373	706.373	& Brq. Pier	4995.639	12.000	706.051	706.051
L	4998.551	4.000	706.183	706.197	L	4998.367	10.000	706.373	706.373	L	4995.639	12.000	706.050	706.064
M	4998.551	4.000	706.168	706.196	M	4998.367	10.000	706.373	706.373	M	4995.639	12.000	706.039	706.066
N	4998.551	4.000	706.142	706.184	N	4998.367	10.000	706.373	706.373	N	4995.639	12.000	706.016	706.058
O	4998.551	4.000	706.105	706.168	O	4998.367	10.000	706.373	706.373	O	4995.639	12.000	705.982	706.045
P	4998.551	4.000	706.057	706.151	P	4998.367	10.000	706.373	706.373	P	4995.639	12.000	705.936	706.021
Q	4998.551	4.000	706.007	706.076	Q	4998.367	10.000	706.373	706.373	Q	4995.639	12.000	705.880	705.979
R	4998.551	4.000	705.956	706.021	R	4998.367	10.000	706.373	706.373	R	4995.639	12.000	705.813	705.908
S	4998.551	4.000	705.895	705.976	S	4998.367	10.000	706.373	706.373	S	4995.639	12.000	705.734	705.825
T	4998.551	4.000	705.822	705.898	T	4998.367	10.000	706.373	706.373	T	4995.639	12.000	705.645	705.721
U	4998.551	4.000	705.748	705.823	U	4998.367	10.000	706.373	706.373	U	4995.639	12.000	705.544	705.589
V	4998.551	4.000	705.673	705.747	V	4998.367	10.000	706.373	706.373	V	4995.639	12.000	705.432	705.446
& Brq. E. abut.	5113.134	4.000	705.476	705.476	& Brq. E. abut.	5110.650	10.000	705.410	705.410	& Brq. E. abut.	5110.222	12.000	705.377	705.377

Elevations shown are at top of Class I.
To obtain Top of Slab Elev. Subtract 1/2"

FOR INFORMATION ONLY




DESIGNED	John A. Morris
CHECKED	Charles P. Shaw
DRAWN	d. Mullenix
CHECKED	CL JM

EXAMINED	July 29, 1976
PASSED	7/26/76
APPROVED	Richard H. Gatterman

TOP OF SLAB ELEVATIONS
F.A.T. RT. 55 SEC. 53-4HB
LIVINGSTON COUNTY
STATION 478+13


STATE OF ILLINOIS
DEPARTMENT OF TRANSPORTATION

4" PREFORMED JT. SEALER

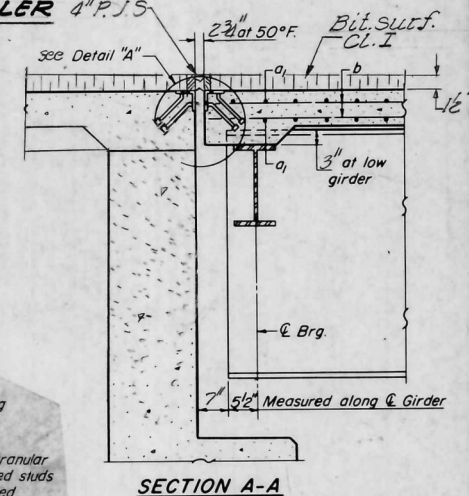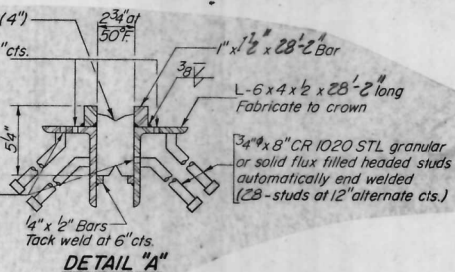
 


BILL OF MATERIAL				
Bar	No.	Size	Length	Shape
a	138	#6	29'-0"	—
a ₁	338	#6	28'-0"	—
a ₂	324	#6	4'-0"	—
				—
				—
b	528	#5	29'-10"	—
b ₁	30	#6	53'-0"	—
b ₂	24	#8	32'-5"	—
b ₃	24	#5	32'-0"	—
b ₄	8	#8	21'-8"	—
b ₅	8	#5	21'-8"	—
				—
				—
d	458	#4	4'-8"	J
d ₁	458	#5	3'-5"	J
				—
				—
Reinforcement Bars			Lbs.	48,360
Class X Concrete			Cu Yds.	201.3

Do not provide opening in
Waterproofing Membrane at
aluminum sheeted curb joints.
Do provide opening through
membrane at expansion joints
and other dommed low points.

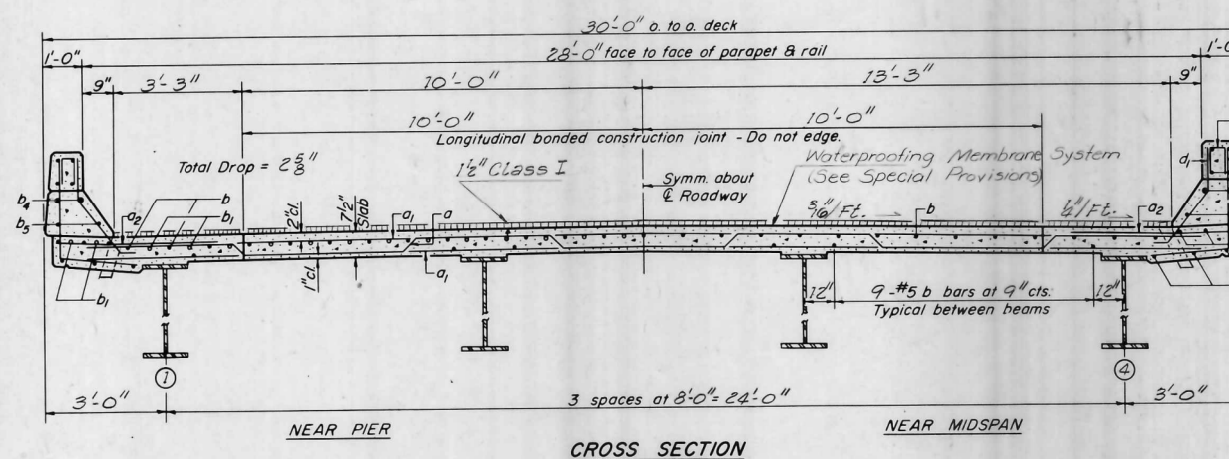


NOTE: For placement of bars d_4 and e_1 thru e_3 see sheet # 6

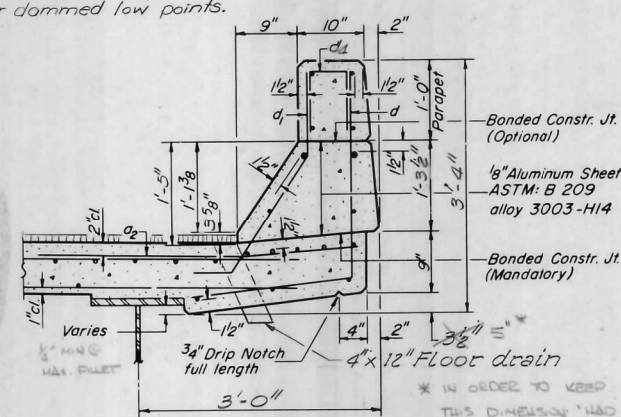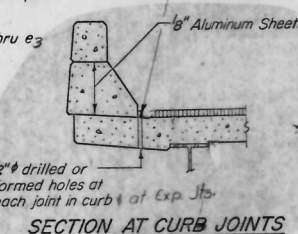


* IN ORDER TO KEEP THE $\frac{1}{4}$ " MINIMUM @ MAXIMUM FLOW,
THIS DIMENSION HAD TO BE CHANGED BECAUSE OF
THE LARGE FLOW'S ENCOUNTERED. APPROX ONE
WAS ALSO CHANGED TO MATCH THE SLOPE OF
THE MAIN DECK.

Parapet Reinforcement and Class X
Concrete are billed on sheet #6

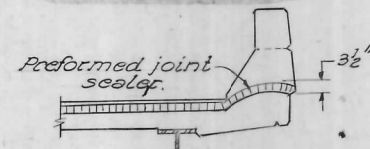


TYPICAL END OF SEALER TREATMENT

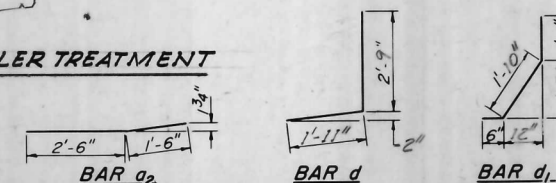



DESIGNED	John A. Morris
CHECKED	Charles P. Green
DRAWN	C. Muller
CHECKED	CG

JUN 24 1972
 EXAMINED *[Signature]*
 ENGINEER, BRIDGE AND TRAFFIC STRUCTURES
 PASSED *W E Baumann*
 ENGINEER OF DESIGN
 APPROVED *Richard L. Hottelmann*
 CHIEF HIGHWAY ENGINEER

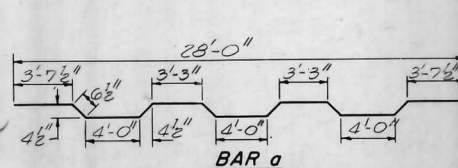



S-4-L (>15° thru 30°) 4-22-68, 12-3-69

SUPERSTRUCTURE
F.A.T. RT. 55 SEC. 53-4HB
LIVINGSTON COUNTY
STATION 478 + 15

  

Bar	No.	Size	Length	Shape
a ₂	60	#6	4'-0"	—
a ₃	60	#5	29'-6"	—
b ₆	44	#5	16'-9"	—
b ₇	128	#7	18'-5"	—
b ₈	16	#5	14'-6"	—
b ₉	8	#8	14'-6"	—
d ₁	48	#5	3'-5"	]
d ₂	60	#4	6'-7"	]
d ₃	12	#5	4'-3"	]
Reinforcement Bars			Lbs.	8,310
Class X Concrete			Cu Yds	44.


*Parapet Reinforcement and Class X Concrete
are billed on sheet #6

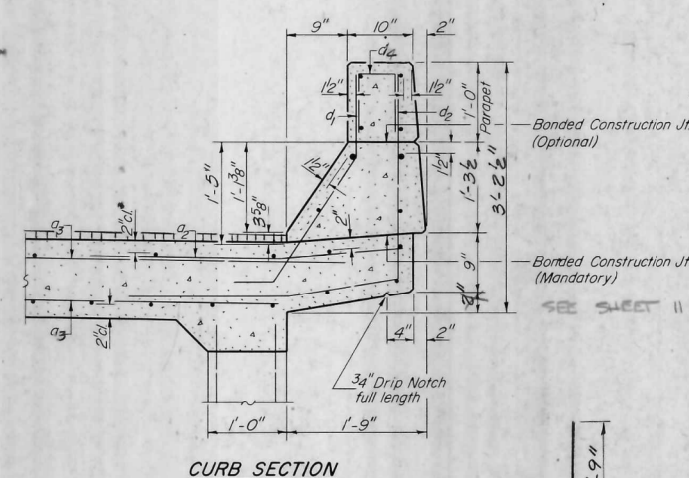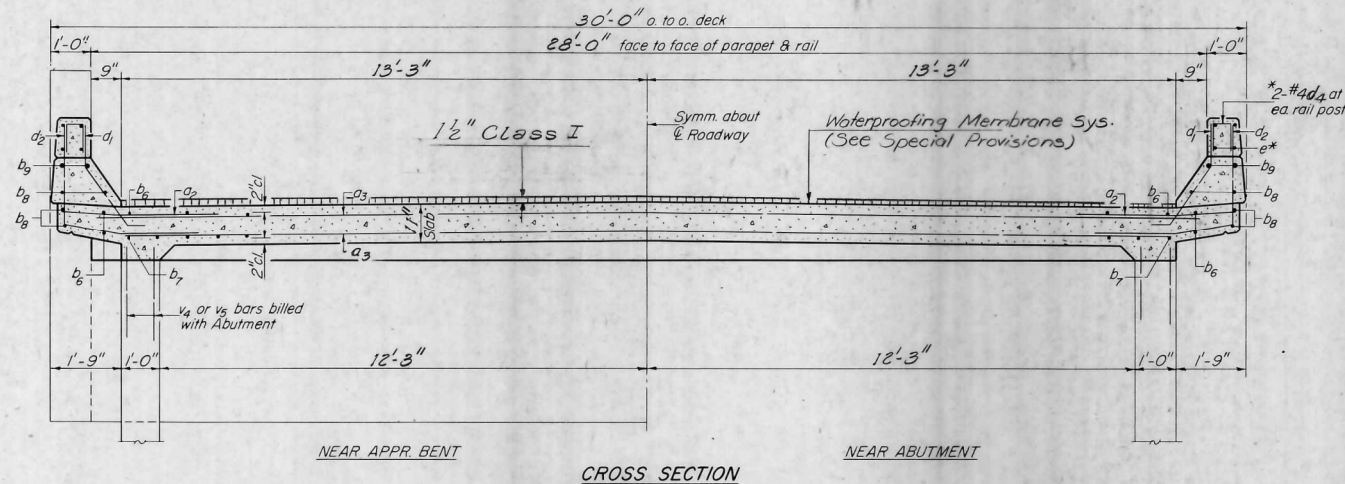

DESIGNED	John A. Morris
CHECKED	Charles P. [Signature]
DRAWN	J. Mullerix
CHECKED	[Signature] Jm

SAS-L ($\leq 30^\circ$) 3-1-69






EXAMINED July 24 1972
 ENGINEER OF BRIDGE AND TRAFFIC STRUCTURES
 PASSED W E Baumann
 ENGINEER OF DESIGN
 APPROVED Richard H. Holterman
 CHIEF HIGHWAY ENGINEER

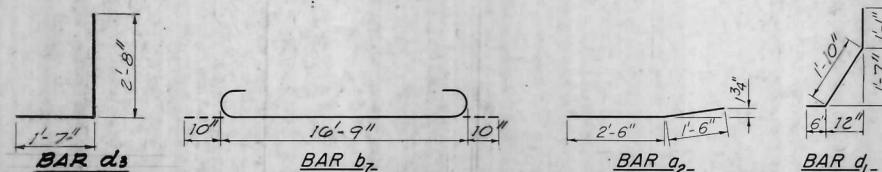

EAST & WEST APPROACH SPANS
F.A.I. RT. 55 SEC. 53-4HB
LIVINGSTON COUNTY
STATION 478 + 15

ROUTE NO.	SECTION	COUNTY	TOTAL SHEETS	SHEET NO.
55	53-41B	LIVINGSTON	36	15
FED. ROAD DIST. NO. 7		ILLINOIS	FED. AID PROJECT.	

SHEET NO. 7
14 SHEETS

     

FOR INFORMATION ONLY

STRUCTURAL STEEL
F.A.I. RT 55 SEC 5B-4HB
LIVINGSTON COUNTY
STATION 478+15

JULY 24 1972
 EXAMINED *[Signature]*
 ENGINEER, BRIDGE AND TRAFFIC STRUCTURES
 PASSED *W. B. Baumann*
 ENGINEER OF DESIGN
 APPROVED *Richard H. Holterman*
 CHIEF HIGHWAY ENGINEER

F.A.I. RTE.	SECTION	COUNTY	TOTAL SHEETS	SHEET NO.
55	(53-4)R&I	LIVINGSTON	242	88
		CONTRACT NO. 66F23		
		ILLINOIS FED. AID PROJECT		

46810P

ROUTE NO	SECTION	COUNTY	TOTAL SHEETS	SHEET NO	SHEET NO. 8
55	53-4	LIVINGSTON	36	16	14 SHEETS
FED. ROAD DIST. NO. 7		ILLINOIS	FED. AID PROJECT		

TOP OF WEB ELEVATIONS *				
	G ₁	G ₂	G ₃	G ₄
#Brq. W. Abut	704.54	704.64	704.60	704.4
#Splice 1	705.07	705.19	705.18	705.0
#Brq. Pier	705.05	705.19	705.19	705.6
#Splice 2	705.04	705.18	705.19	705.6
#Brq. E. Abut	704.41	704.59	704.62	704.3





INTERIOR GIRDER REACTION TABLE			
	W. ABUT.	PIER	E. ABUT.
RE. SE (k)	63.10	227.43	64.04
R4 (k)	35.35	63.47	35.38
IMP (k)	7.42	13.33	7.43
R (Total) (k)	105.87	304.23	106.85

[illegible]

STRUCTURAL STEEL
F.A.I. RT. 55 SEC. 53-4HB
LIVINGSTON COUNTY
STATION 478+15

ROUTE NO.	SECTION	COUNTY	TOTAL SHEETS	SHEET NO.
<i>55</i>	<i>53-41B</i>	<i>LIVINGSTON</i>	<i>36</i>	<i>17</i>
FED. ROAD DIST. NO. 7		ILLINOIS	FED. AID PROJECT-	

SHEET NO. 9
14 SHEETS

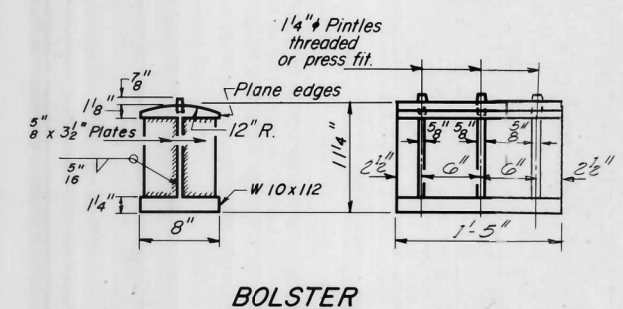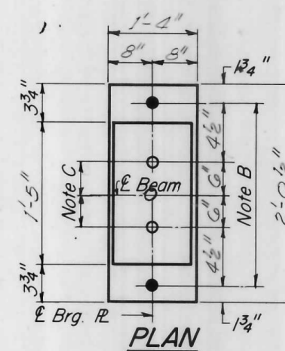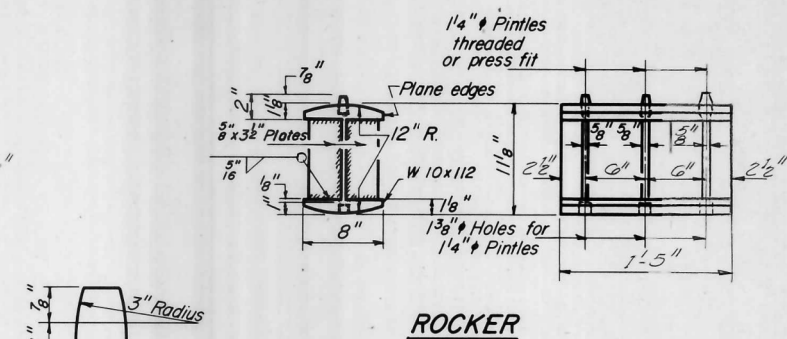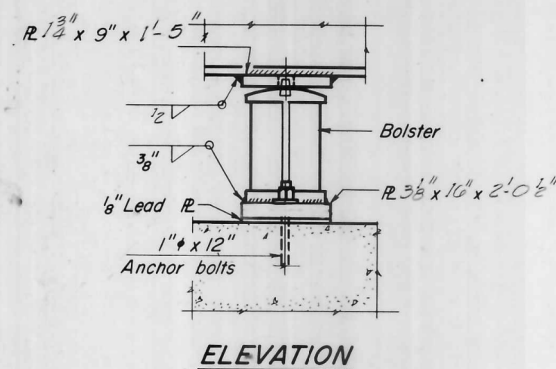

NOTE A
1 3/8" ϕ Holes - 1" deep in top $\mathcal{R}$
for pintles. Thread or press fit
pintles into bottom $\mathcal{R}$.

NOTE B
1 1/2" Holes for 1" anchor bolts.
10 x 2 1/2" x 2 1/2" R. Washers
under nut.

AT PIER
No. Reg'd. 4

NOTE C
1³/₈" ϕ Holes 1" deep in top R
— only for 1¹/₄" ϕ pintles.

Bearing seat surfaces shall be constructed or adjusted to the designated elevations within a tolerance of $\pm \frac{1}{8}$ inch. Adjustment shall be made either by grinding the surface or by shimming the bearing. Two $\frac{1}{8}$ " adjusting shims, of the dimensions of the bottom bearing plate, shall be provided for each bearing in addition to all other plates or shims.

- a) D^* (Side of brg. away from fixed brg.)
 $D^* = \frac{1}{8}''$ per each 100' of expansion for
every 15° fall below the normal temp.
of 50°F.
 D^{**} (Side of brg. toward fixed brg.)
 $D^{**} = \frac{1}{8}''$ per each 100' of expansion for
every 15° rise above the normal temp.
of 50°F.
- b) After beams have been erected and dimensions D^* or D^{**} determined, holes shall be drilled and anchor bolts shall be grouted in place. All fixed anchor bolts may be built into the masonry.

FOR INFORMATION ONLY

SHIM PLATES "t"				
	G-1	G-2	G-3	G-4
W. Abut.	0	1/2"	0	0
Pier	0	0	0	0
E. Abut.	0	0	3/8"	0

BEARINGS
F.A.I. RT. 55 SEC. 53-44B
LIVINGSTON COUNTY
STATION 478 + 15


DESIGNED	John A. Morie
CHECKED	Charles P. [unclear]
DRAWN	P.G. Barnett
CHECKED	C. [unclear] + M [unclear]

EXAMINED [Signature]
 ENGINEER OF HIGHWAYS AND TRAFFIC STRUCTURES
 PASSED W. E. Baumann
 ENGINEER OF DESIGN
 APPROVED Richard A. Hottel
 CHIEF HIGHWAY ENGINEER

I-2-B 9-1-65, 8-1-70

FILE NAME = 0135_EX-PLANS.dgn	USER NAME = duncanbd	DESIGNED - A.R.K.	REVISED -	 ILLINOIS IOWA WISCONSIN	EXISTING PLANS (FOR INFORMATION ONLY) S.N. 053-0135				F.A.I. RTE.	SECTION	COUNTY	TOTAL SHEETS	SHEET NO.
		CHECKED - G.M. & S.F.M.	REVISED -						55	(53-4)R&I	LIVINGSTON	242	90
	PLOT SCALE = *SCALE*	DRAWN - A.D.S.	REVISED -		SHEET NO. 18 OF 29 SHEETS					CONTRACT NO. 66F23			
	PLOT DATE = 7/15/2015	CHECKED - A.R.K.	REVISED -							ILLINOIS FED. AID PROJECT			

#46810P

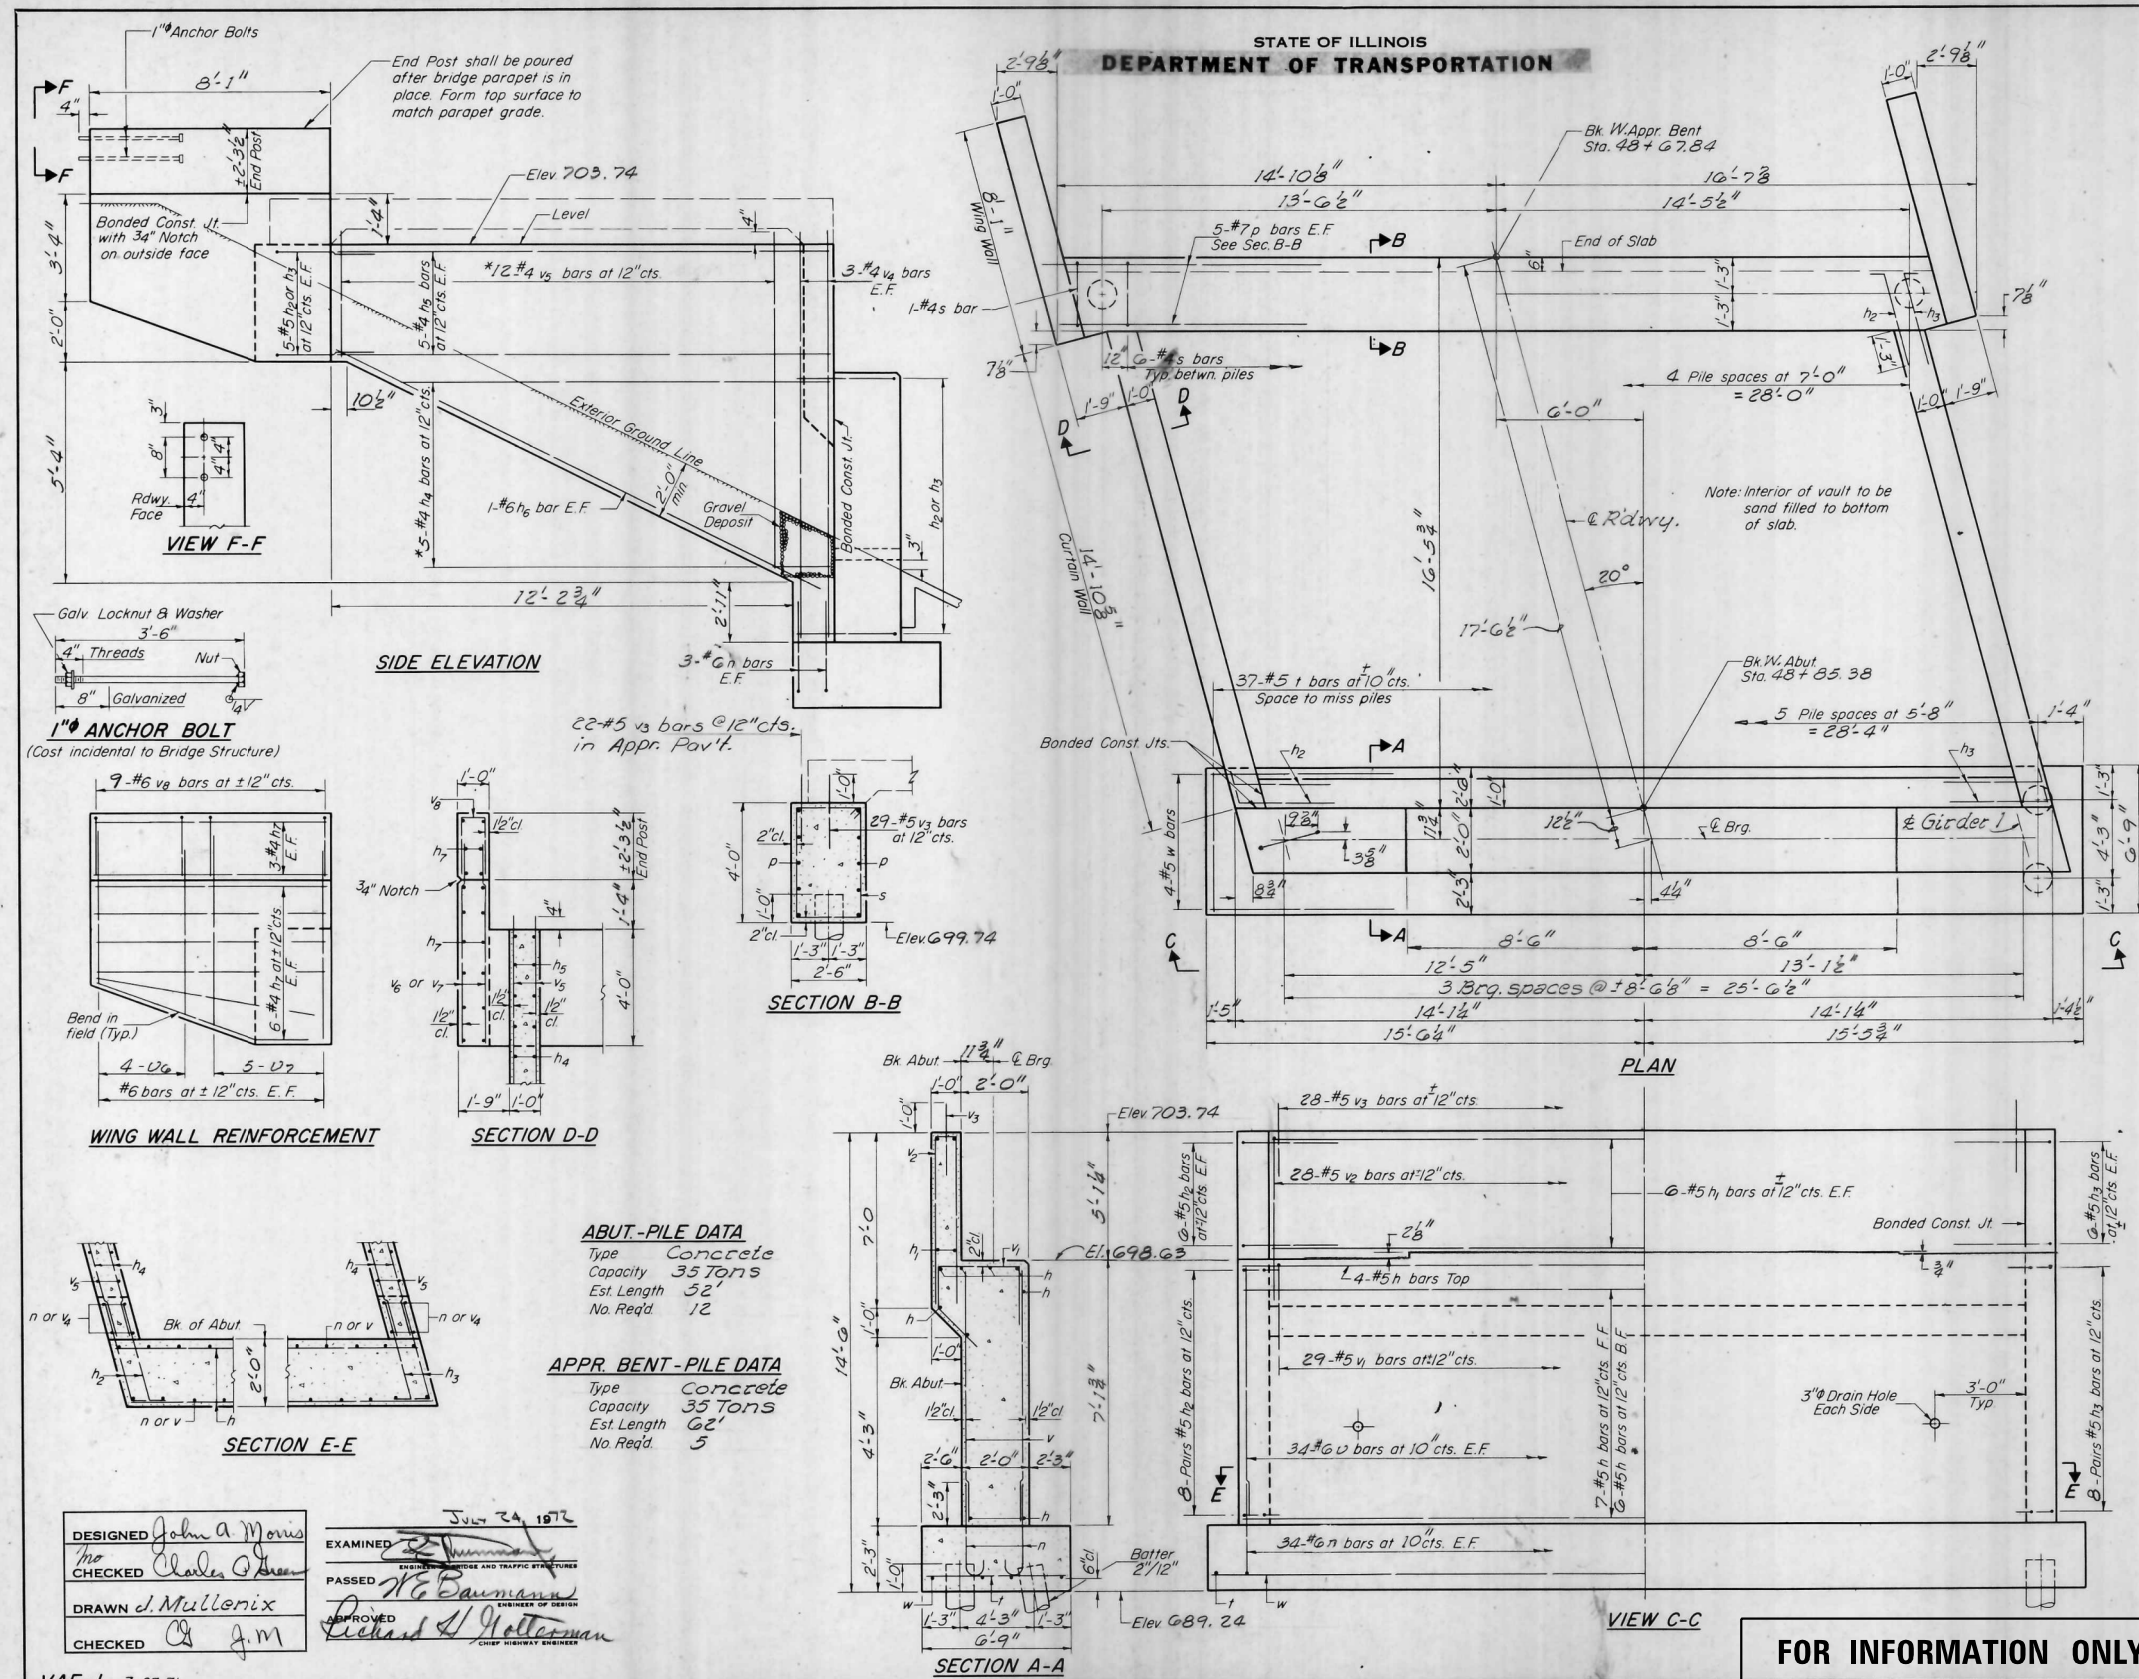


ROUTE NO.	SECTION	COUNTY	TOTAL SHEETS	SHEET NO.	SHEET NO.
55	53-4HB	LIVINGSTON	36	18	14 SHEETS

FIELD CUTTING DIAGRAM
 *Order h_4 & v_5 bars full length cut to fit as shown and use remainder of bars in other face.

BILL OF MATERIAL

Bar	No.	Size	Length	Shape
h_1	17	#5	27'-11"	
h_2	12	#5	25'-9"	
h_3	38	#5	4'-0"	
h_4	10	#4	13'-6"	
h_5	20	#4	14'-6"	
h_6	4	#6	15'-5"	
h_7	36	#4	7'-9"	
n	80	#6	4'-8"	
p	10	#7	31'-3"	
s	25	#4	12'-5"	
t	37	#5	6'-6"	
v	68	#6	7'-0"	
v_1	24	#5	8'-2"	
v_2	28	#5	14'-3"	
v_3	79	#5	3'-0"	
v_4	12	#4	18'-6"	
v_5	24	#4	13'-11"	
v_6	16	#6	5'-4"	
v_7	20	#6	6'-6"	
v_8	18	#6	4'-9"	
w	4	#5	30'-9"	

Reinforcement Bars Lbs. 5,800
 Class X Concrete Cu Yds. 62.8
 Concrete Piles lin. ft. 934

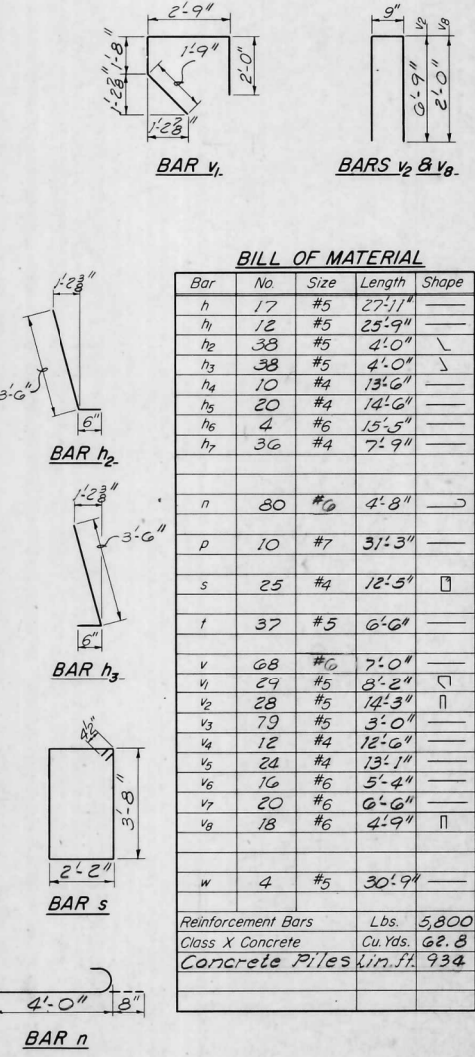

DESIGNED John A. Morris
 CHECKED Charles G. Green
 DRAWN J. Mullerix
 CHECKED J. M.


EXAMINED [Signature]
 PASSED [Signature]
 APPROVED [Signature]

DATE: JUN 24 1972

VAF-L 3-23-71

FOR INFORMATION ONLY

WEST ABUTMENT
 F.A.I. RT. 55 SEC. 53-4HB
 LIVINGSTON COUNTY
 STATION 478 + 15

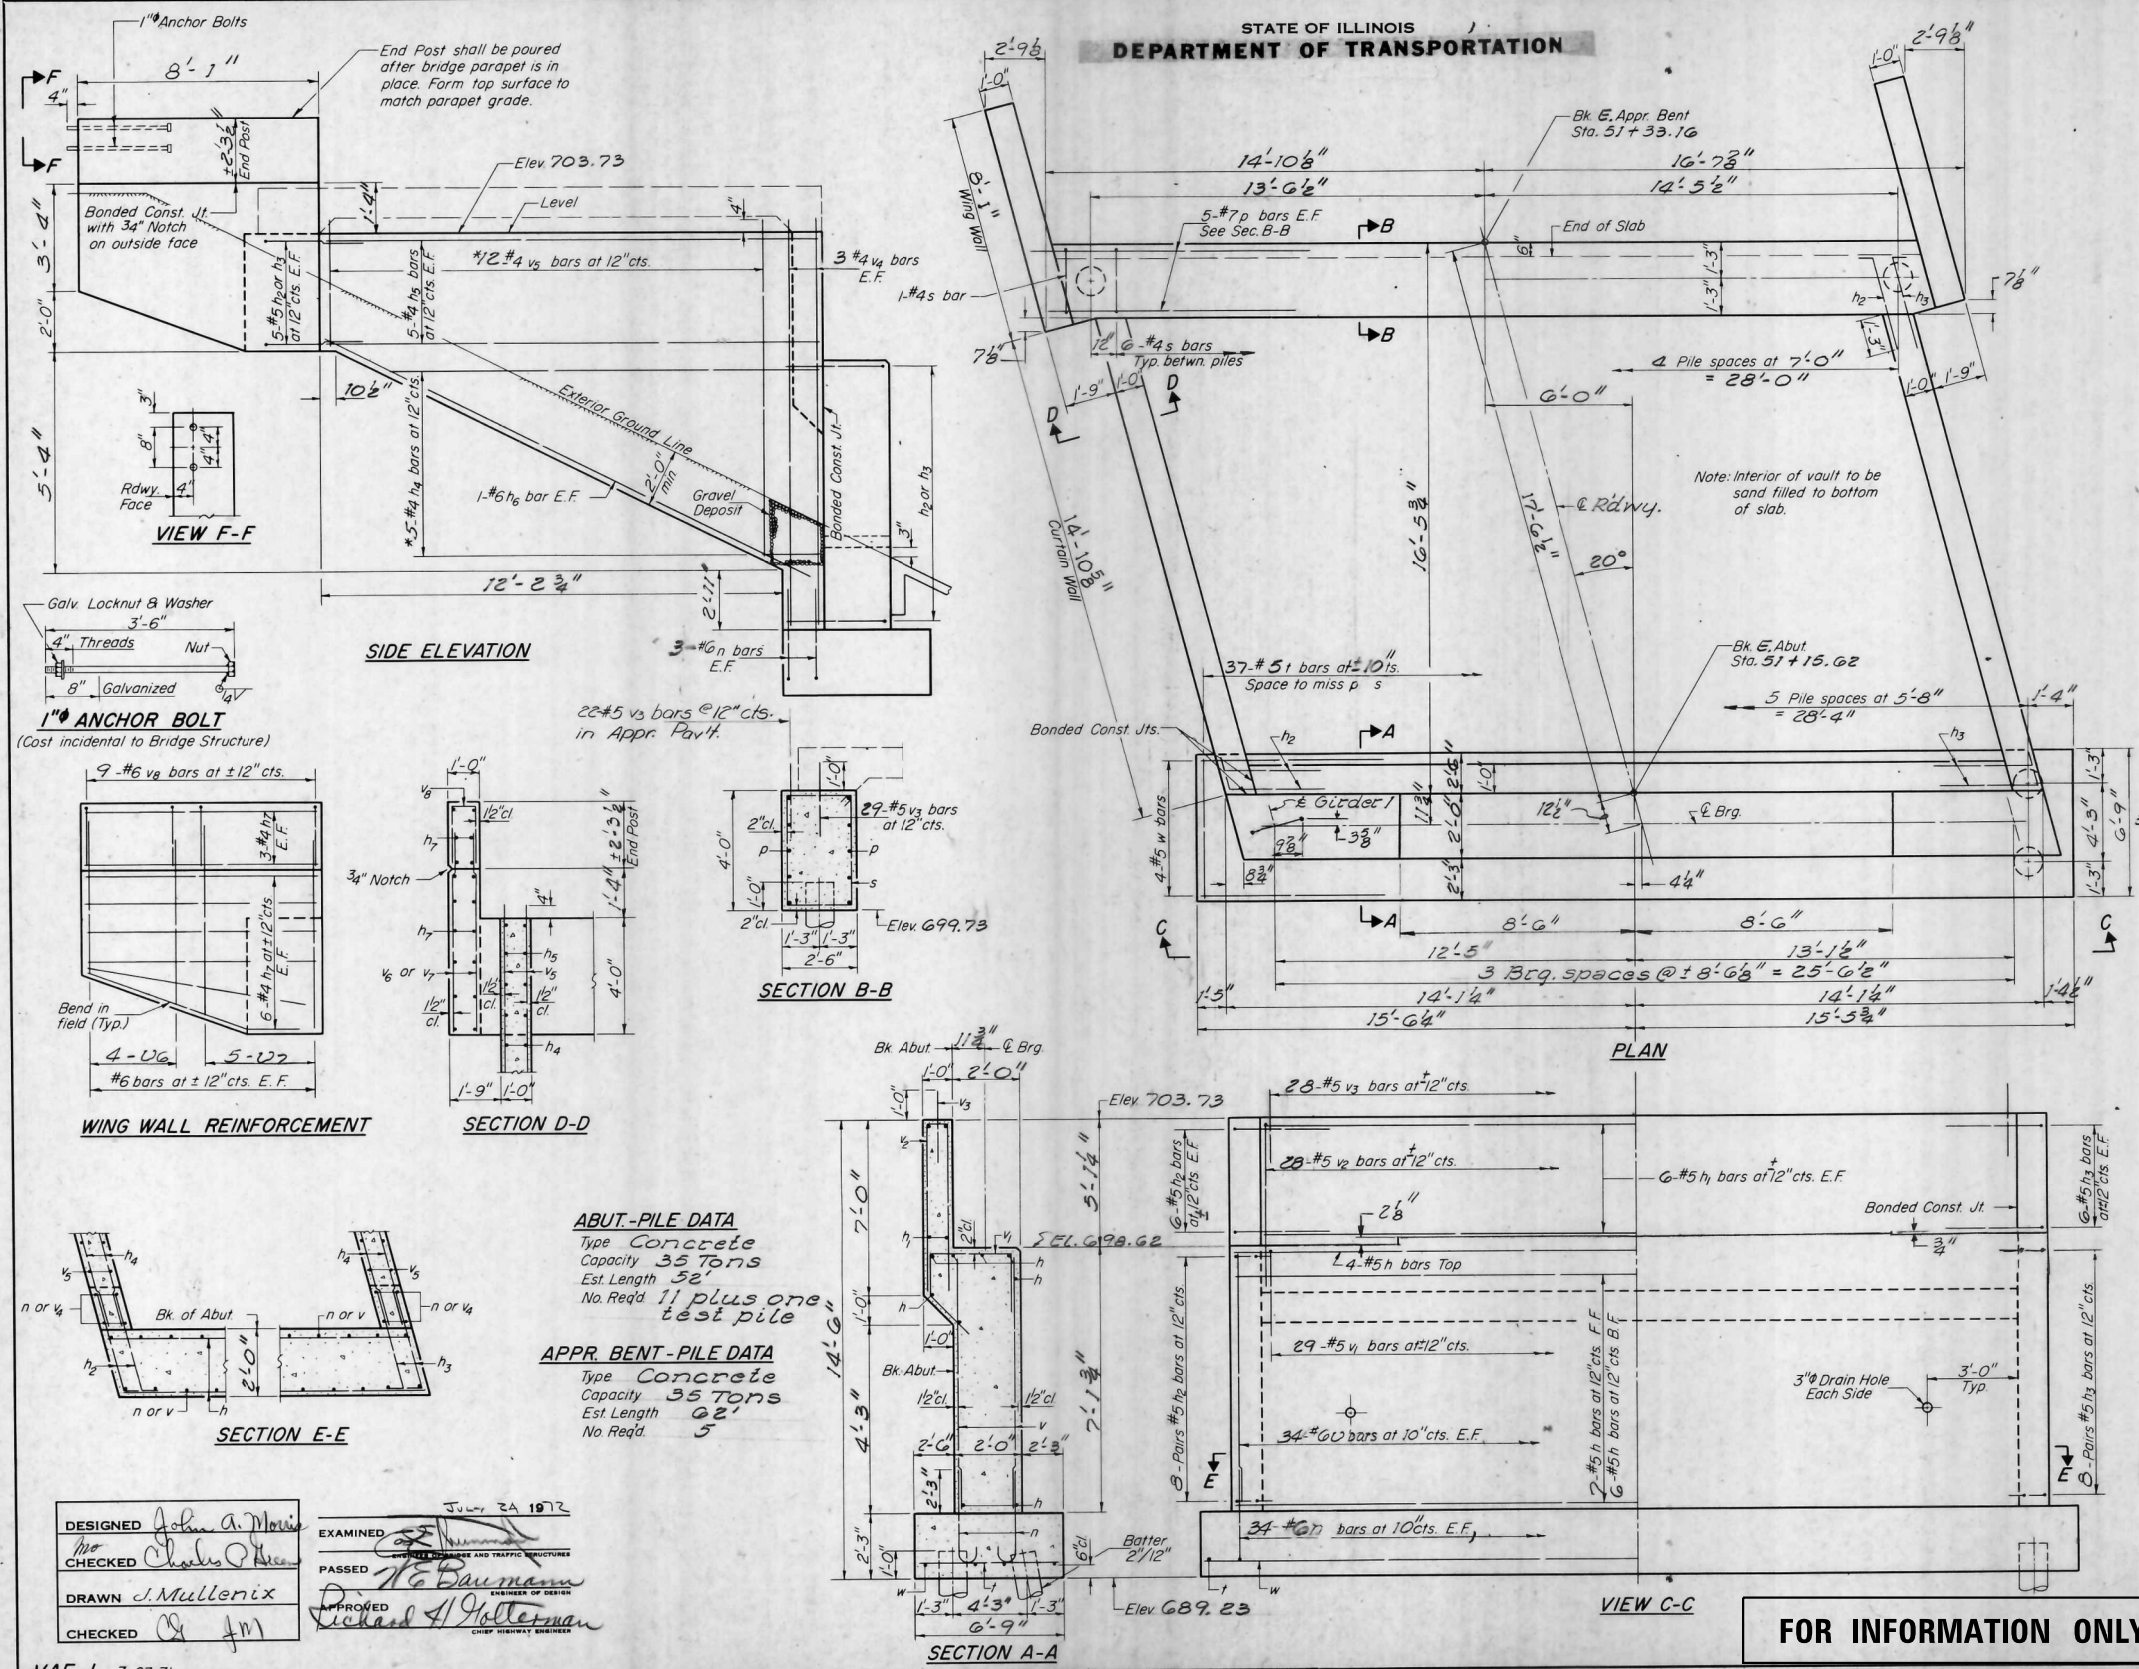

ROUTE NO.	SECTION	COUNTY	TOTAL SHEETS	SHEET NO.	SHEET NO. 11
53	53-4 HB	LIVINGSTON	36	19	14 SHEETS
FED. ROAD DIST. NO. 7 ILLINOIS FED. AID PROJECT					

FIELD CUTTING DIAGRAM
 *Order h₄ & v₅ bars full length. Cut to fit as shown and use remainder of bars in other face.

BILL OF MATERIAL

Bar	No	Size	Length	Shape
h	17	#5	27'-11"	
h ₁	12	#5	25'-9"	
h ₂	38	#5	4'-0"	
h ₃	38	#5	4'-0"	
h ₄	10	#4	13'-6"	
h ₅	20	#4	14'-6"	
h ₆	4	#6	15'-5"	
h ₇	36	#4	7'-9"	
n	80	#6	4'-8"	
p	10	#7	3'-3"	
s	25	#4	12'-5"	
t	37	#5	6'-6"	
v	68	#6	7'-0"	
v ₁	29	#5	8'-2"	
v ₂	28	#5	14'-3"	
v ₃	79	#5	3'-0"	
v ₄	12	#4	12'-6"	
v ₅	24	#4	13'-1"	
v ₆	16	#6	5'-4"	
v ₇	20	#6	6'-6"	
v ₈	18	#6	4'-9"	
w	4	#5	30'-9"	
Reinforcement Bars			Lbs.	5,800
Class X Concrete			Cu.Yds.	62.8
Concrete Piles			Lin.Ft.	882
Test Piles (Conc.)			Each	1

EAST ABUTMENT
 F.A.I.R.T. 55 SEC. 53-4 HB
 LIVINGSTON COUNTY
 STATION 478 ± 15

DESIGNED: John A. Miller
 CHECKED: Charles O. Miller
 DRAWN: J. Mullerix
 CHECKED: J. Miller

EXAMINED: [Signature]
 PASSED: [Signature]
 APPROVED: [Signature]

July 2A 1972


FOR INFORMATION ONLY

NOTES:

Space reinforcement in cap to miss anchor bolts.
All edges shall have standard 3/4" chamfers
except as noted.
Pour steps monolithically with cap.

NOTE


A PLAN REVISION WAS NECESSARY TO PLACE THE TOP OF THE PIER CRASOWALL A MINIMUM OF 2 FEET 4 INCHES ABOVE THE GROUND ELEVATION AT THE PIER. THE GROUND ELEVATION USED FOR DESIGN (G.T.D.) WAS 2.1 FEET LOWER THAN THAT USED FOR CONSTRUCTION. (L.H.S.) BECAUSE THE PIER FOOTING WAS ALREADY IN PLACE, THE REVISION CONSISTED OF INCREASING THE HEIGHT OF CRASOWALL FROM 4 FEET 3 INCHES TO 6 FEET 6 INCHES.

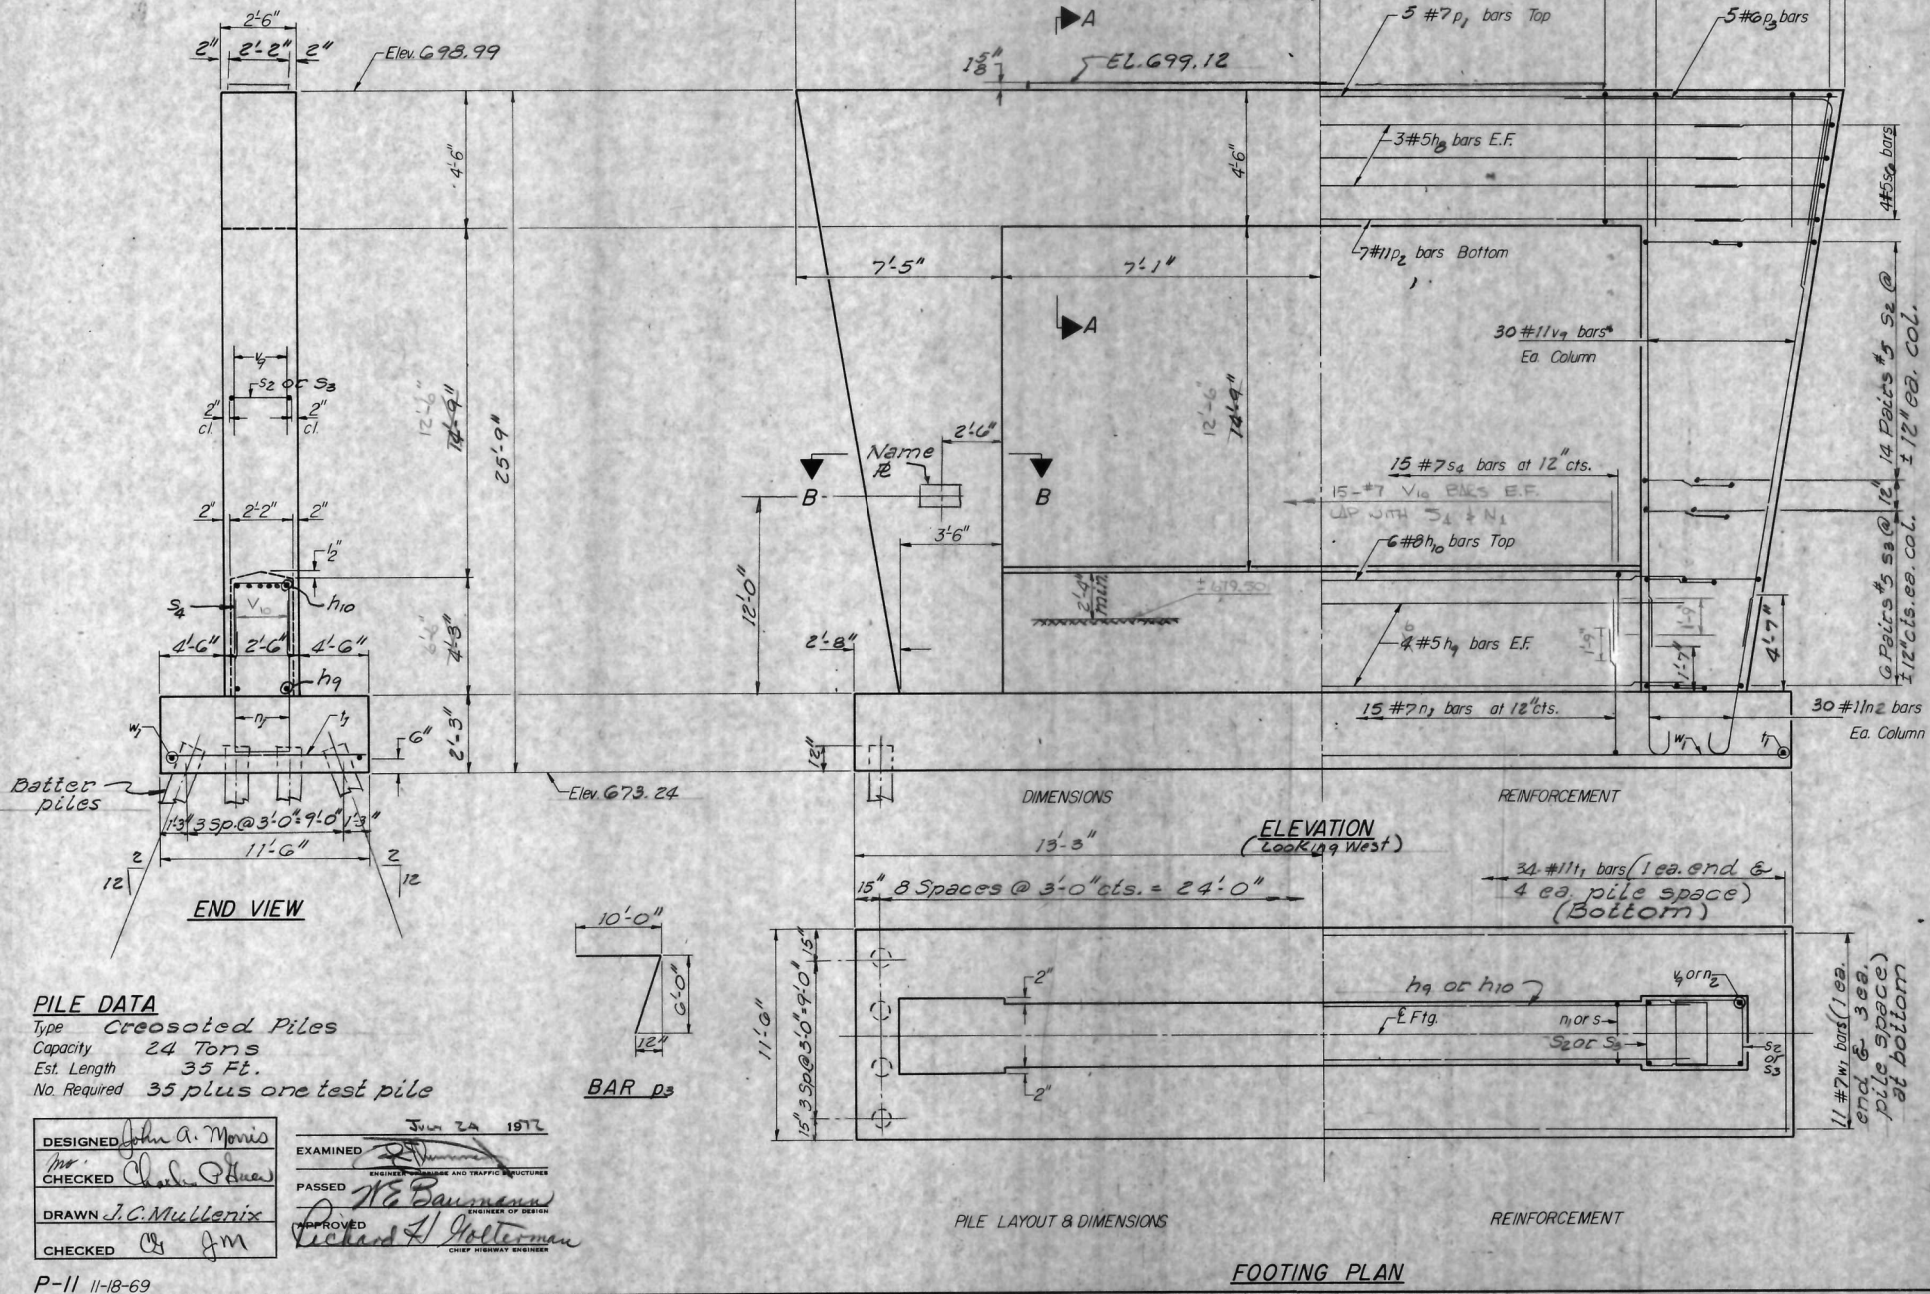


STATE OF ILLINOIS DEPARTMENT OF TRANSPORTATION

FOR INFORMATION ONLY

ROUTE NO.	SECTION	COUNTY	TOTAL SHEETS	SHEET NO.	SHEET NO.
55	53-4HB	LIVINGSTON	36	20	14 SHEETS
FED. ROAD DIST. NO. 7	ILLINOIS	FED. AID PROJECT			

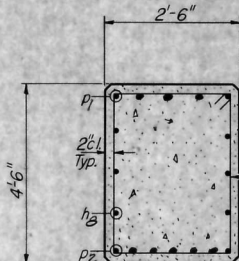

SECTION A-A

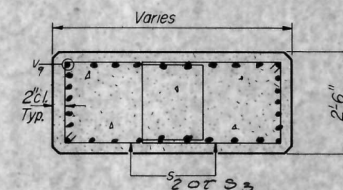


SECTION B-B


BILL OF MATERIAL

Bar	No.	Size	Length	Shape
h8	6	#5	21'-6"	
h9	12	#5	18'-8"	
h10	6	#5	18'-8"	
n1	15	#7	17'-6"	
n2	60	#11	2'-11"	
p1	5	#7	28'-4"	
p2	7	#11	23'-0"	
p3	10	#6	16'-0"	
s1	34	#6	13'-5"	
s2	56	#5	12'-7"	
s3	24	#5	10'-5"	
s4	15	#7	8'-10"	
s5	16	#5	10'-6"	
s6	8	#5	12'-2"	
t1	34	#11	11'-3"	
v9	60	#11	22'-0"	
v10	30	#7	3'-0"	
w1	11	#7	26'-3"	
Class X Concrete				
			Cu. Yds.	59.0
Reinforcement Bars			Lbs.	10,740
Creosoted Piles			Lin. Ft.	1,225
Test Piles (Timber)			Each	1

BAR n2

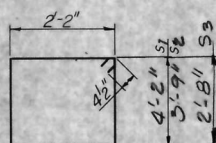

BARS s1-s2 & s3


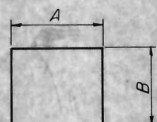


BARS n1, s4, s5, s6

A&B DIMENSIONS

Bar	A	B
n1	1'-10"	4'-10"
s4	1'-10"	3'-6"
s5	2'-2"	4'-2"
s6	2'-2"	5'-0"

ROUTE NO.	SECTION	COUNTY	TOTAL SHEETS	SHEET NO.	SHEET NO. 13 14 SHEETS
F.A.I. 55	53-4NB	LIVINGSTON	36	21	
FED. ROAD DIST. NO. 7		ILLINOIS	FED. AID PROJECT-		

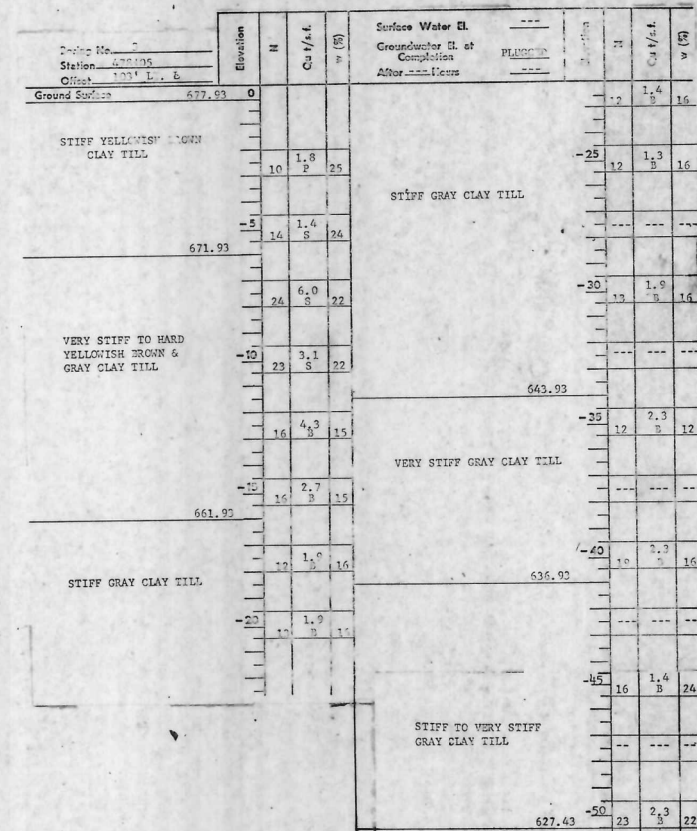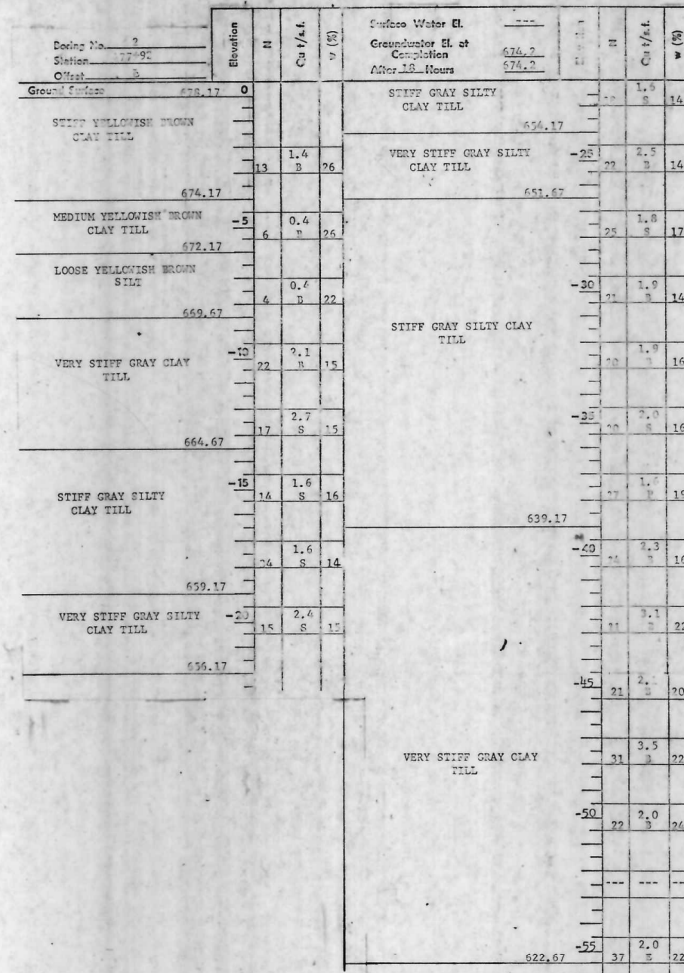


N - Standard Penetration Test	Qu - Unconfined Compressive	Type Failure
Blows per ft. to Drive 2" O.D.	Strength - t/sf	B - Bulge Failure
Split Spoon Sampler 12" with	NP - Non Plastic	S - Shear Failure
140 lb. Hammer falling 30".	S.T. - Shelby Tube	E - Est. Value
	w - Water Content - Percentage	
	of Oven Dry Weight - %	A.S. - Auger Sample
N. S. - No Sample		

JULY 24 1972
 EXAMINED *[Signature]*
 ENGINEER IN CHARGE AND TRAFFIC STRUCTURES
 PASSED *[Signature]*
 ENGINEER OF DESIGN
 APPROVED *[Signature]*
 CHIEF HIGHWAY ENGINEER


BORINGS
F.A.I. RT. 55 SEC. 53-4HB
LIVINGSTON COUNTY
STATION 478+15

Sheet No. 2
of 6

FILE NO.	SECTION	COUNTY	TOTAL SHEETS	SHEET NO.
55	53-4R&I	LIVINGSTON	242	97
S/L	50 STA.			
FILE NO. 55	50 STA.	FILE NO. 55		

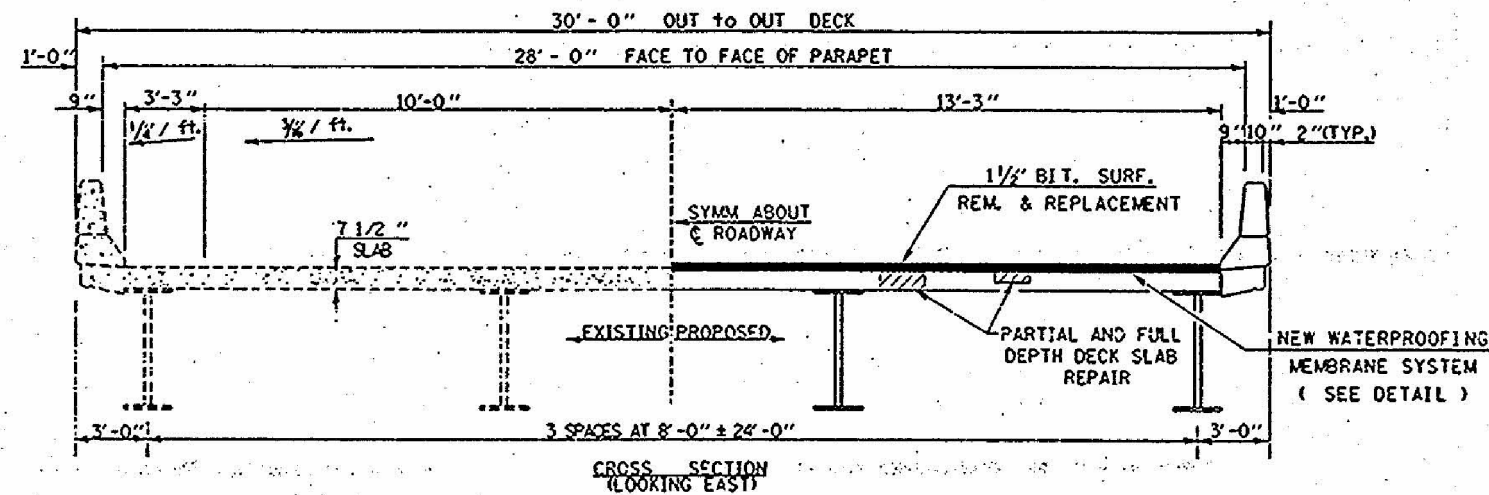


SECTION A-A

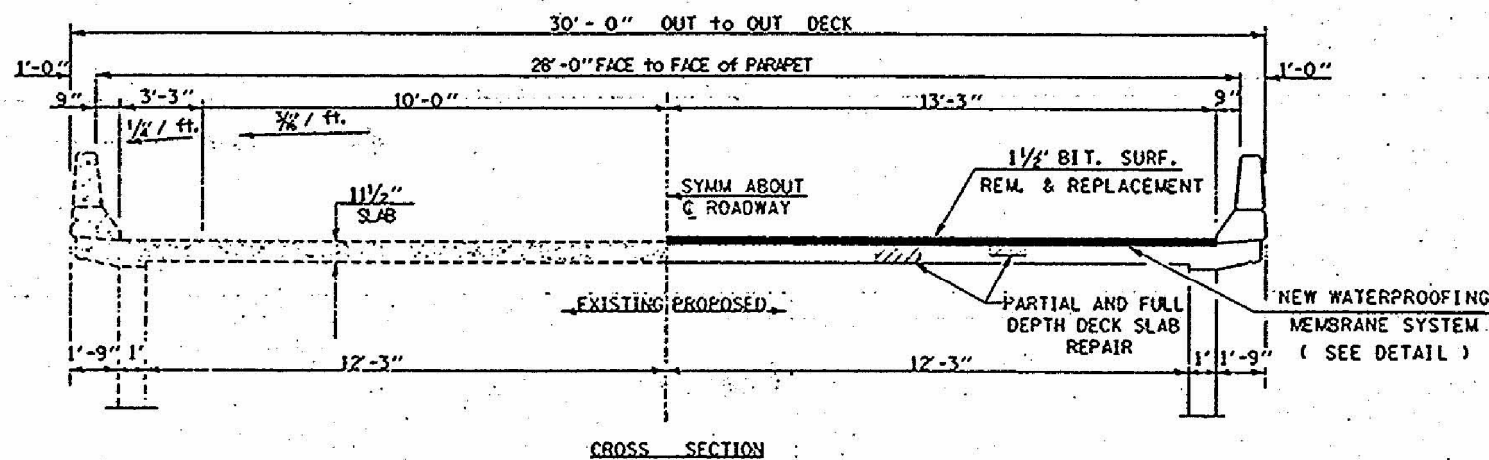

SECTION B-B

NOTE: Core shall be taken if extensive FullDepth Patching is required for section B-B. Temporary support & bracing of the slab may be required.

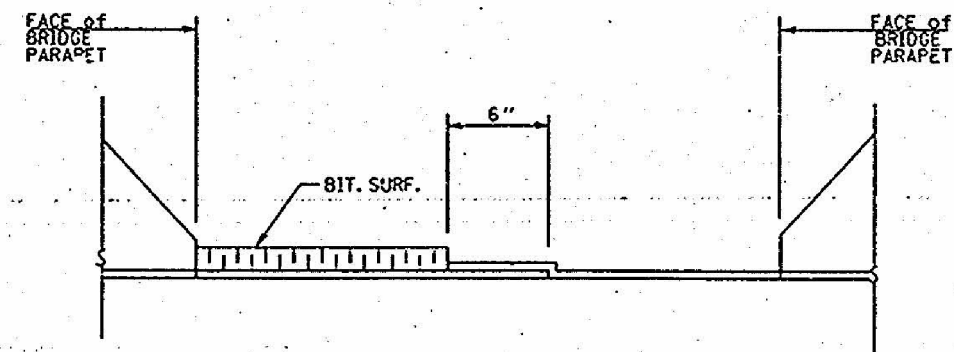

WATERPROOFING TREATMENT
DETAIL

Note: Staging for traffic will not be required due to road closure. However for ease of construction the waterproofing membrane maybe lapped as detailed above.

Partial & FullDepth Median Repair will be paid for as Deck Slab Repair Partial & FullDepth.

Areas of Deck Slab Repair will be field determined.

The Engineer Shall Show Actual Locations of Deck Repairs on As-Built Plans.

SEE SHEET
32.9 OF 6.


FOR INFORMATION ONLY

**BRIDGE DECK
REPAIR DETAILS
S. N. 053-0135**

FILE NAME = 0135-EX-PLANS.dgn	USER NAME = duncanbd	DESIGNED -	REVISED -	FEHR GRAHAM ENGINEERING & ENVIRONMENTAL ILLINOIS DESIGN FIRM NO. 184-00325	ILLINOIS IOWA WISCONSIN	EXISTING PLANS (FOR INFORMATION ONLY)					F.A.I. RTE.	SECTION	COUNTY	TOTAL SHEETS	SHEET NO.
		CHECKED -	REVISED -			55	(53-4)R&I	LIVINGSTON	242	97					
	PLOT SCALE = #SCALE#	DRAWN -	REVISED -			S.N. 053-0135									
	PLOT DATE = 4/6/2017	CHECKED -	REVISED -			SHEET NO. 25 OF 29 SHEETS					CONTRACT NO. 66F23				
											ILLINOIS FED. AID PROJECT				

Sheet No. 3
of 6

F.A.I. RTE.	SECTION	COUNTY	TOTAL SHEETS	SHEET NO.
55	153-4.54 AS	LIVINGSTON	86	79
STA.	TO STA.			
FED. AID PROJ. NO.	ILLINOIS FED. AID PROJECT			

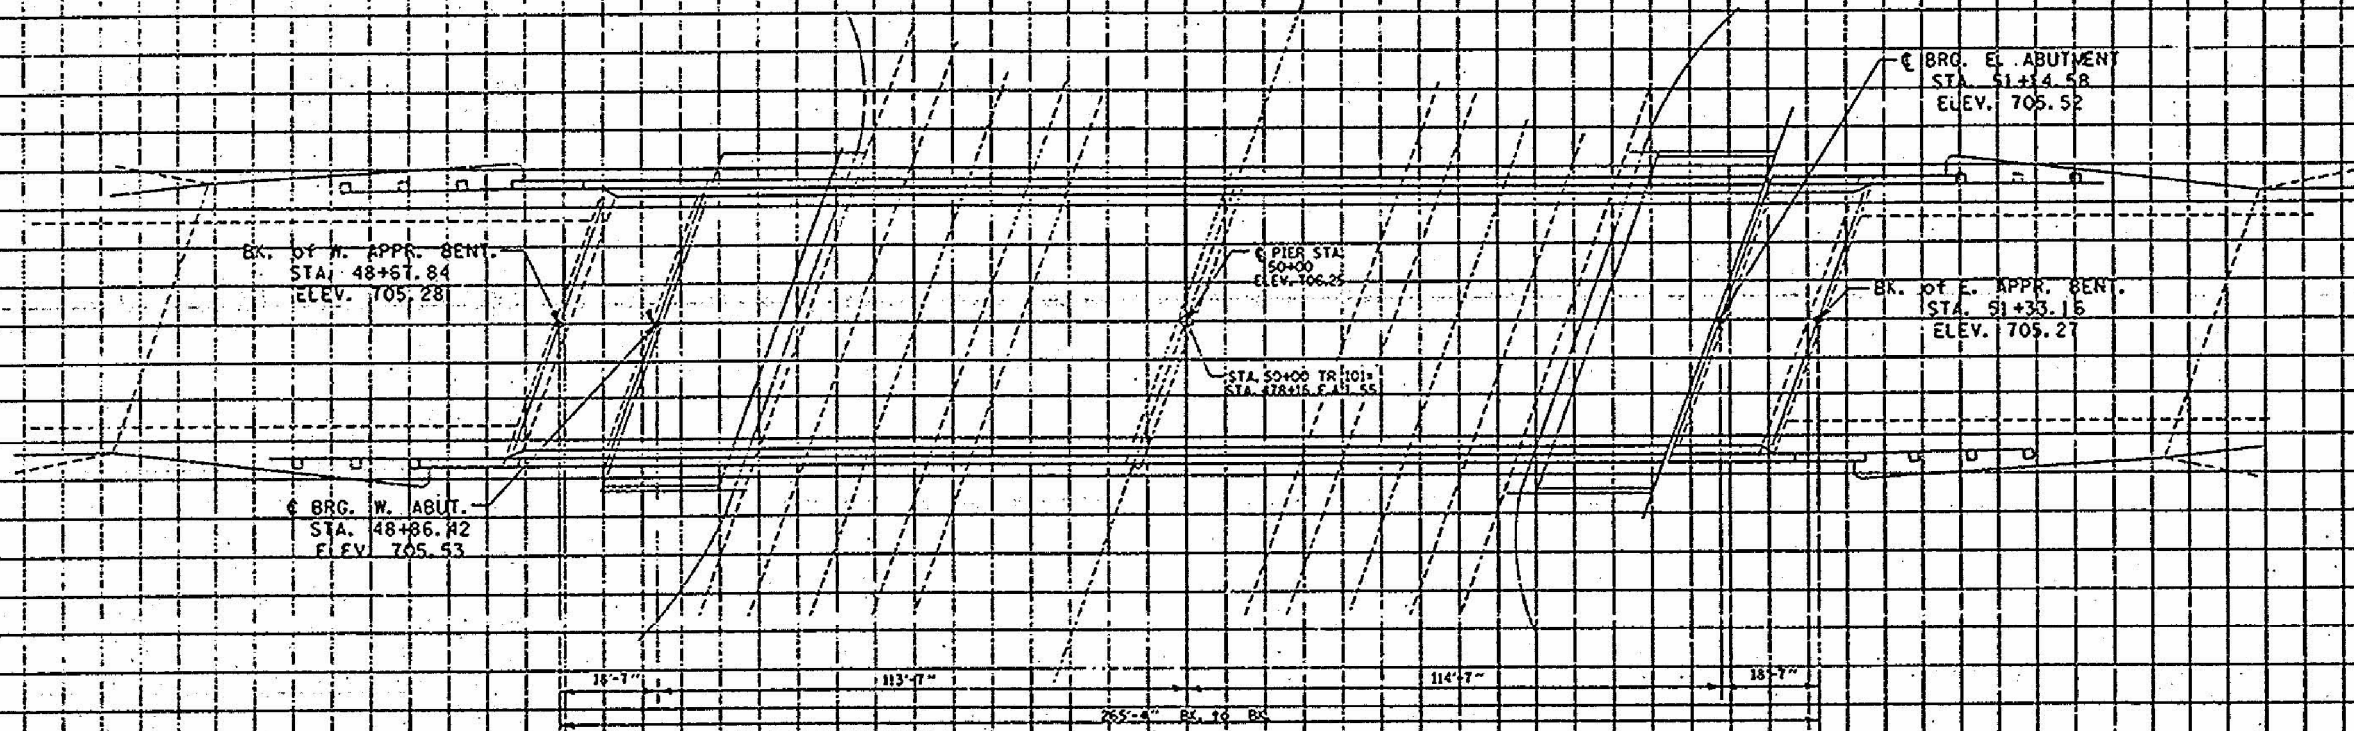


FOR INFORMATION ONLY

**FULL DEPTH BRIDGE
DECK REPAIR RECORD
S. N. 053-0135**

FILE NAME = 0135-EX-PLANS.dgn	USER NAME = duncanbd	DESIGNED -	REVISED -	FEHR GRAHAM ENGINEERING & ENVIRONMENTAL ILLINOIS DESIGN FIRM NO. 184-00325	ILLINOIS	EXISTING PLANS (FOR INFORMATION ONLY) S.N. 053-0135					F.A.I. RTE.	SECTION	COUNTY	TOTAL SHEETS	SHEET NO.
		CHECKED -	REVISED -		IOWA						55	(53-4)R&I	LIVINGSTON	242	98
	PLOT SCALE = #SCALE#	DRAWN -	REVISED -		WISCONSIN	SHEET NO. 26 OF 29 SHEETS					CONTRACT NO. 66F23				
	PLOT DATE = 4/6/2017	CHECKED -	REVISED -		ILLINOIS FED. AID PROJECT										

Sheet No. 4 of 6	SECTION 55 153-4.50 RS	COUNTY LIVINGSTON	TOTAL SHEETS 86	SHEET NO. 80
STA. FROM STA.	TO STA.			
ROAD DIST. NO.	ILLINOIS	FED. AID PROJECT		

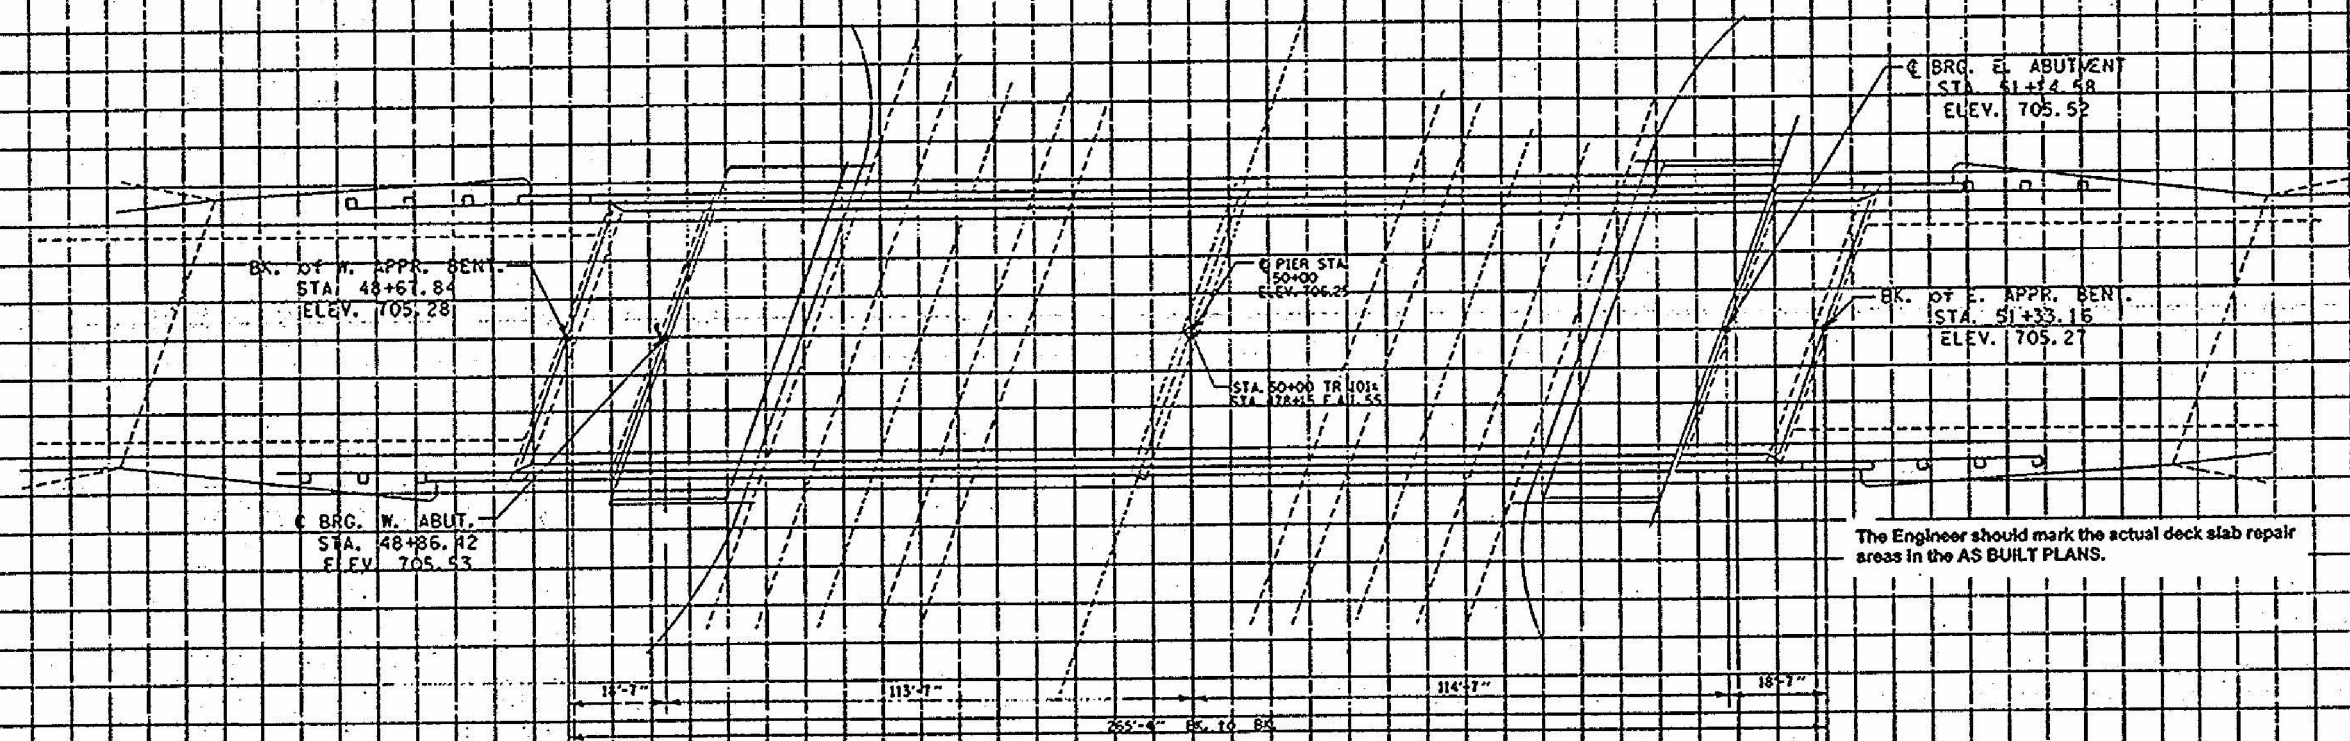


FOR INFORMATION ONLY


PARTIAL DEPTH BRIDGE DECK REPAIR RECORD S. N. 053-0135

Sheet No. 5
of 6


DATE	SECTION	COUNTY	SHEET NO.	TOTAL SHEETS
55	53-4R&I	LIVINGSTON	86	81
STA.	TO STA.			
FILE NO.	DATE	BY		

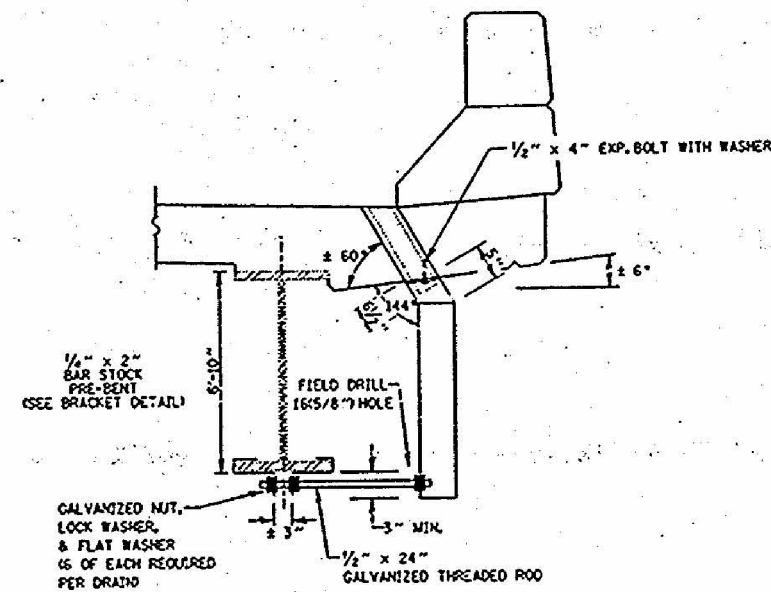

SECTION AT DRAIN

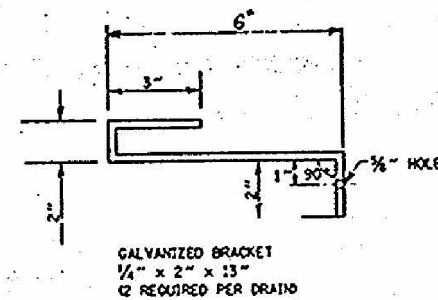

BRACKET DETAIL

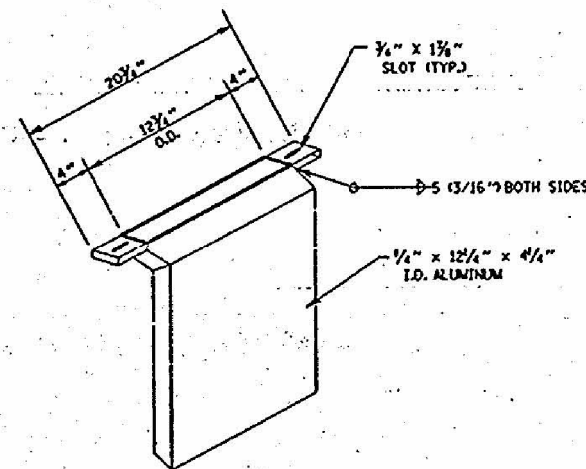

DRAIN EXTENTION

20 REQUIRED

NOTE:
EXPANSION BOLTS, WASHERS, NUTS, THREADED ROOS, AND BRACKETS
WILL NOT BE PAID FOR SEPARATELY BUT SHALL BE INCLUDED IN
THE COST FOR "FLOOR DRAIN EXTENSION".

FOR INFORMATION ONLY

FLOOR DRAIN EXTENSION DETAILS S.N. 053-0135

FILE NAME = 0135_EX-PLANS.dgn	USER NAME = duncanbd	DESIGNED -	REVISED -	FEHR GRAHAM ENGINEERING & ENVIRONMENTAL ILLINOIS DESIGN FIRM NO. 184-00325	ILLINOIS IOWA WISCONSIN	EXISTING PLANS (FOR INFORMATION ONLY) S.N. 053-0135 SHEET NO. 28 OF 29 SHEETS	F.A.I. RTE.	SECTION	COUNTY	TOTAL SHEETS	SHEET NO.
	PLOT SCALE = \$SCALE\$	CHECKED -	REVISED -				55	(53-4R&I	LIVINGSTON	242	100
	PLOT DATE = 4/6/2017	DRAWN -	REVISED -							CONTRACT NO. 66F23	
		CHECKED -	REVISED -							ILLINOIS FED. AID PROJECT	