

STATE OF ILLINOIS
DEPARTMENT OF TRANSPORTATION

F.A.P. RTE.	SECTION	COUNTY	TOTAL SHEETS	SHEET NO.
322	50,51,52 RS-3	MACON	79	1
		ILLINOIS	CONTRACT NO. 74800	

FOR INDEX OF SHEETS, SEE SHEET NO. 2

ADT = 11,400 (2021)

PROPOSED HIGHWAY PLANS

FAP ROUTE 322 (US 51)
SECTION 50, 51, 52 RS-3
PROJECT NHPP-N8RC(715)
DESIGNED OVERLAY
MACON COUNTY

C-97-053-17

SECTION 50,51,52 RS-3 ENDS
STATION 288+51.00
NORTHBOUND & SOUTHBOUND

BRIDGE OMISSION: S.N. 058-0118 (NB) & S.N. 058-0117 (SB)
STATION 262+10.18 TO STATION 263+01.35 (NB)
STATION 261+83.97 TO STATION 262+75.14 (SB)

BRIDGE OMISSION: S.N. 058-0114 (NB) & S.N. 058-0113 (SB)
STATION 424+50.07 TO STATION 425+54.32 (NB)
STATION 423+89.66 TO STATION 424+93.91 (SB)


SECTION 50,51,52 RS-3 BEGINS
STATION 265+10.00
NORTHBOUND & SOUTHBOUND



STATION EQUATION:
STATION 574+01.69(BK) = STATION 174+89.59(AH)

STATION EQUATION:
STATION 357+93.80(BK) = STATION 357+91.02(AH)

STATION EQUATION:
STATION 273+82.08(BK) = STATION 273+79.78(AH)

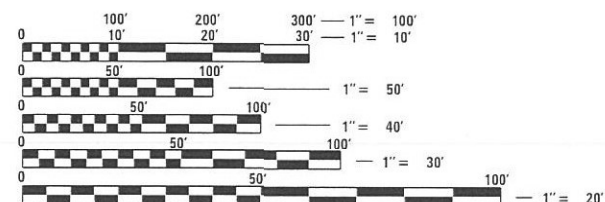

FULL SIZE PLANS HAVE BEEN PREPARED USING STANDARD
ENGINEERING SCALES. REDUCED SIZED PLANS WILL NOT
CONFORM TO STANDARD SCALES. IN MAKING MEASUREMENTS
ON REDUCED PLANS, THE ABOVE SCALES MAY BE USED.


J.U.L.I.E.
JOINT UTILITY LOCATION INFORMATION FOR EXCAVATORS
1-800-892-0123
OR 811

PROJECT ENGINEER: MATT BOWER
PROJECT MANAGER: DALTON LANE

CONTRACT NO. 74800

GROSS LENGTH = 42,257.18 FT. = 8.003 MILE
NET LENGTH = 42,061.76 FT. = 7.966 MILE

D-97-021-17

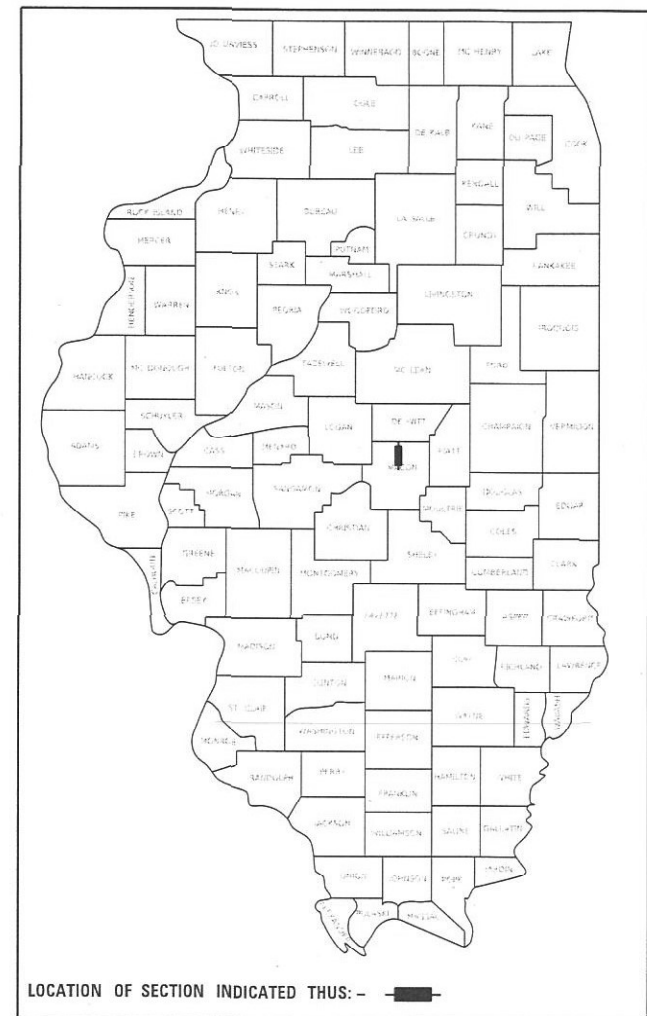

LOCATION OF SECTION INDICATED THUS: -

STATE OF ILLINOIS
DEPARTMENT OF TRANSPORTATION

SUBMITTED April 6, 2023
Jeffrey P. Myer REGIONAL ENGINEER
May 12, 2023 SAE.A. Etk
ENGINEER OF DESIGN AND ENVIRONMENT
May 12, 2023 Stephen M. Davis
DIRECTOR OF HIGHWAYS PROJECT IMPLEMENTATION

PRINTED BY THE AUTHORITY
OF THE STATE OF ILLINOIS

GENERAL NOTES

THIS PROJECT IS LOCATED ON US 51 IN MACON COUNTY. THE WORK INCLUDED IN THIS PROJECT IS CLASS A & D PATCHING, PIPE UNDERDRAIN REPLACEMENT, MILLING, RESURFACING, AGGREGATE WEDGE SHOULDERS, PAVEMENT MARKING, AND OTHER WORK NECESSARY TO COMPLETE THIS SECTION.

THE PROPOSED PROJECT BEGINS 0.1 MILES NORTH OF FORSYTH ROAD AND EXTENDS NORTH 8.0 MILES TO DEWITT COUNTY LINE.

THE EXISTING PAVEMENT SHALL BE PATCHED IN ACCORDANCE WITH SECTION 442 OF THE STANDARD SPECIFICATIONS AND THE SPECIAL PROVISIONS. THE QUANTITY OF PATCHING SHOWN ON THE PLANS IS AN ESTIMATE. THE FINAL LOCATIONS AND QUANTITY SHALL BE DETERMINED BY THE ENGINEER IN THE FIELD.

RAISED REFLECTIVE PAVEMENT MARKERS SHALL BE PLACED AS DOUBLE MARKERS AS SHOWN IN STANDARD 781001.

THE FOLLOWING RATES OF APPLICATION HAVE BEEN USED IN CALCULATING PLAN QUANTITIES:

AGGREGATE SHOULDERS	2.05 TONS/CU. YD.
BITUMINOUS MATERIALS (TACK COAT)	
MILLED SURFACE OR CONCRETE	0.05 LBS/SQ FT
BETWEEN HMA LIFTS	0.025 LBS/SQ FT

HOT-MIX ASPHALT 112 LBS/SQ YD/INCH

MANDATORY SEQUENCE OF OPERATIONS

1. PERFORM SURFACE REMOVAL AND PAVING OPERATIONS ON HOT-MIX ASPHALT SHOULDERS FIRST. SURFACE REMOVAL OF 1 1/2" AND INLAY OF 1 1/2".

SUGGESTED SEQUENCE OF REMAINING OPERATIONS

1. PERFORM PATCHING OPERATIONS THROUGHOUT THIS SECTION.
2. PERFORM UNDERDRAIN REPLACEMENT OPERATIONS THROUGHOUT THIS SECTION.
3. PERFORM SURFACE REMOVAL OPERATIONS ON THE EXISTING NORTHBOUND HMA SECTION AND PLACE FIRST HMA LIFT OVER MILLED SURFACES.
4. PERFORM FIRST LIFT PAVING OPERATIONS ON THE REMAINING MAINLINE AND SHOULDERS.
5. PLACE LONGITUDINAL JOINT SEALANT OVER CL JOINTS.
6. PLACE SURFACE LIFT ON MAINLINE AND SHOULDERS.
7. PERFORM INCIDENTAL HMA RESURFACING.
8. CONSTRUCT AGGREGATE WEDGE SHOULDERS, PAVEMENT MARKING, AND RUMBLE STRIPS.

THE FOLLOWING MIXTURE REQUIREMENTS ARE APPLICABLE TO THIS PROJECT:

LOCATION(S)	MIXTURE USE(S)	PG	DESIGN AIR VOIDS	MIXTURE COMPOSITION	FRICTION AGGREGATE	MIXTURE WEIGHT	QUALITY MANAGEMENT PROGRAM	SUBLOT SIZE	MATERIAL TRANSFER DEVICE (REQUIRED?)
MAINLINE	POLYMERIZED HMA SURFACE COURSE, IL-9.5, MIX "D", N90 (2")	SBS PG 70-22	4.0% @ N=90	IL - 9.5	MIXTURE D	N90	PFP	1000	N/A
MAINLINE	POLYMERIZED HMA BINDER COURSE, IL-9.5FG, N90 (1 3/4")	SBS PG 70-22	4.0% @ N=90	IL - 9.5FG	N/A	N90	PFP	1000	N/A
HMA SHOULDERS	HOT-MIX ASPHALT SHOULDERS (TOP LIFT)	PG 64-22	4.0% @ N=70	IL - 9.5	MIXTURE C	N70	QC/QA	3000	N/A
HMA SHOULDERS	HOT-MIX ASPHALT SHOULDERS (BOTTOM LIFT)	PG 64-22	4.0% @ N=70	IL - 9.5FG	N/A	N70	QC/QA	3000	N/A
MAINLINE	CLASS "D" PATCHING	PG 64-22	4.0% @ N=90	IL - 19.0	N/A	N90	QC/QA	3000	N/A
INCIDENTAL	INCIDENTAL HOT-MIX ASPHALT SURFACING	PG 64-22	4.0% @ N=70	IL - 9.5	MIXTURE C	N70	QC/QA	3000	N/A

INDEX OF SHEETS

SHEET NO.	ITEM
1	COVER SHEET
2	INDEX OF SHEETS, HIGHWAY STANDARDS & GENERAL NOTES
3-5	SUMMARY OF QUANTITIES
6-10	TYPICAL CROSS SECTIONS
11-39	SCHEDULE OF QUANTITIES
40-55	PLAN SHEETS
56-64	PAVEMENT MARKING SHEETS
65-66	CLASS A PATCHES (SPECIAL) DETAILS
67	PAVING DETAILS
68	RURAL ENTRANCE DETAILS
69	CONCRETE MEDIAN (DOWELLED) DETAILS
70	SHORT TERM PAVEMENT MARKING DETAIL
71	SLOPE DETAILS FOR PIPE UNDERDRAINS 4" (MODIFIED)
72	OUTLET PROTECTOR (DISTRICT 7 DETAIL 601101A)
73-76	PAVEMENT MARKING AND RAISED REFLECTIVE PAVEMENT MARKERS (DISTRICT 7 DETAIL 78000001)
77-78	TYPICAL APPLICATIONS OF FREEWAY/EXPRESSWAY PAVEMENT MARKINGS (DISTRICT DETAIL 78000002)
79	SURVEY MARKER VAULT (DISTRICT 7 DETAIL Z0070202)

HIGHWAY STANDARDS

STD. NO.	DESCRIPTION
000001-08	STANDARD SYMBOLS, ABBREVIATIONS AND PATTERNS
001006	DECIMAL OF AN INCH AND OF A FOOT
442201-03	CLASS C AND D PATCHES
601001-05	PIPE UNDERDRAINS
606001-08	CONCRETE CURB TYPE B AND COMBINATION CONCRETE CURB AND GUTTER
606301-04	PC CONCRETE ISLANDS AND MEDIANS
606306-04	CORRUGATED PCC MEDIANS
642001-03	SHOULDER RUMBLE STRIPS, 16 IN.
701101-05	OFF-ROAD OPERATIONS, MULTILANE, 15' TO 24" FROM PAVEMENT EDGE
701106-02	OFF-ROAD OPERATIONS, MULTILANE, MORE THAN 15' AWAY
701400-11	APPROACH TO LANE CLOSURE, FREEWAY/EXPRESSWAY
701401-13	LANE CLOSURE, FREEWAY/EXPRESSWAY
701426-09	LANE CLOSURE, MULTILANE, INTERMITTENT OR MOVING OPERATION, FOR SPEEDS ≥ 45 MPH
701901-08	TRAFFIC CONTROL DEVICES
780001-05	TYPICAL PAVEMENT MARKINGS
781001-04	TYPICAL APPLICATIONS RAISED REFLECTIVE PAVEMENT MARKERS
782001-01	CURB REFLECTORS
420001-10	PAVEMENT JOINTS
420701-03	PAVEMENT WELDED WIRE REINFORCEMENT
667101-02	PERMANENT SURVEY MARKERS

REV. - MS

	USER NAME = Mona.Steffen	DESIGNED -	REVISED -	STATE OF ILLINOIS DEPARTMENT OF TRANSPORTATION	INDEX, HIGHWAY STANDARDS & GENERAL NOTES				F.A.P. RTE.	SECTION	COUNTY	TOTAL SHEETS	SHEET NO.
		DRAWN -	REVISED -						322	50,51,52 RS-3	MACON	79	2
	PLOT SCALE = 100.0000 " / in.	CHECKED -	REVISED -		CONTRACT NO. 74800								
	PLOT DATE = 4/6/2023	DATE -	REVISED -		SCALE:	SHEET 1	OF 1 SHEETS	STA.	TO STA.				

Model: Default
File: \\nas101-pw\usdot-sw\hertley.com\PI\DOT\Documents\DOT Offices\District 7\Projects\74800\CADDData\CAD\Sheets\0774800-sh-S00.dgn

80% FED 20% STATE							80% FED 20% STATE						
SUMMARY OF QUANTITIES			TOTAL QUANTITIES	CONSTRUCTION TYPE CODE			SUMMARY OF QUANTITIES			TOTAL QUANTITIES	CONSTRUCTION TYPE CODE		
CODE NO	ITEM	UNIT		0005 URBAN	0005 RURAL		CODE NO	ITEM	UNIT		0005 URBAN	0005 RURAL	
40200800	AGGREGATE SURFACE COURSE, TYPE B	TON	50		50		44213000	PATCHING REINFORCEMENT	SQ YD	4076	63	4013	
40600290	BITUMINOUS MATERIALS (TACK COAT)	POUND	291204	8436	282768		44213200	SAW CUTS	FOOT	14661	330	14331	
40600370	LONGITUDINAL JOINT SEALANT	FOOT	99478	2486	96992		44213204	TIE BARS 3/4"	EACH	237		237	
40600985	PORTLAND CEMENT CONCRETE SURFACE REMOVAL - BUTT JOINT	SQ YD	1654	267	1387		48102100	AGGREGATE WEDGE SHOULDER, TYPE B	TON	7050	224	6826	
40600990	TEMPORARY RAMP	SQ YD	320	44	276		48203100	HOT-MIX ASPHALT SHOULDERS	TON	40592	1310	39282	
40603219	POLYMERIZED HOT-MIX ASPHALT BINDER COURSE, IL-9.5FG, N90	TON	23969	617	23352		50800105	REINFORCEMENT BARS	POUND	9861		9861	
40604164	POLYMERIZED HOT-MIX ASPHALT SURFACE COURSE, IL-9.5, MIX "D", N90	TON	27614	740	26874		60100070	SHOULDER REMOVAL AND REPLACEMENT	FOOT	146631		146631	
40800050	INCIDENTAL HOT-MIX ASPHALT SURFACING	TON	949		949		60108200	PIPE UNDERDRAINS 6" (SPECIAL)	FOOT	5984		5984	
44000155	HOT-MIX ASPHALT SURFACE REMOVAL, 1 1/2"	SQ YD	186162	4535	181627		60605000	COMBINATION CONCRETE CURB AND GUTTER, TYPE B-6.24	FOOT	74		74	
44000500	COMBINATION CURB AND GUTTER REMOVAL	FOOT	74		74		60624600	CORRUGATED MEDIAN	SQ FT	161		161	
X4420720	CLASS C PATCHES, TYPE III, 9 INCH (SPECIAL)	SQ YD	77		77		64200116	SHOULDER RUMBLE STRIPS, 16 INCH	FOOT	146260	4972	141288	
44201887	CLASS D PATCHES, TYPE II, 20 INCH	SQ YD	212		212		67000400	ENGINEER'S FIELD OFFICE, TYPE A	CAL MO	12	4	8	
							67000600	ENGINEER'S FIELD LABORATORY	CAL MO	12	4	8	

REV. - MS

	USER NAME = Mona.Steffen	DESIGNED -	REVISED -	STATE OF ILLINOIS DEPARTMENT OF TRANSPORTATION	SUMMARY OF QUANTITIES				F.A.P RTE.	SECTION		COUNTY	TOTAL SHEETS	SHEET NO.
	PLOT SCALE = 100.0000 ' / in.	CHECKED -	REVISED -						322	50.51,52 RS-3		MACON	79	3
	PLOT DATE = 4/6/2023	DATE -	REVISED -						CONTRACT NO. 74800					
									ILLINOIS FED. AID PROJECT					
					SCALE: SHEET 1 OF 3 SHEETS STA. TO STA.									

MODEL: Default
FILE NAME: P:\V\dot-ow_bentley.com\PIV\DOT\Documents\DOT_Offices\District_3\Projects\174800\CADData\CAD\Sheets\174800-sh-500.dgn

80% FED
20% STATE

SUMMARY OF QUANTITIES			TOTAL QUANTITIES	CONSTRUCTION TYPE CODE		
CODE NO	ITEM	UNIT		0005 URBAN	0005 RURAL	
67100100	MOBILIZATION	L SUM	1	0.25	0.75	
70100310	TRAFFIC CONTROL AND PROTECTION, STANDARD 701421	L SUM	1		1	
70100800	TRAFFIC CONTROL AND PROTECTION, STANDARD 701401	L SUM	1	0.25	0.75	
70107025	CHANGEABLE MESSAGE SIGN	CAL DA	28	14	14	
70300100	SHORT TERM PAVEMENT MARKING	FOOT	28469	696	27773	
70300150	SHORT TERM PAVEMENT MARKING REMOVAL	SQ FT	9489	232	9257	
70306100	TEMPORARY PAVEMENT MARKING LETTERS AND SYMBOLS - TYPE III TAPE	SQ FT	2231		2231	
70306120	TEMPORARY PAVEMENT MARKING - LINE 4" - TYPE III TAPE	FOOT	382		382	
70306130	TEMPORARY PAVEMENT MARKING - LINE 6" - TYPE III TAPE	FOOT	175994	4972	171022	
70306140	TEMPORARY PAVEMENT MARKING - LINE 8" - TYPE III TAPE	FOOT	3219		3219	
70306160	TEMPORARY PAVEMENT MARKING - LINE 12"- TYPE III TAPE	FOOT	1506		1506	

80% FED
20% STATE

SUMMARY OF QUANTITIES			TOTAL QUANTITIES	CONSTRUCTION TYPE CODE		
CODE NO	ITEM	UNIT		0005 URBAN	0005 RURAL	
70306210	TEMPORARY PAVEMENT MARKING - LINE 24"- TYPE III TAPE	FOOT	152		152	
78000100	THERMOPLASTIC PAVEMENT MARKING - LETTERS AND SYMBOLS	SQ FT	2231		2231	
78000200	THERMOPLASTIC PAVEMENT MARKING - LINE 4"	FOOT	382		382	
78000400	THERMOPLASTIC PAVEMENT MARKING - LINE 6"	FOOT	175994	4972	171022	
78000500	THERMOPLASTIC PAVEMENT MARKING - LINE 8"	FOOT	3219		3219	
78000600	THERMOPLASTIC PAVEMENT MARKING - LINE 12"	FOOT	1506		1506	
78000650	THERMOPLASTIC PAVEMENT MARKING - LINE 24"	FOOT	152		152	
78004230	PREFORMED PLASTIC PAVEMENT MARKING, TYPE B - INLAID - LINE 6"	FOOT	21031	621	20410	
78011000	GROOVING FOR RECESSED PAVEMENT MARKING, LETTERS AND SYMBOLS	SQ FT	2231		2231	
78011025	GROOVING FOR RECESSED PAVEMENT MARKING 5"	FOOT	382		382	
78011035	GROOVING FOR RECESSED PAVEMENT MARKING 7"	FOOT	175994	4972	171022	
78011045	GROOVING FOR RECESSED PAVEMENT MARKING 9"	FOOT	3219		3219	

* SPECIALTY ITEM

REV. - MS

	USER NAME = Mona.Steffen	DESIGNED -	REVISED -	STATE OF ILLINOIS DEPARTMENT OF TRANSPORTATION	SUMMARY OF QUANTITIES			F.A.P RTE.	SECTION	COUNTY	TOTAL SHEETS	SHEET NO.
	PLOT SCALE = 100.0000 ' / in.	DRAWN -	REVISED -					322	50,51,52 RS-3	MACON	79	4
	PLOT DATE = 4/6/2023	CHECKED -	REVISED -		SCALE: SHEET 2 OF 3 SHEETS STA. TO STA.			CONTRACT NO. 74800				
		DATE -	REVISED -					ILLINOIS FED. AID PROJECT				

MODEL Default
FILE Name: E:\projects\aw-bentley.com\p\INDOT\Documents\DOT Offices\District 7\Projects\74800\CADD\Drawings\CAD\Sheets\0774800-sh-SQO.dgn

80% FED 20% STATE							80% FED 20% STATE						
SUMMARY OF QUANTITIES			TOTAL QUANTITIES	CONSTRUCTION TYPE CODE			SUMMARY OF QUANTITIES			TOTAL QUANTITIES	CONSTRUCTION TYPE CODE		
CODE NO	ITEM	UNIT		0005 URBAN	0005 RURAL		CODE NO	ITEM	UNIT		0005 URBAN	0005 RURAL	
78011065	GROOVING FOR RECESSED PAVEMENT MARKING 13"	FOOT	1506		1506		X4420549	CLASS A PATCHES, TYPE IV, 9 INCH (SPECIAL)	SQ YD	1775		1775	
78011125	GROOVING FOR RECESSED PAVEMENT MARKING 25"	FOOT	152		152		X5012650	CONCRETE HEADWALL REMOVAL (SPECIAL)	EACH	216		216	
78100100	RAISED REFLECTIVE PAVEMENT MARKER	EACH	2305	62	2243		X5503101	PLUG EXISTING PIPE	CU YD	2		2	
78200020	CURB REFLECTORS	EACH	40		40		X6050310	FILLING INLETS, SPECIAL	EACH	8		8	
78300200	RAISED REFLECTIVE PAVEMENT MARKER REMOVAL	EACH	1254	32	1222		X6060500	CORRUGATED MEDIAN REMOVAL	SQ FT	161		161	
X0322278	RODENT SHIELDS	EACH	319		319		X6061800	CONCRETE MEDIAN, TYPE SB (DOWELLED)	SQ FT	432		432	
X0325279	CLASS SI CONCRETE (MISCELLANEOUS)	CU YD	416		416		Z0001700	APPROACH SLAB REPAIR (FULL DEPTH)	SQ YD	12		12	
X0326440	SURFACE REMOVAL, VARIABLE DEPTH (SPECIAL)	SQ YD	6450		6450		Z0001800	APPROACH SLAB REPAIR (PARTIAL DEPTH)	SQ YD	11		11	
X1200107	PIPE UNDERDRAINS 6" (MODIFIED)	FOOT	144411		144411		Z0049799	PROTECTING OR RESETTING SURVEY MARKERS	EACH	12		12	
X4060995	TEMPORARY RAMP (SPECIAL)	SQ YD	2220		2220		Z0070202	SURVEY MARKER VAULT	EACH	11		11	
X4402805	ISLAND REMOVAL	SQ FT	695		695	Ø	Z0076600	TRAINEES	HOUR	500	500		
X4420543	CLASS A PATCHES, TYPE I, 9 INCH (SPECIAL)	SQ YD	770	29	741	Ø	Z0076604	TRAINEES TRAINING PROGRAM GRADUATE	HOUR	500	500		
X4420545	CLASS A PATCHES, TYPE II, 9 INCH (SPECIAL)	SQ YD	1250	35	1215								
X4420547	CLASS A PATCHES, TYPE III, 9 INCH (SPECIAL)	SQ YD	281		281								

* SPECIALTY ITEM


Ø 0042

REV. - MS

	USER NAME = Mona,Steffen	DESIGNED -	REVISED -	STATE OF ILLINOIS DEPARTMENT OF TRANSPORTATION	SUMMARY OF QUANTITIES				F.A.P RTE.	SECTION		COUNTY	TOTAL SHEETS	SHEET NO.
	PLOT SCALE = 100,0000 ' / in.	DRAWN -	REVISED -						322	50,51,52 RS-3		MACON	79	5
	PLOT DATE = 4/6/2023	CHECKED -	REVISED -		CONTRACT NO. 74800									
		DATE -	REVISED -		SCALE:	SHEET 3	OF 3	SHEETS	STA.	TO STA.		ILLINOIS FED. AID PROJECT		


EXISTING TYPICAL CROSS SECTION

STATION TO STATION
265+10 434+02

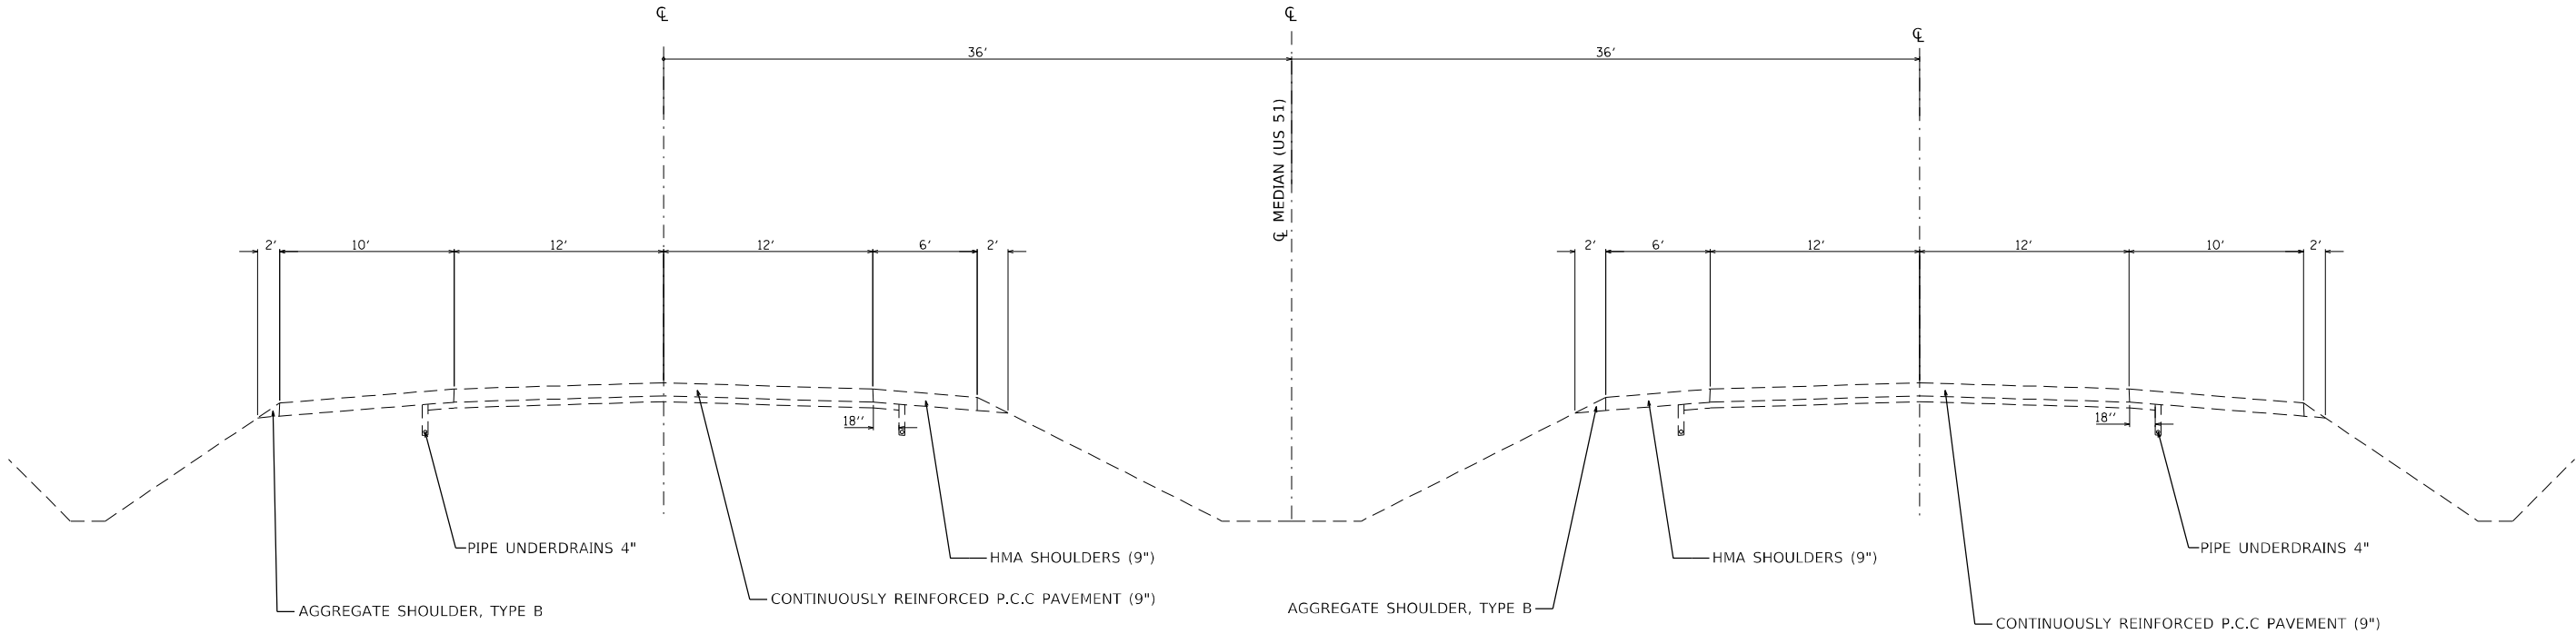

PROPOSED TYPICAL CROSS SECTION

STATION TO STATION
265+10 434+02

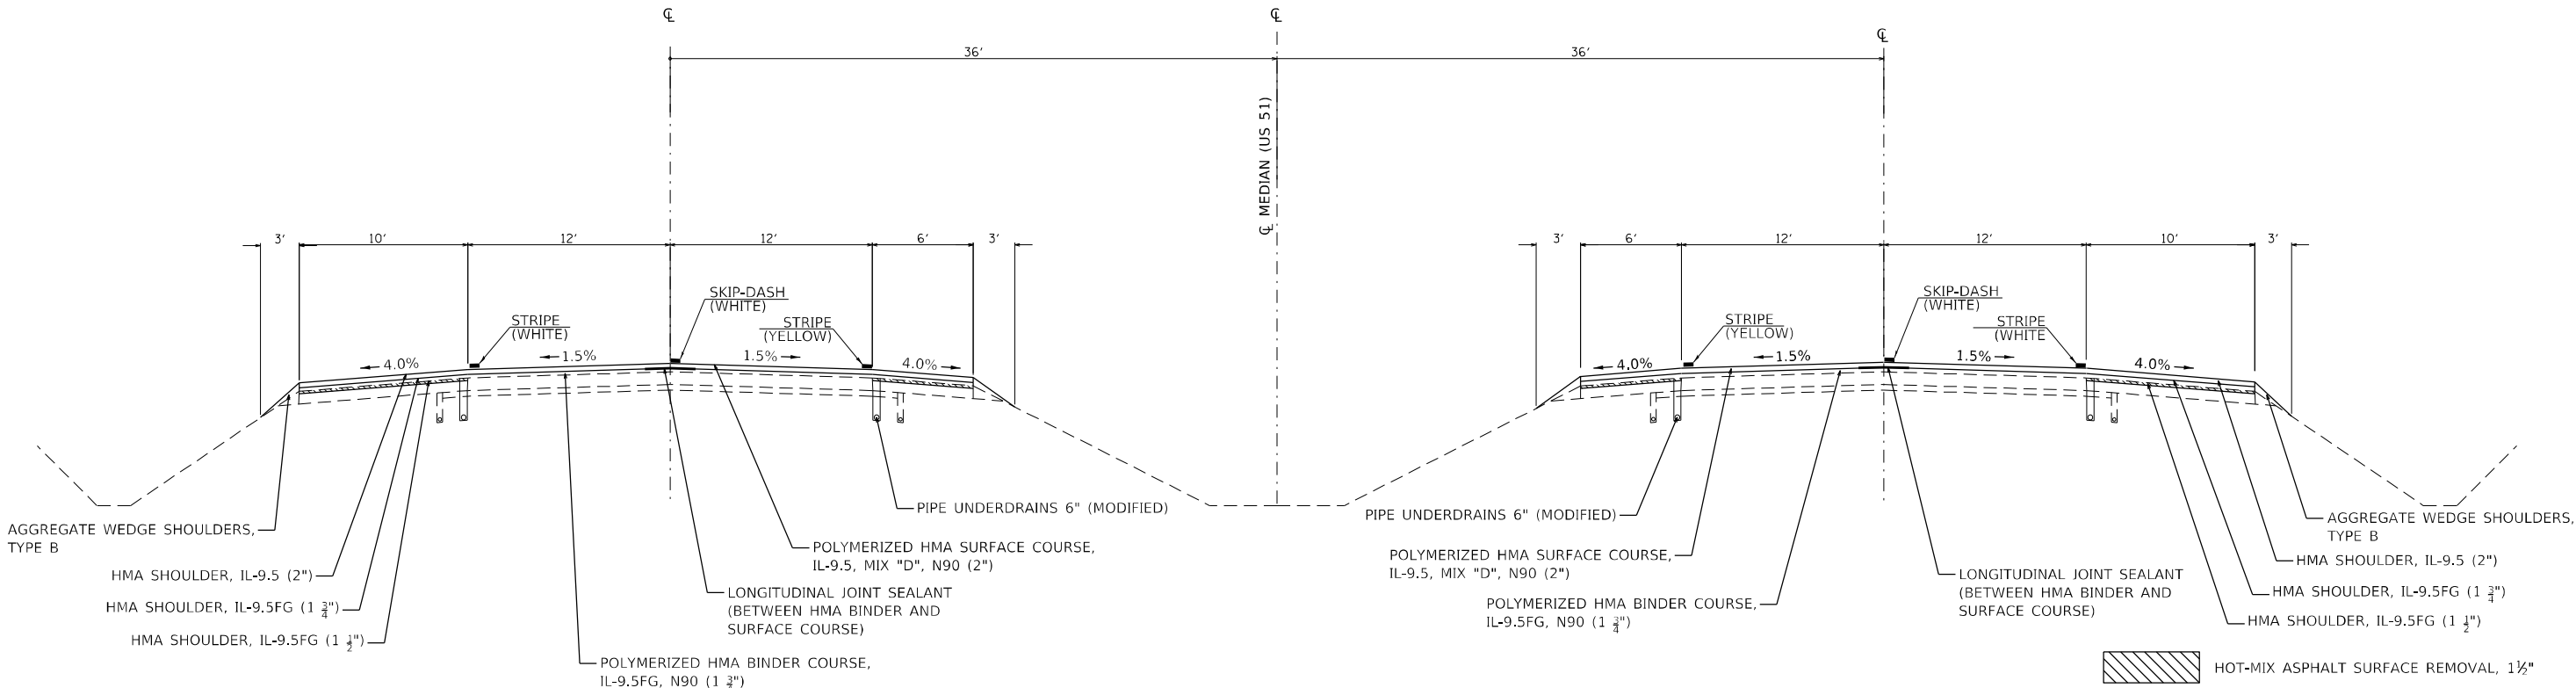

MODEL: Default
FILE: h:\miller\proj\illust-aw-bead\hwy.com\p\illDOT\Documents\DOT Offices\District 2\Projects\74800\CADD\data\CAD\Sheets\0774800-sh-t-cypscali.dgn

USER NAME	= Mona.Steffen	DESIGNED	-	REVISED	-
		DRAWN	-	REVISED	-
PLOT SCALE	= 100,0000 ' / in.	CHECKED	-	REVISED	-
PLOT DATE	= 4/6/2023	DATE	-	REVISED	-

STATE OF ILLINOIS
DEPARTMENT OF TRANSPORTATION


TYPICAL SECTION

SCALE: SHEET 1 OF 5 SHEETS STA. TO STA.

F.A.P. RTE.	SECTION	COUNTY	TOTAL SHEETS	SHEET NO.
322	50,51,52 RS-3	MACON	79	6
CONTRACT NO. 74800				
		ILLINOIS	FED. AID PROJECT	


EXISTING TYPICAL CROSS SECTION

STATION	TO	STATION
434+02		455+50
468+00		471+25
481+00		572+54

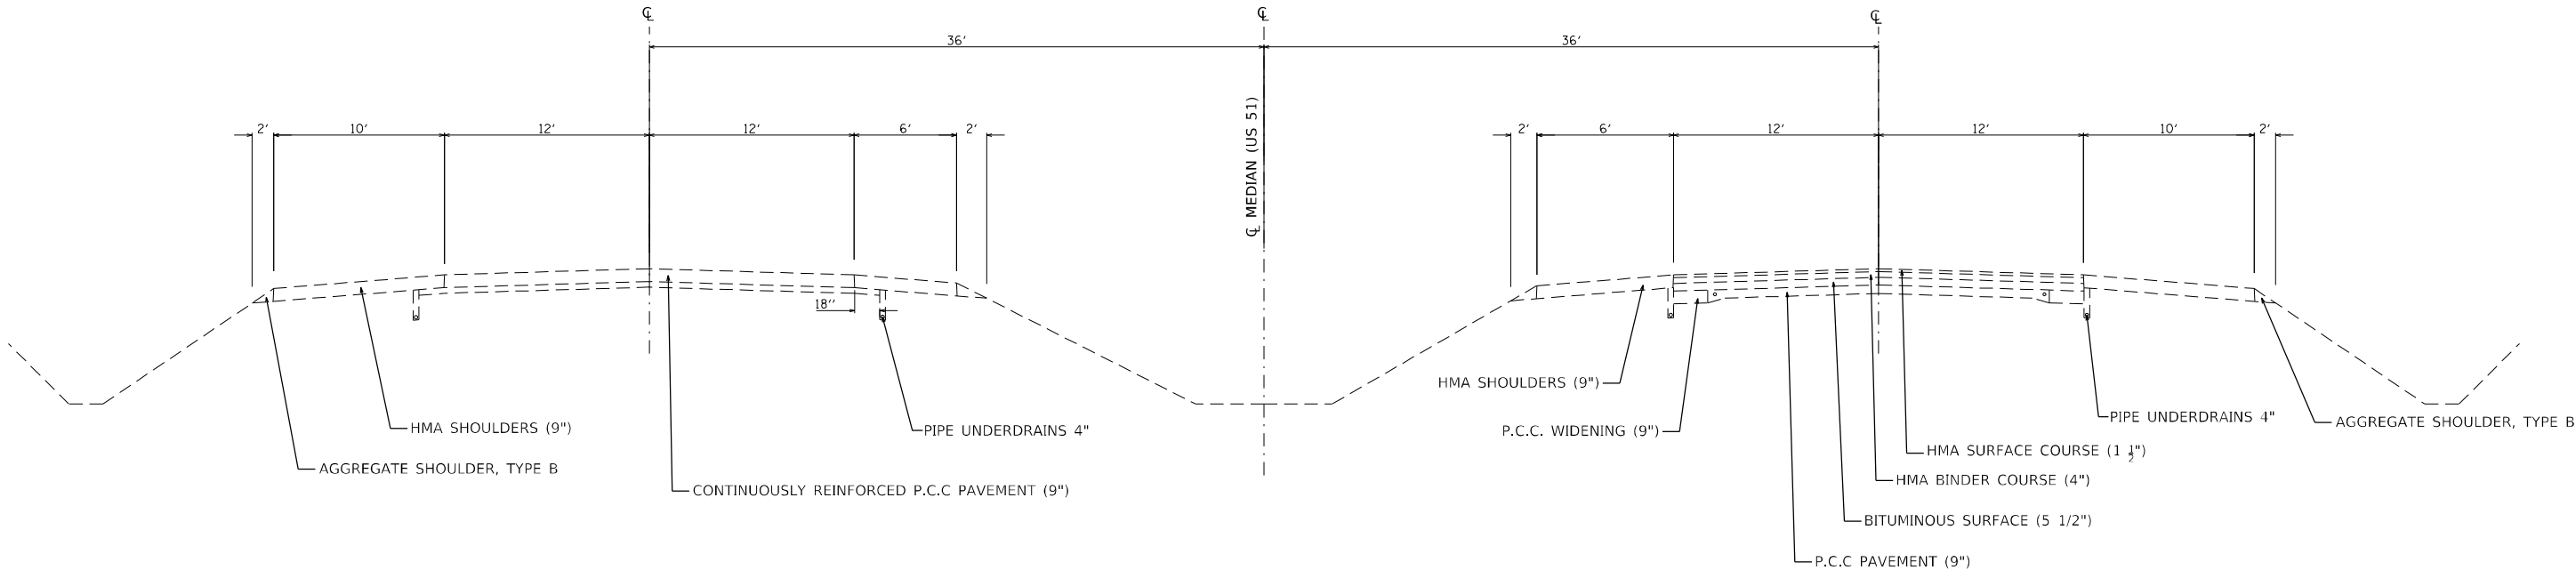

PROPOSED TYPICAL CROSS SECTION

STATION	TO	STATION
434+02		455+50
468+00		471+25
481+00		572+54

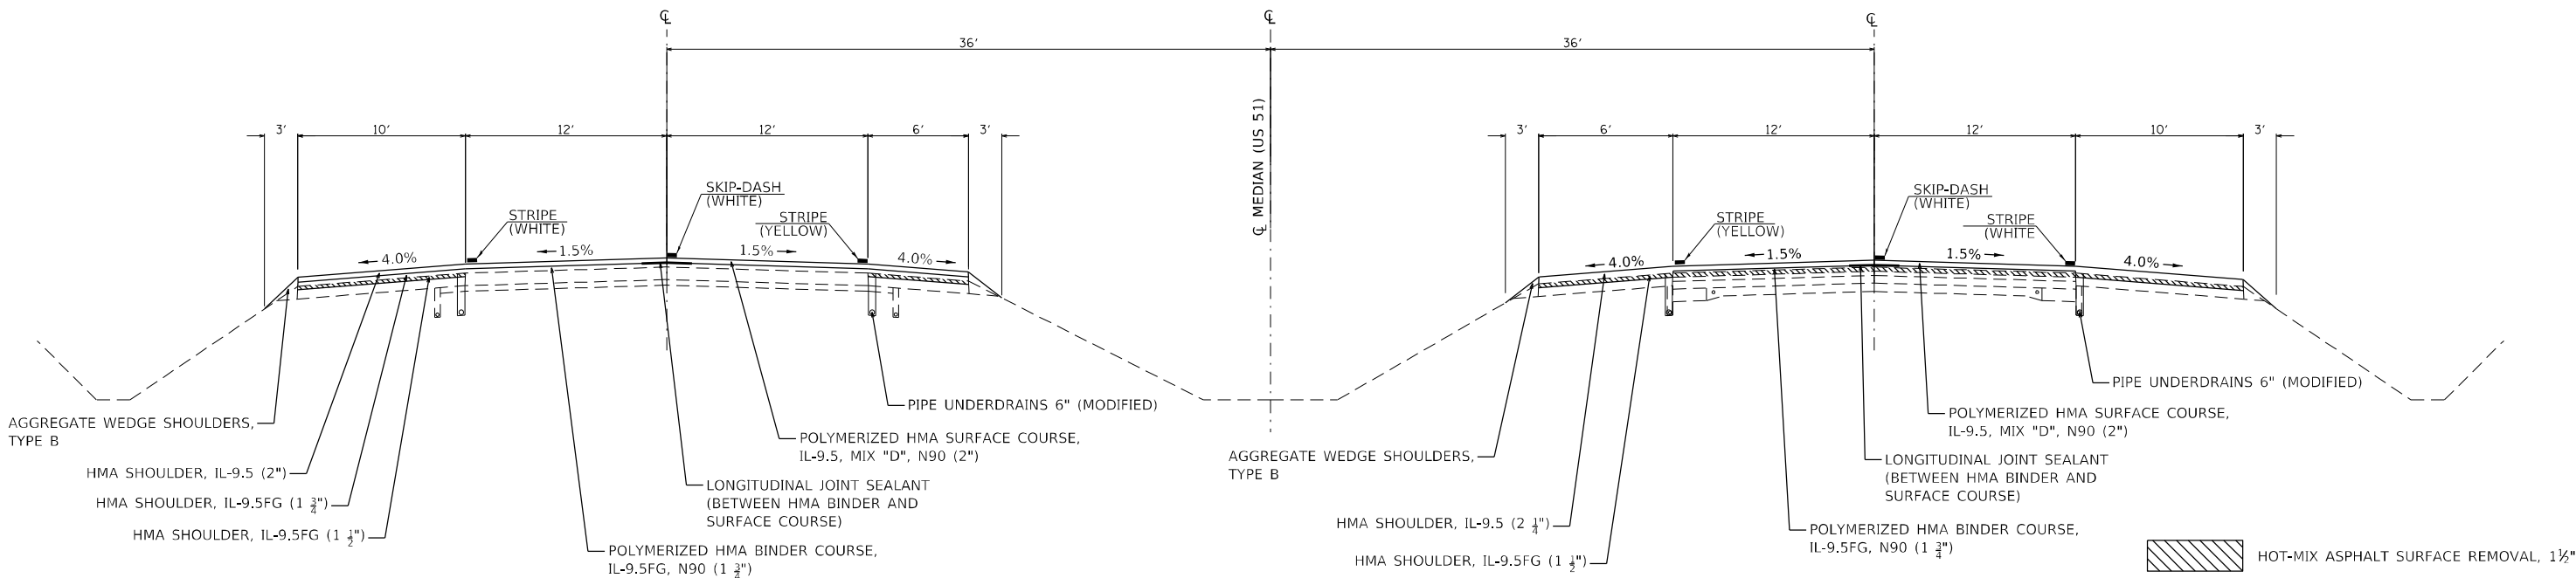

MODEL Default
FILE Name: p:\project-aw-beadby.com\p\DOT\Documents\DOT Office\District 2\Projects\74800\CADD\Drawings\CD\Drawings\74800-sh-typical.dgn

USER NAME	= Mona.Steffen	DESIGNED	-	REVISED	-
		DRAWN	-	REVISED	-
PLOT SCALE	= 100,0000 ' / in.	CHECKED	-	REVISED	-
PLOT DATE	= 4/6/2023	DATE	-	REVISED	-

STATE OF ILLINOIS
DEPARTMENT OF TRANSPORTATION

TYPICAL SECTION

SCALE: SHEET 2 OF 5 SHEETS STA. TO STA.

F.A.P. RTE.	SECTION	COUNTY	TOTAL SHEETS	SHEET NO.
322	50,51,52 RS-3	MACON	79	7
CONTRACT NO. 74800				
ILLINOIS FED. AID PROJECT				

STATION	TO	STATION
455+50		468+00
471+25		481+00



STATION	TO	STATION
455+50		468+00
471+25		481+00



USER NAME = Mona,Steffen	DESIGNED -	REVISED -
	DRAWN -	REVISED -
PLOT SCALE = 100,0000 ' / in.	CHECKED -	REVISED -
PLOT DATE = 4/6/2023	DATE -	REVISED -

**STATE OF ILLINOIS
DEPARTMENT OF TRANSPORTATION**


TYPICAL SECTION

SCALE:	SHEET 3	OF 5	SHEETS	STA.	TO STA.
--------	---------	------	--------	------	---------

F.A.P. RTE.	SECTION	COUNTY	TOTAL SHEETS	SHEET NO.
322	50,51,52 RS-3	MACON	79	8
		CONTRACT NO. 74800		
ILLINOIS		FED. AID PROJECT		


EXISTING TYPICAL CROSS SECTION

STATION	TO	STATION	
174+89.59		199+49.69	CURVE LEFT
207+96.58		226+39.68	CURVE RIGHT

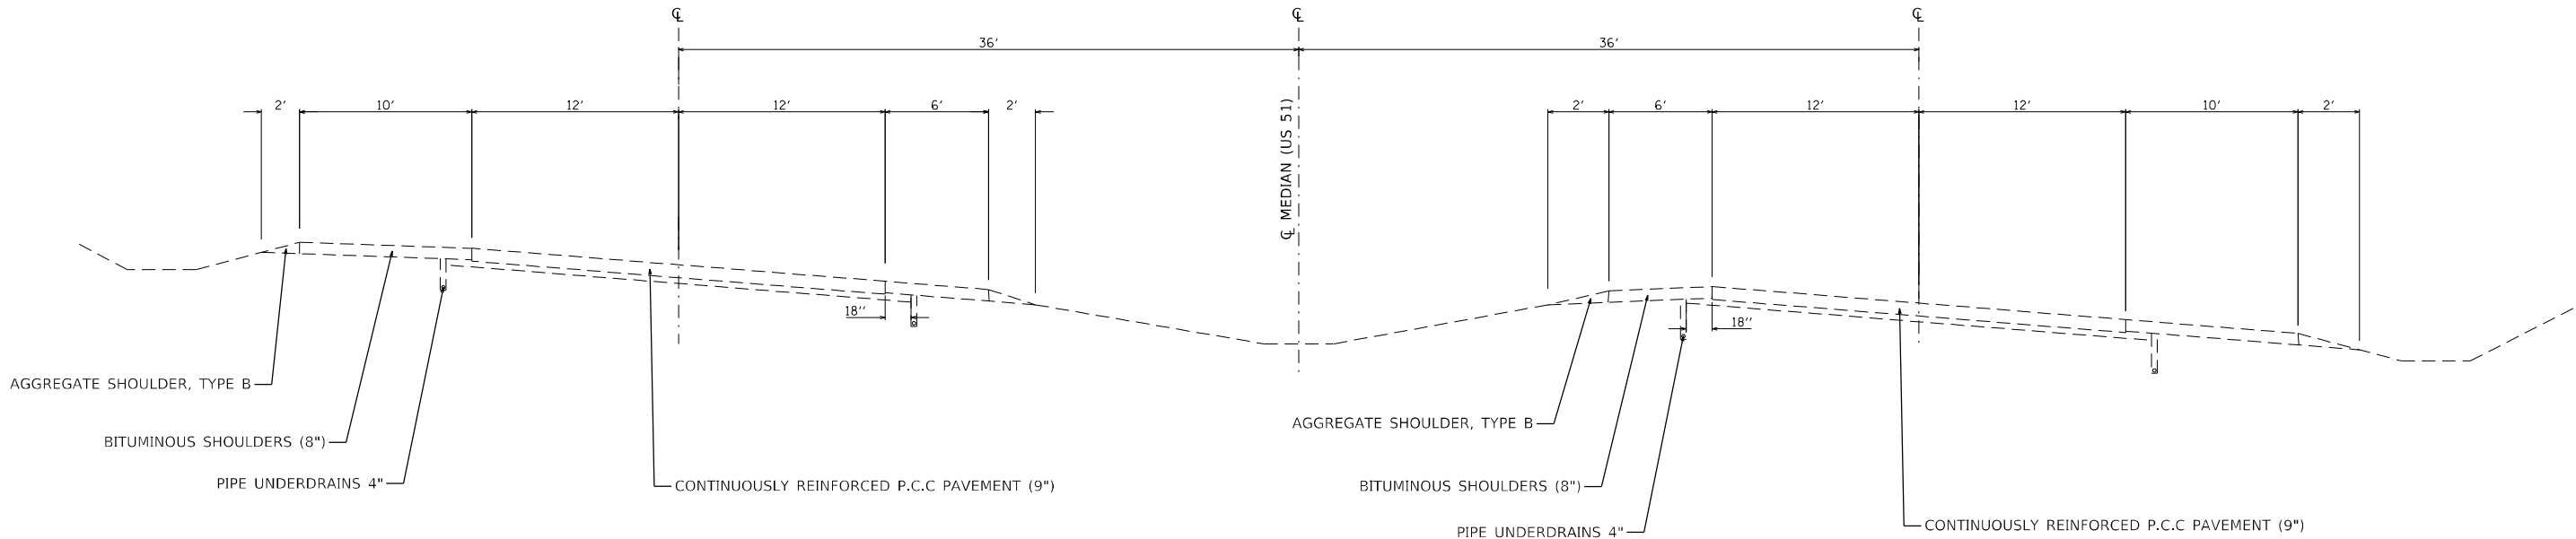

PROPOSED TYPICAL CROSS SECTION

STATION	TO	STATION	
174+89.59		199+49.69	CURVE LEFT
207+96.58		226+39.68	CURVE RIGHT

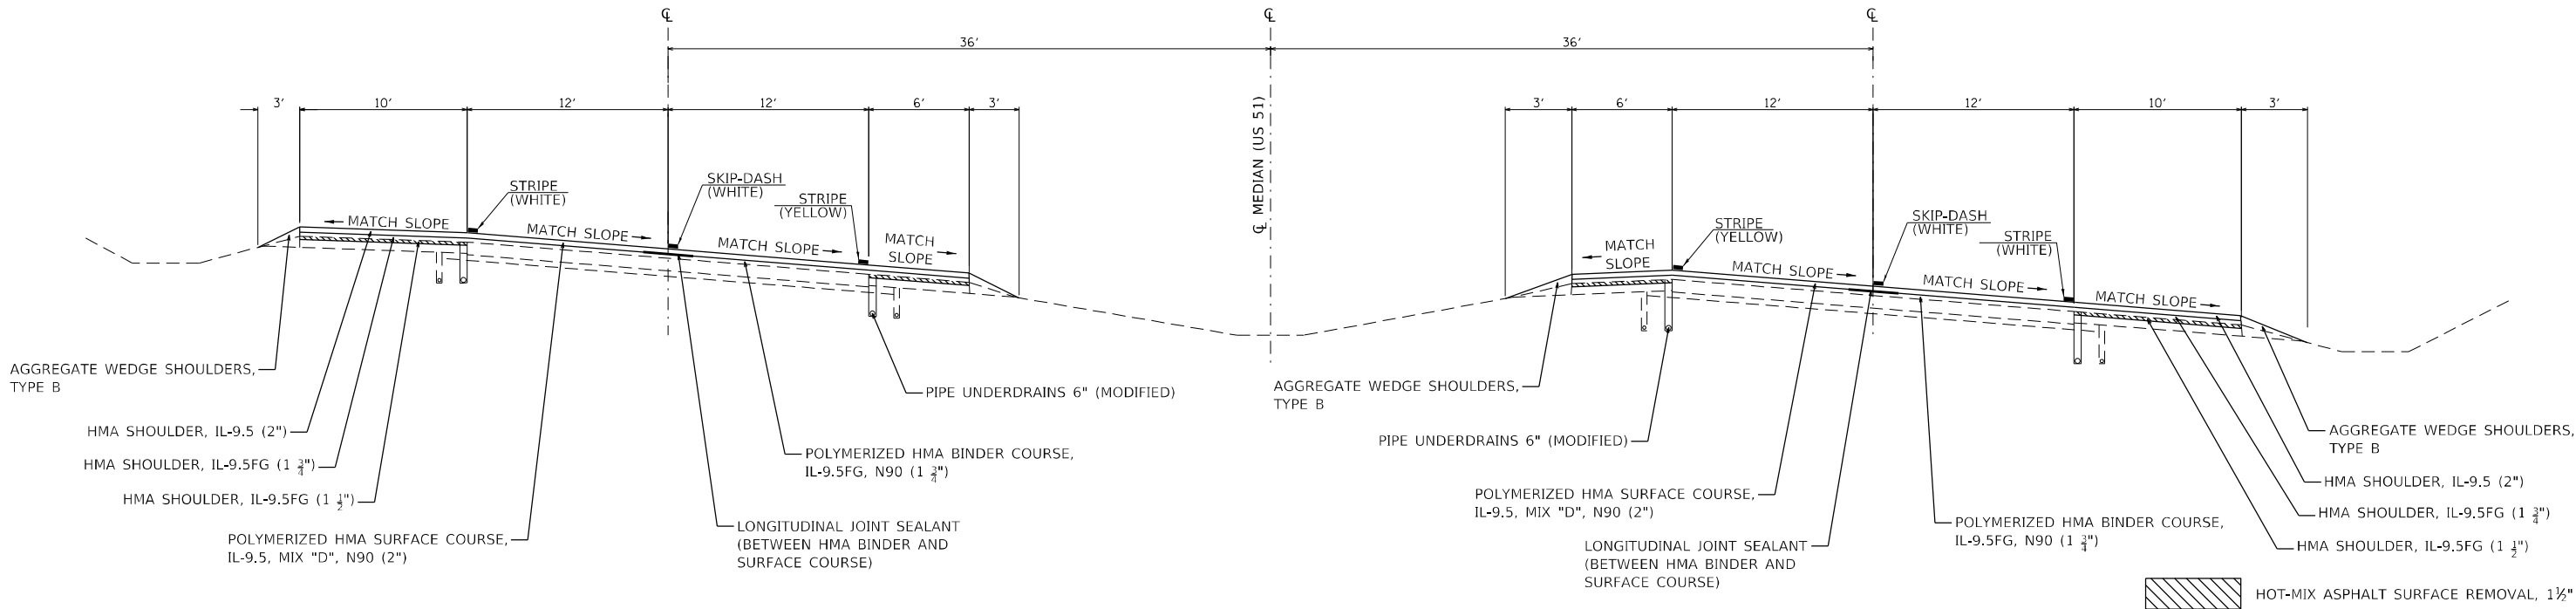

MODEL: Default
FILE: \\nautilus-prod\ultra-cw-bead\p\com\p\WIDOT\Documents\DOT\Office\Director\Projects\74800\CADD\Drawings\Drawings\74800-sh-c-ypc-slc.dgn

USER NAME	= Mona.Steffen	DESIGNED	-	REVISED	-
DRAWN	-	CHECKED	-	REVISED	-
PLOT SCALE	= 100,0000 ' / in.	DATE	-	REVISED	-
PLOT DATE	= 4/6/2023				

STATE OF ILLINOIS
DEPARTMENT OF TRANSPORTATION


TYPICAL SECTION			
SCALE:	SHEET 4	OF 5	SHEETS
STA.	TO STA.		

F.A.P. RTE.	SECTION	COUNTY	TOTAL SHEETS	SHEET NO.
322	50,51,52 RS-3	MACON	79	9
CONTRACT NO. 74800				
ILLINOIS FED. AID PROJECT				

EXISTING TYPICAL CROSS SECTION

STATION	TO	STATION
572+54		174+89.59**
199+49.69		207+96.58
226+39.68		288+51


**STA. EQU. 574+01.69 BK =174+89.59 AH

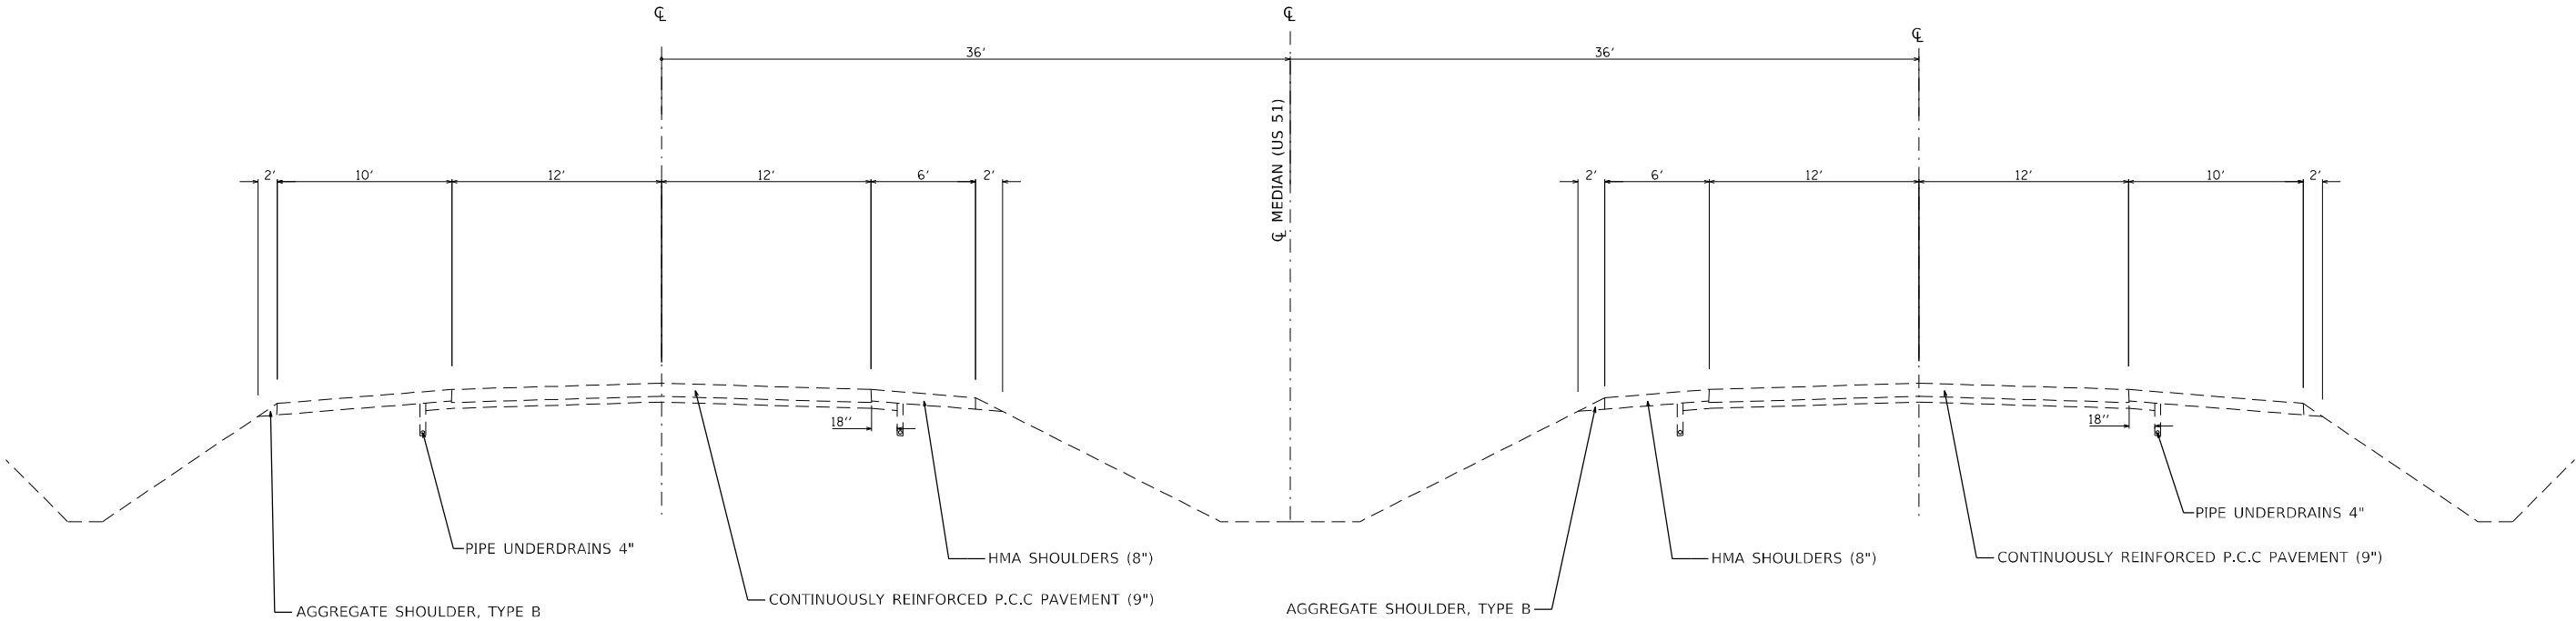

PROPOSED TYPICAL CROSS SECTION

STATION	TO	STATION
572+54		174+89.59**
199+49.69		207+96.58
226+39.68		288+51

**STA. EQU. 574+01.69 BK =174+89.59 AH

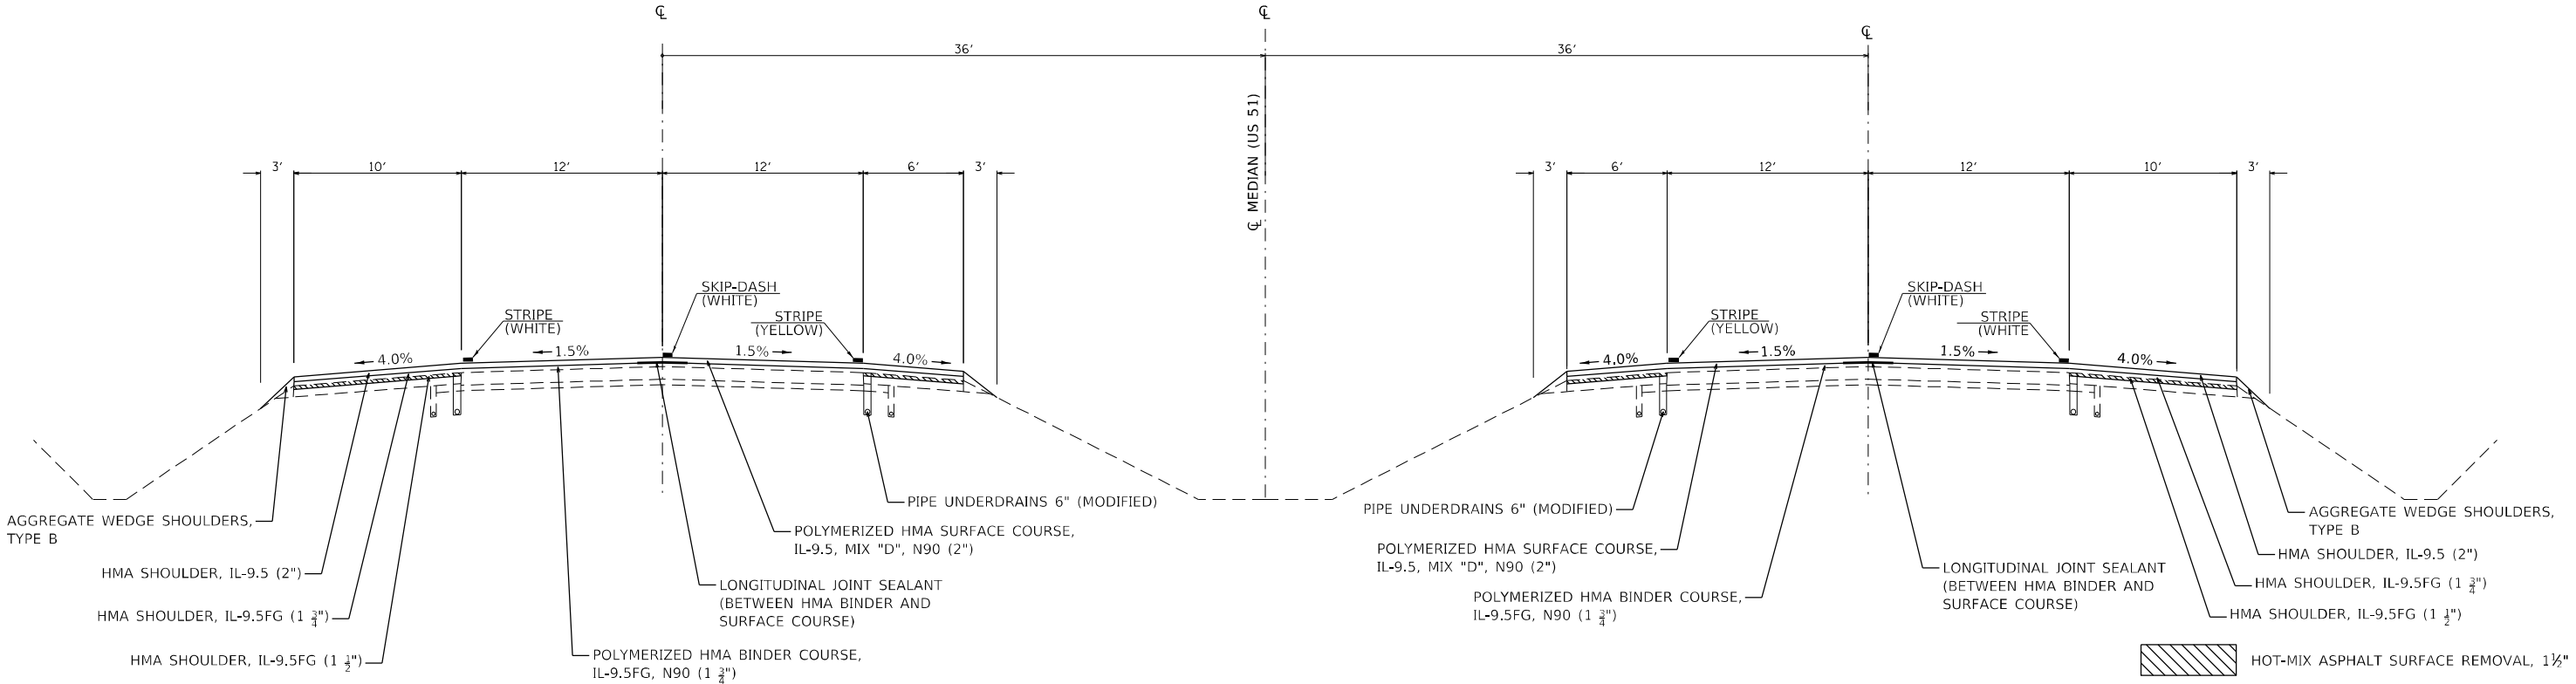

MODEL: Default
FILE: \\nautilus-prod\usdot-saw-beach\p\com\p\usdot\Documents\DOT Offices\District 2\Projects\74800\CADD\Drawings\CADD\Drawings\74800-RT-CP\Scale.dgn

USER NAME	= Mona.Steffen	DESIGNED	-	REVISED	-
		DRAWN	-	REVISED	-
PLOT SCALE	= 100,0000 ' / in.	CHECKED	-	REVISED	-
PLOT DATE	= 4/6/2023	DATE	-	REVISED	-

STATE OF ILLINOIS
DEPARTMENT OF TRANSPORTATION

TYPICAL SECTION

SCALE: SHEET 5 OF 5 SHEETS STA. TO STA.

F.A.P. RTE.	SECTION	COUNTY	TOTAL SHEETS	SHEET NO.
322	50,51,52 RS-3	MACON	79	10
CONTRACT NO. 74800				
ILLINOIS FED. AID PROJECT				

MODEL Default
FILE Name: p:\project-sw\beadley.com\p\INDOT\Documents\DOT_Offices\District 2\Projects\74800\CADDData\CAD\Sheets\0774800-sh-sched-1b.dgn

PATCH NUMBER	LANE	STATION	LENGTH (FOOT)	WIDTH (FOOT)	DEPTH (INCH)	CLASS A PATCHES, TYPE 1, 9" (SPECIAL) (SQ YD)	CLASS A PATCHES, TYPE 2, 9" (SPECIAL) (SQ YD)	CLASS A PATCHES, TYPE 3, 9" (SPECIAL) (SQ YD)	CLASS A PATCHES, TYPE 4, 9" (SPECIAL) (SQ YD)	PATCHING REINFORCEMENT (SQ YD)	SAW CUTS (FOOT)
US 51 NORTHBOUND											
1	DL	267+28	6.0	12.0	9.0		8.0			8.0	36.0
2	DL	267+80	6.0	6.0	9.0	4.0				4.0	24.0
URBAN TOTAL =						4.0	8.0			12.0	60.0
3	DL	281+95	40.0	6.0	9.0				26.7	26.7	92.0
4	DL	282+95	6.0	6.0	9.0	4.0				4.0	24.0
5	DL	283+32	10.0	6.0	9.0		6.7			6.7	32.0
6	DL	283+69	6.0	6.0	9.0	4.0				4.0	24.0
7	DL	283+72	7.0	12.0	9.0		9.3			9.3	38.0
8	DL	284+85	6.0	6.0	9.0	4.0				4.0	24.0
9	DL	285+60	9.0	6.0	9.0		6.0			6.0	30.0
10	DL	294+70	6.0	6.0	9.0	4.0				4.0	24.0
11	DL	295+00	20.0	6.0	9.0		13.3			13.3	52.0
12	DL	295+19	6.0	12.0	9.0		8.0			8.0	36.0
13	DL	295+52	25.0	6.0	9.0			16.7		16.7	62.0
14	PL	295+77	10.0	6.0	9.0		6.7			6.7	32.0
15	DL	296+55	35.0	6.0	9.0			23.3		23.3	82.0
16	DL	297+28	6.0	6.0	9.0	4.0				4.0	24.0
17	DL	297+60	6.0	12.0	9.0		8.0			8.0	36.0
18	DL	298+58	6.0	6.0	9.0	4.0				4.0	24.0
19	DL	321+71	6.0	6.0	9.0	4.0				4.0	24.0
20	DL	322+90	32.0	6.0	9.0			21.3		21.3	76.0
21	DL	324+26	6.0	12.0	9.0		8.0			8.0	36.0
22	DL	324+57	14.0	6.0	9.0		9.3			9.3	40.0
23	DL	325+86	10.0	6.0	9.0		6.7			6.7	32.0
24	DL	326+12	7.0	6.0	9.0	4.7				4.7	26.0
25	DL	326+89	10.0	6.0	9.0		6.7			6.7	32.0
26	DL	327+50	6.0	6.0	9.0	4.0				4.0	24.0
27	DL	329+67	6.0	6.0	9.0	4.0				4.0	24.0
28	DL	329+77	6.0	6.0	9.0	4.0				4.0	24.0
29	DL	330+53	6.0	6.0	9.0	4.0				4.0	24.0
30	PL	330+67	12.0	6.0	9.0		8.0			8.0	36.0
31	DL	330+80	6.0	6.0	9.0	4.0				4.0	24.0
32	DL	331+01	6.0	6.0	9.0	4.0				4.0	24.0
33	PL	331+10	19.0	6.0	9.0		12.7			12.7	50.0
34	DL	333+33	12.0	6.0	9.0		8.0			8.0	36.0
35	DL	334+42	6.0	6.0	9.0	4.0				4.0	24.0
36	DL	335+63	6.0	6.0	9.0	4.0				4.0	24.0
37	DL	335+97	6.0	6.0	9.0	4.0				4.0	24.0
38	PL	335+97	6.0	6.0	9.0	4.0				4.0	24.0
39	DL	336+08	6.0	6.0	9.0	4.0				4.0	24.0
40	DL	336+22	6.0	12.0	9.0		8.0			8.0	36.0
41	DL	336+30	6.0	12.0	9.0		8.0			8.0	36.0
42	DL	337+60	8.0	6.0	9.0		5.3			5.3	28.0
43	DL	341+10	10.0	6.0	9.0		6.7			6.7	32.0
44	PL	341+10	8.0	6.0	9.0		5.3			5.3	28.0
45	DL	342+65	6.0	6.0	9.0	4.0				4.0	24.0
46	DL	342+92	6.0	6.0	9.0	4.0				4.0	24.0
47	PL	343+00	20.0	6.0	9.0		13.3			13.3	52.0
48	PL	343+69	10.0	6.0	9.0		6.7			6.7	32.0
49	DL	344+15	7.0	6.0	9.0	4.7				4.7	26.0
50	PL	344+27	6.0	6.0	9.0	4.0				4.0	24.0
51	DL	344+70	24.0	6.0	9.0			16.0		16.0	60.0
52	PL	344+70	6.0	6.0	9.0	4.0				4.0	24.0
53	DL	355+10	22.0	6.0	9.0		14.7			14.7	56.0
54	RTL	355+20	38.0	8.5	9.0				35.9	35.9	93.0
55	RTL	357+50	9.0	6.0	9.0		6.0			6.0	30.0
56	RTL	357+86	50.0	12.0	9.0				66.7	66.7	124.0
57	DL	358+06	6.0	6.0	9.0	4.0				4.0	24.0
58	DL	358+14	6.0	6.0	9.0	4.0				4.0	24.0
59	RTL	358+36	21.0	6.0	9.0		14.0			14.0	54.0
60	DL	358+57	6.0	6.0	9.0	4.0				4.0	24.0
61	RTL	358+67	25.0	6.0	9.0			16.7		16.7	62.0
62	DL	358+85	6.0	6.0	9.0	4.0				4.0	24.0
63	DL	358+95	6.0	6.0	9.0	4.0				4.0	24.0
64	PL	359+13	6.0	6.0	9.0	4.0				4.0	24.0
65	PL	367+06	9.0	6.0	9.0		6.0			6.0	30.0
66	PL	367+26	9.0	6.0	9.0		6.0			6.0	30.0
67	DL	372+94	9.0	6.0	9.0		6.0			6.0	30.0
68	DL	373+17	6.0	12.0	9.0		8.0			8.0	36.0

PATCH NUMBER	LANE	STATION	LENGTH (FOOT)	WIDTH (FOOT)	DEPTH (INCH)	CLASS A PATCHES, TYPE 1, 9" (SPECIAL) (SQ YD)	CLASS A PATCHES, TYPE 2, 9" (SPECIAL) (SQ YD)	CLASS A PATCHES, TYPE 3, 9" (SPECIAL) (SQ YD)	CLASS A PATCHES, TYPE 4, 9" (SPECIAL) (SQ YD)	PATCHING REINFORCEMENT (SQ YD)	SAW CUTS (FOOT)
US 51 NORTHBOUND											
69	DL	381+50	12.0	6.0	9.0		8.0			8.0	36.0
70	DL	383+43	6.0	6.0	9.0	4.0				4.0	24.0
71	DL	383+50	6.0	6.0	9.0	4.0				4.0	24.0
72	DL	383+60	10.0	6.0	9.0		6.7			6.7	32.0
73	PL	386+65	6.0	6.0	9.0	4.0				4.0	24.0
74	DL	387+60	12.0	6.0	9.0		8.0			8.0	36.0
75	DL	391+35	6.0	6.0	9.0	4.0				4.0	24.0
76	PL	391+96	20.0	6.0	9.0		13.3			13.3	52.0
77	DL	392+76	6.0	6.0	9.0	4.0				4.0	24.0
78	DL	393+40	8.0	6.0	9.0		5.3			5.3	28.0
79	DL	396+50	20.0	6.0	9.0		13.3			13.3	52.0
80	DL	397+60	6.0	6.0	9.0	4.0				4.0	24.0
81	DL	397+74	6.0	6.0	9.0	4.0				4.0	24.0
82	DL	399+97	10.0	6.0	9.0		6.7			6.7	32.0
83	DL	404+56	6.0	6.0	9.0	4.0				4.0	24.0
84	DL	406+37	8.0	6.0	9.0		5.3			5.3	28.0
85	DL	406+51	6.0	12.0	9.0		8.0			8.0	36.0
86	DL	417+53	6.0	6.0	9.0	4.0				4.0	24.0
87	DL	422+70	6.0	6.0	9.0	4.0				4.0	24.0
88	PL	422+72	6.0	12.0	9.0		8.0			8.0	36.0
89	DL	426+09	6.0	12.0	9.0		8.0			8.0	36.0
90	PL	426+09	6.0	12.0	9.0		8.0			8.0	36.0
91	DL	432+59	6.0	6.0	9.0	4.0				4.0	24.0
92	DL	432+67	6.0	12.0	9.0		8.0			8.0	36.0
93	DL	432+82	9.0	6.0	9.0		6.0			6.0	30.0
94	DL	433+00	24.0	6.0	9.0			16.0		16.0	60.0
95	DL	433+16	16.0	6.0	9.0		10.7			10.7	44.0
96	DL	572+48	12.0	12.0	9.0			16.0		16.0	48.0
97	PL	572+48	17.0	12.0	9.0			22.7		22.7	58.0
98	DL	179+53	6.0	12.0	9.0		8.0			8.0	36.0
99	DL	188+15	52.0	6.0	9.0				34.7	34.7	116.0
100	DL	191+37	6.0	6.0	9.0	4.0				4.0	24.0
101	DL	191+60	6.0	6.0	9.0	4.0				4.0	24.0
102	DL	192+41	8.0	12.0	9.0		10.7			10.7	40.0
103	DL	193+12	6.0	6.0	9.0	4.0				4.0	24.0
104	DL	193+42	22.0	12.0	9.0				29.3	29.3	68.0
105	DL	193+65	45.0	6.0	9.0				30.0	30.0	102.0
106	DL	195+50	6.0	6.0	9.0	4.0				4.0	24.0
107	DL	214+60	6.0	12.0	9.0		8.0			8.0	36.0
108	PL	214+75	10.0	12.0	9.0		13.3			13.3	44.0
109	DL	214+75	7.0	12.0	9.0		9.3			9.3	38.0
110	DL	215+35	6.0	6.0	9.0	4.0				4.0	24.0
111	PL	222+40	10.0	12.0	9.0		13.3			13.3	44.0
112	DL	223+95	10.0	6.0	9.0		6.7			6.7	32.0
113	PL	223+95	12.0	6.0	9.0		8.0			8.0	36.0
114	PL	224+46	12.0	6.0	9.0		8.0			8.0	36.0
115	DL	224+60	6.0	6.0	9.0	4.0				4.0	24.0
116	DL	231+82	6.0	6.0	9.0	4.0				4.0	24.0
117	DL	232+25	6.0	6.0	9.0	4.0				4.0	24.0
118	PL	232+28	10.0	6.0	9.0		6.7			6.7	32.0
119	DL	232+32	6.0	6.0	9.0	4.0				4.0	24.0
120	DL	233+04	19.0	6.0	9.0		12.7			12.7	50.0
121	PL	233+50	11.0	6.0	9.0		7.3			7.3	34.0
122	DL	233+50	6.0	6.0	9.0	4.0				4.0	24.0
123	PL	234+38	6.0	6.0	9.0	4.0				4.0	24.0
124	DL	253+38	10.0	6.0	9.0		6.7			6.7	32.0
125	PL	266+52	6.0	12.0	9.0		8.0			8.0	36.0
126	PL	267+81	6.0	12.0	9.0		8.0			8.0	36.0
127	DL	268+25	6.0	6.0	9.0	4.0				4.0	24.0
128	DL	268+30	6.0	6.0	9.0	4.0				4.0	24.0
129	DL	275+10	6.0	12.0	9.0		8.0			8.0	36.0
130	DL	275+34	6.0	12.0	9.0		8.0			8.0	36.0
RURAL TOTAL =						217.4	505.4	148.7	223.3	1094.8	4615.0
NORTHBOUND TOTAL =						221.4	513.4	148.7	223.3	1106.8	4675.0

MODEL: Default
FILE: \\nortec-proj\ultra-cw-bentley.com\PIV\DOT\Documents\DOT_Offices\District_7\Projects\74800\CADD\Drawn\CAD\Sheets\0774800-sh-sched.tbl.dgn

PATCH NUMBER	LANE	STATION	LENGTH (FOOT)	WIDTH (FOOT)	DEPTH (INCH)	CLASS A PATCHES, TYPE 1, 9" (SPECIAL) (SQ YD)	CLASS A PATCHES, TYPE 2, 9" (SPECIAL) (SQ YD)	CLASS A PATCHES, TYPE 3, 9" (SPECIAL) (SQ YD)	CLASS A PATCHES, TYPE 4, 9" (SPECIAL) (SQ YD)	PATCHING REINFORCEMENT (SQ YD)	SAW CUTS (FOOT)
US 51 SOUTHBOUND											
131	DL	283+64	6.0	6.0	9.0	4.0				4.0	24.0
132	DL	281+82	10.0	6.0	9.0		6.7			6.7	32.0
133	DL	274+91	6.0	6.0	9.0	4.0				4.0	24.0
134	DL	274+85	6.0	6.0	9.0	4.0				4.0	24.0
135	DL	274+61	8.0	12.0	9.0		10.7			10.7	40.0
136	DL	272+71	6.0	6.0	9.0	4.0				4.0	24.0
137	DL	272+56	6.0	6.0	9.0	4.0				4.0	24.0
138	DL	254+50	20.0	6.0	9.0		13.3			13.3	52.0
139	DL	253+10	6.0	6.0	9.0	4.0				4.0	24.0
140	DL	252+88	6.0	6.0	9.0	4.0				4.0	24.0
141	DL	249+27	6.0	12.0	9.0		8.0			8.0	36.0
142	PL	249+17	6.0	12.0	9.0		8.0			8.0	36.0
143	DL	248+97	6.0	12.0	9.0		8.0			8.0	36.0
144	DL	239+05	20.0	12.0	9.0			26.7		26.7	64.0
145	DL	238+13	6.0	6.0	9.0	4.0				4.0	24.0
146	DL	237+14	6.0	6.0	9.0	4.0				4.0	24.0
147	DL	236+24	10.0	6.0	9.0		6.7			6.7	32.0
148	DL	233+59	21.0	6.0	9.0		14.0			14.0	54.0
149	PL	233+25	19.0	6.0	9.0		12.7			12.7	50.0
150	PL	232+74	20.0	6.0	9.0		13.3			13.3	52.0
151	DL	214+97	12.0	6.0	9.0		8.0			8.0	36.0
152	DL	207+36	11.0	6.0	9.0		7.3			7.3	34.0
153	PL	197+77	14.0	6.0	9.0		9.3			9.3	40.0
154	PL	197+50	327.0	12.0	9.0			436.0		436.0	678.0
155	DL	197+35	8.0	6.0	9.0		5.3			5.3	28.0
156	PL	196+90	35.0	12.0	9.0			46.7		46.7	94.0
157	DL	196+13	6.0	12.0	9.0		8.0			8.0	36.0
158	DL	195+56	224.0	6.0	9.0			149.3		149.3	460.0
159	PL	195+37	20.0	12.0	9.0			26.7		26.7	64.0
160	DL	193+14	16.0	6.0	9.0		10.7			10.7	44.0
161	DL	192+70	8.0	6.0	9.0		5.3			5.3	28.0
162	DL	190+13	6.0	6.0	9.0	4.0				4.0	24.0
163	PL	187+78	15.0	6.0	9.0		10.0			10.0	42.0
164	DL	187+63	6.0	6.0	9.0	4.0				4.0	24.0
165	DL	187+50	6.0	6.0	9.0	4.0				4.0	24.0
166	DL	184+92	16.0	6.0	9.0		10.7			10.7	44.0
167	PL	184+74	8.0	6.0	9.0		5.3			5.3	28.0
168	DL	182+61	8.0	6.0	9.0		5.3			5.3	28.0
169	DL	181+00	10.0	6.0	9.0		6.7			6.7	32.0
170	PL	177+00	400.0	12.0	9.0			533.3		533.3	824.0
171	DL	179+00	77.0	12.0	9.0			102.7		102.7	178.0
172	DL	178+02	6.0	6.0	9.0	4.0				4.0	24.0
173	DL	177+47	65.0	12.0	9.0			86.7		86.7	154.0
174	DL	176+14	114.0	6.0	9.0			76.0		76.0	240.0
175	DL	572+45	8.0	6.0	9.0		5.3			5.3	28.0
176	PL	571+00	10.0	6.0	9.0		6.7			6.7	32.0
177	DL	565+65	10.0	6.0	9.0		6.7			6.7	32.0
178	DL	565+54	6.0	6.0	9.0	4.0				4.0	24.0
179	DL	563+75	6.0	6.0	9.0	4.0				4.0	24.0
180	DL	562+93	6.0	6.0	9.0	4.0				4.0	24.0
181	DL	562+40	6.0	6.0	9.0	4.0				4.0	24.0
182	PL	558+12	6.0	6.0	9.0	4.0				4.0	24.0
183	DL	557+29	6.0	6.0	9.0	4.0				4.0	24.0
184	DL	556+60	6.0	6.0	9.0	4.0				4.0	24.0
185	DL	549+33	10.0	6.0	9.0		6.7			6.7	32.0
186	DL	548+82	6.0	6.0	9.0	4.0				4.0	24.0
187	DL	545+78	6.0	6.0	9.0	4.0				4.0	24.0
188	DL	545+38	8.0	6.0	9.0		5.3			5.3	28.0
189	DL	545+00	6.0	6.0	9.0	4.0				4.0	24.0
190	PL	541+25	6.0	6.0	9.0	4.0				4.0	24.0
191	DL	539+53	6.0	6.0	9.0	4.0				4.0	24.0
192	DL	535+29	6.0	6.0	9.0	4.0				4.0	24.0
193	DL	534+56	6.0	6.0	9.0	4.0				4.0	24.0
194	DL	534+15	9.0	6.0	9.0		6.0			6.0	30.0
195	DL	527+69	6.0	6.0	9.0	4.0				4.0	24.0
196	DL	525+04	6.0	6.0	9.0	4.0				4.0	24.0
197	PL	523+55	6.0	12.0	9.0		8.0			8.0	36.0
198	PL	523+45	6.0	12.0	9.0		8.0			8.0	36.0

PATCH NUMBER	LANE	STATION	LENGTH (FOOT)	WIDTH (FOOT)	DEPTH (INCH)	CLASS A PATCHES, TYPE 1, 9" (SPECIAL) (SQ YD)	CLASS A PATCHES, TYPE 2, 9" (SPECIAL) (SQ YD)	CLASS A PATCHES, TYPE 3, 9" (SPECIAL) (SQ YD)	CLASS A PATCHES, TYPE 4, 9" (SPECIAL) (SQ YD)	PATCHING REINFORCEMENT (SQ YD)	SAW CUTS (FOOT)
US 51 SOUTHBOUND											
199	PL	522+93	12.0	6.0	9.0		8.0			8.0	36.0
200	DL	518+11	6.0	6.0	9.0	4.0				4.0	24.0
201	PL	517+77	22.0	6.0	9.0		14.7			14.7	56.0
202	DL	515+48	6.0	6.0	9.0	4.0				4.0	24.0
203	DL	509+93	6.0	6.0	9.0	4.0				4.0	24.0
204	DL	503+71	6.0	12.0	9.0		8.0			8.0	36.0
205	DL	500+00	6.0	6.0	9.0	4.0				4.0	24.0
206	DL	492+17	10.0	6.0	9.0		6.7			6.7	32.0
207	DL	491+34	6.0	6.0	9.0	4.0				4.0	24.0
208	DL	490+81	11.0	12.0	9.0		14.7			14.7	46.0
209	DL	490+49	6.0	12.0	9.0		8.0			8.0	36.0
210	DL	484+12	6.0	6.0	9.0	4.0				4.0	24.0
211	DL	482+71	6.0	6.0	9.0	4.0				4.0	24.0
212	DL	481+63	6.0	6.0	9.0	4.0				4.0	24.0
213	DL	481+51	10.0	6.0	9.0		6.7			6.7	32.0
214	DL	474+66	6.0	12.0	9.0		8.0			8.0	36.0
215	DL	472+14	6.0	12.0	9.0		8.0			8.0	36.0
216	DL	470+29	6.0	12.0	9.0		8.0			8.0	36.0
217	DL	466+51	6.0	6.0	9.0	4.0				4.0	24.0
218	DL	465+24	16.0	6.0	9.0		10.7			10.7	44.0
219	DL	464+66	6.0	6.0	9.0	4.0				4.0	24.0
220	DL	464+51	6.0	6.0	9.0	4.0				4.0	24.0
221	DL	464+10	15.0	6.0	9.0		10.0			10.0	42.0
222	DL	463+83	6.0	12.0	9.0		8.0			8.0	36.0
223	DL	459+91	6.0	6.0	9.0	4.0				4.0	24.0
224	DL	459+32	6.0	6.0	9.0	4.0				4.0	24.0
225	DL	449+90	6.0	6.0	9.0	4.0				4.0	24.0
226	DL	449+84	6.0	6.0	9.0	4.0				4.0	24.0
227	DL	447+90	6.0	6.0	9.0	4.0				4.0	24.0
228	DL	444+09	6.0	6.0	9.0	4.0				4.0	24.0
229	DL	443+89	6.0	12.0	9.0		8.0			8.0	36.0
230	DL	437+21	6.0	6.0	9.0	4.0				4.0	24.0
231	DL	436+28	6.0	6.0	9.0	4.0				4.0	24.0
232	DL	436+22	6.0	6.0	9.0	4.0				4.0	24.0
233	DL	435+95	6.0	6.0	9.0	4.0				4.0	24.0
234	DL	435+80	6.0	6.0	9.0	4.0				4.0	24.0
235	DL	435+74	6.0	6.0	9.0	4.0				4.0	24.0
236	DL	435+41	6.0	6.0	9.0	4.0				4.0	24.0
237	DL	435+09	6.0	6.0	9.0	4.0				4.0	24.0
238	DL	435+03	6.0	6.0	9.0	4.0				4.0	24.0
239	DL	434+05	10.0	6.0	9.0		6.7			6.7	32.0
240	DL	433+48	6.0	12.0	9.0		8.0			8.0	36.0
241	DL	432+96	6.0	6.0	9.0	4.0				4.0	24.0
242	DL	432+88	6.0	6.0	9.0	4.0				4.0	24.0
243	DL	432+36	6.0	6.0	9.0	4.0				4.0	24.0
244	PL	431+75	6.0	12.0	9.0		8.0			8.0	36.0
245	DL	431+53	6.0	6.0	9.0	4.0				4.0	24.0
246	DL	426+40	6.0	12.0	9.0		8.0			8.0	36.0
247	PL	426+30	6.0	12.0	9.0		8.0			8.0	36.0
248	DL	425+98	6.0	12.0	9.0		8.0			8.0	36.0
249	DL	422+68	6.0	12.0	9.0		8.0			8.0	36.0
250	PL	422+68	6.0	12.0	9.0		8.0			8.0	36.0
251	DL	422+28	6.0	6.0	9.0	4.0				4.0	24.0
252	DL	417+54	6.0	12.0	9.0		8.0			8.0	36.0
253	DL	417+07	22.0	6.0	9.0		14.7			14.7	56.0
254	PL	416+47	6.0	6.0	9.0	4.0				4.0	24.0
255	DL	416+03	23.0	6.0	9.0			15.3		15.3	58.0
256	PL	416+03	15.0	6.0	9.0		10.0			10.0	42.0
257	DL	415+57	25.0	6.0	9.0			16.7		16.7	62.0
258	DL	412+17	6.0	6.0	9.0	4.0				4.0	24.0
259	DL	411+80	6.0	6.0	9.0	4.0				4.0	24.0
260	DL	411+65	9.0	6.0	9.0		6.0			6.0	30.0
261	DL	411+53	6.0	6.0	9.0	4.0				4.0	24.0
262	DL	411+36	6.0	12.0	9.0		8.0			8.0	36.0
263	DL	411+28	15.0	6.0	9.0		10.0			10.0	42.0
264	DL	411+08	6.0	6.0	9.0	4.0				4.0	24.0
265	DL	410+01	8.0	6.0	9.0		5.3			5.3	28.0
266	DL	409+34	6.0	6.0	9.0	4.0				4.0	24.0

MODEL Default
FILE Name: p:\project-aw-bentley.com\p\INDOT\Documents\DOT_Offices\District 2\Projects\74800\CADDData\CADDsheets\0774800-sh-sched-1b.dgn

PATCH NUMBER	LANE	STATION	LENGTH (FOOT)	WIDTH (FOOT)	DEPTH (INCH)	CLASS A PATCHES, TYPE 1, 9" (SPECIAL) (SQ YD)	CLASS A PATCHES, TYPE 2, 9" (SPECIAL) (SQ YD)	CLASS A PATCHES, TYPE 3, 9" (SPECIAL) (SQ YD)	CLASS A PATCHES, TYPE 4, 9" (SPECIAL) (SQ YD)	PATCHING REINFORCEMENT (SQ YD)	SAW CUTS (FOOT)
US 51 SOUTHBOUND											
267	DL	409+21	6.0	6.0	9.0	4.0				4.0	24.0
268	DL	409+11	6.0	6.0	9.0	4.0				4.0	24.0
269	DL	408+38	13.0	12.0	9.0			17.3		17.3	50.0
270	DL	408+25	8.0	6.0	9.0		5.3			5.3	28.0
271	DL	408+17	11.0	6.0	9.0		7.3			7.3	34.0
272	DL	408+01	12.0	6.0	9.0		8.0			8.0	36.0
273	DL	407+83	9.0	12.0	9.0		12.0			12.0	42.0
274	DL	407+32	6.0	6.0	9.0	4.0				4.0	24.0
275	DL	406+33	6.0	6.0	9.0	4.0				4.0	24.0
276	DL	406+24	6.0	6.0	9.0	4.0				4.0	24.0
277	DL	404+08	6.0	6.0	9.0	4.0				4.0	24.0
278	DL	403+77	6.0	6.0	9.0	4.0				4.0	24.0
279	DL	403+32	6.0	6.0	9.0	4.0				4.0	24.0
280	DL	403+18	6.0	12.0	9.0		8.0			8.0	36.0
281	DL	402+85	6.0	6.0	9.0	4.0				4.0	24.0
282	DL	402+75	6.0	6.0	9.0	4.0				4.0	24.0
283	DL	401+86	8.0	6.0	9.0		5.3			5.3	28.0
284	DL	401+34	6.0	6.0	9.0	4.0				4.0	24.0
285	DL	401+25	6.0	6.0	9.0	4.0				4.0	24.0
286	DL	400+58	6.0	6.0	9.0	4.0				4.0	24.0
287	DL	400+36	6.0	6.0	9.0	4.0				4.0	24.0
288	DL	400+29	10.0	6.0	9.0		6.7			6.7	32.0
289	DL	398+07	6.0	6.0	9.0	4.0				4.0	24.0
290	DL	397+84	6.0	6.0	9.0	4.0				4.0	24.0
291	DL	396+75	6.0	6.0	9.0	4.0				4.0	24.0
292	DL	396+65	6.0	6.0	9.0	4.0				4.0	24.0
293	DL	396+50	6.0	6.0	9.0	4.0				4.0	24.0
294	DL	396+24	6.0	6.0	9.0	4.0				4.0	24.0
295	DL	396+06	6.0	6.0	9.0	4.0				4.0	24.0
296	PL	394+70	8.0	6.0	9.0		5.3			5.3	28.0
297	DL	386+42	6.0	6.0	9.0	4.0				4.0	24.0
298	DL	381+76	6.0	6.0	9.0	4.0				4.0	24.0
299	DL	378+26	6.0	12.0	9.0		8.0			8.0	36.0
300	DL	374+90	6.0	6.0	9.0	4.0				4.0	24.0
301	DL	374+85	6.0	6.0	9.0	4.0				4.0	24.0
302	DL	374+78	6.0	6.0	9.0	4.0				4.0	24.0
303	DL	374+50	6.0	6.0	9.0	4.0				4.0	24.0
304	DL	374+43	12.0	12.0	9.0			16.0		16.0	48.0
305	DL	374+37	6.0	12.0	9.0		8.0			8.0	36.0
306	DL	367+50	6.0	6.0	9.0	4.0				4.0	24.0
307	DL	363+48	6.0	6.0	9.0	4.0				4.0	24.0
308	DL	363+24	6.0	6.0	9.0	4.0				4.0	24.0
309	DL	363+08	10.0	12.0	9.0		13.3			13.3	44.0
310	DL	358+13	6.0	12.0	9.0		8.0			8.0	36.0
311	PL	357+63	6.0	6.0	9.0	4.0				4.0	24.0
312	DL	357+49	6.0	6.0	9.0	4.0				4.0	24.0
313	DL	353+98	8.0	6.0	9.0		5.3			5.3	28.0
314	DL	348+05	6.0	6.0	9.0	4.0				4.0	24.0
315	PL	348+05	6.0	6.0	9.0	4.0				4.0	24.0
316	DL	347+15	6.0	6.0	9.0	4.0				4.0	24.0
317	DL	345+32	57.0	6.0	9.0				38.0	38.0	126.0
318	DL	343+67	8.0	6.0	9.0		5.3			5.3	28.0
319	DL	343+60	11.0	6.0	9.0		7.3			7.3	34.0
320	DL	343+51	8.0	6.0	9.0		5.3			5.3	28.0
321	DL	343+44	6.0	6.0	9.0	4.0				4.0	24.0
322	DL	342+62	6.0	6.0	9.0	4.0				4.0	24.0
323	DL	342+57	12.0	6.0	9.0		8.0			8.0	36.0
324	DL	342+08	6.0	6.0	9.0	4.0				4.0	24.0
325	DL	338+70	10.0	12.0	9.0		13.3			13.3	44.0
326	DL	335+86	24.0	6.0	9.0			16.0		16.0	60.0
327	DL	335+50	6.0	6.0	9.0	4.0				4.0	24.0
328	DL	335+42	6.0	6.0	9.0	4.0				4.0	24.0
329	DL	332+32	6.0	12.0	9.0		8.0			8.0	36.0
330	DL	332+05	6.0	6.0	9.0	4.0				4.0	24.0
331	DL	331+71	6.0	6.0	9.0	4.0				4.0	24.0
332	PL	330+45	45.0	6.0	9.0				30.0	30.0	102.0
333	DL	330+16	6.0	6.0	9.0	4.0				4.0	24.0
334	PL	329+85	30.0	6.0	9.0			20.0		20.0	72.0

PATCH NUMBER	LANE	STATION	LENGTH (FOOT)	WIDTH (FOOT)	DEPTH (INCH)	CLASS A PATCHES, TYPE 1, 9" (SPECIAL) (SQ YD)	CLASS A PATCHES, TYPE 2, 9" (SPECIAL) (SQ YD)	CLASS A PATCHES, TYPE 3, 9" (SPECIAL) (SQ YD)	CLASS A PATCHES, TYPE 4, 9" (SPECIAL) (SQ YD)	PATCHING REINFORCEMENT (SQ YD)	SAW CUTS (FOOT)
US 51 SOUTHBOUND											
335	DL	329+39	6.0	6.0	9.0	4.0				4.0	24.0
336	DL	328+59	6.0	6.0	9.0	4.0				4.0	24.0
337	DL	328+12	6.0	6.0	9.0	4.0				4.0	24.0
338	DL	325+93	6.0	6.0	9.0	4.0				4.0	24.0
339	DL	325+16	24.0	6.0	9.0			16.0		16.0	60.0
340	DL	324+12	6.0	6.0	9.0	4.0				4.0	24.0
341	DL	323+95	6.0	6.0	9.0	4.0				4.0	24.0
342	DL	314+59	6.0	6.0	9.0	4.0				4.0	24.0
343	DL	311+42	11.0	6.0	9.0		7.3			7.3	34.0
344	PL	311+33	8.0	6.0	9.0		5.3			5.3	28.0
345	DL	311+24	8.0	6.0	9.0		5.3			5.3	28.0
346	PL	311+07	23.0	6.0	9.0			15.3		15.3	58.0
347	DL	309+59	6.0	6.0	9.0	4.0				4.0	24.0
348	DL	304+78	6.0	6.0	9.0	4.0				4.0	24.0
349	DL	304+65	20.0	6.0	9.0		13.3			13.3	52.0
350	DL	304+25	6.0	12.0	9.0		8.0			8.0	36.0
351	PL	304+25	8.0	12.0	9.0		10.7			10.7	40.0
352	PL	304+00	6.0	6.0	9.0	4.0				4.0	24.0
353	DL	302+85	6.0	6.0	9.0	4.0				4.0	24.0
354	DL	301+19	6.0	6.0	9.0	4.0				4.0	24.0
355	DL	298+74	6.0	6.0	9.0	4.0				4.0	24.0
356	DL	296+89	6.0	6.0	9.0	4.0				4.0	24.0
357	DL	295+77	6.0	6.0	9.0	4.0				4.0	24.0
358	DL	295+71	6.0	6.0	9.0	4.0				4.0	24.0
359	DL	293+43	6.0	6.0	9.0	4.0				4.0	24.0
360	DL	291+60	6.0	6.0	9.0	4.0				4.0	24.0
361	DL	290+77	6.0	6.0	9.0	4.0				4.0	24.0
362	DL	290+65	6.0	6.0	9.0	4.0				4.0	24.0
363	DL	289+58	6.0	12.0	9.0		8.0			8.0	36.0
364	PL	289+03	8.0	6.0	9.0		5.3			5.3	28.0
365	DL	285+22	6.0	6.0	9.0	4.0				4.0	24.0
366	DL	283+72	6.0	6.0	9.0	4.0				4.0	24.0
RURAL TOTAL =						524.0	709.1	132.6	1552.1	2917.8	9716.0
367	DL	272+32	8.0	12.0	9.0		10.7			10.7	40.0
368	DL	272+23	7.0	6.0	9.0	4.7				4.7	26.0
369	DL	271+74	8.0	6.0	9.0		5.3			5.3	28.0
370	PL	271+74	8.0	6.0	9.0		5.3			5.3	28.0
371	DL	271+53	8.0	6.0	9.0		5.3			5.3	28.0
372	DL	271+34	6.0	6.0	9.0	4.0				4.0	24.0
373	PL	271+34	6.0	6.0	9.0	4.0				4.0	24.0
374	DL	271+22	6.0	6.0	9.0	4.0				4.0	24.0
375	DL	270+99	6.0	6.0	9.0	4.0				4.0	24.0
376	DL	270+93	6.0	6.0	9.0	4.0				4.0	24.0
URBAN TOTAL =						24.7	26.6			51.3	270.0
SOUTHBOUND TOTAL =						548.7	735.7	132.6	1552.1	2969.1	9986.0

LOCATION	CLASS A PATCHES, TYPE 1, 9" (SPECIAL) (SQ YD)	CLASS A PATCHES, TYPE 2, 9" (SPECIAL) (SQ YD)	CLASS A PATCHES, TYPE 3, 9" (SPECIAL) (SQ YD)	CLASS A PATCHES, TYPE 4, 9" (SPECIAL) (SQ YD)	PATCHING REINFORCEMENT (SQ YD)	SAW CUTS (FOOT)
US 51 URBAN	29	35			63	330
US 51 RURAL	741	1215	281	1775	4013	14331
PROJECT TOTALS =	770	1250	201	1775	4076	14661

	USER NAME = Mona.Steffen	DESIGNED -	REVISED -	STATE OF ILLINOIS DEPARTMENT OF TRANSPORTATION	SCHEDULE OF QUANTITIES				F.A.P RTE.	SECTION	COUNTY	TOTAL SHEETS	SHEET NO.
		DRAWN -	REVISED -						322	50,51,52 RS-3	MACON	79	13
	PLOT SCALE = 100,0000 ' / in.	CHECKED -	REVISED -						CONTRACT NO. 74800				
	PLOT DATE = 4/6/2023	DATE -	REVISED -		SCALE:	SHEET 3	OF 29 SHEETS	STA.	TO STA.	ILLINOIS FED. AID PROJECT			

PATCH NUMBER	LANE	STATION	LENGTH (FOOT)	WIDTH (FOOT)	DEPTH (INCH)	CLASS D PATCHES, TYPE 2, 20" (SQ YD)
US 51 NORTHBOUND						
1	DL	444+80	6.0	12.0	20.0	8.0
2	PL	444+80	6.0	12.0	20.0	8.0
3	DL	447+12	10.0	12.0	20.0	13.3
4	DL	449+00	8.0	12.0	20.0	10.7
5	DL	449+61	6.0	12.0	20.0	8.0
6	DL	451+72	10.0	12.0	20.0	13.3
7	DL	453+80	6.0	12.0	20.0	8.0
8	PL	453+80	6.0	12.0	20.0	8.0
9	DL	456+74	14.0	6.0	20.0	9.3
10	DL	495+91	6.0	12.0	20.0	8.0
11	DL	497+66	6.0	12.0	20.0	8.0
12	DL	497+76	6.0	12.0	20.0	8.0
13	DL	499+53	6.0	12.0	20.0	8.0
14	DL	501+03	8.0	12.0	20.0	10.7
15	DL	501+12	6.0	12.0	20.0	8.0
16	DL	506+75	8.0	12.0	20.0	10.7
17	PL	506+80	6.0	12.0	20.0	8.0
18	DL	513+62	6.0	12.0	20.0	8.0
19	DL	513+87	6.0	12.0	20.0	8.0
20	DL	517+98	6.0	12.0	20.0	8.0
21	PL	517+98	6.0	12.0	20.0	8.0
22	DL	520+10	6.0	12.0	20.0	8.0
23	DL	520+22	6.0	12.0	20.0	8.0
24	DL	525+36	6.0	12.0	20.0	8.0
PROJECT TOTAL =						212

APPROACH SLAB REPAIR						
LOCATION	CL OFFSET (FOOT)	DEPTH	LENGTH (FOOT)	WIDTH (FOOT)	APPROACH SLAB REPAIR (FULL DEPTH) (SQ YD)	APPROACH SLAB REPAIR (PARTIAL DEPTH) (SQ YD)
NORTHBOUND US 51						
SN 058-0114						
SOUTH APPROACH						
423+70	10' RT	PARTIAL	3.00	4.00		1.33
424+20	10' RT	FULL	8.00	4.00	3.56	
424+46	8' RT	PARTIAL	2.00	4.00		0.89
424+50	10' LT	PARTIAL	2.00	4.00		0.89
424+50	2' LT	PARTIAL	2.00	4.00		0.89
NORTH APPROACH						
425+51	6' LT	PARTIAL	2.00	12.00		2.67
425+56	3' RT	PARTIAL	2.00	6.00		1.33
425+60	1' RT	PARTIAL	2.00	2.00		0.44
425+74	10' LT	FULL	3.00	4.00	1.33	
425+89	2' LT	FULL	5.00	5.00	2.78	
426+04	11' LT	PARTIAL	6.00	2.00		1.33
SOUTHBOUND US 51						
SN 058-0113						
SOUTH APPROACH						
423+85.00	8' LT	FULL	2.00	5.00	1.11	
423+89.00	3' LT	FULL	2.00	6.00	1.33	
NORTH APPROACH						
424+92.00	10' LT	PARTIAL	4.00	3.00		1.33
424+94.00	3' LT	FULL	3.00	6.00	2.00	
PROJECT TOTAL =					12	11

REMOVAL ITEMS			
LOCATION	ISLAND REMOVAL (SQ FT)	CORRUGATE MEDIAN REMOVAL (SQ FT)	COMBINATION CURG AND GUTTER REMOVAL (FOOT)
NORTHBOUND US 51			
SPACEMARK ROAD	159	-	-
WOOD STREET	198	-	-
WASHINGTON STREET	169	82.5	74
SOUTHBOUND US 51			
WASHINGTON STREET	169	78.5	-
RURAL =	695	161	74
PROJECT TOTAL =	695	161	74

CONCRETE ITEMS						
LOCATION	CLASS C PATCHES, TYPE 3, 9 INCH (SQ YD)	CONCRETE MEDIAN, TYPE SB (DOWELLED) (SQ FT)	CURB REFLECTORS (EACH)	CORRUGATED MEDIAN (SQ FT)	COMBINATION CURB AND GUTTER, TYPE B-6.24 (FOOT)	*** TIE BARS 3/4" (EACH)
NORTHBOUND US 51						
SPACEMARK ROAD	17.67	108.00	10.00	-	-	26.00
WOOD STREET	22.00	110.00	10.00	-	-	32.00
WASHINGTON STREET	18.78	107.00	10.00	82.50	74.00	109.00
SOUTHBOUND US 51						
WASHINGTON STREET	18.78	107.00	10.00	78.50	-	70.00
RURAL =	77	432	40	161	74	237
PROJECT TOTAL =	77	432	40	161	74	237

***TIE BARS ARE FOR CLASS C PATCH, CORRUGATED MEDIAN & CC&G

SHOULDER INLETS		
LOCATION	PLUG EXISTING PIPE (CU YD)	FILLING INLETS, SPECIAL (EACH)
NORTHBOUND US 51		
SN 058-0114		
SW QUADRANT	-	1
SE QUADRANT	0.20	1
SN 058-0118		
NW QUADRANT	-	1
NE QUADRANT	0.52	1
SOUTHBOUND US 51		
SN 058-0113		
SW QUADRANT	0.20	1
SE QUADRANT	-	1
SN 058-0117		
NW QUADRANT	0.58	1
NE QUADRANT	-	1
PROJECT TOTAL =	2	8

MODEL Default
FILE Name: p:\project-aw-bentley.com\p\VDOT\Documents\DOT Offices\District 7\Projects\74800\CADD\Drawn\CAD\Drawn\DOT\74800-sh-sched.tbl.dgn

	USER NAME = Mona.Steffen	DESIGNED -	REVISED -	STATE OF ILLINOIS DEPARTMENT OF TRANSPORTATION	SCHEDULE OF QUANTITIES			F.A.P RTE.	SECTION	COUNTY	TOTAL SHEETS	SHEET NO.
		DRAWN -	REVISED -					322	50,51,52 RS-3	MACON	79	14
	PLOT SCALE = 100,0000 ' / in.	CHECKED -	REVISED -					CONTRACT NO. 74800				
	PLOT DATE = 4/6/2023	DATE -	REVISED -		SCALE:	SHEET 4	OF 29 SHEETS	STA.	TO STA.	ILLINOIS FED. AID PROJECT		

MODEL: Default
FILE: \\nslc-proj\slc-aw-bentley.com\PIV\DOT\Documents\DOT_Offices\Dir\rdt_7\Project\74800\CADD\Drawn\CAD\sheet\0774800-sh-sched.tbl.dgn

HOT-MIX ASPHALT-NORTHBOUND US 51 MAINLINE												
STATIONING		LENGTH (FOOT)	WIDTH (FOOT)	AREA (SQ FT)	AREA (SQ YD)	POLYMERIZED HOT-MIX ASPHALT BINDER COURSE THICKNESS (INCH)	POLYMERIZED HOT-MIX ASPHALT SURFACE COURSE THICKNESS (INCH)	HOT-MIX ASPHALT SURFACE REMOVAL, 1 1/2" (SQ YD)	PORTLAND CEMENT CONCRETE SURFACE REMOVAL- BUTT JOINT (SQ YD)	BITUMINOUS MATERIALS (TACK COAT) (POUND)	POLYMERIZED HOT-MIX ASPHALT BINDER COURSE, IL-9.5FG, N90 (TON)	POLYMERIZED HOT-MIX ASPHALT SURFACE COURSE, IL-9.5, MIX "D", N90 (TON)
FROM	TO											
NORTHBOUND US 51												
265+10.00	265+40.00	30.0	24.0	720.00	80.00	-	1.50		133.33	36.00		6.72
265+40.00	265+70.00	30.0	24.0	720.00	80.00	-	2.25			36.00		10.08
265+70.00	265+85.00	15.0	24.0	360.00	40.00	1.375	2.00			27.00	3.08	4.48
265+85.00	273+82.08	797.1	24.0	19129.92	2125.55	1.75	2.00			1434.74	208.30	238.06
STA EQU: 273+82.08 BK= 273+79.78 AH												
273+79.78	275+20.00	140.2	24.0	3365.28	373.92	1.75	2.00			252.40	36.64	41.88
275+20.00	276+35.00	115.0	24.0	2760.00	306.67	1.75	2.00			207.00	30.05	34.35
276+35.00	277+50.65	115.7	24.0	2775.60	308.40	1.75	2.00			208.17	30.22	34.54
URBAN							TOTAL =	0	133	2201	308	370
277+50.65	278+44.00	93.3	24.0	2240.40	248.93	1.75	2.00			168.03	24.40	27.88
278+44.00	278+68.00	24.0	24.0	576.00	64.00	1.75	2.00			43.20	6.27	7.17
278+68.00	278+95.00	27.0	24.0	648.00	72.00	1.75	2.00			48.60	7.06	8.06
278+95.00	300+15.00	2120.0	24.0	50880.00	5653.33	1.75	2.00			3816.00	554.03	633.17
300+15.00	302+45.00	230.0	24.0-36.0	6900.00	766.67	1.75	2.00			517.50	75.13	85.87
302+45.00	304+40.00	195.0	36.0	7020.00	780.00	1.75	2.00			526.50	76.44	87.36
304+40.00	304+77.00	37.0	36.0-48.0	1554.00	172.67	1.75	2.00			116.55	16.92	19.34
304+77.00	305+44.00	67.0	48.0	3216.00	357.33	1.75	2.00			241.20	35.02	40.02
305+44.00	305+90.00	46.0	48.0-24.0	1656.00	184.00	1.75	2.00			124.20	18.03	20.61
305+90.00	324+88.00	1898.0	24.0	45552.00	5061.33	1.75	2.00			3416.40	496.01	566.87
324+88.00	328+13.00	325.0	24.0-36.0	9750.00	1083.33	1.75	2.00			731.25	106.17	121.33
328+13.00	328+24.00	11.0	36.0	396.00	44.00	1.75	2.00			29.70	4.31	4.93
328+24.00	329+40.00	116.0	36.0	4176.00	464.00	1.75	2.00			313.20	45.47	51.97
329+40.00	331+30.00	190.0	36.0	6840.00	760.00	1.75	2.00			513.00	74.48	85.12
331+30.00	331+83.00	53.0	24.0	1272.00	141.33	1.75	2.00			95.40	13.85	15.83
331+83.00	332+88.00	105.0	42.0	4410.00	490.00	1.75	2.00			330.75	48.02	54.88
332+88.00	333+52.00	64.0	42.0-24.0	2112.00	234.67	1.75	2.00			158.40	23.00	26.28
333+52.00	353+60.00	2008.0	24.0	48192.00	5354.67	1.75	2.00			3614.40	524.76	599.72
353+60.00	353+68.00	8.0	26.0	208.00	23.11	1.75	2.00			15.60	2.26	2.59
353+68.00	355+90.00	222.0	26.0-48.0	8214.00	912.67	1.75	2.00			616.05	89.44	102.22
355+90.00	355+98.00	8.0	48.0	384.00	42.67	1.75	2.00			28.80	4.18	4.78
355+98.00	357+93.80	195.8	48.0	9398.40	1044.27	1.75	2.00			704.88	102.34	116.96
STA EQU: 357+93.80 BK= 357+91.02 AH												
357+91.02	358+21.00	30.0	48.0	1439.04	159.89	1.75	2.00			107.93	15.67	17.91
358+21.00	358+89.00	68.0	48.0	3264.00	362.67	1.75	2.00			244.80	35.54	40.62
358+89.00	359+45.00	56.0	48.0-24.0	2016.00	224.00	1.75	2.00			151.20	21.95	25.09
359+45.00	381+84.00	2239.0	24.0	53736.00	5970.67	1.75	2.00			4030.20	585.13	668.71
381+84.00	382+99.00	115.0	24.0	2760.00	306.67	1.75	2.00			207.00	30.05	34.35
382+99.00	385+07.00	208.0	24.0	4992.00	554.67	1.75	2.00			374.40	54.36	62.12
385+07.00	385+32.00	25.0	24.0	600.00	66.67	1.75	2.00			45.00	6.53	7.47
385+32.00	385+58.00	26.0	24.0	624.00	69.33	1.75	2.00			46.80	6.79	7.77
385+58.00	406+81.00	2123.0	24.0	50952.00	5661.33	1.75	2.00			3821.40	554.81	634.07
406+81.00	406+83.00	2.0	24.0	48.00	5.33	1.75	2.00			3.60	0.52	0.60
406+83.00	409+11.00	228.0	24.0-48.0	8208.00	912.00	1.75	2.00			615.60	89.38	102.14
409+11.00	409+33.00	22.0	48.0	1056.00	117.33	1.75	2.00			79.20	11.50	13.14
409+33.00	411+50.00	217.0	48.0	10416.00	1157.33	1.75	2.00			781.20	113.42	129.62
411+50.00	412+16.00	66.0	48.0	3168.00	352.00	1.75	2.00			237.60	34.50	39.42
412+16.00	412+66.00	50.0	48.0-24.0	1800.00	200.00	1.75	2.00			135.00	19.60	22.40
412+66.00	423+75.07	1109.1	24.0	26617.68	2957.52	1.75	2.00			1996.33	289.84	331.24
423+75.07	423+90.07	15.0	24.0	360.00	40.00	1.375	2.00			27.00	3.08	4.48
423+90.07	424+20.07	30.0	24.0	720.00	80.00	-	2.25			36.00		10.08
424+20.07	424+50.07	30.0	24.0	720.00	80.00	-	1.50		133.33	36.00		6.72
424+50.07	425+54.32	104.3	-	-	-	-	-					
425+54.32	425+84.32	30.0	24.0	720.00	80.00	-	1.50		133.33	36.00		6.72
425+84.32	426+14.32	30.0	24.0	720.00	80.00	-	2.25			36.00		10.08
426+14.32	426+29.32	15.0	24.0	360.00	40.00	1.375	2.00			27.00	3.08	4.48
426+29.32	434+02.00	772.7	24.0	18544.32	2060.48	1.75	2.00			1390.82	201.93	230.77
434+02.00	434+32.00	30.0	24.0	720.00	80.00	2.50	2.00	80.00		54.00	11.20	8.96
434+32.00	435+10.00	78.0	24.0	1872.00	208.00	1.75	2.00	208.00		140.40	20.38	23.30
435+10.00	436+25.00	115.0	24.0	2760.00	306.67	1.75	2.00	306.67		207.00	30.05	34.35
436+25.00	438+33.00	208.0	24.0	4992.00	554.67	1.75	2.00	554.67		374.40	54.36	62.12
438+33.00	438+58.00	25.0	24.0	600.00	66.67	1.75	2.00	66.67		45.00	6.53	7.47
438+58.00	438+72.00	14.0	24.0	336.00	37.33	1.75	2.00	37.33		25.20	3.66	4.18
438+72.00	460+24.00	2152.0	24.0	51648.00	5738.67	1.75	2.00	5738.67		3873.60	562.39	642.73
460+24.00	460+34.00	10.0	26.0	260.00	28.89	1.75	2.00	28.89		19.50	2.83	3.24
460+34.00	462+54.00	220.0	26.0-48.0	8140.00	904.44	1.75	2.00	904.44		610.50	88.64	101.30
462+54.00	462+64.00	10.0	48.0	480.00	53.33	1.75	2.00	53.33		36.00	5.23	5.97
462+64.00	464+49.00	185.0	48.0	8880.00	986.67	1.75	2.00	986.67		666.00	96.69	110.51

	USER NAME = Mona.Steffen	DESIGNED -	REVISED -	STATE OF ILLINOIS DEPARTMENT OF TRANSPORTATION	SCHEDULE OF QUANTITIES				F.A.P RTE.	SECTION	COUNTY	TOTAL SHEETS	SHEET NO.
		DRAWN -	REVISED -						322	50,51,52 RS-3	MACON	79	15
	PLOT SCALE = 100,0000 ' / in.	CHECKED -	REVISED -						CONTRACT NO. 74800				
	PLOT DATE = 4/6/2023	DATE -	REVISED -		SCALE:	SHEET 5	OF 29 SHEETS	STA.	TO STA.	ILLINOIS FED. AID PROJECT			

Model: Default
File: \\nrt01c-prod\ultra-cw-bead\ay.com\F\W\DOT\Documents\DOT_Offices\District_7\Projects\74800\CADD\Drawn\CAD\sheet\0774800-sh-sched.tbl.dgn

HOT-MIX ASPHALT-NORTHBOUND US 51 MAINLINE												
STATIONING		LENGTH (FOOT)	WIDTH (FOOT)	AREA (SQ FT)	AREA (SQ YD)	POLYMERIZED HOT-MIX ASPHALT BINDER COURSE THICKNESS (INCH)	POLYMERIZED HOT-MIX ASPHALT SURFACE COURSE THICKNESS (INCH)	HOT-MIX ASPHALT SURFACE REMOVAL, 1 1/2" (SQ YD)	PORTLAND CEMENT CONCRETE SURFACE REMOVAL- BUTT JOINT (SQ YD)	BITUMINOUS MATERIALS (TACK COAT) (POUND)	POLYMERIZED HOT-MIX ASPHALT BINDER COURSE, IL-9.5FG, N90 (TON)	POLYMERIZED HOT-MIX ASPHALT SURFACE COURSE, IL-9.5, MIX "D", N90 (TON)
FROM	TO											
NORTHBOUND US 51												
464+49.00	464+86.00	37.0	48.0-60.0	1998.00	222.00	1.75	2.00	222.00		149.85	21.76	24.86
464+86.00	465+52.00	66.0	60.0	3960.00	440.00	1.75	2.00	440.00		297.00	43.12	49.28
465+52.00	466+07.00	55.0	48.0-24.0	1980.00	220.00	1.75	2.00	220.00		148.50	21.56	24.64
466+07.00	488+46.00	2239.0	24.0	53736.00	5970.67	1.75	2.00	5970.67		4030.20	585.13	668.71
488+46.00	489+61.00	115.0	24.0	2760.00	306.67	1.75	2.00	306.67		207.00	30.05	34.35
489+61.00	491+69.00	208.0	24.0	4992.00	554.67	1.75	2.00	554.67		374.40	54.36	62.12
491+69.00	491+94.00	25.0	24.0	600.00	66.67	1.75	2.00	66.67		45.00	6.53	7.47
491+94.00	492+08.00	14.0	24.0	336.00	37.33	1.75	2.00	37.33		25.20	3.66	4.18
492+08.00	513+55.00	2147.0	24.0	51528.00	5725.33	1.75	2.00	5725.33		3864.60	561.08	641.24
513+55.00	513+63.00	8.0	26.0	208.00	23.11	1.75	2.00	23.11		15.60	2.26	2.59
513+63.00	515+85.00	222.0	48.0-26.0	8214.00	912.67	1.75	2.00	912.67		616.05	89.44	102.22
515+85.00	515+93.00	8.0	48.0	384.00	42.67	1.75	2.00	42.67		28.80	4.18	4.78
515+93.00	517+80.00	187.0	48.0	8976.00	997.33	1.75	2.00	997.33		673.20	97.74	111.70
517+80.00	518+17.00	37.0	48.0-60.0	1998.00	222.00	1.75	2.00	222.00		149.85	21.76	24.86
518+17.00	518+83.00	66.0	60.0	3960.00	440.00	1.75	2.00	440.00		297.00	43.12	49.28
518+83.00	519+22.00	39.0	48.0-24.0	1404.00	156.00	1.75	2.00	156.00		105.30	15.29	17.47
519+22.00	537+86.00	1864.0	24.0	44736.00	4970.67	1.75	2.00	4970.67		3355.20	487.13	556.71
537+86.00	539+01.00	115.0	24.0	2760.00	306.67	1.75	2.00	306.67		207.00	30.05	34.35
539+01.00	541+15.00	214.0	24.0	5136.00	570.67	1.75	2.00	570.67		385.20	55.93	63.91
541+15.00	541+39.00	24.0	24.0	576.00	64.00	1.75	2.00	64.00		43.20	6.27	7.17
541+39.00	541+68.00	29.0	24.0	696.00	77.33	1.75	2.00	77.33		52.20	7.58	8.66
541+68.00	566+89.00	2521.0	24.0	60504.00	6722.67	1.75	2.00	6722.67		4537.80	658.82	752.94
566+89.00	566+97.00	8.0	26.0	208.00	23.11	1.75	2.00	23.11		15.60	2.26	2.59
566+97.00	569+19.00	222.0	26.0-48.0	8214.00	912.67	1.75	2.00	912.67		616.05	89.44	102.22
569+19.00	569+27.00	8.0	48.0	384.00	42.67	1.75	2.00	42.67		28.80	4.18	4.78
569+27.00	571+14.00	187.0	48.0	8976.00	997.33	1.75	2.00	997.33		673.20	97.74	111.70
571+14.00	571+52.00	38.0	48.0-60.0	2052.00	228.00	1.75	2.00	228.00		153.90	22.34	25.54
571+52.00	572+18.00	66.0	60.0	3960.00	440.00	1.75	2.00	440.00		297.00	43.12	49.28
572+18.00	572+24.00	6.0	48.0-40.0	264.00	29.33	1.75	2.00	29.33		19.80	2.87	3.29
572+24.00	572+54.00	30.0	40.0-24.0	960.00	106.67	2.50	2.00	106.67		72.00	14.93	11.95
572+54.00	574+01.69	147.7	24.0	3544.56	393.84	1.75	2.00			265.84	38.60	44.11
STA EQU: 574+01.69 BK=174+89.59 AH												
174+89.59	187+58.00	1268.4	24.0	30441.84	3382.43	1.75	2.00			2283.14	331.48	378.83
187+58.00	189+54.00	196.0	24.0-34.0	5684.00	631.56	1.75	2.00			426.30	61.89	70.73
189+54.00	190+53.00	99.0	34.0-36.0	3465.00	385.00	1.75	2.00			259.88	37.73	43.12
190+53.00	191+83.00	130.0	36.0	4680.00	520.00	1.75	2.00			351.00	50.96	58.24
191+83.00	193+61.00	178.0	36.0	6408.00	712.00	1.75	2.00			480.60	69.78	79.74
193+61.00	193+77.00	16.0	24.0	384.00	42.67	1.75	2.00			28.80	4.18	4.78
193+77.00	194+16.00	39.0	36.0-48.0	1638.00	182.00	1.75	2.00			122.85	17.84	20.38
194+16.00	194+81.00	65.0	48.0	3120.00	346.67	1.75	2.00			234.00	33.97	38.83
194+81.00	195+40.00	59.0	48.0-24.0	2124.00	236.00	1.75	2.00			159.30	23.13	26.43
195+40.00	215+35.00	1995.0	24.0	47880.00	5320.00	1.75	2.00			3591.00	521.36	595.84
215+35.00	217+67.00	232.0	24.0	5568.00	618.67	1.75	2.00			417.60	60.63	69.29
217+67.00	219+75.00	208.0	24.0	4992.00	554.67	1.75	2.00			374.40	54.36	62.12
219+75.00	219+99.00	24.0	24.0	576.00	64.00	1.75	2.00			43.20	6.27	7.17
219+99.00	220+36.00	37.0	24.0	888.00	98.67	1.75	2.00			66.60	9.67	11.05
220+36.00	226+02.00	566.0	24.0	13584.00	1509.33	1.75	2.00			1018.80	147.91	169.05
226+02.00	226+63.00	61.0	26.0	1586.00	176.22	1.75	2.00			118.95	17.27	19.74
226+63.00	229+02.00	239.0	26.0-48.0	8843.00	982.56	1.75	2.00			663.23	96.29	110.05
229+02.00	229+63.00	61.0	48.0	2928.00	325.33	1.75	2.00			219.60	31.88	36.44
229+63.00	232+19.00	256.0	48.0	12288.00	1365.33	1.75	2.00			921.60	133.80	152.92
232+19.00	233+00.00	81.0	36.0-48.0	3402.00	378.00	1.75	2.00			255.15	37.04	42.34
233+00.00	233+58.00	58.0	48.0	2784.00	309.33	1.75	2.00			208.80	30.31	34.65
233+58.00	234+10.00	52.0	48.0-24.0	1872.00	208.00	1.75	2.00			140.40	20.38	23.30
234+10.00	249+64.00	1554.0	24.0	37296.00	4144.00	1.75	2.00			2797.20	406.11	464.13
249+64.00	251+94.00	230.0	24.0	5520.00	613.33	1.75	2.00			414.00	60.11	68.69
251+94.00	254+01.00	207.0	24.0	4968.00	552.00	1.75	2.00			372.60	54.10	61.82
254+01.00	254+26.00	25.0	24.0	600.00	66.67	1.75	2.00			45.00	6.53	7.47
254+26.00	254+62.00	36.0	24.0	864.00	96.00	1.75	2.00			64.80	9.41	10.75
254+62.00	261+35.18	673.2	24.0	16156.32	1795.15	1.75	2.00			1211.72	175.92	201.06
261+35.18	261+50.18	15.0	24.0	360.00	40.00	1.375	2.00			27.00	3.08	4.48
261+50.18	261+80.18	30.0	24.0	720.00	80.00	-	2.25			36.00		10.08
261+80.18	262+10.18	30.0	24.0	720.00	80.00	-	1.50		133.33	36.00		6.72
262+10.18	263+01.35	91.2	-	-	-	-	-					
263+01.35	263+31.35	30.0	24.0	720.00	80.00	-	1.50		133.33	36.00		6.72
263+31.35	263+61.35	30.0	24.0	720.00	80.00	-	2.25			36.00		10.08
263+61.35	263+76.35	15.0	24.0	360.00	40.00	1.375	2.00			27.00	3.08	4.48

	USER NAME = Mona.Steffen	DESIGNED -	REVISED -	STATE OF ILLINOIS DEPARTMENT OF TRANSPORTATION	SCHEDULE OF QUANTITIES				F.A.P RTE.	SECTION	COUNTY	TOTAL SHEETS	SHEET NO.
		DRAWN -	REVISED -						322	50,51,52 RS-3	MACON	79	16
	PLOT SCALE = 100,0000 ' / in.	CHECKED -	REVISED -						CONTRACT NO. 74800				
	PLOT DATE = 4/6/2023	DATE -	REVISED -		SCALE:	SHEET 6	OF 29 SHEETS	STA.	TO STA.	ILLINOIS FED. AID PROJECT			

MODEL: Default
FILE: \\nls1c-pro\uliet-cw\bea\lay.com\PIV\DOT\Documents\DOT_Offices\District_7\Projects\74800\CADD\data\CAD\sheet\0774800-sh-sched.tbl.dgn

HOT-MIX ASPHALT-SOUTHBOUND US 51 MAINLINE												
STATIONING		LENGTH (FOOT)	WIDTH (FOOT)	AREA (SQ FT)	AREA (SQ YD)	POLYMERIZED HOT-MIX ASPHALT BINDER COURSE THICKNESS (INCH)	POLYMERIZED HOT-MIX ASPHALT SURFACE COURSE THICKNESS (INCH)	HOT-MIX ASPHALT SURFACE REMOVAL, 1 1/2" (SQ YD)	PORTLAND CEMENT CONCRETE SURFACE REMOVAL- BUTT JOINT (SQ YD)	BITUMINOUS MATERIALS (TACK COAT) (POUND)	POLYMERIZED HOT-MIX ASPHALT BINDER COURSE, IL-9.5FG, N90 (TON)	POLYMERIZED HOT-MIX ASPHALT SURFACE COURSE, IL-9.5, MIX "D", N90 (TON)
						FROM	TO					
SOUTHBOUND US 51												
265+10.00	265+40.00	30.0	24.0	720.00	80.00	-	1.50		133.33	36.00		6.72
265+40.00	265+70.00	30.0	24.0	720.00	80.00	-	2.25			36.00		10.08
265+70.00	265+85.00	15.0	24.0	360.00	40.00	1.375	2.00			27.00	3.08	4.48
265+85.00	273+82.08	797.1	24.0	19129.92	2125.55	1.75	2.00			1434.74	208.30	238.06
STA EQU: 273+82.08 BK=273+79.78 AH 273+79.78		370.9	24.0	8900.88	988.99	1.75	2.00			667.57	96.92	110.77
URBAN							TOTAL =	0	133	2201	308	370
277+50.65	278+17.00	66.3	24.0	1592.40	176.93	1.75	2.00			119.43	17.34	19.82
278+17.00	278+44.00	27.0	24.0	648.00	72.00	1.75	2.00			48.60	7.06	8.06
278+44.00	278+68.00	24.0	24.0	576.00	64.00	1.75	2.00			43.20	6.27	7.17
278+68.00	280+77.00	209.0	24.0	5016.00	557.33	1.75	2.00			376.20	54.62	62.42
280+77.00	281+92.00	115.0	24.0	2760.00	306.67	1.75	2.00			207.00	30.05	34.35
281+92.00	304+20.00	2228.0	24.0	53472.00	5941.33	1.75	2.00			4010.40	582.25	665.43
304+20.00	304+77.00	57.0	24.0-48.0	2052.00	228.00	1.75	2.00			153.90	22.34	25.54
304+77.00	305+44.00	67.0	48.0	3216.00	357.33	1.75	2.00			241.20	35.02	40.02
305+44.00	307+77.00	233.0	36.0	8388.00	932.00	1.75	2.00			629.10	91.34	104.38
307+77.00	308+90.00	113.0	36.0-27.0	3559.50	395.50	1.75	2.00			266.96	38.76	44.30
308+90.00	310+07.00	117.0	27.0-24.0	2983.50	331.50	1.75	2.00			223.76	32.49	37.13
310+07.00	330+74.00	2067.0	24.0	49608.00	5512.00	1.75	2.00			3720.60	540.18	617.34
330+74.00	331+83.00	109.0	24.0-54.0	4251.00	472.33	1.75	2.00			318.83	46.29	52.90
331+83.00	332+88.00	105.0	54.0	5670.00	630.00	1.75	2.00			425.25	61.74	70.56
332+88.00	335+42.00	254.0	36.0	9144.00	1016.00	1.75	2.00			685.80	99.57	113.79
335+42.00	339+06.00	364.0	36.0-24.0	10920.00	1213.33	1.75	2.00			819.00	118.91	135.89
339+06.00	357+67.00	1861.0	24.0	44664.00	4962.67	1.75	2.00			3349.80	486.34	555.82
357+67.00	357+93.80	26.8	24.0-29.0	710.20	78.91	1.75	2.00			53.27	7.73	8.84
STA EQU: 357+93.80 BK=357+91.02 AH												
357+91.02	358+21.00	30.0	29.0-48.0	1154.23	128.25	1.75	2.00			86.57	12.57	14.36
358+21.00	358+89.00	68.0	48.0	3264.00	362.67	1.75	2.00			244.80	35.54	40.62
358+89.00	361+12.00	223.0	48.0	10704.00	1189.33	1.75	2.00			802.80	116.55	133.21
361+12.00	361+20.00	8.0	48.0	384.00	42.67	1.75	2.00			28.80	4.18	4.78
361+20.00	363+42.00	222.0	48.0-24.0	7992.00	888.00	1.75	2.00			599.40	87.02	99.46
363+42.00	363+50.00	8.0	24.0	192.00	21.33	1.75	2.00			14.40	2.09	2.39
363+50.00	384+81.00	2131.0	24.0	51144.00	5682.67	1.75	2.00			3835.80	556.90	636.46
384+81.00	385+07.00	26.0	24.0	624.00	69.33	1.75	2.00			46.80	6.79	7.77
385+07.00	385+32.00	25.0	24.0	600.00	66.67	1.75	2.00			45.00	6.53	7.47
385+32.00	387+41.00	209.0	24.0	5016.00	557.33	1.75	2.00			376.20	54.62	62.42
387+41.00	388+56.00	115.0	24.0	2760.00	306.67	1.75	2.00			207.00	30.05	34.35
388+56.00	411+00.00	2244.0	24.0	53856.00	5984.00	1.75	2.00			4039.20	586.43	670.21
411+00.00	411+50.00	50.0	24.0-48.0	1800.00	200.00	1.75	2.00			135.00	19.60	22.40
411+50.00	412+16.00	66.0	48.0	3168.00	352.00	1.75	2.00			237.60	34.50	39.42
412+16.00	414+33.00	217.0	48.0	10416.00	1157.33	1.75	2.00			781.20	113.42	129.62
414+33.00	414+55.00	22.0	48.0	1056.00	117.33	1.75	2.00			79.20	11.50	13.14
414+55.00	416+63.00	208.0	48.0-26.0	7696.00	855.11	1.75	2.00			577.20	83.80	95.77
416+63.00	416+85.00	22.0	26.0	572.00	63.56	1.75	2.00			42.90	6.23	7.12
416+85.00	423+14.66	629.7	24.0	15111.84	1679.09	1.75	2.00			1133.39	164.55	188.06
423+14.66	423+29.66	15.0	24.0	360.00	40.00	1.375	2.00			27.00	3.08	4.48
423+29.66	423+59.66	30.0	24.0	720.00	80.00	-	2.25			36.00		10.08
423+59.66	423+89.66	30.0	24.0	720.00	80.00	-	1.50		133.33	36.00		6.72
423+89.66	424+93.91	104.3	-	-	-	-	-					
424+93.91	425+23.91	30.0	24.0	720.00	80.00	-	1.50		133.33	36.00		6.72
425+23.91	425+53.91	30.0	24.0	720.00	80.00	-	2.25			36.00		10.08
425+53.91	425+68.91	15.0	24.0	360.00	40.00	1.375	2.00			27.00	3.08	4.48
425+68.91	438+20.00	1251.1	24.0	30026.16	3336.24	1.75	2.00			2251.96	326.95	373.66
438+20.00	438+33.00	13.0	24.0	312.00	34.67	1.75	2.00			23.40	3.40	3.88
438+33.00	438+58.00	25.0	24.0	600.00	66.67	1.75	2.00			45.00	6.53	7.47
438+58.00	440+67.00	209.0	24.0	5016.00	557.33	1.75	2.00			376.20	54.62	62.42
440+67.00	441+82.00	115.0	24.0	2760.00	306.67	1.75	2.00			207.00	30.05	34.35
441+82.00	464+31.00	2249.0	24.0	53976.00	5997.33	1.75	2.00			4048.20	587.74	671.70
464+31.00	464+86.00	55.0	24.0-48.0	1980.00	220.00	1.75	2.00			148.50	21.56	24.64
464+86.00	465+52.00	66.0	48.0	3168.00	352.00	1.75	2.00			237.60	34.50	39.42
465+52.00	467+72.00	220.0	48.0	10560.00	1173.33	1.75	2.00			792.00	114.99	131.41
467+72.00	467+84.00	12.0	48.0	576.00	64.00	1.75	2.00			43.20	6.27	7.17
467+84.00	470+02.00	218.0	48.0-26.0	8066.00	896.22	1.75	2.00			604.95	87.83	100.38
470+02.00	470+14.00	12.0	26.0	312.00	34.67	1.75	2.00			23.40	3.40	3.88
470+14.00	491+43.00	2129.0	24.0	51096.00	5677.33	1.75	2.00			3832.20	556.38	635.86

USER NAME = Mona.Steffen	DESIGNED -	REVISED -
	DRAWN -	REVISED -
PLOT SCALE = 100,0000 ' / in.	CHECKED -	REVISED -
PLOT DATE = 4/6/2023	DATE -	REVISED -

STATE OF ILLINOIS
DEPARTMENT OF TRANSPORTATION

SCHEDULE OF QUANTITIES

SCALE: SHEET 8 OF 29 SHEETS STA. TO STA.

F.A.P RTE.	SECTION	COUNTY	TOTAL SHEETS	SHEET NO.
322	50,51,52 RS-3	MACON	79	18
CONTRACT NO. 74800				
ILLINOIS FED. AID PROJECT				

MODEL: Default
FILE: \\nrc-arv\uliet-cw\bea\cay.com\FW\DOT-Documents\DOT_Offices\Dir\rdt_7\Projects\74800\CADD\data\CAD\sheet\0774800-sh-sched.tbl.dgn

HOT-MIX ASPHALT-SOUTHBOUND US 51 MAINLINE												
STATIONING		LENGTH (FOOT)	WIDTH (FOOT)	AREA (SQ FT)	AREA (SQ YD)	POLYMERIZED HOT-MIX ASPHALT BINDER COURSE THICKNESS (INCH)	POLYMERIZED HOT-MIX ASPHALT SURFACE COURSE THICKNESS (INCH)	HOT-MIX ASPHALT SURFACE REMOVAL, 1 1/2" (SQ YD)	PORTLAND CEMENT CONCRETE SURFACE REMOVAL- BUTT JOINT (SQ YD)	BITUMINOUS MATERIALS (TACK COAT) (POUND)	POLYMERIZED HOT-MIX ASPHALT BINDER COURSE, IL-9.5FG, N90 (TON)	POLYMERIZED HOT-MIX ASPHALT SURFACE COURSE, IL-9.5, MIX "D", N90 (TON)
FROM	TO											
SOUTHBOUND US 51												
491+43.00	491+69.00	26.0	24.0	624.00	69.33	1.75	2.00			46.80	6.79	7.77
491+69.00	491+94.00	25.0	24.0	600.00	66.67	1.75	2.00			45.00	6.53	7.47
491+94.00	494+03.00	209.0	24.0	5016.00	557.33	1.75	2.00			376.20	54.62	62.42
494+03.00	495+18.00	115.0	24.0	2760.00	306.67	1.75	2.00			207.00	30.05	34.35
495+18.00	517+60.00	2242.0	24.0	53808.00	5978.67	1.75	2.00			4035.60	585.91	669.61
517+60.00	518+17.00	57.0	24.0-48.0	2052.00	228.00	1.75	2.00			153.90	22.34	25.54
518+17.00	518+83.00	66.0	48.0	3168.00	352.00	1.75	2.00			237.60	34.50	39.42
518+83.00	521+07.00	224.0	48.0	10752.00	1194.67	1.75	2.00			806.40	117.08	133.80
521+07.00	521+15.00	8.0	48.0	384.00	42.67	1.75	2.00			28.80	4.18	4.78
521+15.00	523+37.00	222.0	48.0-26.0	8214.00	912.67	1.75	2.00			616.05	89.44	102.22
523+37.00	523+45.00	8.0	24.0	192.00	21.33	1.75	2.00			14.40	2.09	2.39
523+45.00	540+86.00	1741.0	24.0	41784.00	4642.67	1.75	2.00			3133.80	454.98	519.98
540+86.00	541+15.00	29.0	24.0	696.00	77.33	1.75	2.00			52.20	7.58	8.66
541+15.00	541+39.00	24.0	24.0	576.00	64.00	1.75	2.00			43.20	6.27	7.17
541+39.00	543+43.00	204.0	24.0	4896.00	544.00	1.75	2.00			367.20	53.31	60.93
543+43.00	544+58.00	115.0	24.0	2760.00	306.67	1.75	2.00			207.00	30.05	34.35
544+58.00	570+94.00	2636.0	24.0	63264.00	7029.33	1.75	2.00			4744.80	688.87	787.29
570+94.00	571+52.00	58.0	24.0-48.0	2088.00	232.00	1.75	2.00			156.60	22.74	25.98
571+52.00	572+18.00	66.0	48.0	3168.00	352.00	1.75	2.00			237.60	34.50	39.42
572+18.00	574+01.69	183.7	48.0	8817.12	979.68	1.75	2.00			661.28	96.01	109.72
STA EQU: 574+01.69 BK=174+89.59 AH												
174+89.59	175+28.00	38.4	48.0	1843.68	204.85	1.75	2.00			138.28	20.08	22.94
175+28.00	175+36.00	8.0	48.0	384.00	42.67	1.75	2.00			28.80	4.18	4.78
175+36.00	177+63.00	227.0	48.0-24.0	8172.00	908.00	1.75	2.00			612.90	88.98	101.70
177+63.00	177+69.00	6.0	24.0	144.00	16.00	1.75	2.00			10.80	1.57	1.79
177+69.00	193+62.00	1593.0	24.0	38232.00	4248.00	1.75	2.00			2867.40	416.30	475.78
193+62.00	194+16.00	54.0	24.0-48.0	1944.00	216.00	1.75	2.00			145.80	21.17	24.19
194+16.00	194+81.00	65.0	48.0	3120.00	346.67	1.75	2.00			234.00	33.97	38.83
194+81.00	195+15.00	34.0	48.0-36.0	1428.00	158.67	1.75	2.00			107.10	15.55	17.77
195+16.00	198+16.00	300.0	36.0	10800.00	1200.00	1.75	2.00			810.00	117.60	134.40
198+16.00	201+17.00	301.0	36.0-24.0	9030.00	1003.33	1.75	2.00			677.25	98.33	112.37
201+17.00	219+38.00	1821.0	24.0	43704.00	4856.00	1.75	2.00			3277.80	475.89	543.87
219+38.00	219+75.00	37.0	24.0	888.00	98.67	1.75	2.00			66.60	9.67	11.05
219+75.00	219+99.00	24.0	24.0	576.00	64.00	1.75	2.00			43.20	6.27	7.17
219+99.00	222+05.00	206.0	24.0	4944.00	549.33	1.75	2.00			370.80	53.83	61.53
222+05.00	224+33.00	228.0	24.0	5472.00	608.00	1.75	2.00			410.40	59.58	68.10
224+33.00	232+48.00	815.0	24.0	19560.00	2173.33	1.75	2.00			1467.00	212.99	243.41
232+48.00	233+00.00	52.0	24.0-48.0	1872.00	208.00	1.75	2.00			140.40	20.38	23.30
233+00.00	233+58.00	58.0	48.0	2784.00	309.33	1.75	2.00			208.80	30.31	34.65
233+58.00	234+39.00	81.0	48.0-36.0	3402.00	378.00	1.75	2.00			255.15	37.04	42.34
234+39.00	236+96.00	257.0	48.0	12336.00	1370.67	1.75	2.00			925.20	134.33	153.51
236+96.00	237+56.00	60.0	48.0	2880.00	320.00	1.75	2.00			216.00	31.36	35.84
237+56.00	239+96.00	240.0	48.0-26.0	8880.00	986.67	1.75	2.00			666.00	96.69	110.51
239+96.00	240+56.00	60.0	26.0	1560.00	173.33	1.75	2.00			117.00	16.99	19.41
240+56.00	253+64.00	1308.0	24.0	31392.00	3488.00	1.75	2.00			2354.40	341.82	390.66
253+64.00	254+01.00	37.0	24.0	888.00	98.67	1.75	2.00			66.60	9.67	11.05
254+01.00	254+26.00	25.0	24.0	600.00	66.67	1.75	2.00			45.00	6.53	7.47
254+26.00	256+32.00	206.0	24.0	4944.00	549.33	1.75	2.00			370.80	53.83	61.53
256+32.00	258+63.00	231.0	24.0	5544.00	616.00	1.75	2.00			415.80	60.37	68.99
258+63.00	261+08.97	246.0	24.0	5903.28	655.92	1.75	2.00			442.75	64.28	73.46
261+08.97	261+23.97	15.0	24.0	360.00	40.00	1.375	2.00			27.00	3.08	4.48
261+23.97	261+53.97	30.0	24.0	720.00	80.00	-	2.25			36.00		10.08
261+53.97	261+83.97	30.0	24.0	720.00	80.00	-	1.50		133.33	36.00		6.72
261+83.97	262+75.14	91.2	-	-	-	-	-					
262+75.14	263+05.14	30.0	24.0	720.00	80.00	-	1.50		133.33	36.00		6.72
263+05.14	263+35.14	30.0	24.0	720.00	80.00	-	2.25			36.00		10.08
263+35.14	263+50.14	15.0	24.0	360.00	40.00	1.375	2.00			27.00	3.08	4.48
263+50.14	286+15.00	2264.9	24.0	54356.64	6039.63	1.75	2.00			4076.75	591.88	676.44
286+15.00	286+68.00	53.0	24.0-48.0	1908.00	212.00	1.75	2.00			143.10	20.78	23.74
286+68.00	287+32.00	64.0	48.0	3072.00	341.33	1.75	2.00			230.40	33.45	38.23
287+32.00	287+76.00	44.0	48.0	2112.00	234.67	1.75	2.00			158.40	23.00	26.28
287+76.00	287+91.00	15.0	48.0	720.00	80.00	1.375	2.00			54.00	6.16	8.96
287+91.00	288+21.00	30.0	48.0	1440.00	160.00	-	2.25			72.00		20.16
288+21.00	288+51.00	30.0	48.0	1440.00	160.00	-	1.50		186.67	72.00		13.44
RURAL							TOTAL =	0	720	80505	11620	13387

	USER NAME = Mona.Steffen	DESIGNED -	REVISED -	STATE OF ILLINOIS DEPARTMENT OF TRANSPORTATION	SCHEDULE OF QUANTITIES				F.A.P RTE.	SECTION	COUNTY	TOTAL SHEETS	SHEET NO.
		DRAWN -	REVISED -						322	50,51,52 RS-3	MACON	79	19
	PLOT SCALE = 100,0000 ' / in.	CHECKED -	REVISED -						CONTRACT NO. 74800				
	PLOT DATE = 4/6/2023	DATE -	REVISED -		SCALE:	SHEET 9	OF 29 SHEETS	STA.	TO STA.	ILLINOIS FED. AID PROJECT			

MODEL: Default
FILE: \\na10c-px\uldet-aw.bentley.com\FW\DOT-Documents\DOT_Offices\District_7\Projects\74800\CADD\Drawn\CAD:sheets\0774800-sh-sched-1b.dgn

SHOULDERS-NORTHBOUND US 51													
STATIONING		LENGTH (FOOT)	PL HMA SHOULDER WIDTH (FOOT)	DL HMA SHOULDER WIDTH (FOOT)	PL AGG. WEDGE SHOULDER WIDTH (FOOT)	DL AGG.WEDGE SHOULDER WIDTH (FOOT)	HMA SHOULDER AREA (SQ FT)	HMA SHOULDER AREA (SQ YD)	*** HOT-MIX ASPHALT SHOULDER THICKNESS (INCH)	HOT-MIX ASPHALT SURFACE REMOVAL, 1 1/2" (SQ YD)	BITUMINOUS MATERIALS (TACK COAT) (POUND)	HOT-MIX ASPHALT SHOULDERS (TON)	AGGREGATE WEDGE SHOULDER, TYPE B (TON)
FROM	TO												
NORTHBOUND US 51													
265+10.00	265+40.00	30.0	6.0	10.0	3.0	3.0	480.00	53.33	3.00	53.33	36.00	8.96	2.70
265+40.00	265+70.00	30.0	6.0	10.0	3.0	3.0	480.00	53.33	3.75	53.33	36.00	11.20	2.70
265+70.00	265+85.00	15.0	6.0	10.0	3.0	3.0	240.00	26.67	4.88	26.67	24.00	7.28	1.35
265+85.00	273+82.08	797.1	6.0	10.0	3.0	3.0	12753.28	1417.03	5.25	1417.03	1275.33	416.61	71.87
STA EQU: 273+82.08 BK= 273+79.78 AH													
273+79.78	275+20.00	140.2	6.0	10.0	3.0	3.0	2243.52	249.28	5.25	249.28	224.35	73.29	12.64
275+20.00	276+35.00	115.0	6.0-12.0	10.0	3.0	3.0	2185.00	242.78	5.25	242.78	218.50	71.38	10.37
276+35.00	277+50.65	115.7	12.0	10.0	3.0	3.0	2544.30	282.70	5.25	282.70	254.43	83.11	10.43
URBAN									TOTAL =	2325	2069	672	112
277+50.65	278+44.00	93.3	12.0	10.0	3.0	3.0	2053.70	228.19	5.25	228.19	205.37	67.09	8.42
278+44.00	278+68.00	24.0	24.0	10.0	3.0	3.0	816.00	90.67	5.25	90.67	81.60	26.66	2.16
278+68.00	278+95.00	27.0	12.0-6.0	10.0	3.0	3.0	513.00	57.00	5.25	57.00	51.30	16.76	2.43
278+95.00	300+15.00	2120.0	6.0	10.0	3.0	3.0	33920.00	3768.89	5.25	3768.89	3392.00	1108.05	191.14
300+15.00	302+45.00	230.0	6.0-4.0	10.0	3.0	3.0	3450.00	383.33	5.25	383.33	345.00	112.70	20.74
302+45.00	304+40.00	195.0	4.0	10.0	3.0	3.0	2730.00	303.33	5.25	303.33	273.00	89.18	17.58
304+40.00	304+77.00	37.0	4.0	10.0	3.0	3.0	518.00	57.56	5.25	57.56	51.80	16.92	3.34
304+77.00	305+44.00	67.0	-	10.0	-	3.0	670.00	74.44	5.25	74.44	67.00	21.89	3.02
305+44.00	305+90.00	46.0	4.0-6.0	10.0	3.0	3.0	690.00	76.67	5.25	76.67	69.00	22.54	4.15
305+90.00	324+88.00	1898.0	6.0	10.0	3.0	3.0	30368.00	3374.22	5.25	3374.22	3036.80	992.02	171.13
324+88.00	328+13.00	325.0	6.0	10.0-4.0	3.0	3.0	4225.00	469.44	5.25	469.44	422.50	138.02	29.30
328+13.00	328+24.00	11.0	6.0	4.0	3.0	3.0	110.00	12.22	5.25	12.22	11.00	3.59	0.99
328+24.00	329+40.00	116.0	6.0-12.0	4.0	3.0	3.0	1508.00	167.56	5.25	167.56	150.80	49.26	10.46
329+40.00	331+30.00	190.0	12.0	4.0	3.0	3.0	3040.00	337.78	5.25	337.78	304.00	99.31	17.13
331+30.00	331+83.00	53.0	12.0	-	3.0	-	636.00	70.67	5.25	70.67	63.60	20.78	2.39
331+83.00	332+88.00	105.0	-	-	-	-	-	-	-	-	-	-	-
332+88.00	333+52.00	64.0	6.0	10.0	3.0	3.0	1024.00	113.78	5.25	113.78	102.40	33.45	5.77
333+52.00	353+60.00	2008.0	6.0	10.0	3.0	3.0	32128.00	3569.78	5.25	3569.78	3212.80	1049.51	181.05
353+60.00	353+68.00	8.0	6.0	10.0	3.0	3.0	128.00	14.22	5.25	14.22	12.80	4.18	0.72
353+68.00	355+90.00	222.0	6.0-4.0	10.0-4.0	3.0	3.0	2664.00	296.00	5.25	296.00	266.40	87.02	20.02
355+90.00	355+98.00	8.0	4.0	4.0	3.0	3.0	64.00	7.11	5.25	7.11	6.40	2.09	0.72
355+98.00	357+93.80	195.8	4.0	4.0	3.0	3.0	1566.40	174.04	5.25	174.04	156.64	51.17	17.65
STA EQU: 357+93.80 BK= 357+91.02 AH													
357+91.02	358+21.00	30.0	4.0	4.0	3.0	3.0	239.84	26.65	5.25	26.65	23.98	7.83	2.70
358+21.00	358+89.00	68.0	-	-	-	-	-	-	-	-	-	-	-
358+89.00	359+45.00	56.0	4.0	10.0	3.0	3.0	784.00	87.11	5.25	87.11	78.40	25.61	5.05
359+45.00	381+84.00	2239.0	6.0	10.0	3.0	3.0	35824.00	3980.44	5.25	3980.44	3582.40	1170.25	201.87
381+84.00	382+99.00	115.0	6.0-12.0	10.0	3.0	3.0	2185.00	242.78	5.25	242.78	218.50	71.38	10.37
382+99.00	385+07.00	208.0	12.0	10.0	3.0	3.0	4576.00	508.44	5.25	508.44	457.60	149.48	18.75
385+07.00	385+32.00	25.0	24.0	10.0	-	3.0	850.00	94.44	5.25	94.44	85.00	27.77	1.13
385+32.00	385+58.00	26.0	12.0-6.0	10.0	3.0	3.0	494.00	54.89	5.25	54.89	49.40	16.14	2.34
385+58.00	406+81.00	2123.0	6.0	10.0	3.0	3.0	33968.00	3774.22	5.25	3774.22	3396.80	1109.62	191.41
406+81.00	406+83.00	2.0	6.0	10.0	3.0	3.0	32.00	3.56	5.25	3.56	3.20	1.05	0.18
406+83.00	409+11.00	228.0	6.0-4.0	10.0-4.0	3.0	3.0	2736.00	304.00	5.25	304.00	273.60	89.38	20.56
409+11.00	409+33.00	22.0	4.0	4.0	3.0	3.0	176.00	19.56	5.25	19.56	17.60	5.75	1.98
409+33.00	411+50.00	217.0	4.0	4.0	3.0	3.0	1736.00	192.89	5.25	192.89	173.60	56.71	19.57
411+50.00	412+16.00	66.0	-	-	-	-	-	-	-	-	-	-	-
412+16.00	412+66.00	50.0	4.0-6.0	10.0	3.0	3.0	750.00	83.33	5.25	83.33	75.00	24.50	4.51
412+66.00	423+75.07	1109.1	6.0	10.0	3.0	3.0	17745.12	1971.68	5.25	1971.68	1774.51	579.67	100.00
423+75.07	423+90.07	15.0	6.0	10.0	3.0	3.0	240.00	26.67	4.88	26.67	24.00	7.28	1.35
423+90.07	424+20.07	30.0	6.0	10.0	3.0	3.0	480.00	53.33	3.75	53.33	36.00	11.20	2.70
424+20.07	424+50.07	30.0	6.0	10.0	3.0	3.0	480.00	53.33	3.00	53.33	36.00	8.96	2.70
424+50.07	425+54.32	104.3											
425+54.32	425+84.32	30.0	6.0	10.0	3.0	3.0	480.00	53.33	3.00	53.33	36.00	8.96	2.70
425+84.32	426+14.32	30.0	6.0	10.0	3.0	3.0	480.00	53.33	3.75	53.33	36.00	11.20	2.70
426+14.32	426+29.32	15.0	6.0	10.0	3.0	3.0	240.00	26.67	4.88	26.67	24.00	7.28	1.35
426+29.32	434+02.00	772.7	6.0	10.0	3.0	3.0	12362.88	1373.65	5.25	1373.65	1236.29	403.85	69.67
434+02.00	434+32.00	30.0	6.0	10.0	3.0	3.0	480.00	53.33	4.50	53.33	36.00	13.44	1.85
434+32.00	435+10.00	78.0	6.0	10.0	3.0	3.0	1248.00	138.67	3.75	138.67	93.60	29.12	4.81
435+10.00	436+25.00	115.0	6.0-12.0	10.0	3.0	3.0	2185.00	242.78	3.75	242.78	163.88	50.98	7.09
436+25.00	438+33.00	208.0	12.0	10.0	3.0	3.0	4576.00	508.44	3.75	508.44	343.20	106.77	12.83
438+33.00	438+58.00	25.0	24.0	10.0	3.0	3.0	850.00	94.44	3.75	94.44	63.75	19.83	1.54
438+58.00	438+72.00	14.0	12.0-6.0	10.0	3.0	3.0	266.00	29.56	3.75	29.56	19.95	6.21	0.86
438+72.00	460+24.00	2152.0	6.0	10.0	3.0	3.0	34432.00	3825.78	3.75	3825.78	2582.40	803.41	132.76
460+24.00	460+34.00	10.0	6.0	10.0	3.0	3.0	160.00	17.78	3.75	17.78	12.00	3.73	0.62
460+34.00	462+54.00	220.0	6.0-4.0	10.0-4.0	3.0	3.0	2640.00	293.33	3.75	293.33	198.00	61.60	13.57
462+54.00	462+64.00	10.0	4.0	4.0	3.0	3.0	80.00	8.89	3.75	8.89	6.00	1.87	0.62
462+64.00	464+49.00	185.0	4.0	4.0	3.0	3.0	1480.00	164.44	3.75	164.44	111.00	34.53	11.41

	USER NAME = Mona.Steffen	DESIGNED -	REVISED -	STATE OF ILLINOIS DEPARTMENT OF TRANSPORTATION	SCHEDULE OF QUANTITIES		F.A.P RTE.	SECTION	COUNTY	TOTAL SHEETS	SHEET NO.
		DRAWN -	REVISED -				322	50,51,52 RS-3	MACON	79	20
	PLOT SCALE = 100,0000 ' / in.	CHECKED -	REVISED -				CONTRACT NO. 74800				
	PLOT DATE = 4/6/2023	DATE -	REVISED -		SCALE:	SHEET 10 OF 29 SHEETS	STA.	TO STA.	ILLINOIS FED. AID PROJECT		

MODEL: Default
FILE: \\na101c-pro\ultra-cw.bentley.com\FW\DOT-Documents\DOT_Offices\District_7\Projects\74800\CADD\Drawn\CAD\Sheets\0774800-sh-sched-1b.dgn

SHOULDERS-NORTHBOUND US 51													
STATIONING		LENGTH (FOOT)	PL HMA SHOULDER WIDTH (FOOT)	DL HMA SHOULDER WIDTH (FOOT)	PL AGG. WEDGE SHOULDER WIDTH (FOOT)	DL AGG. WEDGE SHOULDER WIDTH (FOOT)	HMA SHOULDER AREA (SQ FT)	HMA SHOULDER AREA (SQ YD)	*** HOT-MIX ASPHALT SHOULDER THICKNESS (INCH)	HOT-MIX ASPHALT SURFACE REMOVAL, 1 1/2" (SQ YD)	BITUMINOUS MATERIALS (TACK COAT) (POUND)	HOT-MIX ASPHALT SHOULDERS (TON)	AGGREGATE WEDGE SHOULDER, TYPE B (TON)
FROM	TO												
NORTHBOUND US 51													
464+49.00	464+86.00	37.0	4.0	-	3.0	-	148.00	16.44	3.75	16.44	11.10	3.45	1.14
464+86.00	465+52.00	66.0	-	-	-	-	-	-	-				
465+52.00	466+07.00	55.0	4.0-6.0	10.0	3.0	3.0	825.00	91.67	3.75	91.67	61.88	19.25	3.39
466+07.00	488+46.00	2239.0	6.0	10.0	3.0	3.0	35824.00	3980.44	3.75	3980.44	2686.80	835.89	138.12
488+46.00	489+61.00	115.0	6.0-12.0	10.0	3.0	3.0	2185.00	242.78	3.75	242.78	163.88	50.98	7.09
489+61.00	491+69.00	208.0	12.0	10.0	3.0	3.0	4576.00	508.44	3.75	508.44	343.20	106.77	12.83
491+69.00	491+94.00	25.0	24.0	10.0	3.0	3.0	850.00	94.44	3.75	94.44	63.75	19.83	1.54
491+94.00	492+08.00	14.0	12.0-6.0	10.0	3.0	3.0	266.00	29.56	3.75	29.56	19.95	6.21	0.86
492+08.00	513+55.00	2147.0	6.0	10.0	3.0	3.0	34352.00	3816.89	3.75	3816.89	2576.40	801.55	132.45
513+55.00	513+63.00	8.0	6.0	10.0	3.0	3.0	128.00	14.22	3.75	14.22	9.60	2.99	0.49
513+63.00	515+85.00	222.0	6.0-4.0	10.0-4.0	3.0	3.0	2664.00	296.00	3.75	296.00	199.80	62.16	13.70
515+85.00	515+93.00	8.0	4.0	4.0	3.0	3.0	64.00	7.11	3.75	7.11	4.80	1.49	0.49
515+93.00	517+80.00	187.0	4.0	4.0	3.0	3.0	1496.00	166.22	3.75	166.22	112.20	34.91	11.54
517+80.00	518+17.00	37.0	4.0	-	3.0	-	148.00	16.44	3.75	16.44	11.10	3.45	1.14
518+17.00	518+83.00	66.0	-	-	-	-	-	-	-				
518+83.00	519+22.00	39.0	4.0-6.0	10.0	3.0	3.0	585.00	65.00	3.75	65.00	43.88	13.65	2.41
519+22.00	537+86.00	1864.0	6.0	10.0	3.0	3.0	29824.00	3313.78	3.75	3313.78	2236.80	695.89	114.99
537+86.00	539+01.00	115.0	6.0-12.0	10.0	3.0	3.0	2185.00	242.78	3.75	242.78	163.88	50.98	7.09
539+01.00	541+15.00	214.0	12.0	10.0	3.0	3.0	4708.00	523.11	3.75	523.11	353.10	109.85	13.20
541+15.00	541+39.00	24.0	24.0	10.0	3.0	3.0	816.00	90.67	3.75	90.67	61.20	19.04	1.48
541+39.00	541+68.00	29.0	12.0-6.0	10.0	3.0	3.0	551.00	61.22	3.75	61.22	41.33	12.86	1.79
541+68.00	566+89.00	2521.0	6.0	10.0	3.0	3.0	40336.00	4481.78	3.75	4481.78	3025.20	941.17	155.52
566+89.00	566+97.00	8.0	6.0	10.0	3.0	3.0	128.00	14.22	3.75	14.22	9.60	2.99	0.49
566+97.00	569+19.00	222.0	6.0-4.0	10.0-4.0	3.0	3.0	2664.00	296.00	3.75	296.00	199.80	62.16	13.70
569+19.00	569+27.00	8.0	4.0	4.0	3.0	3.0	64.00	7.11	3.75	7.11	4.80	1.49	0.49
569+27.00	571+14.00	187.0	4.0	4.0	3.0	3.0	1496.00	166.22	3.75	166.22	112.20	34.91	11.54
571+14.00	571+52.00	38.0	4.0	-	3.0	-	152.00	16.89	3.75	16.89	11.40	3.55	1.17
571+52.00	572+18.00	66.0	-	-	-	-	-	-	-				
572+18.00	572+24.00	6.0	4.0	-	3.0	-	24.00	2.67	3.75	2.67	1.80	0.56	0.19
572+24.00	572+54.00	30.0	4.0	10.0	3.0	3.0	420.00	46.67	4.50	46.67	31.50	11.76	1.85
572+54.00	574+01.69	147.7	6.0	10.0	3.0	3.0	2363.04	262.56	5.25	262.56	236.30	77.19	13.32
STA EQU: 574+01.69 BK=174+89.59 AH													
174+89.59	187+58.00	1268.4	6.0	10.0	3.0	3.0	20294.56	2254.95	5.25	2254.95	2029.46	662.96	114.36
187+58.00	189+54.00	196.0	6.0	10.0-4	3.0	3.0	2548.00	283.11	5.25	283.11	254.80	83.23	17.67
189+54.00	190+53.00	99.0	6.0-8.0	4.0	3.0	3.0	1089.00	121.00	5.25	121.00	108.90	35.57	8.93
190+53.00	191+83.00	130.0	8.0-16.0	4.0	3.0	3.0	2080.00	231.11	5.25	231.11	208.00	67.95	11.72
191+83.00	193+61.00	178.0	16.0	4.0	3.0	3.0	3560.00	395.56	5.25	395.56	356.00	116.29	16.05
193+61.00	193+77.00	16.0	16.0	-	3.0	-	256.00	28.44	5.25	28.44	25.60	8.36	0.72
193+77.00	194+16.00	39.0	4.0	-	3.0	-	156.00	17.33	5.25	17.33	15.60	5.10	1.76
194+16.00	194+81.00	65.0	-	-	-	-	-	-	-				
194+81.00	195+40.00	59.0	4.0-6.0	-	3.0	-	295.00	32.78	5.25	32.78	29.50	9.64	2.66
195+40.00	215+35.00	1995.0	6.0	10.0	3.0	3.0	31920.00	3546.67	5.25	3546.67	3192.00	1042.72	179.87
215+35.00	217+67.00	232.0	6.0-12.0	10.0	3.0	3.0	4408.00	489.78	5.25	489.78	440.80	143.99	20.92
217+67.00	219+75.00	208.0	12.0	10.0	3.0	3.0	4576.00	508.44	5.25	508.44	457.60	149.48	18.75
219+75.00	219+99.00	24.0	24.0	10.0	3.0	3.0	816.00	90.67	5.25	90.67	81.60	26.66	2.16
219+99.00	220+36.00	37.0	12.0-6.0	10.0	3.0	3.0	703.00	78.11	5.25	78.11	70.30	22.96	3.34
220+36.00	226+02.00	566.0	6.0	10.0	3.0	3.0	9056.00	1006.22	5.25	1006.22	905.60	295.83	51.03
226+02.00	226+63.00	61.0	6.0	10.0	3.0	3.0	976.00	108.44	5.25	108.44	97.60	31.88	5.50
226+63.00	229+02.00	239.0	6.0-4.0	10.0-4.0	3.0	3.0	2868.00	318.67	5.25	318.67	286.80	93.69	21.55
229+02.00	229+63.00	61.0	4.0	4.0	3.0	3.0	488.00	54.22	5.25	54.22	48.80	15.94	5.50
229+63.00	232+19.00	256.0	4.0	4.0	3.0	3.0	2048.00	227.56	5.25	227.56	204.80	66.90	23.08
232+19.00	233+00.00	81.0	4.0	-	3.0	-	324.00	36.00	5.25	36.00	32.40	10.58	3.65
233+00.00	233+58.00	58.0	-	-	-	-	-	-	-				
233+58.00	234+10.00	52.0	4.0-6.0	-	3.0	-	260.00	28.89	5.25	28.89	26.00	8.49	2.34
234+10.00	249+64.00	1554.0	6.0	10.0	3.0	3.0	24864.00	2762.67	5.25	2762.67	2486.40	812.22	140.11
249+64.00	251+94.00	230.0	6.0-12.0	10.0	3.0	3.0	4370.00	485.56	5.25	485.56	437.00	142.75	20.74
251+94.00	254+01.00	207.0	12.0	10.0	3.0	3.0	4554.00	506.00	5.25	506.00	455.40	148.76	18.66
254+01.00	254+26.00	25.0	24.0	10.0	-	3.0	850.00	94.44	5.25	94.44	85.00	27.77	1.13
254+26.00	254+62.00	36.0	12.0-6.0	10.0	3.0	3.0	684.00	76.00	5.25	76.00	68.40	22.34	3.25
254+62.00	261+35.18	673.2	6.0	10.0	3.0	3.0	10770.88	1196.76	5.25	1196.76	1077.09	351.85	60.70
261+35.18	261+50.18	15.0	6.0	10.0	3.0	3.0	240.00	26.67	4.88	26.67	24.00	7.28	1.35
261+50.18	261+80.18	30.0	6.0	10.0	3.0	3.0	480.00	53.33	3.75	53.33	36.00	11.20	2.70
261+80.18	262+10.18	30.0	6.0	10.0	3.0	3.0	480.00	53.33	3.00	53.33	36.00	8.96	2.70
262+10.18	263+01.35	91.2					BRIDGE OMISSION						
263+01.35	263+31.35	30.0	6.0	10.0	3.0	3.0	480.00	53.33	3.00	53.33	36.00	8.96	2.70
263+31.35	263+61.35	30.0	6.0	10.0	3.0	3.0	480.00	53.33	3.75	53.33	36.00	11.20	2.70
263+61.35	263+76.35	15.0	6.0	10.0	3.0	3.0	240.00	26.67	4.88	26.67	24.00	7.28	1.35

	USER NAME = Mona,Steffen	DESIGNED -	REVISED -	STATE OF ILLINOIS DEPARTMENT OF TRANSPORTATION	SCHEDULE OF QUANTITIES					F.A.P RTE.	SECTION	COUNTY	TOTAL SHEETS	SHEET NO.
		DRAWN -	REVISED -							322	50,51,52 RS-3	MACON	79	21
	PLOT SCALE = 100,0000 ' / in.	CHECKED -	REVISED -		CONTRACT NO. 74800									
	PLOT DATE = 4/6/2023	DATE -	REVISED -		ILLINOIS FED. AID PROJECT									
						SCALE:	SHEET 11	OF 29	SHEETS	STA.	TO STA.			

Model Default
File Name: p:\project-aw-bentley.com\p\INDOT\Documents\DOT_Offices\District 7\Projects\74800\CADD\data\CAD\sheet\0774800-sh-1-sched-1a.dgn

Shoulders-Northbound US 51													
Stationing		Length (Foot)	PL HMA Shoulder Width (Foot)	DL HMA Shoulder Width (Foot)	PL Agg. Wedge Shoulder Width (Foot)	DL Agg. Wedge Shoulder Width (Foot)	HMA Shoulder Area (sq ft)	HMA Shoulder Area (sq yd)	*** Hot-Mix Asphalt Shoulder Thickness (Inch)	Hot-Mix Asphalt Surface Removal, 1 1/2" (sq yd)	Bituminous Materials (Tack Coat) (pound)	Hot-Mix Asphalt Shoulders (ton)	Aggregate Wedge Shoulder, Type B (ton)
From	To												
Northbound US 51													
263+76.35	282+00.00	1823.7	6.0	10.0	3.0	3.0	29178.40	3242.04	5.25	3242.04	2917.84	953.16	164.42
282+00.00	282+17.00	17.0	6.0	10.0	3.0	3.0	272.00	30.22	5.25	30.22	27.20	8.89	1.53
282+17.00	284+30.00	213.0	6.0-4.0	10.0-4.0	3.0	3.0	2556.00	284.00	5.25	284.00	255.60	83.50	19.20
284+30.00	284+47.00	17.0	4.0	4.0	3.0	3.0	136.00	15.11	5.25	15.11	13.60	4.44	1.53
284+47.00	286+49.00	202.0	4.0	4.0	3.0	3.0	1616.00	179.56	5.25	179.56	161.60	52.79	18.21
286+49.00	286+68.00	19.0	4.0	-	3.0	-	76.00	8.44	5.25	8.44	7.60	2.48	0.86
286+68.00	287+32.00	64.0	-	-	-	-	-	-	-	-	-	-	-
287+32.00	287+76.00	44.0	4.0-6.0	10.0	3.0	3.0	660.00	73.33	5.25	73.33	66.00	21.56	3.97
287+76.00	287+91.00	15.0	6.0	10.0	3.0	3.0	240.00	26.67	4.88	26.67	24.00	7.28	1.35
287+91.00	288+21.00	30.0	6.0	10.0	3.0	3.0	480.00	53.33	3.75	53.33	36.00	11.20	2.70
288+21.00	288+51.00	30.0	6.0	10.0	3.0	3.0	480.00	53.33	3.00	53.33	36.00	8.96	2.70
Rural									TOTAL =	70092	57566	18538	3212

***SEE TYPICAL CROSS SECTIONS FOR INDIVIDUAL HMA SHOULDER LIFTS

Temporary Ramp				
Stationing		Length (Foot)	Width (Foot)	Temporary Ramp (sq yd)
From	To			
Northbound US 51				
265+10.00	265+15.00	5.00	40.00	22.22
Urban			TOTAL =	22
424+45.07	424+50.07	5.00	40.00	22.22
425+54.32	425+59.32	5.00	40.00	22.22
434+02.00	434+07.00	5.00	40.00	22.22
572+49.00	572+54.00	5.00	40.00	22.22
262+05.18	262+10.18	5.00	40.00	22.22
263+01.35	263+06.35	5.00	40.00	22.22
288+46.00	288+51.00	5.00	40.00	22.22
Rural			TOTAL =	156
Southbound US 51				
265+10.00	265+15.00	5.00	40.00	22.22
Urban			TOTAL =	22
423+84.66	423+89.66	5.00	40.00	22.22
424+93.91	424+98.91	5.00	40.00	22.22
261+78.97	261+83.97	5.00	40.00	22.22
262+75.14	262+80.14	5.00	40.00	22.22
288+46.00	288+51.00	5.00	56.00	31.11
Rural			TOTAL =	120
Urban Project Total =				44
Rural Project Total =				276
Project Total =				320

	USER NAME = Mona.Steffen	DESIGNED -	REVISED -	STATE OF ILLINOIS DEPARTMENT OF TRANSPORTATION	SCHEDULE OF QUANTITIES			F.A.P RTE.	SECTION	COUNTY	TOTAL SHEETS	SHEET NO.
		DRAWN -	REVISED -					322	50,51,52 RS-3	MACON	79	22
	PLOT SCALE = 100,0000 ' / in.	CHECKED -	REVISED -					CONTRACT NO. 74800				
	PLOT DATE = 4/6/2023	DATE -	REVISED -		SCALE:	SHEET 12	OF 29 SHEETS	STA.	TO STA.	ILLINOIS FED. AID PROJECT		

MODEL: Default
FILE: \\na101c-proj\ultra-cw-bentley.com-PIV\DOT-Documents\DOT_Offices\District_7\Projects\74800\CADD\Drawn\CAD\Sheets\0774800-sh-sched-1b.dgn

SHOULDERS-SOUTHBOUND US 51													
STATIONING		LENGTH (FOOT)	PL HMA SHOULDER WIDTH (FOOT)	DL HMA SHOULDER WIDTH (FOOT)	PL AGG. WEDGE SHOULDER WIDTH (FOOT)	DL AGG.WEDGE SHOULDER WIDTH (FOOT)	HMA SHOULDER AREA (SQ FT)	HMA SHOULDER AREA (SQ YD)	*** HOT-MIX ASPHALT SHOULDER THICKNESS (INCH)	HOT-MIX ASPHALT SURFACE REMOVAL, 1 1/2" (SQ YD)	BITUMINOUS MATERIALS (TACK COAT) (POUND)	HOT-MIX ASPHALT SHOULDERS (TON)	AGGREGATE WEDGE SHOULDER, TYPE B (TON)
FROM	TO												
SOUTHBOUND US 51													
265+10.00	265+40.00	30.0	6.0	10.0	3.0	3.0	480.00	53.33	3.00	53.33	36.00	8.96	2.70
265+40.00	265+70.00	30.0	6.0	10.0	3.0	3.0	480.00	53.33	3.75	53.33	36.00	11.20	2.70
265+70.00	265+85.00	15.0	6.0	10.0	3.0	3.0	240.00	26.67	4.88	26.67	24.00	7.28	1.35
265+85.00	273+82.08	797.1	6.0	10.0	3.0	3.0	12753.28	1417.03	5.25	1417.03	1275.33	416.61	71.87
STA EQU: 273+82.08 BK=273+79.78 AH													
273+79.78	277+50.65	370.9	6.0	10.0	3.0	3.0	5933.92	659.32	5.25	659.32	593.39	193.84	33.44
URBAN										TOTAL =			
277+50.65	278+17.00	66.3	6.0	10.0	3.0	3.0	1061.60	117.96	5.25	117.96	106.16	34.68	5.98
278+17.00	278+44.00	27.0	6.0-12.0	10.0	3.0	3.0	513.00	57.00	5.25	57.00	51.30	16.76	2.43
278+44.00	278+68.00	24.0	24.0	10.0	-	3.0	816.00	90.67	5.25	90.67	81.60	26.66	1.08
278+68.00	280+77.00	209.0	12.0	10.0	3.0	3.0	4598.00	510.89	5.25	510.89	459.80	150.20	18.84
280+77.00	281+92.00	115.0	12.0-6.0	10.0	3.0	3.0	2185.00	242.78	5.25	242.78	218.50	71.38	10.37
281+92.00	304+20.00	2228.0	6.0	10.0	3.0	3.0	35648.00	3960.89	5.25	3960.89	3564.80	1164.50	200.88
304+20.00	304+77.00	57.0	4.0	10.0	3.0	3.0	798.00	88.67	5.25	88.67	79.80	26.07	5.14
304+77.00	305+44.00	67.0	-	-	-	-	-	-	-	-	-	-	-
305+44.00	307+77.00	233.0	12.0	4.0	3.0	3.0	3728.00	414.22	5.25	414.22	372.80	121.78	21.01
307+77.00	308+90.00	113.0	12.0-6.0	4.0-6.0	3.0	3.0	1582.00	175.78	5.25	175.78	158.20	51.68	10.19
308+90.00	310+07.00	117.0	6.0	6.0-10.0	3.0	3.0	1638.00	182.00	5.25	182.00	163.80	53.51	10.55
310+07.00	330+74.00	2067.0	6.0	10.0	3.0	3.0	33072.00	3674.67	5.25	3674.67	3307.20	1080.35	186.36
330+74.00	331+83.00	109.0	4.0	10.0	3.0	3.0	1526.00	169.56	5.25	169.56	152.60	49.85	9.83
331+83.00	332+88.00	105.0	-	10.0	-	3.0	1050.00	116.67	5.25	116.67	105.00	34.30	4.73
332+88.00	335+42.00	254.0	6.0	10.0	3.0	3.0	4064.00	451.56	5.25	451.56	406.40	132.76	22.90
335+42.00	339+06.00	364.0	6.0	10.0	3.0	3.0	5824.00	647.11	5.25	647.11	582.40	190.25	32.82
339+06.00	357+67.00	1861.0	6.0	10.0	3.0	3.0	29776.00	3308.44	5.25	3308.44	2977.60	972.68	167.79
357+67.00	357+93.80	26.8	4.0	10.0	3.0	3.0	375.20	41.69	5.25	41.69	37.52	12.26	2.42
STA EQU: 357+93.80 BK=357+91.02 AH													
357+91.02	358+21.00	30.0	4.0	10.0	3.0	3.0	419.72	46.64	5.25	46.64	41.97	13.71	2.70
358+21.00	358+89.00	68.0	-	-	-	-	-	-	-	-	-	-	-
358+89.00	361+12.00	223.0	4.0	4.0	3.0	3.0	1784.00	198.22	5.25	198.22	178.40	58.28	20.11
361+12.00	361+20.00	8.0	4.0	4.0	3.0	3.0	64.00	7.11	5.25	7.11	6.40	2.09	0.72
361+20.00	363+42.00	222.0	4.0-6.0	4.0-10.0	3.0	3.0	2664.00	296.00	5.25	296.00	266.40	87.02	20.02
363+42.00	363+50.00	8.0	6.0	10.0	3.0	3.0	128.00	14.22	5.25	14.22	12.80	4.18	0.72
363+50.00	384+81.00	2131.0	6.0	10.0	3.0	3.0	34096.00	3788.44	5.25	3788.44	3409.60	1113.80	192.14
384+81.00	385+07.00	26.0	6.0-12.0	10.0	3.0	3.0	494.00	54.89	5.25	54.89	49.40	16.14	2.34
385+07.00	385+32.00	25.0	24.0	10.0	-	3.0	850.00	94.44	5.25	94.44	85.00	27.77	1.13
385+32.00	387+41.00	209.0	12.0	10.0	3.0	3.0	4598.00	510.89	5.25	510.89	459.80	150.20	18.84
387+41.00	388+56.00	115.0	12.0-6.0	10.0	3.0	3.0	2185.00	242.78	5.25	242.78	218.50	71.38	10.37
388+56.00	411+00.00	2244.0	6.0	10.0	3.0	3.0	35904.00	3989.33	5.25	3989.33	3590.40	1172.86	202.32
411+00.00	411+50.00	50.0	4.0	10.0	3.0	3.0	700.00	77.78	5.25	77.78	70.00	22.87	4.51
411+50.00	412+16.00	66.0	-	-	-	-	-	-	-	-	-	-	-
412+16.00	414+33.00	217.0	4.0	4.0	3.0	3.0	1736.00	192.89	5.25	192.89	173.60	56.71	19.57
414+33.00	414+55.00	22.0	4.0	4.0	3.0	3.0	176.00	19.56	5.25	19.56	17.60	5.75	1.98
414+55.00	416+63.00	208.0	4.0-6.0	4.0-10.0	3.0	3.0	2496.00	277.33	5.25	277.33	249.60	81.54	18.75
416+63.00	416+85.00	22.0	6.0	10.0	3.0	3.0	352.00	39.11	5.25	39.11	35.20	11.50	1.98
416+85.00	423+14.66	629.7	6.0	10.0	3.0	3.0	10074.56	1119.40	5.25	1119.40	1007.46	329.10	56.77
423+14.66	423+29.66	15.0	6.0	10.0	3.0	3.0	240.00	26.67	4.88	26.67	24.00	7.28	1.35
423+29.66	423+59.66	30.0	6.0	10.0	3.0	3.0	480.00	53.33	3.75	53.33	36.00	11.20	2.70
423+59.66	423+89.66	30.0	6.0	10.0	3.0	3.0	480.00	53.33	3.00	53.33	36.00	8.96	2.70
423+89.66	424+93.91	104.3											
424+93.91	425+23.91	30.0	6.0	10.0	3.0	3.0	480.00	53.33	3.00	53.33	36.00	8.96	2.70
425+23.91	425+53.91	30.0	6.0	10.0	3.0	3.0	480.00	53.33	3.75	53.33	36.00	11.20	2.70
425+53.91	425+68.91	15.0	6.0	10.0	3.0	3.0	240.00	26.67	4.88	26.67	24.00	7.28	1.35
425+68.91	438+20.00	1251.1	6.0	10.0	3.0	3.0	20017.44	2224.16	5.25	2224.16	2001.74	653.90	112.80
438+20.00	438+33.00	13.0	6.0-12.0	10.0	3.0	3.0	247.00	27.44	5.25	27.44	24.70	8.07	1.17
438+33.00	438+58.00	25.0	24.0	10.0	-	3.0	850.00	94.44	5.25	94.44	85.00	27.77	1.13
438+58.00	440+67.00	209.0	12.0	10.0	3.0	3.0	4598.00	510.89	5.25	510.89	459.80	150.20	18.84
440+67.00	441+82.00	115.0	12.0-6.0	10.0	3.0	3.0	2185.00	242.78	5.25	242.78	218.50	71.38	10.37
441+82.00	464+31.00	2249.0	6.0	10.0	3.0	3.0	35984.00	3998.22	5.25	3998.22	3598.40	1175.48	202.77
464+31.00	464+86.00	55.0	4.0	10.0	3.0	3.0	770.00	85.56	5.25	85.56	77.00	25.15	4.96
464+86.00	465+52.00	66.0	-	-	-	-	-	-	-	-	-	-	-
465+52.00	467+72.00	220.0	4.0	4.0	3.0	3.0	1760.00	195.56	5.25	195.56	176.00	57.49	19.84
467+72.00	467+84.00	12.0	4.0	4.0	3.0	3.0	96.00	10.67	5.25	10.67	9.60	3.14	1.08
467+84.00	470+02.00	218.0	4.0-6.0	4.0-10.0	3.0	3.0	2616.00	290.67	5.25	290.67	261.60	85.46	19.66
470+02.00	470+14.00	12.0	6.0	10.0	3.0	3.0	192.00	21.33	5.25	21.33	19.20	6.27	1.08
470+14.00	491+43.00	2129.0	6.0	10.0	3.0	3.0	34064.00	3784.89	5.25	3784.89	3406.40	1112.76	191.95

	USER NAME = Mona.Steffen	DESIGNED -	REVISED -	STATE OF ILLINOIS DEPARTMENT OF TRANSPORTATION	SCHEDULE OF QUANTITIES		F.A.P RTE.	SECTION	COUNTY	TOTAL SHEETS	SHEET NO.
		DRAWN -	REVISED -				322	50,51,52 RS-3	MACON	79	23
	PLOT SCALE = 100,0000 ' / in.	CHECKED -	REVISED -				CONTRACT NO. 74800				
	PLOT DATE = 4/6/2023	DATE -	REVISED -				ILLINOIS FED. AID PROJECT				
SCALE:		SHEET 13 OF 29 SHEETS		STA.		TO STA.					

MODEL: Default
FILE: \\nortec-prod\cadd\paw.bentley.com\FW\DOT\Documents\DOT_Offices\District 7\Projects\74800\CADD\data\CAD\sheet\0774800-sh-sched.tbl.dgn

SHOULDERS-SOUTHBOUND US 51														
STATIONING		LENGTH (FOOT)	PL HMA SHOULDER WIDTH (FOOT)	DL HMA SHOULDER WIDTH (FOOT)	PL AGG. WEDGE SHOULDER WIDTH (FOOT)	DL AGG.WEDGE SHOULDER WIDTH (FOOT)	HMA SHOULDER AREA (SQ FT)	HMA SHOULDER AREA (SQ YD)	*** HOT-MIX ASPHALT SHOULDER THICKNESS (INCH)	HOT-MIX ASPHALT SURFACE REMOVAL, 1 1/2" (SQ YD)	BITUMINOUS MATERIALS (TACK COAT) (POUND)	HOT-MIX ASPHALT SHOULDERS (TON)	AGGREGATE WEDGE SHOULDER, TYPE B (TON)	
			FROM	TO										
SOUTHBOUND US 51														
491+43.00	491+69.00	26.0	6.0-12.0	10.0	3.0	3.0	494.00	54.89	5.25	54.89	49.40	16.14	2.34	
491+69.00	491+94.00	25.0	24.0	10.0	-	3.0	850.00	94.44	5.25	94.44	85.00	27.77	1.13	
491+94.00	494+03.00	209.0	12.0	10.0	3.0	3.0	4598.00	510.89	5.25	510.89	459.80	150.20	18.84	
494+03.00	495+18.00	115.0	12.0-6.0	10.0	3.0	3.0	2185.00	242.78	5.25	242.78	218.50	71.38	10.37	
495+18.00	517+60.00	2242.0	6.0	10.0	3.0	3.0	35872.00	3985.78	5.25	3985.78	3587.20	1171.82	202.14	
517+60.00	518+17.00	57.0	4.0	10.0	3.0	3.0	798.00	88.67	5.25	88.67	79.80	26.07	5.14	
518+17.00	518+83.00	66.0	-	-	-	-	-	-	-	-				
518+83.00	521+07.00	224.0	4.0	4.0	3.0	3.0	1792.00	199.11	5.25	199.11	179.20	58.54	20.20	
521+07.00	521+15.00	8.0	4.0	4.0	3.0	3.0	64.00	7.11	5.25	7.11	6.40	2.09	0.72	
521+15.00	523+37.00	222.0	4.0-6.0	4.0-10.0	3.0	3.0	2664.00	296.00	5.25	296.00	266.40	87.02	20.02	
523+37.00	523+45.00	8.0	6.0	10.0	3.0	3.0	128.00	14.22	5.25	14.22	12.80	4.18	0.72	
523+45.00	540+86.00	1741.0	6.0	10.0	3.0	3.0	27856.00	3095.11	5.25	3095.11	2785.60	909.96	156.97	
540+86.00	541+15.00	29.0	6.0-12.0	10.0	3.0	3.0	551.00	61.22	5.25	61.22	55.10	18.00	2.61	
541+15.00	541+39.00	24.0	24.0	10.0	3.0	3.0	816.00	90.67	5.25	90.67	81.60	26.66	2.16	
541+39.00	543+43.00	204.0	12.0	10.0	3.0	3.0	4488.00	498.67	5.25	498.67	448.80	146.61	18.39	
543+43.00	544+58.00	115.0	12.0-6.0	10.0	3.0	3.0	2185.00	242.78	5.25	242.78	218.50	71.38	10.37	
544+58.00	570+94.00	2636.0	6.0	10.0	3.0	3.0	42176.00	4686.22	5.25	4686.22	4217.60	1377.75	237.67	
570+94.00	571+52.00	58.0	4.0	10.0	3.0	3.0	812.00	90.22	5.25	90.22	81.20	26.53	5.23	
571+52.00	572+18.00	66.0	-	-	-	-	-	-	-	-				
572+18.00	574+01.69	183.7	4.0	4.0	3.0	3.0	1469.52	163.28	5.25	163.28	146.95	48.00	16.56	
STA EQU: 574+01.69 BK=174+89.59 AH														
174+89.59	175+28.00	38.4	4.0	4.0	3.0	3.0	307.28	34.14	5.25	34.14	30.73	10.04	3.46	
175+28.00	175+36.00	8.0	4.0	4.0	3.0	3.0	64.00	7.11	5.25	7.11	6.40	2.09	0.72	
175+36.00	177+63.00	227.0	4.0-6.0	4.0-10.0	3.0	3.0	2724.00	302.67	5.25	302.67	272.40	88.98	20.47	
177+63.00	177+69.00	6.0	6.0	10.0	3.0	3.0	96.00	10.67	5.25	10.67	9.60	3.14	0.54	
177+69.00	193+62.00	1593.0	6.0	10.0	3.0	3.0	25488.00	2832.00	5.25	2832.00	2548.80	832.61	143.63	
193+62.00	194+16.00	54.0	4.0	10.0	3.0	3.0	756.00	84.00	5.25	84.00	75.60	24.70	4.87	
194+16.00	194+81.00	65.0	-	10.0	-	3.0	650.00	72.22	5.25	72.22	65.00	21.23	2.93	
194+81.00	195+15.00	34.0	4.0	10.0	3.0	3.0	476.00	52.89	5.25	52.89	47.60	15.55	3.07	
195+16.00	198+16.00	300.0	4.0	10.0	3.0	3.0	4200.00	466.67	5.25	466.67	420.00	137.20	27.05	
198+16.00	201+17.00	301.0	4.0	10.0	3.0	3.0	4214.00	468.22	5.25	468.22	421.40	137.66	27.14	
201+17.00	219+38.00	1821.0	6.0	10.0	3.0	3.0	29136.00	3237.33	5.25	3237.33	2913.60	951.78	164.19	
219+38.00	219+75.00	37.0	6.0-12.0	10.0	3.0	3.0	703.00	78.11	5.25	78.11	70.30	22.96	3.34	
219+75.00	219+99.00	24.0	24.0	10.0	-	3.0	816.00	90.67	5.25	90.67	81.60	26.66	1.08	
219+99.00	222+05.00	206.0	12.0	10.0	3.0	3.0	4532.00	503.56	5.25	503.56	453.20	148.05	18.57	
222+05.00	224+33.00	228.0	12.0-6.0	10.0	3.0	3.0	4332.00	481.33	5.25	481.33	433.20	141.51	20.56	
224+33.00	232+48.00	815.0	6.0	10.0	3.0	3.0	13040.00	1448.89	5.25	1448.89	1304.00	475.97	73.48	
232+48.00	233+00.00	52.0	4.0	-	3.0	-	208.00	23.11	5.25	23.11	20.80	6.79	2.34	
233+00.00	233+58.00	58.0	-	-	-	-	-	-	-	-				
233+58.00	234+39.00	81.0	4.0	-	3.0	-	324.00	36.00	5.25	36.00	32.40	10.58	3.65	
234+39.00	236+96.00	257.0	4.0	4.0	3.0	3.0	2056.00	228.44	5.25	228.44	205.60	67.16	23.17	
236+96.00	237+56.00	60.0	4.0	4.0	3.0	3.0	480.00	53.33	5.25	53.33	48.00	15.68	5.41	
237+56.00	239+96.00	240.0	4.0-6.0	4.0-10.0	3.0	3.0	2880.00	320.00	5.25	320.00	288.00	94.08	21.64	
239+96.00	240+56.00	60.0	6.0	10.0	3.0	3.0	960.00	106.67	5.25	106.67	96.00	31.36	5.41	
240+56.00	253+64.00	1308.0	6.0	10.0	3.0	3.0	20928.00	2325.33	5.25	2325.33	2092.80	683.65	117.93	
253+64.00	254+01.00	37.0	6.0-12.0	10.0	3.0	3.0	703.00	78.11	5.25	78.11	70.30	22.96	3.34	
254+01.00	254+26.00	25.0	24.0	10.0	3.0	3.0	850.00	94.44	5.25	94.44	85.00	27.77	2.25	
254+26.00	256+32.00	206.0	12.0	10.0	3.0	3.0	4532.00	503.56	5.25	503.56	453.20	148.05	18.57	
256+32.00	258+63.00	231.0	12.0-6.0	10.0	3.0	3.0	4389.00	487.67	5.25	487.67	438.90	143.37	20.83	
258+63.00	261+08.97	246.0	6.0	10.0	3.0	3.0	3935.52	437.28	5.25	437.28	393.55	128.56	22.18	
261+08.97	261+23.97	15.0	6.0	10.0	3.0	3.0	240.00	26.67	4.88	26.67	24.00	7.28	1.35	
261+23.97	261+53.97	30.0	6.0	10.0	3.0	3.0	480.00	53.33	3.75	53.33	36.00	11.20	2.70	
261+53.97	261+83.97	30.0	6.0	10.0	3.0	3.0	480.00	53.33	3.00	53.33	36.00	8.96	2.70	
261+83.97	262+75.14	91.2	BRIDGE OMISSION											
262+75.14	263+05.14	30.0	6.0	10.0	3.0	3.0	480.00	53.33	3.00	53.33	36.00	8.96	2.70	
263+05.14	263+35.14	30.0	6.0	10.0	3.0	3.0	480.00	53.33	3.75	53.33	36.00	11.20	2.70	
263+35.14	263+50.14	15.0	6.0	10.0	3.0	3.0	240.00	26.67	4.88	26.67	24.00	7.28	1.35	
263+50.14	286+15.00	2264.9	6.0	10.0	3.0	3.0	36237.76	4026.42	5.25	4026.42	3623.78	1183.77	204.20	
286+15.00	286+68.00	53.0	4.0	10.0	3.0	3.0	742.00	82.44	5.25	82.44	74.20	24.24	4.78	
286+68.00	287+32.00	64.0	-	-	-	-	-	-	-	-				
287+32.00	287+76.00	44.0	4.0	4.0	3.0	3.0	352.00	39.11	5.25	39.11	35.20	11.50	3.97	
287+76.00	287+91.00	15.0	4.0	4.0	3.0	3.0	120.00	13.33	4.88	13.33	12.00	3.64	1.35	
287+91.00	288+21.00	30.0	4.0	4.0	3.0	3.0	240.00	26.67	3.75	26.67	18.00	5.60	2.70	
288+21.00	288+51.00	30.0	4.0	4.0	3.0	3.0	240.00	26.67	3.00	26.67	18.00	4.48	2.70	
RURAL									TOTAL =	70741	63559	20745	3614	

***SEE TYPICAL CROSS SECTIONS FOR INDIVIDUAL HMA SHOULDER LIFTS

US 51 PAVING SUMMARY							
US 51	HOT-MIX ASPHALT SURFACE REMOVAL, 1 1/2" (SQ YD)	PORTLAND CEMENT CONCRETE SURFACE REMOVAL- BUTT JOINT (SQ YD)	BITUMINOUS MATERIALS (TACK COAT) (POUND)	POLYMERIZED HOT-MIX ASPHALT BINDER COURSE, IL-9.5FG, N90 (TON)	POLYMERIZED HOT-MIX ASPHALT SURFACE COURSE, IL-9.5, MIX "D", N90 (TON)	HOT-MIX ASPHALT SHOULDERS (TON)	AGGREGATE WEDGE SHOULDER, TYPE B (TON)
URBAN PROJECT TOTAL =	4535	267	8436	617	740	1310	224
RURAL PROJECT TOTAL =	181627	1387	282768	23352	26874	39282	6826
PROJECT TOTAL =	186162	1654	291204	23969	27614	40592	7050

	USER NAME = Mona.Steffen	DESIGNED -	REVISED -	STATE OF ILLINOIS DEPARTMENT OF TRANSPORTATION	SCHEDULE OF QUANTITIES				F.A.P RTE.	SECTION	COUNTY	TOTAL SHEETS	SHEET NO.
		DRAWN -	REVISED -						322	50,51,52 RS-3	MACON	79	24
	PLOT SCALE = 100,0000 ' / in.	CHECKED -	REVISED -						CONTRACT NO. 74800				
	PLOT DATE = 4/6/2023	DATE -	REVISED -		SCALE:	SHEET 14	OF 29	SHEETS	STA.	TO STA.	ILLINOIS FED. AID PROJECT		

MODEL Default
FILE Name: project-aw-beadley.com-6\WIDOT-Documents\DOT_Offices\District_7\Projects\74800\CADDData\CAD\sheet\0774800-sh-sched.tbl.dgn

LONGITUDINAL JOINT SEALANT				
STATIONING		LENGTH (FOOT)	# OF JOINTS (EACH)	LONGITUDINAL JOINT SEALANT (FOOT)
FROM	TO			
NORTHBOUND US 51				
265+10.00	273+82.08	872.08	1	872.08
STA EQU: 273+82.08 BK= 273+79.78 AH 273+79.78		370.87	1	370.87
URBAN		TOTAL = 1243		
277+50.65	300+15.00	2264.35	1	2264.35
300+15.00	304+59.00	444.00	2	888.00
304+59.00	325+88.00	2129.00	1	2129.00
325+88.00	331+30.00	542.00	2	1084.00
331+30.00	353+68.00	2238.00	1	2238.00
353+68.00	357+93.80	425.80	3	1277.40
STA EQU: 357+93.80 BK=357+91.02 AH				
357+91.02	358+13.00	21.98	3	65.94
358+13.00	406+83.00	4870.00	1	4870.00
406+83.00	411+25.00	442.00	3	1326.00
411+25.00	424+50.07	1325.07	1	1325.07
424+50.07	425+54.32	104.25	BRIDGE OMISSION	
425+54.32	460+34.00	3479.68	1	3479.68
460+34.00	464+68.00	434.00	3	1302.00
464+68.00	513+63.00	4895.00	1	4895.00
513+63.00	517+99.00	436.00	3	1308.00
517+99.00	567+20.00	4921.00	1	4921.00
567+20.00	571+33.00	413.00	3	1239.00
571+33.00	574+01.69	268.69	1	268.69
STA EQU: 574+01.69 BK=174+89.59 AH				
174+89.59	187+58.00	1268.41	1	1268.41
187+58.00	193+61.00	603.00	2	1206.00
193+61.00	226+63.00	3302.00	1	3302.00
226+63.00	232+19.00	556.00	3	1668.00
232+19.00	232+81.00	62.00	2	124.00
232+81.00	262+10.18	2929.18	1	2929.18
262+10.18	263+01.35	91.17	BRIDGE OMISSION	
263+01.35	282+17.00	1915.65	1	1915.65
282+17.00	286+45.00	428.00	3	1284.00
286+45.00	288+51.00	206.00	1	206.00
RURAL		TOTAL = 48784		
SOUTHBOUND US 51				
265+10.00	273+82.08	872.08	1	872.08
STA EQU: 273+82.08 BK= 273+79.78 AH 273+79.78		370.87	1	370.87
URBAN		TOTAL = 1243		
277+50.65	305+63.00	2812.35	1	2812.35
305+63.00	310+07.00	444.00	2	888.00
310+07.00	332+76.00	2269.00	1	2269.00
332+76.00	339+06.00	630.00	2	1260.00
339+06.00	357+93.80	1887.80	1	1887.80
STA EQU: 357+93.80 BK=357+91.02 AH				
357+91.02	359+06.00	114.98	1	114.98
359+06.00	363+42.00	436.00	3	1308.00
363+42.00	412+42.00	4900.00	1	4900.00
412+42.00	416+63.00	421.00	3	1263.00
416+63.00	423+89.66	726.66	1	726.66
423+89.66	424+93.91	104.25	BRIDGE OMISSION	
424+93.91	465+70.00	4076.09	1	4076.09
465+70.00	470+02.00	432.00	3	1296.00
470+02.00	519+01.00	4899.00	1	4899.00
519+01.00	523+37.00	436.00	3	1308.00
523+37.00	572+35.00	4898.00	1	4898.00
572+35.00	574+01.69	166.69	3	500.07
STA EQU: 574+01.69 BK=174+89.59 AH				
174+89.59	177+63.00	273.41	3	820.23
177+63.00	195+01.00	1738.00	1	1738.00
195+01.00	201+17.00	616.00	2	1232.00
201+17.00	233+77.00	3260.00	1	3260.00
233+77.00	234+39.00	62.00	2	124.00
234+39.00	239+96.00	557.00	3	1671.00
239+96.00	261+83.97	2187.97	1	2187.97
261+83.97	262+75.14	91.17	BRIDGE OMISSION	
262+75.14	287+55.00	2479.86	1	2479.86
287+55.00	288+51.00	96.00	3	288.00
RURAL		TOTAL = 48208		
URBAN PROJECT TOTAL =		2486		
RURAL PROJECT TOTAL =		96992		
PROJECT TOTAL =		99478		

SHORT TERM PAVEMENT MARKING									
STATIONING		LENGTH (FOOT)	CENTERLINE (FOOT)	PASSING LANE SHOULDER EDGE LINE (FOOT)	DRIVING LANE SHOULDER EDGE LINE (FOOT)	TURNLANE & ARROWS (FOOT)	NUMBER OF APPLICATIONS (EACH)	SHORT TERM PAVEMENT MARKING (FOOT)	SHORT TERM PAVEMENT MARKING REMOVAL (SQ FT)
FROM	TO								
NORTHBOUND US 51									
265+10.00	273+82.08	872.08	87.21	17.44	17.44		2	244.18	81.39
STA EQU: 273+82.08 BK=273+79.78 AH 273+79.78		370.87	37.09	7.42	7.42		2	103.84	34.61
URBAN		TOTAL =						348	116
277+50.65	300+15.00	2264.35	226.44	45.29	45.29		2	634.02	211.34
300+15.00	302+45.00	230.00	23.00		4.60		2	55.20	18.40
302+45.00	304+59.00	214.00	21.40		4.20	51.8	2	154.96	51.65
304+59.00	305+90.00	131.00	13.10		2.62		2	31.44	10.48
305+90.00	324+88.00	1898.00	189.80	37.96	37.96		2	531.44	177.15
324+88.00	328+13.00	325.00	32.50	6.5			2	78.00	26.00
328+13.00	331+49.00	336.00	33.60	6.72		79.2	2	239.04	79.68
331+49.00	333+51.00	202.00	20.20				2	40.40	13.47
333+51.00	353+60.00	2009.00	200.90	40.18	40.18		2	562.52	187.51
353+60.00	355+90.00	230.00	23.00				2	46.00	15.33
355+90.00	357+93.80	203.80	20.38			101.56	2	243.88	81.29
STA EQU: 357+93.80 BK=357+91.02 AH									
357+91.02	359+45.00	153.98	15.40				2	30.80	10.27
359+45.00	406+81.00	4736.00	473.60	94.72	94.72		2	1326.08	442.03
406+81.00	409+33.00	252.00	25.20				2	50.40	16.80
409+33.00	411+25.00	192.00	19.20			99.20	2	236.80	78.93
411+25.00	412+66.00	141.00	14.10				2	28.20	9.40
412+66.00	424+50.07	1184.07	118.41	23.68	23.68		2	331.54	110.51
424+50.07	425+54.32	104.25				BRIDGE OMISSION			
425+54.32	434+02.00	847.68	84.77	16.95	16.95		2	237.35	79.12
434+02.00	460+24.00	2622.00	262.20	52.44	52.44		3	1101.24	367.08
460+24.00	462+64.00	240.00	24.00				3	72.00	24.00
462+64.00	464+68.00	204.00	20.40			64.88	3	255.84	85.28
464+68.00	466+09.00	141.00	14.10				3	42.30	14.10
466+09.00	513+55.00	4746.00	474.60	94.92	94.92		3	1993.32	664.44
513+55.00	515+93.00	238.00	23.80				3	71.40	23.80
515+93.00	517+99.00	206.00	20.60			102.00	3	367.80	122.60
517+99.00	519+40.00	141.00	14.10				3	42.30	14.10
519+40.00	566+89.00	4749.00	474.90	94.98	94.98		3	1994.58	664.86
566+89.00	569+27.00	238.00	23.80				3	71.40	23.80
569+27.00	571+33.00	206.00	20.60			64.92	3	256.56	85.52
571+33.00	572+74.00	141.00	14.10				3	42.30	14.10
572+74.00	574+01.69	127.69	12.77	2.55	2.55		2	35.75	11.92
STA EQU: 574+01.69 BK=174+89.59 AH									
174+89.59	187+58.00	1268.41	126.84	25.37	25.37		2	355.15	118.38
187+58.00	190+53.00	295.00	29.50	5.90			2	70.80	23.60
190+53.00	193+89.00	336.00	33.60	6.72		79.2	2	239.04	79.68
193+89.00	195+40.00	151.00	15.10				2	30.20	10.07
195+40.00	226+63.00	3100.00	310.00	62.00	62.00		2	868.00	289.33
226+40.00	229+63.00	323.00	32.30				2	64.60	21.53
229+63.00	232+81.00	318.00	31.80			154.80	2	373.20	124.40
232+81.00	234+20.00	139.00	13.90				2	27.80	9.27
234+20.00	262+10.18	2790.18	279.02	55.80	55.80		2	701.25	260.42
262+10.18	263+01.35	91.17				BRIDGE OMISSION			
263+01.35	282+17.00	1915.65	191.57	38.31	38.31		2	536.38	178.79
282+17.00	284+47.00	230.00	23.00				2	46.00	15.33
284+47.00	286+45.00	198.00	19.80			100.40	2	240.40	80.13
286+45.00	287+86.00	141.00	14.10				2	28.20	9.40
287+86.00	288+51.00	65.00	6.50	1.30	1.30		2	18.20	6.07
RURAL		TOTAL =						14884	4961
SOUTHBOUND US 51									
265+10.00	273+82.08	872.08	87.21	17.44	17.44		2	244.18	81.39
STA EQU: 273+82.08 BK=273+79.78 AH 273+79.78		370.87	37.09	7.42	7.42		2	103.84	34.61
URBAN		TOTAL =						348	116
277+50.65	304+18.00	2657.35	265.74	53.15	53.15		2	744.06	248.02
304+18.00	305+43.00	125.00	12.50				2	25.00	8.33
305+43.00	307+77.00	234.00	23.40	4.68		53.80	2	163.76	54.59
307+77.00	310+07.00	230.00	23.00	4.60			2	55.20	18.40
310+07.00	330+74.00	2067.00	206.70	41.34	41.34		2	570.76	192.92
330+74.00	332+76.00	202.00	20.20		4.04		2	48.48	16.16
332+76.00	335+42.00	266.00	26.60	5.32	5.32	72.20	2	218.88	72.96
335+42.00	357+93.80	2251.80	225.18	45.04	45.04		2	630.50	210.17
STA EQU: 357+93.80 BK=357+91.02 AH									
357+91.02	359+06.00	114.98	11.50				2	23.00	7.67
359+06.00	361+12.00	206.00	20.60			102.00	2	245.20	81.73
361+12.00	363+50.00	238.00	23.80				2	47.60	15.87
363+50.00	411+00.00	4750.00	475.00	95.00	95.00		2	1330.00	443.33
411+00.00	412+16.00	116.00	11.60				2	23.20	7.73
412+16.00	414+33.00	217.00	21.70			104.20	2	251.80	83.93
414+33.00	416+45.00	212.00	21.20				2	42.40	14.13
416+45.00	423+89.66	744.66	74.47	14.89	14.89		2	208.50	69.50
423+89.66	424+93.91	104.25				BRIDGE OMISSION			
424+93.91	464+29.00	3935.09	393.51	78.70	78.70		2	1101.83	367.28
464+29.00	465+70.00	141.00	14.10				2	28.20	9.40
465+70.00	467+72.00	202.00	20.20			101.20	2	242.80	80.93
467+72.00	470+14.00	242.00	24.20				2	48.40	16.13
470+14.00	517+60.00	4746.00	474.60	94.92	94.92		2	1328.88	442.96
517+60.00	519+01.00	141.00	14.10				2	28.20	9.40
519+01.00	521+07.00	206.00	20.60			102.00	2	245.20	81.73
521+07.00	523+45.00	238.00	23.80				2	47.60	15.87
523+45.00	570+95.00	4750.00	475.00	95.00	95.00		2	1330.00	443.33
570+95.00	572+35.00	140.00	14.00				2	28.00	9.33
572+35.00	574+01.69	166.69	16.67			63.74	2	160.81	53.60
STA EQU: 574+01.69 BK=174+89.59 AH									
174+89.59	175+29.00	39.41	3.94			38.28	2	84.45	28.15
175+29.00	177+69.00	240.00	24.00				2	48.00	16.00
177+69.00	193+62.00	1593.00	159.30	31.86	31.86		2	446.04	148.68
193+62.00	195+01.00	139.00	13.90		2.78		2	33.36	11.12
195+01.00	198+16.00	315.00	31.50		6.30	77.10	2	229.80	76.60
198+16.00	201+17.00	301.00	30.10		6.02		2	72.24	24.08
201+17.00	232+25.00	3108.00	310.80	62.16	62.16		2	870.24	290.08
232+25.00	233+77.00	152.00	15.20				2	30.40	10.13
233+77.00	236+96.00	319.00	31.90			155.00	2	373.80	124.60
236+96.00	239+96.00	300.00	30.00				2	60.00	20.00
239+96.00	261+83.97	2187.97	218.80	43.76	43.76		2	612.63	204.21
261+83.97	262+75.14	91.17				BRIDGE OMISSION			
262+75.14	286+15.00	2339.86	233.99	46.80	46.80		2	655.16	218.39
286+15.00	287+55.00	140.00	14.00				2	28.00	9.33
287+55.00	288+51.00	96.00	9.60			49.60	2	118.40	39.47
RURAL		TOTAL =						12889	4296
URBAN PROJECT TOTAL =								696	232
RURAL PROJECT TOTAL =								27773	9257
PROJECT TOTAL =								28469	9489

MODEL: Default
FILE NAME: pw:\\ldot-pw_bentlev.com:PW\\DOT\\Documents\\IDOT_Offices\\District_7\\Projects\\74800\\CADData\\CADsheets\\D774800-sht-schedule.dgn

F.A.P RTE.	SECTION	COUNT
322	50,51,52 RS-3	MACC
		CONTR
	ILLINOIS	FED. AID PROJECT

MODEL: Default
FILE: \\na11c-pw\uldest-pw.bentley.com\FW\DOT-Documents\DOT_Offices\District_7\Projects\74800\CADD\data\CAD\sheet\0774800-sh-sched-1b.dgn

US 51 NORTHBOUND UNDERDRAINS SCHEDULE												
PIPE UNDERDRAINS						PIPE UNDERDRAIN OUTLETS						
LOCATION			SIDE IN/OUT	SHOULDER REMOVAL AND REPLACEMENT (FOOT)	PIPE UNDERDRAINS 6" (MODIFIED) (FOOT)	OUTLET STATION	SHOULDER REMOVAL AND REPLACEMENT (FOOT)	PIPE UNDERDRAINS 6" (SPECIAL) (FOOT)	CLASS SI CONCRETE (MISC) (CU YD)	REINFORCEMENT BARS (POUND)	CONCRETE HEADWALL REMOVAL SPECIAL (EACH)	RODENT SHIELD (EACH)
US-51 NORTHBOUND												
306+00	TO	309+68	OUT	368	368	309+68	10	44	1.5	35.6	1	2
306+00	TO	309+68	IN	368	368	309+68	6	32	1.5	35.6	1	2
309+68	TO	314+00	OUT	432	432	314+00	10	24	1.5	35.6	1	1
309+68	TO	314+00	IN	432	432	314+00	6	16	1.5	35.6	1	1
314+00	TO	319+00	OUT	500	500	319+00	10	22	1.5	35.6	1	1
314+00	TO	319+00	IN	500	500	319+00	6	16	1.5	35.6	1	1
319+00	TO	324+00	OUT	500	500							
319+00	TO	324+00	IN	500	500							
324+00	TO	328+00	OUT	400	400	328+00	4	18	1.5	35.6	1@329+00	1
324+00	TO	328+00	IN	400	400	328+00	6	18	1.5	35.6	1@329+00	1
328+00	TO	331+00	OUT	300	300	331+00	4	18	1.5	35.6	-	1
328+00	TO	331+00	IN	300	300	331+00	12	18	1.5	35.6	-	1
331+00	TO	333+60	OUT	OMISSION								
331+00	TO	333+60	IN	OMISSION								
333+60	TO	339+00	OUT	540	540	339+00	10	40	1.5	35.6	1	2
333+60	TO	338+85	IN	525	525	338+85	6	42	-	-	1@334+00	2
339+00	TO	344+50	OUT	550	550	344+50	10	21	1.5	35.6	1	1
338+85	TO	346+00	IN	715	715	346+00	6	18	1.5	35.6	1	1
344+50	TO	349+00	OUT	450	450	349+00	10	20	1.5	35.6	1	1
346+00	TO	349+00	IN	300	300	349+00	6	17	1.5	35.6	1	1
349+00	TO	354+00	OUT	500	500							
349+00	TO	354+00	IN	500	500							
354+00	TO	357+89	OUT	389	389	357+89	4	18	1.5	35.6	1	1
354+00	TO	357+80	IN	380	380	357+80	4	15	1.5	35.6	-	1
357+80	TO	359+16	IN	OMISSION								
357+89	TO	359+16	OUT	OMISSION		359+16	10	21	1.5	35.6	1	1
359+16	TO	360+00	IN	84	84	360+00	6	26	1.5	35.6	1	2
359+16	TO	364+00	OUT	484	484	364+00	10	22	1.5	35.6	1	1
360+00	TO	366+00	IN	600	600	366+00	6	18	1.5	35.6	1	1
364+00	TO	371+00	OUT	700	700	371+00	10	22	1.5	35.6	1	1
366+00	TO	371+00	IN	500	500	371+00	6	16	1.5	35.6	1	1
371+00	TO	376+00	OUT	500	500	376+00	10	22	1.5	35.6	1	1
371+00	TO	376+00	IN	500	500	376+00	6	16	1.5	35.6	1	1
376+00	TO	381+00	OUT	500	500	381+00	10	20	1.5	35.6	1	1
376+00	TO	381+00	IN	500	500	381+00	6	16	1.5	35.6	1	1
381+00	TO	387+00	IN	600	600	387+00	6	18	1.5	35.6	1	1
381+00	TO	387+14	OUT	614	614	387+14	10	20	1.5	35.6	1	1
387+00	TO	392+00	IN	500	500	392+00	6	18	1.5	35.6	1	1
387+14	TO	392+00	OUT	486	486	392+00	10	22	1.5	35.6	1	1
392+00	TO	397+00	IN	500	500							
392+00	TO	397+00	OUT	500	500							
397+00	TO	402+50	IN	550	550	402+50	6	16	1.5	35.6	1	1
397+00	TO	402+50	OUT	550	550	402+50	10	22	1.5	35.6	1	1
402+50	TO	407+50	IN	500	500	407+50	6	16	1.5	35.6	1	1
402+50	TO	407+50	OUT	500	500	407+50	10	22	1.5	35.6	1	1
407+50	TO	411+00	IN	350	350	411+00	4	13	1.5	35.6	1	1
407+50	TO	411+12	OUT	362	362	411+12	4	18	1.5	35.6	1	1
412+38	TO	417+00	OUT	462	462	417+00	10	22	1.5	35.6	1	1
412+38	TO	420+58	IN	820	820	420+58	6	36	1.5	35.6	1	2
417+00	TO	420+58	OUT	358	358	420+58	10	44	1.5	35.6	1	2
420+58	TO	424+21	IN	363	363							
424+21	TO	425+57	IN	STRUCTURE OMISSION		425+57	6	15	1.5	35.6	1	1
420+58	TO	424+53	OUT	395	395							
424+53	TO	425+91	OUT	STRUCTURE OMISSION		425+91	10	20	1.5	35.6	1	1
425+57	TO	430+00	IN	443	443	430+00	6	18	1.5	35.6	1	1
425+91	TO	430+00	OUT	409	409	430+00	10	22	1.5	35.6	1	1
430+00	TO	435+00	IN	500	500	435+00	6	18	1.5	35.6	1	1
430+00	TO	435+00	OUT	500	500	435+00	10	22	1.5	35.6	1	1
435+00	TO	440+00	IN	500	500	440+00	6	18	1.5	35.6	1	1
435+00	TO	440+00	OUT	500	500	440+00	10	22	1.5	35.6	1	1
440+00	TO	445+00	IN	500	500	445+00	6	17	1.5	35.6	1	1
440+00	TO	445+00	OUT	500	500	445+00	10	22	1.5	35.6	1	1
445+00	TO	450+00	IN	500	500							
445+00	TO	450+00	OUT	500	500							
450+00	TO	455+00	IN	500	500	455+00	6	18	1.5	35.6	1	1
450+00	TO	455+00	OUT	500	500	455+00	10	22	1.5	35.6	1	1
455+00	TO	458+90	IN	390	390	458+90	6	18	1.5	35.6	-	1
455+00	TO	458+90	OUT	390	390	458+90	10	22	1.5	35.6	-	1
459+10	TO	463+65	IN	455	455	463+65	4	24	1.5	35.6	-	2

	USER NAME = Mona.Steffen	DESIGNED -	REVISED -	STATE OF ILLINOIS DEPARTMENT OF TRANSPORTATION	SCHEDULE OF QUANTITIES			F.A.P RTE.	SECTION	COUNTY	TOTAL SHEETS	SHEET NO.
		DRAWN -	REVISED -					322	50,51,52 RS-3	MACON	79	27
	PLOT SCALE = 100,0000 ' / in.	CHECKED -	REVISED -					CONTRACT NO. 74800				
	PLOT DATE = 4/6/2023	DATE -	REVISED -		SCALE:	SHEET 17	OF 29 SHEETS	STA.	TO STA.	ILLINOIS FED. AID PROJECT		

MODEL Default
FILE Name: p:\project-sw\bea\lay.com\p\W\DOT-Documents\DOT_Offices\District_7\Projects\74800\CADD\data\CAD\sheet\0774800-sh-sched.tbl.dgn

US 51 NORTHBOUND UNDERDRAINS SCHEDULE												
PIPE UNDERDRAINS						PIPE UNDERDRAIN OUTLETS						
LOCATION			SIDE	SHOULDER REMOVAL AND REPLACEMENT (FOOT)	PIPE UNDERDRAINS 6" (MODIFIED) (FOOT)	OUTLET STATION	SHOULDER REMOVAL AND REPLACEMENT (FOOT)	PIPE UNDERDRAINS 6" (SPECIAL) (FOOT)	CLASS SI CONCRETE (MISC) (CU YD)	REINFORCEMENT BARS (POUND)	CONCRETE HEADWALL REMOVAL SPECIAL (EACH)	RODENT SHIELD (EACH)
US-51 NORTHBOUND												
459+10	TO	463+50	OUT	440	440	463+50	10	44	1.5	35.6	1	2
463+65	TO	464+50	IN	85	85							
463+50	TO	464+50	OUT	100	100							
466+00	TO	470+00	IN	400	400	470+00	6	18	1.5	35.6	1	1
466+00	TO	470+00	OUT	400	400	470+00	10	22	1.5	35.6	1	1
470+00	TO	474+00	IN	400	400	474+00	6	42	-	-	-	2
470+00	TO	474+50	OUT	450	450	474+50	10	36	1.5	35.6	1	2
474+00	TO	479+00	IN	500	500	479+00	6	16	1.5	35.6	-	1
474+50	TO	479+00	OUT	450	450	479+00	10	22	1.5	35.6	-	1
479+00	TO	485+00	IN	600	600						1@481+00	
479+00	TO	485+00	OUT	600	600						1@481+00	
485+00	TO	489+00	IN	400	400	489+00	12	22	1.5	35.6	1	1
485+00	TO	489+00	OUT	400	400	489+00	10	22	1.5	35.6	1	1
489+00	TO	495+00	IN	600	600	495+00	12	18	1.5	35.6	1	1
489+00	TO	496+00	OUT	700	700	496+00	10	18	1.5	35.6	1	1
495+00	TO	500+00	IN	500	500	500+00	6	18	1.5	35.6	1	1
496+00	TO	500+00	OUT	400	400	500+00	10	23	1.5	35.6	1	1
500+00	TO	507+00	IN	700	700	507+00	6	36	1.5	35.6	1	2
500+00	TO	507+00	OUT	700	700	507+00	10	46	1.5	35.6	1	2
507+00	TO	510+00	IN	300	300	510+00	6	16	1.5	35.6	1	1
507+00	TO	510+00	OUT	300	300	510+00	10	21	1.5	35.6	1	1
510+00	TO	517+89	IN	789	789							
510+00	TO	517+89	OUT	789	789							
519+10	TO	526+10	IN	700	700	526+10	6	18	1.5	35.6	-	1
519+10	TO	526+10	OUT	700	700	526+10	10	22	1.5	35.6	-	1
526+10	TO	526+50	IN	OMISSION		526+50	6	18	1.5	35.6	-	1
526+10	TO	526+50	OUT	OMISSION		526+50	10	22	1.5	35.6	-	1
526+50	TO	530+00	IN	350	350	530+00	6	18	1.5	35.6	1	1
526+50	TO	530+00	OUT	350	350	530+00	10	22	1.5	35.6	1	1
530+00	TO	535+00	IN	500	500	535+00	6	18	1.5	35.6	1	1
530+00	TO	535+00	OUT	500	500	535+00	10	22	1.5	35.6	1	1
535+00	TO	538+00	IN	300	300							
535+00	TO	538+00	OUT	300	300							
538+00	TO	547+00	IN	900	900	547+00	6	32	1.5	35.6	1	2
538+00	TO	547+00	OUT	900	900	547+00	10	44	1.5	35.6	1	2
547+00	TO	553+20	IN	620	620	553+20	6	16	1.5	35.6	1	1
547+00	TO	553+20	OUT	620	620	553+20	10	24	1.5	35.6	1	1
553+20	TO	557+00	IN	380	380							
553+20	TO	557+00	OUT	380	380							
557+00	TO	563+20	IN	620	620	563+20	6	32	1.5	35.6	1	2
557+00	TO	563+20	OUT	620	620	563+20	10	48	1.5	35.6	1	2
563+20	TO	567+20	IN	400	400	567+20	6	17	1.5	35.6	1	1
563+20	TO	567+20	OUT	400	400	567+20	10	22	1.5	35.6	1	1
567+20	TO	571+20	IN	400	400							
567+20	TO	571+20	OUT	400	400							
571+20	TO	572+53	IN	OMISSION		572+53	4	12	1.5	35.6	1	1
571+20	TO	572+53	OUT	OMISSION		572+53	10	24	1.5	35.6	1	1
572+53	TO	574+01.69	IN	148.69	148.69							
572+53	TO	574+01.69	OUT	148.69	148.69							
STA. EQU. 574+01.69 BK=174+89.59 AH												
174+89.59	TO	178+00	IN	310.41	310.41	178+00	6	14	1.5	35.6	1	1
174+89.59	TO	178+00	OUT	310.41	310.41	178+00	10	20	1.5	35.6	1	1
178+00	TO	183+00	IN	500	500	183+00	6	12	1.5	35.6	1	1
178+00	TO	183+00	OUT	500	500	183+00	10	20	1.5	35.6	1	1
183+00	TO	187+00	IN	400	400	187+00	6	12	1.5	35.6	1	1
183+00	TO	187+00	OUT	400	400	187+00	10	22	1.5	35.6	1	1
187+00	TO	191+20	IN	420	420	191+20	10	18	1.5	35.6	-	1
187+00	TO	191+20	OUT	420	420	191+20	10	20	1.5	35.6	1@191+00	1
191+00	TO	193+77	IN	277	277							
191+00	TO	193+47	OUT	247	247							
193+77	TO	195+40	IN	OMISSION		195+40	6	14	1.5	35.6	1	1
193+47	TO	195+84	OUT	OMISSION		195+84	10	22	1.5	35.6	1	1
195+40	TO	200+00	IN	460	460	200+00	6	12	1.5	35.6	1	1
195+84	TO	200+00	OUT	416	416	200+00	10	20	1.5	35.6	1	1
200+00	TO	205+00	IN	500	500	205+00	6	14	1.5	35.6	1	1
200+00	TO	205+00	OUT	500	500	205+00	10	18	1.5	35.6	1	1
205+00	TO	209+70	OUT	470	470							
205+00	TO	209+50	IN	450	450							

	USER NAME = Mona.Steffen	DESIGNED -	REVISED -	STATE OF ILLINOIS DEPARTMENT OF TRANSPORTATION	SCHEDULE OF QUANTITIES			F.A.P RTE.	SECTION	COUNTY	TOTAL SHEETS	SHEET NO.
		DRAWN -	REVISED -					322	50,51,52 RS-3	MACON	79	28
	PLOT SCALE = 100,0000 ' / in.	CHECKED -	REVISED -					CONTRACT NO. 74800				
	PLOT DATE = 4/6/2023	DATE -	REVISED -		SCALE:	SHEET 18	OF 29 SHEETS	STA.	TO STA.	ILLINOIS FED. AID PROJECT		

MODEL Default
FILE Name: g:\uldest-aw-bentley.com\PIV\DOT\Documents\DOT Office\District 7\Projects\74800\CAD\data\CAD\sheets\0774800-sh-sched.tbl.dgn

US 51 NORTHBOUND UNDERDRAINS SCHEDULE												
PIPE UNDERDRAINS						PIPE UNDERDRAIN OUTLETS						
LOCATION			SIDE	SHOULDER REMOVAL AND REPLACEMENT (FOOT)	PIPE UNDERDRAINS 6" (MODIFIED) (FOOT)	OUTLET STATION	SHOULDER REMOVAL AND REPLACEMENT (FOOT)	PIPE UNDERDRAINS 6" (SPECIAL) (FOOT)	CLASS SI CONCRETE (MISC) (CU YD)	REINFORCEMENT BARS (POUND)	CONCRETE HEADWALL REMOVAL SPECIAL (EACH)	RODENT SHIELD (EACH)
US-51 NORTHBOUND												
209+70	TO	210+20	OUT	OMISSION		210+20	10	38	1.5	35.6	-	1
209+50	TO	209+80	IN	OMISSION		210+20	6	18	1.5	35.6	-	1
210+20	TO	214+00	OUT	380	380	214+00	10	18	1.5	35.6	1	1
209+80	TO	214+00	IN	420	420	214+00	6	14	1.5	35.6	1	1
214+00	TO	219+00	IN	500	500							
214+00	TO	219+00	OUT	500	500							
219+00	TO	222+50	IN	350	350	222+50	6	18	1.5	35.6	-	1
219+00	TO	222+80	OUT	380	380	222+80	10	28	1.5	35.6	-	1
222+50	TO	223+50	IN	OMISSION		223+50	6	18	1.5	35.6	-	1
222+80	TO	223+20	OUT	OMISSION		223+20	10	28	1.5	35.6	-	1
223+50	TO	228+00	IN	450	450							
223+20	TO	228+00	OUT	480	480							
228+00	TO	232+00	IN	400	400	232+00	4	12	1.5	35.6	-	1
228+00	TO	232+00	OUT	400	400	232+00	4	18	1.5	35.6	-	1
234+00	TO	239+00	IN	500	500	239+00	6	14	1.5	35.6	1	1
234+25	TO	239+00	OUT	475	475	239+00	10	16	1.5	35.6	1	1
239+00	TO	243+80	IN	480	480	243+80	6	20	1.5	35.6	-	1
239+00	TO	243+80	OUT	480	480	243+80	10	35	1.5	35.6	-	1
244+10	TO	249+00	IN	490	490	249+00	6	14	1.5	35.6	1	1
244+10	TO	249+00	OUT	490	490	249+00	10	18	1.5	35.6	1	1
249+00	TO	253+30	IN	430	430	253+30	12	22	1.5	35.6	-	1
249+00	TO	253+30	OUT	430	430	253+30	10	22	1.5	35.6	-	1
253+60	TO	257+00	IN	340	340	257+00	6	12	1.5	35.6	1	1
253+60	TO	257+00	OUT	340	340	257+00	10	18	1.5	35.6	1	1
257+00	TO	261+00	IN	400	400	261+00	6	28	1.5	35.6	1	2
257+00	TO	261+00	OUT	400	400	261+00	10	36	1.5	35.6	1	2
261+00	TO	261+89	IN	89	89							
261+00	TO	262+04	OUT	104	104							
261+89	TO	263+35	IN	OMISSION		263+35	6	16	1.5	35.6	1	1
262+04	TO	263+35	OUT	OMISSION		263+35	10	20	1.5	35.6	1	1
263+35	TO	267+00	IN	365	365							
263+35	TO	267+00	OUT	365	365							
267+00	TO	271+00	IN	400	400	271+00	6	12	1.5	35.6	1	1
267+00	TO	271+00	OUT	400	400	271+00	10	14	1.5	35.6	1	1
271+00	TO	274+50	IN	350	350	274+50	6	12	1.5	35.6	1	1
271+00	TO	274+50	OUT	350	350	274+50	10	16	1.5	35.6	1	1
274+50	TO	278+00	IN	350	350	278+00	6	12	1.5	35.6	1	1
274+50	TO	278+00	OUT	350	350	278+00	10	16	1.5	35.6	1	1
278+00	TO	281+00	IN	300	300	281+00	6	28	1.5	35.6	1	2
278+00	TO	281+00	OUT	300	300	281+00	10	40	1.5	35.6	1	2
281+00	TO	284+30	IN	330	330							
281+00	TO	284+80	OUT	380	380							
284+80	TO	286+36	IN	156	156	284+80	4	12	1.5	35.6	-	1
285+40	TO	286+43	OUT	103	103	285+40	4	18	1.5	35.6	-	1
NORTHBOUND RURAL TOTAL =				72142	72142		1094	2973	206	4877	113	160

* UNDERDRAIN CONNECTS TO INLET

** UNDERDRAIN LOW POINT

**

**

**

**

	USER NAME = Mona.Steffen	DESIGNED -	REVISED -	STATE OF ILLINOIS DEPARTMENT OF TRANSPORTATION	SCHEDULE OF QUANTITIES			F.A.P RTE.	SECTION	COUNTY	TOTAL SHEETS	SHEET NO.
		DRAWN -	REVISED -					322	50,51,52 RS-3	MACON	79	29
	PLOT SCALE = 100,0000 ' / in.	CHECKED -	REVISED -					CONTRACT NO. 74800				
	PLOT DATE = 4/6/2023	DATE -	REVISED -		SCALE:	SHEET 19	OF 29 SHEETS	STA.	TO STA.	ILLINOIS FED. AID PROJECT		

US 51 SOUTHBOUND UNDERDRAINS SCHEDULE													
PIPE UNDERDRAINS						PIPE UNDERDRAIN OUTLETS							
LOCATION			SIDE	SHOULDER REMOVAL AND REPLACEMENT (FOOT)	PIPE UNDERDRAINS 6" (MODIFIED) (FOOT)	OUTLET STATION	SHOULDER REMOVAL AND REPLACEMENT (FOOT)	PIPE UNDERDRAINS 6" (SPECIAL) (FOOT)	CLASS SI CONCRETE (MISC) (CU YD)	REINFORCEMENT BARS (POUND)	CONCRETE HEADWALL REMOVAL SPECIAL (EACH)	RODENT SHIELD (EACH)	
													US-51 SOUTHBOUND
305+75	TO	309+68	IN	393	393	309+68	6	32	1.5	35.6	1	2	**
305+75	TO	309+68	OUT	393	393	309+68	10	44	1.5	35.6	1	2	**
309+68	TO	314+00	OUT	432	432	314+00	10	24	1.5	35.6	1	1	
309+68	TO	314+00	IN	432	432	314+00	6	16	1.5	35.6	1	1	
314+00	TO	319+00	OUT	500	500	319+00	10	22	1.5	35.6	1	1	
314+00	TO	319+00	IN	500	500	319+00	6	16	1.5	35.6	1	1	
319+00	TO	324+00	OUT	500	500								
319+00	TO	324+00	IN	500	500								
324+00	TO	328+00	OUT	400	400	328+00	10	20	1.5	35.6	1@329+00	1	
324+00	TO	328+00	IN	400	400	328+00	6	18	1.5	35.6	1@329+00	1	
328+00	TO	332+00	OUT	400	400	332+00	10	21	1.5	35.6	-	1	
328+00	TO	331+00	IN	300	300	331+00	6	18	1.5	35.6	-	1	
332+00	TO	336+00	OUT	400	400	336+00	10	21	1.5	35.6	1	1	
331+00	TO	333+00	IN	OMISSION									
333+00	TO	338+85	IN	585	585	338+85	6	42	-	-	-	2	*S
336+00	TO	339+00	OUT	300	300	339+00	10	40	1.5	35.6	1	2	**
339+00	TO	344+00	OUT	500	500	344+00	10	21	1.5	35.6	1	1	
338+85	TO	346+00	IN	715	715	346+00	6	18	1.5	35.6	1	1	
344+00	TO	349+00	OUT	500	500	349+00	10	20	1.5	35.6	1	1	
346+00	TO	349+00	IN	300	300	349+00	6	17	1.5	35.6	1	1	
349+00	TO	354+00	OUT	500	500								
349+00	TO	354+00	IN	500	500								
354+00	TO	357+89	OUT	389	389	357+89	10	18	1.5	35.6	1	1	
354+00	TO	357+80	IN	380	380	357+80	4	15	1.5	35.6	-	1	
357+89	TO	359+16	OUT	OMISSION		359+16	4	21	1.5	35.6	1	1	
357+80	TO	359+16	IN	OMISSION									
359+16	TO	360+00	IN	84	84	360+00	4	26	1.5	35.6	1	2	**
359+16	TO	364+00	OUT	484	484	364+00	10	22	1.5	35.6	1	1	
360+00	TO	366+00	IN	600	600	366+00	6	18	1.5	35.6	1	1	
364+00	TO	371+00	OUT	700	700	371+00	10	22	1.5	35.6	1	1	
366+00	TO	371+00	IN	500	500	371+00	6	16	1.5	35.6	1	1	
371+00	TO	376+00	OUT	500	500	376+00	10	22	1.5	35.6	1	1	
371+00	TO	376+00	IN	500	500	376+00	6	16	1.5	35.6	1	1	
376+00	TO	381+00	OUT	500	500	381+00	10	20	1.5	35.6	1	1	
376+00	TO	381+00	IN	500	500	381+00	6	16	1.5	35.6	1	1	
381+00	TO	386+72	OUT	572	572	386+72	10	21	1.5	35.6	1	1	
381+00	TO	387+00	IN	600	600	387+00	12	18	1.5	35.6	1	1	
386+72	TO	392+00	OUT	528	528	392+00	10	22	1.5	35.6	1	1	
387+00	TO	392+00	IN	500	500	392+00	6	18	1.5	35.6	1	1	
392+00	TO	397+00	IN	500	500								
392+00	TO	397+00	OUT	500	500								
397+00	TO	402+50	IN	550	550	402+50	6	16	1.5	35.6	1	1	
397+00	TO	402+50	OUT	550	550	402+50	10	22	1.5	35.6	1	1	
402+50	TO	407+50	IN	500	500	407+50	6	16	1.5	35.6	1	1	
402+50	TO	407+50	OUT	500	500	407+50	10	22	1.5	35.6	1	1	
407+50	TO	411+00	IN	350	350	411+00	6	13	1.5	35.6	1	1	
407+50	TO	411+12	OUT	362	362	411+12	10	18	1.5	35.6	1	1	
412+38	TO	417+00	OUT	462	462	417+00	10	22	1.5	35.6	1	1	
412+38	TO	420+58	IN	820	820	420+58	6	36	1.5	35.6	1	2	**
417+00	TO	420+58	OUT	358	358	420+58	10	44	1.5	35.6	1	2	**
423+58	TO	423+56	OUT	298	298								
420+58	TO	423+88	IN	330	330								
423+56	TO	424+94	OUT	STRUCTURE OMISSION		424+94	10	15	1.5	35.6	1	1	
423+88	TO	425+27	IN	STRUCTURE OMISSION		425+27	6	16	1.5	35.6	1	1	
424+94	TO	430+00	OUT	506	506	430+00	10	22	1.5	35.6	1	1	
425+27	TO	430+00	IN	473	473	430+00	6	18	1.5	35.6	1	1	
430+00	TO	435+00	IN	500	500	435+00	6	18	1.5	35.6	1	1	
430+00	TO	435+00	OUT	500	500	435+00	10	22	1.5	35.6	1	1	
435+00	TO	440+00	IN	500	500	440+00	12	18	1.5	35.6	1	1	
435+00	TO	440+00	OUT	500	500	440+00	10	22	1.5	35.6	1	1	
440+00	TO	445+00	IN	500	500	445+00	6	17	1.5	35.6	1	1	
440+00	TO	445+00	OUT	500	500	445+00	10	22	1.5	35.6	1	1	
445+00	TO	450+00	IN	500	500								
445+00	TO	450+00	OUT	500	500								
450+00	TO	455+00	IN	500	500	455+00	6	18	1.5	35.6	1	1	
450+00	TO	455+00	OUT	500	500	455+00	10	22	1.5	35.6	1	1	
455+00	TO	460+00	IN	500	500	460+00	6	18	1.5	35.6	1	1	
455+00	TO	460+00	OUT	500	500	460+00	10	23	1.5	35.6	1	1	
460+00	TO	463+65	IN	365	365	463+65	6	24	1.5	35.6	-	2	

	USER NAME = Mona,Steffen	DESIGNED -	REVISED -	STATE OF ILLINOIS DEPARTMENT OF TRANSPORTATION	SCHEDULE OF QUANTITIES				F.A.P RTE.	SECTION	COUNTY	TOTAL SHEETS	SHEET NO.
		DRAWN -	REVISED -						322	50,51,52 RS-3	MACON	79	30
	PLOT SCALE = 100,0000' / in.	CHECKED -	REVISED -		SCALE:		SHEET 20	OF 29 SHEETS	STA.	TO STA.	CONTRACT NO. 74800		
	PLOT DATE = 4/6/2023	DATE -	REVISED -					ILLINOIS	FED. AID PROJECT				

MODEL Default
FILE Name: E:\projects\aw-bentley.com\p\INDOT\Documents\DOT Office\District 7\Projects\74800\CADD\data\CAD\sheet\0774800-sh-sched-1b.dgn

US 51 SOUTHBOUND UNDERDRAINS SCHEDULE												
PIPE UNDERDRAINS						PIPE UNDERDRAIN OUTLETS						
LOCATION			SIDE	SHOULDER REMOVAL AND REPLACEMENT (FOOT)	PIPE UNDERDRAINS 6" (MODIFIED) (FOOT)	OUTLET STATION	SHOULDER REMOVAL AND REPLACEMENT (FOOT)	PIPE UNDERDRAINS 6" (SPECIAL) (FOOT)	CLASS SI CONCRETE (MISC) (CU YD)	REINFORCEMENT BARS (POUND)	CONCRETE HEADWALL REMOVAL SPECIAL (EACH)	RODENT SHIELD (EACH)
460+00	TO	463+50	OUT	350	350	463+50	10	44	1.5	35.6	1	2
463+65	TO	464+29	IN	64	64							
463+50	TO	464+29	OUT	79	79							
465+77	TO	470+00	IN	423	423	470+00	6	18	1.5	35.6	1	1
465+77	TO	470+00	OUT	423	423	470+00	10	22	1.5	35.6	1	1
470+00	TO	474+00	IN	400	400	474+00	6	42	-	-	-	-
470+00	TO	474+25	OUT	425	425	474+25	10	36	1.5	35.6	1	2
474+00	TO	479+00	IN	500	500	479+00	6	16	1.5	35.6	1	1
474+00	TO	479+00	OUT	500	500	479+00	10	22	1.5	35.6	1	1
479+00	TO	485+00	IN	600	600							
479+00	TO	485+00	OUT	600	600							
485+00	TO	490+00	IN	500	500	490+00	6	16	1.5	35.6	1	1
485+00	TO	490+00	OUT	500	500	490+00	10	20	1.5	35.6	1	1
490+00	TO	497+00	IN	700	700	497+00	12	16	1.5	35.6	1	1
490+00	TO	497+00	OUT	700	700	497+00	10	24	1.5	35.6	1	1
497+00	TO	502+00	IN	500	500	502+00	6	18	1.5	35.6	1	1
497+00	TO	502+00	OUT	500	500	502+00	10	23	1.5	35.6	1	1
502+00	TO	506+80	IN	480	480	506+80	6	20	1.5	35.6	-	1
502+00	TO	506+80	OUT	480	480	506+80	10	20	1.5	35.6	-	1
506+80	TO	507+20	IN	OMISSION		507+20	6	20	1.5	35.6	-	1
506+80	TO	507+20	OUT	OMISSION		507+20	10	20	1.5	35.6	-	1
507+20	TO	514+00	IN	680	680	514+00	6	16	1.5	35.6	1	1
507+20	TO	514+00	OUT	680	680	514+00	10	21	1.5	35.6	1	1
514+00	TO	517+87	IN	387	387							
514+00	TO	517+87	OUT	387	387							
519+10	TO	526+30	IN	720	720	526+30	6	30	1.5	35.6	1	2
519+10	TO	526+30	OUT	720	720	526+30	10	40	1.5	35.6	1	2
526+30	TO	532+00	IN	570	570	532+00	6	17	1.5	35.6	1	1
526+30	TO	532+00	OUT	570	570	532+00	10	22	1.5	35.6	1	1
532+00	TO	538+00	IN	600	600							
532+00	TO	538+00	OUT	600	600							
538+00	TO	544+80	IN	680	680	544+80	6	20	1.5	35.6	-	1
538+00	TO	544+80	OUT	680	680	544+80	10	22	1.5	35.6	-	1
545+10	TO	547+00	IN	190	190	547+00	6	32	1.5	35.6	1	2
545+10	TO	547+00	OUT	190	190	547+00	10	44	1.5	35.6	1	2
547+00	TO	552+00	IN	500	500	552+00	6	16	1.5	35.6	1	1
547+00	TO	552+00	OUT	500	500	552+00	10	24	1.5	35.6	1	1
552+00	TO	557+00	IN	500	500							
552+00	TO	557+00	OUT	500	500							
557+00	TO	561+80	IN	480	480	561+80	6	18	1.5	35.6	-	1
557+00	TO	561+80	OUT	480	480	561+80	10	20	1.5	35.6	-	1
561+80	TO	562+20	IN	OMISSION		562+20	6	18	1.5	35.6	-	1
561+80	TO	562+20	OUT	OMISSION		562+20	10	20	1.5	35.6	-	1
562+20	TO	567+00	IN	480	480	567+00	6	16	1.5	35.6	1	1
562+20	TO	567+00	OUT	480	480	567+00	10	20	1.5	35.6	1	1
567+00	TO	571+20	IN	420	420							
567+00	TO	571+20	OUT	420	420							
571+20	TO	572+53	IN	OMISSION		572+53	4	10	1.5	35.6	1	1
571+20	TO	572+53	OUT	OMISSION		572+53	4	14	1.5	35.6	1	1
572+53	TO	574+01.69	IN	148.7	148.7							
572+53	TO	574+01.69	OUT	148.7	148.7							
STA. EQU. 574+01.69 BK=174+89.59 AH												
174+89.59	TO	178+00	IN	310.4	310.4							
174+89.59	TO	178+00	OUT	310.4	310.4							
178+00	TO	181+50	IN	350	350	181+50	6	18	1.5	35.6	-	1
178+00	TO	181+80	OUT	380	380	181+80	10	28	1.5	35.6	-	1
181+50	TO	182+50	IN	OMISSION		182+50	6	18	1.5	35.6	-	1
181+80	TO	182+20	OUT	OMISSION		182+20	10	28	1.5	35.6	-	1
182+50	TO	187+00	IN	450	450							
182+20	TO	187+00	OUT	480	480							
187+00	TO	190+80	IN	380	380	190+80	6	22	1.5	35.6	-	1
187+00	TO	190+80	OUT	380	380	190+80	10	24	1.5	35.6	-	1
190+80	TO	191+20	IN	OMISSION		191+20	6	22	1.5	35.6	-	1
190+80	TO	191+20	OUT	OMISSION		191+20	10	24	1.5	35.6	-	1
191+20	TO	193+63	IN	243	243							
191+20	TO	195+05	OUT	385	385							
193+63	TO	195+40	IN	OMISSION		195+40	4	14	1.5	35.6	-	1
195+05	TO	195+40	OUT	OMISSION		195+40	10	22	1.5	35.6	-	1

	USER NAME = Mona.Steffen	DESIGNED -	REVISED -	STATE OF ILLINOIS DEPARTMENT OF TRANSPORTATION	SCHEDULE OF QUANTITIES			F.A.P RTE.	SECTION	COUNTY	TOTAL SHEETS	SHEET NO.
		DRAWN -	REVISED -					322	50,51,52 RS-3	MACON	79	31
	PLOT SCALE = 100,0000 ' / in.	CHECKED -	REVISED -					CONTRACT NO. 74800				
	PLOT DATE = 4/6/2023	DATE -	REVISED -		SCALE:	SHEET 21	OF 29 SHEETS	STA.	TO STA.	ILLINOIS FED. AID PROJECT		

Model: Default
File: \\usllc-pw-bentley.com\\P\\V\\DOT\\Documents\\DOT Office\\District 7\\Projects\\74800\\CADD\\Data\\CAD\\sheets\\D774800-sh-sched-1b.dgn

US 51 SOUTHBOUND UNDERDRAINS SCHEDULE												
PIPE UNDERDRAINS						PIPE UNDERDRAIN OUTLETS						
LOCATION			SIDE	SHOULDER REMOVAL AND REPLACEMENT (FOOT)	PIPE UNDERDRAINS 6" (MODIFIED) (FOOT)	OUTLET STATION	SHOULDER REMOVAL AND REPLACEMENT (FOOT)	PIPE UNDERDRAINS 6" (SPECIAL) (FOOT)	CLASS SI CONCRETE (MISC) (CU YD)	REINFORCEMENT BARS (POUND)	CONCRETE HEADWALL REMOVAL SPECIAL (EACH)	RODENT SHIELD (EACH)
US-51 SOUTHBOUND			IN/OUT									
195+40	TO	199+64	IN	424	424							
195+40	TO	199+64	OUT	424	424							
199+64	TO	199+93	IN	OMISSION		199+93	6	18	1.5	35.6	-	1
199+64	TO	199+93	OUT	OMISSION		199+93	10	22	1.5	35.6	-	1
199+93	TO	205+00	IN	507	507	205+00	6	14	1.5	35.6	1	1
199+93	TO	205+00	OUT	507	507	205+00	10	18	1.5	35.6	1	1
205+00	TO	209+24	IN	424	424							
205+00	TO	209+08	OUT	408	408							
209+24	TO	209+80	IN	OMISSION		209+80	6	18	1.5	35.6	-	1
209+08	TO	209+40	OUT	OMISSION		209+40	10	35	1.5	35.6	-	1
209+80	TO	214+00	IN	420	420	214+00	6	12	1.5	35.6	1	1
209+40	TO	214+00	OUT	460	460	214+00	10	20	1.5	35.6	1	1
214+00	TO	219+00	IN	500	500							
214+00	TO	219+00	OUT	500	500							
219+00	TO	222+50	IN	350	350	222+50	6	18	1.5	35.6	-	1
219+00	TO	222+80	OUT	380	380	222+80	10	22	1.5	35.6	-	1
222+50	TO	223+50	IN	OMISSION		223+50	6	18	1.5	35.6	-	1
223+50	TO	228+00	IN	450	450							
222+80	TO	228+00	OUT	520	520	228+00	10	16	1.5	35.6	1	1
228+00	TO	232+00	IN	400	400	232+00	4	12	1.5	35.6	-	1
228+00	TO	232+00	OUT	400	400	232+00	4	18	1.5	35.6	-	1
234+00	TO	239+00	IN	500	500	239+00	4	12	1.5	35.6	1	1
234+45	TO	239+00	OUT	455	455	239+00	4	16	1.5	35.6	1	1
239+00	TO	244+00	IN	500	500	244+00	6	14	1.5	35.6	1	1
239+00	TO	244+00	OUT	500	500	244+00	10	18	1.5	35.6	1	1
244+00	TO	249+00	IN	500	500	249+00	6	14	1.5	35.6	1	1
244+00	TO	249+00	OUT	500	500	249+00	10	18	1.5	35.6	1	1
249+00	TO	253+50	IN	450	450	253+50	6	12	1.5	35.6	1	1
249+00	TO	253+50	OUT	450	450	253+50	10	20	1.5	35.6	1	1
253+50	TO	257+00	IN	350	350	257+00	10	18	1.5	35.6	1	1
253+50	TO	257+00	OUT	350	350	257+00	10	18	1.5	35.6	1	1
257+00	TO	261+00	IN	400	400	261+00	6	28	1.5	35.6	1	2
257+00	TO	261+00	OUT	400	400	261+00	10	36	1.5	35.6	1	2
261+00	TO	261+76	IN	76	76							
261+00	TO	261+61	OUT	61	61							
261+76	TO	263+35	IN	OMISSION		263+35	6	14	1.5	35.6	1	1
261+61	TO	263+35	OUT	OMISSION		263+35	10	18	1.5	35.6	1	1
263+35	TO	267+00	IN	365	365							
263+35	TO	267+00	OUT	365	365							
267+00	TO	271+00	IN	400	400	271+00	6	12	1.5	35.6	1	1
267+00	TO	271+00	OUT	400	400	271+00	10	18	1.5	35.6	1	1
271+00	TO	274+50	IN	350	350	274+50	6	14	1.5	35.6	1	1
271+00	TO	274+50	OUT	350	350	274+50	10	20	1.5	35.6	1	1
274+50	TO	277+80	IN	330	330	277+80	6	15	1.5	35.6	-	1
274+50	TO	277+80	OUT	330	330	277+80	10	28	1.5	35.6	-	1
278+10	TO	281+00	IN	290	290	281+00	6	28	1.5	35.6	1	2
278+10	TO	281+00	OUT	290	290	281+00	10	40	1.5	35.6	1	2
281+00	TO	283+96	IN	296	296							
281+00	TO	283+70	OUT	270	270							
284+80	TO	286+16	IN	136	136	284+80	6	15	1.5	35.6	-	1
284+10	TO	286+26	OUT	216	216	284+10	10	22	1.5	35.6	-	1
SOUTHBOUND RURAL TOTALS =				72269	72269		1126	3011	210	4984	103	159
PROJECT TOTALS =				144411	144411		2220	5984	416	9861	216	319

*UNDERDRAIN CONNECTS TO INLET

**UNDERDRAIN LOW POINT

**

**

**

**

	USER NAME = Mona.Steffen	DESIGNED -	REVISED -	STATE OF ILLINOIS DEPARTMENT OF TRANSPORTATION	SCHEDULE OF QUANTITIES			F.A.P RTE.	SECTION	COUNTY	TOTAL SHEETS	SHEET NO.
		DRAWN -	REVISED -					322	50,51,52 RS-3	MACON	79	32
	PLOT SCALE = 100,0000 ' / in.	CHECKED -	REVISED -					CONTRACT NO. 74800				
	PLOT DATE = 4/6/2023	DATE -	REVISED -		SCALE:	SHEET 22	OF 29 SHEETS	STA.	TO STA.	ILLINOIS FED. AID PROJECT		

Model Default
FILE: \\nrt1c-proj\ultra-cw-bentley.com\PIV\DOT\Documents\DOT_Offices\District 7\Projects\74800\CADD\data\CAD\sheets\0774800-sh-sched-1b.dgn

NORTHBOUND US 51 THERMOPLASTIC PAVEMENT MARKING														
STATIONING		LENGTH (FOOT)	THERMOPLASTIC PAVEMENT MARKING- LINE 4" (FOOT)		THERMOPLASTIC PAVEMENT MARKING-LINE 6" (FOOT)					GROOVING FOR RECESSED PAVEMENT MARKING 5" (FOOT)	GROOVING FOR RECESSED PAVEMENT MARKING 7" (FOOT)			
											EOP	EOP	TL	TL EXT.
FROM	TO				EOP	EOP	TL	TL EXT.	TL EXT.					
NORTHBOUND US 51			YELLOW	WHITE	YELLOW	WHITE	WHITE	YELLOW	WHITE					
265+10.00	273+82.08	872.08			872.08	872.08						872.08	872.08	
STA EQU: 273+82.08 BK= 273+79.78 AH														
273+79.78	277+50.65	370.87			370.87	370.87						370.87	370.87	
SUB TOTAL =					1243	1243						1243	1243	
URBAN TOTAL =							2486						2486	
277+50.65	304+74.00	2723.35			2723.35	2723.35						2723.35	2723.35	
304+74.00	305+38.00	64.00				64.00							64.00	
305+38.00	305+90.00	52.00			52.00	52.00						52.00	52.00	
305+90.00	331+18.00	2528.00			2528.00	2528.00						2528.00	2528.00	
331+18.00	331+90.00	72.00			72.00							72.00		
331+90.00	332+81.00	91.00												
332+81.00	333+61.00	80.00			80.00							80.00		
333+61.00	357+93.80	2432.80			2432.80	2432.80						2432.80	2432.80	
STA EQU: 357+93.80 BK=357+91.02 AH														
357+91.02	358+06.00	14.98			14.98	14.98						14.98	14.98	
358+06.00	358+22.00	16.00			16.00							16.00		
358+22.00	358+89.00	67.00												
358+89.00	359+12.00	23.00			23.00							23.00		
359+12.00	411+45.00	5233.00			5233.00	5233.00						5233.00	5233.00	
411+45.00	411+50.00	5.00			5.00							5.00		
411+50.00	412+16.00	66.00												
412+16.00	412+48.00	32.00			32.00							32.00		
412+48.00	464+85.00	5237.00			5237.00	5237.00						5237.00	5237.00	
464+85.00	465+52.00	67.00												
465+52.00	465+81.00	29.00			29.00							29.00		
465+81.00	518+07.00	5226.00			5226.00	5226.00						5226.00	5226.00	
518+07.00	518+17.00	10.00			10.00							10.00		
518+17.00	518+84.00	67.00												
518+84.00	519+32.00	48.00			48.00							48.00		
519+32.00	571+40.00	5208.00			5208.00	5208.00						5208.00	5208.00	
571+40.00	571+52.00	12.00			12.00							12.00		
571+52.00	572+18.00	66.00												
572+18.00	572+46.00	28.00			28.00							28.00		
572+46.00	574+01.69	155.69			155.69	155.69						155.69	155.69	
STA EQU: 574+01.69 BK=174+89.59 AH														
174+89.59	193+61.00	1871.41			1871.41	1871.41						1871.41	1871.41	
193+61.00	193+77.00	16.00			16.00							16.00		
193+77.00	194+19.00	42.00			42.00							42.00		
194+19.00	194+81.00	62.00												
194+81.00	195+40.00	59.00			59.00							59.00		
195+40.00	195+84.00	44.00			44.00							44.00		
195+84.00	232+19.00	3635.00			3635.00	3635.00						3635.00	3635.00	
232+19.00	233+00.00	81.00			81.00							81.00		
233+00.00	233+58.00	58.00												
233+58.00	234+10.00	52.00			52.00							52.00		
234+10.00	234+57.00	47.00			47.00							47.00		
234+57.00	286+49.00	5192.00			5192.00	5192.00						5192.00	5192.00	
286+49.00	286+68.00	19.00			19.00							19.00		
286+68.00	287+32.00	64.00												
287+32.00	287+68.00	36.00			36.00							36.00		
287+68.00	288+51.00	83.00			83.00	83.00						83.00	83.00	
NORTHBOUND US 51														
TURNLANE/INTERSECTION PAVEMENT MARKING														
SHELLABARGER ROAD														
300+15.00	302+45.00	230.00							57.50					57.50
302+45.00	304+58.00	213.00					213.00						213.00	
304+58.00	304+92.00	34.00												
304+92.00	305+90.00	98.00							24.50					24.50
SPACEMARK ROAD														
324+88.00	328+13.00	325.00							81.25					81.25
328+13.00	331+49.00	336.00					336.00						336.00	
331+82.00	333+51.00	169.00						42.25						42.25
331+49.00	333+61.00	-	76.00			82.00				76.00		82.00		
WISE ROAD														
353+60.00	355+90.00	230.00							57.50					57.50
353+68.00	355+98.00	230.00							57.5					57.50
355+90.00	355+98.00	8.00					8.00						8.00	
355+98.00	357+93.80	195.80					391.60						391.60	
STA EQU: 357+93.80 BK=357+91.02 AH														
357+91.02	357+93.00	1.98					3.96						3.96	
357+93.00	358+21.00	28.00					28.00						28.00	
358+21.00	358+37.00	16.00												
358+37.00	359+45.00	108.00						27.00						27.00

	USER NAME = Mona.Steffen	DESIGNED -	REVISED -	STATE OF ILLINOIS DEPARTMENT OF TRANSPORTATION	SCHEDULE OF QUANTITIES			F.A.P RTE.	SECTION	COUNTY	TOTAL SHEETS	SHEET NO.
		DRAWN -	REVISED -					322	50,51,52 RS-3	MACON	79	33
	PLOT SCALE = 100,0000 ' / in.	CHECKED -	REVISED -					CONTRACT NO. 74800				
	PLOT DATE = 4/6/2023	DATE -	REVISED -		SCALE:	SHEET 23	OF 29 SHEETS	STA.	TO STA.	ILLINOIS FED. AID PROJECT		

NORTHBOUND US 51 THERMOPLASTIC PAVEMENT MARKING CONT.														
STATIONING		LENGTH (FOOT)	THERMOPLASTIC PAVEMENT MARKING- LINE 4"		THERMOPLASTIC PAVEMENT MARKING-LINE 6" (FOOT)					GROOVING FOR RECESSED PAVEMENT MARKING 5" (FOOT)	GROOVING FOR RECESSED PAVEMENT MARKING 7" (FOOT)			
			YELLOW	WHITE	EOP	EOP	TL	TL EXT.	TL EXT.		EOP	EOP	TL	TL EXT.
FROM	TO													
NORTHBOUND US 51														
TURNLANE/INTERSECTION PAVEMENT MARKING														
EMERY ROAD														
406+81.00	409+11.00	230.00							57.50					57.50
406+83.00	409+33.00	250.00							62.50					62.50
409+11.00	411+24.00	213.00					213.00						213.00	
411+24.00	411+66.00	42.00												
411+66.00	412+66.00	100.00							25.00					25.00
409+33.00	411+55.00	222.00					222.00						222.00	
HAMPSHIRE ROAD														
460+24.00	462+54.00	230.00							57.50					57.50
460+34.00	462+64.00	230.00							57.50					57.50
462+54.00	464+57.00	203.00					203.00						203.00	
464+57.00	465+01.00	44.00												
465+01.00	466+09.00	108.00							27.00					27.00
462+64.00	464+85.00	221.00					221.00						221.00	
SCHOOL ROAD														
513+55.00	515+85.00	230.00							57.50					57.50
513+63.00	515+93.00	230.00							57.50					57.50
515+85.00	517+88.00	203.00					203.00						203.00	
517+88.00	518+32.00	44.00												
518+32.00	519+40.00	108.00							27.00					27.00
515+93.00	518+16.00	223.00					223.00						223.00	
DUROC ROAD														
566+89.00	569+19.00	230.00							57.50					57.50
566+97.00	569+27.00	230.00							57.50					57.50
569+19.00	571+22.00	203.00					203.00						203.00	
571+22.00	571+66.00	44.00												
571+66.00	572+74.00	108.00							27.00					27.00
569+27.00	571+50.00	223.00					223.00						223.00	
WOOD STREET														
187+58.00	190+53.00	295.00							73.75					73.75
190+53.00	193+89.00	336.00					336.00						336.00	
193+89.00	195+84.00	-	72.00							72.00				
193+77.00	195+40.00	163.00						40.75						40.75
WASHINGTON STREET														
226+02.00	229+02.00	300.00							75.00					75.00
226+63.00	229+63.00	300.00							75.00					75.00
229+63.00	232+71.00	308.00					308.00						308.00	
232+71.00	233+08.00	37.00												
233+08.00	234+10.00	102.00							25.50					25.50
229+02.00	232+50.00	348.00					348.00						348.00	
232+50.00	234+57.00	-	83.00	36.00						119.00				
LAKE FORK ROAD														
282+00.00	284+30.00	230.00							57.50					57.50
282+17.00	284+47.00	230.00							57.50					57.50
284+30.00	286+37.00	207.00					207.00						207.00	
286+37.00	286+87.00	50.00												
286+87.00	287+86.00	99.00							24.75					24.75
284+47.00	286+71.00	224.00					224.00							
SUBTOTAL =			231	36	40343	39738	4115	110	1238	267	40343	39738	4115	1348
RURAL TOTAL =			267		85544					267	85544			

	USER NAME = Mona.Steffen	DESIGNED -	REVISED -	STATE OF ILLINOIS DEPARTMENT OF TRANSPORTATION	SCHEDULE OF QUANTITIES					F.A.P RTE.	SECTION	COUNTY	TOTAL SHEETS	SHEET NO.
		DRAWN -	REVISED -							322	50,51,52 RS-3	MACON	79	34
	PLOT SCALE = 100,0000 ' / in.	CHECKED -	REVISED -				CONTRACT NO. 74800							
	PLOT DATE = 4/6/2023	DATE -	REVISED -		SCALE:	SHEET 24	OF 29	SHEETS	STA.	TO STA.				
							ILLINOIS	FED. AID PROJECT						

MODEL Default
FILE Name: c:\pwworkspace\benlley.com\PIV\DOT Documents\DOT Office\District 7\Projects\74800\CADD\Drawings\CADD\Drawings\74800-sh-sched.tbl.dgn

SOUTHBOUND US 51 THERMOPLASTIC PAVEMENT MARKING															
STATIONING		LENGTH (FOOT)	THERMOPLASTIC PAVEMENT MARKING- LINE 4" (FOOT)		THERMOPLASTIC PAVEMENT MARKING-LINE 6" (FOOT)					GROOVING FOR RECESSED PAVEMENT MARKING 5" (FOOT)	GROOVING FOR RECESSED				
											PAVEMENT MARKING 7"				
											(FOOT)				
FROM	TO				EOP	EOP	TL	TL EXT.	TL EXT.		EOP	EOP	TL	TL EXT.	
SOUTHBOUND US 51			YELLOW	WHITE	YELLOW	WHITE	WHITE	YELLOW	WHITE						
265+10.00	273+82.08	872.08			872.08	872.08					872.08	872.08			
STA EQU: 273+82.08 BK= 273+79.78 AH															
273+79.78	277+50.65	370.87			370.87	370.87					370.87	370.87			
SUBTOTAL =					1243	1243					1242.95	1242.95			
URBAN TOTAL =					2486						2486				
277+50.65	304+48.00	2697.35			2697.35	2697.35					2697.35	2697.35			
304+48.00	304+74.00	26.00			26.00						26.00				
304+74.00	305+38.00	64.00													
305+38.00	305+63.00	25.00			25.00	25.00					25.00	25.00			
305+63.00	331+90.00	2627.00			2627.00	2627.00					2627.00	2627.00			
331+90.00	332+81.00	91.00				91.00						91.00			
332+81.00	357+93.80	2512.80			2512.80	2512.80					2512.80	2512.80			
STA EQU: 357+93.80 BK=357+91.02 AH															
357+91.02	358+22.00	30.98			30.98						30.98				
358+22.00	358+89.00	67.00													
358+89.00	411+16.00	5227.00			5227.00	5227.00					5227.00	5227.00			
411+16.00	411+50.00	34.00			34.00						34.00				
411+50.00	412+16.00	66.00													
412+16.00	464+57.00	5241.00			5241.00	5241.00					5241.00	5241.00			
464+57.00	464+85.00	28.00			28.00						28.00				
464+85.00	465+52.00	67.00													
465+52.00	517+92.00	5240.00			5240.00	5240.00					5240.00	5240.00			
517+92.00	518+17.00	25.00			25.00						25.00				
518+17.00	518+84.00	67.00													
518+84.00	571+22.00	5238.00			5238.00	5238.00					5238.00	5238.00			
571+22.00	571+52.00	30.00			30.00						30.00				
571+52.00	572+18.00	66.00													
572+18.00	572+25.00	7.00			7.00						7.00				
572+25.00	574+01.69	176.69			176.69	176.69					176.69	176.69			
STA EQU: 574+01.69 BK=174+89.59 AH															
174+89.59	194+19.00	1929.41			1929.41	1929.41					1929.41	1929.41			
194+19.00	194+81.00	62.00				62.00						62.00			
194+81.00	232+01.00	3720.00			3720.00	3720.00					3720.00	3720.00			
232+01.00	232+44.00	43.00			43.00						43.00				
232+44.00	233+00.00	56.00			56.00						56.00				
233+00.00	233+58.00	58.00													
233+58.00	234+39.00	81.00			81.00						81.00				
234+39.00	286+26.00	5187.00			5187.00	5187.00					5187.00	5187.00			
286+26.00	286+68.00	42.00			42.00						42.00				
286+68.00	287+32.00	64.00													
287+32.00	287+45.00	13.00			13.00						13.00				
287+45.00	288+51.00	106.00			106.00	106.00					106.00	106.00			
SOUTHBOUND US 51															
TURNLANE/INTERSECTION PAVEMENT MARKING															
SHELLABARGER ROAD															
304+18.00	305+43.00	125.00						31.25						31.25	
305+43.00	307+77.00	234.00					234.00						234.00		
307+77.00	310+07.00	230.00							57.50					57.50	
SPACEMARK ROAD															
330+74.00	332+23.00	149.00							37.25					37.25	
332+23.00	332+74.00	51.00													
332+74.00	335+42.00	268.00					268.00						268.00		
335+42.00	339+06.00	364.00							91.00					91.00	
WISE ROAD															
357+68.00	357+93.80	25.80							6.45					6.45	
STA EQU: 357+93.80 BK=357+91.02 AH															
357+91.02	358+73.00	81.98							20.50					20.50	
358+73.00	359+17.00	44.00													
359+17.00	361+20.00	203.00					203.00						203.00		
358+89.00	361+12.00	223.00					223.00						223.00		
361+12.00	363+42.00	230.00							57.50					57.50	
361+20.00	363+50.00	230.00							57.50					57.50	

	USER NAME = Mona.Steffen	DESIGNED -	REVISED -	STATE OF ILLINOIS DEPARTMENT OF TRANSPORTATION	SCHEDULE OF QUANTITIES				F.A.P RTE.	SECTION	COUNTY	TOTAL SHEETS	SHEET NO.
		DRAWN -	REVISED -						322	50,51,52 RS-3	MACON	79	35
	PLOT SCALE = 100,0000 ' / in.	CHECKED -	REVISED -						CONTRACT NO. 74800				
	PLOT DATE = 4/6/2023	DATE -	REVISED -		SCALE:	SHEET 25	OF 29	SHEETS	STA.	TO STA.	ILLINOIS FED. AID PROJECT		

MODEL: Default
FILE: \\nashville-proj\ultra-cw-bentley.com\PIV\DOT\Documents\DOT_Offices\District 2\Projects\74800\CADD\Drawn\CAD\Sheets\0774800-sh-sched-1b.dgn

SOUTHBOUND US 51 THERMOPLASTIC PAVEMENT MARKING CONT.														
STATIONING		LENGTH (FOOT)	THERMOPLASTIC PAVEMENT MARKING- LINE 4" (FOOT)		THERMOPLASTIC PAVEMENT MARKING-LINE 6" (FOOT)					GROOVING FOR RECESSED PAVEMENT MARKING 5" (FOOT)	GROOVING FOR RECESSED			
											PAVEMENT MARKING 7" (FOOT)			
											EOP	EOP	TL	TL EXT.
FROM	TO		YELLOW	WHITE	YELLOW	WHITE	WHITE	YELLOW	WHITE					
SOUTHBOUND US 51														
TURNLANE/INTERSECTION PAVEMENT MARKING														
EMERY ROAD														
411+00.00	412+00.00	100.00								25.00				25.00
412+00.00	412+42.00	42.00												
412+42.00	414+55.00	213.00						213.00					213.00	
412+09.00	414+33.00	224.00						224.00					224.00	
414+33.00	416+63.00	230.00								57.50				57.50
414+55.00	416+85.00	230.00								57.50				57.50
HAMPSHIRE ROAD														
464+29.00	465+37.00	108.00								27.00				27.00
465+37.00	465+81.00	44.00												
465+81.00	467+84.00	203.00						203.00					203.00	
465+52.00	467+72.00	220.00						220.00					220.00	
467+72.00	470+02.00	230.00								57.50				57.50
467+84.00	470+14.00	230.00								57.50				57.50
SCHOOL ROAD														
517+60.00	518+68.00	108.00								27.00				27.00
518+68.00	519+12.00	44.00												
519+12.00	521+15.00	203.00						203.00					203.00	
518+84.00	521+07.00	223.00						223.00					223.00	
521+07.00	523+37.00	230.00								57.50				57.50
521+15.00	523+45.00	230.00								57.50				57.50
DUROC ROAD														
570+95.00	572+02.00	107.00								26.75				26.75
572+02.00	572+16.00	14.00												
572+16.00	572+46.00	30.00						30.00					30.00	
572+46.00	574+01.69	155.69						311.38					311.38	
STA EQU: 574+01.69 BK=174+89.59 AH														
174+89.59	175+29.00	39.41						78.82					78.82	
175+29.00	175+36.00	7.00						7.00					7.00	
175+29.00	177+63.00	234.00								58.50				58.50
175+36.00	177+69.00	233.00								58.25				58.25
WOOD STREET														
193+62.00	194+66.00	104.00								26.00				26.00
194+66.00	195+04.00	38.00												
195+04.00	198+16.00	312.00						312.00					312.00	
198+16.00	201+17.00	301.00								75.25				75.25
WASHINGTON STREET														
232+44.00	233+50.00	106.00								26.50				26.50
233+50.00	233+87.00	37.00												
233+87.00	236+96.00	309.00						309.00					309.00	
232+01.00	234+08.00	-	81.00	34.00						115.00				
234+08.00	237+56.00	348.00						348.00					348.00	
236+96.00	239+96.00	300.00								75.00				75.00
237+56.00	240+56.00	300.00								75.00				75.00
LAKE FORK ROAD														
286+15.00	287+21.00	106.00								26.50				26.50
287+21.00	287+62.00	41.00												
287+62.00	288+51.00	89.00						89.00					89.00	
287+27.00	288+51.00	124.00						124.00					124.00	
SUBTOTAL =			81	34	40343	40080	3823	31	1199	115	40343	40080	3823	1231
RURAL TOTAL =			115		85477					115	85477			

	USER NAME = Mona.Steffen	DESIGNED -	REVISED -	STATE OF ILLINOIS DEPARTMENT OF TRANSPORTATION	SCHEDULE OF QUANTITIES				F.A.P RTE.	SECTION	COUNTY	TOTAL SHEETS	SHEET NO.
	DRAWN -	REVISD -	REVISED -						322	50,51,52 RS-3	MACON	79	36
	PLOT SCALE = 100,0000 ' / in.	CHECKED -	REVISED -						CONTRACT NO. 74800				
	PLOT DATE = 4/6/2023	DATE -	REVISED -		SCALE:	SHEET 26	OF 29	SHEETS	STA.	TO STA.	ILLINOIS FED. AID PROJECT		

MODEL Default
FILE Name: c:\pwworkspace\benlley.com\pwworkspace\benlley.com\pwworkspace\DOT Office\District 7\Projects\74800\CADDData\CAD\Sheets\0774800-sh-sched.tbl.dgn

NORTHBOUND US 51 THERMOPLASTIC PAVEMENT MARKING										
STATIONING		LENGTH (FOOT)	THERMOPLASTIC PAVEMENT MARKING- LINE 8" (FOOT)	THERMOPLASTIC PAVEMENT MARKING- LINE 12" (FOOT)	THERMOPLASTIC PAVEMENT MARKING- LINE 24" (FOOT)	THERMOPLASTIC PAVEMENT MARKING- LETTERS AND SYMBOLS (SQ YD)	GROOVING FOR RECESSED PAVEMENT MARKING 9" (FOOT)	GROOVING FOR RECESSED PAVEMENT MARKING 13" (FOOT)	GROOVING FOR RECESSED PAVEMENT MARKING 25" (FOOT)	GROOVING FOR RECESSED PAVEMENT MARKING, LETTERS AND SYMBOLS (SQ YD)
FROM	TO		WHTIE	WHITE	WHITE	WHITE				
NORTHBOUND US 51										
TURNLANE/INTERSECTION PAVEMENT MARKING										
SHELLABARGER ROAD										
300+15.00	302+45.00	230.00								
302+45.00	304+58.00	213.00				62.40				62.40
304+58.00	304+92.00	34.00	75.00	15.00			75.00	15.00		
304+92.00	305+90.00	98.00								
SPACEMARK ROAD										
324+88.00	328+13.00	325.00								
328+13.00	331+49.00	336.00				78.00				78.00
331+82.00	333+51.00	169.00								
331+49.00	333+61.00	-	392.00	228.00	30.00		392.00	228.00	30.00	
WISE ROAD										
353+60.00	355+90.00	230.00								
353+68.00	355+98.00	230.00								
355+90.00	355+98.00	8.00				15.60				15.60
355+98.00	357+93.80	195.80				93.60				93.60
STA EQU: 357+93.80 BK=357+91.02 AH										
357+91.02	357+93.00	1.98				15.60				15.60
357+93.00	358+21.00	28.00	28.00	6.00			28.00	6.00		
358+21.00	358+37.00	16.00	72.00	25.00			72.00	25.00		
358+37.00	359+45.00	108.00								
EMERY ROAD										
406+81.00	409+11.00	230.00								
406+83.00	409+33.00	250.00								
409+11.00	411+24.00	213.00				62.40				62.40
411+24.00	411+66.00	42.00	96.00	33.00			96.00	33.00		
411+66.00	412+66.00	100.00								
409+33.00	411+55.00	222.00				62.40				62.40
HAMPSHIRE ROAD										
460+24.00	462+54.00	230.00								
460+34.00	462+64.00	230.00								
462+54.00	464+57.00	203.00				62.40				62.40
464+57.00	465+01.00	44.00	100.00	31.00			100.00	31.00		
465+01.00	466+09.00	108.00								
462+64.00	464+85.00	221.00				62.40				62.40
SCHOOL ROAD										
513+55.00	515+85.00	230.00								
513+63.00	515+93.00	230.00								
515+85.00	517+88.00	203.00				62.40				62.40
517+88.00	518+32.00	44.00	100.00	31.00			100.00	31.00		
518+32.00	519+40.00	108.00								
515+93.00	518+16.00	223.00				62.40				62.40
DUROC ROAD										
566+89.00	569+19.00	230.00								
566+97.00	569+27.00	230.00								
569+19.00	571+22.00	203.00				62.40				62.40
571+22.00	571+66.00	44.00	100.00	31.00			100.00	31.00		
571+66.00	572+74.00	108.00								
569+27.00	571+50.00	223.00				62.40				62.40
WOOD STREET										
187+58.00	190+53.00	295.00								
190+53.00	193+89.00	336.00				78.00				78.00
193+89.00	195+84.00	-	413.00	266.00	34.00		413.00	266.00	34.00	
193+77.00	195+40.00	163.00								
WASHINGTON STREET										
226+02.00	229+02.00	300.00								
226+63.00	229+63.00	300.00								
229+63.00	232+71.00	308.00				78.00				78.00
232+71.00	233+08.00	37.00	80.00	15.00			80.00	15.00		
233+08.00	234+10.00	102.00								
229+02.00	232+50.00	348.00				93.60				93.60
232+50.00	234+57.00	-	405.00	263.00	44.00	15.60	405.00	263.00	44.00	15.60
LAKE FORK ROAD										
282+00.00	284+30.00	230.00								
282+17.00	284+47.00	230.00								
284+30.00	286+37.00	207.00				62.40				62.40
286+37.00	286+87.00	50.00	119.00	46.00			119.00	46.00		
286+87.00	287+86.00	99.00								
284+47.00	286+71.00	224.00				62.40				62.40
RURAL TOTAL =			1980	990	108	1154	1980	990	108	1154

USER NAME = Mona.Steffen	DESIGNED -	REVISED -
	DRAWN -	REVISED -
PLOT SCALE = 100,0000 ' / in.	CHECKED -	REVISED -
PLOT DATE = 4/6/2023	DATE -	REVISED -

STATE OF ILLINOIS
DEPARTMENT OF TRANSPORTATION

SCHEDULE OF QUANTITIES

SCALE: SHEET 27 OF 29 SHEETS STA. TO STA.

F.A.P RTE.	SECTION	COUNTY	TOTAL SHEETS	SHEET NO.
322	50,51,52 RS-3	MACON	79	37
CONTRACT NO. 74800				
		ILLINOIS	FED. AID PROJECT	

MODEL Default
FILE Name: c:\pwworkspace\benlley.com\PIV\DOT-Documents\DOT-Office\District 7\Projects\74800\CADData\CADsheets\0774800-sh-sched.tbl.dgn

SOUTHBOUND US 51 THERMOPLASTIC PAVEMENT MARKING										
STATIONING		LENGTH (FOOT)	THERMOPLASTIC PAVEMENT MARKING- LINE 8" (FOOT)	THERMOPLASTIC PAVEMENT MARKING- LINE 12" (FOOT)	THERMOPLASTIC PAVEMENT MARKING- LINE 24" (FOOT)	THERMOPLASTIC PAVEMENT MARKING- LETTERS AND SYMBOLS (SQ YD)	GROOVING FOR RECESSED PAVEMENT MARKING 9" (FOOT(	GROOVING FOR RECESSED PAVEMENT MARKING 13" (FOOT)	GROOVING FOR RECESSED PAVEMENT MARKING 25" (FOOT)	GROOVING FOR RECESSED PAVEMENT MARKING, LETTERS AND SYMBOLS (SQ YD)
FROM	TO		WHTIE	WHITE	WHITE	WHITE				
SOUTHBOUND US 51										
TURNLANE/INTERSECTION PAVEMENT MARKING										
SHELLABARGER ROAD										
304+18.00	305+43.00	125.00								
305+43.00	307+77.00	234.00				62.40				62.40
307+77.00	310+07.00	230.00								
SPACEMARK ROAD										
330+74.00	332+23.00	149.00								
332+23.00	332+74.00	51.00	117.00	31.00			117.00	31.00		
332+74.00	335+42.00	268.00				78.00				78.00
335+42.00	339+06.00	364.00								
WISE ROAD										
357+68.00	357+93.80	25.80								
STA EQU: 357+93.80 BK=357+91.02 AH										
357+91.02	358+73.00	81.98								
358+73.00	359+17.00	44.00	100.00	32.00			100.00	32.00		
359+17.00	361+20.00	203.00				62.40				62.40
358+89.00	361+12.00	223.00				62.40				62.40
361+12.00	363+42.00	230.00								
361+20.00	363+50.00	230.00								
EMERY ROAD										
411+00.00	412+00.00	100.00								
412+00.00	412+42.00	42.00	96.00	38.00			96.00	38.00		
412+42.00	414+55.00	213.00				62.40				62.40
412+09.00	414+33.00	224.00				62.40				62.40
414+33.00	416+63.00	230.00								
414+55.00	416+85.00	230.00								
HAMPSHIRE ROAD										
464+29.00	465+37.00	108.00								
465+37.00	465+81.00	44.00	100.00	31.00			100.00	31.00		
465+81.00	467+84.00	203.00				62.40				62.40
465+52.00	467+72.00	220.00				62.40				62.40
467+72.00	470+02.00	230.00								
467+84.00	470+14.00	230.00								
SCHOOL ROAD										
517+60.00	518+68.00	108.00								
518+68.00	519+12.00	44.00	100.00	31.00			100.00	31.00		
519+12.00	521+15.00	203.00				62.40				62.40
518+84.00	521+07.00	223.00				62.40				62.40
521+07.00	523+37.00	230.00								
521+15.00	523+45.00	230.00								
DUROC ROAD										
570+95.00	572+02.00	107.00								
572+02.00	572+16.00	14.00	39.00	16.00			39.00	16.00		
572+16.00	572+46.00	30.00	61.00	13.00		15.60	61.00	13.00		15.60
572+46.00	574+01.69	155.69				78.00				78.00
STA EQU: 574+01.69 BK=174+89.59 AH										
174+89.59	175+29.00	39.41				15.60				15.60
175+29.00	175+36.00	7.00				15.60				15.60
175+29.00	177+63.00	234.00								
175+36.00	177+69.00	233.00								
WOOD STREET										
193+62.00	194+66.00	104.00								
194+66.00	195+04.00	38.00	48.00	19.00			48.00	19.00		
195+04.00	198+16.00	312.00				78.00				78.00
198+16.00	201+17.00	301.00								
WASHINGTON STREET										
232+44.00	233+50.00	106.00								
233+50.00	233+87.00	37.00	80.00	15.00			80.00	15.00		
233+87.00	236+96.00	309.00				78.00				78.00
232+01.00	234+08.00	-	405.00	263.00	44.00		405.00	263.00	44.00	
234+08.00	237+56.00	348.00				93.60				93.60
236+96.00	239+96.00	300.00								
237+56.00	240+56.00	300.00								
LAKE FORK ROAD										
286+15.00	287+21.00	106.00								
287+21.00	287+62.00	41.00	93.00	27.00			93.00	27.00		
287+62.00	288+51.00	89.00				31.20				31.20
287+27.00	288+51.00	124.00				31.20				31.20
RURAL TOTAL =			1239	516	44	1076	1239	516	44	1076

USER NAME = Mona.Steffen	DESIGNED -	REVISED -
	DRAWN -	REVISED -
PLOT SCALE = 100,0000 ' / in.	CHECKED -	REVISED -
PLOT DATE = 4/6/2023	DATE -	REVISED -

STATE OF ILLINOIS
DEPARTMENT OF TRANSPORTATION

SCHEDULE OF QUANTITIES

SCALE: SHEET 28 OF 29 SHEETS STA. TO STA.

F.A.P RTE.	SECTION	COUNTY	TOTAL SHEETS	SHEET NO.
322	50,51,52 RS-3	MACON	79	38
CONTRACT NO. 74800				
		ILLINOIS	FED. AID PROJECT	

Model: Default
File: \\usllc-aw.bentley.com\\P\\DOT-Documents\\DOT-Offices\\District 7\\Projects\\74800\\CADD\\Data\\CAD\\sheets\\D774800-sh-sched-1b.dgn

US 51 THERMOPLASTIC PAVEMENT MARKING SUMMARY						
	THERMOPLASTIC PAVEMENT MARKING- LINE 4" (FOOT)	THERMOPLASTIC PAVEMENT MARKING- LINE 6" (FOOT)	THERMOPLASTIC PAVEMENT MARKING- LINE 8" (FOOT)	THERMOPLASTIC PAVEMENT MARKING- LINE 12" (FOOT)	THERMOPLASTIC PAVEMENT MARKING- LINE 24" (FOOT)	THERMOPLASTIC PAVEMENT MARKING- LETTERS AND SYMBOLS (SQ YD)
US 51						
URBAN TOTAL	0	4972	0	0	0	0
RURAL TOTAL	382	171022	3219	1506	152	2231
PROJECT TOTAL	382	175994	3219	1506	152	2231



US 51 GROOVING SUMMARY						
	GROOVING FOR RECESSED PAVEMENT MARKING 5" (FOOT)	GROOVING FOR RECESSED PAVEMENT MARKING 7" (FOOT)	GROOVING FOR RECESSED PAVEMENT MARKING 9" (FOOT)	GROOVING FOR RECESSED PAVEMENT MARKING 13" (FOOT)	GROOVING FOR RECESSED PAVEMENT MARKING 25" (FOOT)	GROOVING FOR RECESSED PAVEMENT MARKING, LETTERS AND SYMBOLS (SQ YD)
US 51						
URBAN TOTAL	0	4972	0	0	0	0
RURAL TOTAL	382	171022	3219	1506	152	2231
PROJECT TOTAL	382	175994	3219	1506	152	2231

PAVEMENT MARKING			
STATIONING		LENGTH (FOOT)	PREFORMED PLASTIC PAVEMENT MARKING, TYPE B-INLAID-LINE 6" (FOOT)
FROM	TO		
US 51 NORTHBOUND			
265+10.00	273+82.08	872.08	218.02
STA. EQUATION 273+82.08 BK=273+79.78 AH			
273+79.78	277+50.65	370.87	92.72
URBAN		TOTAL =	311
277+50.65	357+93.80	8043.15	2010.79
STA. EQUATION 357+93.80 BK=357+91.02 AH			
357+91.02	424+50.07	6659.05	1664.76
424+50.07	425+54.32	104.25	BRIDGE OMISSION
425+54.32	574+01.69	14847.37	3711.84
STA. EQUATION 574+01.69 BK=174+89.59 AH			
174+89.59	262+10.18	8720.59	2180.15
262+10.18	263+01.35	91.17	BRIDGE OMISSION
263+01.35	288+51.00	2549.65	637.41
RURAL		TOTAL =	10205
US 51 SOUTHBOUND			
265+10.00	273+82.08	872.08	218.02
STA. EQUATION 273+82.08 BK=273+79.78 AH			
273+79.78	277+50.65	370.87	92.72
URBAN		TOTAL =	311
277+50.65	357+93.80	8043.15	2010.79
STA. EQUATION 357+93.80 BK=357+91.02 AH			
357+91.02	423+89.66	6598.64	1649.66
423+89.66	424+93.91	104.25	BRIDGE OMISSION
424+93.91	574+01.69	14907.78	3726.95
STA. EQUATION 574+01.69 BK=174+89.59 AH			
174+89.59	261+83.97	8694.38	2173.60
261+83.97	262+75.14	91.17	BRIDGE OMISSION
262+75.14	288+51.00	2575.86	643.97
RURAL		TOTAL =	10205
URBAN PROJECT TOTAL =			621
RURAL PROJECT TOTAL =			20410
PROJECT TOTAL =			21031

RAISED REFLECTIVE PAVEMENT MARKERS				
STATIONING		LENGTH (FOOT)	RAISED REFLECTIVE PAVEMENT MARKER (EACH)	RAISED REFLECTIVE PAVEMENT MARKER REMOVAL (EACH)
FROM	TO			
NORTHBOUND US 51				
265+10.00	273+82.08	872.08	21.80	10.90
STA. EQU 273+82.08 BK=273+79.78 AH				
273+79.78	277+50.65	370.87	9.27	4.64
URBAN TOTAL =			31	16
277+50.65	357+93.80	8043.15	201.08	100.54
STA. EQU 357+93.80 BK=357+91.02 AH				
357+91.02	424+50.07	6659.05	166.48	83.24
424+50.07	425+54.32	104.25	BRIDGE OMISSION	
425+54.32	574+01.69	14847.37	371.18	185.59
STA. EQU 574+01.69 BK=174+89.59 AH				
174+89.59	262+10.18	8720.59	218.01	109.01
262+10.18	263+01.35	91.17	BRIDGE OMISSION	
263+01.35	288+51.00	2549.65	63.74	31.87
NORTHBOUND US 51				
TURNLANE				
302+45.00	304+59.00	214.00	5.35	5.35
328+13.00	331+49.00	336.00	8.40	8.40
355+90.00	355+98.00	8.00	0.20	0.20
355+98.00	357+93.80	195.80	9.79	9.79
STA. EQU: 357+93.80 BK=357+91.02 AH				
357+91.02	358+04.00	12.98	0.65	0.65
358+04.00	358+21.00	17.00	0.43	0.43
409+11.00	411+25.00	214.00	5.35	5.35
409+33.00	411+55.00	222.00	5.55	5.55
462+54.00	464+68.00	214.00	5.35	5.35
462+64.00	464+85.00	221.00	5.53	5.53
515+85.00	517+99.00	214.00	5.35	5.35
515+93.00	518+16.00	223.00	5.58	5.58
569+19.00	571+33.00	214.00	5.35	5.35
569+27.00	571+50.00	223.00	5.58	5.58
190+53.00	193+89.00	336.00	8.40	8.40
229+63.00	232+81.00	318.00	7.95	7.95
229+02.00	232+50.00	348.00	8.70	8.70
284+30.00	286+45.00	215.00	5.38	5.38
284+47.00	286+71.00	224.00	5.60	5.60
RURAL TOTAL =			1125	615
SOUTHBOUND US 51				
265+10.00	273+82.08	872.08	21.80	10.90
STA. EQU 273+82.08 BK=273+79.78 AH				
273+79.78	277+50.65	370.87	9.27	4.64
URBAN TOTAL =			31	16
277+50.65	357+93.80	8043.15	201.08	100.54
STA. EQU 357+93.80 BK=357+91.02 AH				
357+91.02	423+89.66	6598.64	164.97	82.48
423+89.66	424+93.91	104.25	BRIDGE OMISSION	
424+93.91	574+01.69	14907.78	372.69	186.35
STA. EQU 574+01.69 BK=174+89.59 AH				
174+89.59	261+83.97	8694.38	217.36	108.68
261+83.97	262+75.14	91.17	BRIDGE OMISSION	
262+75.14	288+51.00	2575.86	64.40	32.20
SOUTHBOUND US 51				
TURNLANE				
305+43.00	307+77.00	234.00	5.85	5.85
332+76.00	335+42.00	266.00	6.65	6.65
359+06.00	361+20.00	214.00	5.35	5.35
358+89.00	361+12.00	223.00	5.58	5.58
412+42.00	414+55.00	213.00	5.33	5.33
412+09.00	414+33.00	224.00	5.60	5.60
465+70.00	467+84.00	214.00	5.35	5.35
465+52.00	467+72.00	220.00	5.50	5.50
519+01.00	521+15.00	214.00	5.35	5.35
518+84.00	521+07.00	223.00	5.58	5.58
572+16.00	572+35.00	19.00	0.48	0.48
572+35.00	574+01.69	166.69	8.33	8.33
STA. EQU: 574+01.69 BK=174+89.59 AH				
174+89.59	175+29.00	39.41	1.97	1.97
175+29.00	175+36.00	7.00	0.18	0.18
195+01.00	198+16.00	315.00	7.88	7.88
233+77.00	236+96.00	319.00	7.98	7.98
234+08.00	237+56.00	348.00	8.70	8.70
287+55.00	288+51.00	96.00	2.40	2.40
287+27.00	288+51.00	124.00	3.10	3.10
RURAL TOTAL =			1118	607
URBAN PROJECT TOTAL =			62	32
RURAL PROJECT TOTAL =			2243	1222
PROJECT TOTAL =			2305	1254



	USER NAME = Mona.Steffen	DESIGNED -	REVISED -	STATE OF ILLINOIS DEPARTMENT OF TRANSPORTATION	SCHEDULE OF QUANTITIES			F.A.P RTE.	SECTION	COUNTY	TOTAL SHEETS	SHEET NO.
		DRAWN -	REVISED -					322	50.51,52 RS-3	MACON	79	39
	PLOT SCALE = 100,0000 ' / in.	CHECKED -	REVISED -					CONTRACT NO. 74800				
	PLOT DATE = 4/6/2023	DATE -	REVISED -		SCALE:	SHEET 29	OF 29 SHEETS	STA.	TO STA.	ILLINOIS FED. AID PROJECT		

Model: Default
File Name: p:\project-aw-bentley.com\p\w\DOT Documents\DOT Office\Director\74800\CAD\Drawings\DOT74800-11-1.dwg
Project: 74800\CAD\Drawings\DOT Office\Director\74800-11-1.dwg

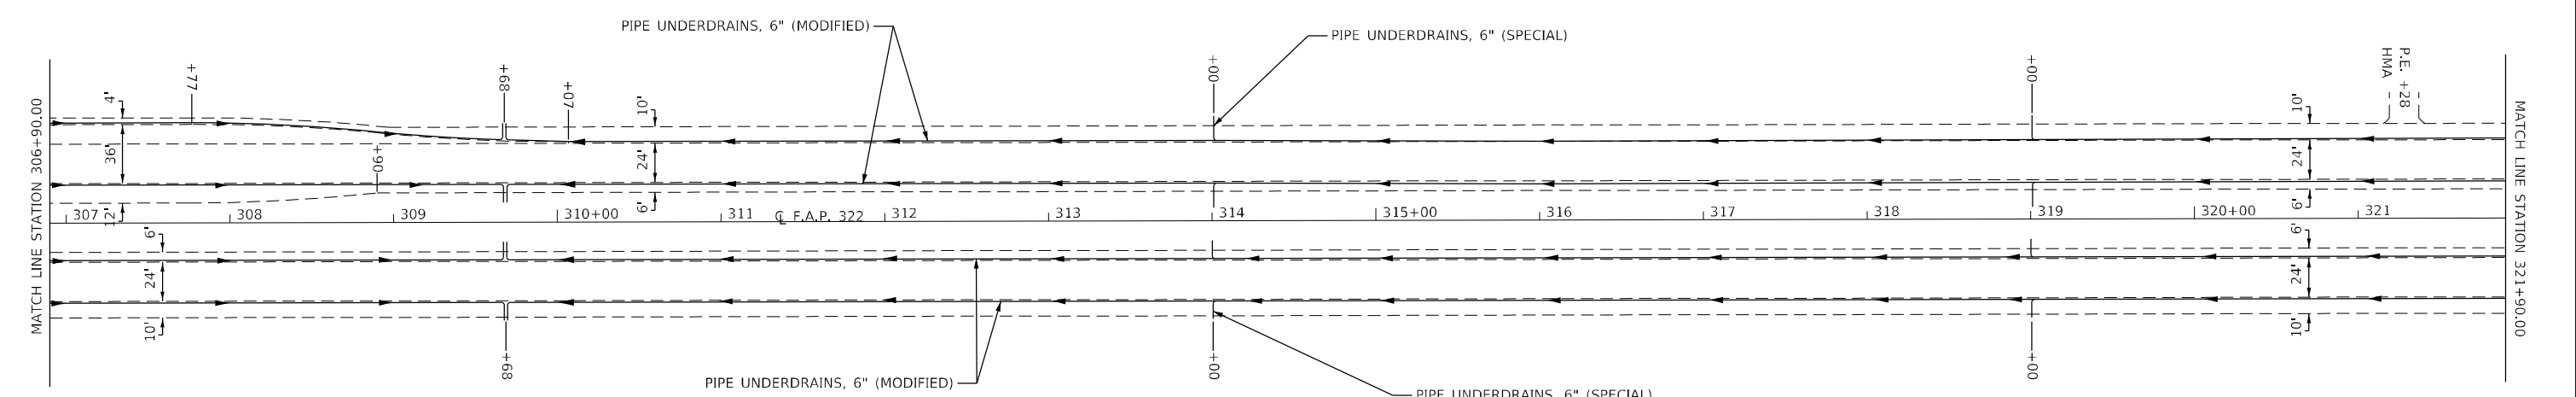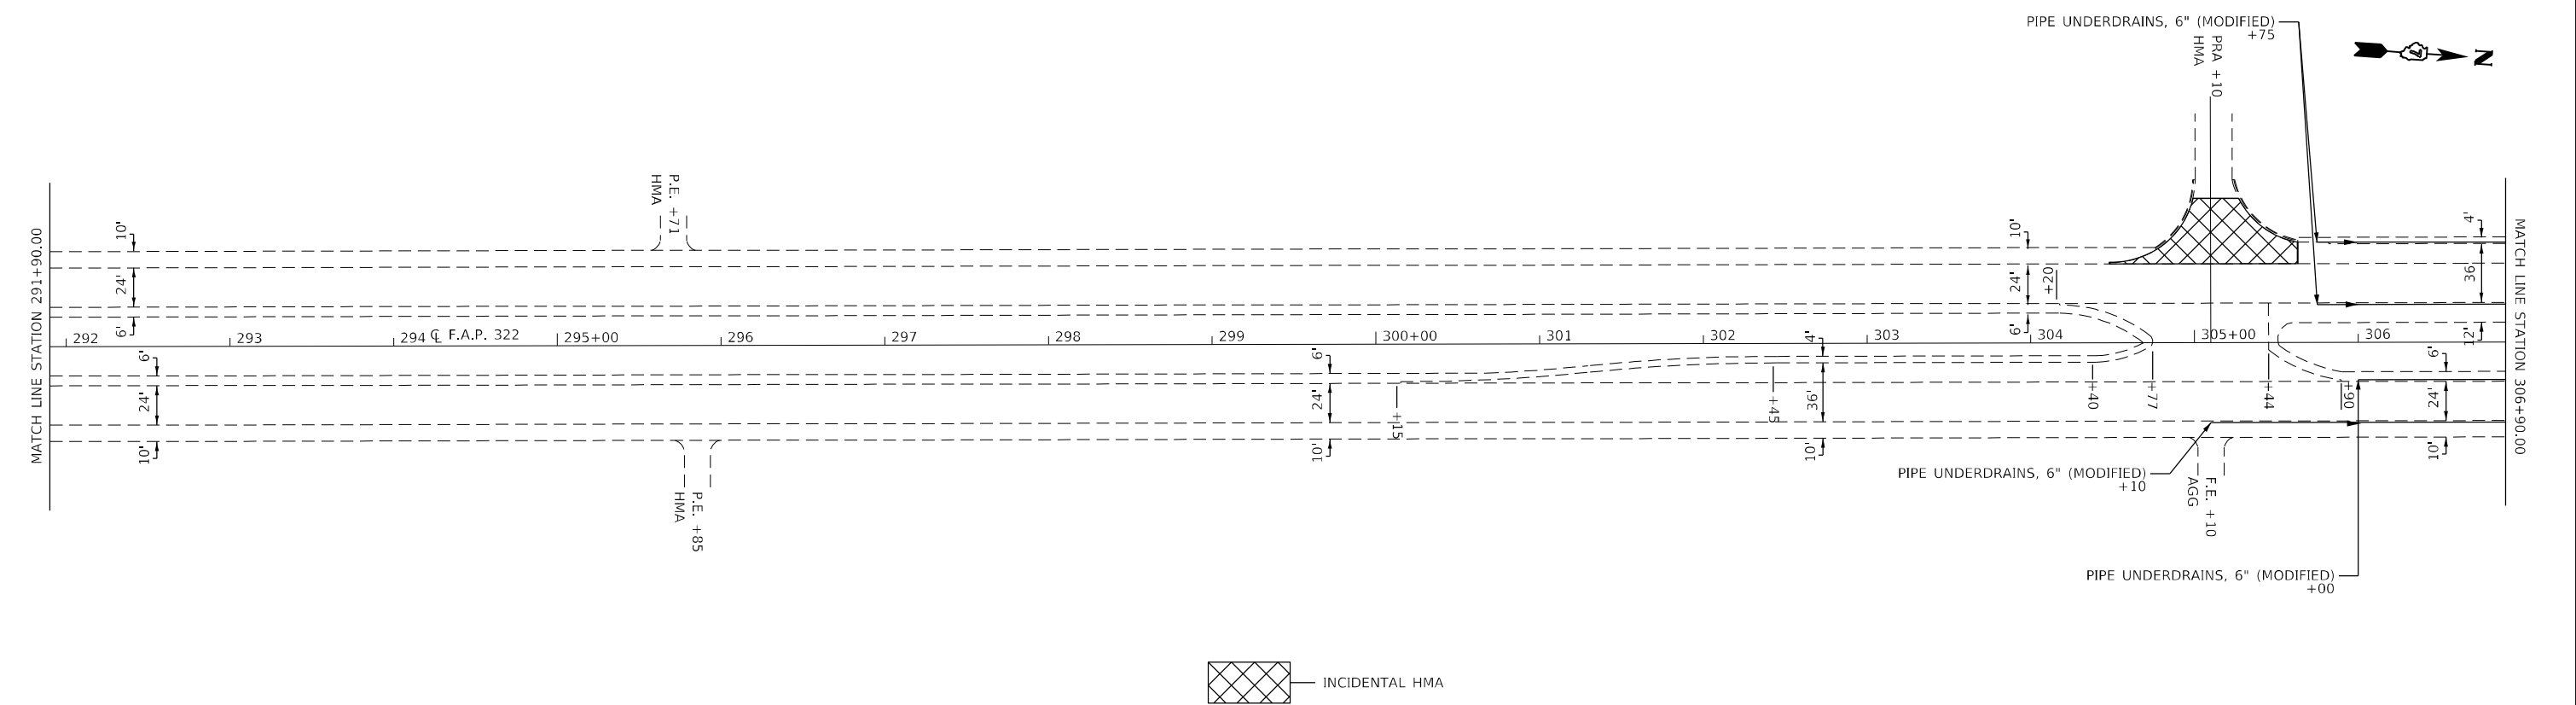



	USER NAME = Mona.Steffen	DESIGNED -	REVISED -	STATE OF ILLINOIS DEPARTMENT OF TRANSPORTATION	US 51 PLAN SHEETS			F.A.P RTE.	SECTION	COUNTY	TOTAL SHEETS	SHEET NO.
		DRAWN -	REVISED -					322	50,51,52 RS-3	MACON	79	41
	PLOT SCALE = 100,0000' / in.	CHECKED -	REVISED -					CONTRACT NO. 74800				
	PLOT DATE = 4/6/2023	DATE -	REVISED -					ILLINOIS FED. AID PROJECT				
SCALE:		SHEET 2 OF 16 SHEETS		STA.		TO STA.						

MODEL: Default
FILE: h:\miller\proj\illinet-aw-bentley.com\p\w\DOT\Documents\DOT Office\Director\74800\CAD\Drawings\Drawings\74800-SP-1.dwg

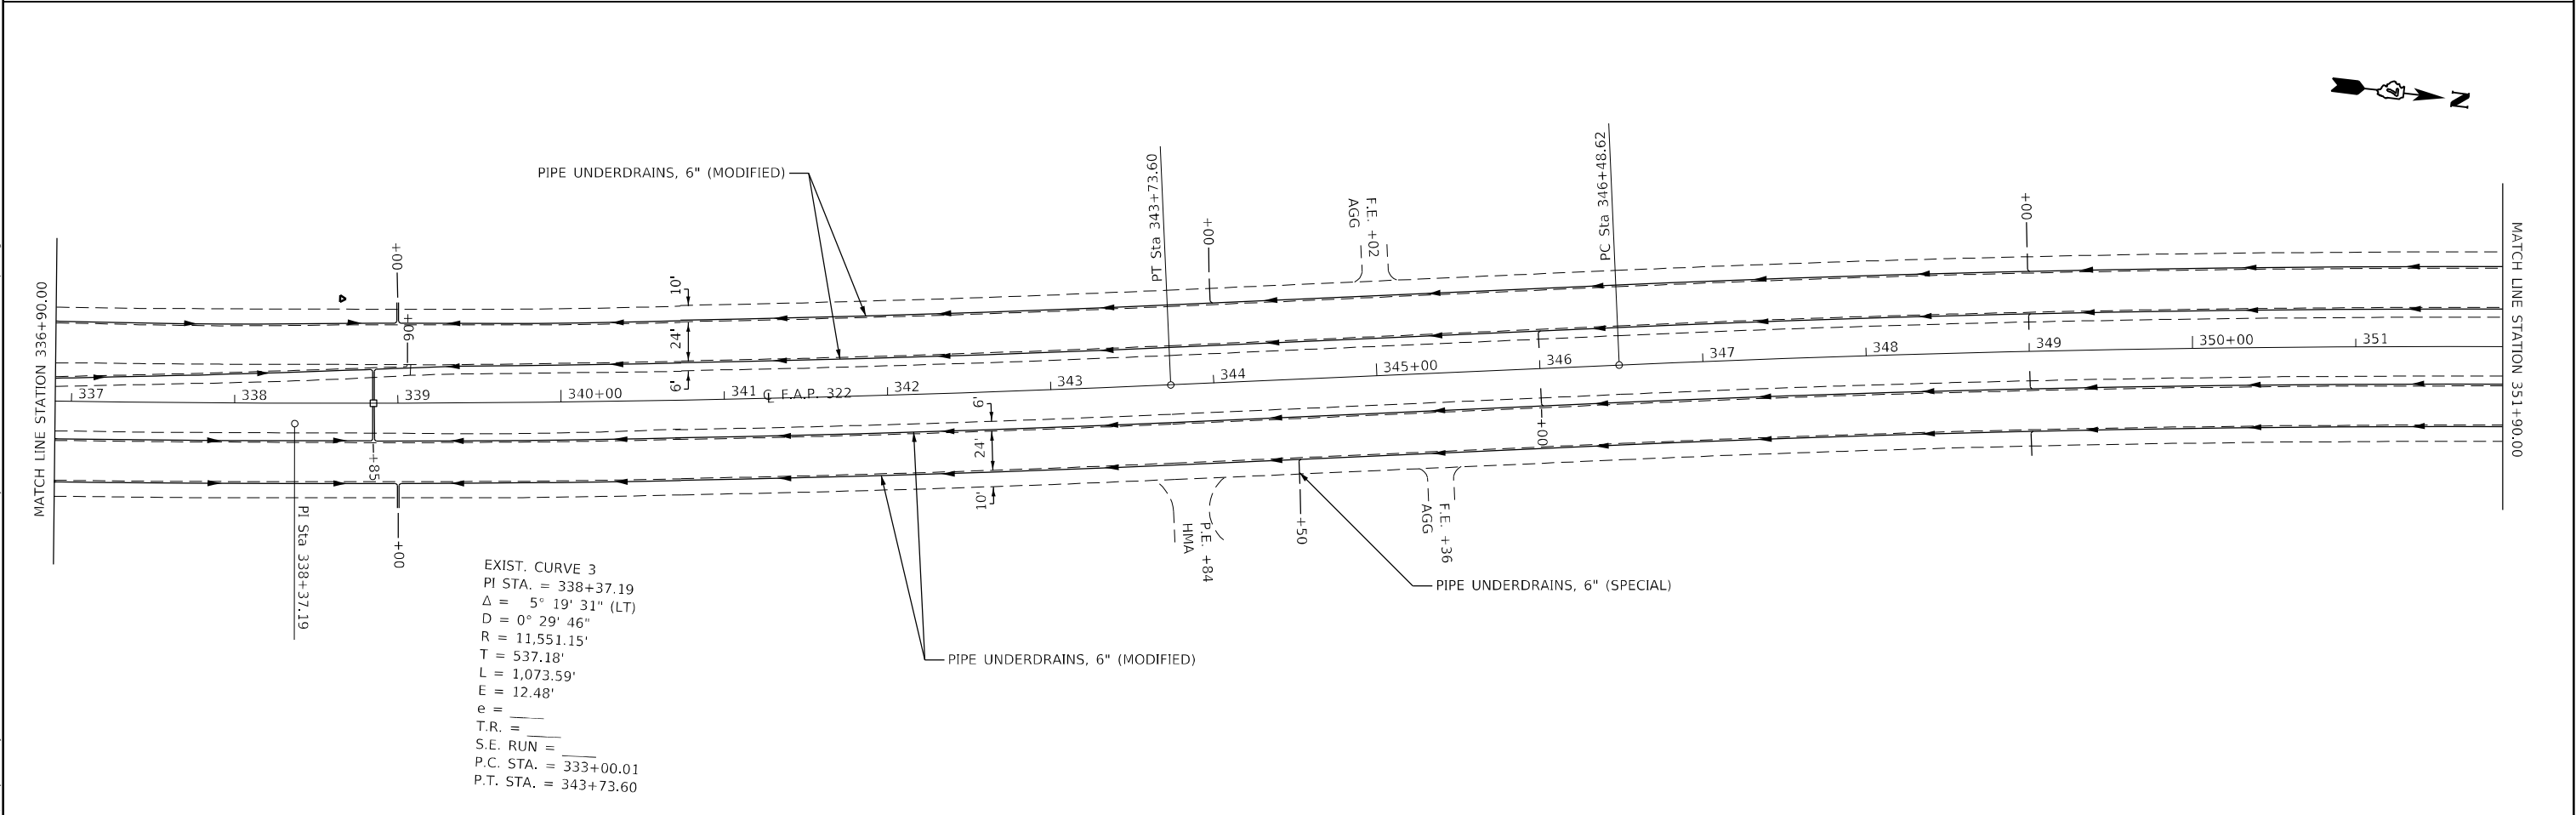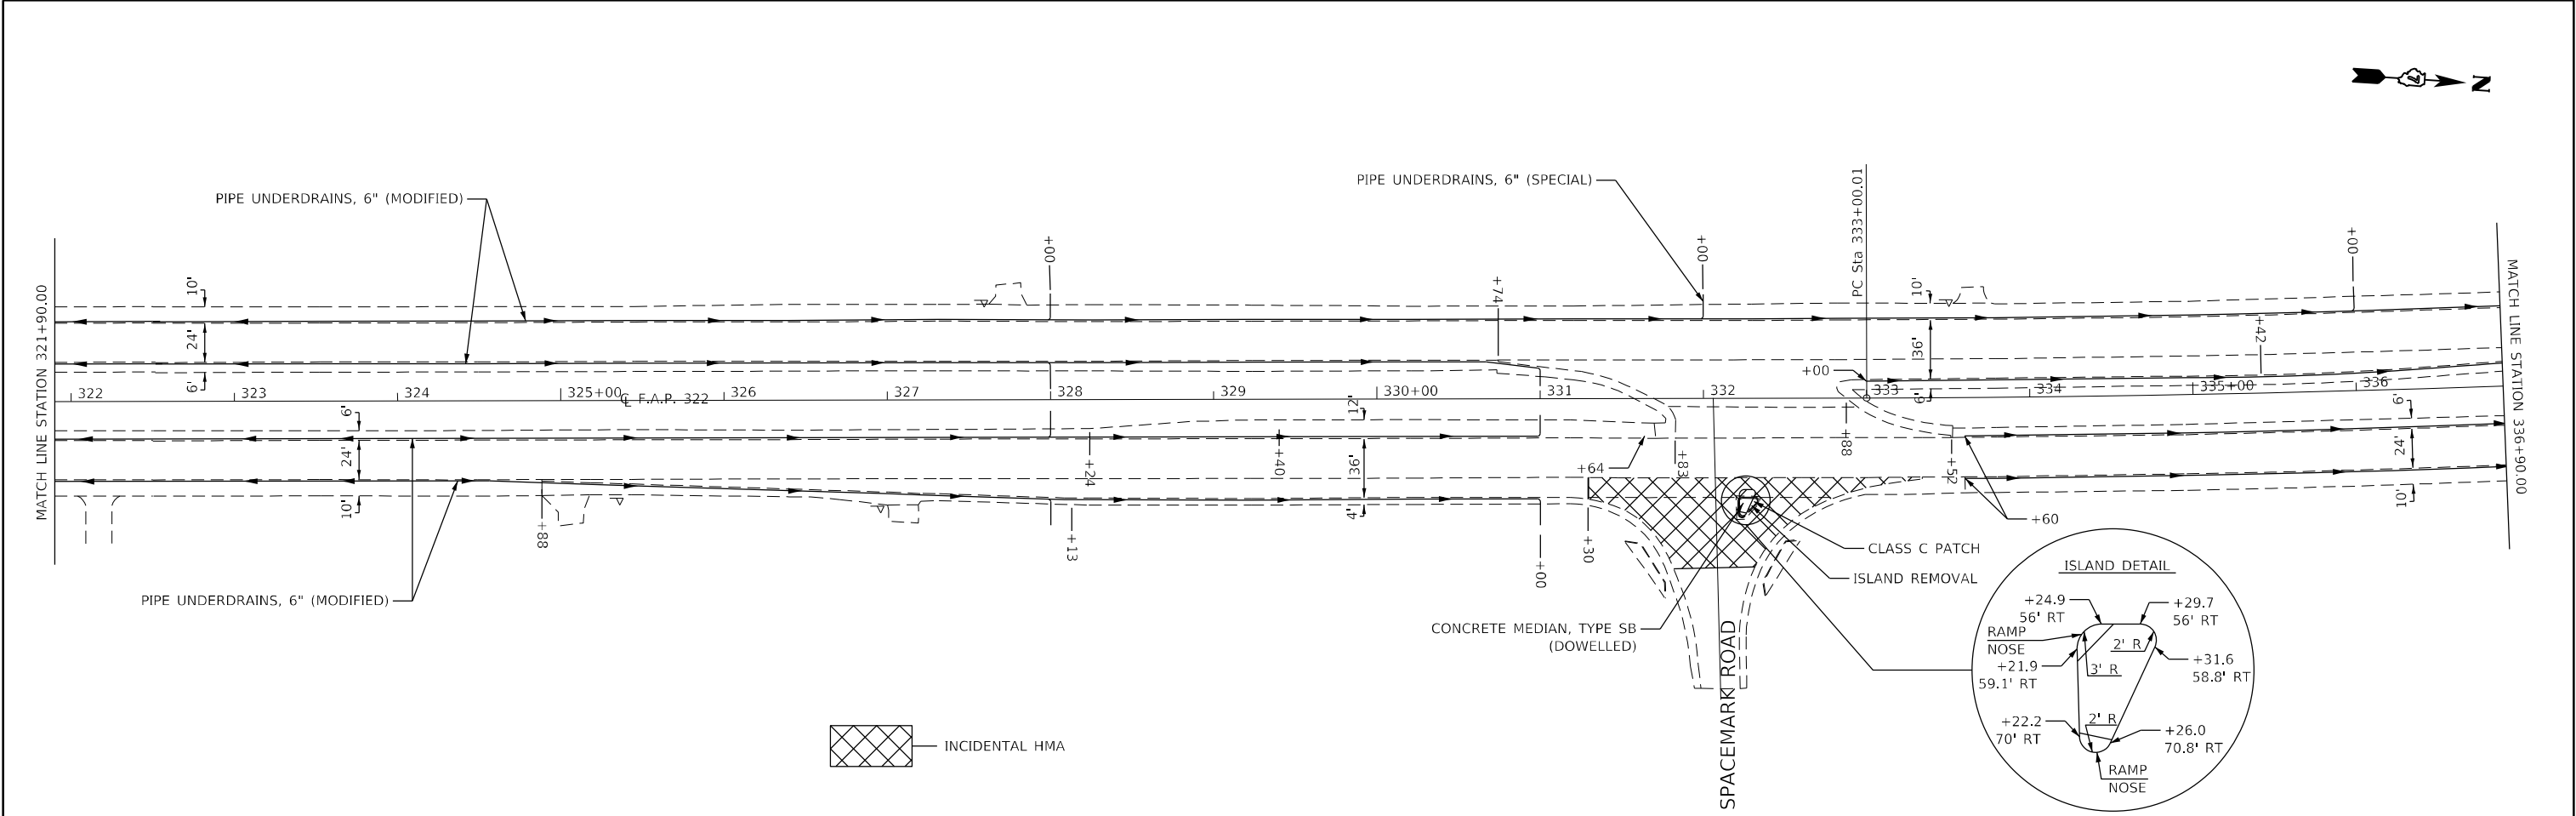

MODEL: Default FILE: h:\miller\proj\illinet-aw-bentley.com\p\w\DOT\Documents\DOT Office\Director\74800\CAD\Drawings\Drawings\74800-SP-1.dwg	USER NAME = Mona.Steffen		DESIGNED -	REVISED -	STATE OF ILLINOIS DEPARTMENT OF TRANSPORTATION	US 51 PLAN SHEETS			F.A.P RTE.	SECTION	COUNTY	TOTAL SHEETS	SHEET NO.
	DRAWN -		CHECKED -	REVISED -		SCALE: SHEET 3 OF 16 SHEETS STA. TO STA.			322	50,51,52 RS-3	MACON	79	42
	PLOT SCALE = 100,0000 ' / in.		DATE -	REVISED -					CONTRACT NO. 74800				
	PLOT DATE = 4/6/2023								ILLINOIS FED. AID PROJECT				

MODEL: Default
FILE: \\naulic-pw.bentley.com\\P\\V\\DOT\\Documents\\DOT Offices\\District 7\\Projects\\74800\\CAD\\Data\\CAD\\sheets\\D774800-sh-4a.dgn

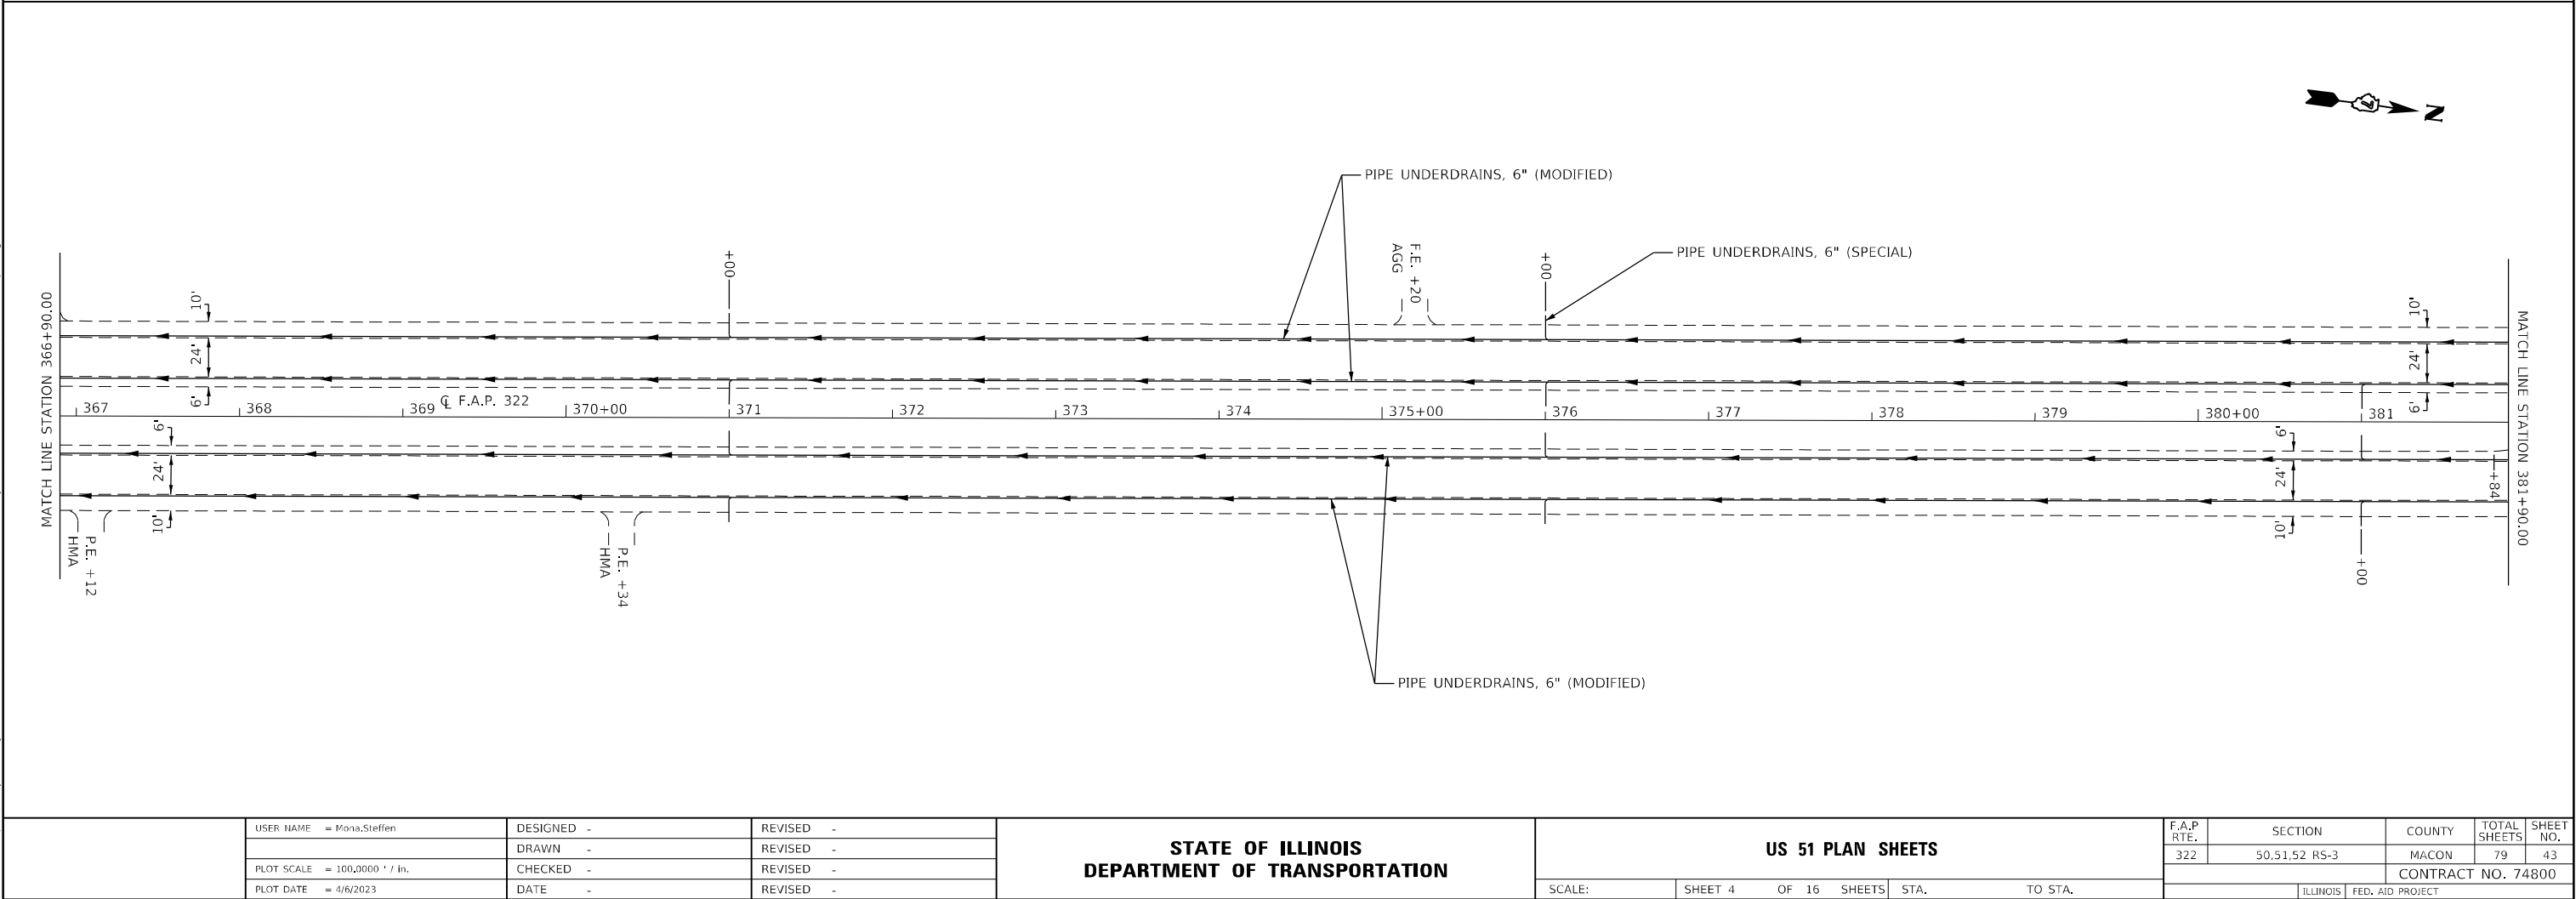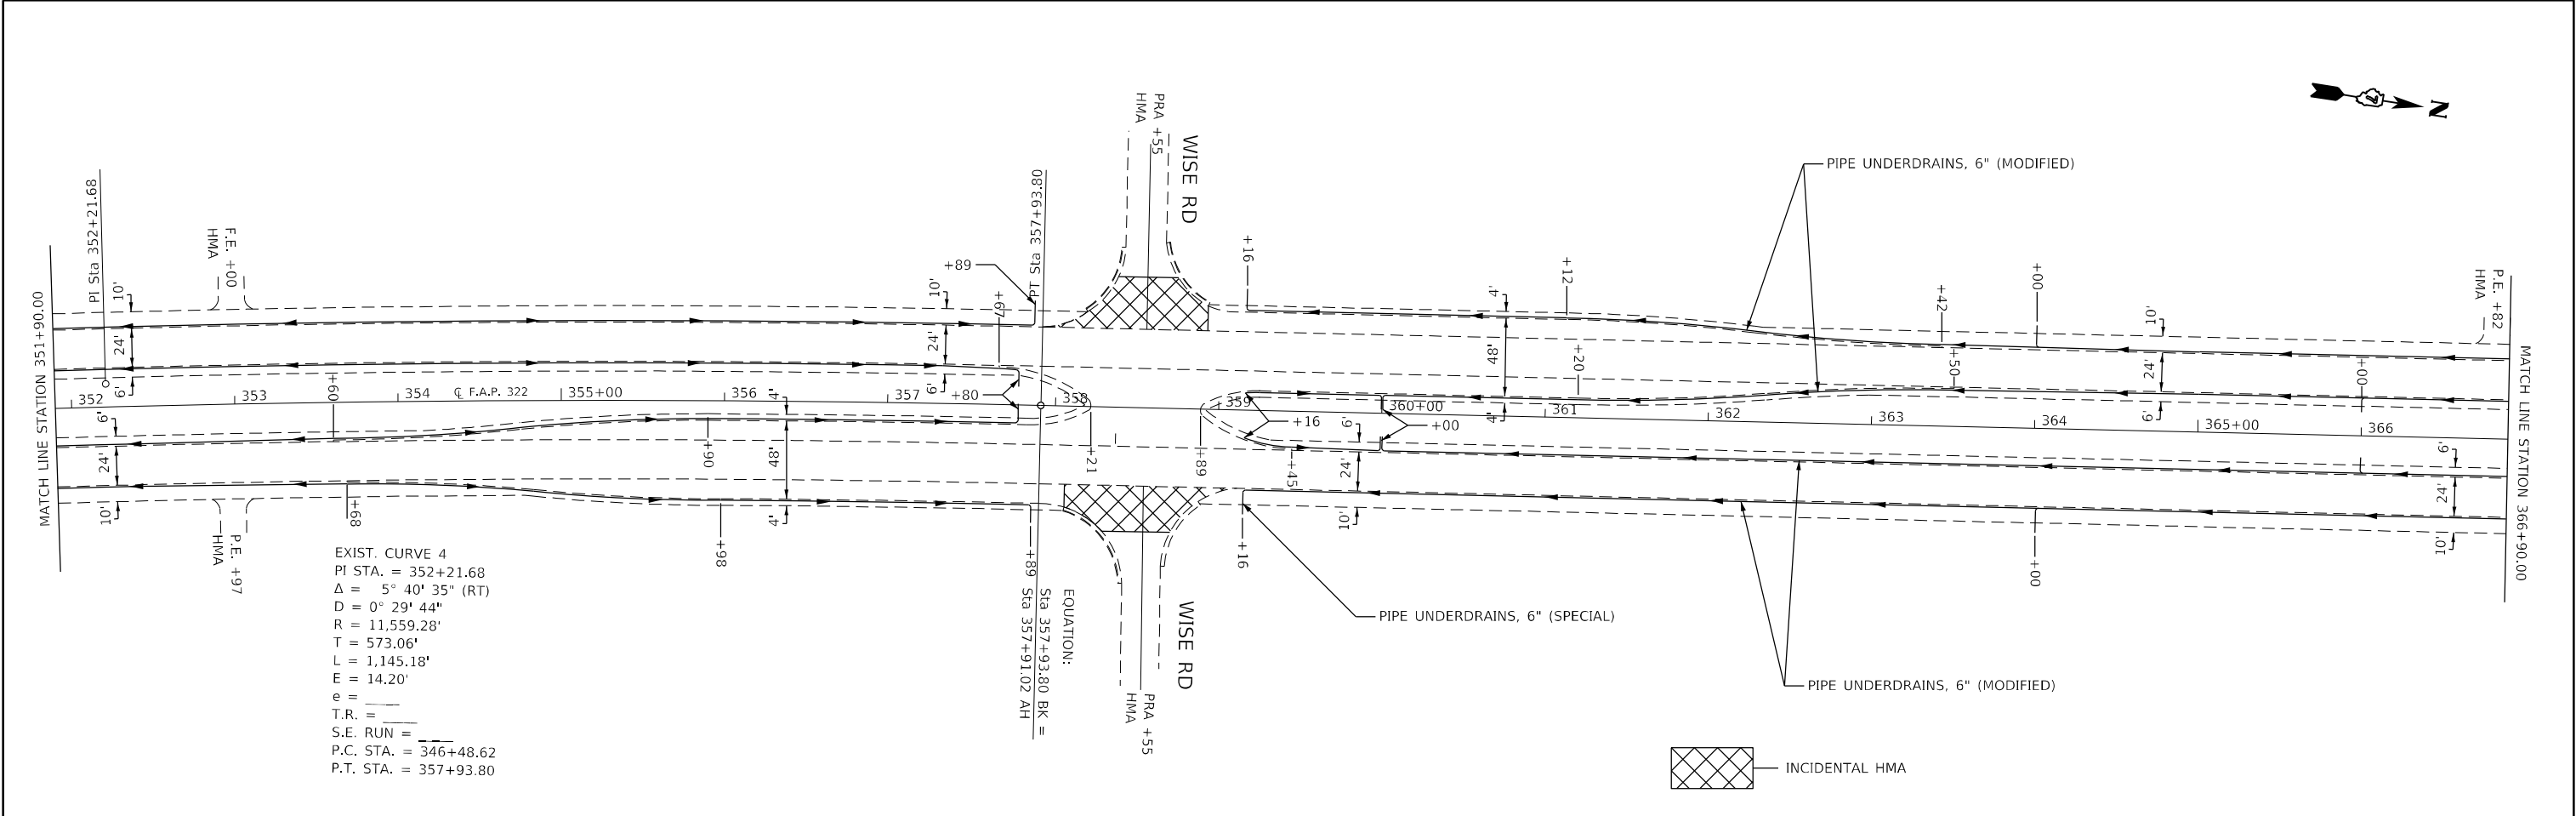



USER NAME = Mona.Steffen	DESIGNED -	REVISED -
PLOT SCALE = 100,0000 ' / in.	DRAWN -	REVISED -
PLOT DATE = 4/6/2023	CHECKED -	REVISED -
	DATE -	REVISED -

STATE OF ILLINOIS
DEPARTMENT OF TRANSPORTATION

US 51 PLAN SHEETS			
SCALE:	SHEET 4	OF 16 SHEETS	STA. TO STA.

F.A.P. RTE.	SECTION	COUNTY	TOTAL SHEETS	SHEET NO.
322	50,51,52 RS-3	MACON	79	43
CONTRACT NO. 74800				
ILLINOIS FED. AID PROJECT				

MODEL: Default
FILE: \\naulic-pw.bentley.com\\P\\V\\DOT\\Documents\\DOT Office\\Director_2\\Projects\\74800\\CAD\\Data\\CAD\\sheets\\0774800-ht-dba.dgn

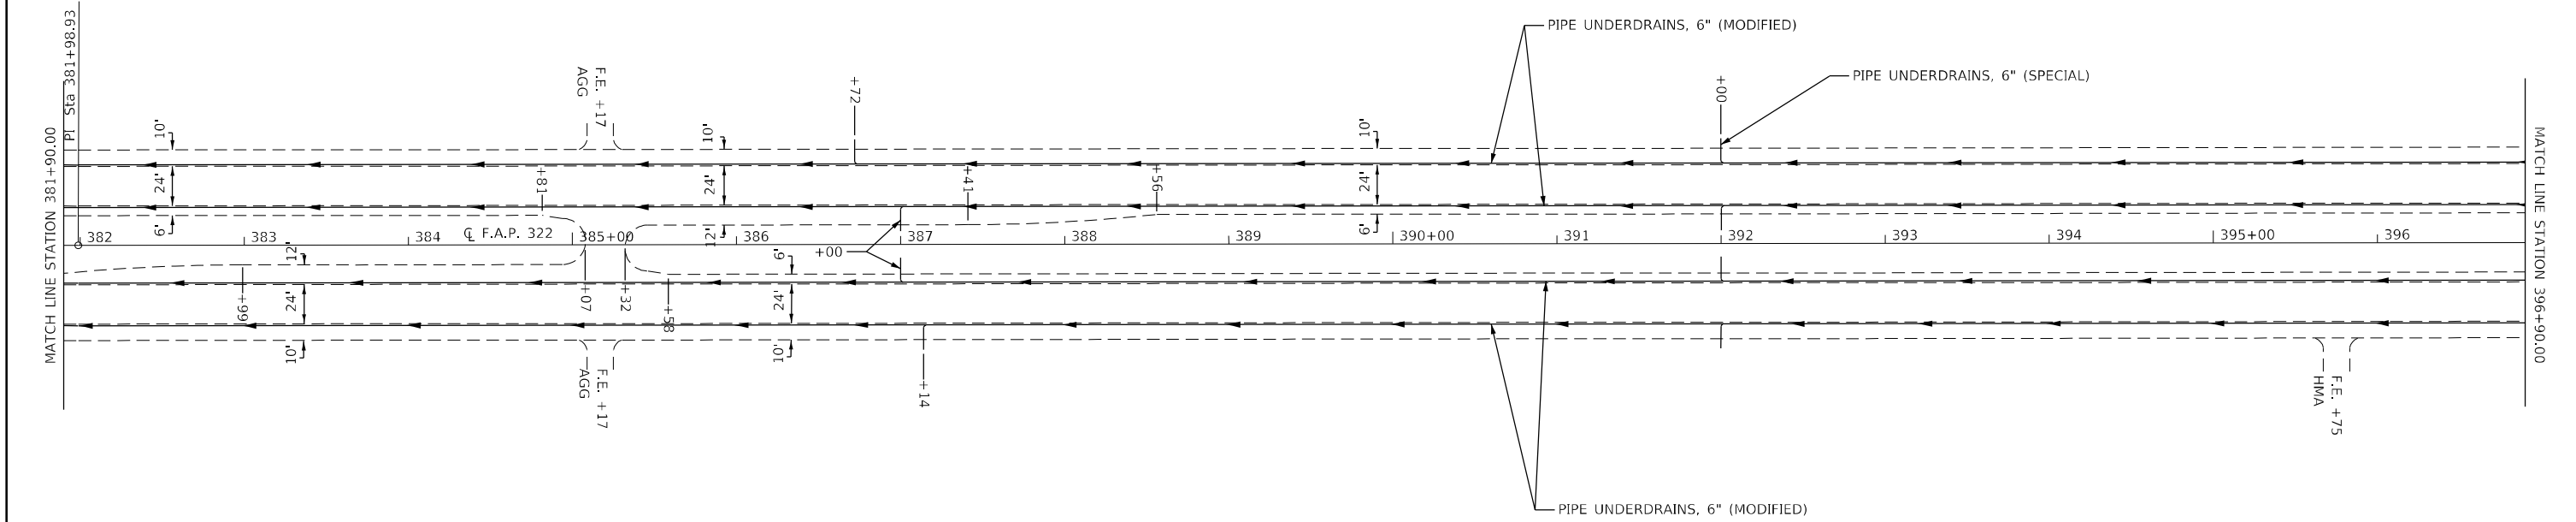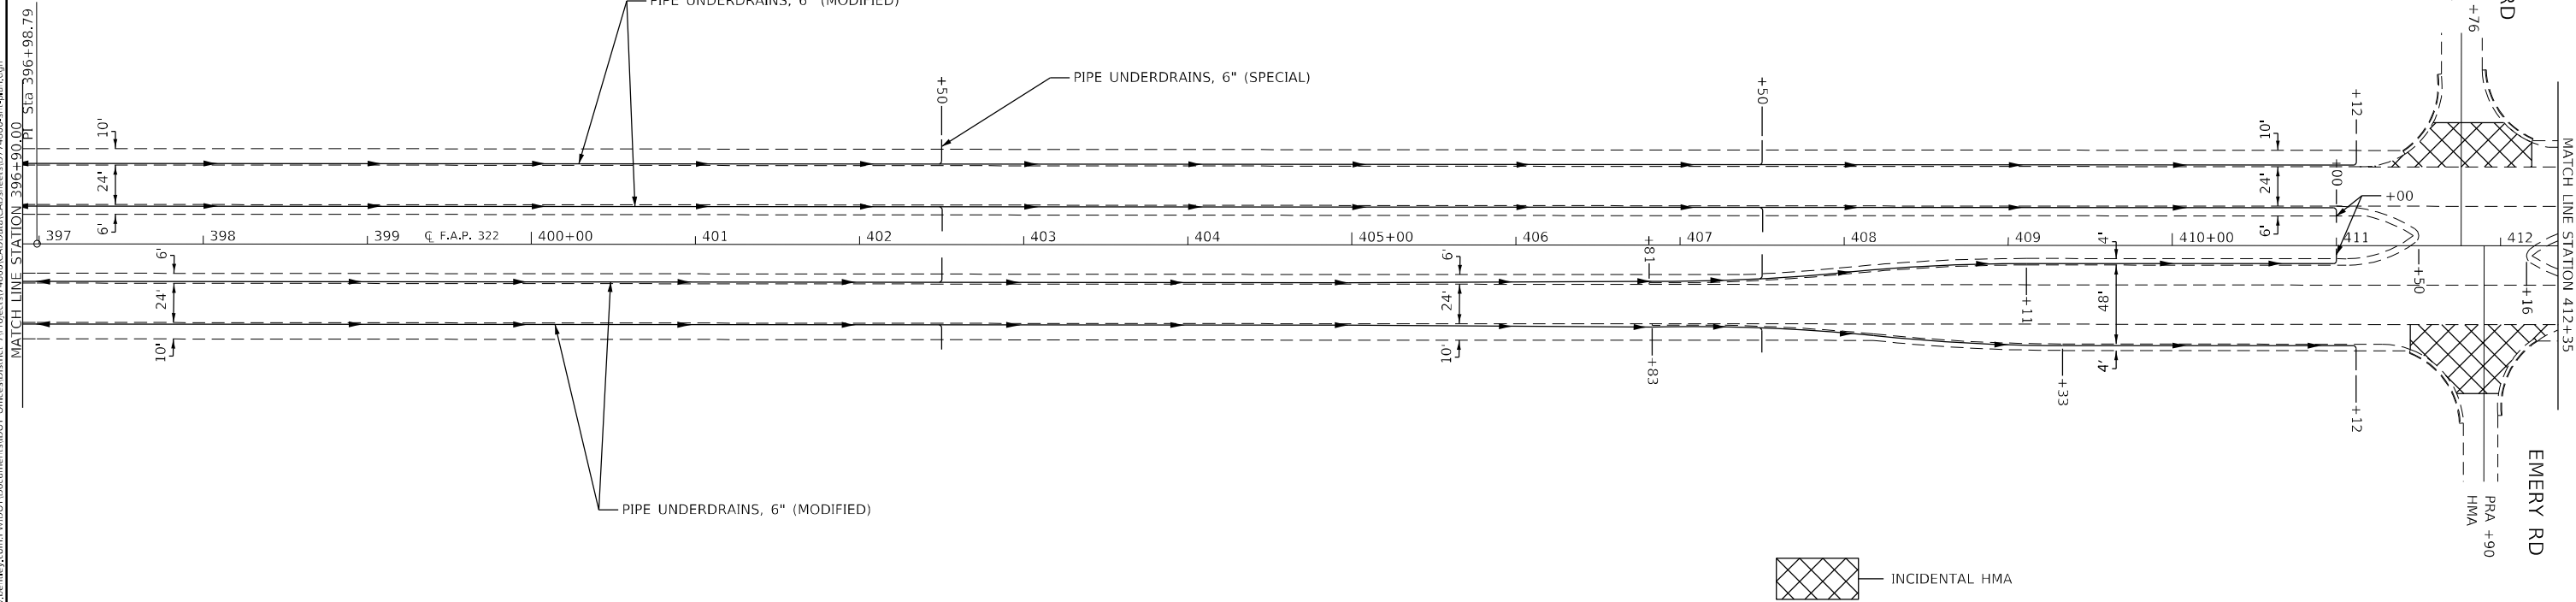

USER NAME	= Mona.Steffen	DESIGNED	-	REVISED	-
DRAWN	-	CHECKED	-	REVISED	-
PLOT SCALE	= 100,0000 ' / in.	DATE	-	REVISED	-
PLOT DATE	= 4/6/2023				


STATE OF ILLINOIS
DEPARTMENT OF TRANSPORTATION

US 51 PLAN SHEETS

SCALE: SHEET 5 OF 16 SHEETS STA. TO STA.

F.A.P. RTE.	SECTION	COUNTY	TOTAL SHEETS	SHEET NO.
322	50,51,52 RS-3	MACON	79	44
CONTRACT NO. 74800				
ILLINOIS FED. AID PROJECT				

MODEL: Default
FILE: \\naulic-pw.bentley.com:pl\\V\\DOT\\Documents\\DOT Office\\District 7\\Projects\\74800\\CAD\\Data\\CAD\\Sheets\\D774800-sh-7.dwg
PROJECT: 74800\\CAD\\Data\\CAD\\Sheets\\D774800-sh-7.dwg

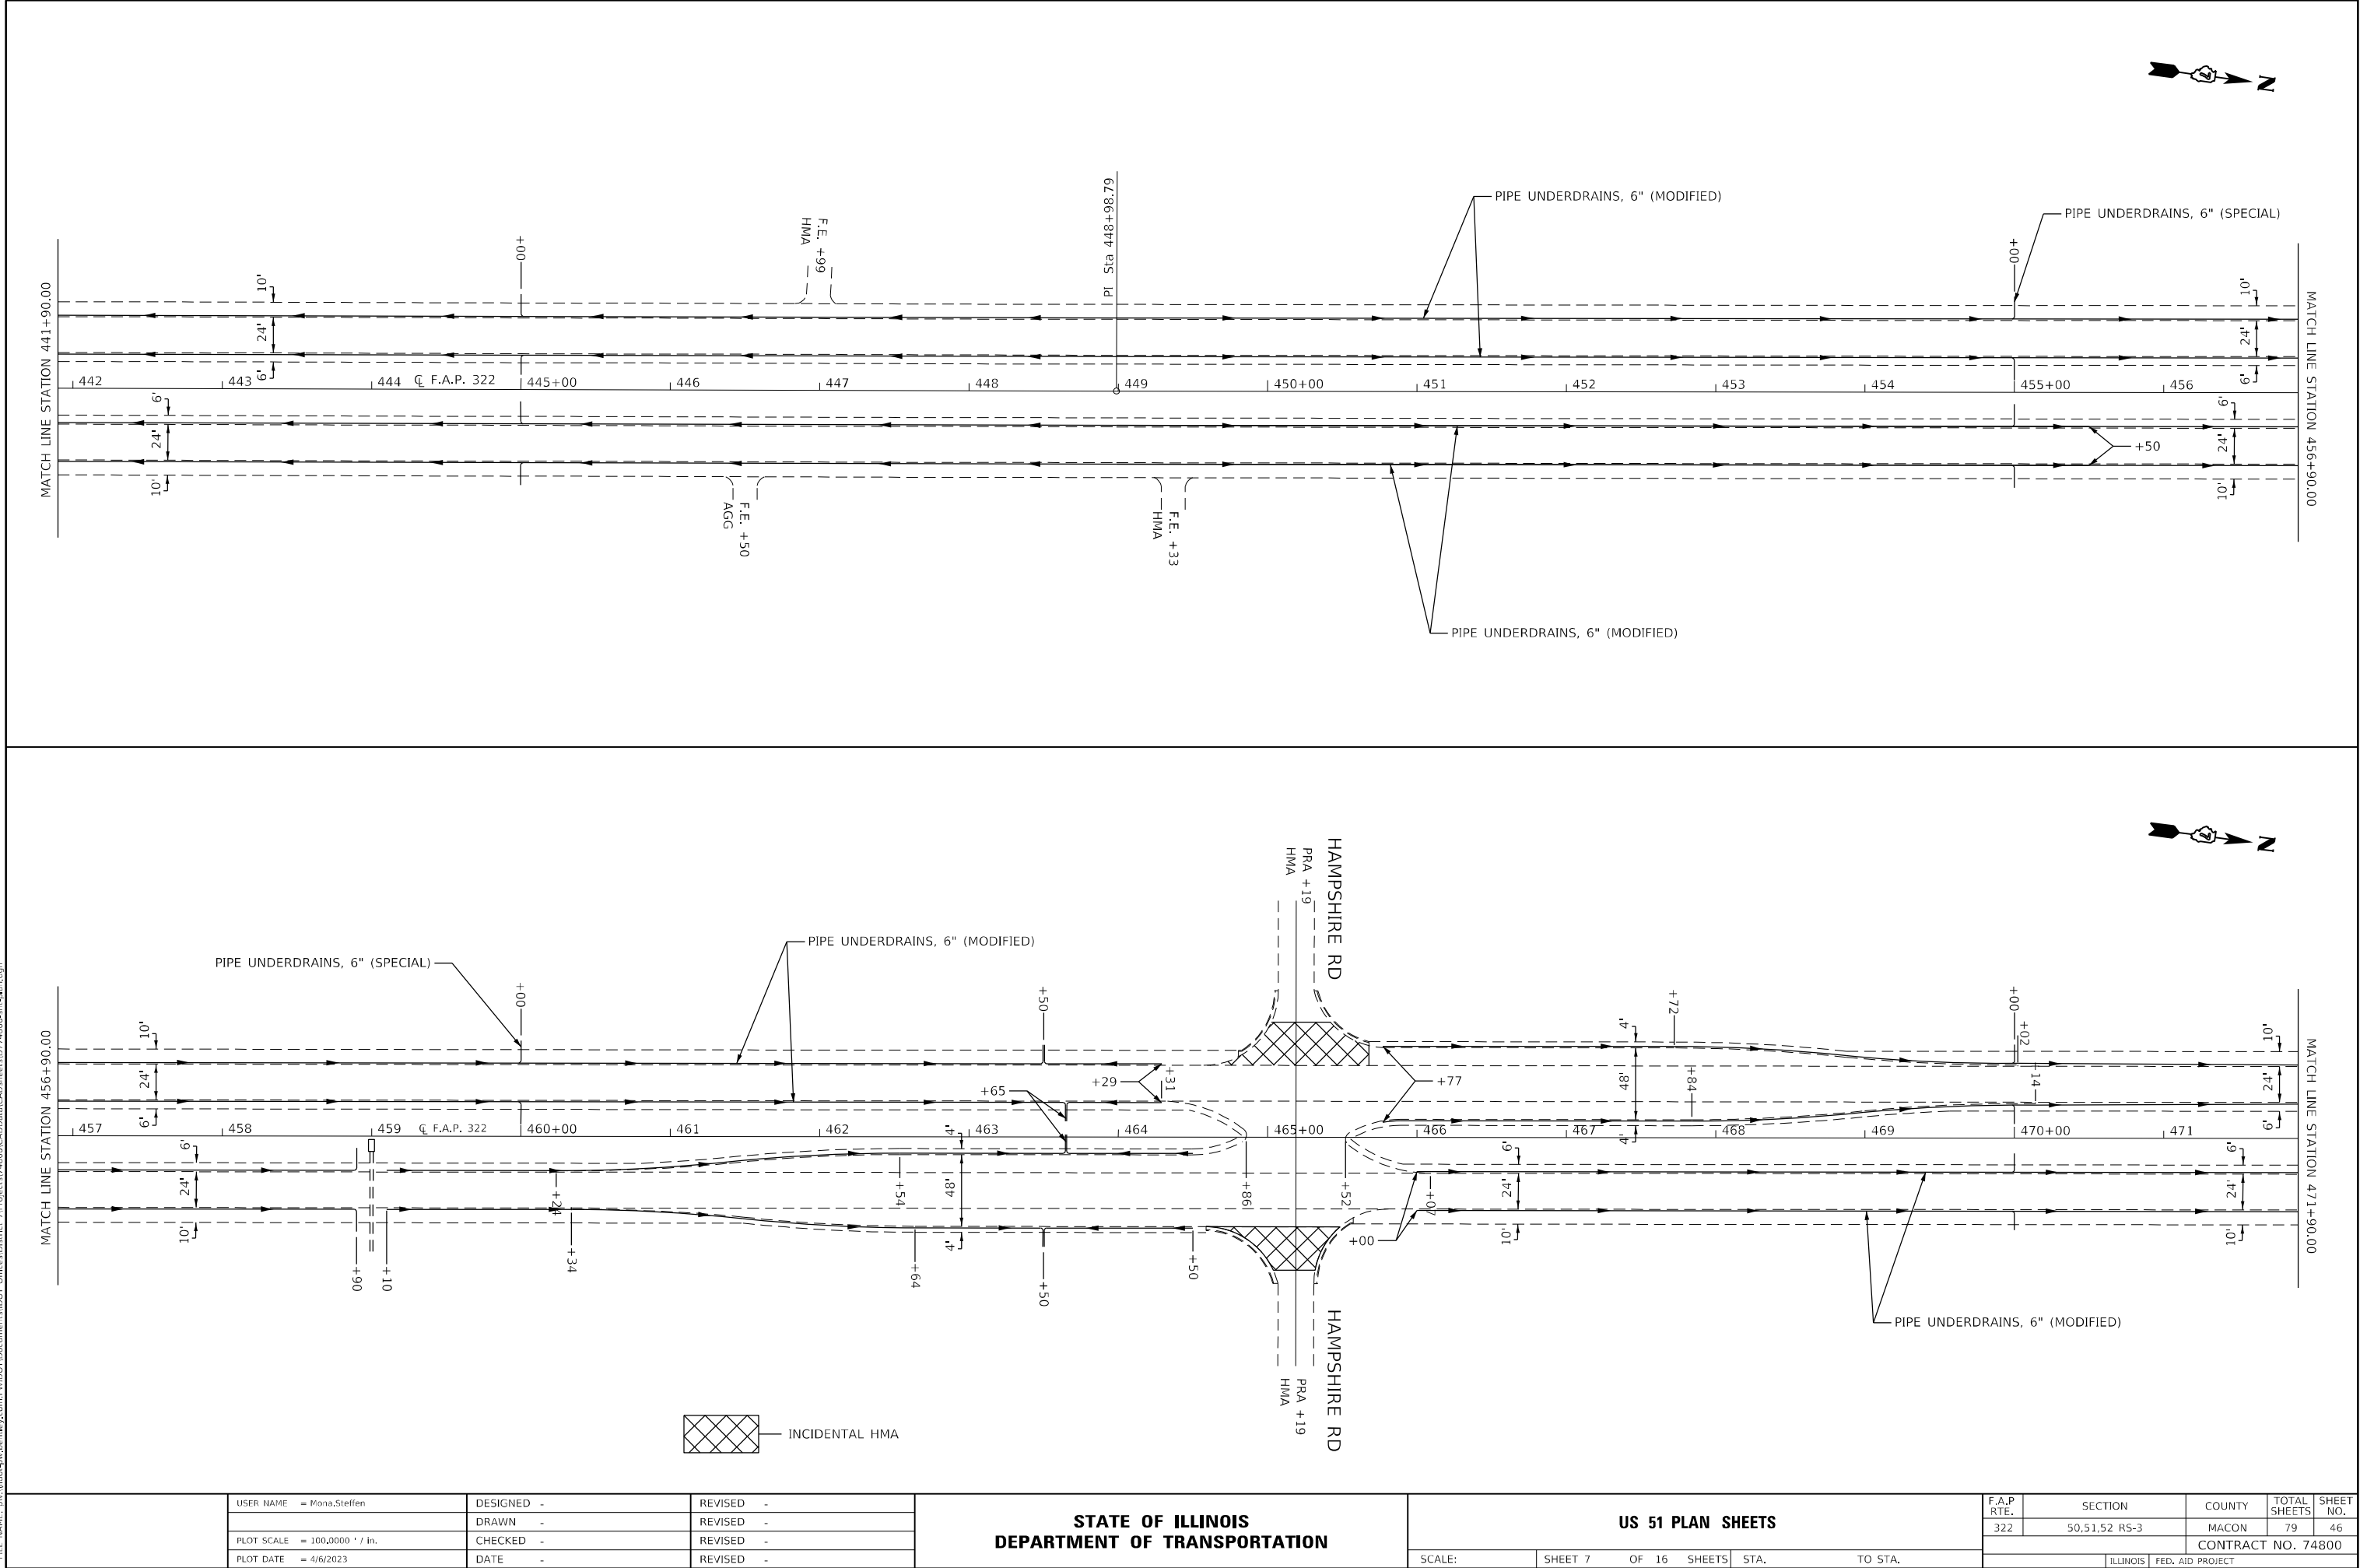

USER NAME = Mona.Steffen	DESIGNED -	REVISED -
	DRAWN -	REVISED -
PLOT SCALE = 100,000' / in.	CHECKED -	REVISED -
PLOT DATE = 4/6/2023	DATE -	REVISED -



STATE OF ILLINOIS
DEPARTMENT OF TRANSPORTATION

US 51 PLAN SHEETS

SCALE: SHEET 7 OF 16 SHEETS STA. TO STA.

F.A.P. RTE.	SECTION	COUNTY	TOTAL SHEETS	SHEET NO.
322	50,51,52 RS-3	MACON	79	46
CONTRACT NO. 74800				
ILLINOIS FED. AID PROJECT				

Model: Default
File Name: p:\project-aw-bentley.com\p\w\DOT Documents\DOT Office\District 7\Projects\74800\CADD\Drawings\CAD\Drawings\0774800-sh-cta.dgn

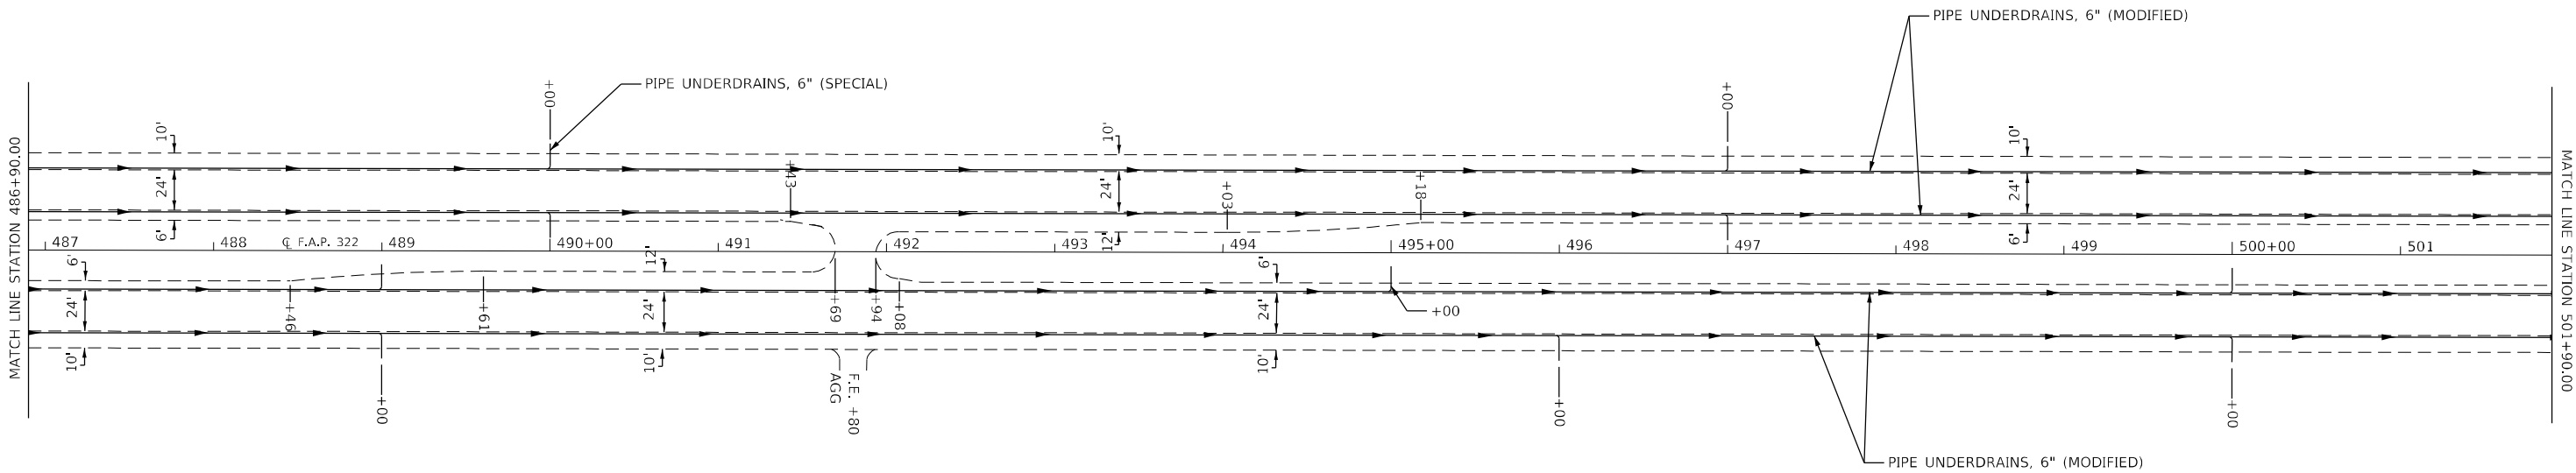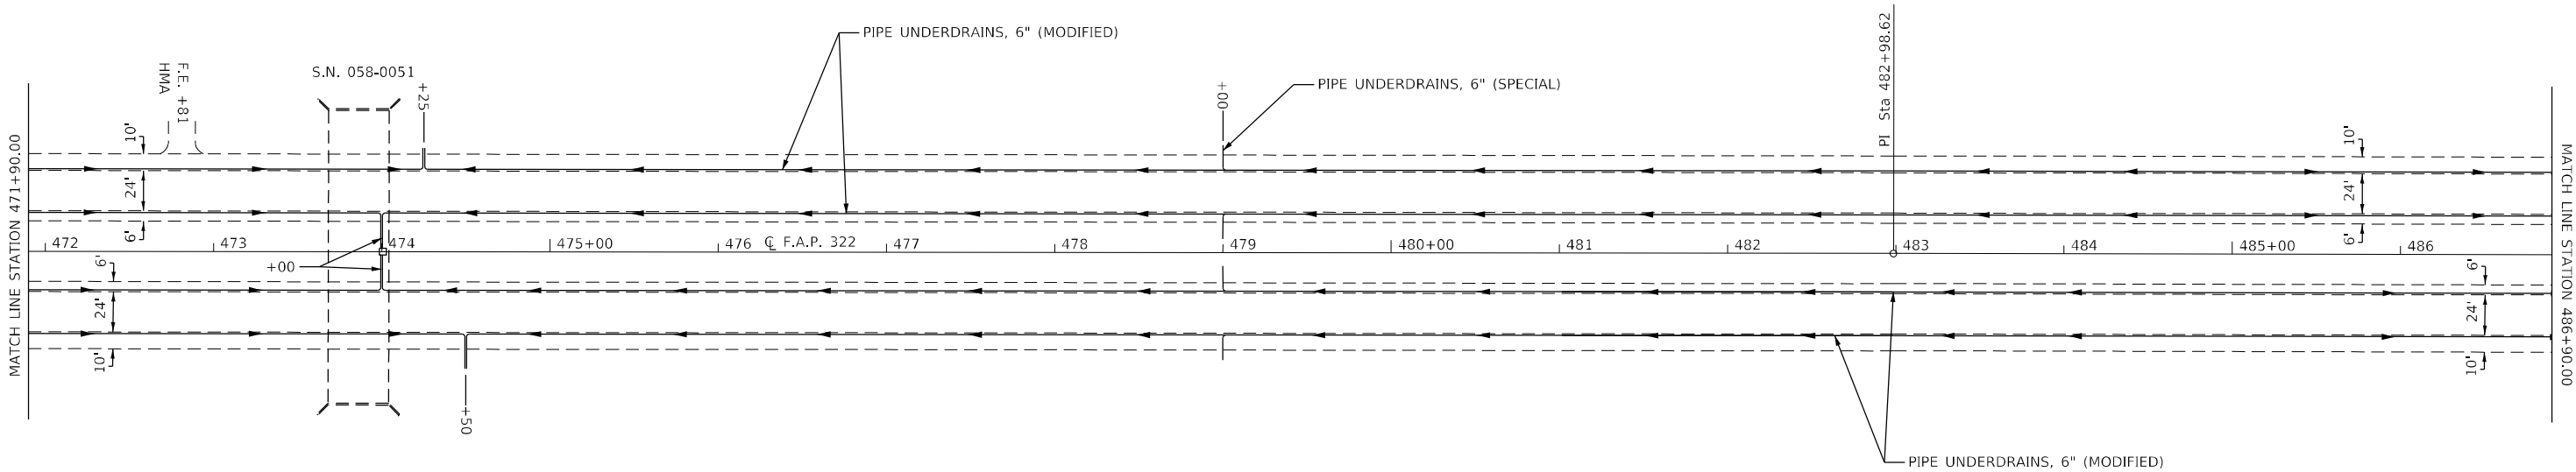

USER NAME	= Mona.Steffen	DESIGNED	-	REVISED	-
		DRAWN	-	REVISED	-
PLOT SCALE	= 100,000 ' / in.	CHECKED	-	REVISED	-
PLOT DATE	= 4/6/2023	DATE	-	REVISED	-


STATE OF ILLINOIS
DEPARTMENT OF TRANSPORTATION

US 51 PLAN SHEETS

SCALE: SHEET 8 OF 16 SHEETS STA. TO STA.

F.A.P RTE.	SECTION	COUNTY	TOTAL SHEETS	SHEET NO.
322	50,51,52 RS-3	MACON	79	47
CONTRACT NO. 74800				
ILLINOIS FED. AID PROJECT				

MODEL: Default
FILE: \\naulic-pw.bentley.com\\P\\V\\DOT\\Documents\\DOT_Offices\\District 7\\Projects\\74800\\CADD\\Data\\CAD\\sheets\\D774800-sh-4a.dgn

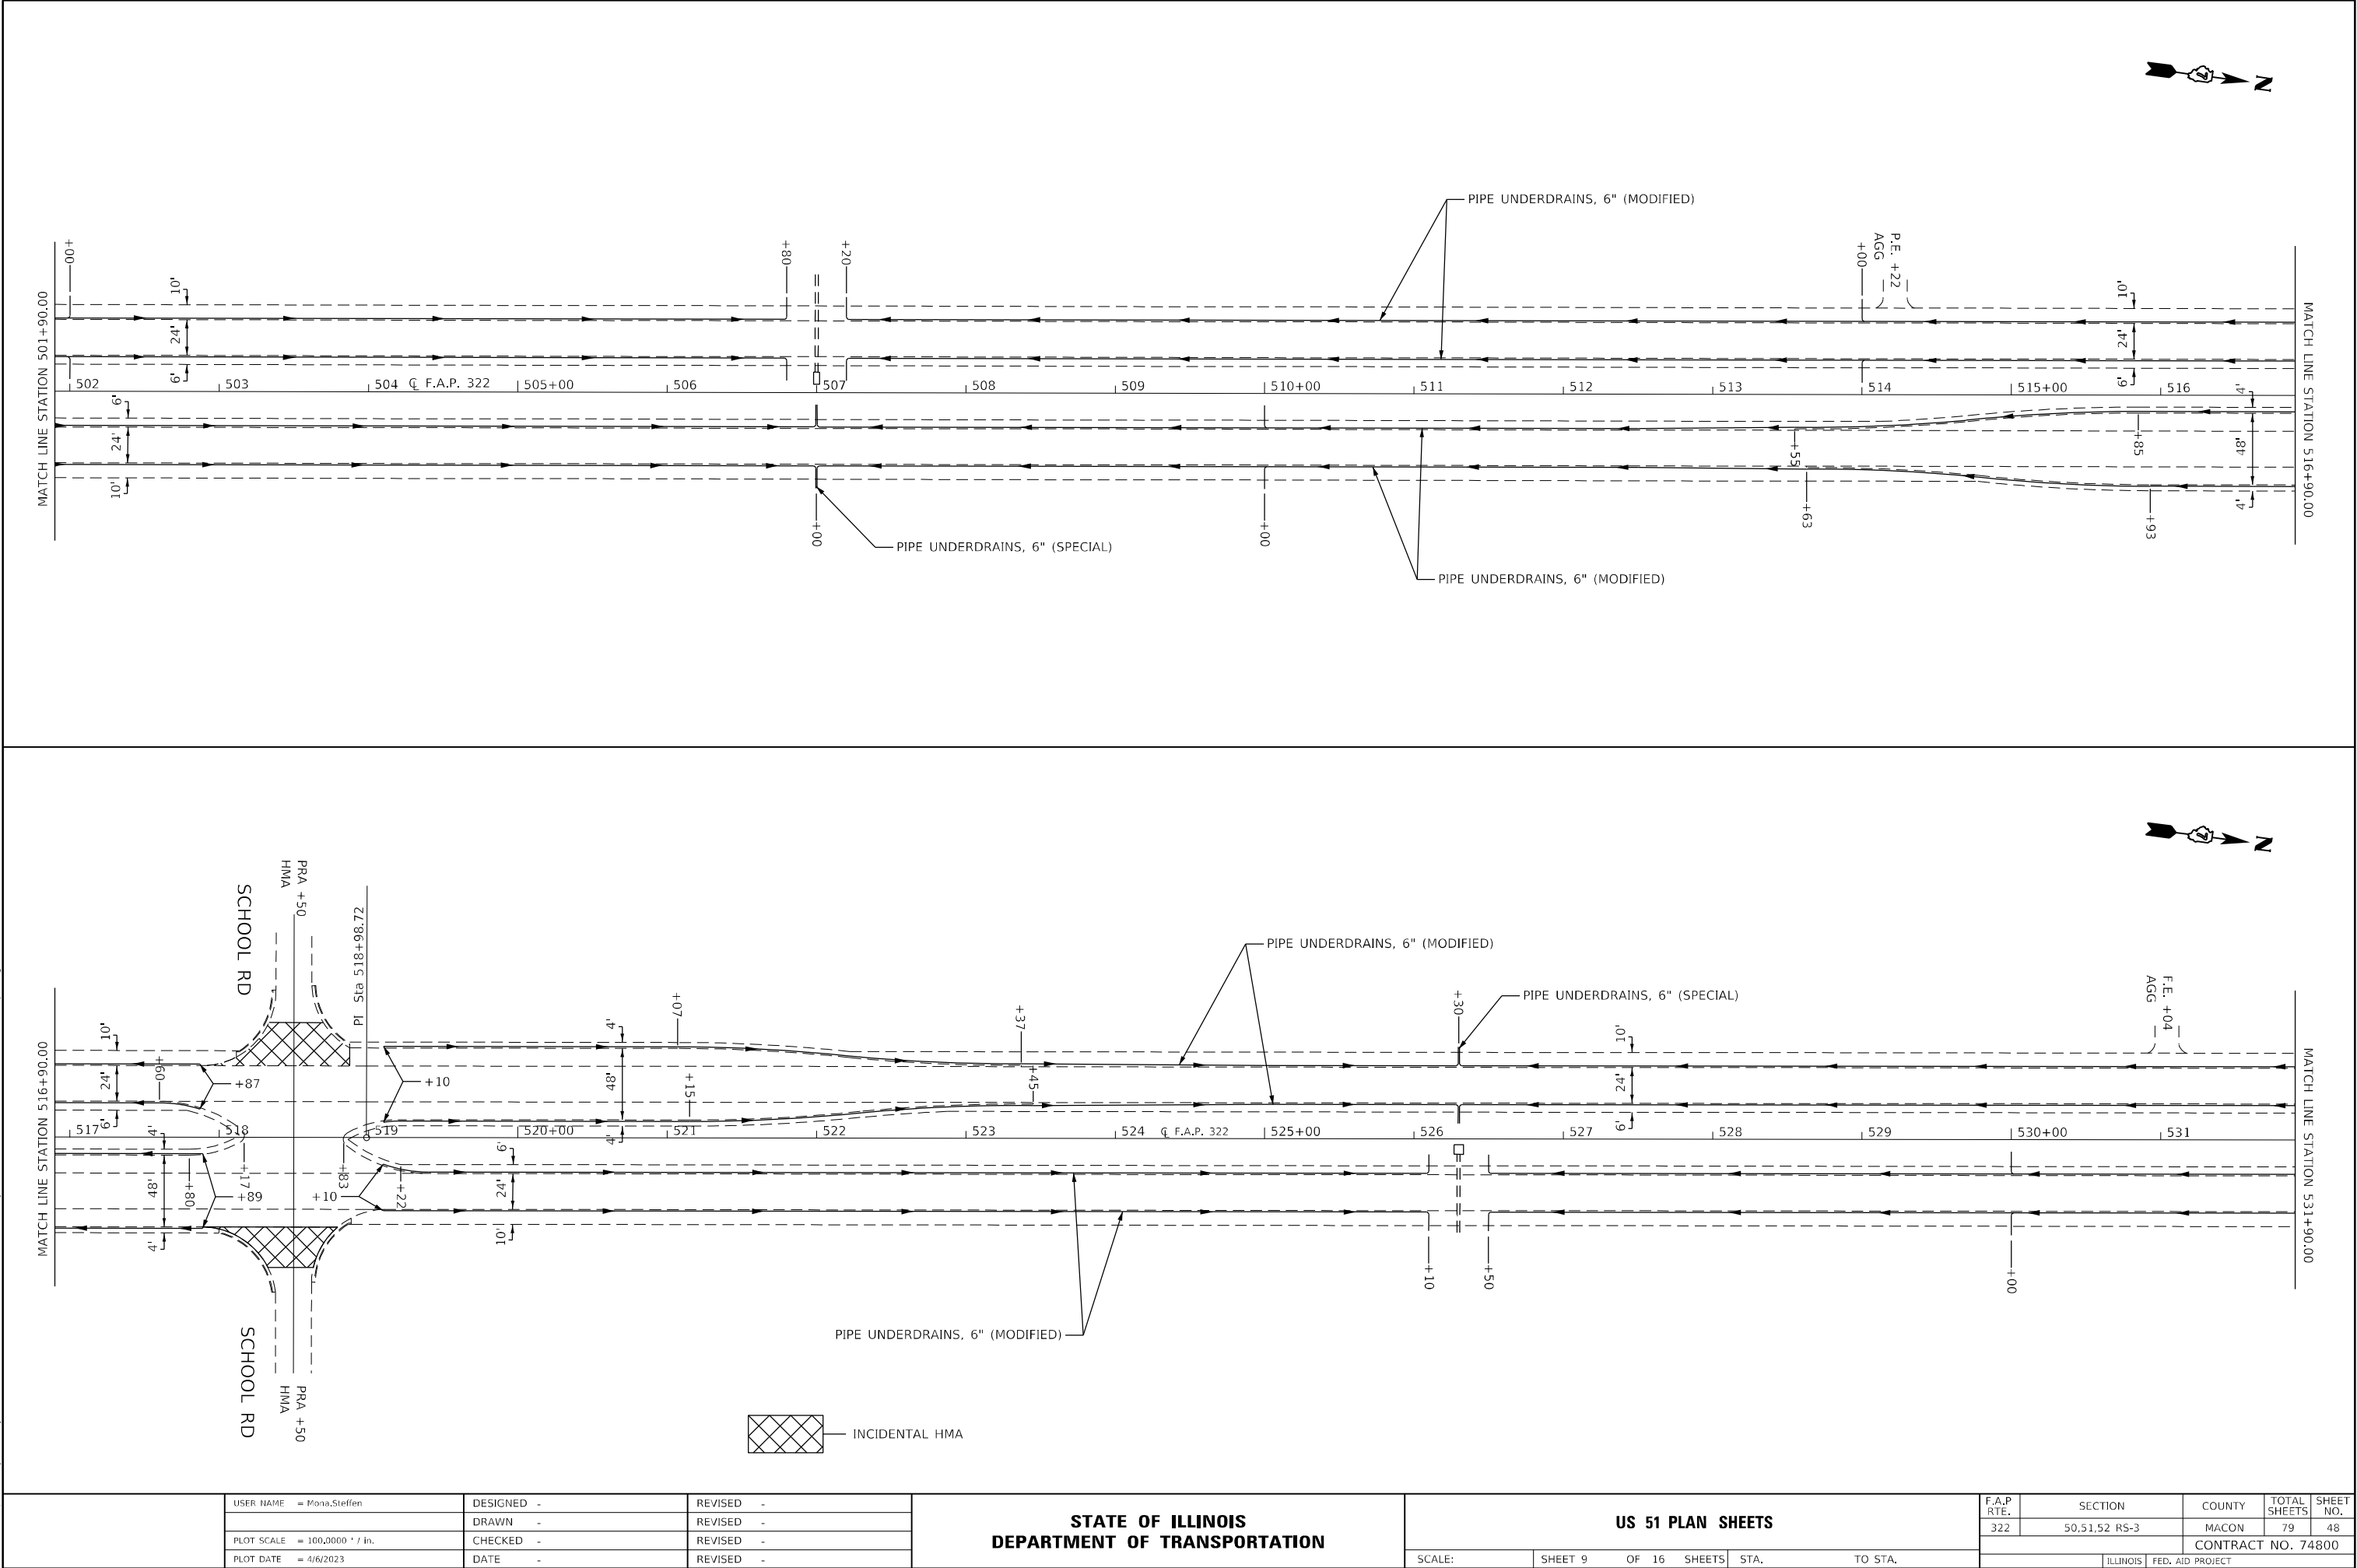

USER NAME	= Mona.Steffen	DESIGNED	-	REVISED	-
PLOT SCALE	= 100,0000 ' / in.	DRAWN	-	REVISED	-
PLOT DATE	= 4/6/2023	CHECKED	-	REVISED	-
		DATE	-	REVISED	-



STATE OF ILLINOIS
DEPARTMENT OF TRANSPORTATION

US 51 PLAN SHEETS



SCALE: SHEET 9 OF 16 SHEETS STA. TO STA.

F.A.P. RTE.	SECTION	COUNTY	TOTAL SHEETS	SHEET NO.
322	50,51,52 RS-3	MACON	79	48
CONTRACT NO. 74800				
ILLINOIS FED. AID PROJECT				

MODEL: Default
FILE: \\naulic-pw.bentley.com\\P\\V\\DOT\\Documents\\DOT Office\\District 7\\Projects\\74800\\CAD\\Data\\CAD\\sheets\\D774800-sh-1a.dgn

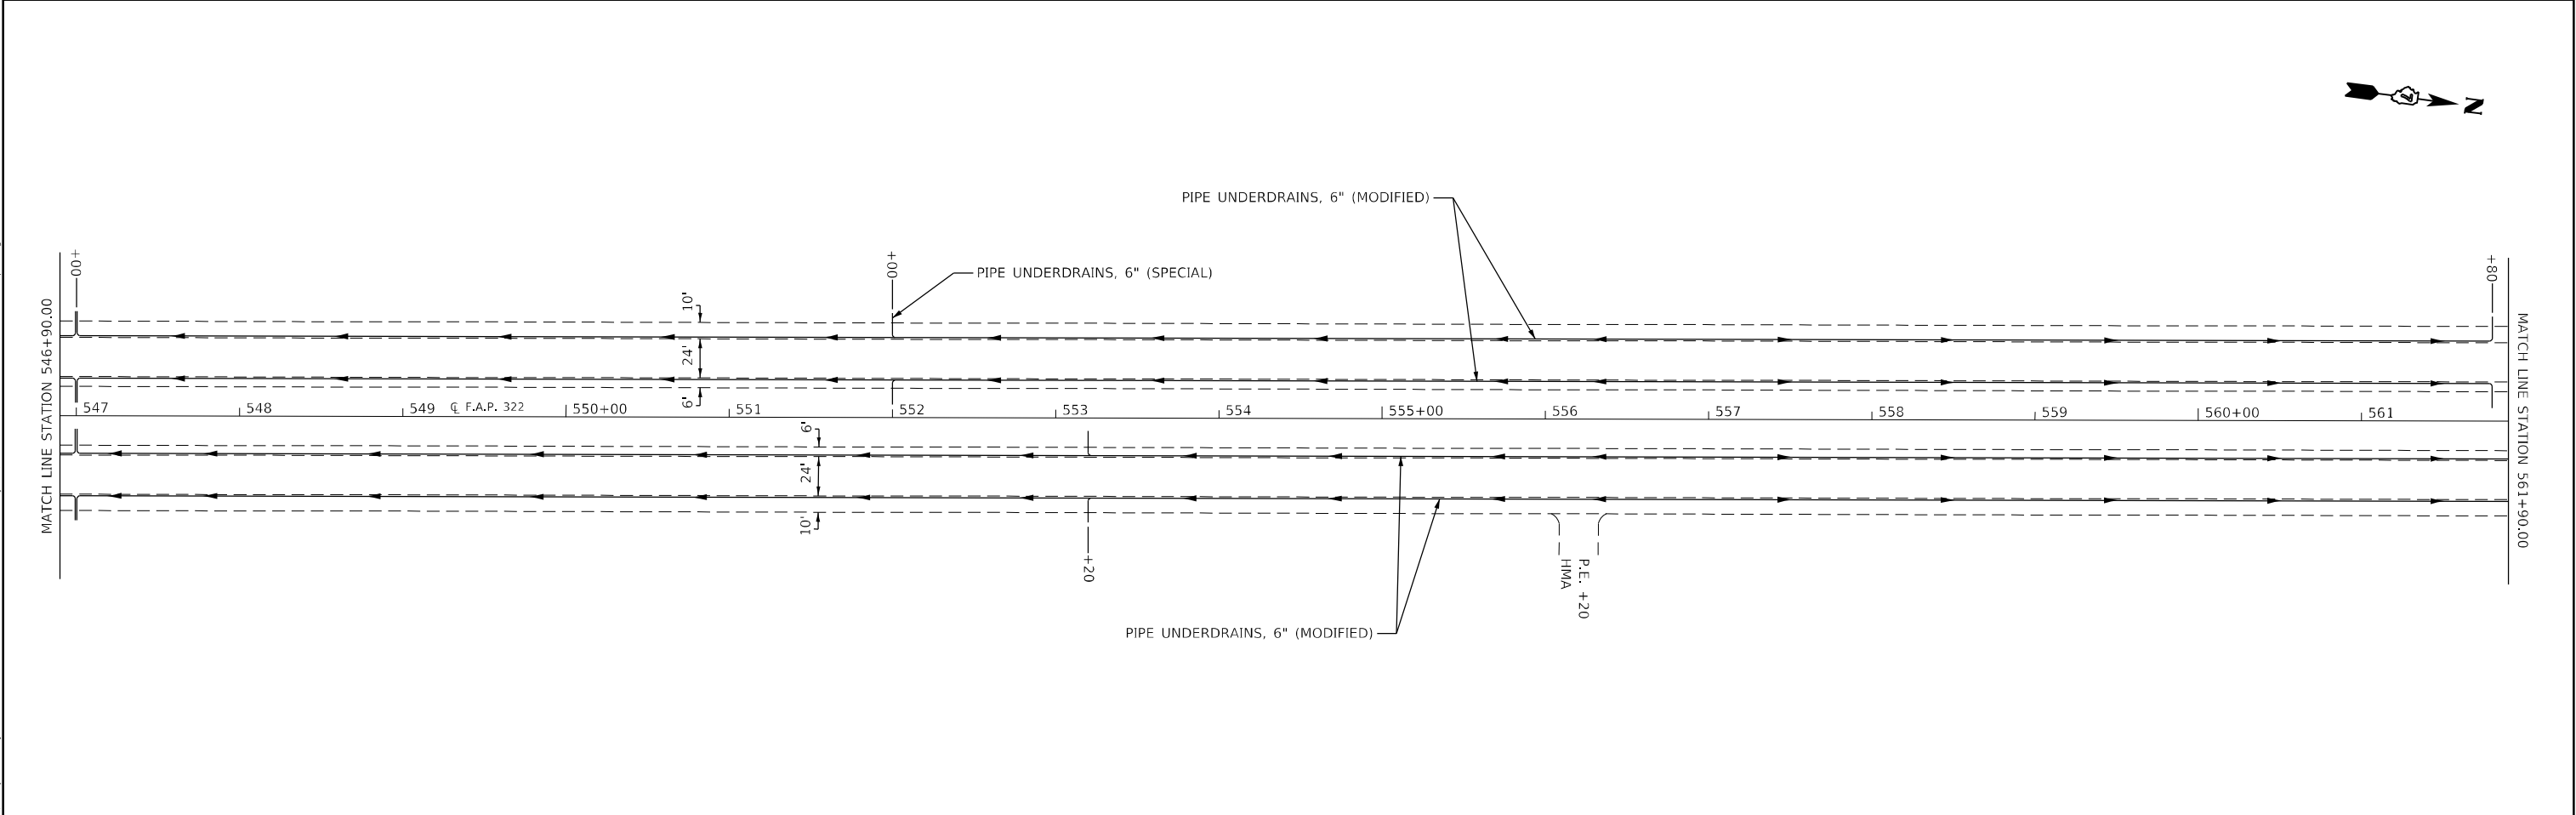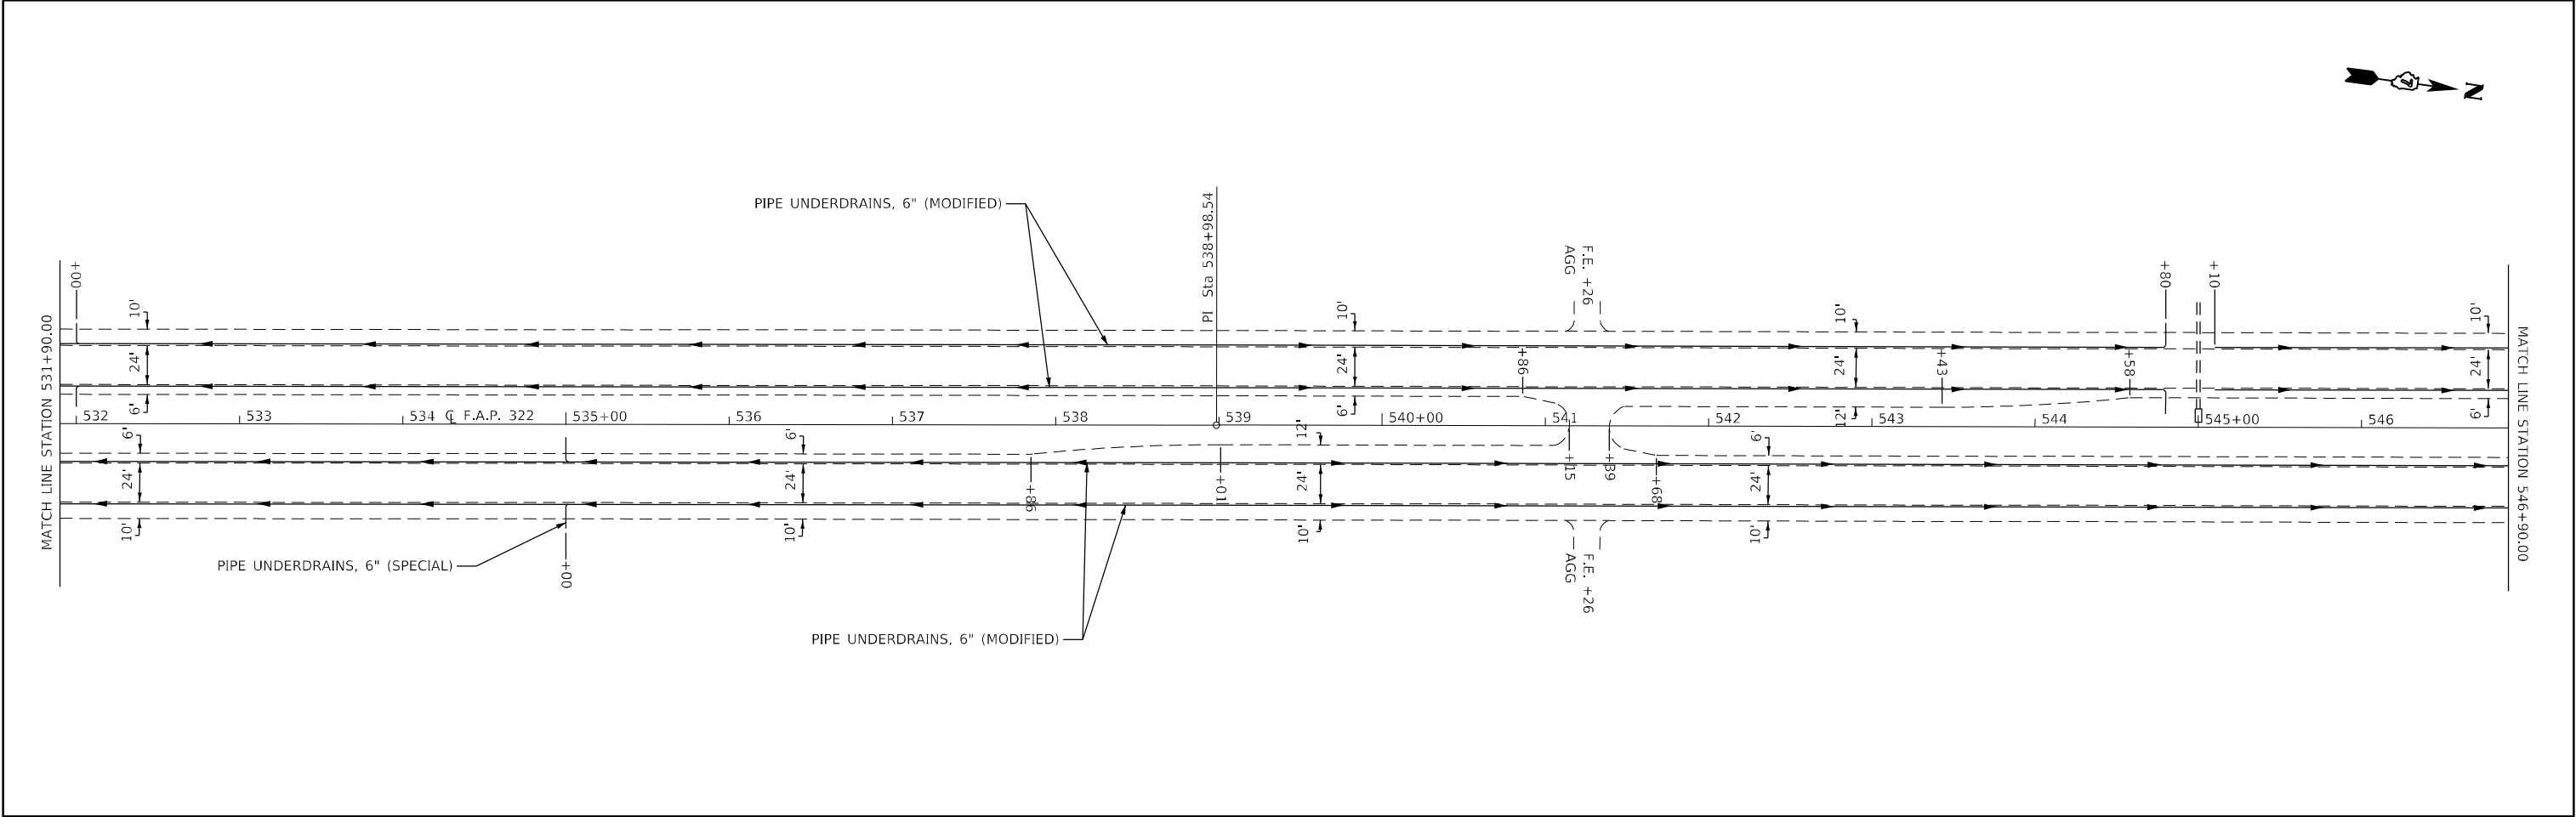

	USER NAME = Mona.Steffen	DESIGNED -	REVISED -	STATE OF ILLINOIS DEPARTMENT OF TRANSPORTATION	US 51 PLAN SHEETS			F.A.P RTE.	SECTION	COUNTY	TOTAL SHEETS	SHEET NO.
		DRAWN -	REVISED -					322	50,51,52 RS-3	MACON	79	49
	PLOT SCALE = 100,0000 ' / in.	CHECKED -	REVISED -					CONTRACT NO. 74800				
	PLOT DATE = 4/6/2023	DATE -	REVISED -		SCALE:	SHEET 10	OF 16	SHEETS	STA.	TO STA.	ILLINOIS FED. AID PROJECT	

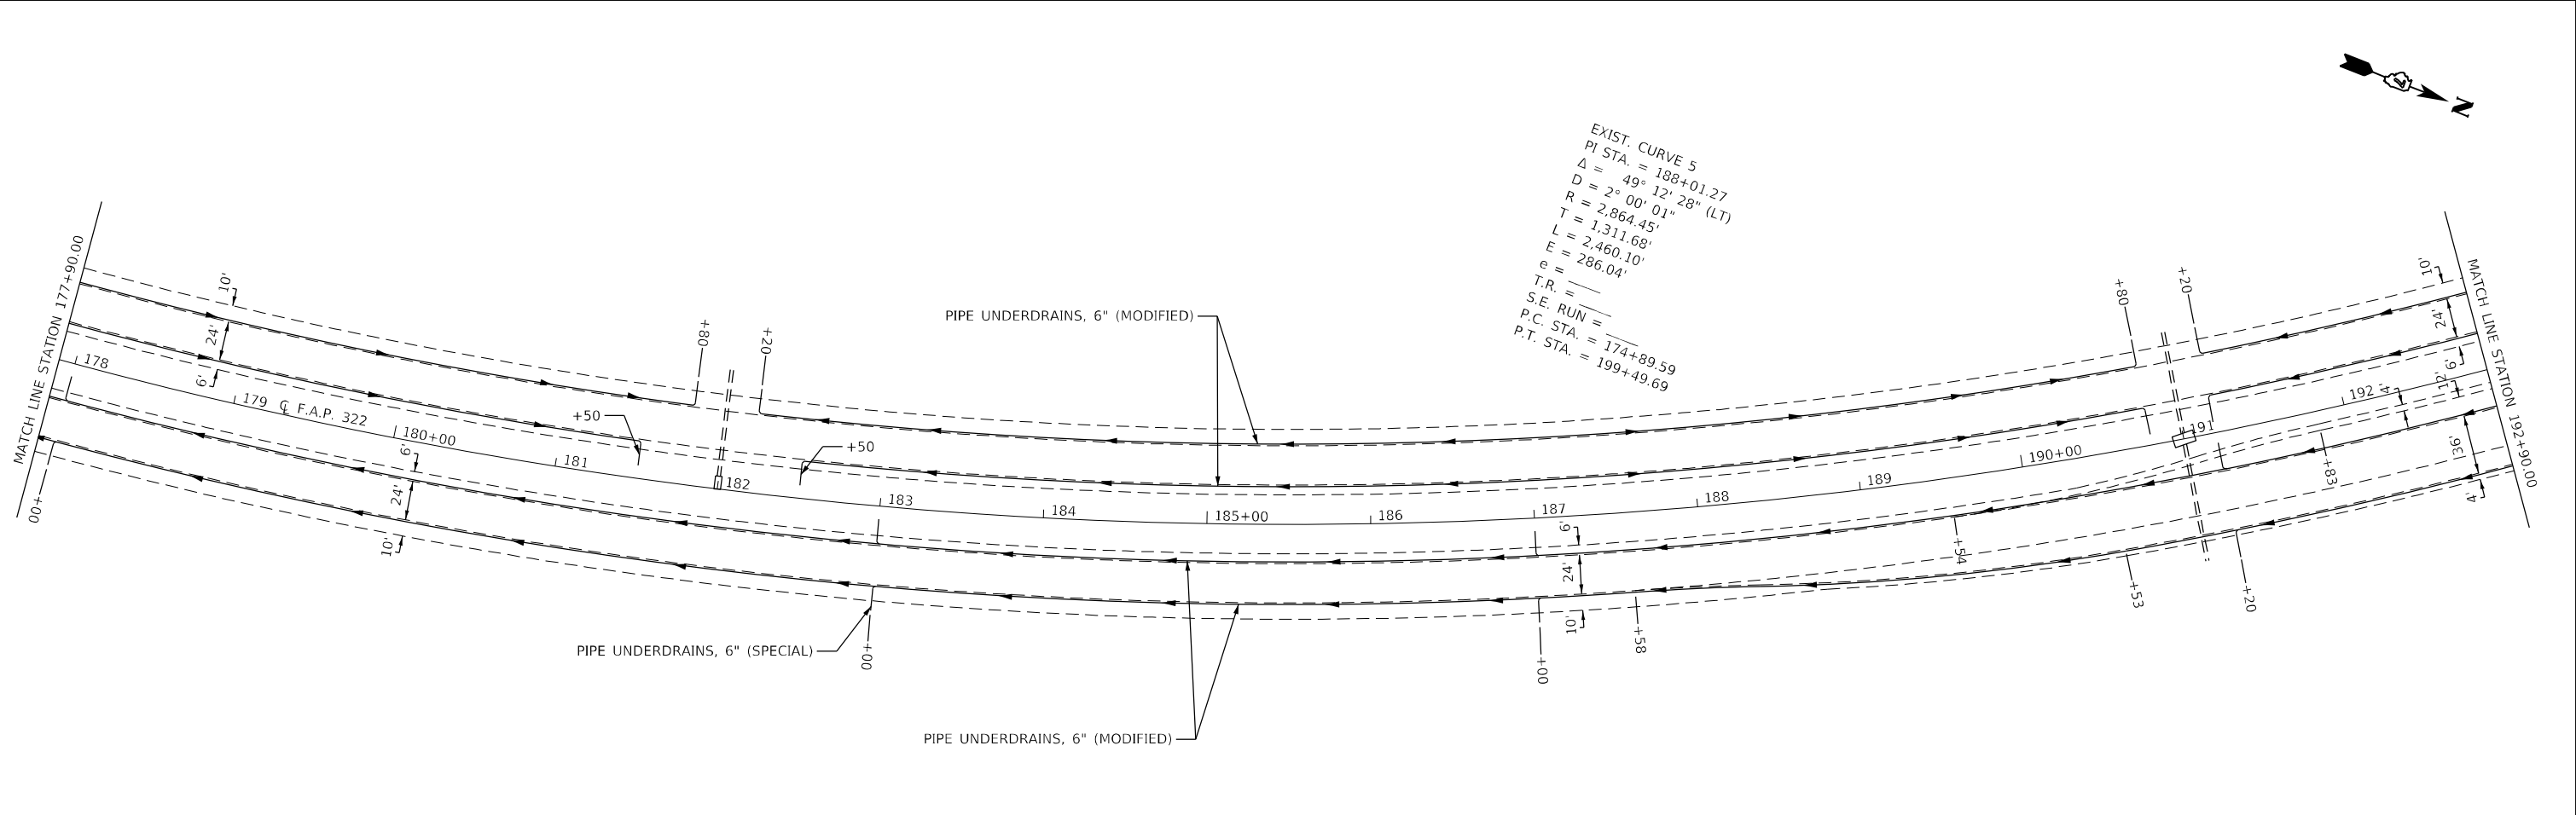
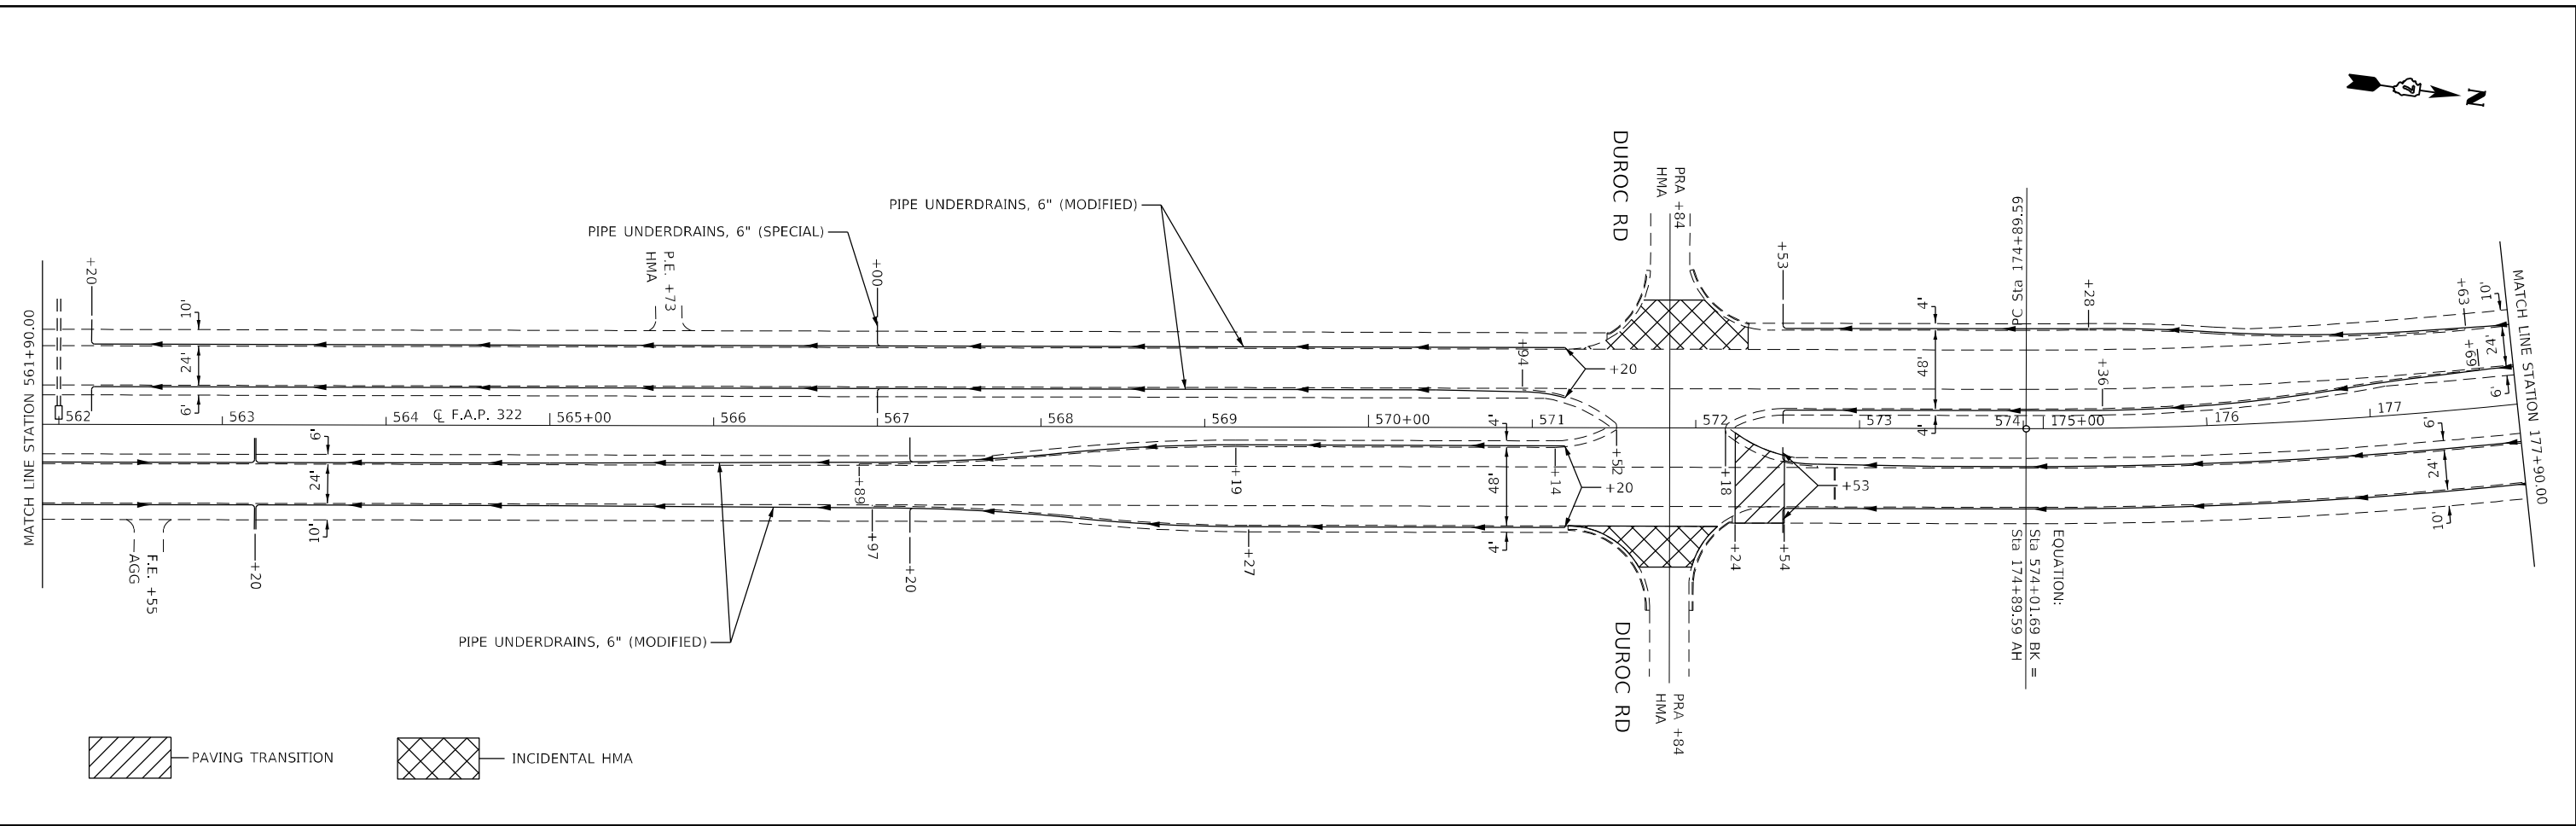


EXIST. CURVE 5
PI STA. = 188+01.27
 $\Delta = 49^\circ 12' 28''$ (LT)
 $D = 2^\circ 00' 01''$
 $R = 2,864.45'$
 $T = 1,311.68'$
 $L = 2,460.10'$
 $E = 286.04'$
 $e =$
 $T.R. =$
 $S.E. RUN =$
 $P.C. STA. = 174+89.59$
 $P.T. STA. = 199+49.69$



MODEL: Default
FILE: 322-50,51,52-rs-3.dwg
PROJECT: 74800-CD-Data-CAD-Drawings-0774800-11-1.dwg

F.A.P. RTE. 322	SECTION 50,51,52 RS-3	COUNTY MACON	TOTAL SHEETS 79	SHEET NO. 50	CONTRACT NO. 74800	ILLINOIS		FED. AID PROJECT	
						SCALE:		SHEET 11 OF 16 SHEETS	
						STATE OF ILLINOIS		US 51 PLAN SHEETS	
						DEPARTMENT OF TRANSPORTATION		TO STA.	

MODEL: Default
FILE: \\naulpc-proj\ulpc-aw-bentley.com\PIV\DOT\Documents\DOT Offices\District 7\Projects\74800\CAD\Drawings\74800-12.dwg

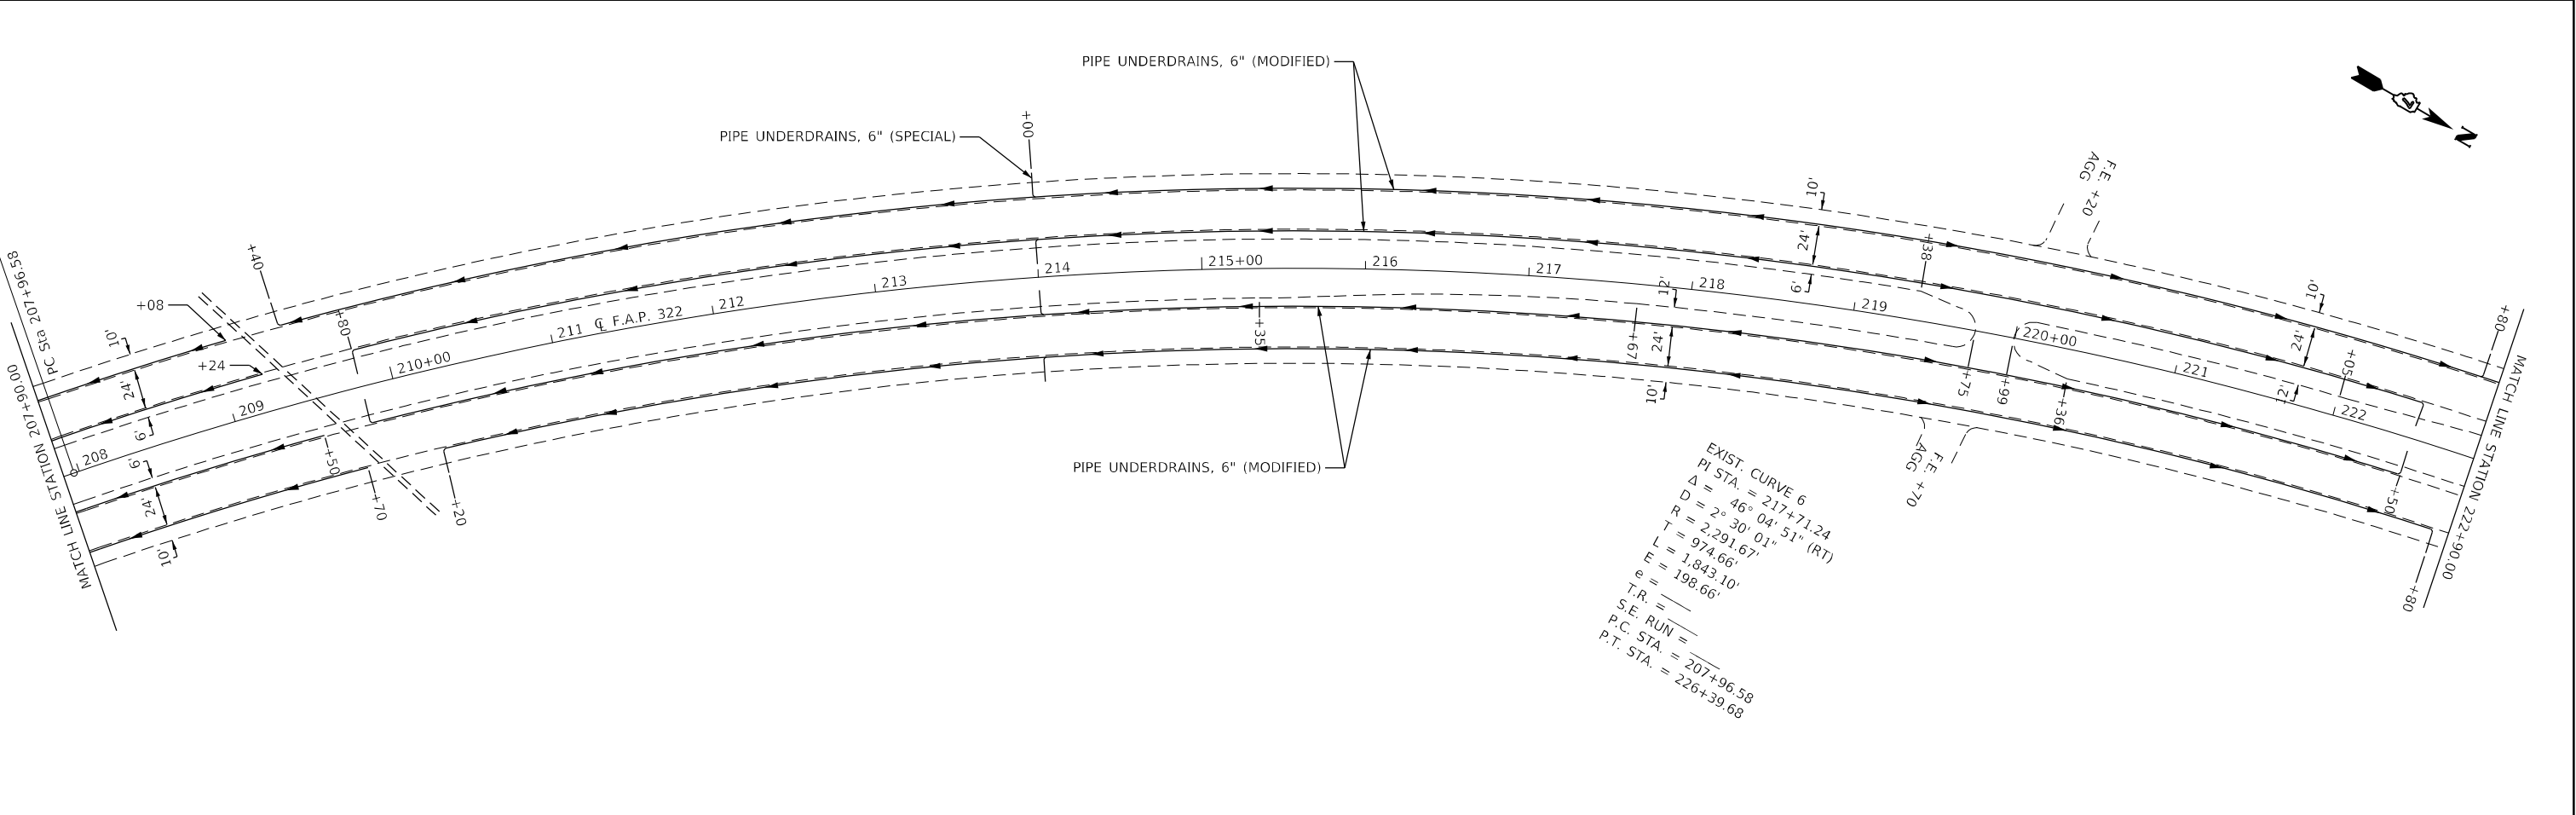
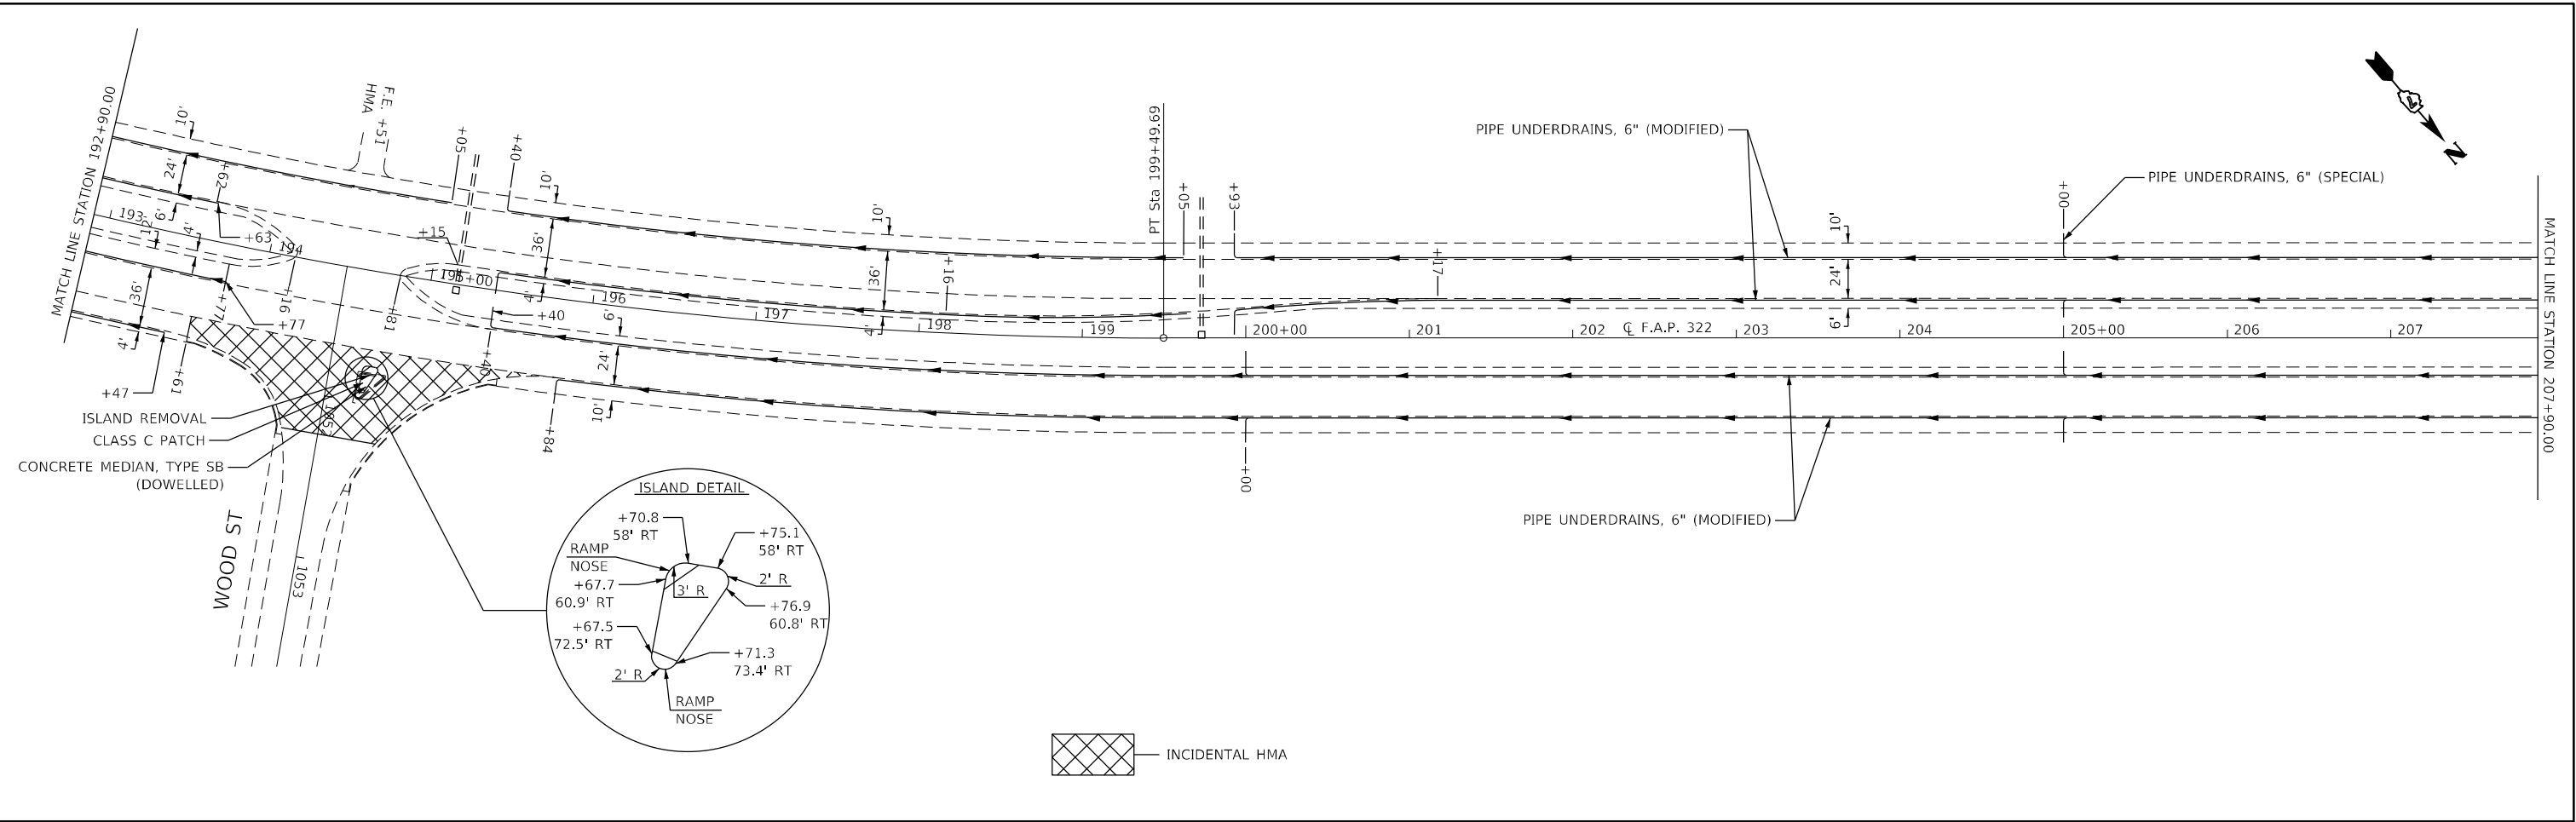


	USER NAME = Mona,Steffen	DESIGNED -	REVISED -	STATE OF ILLINOIS DEPARTMENT OF TRANSPORTATION	US 51 PLAN SHEETS					F.A.P RTE.	SECTION	COUNTY	TOTAL SHEETS	SHEET NO.
		DRAWN -	REVISED -							322	50,51,52 RS-3	MACON	79	51
	PLOT SCALE = 100,0000 ' / in.	CHECKED -	REVISED -							CONTRACT NO. 74800				
	PLOT DATE = 4/6/2023	DATE -	REVISED -											
						SCALE:	SHEET 12	OF 16	SHEETS	STA.	TO STA.			

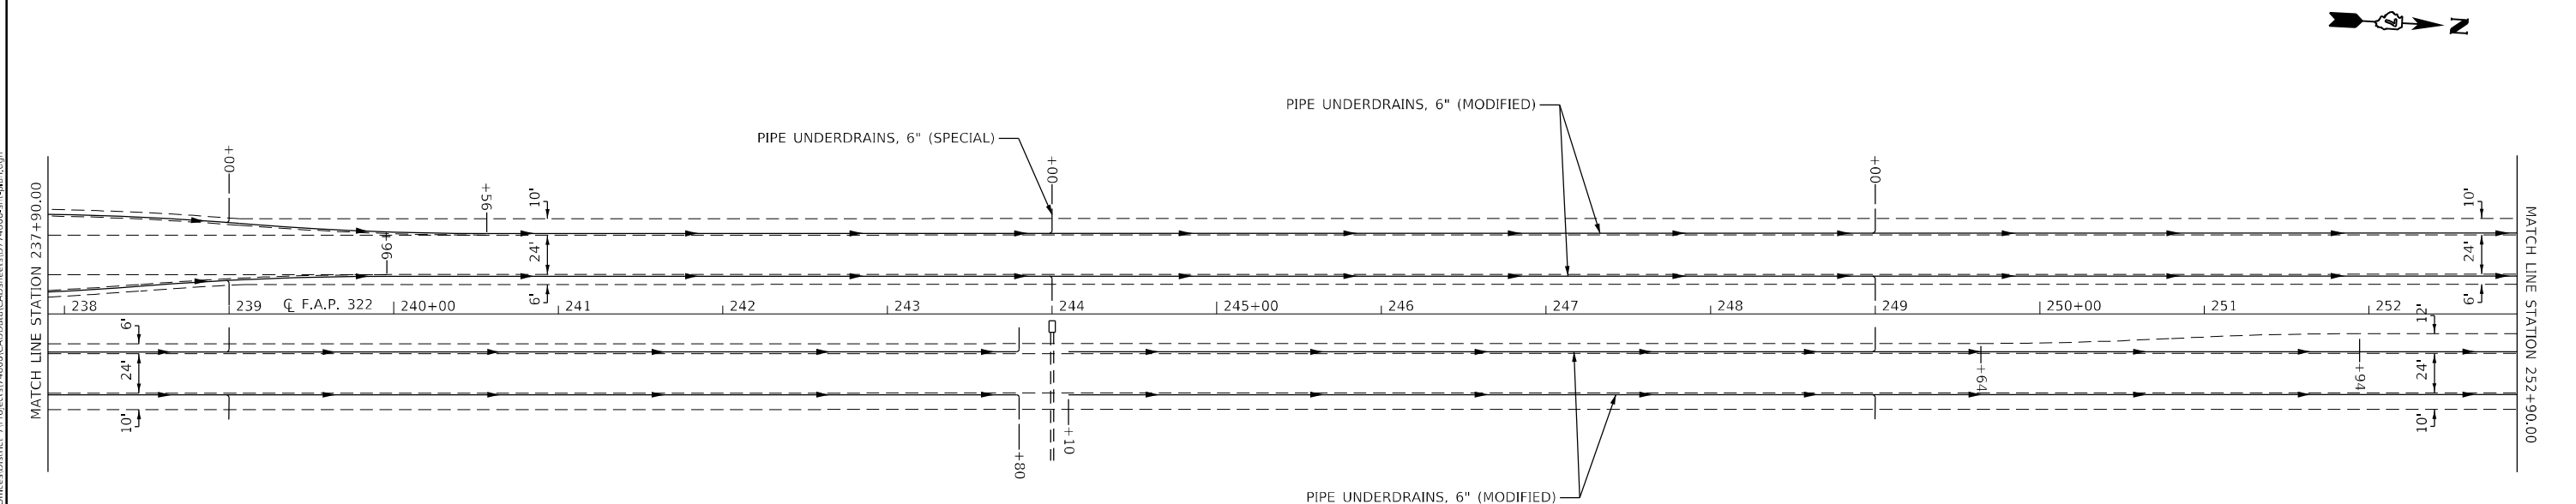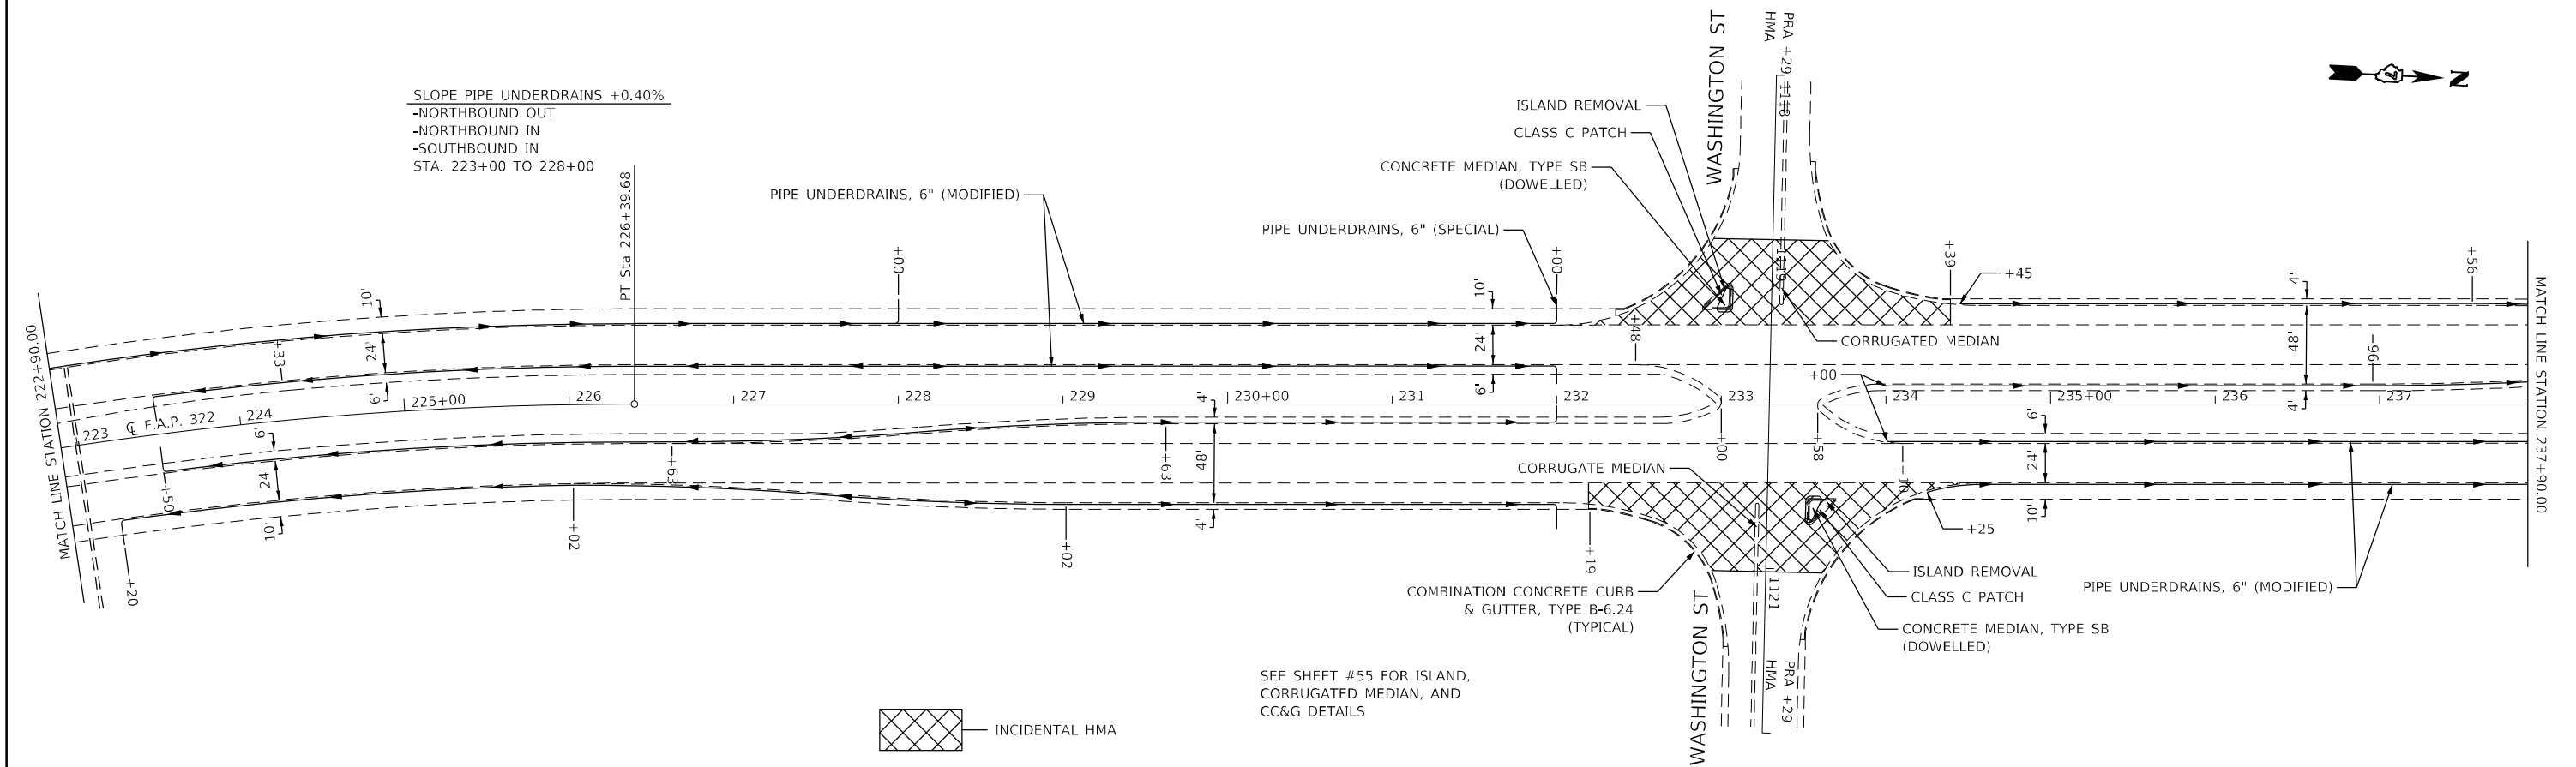


	USER NAME = Mona,Steffen	DESIGNED -	REVISED -	STATE OF ILLINOIS DEPARTMENT OF TRANSPORTATION	US 51 PLAN SHEETS				F.A.P RTE.	SECTION	COUNTY	TOTAL SHEETS	SHEET NO.	
		DRAWN -	REVISED -						322	50,51,52 RS-3	MACON	79	52	
	PLOT SCALE = 100,0000 ' / in.	CHECKED -	REVISED -		SCALE:		SHEET 13	OF 16	SHEETS	STA.	TO STA.			
	PLOT DATE = 4/6/2023	DATE -	REVISED -		CONTRACT NO. 74800									
					ILLINOIS FED. AID PROJECT									

MODEL: Default
FILE: \\naulic-pw.bentley.com\\P\\V\\DOT Documents\\DOT Office\\District 7\\Projects\\74800\\CADD\\Data\\CAD\\Sheets\\D774800-sh-cta.sgn

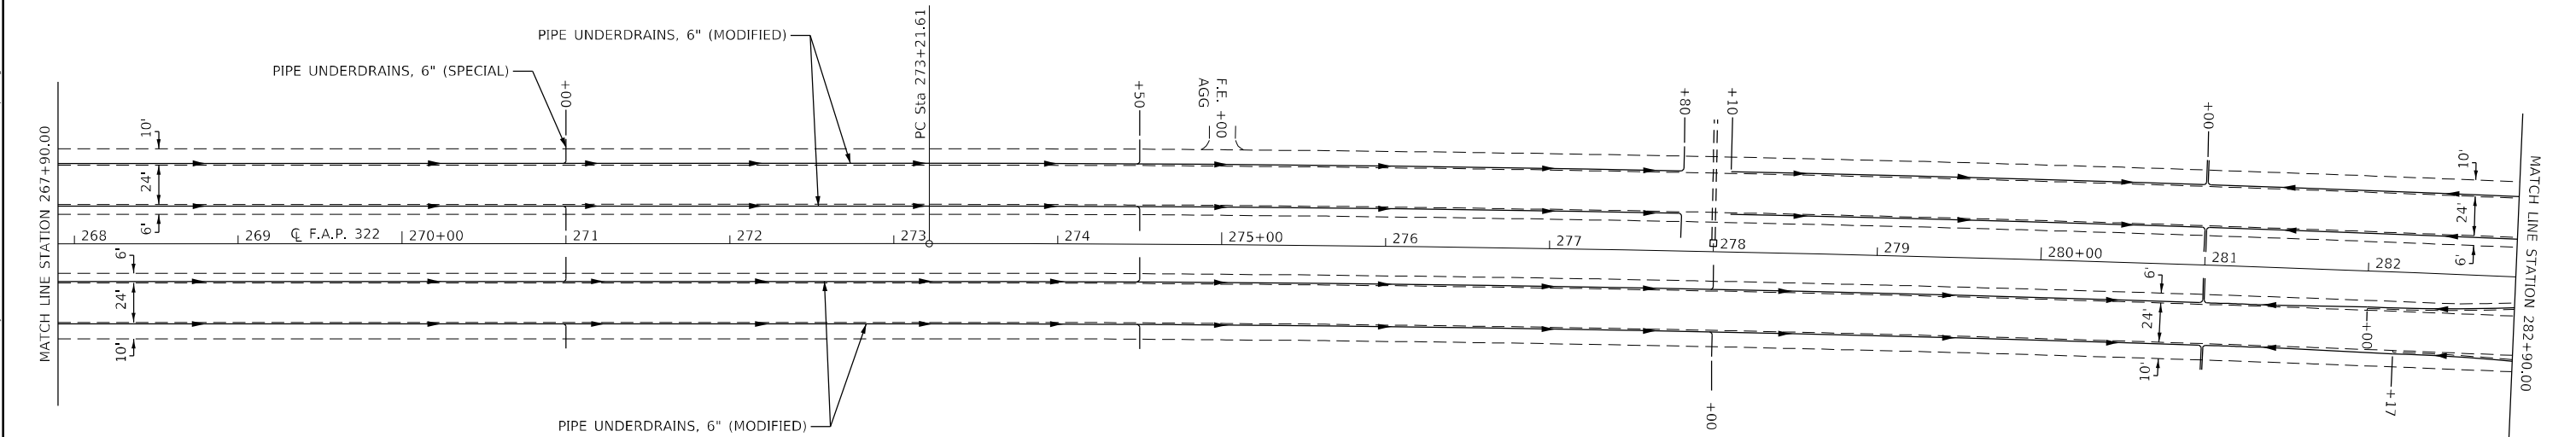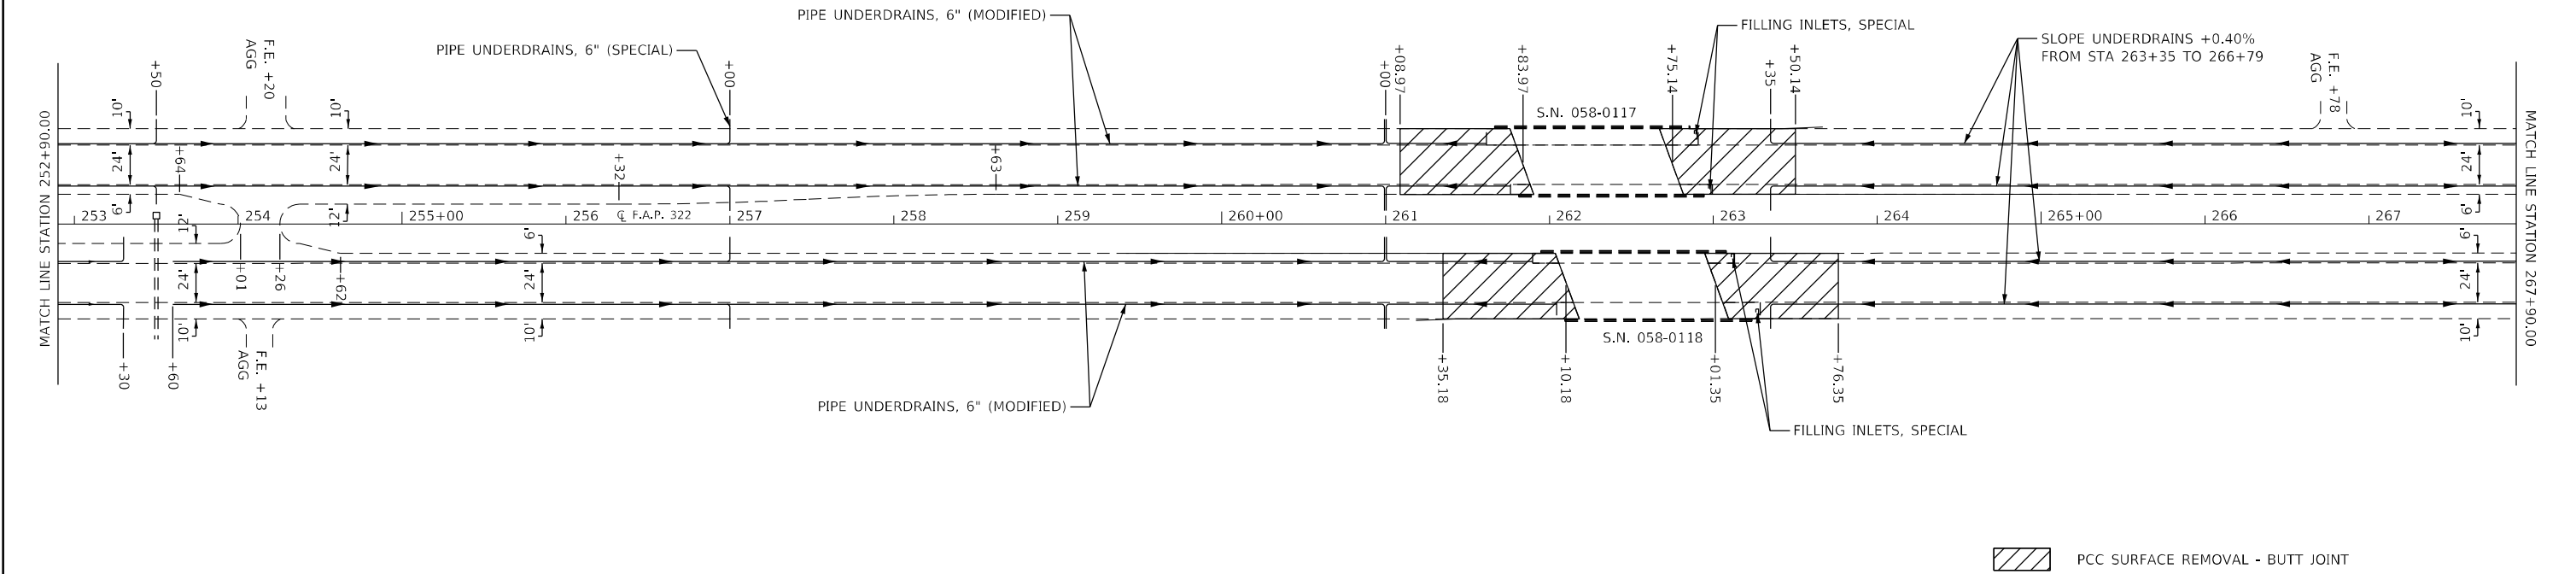

	USER NAME = Mona.Steffen	DESIGNED -	REVISED -	STATE OF ILLINOIS DEPARTMENT OF TRANSPORTATION	US 51 PLAN SHEETS			F.A.P RTE.	SECTION	COUNTY	TOTAL SHEETS	SHEET NO.
		DRAWN -	REVISED -					322	50,51,52 RS-3	MACON	79	53
	PLOT SCALE = 100,0000 ' / in.	CHECKED -	REVISED -					CONTRACT NO. 74800				
	PLOT DATE = 4/6/2023	DATE -	REVISED -		SCALE:	SHEET 14	OF 16 SHEETS	STA.	TO STA.	ILLINOIS FED. AID PROJECT		

Model: Default
File Name: p:\project-aw-bentley.com\p\dot\Documents\DOT Office\District 7\Projects\74800\CADD\Drawings\Drawings\74800-15-1.dwg
Plot Date: 4/6/2023

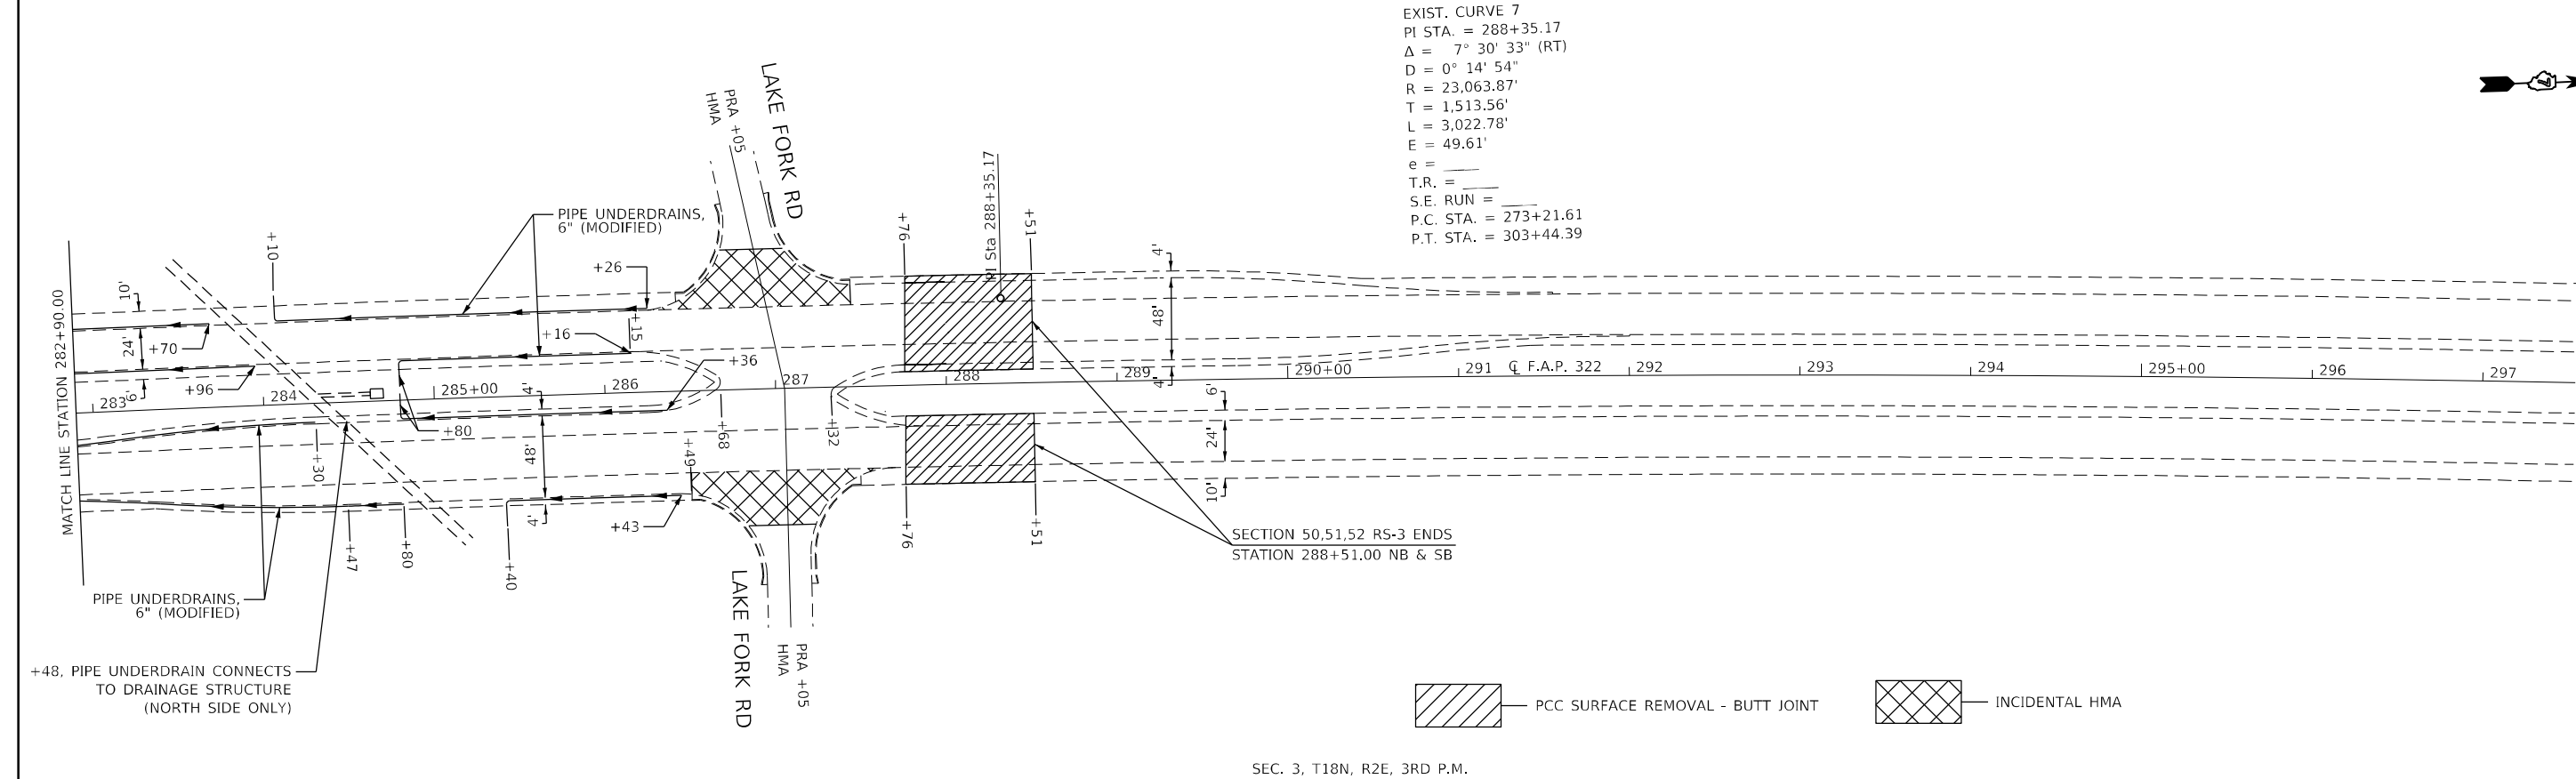

	USER NAME = Mona.Steffen	DESIGNED -	REVISED -	STATE OF ILLINOIS DEPARTMENT OF TRANSPORTATION	US 51 PLAN SHEETS			F.A.P. RTE.	SECTION	COUNTY	TOTAL SHEETS	SHEET NO.
		DRAWN -	REVISED -					322	50,51,52 RS-3	MACON	79	54
	PLOT SCALE = 100,0000 ' / in.	CHECKED -	REVISED -					CONTRACT NO. 74800				
	PLOT DATE = 4/6/2023	DATE -	REVISED -					ILLINOIS FED. AID PROJECT				
SCALE:		SHEET 15	OF 16 SHEETS	STA.	TO STA.							



PAVEMENT MARKING LEGEND

- 2

4" (100) SOLID (YELLOW)
- 6

4" (100) DOUBLE YELLOW (WIDE)
- 7

6" (150) SKIP-DASH (WHITE)
- 9

12" (300) DIAGONAL (WHITE)
- 10

6" (150) SOLID (WHITE)

10A

6" (150) SOLID (YELLOW)


11

24" (600) STOP BAR (WHITE)

12

8" (200) SOLID (WHITE)

14

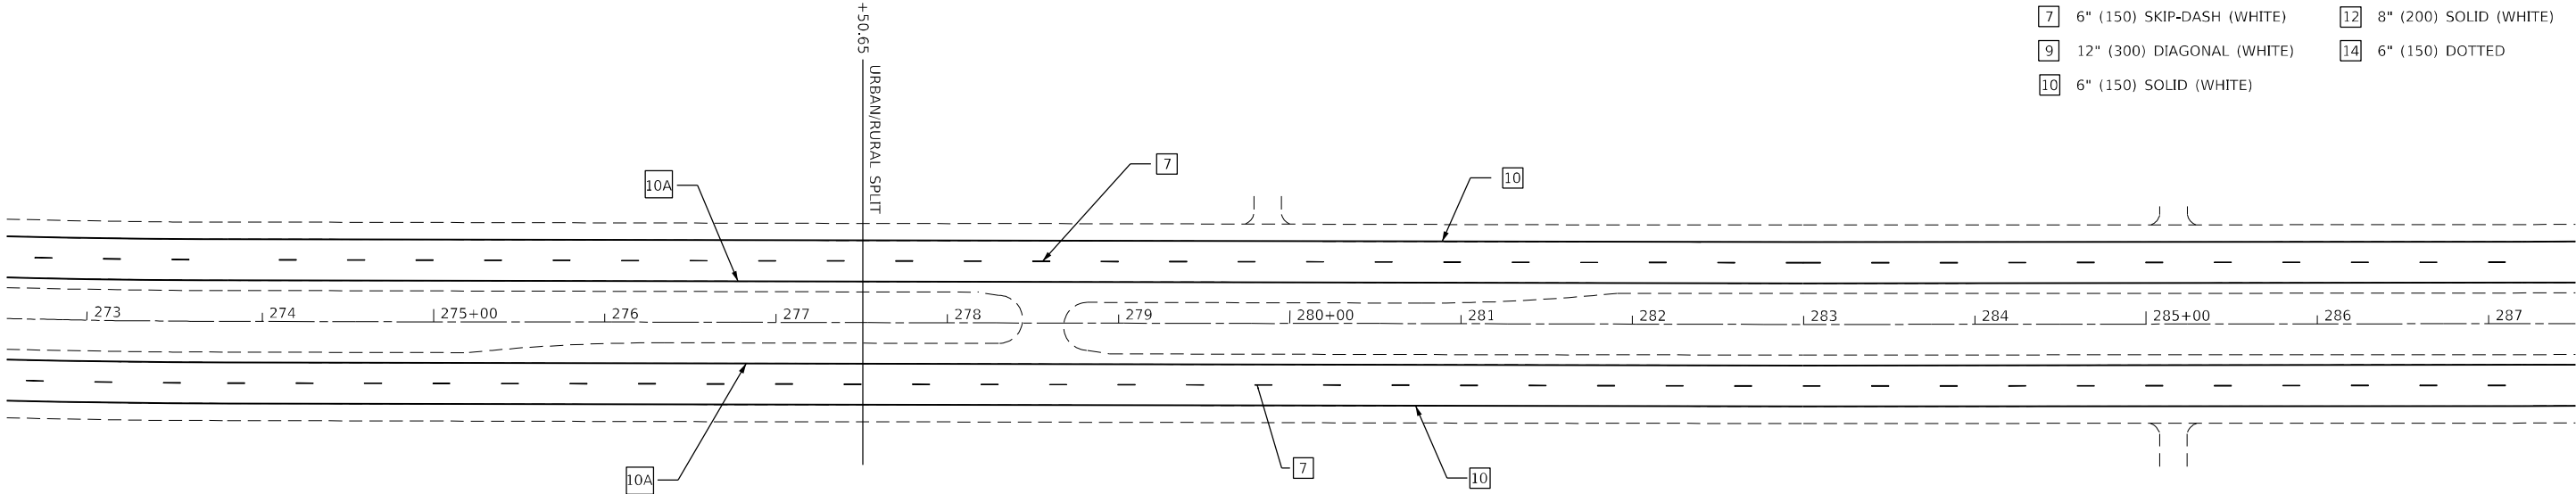6" (150) DOTTED

NOTES:
ALL PAVEMENT MARKING IS GROOVED
IN THERMOPLASTIC, EXCEPT THE 6"
SKIP DASH CENTERLINE SHALL BE
PERFORMED PLASTIC, TYPE B-INLAID.

TYPICAL PAVEMENT MARKING AT
CROSSOVERS.

PAVEMENT MARKING LEGEND

- 2

4" (100) SOLID (YELLOW)
- 6

4" (100) DOUBLE YELLOW (WIDE)
- 7

6" (150) SKIP-DASH (WHITE)
- 9

12" (300) DIAGONAL (WHITE)
- 10

6" (150) SOLID (WHITE)

10A

6" (150) SOLID (YELLOW)


11

24" (600) STOP BAR (WHITE)

12

8" (200) SOLID (WHITE)

14

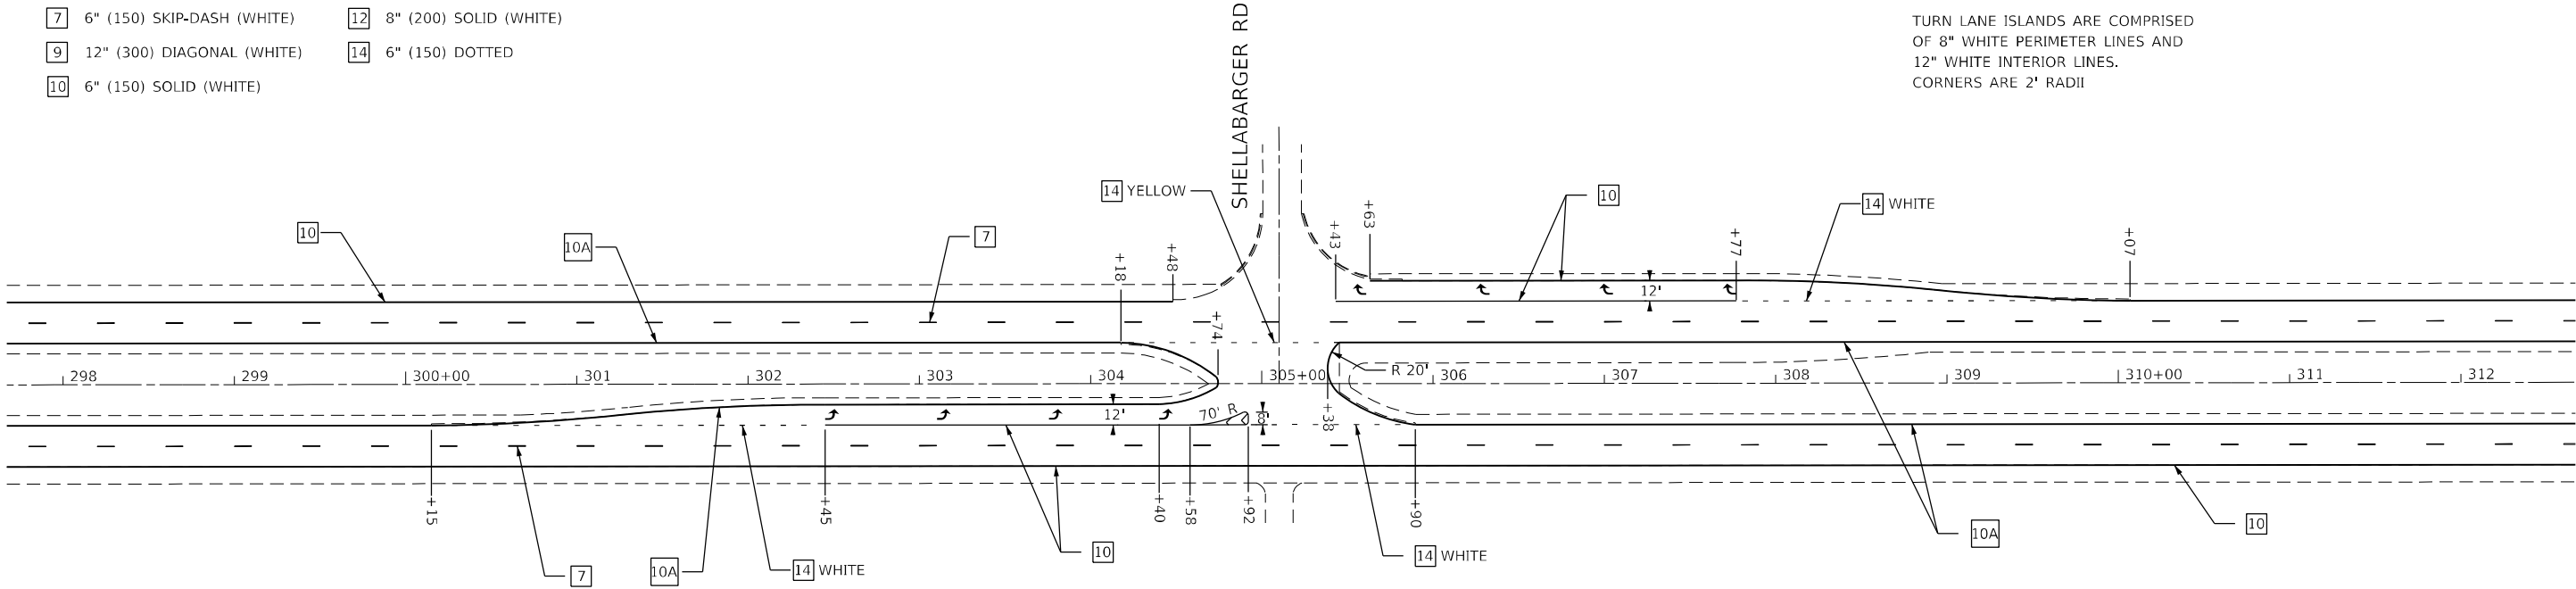6" (150) DOTTED

NOTES:
ALL PAVEMENT MARKING IS GROOVED
IN THERMOPLASTIC, EXCEPT THE 6"
SKIP DASH CENTERLINE SHALL BE
PERFORMED PLASTIC, TYPE B-INLAID.

TURN LANE ISLANDS ARE COMPRISED
OF 8" WHITE PERIMETER LINES AND
12" WHITE INTERIOR LINES.
CORNERS ARE 2' RADII




Model: Default
File: \\nautilus-prod\usdot-aw-bentley.com\PIV\DOT\Documents\DOT Offices\District 7\Projects\74800\CADD\Drawings\CADD\Drawings\74800-01-01-01.dgn

	USER NAME = Mona,Steffen	DESIGNED -	REVISED -	STATE OF ILLINOIS DEPARTMENT OF TRANSPORTATION	US 51 PAVEMENT MARKING DETAILS				F.A.P RTE.	SECTION	COUNTY	TOTAL SHEETS	SHEET NO.	
		DRAWN -	REVISED -						322	50, 51, 52 RS-3	MACON	79	56	
	PLOT SCALE = 100,0000 ' / in.	CHECKED -	REVISED -						CONTRACT NO. 74800					
	PLOT DATE = 4/6/2023	DATE -	REVISED -		SCALE:		SHEET 1	OF 9	SHEETS	STA.	TO STA.	ILLINOIS FED. AID PROJECT		


PAVEMENT MARKING LEGEND

- | | | | |
|-----------|-------------------------------|------------|----------------------------|
| 2 | 4" (100) SOLID (YELLOW) | 10A | 6" (150) SOLID (YELLOW) |
| 6 | 4" (100) DOUBLE YELLOW (WIDE) | 11 | 24" (600) STOP BAR (WHITE) |
| 7 | 6" (150) SKIP-DASH (WHITE) | 12 | 8" (200) SOLID (WHITE) |
| 9 | 12" (300) DIAGONAL (WHITE) | 14 | 6" (150) DOTTED |
| 10 | 6" (150) SOLID (WHITE) | | |

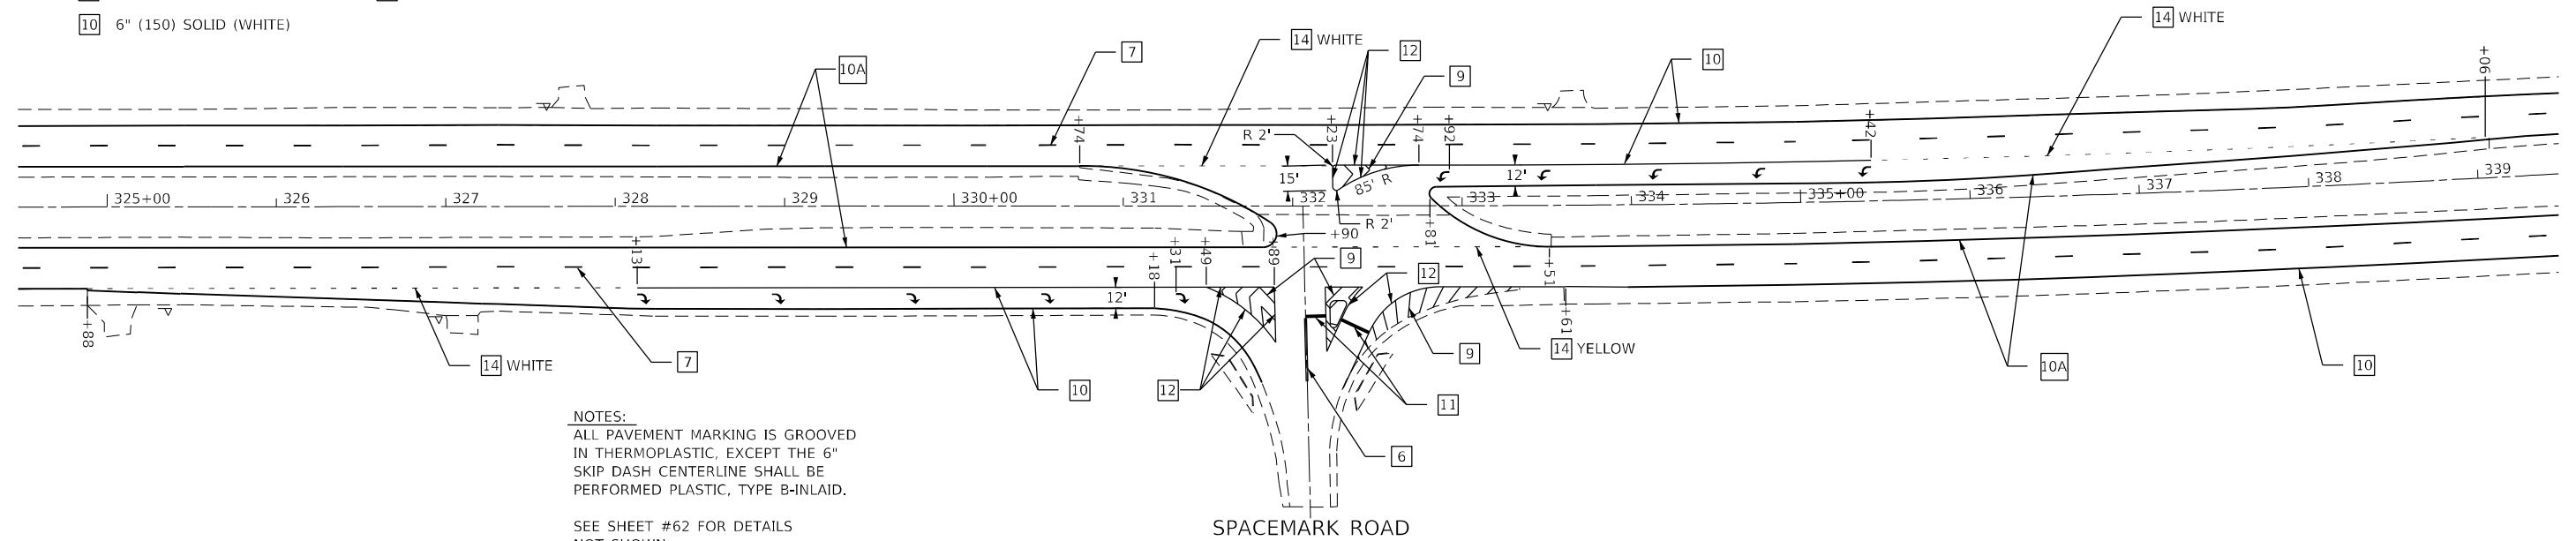

PAVEMENT MARKING LEGEND

- | | | | |
|-----------|-------------------------------|------------|----------------------------|
| 2 | 4" (100) SOLID (YELLOW) | 10A | 6" (150) SOLID (YELLOW) |
| 6 | 4" (100) DOUBLE YELLOW (WIDE) | 11 | 24" (600) STOP BAR (WHITE) |
| 7 | 6" (150) SKIP-DASH (WHITE) | 12 | 8" (200) SOLID (WHITE) |
| 9 | 12" (300) DIAGONAL (WHITE) | 14 | 6" (150) DOTTED |
| 10 | 6" (150) SOLID (WHITE) | | |

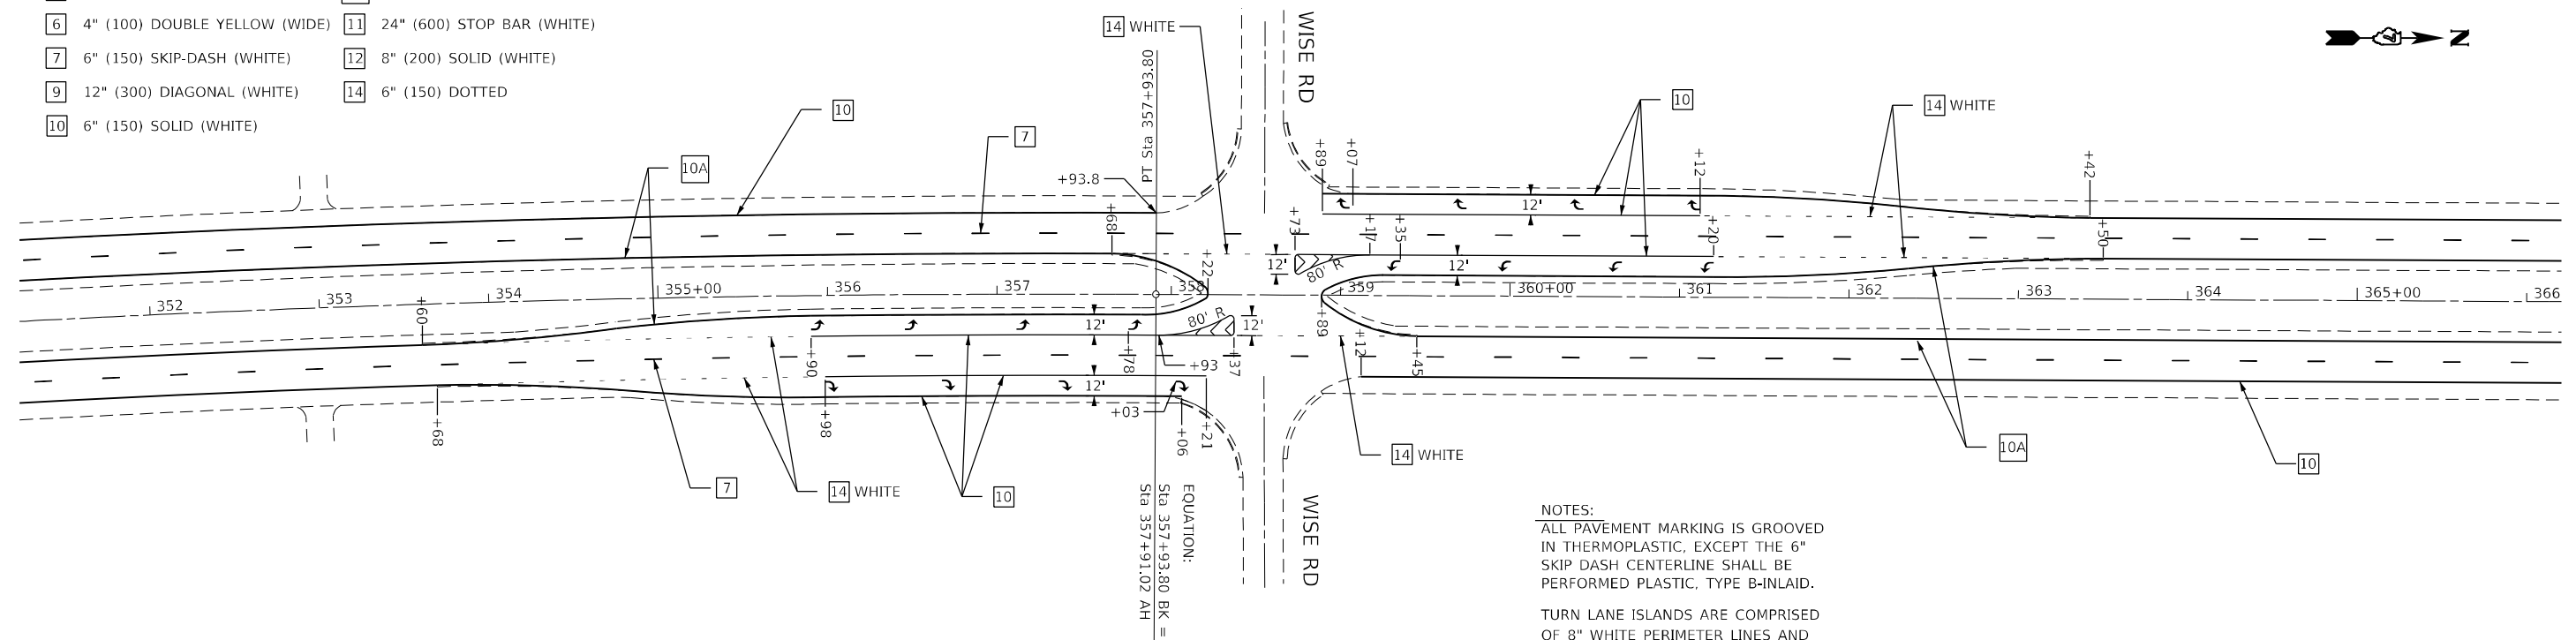

NOTES:
ALL PAVEMENT MARKING IS GROOVED
IN THERMOPLASTIC, EXCEPT THE 6"
SKIP DASH CENTERLINE SHALL BE
PERFORMED PLASTIC, TYPE B-INLAID.

TURN LANE ISLANDS ARE COMPRISED
OF 8" WHITE PERIMETER LINES AND
12" WHITE INTERIOR LINES.
CORNERS ARE 2' RADII

USER NAME = Mona,Steffen	DESIGNED -	REVISED -
	DRAWN -	REVISED -
PLOT SCALE = 100,0000 ' / in.	CHECKED -	REVISED -
PLOT DATE = 4/6/2023	DATE -	REVISED -

**STATE OF ILLINOIS
DEPARTMENT OF TRANSPORTATION**

US 51 PAVEMENT MARKING DETAILS

SCALE:	SHEET 2	OF 9	SHEETS	STA.	TO STA.
--------	---------	------	--------	------	---------

F.A.P RTE.	SECTION	COUNTY	TOTAL SHEETS	SHEET NO.
322	50, 51, 52 RS-3	MACON	79	57
		CONTRACT NO. 74800		
ILLINOIS		FED. AID PROJECT		

PAVEMENT MARKING LEGEND

- 2

4" (100) SOLID (YELLOW)
- 10A

6" (150) SOLID (YELLOW)
- 6

4" (100) DOUBLE YELLOW (WIDE)
- 11

24" (600) STOP BAR (WHITE)
- 7



6" (150) SKIP-DASH (WHITE)
- 12

8" (200) SOLID (WHITE)
- 9

12" (300) DIAGONAL (WHITE)
- 14

6" (150) DOTTED
- 10

6" (150) SOLID (WHITE)

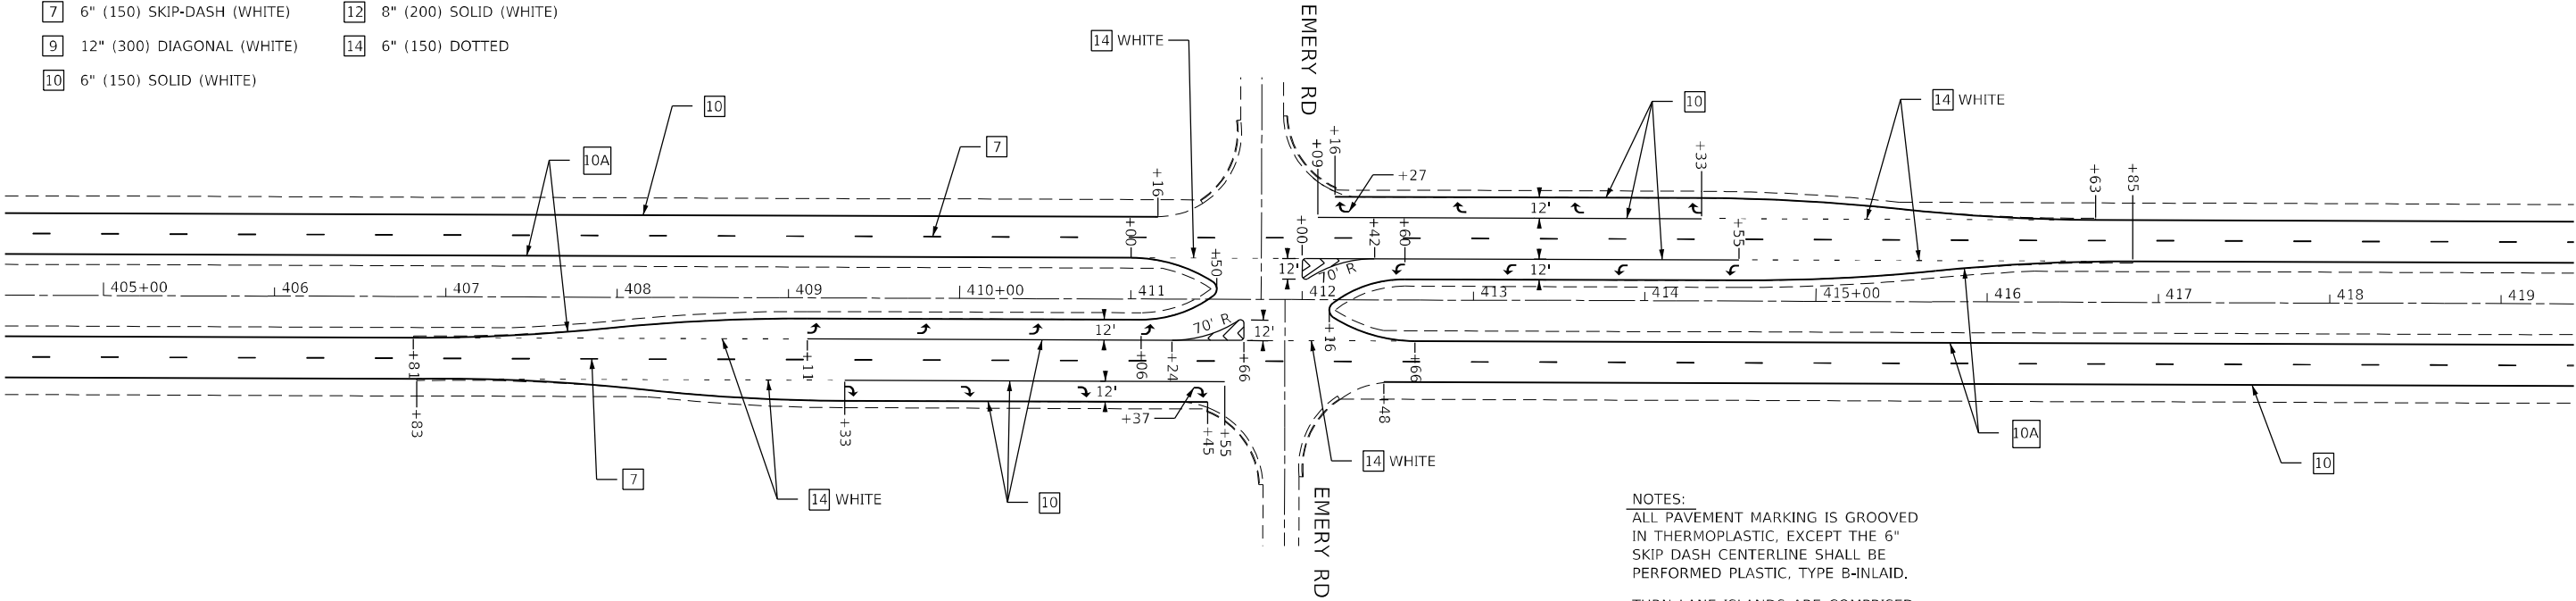 

NOTES:
ALL PAVEMENT MARKING IS GROOVED
IN THERMOPLASTIC, EXCEPT THE 6"
SKIP DASH CENTERLINE SHALL BE
PERFORMED PLASTIC, TYPE B-INLAID.

TURN LANE ISLANDS ARE COMPRISED
OF 8" WHITE PERIMETER LINES AND
12" WHITE INTERIOR LINES.
CORNERS ARE 2' RADII.

PAVEMENT MARKING LEGEND

- 2

4" (100) SOLID (YELLOW)
- 10A

6" (150) SOLID (YELLOW)
- 6

4" (100) DOUBLE YELLOW (WIDE)
- 11

24" (600) STOP BAR (WHITE)
- 7


6" (150) SKIP-DASH (WHITE)
- 12

8" (200) SOLID (WHITE)
- 9

12" (300) DIAGONAL (WHITE)
- 14

6" (150) DOTTED
- 10

6" (150) SOLID (WHITE)

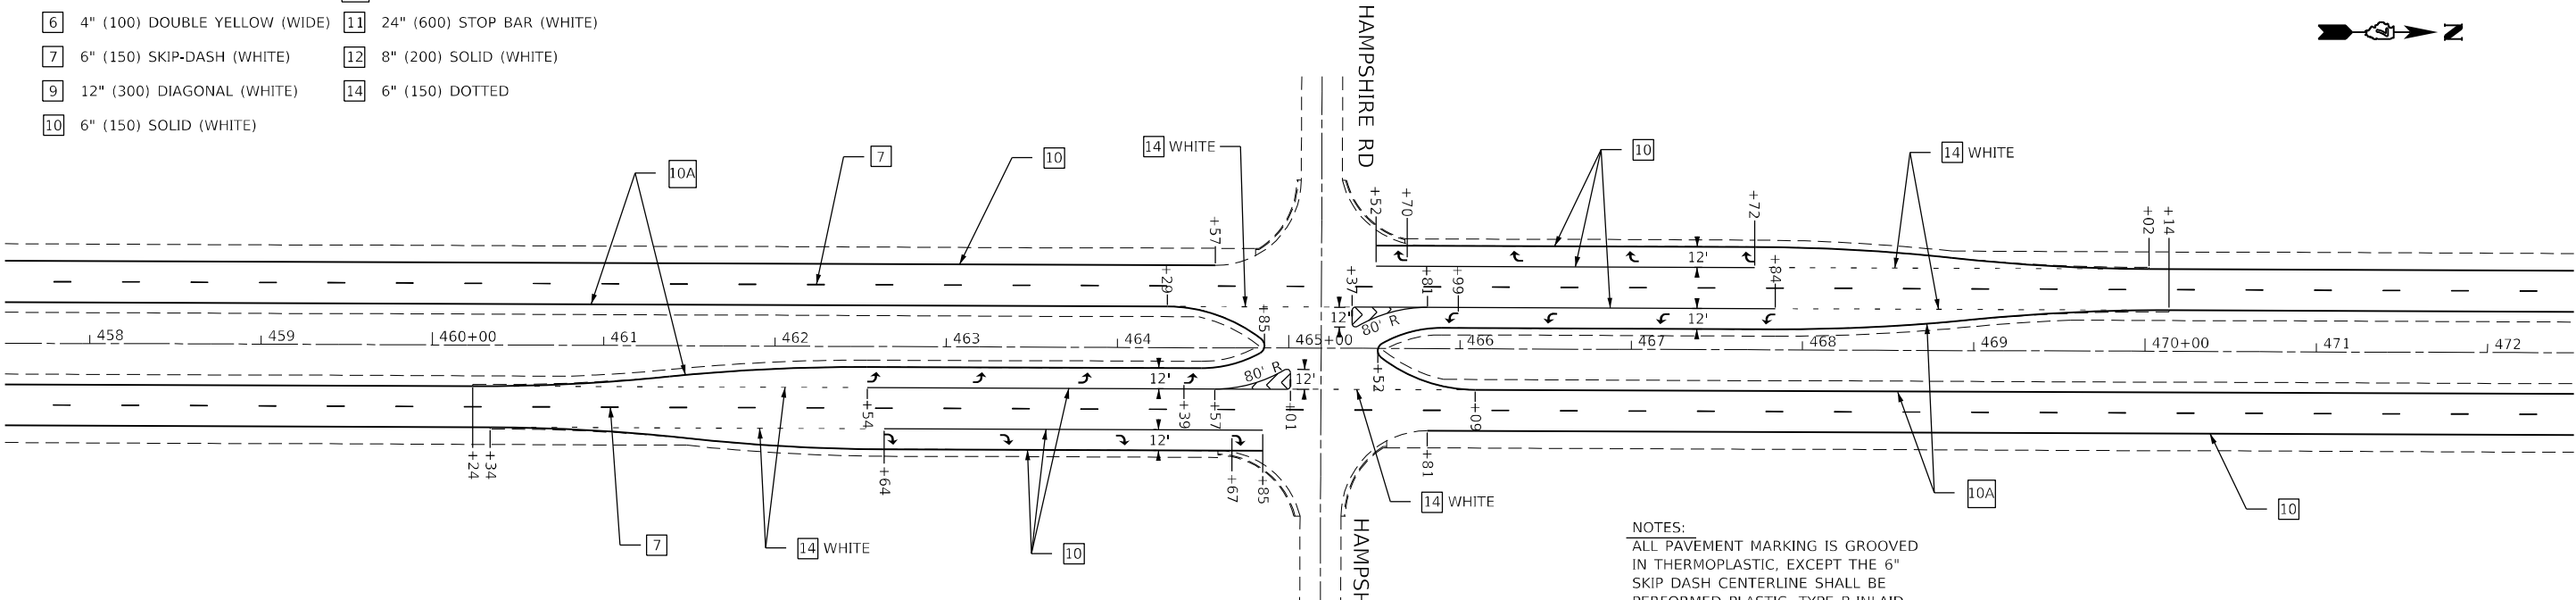

NOTES:
ALL PAVEMENT MARKING IS GROOVED
IN THERMOPLASTIC, EXCEPT THE 6"
SKIP DASH CENTERLINE SHALL BE
PERFORMED PLASTIC, TYPE B-INLAID.

TURN LANE ISLANDS ARE COMPRISED
OF 8" WHITE PERIMETER LINES AND
12" WHITE INTERIOR LINES.
CORNERS ARE 2' RADII

MODEL: Default
FILE: h:\mte\proj\ulster-aw-bentley.com\PIV\DOT\Documents\DOT_Offices\District 7\Projects\74800\CADD\Drawings\CADD\Drawings\74800-SP-001.dgn

USER NAME	= Mona.Steffen	DESIGNED	-	REVISED	-
		DRAWN	-	REVISED	-
PLOT SCALE	= 100,0000 ' / in.	CHECKED	-	REVISED	-
PLOT DATE	= 4/6/2023	DATE	-	REVISED	-

STATE OF ILLINOIS
DEPARTMENT OF TRANSPORTATION

US 51 PAVEMENT MARKING
DETAILS

SCALE: SHEET 3 OF 9 SHEETS STA. TO STA.

F.A.P RTE.	SECTION	COUNTY	TOTAL SHEETS	SHEET NO.
322	50, 51, 52 RS-3	MACON	79	58
CONTRACT NO. 74800				
ILLINOIS FED. AID PROJECT				

PAVEMENT MARKING LEGEND

- 2

4" (100) SOLID (YELLOW)
- 6

4" (100) DOUBLE YELLOW (WIDE)
- 7

6" (150) SKIP-DASH (WHITE)
- 9

12" (300) DIAGONAL (WHITE)
- 10

6" (150) SOLID (WHITE)

10A

6" (150) SOLID (YELLOW)


11

24" (600) STOP BAR (WHITE)

12

8" (200) SOLID (WHITE)

14

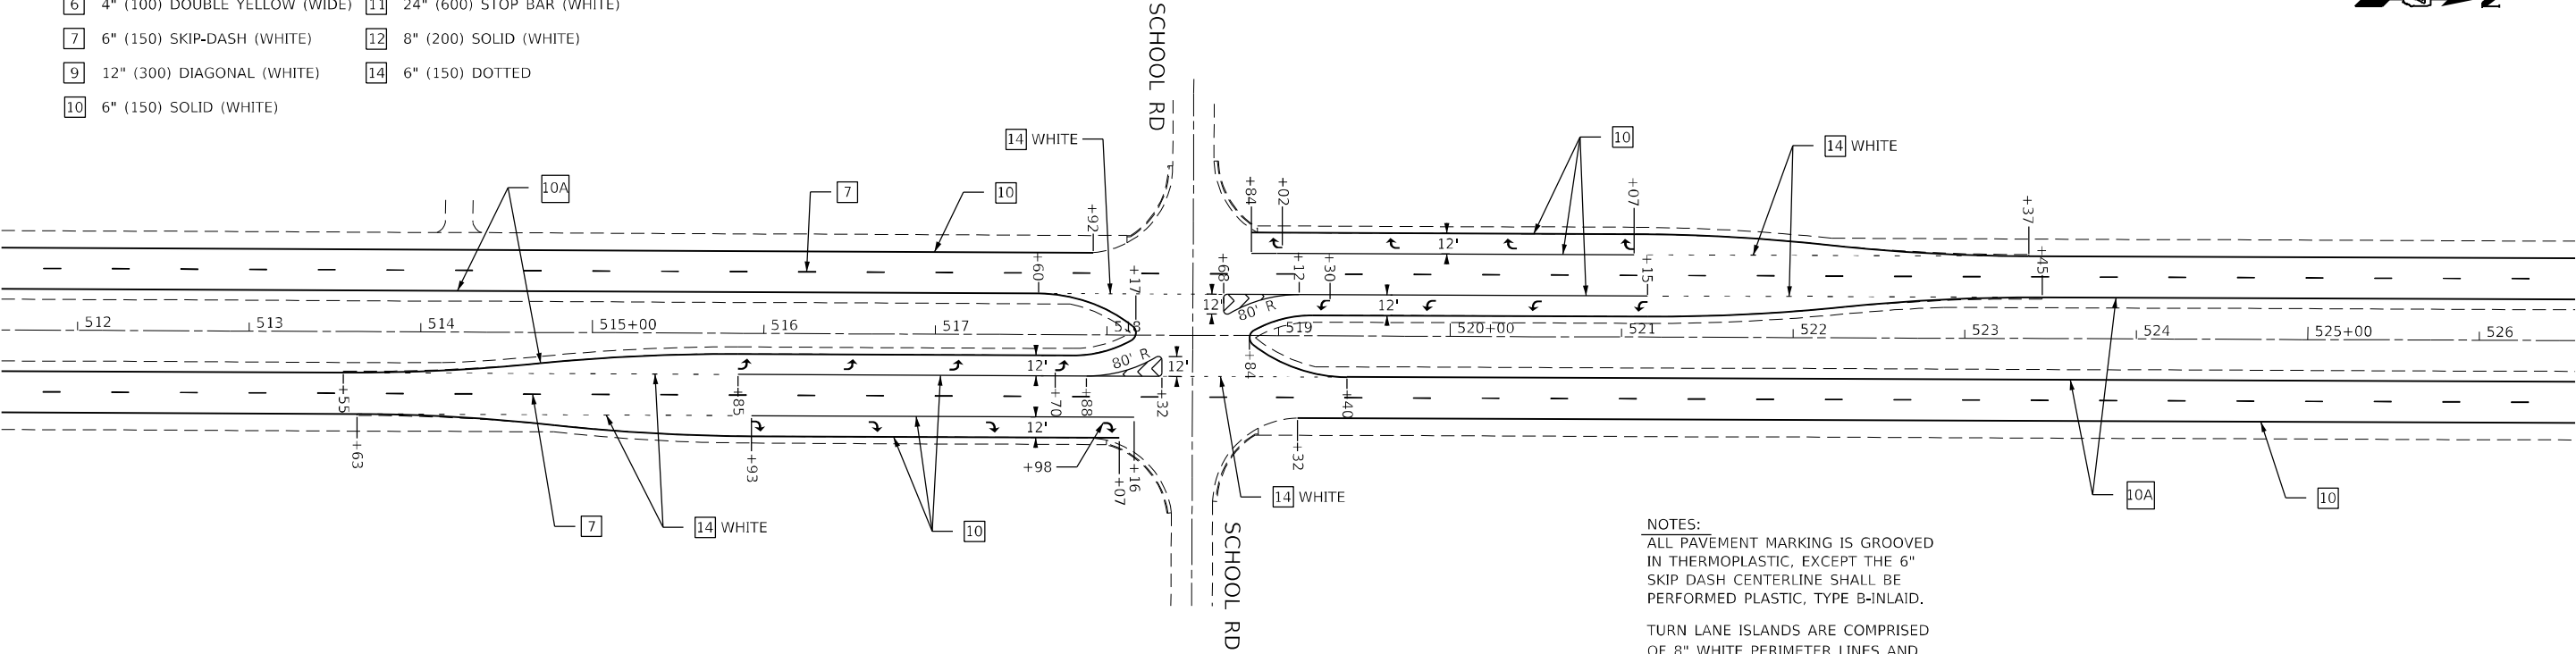6" (150) DOTTED

PAVEMENT MARKING LEGEND

- 2

4" (100) SOLID (YELLOW)
- 6

4" (100) DOUBLE YELLOW (WIDE)
- 7

6" (150) SKIP-DASH (WHITE)
- 9

12" (300) DIAGONAL (WHITE)
- 10

6" (150) SOLID (WHITE)

10A

6" (150) SOLID (YELLOW)


11

24" (600) STOP BAR (WHITE)

12

8" (200) SOLID (WHITE)

14

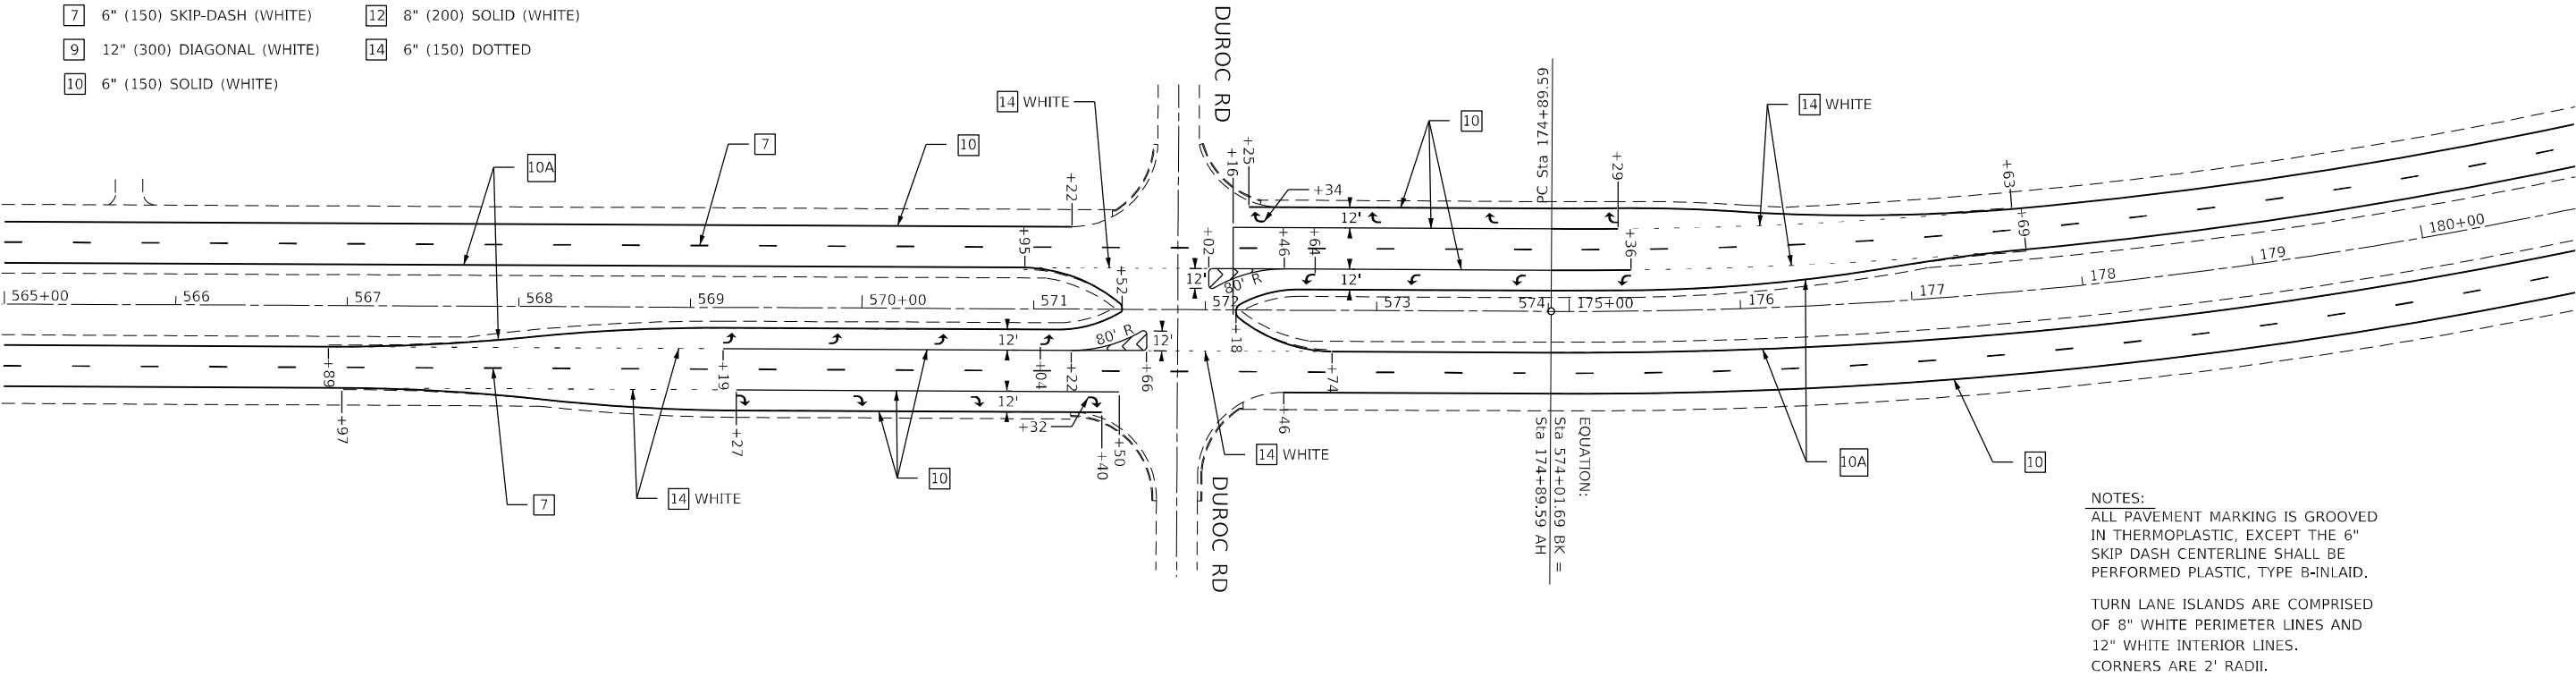6" (150) DOTTED

MODEL: Default
FILE: h:\mte\proj\uliet-aw-bentley.com\p\w\DOT\Documents\DOT_Offices\District 7\Projects\74800\CAD\Drawings\74800-sh-pmk.dgn

USER NAME	= Mona.Steffen	DESIGNED	-	REVISED	-
DRAWN	-	REVIS	-	REVISED	-
PLOT SCALE	= 100,0000 ' / in.	CHECKED	-	REVISED	-
PLOT DATE	= 4/6/2023	DATE	-	REVISED	-

STATE OF ILLINOIS
DEPARTMENT OF TRANSPORTATION

US 51 PAVEMENT MARKING
DETAILS

SCALE: SHEET 4 OF 9 SHEETS STA. TO STA.


F.A.P RTE.	SECTION	COUNTY	TOTAL SHEETS	SHEET NO.
322	50, 51, 52 RS-3	MACON	79	59
CONTRACT NO. 74800				
ILLINOIS FED. AID PROJECT				

PAVEMENT MARKING LEGEND

- | | | | |
|----|-------------------------------|-----|----------------------------|
| 2 | 4" (100) SOLID (YELLOW) | 10A | 6" (150) SOLID (YELLOW) |
| 6 | 4" (100) DOUBLE YELLOW (WIDE) | 11 | 24" (600) STOP BAR (WHITE) |
| 7 | 6" (150) SKIP-DASH (WHITE) | 12 | 8" (200) SOLID (WHITE) |
| 9 | 12" (300) DIAGONAL (WHITE) | 14 | 6" (150) DOTTED |
| 10 | 6" (150) SOLID (WHITE) | | |


NOTES:
ALL PAVEMENT MARKING IS GROOVED
IN THERMOPLASTIC, EXCEPT THE 6"
SKIP DASH CENTERLINE SHALL BE
PERFORMED PLASTIC, TYPE B-INLAID.

SEE SHEET #63 FOR DETAILS
NOT SHOWN

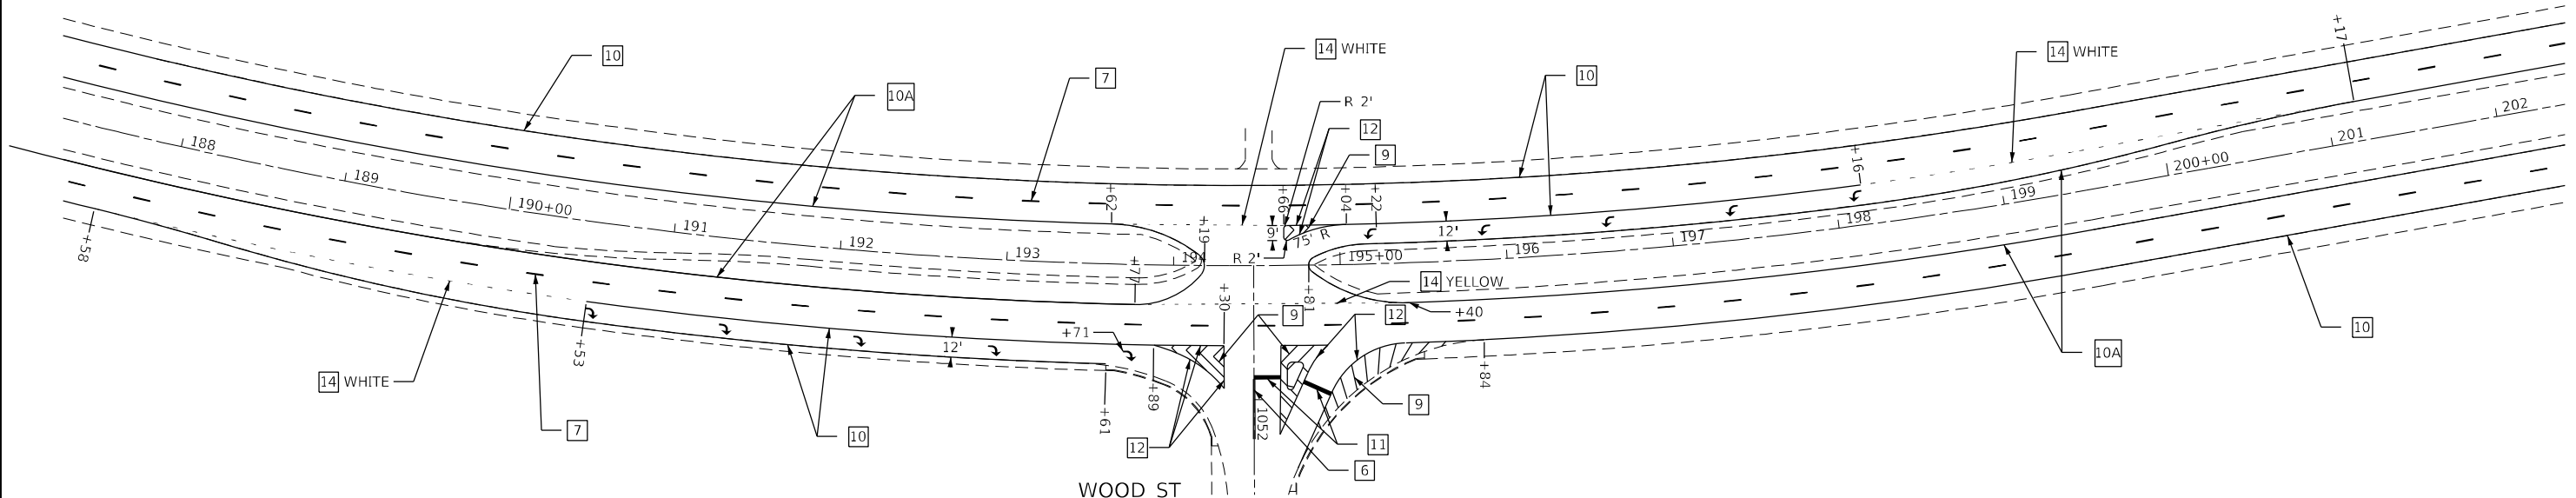

PAVEMENT MARKING LEGEND

- | | | | |
|----------|-------------------------------|------------|----------------------------|
| 2 | 4" (100) SOLID (YELLOW) | 10 | 6" (150) SOLID (WHITE) |
| 6 | 4" (100) DOUBLE YELLOW (WIDE) | 10A | 6" (150) SOLID (YELLOW) |
| 7 | 6" (150) SKIP-DASH (WHITE) | 11 | 24" (600) STOP BAR (WHITE) |
| 8 | 4" (100) SOLID (WHITE) | 12 | 8" (200) SOLID (WHITE) |
| 9 | 12" (300) DIAGONAL (WHITE) | 14 | 6" (150) DOTTED |

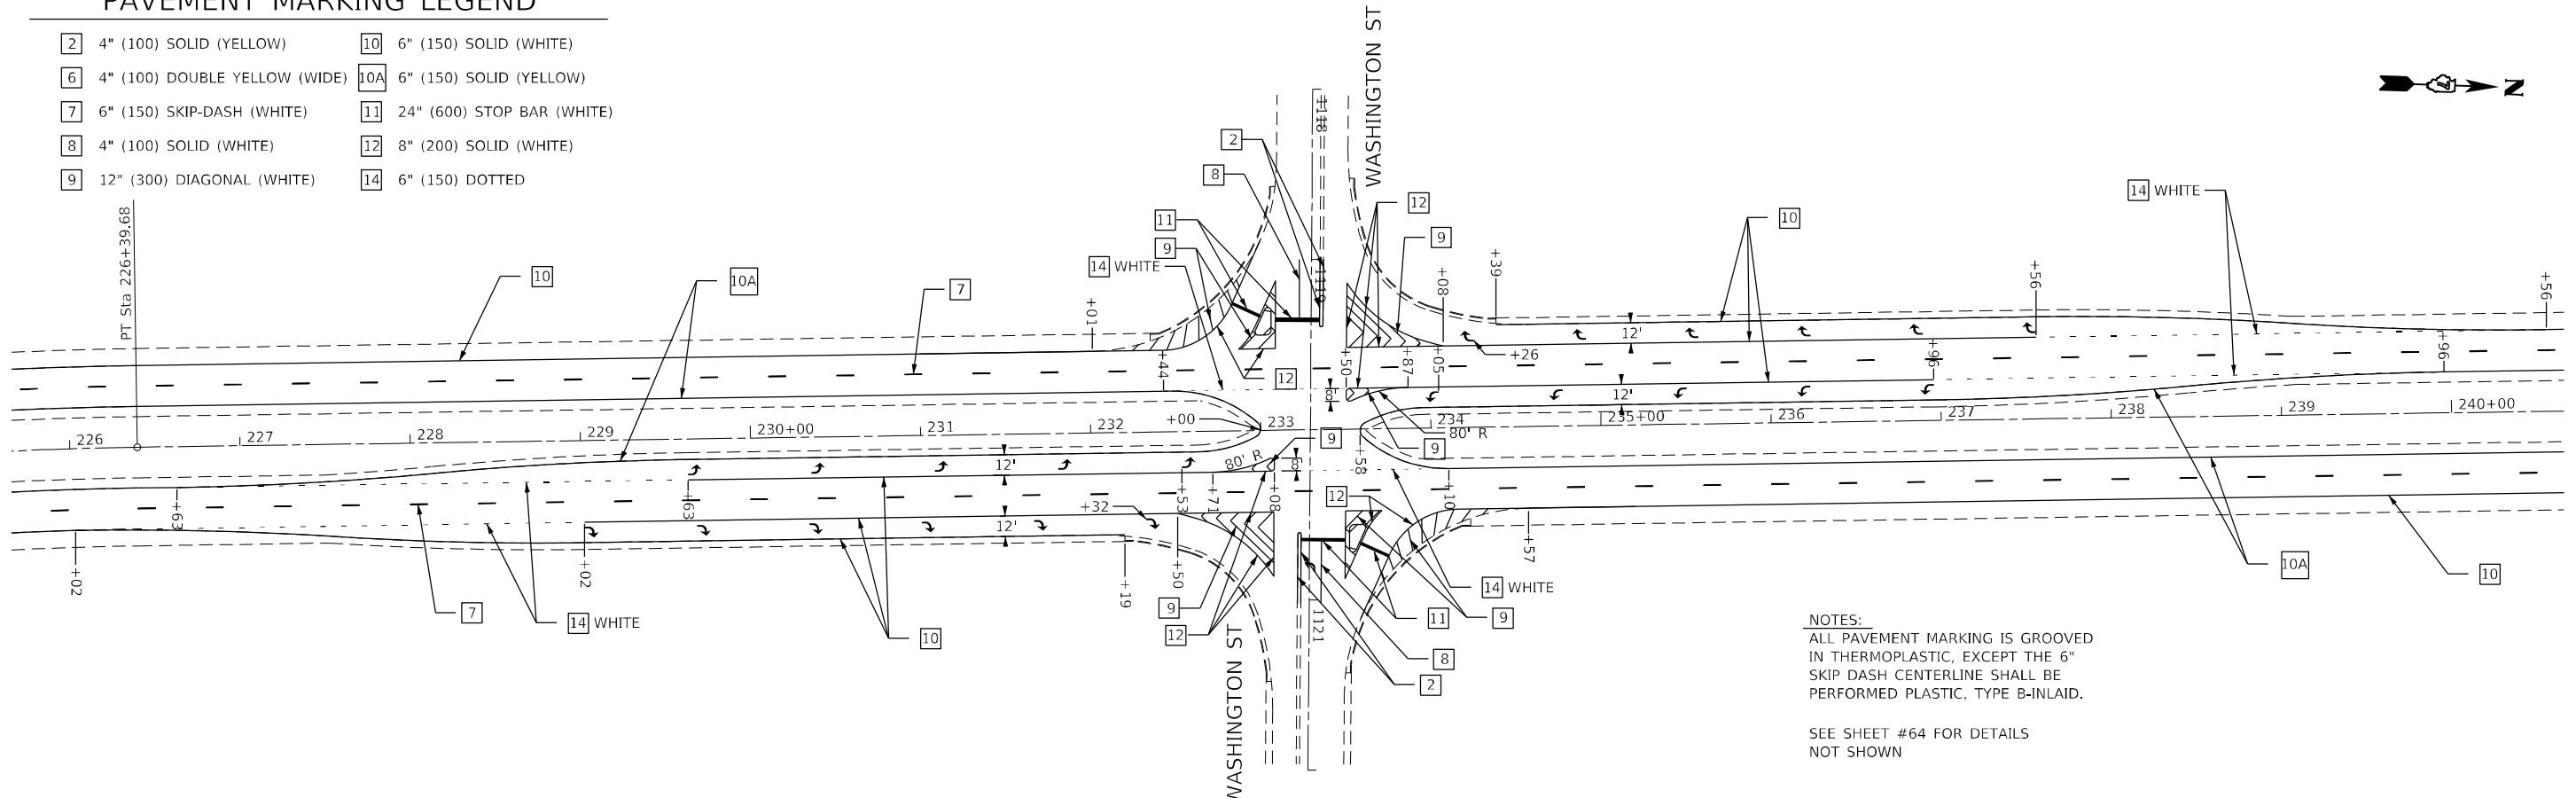

NOTES:
ALL PAVEMENT MARKING IS GROOVED
IN THERMOPLASTIC, EXCEPT THE 6"
SKIP DASH CENTERLINE SHALL BE
PERFORMED PLASTIC, TYPE B-INLAID.

SEE SHEET #64 FOR DETAILS
NOT SHOWN

USER NAME = Mona,Steffen	DESIGNED -	REVISED -
	DRAWN -	REVISED -
PLOT SCALE = 100,0000 ' / in.	CHECKED -	REVISED -
PLOT DATE = 4/6/2022	DATE	REVISED

STATE OF ILLINOIS
DEPARTMENT OF TRANSPORTATION

US 51 PAVEMENT MARKING DETAILS

F.A.P RTE.	SECTION	COUNTY	TOTAL SHEETS	SHEET NO.
322	50, 51, 52 RS-3	MACON	79	60
		CONTRACT NO. 74800		
		ILLINOIS SEP. AIR PROJECT		

MODEL: Default
FILE NAME: c:\nw1\ltdot\aw bent\aw.com\p\ltdot Documents\ltdot Offices\District 7\Projects\74800\CAD Data\CAD sheets\0774800-sht-nmk.dgn

PAVEMENT MARKING LEGEND

- 2

4" (100) SOLID (YELLOW)
- 6

4" (100) DOUBLE YELLOW (WIDE)
- 7

6" (150) SKIP-DASH (WHITE)
- 9

12" (300) DIAGONAL (WHITE)
- 10

6" (150) SOLID (WHITE)

10A

6" (150) SOLID (YELLOW)


11

24" (600) STOP BAR (WHITE)

12

8" (200) SOLID (WHITE)

14

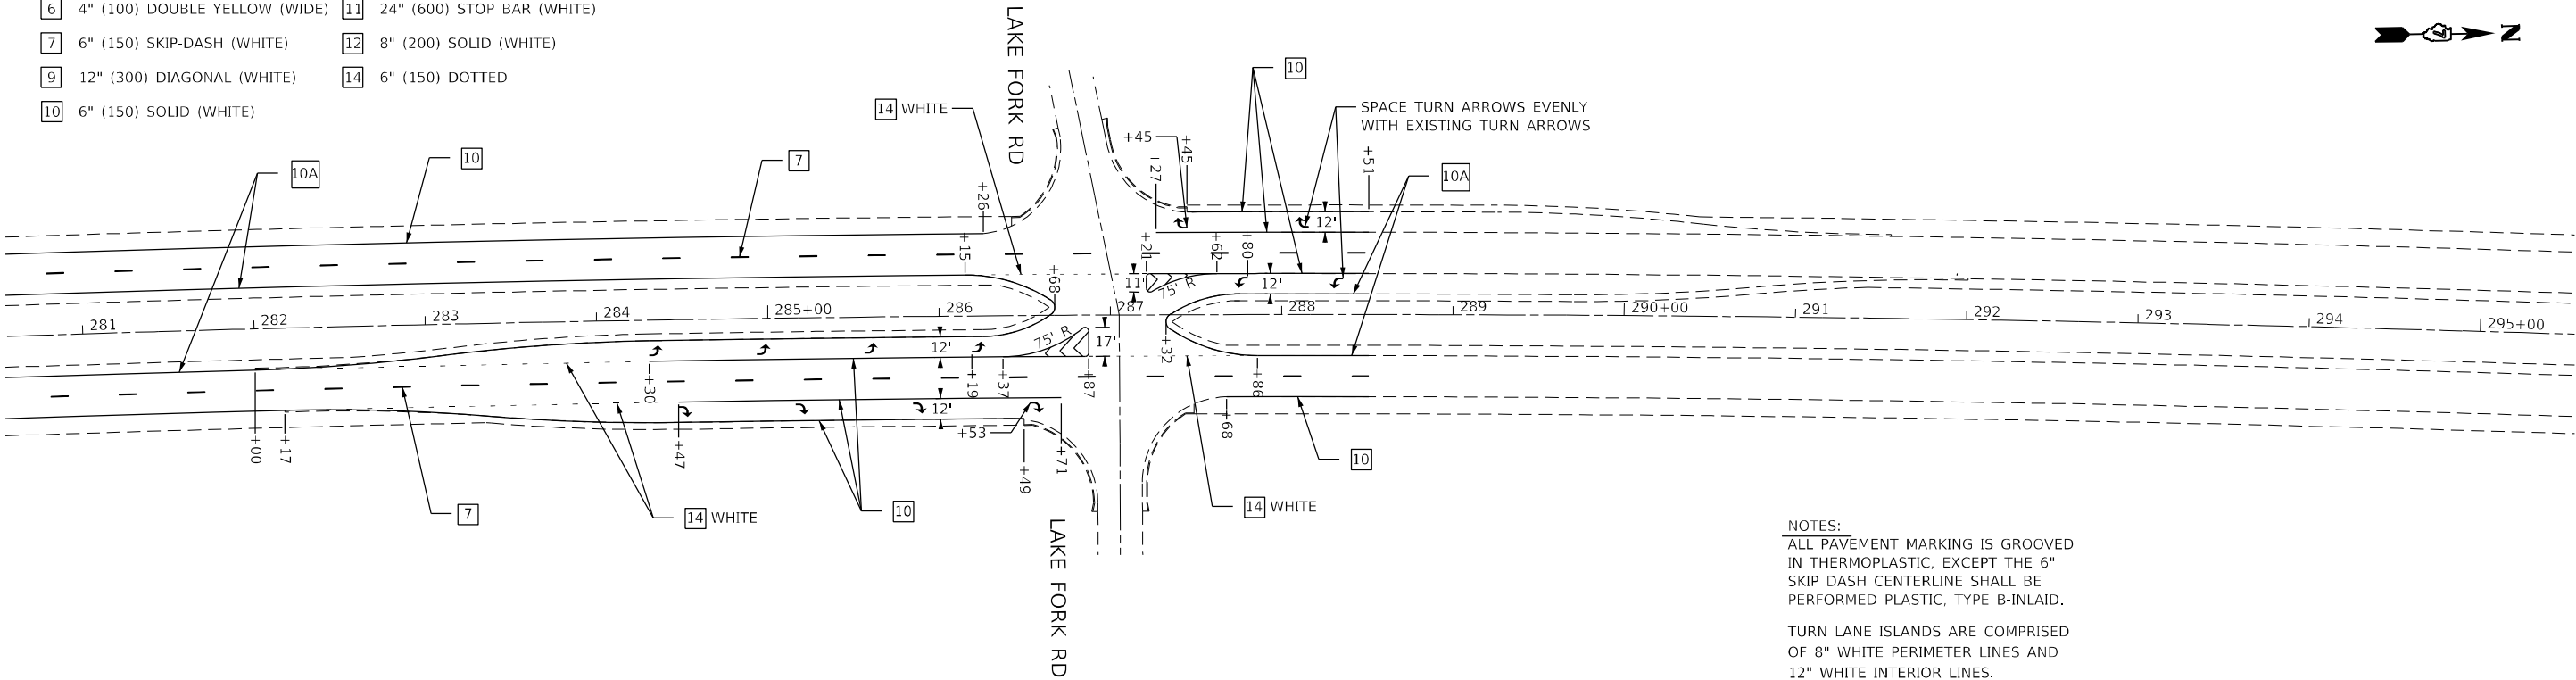6" (150) DOTTED

NOTES:
ALL PAVEMENT MARKING IS GROOVED
IN THERMOPLASTIC, EXCEPT THE 6"
SKIP DASH CENTERLINE SHALL BE
PERFORMED PLASTIC, TYPE B-INLAID.

TURN LANE ISLANDS ARE COMPRISED
OF 8" WHITE PERIMETER LINES AND
12" WHITE INTERIOR LINES.
CORNERS ARE 2' RADII


MODEL: Default
FILE: h:\mte\proj\us51\sect-aw\hwy.com\pl\W\DOT\Documents\DOT_Offices\District_7\Projects\74800\CADD\data\CAD\sheets\0774800-sh-07-01.dgn

USER NAME	= Mona.Steffen	DESIGNED	-
DRAWN	-	REVISED	-
PLOT SCALE	= 100,0000 ' / in.	CHECKED	-
PLOT DATE	= 4/6/2023	REVISIED	-

STATE OF ILLINOIS
DEPARTMENT OF TRANSPORTATION

US 51 PAVEMENT MARKING DETAILS			
SCALE:	SHEET 6	OF 9 SHEETS	STA. TO STA.



F.A.P RTE.	SECTION	COUNTY	TOTAL SHEETS	SHEET NO.
322	50, 51, 52 RS-3	MACON	79	61
CONTRACT NO. 74800				
		ILLINOIS	FED. AID PROJECT	

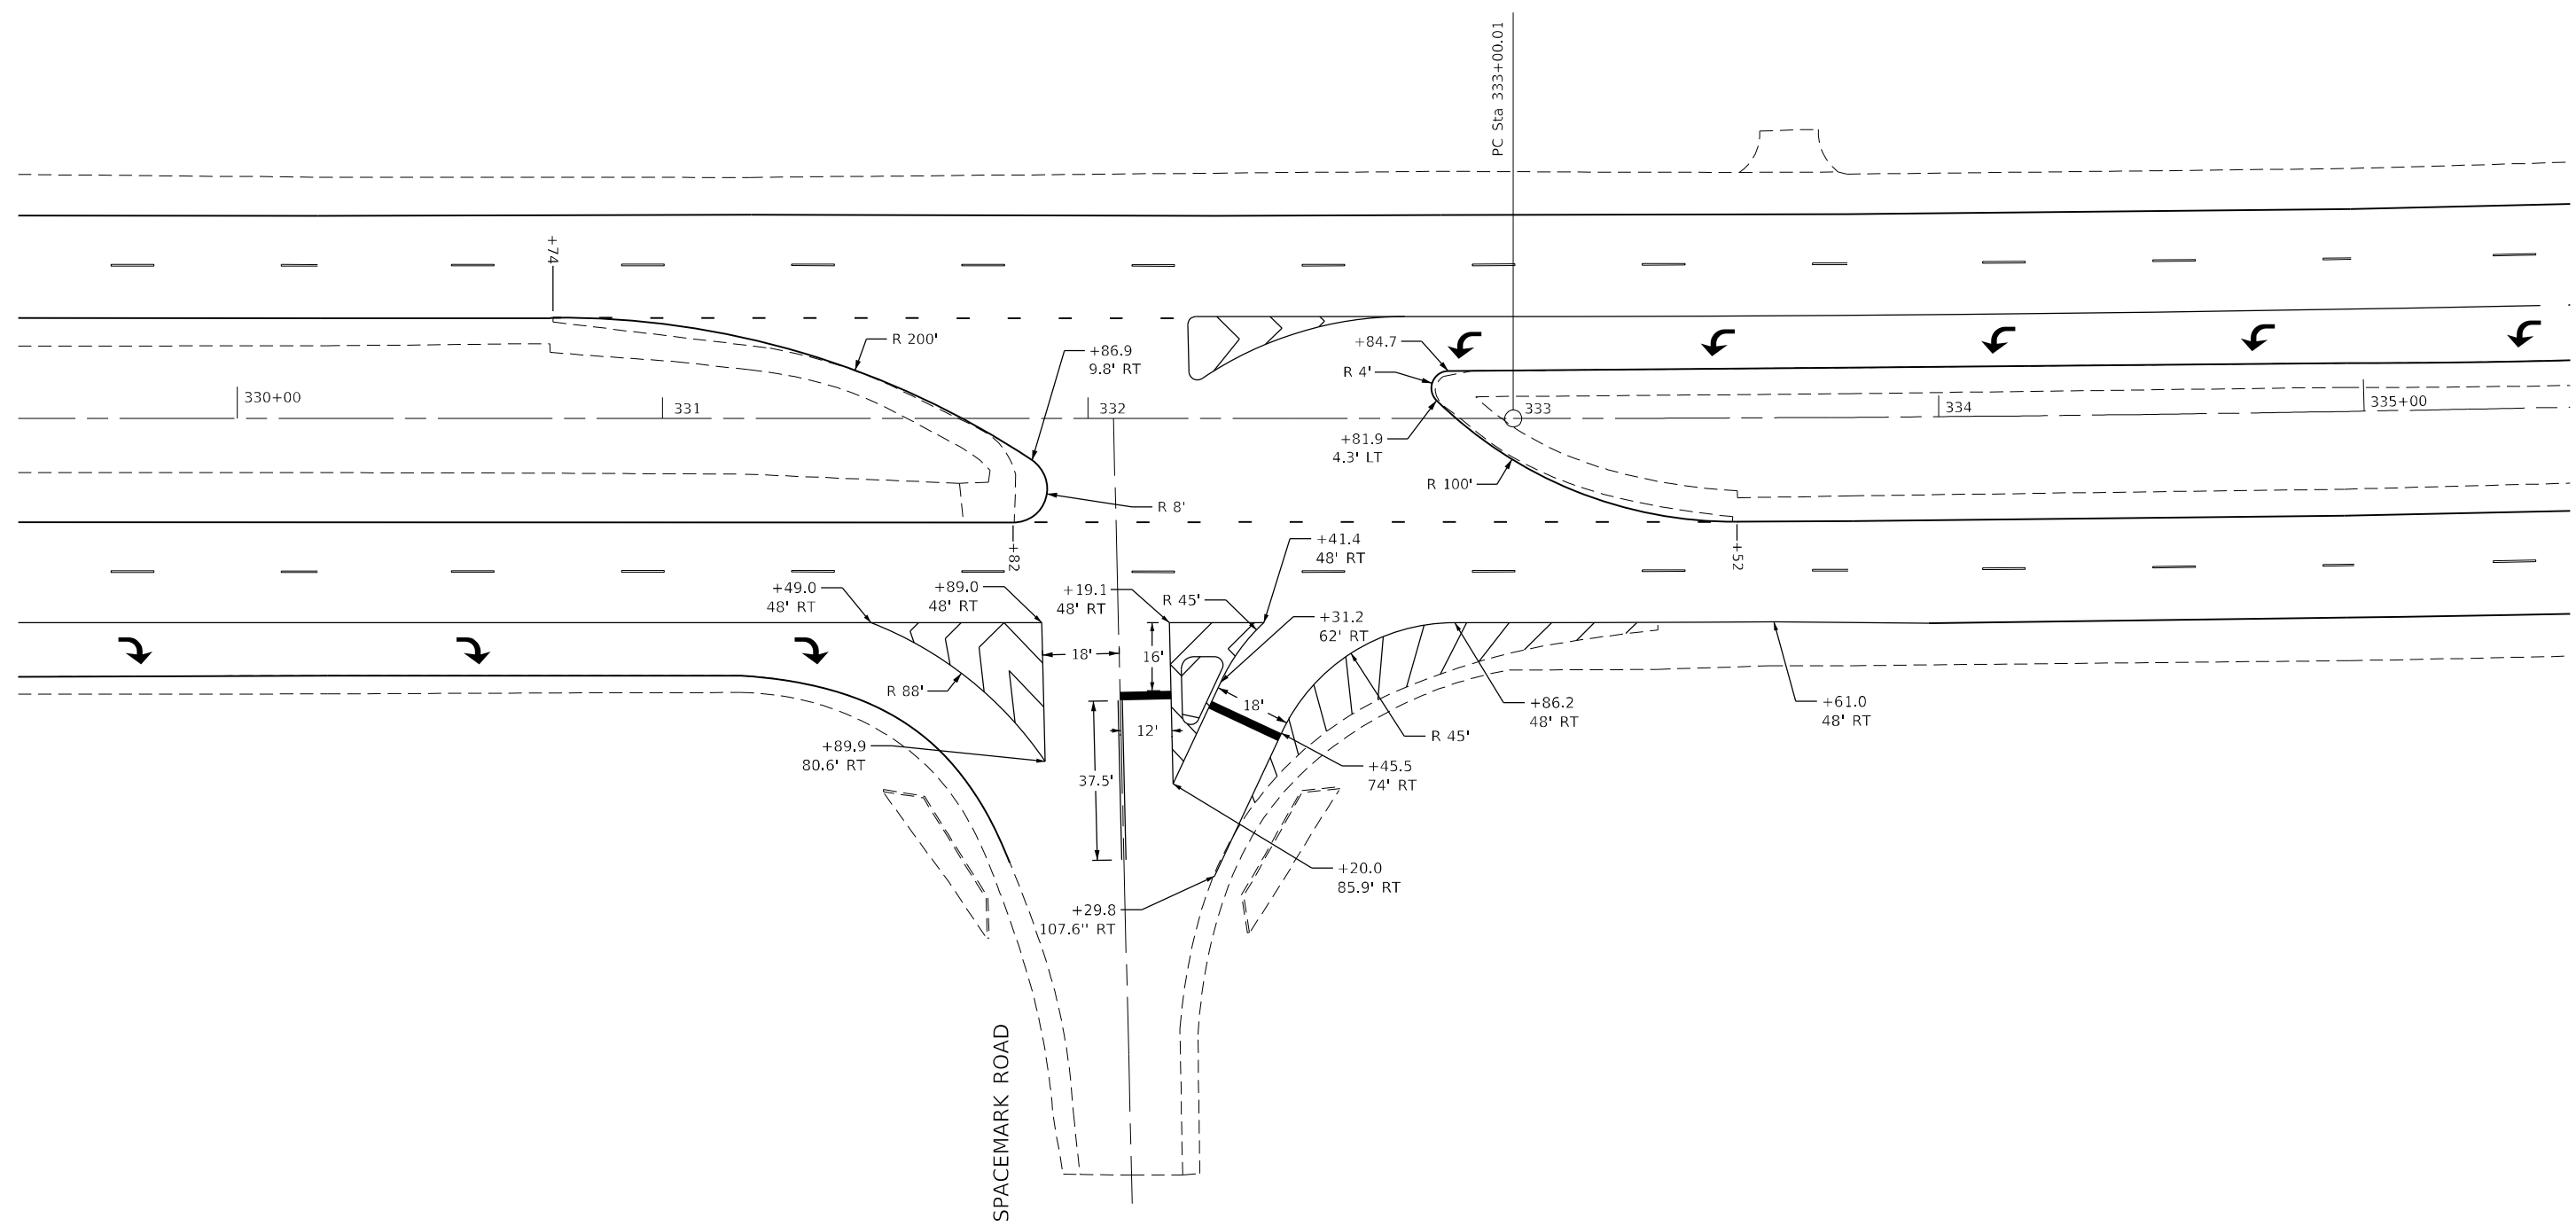

SPACEMARK ROAD

MODEL: Default
FILE: h:\mfc_projects\paw_bentley.com\p\w\DOT Documents\DOT Offices\District 7\Projects\74800\CADD\Drawings\DOT74800-SP-001.dgn

	USER NAME = Mona.Steffen	DESIGNED -	REVISED -	STATE OF ILLINOIS DEPARTMENT OF TRANSPORTATION	US 51 PAVEMENT MARKING DETAILS			F.A.P. RTE.	SECTION	COUNTY	TOTAL SHEETS	SHEET NO.
		DRAWN -	REVISED -					322	50,51,52 RS-3	MACON	79	62
	PLOT SCALE = 40,0000 * / in.	CHECKED -	REVISED -					CONTRACT NO. 74800				
	PLOT DATE = 4/6/2023	DATE -	REVISED -		SCALE:	SHEET 7	OF 9 SHEETS	STA.	TO STA.	ILLINOIS FED. AID PROJECT		

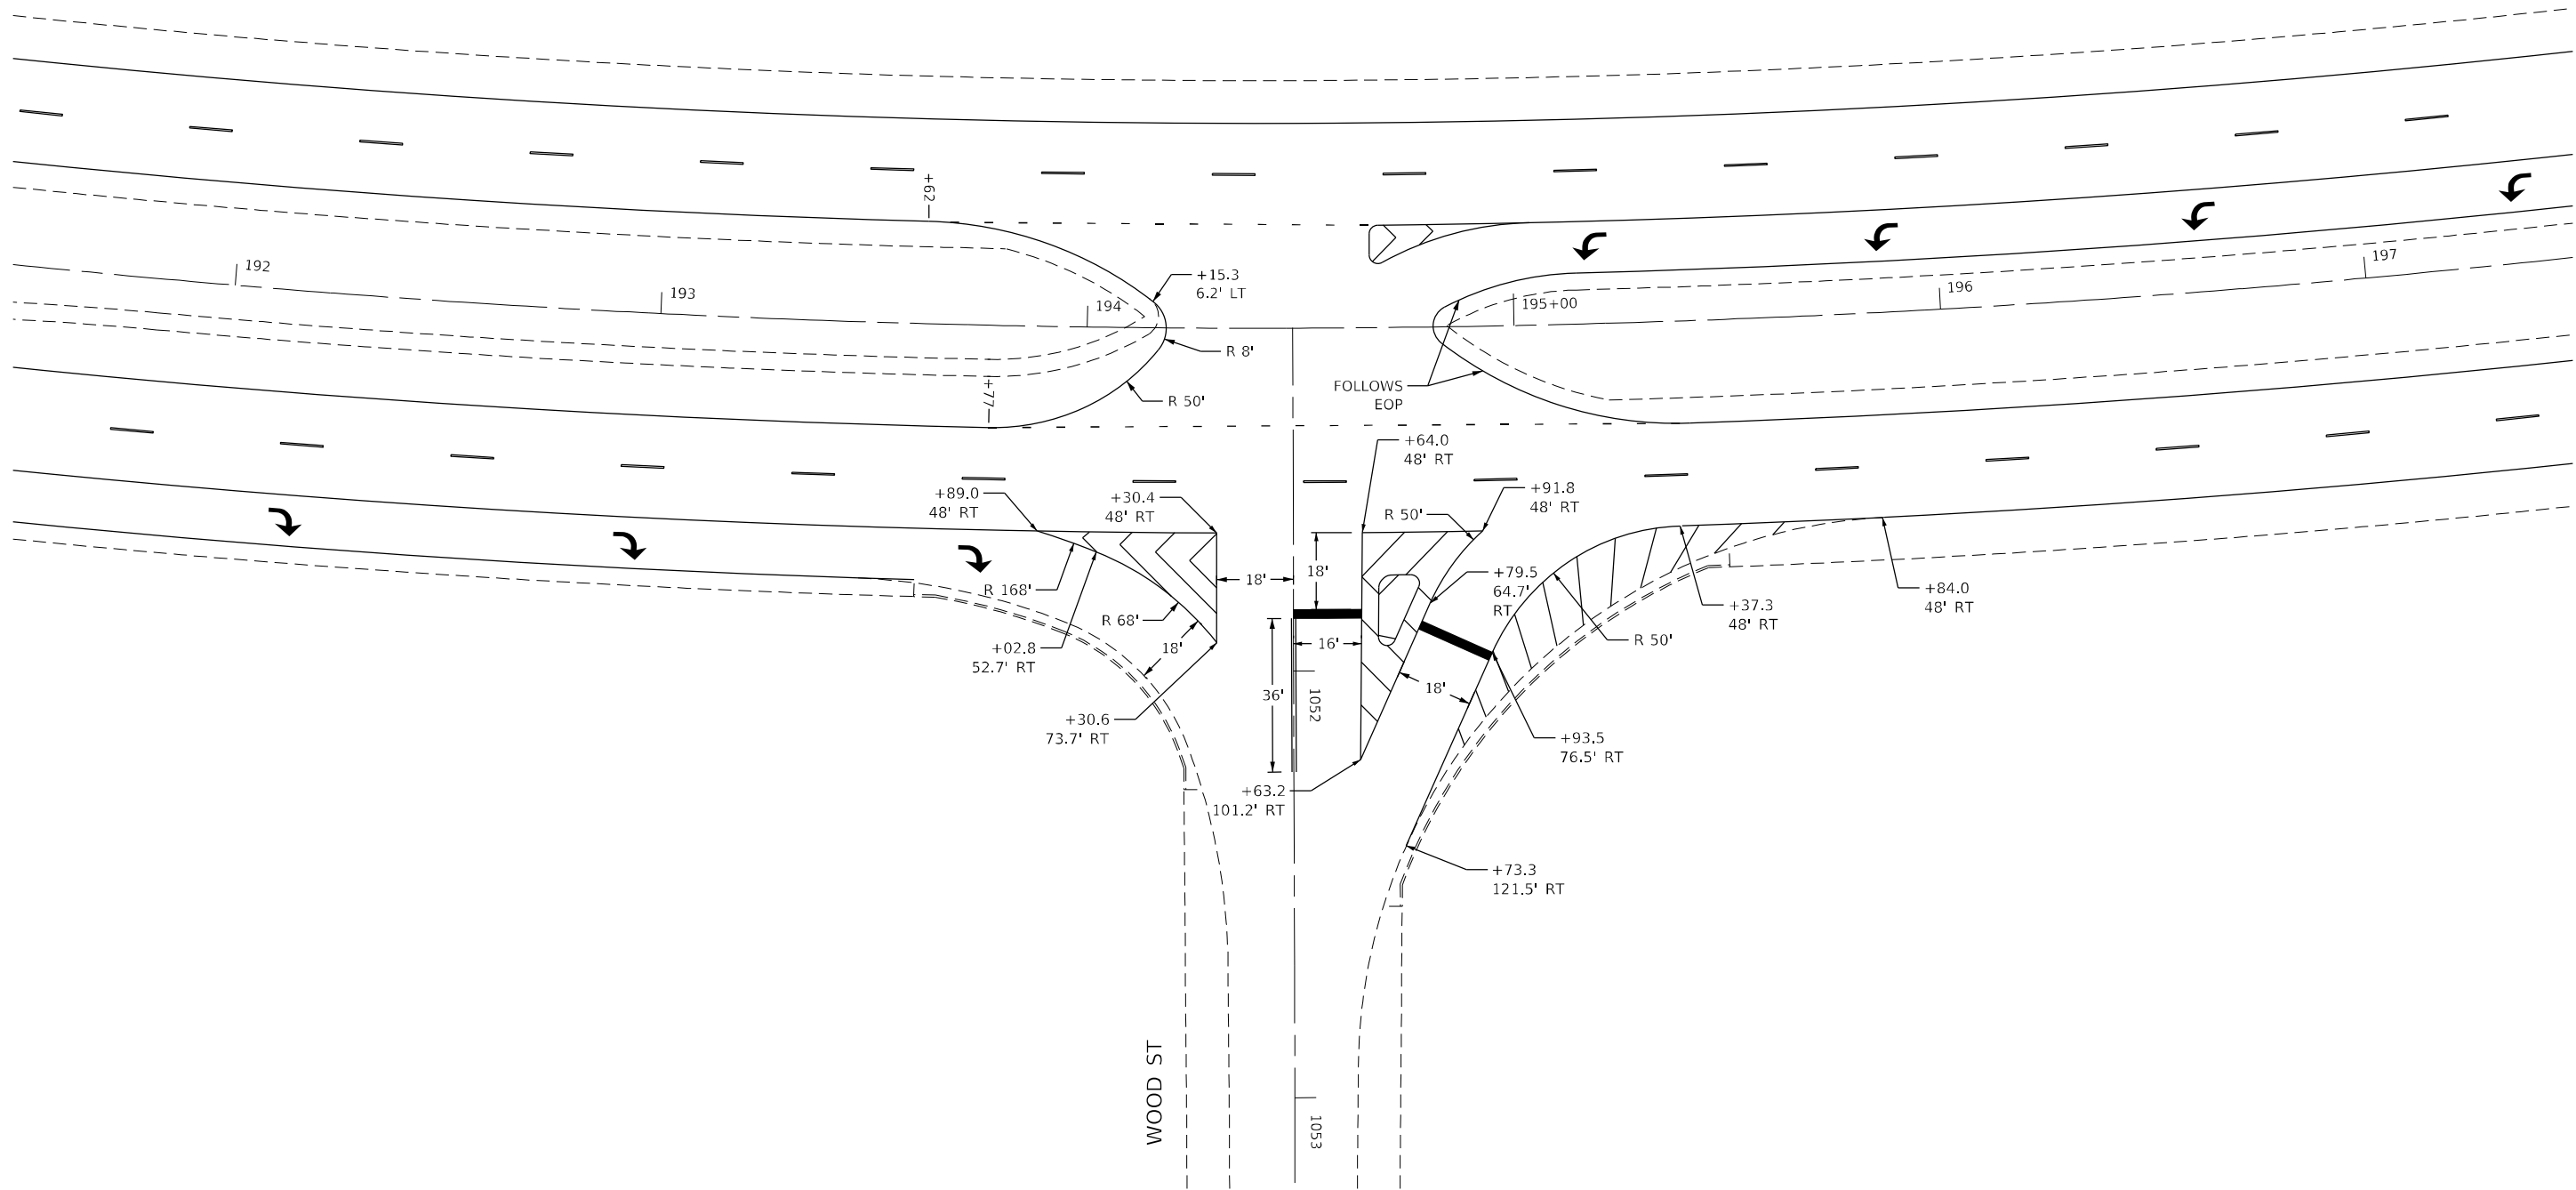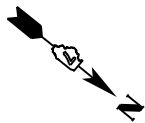

MODEL: Default
FILE: h:\mte\pva\uldet-aw.bentley.com\p\w\DOT\Documents\DOT_Offices\District 7\Projects\74800\CADD\Drawings\DOT74800-sh-pmk.dgn


USER NAME = Mona.Steffen	DESIGNED -	REVISED -
	DRAWN -	REVISED -
PLOT SCALE = 40,0000 * / in.	CHECKED -	REVISED -
PLOT DATE = 4/6/2023	DATE -	REVISED -

STATE OF ILLINOIS
DEPARTMENT OF TRANSPORTATION


US 51 PAVEMENT MARKING
DETAILS

SCALE: SHEET 8 OF 9 SHEETS STA. TO STA.

F.A.P. RTE.	SECTION	COUNTY	TOTAL SHEETS	SHEET NO.
322	50,51,52 RS-3	MACON	79	63
CONTRACT NO. 74800				
ILLINOIS FED. AID PROJECT				

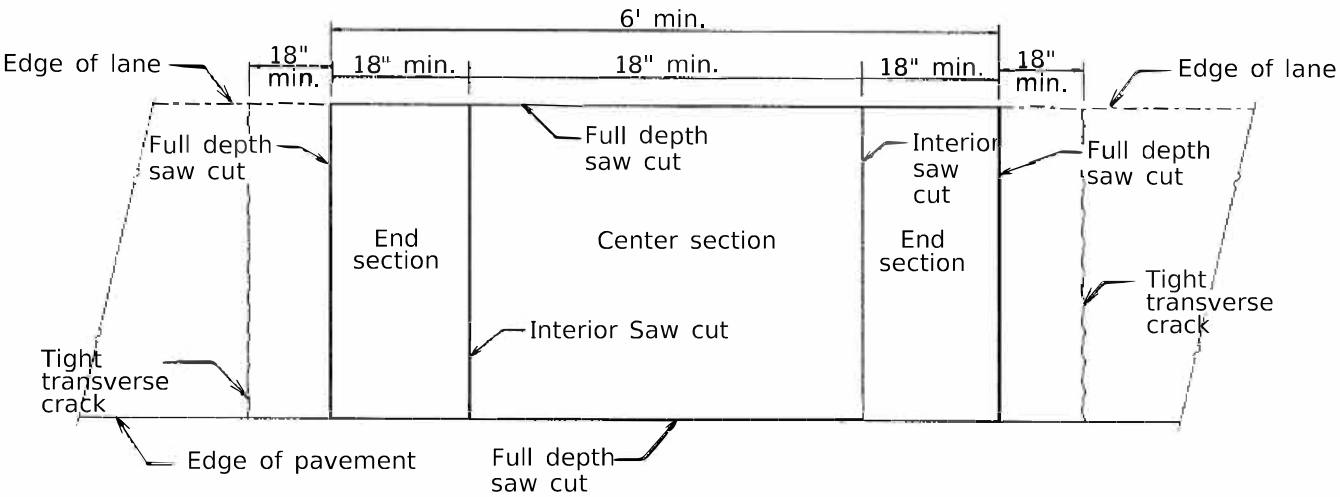

PAVEMENT SAWING DETAIL

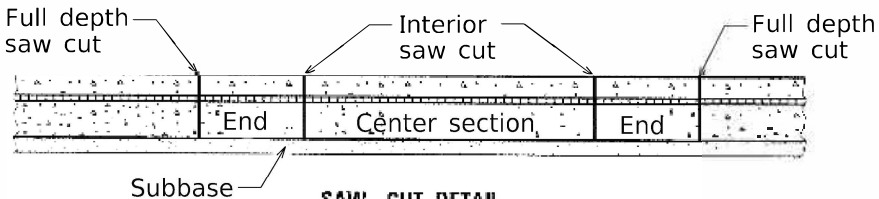

SAW CUT DETAIL

GENERAL NOTES


Interior saw cuts will be included in the cost of "CLASS A PATCHES (SPECIAL)."

When patching two adjacent lanes in one operation, the longitudinal joint shall be a longitudinal sawed joint as detailed on Standard 442001-04,however, the groove may be either preformed or sawed.


REV. - MS

Model: Default
File Name: p:\w\dot\pw\bertley.com\FWIDDOT\Documents\DOT Offices\District 2\Projects\74800\CAD\Sheet\DOT74800-SH-Details.dgn

	USER NAME = Mona.Steffen	DESIGNED -	REVISED -	STATE OF ILLINOIS DEPARTMENT OF TRANSPORTATION	CLASS A PATCHES (SPECIAL)			F.A.P. RTE.	SECTION	COUNTY	TOTAL SHEETS	SHEET NO.
		DRAWN -	REVISED -					322	50,51,52 RS-3	MACON	79	65
	PLOT SCALE = 100.0000' / in.	CHECKED -	REVISED +					CONTRACT NO. 74800				
	PLOT DATE = 4/6/2023	DATE -	REVISED +		SCALE:	SHEET 1	OF 2 SHEETS	STA.	TO STA.	ILLINOIS FED. AID PROJECT		

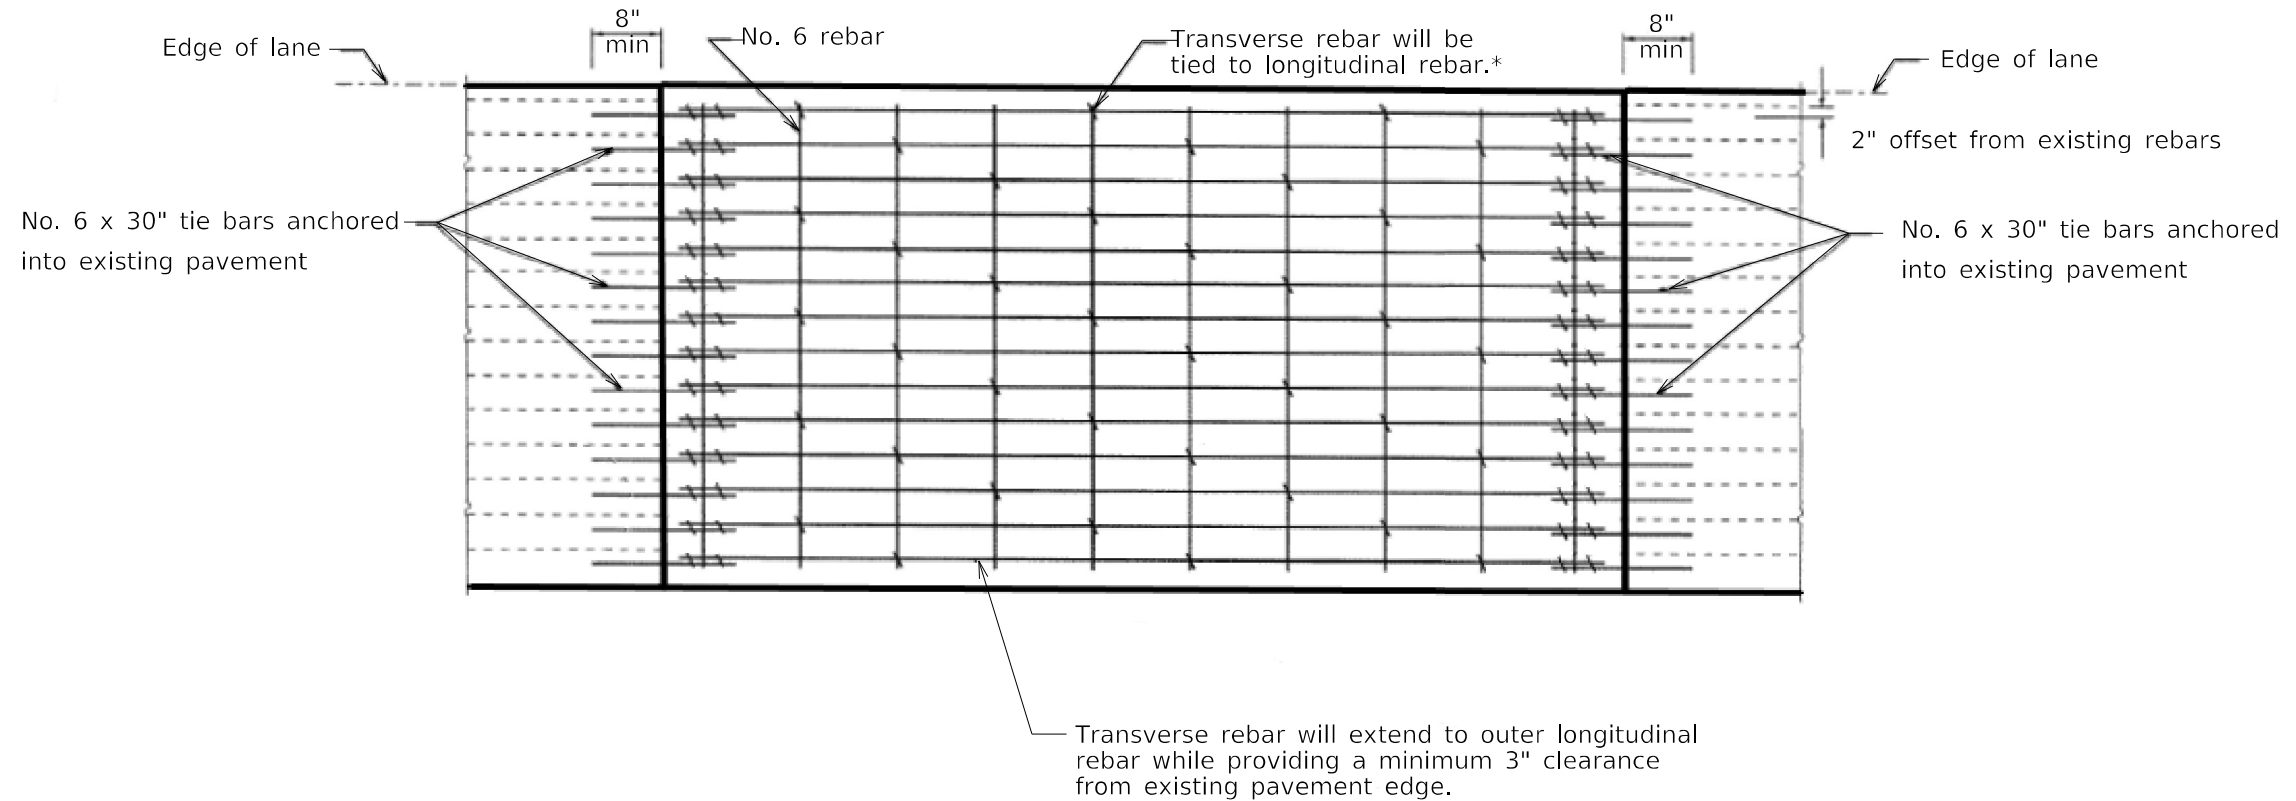

PAVEMENT REINFORCEMENT DETAIL

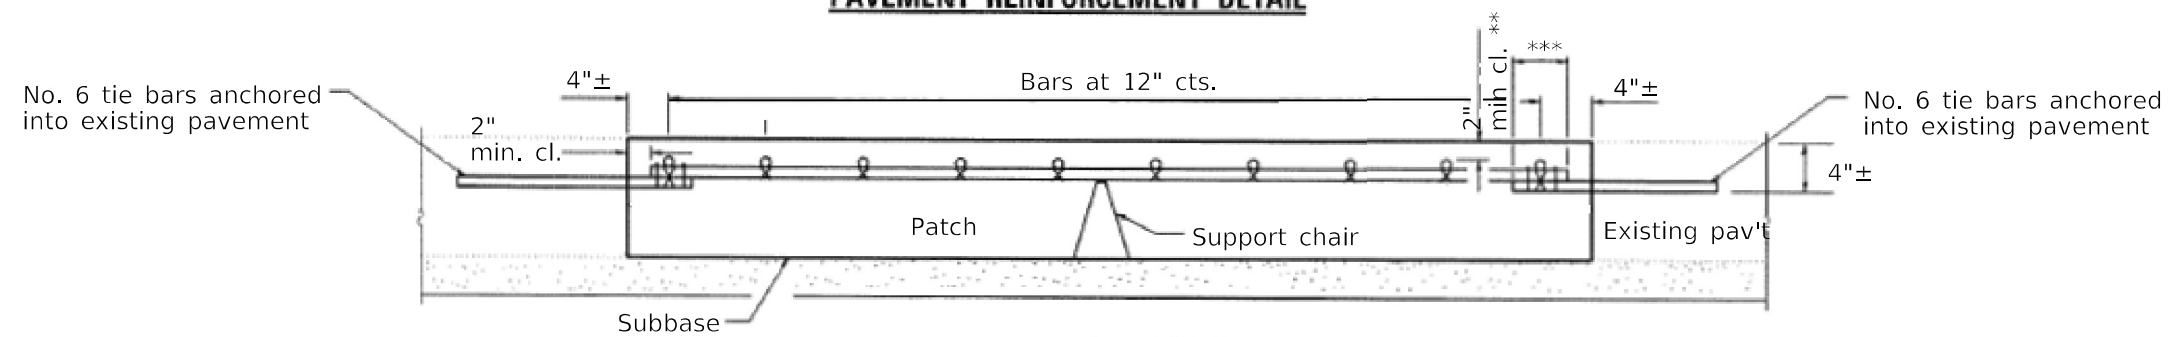

PATCHING DETAIL

- * Every 3rd intersection must be tied.
- ** When the minimum clearance cannot be obtained with the transverse bar on top then the transverse rebar shall be tied to the bottom of the longitudinal rebar.
- *** Minimum lap length is 18"

GENERAL NOTES

The #6 tie bars to be drilled & grouted into the existing pavement shall be included in the cost of "CLASS A PATCHES (SPECIAL)."

MODEL: Default
FILE: h:\p1\project-aw-bentley.com\p1\DOT\Documents\DOT Office\District 7\Projects\74800\CADD\Drawings\74800-sh-detaills.dgn

USER NAME = Mona.Steffen	DESIGNED -	REVISED -
	DRAWN -	REVISED -
PLOT SCALE = 100,0000' / in.	CHECKED -	REVISED -
PLOT DATE = 4/6/2023	DATE -	REVISED -


**STATE OF ILLINOIS
DEPARTMENT OF TRANSPORTATION**

CLASS A PATCHES (SPECIAL)


SCALE: SHEET 2 OF 2 SHEETS STA. TO STA.

F.A.P. RTE.	SECTION	COUNTY	TOTAL SHEETS	SHEET NO.
322	50.51,52 RS-3	MACON	79	66
CONTRACT NO. 74800				
ILLINOIS FED. AID PROJECT				

PROPOSED BUTT JOINT/PAVING DETAIL

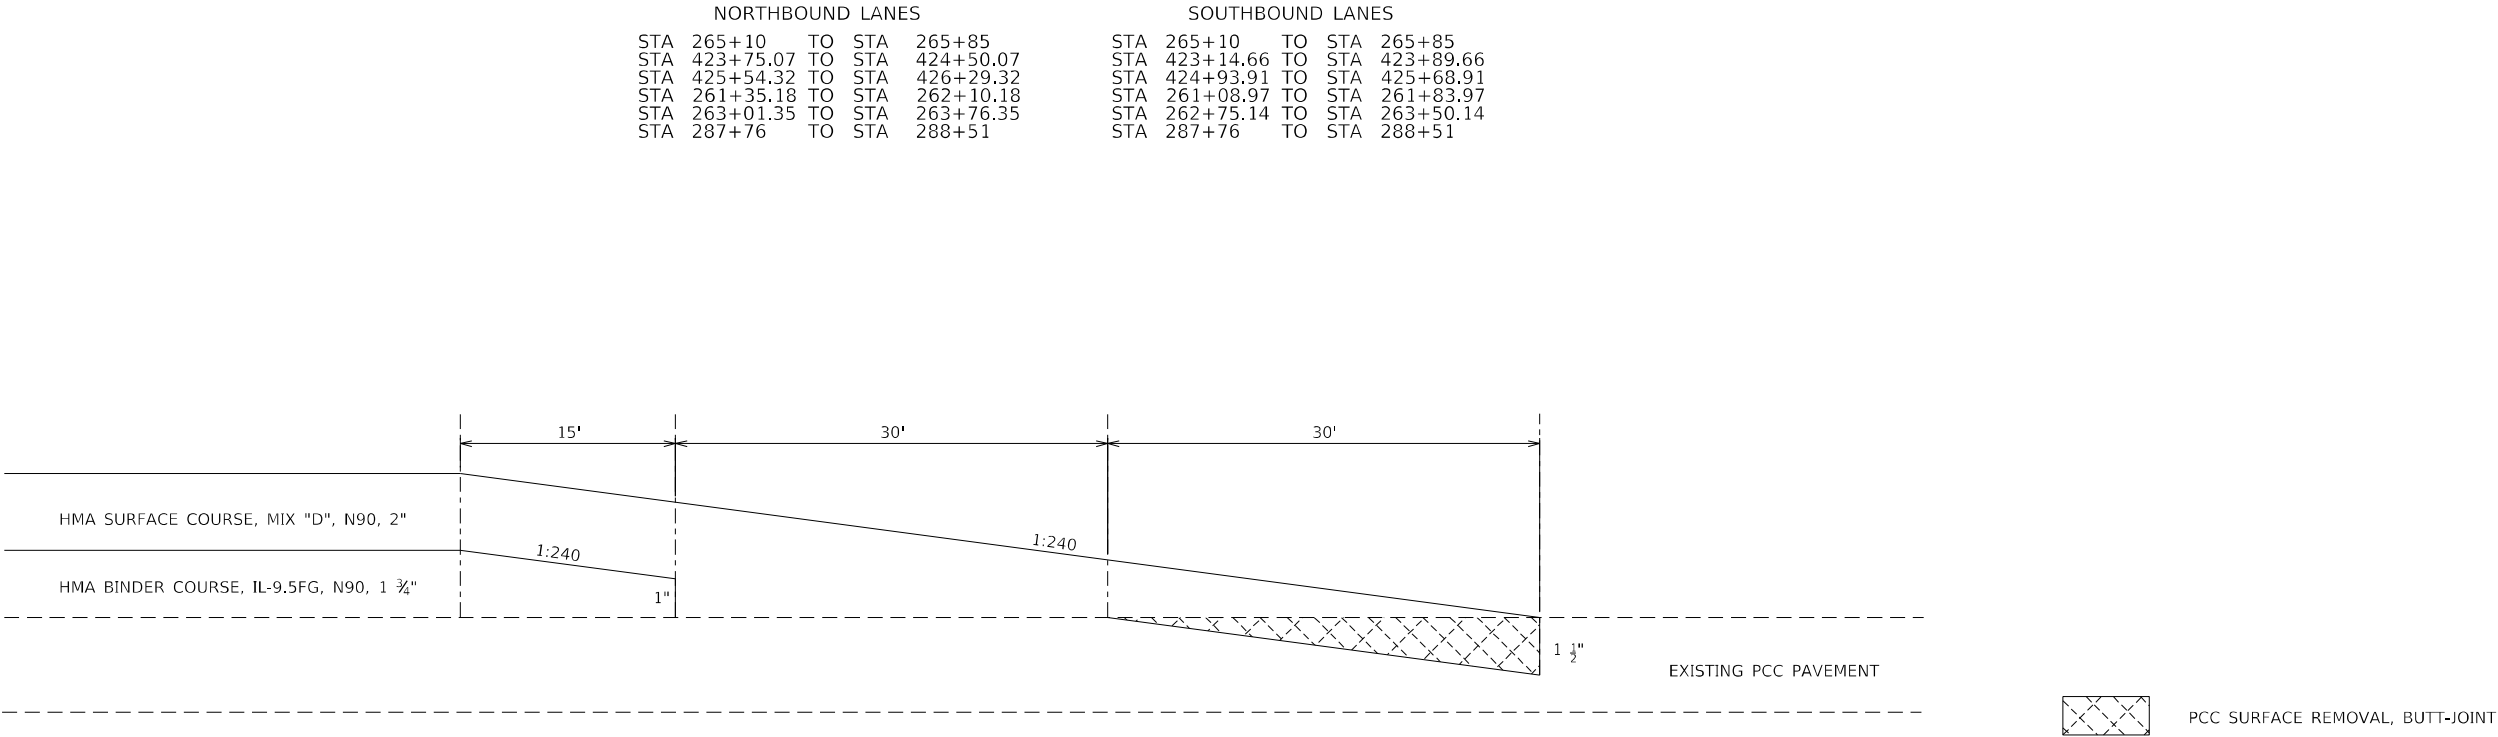

PROPOSED PAVING TRANSITION

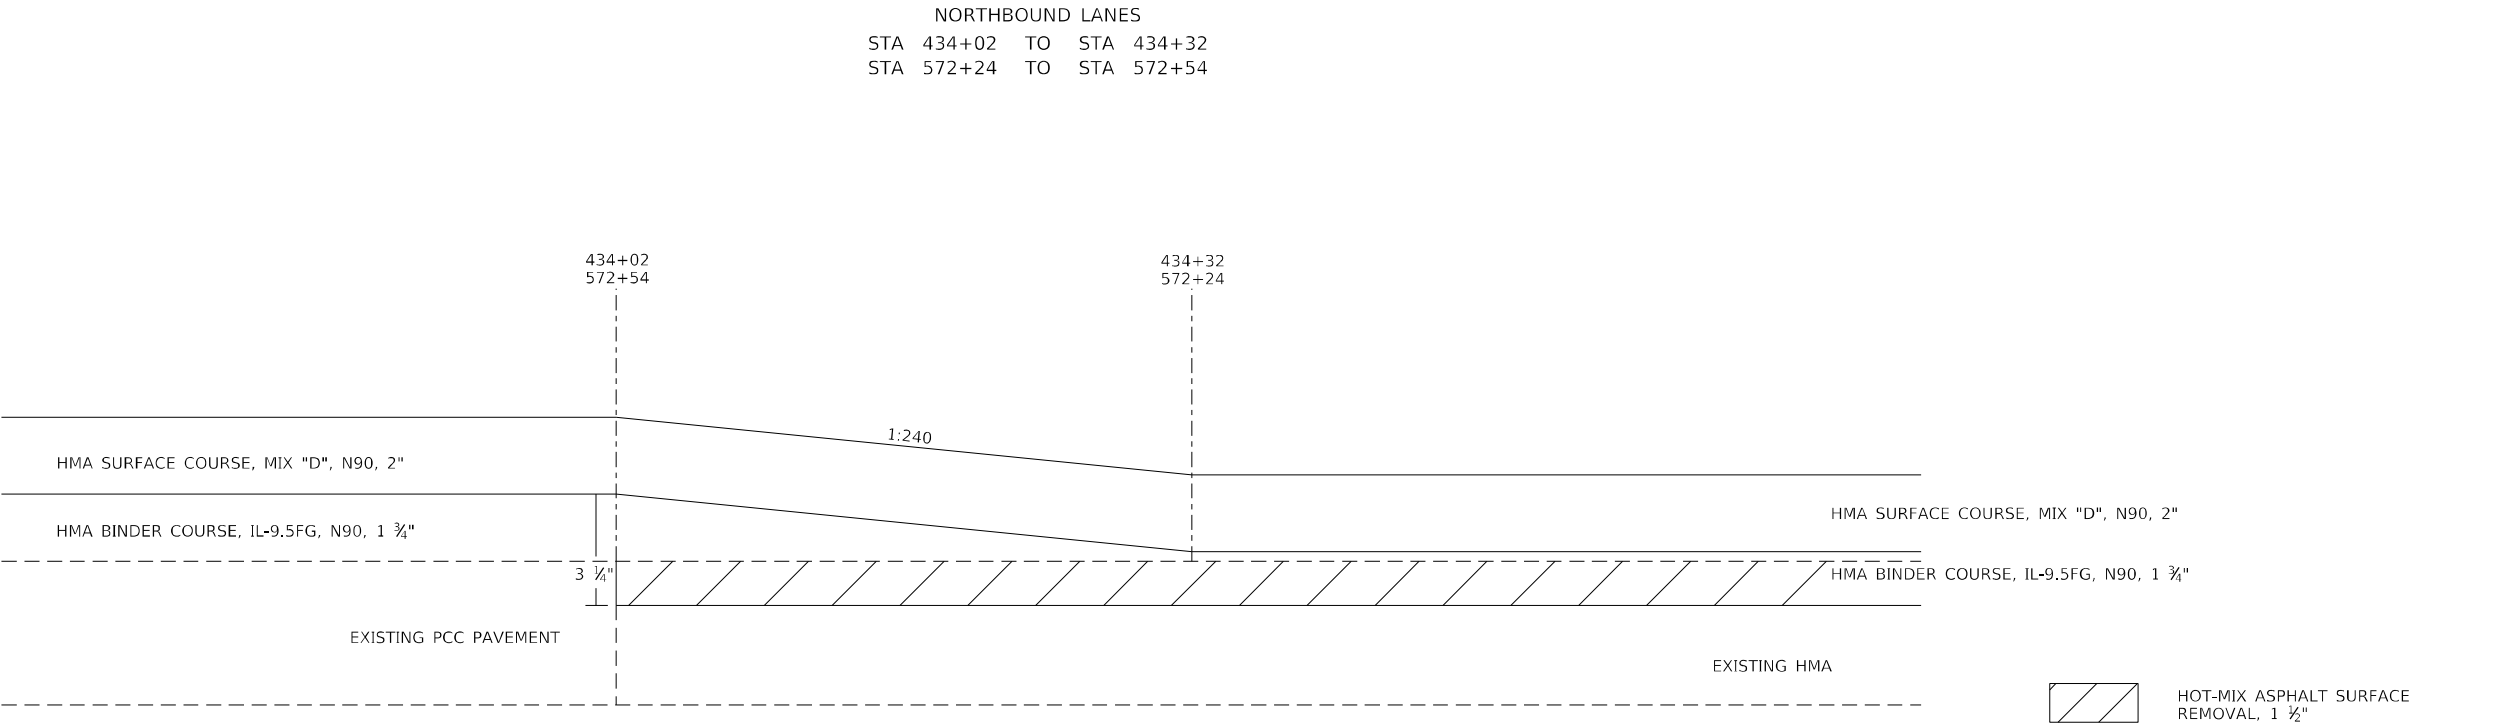

MODEL: Default
FILE: h:\mte\pav\uliet-aw-bentley.com\p\w\DOT\Documents\DOT Offices\District 7\Projects\74800\CADD\data\CAD\sheet\0774800-sh-detaills.dgn


	USER NAME = Mona.Steffen	DESIGNED -	REVISED -
		DRAWN -	REVISED -
	PLOT SCALE = 100,0000 ' / in.	CHECKED -	REVISED -
	PLOT DATE = 4/6/2023	DATE -	REVISED -

STATE OF ILLINOIS
DEPARTMENT OF TRANSPORTATION

PAVING DETAILS			
SCALE:	SHEET 1	OF 1 SHEETS	STA. TO STA.


F.A.P. RTE.	SECTION	COUNTY	TOTAL SHEETS	SHEET NO.
322	50.51,52 RS-3	MACON	79	67
CONTRACT NO. 74800				
		ILLINOIS	FED. AID PROJECT	

DETAIL OF CONCRETE MEDIAN, TYPE SB (DOWELLED)

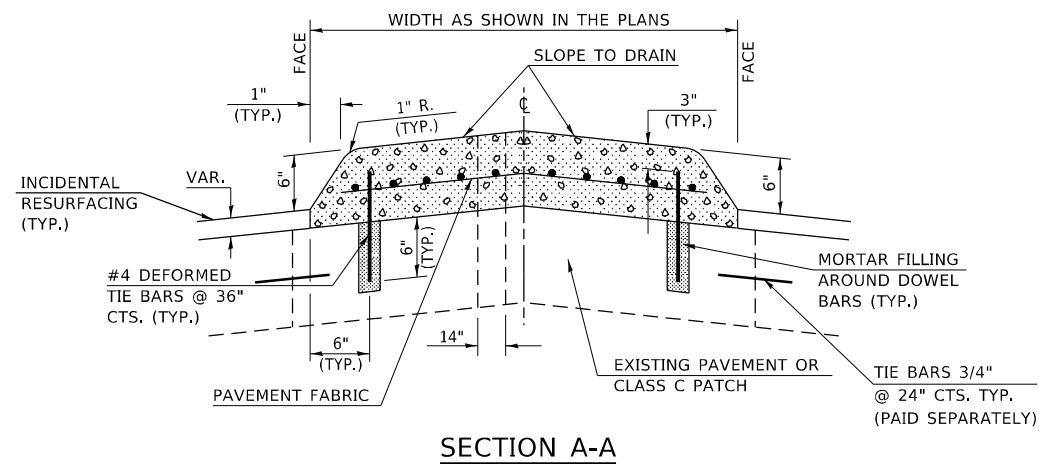

GENERAL NOTES


1. CONCRETE MEDIAN, TYPE SB (DOWELLED) SHALL BE CONSTRUCTED IN ACCORDANCE WITH THE APPLICABLE PORTIONS OF STATE STANDARD 606301 AND SECTION 606 OF THE STANDARD SPECIFICATIONS.
2. DOWEL BARS @ 36" CTS. OR AS DIRECTED BY THE ENGINEER.

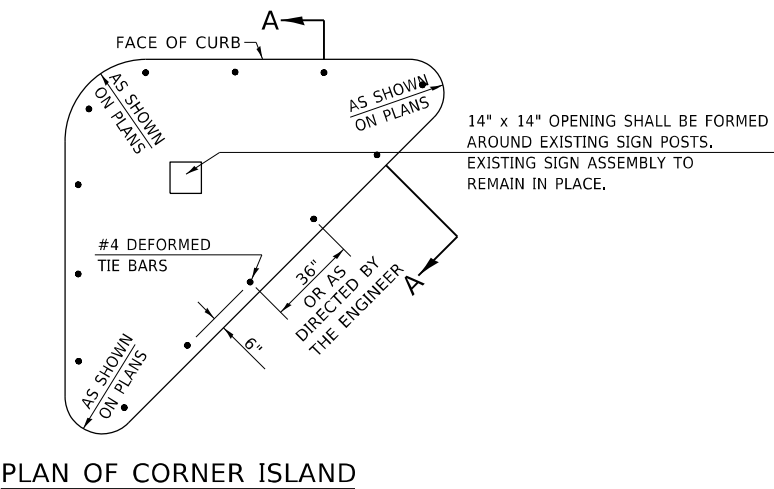

NOT TO SCALE


Model: Default
File Name: p:\project-aw-bentley.com\p\dot\Documents\DOT Office\District 7\Projects\74800\CADD\Drawings\74800-sh-detaills.dgn

	USER NAME = Mona.Steffen	DESIGNED -	REVISED -	STATE OF ILLINOIS DEPARTMENT OF TRANSPORTATION	CONCRETE MEDIAN, TYPE SB (DOWELLED)			F.A.P RTE.	SECTION	COUNTY	TOTAL SHEETS	SHEET NO.
		DRAWN -	REVISED -					322	50, 51, 52 RS-3	MACON	79	69
	PLOT SCALE = 100,0000' / in.	CHECKED -	REVISED -					CONTRACT NO. 74800				
	PLOT DATE = 4/6/2023	DATE -	REVISED -		SCALE:	SHEET 1	OF 1	SHEETS	STA.	TO STA.	ILLINOIS FED. AID PROJECT	

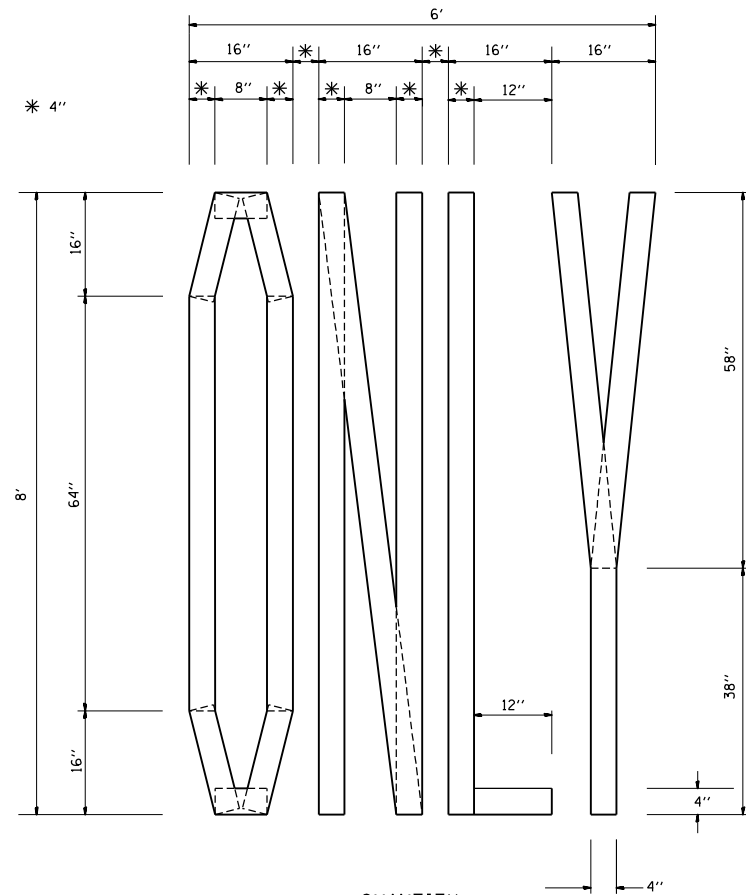


QUANTITY
4" LINE = 63.2 ft.
21.0 sq. ft.

SHORT TERM STOP BAR

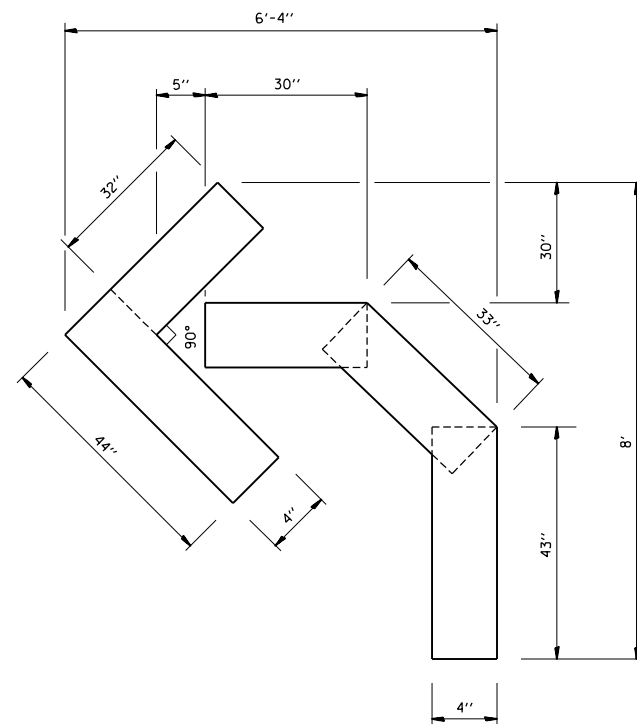

QUANTITY
4" LINE = 15.2 ft.
5.0 sq. ft.

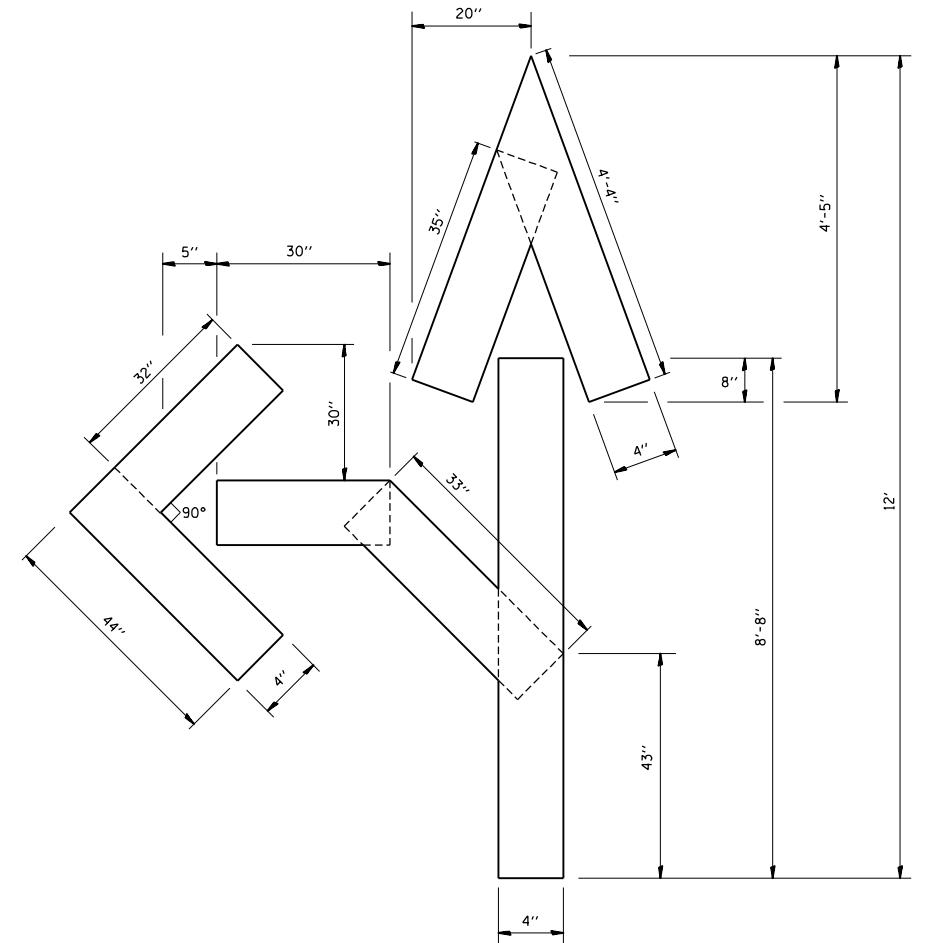

QUANTITY
4" LINE = 27.5 ft.
9.2 sq. ft.

STATE OF ILLINOIS
DEPARTMENT OF TRANSPORTATION

DETAIL FOR SHORT TERM
PAVEMENT MARKING

SCALE: NA SHEET 1 OF 1 SHEETS STA. TO STA.

F.A.P. RTE.	SECTION	COUNTY	TOTAL SHEETS	SHEET NO.
322	50,51,52 RS-3	MACON	79	70
CONTRACT NO. 74800				
ILLINOIS FED. AID PROJECT				

SLOPE DETAILS FOR PIPE UNDERDRAINS, 6" (MODIFIED)

				PAVEMENT PROFILE GRADE LINE (%)	PROPOSED UNDERDRAIN SLOPE (%)
DIRECTION	STATION	TO	STATION		
NB & SB	305+00.00		307+00.00	-0.224	-0.40
* NB & SB	307+00.00		311+00.00	VARIES -0.224 TO +0.11	-0.40/+0.40
NB & SB	311+00.00		315+00.00	+0.11	+0.40
* NB & SB	315+00.00		319+00.00	VARIES +0.11 TO +0.72	+0.40/PGL
NB & SB	319+00.00		322+00.00	+0.72	PGL
* NB & SB	322+00.00		326+00.00	VARIES +0.72 TO -0.67	PGL/+0.40/-0.40/PGL
NB & SB	326+00.00		336+00.00	-0.67	PGL
* NB & SB	336+00.00		342+00.00	VARIES -0.67 TO +0.68	PGL/-0.40/+0.40/PGL
NB & SB	342+00.00		352+00.00	+0.68	PGL
* NB & SB	352+00.00		356+00.00	VARIES +0.68 TO -0.63	PGL/+0.40/-0.40/PGL
NB & SB	356+00.00		358+00.00	-0.63	PGL
* NB & SB	358+00.00		362+00.00	VARIES -0.63 TO +0.26	PGL/-0.40/+0.40
NB & SB	362+00.00		386+00.00	+0.26	+0.40
* NB & SB	386+00.00		390+00.00	VARIES +0.26 TO +0.473	+0.4/PGL
NB & SB	390+00.00		395+50.00	+0.473	PGL
* NB & SB	395+50.00		400+50.00	VARIES +0.473 TO -0.835	PGL/+0.40/-0.40/PGL
NB & SB	400+50.00		407+00.00	-0.835	PGL
* NB & SB	407+00.00		409+00.00	VARIES -0.835 TO -0.141	PGL/-0.40
NB & SB	409+00.00		419+00.00	-0.141	-0.40
* NB & SB	419+00.00		423+00.00	VARIES -0.141 TO +0.215	-0.40/+0.40
NB & SB	423+00.00		430+00.00	+0.215	+0.40
* NB & SB	430+00.00		434+00.00	VARIES +0.215 TO +0.911	+0.40/PGL
NB & SB	434+00.00		446+50.00	+0.911	PGL
* NB & SB	446+50.00		451+50.00	VARIES +0.911 TO -1.07	PGL/+0.40/-0.40/PGL
NB & SB	451+50.00		453+00.00	-1.07	PGL
* NB & SB	453+00.00		457+00.00	VARIES -1.07 TO -0.02	PGL/-0.40
NB & SB	457+00.00		467+00.00	-0.02	-0.40
* NB & SB	467+00.00		471+00.00	VARIES -0.02 TO -0.768	-0.40/PGL
NB & SB	471+00.00		472+00.00	-0.768	PGL
* NB & SB	472+00.00		476+00.00	VARIES -0.768 TO +0.554	PGL/-0.40/+0.40/PGL
NB & SB	476+00.00		481+00.00	+0.554	PGL
* NB & SB	481+00.00		485+00.00	VARIES +0.554 TO -0.0125	PGL/+0.40/-0.40
NB & SB	485+00.00		493+00.00	-0.0125	-0.40
* NB & SB	493+00.00		498+00.00	VARIES -0.0125 TO -0.323	-0.40
NB & SB	498+00.00		504+50.00	-0.323	-0.40
* NB & SB	504+50.00		508+50.00	VARIES -0.323 TO +0.095	-0.40/+0.40
NB & SB	508+50.00		512+50.00	+0.095	+0.40
* NB & SB	512+50.00		516+50.00	VARIES +0.095 TO +0.30	+0.40
NB & SB	516+50.00		518+00.00	+0.30	+0.40
* NB & SB	518+00.00		524+00.00	VARIES +0.30 TO -0.215	+0.40/-0.40
NB & SB	524+00.00		526+00.00	-0.215	-0.40
* NB & SB	526+00.00		530+00.00	VARIES -0.215 TO +0.72	-0.40/+0.40/PGL
NB & SB	530+00.00		536+00.00	+0.72	PGL
* NB & SB	536+00.00		540+00.00	VARIES +0.72 TO -0.242	PGL/+0.40/-0.40
NB & SB	540+00.00		544+00.00	-0.242	-0.40
* NB & SB	544+00.00		550+00.00	VARIES -0.242 TO +0.20	-0.40/+0.40
NB & SB	550+00.00		555+00.00	+0.20	+0.40
* NB & SB	555+00.00		559+00.00	VARIES +0.20 TO -0.15	+0.40/-0.40

				PAVEMENT PROFILE GRADE LINE (%)	PROPOSED UNDERDRAIN SLOPE (%)
DIRECTION	STATION	TO	STATION		
NB & SB	559+00.00		562+00.00	-0.15	-0.40
* NB & SB	562+00.00		566+00.00	VARIES -0.15 TO +0.40	-0.40/+0.40/PGL
NB & SB	566+00.00		568+00.00	+0.40	PGL
* NB & SB	568+00.00		572+00.00	VARIES +0.40 TO +1.20	PGL
NB & SB	572+00.00		573+00.00	+1.20	PGL
* NB	573+00.00		574+01.69		
* NB	STA. EQU. 574+01.69(BK)=174+89.59(AH)			VARIES +1.20 TO +0.22	PGL/+0.40
* NB	174+89.59		178+00.00		
NB	178+00.00		183+00.00	+0.22	+0.40
* NB	183+00.00		189+00.00	VARIES +0.22 TO +0.236	+0.40
NB & SB	189+00.00		195+00.00	+0.236	+0.40
* NB & SB	195+00.00		201+00.00	VARIES +0.236 TO +0.62	+0.40/PGL
NB & SB	201+00.00		210+00.00	+0.62	PGL
* NB & SB	210+00.00		218+00.00	VARIES +0.62 TO +0.00	PGL/+0.40
NB & SB	218+00.00		228+00.00	+0.00	+0.40
* NB & SB	228+00.00		236+00.00	VARIES +0.00 TO -0.376	+0.40/-0.40
NB & SB	236+00.00		252+00.00	-0.376	-0.40
* NB & SB	252+00.00		258+00.00	VARIES -0.376 TO -0.48	-0.40/PGL
NB & SB	258+00.00		262+90.71	-0.48	PGL
* NB	262+90.71		266+90.71	VARIES -0.48 TO -0.08	PGL/-0.40
NB	266+90.71		278+00.00	-0.08	-0.40
* NB	278+00.00		286+00.00	VARIES -0.08 TO +0.20	-0.40/+0.40
NB & SB	286+00.00		289+00.00	+0.20	+0.40


* VERTICAL CURVE

				PAVEMENT PROFILE GRADE LINE (%)	PROPOSED UNDERDRAIN SLOPE (%)
DIRECTION	STATION	TO	STATION		
* SB	573+00.00		574+01.69		
* SB	STA. EQU. 574+01.69(BK)=174+89.59(AH)			VARIES +1.20 TO -0.04	PGL/+0.40/-0.40
* SB	174+89.59		178+00.00		
SB	178+00.00		183+00.00	-0.04	-0.40
* SB	183+00.00		189+00.00	VARIES -0.04 TO +0.236	-0.40/+0.40
* SB	262+90.71		266+90.71	VARIES +0.48 TO +0.15	PGL/+0.40
SB	266+90.71		268+00.00	+0.15	+0.40
* SB	268+00.00		272+00.00	VARIES +0.15 TO -0.178	+0.40/-0.40
SB	272+00.00		278+00.00	-0.178	-0.40
* SB	278+00.00		286+00.00	VARIES -0.178 TO +0.20	-0.40/+0.40

* VERTICAL CURVE

PIPE UNDERDRAIN DETAIL

(USE WHEN PGL IS LESS THAN 0.4%)

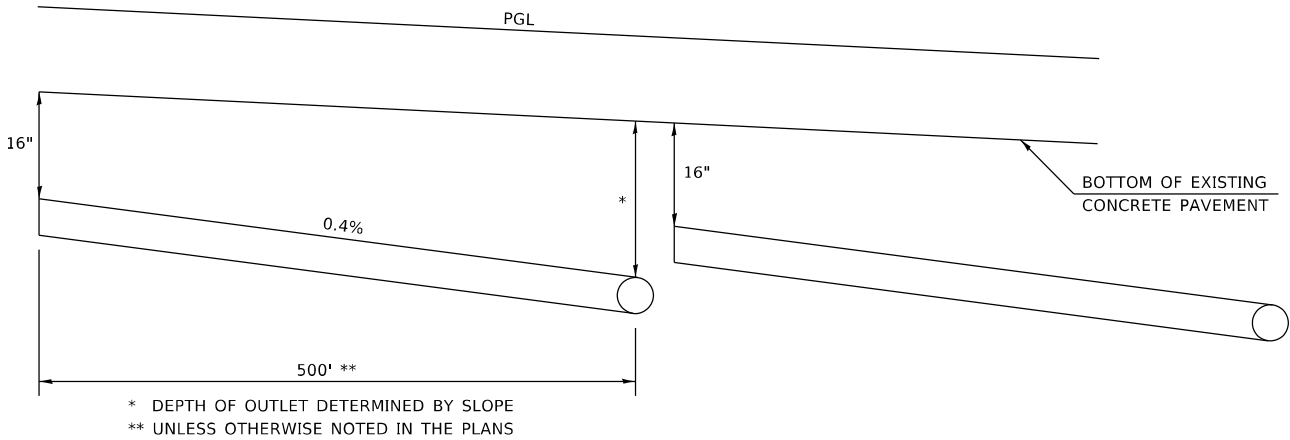

MODEL: Default
FILE: \\nrcs-prod\ulc-aw-bentley.com\PIV\DOT\Documents\DOT Office\District 7\Projects\74800\CADD\Drawings\CADD\Drawings\74800-01-01-01.dgn

USER NAME = Mona.Steffen	DESIGNED -	REVISED - MMO 12-99
	DRAWN -	REVISED - DRM 08-04
PLOT SCALE = 100,0000 ' / in.	CHECKED -	REVISED - MKS 04-08
PLOT DATE = 4/6/2023	DATE -	REVISED - DRM 01-09


STATE OF ILLINOIS
DEPARTMENT OF TRANSPORTATION

SLOPE DETAILS FOR
PIPE UNDERDRAINS, 6" (MODIFIED)


SCALE: SHEET 1 OF 1 SHEETS STA. TO STA.

F.A.P. RTE.	SECTION	COUNTY	TOTAL SHEETS	SHEET NO.
322	50,51,52 RS-3	MACON	79	71
CONTRACT NO. 74800				
ILLINOIS FED. AID PROJECT				


Model: Default
File: Outlet_Protector.dwg
User: jstef
Project: 74800
Sheet: 72
Title: DISTRICT 7 DETAIL NO. 601101A

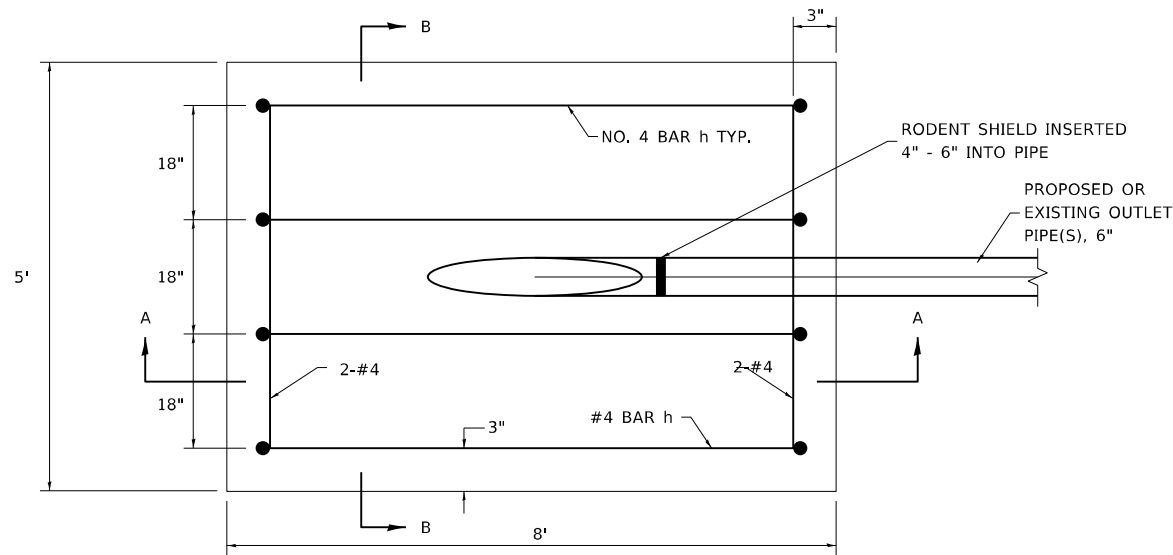

PLAN VIEW

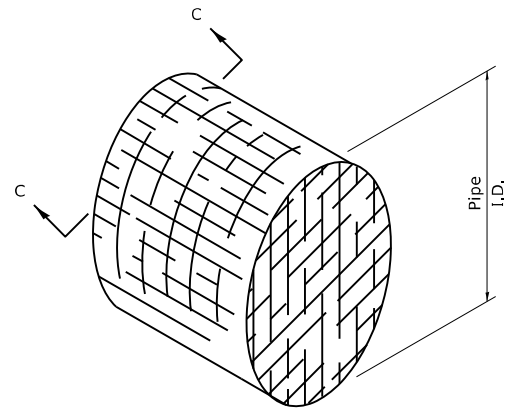

DETAIL OF RODENT SHIELD

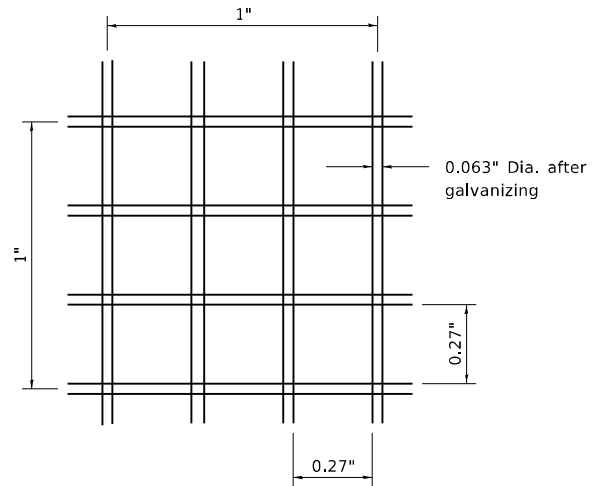

SECTION C-C

NOTES

The outlet pipe or pipes shall be located as close as possible to the center of the outlet protector.

The last 10' of outlet pipe shall be schedule 40 PVC.


The rebars may be cut or relocated to accomodate pipe.

Cut outlet pipe on a bevel to match finished surface of surrounding PCC.


Seeding Class 2 shall be considered included in the cost of the pay items.

OUTLET PROTECTOR BILL OF MATERIALS


PAY ITEM	UNIT	QUANTITY (EACH OUTLET PROTECTOR)
CLASS SI CONCRETE (MISCELLANEOUS)	CU YD	1.5
REINFORCING BARS	LB	35.6
RODENT SHIELDS	EACH	1

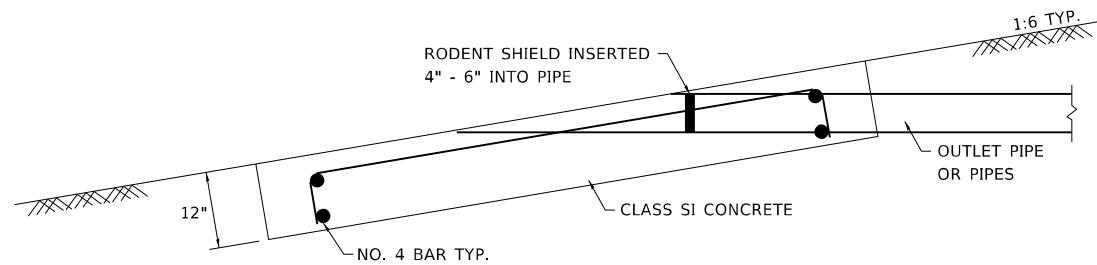

SECTION A-A

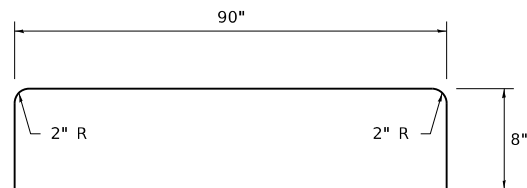


#4 h BAR

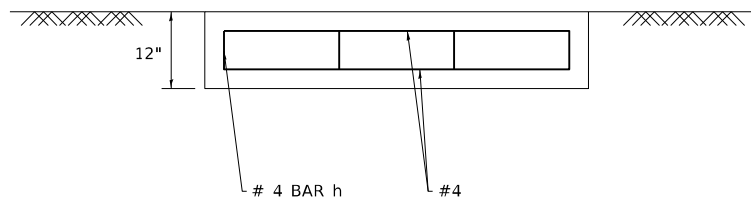

SECTION B-B

DISTRICT 7 DETAIL NO. 601101A

STATE OF ILLINOIS DEPARTMENT OF TRANSPORTATION	OUTLET PROTECTOR			F.A.P. RTE.	SECTION	COUNTY	TOTAL SHEETS	SHEET NO.
	SCALE: SHEET 1 OF 1 SHEETS STA. TO STA.			322	50,51,52 RS-3	MACON	79	72
				CONTRACT NO. 74800				
				ILLINOIS FED. AID PROJECT				

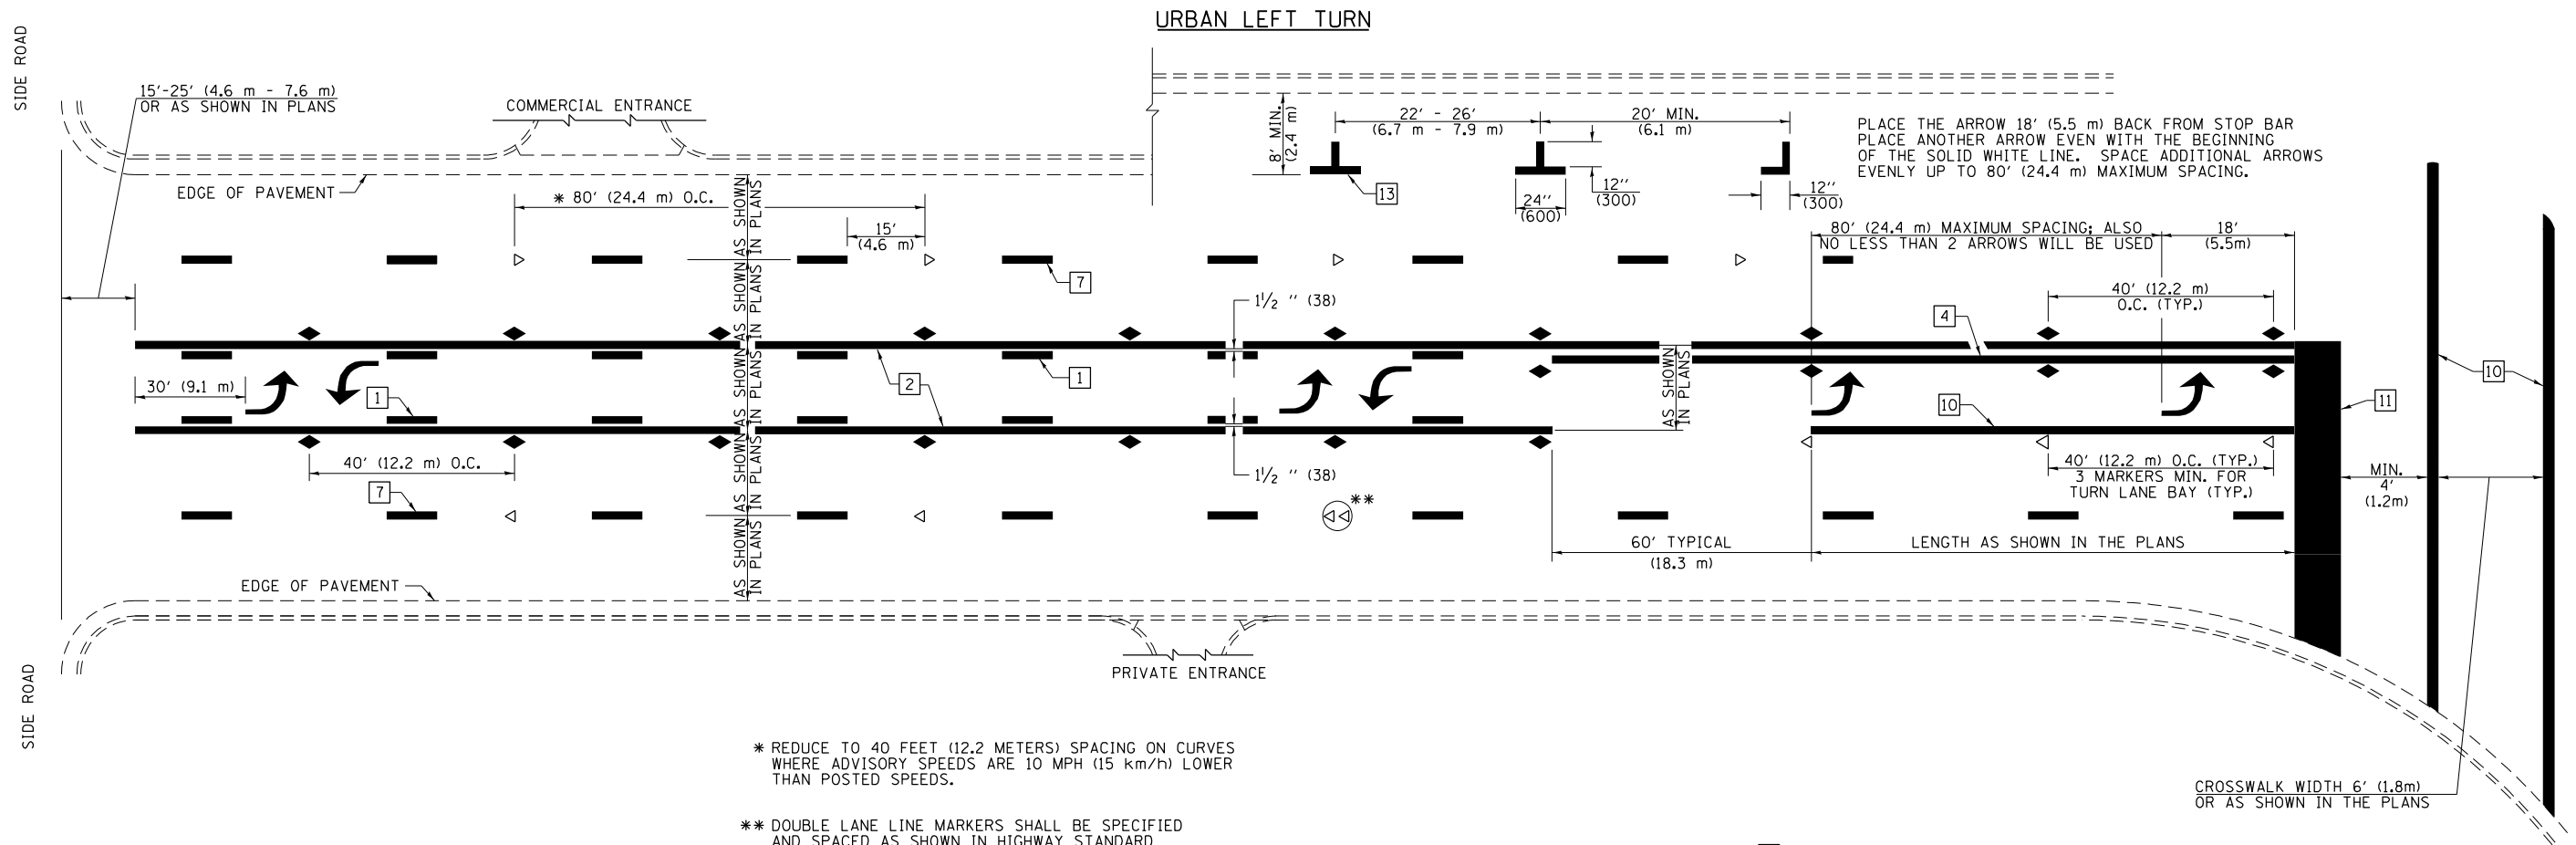


PAVEMENT MARKING LEGEND


- | | | |
|----|---------------------------------|--|
| 1 | 4" (100) SKIP-DASH (YELLOW) | |
| 2 | 4" (100) SOLID (YELLOW) | |
| 3 | 12" (300) DIAGONAL (YELLOW) | |
| 4 | 4" (100) DOUBLE YELLOW (NARROW) | |
| 5 | 12" (300) SOLID WHITE | |
| 6 | 4" (100) DOUBLE YELLOW (WIDE) | |
| 7 | 6" (150) SKIP-DASH (WHITE) | |
| 8 | 4" (100) SOLID (WHITE) | |
| 9 | 12" (300) DIAGONAL (WHITE) | |
| 10 | 6" (150) SOLID (WHITE) | |
| 11 | 24" (600) STOP BAR (WHITE) | |
| 12 | 8" (200) SOLID (WHITE) | |
| 13 | 4" (100) PARKING WHITE | |

GENERAL NOTES


- TURN ARROW PAIRS SHALL BE PLACED AT 250' (75 m) INTERVALS AND SHALL BE EVENLY SPACED BETWEEN BOTH ENDS OF THE BIDIRECTIONAL LEFT TURN LANE. USE A MINIMUM OF TWO PAIRS PER BLOCK.
- THE SOLID YELLOW PAVEMENT MARKINGS [2] SHOULD GENERALLY START OR END NEAR THE RADIUS POINT OF EACH STREET RETURN EXCEPT WHERE ONE OR BOTH ENDS WOULD INCLUDE STOP BARS.
- THE SKIP-DASH PAVEMENT MARKINGS [1] OR [7] SHOULD BE CENTERED BETWEEN BOTH ENDS OF EACH CITY BLOCK AND SHALL BE PLACED SO THEY LINE UP ACROSS FROM EACH OTHER.
- USE LARGE ARROW SIZE FOR BOTH RURAL AND URBAN LOCATIONS. (SEE SECTION 780 FOR SYMBOLS TABLE)
- LANE LINE EXTENSIONS SHALL BE THE SAME COLOR AND WIDTH AS THE LANE LINE BEING EXTENDED.
- ALL WHITE SKIP-DASH LINES SHALL BE 6" IN WIDTH.

 

LANE LINE EXTENSIONS

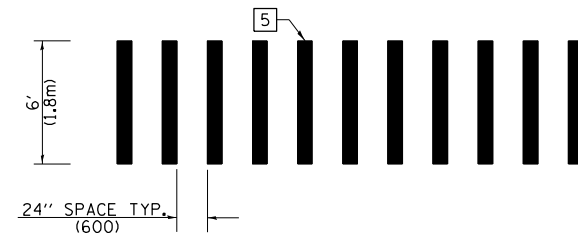


CROSSWALK DETAIL (DECATUR CITY LIMITS ONLY)

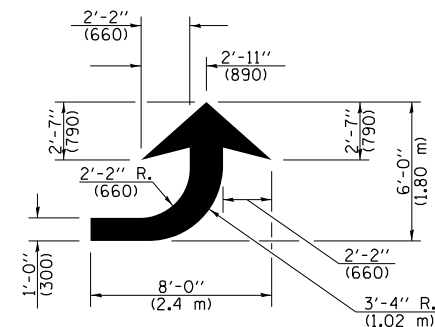

LEFT ARROW

REVERSE FOR RIGHT ARROW
AREA = 15.6 SQ. FT. (1.47 m²)
(WHITE)

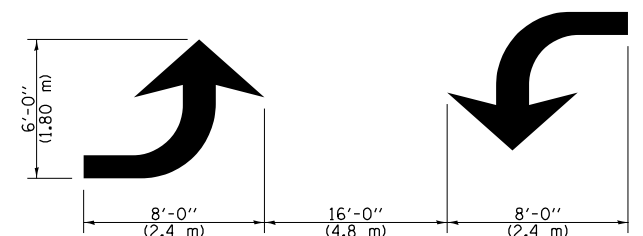

TYPICAL DOUBLE TURN ARROWS (WHITE)

NOT TO SCALE

Note: All dimensions are in INCHES
(millimeters) unless otherwise shown.

DISTRICT 7 DETAIL NO. 78000001

FILE NAME =	USER NAME = Mono.Steffen	DESIGNED -	REVISED - NAS 06/22
p:\dot-pw\Bentley.com\PWIDOT\Documents\DOT Offices\District 7\Projects\74800\CADD\Drawings\74800-shd-details.dgn		CHECKED -	REVISED -
PLOT SCALE = 100.0000' / in.		DATE -	REVISED -
PLOT DATE = 4/6/2023			

STATE OF ILLINOIS
DEPARTMENT OF TRANSPORTATION


PAVEMENT MARKING AND RAISED REFLECTIVE PAVEMENT MARKERS
(RURAL & URBAN APPLICATIONS)

SCALE: SHEET NO. 2 OF 4 SHEETS STA. TO STA.

F.A.P. RTE.	SECTION	COUNTY	TOTAL SHEETS	SHEET NO.
322	50,51,52 RS-3	MACON	79	74
CONTRACT NO. 74800				
ILLINOIS FED. AID PROJECT				

ISLANDS

OPTION 1

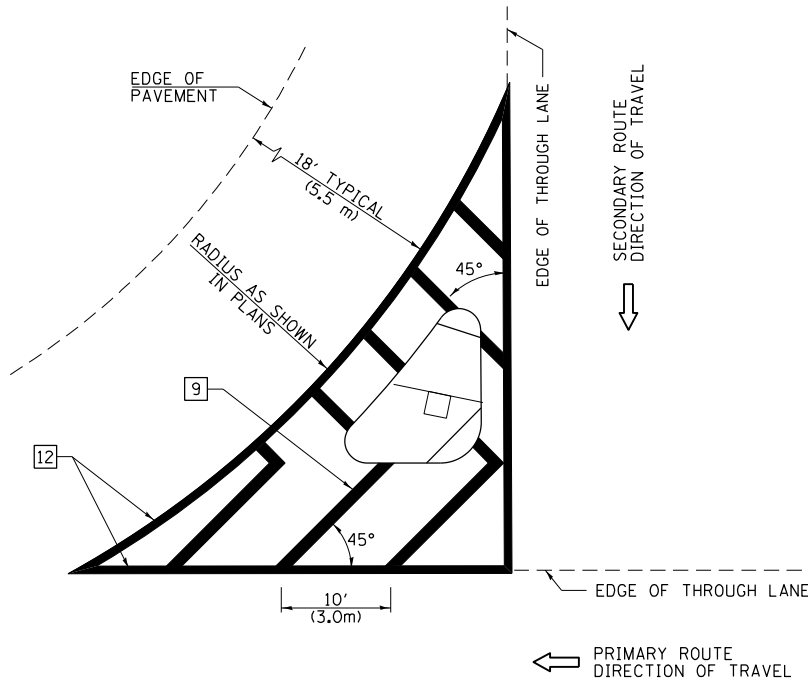


GENERAL NOTES


1. RAISED AND CORRUGATED MEDIANS SHALL BE OUTLINED WITH [2].
2. SOME OF THE INFORMATION INCLUDED WITH THIS DETAIL MAY NOT BE APPLICABLE TO THIS IMPROVEMENT.
3. PAVEMENT MARKINGS ARE TO BE EXTENDED THROUGH OMISSIONS WHEN APPLICABLE.
4. FINAL PAVEMENT MARKINGS SHALL BE IN PLACE PRIOR TO PLACING ANY RAISED REFLECTIVE PAVEMENT MARKERS.
5. THE FOLLOWING CRITERIA SHALL BE USED FOR SELECTING THE DIAGONAL PAVEMENT MARKING SPACING:

< 30 MPH (< 50 km/h)	15' (4.5 m)
30-45 MPH (50-75 km/h)	20' (6.0 m)
> 45 MPH (> 75 km/h)	30' (9.0 m)
6. THE USE OF ISLAND STRIPING OPTION 1 OR OPTION 2 SHALL BE AS SHOWN ON THE PLANS.


OPTION 2

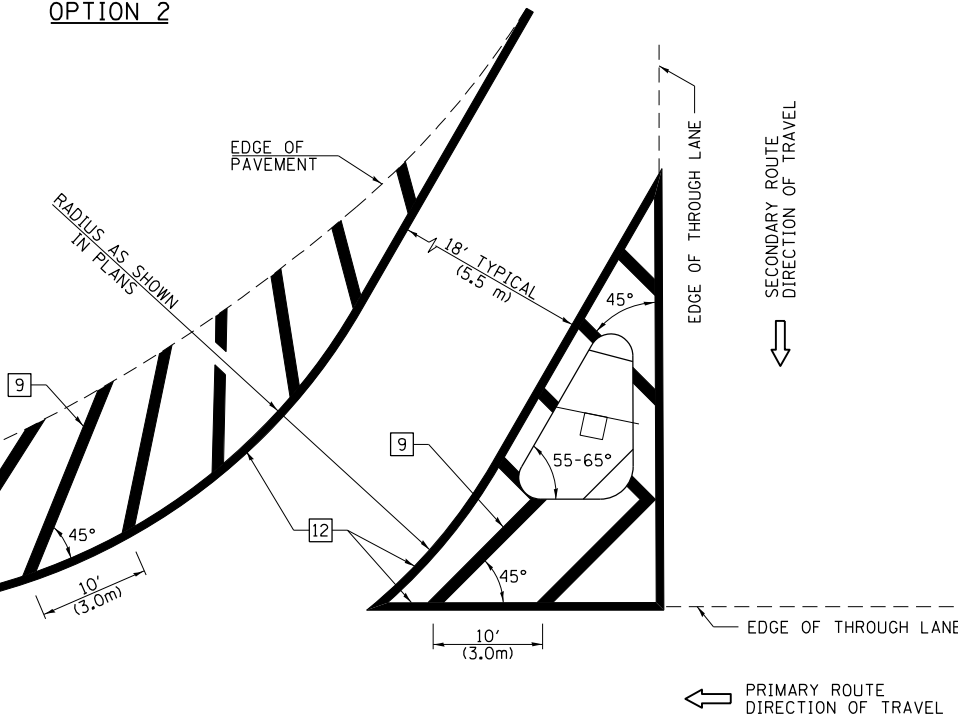

PAVEMENT MARKING LEGEND

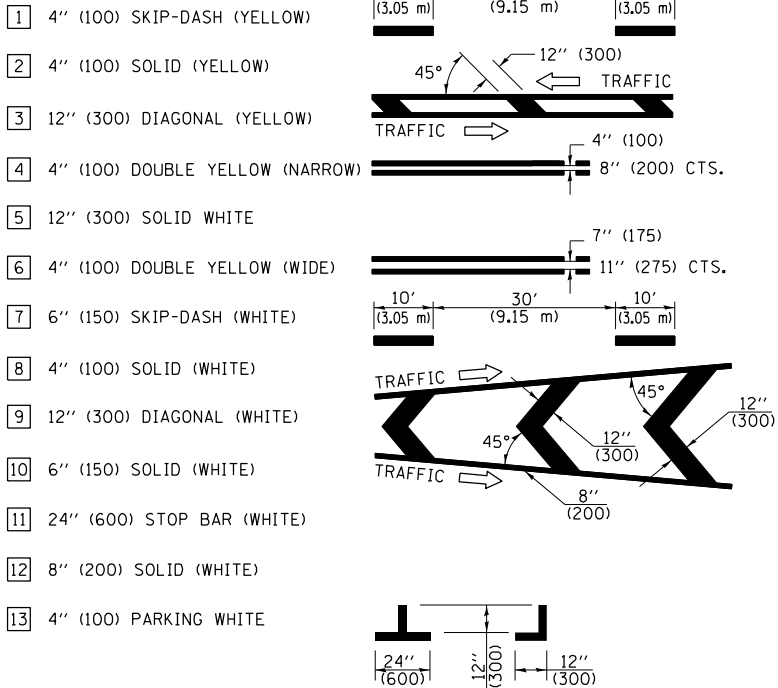

RURAL LEFT TURN STRIPING

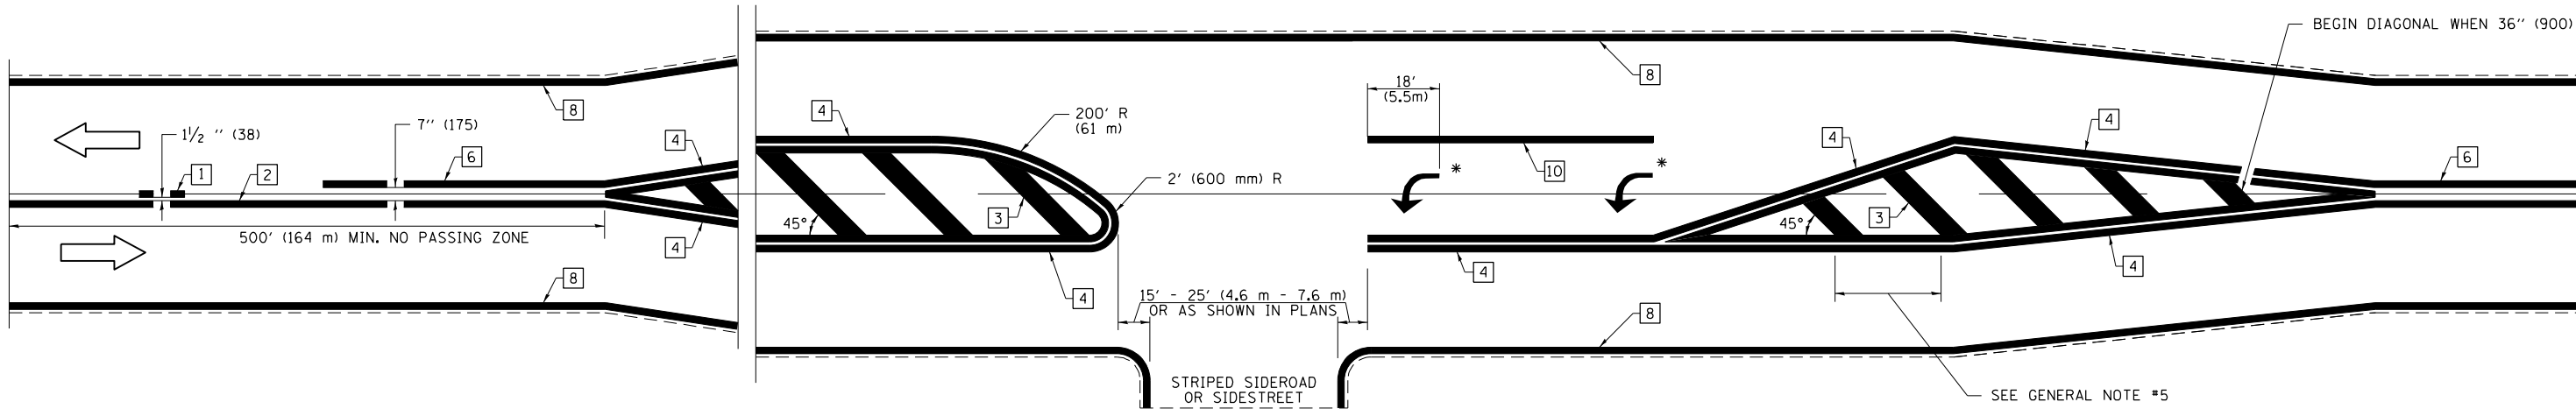

* PLACE AN ARROW 18' (5.5 m) BACK FROM END OF THE SOLID WHITE LINE. PLACE ANOTHER ARROW EVEN WITH THE BEGINNING OF THE SOLID WHITE LINE. SPACE ADDITIONAL ARROWS EVENLY UP TO 80' (24.4 m) MAXIMUM SPACING. USE MINIMUM OF 2 ARROWS.

NOT TO SCALE

Note: All dimensions are in INCHES (millimeters) unless otherwise shown.

DISTRICT 7 DETAIL NO. 78000001

FILE NAME =	USER NAME = Mono.Steffen	DESIGNED -	REVISED - NAS 06/22
p:\idot-pw\entley.com\PWIDOT\Documents\IDOT Offices\District 7\Projects\74800\CADD\Drawings\74800-shd-details.dgn		CHECKED -	REVISED -
		DATE -	REVISED -

STATE OF ILLINOIS
DEPARTMENT OF TRANSPORTATION


PAVEMENT MARKING AND RAISED REFLECTIVE PAVEMENT MARKERS
(RURAL & URBAN APPLICATIONS)

SCALE: SHEET NO. 3 OF 4 SHEETS STA. TO STA.


F.A.P. RTE.	SECTION	COUNTY	TOTAL SHEETS	SHEET NO.
322	50,51,52 RS-3	MACON	79	75
CONTRACT NO. 74800				
ILLINOIS FED. AID PROJECT				

PAVEMENT MARKING LEGEND


1 4" (100) SKIP-DASH (YELLOW)

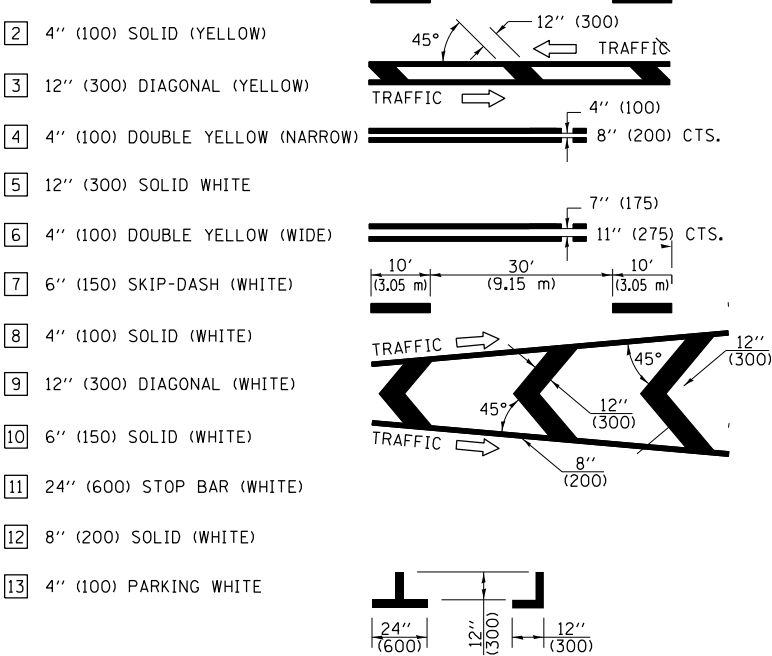

GENERAL NOTES

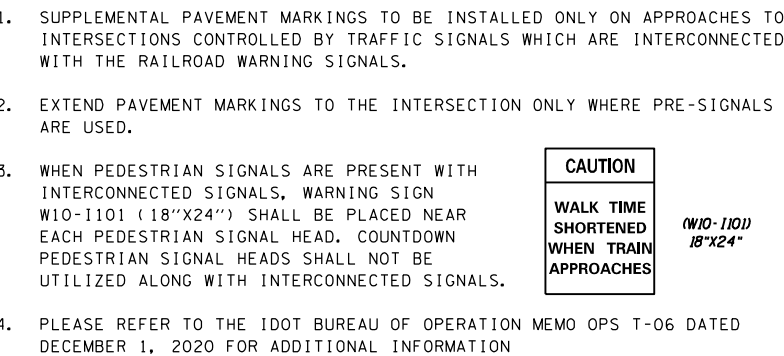

RAILROAD CROSSING WITH INTERCONNECT AND PRE-SIGNALS

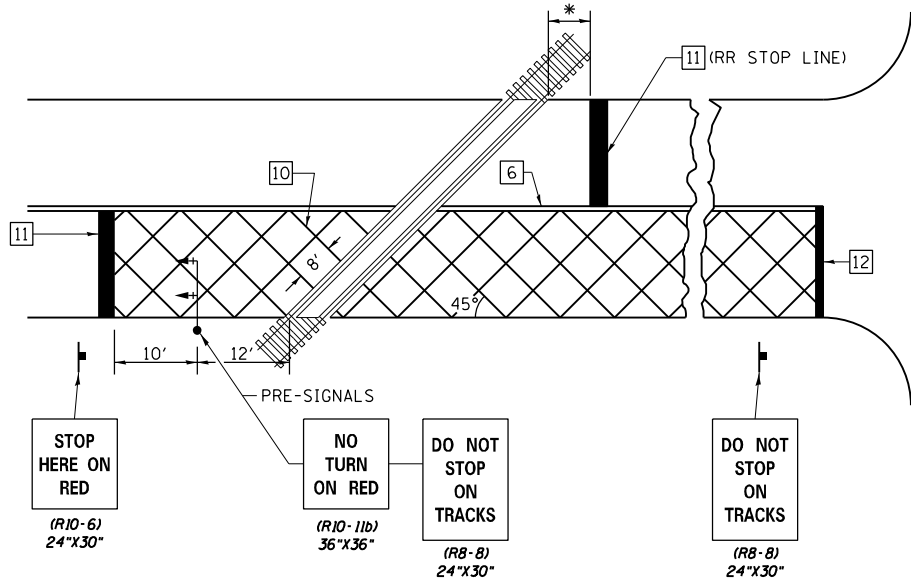


NOT TO SCALE


Note: All dimensions are in INCHES
(millimeters) unless otherwise shown.

DISTRICT 7 DETAIL NO. 78000001


FILE NAME =	USER NAME = Mono.Steffen	DESIGNED -	REVISED - NAS 06/22	STATE OF ILLINOIS DEPARTMENT OF TRANSPORTATION	PAVEMENT MARKING AND RAISED REFLECTIVE PAVEMENT MARKERS (RURAL & URBAN APPLICATIONS)				F.A.P RTE.	SECTION	COUNTY	TOTAL SHEETS	SHEET NO.
px:\ildot\px.bentley.com\PIDOT\Documents\ildot Offices\District 7\Projects\74800\CADD\Drawings\74800-sht-details.dgn		REVISED -	REVISED -						322	50,51,52 RS-3	MACON	79	76
PLOT SCALE = 100.0000 ' / in.	CHECKED -	REVISED -			CONTRACT NO. 74800								
PLOT DATE = 4/6/2023	DATE -	REVISED -											
					SCALE:	SHEET NO. 4 OF 4 SHEETS	STA.	TO STA.					
				ILLINOIS FED. AID PROJECT									

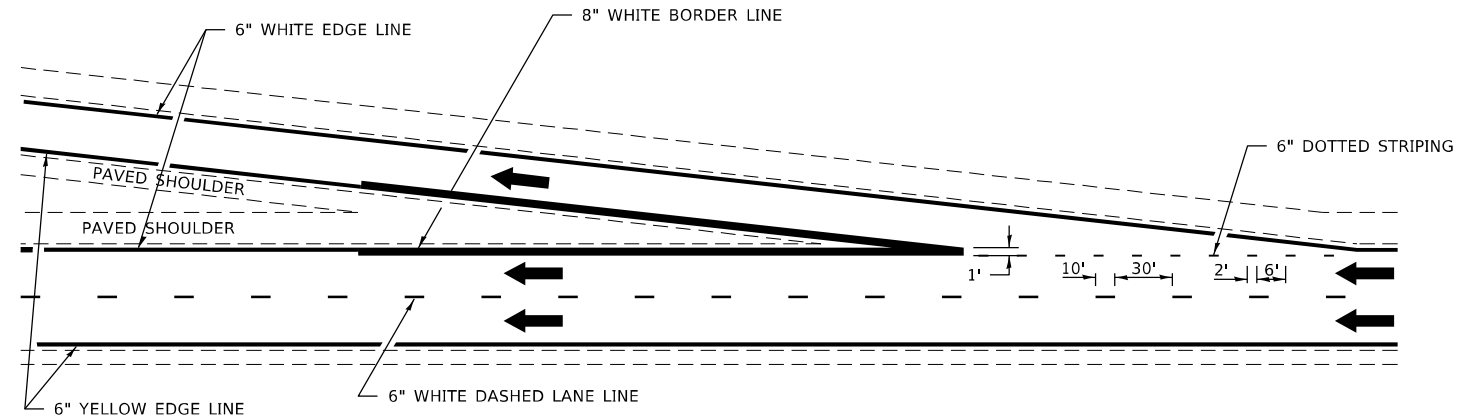

TYPICAL EXIT RAMP MARKING

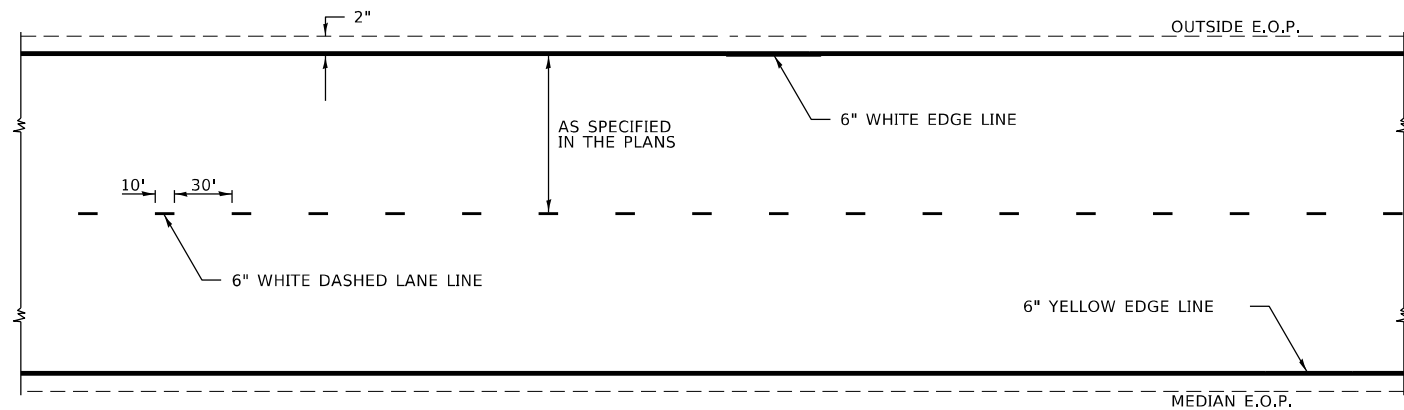

TYPICAL CENTERLING & EDGELINE MARKINGS

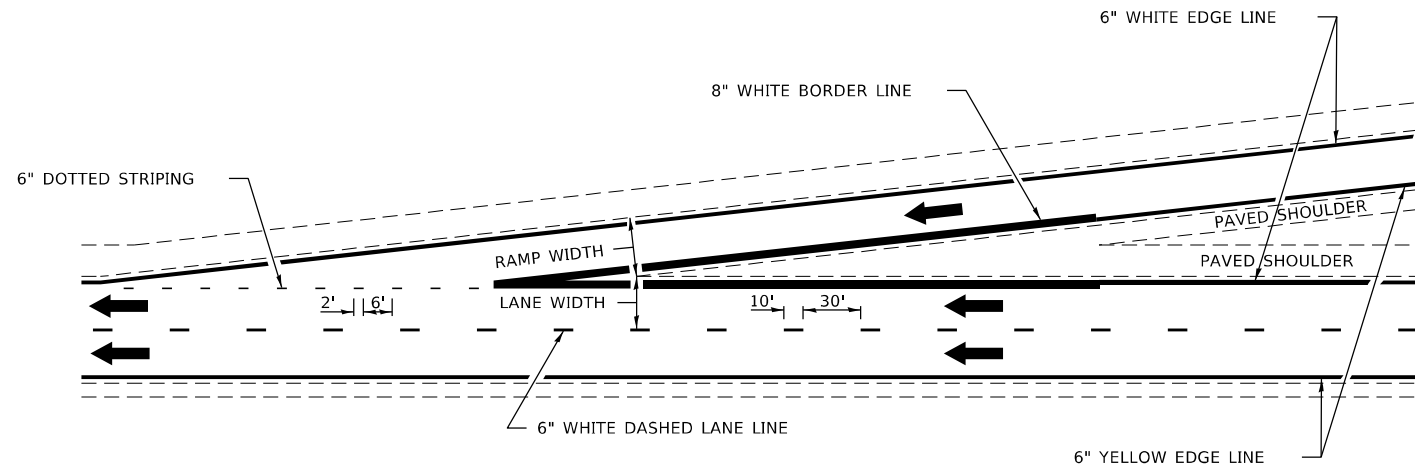

TYPICAL ENTRANCE RAMP MARKING

NOT TO SCALE

DISTRICT 7 DETAIL NO. 78000002				
F.A.P. RTE.	SECTION	COUNTY	TOTAL SHEETS	SHEET NO.
322	50,51,52 RS-3	MACON	79	77
CONTRACT NO. 74800				
		ILLINOIS	FED. AID PROJECT	

STATE OF ILLINOIS DEPARTMENT OF TRANSPORTATION	USER NAME = Mona.Steffen	DESIGNED -	REVISED - MKS 04-08
		DRAWN -	REVISED - DRM 01-09
	PLOT SCALE = 100,0000 ' / in.	CHECKED -	REVISED - DRM 12-10
	PLOT DATE = 4/6/2023	DATE -	REVISED - MAD 01-20

TYPICAL APPLICATIONS OF FREEWAY/EXPRESSWAY PAVEMENT MARKING			
SCALE:	SHEET 1 OF 2 SHEETS	STA.	TO STA.

MODEL: Default
FILE: h:\mktc\proj\bulletet-cw\bulletet-cw.bentley.com\PIV\DOT\Documents\DOT Office\District 7\Projects\74800\CADD\Drawings\CD\Drawings\774800-sh-detaills.dgn

FILE NAME =	USER NAME = Mono.Steffen	DESIGNED -	REVISED - MAD 6-11	STATE OF ILLINOIS DEPARTMENT OF TRANSPORTATION	SURVEY MARKER VAULT				F.A.P RTE.	SECTION	COUNTY	TOTAL SHEETS	SHEET NO.
pw:\ildot\pw.bentley.com\PWIDOT\Documents\ILDOT Offices\District 7\Projects\74800\CADD\DRAWN sheets\0774800-sht:details.dgn		DESIGNED -	REVISED -						322	50,51,52 RS-3	MACON	79	79
	PLOT SCALE = 100.0000 ' / in.	CHECKED -	REVISED -		CONTRACT NO. 74800								
	PLOT DATE = 4/6/2023	DATE -	REVISED -						SCALE:	SHEET NO. 1 OF 1 SHEETS	STA.	TO STA.	ILLINOIS FED. AID PROJECT