

STATE OF ILLINOIS
DEPARTMENT OF TRANSPORTATION

FAI ROUTE	SECTION	COUNTY	TOTAL SHEETS	SHEET NO.
94	FAI 90 / 94 22 BP	COOK	22	1
ILLINOIS CONTRACT NO. 62U18				

FOR INDEX OF SHEETS, SEE SHEET NO. 2

TRAFFIC DATA


LOCATION 1
STRUCTURE NO. 016-1110 - SPAN 2 ONLY
I-90 / 94 OVER 15TH TO 16TH STS
I-90 / 94:
2021 ADT = 239,000
SPEED LIMIT = 45 MPH

PROPOSED
HIGHWAY PLANS

FAI ROUTE 90 / 94: I-90 / 94 (DAN RYAN EXPWY)
OVER 15TH TO 16TH STS
PROJECT: NHPP-FBOY(506)
SECTION: FAI 90 / 94 22 BP
BRIDGE PAINTING
COOK COUNTY
C-91-017-23

R 12 E | R 13 E | R 14 E

THIS IMPROVEMENT IS LOCATED IN THE
CITY OF CHICAGO

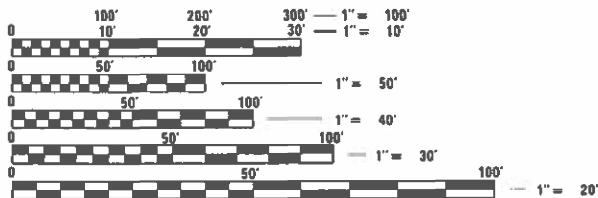


FULL SIZE PLANS HAVE BEEN PREPARED USING STANDARD
ENGINEERING SCALES. REDUCED SIZED PLANS WILL NOT
CONFORM TO STANDARD SCALES. IN MAKING MEASUREMENTS
ON REDUCED PLANS, THE ABOVE SCALES MAY BE USED.

C.U.A.N.
CHICAGO UTILITY ALERT NETWORK
1-312-744-7000

PROJECT ENGINEER: RODRIGO LEDEZMA (847) 705-4580
PROJECT MANAGER: J. ALAIN MIDY (847) 221-3056

CONTRACT NO. 62U18

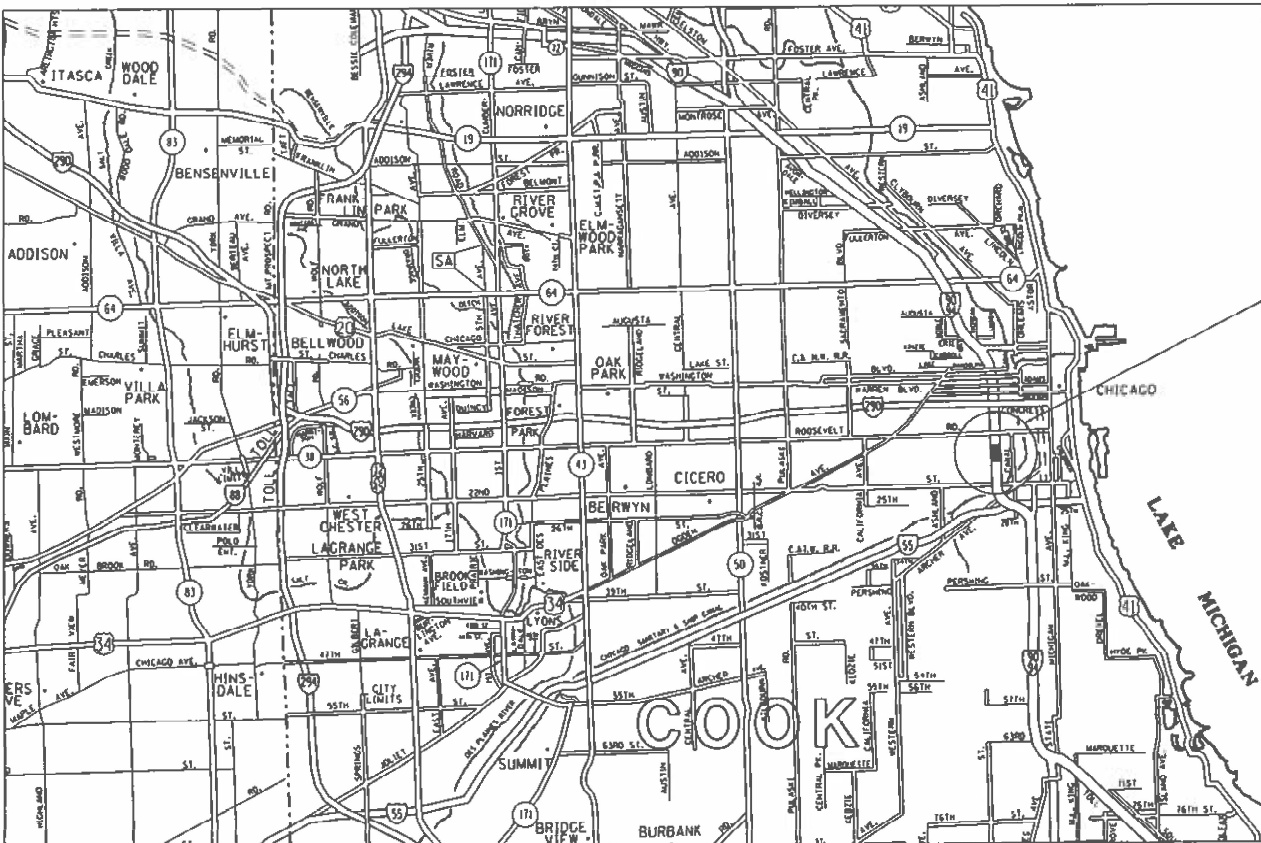

CHICAGO CITY TOWNSHIP



LOCATION OF SECTION INDICATED THUS: —

IMPROVEMENT LOCATION:
I-90/94 OVER 15TH TO 16TH STS
STRUCTURE NO:
016-1110 - SPAN 2
CITY OF CHICAGO

STATE OF ILLINOIS
DEPARTMENT OF TRANSPORTATION

SUBMITTED MARCH 17, 2023
JOE RIN LOMB REGIONAL ENGINEER
May 12, 2023 SAE.A. ETS
ENGINEER OF DESIGN AND ENVIRONMENT
May 12, 2023 STEPH M. J. J.
DIRECTOR OF HIGHWAYS PROJECT IMPLEMENTATION

PRINTED BY THE AUTHORITY
OF THE STATE OF ILLINOIS

Model Default
File Name: project-aw-bentley.com-PLV\DOT\Documents\DOT Office\Dir\rdt_1\Projects\101123\CaddData\Design\101123-shr-egenote.dgn

INDEX OF SHEETS

1	COVER SHEET
2	INDEX OF SHEETS, STATE STANDARDS AND GENERAL NOTES
3	SUMMARY OF QUANTITIES
4-20	EXISTING BRIDGE PLANS (SN 016-1110)

STATE STANDARDS

STANDARD NO.	DESCRIPTION
000001-08	STANDARD SYMBOLS, ABBREVIATIONS AND PATTERNS
701801-06	SIDEWALK, CORNER, OR CROSSWALK CLOSURE
701901-08	TRAFFIC CONTROL DEVICES

GENERAL NOTES




- 1
- BEFORE STARTING ANY EXCAVATION, THE CONTRACTOR SHALL CALL "C.U.A.N." (CHICAGO UTILITY ALERT NETWORK) AT (312) 744-7000 FOR FIELD LOCATIONS OF BURIED ELECTRIC, TELEPHONE, AND GAS UTILITIES. (48 HOUR NOTIFICATION IS REQUIRED).
- 2
- THE CONTRACTOR SHALL COORDINATE CONSTRUCTION ACTIVITIES WITH UTILITY COMPANIES AND THE CITY OF CHICAGO AND OBTAIN ALL NECESSARY PERMITS.
- 3
- PLAN DIMENSIONS AND DETAILS RELATIVE TO EXISTING PLANS ARE SUBJECT TO NOMINAL CONSTRUCTION VARIATIONS. THE CONTRACTOR SHALL FIELD VERIFY EXISTING DIMENSIONS AND DETAILS AFFECTING NEW CONSTRUCTION AND MAKE NECESSARY APPROVED ADJUSTMENTS PRIOR TO CONSTRUCTION OR ORDERING OF MATERIALS. SUCH VARIATIONS SHALL NOT BE CAUSE FOR ADDITIONAL COMPENSATION FOR A CHANGE IN SCOPE OF THE WORK, HOWEVER, THE CONTRACTOR WILL BE PAID FOR THE QUANTITY ACTUALLY FURNISHED BASED AT THE UNIT PRICE BID FOR THE WORK.
- 4
- THE CONTRACTOR WILL NOT BE ALLOWED TO SET UP A YARD OR FIELD OFFICE ON STATE PROPERTY WITHOUT WRITTEN PERMISSION FROM THE DEPARTMENT.
- 5
- THESE PLANS HAVE BEEN PREPARED FROM NOTES RECEIVED FROM THE BUREAU OF MAINTENANCE BRIDGE INSPECTORS.
- 6
- IT SHALL BE THE CONTRACTOR'S RESPONSIBILITY TO PROTECT AND MAINTAIN THE EXISTING BRIDGE LIGHTING AT ANY LOCATIONS THAT LIGHTING IS ENCOUNTERED ADJACENT TO AN AREA TO BE CLEANED AND PAINTED.
- 7
- THE CONTRACTOR SHALL BE REQUIRED TO PROVIDE ACCESS TO ABUTTING PROPERTY AT ALL TIMES DURING THE CONSTRUCTION OF THIS PROJECT.
- 8
- IT SHALL BE THE CONTRACTOR'S RESPONSIBILITY TO VERIFY ALL DIMENSIONS AND CONDITIONS EXISTING IN THE FIELD PRIOR TO CONSTRUCTION AND ORDERING OF MATERIALS.
- 9
- WHEN ARTIFICIAL LIGHTING IS UTILIZED IN NIGHTTIME OPERATIONS, THE CONTRACTOR SHALL EXERCISE THE UTMOST PRECAUTIONS PREVENTING ADVERSE VISIBILITY TO THE MOTORING PUBLIC AND ADJACENT RESIDENTIAL AREAS.
- 10
- THE CONTRACTOR SHALL TAKE NECESSARY PRECAUTIONS TO ENSURE THAT NO DEBRIS WILL ENDANGER OR INTERFERE WITH TRAFFIC ON THE RAILROAD BENEATH THE BRIDGE ACCORDING TO ARTICLE 107.12 OF THE STANDARD SPECIFICATIONS. THIS WORK WILL NOT BE PAID FOR SEPARATELY BUT SHALL BE INCLUDED IN THE CONTRACT UNIT PRICE FOR THE APPROPRIATE PAY ITEM INVOLVED AND NO ADDITIONAL COMPENSATION WILL BE ALLOWED.
- 11
- THE CONTRACTOR SHALL TAKE NECESSARY PRECAUTIONS WHEN WORKING NEAR THE ABUTMENTS IF ELECTRICAL JUNCTIONS BOXES AND ATTACHED CONDUITS ARE PRESENT.
- 12
- DO NOT SCALE PLANS FOR CONSTRUCTION DIMENSIONS.

GENERAL PAINT NOTES

- 1
- ALL METALLIZING SHALL BE AS SPECIFIED IN THE SPECIAL PROVISIONS FOR "FIELD THERMAL SPRAYING METALLIZING"
- 2
- ALL ITEMS (SUCH AS, BUT NOT LIMITED TO: CONDUITS, BRACKETS AND DECK DRAINS) ATTACHED TO OUTSIDE OF THE FASCIA BEAMS SHOULD BE CLEANED AND PAINTED.
- 3
- FOR SN 016-1110 (SPAN 2 ONLY): ALL BEAMS, BEARINGS AND OTHER STRUCTURAL STEEL SHALL BE CLEANED PER NEAR WHITE BLAST SSPC-SP-10.
- 4
- THESE AREAS SHALL BE PAINTED ACCORDING TO THE REQUIREMENTS OF PAINT SYSTEM 1 -OZ/E/U. THE COLOR OF THE FINAL FINISH COAT FOR ALL INTERIOR STEEL SURFACES SHALL BE GRAY, MUNSELL NO 5B 7/1. THE COLOR OF THE FINAL FINISH COAT FOR THE EXTERIOR AND BOTTOM FLANGE OF THE FASCIA BEAMS SHALL BE REDDISH BROWN, MUNSELL NO 2. 5YR 3/4.
- 5
- A MINIMUM OF 2 AIR MONITORS AT SN 016-1110 WILL BE REQUIRED TO MONITOR ABRASIVE BLASTING OPERATIONS. SEE SPECIAL PROVISIONS FOR "CONTAINMENT AND DISPOSAL OF LEAD PAINT CLEANING RESIDUE".

	USER NAME = Jacob,Roth	DESIGNED -	REVISED -	STATE OF ILLINOIS DEPARTMENT OF TRANSPORTATION	INDEX OF SHEETS, STATE STANDARDS, AND GENERAL NOTES I-90 /94 OVER 15TH TO 16TH STS & IL 171 OVER BNSF RR				F.A.I. RTE.	SECTION	COUNTY	TOTAL SHEETS	SHEET NO.
		DRAWN -	REVISED -						94	FAI 90 / 94 22 BP	COOK	22	2
	PLOT SCALE = 100,0000 ' / in.	CHECKED -	REVISED -						CONTRACT NO. 62U18				
	PLOT DATE = 4/26/2023	DATE -	REVISED -		SCALE: NTS	SHEET 1	OF 1	SHEETS	STA.	TO STA.	ILLINOIS FED. AID PROJECT		

[illegible]

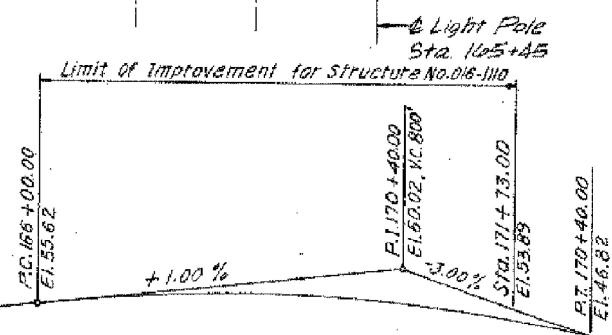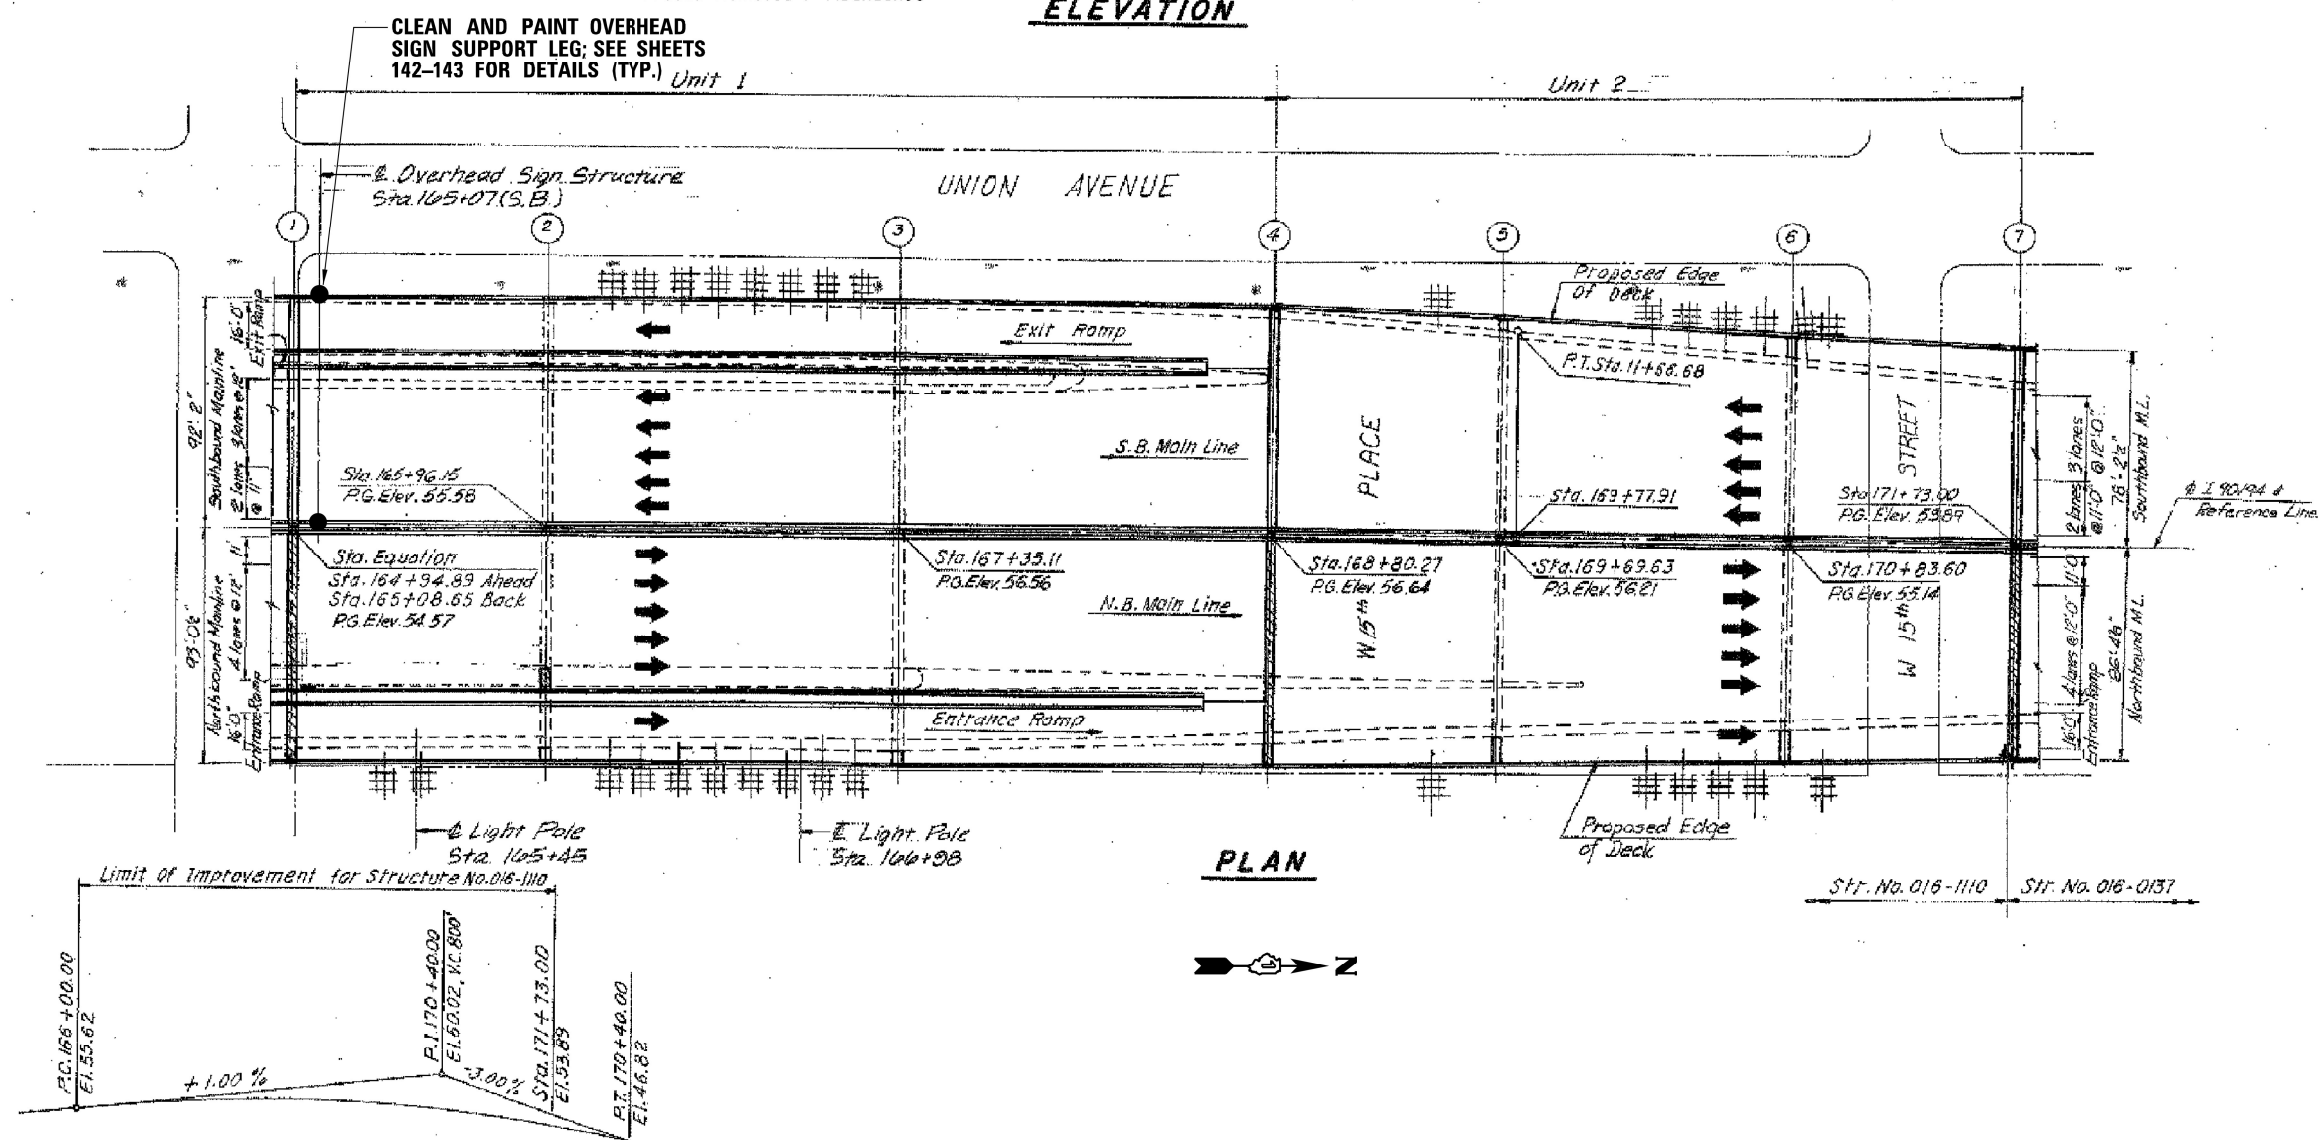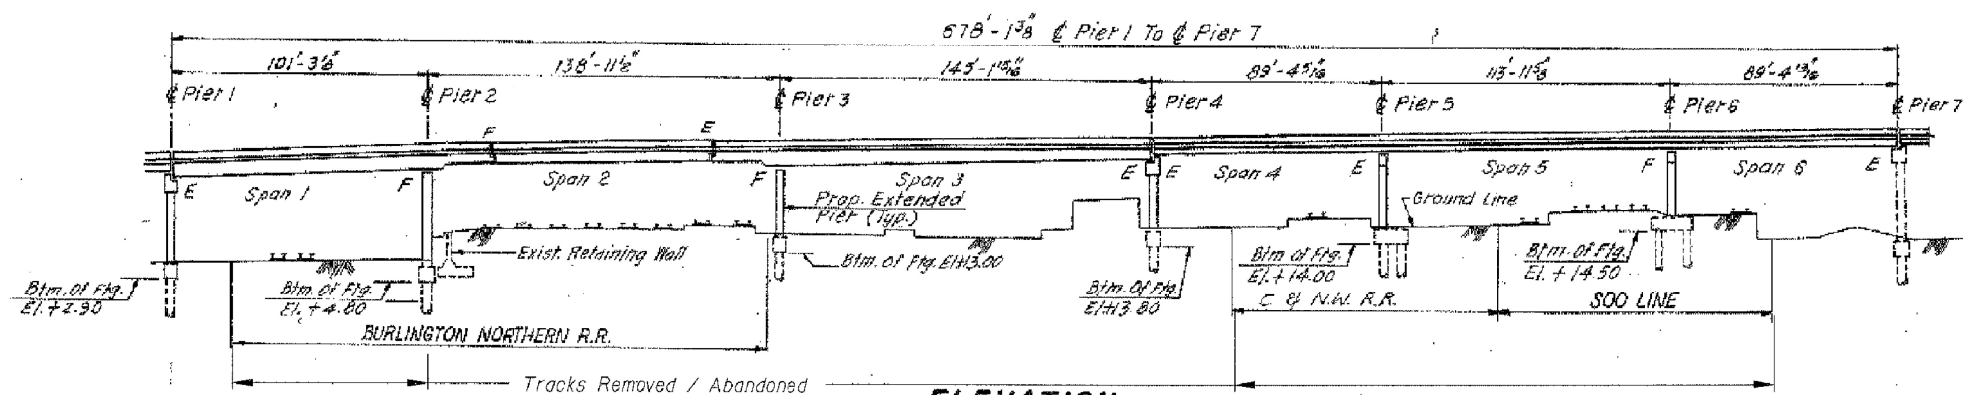

FOR INFORMATION ONLY



USER NAME = Jacob,Roth	DESIGNED -	REVISED -
	DRAWN -	REVISED -
PLOT SCALE = 100,0000 ' / in.	CHECKED -	REVISED -
PLOT DATE = 3/23/2023	DATE -	REVISED -

**STATE OF ILLINOIS
DEPARTMENT OF TRANSPORTATION**

**GENERAL PLAN AND ELEVATION
STRUCTURE NO. 016-1110**

SCALE:	SHEET	OF	SHEETS	STA.	TO STA.
--------	-------	----	--------	------	---------

F.A.I. RTE.	SECTION	COUNTY	TOTAL SHEETS	SHEET NO.
94	FAI 90 / 94 22 BP	COOK	22	4
		CONTRACT NO. 62U18		
ILLINOIS		FED. AID PROJECT		

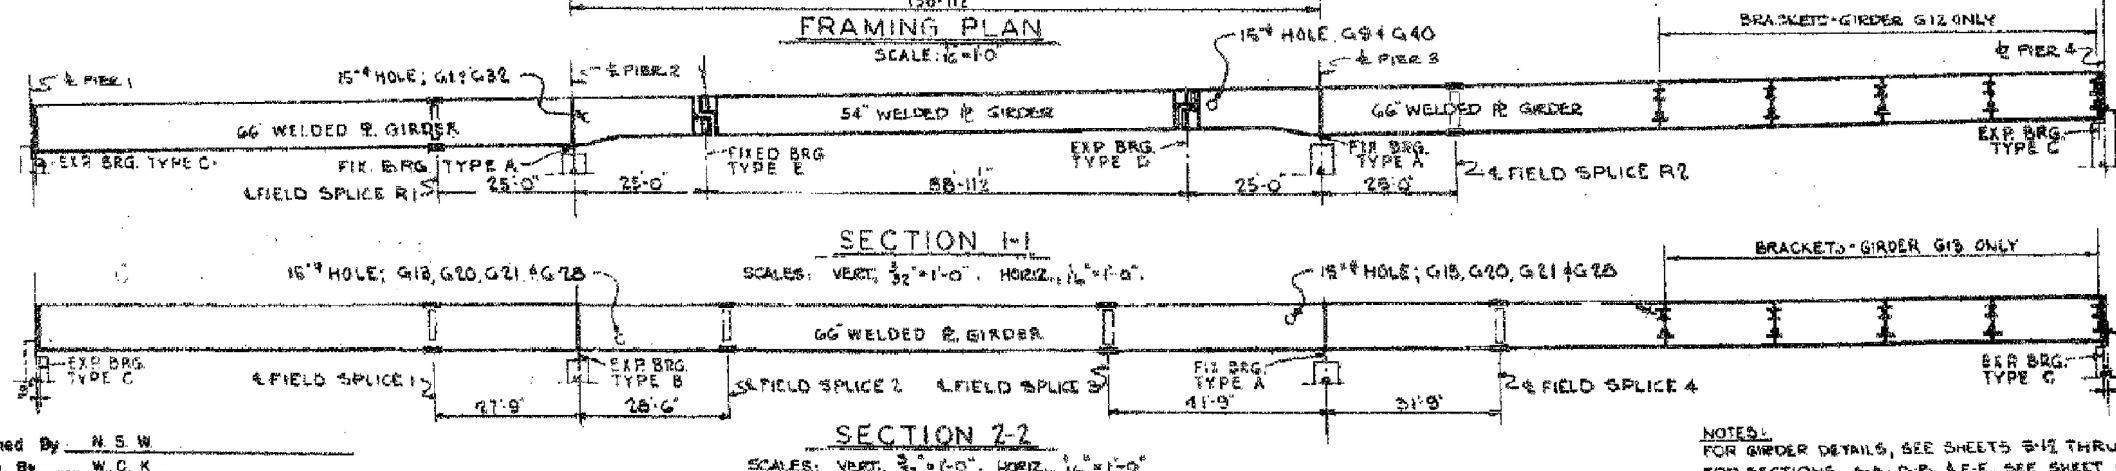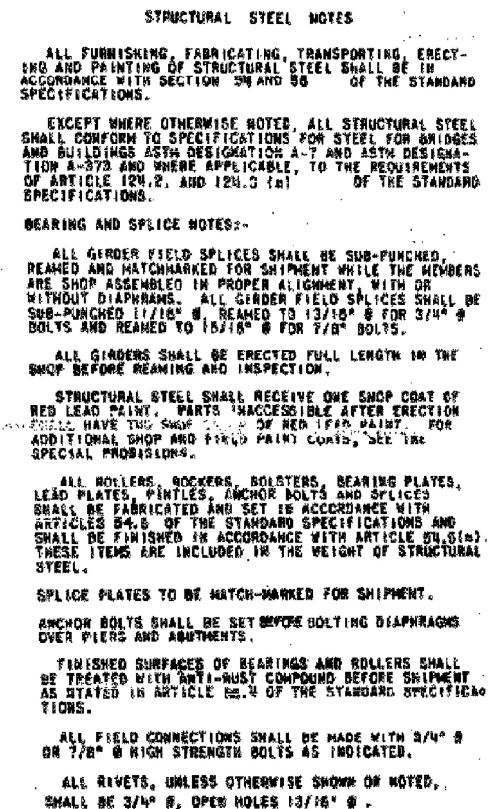

SUMMARY OF STRUCTURAL STEEL UNIT			
ITEM	UNIT	QUANTITY	QUANTITY
		ASTM A	ASTM A
GIRDERS	POUND	—	2,634,387
CROSS FRAMPS	POUND	176,844	—
LATERAL BRACING	POUND	105,878	—
GIRDER BEARINGS	POUND	87,800	—
EXPANSION GUARDS	POUND	87,032	—
TOTAL	POUND	549,011	2,634,387

(INCLUDED IN SUMMARY ON P. 11, 21)

Designed By N. S. W
 Drawn By W. C. K
 Checked By R. S
 in Charge N. S. WILF
 Approved By L. N. RIAN

NOTES:
FOR GIRDER DETAILS, SEE SHEETS 3-12 THRU 3-16
FOR SECTIONS A-A, D-D, & E-E, SEE SHEET 3-18
FOR SECTIONS C-C, D-D, & H-H, SEE SHEET 3-16

FOR INFORMATION ONLY

USER NAME = Jacob,Roth	DESIGNED -	REVISED -
	DRAWN -	REVISED -
PLOT SCALE = 100,0000 ' / in.	CHECKED -	REVISED -
PLOT DATE = 3/23/2023	DATE -	REVISED -







STATE OF ILLINOIS
DEPARTMENT OF TRANSPORTATION

ORIGINAL FRAMING PLAN, SPAN 1-3
STRUCTURE NO. 016-1110

SCALE:	SHEET	OF	SHEETS	STA.	TO STA.
--------	-------	----	--------	------	---------

F.A.I. RTE.	SECTION	COUNTY	TOTAL SHEETS	SHEET NO.
94	FAI 90 / 94 22 BP	COOK	22	5
		CONTRACT NO. 62U18		
ILLINOIS		FED. AID PROJECT		

		CONTRACT
ILLINOIS	FED. AID PROJECT	

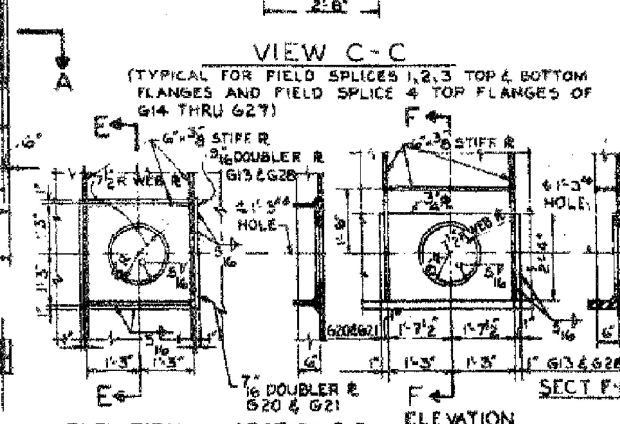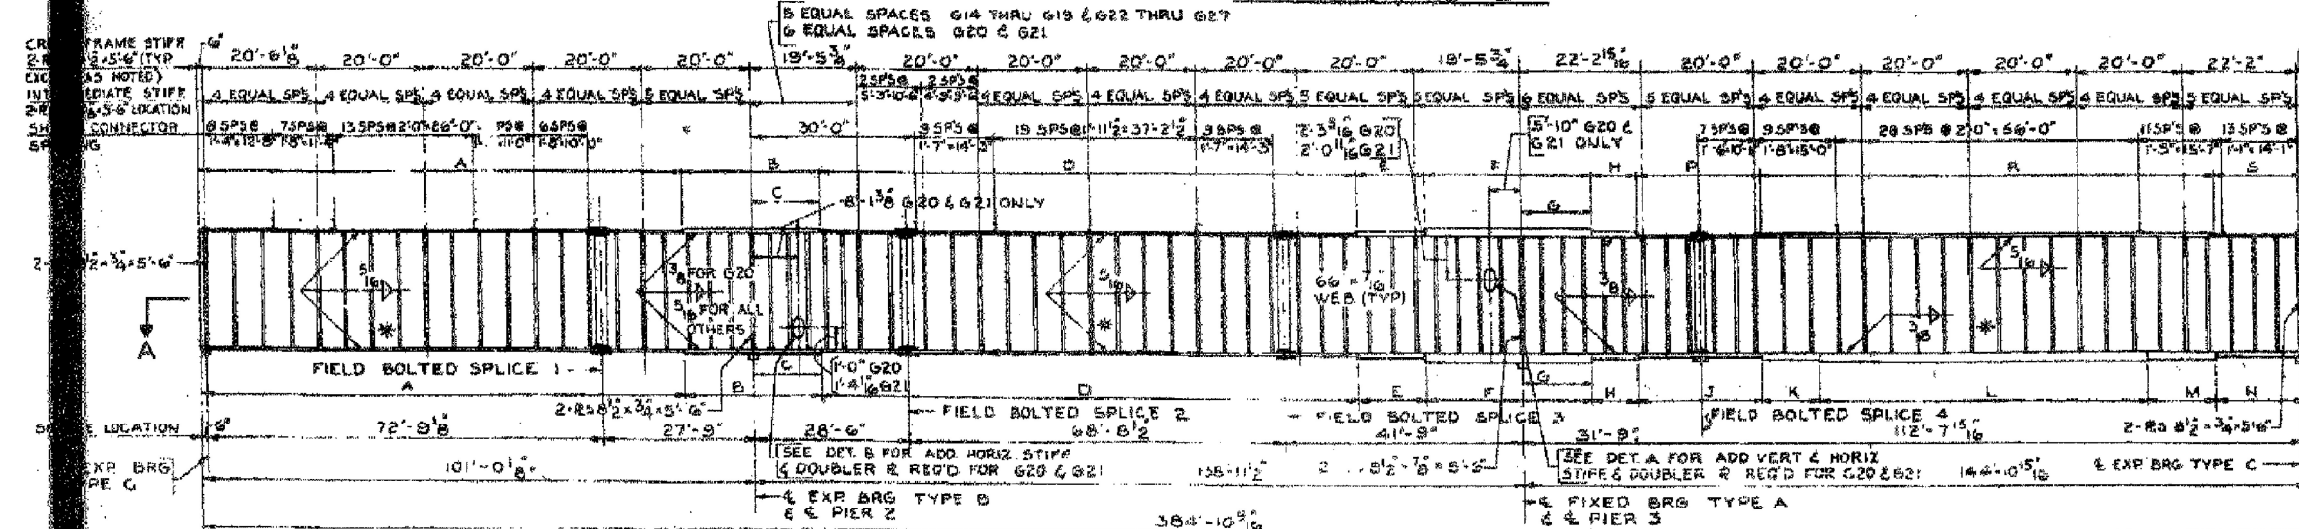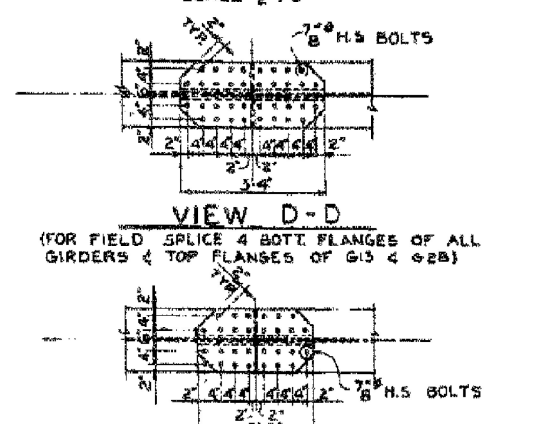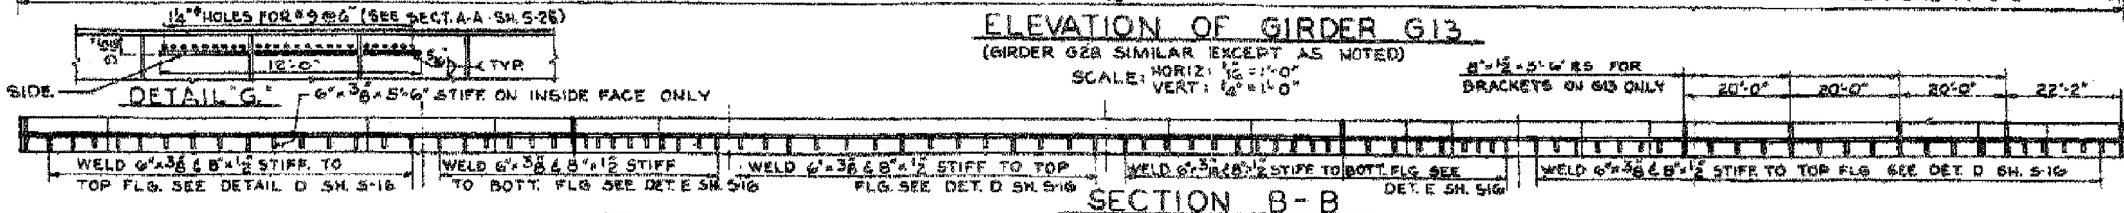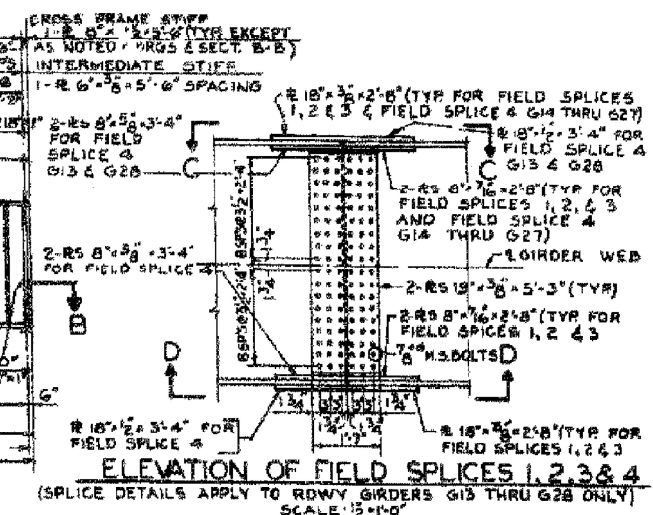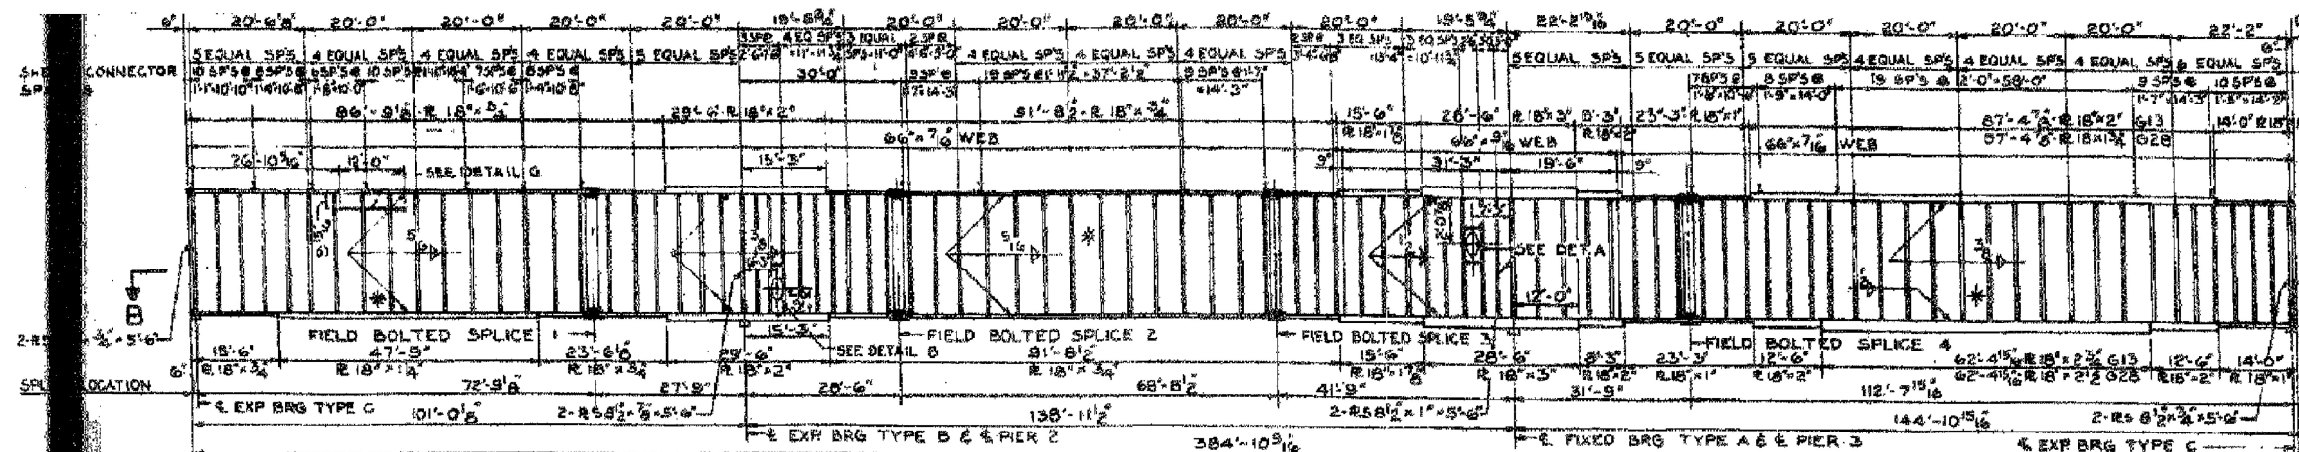


NOTE:
FOR GIRDERS G16, G17, G20, G21, G24 & G25
USE 1" x 8" x 1/2" x 5'-6" STIFFENER R AT CROSSFRAME
CONNECTIONS AND 1" x 6" x 3/8" x 5'-6" STIFFENER R
WHERE NO CROSSFRAME CONNECTIONS ARE MADE.

SECTION A-A

WELDED PLATE GIRDER SCHEDULE															
GIRDER	A	B	C	D	E	F	G	H	I	J	K	L	M	N	O
G13, G20 & G27	18" x 3/4" x 80' 3" x 18" x 3/4" x 23' 3" R	11' 6"	18" x 3/4" x 104' 5" x 18" x 3/4" x 23' 3" R	18" x 3/4" x 12' 6" R	18" x 3/4" x 24' 6" R	11' 0"	18" x 3/4" x 10' 0" R	18" x 3/4" x 21' 0" R	18" x 3/4" x 9' 0" R	18" x 3/4" x 6' 0" R	18" x 3/4" x 21' 0" R	18" x 3/4" x 9' 0" R	18" x 3/4" x 21' 0" R	18" x 3/4" x 9' 0" R	18" x 3/4" x 21' 0" R
G17, G18 & G19	18" x 3/4" x 80' 3" x 18" x 3/4" x 21' 0" R	10' 6"	18" x 3/4" x 105' 11" x 18" x 3/4" x 11' 0" R	18" x 3/4" x 23' 3" R	10' 9"	18" x 3/4" x 9' 0" R	18" x 3/4" x 11' 0" R	18" x 3/4" x 23' 0" R	18" x 3/4" x 10' 0" R	18" x 3/4" x 42' 4" R	18" x 3/4" x 10' 0" R	18" x 3/4" x 42' 4" R	18" x 3/4" x 10' 0" R	18" x 3/4" x 42' 4" R	18" x 3/4" x 10' 0" R
G22, G23, G24 & G25	18" x 3/4" x 87' 0" x 18" x 3/4" x 27' 0" R	15' 6"	18" x 3/4" x 96' 11" x 18" x 3/4" x 12' 6" R	18" x 3/4" x 28' 3" R	12' 3"	18" x 3/4" x 9' 0" R	18" x 3/4" x 21' 0" R	18" x 3/4" x 9' 0" R	18" x 3/4" x 21' 0" R	18" x 3/4" x 9' 0" R	18" x 3/4" x 21' 0" R	18" x 3/4" x 9' 0" R	18" x 3/4" x 21' 0" R	18" x 3/4" x 9' 0" R	18" x 3/4" x 21' 0" R

FOR INFORMATION ONLY

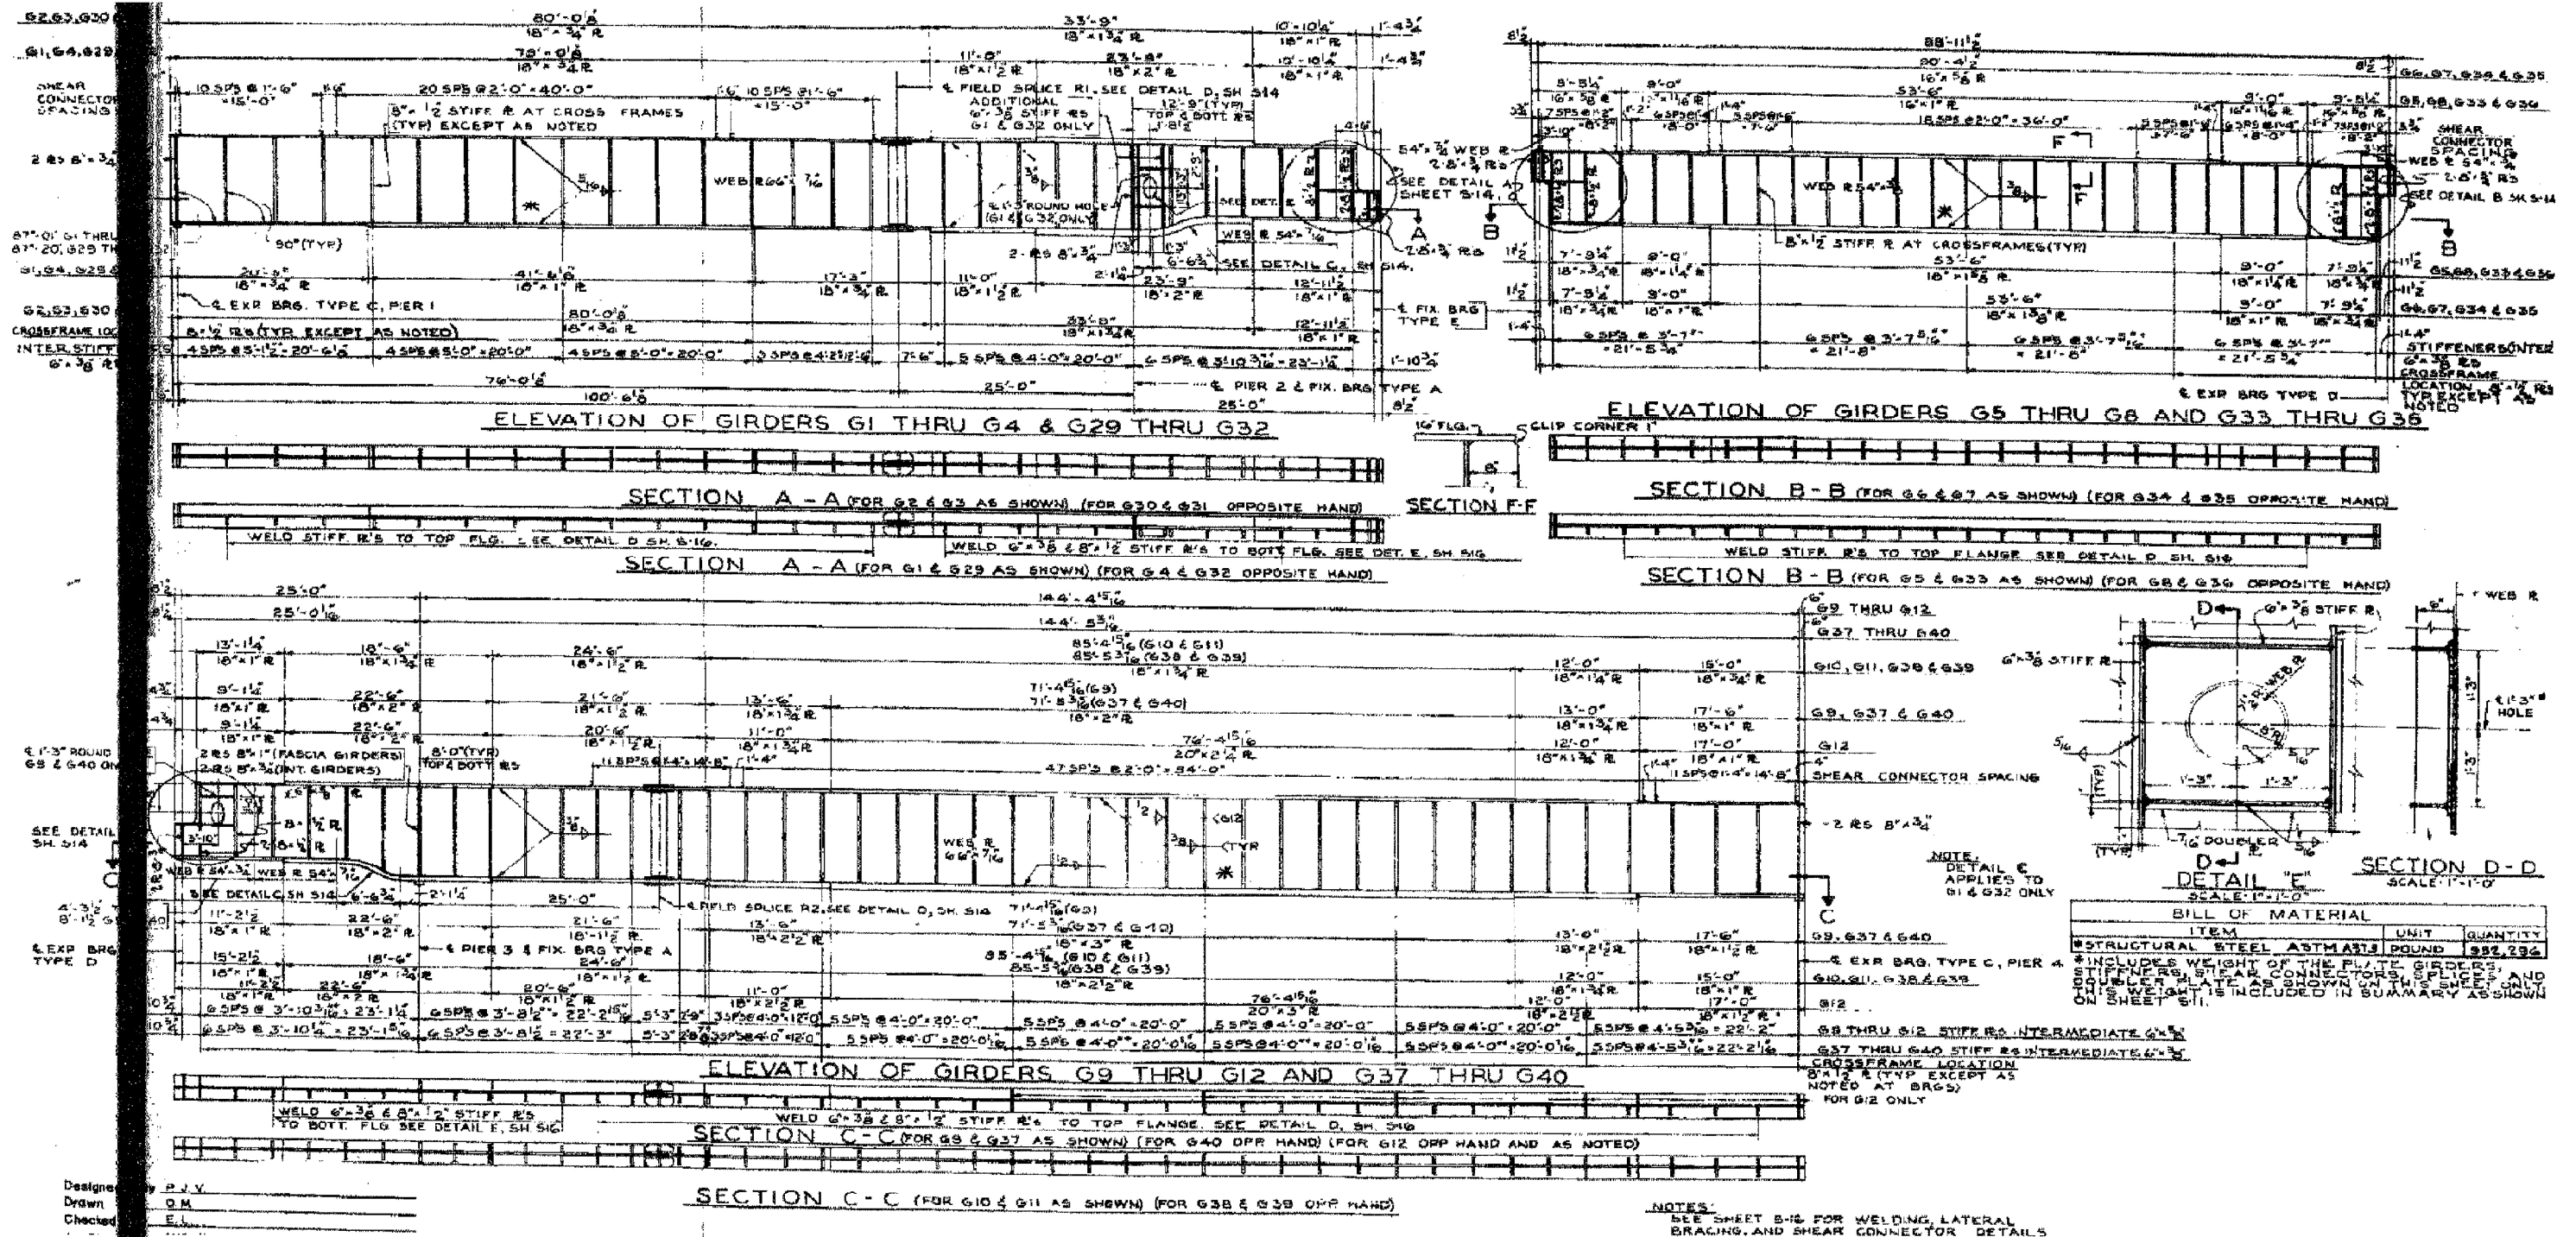

FOR INFORMATION ONLY


USER NAME = Jacob.Roth	DESIGNED -	REVISED -
PLOT SCALE = 100,0000' / in.	DRAWN -	REVISED -
PLOT DATE = 3/23/2023	CHECKED -	REVISED -
	DATE -	REVISED -

STATE OF ILLINOIS
DEPARTMENT OF TRANSPORTATION




ORIGINAL GIRDER G1-G12 & G29-G40 DETAILS, SPANS 1-3
STRUCTURE NO. 016-1110

SCALE: SHEET OF SHEETS STA. TO STA.

F.A.I. RTE.	SECTION	COUNTY	TOTAL SHEETS	SHEET NO.
94	FAI 90 / 94 22 BP	COOK	22	8
CONTRACT NO. 62U18				
ILLINOIS FED. AID PROJECT				

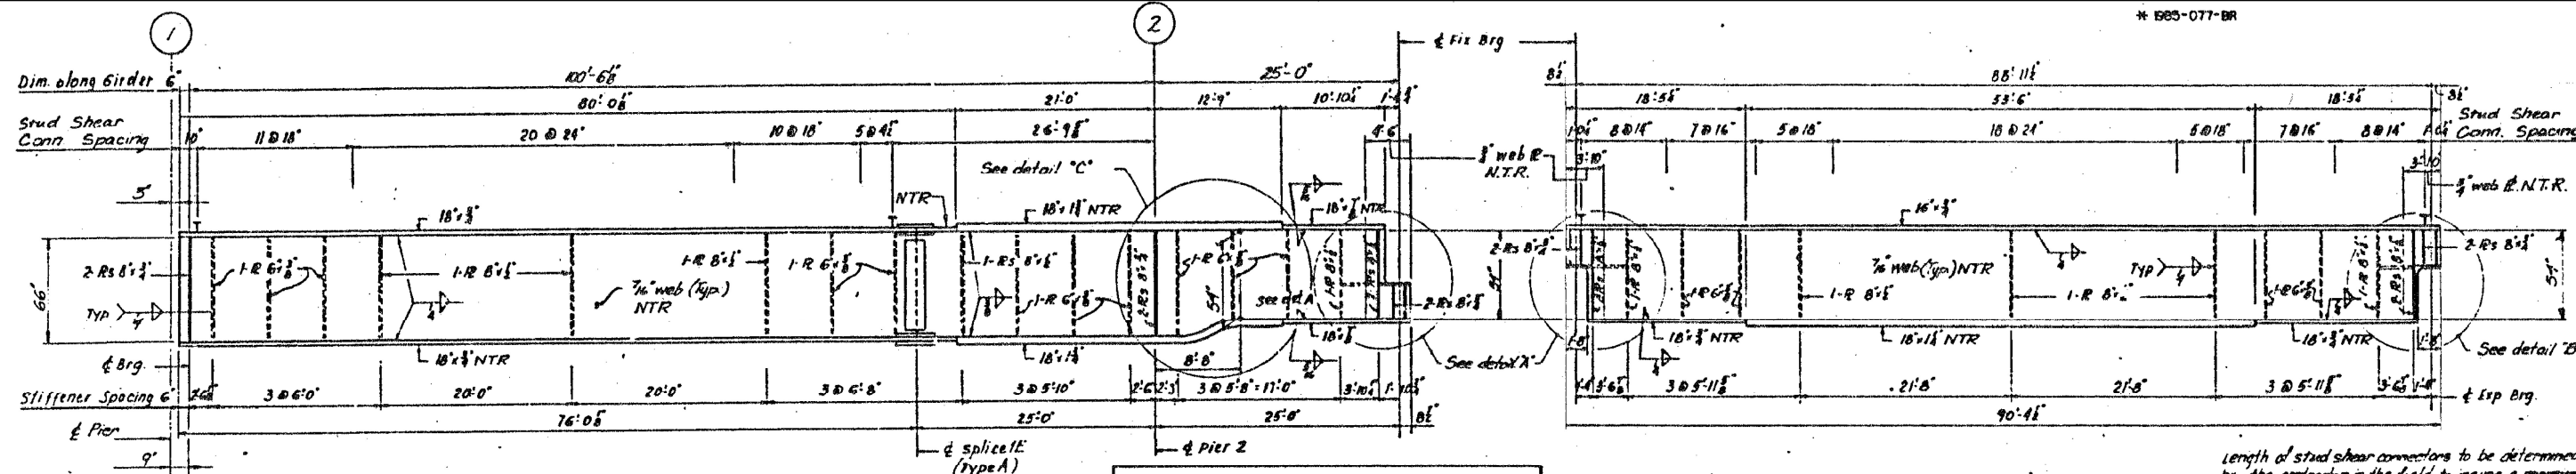

All materials shown on this sheet, except for stud shear connectors, furnished under a separate Steel Fabrication Contract (1988-003 F), unless noted otherwise.

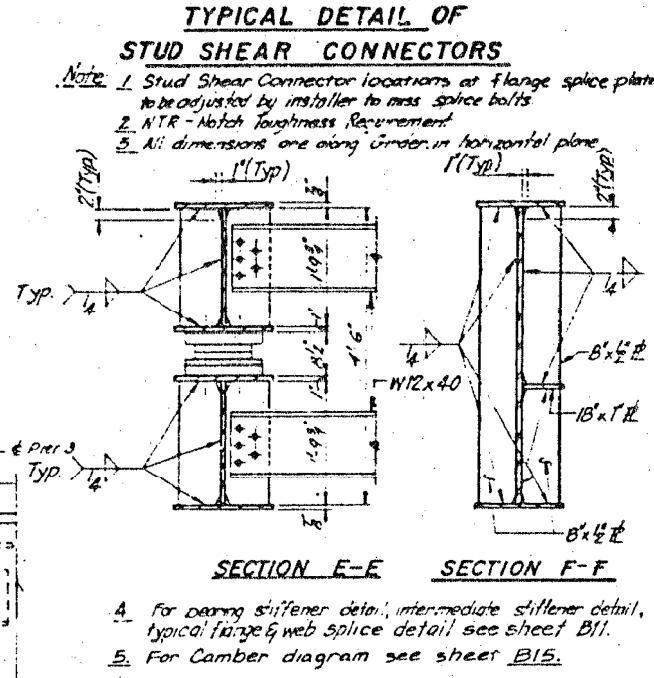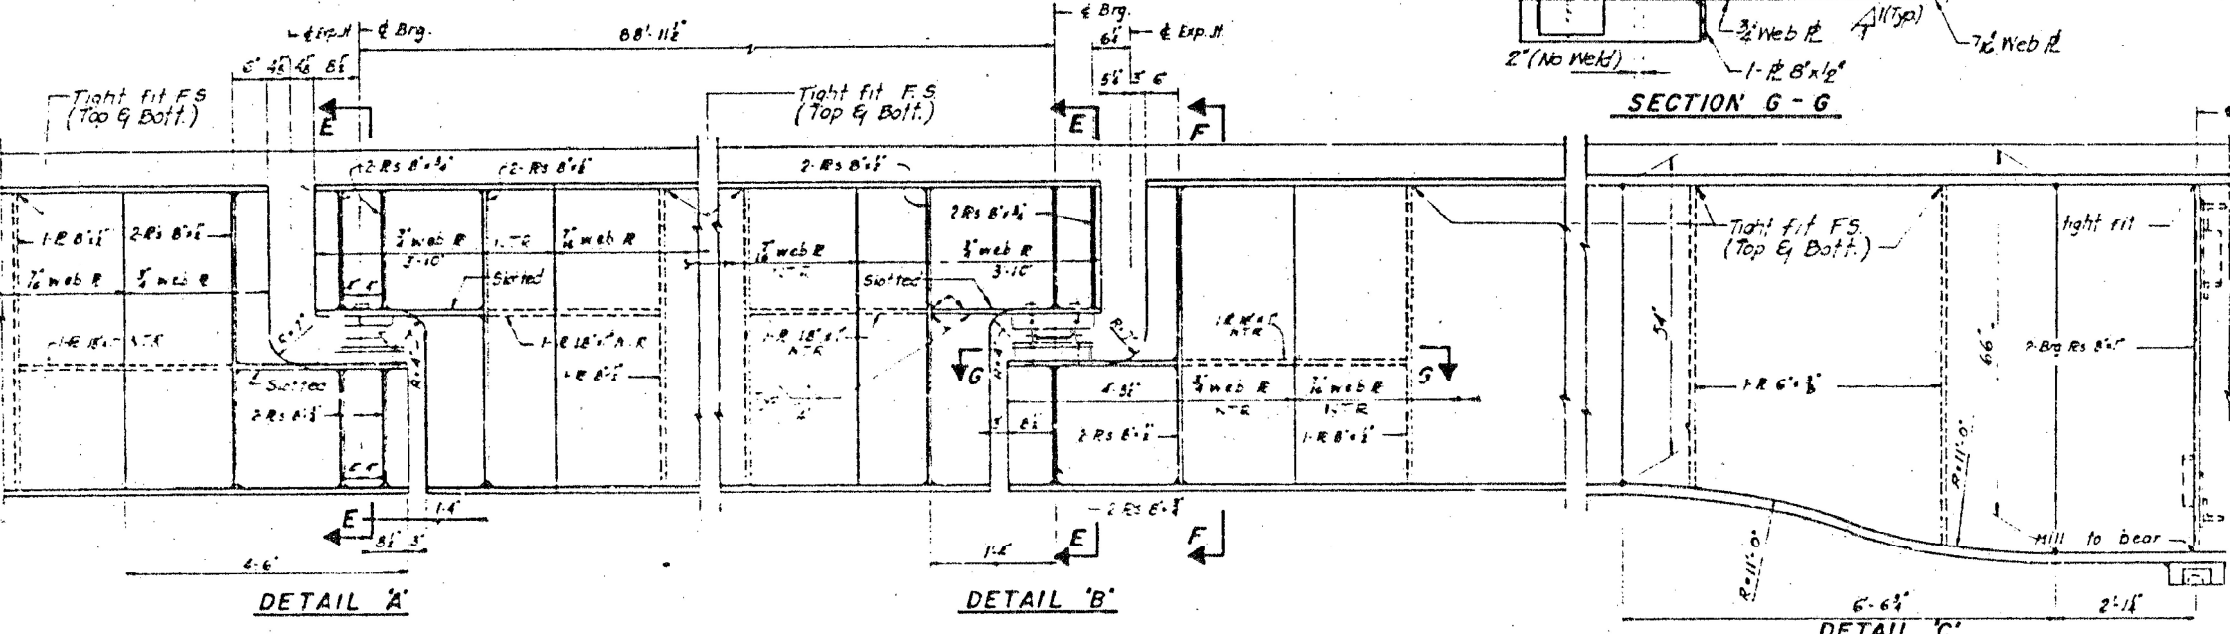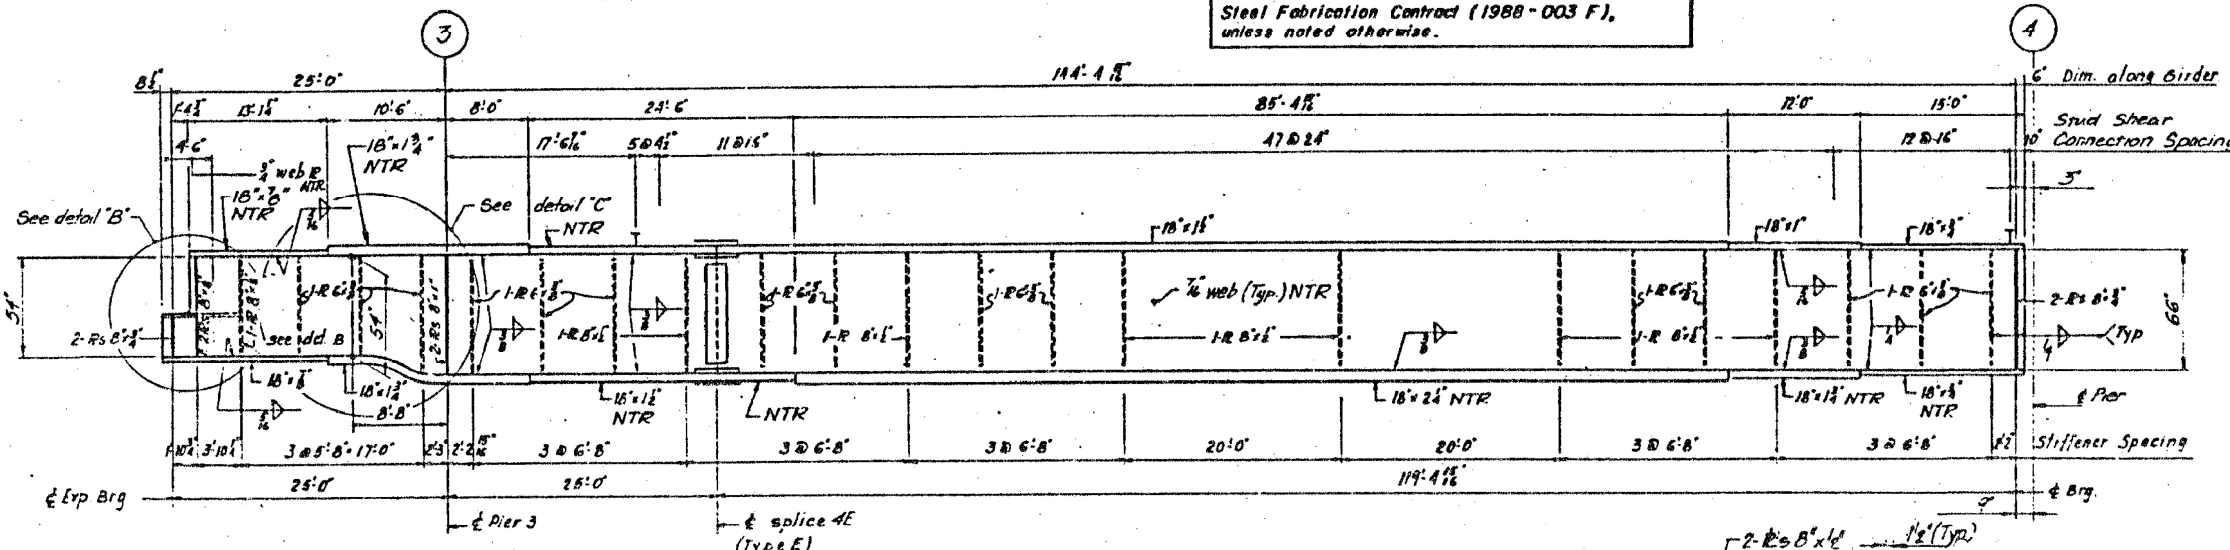

FOR INFORMATION ONLY


USER NAME = Jacob Roth	DESIGNED -	REVISED -
DRAWN -	REVISED -	
PLOT SCALE = 100,000' / in.	CHECKED -	REVISED -
PLOT DATE = 3/23/2023	DATE -	REVISED -

STATE OF ILLINOIS
DEPARTMENT OF TRANSPORTATION

DECK WIDENING, NEW GIRDERS GNE1-GNE3 DETAILS
STRUCTURE NO. 016-1110


SCALE: SHEET OF SHEETS STA. TO STA.

F.A.I. RTE.	SECTION	COUNTY	TOTAL SHEETS	SHEET NO.
94	FAI 90 / 94 22 BP	COOK	22	10
CONTRACT NO. 62U18				
ILLINOIS FED. AID PROJECT				

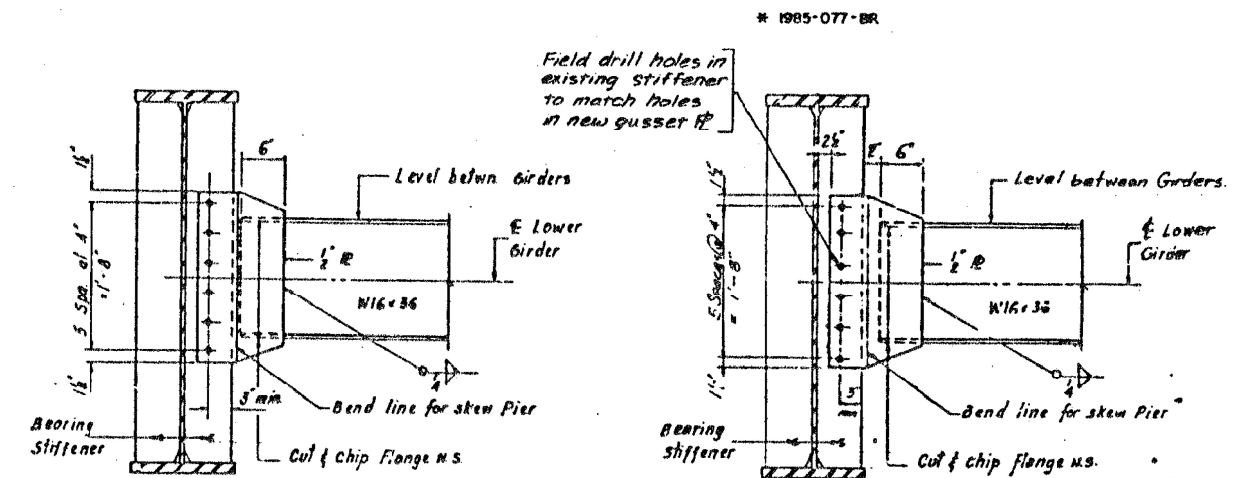

CF-2 & CF-3
TYPICAL INTERIOR CROSS FRAME


D-2
INTERIOR DIAPHRAGM AT PIER

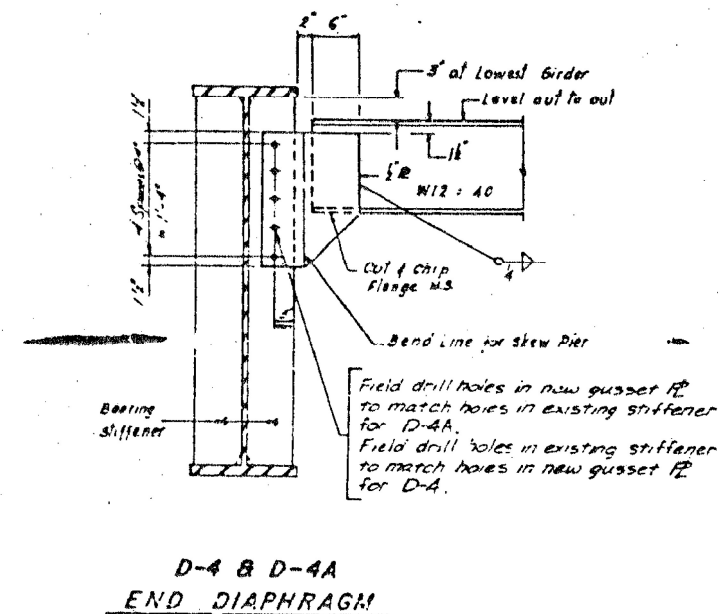


**STATE OF ILLINOIS
DEPARTMENT OF TRANSPORTATION**


SCALE:	SHEET	OF	SHEETS	STA.	TO STA.
--------	-------	----	--------	------	---------

F.A.I. RTE.	SECTION	COUNTY	TOTAL SHEETS	SHEET NO.
94	FAI 90 / 94 22 BP	COOK	22	12
		CONTRACT NO. 62U18		
		ILLINOIS	FED. AID PROJECT	

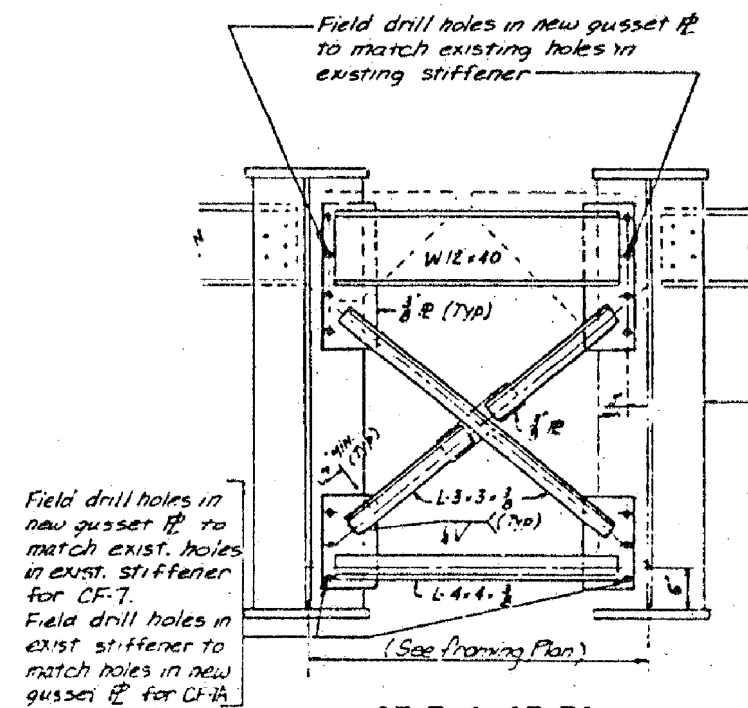


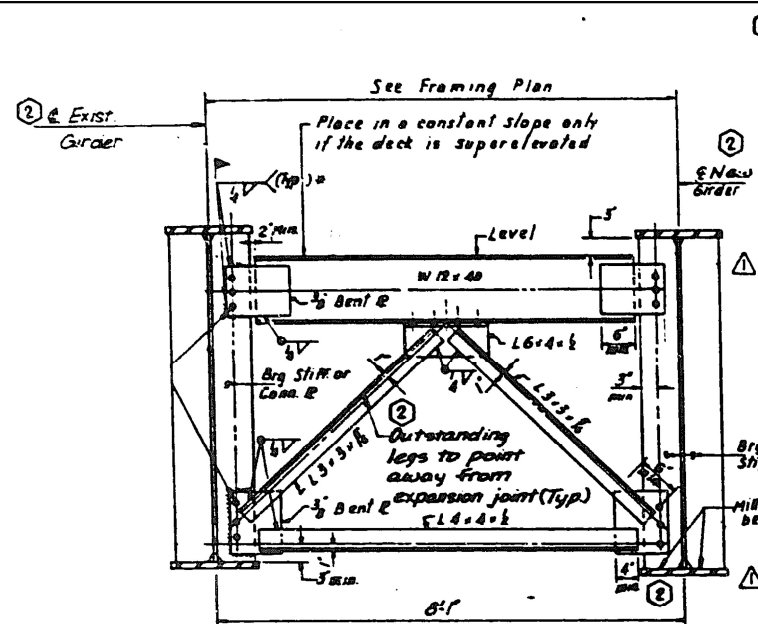


CF-1 & CF-1A
TYPICAL END CROSS FRAME

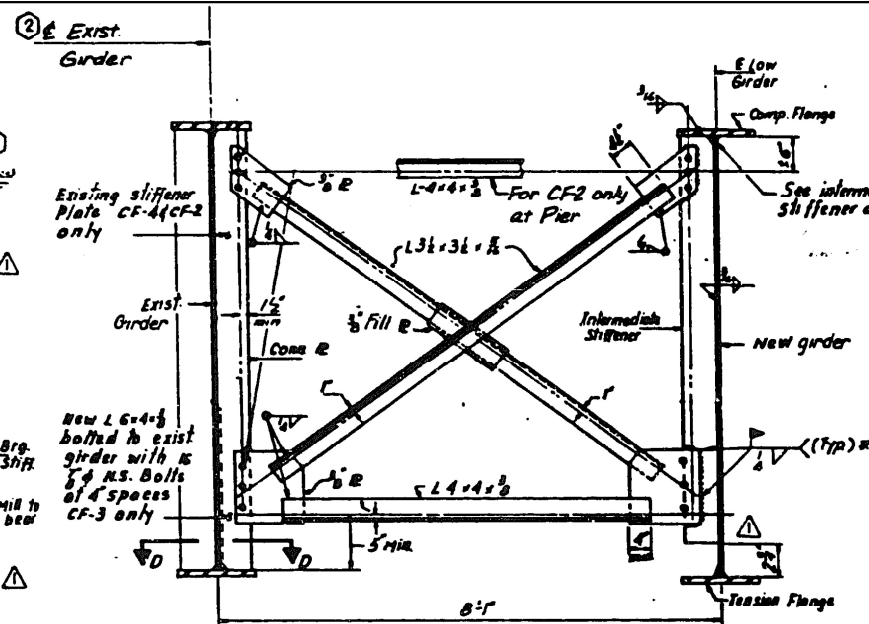


CF-2, CF-3 & CF-4
TYPICAL INTERIOR CROSS FRAME

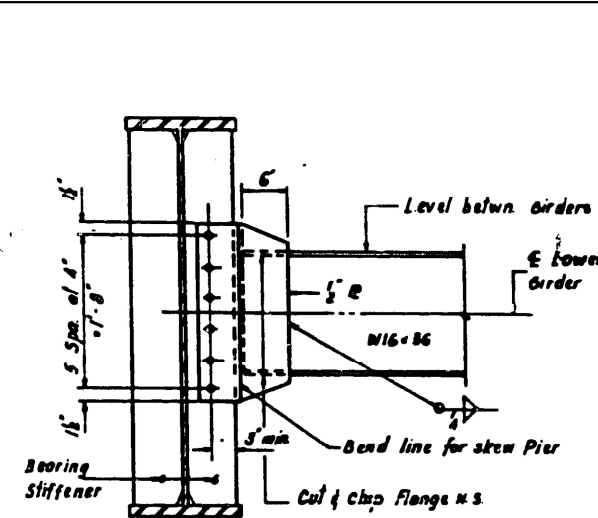


D-1
INTERIOR DIAPHRAGM AT PIER

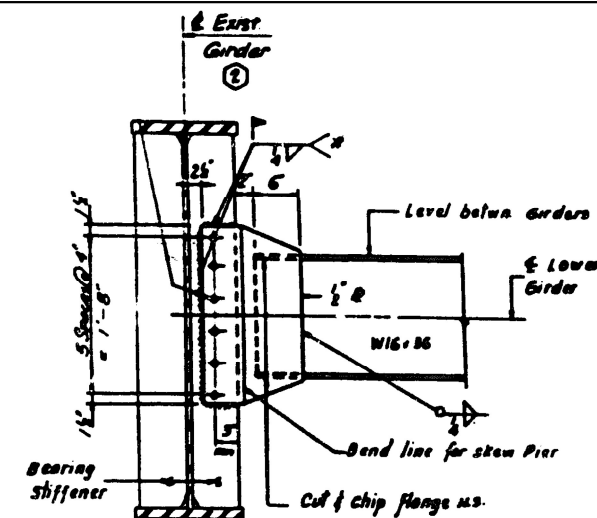


D-2 & D-2A
INTERIOR DIAPHRAGM AT PIER

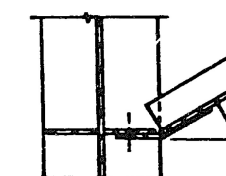


SECTION A-A

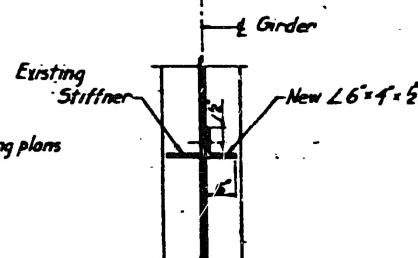


SECTION D-D
(CF-3 Only)

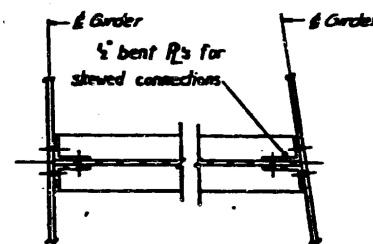


SECTION B-B

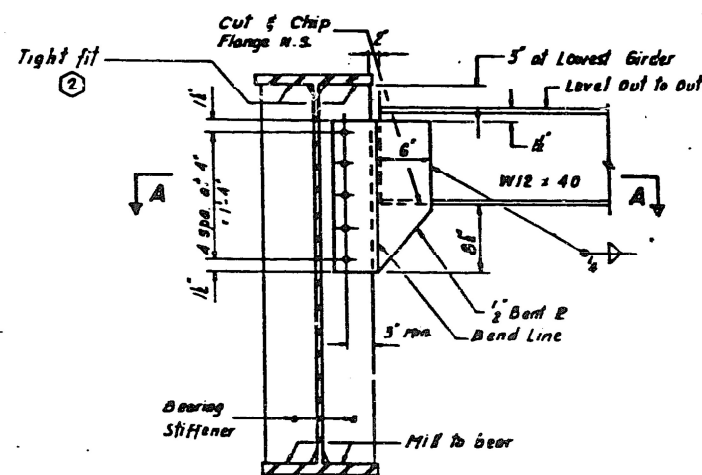

D-3
END DIAPHRAGM

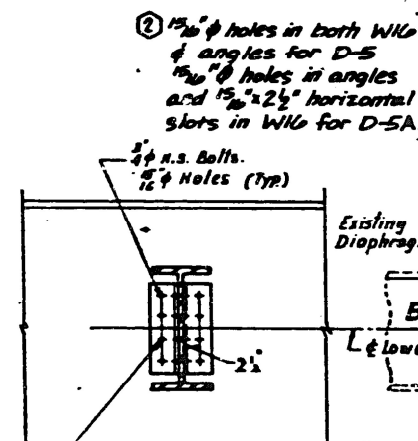

D-5 & D-5A
INTERIOR DIAPHRAGM

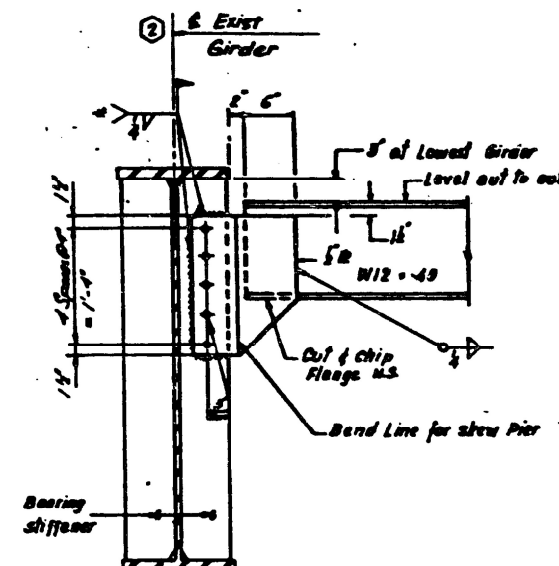


D-4 & D-4A
END DIAPHRAGM

FOR INFORMATION ONLY


STATE OF ILLINOIS
DEPARTMENT OF TRANSPORTATION

CROSS FRAME AND DIAPHRAGM DETAILS
STRUCTURE NO. 016-1110

F.A.I. RTE.	SECTION	COUNTY	TOTAL SHEETS	SHEET NO.
94	FAI 90 / 94 22 BP	COOK	22	14
CONTRACT NO. 62U18				
ILLINOIS FED. AID PROJECT				

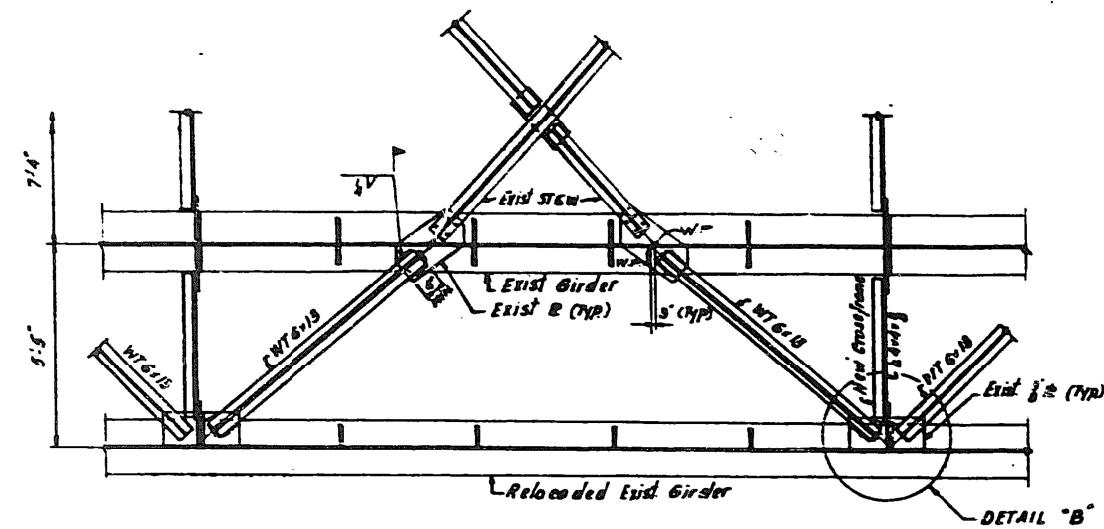


DETAIL 'A'

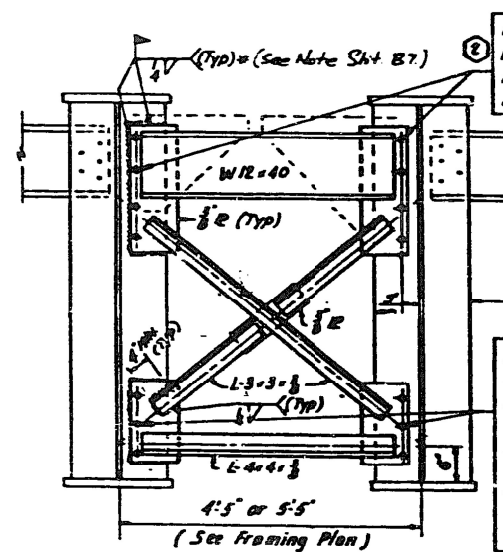





CF-7 & CF-7A②

TYPICAL END CROSS FRAME

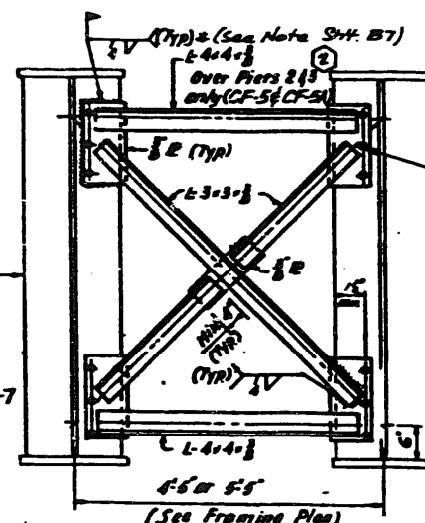

CF-5, CF-5A, CF-6 & CF-6A

TYPICAL INTERIOR CROSS FRAME

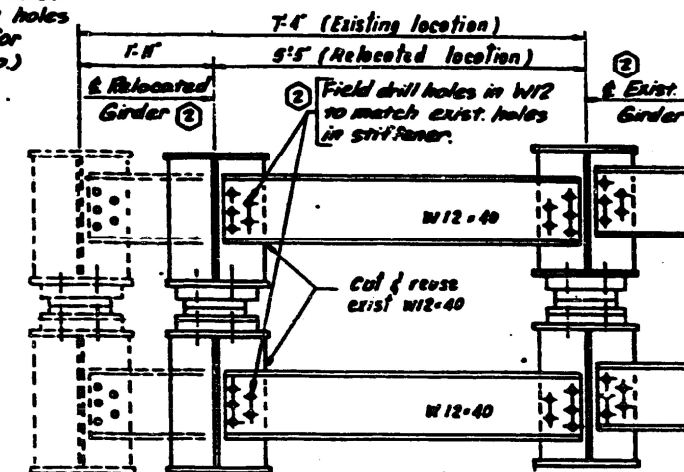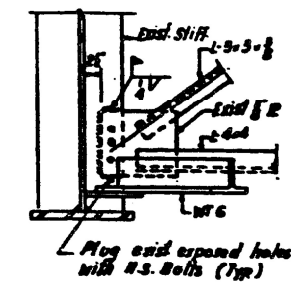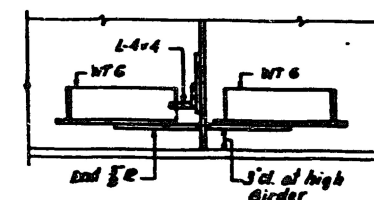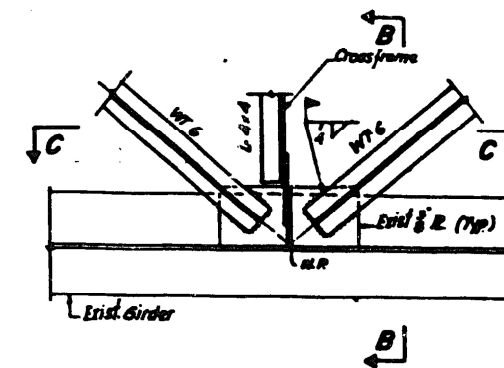

FOR INFORMATION ONLY


USER NAME = Jacob,Roth	DESIGNED -	REVISED -
	DRAWN -	REVISED -
PLOT SCALE = 100,0000 ' / in.	CHECKED -	REVISED -
PLOT DATE = 3/23/2023	DATE -	REVISED -

STATE OF ILLINOIS
DEPARTMENT OF TRANSPORTATION

CROSS FRAME AND DIAPHRAGM DETAILS
STRUCTURE NO. 016-1110

F.A.I. RTE.	SECTION	COUNTY	TOTAL SHEETS	SHEET NO.
94	FAI 90 / 94 22 BP	COOK	22	15
		CONTRACT NO. 62U18		
ILLINOIS		FED. AID PROJECT		

MATERIAL - TYPE 'A'			
SOLE R	10" x 3" x 1/4"	2-BOLTS	5/8" x 3"
MASONRY R	10" x 2" x 2"	2-ANCHOR BOLTS	5/8" x 3"
WEB R	14" x 3" x 1/4"	2-R WASHERS	5/8" x 3"
ROCKER R	12" x 2" x 2"		
LEAD R	20" x 2" x 2"		

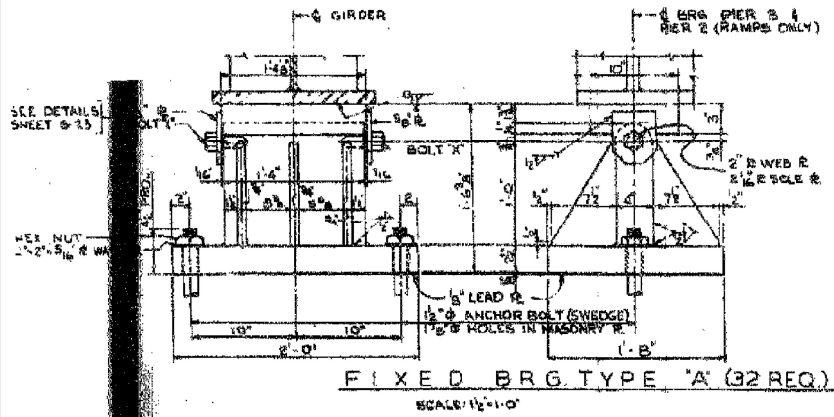

MATERIAL - TYPE 'B'			
SOLE R	10" x 3" x 1/4"	2-BOLTS	5/8" x 3"
MASONRY R	10" x 2" x 2"	2-ANCHOR BOLTS	5/8" x 3"
WEB R	14" x 3" x 1/4"	2-R WASHERS	5/8" x 3"
ROCKER R	12" x 2" x 2"		
LEAD R	20" x 2" x 2"		



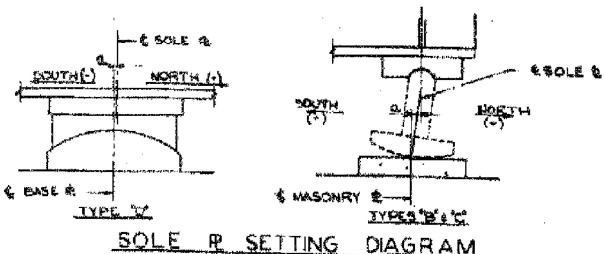



TABLE OF SETTINGS (Δ)						
TEMPERATURE	110°	90°	70°	50°	30°	10°
LOCATION OF BEARINGS	ROADWAY					
PIER #1 (NORTH)	C	-1/8"	-3/8"	0	-1/8"	-1/8"
PIER #2 (NORTH)	B	0	-1/8"	-3/8"	0	-1/8"
PIER #3 (FIXED)	A	0	0	0	0	0
PIER #4 (SOUTH)	C	-1/8"	-3/8"	0	-1/8"	-1/8"
LOCATION OF BEARINGS	RAMPS					
PIER #1 (NORTH)	C	-1/8"	-3/8"	0	-1/8"	-1/8"
PIER #2 (FIXED)	A	0	0	0	0	0
SUSPENDED SPAN	E	0	0	0	0	0
SOUTH END (FIXED)	D	-1/8"	-3/8"	0	-1/8"	-1/8"
NORTH END	D	-1/8"	-3/8"	0	-1/8"	-1/8"
PIER #5 (FIXED)	A	0	0	0	0	0
PIER #6 (SOUTH)	C	-1/8"	-3/8"	0	-1/8"	-1/8"

SCHEDULE OF BEARINGS			
BEARING TYPE	NUMBER REQUIRED	WT. OF STEEL PER BEARING, LBS.	TOTAL STEEL (LBS.)
'A'	32	871	27,872
'B'	16	1,070	17,120
'C'	48	646	31,008
'D'	8	703	5,624
'E'	8	772	6,176
	TOTAL		87,600

MATERIAL - TYPE 'C'			
SOLE R	10" x 3" x 1/4"	2-BOLTS	5/8" x 3"
MASONRY R	10" x 2" x 2"	2-ANCHOR BOLTS	5/8" x 3"
WEB R	14" x 3" x 1/4"	2-R WASHERS	5/8" x 3"
ROCKER R	12" x 2" x 2"		
LEAD R	20" x 2" x 2"		

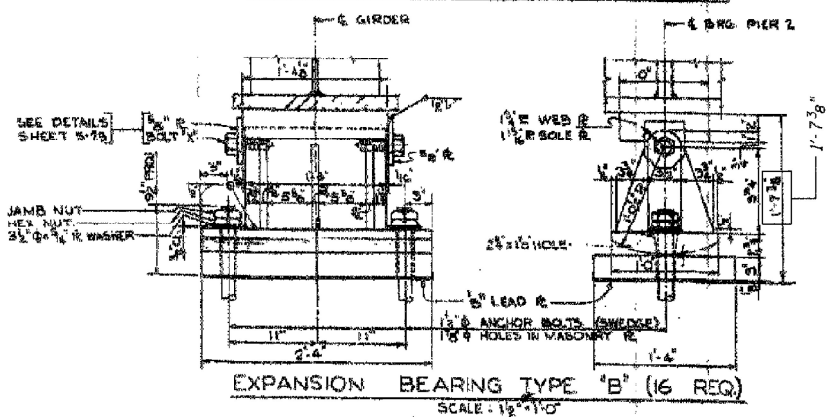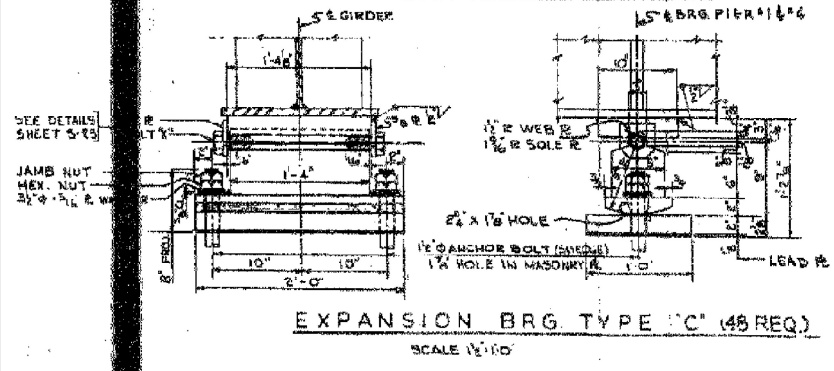

MATERIAL - TYPE 'D'			
SOLE R	15" x 2" x 1/2"	4-BOLTS	1" x 3"
BRONZE R	14" x 4" x 1/2"	4-R WASHERS	3/4" x 3"
BASE R	15" x 4" x 1/2"	4-R WASHERS	2" x 3"

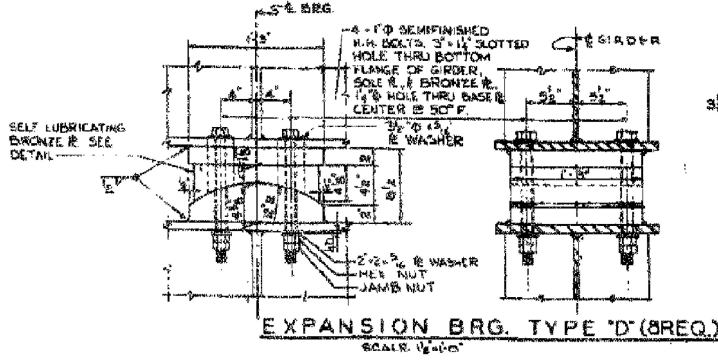

MATERIAL - TYPE 'E'			
SOLE R	15" x 4" x 1/2"	2-BOLTS	1" x 3"
BASE R	15" x 4" x 1/2"	2-R WASHERS	3/4" x 3"
2-5/8" R	5" x 5" x 1/2"	2-R WASHERS	5/8" x 3"


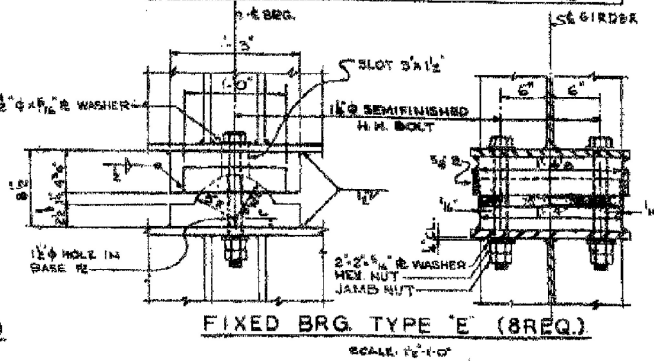



TABLE OF FILL PLATES (AT BEARINGS)						
LOCATION	GIRDER NUMBER					
	41	48	50	55	59	67
PIER NO. 4						
PIER NO. 6						
PIER NO. 7						
TOTAL WEIGHT OF FILL PLATES = 234 LBS.						

TABLE OF BEVELS						
LOCATION	GIRDER NUMBER					
	41	48	50	55	59	67
PIER NO. 4	8	31	8	31	31	31
PIER NO. 7	0	8	31	8	31	31


MATERIAL TYPE F (6 REQ.)			
SOLE R	8" x 15" x 1/2"	2-BOLTS	1" x 3"
MASONRY R	14" x 15" x 1/2"	2-ANCHOR BOLTS	1" x 3"
ROLLER	8" x 15" x 1/2"	2-R WASHERS	5/8" x 3"
LEAD R	14" x 15" x 1/2"		
ANCHOR BOLTS	14" x 15" x 1/2"		
2-R WASHERS	14" x 15" x 1/2"		
2-BOLTS	14" x 15" x 1/2"		

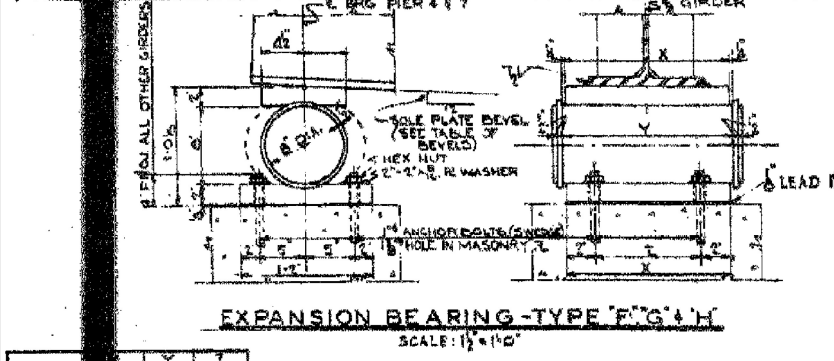

MATERIAL TYPE J (3 REQ.)			
SOLE R	8" x 15" x 1/2"	2-BOLTS	1" x 3"
MASONRY R	14" x 15" x 1/2"	2-ANCHOR BOLTS	1" x 3"
ROLLER	8" x 15" x 1/2"	2-R WASHERS	5/8" x 3"
LEAD R	14" x 15" x 1/2"		
ANCHOR BOLTS	14" x 15" x 1/2"		
2-R WASHERS	14" x 15" x 1/2"		
2-BOLTS	14" x 15" x 1/2"		

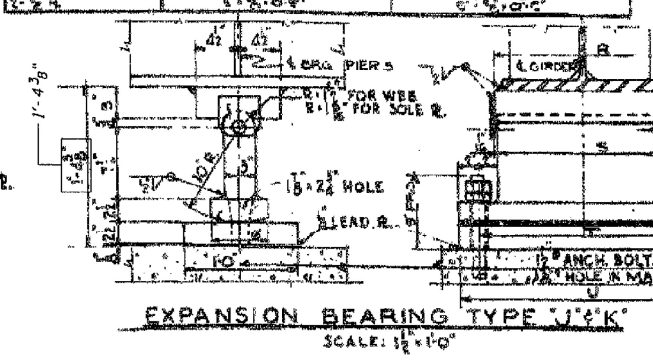

MATERIAL TYPE L (27 REQ.)			
SOLE R	10" x 25" x 1/2"	2-BOLTS	1" x 3"
MASONRY R	12" x 25" x 1/2"	2-ANCHOR BOLTS	1" x 3"
LEAD R	12" x 25" x 1/2"		
ANCHOR BOLTS	12" x 25" x 1/2"		
2-R WASHERS	12" x 25" x 1/2"		

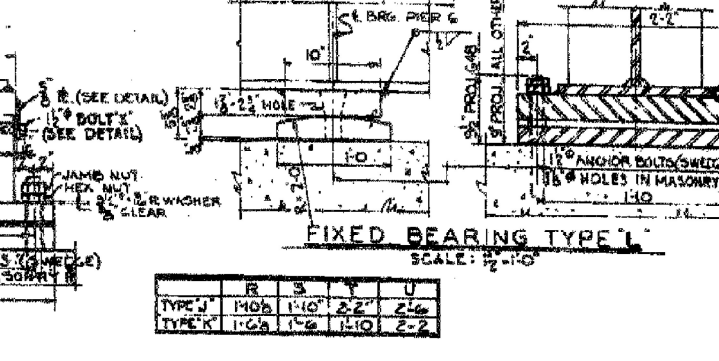

SCHEDULE OF BEARINGS			
BEARING TYPE	NUMBER REQUIRED	WT. OF STEEL PER BEARING, LBS.	TOTAL STEEL (LBS.)
'F'	6	646	3,876
'G'	41	360	14,760
'H'	7	478	3,346
'J'	3	790	2,370
'K'	24	676	16,224
'L'	27	463	12,501
LESS ANCHOR BOLTS AT PIER 7 = -540 LBS.			
TOTAL WEIGHT OF BEARINGS = 60,782 LBS.			

FOR INFORMATION ONLY

USER NAME = Jacob Roth	DESIGNED -	REVISED -
PLOT SCALE = 100,000' / 1"	DRAWN -	REVISED -
PLOT DATE = 3/23/2023	CHECKED -	REVISED -
	DATE -	REVISED -

STATE OF ILLINOIS
DEPARTMENT OF TRANSPORTATION

ORIGINAL BEARING DETAILS
STRUCTURE NO. 016-1110

SCALE: SHEET OF SHEETS STA. TO STA.

F.A.I. RTE.	SECTION	COUNTY	TOTAL SHEETS	SHEET NO.
94	FAI 90 / 94 22 BP	COOK	22	16
CONTRACT NO. 62U18				
ILLINOIS FED. AID PROJECT				

Diagram illustrating the extension of the top plate for bearings without bolsters. The diagram shows a cross-section of a bridge deck with a top plate and a bottom flange. A bearing is shown on the left, and a new bearing is shown on the right. The top plate is extended to the right, past the bottom flange, by a distance $\Delta \xi$. The diagram is labeled with "Existing & Bearing", "A", "Bearing (New)", "2" (typ.)", "Bearing", "W/2", and "W/2".

Where $\Delta \xi = 0$, the top plate may extend past the bottom flange a minimum of $\frac{1}{8}$ ".

* Not applicable at interior supports or at size 4 or 10".

Diagram illustrating the bearing stiffener for a steel capbeam. The stiffener is a vertical plate of thickness $\frac{1}{2}$ " and height $4'$ typ. It is secured to the capbeam by 2-1" ϕ hex head screws with washers on each side of the web. The stiffener is positioned such that the distance from the centerline of the capbeam to the centerline of the stiffener is $\frac{L_c}{2}$. The stiffener is also secured to the capbeam by 4" typ. bolts. The stiffener is used for field adjustments for bearings without bolsters and for bearings not on steel capbeams. A side retainer (see FRAMING PLAN sheets 4-9 for locations) is used for bearings without bolsters only. The stiffener is secured to the capbeam by a shim of 4" x 8" (Tack weld to retainer).

Section	Pier	Girder	Bottom Plates				Shm Plate Thickness	Anchor Bolt Diameter
			W _b	L _b	B _w	B _L		
	D1(N)	1-4	11"	22"	0"	10"		1 1/2"
	D4(S)	9	15"	26"	0"	10"		1 1/2"
108		10-12	13"	24"	0"	10"		1 1/2"
	E1(N)	29-32	11"	22"	0"	10"		1 1/2"
	E4(S)	37-40	13"	24"	0"	10"		1 1/2"

B_W is used when the bearings have four anchor bolts, otherwise B_W is equal to zero.

Centerline of elastomeric bearing and centerline of bolster shall be coincident with existing centerline of anchor bolts except for Pier 22 (South). See sheet 23.

Top bolster plate thickness (t_b) = $1\frac{1}{2}$ "

N_e	L_e	Series	T_p	N_p	T_s	N_s	T_e
6"	10"	a	$\frac{3}{8}$ "	3	14 ga.	2	14"
6"	10"	b	$\frac{3}{8}$ "	5	14 ga.	4	14"
6"	10"	c	$\frac{3}{8}$ "	6	14 ga.	5	21"
7"	12"	a	$\frac{3}{8}$ "	3	3/32"	2	18"
7"	12"	b	$\frac{3}{8}$ "	4	3/32"	3	18"
7"	12"	c	$\frac{3}{8}$ "	5	3/32"	4	21"
9"	12"	a	$\frac{3}{8}$ "	5	3/32"	4	21"
9"	12"	b	$\frac{3}{8}$ "	7	3/32"	6	31"
9"	12"	c	$\frac{3}{8}$ "	8	3/32"	7	31"
10"	14"	a	$\frac{3}{8}$ "	5	1/8"	4	28"
10"	14"	b	$\frac{3}{8}$ "	6	1/8"	5	31"
10"	14"	c	$\frac{3}{8}$ "	7	1/8"	6	38"
10"	14"	d	$\frac{3}{8}$ "	8	1/8"	7	41"
11"	16"	a	$\frac{1}{2}$ "	4	1/8"	3	23"
11"	16"	b	$\frac{1}{2}$ "	5	1/8"	4	3"
11"	16"	c	$\frac{1}{2}$ "	6	1/8"	5	33"
11"	16"	d	$\frac{1}{2}$ "	7	1/8"	6	41"
12"	18"	a	$\frac{3}{8}$ "	3	3/16"	2	23"
12"	18"	b	$\frac{3}{8}$ "	4	3/16"	3	23"
12"	18"	c	$\frac{3}{8}$ "	5	3/16"	4	33"
12"	18"	d	$\frac{3}{8}$ "	6	3/16"	5	43"
12"	18"	e	$\frac{3}{8}$ "	7	3/16"	6	53"
14"	20"	a	$\frac{5}{8}$ "	7	3/16"	6	57"
15"	22"	a	$\frac{5}{8}$ "	6	3/16"	5	57"
16"	24"	a	$\frac{3}{4}$ "	6	3/16"	5	57"

Diagram illustrating the cross-section of a composite bearing assembly. The assembly consists of several layers and components:


- New Bearing:** The top layer, labeled "New Bearing".
- Bonded:** A layer below the New Bearing, labeled "Bonded".
- Slope:** A sloped layer, labeled "Slope".
- TP:** A layer labeled "TP" (TP-100 Elastomer).
- NP-Layers of TP Elastomer:** Multiple layers of TP elastomer, labeled "NP-Layers of TP Elastomer".
- Bearing Pad:** The bottom layer, labeled "Bearing Pad".
- Steel Plates:** Labeled "N₅-T₅ Steel Plates".

Dimensions and labels shown in the diagram include:


- $2-1\frac{1}{4}$ holes Drill and Tap (typ.)
- $2"$
- W_1
- $2 W_1 \times L_1$
- T_1
- T_2
- T_3
- T_4
- T_5
- T_6
- T_7
- T_8
- T_9
- T_{10}
- T_{11}
If existing anchor bolt is located on new centerline it shall be used for new retainer. For bearings on steel capbeam provide new bolts as shown on sheet 16.

—If existing anchor bolt is located outside of retainer cut existing anchor bolt at concrete surface.

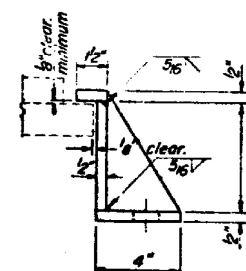

SIDE RETAINER

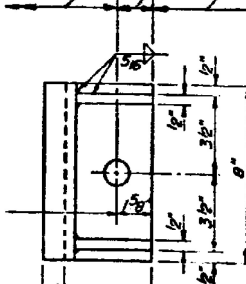

PLAN VIEW


SECTION	PIER	GIRDER	NO. REQ'D	BEARING TYPE	PLAN VIEW		BOTTOM BOLSTER PLATE			d	g	P _L	P _W	q	r	s _L	u	v	y	h	REMARKS
					END	SIDE	T _C	W _C	L _C												
108	1 (N)	13-15, 26-28	6	II	B	H	1"	12"	24"	5 $\frac{1}{2}$ "	13"	2 $\frac{1}{2}$ "	6"	2 $\frac{1}{2}$ "	5"	2 $\frac{1}{2}$ "	2"	6 $\frac{1}{2}$ "	2 $\frac{1}{2}$ "	6 $\frac{1}{2}$ "	
		16-25	10	II	B	H	1"	11"	24"	5 $\frac{1}{2}$ "	11"	2 $\frac{1}{2}$ "	5 $\frac{1}{2}$ "	4"	2 $\frac{1}{2}$ "	2"	5 $\frac{1}{2}$ "	2 $\frac{1}{2}$ "	6 $\frac{1}{2}$ "		
	4 (S)	13, 20	2	II	B	H	1"	13"	24"	5 $\frac{1}{2}$ "	15"	2 $\frac{1}{2}$ "	6 $\frac{1}{2}$ "	2 $\frac{1}{2}$ "	6"	2 $\frac{1}{2}$ "	2"	7 $\frac{1}{2}$ "	1 $\frac{1}{2}$ "	7 $\frac{1}{2}$ "	
		14-19, 21-28	14	II	B	H	1"	12"	24"	5 $\frac{1}{2}$ "	13"	2 $\frac{1}{2}$ "	6"	2 $\frac{1}{2}$ "	5"	2 $\frac{1}{2}$ "	2"	6 $\frac{1}{2}$ "	1"	7 $\frac{1}{2}$ "	
		41, 49, 54, 67	4	II	B	J	1"	15"	21"	4 $\frac{1}{2}$ "	9"	2 $\frac{1}{2}$ "	2 $\frac{1}{2}$ "	7"	-	2 $\frac{1}{2}$ "	2"	4 $\frac{1}{2}$ "	1 $\frac{1}{2}$ "	4 $\frac{1}{2}$ "	
	4 (N)	42-48, 50-53, 55-66	23	II	A	J	1"	15"	18"	6"	9"	2 $\frac{1}{2}$ "	2 $\frac{1}{2}$ "	7"	-	2 $\frac{1}{2}$ "	2"	4 $\frac{1}{2}$ "	1 $\frac{1}{2}$ "	4 $\frac{1}{2}$ "	
	D1 (N)	1-4	4	I	B	H	1"	11"	24"	5 $\frac{1}{2}$ "	11"	2 $\frac{1}{2}$ "	5 $\frac{1}{2}$ "	2 $\frac{1}{2}$ "	4"	2 $\frac{1}{2}$ "	2"	5 $\frac{1}{2}$ "	1 $\frac{1}{2}$ "	7 $\frac{1}{2}$ "	⑤
	4 (S)	9	1	I	B	H	1"	15"	26"	6"	17"	3"	7 $\frac{1}{2}$ "	2 $\frac{1}{2}$ "	8"	2 $\frac{1}{2}$ "	2"	9 $\frac{1}{2}$ "	2 $\frac{1}{2}$ "	6 $\frac{1}{2}$ "	③
		10-12	3	I	B	H	1"	13"	24"	5 $\frac{1}{2}$ "	15"	2 $\frac{1}{2}$ "	6 $\frac{1}{2}$ "	2 $\frac{1}{2}$ "	6"	2 $\frac{1}{2}$ "	2"	7 $\frac{1}{2}$ "	3 $\frac{1}{2}$ "	5 $\frac{1}{2}$ "	③
	E1 (N)	29-32	4	I	B	H	1"	11"	24"	5 $\frac{1}{2}$ "	11"	2 $\frac{1}{2}$ "	5 $\frac{1}{2}$ "	2 $\frac{1}{2}$ "	4"	2 $\frac{1}{2}$ "	2"	5 $\frac{1}{2}$ "	1 $\frac{1}{2}$ "	7 $\frac{1}{2}$ "	③
4 (S)	37-40	4	I	B	H	1"	13"	24"	5 $\frac{1}{2}$ "	15"	2 $\frac{1}{2}$ "	6 $\frac{1}{2}$ "	2 $\frac{1}{2}$ "	6"	2 $\frac{1}{2}$ "	2"	7 $\frac{1}{2}$ "	3 $\frac{1}{2}$ "	5 $\frac{1}{2}$ "	③	

**STATE OF ILLINOIS
DEPARTMENT OF TRANSPORTATION**

SCALE:	SHEET	OF	SHEETS	STA.	TO STA.
--------	-------	----	--------	------	---------

F.A.I. RTE.	SECTION	COUNTY	TOTAL SHEETS	SHEET NO.
94	FAI 90 / 94 22 BP	COOK	22	17
		CONTRACT NO. 62U18		
ILLINOIS		FED. AID PROJECT		

DEPARTMENT OF TRANSPORTATION

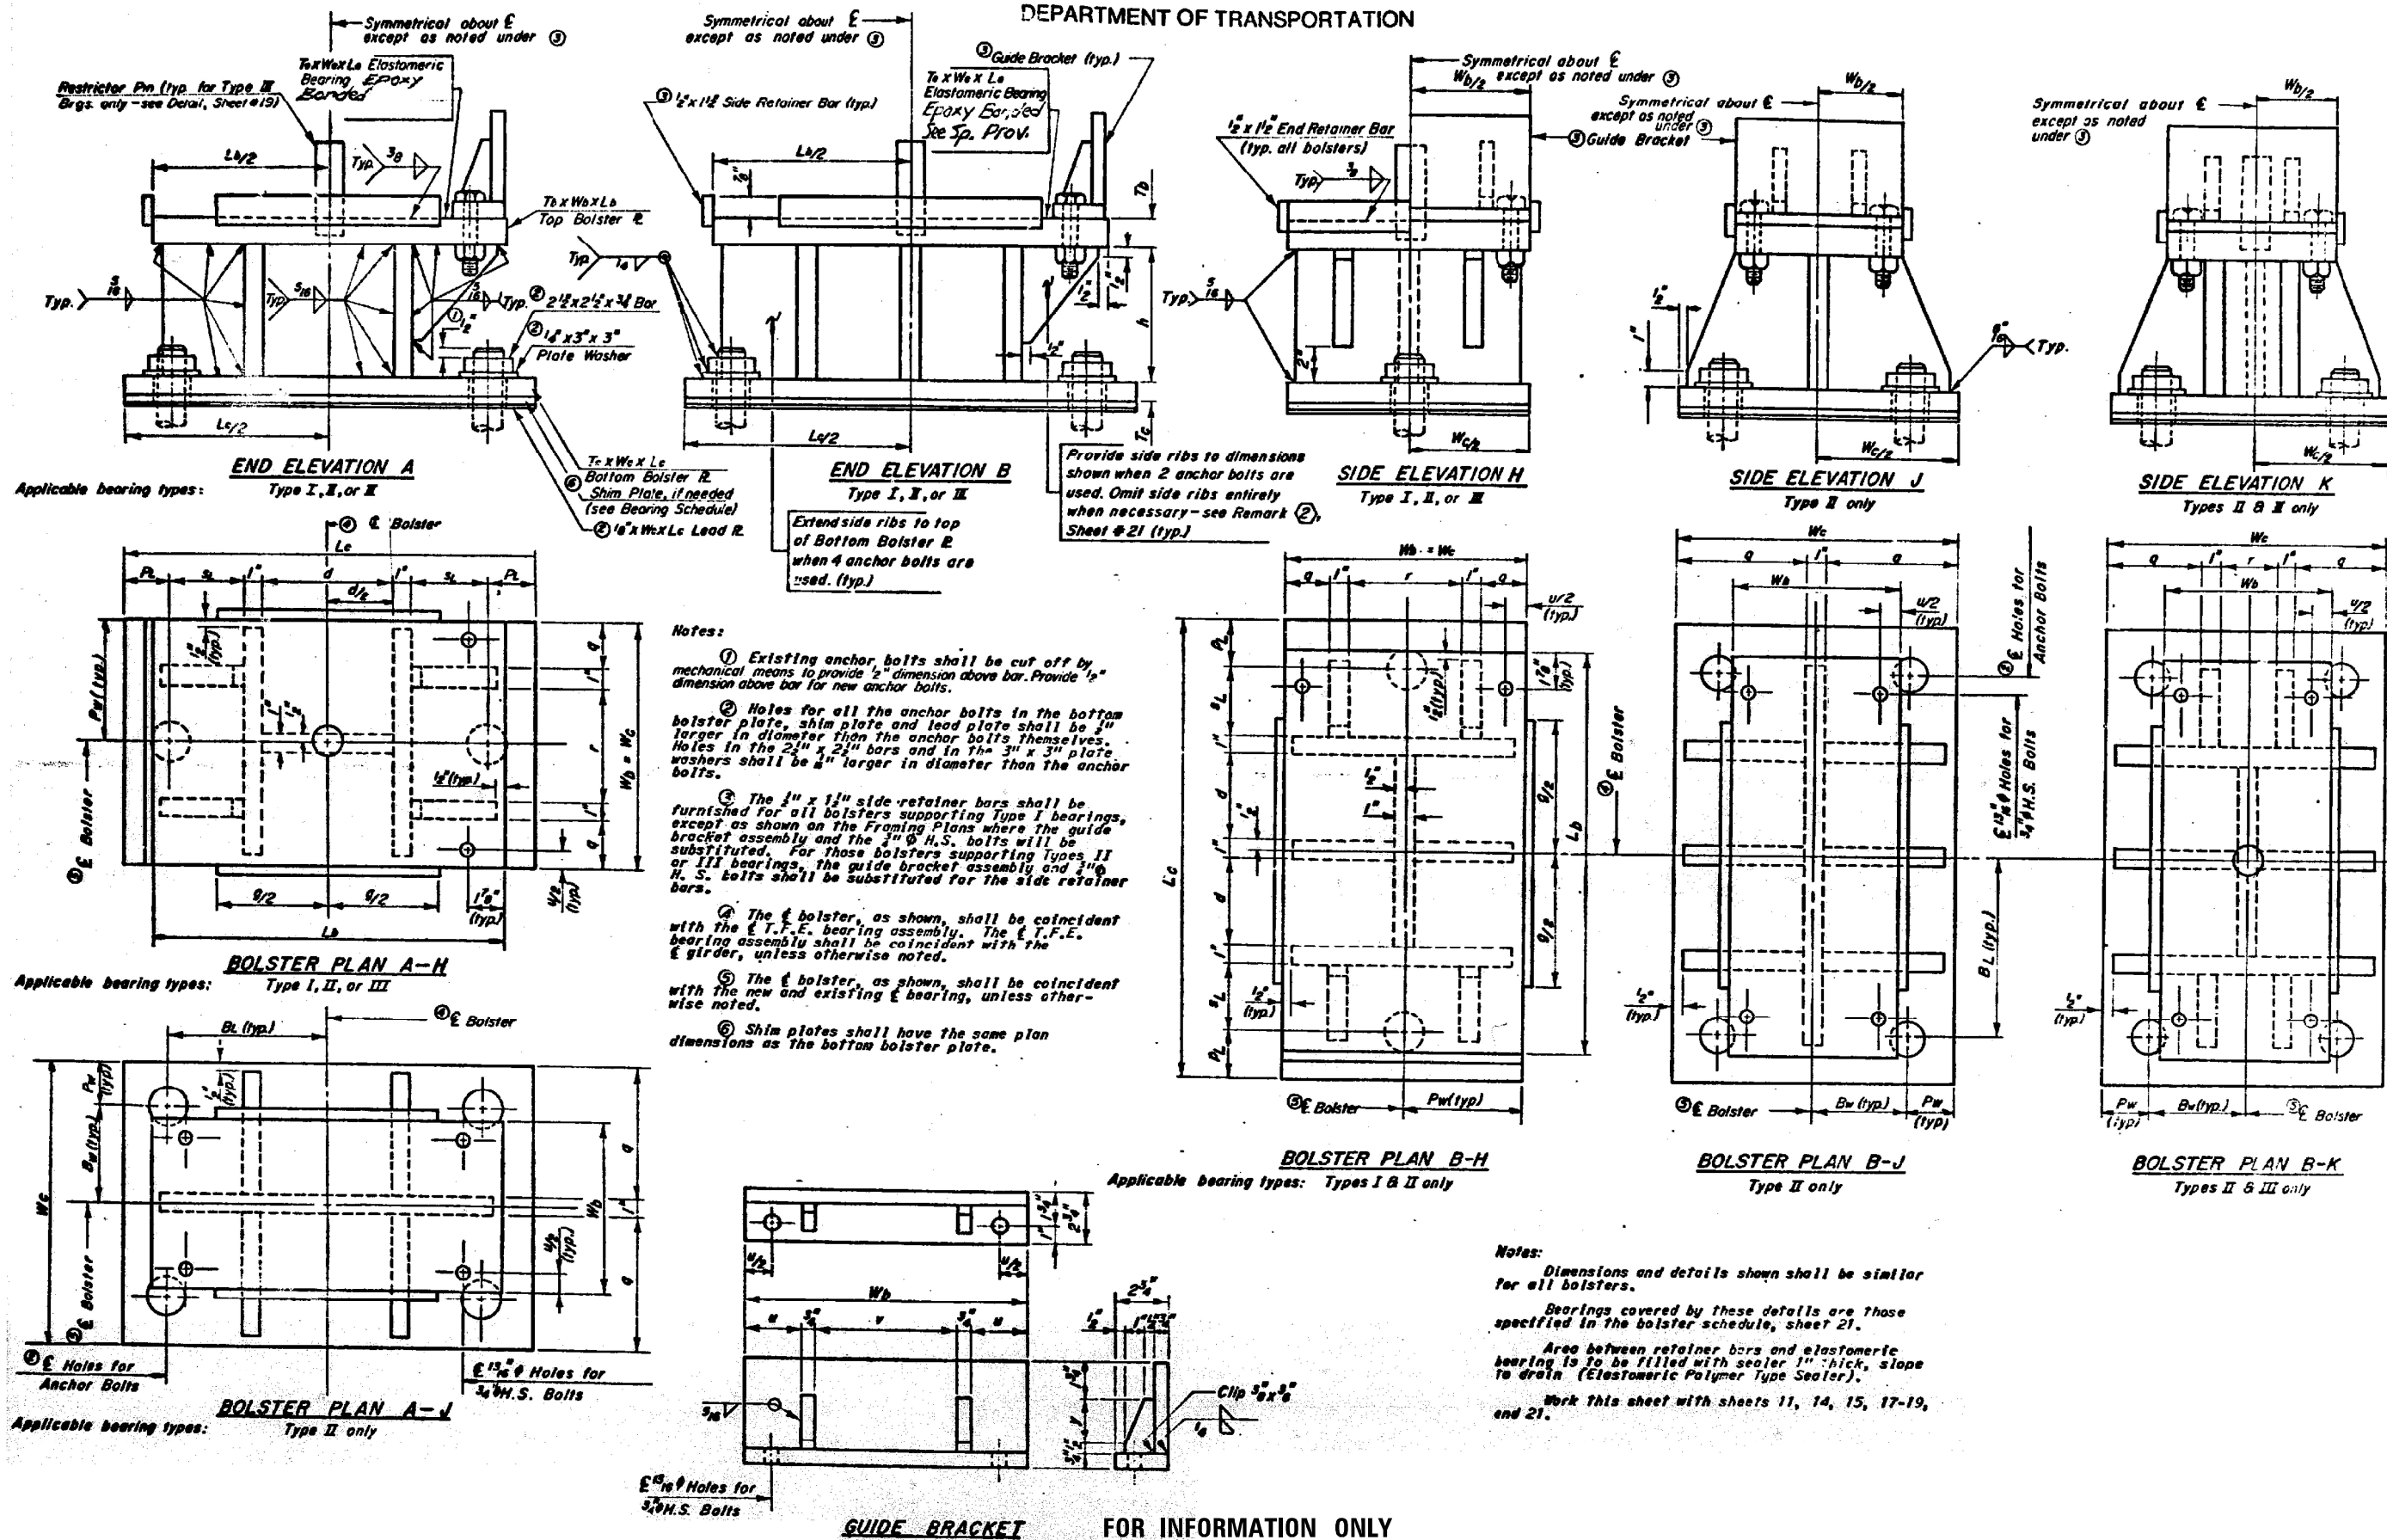

USER NAME = Jacob.Roth

DESIGNED -

REVISED -

DRAWN -

REVISED -

PLOT SCALE = 100,000' / in.

CHECKED -

REVISED -

PLOT DATE = 3/23/2023



DATE -

REVISED -


STATE OF ILLINOIS
DEPARTMENT OF TRANSPORTATIONBOLSTER DETAILS (1976)
STRUCTURE NO. 016-1110

SCALE: SHEET OF SHEETS STA. TO STA.

F.A.I. RTE.	SECTION	COUNTY	TOTAL SHEETS	SHEET NO.
94	FAI 90 / 94 22 BP	COOK	22	18
CONTRACT NO. 62U18				
ILLINOIS FED. AID PROJECT				

  

TYPE II TFE ELASTOMERIC EXPANSION BEARING

 

Note: The 8" TFE sheet shall be bonded directly to the top steel plate with a two-component, medium viscosity epoxy resin, conforming to the requirements of the Federal Specification MMM-A-134, Type I. The bond agent shall be applied on the full area of the contact surface.

Bonding of 1/8" TFE sheet during vulcanizing process will be permitted provided the process and method of adjusting assembly height is approved by the Engineer.

TABLE OF DIMENSIONS - TYPE II
ELASTOMERIC EXPANSION BEARINGS

We	Le	Series	Tp	Np	Ts	Ns	Te
9	12	b	$\frac{3}{10}$	7	$\frac{3}{25}$	6	$4\frac{1}{2}$
11	16	a	$\frac{1}{2}$	4	8	3	$3\frac{1}{4}$
11	16	c	$\frac{1}{2}$	6	8	5	$4\frac{1}{2}$

T_p - denotes thickness of each elastomeric layer.
 N_p - denotes number of elastomeric layers.
 T_s - denotes thickness of each steel plate.
 N_s - denotes number of steel plates.

TYPE II ELASTOMERIC EXPANSION BEARING SCHEDULE

[illegible]










Remarks: B - Bolster required.
N - New Bearing, roadway widening.

FOR INFORMATION ONLY

STATE OF ILLINOIS
DEPARTMENT OF TRANSPORTATION

TYPE II ELASTOMERIC BEARING DETAILS (1989)
STRUCTURE NO. 016-1110

F.A.I. RTE.	SECTION	COUNTY	TOTAL SHEETS	SHEET NO.
94	FAI 90 / 94 22 BP	COOK	22	20
		CONTRACT NO. 62U18		
		ILLINOIS	FED. AID PROJECT	

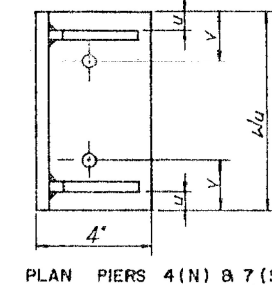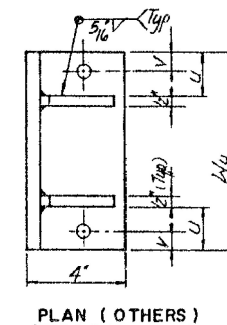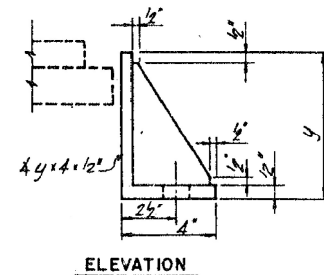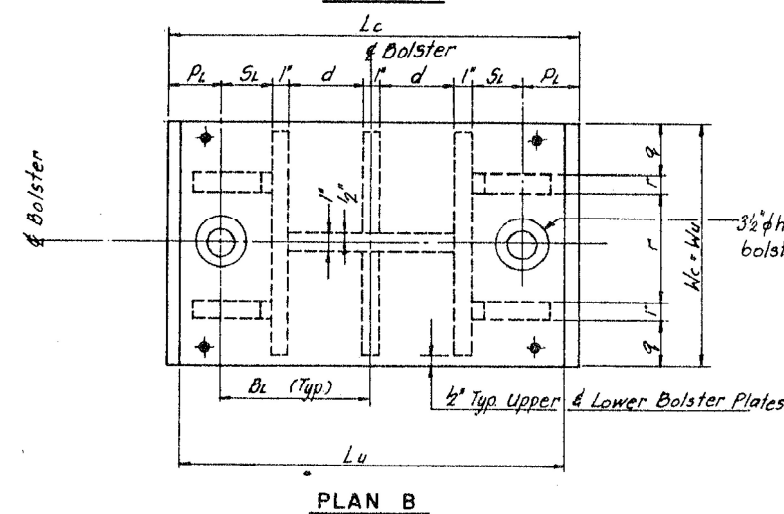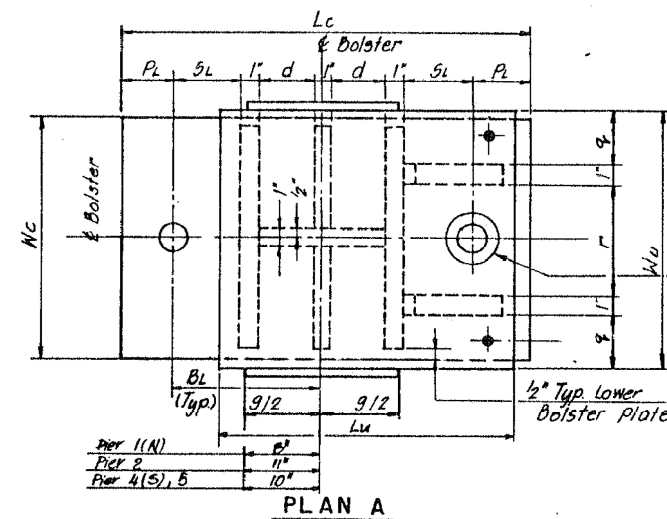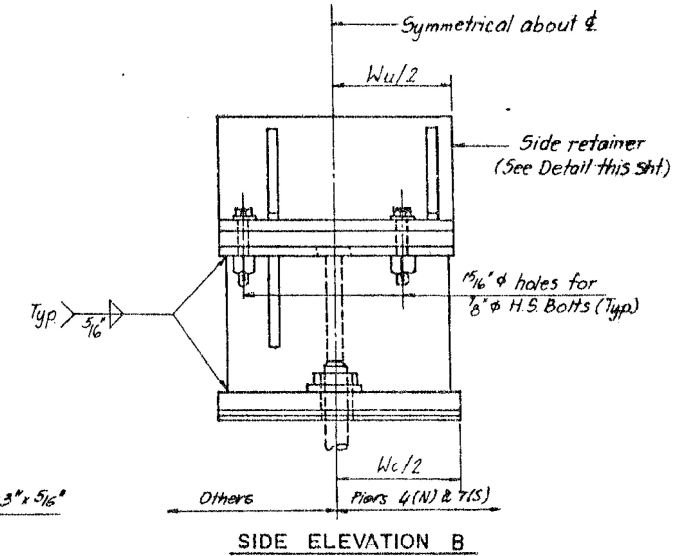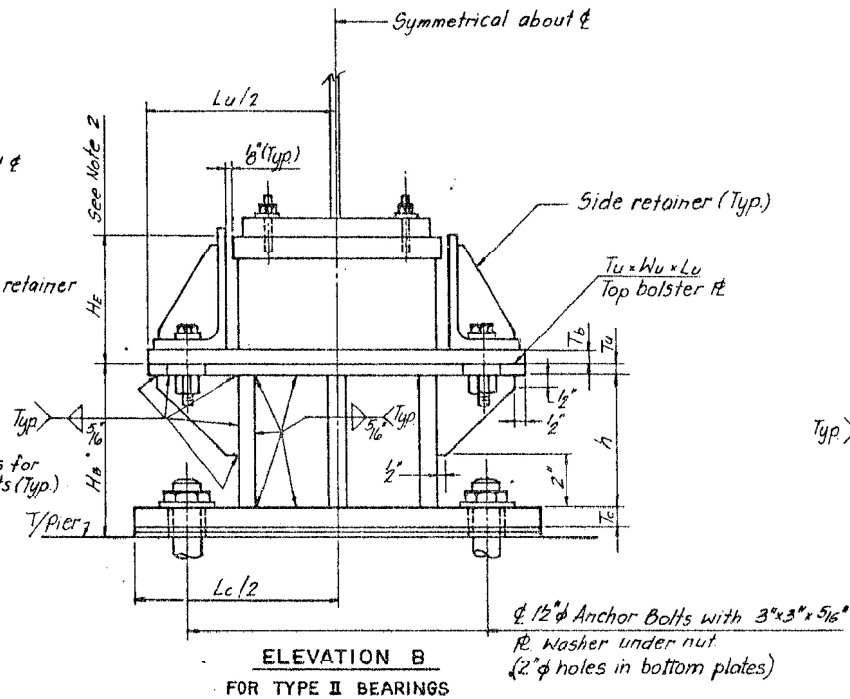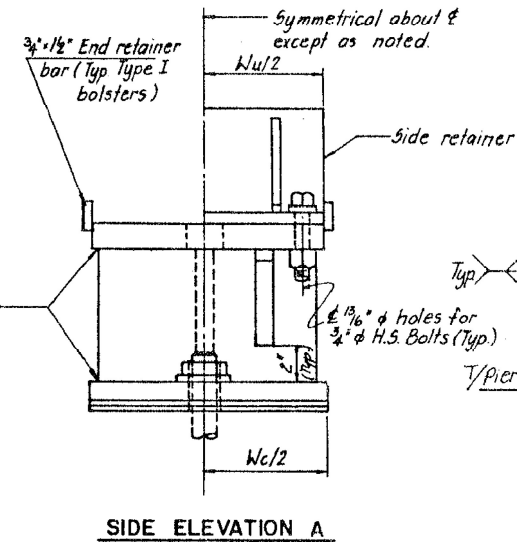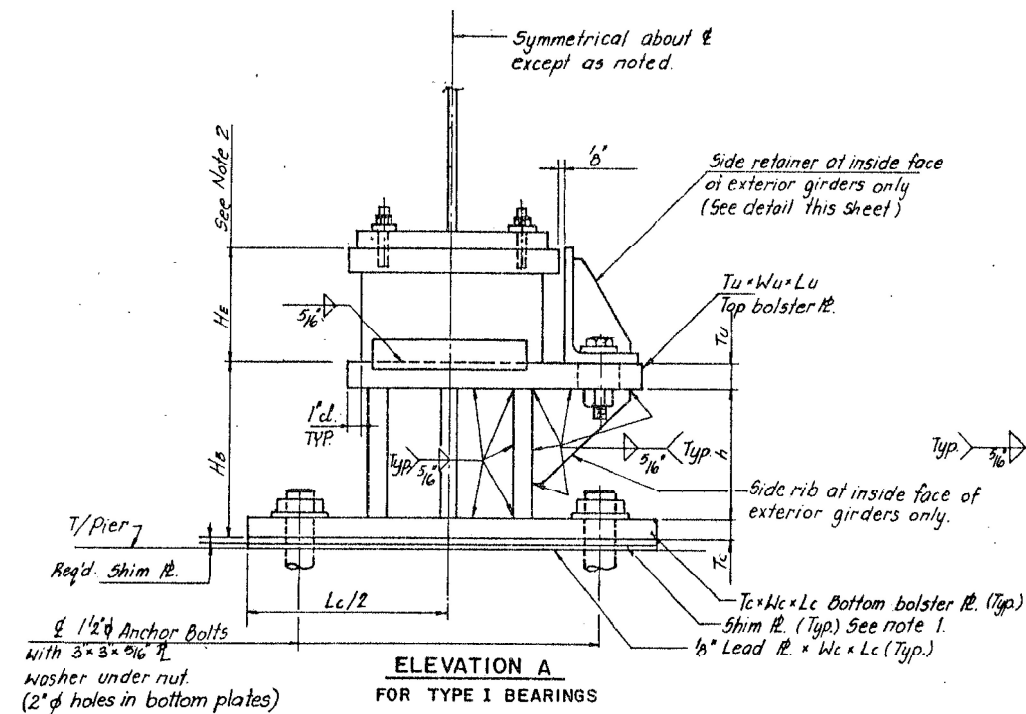

Notes :

1. Provide Shim R. with thickness as needed.
Shim R. shall have same plan dimensions as
bottom R. of bolster, $W_b \times L_c$.
2. He - Height of bearing assembly

H₀ - Height of bolster assembly including
8" lead plate, but not the shim fl's.

— $3\frac{1}{2}'' \phi$ hole in top bolster $\frac{1}{2}$

BOLSTER SCHEDULE FOR ELASTOMERIC BEARINGS

[illegible]

Remarks : E - Exterior Girder ; Side Retainer required at inside face of girder.






SIDE RETAINER
FOR INFORMATION ONLY

STATE OF ILLINOIS
DEPARTMENT OF TRANSPORTATION

BOLSTER DETAILS (1989)
STRUCTURE NO. 016-1110

SCALE:	SHEET	OF	SHEETS	STA.	TO STA.
--------	-------	----	--------	------	---------

F.A.I. RTE.	SECTION	COUNTY	TOTAL SHEETS	SHEET NO.
94	FAI 90 / 94 22 BP	COOK	22	21
		CONTRACT NO. 62U18		
		ILLINOIS	FED. AID PROJECT	

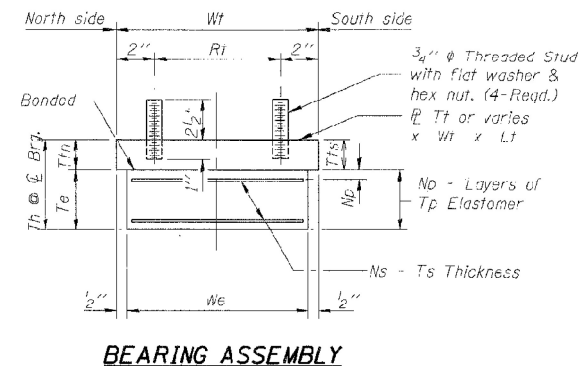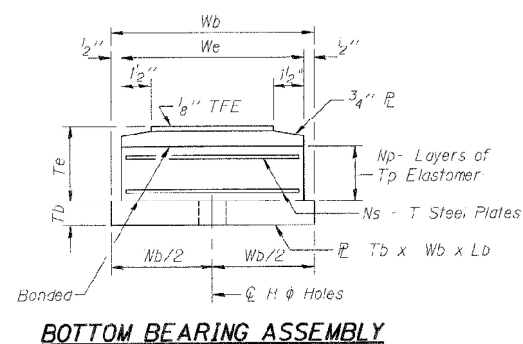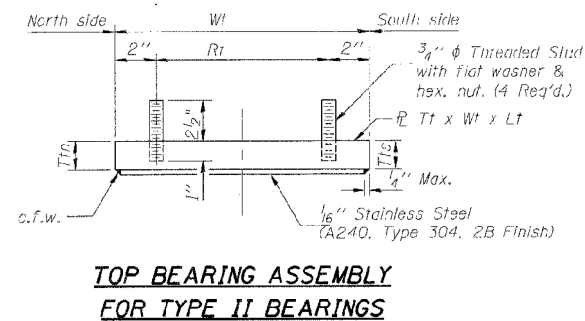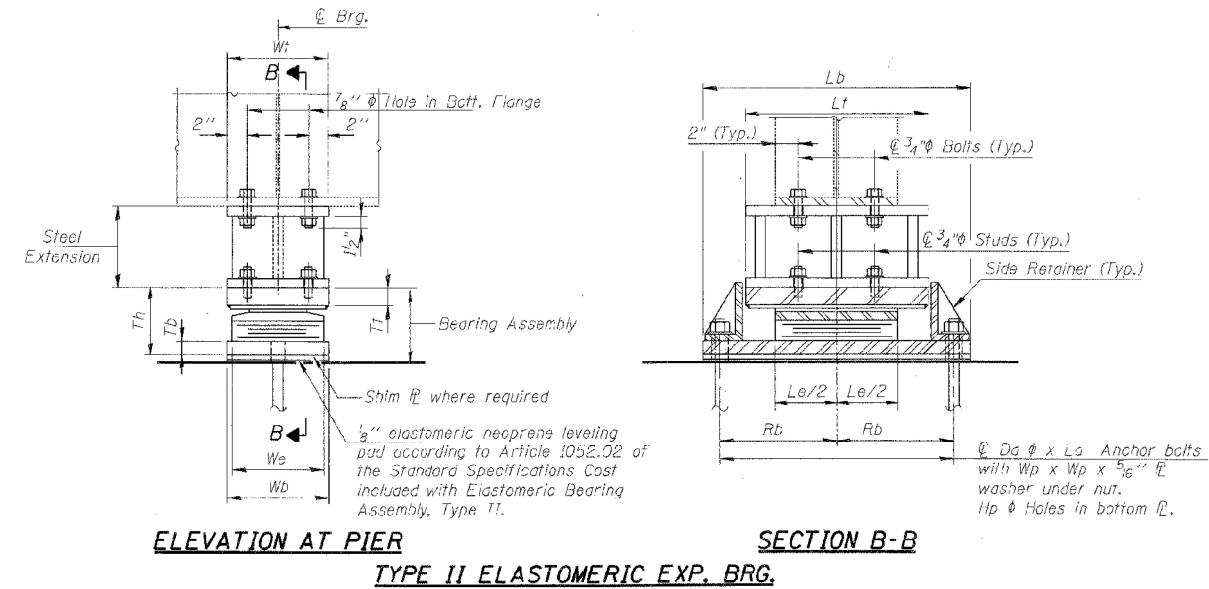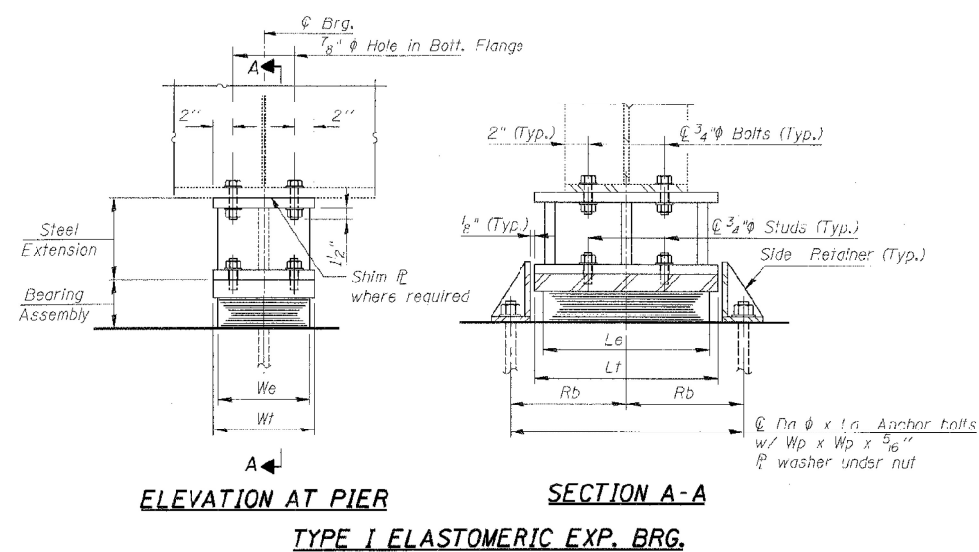

Note: Shim plates shall not be placed under Bearing Assembly.

Notes:

Anchor bolts shall be ASTM F1554 all-thread (or an Engineer-approved alternate material) of the grade(s) and diameter(s) specified. ASTM A307 Grade C anchor bolts may be used in lieu of ASTM F1554 Grade 36 ($F_y=35\text{ksi}$). The corresponding specified grade of AASHTO M314 anchor bolts may be used in lieu of ASTM F1554.

Anchor bolts for side retainers may be cast in place or installed in holes drilled before or after members are in place for Type I bearings.

Anchor bolts for Type II bearings shall be placed in holes drilled through the bottom bearing plate after members are in place. Side retainers shall be placed after bolts are installed.

Drilled and set anchor bolts shall be installed according to Article 521.06 of the Standard Specifications.

Field drills in bottom flanges, side retainers and other steel members (except steel extensions) required for the bearing assembly shall be included in the cost of Elastomeric Bearing Assembly, Type I or Type II.

The $\frac{1}{8}$ " TFE sheet shall be bonded directly to the top steel plate with a two-component, medium viscosity epoxy resin, conforming to the requirements of the Federal Specification MMM-A-134, Type 1. The bond agent shall be applied on the full area of the contact surfaces.

Bonding of $\frac{1}{8}$ " TFE sheet during vulcanizing process will be permitted provided the process and method of adjusting assembly height is approved by the Engineer.

ELASTOMERIC BEARING SCHEDULE (TYPE I AND II)

[illegible]

FOR INFORMATION ONLY

USER NAME = Jacob,Roth	DESIGNED -	REVISED -	STATE OF ILLINOIS DEPARTMENT OF TRANSPORTATION	ELASTOMERIC BEARING DETAILS (2008) STRUCTURE NO. 016-1110				F.A.I. RTE.	SECTION	COUNTY	TOTAL SHEETS	SHEET NO.	
	DRAWN -	REVISED -						94	FAI 90 / 94 22 BP	COOK	22	22	
PLOT SCALE = 100,0000 ' / in.	CHECKED -	REVISED -		SCALE:				SHEET OF SHEETS		STA. TO STA.		ILLINOIS FED. AID PROJECT	
PLOT DATE = 3/23/2023	DATE -	REVISED -										CONTRACT NO. 62U18	