

STATE OF ILLINOIS
DEPARTMENT OF TRANSPORTATION

F.A.I. RTE.	SECTION	COUNTY	TOTAL SHEETS	SHEET NO.
57	(10-30)BR	CHAMPAIGN	31	1
ILLINOIS		CONTRACT NO. 70A87		

* 107 TOTAL SHEETS

P-95-009-21

FOR INDEX OF SHEETS, SEE SHEET 2

PROJECT LOCATED IN PESOTUM TOWNSHIP

PROPOSED
HIGHWAY PLANS

FAI ROUTE 57 (I-57)
SECTION (10-30)BR
PROJECT COVD-9XHW(312)

SUPERSTUCTURE REPLACEMENT
CHAMPAIGN COUNTY

C-95-064-22

I-57 OVER US 45 AT PESOTUM
RANGE 8 EAST

3rd P.M.

FAI 57 SECTION (10-30)BR
BK. ABUT. STA. 119 + 14.96

EXISTING SN 010-0198 & 010-0199 AT STA 118 + 50
CARRYING I-57 OVER US 45
SUPERSTRUCTURE REPLACEMENT
PROPOSED 27" STEEL I BEAM
3 SPAN INTEGRAL ABUTMENTS




FULL SIZE PLANS HAVE BEEN PREPARED USING STANDARD
ENGINEERING SCALES. REDUCED SIZED PLANS WILL NOT
CONFORM TO STANDARD SCALES. IN MAKING MEASUREMENTS
ON REDUCED PLANS, THE ABOVE SCALES MAY BE USED.

J.U.L.I.E.
JOINT UTILITY LOCATION INFORMATION FOR EXCAVATORS
1-800-892-0123
OR 811
PESOTUM TOWNSHIP

PROJECT ENGINEER JASON W. STULTS, P.E.
SQUAD LEADER DAVID E. JAYME, P.E.
PHONE 217-465-4181

CONTRACT NO. 70A87

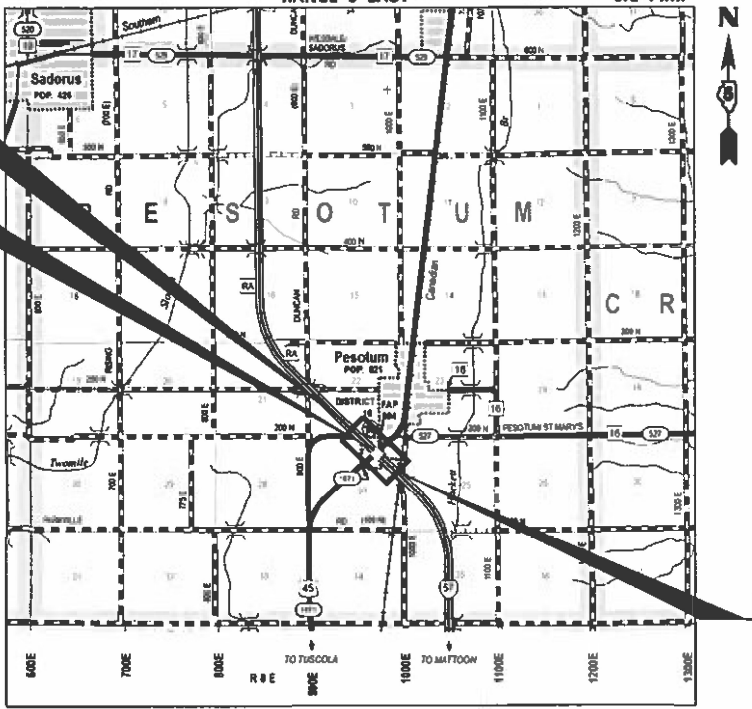

TOWNSHIP 17 NORTH

SCALE IN MILES
GROSS / NET LENGTH = 1,368.19 FT. = 0.259 MILE




March 24 20 23

ERIC J. LINDEMANN
ILLINOIS REG. PROFESSIONAL ENGINEER NO. 062-051170
EXPIRATION DATE 11-30-2023
SHEETS 1-29, 31-36, 79-107

Kaskaskia
Engineering Group, LLC
PROFESSIONAL REGISTRATIONS
Illinois Professional Design Firm
Professional Engineering Group

200 E. Adams St., Suite 100
Yellowville, Illinois 62201
618.233.5877 phone
618.233.5977 fax
www.kaskaskiaeng.com
LICENSE NO. 740
184.684733
20-5000006

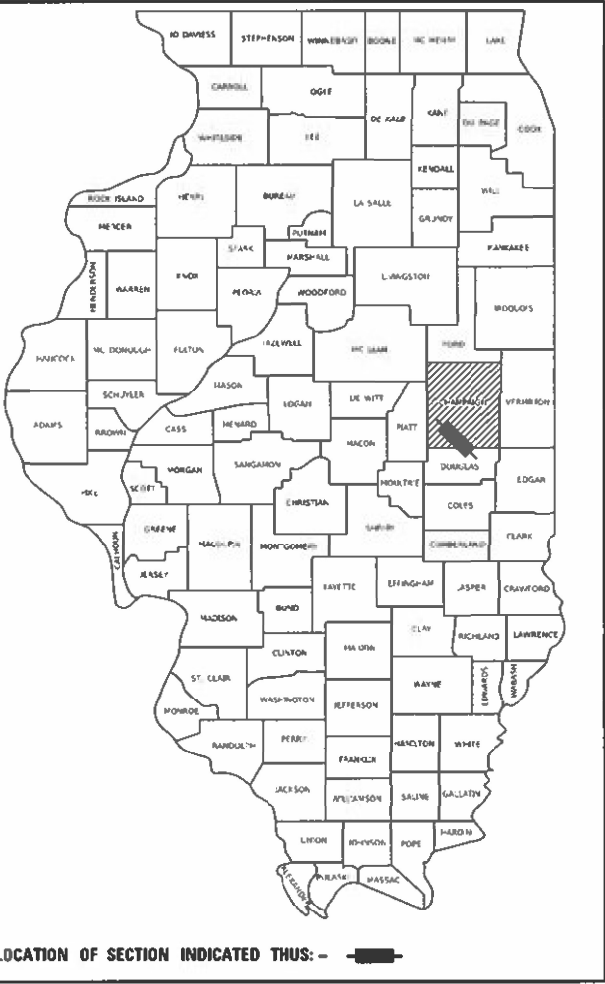

FUNCTIONAL CLASSIFICATION
INTERSTATE

2021 ADT = 11,900
P.V. = 64.7% S.U. = 2.5% M.U. = 32.8%

STATE OF ILLINOIS
DEPARTMENT OF TRANSPORTATION

SUBMITTED 3/27 20 23
Kensil A. Barnett sen
REGIONAL ENGINEER

May 12, 2023 [Signature]
ENGINEER OF DESIGN AND ENVIRONMENT

May 12, 2023 [Signature]
DIRECTOR OF HIGHWAYS PROJECT IMPLEMENTATION

PRINTED BY THE AUTHORITY
OF THE STATE OF ILLINOIS

INDEX OF SHEETS

1	COVER SHEET
2	GENERAL NOTES, COMMITMENTS, INDEX OF SHEETS & STANDARDS
3-11	SUMMARY OF QUANTITIES
12-13	TYPICAL SECTIONS
14-17	SCHEDULE OF QUANTITIES
18	HORIZTONAL & VERTICAL CONTROL
19-20	REMOVAL PLANS
21-27	PLAN & PROFILE
28-29	STAGING TYPICAL SECTIONS
30	PRE-STAGE PATCHING DETAIL
31-34	MAINTENANCE OF TRAFFIC PLANS
35-37	WIDTH RESTRICTION SIGNING PLANS
38-39	EROSION CONTROL & RESTORATION PLANS
40-81	STRUCTURAL PLANS
82	GUARDRAIL LAYOUT DETAIL
83	TEMPORARY RUMBLE STRIP DETAIL
84-85	REAL TIME TRAFFIC CONTROL SYSTEM DETAIL
86	BUTT JOINT DETAIL
87	WEATHER STATION DETAIL
88-90	DISTRICT 5 DETAILS
91-107	CROSS SECTIONS

HIGHWAY STANDARDS

000001-08	STANDARD SYMBOLS, ABBREVIATIONS AND PATTERNS
001001-02	AREAS OF REINFORCEMENT BARS
001006	DECIMAL OF AN INCH AND OF A FOOT
280001-07	TEMPORARY EROSION CONTROL SYSTEMS
420401-13	PAVEMENT CONNECTOR (PCC) FOR BRIDGE APPROACH SLAB
515001-04	NAME PLATE FOR BRIDGES
542001-06	CONCRETE END SECTIONS FOR PIPE CULVERTS, 15" THRU 84" DIA.
542201-02	REINFORCED CONCRETE END SECTIONS FOR PIPE CULVERTS, 15" THRU 36" DIA., SKEWED WITH ROADWAY
542311-07	TRAVERSABLE PIPE GRATE FOR CONCRETE END SECTIONS
542401-04	METAL FLARED END SECTION FOR PIPE CULVERTS
601001-05	PIPE UNDERDRAINS
601101-02	CONCRETE HEADWALL FOR PIPE UNDERDRAINS
610001-09	SHOULDER INLET WITH CURB
630001-12	STEEL PLATE BEAM GUARDRAIL
630301-09	SHOULDER WIDENING FOR TYPE 1 (SPECIAL) GUARDRAIL TERMINALS
631031-18	TRAFFIC BARRIER TERMINAL, TYPE 6
631033-09	TRAFFIC BARRIER TERMINAL, TYPE 6B
642001-03	SHOULDER RUMBLE STRIPS, 16 IN.
666001-01	RIGHT OF WAY MARKERS
667101-02	PERMANENT SURVEY MARKERS
701006-05	OFF-RD OPERATIONS, 2L, 2W, 15' (4.5m) TO 24" (600mm) FROM PAVEMENT EDGE
701101-05	OFF-RD OPERATIONS, MULTILANE, 15' (4.5m) TO 24" (600mm) FROM PAVEMENT EDGE
701106-02	OFF-RD OPERATIONS, MULTILANE, MORE THAN 15' (4.5m) AWAY
701400-11	APPROACH TO LANE CLOSURE, FREEWAY/EXPRESSWAY
701402-12	LANE CLOSURE, FREEWAY/EXPRESSWAY, WITH BARRIER
701406-13	LANE CLOSURE, FREEWAY/EXPRESSWAY, DAY OPERATIONS ONLY
701411-09	LANE CLOSURE, MULTILANE, AT ENTRANCE OR EXIT RAMP, FOR SPEEDS ≥ 45 MPH
701428-01	TRAFFIC CONTROL, SETUP AND REMOVAL, FREEWAY/EXPRESSWAY
701901-08	TRAFFIC CONTROL DEVICES
704001-08	TEMPORARY CONCRETE BARRIER
725001-01	OBJECT AND TERMINAL MARKERS
781001-04	TYPICAL APPLICATIONS RAISED REFLECTIVE PAVEMENT MARKERS
782006-01	GUARDRAIL AND BARRIER WALL REFLECTOR MOUNTING DETAILS
836001-04	LIGHT POLE FOUNDATION

DISTRICT GENERAL NOTES

GN-100B	MICROSTATION AND GEOPAK FILES OF THIS PROJECT WILL BE MADE AVAILABLE TO THE CONTRACTOR AFTER CONTRACT AWARD. IF THERE IS A CONFLICT BETWEEN THE ELECTRONIC FILES AND THE PRINTED CONTRACT PLANS AND DOCUMENTS, THE PRINTED CONTRACT PLANS AND DOCUMENTS SHALL TAKE PRECEDENCE OVER THE ELECTRONIC FILES. THE CONTRACTOR SHALL ACCEPT ALL RISK ASSOCIATED WITH USING THE ELECTRONIC FILES AND SHALL HOLD THE DEPARTMENT HARMLESS FOR ANY ERRORS OR OMISSIONS IN THE ELECTRONIC FILES AND THE DATA CONTAINED THEREIN. ERRORS OR DELAYS RESULTING FROM THE USE OF ELECTRONIC FILES BY THE CONTRACTOR SHALL NOT RESULT IN AN EXTENSION OF TIME FOR ANY INTERIM OR FINAL COMPLETION DATE OR SHALL NOT BE CONSIDERED CAUSE FOR ADDITIONAL COMPENSATION. THE CONTRACTOR SHALL NOT USE, SHARE, OR DISTRIBUTE THESE ELECTRONIC FILES EXCEPT FOR THE PURPOSE OF CONSTRUCTING THIS CONTRACT. ANY CLAIMS BY THIRD PARTIES DUE TO USE OR ERRORS SHALL BE THE SOLE RESPONSIBILITY OF THE CONTRACTOR. THE CONTRACTOR SHALL INCLUDE THIS DISCLAIMER WITH THE TRANSFER OF THESE ELECTRONIC FILES TO ANY OTHER PARTIES AND SHALL INCLUDE APPROPRIATE LANGUAGE BINDING THEM TO SIMILAR RESPONSIBILITIES.
GN-105.09A	ALL ELEVATIONS SHOWN IN THE PLANS ARE BASED ON NORTH AMERICAN VERTICAL DATUM OF 1988 (NAVD 88).
GN-201	TREES THAT INTERFERE WITH THE CONSTRUCTION OPERATIONS SHALL BE REMOVED AS DIRECTED BY THE ENGINEER. ANY TREE DUE TO ITS LOCATION AND DEEMED SUITABLE FOR SAVING BY THE ENGINEER SHALL BE PROTECTED DURING CLEARING AND SUBSEQUENT CONSTRUCTION OPERATIONS.
GN-205	BENCHING PROCEDURES SHALL BE USED IN AREAS WHERE EXISTING EMBANKMENTS ARE WIDENED FOR THE PROPOSED PAVEMENT. STEPS SHALL BE CUT INTO THE EXISTING EMBANKMENT SLOPES AND SHALL HAVE THE FOLLOWING DIMENSIONS: HORIZONTAL: VARIES VERTICAL: 4 FOOT
GN-703A	SHORT TERM PAVEMENT MARKING SHALL BE APPLIED TO THE PAVEMENT AFTER ANY OF THE FOLLOW: COLD MILLING AND/OR PLACING BITUMINOUS MATERIALS (TACK COAT), LEVELING BINDER (MACHINE METHOD), BINDER AND SURFACE COURSES, SHORT TERM PAVEMENT MARKING PLACED ON THE SURFACE SHALL COINCIDE WITH THE FINAL PAVEMENT STRIPING. SHORT TERM PAVEMENT MARKING PLACED PRIOR TO THE SURFACE SHALL COINCIDE WITH THE EXISTING PAVEMENT MARKINGS. USE 4 FEET PER 40 FEET (OR 10% PER STATION).

COMMITMENTS

NONE

APPLICATION RATES

THE FOLLOWING RATES OF APPLICATION WERE UTILIZED TO CALCULATE CONTRACT QUANTITIES:

AGGREGATE SHOULDERS, TYPE B	1.80 TON/CY
BITUMINOUS MATERIALS - TACK COAT	0.05 LB/SF
BITUMINOUS MATERIALS - PRIME COAT	0.025 LB/SF
HOT-MIX ASPHALT SURFACE/BINDER/BASE	112 LB/SY PER INCH
NITROGEN FERTILIZER NUTRIENT	90 LB/ACRE
PHOSPHORUS FERTILIZER NUTRIENT	90 LB/ACRE
POTASSIUM FERTILIZER NUTRIENT	90 LB/ACRE
TEMPORARY FROSION CONTROL SFFDING	100 LB/ACRF

GN-406H

HMA MIXTURE REQUIREMENT TABLE

LOCATION(S):	I-57	I-57	I-57	I-57	I-57
MIXTURF USE(S):	SURFACE (MAINLINE)	BINDER (TOP 2¼" MAINLINE)	BINDER (BOTTOM 11" MAINLINE)	SURFACE (TOP 1½" SHLDR)	BINDER (BOTTOM 6½" SHLDR)
BINDER GRADE (AC/PG):	SBS PG 76-28	SBS PG 76-28	PG 64-22	PG 64-22	PG 64-22
DESIGN AIR VOIDS:	4.0% @ Ndes=90	4.0% @ Ndes=90	4.0% @ Ndes=90	4.0% @ Ndes=50	4.0% @ Ndes=50
MIXTURE COMPOSITION: (MIXTURE GRADATION)	IL-9.5	IL-19.0	IL-19.0	IL-9.5	IL-19.0
FRICTION AGGREGATE:	MIXTURE "D"	N/A	N/A	MIXTURE "C"	N/A
MIXTURE WEIGHT:	112 LB/SQ YD/IN	112 LB/SQ YD/IN	112 LB/SQ YD/IN	112 LB/SQ YD/IN	112 LB/SQ YD/IN
QUALITY MANAGEMENT PROGRAM:	QC/QA	QC/QA	QC/QA	QC/QA	QC/QA
SUBLOT SIZE:	3000	3000	3000	3000	3000
MATERIAL TRANSFER DEVICE (REQUIRED?)	YES	YES	YES	YES	YES

MODEL: Named Boundary Sheet-H
FILE NAME: P:\0-1072301\57 Over US 45 Pk2\18-1072303\gn\CAD_Sheets\DE70A87-sht-generalnotes.dgn

 201 E. Main St., Suite 200 Bellaire, Illinois 62825 618.233.2077 phone 618.233.2077 fax www.kaskaskiaengineering.com 11/20/2024 11/20/2024 11/20/2024	USER NAME = jwarner		DESIGNED -	REVISED -	STATE OF ILLINOIS DEPARTMENT OF TRANSPORTATION	FAI 57 (I-57) GENERAL NOTES, COMMITMENTS, INDEX OF SHEETS, AND STANDARDS		F.A.I. RTE.	SECTION	COUNTY	TOTAL SHEETS	SHEET NO.
	DRAWN -		CHECKED -	REVISED -				57	(10-30)BR	CHAMPAIGN	107	2
	PLOT SCALE = 0.166666833' / in.		DATE -	REVISED -				CONTRACT NO. 70A87				
	PLOT DATE = 3/30/2023		DATE -	REVISED -				ILLINOIS FED. AID PROJECT				

				FAI 57 CHAMPAIGN COUNTY
				100% FEDERAL
				BRIDGE
CODE NO.	ITEM	UNIT	TOTAL QUANTITY	0013
				RURAL
20100110	TREE REMOVAL (6 TO 15 UNITS DIAMETER)	UNIT	136	136
20100210	TREE REMOVAL (OVER 15 UNITS DIAMETER)	UNIT	104	104
20200100	EARTH EXCAVATION	CU YD	274	274
20400800	FURNISHED EXCAVATION	CU YD	10,512	10,512
20600110	GRANULAR EMBANKMENT, SPECIAL	TON	1,533	1,533
25000210	SEEDING, CLASS 2A	ACRE	4	4
25000350	SEEDING, CLASS 7	ACRE	4	4
25000400	NITROGEN FERTILIZER NUTRIENT	POUND	349	349
25000500	PHOSPHORUS FERTILIZER NUTRIENT	POUND	349	349
25000600	POTASSIUM FERTILIZER NUTRIENT	POUND	349	349
25100125	MULCH, METHOD 3	ACRE	4	4
25100630	EROSION CONTROL BLANKET	SQ YD	1,600	1,600
28000250	TEMPORARY EROSION CONTROL SEEDING	POUND	388	388
28000305	TEMPORARY DITCH CHECKS	FOOT	552	552

MODEL: SDD Sheet 2
FILE NAME: P:\18-1072\18-1072.03.dgn CAD_Sheet\DET0A87-shl-SDD.dgn

				FAI 57 CHAMPAIGN COUNTY
				100% FEDERAL
CODE NO.	ITEM	UNIT	TOTAL QUANTITY	BRIDGE
				0013
				RURAL
48101200	AGGREGATE SHOULDERS, TYPE B	TON	713	713
48203100	HOT-MIX ASPHALT SHOULDERS	TON	3,474	3,474
50101500	REMOVAL OF EXISTING SUPERSTRUCTURES	EACH	2	2
50102400	CONCRETE REMOVAL	CU YD	37.4	37.4
50157300	PROTECTIVE SHIELD	SQ YD	403	403
50200100	STRUCTURE EXCAVATION	CU YD	477	477
50300225	CONCRETE STRUCTURES	CU YD	223.8	223.8
50300255	CONCRETE SUPERSTRUCTURE	CU YD	414.0	414.0
50300300	PROTECTIVE COAT	SQ YD	1,923	1,923
50301350	CONCRETE SUPERSTRUCTURE (APPROACH SLAB)	CU YD	239.4	239.4
50500105	FURNISHING AND ERECTING STRUCTURAL STEEL	L SUM	1	1
50500505	STUD SHEAR CONNECTORS	EACH	10,248	10,248
50800205	REINFORCEMENT BARS, EPOXY COATED	POUND	213,000	213,000
50800515	BAR SPLICERS	EACH	1,458	1,458

* = SPECIALTY ITEM



201 E. Main St., Suite 300
Bellaire, Illinois 62209
618.233.2477 phone
618.233.2477 fax
www.kaskaskiaeng.com

2800 S. Cass Ave., Suite 100
Chicago, Illinois 60608
773.295.5600
773.295.5601
773.295.5602

USER NAME = jwarner	DESIGNED -	REVISED -
	DRAWN -	REVISED -
PLOT SCALE = 0.16666633" / in.	CHECKED -	REVISED -
PLOT DATE = 3/24/2023	DATE -	REVISED -

STATE OF ILLINOIS
DEPARTMENT OF TRANSPORTATION

FAI 57 (I-57)
SUMMARY OF QUANTITIES

SCALE: SHEET 3 OF 9 SHEETS TO STA.

F.A.I. RTE.	SECTION	COUNTY	TOTAL SHEETS	SHEET NO.
57	(10-30)BR	CHAMPAIGN	107	5
CONTRACT NO. 70A87				
ILLINOIS FED. AID PROJECT				

MODEL: SDD Sheet 4
FILE NAME: P:\16-072\33.157 over US 45 P\32\16-1072.03.kgm\CAD_Sheet\DET0A87-shl-SDD.kgm

				FAI 57 CHAMPAIGN COUNTY
				100% FEDERAL
CODE NO.	ITEM	UNIT	TOTAL QUANTITY	BRIDGE
				0013
				RURAL
51500100	NAME PLATES	EACH	2	2
52100010	ELASTOMERIC BEARING ASSEMBLY, TYPE I	EACH	28	28
52100505	ANCHOR BOLTS, 5/8"	EACH	56	56
52100520	ANCHOR BOLTS, 1"	EACH	56	56
52200010	TEMPORARY SHEET PILING	SQ FT	962	962
54213447	END SECTIONS 12"	EACH	4	4
54213459	END SECTIONS 24"	EACH	1	1
54213471	END SECTIONS 36"	EACH	2	2
54248510	CONCRETE COLLAR	CU YD	2	2
542A0241	PIPE CULVERTS, CLASS A, TYPE 1 36"	FOOT	7	7
542D0229	PIPE CULVERTS, CLASS D, TYPE 1 24"	FOOT	13	13
58600101	GRANULAR BACKFILL FOR STRUCTURES	CU YD	290	290
58700300	CONCRETE SEALER	SQ FT	644	644
59100100	GEOCOMPOSITE WALL DRAIN	SQ YD	195	195

* = SPECIALTY ITEM



Kaskaskia
Engineering Group, LLC

2805 S. Main St., Suite 300
Bellaire, TX 77401-2229
409.233.2477 phone
409.233.2477 fax
www.kaskaskiaeng.com

11/20/2016
2805 S. Main St., Suite 300
Bellaire, TX 77401-2229
409.233.2477 phone
409.233.2477 fax
www.kaskaskiaeng.com

USER NAME	= jwarner
PLOT SCALE	= 0.16666633" / In.
PLOT DATE	= 3/24/2023

DESIGNED	-
DRAWN	-
CHECKED	-
DATE	-

REVISED	-
REVISED	-
REVISED	-
REVISED	-

STATE OF ILLINOIS
DEPARTMENT OF TRANSPORTATION

FAI 57 (I-57) SUMMARY OF QUANTITIES			
SCALE:	SHEET 4	OF 9 SHEETS	STA. TO STA.

F.A.I. RTE.	SECTION	COUNTY	TOTAL SHEETS	SHEET NO.
57	(10-30)BR	CHAMPAIGN	107	6
CONTRACT NO. 70A87				
ILLINOIS FED. AID PROJECT				

MODEL: SDD Sheet 5
FILE NAME: P:\18-072\18-072.03.dgn/CAD_Sheet\DET0A87-shl-SDD.dgn

				FAI 57 CHAMPAIGN COUNTY
				100% FEDERAL
CODE NO.	ITEM	UNIT	TOTAL QUANTITY	BRIDGE
				0013
				RURAL
60100060	CONCRETE HEADWALLS FOR PIPE DRAINS	EACH	9	9
60100945	PIPE DRAINS 12"	FOOT	175	175
60108100	PIPE UNDERDRAINS 4" (SPECIAL)	FOOT	205	205
60146304	PIPE UNDERDRAINS FOR STRUCTURES 4"	FOOT	245	245
60260100	INLETS TO BE ADJUSTED	EACH	1	1
61000050	CONCRETE THRUST BLOCKS	EACH	4	4
61000225	TYPE F INLET BOX, STANDARD 610001	EACH	2	2
61000335	TYPE G INLET BOX, STANDARD 610001	EACH	2	2
* 63000001	STEEL PLATE BEAM GUARDRAIL, TYPE A, 6 FOOT POSTS	FOOT	1,806	1,806
* 63100085	TRAFFIC BARRIER TERMINAL, TYPE 6	EACH	4	4
* 63100167	TRAFFIC BARRIER TERMINAL, TYPE 1 (SPECIAL) TANGENT	EACH	8	8
63200310	GUARDRAIL REMOVAL	FOOT	2,067	2,067
64200116	SHOULDER RUMBLE STRIPS, 16 INCH	FOOT	4,611	4,611
66201120	CONCRETE SHOULDER CURB	FOOT	66	66
* 66900530	SOIL DISPOSAL ANALYSIS	EACH	1	1

* = SPECIALTY ITEM

CON



Kaskaskia

Engineering Group, LLC

2800 S. Main St., Suite 200
Bellaire, TX 77401-2209
409.233.2477 phone
409.233.2477 fax
www.kaskaskiaeng.com

Professional Engineer
No. 11529261-001
Expiring 12/31/2025

Professional Engineer
No. 11529261-002
Expiring 12/31/2025

USER NAME	= jwarner
PLOT SCALE	= 0.16666633" / In.
PLOT DATE	= 3/24/2023

DESIGNED	-
DRAWN	-
CHECKED	-
DATE	-

REVISED	-
REVISED	-
REVISED	-
REVISED	-

STATE OF ILLINOIS
DEPARTMENT OF TRANSPORTATION

FAI 57 (I-57) SUMMARY OF QUANTITIES			
SCALE:	SHEET 5	OF 9 SHEETS	STA. TO STA.

F.A.I. RTE.	SECTION	COUNTY	TOTAL SHEETS	SHEET NO.
57	(10-30)BR	CHAMPAIGN	107	7
CONTRACT NO. 70A87				
ILLINOIS FED. AID PROJECT				

MODEL: SDD Sheet 6
FILE NAME: P:\18-072\3157 over US 45 P\2118-1072.03.kgm\CAD_Sheet\DET0A87-elt-SDD.kgm

				FAI 57 CHAMPAIGN COUNTY
				100% FEDERAL
CODE NO.	ITEM	UNIT	TOTAL QUANTITY	BRIDGE
				0013
				RURAL
*	66901001	REGULATED SUBSTANCES PRE-CONSTRUCTION PLAN	L SUM	1
*	66901003	REGULATED SUBSTANCES FINAL CONSTRUCTION REPORT	L SUM	1
*	66901006	REGULATED SUBSTANCES MONITORING	CAL DA	8
	67000500	ENGINEER'S FIELD OFFICE, TYPE B	CAL MO	12
	67100100	MOBILIZATION	L SUM	1
	70103815	TRAFFIC CONTROL SURVEILLANCE	CAL DA	180
	70107006	PAVEMENT MARKING BLACKOUT TAPE, 6"	FOOT	6,170
	70107025	CHANGEABLE MESSAGE SIGN	CAL DA	56
	70300241	TEMPORARY PAVEMENT MARKING - LINE 6" - PAINT	FOOT	22,067
	70400100	TEMPORARY CONCRETE BARRIER	FOOT	3,291
	70400200	RELOCATE TEMPORARY CONCRETE BARRIER	FOOT	3,165
	70600250	IMPACT ATTENUATORS, TEMPORARY (NON- REDIRECTIVE), TEST LEVEL 3	EACH	2
	70600350	IMPACT ATTENUATORS, RELOCATE (NON- REDIRECTIVE), TEST LEVEL 3	EACH	2
*	72501000	TERMINAL MARKER - DIRECT APPLIED	EACH	4

* = SPECIALTY ITEM



201 E. Main St., Suite 300
Bellaire, Illinois 62009
618.233.2477 phone
618.233.2477 fax
www.kaskaskiaeng.com

201 E. Main St., Suite 300
Bellaire, Illinois 62009
618.233.2477 phone
618.233.2477 fax
www.kaskaskiaeng.com

USER NAME	= jwarner	DESIGNED	-	REVISED	-
		DRAWN	-	REVISED	-
PLOT SCALE	= 0.16666633" / In.	CHECKED	-	REVISED	-
PLOT DATE	= 3/24/2023	DATE	-	REVISED	-

STATE OF ILLINOIS
DEPARTMENT OF TRANSPORTATION

FAI 57 (I-57)
SUMMARY OF QUANTITIES

SCALE: SHEET 6 OF 9 SHEETS TO STA.

F.A.I. RTE.	SECTION	COUNTY	TOTAL SHEETS	SHEET NO.
57	(10-30)BR	CHAMPAIGN	107	8
CONTRACT NO. 70A87				
ILLINOIS FED. AID PROJECT				

MODEL: SDD Sheet 2
FILE NAME: P:\18-072\3157 over US 45 P\2118-1072.03.dgn\CAD_Sheet\DET0A87-shl-SDD.dgn

				FAI 57 CHAMPAIGN COUNTY
				100% FEDERAL
CODE NO.	ITEM	UNIT	TOTAL QUANTITY	BRIDGE
				0013
				RURAL
* X0326905	CLOSED CIRCUIT TELEVISION DOME CAMERA, 1P BASED	EACH	1	1
* X0327640	REAL-TIME TRAFFIC CONTROL CENTRAL BASE UNIT	CAL MO	12	12
* X0328005	REAL-TIME TRAFFIC MONITORING SENSOR UNIT	CAL MO	192	192
* X0328006	REAL-TIME TRAFFIC CONTROL WARNING SIGN	CAL MO	96	96
* X1400006	FIBER OPTIC CABLE IN CONDUIT, 12 FIBERS, SINGLE MODE	FOOT	10	10
* X1400103	ROAD WEATHER INFORMATION SYSTEM, COMPLETE	L SUM	1	1
* X1400127	CAT. 6 ETHERNET CABLE	FOOT	55	55
* X1400174	REMOVE AND REINSTALL EXISTING CCTV CAMERA AND EQUIPMENT	L SUM	1	1
X2700001	TEMPORARY RUMBLE STRIPS (SPECIAL)	EACH	16	16
X5030250	BRIDGE DECK GROOVING (LONGITUDINAL)	SQ YD	968	968
X6015000	REMOVE CONCRETE HEADWALLS FOR PIPE DRAINS	EACH	9	9
* X6311217	TRAFFIC BARRIER TERMINAL, TYPE 6B (SPECIAL)	EACH	8	8
X7010216	TRAFFIC CONTROL AND PROTECTION (SPECIAL)	L SUM	1	1
X7200201	WIDTH RESTRICTION SIGNING	L SUM	1	1

* = SPECIALTY ITEM

MODEL: SDD Sheet 9
FILE NAME: P:\18-072133\57 over US 45 P\2118-1072.03.dgn\CAD_Sheet\DET0A87-shl-SDD.dgn

				FAI 57 CHAMPAIGN COUNTY
				100% FEDERAL
CODE NO.	ITEM	UNIT	TOTAL QUANTITY	BRIDGE
				0013
				RURAL
* X8300355	CAMERA POLE, 55 FT	EACH	1	1
* X8710052	FIBER OPTIC TERMINATION PANEL, 12 FIBER, FO TERM PANEL 12F	EACH	1	1
* X8710071	FIBER OPTIC FUSION SPLICE	EACH	2	2
* X8730105	ELECTRIC CABLE IN CONDUIT, SIGNAL NO. 10 3C	FOOT	350	350
Z0001800	APPROACH SLAB REPAIR (PARTIAL DEPTH)	SQ YD	20.0	20.0
Z0004552	APPROACH SLAB REMOVAL	SQ YD	693	693
Z0004638	PAVEMENT BREAKING	SQ YD	3,522	3,522
Z0012754	STRUCTURAL REPAIR OF CONCRETE (<OR= 5 INCHES)	SQ FT	48	48
Z0013798	CONSTRUCTION LAYOUT	L SUM	1	1
Z0016001	DECK SLAB REPAIR (FULL DEPTH, TYPE 1)	SQ YD	30.2	30.2
Z0029090	DIAMOND GRINDING (BRIDGE SECTION)	SQ YD	1,716	1,716
Z0040530	PIPE UNDERDRAIN REMOVAL	FOOT	142	142
Ø Z0076600	TRAINEES	HOUR	1,000	1,000
Ø Z0076604	TRAINEES - TRAINING PROGRAM GRADUATE	HOUR	1,000	1,000

* = SPECIALTY ITEM Ø 0042



Kaskaskia

Engineering Group, LLC

2800 S. Main St., Suite 200
Bellaire, TX 77401-2209
409.233.2477 phone
409.233.2477 fax
www.kaskaskiaeng.com

Professional Engineer
No. 11529265-001
Illinois
Professional Engineering Group
ILLINOIS
26-508046

USER NAME	= jwarner
PLOT SCALE	= 0.16666633" / In.
PLOT DATE	= 3/24/2023

DESIGNED	-
DRAWN	-
CHECKED	-
DATE	-


REVISED	-
REVISED	-
REVISED	-
REVISED	-

STATE OF ILLINOIS
DEPARTMENT OF TRANSPORTATION

FAI 57 (I-57) SUMMARY OF QUANTITIES			
SCALE:	SHEET 9	OF 9	SHEETS
TO STA.		TO STA.	

F.A.I. RTE.	SECTION	COUNTY	TOTAL SHEETS	SHEET NO.
57	(10-30)BR	CHAMPAIGN	107	11
CONTRACT NO. 70A87				
ILLINOIS FED. AID PROJECT				

MODEL: Typical Sections (Sheet I-57)
FILE NAME: P:\18-07203\I-57 over US 45 PR 21\18-07203.dgn CAD_Sheet\I-57\I-57.dgn

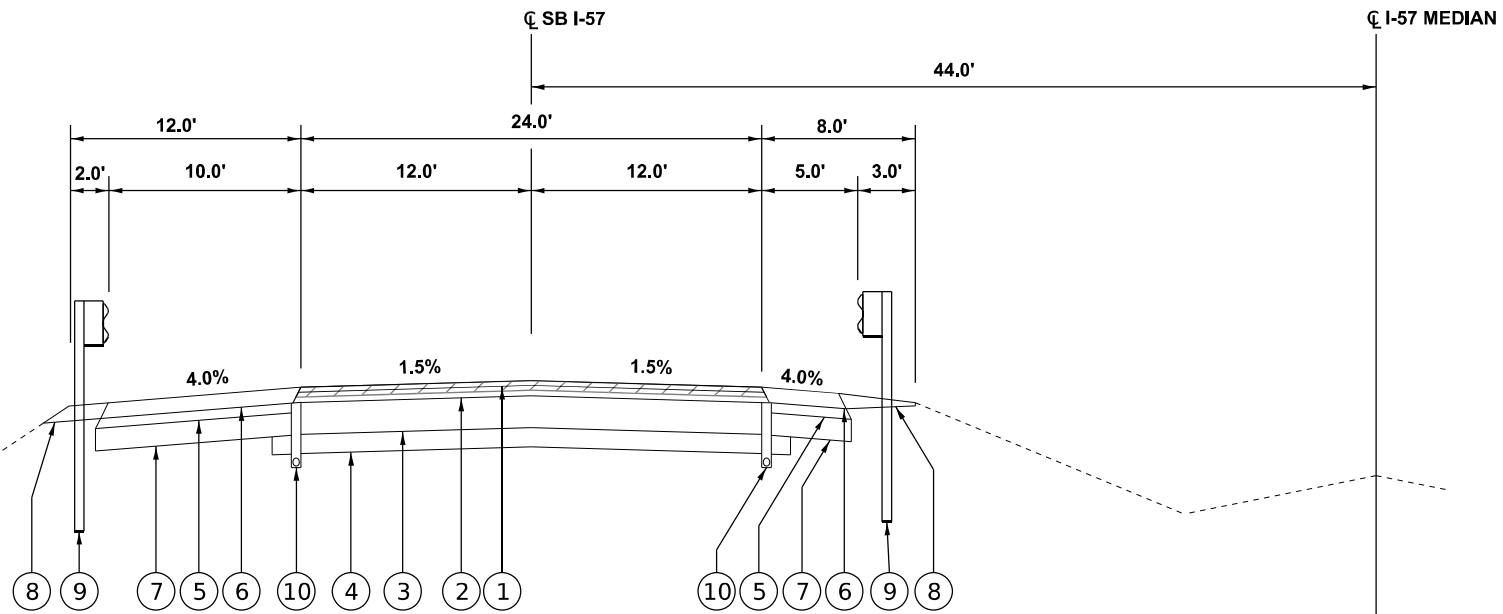

EXISTING TYPICAL SECTION


STA. 110+24.39 TO STA. 124+12.58

EX SN 010-0199 (LT)
STA. 117+91 TO STA. 119+15 ±

EX SN 010-0198 (RT)
STA. 117+85 TO STA. 119+09 ±

- LEGEND**
- ① - EX HMA SURFACE COURSE (1 1/2")
 - ② - EX HMA BINDER COURSE (3 1/4")
 - ③ - EX PCC PAVEMENT (10")
 - ④ - EX SUB-BASE GRANULAR MATERIAL (6")
 - ⑤ - EX HMA SHOULDERS (3")
 - ⑥ - EX HMA SHOULDERS (4 3/4")
 - ⑦ - EX STABILIZED SHOULDERS (7")
 - ⑧ - EX AGGREGATE SHOULDERS
 - ⑨ - EX STEEL PLATE BEAM GUARDRAIL
 - ⑩ - EX PIPE UNDERDRAIN 4"
 - ⑪ - PR HMA SURFACE COURSE, IL-9.5FG, MIX "D", N90 (1 1/2", 168 LBS/SQ YD)
 - ⑫ - PR POLYMERIZED HMA BINDER COURSE, IL-19.0, N90 (2 1/4", 252 LBS/SQ YD)
PR HMA BINDER COURSE, IL-19.0, N90 (11", 1232 LBS/SQ YD)
 - ⑬ - PR GRANULAR EMBANKMENT, SPECIAL
 - ⑭ - PR SUBBASE GRANULAR MATERIAL, TYPE B
 - ⑮ - PR HMA SHOULDERS, 8"
 - ⑯ - PR RUMBLE STRIPS 16"
 - ⑰ - PR AGGREGATE SHOULDER, TYPE B, 6"
 - ⑱ - PR EMBANKMENT
 - ⑲ - PR HMA SHOULDER WIDENING FOR STAGE 1 (3' WIDE)
 - ⑳ - STEEL PLATE BEAM GUARDRAIL, TYPE A, 6 FOOT POSTS
 - ㉑ - PR LONGITUDINAL JOINT SEALANT

*SEE BUTT JOINT DETAIL FOR HMA TAPER,
HMA SURFACE REMOVAL, AND PAVEMENT
BREAKING LIMITS

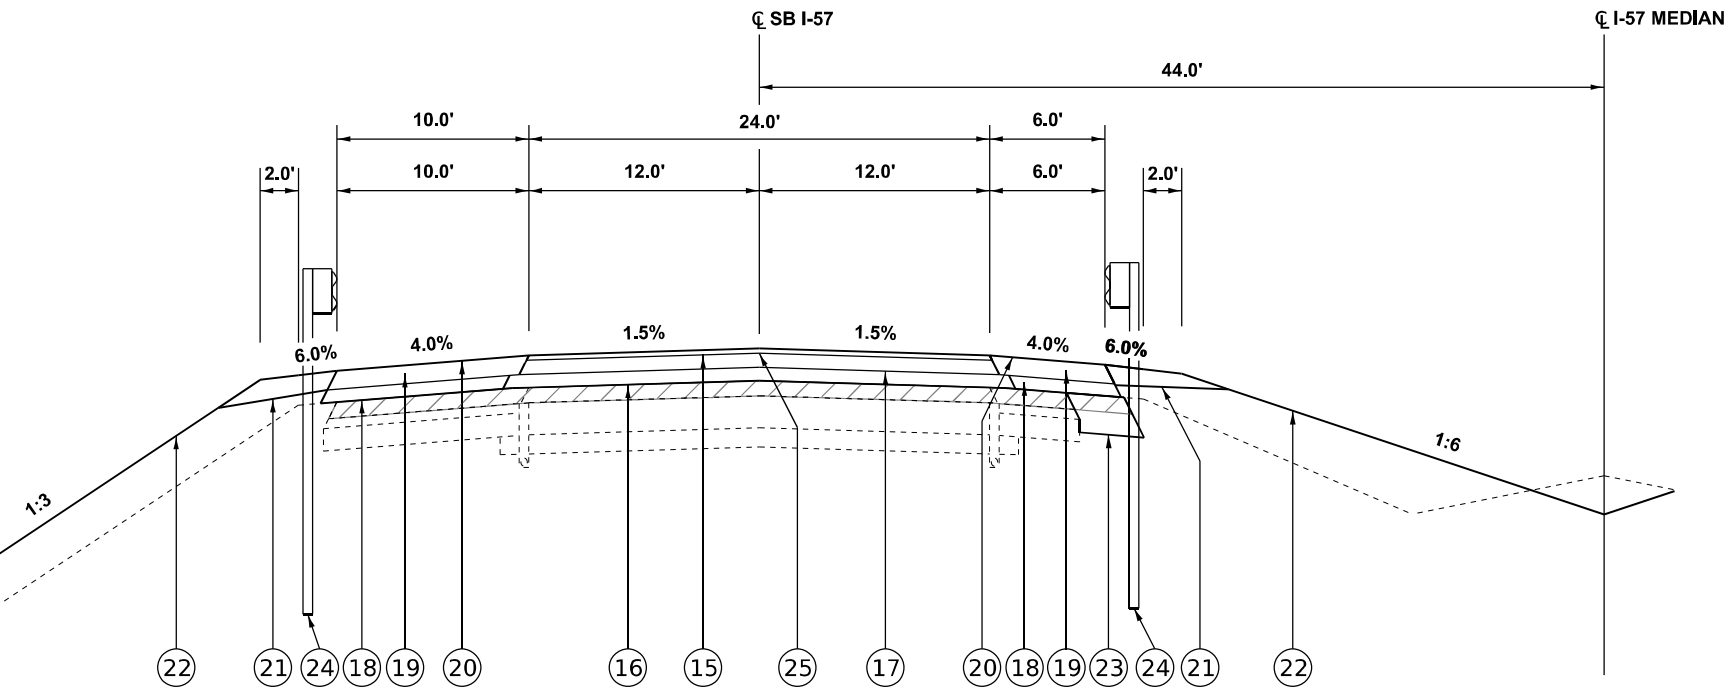

PROPOSED TYPICAL SECTION

STA. 110+24.39 TO STA. 124+12.58

BRIDGE APPROACH SLAB (LT)
STA. 117+62.46 TO STA. 117+92.46
STA. 119+13.96 TO STA. 119+43.96

PR SN 010-0199 (LT)
STA. 117+92.46 TO STA. 119+13.96

BRIDGE APPROACH SLAB (RT)
STA. 117+56.02 TO STA. 117+86.02
STA. 119+07.52 TO STA. 119+37.52

PR SN 010-0198 (RT)
STA. 117+86.02 TO STA. 119+07.52

PAVEMENT BREAKING

MODEL: Typical Sections (Sheet US 45)
FILE NAME: P:\15-072021\57 over US 45 P\2118-1072.03.dgn\CAD_Sheet\US70A87-sh1-Typical.dgn



Kaskaskia
Engineering Group, LLC

201 E. Main St., Suite 300
Bellaire, TX 77401
409.433.1077 (phone)
409.433.1077 fax
www.kaskaskiaeng.com

11/20/2016
2020/03/04 10:02:14
Bryan Peterson and Design Firm
Professional Engineering Group

11/20/2016
B11840713
26-588046

USER NAME	= jwamer	DESIGNED	-	REVISED	-
DRAWN	-	REVISION	-	REVISION	-
PLOT SCALE	= 0.16666633" / in.	CHECKED	-	REVISION	-
PLOT DATE	= 3/24/2023	DATE	-	REVISION	-

STATE OF ILLINOIS
DEPARTMENT OF TRANSPORTATION

FAI 57 (I-57)
TYPICAL SECTIONS – US 45

SCALE:

SHEET 2 OF 2 SHEETS

STA. TO STA.

F.A.I. RTE.	SECTION	COUNTY	TOTAL SHEETS	SHEET NO.
57	(10-30)BR	CHAMPAIGN	107	13
CONTRACT NO. 70A87				
ILLINOIS FED. AID PROJECT				

LEGEND

① - EX PCC PAVEMENT (9")

② - EX SUB-BASE GRANULAR MATERIAL (4")

③ - EX HMA SHOULDERS (3")

④ - EX AGGREGATE SHOULDERS

⑤ - EX STEEL PLATE BEAM GUARDRAIL

⑥ - STEEL PLATE BEAM GUARDRAIL,
TYPE A, 6 FOOT POSTS

The diagram shows a cross-section of an existing road. The total width is 24.0' from the centerline (CL US 45). The centerline is 12.0' from each side. The shoulders are 3.0' wide on each side. The sub-base is 4.0' wide on each side. The existing pavement is 9" thick. The existing sub-base is 4" thick. The existing HMA shoulders are 3" thick. The existing aggregate shoulders are 3" thick. The existing steel plate beam guardrail is 6 feet high. The diagram shows a 4.0% slope on the shoulders and a 1.5% slope on the main travel lanes.

EXISTING TYPICAL SECTION

STA. 1147+85.67 TO STA. 1152+15.12

The diagram shows a cross-section of a proposed road. The total width is 24.0' from the centerline (CL US 45). The centerline is 12.0' from each side. The shoulders are 2.0' wide on each side. The sub-base is 6.0' wide on each side. The proposed pavement is 9" thick. The proposed sub-base is 4" thick. The proposed HMA shoulders are 3" thick. The proposed aggregate shoulders are 3" thick. The proposed steel plate beam guardrail is 6 feet high. The diagram shows a 4.0% slope on the shoulders and a 1.5% slope on the main travel lanes.

PROPOSED TYPICAL SECTION

STA. 1147+85.67 TO STA. 1152+15.12

EARTHWORK SUMMARY

LOCATION	EARTHWORK			TOPSOIL		
	20200100		20400800	21101505		
	EARTHWORK EXCAVATION	EMBANKMENT	BALANCE WASTE (+) OR SHORTAGE (-)	TOPSOIL EXCAVATION & PLACEMENT	TOPSOIL EMBANKMENT	BALANCE WASTE (+) OR SHORTAGE (-) (NO SHRINKAGE)
	(CU YD)	(CU YD)	(CU YD)	(CU YD)	(CU YD)	(CU YD)
MAINLINE	274.0	10717.0	-10512.0	1467.0	1467.0	0.0
TOTAL	274.0	10717.0	-10512.0	1467.0	1467.0	0.0

EARTHWORK SCHEDULE

LOCATION	END AREAS				TOPSOIL			EARTHWORK		
	TOPSOIL STRIPPING (TSS)	TOPSOIL EMBANKMENT	EXCAVATION (CUT)	EMBANKMENT (FILL)	21101505 TOPSOIL EXCAVATION & PLACEMENT	TOPSOIL EMBANKMENT	BALANCE WASTE (+) OR SHORTAGE (-) (NO SHRINKAGE)	20200100 EARTHWORK EXCAVATION	EMBANKMENT	20400800 BALANCE WASTE (+) OR SHORTAGE (-)
	(SQ FT)	(SQ FT)	(SQ FT)	(SQ FT)	(CU YD)	(CU YD)	(CU YD)	(CU YD)	(CU YD)	(CU YD)
MAINLINE										
110+34.4	2.8	2.8	24.0	22.8						
111+00.0	2.3	2.3	16.0	24.1	6.2	6.2	0.0	48.7	57.0	-20.5
112+00.0	7.0	7.0	7.7	32.4	17.2	17.2	0.0	43.9	104.6	-71.7
113+00.0	32.5	32.5	2.4	187.8	73.2	73.2	0.0	18.6	407.9	-394.0
114+00.0	44.2	44.2	0.9	328.9	142.0	142.0	0.0	6.1	956.8	-952.2
115+00.0	49.0	49.0	0.8	399.3	172.5	172.5	0.0	3.2	1348.4	-1346.0
116+00.0	50.6	50.6	0.9	466.3	184.4	184.4	0.0	3.1	1603.0	-1600.7
117+00.0	50.9	50.9	0.8	496.3	187.9	187.9	0.0	3.1	1782.6	-1780.3
117+86.4	48.0	48.0	0.0	744.7	158.1	158.1	0.0	1.3	1985.4	-1984.4
119+13.6	42.6	42.6	0.0	531.2						
120+00.0	42.8	42.8	12.1	201.6	136.6	136.6	0.0	19.3	1171.9	-1157.4
121+00.0	41.0	41.0	3.3	131.2	155.2	155.2	0.0	28.5	616.3	-594.9
122+00.0	38.6	38.6	2.6	80.9	147.3	147.3	0.0	11.0	392.8	-384.6
123+00.0	2.7	2.7	8.5	28.9	76.5	76.5	0.0	20.5	203.3	-187.9
124+00.0	2.4	2.4	25.8	17.0	9.5	9.5	0.0	63.5	84.9	-37.3
124+02.6	2.4	2.4	25.9	16.9	0.2	0.2	0.0	2.5	1.6	0.3
SHRINKAGE FACTOR					1466.8	1466.8	0.0	273.3	10716.5	-10511.5
					1467.0	1467.0	0.0	274.0	10717.0	-10512.0

EARTHWORK GENERAL NOTES

1. ALL EARTHWORK QUANTITIES ARE CALCULATED BY THE METHOD OF AVERAGE END AREAS USING THE PLAN CROSS SECTIONS.
2. SHRINKAGE FACTOR, ASSUMED TO BE 25% FOR THIS PROJECT, IS ESTIMATED FOR THE PURPOSE OF DETERMINING A BALANCE OF EARTHWORK. THE CONTRACTOR SHALL ESTIMATE THEIR OWN SHRINKAGE FACTORS IN DETERMINING THEIR EARTHWORK. NO PAYMENT WILL BE MADE ON EARTHWORK QUANTITIES DUE TO VARIATION IN THE SHRINKAGE FACTOR SINCE EARTHWORK IS MEASURED IN ITS FINAL POSITION. NO SHRINKAGE FACTOR WAS APPLIED TO TOPSOIL.
3. FOR THE PURPOSE OF ESTIMATING TOPSOIL STRIPPING QUANTITIES, THE TOPSOIL THICKNESS WAS ESTIMATED AT FOUR (4) INCHES.
4. TESTING OF SUBGRADES AND EMBANKMENTS WILL BE REQUIRED. TESTING REQUIREMENTS WILL BE PER THE APPLICABLE SECTIONS OF THE STANDARD SPECIFICATIONS AND THE SUBRADE STABILITY MANUAL. IF PROOF ROLLS ARE REQUIRED BY THE ENGINEER, THE COST SHALL BE CONSIDERED INCLUDED IN THE COST OF EXCAVATION.
5. EARTH EXCAVATION SHALL BE PAID FOR ONLY ONCE, REGARDLESS OF STAGING OR SEQUENCING OF CONTRACTORS OPERATIONS THAT REQUIRE STOCKPILING OF MATERIALS FOR LATER USE FOR REDISTRIBUTION AND RESPREADING IN CONSTRUCTING OF EMBANKMENTS.
6. TOPSOIL EXCAVATION AND PLACEMENT WILL INCLUDE EXCAVATION OF THE TOPSOIL MATERIAL IN ITS ORIGINL POSITION, TEMPORARY STOCK PILING FOR LATER USE, RE-HANDLING AND SPREADING OF THE FINAL TOPSOIL COURSE FOR THE THICKNESS SPECIFIED.
7. EXISTING AGGREGATE BASE COURSE MATERIAL WILL NOT BE MEASURED SEPARTELY FOR PAYMENT BUT SHALL BE INCLUDED IN THE COST OF "EARTH EXCAVATION".

MODEL: Earthwork Schedule
FILE NAME: P:\16-107231\57 over US 45 P\2116-1072.03.kgm\CAD_Sheets\0570A87-ehschedule.dgn

REMOVAL SCHEDULE

			20100110
LOCATION			TREE REMOVAL (6 TO 15 UNITS DIAMETER)
			(UNIT)
I-57			
STATION	OFFSET		
117+71.6	-	95.9'RT	14
117+73.6	-	93.8'RT	14
117+79.8	-	103.0'RT	12
117+93.6	-	103.7'RT	14
117+97.4	-	109.8'LT	9
118+00.1	-	108.8'LT	7
118+02.7	-	104.2'LT	8
118+99.8	-	100.8'RT	12
119+08.0	-	110.6'RT	8
119+09.1	-	85.6'LT	14
119+20.8	-	77.2'LT	12
119+91.1	-	92.9'LT	12
TOTAL			136
ADJUSTED TOTAL			140

			20100210
LOCATION			TREE REMOVAL (OVER 15 UNITS DIAMETER)
			(UNIT)
I-57			
STATION	OFFSET		
117+69.8	-	101.5'LT	18
117+96.6	-	85.2'LT	20
118+17.3	-	80.9'LT	16
118+96.8	-	79.8'RT	16
119+26.0	-	127.7'RT	18
119+64.6	-	126.5'RT	16
TOTAL			104
ADJUSTED TOTAL			110

		40600982	44000155	44000168	63200310	Z0004552	Z0004638
LOCATION		HOT-MIX ASPHALT SURFACE REMOVAL - BUTT JOINT	PAVEMENT REMOVAL 1.5"	PAVEMENT REMOVAL 4.75"	GUARDRAIL REMOVAL	APPROACH SLAB REMOVAL	PAVEMENT BREAKING
		(SQ YD)	(SQ YD)	(SQ YD)	(FOOT)	(SQ YD)	(SQ YD)
I-57							
STATION	STATION						
110+34	- 118+50	444.4	656.6	319.9	690.1	347.0	2880.9
118+50	- 124+03	444.4	397.2	545.2	687.5	345.3	640.2
US 45							
STATION	STATION						
1147+00	- 1153+00				689.3		
TOTAL		888.8	1053.8	865.1	2066.9	692.3	3521.1
ADJUSTED TOTAL		889	1054	866	2067	693	3522

MODEL: Removal Schedule
FILE NAME: P:\18-1072\B3157 over US 45 P\2118-1072.03.dgn\CAD_Sheets\B3157 over US 45.dgn

ROADWAY IMPROVEMENTS SCHEDULE

	20600110	40600372	40603090	40603219	40604114	42000080	48101200	48203100	63000001	63100085	63100167	64200116	66201120	78008330	78200005	X6311217	Z0004638
LOCATION	GRANULAR EMBANKMENT, SPECIAL	LONGITUDINAL JOINT SEALANT, HALF-WIDTH	HOT-MIX ASPHALT BINDER COURSE, IL-19.0, N90	POLYMERIZED HOT-MIX ASPHALT BINDER COURSE, 9.5FG, N90	POLYMERIZED HOT- MIX ASPHALT SURFACE COURSE, IL-9.5FG, MIX "D", N90	PAVEMENT CONNECTOR (PCC) FOR BRIDGE APPROACH SLAB	AGGREGATE SHOULDERS, TYPE B, 6"	HOT-MIX ASPHALT SHOULDERS	STEEL PLATE BEAM GUARDRAIL, TYPE A, 6 FT POSTS	TRAFFIC BARRIER TERMINAL, TYPE 6	TRAFFIC BARRIER TERMINAL, TYPE 1 (SPECIAL) TANGENT	SHOULDER RUMBLE STRIPS, 16 INCH	CONCRETE SHOULDER CURB	POLYUREA PAVEMENT MARKING TYPE II - LINE 6"	GUARDRAIL REFLECTORS, TYPE A	TRAFFIC BARRIER TERMINAL, TYPE 6B (SPECIAL)	PAVEMENT BREAKING
	(TON)	(FOOT)	(TON)	(TON)	(TON)	(SQ YD)	(TON)	(TON)	(FOOT)	(EACH)	(EACH)	(FOOT)	(FOOT)	(FOOT)	(EACH)	(EACH)	(SQ YD)
I-57 STATION STATION																	
110+34 - 118+50	1322.4	2833.5	1529.3	529.3	317.4	146.3	435.5	2331.7	669.1	2	2	2831.1	0.0	3680.6	12		2880.9
118+50 - 124+03	210.5	1781.5	797.7	332.9	199.5	146.3	277.1	961	535	2	2	1779.2	65.9	2488.6	12		640.2
US 45 STATION STATION																	
1147+00 - 1153+00									601.8		4					8	
TOTAL	1532.9	4615	2327.0	862.2	516.9	292.6	712.6	3292.7	1805.9	4.0	8.0	4610.3	65.9	6169.2	24.0	8.0	3521.1
ADJUSTED TOTAL	1533	4616	2328	863	517	293	713	3293	1806	4	8	4611	66	6170	24	8	3522

DRAINAGE SCHEDULE

	54213447	54213459	54213471	54248510	542A0241	542D0229	60100060	60100945	61000050	61000225	61000335	Z0018400
LOCATION	END SECTIONS 12"	END SECTIONS 24"	END SECTIONS 36"	CONCRETE COLLAR	PIPE CULVERTS, CLASS A, TYPE 1, 36"	PIPE CULVERTS, CLASS D, TYPE 1, 24"	CONCRETE HEADWALLS FOR PIPE DRAINS	PIPE DRAINS 12"	CONCRETE THRUST BLOCKS	TYPE F INLET BOX, STANDARD 610001	TYPE G INLET BOX, STANDARD 610001	DRAIANGE STRUCTURES TO BE ADJUSTED
	(EACH)	(EACH)	(EACH)	(CU YD)	(FOOT)	(FOOT)	(EACH)	(FOOT)	(EACH)	(EACH)	(EACH)	(EACH)
I-57 STATION STATION												
110+34 - 118+50	0	1	2	1.83	6.1	12.3	7	0	0	0	0	0
118+50 - 124+03	4	0	0	0	0	0	2	174.1	4	2	2	1
TOTAL	4	1	2	1.83	6.1	12.3	9	174.1	4	2	2	1
ADJUSTED TOTAL	4	1	2	2	7	13	9	175	4	2	2	1

MAINTENANCE OF TRAFFIC SCHEDULE

	70106700	70107006	70300241	70400100	70400200	70600250	70600350	78200011
LOCATION	TEMPORARY RUMBLE STRIPS	PAVEMENT MARKING BLACKOUT TAPE, 6"	TEMPORARY PAVEMENT MARKING - LINE 6" - PAINT	TEMPORARY CONCRETE BARRIER	RELOCATE TEMPORARY CONCRETE BARRIER	IMPACT ATTENUATORS, TEMP (NON- REDIRECTIVE), TEST LEVEL 3	IMPACT ATTENUATORS, RELOCATE (NON- REDIRECTIVE) TEST LEVEL 3	BARRIER WALL REFLECTORS, TYPE C
	(EACH)	(FOOT)	(FOOT)	(FOOT)	(FOOT)	(EACH)	(EACH)	(EACH)
I-57								
STAGE 1	8.0	3680.6	10333	3165	0	2	0	250
STAGE 2	8.0	2488.6	11734	126	3165	0	2	8
US 45								
TOTAL	16.0	6169.2	22067.0	3291.0	3165.0	2.0	2.0	258.0
ADJUSTED TOTAL	16	6170	22067	3291	3165	2	2	258

EROSION CONTROL SCHEDULE

	25000210	25000350	25000400	25000500	25000600	25100125	25100630	28000250	28000305	28000400	28000500	28100107	28200200
LOCATION	SEEDING, CLASS 2A	SEEDING, CLASS 7	NITROGEN FERTILIZER NUTRIENT	PHOSPHORUS FERTILIZER NUTRIENT	POTASSIUM FERTILIZER NUTRIENT	MULCH, METHOD 3	EROSION CONTROL BLANKET	TEMPORARY EROSION CONTROL SEEDING	TEMPORARY DITCH CHECKS	PERIMETER EROSION BARRIER	INLET AND PIPE PROTECTION	STONE RIPRAP, CLASS A4	FILTER FABRIC
	(ACRE)	(ACRE)	(POUND)	(POUND)	(POUND)	(ACRE)	(SQ YD)	(POUND)	(FOOT)	(FOOT)	(EACH)	(SQ YD)	(SQ YD)
I-57 STATION STATION													
110+34 - 118+50	2.42	2.42	218.0	218.0	218.0	2.42	873.2	242.2	332	1135	2	111.4	111.4
118+50 - 124+03	1.45	1.45	130.8	130.8	130.8	1.45	726.6	145.3	220	660.0	1	74.2	74.2
TOTAL	3.87	3.87	348.8	348.8	348.8	3.87	1599.8	387.5	552	1795.0	3	185.6	185.6
ADJUSTED TOTAL	4.00	4.00	349	349	349	4.00	1600	388	552	1795	3	186	186

UNDERDRAIN SCHEDULE



	60100060	60108100	X6015000	Z0040530
LOCATION	CONCRETE HEADWALLS FOR PIPE DRAINS	PIPE UNDERDRAINS 4" (SPECIAL)	REMOVE CONCRETE HEADWALLS FOR PIPE DRAINS	PIPE UNDERDRAIN REMOVAL
	(EACH)	(FOOT)	(EACH)	(FOOT)
I-57 STATION				
113+13.91	1	23.3	1	15.8
113+19.23	1	22.5	1	13.4
113+30.94	1	26.1	1	15.6
117+04.05	1	25.0	1	16.1
117+07.08	1	25.0	1	14.9
117+49.07	1	21.5	1	17.5
117+73.78	1	23.7	1	18.3
123+94.33	1	16.1	1	13.4
124+01.70	1	21.5	1	16.2
TOTAL	9	205	9	141
ADJUSTED TOTAL	9	205	9	142



THE CONTRACTOR SHALL BE RESPONSIBLE FOR SETTING
ADDITIONAL CONTROL POINTS AND BENCHMARKS SHOULD
THE ONES PROVIDED BE LOST OR DESTROYED DURING
CONSTRUCTION ACTIVITIES.

 = BENCH MARK (BM) LOCATION
 = HORIZONTAL CONTROL POINT (HCP) LOCATION

BENCH MARKS (NAVD 88)							
POINT	NORTH	EAST	ELEVATION	CHAIN	STATION	OFFSET	DESCRIPTION
5049-1	1179649.864	999483.419	705.989	US 45	1152+23.98	50.29' RT	CHISELED SQUARE IN CONTROLLER BOX FOUNDATION

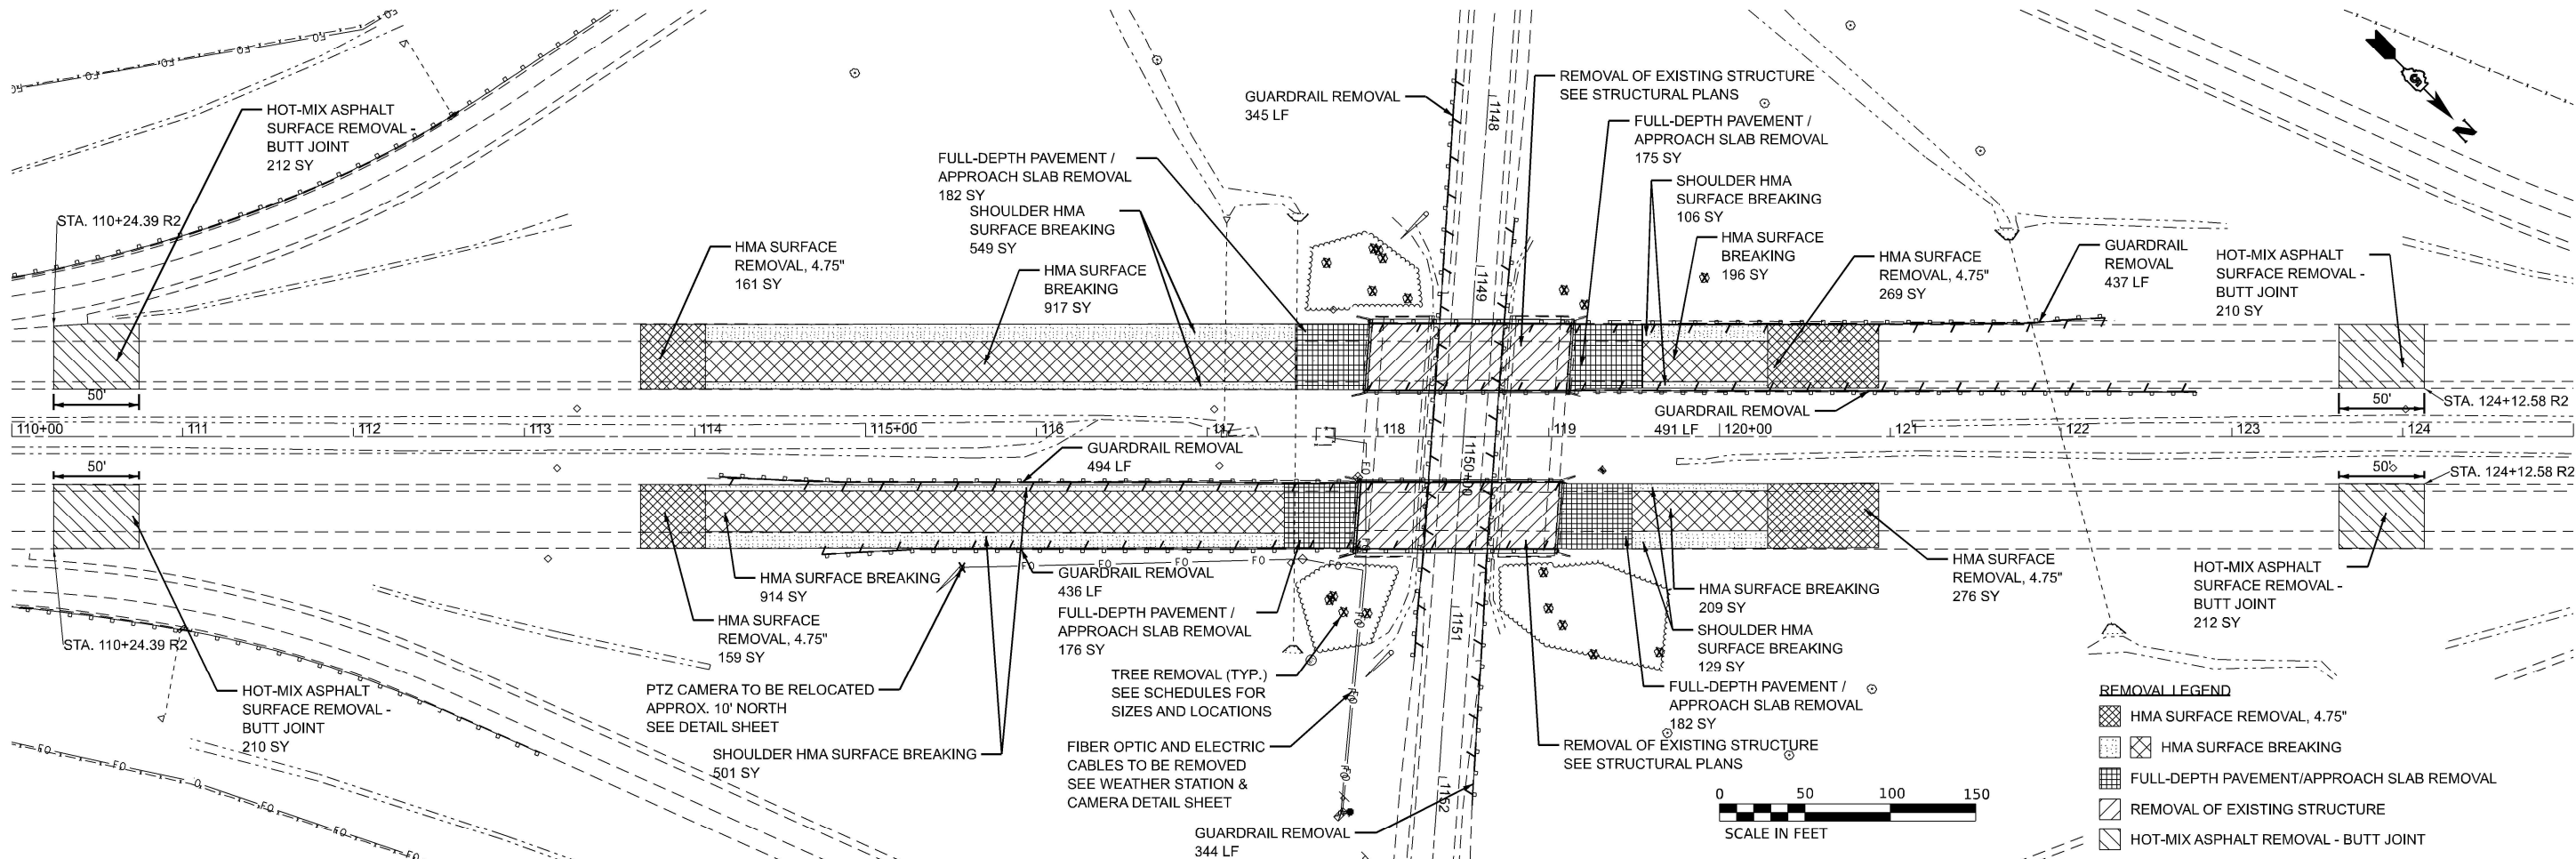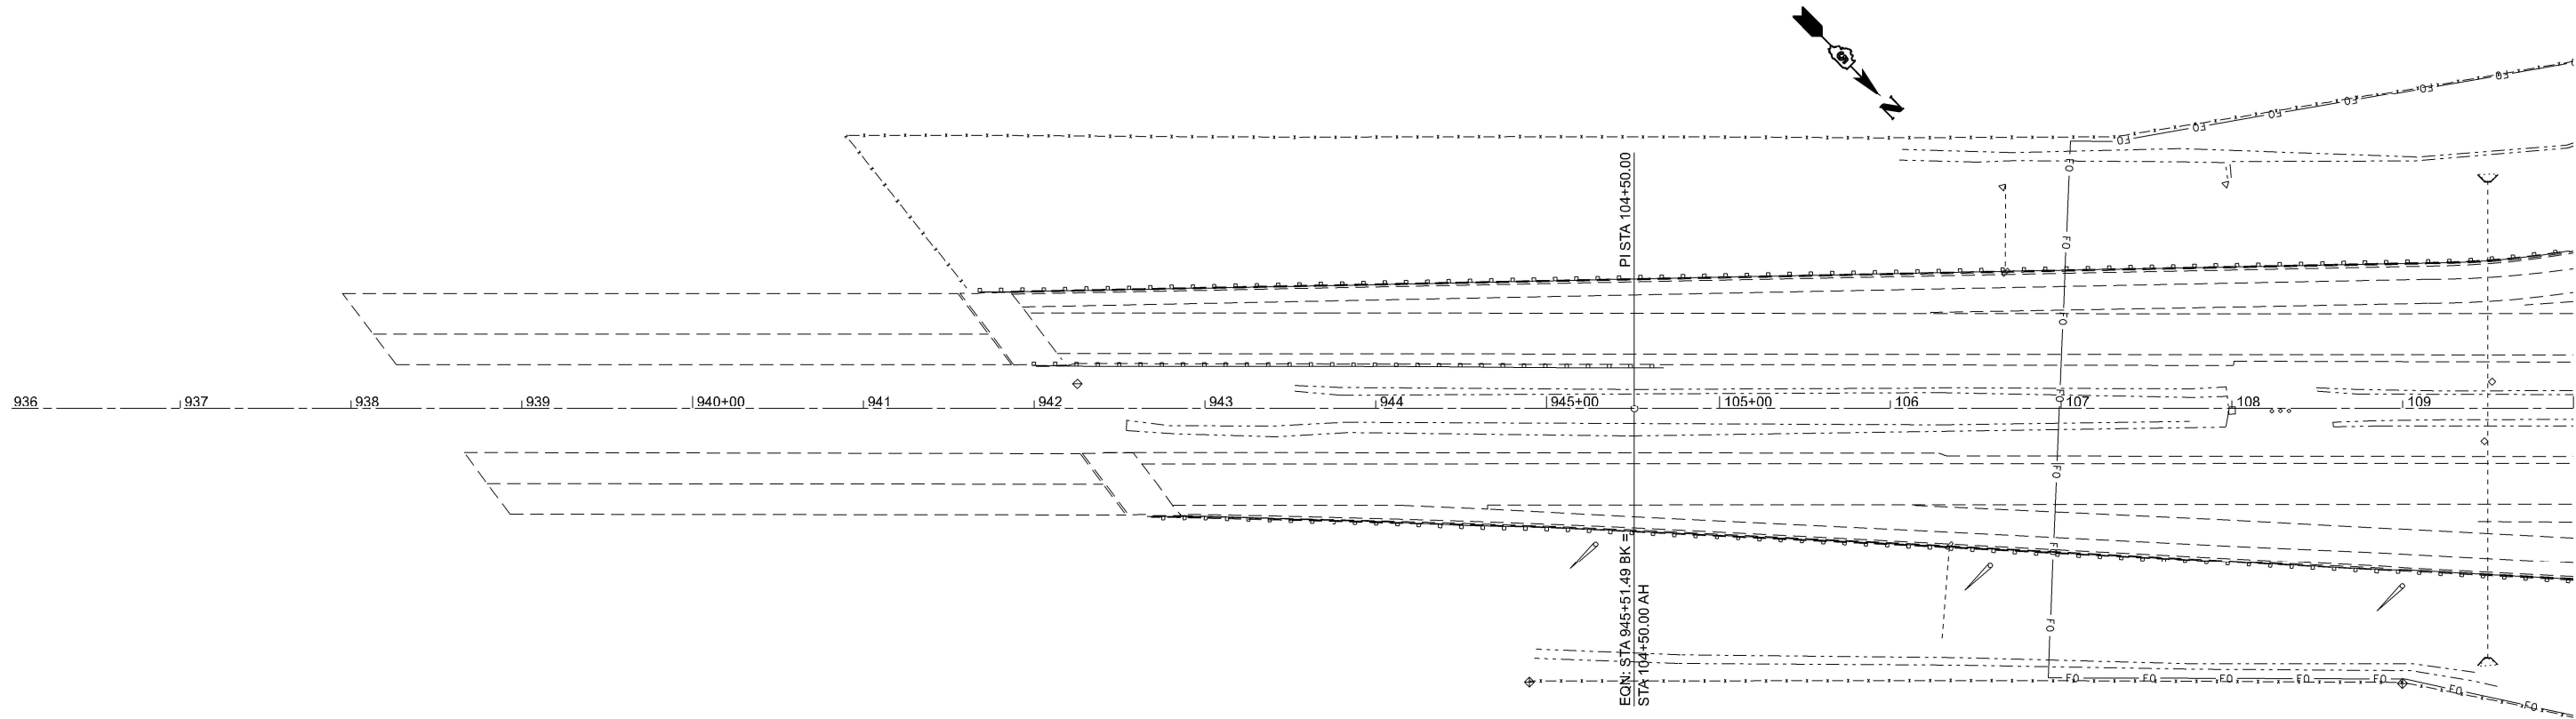

REMOVAL LEGEND				
	HMA SURFACE REMOVAL, 4.75"		HMA SURFACE BREAKING	
	FULL-DEPTH PAVEMENT/APPROACH SLAB REMOVAL		REMOVAL OF EXISTING STRUCTURE	
	HOT-MIX ASPHALT REMOVAL - BUTT JOINT			

MODEL: E:\C\1\NS - Renewal Plans (Sheet)
FILE NAME: P:\15-10723\157.dwg
DATE: 3/24/2023
USER: jwarner

Kaskaskia
Engineering Group, LLC
201 E. Main St., Suite 200
Bellaire, TX 77401
409.233.2077
409.233.2078
www.kaskaskiaeng.com

USER NAME = jwarner
DESIGNED -
DRAWN -
CHECKED -
DATE -
PLOT SCALE = 0.16666633' / in.
PLOT DATE = 3/24/2023

DESIGNED -
DRAWN -
CHECKED -
DATE -

REVISED -
REVISED -
REVISED -
REVISED -

STATE OF ILLINOIS
DEPARTMENT OF TRANSPORTATION

FAI 57 (I-57)
REMOVAL PLAN

SCALE: 1"=50' SHEET 1 OF 2 SHEETS STA. 936+01.49 TO STA. 125+00.00

FA I. RTE.	SECTION	COUNTY	TOTAL SHEETS	SHEET NO.
57	(10-30)BR	CHAMPAIGN	107	19
CONTRACT NO. 70A87				
ILLINOIS FED. AID PROJECT				

MODEL: E:\CL\NS - Review\Plans-2 (Sheet)
FILE NAME: P:\18-072\20157 over 35-55 P\2118-072.03.dgn CAD_Sheet\DET0A87-shl-cenroad.dgn



Kaskaskia
Engineering Group, LLC

201 E. Main St., Suite 300
Bellaire, TX 77401-2229
409.433.2477 phone
409.433.2477 fax
www.kaskaskiaeng.com

ILLINOIS LICENSE NO. 110229562-0001

Illinois Professional Design Firm
Professional Engineering Group

ILLINOIS
26-508046

USER NAME	= jwarner	DESIGNED	-	REVISED	-
		DRAWN	-	REVISED	-
PLOT SCALE	= 0.16666633" / in.	CHECKED	-	REVISED	-
PLOT DATE	= 3/24/2023	DATE	-	REVISED	-

STATE OF ILLINOIS
DEPARTMENT OF TRANSPORTATION


FAI 57 (I-57)
REMOVAL PLAN

SCALE: 1"=50'


SHEET 2 OF 2 SHEETS

STA. 125+00.00 TO STA. 140+00.00


F.A.I. RTE.	SECTION	COUNTY	TOTAL SHEETS	SHEET NO.
57	(10-30)BR	CHAMPAIGN	107	20
CONTRACT NO. 70A87				
ILLINOIS FED. AID PROJECT				

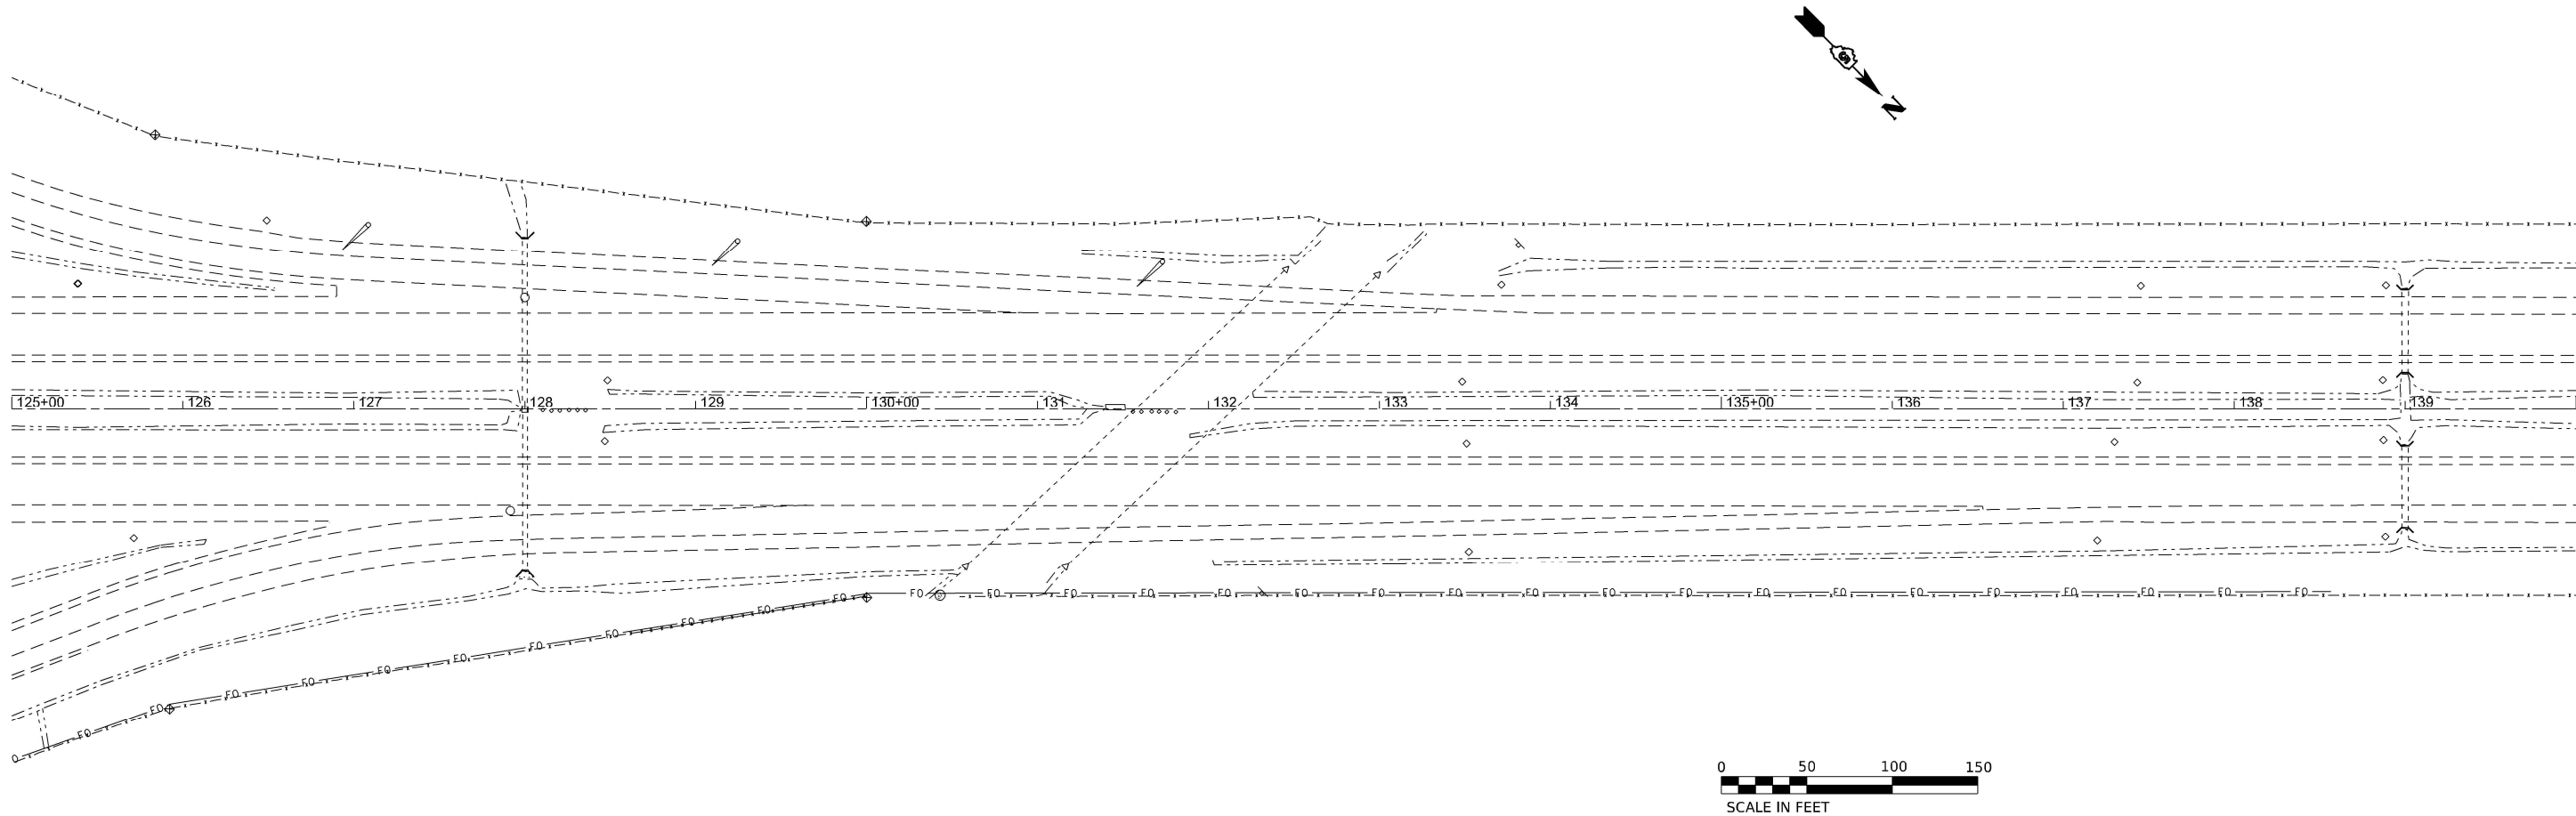

SECTION 27, T17N, R8E, 3RD PM

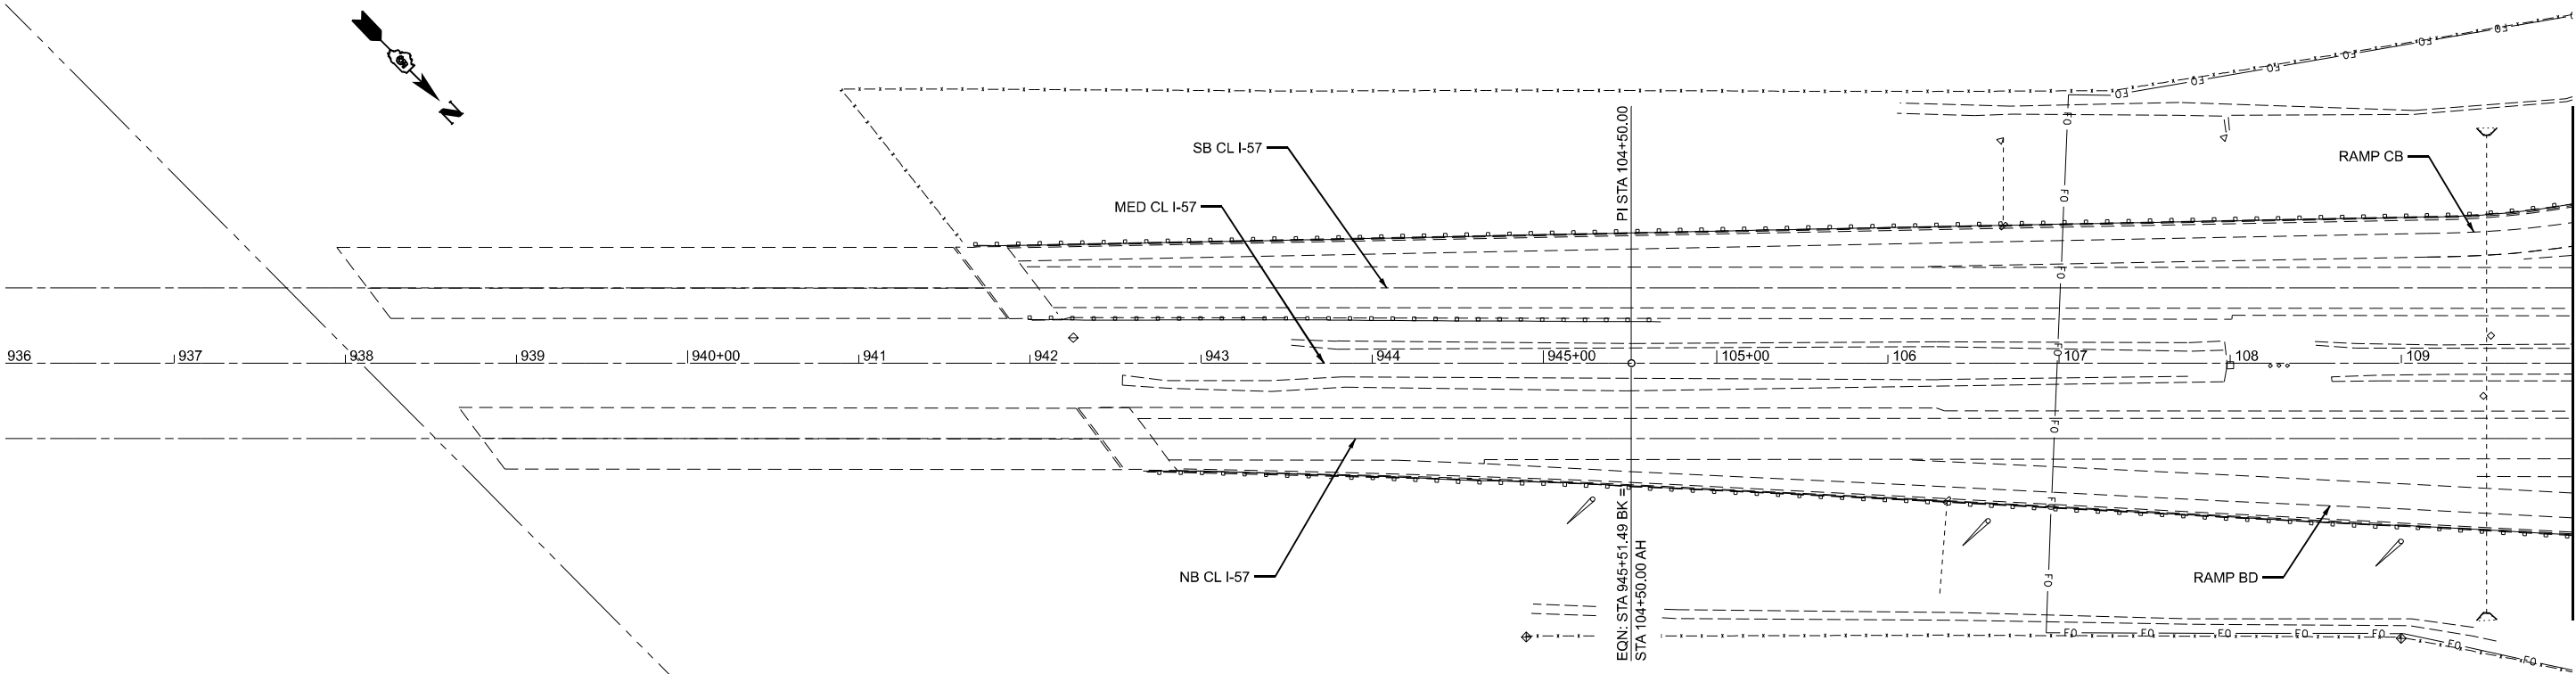

SECTION 26, T17N, R8E, 3RD PM

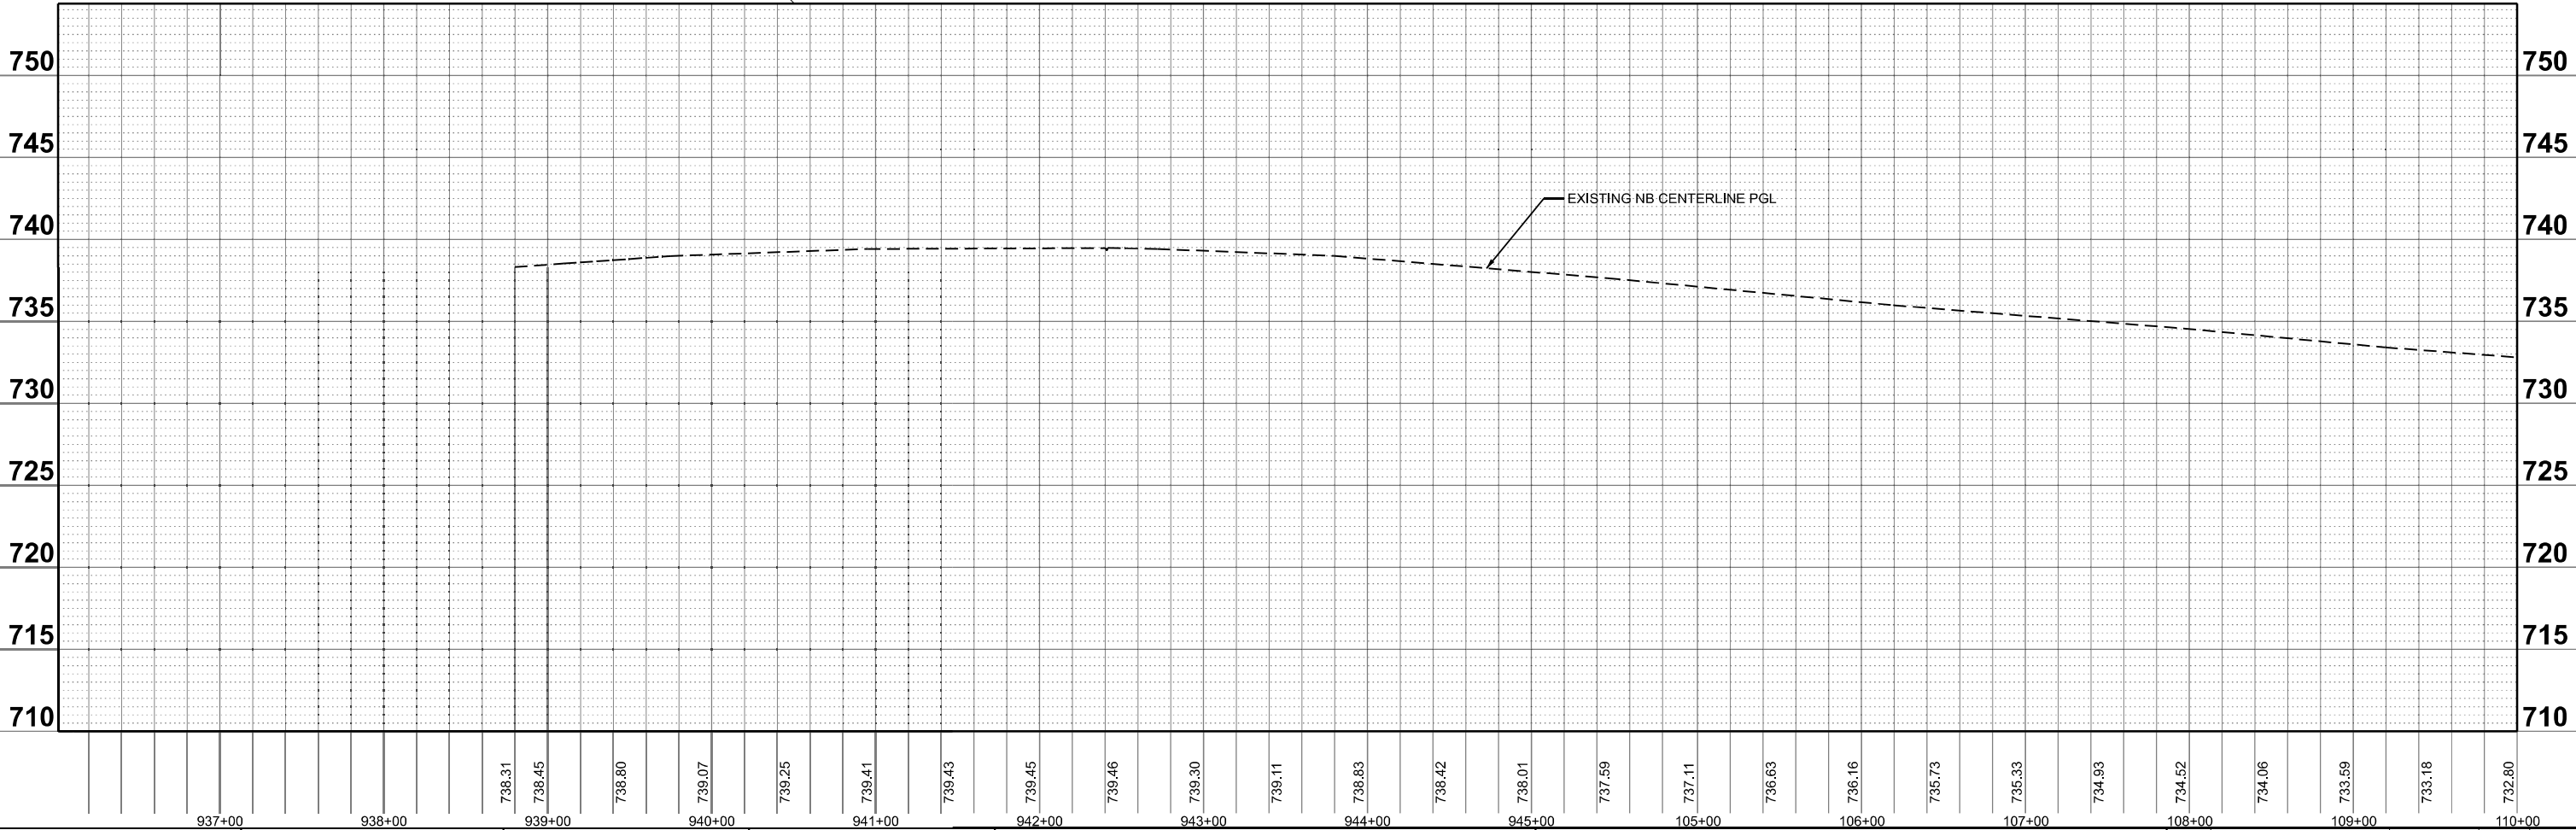

MODEL: E:\CL\NB - Hwy 1 [Sheet]
FILE NAME: P:\18-07203\2017\Draw US 45 P12\18-07203.dgn CAD_Sheet01D70A87-sh14.dgn

204 E. Main St., Suite 200
Bellaire, TX 77401-2229
409.233.5977 ext 400
409.233.5977 fax
www.kaskaskiaeng.com

1127203.dgn
Kaskaskia Engineering Group, LLC
Bellaire, TX 77401-2229
409.233.5977

USER NAME = jwarner	DESIGNED -	REVISED -
	DRAWN -	REVISED -
PLOT SCALE = 0.16666633" / ft.	CHECKED -	REVISED -
PLOT DATE = 3/24/2023	DATE -	REVISED -

STATE OF ILLINOIS
DEPARTMENT OF TRANSPORTATION

FAI 57 (I-57)
NB PLAN AND PROFILE



SCALE: 1"=50'



SHEET 1 OF 7 SHEETS

STA. 936+01.49 TO STA. 110+00.00



F.A.I. RTE.	SECTION	COUNTY	TOTAL SHEETS	SHEET NO.
57	(10-30)BR	CHAMPAIGN	107	21
CONTRACT NO. 70A87				



ILLINOIS FED. AID PROJECT

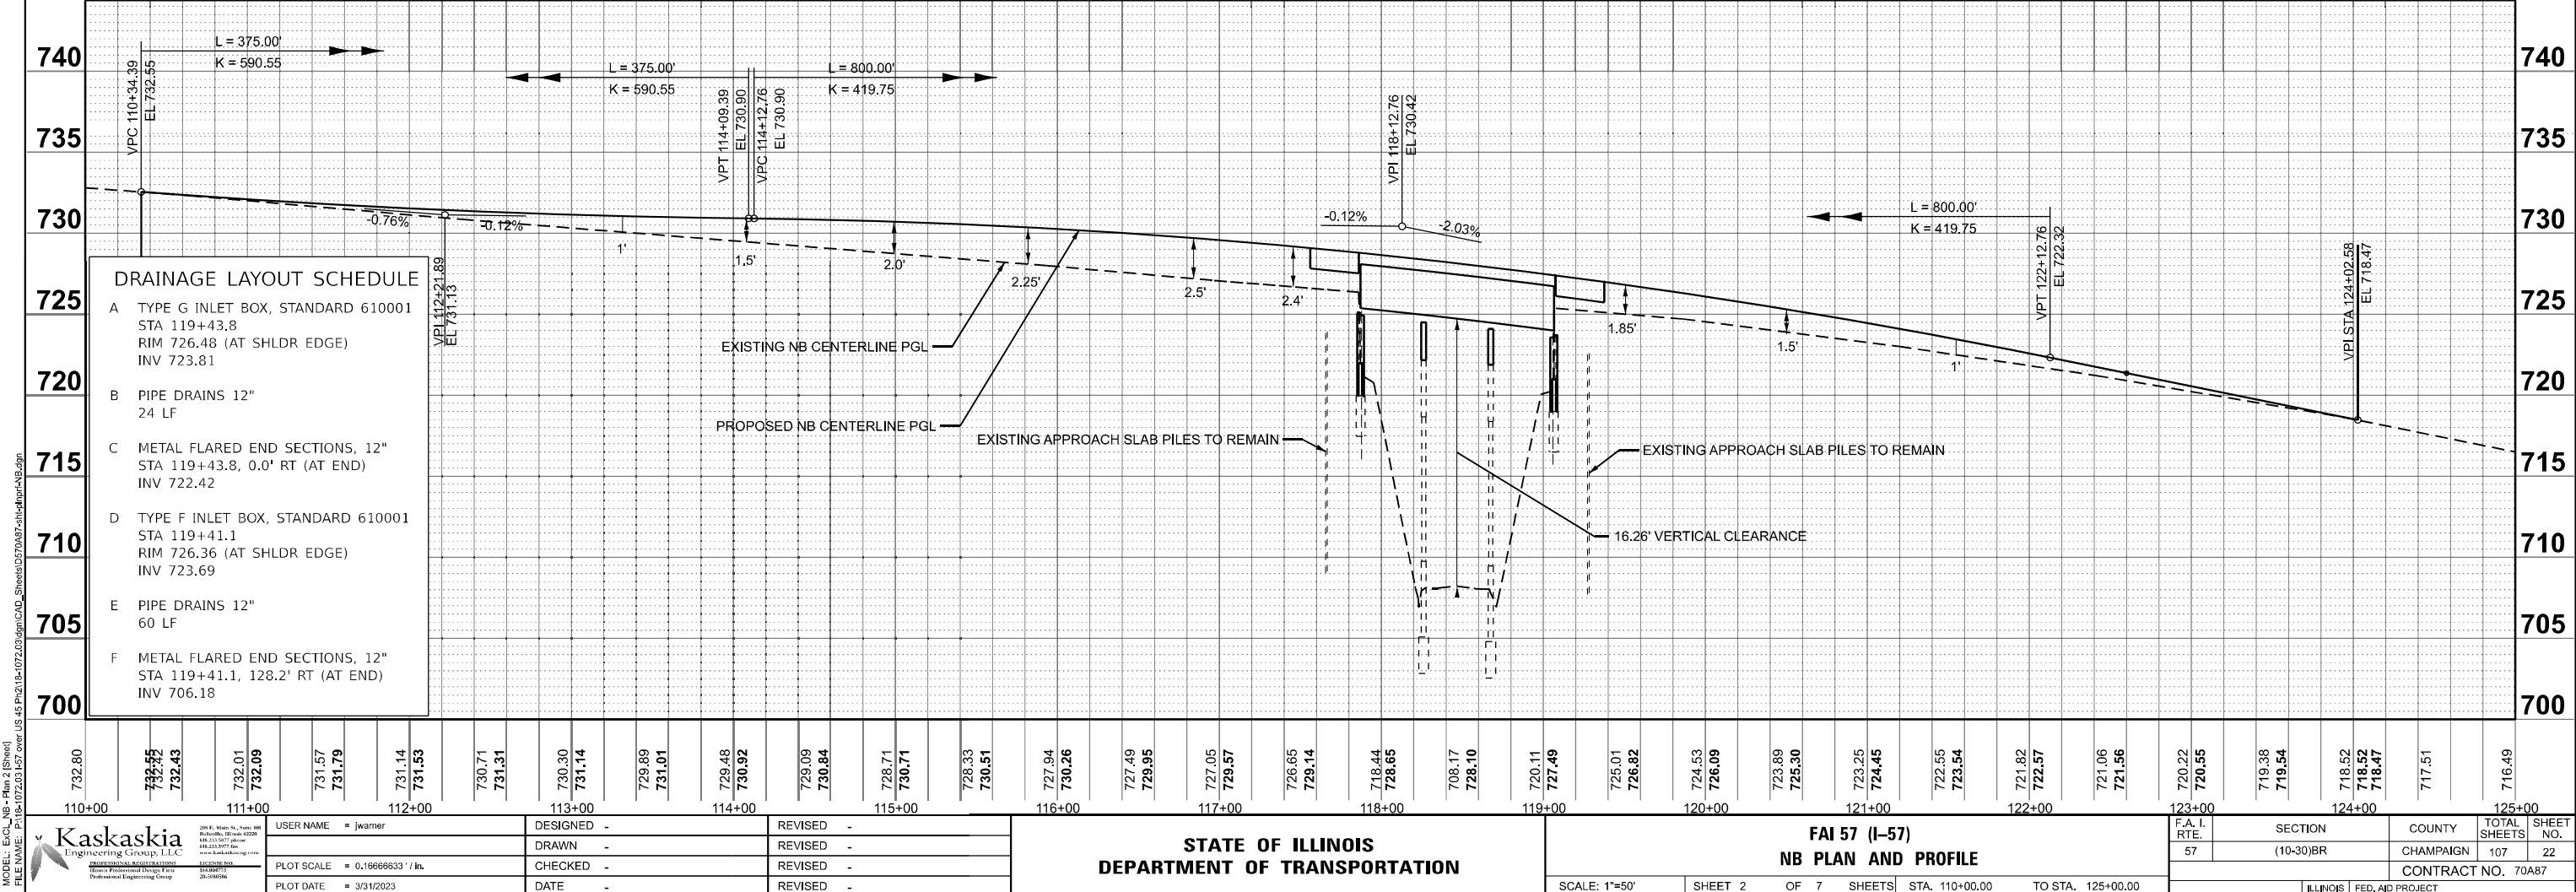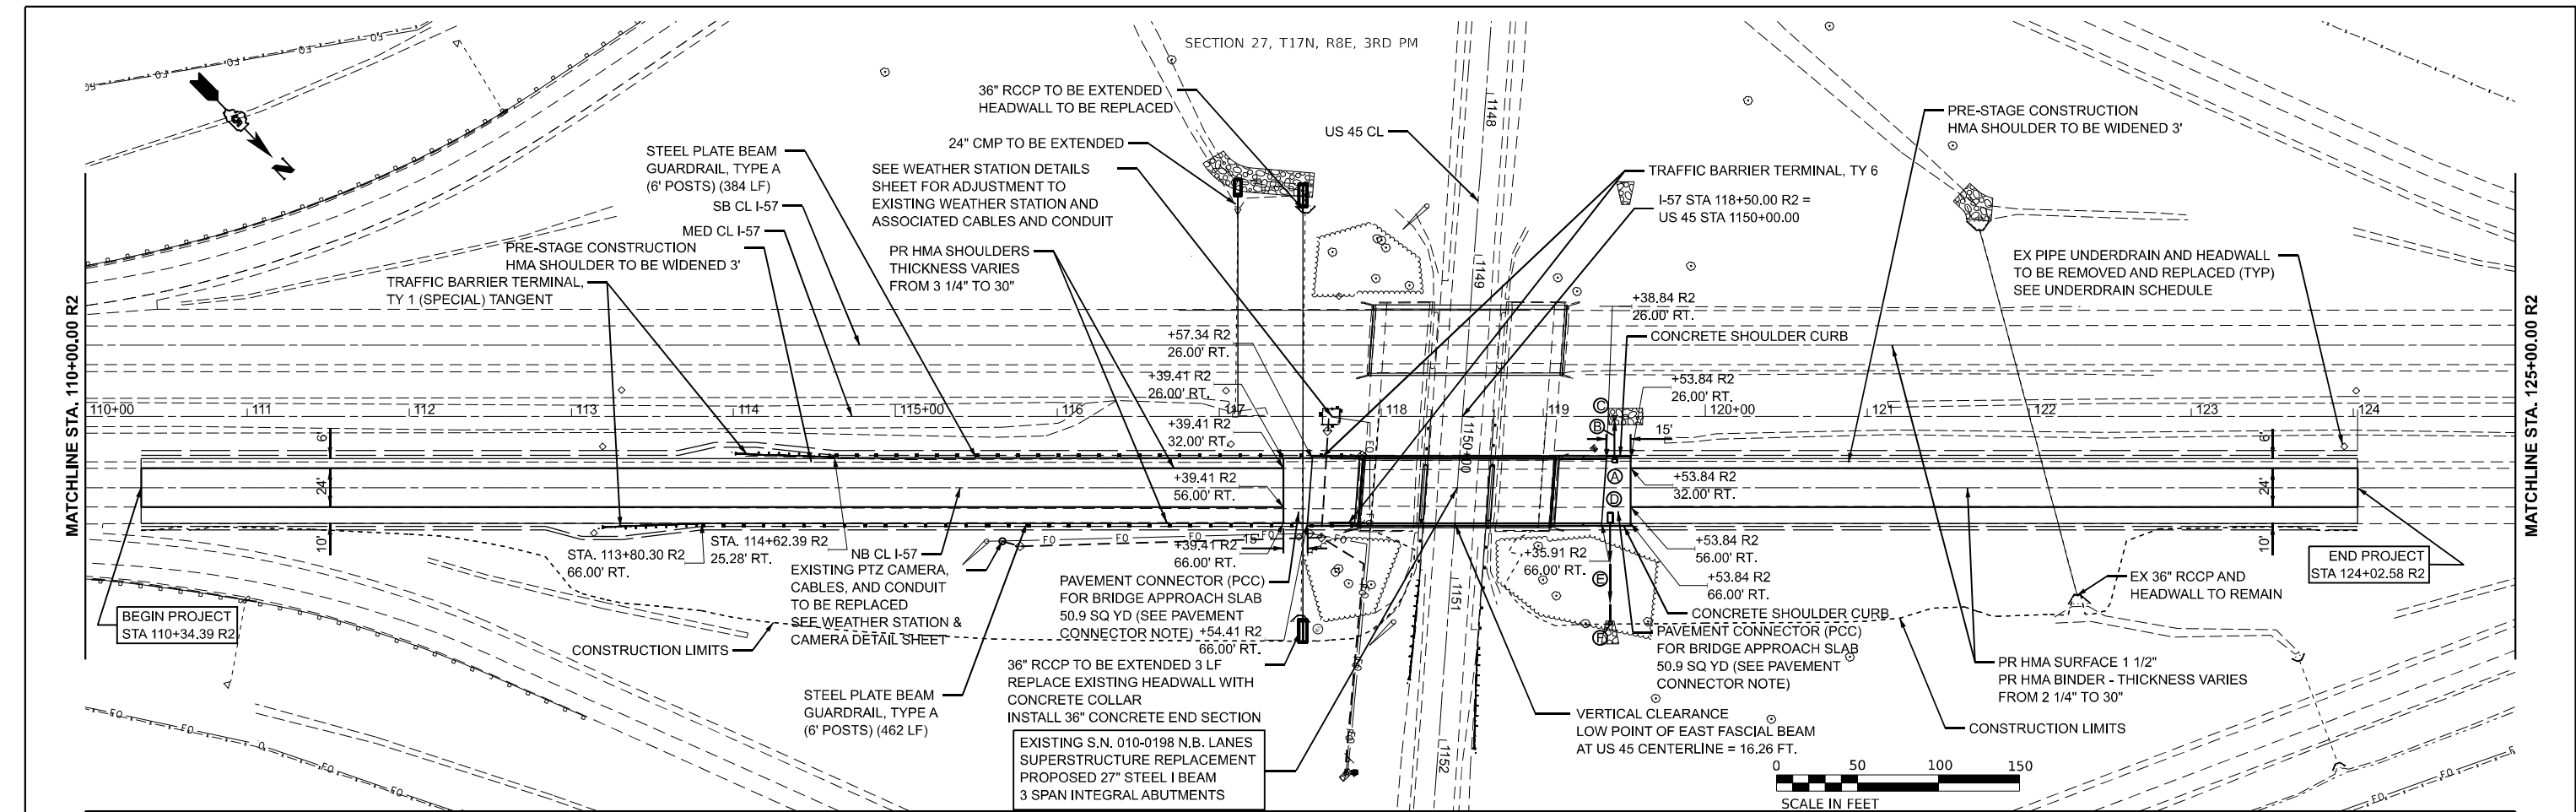

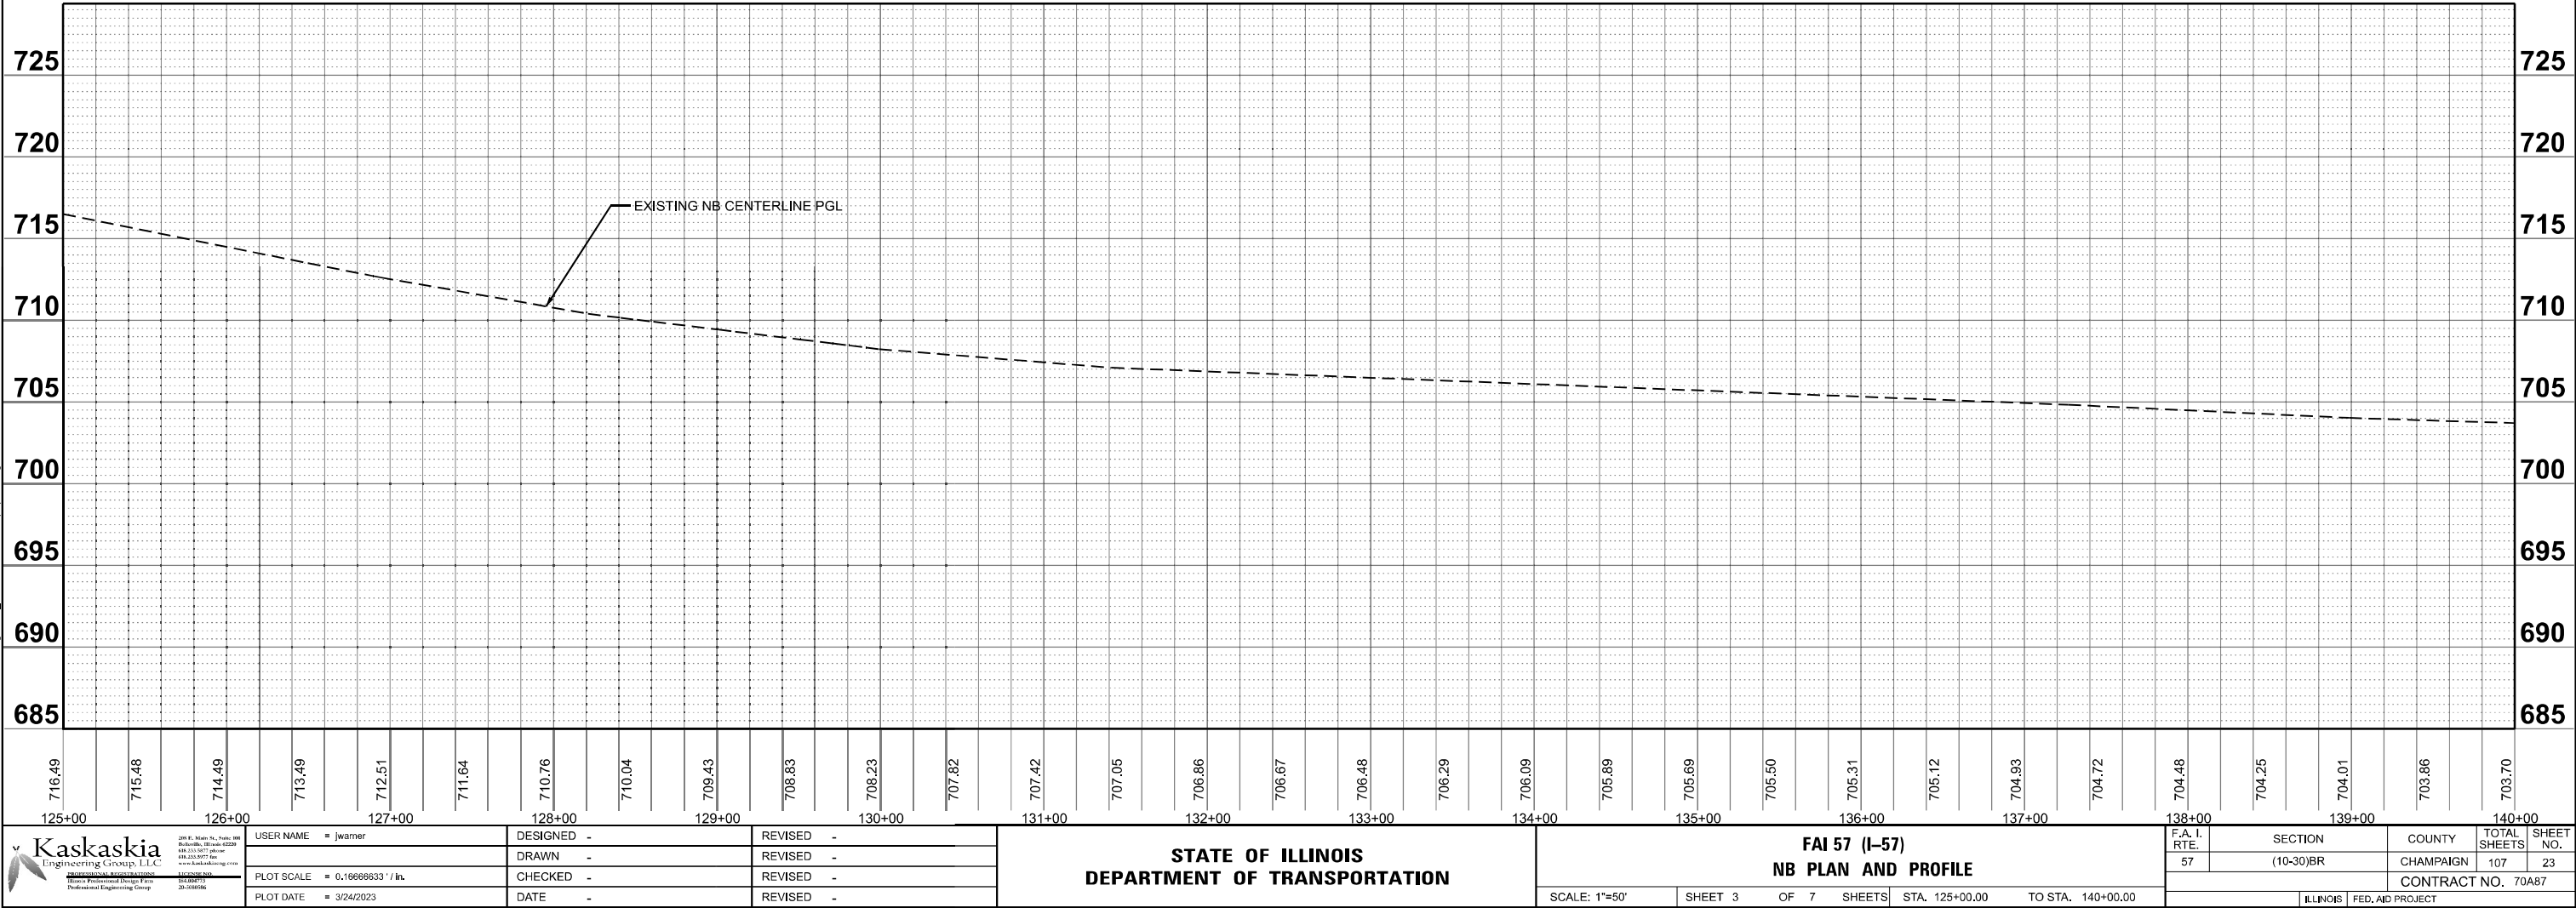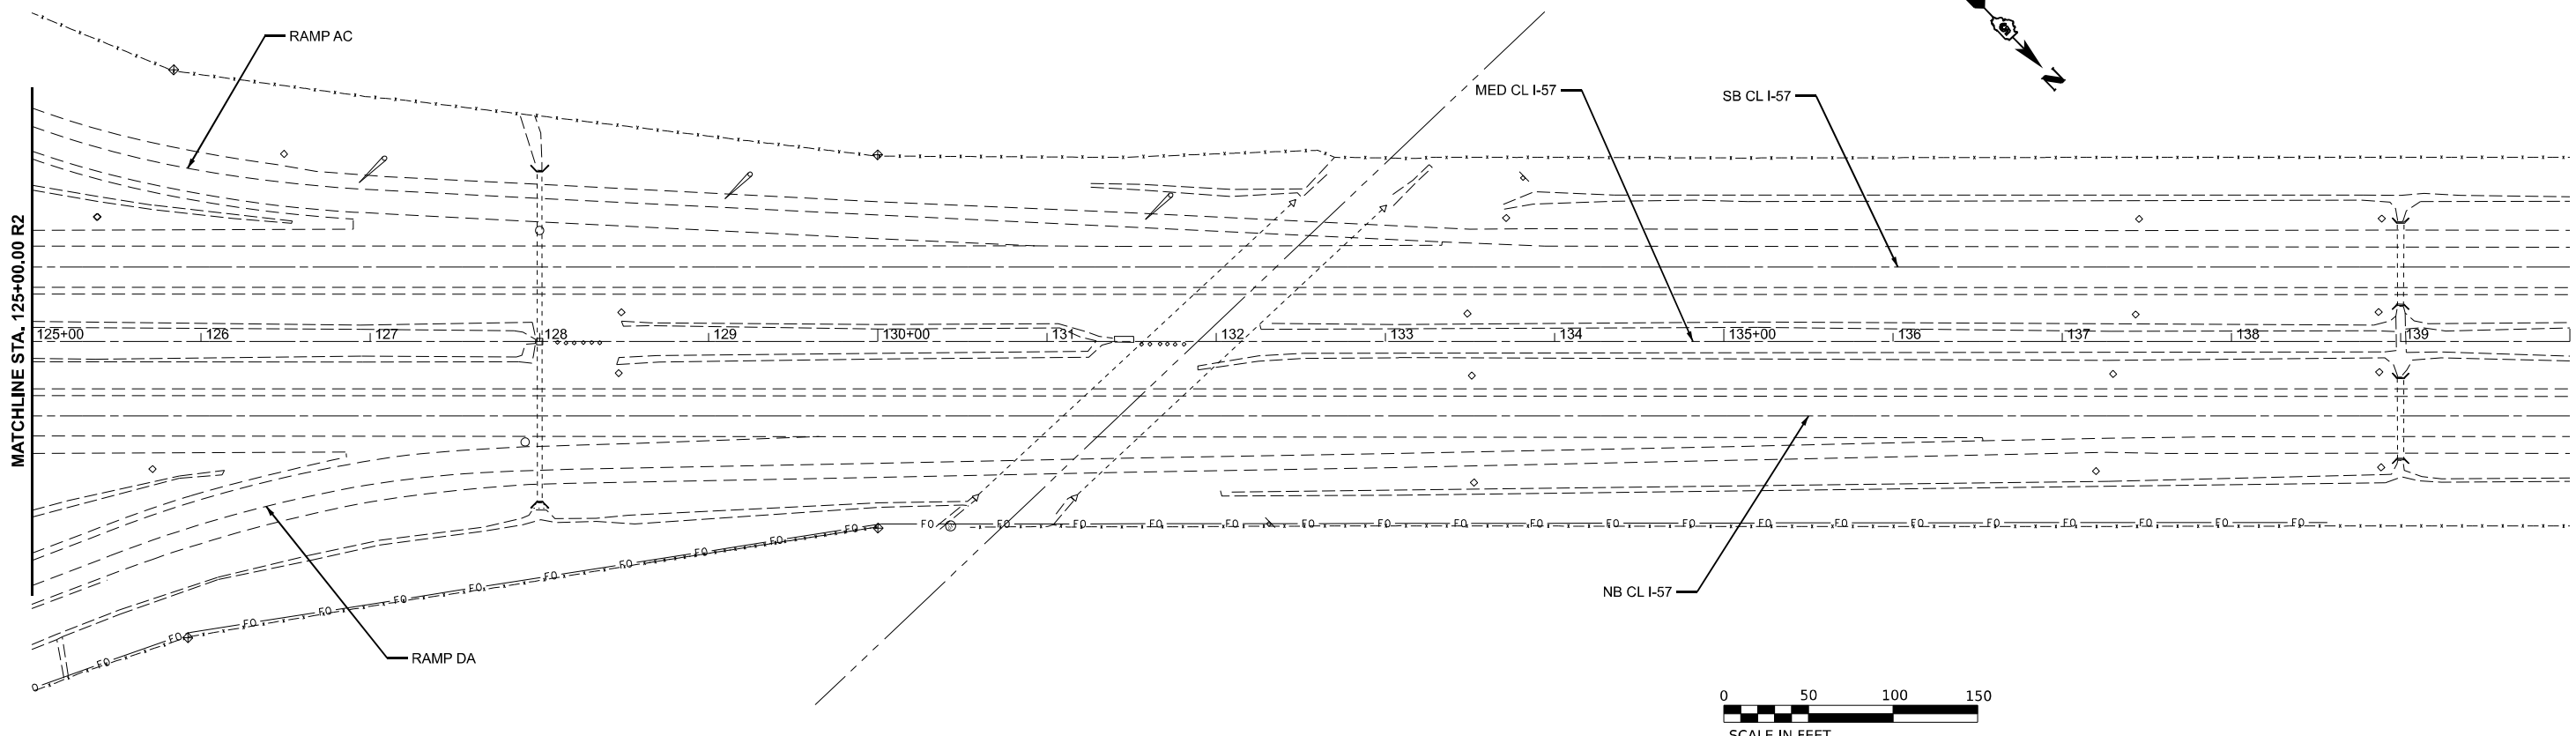




SECTION 27, T17N, R8E, 3RD PM

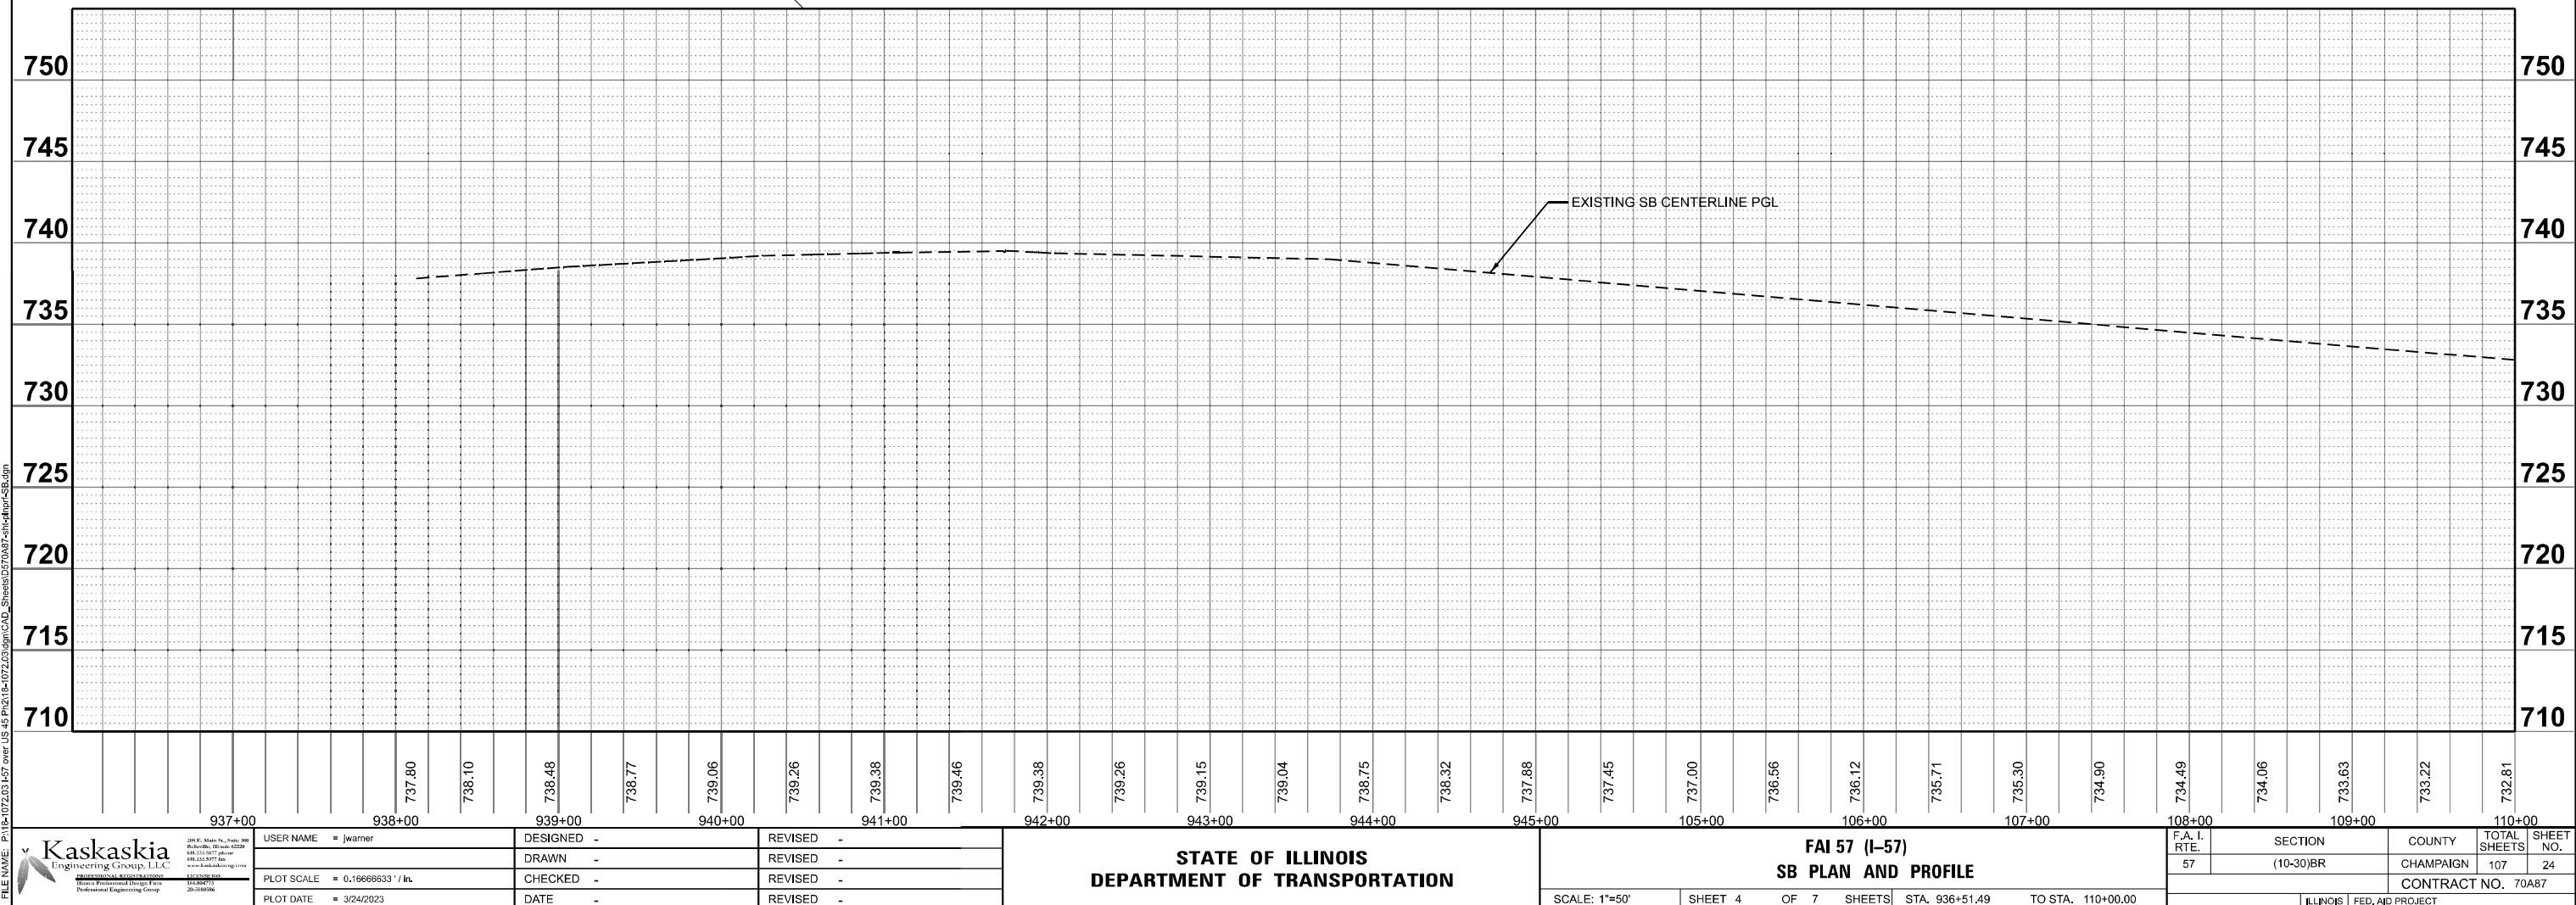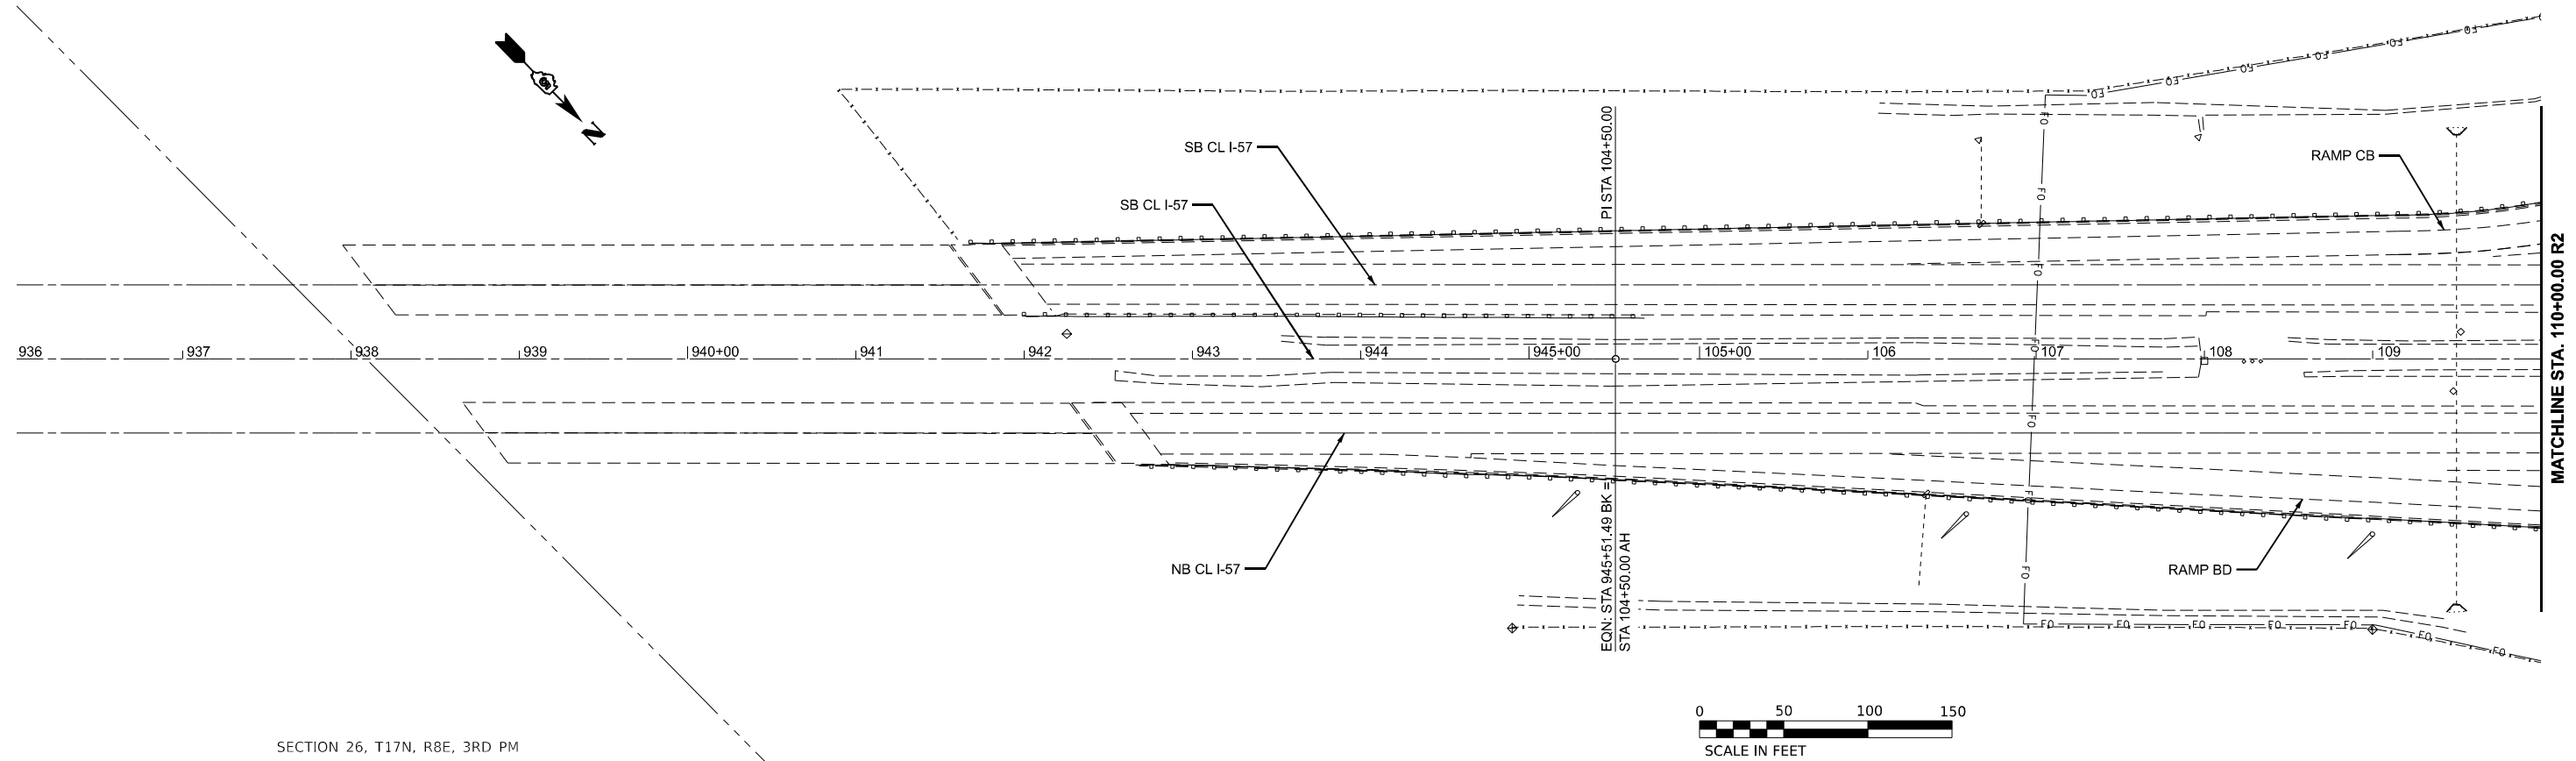

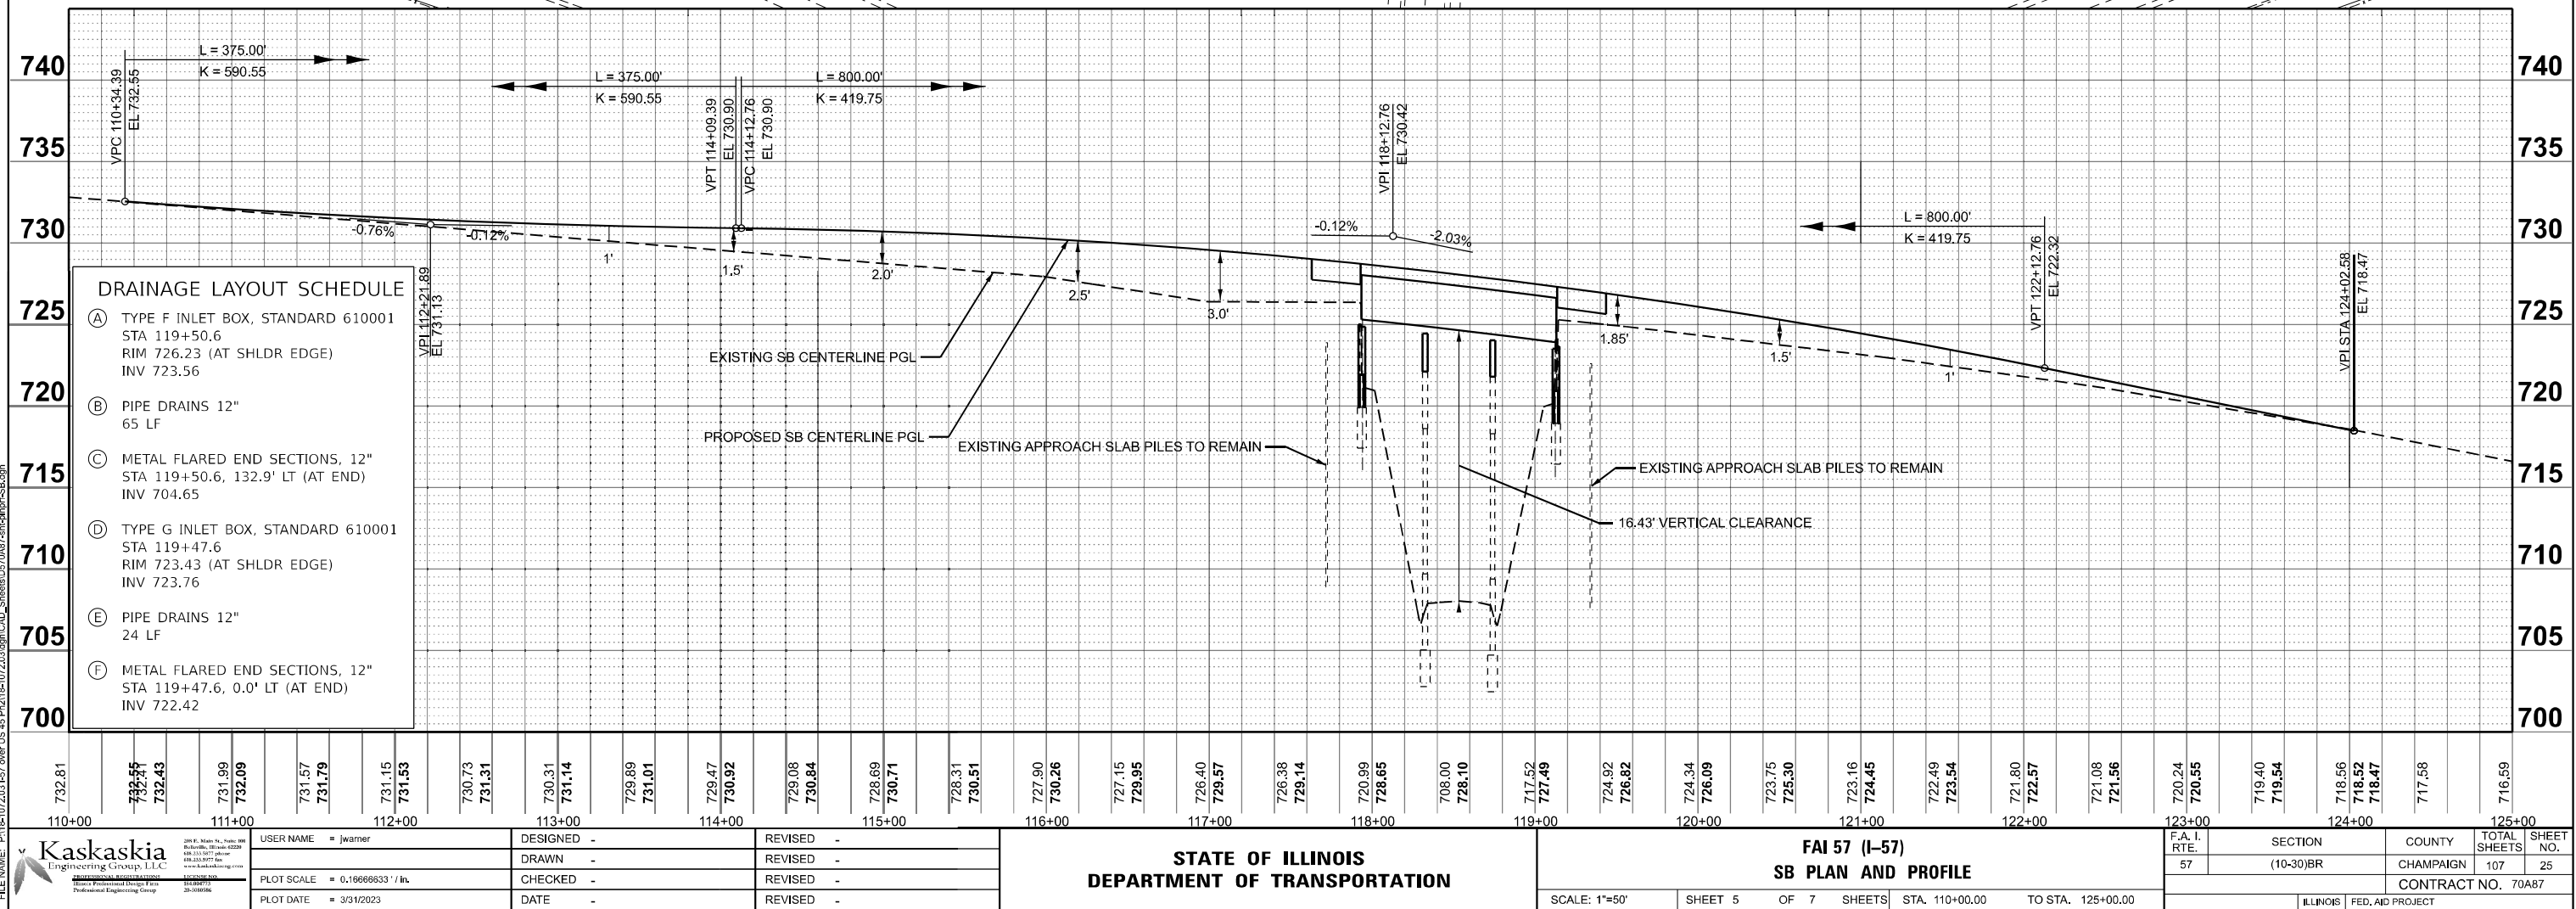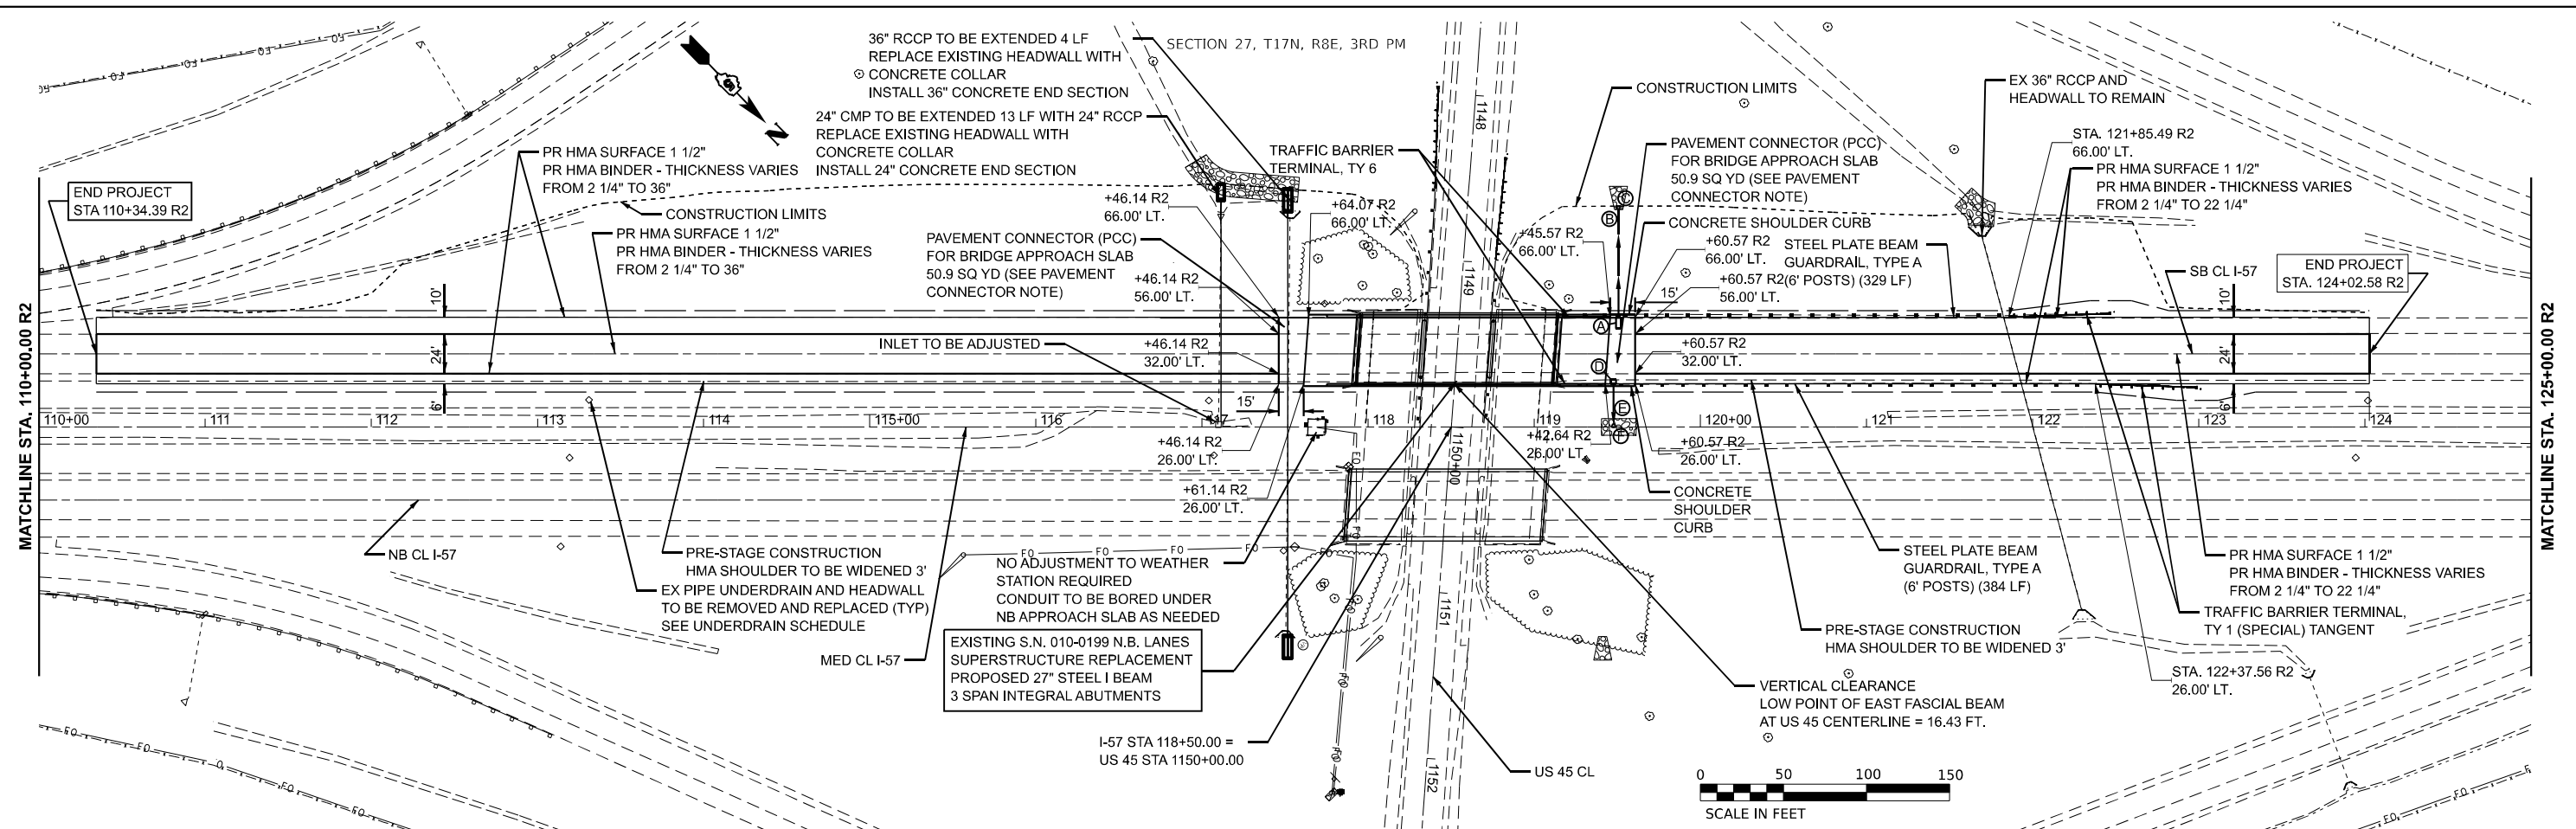

SECTION 22, T17N, R8E, 3RD PM

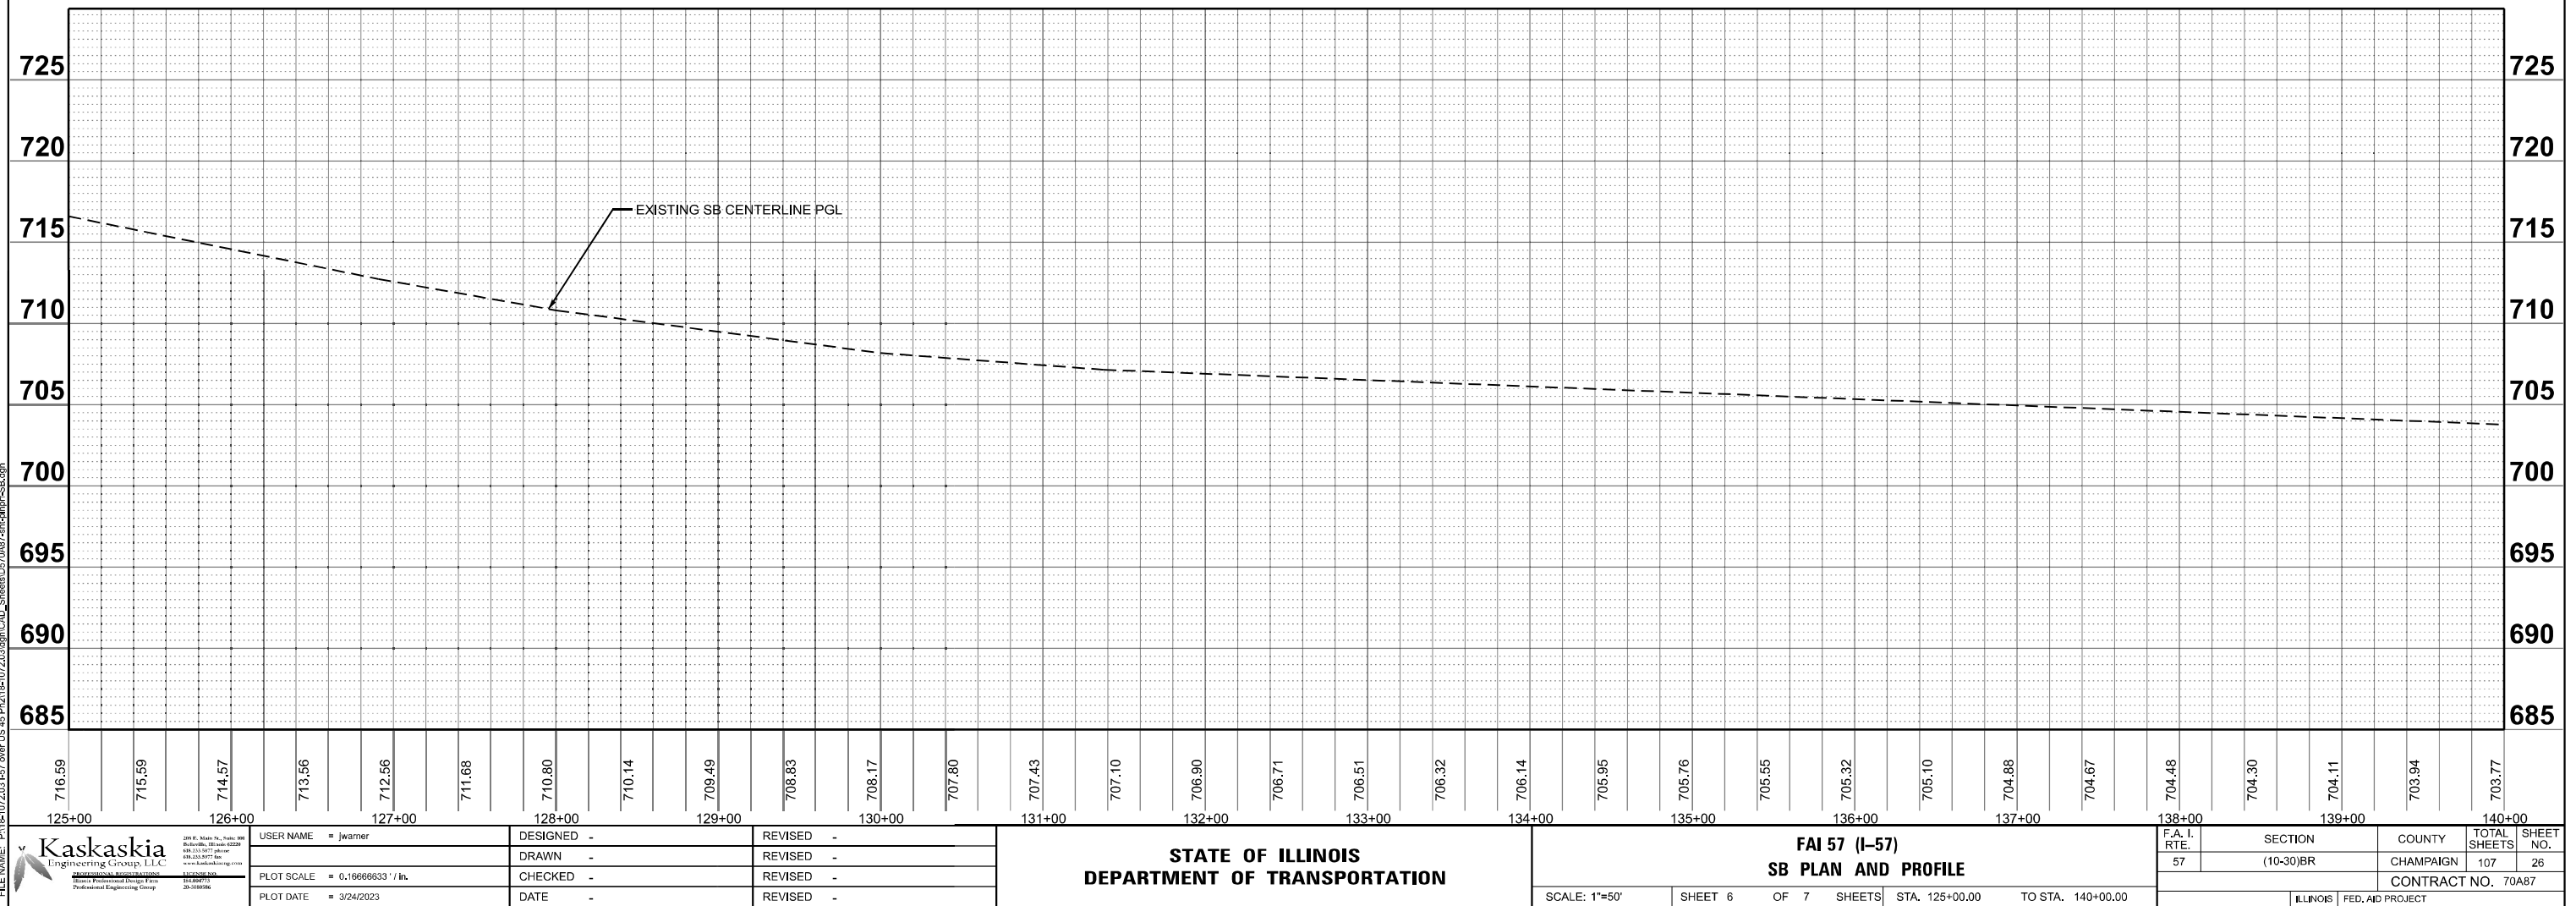

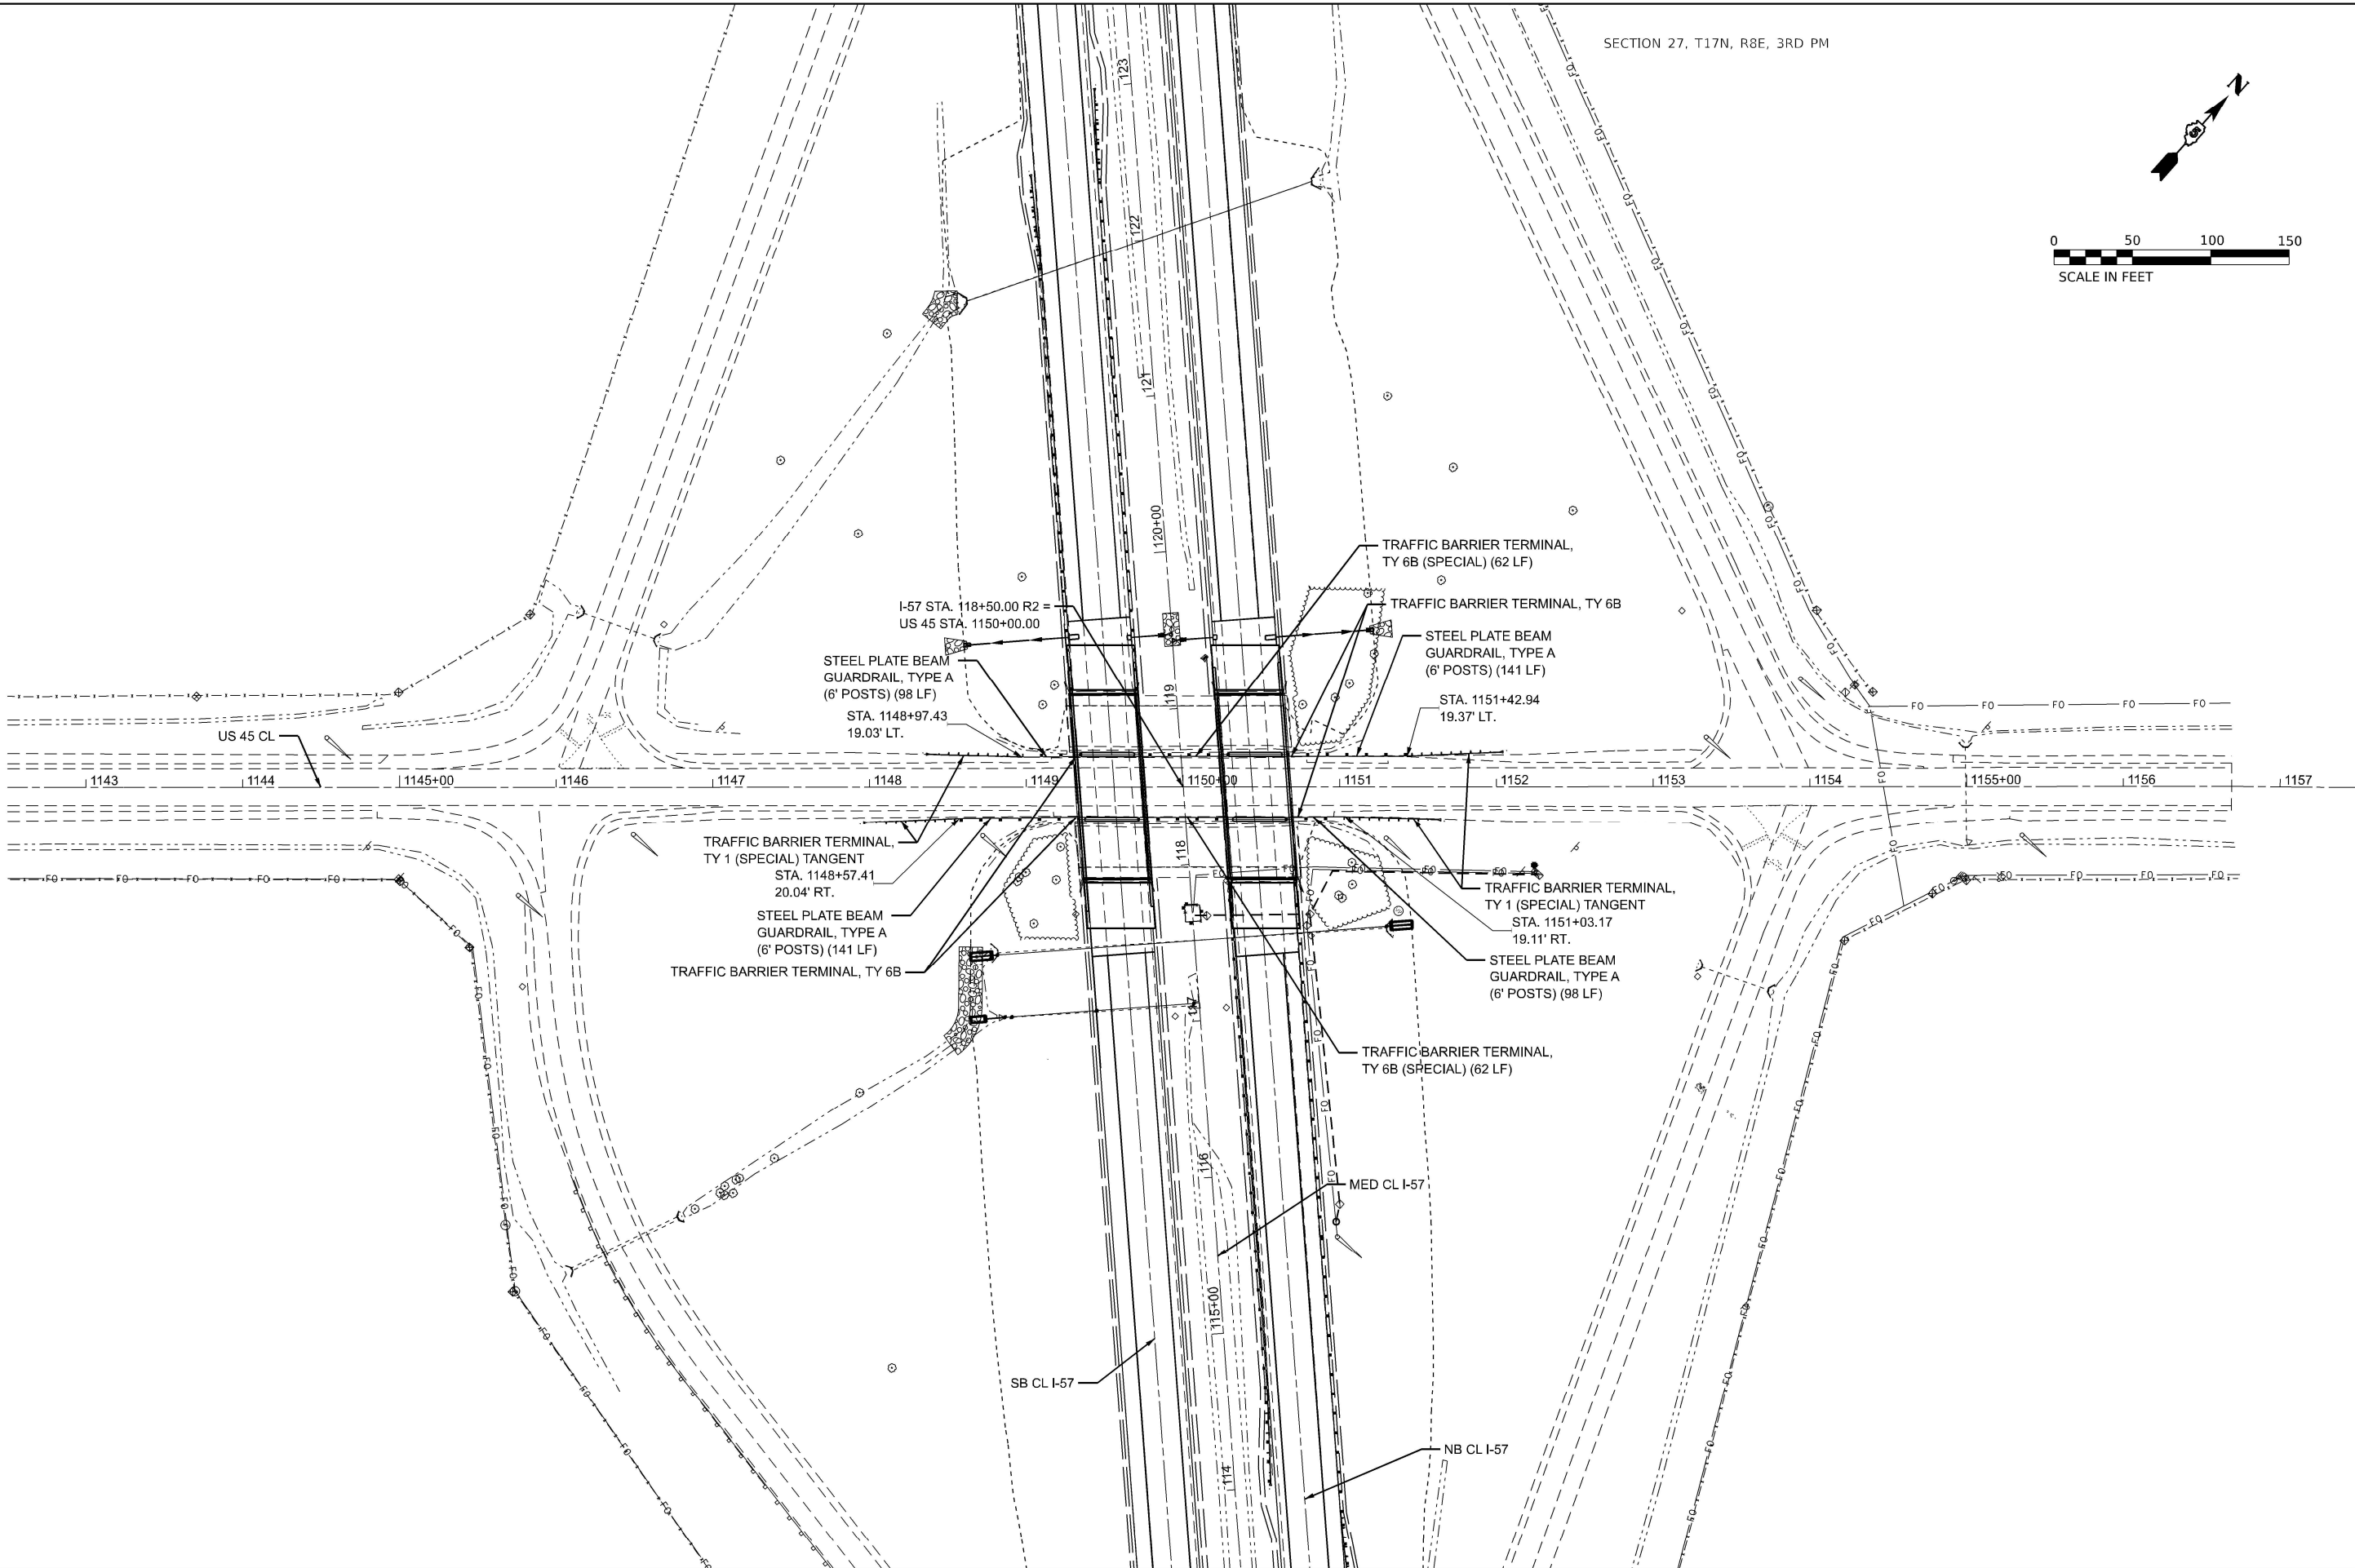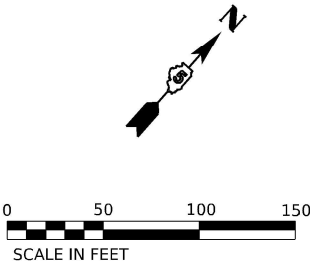

MODEL: US45_Plan_1 (Sheet)
FILE NAME: P:\18-072\2017 over US 45 P218-10-1072.03.dgn CAD_Sheet\0570A87-shl-dpdr-US45.dgn



Kaskaskia
Engineering Group, LLC

201 E. Main St., Suite 300
Bloomington, IL 61701-3228
618.233.2077 phone
618.233.2077 fax
www.kaskaskiaeng.com

Illinois Professional Design Firm
Professional Engineering Group

DESIGNED -
DRAWN -
CHECKED -
DATE -

USER NAME = jwarner
PLOT SCALE = 0.16666633" / ft.
PLOT DATE = 3/31/2023

DESIGNED -
REVISED -
REVISED -
REVISED -
REVISED -

STATE OF ILLINOIS
DEPARTMENT OF TRANSPORTATION

FAI 57 (I-57)
US 45 PLAN SHEET

SCALE: 1"=50' SHEET 7 OF 7 SHEETS STA. 1142+50.00 TO STA. 1157+50.00

F.A.I. RTE.	SECTION	COUNTY	TOTAL SHEETS	SHEET NO.
57	(10-30)BR	CHAMPAIGN	107	27
CONTRACT NO. 70A87				
ILLINOIS FED. AID PROJECT				

MODEL: Typical Sections (Sheet I-57)
FILE NAME: P:\15-072021-57 over US 45 P\2118-1072.03.dgn\CAD_Sheets\0570487-shh-MDT-ypicalls.dgn



Kaskaskia

Engineering Group, LLC

Professional Engineering Firm
Illinois Professional Engineers Council
No. 115295630
Ill. E. No. 0624 880
Ill. E. No. 0229 0229
401.433.3077 ext. 401
www.kaskaskiaeng.com

USER NAME	= jwamer	DESIGNED	-	REVISED	-
		DRAWN	-	REVISED	-
PLOT SCALE	= 0.16666633" / lin.	CHECKED	-	REVISED	-
PLOT DATE	= 3/24/2023	DATE	-	REVISED	-

STATE OF ILLINOIS
DEPARTMENT OF TRANSPORTATION

FAI 57 (I-57)
STAGING TYPICAL SECTIONS

SCALE: SHEET 1 OF 2 SHEETS STA. TO STA.

F.A.I. RTE.	SECTION	COUNTY	TOTAL SHEETS	SHEET NO.
57	(10-30)BR	CHAMPAIGN	107	28
CONTRACT NO. 70A87				
ILLINOIS FED. AID PROJECT				

STAGING NOTES

PRELIMINARY STAGE

- IN THE PRELIMINARY STAGE, MILL AND RESURFACE 1.5" OF HMA SHOULDERS AND WIDEN HMA SHOULDERS 4' TO ACCOMMODATE STAGED TRAFFIC. MAINTAIN ONE LANE OF TRAFFIC IN EACH DIRECTION ON EXISTING LANES.
- PERFORM BRIDGE DECK PATCHING ACCORDING TO THE PRE-STAGE PATCHING DETAIL SHEET.

STAGE 1

- IN STAGE 1, INSTALL TEMPORARY CONCRETE BARRIER (TCB) AND SHEET PILE AS NECESSARY. SHIFT TRAFFIC TO THE INSIDE LANE IN EACH DIRECTION. BREAK BITUMINOUS SURFACE ON THE OUTSIDE LANE AND SHOULDER AND PLACE GRANULAR EMBANKMENT. REMOVE SUPERSTRUCTURE, EXTEND PIERS AND ABUTMENTS, AND CONSTRUCT BRIDGE DECK AND PARAPET WITHIN STAGE LIMITS. PLACE HMA BINDER, SURFACE, AND SHOULDER ON THE OUTSIDE OF THE ROADWAY. UPON COMPLETION OF THE BRIDGE, PAVEMENT, AND SHOULDER, THE CONTRACTOR SHALL CONSTRUCT THE PROPOSED AGGREGATE SHOULDER AND GUARDRAIL, EXTEND THE EXISTING CULVERTS, REPLACE THE HEADWALLS, AND PROVIDE OUTSIDE EARTH EMBANKMENT.

STAGE 2

- UPON COMPLETION OF STAGE 1, SHIFT TRAFFIC ONTO NEW PAVEMENT IN EACH DIRECTION FOR STAGE 2. BREAK BITUMINOUS SURFACE ON THE INSIDE LANE AND SHOULDER AND PLACE GRANULAR EMBANKMENT. REMOVE AND REPLACE INSIDE PORTION OF BRIDGES AND PLACE HMA BINDER, SURFACE, AND SHOULDER ON THE INSIDE OF THE ROADWAY. PROVIDE MEDIAN EARTH EXCAVATION AND EMBANKMENT TO MATCH PROPOSED SHOULDER ELEVATIONS.

FINISHING STAGE

- UPON COMPLETION OF STAGE 2, PLACE PAVEMENT MARKINGS AND COMPLETE MISCELLANEOUS ROADSIDE WORK, INCLUDING NEW GUARDRAIL AND AGGREGATE SHOULDER.

The diagram illustrates the Stage I construction plan for the bridge approach. It shows the layout of the bridge deck, approach slabs, and surrounding embankments. Key dimensions include a total width of 44.0' from the centerline of SB I-57 to the I-57 median. The bridge deck is 17.0' wide, with a 4.0' shoulder on the outside. The approach slab is 16.5' wide, with a 4.0' shoulder on the outside. The diagram also shows the location of the bridge piers and abutments, and the proposed aggregate shoulder and guardrail. The diagram is labeled "STAGE I" and "STAGE II CONSTRUCTION".

STAGE I
STA. 110+34.39 TO STA. 124+02.58

EX SN 010-0199 (LT)
STA. 117+91 TO STA. 119+15 ±

EX SN 010-0198 (RT)
STA. 117+85 TO STA. 119+09 ±

The diagram illustrates the Stage II construction plan for the bridge approach. It shows the layout of the bridge deck, approach slabs, and surrounding embankments. Key dimensions include a total width of 44.0' from the centerline of SB I-57 to the I-57 median. The bridge deck is 17.5' wide, with a 6.0' shoulder on the outside. The approach slab is 16.5' wide, with a 4.0' shoulder on the outside. The diagram also shows the location of the bridge piers and abutments, and the proposed aggregate shoulder and guardrail. The diagram is labeled "STAGE II" and "STAGE II CONSTRUCTION".

STAGE II
STA. 110+34.39 TO STA. 124+02.58

BRIDGE APPROACH SLAB (LT)
STA. 117+62.46 TO STA. 117+92.46
STA. 119+13.96 TO STA. 119+43.96

BRIDGE APPROACH SLAB (RT)
STA. 117+56.02 TO STA. 117+86.02
STA. 119+07.52 TO STA. 119+37.52


PR SN 010-0199 (LT)
STA. 117+92.46 TO STA. 119+13.96

PR SN 010-0198 (RT)
STA. 117+86.02 TO STA. 119+07.52

STAGING NOTES

STAGE 3

1. REMOVE GUARDRAIL ALONG US 45 AND REPLACE WITH PROPOSED GUARDRAIL. PERFORM ANY SHOULDER WORK ASSOCIATED WITH GUARDRAIL INSTALLATION.

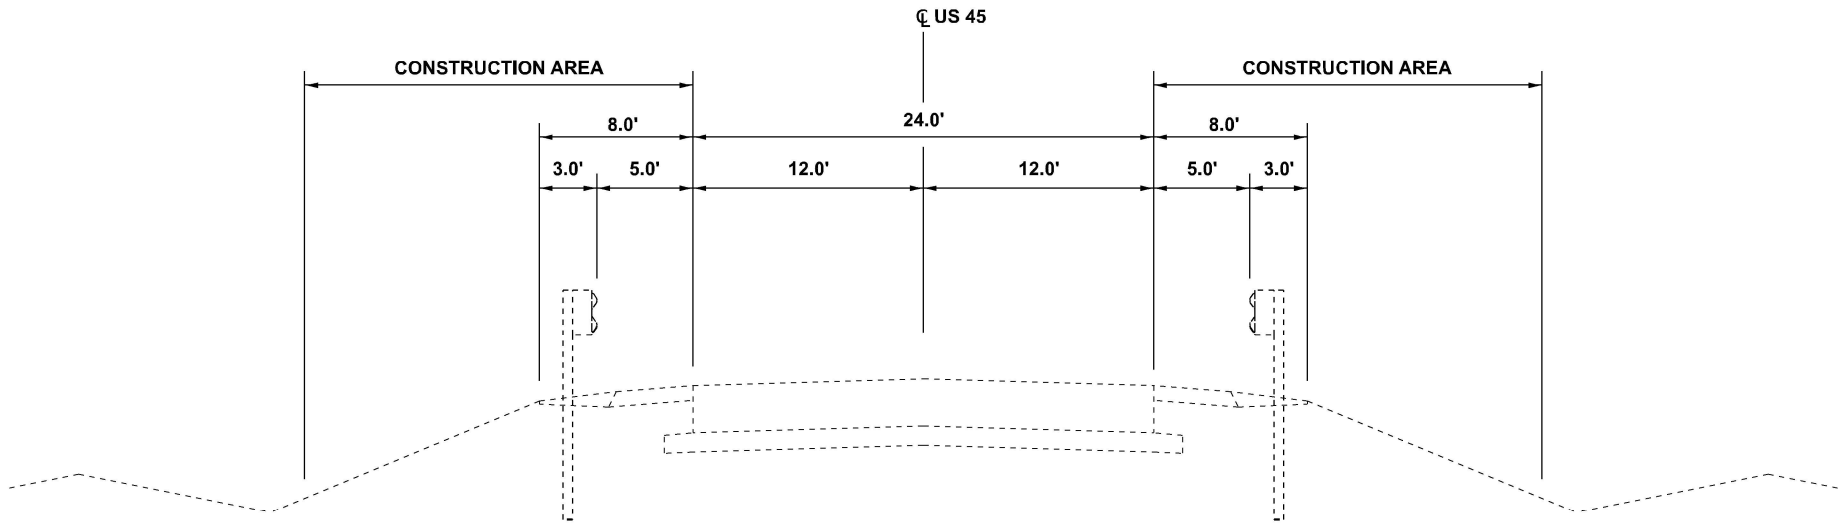


STAGE III (US 45)

STA. 1147+85.67 TO STA. 1152+15.12

MODEL: Typical Sections (Sheet US 45)
FILE NAME: P:\15-072301-57 over US 45 P1515-1072.03.dgn CAD_Sheet15070487-shh-MDT-ypicalse.dgn

 Kaskaskia Engineering Group, LLC 201 E. Main St., Suite 300 Bellaire, TX 77401 409.433.1077 phone 409.433.1077 fax www.kaskaskiaeng.com PROFESSIONAL ENGINEER 11029261-0001 11/02/2016 Illinois Professional Design Firm 01-0000011 26-000006	USER NAME = jwamer	DESIGNED -	REVISED -	STATE OF ILLINOIS DEPARTMENT OF TRANSPORTATION	FAI 57 (I-57) STAGING TYPICAL SECTIONS – US 45		F.A.I. RTE.	SECTION	COUNTY	TOTAL SHEETS	SHEET NO.
	DRAWN -	DRAWN -	REVISED -				57	(10-30)BR	CHAMPAIGN	107	29
	PLOT SCALE = 0.16666633" / in.	CHECKED -	REVISED -		SCALE:		CONTRACT NO. 70A87				
	PLOT DATE = 3/24/2023	DATE -	REVISED -		SHEET 2	OF 2 SHEETS	STA.	TO STA.	ILLINOIS FED. AID PROJECT		

 


F.A.I. RTE.	SECTION	COUNTY	TOTAL SHEETS	SHEET NO.
57	(10-30)BR	CHAMPAIGN		
		CONTRACT NO. 70A87		
ILLINOIS		FED. AID PROJECT		

```
MODEL: $MODEL_NAMES
FILE_NAME: pw\Wido-pw.bentley.com\FW\DOT\Documents\DOT_Offices\District_5\Projects\DS70A87\CADData\Structures\DS70A87_sht_bridge_Patching.dgn
```



WIDTH RESTRICTION SIGNING

1. WIDTH RESTRICTION SIGNING SHALL BE PLACED AT EACH END OF THE PROJECT, ALONG INTERSTATE 57, AT SUFFICIENT DISTANCE TO PROVIDE MOTORISTS WITH ADEQUATE WARNING. EXACT PLACEMENT SHALL BE DETERMINED BY THE ENGINEER.

2. WIDTH RESTRICTION SIGNING SHALL FOLLOW DISTRICT 5 DETAIL NO. X7200201 AND SHALL STATE A WIDTH OF 12'-6" FOR STAGE 1 AND A WIDTH OF 12'-0" FOR STAGE 2.

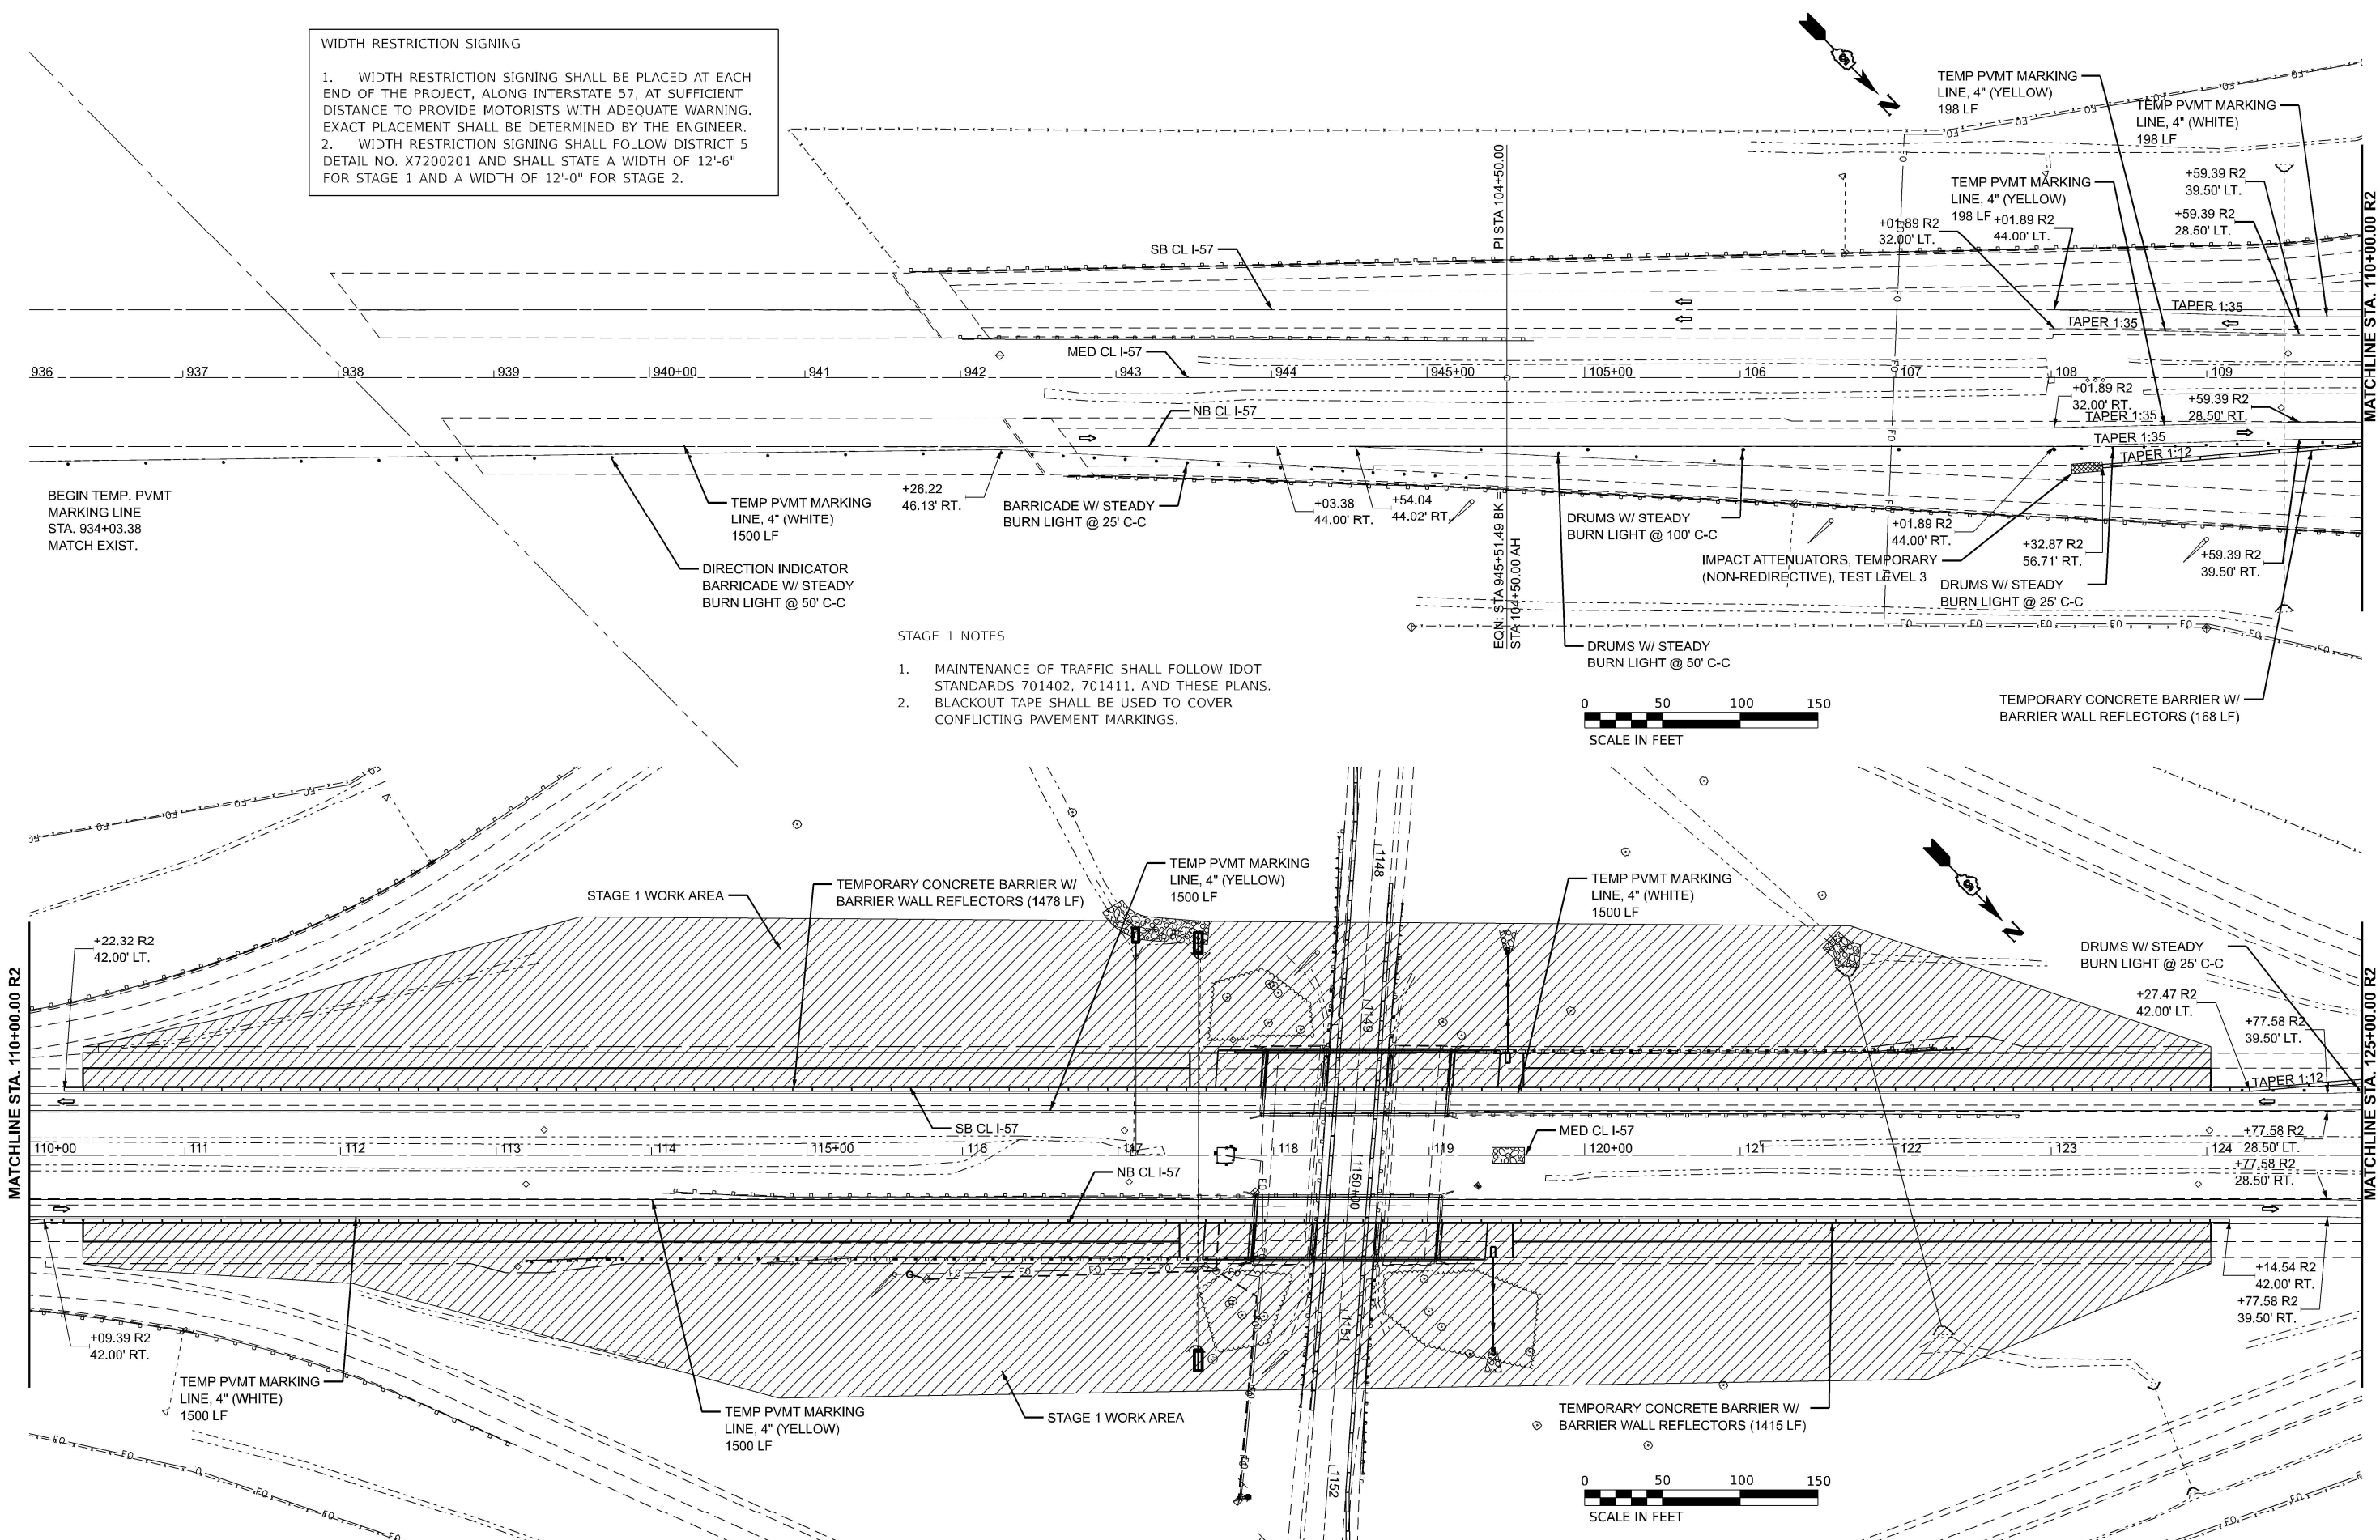

- STAGE 1 NOTES
1. MAINTENANCE OF TRAFFIC SHALL FOLLOW IDOT STANDARDS 701402, 701411, AND THESE PLANS.
 2. BLACKOUT TAPE SHALL BE USED TO COVER CONFLICTING PAVEMENT MARKINGS.

  

MODEL: E:\CL\NOT STAGE 1-1 (Sheet)
FILE NAME: P:\18-0720201-57\18-0720201-57.dgn
DATE: 3/31/2023




USER NAME = jwarner	DESIGNED -	REVISED -
PLOT SCALE = 0.16666633' / in.	DRAWN -	REVISED -
PLOT DATE = 3/31/2023	CHECKED -	REVISED -
	DATE -	REVISED -

STATE OF ILLINOIS
DEPARTMENT OF TRANSPORTATION

FAI 57 (I-57)
MAINTENANCE OF TRAFFIC - STAGE 1

SCALE: 1" = 50' SHEET 2 OF 8 SHEETS STA. 936+01.49 TO STA. 125+00.00

FAI R.T.E.	SECTION	COUNTY	TOTAL SHEETS	SHEET NO.
57	(10-30)BR	CHAMPAIGN	107	31
CONTRACT NO. 70A87				
ILLINOIS FED. AID PROJECT				

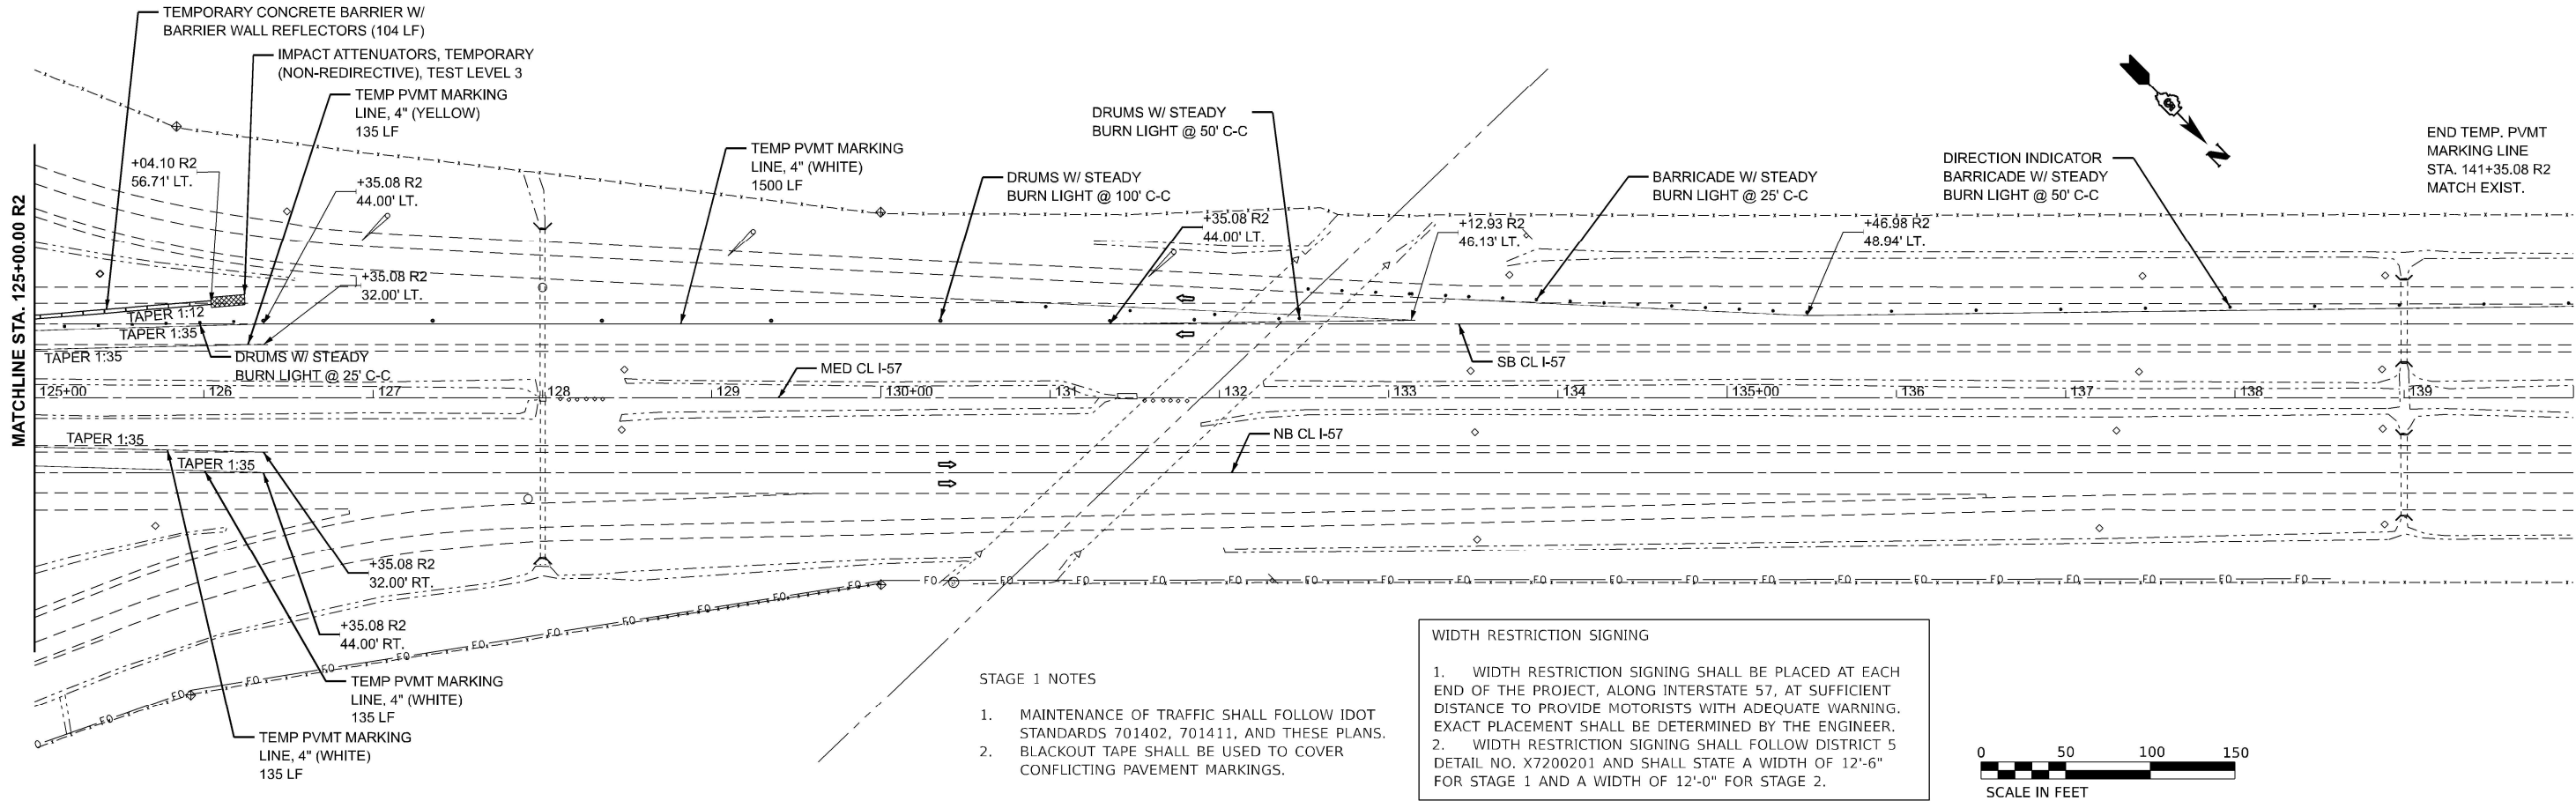

STAGE 1 NOTES

- 1. MAINTENANCE OF TRAFFIC SHALL FOLLOW IDOT STANDARDS 701402, 701411, AND THESE PLANS.
- 2. BLACKOUT TAPE SHALL BE USED TO COVER CONFLICTING PAVEMENT MARKINGS.

WIDTH RESTRICTION SIGNING

- 1. WIDTH RESTRICTION SIGNING SHALL BE PLACED AT EACH END OF THE PROJECT, ALONG INTERSTATE 57, AT SUFFICIENT DISTANCE TO PROVIDE MOTORISTS WITH ADEQUATE WARNING. EXACT PLACEMENT SHALL BE DETERMINED BY THE ENGINEER.
- 2. WIDTH RESTRICTION SIGNING SHALL FOLLOW DISTRICT 5 DETAIL NO. X7200201 AND SHALL STATE A WIDTH OF 12'-6" FOR STAGE 1 AND A WIDTH OF 12'-0" FOR STAGE 2.



MODEL: E:\C1-MOT Stage 1.3 (Sheet)
FILE NAME: P:\18-0723157 over US 45 P3218-0723157.dgn CAD_Sheet\DET0487-sh1-MOT Stage 1.dgn

Kaskaskia
Engineering Group, LLC
Professional Engineering Firm
Professional Engineering Group

201 E. Main St., Suite 300
Bloomington, IL 61701
618.233.2077 phone
618.233.2077 fax
www.kaskaskiaeng.com

11/20/2016 NO
11/20/2016 NO
11/20/2016 NO
11/20/2016 NO

USER NAME	= jwarner	DESIGNED	-	REVISED	-
DRAWN	-	REVIS	-	REVIS	-
CHECKED	-	REVIS	-	REVIS	-
DATE	-	REVIS	-	REVIS	-
PLOT SCALE	= 0.16666633" / in.				
PLOT DATE	= 3/24/2023				


STATE OF ILLINOIS
DEPARTMENT OF TRANSPORTATION

FAI 57 (I-57)
MAINTENANCE OF TRAFFIC – STAGE 1


SCALE: 1" = 50' SHEET 3 OF 8 SHEETS STA. 125+00.00 TO STA. 140+00.00

F.A.I. RTE.	SECTION	COUNTY	TOTAL SHEETS	SHEET NO.
57	(10-30)BR	CHAMPAIGN	107	32
CONTRACT NO. 70A87				
ILLINOIS FED. AID PROJECT				

1. WIDTH RESTRICTION SIGNING SHALL BE PLACED AT EACH END OF THE PROJECT, ALONG INTERSTATE 57, AT SUFFICIENT DISTANCE TO PROVIDE MOTORISTS WITH ADEQUATE WARNING. EXACT PLACEMENT SHALL BE DETERMINED BY THE ENGINEER.
2. WIDTH RESTRICTION SIGNING SHALL FOLLOW DISTRICT 5 DETAIL NO. X7200201 AND SHALL STATE A WIDTH OF 12'-6" FOR STAGE 1 AND A WIDTH OF 12'-0" FOR STAGE 2.

 

MODEL: E:\C\Stage 2 - NOT Stage 2-3 (Sheet)
FILE NAME: P:\18-072\2017\over 35-15\F12\18-072.03\ign\CAD_Sheet\DET0A87-sh1-MOTStage2.dgn

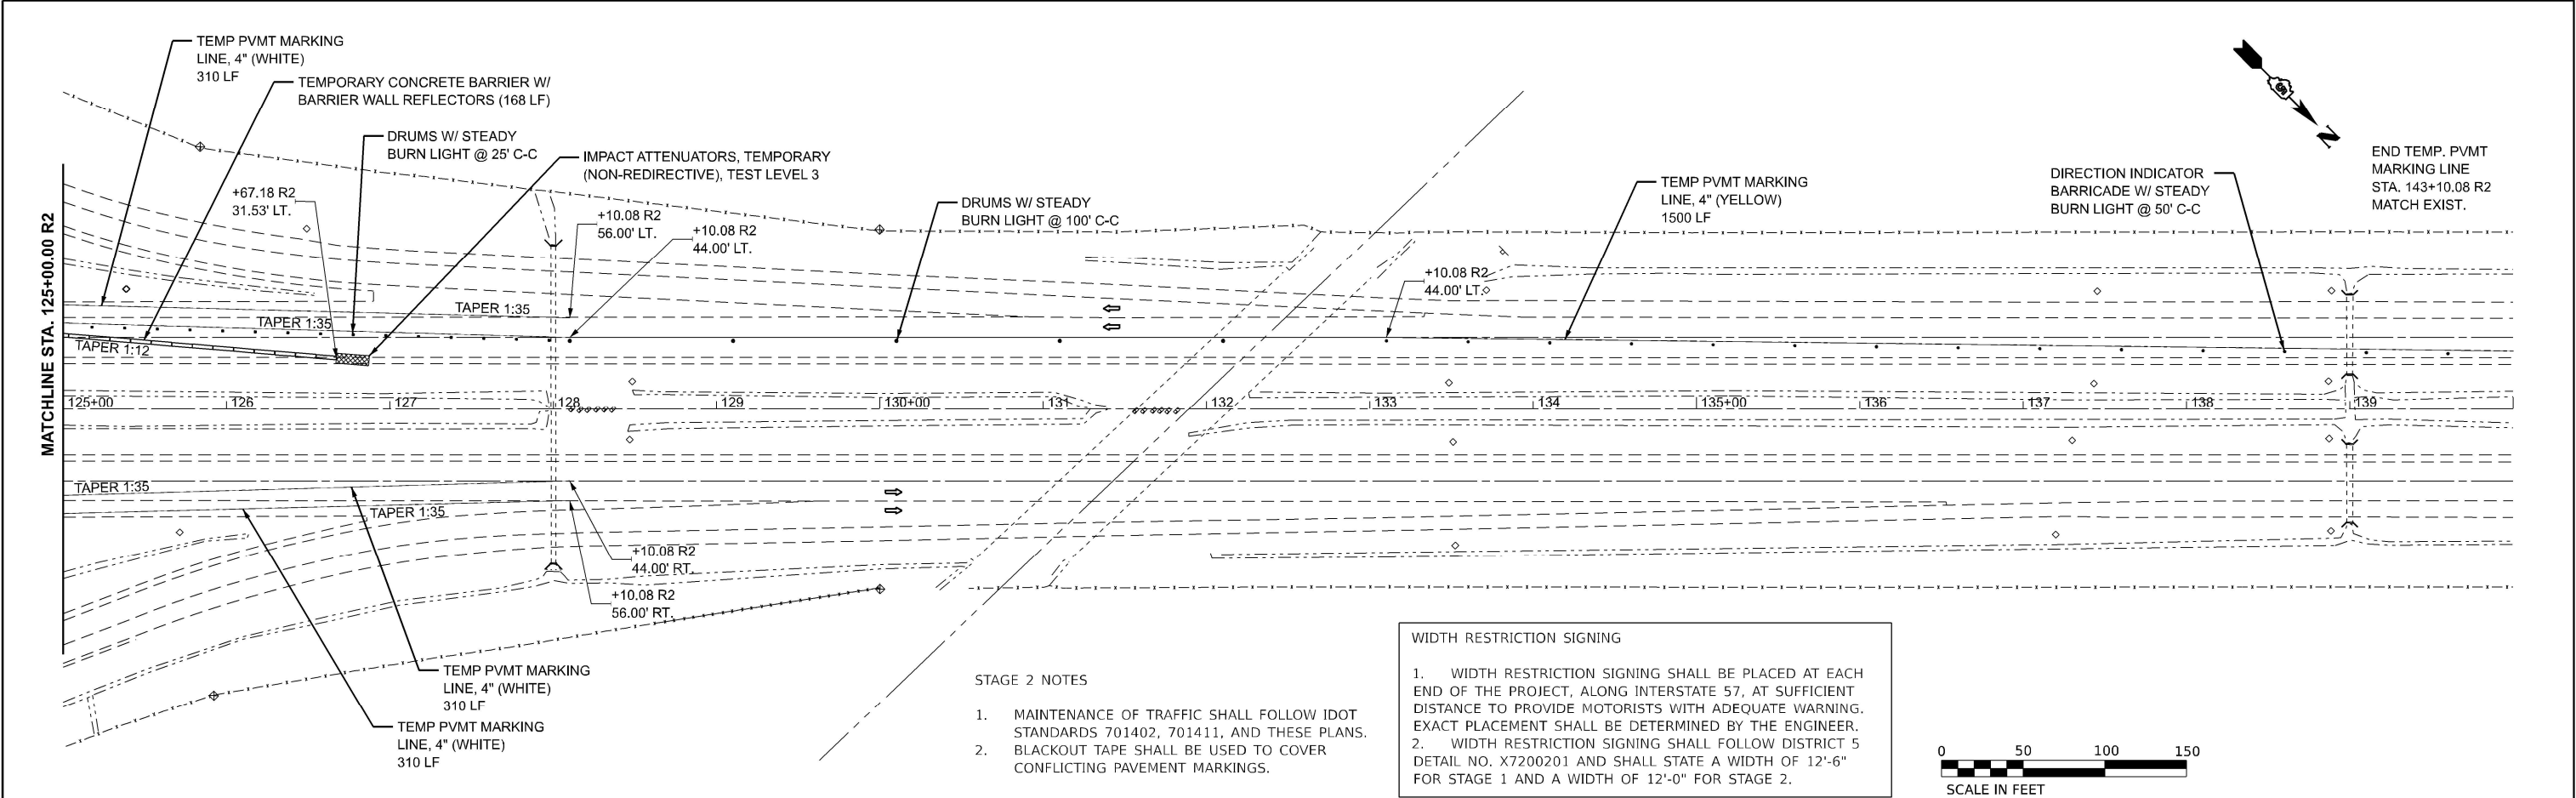

Kaskaskia
Engineering Group, LLC
201 E. Main St., Suite 200
Bellaire, Illinois 62020
618.333.2017 phone
618.333.2017 fax
www.kaskaskiaeng.com
11/20/2016 NO
Illinois Professional Design Firm
Professional Engineering Group
ILLINOIS
26-508046

USER NAME = jwarner	DESIGNED -	REVISED -
	DRAWN -	REVISED -
PLOT SCALE = 0.16666633" / in.	CHECKED -	REVISED -
PLOT DATE = 3/24/2023	DATE -	REVISED -

STATE OF ILLINOIS
DEPARTMENT OF TRANSPORTATION

FAI 57 (I-57) MAINTENANCE OF TRAFFIC – STAGE 2			
SCALE: 1"=50'	SHEET 5	OF 8 SHEETS	STA. 125+00.00 TO STA. 140+00.00

F.A.I. RTE.	SECTION	COUNTY	TOTAL SHEETS	SHEET NO.
57	(10-30)BR	CHAMPAIGN	107	34
CONTRACT NO. 70A87				
ILLINOIS FED. AID PROJECT				

DESIGNER NOTE: PROVIDE MAP WITH SIGN LOCATIONS (A, B, ETC.) AND COORDINATE WITH TRAFFIC OPERATIONS ENGINEER.

INCLUDE DISTRICT SPECIAL PROVISION - "WIDTH RESTRICTION SIGNING"

MODEL: Width Restriction Signing Plan 1
FILE NAME: P:\116-072521\521 Over US 45 Pls2\116-072521.dgn



Kaskaskia
Engineering Group, LLC

201 E. Main St., Suite 200
P.O. Box 1000
Alton, IL 61810
Phone: (618) 243-1000
Fax: (618) 243-1001
www.kaskaskiaeng.com

ILLINOIS PROFESSIONAL ENGINEERING FIRM
Professional Engineering Group

ILLINOIS
Professional Engineering Group

USER NAME = jwarner

DESIGNED -

DRAWN -

CHECKED -

DATE -

REVISED -

REVISED -

REVISED -

REVISED -

STATE OF ILLINOIS
DEPARTMENT OF TRANSPORTATION

WIDTH RESTRICTION SIGNING PLAN

SCALE: SHEET 6 OF 8 SHEETS STA. TO STA.

F.A.I. RTE.	SECTION	COUNTY	TOTAL SHEETS	SHEET NO.
57	(10-30)BR	CHAMPAIGN	107	35
CONTRACT NO. 70A87				
ILLINOIS FED. AID PROJECT				

70A87 WIDTH RESTRICTION SIGNING PLAN

PESOTUM

County Rd 200 N

US 45

US 57

MAX WIDTH X' - X"

1 MILE AHEAD

DUAL DISPLAY - PLACE NEAR US 45 1 MILE GREENBOARD

www.invarion.com

DESIGNER NOTE: PROVIDE MAP WITH SIGN LOCATIONS (A, B, ETC.) AND COORDINATE WITH TRAFFIC OPERATIONS ENGINEER.

INCLUDE DISTRICT SPECIAL PROVISION - "WIDTH RESTRICTION SIGNING"

MODEL: Width Restriction Signing Plan 2
FILE NAME: P:\15-072521\57 Over US 45 Pk2\15-072.03\ign\CAD_Sheets\0570A87-sht-details.dgn



Kaskaskia
Engineering Group, LLC

201 E. Main St., Suite 300
Bellaire, IL 60010
630.333.3377 phone
630.333.3377 fax
www.kaskaskiaeng.com

ILLINOIS LICENSE
Professional Engineering Firm
Professional Engineering Group

11/07/2015 NO
05/08/2015
05/08/2015

USER NAME	= jwarner	DESIGNED	-	REVISED	-
		DRAWN	-	REVISED	-
PLOT SCALE	= 0.16666633" / in.	CHECKED	-	REVISED	-
PLOT DATE	= 3/24/2023	DATE	-	REVISED	-

STATE OF ILLINOIS
DEPARTMENT OF TRANSPORTATION

WIDTH RESTRICTION SIGNING PLAN

SCALE: SHEET 7 OF 8 SHEETS STA. TO STA.

F.A.I. RTE.	SECTION	COUNTY	TOTAL SHEETS	SHEET NO.
57	(10-30)BR	CHAMPAIGN	107	36
CONTRACT NO. 70A87				
ILLINOIS FED. AID PROJECT				



www.invarion.com

DESIGNER NOTE:

INCLUDE DISTRICT SPECIAL PROVISION -"WIDTH RESTRICTION SIGNING"

MODEL: Width Restriction Signing Plan 3



USER NAME = jwsmer	DESIGNED -	REVISED -
	DRAWN -	REVISED -
PLOT SCALE = 0.18686833" / in.	CHECKED -	REVISED -
PLOT DATE = 3/24/2023	DATE -	REVISED -


**STATE OF ILLINOIS
DEPARTMENT OF TRANSPORTATION**

WIDTH RESTRICTION SIGNING PLAN

SCALE:	SHEET 8	OF 8	SHEETS	STA.	TO STA.
--------	---------	------	--------	------	---------

[illegible]

www.invarion.com

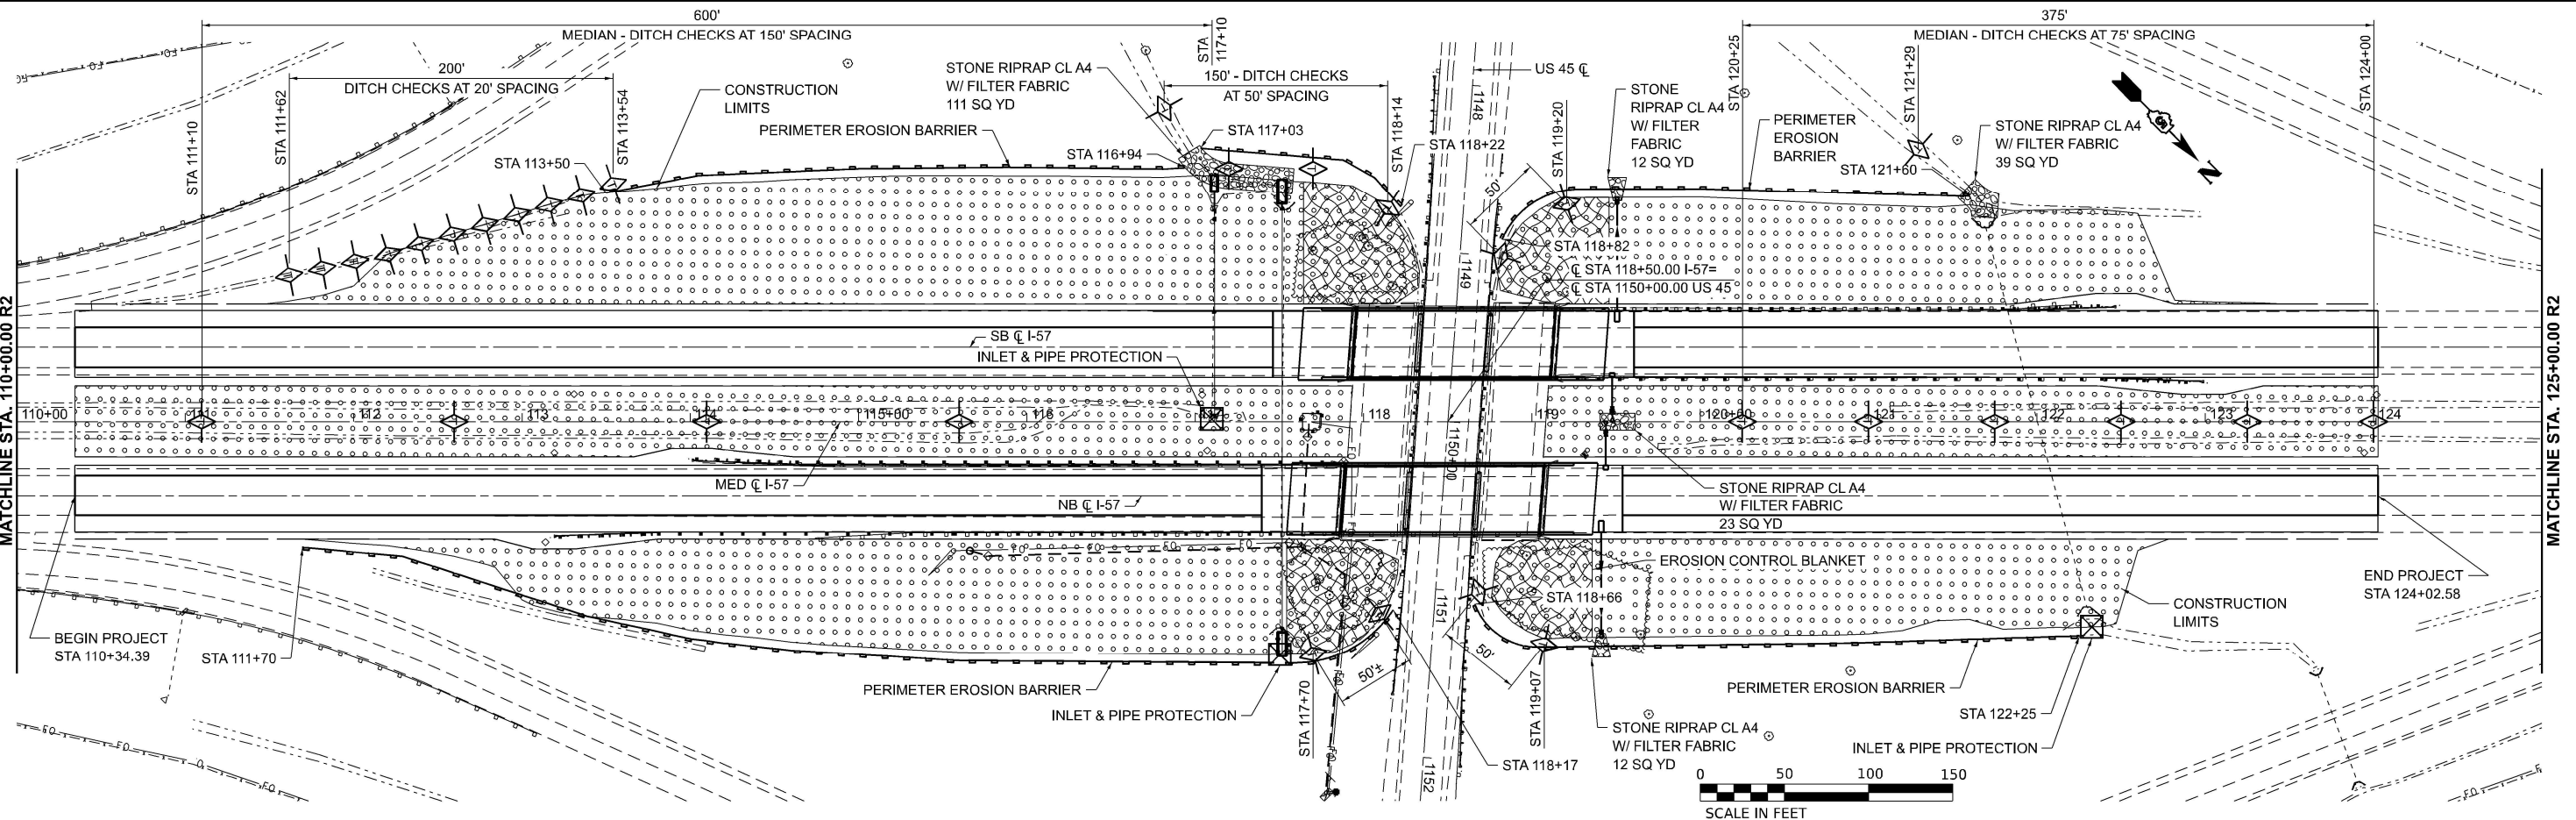

MODEL: E:\C\1185_Eros3 [Sheet]
FILE NAME: P:\18-07223\237 Over US 45 Pk2\18-072.03\gm\CAD_Sheets\DET0A87-eh1-Eros.dgn



Kaskaskia

Engineering Group, LLC

Professional Engineering Firm
Professional Engineering Group

201 E. Main St., Suite 300
Bellaire, Illinois 62011
618.333.2477 phone
618.333.2477 fax
www.kaskaskiaeng.com

11-022561-000
11-022561-000
11-022561-000

USER NAME	= jwarner	DESIGNED	-	REVISED	-
DRAWN	-	DRAWN	-	REVISED	-
PLOT SCALE	= 0.16666633" / ft.	CHECKED	-	REVISED	-
PLOT DATE	= 3/24/2023	DATE	-	REVISED	-

STATE OF ILLINOIS
DEPARTMENT OF TRANSPORTATION


FAI 57 (I-57)
EROSION CONTROL PLAN

SCALE: 1"= 50'

SHEET 2 OF 2 SHEETS

STA. 125+00.00 TO STA. 140+00.00

F.A.I. RTE.	SECTION	COUNTY	TOTAL SHEETS	SHEET NO.
57	(10-30)BR	CHAMPAIGN	107	39
CONTRACT NO. 70A87				
ILLINOIS FED. AID PROJECT				



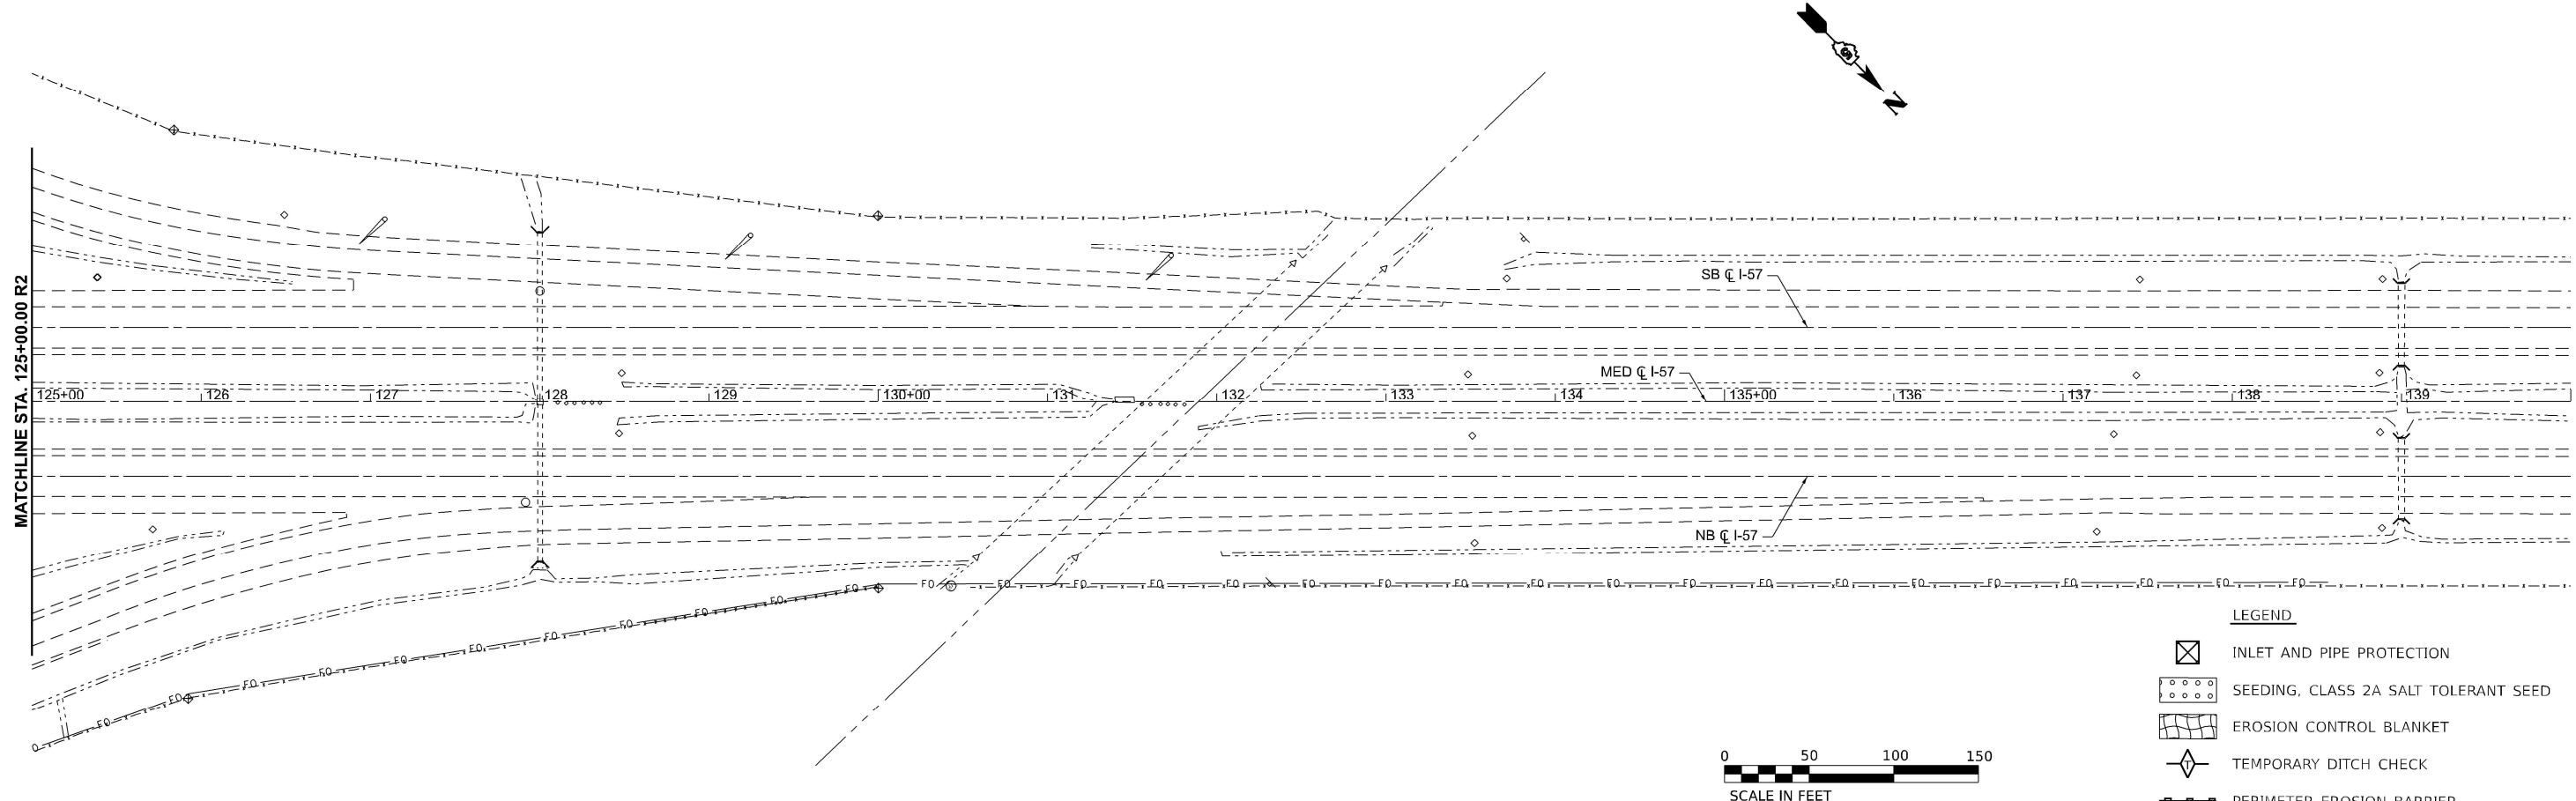


- LEGEND
-  INLET AND PIPE PROTECTION
 -  SEEDING, CLASS 2A SALT TOLERANT SEED
 -  EROSION CONTROL BLANKET
 -  TEMPORARY DITCH CHECK
 -  PERIMETER EROSION BARRIER

Benchmark: 5049-1, Chiseled square on Northwest corner of controller box foundation, in southeast quadrant of I-57 and U.S. 45. Sta. 1152+23.98; 50.29' RT. - Elevation 705.989.

S.N. 010-0198, 010-0199 Dual structures were built in 1963 as FAI Rte. 57, Section 10-30 HB at Station 118+50. The superstructure consists of a 7" reinforced concrete slab with a 2" microsilica concrete wearing surface on seven 27WF84 beams supported by two piers on pile-supported footings and stub abutments on concrete piles. The structures measure 121'-9" from back-to-back of abutments and 43'-8" out-to-out. The existing superstructure is to be removed and replaced and the existing substructure is to be repaired. Traffic is to be maintained using stage construction.

No salvage.

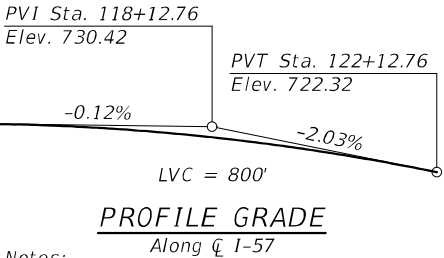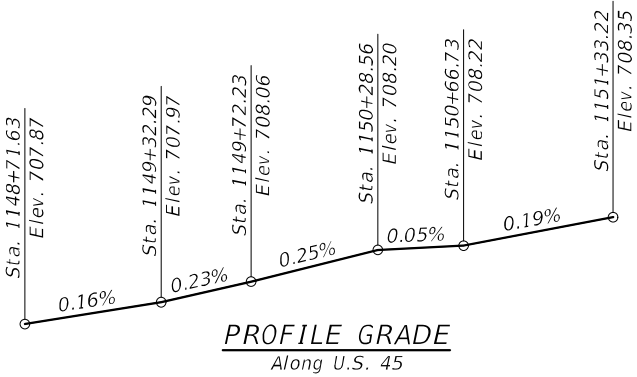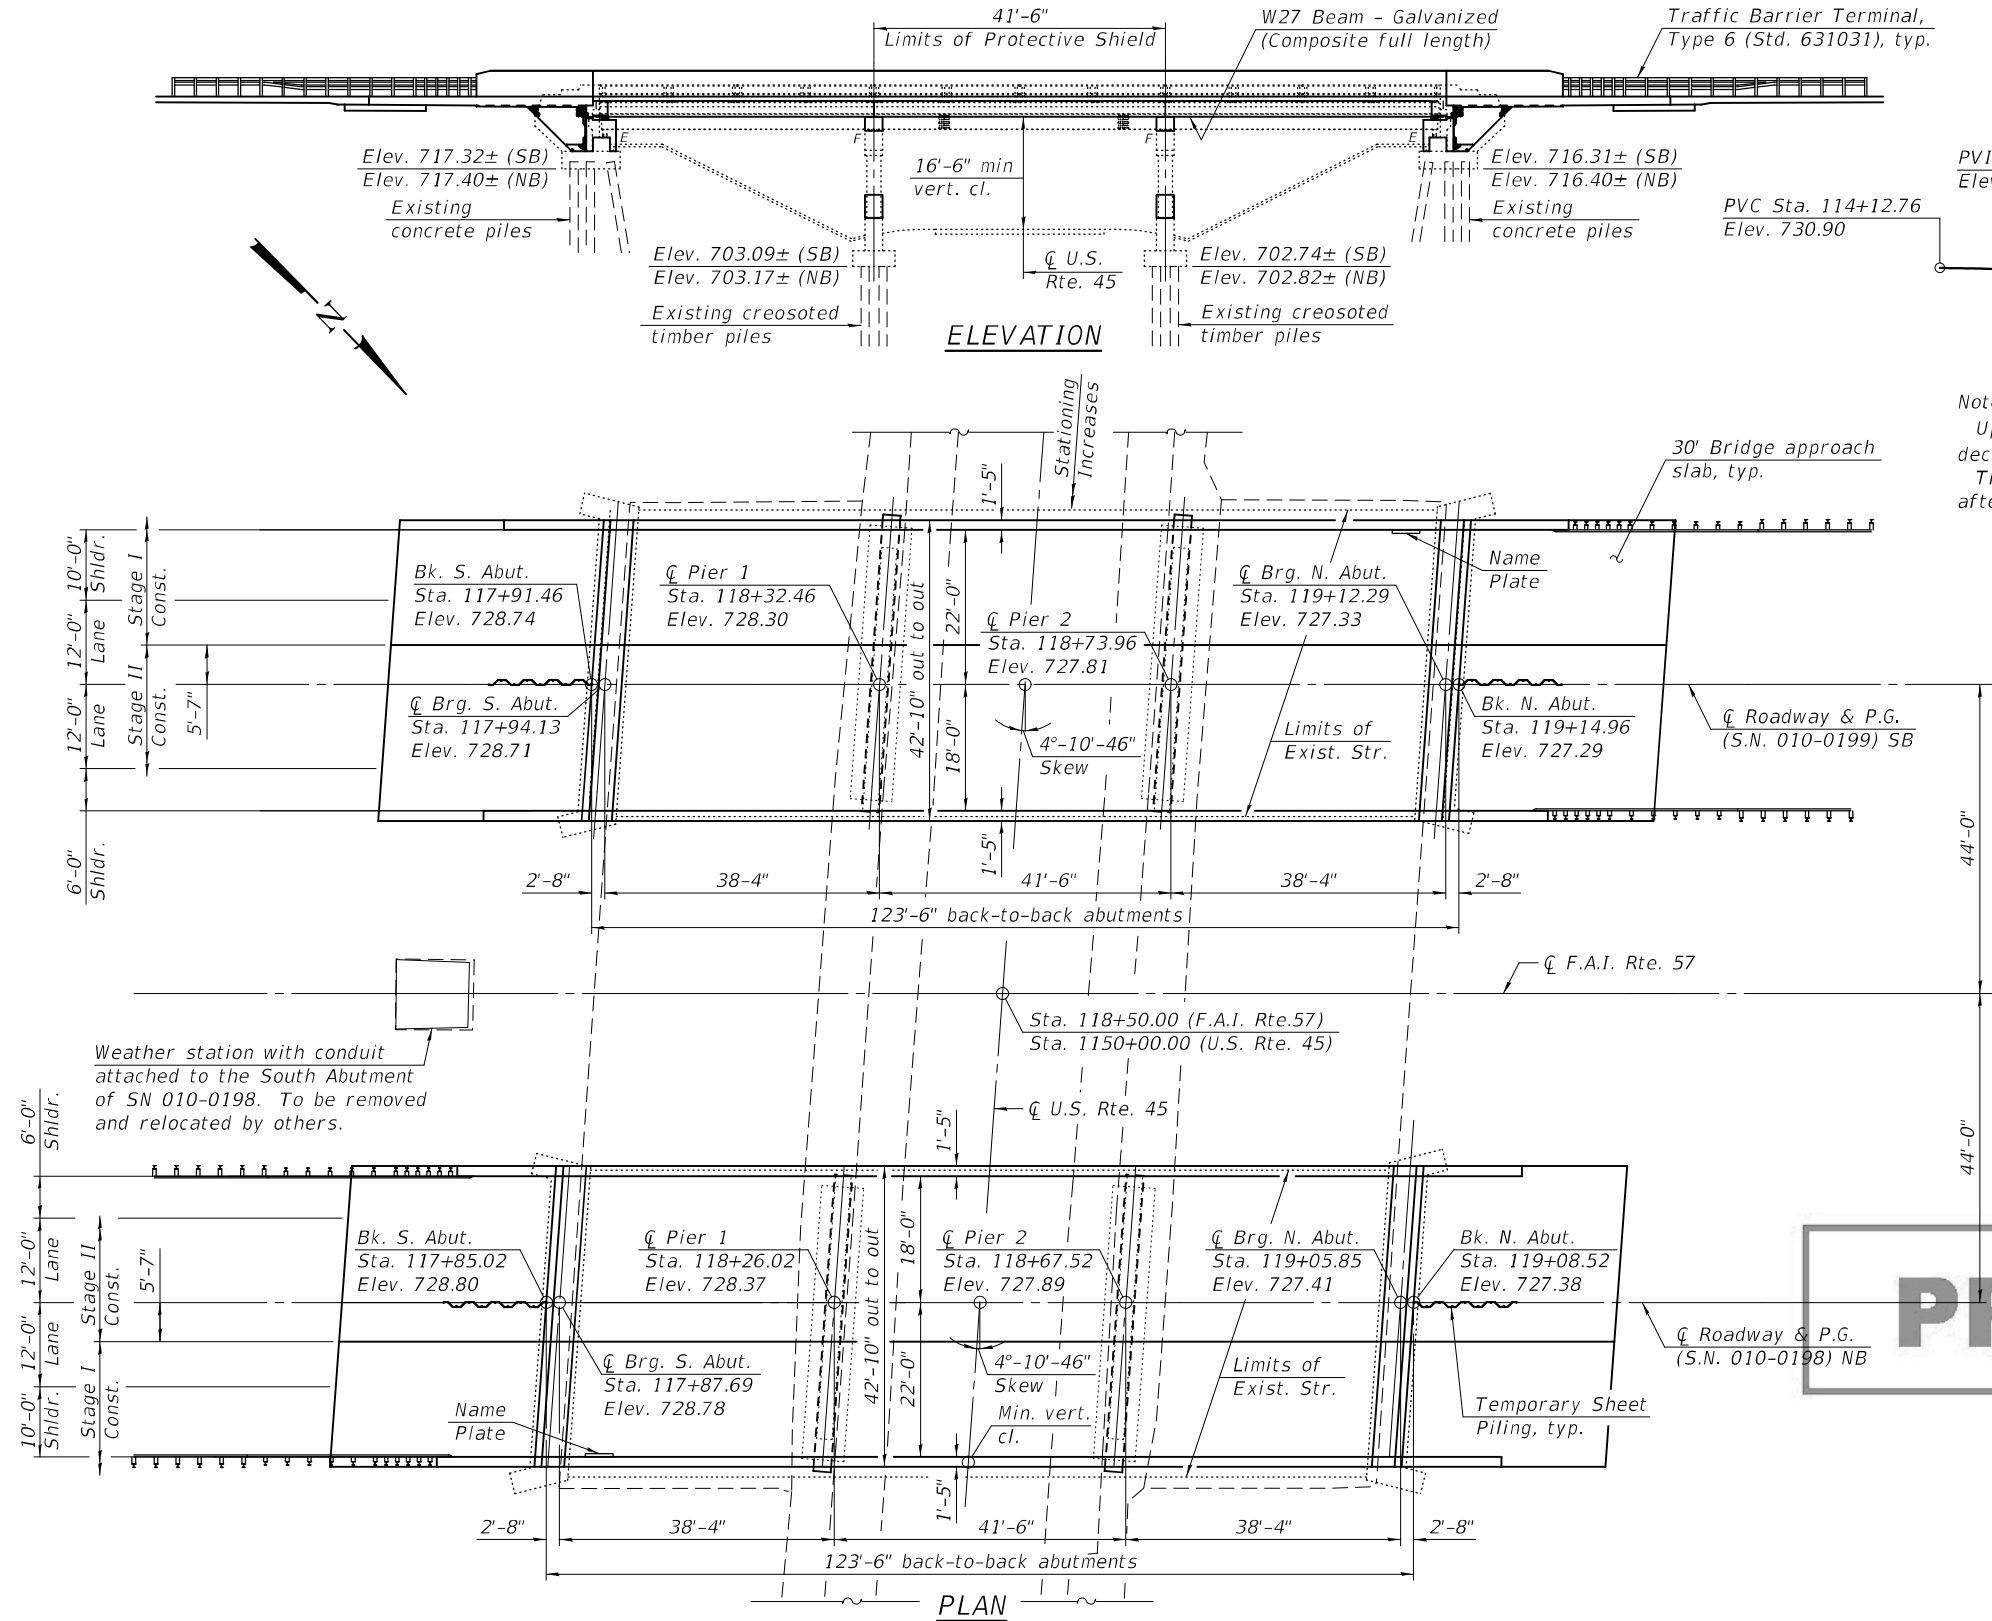

DESIGN SPECIFICATIONS

(New Construction)
2020 AASHTO LRFD Bridge Design Specifications, 9th Edition

DESIGN STRESSES

FIELD UNITS (New Construction)

$f'_c = 3,500$ psi
 $f'_c = 4,000$ psi (Superstructure Concrete)
 $f_y = 50,000$ psi (AASHTO M270 Grade 50)
 $f_y = 60,000$ psi (Reinforcement)
All Structural Steel shall be galvanized.

FIELD UNITS (Existing Construction)


$f'_c = 3,500$ psi
 $f_y = 40,000$ psi (Reinforcement)

LOADING HL-93

Allow 50#/sq. ft. for future wearing surface.

SEISMIC DATA

Seismic Performance Category (SPC) = A
Horizontal Bedrock Acceleration Coefficient (A) = .048g
Site Coefficient (S) = 1.0

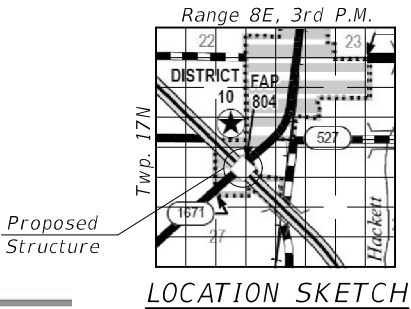

PRE-FINAL

GENERAL PLAN & ELEVATION
I-57 OVER U.S. RTE. 45

F.A.I. RTE. 57 - SEC (10-30)BR

CHAMPAIGN COUNTY

STATION 118+50.00

STRUCTURE NO. 010-0198 (NB)


STRUCTURE NO. 010-0199 (SB)

STATE OF ILLINOIS
DEPARTMENT OF TRANSPORTATION

SHEET 1 OF 42 SHEETS

F.A.I. RTE.	SECTION	COUNTY	TOTAL SHEETS	SHEET NO.
57	(10-30)BR	CHAMPAIGN	00	00
CONTRACT NO. 70A87				
ILLINOIS FED. RD PROJECT				

MODEL: 0100198-70A87-001
FILE NAME: pw:\lido-gw-bentley.com\FWIDOT\Documents\IDOT Offices\Bureau of Bridges and Structures\Projects\0100198\CADD Plans\0100198_70A87.dgn
9/16/2022 12:55:48 PM

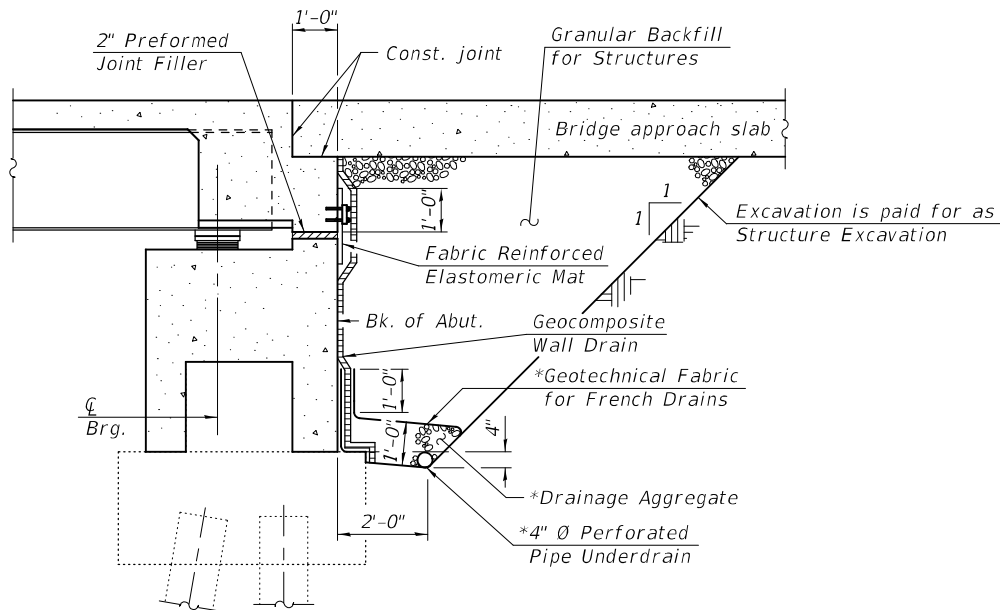

SECTION THRU SEMI-INTEGRAL ABUTMENT
(Horiz. dim. @ Rt. Z's)

*Included in the cost of Pipe Underdrains for Structures.

Notes:

All drainage system components shall extend to each wingwall except an outlet pipe shall extend until intersecting with the side slopes. The pipes shall drain into concrete headwalls. (See Article 601.05 of the Standard Specifications and Highway Standard 601101).
Core hole thru each exterior wingwall for 4" Ø perforated pipe underdrain to outlet.

STATION 118+50.00
RE-BUILT 20 BY
STATE OF ILLINOIS
F.A.I. RTE. 57 SEC. (10-30)BR
LOADING HL-93
STRUCTURE NO. 010-0198

STATION 118+50.00
RE-BUILT 20 BY
STATE OF ILLINOIS
F.A.I. RTE. 57 SEC. (10-30)BR
LOADING HL-93
STRUCTURE NO. 010-0199

NAME PLATE
See Std. 515001

Existing Name Plates shall be cleaned and relocated next to new Name Plates.
Cost included with Name Plates.

INDEX OF SHEETS

- 1 - General Plan & Elevation
- 2 - General Data
- 3-4 - Stage Construction Details
- 5 - Temporary Concrete Barrier
- 6 - Temporary Sheet Piling
- 7-12 - Top of Slab Elevations
- 13-16 - Top of Approach Slab Elevations
- 17-18 - Superstructure
- 19 - Superstructure Details
- 20-22 - Diaphragm Details
- 23-26 - Bridge Approach Slab Details
- 27-29 - Structural Steel Details
- 30 - Bearing Details
- 31-32 - Concrete Removal
- 33-37 - Abutment Details
- 38-40 - Pier Details
- 41 - Concrete Parapet Slipforming Option
- 42 - Bar Splicer Assembly Details

TOTAL BILL OF MATERIAL

ITEM	UNIT	SUPER	SUB	TOTAL
Removal of Existing Superstructures	Each	2		2
Concrete Removal	Cu. Yd.		37.4	37.4
Protective Shield	Sq. Yd.	403		403
Structure Excavation	Cu. Yd.		477	477
Concrete Structures	Cu. Yd.		223.8	223.8
Concrete Superstructure	Cu. Yd.	414.0		414.0
Protective Coat	Sq. Yd.	1923		1923
Concrete Superstructure (Approach Slab)	Cu. Yd.	239.4		239.4
Furnishing and Erecting Structural Steel	L. Sum	1		1
Stud Shear Connectors	Each	10248		10248
Reinforcement Bars, Epoxy Coated	Pound	193140	19860	213000
Bar Splicers	Each	1210	248	1458
Name Plates	Each	2		2
Elastomeric Bearing Assembly, Type I	Each	28		28
Anchor Bolts, 3/8"	Each	56		56
Anchor Bolts, 1"	Each	56		56
Temporary Sheet Piling	Sq. Ft.		962	962
Granular Backfill for Structures	Cu. Yd.		290	290
Concrete Sealer	Sq. Ft.		644	644
Geocomposite Wall Drain	Sq. Yd.		195	195
Bridge Deck Grooving (Longitudinal)	Sq. Yd.	968		968
Structural Repair of Concrete (Depth Equal to or Less Than 5 Inches)	Sq. Ft.		48	48
Diamond Grinding (Bridge Section)	Sq. Yd.	1716		1716
Pipe Underdrains for Structures 4"	Foot		245	245

GENERAL NOTES

Fasteners shall be ASTM F3125 Grade A325 Type 1. Fasteners shall be hot dip galvanized. See Special Provisions for "Hot Dip Galvanizing for Structural Steel. Bolts 3/8" Ø, holes 13/16" Ø, unless otherwise noted.

All new structural steel shall be galvanized. See Special Provisions for "Hot Dip Galvanizing for Structural Steel."

Calculated weight of Structural Steel = 154,420 (M270 Grade 50)

Calculated weight of Structural Steel = 37,830 (M270 Grade 36)

No field welding is permitted except as specified in the contract documents.

Reinforcement bars designated (E) shall be epoxy coated.

Plan dimensions and details relative to existing plans are subject to nominal construction variations. The Contractor shall field verify existing dimensions and details affecting new construction and make necessary approved adjustments prior to construction or ordering of materials. Such variations shall not be cause for additional compensation for a change in scope of the work, however, the Contractor will be paid for the quantity actually furnished at the unit price bid for the work.

Bearing seat surfaces shall be constructed or adjusted to the designated elevations within a tolerance of 1/8 inch (0.01 ft.). Adjustment shall be made either by grinding the surface or by shimming the bearings.

The existing structural steel coating contains lead. The Contractor shall take appropriate precautions to deal with the presence of lead on this project.

The finishing machine rails shall be placed on the top of the top flange of the exterior beams within the deck pour. Beam blocks shall be placed between beams at all tie locations in each bay for the full width of the deck pour.

MODEL: 0100198-70A87-002
FILE NAME: pw:\lido-ppw-bentley.com\FWIDOT\Documents\IDOT Offices\Bureau of Bridges and Structures\Projects\0100198\CADD Plans\0100198_70A87.dgn
5/17/2023 2:00:36 PM

DESIGNED -	RYAN P. NEGANGARD
CHECKED -	DAVID H. RICHTER
DRAWN -	DENNIS A. POP
CHECKED -	R.P.N. / D.H.R. / G.R.A.

EXAMINED	 ENGINEER OF BRIDGE DESIGN
PASSED	 ENGINEER OF BRIDGES AND STRUCTURES

DATE -	MAY 16, 2023
REVISED -	
REVISED -	



STATE OF ILLINOIS
DEPARTMENT OF TRANSPORTATION

GENERAL DATA
STRUCTURE NO. 010-0198 (NB) & 010-0199 (SB)

SHEET 2 OF 42 SHEETS

F.A.I. RTE.	SECTION	COUNTY	TOTAL SHEETS	SHEET NO.
57	(10-30)BR	CHAMPAIGN	107	41
CONTRACT NO. 70A87				
ILLINOIS		FED. AID PROJECT		

MODEL: 0100198-70A87-003
FILE NAME: pw:\lido-pw\benley.com\FWIDOT\Documents\IDOT Offices\Bureau of Bridges and Structures\Projects\0100198\CADD Plans\0100198_70A87.dgn

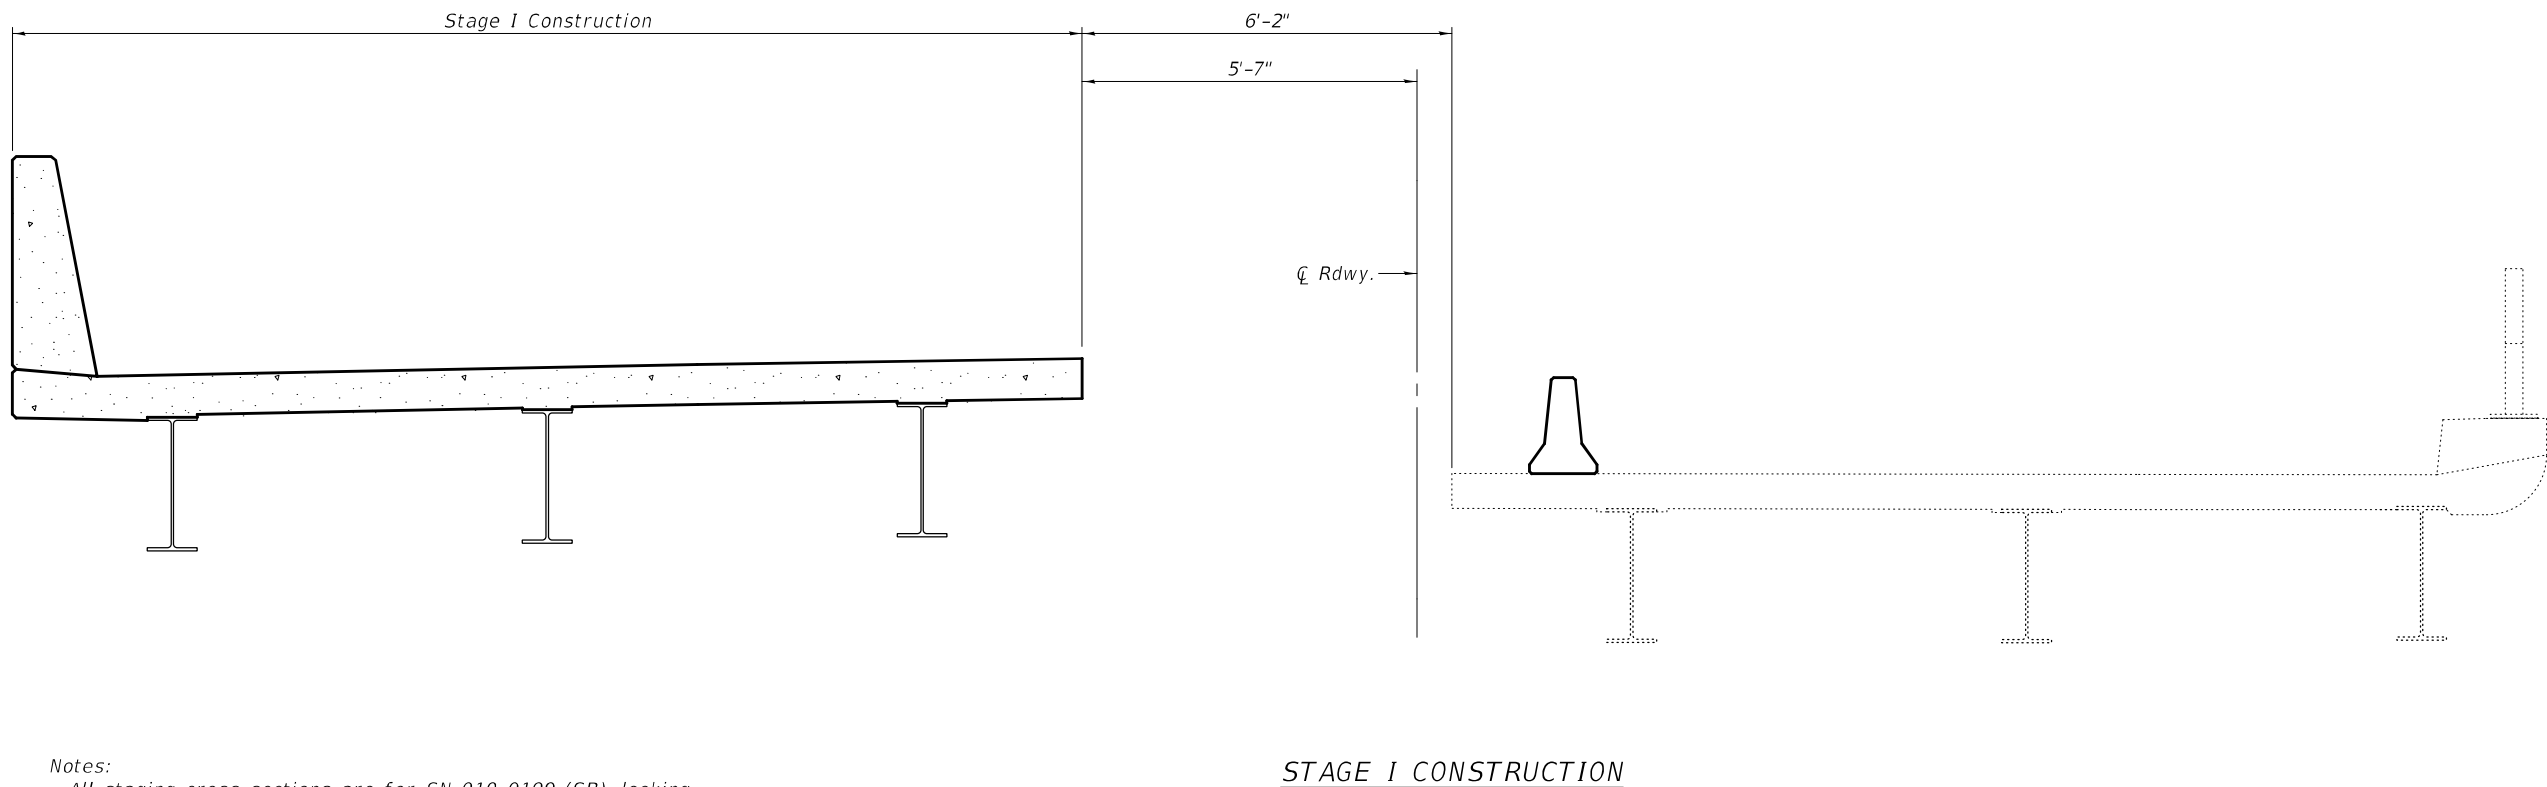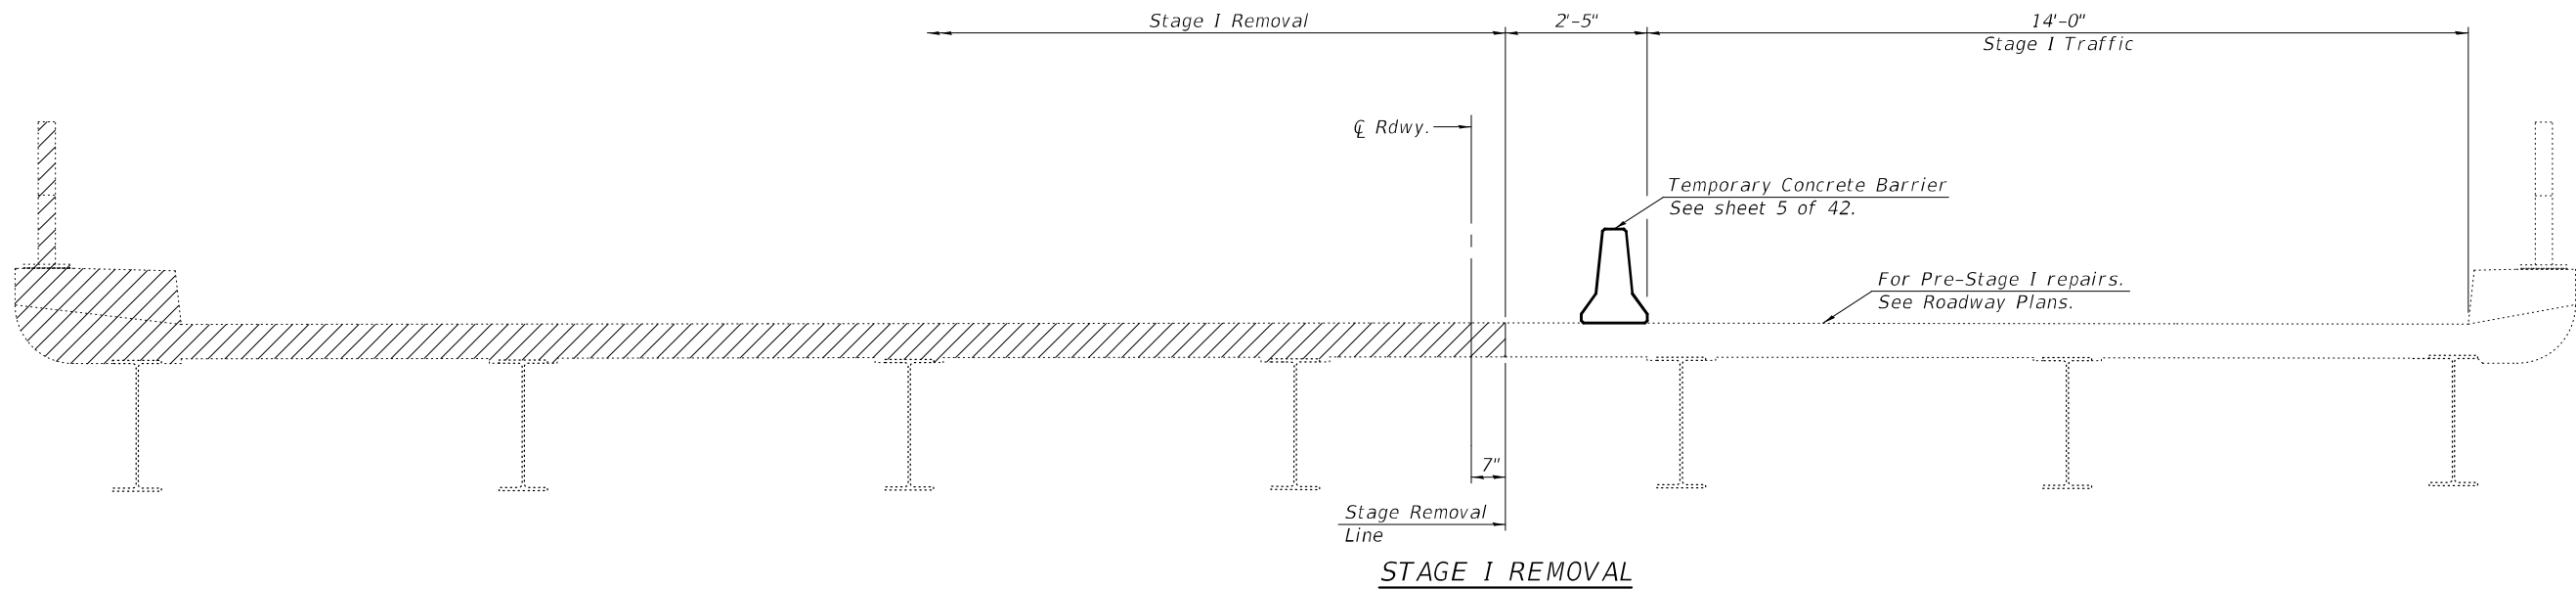

Notes:
All staging cross sections are for SN 010-0199 (SB), looking North. SN 010-0198 (NB) similar by 180° rotation
For quantity of Temporary Concrete Barrier, see Roadway Plans.
Hatched area indicates Removal of Existing Superstructures.

(Sheet 1 of 2)

DESIGNED	-	RYAN P. NEGANGARD
CHECKED	-	DAVID H. RICHTER
DRAWN	-	DENNIS A. POP
CHECKED	-	R.P.N. / D.H.R. / G.R.A.

EXAMINED	
PASSED	


DATE	-	MAY 16, 2023
REVISED	-	
REVISED	-	

STATE OF ILLINOIS
DEPARTMENT OF TRANSPORTATION


STAGE CONSTRUCTION DETAILS
STRUCTURE NO. 010-0198 (NB) & 010-0199 (SB)

SHEET 3 OF 42 SHEETS

F.A.I. RTE.	SECTION	COUNTY	TOTAL SHEETS	SHEET NO.
57	(10-30)BR	CHAMPAIGN	107	42
CONTRACT NO. 70A87				
ILLINOIS FED. AID PROJECT				

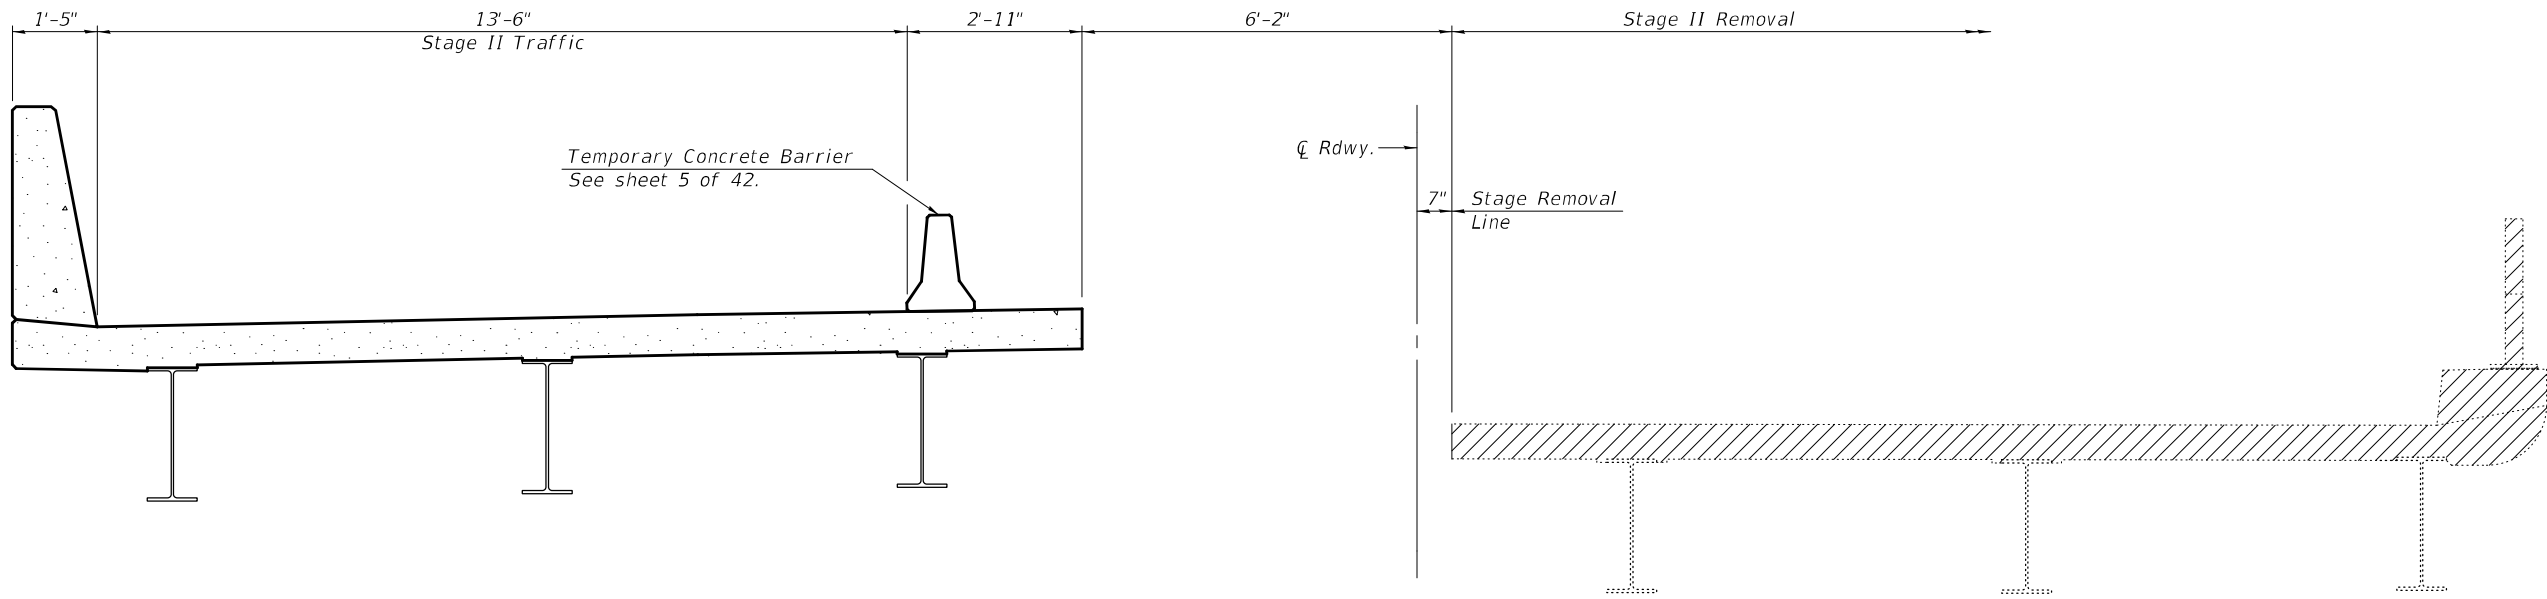

STAGE II REMOVAL

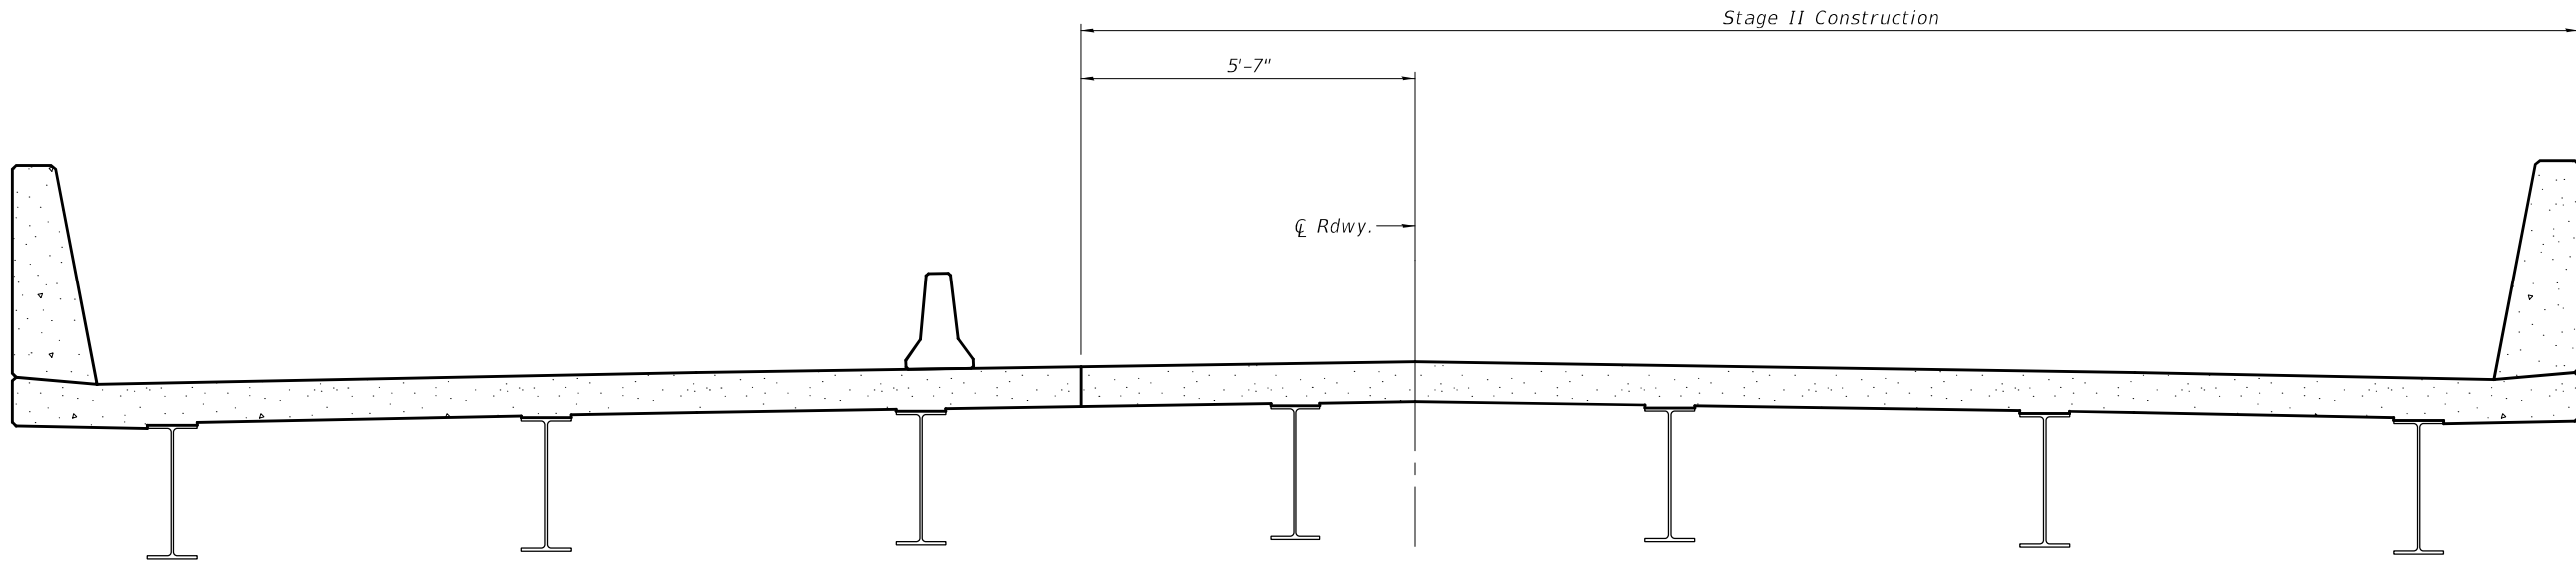

STAGE II CONSTRUCTION

MODEL: 0100198-70A87-004
FILE NAME: pw:\lido-pw\benley.com\FWIDOT\Documents\IDOT Offices\Bureau of Bridges and Structures\Projects\0100198\CADD Plans\0100198_70A87.dgn
5/17/2023 2:00:38 PM

DESIGNED	-	RYAN P. NEGANGARD
CHECKED	-	DAVID H. RICHTER
DRAWN	-	DENNIS A. POP
CHECKED	-	R.P.N. / D.H.R. / G.R.A.

EXAMINED	
PASSED	

DATE	-	MAY 16, 2023
REVISED	-	
REVISED	-	


STATE OF ILLINOIS
DEPARTMENT OF TRANSPORTATION

STAGE CONSTRUCTION DETAILS
STRUCTURE NO. 010-0198 (NB) & 010-0199 (SB)

SHEET 4 OF 42 SHEETS


F.A.I. RTE.	SECTION	COUNTY	TOTAL SHEETS	SHEET NO.
57	(10-30)BR	CHAMPAIGN	107	43
CONTRACT NO. 70A87				
ILLINOIS FED. AID PROJECT				

MODEL: 0100198-70A87-005
FILE NAME: pw:\wdo-spw-bentley.com\FWIDOT\Documents\IDOT Offices\Bureau of Bridges and Structures\Projects\0100198\CADD Plans\0100198_70A87.dgn

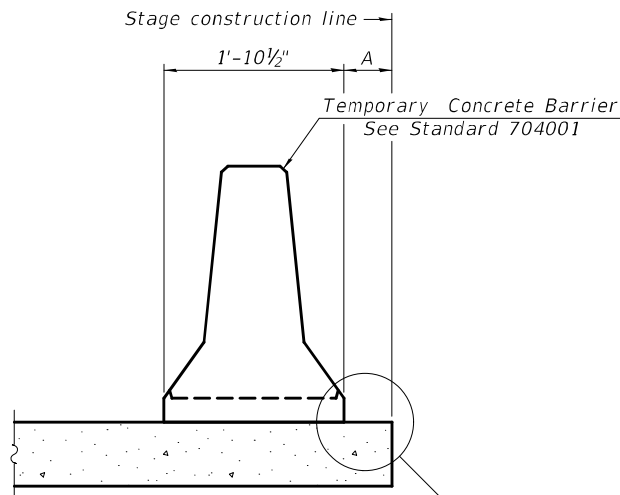


When "A" is 3'-1" or less, the temporary concrete barrier shall be restrained to the new slab according to Detail I, II or III. No restraint is required when "A" is greater than 3'-1".

NEW SLAB OR NEW DECK BEAM

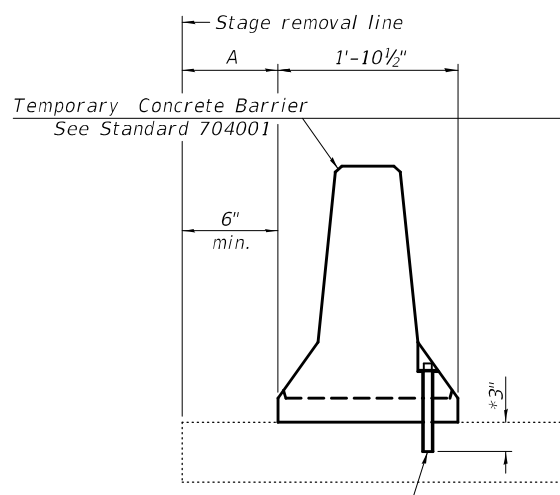


Drill 3-1 1/4" Ø Holes in existing slab for 1" Ø restraining pins. Traffic side only. Cost of restraining pins are included with Temporary Concrete Barrier. No restraint is required when "A" is greater than 3'-1".

EXISTING SLAB

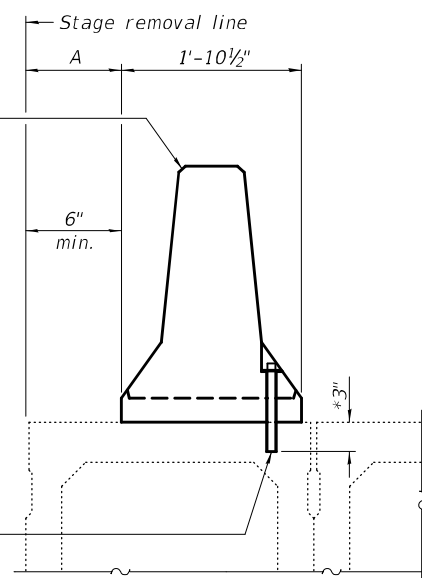


* When hot-mix asphalt wearing surface is present, embedment shall be 3" plus the wearing surface depth.

EXISTING DECK BEAM

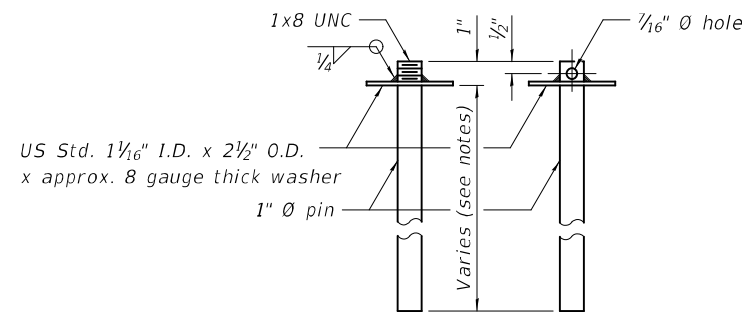


RESTRAINING PIN


SECTIONS THRU SLAB OR DECK BEAM

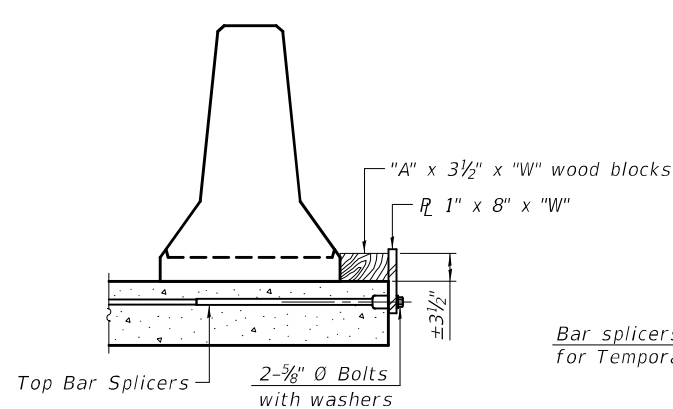


DETAIL I

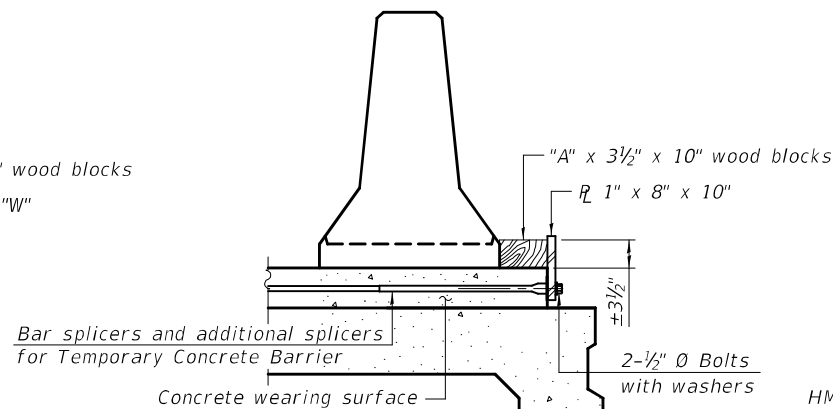


DETAIL II

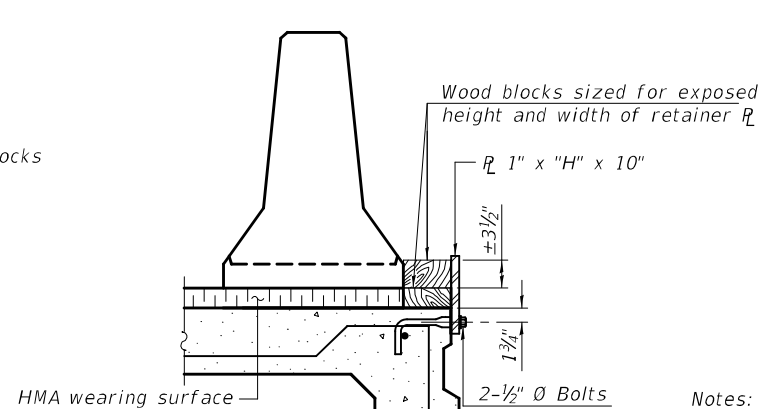


DETAIL III

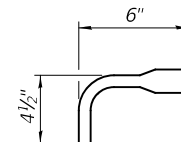

BAR SPLICER FOR #4 BAR - DETAIL III

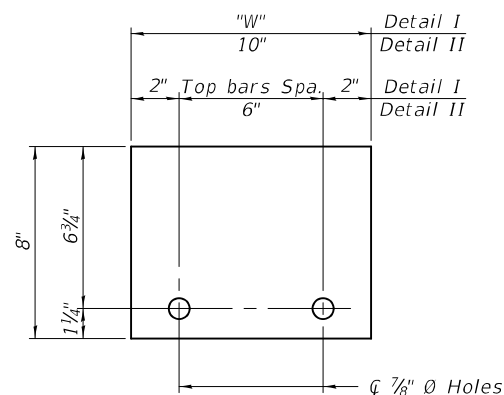

STEEL RETAINER R 1" x 8" x "W"
(Detail I and II)

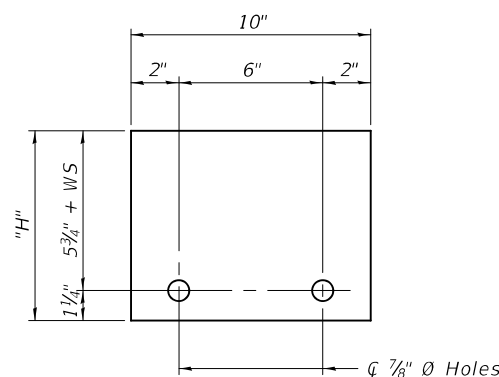

STEEL RETAINER R 1" x "H" x 10"
(Detail III)

Notes:
Cost of retainer assembly is included with Temporary Concrete Barrier.
A retainer assembly shall be located at the approximate $\bar{C}$ of each temporary concrete barrier.
The retainer plate shall not be removed until the concrete on the adjacent stage is ready to be poured. For Detail III applications the retainer plate shall not be removed until just prior to placing the adjacent beam.
When the 'A' dimension is less than 1 1/2", the wood block shall be omitted and the barrier shall be placed in direct contact with the steel retainer plate. For deck beam applications the minimum required 'A' distance is 6" to accommodate the shear key clamping device.

Detail I - Installation for a new bridge deck or bridge slab.
Detail II - Installation for a new deck beam with an initial concrete wearing surface. Additional bar splicers shall be provided at 6'-0" centers and paired with the bar splicers of the concrete wearing surface reinforcement to accommodate the installation of the retainer assemblies. The cost of the additional bar splicers is included with the concrete wearing surface.
Detail III - Installation for a new deck beam with no initial wearing surface or with an initial hot-mix asphalt (HMA) wearing surface present. The deck beam directly beneath the temporary concrete barrier shall be fabricated with bar splicer inserts in the side of the beam, as detailed, to accommodate the installation of the retainer assemblies. A pair of bar splicers, 6" apart, shall be placed at 6'-0" centers along the length of the beam. The cost of the bar splicers is included with the deck beam.

RAILING CRITERIA

NCHRP 350 Test Level	3
Railing Weight (plf)	440

R-27 10-12-2021

DESIGNED -	RYAN P. NEGANGARD
CHECKED -	DAVID H. RICHTER
DRAWN -	DENNIS A. POP
CHECKED -	R.P.N. / D.H.R. / G.R.A.

EXAMINED	<i>Mark Shuffin</i> ENGINEER OF BRIDGE DESIGN
PASSED	<i>James F. Schaff</i> ENGINEER OF BRIDGES AND STRUCTURES

DATE -	MAY 16, 2023
REVISED -	
REVISED -	


STATE OF ILLINOIS
DEPARTMENT OF TRANSPORTATION

TEMPORARY CONCRETE BARRIER
STRUCTURE NO. 010-0198 (NB) & 010-0199 (SB)


SHEET 5 OF 42 SHEETS

F.A.I. RTE.	SECTION	COUNTY	TOTAL SHEETS	SHEET NO.
57	(10-30)BR	CHAMPAIGN	107	44
CONTRACT NO. 70A87				
ILLINOIS FED. RD PROJECT				


5/17/2023 2:00:39 PM

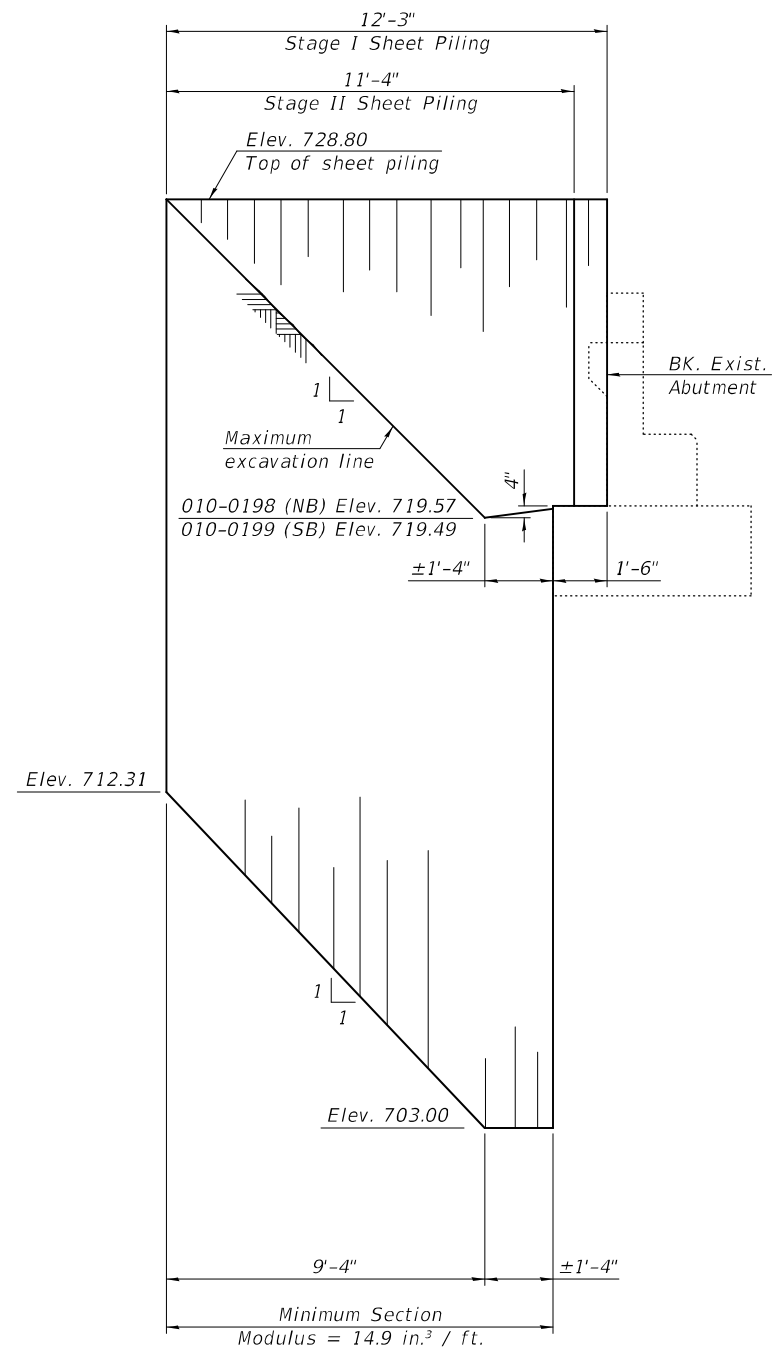

TEMPORARY SHEET PILING
(South Abutment - Looking West)

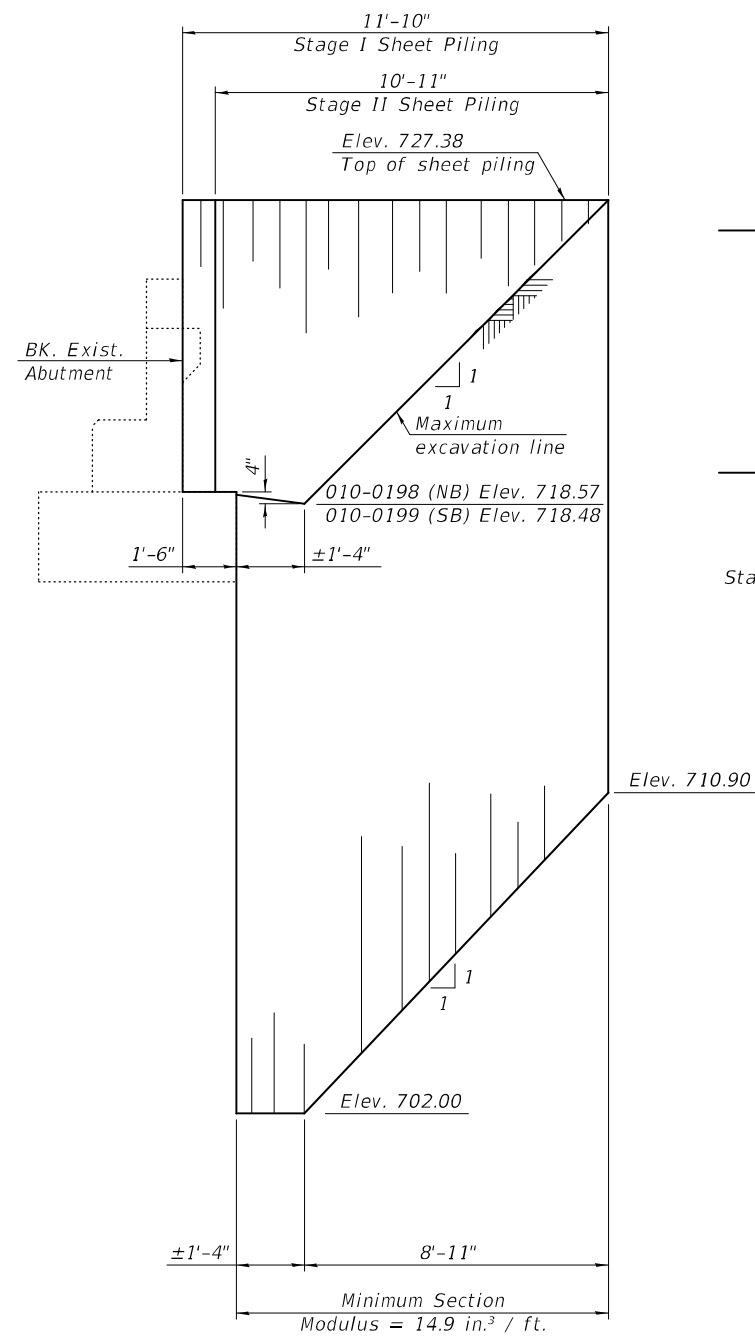

TEMPORARY SHEET PILING
(North Abutment - Looking West)

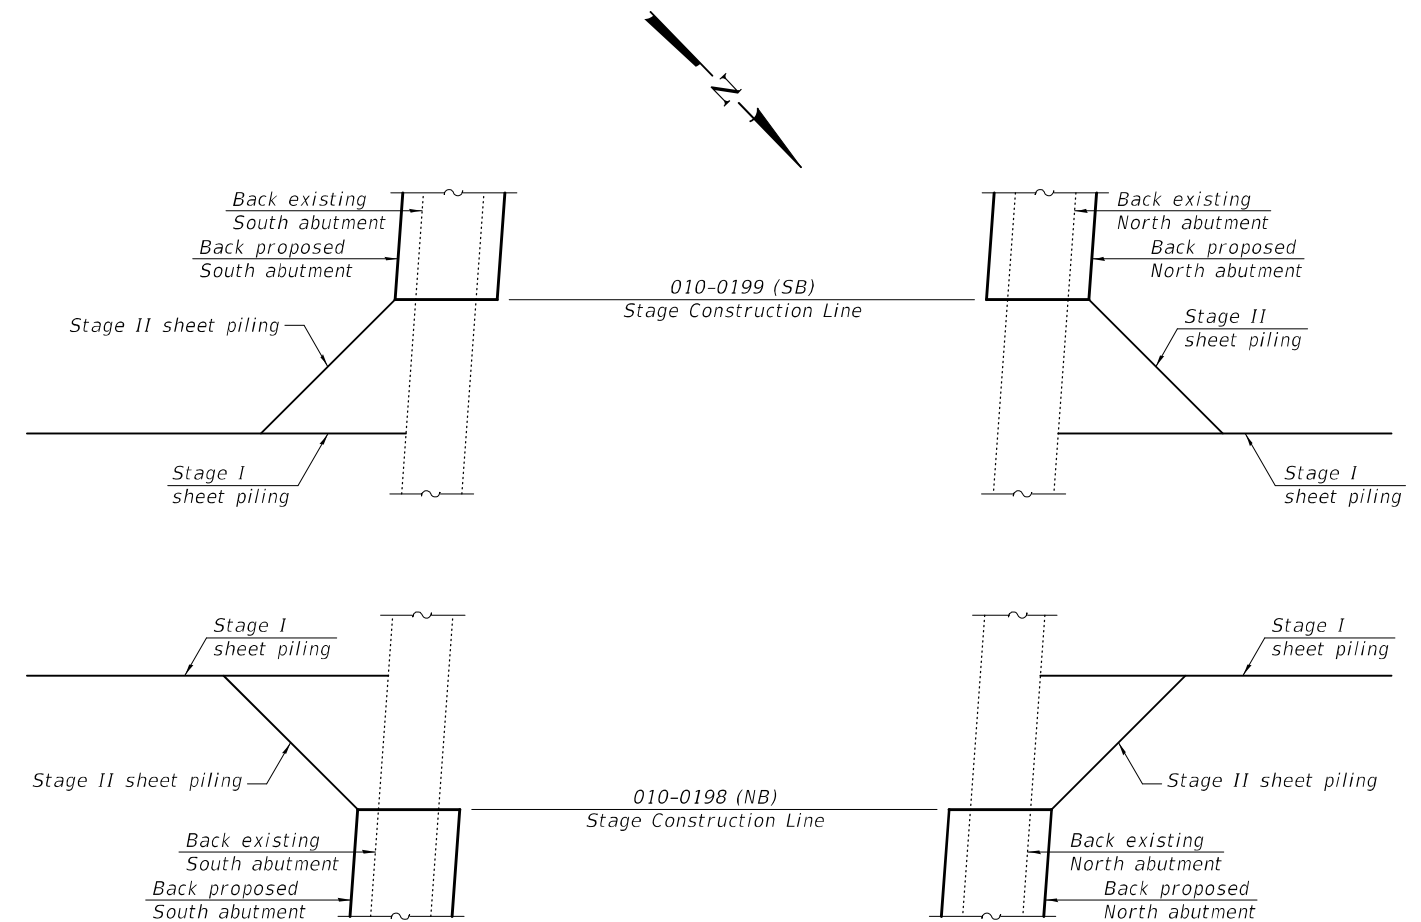

TEMPORARY SHEET PILING PLAN



Notes:

If the Contractor chooses to alter the temporary cantilevered sheet piling design requirements shown on the plans, a design submittal including plan details and calculations will be required for review and acceptance by the Engineer.

The Contractor shall connect the first sheet to the existing abutment wall to ensure stability of sheets driven to the top of the existing footing. This connection shall be reviewed and accepted by the Engineer and included in the cost for Temporary Sheet Piling.

DESIGNED - RYAN P. NEGANGARD	EXAMINED	 ENGINEER OF BRIDGE DESIGN	DATE - MAY 16, 2023	STATE OF ILLINOIS DEPARTMENT OF TRANSPORTATION	TEMPORARY SHEET PILING STRUCTURE NO. 010-0198 (NB) & 010-0199 (SB)	F.A.I. RTE.	SECTION	COUNTY	TOTAL SHEETS	SHEET NO.	
CHECKED - DAVID H. RICHTER			REVISED -			57	(10-30)BR	CHAMPAIGN	107	45	
DRAWN - DENNIS A. POP	PASSED	 ENGINEER OF BRIDGES AND STRUCTURES	REVISED -					CONTRACT NO. 70A87			
CHECKED - R.P.N. / D.H.R. / G.R.A.						SHEET 6 OF 42 SHEETS		ILLINOIS		FED. RD PROJECT	


MODEL: 0100198-70A87-007
FILE NAME: pw:\l\lido-gpw\benley.com\FWIDOT\Documents\IDOT Offices\Bureau of Bridges and Structures\Projects\0100198\CADD Plans\0100198_70A87.dgn

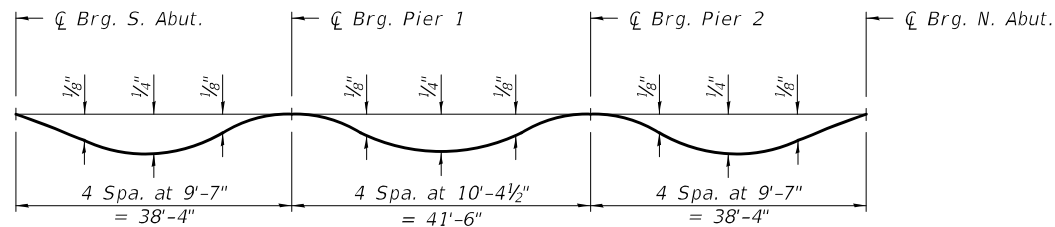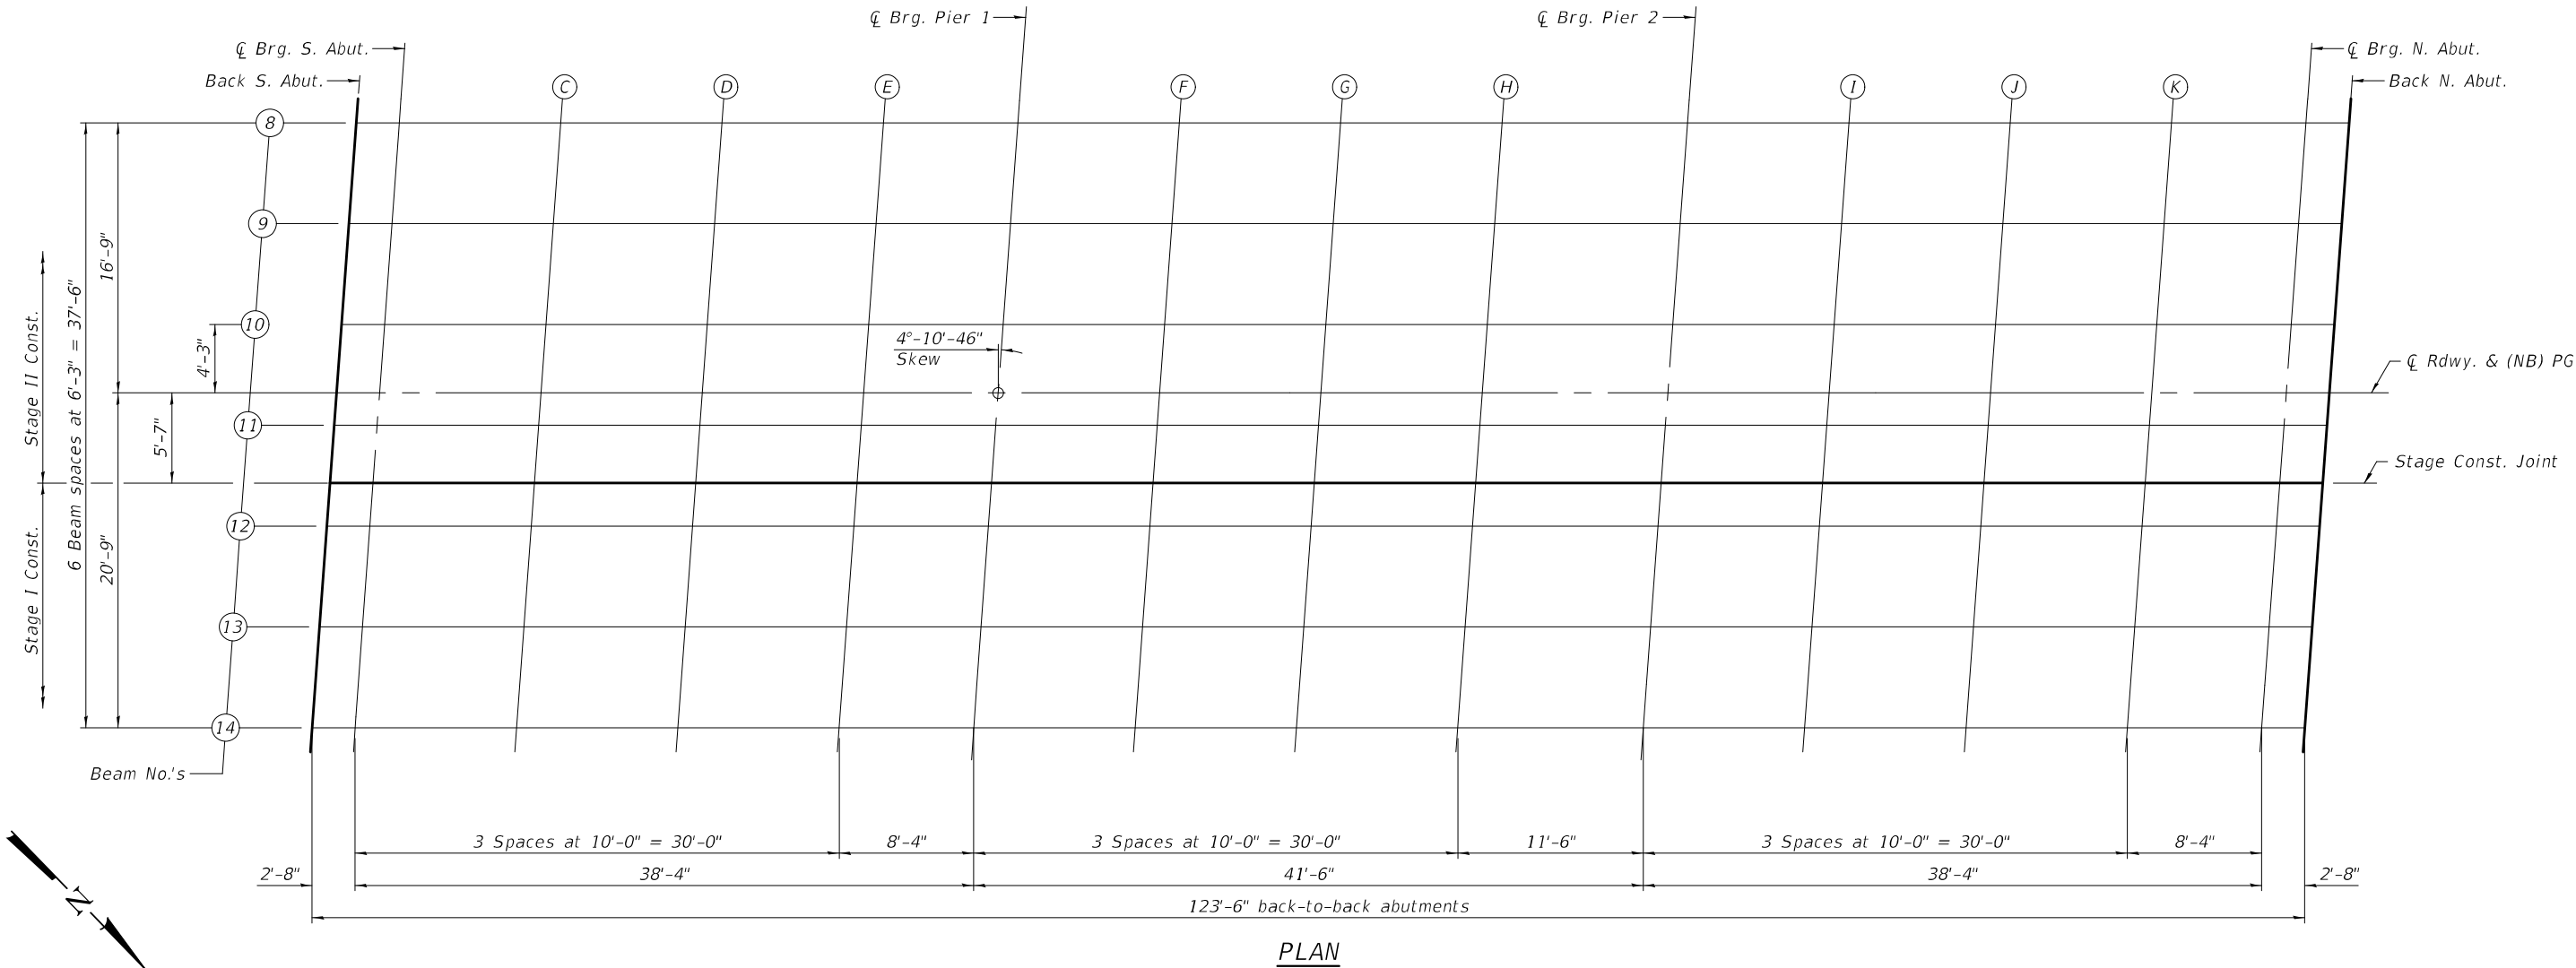

DEAD LOAD DEFLECTION DIAGRAM
(Includes weight of concrete only.)

Note:

The above deflections are not to be used in the field if the Engineer is working from the grade elevations adjusted for dead load deflections and grinding as shown on sheets 8 and 9 of 42.

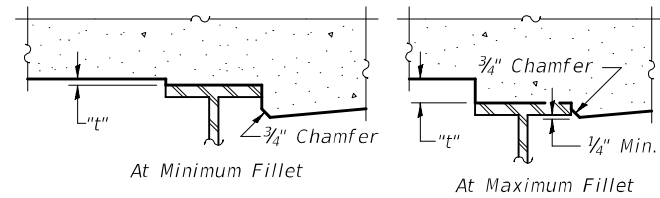

To determine "t": After all structural steel has been erected, elevations of the top flanges of the beams shall be taken at intervals shown on sheets 8 and 9 of 42. These elevations subtracted from the "Theoretical Grade Elevations Adjusted for Dead Load Deflection and Grinding" shown on sheets 8 and 9 of 42, minus the initial slab thickness prior to grinding, equals the fillet heights "t" above top flange of beams.

The slab is to be ground after curing to achieve smoothness, but the slab is not to be ground to elevations below the "Theoretical Grade Elevations" shown on sheets 8 and 9 of 42. For grinding the deck, see Special Provisions.

FILLET HEIGHTS

DESIGNED	-	RYAN P. NEGANGARD
CHECKED	-	DAVID H. RICHTER
DRAWN	-	DENNIS A. POP
CHECKED	-	R.P.N. / D.H.R. / G.R.A.

EXAMINED	_____	DATE	-	MAY 16, 2023
PASSED	_____	REVISED	-	
	_____	REVISED	-	

STATE OF ILLINOIS
DEPARTMENT OF TRANSPORTATION

TOP OF SLAB ELEVATIONS
STRUCTURE NO. 010-0198 (NB)

SHEET 7 OF 42 SHEETS

F.A.I. RTE.	SECTION	COUNTY	TOTAL SHEETS	SHEET NO.
57	(10-30)BR	CHAMPAIGN	107	46
CONTRACT NO. 70A87				
ILLINOIS FED. RD PROJECT				

MODEL: 0100198-70A87-008
FILE NAME: pw:\lido-gpw\benley.com\FW\DOT\Documents\DOT Offices\Bureau of Bridges and Structures\Projects\0100198\CADD Plans\0100198_70A87.dgn
5/17/2023 2:00:42 PM

BEAM 8

Location	Station	Offset	Theoretical Grade Elevations	Theoretical Grade Elevations Adjusted For Dead Load Deflection and Grinding
Back S. Abut.	117+86.24	-16.75	728.52	728.54
Q Brg. S. Abut.	117+88.91	-16.75	728.49	728.51
C	117+98.91	-16.75	728.39	728.42
D	118+08.91	-16.75	728.28	728.32
E	118+18.91	-16.75	728.17	728.20
Q Brg. Pier 1	118+27.24	-16.75	728.08	728.10
F	118+37.24	-16.75	727.97	727.99
G	118+47.24	-16.75	727.86	727.88
H	118+57.24	-16.75	727.74	727.76
Q Brg. Pier 2	118+68.74	-16.75	727.60	727.62
I	118+78.74	-16.75	727.48	727.51
J	118+88.74	-16.75	727.36	727.39
K	118+98.74	-16.75	727.23	727.26
Q Brg. N. Abut.	119+07.08	-16.75	727.12	727.14
Back N. Abut.	119+09.74	-16.75	727.09	727.11

BEAM 9

Location	Station	Offset	Theoretical Grade Elevations	Theoretical Grade Elevations Adjusted For Dead Load Deflection and Grinding
Back S. Abut.	117+85.79	-10.50	728.64	728.66
Q Brg. S. Abut.	117+88.45	-10.50	728.61	728.63
C	117+98.45	-10.50	728.51	728.54
D	118+08.45	-10.50	728.40	728.44
E	118+18.45	-10.50	728.30	728.32
Q Brg. Pier 1	118+26.79	-10.50	728.20	728.22
F	118+36.79	-10.50	728.09	728.12
G	118+46.79	-10.50	727.98	728.00
H	118+56.79	-10.50	727.86	727.89
Q Brg. Pier 2	118+68.29	-10.50	727.73	727.75
I	118+78.29	-10.50	727.60	727.63
J	118+88.29	-10.50	727.48	727.52
K	118+98.29	-10.50	727.35	727.38
Q Brg. N. Abut.	119+06.62	-10.50	727.25	727.27
Back N. Abut.	119+09.29	-10.50	727.21	727.23

BEAM 10

Location	Station	Offset	Theoretical Grade Elevations	Theoretical Grade Elevations Adjusted For Dead Load Deflection and Grinding
Back S. Abut.	117+85.33	-4.25	728.74	728.76
Q Brg. S. Abut.	117+88.00	-4.25	728.71	728.73
C	117+98.00	-4.25	728.61	728.64
D	118+08.00	-4.25	728.50	728.54
E	118+18.00	-4.25	728.39	728.42
Q Brg. Pier 1	118+26.33	-4.25	728.30	728.32
F	118+36.33	-4.25	728.19	728.21
G	118+46.33	-4.25	728.08	728.10
H	118+56.33	-4.25	727.96	727.98
Q Brg. Pier 2	118+67.83	-4.25	727.82	727.84
I	118+77.83	-4.25	727.70	727.73
J	118+87.83	-4.25	727.58	727.62
K	118+97.83	-4.25	727.45	727.48
Q Brg. N. Abut.	119+06.16	-4.25	727.35	727.37
Back N. Abut.	119+08.83	-4.25	727.31	727.33

Q Roadway & (NB) PG

Location	Station	Offset	Theoretical Grade Elevations	Theoretical Grade Elevations Adjusted For Dead Load Deflection and Grinding
Back S. Abut.	117+85.02	0.00	728.80	728.82
Q Brg. S. Abut.	117+87.69	0.00	728.78	728.80
C	117+97.69	0.00	728.67	728.71
D	118+07.69	0.00	728.57	728.61
E	118+17.69	0.00	728.46	728.49
Q Brg. Pier 1	118+26.02	0.00	728.37	728.39
F	118+36.02	0.00	728.26	728.28
G	118+46.02	0.00	728.15	728.17
H	118+56.02	0.00	728.03	728.05
Q Brg. Pier 2	118+67.52	0.00	727.89	727.91
I	118+77.52	0.00	727.77	727.80
J	118+87.52	0.00	727.65	727.68
K	118+97.52	0.00	727.52	727.55
Q Brg. N. Abut.	119+05.85	0.00	727.41	727.43
Back N. Abut.	119+08.52	0.00	727.38	727.40

BEAM 11

Location	Station	Offset	Theoretical Grade Elevations	Theoretical Grade Elevations Adjusted For Dead Load Deflection and Grinding
Back S. Abut.	117+84.87	2.00	728.77	728.79
Q Brg. S. Abut.	117+87.54	2.00	728.75	728.77
C	117+97.54	2.00	728.65	728.68
D	118+07.54	2.00	728.54	728.58
E	118+17.54	2.00	728.43	728.46
Q Brg. Pier 1	118+25.87	2.00	728.34	728.36
F	118+35.87	2.00	728.23	728.25
G	118+45.87	2.00	728.12	728.14
H	118+55.87	2.00	728.00	728.02
Q Brg. Pier 2	118+67.37	2.00	727.86	727.88
I	118+77.37	2.00	727.74	727.77
J	118+87.37	2.00	727.62	727.65
K	118+97.37	2.00	727.49	727.52
Q Brg. N. Abut.	119+05.71	2.00	727.39	727.41
Back N. Abut.	119+08.37	2.00	727.35	727.37

STAGE CONSTRUCTION JOINT

Location	Station	Offset	Theoretical Grade Elevations	Theoretical Grade Elevations Adjusted For Dead Load Deflection and Grinding
Back S. Abut.	117+84.61	5.58	728.72	728.74
Q Brg. S. Abut.	117+87.28	5.58	728.70	728.72
C	117+97.28	5.58	728.59	728.63
D	118+07.28	5.58	728.49	728.53
E	118+17.28	5.58	728.38	728.41
Q Brg. Pier 1	118+25.61	5.58	728.29	728.31
F	118+35.61	5.58	728.18	728.20
G	118+45.61	5.58	728.07	728.09
H	118+55.61	5.58	727.95	727.97
Q Brg. Pier 2	118+67.11	5.58	727.81	727.83
I	118+77.11	5.58	727.69	727.72
J	118+87.11	5.58	727.57	727.60
K	118+97.11	5.58	727.44	727.47
Q Brg. N. Abut.	119+05.45	5.58	727.33	727.35
Back N. Abut.	119+08.11	5.58	727.30	727.32

DESIGNED - RYAN P. NEGANGARD	EXAMINED
CHECKED - DAVID H. RICHTER	PASSED
DRAWN - DENNIS A. POP	
CHECKED - R.P.N. / D.H.R. / G.R.A.	

Mark Shaffer
ENGINEER OF BRIDGE DESIGN
Joey F. Schaff
ENGINEER OF BRIDGES AND STRUCTURES

DATE - MAY 16, 2023	REVISED -
	REVISED -

STATE OF ILLINOIS
DEPARTMENT OF TRANSPORTATION

TOP OF SLAB ELEVATIONS
STRUCTURE NO. 010-0198 (NB)

SHEET 8 OF 42 SHEETS

F.A.I. RTE.	SECTION	COUNTY	TOTAL SHEETS	SHEET NO.
57	(10-30)BR	CHAMPAIGN	107	47
CONTRACT NO. 70A87				
		ILLINOIS	FED. RD PROJECT	

MODEL: 0100198-70A87-009
FILE NAME: pw:\lido-gw-bentley.com\FWIDOT\Documents\IDOT Offices\Bureau of Bridges and Structures\Projects\0100198\CADD Plans\0100198_70A87.dgn

BEAM 12

Location	Station	Offset	Theoretical Grade Elevations	Theoretical Grade Elevations Adjusted For Dead Load Deflection and Grinding
Back S. Abut.	117+84.42	8.25	728.69	728.71
Q Brg. S. Abut.	117+87.08	8.25	728.66	728.68
C	117+97.08	8.25	728.56	728.59
D	118+07.08	8.25	728.45	728.49
E	118+17.08	8.25	728.34	728.37
Q Brg. Pier 1	118+25.42	8.25	728.25	728.27
F	118+35.42	8.25	728.14	728.16
G	118+45.42	8.25	728.03	728.05
H	118+55.42	8.25	727.91	727.93
Q Brg. Pier 2	118+66.92	8.25	727.78	727.80
I	118+76.92	8.25	727.65	727.68
J	118+86.92	8.25	727.53	727.57
K	118+96.92	8.25	727.40	727.44
Q Brg. N. Abut.	119+05.25	8.25	727.30	727.32
Back N. Abut.	119+07.92	8.25	727.26	727.28

BEAM 13

Location	Station	Offset	Theoretical Grade Elevations	Theoretical Grade Elevations Adjusted For Dead Load Deflection and Grinding
Back S. Abut.	117+83.96	14.50	728.58	728.60
Q Brg. S. Abut.	117+86.63	14.50	728.56	728.58
C	117+96.63	14.50	728.45	728.49
D	118+06.63	14.50	728.35	728.39
E	118+16.63	14.50	728.24	728.27
Q Brg. Pier 1	118+24.96	14.50	728.15	728.17
F	118+34.96	14.50	728.04	728.06
G	118+44.96	14.50	727.93	727.95
H	118+54.96	14.50	727.81	727.83
Q Brg. Pier 2	118+66.46	14.50	727.67	727.69
I	118+76.46	14.50	727.55	727.58
J	118+86.46	14.50	727.43	727.47
K	118+96.46	14.50	727.30	727.34
Q Brg. N. Abut.	119+04.79	14.50	727.20	727.22
Back N. Abut.	119+07.46	14.50	727.16	727.18

BEAM 14

Location	Station	Offset	Theoretical Grade Elevations	Theoretical Grade Elevations Adjusted For Dead Load Deflection and Grinding
Back S. Abut.	117+83.50	20.75	728.46	728.48
Q Brg. S. Abut.	117+86.17	20.75	728.44	728.46
C	117+96.17	20.75	728.33	728.37
D	118+06.17	20.75	728.23	728.27
E	118+16.17	20.75	728.12	728.15
Q Brg. Pier 1	118+24.50	20.75	728.03	728.05
F	118+34.50	20.75	727.92	727.94
G	118+44.50	20.75	727.81	727.83
H	118+54.50	20.75	727.69	727.71
Q Brg. Pier 2	118+66.00	20.75	727.56	727.58
I	118+76.00	20.75	727.43	727.46
J	118+86.00	20.75	727.31	727.35
K	118+96.00	20.75	727.18	727.22
Q Brg. N. Abut.	119+04.34	20.75	727.08	727.10
Back N. Abut.	119+07.00	20.75	727.04	727.06

DESIGNED	-	RYAN P. NEGANGARD
CHECKED	-	DAVID H. RICHTER
DRAWN	-	DENNIS A. POP
CHECKED	-	R.P.N. / D.H.R. / G.R.A.

EXAMINED	
PASSED	



DATE	-	MAY 16, 2023
REVISED	-	
REVISED	-	

STATE OF ILLINOIS
DEPARTMENT OF TRANSPORTATION

TOP OF SLAB ELEVATIONS
STRUCTURE NO. 010-0198 (NB)

SHEET 9 OF 42 SHEETS


F.A.I. RTE.	SECTION	COUNTY	TOTAL SHEETS	SHEET NO.
57	(10-30)BR	CHAMPAIGN	107	48
		CONTRACT NO. 70A87		
		ILLINOIS	FED. RD PROJECT	

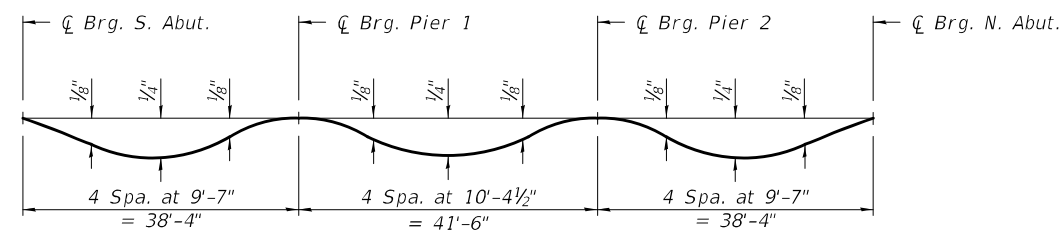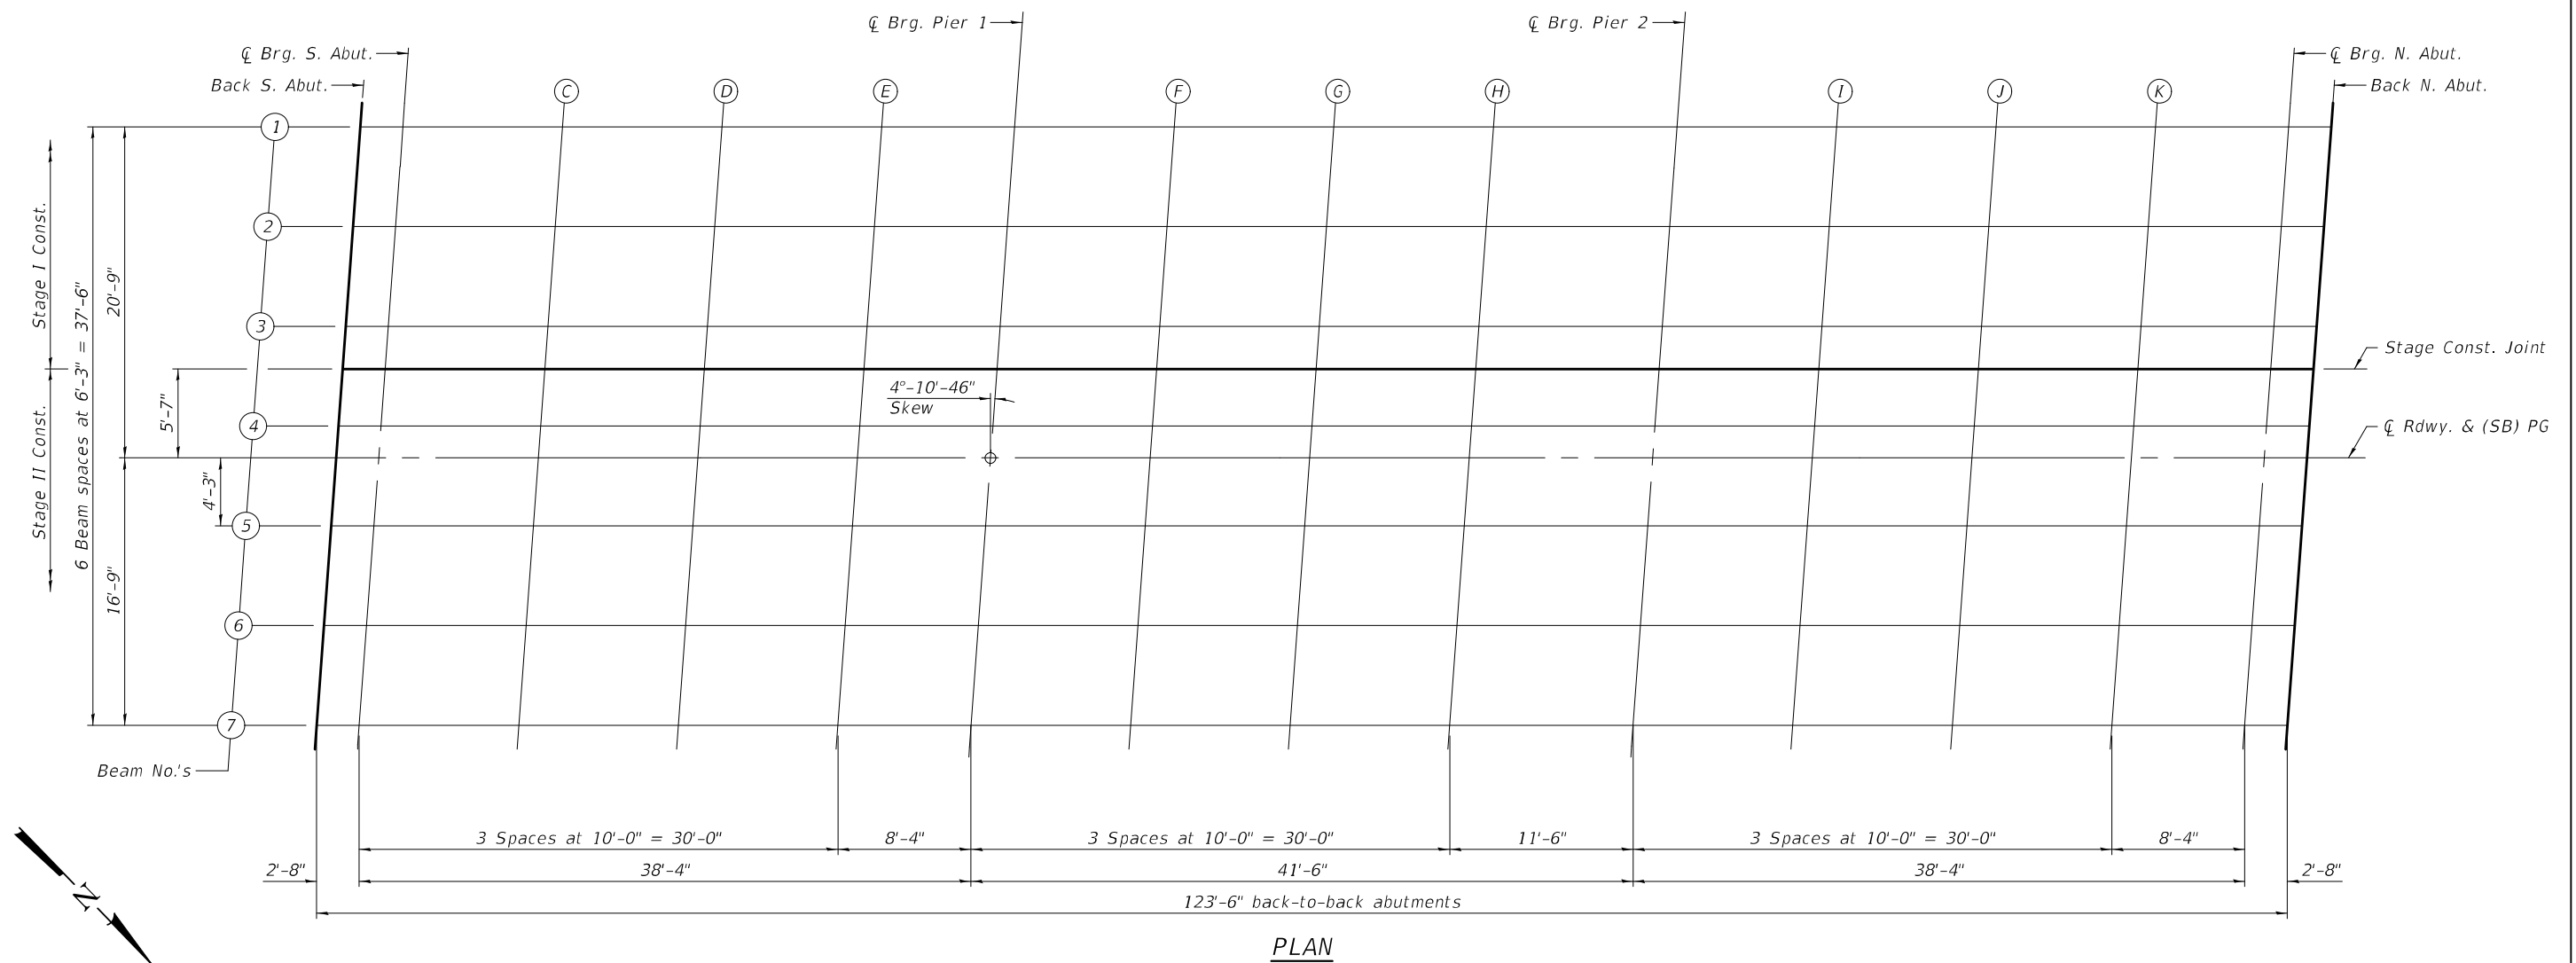

DEAD LOAD DEFLECTION DIAGRAM
(Includes weight of concrete only.)

Note:

The above deflections are not to be used in the field if the Engineer is working from the grade elevations adjusted for dead load deflections and grinding as shown on sheets 11 and 12 of 42.

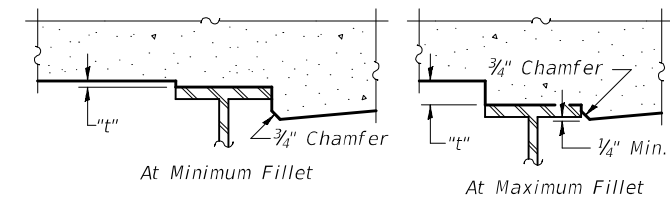

FILLET HEIGHTS

DESIGNED - RYAN P. NEGANGARD	EXAMINED	 ENGINEER OF BRIDGE DESIGN	DATE - MAY 16, 2023	STATE OF ILLINOIS DEPARTMENT OF TRANSPORTATION	TOP OF SLAB ELEVATIONS STRUCTURE NO. 010-0199 (SB)	F.A.I. RTE.	SECTION	COUNTY	TOTAL SHEETS	SHEET NO.
CHECKED - DAVID H. RICHTER						57	(10-30)BR	CHAMPAIGN	107	49
DRAWN - DENNIS A. POP	PASSED	 ENGINEER OF BRIDGES AND STRUCTURES	REVISED -		SHEET 10 OF 42 SHEETS	ILLINOIS FED. AID PROJECT CONTRACT NO. 70A87				
CHECKED - R.P.N. / D.H.R. / G.R.A.			REVISED -							

MODEL: 0100198-70A87-011
FILE NAME: pw:\lido-gw-bentley.com\FW\DOT\Documents\DOT Offices\Bureau of Bridges and Structures\Projects\0100198\CADD Plans\0100198_70A87.dgn
5/17/2023 2:00:46 PM

BEAM 1

Location	Station	Offset	Theoretical Grade Elevations	Theoretical Grade Elevations Adjusted For Dead Load Deflection and Grinding
Back S. Abut.	117+92.98	-20.75	728.37	728.39
Ɔ Brg. S. Abut.	117+95.64	-20.75	728.34	728.36
C	118+05.64	-20.75	728.24	728.27
D	118+15.64	-20.75	728.13	728.16
E	118+25.64	-20.75	728.02	728.05
Ɔ Brg. Pier 1	118+33.98	-20.75	727.93	727.95
F	118+43.98	-20.75	727.81	727.84
G	118+53.98	-20.75	727.70	727.72
H	118+63.98	-20.75	727.58	727.60
Ɔ Brg. Pier 2	118+75.48	-20.75	727.44	727.46
I	118+85.48	-20.75	727.32	727.35
J	118+95.48	-20.75	727.19	727.23
K	119+05.48	-20.75	727.06	727.09
Ɔ Brg. N. Abut.	119+13.81	-20.75	726.95	726.97
Back N. Abut.	119+16.48	-20.75	726.92	726.94

BEAM 2

Location	Station	Offset	Theoretical Grade Elevations	Theoretical Grade Elevations Adjusted For Dead Load Deflection and Grinding
Back S. Abut.	117+92.52	-14.50	728.50	728.52
Ɔ Brg. S. Abut.	117+95.19	-14.50	728.47	728.49
C	118+05.19	-14.50	728.37	728.40
D	118+15.19	-14.50	728.26	728.29
E	118+25.19	-14.50	728.15	728.18
Ɔ Brg. Pier 1	118+33.52	-14.50	728.06	728.08
F	118+43.52	-14.50	727.94	727.97
G	118+53.52	-14.50	727.83	727.85
H	118+63.52	-14.50	727.71	727.73
Ɔ Brg. Pier 2	118+75.02	-14.50	727.57	727.59
I	118+85.02	-14.50	727.45	727.48
J	118+95.02	-14.50	727.32	727.36
K	119+05.02	-14.50	727.19	727.23
Ɔ Brg. N. Abut.	119+13.35	-14.50	727.09	727.11
Back N. Abut.	119+16.02	-14.50	727.05	727.07

BEAM 3

Location	Station	Offset	Theoretical Grade Elevations	Theoretical Grade Elevations Adjusted For Dead Load Deflection and Grinding
Back S. Abut.	117+92.06	-8.25	728.61	728.63
Ɔ Brg. S. Abut.	117+94.73	-8.25	728.58	728.60
C	118+04.73	-8.25	728.48	728.51
D	118+14.73	-8.25	728.37	728.41
E	118+24.73	-8.25	728.26	728.29
Ɔ Brg. Pier 1	118+33.06	-8.25	728.17	728.19
F	118+43.06	-8.25	728.06	728.08
G	118+53.06	-8.25	727.94	727.97
H	118+63.06	-8.25	727.82	727.84
Ɔ Brg. Pier 2	118+74.56	-8.25	727.68	727.70
I	118+84.56	-8.25	727.56	727.59
J	118+94.56	-8.25	727.43	727.47
K	119+04.56	-8.25	727.31	727.34
Ɔ Brg. N. Abut.	119+12.90	-8.25	727.20	727.22
Back N. Abut.	119+15.56	-8.25	727.16	727.18

STAGE CONSTRUCTION JOINT

Location	Station	Offset	Theoretical Grade Elevations	Theoretical Grade Elevations Adjusted For Dead Load Deflection and Grinding
Back S. Abut.	117+91.87	-5.58	728.65	728.67
Ɔ Brg. S. Abut.	117+94.53	-5.58	728.62	728.64
C	118+04.53	-5.58	728.52	728.55
D	118+14.53	-5.58	728.41	728.45
E	118+24.53	-5.58	728.30	728.33
Ɔ Brg. Pier 1	118+32.87	-5.58	728.21	728.23
F	118+42.87	-5.58	728.10	728.12
G	118+52.87	-5.58	727.98	728.01
H	118+62.87	-5.58	727.86	727.89
Ɔ Brg. Pier 2	118+74.37	-5.58	727.73	727.75
I	118+84.37	-5.58	727.60	727.63
J	118+94.37	-5.58	727.48	727.51
K	119+04.37	-5.58	727.35	727.38
Ɔ Brg. N. Abut.	119+12.70	-5.58	727.24	727.26
Back N. Abut.	119+15.37	-5.58	727.21	727.23

BEAM 4

Location	Station	Offset	Theoretical Grade Elevations	Theoretical Grade Elevations Adjusted For Dead Load Deflection and Grinding
Back S. Abut.	117+91.61	-2.00	728.71	728.73
Ɔ Brg. S. Abut.	117+94.27	-2.00	728.68	728.70
C	118+04.27	-2.00	728.58	728.61
D	118+14.27	-2.00	728.47	728.50
E	118+24.27	-2.00	728.36	728.39
Ɔ Brg. Pier 1	118+32.61	-2.00	728.27	728.29
F	118+42.61	-2.00	728.15	728.18
G	118+52.61	-2.00	728.04	728.06
H	118+62.61	-2.00	727.92	727.94
Ɔ Brg. Pier 2	118+74.11	-2.00	727.78	727.80
I	118+84.11	-2.00	727.66	727.69
J	118+94.11	-2.00	727.53	727.57
K	119+04.11	-2.00	727.41	727.44
Ɔ Brg. N. Abut.	119+12.44	-2.00	727.30	727.32
Back N. Abut.	119+15.11	-2.00	727.26	727.28

Ɔ Roadway & (SB) PG

Location	Station	Offset	Theoretical Grade Elevations	Theoretical Grade Elevations Adjusted For Dead Load Deflection and Grinding
Back S. Abut.	117+91.46	0.00	728.74	728.76
Ɔ Brg. S. Abut.	117+94.13	0.00	728.71	728.73
C	118+04.13	0.00	728.61	728.64
D	118+14.13	0.00	728.50	728.54
E	118+24.13	0.00	728.39	728.42
Ɔ Brg. Pier 1	118+32.46	0.00	728.30	728.32
F	118+42.46	0.00	728.19	728.21
G	118+52.46	0.00	728.07	728.10
H	118+62.46	0.00	727.95	727.98
Ɔ Brg. Pier 2	118+73.96	0.00	727.81	727.83
I	118+83.96	0.00	727.69	727.72
J	118+93.96	0.00	727.57	727.60
K	119+03.96	0.00	727.44	727.47
Ɔ Brg. N. Abut.	119+12.29	0.00	727.33	727.35
Back N. Abut.	119+14.96	0.00	727.29	727.31

DESIGNED - RYAN P. NEGANGARD	EXAMINED
CHECKED - DAVID H. RICHTER	PASSED
DRAWN - DENNIS A. POP	
CHECKED - R.P.N. / D.H.R. / G.R.A.	

Mark Shaffer
ENGINEER OF BRIDGE DESIGN
Jayne F. Koff
ENGINEER OF BRIDGES AND STRUCTURES

DATE - MAY 16, 2023	REVISED -
	REVISED -

STATE OF ILLINOIS
DEPARTMENT OF TRANSPORTATION

TOP OF SLAB ELEVATIONS
STRUCTURE NO. 010-0199 (SB)

SHEET 11 OF 42 SHEETS

F.A.I. RTE.	SECTION	COUNTY	TOTAL SHEETS	SHEET NO.
57	(10-30)BR	CHAMPAIGN	107	50
CONTRACT NO. 70A87				
		ILLINOIS	FED. AID PROJECT	

MODEL: 0100198-70A87-012
FILE NAME: pw:\lido-gw-bentley.com\FWIDOT\Documents\IDOT Offices\Bureau of Bridges and Structures\Projects\0100198\CADD Plans\0100198_70A87.dgn

BEAM 5

Location	Station	Offset	Theoretical Grade Elevations	Theoretical Grade Elevations Adjusted For Dead Load Deflection and Grinding
Back S. Abut.	117+91.15	4.25	728.68	728.70
Q Brg. S. Abut.	117+93.82	4.25	728.65	728.67
C	118+03.82	4.25	728.55	728.58
D	118+13.82	4.25	728.44	728.48
E	118+23.82	4.25	728.33	728.36
Q Brg. Pier 1	118+32.15	4.25	728.24	728.26
F	118+42.15	4.25	728.13	728.15
G	118+52.15	4.25	728.01	728.04
H	118+62.15	4.25	727.89	727.92
Q Brg. Pier 2	118+73.65	4.25	727.75	727.77
I	118+83.65	4.25	727.63	727.66
J	118+93.65	4.25	727.51	727.54
K	119+03.65	4.25	727.38	727.41
Q Brg. N. Abut.	119+11.98	4.25	727.27	727.29
Back N. Abut.	119+14.65	4.25	727.23	727.25

BEAM 6

Location	Station	Offset	Theoretical Grade Elevations	Theoretical Grade Elevations Adjusted For Dead Load Deflection and Grinding
Back S. Abut.	117+90.69	10.50	728.59	728.61
Q Brg. S. Abut.	117+93.36	10.50	728.56	728.58
C	118+03.36	10.50	728.46	728.49
D	118+13.36	10.50	728.35	728.39
E	118+23.36	10.50	728.24	728.27
Q Brg. Pier 1	118+31.69	10.50	728.15	728.17
F	118+41.69	10.50	728.04	728.06
G	118+51.69	10.50	727.92	727.95
H	118+61.69	10.50	727.80	727.83
Q Brg. Pier 2	118+73.19	10.50	727.67	727.69
I	118+83.19	10.50	727.54	727.57
J	118+93.19	10.50	727.42	727.45
K	119+03.19	10.50	727.29	727.32
Q Brg. N. Abut.	119+11.53	10.50	727.18	727.20
Back N. Abut.	119+14.19	10.50	727.15	727.17

BEAM 7

Location	Station	Offset	Theoretical Grade Elevations	Theoretical Grade Elevations Adjusted For Dead Load Deflection and Grinding
Back S. Abut.	117+90.24	16.75	728.48	728.50
Q Brg. S. Abut.	117+92.90	16.75	728.45	728.47
C	118+02.90	16.75	728.34	728.38
D	118+12.90	16.75	728.24	728.27
E	118+22.90	16.75	728.13	728.16
Q Brg. Pier 1	118+31.24	16.75	728.04	728.06
F	118+41.24	16.75	727.92	727.95
G	118+51.24	16.75	727.81	727.84
H	118+61.24	16.75	727.69	727.71
Q Brg. Pier 2	118+72.74	16.75	727.55	727.57
I	118+82.74	16.75	727.43	727.46
J	118+92.74	16.75	727.31	727.34
K	119+02.74	16.75	727.18	727.21
Q Brg. N. Abut.	119+11.07	16.75	727.07	727.09
Back N. Abut.	119+13.74	16.75	727.04	727.06

DESIGNED	-	RYAN P. NEGANGARD
CHECKED	-	DAVID H. RICHTER
DRAWN	-	DENNIS A. POP
CHECKED	-	R.P.N. / D.H.R. / G.R.A.

EXAMINED	
PASSED	

DATE	-	MAY 16, 2023
REVISED	-	
REVISED	-	


STATE OF ILLINOIS
DEPARTMENT OF TRANSPORTATION

TOP OF SLAB ELEVATIONS
STRUCTURE NO. 010-0199 (SB)

SHEET 12 OF 42 SHEETS

F.A.I. RTE.	SECTION	COUNTY	TOTAL SHEETS	SHEET NO.
57	(10-30)BR	CHAMPAIGN	107	51
		CONTRACT NO. 70A87		
		ILLINOIS FED. RD PROJECT		

MODEL: 0100198-70A87-013
FILE NAME: pw:\video-pw\benley.com\FWIDOT\Documents\IDOT Offices\Bureau of Bridges and Structures\Projects\0100198\CADD Plans\0100198_70A87.dgn

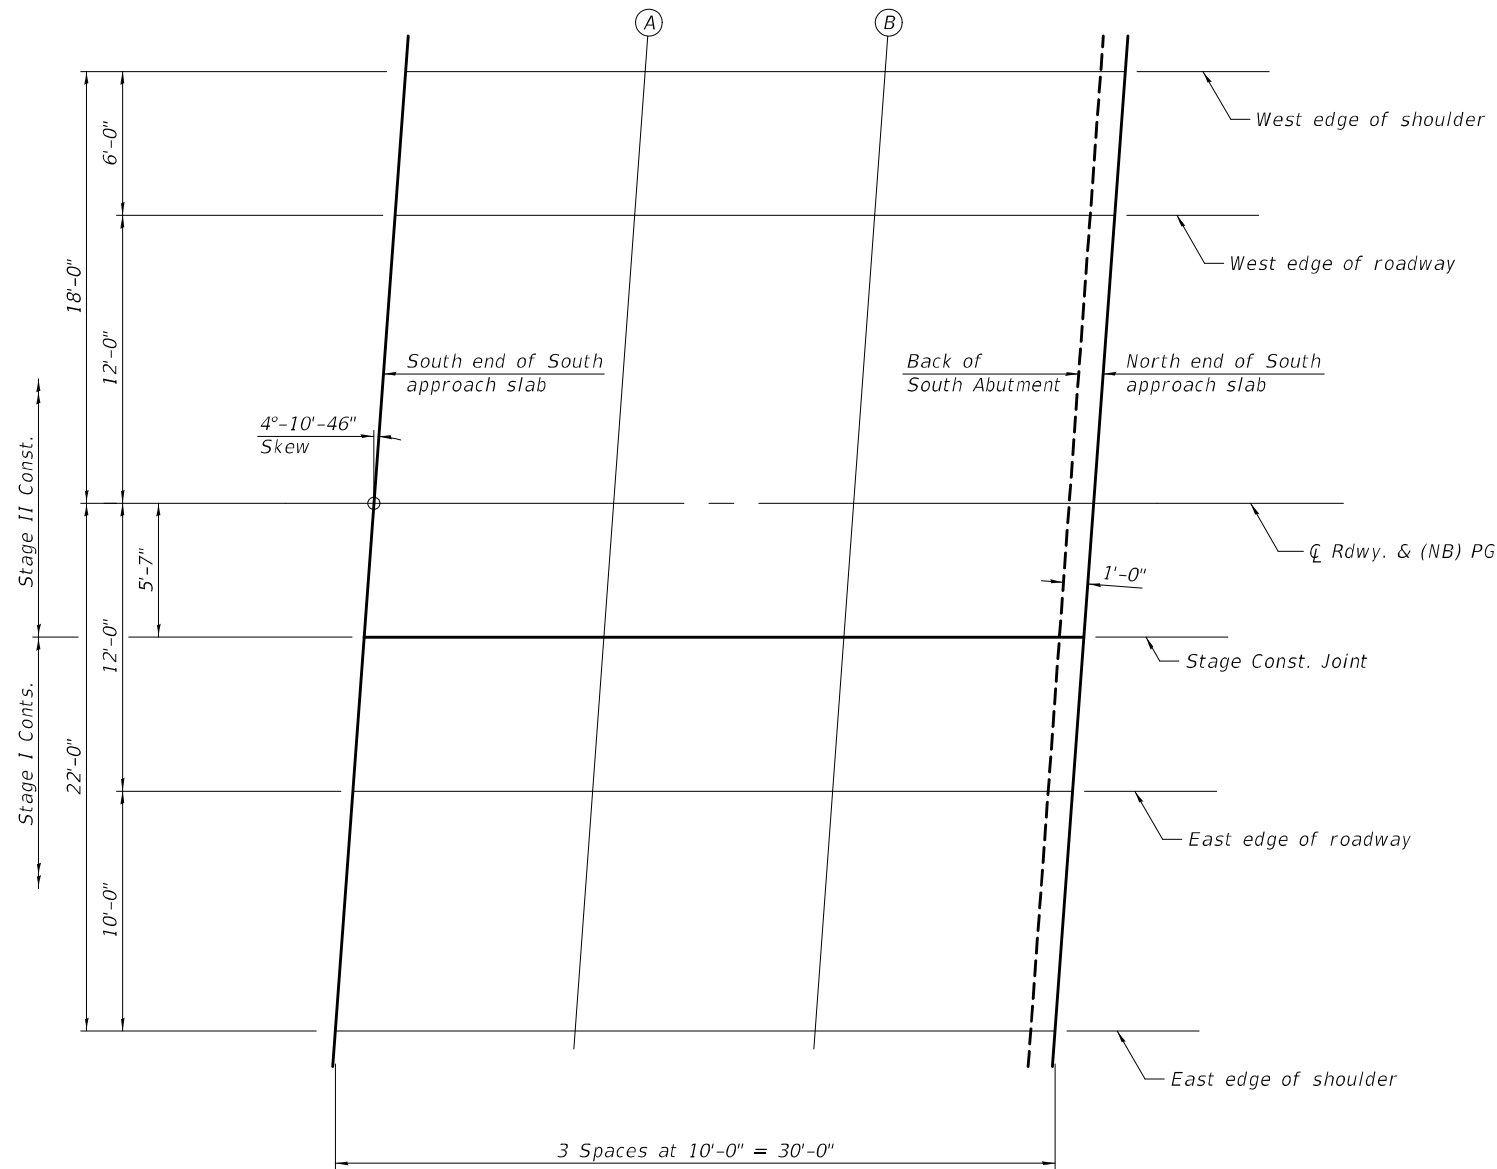

PLAN

WEST EDGE OF SHOULDER

Location	Station	Offset	Theoretical Grade Elevations	Theoretical Grade Elevations Adjusted For Grinding
S. End of S. Aprpr. Slab	117+57.34	-18.00	728.77	728.79
A	117+67.34	-18.00	728.68	728.70
B	117+77.34	-18.00	728.58	728.60
N. End of S. Aprpr. Slab	117+87.34	-18.00	728.48	728.50

WEST EDGE OF ROADWAY

Location	Station	Offset	Theoretical Grade Elevations	Theoretical Grade Elevations Adjusted For Grinding
S. End of S. Aprpr. Slab	117+56.90	-12.00	728.90	728.92
A	117+66.90	-12.00	728.80	728.82
B	117+76.90	-12.00	728.70	728.72
N. End of S. Aprpr. Slab	117+86.90	-12.00	728.60	728.62

CL ROADWAY & (NB) PG

Location	Station	Offset	Theoretical Grade Elevations	Theoretical Grade Elevations Adjusted For Grinding
S. End of S. Aprpr. Slab	117+56.02	0.00	729.09	729.11
A	117+66.02	0.00	728.99	729.01
B	117+76.02	0.00	728.89	728.91
N. End of S. Aprpr. Slab	117+86.02	0.00	728.79	728.81

STAGE CONSTRUCTION JOINT

Location	Station	Offset	Theoretical Grade Elevations	Theoretical Grade Elevations Adjusted For Grinding
S. End of S. Aprpr. Slab	117+55.62	5.58	729.01	729.03
A	117+65.62	5.58	728.91	728.93
B	117+75.62	5.58	728.81	728.83
N. End of S. Aprpr. Slab	117+85.62	5.58	728.71	728.73

EAST EDGE OF ROADWAY

Location	Station	Offset	Theoretical Grade Elevations	Theoretical Grade Elevations Adjusted For Grinding
S. End of S. Aprpr. Slab	117+55.15	12.00	728.91	728.93
A	117+65.15	12.00	728.82	728.84
B	117+75.15	12.00	728.72	728.74
N. End of S. Aprpr. Slab	117+85.15	12.00	728.62	728.64

EAST EDGE OF SHOULDER

Location	Station	Offset	Theoretical Grade Elevations	Theoretical Grade Elevations Adjusted For Grinding
S. End of S. Aprpr. Slab	117+54.42	22.00	728.72	728.74
A	117+64.42	22.00	728.63	728.65
B	117+74.42	22.00	728.53	728.55
N. End of S. Aprpr. Slab	117+84.42	22.00	728.43	728.45

DESIGNED - RYAN P. NEGANGARD	EXAMINED
CHECKED - DAVID H. RICHTER	PASSED
DRAWN - DENNIS A. POP	
CHECKED - R.P.N. / D.H.R. / G.R.A.	

 ENGINEER OF BRIDGE DESIGN	DATE - MAY 16, 2023
 ENGINEER OF BRIDGES AND STRUCTURES	REVISED -
	REVISED -


STATE OF ILLINOIS
DEPARTMENT OF TRANSPORTATION

TOP OF SOUTH APPROACH SLAB ELEVATIONS
STRUCTURE NO. 010-0198 (NB)

SHEET 13 OF 42 SHEETS

F.A.I. RTE.	SECTION	COUNTY	TOTAL SHEETS	SHEET NO.
57	(10-30)BR	CHAMPAIGN	107	52
CONTRACT NO. 70A87				
ILLINOIS FED. AID PROJECT				

MODEL: 0100198-70A87-014
FILE NAME: pw:\video-pw\benley.com\FWIDOT\Documents\IDOT Offices\Bureau of Bridges and Structures\Projects\0100198\CADD Plans\0100198_70A87.dgn

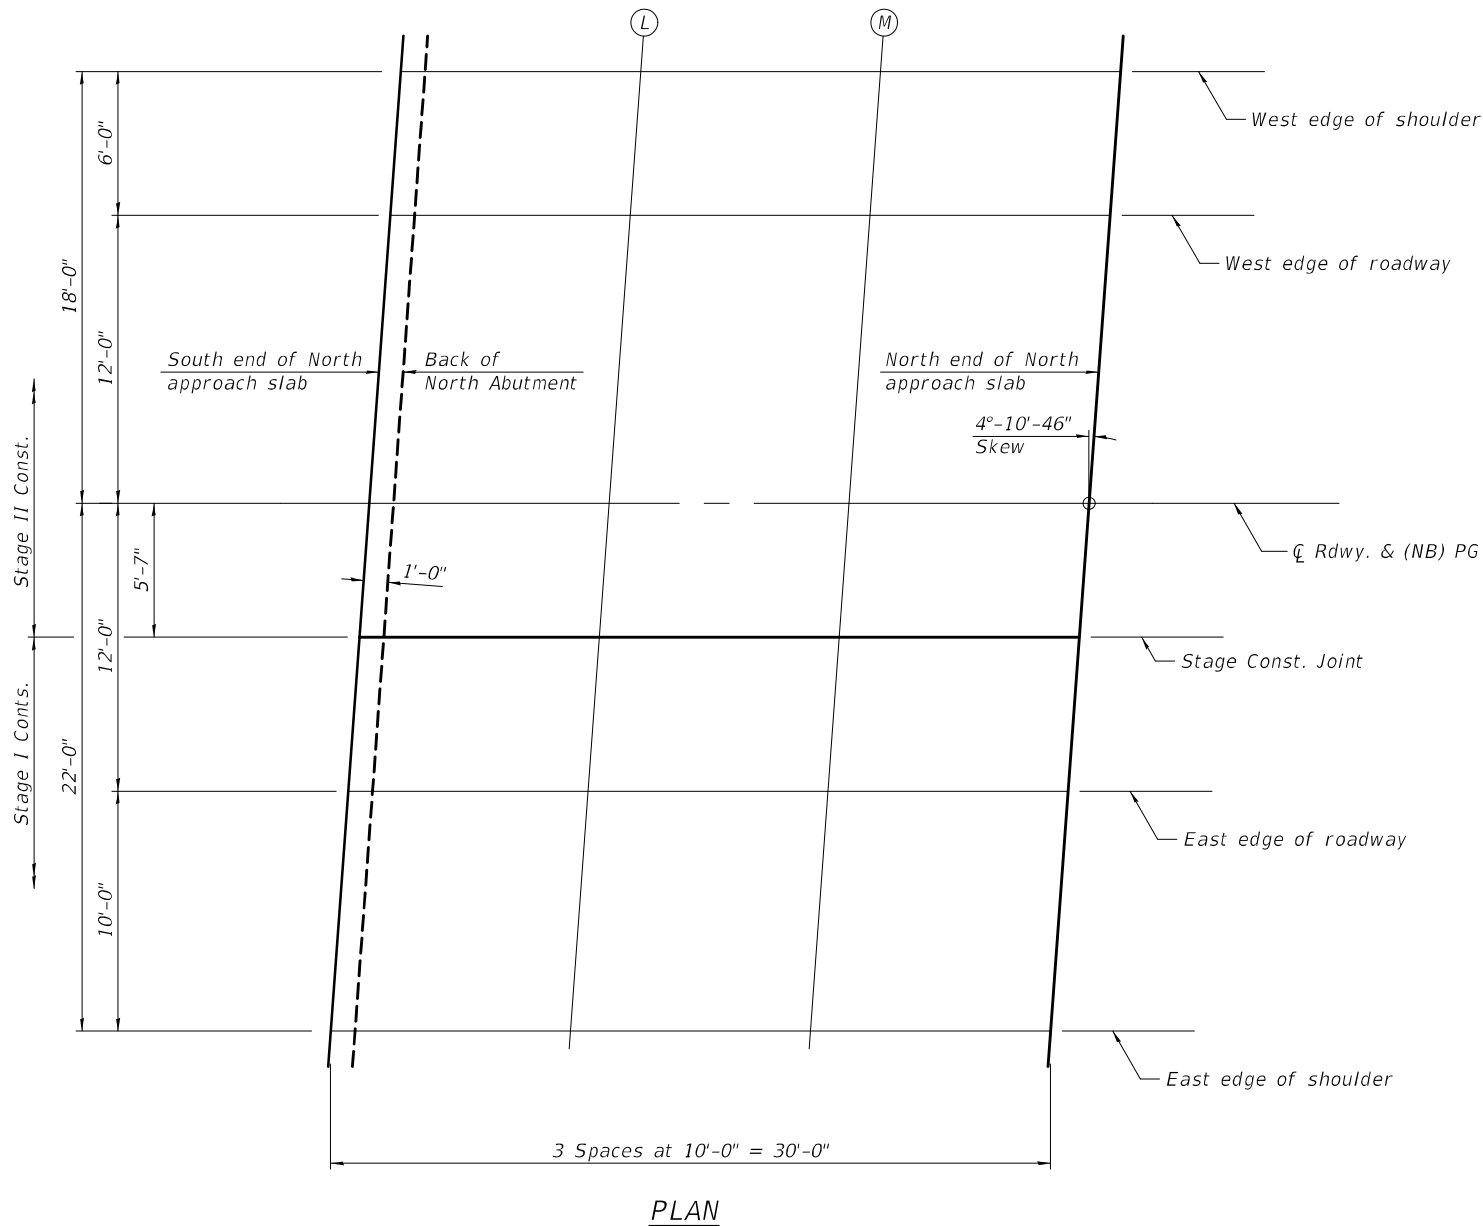

PLAN

WEST EDGE OF SHOULDER

Location	Station	Offset	Theoretical Grade Elevations	Theoretical Grade Elevations Adjusted For Grinding
S. End of N. Aprpr. Slab	119+08.83	-18.00	727.07	727.09
L	119+18.83	-18.00	726.94	726.96
M	119+28.83	-18.00	726.81	726.83
N. End of N. Aprpr. Slab	119+38.83	-18.00	726.67	726.69

WEST EDGE OF ROADWAY

Location	Station	Offset	Theoretical Grade Elevations	Theoretical Grade Elevations Adjusted For Grinding
S. End of N. Aprpr. Slab	119+08.39	-12.00	727.20	727.22
L	119+18.39	-12.00	727.07	727.09
M	119+28.39	-12.00	726.94	726.96
N. End of N. Aprpr. Slab	119+38.39	-12.00	726.80	726.82

CL ROADWAY & (NB) PG

Location	Station	Offset	Theoretical Grade Elevations	Theoretical Grade Elevations Adjusted For Grinding
S. End of N. Aprpr. Slab	119+07.52	0.00	727.39	727.41
L	119+17.52	0.00	727.26	727.28
M	119+27.52	0.00	727.13	727.15
N. End of N. Aprpr. Slab	119+37.52	0.00	726.99	727.01

STAGE CONSTRUCTION JOINT

Location	Station	Offset	Theoretical Grade Elevations	Theoretical Grade Elevations Adjusted For Grinding
S. End of N. Aprpr. Slab	119+07.11	5.58	727.31	727.33
L	119+17.11	5.58	727.18	727.20
M	119+27.11	5.58	727.05	727.07
N. End of N. Aprpr. Slab	119+37.11	5.58	726.91	726.93

EAST EDGE OF ROADWAY

Location	Station	Offset	Theoretical Grade Elevations	Theoretical Grade Elevations Adjusted For Grinding
S. End of N. Aprpr. Slab	119+06.64	12.00	727.22	727.24
L	119+16.64	12.00	727.09	727.11
M	119+26.64	12.00	726.96	726.98
N. End of N. Aprpr. Slab	119+36.64	12.00	726.82	726.84

EAST EDGE OF SHOULDER

Location	Station	Offset	Theoretical Grade Elevations	Theoretical Grade Elevations Adjusted For Grinding
S. End of N. Aprpr. Slab	119+05.91	22.00	727.03	727.05
L	119+15.91	22.00	726.90	726.92
M	119+25.91	22.00	726.77	726.79
N. End of N. Aprpr. Slab	119+35.91	22.00	726.63	726.65

DESIGNED - RYAN P. NEGANGARD	EXAMINED
CHECKED - DAVID H. RICHTER	PASSED
DRAWN - DENNIS A. POP	
CHECKED - R.P.N. / D.H.R. / G.R.A.	

 ENGINEER OF BRIDGE DESIGN	DATE - MAY 16, 2023
 ENGINEER OF BRIDGES AND STRUCTURES	REVISED -
	REVISED -


STATE OF ILLINOIS
DEPARTMENT OF TRANSPORTATION

TOP OF NORTH APPROACH SLAB ELEVATIONS
STRUCTURE NO. 010-0198 (NB)

SHEET 14 OF 42 SHEETS

F.A.I. RTE.	SECTION	COUNTY	TOTAL SHEETS	SHEET NO.
57	(10-30)BR	CHAMPAIGN	107	53
CONTRACT NO. 70A87				
ILLINOIS FED. AID PROJECT				

MODEL: 0100198-70A87-015
FILE NAME: pw:\video-pw\benley.com\FWIDOT\Documents\IDOT Offices\Bureau of Bridges and Structures\Projects\0100198\CADD Plans\0100198_70A87.dgn

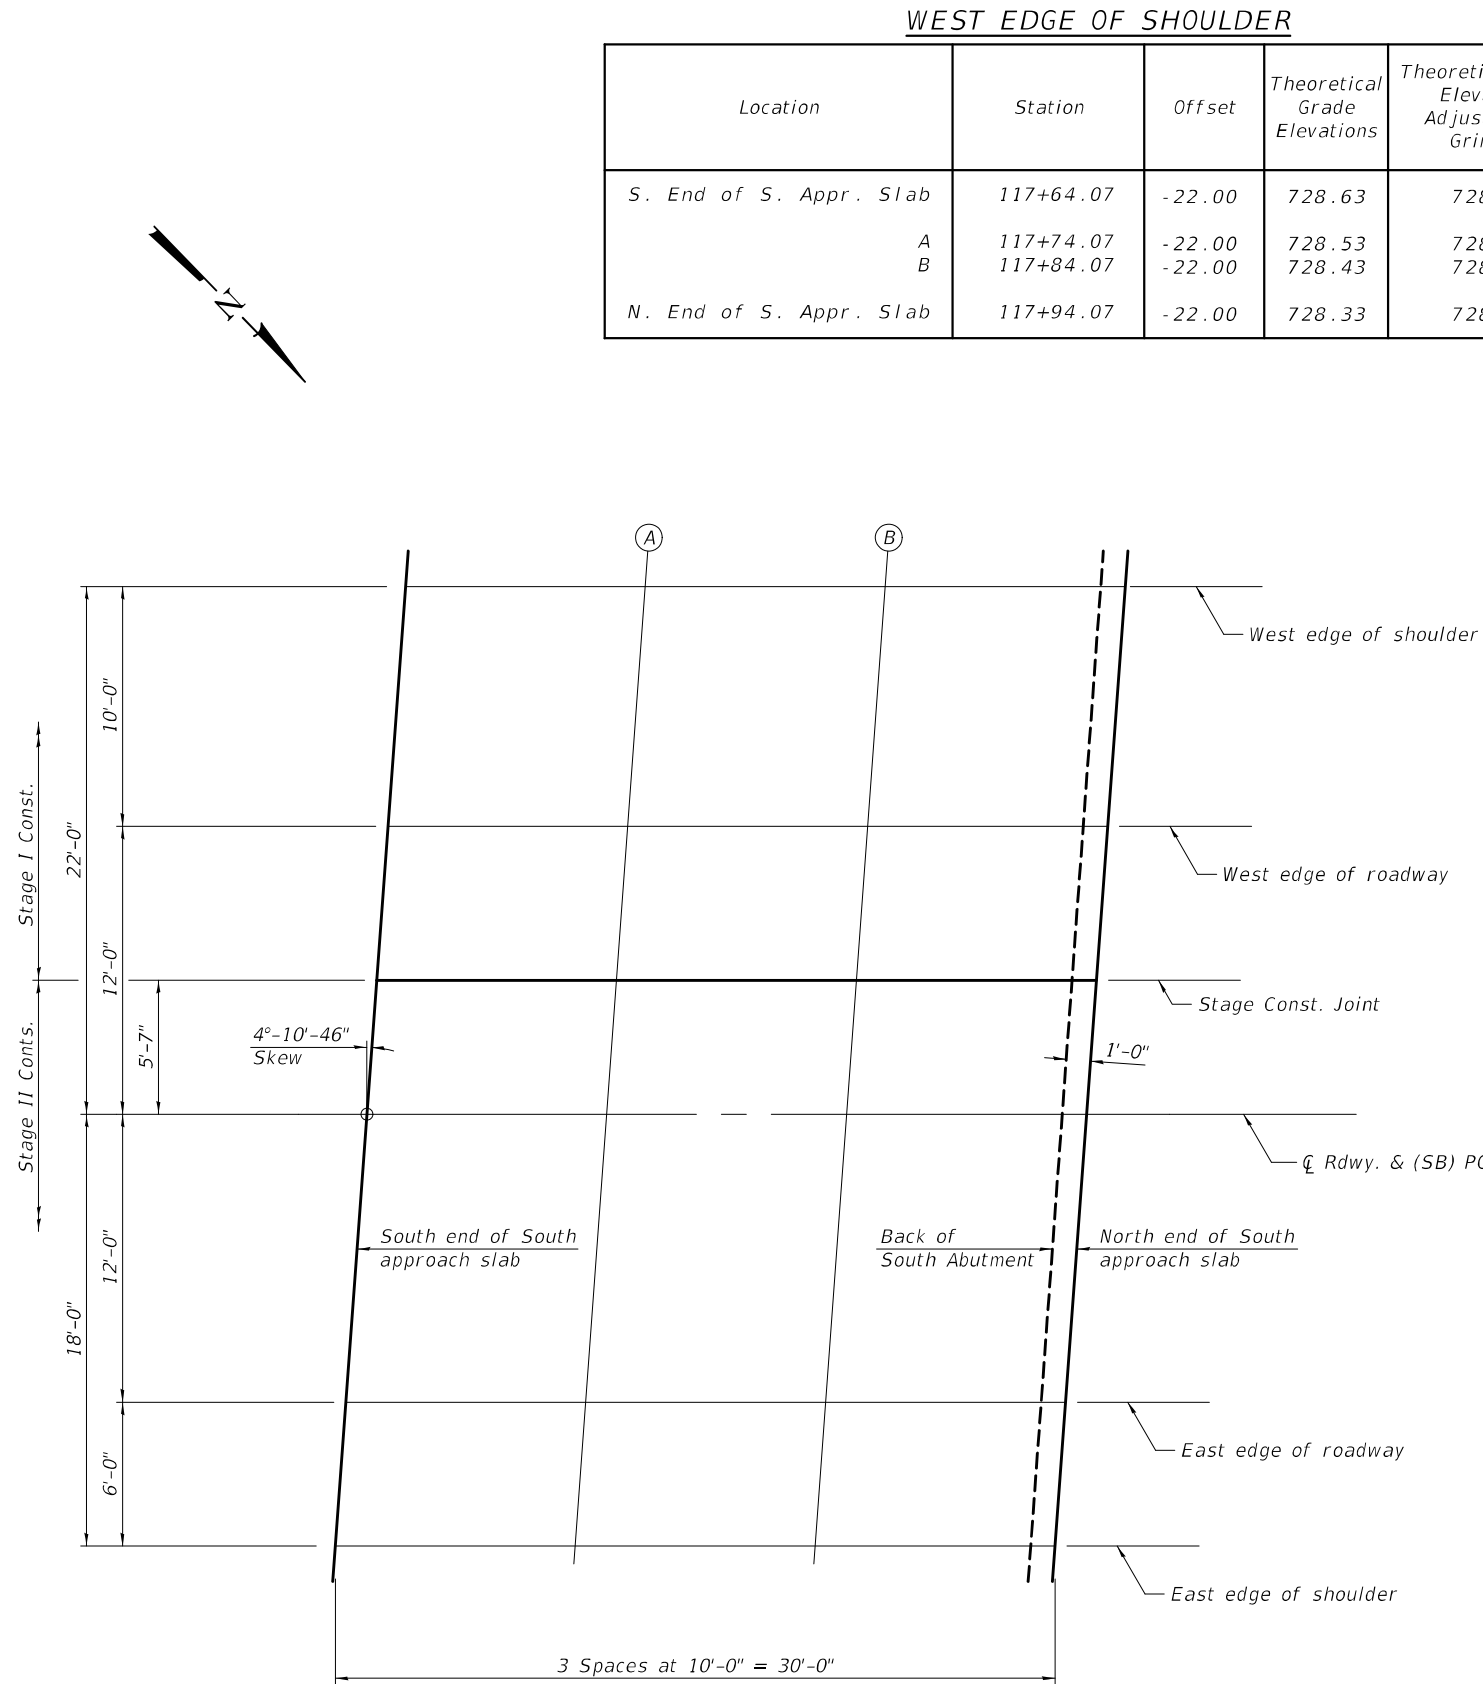

PLAN

WEST EDGE OF SHOULDER

Location	Station	Offset	Theoretical Grade Elevations	Theoretical Grade Elevations Adjusted For Grinding
S. End of S. Appr. Slab	117+64.07	-22.00	728.63	728.65
A	117+74.07	-22.00	728.53	728.55
B	117+84.07	-22.00	728.43	728.45
N. End of S. Appr. Slab	117+94.07	-22.00	728.33	728.35

WEST EDGE OF ROADWAY

Location	Station	Offset	Theoretical Grade Elevations	Theoretical Grade Elevations Adjusted For Grinding
S. End of S. Appr. Slab	117+63.34	-12.00	728.84	728.86
A	117+73.34	-12.00	728.74	728.76
B	117+83.34	-12.00	728.64	728.66
N. End of S. Appr. Slab	117+93.34	-12.00	728.54	728.56

STAGE CONSTRUCTION JOINT

Location	Station	Offset	Theoretical Grade Elevations	Theoretical Grade Elevations Adjusted For Grinding
S. End of S. Appr. Slab	117+62.87	-5.58	728.94	728.96
A	117+72.87	-5.58	728.84	728.86
B	117+82.87	-5.58	728.74	728.76
N. End of S. Appr. Slab	117+92.87	-5.58	728.64	728.66

CL ROADWAY & (SB) PG

Location	Station	Offset	Theoretical Grade Elevations	Theoretical Grade Elevations Adjusted For Grinding
S. End of S. Appr. Slab	117+62.46	0.00	729.02	729.04
A	117+72.46	0.00	728.93	728.95
B	117+82.46	0.00	728.83	728.85
N. End of S. Appr. Slab	117+92.46	0.00	728.73	728.75

EAST EDGE OF ROADWAY

Location	Station	Offset	Theoretical Grade Elevations	Theoretical Grade Elevations Adjusted For Grinding
S. End of S. Appr. Slab	117+61.59	12.00	728.85	728.87
A	117+71.59	12.00	728.76	728.78
B	117+81.59	12.00	728.66	728.68
N. End of S. Appr. Slab	117+91.59	12.00	728.56	728.58

EAST EDGE OF SHOULDER

Location	Station	Offset	Theoretical Grade Elevations	Theoretical Grade Elevations Adjusted For Grinding
S. End of S. Appr. Slab	117+61.15	18.00	728.74	728.76
A	117+71.15	18.00	728.64	728.66
B	117+81.15	18.00	728.54	728.56
N. End of S. Appr. Slab	117+91.15	18.00	728.44	728.46

DESIGNED - RYAN P. NEGANGARD	EXAMINED
CHECKED - DAVID H. RICHTER	PASSED
DRAWN - DENNIS A. POP	
CHECKED - R.P.N. / D.H.R. / G.R.A.	

ENGINEER OF BRIDGE DESIGN	DATE - MAY 16, 2023
ENGINEER OF BRIDGES AND STRUCTURES	

REVISED -
REVISED -


STATE OF ILLINOIS
DEPARTMENT OF TRANSPORTATION

TOP OF SOUTH APPROACH SLAB ELEVATIONS
STRUCTURE NO. 010-0199 (SB)

SHEET 15 OF 42 SHEETS

F.A.I. RTE.	SECTION	COUNTY	TOTAL SHEETS	SHEET NO.
57	(10-30)BR	CHAMPAIGN	107	54
CONTRACT NO. 70A87				
ILLINOIS FED. AID PROJECT				

MODEL: 0100198-70A87-016
FILE NAME: pw:\lido-gw-bentley.com\FWIDOT\Documents\IDOT Offices\Bureau of Bridges and Structures\Projects\0100198\CADD Plans\0100198_70A87.dgn

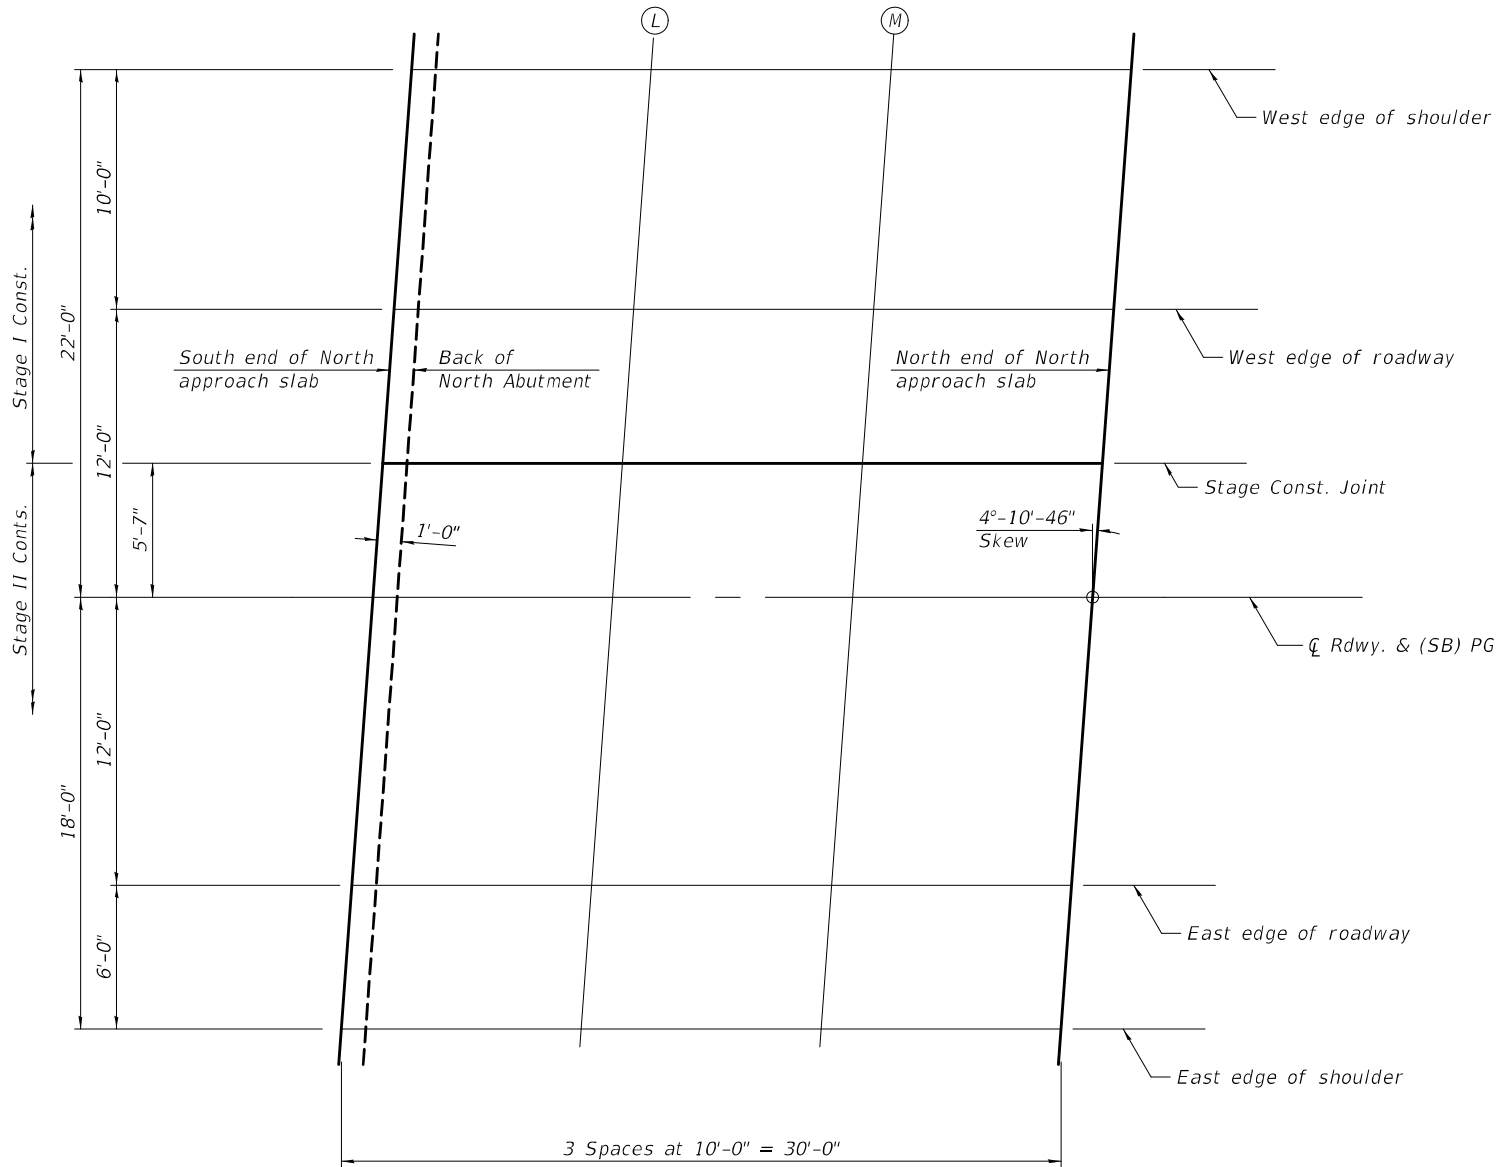

PLAN

WEST EDGE OF SHOULDER

Location	Station	Offset	Theoretical Grade Elevations	Theoretical Grade Elevations Adjusted For Grinding
S. End of N. Aprpr. Slab	119+15.56	-22.00	726.91	726.93
L	119+25.56	-22.00	726.77	726.79
M	119+35.56	-22.00	726.64	726.66
N. End of N. Aprpr. Slab	119+45.56	-22.00	726.50	726.52

WEST EDGE OF ROADWAY

Location	Station	Offset	Theoretical Grade Elevations	Theoretical Grade Elevations Adjusted For Grinding
S. End of N. Aprpr. Slab	119+14.83	-12.00	727.12	727.14
L	119+24.83	-12.00	726.98	727.00
M	119+34.83	-12.00	726.85	726.87
N. End of N. Aprpr. Slab	119+44.83	-12.00	726.71	726.73

STAGE CONSTRUCTION JOINT

Location	Station	Offset	Theoretical Grade Elevations	Theoretical Grade Elevations Adjusted For Grinding
S. End of N. Aprpr. Slab	119+14.36	-5.58	727.22	727.24
L	119+24.36	-5.58	727.09	727.11
M	119+34.36	-5.58	726.95	726.97
N. End of N. Aprpr. Slab	119+44.36	-5.58	726.81	726.83

CL ROADWAY & (SB) PG

Location	Station	Offset	Theoretical Grade Elevations	Theoretical Grade Elevations Adjusted For Grinding
S. End of N. Aprpr. Slab	119+13.96	0.00	727.31	727.33
L	119+23.96	0.00	727.18	727.20
M	119+33.96	0.00	727.04	727.06
N. End of N. Aprpr. Slab	119+43.96	0.00	726.90	726.92

EAST EDGE OF ROADWAY

Location	Station	Offset	Theoretical Grade Elevations	Theoretical Grade Elevations Adjusted For Grinding
S. End of N. Aprpr. Slab	119+13.08	12.00	727.14	727.16
L	119+23.08	12.00	727.01	727.03
M	119+33.08	12.00	726.87	726.89
N. End of N. Aprpr. Slab	119+43.08	12.00	726.74	726.76

EAST EDGE OF SHOULDER

Location	Station	Offset	Theoretical Grade Elevations	Theoretical Grade Elevations Adjusted For Grinding
S. End of N. Aprpr. Slab	119+12.64	18.00	727.02	727.04
L	119+22.64	18.00	726.89	726.91
M	119+32.64	18.00	726.76	726.78
N. End of N. Aprpr. Slab	119+42.64	18.00	726.62	726.64

DESIGNED - RYAN P. NEGANGARD	EXAMINED
CHECKED - DAVID H. RICHTER	PASSED
DRAWN - DENNIS A. POP	
CHECKED - R.P.N. / D.H.R. / G.R.A.	

 ENGINEER OF BRIDGE DESIGN	DATE - MAY 16, 2023
 ENGINEER OF BRIDGES AND STRUCTURES	REVISED -
	REVISED -



STATE OF ILLINOIS
DEPARTMENT OF TRANSPORTATION

TOP OF NORTH APPROACH SLAB ELEVATIONS
STRUCTURE NO. 010-0199 (SB)

SHEET 16 OF 42 SHEETS

F.A.I. RTE.	SECTION	COUNTY	TOTAL SHEETS	SHEET NO.
57	(10-30)BR	CHAMPAIGN	107	55
CONTRACT NO. 70A87				
ILLINOIS		FED. AID PROJECT		

MODEL: 0100198-70A87-017
FILE NAME: pw:\p\w\benley.com\FWIDOT\Documents\IDOT Offices\Bureau of Bridges and Structures\Projects\0100198\CADD Plans\0100198_70A87.dgn
5/17/2023 2:00:51 PM

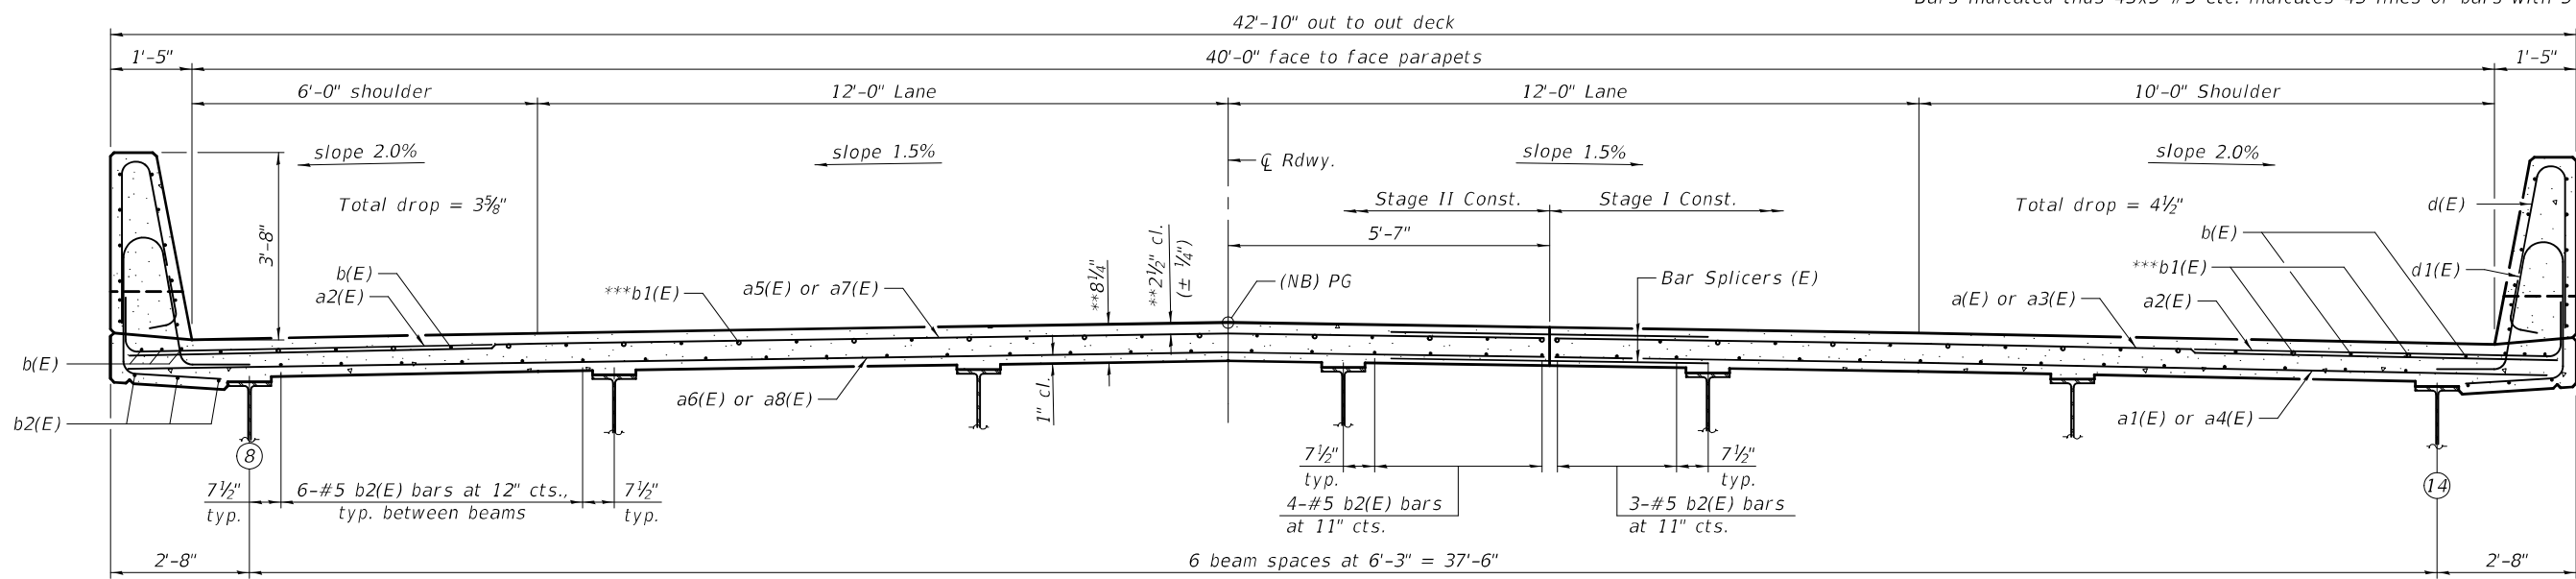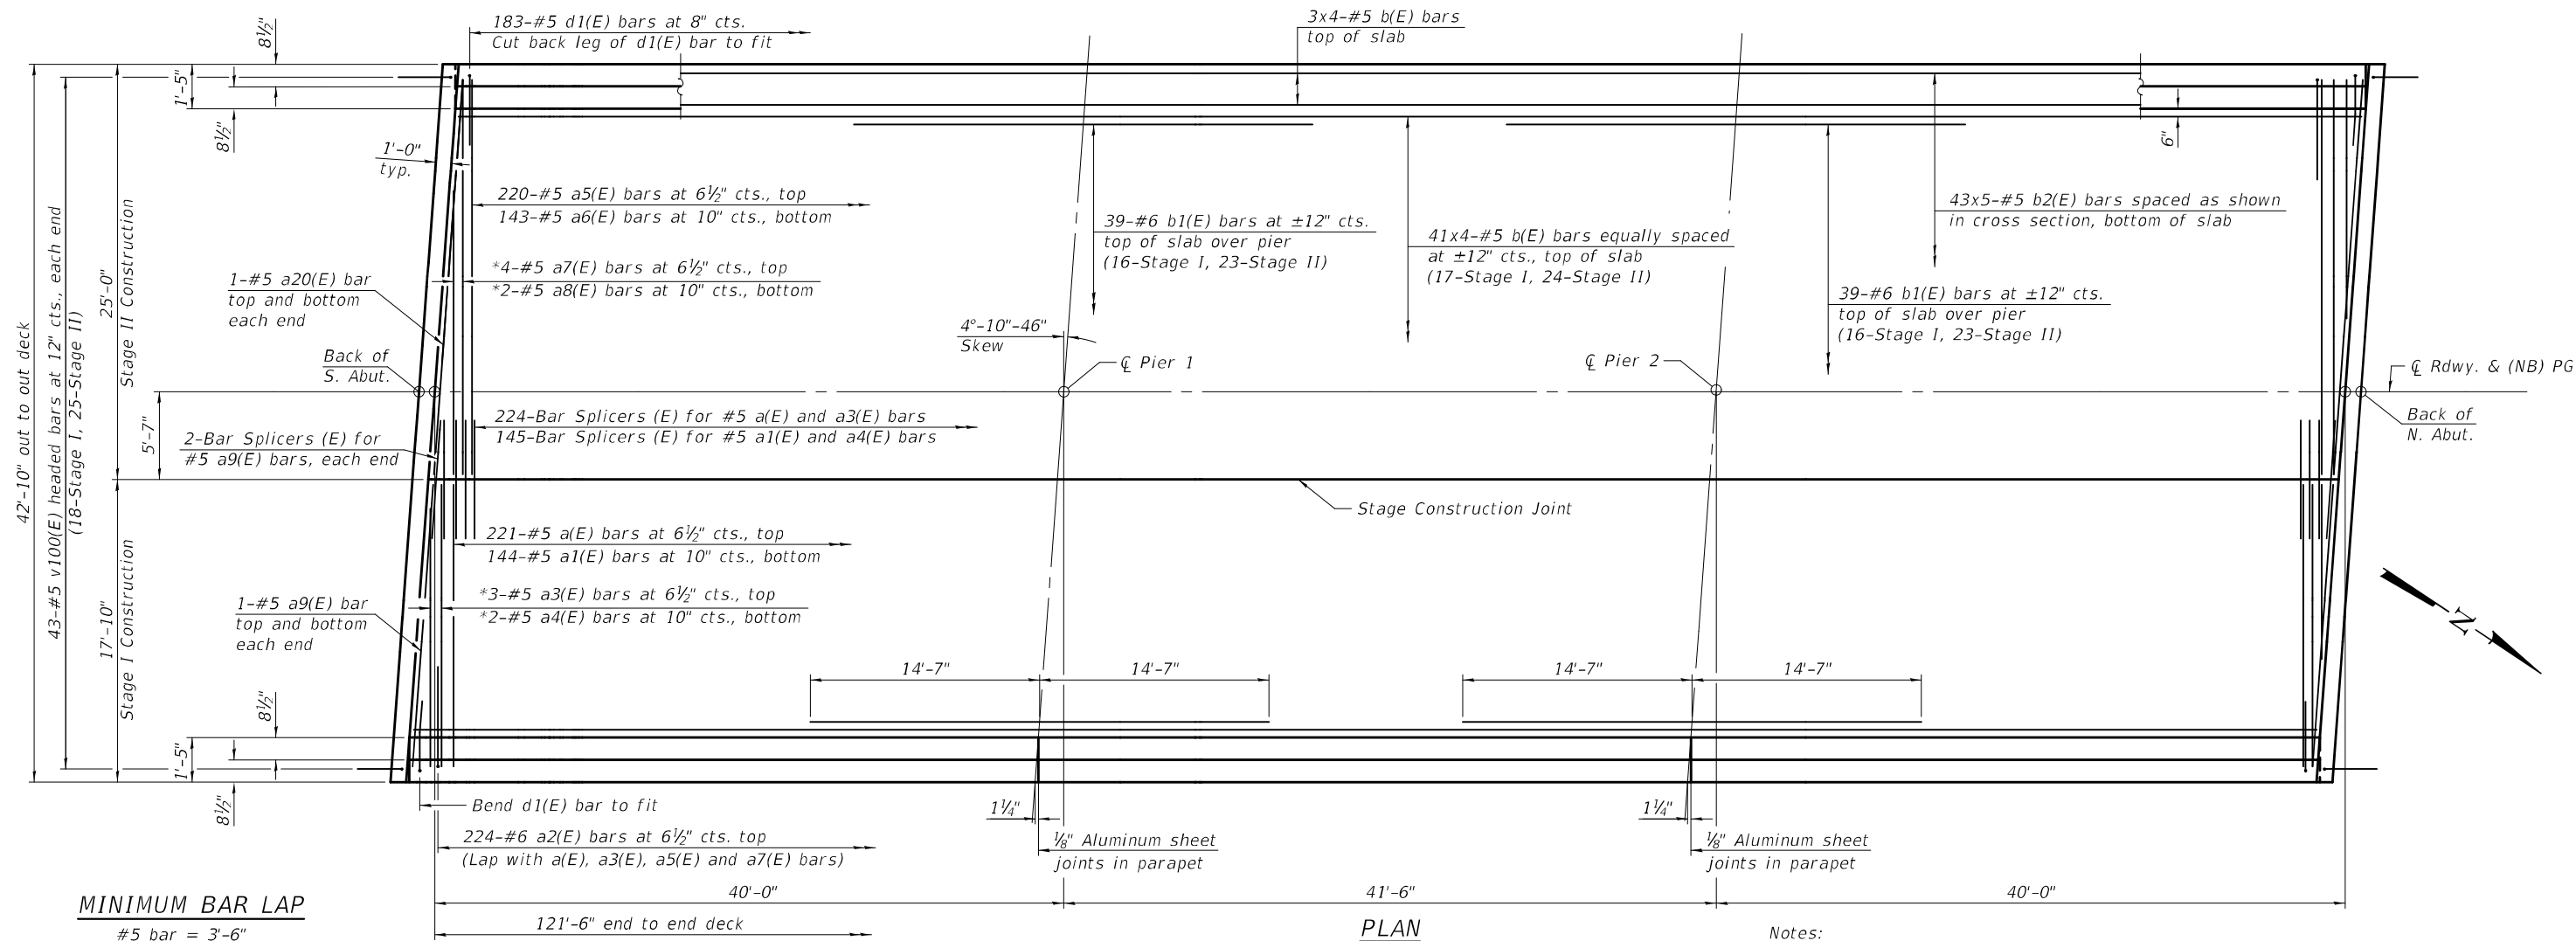

* See Field Cutting Diagram on sheet 19 of 42.
** Prior to grinding.
*** Bars are present near pier only.

DESIGNED	-	RYAN P. NEGANGARD
CHECKED	-	DAVID H. RICHTER
DRAWN	-	DENNIS A. POP
CHECKED	-	R.P.N. / D.H.R. / G.R.A.

EXAMINED		Mark Shaffer ENGINEER OF BRIDGE DESIGN
PASSED		Joanne F. Schaff ENGINEER OF BRIDGES AND STRUCTURES


DATE	-	MAY 16, 2023
REVISED	-	
REVISED	-	

STATE OF ILLINOIS
DEPARTMENT OF TRANSPORTATION

SUPERSTRUCTURE
STRUCTURE NO. 010-0198 (NB)

SHEET 17 OF 42 SHEETS


F.A.I. RTE.	SECTION	COUNTY	TOTAL SHEETS	SHEET NO.
57	(10-30)BR	CHAMPAIGN	107	56
CONTRACT NO. 70A87				
ILLINOIS FED. RD PROJECT				

 


* See Field Cutting Diagram on sheet 19 of 42.
 ** Prior to grinding.
 *** Bars are present near pier only.

DESIGNED - RYAN P. NEGANGARD	EXAMINED  ENGINEER OF BRIDGE DESIGN PASSED  ENGINEER OF BRIDGES AND STRUCTURES	DATE - MAY 16, 2023	STATE OF ILLINOIS DEPARTMENT OF TRANSPORTATION	SUPERSTRUCTURE STRUCTURE NO. 010-0199 (SB)	F.A.I. R.T.E.	SECTION	COUNTY	TOTAL SHEETS	SHEET NO.		
CHECKED - DAVID H. RICHTER						57	(10-30)BR	CHAMPAIGN	107	57	
DRAWN - DENNIS A. POP						CONTRACT NO. 70A8					
CHECKED - R.P.N. / D.H.R. / G.R.A.					REVISED - REVISED -	SHEET 18 OF 42 SHEETS					

MODEL: 0100198-70A87-019
FILE NAME: pw:\lido-epw-bentley.com\FWIDOT\Documents\IDOT Offices\Bureau of Bridges and Structures\Projects\0100198\CADD Plans\0100198_70A87.dgn
5/17/2023 2:00:54 PM

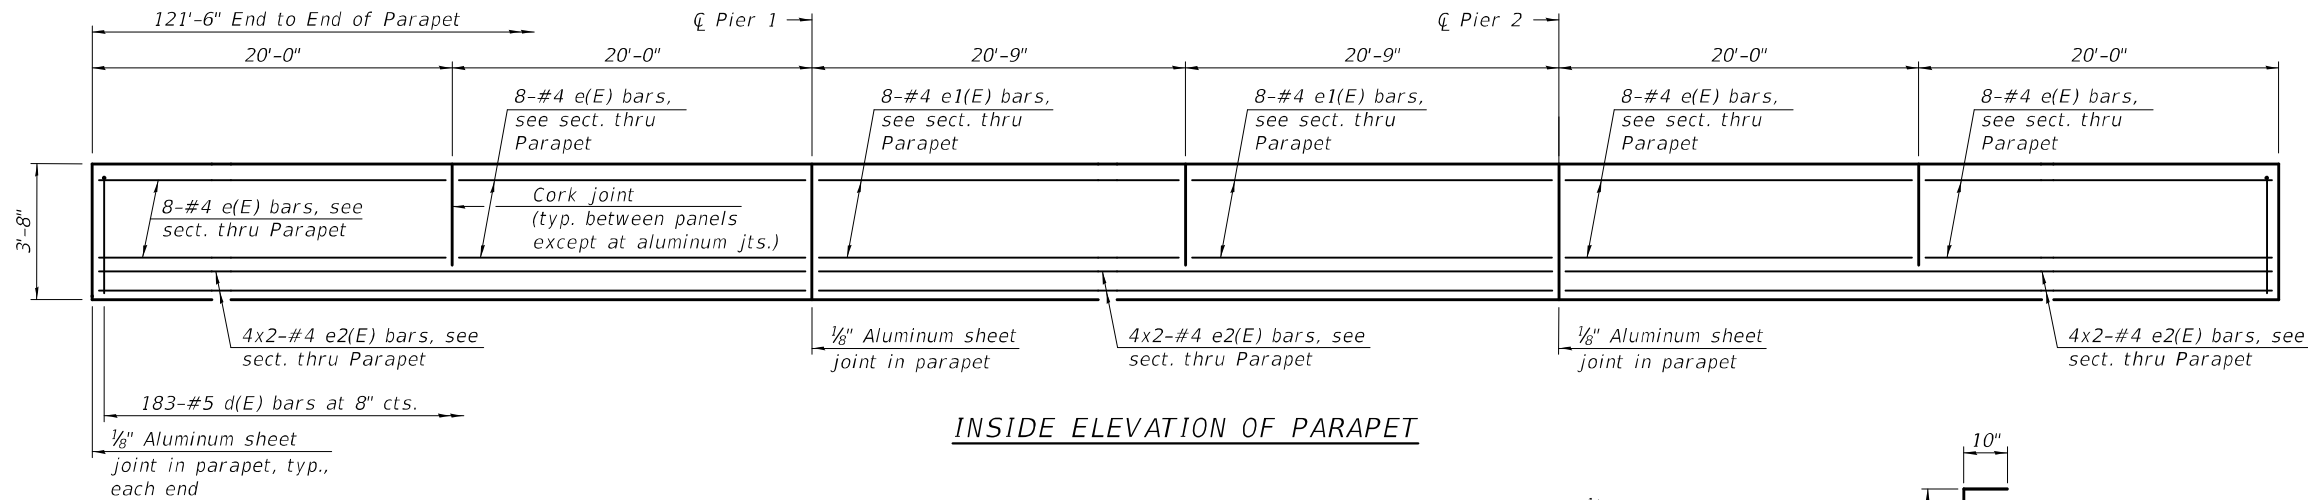

INSIDE ELEVATION OF PARAPET

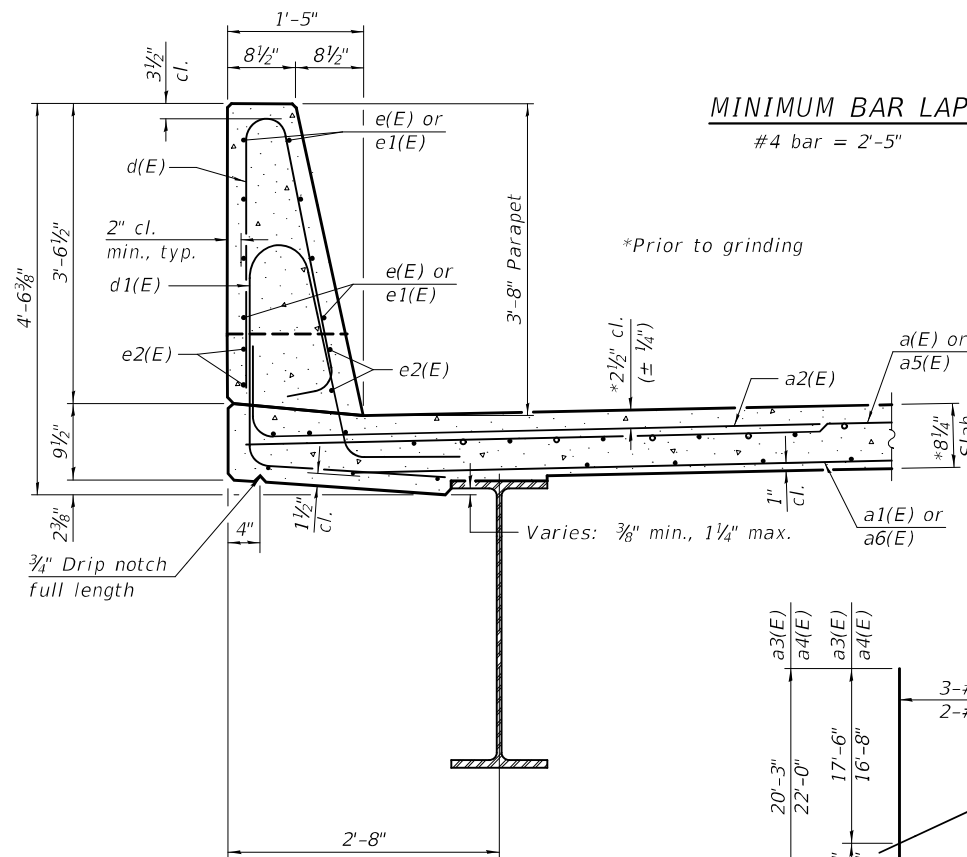


SECTION THRU PARAPET

MINIMUM BAR LAP
#4 bar = 2'-5"


*Prior to grinding

Varies: 3/8" min., 1/4" max.

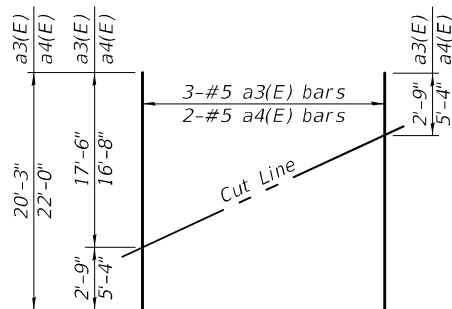


FIELD CUTTING DIAGRAM

Order a3(E) and a4(E) bars full length.
Cut as shown and use remainder of
bars in opposite end of deck.


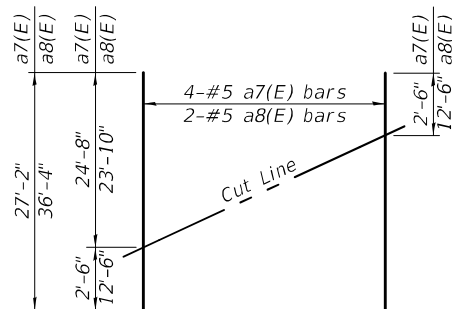


FIELD CUTTING DIAGRAM

Order a7(E) and a8(E) bars full length.
Cut as shown and use remainder of
bars in opposite end of deck.

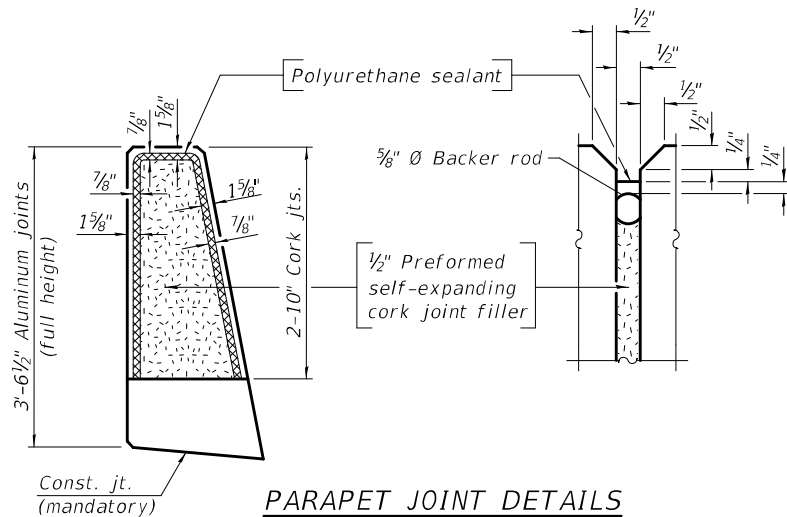

PARAPET JOINT DETAILS

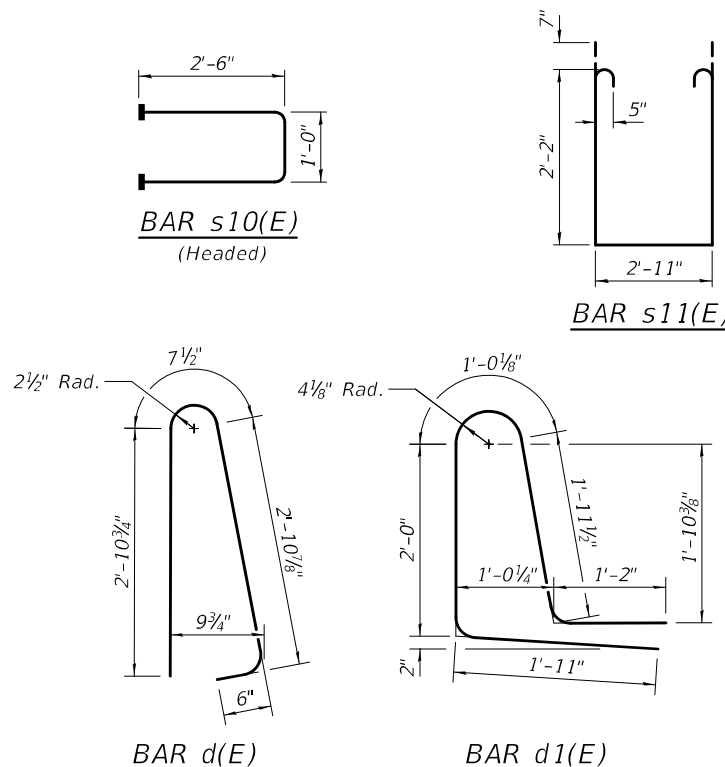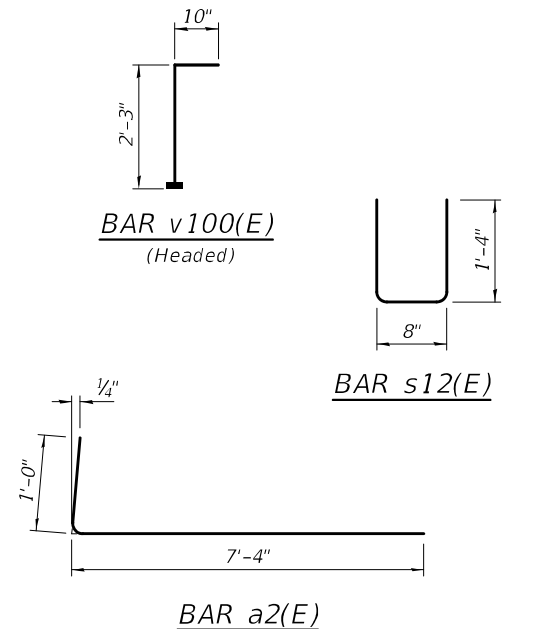

SUPERSTRUCTURE
BILL OF MATERIAL

Bar	No.	Size	Length	Shape
a(E)	442	#5	17'-6"	—
a1(E)	288	#5	16'-8"	—
a2(E)	896	#6	8'-4"	—
a3(E)	6	#5	20'-3"	—
a4(E)	4	#5	22'-0"	—
a5(E)	440	#5	24'-8"	—
a6(E)	286	#5	23'-10"	—
a7(E)	8	#5	27'-2"	—
a8(E)	4	#5	36'-4"	—
a9(E)	8	#5	17'-7"	—
a20(E)	8	#5	24'-9"	—
b(E)	376	#5	32'-11"	—
b1(E)	156	#6	29'-2"	—
b2(E)	430	#5	27'-1"	—
d(E)	732	#5	7'-0"	—
d1(E)	732	#5	8'-1"	—
e(E)	128	#4	19'-8"	—
e1(E)	64	#4	20'-5"	—
e2(E)	96	#4	21'-10"	—
m10(E)	20	#6	17'-7"	—
m11(E)	60	#6	5'-11"	—
m12(E)	24	#6	2'-4"	—
m13(E)	20	#6	24'-9"	—
m14(E)	8	#4	17'-7"	—
m15(E)	8	#4	24'-9"	—
s10(E)	172	#5	6'-0"	—
s11(E)	172	#5	8'-5"	—
s12(E)	172	#4	3'-4"	—
v100(E)	172	#5	3'-1"	—
Reinforcement Bars, Epoxy Coated			Pound	96,670
Concrete Superstructure			Cu. Yd.	397.1

Bars indicated thus 4x2-#4 etc. indicates
4 lines of bars with 2 lengths per line.

DESIGNED	-	RYAN P. NEGANGARD
CHECKED	-	DAVID H. RICHTER
DRAWN	-	DENNIS A. POP
CHECKED	-	R.P.N. / D.H.R. / G.R.A.

EXAMINED	-	Mark Shuffin ENGINEER OF BRIDGE DESIGN
PASSED	-	James F. Schaff ENGINEER OF BRIDGES AND STRUCTURES


DATE	-	MAY 16, 2023
REVISED	-	
REVISED	-	

STATE OF ILLINOIS
DEPARTMENT OF TRANSPORTATION

SUPERSTRUCTURE DETAILS
STRUCTURE NO. 010-0198 (NB) & 010-0199 (SB)

SHEET 19 OF 42 SHEETS


F.A.I. RTE.	SECTION	COUNTY	TOTAL SHEETS	SHEET NO.
57	(10-30)BR	CHAMPAIGN	107	58
CONTRACT NO. 70A87				
ILLINOIS FED. RD PROJECT				

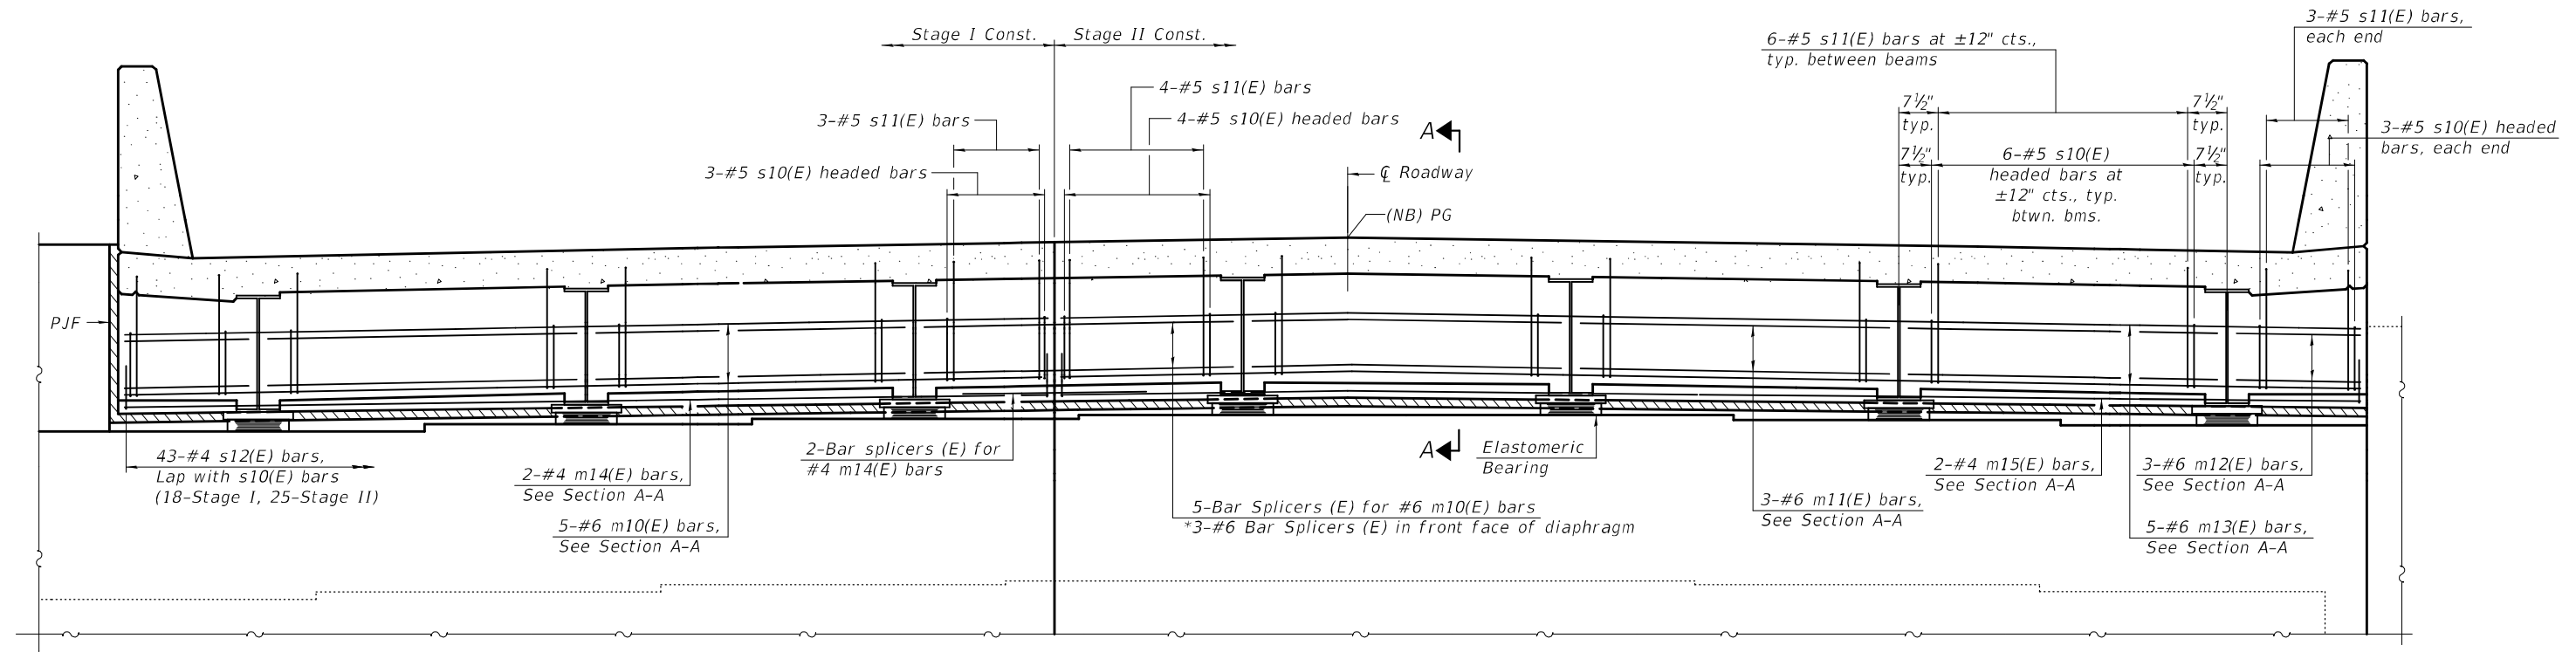

DIAPHRAGM AT SOUTH ABUTMENT
(South abutment looking South, North abutment similar)

* See sheet 42 of 42 for detail of bar splicer in front face of diaphragm.
** Prior to grinding.

Notes:
See sheet 19 of 42 for superstructure details and Bill of Material.
See sheet 22 of 42 for Section A-A.
The s10(E), s11(E) and s12(E) bars shall be placed parallel to the beams.
Spacing for these bars shall be at right angles to the beams.
The approach slab seat shall have a constant slope determined from the control points shown.
Cost of fabric reinforced elastomeric mat, galvanized plate, stainless steel expansion bolts with nuts and washers and installation are included in the cost of Concrete Superstructure.

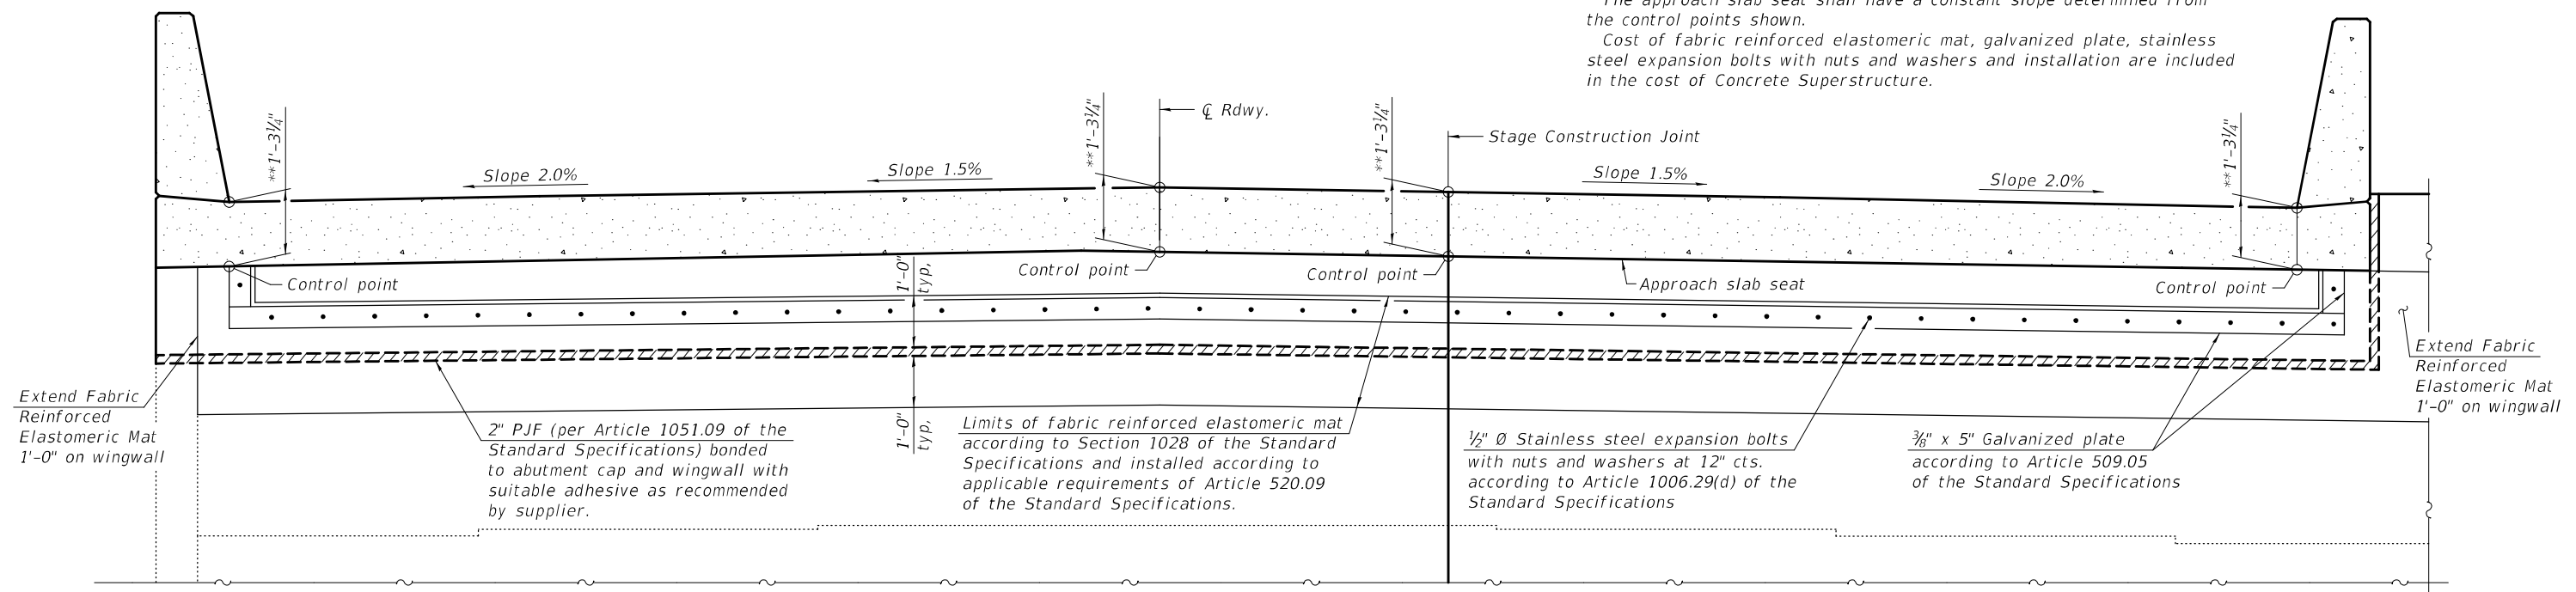

VIEW B-B

STATE OF ILLINOIS
DEPARTMENT OF TRANSPORTATION

DIAPHRAGM DETAILS
STRUCTURE NO. 010-0198 (NB)

SHEET 20 OF 42 SHEETS


F.A.I. RTE.	SECTION	COUNTY	TOTAL SHEETS	SHEET NO.
57	(10-30)BR	CHAMPAIGN	107	59
CONTRACT NO. 70A87				
ILLINOIS FED. AID PROJECT				

DESIGNED -	RYAN P. NEGANGARD
CHECKED -	DAVID H. RICHTER
DRAWN -	DENNIS A. POP
CHECKED -	R.P.N. / D.H.R. / G.R.A.

EXAMINED
PASSED

Mark Shiffin
ENGINEER OF BRIDGE DESIGN
Joey F. Schaff
ENGINEER OF BRIDGES AND STRUCTURES


DATE -	MAY 16, 2023
REVISED -	
REVISED -	

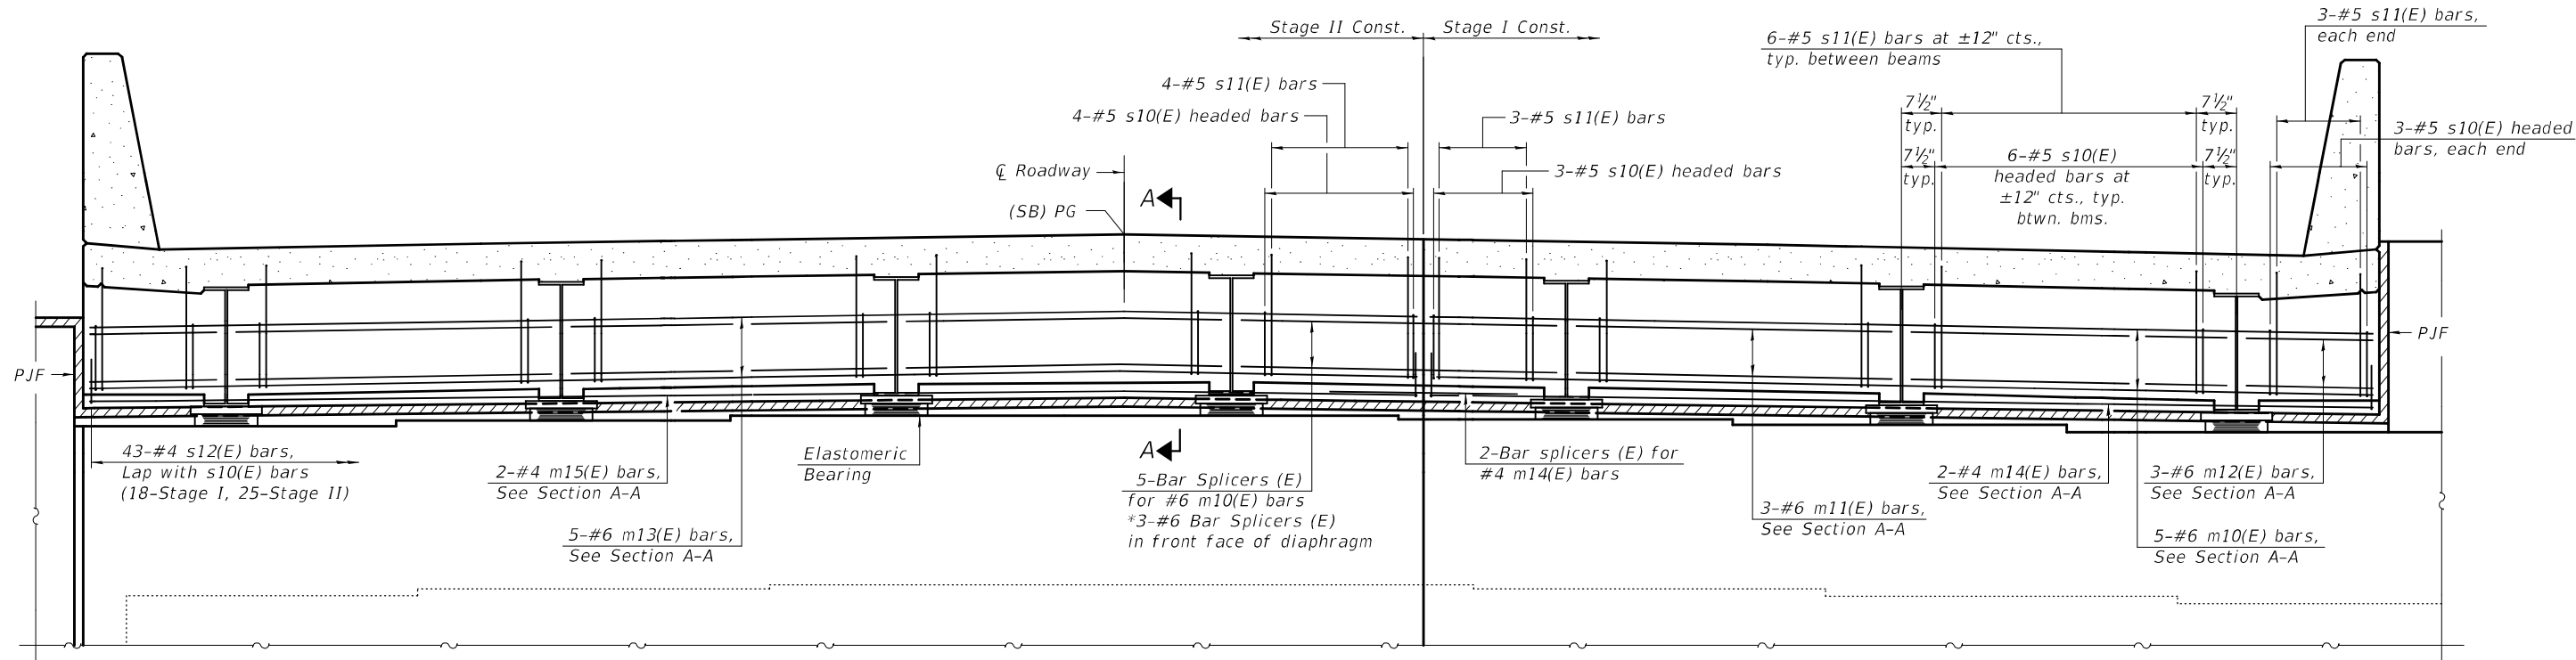

DIAPHRAGM AT SOUTH ABUTMENT
(South abutment looking South, North abutment similar)

* See sheet 42 of 42 for detail of bar splicer in front face of diaphragm.
** Prior to grinding.

Notes:
See sheet 19 of 42 for superstructure details and Bill of Material.
See sheet 22 of 42 for Section A-A.
The s10(E), s11(E) and s12(E) bars shall be placed parallel to the beams.
Spacing for these bars shall be at right angles to the beams.
The approach slab seat shall have a constant slope determined from the control points shown.
Cost of fabric reinforced elastomeric mat, galvanized plate, stainless steel expansion bolts with nuts and washers and installation are included in the cost of Concrete Superstructure.

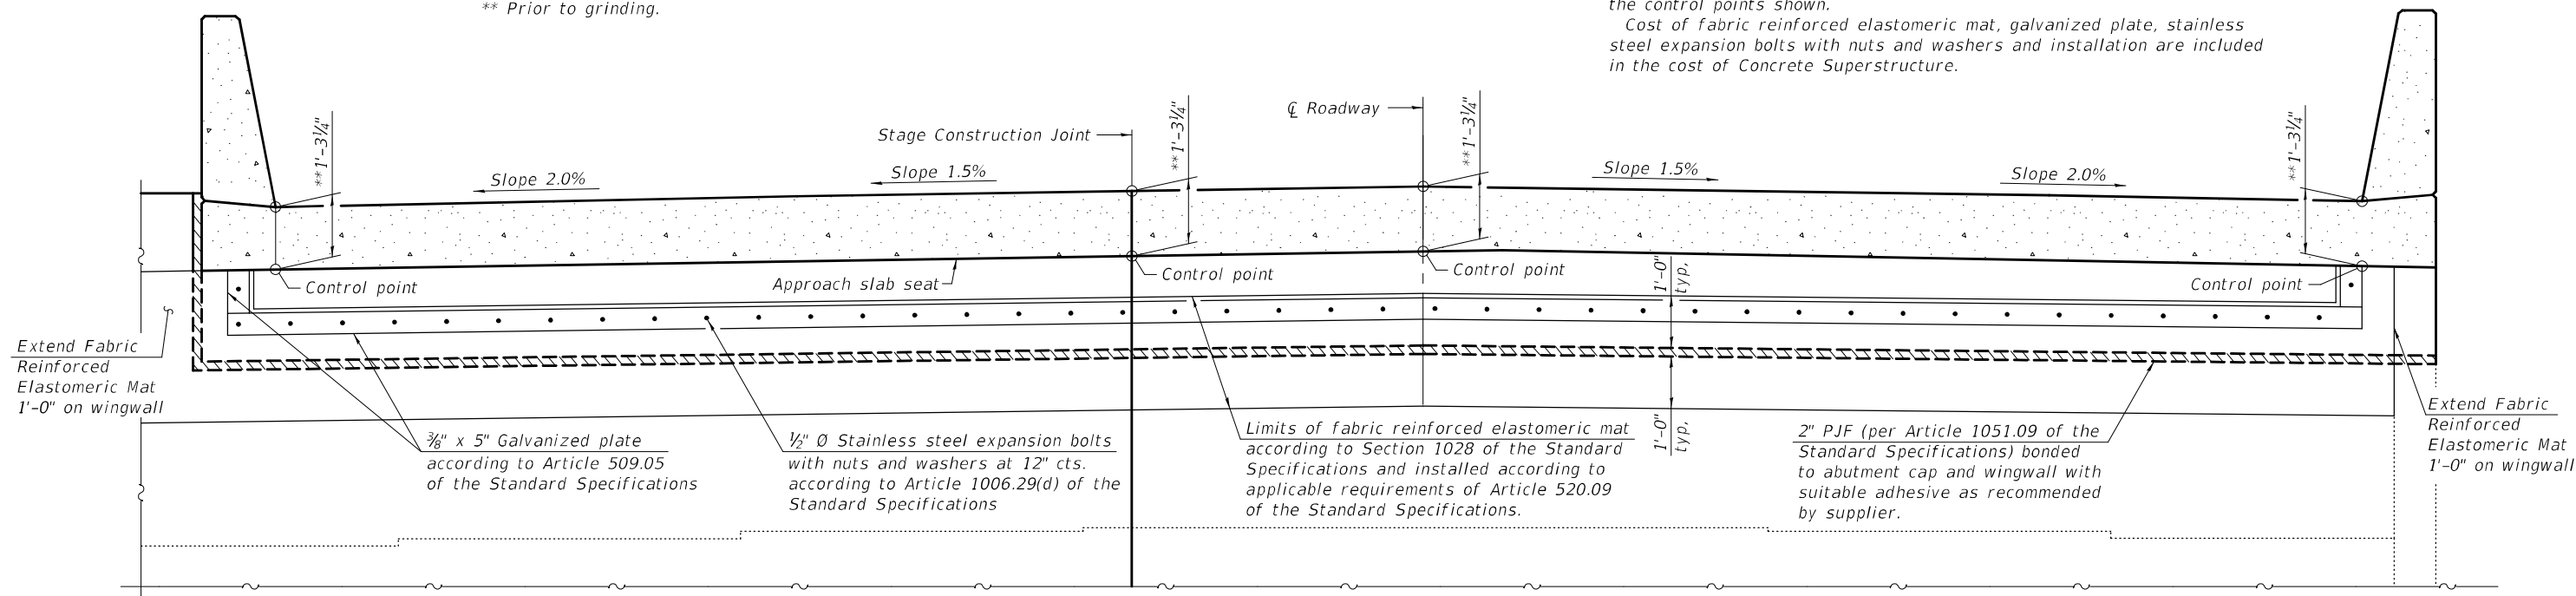

VIEW B-B

MODEL: 0100198-70A87-021
FILE NAME: pw:\lido-cpw\benley.com\FWIDOT\Documents\IDOT Offices\Bureau of Bridges and Structures\Projects\0100198\CADD Plans\0100198_70A87.dgn

DESIGNED -	RYAN P. NEGANGARD
CHECKED -	DAVID H. RICHTER
DRAWN -	DENNIS A. POP
CHECKED -	R.P.N. / D.H.R. / G.R.A.

EXAMINED
PASSED

Mark Shuffin
ENGINEER OF BRIDGE DESIGN
Jayne F. Schaff
ENGINEER OF BRIDGES AND STRUCTURES

DATE - MAY 16, 2023
REVISED -
REVISED -

**STATE OF ILLINOIS
DEPARTMENT OF TRANSPORTATION**


**DIAPHRAGM DETAILS
STRUCTURE NO. 010-0199 (SB)**

SHEET 21 OF 42 SHEETS

F.A.I. RTE.	SECTION	COUNTY	TOTAL SHEETS	SHEET NO.
57	(10-30)BR	CHAMPAIGN	107	60
CONTRACT NO. 70A87				
ILLINOIS FED. RD PROJECT				


5/17/2023 2:00:56 PM

MODEL: 0100198-70A87-022
FILE NAME: pw:\idol-pw\benley.com\FWIDOT\Documents\IDOT Offices\Bureau of Bridges and Structures\Projects\0100198\CADD Plans\0100198_70A87.dgn

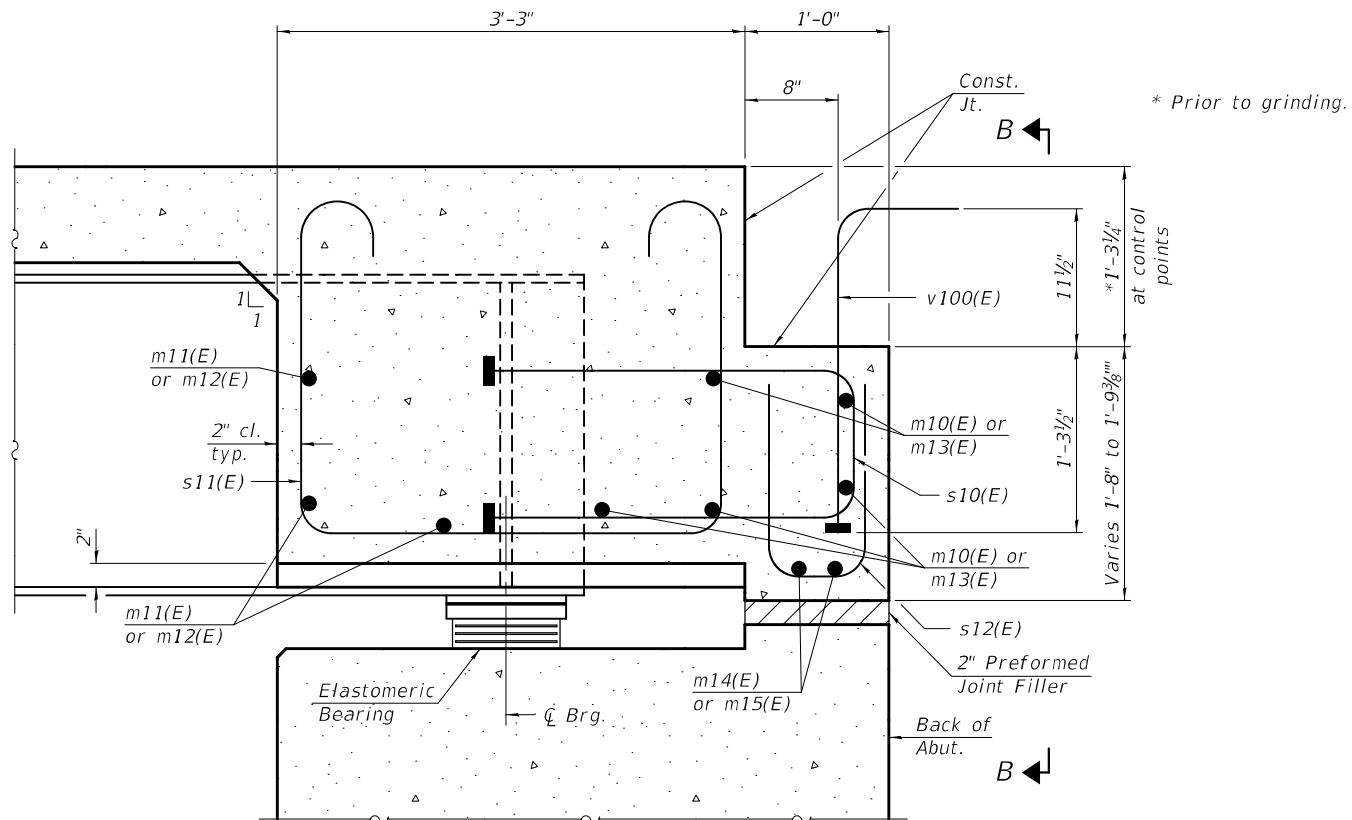

SECTION A-A
(at Rt. L's)

Notes:
See sheet 19 of 42 for superstructure details and Bill of Material.
See sheets 20 and 21 of 42 for view B-B and PJF details.
See sheets 33 thru 37 of 42 for additional details of PJF at wingwalls.

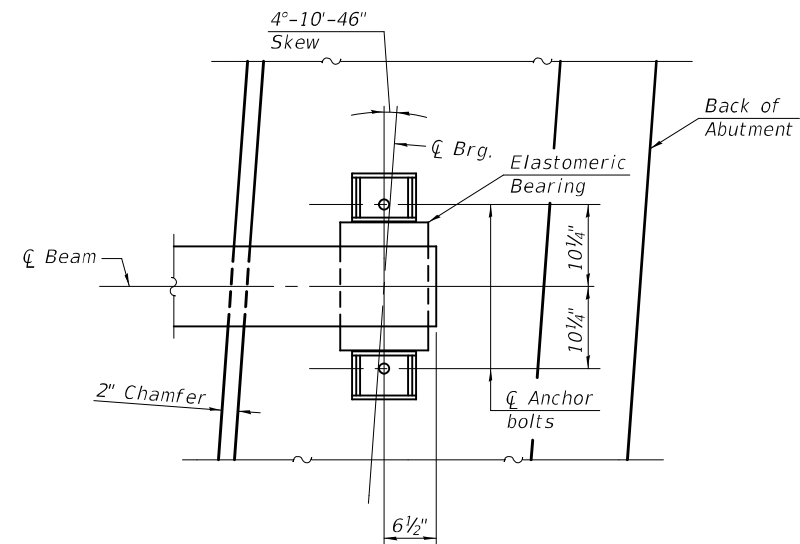

PLAN AT ABUTMENT
(Showing bottom flange of beam)

DESIGNED - RYAN P. NEGANGARD	EXAMINED
CHECKED - DAVID H. RICHTER	PASSED
DRAWN - DENNIS A. POP	
CHECKED - R.P.N. / D.H.R. / G.R.A.	

Mark Shuffin
ENGINEER OF BRIDGE DESIGN
James F. Schaff
ENGINEER OF BRIDGES AND STRUCTURES

DATE - MAY 16, 2023	REVISED -
	REVISED -


STATE OF ILLINOIS
DEPARTMENT OF TRANSPORTATION

DIAPHRAGM DETAILS
STRUCTURE NO. 010-0198 (NB) & 010-0199 (SB)

SHEET 22 OF 42 SHEETS

F.A.I. RTE.	SECTION	COUNTY	TOTAL SHEETS	SHEET NO.
57	(10-30)BR	CHAMPAIGN	107	61
CONTRACT NO. 70A87				
ILLINOIS FED. RD PROJECT				

5/17/2023 2:00:57 PM

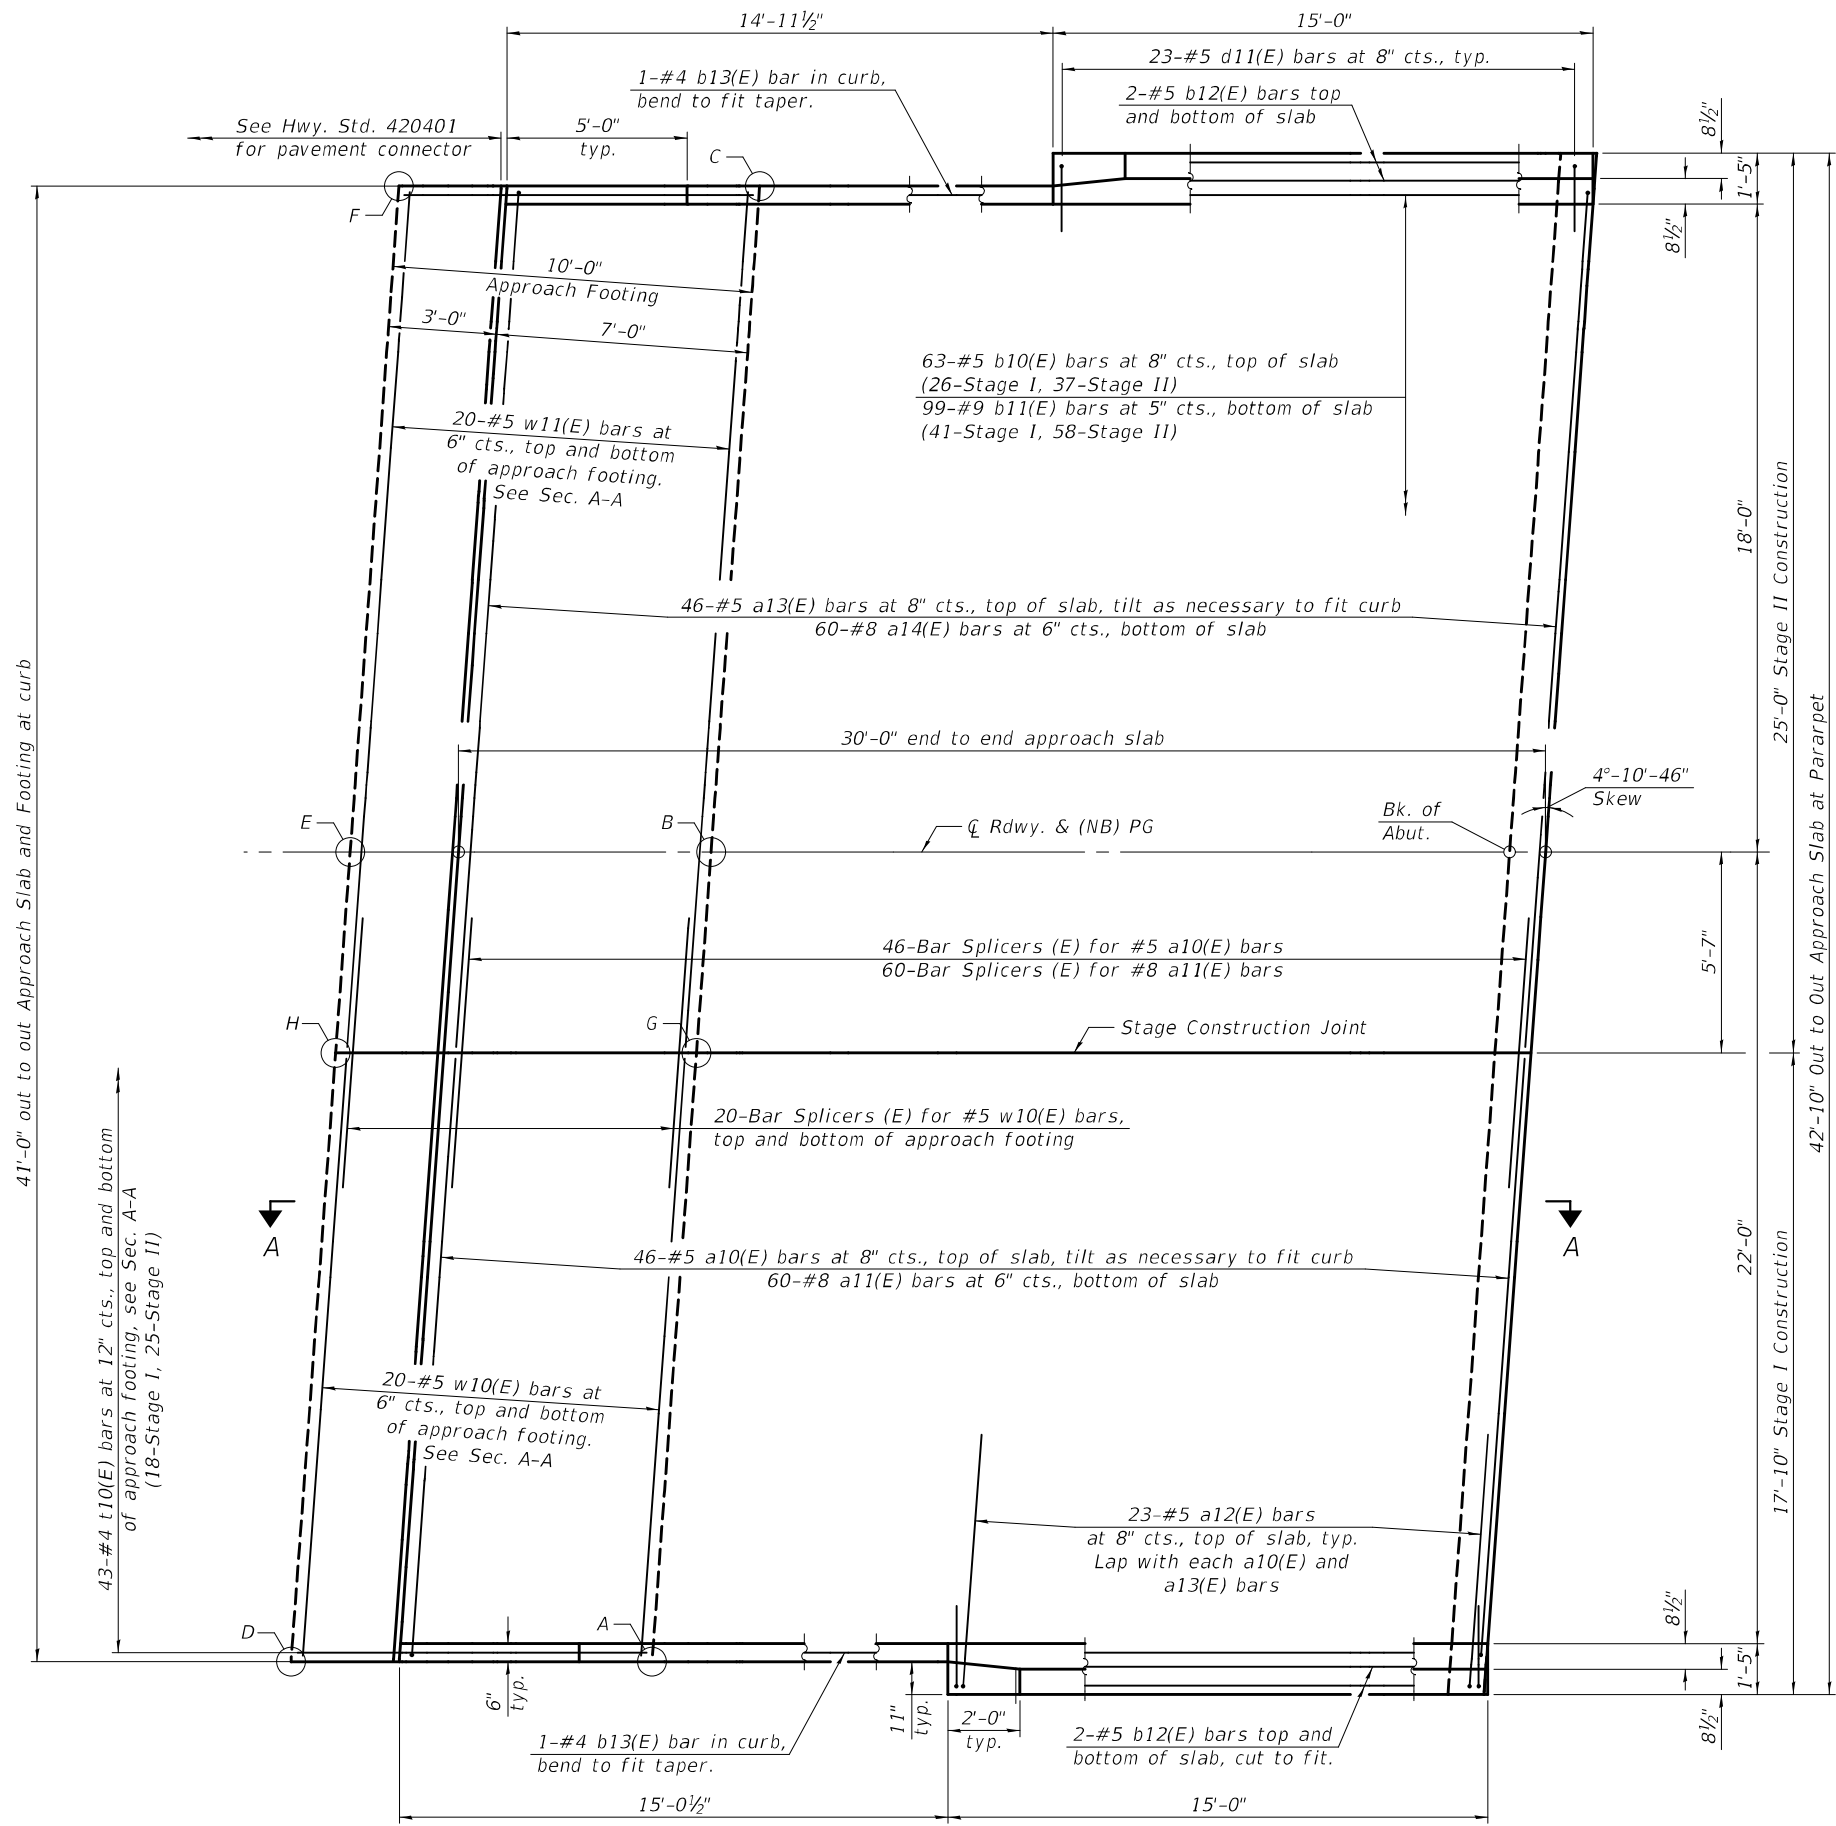

TOP AND BOTTOM ELEVATIONS
FOR APPROACH FOOTING

South Approach			North Approach		
Point/ Location	Top	Bottom	Point/ Location	Top	Bottom
A - NE	727.39	726.56	A - SW	725.51	724.68
B - N C	727.77	726.94	B - S C	725.84	725.01
C - NW	727.45	726.62	C - SE	725.47	724.64
D - SE	727.49	726.66	D - NW	725.37	724.54
E - S C	727.86	727.03	E - N C	725.70	724.87
F - SW	727.54	726.71	F - NE	725.33	724.50
G - N SCJ	727.69	726.86	G - S SCJ	725.76	724.93
H - S SCJ	727.78	726.95	H - N SCJ	725.62	724.79

MODEL: 0100198-70A87-023
FILE NAME: pw:\lido-pw\benley.com\FWIDOT\Documents\IDOT Offices\Bureau of Bridges and Structures\Projects\0100198\CADD Plans\0100198_70A87.dgn
5/17/2023 2:00:58 PM

DESIGNED -	RYAN P. NEGANGARD
CHECKED -	DAVID H. RICHTER
DRAWN -	DENNIS A. POP
CHECKED -	R.P.N. / D.H.R. / G.R.A.

EXAMINED	 ENGINEER OF BRIDGE DESIGN
PASSED	 ENGINEER OF BRIDGES AND STRUCTURES

DATE -	MAY 16, 2023
REVISED -	
REVISED -	


STATE OF ILLINOIS
DEPARTMENT OF TRANSPORTATION

BRIDGE APPROACH SLAB
STRUCTURE NO. 010-0198 (NB)

SHEET 23 OF 42 SHEETS

F.A.I. RTE.	SECTION	COUNTY	TOTAL SHEETS	SHEET NO.
57	(10-30)BR	CHAMPAIGN	107	62
CONTRACT NO. 70A87				
ILLINOIS FED. RD PROJECT				

MODEL: 0100198-70A87-024
FILE NAME: pw:\lido-pw\benley.com\FWIDOT\Documents\IDOT Offices\Bureau of Bridges and Structures\Projects\0100198\CADD Plans\0100198_70A87.dgn

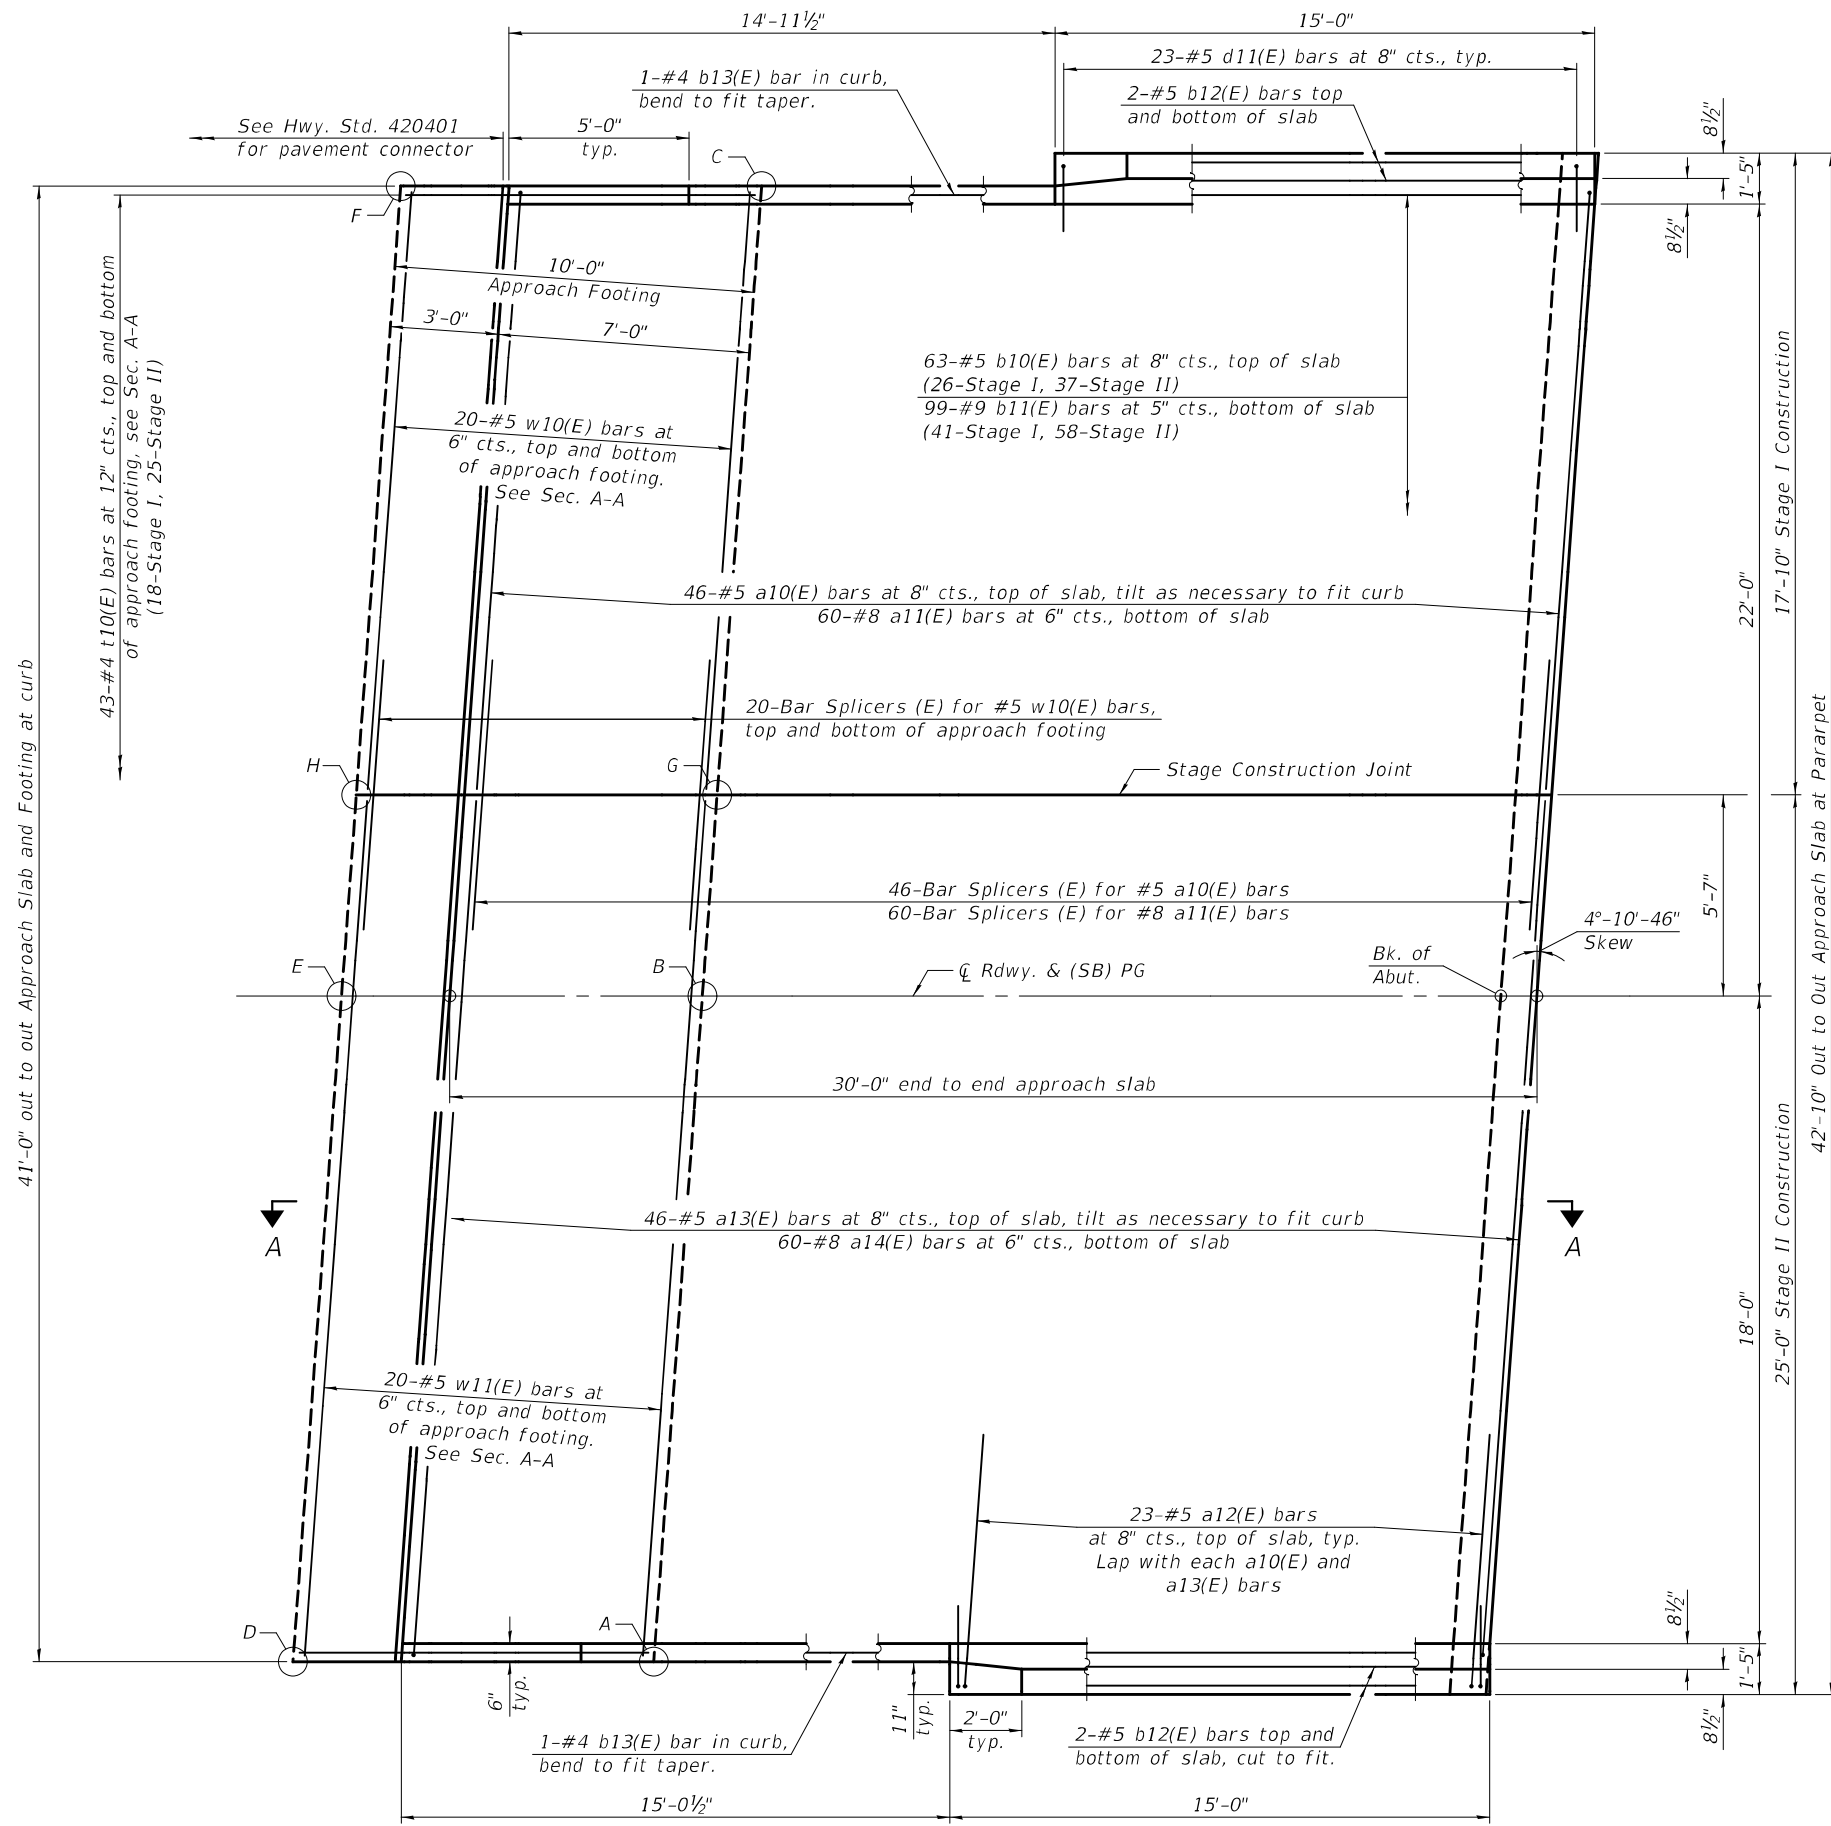

PLAN
(South approach shown, North approach similar)

TOP AND BOTTOM ELEVATIONS
FOR APPROACH FOOTING

South Approach			North Approach		
Point/ Location	Top	Bottom	Point/ Location	Top	Bottom
A - NE	727.41	726.58	A - SW	725.34	724.51
B - N C	727.71	726.88	B - S C	725.75	724.92
C - NW	727.30	726.47	C - SE	725.46	724.63
D - SE	727.51	726.68	D - NW	725.20	724.37
E - S C	727.80	726.97	E - N C	725.61	724.78
F - SW	727.40	726.57	F - NE	725.32	724.49
G - N SCJ	727.62	726.79	G - S SCJ	725.66	724.83
H - S SCJ	727.72	726.89	H - N SCJ	725.52	724.69

(Sheet 2 of 4)

DESIGNED -	RYAN P. NEGANGARD
CHECKED -	DAVID H. RICHTER
DRAWN -	DENNIS A. POP
CHECKED -	R.P.N. / D.H.R. / G.R.A.

EXAMINED	 ENGINEER OF BRIDGE DESIGN
PASSED	 ENGINEER OF BRIDGES AND STRUCTURES

DATE -	MAY 16, 2023
REVISED -	
REVISED -	


STATE OF ILLINOIS
DEPARTMENT OF TRANSPORTATION

BRIDGE APPROACH SLAB
STRUCTURE NO. 010-0199 (SB)


SHEET 24 OF 42 SHEETS

F.A.I. RTE.	SECTION	COUNTY	TOTAL SHEETS	SHEET NO.
57	(10-30)BR	CHAMPAIGN	107	63
CONTRACT NO. 70A87				
ILLINOIS FED. RD PROJECT				


5/17/2023 2:00:59 PM

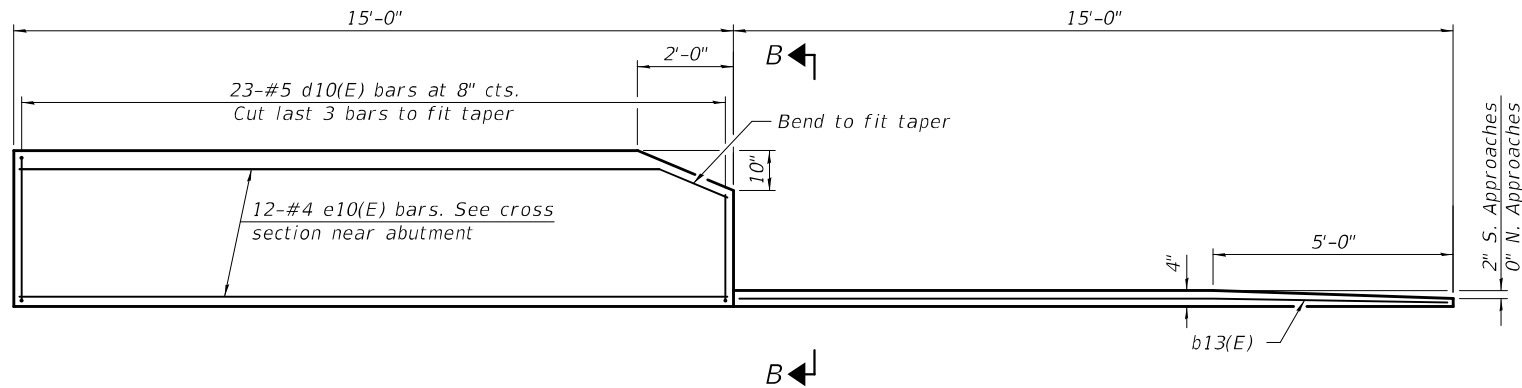


INSIDE ELEVATION OF PARAPET AND CURB

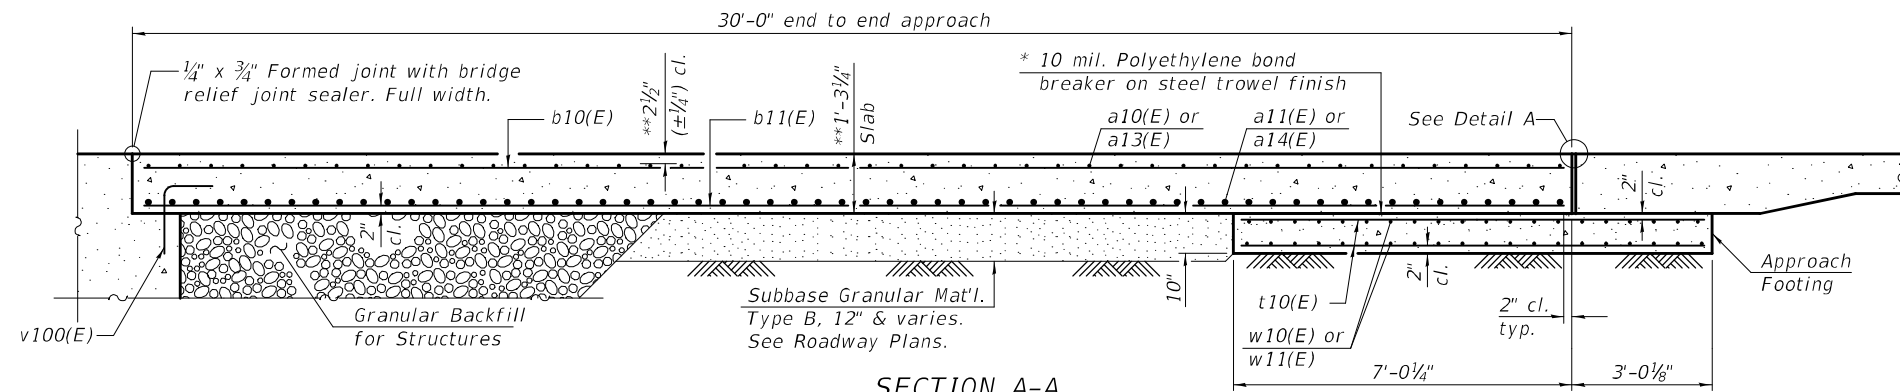


SECTION A-A

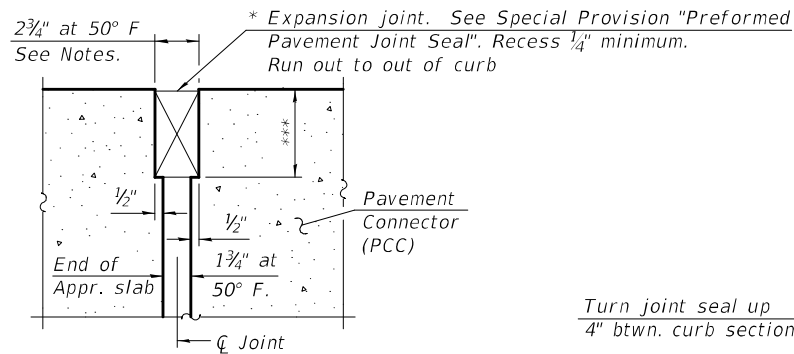

DETAIL A
(at Rt. L's)

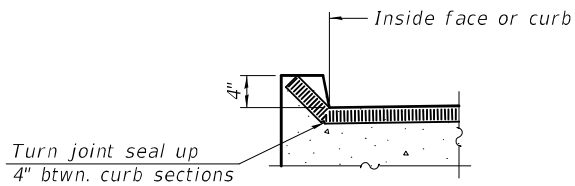

END OF SEAL
(At North approaches only)

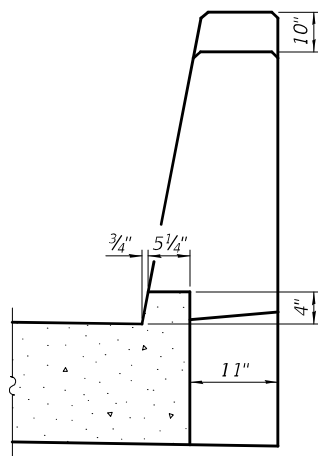

VIEW B-B

Notes:

The joint opening shall be adjusted for temperature per Article 520.04 of the Standard Specifications. However, since this detail is for jointless structures, the length of bridge used to calculate the adjustment shall be equal to half the total bridge length plus the length of the bridge approach slab.

Parapet concrete shall be paid for as Concrete Superstructure.


Approach slab shall be paid for as Concrete Superstructure (Approach Slab).

Approach footing concrete shall be paid for as Concrete Structures.


The approach footing maximum applied service bearing pressure (Qmax) = 2.0 ksf.

Cost of excavation for approach footing included with Concrete Structures.


For Granular Backfill for Structures and drainage treatment details, see sheet 2 of 42.

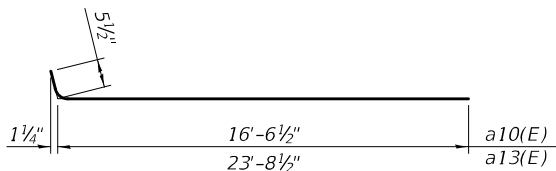


BARS a10(E) & a13(E)

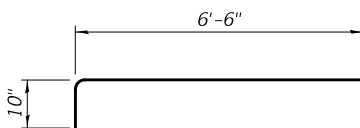

BAR a12(E)

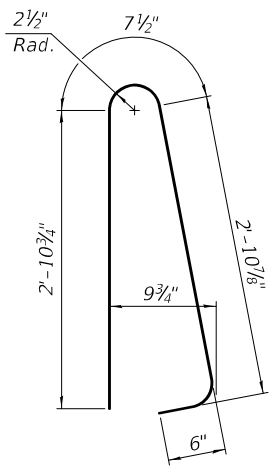

BAR d10(E)

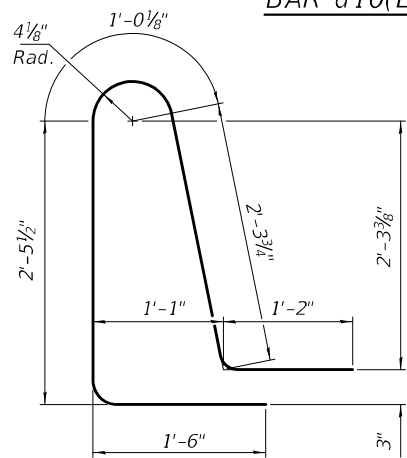

BAR d11(E)

FOUR APPROACHES
BILL OF MATERIAL

Bar	No.	Size	Length	Shape
a10(E)	184	#5	17'-0"	
a11(E)	240	#8	16'-8"	
a12(E)	184	#5	7'-4"	
a13(E)	184	#5	24'-2"	
a14(E)	240	#8	23'-10"	
b10(E)	252	#5	29'-8"	
b11(E)	396	#9	29'-8"	
b12(E)	32	#5	14'-9"	
b13(E)	8	#4	14'-8"	
d10(E)	184	#5	7'-0"	
d11(E)	184	#5	8'-6"	
e10(E)	96	#4	14'-8"	
t10(E)	344	#4	9'-8"	
w10(E)	160	#5	16'-8"	
w11(E)	160	#5	23'-10"	
Concrete Superstructure			Cu. Yd.	16.9
Concrete Superstructure (Approach Slab)			Cu. Yd.	239.4
Concrete Structures			Cu. Yd.	50.8
Reinforcement Bars, Epoxy Coated			Pound	96,470

* Cost included with Concrete Superstructure (Approach Slab).

** Prior to grinding.

*** Per manufacturer recommendations.

(Sheet 4 of 4)

MODEL: 0100198-70A87-026
FILE NAME: pw:\lido-gpw-bentley.com\FWIDOT\Documents\IDOT Offices\Bureau of Bridges and Structures\Projects\0100198\CADD Plans\0100198_70A87.dgn
5/17/2023 2:01:01 PM

DESIGNED	-	RYAN P. NEGANGARD
CHECKED	-	DAVID H. RICHTER
DRAWN	-	DENNIS A. POP
CHECKED	-	R.P.N. / D.H.R. / G.R.A.

EXAMINED		Mark Shuffin ENGINEER OF BRIDGE DESIGN
PASSED		Jaime F. Schaff ENGINEER OF BRIDGES AND STRUCTURES

DATE	-	MAY 16, 2023
REVISED	-	
REVISED	-	


STATE OF ILLINOIS
DEPARTMENT OF TRANSPORTATION

BRIDGE APPROACH SLAB DETAILS
STRUCTURE NO. 010-0198 (NB) & 010-0199 (SB)

SHEET 26 OF 42 SHEETS


F.A.I. RTE.	SECTION	COUNTY	TOTAL SHEETS	SHEET NO.
57	(10-30)BR	CHAMPAIGN	107	65
CONTRACT NO. 70A87				
ILLINOIS FED. RD PROJECT				

MODEL: 0100198-70A87-027
FILE NAME: pw:\idiot-pw\benley.com\FWIDOT\Documents\IDOT Offices\Bureau of Bridges and Structures\Projects\0100198\CADD Plans\0100198_70A87.dgn

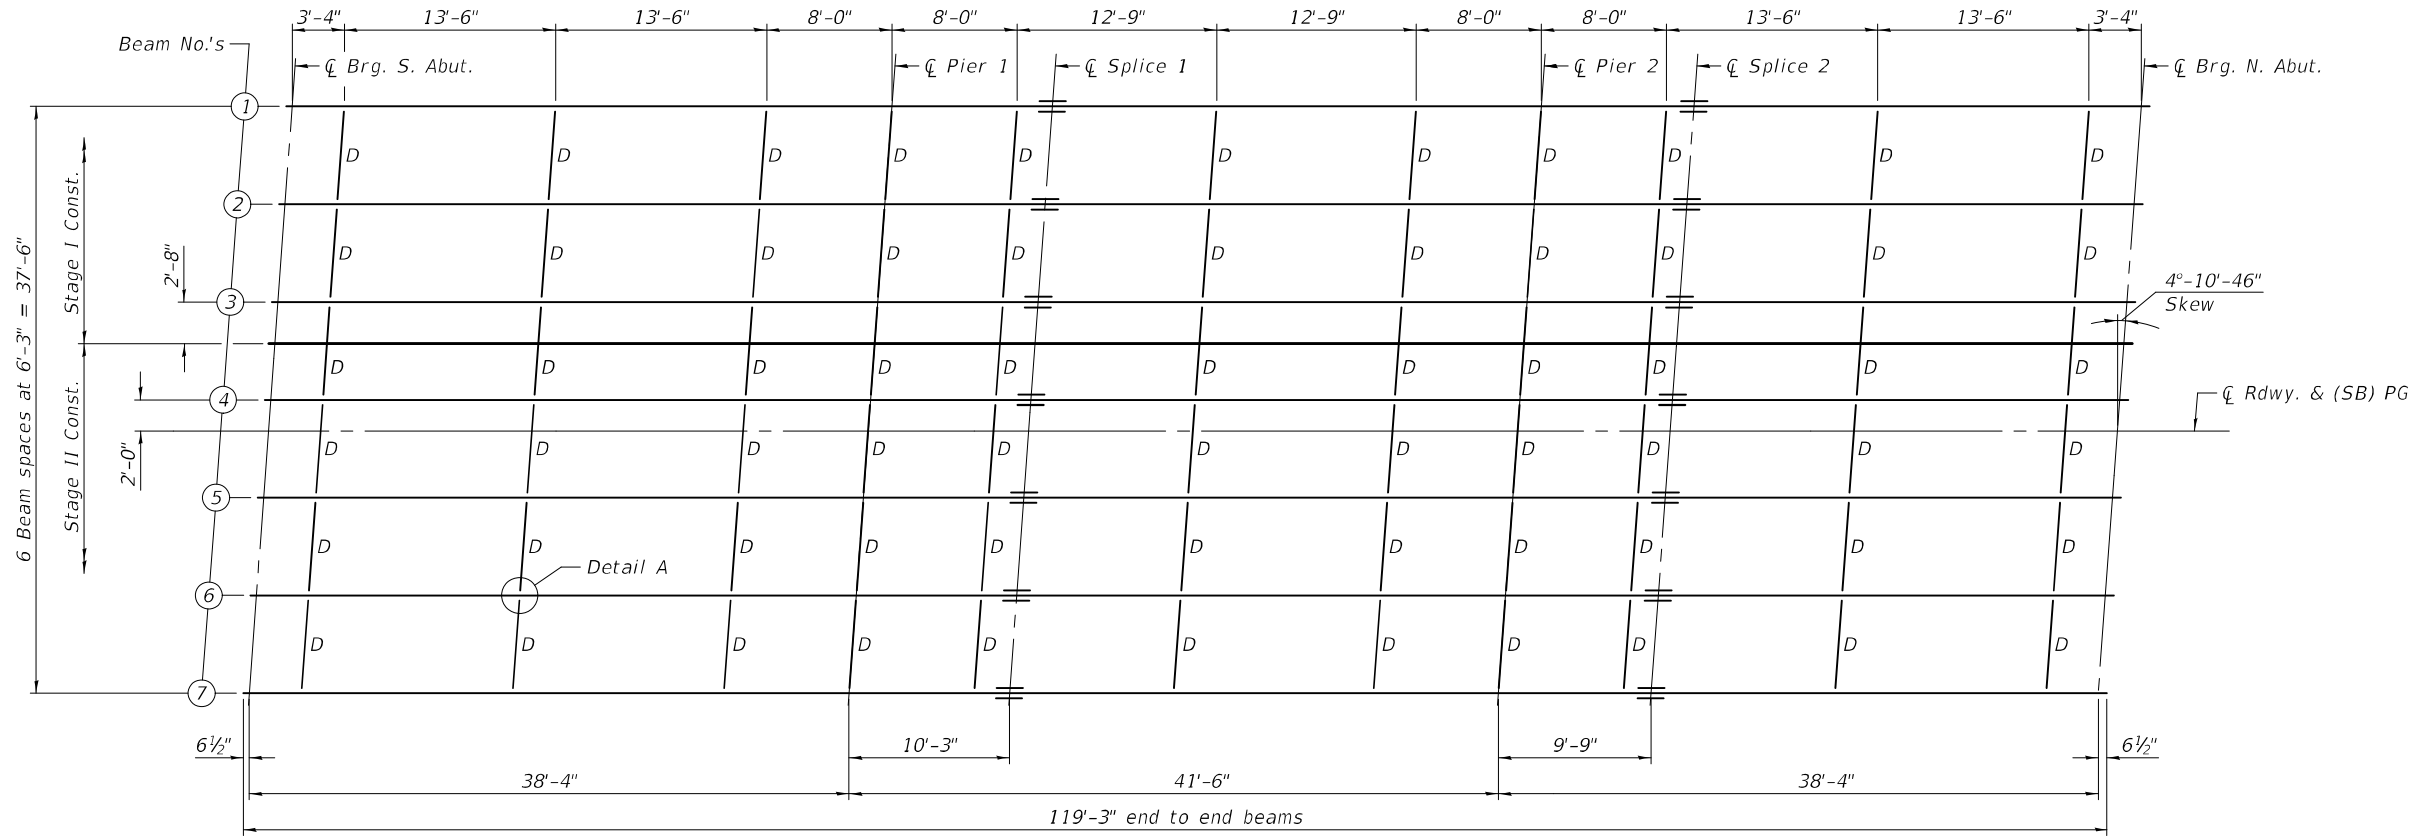


PLAN
(010-0199 Southbound)

Notes:
See sheets 28 and 29 of 42 for additional
notes and details.

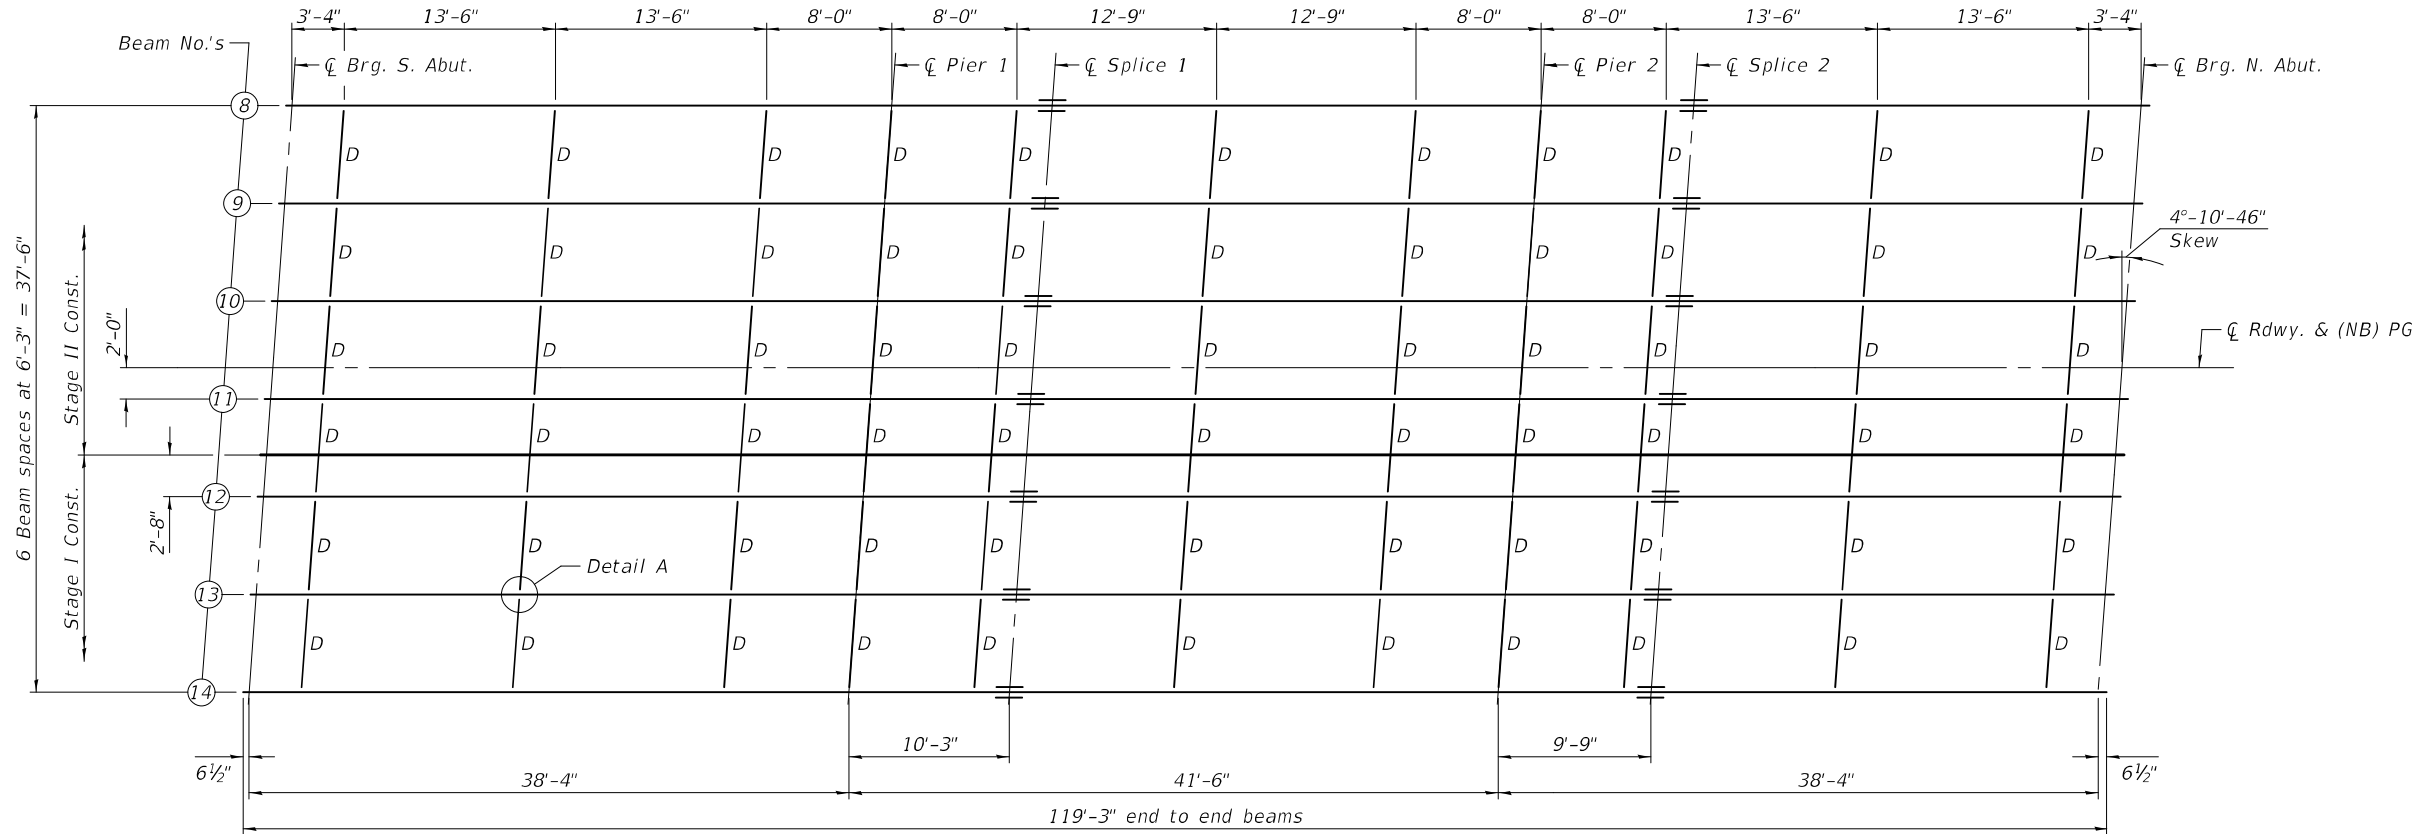

PLAN
(010-0198 Northbound)

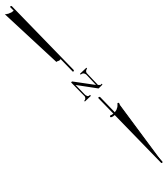

DESIGNED	-	RYAN P. NEGANGARD
CHECKED	-	DAVID H. RICHTER
DRAWN	-	DENNIS A. POP
CHECKED	-	R.P.N. / D.H.R. / G.R.A.

EXAMINED		<i>Mark Shaffer</i> ENGINEER OF BRIDGE DESIGN
PASSED		<i>James F. Schaff</i> ENGINEER OF BRIDGES AND STRUCTURES

DATE	-	MAY 16, 2023
REVISED	-	
REVISED	-	


STATE OF ILLINOIS
DEPARTMENT OF TRANSPORTATION

STRUCTURAL STEEL DETAILS
STRUCTURE NO. 010-0198 (NB) & 010-0199 (SB)

SHEET 27 OF 42 SHEETS


F.A.I. RTE.	SECTION	COUNTY	TOTAL SHEETS	SHEET NO.
57	(10-30)BR	CHAMPAIGN	107	66
CONTRACT NO. 70A87				
ILLINOIS FED. RD PROJECT				

MODEL: 0100198-70A87-028
FILE NAME: pw:\lido-cpw-bentley.com\FWIDOT\Documents\IDOT Offices\Bureau of Bridges and Structures\Projects\0100198\CADD Plans\0100198_70A87.dgn

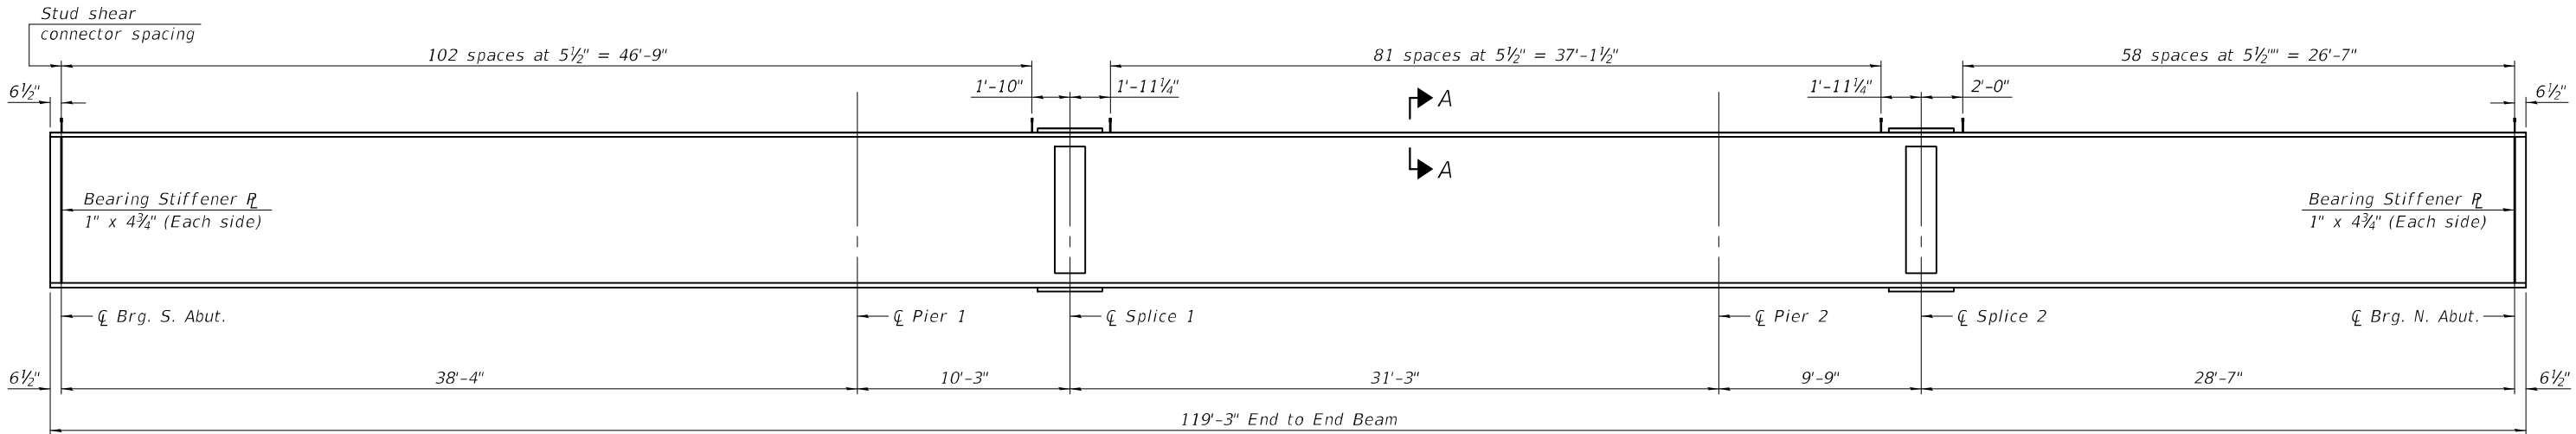


BEAM ELEVATION


(All beams are W27x84, AASHTO M270, Grade 50, CVN)

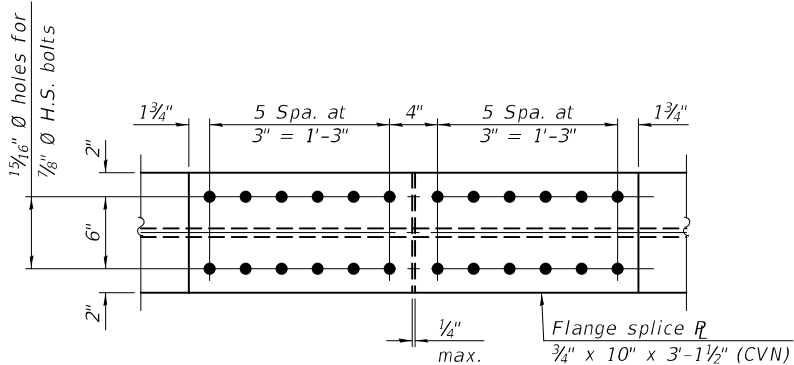

TOP and BOTTOM PLAN

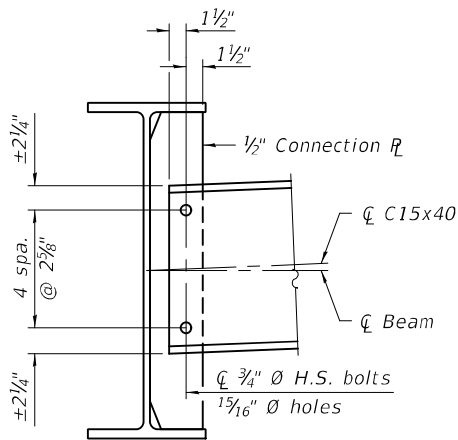


DIAPHRAGM D

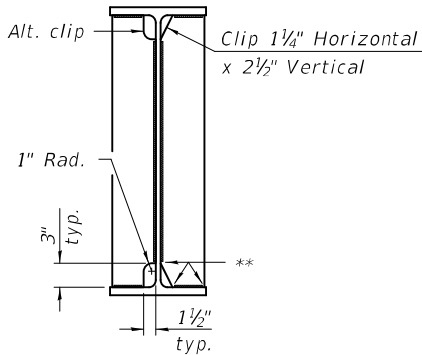


WELD LIMITS AND CLIP DETAILS


** Stop welds 1/4" (±1/8") from edges as shown. Typical.

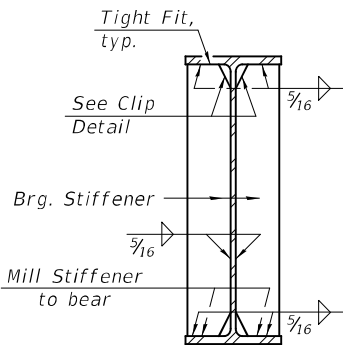

BEARING STIFFENER DETAIL

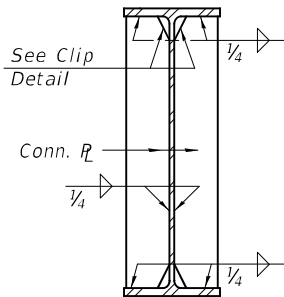


CONNECTION PLATE DETAIL

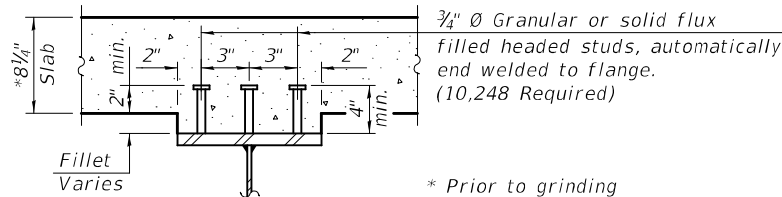


SECTION A-A

* Prior to grinding

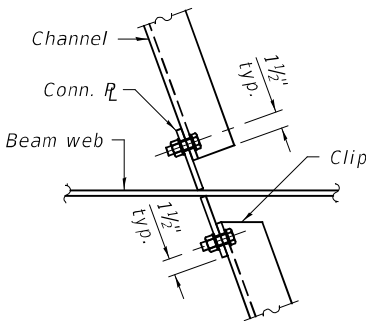

DETAIL A

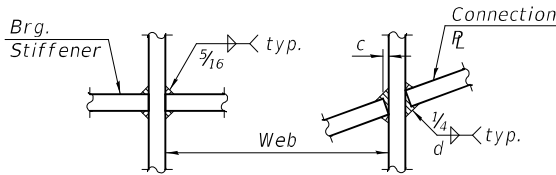

WEB WELD DETAIL

d = 1/4 + c

Notes:
Two hardened washers required for each set of oversized holes.
All diaphragms shall be installed as steel is erected and secured with erection pins and bolts except as otherwise noted. Individual diaphragms at supports may be temporarily disconnected to install bearing anchor rods.
Load carrying components designated "CVN" shall conform to the Charpy-V-Notch Impact Energy Requirement, Zone 2.
Alternate channels of equal depth and larger weight are permitted to facilitate material acquisition. Alternate channels, if utilized, shall be provided at no additional cost to the Department.
All splice plates and bearing stiffeners shall be AASHTO M270, Grade 50.

DESIGNED	-	RYAN P. NEGANGARD
CHECKED	-	DAVID H. RICHTER
DRAWN	-	DENNIS A. POP
CHECKED	-	R.P.N. / D.H.R. / G.R.A.

EXAMINED		Mark Shaffer ENGINEER OF BRIDGE DESIGN
PASSED		Joey F. Schaff ENGINEER OF BRIDGES AND STRUCTURES

DATE	-	MAY 16, 2023
REVISED	-	
REVISED	-	

STATE OF ILLINOIS
DEPARTMENT OF TRANSPORTATION

STRUCTURAL STEEL DETAILS
STRUCTURE NO. 010-0198 (NB) & 010-0199 (SB)

SHEET 28 OF 42 SHEETS

F.A.I. RTE.	SECTION	COUNTY	TOTAL SHEETS	SHEET NO.
57	(10-30)BR	CHAMPAIGN	107	67
CONTRACT NO. 70A87				
ILLINOIS FED. RD PROJECT				

5/17/2023 2:01:03 PM

MODEL: 0100198-70A87-029
FILE NAME: pw:\lido-gw\benley.com\FW\IDOT\Documents\IDOT_Offices\Bureau of Bridges and Structures\Projects\0100198\CADD Plans\0100198_70A87.dgn

*TOP OF BEAM ELEVATIONS - 010-0199 SOUTHBOUND

Location	℄ Bearing S. Abut.	℄ Bearing Pier 1	℄ Splice 1	℄ Bearing Pier 2	℄ Splice 2	℄ Bearing N. Abut.
Beam 1	727.63	727.17	727.04	726.67	726.56	726.24
Beam 2	727.76	727.30	727.17	726.80	726.69	726.38
Beam 3	727.87	727.41	727.28	726.91	726.80	726.49
Beam 4	727.97	727.51	727.38	727.01	726.90	726.59
Beam 5	727.94	727.48	727.35	726.98	726.87	726.56
Beam 6	727.85	727.39	727.26	726.90	726.79	726.47
Beam 7	727.74	727.28	727.15	726.78	726.67	726.36

*TOP OF BEAM ELEVATIONS - 010-0198 NORTHBOUND

Location	℄ Bearing S. Abut.	℄ Bearing Pier 1	℄ Splice 1	℄ Bearing Pier 2	℄ Splice 2	℄ Bearing N. Abut.
Beam 8	727.78	727.32	727.20	726.83	726.72	726.41
Beam 9	727.90	727.44	727.32	726.96	726.85	726.54
Beam 10	728.00	727.54	727.42	727.06	726.95	726.64
Beam 11	728.04	727.58	727.46	727.10	726.99	726.68
Beam 12	727.95	727.49	727.37	727.01	726.90	726.59
Beam 13	727.85	727.39	727.27	726.91	726.80	726.49
Beam 14	727.73	727.27	727.15	726.79	726.68	726.37

* For fabrication use only.

INTERIOR BEAM MOMENT TABLE			
	0.4 Span 1 or 0.6 Span 3	Pier 1 or Pier 2	0.5 Span 2
I_s	(in ⁴) 2850	2850	2850
$I_c(n)$	(in ⁴) 9365	9365	9365
$I_c(3n)$	(in ⁴) 7151	7151	7151
$I_c(cr)$	(in ⁴) -	4457	-
S_s	(in ³) 213	213	213
$S_c(n)$	(in ³) 346	346	346
$S_c(3n)$	(in ³) 315	315	315
$S_c(cr)$	(in ³) -	261	-
DC1	(k/′) 0.775	0.775	0.775
M _{DC1}	(′k) 87.4	123.1	43.8
DC2	(k/′) 0.190	0.190	0.190
M _{DC2}	(′k) 21.4	30.2	10.7
DW	(k/′) 0.313	0.313	0.313
M _{DW}	(′k) 35.3	49.7	17.7
LLDF		0.560	0.548
M _{℄ + IM}	(′k) 313.6	248.5	271.2
M _u (Strength I)	(′k) 737.8	701.1	569.3
ø _r M _n	(′k) 1731	1330	1731
f _s DC1	(ksi) 4.92	6.94	2.47
f _s DC2	(ksi) 0.82	1.15	0.41
f _s DW	(ksi) 1.34	1.89	0.67
f _s (℄ + IM)	(ksi) 10.88	8.62	9.41
f _s (Service II)	(ksi) 21.22	21.18	15.78
0.95R _n F _{yr}	(ksi) 47.50	47.50	47.50
f _s (Total)(Strength I)	(ksi) 28.22	33.83	21.07
ø _r F _n	(ksi) -	-	-
V _r	(k) 40.8	45.9	41.3

BEAM REACTION TABLE				
	Interior		Exterior	
	Abut.	Piers	Abut.	Piers
LLDF	0.689	0.689	0.528	0.528
OCF	1.020	-	1.020	-
R _{DC1}	(k) 39.8	34.1	39.1	32.1
R _{DC2}	(k) 5.4	8.4	5.4	8.4
R _{DW}	(k) 9.1	13.8	8.7	12.6
R _℄	(k) 47.9	66.5	37.6	50.9
R _{IM}	(k) 11.8	15.0	9.1	11.5
R _{TOTAL}	(k) 114.0	137.8	99.9	115.5

Abutment reactions include dead load and live load from approach slab and concrete diaphragm.

- I_s , S_s : Non-composite moment of inertia and section modulus of the steel section used for computing f_s(Total-Strength I, and Service II) due to non-composite dead loads (in.4 and in.³).
- $I_c(n)$, $S_c(n)$: Composite moment of inertia and section modulus of the steel and deck based upon the modular ratio, "n", used for computing f_s(Total-Strength I, and Service II) in uncracked sections due to short-term composite live loads (in.4 and in.³).
- $I_c(3n)$, $S_c(3n)$: Composite moment of inertia and section modulus of the steel and deck based upon 3 times the modular ratio, "3n", used for computing f_s(Total-Strength I, and Service II) in uncracked sections, due to long-term composite (superimposed) dead loads (in.4 and in.³).
- $I_c(cr)$, $S_c(cr)$: Composite moment of inertia and section modulus of the steel and longitudinal deck reinforcement, used for computing f_s (Total-Strength I and Service II) in cracked sections, due to both short-term composite live loads and long-term composite (superimposed) dead loads (in.4 and in.³).
- DC1: Un-factored non-composite dead load (kips/ft.).
- M_{DC1} : Un-factored moment due to non-composite dead load (kip-ft.).
- DC2: Un-factored long-term composite (superimposed excluding future wearing surface) dead load (kips/ft.).
- M_{DC2} : Un-factored moment due to long-term composite (superimposed excluding future wearing surface) dead load (kip-ft.).
- DW: Un-factored long-term composite (superimposed future wearing surface only) dead load (kips/ft.).
- M_{DW} : Un-factored moment due to long-term composite (superimposed future wearing surface only) dead load (kip-ft.).
- LLDF: Live Load Distribution Factor for moment and shear computed according to Article 4.6.2.2 and further IDOT provisions.
- M_{℄ + IM}: Un-factored live load moment plus dynamic load allowance (impact) (kip-ft.).
- M_u (Strength I): Factored design moment (kip-ft.).
- 1.25 (M_{DC1} + M_{DC2}) + 1.5 M_{DW} + 1.75 M_{℄ + IM}
- ø_rM_n: Compact composite positive moment capacity computed according to Article 6.10.7.1 or non-slender negative moment capacity according to Article A6.1.1 or A6.1.2 (kip-ft).
- f_s DC1: Un-factored stress at edge of flange for controlling steel flange due to vertical non-composite dead loads as calculated below (ksi).
- M_{DC1} / S_{nc}
- f_s DC2: Un-factored stress at edge of flange for controlling steel flange due to vertical composite dead loads as calculated below (ksi).
- M_{DC2} / S_c(3n) or M_{DC2} / S_c(cr) as applicable.
- f_s DW: Un-factored stress at edge of flange for controlling steel flange due to vertical composite future wearing surface loads as calculated below (ksi).
- M_{DW} / S_c(3n) or M_{DW} / S_c(cr) as applicable.
- f_s (℄ + IM): Un-factored stress at edge of flange for controlling steel flange due to vertical composite live load plus impact loads as calculated below (ksi).
- M_{℄ + IM} / S_c(n) or M_{℄ + IM} / S_c(cr) as applicable.
- f_s (Service II): Sum of stresses as computed below (ksi).
- f_sDC1 + f_sDC2 + f_sDW + 1.3 f_s(℄ + IM)
- 0.95R_nF_{yr} : Composite stress capacity for Service II loading according to Article 6.10.4.2 (ksi).
- f_s (Total)(Strength I): Sum of stresses as computed below on non-compact section (ksi).
- 1.25 (f_sDC1 + f_sDC2) + 1.5 f_sDW + 1.75 f_s(℄ + IM)
- ø_rF_n: Non-Compact composite positive or negative stress capacity for Strength I loading according to Article 6.10.7 or 6.10.8 (ksi).
- V_r: Maximum factored shear range in span computed according to Article 6.10.10.
- OCF: Obtuse Correction Factor applied to non-continuous exterior beam ends and computed according to Article 4.6.2.2.3c-1 or as further simplified by IDOT provisions.
- R_{DC1} : Un-factored reaction due to non-composite dead load (kip).
- R_{DC2} : Un-factored reaction due to long-term composite (superimposed excluding future wearing surface) dead load (kip).
- R_{DW} : Un-factored reaction due to long-term composite (superimposed future wearing surface only) dead load (kip).
- R_℄ : Un-factored live load reaction (kip).
- R_{IM} : Un-factored dynamic load allowance (impact) (kip).

DESIGNED - RYAN P. NEGANGARD	EXAMINED	DATE - MAY 16, 2023
CHECKED - DAVID H. RICHTER	PASSED	REVISED -
DRAWN - DENNIS A. POP		REVISED -
CHECKED - R.P.N. / D.H.R. / G.R.A.		





Mark Shuffin
ENGINEER OF BRIDGE DESIGN
Jayne F. Schaff
ENGINEER OF BRIDGES AND STRUCTURES

STATE OF ILLINOIS
DEPARTMENT OF TRANSPORTATION

STRUCTURAL STEEL DETAILS
STRUCTURE NO. 010-0198 (NB) & 010-0199 (SB)



SHEET 29 OF 42 SHEETS

F.A.I. RTE.	SECTION	COUNTY	TOTAL SHEETS	SHEET NO.
57	(10-30)BR	CHAMPAIGN	107	68
CONTRACT NO. 70A87				
		ILLINOIS	FED. RD PROJECT	

    

PINTLE

FIXED BEARING
(28 Required)

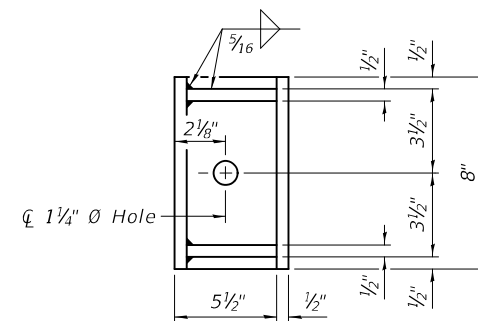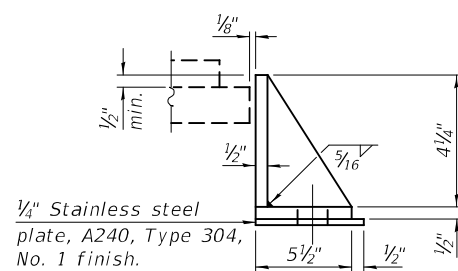



FILL PLATE THICKNESS TABLE

Location	Beam 4	Beam 10
S. Abut.	$\frac{3}{8}$ "	$1\frac{1}{4}$ "
Pier 1	$\frac{3}{8}$ "	$1\frac{1}{8}$ "
Pier 2	$\frac{3}{8}$ "	$1\frac{1}{4}$ "
N. Abut.	$\frac{3}{8}$ "	$1\frac{1}{4}$ "

BILL OF MATERIAL

Item	Unit	Total
Elastomeric Bearing Assembly, Type I	Each	28
Anchor Bolts, $\frac{3}{8}$ "	Each	56
Anchor Bolts, 1"	Each	56

MODEL: 0100198-70A87-032
FILE NAME: pw:\idiot-pw\benley.com\FWIDOT\Documents\IDOT Offices\Bureau of Bridges and Structures\Projects\0100198\CADD Plans\0100198_70A87.dgn

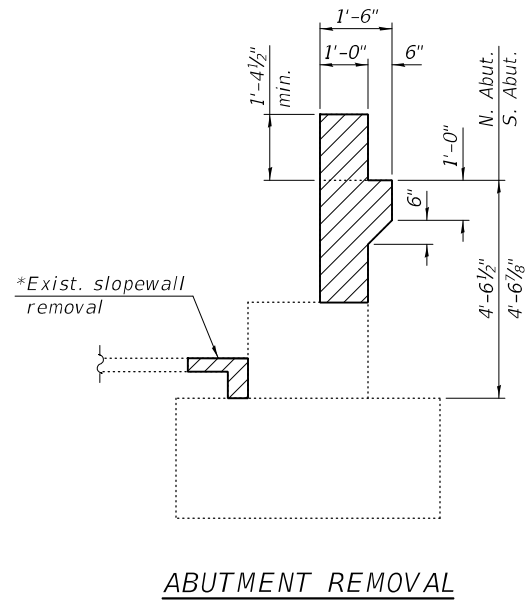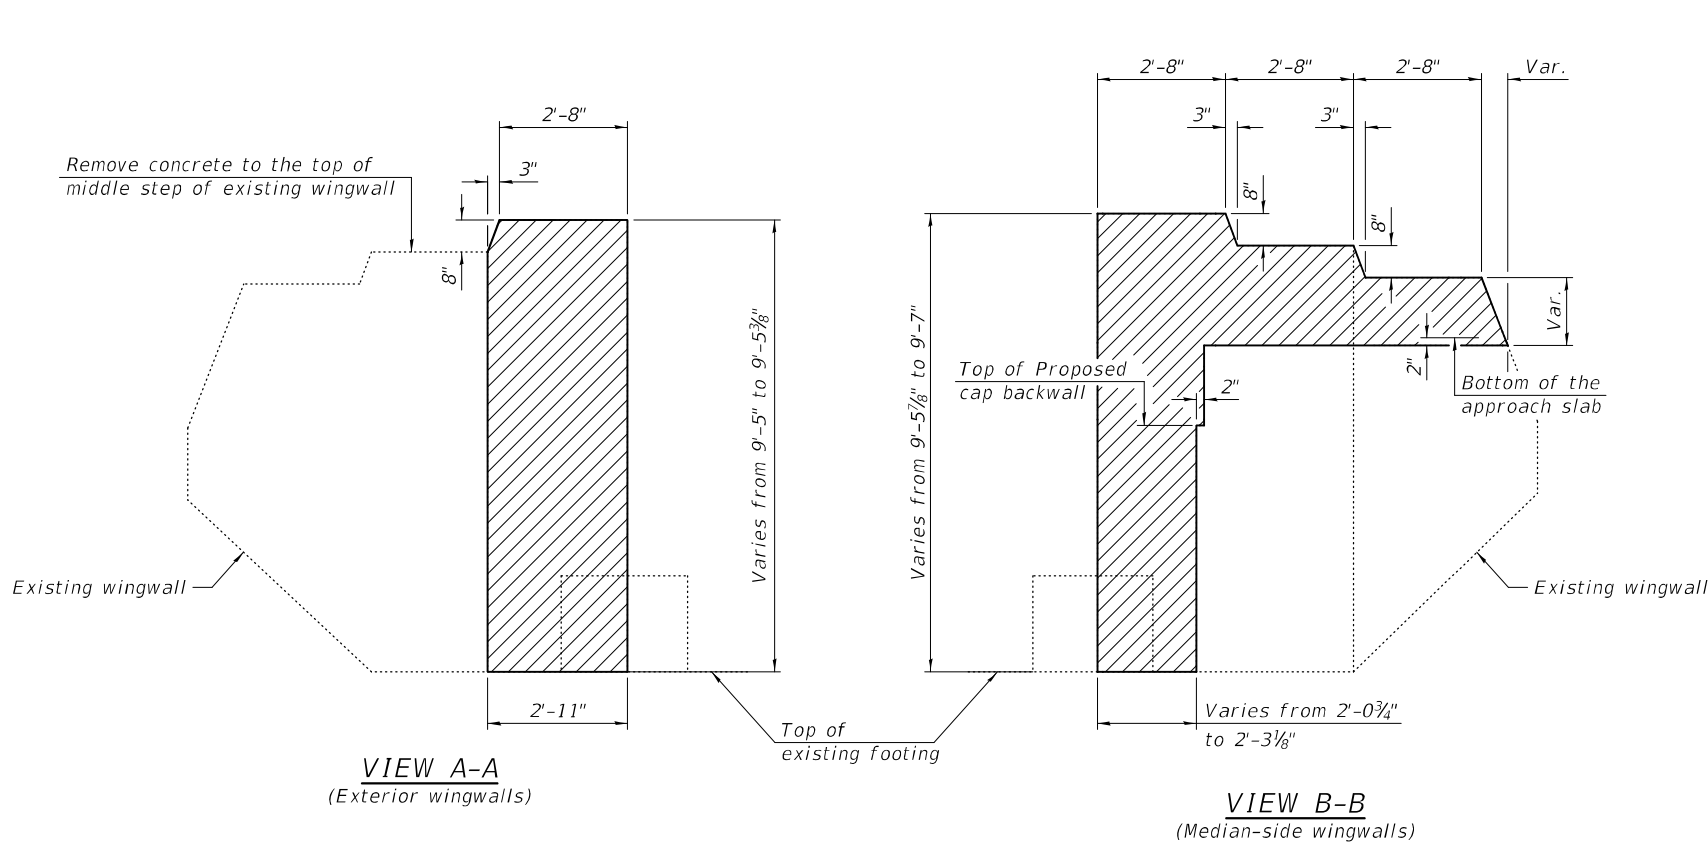

* Limits of existing slopewall removal to be determined in the field to facilitate placement of proposed cap. Cost included with Concrete Removal.

Notes:
Hatched areas indicate Concrete Removal.
Existing vertical wingwall reinforcement shall be cut off flush and covered with a 2" layer of cement grout. Cost included with Concrete Removal.

010-0198 (NB)
BILL OF MATERIAL - 2 ABUTMENTS

Item	Unit	Total
Concrete Removal	Cu. Yd.	18.7

010-0199 (SB)
BILL OF MATERIAL - 2 ABUTMENTS

Item	Unit	Total
Concrete Removal	Cu. Yd.	18.7

STATE OF ILLINOIS
DEPARTMENT OF TRANSPORTATION

CONCRETE REMOVAL
STRUCTURE NO. 010-0198 (NB) & 010-0199 (SB)

F.A.I. RTE.	SECTION	COUNTY	TOTAL SHEETS	SHEET NO.
57	(10-30)BR	CHAMPAIGN	107	71
CONTRACT NO. 70A87				
ILLINOIS FED. AID PROJECT				


SHEET 32 OF 42 SHEETS

DESIGNED - RYAN P. NEGANGARD	EXAMINED
CHECKED - DAVID H. RICHTER	PASSED
DRAWN - DENNIS A. POP	
CHECKED - R.P.N. / D.H.R. / G.R.A.	

DATE - MAY 16, 2023	REVISD -
	REVISD -

Mark Shuffin
ENGINEER OF BRIDGE DESIGN
Jayne F. Schaff
ENGINEER OF BRIDGES AND STRUCTURES

5/17/2023 2:01:08 PM

 


Note:
See sheet 37 of 42 for additional details, notes and
Bill of Material.




DESIGNED - RYAN P. NEGANGARD	EXAMINED	 ENGINEER OF BRIDGE DESIGN	DATE - MAY 16, 2023	STATE OF ILLINOIS DEPARTMENT OF TRANSPORTATION	SOUTH ABUTMENT STRUCTURE NO. 010-0198 (NB)	F.A.I. RTE.	SECTION	COUNTY	TOTAL SHEETS	SHEET NO.
CHECKED - DAVID H. RICHTER	PASSED	 ENGINEER OF BRIDGES AND STRUCTURES	REVISED -			57	(10-30)BR	CHAMPAIGN	107	72
DRAWN - DENNIS A. POP			REVISED -			CONTRACT NO. 70A87				
CHECKED - R.P.N. / D.H.R. / G.R.A.										
				SHEET 33 OF 42 SHEETS						

MODEL: 0100198-70A87-034
FILE NAME: pw:\lido-cpw-bentley.com\FWIDOT\Documents\IDOT Offices\Bureau of Bridges and Structures\Projects\0100198\CADD Plans\0100198_70A87.dgn

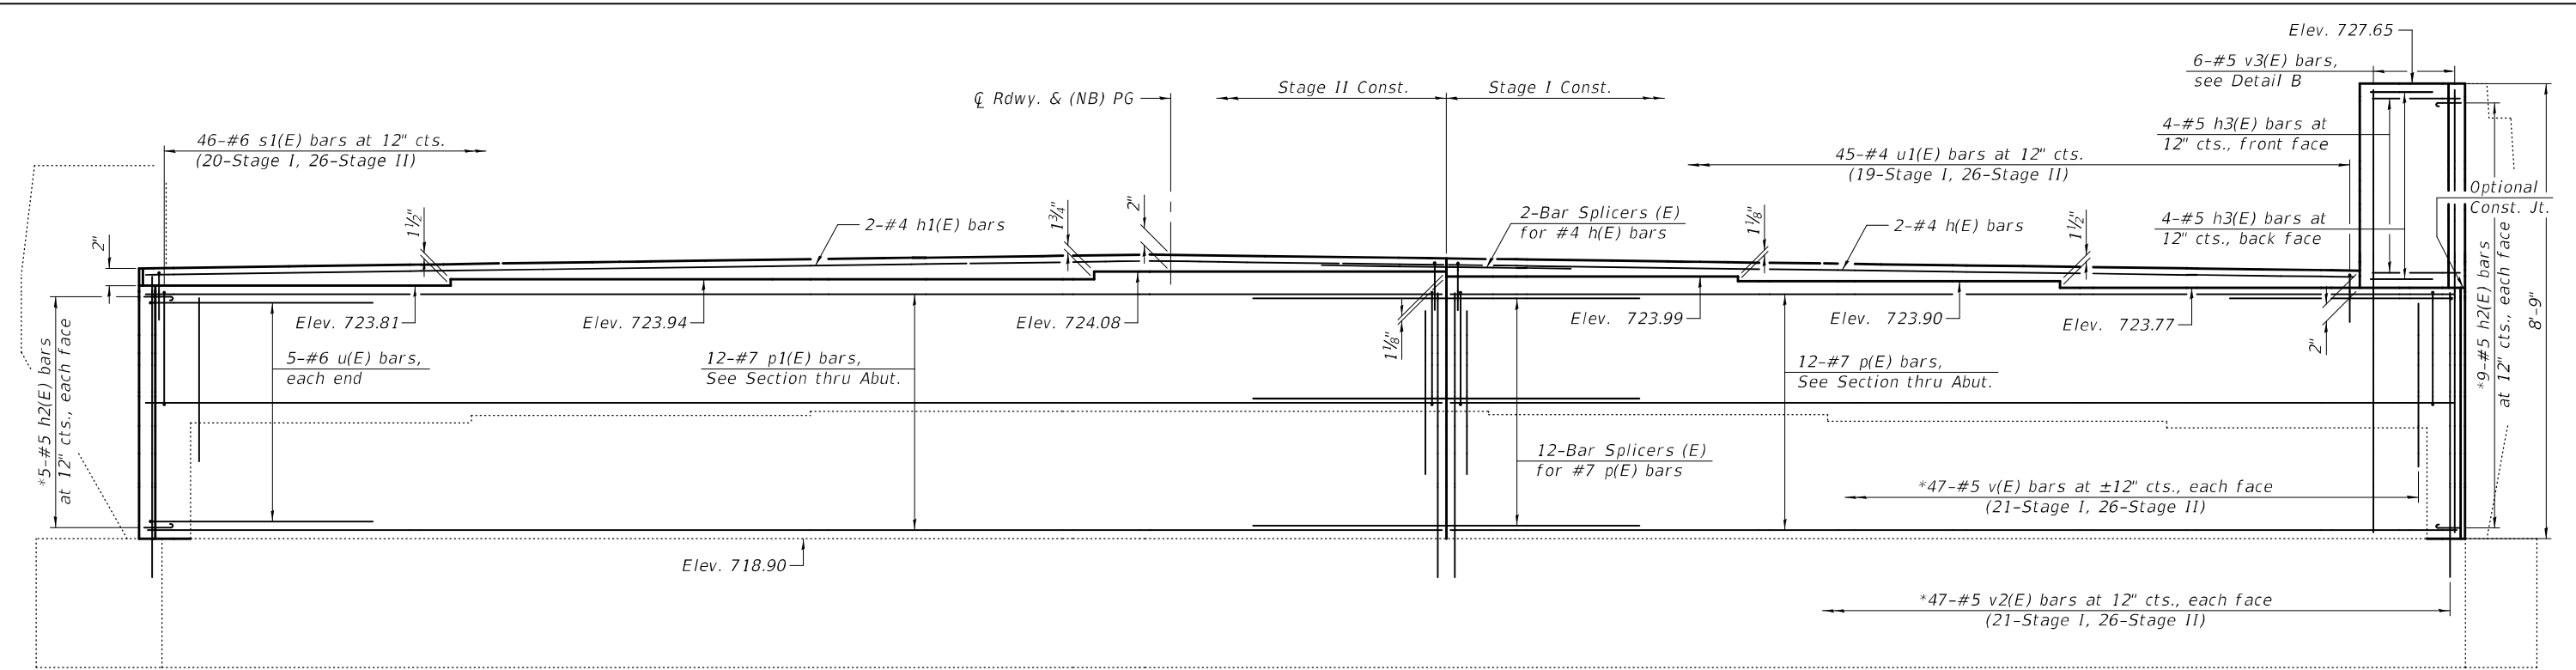

* Epoxy grout bars in 9" min. drilled holes according to Section 584 of the Standard Specifications. Cost included with Reinforcement Bars, Epoxy Coated, typ.

Note:
See sheet 37 of 42 for additional details, notes and Bill of Material.

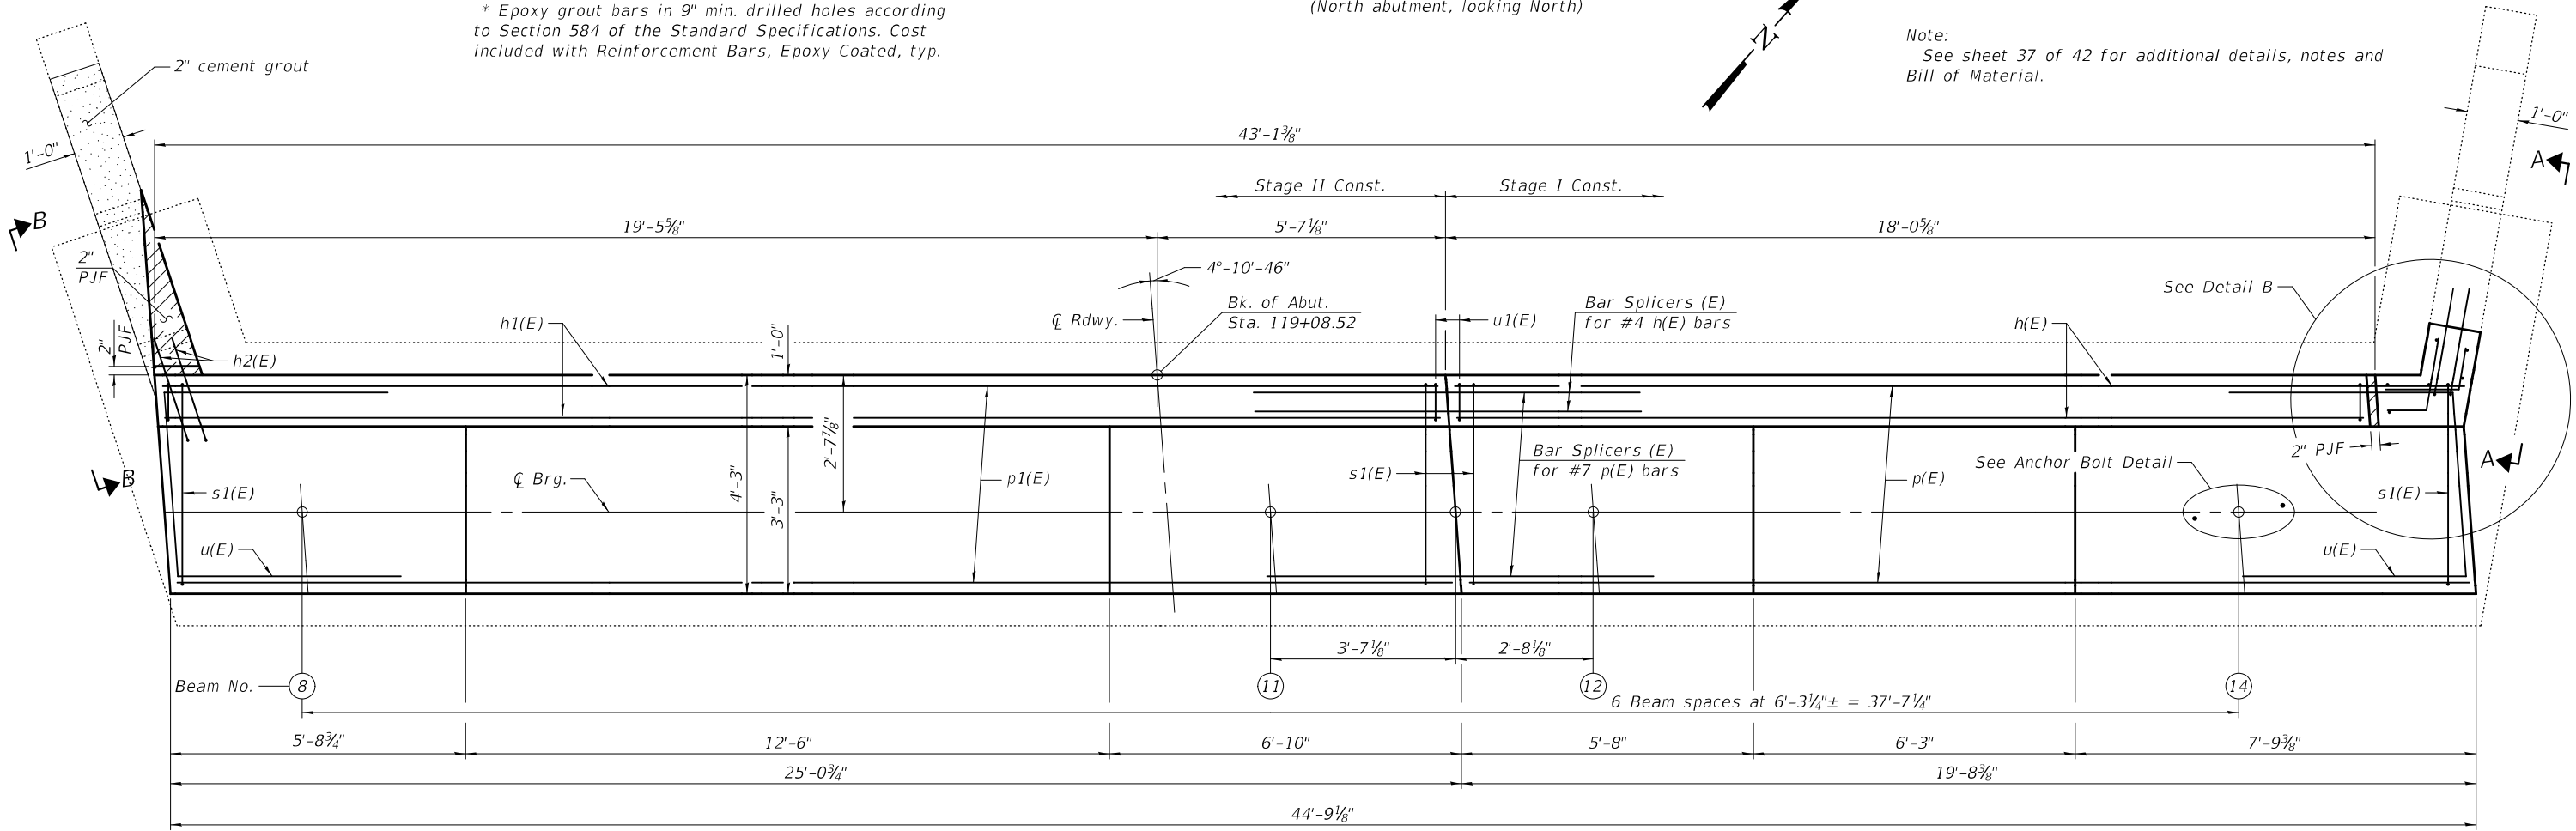

PLAN

DESIGNED	-	RYAN P. NEGANGARD
CHECKED	-	DAVID H. RICHTER
DRAWN	-	DENNIS A. POP
CHECKED	-	R.P.N. / D.H.R. / G.R.A.

EXAMINED		DATE	-	MAY 16, 2023
PASSED		REVISED	-	
		REVISED	-	


STATE OF ILLINOIS
DEPARTMENT OF TRANSPORTATION

NORTH ABUTMENT
STRUCTURE NO. 010-0198 (NB)

SHEET 34 OF 42 SHEETS

F.A.I. RTE.	SECTION	COUNTY	TOTAL SHEETS	SHEET NO.
57	(10-30)BR	CHAMPAIGN	107	73
CONTRACT NO. 70A87				
ILLINOIS FED. RD PROJECT				


MODEL: 0100198-70A87-035
FILE NAME: pw:\lido-cpw-bentley.com\FWIDOT\Documents\IDOT Offices\Bureau of Bridges and Structures\Projects\0100198\CADD Plans\0100198_70A87.dgn

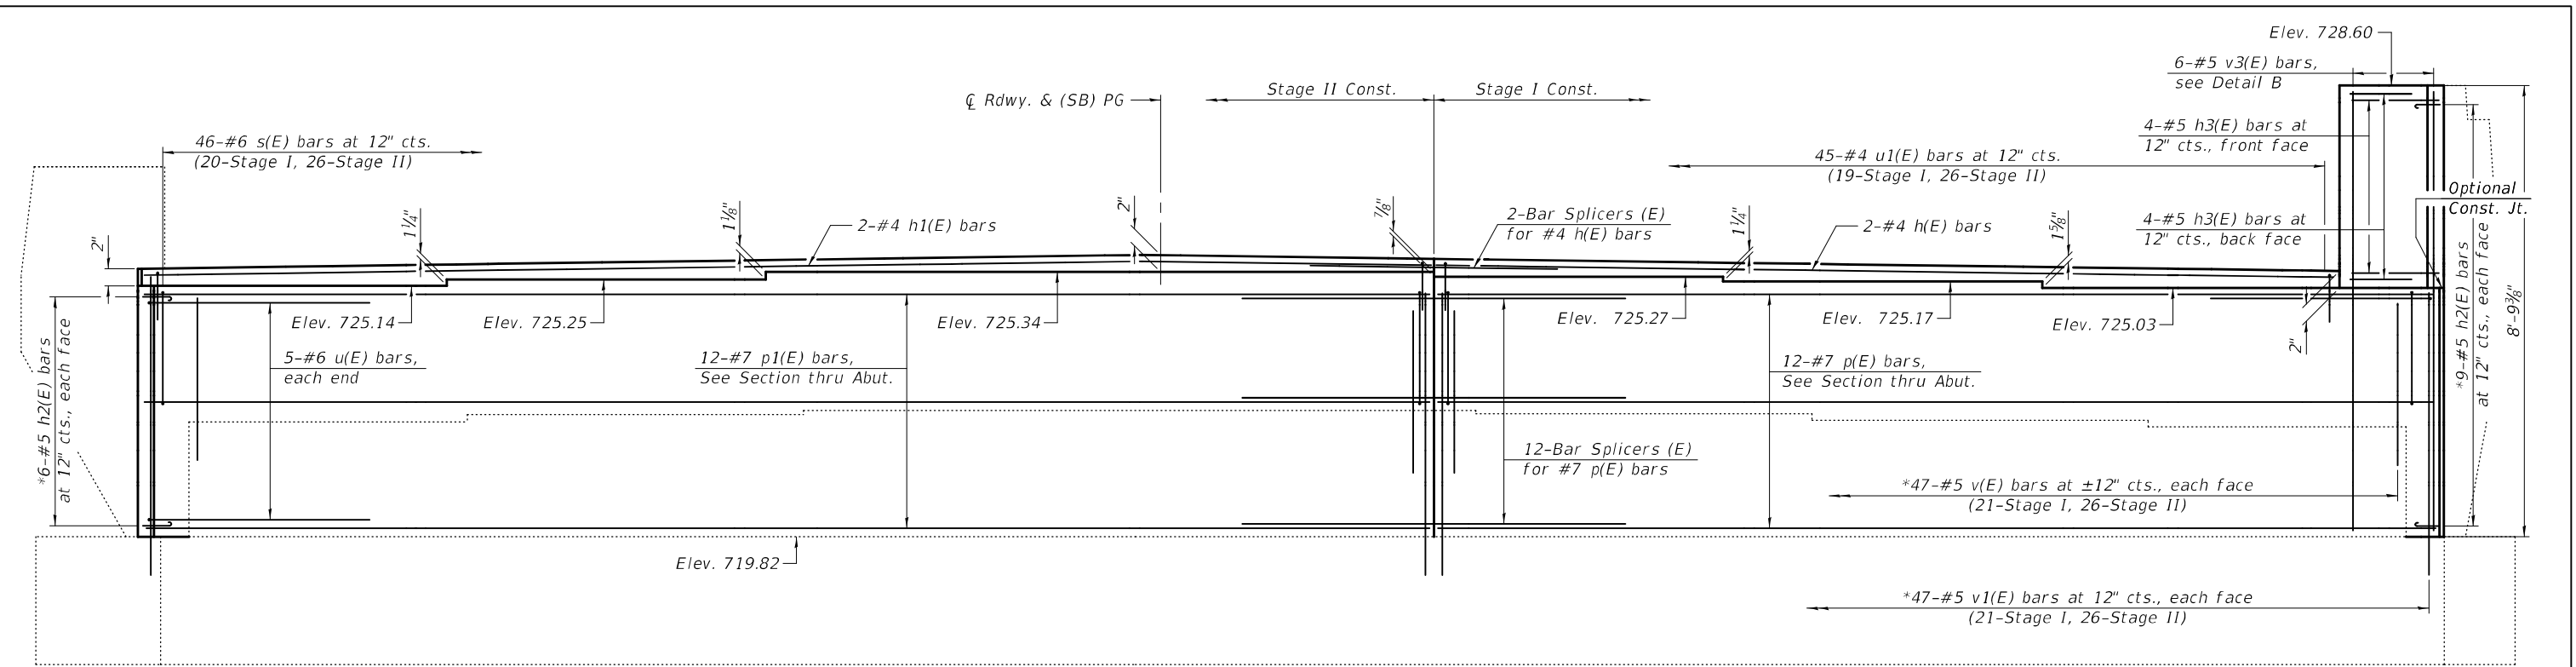

ELEVATION
(South abutment, looking South)

* Epoxy grout bars in 9" min. drilled holes according to Section 584 of the Standard Specifications. Cost included with Reinforcement Bars, Epoxy Coated, typ.

Note:
See sheet 37 of 42 for additional details, notes and Bill of Material.

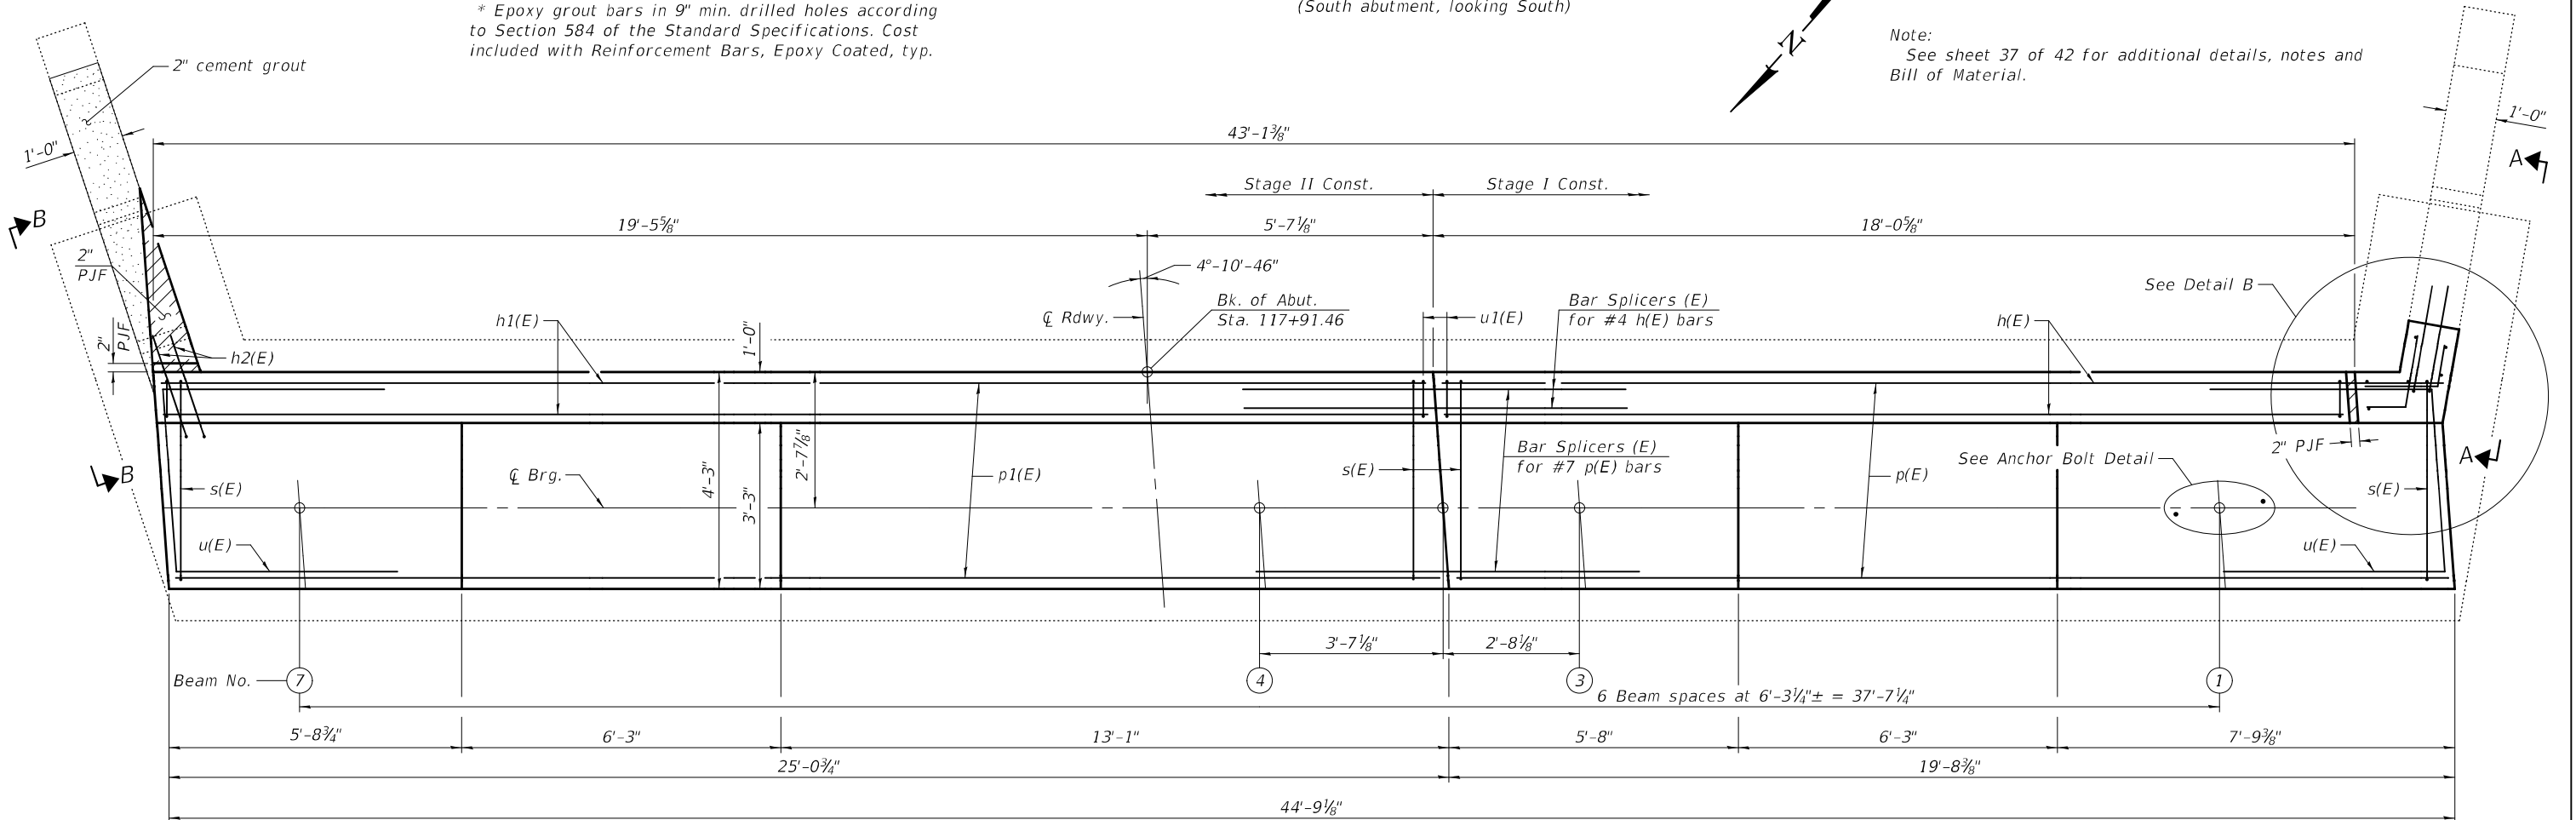

PLAN

DESIGNED	-	RYAN P. NEGANGARD
CHECKED	-	DAVID H. RICHTER
DRAWN	-	DENNIS A. POP
CHECKED	-	R.P.N. / D.H.R. / G.R.A.

EXAMINED
PASSED

Mark Shuffin
ENGINEER OF BRIDGE DESIGN
Jayne F. Schaff
ENGINEER OF BRIDGES AND STRUCTURES

DATE - MAY 16, 2023
REVISED -
REVISED -


**STATE OF ILLINOIS
DEPARTMENT OF TRANSPORTATION**

**SOUTH ABUTMENT
STRUCTURE NO. 010-0199 (SB)**

SHEET 35 OF 42 SHEETS

F.A.I. RTE.	SECTION	COUNTY	TOTAL SHEETS	SHEET NO.
57	(10-30)BR	CHAMPAIGN	107	74
CONTRACT NO. 70A87				
ILLINOIS FED. AID PROJECT				


5/17/2023 2:01:11 PM

 


Note:
See sheet 37 of 42 for additional details, notes and
Bill of Material.




DESIGNED - RYAN P. NEGANGARD	EXAMINED		DATE - MAY 16, 2023	STATE OF ILLINOIS DEPARTMENT OF TRANSPORTATION	NORTH ABUTMENT STRUCTURE NO. 010-0199 (SB)	F.A.I. RTE.	SECTION	COUNTY	TOTAL SHEETS	SHEET NO.	
CHECKED - DAVID H. RICHTER	PASSED	ENGINEER OF BRIDGE DESIGN	REVISED -			57	(10-30)BR	CHAMPAIGN	107	75	
DRAWN - DENNIS A. POP		ENGINEER OF BRIDGES AND STRUCTURES	REVISED -			CONTRACT NO. 70A87					
CHECKED - R.P.N. / D.H.R. / G.R.A.						SHEET 36 OF 42 SHEETS					
						ILLINOIS		FED. AID PROJECT			

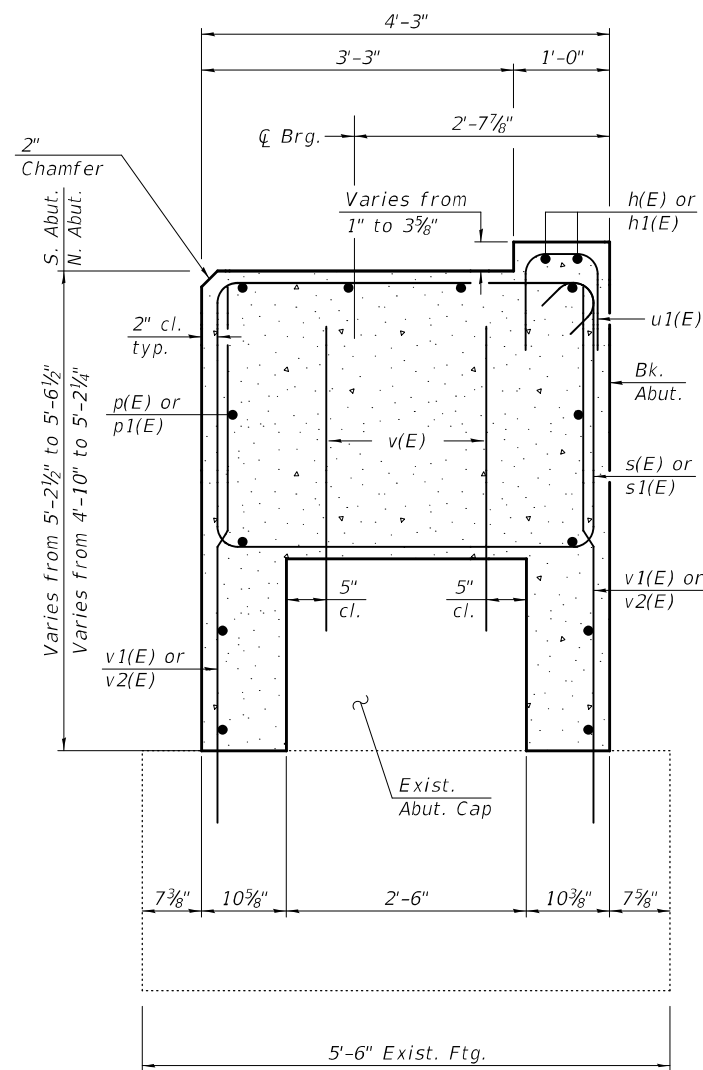


SEC. THRU ABUT.
Dimensions at right angles to abutment.

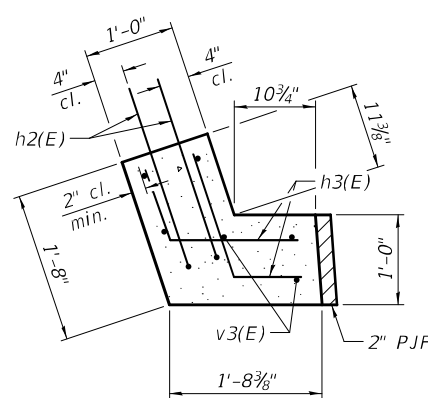



DETAIL A

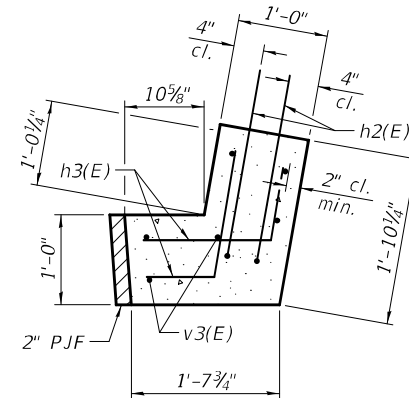



DETAIL B

 


BAR h2(E)

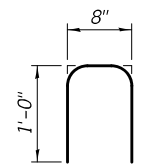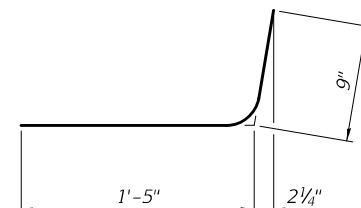
$$\underline{BAR \ u1(E)}$$


BAR h3(E)

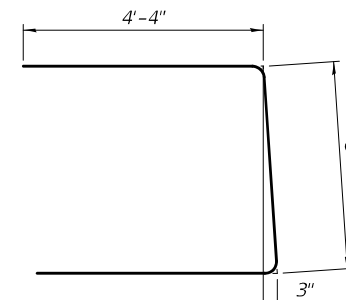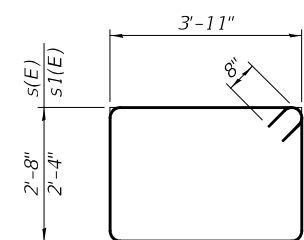
$$\underline{BAR \ u(E)}$$


BARS $s(E)$ & $s1(E)$

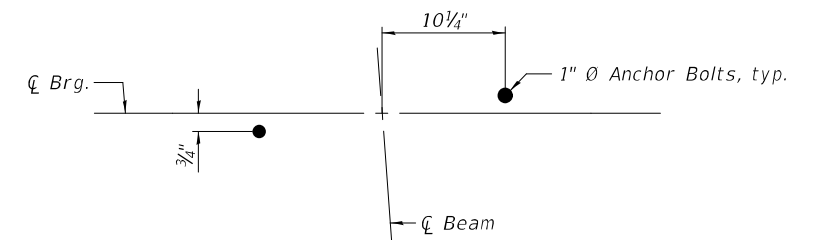

ANCHOR BOLT DETAIL

010-0198 (NB) SOUTH ABUTMENT
BILL OF MATERIAL

Bar	No.	Size	Length	Shape
h1(E)	2	#4	17'-9"	—
h1(E)	2	#4	24'-9"	—
h2(E)	30	#5	2'-8"	—
h3(E)	8	#5	2'-2"	—
p(E)	12	#7	19'-5"	—
p1(E)	12	#7	24'-9"	—
s(E)	46	#6	14'-6"	—
u(E)	10	#6	12'-5"	—
u1(E)	45	#4	2'-8"	—
v(E)	94	#5	3'-2"	—
v1(E)	94	#5	5'-10"	—
v3(E)	6	#5	8'-6"	—
Structure Excavation			Cu. Yd.	123
Concrete Structures			Cu. Yd.	30.1
Reinforcement Bars, Epoxy Coated			Pound	3,450

010-0198 (NB) NORTH ABUTMENT
BILL OF MATERIAL


Bar	No.	Size	Length	Shape
h(E)	2	#4	17'-9"	————
h1(E)	2	#4	24'-9"	————
h2(E)	28	#5	2'-8"	————
h3(E)	8	#5	2'-2"	————
p(E)	12	#7	19'-5"	————
p1(E)	12	#7	24'-9"	————
s1(E)	46	#6	13'-10"	□
u(E)	10	#6	12'-5"	⌋
u1(E)	45	#4	2'-8"	n
v(E)	94	#5	3'-2"	————
v2(E)	94	#5	5'-6"	————
v3(E)	6	#5	8'-6"	————
Structure Excavation			Cu. Yd.	115
Concrete Structures			Cu. Yd.	27.0
Reinforcement Bars, Epoxy Coated			Pound	3,360

010-0199 (SB) SOUTH ABUTMENT
BILL OF MATERIAL

Bar	No.	Size	Length	Shape
h(E)	2	#4	17'-9"	—
h1(E)	2	#4	24'-9"	—
h2(E)	30	#5	2'-8"	⌋
h3(E)	8	#5	2'-2"	┘
p(E)	12	#7	19'-5"	—
p1(E)	12	#7	24'-9"	—
s(E)	46	#6	14'-6"	□
u(E)	10	#6	12'-5"	┘
u1(E)	45	#4	2'-8"	n
v(E)	94	#5	3'-2"	—
v1(E)	94	#5	5'-10"	—
v3(E)	6	#5	8'-6"	—
Structure Excavation			Cu. Yd.	124
Concrete Structures			Cu. Yd.	30.1
Reinforcement Bars, Epoxy Coated			Pound	3,450

010-0199 (SB) NORTH ABUTMENT
BILL OF MATERIAL




Bar	No.	Size	Length	Shape
h1(E)	2	#4	17'-9"	————
h1(I)	2	#4	24'-9"	————
h2(E)	28	#5	2'-8"	————
h3(E)	8	#5	2'-2"	————
p(E)	12	#7	19'-5"	————
p1(E)	12	#7	24'-9"	————
s1(E)	46	#6	13'-10"	□
u(E)	10	#6	12'-5"	⌋
u1(E)	45	#4	2'-8"	n
v(E)	94	#5	3'-2"	————
v2(E)	94	#5	5'-6"	————
v3(E)	6	#5	8'-6"	————
Structure Excavation			Cu. Yd.	115
Concrete Structures			Cu. Yd.	27.5
Reinforcement Bars, Epoxy Coated			Pound	3,360

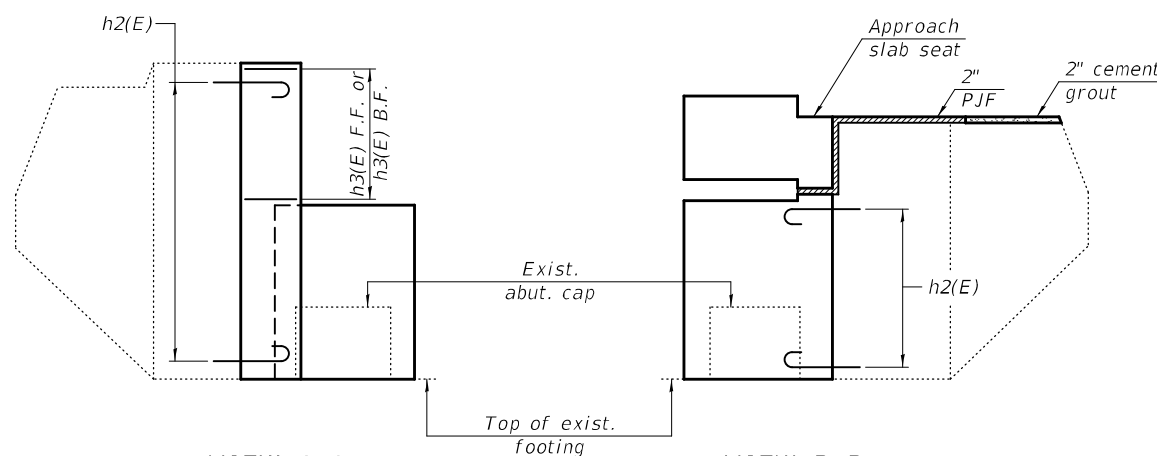

VIEW A-A

VIEW B-B

Notes:
 Pour steps monolithically with cap.
 Space reinforcement in cap to miss anchor bolts.
 A portion of the existing abutment cap may be removed to facilitate placement of h2(E) bars.

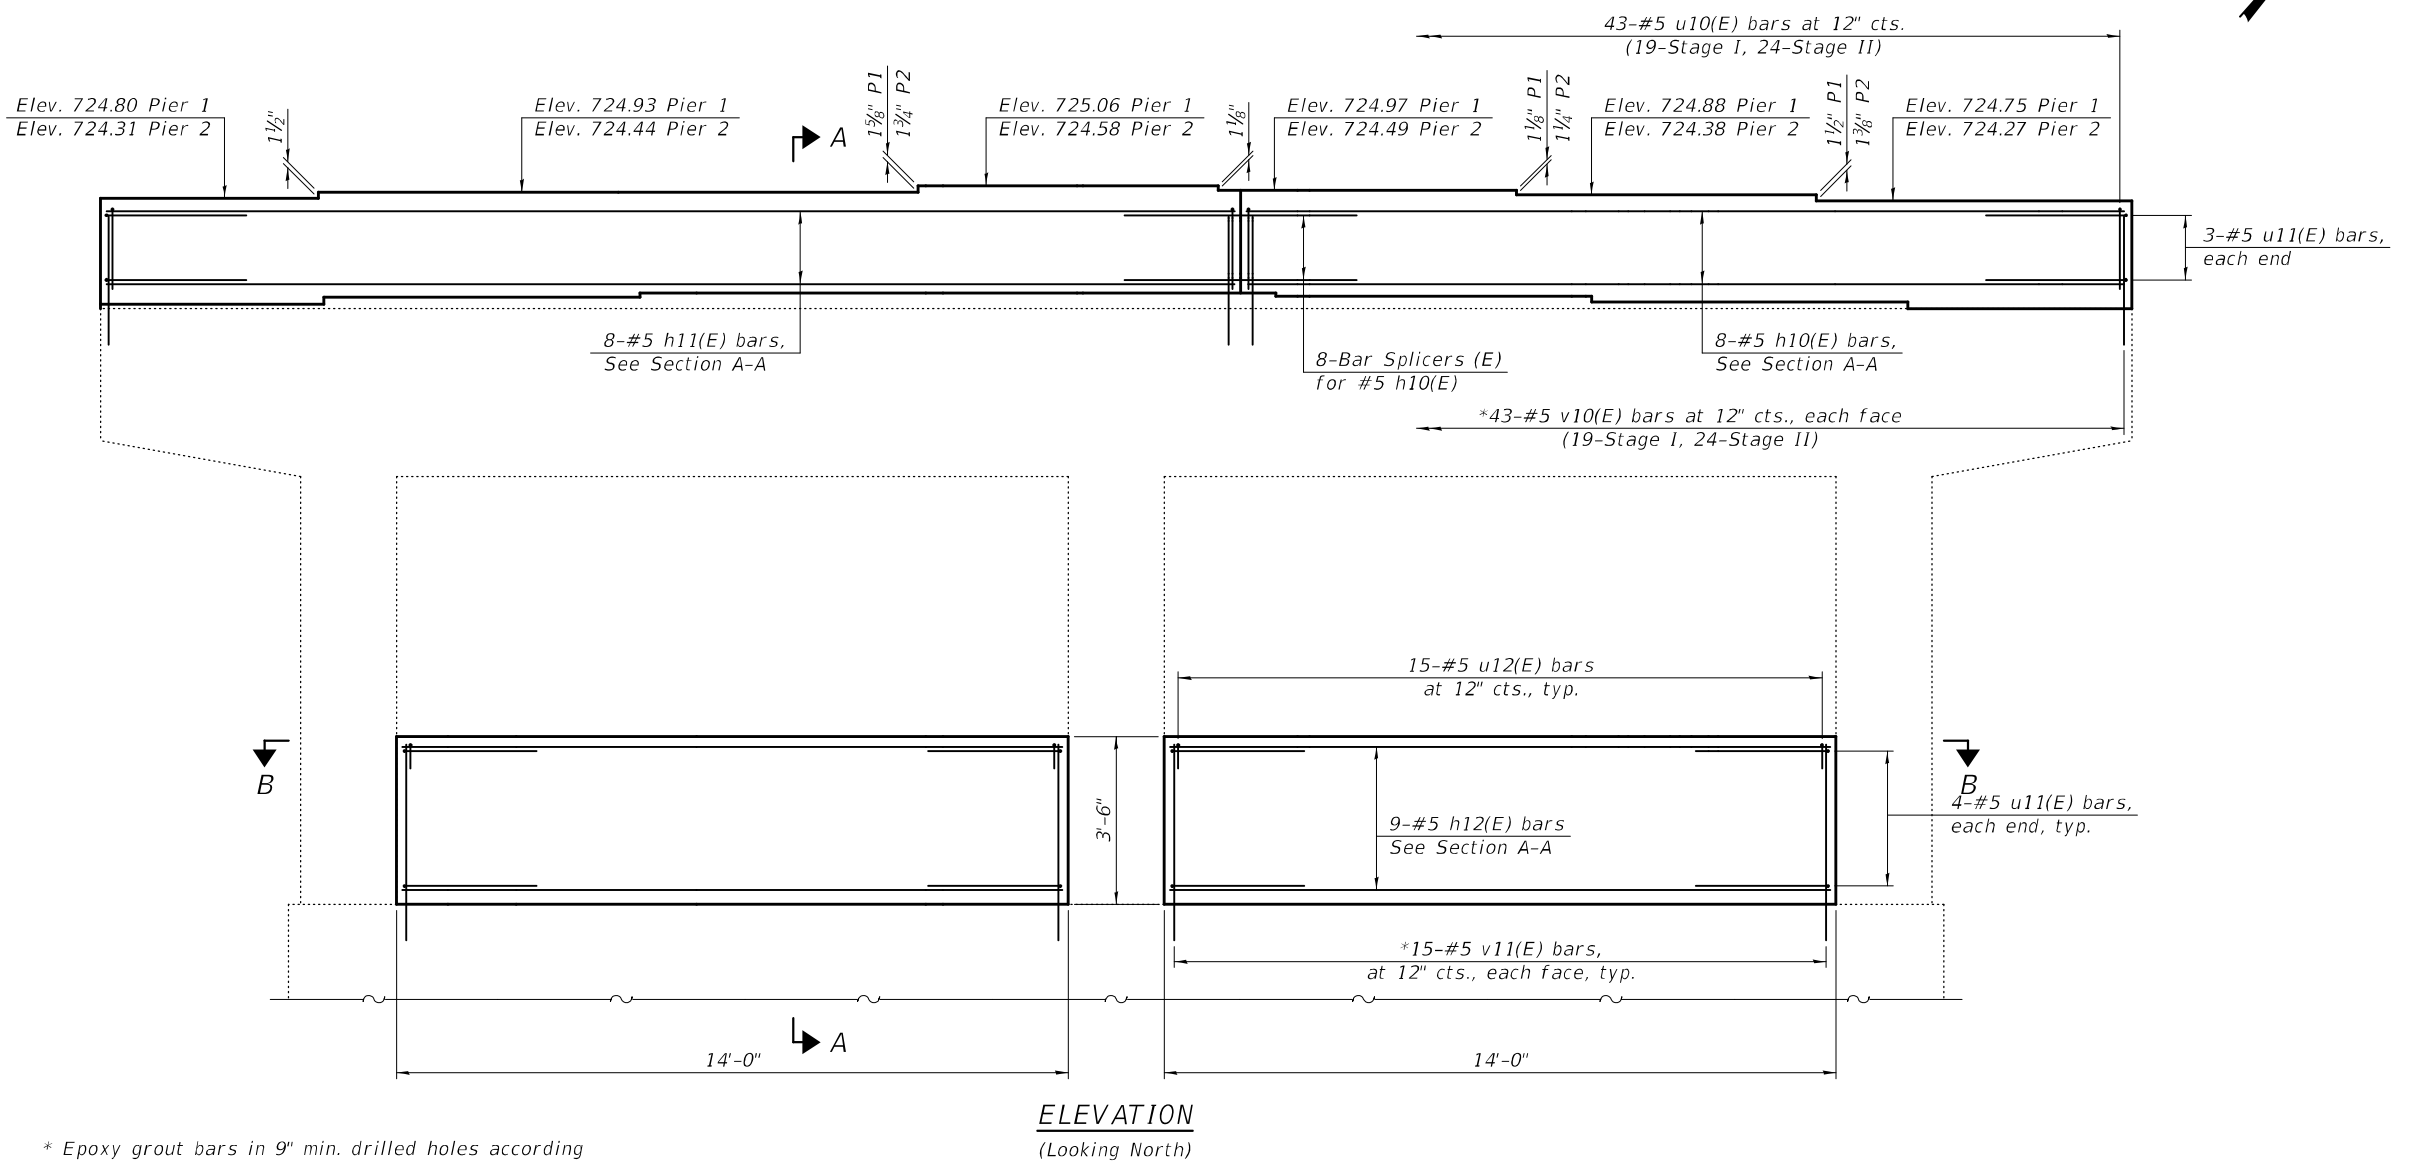
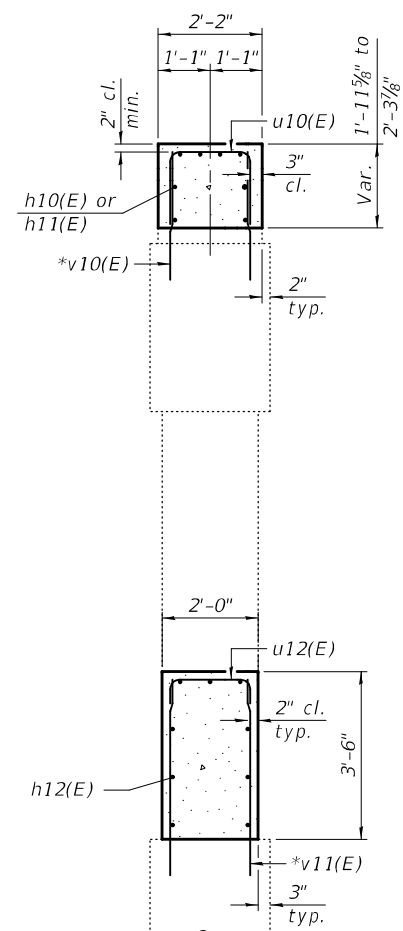
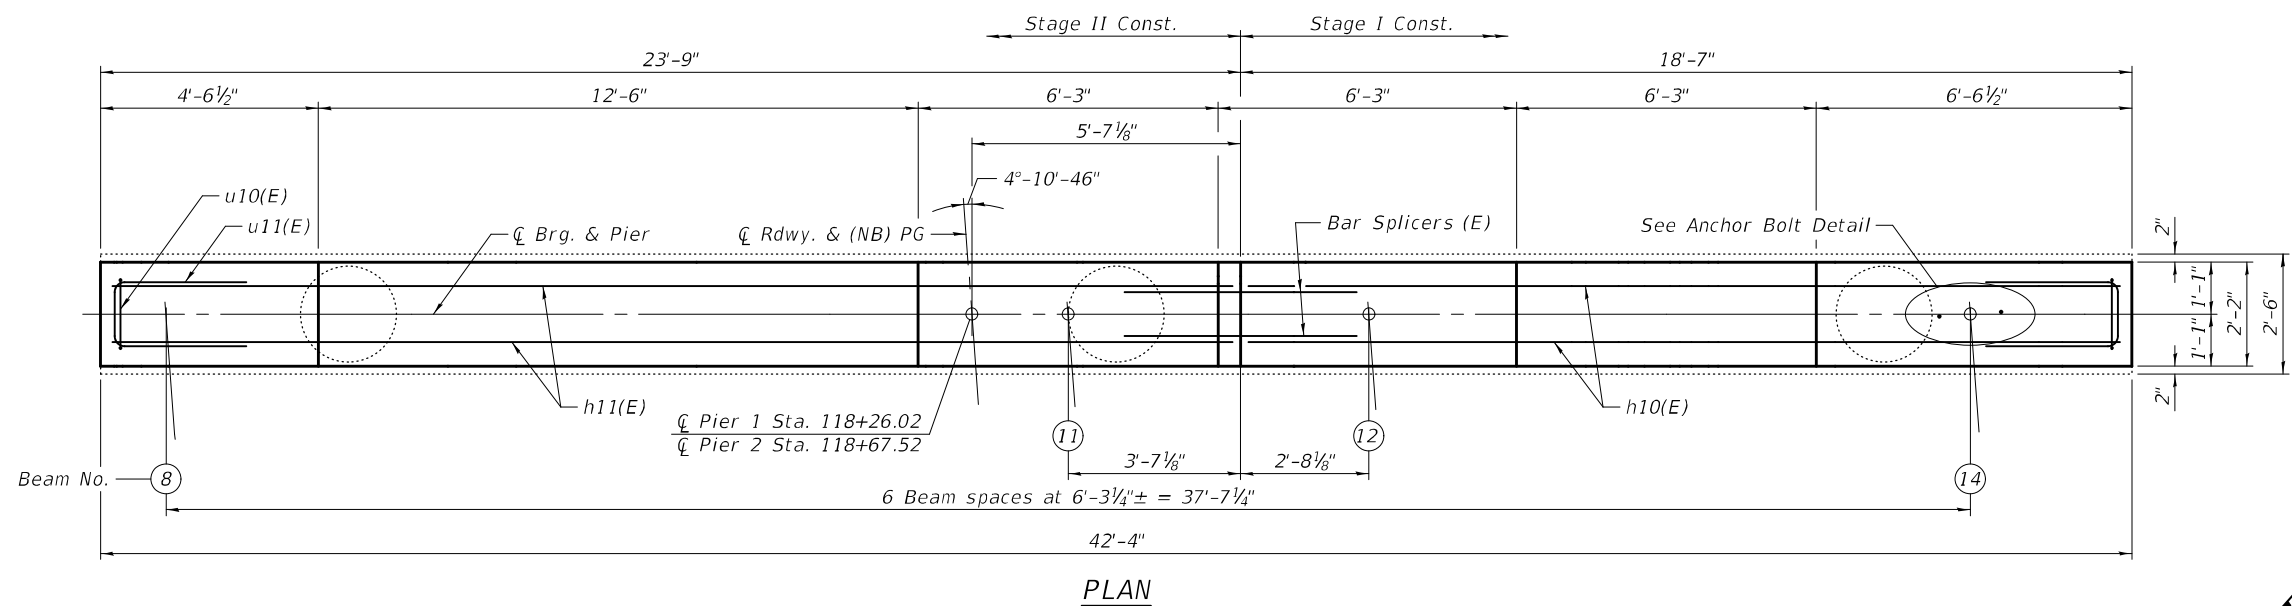


* Epoxy grout bars in 9" min. drilled holes according to Section 584 of the Standard Specifications. Cost included with Reinforcement Bars, Epoxy Coated, typ.

Note:
See sheet 40 of 42 for additional details, notes and Bill of Material.

DESIGNED - RYAN P. NEGANGARD	EXAMINED  ENGINEER OF BRIDGE DESIGN PASSED  ENGINEER OF BRIDGES AND STRUCTURES	DATE - MAY 16, 2023	STATE OF ILLINOIS DEPARTMENT OF TRANSPORTATION	PIERS STRUCTURE NO. 010-0198 (NB)	F.A.I. RTE.	SECTION	COUNTY	TOTAL SHEETS	SHEET NO.	
CHECKED - DAVID H. RICHTER		REVISED -			57	(10-30)BR	CHAMPAIGN	107	77	
DRAWN - DENNIS A. POP		REVISED -			CONTRACT NO. 70A87					
CHECKED - R.P.N. / D.H.R. / G.R.A.					SHEET 38 OF 42 SHEETS					


MODEL: 0100198-70A87-039
FILE NAME: pw:\idiot-pw\benley.com\FWIDOT\Documents\IDOT Offices\Bureau of Bridges and Structures\Projects\0100198\CADD Plans\0100198_70A87.dgn

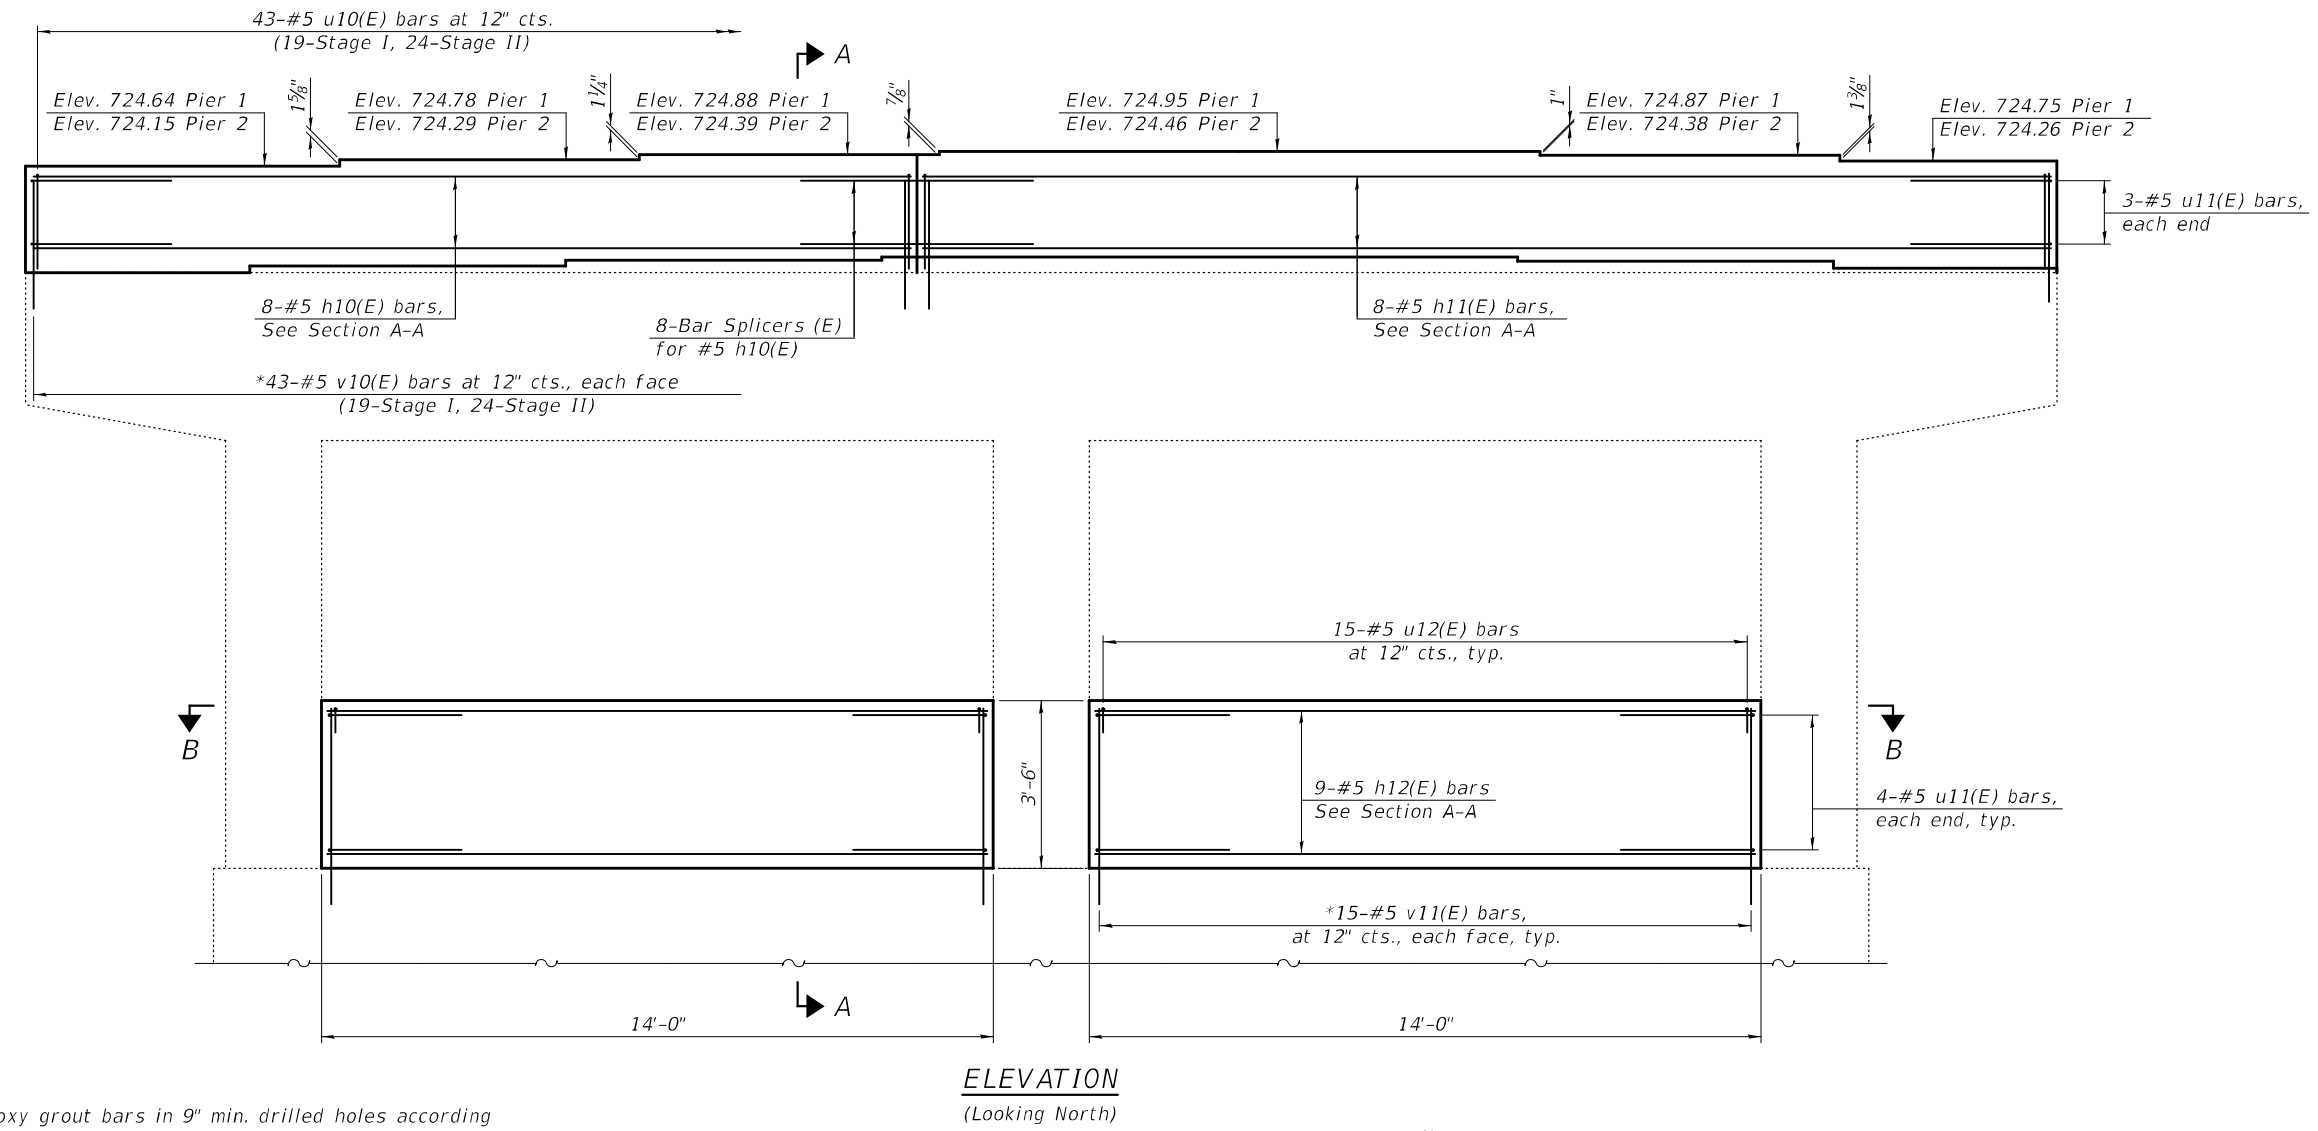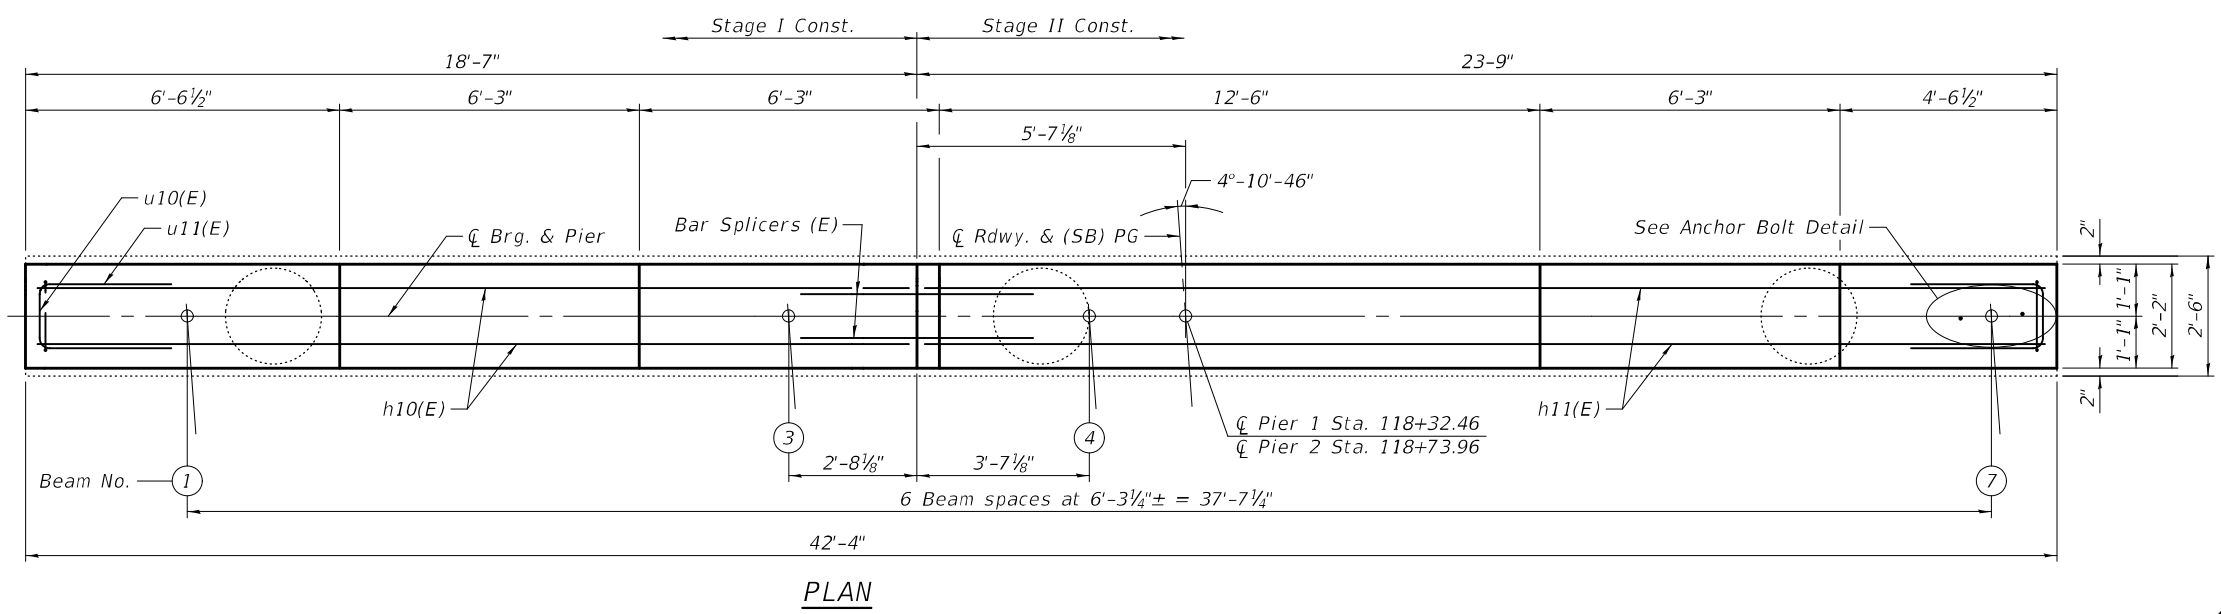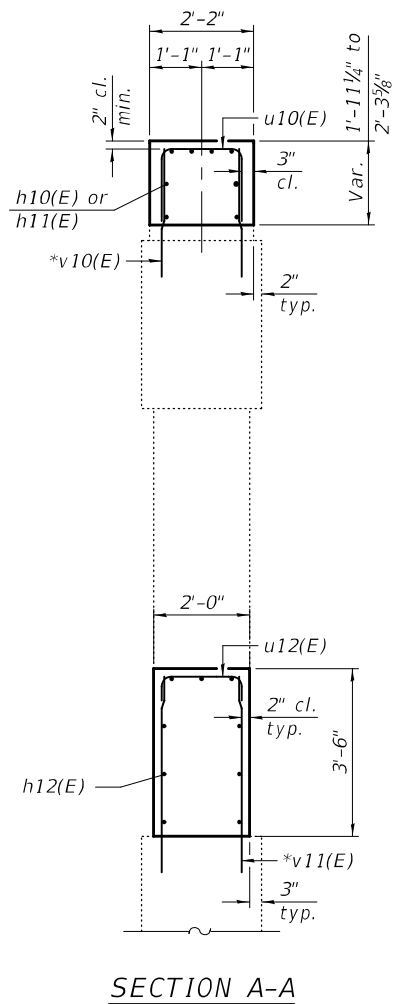

* Epoxy grout bars in 9" min. drilled holes according to Section 584 of the Standard Specifications. Cost included with Reinforcement Bars, Epoxy Coated, typ.

Note:
See sheet 40 of 42 for additional details, notes and Bill of Material.

DESIGNED	-	RYAN P. NEGANGARD
CHECKED	-	DAVID H. RICHTER
DRAWN	-	DENNIS A. POP
CHECKED	-	R.P.N. / D.H.R. / G.R.A.

 EXAMINED	
PASSED	


DATE	-	MAY 16, 2023
REVISED	-	
REVISED	-	

STATE OF ILLINOIS
DEPARTMENT OF TRANSPORTATION

PIERS STRUCTURE NO. 010-0199 (SB)
SHEET 39 OF 42 SHEETS


F.A.I. RTE.	SECTION	COUNTY	TOTAL SHEETS	SHEET NO.
57	(10-30)BR	CHAMPAIGN	107	78
CONTRACT NO. 70A87				
ILLINOIS FED. RD PROJECT				

MODEL: 0100198-70A87-040
FILE NAME: pw:\lido-gw-bentley.com\FWIDOT\Documents\IDOT Offices\Bureau of Bridges and Structures\Projects\0100198\CADD Plans\0100198_70A87.dgn

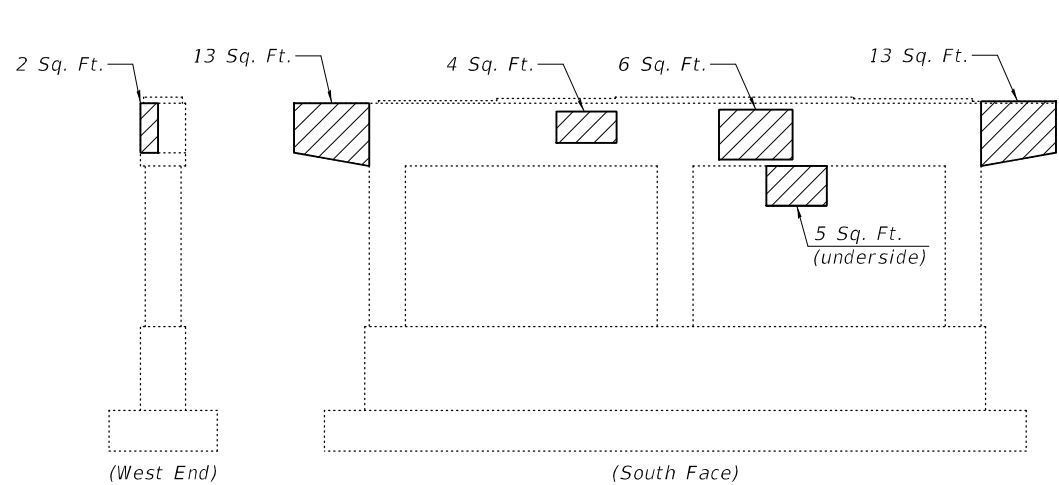


010-0198 (NB) PIER 1


Notes:
Hatched area indicates area of Structural Repair of Concrete (Depth Equal to or Less Than 5 Inches).
Pour steps monolithically with steps.
Space reinforcement in cap to miss anchor bolts.
Concrete sealer shall be applied to the top and inside faces of the new concrete pier crashwalls.

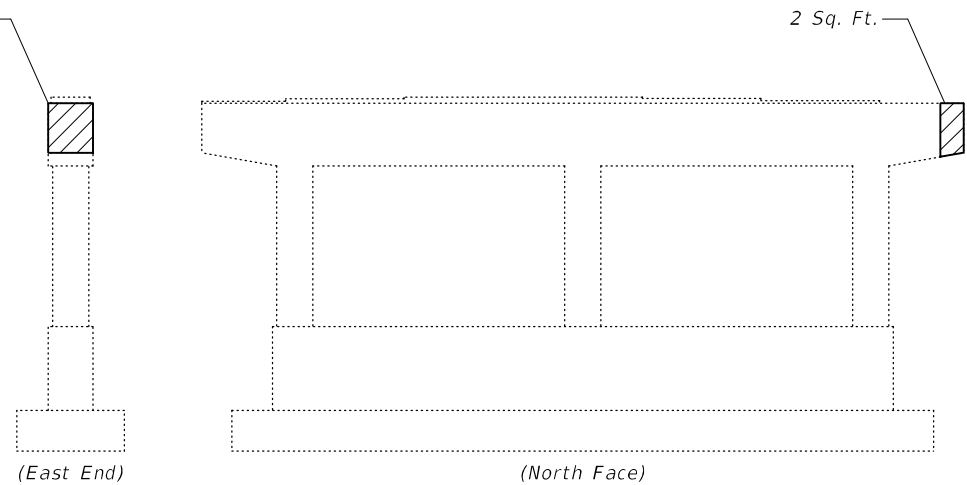

010-0198 (NB) PIER 1

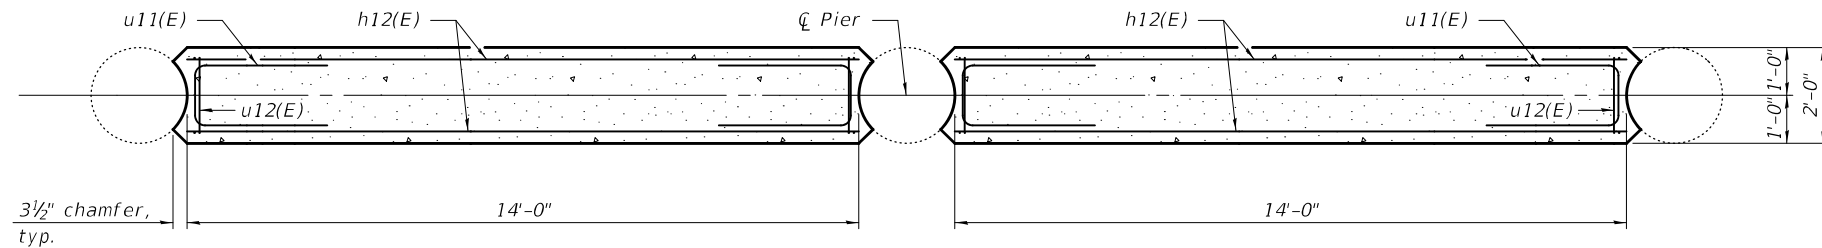

SECTION B-B

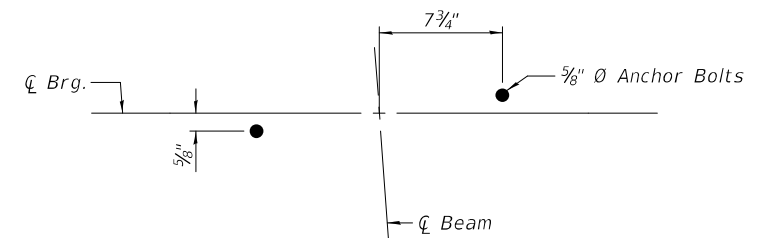

ANCHOR BOLT DETAIL

010-0198 (NB) PIER 1
BILL OF MATERIAL

Bar	No.	Size	Length	Shape
h10(E)	8	#5	18'-3"	—
h11(E)	8	#5	23'-6"	—
h12(E)	18	#5	14'-0"	—
u10(E)	43	#5	4'-8"	U
u11(E)	22	#5	7'-0"	U
u12(E)	30	#5	2'-8"	U
v10(E)	86	#5	2'-8"	—
v11(E)	60	#5	4'-1"	—
Concrete Structures			Cu. Yd.	14.8
Reinforcement Bars, Epoxy Coated			Pound	1,560
Structural Repair of Concrete (Depth Equal to or Less Than 5 Inches)			Sq. Ft.	48
Concrete Sealer			Sq. Ft.	161

010-0198 (NB) PIER 2
BILL OF MATERIAL


Bar	No.	Size	Length	Shape
h10(E)	8	#5	18'-3"	—
h11(E)	8	#5	23'-6"	—
h12(E)	18	#5	14'-0"	—
u10(E)	43	#5	4'-8"	U
u11(E)	22	#5	7'-0"	U
u12(E)	30	#5	2'-8"	U
v10(E)	86	#5	2'-8"	—
v11(E)	60	#5	4'-1"	—
Concrete Structures			Cu. Yd.	14.4
Reinforcement Bars, Epoxy Coated			Pound	1,560
Concrete Sealer			Sq. Ft.	161

010-0199 (SB) Pier 1
BILL OF MATERIAL

Bar	No.	Size	Length	Shape
h10(E)	8	#5	18'-3"	—
h11(E)	8	#5	23'-6"	—
h12(E)	18	#5	14'-0"	—
u10(E)	43	#5	4'-8"	U
u11(E)	22	#5	7'-0"	U
u12(E)	30	#5	2'-8"	U
v10(E)	86	#5	2'-8"	—
v11(E)	60	#5	4'-1"	—
Concrete Structures			Cu. Yd.	14.8
Reinforcement Bars, Epoxy Coated			Pound	1,560
Concrete Sealer			Sq. Ft.	161

010-0199 (SB) Pier 2
BILL OF MATERIAL

Bar	No.	Size	Length	Shape
h10(E)	8	#5	18'-3"	—
h11(E)	8	#5	23'-6"	—
h12(E)	18	#5	14'-0"	—
u10(E)	43	#5	4'-8"	U
u11(E)	22	#5	7'-0"	U
u12(E)	30	#5	2'-8"	U
v10(E)	86	#5	2'-8"	—
v11(E)	60	#5	4'-1"	—
Concrete Structures			Cu. Yd.	14.3
Reinforcement Bars, Epoxy Coated			Pound	1,560
Concrete Sealer			Sq. Ft.	161

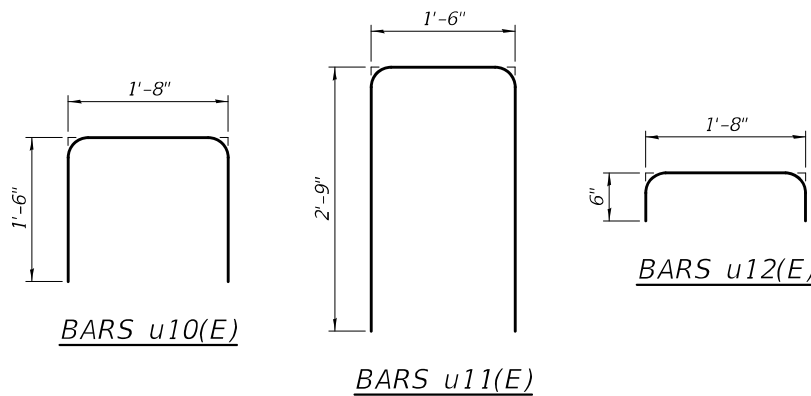

DESIGNED - RYAN P. NEGANGARD
CHECKED - DAVID H. RICHTER
DRAWN - DENNIS A. POP
CHECKED - R.P.N. / D.H.R. / G.R.A.

EXAMINED
PASSED

Mark Shuffin
ENGINEER OF BRIDGE DESIGN
Jayne F. Schaff
ENGINEER OF BRIDGES AND STRUCTURES

DATE - MAY 16, 2023
REVISED -
REVISED -


STATE OF ILLINOIS
DEPARTMENT OF TRANSPORTATION

PIER DETAILS
STRUCTURE NO. 010-0198 (NB) & 010-0199 (SB)

SHEET 40 OF 42 SHEETS


F.A.I. RTE. 57 SECTION (10-30)BR COUNTY CHAMPAIGN TOTAL SHEETS 107 SHEET NO. 79 CONTRACT NO. 70A87 ILLINOIS FED. AID PROJECT

5/17/2023 2:01:17 PM

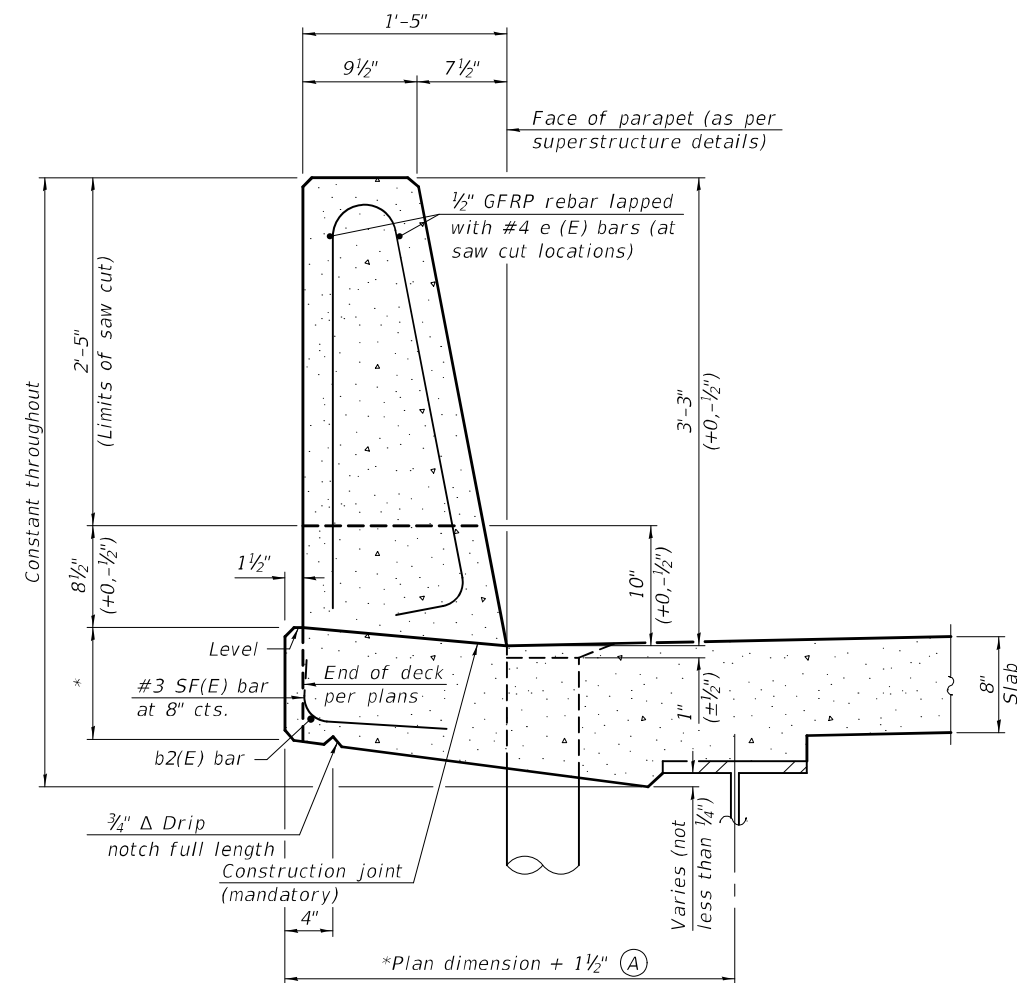


39" CONSTANT-SLOPE
PARAPET SECTION

(Showing dimensions, $d(E)$, and $\frac{1}{2}$ " $\emptyset$ GFRP rebar)

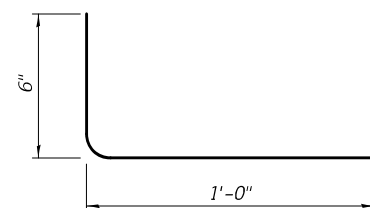


SF(E) BAR

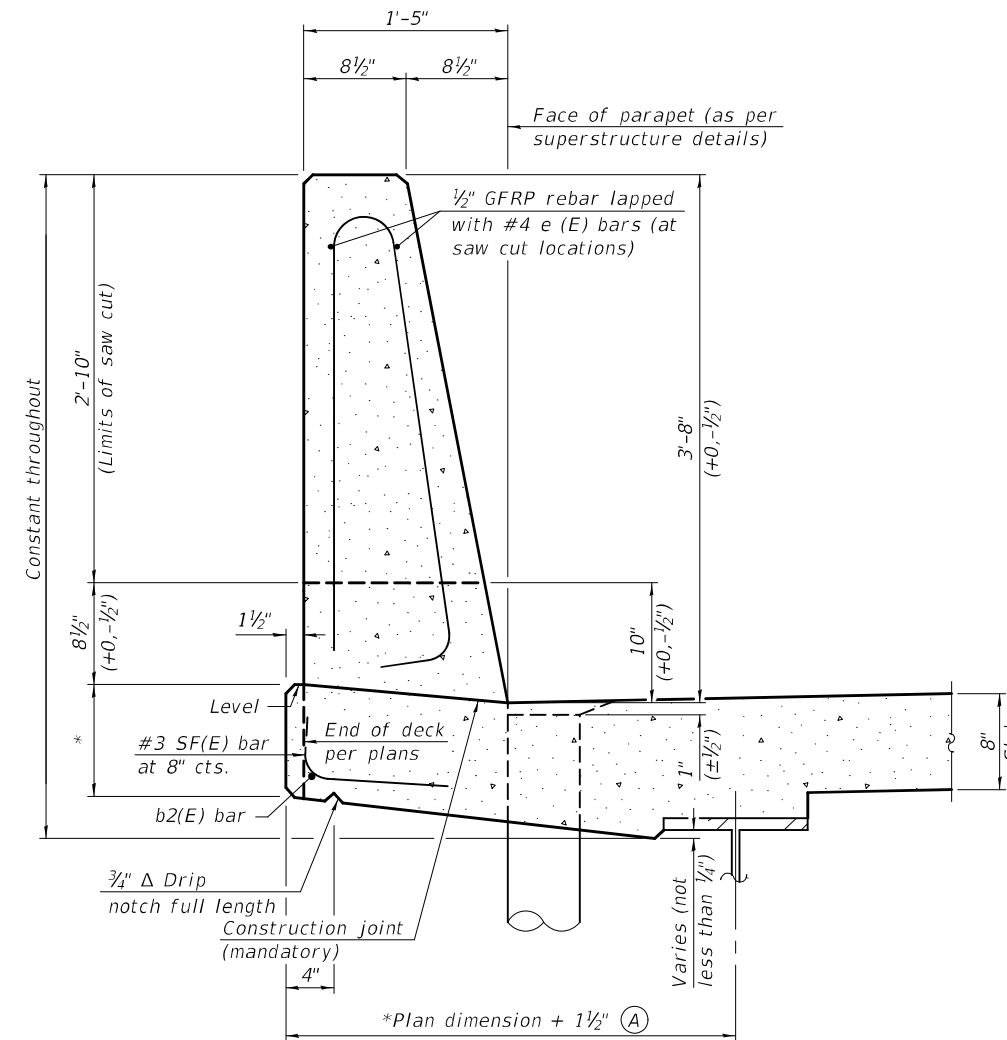

44" CONSTANT-SLOPE
PARAPET SECTION

(Showing dimensions, d(E), and 1/2" Ø GFRP rebar)

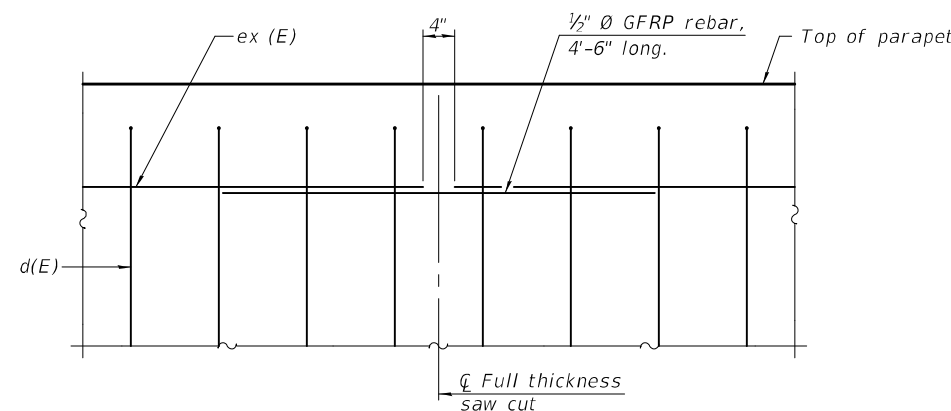

GFRP REBAR STIFFENING DETAIL

(Place as shown in parapet section at each parapet joint location.)

Notes:

All dimensions shall remain the same as shown on superstructure details, except dimension A which is to be revised as shown. Additional concrete needed to revise dimension A = 0.00348 cu. yds./ft. for 39" and 44" parapets.

Place full depth aluminum sheets as shown on superstructure details.

Replace all cork joint filler locations with a full thickness saw cut.

Steel superstructure shown. Other superstructure types similar.


*See Superstructure Details.

SFP 39-44

11-1-2022

DESIGNED - RYAN P. NEGANGARD	EXAMINED		DATE - MAY 16, 2023	STATE OF ILLINOIS DEPARTMENT OF TRANSPORTATION	CONCRETE PARAPET SLIPFORMING OPTION STRUCTURE NO. 010-0198 (NB) & 010-0199 (SB)		F.A.I. RTE.	SECTION	COUNTY	TOTAL SHEETS	SHEET NO.
CHECKED - DAVID H. RICHTER		ENGINEER OF BRIDGE DESIGN	REVISED -				57	(10-30)BR	CHAMPAIGN	107	80
DRAWN - DENNIS A. POP	PASSED		REVISED -				CONTRACT NO. 70A87				
CHECKED - R.P.N. / D.H.R. / G.R.A.		ENGINEER OF BRIDGES AND STRUCTURES			SHEET 41 OF 42 SHEETS		ILLINOIS FED. AID PROJECT				

MODEL: 0100198-70A87-042
FILE NAME: pw:\lido-qpw\benley.com\FW\IDOT\Documents\IDOT Offices\Bureau of Bridges and Structures\Projects\0100198\CADD Plans\0100198_70A87.dgn

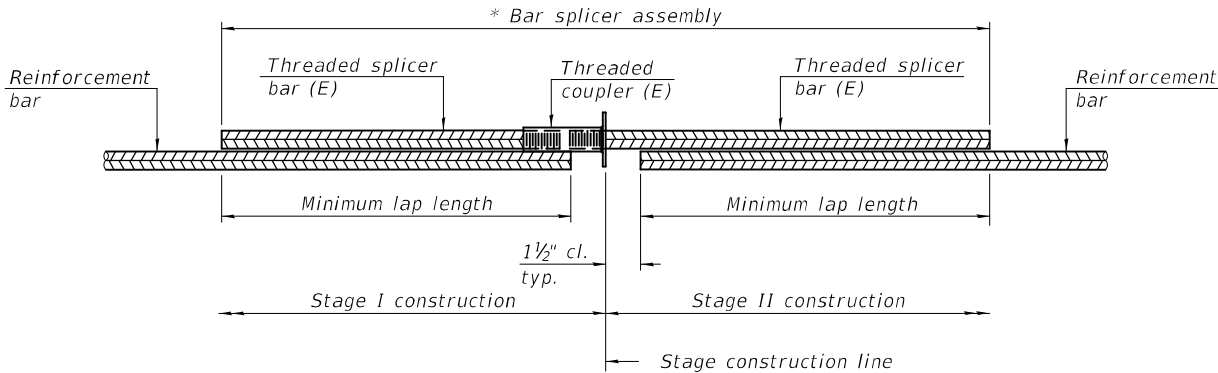


STANDARD BAR SPLICER ASSEMBLY PLAN

Only bar splicer assemblies as presented on the approved QPL list may be used.

Threaded splicer bar length = min. lap length + 1 1/2" + thread length

* Epoxy not required on Bar Splicer Assembly components used in conjunction with black bars.

Location	Bar size	No. assemblies required	Minimum lap length
Deck Slab Top	#5	448	3'-0"
Deck Slab Bottom	#5	290	3'-6"
Deck Slab Along Ends	#5	8	3'-4"
Abutment Diaphragm, Back Face	#6	20	4'-0"
Abutment Diaphragm, Front Face	#6	12	See Diaphragm Bar Splicer Detail
Abutment Diaphragm, Backwall	#4	8	2'-8"
Approach Slab Top	#5	184	3'-4"
Approach Slab Bottom	#8	240	4'-9"
Approach Slab Footing	#5	160	3'-2"
Abutment Cap Backwall	#4	8	2'-11"
Abutment Cap	#7	48	5'-0"
Pier Cap Extension	#5	32	3'-7"

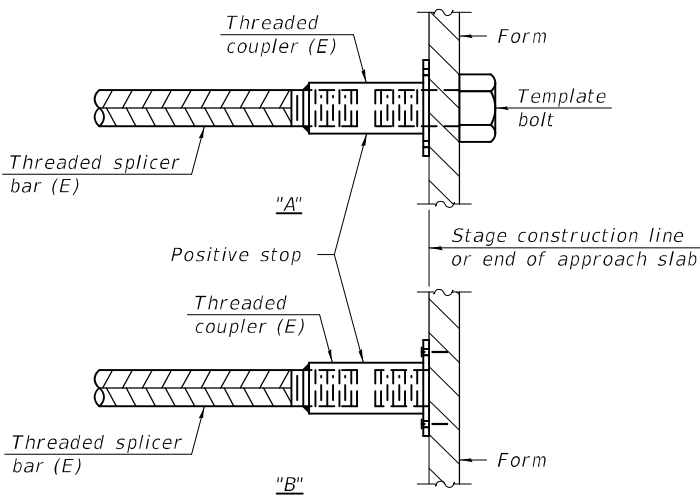


INSTALLATION AND SETTING METHODS

"A" : Set bar splicer assembly by means of a template bolt.


"B" : Set bar splicer assembly by nailing to wood forms or cementing to steel forms.

(E) : Indicates epoxy coating.

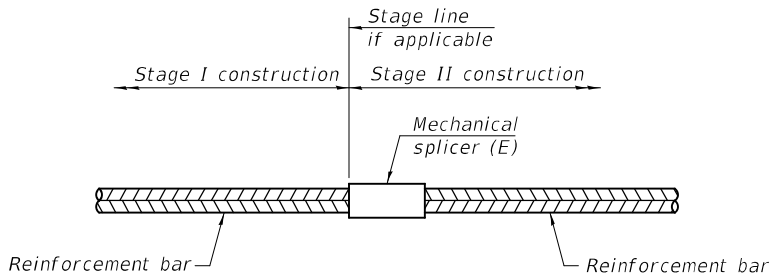

STANDARD MECHANICAL SPLICER

Location	Bar size	No. assemblies required

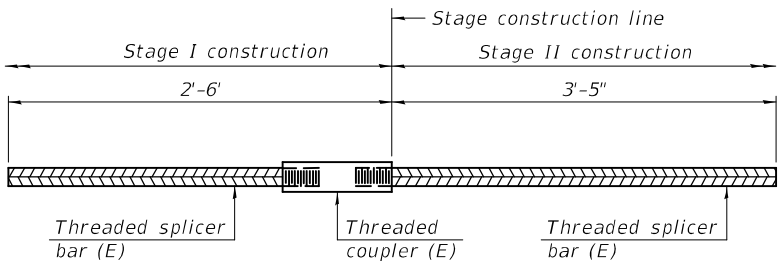

DIAPHRAGM BAR SPLICER DETAIL

Notes:

Splicer bars shall be deformed with threaded ends and have a minimum 60 ksi yield strength.

All reinforcement shall be lapped and tied to the splicer bars.

Bar splicer assemblies shall be epoxy coated according to the requirements for reinforcement bars. See Section 508 of the Standard Specifications.

See approved list of bar splicer assemblies and mechanical splicers for alternatives.

DESIGNED - RYAN P. NEGANGARD	EXAMINED
CHECKED - DAVID H. RICHTER	PASSED
DRAWN - DENNIS A. POP	
CHECKED - R.P.N. / D.H.R. / G.R.A.	

ENGINEER OF BRIDGE DESIGN <i>Mark Shuffin</i>
ENGINEER OF BRIDGES AND STRUCTURES <i>Joey F. [Signature]</i>


DATE - MAY 16, 2023
REVISED -
REVISED -

STATE OF ILLINOIS
DEPARTMENT OF TRANSPORTATION



BAR SPLICER ASSEMBLY AND MECHANICAL SPLICER DETAILS
STRUCTURE NO. 010-0198 (NB) & 010-0199 (SB)

SHEET 42 OF 42 SHEETS

F.A.I. RTE.	SECTION	COUNTY	TOTAL SHEETS	SHEET NO.
57	(10-30)BR	CHAMPAIGN	107	81
CONTRACT NO. 70A87				
ILLINOIS FED. RD PROJECT				

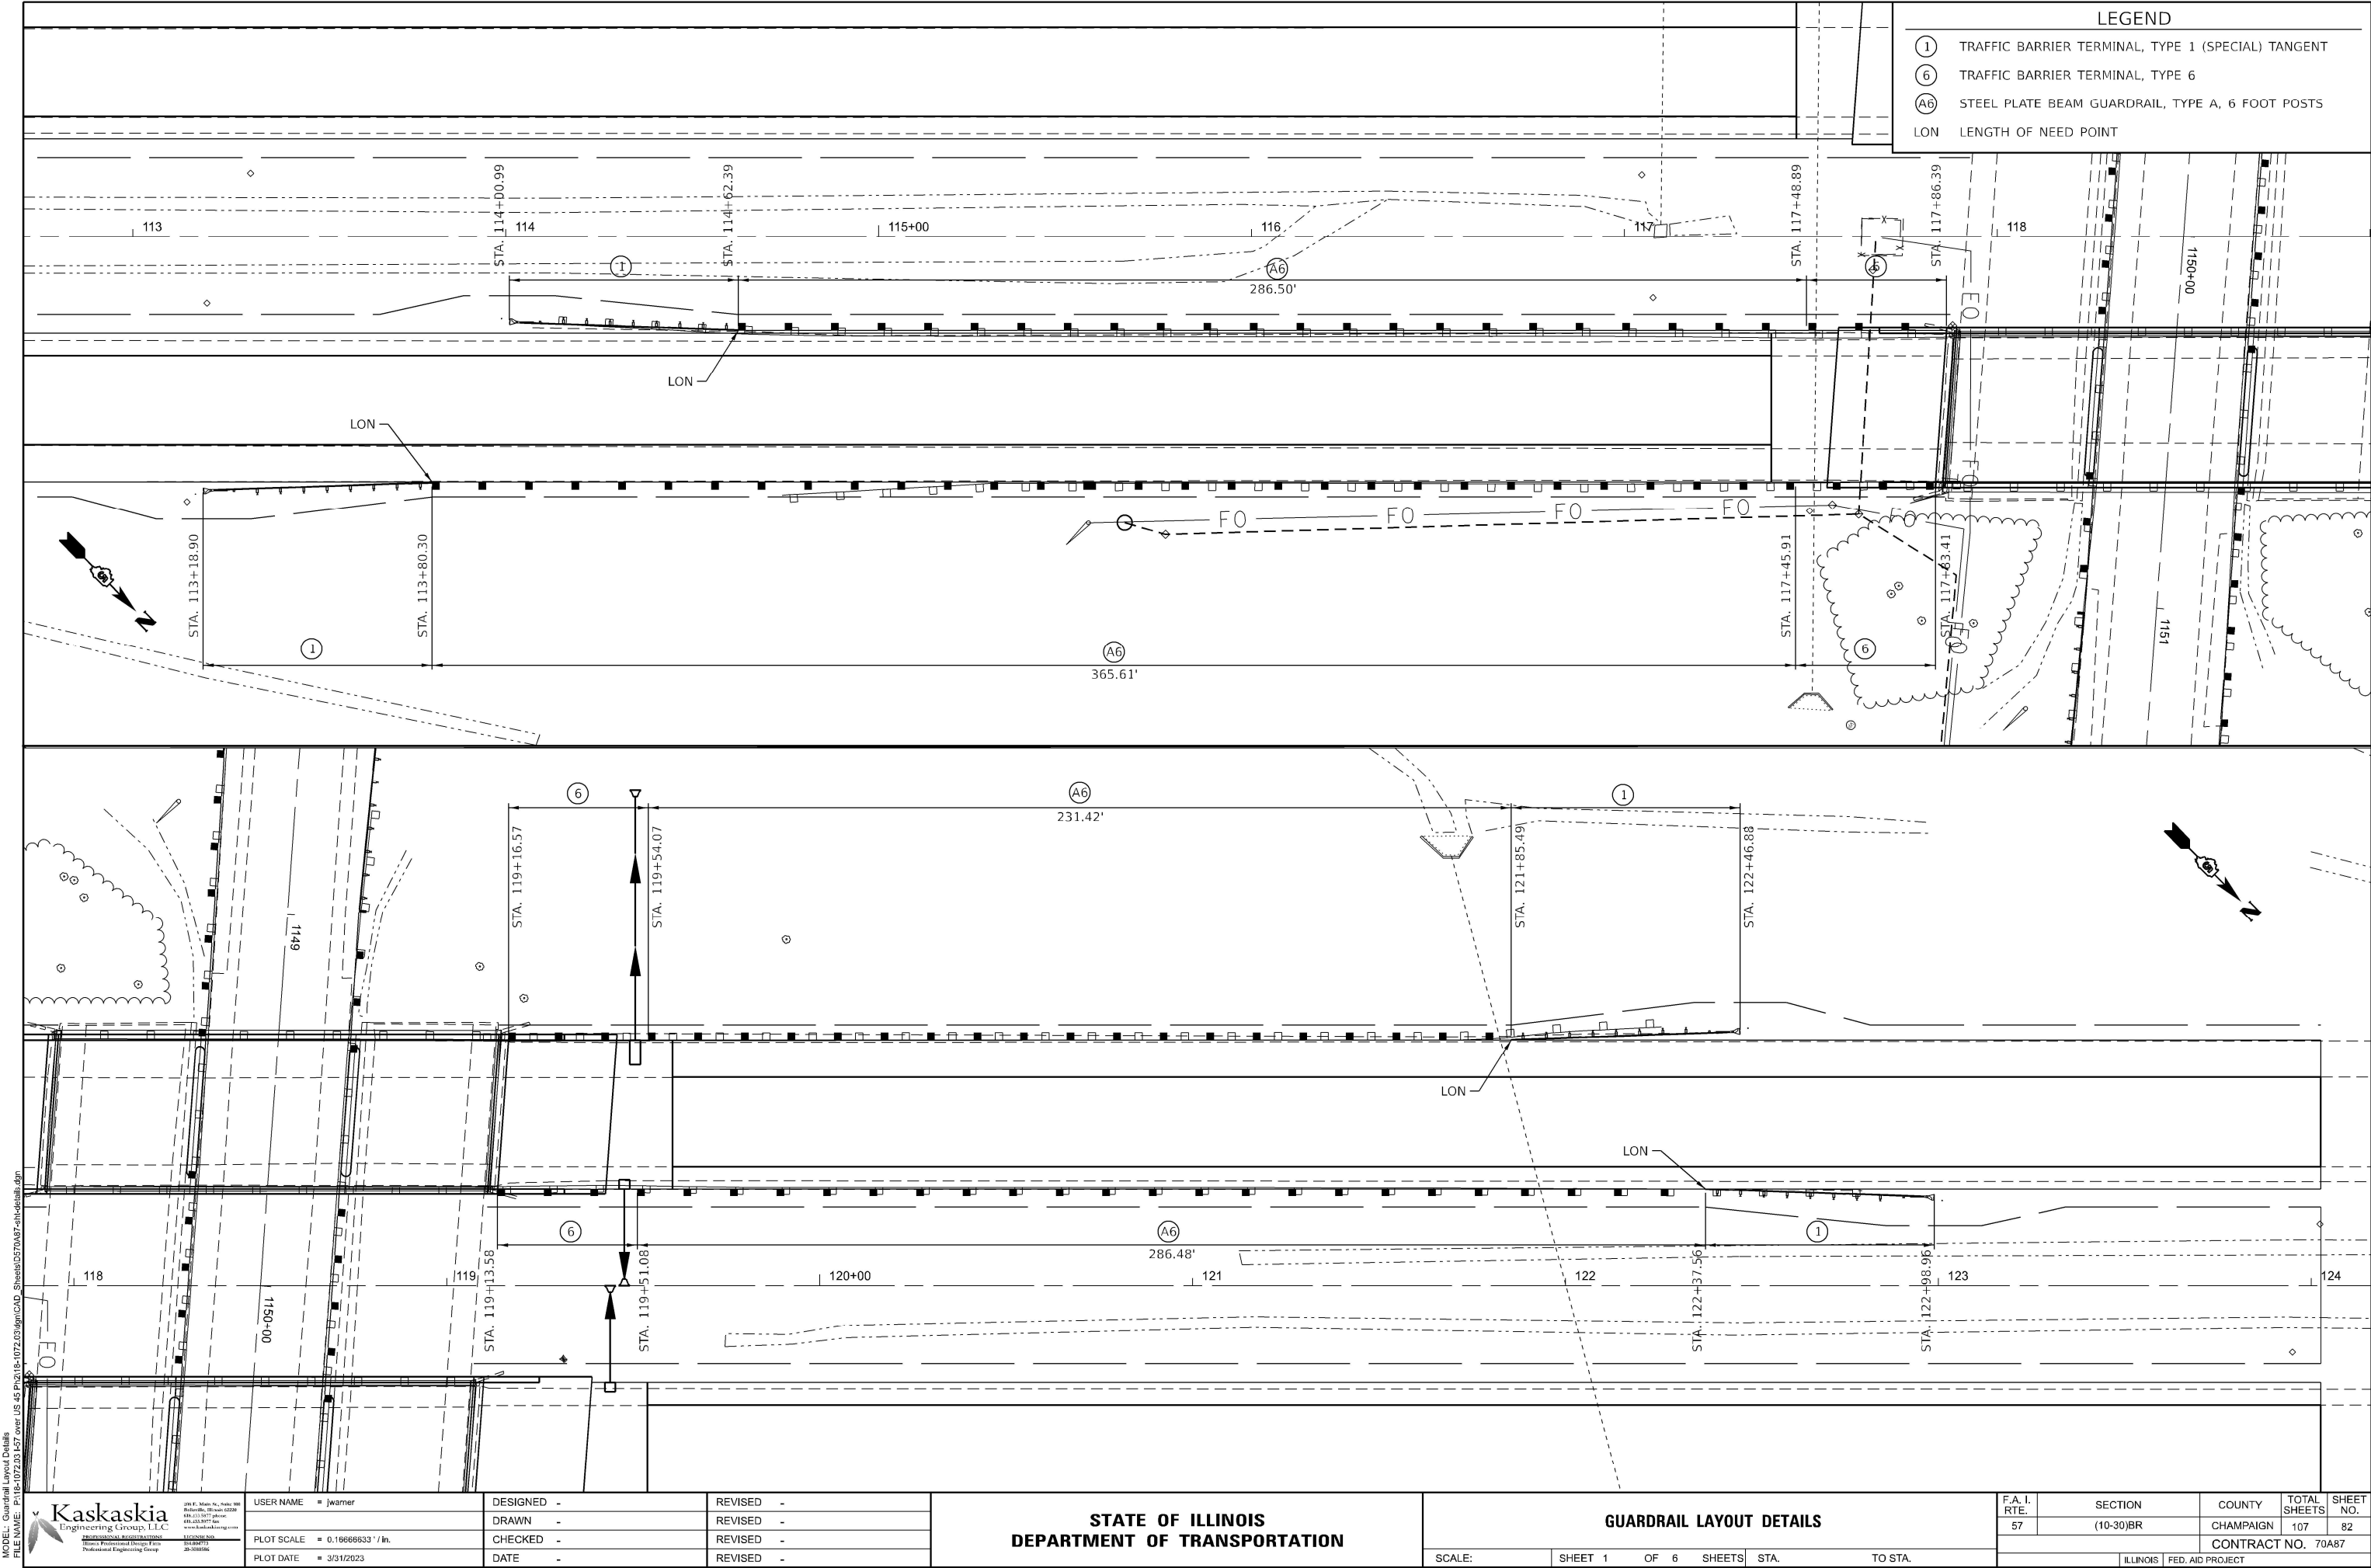

DETAIL FOR TEMPORARY RUMBLE STRIPS (SPECIAL)

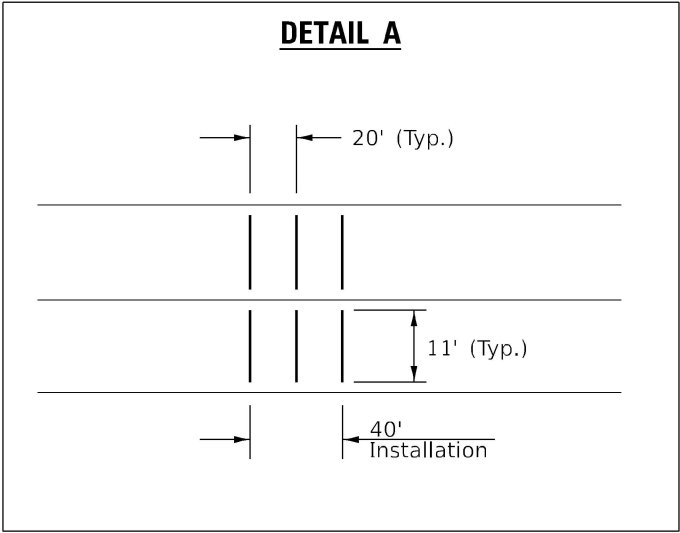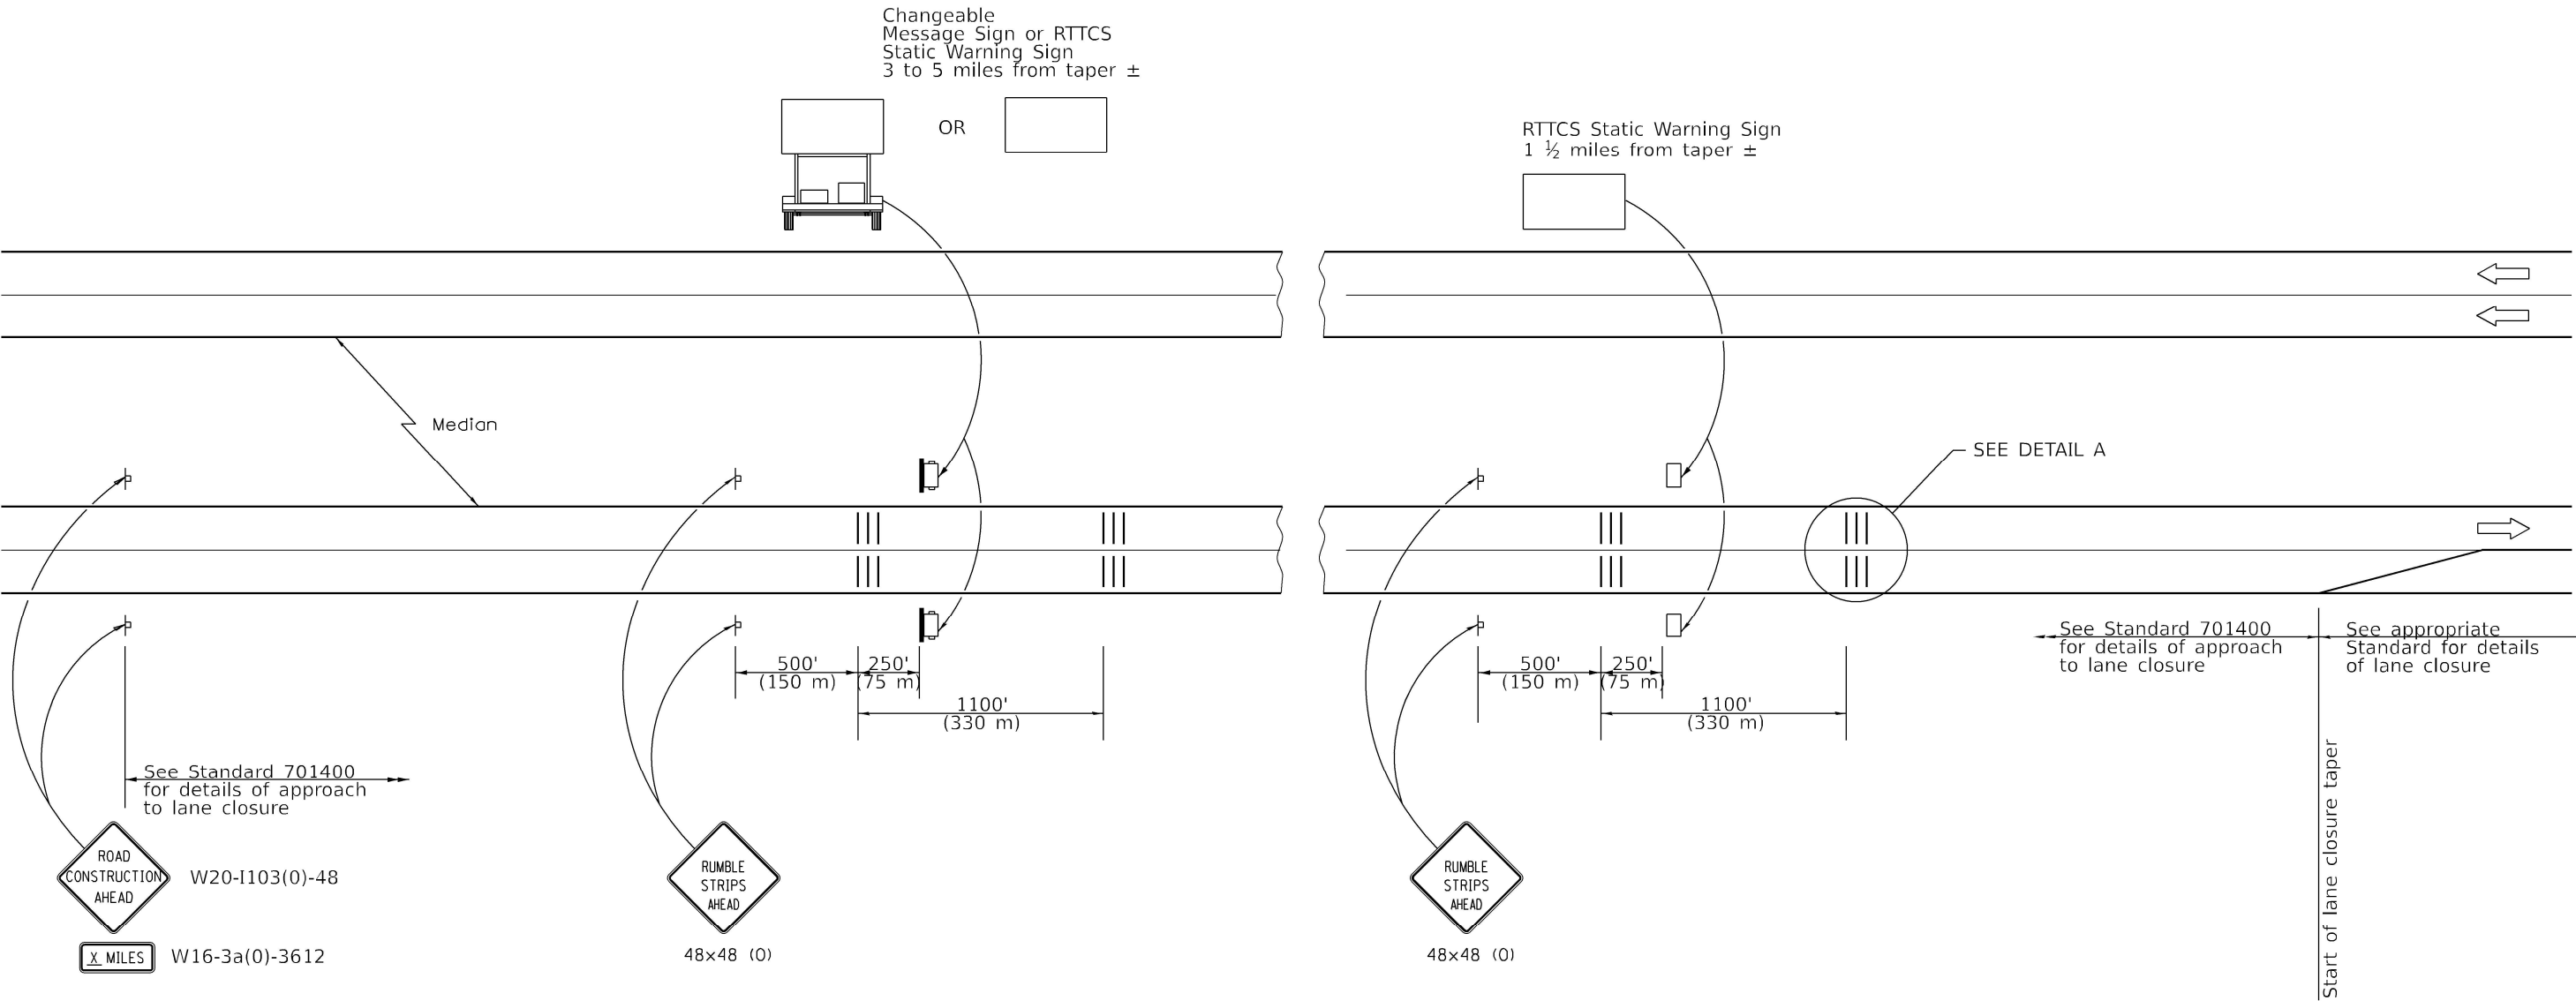

SYMBOLS

- Sign
- Temporary Rumble Strips (Special)
- Trailer Mounted Sign
- RTTCS Static Warning Sign

GENERAL NOTES

Remove the Temporary Rumble Strips (Special) prior to the removal of the advanced warning signs.

All dimensions are in inches (millimeters) unless otherwise shown.

MODEL: Temp Rumble Strips.dgn
FILE NAME: P:\11-1072\357 over US 45 P12118-1072.03.dgn\CAD_Sheet\DET0A87-sht-detail.dgn

Kaskaskia
Engineering Group, LLC
2800 S. Main St., Suite 200
Bloomington, IL 61701
618.233.2077 phone
618.233.2077 fax
www.kaskaskiaeng.com
11/20/2016
BLS-001
26-000006

USER NAME	= jwarner	DESIGNED	-	REVISED	-
DRAWN	-	REVISION	-	REVISION	-
CHECKED	-	REVISION	-	REVISION	-
DATE	-	REVISION	-	REVISION	-
PLOT SCALE	= 0.16666633" / in.				
PLOT DATE	= 3/24/2023				

STATE OF ILLINOIS
DEPARTMENT OF TRANSPORTATION

DETAIL FOR TEMPOARY RUMBLE STRIPS (SPECIAL)

SCALE: SHEET 2 OF 6 SHEETS STA. TO STA.

F.A.I. RTE.	SECTION	COUNTY	TOTAL SHEETS	SHEET NO.
57	(10-30)BR	CHAMPAIGN	107	83
CONTRACT NO. 70A87				
ILLINOIS FED. AID PROJECT				


REAL-TIME TRAFFIC CONTROL SYSTEM

SOUTHBOUND



RTTCS STATIC WARNING SIGN

- PAID FOR AS REAL-TIME TRAFFIC CONTROL WARNING SIGN
- 48" x 96" (1200mm x 2400mm) WARNING SIGN THAT SAYS "STOPPED TRAFFIC NEXT MILE WHEN FLASHING"

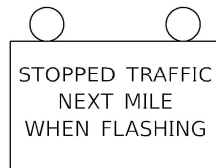

SINGLE PORTABLE CHANGEABLE MESSAGE SIGN PLACED ½ MILE IN ADVANCE OF 4TH RTTCS BOARD. IT SHALL READ "RIGHT/LEFT LANE CLOSED/5 MILES AHEAD"

- THIS PORTABLE CHANGEABLE MESSAGE SIGN IS INCLUDED IN STANDARD 701400.



SPEED SENSOR

- PAID FOR AS REAL-TIME TRAFFIC CONTROL MONITORING SENSOR UNIT

NOTES:

THE NUMBER OF RTTCS STATIC WARNING SIGNS MAY BE CHANGED AS DIRECTED BY THE ENGINEER. RELOCATION OF RTTCS STATIC WARNING SIGNS IS INCLUDED IN THE RTTCS PAY ITEMS.

SPEED SENSORS SPACED APPROXIMATELY EVERY 1/2 MILE.
RTTC WARNING SIGNS SPACED EVERY 1 MILE.

RTTC = REAL-TIME TRAFFIC CONTROL

RTTCS = REAL-TIME TRAFFIC CONTROL SYSTEM




NOTES

THE TAPER RATES SHOWN SHALL BE CONTROLLED BY STRINGLINE(S) ERECTED, MAINTAINED, AND REMOVED AND DISPOSED OF BY THE CONTRACTOR. SEE SPECIAL PROVISION FOR STRINGLINE.

VARIABLE DEPTH MILLING IN THE BUTT JOINT SHALL BE INCLUDED IN THE COST OF PAVEMENT REMOVAL, AND NO ADDITIONAL COMPENSATION WILL BE ALLOWED.

VARIABLE DEPTH HOT-MIX ASPHALT SHALL BE PLACED AS SHOWN IN THE BUTT JOINT TRANSITION. THIS WORK SHALL BE INCLUDED IN THE COST OF POLYMERIZED HOT-MIX ASPHALT SURFACE COURSE, IL-9.5FG, MIX "D", N90 AND IIMA BINDER COURSES. NO ADDITIONAL COMPENSATION WILL BE ALLOWED.


BUTT JOINT DETAIL

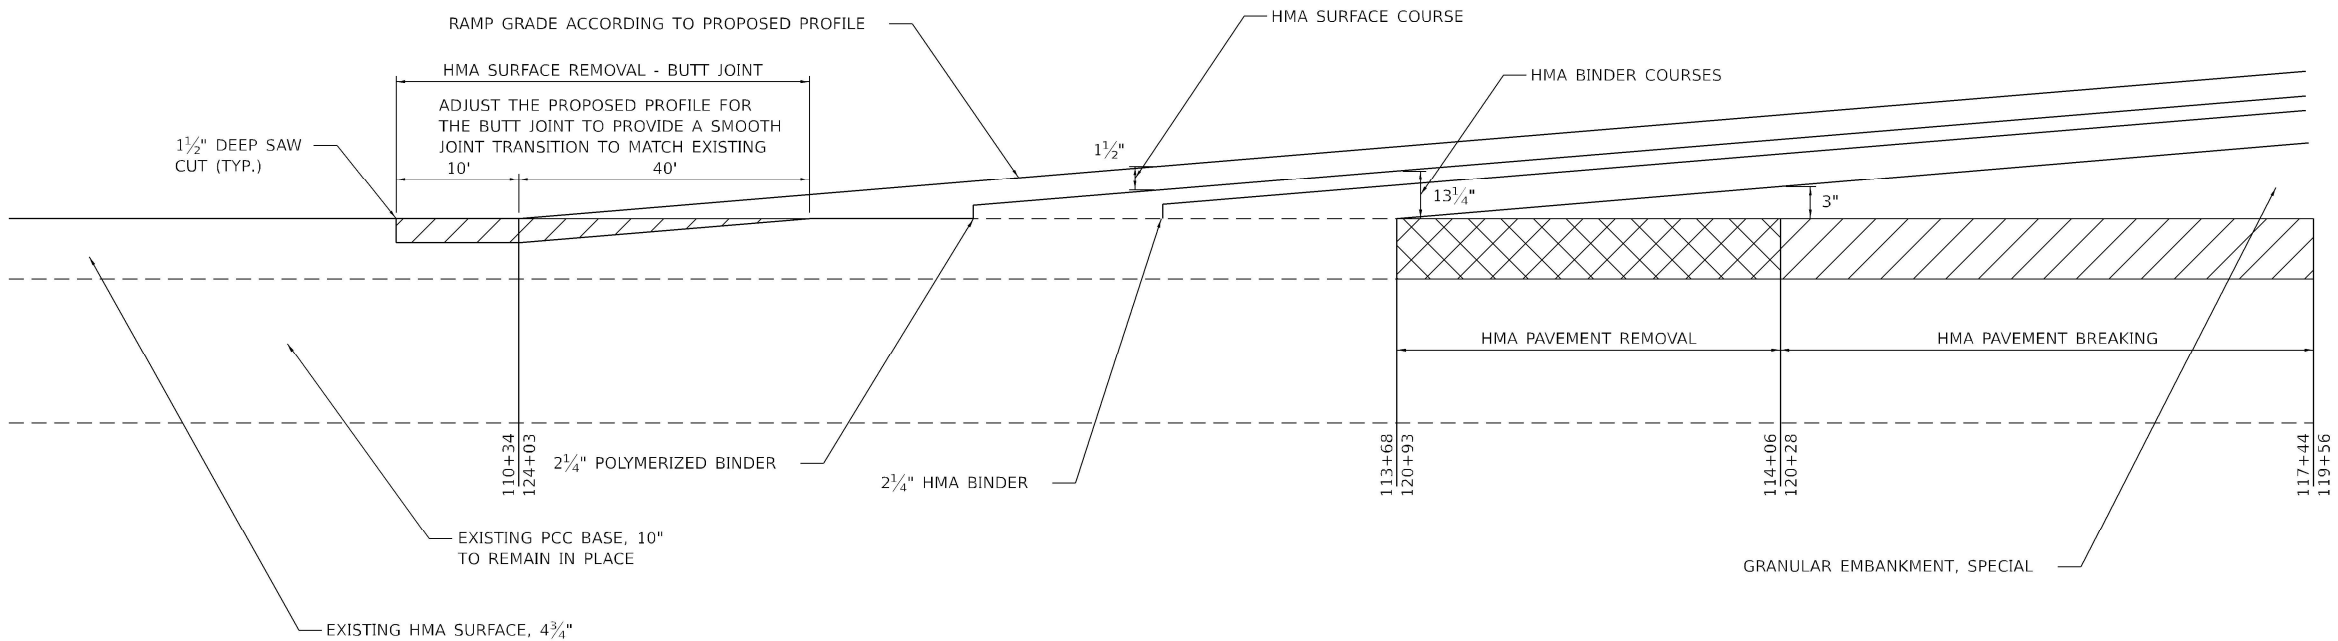


NOTE:
SAW CUT IS INCLUDED IN COST OF HMA SURFACE REMOVAL - BUTT JOINT.

MODEL: South End Taper
FILE NAME: P:\03-072303.657 over US 45 P\0318-1072.03.kgm\CAD_Sheet\0570A87-shl-detail.dgn

 201 E. Main St., Suite 200 Bellaire, TX 77401-2229 409.433.2877 phone 409.433.2877 fax www.kaskaskiaeng.com 11/20/2016 NO Illinois Professional Design Firm Professional Engineering Group 01-000073 26-000006	USER NAME = jwarner		DESIGNED -	REVISED -	STATE OF ILLINOIS DEPARTMENT OF TRANSPORTATION	FAI 57 (I-57) BUTT JOINT DETAIL				F.A.I. RTE.	SECTION	COUNTY	TOTAL SHEETS	SHEET NO.
	DRAWN -		CHECKED -	REVISED -						57	(10-30)BR	CHAMPAIGN	107	86
	PLOT SCALE = 0.16666633' / in.		DATE -	REVISED -						CONTRACT NO. 70A87				
	PLOT DATE = 3/24/2023		DATE -	REVISED -						ILLINOIS FED. AID PROJECT				
						SCALE:	SHEET 5	OF 6 SHEETS	STA.	TO STA.				

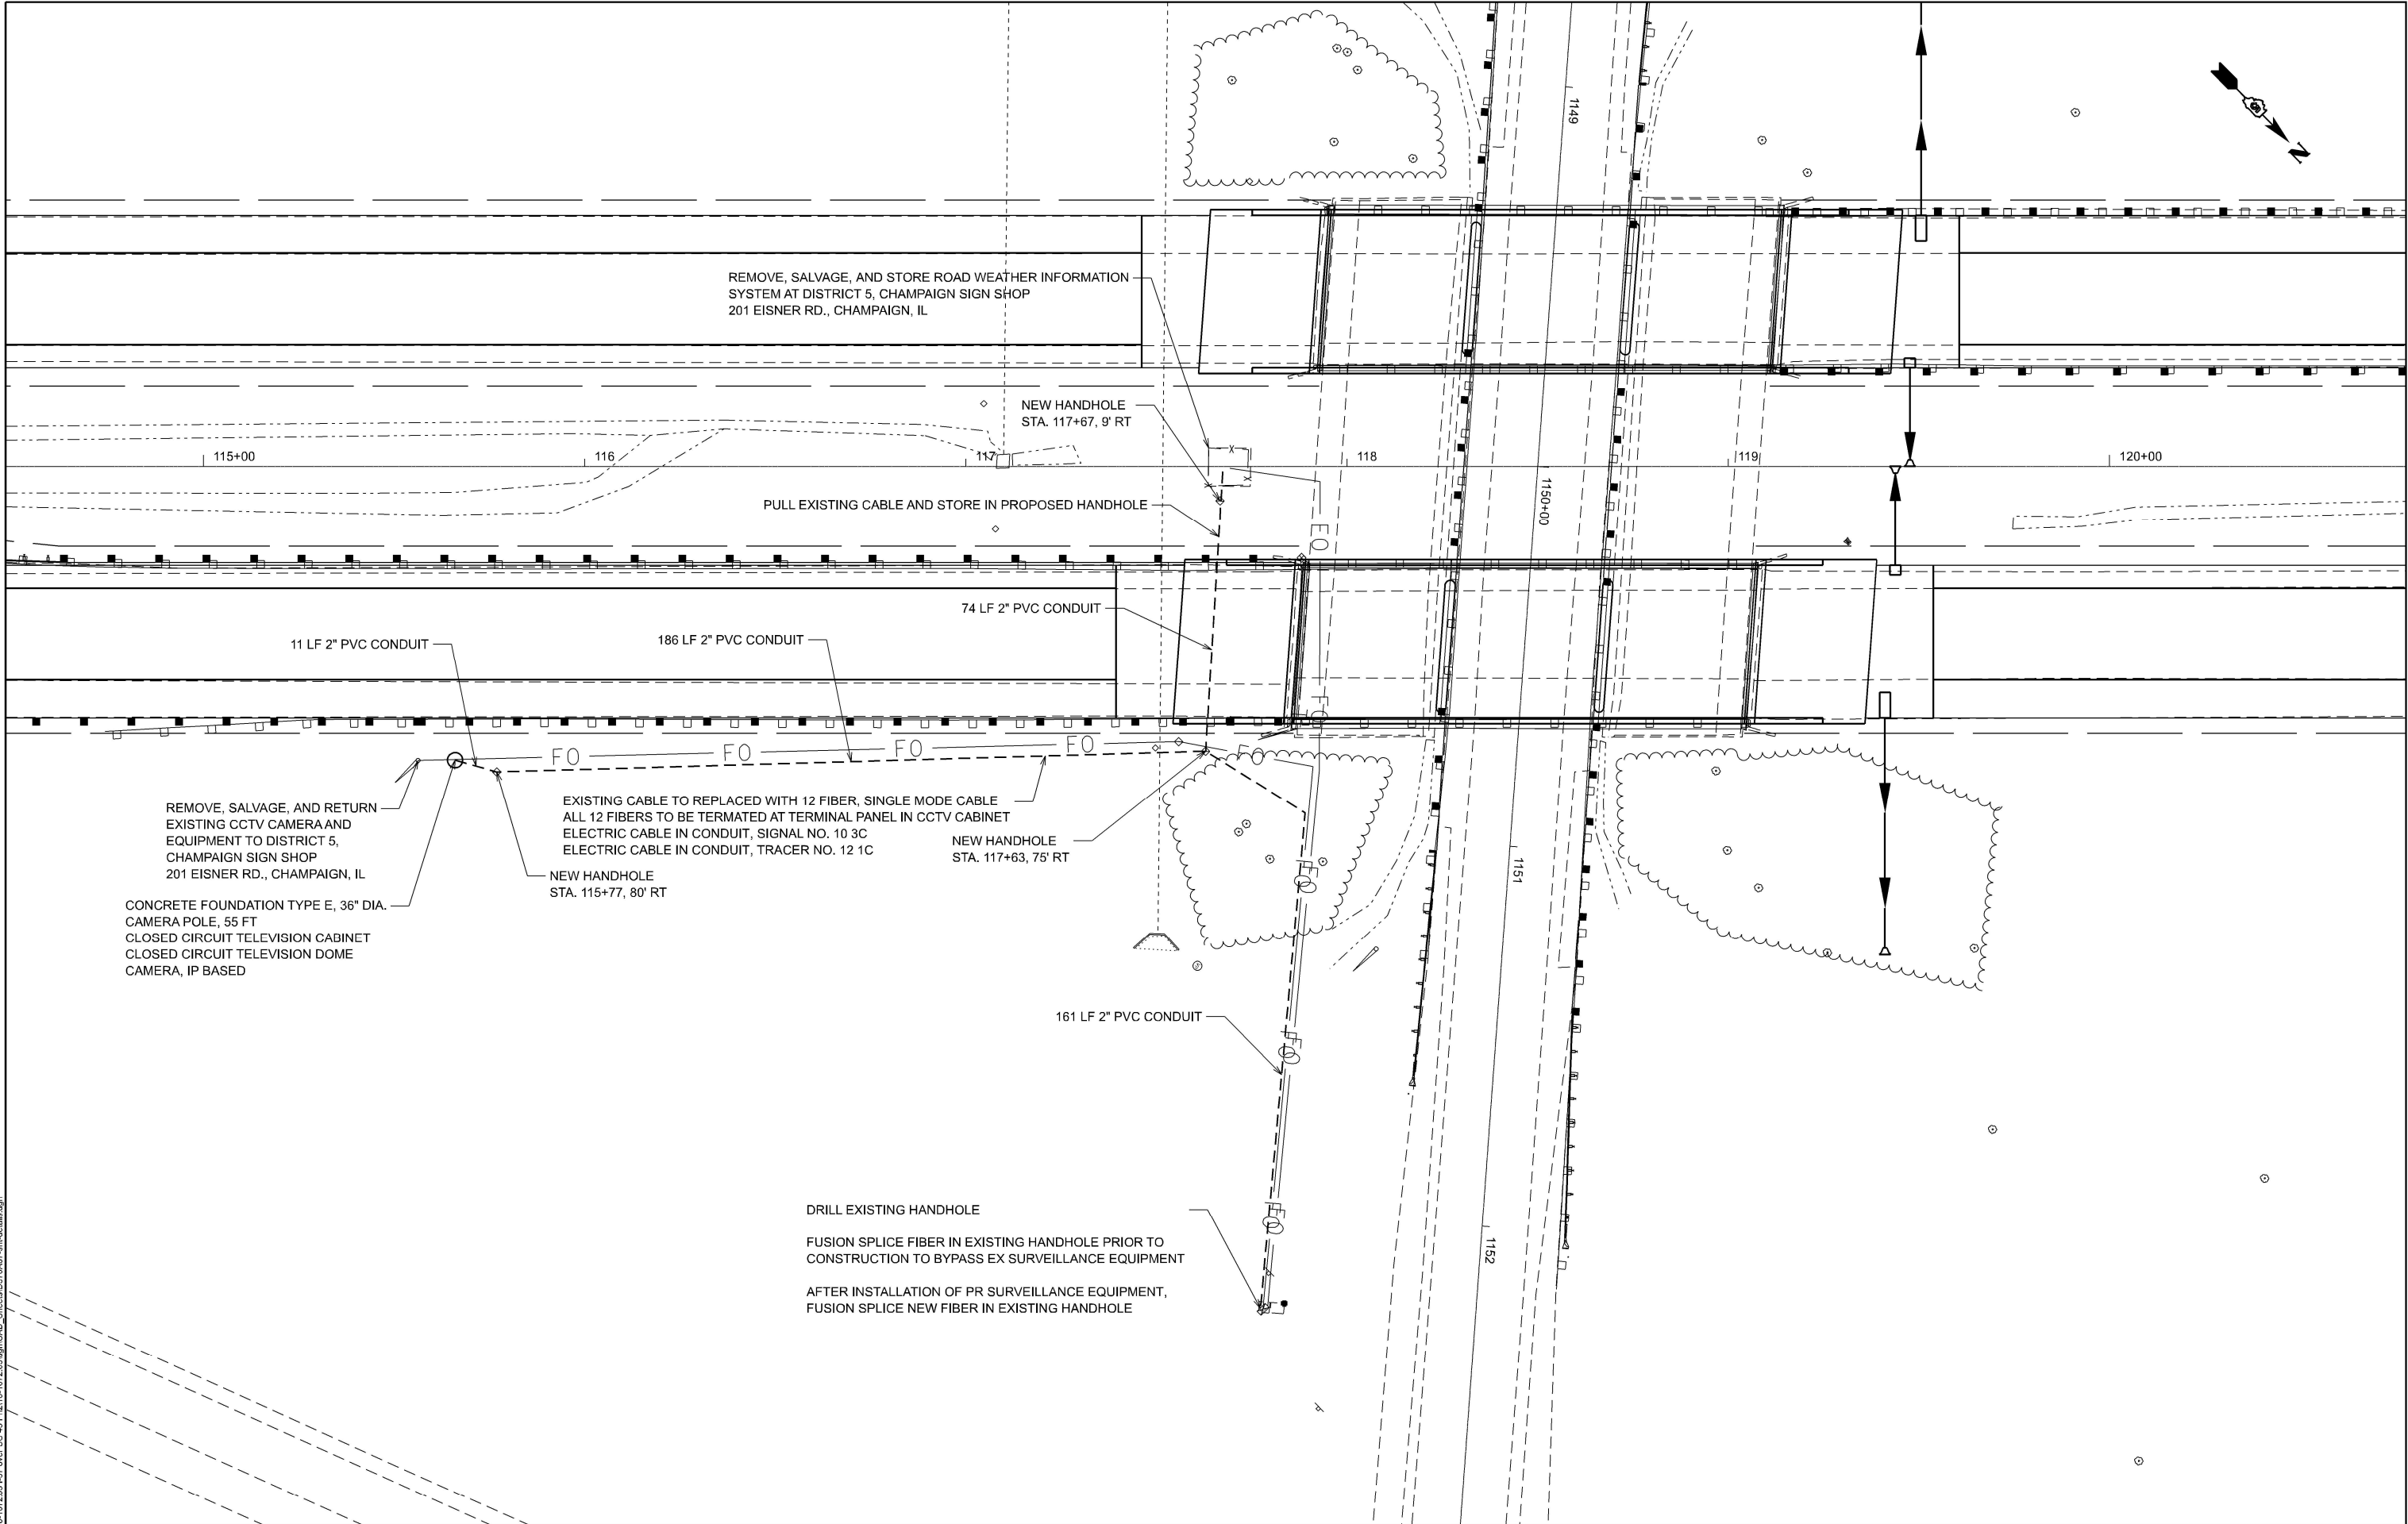

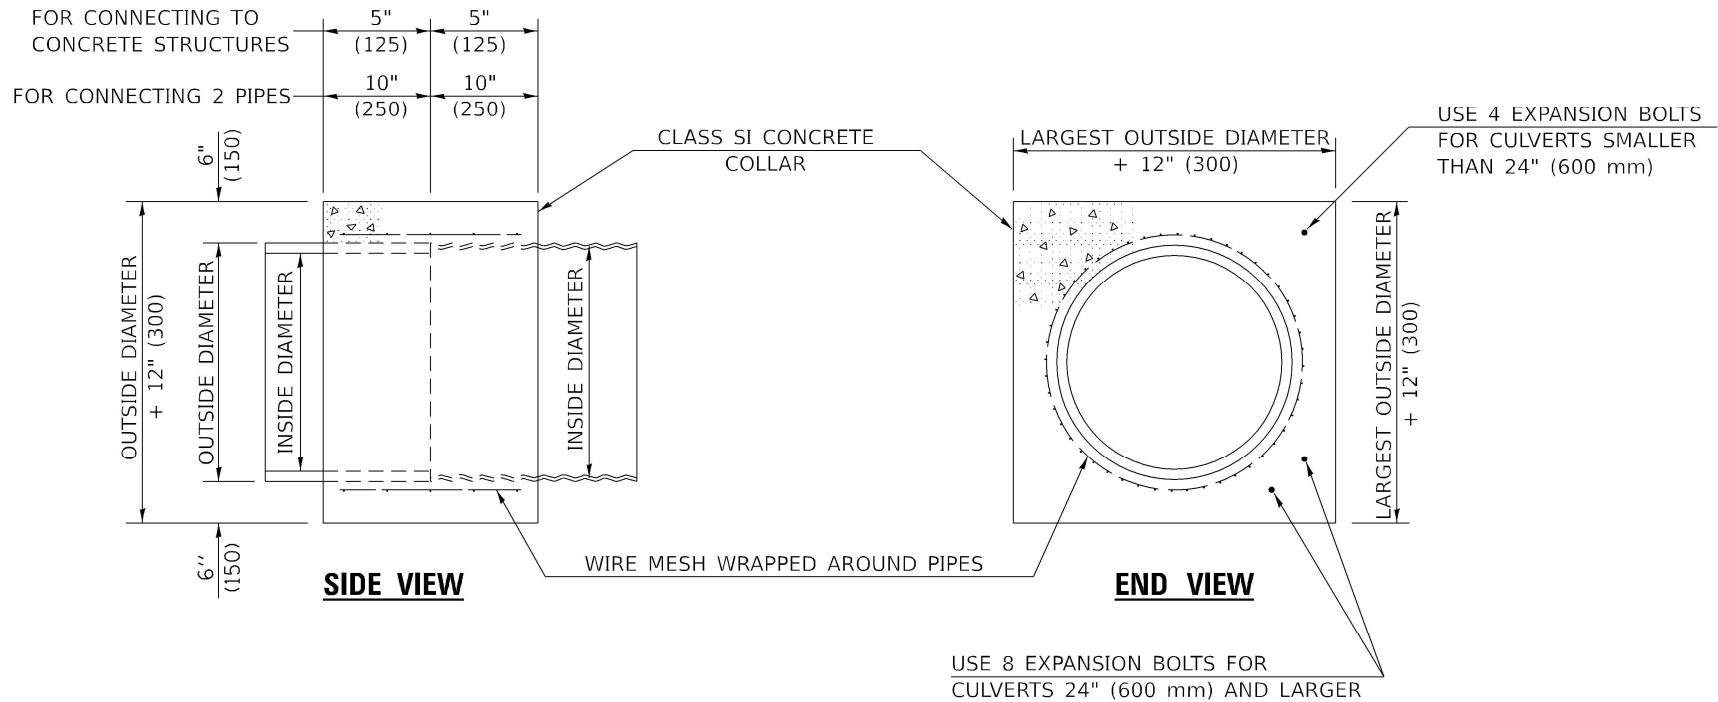

GENERAL NOTES

1. CLASS SI CONCRETE SHALL BE USED THROUGHOUT.
2. WHEN CONCRETE COLLARS ARE USED TO CONNECT PIPES OF DIFFERENT OUTSIDE DIAMETERS, THE CONCRETE COLLAR SHALL BE FORMED USING THE LARGEST OUTSIDE DIAMETER (SEE END VIEW).
3. THE WIRE MESH SHALL WEIGH NOT LESS THAN 54#/100 SQ. FT. (2.63 kg/m²).
4. WHEN CONCRETE COLLARS ARE CONSTRUCTED ADJACENT TO AN EXISTING CONCRETE STRUCTURE (HEADWALLS, ETC.) EXPANSION BOLTS, SHALL BE USED AND WILL BE PAID FOR AT THE CONTRACT UNIT PRICE, EACH, FOR EXPANSION BOLTS OF THE SIZE SPECIFIED IN THE PLANS.
5. CONCRETE COLLARS WILL BE PAID FOR AT THE CONTRACT UNIT PRICE, PER CUBIC YARD (CUBIC METER), FOR CONCRETE COLLARS INCLUDING ALL MATERIAL AND LABOR SPECIFIED TO COMPLETE THE WORK IN PLACE.

Note: All dimensions are in INCHES (millimeters) unless otherwise shown.

QUANTITIES FOR CONCRETE PIPES	
INSIDE DIAMETER OF PIPE	ESTIMATED CLASS SI CONCRETE REQUIRED
INCH (mm)	20" (500 mm) WIDTH CU.YD. (m ³)
4" (100)	0.14 (0.11)
6" (150)	0.16 (0.12)
8" (200)	0.19 (0.14)
10" (250)	0.22 (0.17)
12" (300)	0.25 (0.19)
15" (375)	0.30 (0.23)
18" (450)	0.35 (0.27)
24" (600)	0.45 (0.35)
30" (750)	0.57 (0.43)
36" (900)	0.69 (0.53)
42" (1050)	0.83 (0.63)
48" (1200)	0.97 (0.74)
54" (1350)	1.12 (0.86)
60" (1500)	1.28 (0.98)

QUANTITIES FOR METAL PIPES	
INSIDE DIAMETER OF PIPE	ESTIMATED CLASS SI CONCRETE REQUIRED
INCH (mm)	20" (500 mm) WIDTH CU.YD. (m ³)
4" (100)	0.12 (0.09)
6" (150)	0.14 (0.11)
8" (200)	0.16 (0.12)
10" (250)	0.19 (0.14)
12" (300)	0.21 (0.16)
15" (375)	0.25 (0.19)
18" (450)	0.29 (0.22)
24" (600)	0.38 (0.29)
30" (750)	0.47 (0.36)
36" (900)	0.59 (0.45)
42" (1050)	0.69 (0.53)
48" (1200)	0.81 (0.62)
54" (1350)	0.93 (0.71)
60" (1500)	1.05 (0.81)

MODEL: 54248510
FILE NAME: P115-072133.157 over US 45 P12118-072133.157.dgn
Sheet: 0570A87-511-detail.dgn



Kaskaskia
Engineering Group, LLC

Professional Engineering Firm
Professional Engineering Group

201 E. Main St., Suite 200
Bellaire, IL 60010
630.237.1000
630.237.1001
www.kaskaskiaeng.com

11/20/2018
11/20/2018
11/20/2018


USER NAME	= jwarner	DESIGNED	-	REVISED	-
		DRAWN	-	REVISED	-
PLOT SCALE	= 0.16666633" / In.	CHECKED	-	REVISED	-
PLOT DATE	= 3/24/2023	DATE	-	REVISED	-

STATE OF ILLINOIS
DEPARTMENT OF TRANSPORTATION

CONCRETE COLLAR			
SCALE:	SHEET 1	OF 3 SHEETS	STA. TO STA.

DISTRICT 5 DETAIL NO. 54248510				
F.A.I. RTE.	SECTION	COUNTY	TOTAL SHEETS	SHEET NO.
57	(10-30)BR	CHAMPAIGN	107	88
CONTRACT NO. 70A87				
ILLINOIS FED. AID PROJECT				

CENTERLINE INTERSTATE OR MULTI-LANE TWO WAY DIVIDED HIGHWAY

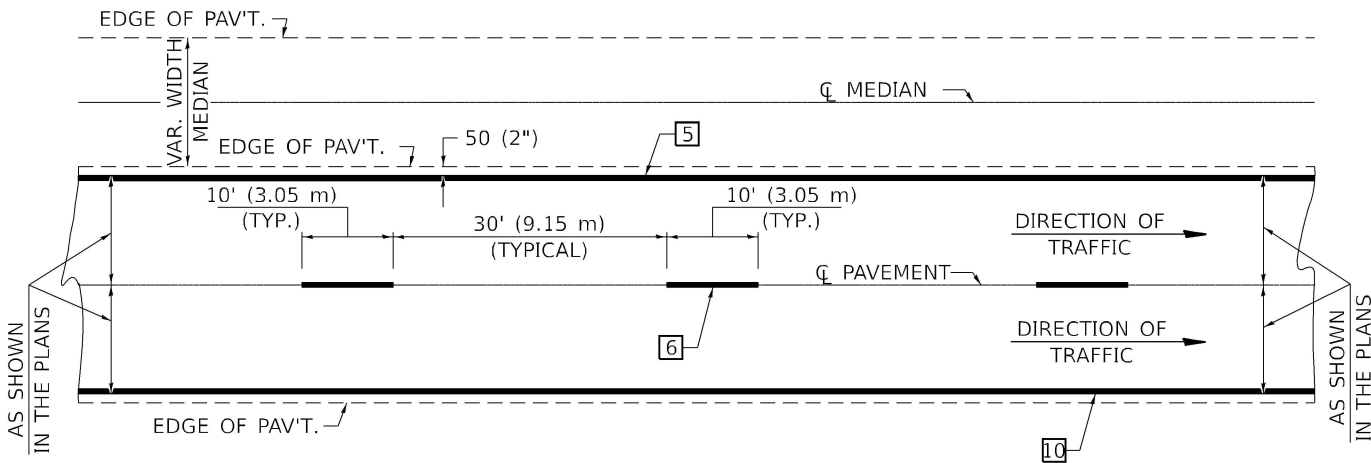


NOTE: PAVEMENT MARKINGS ARE TO BE EXTENDED THROUGH OMISSIONS WHEN APPLICABLE.


NOTE: SEE ARTICLES 780.04 & 781.03 FOR LOCATION OF STRIPES AND MARKERS RELATIVE TO EDGES OR JOINTS.

FOR RAISED REFLECTIVE PAVEMENT MARKERS, REFER TO STANDARD 781001.



TYPICAL PAVEMENT MARKING LEGEND

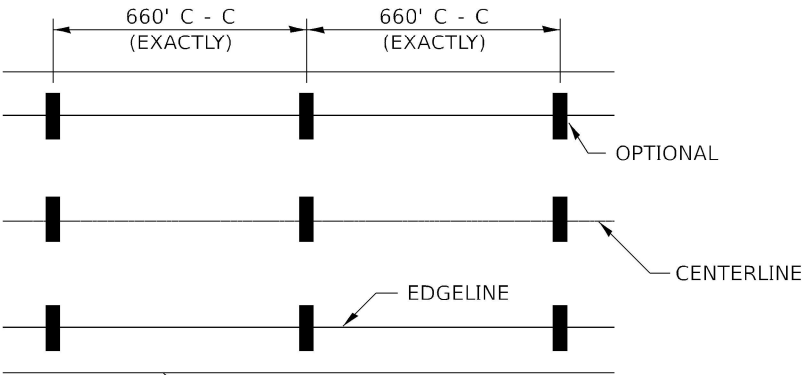


IT WILL BE NECESSARY TO HAVE A REPRESENTATIVE OF THE STATE POLICE PRESENT SO THAT THE ACCURACY OF MEASUREMENT CAN BE ATTESTED TO IN COURT.

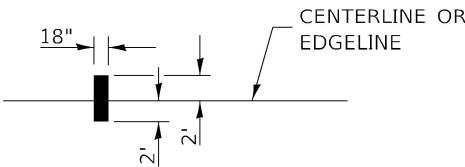


AERIAL SPEED CHECK ZONES

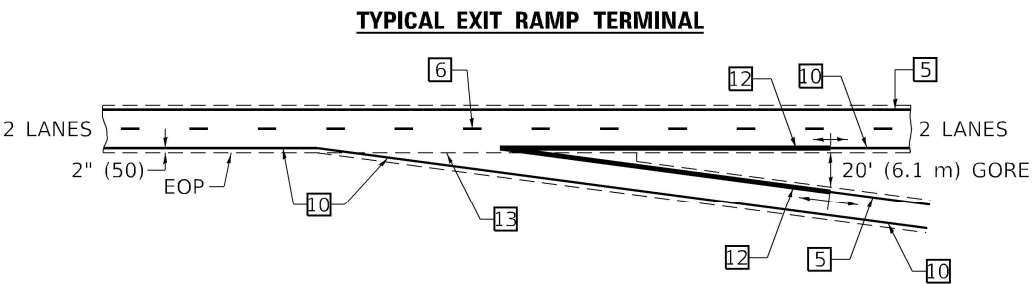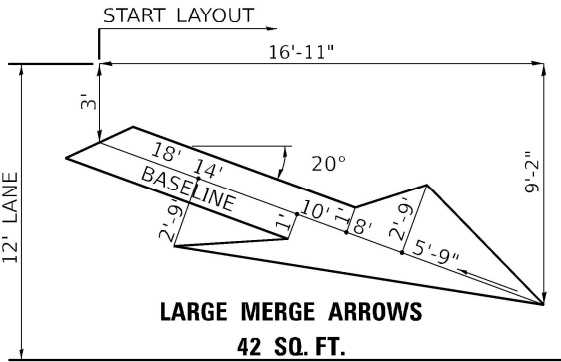


EXIT RAMP TERMINAL with EXCLUSIVE (auxiliary) LANE

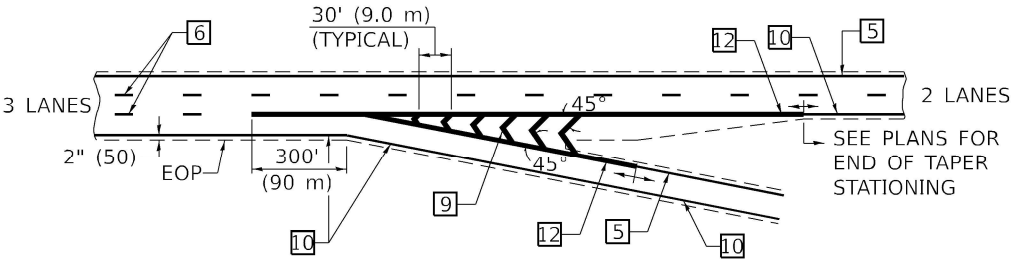

TYPICAL ENTRANCE RAMP TERMINAL

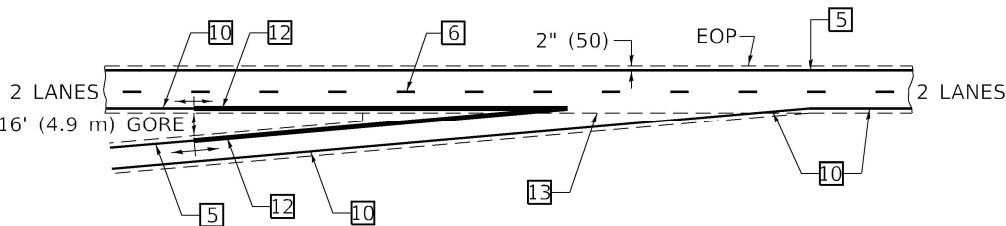

ENTRANCE RAMP TERMINAL with EXCLUSIVE LANE

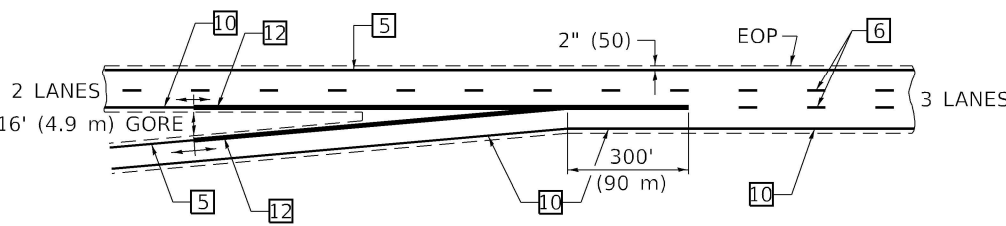

Note: All dimensions are in INCHES (millimeters) unless otherwise shown.

DISTRICT 5 DETAIL NO. 7800BBBB

F.A.I. RTE.	SECTION	COUNTY	TOTAL SHEETS	SHEET NO.
57	(10-30)BR	CHAMPAIGN	107	89
CONTRACT NO. 70A87				
ILLINOIS FED. AID PROJECT				

STATE OF ILLINOIS
DEPARTMENT OF TRANSPORTATION

PAVEMENT MARKING (INTERSTATE & MULTI-LANE APPLICATIONS)

SCALE: SHEET 2 OF 3 SHEETS STA. TO STA.

MODEL: 7800BBBB
FILE NAME: P:\15-072133\57 over US 45 P21018-1072.03\gpn\CAD_Sheets\DET070A87-shd-detail.dgn



201 E. Main St., Suite 200
Bellaire, TX 77401-2228
409.233.2877 phone
409.233.2877 fax
www.kaskaskiaengineering.com
11/20/2016
Brett Professional Design Firm
Professional Engineering Group


USER NAME	= jwarner	DESIGNED	-	REVISED	-
DRAWN	-	REVIS	-	REVISED	-
CHECKED	-	REVIS	-	REVISED	-
DATE	-	REVIS	-	REVISED	-

PLOT SCALE = 0.16666633" / in.
PLOT DATE = 3/24/2023

DESIGNER NOTE: PROVIDE MAP WITH SIGN LOCATIONS (A, B, ETC.) AND COORDINATE WITH TRAFFIC OPERATIONS ENGINEER.

INCLUDE DISTRICT SPECIAL PROVISION -"WIDTH RESTRICTION SIGNING"

MODEL: X7200201
FILE NAME: P:\115-1072\03\157 over US 45 P\2115-1072\03\00\CAD_Sheets\DET0A87-shld-details.dgn

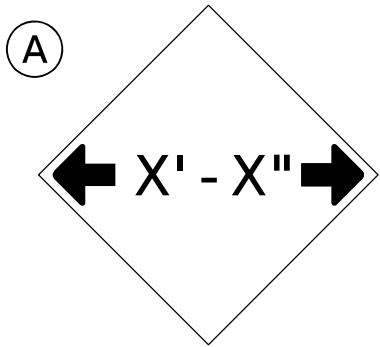

W12-2(O)-48"x48"(1200x1200)


SIGN (A) 2 SIGNS - W12-2(O)-48"x48"(1200x1200) ARE TO BE PLACED AS SHOWN IN THE PLANS OR AS DIRECTED BY THE ENGINEER.

SIGN (B) 2 SIGNS - (SIGN PANEL, TYPE II) AS SHOWN ARE TO BE PLACED AS SHOWN IN THE PLANS OR AS DIRECTED BY THE ENGINEER.


I-57 STAGE I MAX WIDTH = 12.5'

I-57 STAGE II MAX WIDTH = 12.0'

US 45 STAGE III MAX WIDTH = 10.5'

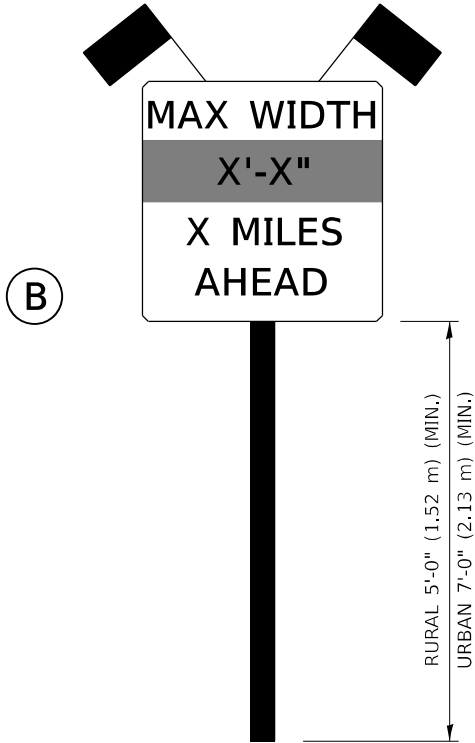

SIGN PANEL, TYPE II

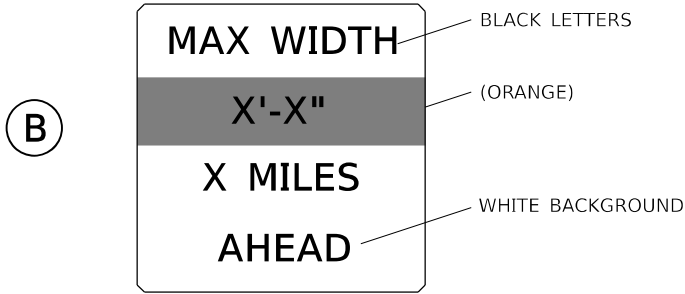

W12-I103(O)-48"x48"(1200x1200)
"D" LETTERS/NUMBERS

GENERAL NOTES

- ALL TRAFFIC CONTROL DEVICES SHALL BE FURNISHED, ERECTED AND MAINTAINED BY THE CONTRACTOR.
- ALL (B) SIGNS SHALL HAVE FLAGS INSTALLED UNLESS OTHERWISE DIRECTED.
- LOCATIONS OF TRAFFIC CONTROL DEVICES MAY BE ADJUSTED BY THE ENGINEER.
- ALL TRAFFIC CONTROL SHOWN ON THIS SHEET SHALL BE PAID FOR AT THE CONTRACT LUMP SUM PRICE FOR WIDTH RESTRICTION SIGNING.
- ALL SIGNS SHALL BE POST MOUNTED UNLESS OTHERWISE DIRECTED.
- ALL SIGNS SHOWN ORANGE (O) SHALL BE FLUORESCENT ORANGE.
- ALL SIGNS SHOWN SHALL CONSIST OF THE CURRENT RETROREFLECTIVE SHEETING REQUIREMENTS AS OUTLINED IN SECTION 1106.01 OF THE STANDARD SPECIFICATIONS BOOK.

Note: All dimensions are in INCHES (millimeters) unless otherwise shown.



USER NAME	= jwarner	DESIGNED	-	REVISED	-
		DRAWN	-	REVISED	-
PLOT SCALE	= 0.16666633" / ft.	CHECKED	-	REVISED	-
PLOT DATE	= 3/24/2023	DATE	-	REVISED	-

STATE OF ILLINOIS
DEPARTMENT OF TRANSPORTATION

WIDTH RESTRICTION SIGNING

SCALE: SHEET 3 OF 3 SHEETS STA. TO STA.


DISTRICT 5 DETAIL NO. X7200201

F.A.I. RTE.	SECTION	COUNTY	TOTAL SHEETS	SHEET NO.
57	(10-30)BR	CHAMPAIGN	107	90
		CONTRACT NO. 70A87		
		ILLINOIS	FED. AID PROJECT	


FINAL SURVEY NOTE BOOK NO.	SURVEYED PLOTTED TEMPLATE AREAS CHECKED	BY	DATE

ORIGINAL SURVEY NOTE BOOK NO.	SURVEYED PLOTTED TEMPLATE AREAS CHECKED	BY	DATE

MODEL: ECL - 109+00.00 R2 [Sheet]
FILE NAME: P:\02-072023\57 over US 45 P-2\10-072023\109+00+109+50.dwg

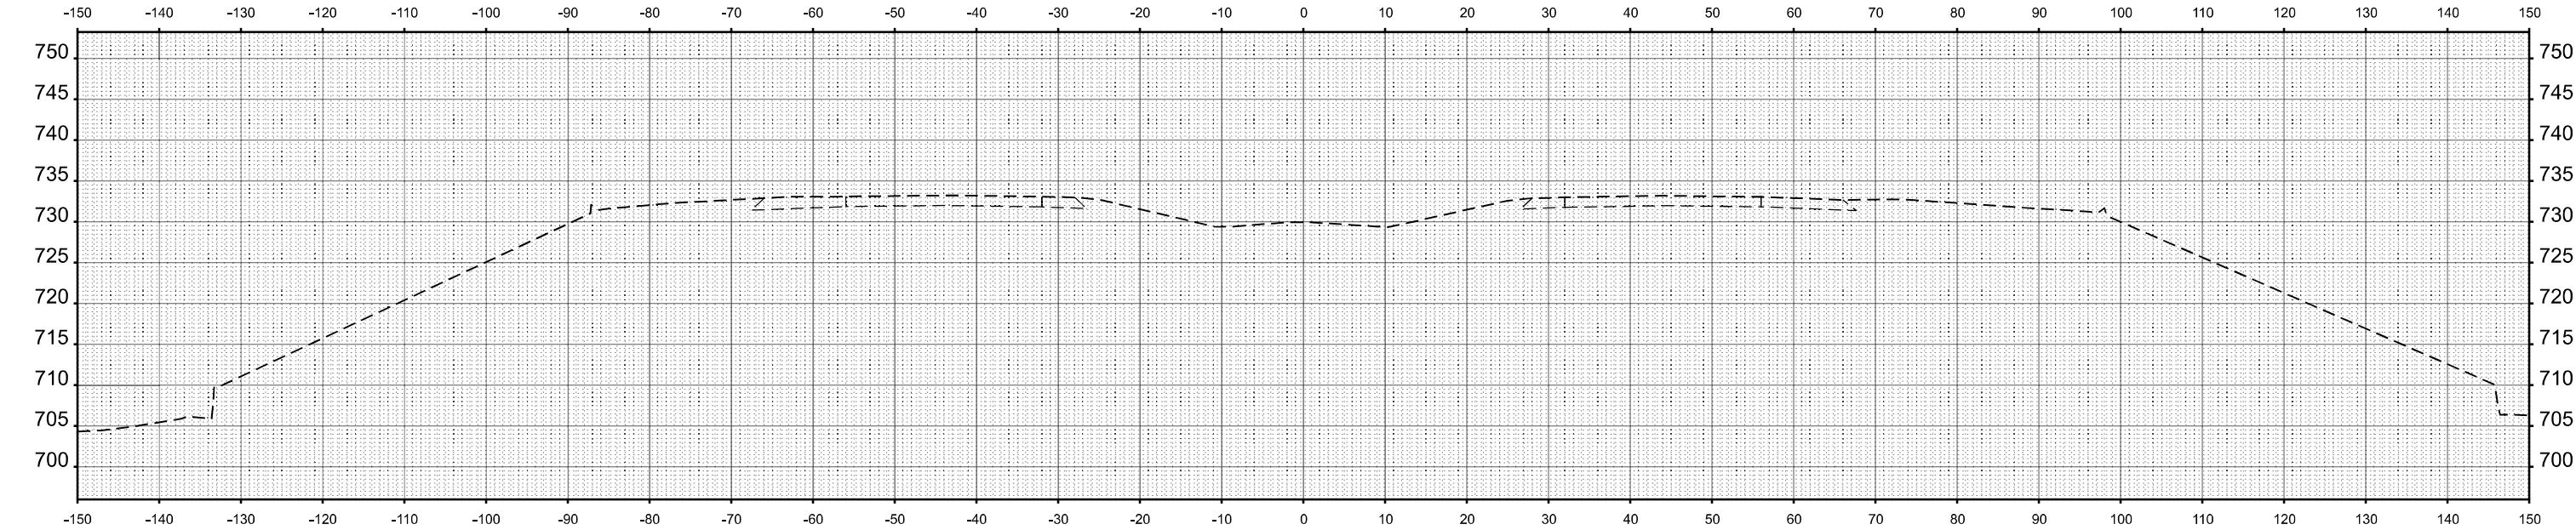

STA 109+50.00

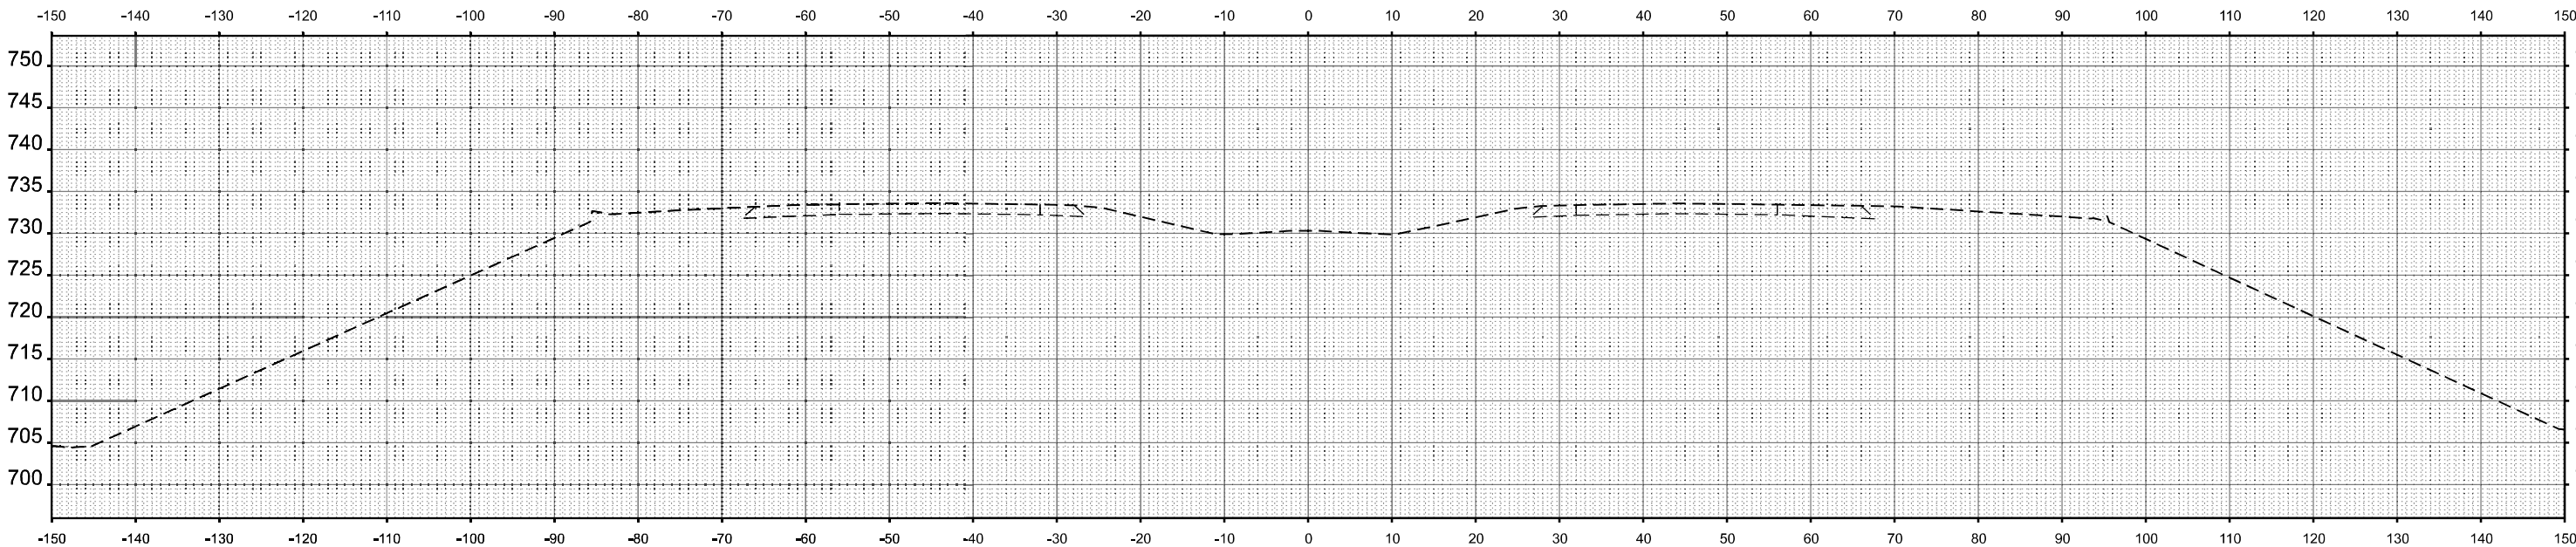

STA 109+00.00



2015 E. Main St., Suite 100
Bloomington, IL 61701
414.233.0777
www.kaskaskiaengineering.com

USER NAME = jwarner	DESIGNED -	REVISED -
	DRAWN -	REVISED -
PLOT SCALE = 0.16666633' / in.	CHECKED -	REVISED -
PLOT DATE = 3/24/2023	DATE -	REVISED -

STATE OF ILLINOIS
DEPARTMENT OF TRANSPORTATION

FAI 57 (I-57)
CROSS SECTIONS


SCALE: 1"=10' SHEET 1 OF 17 SHEETS STA. TO STA.

F.A.I. RTE.	SECTION	COUNTY	TOTAL SHEETS	SHEET NO.
57	(10-30)BR	CHAMPAIGN	107	91
CONTRACT NO. 70A87				
ILLINOIS FED. AID PROJECT				


FINAL SURVEY NOTE BOOK NO.	SURVEYED PLOTTED TEMPLATE AREAS CHECKED	BY	DATE

ORIGINAL SURVEY NOTE BOOK NO.	SURVEYED PLOTTED TEMPLATE AREAS CHECKED	BY	DATE

MODEL: ECL-110-00.00 R2 [Sheet]
FILE NAME: P:\2023\1257 over US 45 P-21-B-0723\03\fig\CAD_Sheet\0370A87-CHAMP-10.dgn

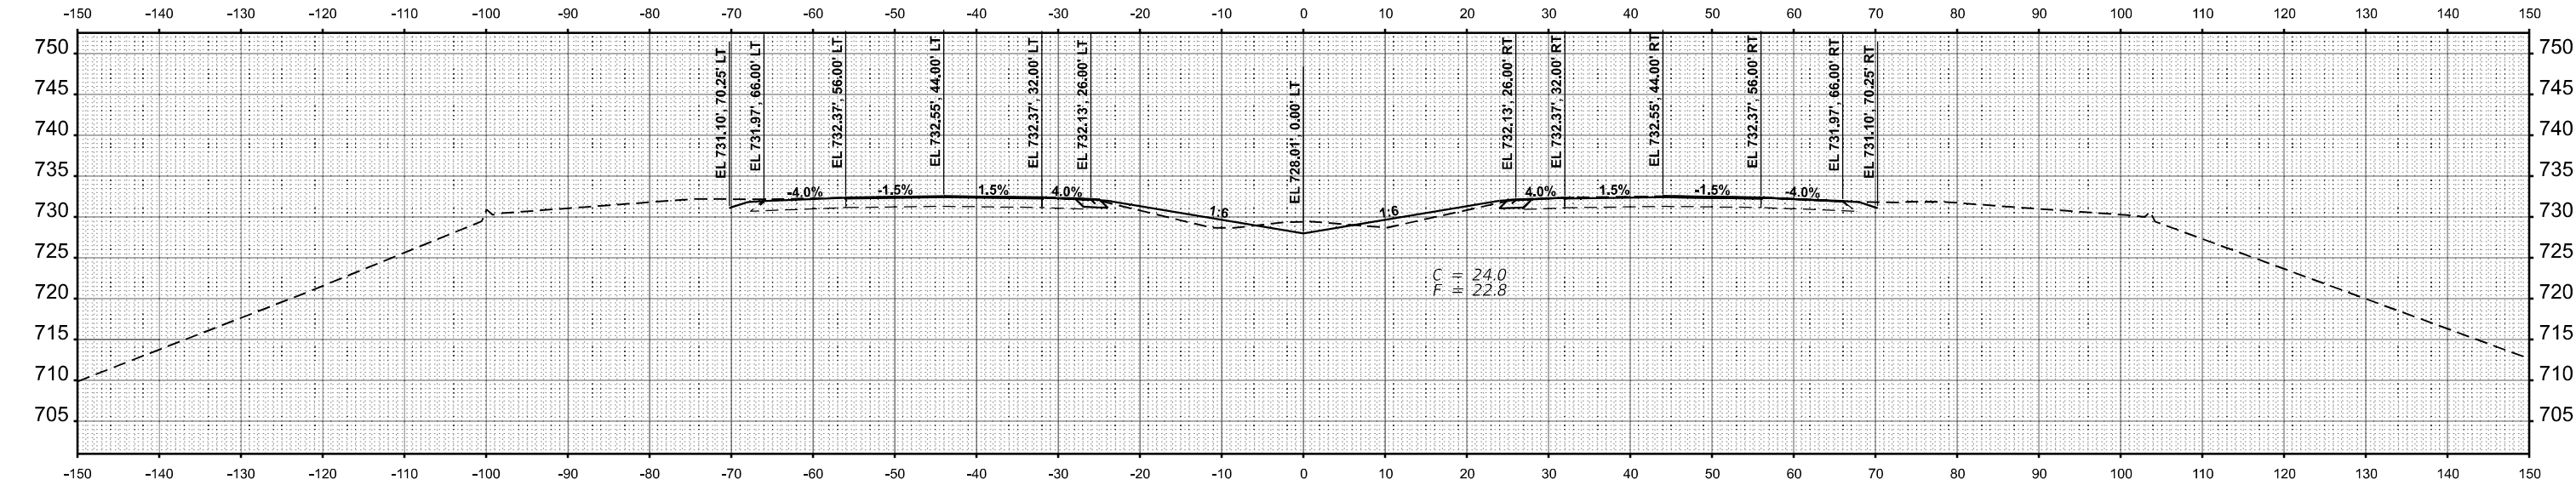

STA 110+34.39

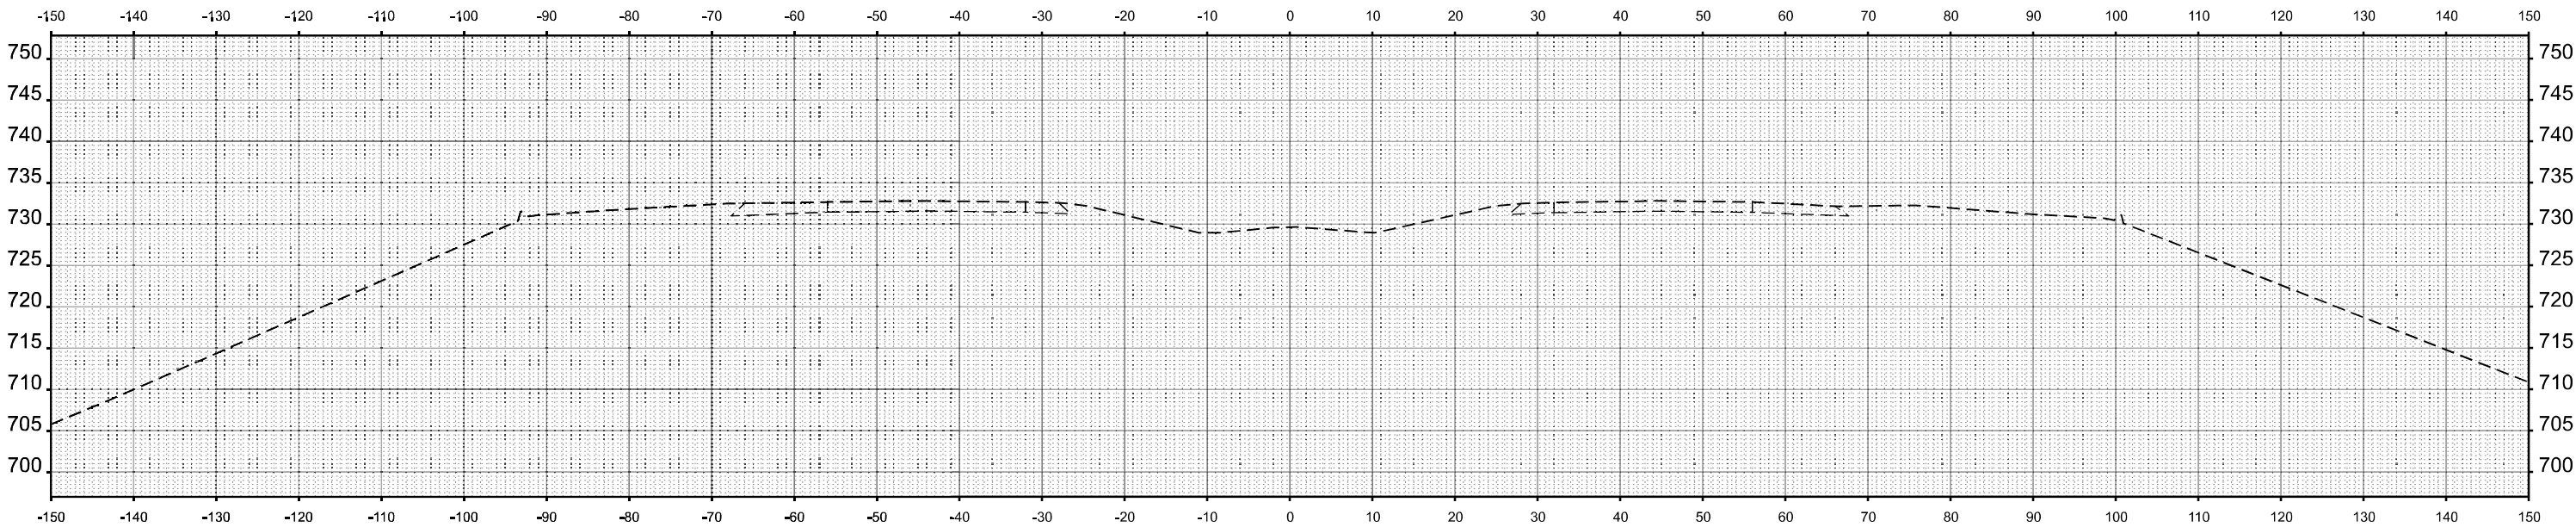

STA 110+00.00



USER NAME = jwarner	DESIGNED -	REVISED -
	DRAWN -	REVISED -
PLOT SCALE = 0.16666633" / ft.	CHECKED -	REVISED -
PLOT DATE = 3/24/2023	DATE -	REVISED -

STATE OF ILLINOIS
DEPARTMENT OF TRANSPORTATION




FAI 57 (I-57)
CROSS SECTIONS

SCALE: 1"=10' SHEET 2 OF 17 SHEETS STA. TO STA.

F.A.I. RTE.	SECTION	COUNTY	TOTAL SHEETS	SHEET NO.
57	(10-30)BR	CHAMPAIGN	107	92
CONTRACT NO. 70A87				
ILLINOIS FED. AID PROJECT				

ORIGINAL SURVEY		BY	DATE
NOTED			
PLOTTED			
TEMPLATE			
AREAS			
AREAS CHECKED			
NO.			

MODEL: ExCL - 110+65.00 R2 [Sheet]
FILE NAME: P:\18-1072.03 I-57 over U

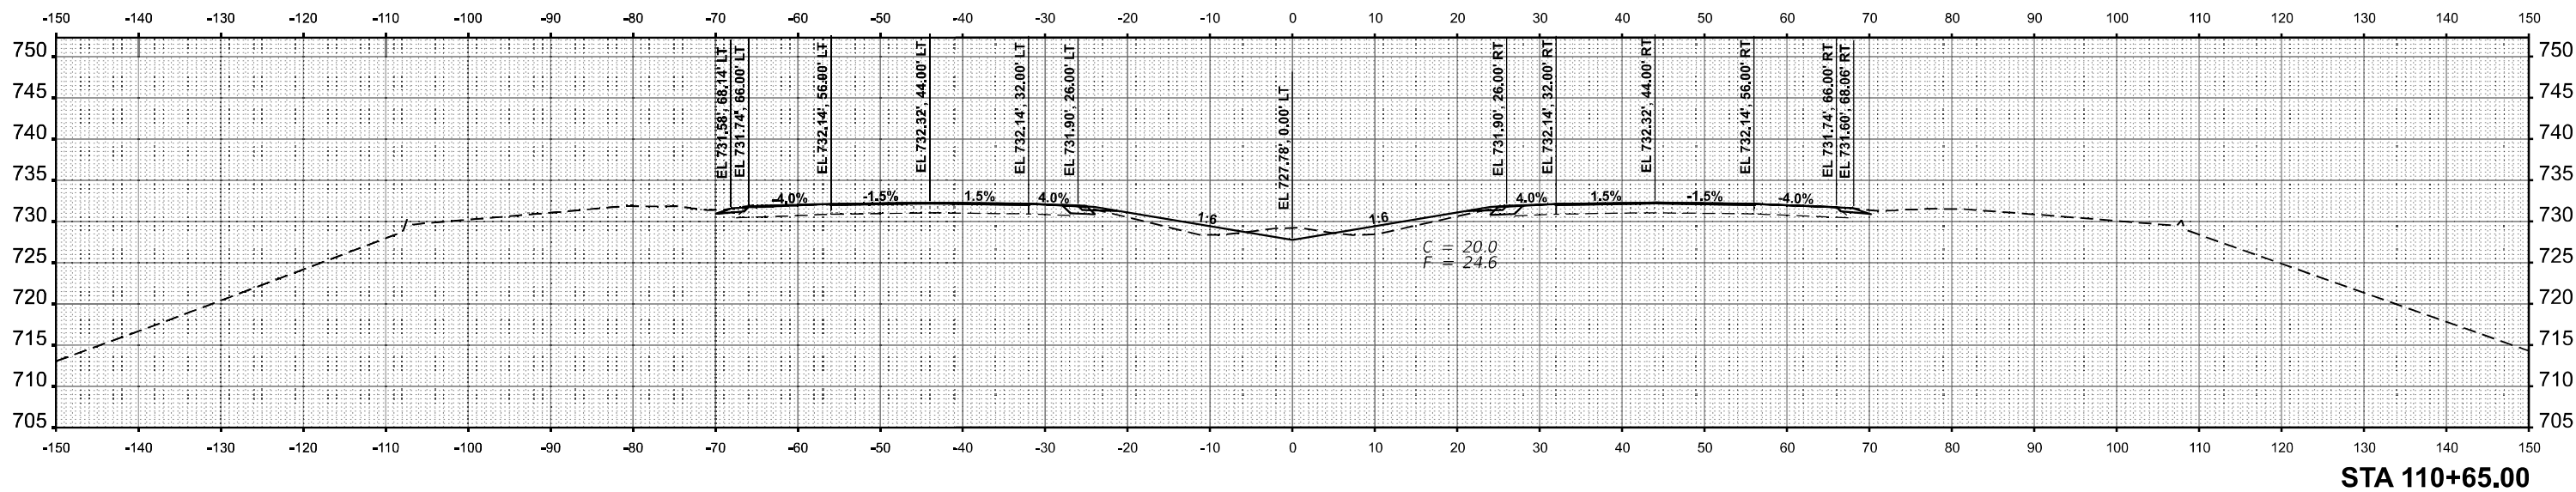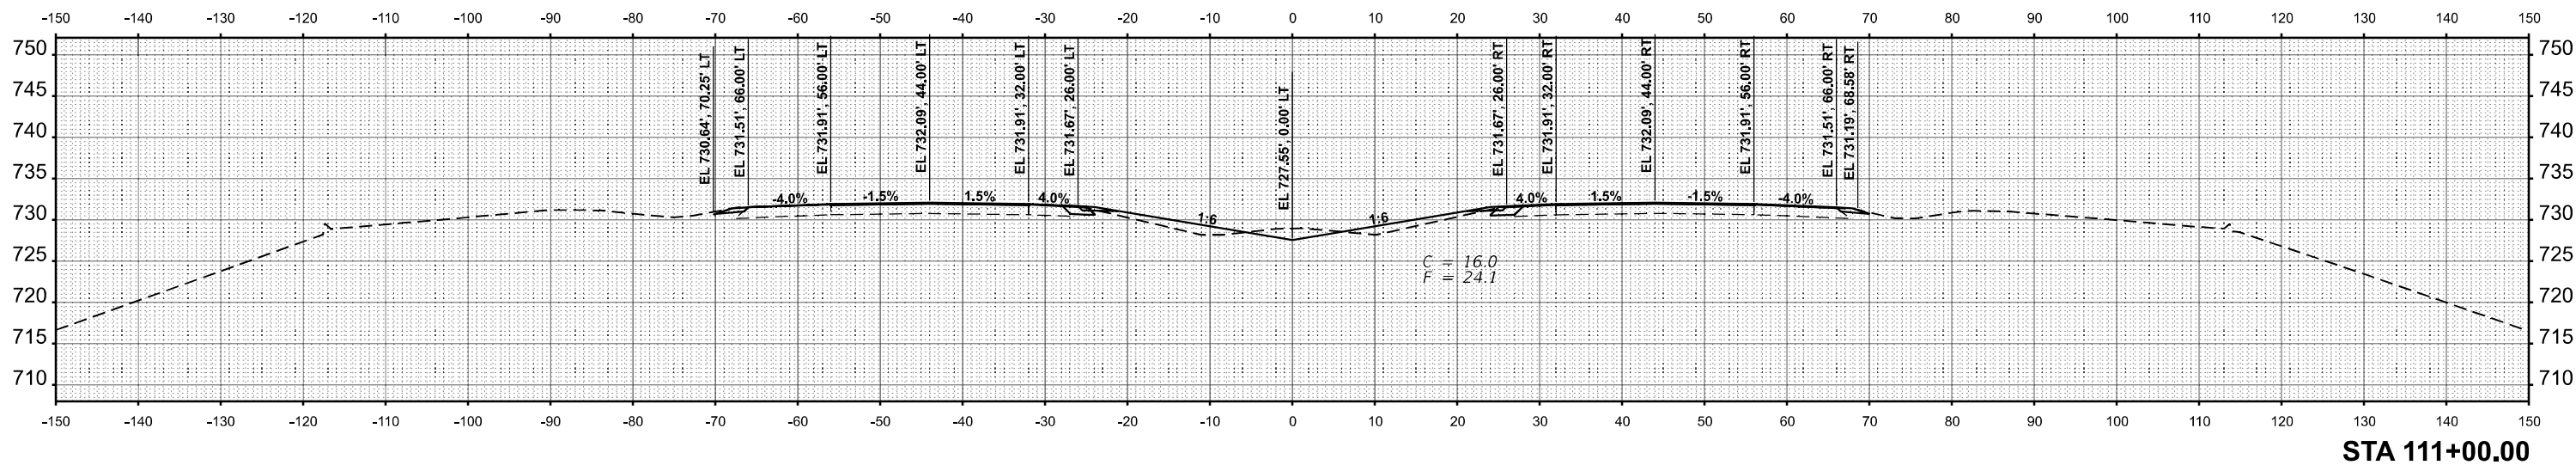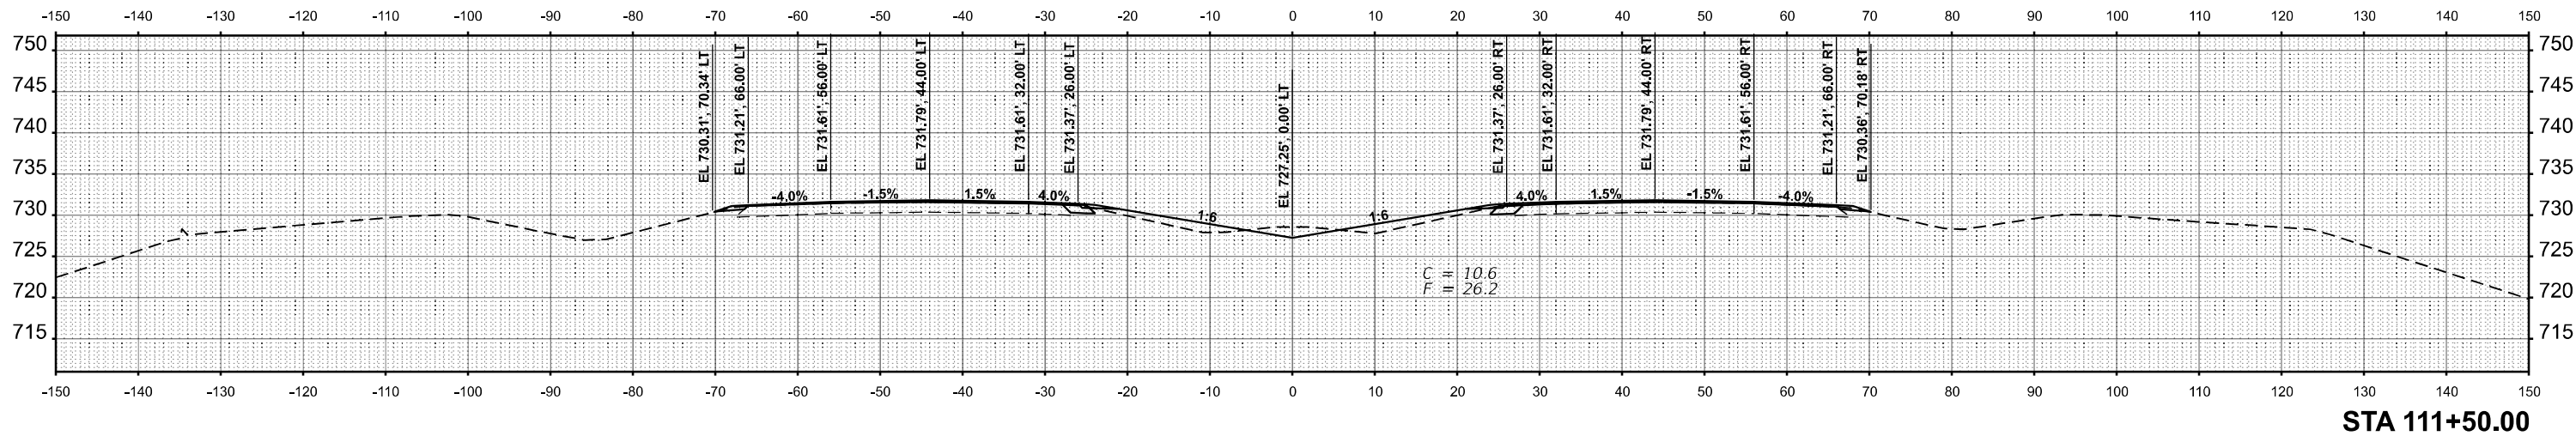

Kaskaskia
Engineering Group, LLC
208 E. Main St., Suite 100
Burlington, Illinois 62220
618.233.5877 phone
618.233.5977 fax
www.kaskaskiaeng.com

PROFESSIONAL REGISTRATIONS
Illinois Professional Design Firm
Professional Engineering Group

LICENSE NO.
16-004773
20-3680586

USER NAME = jwarner	DESIGNED -	REVISED -
	DRAWN -	REVISED -
PLOT SCALE = 0.196866833" / in.	CHECKED -	REVISED -
PLOT DATE = 3/24/2023	DATE -	REVISED -


**STATE OF ILLINOIS
DEPARTMENT OF TRANSPORTATION**

FAI 57 (I-57)

CROSS SECTIONS


F.A.I. RTE.	SECTION	COUNTY	TOTAL SHEETS	SHEET NO.
57	(10-30)BR	CHAMPAIGN	107	93
		CONTRACT NO. 70A87		
ILLINOIS		FED. AID PROJECT		

FINAL SURVEY NOTE BOOK NO.	SURVEYED PLOTTED TEMPLATE AREAS CHECKED	BY	DATE

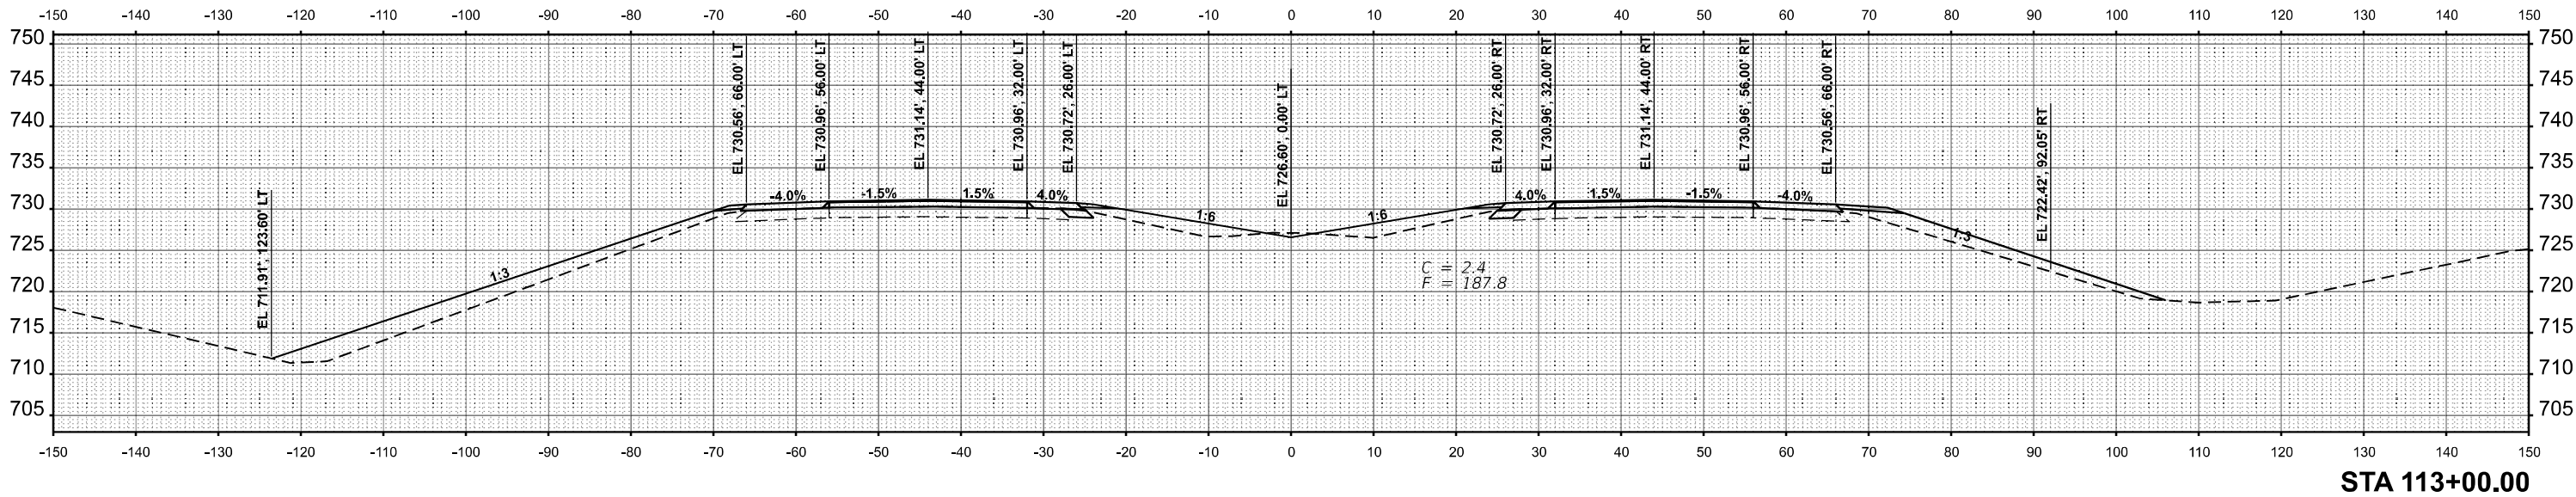


STA 113+00.00

ORIGINAL SURVEY NOTE BOOK NO.	SURVEYED PLOTTED TEMPLATE AREAS CHECKED	BY	DATE

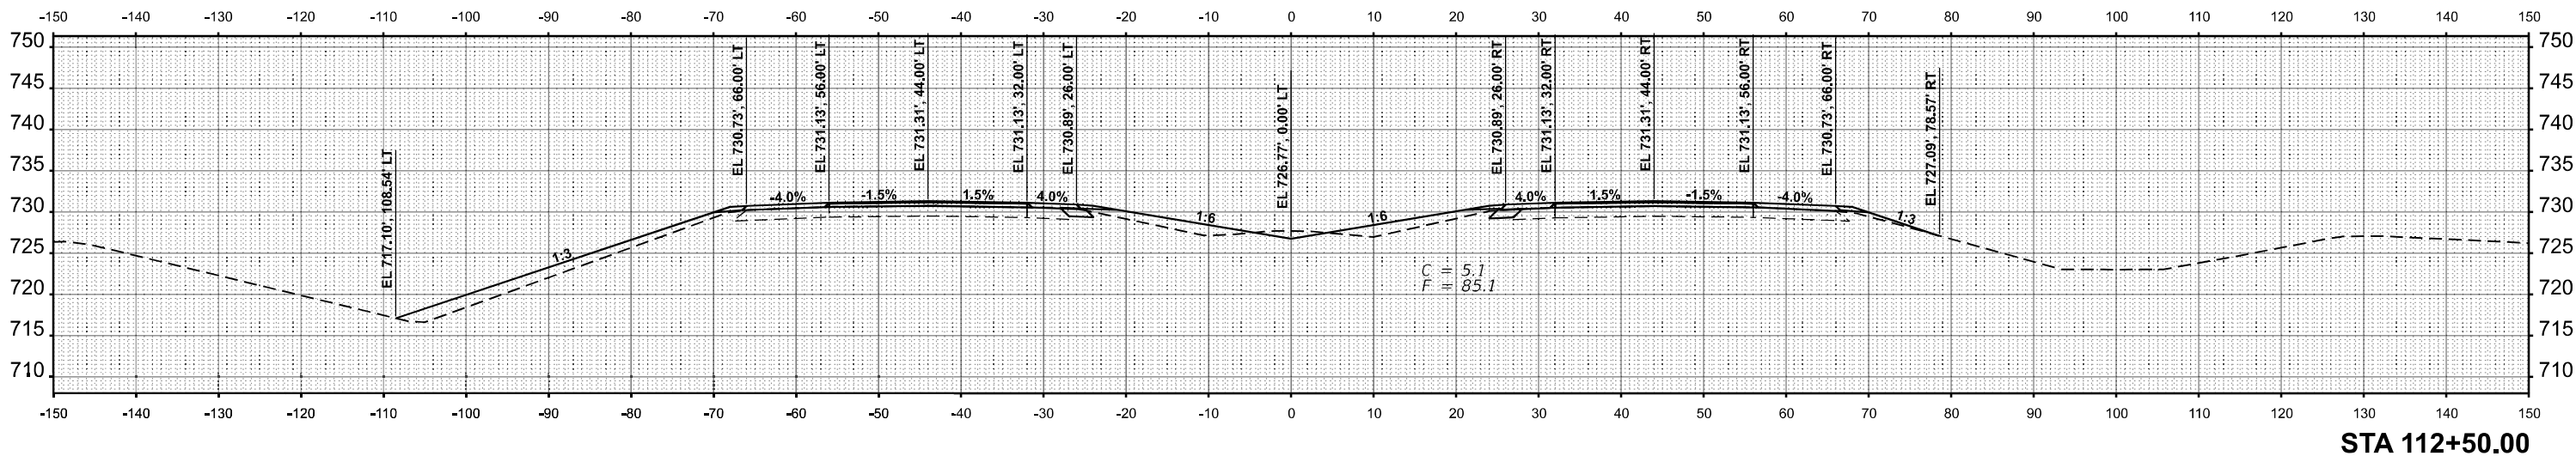

STA 112+50.00

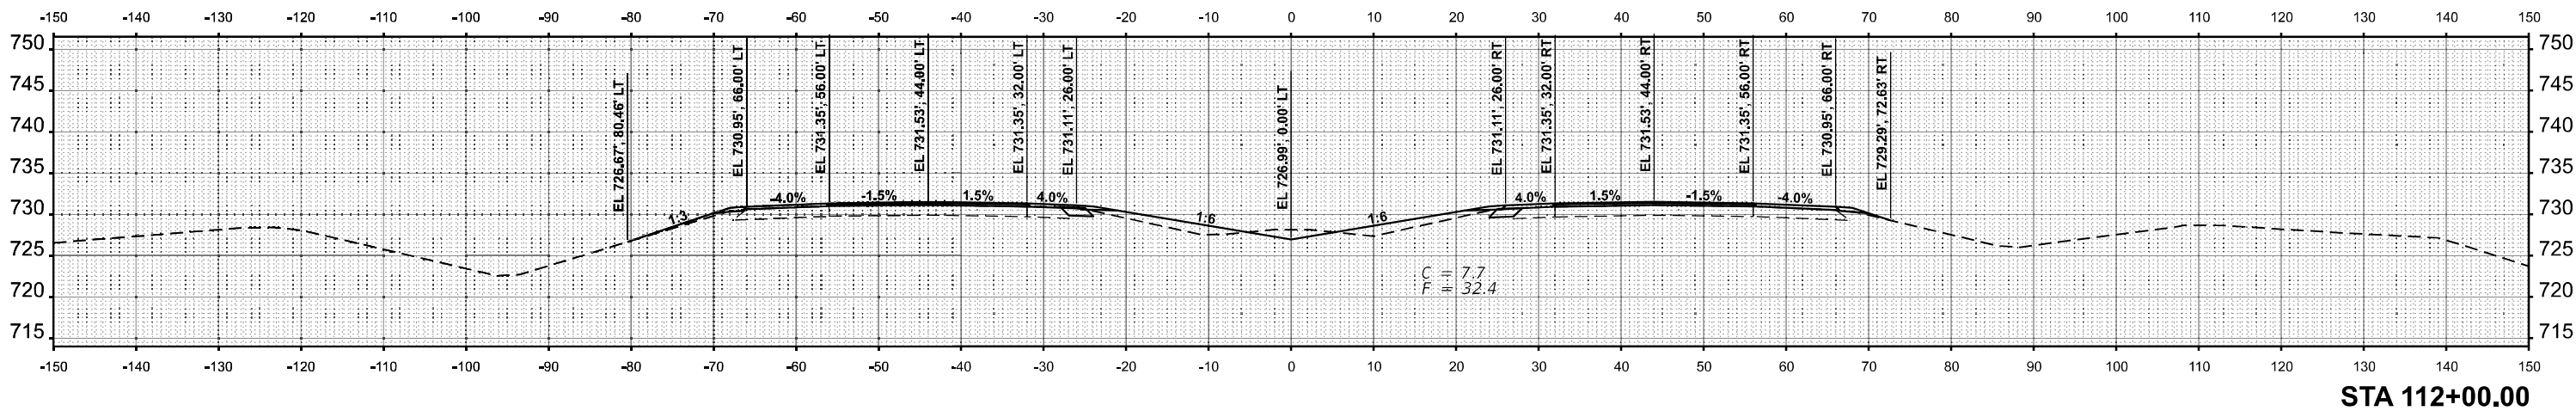

STA 112+00.00

MODEL: ECL - 112+00.00 R2 [Sheet]
FILE NAME: P:\12-072023\1257 over US 45 P-21-B-072023.dgn



2015 E. Main St., Suite 100
Bloomington, IL 61820
408.233.0777
408.233.0777
www.kaskaskiaeng.com

USER NAME = jwarner
DESIGNED -
DRAWN -
CHECKED -
DATE - 3/24/2023

DESIGNED -
DRAWN -
CHECKED -
DATE -

REVISED -
REVISED -
REVISED -
REVISED -

STATE OF ILLINOIS
DEPARTMENT OF TRANSPORTATION

FAI 57 (I-57)
CROSS SECTIONS

SCALE: 1"=10'

SHEET 4

OF 17

SHEETS

STA.

TO STA.

F.A.I.
RTE.

SECTION
(10-30)BR

COUNTY
CHAMPAIGN

TOTAL
SHEETS 107


SHEET
NO. 94

CONTRACT NO. 70A87

ILLINOIS FED. AID PROJECT

ORIGINAL SURVEY		BY	DATE
NOTED			
PLOTTED			
TEMPLATE			
AREAS			
AREAS CHECKED			
NO.			

MODEL: ExCL - 113+50.00 R2 [Sheet]
FILE NAME: P:\18-1072.03 I-57 over U

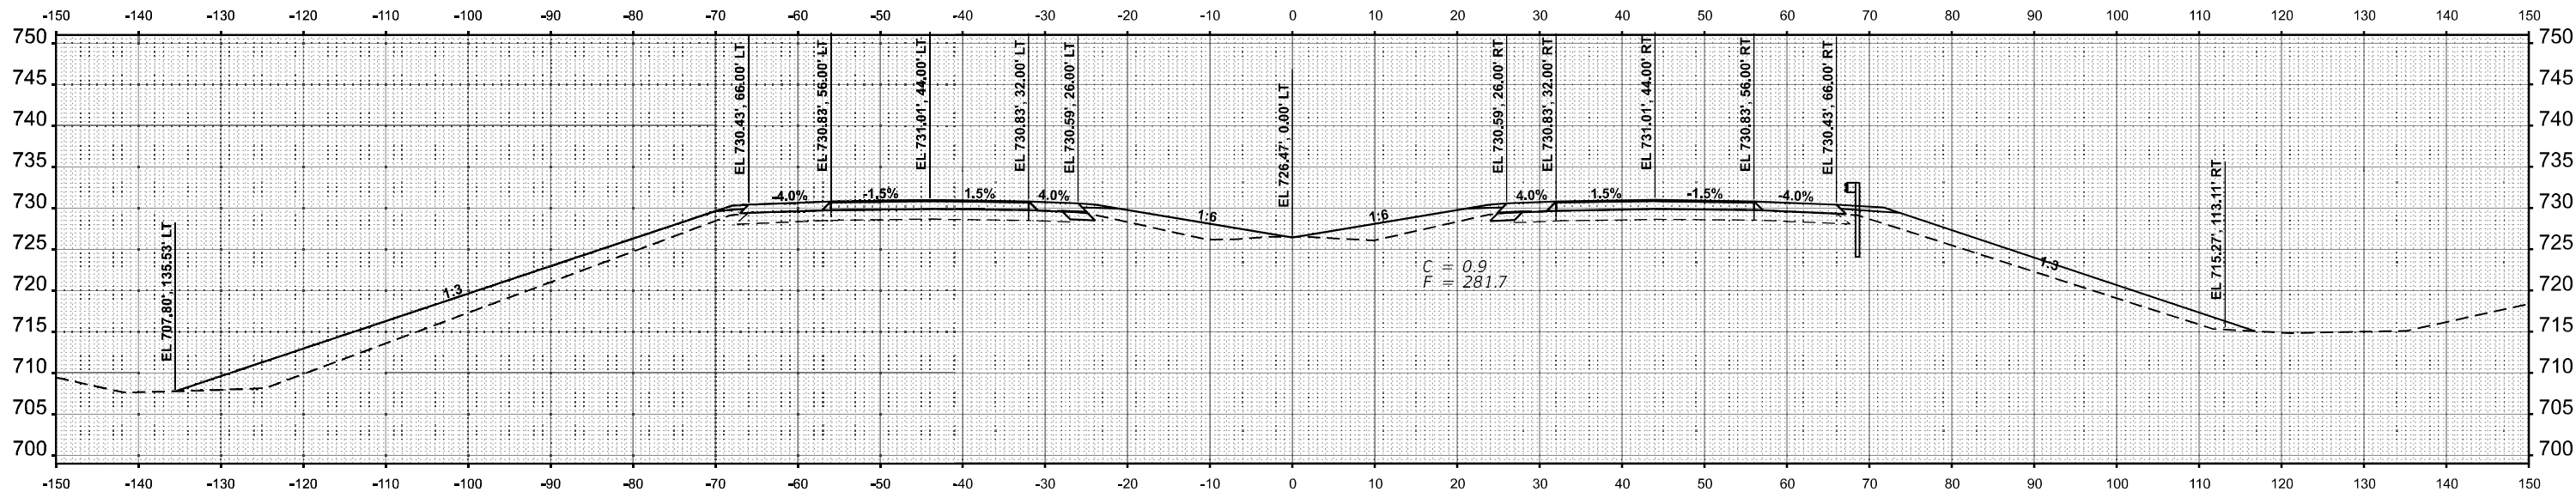


STA 113+50.00

F.A.I. RTE.	SECTION	COUNTY	TOTAL SHEETS	SHEET NO.
57	(10-30)BR	CHAMPAIGN	107	95
		CONTRACT NO. 70A87		
ILLINOIS		FED. AID PROJECT		


FINAL SURVEY NOTE BOOK NO.	SURVEYED PLOTTED TEMPLATE AREAS CHECKED	BY	DATE

ORIGINAL SURVEY NOTE BOOK NO.	SURVEYED PLOTTED TEMPLATE AREAS CHECKED	BY	DATE

MODEL: ECL-114-90.00 R2 Sheet6
FILE NAME: P:\02-072203\257 over US 45 P-21-B-072203.dgn

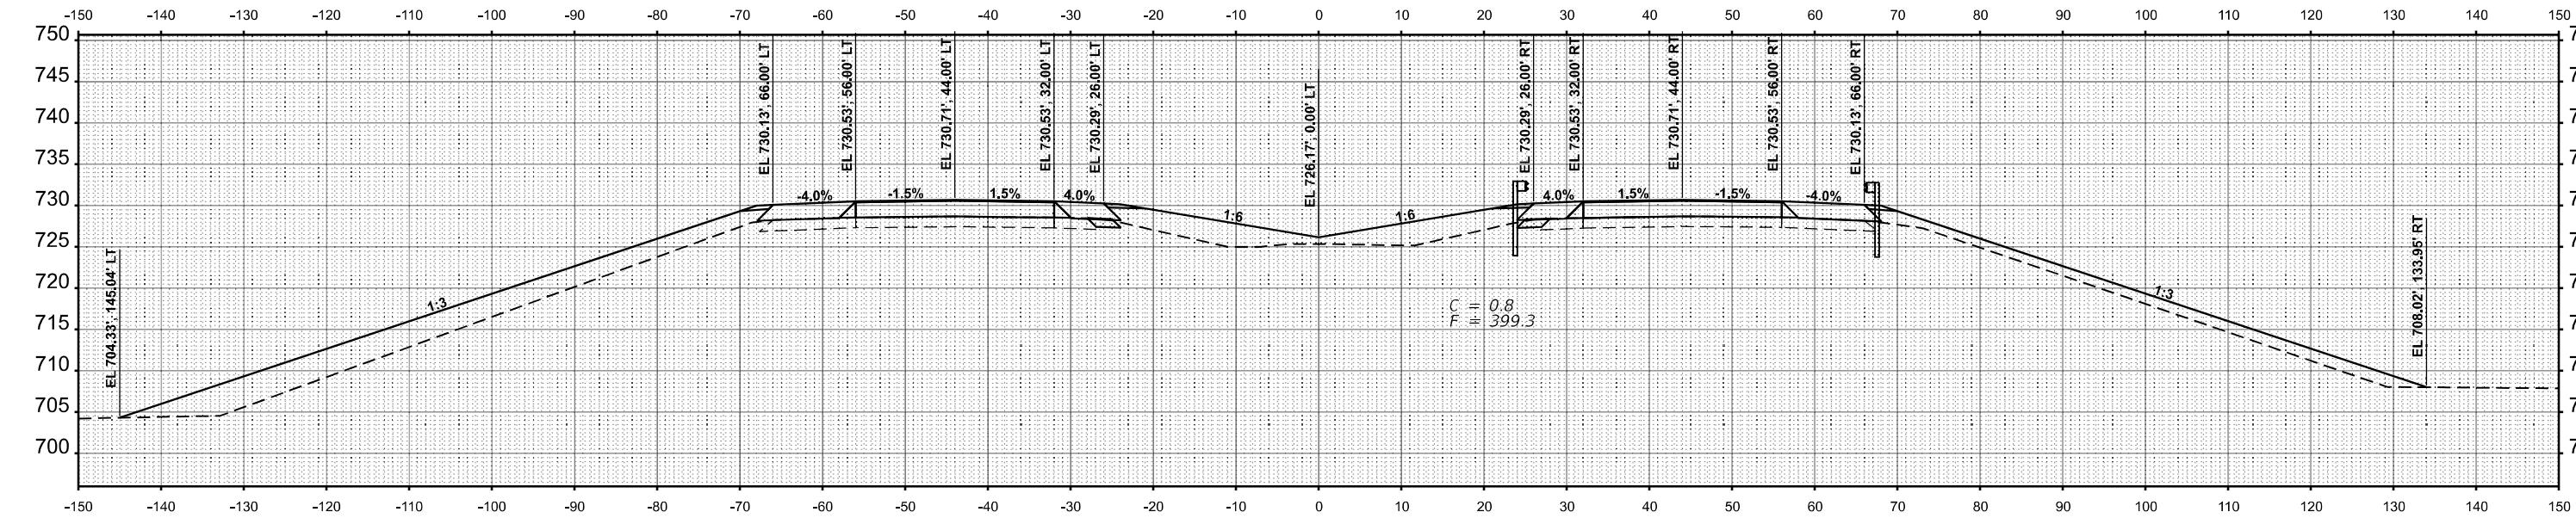

STA 115+00.00

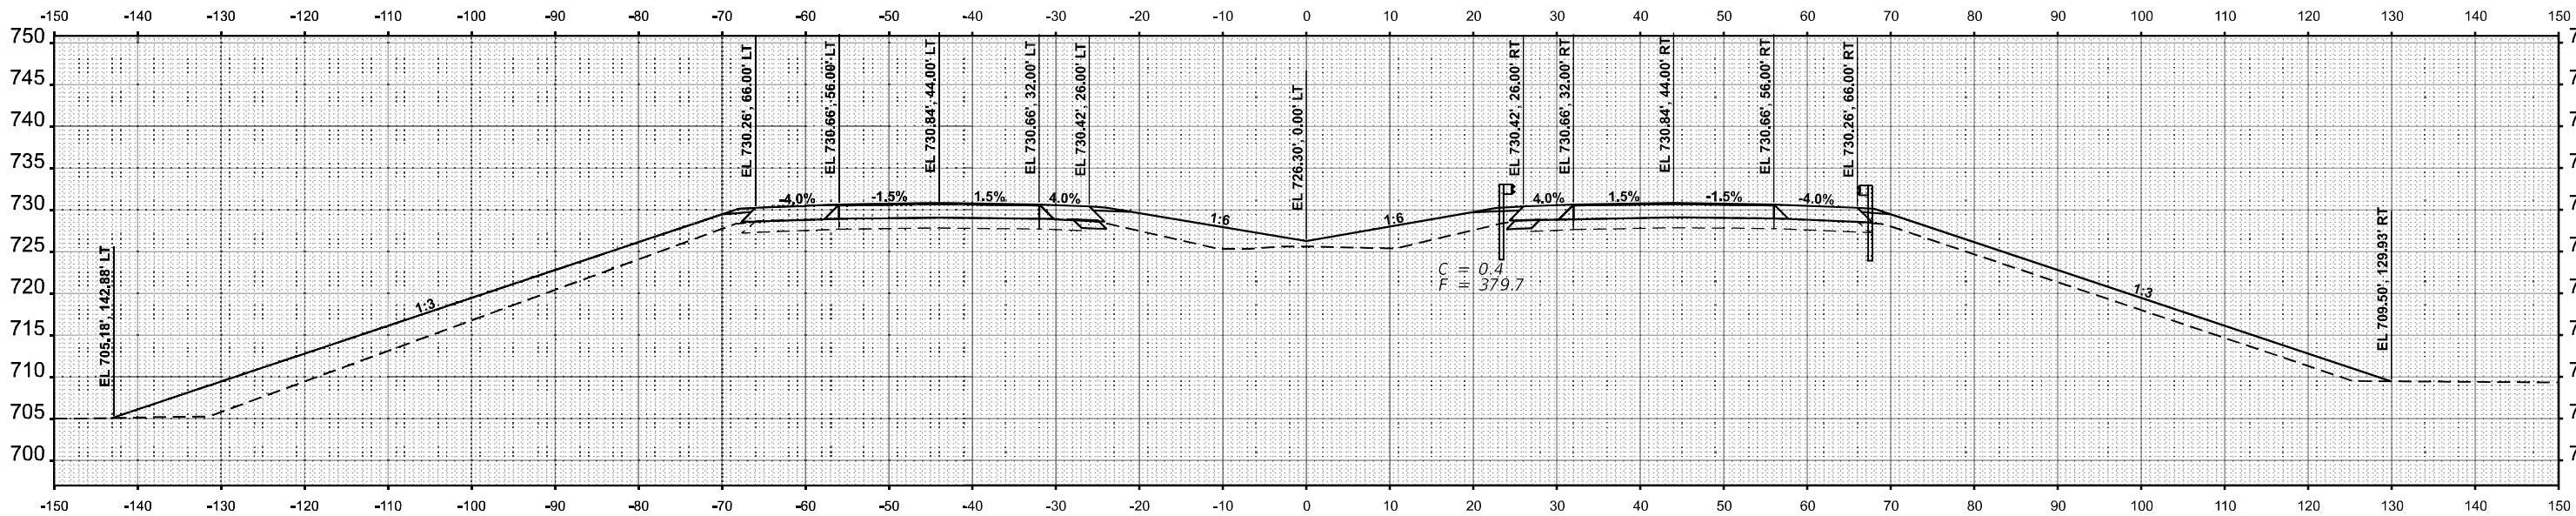

STA 114+50.00



USER NAME = jwarner	DESIGNED -	REVISED -
	DRAWN -	REVISED -
PLOT SCALE = 0.16666633" / ft.	CHECKED -	REVISED -
PLOT DATE = 3/24/2023	DATE -	REVISED -

STATE OF ILLINOIS
DEPARTMENT OF TRANSPORTATION

FAI 57 (I-57)
CROSS SECTIONS


SCALE: 1"=10' SHEET 6 OF 17 SHEETS STA. TO STA.

F.A.I. RTE.	SECTION	COUNTY	TOTAL SHEETS	SHEET NO.
57	(10-30)BR	CHAMPAIGN	107	96
CONTRACT NO. 70A87				
ILLINOIS FED. AID PROJECT				


FINAL SURVEY NOTE BOOK NO.	SURVEYED PLOTTED TEMPLATE AREAS CHECKED	BY	DATE

ORIGINAL SURVEY NOTE BOOK NO.	SURVEYED PLOTTED TEMPLATE AREAS CHECKED	BY	DATE

MODEL: ECL-115-96.30 R2 [Sheet]
FILE NAME: P:\16-07203\157 over US 45 P-21-B-07203.dgn

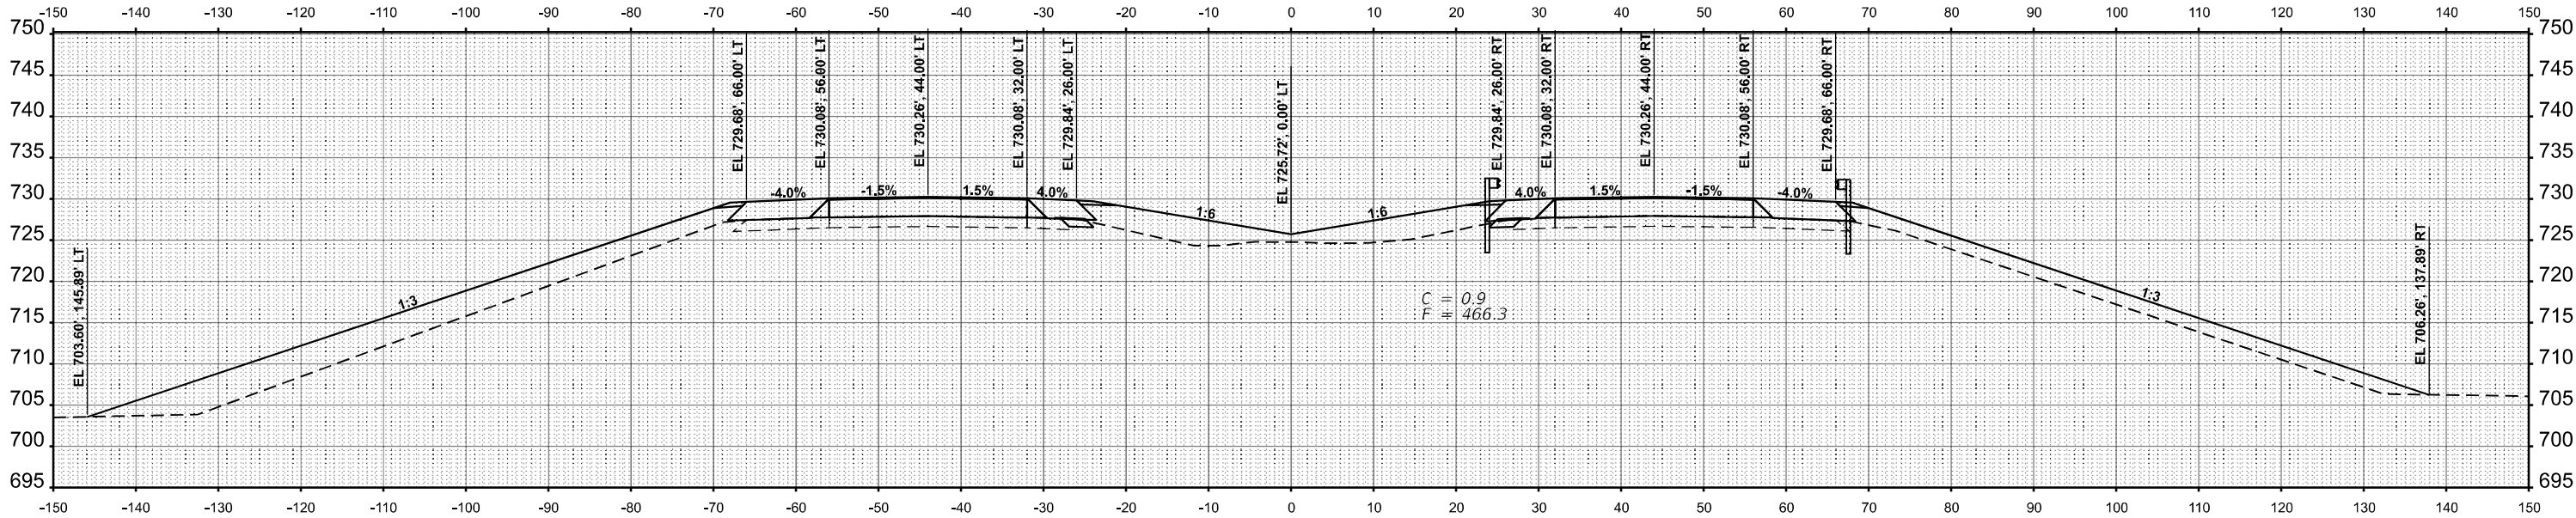

STA 116+00.00

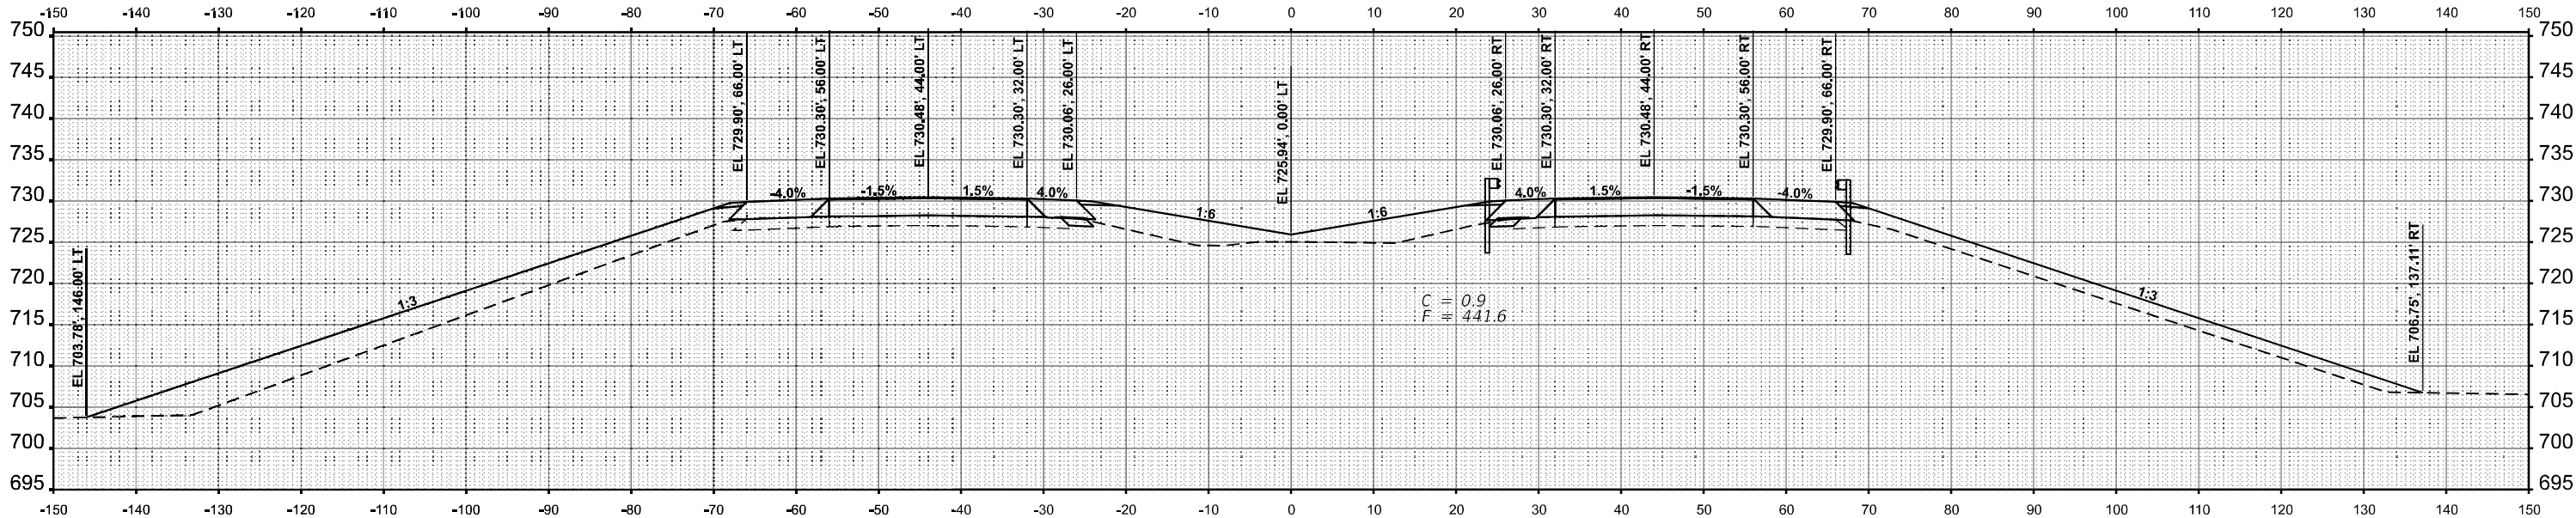

STA 115+56.30



201 E. Main St., Suite 100
Bloomington, IL 61701
618.233.0777
www.kaskaskiaeng.com

USER NAME = jwarner
DESIGNED -
DRAWN -
CHECKED -
DATE - 3/24/2023

REVISD -
REVISD -
REVISD -
REVISD -

STATE OF ILLINOIS
DEPARTMENT OF TRANSPORTATION

FAI 57 (I-57)
CROSS SECTIONS

SCALE: 1"=10'

SHEET 7

OF 17

SHEETS

STA.

TO STA.

F.A.I.

RTE.

SECTION

57 (10-30)BR

COUNTY

CHAMPAIGN

TOTAL

SHEETS

SHEET

NO.

107

97



CONTRACT NO. 70A87

ILLINOIS FED. AID PROJECT

FINAL SURVEY	SURVEYED PLOTTED TEMPLATE	BY	DATE
NO.	NO.		

ORIGINAL SURVEY	SURVEYED PLOTTED TEMPLATE	BY	DATE
NO.	NO.		

MODEL: ECL-116-90.00 R2 [Sheet]
FILE NAME: P162-07203 L27 over US 65 P2-16-07203.dgn

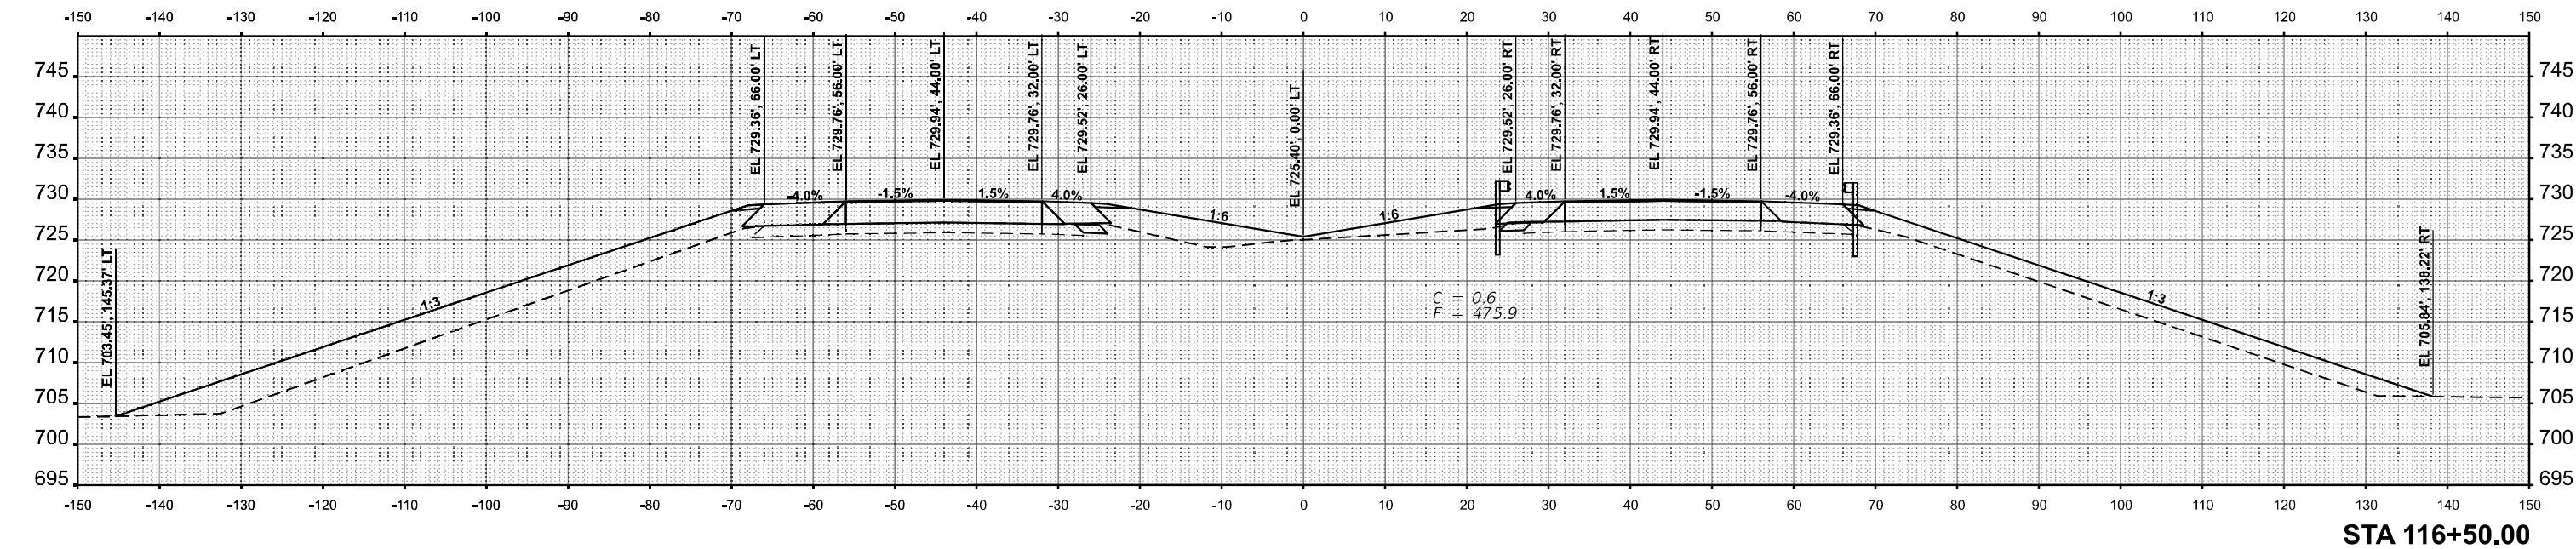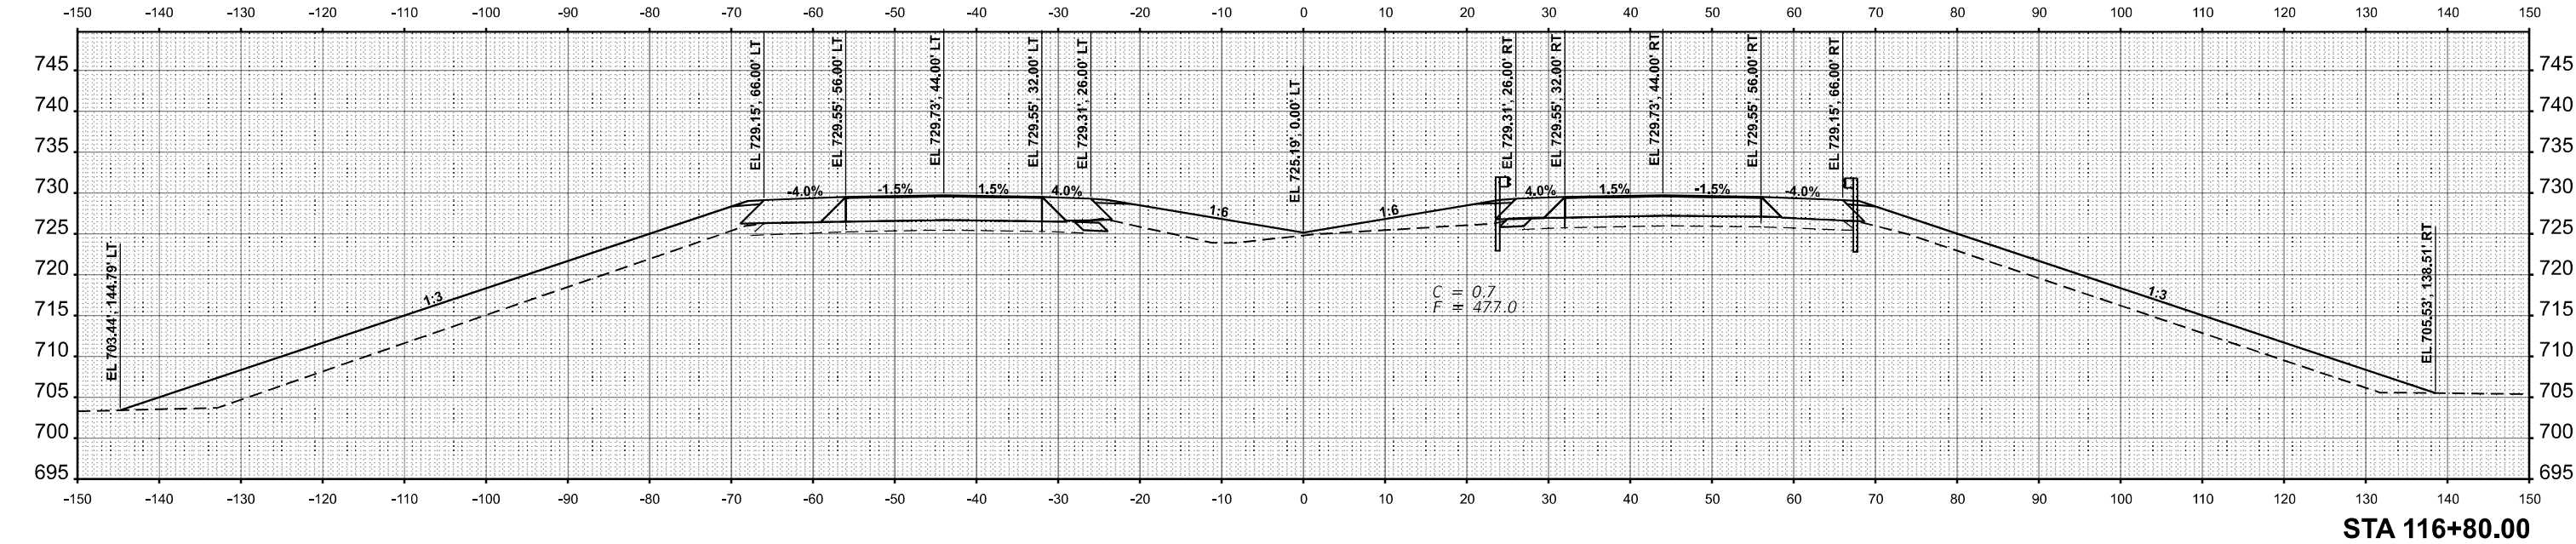



Kaskaskia
Engineering Group, LLC
Professional Engineering Firm
Professional Engineering Group

201 E. Main St., Suite 100
Bloomington, IL 61701-1000
618-233-0777
618-233-0778
USER NAME = jwarner	DESIGNED -	REVISED -
	DRAWN -	REVISED -
PLOT SCALE = 0.16666633' / in.	CHECKED -	REVISED -
PLOT DATE = 3/24/2023	DATE -	REVISED -

STATE OF ILLINOIS
DEPARTMENT OF TRANSPORTATION

FAI 57 (I-57) CROSS SECTIONS			
SCALE: 1"=10'	SHEET 8	OF 17 SHEETS	STA. TO STA.

F.A.I. RTE.	SECTION	COUNTY	TOTAL SHEETS	SHEET NO.
57	(10-30)BR	CHAMPAIGN	107	98
CONTRACT NO. 70A87				
ILLINOIS FED. AID PROJECT				

ORIGINAL SURVEY		BY	DATE
	SURVEYED		
	PLOTTED		
	TEMPLATE		
	AREAS		
	AREAS CHECKED		
NO.			


Kaskaskia
Engineering Group, LLC

PROFESSIONAL REGISTRATIONS
Illinois Professional Design Firm
Professional Engineering Group

2105 E. Main St., Suite 100
Beverly Hills, Illinois 62220
618.233.5977 phone
618.233.5977 fax
www.kaskaskiaengr.com

LICENSE NO.
184.004773
20-3680586


COUN
CHAMP
CONT
PROJECT

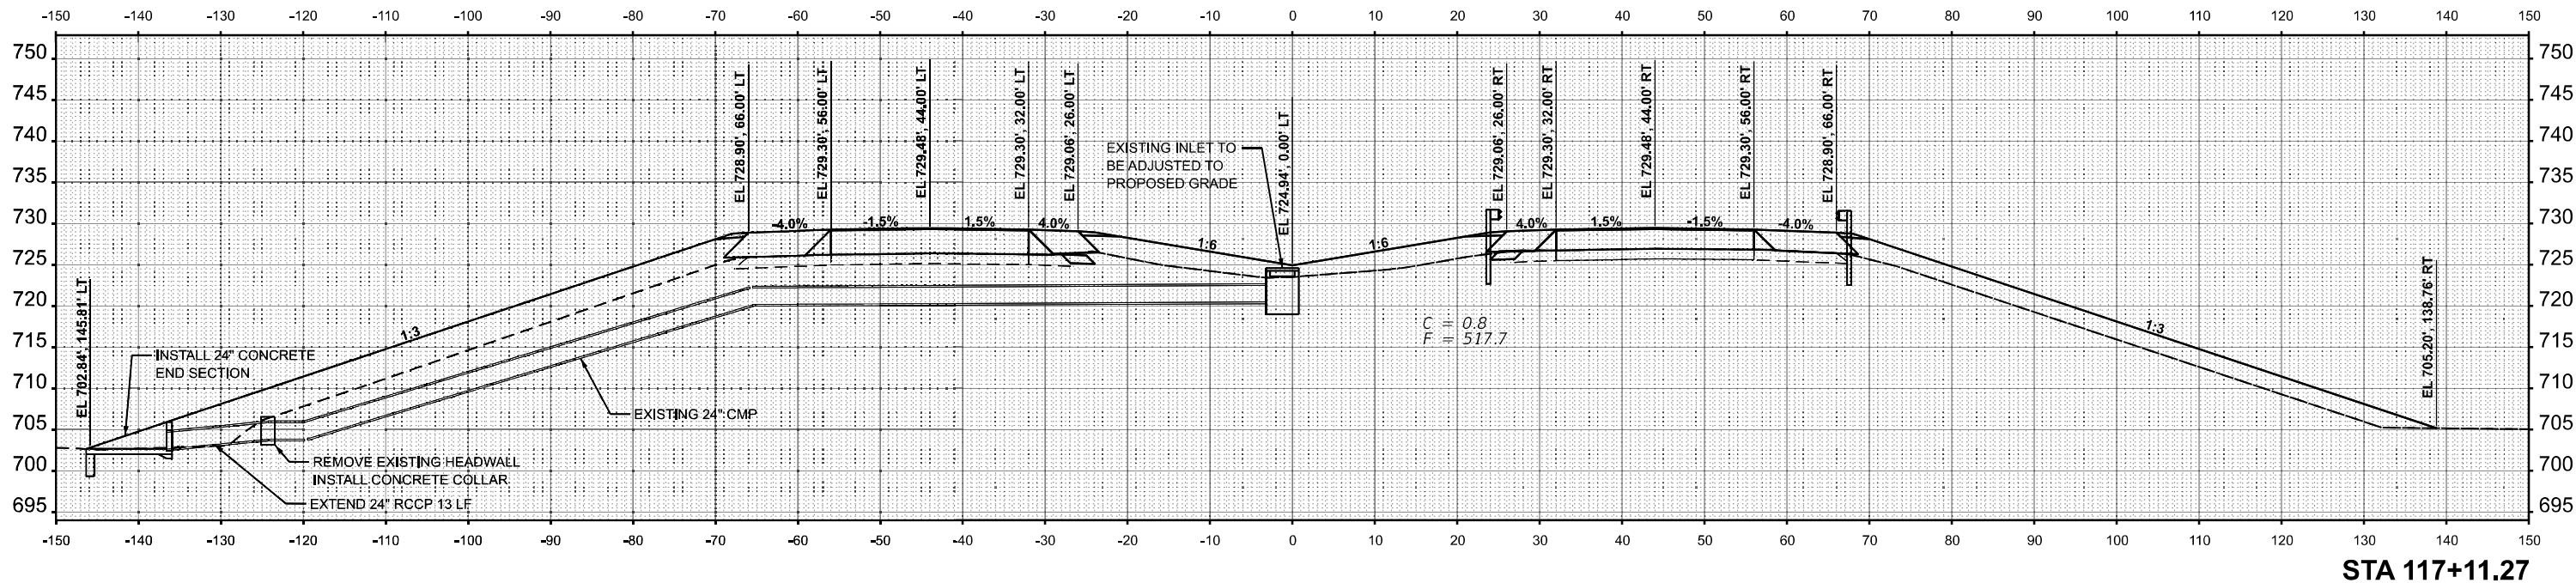


FINAL SURVEY NOTE BOOK NO.	SURVEYED PLOTTED TEMPLATE AREAS CHECKED	BY	DATE

ORIGINAL SURVEY NOTE BOOK NO.	SURVEYED PLOTTED TEMPLATE AREAS CHECKED	BY	DATE

MODEL: ECL-117-93.04 R2 [Sheet]
FILE NAME: P:\02-072023\257 over US 45 P-21-B-072023\0257 over US 45\AXSHEET_10.dgn

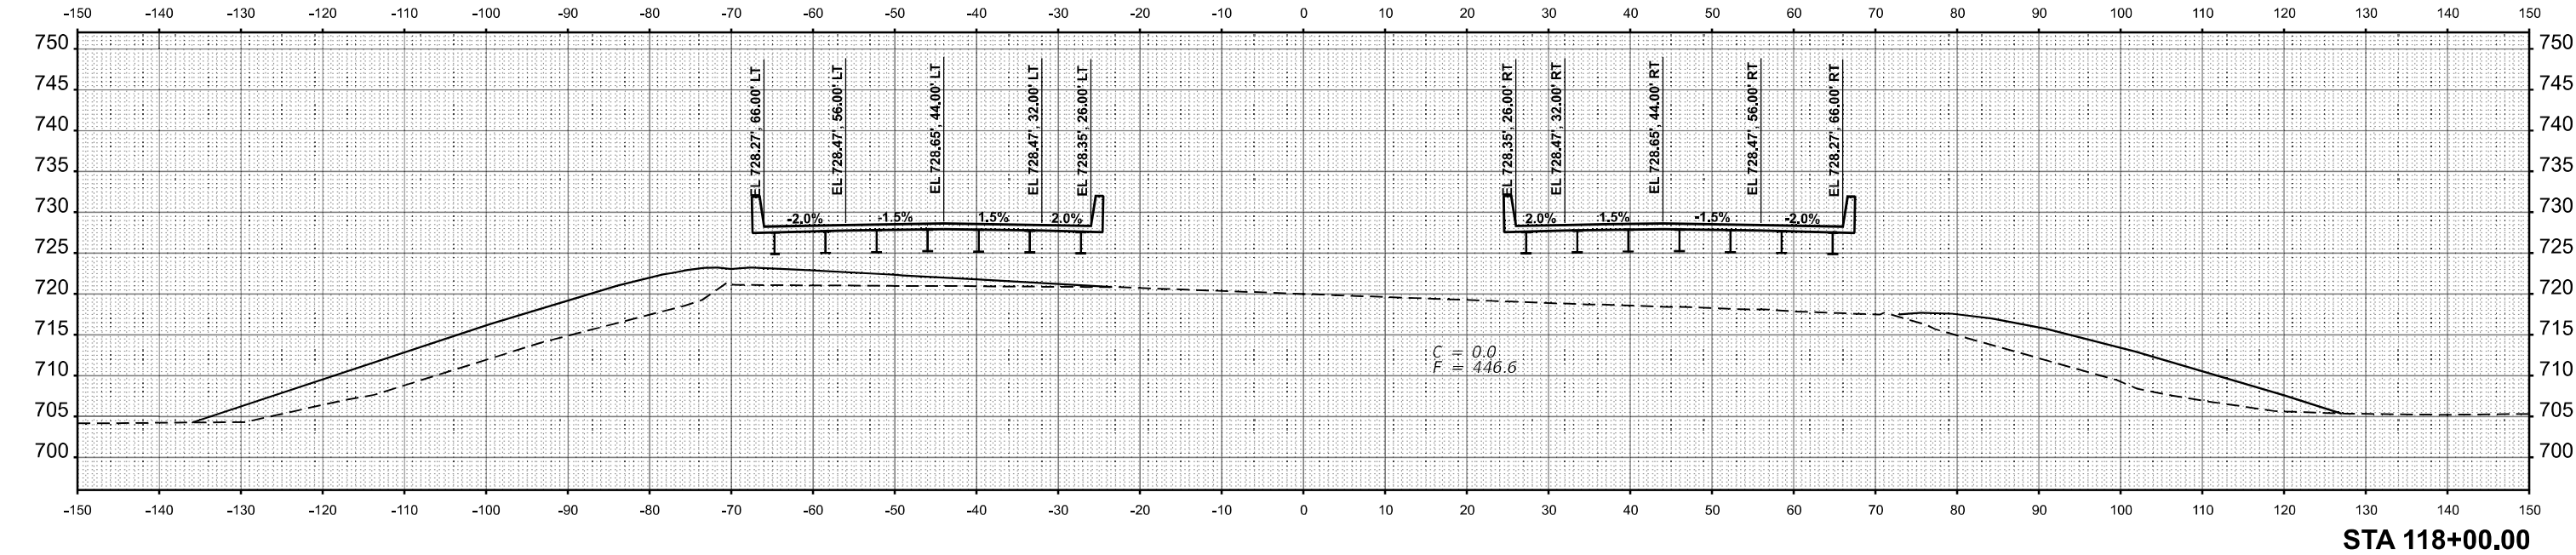

STA 118+00.00

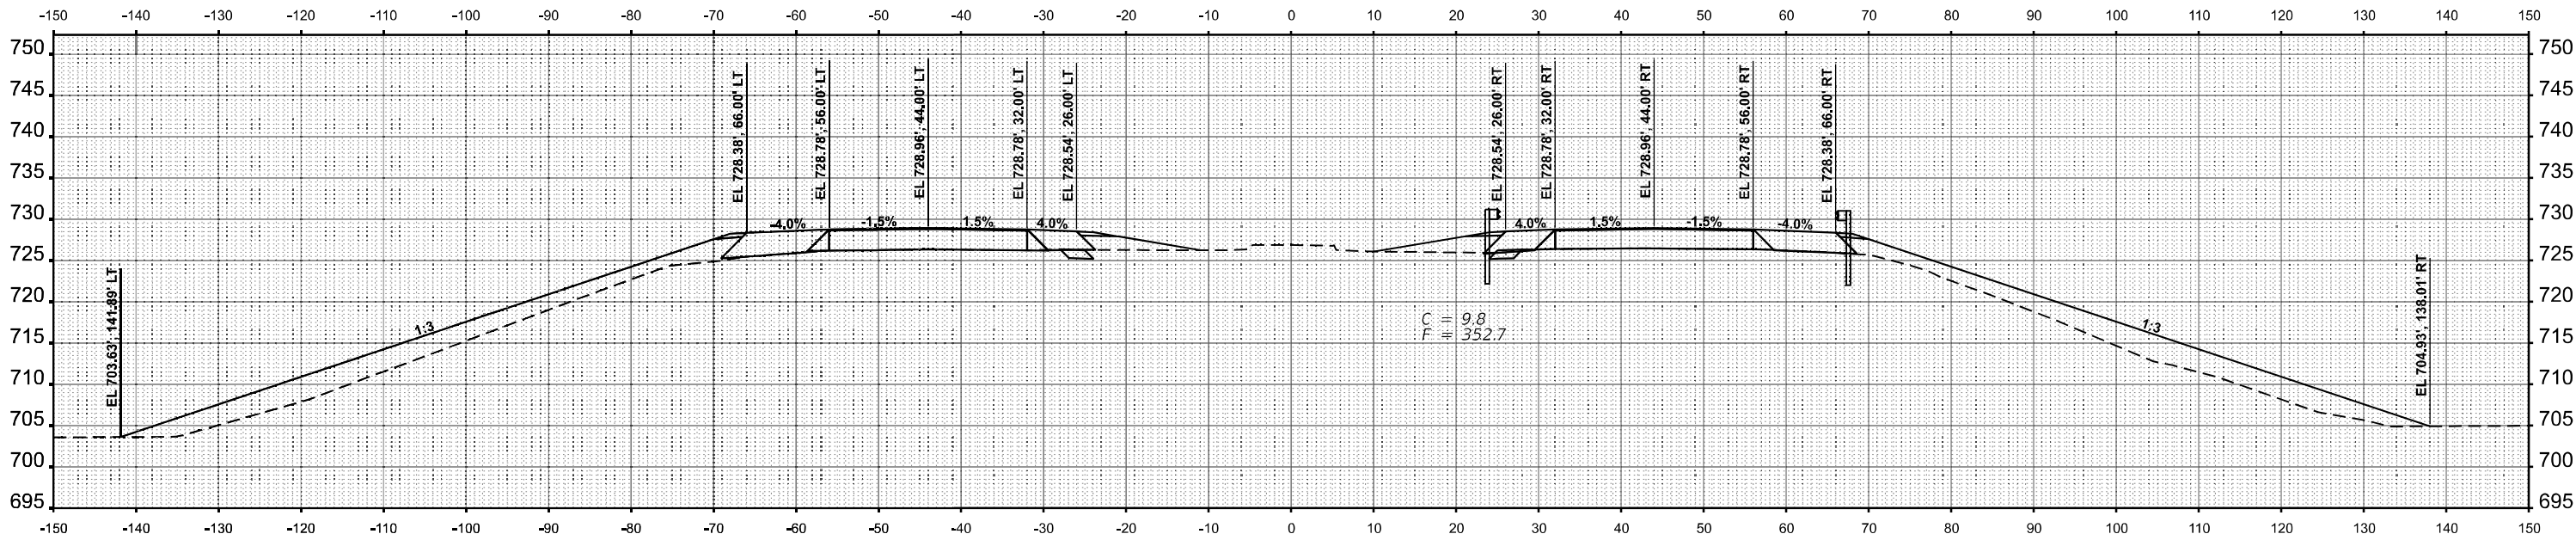

STA 117+69.04



200 E. Main St., Suite 100
Bloomington, IL 61701-1000
618-233-0777
www.kaskaskia-engineering.com

USER NAME	= jwarner	DESIGNED	-	REVISED	-
DRAWN	-	REVISION	-	REVISION	-
CHECKED	-	REVISION	-	REVISION	-
DATE	-	REVISION	-	REVISION	-

STATE OF ILLINOIS
DEPARTMENT OF TRANSPORTATION


FAI 57 (I-57)
CROSS SECTIONS

SCALE: 1"=10' SHEET 10 OF 17 SHEETS STA. TO STA.

F.A.I. RTE.	SECTION	COUNTY	TOTAL SHEETS	SHEET NO.
57	(10-30)BR	CHAMPAIGN	107	100
CONTRACT NO. 70A87				
ILLINOIS FED. AID PROJECT				

ORIGINAL SURVEY		BY	DATE
	SURVEYED		
	PLOTTED		
	TEMPLATE		
	AREAS		
	AREAS CHECKED		
NO			

MODEL: ExCL - 118+50.00 R2 [Sheet]
NO. AREAS CHECKED
FILE NAME: P:\118-1072.03 I-57 over US 45 Ph2118-1072.03\dgm\CAD_Sheets\1570A87-sht-Xsec_10.dgn

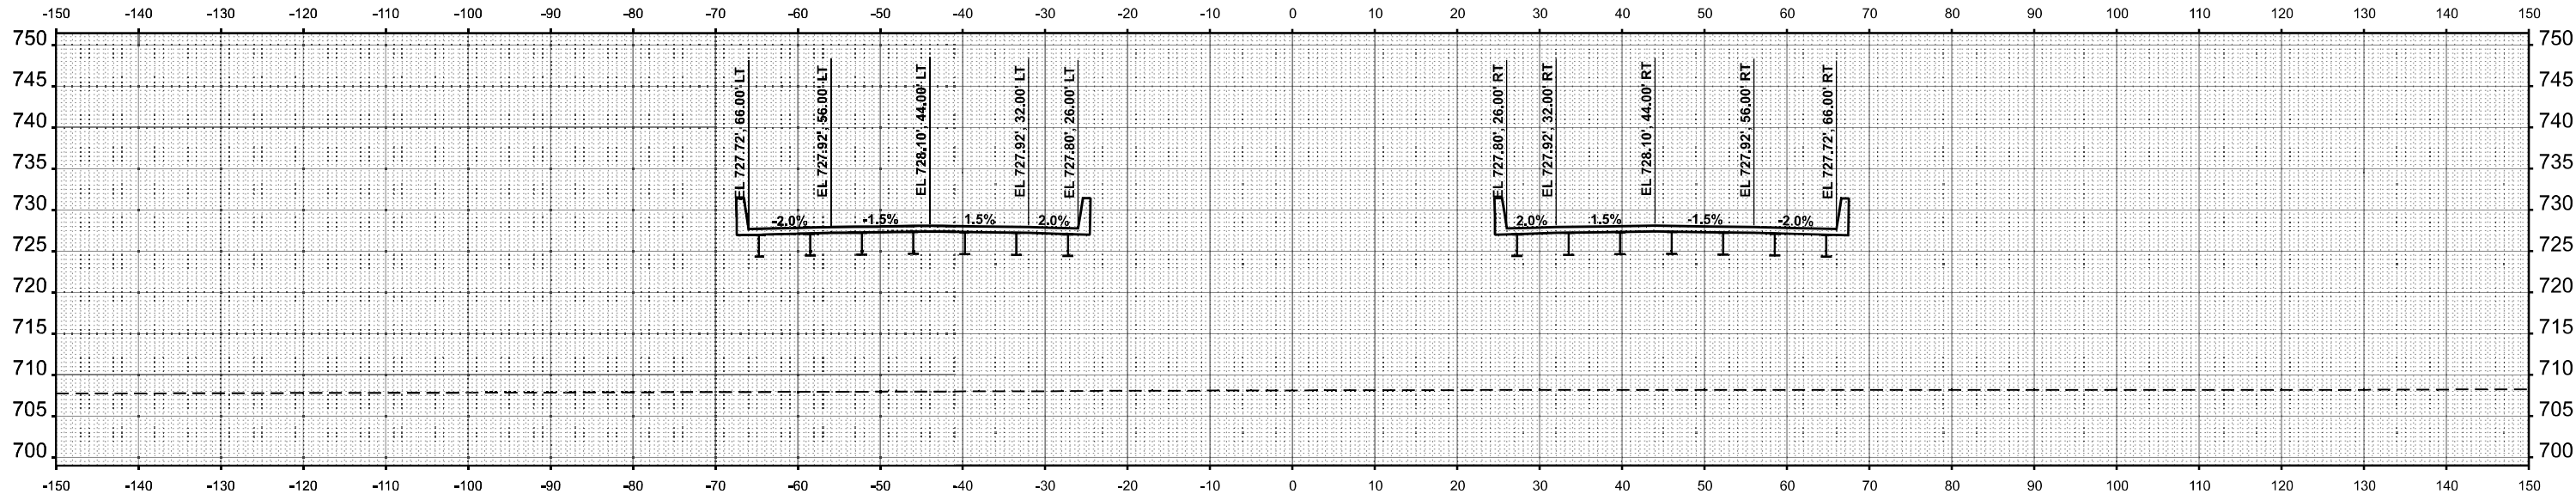


STA 118+50.00

 Kaskaskia Engineering Group, LLC 208 E. Main St., Suite 101 Bloomington, IL 61701-0228 618.231.1077 phone 618.231.2077 fax www.kaskaskiaeng.com PROFESSIONAL REGISTERED ILLINOIS Structural Engineering Firm Professional Engineering Group 20-0080586	USER NAME = jwarner	DESIGNED -	REVISED -	STATE OF ILLINOIS DEPARTMENT OF TRANSPORTATION				FAI 57 (I-57) CROSS SECTIONS					F.A.I. RTE.	SECTION	COUNTY	TOTAL SHEETS	SHEET NO.
	PLOT SCALE = 0.19686633' / in.	DRAWN -	REVISED -					57	(10-30)BR	CHAMPAIGN	107	101					
	PLOT DATE = 3/24/2023	CHECKED -	REVISED -					CONTRACT NO. 70A87									
		DATE -	REVISED -					SCALE: 1"=10' SHEET 11 OF 17 SHEETS STA. TO STA.									
								ILLINOIS FED. AID PROJECT									

ORIGINAL SURVEY		BY	DATE
NOTED			
PLOTTED			
TEMPLATE			
AREAS			
AREAS CHECKED			
NO.			

MODEL: ExCL - 119+50.00 R2 [Sheet]
FILE NAME: P:\18-1072.03 I-57 over U

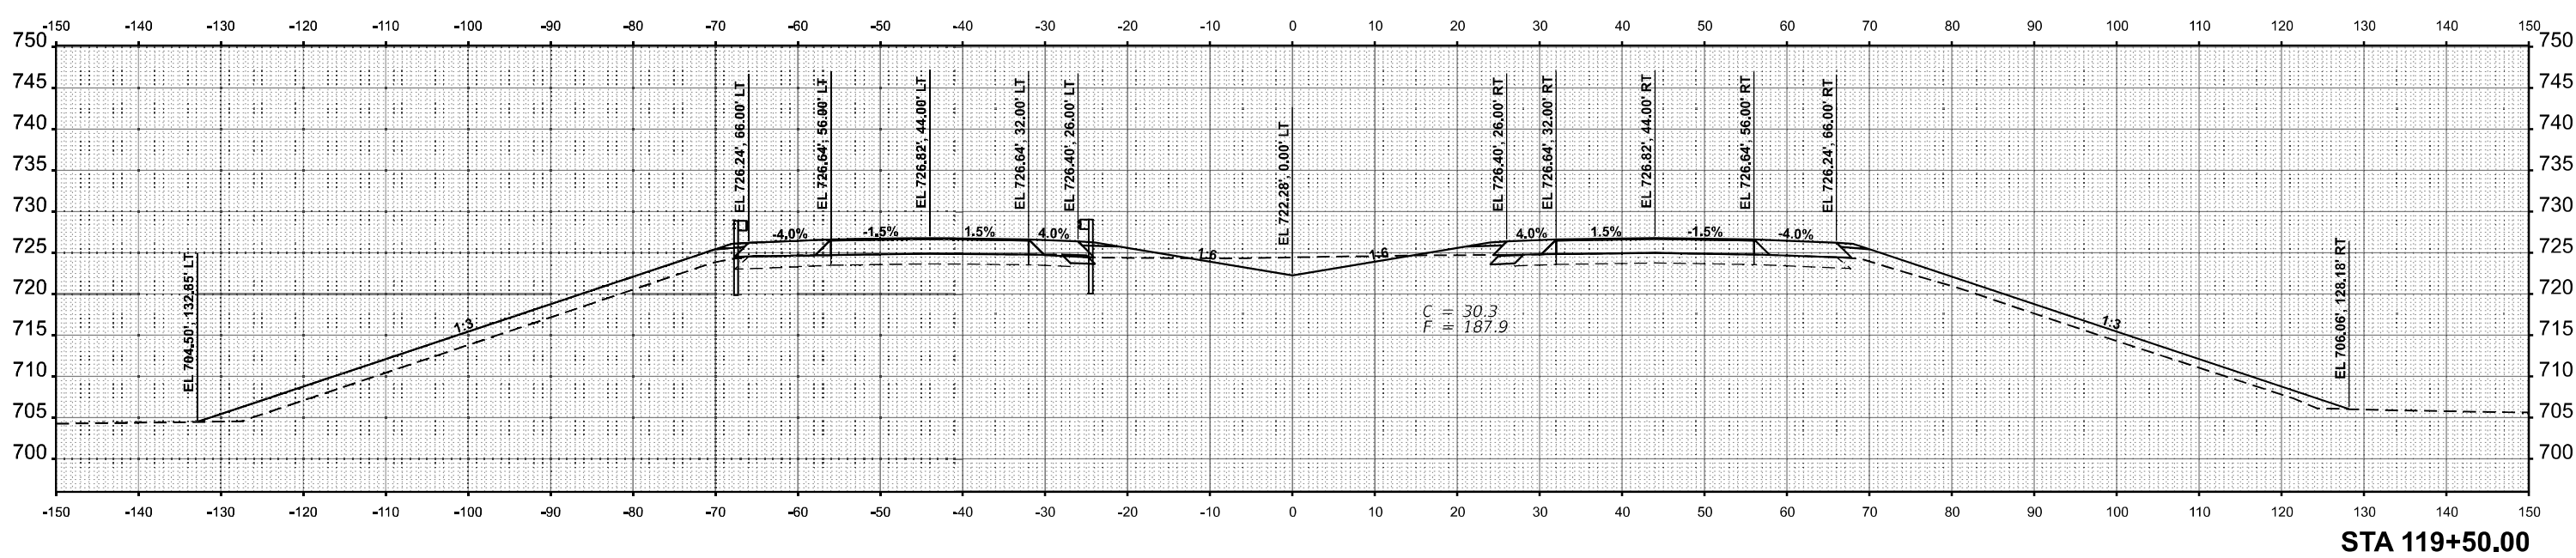

 Kaskaskia Engineering Group, LLC PROFESSIONAL ENGINEERING Illinois Professional Design Firm Professional Engineering Group	2915 E. Main St., Suite 100 Bloomington, IL 61701-4229 618.231.5177 phone 618.231.5177 fax www.kaskaskiaeng.com	USER NAME = jwamer	DESIGNED -	REVISED -	STATE OF ILLINOIS DEPARTMENT OF TRANSPORTATION	FAI 57 (I-57) CROSS SECTIONS				F.A.I. RTE.	SECTION	COUNTY	TOTAL SHEETS	SHEET NO.
	LICENSE NO. 12-0000077 12-0000006	PLOT SCALE = 0.16666633' / in.	DRAWN -	REVISED -						57	(10-30)BR	CHAMPAIGN	107	102
		PLOT DATE = 3/24/2023	CHECKED -	REVISED -		CONTRACT NO. 70A87								
			DATE -	REVISED -		SCALE: 1"=10'	SHEET 12	OF 17 SHEETS	STA. TO STA.					

ORIGINAL SURVEY		BY _____	DATE _____
NOTE BOOK		SURVEYED _____	
		PLOTTED _____	
		TEMPLATE _____	
		AREAS _____	
NO _____		AREAS CHECKED _____	

Kaskaskia
Engineering Group, LLC
PROFESSIONAL REGISTRATIONS
Illinois Professional Design Firm
Professional Engineering Group


**STATE OF ILLINOIS
DEPARTMENT OF TRANSPORTATION**

F.A. I. RTE.	SECTION	COUNTY	TOTAL SHEETS	SHEET NO.
57	(10-30)BR	CHAMPAIGN	107	103
		CONTRACT NO. 70A87		
ILLINOIS		FED. AID PROJECT		


FINAL SURVEY NOTE BOOK NO.	SURVEYED PLOTTED TEMPLATE AREAS CHECKED	BY	DATE

ORIGINAL SURVEY NOTE BOOK NO.	SURVEYED PLOTTED TEMPLATE AREAS CHECKED	BY	DATE

MODEL: ECL-121+40.00 R2 [Birel]
FILE NAME: P102-07203 L27 over US 45 P-21-B-07203.dgn

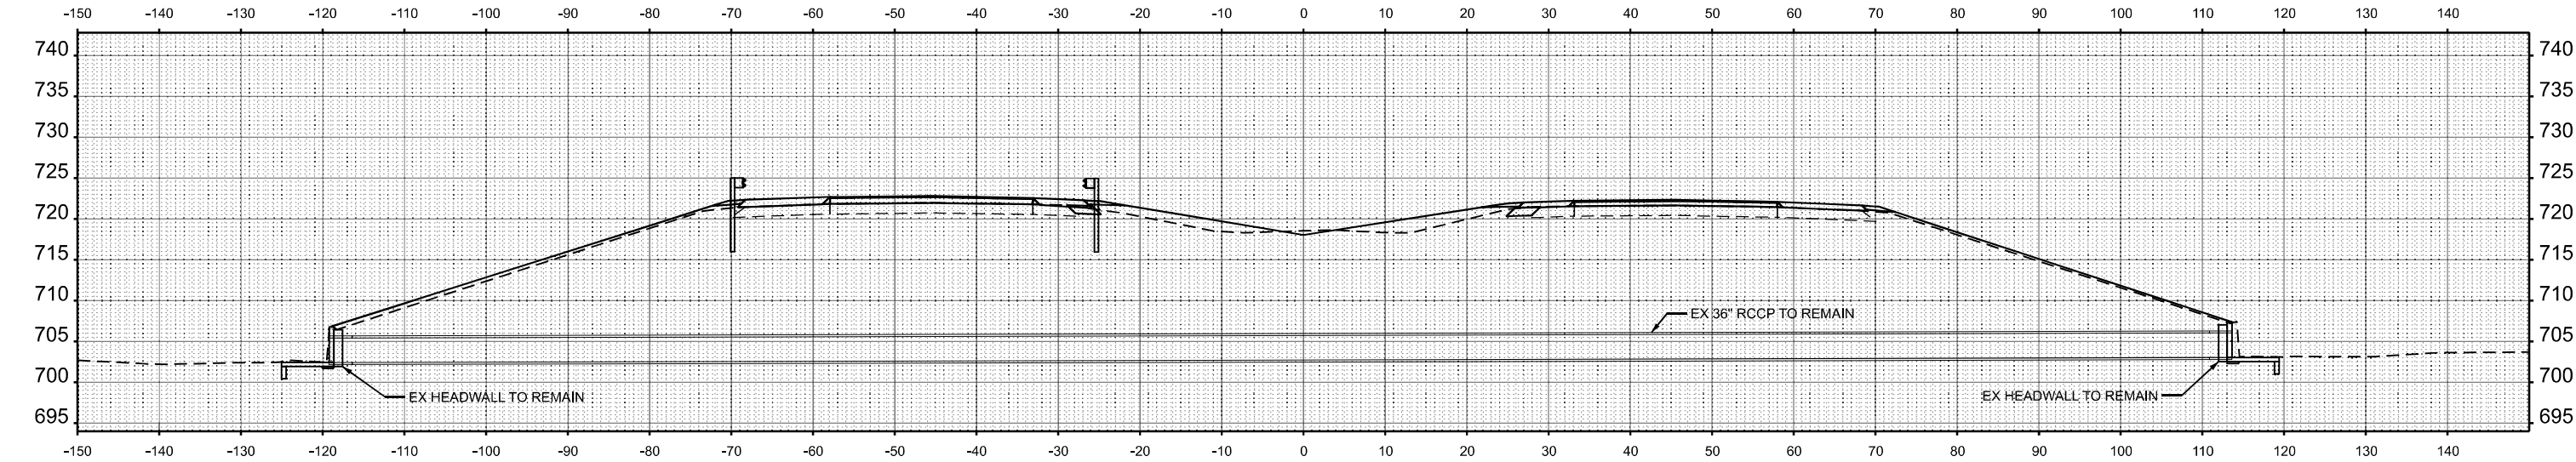

STA 122+00.00 (ALONG 36" CULVERT)

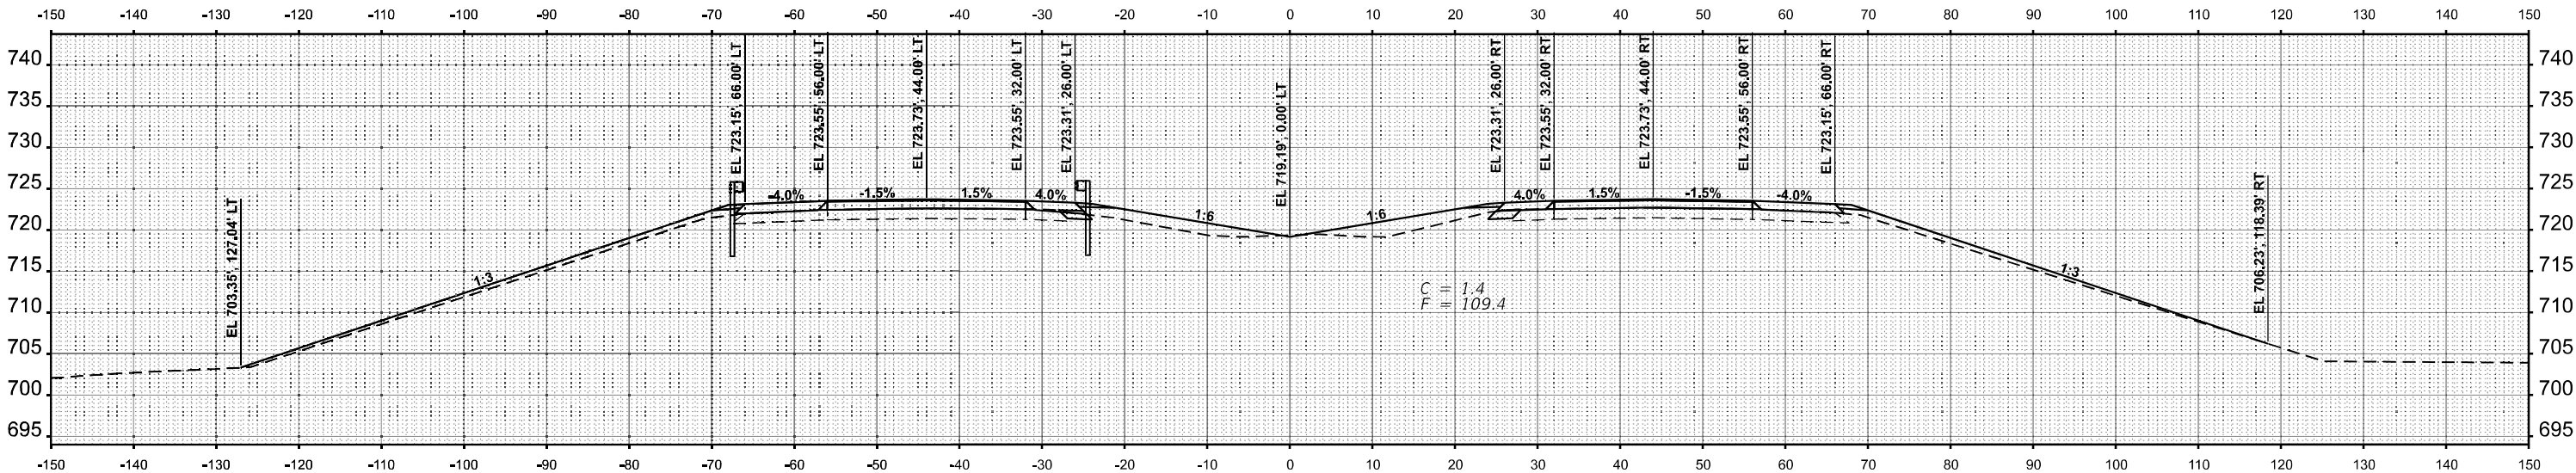

STA 121+40.00



USER NAME = jwarner	DESIGNED -	REVISED -
	DRAWN -	REVISED -
PLOT SCALE = 0.16666633' / in.	CHECKED -	REVISED -
PLOT DATE = 3/24/2023	DATE -	REVISED -

STATE OF ILLINOIS
DEPARTMENT OF TRANSPORTATION



FAI 57 (I-57)
CROSS SECTIONS

SCALE: 1"=10' SHEET 14 OF 17 SHEETS STA. TO STA.

F.A.I. RTE.	SECTION	COUNTY	TOTAL SHEETS	SHEET NO.
57	(10-30)BR	CHAMPAIGN	107	104
CONTRACT NO. 70A87				
ILLINOIS FED. AID PROJECT				

ORIGINAL SURVEY		BY	DATE
	SURVEYED		
	PLOTTED		
	TEMPLATE		
	AREAS		
	AREAS CHECKED		
NO.			

MODEL: ExCL - 122+00.00 R2 [Sheet]
FILE NAME: P:\18-1072.03 I-57 over US

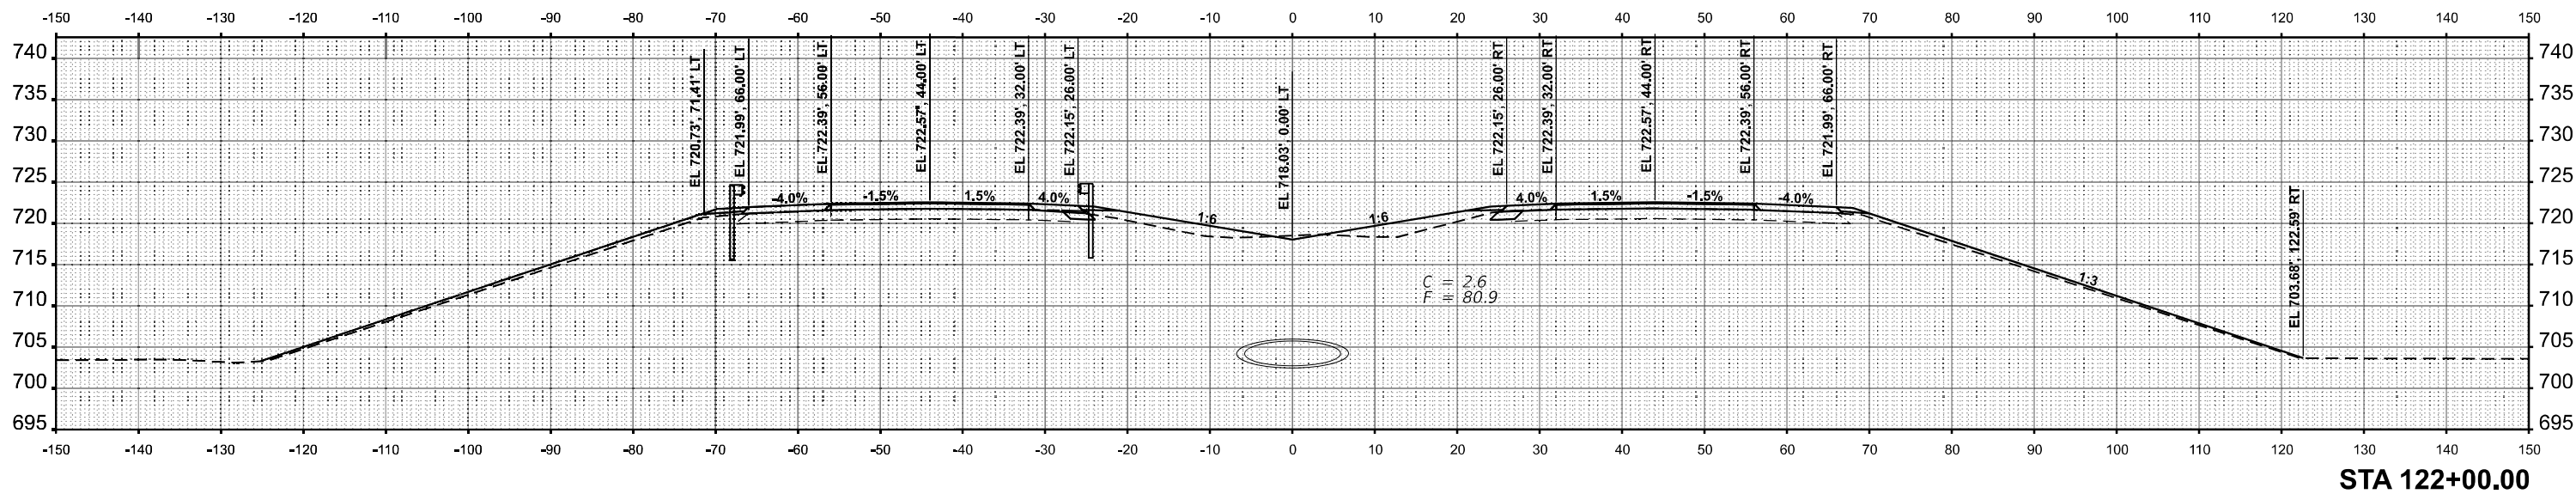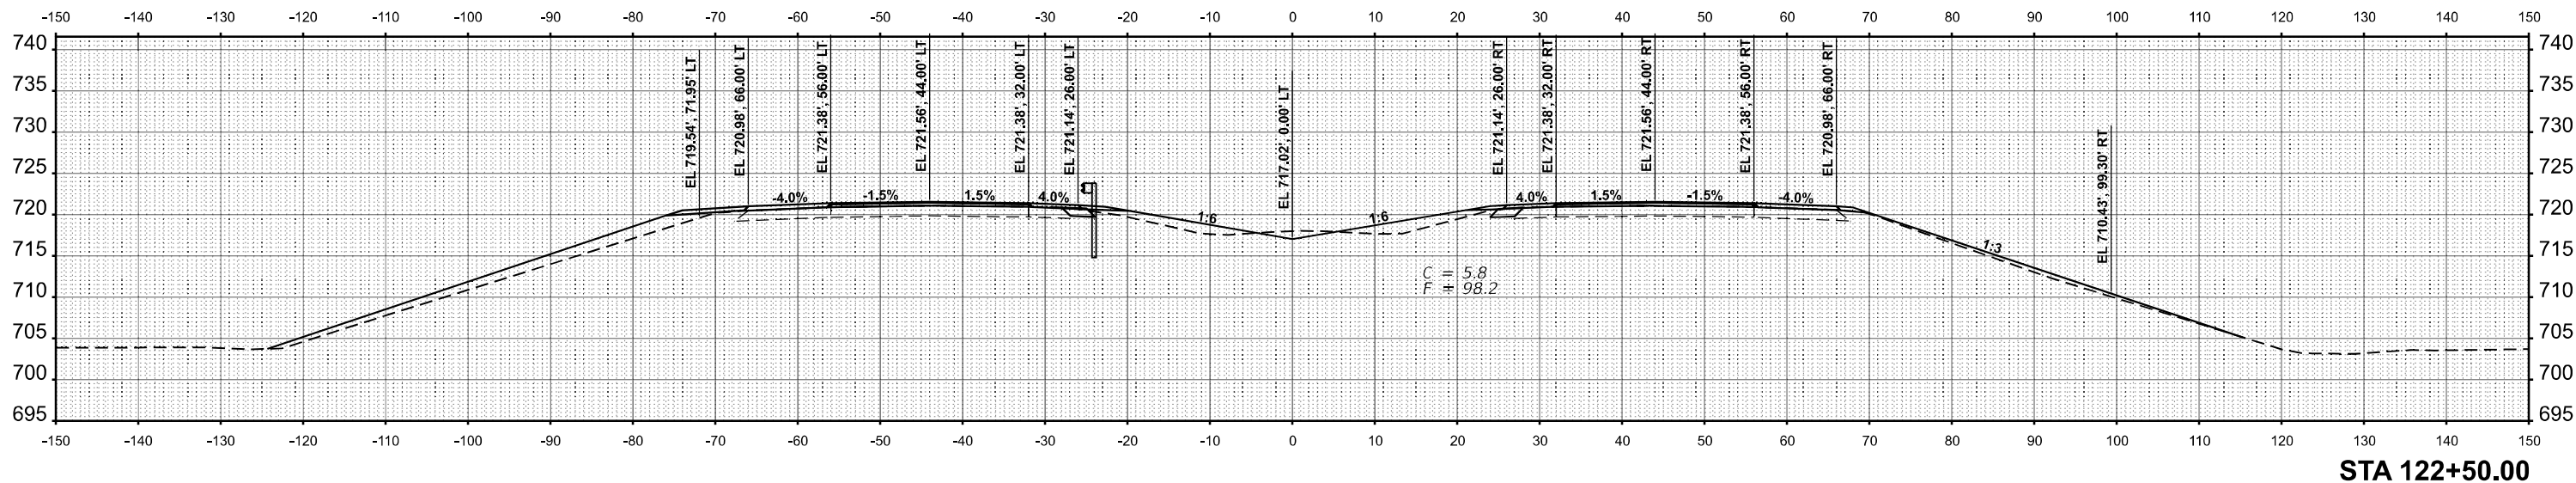

Kaskaskia
Engineering Group, LLC

205 E. Main St., Suite 100
Bellaire, Illinois 62220
618.233.5877 phone
618.233.5977 fax
www.kaskaskiaeng.com

PROFESSIONAL REGISTRATIONS
Illinois Professional Design Firm
Professional Engineering Group

LICENSE NO.
164.0047713
20-560586

USER NAME = jwarner	DESIGNED -	REVISED -
	DRAWN -	REVISED -
PLOT SCALE = 0.196666533' / in.	CHECKED -	REVISED -
PLOT DATE = 3/24/2023	DATE -	REVISED -


**STATE OF ILLINOIS
DEPARTMENT OF TRANSPORTATION**

FAI 57 (I-57)
CROSS SECTIONS


SCALE: 1"=10'	SHEET 15	OF 17	SHEETS	STA.	TO STA.
---------------	----------	-------	--------	------	---------

F.A.I. RTE.	SECTION	COUNTY	TOTAL SHEETS	SHEET NO.
57	(10-30)BR	CHAMPAIGN	107	105
		CONTRACT NO. 70A87		
ILLINOIS		FED. AID PROJECT		


FINAL SURVEY	SURVEYED PLOTTED TEMPLATE	BY	DATE
NO.	AREAS CHECKED		

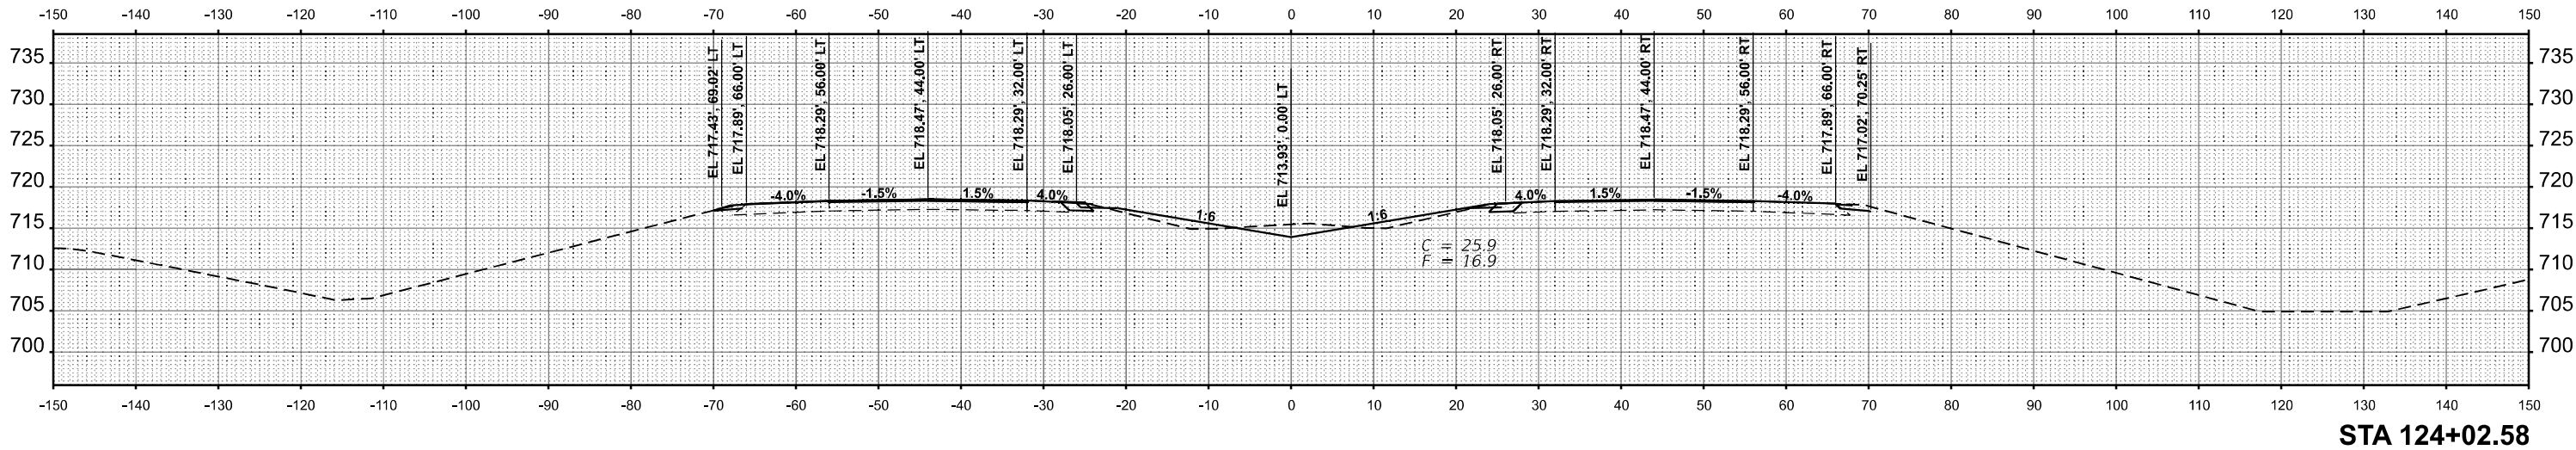

STA 124+02.58

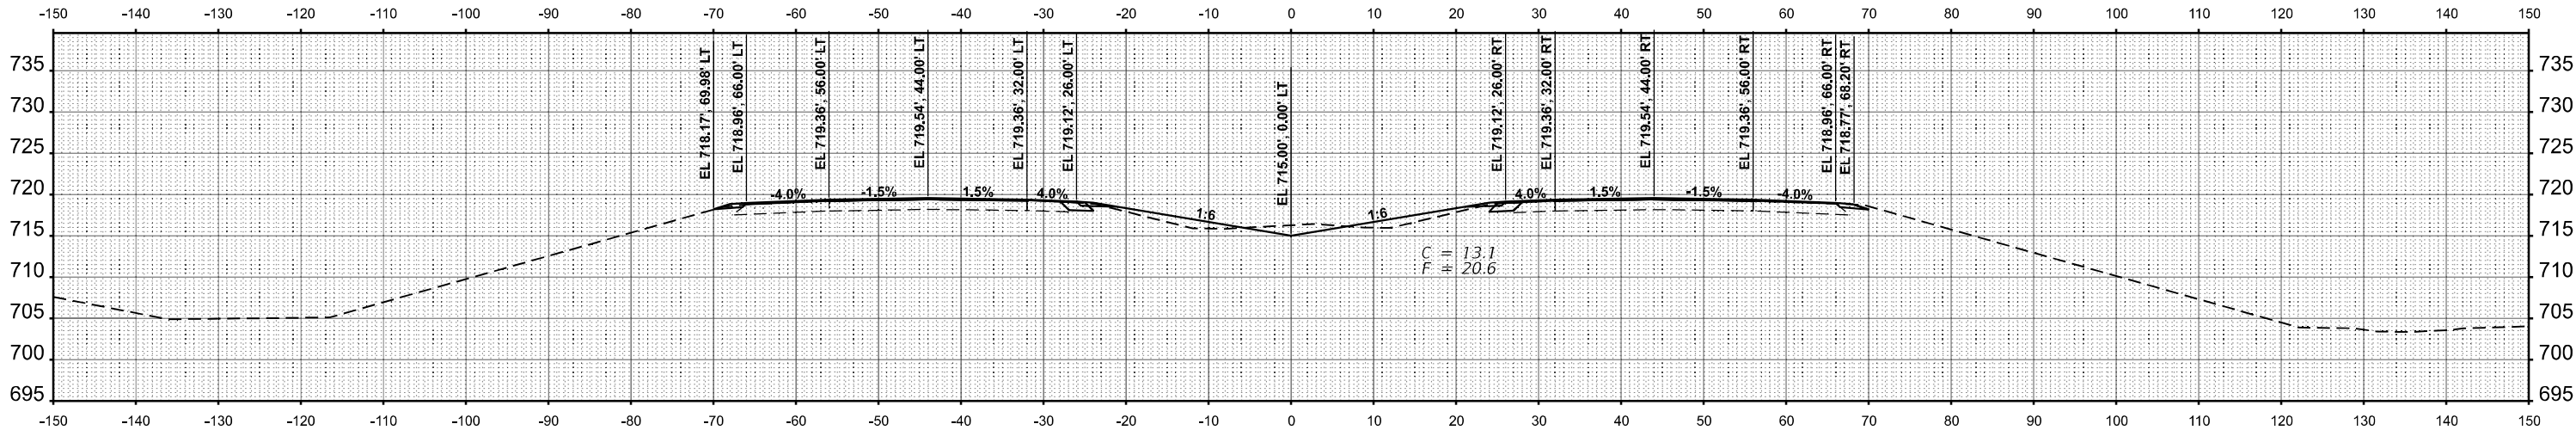

STA 123+50.00

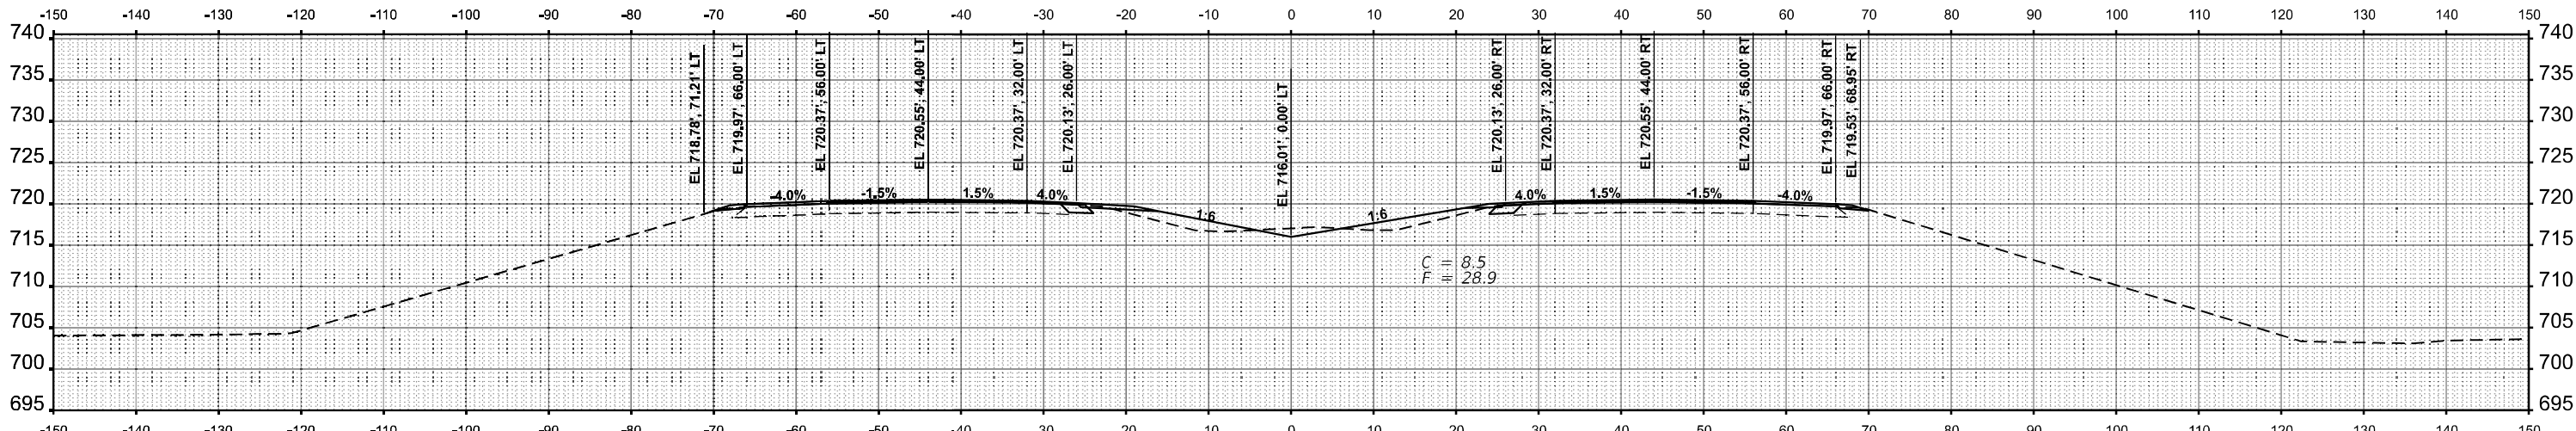

STA 123+00.00

MODEL: ECL-123+00.00 R2 [Sheet]
FILE NAME: P:\2023\123+00 R2 [Sheet]_123+00.00 R2 [Sheet].dgn



USER NAME = jwanner	DESIGNED -	REVISED -
	DRAWN -	REVISED -
PLOT SCALE = 0.16666633' / in.	CHECKED -	REVISED -
PLOT DATE = 3/24/2023	DATE -	REVISED -

STATE OF ILLINOIS
DEPARTMENT OF TRANSPORTATION

FAI 57 (I-57)
CROSS SECTIONS



SCALE: 1"=10' SHEET 16 OF 17 SHEETS STA. TO STA.

F.A.I. RTE.	SECTION	COUNTY	TOTAL SHEETS	SHEET NO.
57	(10-30)BR	CHAMPAIGN	107	106
CONTRACT NO. 70A87				
ILLINOIS FED. AID PROJECT				

Benchmark: 5049-1, Chiseled square on Northwest corner of controller box foundation, in southeast quadrant of I-57 and U.S. 45. Sta. 1152+23.98; 50.29' RT. - Elevation 705.989.

S.N. 010-0198, 010-0199 Dual structures were built in 1963 as FAI Rte. 57, Section 10-30 HB at Station 118+50. The superstructure consists of a 7" reinforced concrete slab with a 2" concrete wearing surface on seven 27WF84 beams supported by two piers on pile-supported footings and stub abutments on concrete piles. The structures measure 121'-9" from back-to-back of abutments and 43'-8" out-to-out. The existing superstructure is to be removed and replaced and the existing substructure is to be repaired. Traffic is to be maintained using stage construction.

No salvage.

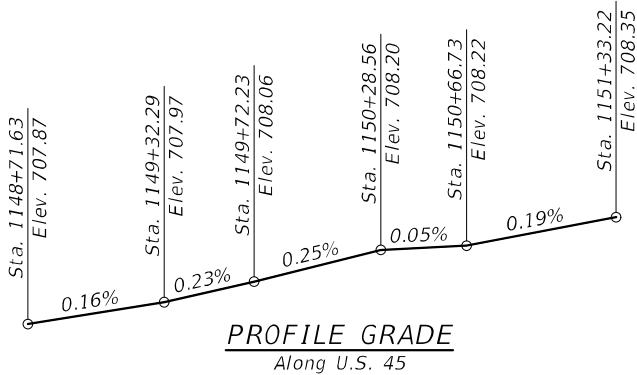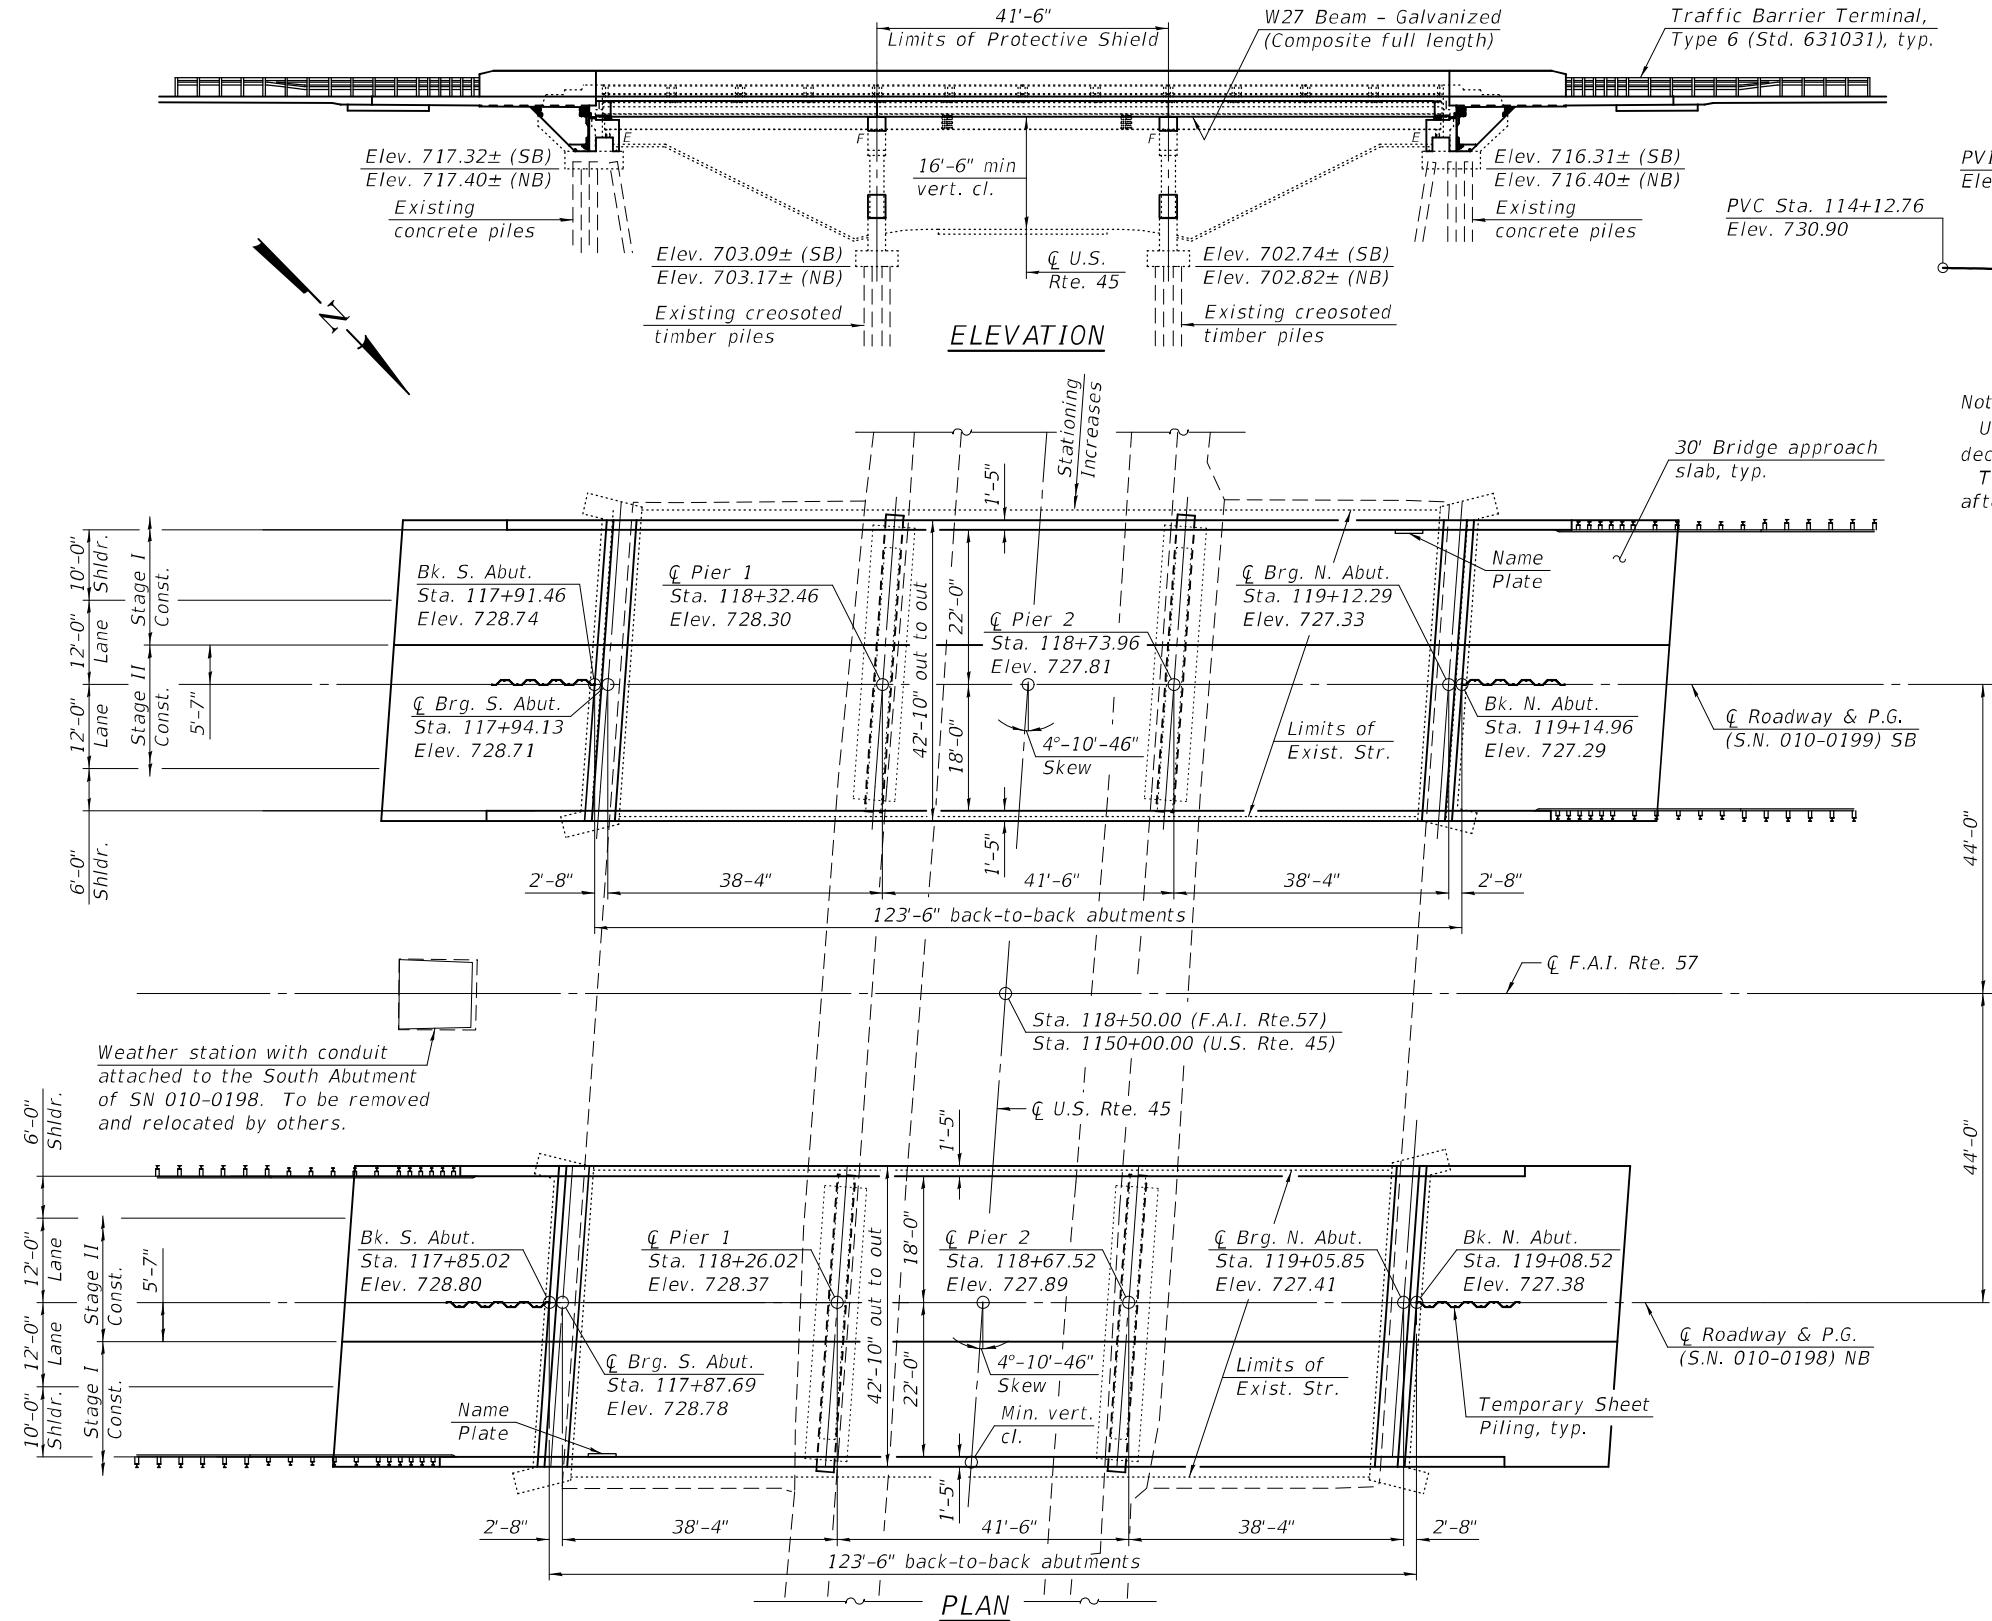

DESIGN SPECIFICATIONS

(New Construction)
2020 AASHTO LRFD Bridge Design Specifications, 9th Edition

DESIGN STRESSES

FIELD UNITS (New Construction)

$f'_c = 3,500$ psi
 $f'_c = 4,000$ psi (Superstructure Concrete)
 $f_y = 50,000$ psi (AASHTO M270 Grade 50)
 $f_y = 60,000$ psi (Reinforcement)
All Structural Steel shall be galvanized.

FIELD UNITS (Existing Construction)


$f'_c = 3,500$ psi
 $f_y = 40,000$ psi (Reinforcement)

LOADING HL-93

Allow 50#/sq. ft. for future wearing surface.

SEISMIC DATA

Seismic Performance Category (SPC) = A
Horizontal Bedrock Acceleration Coefficient (A) = .048g
Site Coefficient (S) = 1.0

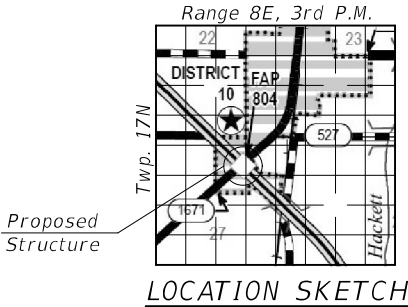

GENERAL PLAN & ELEVATION

I-57 OVER U.S. RTE. 45

F.A.I. RTE. 57 - SEC (10-30)BR

CHAMPAIGN COUNTY

STATION 118+50.00

STRUCTURE NO. 010-0198 (NB)

STRUCTURE NO. 010-0199 (SB)



EXPIRES 11-30-2024

STATE OF ILLINOIS
DEPARTMENT OF TRANSPORTATION

SHEET 1 OF 42 SHEETS

F.A.I. RTE.	SECTION	COUNTY	TOTAL SHEETS	SHEET NO.
57	(10-30)BR	CHAMPAIGN	107	40
CONTRACT NO. 70A87				
ILLINOIS FED. RD PROJECT				

MODEL: 0100198-70A87-001
FILE NAME: pw:\lido-gw-bentley.com\FWIDOT\Documents\IDOT Offices\Bureau of Bridges and Structures\Projects\0100198\CADD Plans\0100198_70A87.dgn

DESIGNED -	RYAN P. NEGANGARD
CHECKED -	DAVID H. RICHTER
DRAWN -	DENNIS A. POP
CHECKED -	R.P.N. / D.H.R. / G.R.A.

EXAMINED		DATE -	5-16-2023
PASSED		REVISED -	
	ENGINEER OF BRIDGES AND STRUCTURES	REVISED -	

5/16/2023 7:13:11 AM