



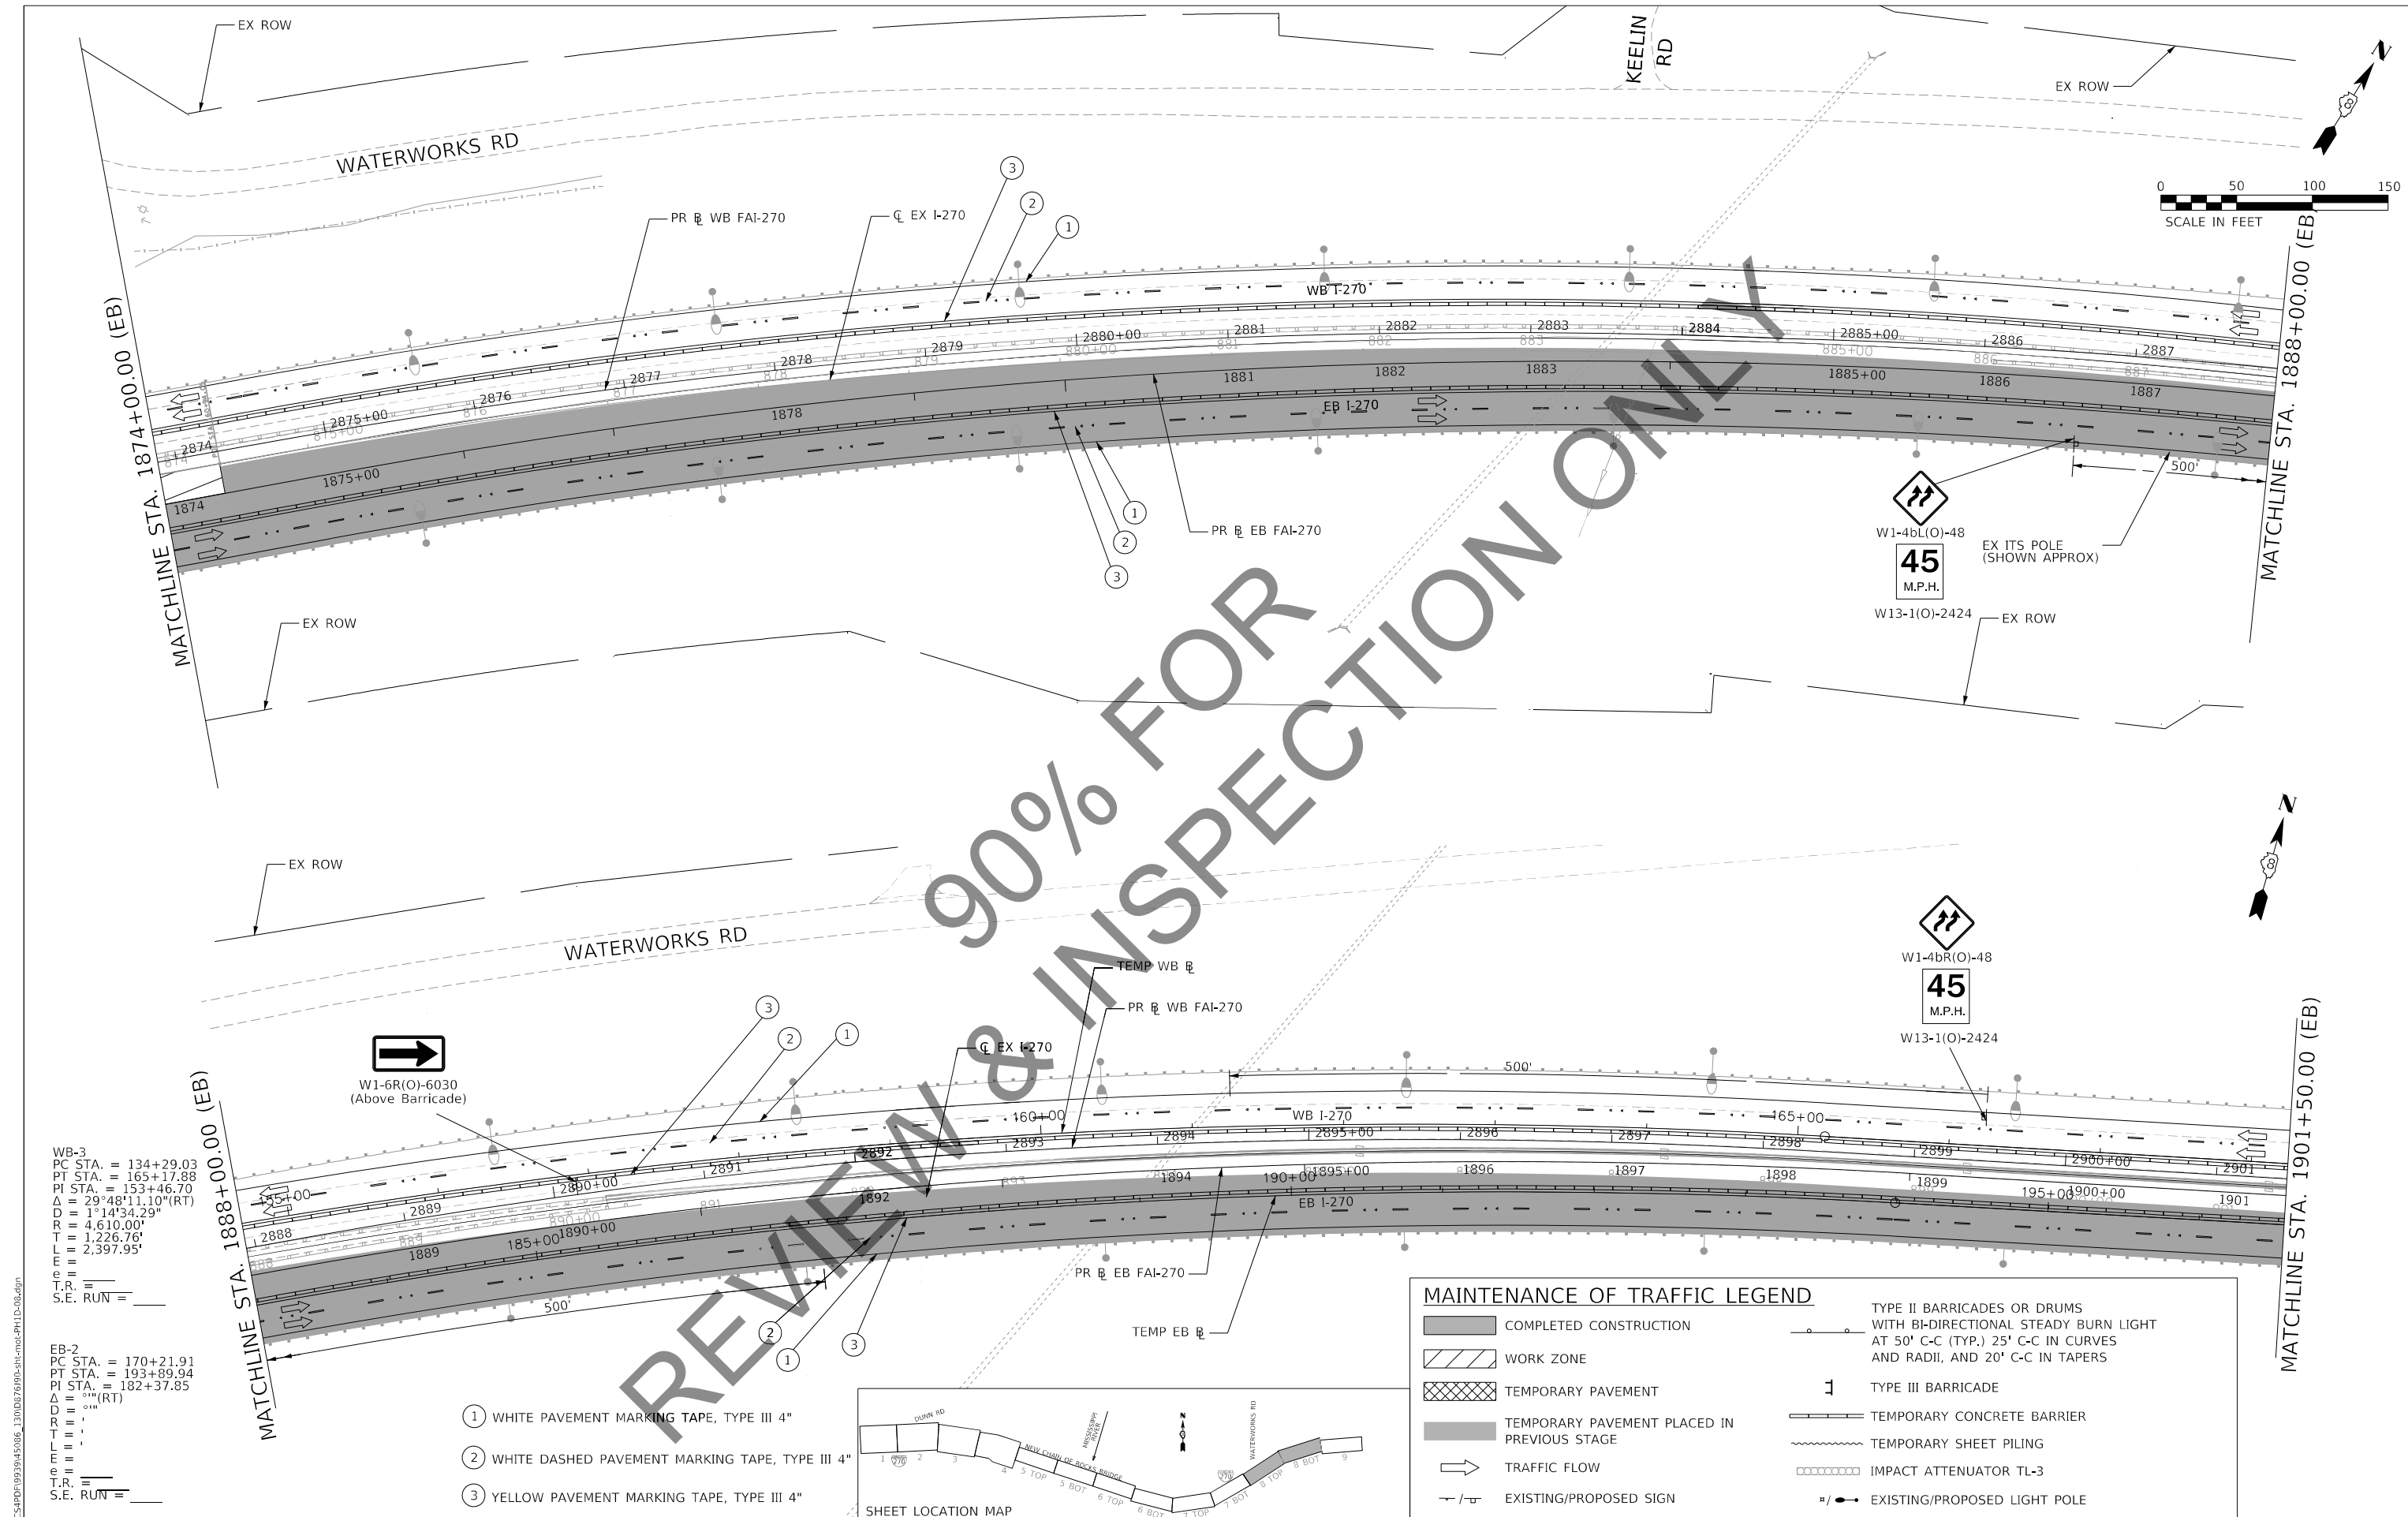


WB-3
PC STA. = 134+29.03
PT STA. = 165+17.88
PI STA. = 153+46.70
 $\Delta = 29^\circ 48' 11.10''$ (RT)
D = 1° 14' 34.29"
R = 4,610.00'
T = 1,226.76'
E = 2,397.95'
L =
T.R. =
S.E. RUN =

EB-2
PC STA. = 170+21.91
PT STA. = 193+89.94
PI STA. = 182+37.85
 $\Delta = 21^\circ$ (RT)
D =
R =
T =
E =
L =
T.R. =
S.E. RUN =

- ① WHITE PAVEMENT MARKING TAPE, TYPE III 4"
- ② WHITE DASHED PAVEMENT MARKING TAPE, TYPE III 4"
- ③ YELLOW PAVEMENT MARKING TAPE, TYPE III 4"

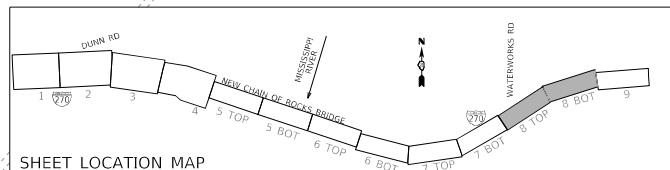

MATCHLINE STA. 1901+50.00 (EB)

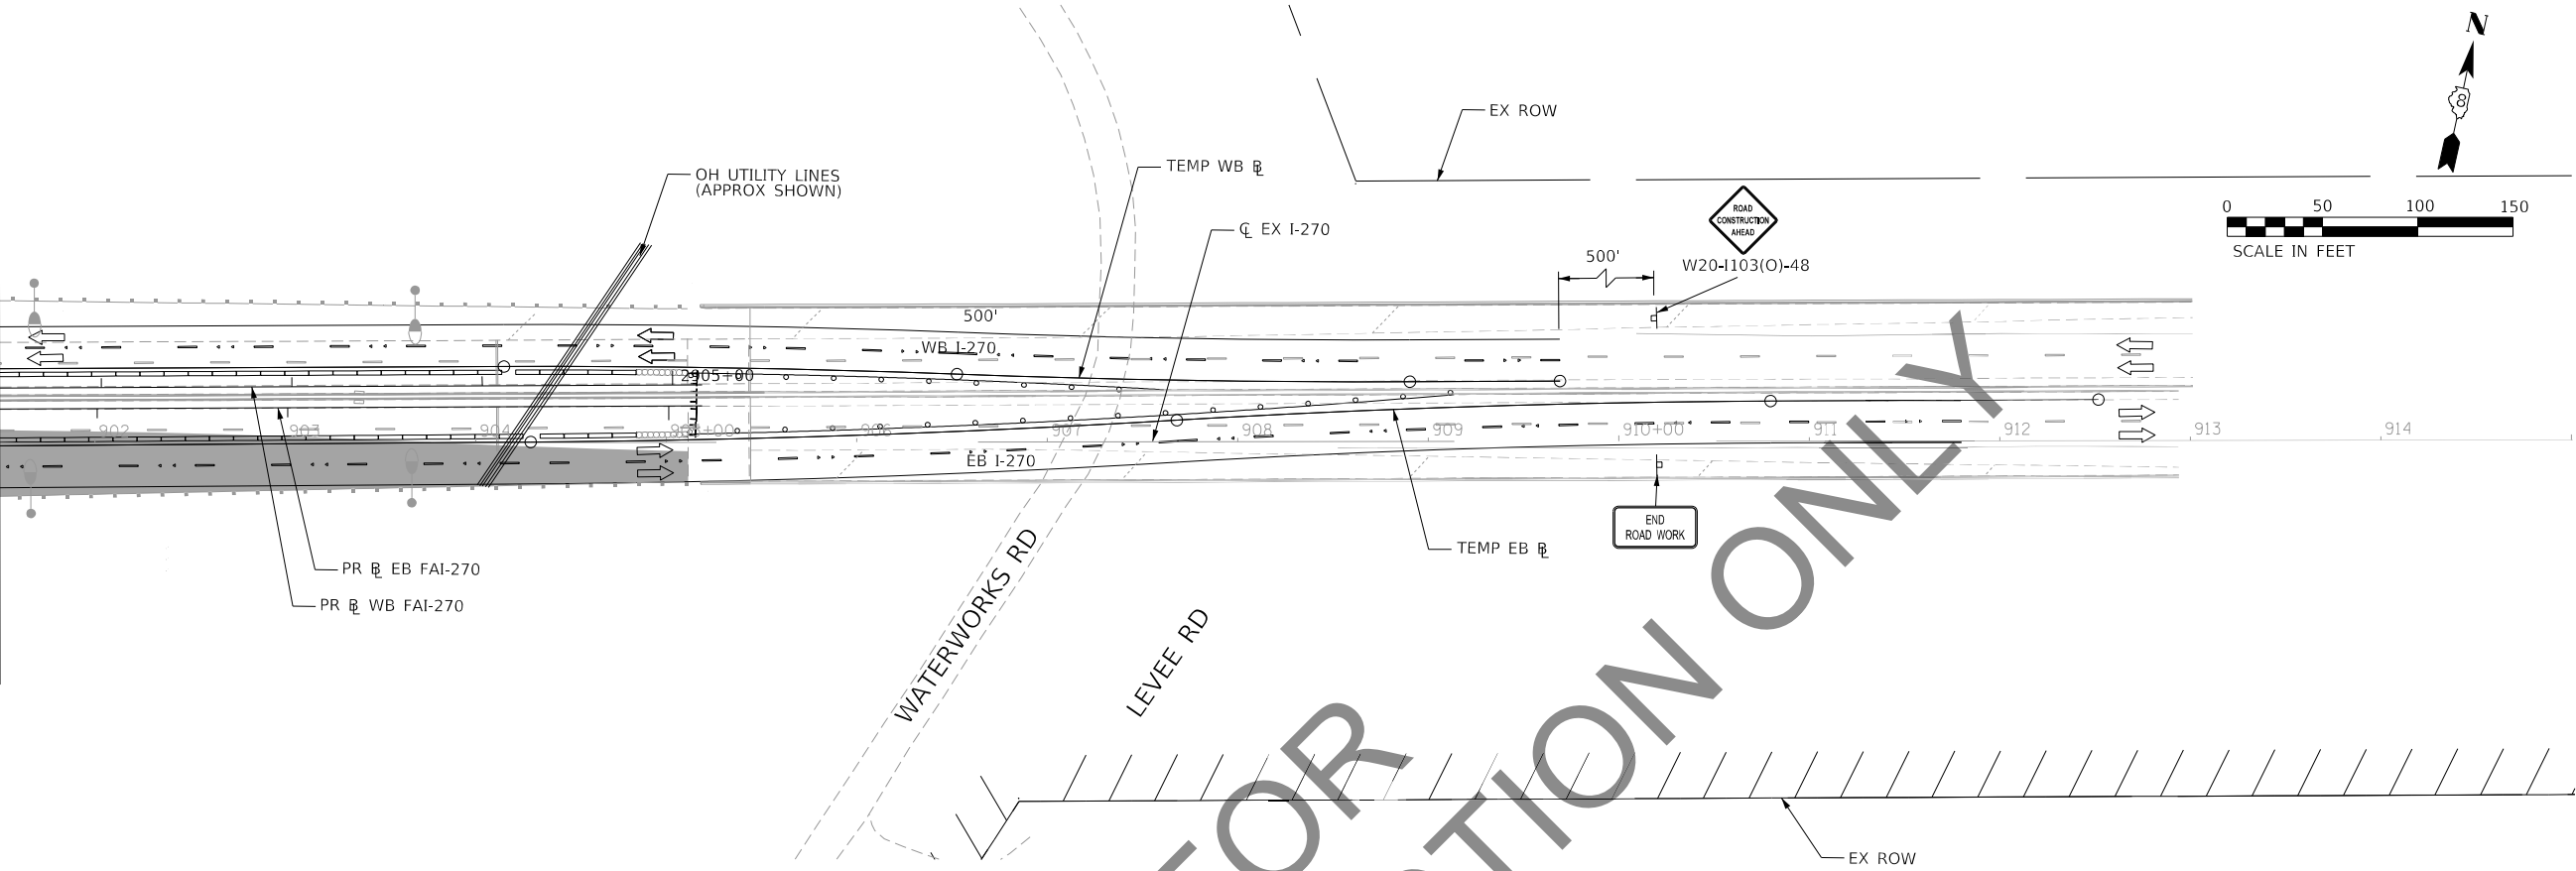


EB-3
PC STA. = 199+35.02
PRC STA. = 202+74.44
PI STA. = 201+04.77
 $\Delta = 3^\circ 02' 19.23''$ (LT)
 $D = 0^\circ 53' 42.89''$
R = 6,400'
T = 169.75'
L = 339.42'
e =
T.R. =
S.E. RUN =

EB-4
PC STA. = 202+74.44
PT STA. = 205+86.36
PI STA. = 204+30.44
 $\Delta = 3^\circ 11' 28.98''$ (RT)
 $D = 1^\circ 01' 23.30''$
R = 5,600'
T = 156.00'
L = 311.92'
e =
T.R. =
S.E. RUN =

WB-4
PC STA. = 170+89.05
PRC STA. = 173+26.89
PI STA. = 172+07.99
 $\Delta = 2^\circ 26' 00.41''$ (RT)
 $D = 1^\circ 01' 23.30''$
R = 5,600'
T = 118.94'
L = 237.84'
e =
T.R. =
S.E. RUN =

WB-5
PC STA. = 173+26.89
PT STA. = 175+64.73
PI STA. = 174+45.83
 $\Delta = 2^\circ 26' 00.41''$ (LT)
 $D = 1^\circ 01' 23.30''$
R = 5,600'
T = 118.94'
L = 237.84'
e =
T.R. =
S.E. RUN =

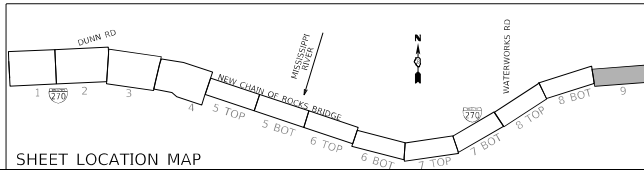

MAINTENANCE OF TRAFFIC LEGEND

- | | | | |
|--|---|--|--|
| | COMPLETED CONSTRUCTION | | TYPE II BARRICADES OR DRUMS WITH BI-DIRECTIONAL STEADY BURN LIGHT AT 50' C-C (TYP.) 25' C-C IN CURVES AND RADII, AND 20' C-C IN TAPERS |
| | WORK ZONE | | TYPE III BARRICADE |
| | TEMPORARY PAVEMENT | | TEMPORARY CONCRETE BARRIER |
| | TEMPORARY PAVEMENT PLACED IN PREVIOUS STAGE | | TEMPORARY SHEET PILING |
| | TRAFFIC FLOW | | IMPACT ATTENUATOR TL-3 |
| | EXISTING/PROPOSED SIGN | | EXISTING/PROPOSED LIGHT POLE |

STATE OF ILLINOIS
DEPARTMENT OF TRANSPORTATION

FAI 270 TRAFFIC CONTROL PLAN
PHASE 1D


SCALE: 1" = 50' SHEET 9 OF 9 SHEETS STA. 1901+50.00 TO STA.

F.A. RTE.	SECTION	COUNTY	TOTAL SHEETS	SHEET NO.
270	60B-1	MADISON	860	102
CONTRACT NO. 76J90				
ILLINOIS FED. AID PROJECT				


MODEL: Default
FILE NAME: C:\CS4PDR\9039\45086_131\087690-shl-moc-PH1D-09.dgn

HORNER SHIFRIN
Teaming with: **PARSONS**

USER NAME = PWICSS	DESIGNED - RO	REVISED -
PLOT SCALE = 50,0000 ' / in.	DRAWN - SQ	REVISED -
PLOT DATE = 11/12/2021	CHECKED - JB	REVISED -
	DATE - 2021/07/27	REVISED -

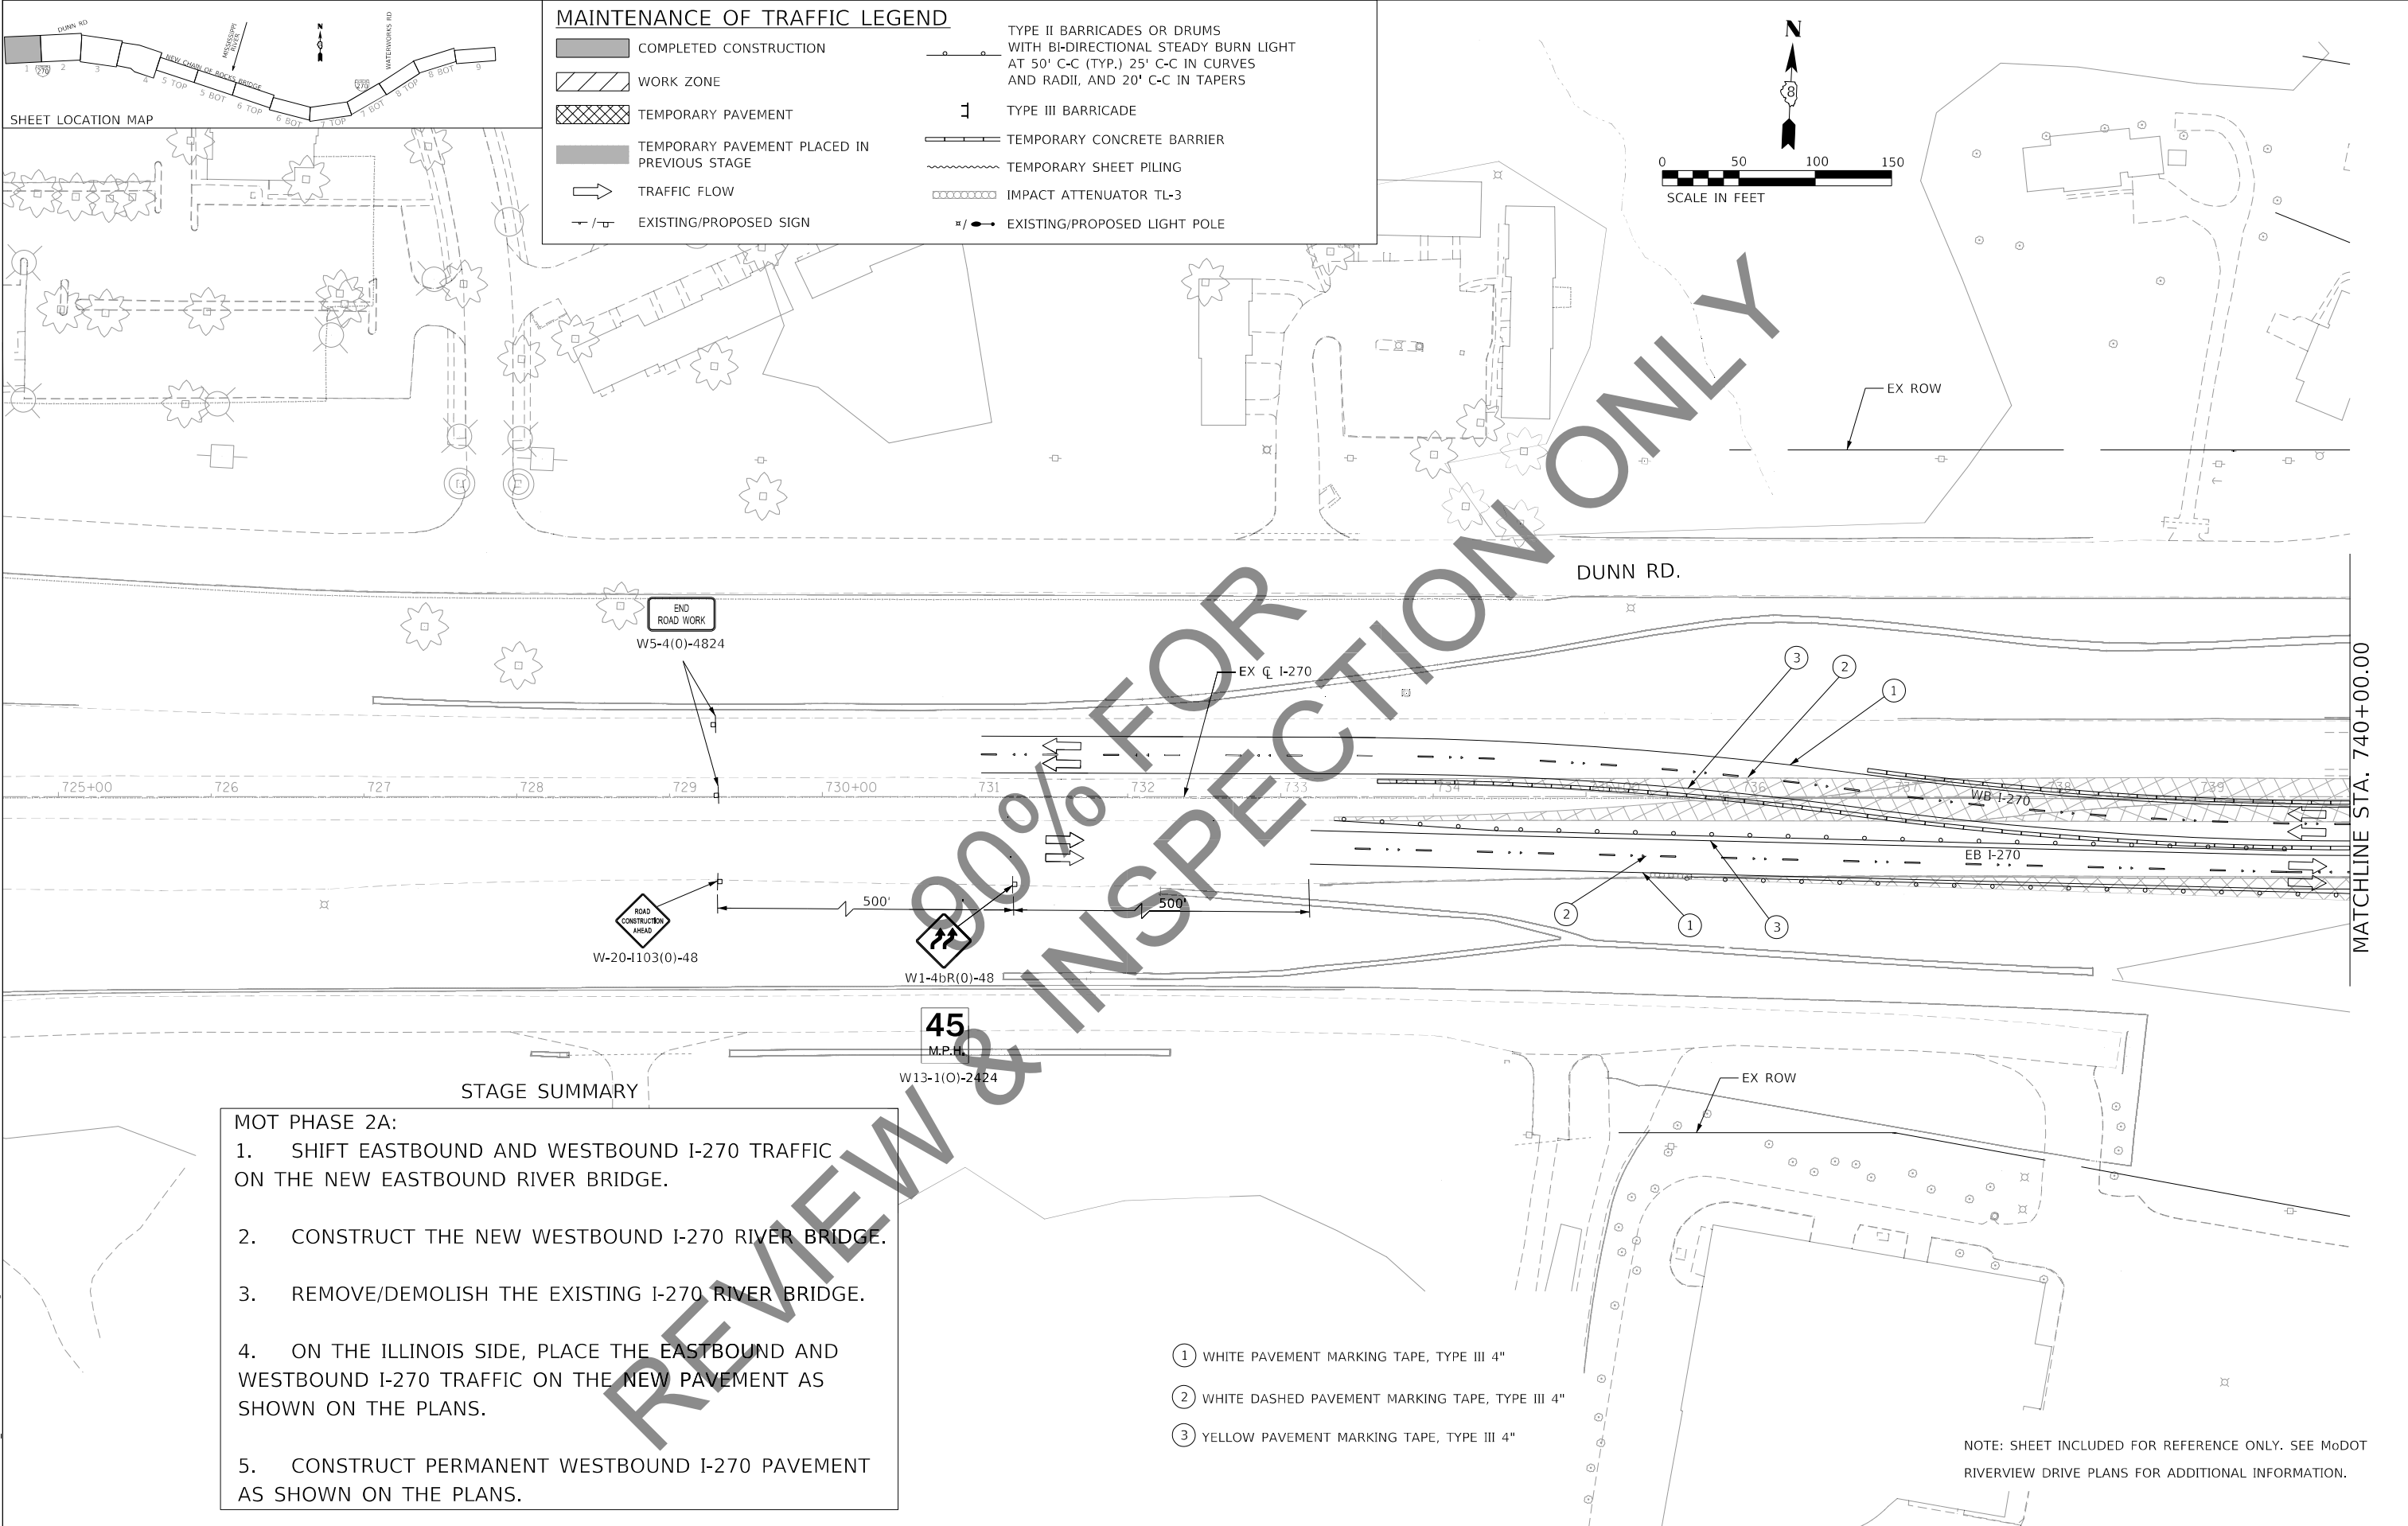

MODEL: Default
FILE NAME: C:\CS4\PDF\9880\45086_59\0376\905-sh-mot-ph2a-01.dgn

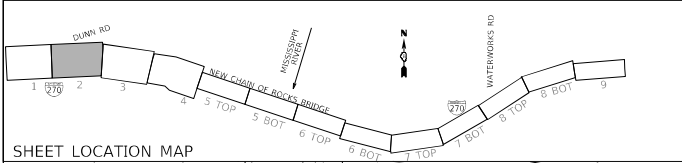

MAINTENANCE OF TRAFFIC LEGEND

COMPLETED CONSTRUCTION

WORK ZONE

TEMPORARY PAVEMENT

TEMPORARY PAVEMENT PLACED IN PREVIOUS STAGE

TRAFFIC FLOW

EXISTING/PROPOSED SIGN

TYPE II BARRICADES OR DRUMS WITH BI-DIRECTIONAL STEADY BURN LIGHT AT 50' C-C (TYP.) 25' C-C IN CURVES AND RADII, AND 20' C-C IN TAPERS

TYPE III BARRICADE

TEMPORARY CONCRETE BARRIER

TEMPORARY SHEET PILING

IMPACT ATTENUATOR TL-3

EXISTING/PROPOSED LIGHT POLE

① WHITE PAVEMENT MARKING TAPE, TYPE III 4"

② WHITE DASHED PAVEMENT MARKING TAPE, TYPE III 4"

③ YELLOW PAVEMENT MARKING TAPE, TYPE III 4"

MATCHLINE STA. 1740+00.00 (EB)

MATCHLINE STA. 1755+00.00 (EB)

BEGIN RECONSTRUCTION
STA. 1740+00.00 PR (EB, WB)
STA. 740+00.00 EX CL I-270

45
M.P.H.

DUNN RD.

W13-1(O)-2424

W1-4bR(O)-48

PR CL WB FAI-270

EX CL I-270

WB I-270

EB I-270

PR CL EB FAI-270

EX ROW

EX ROW

NOTE: SHEET INCLUDED FOR REFERENCE ONLY. SEE MoDOT RIVERVIEW DRIVE PLANS FOR ADDITIONAL INFORMATION.

HORNER SHIFRIN

PARSONS




USER NAME = PWICSS	DESIGNED - RO	REVISED -
	DRAWN - SQ	REVISED -
PLOT SCALE = 50,0000 ' / in.	CHECKED - JB	REVISED -
PLOT DATE = 11/12/2021	DATE - 2021/07/27	REVISED -

STATE OF ILLINOIS
DEPARTMENT OF TRANSPORTATION

FAI 270 TRAFFIC CONTROL PLAN
PHASE 2A

SCALE: 1" = 50' SHEET 2 OF 9 SHEETS STA. 1740+00.00 TO STA. 1755+00.00

F.A. RTE.	SECTION	COUNTY	TOTAL SHEETS	SHEET NO.
270	60B-1	MADISON	860	1047
				CONTRACT NO. 76J90
				ILLINOIS FED. AID PROJECT

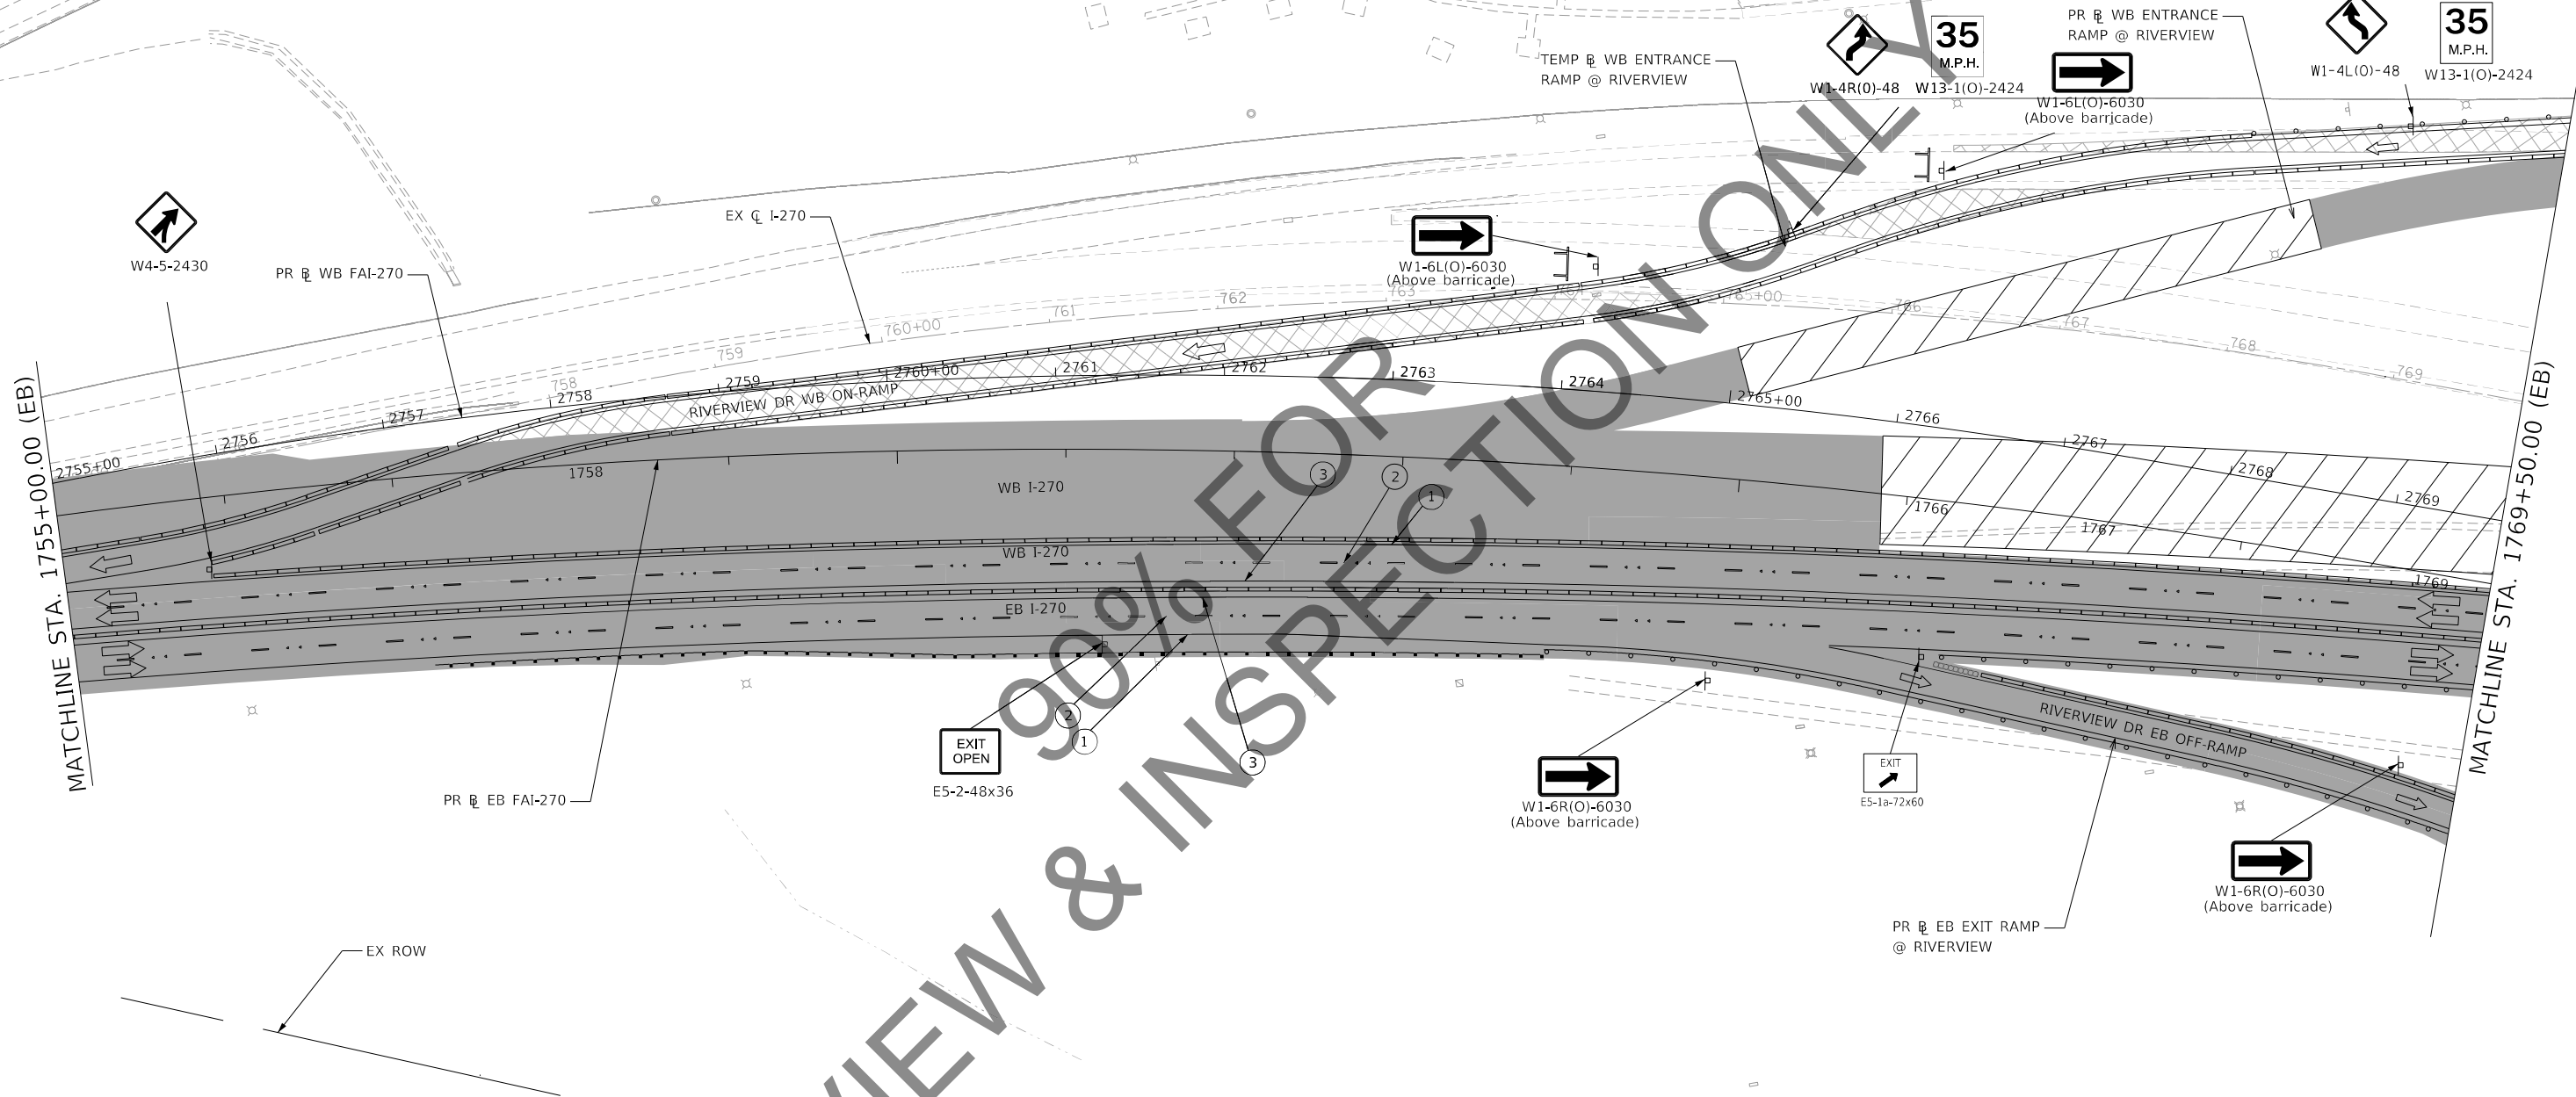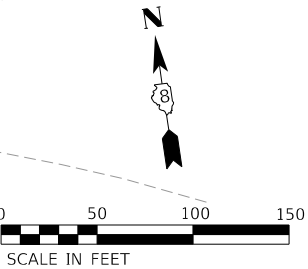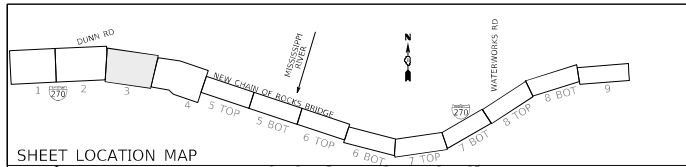

MAINTENANCE OF TRAFFIC LEGEND

- | | | | |
|--|---|--|--|
| | COMPLETED CONSTRUCTION | | TYPE II BARRICADES OR DRUMS WITH BI-DIRECTIONAL STEADY BURN LIGHT AT 50' C-C (TYP.) 25' C-C IN CURVES AND RADII, AND 20' C-C IN TAPERS |
| | WORK ZONE | | TYPE III BARRICADE |
| | TEMPORARY PAVEMENT | | TEMPORARY CONCRETE BARRIER |
| | TEMPORARY PAVEMENT PLACED IN PREVIOUS STAGE | | TEMPORARY SHEET PILING |
| | TRAFFIC FLOW | | IMPACT ATTENUATOR TL-3 |
| | EXISTING/PROPOSED SIGN | | EXISTING/PROPOSED LIGHT POLE |

- ① WHITE PAVEMENT MARKING TAPE, TYPE III 4"
- ② WHITE DASHED PAVEMENT MARKING TAPE, TYPE III 4"
- ③ YELLOW PAVEMENT MARKING TAPE, TYPE III 4"

NOTE: SHEET INCLUDED FOR REFERENCE ONLY. SEE M&DOT RIVERVIEW DRIVE PLANS FOR ADDITIONAL INFORMATION.

HORNER SHIFRIN
PARSONS

USER NAME = PWICSS
DESIGNED - RO
DRAWN - SQ
CHECKED - JB
DATE - 2021/07/27
PLOT SCALE = 50,0000 ' / in.
PLOT DATE = 11/12/2021


REVISED -
REVISED -
REVISED -
REVISED -





STATE OF ILLINOIS
DEPARTMENT OF TRANSPORTATION

FAI 270 TRAFFIC CONTROL PLAN
PHASE 2A


SCALE: 1" = 50' SHEET 3 OF 9 SHEETS STA. 1755+00.00 TO STA. 1769+50.00

F.A. RTE.	SECTION	COUNTY	TOTAL SHEETS	SHEET NO.
270	60B-1	MADISON	860	108
CONTRACT NO. 76J90				
ILLINOIS FED. AID PROJECT				

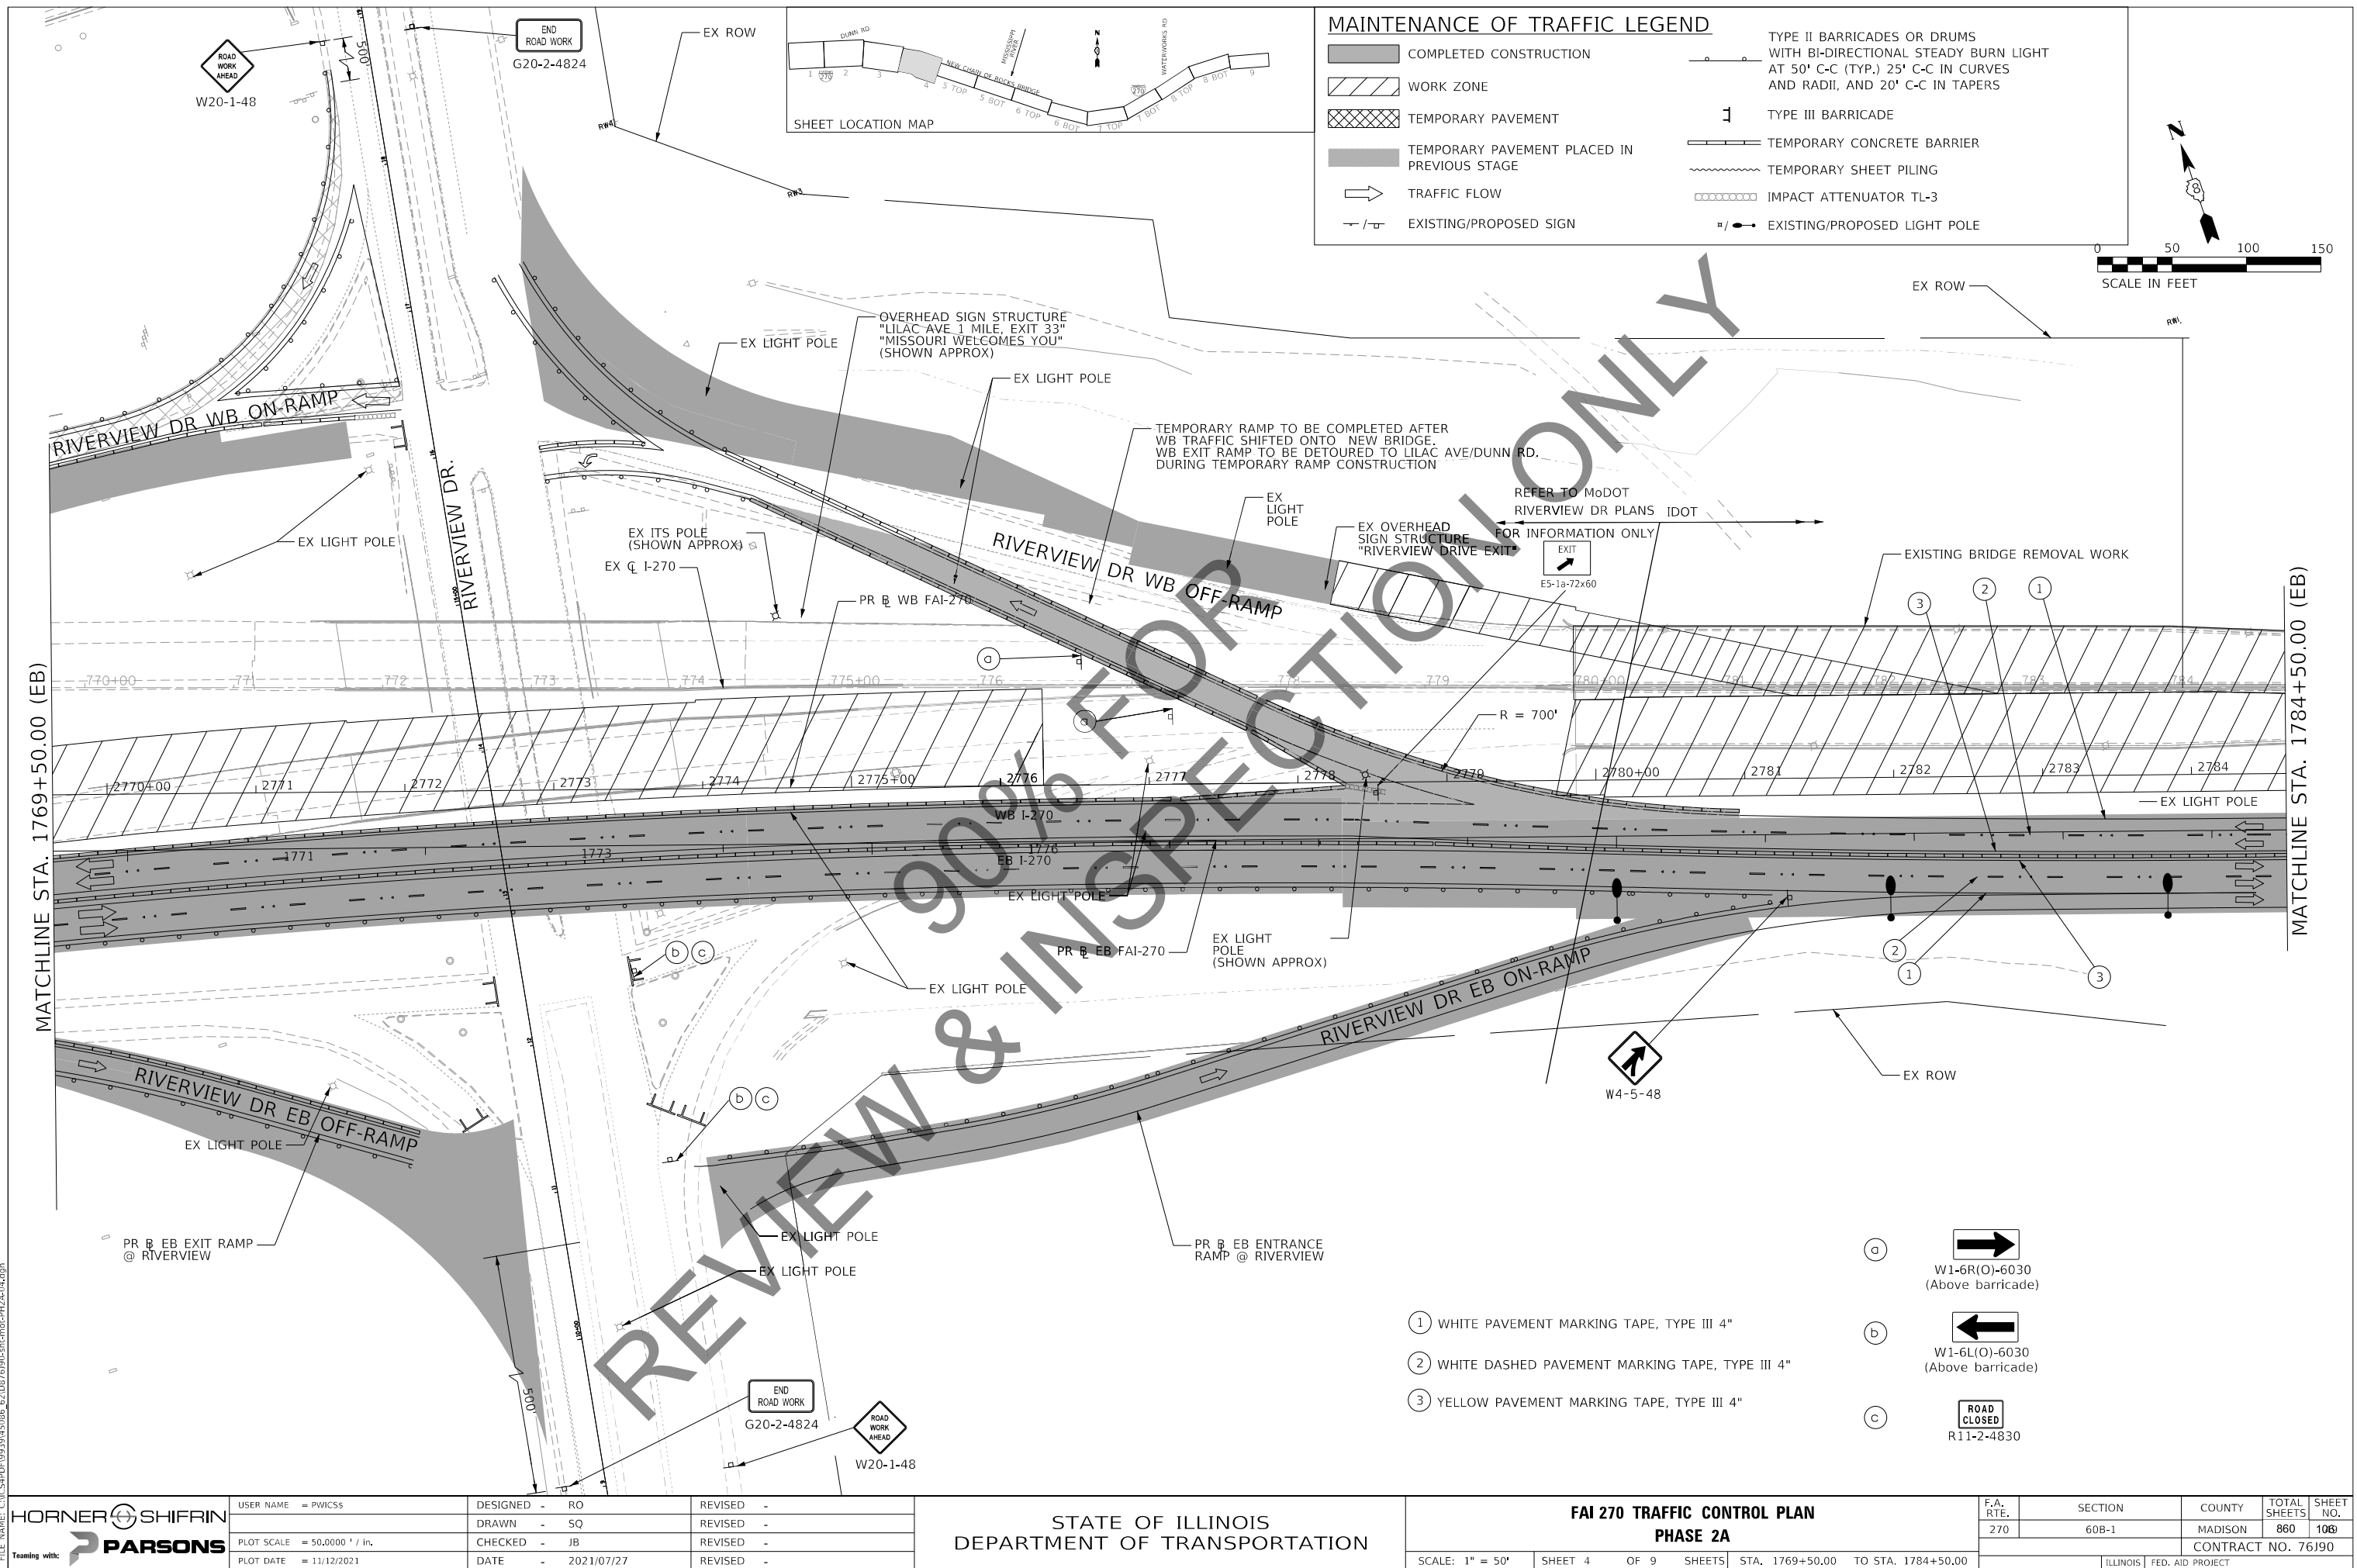

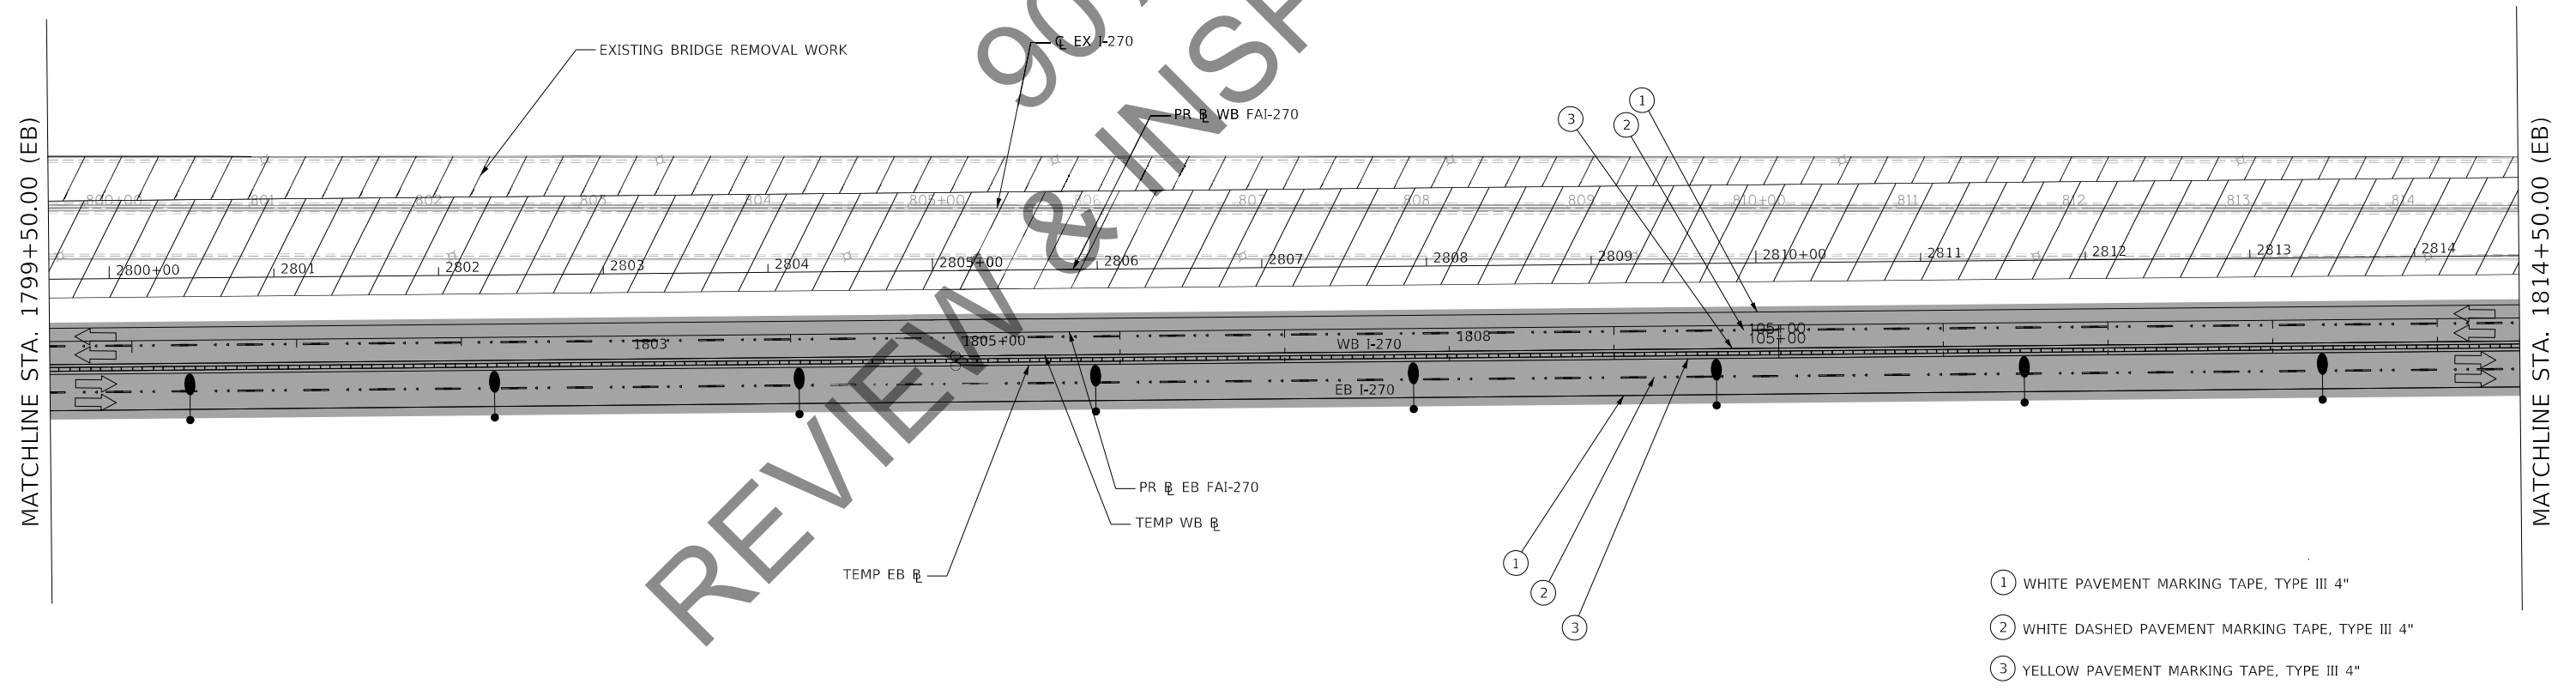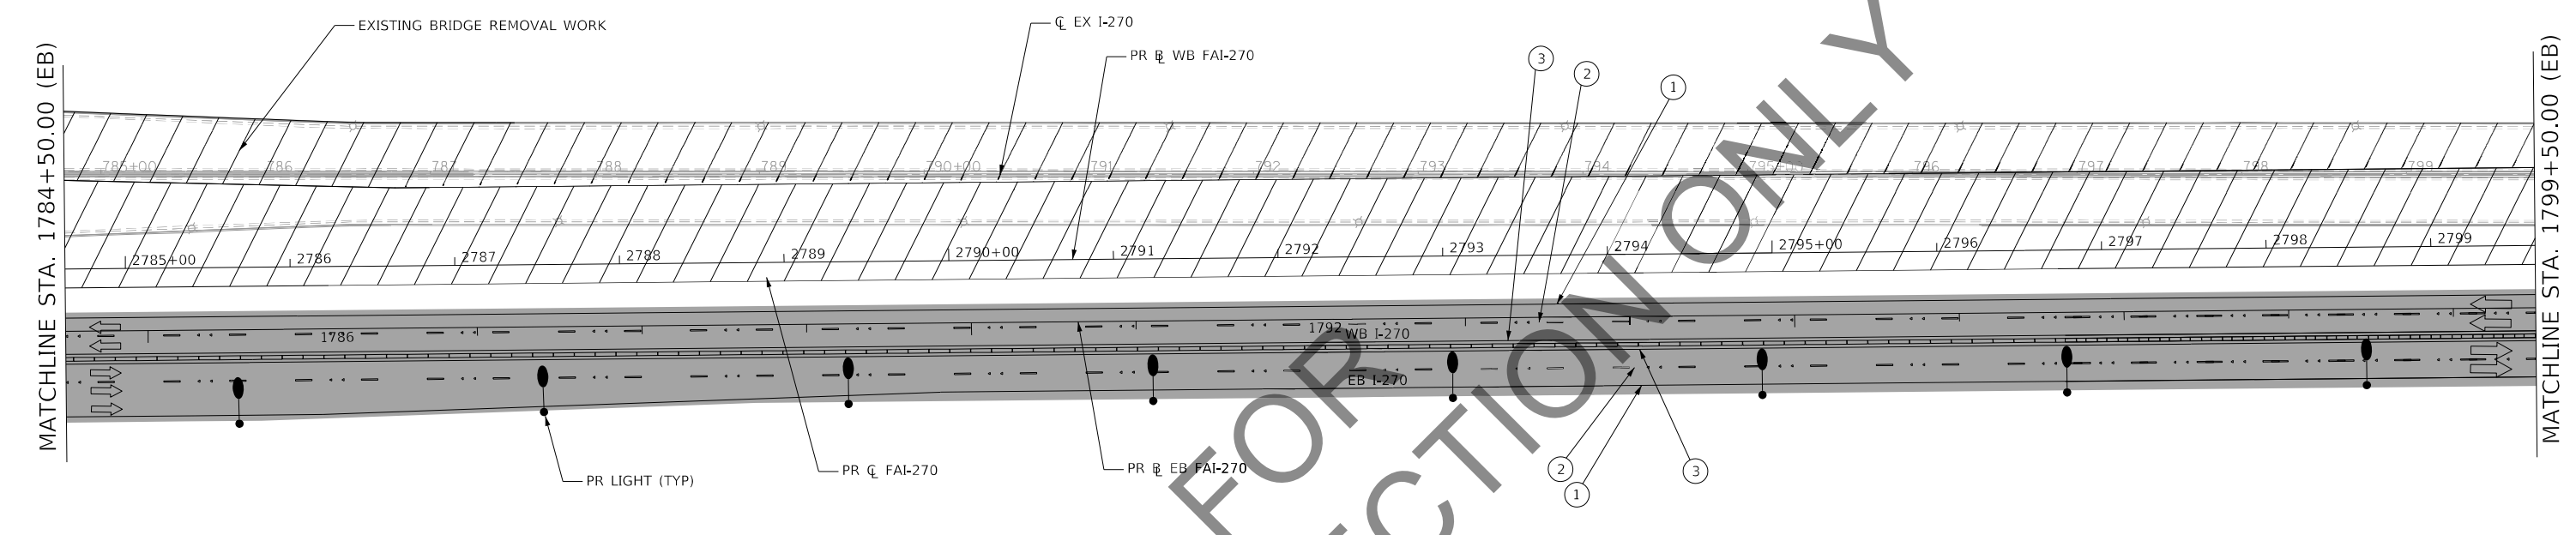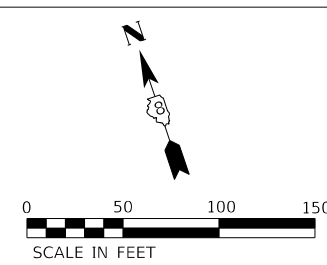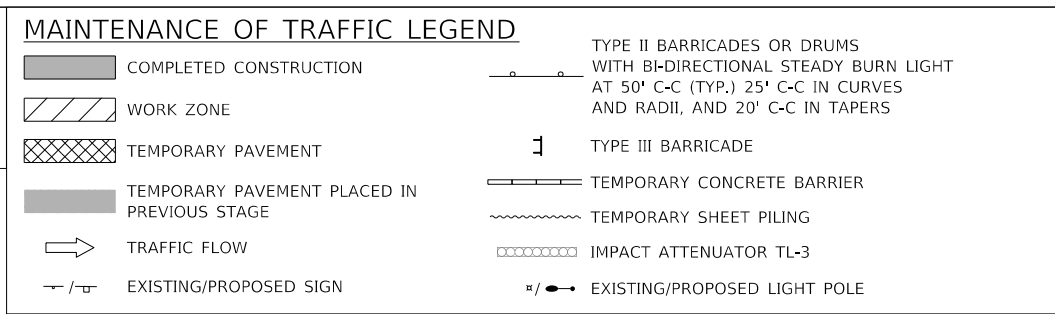



HORNER SHIFFRIN FILE NAME: C:\P\270\270.DWG Teaming with: 	USER NAME = PWCSS	DESIGNED - RO	REVISED -	STATE OF ILLINOIS DEPARTMENT OF TRANSPORTATION	FAI 270 TRAFFIC CONTROL PLAN PHASE 2A				F.A. RTE.	SECTION	COUNTY	TOTAL SHEETS	SHEET NO.
	PLOT SCALE = 50,0000 ' / in.	DRAWN - SQ	REVISED -						270	60B-1	MADISON	860	107
	PLOT DATE = 11/12/2021	CHECKED - JB	REVISED -		CONTRACT NO. 76J90								
		DATE = 2021/07/27	REVISED -		SCALE: 1" = 50'	SHEET 5	OF 9 SHEETS	STA. 1784+50.00 TO STA. 1814+50.00	ILLINOIS FED. AID PROJECT				

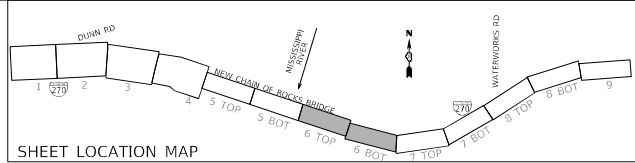

MAINTENANCE OF TRAFFIC LEGEND

- COMPLETED CONSTRUCTION
- WORK ZONE
- TEMPORARY PAVEMENT
- TEMPORARY PAVEMENT PLACED IN PREVIOUS STAGE
- TRAFFIC FLOW
- EXISTING/PROPOSED SIGN
- TYPE II BARRICADES OR DRUMS WITH BI-DIRECTIONAL STEADY BURN LIGHT AT 50' C-C (TYP.) 25' C-C IN CURVES AND RADII, AND 20' C-C IN TAPERS
- TYPE III BARRICADE
- TEMPORARY CONCRETE BARRIER
- TEMPORARY SHEET PILING
- IMPACT ATTENUATOR TL-3
- EXISTING/PROPOSED LIGHT POLE

- WHITE PAVEMENT MARKING TAPE, TYPE III 4"
- WHITE DASHED PAVEMENT MARKING TAPE, TYPE III 4"
- YELLOW PAVEMENT MARKING TAPE, TYPE III 4"

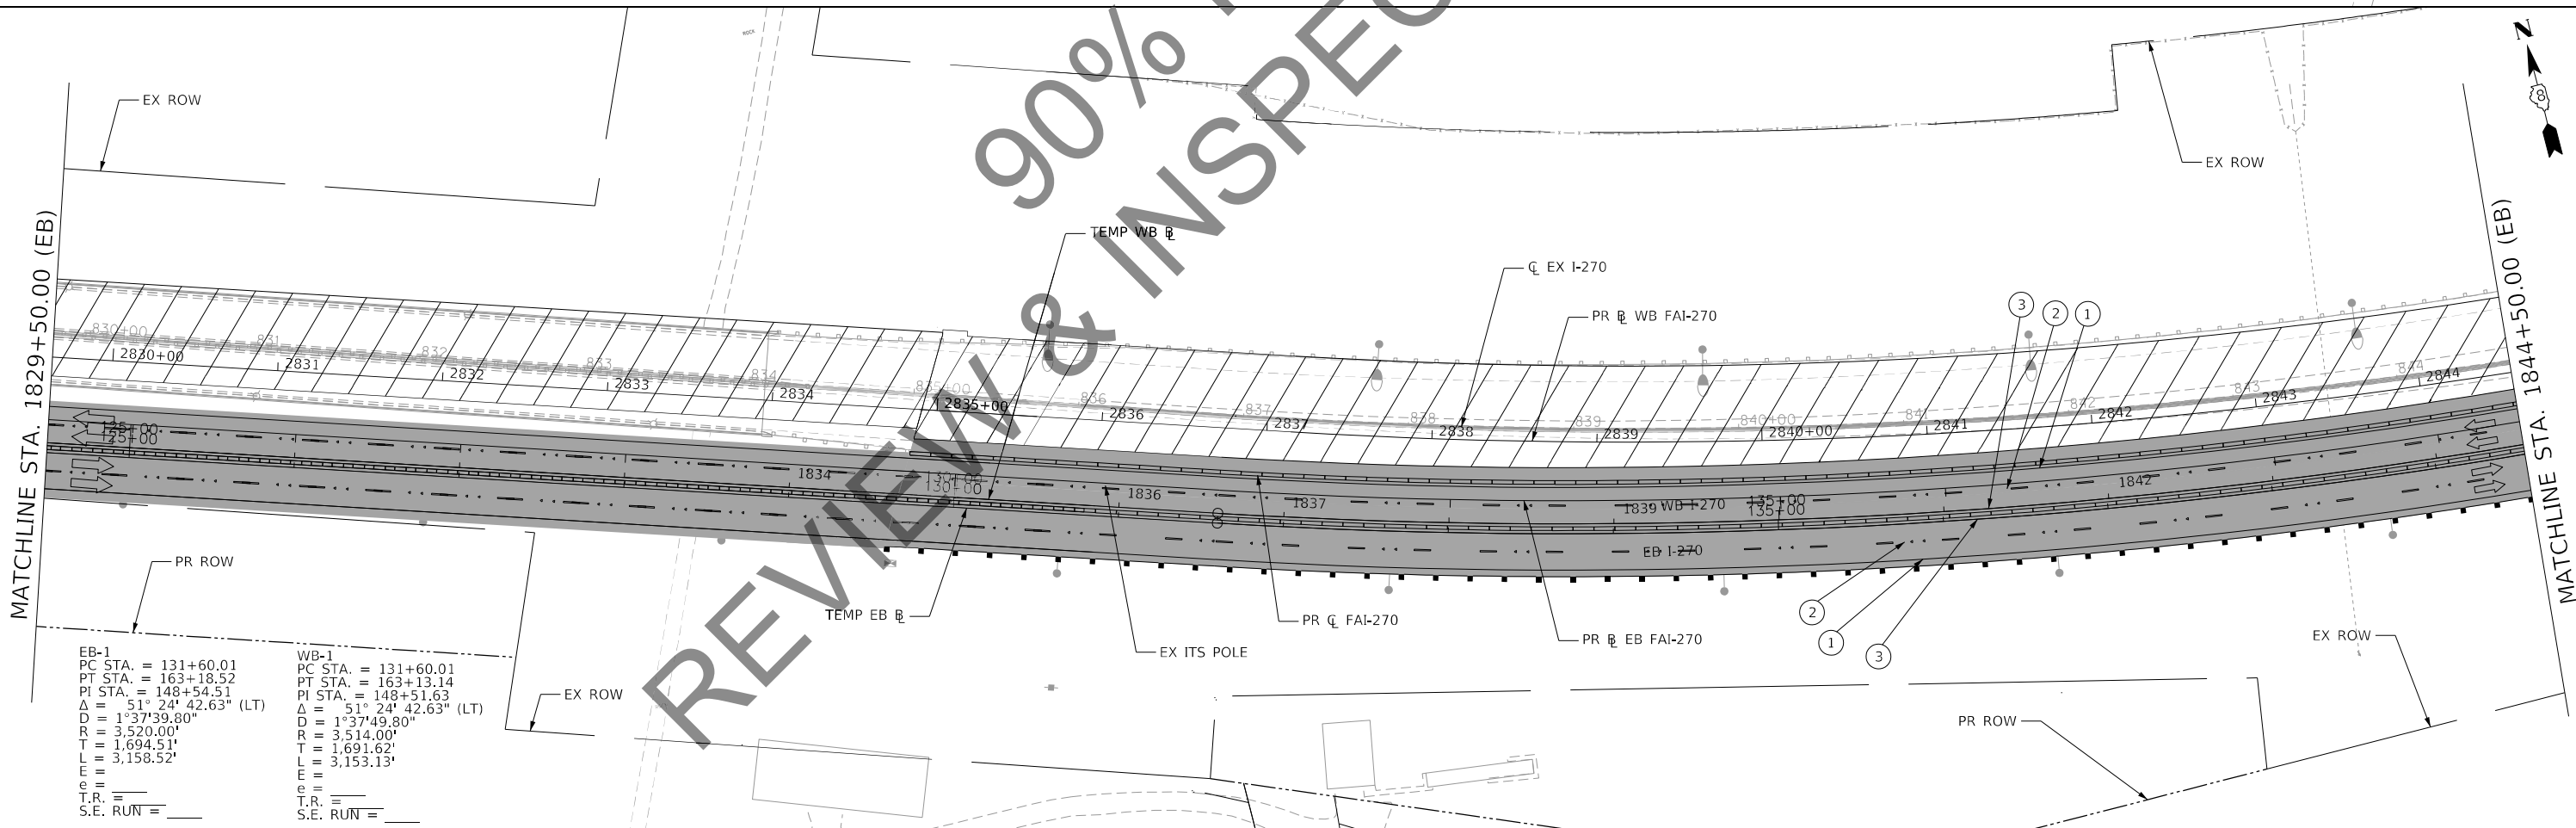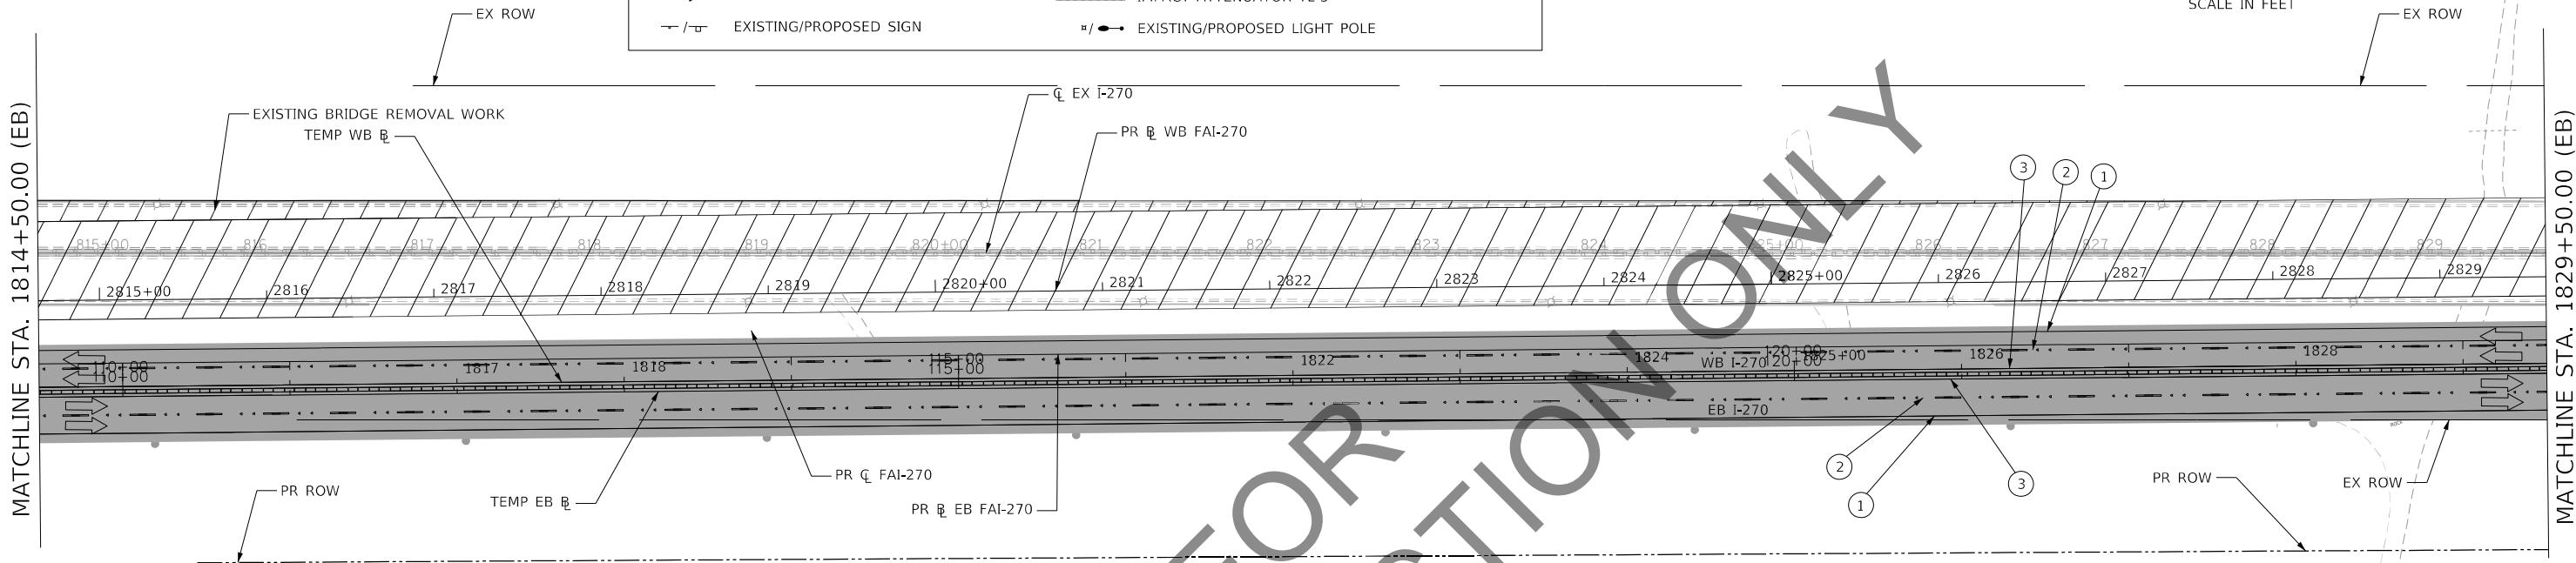

EB-1
PC STA. = 131+60.01
PT STA. = 163+18.52
PI STA. = 148+54.51
Δ = 51° 24' 42.63" (LT)
D = 1° 37' 39.80"
R = 3,520.00'
T = 1,694.51'
L = 3,158.52'
E =
T.R. =
S.E. RUN =

WB-1
PC STA. = 131+60.01
PT STA. = 163+13.14
PI STA. = 148+51.63
Δ = 51° 24' 42.63" (LT)
D = 1° 37' 49.80"
R = 3,514.00'
T = 1,691.62'
L = 3,153.13'
E =
T.R. =
S.E. RUN =

HORNER SHIFRIN
PARSONS

USER NAME = PWICSS
PLOT SCALE = 50,0000 ' / in.
PLOT DATE = 11/12/2021

DESIGNED - RO
DRAWN - SQ
CHECKED - JB
DATE - 2021/07/27

REVISED -
REVISED -
REVISED -
REVISED -


STATE OF ILLINOIS
DEPARTMENT OF TRANSPORTATION

FAI 270 TRAFFIC CONTROL PLAN
PHASE 2A

SCALE: 1" = 50' SHEET 6 OF 9 SHEETS STA. 1814+50.00 TO STA. 1844+50.00

F.A. RTE.	SECTION	COUNTY	TOTAL SHEETS	SHEET NO.
270	60B-1	MADISON	860	108
				CONTRACT NO. 76J90


ILLINOIS FED. AID PROJECT

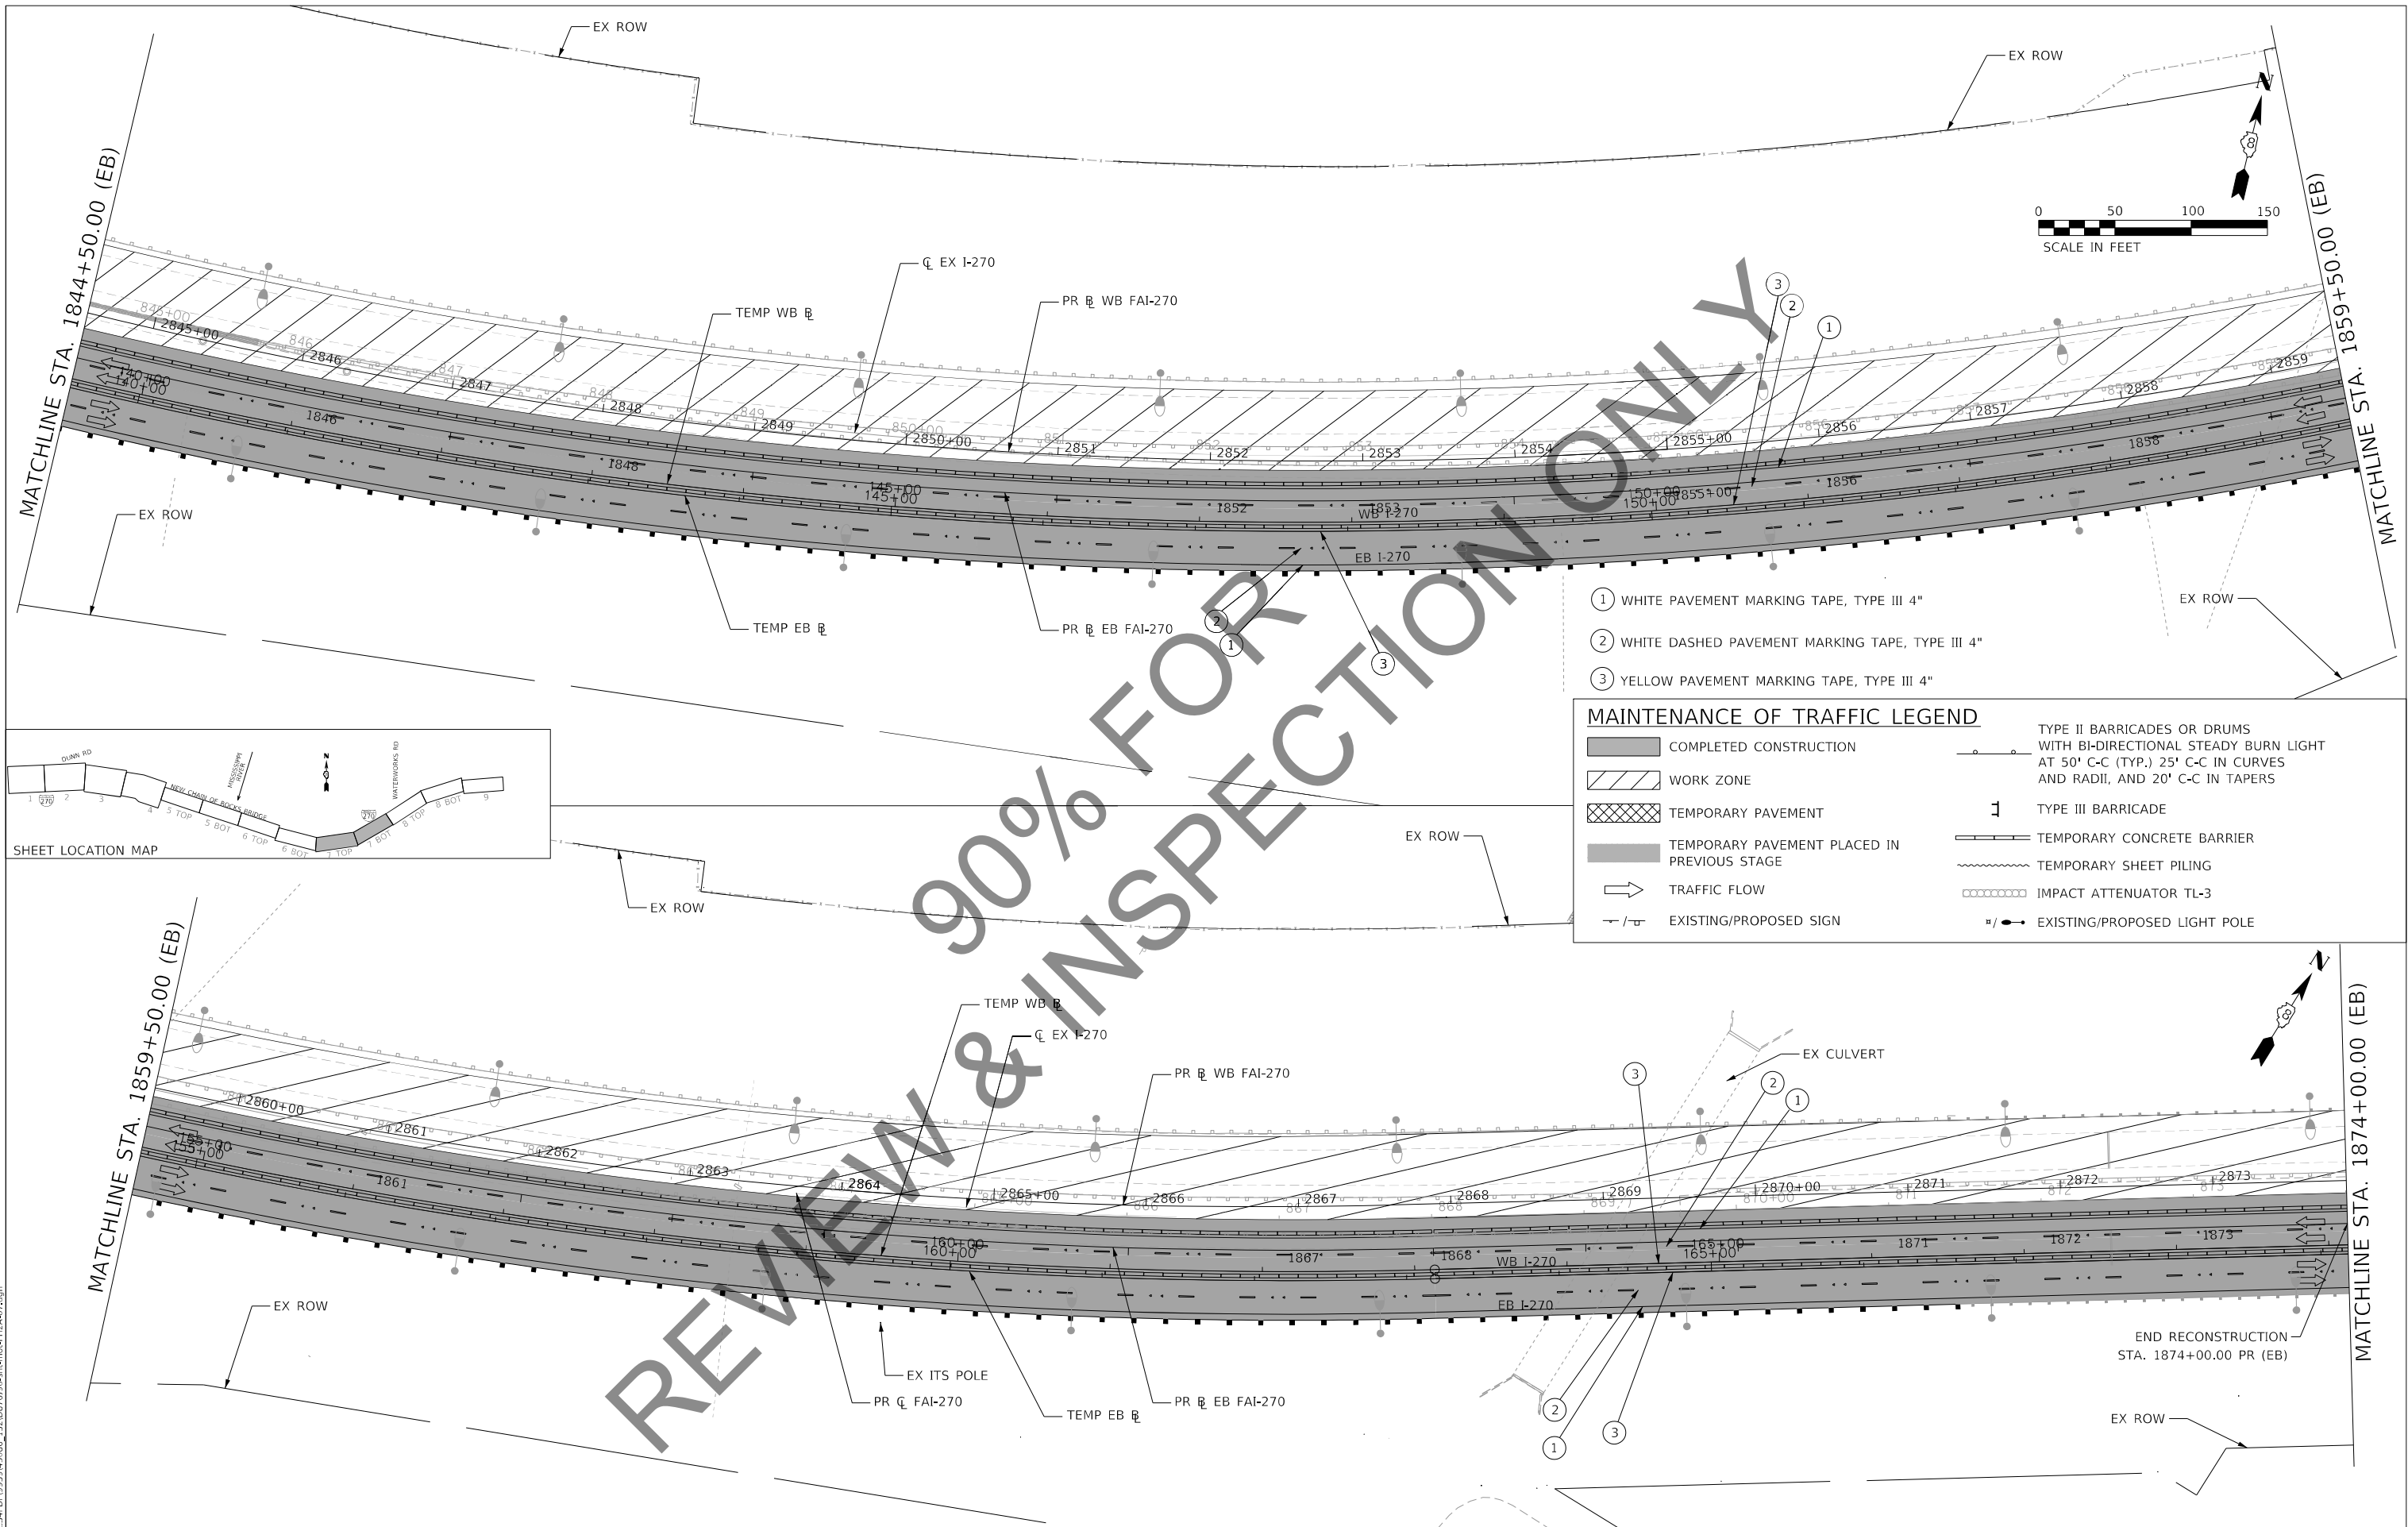

- ① WHITE PAVEMENT MARKING TAPE, TYPE III 4"
② WHITE DASHED PAVEMENT MARKING TAPE, TYPE III 4"
③ YELLOW PAVEMENT MARKING TAPE, TYPE III 4"

MAINTENANCE OF TRAFFIC LEGEND

- | | |
|---|--|
| COMPLETED CONSTRUCTION | TYPE II BARRICADES OR DRUMS WITH BI-DIRECTIONAL STEADY BURN LIGHT AT 50' C-C (TYP.) 25' C-C IN CURVES AND RADII, AND 20' C-C IN TAPERS |
| WORK ZONE | TYPE III BARRICADE |
| TEMPORARY PAVEMENT | TEMPORARY CONCRETE BARRIER |
| TEMPORARY PAVEMENT PLACED IN PREVIOUS STAGE | TEMPORARY SHEET PILING |
| TRAFFIC FLOW | IMPACT ATTENUATOR TL-3 |
| EXISTING/PROPOSED SIGN | EXISTING/PROPOSED LIGHT POLE |

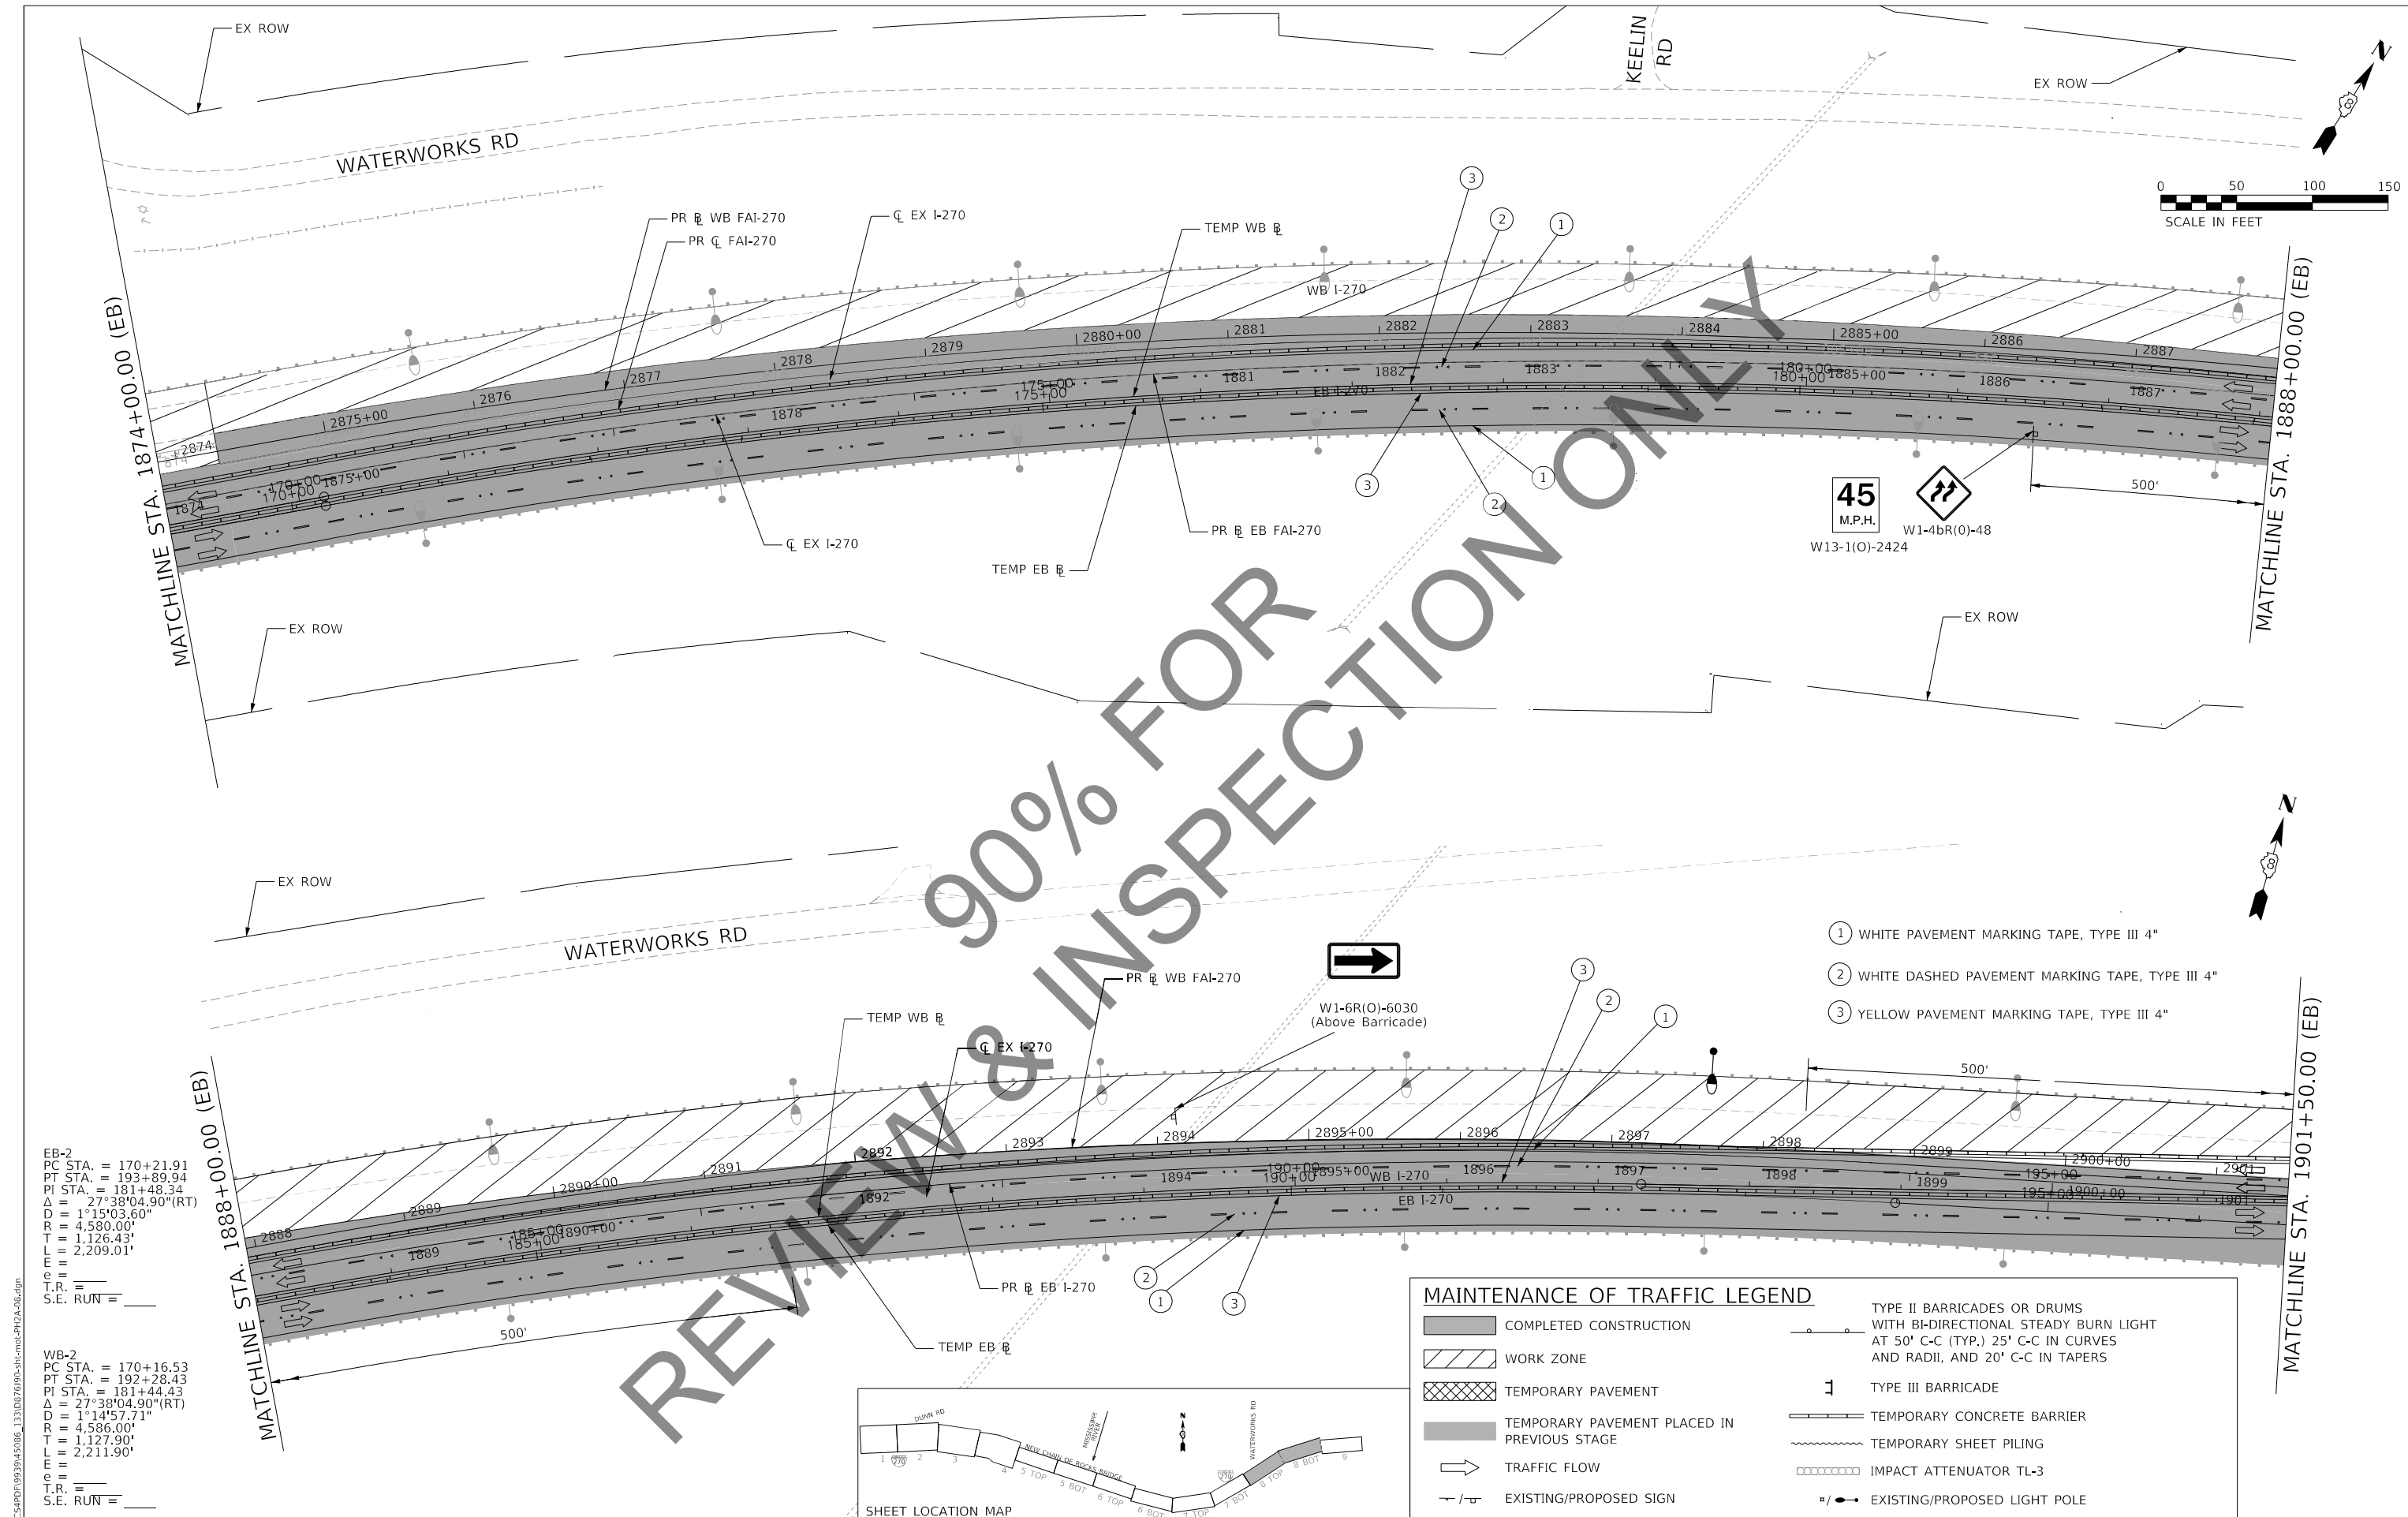


EB-2
PC STA. = 170+21.91
PT STA. = 193+89.94
PI STA. = 181+48.34
 Δ = 27°38'04.90"(RT)
D = 1°15'03.60"
R = 4,580.00'
T = 1,126.43'
L = 2,209.01'
E =
T.R. =
S.E. RUN =

WB-2
PC STA. = 170+16.53
PT STA. = 192+28.43
PI STA. = 181+44.43
 Δ = 27°38'04.90"(RT)
D = 1°14'57.71"
R = 4,586.00'
T = 1,127.90'
L = 2,211.90'
E =
T.R. =
S.E. RUN =

MODEL: Default
FILE NAME: C:\CS4PDR\9939\45086_131\087690-shi-mob-fp2A-08.dgn

MATCHLINE STA. 1901+50.00 (EB)

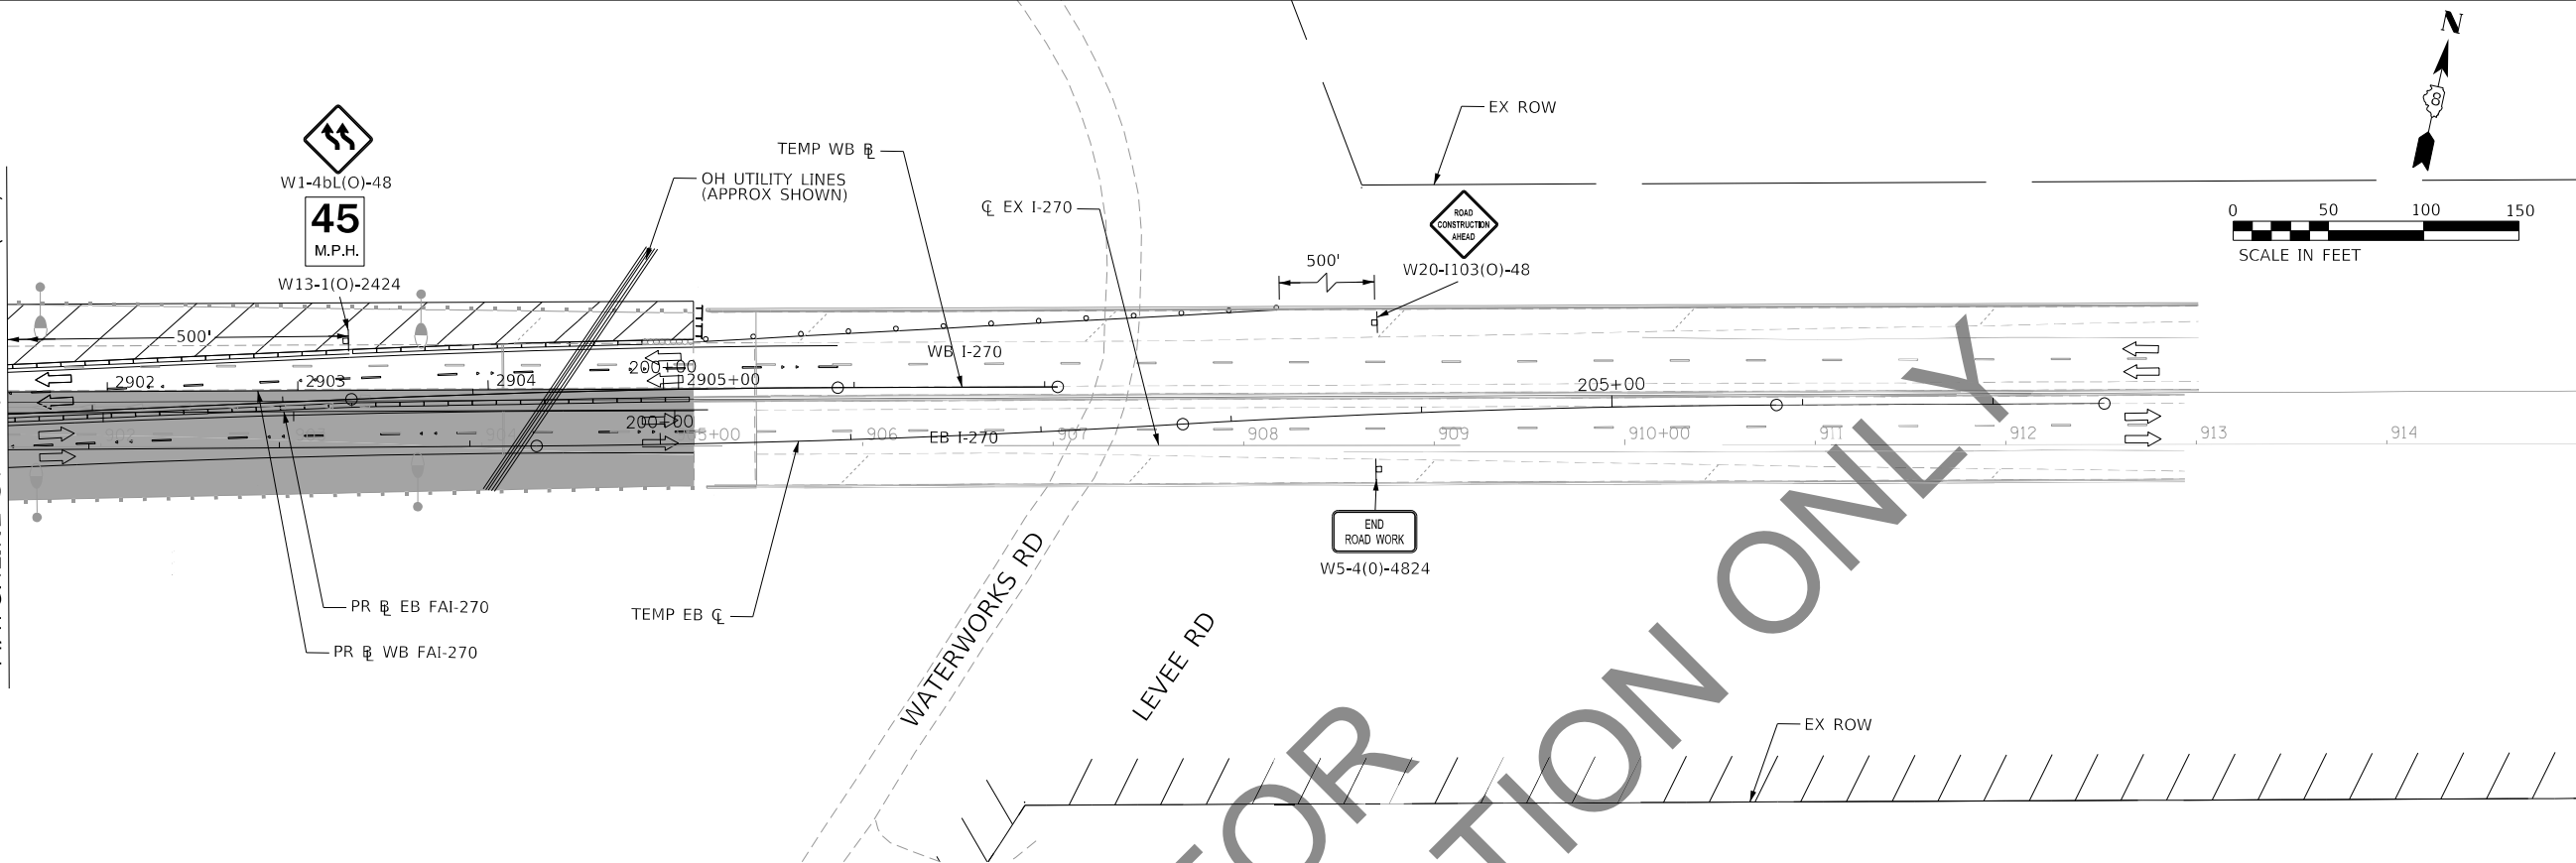


EB-3
PC STA. = 199+35.02
PRC STA. = 202+74.44
PI STA. = 198+21.25
 $\Delta = 2^\circ 17' 10.18''$ (RT)
D = 0°53'31.85"
R = 6,422.00'
T = 128.14'
L = 256.24'
e =
T.R. =
S.E. RUN =

WB-3
PC STA. = 198+36.10
PT STA. = 200+91.46
PI STA. = 199+63.80
 $\Delta = 2^\circ 17' 10.18''$ (RT)
D = 0°53'42.89"
R = 6,400.00'
T = 127.70'
L = 255.37'
e =
T.R. =
S.E. RUN =


EB-4
PC STA. = 202+74.44
PT STA. = 205+86.36
PI STA. =
 $\Delta =$
D =
R =
T =
L =
e =
T.R. =
S.E. RUN =

90% FOR REVIEW & INSPECTION ONLY

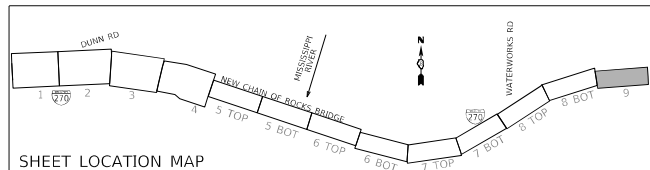


MAINTENANCE OF TRAFFIC LEGEND

- | | | | |
|--|---|--|--|
| | COMPLETED CONSTRUCTION | | TYPE II BARRICADES OR DRUMS WITH BI-DIRECTIONAL STEADY BURN LIGHT AT 50' C-C (TYP.) 25' C-C IN CURVES AND RADII, AND 20' C-C IN TAPERS |
| | WORK ZONE | | TYPE III BARRICADE |
| | TEMPORARY PAVEMENT | | TEMPORARY CONCRETE BARRIER |
| | TEMPORARY PAVEMENT PLACED IN PREVIOUS STAGE | | TEMPORARY SHEET PILING |
| | TRAFFIC FLOW | | IMPACT ATTENUATOR TL-3 |
| | EXISTING/PROPOSED SIGN | | EXISTING/PROPOSED LIGHT POLE |

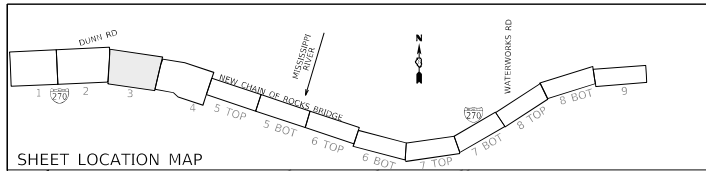

- 1 WHITE PAVEMENT MARKING TAPE, TYPE III 4"
- 2 WHITE DASHED PAVEMENT MARKING TAPE, TYPE III 4"
- 3 YELLOW PAVEMENT MARKING TAPE, TYPE III 4"

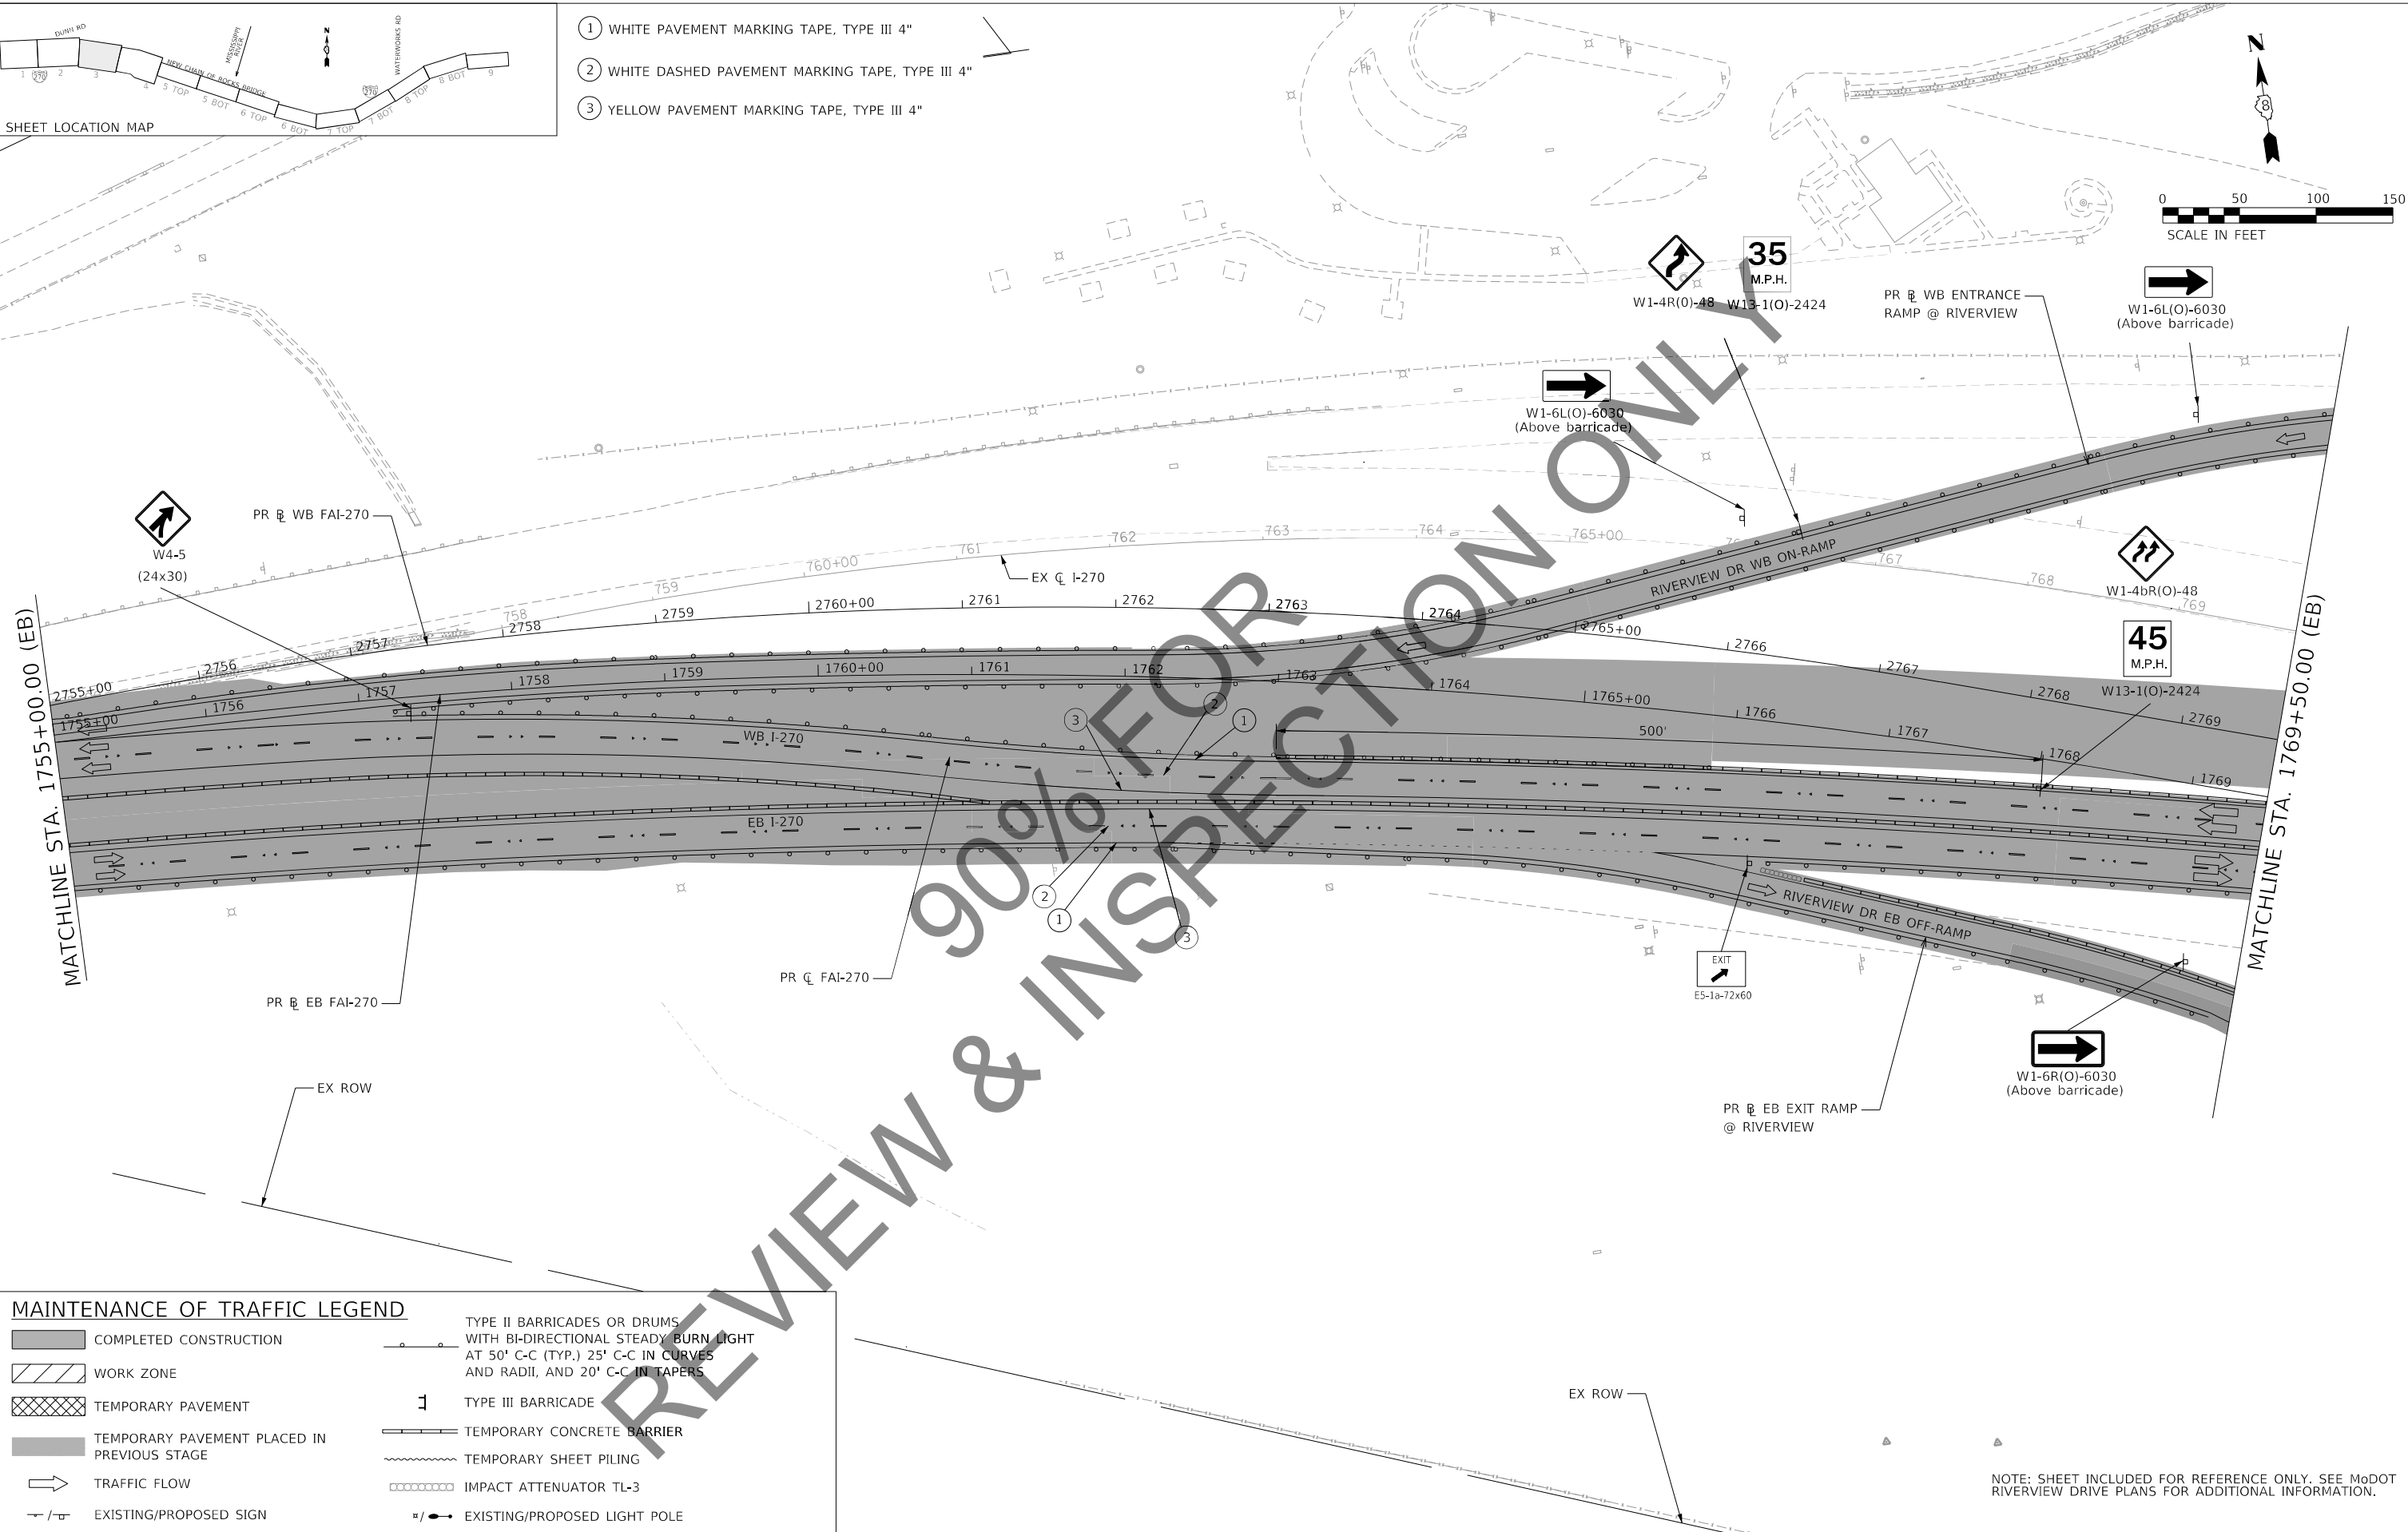

MAINTENANCE OF TRAFFIC LEGEND

- | | | | |
|--|---|--|--|
| | COMPLETED CONSTRUCTION | | TYPE II BARRICADES OR DRUMS WITH BI-DIRECTIONAL STEADY BURN LIGHT AT 50' C-C (TYP.) 25' C-C IN CURVES AND RADII, AND 20' C-C IN TAPERS |
| | WORK ZONE | | TYPE III BARRICADE |
| | TEMPORARY PAVEMENT | | TEMPORARY CONCRETE BARRIER |
| | TEMPORARY PAVEMENT PLACED IN PREVIOUS STAGE | | TEMPORARY SHEET PILING |
| | TRAFFIC FLOW | | IMPACT ATTENUATOR TL-3 |
| | EXISTING/PROPOSED SIGN | | EXISTING/PROPOSED LIGHT POLE |

NOTE: SHEET INCLUDED FOR REFERENCE ONLY. SEE MoDOT RIVERVIEW DRIVE PLANS FOR ADDITIONAL INFORMATION.

HORNER SHIFRIN
PARSONS

USER NAME = PWICSS
DESIGNED - RO
DRAWN - SQ
CHECKED - JB
DATE - 2021/07/27
PLOT SCALE = 50,0000 ' / in.
PLOT DATE = 11/12/2021


REVISED -
REVISED -
REVISED -
REVISED -

STATE OF ILLINOIS
DEPARTMENT OF TRANSPORTATION


FAI 270 TRAFFIC CONTROL PLAN
PHASE 2B

SCALE: 1" = 50' SHEET 3 OF 9 SHEETS STA. 1755+00.00 TO STA. 1769+50.00

F.A. RTE.	SECTION	COUNTY	TOTAL SHEETS	SHEET NO.
270	60B-1	MADISON	860	118
CONTRACT NO. 76J90				
ILLINOIS FED. AID PROJECT				

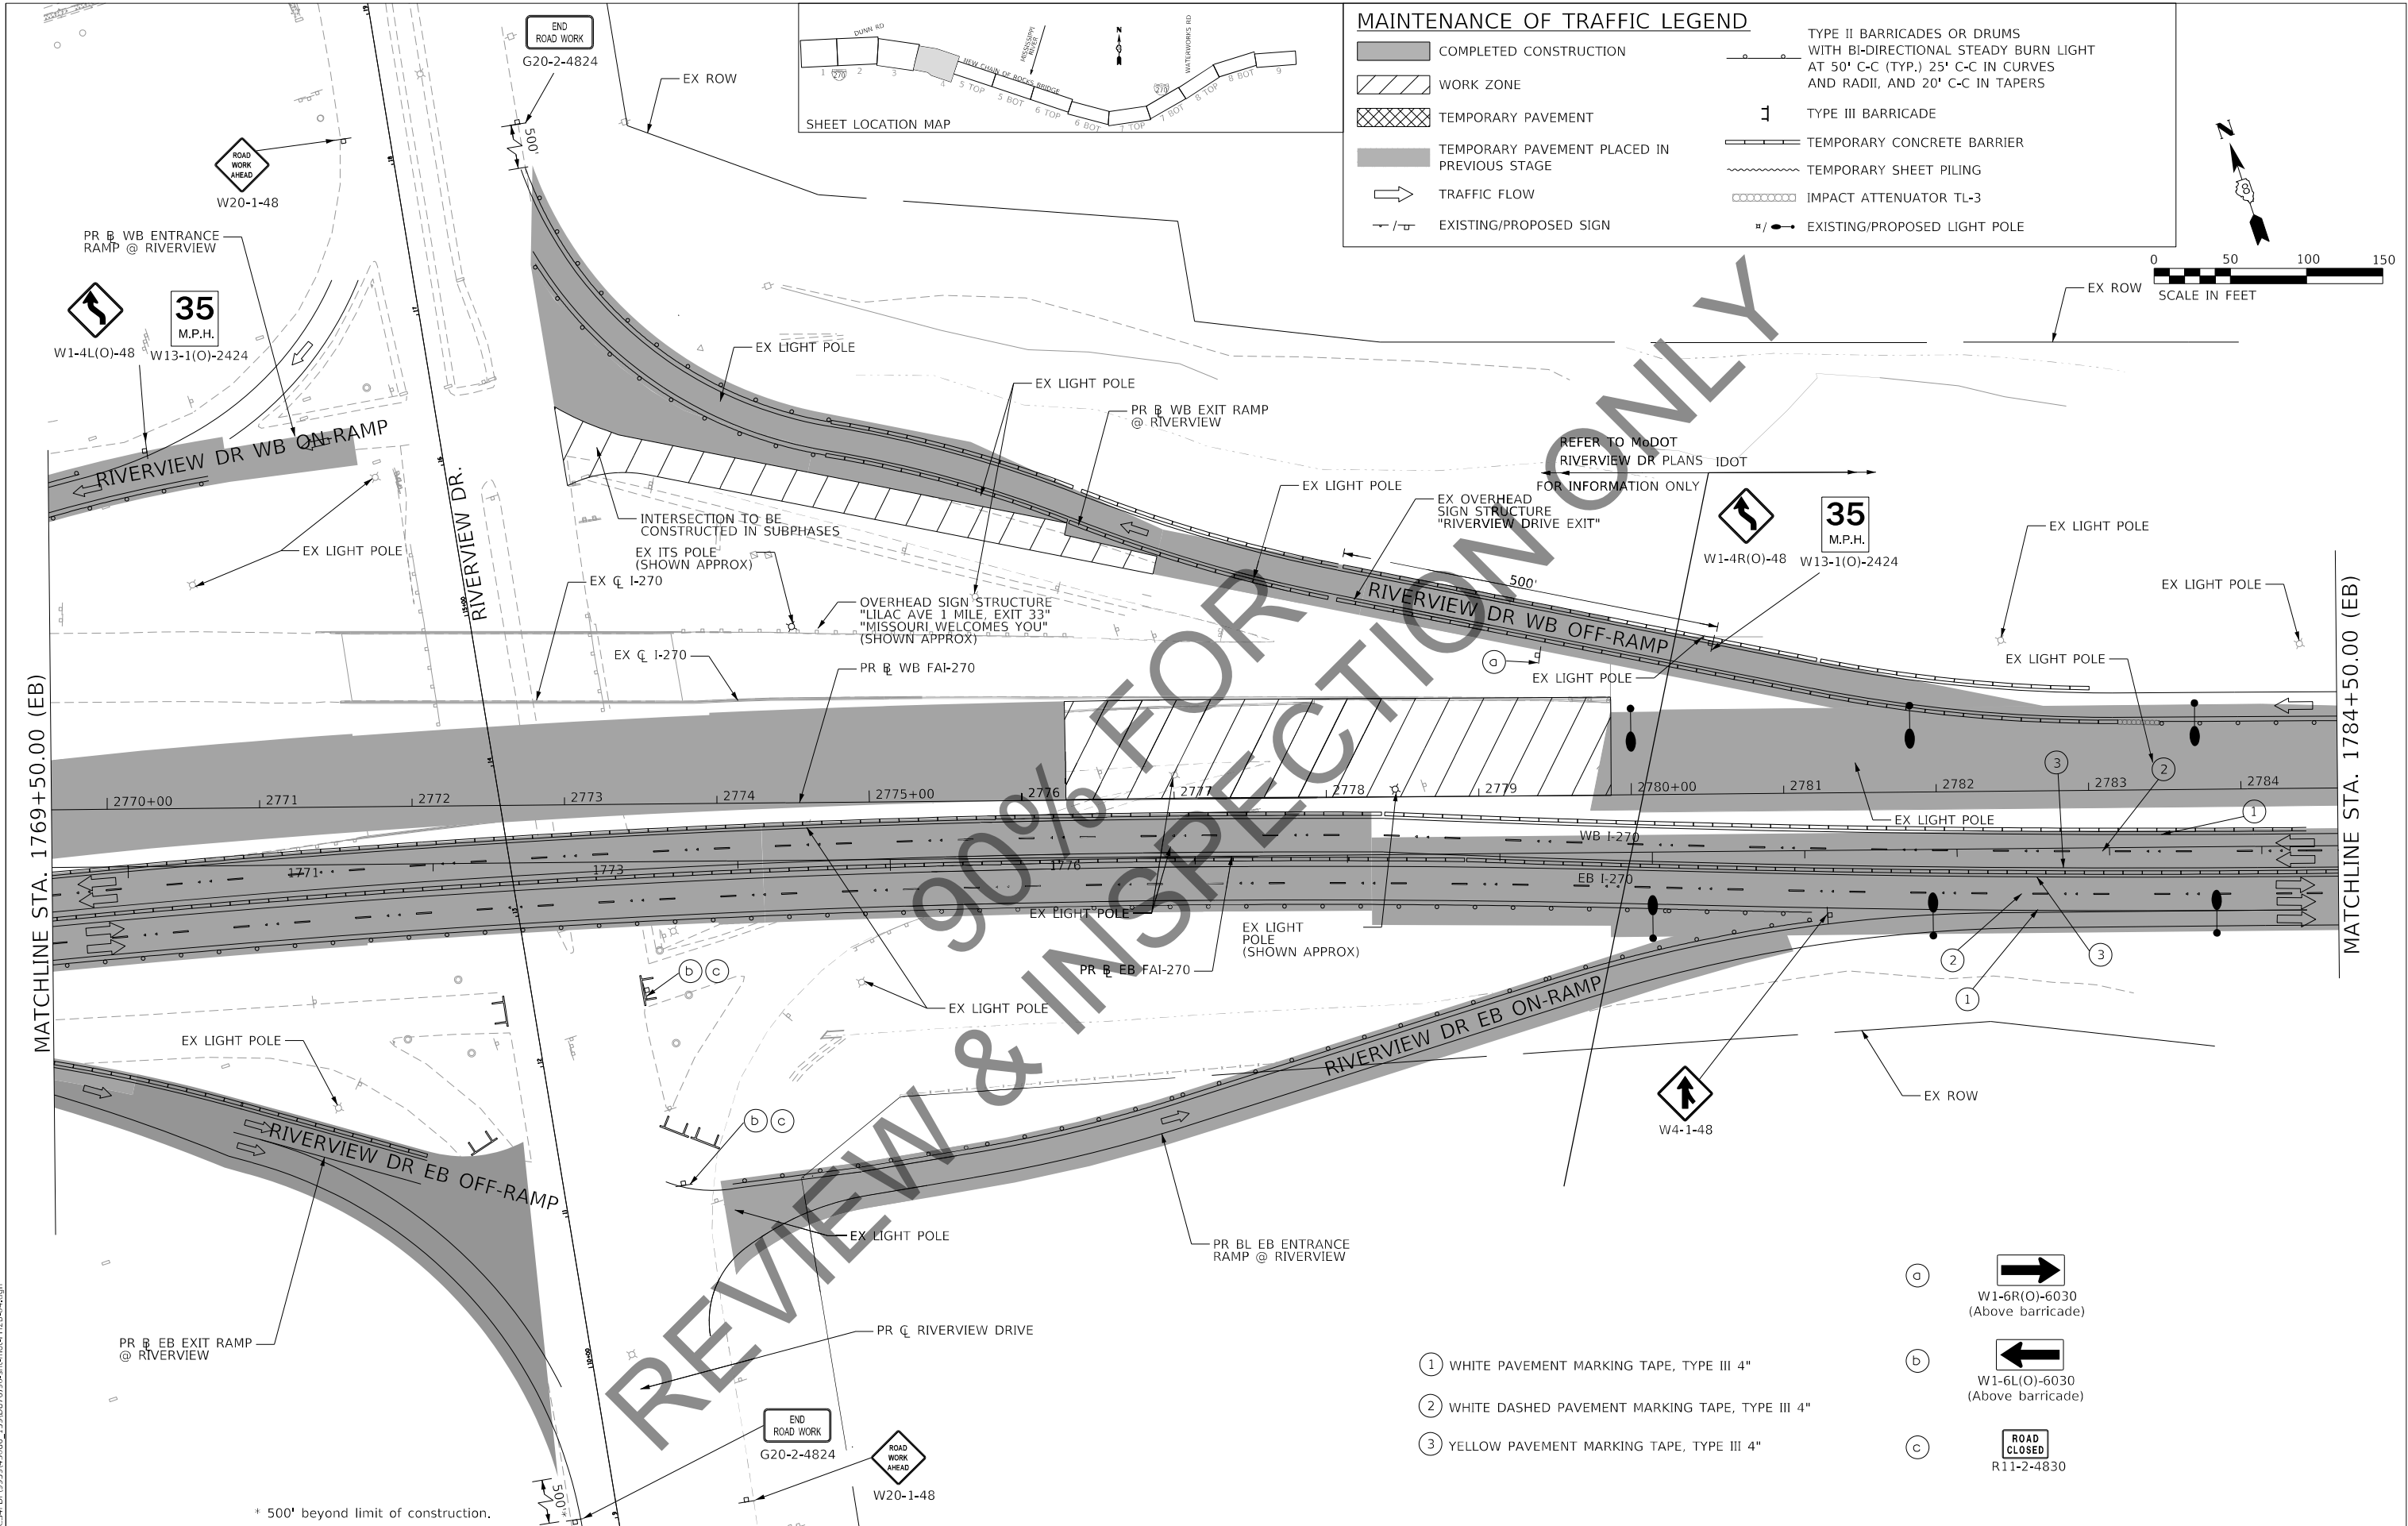




HORNER SHIFRIN		DESIGNED - RO	REVISED -	STATE OF ILLINOIS DEPARTMENT OF TRANSPORTATION		FAI 270 TRAFFIC CONTROL PLAN PHASE 2B		F.A. RTE.	SECTION	COUNTY	TOTAL SHEETS	SHEET NO.
PARSONS		DRAWN - SQ	REVISED -					270	60B-1	MADISON	860	115
PLOT SCALE = 50,000' / in.		CHECKED - JB	REVISED -							CONTRACT NO. 76J90		
PLOT DATE = 11/12/2021		DATE - 2021/07/27	REVISED -							ILLINOIS FED. AID PROJECT		

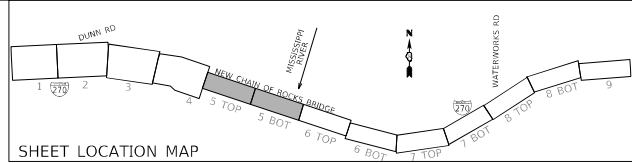

MAINTENANCE OF TRAFFIC LEGEND

- COMPLETED CONSTRUCTION
- WORK ZONE
- TEMPORARY PAVEMENT
- TEMPORARY PAVEMENT PLACED IN PREVIOUS STAGE
- TRAFFIC FLOW
- EXISTING/PROPOSED SIGN
- TYPE II BARRICADES OR DRUMS WITH BI-DIRECTIONAL STEADY BURN LIGHT AT 50' C-C (TYP.) 25' C-C IN CURVES AND RADII, AND 20' C-C IN TAPERS
- TYPE III BARRICADE
- TEMPORARY CONCRETE BARRIER
- TEMPORARY SHEET PILING
- IMPACT ATTENUATOR TL-3
- EXISTING/PROPOSED LIGHT POLE

- ① WHITE PAVEMENT MARKING TAPE, TYPE III 4"
- ② WHITE DASHED PAVEMENT MARKING TAPE, TYPE III 4"
- ③ YELLOW PAVEMENT MARKING TAPE, TYPE III 4"

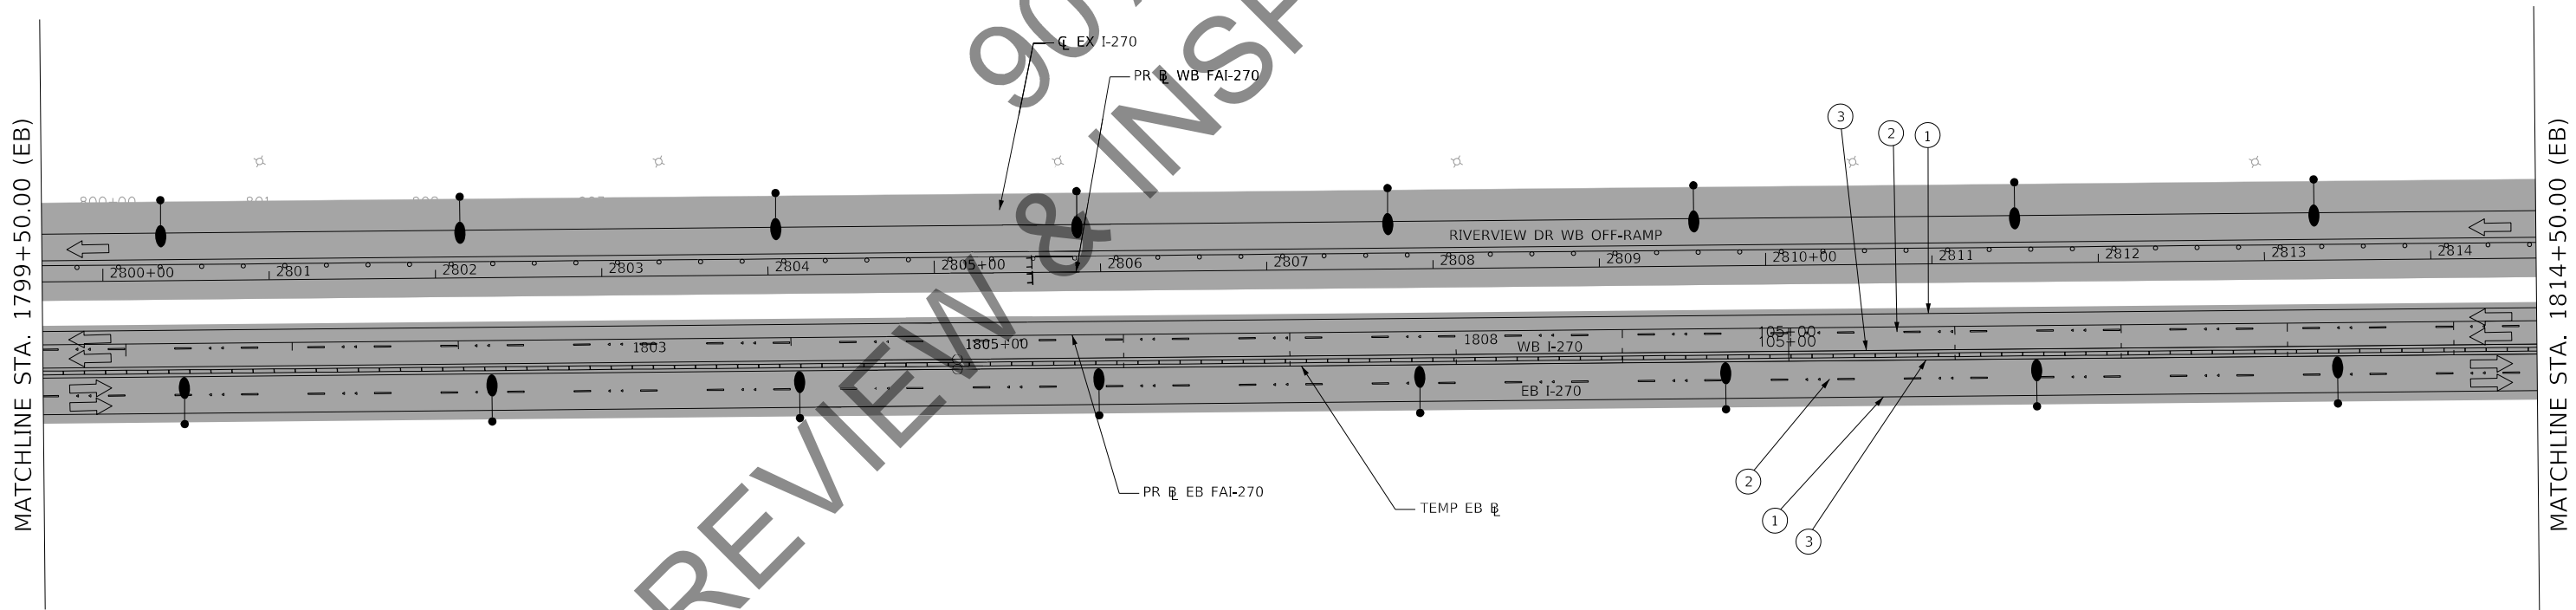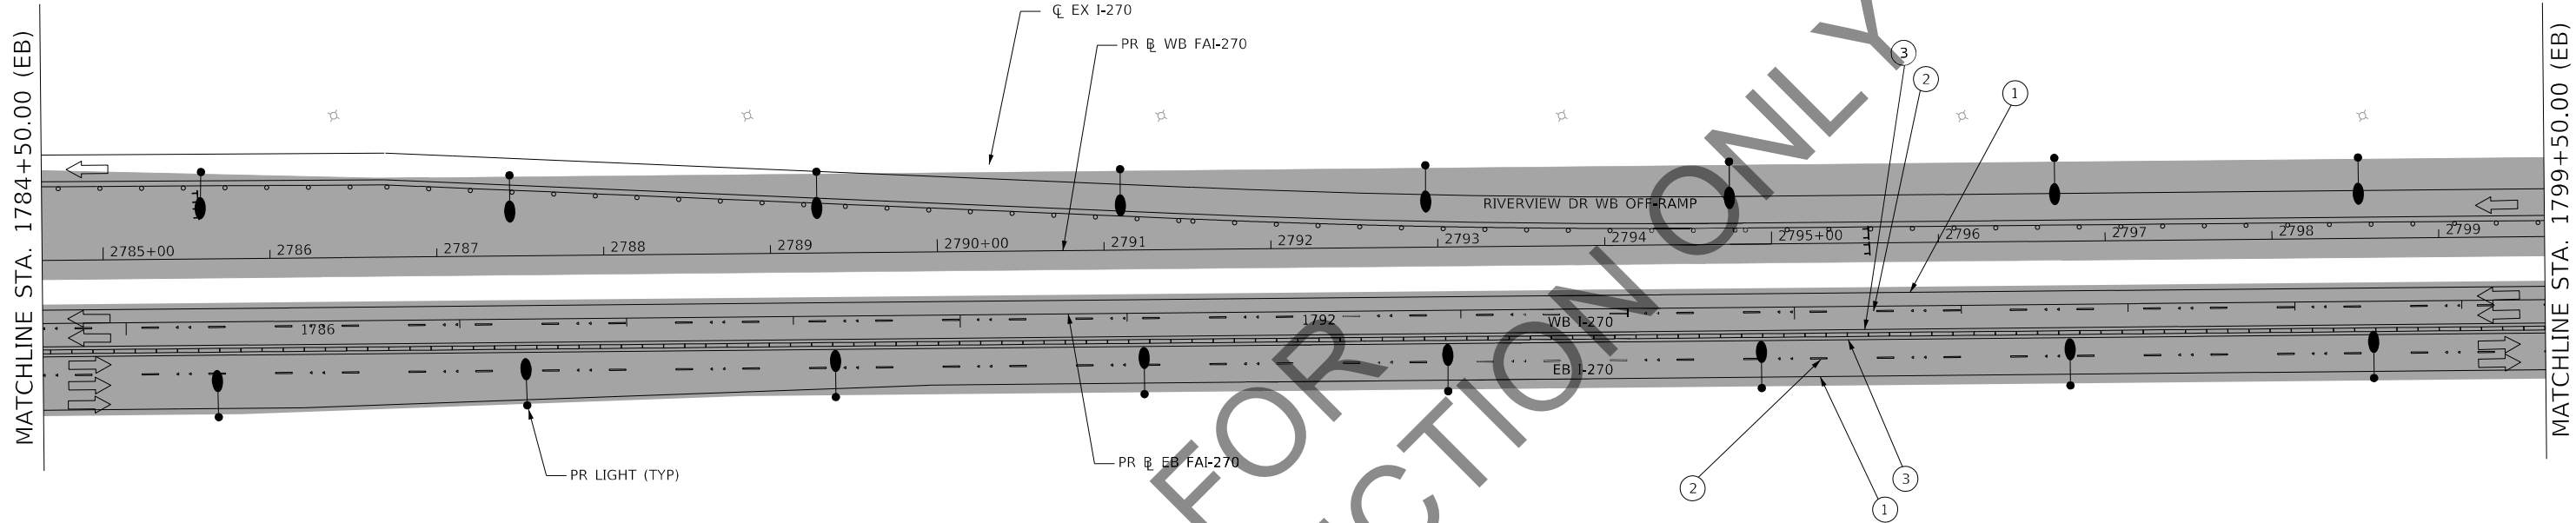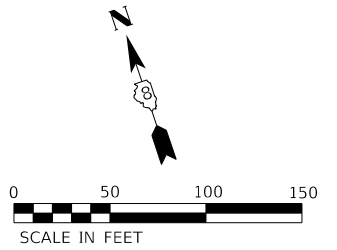

MODEL: Default
FILE NAME: C:\CS4\PD\9339\45086_140\0876\00-sh-mol-CH2B-05.dgn

HORNER SHIFRIN
PARSONS


USER NAME = PWICSS	DESIGNED - RO	REVISED -
	DRAWN - SQ	REVISED -
PLOT SCALE = 50.0000 ' / in.	CHECKED - JB	REVISED -
PLOT DATE = 11/12/2021	DATE - 2021/07/27	REVISED -

STATE OF ILLINOIS
DEPARTMENT OF TRANSPORTATION

FAI 270 TRAFFIC CONTROL PLAN
PHASE 2B

SCALE: 1" = 50' SHEET 5 OF 9 SHEETS STA. 1784+50.00 TO STA. 1814+50.00

F.A. RTE.	SECTION	COUNTY	TOTAL SHEETS	SHEET NO.
270	60B-1	MADISON	860	118
CONTRACT NO. 76J90				
ILLINOIS FED. AID PROJECT				

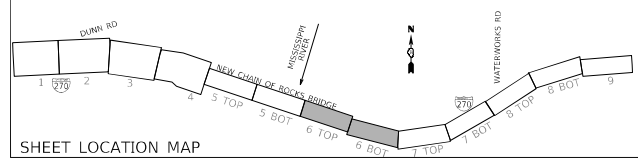

MAINTENANCE OF TRAFFIC LEGEND

COMPLETED CONSTRUCTION

WORK ZONE

TEMPORARY PAVEMENT

TEMPORARY PAVEMENT PLACED IN PREVIOUS STAGE

TRAFFIC FLOW

EXISTING/PROPOSED SIGN

TYPE II BARRICADES OR DRUMS WITH BI-DIRECTIONAL STEADY BURN LIGHT AT 50' C-C (TYP.) 25' C-C IN CURVES AND RADII, AND 20' C-C IN TAPERS

TYPE III BARRICADE




TEMPORARY CONCRETE BARRIER

TEMPORARY SHEET PILING

IMPACT ATTENUATOR TL-3


EXISTING/PROPOSED LIGHT POLE

- ① WHITE PAVEMENT MARKING TAPE, TYPE III 4"
- ② WHITE DASHED PAVEMENT MARKING TAPE, TYPE III 4"
- ③ YELLOW PAVEMENT MARKING TAPE, TYPE III 4"

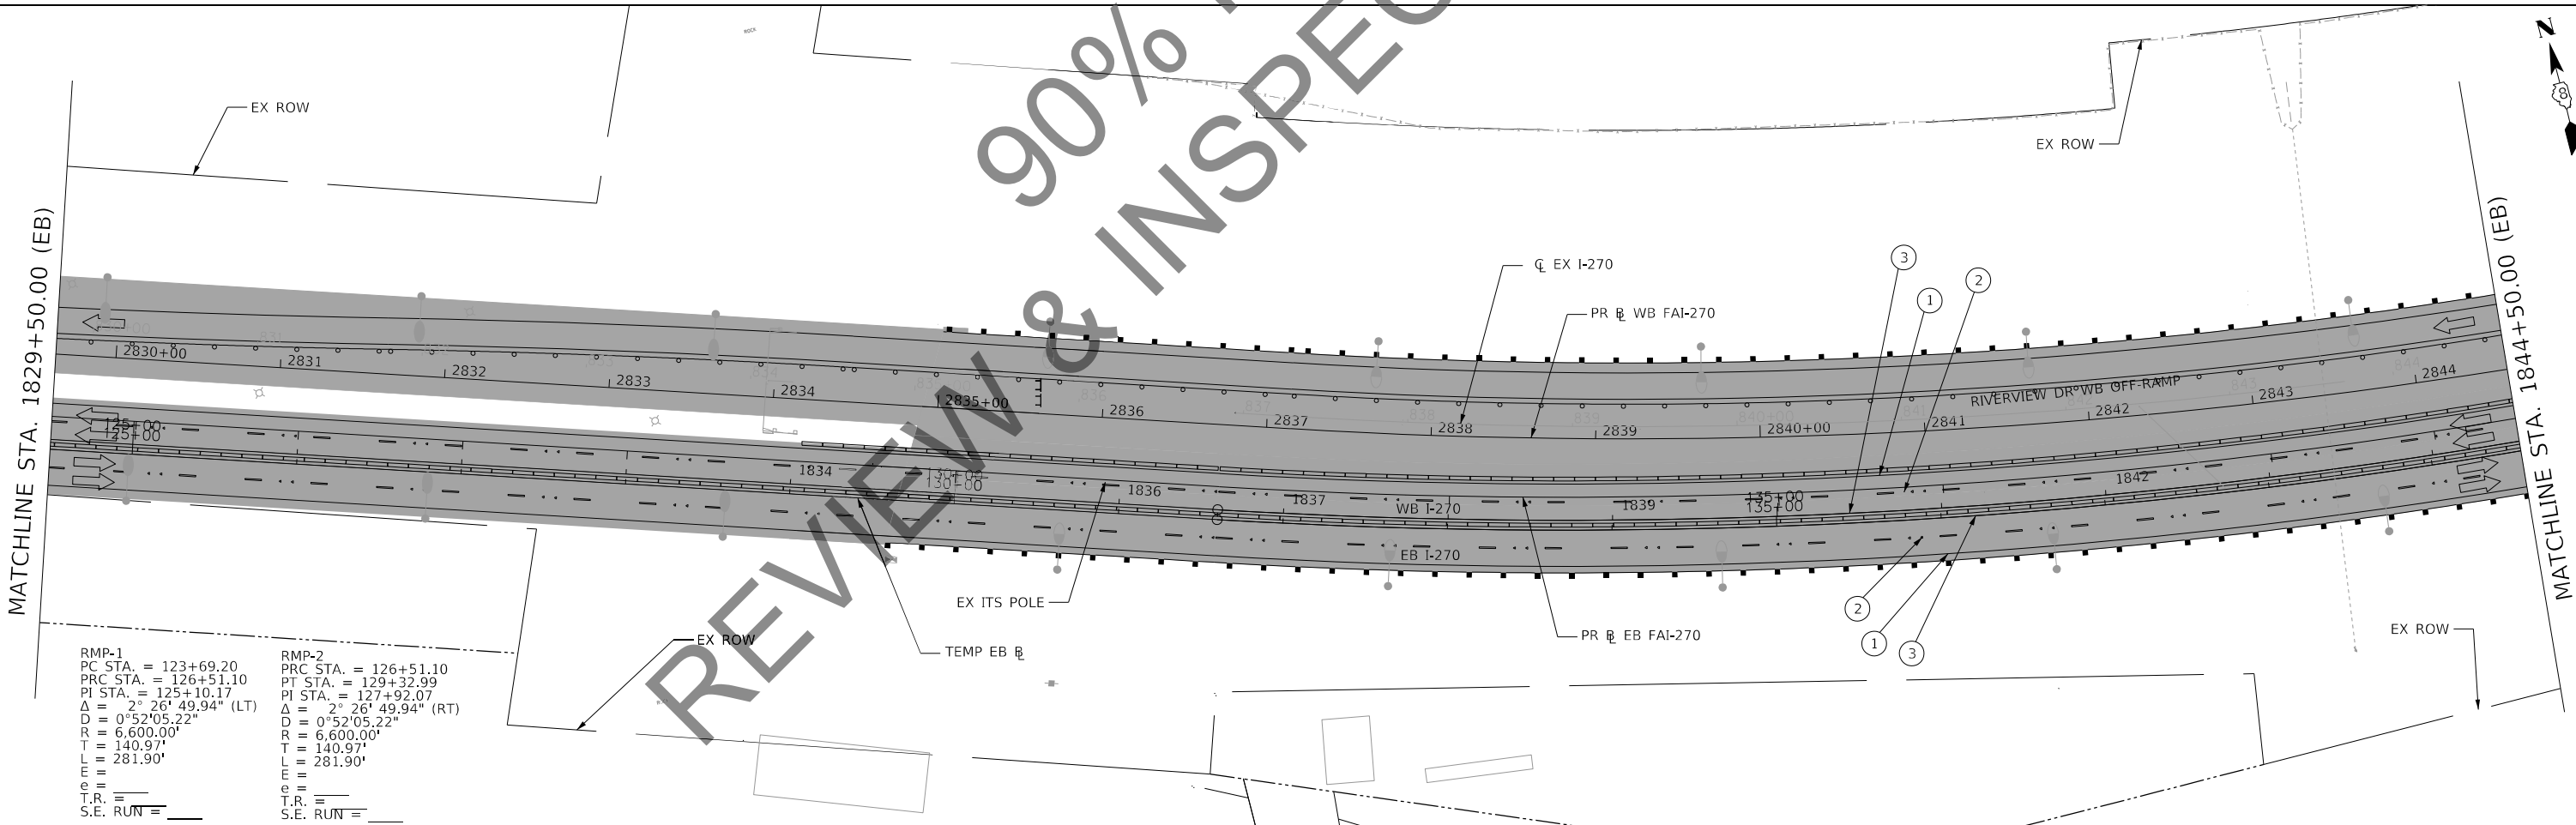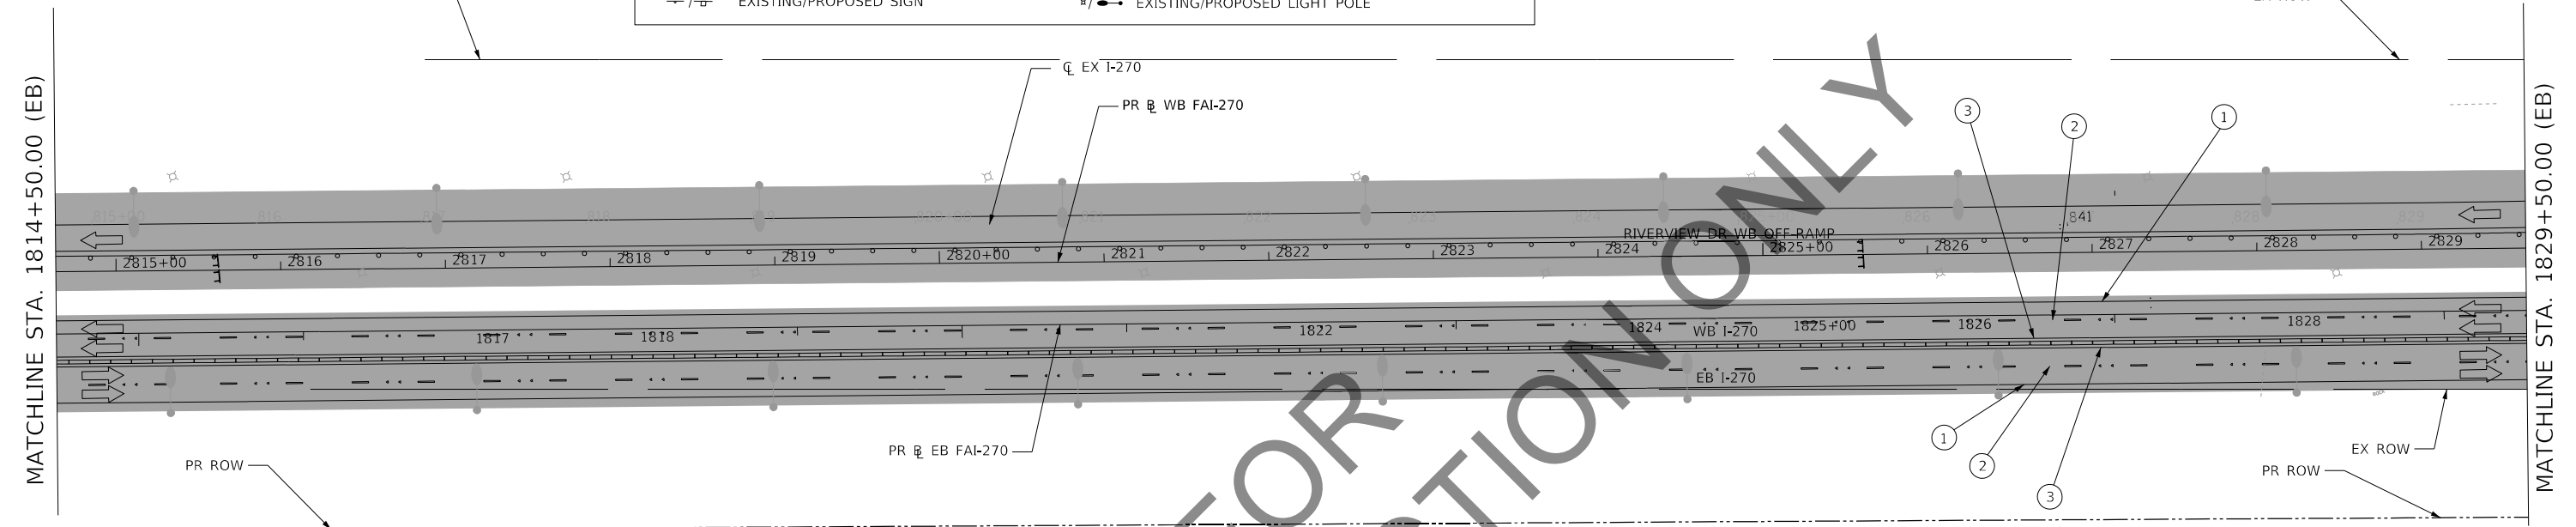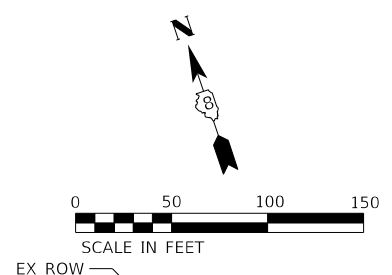

RMP-1
PC STA. = 123+69.20
PT STA. = 126+51.10
PI STA. = 125+10.17
Δ = 2° 26' 49.94" (LT)
D = 0° 52' 05.22"
R = 6,600.00'
T = 140.97'
L = 281.90'
T.R. =
S.E. RUN =

RMP-2
PC STA. = 126+51.10
PT STA. = 129+32.99
PI STA. = 127+92.07
Δ = 2° 26' 49.94" (RT)
D = 0° 52' 05.22"
R = 6,600.00'
T = 140.97'
L = 281.90'
T.R. =
S.E. RUN =

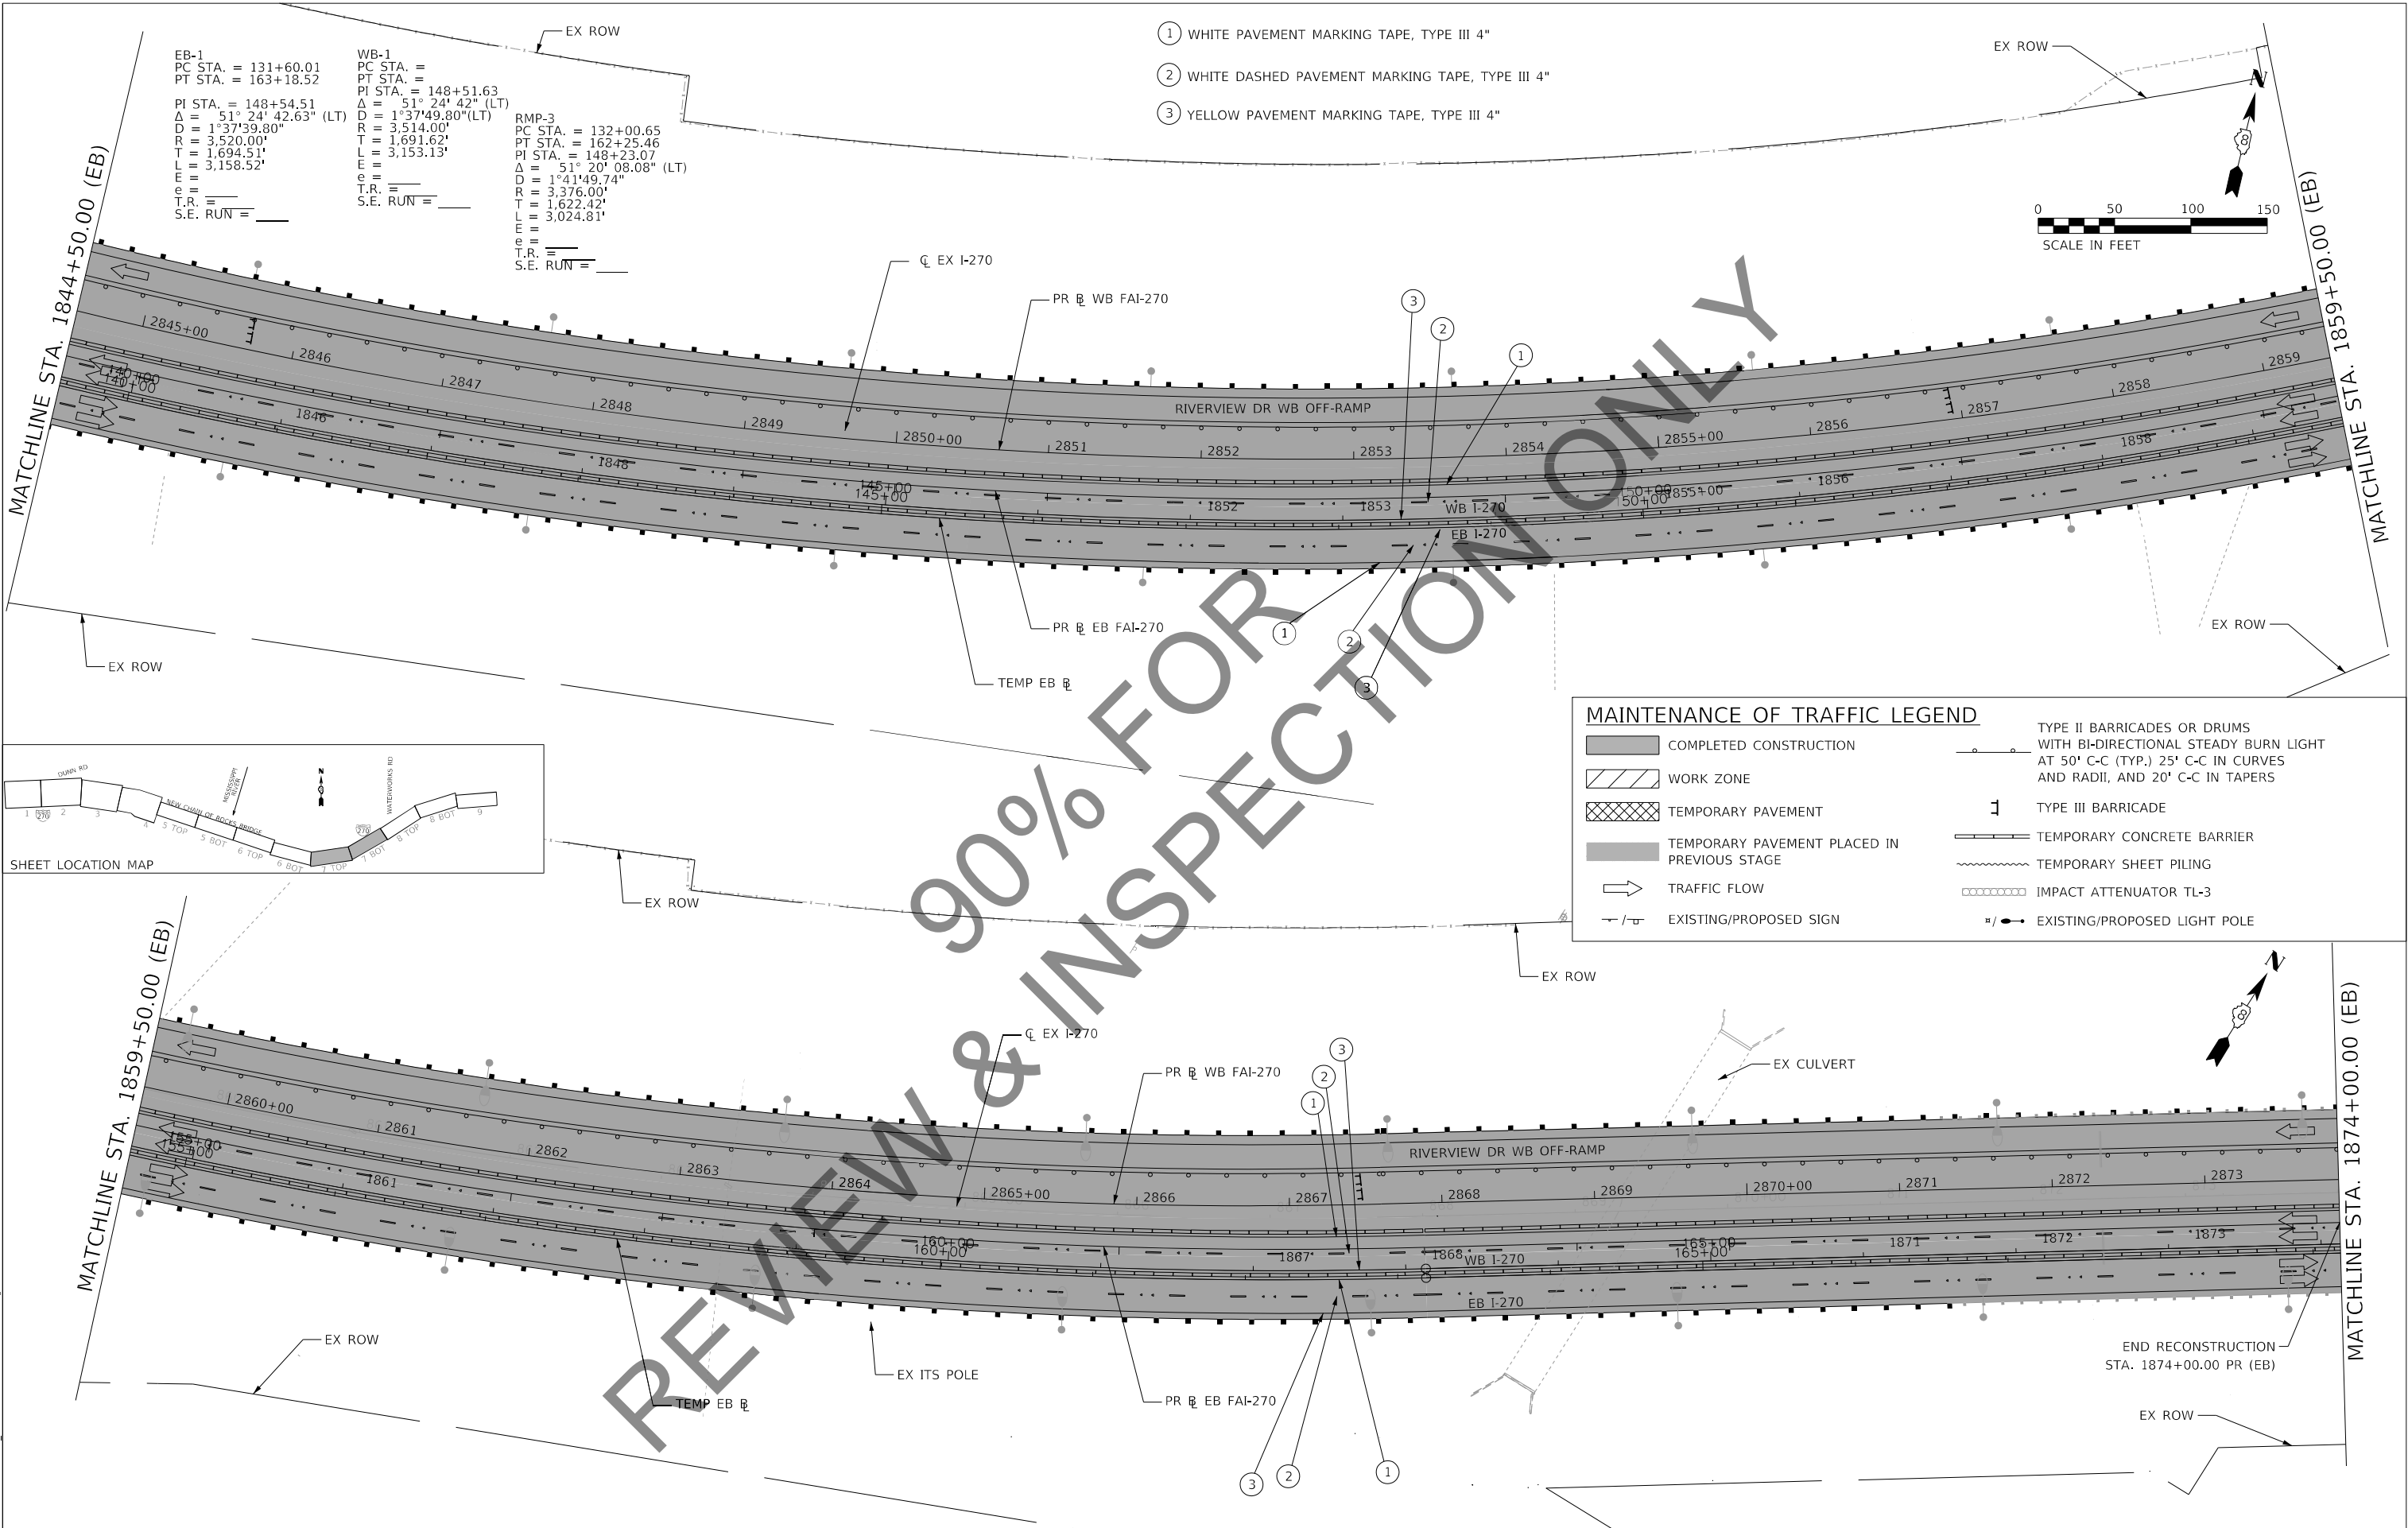


EB-1
PC STA. = 131+60.01
PT STA. = 163+18.52
PI STA. = 148+54.51
 $\Delta = 51^\circ 24' 42.63''$ (LT)
D = 1°37'39.80"
R = 3,520.00'
T = 1,694.51'
L = 3,158.52'
e =
T.R. =
S.E. RUN =

WB-1
PC STA. =
PT STA. = 148+51.63
 $\Delta = 51^\circ 24' 42''$ (LT)
D = 1°37'49.80"
R = 3,514.00'
T = 1,691.62'
L = 3,153.13'
e =
T.R. =
S.E. RUN =

RMP-3
PC STA. = 132+00.65
PT STA. = 162+25.46
PI STA. = 148+23.07
 $\Delta = 51^\circ 20' 08.08''$ (LT)
D = 1°41'49.74"
R = 3,376.00'
T = 1,622.42'
L = 3,024.81'
e =
T.R. =
S.E. RUN =


- ① WHITE PAVEMENT MARKING TAPE, TYPE III 4"
- ② WHITE DASHED PAVEMENT MARKING TAPE, TYPE III 4"
- ③ YELLOW PAVEMENT MARKING TAPE, TYPE III 4"

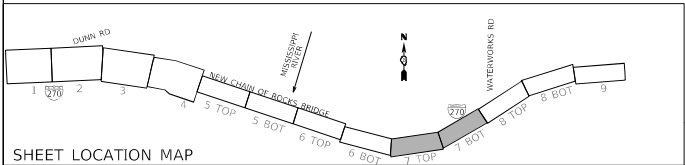

MAINTENANCE OF TRAFFIC LEGEND

	COMPLETED CONSTRUCTION		TYPE II BARRICADES OR DRUMS WITH BI-DIRECTIONAL STEADY BURN LIGHT AT 50' C-C (TYP.) 25' C-C IN CURVES AND RADII, AND 20' C-C IN TAPERS
	WORK ZONE		TYPE III BARRICADE
	TEMPORARY PAVEMENT		TEMPORARY CONCRETE BARRIER
	TEMPORARY PAVEMENT PLACED IN PREVIOUS STAGE		TEMPORARY SHEET PILING
	TRAFFIC FLOW		IMPACT ATTENUATOR TL-3
	EXISTING/PROPOSED SIGN		EXISTING/PROPOSED LIGHT POLE

MODEL: Default
FILE NAME: C:\CS4\PDF\93939452086_14210876190-shi-mo-CH2B-07.dgn

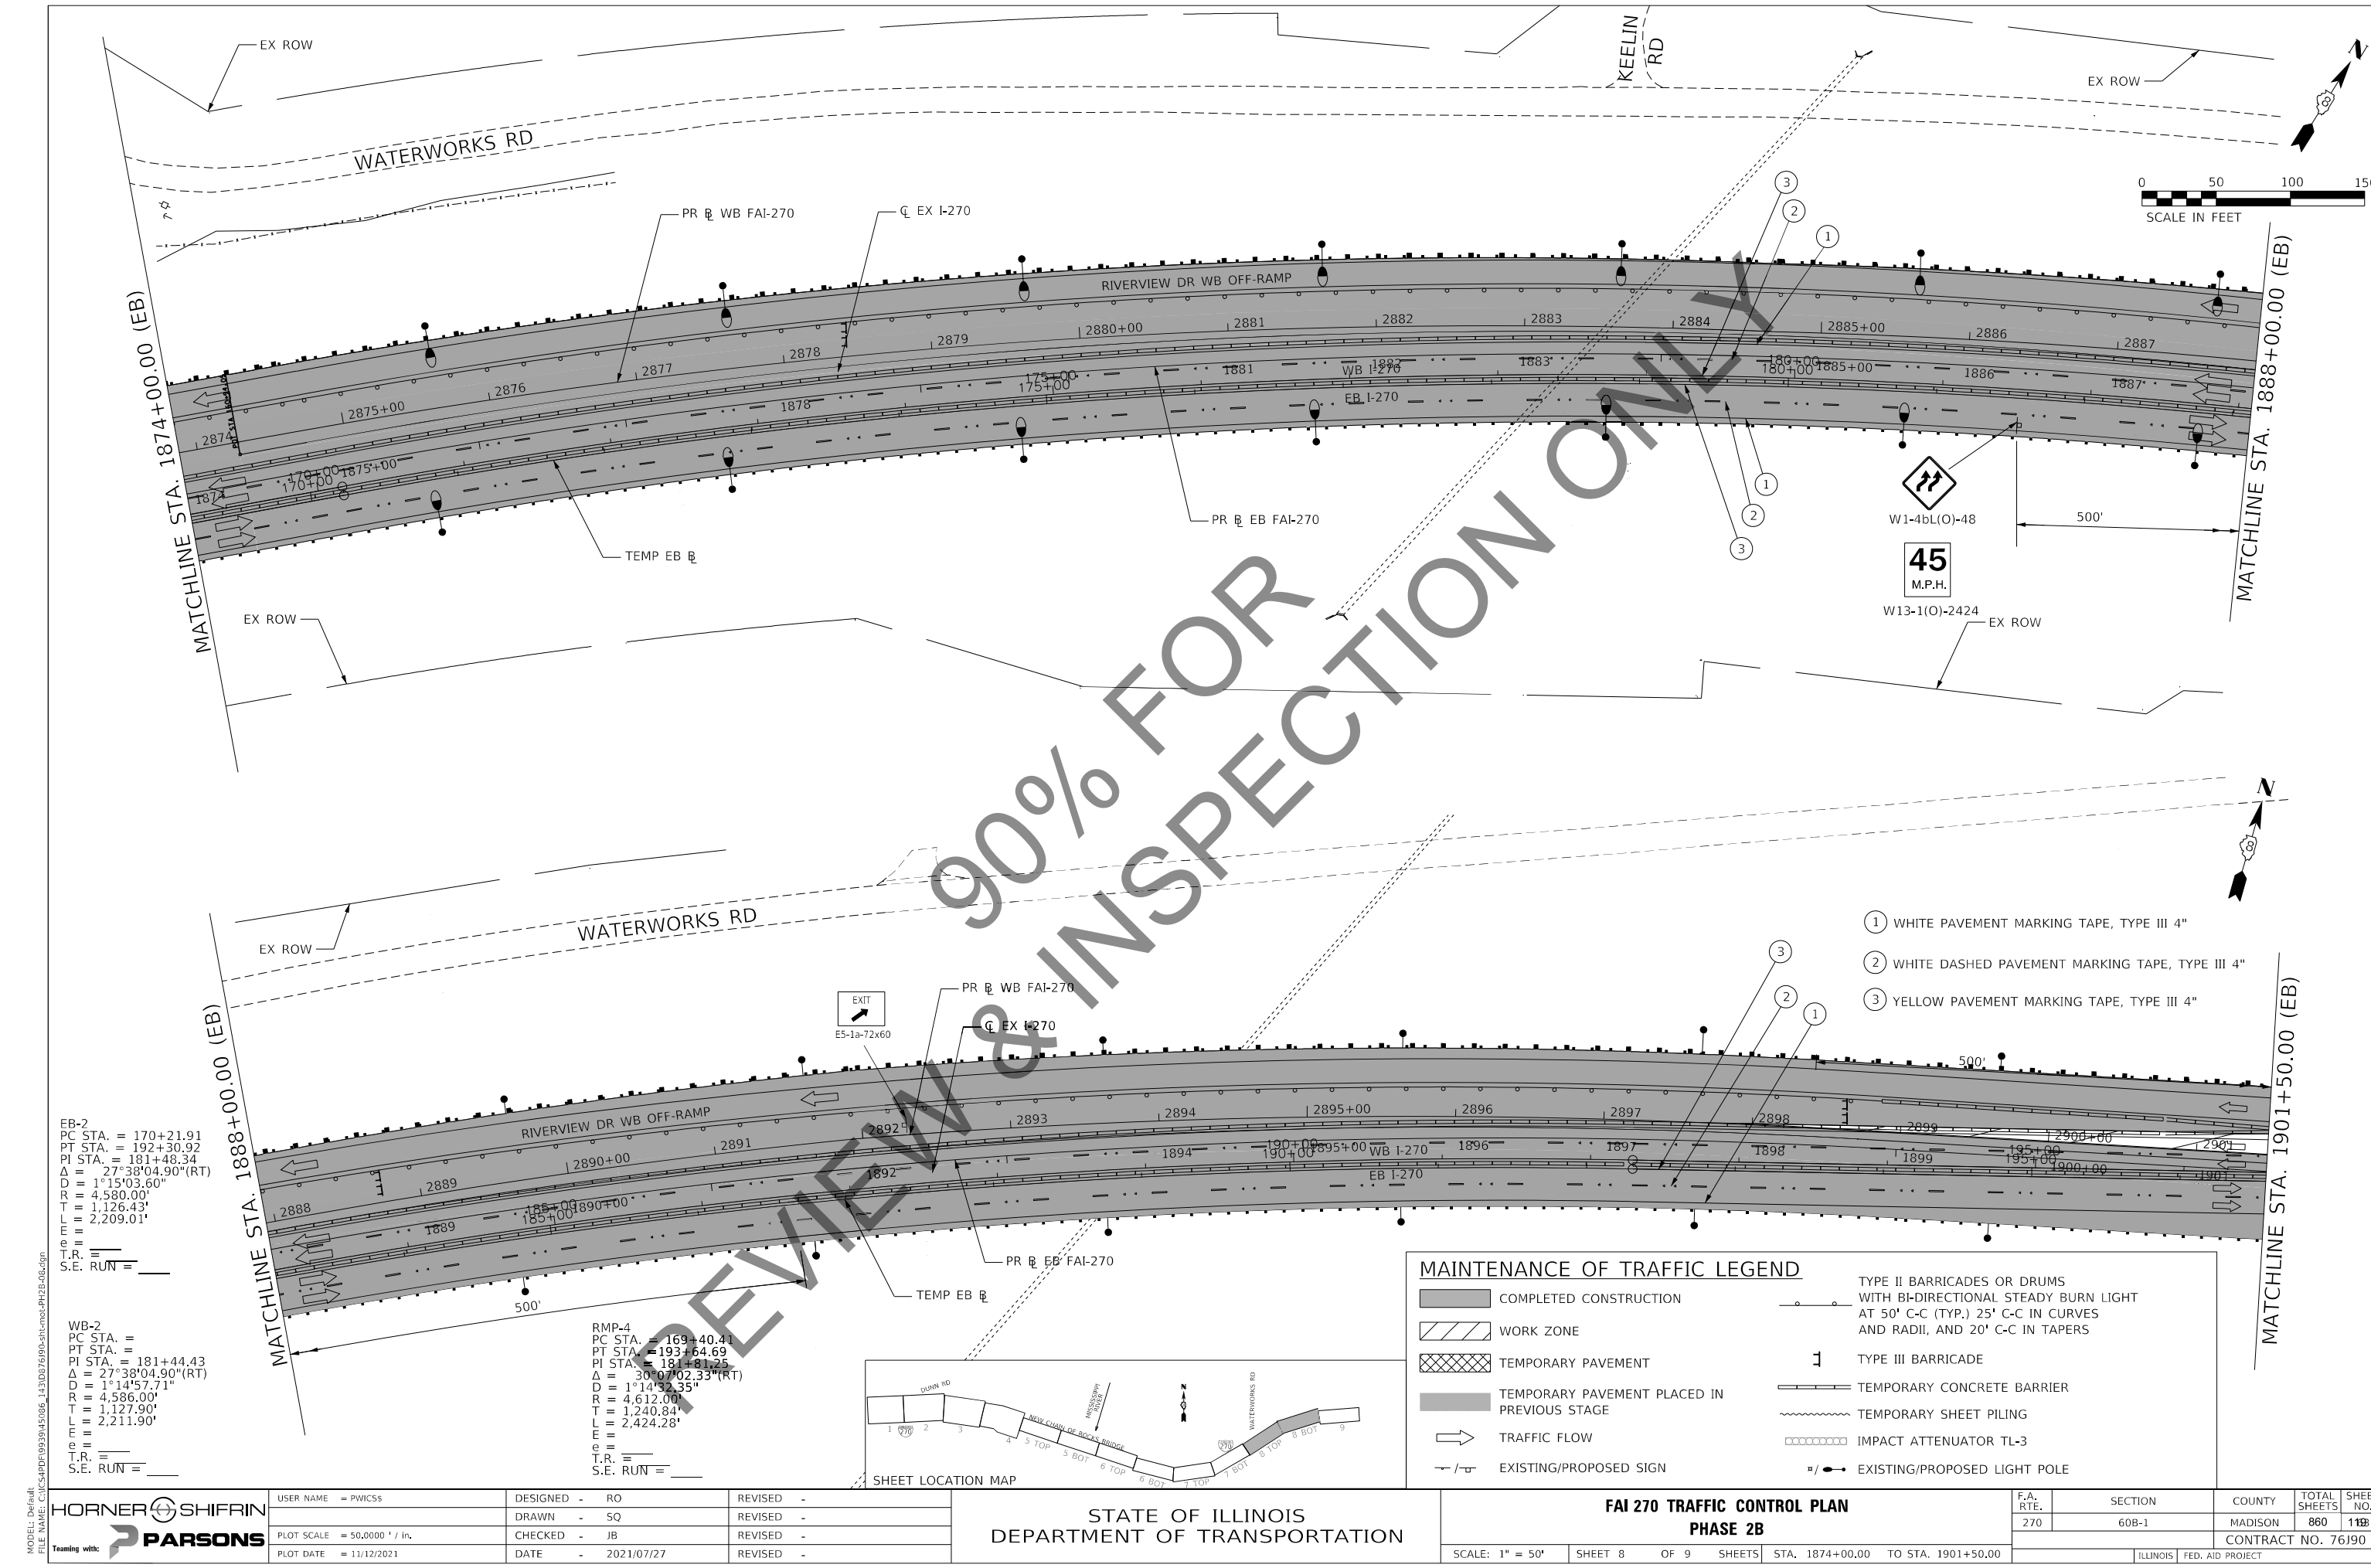

WB-2
PC STA. = 170+21.91
PT STA. = 192+30.92
PI STA. = 181+48.34
Δ = 27°38'04.90"(RT)
D = 1°15'03.60"
R = 4,580.00'
T = 1,126.43'
L = 2,209.01'
E =
T.R. =
S.E. RUN =

WB-2
PC STA. =
PT STA. =
PI STA. = 181+44.43
Δ = 27°38'04.90"(RT)
D = 1°14'57.71"
R = 4,586.00'
T = 1,127.90'
L = 2,211.90'
E =
T.R. =
S.E. RUN =

RMP-4
PC STA. = 169+40.41
PT STA. = 193+64.69
PI STA. = 181+81.25
Δ = 30°07'02.33"(RT)
D = 1°14'32.35"
R = 4,612.00'
T = 1,240.84'
L = 2,424.28'
E =
T.R. =
S.E. RUN =

- ① WHITE PAVEMENT MARKING TAPE, TYPE III 4"
- ② WHITE DASHED PAVEMENT MARKING TAPE, TYPE III 4"
- ③ YELLOW PAVEMENT MARKING TAPE, TYPE III 4"

MAINTENANCE OF TRAFFIC LEGEND

COMPLETED CONSTRUCTION

WORK ZONE

TEMPORARY PAVEMENT

TEMPORARY PAVEMENT PLACED IN PREVIOUS STAGE

TRAFFIC FLOW

EXISTING/PROPOSED SIGN

TYPE II BARRICADES OR DRUMS WITH BI-DIRECTIONAL STEADY BURN LIGHT AT 50' C-C (TYP.) 25' C-C IN CURVES AND RADII, AND 20' C-C IN TAPERS


TYPE III BARRICADE

TEMPORARY CONCRETE BARRIER

TEMPORARY SHEET PILING

IMPACT ATTENUATOR TL-3


EXISTING/PROPOSED LIGHT POLE

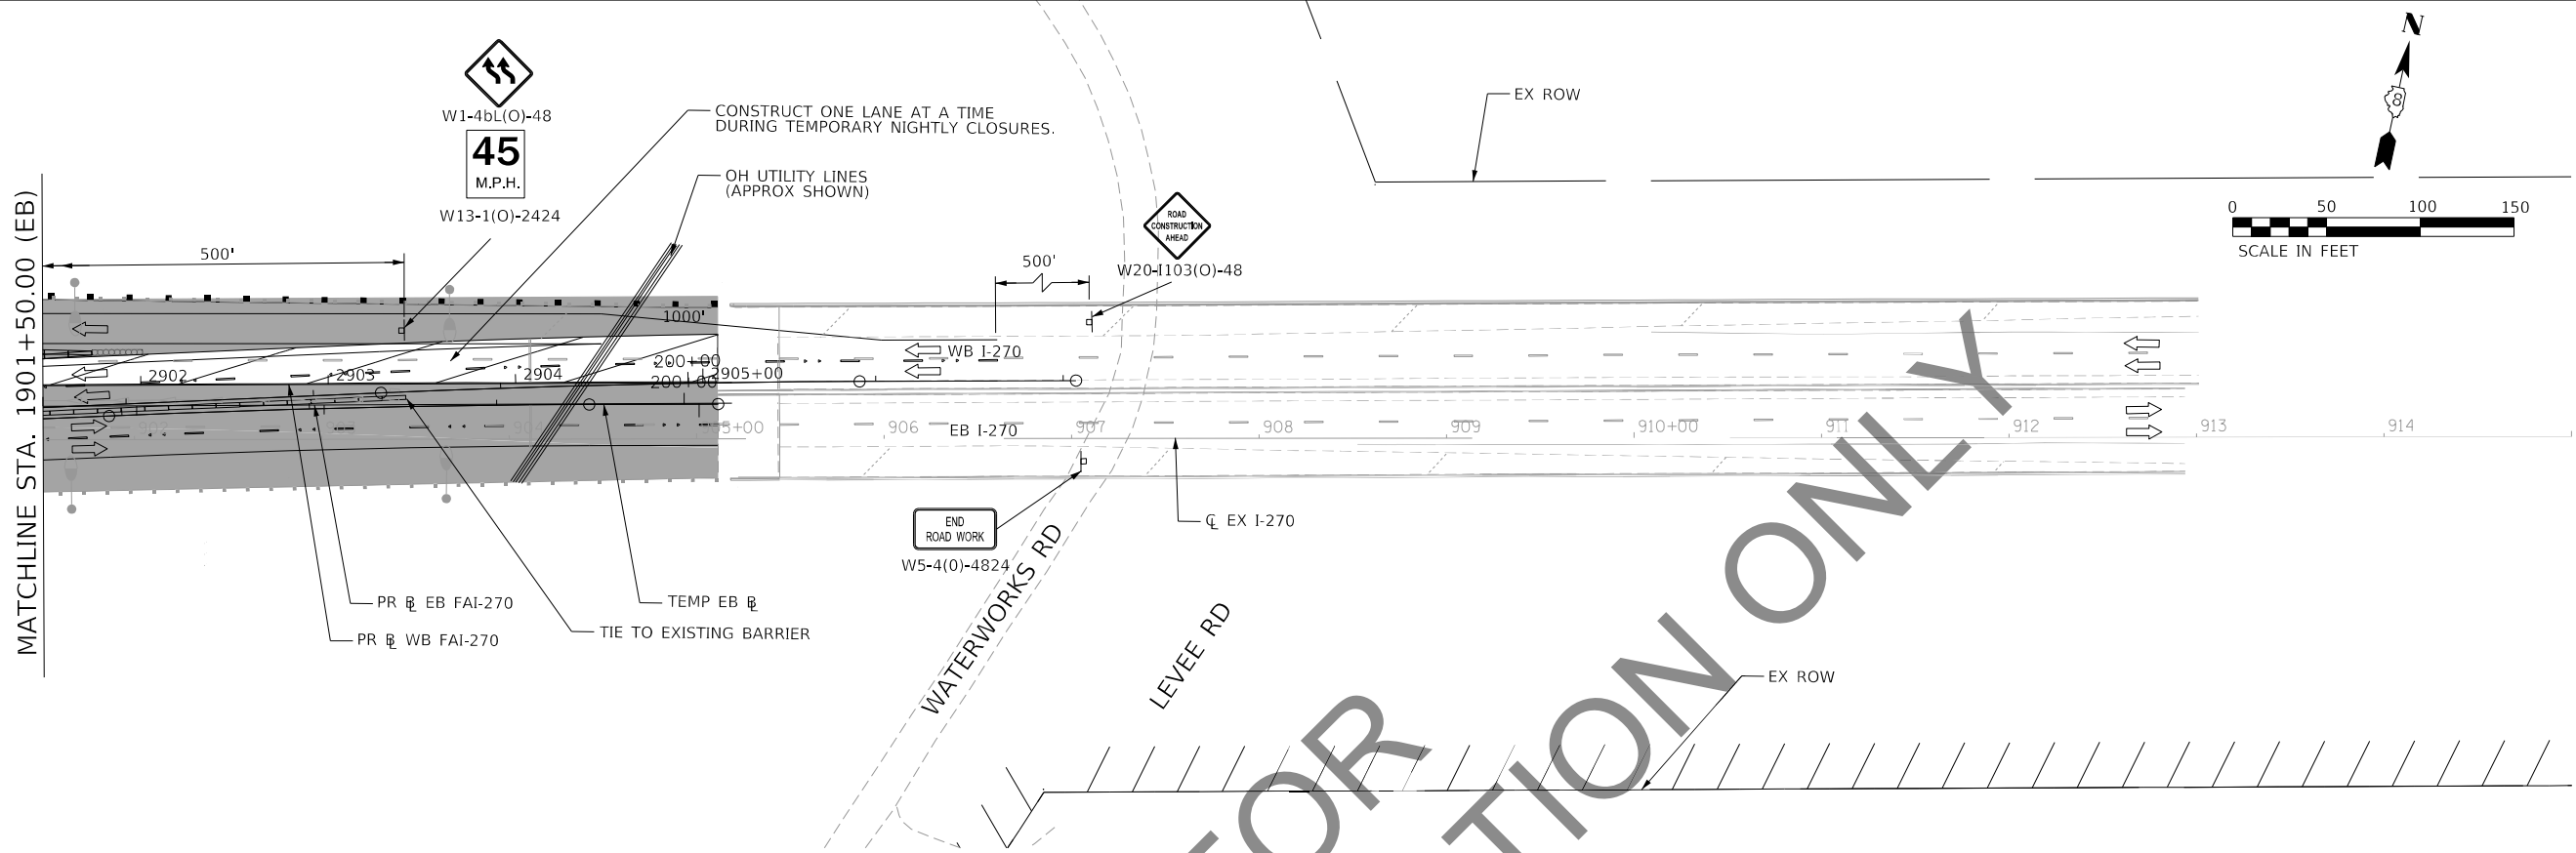

EB-3
PC STA. = 196+93.11
PT STA. = 199+49.36
PI STA. = 198+21.25
 $\Delta = 2^\circ 17' 10.18''$ (RT)
D = 0°53'31.85"
R = 6,422.00'
T = 128.14'
L = 256.24'
e =
T.R. =
S.E. RUN =

WB-3
PC STA. =
PT STA. =
PI STA. = 199+63.80
 $\Delta = 2^\circ 17' 10.18''$ (RT)
D = 0°53'42.89"
R = 6,400.00'
T = 127.70'
L = 255.37'
e =
T.R. =
S.E. RUN =

MAINTENANCE OF TRAFFIC LEGEND			
	COMPLETED CONSTRUCTION		TYPE II BARRICADES OR DRUMS WITH BI-DIRECTIONAL STEADY BURN LIGHT AT 50' C-C (TYP.) 25' C-C IN CURVES AND RADII, AND 20' C-C IN TAPERS
	WORK ZONE		TYPE III BARRICADE
	TEMPORARY PAVEMENT		TEMPORARY CONCRETE BARRIER
	TEMPORARY PAVEMENT PLACED IN PREVIOUS STAGE		TEMPORARY SHEET PILING
	TRAFFIC FLOW		IMPACT ATTENUATOR TL-3
	EXISTING/PROPOSED SIGN		EXISTING/PROPOSED LIGHT POLE

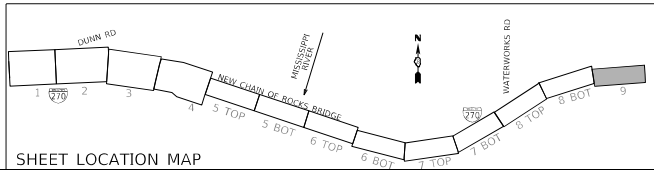

STATE OF ILLINOIS
DEPARTMENT OF TRANSPORTATION


FAI 270 TRAFFIC CONTROL PLAN
PHASE 2B

F.A. RTE.	SECTION	COUNTY	TOTAL SHEETS	SHEET NO.
270	60B-1	MADISON	860	120
			CONTRACT NO. 76J90	
			ILLINOIS	FED. AID PROJECT



HORNER SHIFRIN PARSONS	USER NAME = PWICSS	DESIGNED - RO	REVISED -
		DRAWN - SQ	REVISED -
	PLOT SCALE = 50,0000 ' / in.	CHECKED - JB	REVISED -
	PLOT DATE = 11/12/2021	DATE - 2021/07/27	REVISED -

SCALE: 1" = 50' SHEET 9 OF 9 SHEETS STA. 1901+50.00 TO STA.

MODEL: Default
FILE NAME: C:\CS4\PD\93939\45086_144\0876190-shl-moc-212B-09.dgn

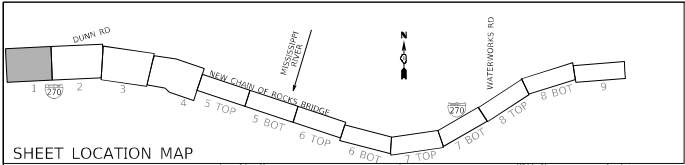

MAINTENANCE OF TRAFFIC LEGEND			
	COMPLETED CONSTRUCTION		TYPE II BARRICADES OR DRUMS WITH BI-DIRECTIONAL STEADY BURN LIGHT AT 50' C-C (TYP.) 25' C-C IN CURVES AND RADII, AND 20' C-C IN TAPERS
	WORK ZONE		TYPE III BARRICADE
	TEMPORARY PAVEMENT		TEMPORARY CONCRETE BARRIER
	TEMPORARY PAVEMENT PLACED IN PREVIOUS STAGE		TEMPORARY SHEET PILING
	TRAFFIC FLOW		IMPACT ATTENUATOR TL-3
	EXISTING/PROPOSED SIGN		EXISTING/PROPOSED LIGHT POLE

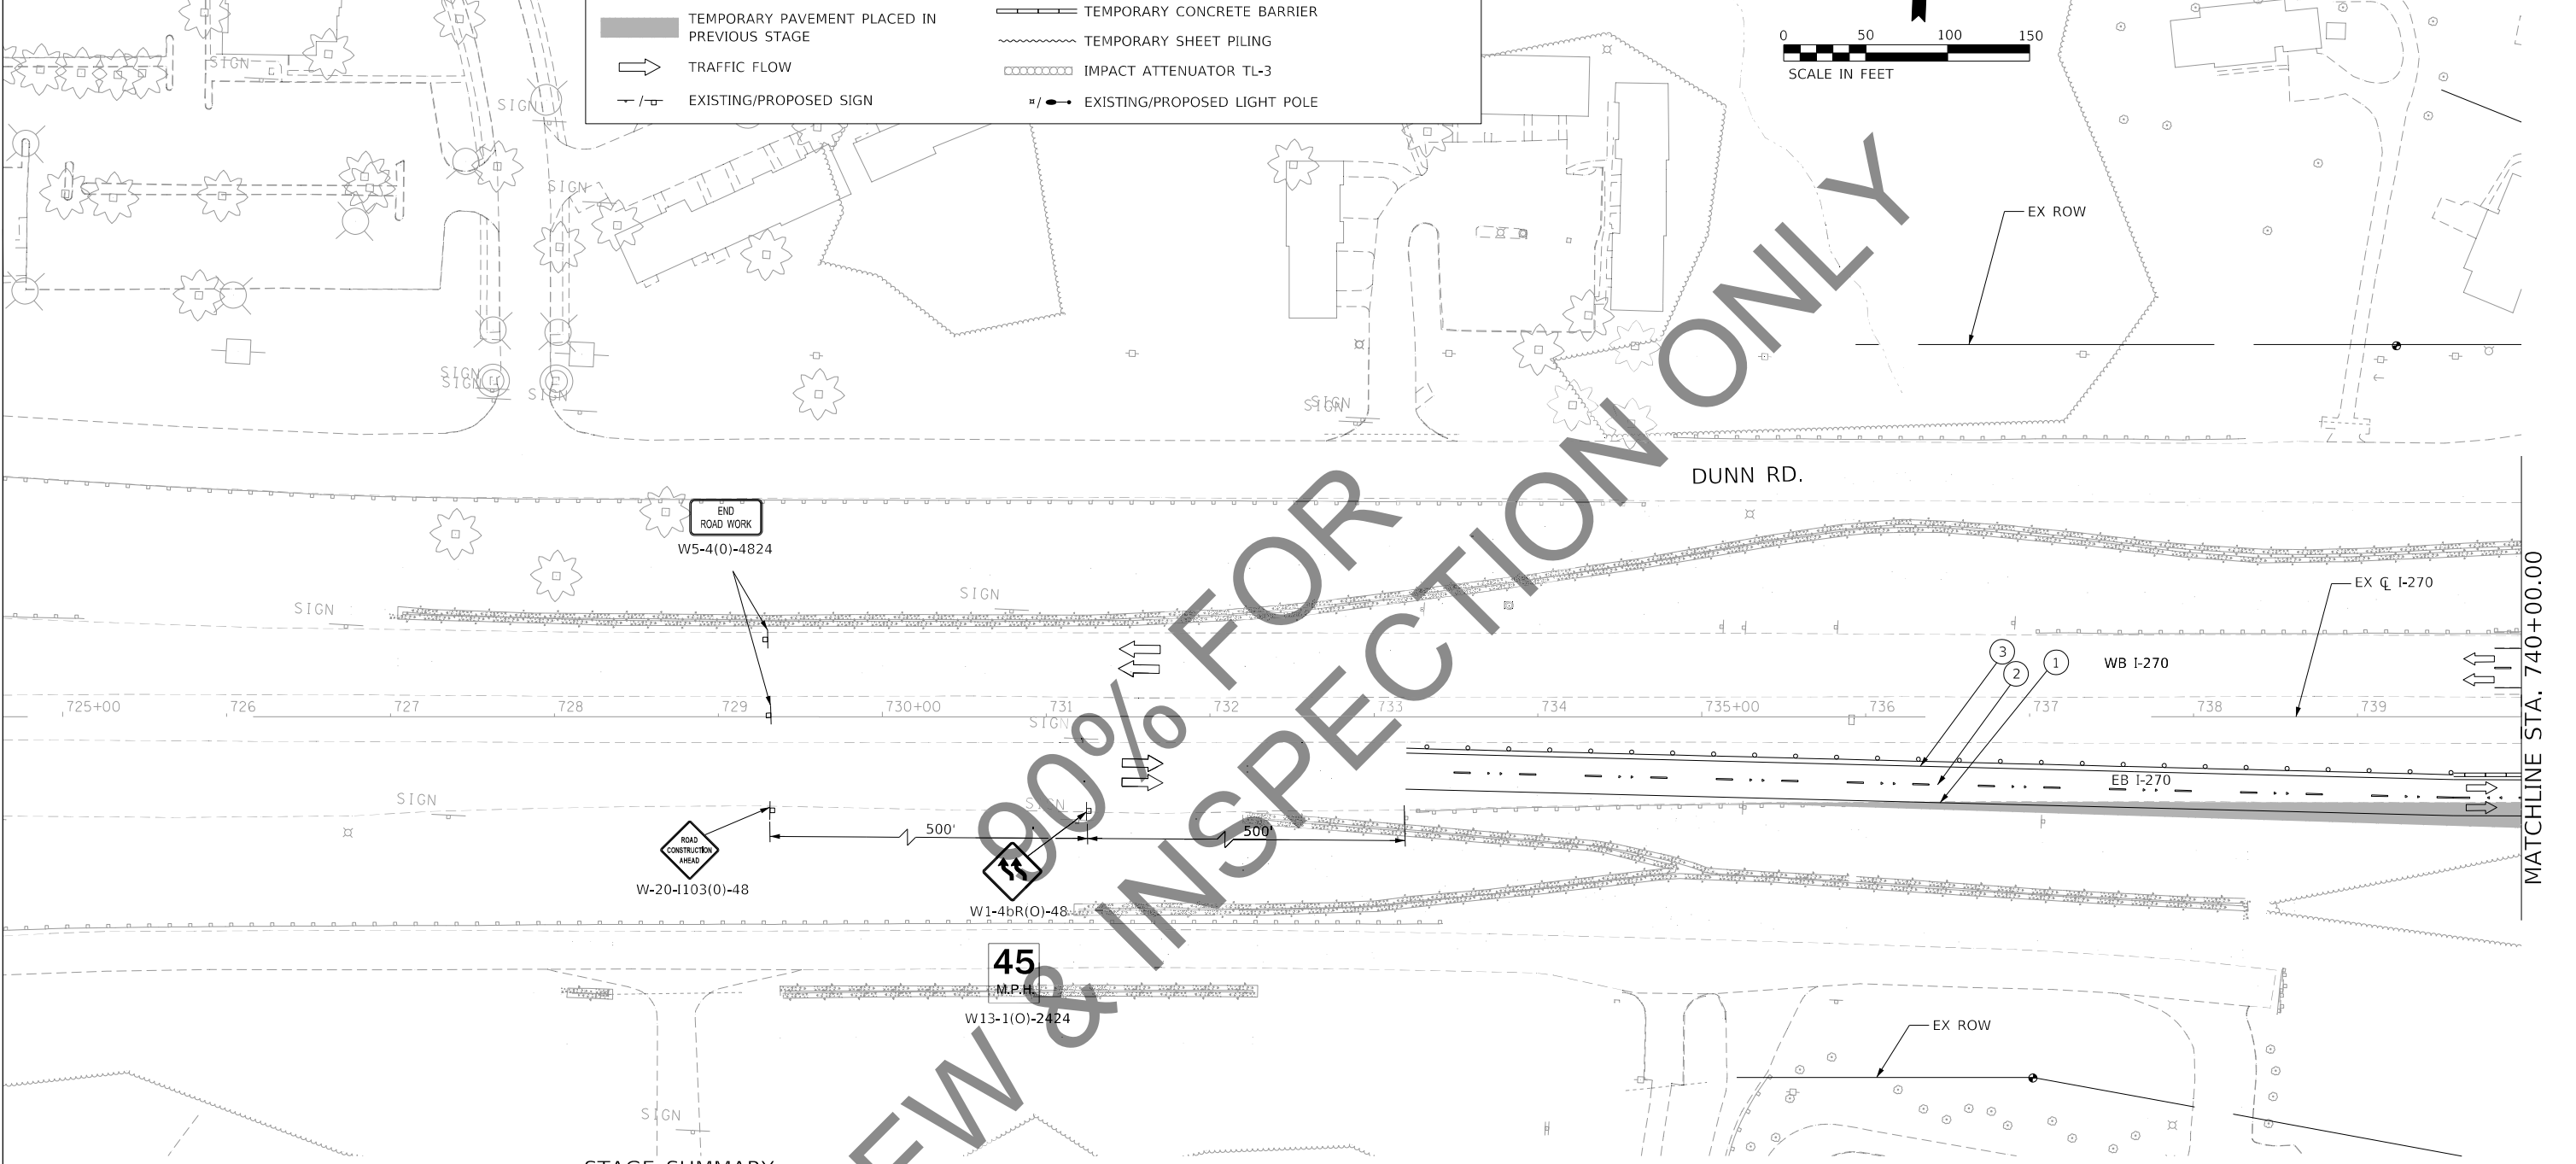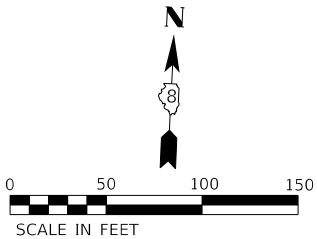

STAGE SUMMARY

- MOT PHASE 2C:
- SHIFT EASTBOUND AND WESTBOUND ON THE NEW EB/WB RIVER BRIDGES.
 - ON THE ILLINOIS SIDE, MAINTAIN EASTBOUND AND WESTBOUND I-270 TRAFFIC TO THE OUTSIDE ON THE NEW PAVEMENT.
 - CONSTRUCT THE NEW MEDIAN BARRIER AND ADJACENT SHOULDERS AS SHOWN ON THE PLANS.

- WHITE PAVEMENT MARKING TAPE, TYPE III 4"
- WHITE DASHED PAVEMENT MARKING TAPE, TYPE III 4"
- YELLOW PAVEMENT MARKING TAPE, TYPE III 4"

NOTE: SHEET INCLUDED FOR REFERENCE ONLY. SEE MoDOT RIVERVIEW DRIVE PLANS FOR ADDITIONAL INFORMATION.


MODEL: Default
FILE NAME: C:\CS4\PD\9881\45086_146\0876190-sh-mot-ph2c-01.dgn

 	USER NAME = PWICSS	DESIGNED - RO	REVISED -
	PLOT SCALE = 50,0000 ' / in.	DRAWN - SQ	REVISED -
	PLOT DATE = 11/17/2021	CHECKED - JB	REVISED -
		DATE - 2021/07/27	REVISED -

STATE OF ILLINOIS
DEPARTMENT OF TRANSPORTATION

FAI 270 TRAFFIC CONTROL PLAN PHASE 2C			
SCALE: 1" = 50'	SHEET 1	OF 9 SHEETS	STA. TO STA. 740+00.00

F.A. RTE.	SECTION	COUNTY	TOTAL SHEETS	SHEET NO.
270	60B-1	MADISON	860	126
				CONTRACT NO. 76190
		ILLINOIS	FED. AID PROJECT	

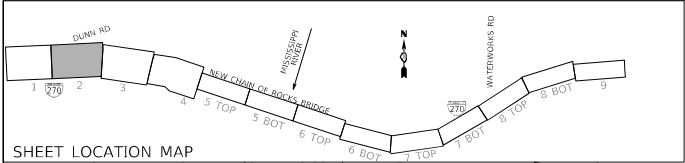

MAINTENANCE OF TRAFFIC LEGEND

COMPLETED CONSTRUCTION

WORK ZONE

TEMPORARY PAVEMENT

TEMPORARY PAVEMENT PLACED IN PREVIOUS STAGE

TRAFFIC FLOW

EXISTING/PROPOSED SIGN

TYPE II BARRICADES OR DRUMS WITH BI-DIRECTIONAL STEADY BURN LIGHT AT 50' C-C (TYP.) 25' C-C IN CURVES AND RADII, AND 20' C-C IN TAPERS

TYPE III BARRICADE

TEMPORARY CONCRETE BARRIER

TEMPORARY SHEET PILING

IMPACT ATTENUATOR TL-3

EXISTING/PROPOSED LIGHT POLE

① WHITE PAVEMENT MARKING TAPE, TYPE III 4"

② WHITE DASHED PAVEMENT MARKING TAPE, TYPE III 4"

③ YELLOW PAVEMENT MARKING TAPE, TYPE III 4"

REVIEW & INSPECTION ONLY

NOTE: SHEET INCLUDED FOR REFERENCE ONLY. SEE MoDOT RIVERVIEW DRIVE PLANS FOR ADDITIONAL INFORMATION.

HORNER SHIFRIN

PARSONS

USER NAME = PWICSS

DESIGNED - RO

DRAWN - SQ

CHECKED - JB

DATE - 2021/07/27

REVIS

REVIS

REVIS

REVIS

STATE OF ILLINOIS

DEPARTMENT OF TRANSPORTATION

FAI 270 TRAFFIC CONTROL PLAN

PHASE 2C

SCALE: 1" = 50'

SHEET 2

OF 9 SHEETS

STA. 1740+00.00 TO STA. 1755+00.00

F.A. RTE.

SECTION

COUNTY

TOTAL SHEETS

SHEET NO.

270

60B-1

MADISON




860

122

ILLINOIS

FED. AID PROJECT

CONTRACT NO. 76190

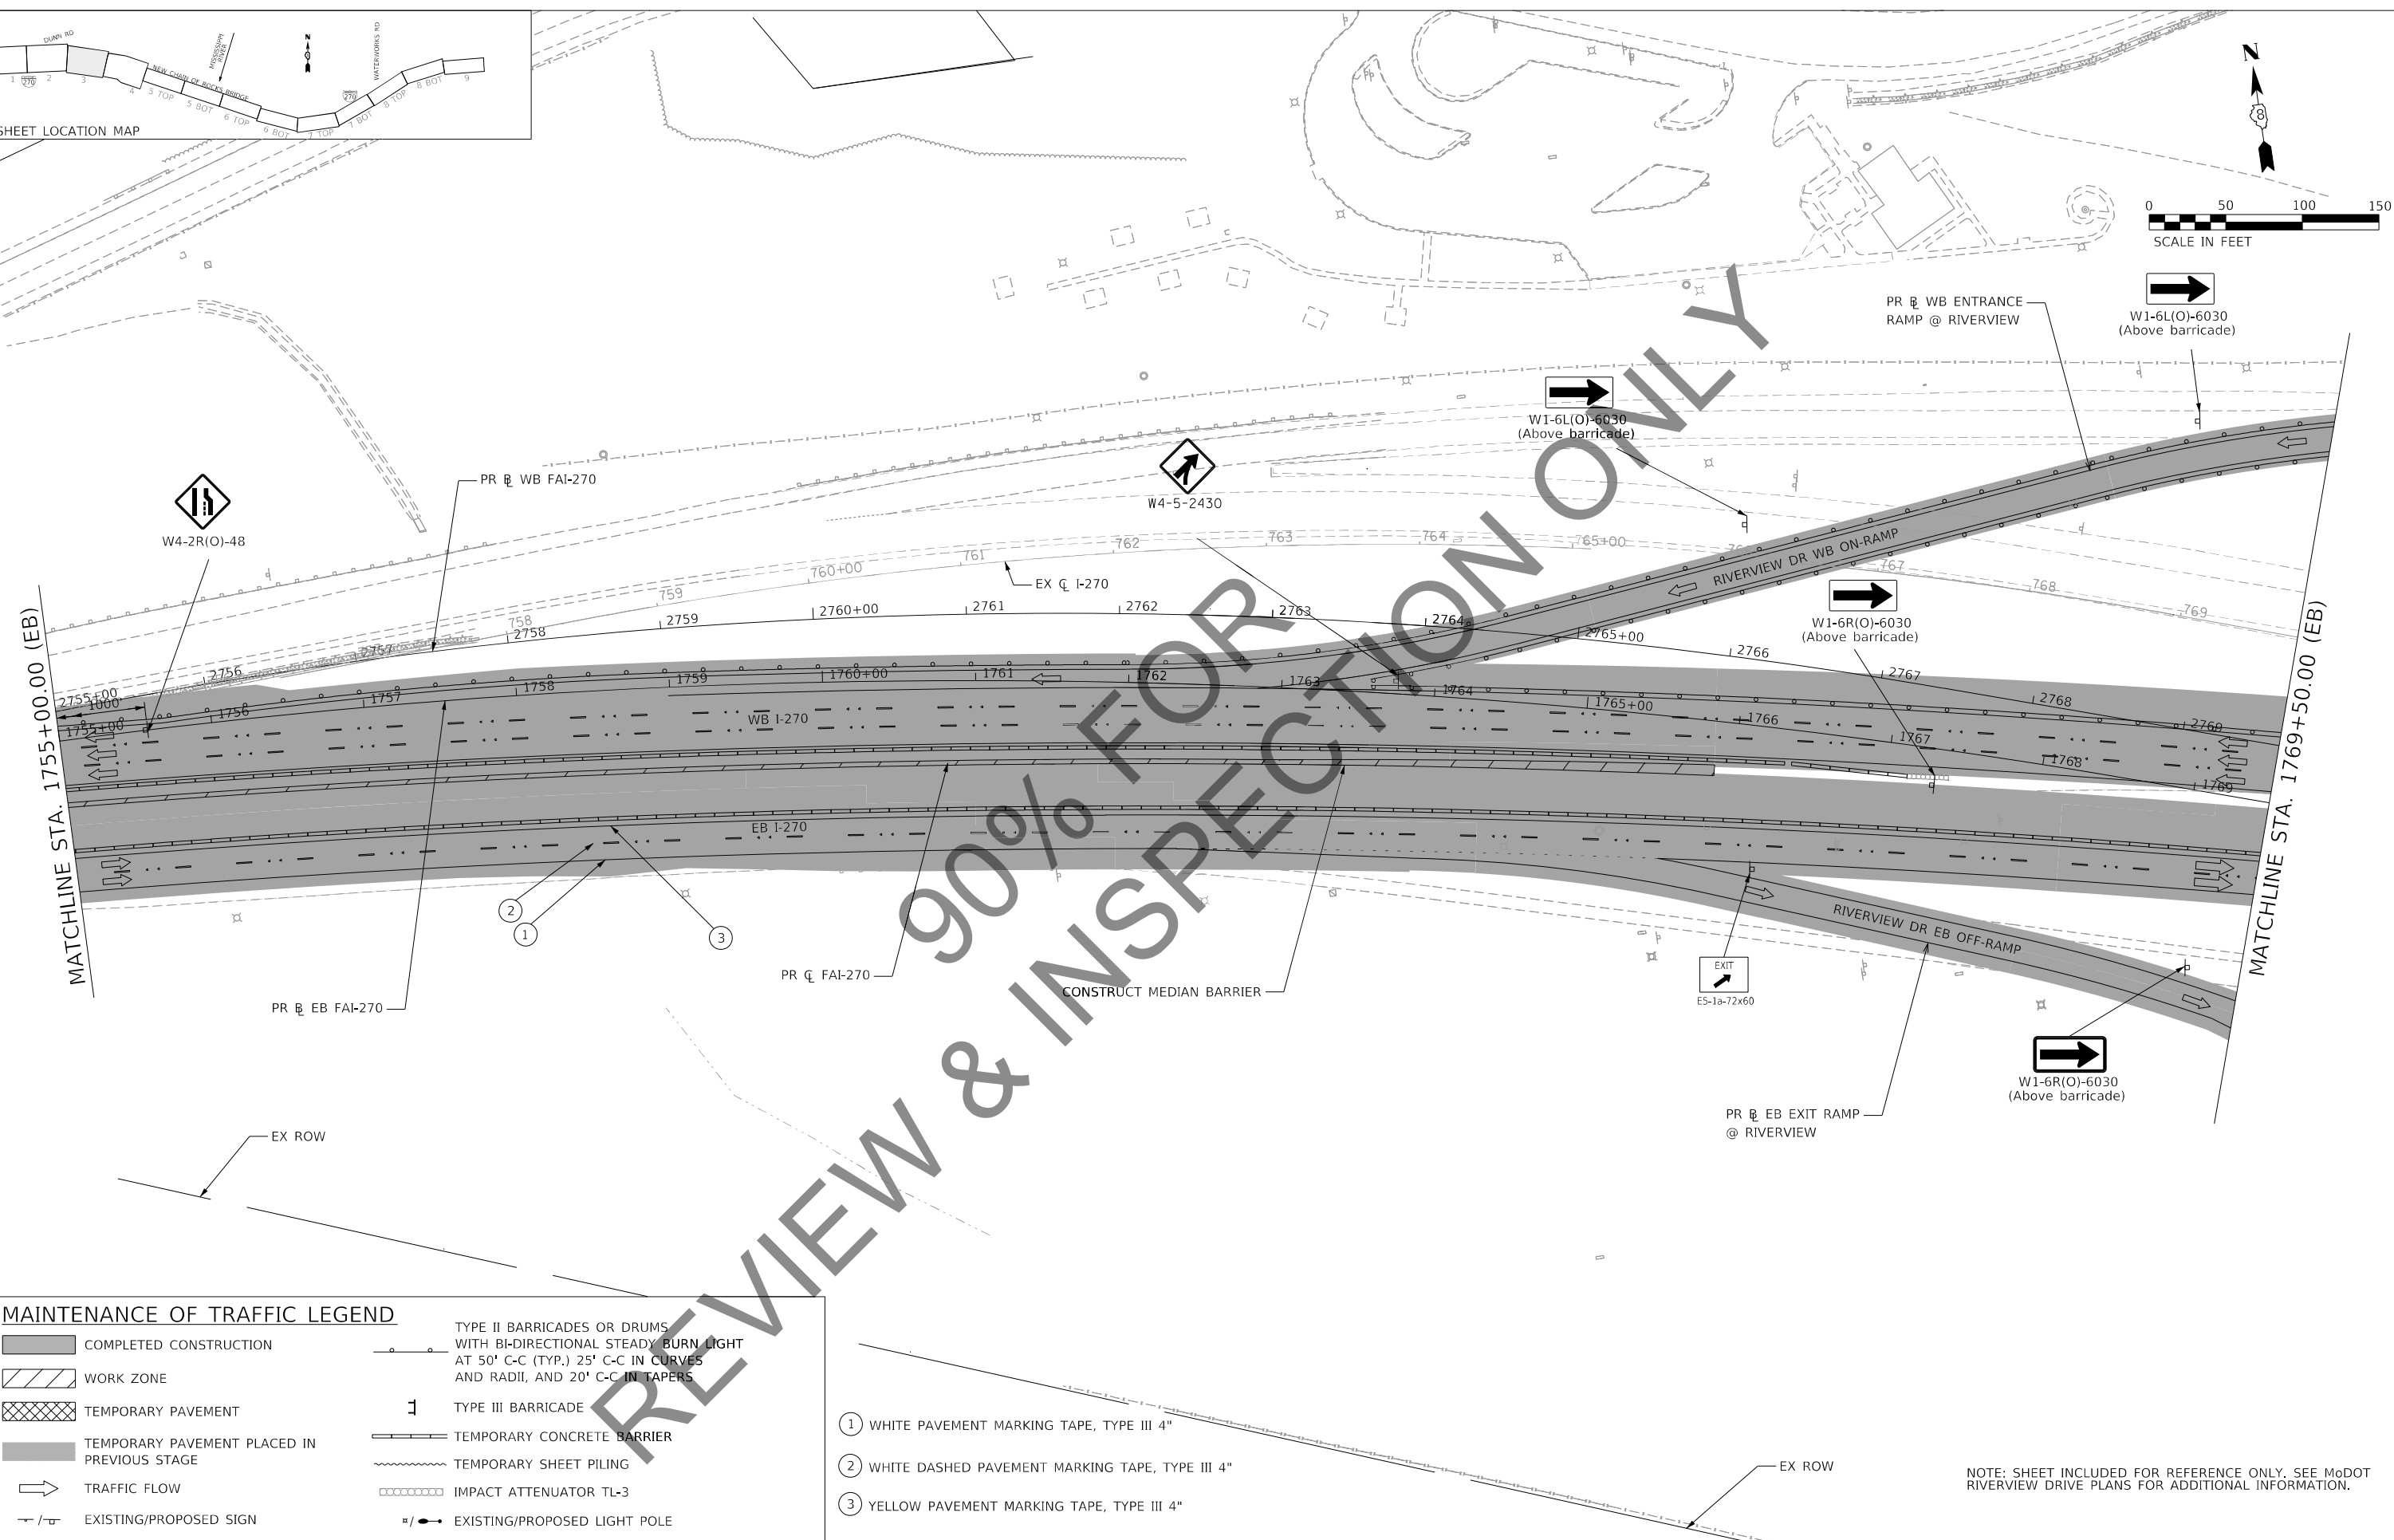 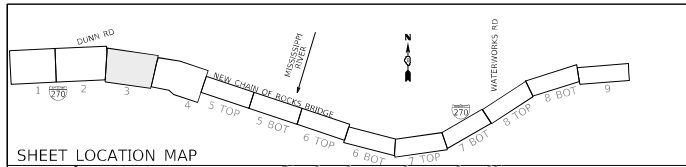

MAINTENANCE OF TRAFFIC LEGEND

- | | | | |
|--|---|--|--|
| | COMPLETED CONSTRUCTION | | TYPE II BARRICADES OR DRUMS WITH BI-DIRECTIONAL STEADY BURN LIGHT AT 50' C-C (TYP.) 25' C-C IN CURVES AND RADII, AND 20' C-C IN TAPERS |
| | WORK ZONE | | TYPE III BARRICADE |
| | TEMPORARY PAVEMENT | | TEMPORARY CONCRETE BARRIER |
| | TEMPORARY PAVEMENT PLACED IN PREVIOUS STAGE | | TEMPORARY SHEET PILING |
| | TRAFFIC FLOW | | IMPACT ATTENUATOR TL-3 |
| | EXISTING/PROPOSED SIGN | | EXISTING/PROPOSED LIGHT POLE |

- ① WHITE PAVEMENT MARKING TAPE, TYPE III 4"
- ② WHITE DASHED PAVEMENT MARKING TAPE, TYPE III 4"
- ③ YELLOW PAVEMENT MARKING TAPE, TYPE III 4"

NOTE: SHEET INCLUDED FOR REFERENCE ONLY. SEE MoDOT RIVERVIEW DRIVE PLANS FOR ADDITIONAL INFORMATION.

HORNER SHIFRIN
PARSONS

USER NAME = PWICSS
DESIGNED - RO
DRAWN - SQ
CHECKED - JB
DATE - 2021/07/27
PLOT SCALE = 50,0000 ' / in.
PLOT DATE = 11/12/2021


REVISED -
REVISED -
REVISED -
REVISED -

STATE OF ILLINOIS
DEPARTMENT OF TRANSPORTATION


FAI 270 TRAFFIC CONTROL PLAN
PHASE 2C

SCALE: 1" = 50' SHEET 3 OF 9 SHEETS STA. 1755+00.00 TO STA. 1769+50.00

F.A. RTE.	SECTION	COUNTY	TOTAL SHEETS	SHEET NO.
270	60B-1	MADISON	860	123
CONTRACT NO. 76J90				
ILLINOIS FED. AID PROJECT				

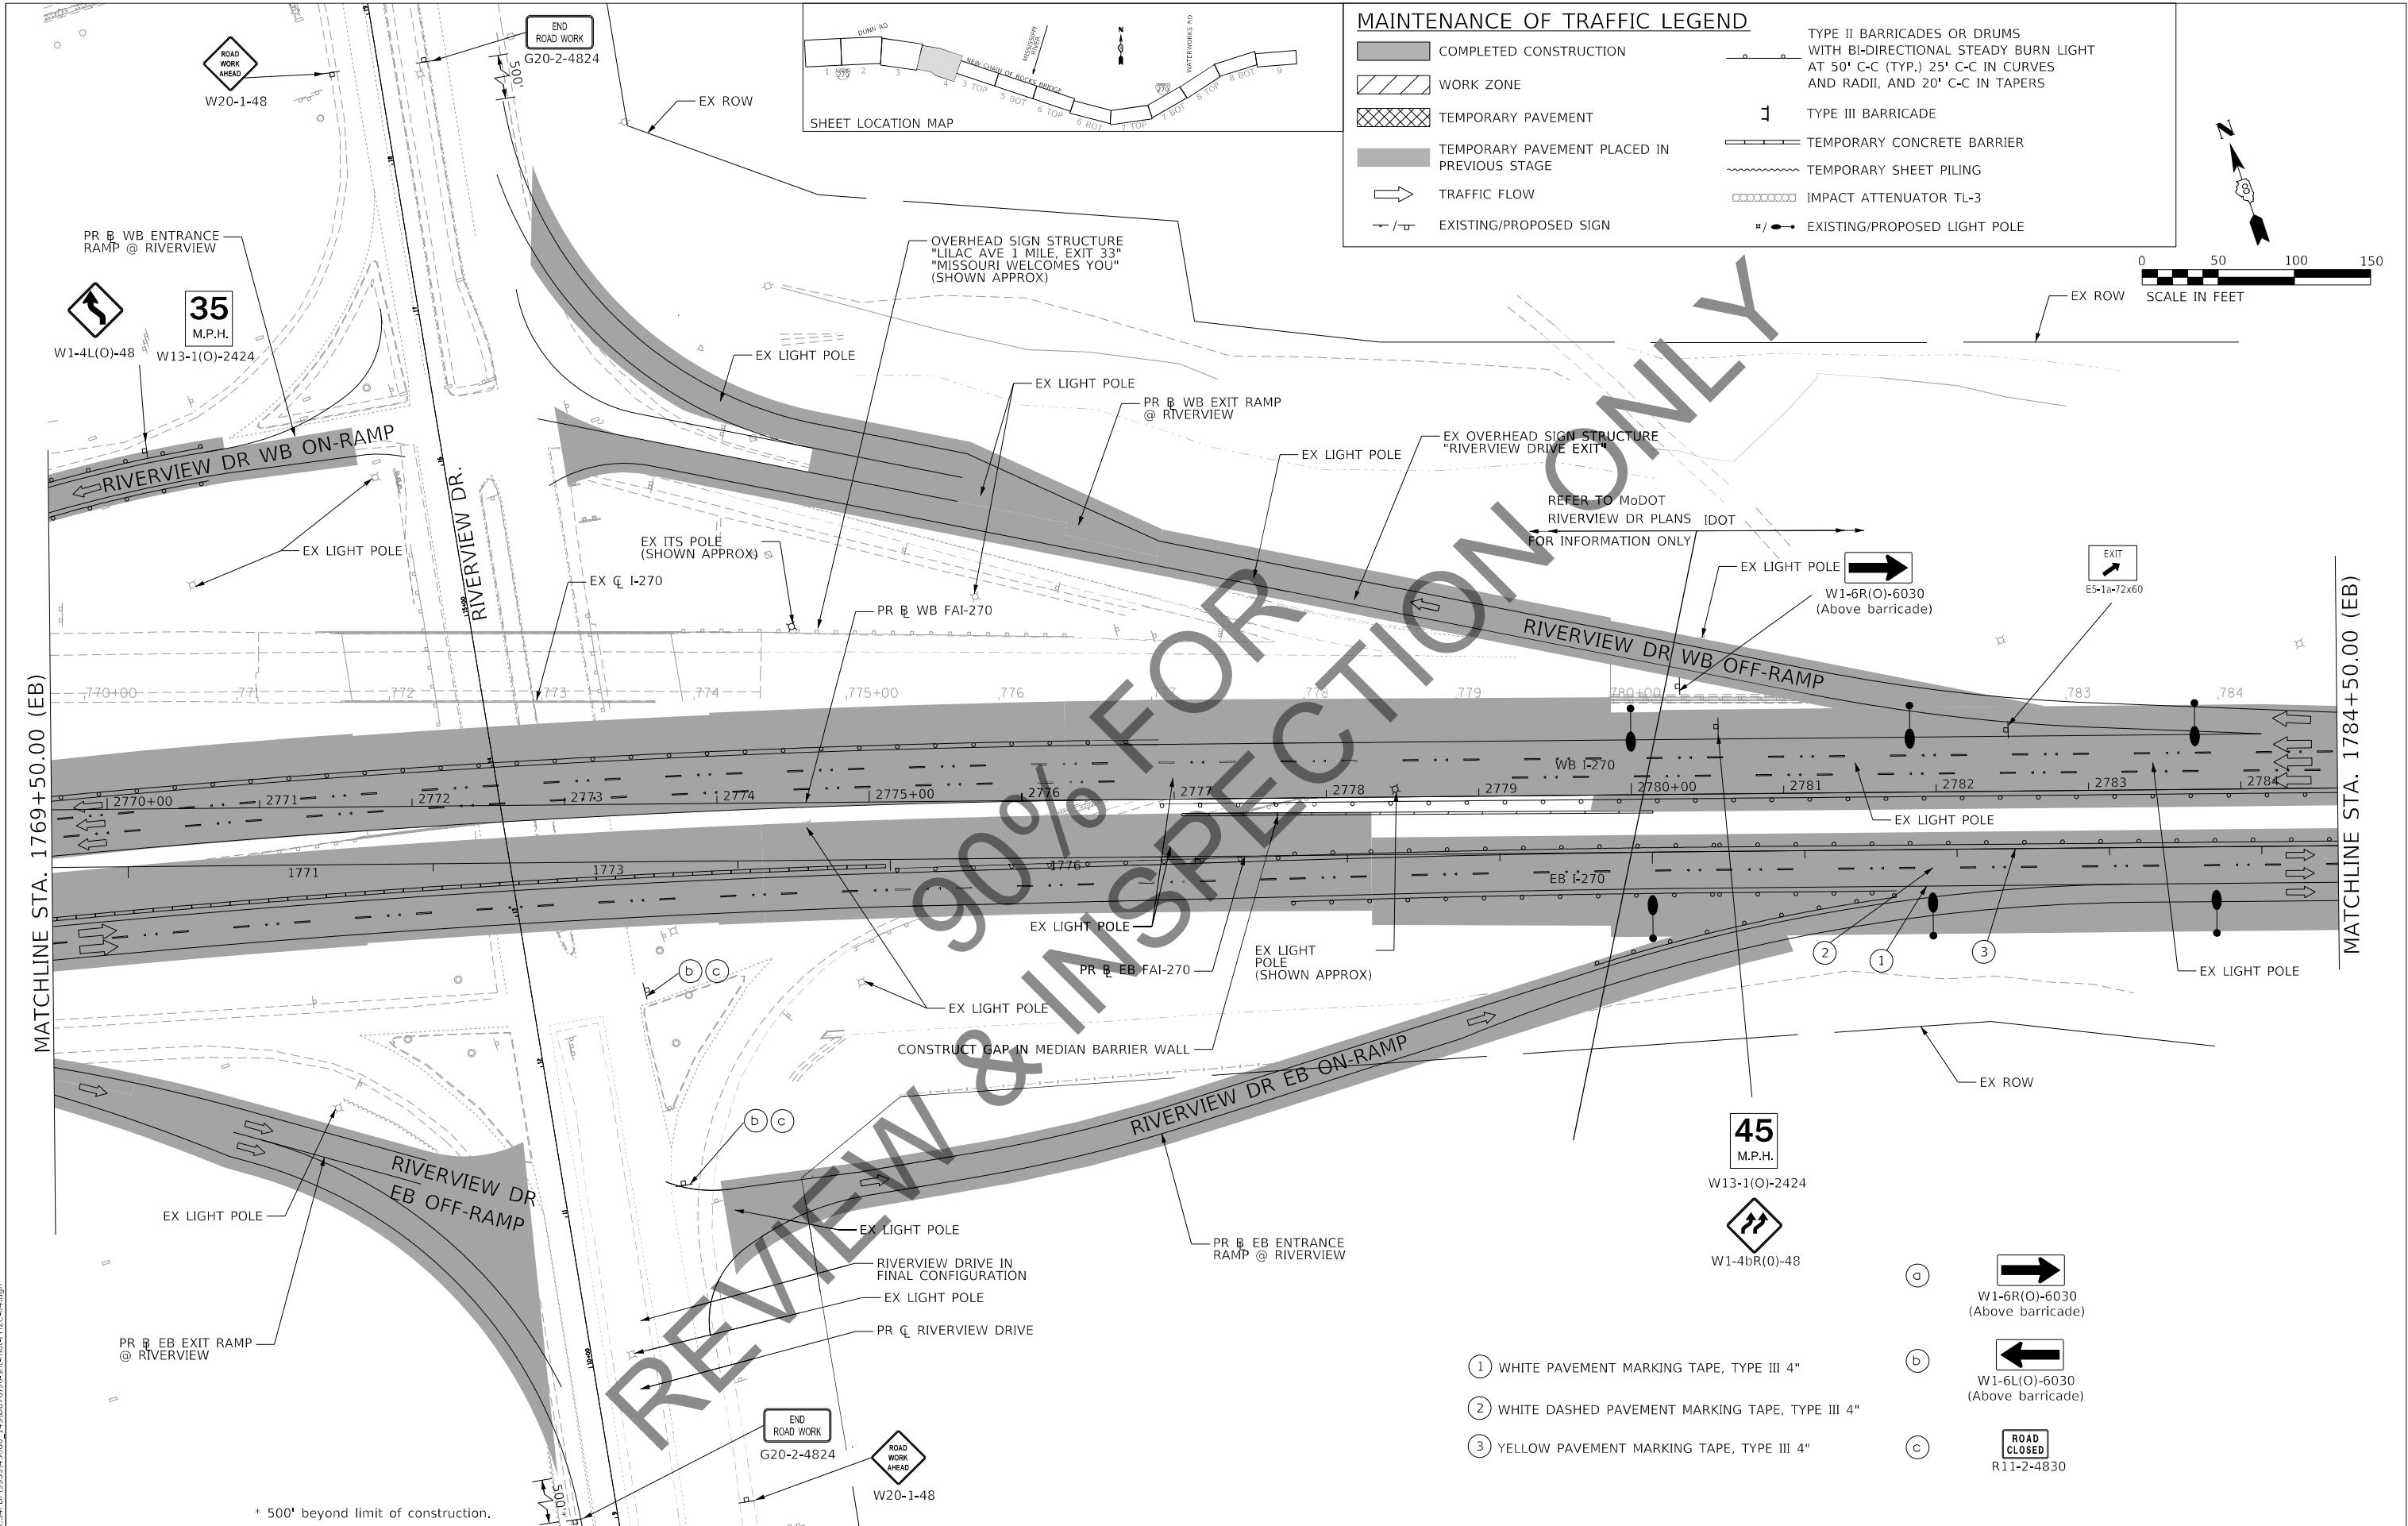

HORNER SHIFRIN		USER NAME = PWICSS	DESIGNED - RO	REVISED -	STATE OF ILLINOIS DEPARTMENT OF TRANSPORTATION		FAI 270 TRAFFIC CONTROL PLAN PHASE 2C		F.A. RTE.	SECTION	COUNTY	TOTAL SHEETS	SHEET NO.
PARSONS		PLOT SCALE = 50,0000' / in.	DRAWN - SQ	REVISED -			SCALE: 1" = 50'		270	60B-1	MADISON	860	1240
PLOT DATE = 11/12/2021		CHECKED - JB	DATE - 2021/07/27	REVISED -			SHEET 4 OF 9 SHEETS		CONTRACT NO. 76190				
		DATE - 2021/07/27	REVISED -	REVISED -			STA. 1769+50.00 TO STA. 1784+50.00		ILLINOIS FED. AID PROJECT				

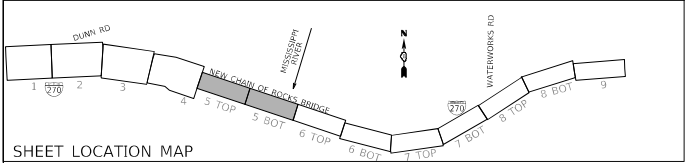

COMPLETED CONSTRUCTION

WORK ZONE

TEMPORARY PAVEMENT

TEMPORARY PAVEMENT PLACED IN PREVIOUS STAGE

TRAFFIC FLOW

EXISTING/PROPOSED SIGN

TYPE II BARRICADES OR DRUMS WITH BI-DIRECTIONAL STEADY BURN LIGHT AT 50' C-C (TYP.) 25' C-C IN CURVES AND RADII, AND 20' C-C IN TAPERS

TYPE III BARRICADE

TEMPORARY CONCRETE BARRIER

TEMPORARY SHEET PILING

IMPACT ATTENUATOR TL-3

EXISTING/PROPOSED LIGHT POLE



0


50

100

150

SCALE IN FEET

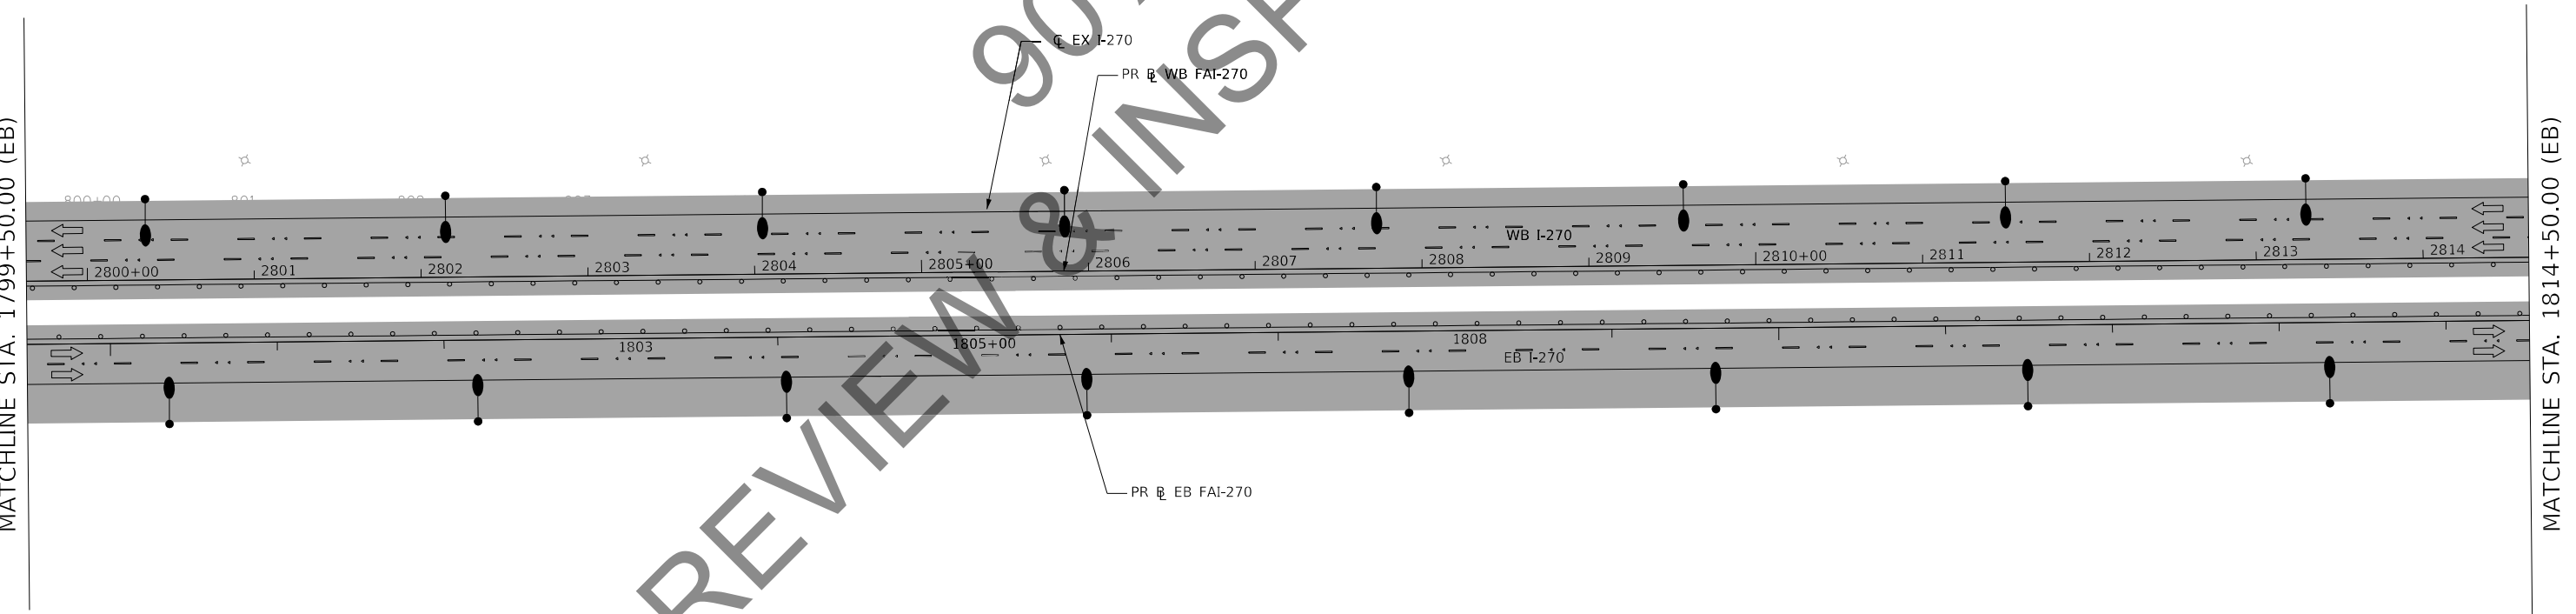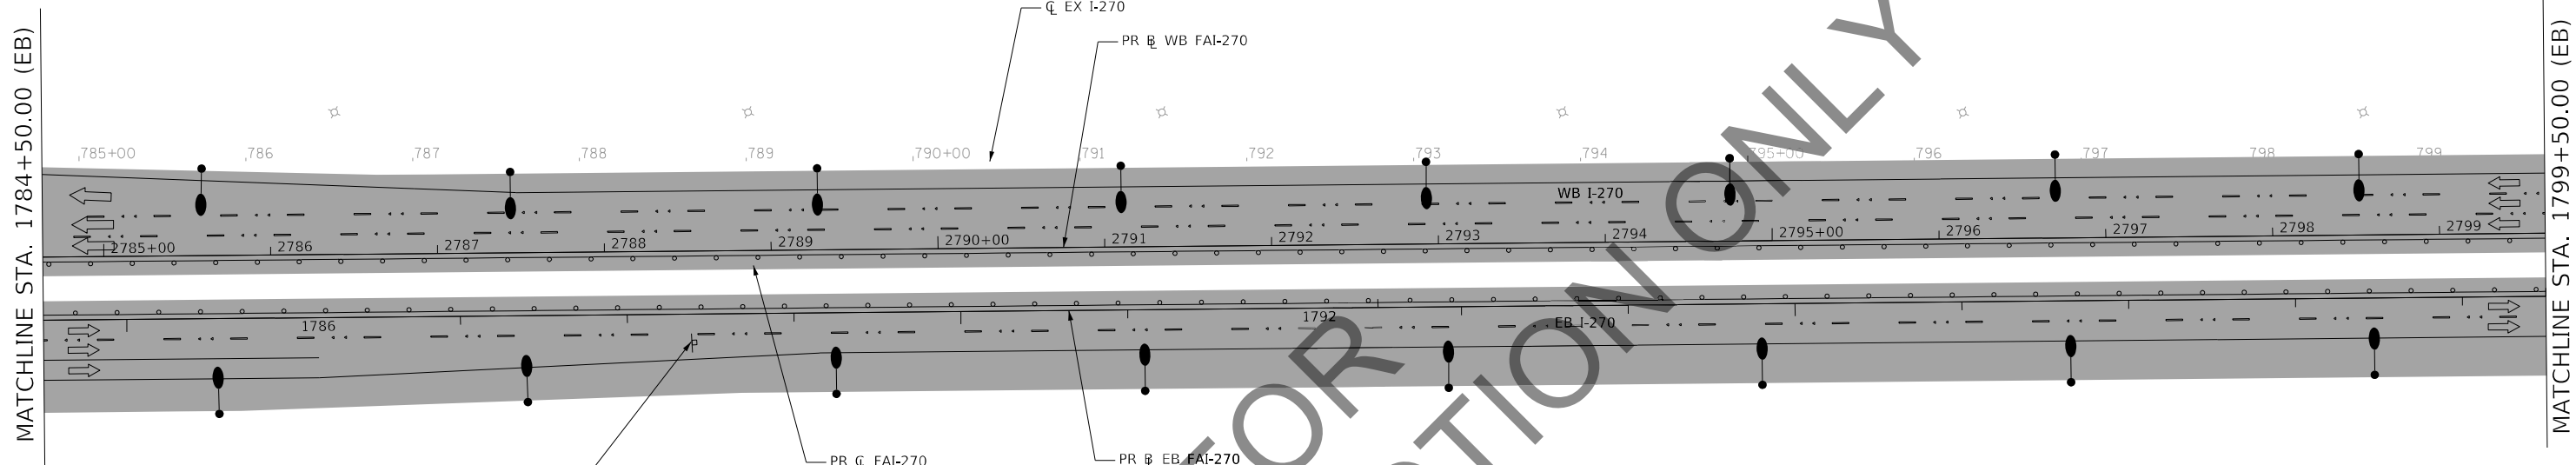


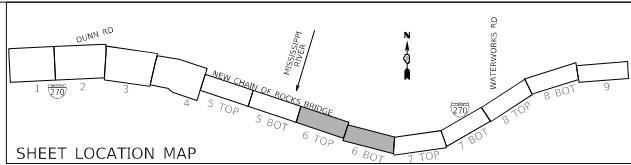

MAINTENANCE OF TRAFFIC LEGEND


- COMPLETED CONSTRUCTION
- WORK ZONE
- TEMPORARY PAVEMENT
- TEMPORARY PAVEMENT PLACED IN PREVIOUS STAGE
- TRAFFIC FLOW
- EXISTING/PROPOSED SIGN
- TYPE II BARRICADES OR DRUMS WITH BI-DIRECTIONAL STEADY BURN LIGHT AT 50' C-C (TYP.) 25' C-C IN CURVES AND RADII, AND 20' C-C IN TAPERS
- TYPE III BARRICADE
- TEMPORARY CONCRETE BARRIER
- TEMPORARY SHEET PILING
- IMPACT ATTENUATOR TL-3
- EXISTING/PROPOSED LIGHT POLE

- 1 WHITE PAVEMENT MARKING TAPE, TYPE III 4"
- 2 WHITE DASHED PAVEMENT MARKING TAPE, TYPE III 4"
- 3 YELLOW PAVEMENT MARKING TAPE, TYPE III 4"

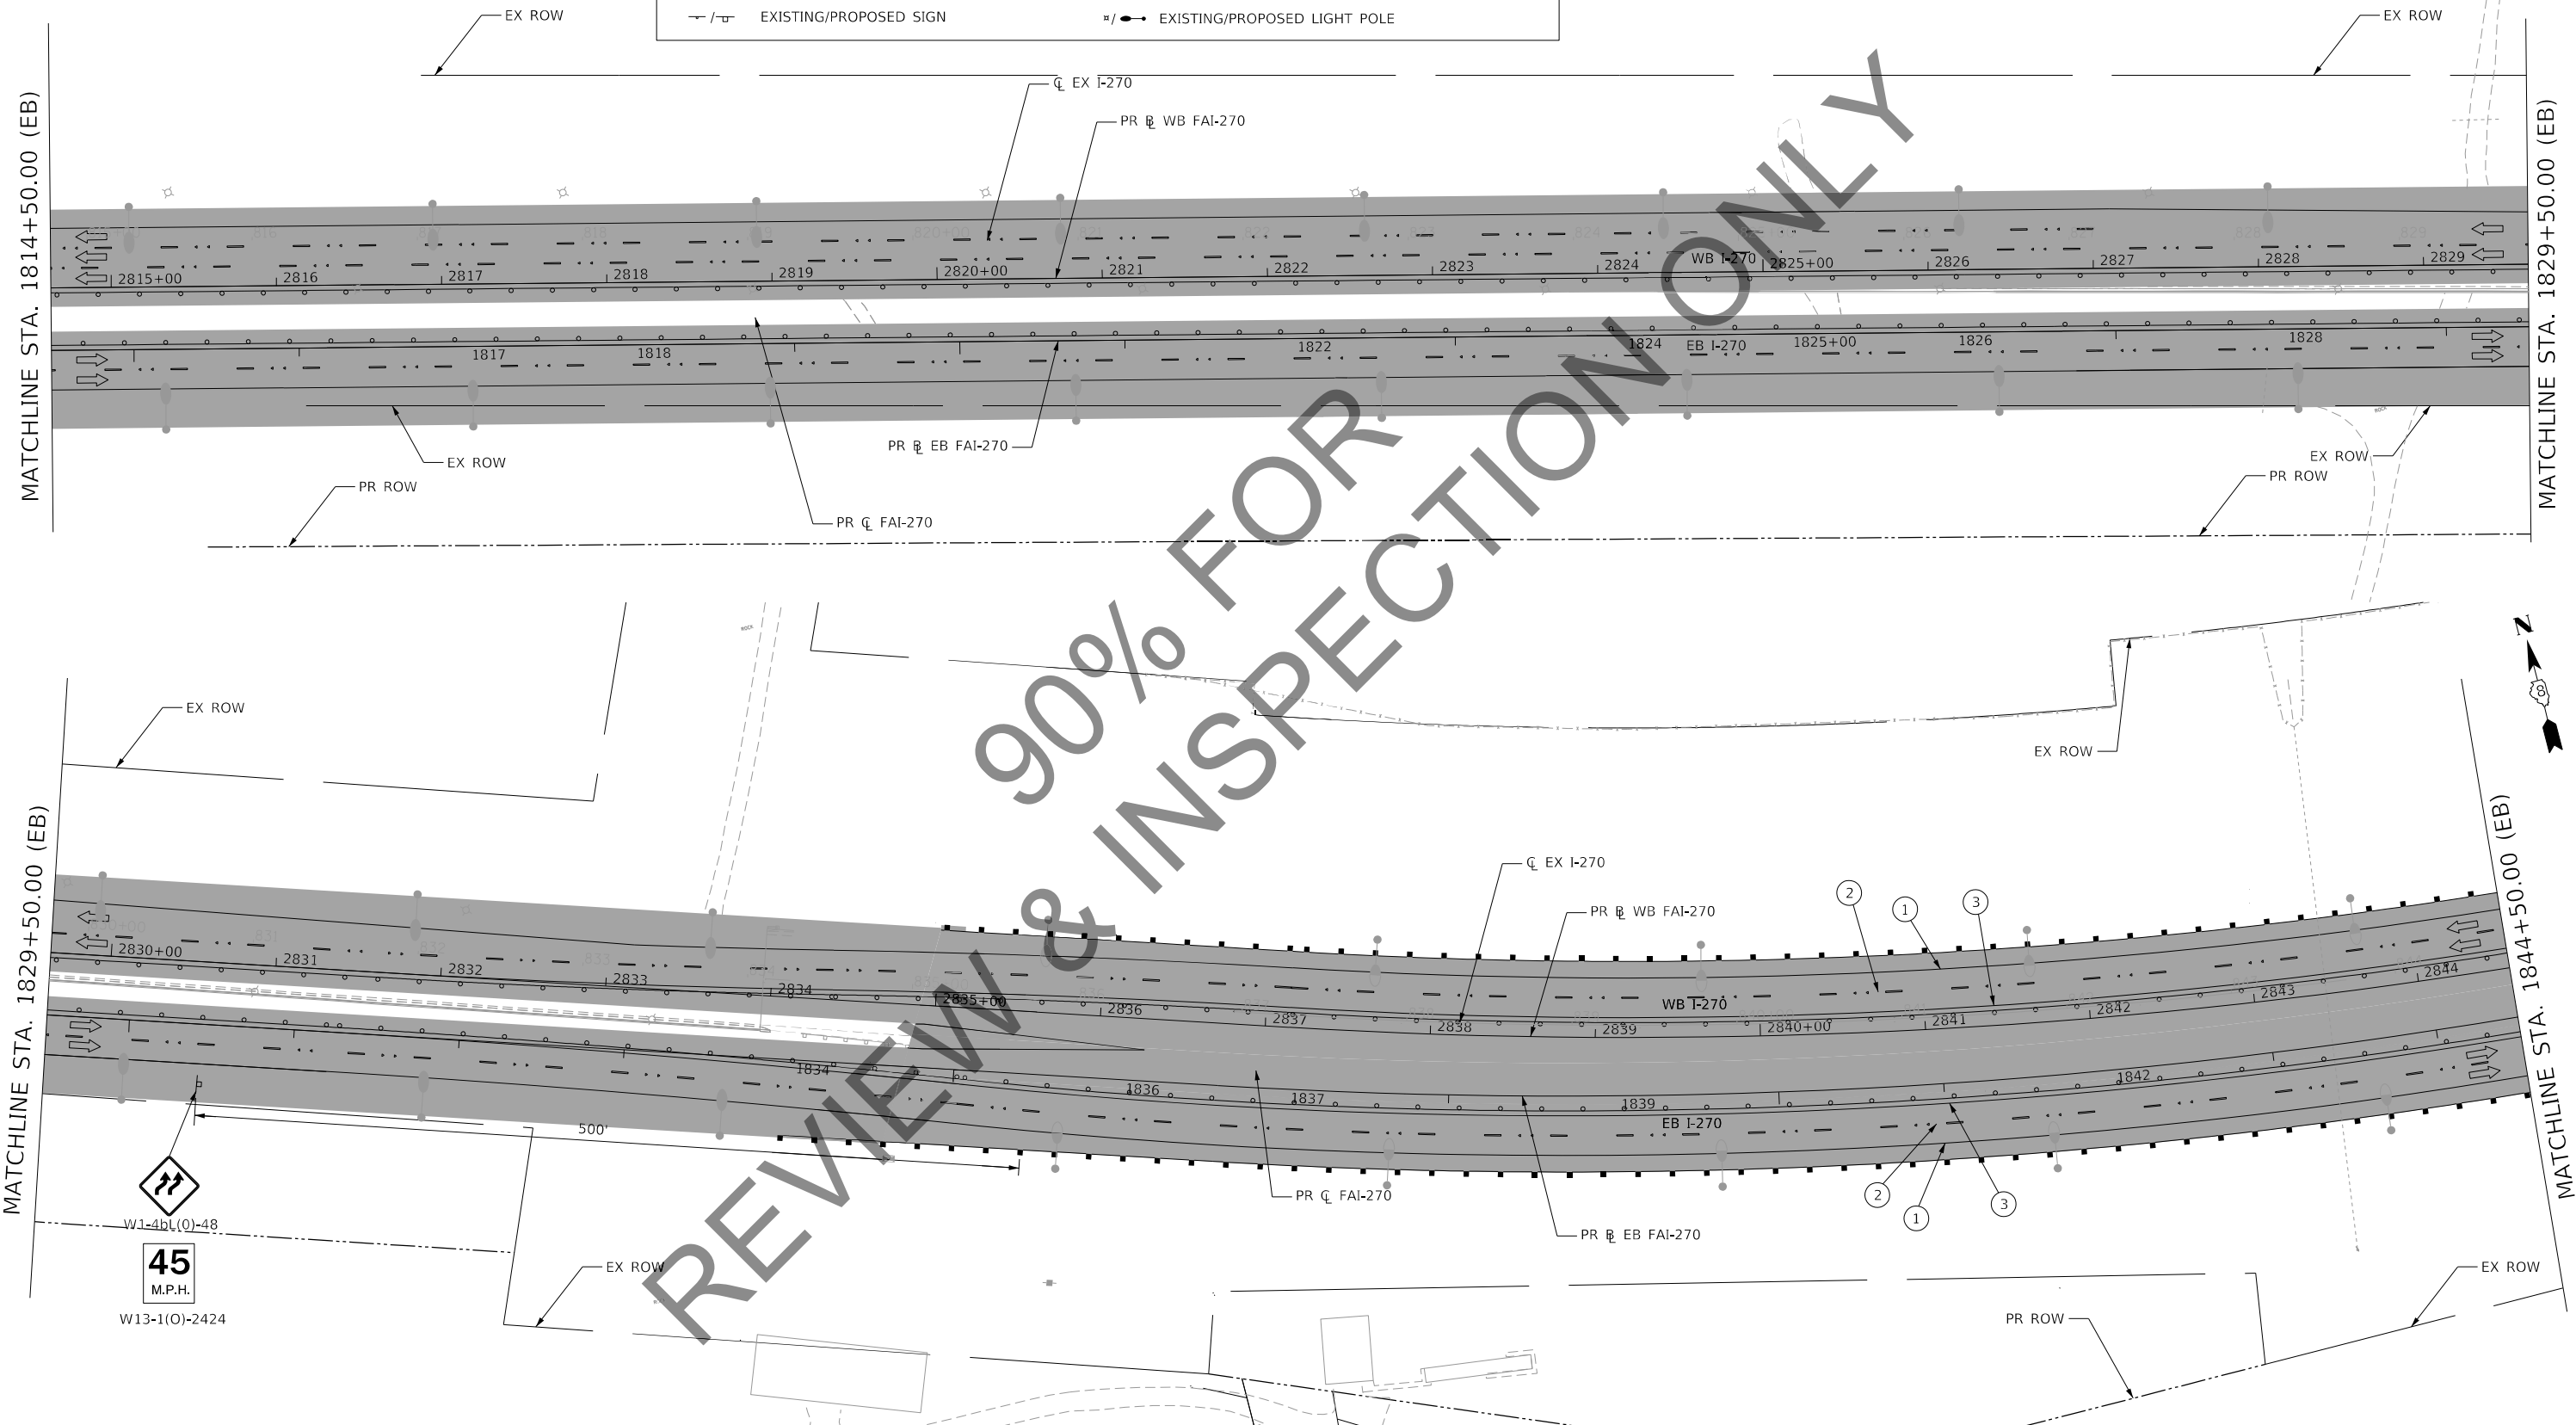


MODEL: Default
FILE NAME: C:\CS4\PD\9339\45086_15\1087690-sh-mch2-C06.dgn


HORNER SHIFRIN PARSONS	USER NAME = PWICSS PLOT SCALE = 50.0000 ' / in. PLOT DATE = 11/12/2021	DESIGNED - RO	REVISED -	STATE OF ILLINOIS DEPARTMENT OF TRANSPORTATION	FAI 270 TRAFFIC CONTROL PLAN PHASE 2C	SCALE: 1" = 50' SHEET 6 OF 9 SHEETS STA. 1814+50.00 TO STA. 1844+50.00	F.A. RTE.	SECTION	COUNTY	TOTAL SHEETS	SHEET NO.
		DRAWN - SQ	REVISED -				270	60B-1	MADISON	860	126
		CHECKED - JB	REVISED -				CONTRACT NO. 76190				
		DATE - 2021/07/27	REVISED -				ILLINOIS FED. AID PROJECT				

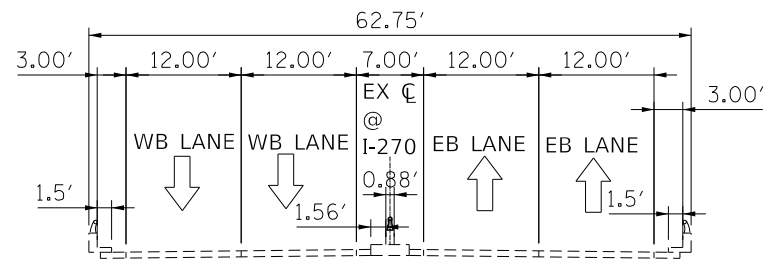


EXISTING F.A.I. ROUTE 270 TYPICAL SECTION
BRIDGE OVER MISSISSIPPI

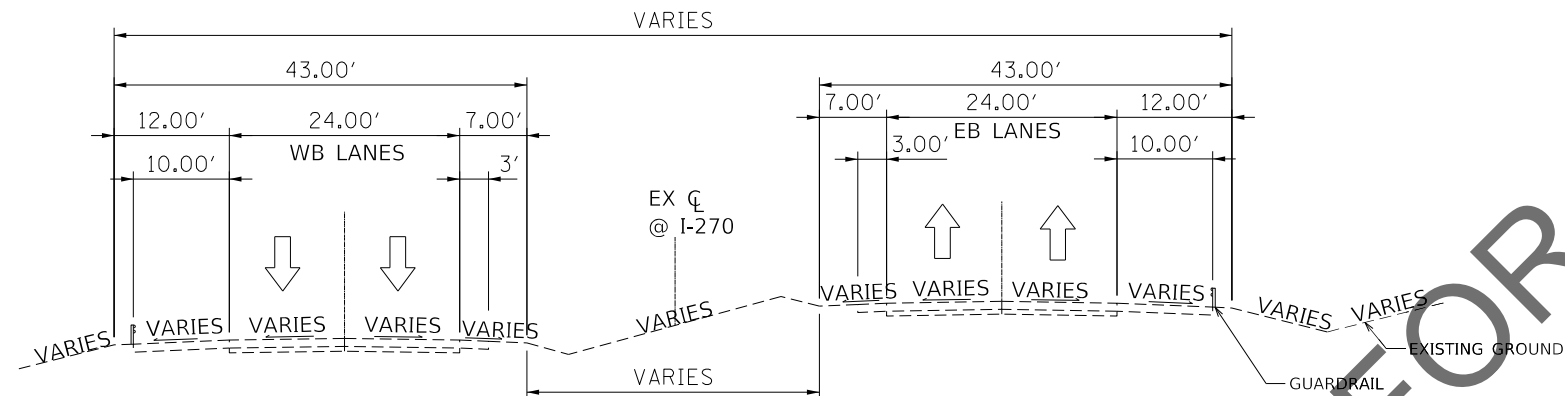


EXISTING F.A.I. ROUTE 270 TYPICAL SECTION
MISSOURI SIDE

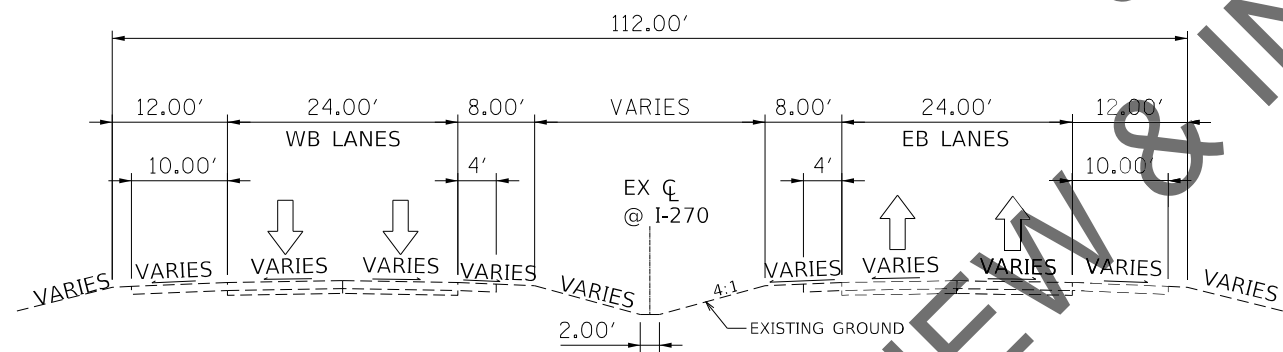


EXISTING F.A.I. ROUTE 270 TYPICAL SECTION
ILLINOIS SIDE

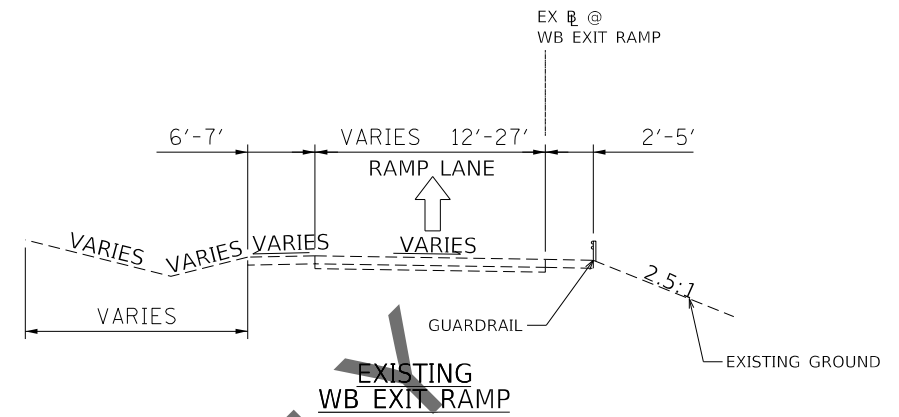


EXISTING
WB EXIT RAMP

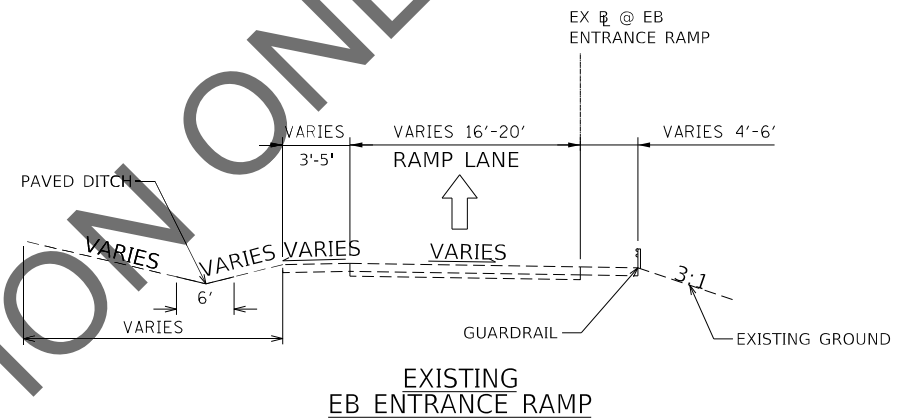

EXISTING
EB ENTRANCE RAMP

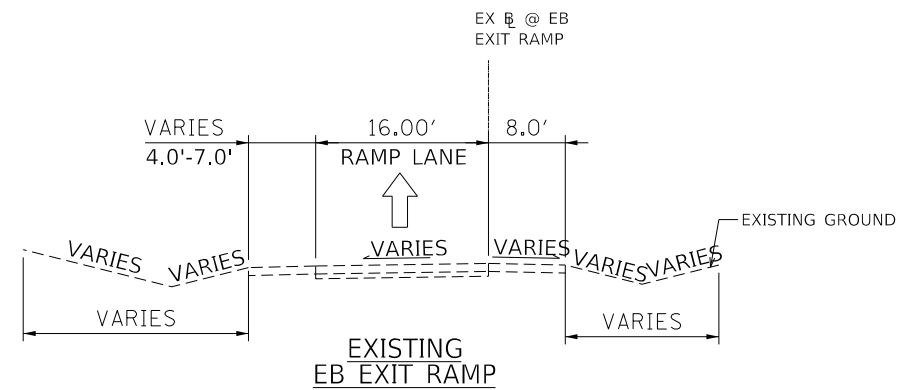

EXISTING
EB EXIT RAMP

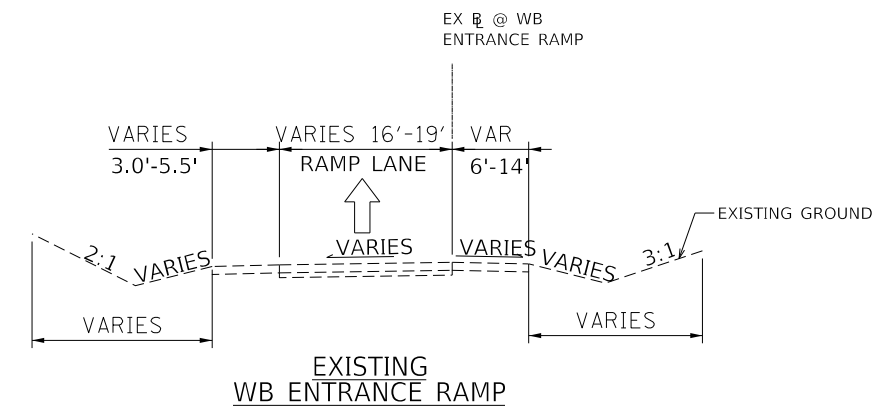

EXISTING
WB ENTRANCE RAMP

MODEL: Default
FILE NAME: C:\CS4\PDF\9339\45206_9110876\905-shr-mst-typical 01.dgn

HORNER SHIFRIN
PARSONS



USER NAME = PWICSS	DESIGNED -	REVISED -
PLOT SCALE = 7.5000' / in.	DRAWN -	REVISED -
PLOT DATE = 11/12/2021	CHECKED -	REVISED -
DATE -	DATE -	REVISED -

STATE OF ILLINOIS
DEPARTMENT OF TRANSPORTATION






FAI 270 TRAFFIC CONTROL PLAN
TYPICAL SECTIONS - EXISTING

SCALE: SHEET 1 OF 5 SHEETS STA. TO STA.

F.A. RTE.	SECTION	COUNTY	TOTAL SHEETS	SHEET NO.
			860	127
CONTRACT NO.				
ILLINOIS FED. AID PROJECT				

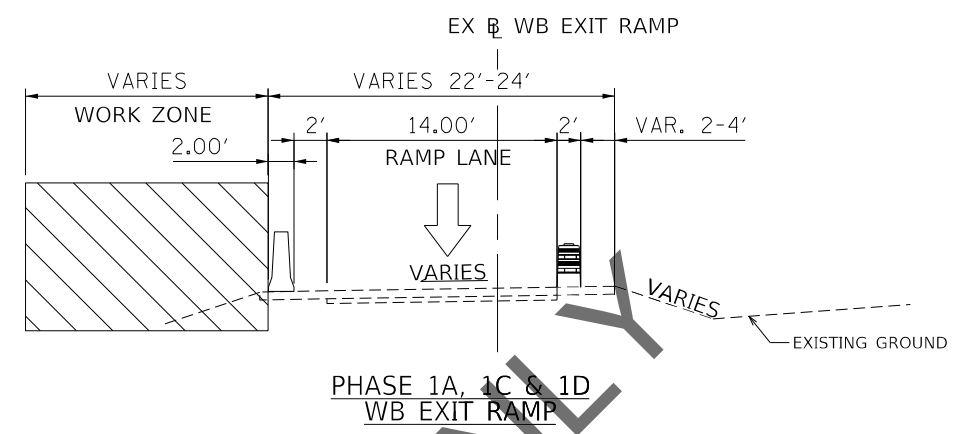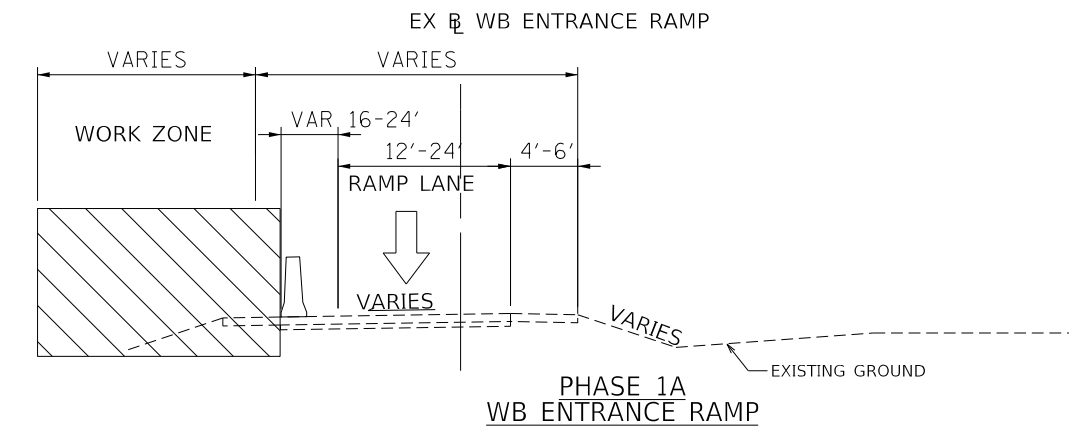

- TEMPORARY PAVEMENT SECTIONS:
- 1 PORTLAND CEMENT CONCRETE SHOULDERS 12"
 - 2 SUBBASE GRANULAR MATERIAL, TYPE A 12"

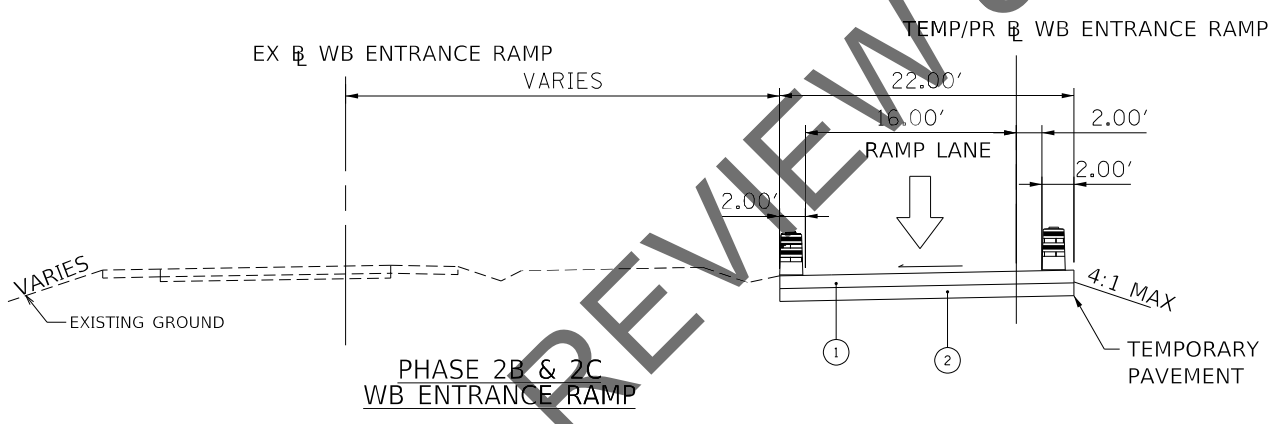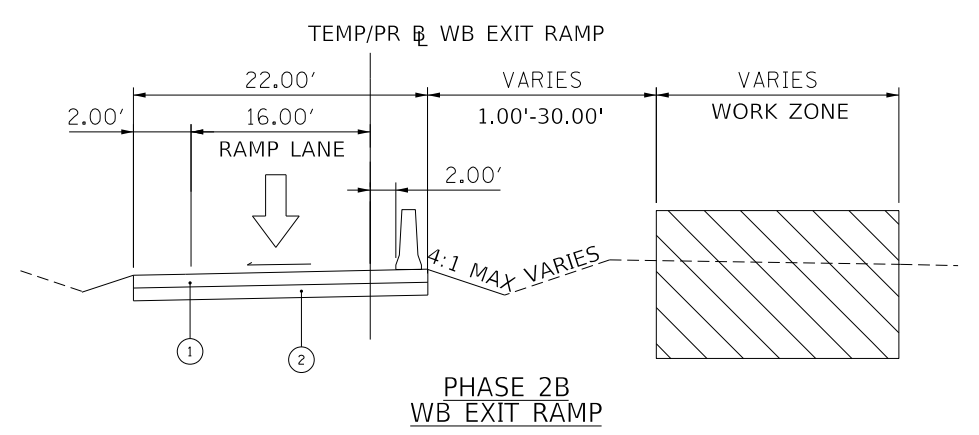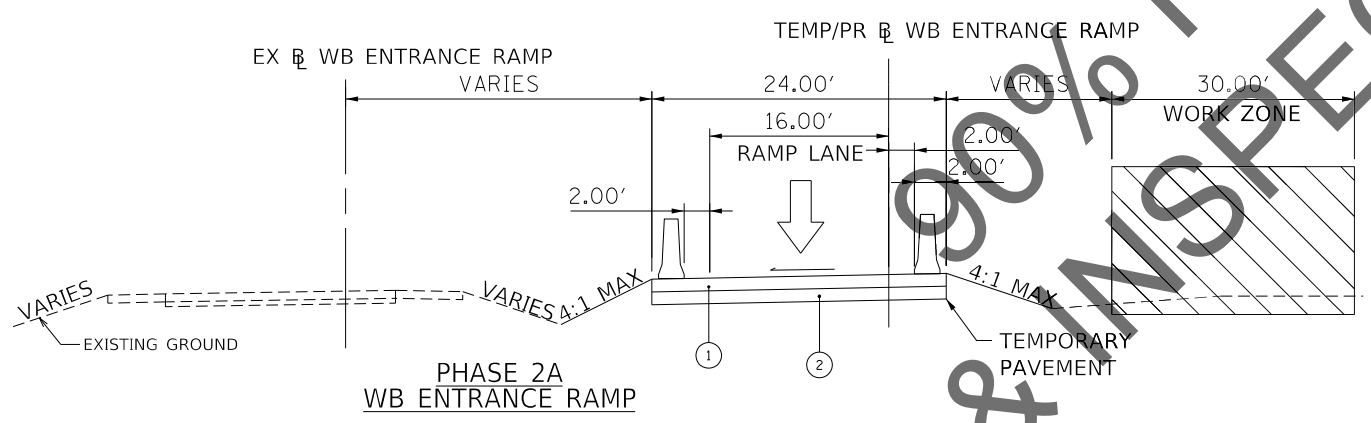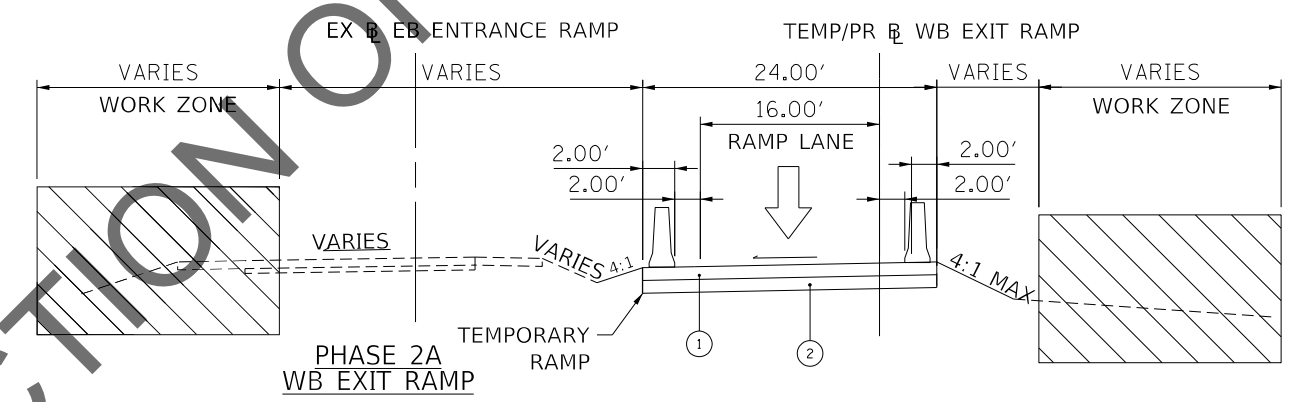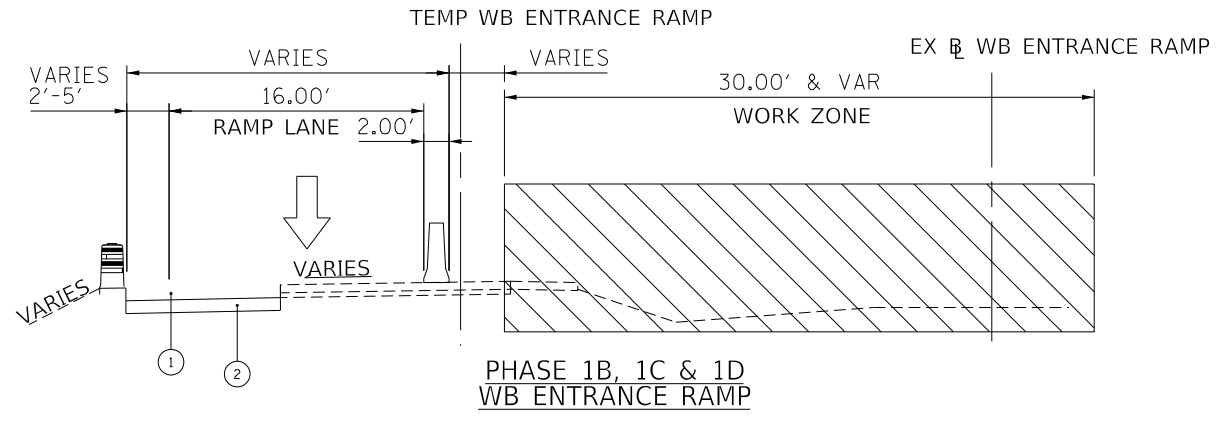

MODEL: Default
FILE NAME: C:\CS4\PD\93939\45206_92101761905-sh-mat-ty-pical 02.dgn

HORNER SHIFRIN
PARSONS


USER NAME = PWICSS	DESIGNED -	REVISED -
	DRAWN -	REVISED -
PLOT SCALE = 7:5000' / in.	CHECKED -	REVISED -
PLOT DATE = 11/12/2021	DATE -	REVISED -

STATE OF ILLINOIS
DEPARTMENT OF TRANSPORTATION


FAI 270 TRAFFIC CONTROL PLAN TYPICAL SECTIONS - WB RAMPS			
SCALE:	SHEET 2	OF 5	SHEETS
	STA.	TO STA.	

F.A. RTE.	SECTION	COUNTY	TOTAL SHEETS	SHEET NO.
			860	128
CONTRACT NO.				
ILLINOIS FED. AID PROJECT				


MATCHLINE STA. 1901+50.00 (EB)

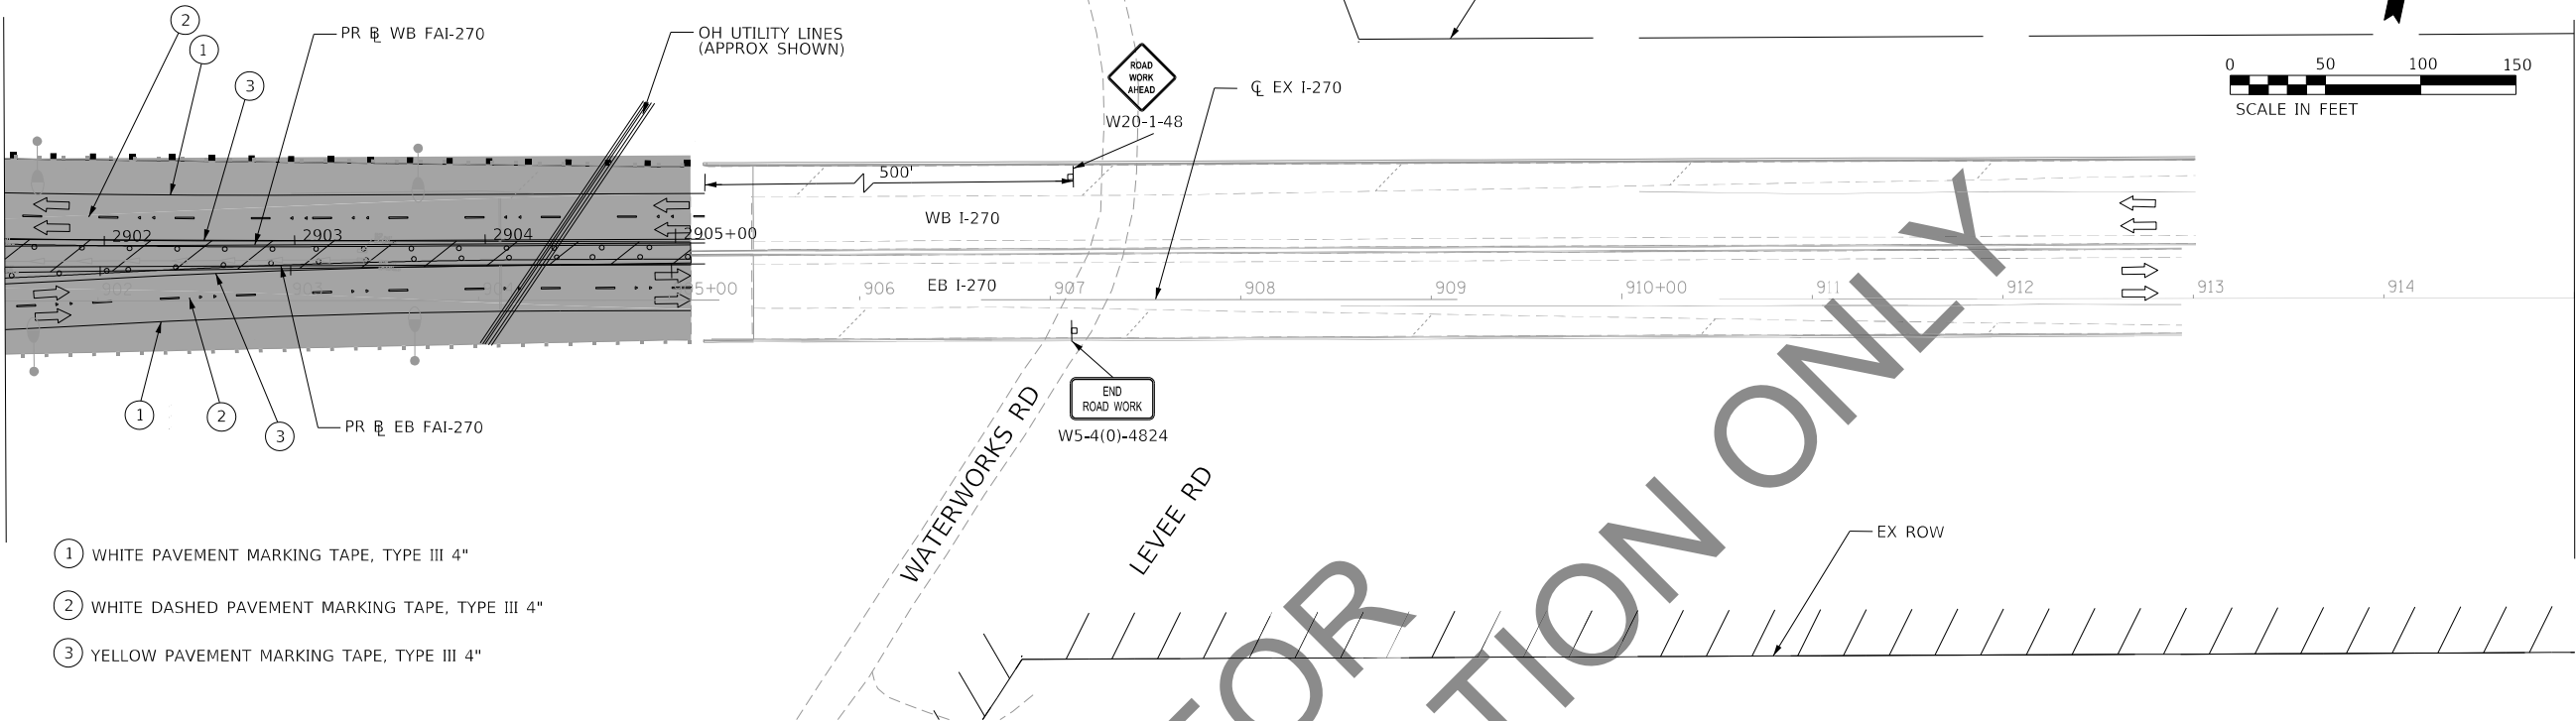

- ① WHITE PAVEMENT MARKING TAPE, TYPE III 4"
- ② WHITE DASHED PAVEMENT MARKING TAPE, TYPE III 4"
- ③ YELLOW PAVEMENT MARKING TAPE, TYPE III 4"

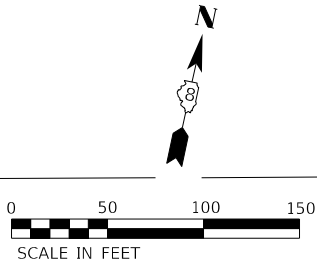

90% FOR REVIEW & INSPECTION ONLY

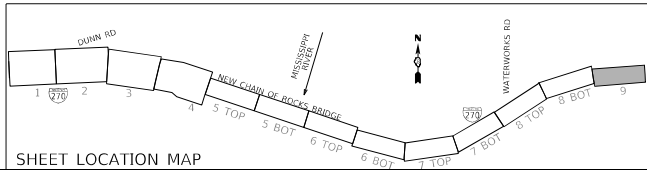

MAINTENANCE OF TRAFFIC LEGEND

COMPLETED CONSTRUCTION

WORK ZONE

TEMPORARY PAVEMENT

TEMPORARY PAVEMENT PLACED IN PREVIOUS STAGE

TRAFFIC FLOW

EXISTING/PROPOSED SIGN

TYPE II BARRICADES OR DRUMS WITH BI-DIRECTIONAL STEADY BURN LIGHT AT 50' C-C (TYP.) 25' C-C IN CURVES AND RADII, AND 20' C-C IN TAPERS

TYPE III BARRICADE

TEMPORARY CONCRETE BARRIER

TEMPORARY SHEET PILING

IMPACT ATTENUATOR TL-3

EXISTING/PROPOSED LIGHT POLE

F.A. RTE.	SECTION	COUNTY	TOTAL SHEETS	SHEET NO.
270	60B-1	MADISON	860	131
CONTRACT NO. 76J90				
		ILLINOIS	FED. AID PROJECT	



MODEL: Default
FILE NAME: C:\CS4PDE\9039\45086_15\AD0876B0-shl-mol-PH2C-09.dgn



HORNER SHIFFRIN PARSONS	USER NAME = PWICSS	DESIGNED - RO	REVISED -
		DRAWN - SQ	REVISED -
	PLOT SCALE = 50.0000 ' / in.	CHECKED - JB	REVISED -
	PLOT DATE = 11/12/2021	DATE - 2021/07/27	REVISED -


STATE OF ILLINOIS
DEPARTMENT OF TRANSPORTATION

FAI 270 TRAFFIC CONTROL PLAN
PHASE 2C


SCALE: 1" = 50' SHEET 9 OF 9 SHEETS STA. 1901+50.00 TO STA.

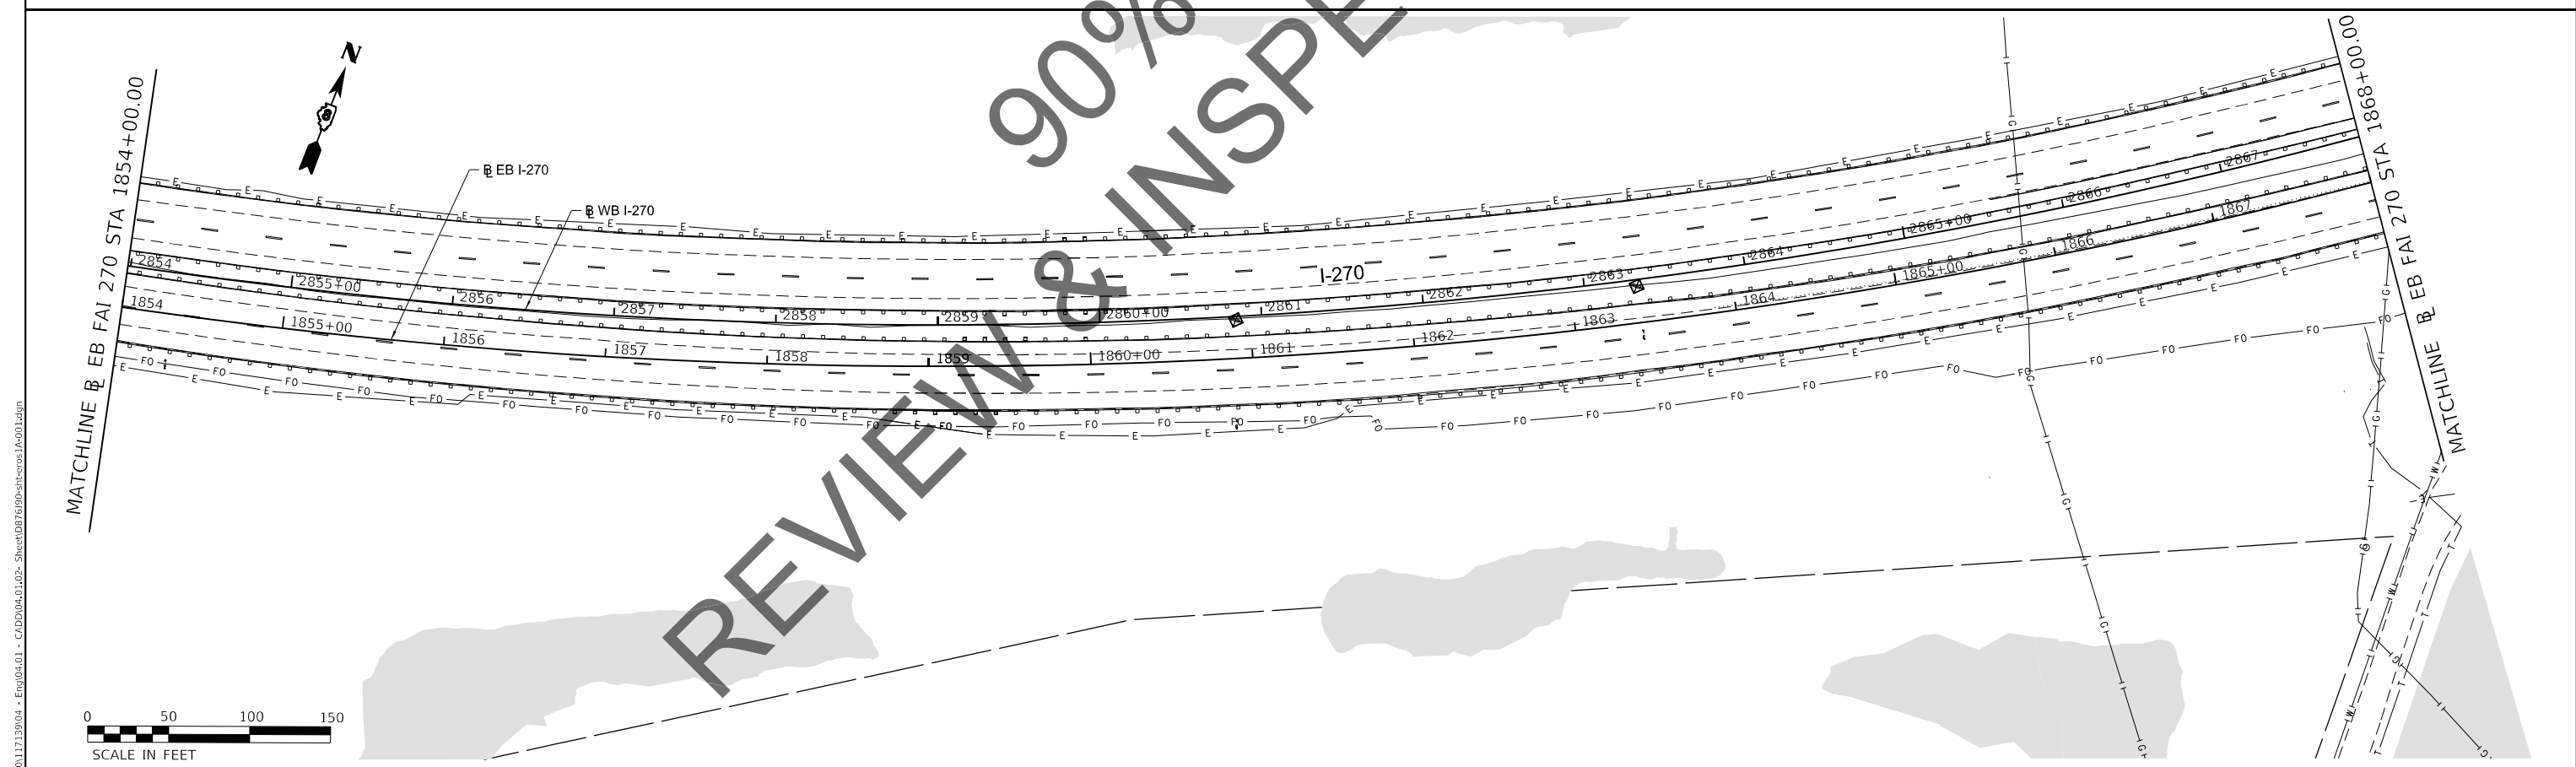
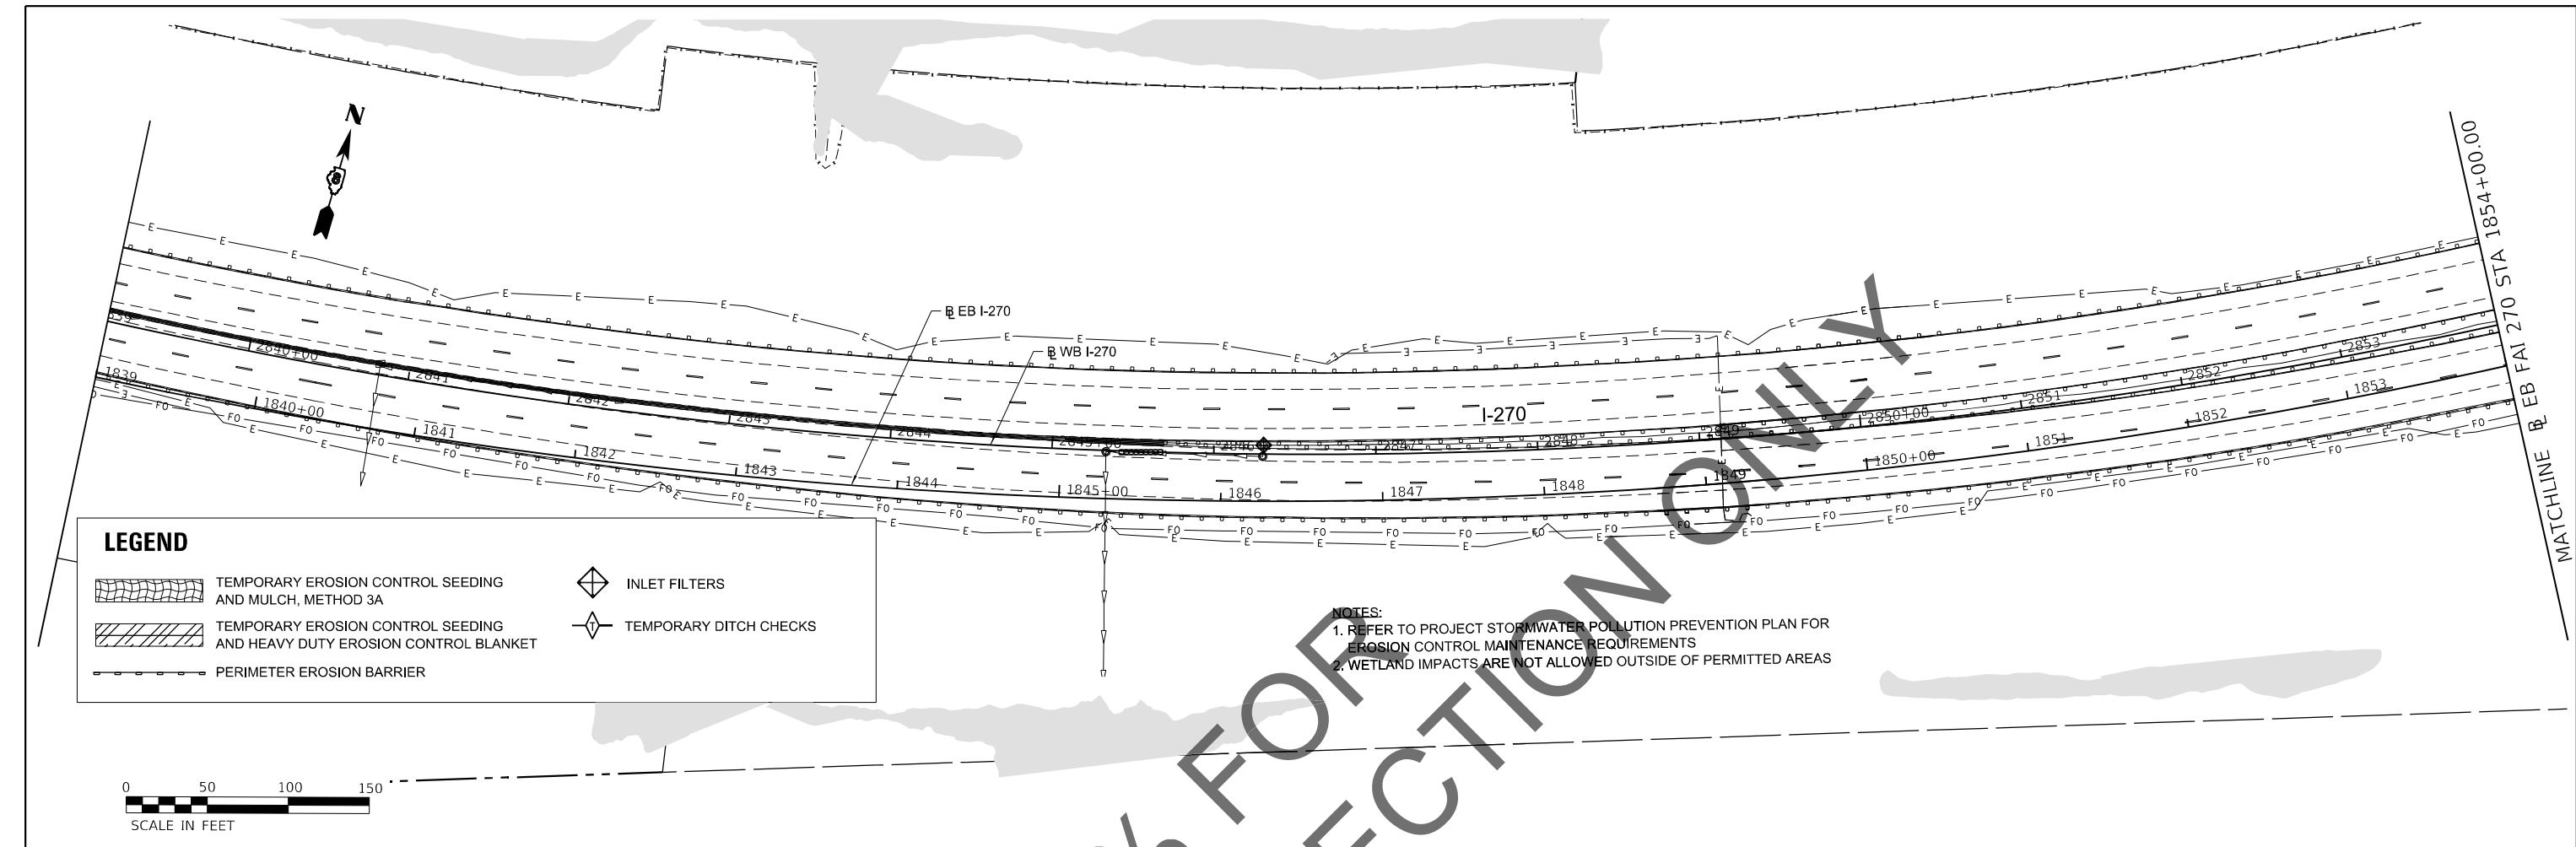


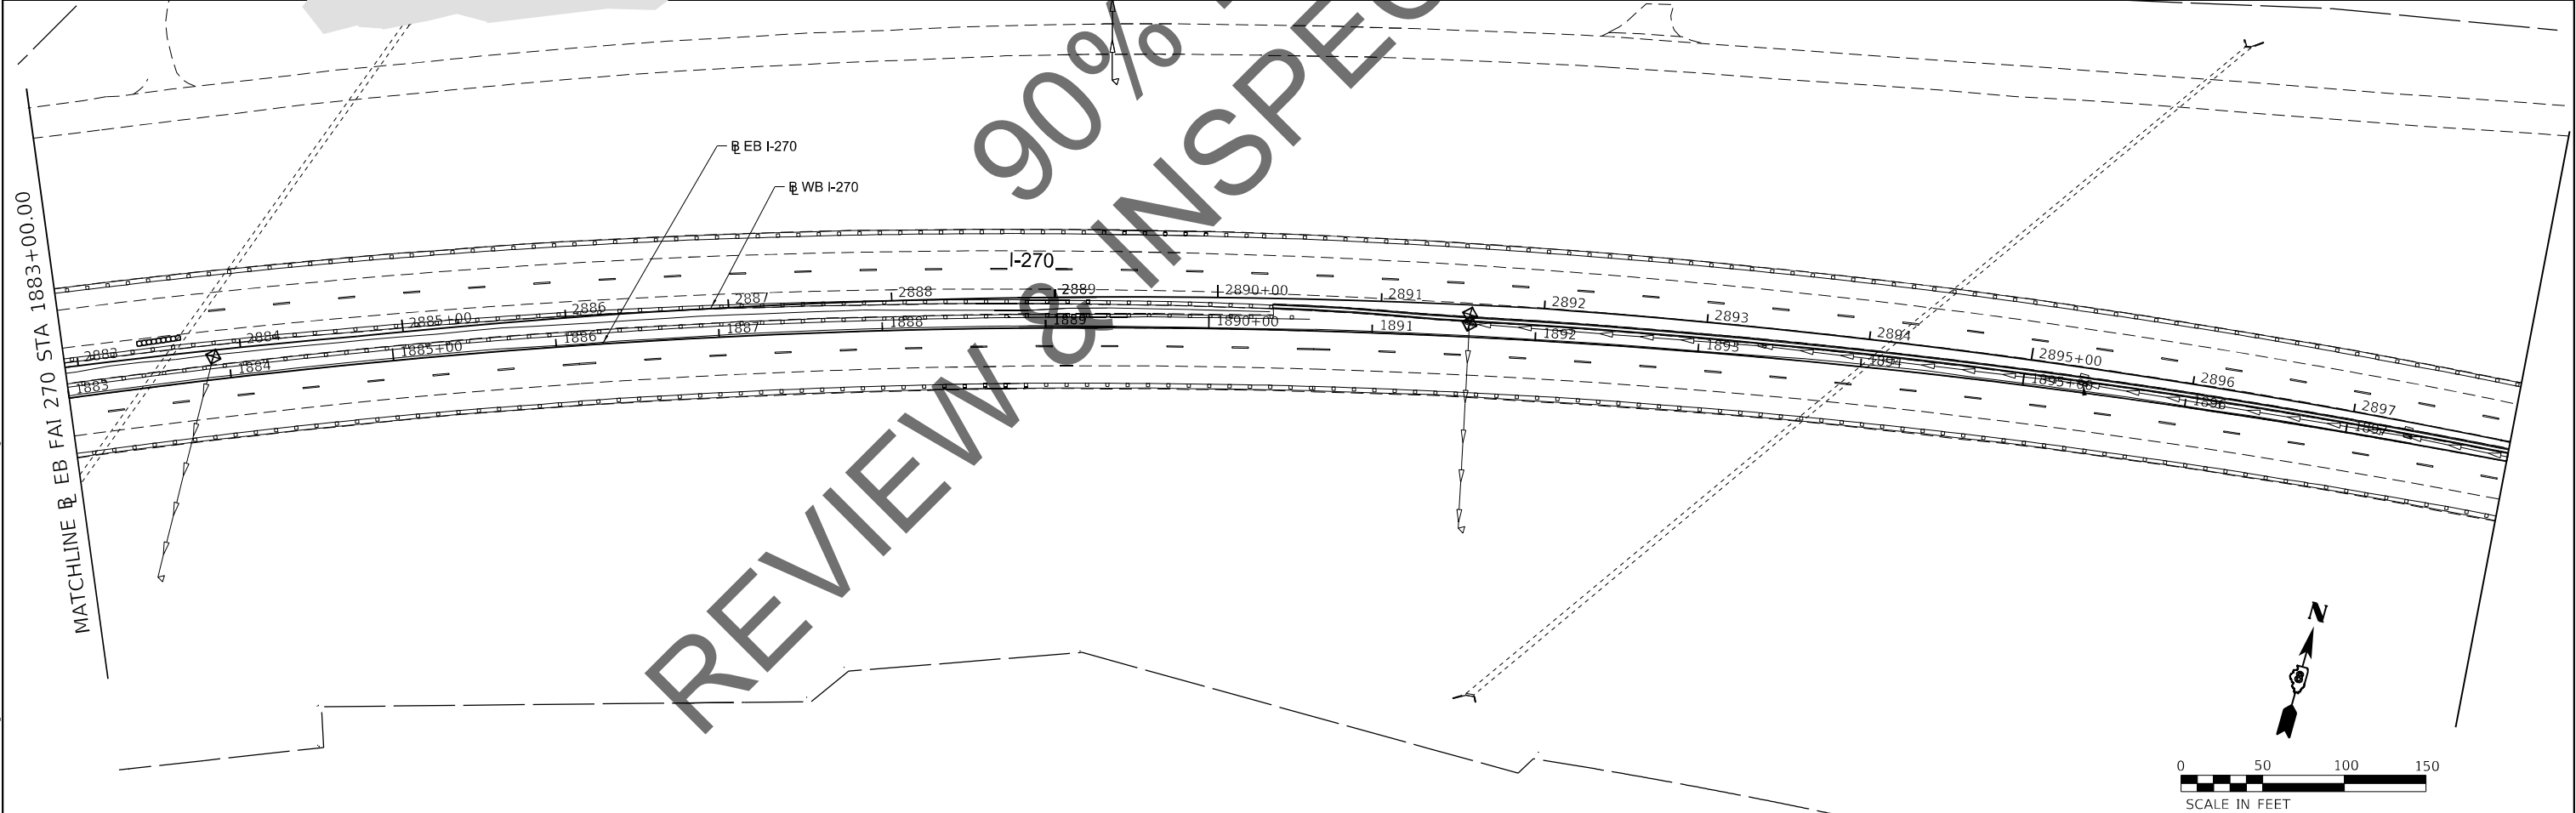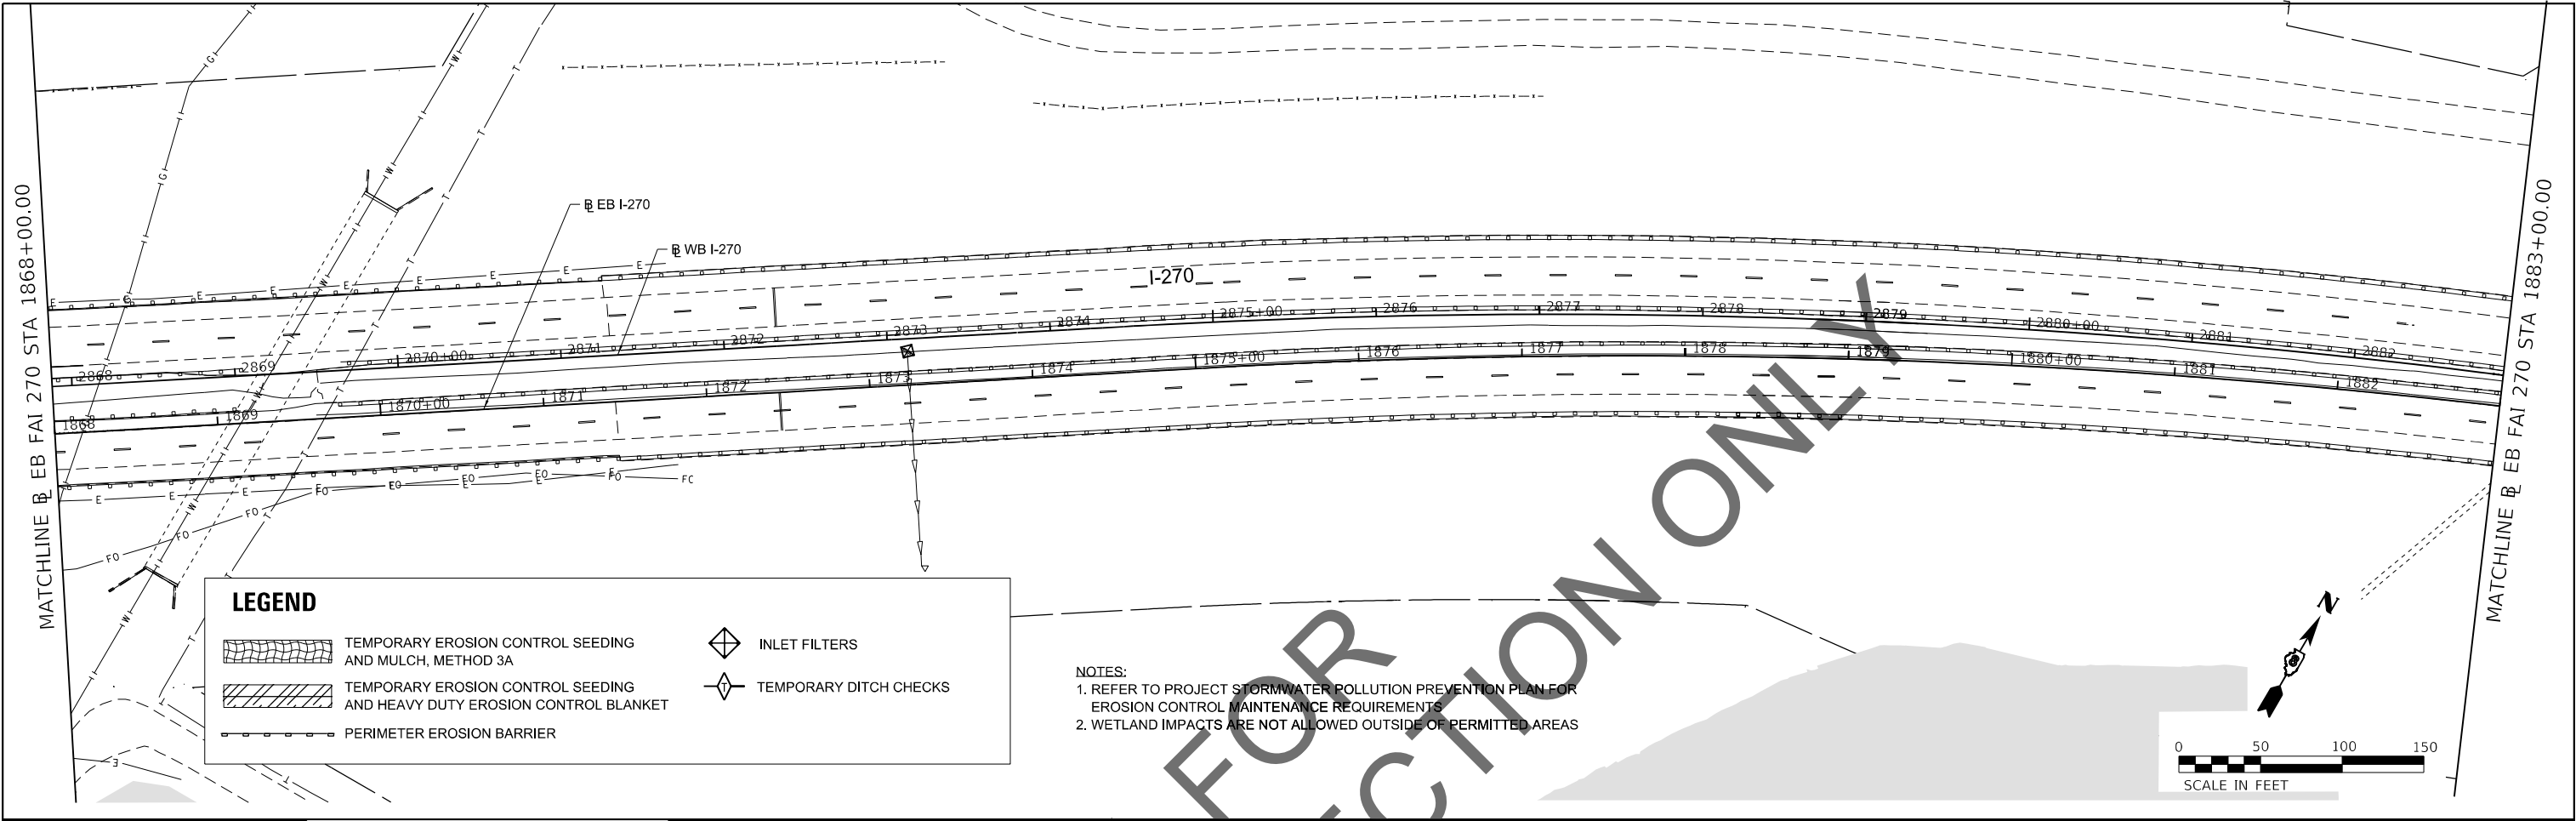

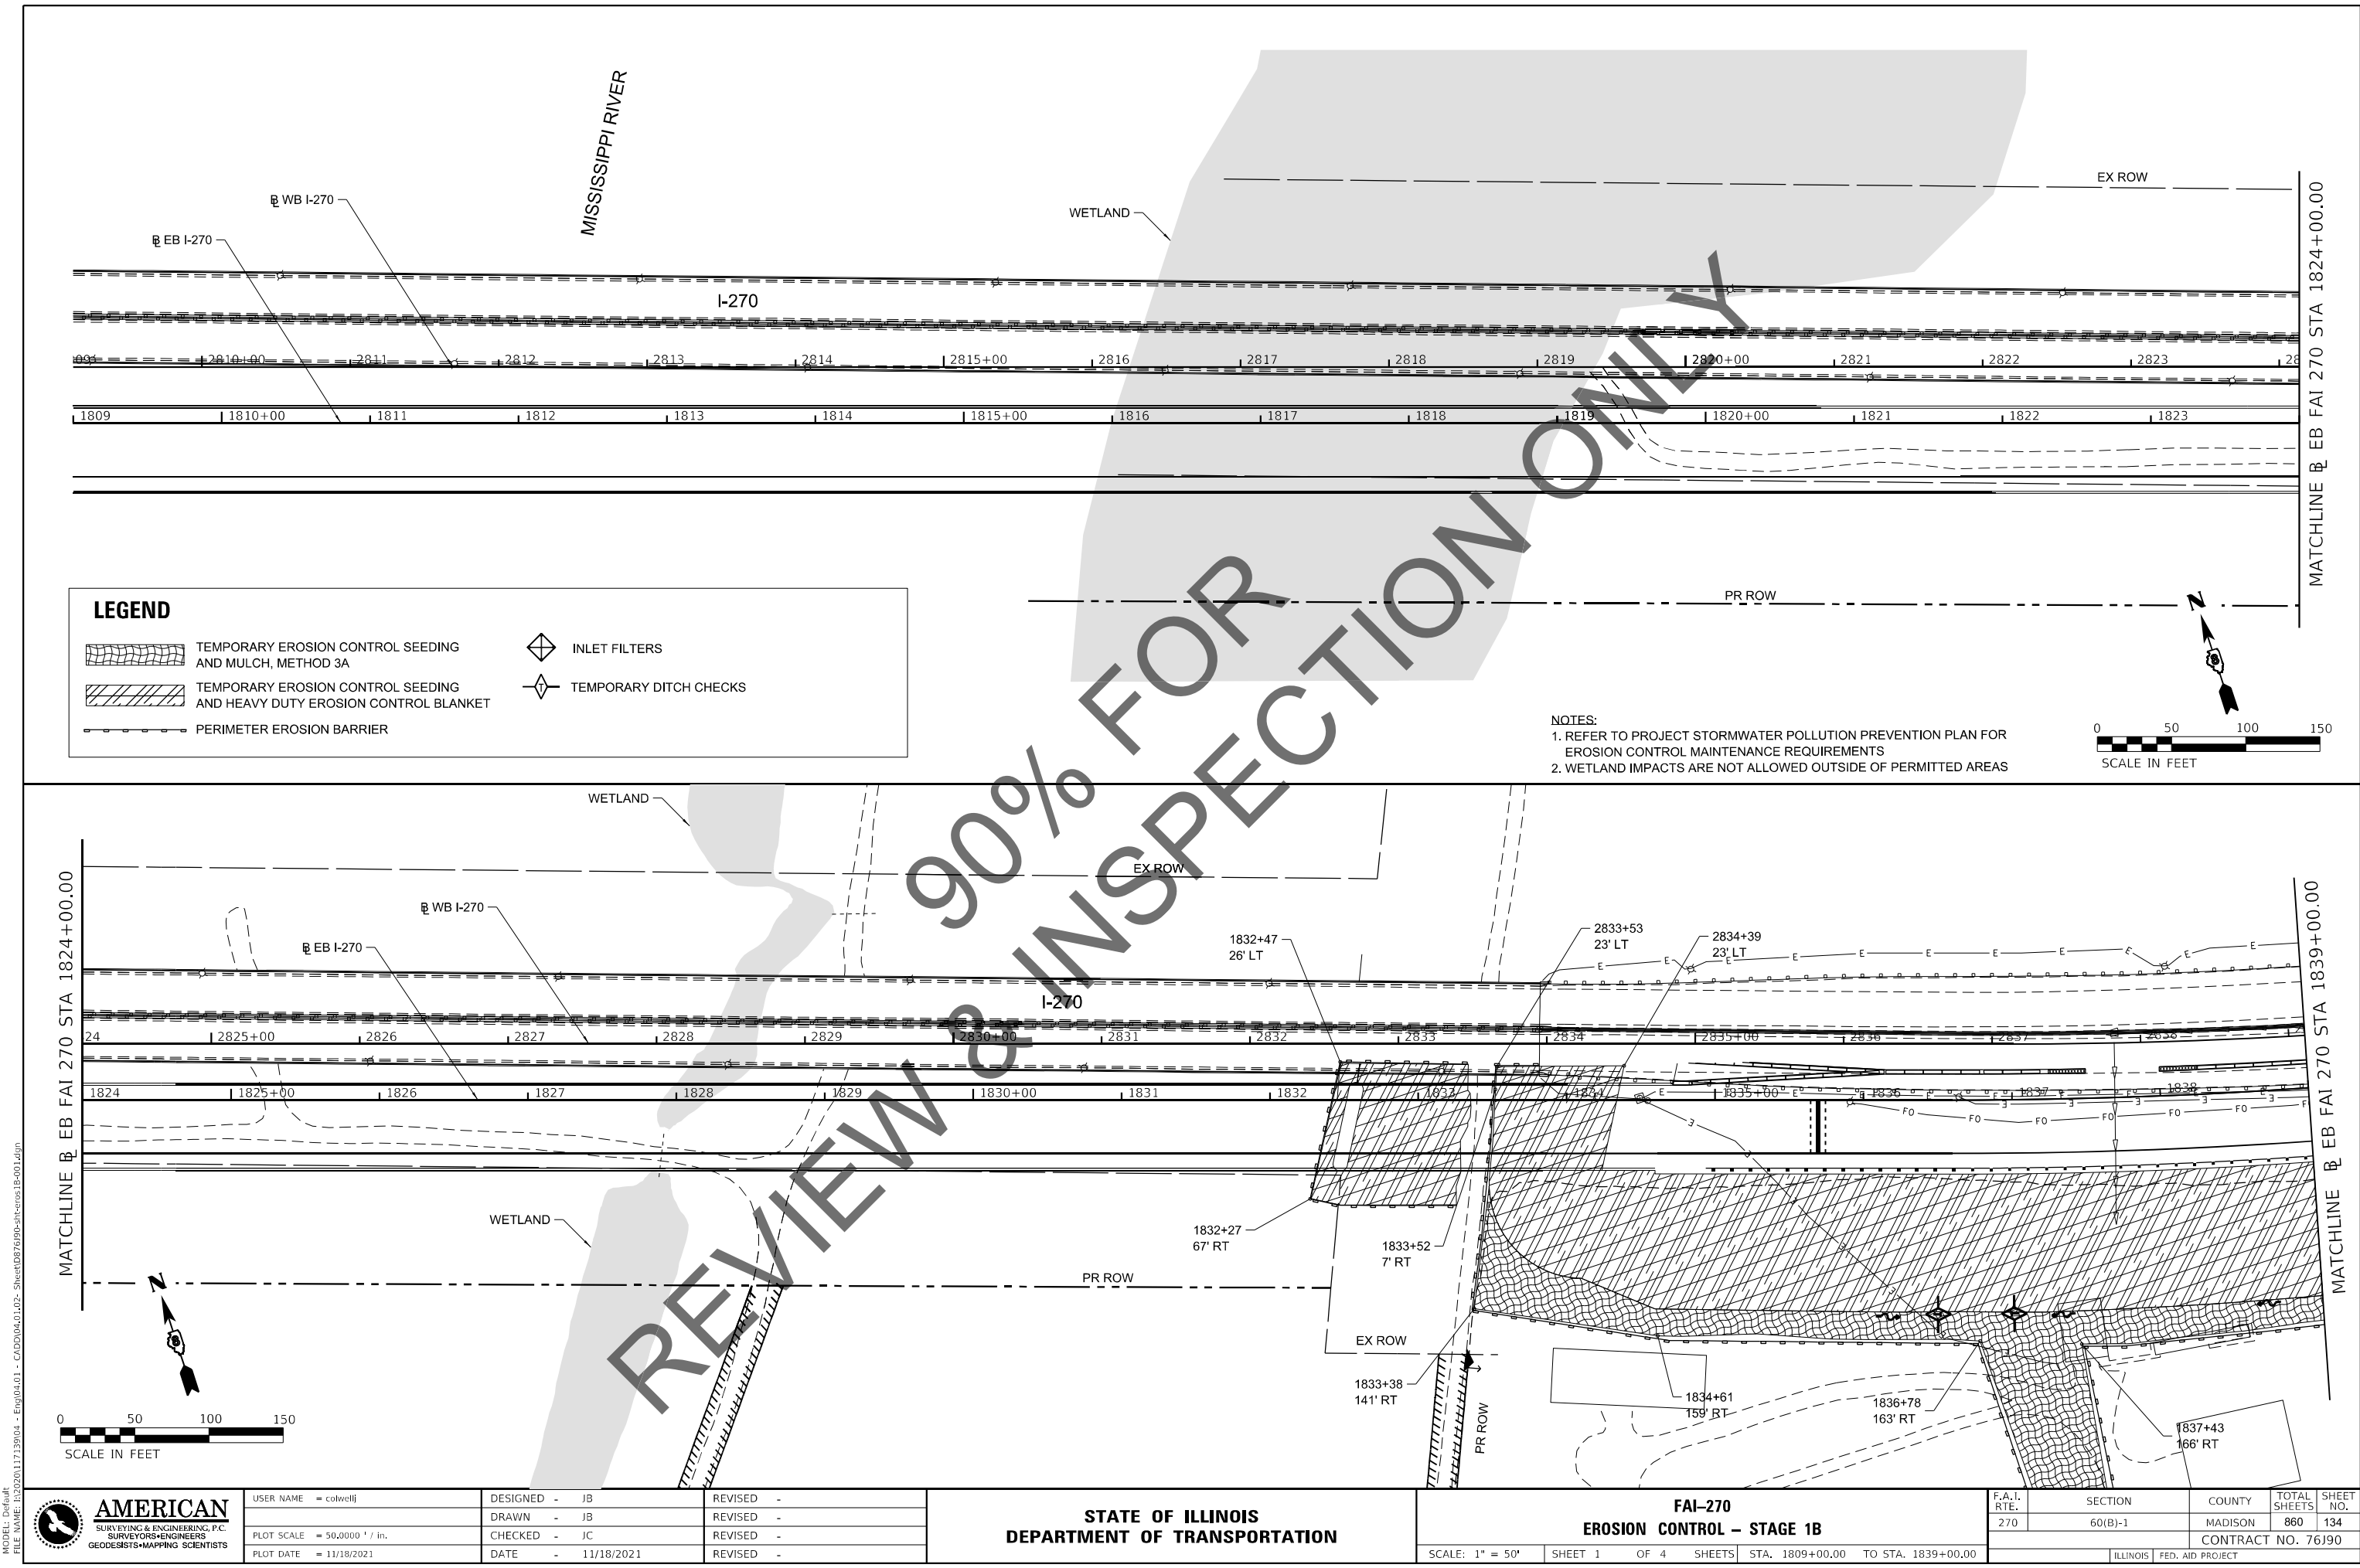

MODEL: Default
FILE NAME: 10202011713904 - Erog04.01 - CADD04.01.02 - Sheet087690-shr-eas19-c01.dgn

 	USER NAME = colwellj		DESIGNED - JB	REVISED -	STATE OF ILLINOIS DEPARTMENT OF TRANSPORTATION	FAI-270 EROSION CONTROL - STAGE 1B		F.A.I. RTE. 270	SECTION 60(B)-1	COUNTY MADISON	TOTAL SHEETS 860	SHEET NO. 134
	PLOT SCALE = 50.0000 ' / in.		DRAWN - JB	REVISED -		SCALE: 1" = 50'		CONTRACT NO. 76J90				
	PLOT DATE = 11/18/2021		CHECKED - JC	REVISED -		SHEET 1 OF 4 SHEETS		STA. 1809+00.00 TO STA. 1839+00.00		ILLINOIS FED. AID PROJECT		
			DATE - 11/18/2021	REVISED -								

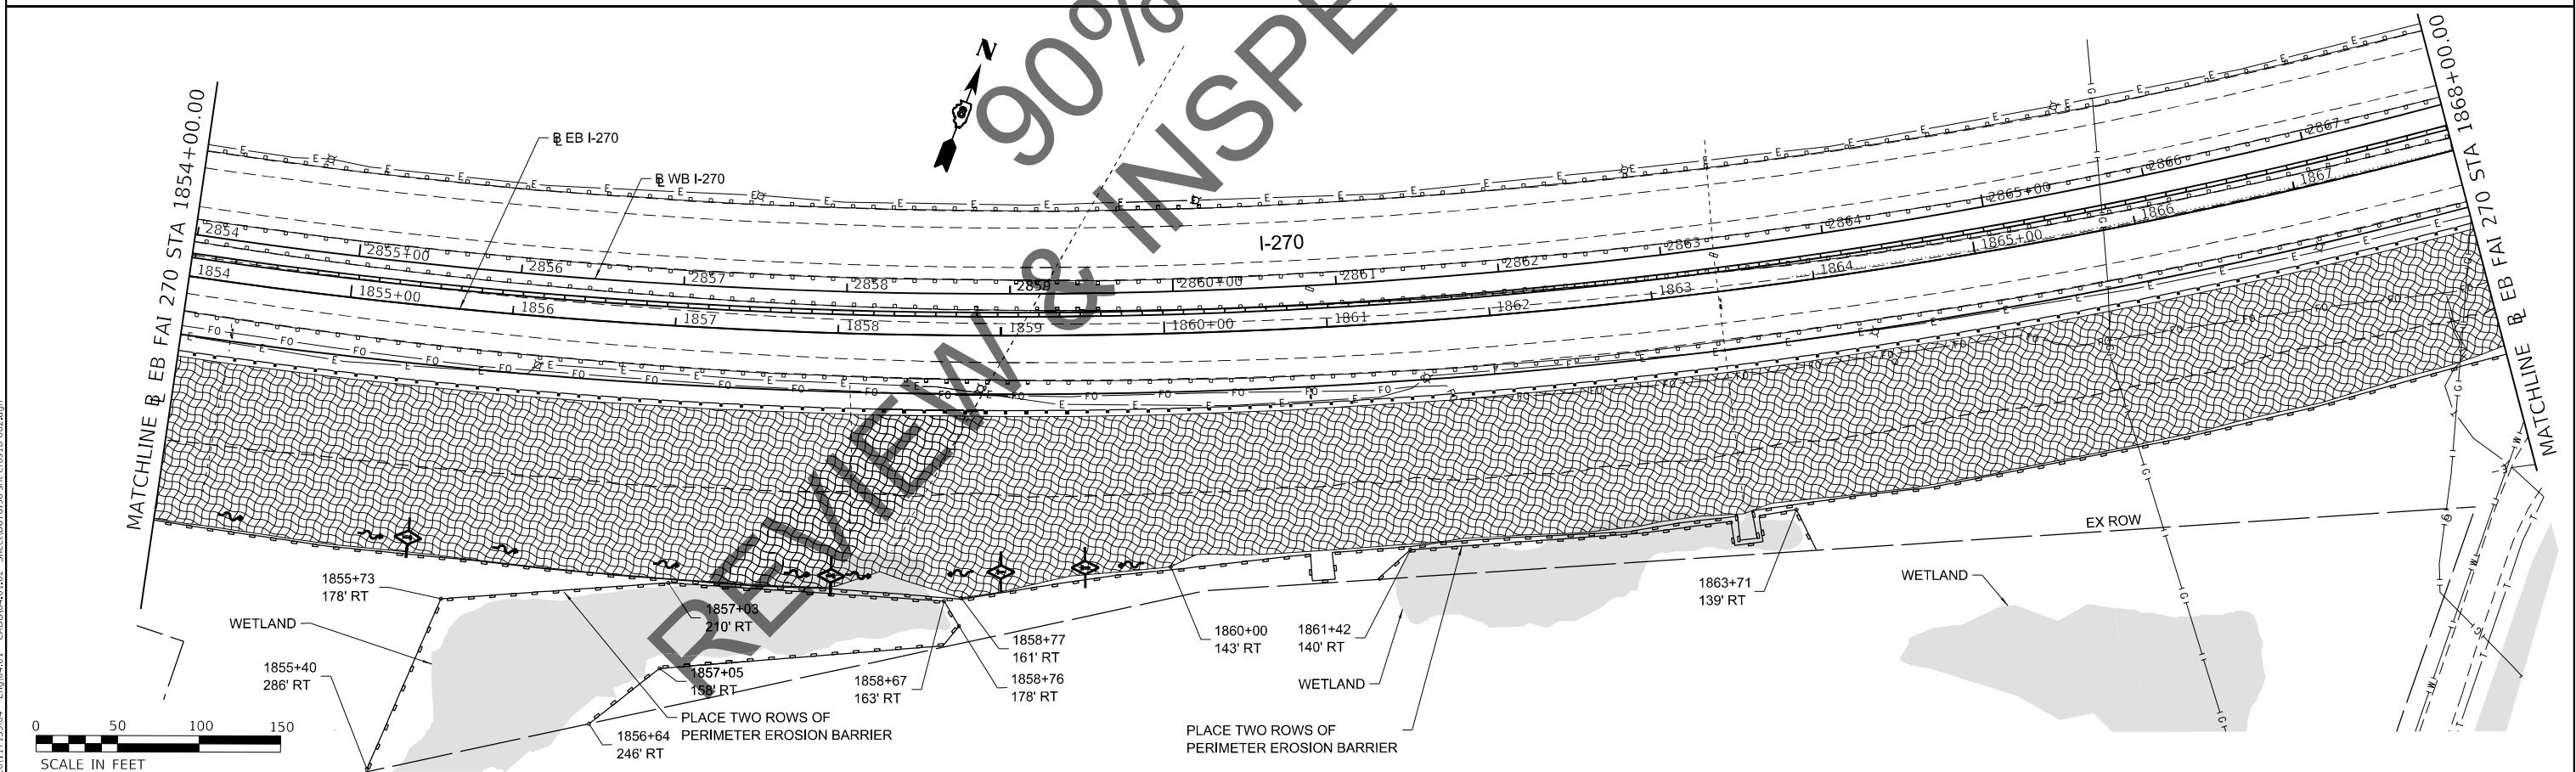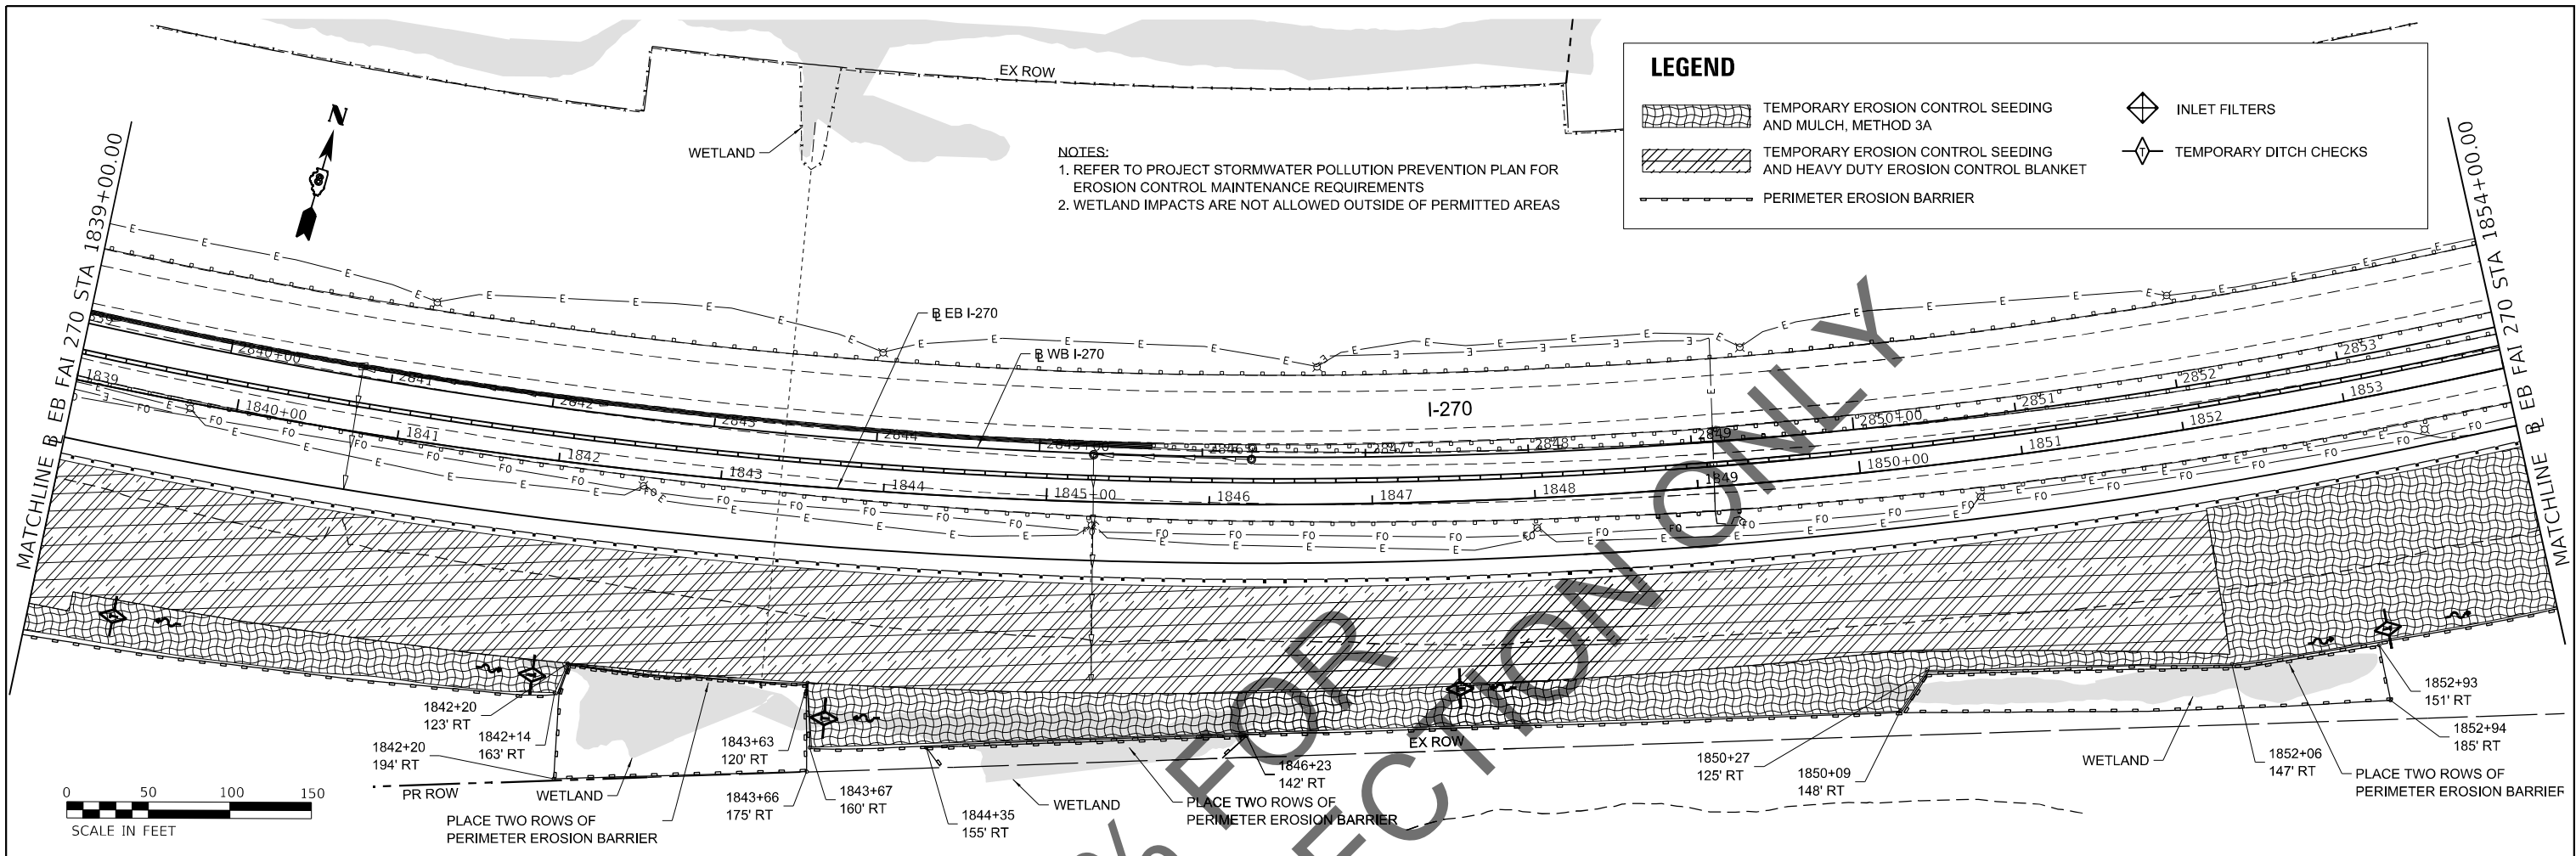

MODEL: Defauld
FILE NAME: 101202011713904 - Eng\04.01 - CADD\04.01.02 - Sheet\087600-shr-eros18-002.dgn





USER NAME = colwellj	DESIGNED JC	REVISED -
DRAWN JB	REVIS	-
PLOT SCALE = 50,0000 ' / in.	CHECKED JC	REVISED -
PLOT DATE = 11/18/2021	DATE 11/18/21	REVISED -

STATE OF ILLINOIS
DEPARTMENT OF TRANSPORTATION

FAI-270
EROSION CONTROL - STAGE 1B

SCALE: 1" = 50' SHEET 2 OF 4 SHEETS STA. 1839+00.00 TO STA. 1868+00.00

F.A.I. RTE.	SECTION	COUNTY	TOTAL SHEETS	SHEET NO.
270	60(B)-1	MADISON	860	135
CONTRACT NO. 76J90				
ILLINOIS FED. AID PROJECT				

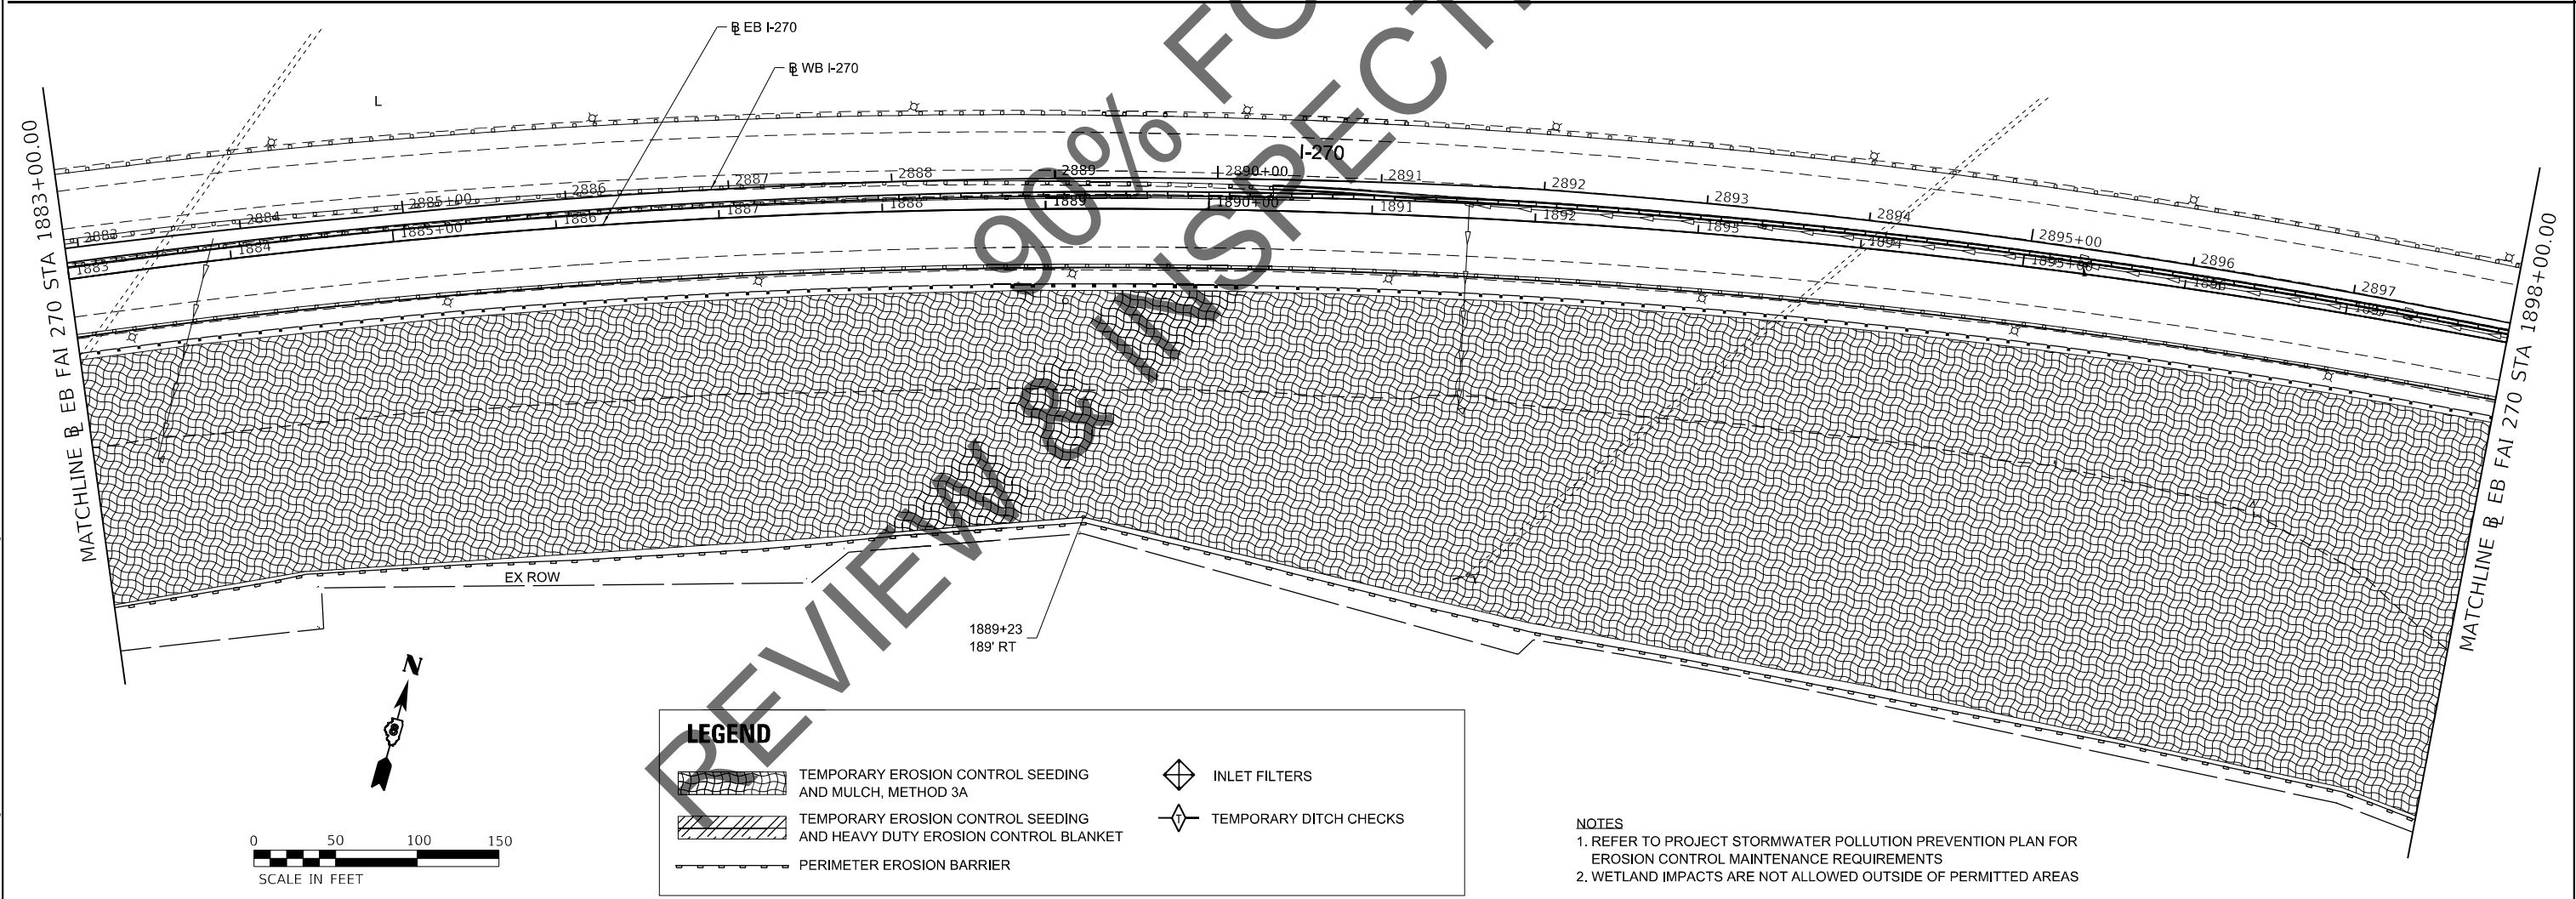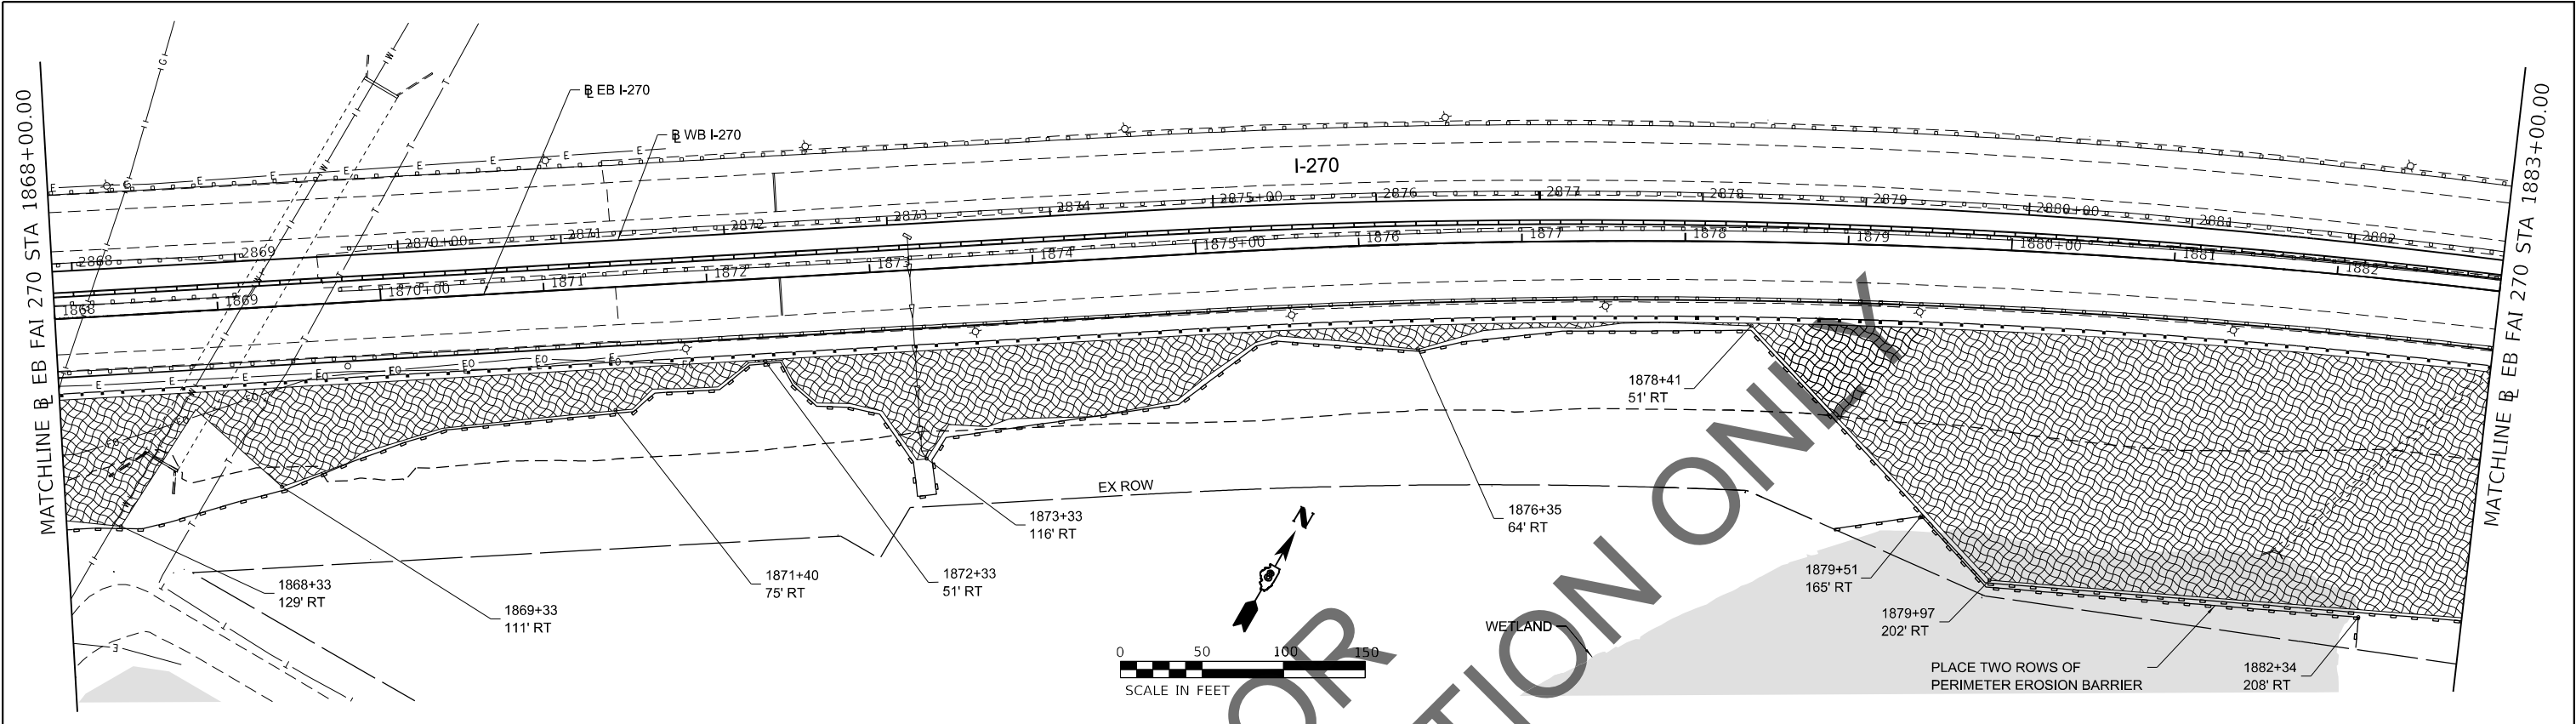

LEGEND

TEMPORARY EROSION CONTROL SEEDING AND MULCH, METHOD 3A

TEMPORARY EROSION CONTROL SEEDING AND HEAVY DUTY EROSION CONTROL BLANKET


PERIMETER EROSION BARRIER

INLET FILTERS



TEMPORARY DITCH CHECKS

NOTES
1. REFER TO PROJECT STORMWATER POLLUTION PREVENTION PLAN FOR EROSION CONTROL MAINTENANCE REQUIREMENTS
2. WETLAND IMPACTS ARE NOT ALLOWED OUTSIDE OF PERMITTED AREAS

MODEL: D:\draft
FILE NAME: 10202011713904 - Eng\04.01 - CADD\04.01.02 - Sheet\087600-shr-eros1B-003.dgn

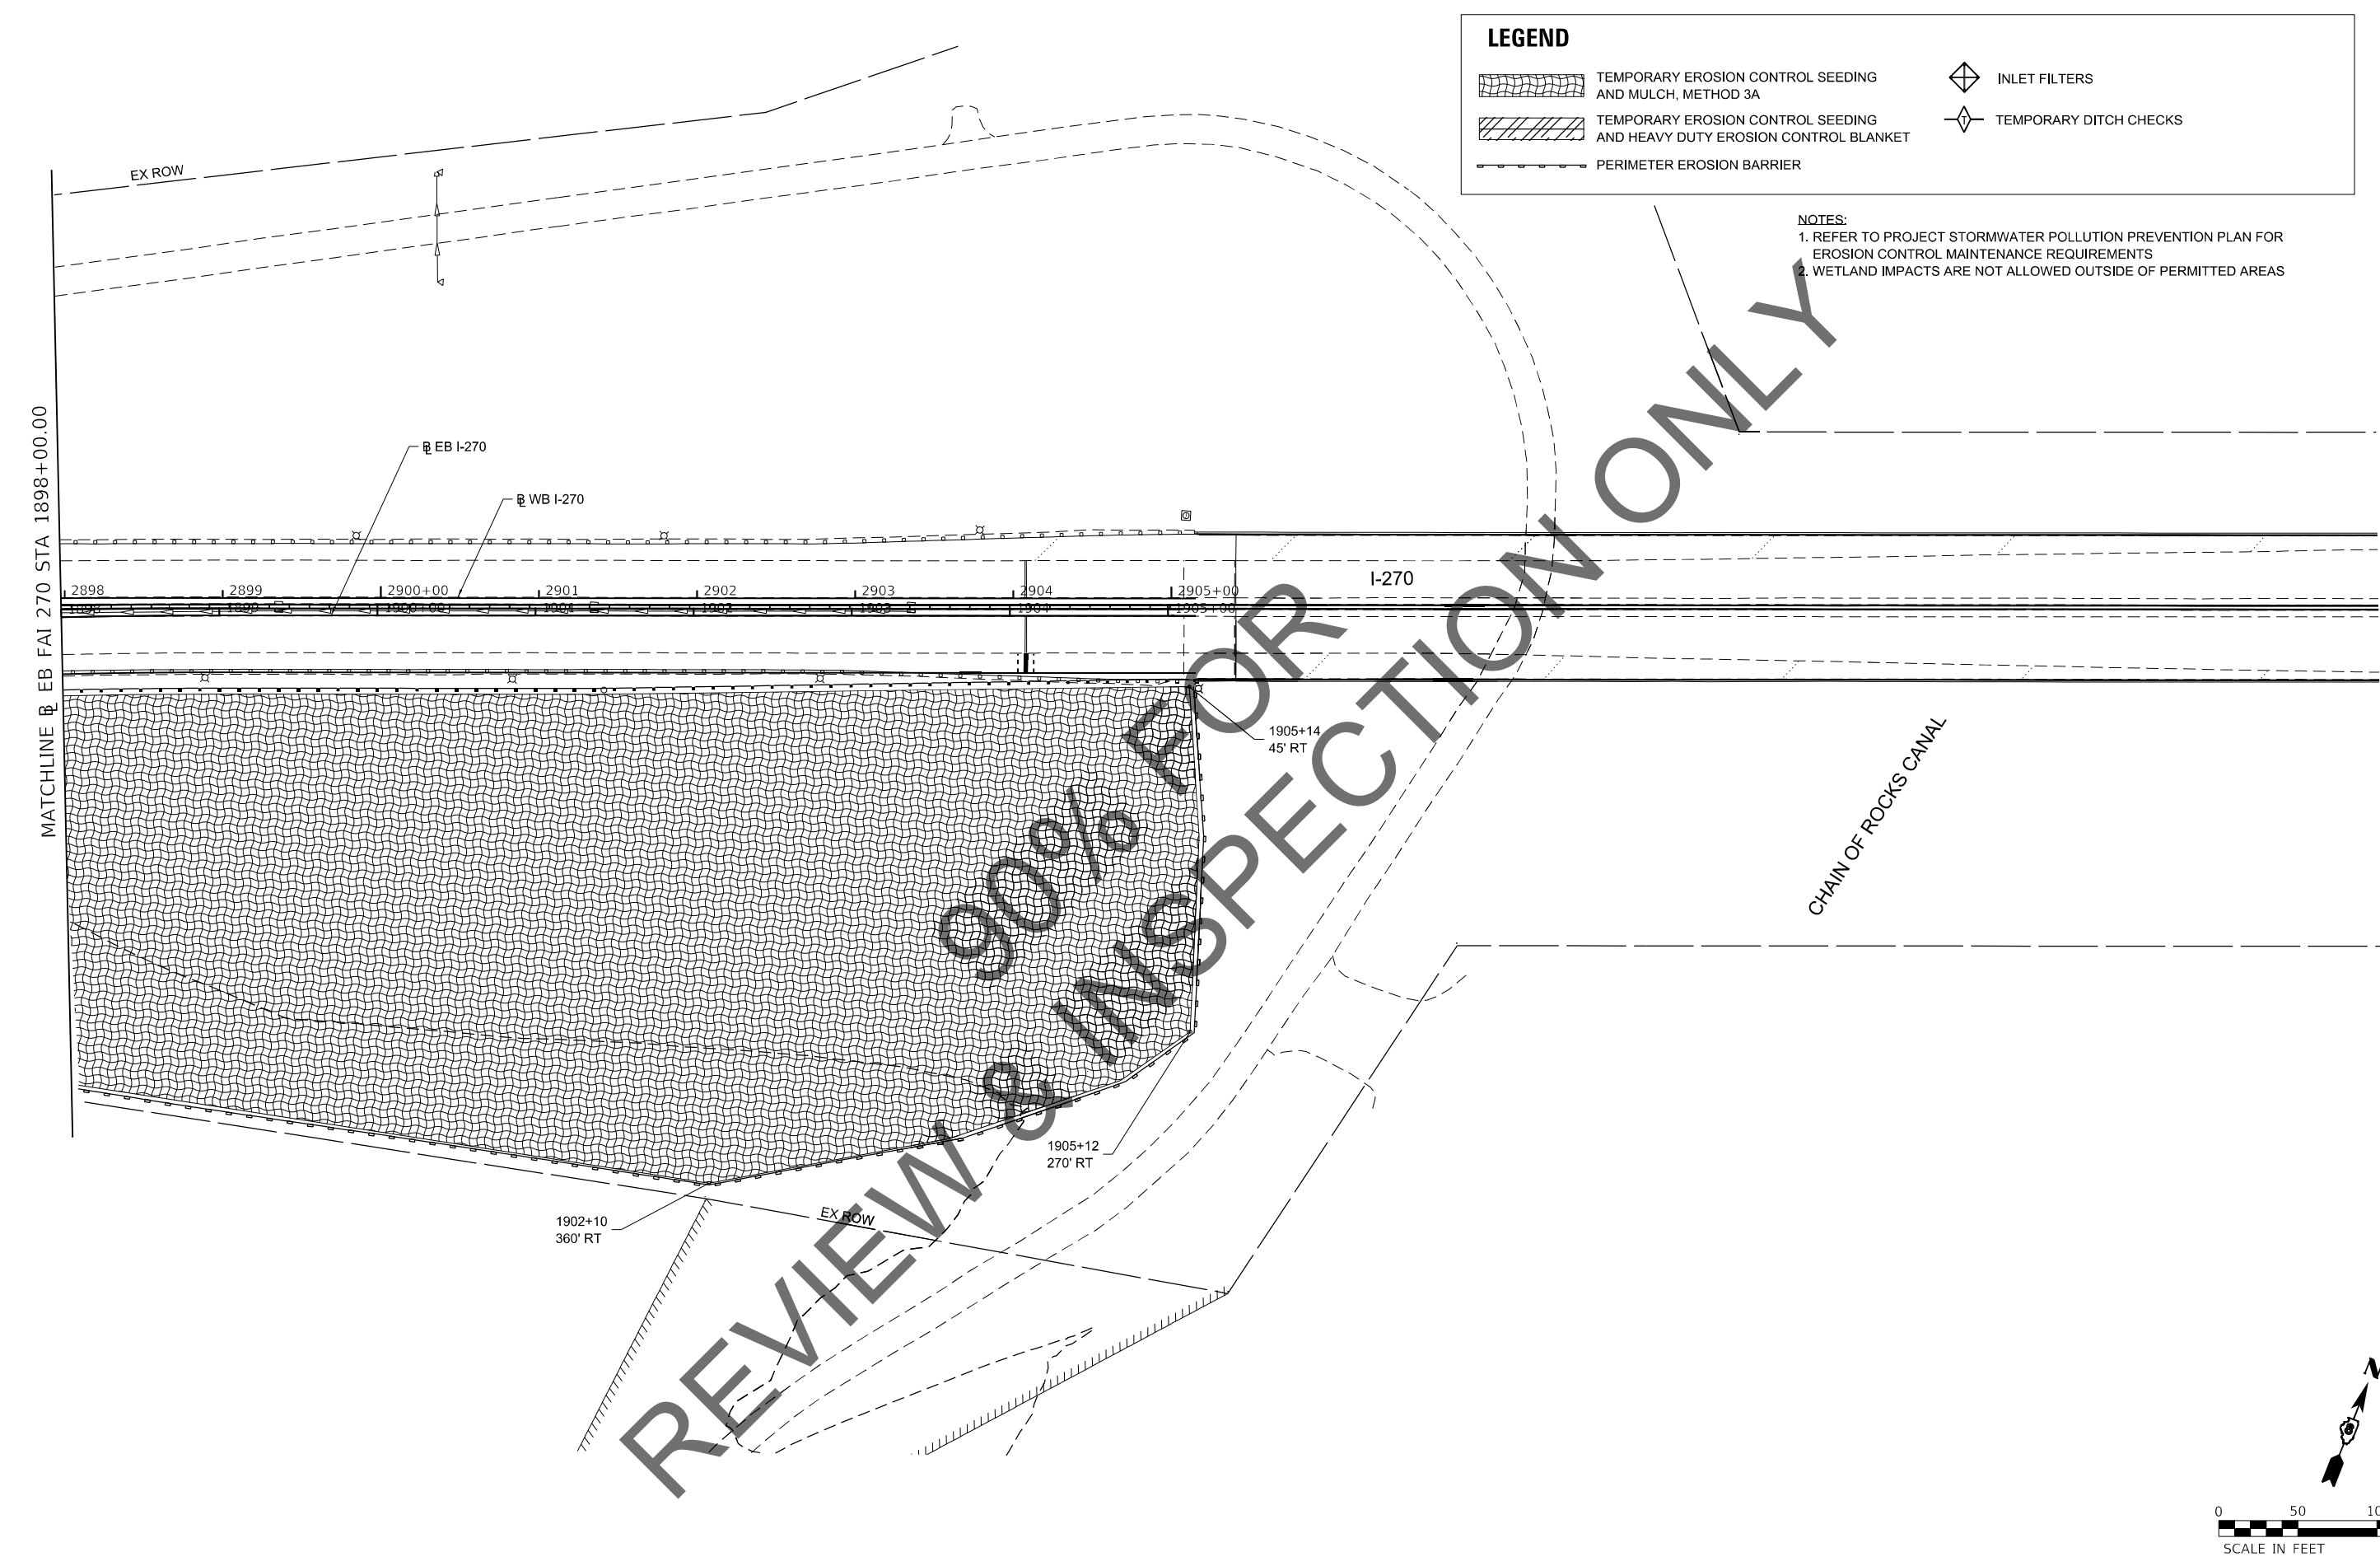

- NOTES:
1. REFER TO PROJECT STORMWATER POLLUTION PREVENTION PLAN FOR EROSION CONTROL MAINTENANCE REQUIREMENTS
 2. WETLAND IMPACTS ARE NOT ALLOWED OUTSIDE OF PERMITTED AREAS

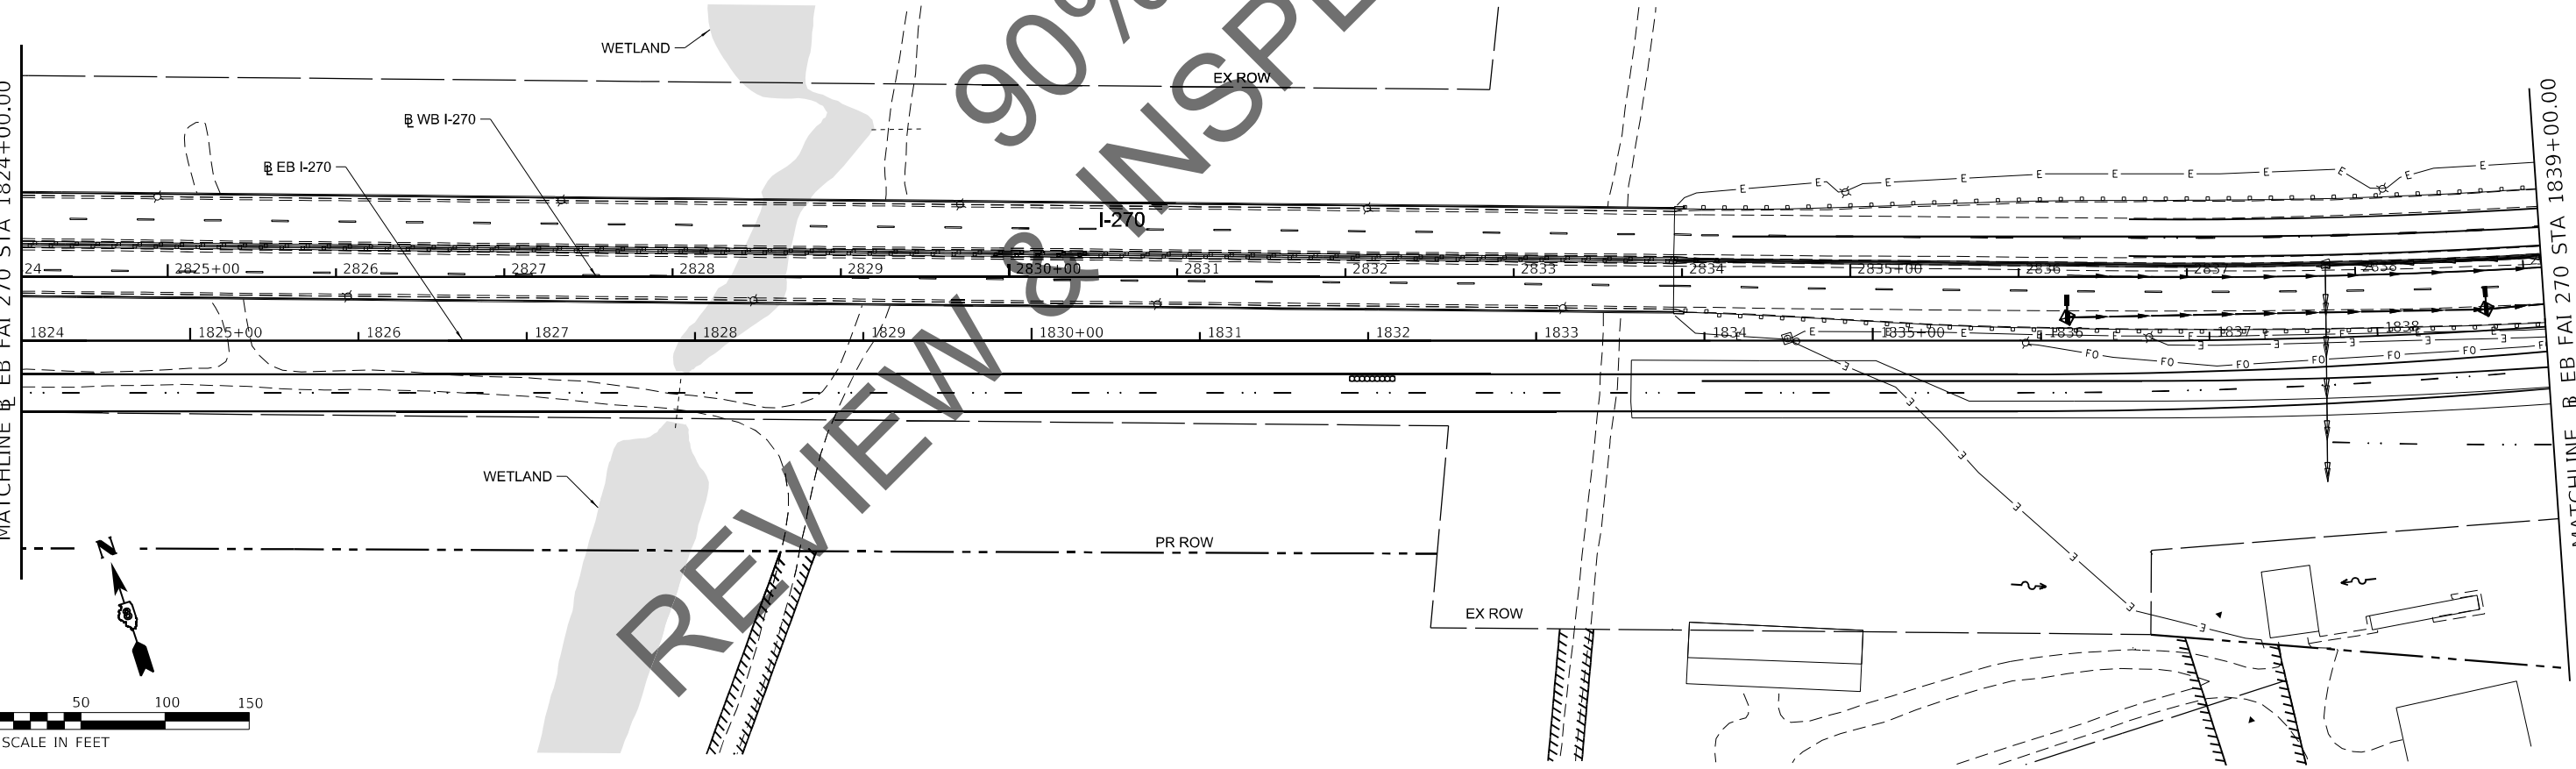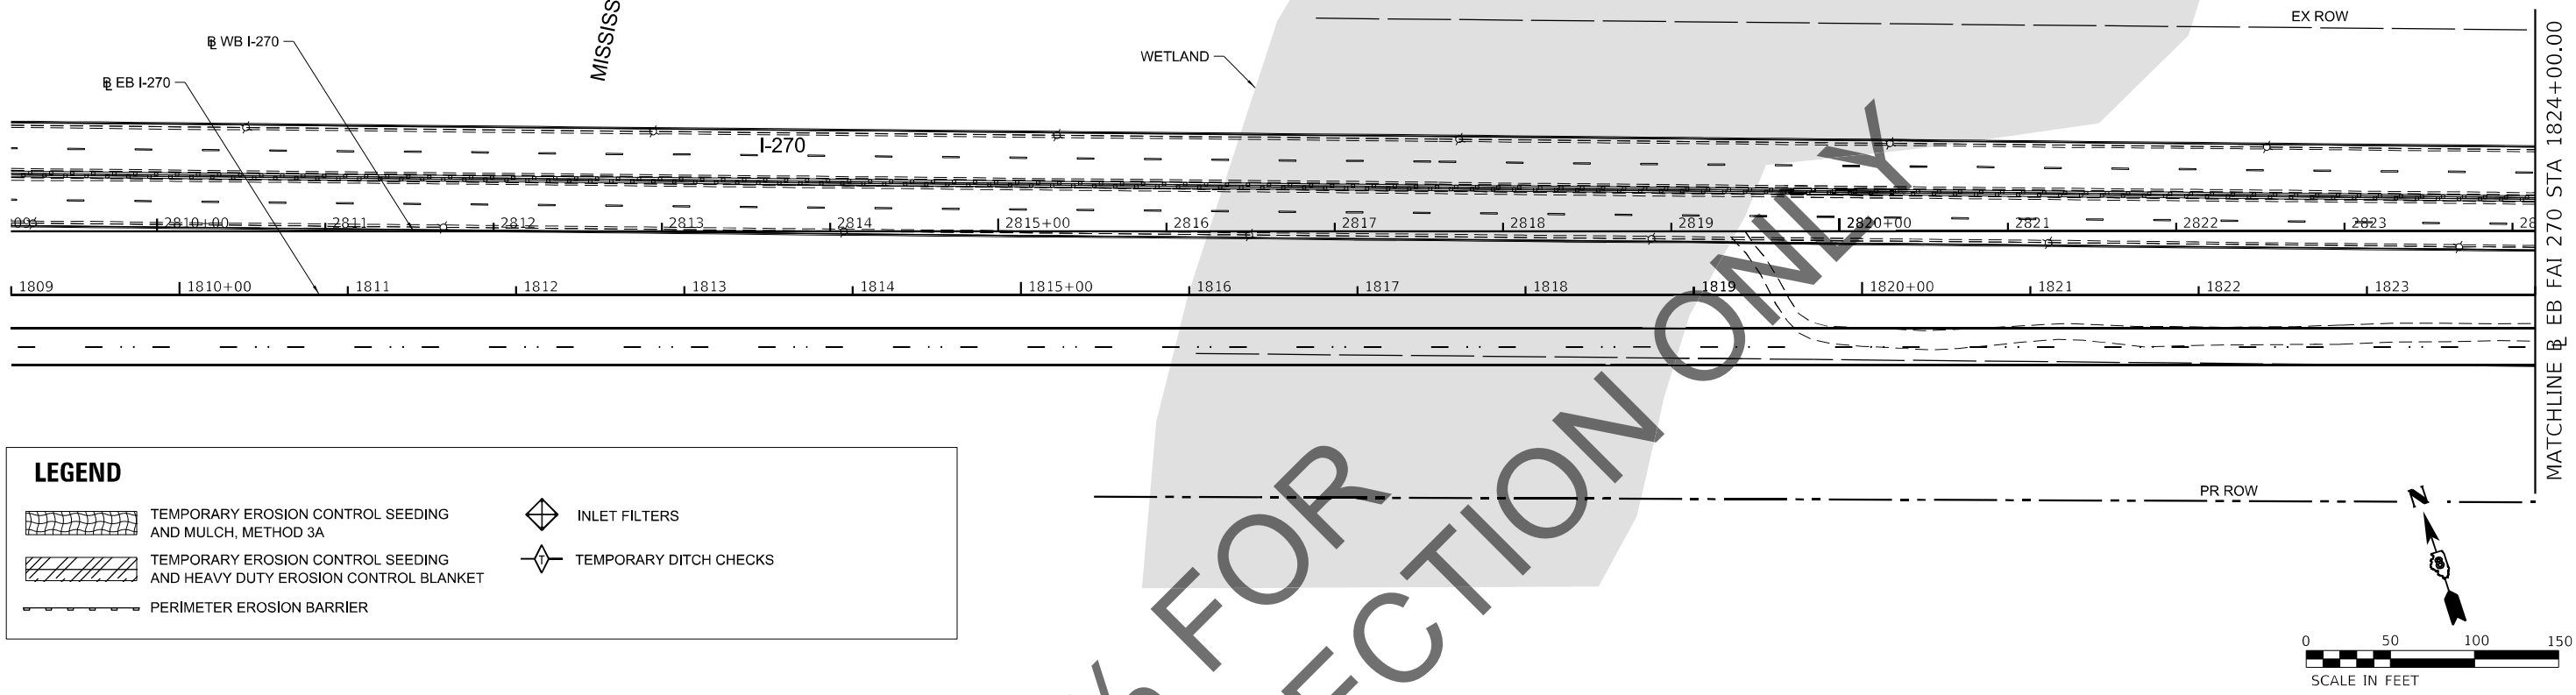

MODEL: Default
FILE NAME: 10302011713904 - Erog04.01 - CADD04.01.02 - Sheet087690-shr-eros.D-001.dgn





USER NAME = colwellj	DESIGNED - JM	REVISED -
	DRAWN - JM	REVISED -
PLOT SCALE = 50.0000 ' / in.	CHECKED - JC	REVISED -
PLOT DATE = 11/18/2021	DATE - 11/18/21	REVISED -


STATE OF ILLINOIS
DEPARTMENT OF TRANSPORTATION

FAI-270
EROSION CONTROL - STAGE 1D

SCALE: 1" = 50' SHEET 1 OF 3 SHEETS STA. 1809+00.00 TO STA. 1839+00.00

F.A.I. RTE.	SECTION	COUNTY	TOTAL SHEETS	SHEET NO.
270	60(B)-1	MADISON	860	138
CONTRACT NO. 76J90				
ILLINOIS FED. AID PROJECT				

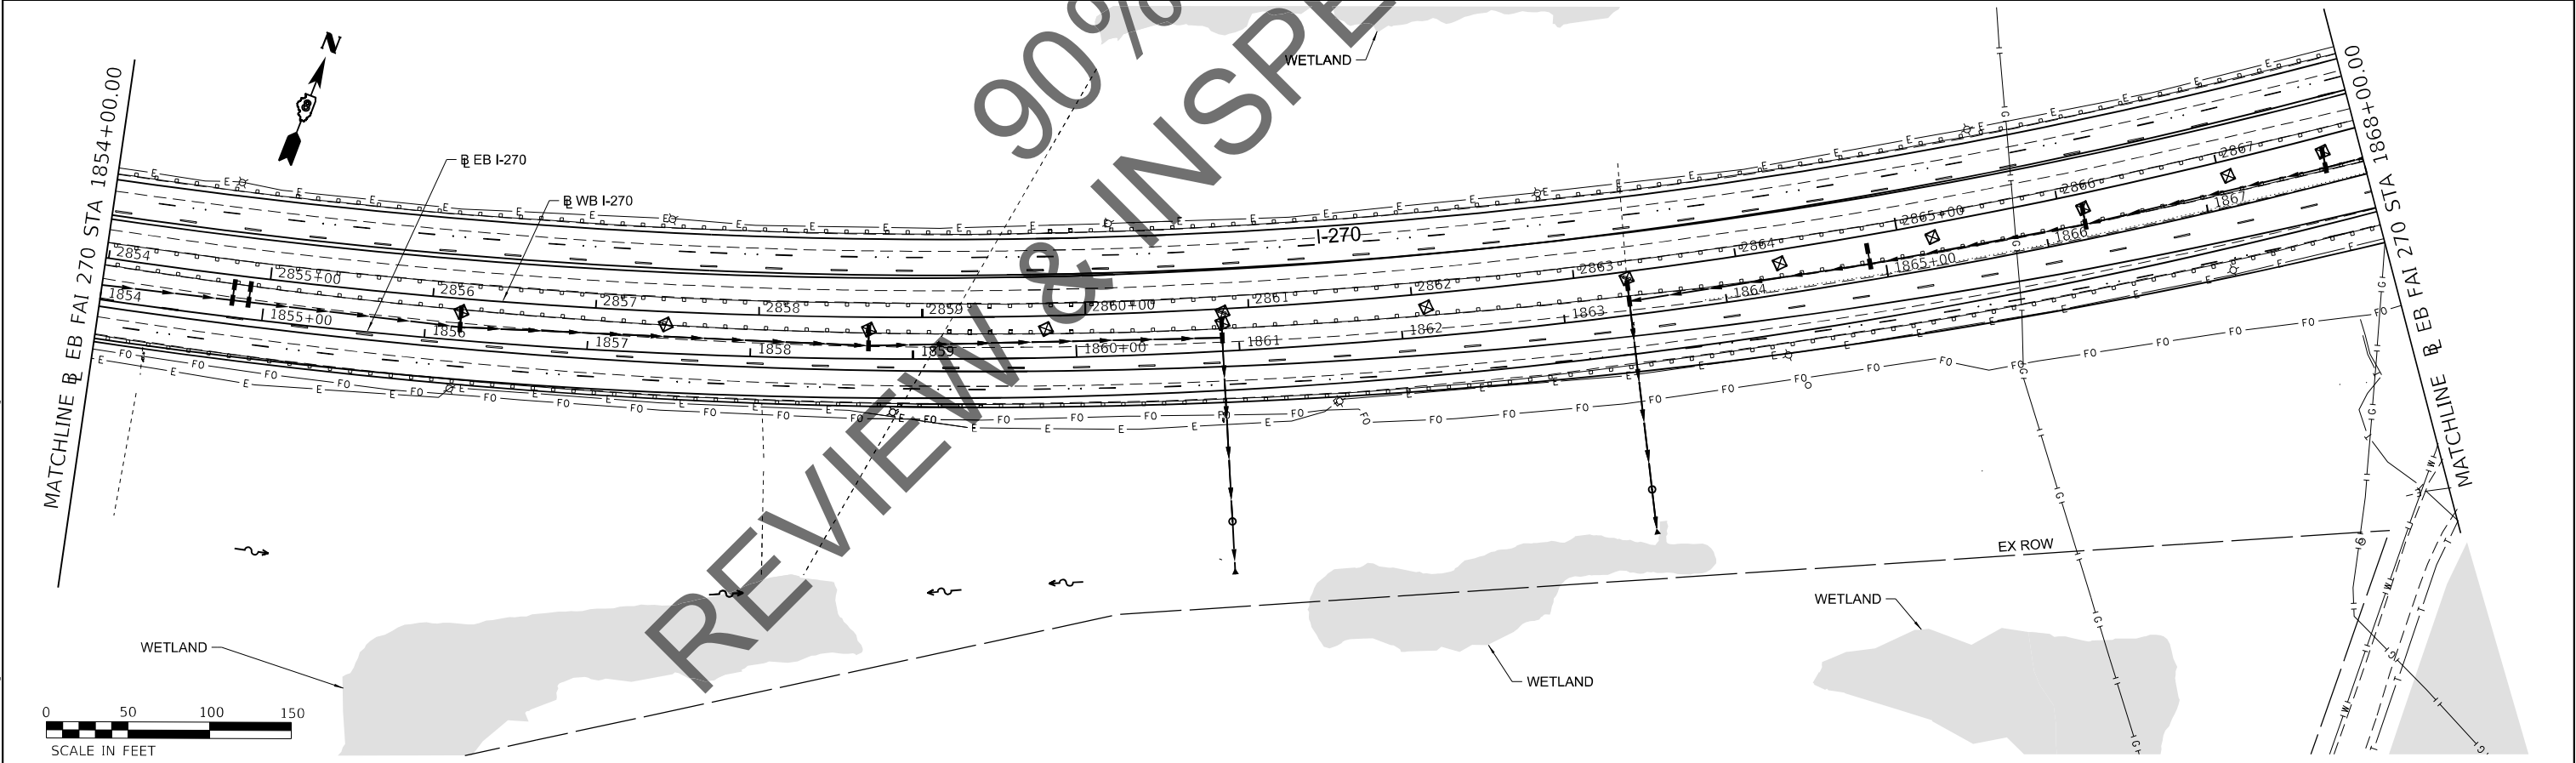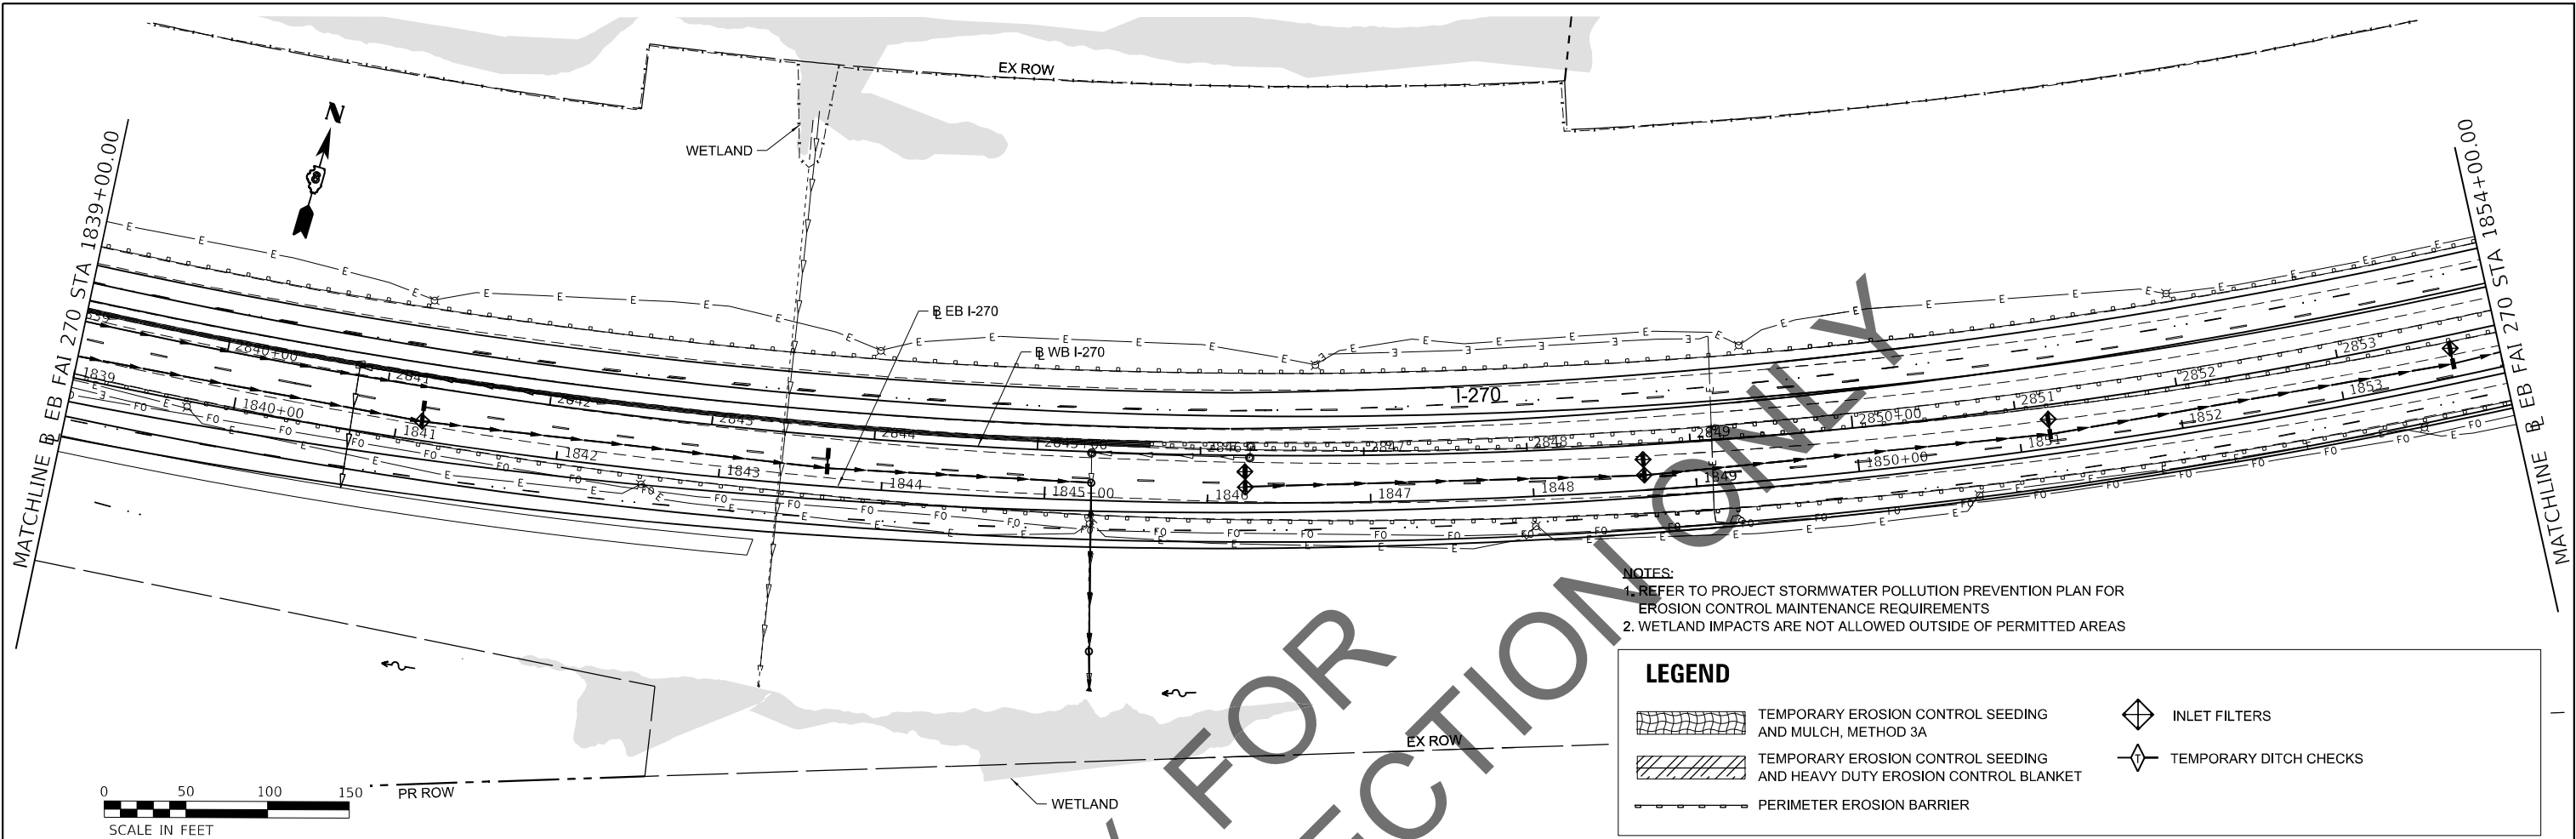

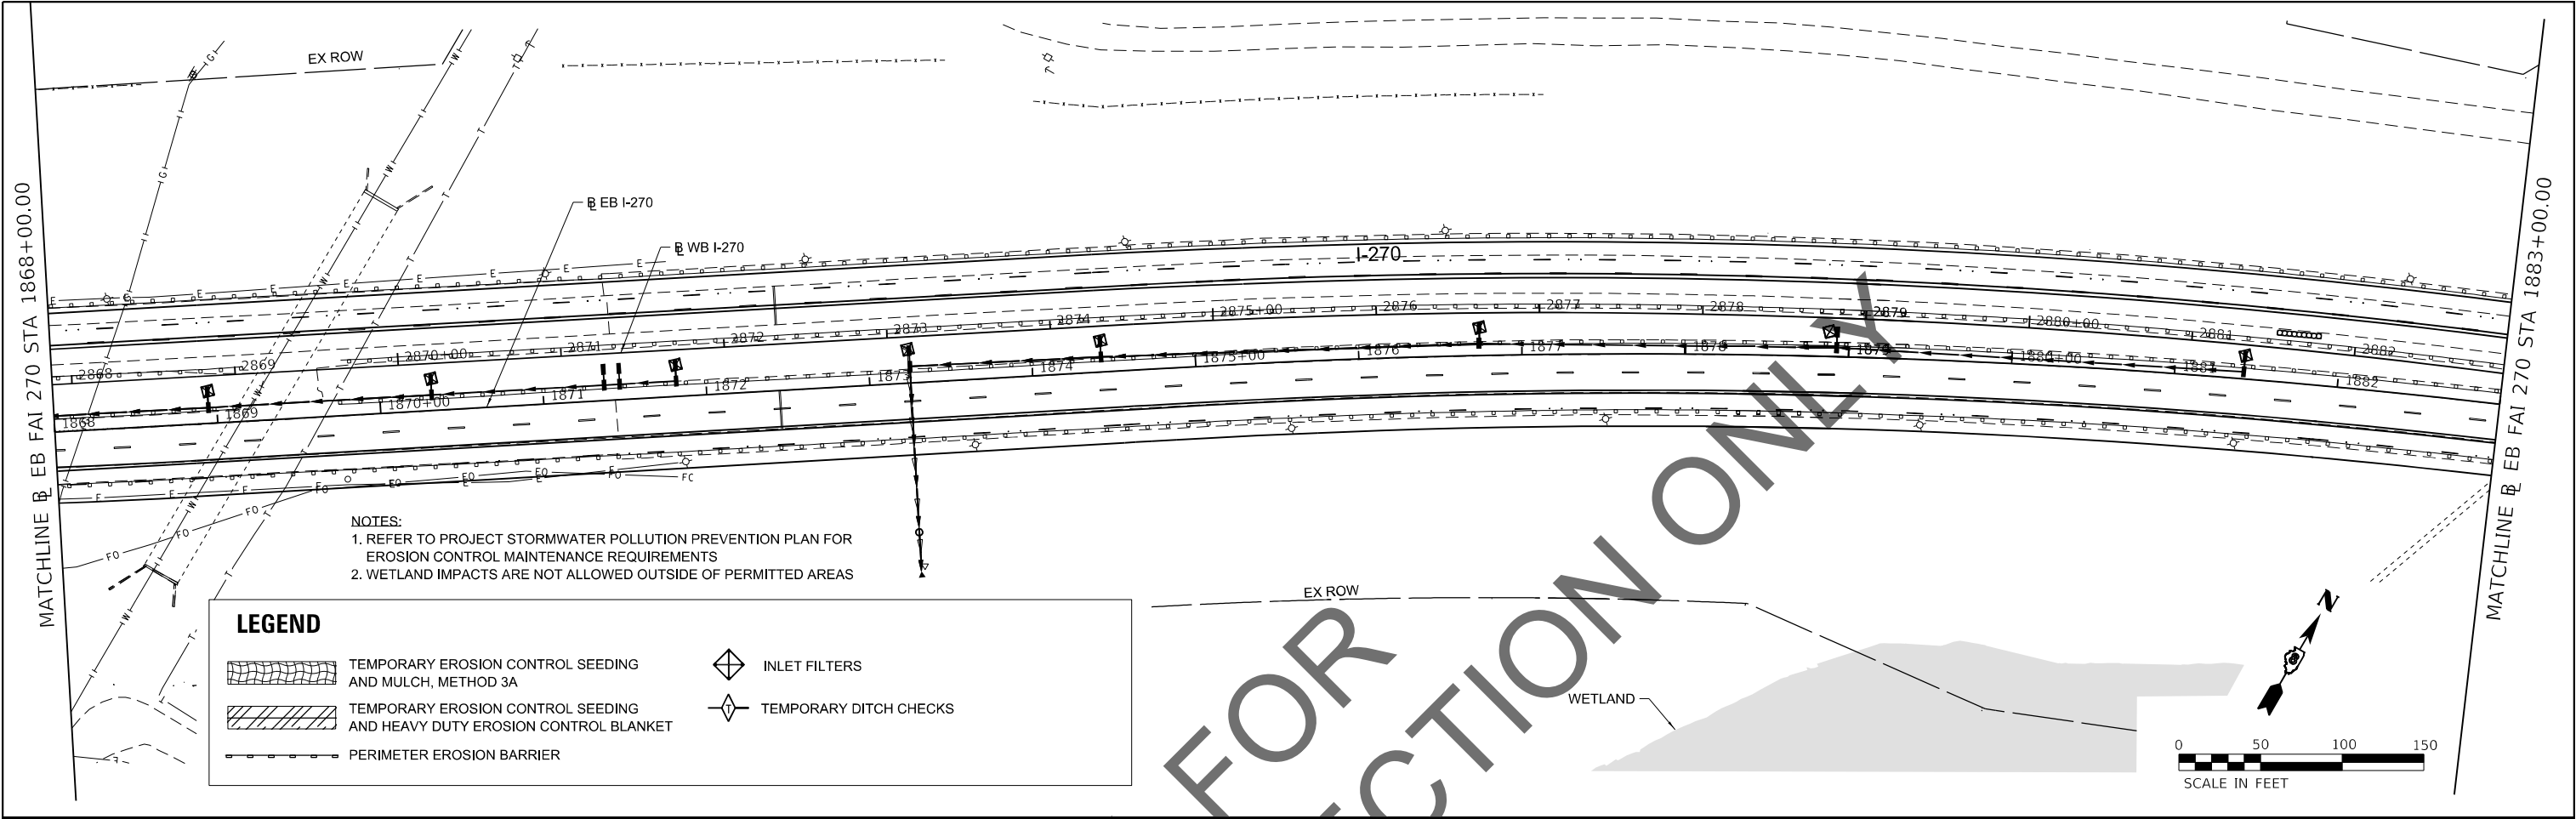


LEGEND



TEMPORARY EROSION CONTROL SEEDING
AND MULCH, METHOD 3A



TEMPORARY EROSION CONTROL SEEDING
AND HEAVY DUTY EROSION CONTROL BLANKET

 

PERIMETER EROSION BARRIER





INLET FILTERS



TEMPORARY DITCH CHECKS

NOTES:

1. REFER TO PROJECT STORMWATER POLLUTION PREVENTION PLAN FOR EROSION CONTROL MAINTENANCE REQUIREMENTS
2. WETLAND IMPACTS ARE NOT ALLOWED OUTSIDE OF PERMITTED AREAS

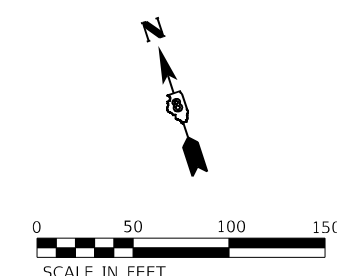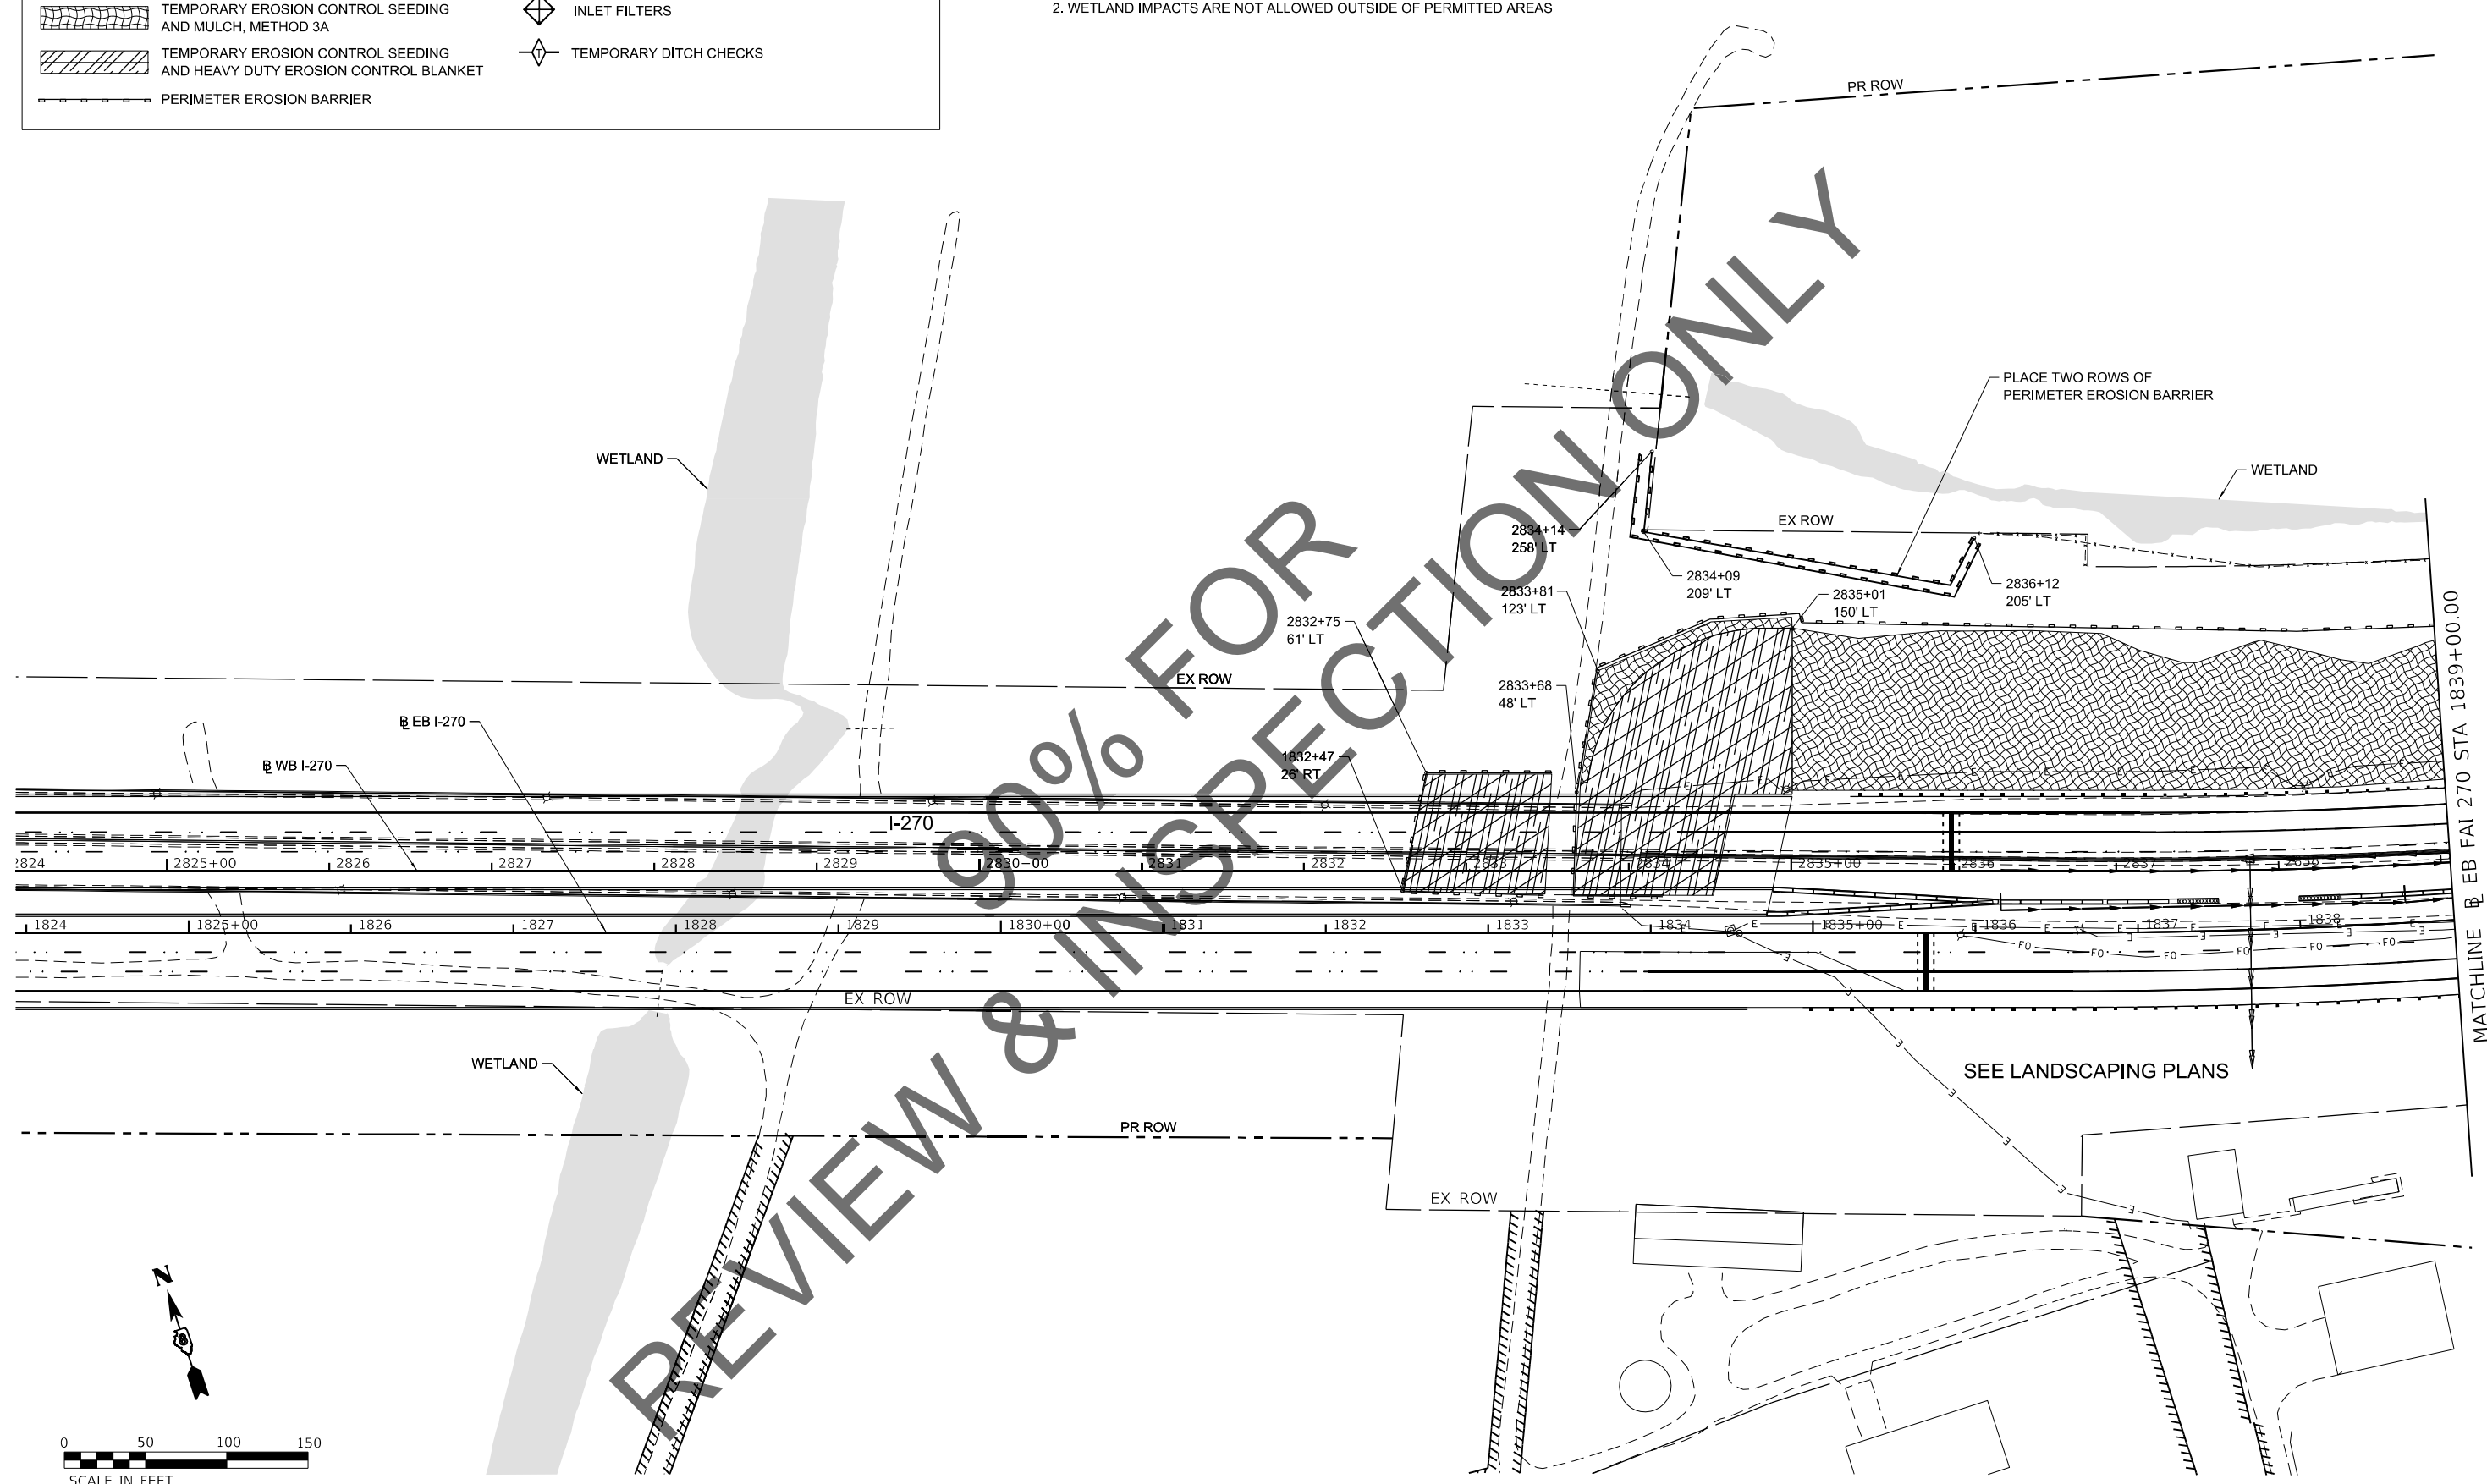

MODEL: D:\p04\11713904 - Erog\04.01 - CADD\04.01.02 - Sheet\087690-sh-eros2A-001.dgn
FILE NAME: 11/20/2011 17:39:04 - Erog\04.01 - CADD\04.01.02 - Sheet\087690-sh-eros2A-001.dgn




USER NAME = colwellj	DESIGNED - JM	REVISED -
	DRAWN - JM	REVISED -
PLOT SCALE = 50,0000 ' / in.	CHECKED - JC	REVISED -
PLOT DATE = 11/18/2021	DATE - 11/18/21	REVISED -

STATE OF ILLINOIS
DEPARTMENT OF TRANSPORTATION

FAI-270 EROSION CONTROL - STAGE 2A			
SCALE: 1" = 50'	SHEET 1	OF 5 SHEETS	STA. 1824+00.00 TO STA. 1839+00.00

F.A.I. RTE.	SECTION	COUNTY	TOTAL SHEETS	SHEET NO.
270	60(B)-1	MADISON	860	141
CONTRACT NO. 76J90				
ILLINOIS FED. AID PROJECT				

MODEL: D:\p04\11713904 - Erog\04.01 - CADD\04.01.02 - Sheet\087609-shr-eps2A-002.dgn
FILE NAME: 11/20/2011 17:39:04 - Erog\04.01 - CADD\04.01.02 - Sheet\087609-shr-eps2A-002.dgn

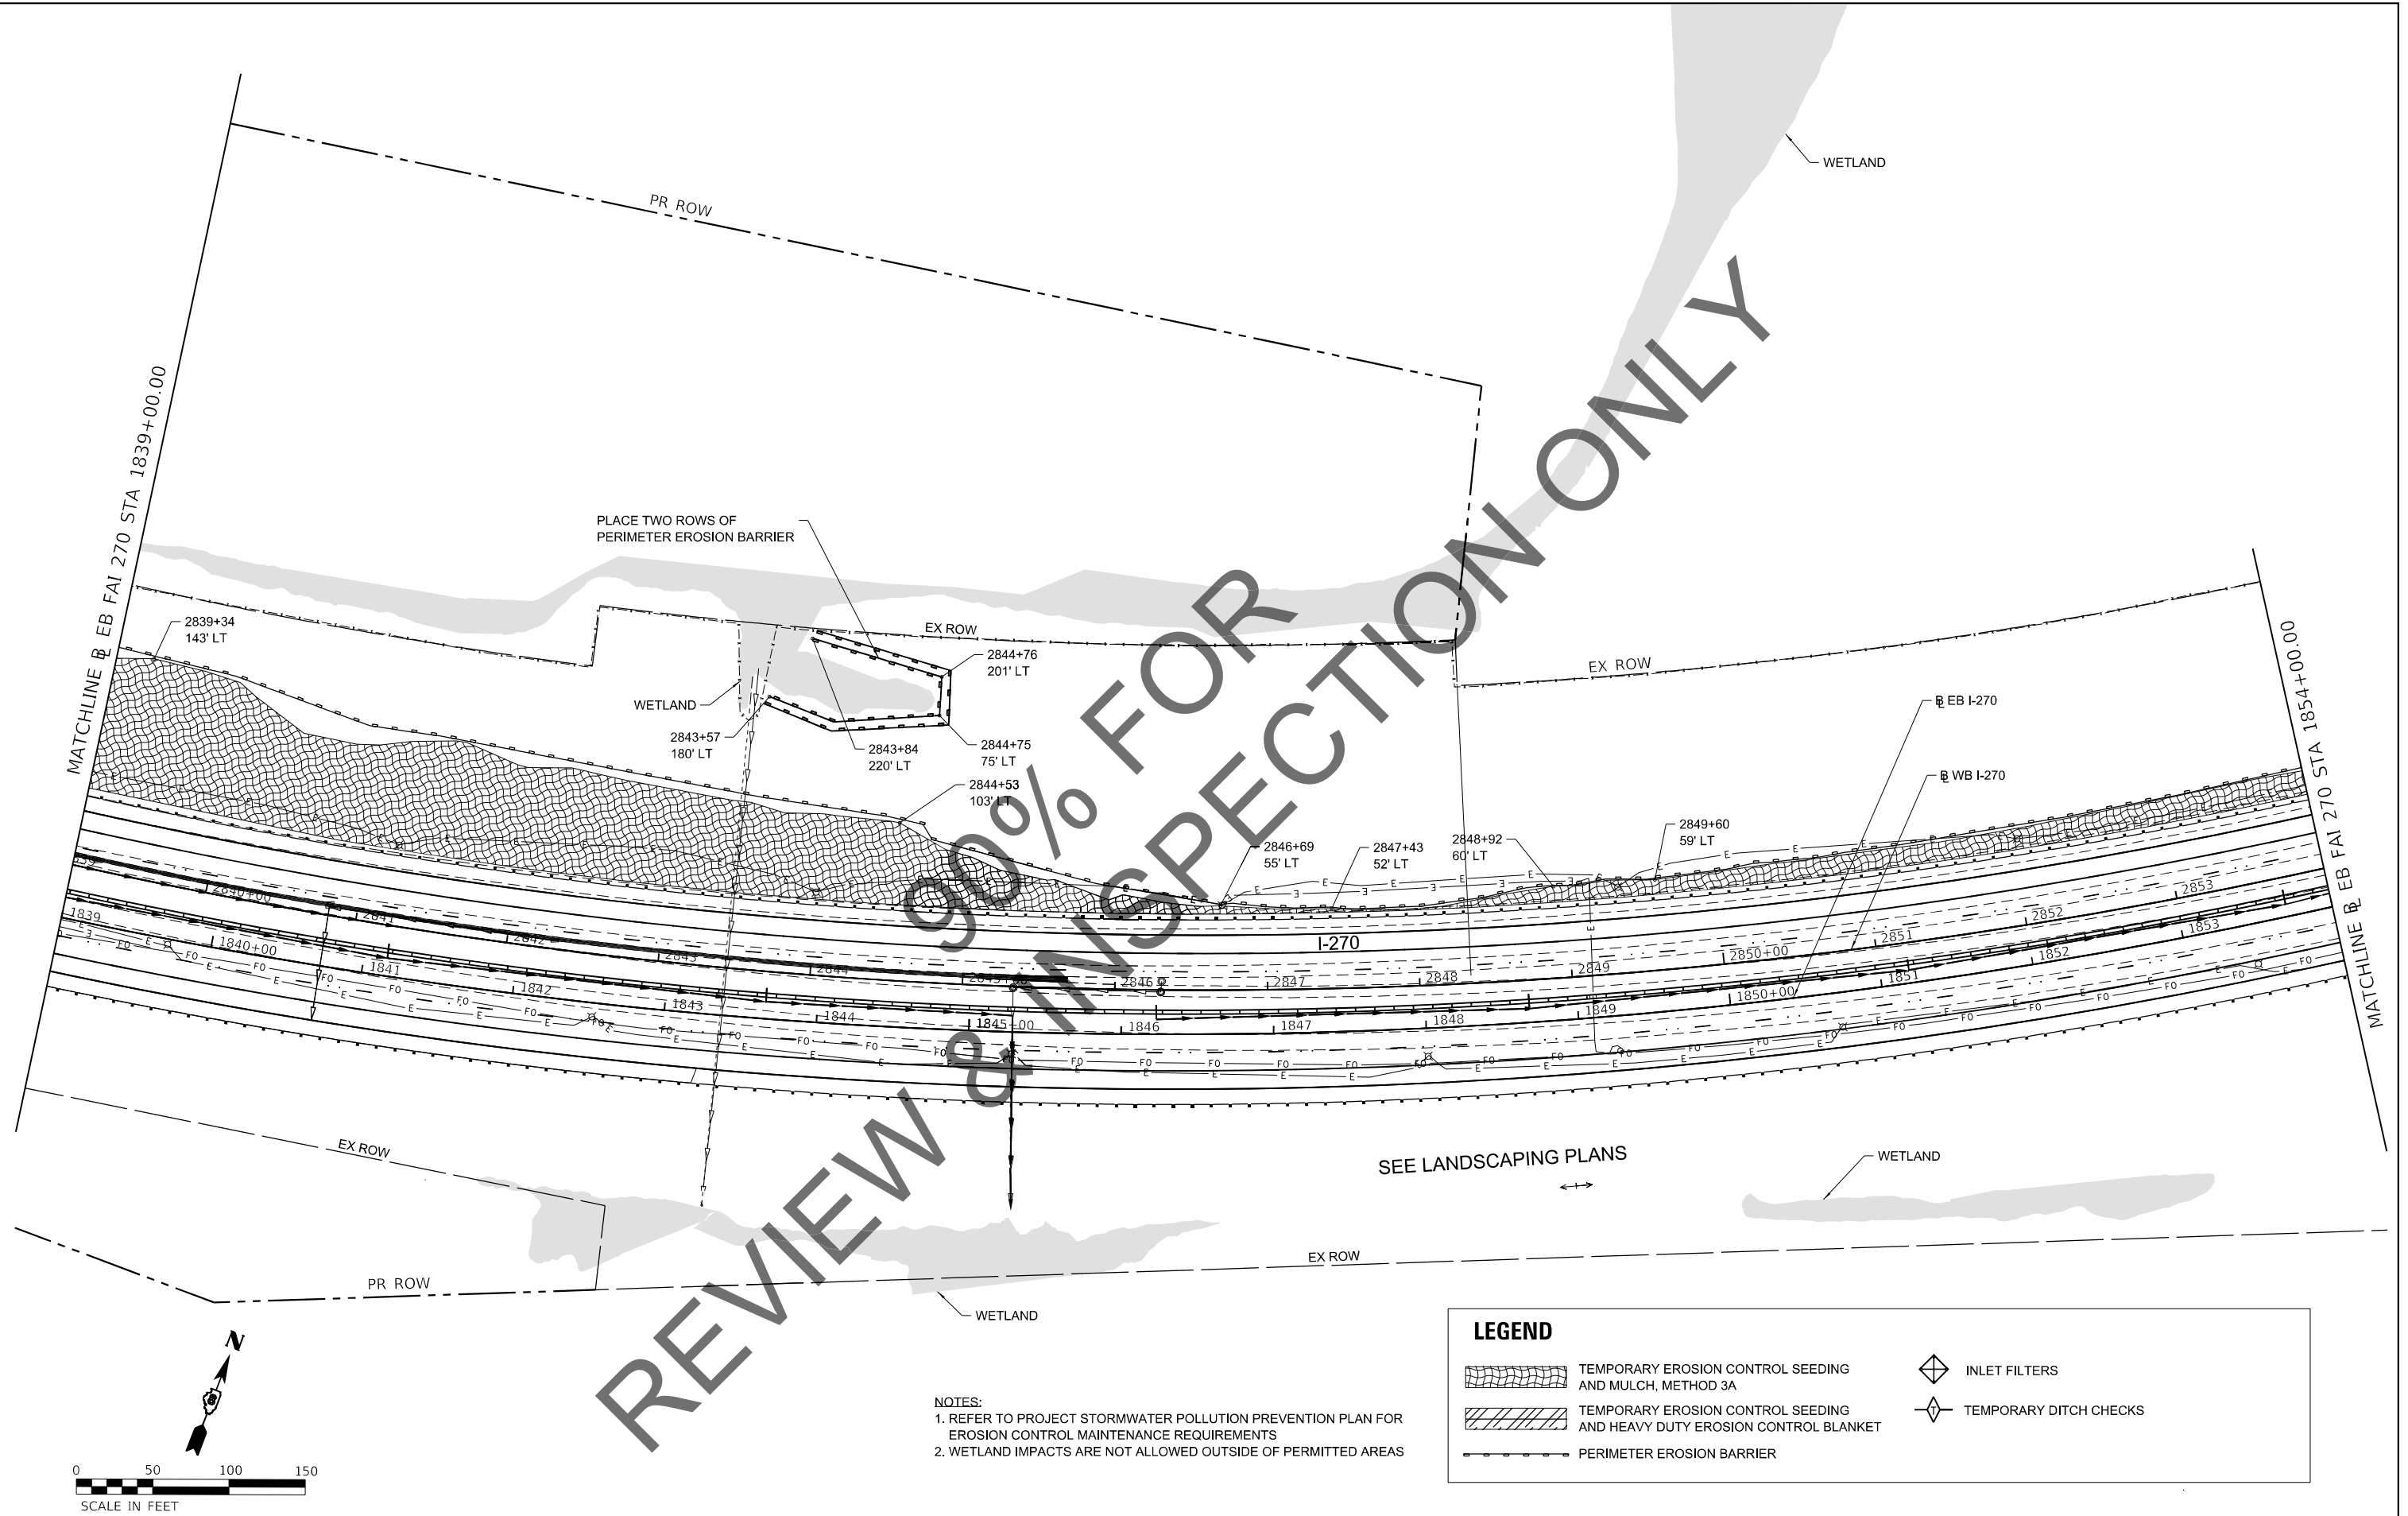

- NOTES:
1. REFER TO PROJECT STORMWATER POLLUTION PREVENTION PLAN FOR EROSION CONTROL MAINTENANCE REQUIREMENTS
 2. WETLAND IMPACTS ARE NOT ALLOWED OUTSIDE OF PERMITTED AREAS

LEGEND



TEMPORARY EROSION CONTROL SEEDING AND MULCH, METHOD 3A



TEMPORARY EROSION CONTROL SEEDING AND HEAVY DUTY EROSION CONTROL BLANKET



PERIMETER EROSION BARRIER



INLET FILTERS



TEMPORARY DITCH CHECKS

TEMPORARY EROSION CONTROL SEEDING AND MULCH, METHOD 3A

TEMPORARY EROSION CONTROL SEEDING AND HEAVY DUTY EROSION CONTROL BLANKET

PERIMETER EROSION BARRIER

INLET FILTERS

TEMPORARY DITCH CHECKS

NOTES:
1. REFER TO PROJECT STORMWATER POLLUTION PREVENTION PLAN FOR EROSION CONTROL MAINTENANCE REQUIREMENTS
2. WETLAND IMPACTS ARE NOT ALLOWED OUTSIDE OF PERMITTED AREAS

MODEL: D:\p1\11713904 - Erosion Control - Stage 2A.dgn
FILE NAME: 11713904 - Erosion Control - Stage 2A.dgn

AMERICAN
SURVEYING & ENGINEERING, P.C.
SURVEYORS-ENGINEERS
GEODESISTS-MAPPING SCIENTISTS



USER NAME = colwellj	DESIGNED - JM	REVISED -
DRAWN - JM	REVISED -	
PLOT SCALE = 50.0000 ' / in.	CHECKED - JC	REVISED -
PLOT DATE = 11/18/2021	DATE - 11/18/21	REVISED -

STATE OF ILLINOIS
DEPARTMENT OF TRANSPORTATION

FAI-270
EROSION CONTROL - STAGE 2A

SCALE: 1" = 50' SHEET 3 OF 5 SHEETS STA. 1854+00.00 TO STA. 1868+00.00

F.A.I. RTE.	SECTION	COUNTY	TOTAL SHEETS	SHEET NO.
270	60(B)-1	MADISON	860	143
CONTRACT NO. 76J90				
ILLINOIS FED. AID PROJECT				

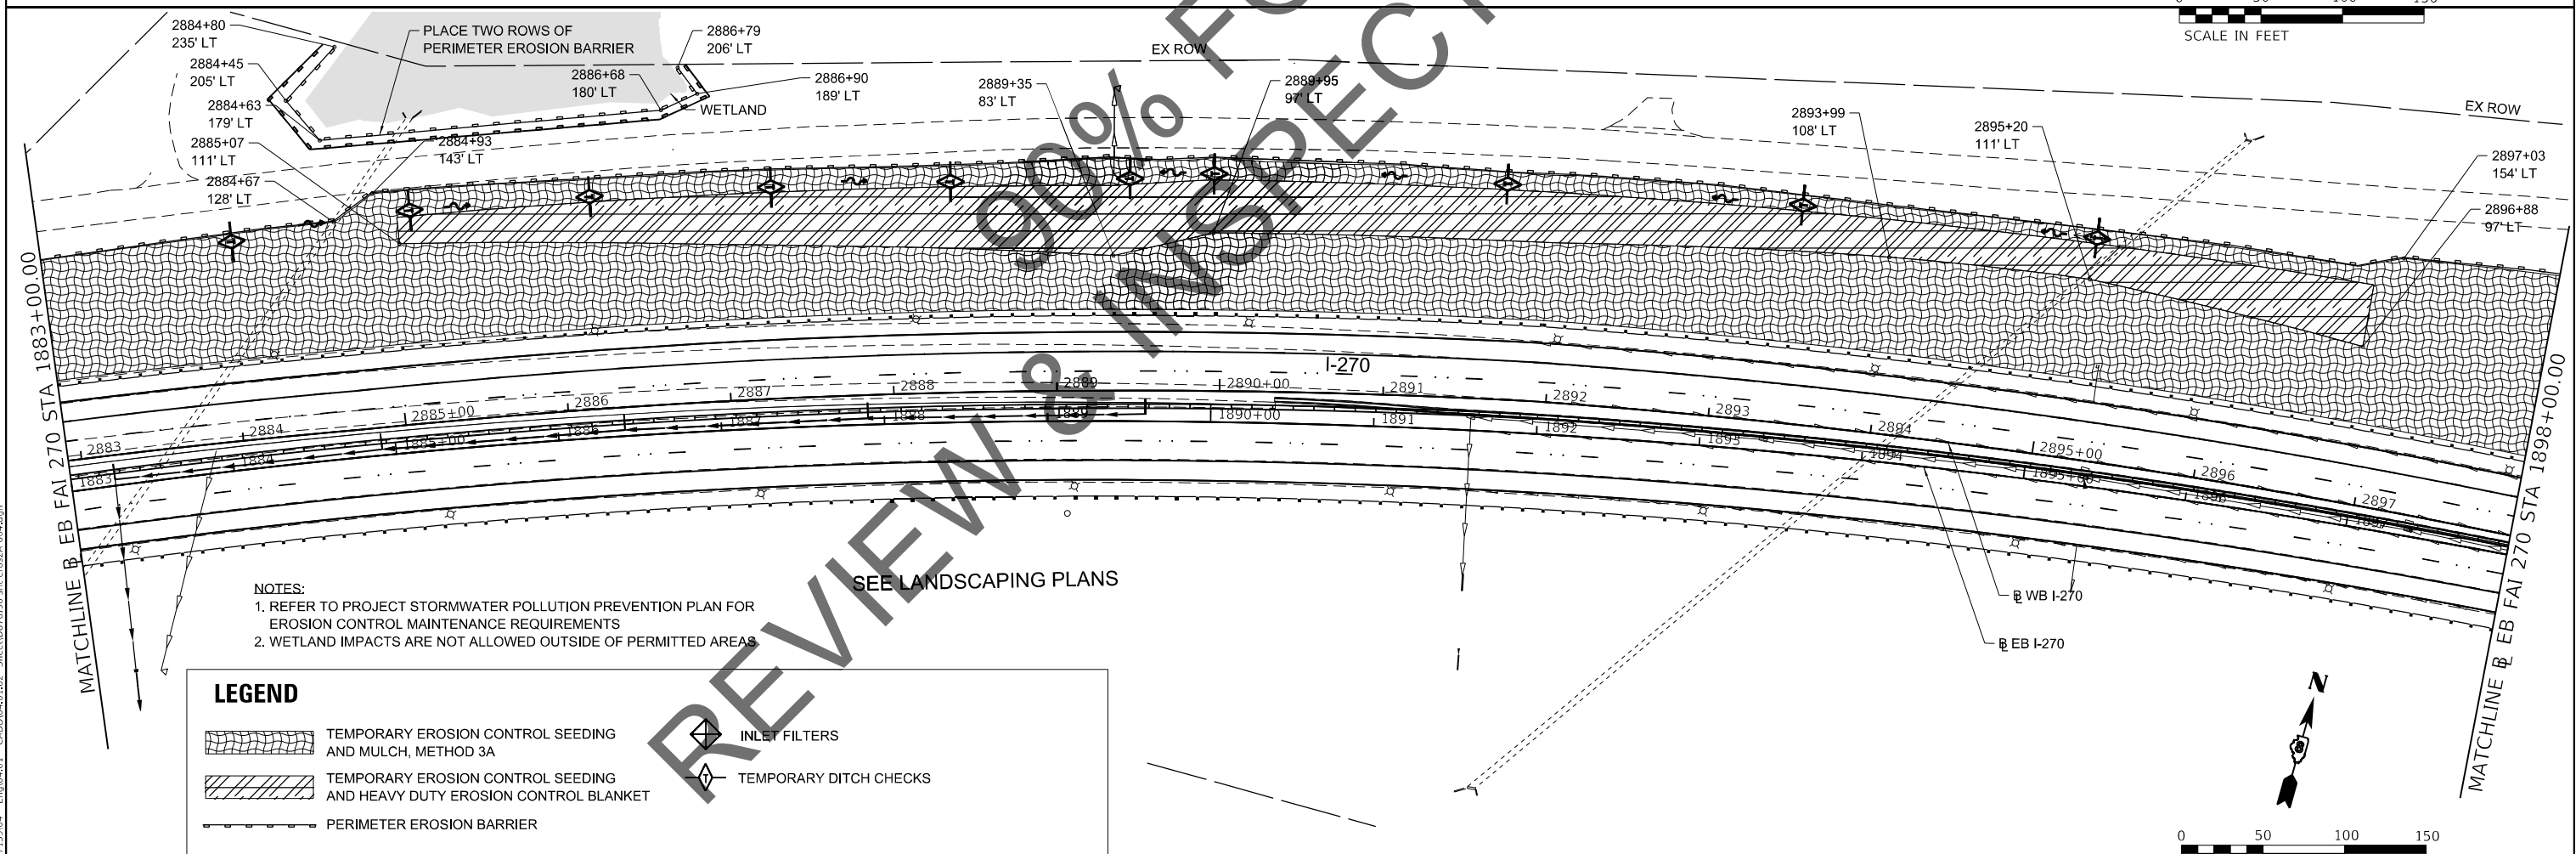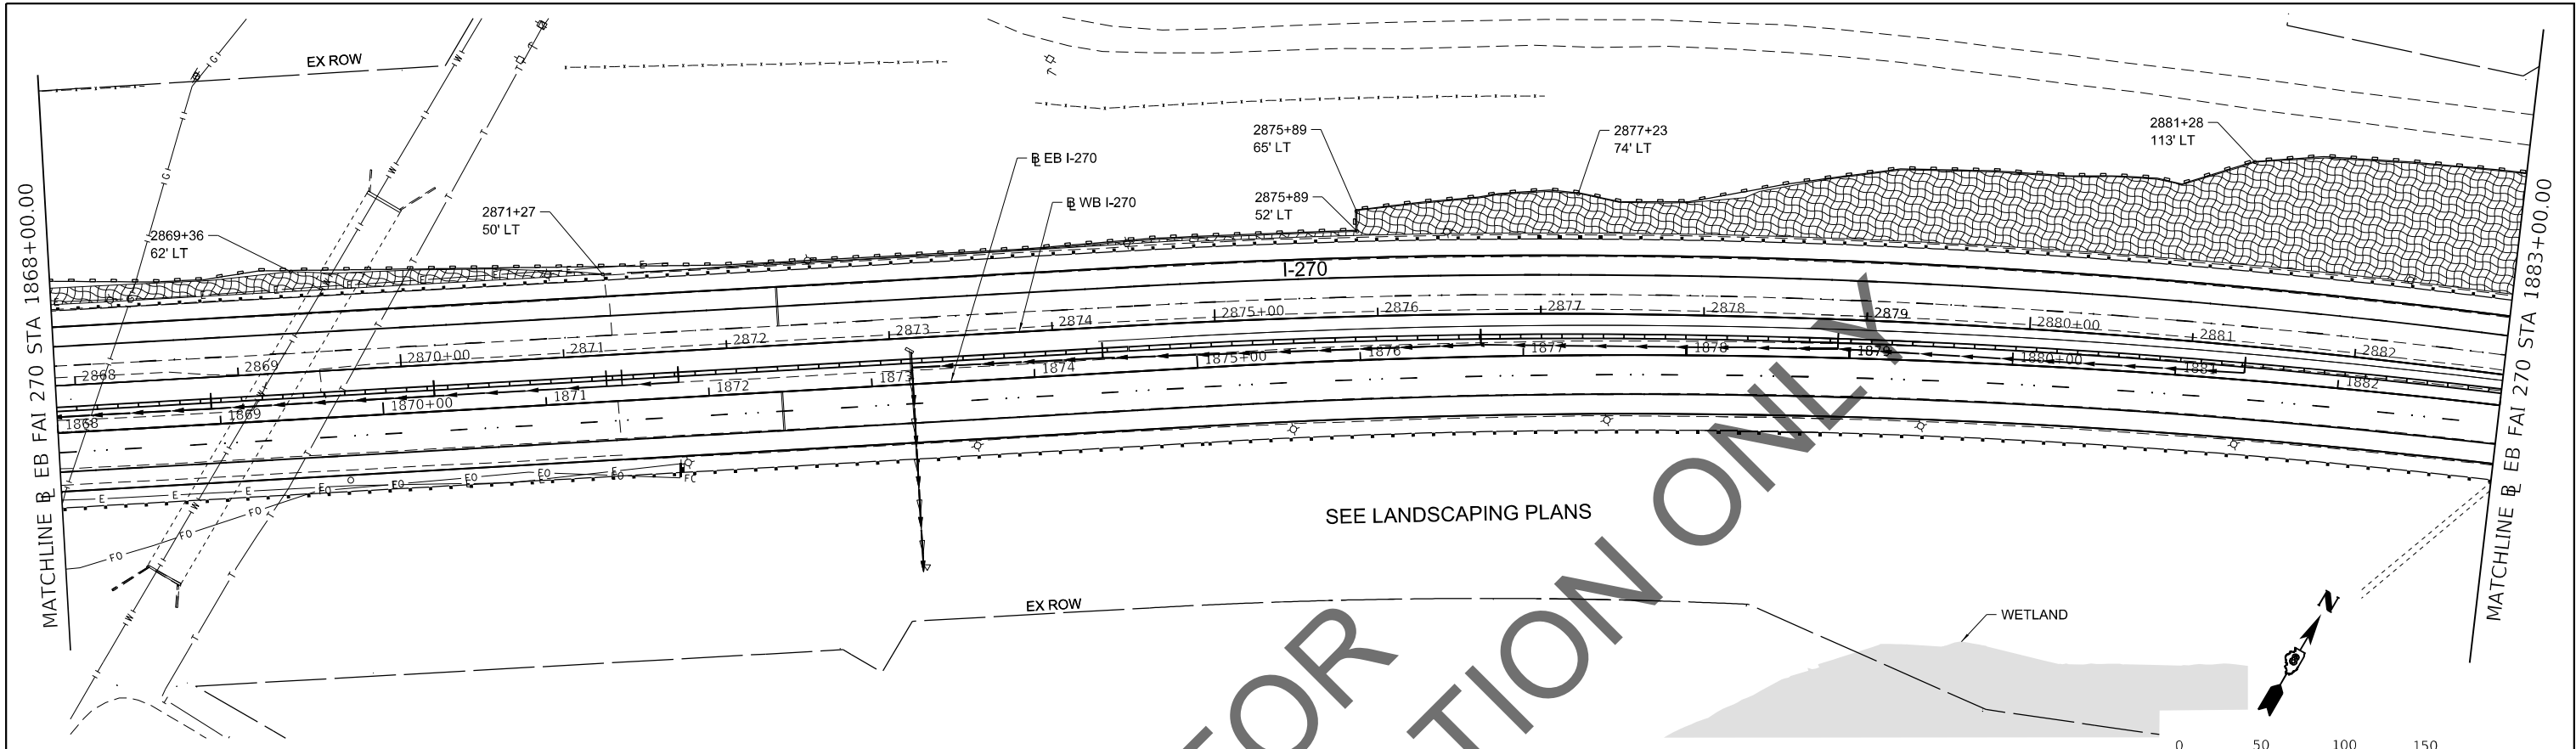

- NOTES:
1. REFER TO PROJECT STORMWATER POLLUTION PREVENTION PLAN FOR EROSION CONTROL MAINTENANCE REQUIREMENTS
 2. WETLAND IMPACTS ARE NOT ALLOWED OUTSIDE OF PERMITTED AREAS

LEGEND

- | | | | |
|--|--|--|------------------------|
| | TEMPORARY EROSION CONTROL SEEDING AND MULCH, METHOD 3A | | INLET FILTERS |
| | TEMPORARY EROSION CONTROL SEEDING AND HEAVY DUTY EROSION CONTROL BLANKET | | TEMPORARY DITCH CHECKS |
| | PERIMETER EROSION BARRIER | | |

MODEL: D:\fa170\1173904 - Eros\04.01 - CADD\04.01.02 - Sheet\087690-shr-eros2A-004.dgn
FILE NAME: 11/18/2021 11:39:04 - Eros\04.01 - CADD\04.01.02 - Sheet\087690-shr-eros2A-004.dgn




USER NAME = colwellj	DESIGNED - JM	REVISED -
	DRAWN - JM	REVISED -
PLOT SCALE = 50.0000 ' / in.	CHECKED - JC	REVISED -
PLOT DATE = 11/18/2021	DATE - 11/18/21	REVISED -

STATE OF ILLINOIS DEPARTMENT OF TRANSPORTATION

FAI-270 EROSION CONTROL - STAGE 2A

SCALE: 1" = 50' SHEET 4 OF 5 SHEETS STA. 1868+00.00 TO STA. 1898+00.00

F.A.I. RTE.	SECTION	COUNTY	TOTAL SHEETS	SHEET NO.
270	60(B)-1	MADISON	860	144
CONTRACT NO. 76J90				
ILLINOIS FED. AID PROJECT				

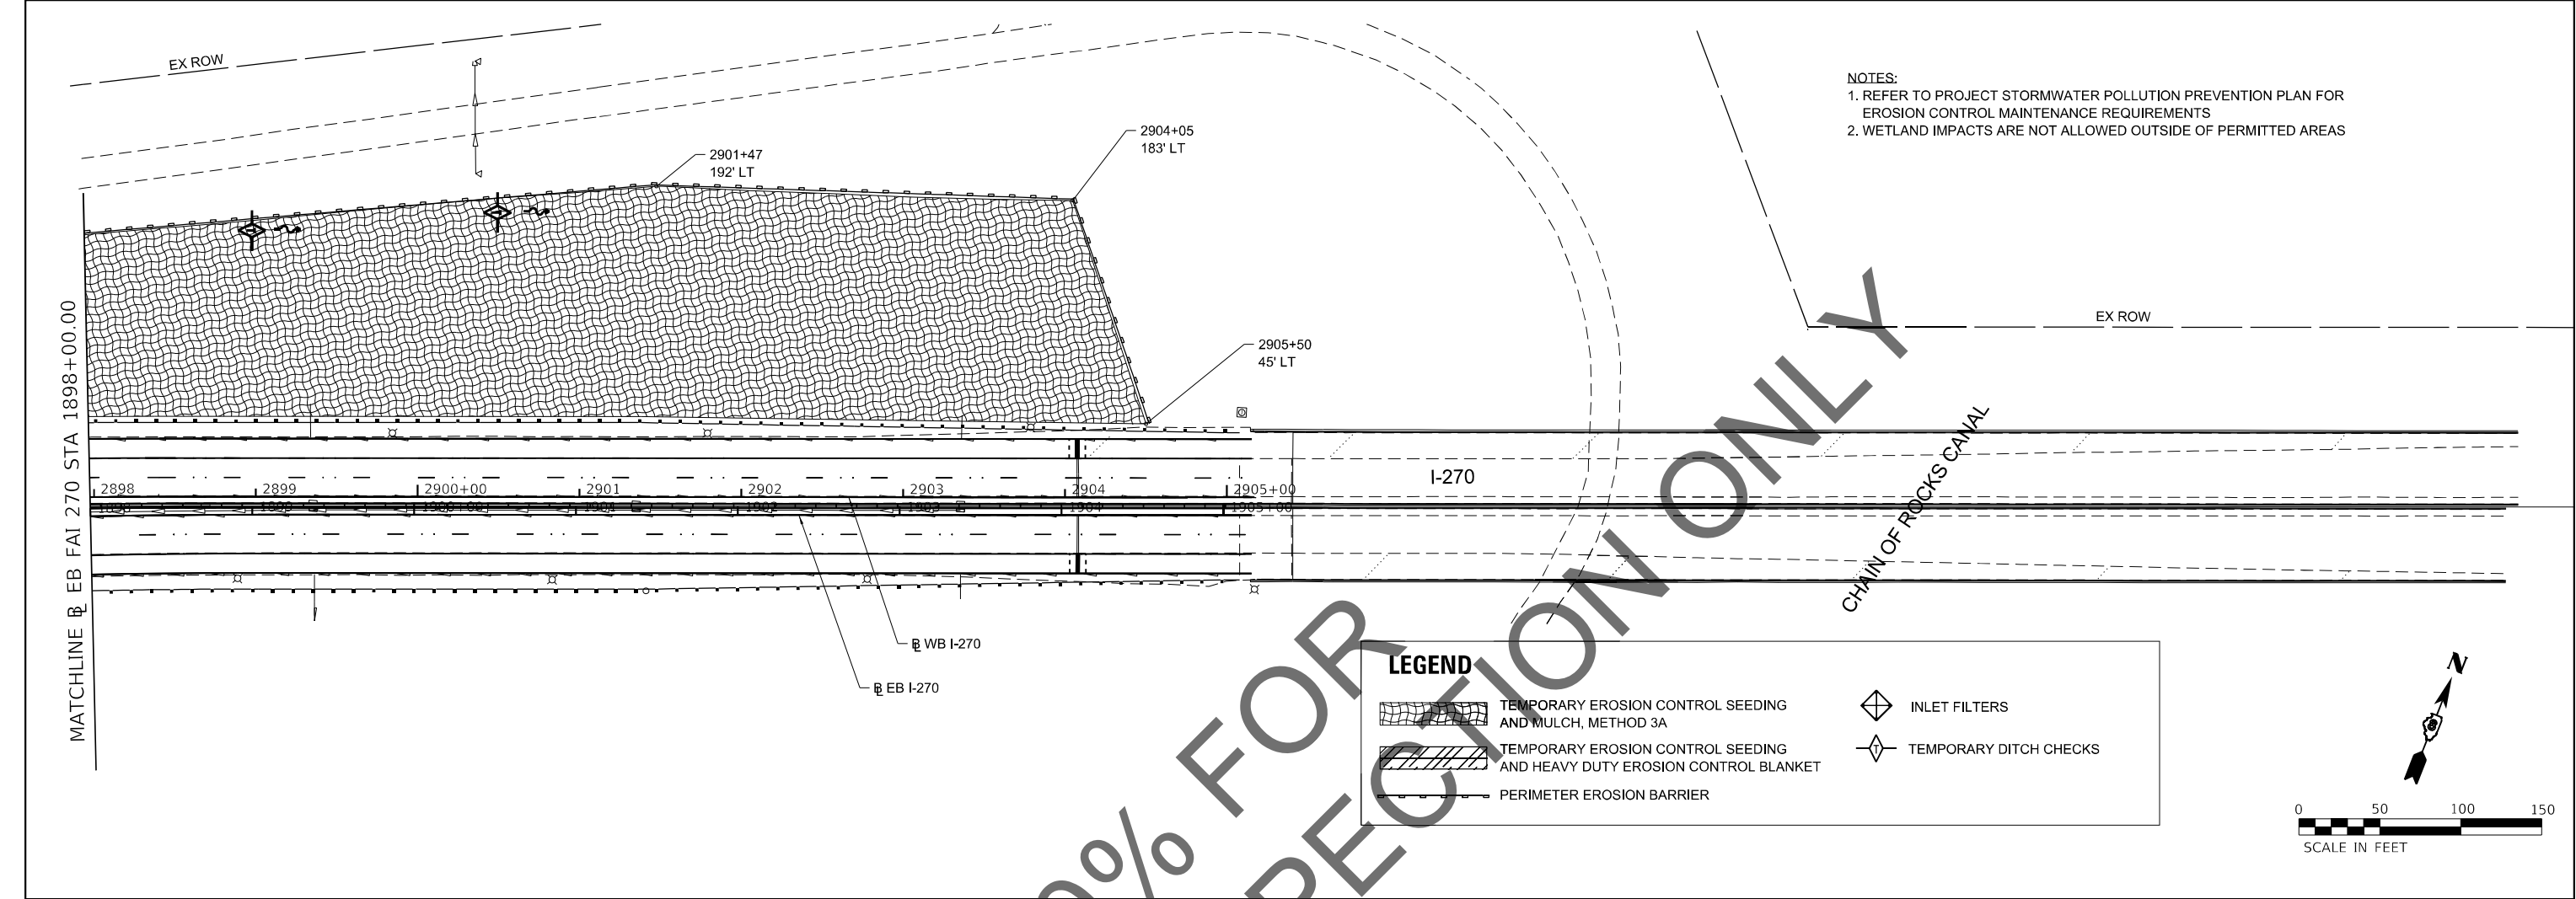

MODEL: Default
FILE NAME: 10/20/2011713904 - Erog04.01 - CADD04.01.02 - Sheet1087609-shr-es2A-005.dgn



USER NAME = colwellj	DESIGNED - JM	REVISED -
	DRAWN - JM	REVISED -
PLOT SCALE = 50.0000 ' / in.	CHECKED - JC	REVISED -
PLOT DATE = 11/18/2021	DATE - 11/18/21	REVISED -

STATE OF ILLINOIS
DEPARTMENT OF TRANSPORTATION

FAI-270
EROSION CONTROL – STAGE 2A

SCALE: 1" = 50' SHEET 5 OF 5 SHEETS STA. 1898+00.00 TO STA. 1913+00.00

F.A.I. RTE.	SECTION	COUNTY	TOTAL SHEETS	SHEET NO.
270	60(B)-1	MADISON	860	145
CONTRACT NO. 76J90				
ILLINOIS FED. AID PROJECT				

STRUCTURE SCHEDULE								
STR. NO.	EB STATION	OFFSET	TYPE	F&G	WB RIM EL.	EB RIM EL.	INV.	
203	1843+65.73	11.1	LT	DRAIN STRUCTURES TY 4 WITH 2	TY 20	446.97	447.45	442.45
204	1841+15.34	11.8	LT	DRAIN STRUCTURES TY 4 WITH 2	TY 20	448.22	448.70	443.70
205	1838+65.45	12.6	LT	DRAIN STRUCTURES TY 4 WITH 2	TY 20	449.47	449.95	445.45
206	1836+15.53	13.8	LT	DRAIN STRUCTURES TY 4 WITH 2	TY 20	451.03	451.20	446.95
100	1843+35.24	124.4	RT	END SECTION (3'x3' BOX)				408.92
800	1837+20.28	223.6	RT	18" FES			411.82	410.32
801	1837+04.49	165.5	RT	18" FES			412.00	410.50

PIPE SCHEDULE									
PIPE NO.	FROM STRUCTURE	U/S INV.	TO STRUCTURE	D/S INV.	CLASS/TYPE	SIZE (IN.)	LENGTH (L.F.)	SLOPE (%)	TRENCH BACKFILL (C.Y.)
P203	203	442.45	202	440.90	CLASS A, TYPE 2	24	162	0.10	90.2
P204	204	443.70	203	442.45	CLASS A, TYPE 2	24	250	0.50	129.4
P205	205	445.45	204	443.70	CLASS A, TYPE 2	18	250	0.70	131.8
P206	206	446.95	205	445.45	CLASS A, TYPE 2	15	250	0.60	131.5
P801	801	410.50	800	410.32	CLASS A, TYPE 1	18	61	0.30	32.2



LEGEND

- XXX STRUCTURE
- PXXX STORM SEWER FROM U/S STRUCTURE




USER NAME	= dbuescher	DESIGNED	- ERO	REVISED	-
DRAWN	- DDB	REVISIONS	-	REVISIONS	-
PLOT SCALE	= 50.0000 ' / in.	CHECKED	- MJR	REVISIONS	-
PLOT DATE	= 11/15/2021	DATE	- 2021.11.15	REVISIONS	-

STATE OF ILLINOIS
DEPARTMENT OF TRANSPORTATION

PROPOSED DRAINAGE PLAN
I-270 OVER MISSISSIPPI

SCALE: 1" = 50' SHEET OF SHEETS STA. 829+50 TO STA. 844+50

F.A. RTE.	SECTION	COUNTY	TOTAL SHEETS	SHEET NO.
270	60B1	MADISON	860	146
CONTRACT NO.				
ILLINOIS FED. AID PROJECT				


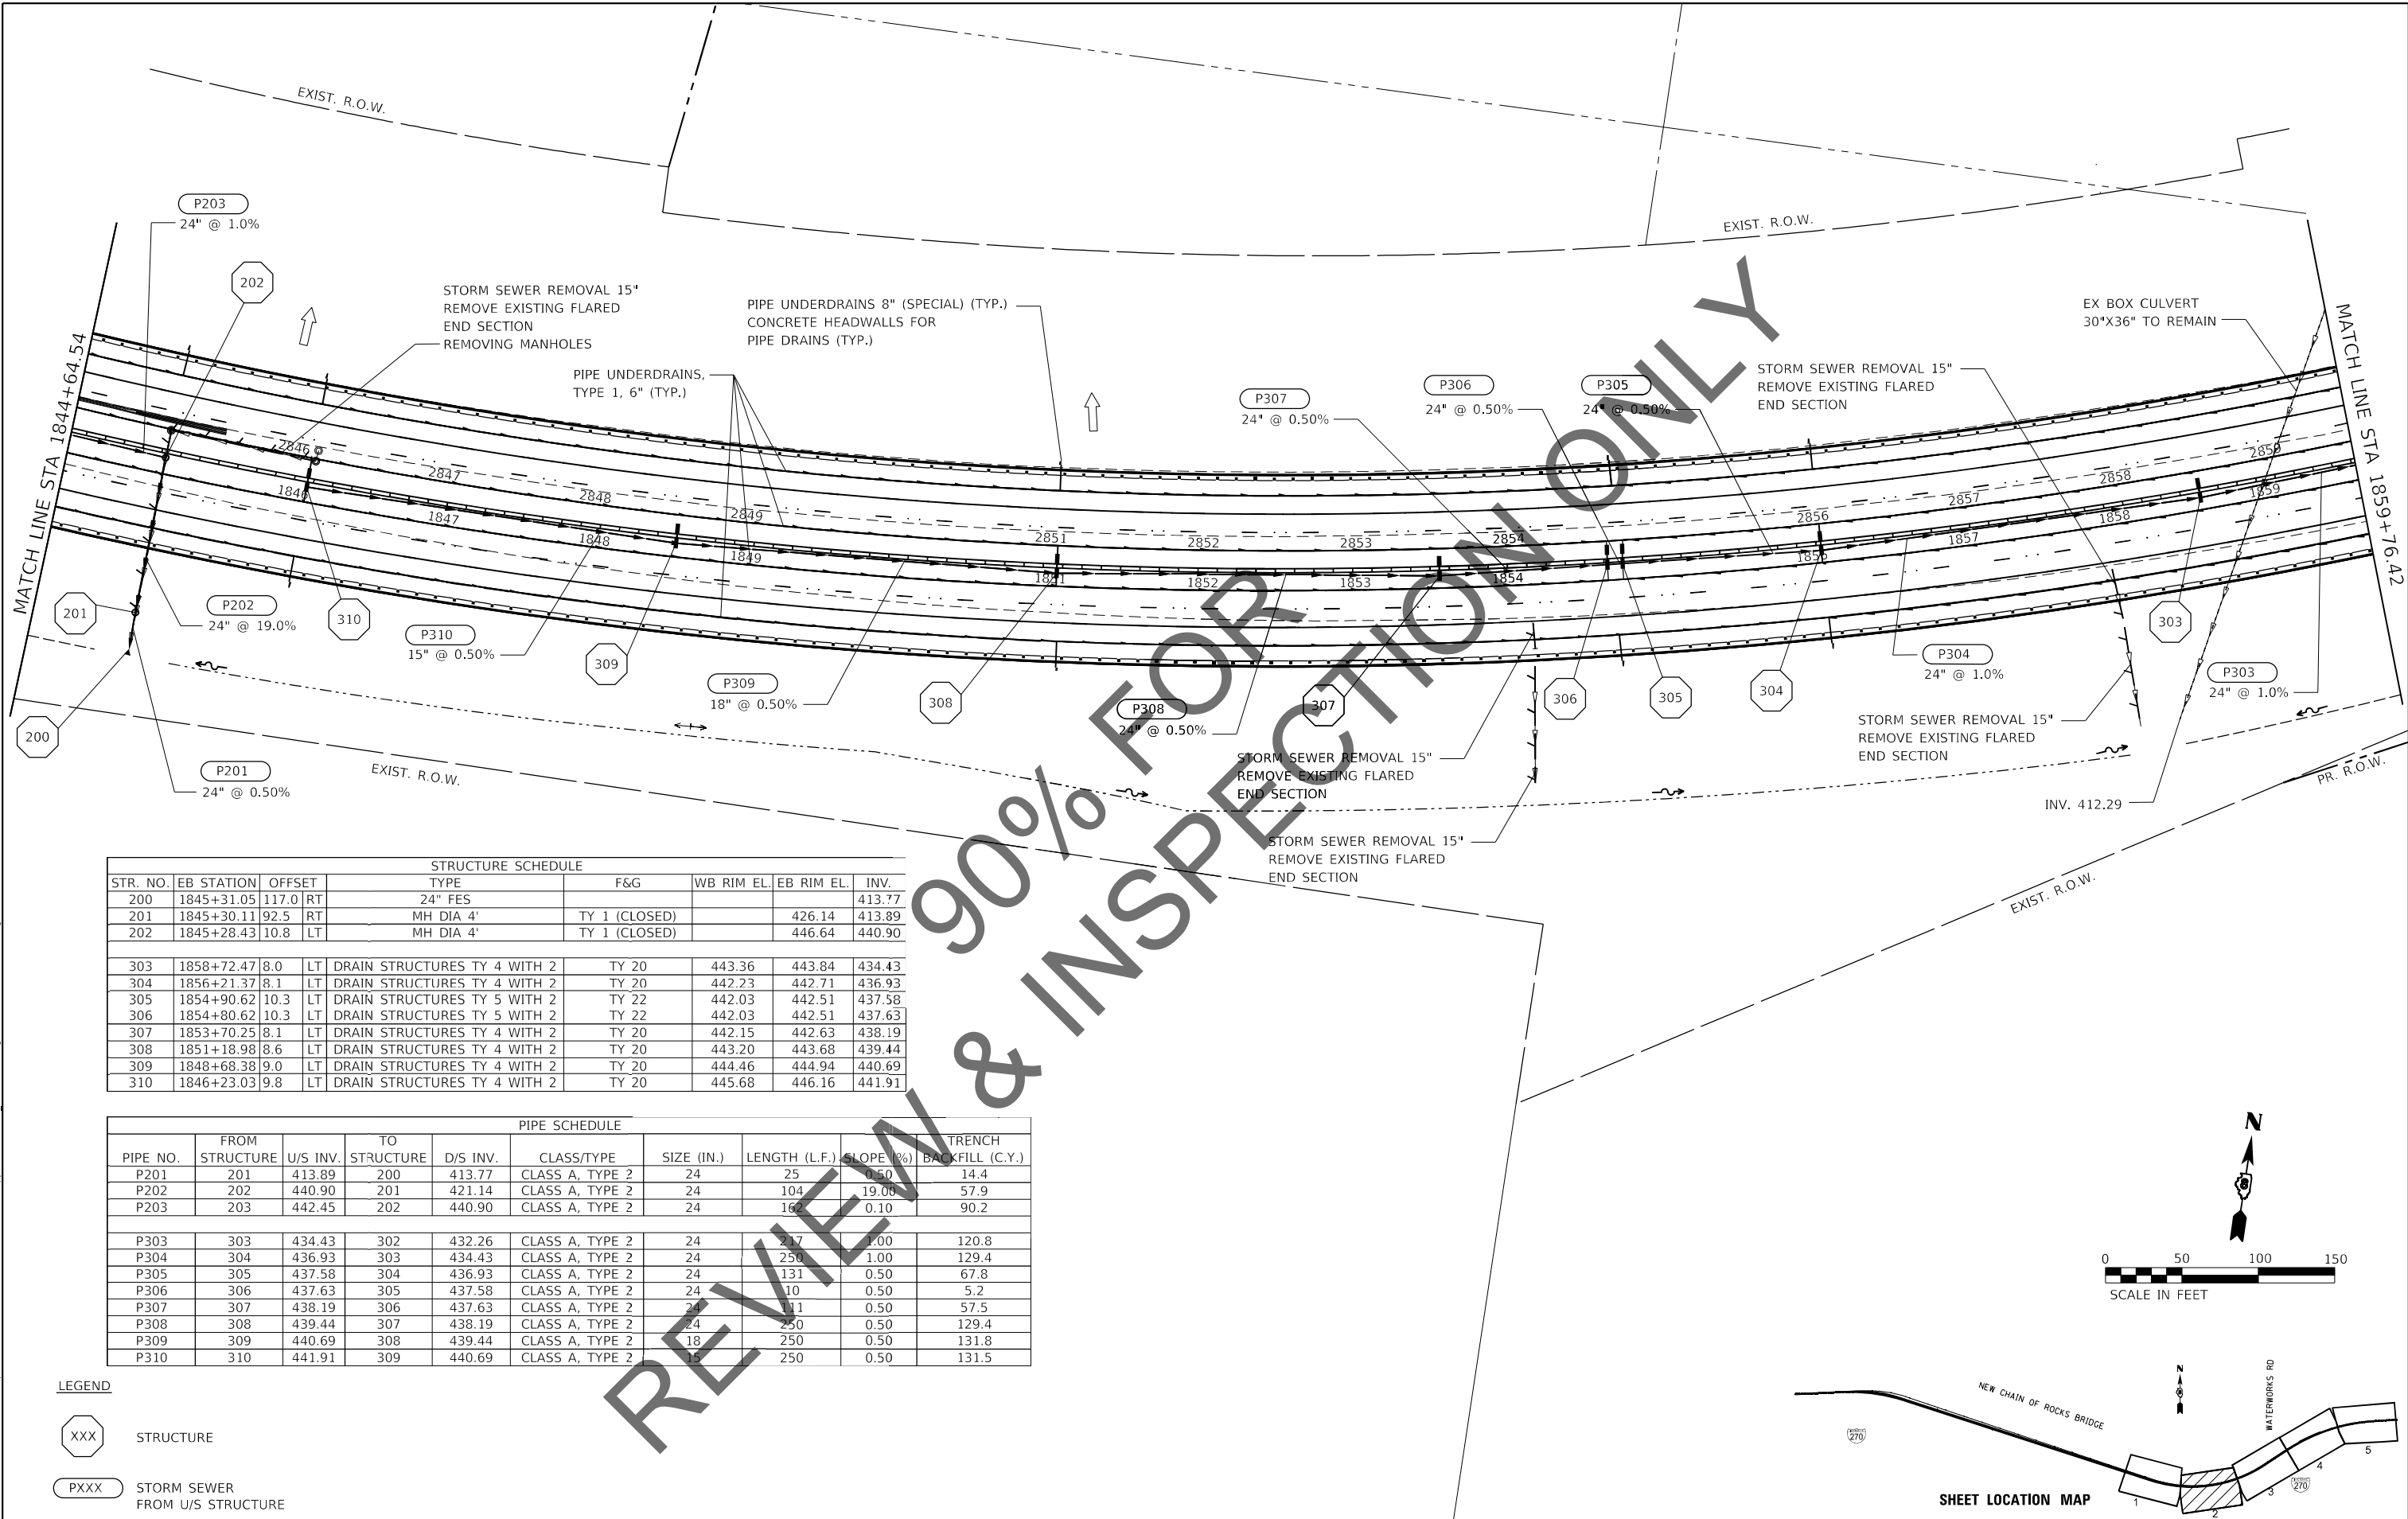


STRUCTURE SCHEDULE							
STR. NO.	EB STATION	OFFSET	TYPE	F&G	WB RIM EL.	EB RIM EL.	INV.
200	1845+31.05	117.0	RT	24" FES			413.77
201	1845+30.11	92.5	RT	MH DIA 4'	TY 1 (CLOSED)	426.14	413.89
202	1845+28.43	10.8	LT	MH DIA 4'	TY 1 (CLOSED)	446.64	440.90
303	1858+72.47	8.0	LT	DRAIN STRUCTURES TY 4 WITH 2	TY 20	443.36	443.84
304	1856+21.37	8.1	LT	DRAIN STRUCTURES TY 4 WITH 2	TY 20	442.23	442.71
305	1854+90.62	10.3	LT	DRAIN STRUCTURES TY 5 WITH 2	TY 22	442.03	442.51
306	1854+80.62	10.3	LT	DRAIN STRUCTURES TY 5 WITH 2	TY 22	442.03	442.51
307	1853+70.25	8.1	LT	DRAIN STRUCTURES TY 4 WITH 2	TY 20	442.15	442.63
308	1851+18.98	8.6	LT	DRAIN STRUCTURES TY 4 WITH 2	TY 20	443.20	443.68
309	1848+68.38	9.0	LT	DRAIN STRUCTURES TY 4 WITH 2	TY 20	444.46	444.94
310	1846+23.03	9.8	LT	DRAIN STRUCTURES TY 4 WITH 2	TY 20	445.68	446.16


PIPE SCHEDULE								
PIPE NO.	FROM STRUCTURE	U/S INV.	TO STRUCTURE	D/S INV.	CLASS/TYPE	SIZE (IN.)	LENGTH (L.F.)	TRENCH BACKFILL (C.Y.)
P201	201	413.89	200	413.77	CLASS A, TYPE 2	24	25	14.4
P202	202	440.90	201	421.14	CLASS A, TYPE 2	24	104	57.9
P203	203	442.45	202	440.90	CLASS A, TYPE 2	24	162	90.2
P303	303	434.43	302	432.26	CLASS A, TYPE 2	24	217	120.8
P304	304	436.93	303	434.43	CLASS A, TYPE 2	24	250	129.4
P305	305	437.58	304	436.93	CLASS A, TYPE 2	24	131	67.8
P306	306	437.63	305	437.58	CLASS A, TYPE 2	24	10	5.2
P307	307	438.19	306	437.63	CLASS A, TYPE 2	24	111	57.5
P308	308	439.44	307	438.19	CLASS A, TYPE 2	24	250	129.4
P309	309	440.69	308	439.44	CLASS A, TYPE 2	18	250	131.8
P310	310	441.91	309	440.69	CLASS A, TYPE 2	15	250	131.5

LEGEND

- XXX STRUCTURE
- PXXX STORM SEWER FROM U/S STRUCTURE

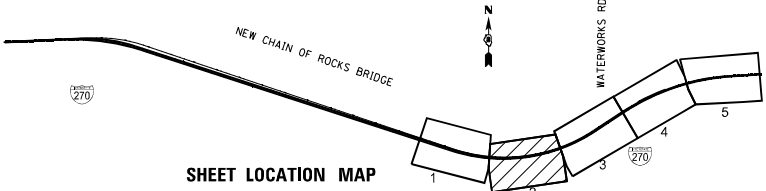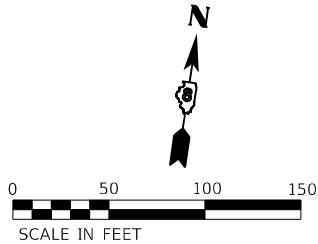

MODEL: Default
FILE NAME: p:\p001_burneschfrp.com\HS_Transportation\Documents\1815900-FA270\MississippiRiverP2\CAD_Sheets\Drainage\087690-sht-drain-002.dgn

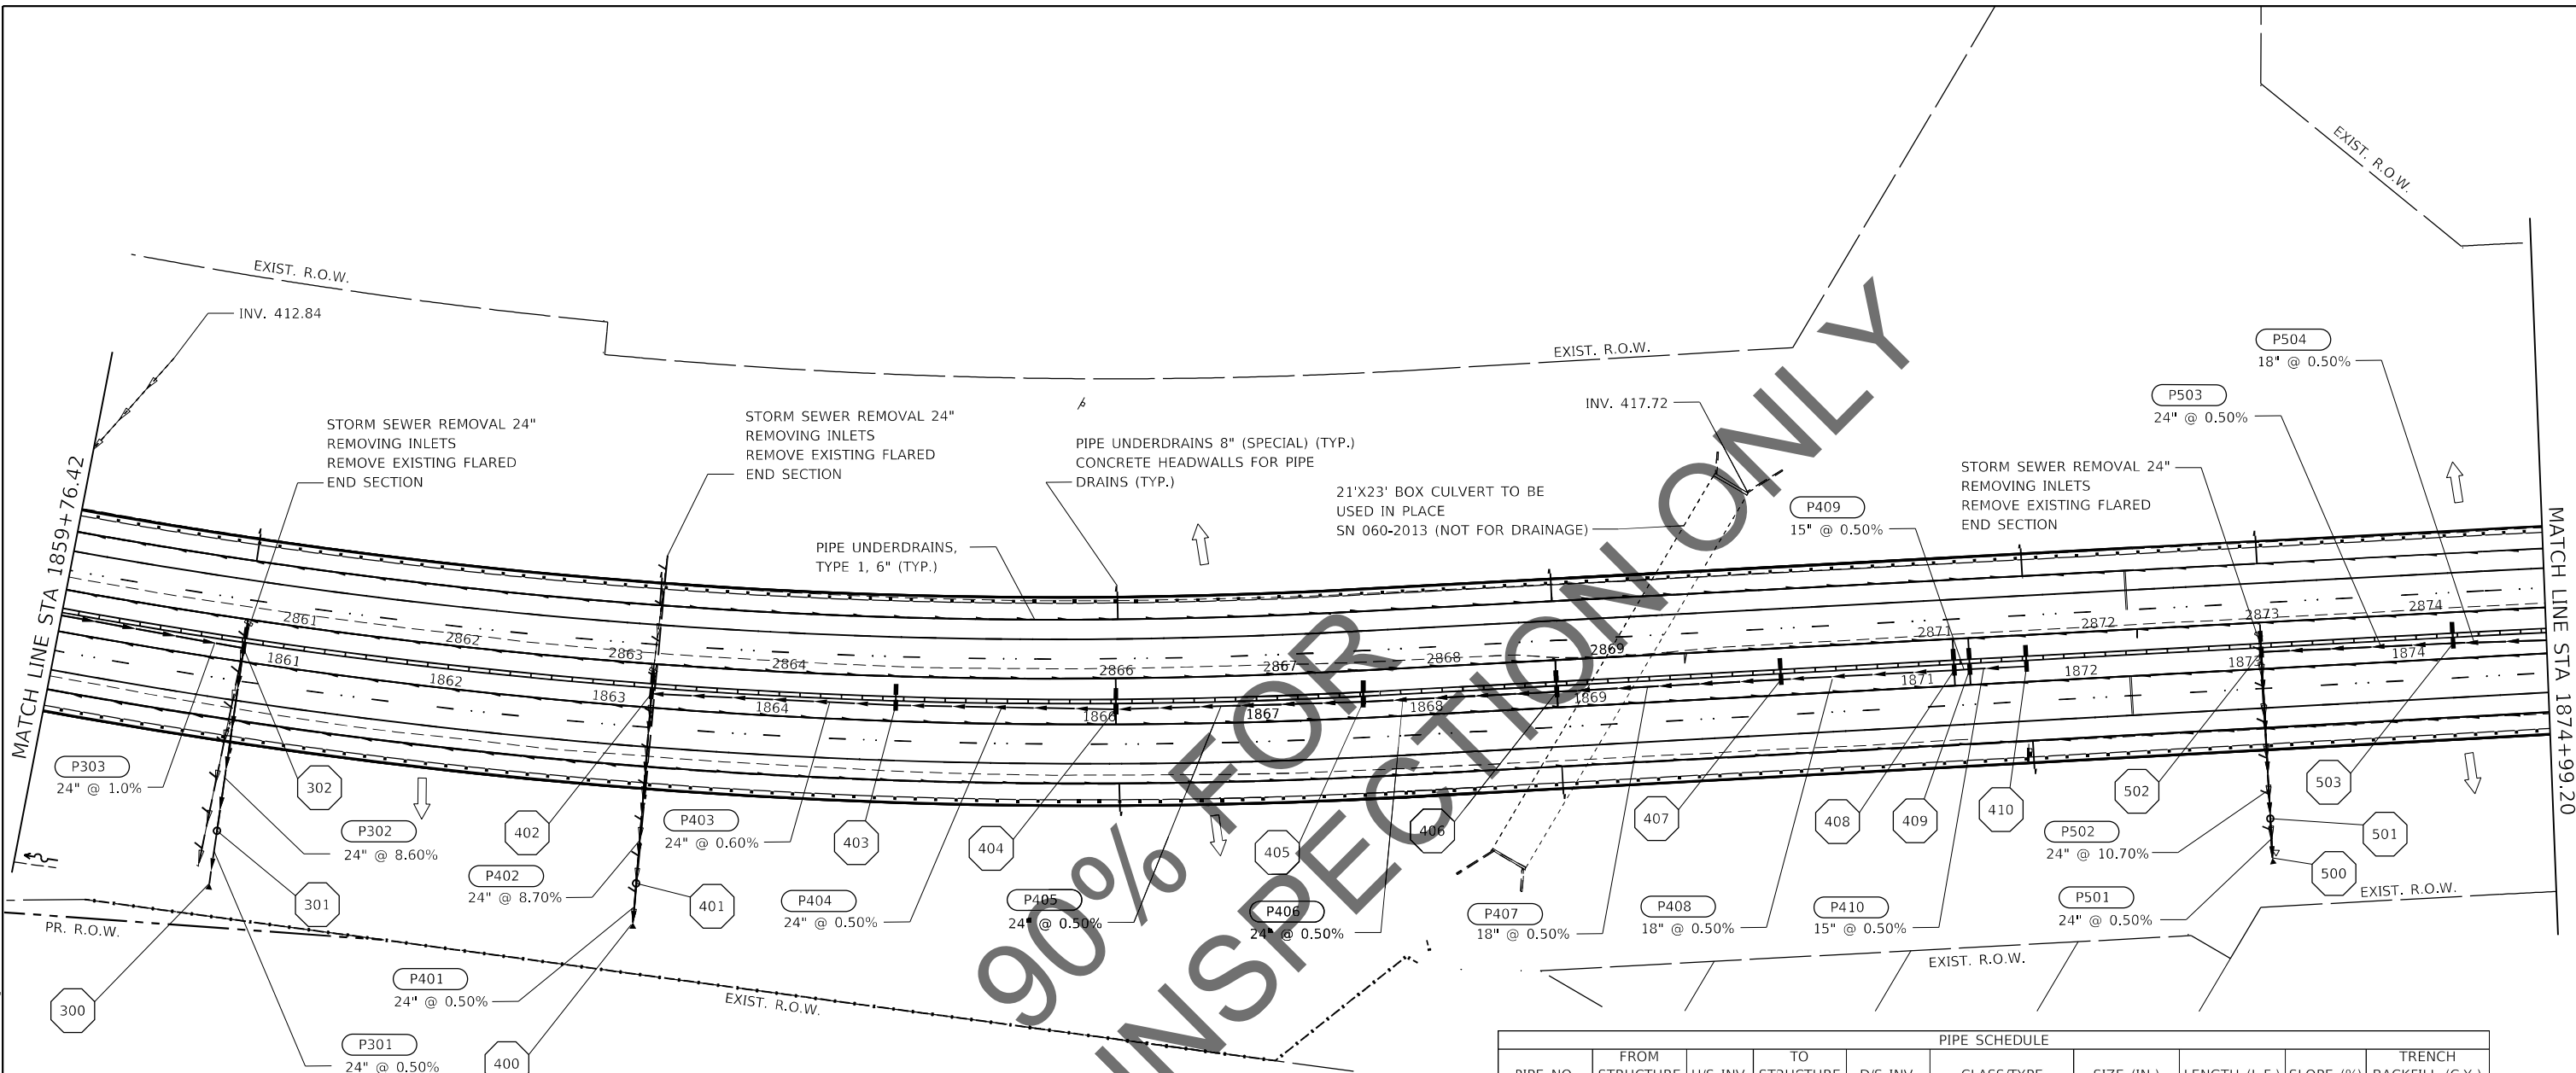

STRUCTURE SCHEDULE									
STR. NO.	EB STATION	OFFSET	TYPE	F&G	WB RIM EL.	EB RIM EL.	INV.		
300	1860+90.21	136.8	RT 24" FES				416.76		
301	1860+90.08	104.4	RT MH DIA 4'	TY 1 (CLOSED)		427.57	416.93		
302	1860+89.74	8.2	LT DRAIN STRUCTURES TY 4 WITH 2	TY 20	444.42	444.90	432.26		
400	1863+40.17	131.6	RT 24" FES			420.02	418.02		
401	1863+40.28	107.6	RT MH DIA 4'	TY 1 (CLOSED)		428.86	418.14		
402	1863+40.81	8.6	LT DRAIN STRUCTURES TY 4 WITH 2	TY 20	444.77	445.25	431.11		
403	1865+00.38	5.5	LT DRAIN STRUCTURES TY 4 WITH 2	TY 20	444.39	444.69	434.56		
404	1866+24.85	9.2	LT DRAIN STRUCTURES TY 4 WITH 2	TY 20	443.74	444.22	435.03		
405	1867+76.44	9.8	LT DRAIN STRUCTURES TY 4 WITH 2	TY 20	443.14	443.46	435.79		
406	1868+94.79	9.6	LT DRAIN STRUCTURES TY 4 WITH 2	TY 20	442.83	442.87	436.38		
407	1870+31.76	9.5	LT DRAIN STRUCTURES TY 4 WITH 2	TY 20	442.57	442.18	437.07		
408	1871+37.60	9.5	LT DRAIN STRUCTURES TY 5 WITH 2	TY 22	442.32	442.07	437.60		
409	1871+47.10	9.5	LT DRAIN STRUCTURES TY 5 WITH 2	TY 22	442.30	442.07	437.65		
410	1871+81.79	9.4	LT DRAIN STRUCTURES TY 4 WITH 2	TY 20	442.22	442.08	437.83		
500	1873+25.14	115.5	RT 24" FES				420.00		
501	1873+25.16	91.5	RT MH DIA 4'	TY 1 (CLOSED)		427.59	420.12		
502	1873+25.25	10.2	LT DRAIN STRUCTURES TY 4 WITH 2	TY 20	442.28	442.22	433.95		
503	1874+42.38	9.2	LT DRAIN STRUCTURES TY 4 WITH 2	TY 20	442.67	442.59	437.04		

PIPE SCHEDULE									
PIPE NO.	FROM STRUCTURE	U/S INV.	TO STRUCTURE	D/S INV.	CLASS/TYPE	SIZE (IN.)	LENGTH (L.F.)	SLOPE (%)	TRENCH BACKFILL (C.Y.)
P301	301	416.93	300	416.76	CLASS A, TYPE 2	24	33	0.50	19.0
P302	302	432.26	301	422.54	CLASS A, TYPE 2	24	113	8.60	65.2
P401	401	418.14	400	418.02	CLASS A, TYPE 2	24	24	0.50	13.8
P402	402	431.11	401	421.02	CLASS A, TYPE 2	24	116	8.70	66.9
P403	403	434.56	402	431.11	CLASS A, TYPE 2	24	149	0.50	82.9
P404	404	435.03	403	434.56	CLASS A, TYPE 2	24	134	0.50	69.4
P405	405	435.79	404	435.03	CLASS A, TYPE 2	24	151	0.50	78.2
P406	406	436.38	405	435.79	CLASS A, TYPE 2	24	118	0.50	61.1
P407	407	437.07	406	436.38	CLASS A, TYPE 2	18	137	0.50	72.2
P408	408	437.60	407	437.07	CLASS A, TYPE 2	18	106	0.50	55.9
P409	409	437.65	408	437.60	CLASS A, TYPE 2	15	10	0.50	5.3
P410	410	437.83	409	437.65	CLASS A, TYPE 2	15	35	0.50	18.4
P501	501	420.12	500	420.00	CLASS A, TYPE 2	24	24	0.50	13.8
P502	502	433.95	501	423.00	CLASS A, TYPE 2	24	102	10.70	58.9
P503	503	437.04	502	436.45	CLASS A, TYPE 2	24	117	0.50	65.1

LEGEND



STRUCTURE



STORM SEWER FROM U/S STRUCTURE





USER NAME	= dbuescher	DESIGNED -	ERO	REVISED -	
		DRAWN -	DDB	REVISED -	
PLOT SCALE	= 50,000' 1" / in.	CHECKED -	MJR	REVISED -	
PLOT DATE	= 11/18/2021	DATE	= 2021.11.15	REVISED -	

STATE OF ILLINOIS
DEPARTMENT OF TRANSPORTATION


PROPOSED DRAINAGE PLAN
I-270 OVER MISSISSIPPI

SCALE: 1" = 50' SHEET OF SHEETS STA. 859+50 TO STA. 875+50

F.A. RTE.	SECTION	COUNTY	TOTAL SHEETS	SHEET NO.
270	60B1	MADISON	860	148
CONTRACT NO.				
ILLINOIS FED. AID PROJECT				

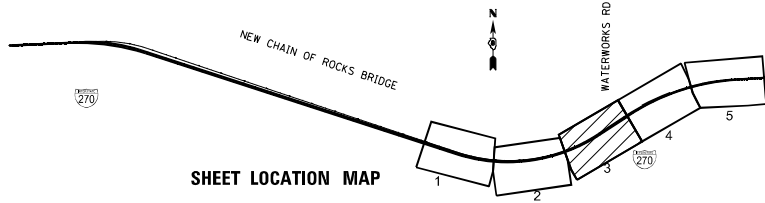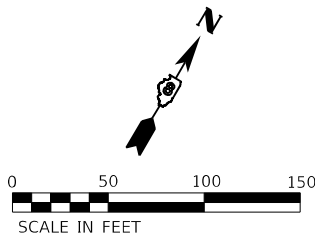

MODEL: Default
FILE NAME: p:\p001\homechfrs.com\HS Transportation\Documents\1815900-FA270\MississippiRte270CAD_Sheets\Drainage\087690-sht-drain-004.dgn


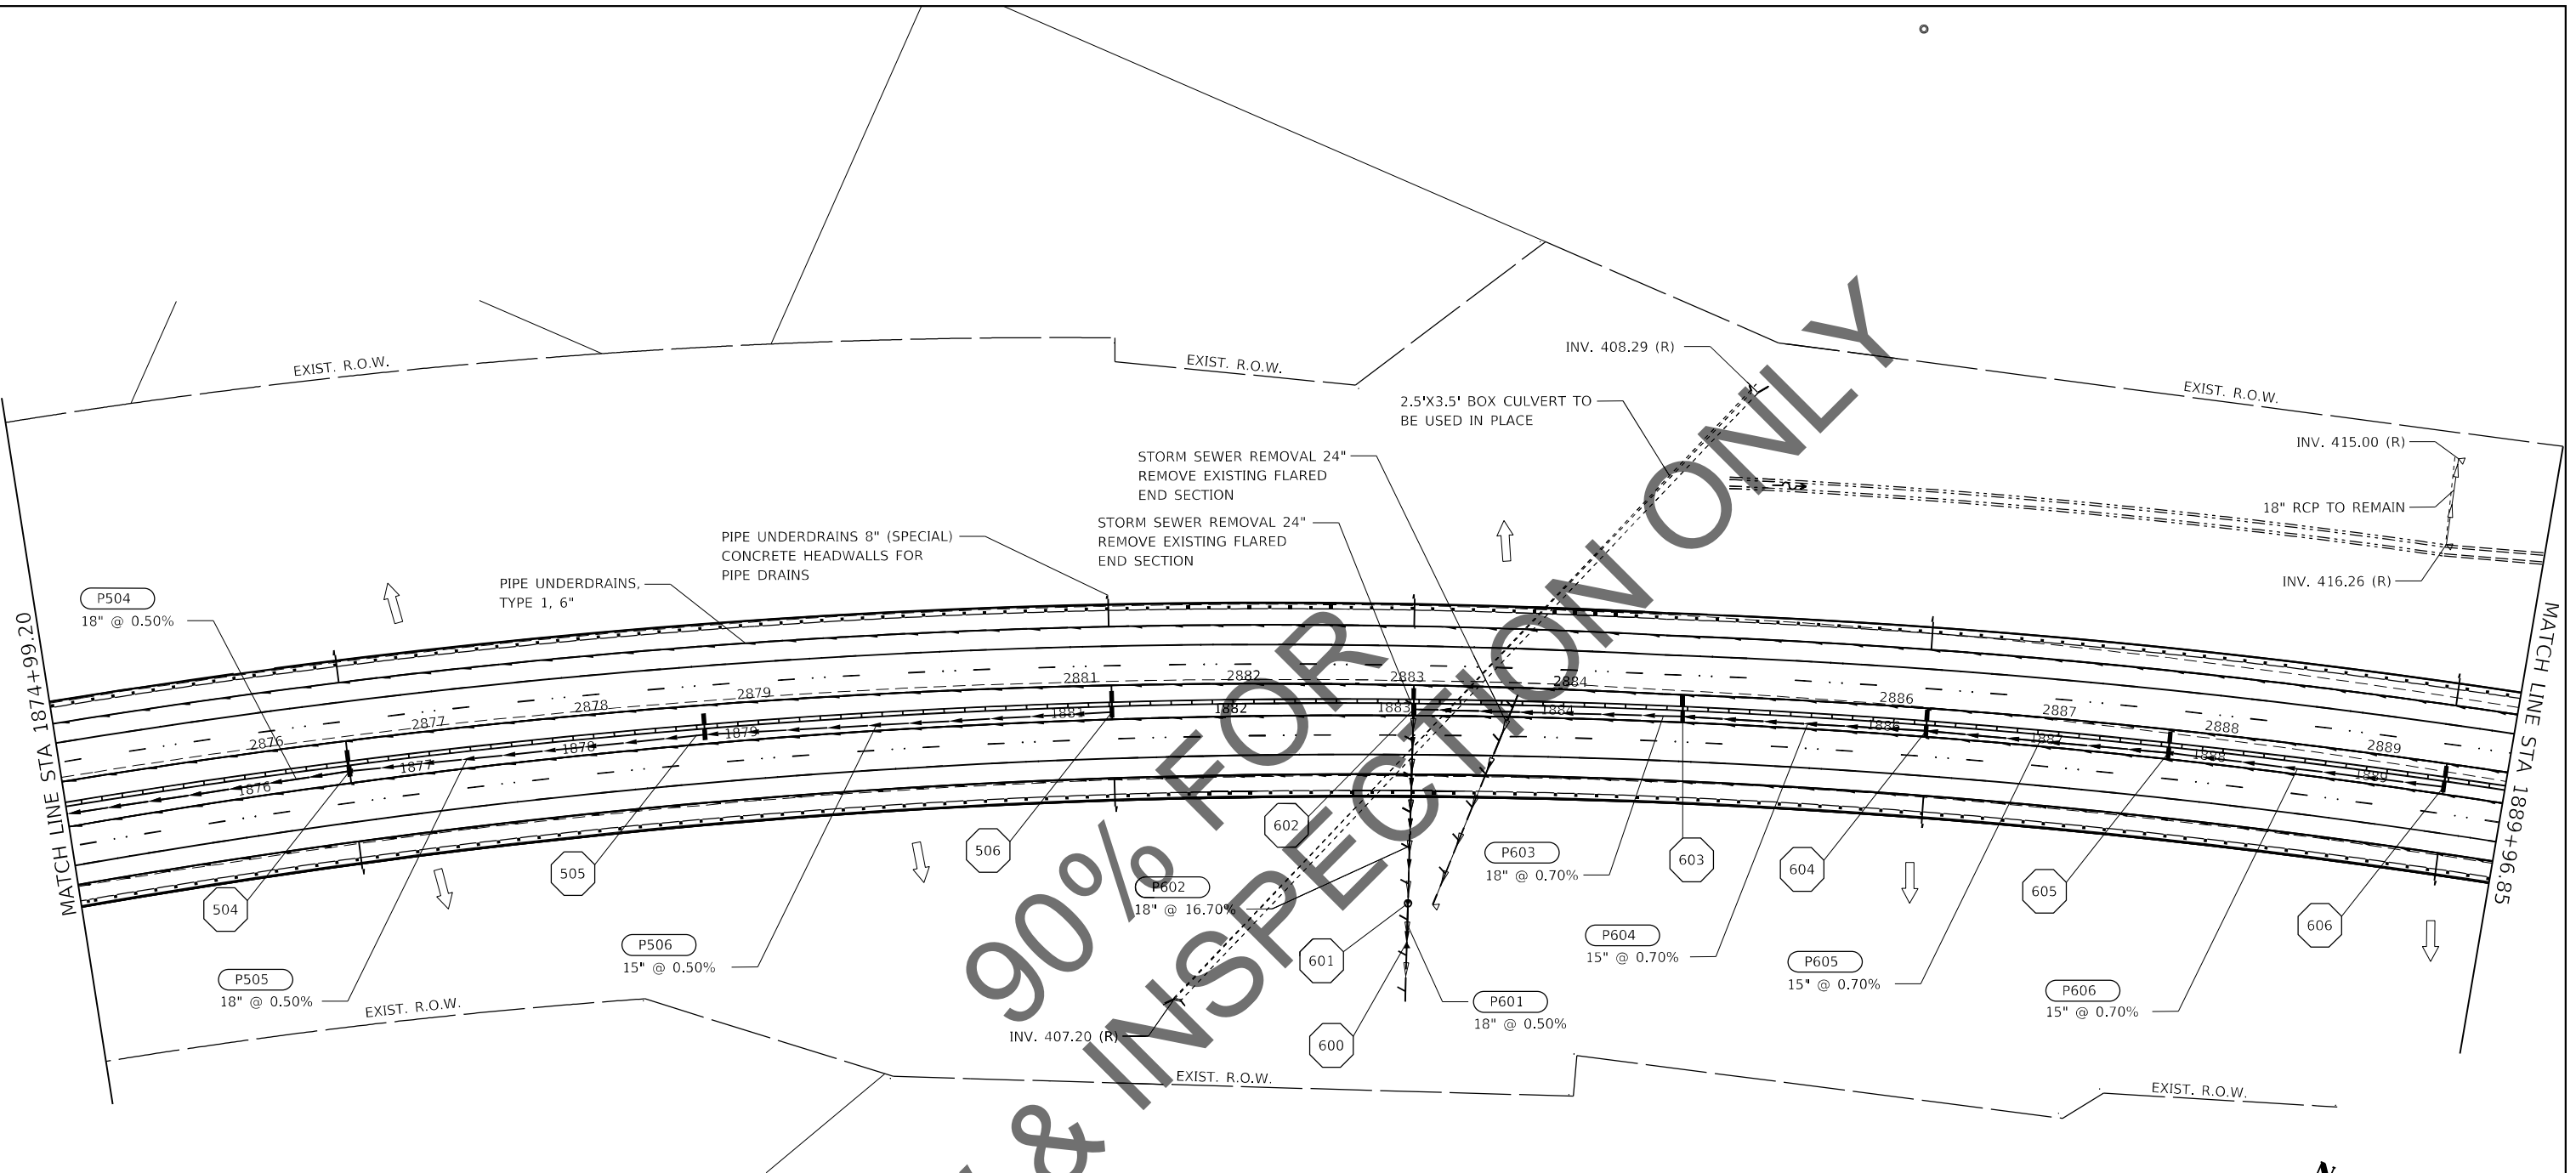


STRUCTURE SCHEDULE							
STR. NO.	EB STATION	OFFSET	TYPE	F&G	WB RIM EL.	EB RIM EL.	INV.
504	1876+74.03	7.4	LT DRAIN STRUCTURES TY 4 WITH 2	TY 20	443.93	443.32	438.20
505	1878+92.60	5.6	LT DRAIN STRUCTURES TY 4 WITH 2	TY 20	444.13	443.99	439.29
506	1881+42.2	4.4	LT DRAIN STRUCTURES TY 4 WITH 2	TY 20	444.90	444.79	440.54
600	1883+23.38	152.1	RT 18" FES				413.12
601	1883+23.92	128.3	RT MH DIA 4'	TY 1 (CLOSED)			417.51
602	1883+26.83	3.8	LT DRAIN STRUCTURES TY 4 WITH 2	TY 20	445.46	445.37	436.18
603	1884+91.68	3.6	LT DRAIN STRUCTURES TY 4 WITH 2	TY 20	445.97	445.89	439.84
604	1886+40.95	3.6	LT DRAIN STRUCTURES TY 4 WITH 2	TY 20	446.53	446.36	440.89
605	1887+89.91	3.9	LT DRAIN STRUCTURES TY 4 WITH 2	TY 20	447.08	446.83	441.93
606	1889+59.77	4.4	LT DRAIN STRUCTURES TY 4 WITH 2	TY 20	447.66	447.37	443.12

PIPE SCHEDULE									
PIPE NO.	FROM STRUCTURE	U/S INV.	TO STRUCTURE	D/S INV.	CLASS/TYPE	SIZE (IN.)	LENGTH (L.F.)	SLOPE (%)	TRENCH BACKFILL (C.Y.)
P504	504	438.20	503	437.04	CLASS A, TYPE 2	18	232	0.50	122.3
P505	505	439.29	504	438.20	CLASS A, TYPE 2	18	219	0.50	115.5
P506	506	440.54	505	439.29	CLASS A, TYPE 2	15	250	0.50	131.5
P601	601	413.24	600	413.12	CLASS A, TYPE 2	18	24	0.50	13.9
P602	602	436.18	601	416.62	CLASS A, TYPE 2	18	119	16.40	69.1
P603	603	439.84	602	438.68	CLASS A, TYPE 2	18	165	0.70	92.8
P604	604	440.89	603	439.84	CLASS A, TYPE 2	15	150	0.70	78.9
P605	605	441.93	604	440.89	CLASS A, TYPE 2	15	149	0.70	78.4
P606	606	443.12	605	441.93	CLASS A, TYPE 2	15	170	0.70	89.4

LEGEND

- XXX STRUCTURE
- PXXX STORM SEWER FROM U/S STRUCTURE

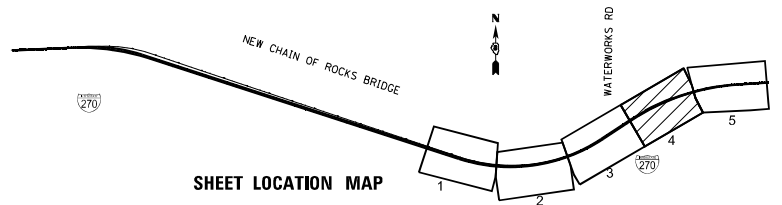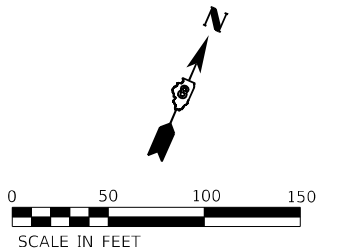

USER NAME = dbuescher	DESIGNED - ERO	REVISED -
	DRAWN - DDB	REVISED -
PLOT SCALE = 50.0000 ' / in.	CHECKED - MJR	REVISED -
PLOT DATE = 11/15/2021	DATE - 2021.11.15	REVISED -


STATE OF ILLINOIS DEPARTMENT OF TRANSPORTATION

PROPOSED DRAINAGE PLAN I-270 OVER MISSISSIPPI

SCALE: 1" = 50' SHEET OF SHEETS STA. STA 875+0 TO STA. 890+00

F.A. RTE.	SECTION	COUNTY	TOTAL SHEETS	SHEET NO.
270	60B1	MADISON	860	149
CONTRACT NO.				
ILLINOIS FED. AID PROJECT				

Model: Default
File Name: p:\p001\homeesh\frps.com\HS_Transportation\Documents\1815900-FA270\MississippiRiverPh2\CAD_Sheets\Drainage\087690-sht-drain-005.dgn

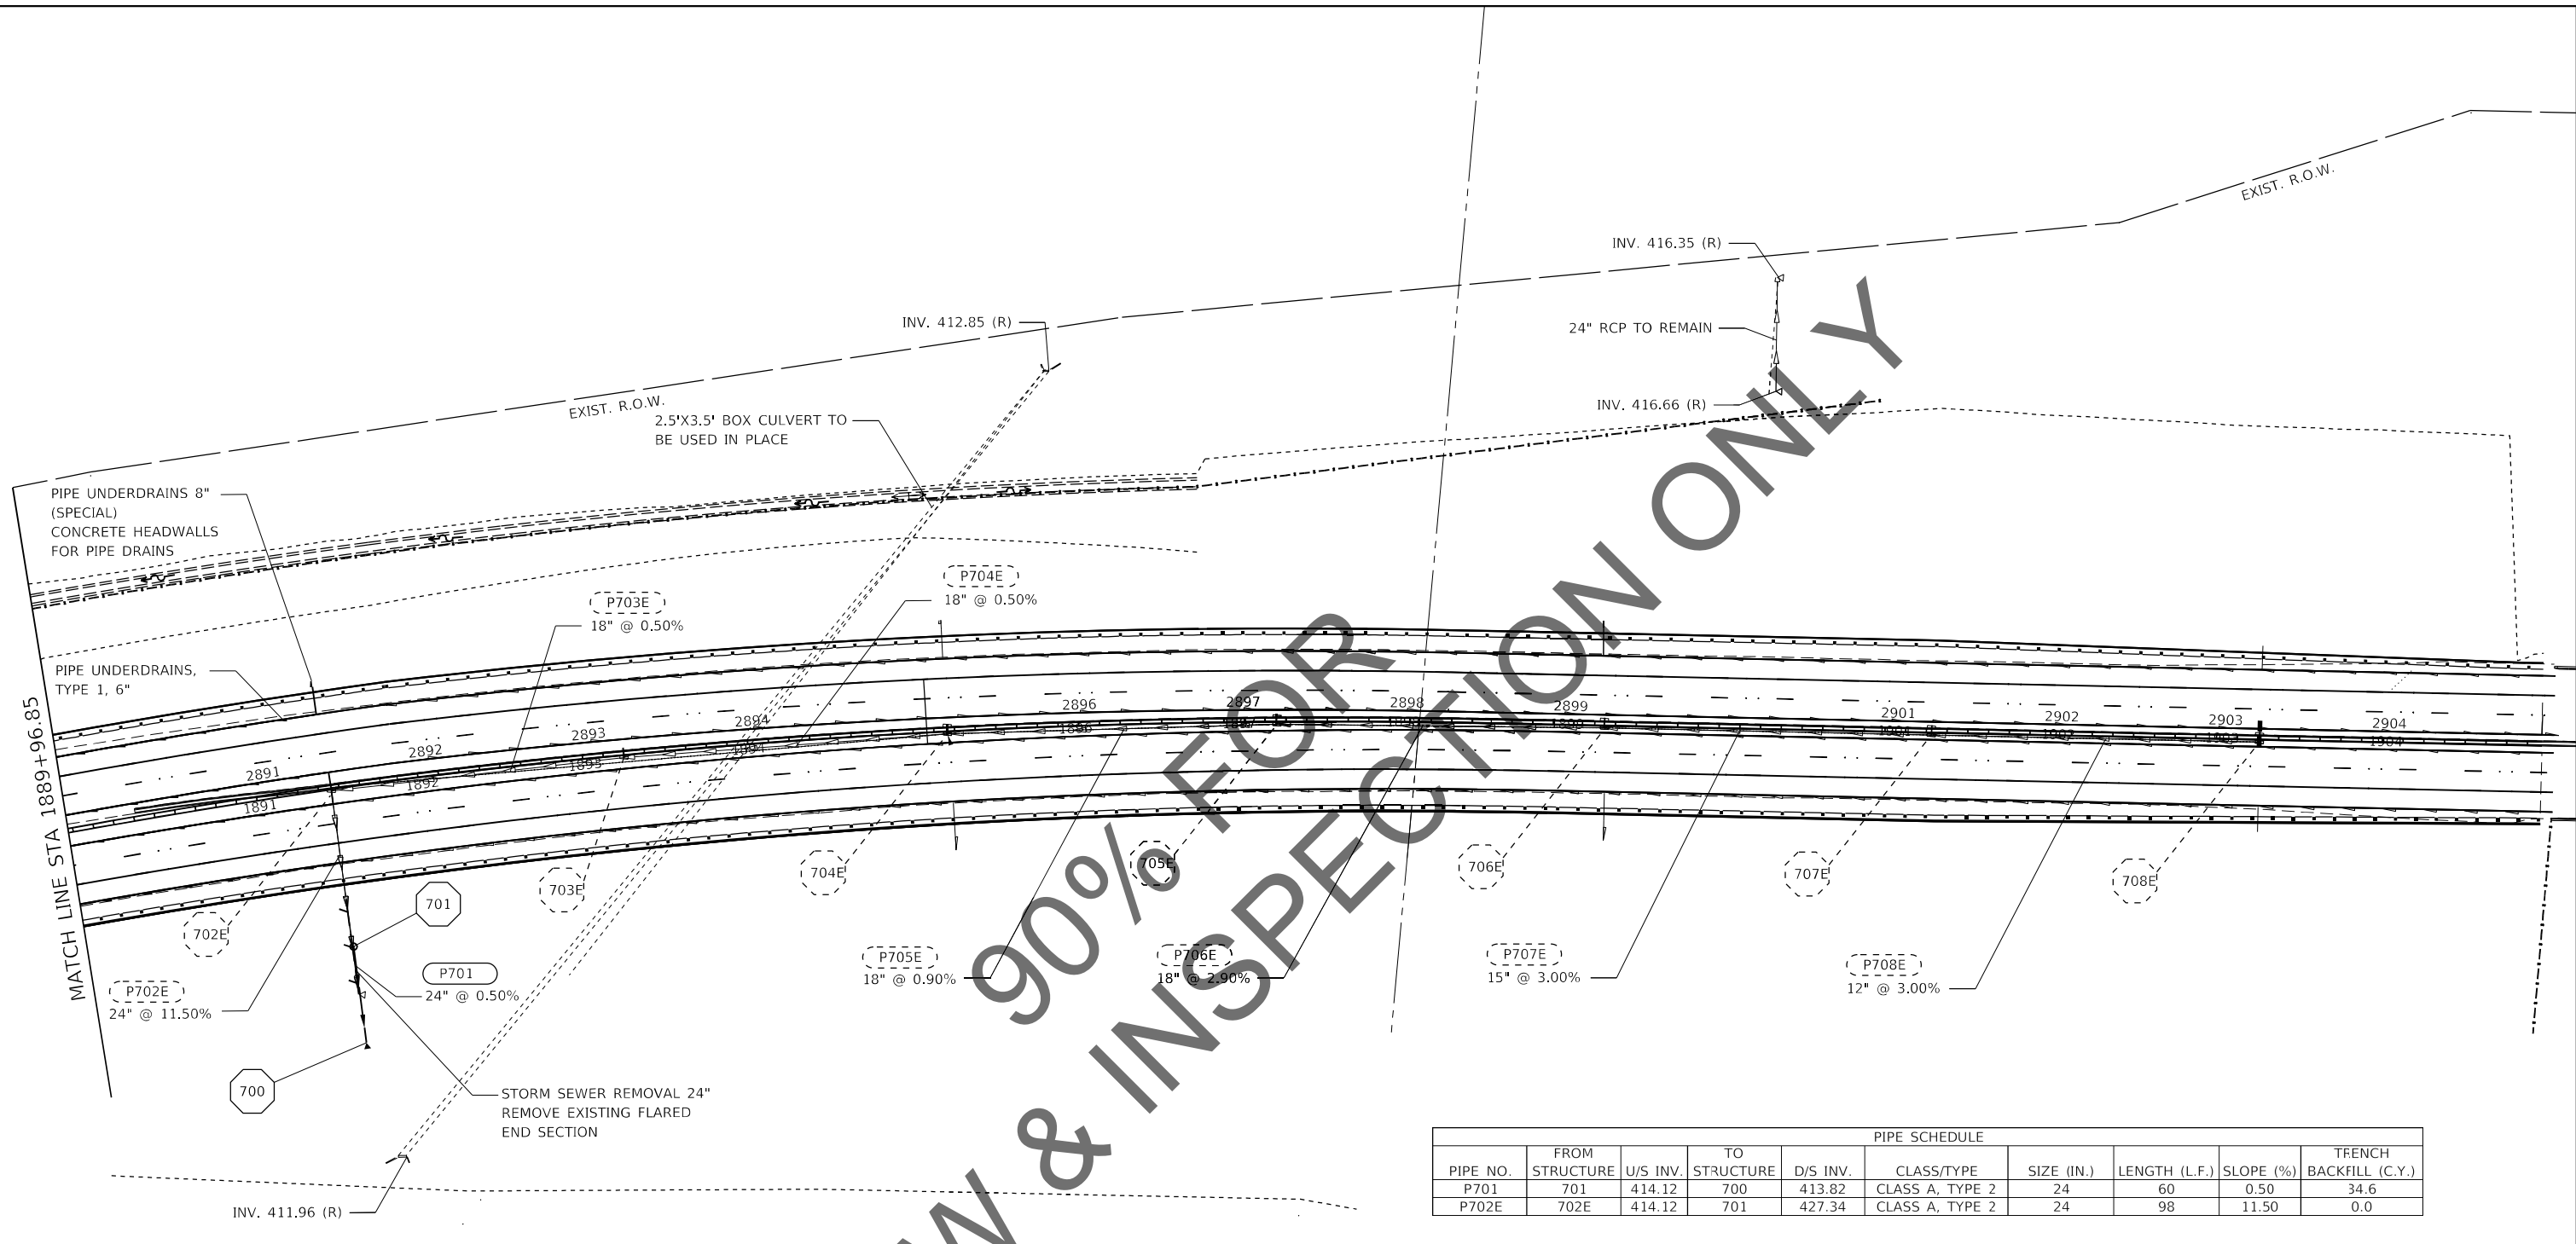

PIPE SCHEDULE									
PIPE NO.	FROM STRUCTURE	U/S INV.	TO STRUCTURE	D/S INV.	CLASS/TYPE	SIZE (IN.)	LENGTH (L.F.)	SLOPE (%)	TRENCH BACKFILL (C.Y.)
P701	701	414.12	700	413.82	CLASS A, TYPE 2	24	60	0.50	34.6
P702E	702E	414.12	701	427.34	CLASS A, TYPE 2	24	98	11.50	0.0

STRUCTURE SCHEDULE							
STR. NO.	EB STATION	OFFSET	TYPE	F&G	WB RIM EL.	EB RIM EL.	INV.
700	1891+58.87	147.2	RT 24" FES				413.82
701	1891+59.33	87.9	RT MH DIA 4'	TY 1 (CLOSED)		434.00	414.12
702E	1891+59.29	8.1	LT DRAIN STRUCTURES TY 4 WITH 1	TY 20		447.67	435.16

LEGEND

- XXX

STRUCTURE
- PXXX

STORM SEWER FROM U/S STRUCTURE



USER NAME	= dbuescher
PLOT SCALE	= 50,0000 ' / in.
PLOT DATE	= 11/18/2021

DESIGNED -	ERO
DRAWN -	DDB
CHECKED -	MJR
DATE -	2021.11.15


REVISED -	
REVISED -	
REVISED -	
REVISED -	

STATE OF ILLINOIS
DEPARTMENT OF TRANSPORTATION


PROPOSED DRAINAGE PLAN
I-270 OVER MISSISSIPPI

SCALE: 1" = 50' SHEET OF SHEETS STA. 890+00 TO STA.


F.A. RTE.	SECTION	COUNTY	TOTAL SHEETS	SHEET NO.
270	60B1	MADISON	860	150
CONTRACT NO.				
ILLINOIS FED. AID PROJECT				

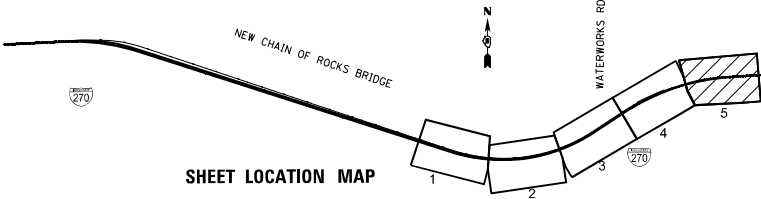

PLAN	SURVEYED	BY	DATE
	PLOTTED		
	ALIGNMENT CHECKED		
	CADD FILE NAME		
NOTE BOOK			
NO.			

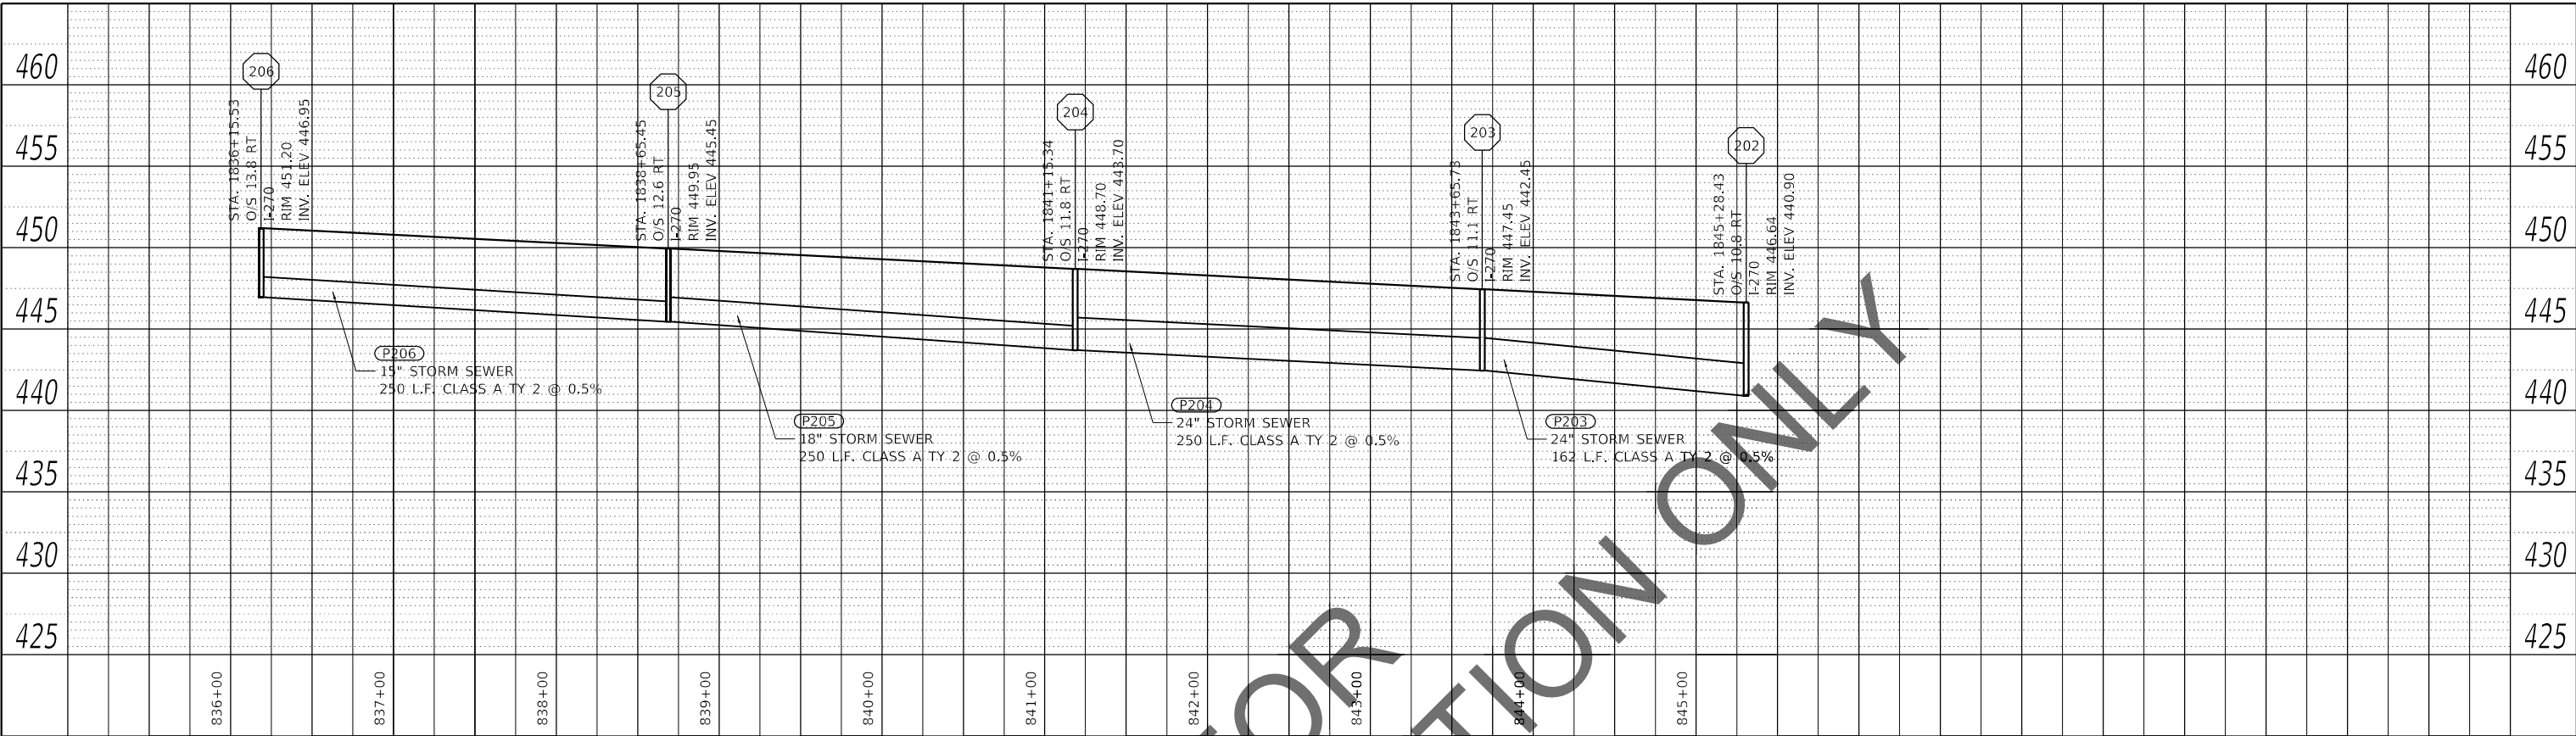

PROFILE	SURVEYED	BY	DATE
	PLOTTED		
	GRADES CHECKED		
	STRUCTURE NOTATWS CIPVD		
NOTE BOOK			
NO.			

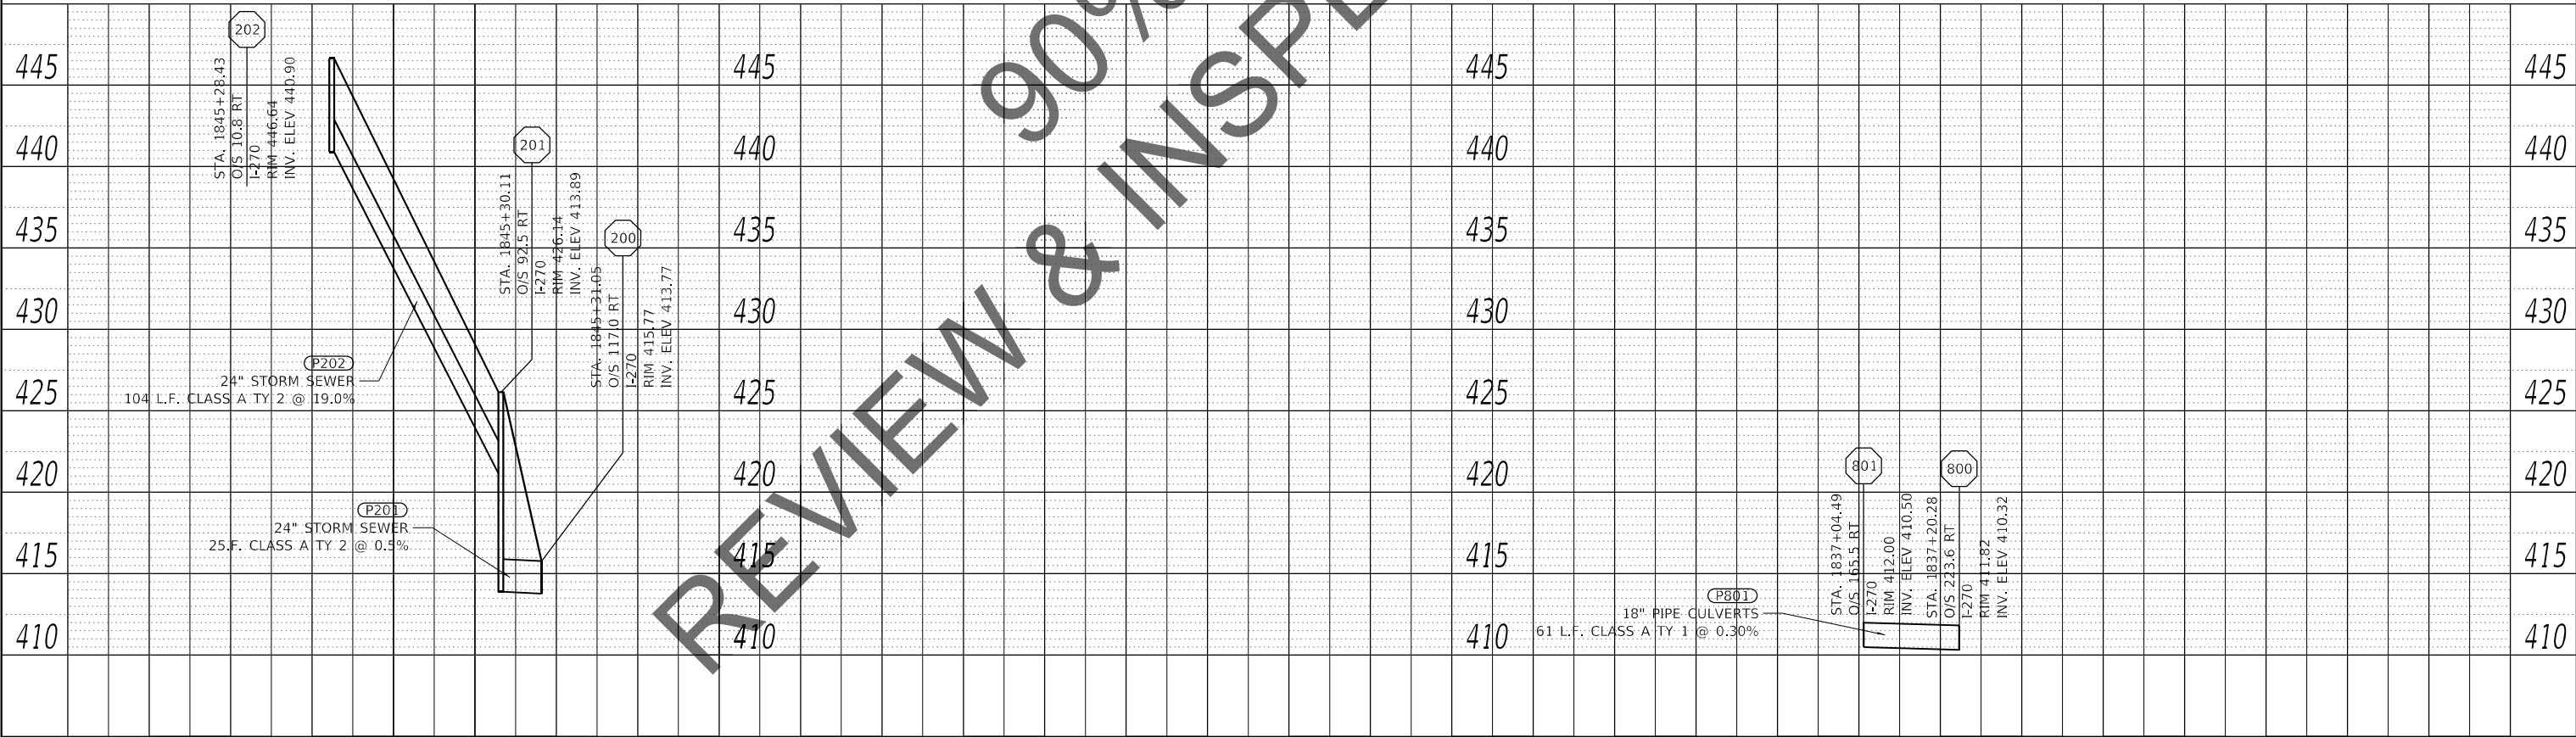

MODEL: Default
FILE NAME: pw:\p001\hmmesh\trn.com\HS Transportation Documents\1815900-FA270\MississippiRiverPrj2\AD Sheets\Drainage\87690-stc-DrainProfile.dgn



USER NAME	= dbuescher	DESIGNED -	ERO	REVISED -	
		DRAWN -	DDB	REVISED -	
PLOT SCALE	= 50.00' / in.	CHECKED -	MJR	REVISED -	
PLOT DATE	= 11/18/2021	DATE -	2021.11.15	REVISED -	

STATE OF ILLINOIS
DEPARTMENT OF TRANSPORTATION



PROPOSED DRAINAGE PROFILE
I-270 OVER MISSISSIPPI

SCALE: 1" = 50' SHEET OF SHEETS STA. TO STA.

F.A. RTE.	SECTION	COUNTY	TOTAL SHEETS	SHEET NO.
270	6081	MADISON	860	151
CONTRACT NO.				
ILLINOIS FED. AID PROJECT				

PLAN	SURVEYED	BY	DATE
	PLOTTED		
	ALIGNMENT CHECKED		
	CADD FILE NAME		
NOTE BOOK NO.			

PROFILE	SURVEYED	BY	DATE
	PLOTTED		
	GRADES CHECKED		
	STRUCTURE NOTATION CHKD		
NOTE BOOK NO.			

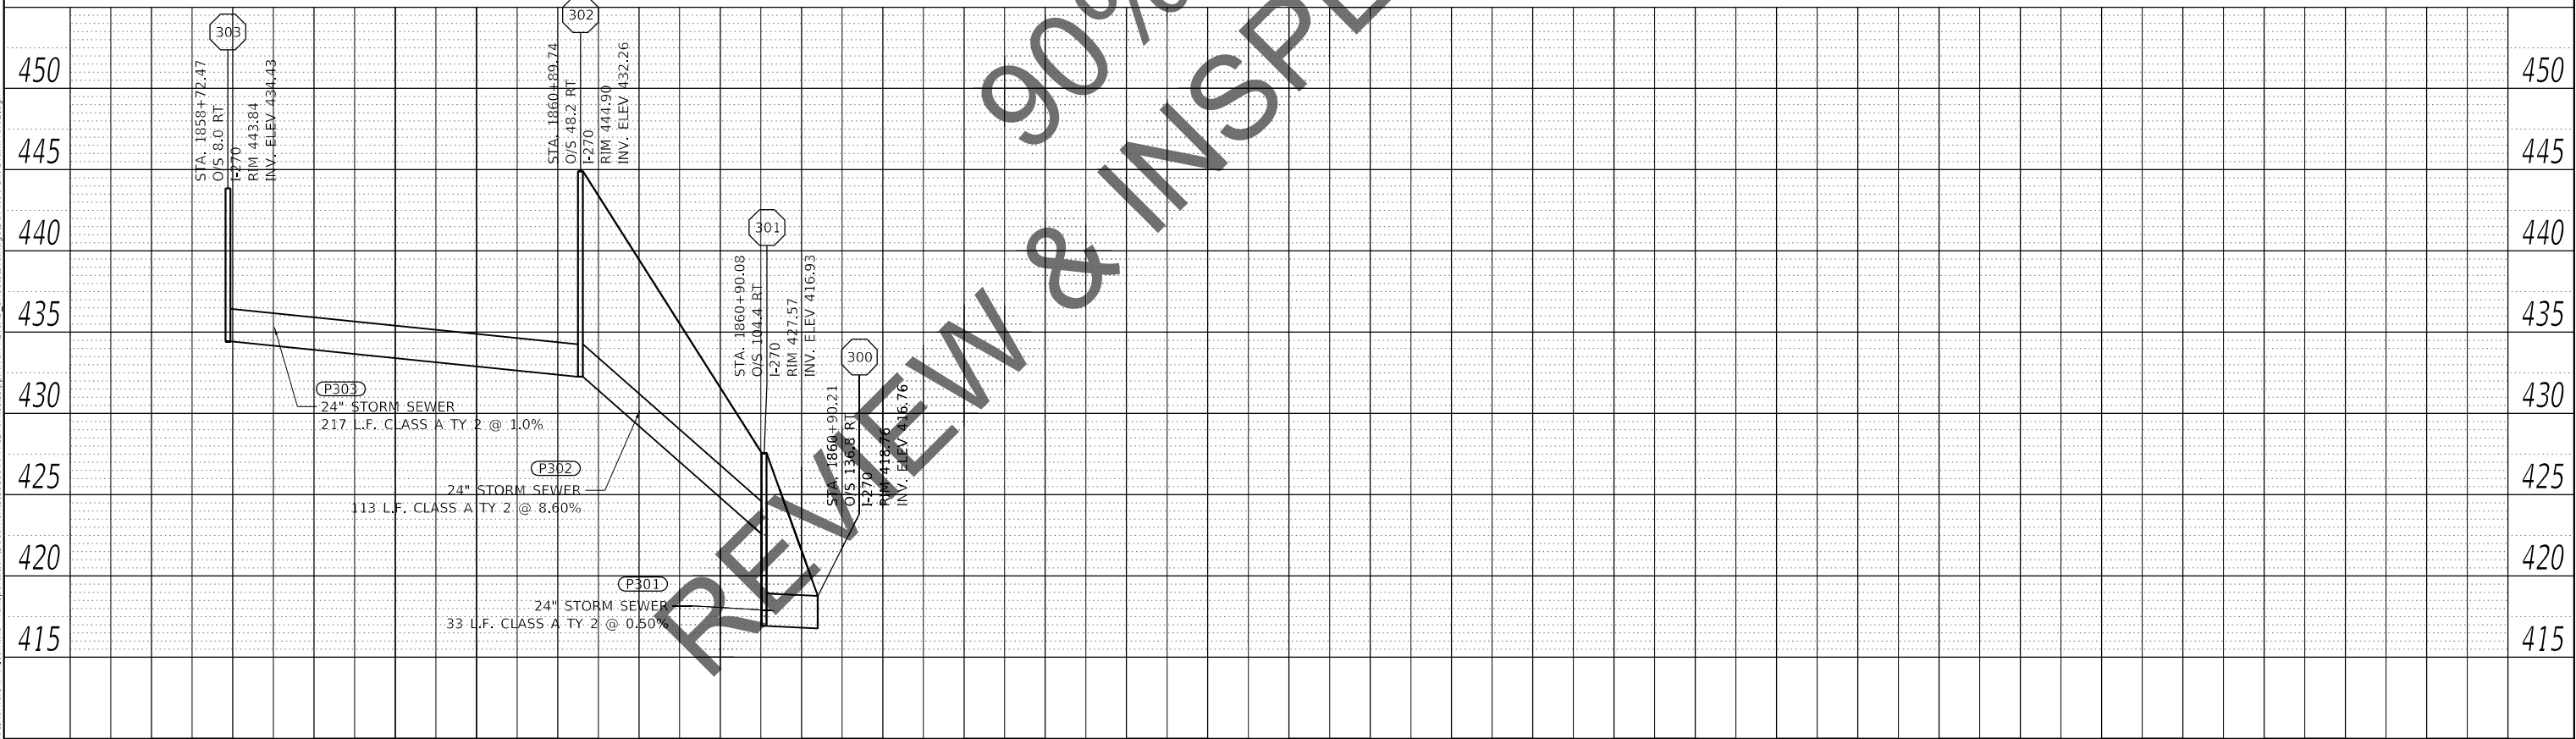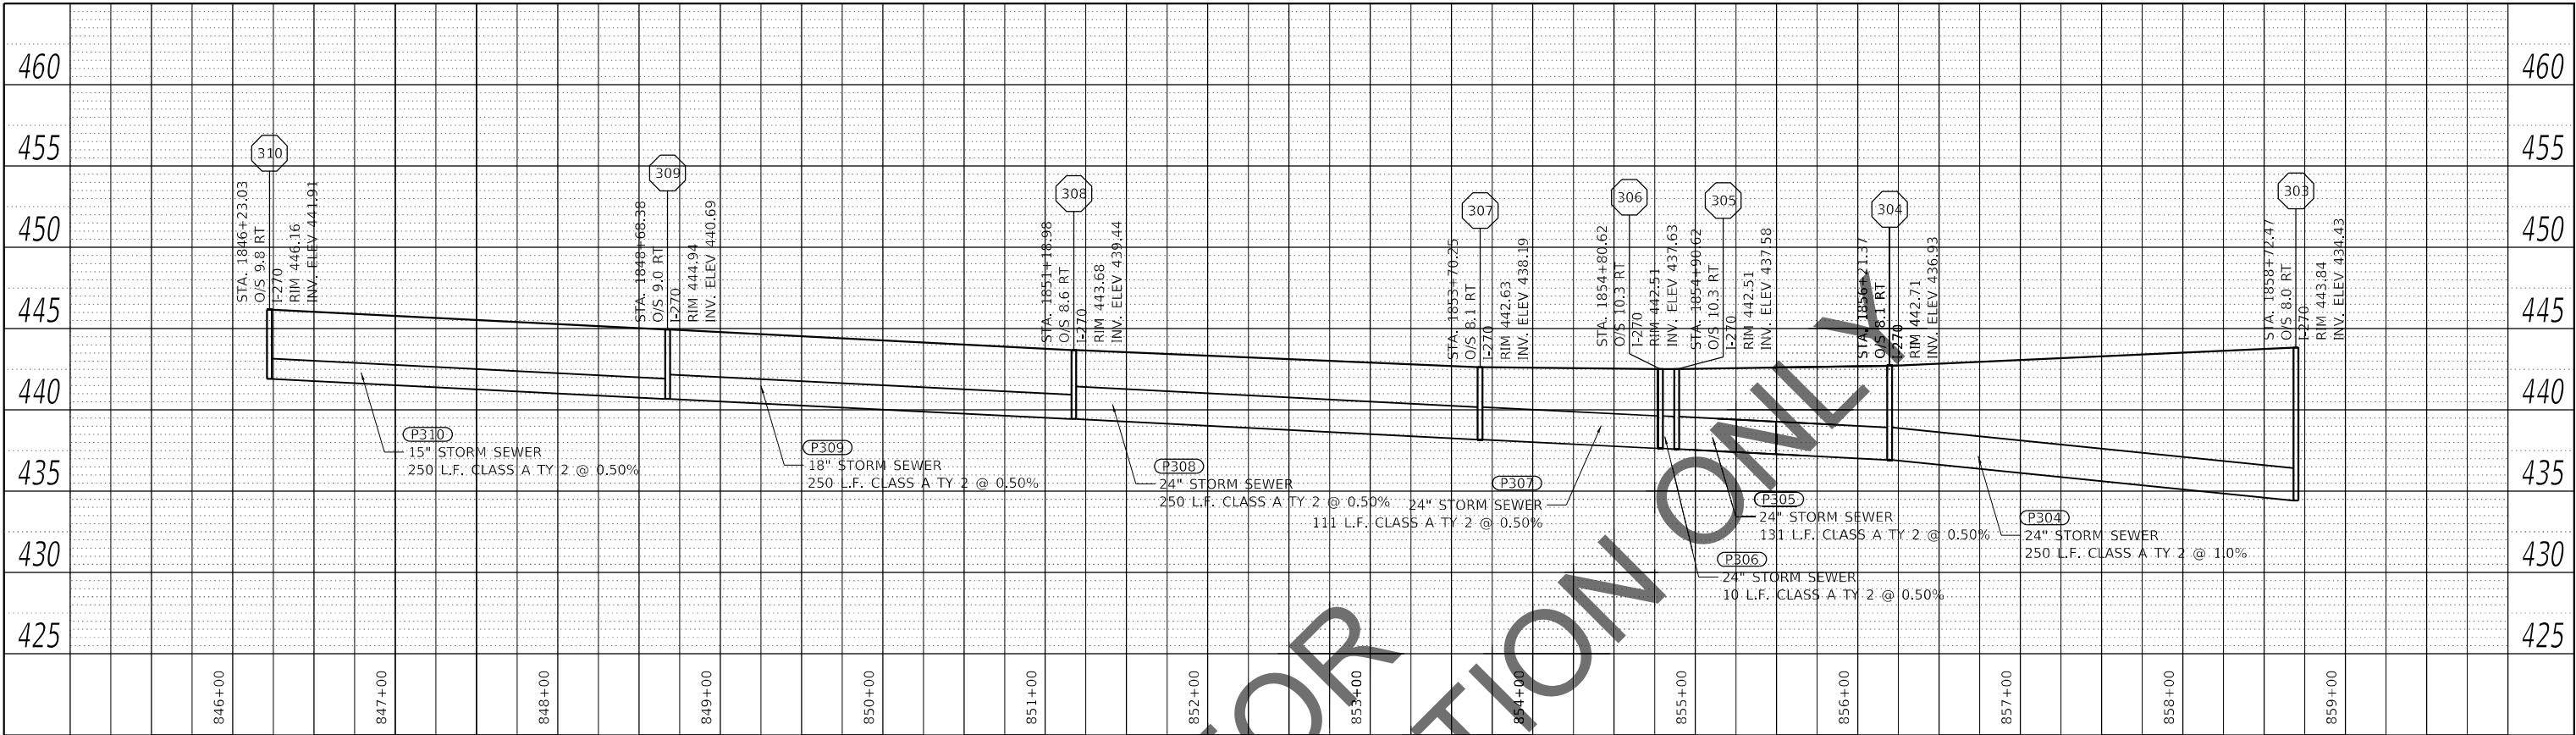

MODEL: Default
FILE NAME: pw:\p001\hamesh\trn.com\HS Transportation Documents\1815900-A270\MississippiRiverP2\270-Sub-Sheets\Drainage\1815900-Sub-Sheets\DrainProfile02.dgn



USER NAME = dbuescher	DESIGNED - ERO	REVISED -
	DRAWN - DDB	REVISED -
PLOT SCALE = 50.00' / in.	CHECKED - MJR	REVISED -
PLOT DATE = 11/18/2021	DATE - 2021.11.15	REVISED -


STATE OF ILLINOIS
DEPARTMENT OF TRANSPORTATION

PROPOSED DRAINAGE PROFILE
I-270 OVER MISSISSIPPI


SCALE: 1" = 50' SHEET OF SHEETS STA. TO STA.

F.A. RTE.	SECTION	COUNTY	TOTAL SHEETS	SHEET NO.
270	6081	MADISON	860	152
CONTRACT NO.				
ILLINOIS FED. AID PROJECT				


PLAN	SURVEYED PLOTTED	BY	DATE
NOTE BOOK NO.	ALIGNMENT CHECKED DATE	CADD FILE NAME	

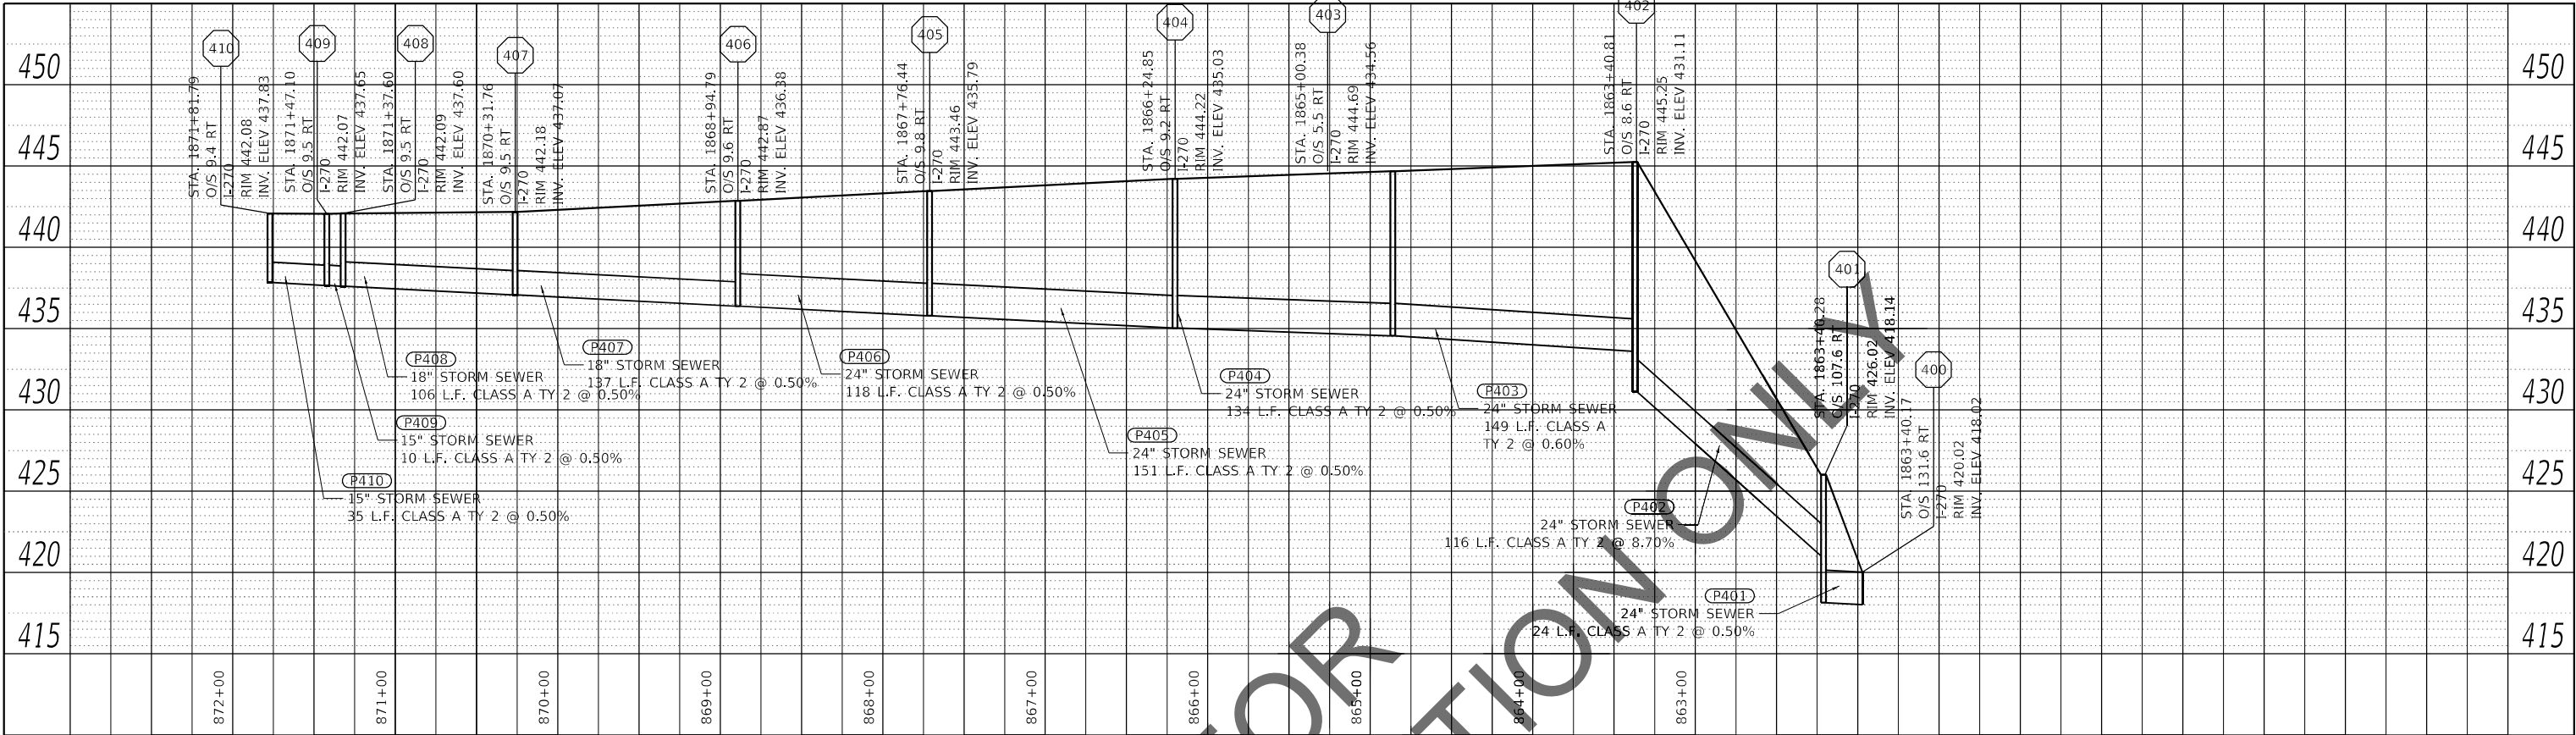


PROFILE	SURVEYED PLOTTED	BY	DATE
NOTE BOOK NO.	GRADES CHECKED DATE	STRUCTURE NOTATION CHKD	


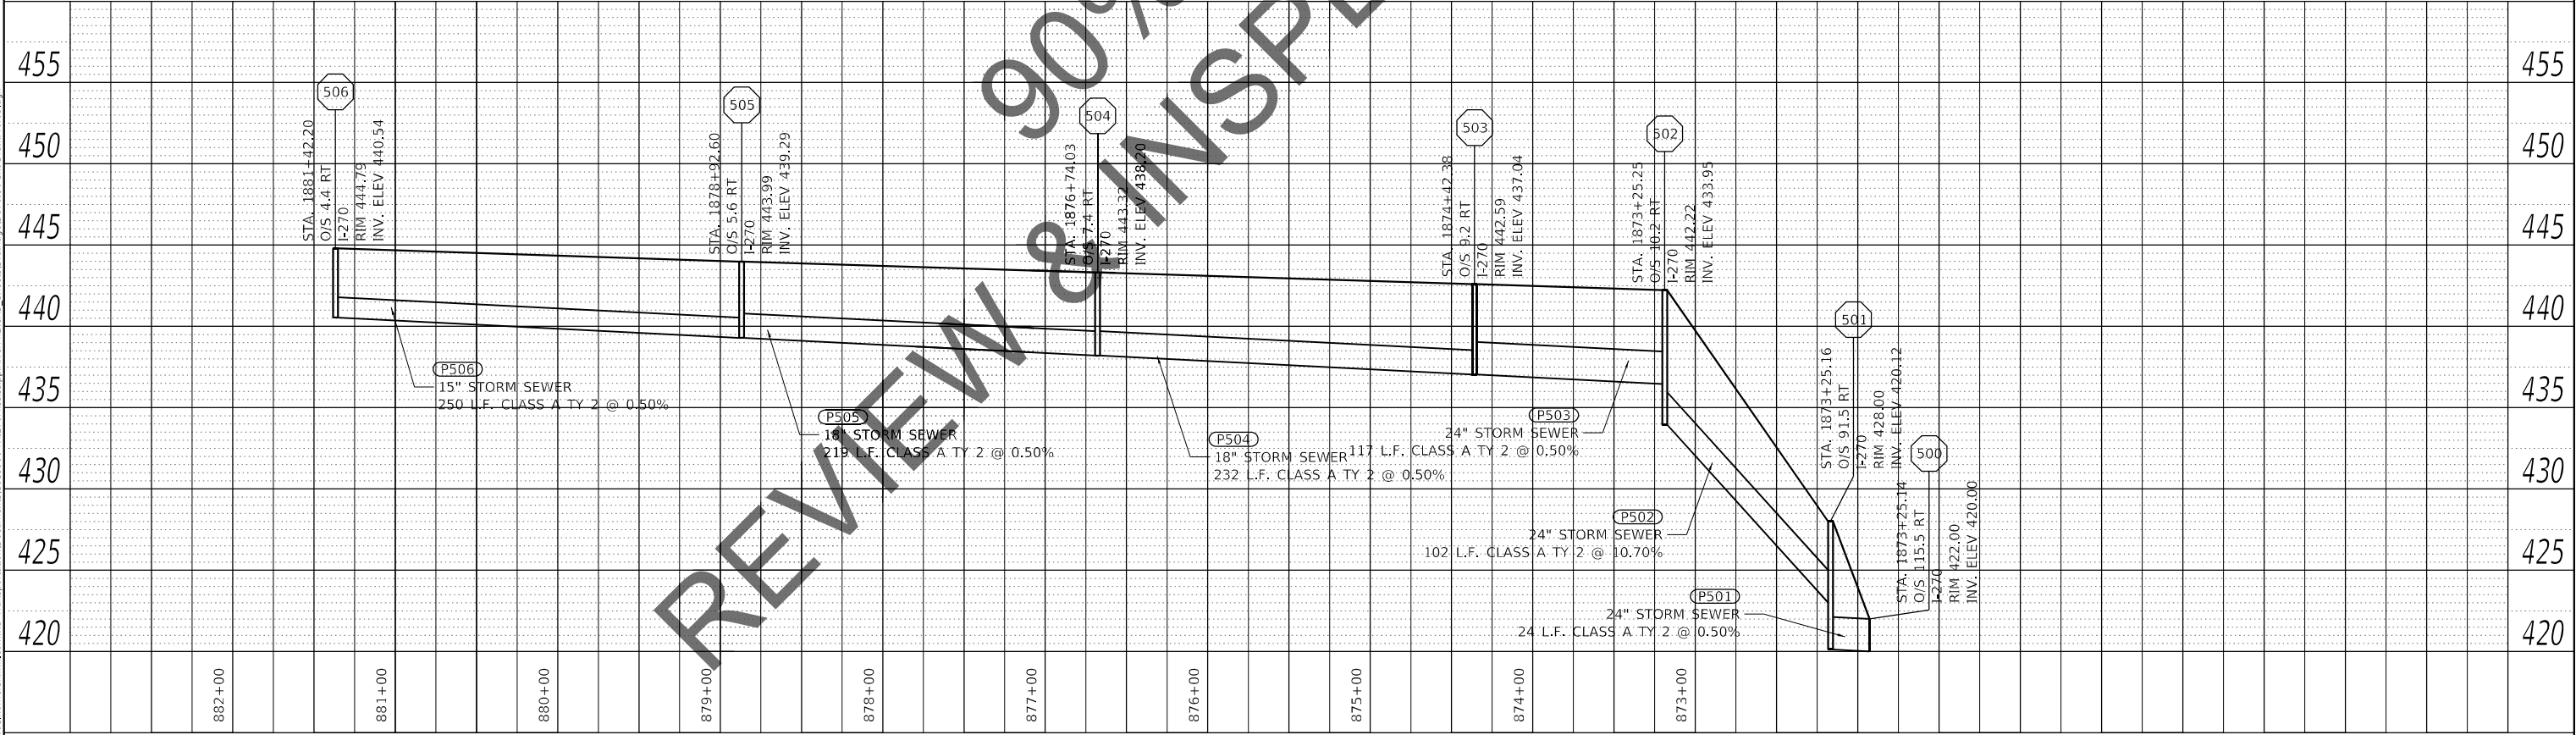


PLAN	SURVEYED _____			BY _____	DATE _____
	PLOTTED _____				
NOTE BOOK NO. _____	ALIGNMENT CHECKED _____			_____	_____
	RT. OF WAY CHECKED _____				
CADD FILE NAME _____					

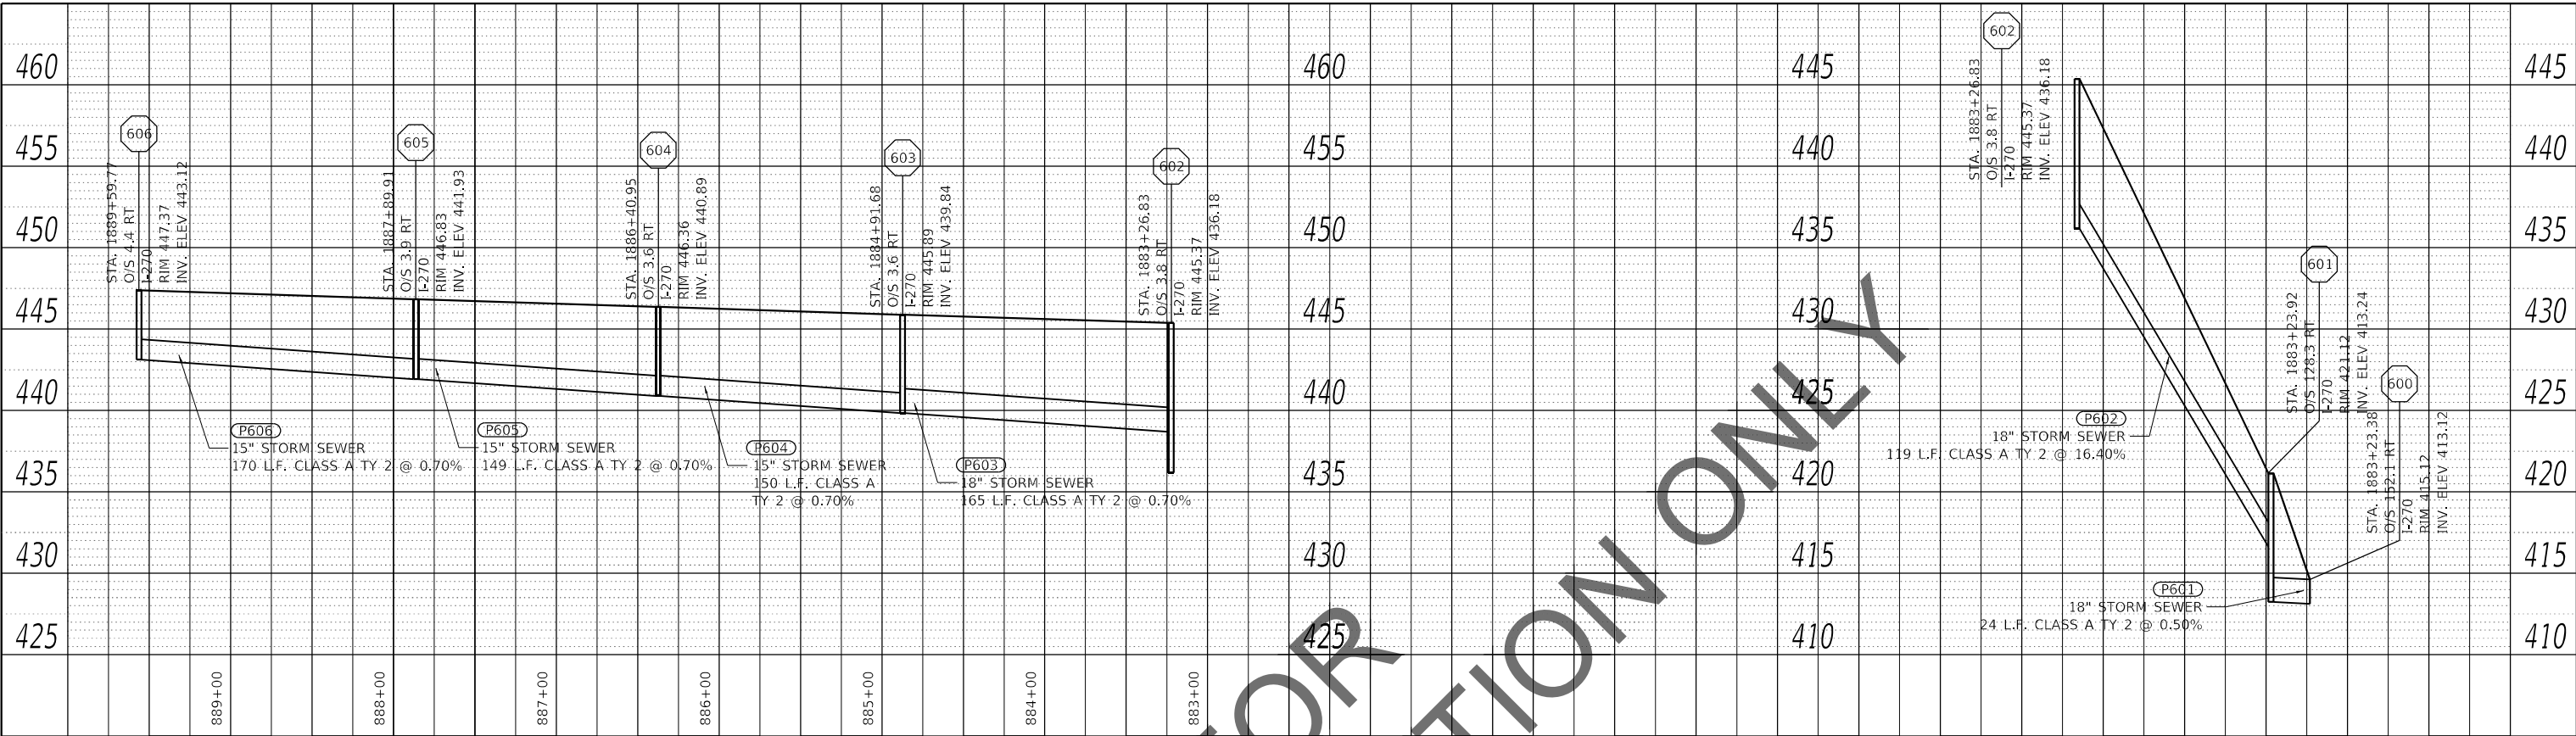



PROFILE	BY			DATE
	SURVEYED			
NOTE BOOK NO.	PLOTTED			
	GRADES CHECKED			
	B.M. NOTED			
	STRUCTURE NOTATIONS CHK'D			

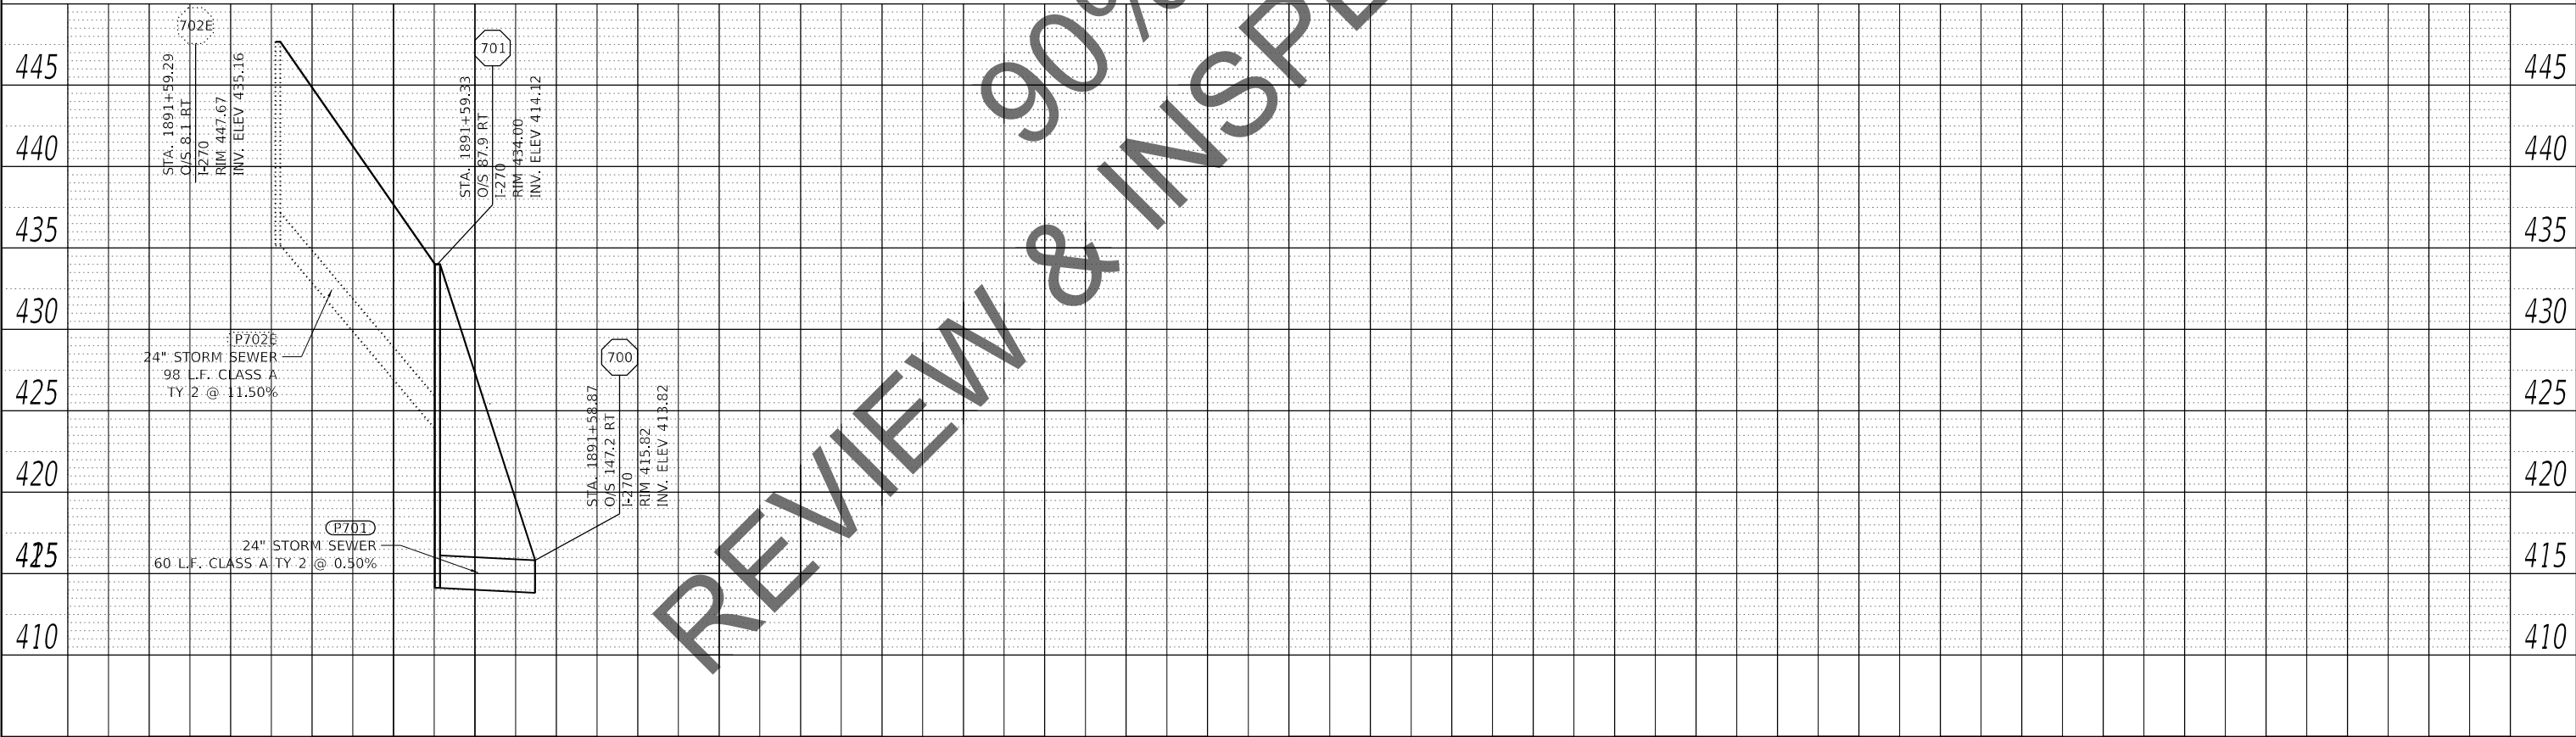

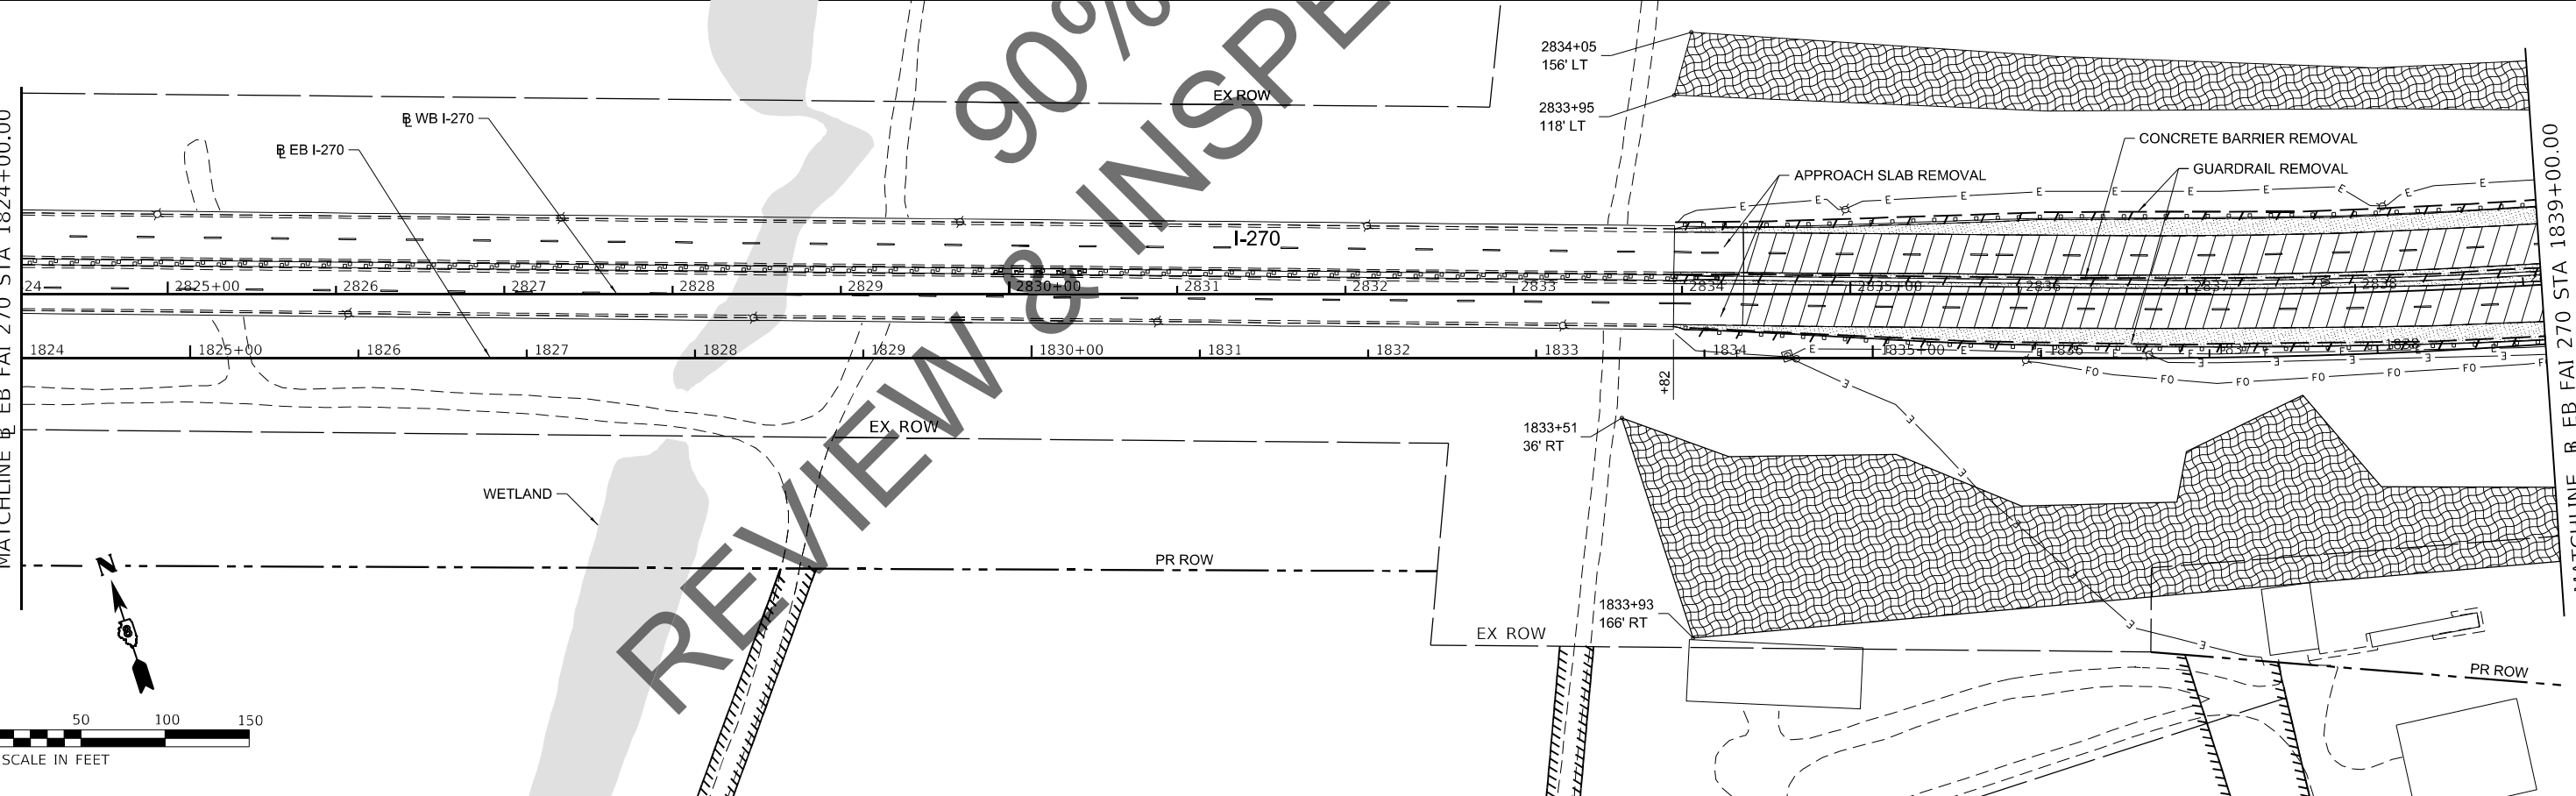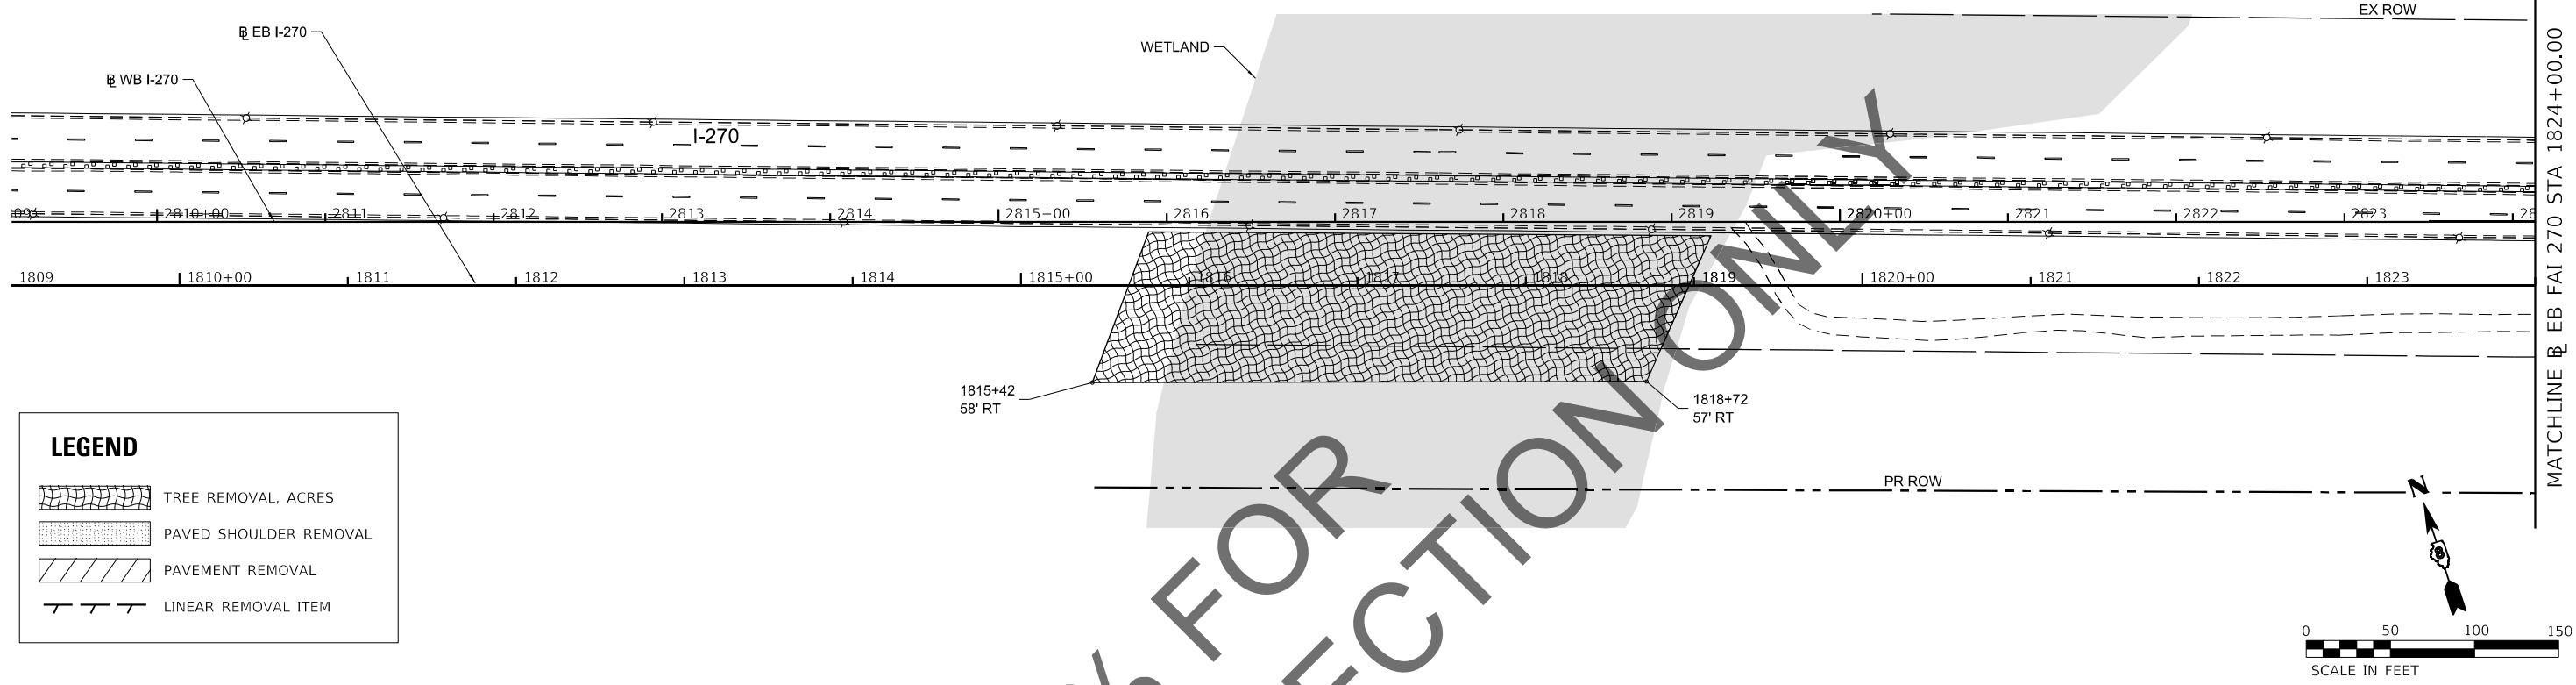

MODEL: Default
FILE NAME: 10202011713904 - Eng\04.01 - CADD\04.01.02 - Sheet\087690-shr-removal.001.dgn

	USER NAME = colwellj		DESIGNED - JB	REVISED -	STATE OF ILLINOIS DEPARTMENT OF TRANSPORTATION	FAI-270 REMOVAL PLAN			F.A.I. RTE. 270	SECTION 60(B)-1	COUNTY MADISON	TOTAL SHEETS 860	SHEET NO. 155
	PLOT SCALE = 50.0000 ' / in.		DRAWN - JB	REVISED -		SCALE: 1" = 50'			CONTRACT NO. 76J90				
	PLOT DATE = 11/9/2021		CHECKED - JC	REVISED -		SHEET 1 OF 4 SHEETS			ILLINOIS FED. AID PROJECT				
			DATE - 11/9/2021	REVISED -		STA. 1809+00.00 TO STA. 1839+00.00							

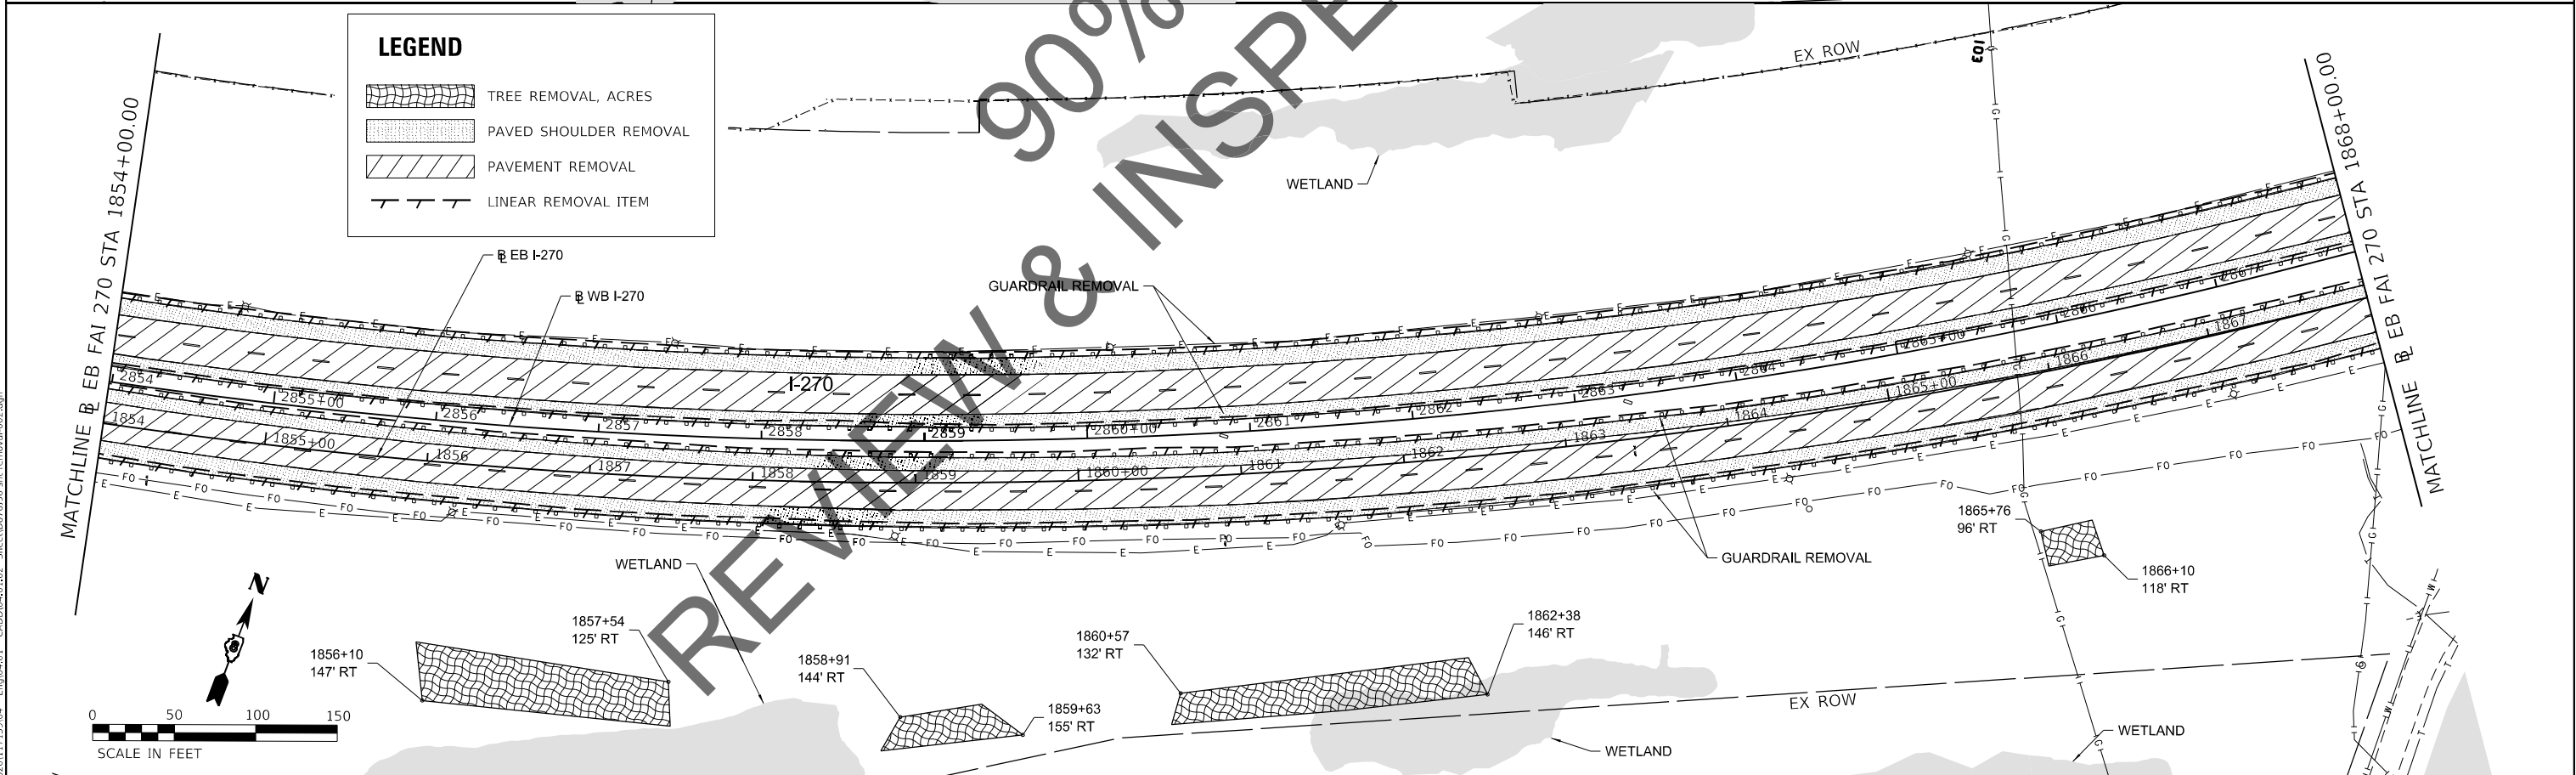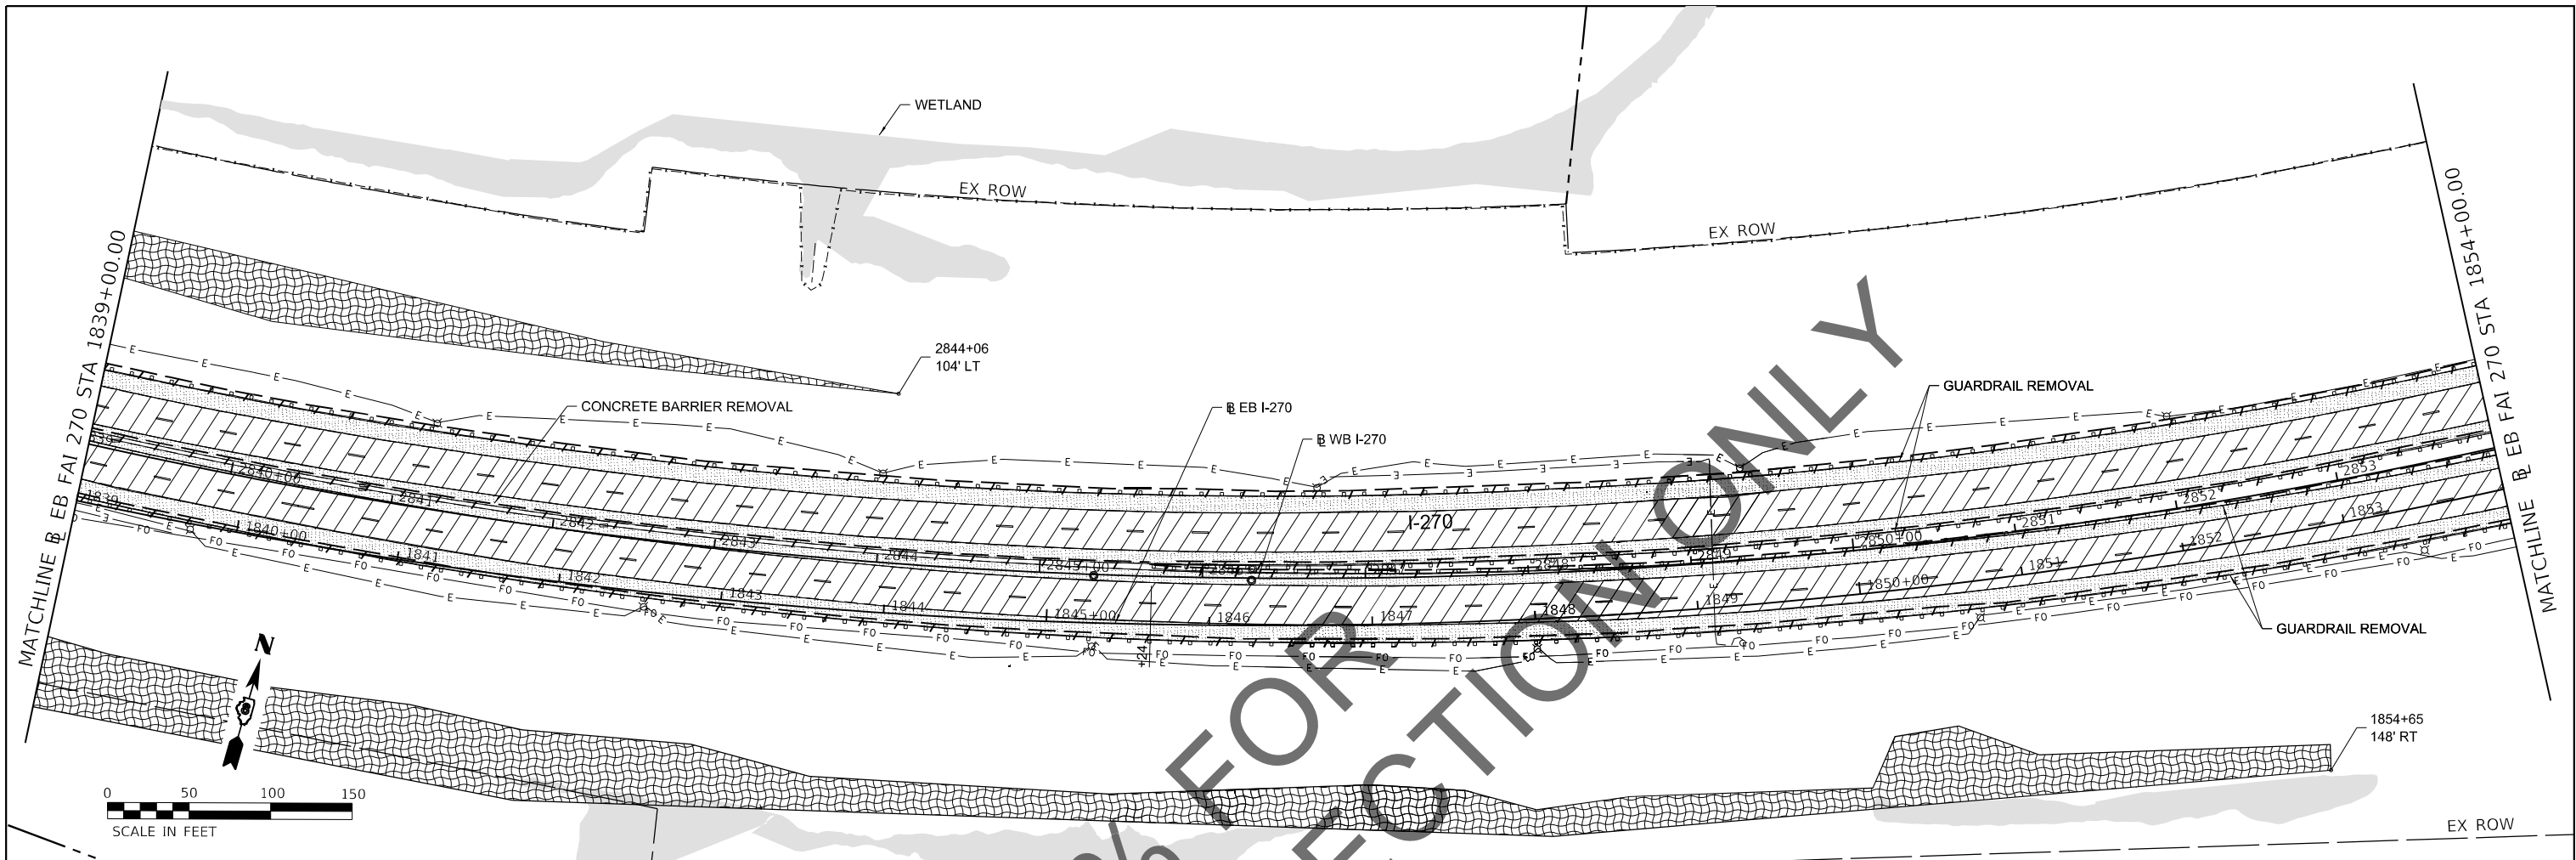

MODEL: Default
FILE NAME: 101202011713904 - Eng\04.01 - CADD\04.01.02 - Sheet\087690-shr-removal.002.dgn





USER NAME = colwellj	DESIGNED - JB	REVISED -
	DRAWN - JB	REVISED -
PLOT SCALE = 50,0000 ' / in.	CHECKED - JC	REVISED -
PLOT DATE = 11/9/2021	DATE - 11/9/2021	REVISED -

STATE OF ILLINOIS
DEPARTMENT OF TRANSPORTATION

FAI-270
REMOVAL PLAN

SCALE: 1" = 50' SHEET 2 OF 4 SHEETS STA. 1839+00.00 TO STA. 1868+00.00

F.A.I. RTE.	SECTION	COUNTY	TOTAL SHEETS	SHEET NO.
270	60(B)-1	MADISON	860	156
CONTRACT NO. 76J90				
ILLINOIS FED. AID PROJECT				

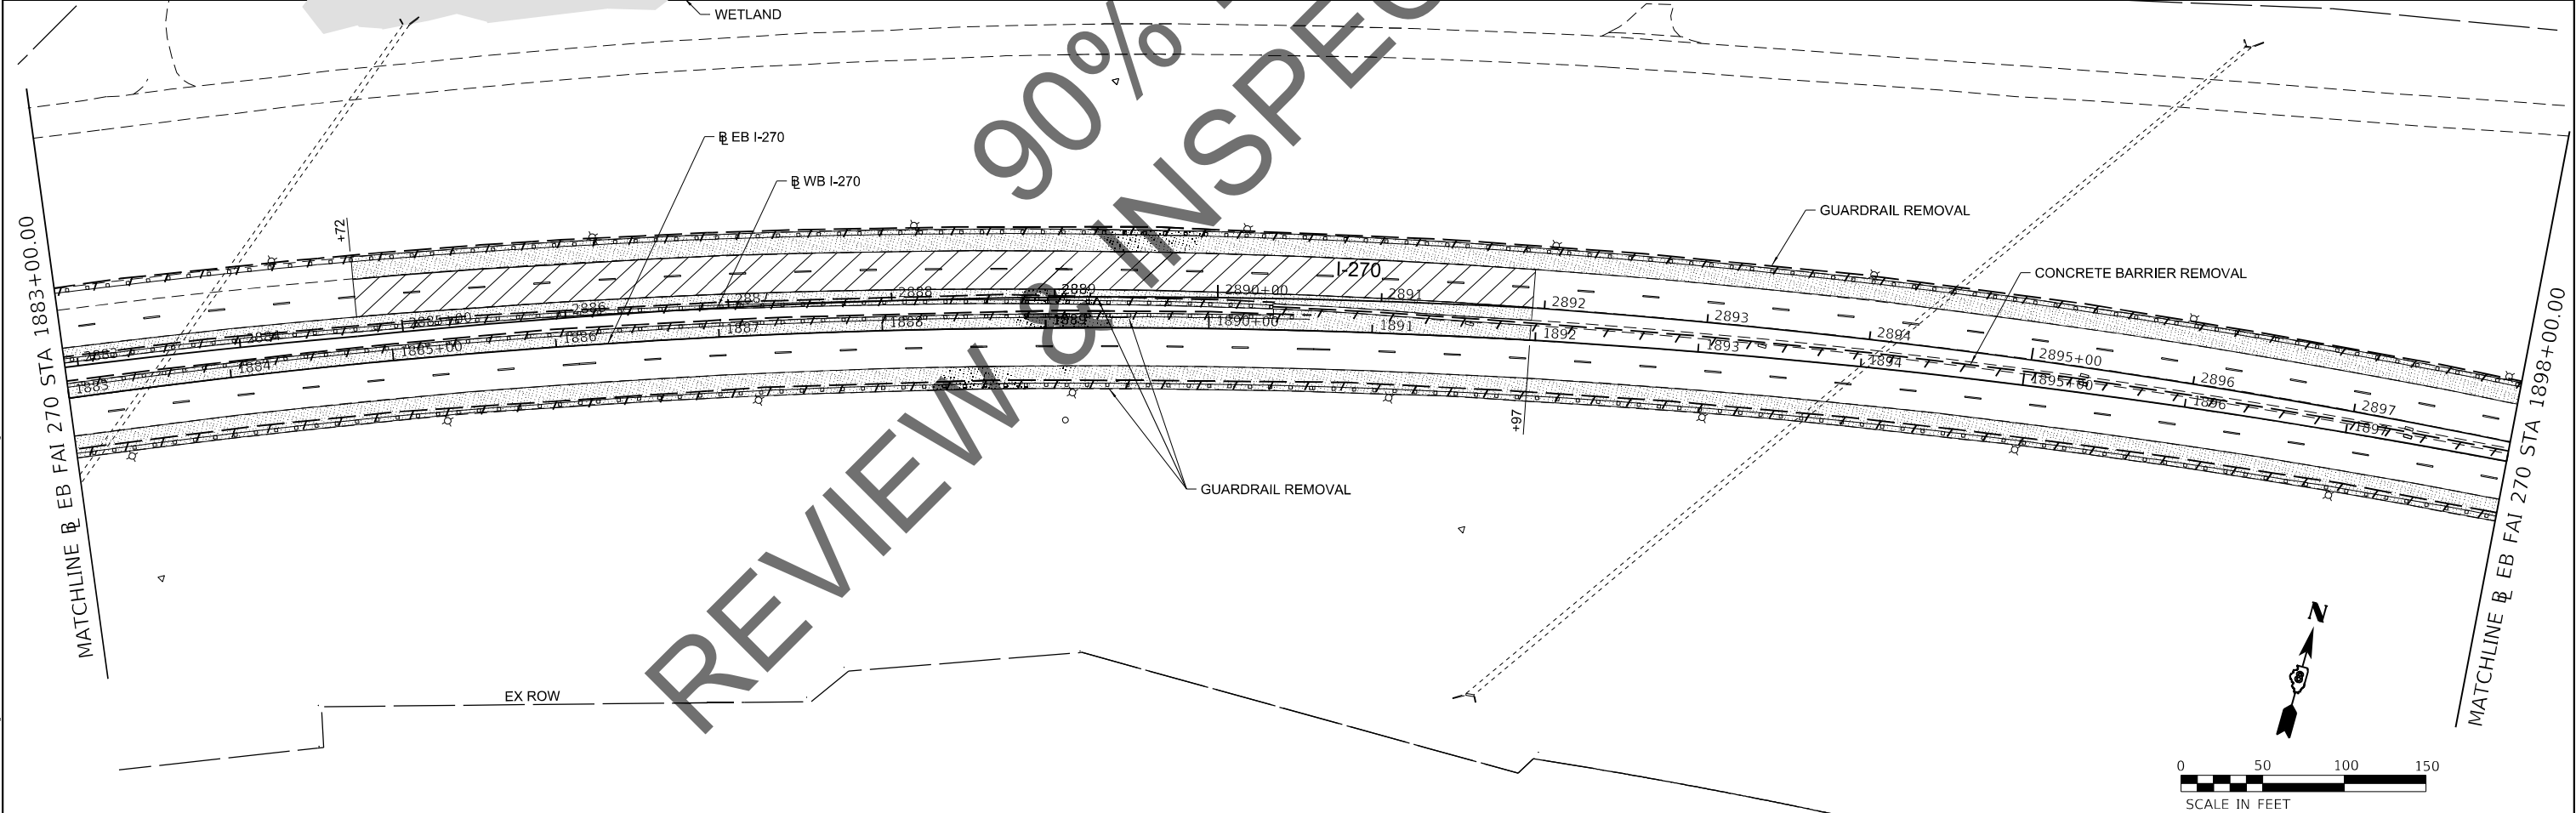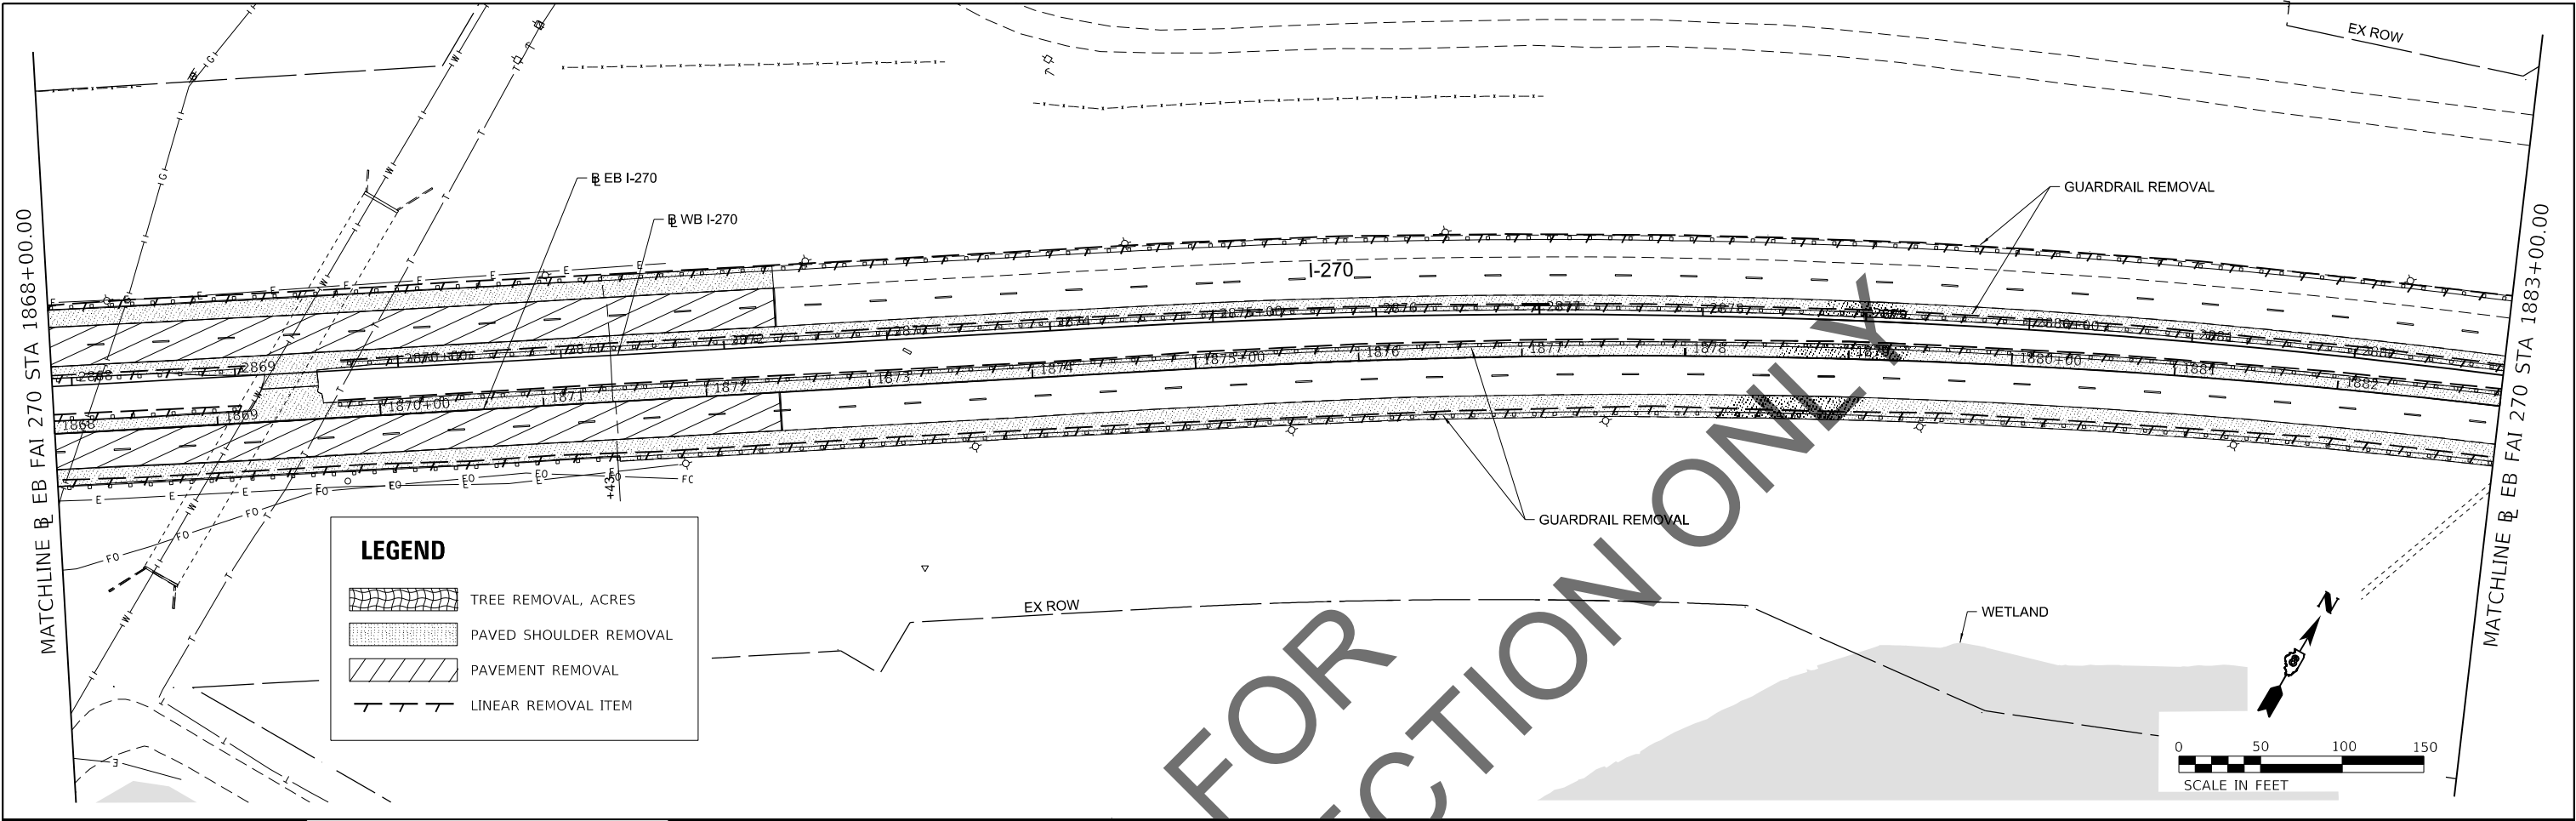

MODEL: Default
FILE NAME: 10202011713904 - Eng\04.01 - CADD\04.01.02 - Sheet\087690-shr-removal.003.dgn




USER NAME = colwellj	DESIGNED - JB	REVISED -
	DRAWN - JB	REVISED -
PLOT SCALE = 50.0000 ' / in.	CHECKED - JC	REVISED -
PLOT DATE = 11/9/2021	DATE - 11/9/2021	REVISED -

STATE OF ILLINOIS
DEPARTMENT OF TRANSPORTATION

FAI-270 REMOVAL PLAN	
SCALE: 1" = 50'	SHEET 3 OF 4 SHEETS
STA. 1868+00.00 TO STA. 1898+00.00	

F.A.I. RTE.	SECTION	COUNTY	TOTAL SHEETS	SHEET NO.
270	60(B)-1	MADISON	860	157
CONTRACT NO. 76J90				
ILLINOIS FED. AID PROJECT				

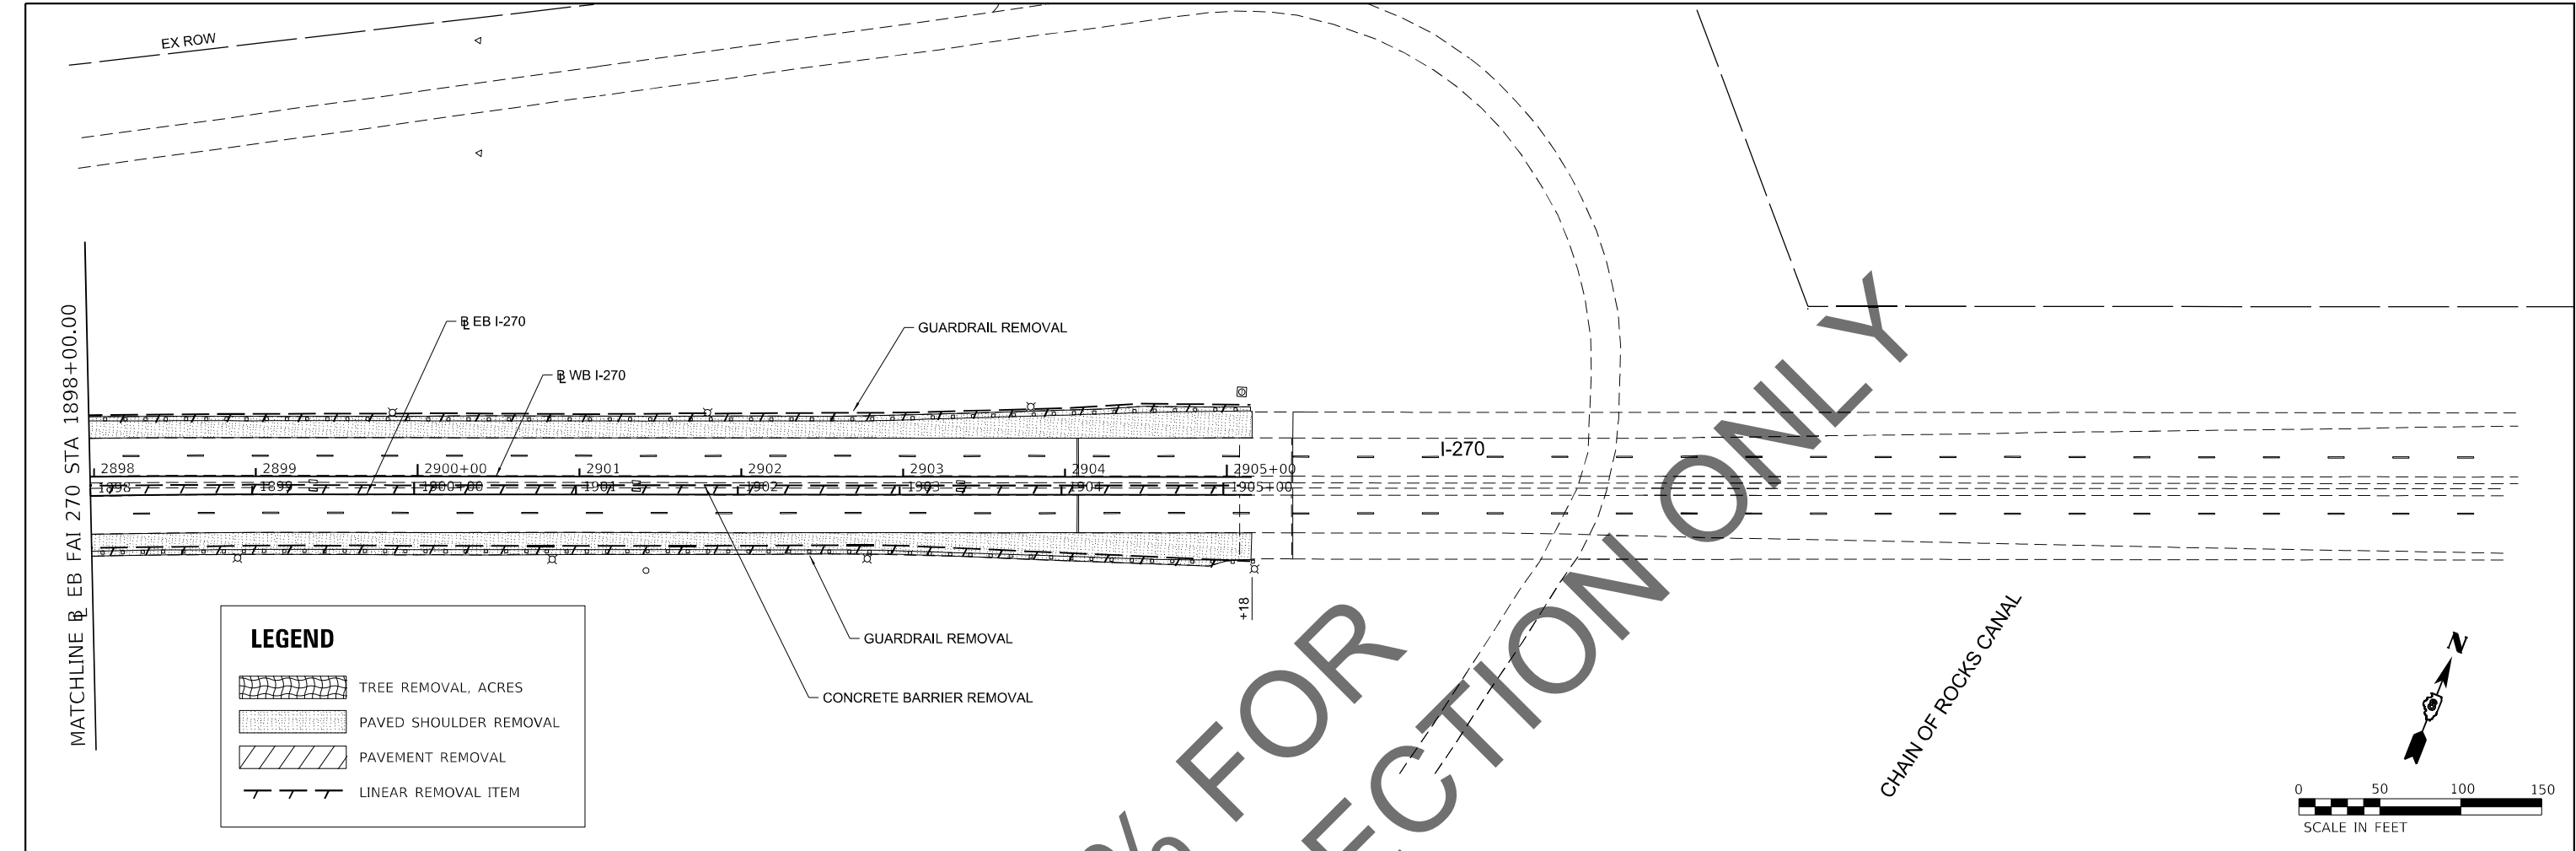

MODEL: Default
FILE NAME: 10302011713904 - Eng\04.01 - CADD\04.01.02- Sheet\087690-shr-removal.004.dgn




USER NAME = colwellj	DESIGNED - JB	REVISED -
	DRAWN - JB	REVISED -
PLOT SCALE = 50.0000 ' / in.	CHECKED - JC	REVISED -
PLOT DATE = 11/9/2021	DATE - 11/9/2021	REVISED -

STATE OF ILLINOIS
DEPARTMENT OF TRANSPORTATION

FAI-270 REMOVAL PLAN			
SCALE: 1" = 50'	SHEET 4	OF 4 SHEETS	STA. 1898+00.00 TO STA. 1913+00.00

F.A.I. RTE.	SECTION	COUNTY	TOTAL SHEETS	SHEET NO.
270	60(B)-1	MADISON	860	158
CONTRACT NO. 76J90				
ILLINOIS FED. AID PROJECT				


MODEL: C:\FUHRMANN\2017\17-12\13 RTB 185 ITEM 20 FAI 270 OVER MISSISSIPPI RIVER PH II DB HORNER SHIFER\IN\CAD\CADD Sheets\0876\00-sht-pmk-sign-002.dgn
FILE NAME: C:\FUHRMANN\2017\17-12\13 RTB 185 ITEM 20 FAI 270 OVER MISSISSIPPI RIVER PH II DB HORNER SHIFER\IN\CAD\CADD Sheets\0876\00-sht-pmk-sign-002.dgn

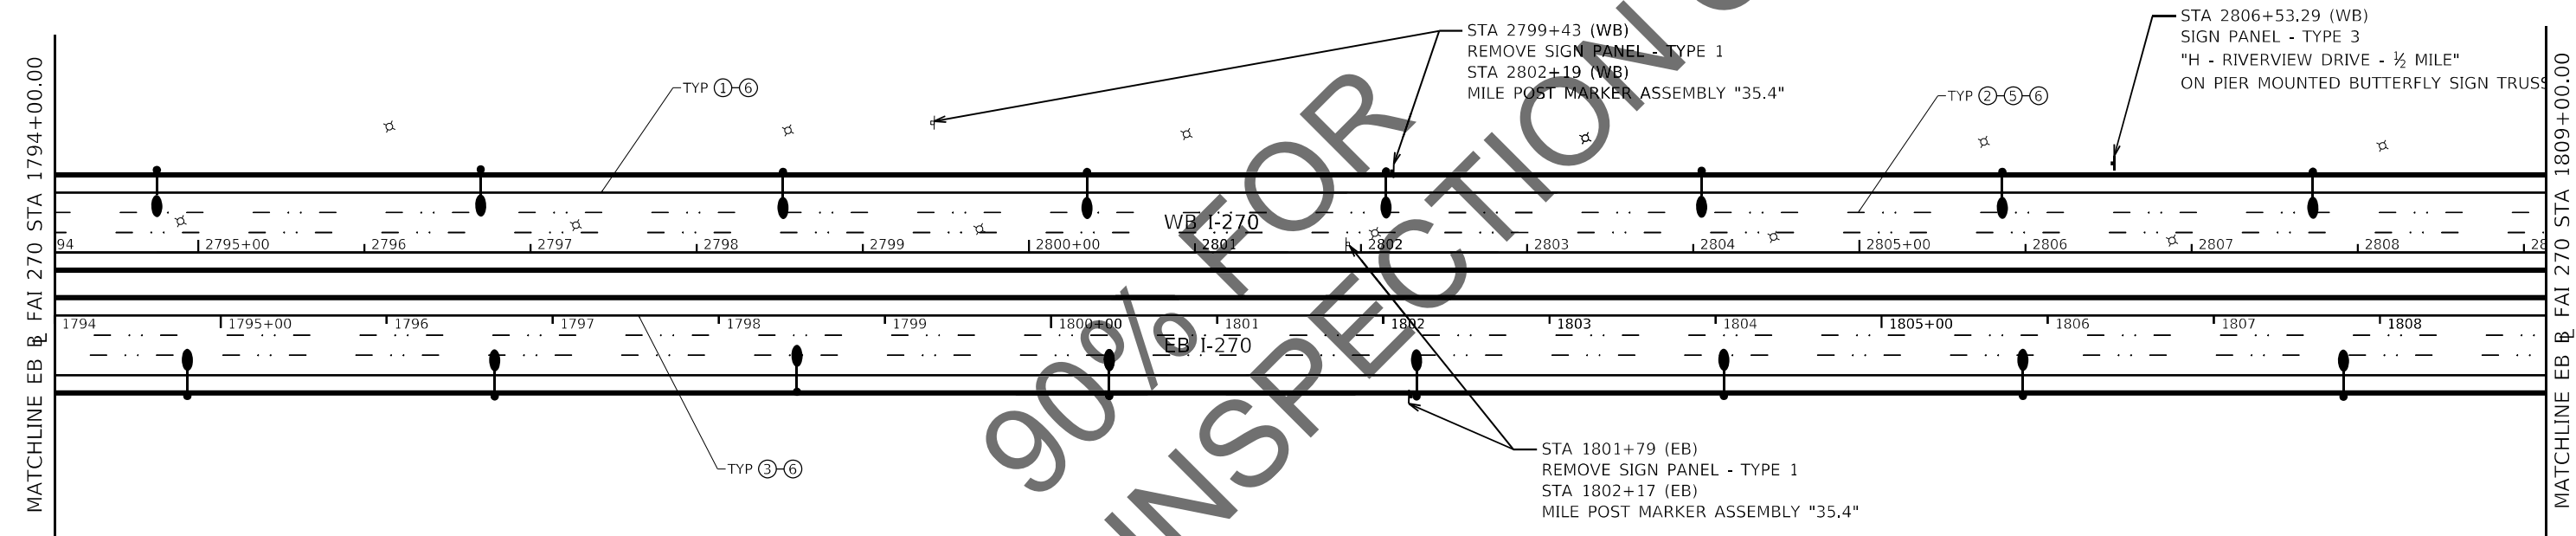

PAVEMENT MARKING LEGEND


- 1 - PREFORMED PLASTIC PAVEMENT MARKING, TYPE B - LINE 4", SOLID WHITE
- 2 - PREFORMED PLASTIC PAVEMENT MARKING, TYPE B - LINE 4", SKIP DASH (10'-30') WHITE
- 3 - PREFORMED PLASTIC PAVEMENT MARKING, TYPE B - LINE 4", SKIP DASH (2'-6') WHITE
- 4 - PREFORMED PLASTIC PAVEMENT MARKING, TYPE B - LINE 4", SOLID YELLOW
- 5 - RAISED REFLECTIVE PAVEMENT MARKER - DOUBLE ONE-WAY CRYSTAL @ 80' C-C
- 6 - GROOVING FOR RECESSED PAVEMENT MARKING 5" & CONTRAST PAVEMENT MARKINGS

PAVEMENT MARKINGS ARE DESIGNED FOR THE ULTIMATE SIX-LANE CONFIGURATION
IN ANTICIPATION OF PROJECT APPROVAL OF CURRENT SIX-LANE STUDY FOR I-270 PRIOR TO PS&E

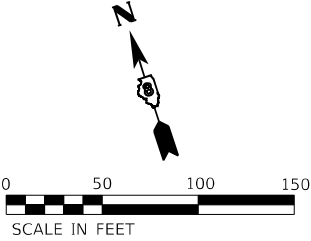

FUHRMANN ENGINEERING WWW.FUHRMANN-ENG.COM	USER NAME = untitled		DESIGNED -	REVISED -	STATE OF ILLINOIS DEPARTMENT OF TRANSPORTATION	FAI-270 PAVEMENT MARKING & SIGNING					F.A.I. RTE.	SECTION	COUNTY	TOTAL SHEETS	SHEET NO.
	PLOT SCALE = 50.0000 ' / in.		DRAWN -	REVISED -		270	60(B)-1	MADISON	860	160					
	PLOT DATE = 11/16/2021		CHECKED -	REVISED -		SCALE: 1" = 50'			SHEET 2 OF 9 SHEETS			CONTRACT NO. 76J90			
			DATE -	REVISED -		STA. 1794+00.00 TO STA. 1809+00.00			ILLINOIS FED. AID PROJECT						


MODEL: C:\FUE\J063_20171117-1213_PTB_185_ITEM_20_FAI_270_OVER_MISSISSIPPI_RIVER_PH_II.DB HORNER SHIFER INC\000\CADD_Sheets\0876190-sht-pmk-sign-003.dgn

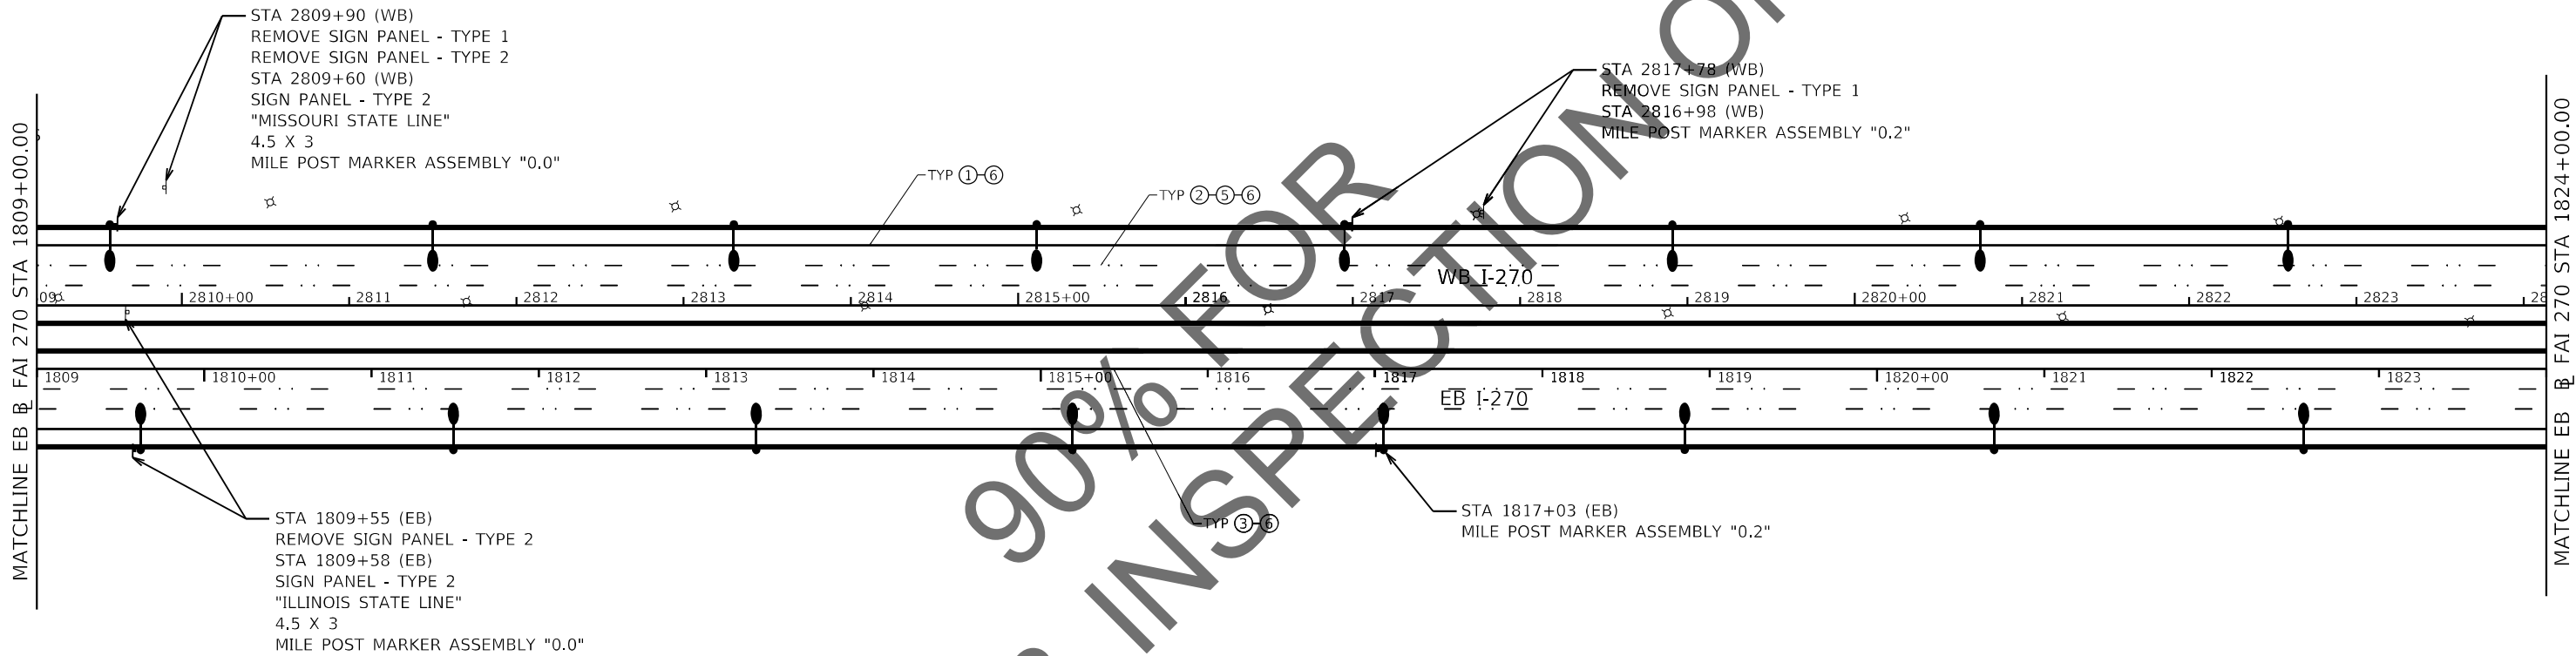

PAVEMENT MARKING LEGEND


- 1 - PREFORMED PLASTIC PAVEMENT MARKING, TYPE B - LINE 4", SOLID WHITE
- 2 - PREFORMED PLASTIC PAVEMENT MARKING, TYPE B - LINE 4", SKIP DASH (10'-30') WHITE
- 3 - PREFORMED PLASTIC PAVEMENT MARKING, TYPE B - LINE 4", SKIP DASH (2'-6') WHITE
- 4 - PREFORMED PLASTIC PAVEMENT MARKING, TYPE B - LINE 4", SOLID YELLOW
- 5 - RAISED REFLECTIVE PAVEMENT MARKER - DOUBLE ONE-WAY CRYSTAL @ 80' C-C
- 6 - GROOVING FOR RECESSED PAVEMENT MARKING 5" & CONTRAST PAVEMENT MARKINGS

PAVEMENT MARKINGS ARE DESIGNED FOR THE ULTIMATE SIX-LANE CONFIGURATION
IN ANTICIPATION OF PROJECT APPROVAL OF CURRENT SIX-LANE STUDY FOR I-270 PRIOR TO PS&E

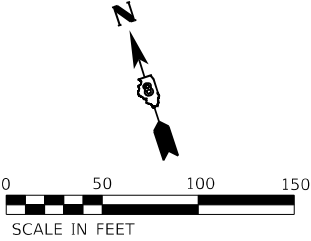

 FUHRMANN ENGINEERING WWW.FUHRMANN-ENG.COM	USER NAME = untitled	DESIGNED -	REVISED -	STATE OF ILLINOIS DEPARTMENT OF TRANSPORTATION	FAI-270 PAVEMENT MARKING & SIGNING				F.A.I. RTE.	SECTION	COUNTY	TOTAL SHEETS	SHEET NO.
		DRAWN -	REVISED -										
	PLOT SCALE = 50,0000 ' / in.	CHECKED -	REVISED -										
	PLOT DATE = 11/16/2021	DATE -	REVISED -										
					SCALE: 1" = 50'	SHEET 3	OF 9	SHEETS	STA. 1809+00.00	TO STA. 1824+00.00	CONTRACT NO. 76J90		
											ILLINOIS	FED. AID PROJECT	


MODEL: C:\Users\GAF\OneDrive\Documents\2017\17-12\13_PTB_185_ITEM_20_FAI_270_OVER_MISSISSIPPI_RIVER_PH_II.DB HORNER SHIFER INC\ADD\ICADD_Sheets\0876\00-sht-pmk-sign-004.dgn

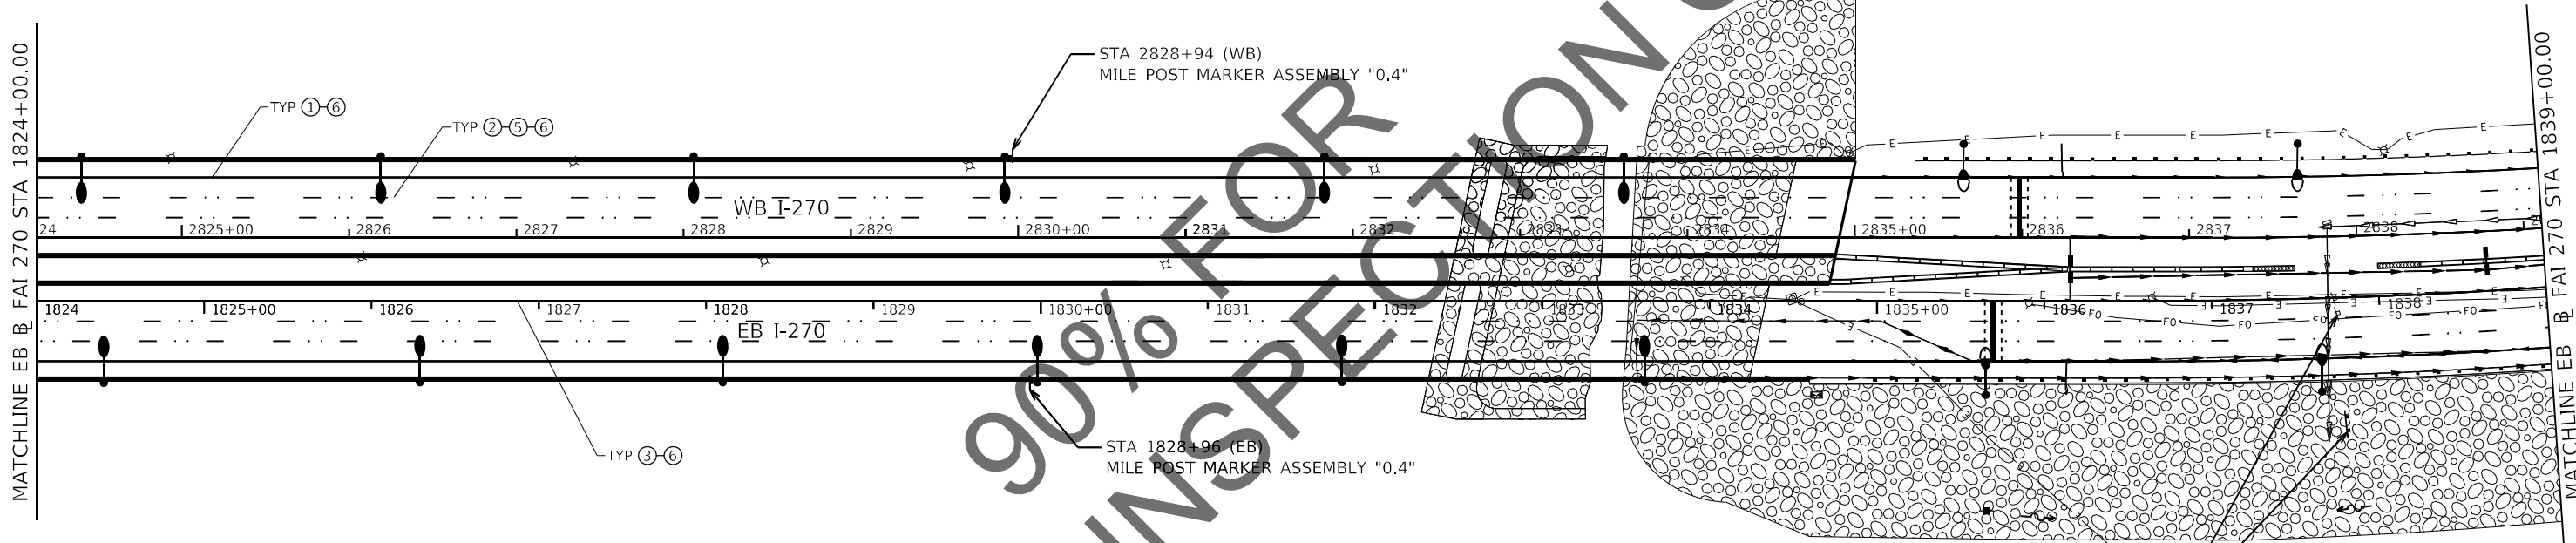

PAVEMENT MARKING LEGEND

- 1 - PREFORMED PLASTIC PAVEMENT MARKING, TYPE B - LINE 4", SOLID WHITE
- 2 - PREFORMED PLASTIC PAVEMENT MARKING, TYPE B - LINE 4", SKIP DASH (10'-30') WHITE
- 3 - PREFORMED PLASTIC PAVEMENT MARKING, TYPE B - LINE 4", SKIP DASH (2'-6") WHITE
- 4 - PREFORMED PLASTIC PAVEMENT MARKING, TYPE B - LINE 4", SOLID YELLOW
- 5 - RAISED REFLECTIVE PAVEMENT MARKER - DOUBLE ONE-WAY CRYSTAL @ 80' C-C
- 6 - GROOVING FOR RECESSED PAVEMENT MARKING 5" & CONTRAST PAVEMENT MARKINGS

PAVEMENT MARKINGS ARE DESIGNED FOR THE ULTIMATE SIX-LANE CONFIGURATION
IN ANTICIPATION OF PROJECT APPROVAL OF CURRENT SIX-LANE STUDY FOR I-270 PRIOR TO PS&E

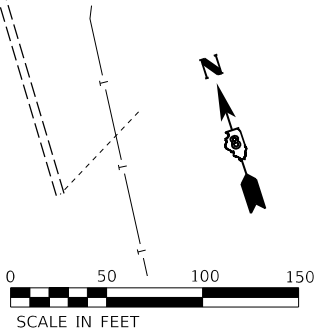


USER NAME = untitled	DESIGNED -	REVISED -
	DRAWN -	REVISED -
PLOT SCALE = 50.0000 ' / in.	CHECKED -	REVISED -
PLOT DATE = 11/16/2021	DATE -	REVISED -

STATE OF ILLINOIS
DEPARTMENT OF TRANSPORTATION

FAI-270 PAVEMENT MARKING & SIGNING			
SCALE: 1" = 50'	SHEET 4	OF 9 SHEETS	STA. 1824+00.00 TO STA. 1839+00.00

F.A.I. RTE.	SECTION	COUNTY	TOTAL SHEETS	SHEET NO.
270	60(B)-1	MADISON	860	162
CONTRACT NO. 76J90				
ILLINOIS FED. AID PROJECT				


MODEL: C:\FUEHMAN\2017\17-1213_PTB_185_ITEM_20_FAI_270_OVER_MISSISSIPPI_RIVER_PH_II.DWG
FILE NAME: C:\FUEHMAN\2017\17-1213_PTB_185_ITEM_20_FAI_270_OVER_MISSISSIPPI_RIVER_PH_II.DWG
SHEET: 163 OF 163
DATE: 11/16/2021

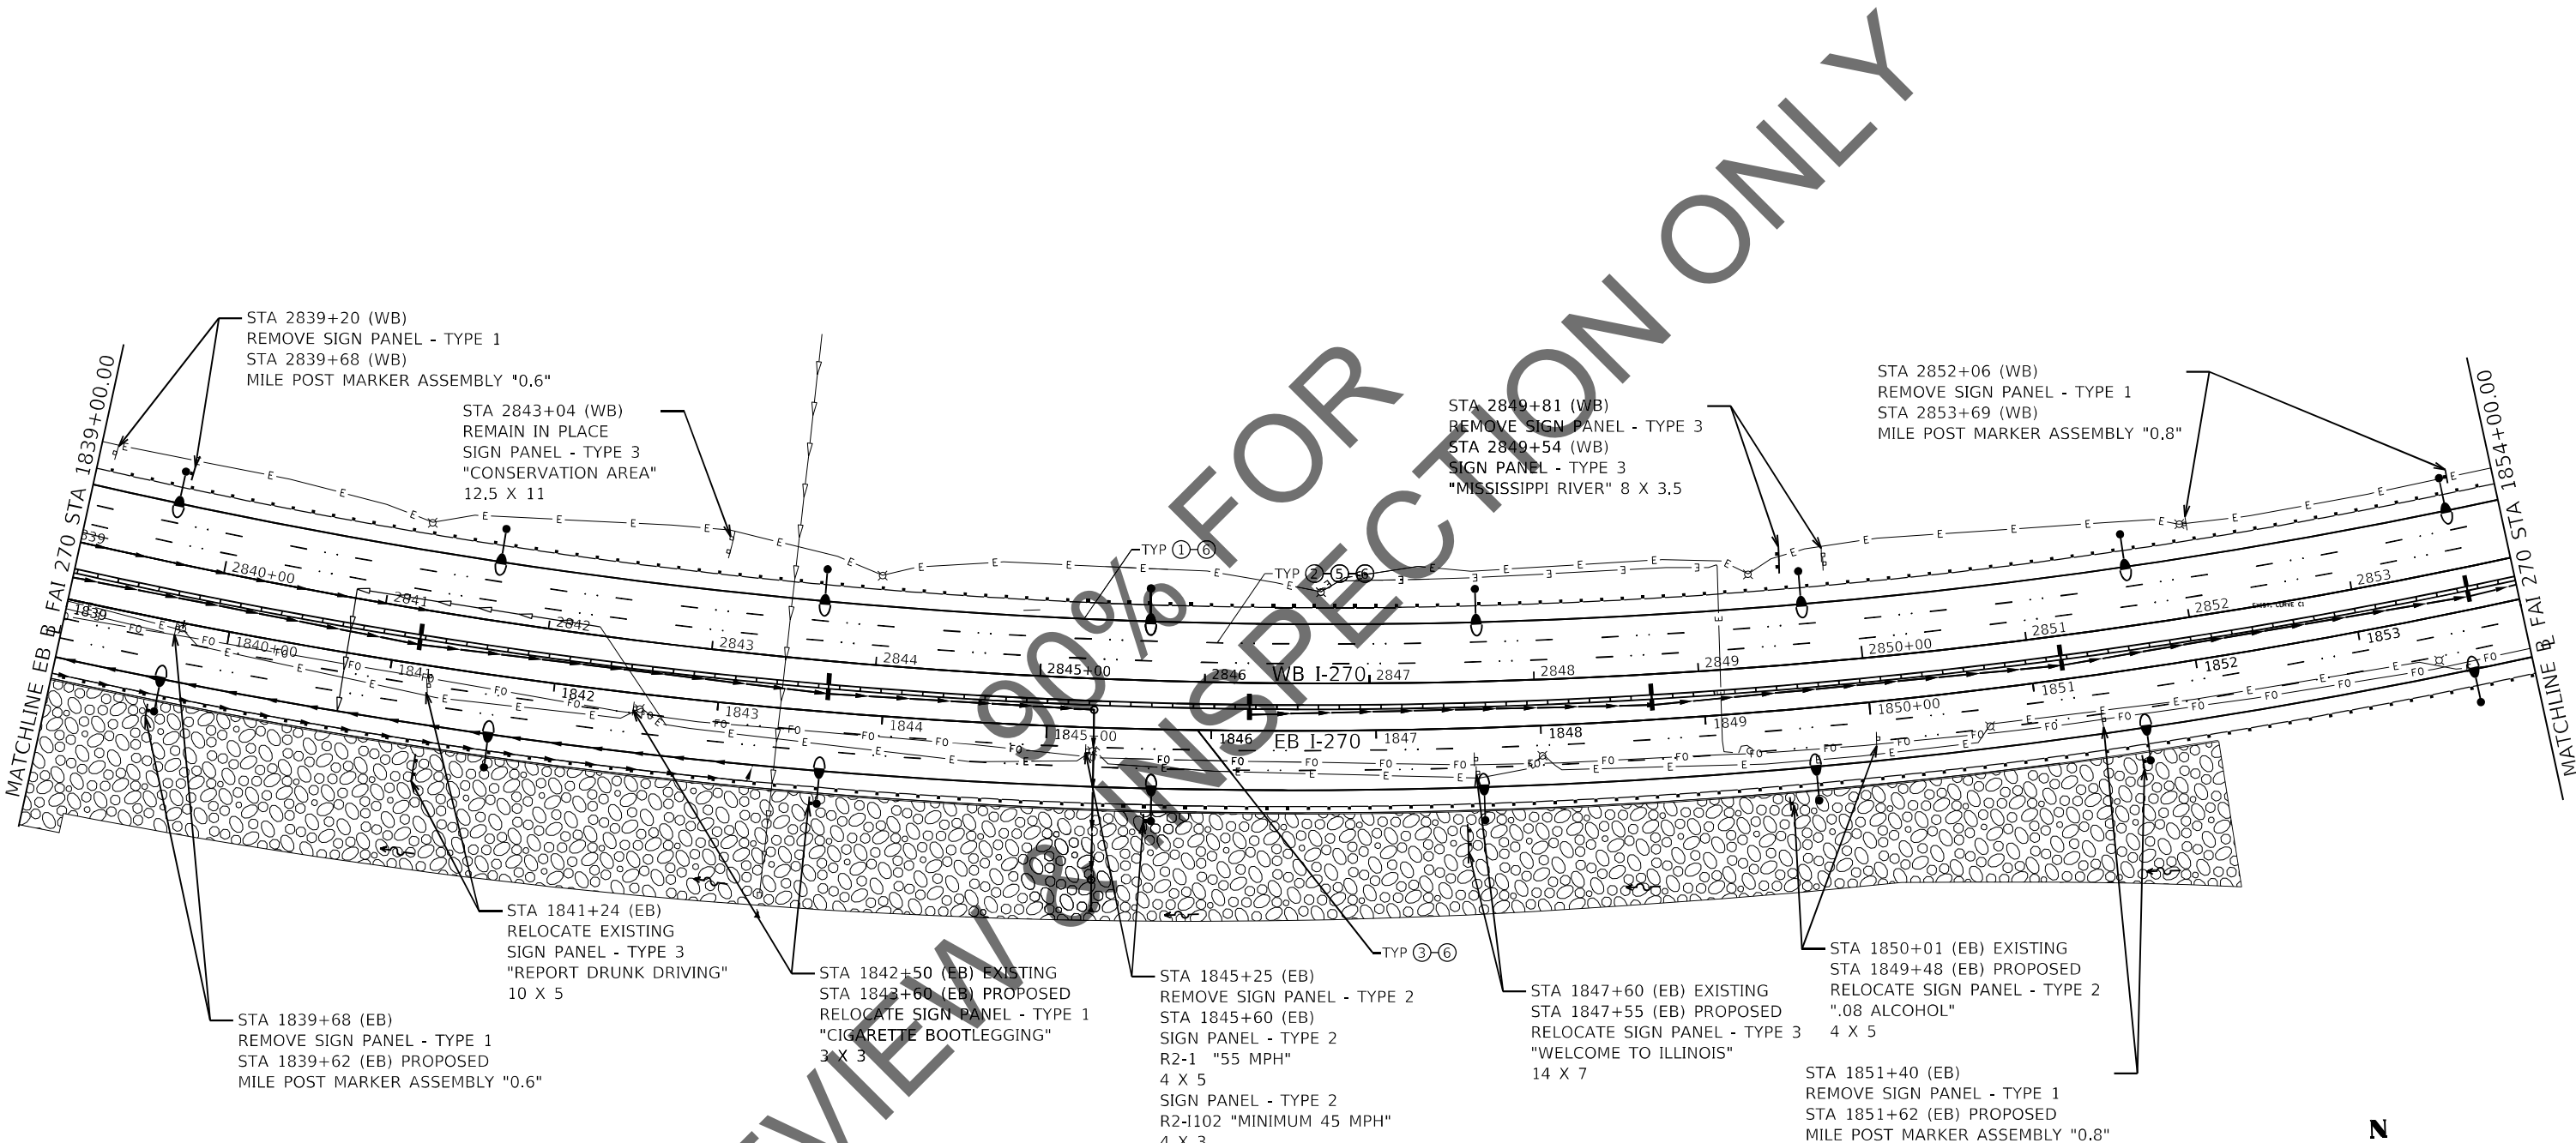

PAVEMENT MARKING LEGEND


- 1 - PREFORMED PLASTIC PAVEMENT MARKING, TYPE B - LINE 4", SOLID WHITE
- 2 - PREFORMED PLASTIC PAVEMENT MARKING, TYPE B - LINE 4", SKIP DASH (10'-30') WHITE
- 3 - PREFORMED PLASTIC PAVEMENT MARKING, TYPE B - LINE 4", SKIP DASH (2'-6") WHITE
- 4 - PREFORMED PLASTIC PAVEMENT MARKING, TYPE B - LINE 4", SOLID YELLOW
- 5 - RAISED REFLECTIVE PAVEMENT MARKER - DOUBLE ONE-WAY CRYSTAL @ 80' C-C
- 6 - GROOVING FOR RECESSED PAVEMENT MARKING 5" & CONTRAST PAVEMENT MARKINGS

PAVEMENT MARKINGS ARE DESIGNED FOR THE ULTIMATE SIX-LANE CONFIGURATION
IN ANTICIPATION OF PROJECT APPROVAL OF CURRENT SIX-LANE STUDY FOR I-270 PRIOR TO PS&E

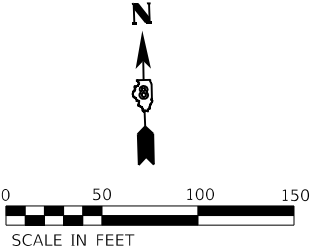

FUHRMANN ENGINEERING WWW.FUHRMANN-ENG.COM	USER NAME = untitled		DESIGNED -	REVISED -	STATE OF ILLINOIS DEPARTMENT OF TRANSPORTATION	FAI-270 PAVEMENT MARKING & SIGNING					F.A.I. RTE.	SECTION	COUNTY	TOTAL SHEETS	SHEET NO.
	PLOT SCALE = 50,0000 ' / in.		DRAWN -	REVISED -		270	60(B)-1	MADISON	860	163					
	PLOT DATE = 11/16/2021		CHECKED -	REVISED -		SCALE: 1" = 50'					CONTRACT NO. 76J90				
			DATE -	REVISED -		SHEET 5 OF 9 SHEETS					ILLINOIS FED. AID PROJECT				
STA. 1839+00.00 TO STA. 1854+00.00															


MODEL: C:\FUEJ06\2017\17-12\13 RTB 185 ITEM 20 FAI 270 OVER MISSISSIPPI RIVER PH II DB HORNER SHIFER\IN\CAD\CADD Sheets\0876\00-shp-pmk-sign-006.dgn

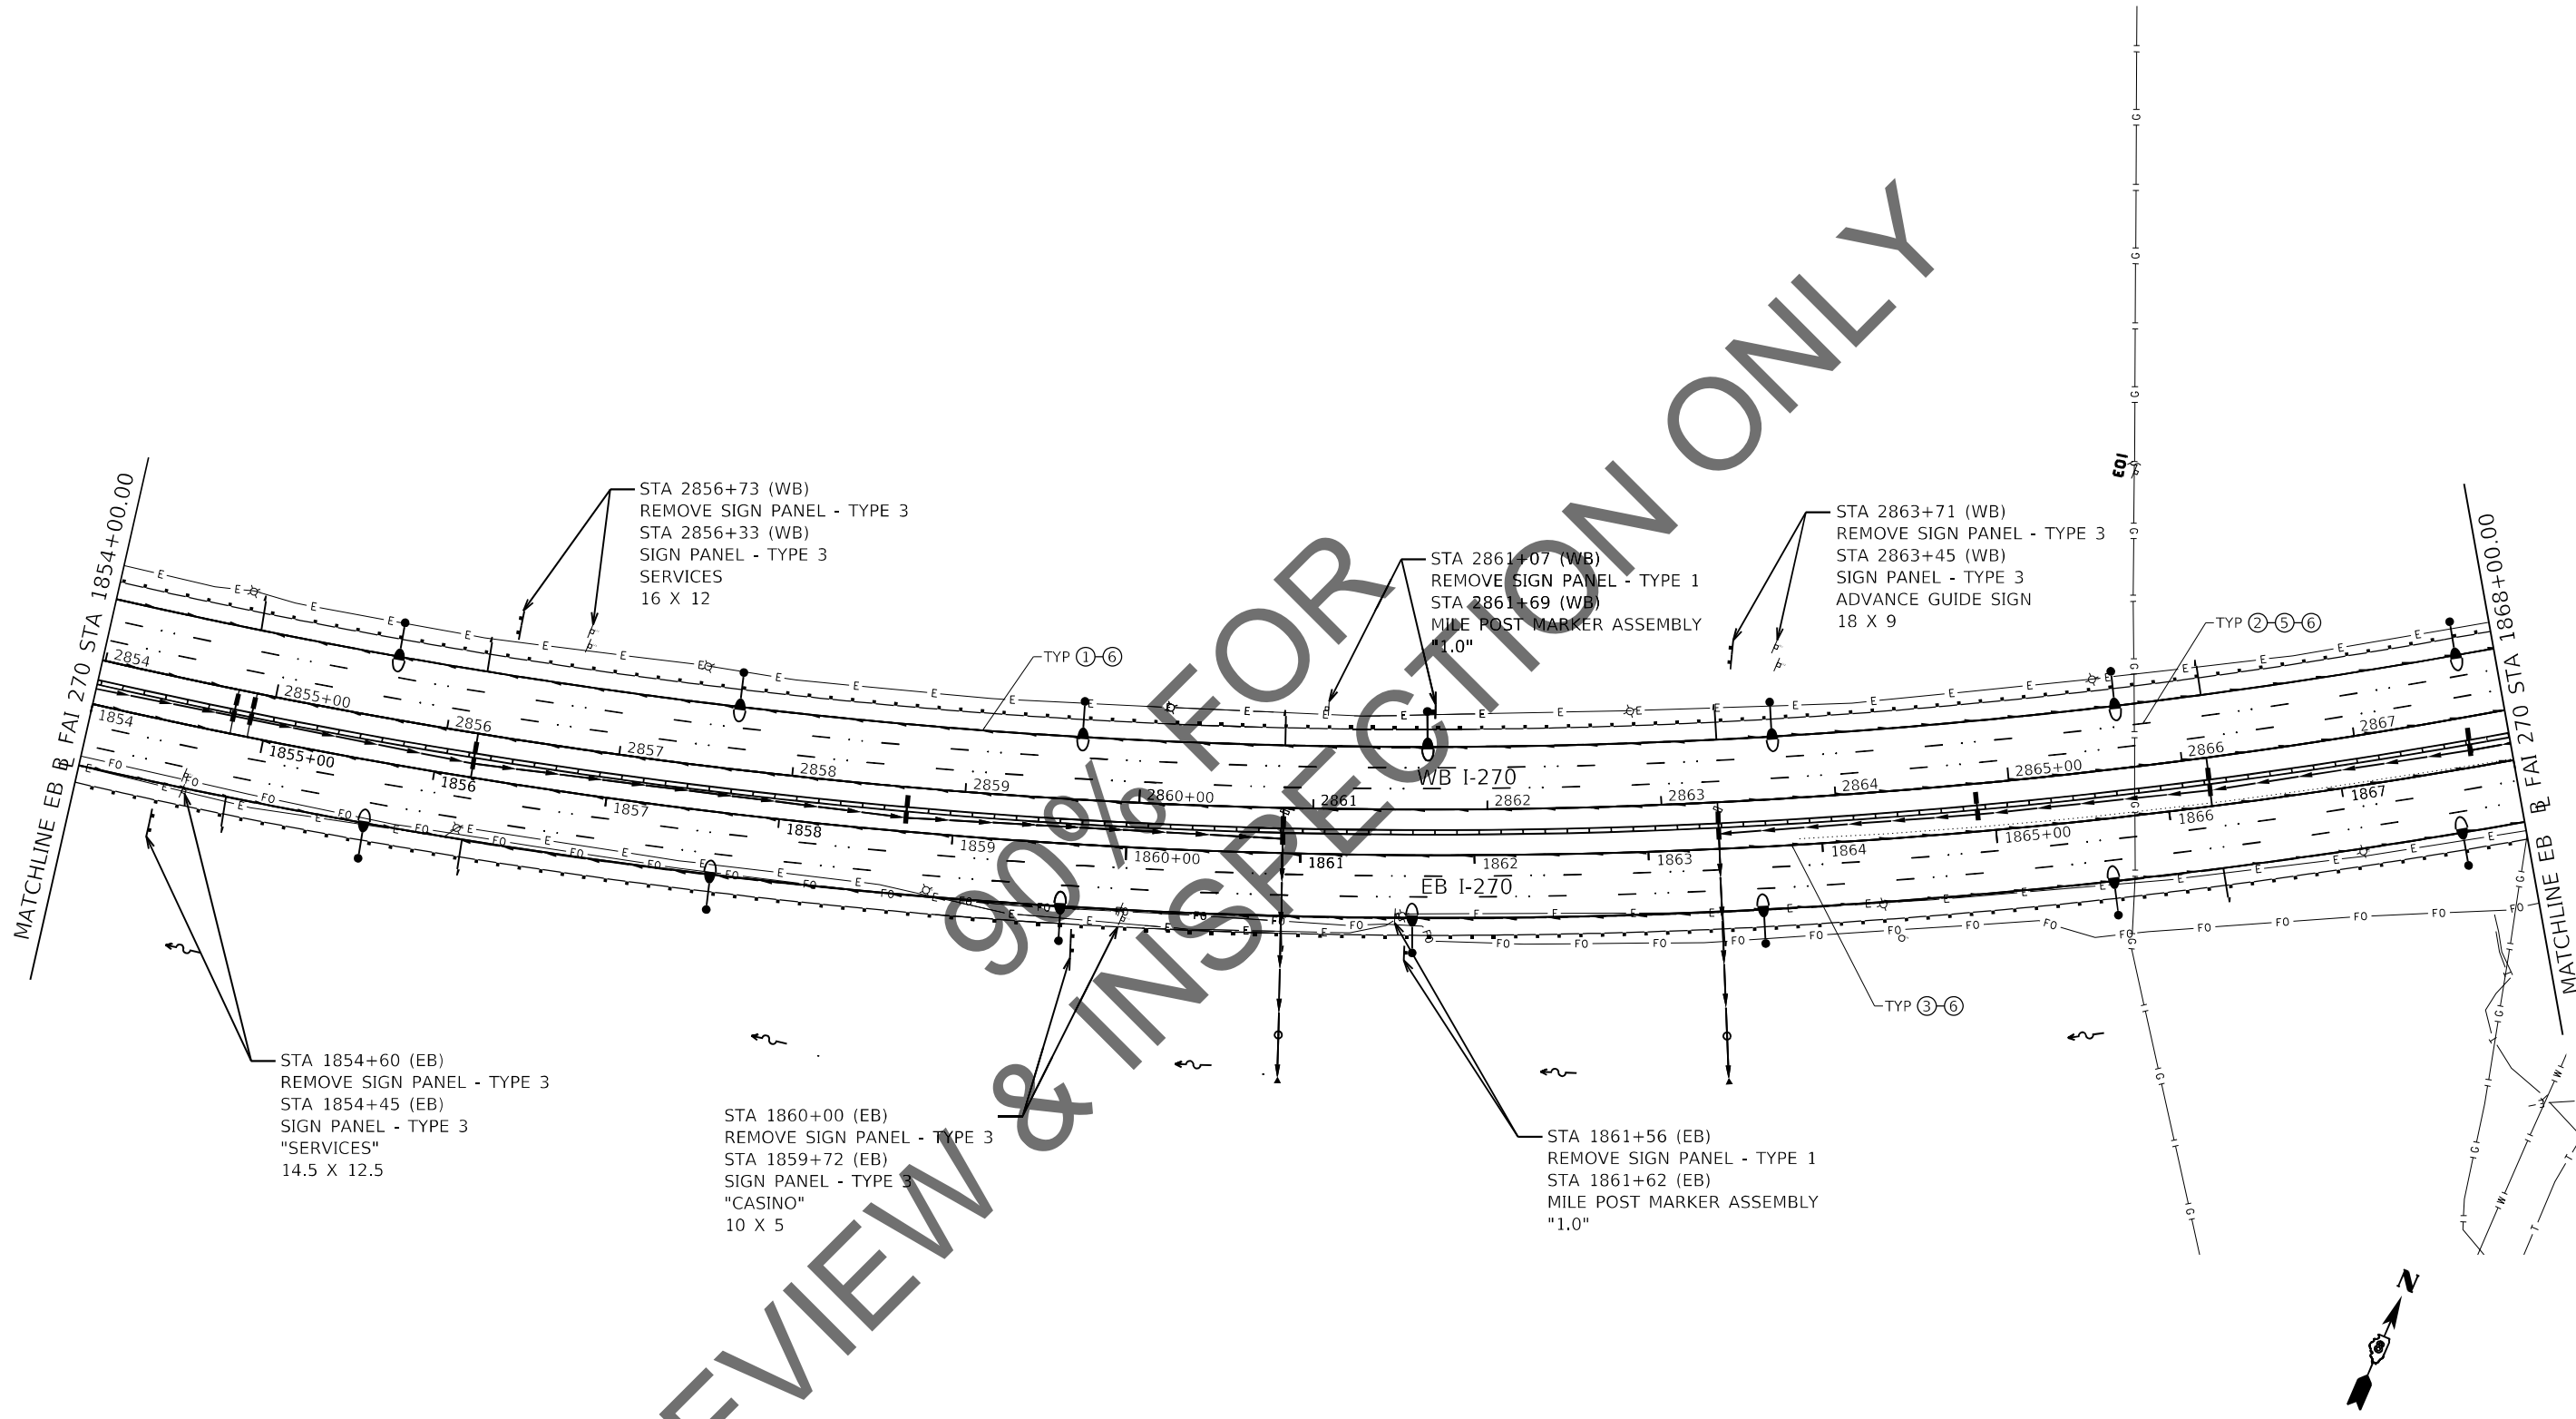

PAVEMENT MARKING LEGEND

- 1 - PREFORMED PLASTIC PAVEMENT MARKING, TYPE B - LINE 4", SOLID WHITE
- 2 - PREFORMED PLASTIC PAVEMENT MARKING, TYPE B - LINE 4", SKIP DASH (10'-30') WHITE
- 3 - PREFORMED PLASTIC PAVEMENT MARKING, TYPE B - LINE 4", SKIP DASH (2'-6') WHITE
- 4 - PREFORMED PLASTIC PAVEMENT MARKING, TYPE B - LINE 4", SOLID YELLOW
- 5 - RAISED REFLECTIVE PAVEMENT MARKER - DOUBLE ONE-WAY CRYSTAL @ 80' C-C
- 6 - GROOVING FOR RECESSED PAVEMENT MARKING 5" & CONTRAST PAVEMENT MARKINGS

PAVEMENT MARKINGS ARE DESIGNED FOR THE ULTIMATE SIX-LANE CONFIGURATION
IN ANTICIPATION OF PROJECT APPROVAL OF CURRENT SIX-LANE STUDY FOR I-270 PRIOR TO PS&E

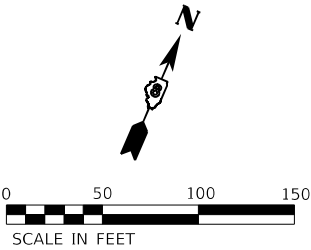


USER NAME = untitled	DESIGNED -	REVISED -
	DRAWN -	REVISED -
PLOT SCALE = 50.0000 ' / in.	CHECKED -	REVISED -
PLOT DATE = 11/16/2021	DATE -	REVISED -

STATE OF ILLINOIS
DEPARTMENT OF TRANSPORTATION

FAI-270 PAVEMENT MARKING & SIGNING			
SCALE: 1" = 50'	SHEET 6	OF 9 SHEETS	STA. 1854+00.00 TO STA. 1868+00.00


F.A.I. RTE.	SECTION	COUNTY	TOTAL SHEETS	SHEET NO.
270	60(B)-1	MADISON	860	164
CONTRACT NO. 76J90				
ILLINOIS FED. AID PROJECT				

MODEL: C:\FUEHMAN\2017\17-12\13 RTB 185 ITEM 20 FAI 270 OVER MISSISSIPPI RIVER PH II DE HORNER SHIFER\IN\CAD\CADD Sheets\0876\090-shif-spk-sign-007.dgn

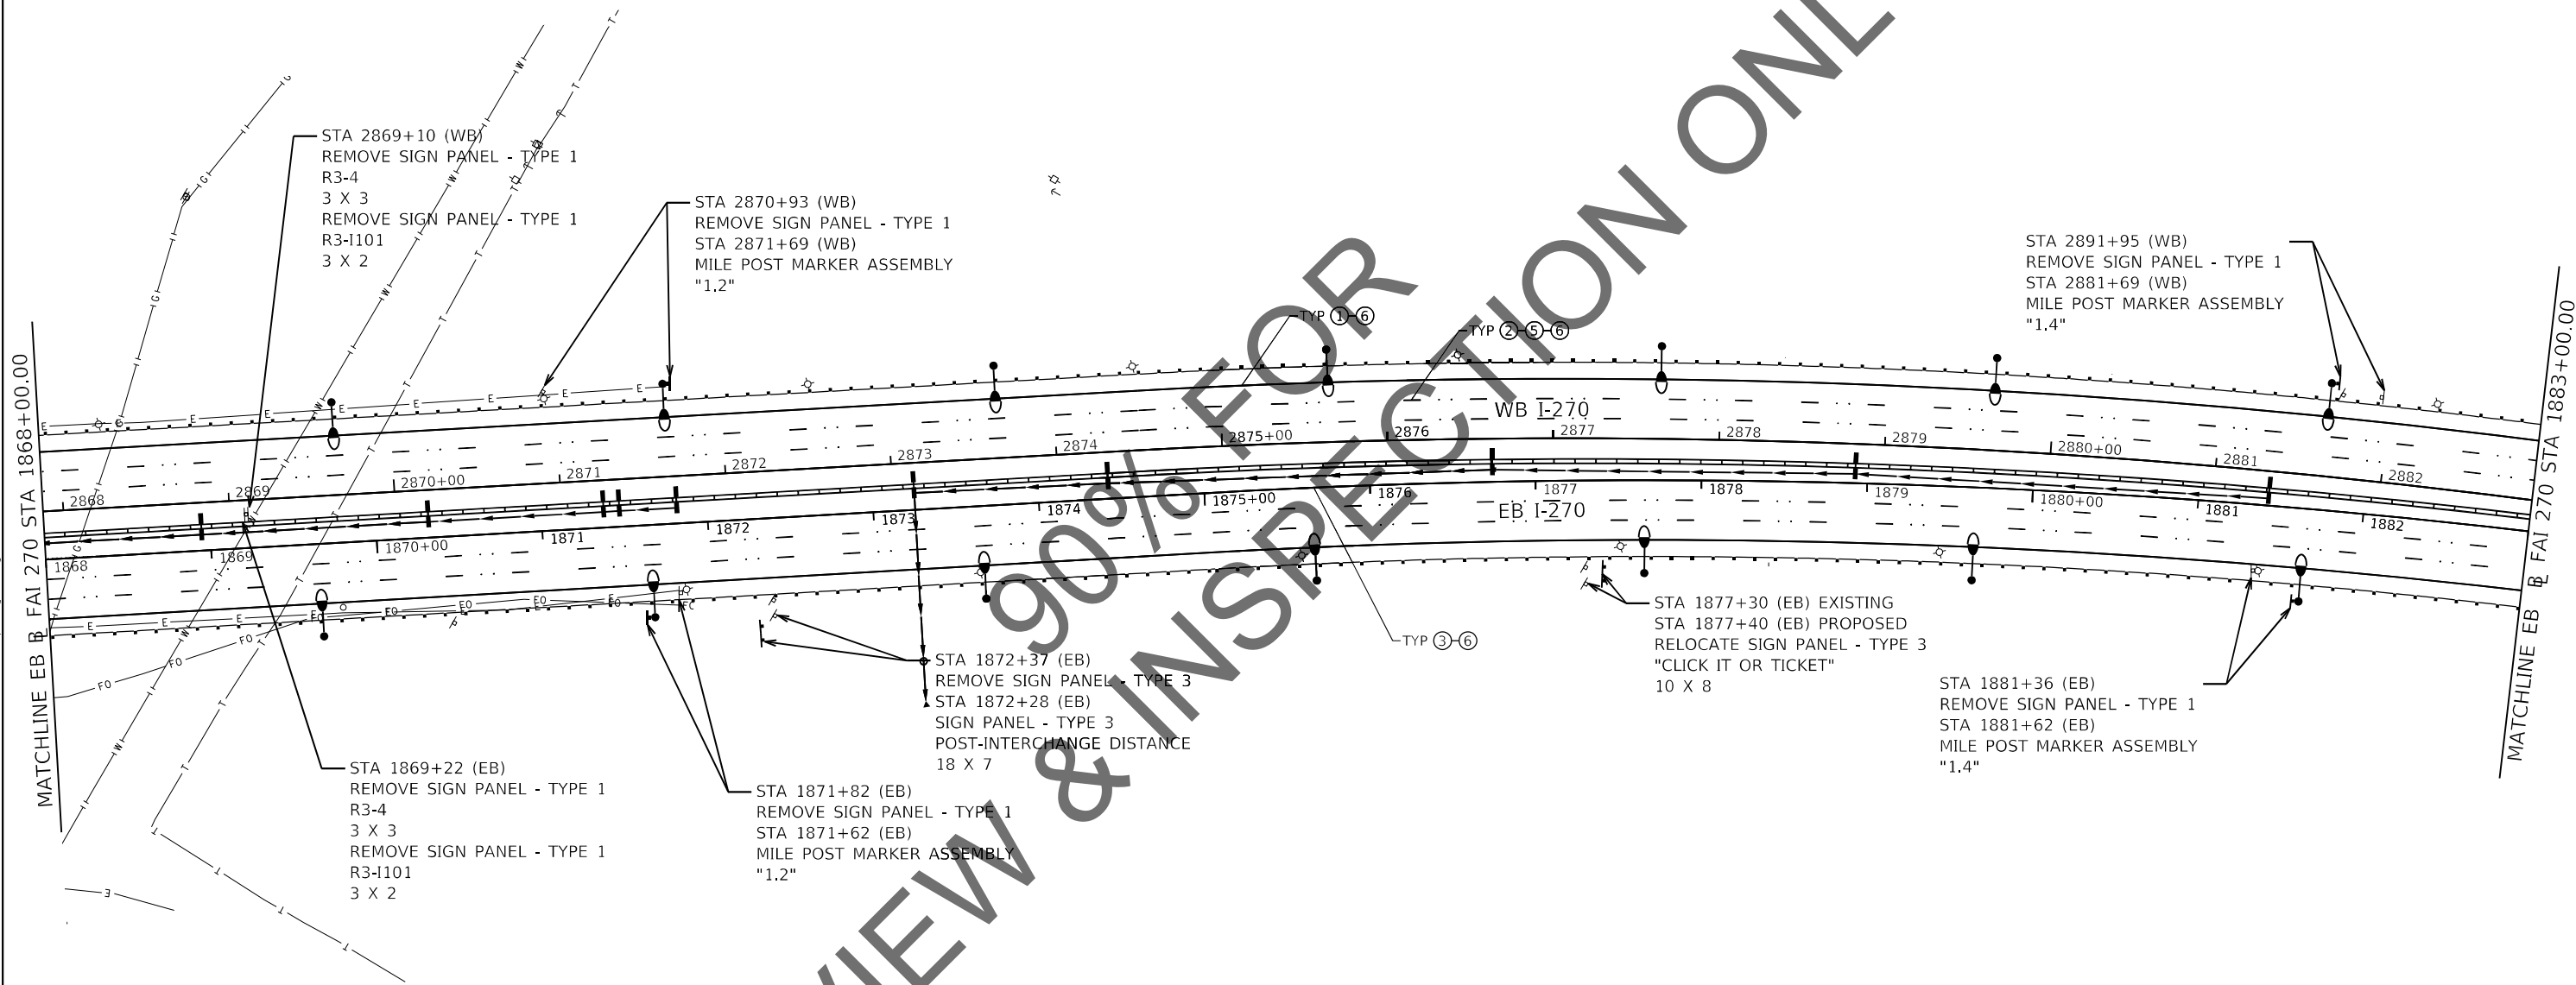

PAVEMENT MARKING LEGEND


- 1 - PREFORMED PLASTIC PAVEMENT MARKING, TYPE B - LINE 4", SOLID WHITE
- 2 - PREFORMED PLASTIC PAVEMENT MARKING, TYPE B - LINE 4", SKIP DASH (10'-30') WHITE
- 3 - PREFORMED PLASTIC PAVEMENT MARKING, TYPE B - LINE 4", SKIP DASH (2'-6") WHITE
- 4 - PREFORMED PLASTIC PAVEMENT MARKING, TYPE B - LINE 4", SOLID YELLOW
- 5 - RAISED REFLECTIVE PAVEMENT MARKER - DOUBLE ONE-WAY CRYSTAL @ 80' C-C
- 6 - GROOVING FOR RECESSED PAVEMENT MARKING 5" & CONTRAST PAVEMENT MARKINGS

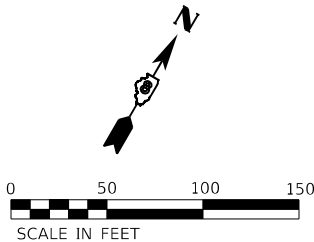

PAVEMENT MARKINGS ARE DESIGNED FOR THE ULTIMATE SIX-LANE CONFIGURATION
IN ANTICIPATION OF PROJECT APPROVAL OF CURRENT SIX-LANE STUDY FOR I-270 PRIOR TO PS&E

FUHRMANN ENGINEERING WWW.FUHRMANN-ENG.COM	USER NAME = untitled		DESIGNED -	REVISED -	STATE OF ILLINOIS DEPARTMENT OF TRANSPORTATION	FAI-270 PAVEMENT MARKING & SIGNING				F.A.I. RTE.	SECTION	COUNTY	TOTAL SHEETS	SHEET NO.
	PLOT SCALE = 50,0000 ' / in.		DRAWN -	REVISED -		270	60(B)-1	MADISON	860	165				
	PLOT DATE = 11/16/2021		CHECKED -	REVISED -		CONTRACT NO. 76J90				ILLINOIS FED. AID PROJECT				
			DATE -	REVISED -		SCALE: 1" = 50'	SHEET 7 OF 9 SHEETS	STA. 1868+00.00 TO STA. 1883+00.00						


MODEL: C:\FUE\J083_20171117-1213_PTB_185_ITEM_20_FAI_270_OVER_MISSISSIPPI_RIVER_PH_II.DB HORNER_SHP\IN\CAD\CADD_Sheets\08376900-shp-pmk-sign-008.dgn

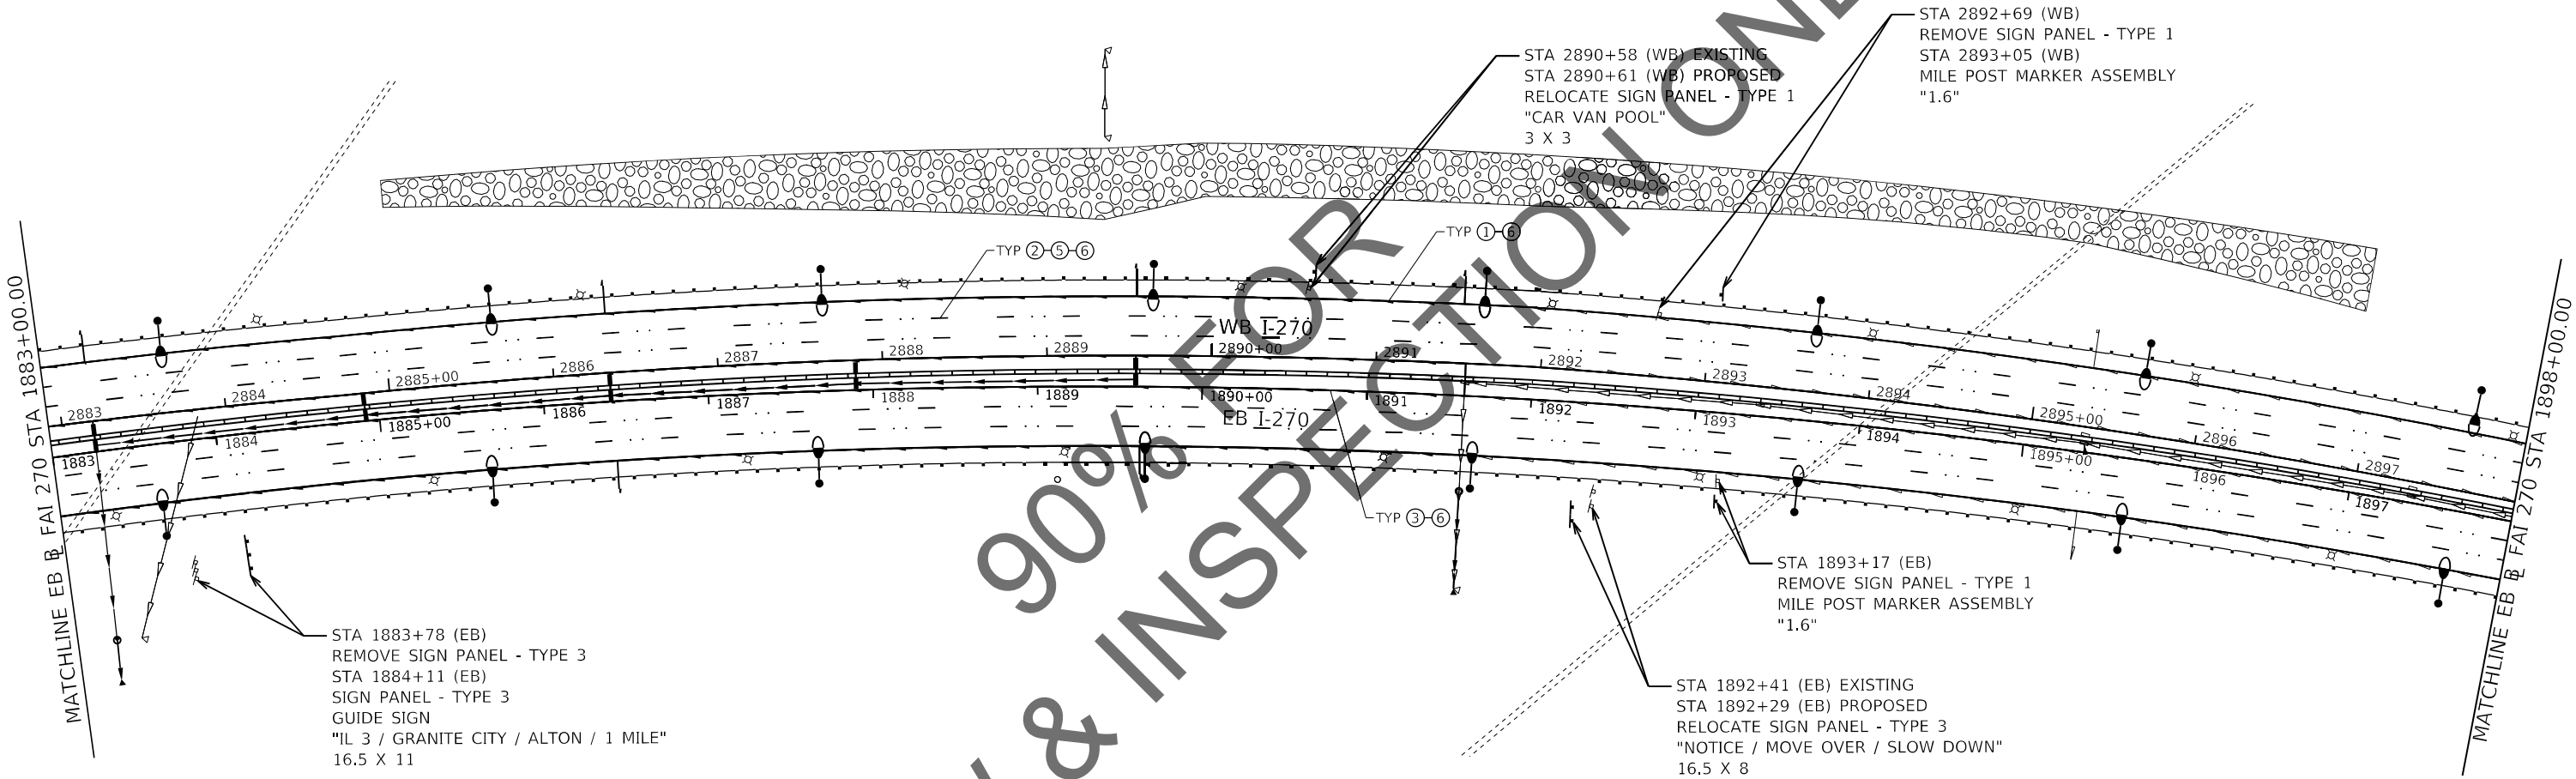



PAVEMENT MARKING LEGEND

- 1 - PREFORMED PLASTIC PAVEMENT MARKING, TYPE B - LINE 4", SOLID WHITE
- 2 - PREFORMED PLASTIC PAVEMENT MARKING, TYPE B - LINE 4", SKIP DASH (10'-30') WHITE
- 3 - PREFORMED PLASTIC PAVEMENT MARKING, TYPE B - LINE 4", SKIP DASH (2'-6") WHITE
- 4 - PREFORMED PLASTIC PAVEMENT MARKING, TYPE B - LINE 4", SOLID YELLOW
- 5 - RAISED REFLECTIVE PAVEMENT MARKER - DOUBLE ONE-WAY CRYSTAL @ 80' C-C
- 6 - GROOVING FOR RECESSED PAVEMENT MARKING 5" & CONTRAST PAVEMENT MARKINGS

PAVEMENT MARKINGS ARE DESIGNED FOR THE ULTIMATE SIX-LANE CONFIGURATION
IN ANTICIPATION OF PROJECT APPROVAL OF CURRENT SIX-LANE STUDY FOR I-270 PRIOR TO PS&E

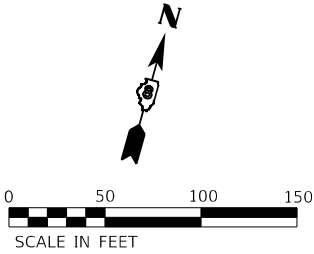

 FUHRMANN ENGINEERING WWW.FUHRMANN-ENG.COM	USER NAME = untitled		DESIGNED -	REVISED -	STATE OF ILLINOIS DEPARTMENT OF TRANSPORTATION	FAI-270 PAVEMENT MARKING & SIGNING			F.A.I. RTE. 270	SECTION 60(B)-1	COUNTY MADISON	TOTAL SHEETS 860	SHEET NO. 166
	PLOT SCALE = 50,0000 ' / in.		DRAWN -	REVISED -						CONTRACT NO. 76J90			
	PLOT DATE = 11/16/2021		CHECKED -	REVISED -		SCALE: 1" = 50'			SHEET 8 OF 9 SHEETS		STA. 1883+00.00 TO STA. 1898+00.00		
			DATE -	REVISED -					ILLINOIS		FED. AID PROJECT		

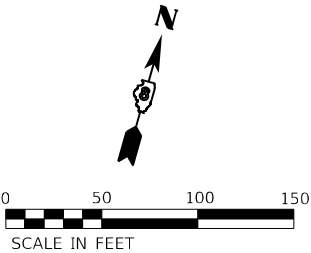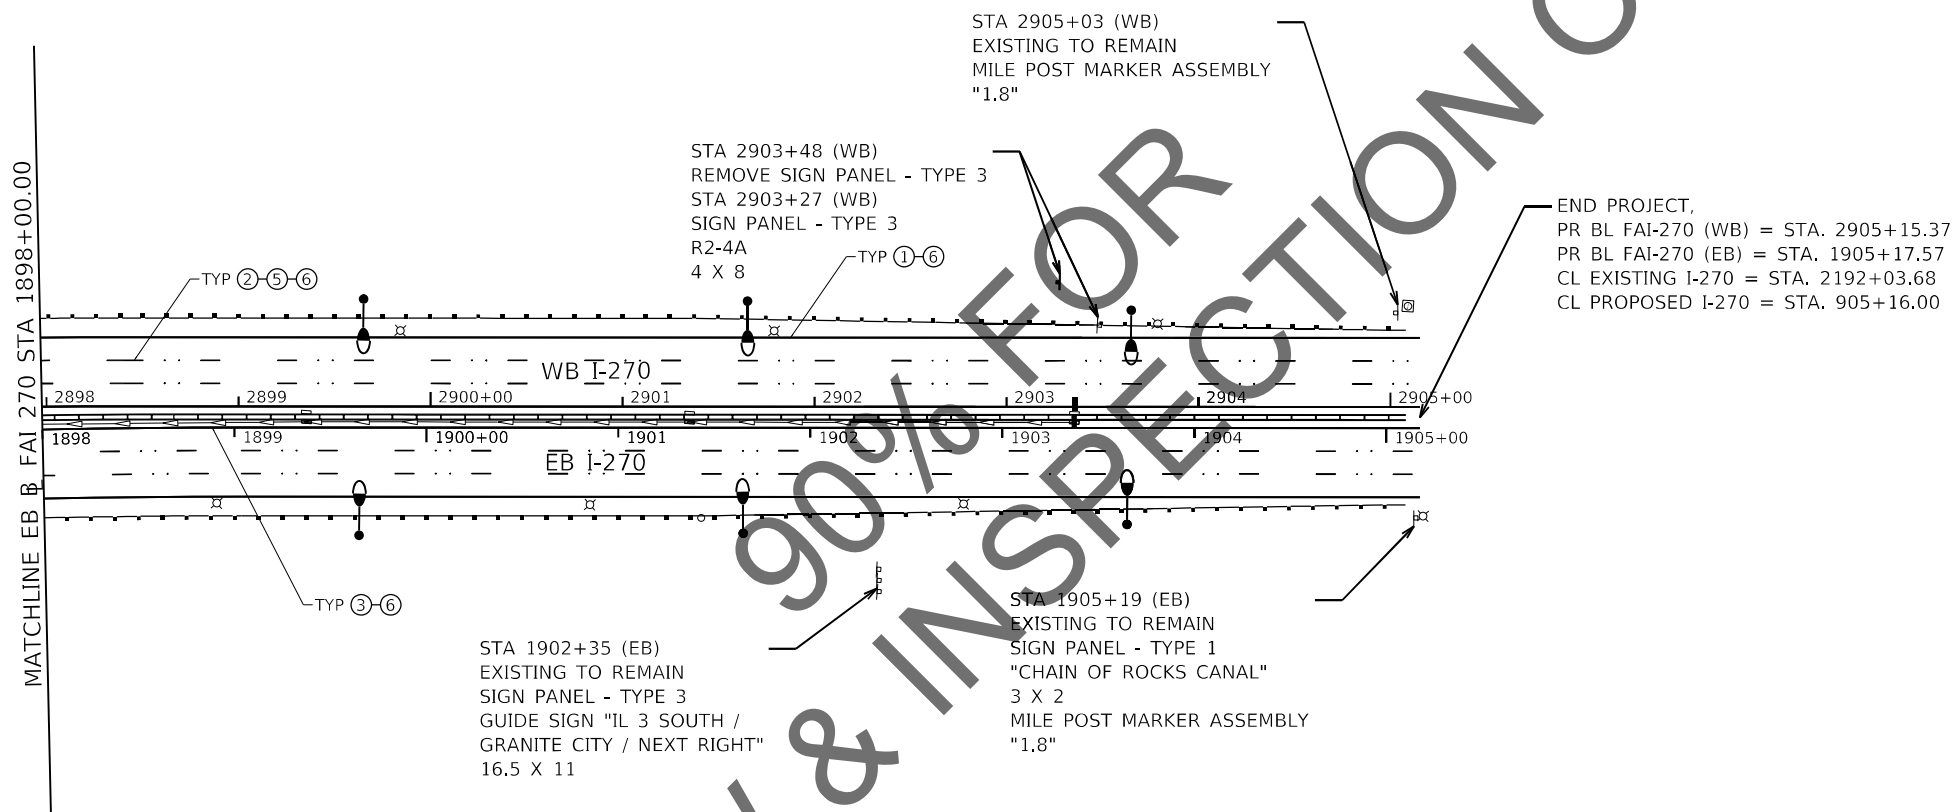


PAVEMENT MARKING LEGEND

- 1 - PREFORMED PLASTIC PAVEMENT MARKING, TYPE B - LINE 4", SOLID WHITE
- 2 - PREFORMED PLASTIC PAVEMENT MARKING, TYPE B - LINE 4", SKIP DASH (10'-30') WHITE
- 3 - PREFORMED PLASTIC PAVEMENT MARKING, TYPE B - LINE 4", SKIP DASH (2'-6') WHITE
- 4 - PREFORMED PLASTIC PAVEMENT MARKING, TYPE B - LINE 4", SOLID YELLOW
- 5 - RAISED REFLECTIVE PAVEMENT MARKER - DOUBLE ONE-WAY CRYSTAL @ 80' C-C
- 6 - GROOVING FOR RECESSED PAVEMENT MARKING 5" & CONTRAST PAVEMENT MARKINGS

PAVEMENT MARKINGS ARE DESIGNED FOR THE ULTIMATE SIX-LANE CONFIGURATION IN ANTICIPATION OF PROJECT APPROVAL OF CURRENT SIX-LANE STUDY FOR I-270 PRIOR TO PS&E

MODEL: C:\Users\jgaffey\OneDrive\Documents\2017\17-12\13 RTB 185 ITEM 20 FAI 270 OVER MISSISSIPPI RIVER PH II.DR HORNER SHIFER\IN\CAD\CADD Sheets\0876\00-sht-pmk-sign-009.dgn


FUHRMANN ENGINEERING WWW.FUHRMANN-ENG.COM	USER NAME = untitled	DESIGNED -	REVISED -	STATE OF ILLINOIS DEPARTMENT OF TRANSPORTATION	FAI-270 PAVEMENT MARKING & SIGNING				F.A.I. RTE. 270	SECTION 60(B)-1	COUNTY MADISON	TOTAL SHEETS 860	SHEET NO. 167
	PLOT SCALE = 50.0000 ' / in.	CHECKED -	REVISED -						CONTRACT NO. 76J90				
	PLOT DATE = 11/16/2021	DATE -	REVISED -		SCALE: 1" = 50'			SHEET 9	OF 9	SHEETS	STA. 1898+00.00	TO STA. 1905+18.68	
					ILLINOIS FED. AID PROJECT								

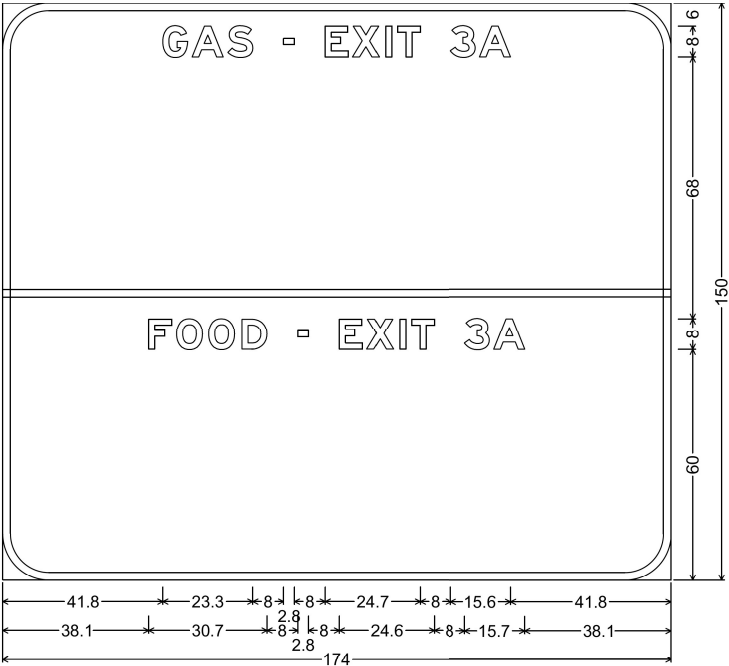

12.0" Radius, 2.0" Border, White on Blue;
"GAS - EXIT 3A", E Mod 2K; "FOOD - EXIT 3A", E Mod 2K;
Table of widths and spaces

41.8	G	6.4	1.2	A	8.0	1.2	S	6.5	8.0	"	2.8	8.0	E	5.9	1.2	X	6.9	1.7	I	1.6	1.4	T	6.0	8.0	3	6.4	1.2	A	8.0	41.8
38.1	F	5.9	1.4	C	6.7	1.6	C	6.7	1.9	D	6.5	8.0	"	2.8	8.0	E	5.9	1.1	X	7.0	1.7	I	1.6	1.4	T	5.9				
		3	6.5	1.1	A	8.1	38.1																							

EASTBOUND
EB STA 1854+45
SERVICES

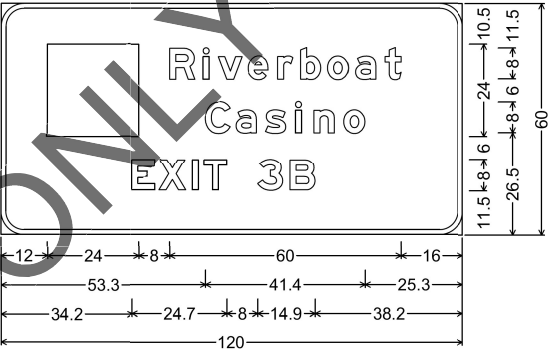


6.0" Radius, 1.3" Border, White on Brown;
"Riverboat", E Mod 2K; "Casino", E Mod 2K;
"EXIT 3B", E Mod 2K;
Table of widths and spaces

12.0	24.0	
------	---------------------------------------	--	--	

EASTBOUND
EB STA 1859+72
CASINO

MODEL: C:\FUHRMANN\2017\17-1213_PTB_185_ITEM_20_FAI_270_OVER_MISSISSIPPI_RIVER_PH_II.DB HORNER_SHIFER\IN\CADD\CADD_Sheets\0876\090-rht-SignDetails.dgn

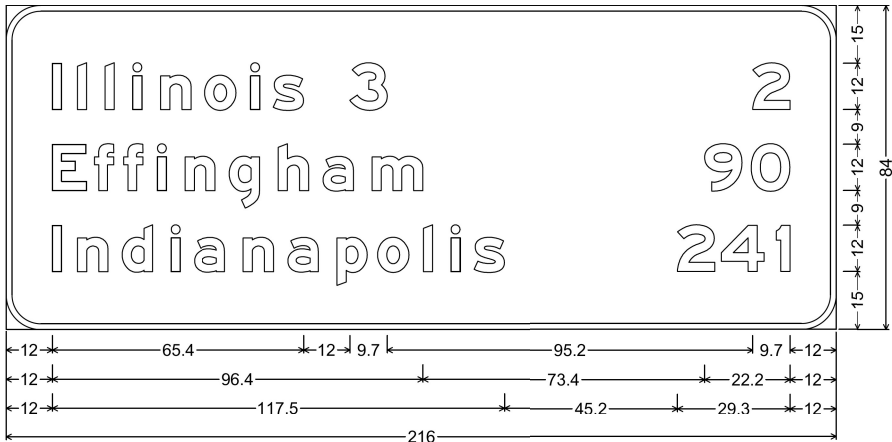


9.0" Radius, 1.5" Border, White on Green;
"Illinois 3", E Mod 2K; "Effingham", E Mod 2K; "Indianapolis", E Mod 2K; "2", E Mod 2K;
"90", E Mod 2K; "241", E Mod 2K;

Table of widths and spaces

12.0	2.4	4.1	2.4	4.8	2.4	4.8	2.4	4.8	7.9	3.7	8.2	3.7	2.4	3.5	7.9	12.0	9.7	95.2	9.7	12.0				
12.0	8.9	2.0	5.1	2.5	5.0	3.7	2.4	4.8	8.0	3.7	7.9	4.8	7.9	3.7	8.0	4.8	13.2	73.4	9.7	2.4	10.1	12.0		
12.0	2.4	4.1	7.9	3.7	7.9	4.8	2.4	3.8	7.9	4.8	7.9	3.7	7.9	4.8	8.0	2.6	8.2	3.7	2.4	4.8	2.4	3.5	7.9	
			45.2	9.7	1.7	4	11.2	3.1	3.6	12.0														

EASTBOUND
EB STA 1872+28
DISTANCE

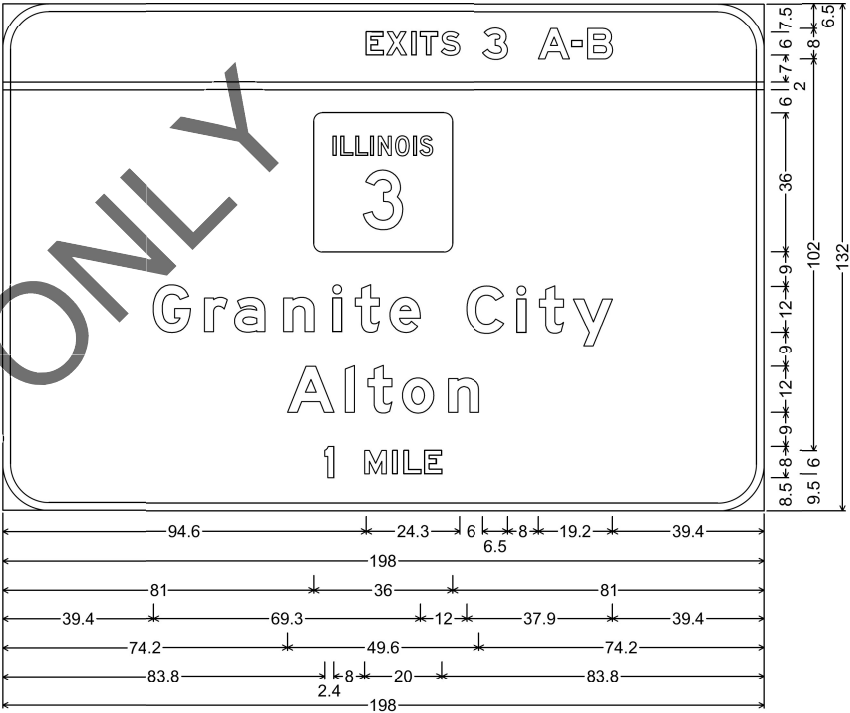

12.0" Radius, 2.0" Border, White on Green;
"EXITS 3 A-B", E Mod 2K; "Granite City", E Mod 2K; "Alton", E Mod 2K;
"1 MILE", E Mod 2K;

Table of widths and spaces

94.6	E 4.5	0.8	X 5.2	1.3	1.2	1.1	T 4.4	0.9	S 4.9	6.0	3 6.5	8.0	A 8.0	0.6	• 2.8	1.4	B 6.4	39.4				
0.0	198.0	0.0																				
81.0	Y 36.0	81.0																				
39.4	G 9.7	3.6	F 6.0	1.8	a 7.9	4.8	n 7.9	4.8	i 2.4	3.5	t 6.2	2.8	g 7.9	12.0	C 9.7	3.4	l 2.4	3.5	t 6.2	2.5	y 10.2	39.4
74.2	A 12.1	2.9	i 2.4	3.4	t 6.3	2.7	e 8.2	3.7	n 7.9	74.2												
83.8	i 2.4	8.0	M 5.6	1.7	i 1.2	1.6	L 4.5	1.0	E 4.4	83.8												

EASTBOUND
EB STA 1884+11
GUIDE


MODEL: C:\FUHRMANN\2017\17-1213_PTB_185_ITEM_20_FAI_270_OVER_MISSISSIPPI_RIVER_PH_II.DR HORNER_SHPRINCIPAL\CADD_Sheets\0876\00-sht-SignDetails.dgn



6.0" Radius, 1.3" Border, White on Green,
"Mississippi", E Mod 2K; "River", E Mod 2K;
Table of widths and spaces

13.4	M	7.4	2.8	1.6	2.3	5.3	1.6	5.2	2.5	1.6	2.3	5.3	1.6	5.3	2.5	1.6	3.2	5.3	2.4	5.3	2.5	1.6	13.4
32.0	R	6.4	2.2	1.6	2.3	6.2	1.6	5.3	2.4	4.0	32.0												

WESTBOUND
WB STA 2849+53
MISSISSIPPI RIVER

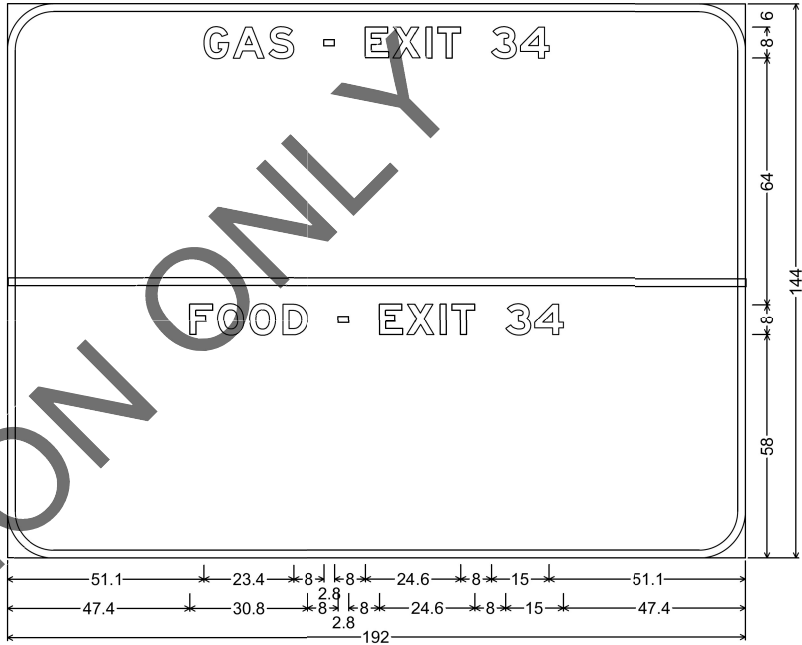


12.0" Radius, 2.0" Border, White on Blue;
"GAS - EXIT 34", E Mod 2K; "FOOD - EXIT 34", E Mod 2K;
Table of widths and spaces

51.1	G	6.5	1.1	8.1	1.2	6.5	8.0	2.8	8.0	5.9	1.1	7.0	1.7	1.6	1.4	5.9	8.0	6.5	1.0	7.5	51.1		
47.4	F	6.0	1.3	6.7	1.6	6.8	1.9	6.5	8.0	2.8	8.0	5.9	1.1	7.0	1.6	1.6	1.5	5.9	8.0	6.5	1.0	7.5	47.4

WESTBOUND
WB STA 2856+33
SERVICES

MODEL: C:\FUHRMANN\ENGINEERING\2017\17-1213_PTB_185_ITEM_20_FAI_270_OVER_MISSISSIPPI_RIVER_PH_II.DB HORNER_SHIFER\IN\CADD\CADD_Sheets\0876\00-sht-SignDetails.dgn

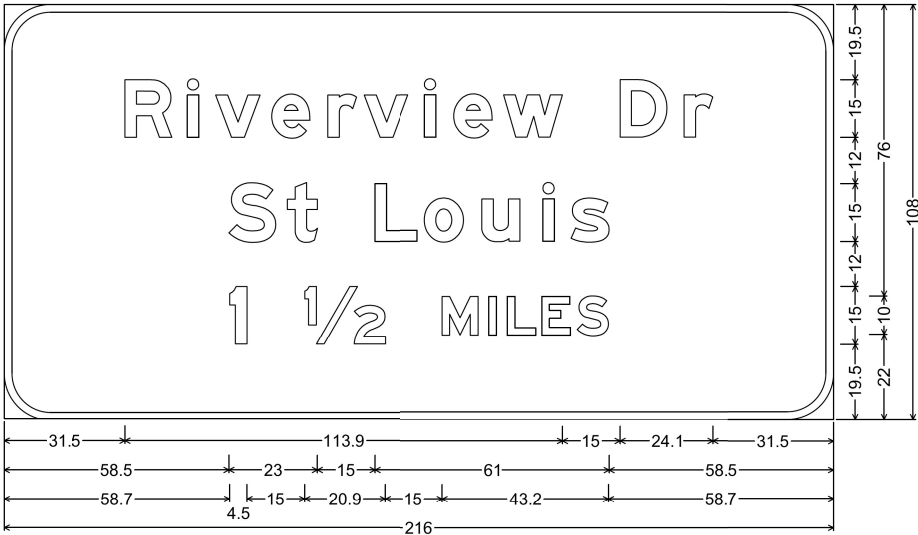


12.0" Radius, 2.0" Border, White on Green;
"Riverview Dr", E Mod 2K; "St Louis", E Mod 2K; "1 1/2 MILES", E Mod 2K;
Table of widths and spaces

31.5	R	12.1	4.1	I	3.0	4.3	V	11.6	3.0	E	9.9	4.7	F	7.5	1.9	V	11.6	4.3	I	3.0	4.7	E	9.9	3.0	W	15.3	15.0	D	12.1	4.5	F	7.5	31.5
58.5	S	12.2	3.0	T	7.8	15.0	L	11.1	1.9	O	10.2	4.7	U	9.9	5.9	I	3.0	4.4	S	9.9	58.5												
58.7	I	4.5	15.0	1/2	20.9	15.0	M	9.3	2.8	I	2.0	2.8	L	7.4	1.6	E	7.4	1.8	S	8.1	58.7												

WESTBOUND
WB STA 2863+45
ADVANCE GUIDE

90% FOR
REVIEW & INSPECTION ONLY

MODEL: FILE NAME: G:\FEI\Jbs_2017\17-1213_PTB_185_ITEM 20_FAI 270_OVER MISSISSIPPI RIVER PH II DE HORNER_SHIFER\IN\CADD\CADD Sheets\0876\00-INT-SignDetails.dgn

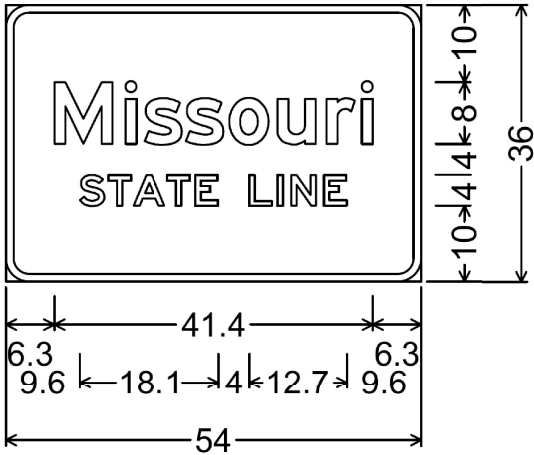

3.0" Radius, 1.0" Border, White on Green;

"Missouri", E 2K;

"STATE LINE", E 2K;

Table of widths and spaces

6.3	M	7.5	1.8	i	1.4	1.0	s	4.9	0.6	s	4.9	0.7	o	5.1	1.1	u	5.0	1.4	r	3.7	0.9	i	1.4	6.3
9.6	S	3.2	0.5	T	3.0	0.3	A	4.1	0.3	T	3.0	0.7	E	3.0										
				L	4.0	3.0	0.7	I	0.7	1.0	N	3.3	1.0	E	3.0	9.6								

WESTBOUND
EB STA 2809+60
MISSOURI STATE LINE



MODEL: C:\FUHRMANN\ENGINEERING\2017\17-1213_PTB_185_ITEM 20_FAI 270_OVER MISSISSIPPI RIVER PH II.DR HORNER_SHIFER\IN\CAD\CADD Sheets\0876190-01t-SignDetails.dgn

LANDSCAPING LEGEND

SEEDING, CLASS 3A AND MULCH METHOD 3A

STONE RIPRAP, CLASS A4

STONE RIPRAP, CLASS A6

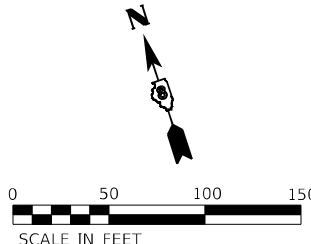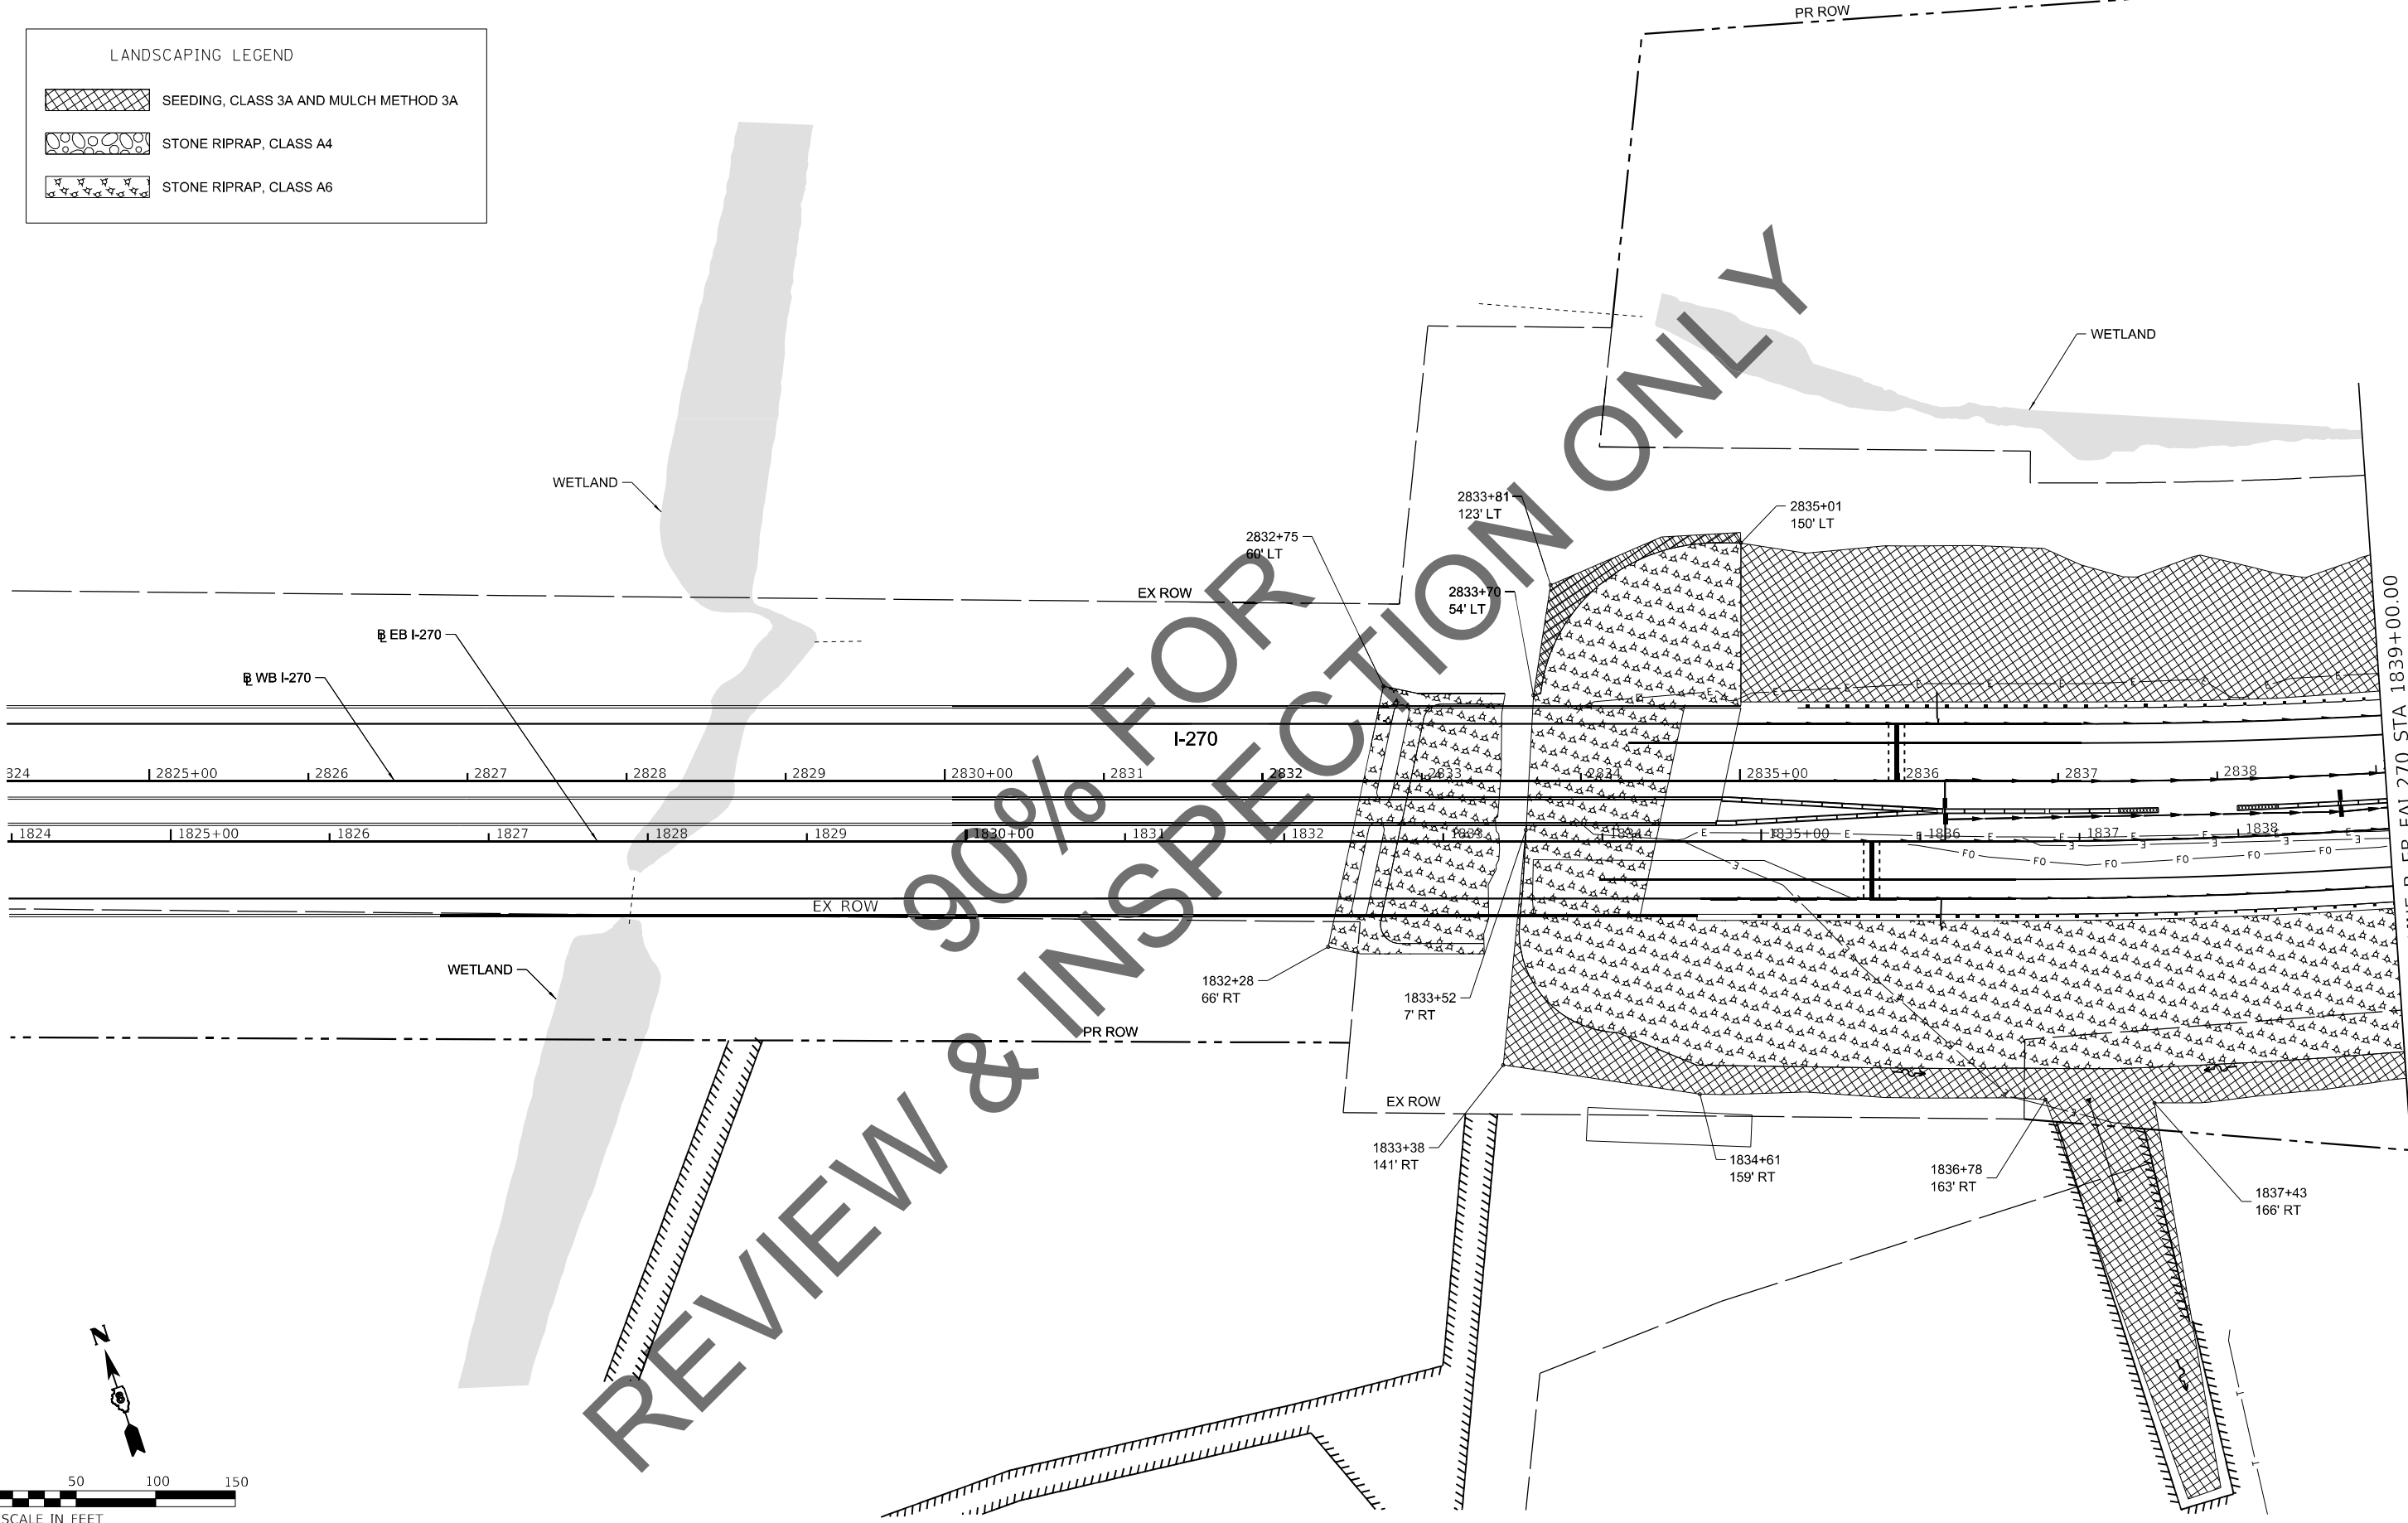



MODEL: Default
FILE NAME: 10202011713904 - Eng\04.01 - CADD\04.01.02- Sheet\087690-sh-landscape-001.dgn


	USER NAME = colwellj		DESIGNED - JM	REVISED -	STATE OF ILLINOIS DEPARTMENT OF TRANSPORTATION	FAI-270 LANDSCAPING			F.A.I. RTE. 270	SECTION 60(B)-1	COUNTY MADISON	TOTAL SHEETS 860	SHEET NO. 175
	PLOT SCALE = 50,0000 ' / in.		DRAWN - JM	REVISED -					CONTRACT NO. 76J90				
	PLOT DATE = 11/18/2021		CHECKED - JC	REVISED -		SCALE: 1" = 50'			ILLINOIS FED. AID PROJECT				
			DATE - 11/18/21	REVISED -		SHEET 1 OF 6 SHEETS			STA. 1824+00.00 TO STA. 1839+00.00				

LANDSCAPING LEGEND

 SEEDING, CLASS 3A AND MULCH METHOD 3A

  STONE RIPRAP, CLASS A4

  STONE RIPRAP, CLASS A6

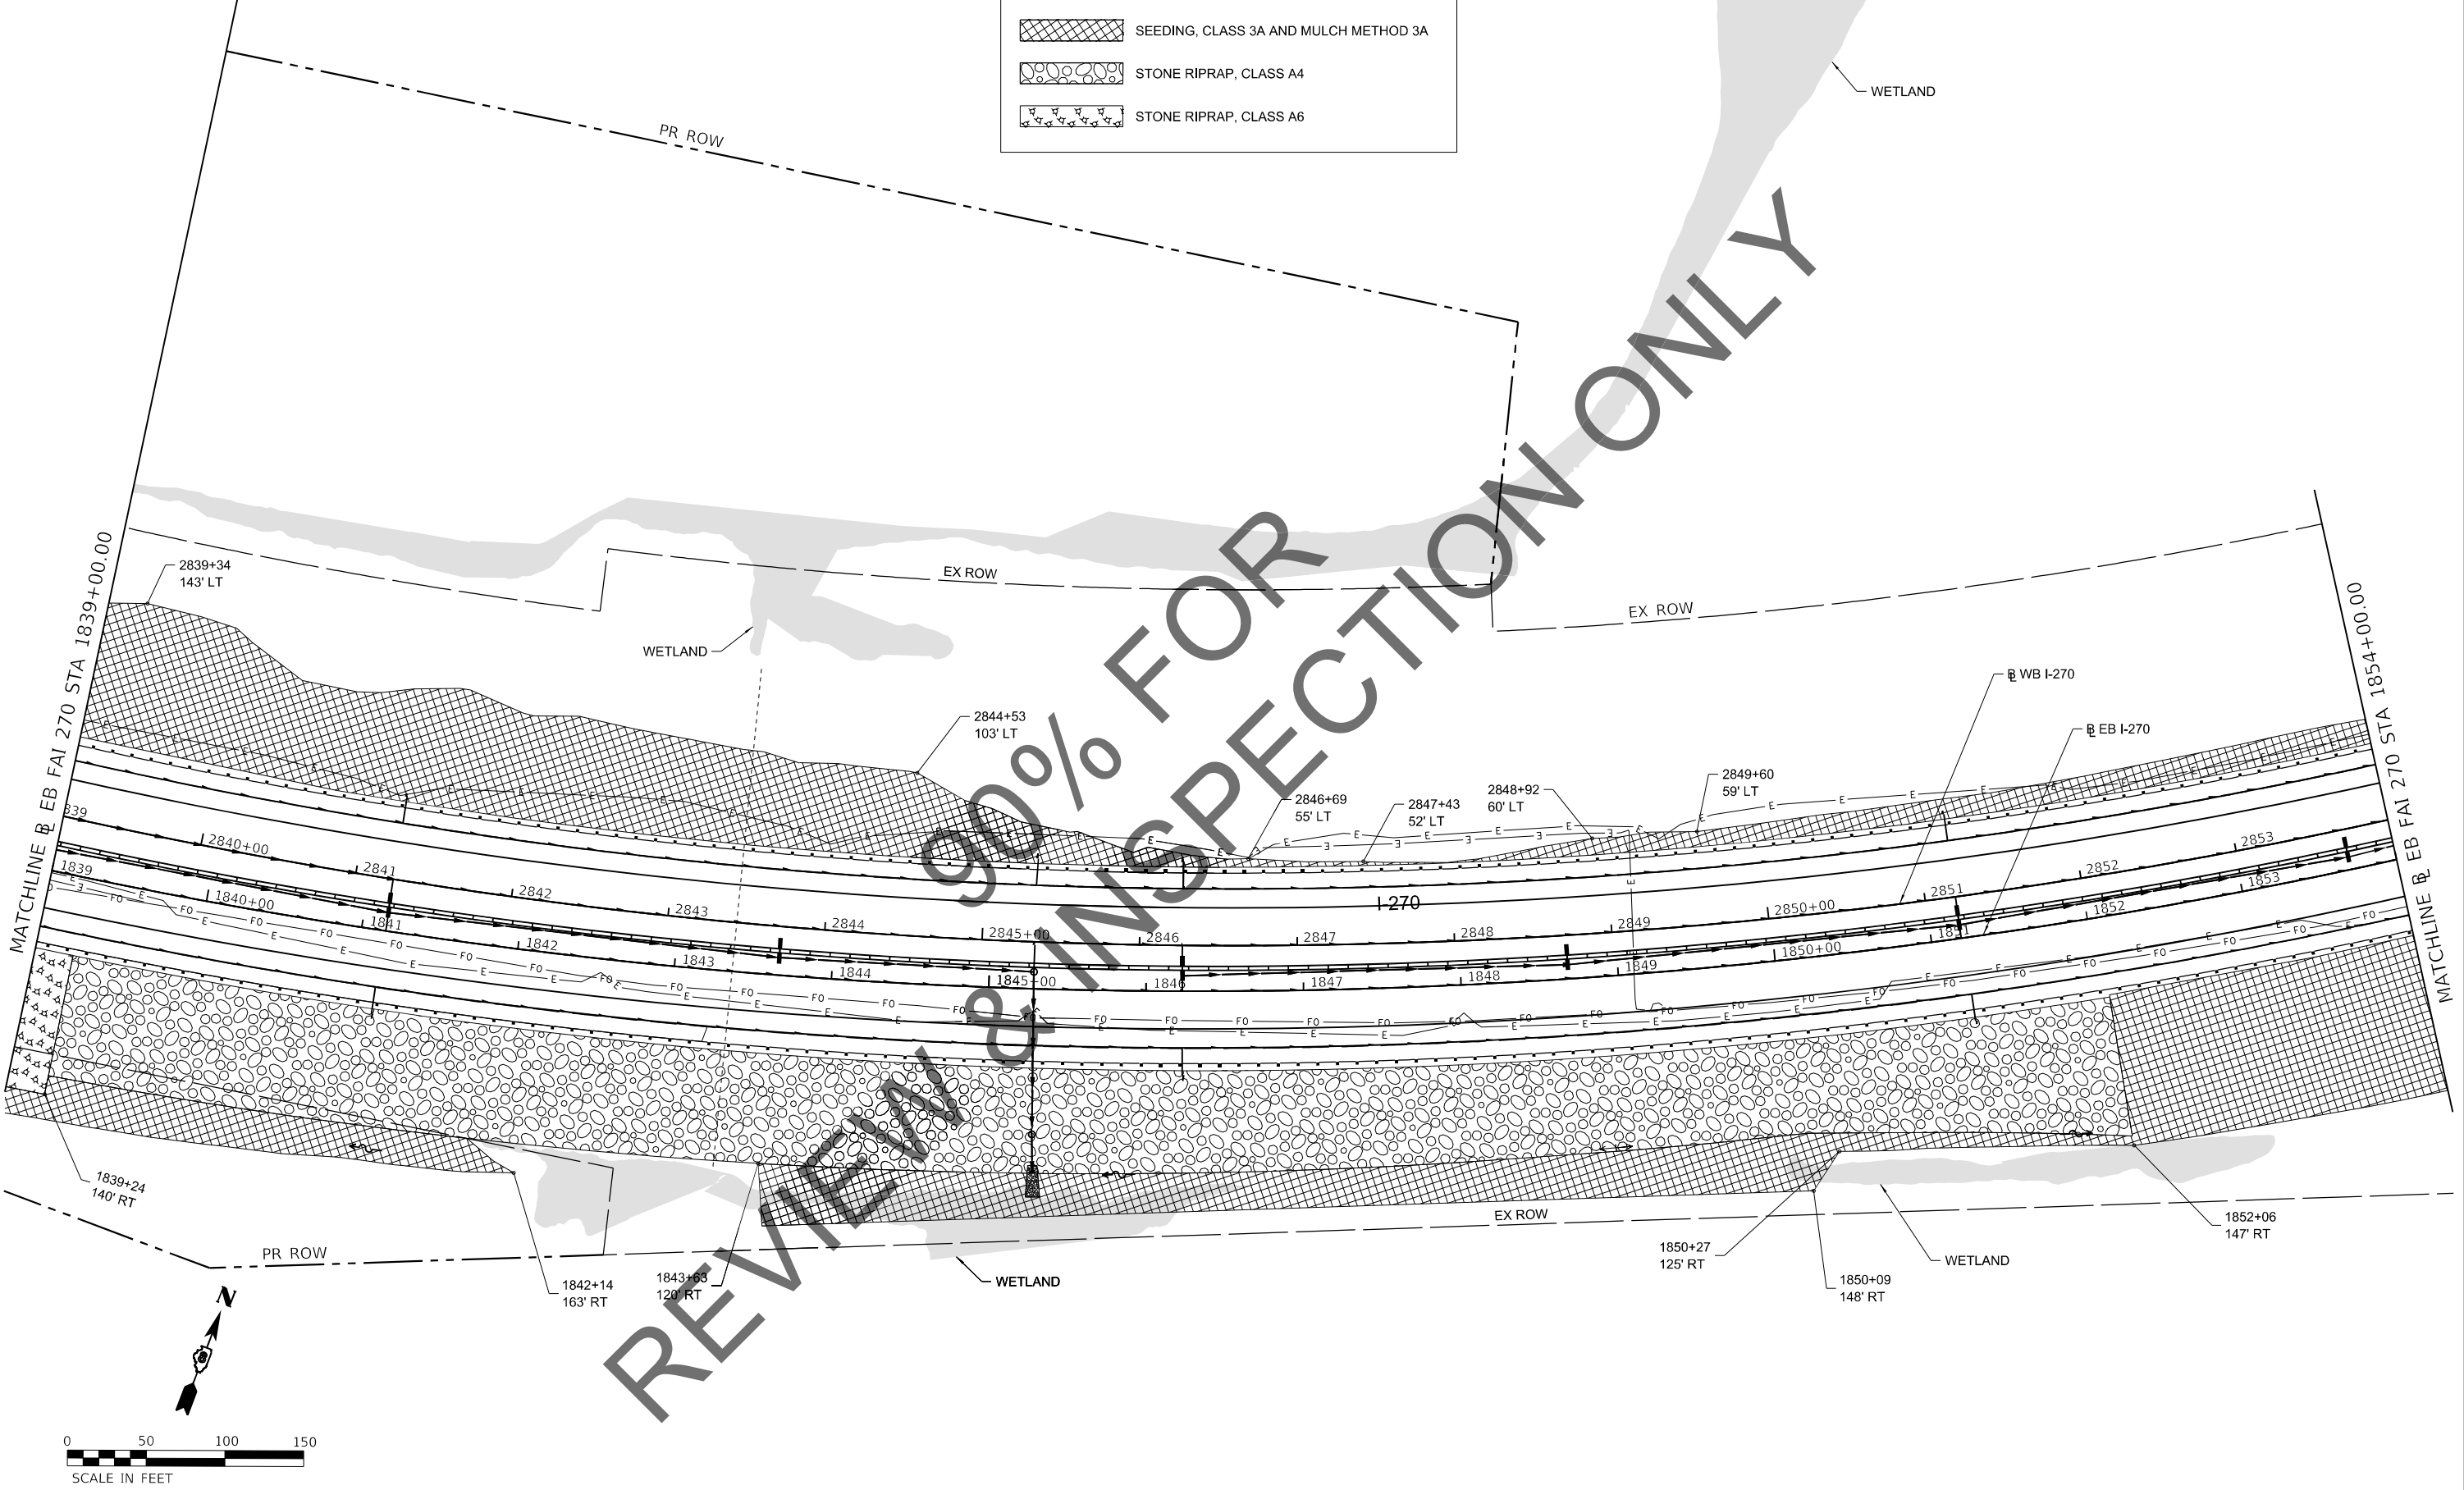

MODEL: Default
FILE NAME: 10202011713904 - Eng\04.01 - CADD\04.01.02 - Sheet\087690-shr-landscape-002.dgn



AMERICAN
SURVEYING & ENGINEERING, P.C.
SURVEYORS-ENGINEERS
GEODESISTS-MAPPING SCIENTISTS

USER NAME = colwellj	DESIGNED - JM	REVISED -
	DRAWN - JM	REVISED -
PLOT SCALE = 50.0000 ' / in.	CHECKED - JC	REVISED -
PLOT DATE = 11/18/2021	DATE - 11/18/21	REVISED -

STATE OF ILLINOIS
DEPARTMENT OF TRANSPORTATION

FAI-270
LANDSCAPING

SCALE: 1" = 50' SHEET 2 OF 6 SHEETS STA. 1839+00.00 TO STA. 1854+00.00



F.A.I. RTE.	SECTION	COUNTY	TOTAL SHEETS	SHEET NO.
270	60(B)-1	MADISON	860	176
CONTRACT NO. 76J90				
ILLINOIS FED. AID PROJECT				

LANDSCAPING LEGEND

SEEDING, CLASS 3A AND MULCH METHOD 3A

STONE RIPRAP, CLASS A4

STONE RIPRAP, CLASS A6

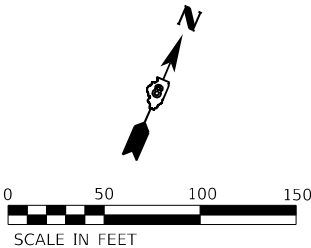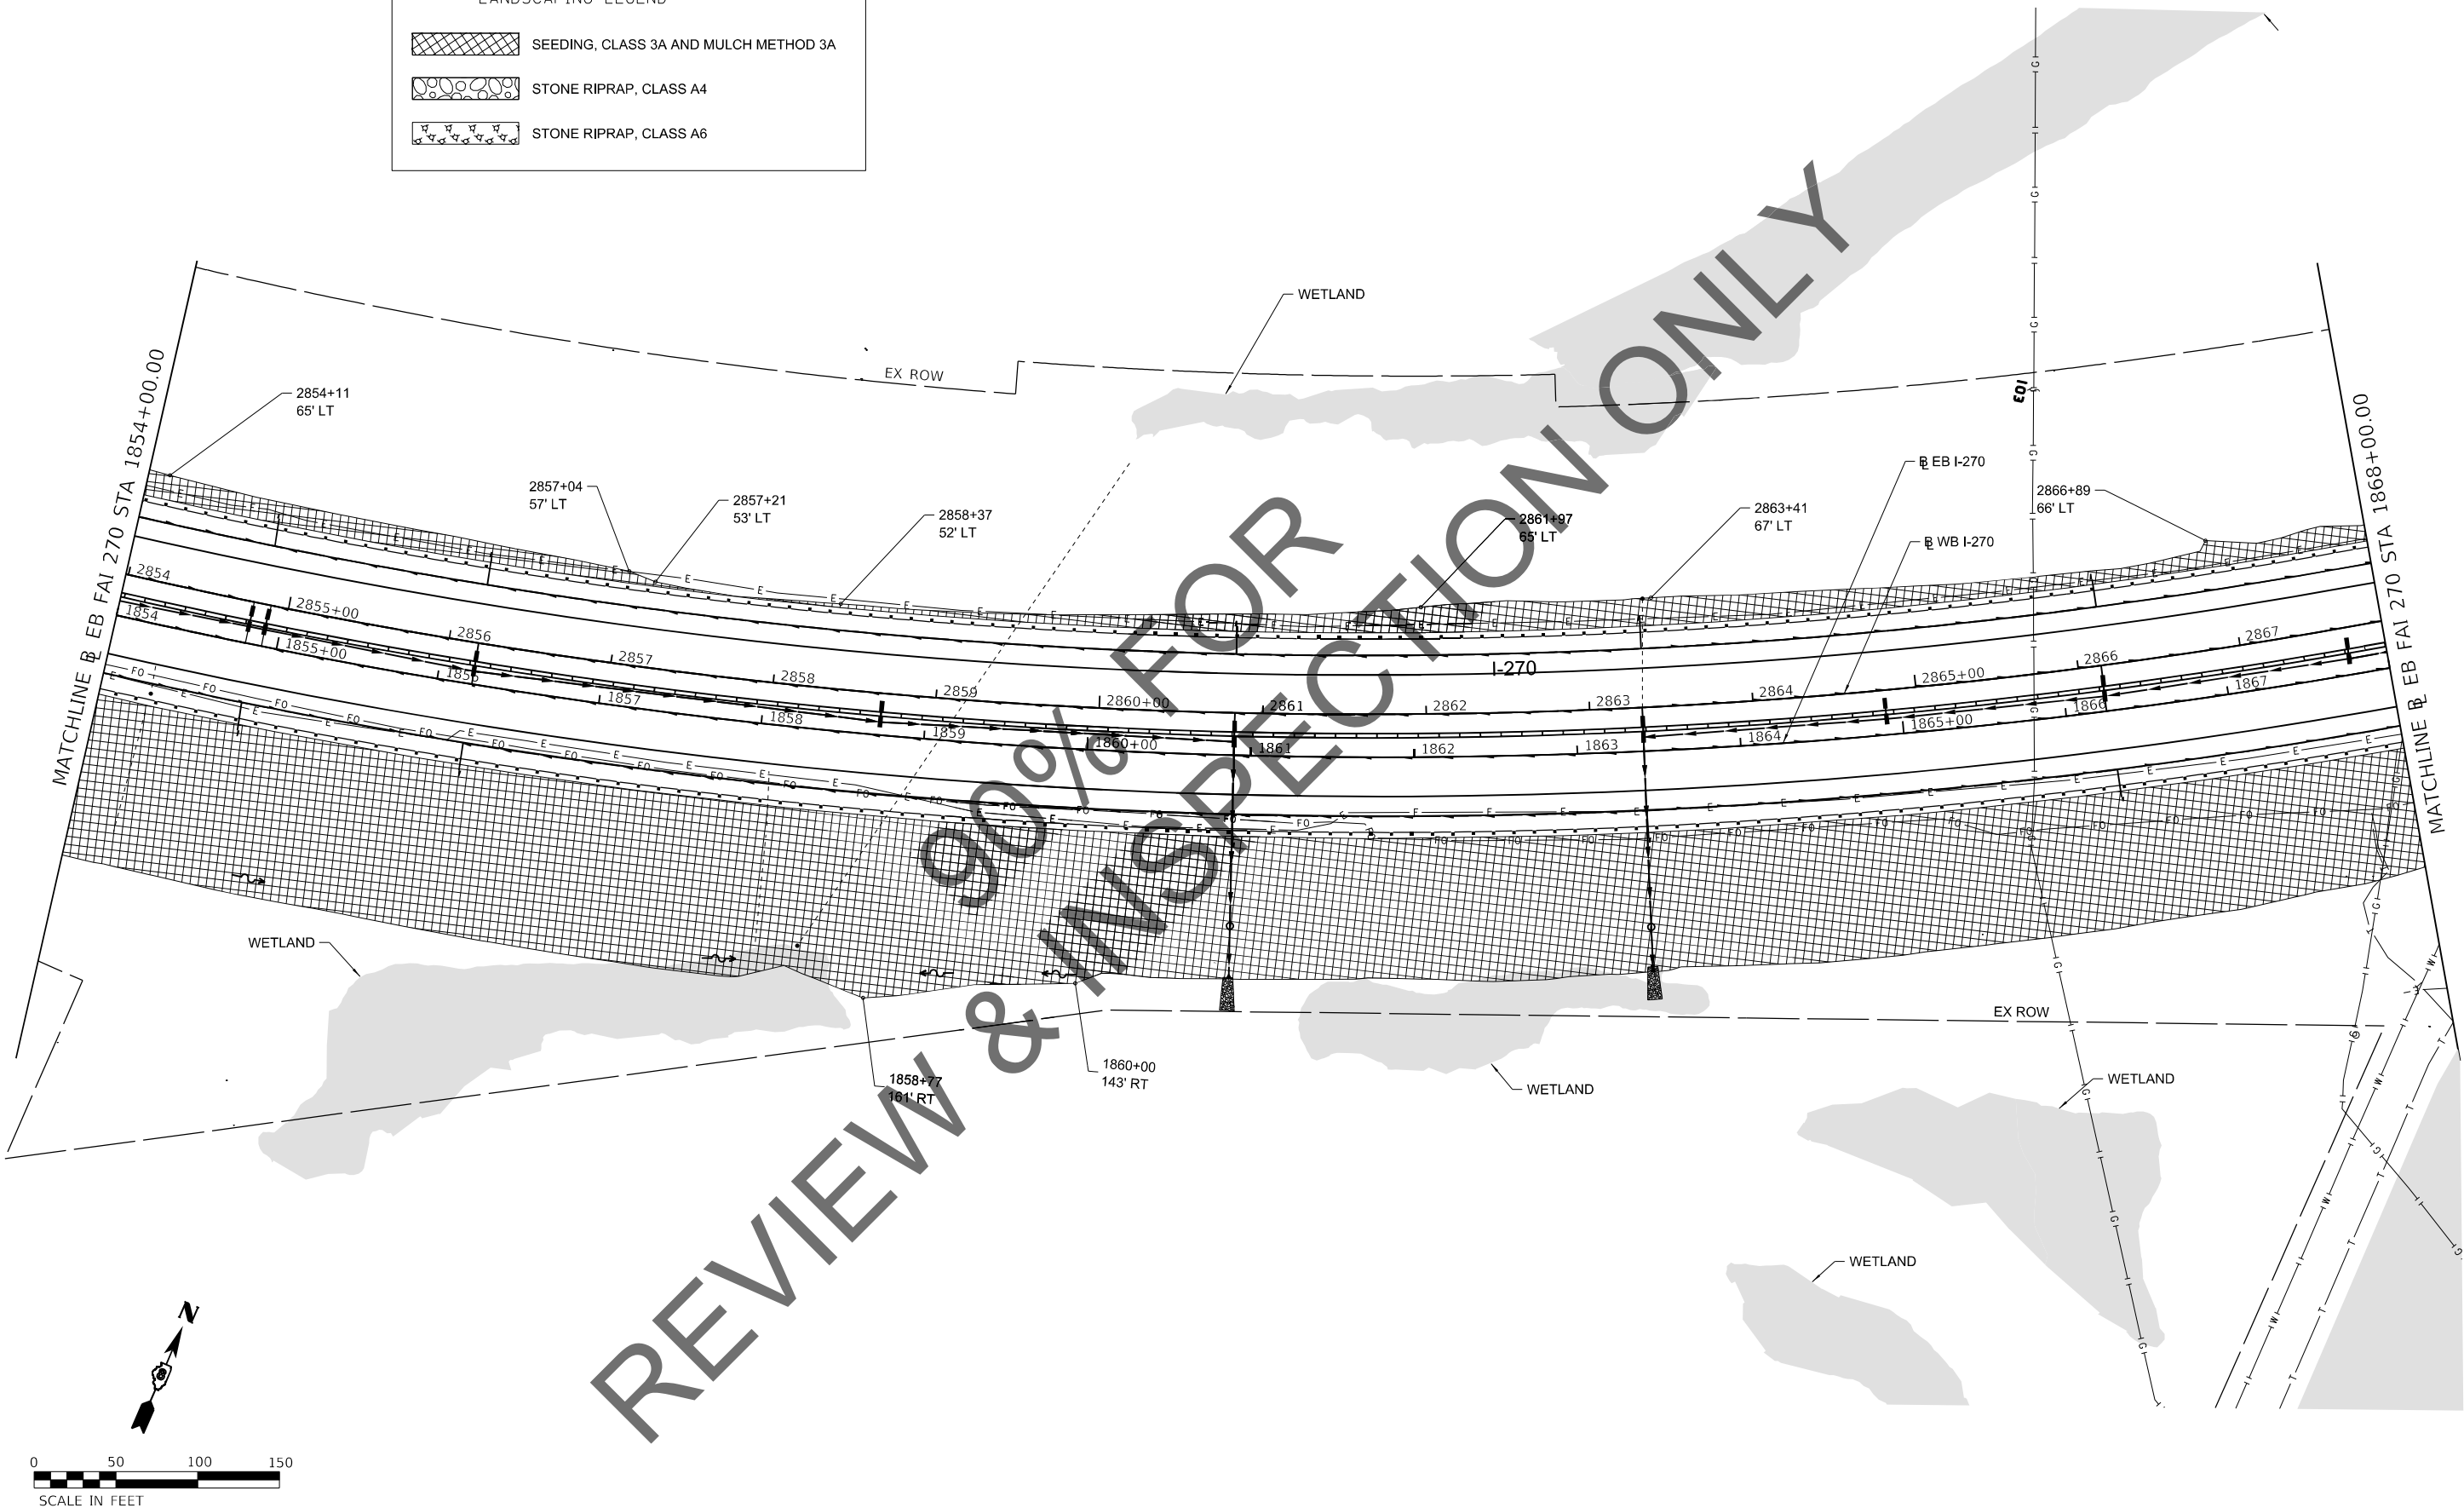

MODEL: Default
FILE NAME: 10202011713904 - Eng\04.01 - CADD\04.01.02 - Sheet\087690-shr-lands-003.dgn



USER NAME = colwellj	DESIGNED - JM	REVISED -
	DRAWN - JM	REVISED -
PLOT SCALE = 50.0000 ' / in.	CHECKED - JC	REVISED -
PLOT DATE = 11/18/2021	DATE - 11/18/21	REVISED -


STATE OF ILLINOIS
DEPARTMENT OF TRANSPORTATION


FAI-270
LANDSCAPING

SCALE: 1" = 50' SHEET 3 OF 6 SHEETS STA. 1854+00.00 TO STA. 1868+00.00


F.A.I. RTE.	SECTION	COUNTY	TOTAL SHEETS	SHEET NO.
270	60(B)-1	MADISON	860	177
CONTRACT NO. 76J90				
ILLINOIS FED. AID PROJECT				

LANDSCAPING LEGEND

 -  SEEDING, CLASS 3A AND MULCH METHOD 3A
-  STONE RIPRAP, CLASS A4
-  STONE RIPRAP, CLASS A6

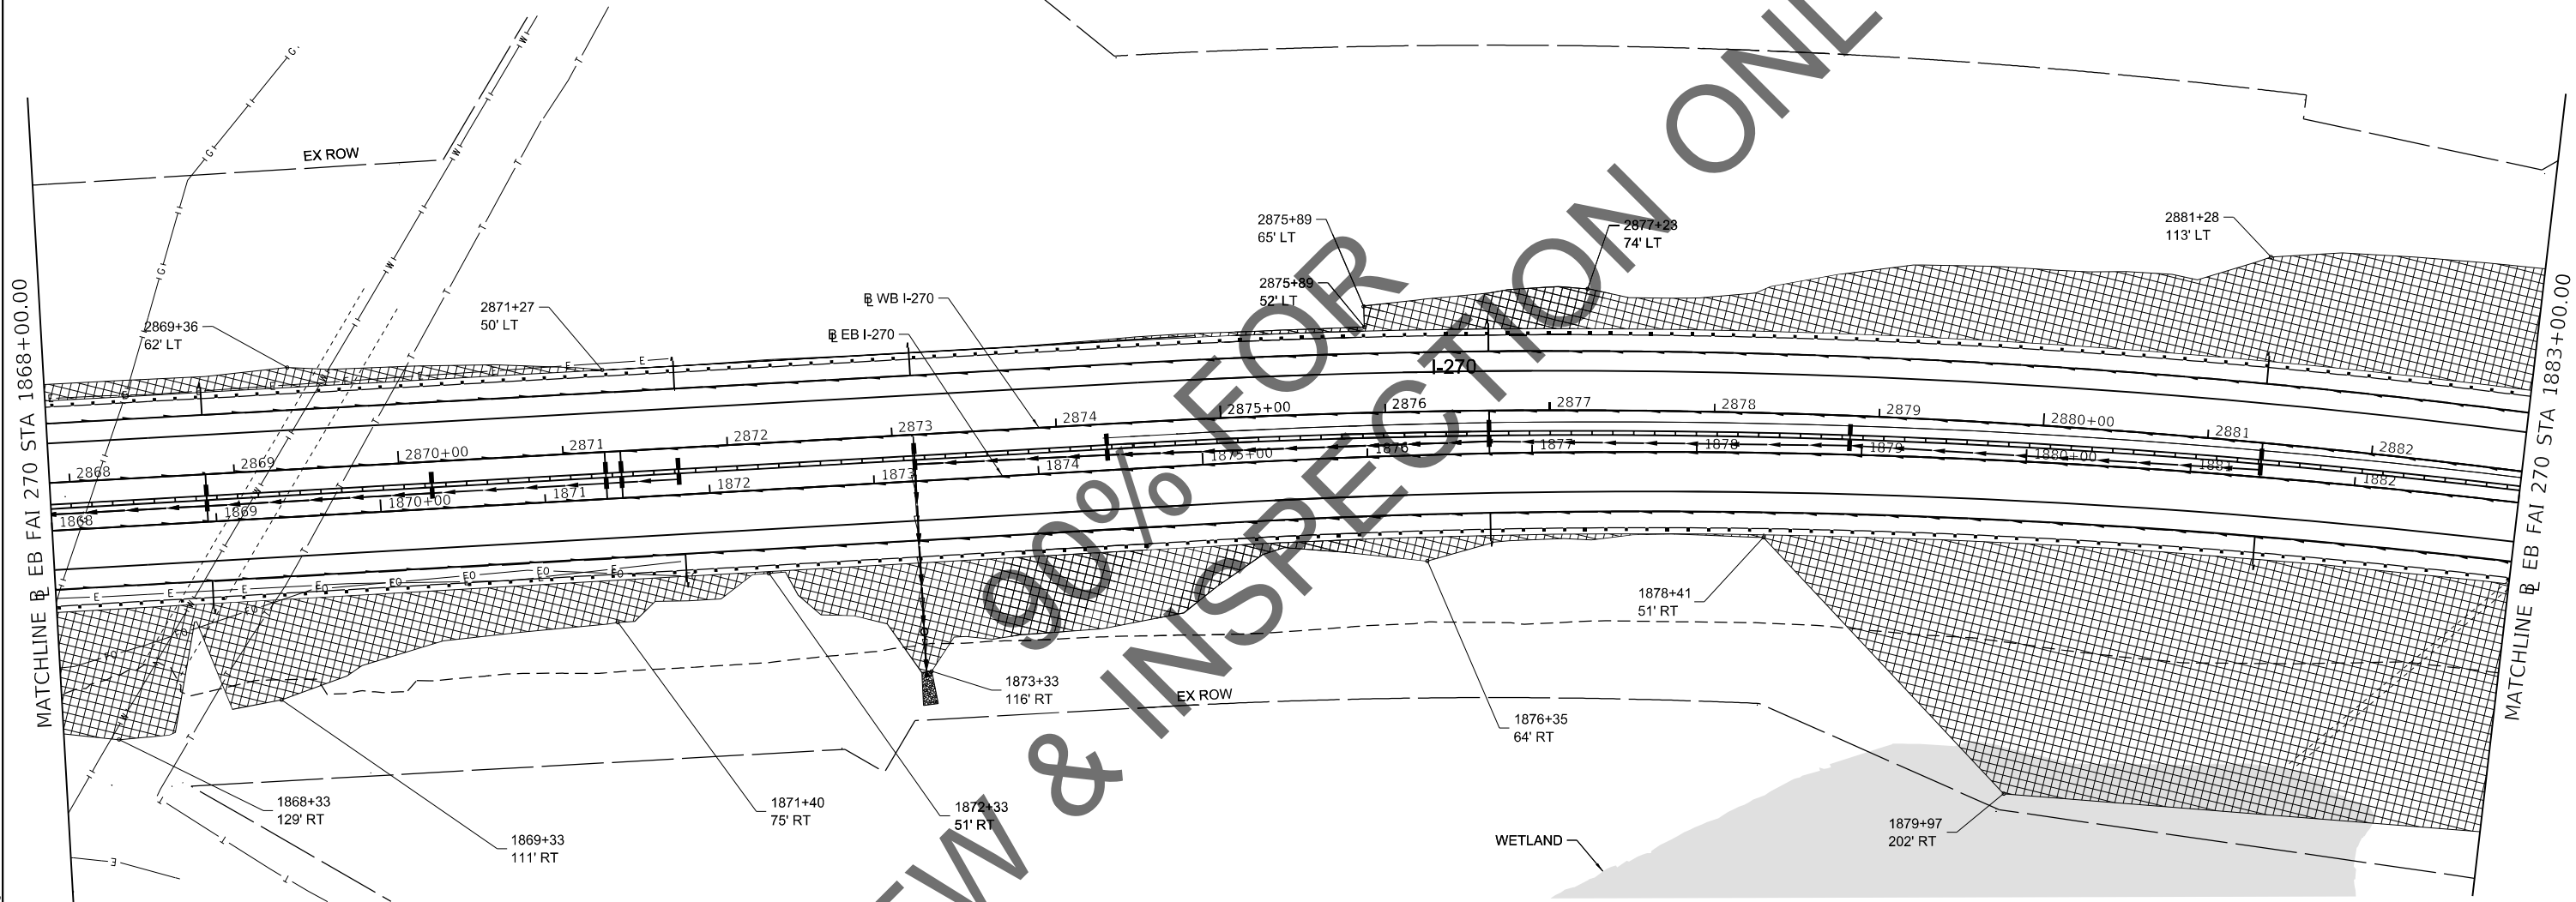

REVIEW & INSPECTION ONLY

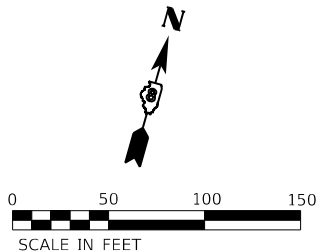

MODEL: Default
FILE NAME: 10202011713904 - Esg(04.01 - CADD)04.01.02 - Sheet(0876)90-sh-landscape-004.dgn



USER NAME = colwellj	DESIGNED - JM	REVISED -
	DRAWN - JM	REVISED -
PLOT SCALE = 50.0000 ' / in.	CHECKED - JC	REVISED -
PLOT DATE = 11/18/2021	DATE - 11/18/21	REVISED -

STATE OF ILLINOIS
DEPARTMENT OF TRANSPORTATION

FAI-270 LANDSCAPING			
SCALE: 1" = 50'	SHEET 4	OF 6 SHEETS	STA. 1868+00.00 TO STA. 1883+00.00



F.A.I. RTE.	SECTION	COUNTY	TOTAL SHEETS	SHEET NO.
270	60(B)-1	MADISON	860	178
CONTRACT NO. 76J90				
ILLINOIS FED. AID PROJECT				

LANDSCAPING LEGEND

SEEDING, CLASS 3A AND MULCH METHOD 3A

STONE RIPRAP, CLASS A4

STONE RIPRAP, CLASS A6

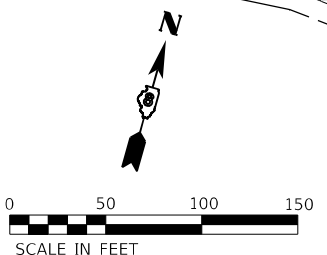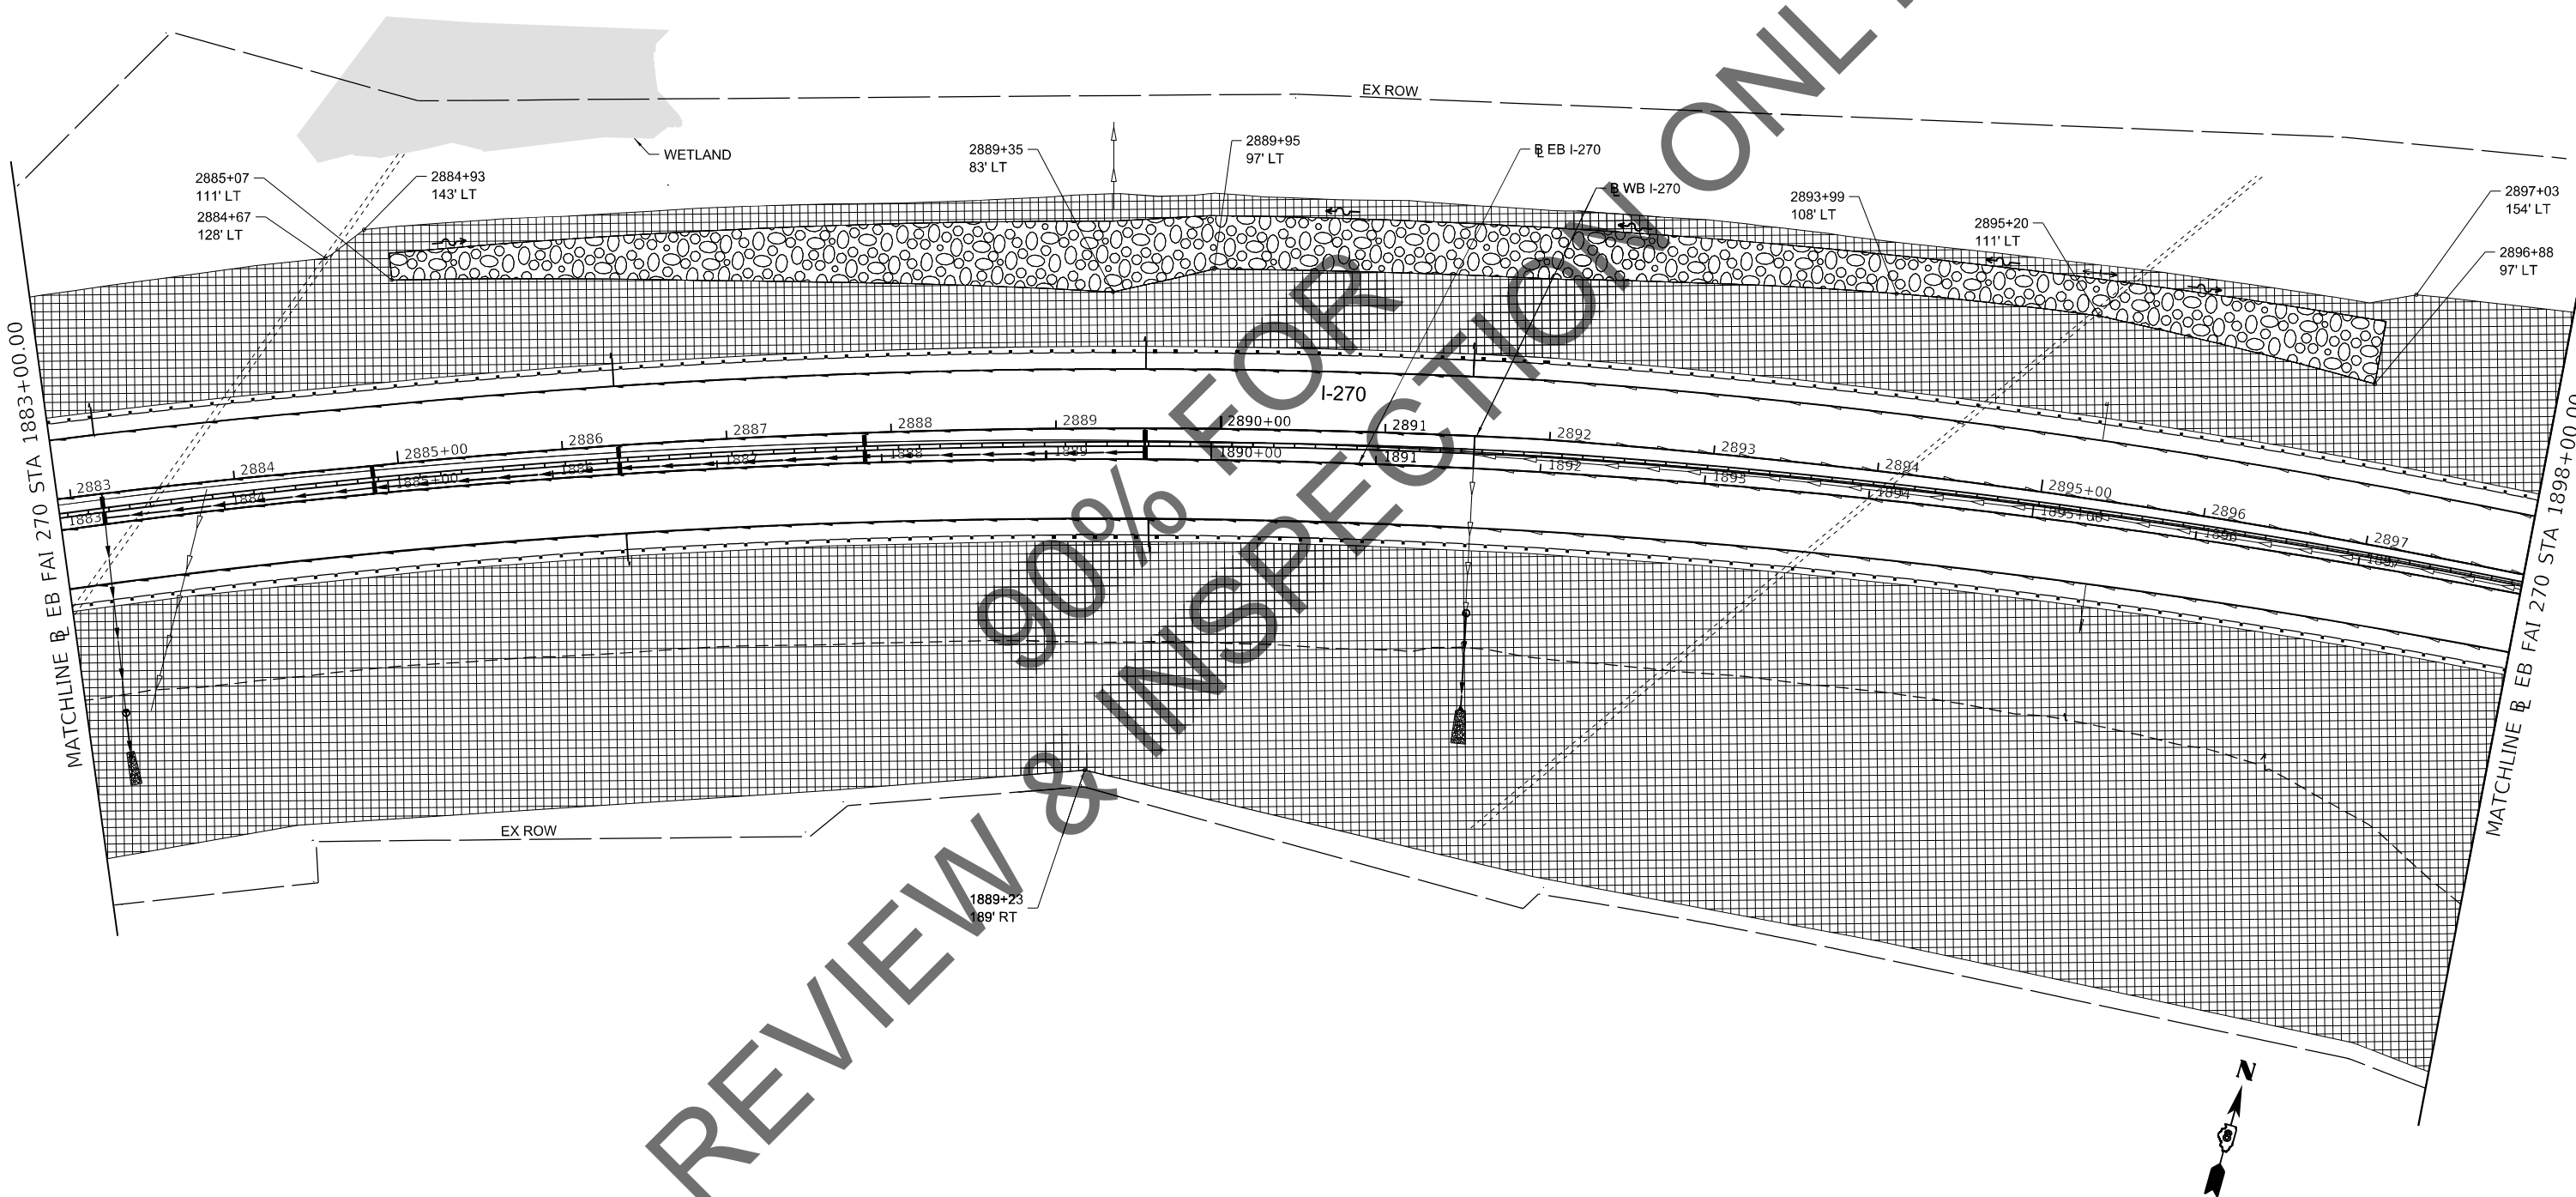

MODEL: Default
FILE NAME: 10/20/2011713904 - Eng\04.01 - CADD\04.01.02 - Sheet\087690-shr-landscape-005.dgn



 AMERICAN SURVEYING & ENGINEERING, P.C. SURVEYORS+ENGINEERS GEODETISTS-MAPPING SCIENTISTS	USER NAME = colwellj	DESIGNED - JM	REVISED -	STATE OF ILLINOIS DEPARTMENT OF TRANSPORTATION	FAI-270 LANDSCAPING					F.A.I. RTE.	SECTION	COUNTY	TOTAL SHEETS	SHEET NO.
		DRAWN - JM	REVISED -							270	60(B)-1	MADISON	860	179
	PLOT SCALE = 50.0000' / in.	CHECKED - JC	REVISED -		CONTRACT NO. 76J90									
	PLOT DATE = 11/18/2021	DATE - 11/18/21	REVISED -		ILLINOIS FED. AID PROJECT									
	SCALE: 1" = 50'					SHEET 5	OF 6 SHEETS	STA. 1883+00.00 TO STA. 1898+00.00						

LANDSCAPING LEGEND

SEEDING, CLASS 3A AND MULCH METHOD 3A

STONE RIPRAP, CLASS A4

STONE RIPRAP, CLASS A6

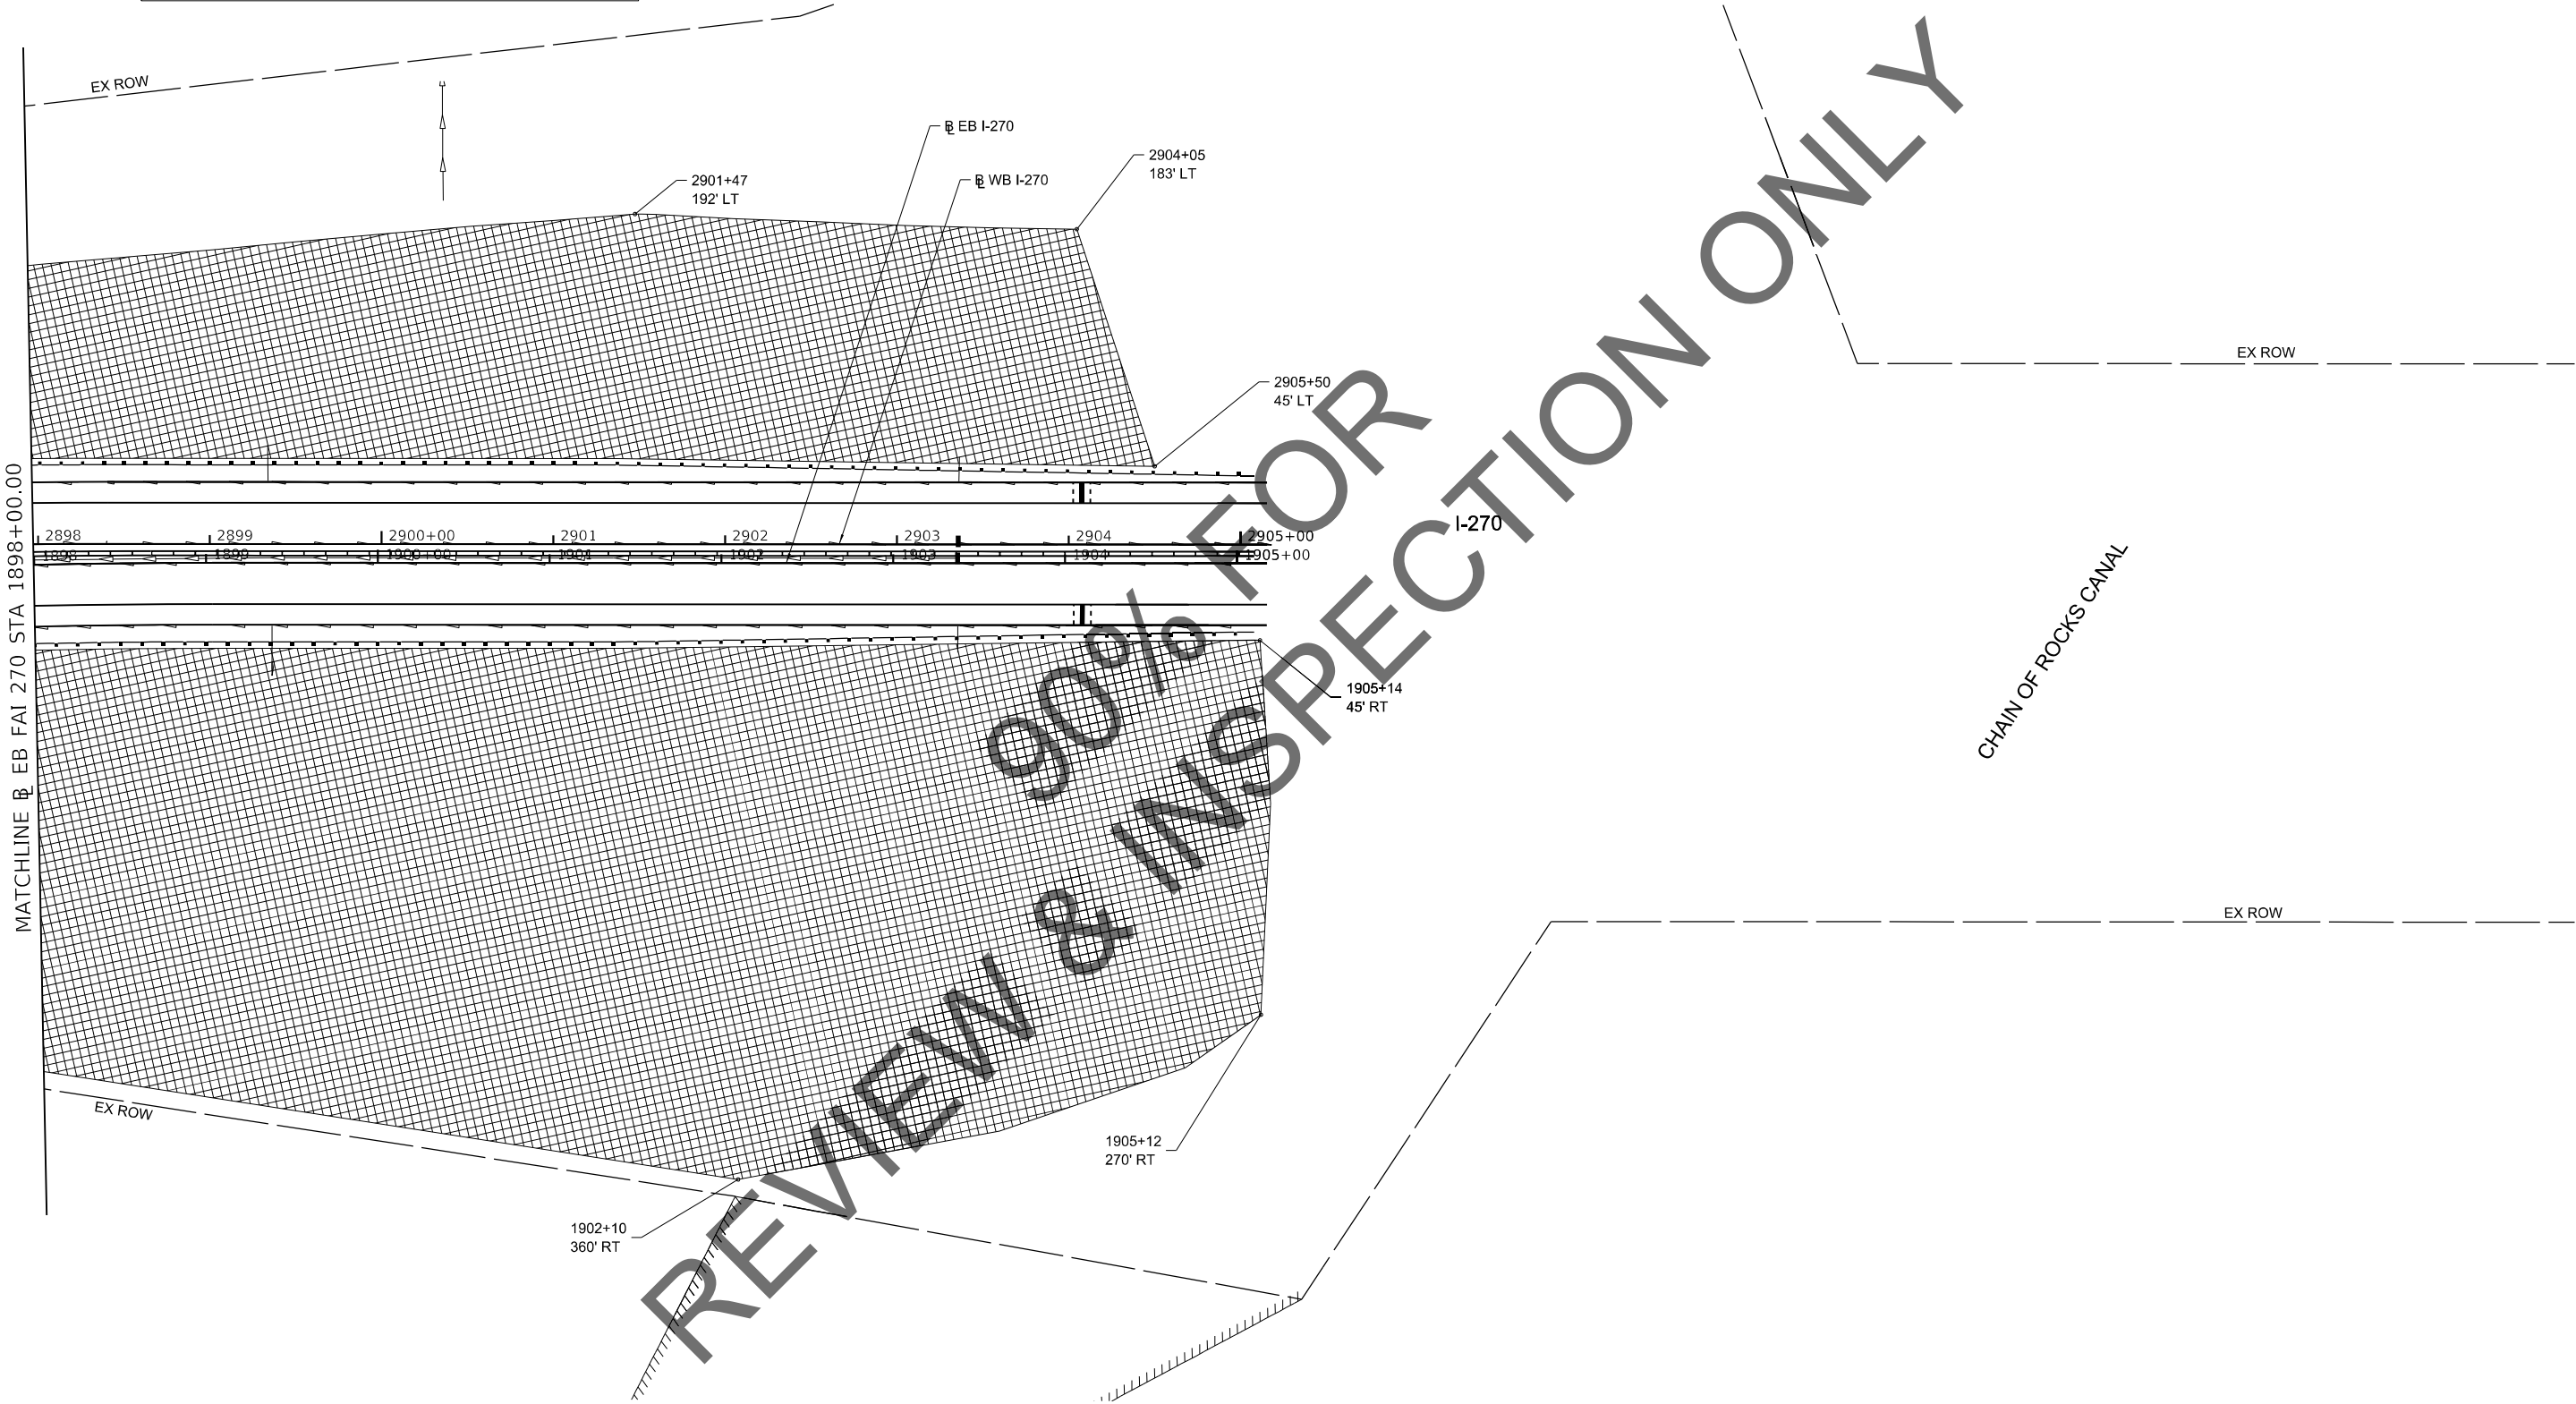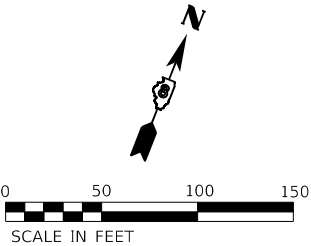

MODEL: Default
FILE NAME: 10/20/2011713904 - Eng\04.01 - CADD\04.01.02- Sheet\087609-sht-landscape-006.dgn

AMERICAN
SURVEYING & ENGINEERING, P.C.
SURVEYORS-ENGINEERS
GEODESISTS-MAPPING SCIENTISTS

USER NAME = colwellj	DESIGNED - JM	REVISED -
	DRAWN - JM	REVISED -
PLOT SCALE = 50.0000 ' / in.	CHECKED - JC	REVISED -
PLOT DATE = 11/18/2021	DATE - 11/18/21	REVISED -

STATE OF ILLINOIS
DEPARTMENT OF TRANSPORTATION

FAI-270
LANDSCAPING

SCALE: 1" = 50' SHEET 6 OF 6 SHEETS STA. 1898+00.00 TO STA. 1913+00.00

F.A.I. RTE.	SECTION	COUNTY	TOTAL SHEETS	SHEET NO.
270	60(B)-1	MADISON	860	180
CONTRACT NO. 76J90				
		ILLINOIS	FED. AID PROJECT	

LIGHTING NOTES:

- THE CONTRACTOR SHALL VERIFY ALL OF THE INFORMATION SHOWN IN THE CONTRACT DRAWINGS WHICH AFFECT THE WORK UNDER THIS CONTRACT.
- IT IS THE RESPONSIBILITY OF THE CONTRACTOR TO ASCERTAIN EXISTING FIELD CONDITIONS BEFORE BIDDING ON THE PROJECT.
- ALL NEW CONDUITS, UNIT DUCTS, DIRECT BURIAL CABLES, AND APPURTENANCES ARE INDICATED DIAGRAMMATICALLY ON THE DRAWINGS. THE ACTUAL LOCATIONS IN THE FIELD SHALL MEET THE APPROVAL OF THE ENGINEER.
- THE ELECTRICAL WORK SHALL BE PERFORMED IN ACCORDANCE WITH THE IDOT STANDARD SPECIFICATIONS FOR ROAD AND BRIDGE CONSTRUCTION AND ASSOCIATED SUPPLEMENTAL SPECIFICATIONS AND RECURRING SPECIAL PROVISIONS (LATEST EDITION).
- ALL LUMINAIRES SHALL BE ORIENTED WITH THE OPTICS PERPENDICULAR TO THE ROADWAY UNLESS OTHERWISE INDICATED OR DIRECTED BY THE ENGINEER. THIS WORK SHALL BE CONSIDERED INCLUDED IN THE APPLICABLE PAY ITEMS. SEPARATE PAYMENT WILL NOT BE MADE.
- CONDUIT DUCTS SHALL BE INSTALLED AT A MINIMUM 30" DEPTH BELOW GRADE AND POSITIONED IN THE FIELD TO AVOID CONFLICT WITH ROADWAY UNDERDRAINS AND OTHER EXISTING AND PROPOSED UTILITIES. THE CONTRACTOR SHALL INCREASE DEPTH OF UNIT DUCT AND CONDUIT AS REQUIRED AT NO ADDITIONAL COST. THE CONTRACTOR SHALL COORDINATE RACEWAY DEPTH WITH THE ELECTRICAL DETAILS AND THE ENGINEER.
- WHERE THE CONTRACTOR'S EXCAVATION MEETS AN OBSTRUCTION, THE CONTRACTOR SHALL NOTIFY THE ENGINEER FOR DIRECTION IN WRITING PRIOR TO EXCAVATION. IF DAMAGE OCCURS, THE CONTRACTOR SHALL RESTORE THE DAMAGE TO EXISTING SYSTEMS OR UTILITIES AND REMOVE EXISTING OBSTRUCTIONS AND FOUNDATIONS TO THE SATISFACTION OF THE ENGINEER. THIS WORK SHALL BE CONSIDERED INCLUDED IN THE COST OF THE APPROPRIATE PAY ITEM.
- ALL THE FOUNDATIONS SHALL INCLUDE A GROUND ROD PER STANDARD DETAIL BE-300 AND STANDARD SPECIFICATION SECTION 806. GROUND ROD SHALL BE INCLUDED IN THE COST OF THE POLE FOUNDATION PAY ITEM.

LIGHTING SEQUENCE FOR MOT PHASES

PHASE 0:

- NO LIGHTING WORK.

PHASE 1A:

- NO LIGHTING WORK.

PHASE 1B:

- INSTALL NEW LIGHTING ON NEW EASTBOUND I-270 BRIDGE.

PHASE 1C:

- INSTALL NEW LIGHTING ALONG EASTBOUND I-270.
- REMOVE EXISTING LIGHTING ALONG EAST BOUND I-270 WHEN NEW LIGHTING IS OPERATIVE.

PHASE 1D:

- NO LIGHTING WORK.

PHASE 2A:

- REMOVE EXISTING LIGHTING ON OLD I-270 BRIDGE.
- INSTALL NEW LIGHTING ON NEW WESTBOUND I-270 BRIDGE.
- INSTALL NEW LIGHTING ALONG WEST BOUND I-270.
- REMOVE EXISTING LIGHTING ALONG WEST BOUND I-270 WHEN NEW LIGHTING IS OPERATIVE.

PHASE 2B:

- NO LIGHTING WORK.

PHASE 2C:

- NO LIGHTING WORK

MODEL Default
FILE NAME: J:\2017\6057\Cadd\Design\07690-shr-light\GEL-001.dgn



USER NAME	= mcconroy
PLOT SCALE	= 50.0000 ' / in.
PLOT DATE	= 11/17/2021

DESIGNED	-	FPE
DRAWN	-	MJC
CHECKED	-	JMO
DATE	-	10/29/2021



REVISED	-
REVISED	-
REVISED	-
REVISED	-

STATE OF ILLINOIS
DEPARTMENT OF TRANSPORTATION


FAI-270
LIGHTING GENERAL NOTES

SCALE:	SHEET 1	OF 1	SHEETS	STA.	TO STA.
--------	---------	------	--------	------	---------



F.A. RTE.	SECTION	COUNTY	TOTAL SHEETS	SHEET NO.
270	60(B)-1	MADISON	860	181
CONTRACT NO. 76J90				
		ILLINOIS	FED. AID PROJECT	

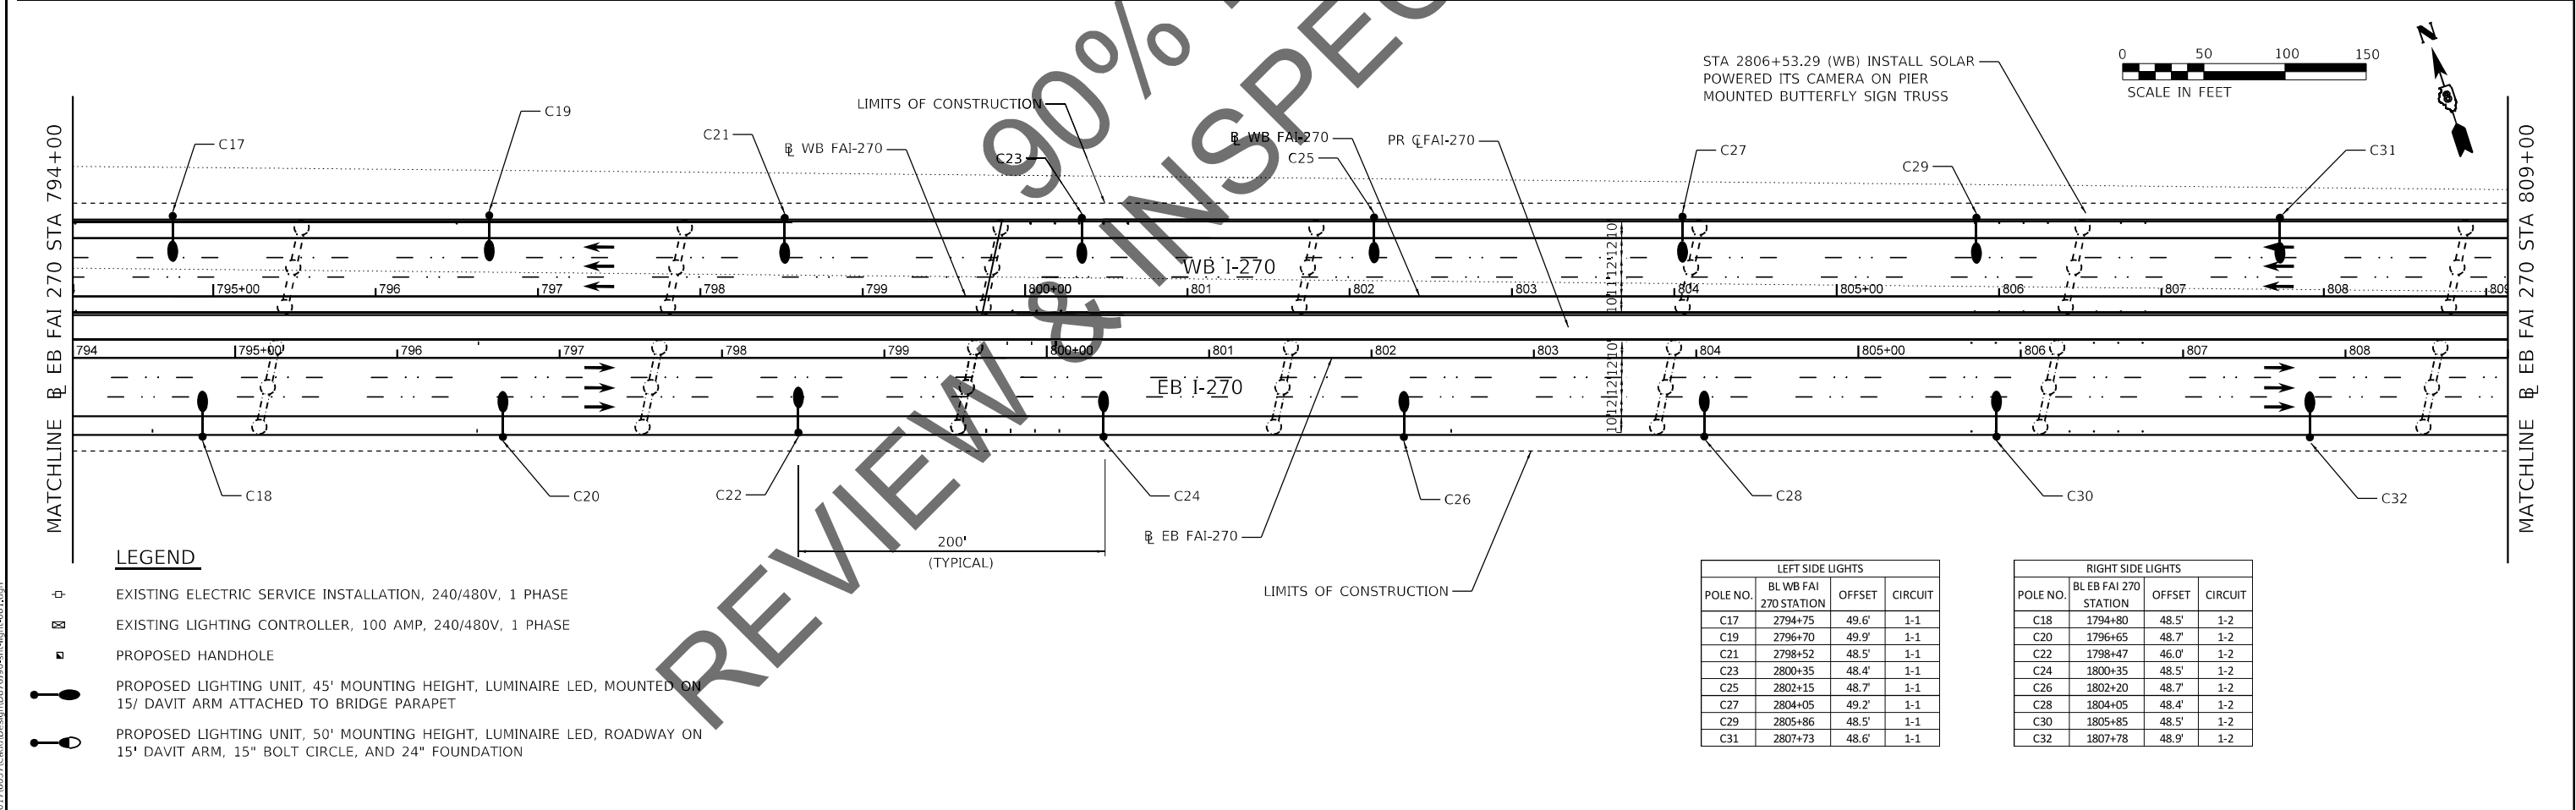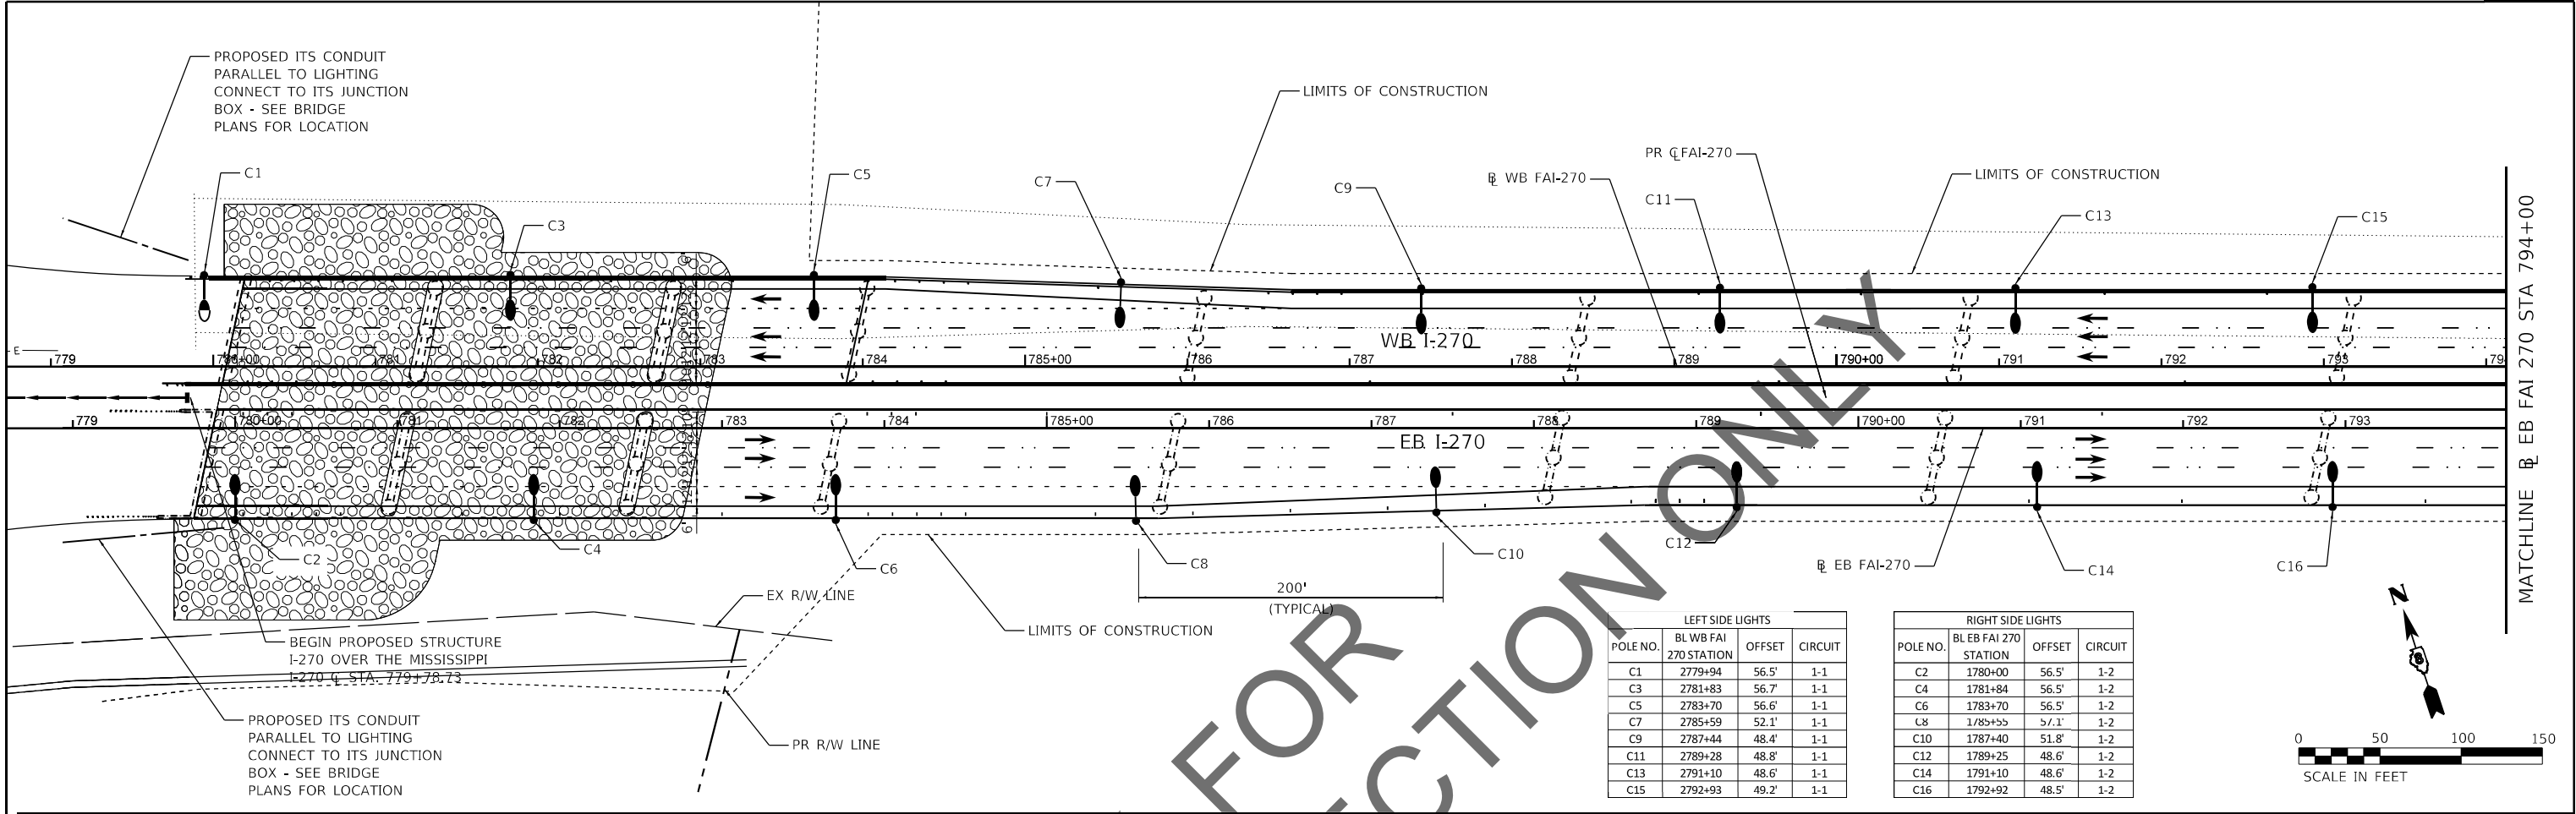

MODEL Default
FILE NAME: J:\2017\6657\CardDesign\0276190-sh-light-002.dgn

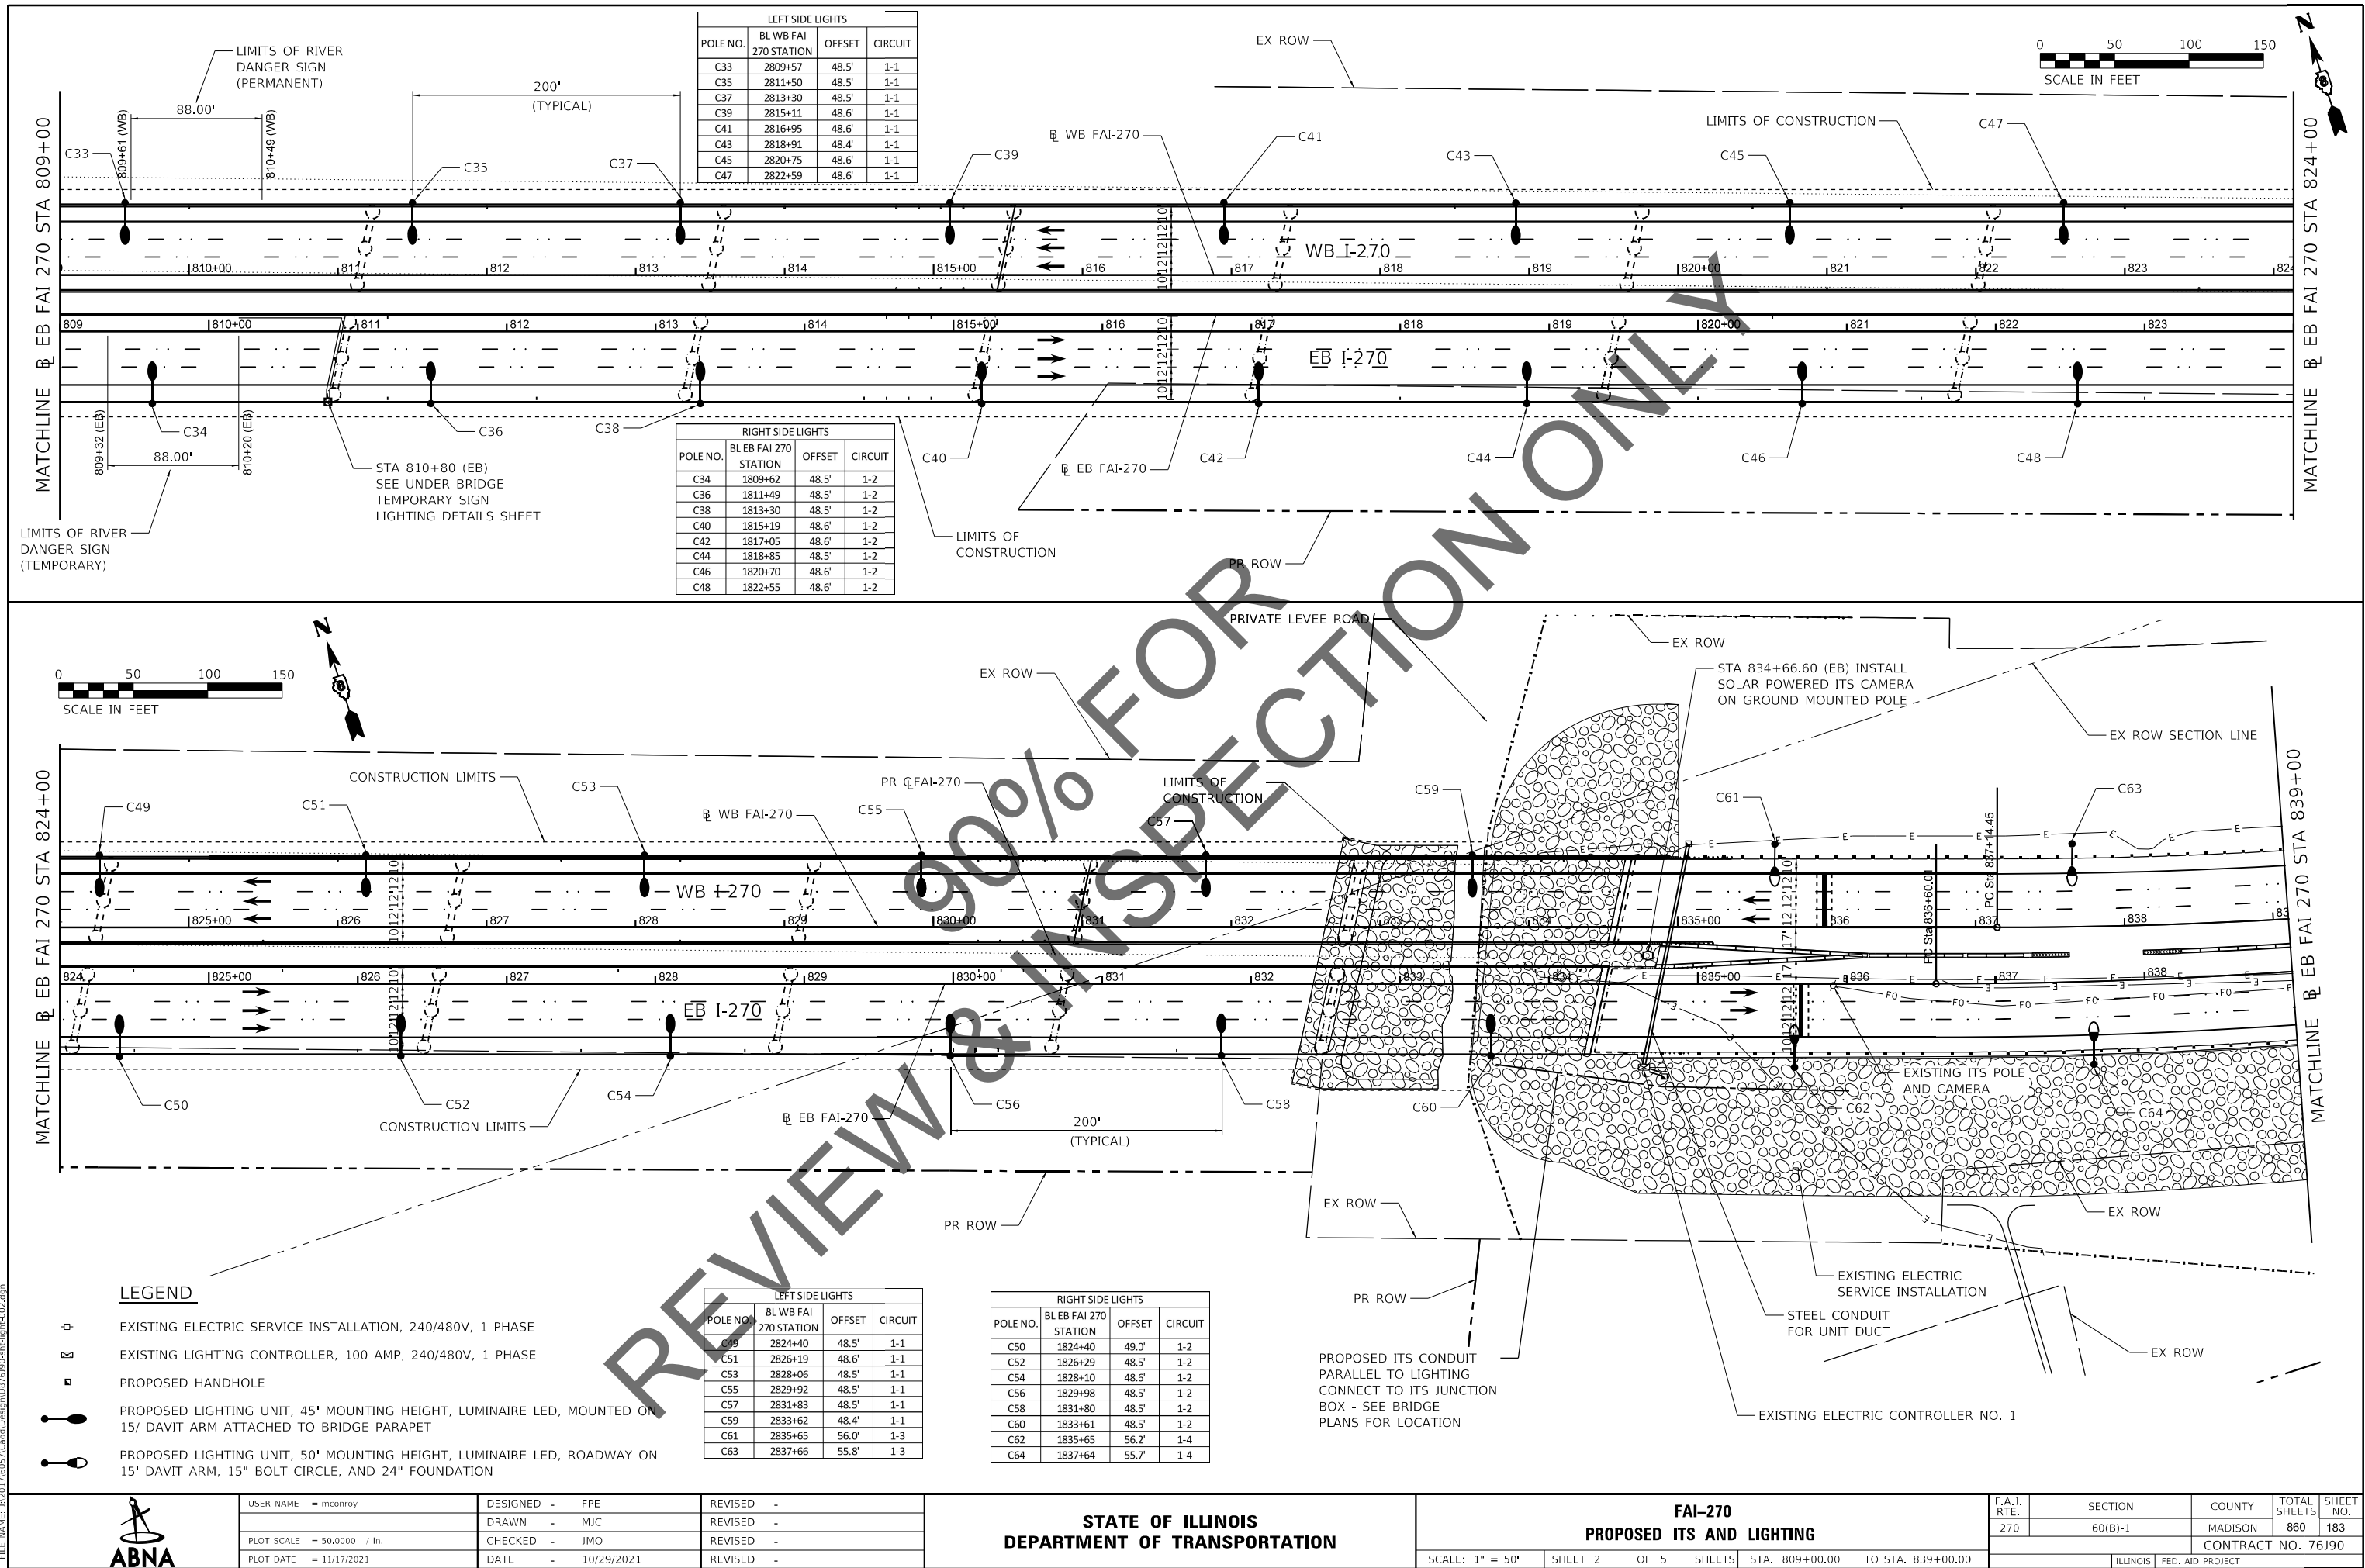

MODEL Default
FILE NAME: J20176057-CaddDesign\07690-sh-light-003.dgn

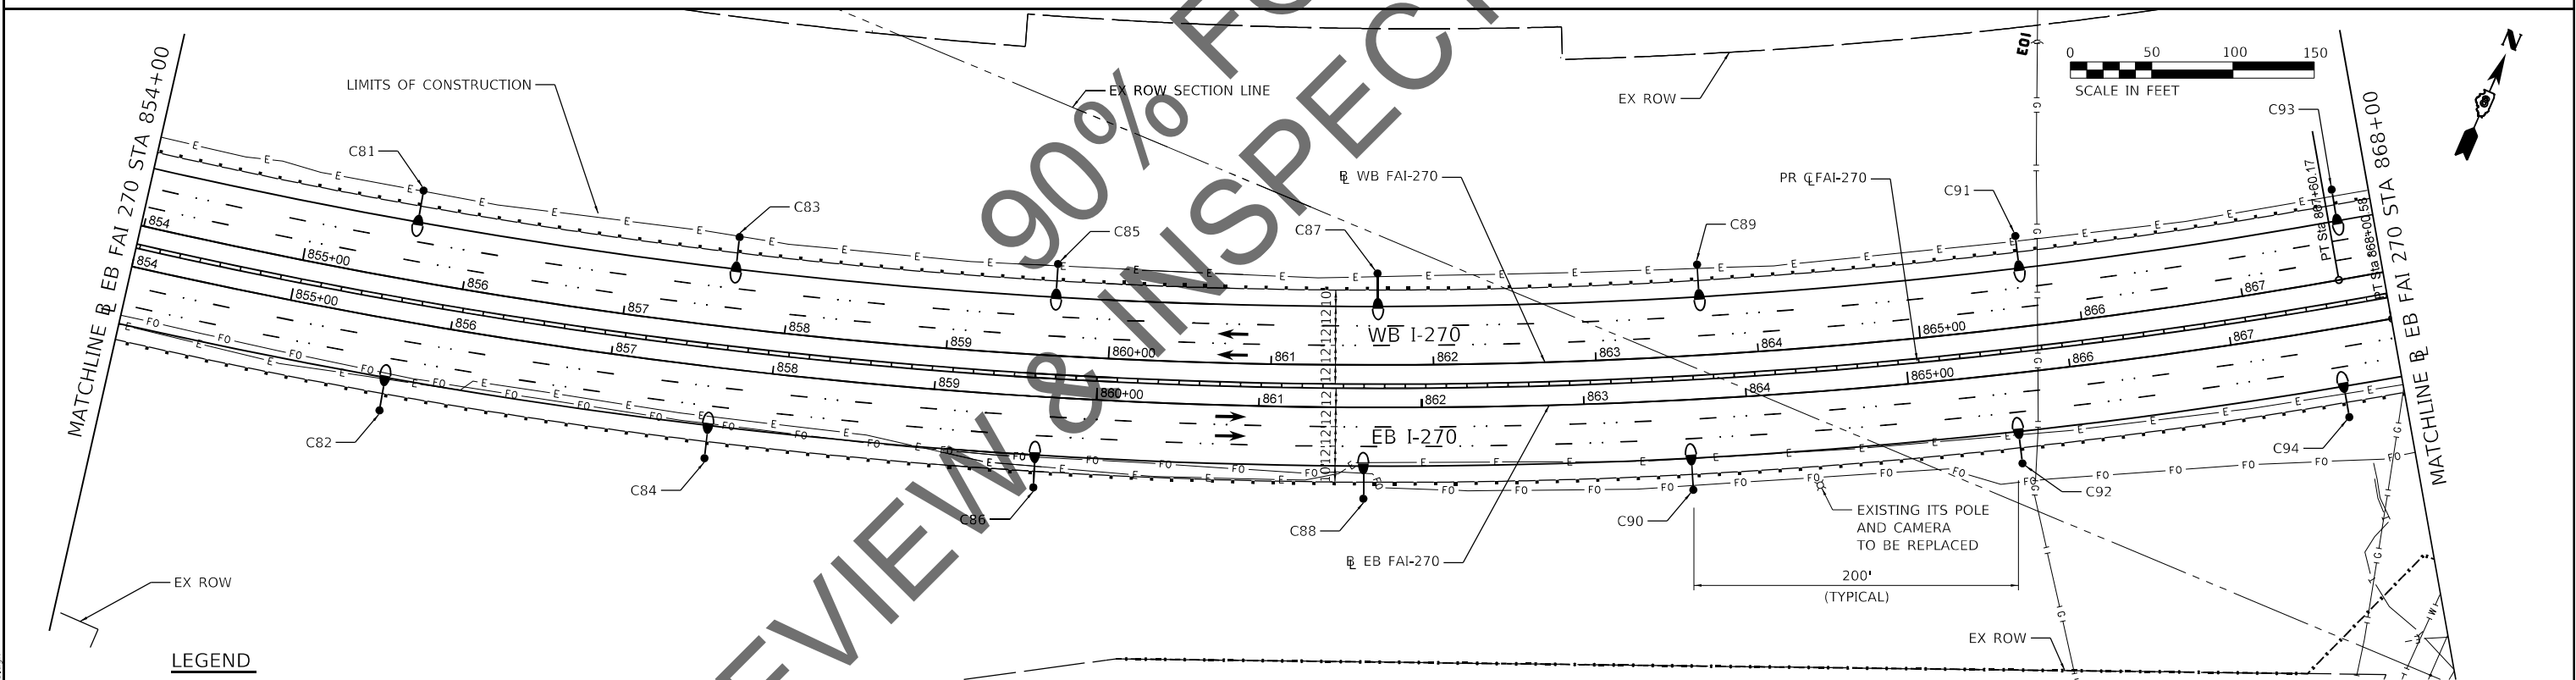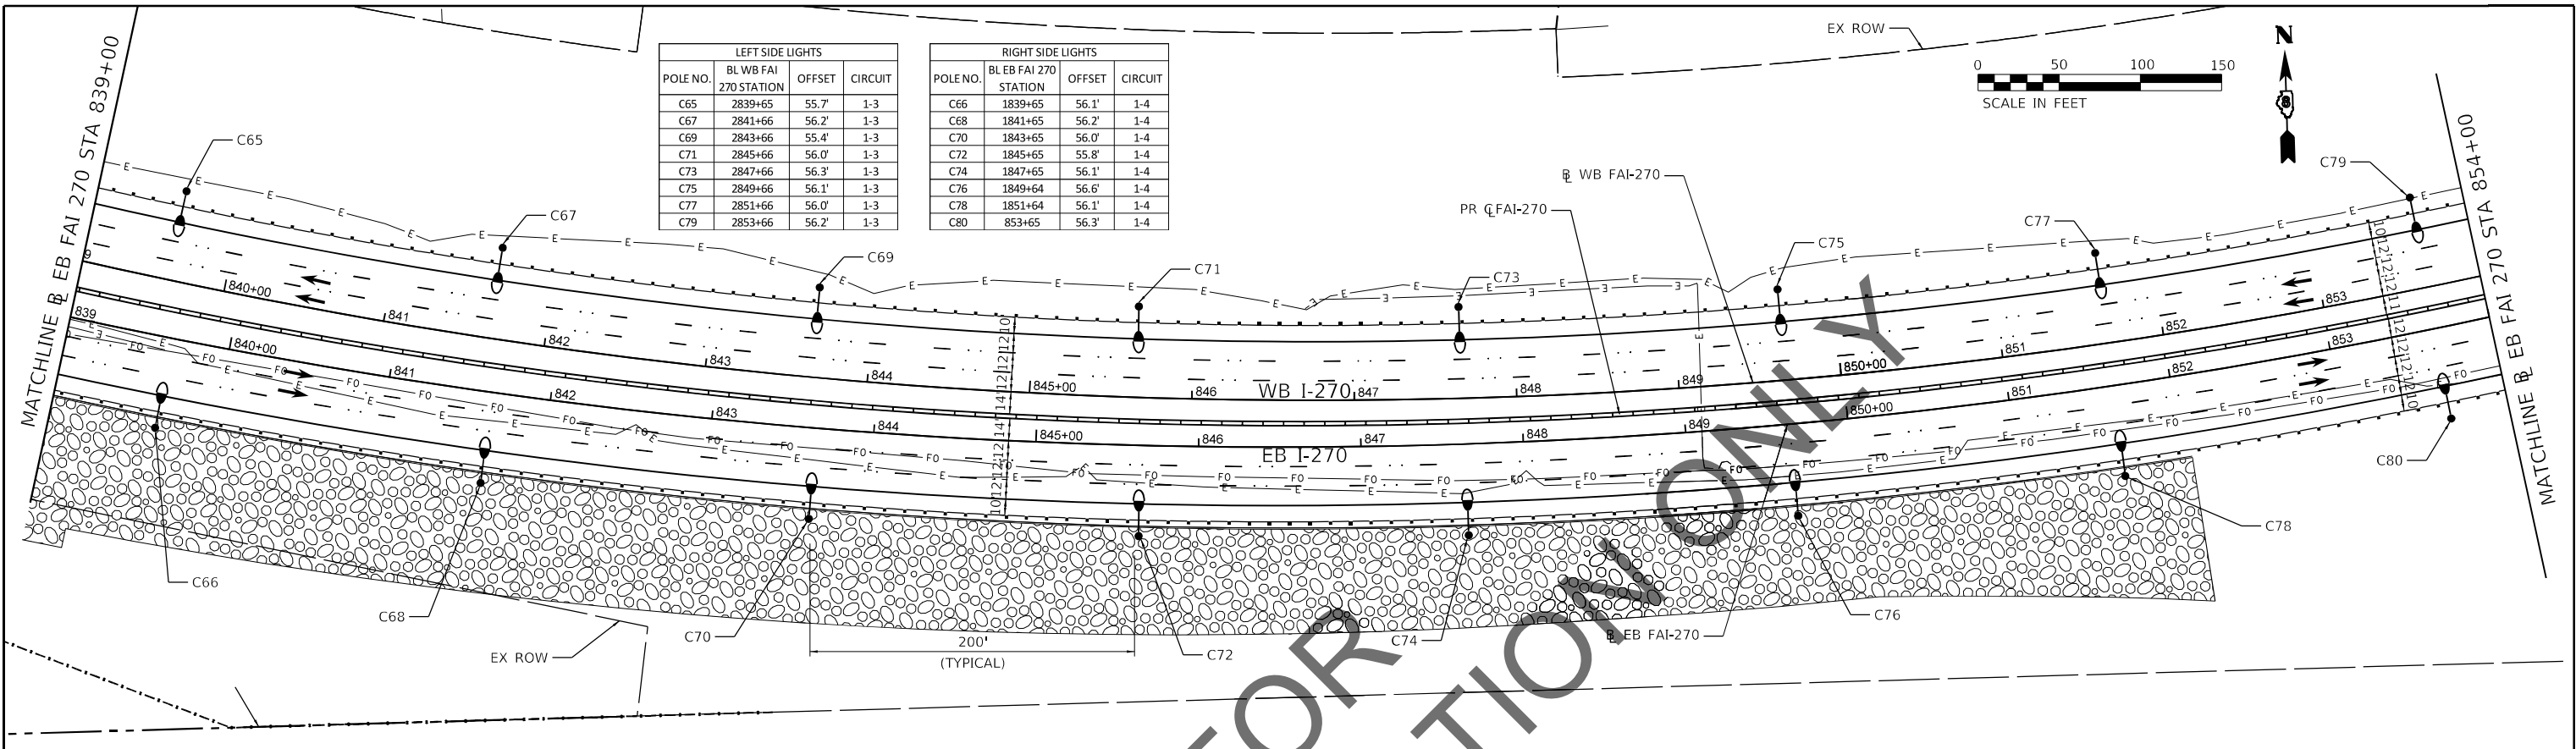

LEGEND

- ⊕ EXISTING ELECTRIC SERVICE INSTALLATION, 240/480V, 1 PHASE
- ⊗ EXISTING LIGHTING CONTROLLER, 100 AMP, 240/480V, 1 PHASE
- PROPOSED HANDHOLE
- ⬮ PROPOSED LIGHTING UNIT, 45' MOUNTING HEIGHT, LUMINAIRE LED, MOUNTED ON 15' DAVIT ARM ATTACHED TO BRIDGE PARAPET
- ⬮ PROPOSED LIGHTING UNIT, 50' MOUNTING HEIGHT, LUMINAIRE LED, ROADWAY ON 15' DAVIT ARM, 15" BOLT CIRCLE, AND 24" FOUNDATION

LEFT SIDE LIGHTS			
POLE NO.	BL WB FAI 270 STATION	OFFSET	CIRCUIT
C81	2855+65	55.7'	1-3
C83	2857+66	55.8'	1-3
C85	2859+66	56.5'	1-3
C87	2861+66	56.3'	1-3
C89	2863+66	55.9'	1-3
C91	2865+66	56.0'	1-3
C93	2867+65	55.6'	1-3

RIGHT SIDE LIGHTS			
POLE NO.	BLEB FAI 270 STATION	OFFSET	CIRCUIT
C82	1855+66	56.6'	1-4
C84	1857+65	56.3'	1-4
C86	1859+65	56.0'	1-4
C88	1861+65	56.2'	1-4
C90	1863+65	55.6'	1-4
C92	1865+65	55.7'	1-4
C94	1867+65	55.2'	1-4


STATE OF ILLINOIS
DEPARTMENT OF TRANSPORTATION

FAI-270
PROPOSED ITS AND LIGHTING

SCALE: 1" = 50' SHEET 3 OF 5 SHEETS STA. 839+00.00 TO STA. 868+00.00

F.A.I. RTE.	SECTION	COUNTY	TOTAL SHEETS	SHEET NO.
270	60(B)-1	MADISON	860	184
CONTRACT NO. 76J90				
ILLINOIS FED. AID PROJECT				

MODEL: Default
FILE NAME: J:\2017\6057\Cadd\Design\07699-sh-light-004.dgn

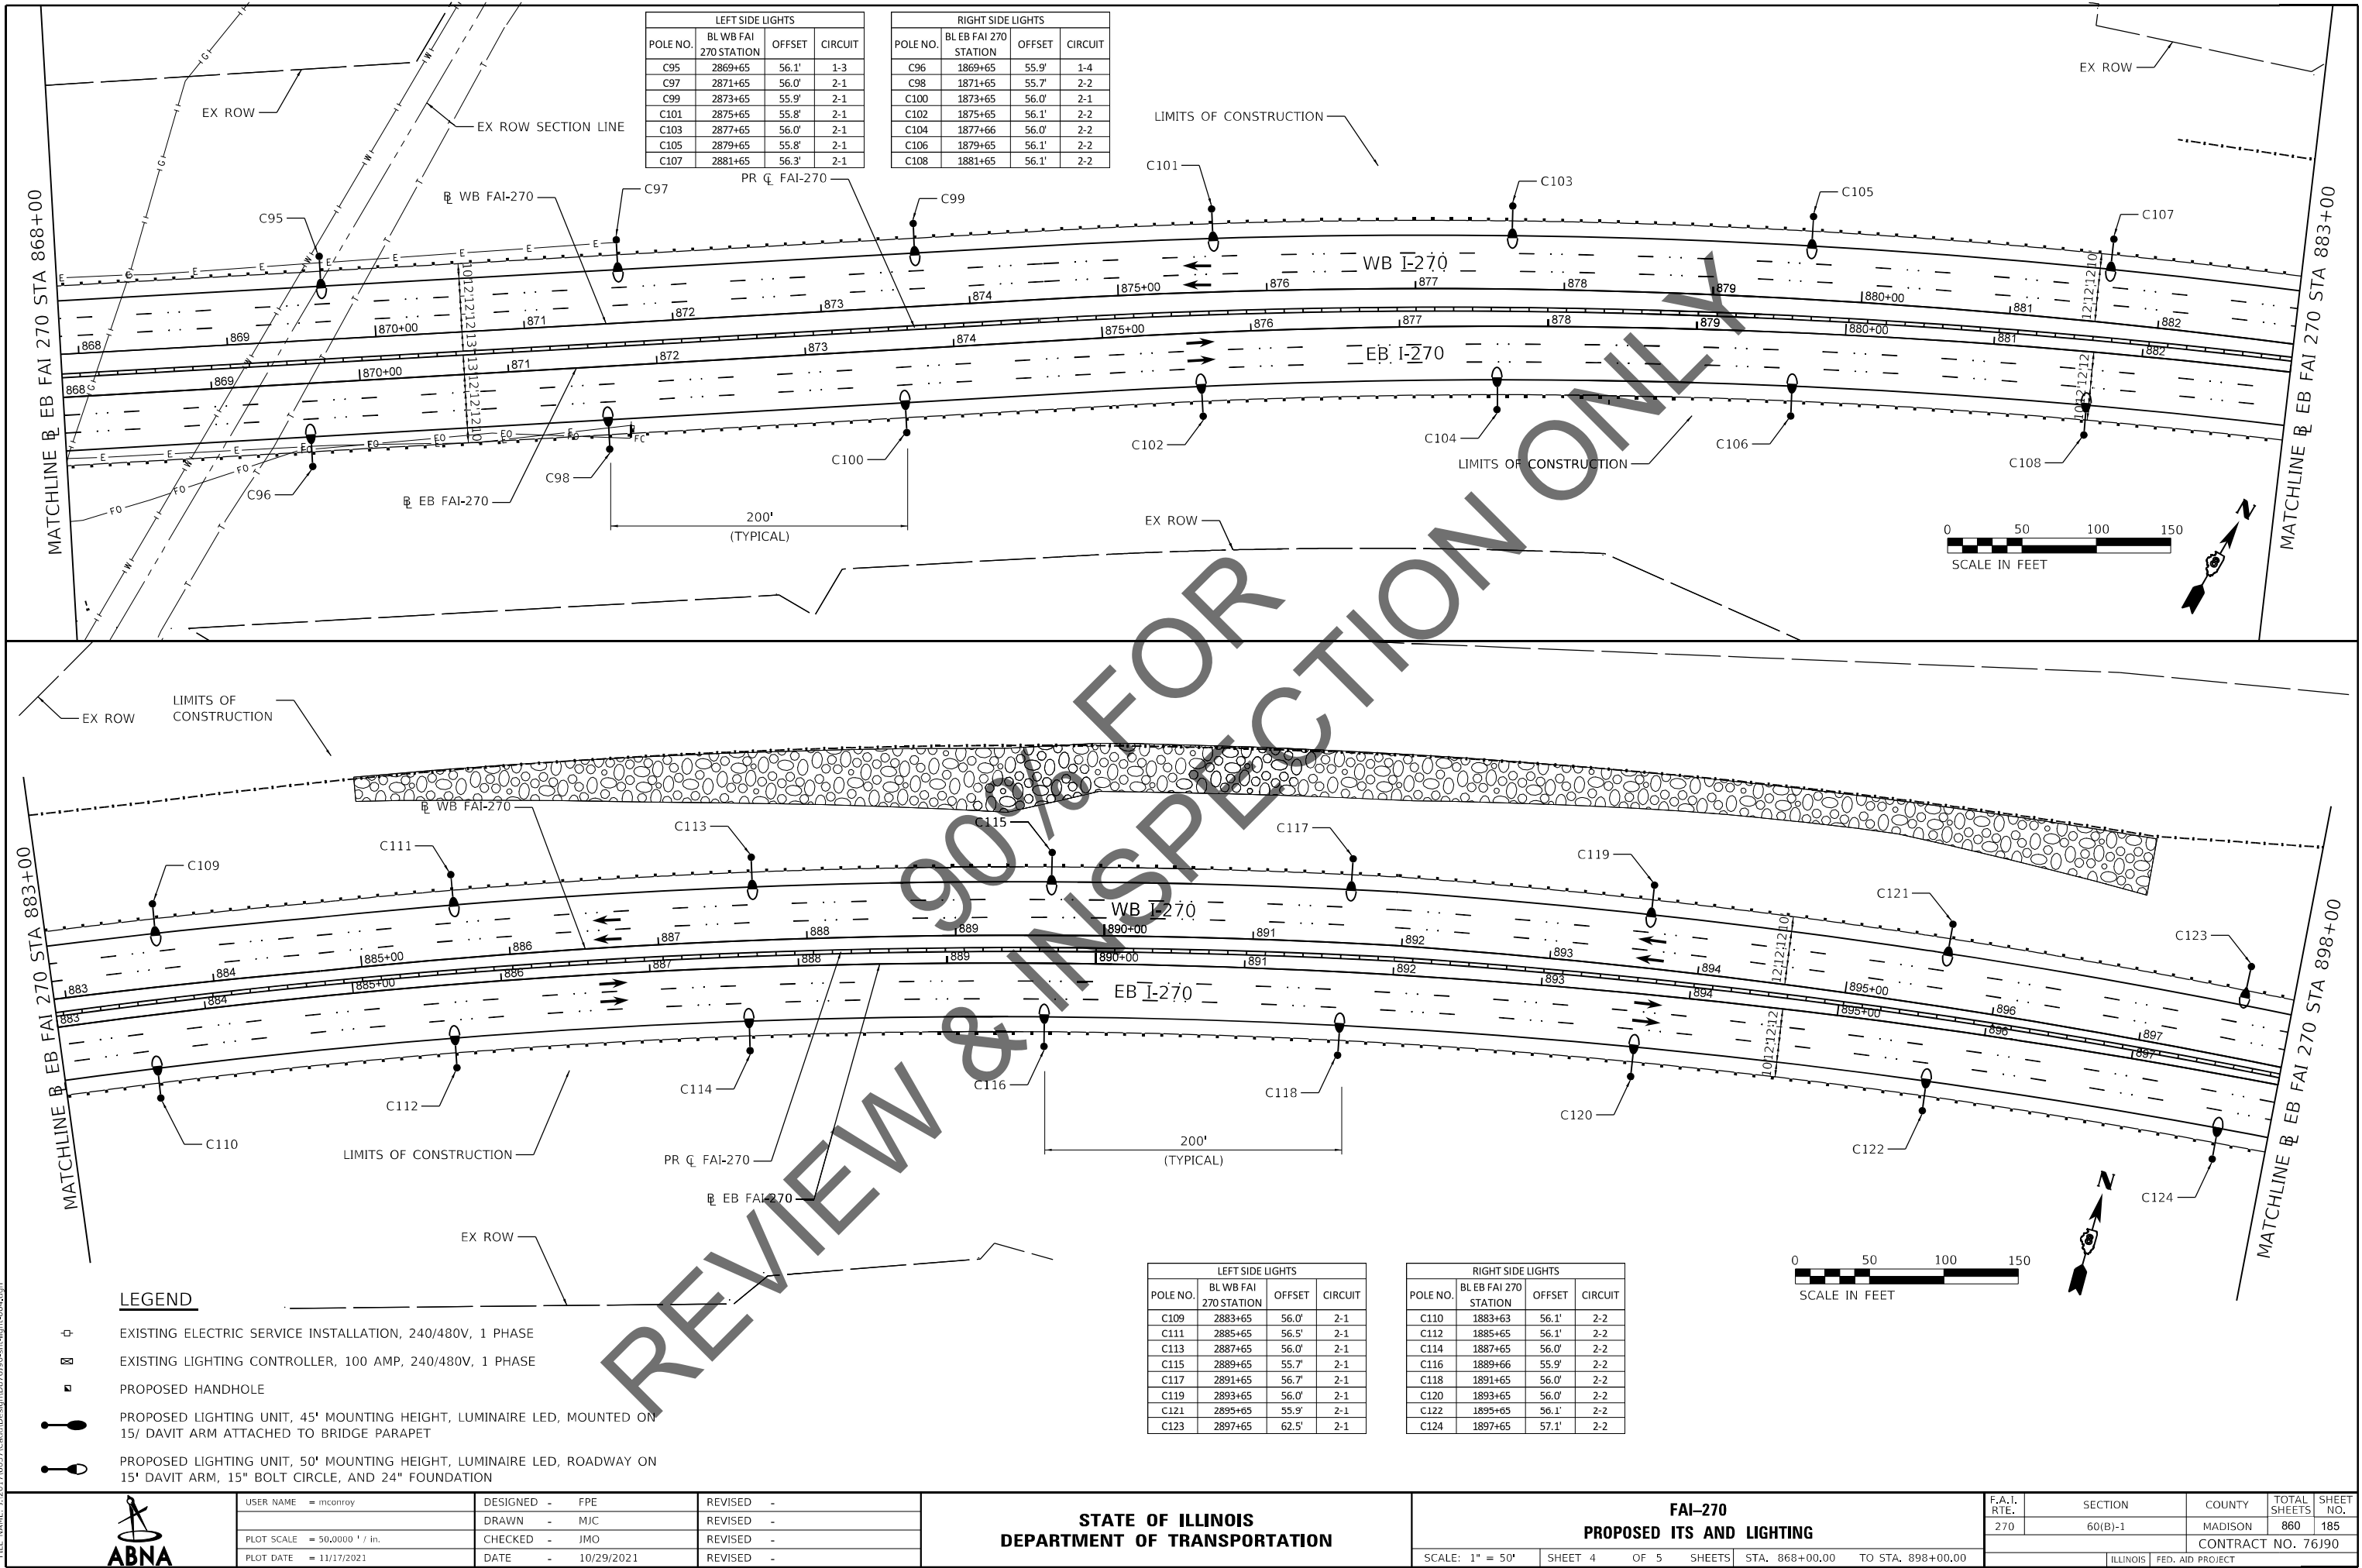

LEGEND

- ⊕ EXISTING ELECTRIC SERVICE INSTALLATION, 240/480V, 1 PHASE
- ⊠ EXISTING LIGHTING CONTROLLER, 100 AMP, 240/480V, 1 PHASE
- PROPOSED HANDHOLE
- ⬮ PROPOSED LIGHTING UNIT, 45' MOUNTING HEIGHT, LUMINAIRE LED, MOUNTED ON 15' DAVIT ARM ATTACHED TO BRIDGE PARAPET
- ⬮ PROPOSED LIGHTING UNIT, 50' MOUNTING HEIGHT, LUMINAIRE LED, ROADWAY ON 15' DAVIT ARM, 15" BOLT CIRCLE, AND 24" FOUNDATION

USER NAME	= mcconroy
PLOT SCALE	= 50.0000 ' / in.
PLOT DATE	= 11/17/2021

DESIGNED	- FPE
DRAWN	- MJC
CHECKED	- JMO
DATE	- 10/29/2021

REVISED	-
REVISED	-
REVISED	-
REVISED	-

STATE OF ILLINOIS
DEPARTMENT OF TRANSPORTATION


FAI-270
PROPOSED ITS AND LIGHTING

SCALE: 1" = 50' SHEET 4 OF 5 SHEETS STA. 868+00.00 TO STA. 898+00.00

F.A.I. RTE.	SECTION	COUNTY	TOTAL SHEETS	SHEET NO.
270	60(B)-1	MADISON	860	185
CONTRACT NO. 76J90				
ILLINOIS FED. AID PROJECT				

MODEL Default
FILE NAME: J:\2017\6057\Cadd\Design\07690-sh-light-005.dgn

MATCHLINE @ EB FAI 270 STA 898+00

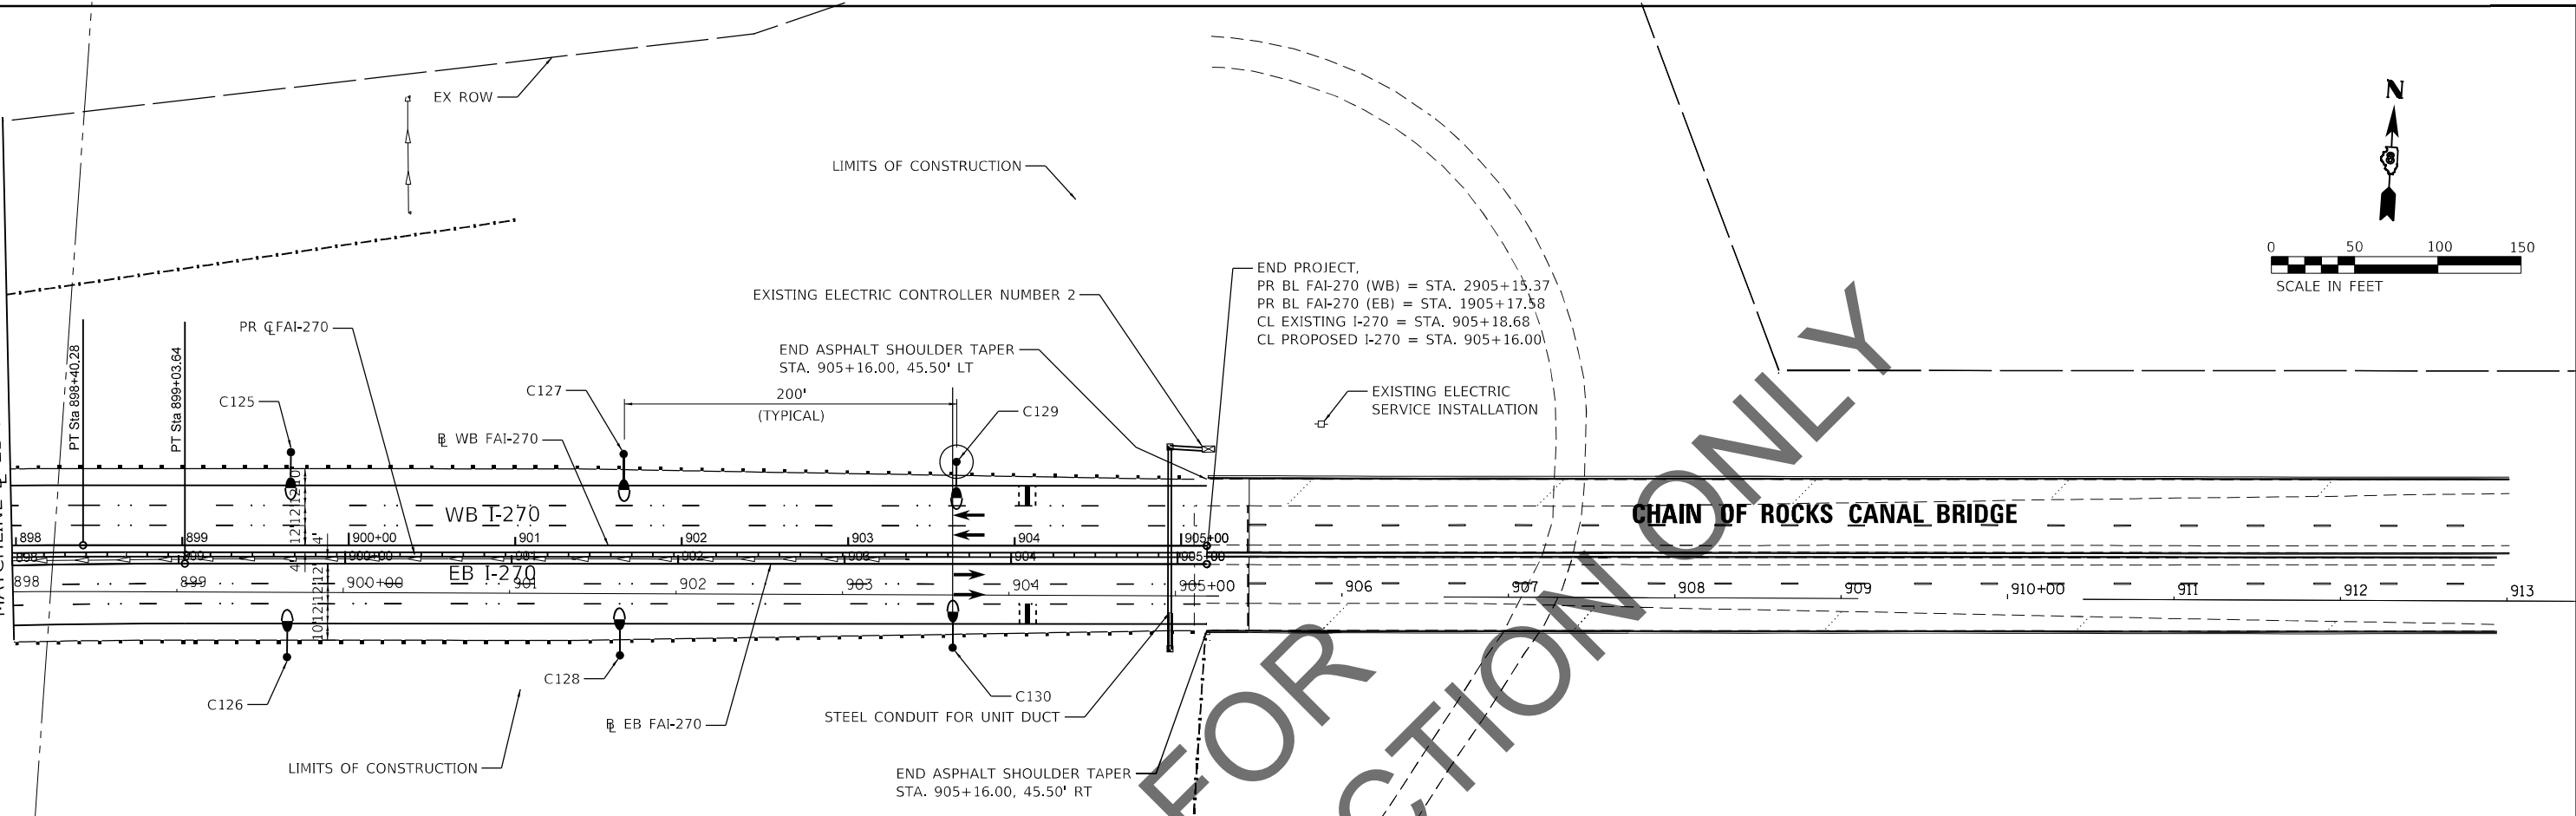

LEFT SIDE LIGHTS			
POLE NO.	BL WB FAI 270 STATION	OFFSET	CIRCUIT
C125	2899+65	56.0'	2-1
C127	2901+65	55.0'	2-1
C129	2903+65	50.3'	2-1

RIGHT SIDE LIGHTS			
POLE NO.	BL EB FAI 270 STATION	OFFSET	CIRCUIT
C126	1899+65	56.1'	2-1
C128	1901+65	55.0'	2-1
C130	1903+65	50.3'	2-1

LEGEND

- EXISTING ELECTRIC SERVICE INSTALLATION, 240/480V, 1 PHASE
- EXISTING LIGHTING CONTROLLER, 100 AMP, 240/480V, 1 PHASE
- PROPOSED HANDHOLE
- PROPOSED LIGHTING UNIT, 45' MOUNTING HEIGHT, LUMINAIRE LED, MOUNTED ON 15' DAVIT ARM ATTACHED TO BRIDGE PARAPET
- PROPOSED LIGHTING UNIT, 50' MOUNTING HEIGHT, LUMINAIRE LED, ROADWAY ON 15' DAVIT ARM, 15" BOLT CIRCLE, AND 24" FOUNDATION



USER NAME = mconroy
PLOT SCALE = 50.0000 ' / in.
PLOT DATE = 11/17/2021

DESIGNED - FPE
DRAWN - MJC
CHECKED - JMO
DATE - 10/29/2021

REVISED -
REVISED -
REVISED -
REVISED -

STATE OF ILLINOIS
DEPARTMENT OF TRANSPORTATION

FAI-270
PROPOSED ITS AND LIGHTING

SCALE: 1" = 50' SHEET 5 OF 5 SHEETS STA. 898+00.00 TO STA. 905+17.52

F.A.I. RTE.	SECTION	COUNTY	TOTAL SHEETS	SHEET NO.
270	60(B)-1	MADISON	860	186
CONTRACT NO. 76J90				
ILLINOIS FED. AID PROJECT				



Luminaire Performance Table

Print Form Reset Form

Project
Date 01/04/21 Contract Number 76J90 Section Number 60(B)-1 County Madison
Marked Route Number I-270 Municipality

Roadway
Lane Width 12 # of Lanes 3 Median Width 15 I.E.S. Surface Classification R3 Q-Zero Value 0.07

Structure
Mounting Height 45 Arm Length 15 Set-Back 10 Number of Luminaires (Highmast & Sign Lighting Only) N/A

Luminaire
Description Roadway, Output Designation G I.E.S. Lateral Distribution Type III I.E.S. Vertical Distribution Medium
Total Light Loss Factor (LLF) 0.7 B-U-G Rating U = 0 Shields N/A Dimming Protocol 0-10V

Layout
Spacing (to Nearest 5 ft) 200 Configuration (Opposite, Staggered, 1 Sided, or Median) Opposite

Performance
Average Illuminance, E_{ave} (fc) EB: 0.9 / WB: 0.9 Uniformity Ratio, E_{ave}/E_{min} EB: 3.0 / WB: 2.3
Average Luminance, L_{ave} (cd/m²) EB: 0.6 / WB: 0.6 Uniformity Ratio, L_{ave}/L_{min} EB: 1.5 / WB: 1.5 Uniformity Ratio, L_{max}/L_{min} EB: 2.5 / WB: 2.5 Veiling Luminance Ratio, L_v/L_{ave} EB: 0.2 / WB: 0.2

Light Trespass
Distance to ROW (behind pole) N/A Max. Horizontal Illuminance at ROW, E_h N/A Max. Vertical Illuminance at ROW, E_v N/A

- Notes
- Set-Back is from Edge of Pavement (white line) except for sign luminaires when it is vertical and horizontal distance from the sign to the luminaire.
 - Lighting calculations shall be performed with all luminaires oriented toward and perpendicular to the roadway.
 - Total Light Loss Factor (LLF) = the product of "Lumen Maintenance" (LLD) = 0.9, "Dirt Depreciation" (LDD) = 0.8, and "Equipment Factors" (EF) = 0.95.
 - Performance requirements shall be the minimum acceptable standards of photometric performance for the luminaire, based on the given conditions listed above.

Calculation shall be performed with three lanes and shoulders in one direction.

Compliance with performance criteria shall be held to one significant digit.

Initial lumens of proposed luminaire may vary from the values specified in the table given in Article 1067.06 of the BDE Special Provision for Luminaire, LED.

Printed 01/05/21 BDE 5630 (04/10/19)

AEL (BRIDGE)



Luminaire Performance Table

Print Form Reset Form

Project
Date 01/04/21 Contract Number 76J90 Section Number 60(B)-1 County Madison
Marked Route Number 270 Municipality

Roadway
Lane Width 12 # of Lanes 3 Median Width 15 I.E.S. Surface Classification R3 Q-Zero Value 0.07

Structure
Mounting Height 50 Arm Length 15 Set-Back 7 Number of Luminaires (Highmast & Sign Lighting Only) N/A

Luminaire
Description Roadway, Output Designation G I.E.S. Lateral Distribution Type III I.E.S. Vertical Distribution Medium
Total Light Loss Factor (LLF) 0.7 B-U-G Rating U = 0 Shields N/A Dimming Protocol 0-10V

Layout
Spacing (to Nearest 5 ft) 200 Configuration (Opposite, Staggered, 1 Sided, or Median) Opposite

Performance
Average Illuminance, E_{ave} (fc) 0.9 Uniformity Ratio, E_{ave}/E_{min} 3.0
Average Luminance, L_{ave} (cd/m²) 0.6 Uniformity Ratio, L_{ave}/L_{min} 3.5 Uniformity Ratio, L_{max}/L_{min} 6.0 Veiling Luminance Ratio, L_v/L_{ave} 0.3

Light Trespass
Distance to ROW (behind pole) N/A Max. Horizontal Illuminance at ROW, E_h N/A Max. Vertical Illuminance at ROW, E_v N/A

- Notes
- Set-Back is from Edge of Pavement (white line) except for sign luminaires when it is vertical and horizontal distance from the sign to the luminaire.
 - Lighting calculations shall be performed with all luminaires oriented toward and perpendicular to the roadway.
 - Total Light Loss Factor (LLF) = the product of "Lumen Maintenance" (LLD) = 0.9, "Dirt Depreciation" (LDD) = 0.8, and "Equipment Factors" (EF) = 0.95.
 - Performance requirements shall be the minimum acceptable standards of photometric performance for the luminaire, based on the given conditions listed above.

Calculation shall be performed with three lanes and shoulders in one direction.

Compliance with performance criteria shall be held to one significant digit.

Initial lumens of proposed luminaire may vary from the values specified in the table given in Article 1067.06 of the BDE Special Provision for Luminaire, LED.

Printed 01/05/21 BDE 5630 (04/10/19)

AEL (ROADWAY)



Luminaire Performance Table

Print Form Reset Form

Project
Date 01/04/21 Contract Number 76J90 Section Number 60(B)-1 County Madison
Marked Route Number I-270 Municipality

Roadway
Lane Width 12 # of Lanes 3 Median Width 15 I.E.S. Surface Classification R3 Q-Zero Value 0.07

Structure
Mounting Height 45 Arm Length 15 Set-Back 10 Number of Luminaires (Highmast & Sign Lighting Only) N/A

Luminaire
Description Roadway, Output Designation G I.E.S. Lateral Distribution Type III I.E.S. Vertical Distribution Medium
Total Light Loss Factor (LLF) 0.7 B-U-G Rating U = 0 Shields N/A Dimming Protocol 0-10V

Layout
Spacing (to Nearest 5 ft) 200 Configuration (Opposite, Staggered, 1 Sided, or Median) Opposite

Performance
Average Illuminance, E_{ave} (fc) EB: 0.9 / WB: 0.9 Uniformity Ratio, E_{ave}/E_{min} EB: 2.0 / WB: 2.0
Average Luminance, L_{ave} (cd/m²) EB: 0.8 / WB: 0.8 Uniformity Ratio, L_{ave}/L_{min} EB: 2.0 / WB: 2.0 Uniformity Ratio, L_{max}/L_{min} EB: 3.0 / WB: 3.0 Veiling Luminance Ratio, L_v/L_{ave} EB: 0.3 / WB: 0.3

Light Trespass
Distance to ROW (behind pole) N/A Max. Horizontal Illuminance at ROW, E_h N/A Max. Vertical Illuminance at ROW, E_v N/A

- Notes
- Set-Back is from Edge of Pavement (white line) except for sign luminaires when it is vertical and horizontal distance from the sign to the luminaire.
 - Lighting calculations shall be performed with all luminaires oriented toward and perpendicular to the roadway.
 - Total Light Loss Factor (LLF) = the product of "Lumen Maintenance" (LLD) = 0.9, "Dirt Depreciation" (LDD) = 0.8, and "Equipment Factors" (EF) = 0.95.
 - Performance requirements shall be the minimum acceptable standards of photometric performance for the luminaire, based on the given conditions listed above.

Calculation shall be performed with three lanes and shoulders in one direction.

Compliance with performance criteria shall be held to one significant digit.

Initial lumens of proposed luminaire may vary from the values specified in the table given in Article 1067.06 of the BDE Special Provision for Luminaire, LED.

Printed 01/05/21 BDE 5630 (04/10/19)

GE (BRIDGE)

MODEL Default
FILE NAME: J:\2017\6057\Cadd\Design\076J90-sh-light-006.dgn



USER NAME = mconroy	DESIGNED - FPE	REVISED -
	DRAWN - MJC	REVISED -
PLOT SCALE = 1:0000 ' / in.	CHECKED - JMO	REVISED -
PLOT DATE = 11/17/2021	DATE - 10/29/2021	REVISED -

STATE OF ILLINOIS
DEPARTMENT OF TRANSPORTATION

FAI-270 LUMINAIRE PERFORMANCE TABLES			
SCALE: NTS	SHEET 1	OF 2 SHEETS	STA. TO STA.

F.A.I. RTE.	SECTION	COUNTY	TOTAL SHEETS	SHEET NO.
270	60(B)-1	MADISON	860	187
CONTRACT NO. 76J90				
ILLINOIS FED. AID PROJECT				



Luminaire Performance Table

Print Form Reset Form

Project
Date 01/04/21 Contract Number 76J90 Section Number 60(B)-1 County Madison

Marked Route Number 270 Municipality

Roadway
Lane Width 12 # of Lanes 3 Median Width 15 I.E.S. Surface Classification R3 Q-Zero Value 0.07

Structure
Mounting Height 50 Arm Length 15 Set-Back 7 Number of Luminares (Highmast & Sign Lighting Only) N/A

Luminaire
Description Roadway, Output Designation G I.E.S. Lateral Distribution Type III I.E.S. Vertical Distribution Medium
Total Light Loss Factor (LLF) 0.7 B-U-G Rating U = 0 Shields N/A Dimming Protocol 0-10V

Layout
Spacing (to Nearest 5 ft) 200 Configuration (Opposite, Staggered, 1 Sided, or Median) Opposite

Performance
Average Illuminance, E_{ave} (fc) 0.9 Uniformity Ratio, E_{ave}/E_{min} 3.0

Average Luminance, L_{ave} (cd/m²) 0.6 Uniformity Ratio, L_{ave}/L_{min} 3.5 Uniformity Ratio, L_{max}/L_{min} 6.0 Veiling Luminance Ratio, L_v/L_{ave} 0.3

Light Trespass
Distance to ROW (behind pole) N/A Max. Horizontal Illuminance at ROW, E_h N/A Max. Vertical Illuminance at ROW, E_v N/A

- Notes
- Set-Back is from Edge of Pavement (white line) except for sign luminaires when it is vertical and horizontal distance from the sign to the luminaire.
 - Lighting calculations shall be performed with all luminaires oriented toward and perpendicular to the roadway.
 - Total Light Loss Factor (LLF) = the product of "Lumen Maintenance" (LLD) = 0.9, "Dirt Depreciation" (LDD) = 0.8, and "Equipment Factors" (EF) = 0.95.
 - Performance requirements shall be the minimum acceptable standards of photometric performance for the luminaire, based on the given conditions listed above.

Calculation shall be performed with three lanes and shoulders in one direction.

Compliance with performance criteria shall be held to one significant digit.

Initial lumens of proposed luminaire may vary from the values specified in the table given in Article 1067.06 of the BDE Special Provision for Luminaire, LED.

Printed 01/05/21

BDE 5630 (04/10/19)

GE (ROADWAY)



Luminaire Performance Table

Print Form Reset Form

Project
Date 01/04/21 Contract Number 76J90 Section Number 60(B)-1 County Madison

Marked Route Number I-270 Municipality

Roadway
Lane Width 12 # of Lanes 3 Median Width 15 I.E.S. Surface Classification R3 Q-Zero Value 0.07

Structure
Mounting Height 45 Arm Length 15 Set-Back 10 Number of Luminares (Highmast & Sign Lighting Only) N/A

Luminaire
Description Roadway, Output Designation G I.E.S. Lateral Distribution Type III I.E.S. Vertical Distribution Medium
Total Light Loss Factor (LLF) 0.7 B-U-G Rating U = 0 Shields N/A Dimming Protocol 0-10V

Layout
Spacing (to Nearest 5 ft) 200 Configuration (Opposite, Staggered, 1 Sided, or Median) Opposite

Performance
Average Illuminance, E_{ave} (fc) EB: 1.0 / WB: 1.0 Uniformity Ratio, E_{ave}/E_{min} EB: 3.0 / WB: 3.0

Average Luminance, L_{ave} (cd/m²) EB: 0.7 / WB: 0.7 Uniformity Ratio, L_{ave}/L_{min} EB: 1.0 / WB: 1.0 Uniformity Ratio, L_{max}/L_{min} EB: 2.0 / WB: 2.0 Veiling Luminance Ratio, L_v/L_{ave} EB: 0.1 / WB: 0.1

Light Trespass
Distance to ROW (behind pole) N/A Max. Horizontal Illuminance at ROW, E_h N/A Max. Vertical Illuminance at ROW, E_v N/A

- Notes
- Set-Back is from Edge of Pavement (white line) except for sign luminaires when it is vertical and horizontal distance from the sign to the luminaire.
 - Lighting calculations shall be performed with all luminaires oriented toward and perpendicular to the roadway.
 - Total Light Loss Factor (LLF) = the product of "Lumen Maintenance" (LLD) = 0.9, "Dirt Depreciation" (LDD) = 0.8, and "Equipment Factors" (EF) = 0.95.
 - Performance requirements shall be the minimum acceptable standards of photometric performance for the luminaire, based on the given conditions listed above.

Calculation shall be performed with three lanes and shoulders in one direction.

Compliance with performance criteria shall be held to one significant digit.

Initial lumens of proposed luminaire may vary from the values specified in the table given in Article 1067.06 of the BDE Special Provision for Luminaire, LED.

Printed 01/05/21

BDE 5630 (04/10/19)

PHILIPS (BRIDGE)



Luminaire Performance Table

Print Form Reset Form

Project
Date 01/04/21 Contract Number 76J90 Section Number 60(B)-1 County Madison

Marked Route Number 270 Municipality

Roadway
Lane Width 12 # of Lanes 3 Median Width 15 I.E.S. Surface Classification R3 Q-Zero Value 0.07

Structure
Mounting Height 50 Arm Length 15 Set-Back 7 Number of Luminares (Highmast & Sign Lighting Only) N/A

Luminaire
Description Roadway, Output Designation G I.E.S. Lateral Distribution Type III I.E.S. Vertical Distribution Medium
Total Light Loss Factor (LLF) 0.7 B-U-G Rating U = 0 Shields N/A Dimming Protocol 0-10V

Layout
Spacing (to Nearest 5 ft) 200 Configuration (Opposite, Staggered, 1 Sided, or Median) Opposite

Performance
Average Illuminance, E_{ave} (fc) 0.9 Uniformity Ratio, E_{ave}/E_{min} 3.0

Average Luminance, L_{ave} (cd/m²) 0.6 Uniformity Ratio, L_{ave}/L_{min} 3.5 Uniformity Ratio, L_{max}/L_{min} 6.0 Veiling Luminance Ratio, L_v/L_{ave} 0.3

Light Trespass
Distance to ROW (behind pole) N/A Max. Horizontal Illuminance at ROW, E_h N/A Max. Vertical Illuminance at ROW, E_v N/A

- Notes
- Set-Back is from Edge of Pavement (white line) except for sign luminaires when it is vertical and horizontal distance from the sign to the luminaire.
 - Lighting calculations shall be performed with all luminaires oriented toward and perpendicular to the roadway.
 - Total Light Loss Factor (LLF) = the product of "Lumen Maintenance" (LLD) = 0.9, "Dirt Depreciation" (LDD) = 0.8, and "Equipment Factors" (EF) = 0.95.
 - Performance requirements shall be the minimum acceptable standards of photometric performance for the luminaire, based on the given conditions listed above.

Calculation shall be performed with three lanes and shoulders in one direction.

Compliance with performance criteria shall be held to one significant digit.

Initial lumens of proposed luminaire may vary from the values specified in the table given in Article 1067.06 of the BDE Special Provision for Luminaire, LED.

Printed 01/05/21

BDE 5630 (04/10/19)

PHILIPS (ROADWAY)

MODEL Default
FILE NAME: J:\2017\6057\Cadd\Design\076J90-sh-light-007.dgn




USER NAME = mconroy	DESIGNED - FPE	REVISED -
	DRAWN - MJC	REVISED -
PLOT SCALE = 1:0000 ' / in.	CHECKED - JMO	REVISED -
PLOT DATE = 11/17/2021	DATE - 10/29/2021	REVISED -

STATE OF ILLINOIS
DEPARTMENT OF TRANSPORTATION

FAI-270 LUMINAIRE PERFORMANCE TABLES			
SCALE: NTS	SHEET 2	OF 2 SHEETS	STA. TO STA.


F.A.I. RTE.	SECTION	COUNTY	TOTAL SHEETS	SHEET NO.
270	60(B)-1	MADISON	860	188
CONTRACT NO. 76J90				
ILLINOIS FED. AID PROJECT				

CONTINUED BELOW RIGHT

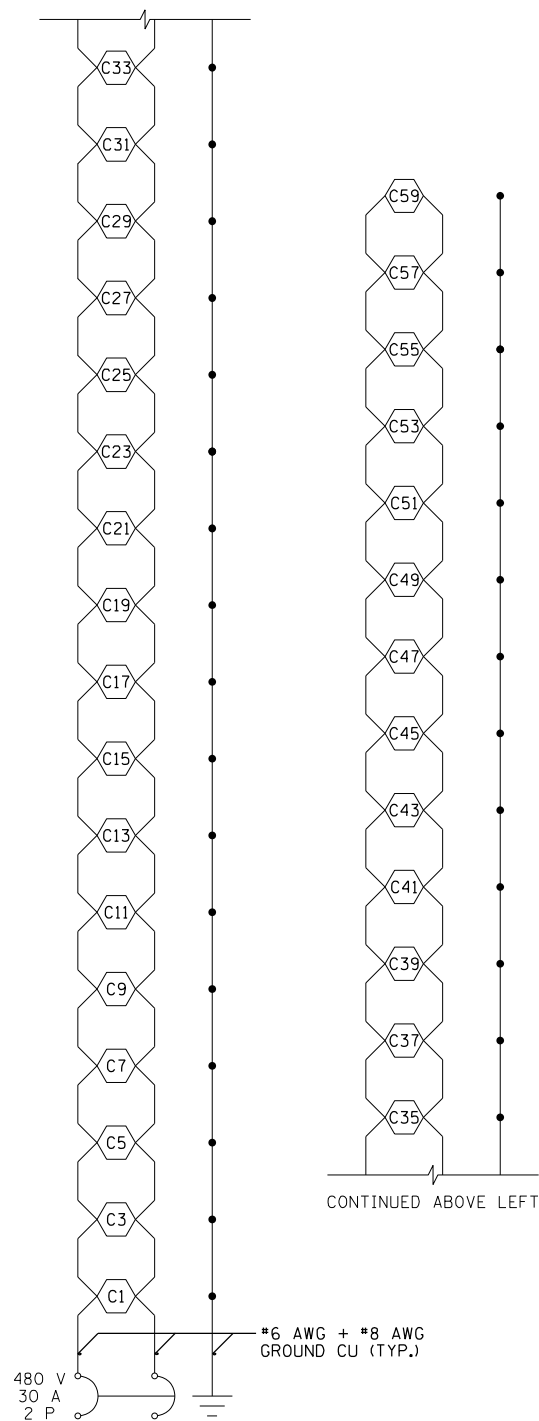


CONTROLLER 1 CIRCUIT 1

CONTINUED BELOW RIGHT

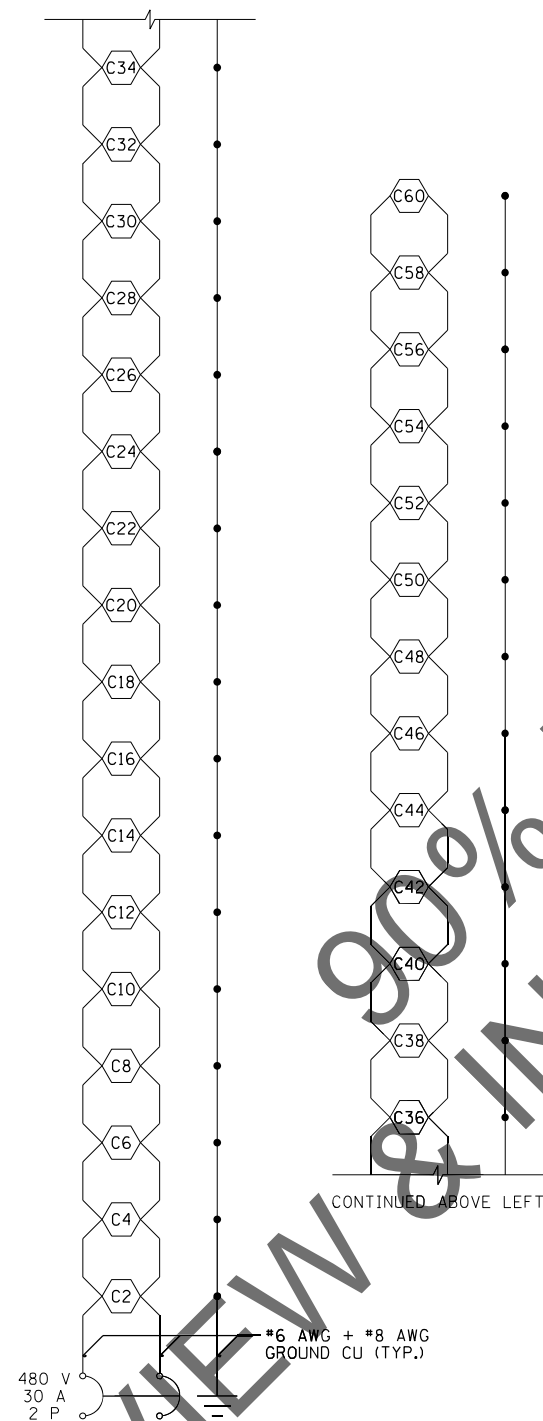


CONTROLLER 1 CIRCUIT 2

CONTINUED BELOW RIGHT

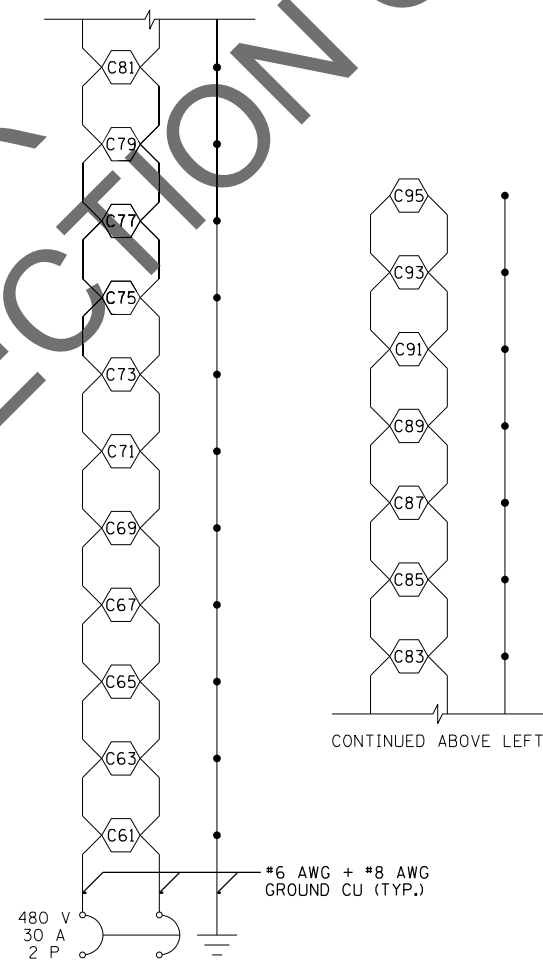

CONTROLLER 1 CIRCUIT 3

CONTINUED BELOW RIGHT

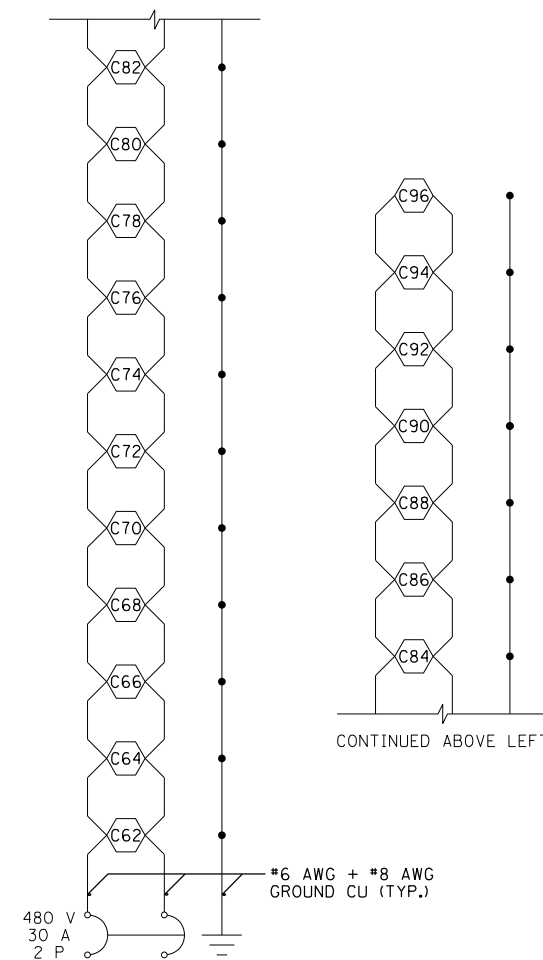

CONTROLLER 1 CIRCUIT 4

CONTROLLER 1 AT MISSISSIPPI BRIDGE WIRING DIAGRAM

MODEL: Default
FILE NAME: J:\2017\6057\Cadd\Design\076190-shr-41ght-006.dgn



USER NAME	= mconroy
DESIGNED	- FPE
DRAWN	- MJC
PLOT SCALE	= 50.0000 ' / in.
PLOT DATE	= 11/17/2021


REVISED	-
REVIS	-
REVIS	-
REVIS	-

STATE OF ILLINOIS
DEPARTMENT OF TRANSPORTATION

FAI-270
CONTROLLER 1 WIRING DIAGRAM

SCALE: SHEET 1 OF 2 SHEETS STA. TO STA.

F.A. RTE.	SECTION	COUNTY	TOTAL SHEETS	SHEET NO.
270	60(B)-1	MADISON	860	189
CONTRACT NO. 76J90				
ILLINOIS FED. AID PROJECT				

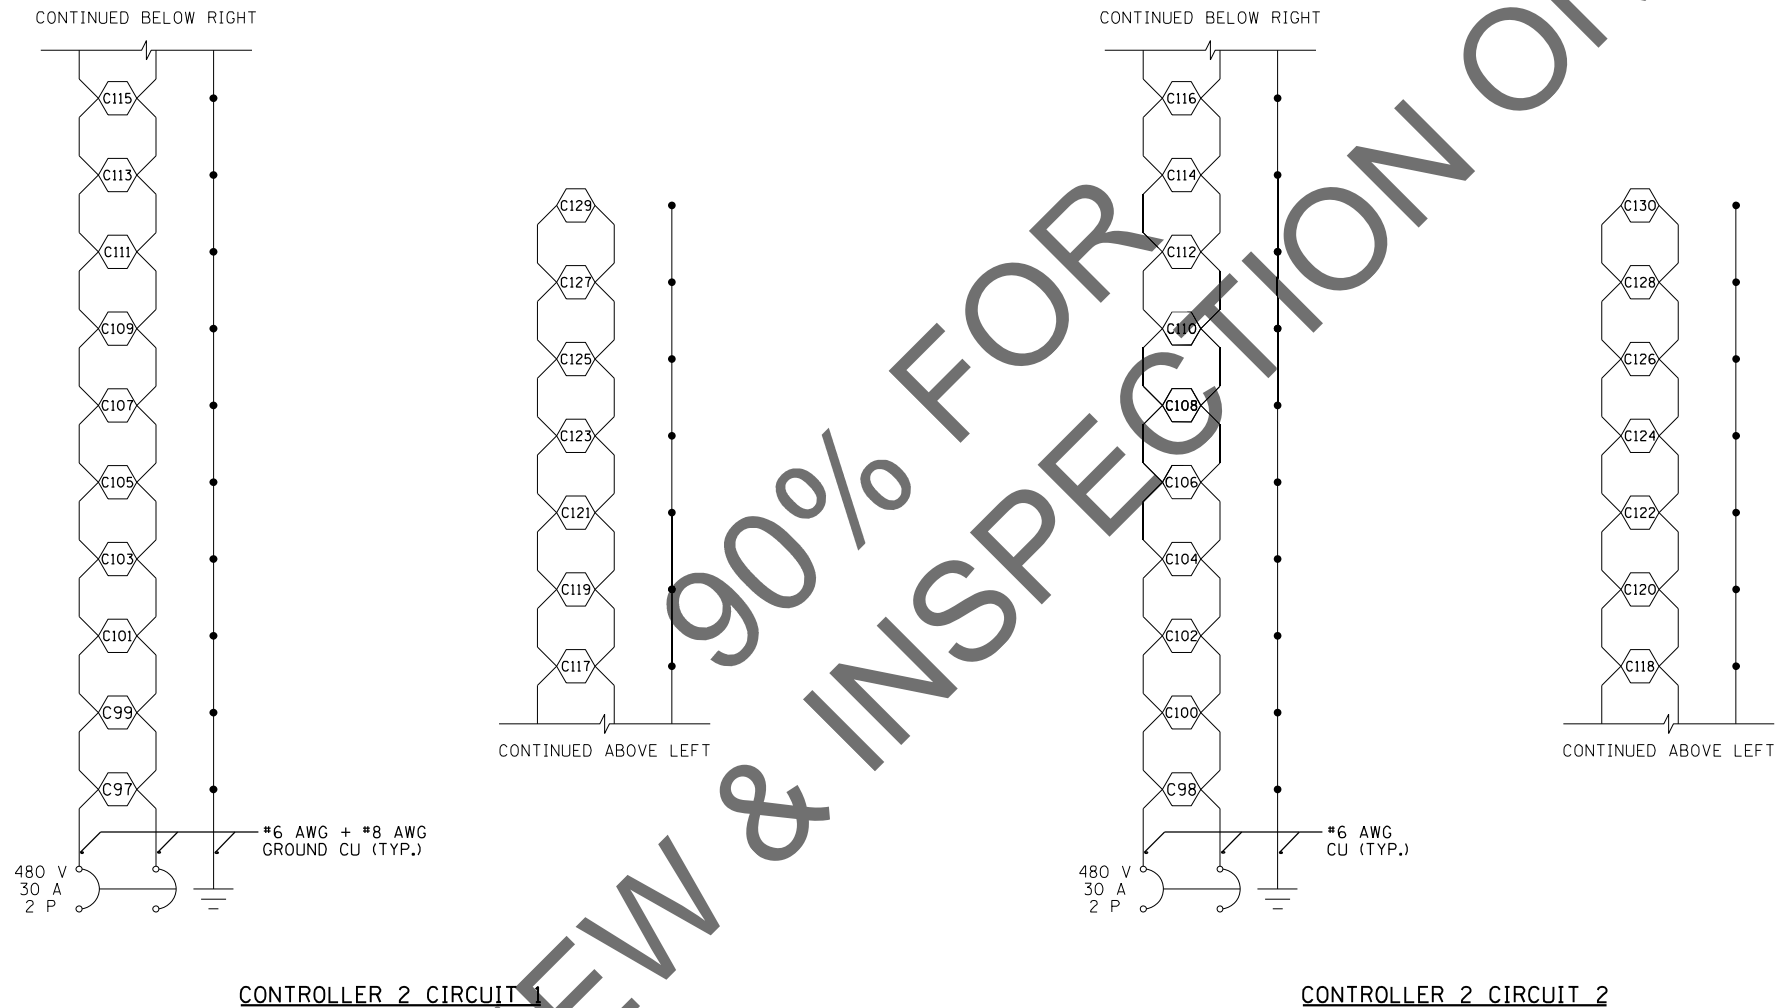

CONTROLLER 2 AT CANAL BRIDGE WIRING DIAGRAM

MODEL: Default
FILE NAME: J:\2017\6057\Cadd\Design\076990-shr-rlght-000.dgn



USER NAME = mconroy	DESIGNED - FPE	REVISED -
	DRAWN - MJC	REVISED -
PLOT SCALE = 50.0000 ' / in.	CHECKED - JMO	REVISED -
PLOT DATE = 11/17/2021	DATE - 10/29/2021	REVISED -

STATE OF ILLINOIS
DEPARTMENT OF TRANSPORTATION

FAI-270
CONTROLLER 2 WIRING DIAGRAM

SCALE: SHEET 2 OF 2 SHEETS STA. TO STA.

F.A. RTE.	SECTION	COUNTY	TOTAL SHEETS	SHEET NO.
270	60(B)-1	MADISON	860	190
CONTRACT NO. 76J90				
ILLINOIS FED. AID PROJECT				

MODEL: Default
FILE NAME: J:\2017\6057\Cadd\Design\07690-shr-light-01.dgn



USER NAME	= mconroy
PLOT SCALE	= 50.0000 ' / in.
PLOT DATE	= 11/17/2021

DESIGNED	-	FPE
DRAWN	-	MJC
CHECKED	-	JMO
DATE	-	10/29/2021

REVISED	-
REVISED	-
REVISED	-
REVISED	-

STATE OF ILLINOIS
DEPARTMENT OF TRANSPORTATION


FAI-270
UNDER BRIDGE TEMPORARY SIGN LIGHTING DETAILS

SCALE:	SHEET	OF	SHEETS	STA.	TO STA.
--------	-------	----	--------	------	---------


F.A. RTE.	SECTION	COUNTY	TOTAL SHEETS	SHEET NO.
270	60(B)-1	MADISON	860	191
CONTRACT NO. 76J90				
		ILLINOIS	FED. AID PROJECT	

MODEL: Default
FILE NAME: G:\VE\Jobs_2017\17-1213 IPTB ITEM 20 FAI 270 OVER MISSISSIPPI RIVER PH II D8 HORNER SHIFRIN\CADD\CADD Sheets\D876\90-01-ButterflySignTruss.dgn
11/11/2021 4:04:40 PM


Alternate Direction of Horizontal
Diagonal Bracing for Each Bay in
Planes of Upper and Lower Chords

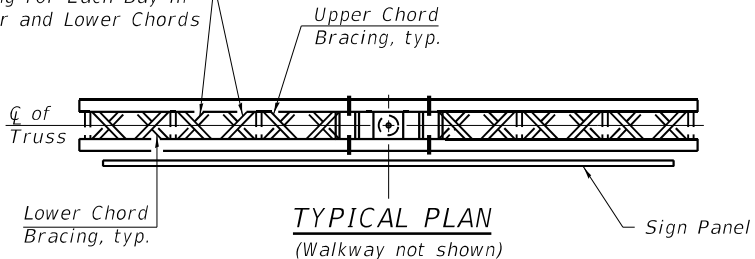

Alternate Vertical Diagonal Bracing for Each
Bay in Planes of Front and Back Chords

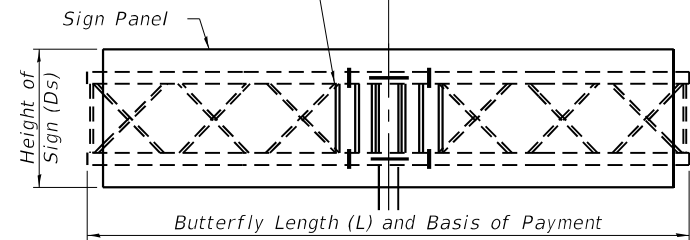

Walkway, railing and
lights (if required)
omitted for clarity

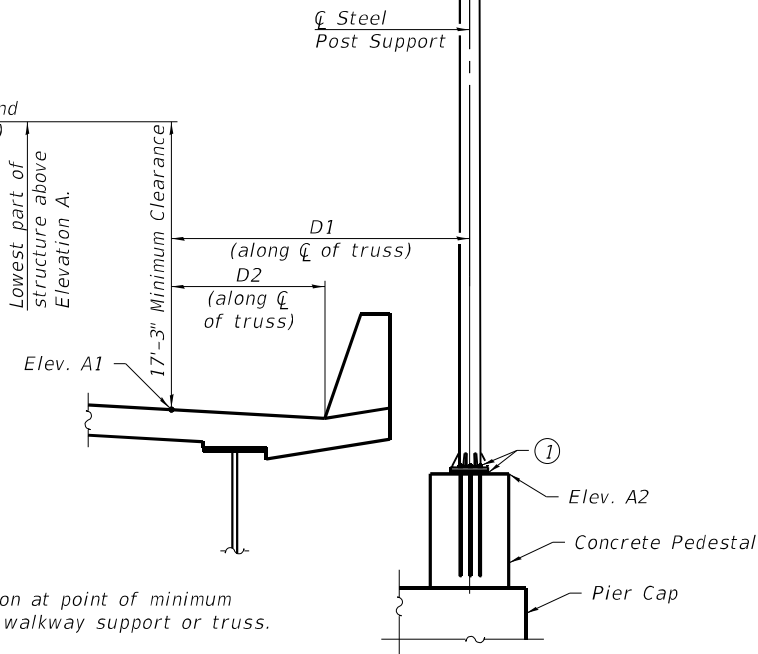

Elev. A1 = Elevation at point of minimum
clearance to sign, walkway support or truss.


TYPICAL ELEVATION

Looking in Direction of Traffic

Sign support structures may be subject to damaging vibrations and oscillations when sign panels are not in place during erection or maintenance of the structure. To avoid these vibrations and oscillations, consideration should be given to attaching temporary blank sign panels to the structure.

Structure Number	Station	Design Truss Type	Total Butterfly Length (L)	Elev. A1	Elev. A2	Dim. D1	Dim. D2	Ds	Total Sign Area
8F0601270L35.5	2806+53.29	II-F-A	20'-6"	465.62	462.74	10'-3"	7'-3"	10'-6"	173.5 Sq. Ft.

TRUSS TYPE	MAXIMUM SIGN AREA	MAXIMUM LENGTH EACH WING
II-F-A	190 Sq. Ft.	30 Ft.

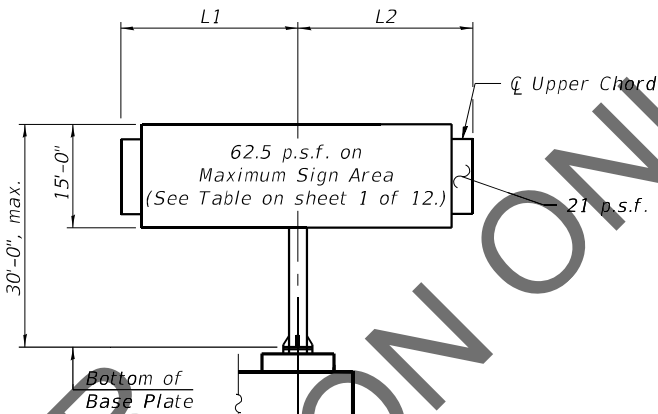

DESIGN WIND LOADING DIAGRAM

Parameters shown are basis for I.D.O.T. Standards
Installations not within dimensional limits shown
require special analysis for all components.

Note:

Trusses shall be shipped individually with adequate provision to prevent detrimental motion during transport. This may require ropes between horizontals and diagonals or energy dissipating (elastic) ties to the vehicle. The contractor is responsible for maintaining the configuration and protection of the trusses.

- ① After adjustments to level truss and insure adequate vertical clearance, all top and bottom leveling nuts shall be tightened against the base plate with a minimum torque of 200 lb.-ft. Stainless steel mesh shall then be placed around the perimeter of the base plate. Secure to base plate with stainless steel banding.

* If M270 Gr. 50W (M222) steel is proposed, chemistry for plate to be used shall first be approved by the Engineer as suitable for galvanizing and welding.

GENERAL NOTES

DESIGN: AASHTO Standard Specifications for Structural Supports for Highway Signs, Luminaires and Traffic Signals. ("AASHTO Specifications")

CONSTRUCTION: Current (at time of letting) Illinois Department of Transportation Standard Specifications for Road and Bridge Construction, Supplemental Specifications and Special Provisions. ("Standard Specifications")

LOADING: 125 M.P.H. WIND VELOCITY

WALKWAY LOADING: Dead load plus 500 lbs. concentrated live load.

DESIGN STRESSES

FIELD UNITS

F_c = 3,500 p.s.i.

f_y = 60,000 p.s.i. (reinforcement)

WELDING: All welds to be continuous unless otherwise shown. All welding to be done in accordance with current AWS D1.1 and D1.2 Structural Welding Codes (Steel and Aluminum) and the Standard Specifications.

MATERIALS: Aluminum Alloys as shown throughout plans. All Structural Steel Pipe shall be ASTM A53 Grade B or A500 Grade B or C. If A500 pipe is substituted for A53, then the outside diameter shall be as detailed and wall thickness greater than or equal to A53.

All Structural Steel Plates and Shapes shall conform to AASHTO M270 Gr. 36, Gr. 50 or Gr. 50W* (M183, M223 Gr. 50, or M222). Stainless steel for shims, sleeves and handhole covers shall be ASTM A240, Type 302 or 304, or another alloy suitable for exterior exposure and acceptable to the Engineer.

The steel pipe and stiffening ribs at the base plate for the column shall have a minimum longitudinal Charpy V-Notch (CVN) energy of 15 lb.-ft. at 40° F. (Zone 2) before galvanizing.

FASTENERS FOR ALUMINUM TRUSSES: All bolts noted as "high strength" must satisfy the requirements of AASHTO M164 (ASTM A325), or approved alternate, and must have matching lock nuts. Threaded studs for splices (if Members interfere) must satisfy the requirements of ASTM A449, ASTM A193, Grade B7, or approved alternate, and must have matching lock nuts. Bolts and lock nuts not required to be high strength must satisfy the requirements of ASTM A307. All bolts and lock nuts must be hot dip galvanized per AASHTO M232. The lock nuts must have nylon or steel inserts. A stainless steel flat washer conforming to ASTM A240 Type 302 or 304, is required under both head and nut or under both nuts where threaded studs are used. High strength bolt installation shall conform to Article 505.04 (f) (2)d of the IDOT Standard Specifications for Road and Bridge Construction. Rotational capacity ("ROCAP") testing of bolts will not be required.

U-BOLTS AND EYEBOLTS: U-Bolts and Eyebolts must be produced from ASTM A276 Type 304, 304L, 316 or 316L, Condition A, cold finished stainless steel, or an equivalent material acceptable to the Engineer. All nuts for U-Bolts and Eyebolts must be lock nuts equivalent to ASTM A307 with nylon or steel inserts and hot dip galvanized per AASHTO M232. A stainless steel flat washer conforming to ASTM A240, Type 302 or 304, is required under each U-Bolt and Eyebolt lock nut.

GALVANIZING: All Steel Grating, Plates, Shapes and Pipe shall be Hot Dip Galvanized after fabrication in accordance with AASHTO M111. Painting is not permitted.


ANCHOR RODS: Shall conform to ASTM F1554 Gr. 105.

TOTAL BILL OF MATERIAL

ITEM	UNIT	TOTAL
OVERHEAD SIGN STRUCTURE BUTTERFLY TYPE II-F-A	Foot	20.5
OVERHEAD SIGN STRUCTURE WALKWAY, TYPE A	Foot	20.5


SHOP CAMBER TABLE

Unit Length L1 or L2	Shop Camber at End
15'	1½"
16'-17'	1¾"
18'-20'	2"
21'-22'	2¼"
23'-25'	2½"
26'-27'	2¾"
28'-30'	3"
31'-32'	3¼"
33'-35'	3½"

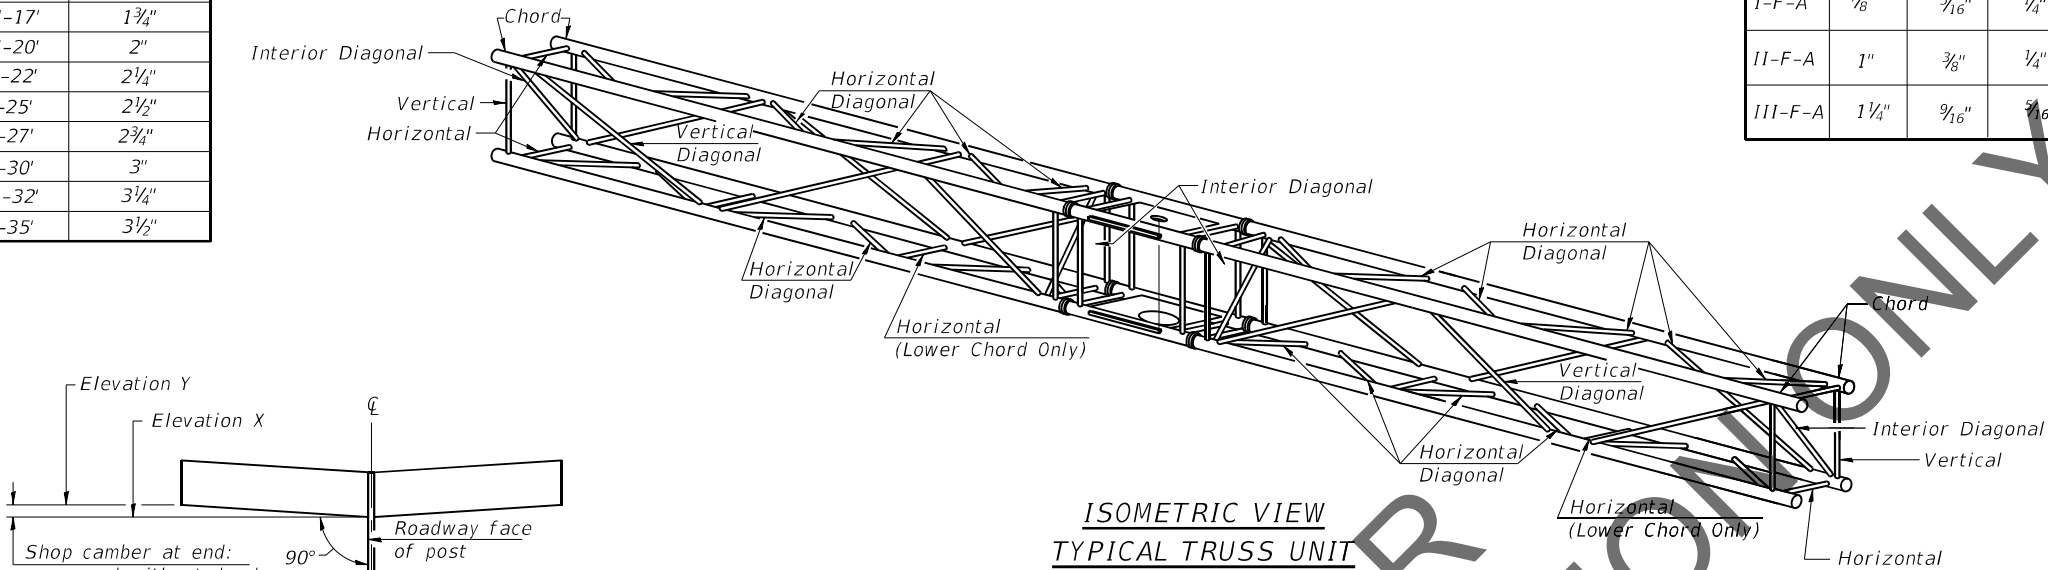


ISOMETRIC VIEW
TYPICAL TRUSS UNIT

ASTM B221 Alloy 6061 Temper T6

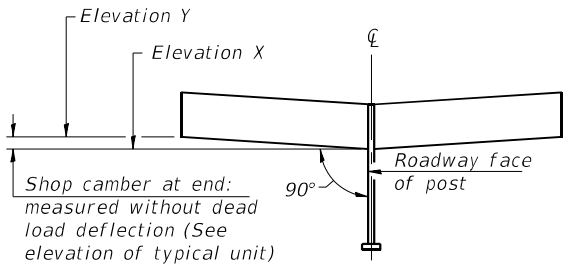


CAMBER DIAGRAM
(For Fabrication Only)

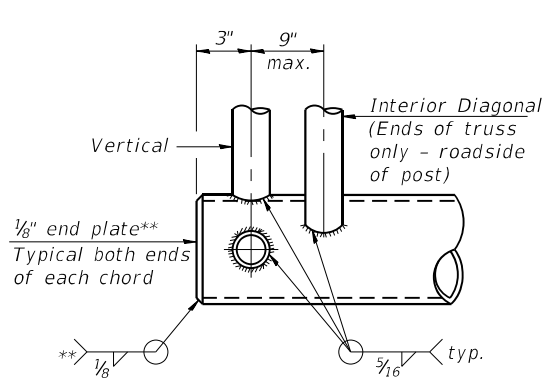


BUTTERFLY END JOINT DETAIL

** Contractor may alternatively use standard aluminum drive-fit cap to close ends.
½" Ø Drain hole in end plate / drive-fit cap.

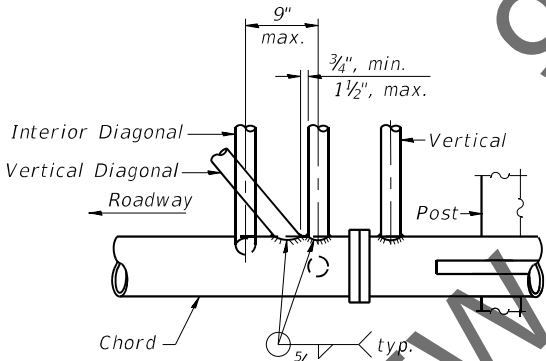


POST END JOINT DETAIL

DETAIL A

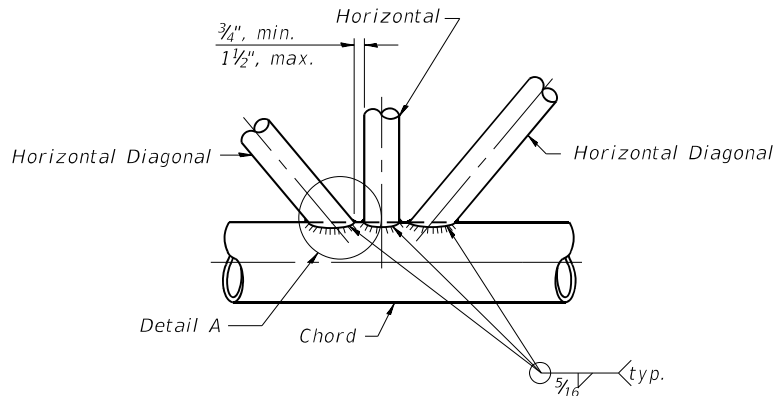

TRUSS INTERIOR JOINT DETAIL


Truss Type	Bolts	Weld Sizes		A	B
	Dia.	W	W1		
I-F-A	7/8"	5/16"	¼"	8¾"	11¾"
II-F-A	1"	3/8"	¼"	11"	14½"
III-F-A	1¼"	9/16"	5/16"	11½"	15"

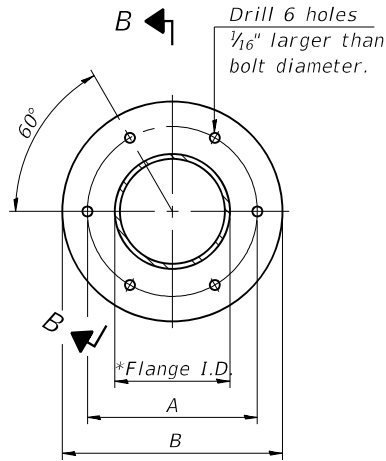

SPlicing FLANGE

ASTM b221, Alloy 6061-T6
or ASTM B209, Alloy 6061-T651

* To fit O.D. of Chord with maximum gap of 1/16".







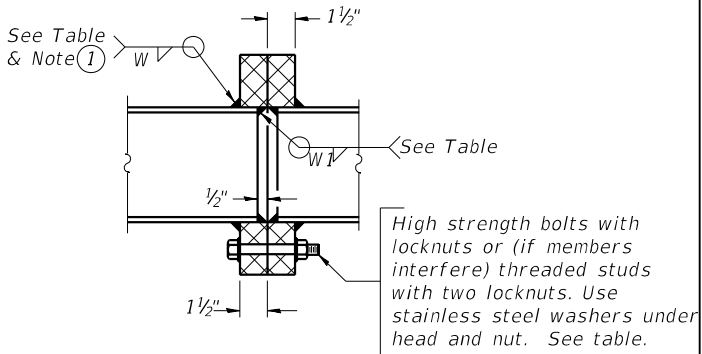


SECTION B-B




① Splicing Flanges shall be attached to each truss unit with the truss shop assembled to camber shown. Truss units shall be in proper alignment and flange surfaces shall be shop bolted into full contact before welding. Sufficient external welds or tacks shall be made to secure flanges until remaining welds are made after disassembly. Adjacent flanges shall be "match marked" to insure proper field assembly.

OSF-A-2A

MODEL: Default
FILE NAME: G:\VE\Jobs_2017\17-1213_PTB ITEM 20 FAI 270 OVER MISSISSIPPI RIVER PH II D8 HORNER SHIFRIN\CADD\CADD Sheets\B876\90-05-ButterflySignTruss.dgn
11/11/2021 4:08:41 PM

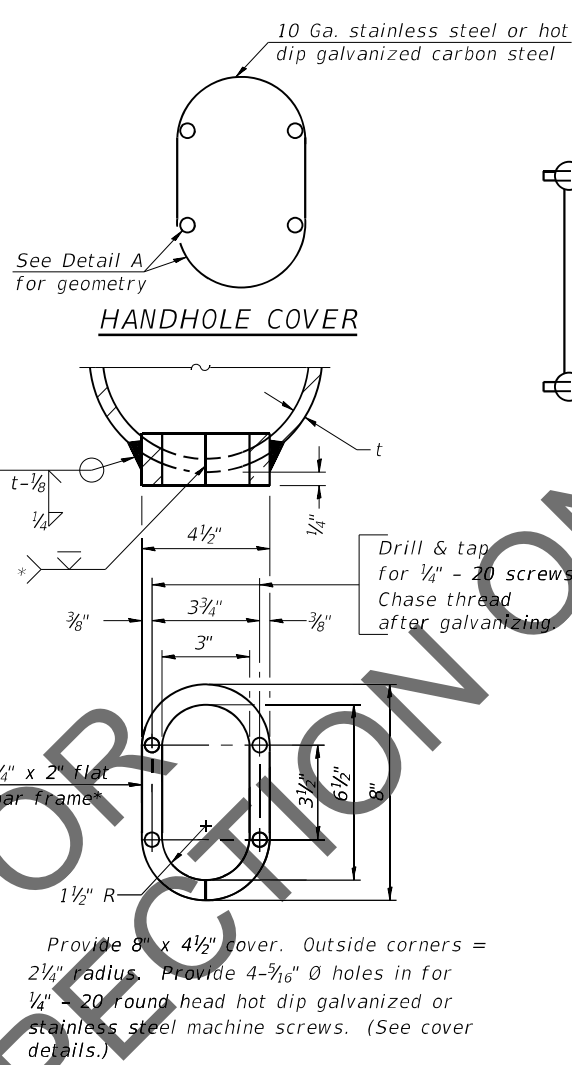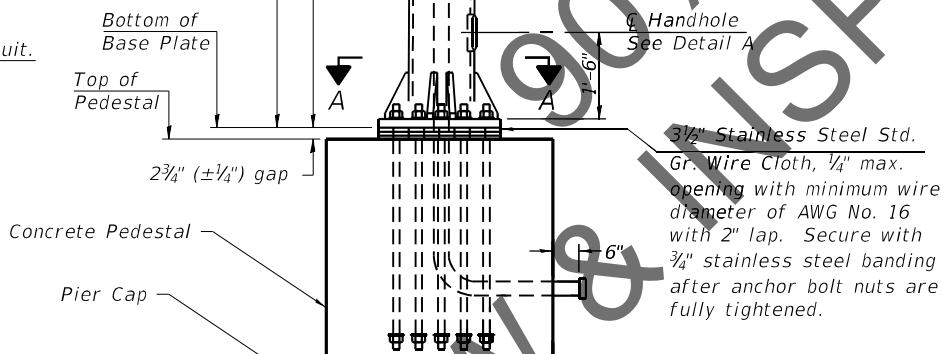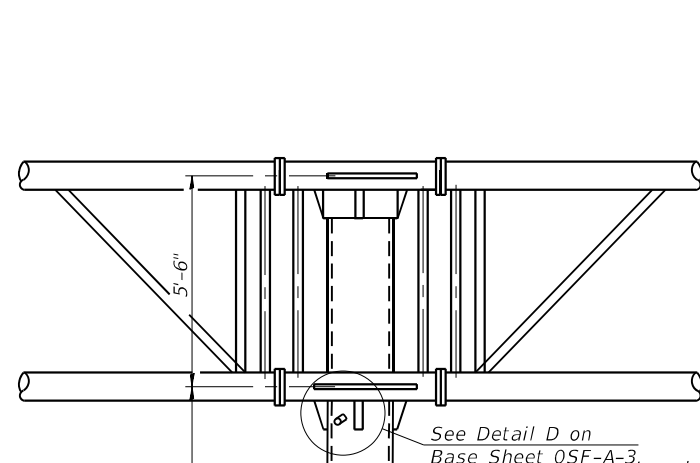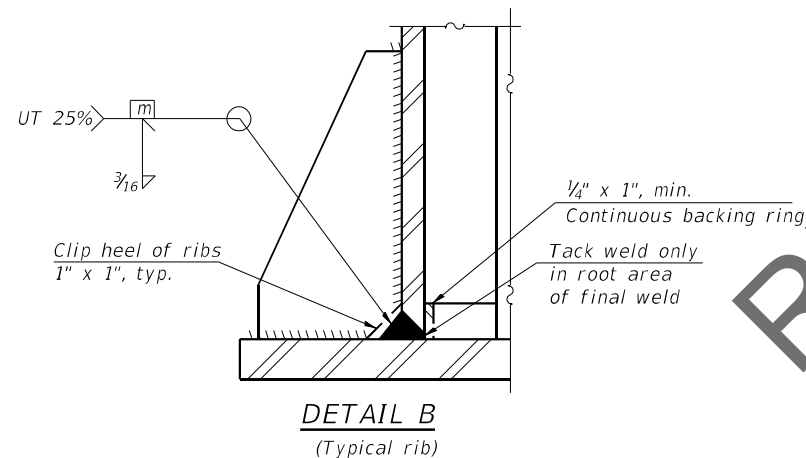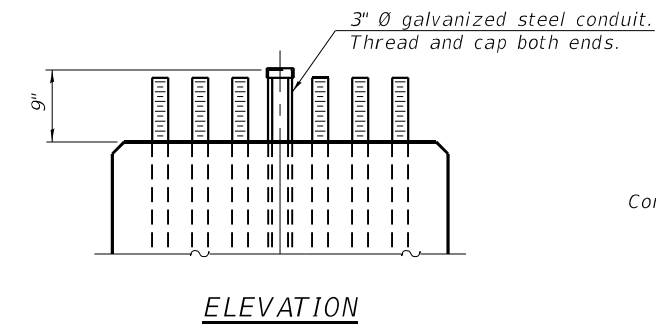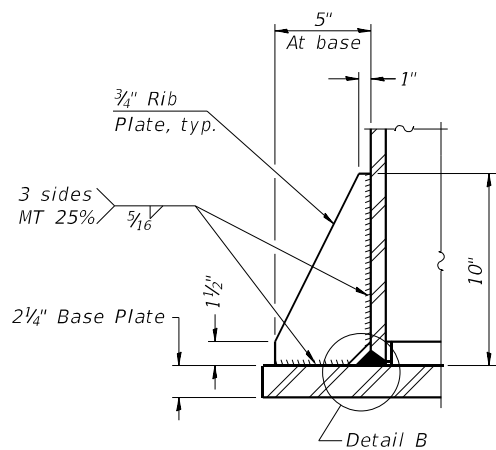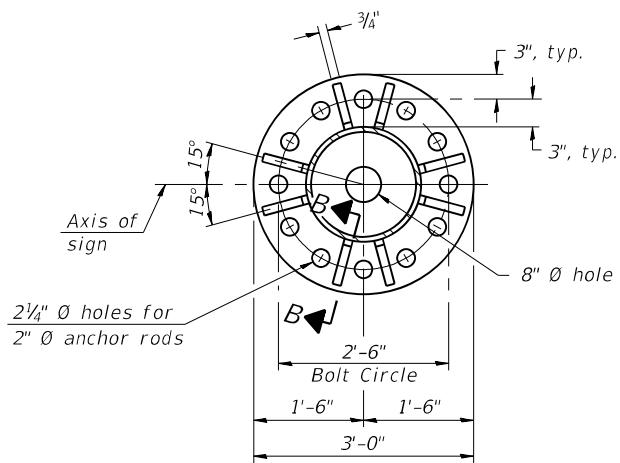

DETAIL A

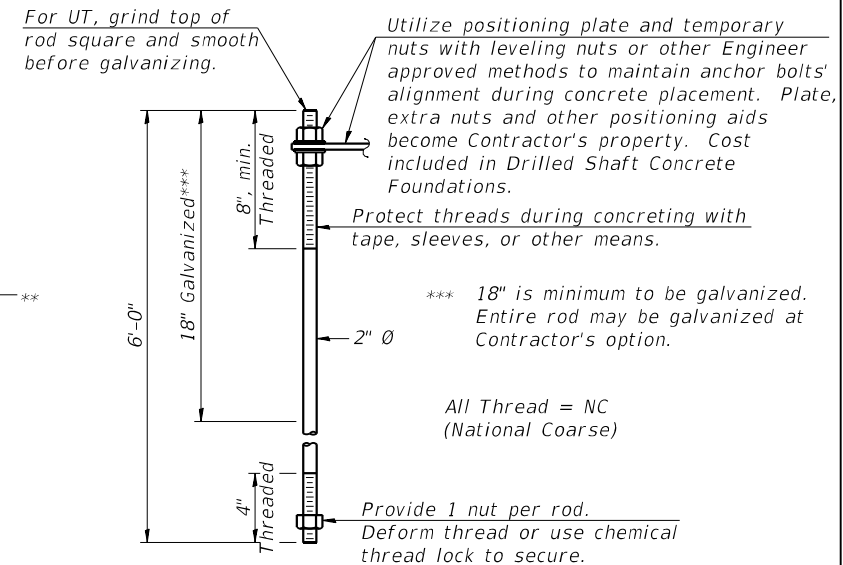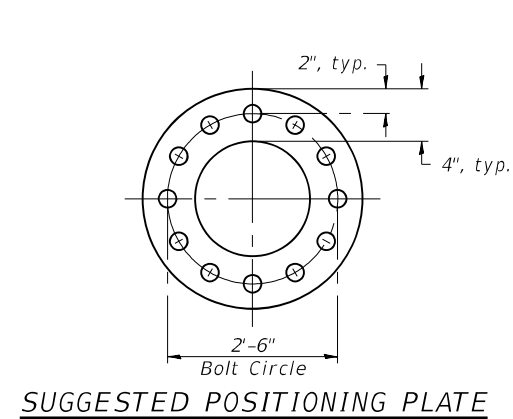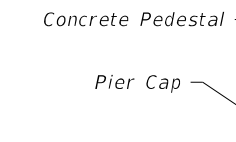

Anchor rods shall conform to ASTM F1554 Grade 105. Galvanize the upper 18" (minimum***) and associated AASHTO M291, Grade A, C or DH heavy hex nuts and hardened washers per AASHTO M232. No welding shall be permitted on rods. Provide a nut at bottom, a hexagon locknut and washer above base plate and a leveling nut and washer below base plate. Nuts shall each be tightened with 200 lb.-ft. minimum torque against base plate. Before or after threading, but before galvanizing, each anchor rod shall be ultrasonically tested (UT) by a Level II or III inspector, qualified in accord with ANSI guidelines, to insure no rejectable flaws exist in the upper 18" (tension criteria). Cost of testing included in Drilled Shaft Concrete Foundations.

* Bent bars may be butt welded top and bottom or bottom only. In lieu of fabricated handhole frame as shown, may cut from 2" plate (rolling direction vertical). All cut faces to be ground to ANSI Roughness of 500 μ in or less.

** Butt welded joint in post is only allowed for post heights (H) over 20 ft. in length. If used, weld procedure must be preapproved by Engineer and joint shall receive 100% RT or UT (tension criteria) at Contractor's expense.

Notes:
For Anchor Details between Pier Cap and Concrete Pedestal and grounding to Anchor Rods, see Bridge Contract Plans.
Grind Anchor Rod to bright finish at ground clamp location before installing clamp.

Note: "H" based on 15'-0" or actual sign height, whichever is greater.

STATE OF ILLINOIS
DEPARTMENT OF TRANSPORTATION

BUTTERFLY SIGN STRUCTURES - TYPE II-F-A PIER MOUNTED
TRUSS SUPPORT POST - ALUMINUM TRUSS & STEEL POST


SHEET 5 OF 9 SHEETS

F.A.I. RTE.	SECTION	COUNTY	TOTAL SHEETS	SHEET NO.
270	60B-1	MADISON	860	196
CONTRACT NO. 76J90				
ILLINOIS FED. AID PROJECT				


FUHRMANN
ENGINEERING
WWW.FUHRMANN-ENG.COM

USER NAME =	DESIGNED - A.H. Morinaga Mansilla	REVISED -
PLOT SCALE =	CHECKED - T.S. Friederich	REVISED -
PLOT DATE =	DRAWN - A.H. Morinaga Mansilla	REVISED -
	CHECKED - T.S. Friederich	REVISED -

MODEL: Default
FILE NAME: G:\VEI\Jobs_2017\17-1213 IPTB 185 ITEM 20 FAI 270 OVER MISSISSIPPI RIVER PH II D8 HORNER SHIFRIN\CADD\CADD Sheets\0876\06-06-Butterfly\Sign\Truss.dgn
11/11/2021 4:09:02 PM

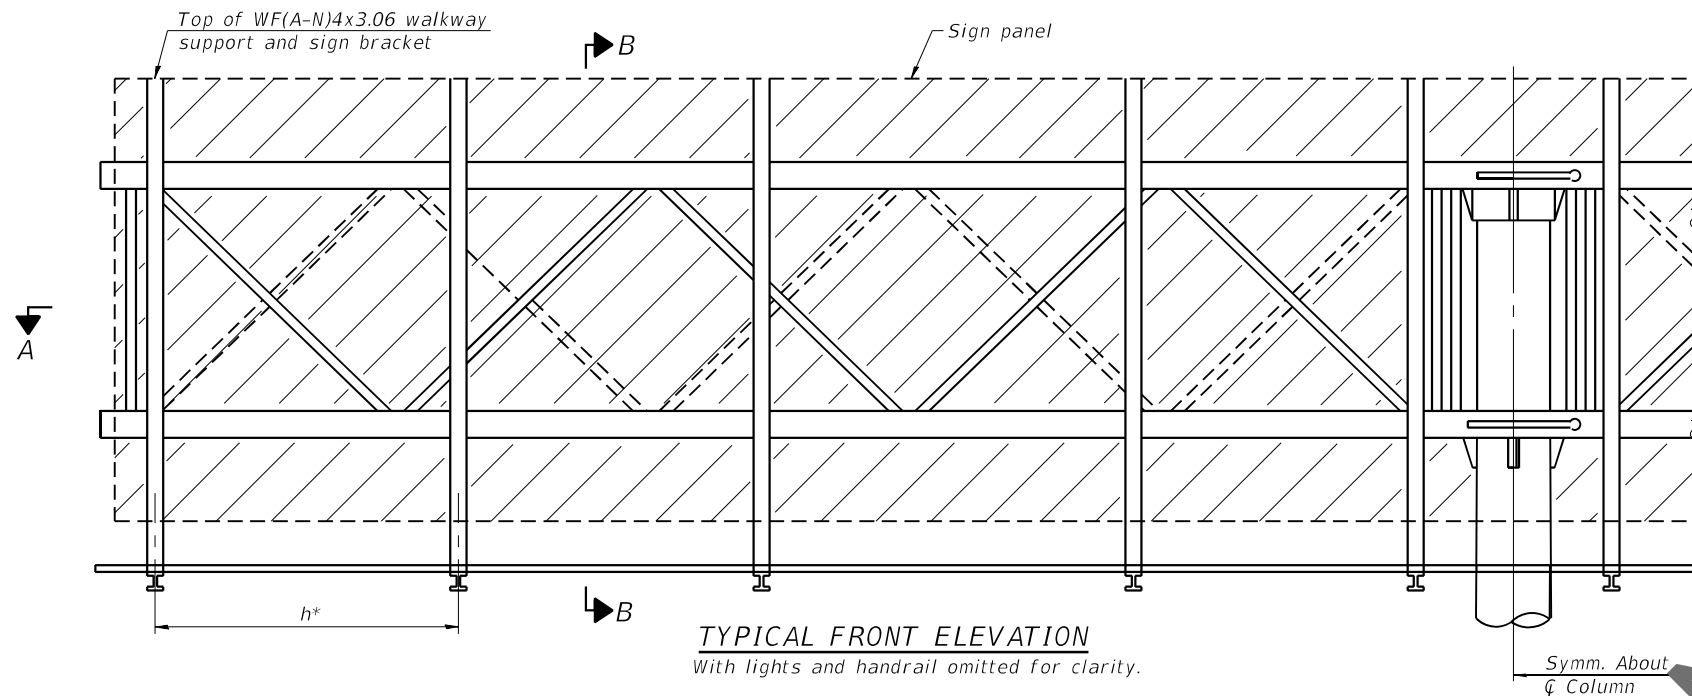

TYPICAL FRONT ELEVATION
With lights and handrail omitted for clarity.

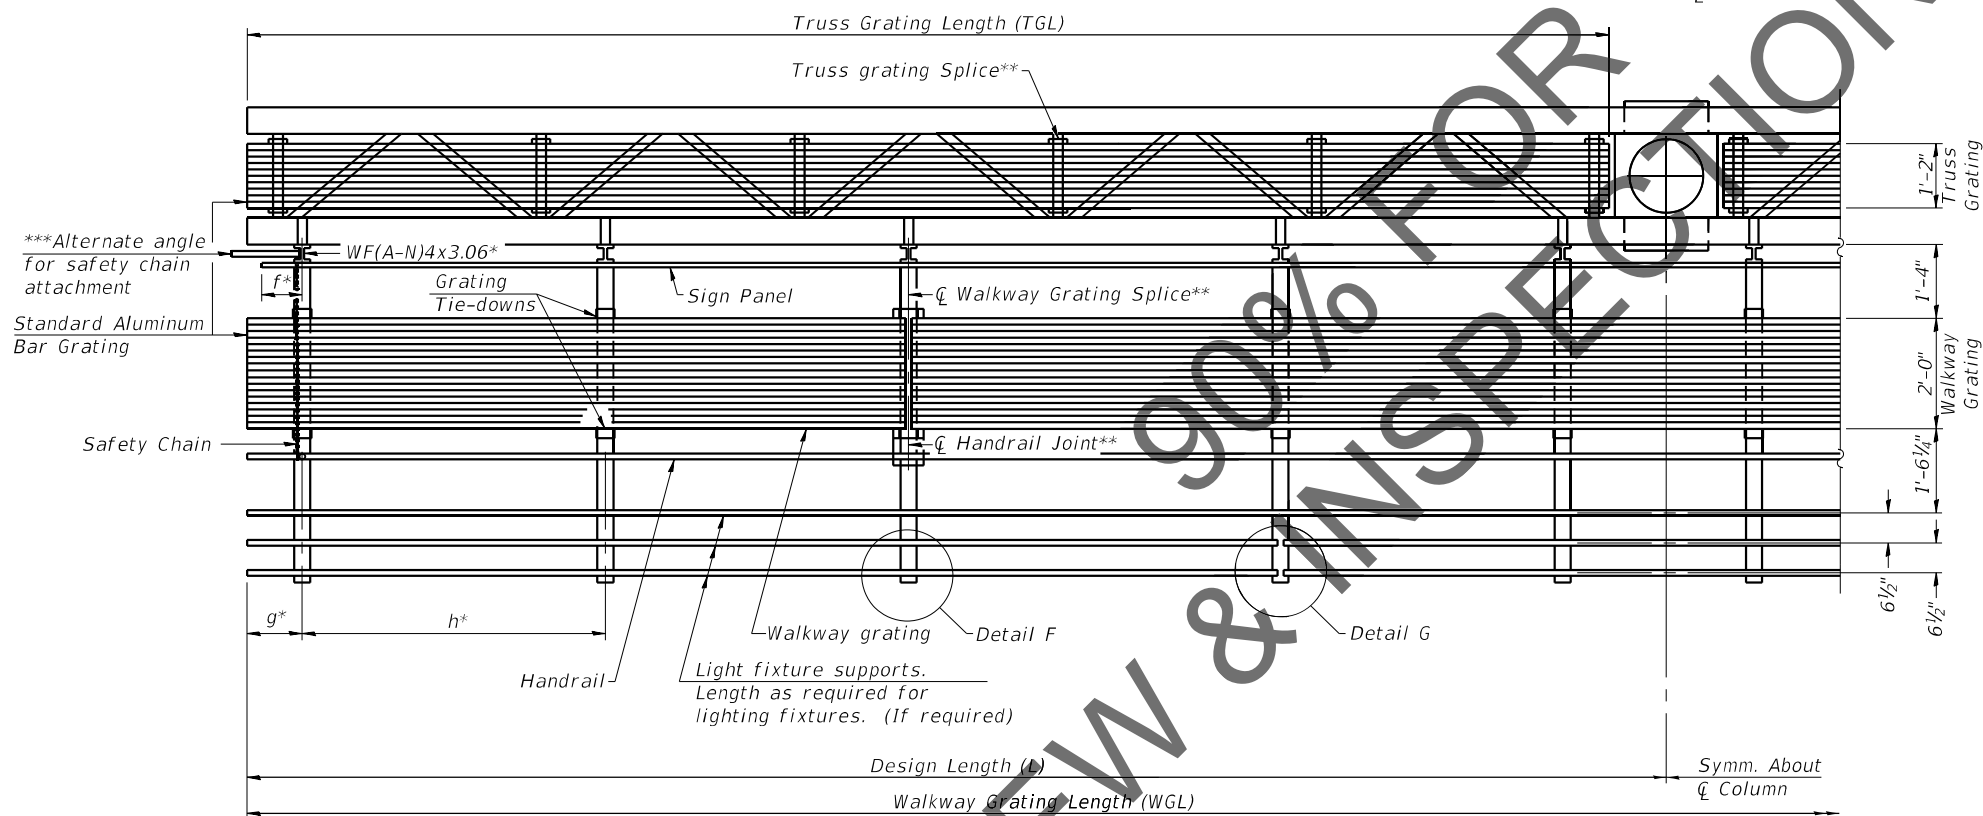


SECTION A-A

Handrail and walkway grating shall span a minimum of three brackets between splices.
**Use and location of handrail joint or grating splices are optional, based on lengths needed and material availability.

$$TGL = 2*[L - (\frac{Post\ O.D.}{2} + 6")]$$

Truss grating to facilitate inspection shall run full length of cantilevers. Cost of truss grating is included in "Overhead Sign Structure Butterfly".

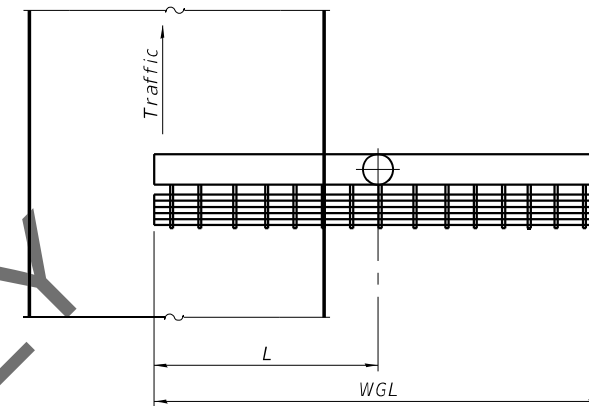

PLAN
WALKWAY AND HANDRAIL SKETCH
(Road plan beneath truss varies)

Structure Number	Station	L	WGL	TGL
8F0601270L35.5	2806+53.29	10'-3"	20'-6"	17'-6"

Notes:
* Space sign and walkway support brackets WF(A-N)4x3.06 for efficiency and within limits shown:

f = 12" maximum, 4" minimum (End of sign to C of nearest bracket)
g = 12" maximum, 4" minimum (End of walkway to C of nearest bracket)
h = 6'-0" maximum (C to C sign and walkway support brackets, WF(A-N)4x3.06)



*** If walkway bracket at safety chain location is behind sign, add angle to bracket. See alternate safety chain attachment on base sheet OSF-A-8.

For details of sign placement, sign/walkway brackets, truss and walkway gratings, grating splices and Section B-B, see sheet 7 of 9.
For details of handrail, handrail joint, safety chain and Details F and G, see Base Sheet OSF-A-8.

BRACKET TABLE





WF(A-N)4x1.79 or WF(A-N)4x3.06 ASTM B308, Alloy 6061-T6		
Sign Width		Number Brackets Required
Greater Than	Less Than or Equal To	
8'-0"	8'-0"	2
14'-0"	14'-0"	3
20'-0"	20'-0"	4
26'-0"	26'-0"	5
32'-0"	32'-0"	6

MODEL: Default
FILE NAME: G:\VEJobs_2017\17-1213 PTB ITEM 20 FAI 270 OVER MISSISSIPPI RIVER PH II D8 HORNER SHIFRIN\CADD\CADD Sheets\B87690-07-ButterflySignTruss.dgn
11/11/2021 4:09:26 PM

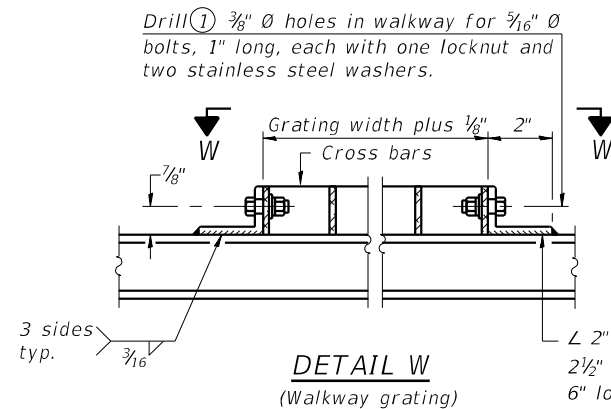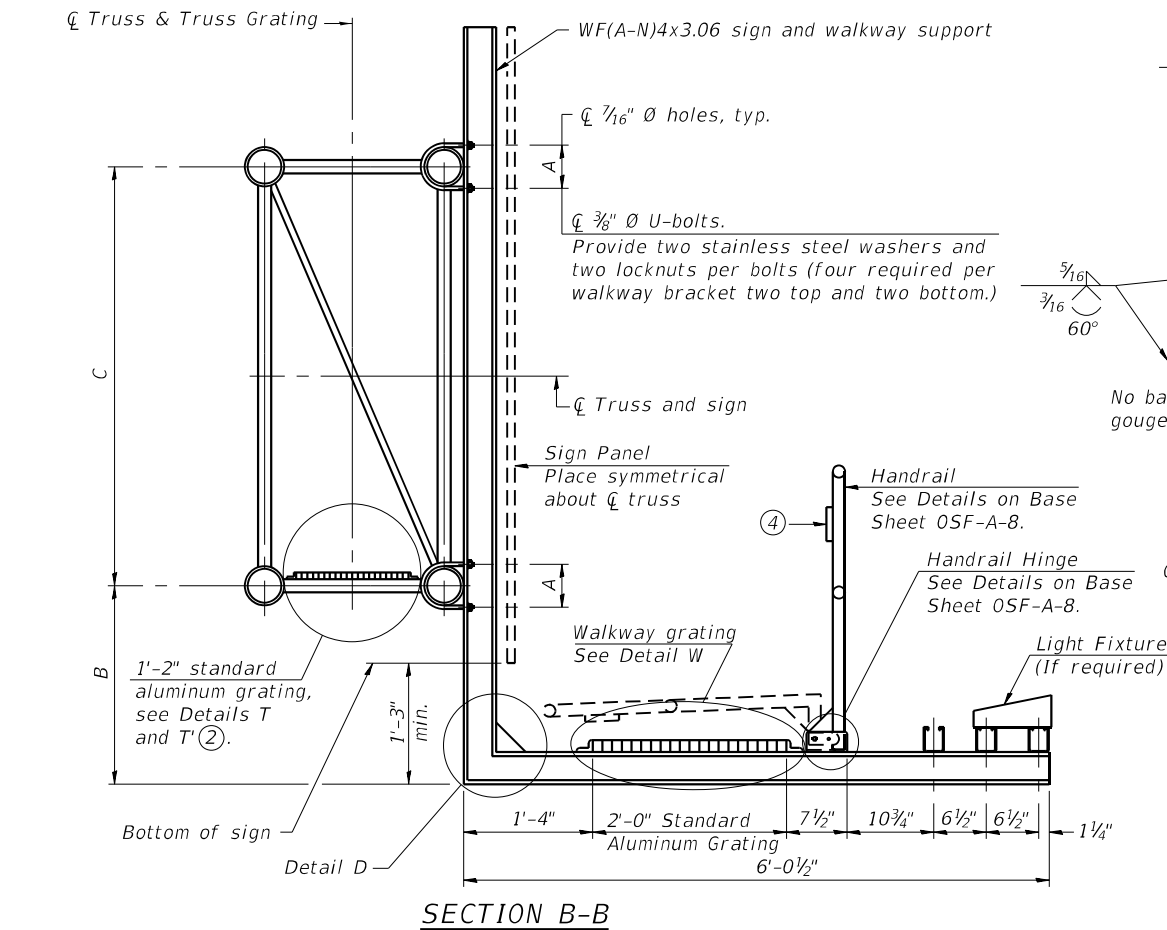




Sign shall be even with the top of the bracket, but it may extend to no more than 6" above the top of the bracket for field adjustments.

- ① Drilling holes in grating may be done in shop or field, based on Contractor's preference and subject to accurate alignment.
- ② Stainless steel shims shall be placed as shown in Detail T if needed to compensate for alignment variations between horizontal and diagonal pipes beyond adjustment provided by angles. Thicker shims may be used subject to shims performing properly.
- ③ If Handrail Joint present, weld angle to WF(A-N)4 and 1/4 inch extension bars. (See Base Sheet OSF-A-8)
- ④ R 1/8 inch x 1/2 inch x 2 inch welded to handrail posts to protect locations that contact grating.
- ⑤ Tube to grating gap may vary from 0 to 1/2 inch max. to align walkway, allow for camber, etc.
- ⑥ Based on actual sign height, Ds, given on sheet 1 of 9.

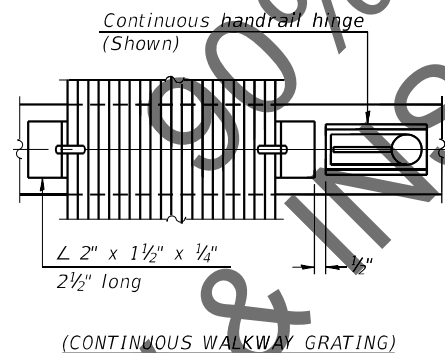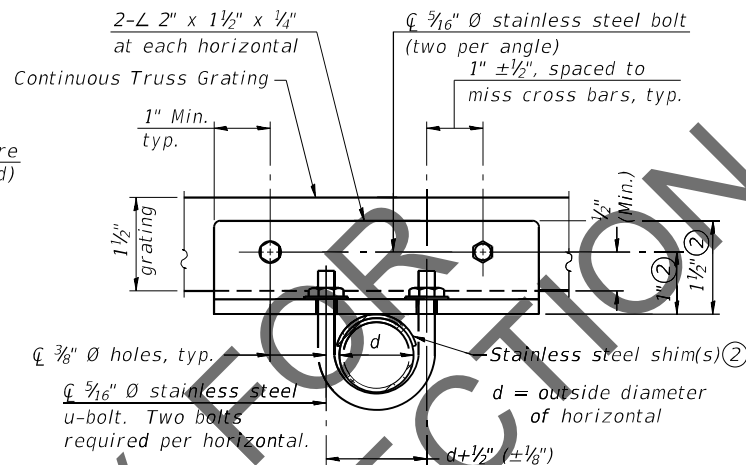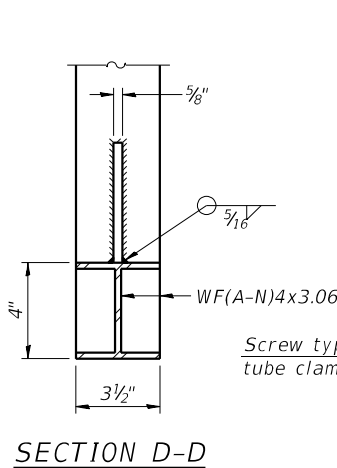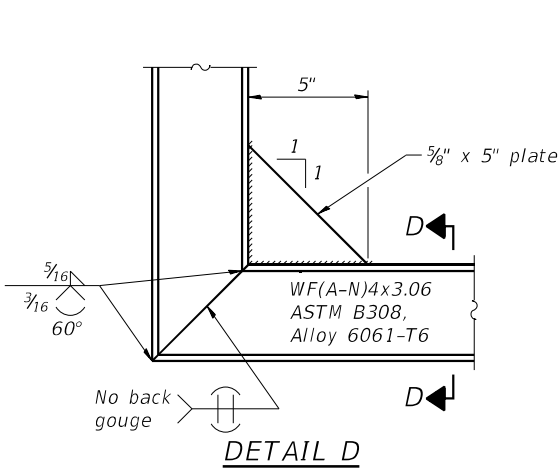

SECTION W-W

Structure Number	Station	A	B	⑥ C
8F0601270L35.5	2806+53.29	3 3/4"	3'-9"	5'-6"

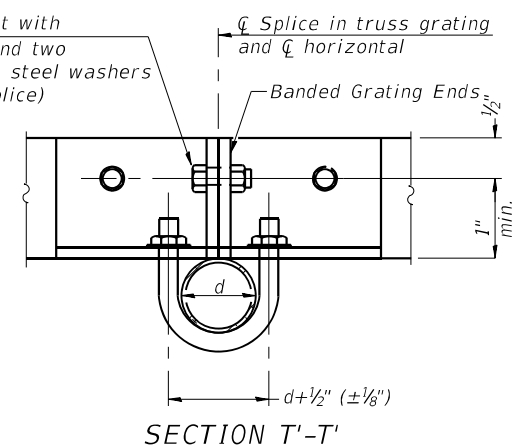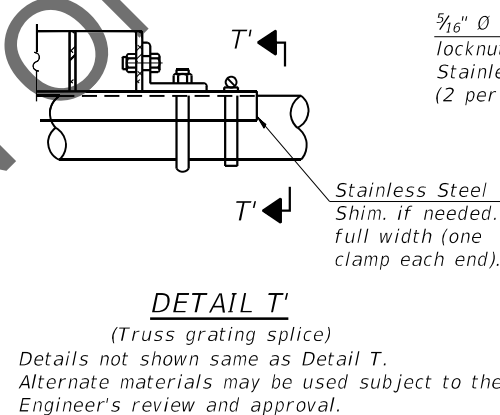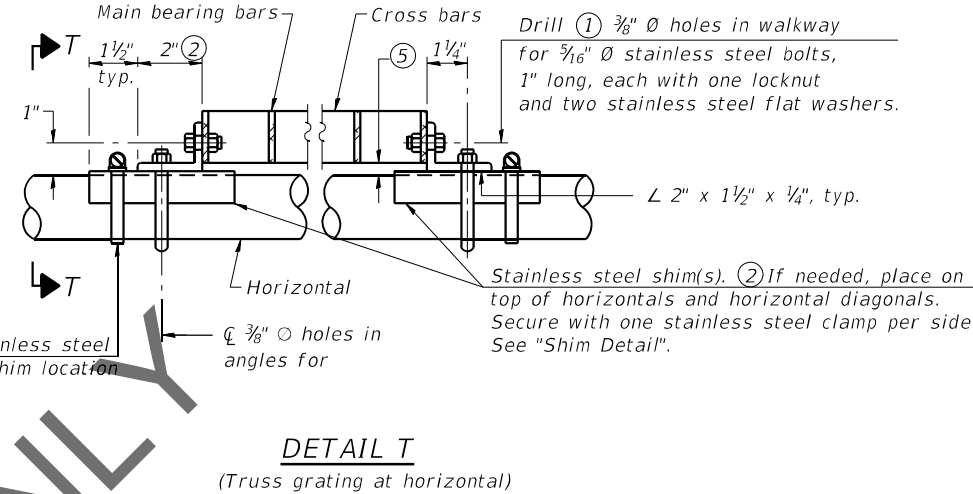

SPECIFICATIONS FOR STANDARD ALUMINUM GRATING

Main Bearing Bars (MBB) shall be 3/16" x 1 1/2" on 1 3/16" centers and conform to ASTM B211 Alloy 6061-T6.

Cross bars (CB) shall be 3/16" x 1 1/2" on 4" centers and conform to ASTM B221 Alloy 6063-T5 or 6061-T6.


OR

Aluminum Grating with modified "t" sections for main bearing bars shall meet the following requirements:


Main bars shall conform to ASTM B221 Alloy 6061-T6 and have a minimum section modulus equal to 0.0705 in.³ per bar, a depth of 1 1/2", spaced on 1 3/16" centers.

Cross bars shall conform to ASTM B221 Alloy 6063-T5 or T-42 and spaced on 4" centers.


MODEL: Default
FILE NAME: G:\F\Jobs_2017\17-1213_PTB_185_ITEM_20_FAI_270_OVER_MISSISSIPPI_RIVER_PH_II.D8_HORNER_SHIFRIN\CADD\CADD_Sheets\B876\90-08-ButterflySignTruss.dgn
11/11/2021 4:09:47 PM

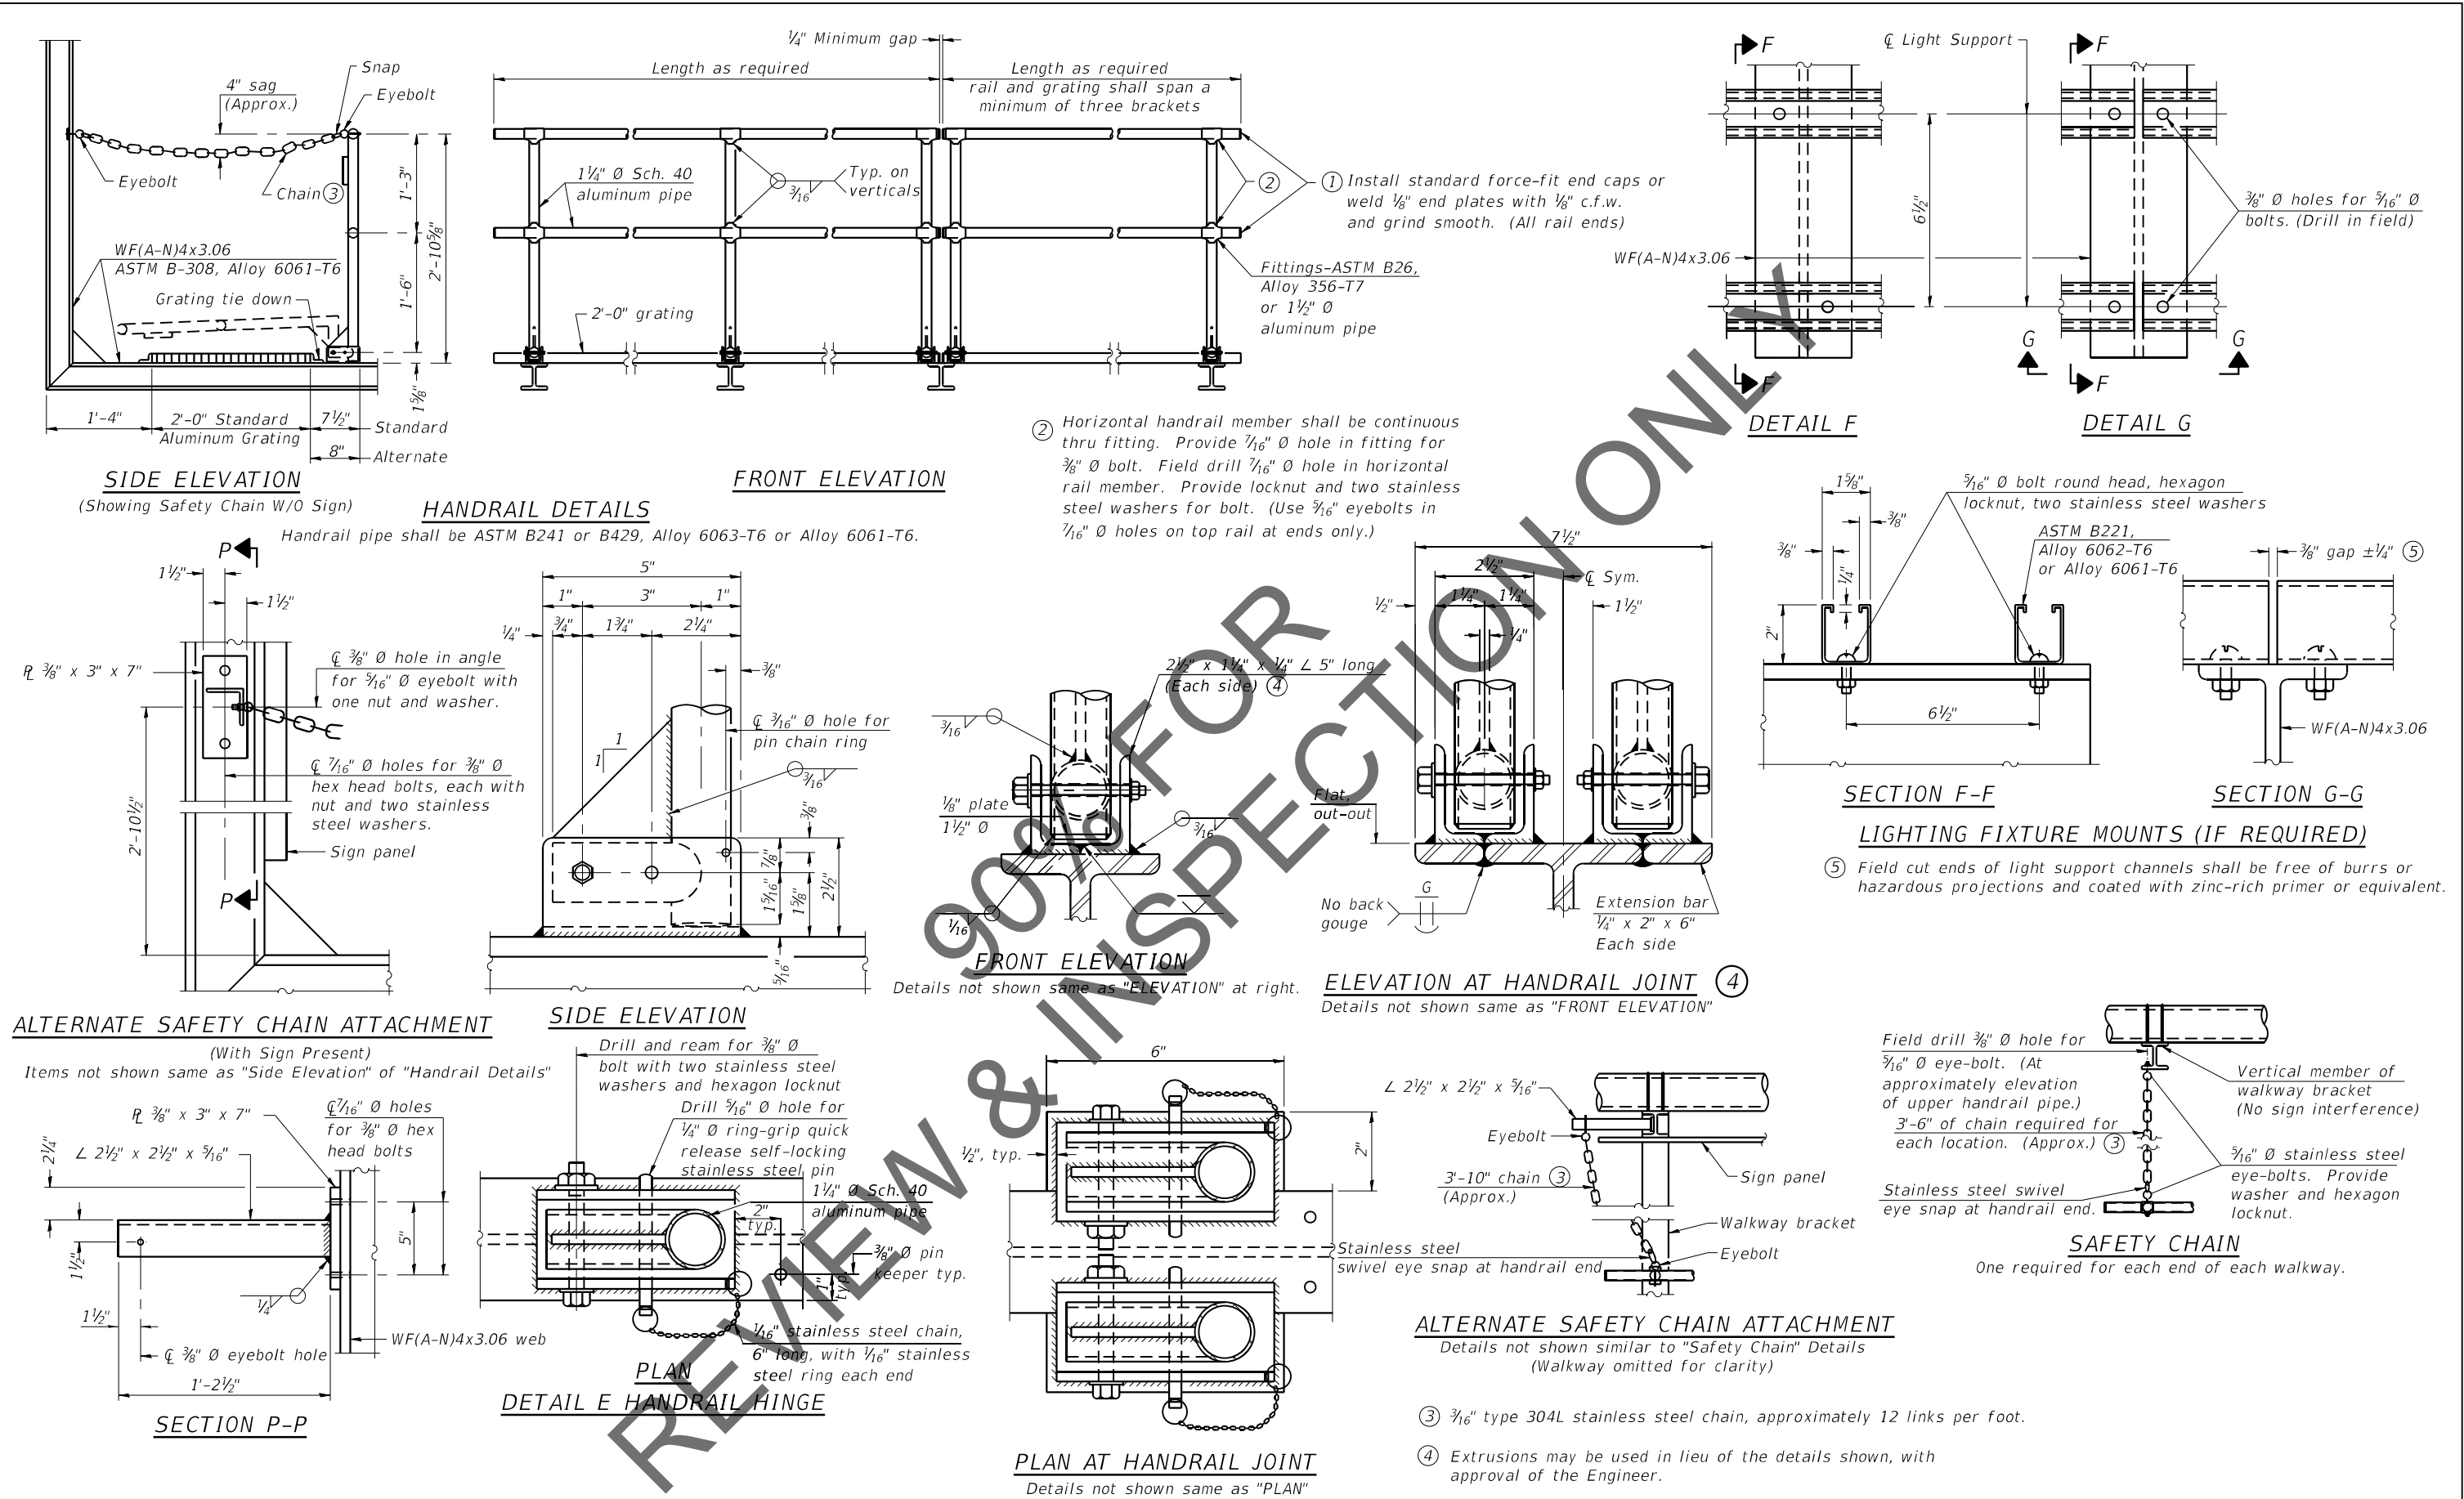


MODEL: Default
FILE NAME: G:\FE\Jobs_2017\17-1213_PTB 185 ITEM 20 FAI 270 OVER MISSISSIPPI RIVER PH II D8 HORNER SHIFRIN\CADD\CADD Sheets\B87690-09-ButterflySignTruss.dgn
11/11/2021 4:10:08 PM

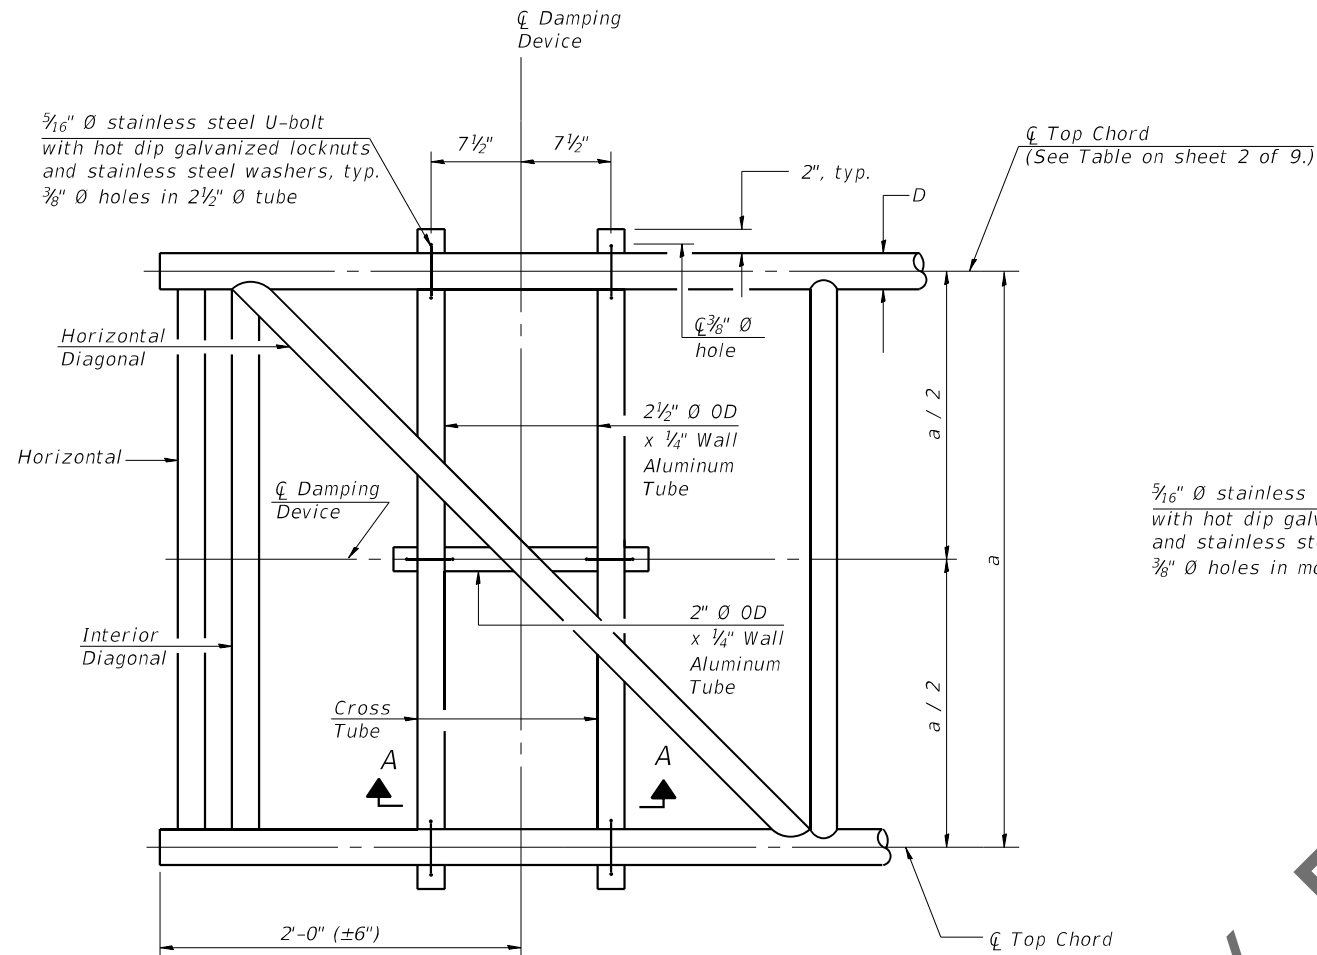


PLAN DETAIL

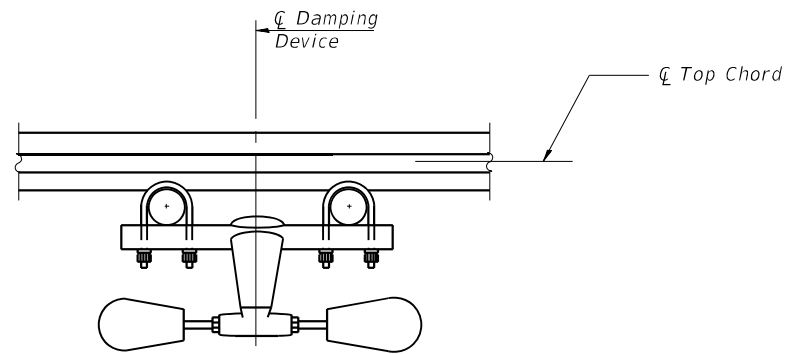


SECTION A-A

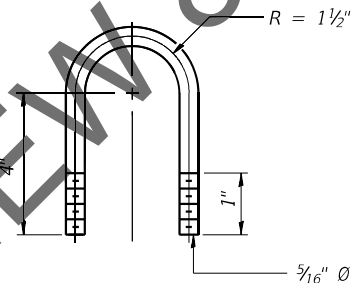


DAMPING DEVICE MOUNTING
TUBE U-BOLT DETAIL
(Typical)

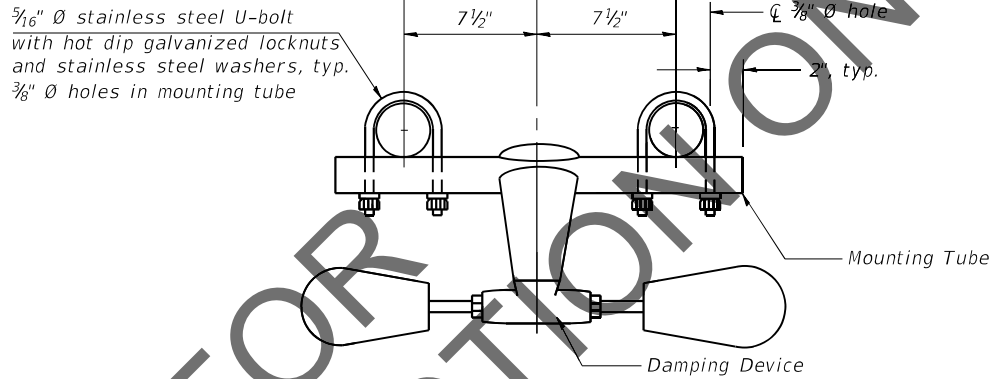

TRUSS DAMPING
DEVICE CONNECTION DETAIL

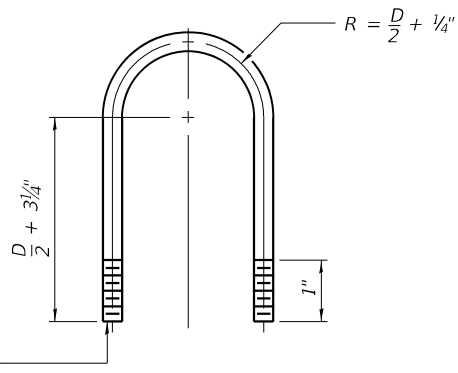

TOP CHORD TO CROSS TUBE
U-BOLT DETAIL
(Typical)

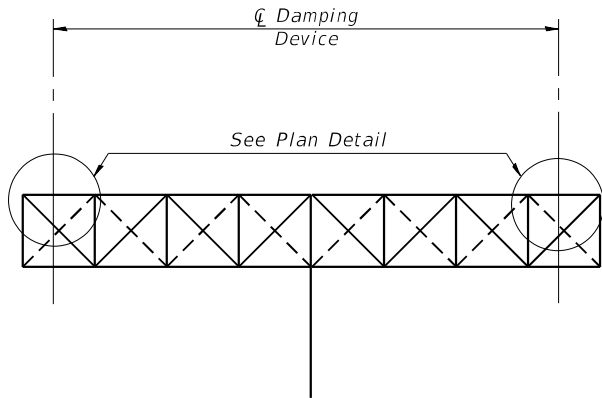

ELEVATION
Aluminum Butterfly
Sign Structure

GENERAL NOTES

- Damper: One damper per truss. (31 lbs. Stockbridge-Type Aluminum-29" minimum between ends of weights)
- Materials: Aluminum tubes shall be ASTM B221 alloy 6061 temper T6

05F-A-D

USER NAME =	DESIGNED - A.H. Morinaga Mansilla	REVISED -
CHECKED - T.S. Friederich	REVISED -	
PLOT SCALE =	DRAWN - A.H. Morinaga Mansilla	REVISED -
PLOT DATE =	CHECKED - T.S. Friederich	REVISED -

F.A.I. RTE. 270	SECTION 60B-1	COUNTY MADISON	TOTAL SHEETS 860	SHEET NO. 200
			CONTRACT NO. 76J90	
			ILLINOIS FED. AID PROJECT	