

FILE NAME = Q:\Engineering\LiveProjects\13016 IDOT DURN\3016a-W0 5 Contract No. 62B29\CADD\CADD Sheets\Civil\062B29-shd-Drain Schedule-Belvidere.dgn

DRAINAGE STRUCTURE SCHEDULE

STRUCTURE NO.	DESCRIPTION	STATION	OFFSET*	RIM ELEV.	INVERT ELEV.
MH - 1	MANHOLE TYPE A 6' DIA. W/ TYPE 1 FRAME AND CLOSED LID	29+23.80	17.75' LT	628.70	SEE DETAIL THIS SHEET
INL - 2	INLET TYPE A W/ TYPE 24 FRAME AND GRATE	29+84.75	20.00' RT	628.20	623.30
CB - 3	CATCH BASIN TYPE A 4' DIA. W/ TYPE 24 FRAME AND GRATE	29+89.75	20.00' RT	628.17	623.10
INL - 4	INLET TYPE A W/ TYPE 24 FRAME AND GRATE	29+94.75	20.00' RT	628.20	623.30
EXIST. INL	EXISTING INLET W/ NEW TYPE 11V GRATE	29+43.42	21.42' LT	628.42	625.57
EXIST. CB	EXISTING CATCH BASIN W/ NEW TYPE 3V GRATE	29+36.22	20.27' RT	628.32	624.71 (N) 625.81 (E)
CB - 5	CATCH BASIN TYPE C W/ TYPE 24 FRAME AND GRATE	33+42.14	28.11' RT*	640.05	636.05
EXISTING	DRAINAGE STRUCTURE TO BE CLEANED	29+37.00	12.85' LT	-----	-----


*OFFSET TO FRONT OF FRAME & GRATE

STORM SEWER SCHEDULE

PIPE NO.	FROM STR.	TO STR.	LENGTH (FT)	DIA. (IN)	PIPE TYPE	PIPE MATERIAL	SLOPE	TB (CY)	UPSTREAM INVERT	DOWNSTREAM INVERT
P1	MH-1	OUTFALL	8	15	C-A T2	CMP	27.40%	3	623.42	621.23
P2	EXIST. MH	MH-1	8	15	C-A T2	V. I. F.	2.50%	2	623.62	623.42
P3	EXIST. MH	MH-1	8	15	C-A T2	V. I. F.	1.00%	2	623.50	623.42
P4	EXIST. MH	MH-1	8	12	C-A T2	V. I. F.	V. I. F.	3	MATCH EXIST.	UNKNOWN
P5	EXIST. CB	MH-1	8	12	C-A T2	RCP	V. I. F.	3	MATCH EXIST.	UNKNOWN
P6	CB-3	OUTFALL	45	15	C-D T2	CMP	26.78%	2	623.10	610.75
P7	INL-2	CB-3	4	10	C-B T2	PVC	5.00%	1	623.30	622.95
P8	INL-4	CB-3	4	10	C-B T2	PVC	5.00%	1	623.30	622.95
P9	CB-5	EXIST. CB	7	12	C-A T2	RCP	3.29%	1	636.05	635.82
								18		

GRATE SCHEDULE ON EXISTING DRAINAGE STRUCTURE

STATION	OFFSET	3V	11V
29+36.22	21.32' RT	1	
29+43.42	22.01' LT		1
		1	1

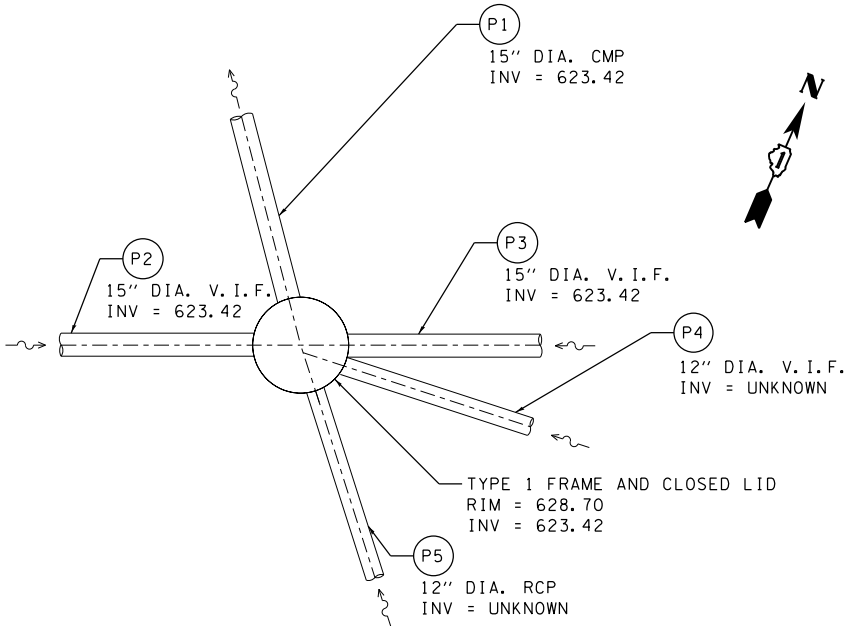

NOTE:

- PIPE SIZES, ANGLES, AND INVERTS ARE TAKEN FROM A FIELD SURVEY AND ARE TO BE VERIFIED DURING CONSTRUCTION.
- V. I. F. = VERIFY IN FIELD
- LENGTHS OF ALL PROPOSED STORM SEWERS AT MH-1 ARE TO BE NO GREATER THAN EIGHT FEET. PROVIDE COLLARS IN ACCORDANCE WITH DISTRICT ONE STANDARD DETAIL BD-07 DETAIL OF STORM SEWER CONNECTION TO EXISTING SEWER.

MH-1 DETAIL



USER NAME = jent	DESIGNED - IE	REVISED -
	DRAWN - IE	REVISED -
PLOT SCALE = 2.0000' / in.	CHECKED - TGM	REVISED -
PLOT DATE = 5/13/2016	DATE - 05-13-2016	REVISED -

STATE OF ILLINOIS
DEPARTMENT OF TRANSPORTATION

DRAINAGE TABLES
BELVIDERE STREET

SCALE: SHEET 1 OF 1 SHEETS STA. TO STA.

F.A.U. RTE.	SECTION	COUNTY	TOTAL SHEETS	SHEET NO.
1225	2015-0621	LAKE	109	51
CONTRACT NO. 62B29				
ILLINOIS FED. AID PROJECT				

FILE NAME = Q:\Engineering\LiveProjects\13016 IDOT DURN\3016a-WO 5 Contract No. 62B29\CAADD\CAOD Sheets\Civil\162B29-Int-Drainage\Utilities-Sheridan 501.dgn





USER NAME = jent	DESIGNED - PP	REVISED -
	DRAWN - PP	REVISED -
PLOT SCALE = 40.0000' / in.	CHECKED - TGM	REVISED -
PLOT DATE = 5/13/2016	DATE - 05-13-2016	REVISED -

STATE OF ILLINOIS
DEPARTMENT OF TRANSPORTATION


DRAINAGE PLANS
SHERIDAN ROAD

SCALE: SHEET 1 OF 2 SHEETS STA. TO STA.

F.A.P. RTE.	SECTION	COUNTY	TOTAL SHEETS	SHEET NO.
352	2015-0621	LAKE	109	52
CONTRACT NO. 62B29				
ILLINOIS FED. AID PROJECT				

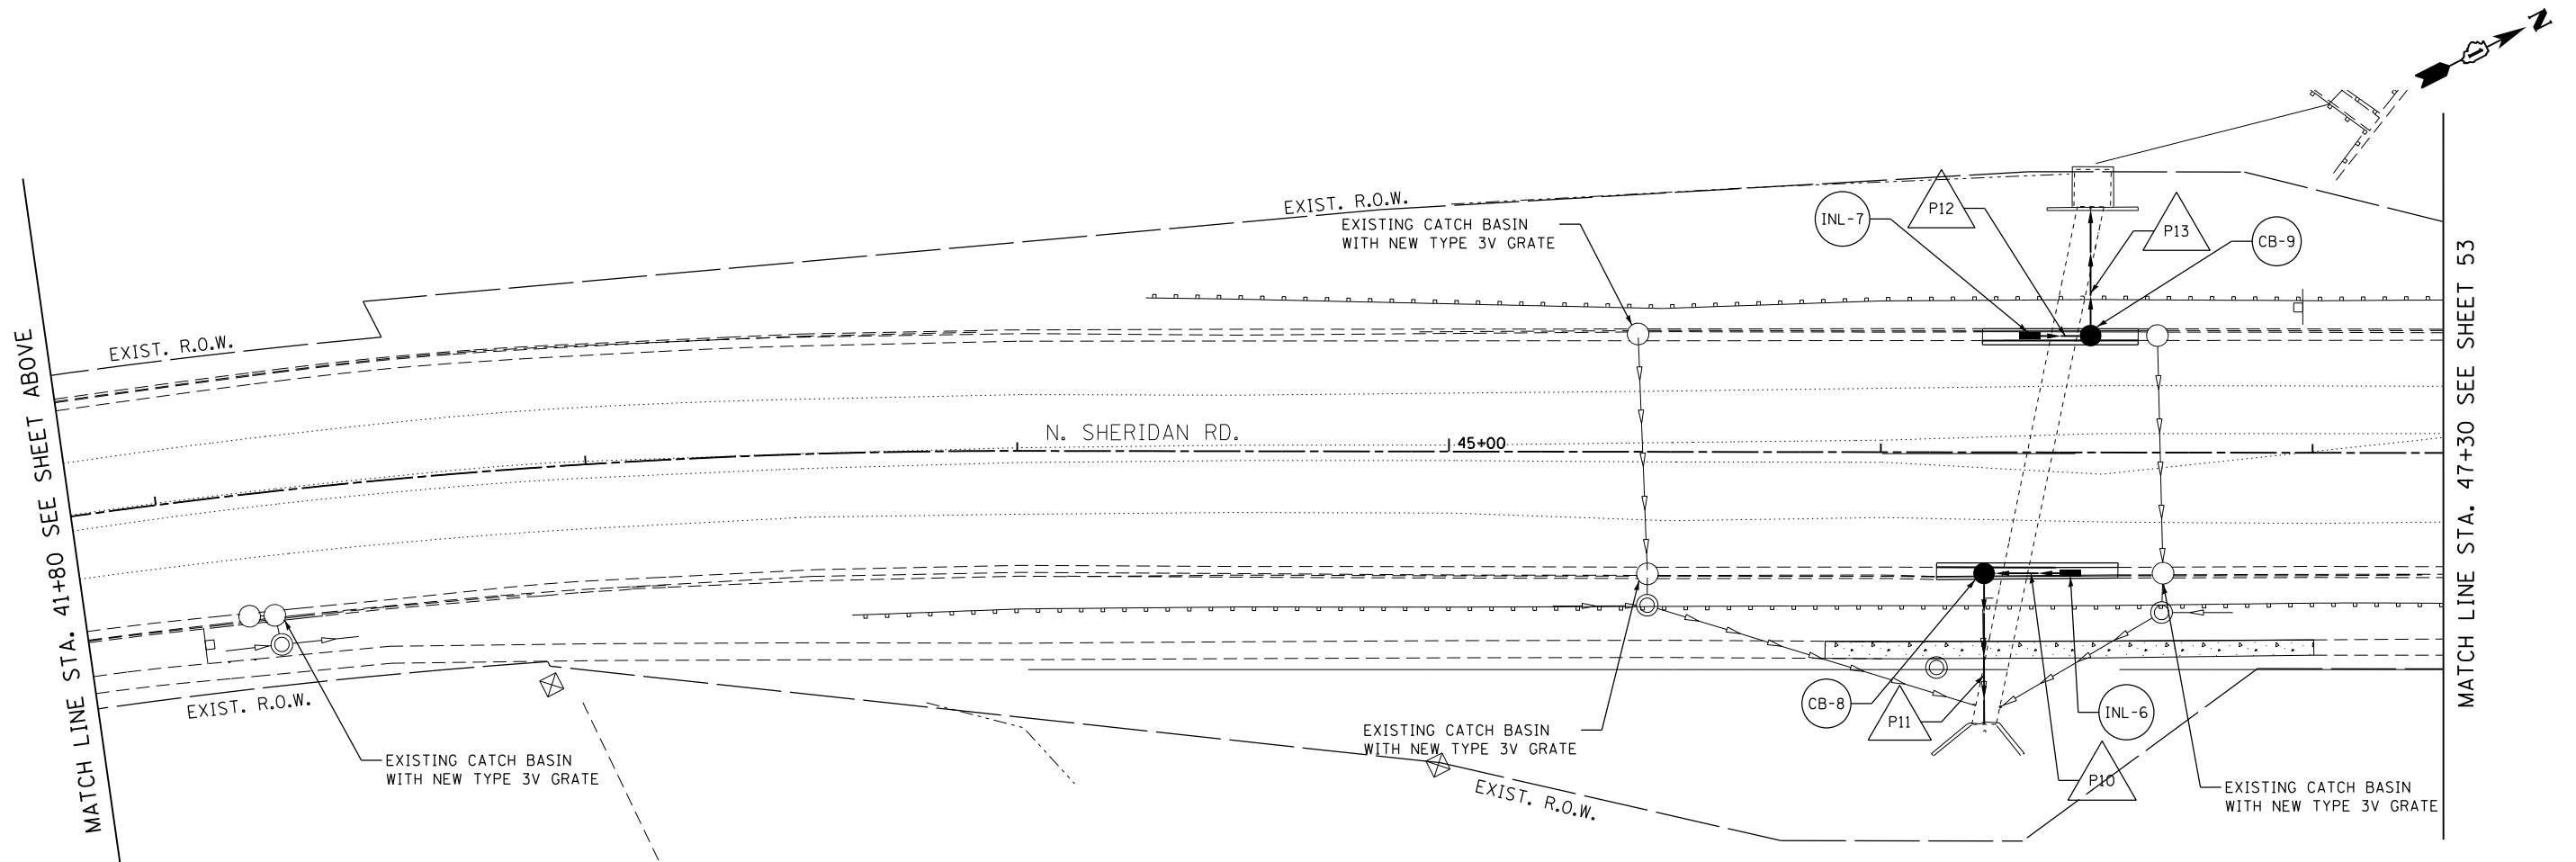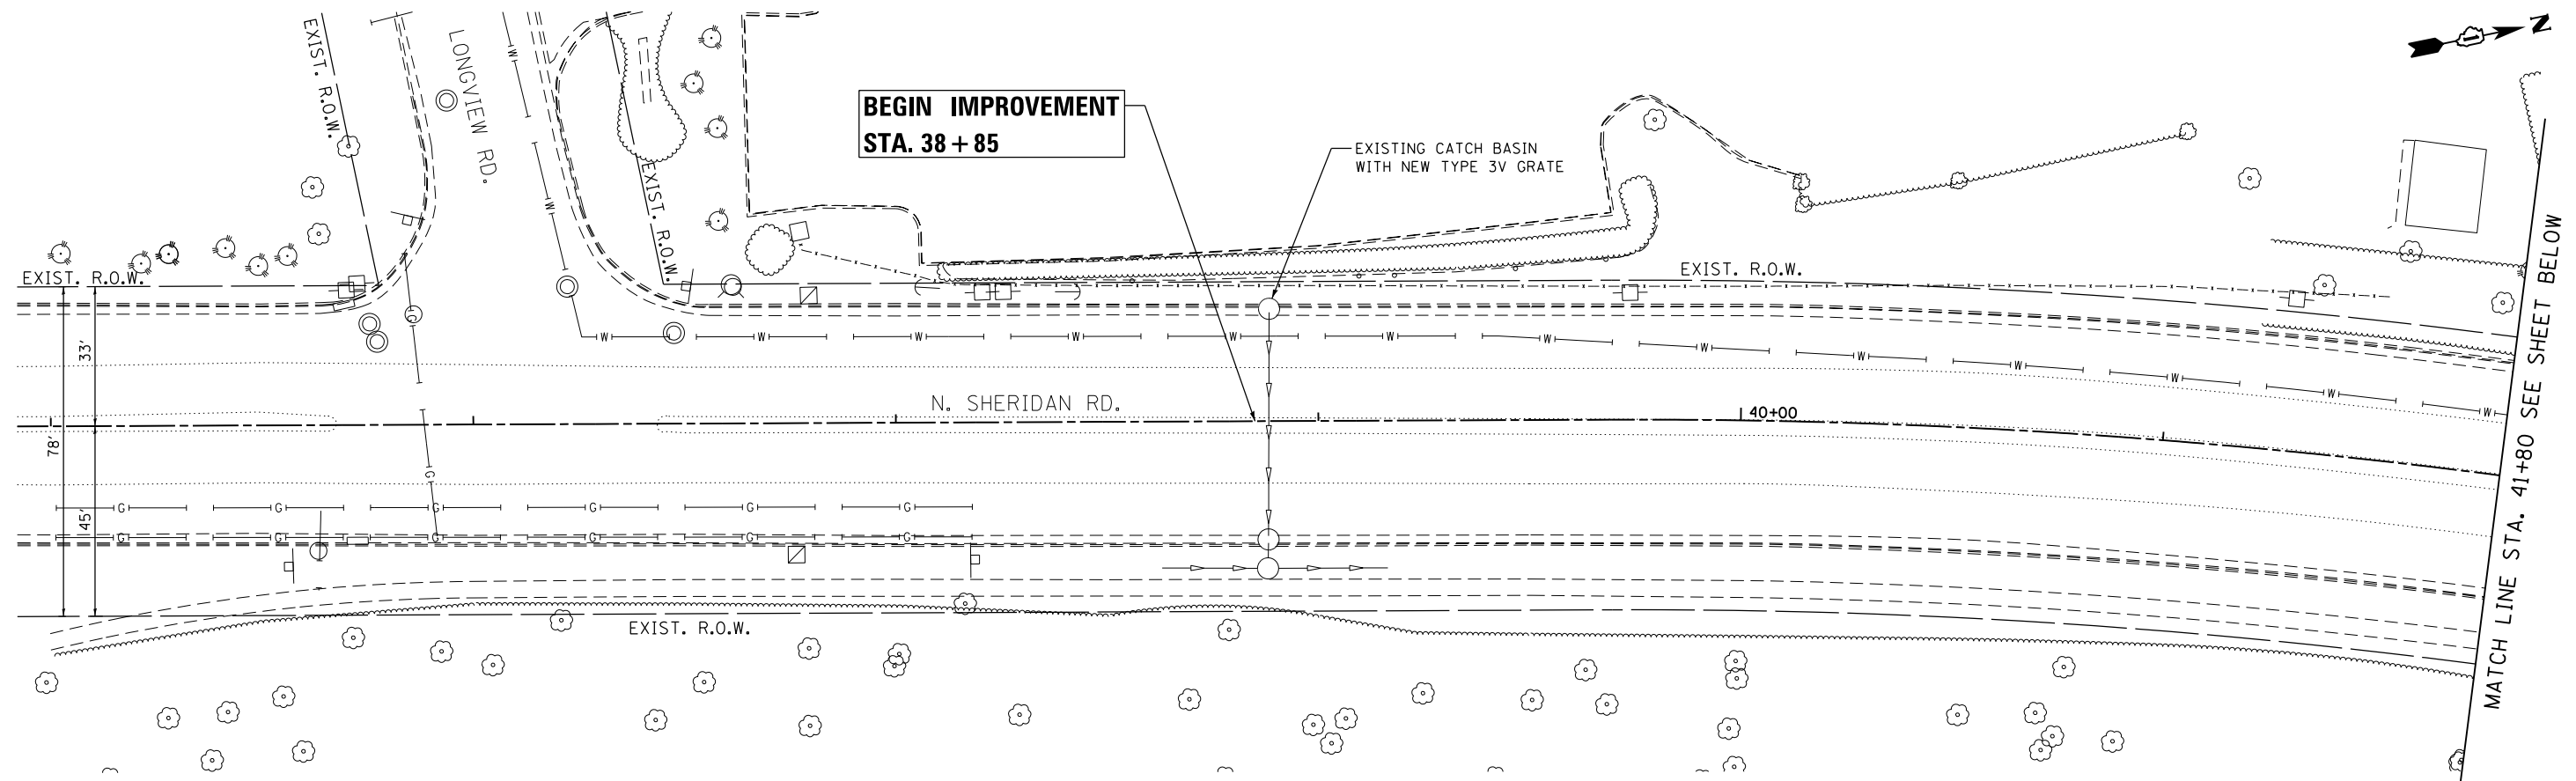

FILE NAME = Q:\Engineering\LiveProjects\13016 IDOT DURN\3016a-WO 5 Contract No. 62B29\CADD\CADD Sheets\Civil\13016a-WO 5 Contract No. 62B29\DWG\Drainage\Utilities\Sheridan 502.dgn

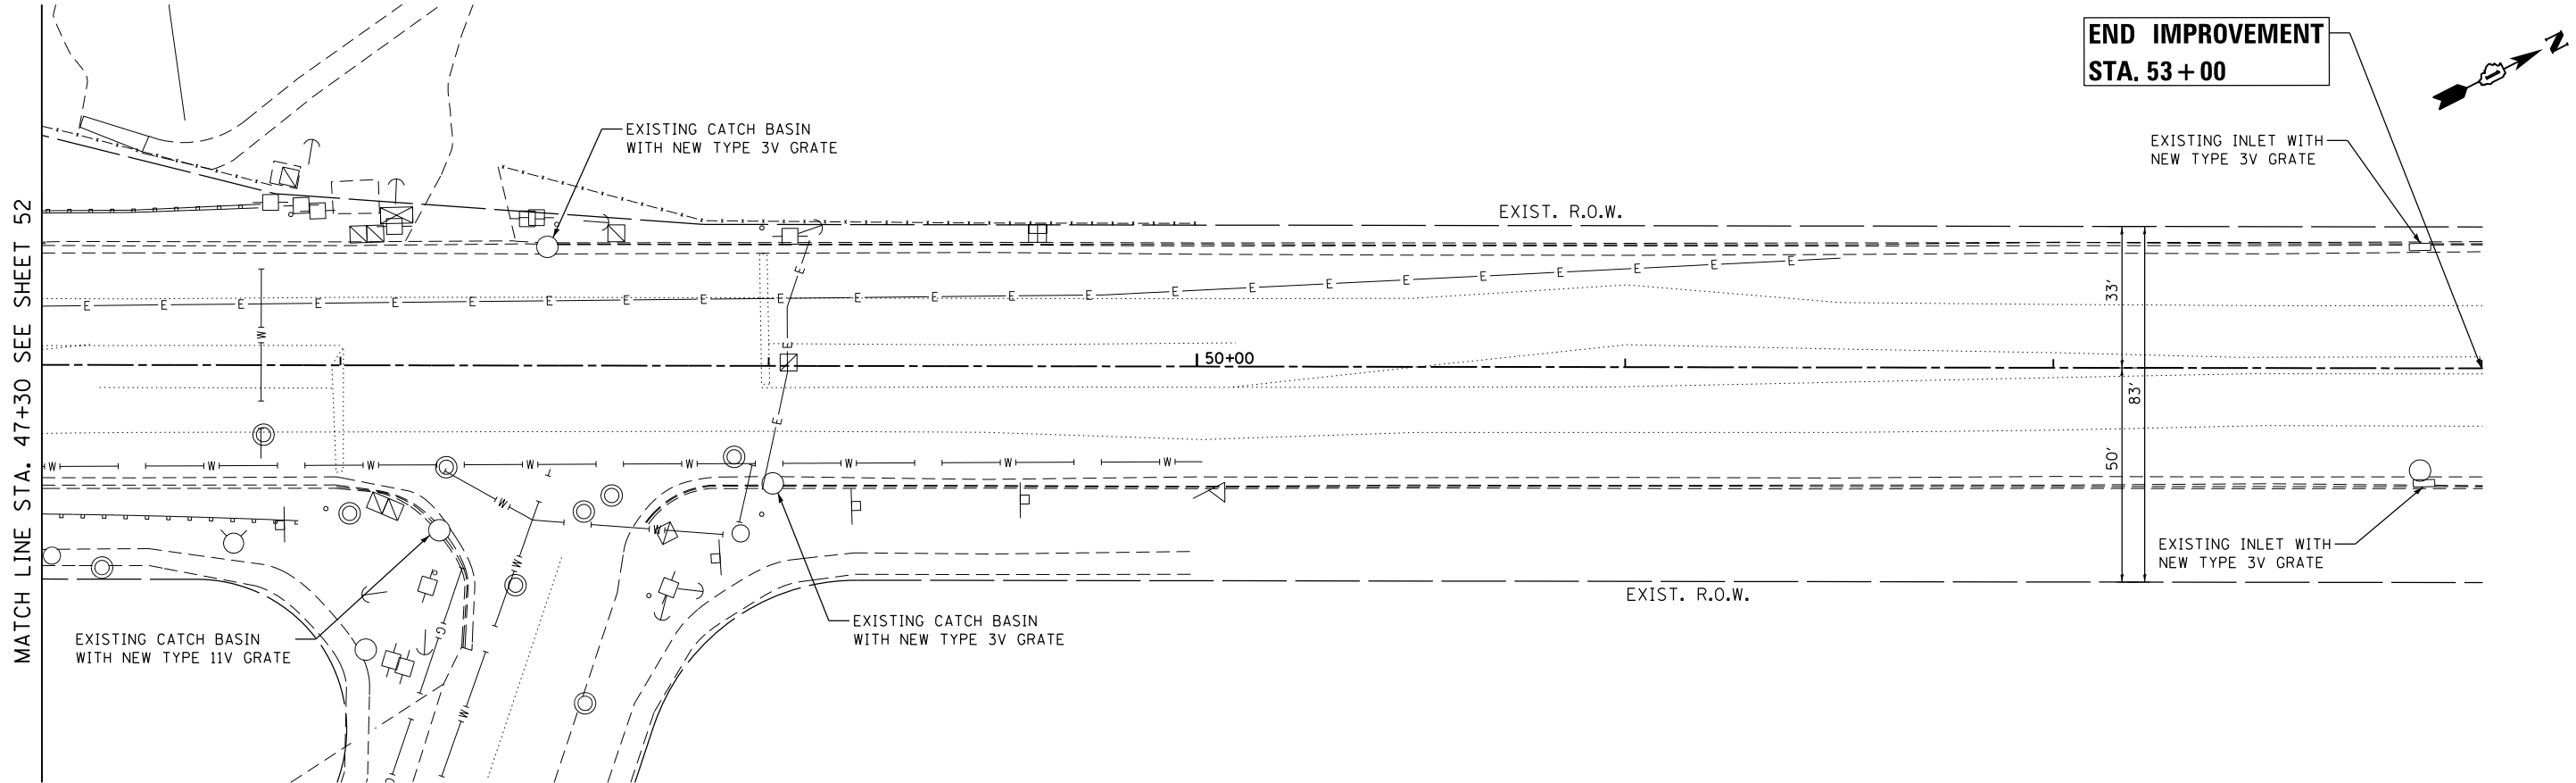

USER NAME = jent	DESIGNED - PP	REVISED -
	DRAWN - PP	REVISED -
PLOT SCALE = 40.0000' / in.	CHECKED - TGM	REVISED -
PLOT DATE = 5/13/2016	DATE - 05-13-2016	REVISED -

STATE OF ILLINOIS
DEPARTMENT OF TRANSPORTATION

DRAINAGE PLANS
SHERIDAN ROAD

SCALE: SHEET 2 OF 2 SHEETS STA. TO STA.

F.A.P. RTE.	SECTION	COUNTY	TOTAL SHEETS	SHEET NO.
352	2015-0621	LAKE	109	53
CONTRACT NO. 62B29				
ILLINOIS FED. AID PROJECT				

FILE NAME = Q:\Engineering\LiveProjects\13016 IDOT DURN\3016a-W0 5 Contract No. 62B29\CADD\CADD Sheets\Civil\162B29-shd-Drain Schedule-Sheridan.dgn

DRAINAGE STRUCTURE SCHEDULE

STRUCTURE NO.	DESCRIPTION	STATION	OFFSET*	RIM ELEV.	INVERT ELEV.
INL - 6	INLET TYPE A W/ TYPE 24 FRAME AND GRATE	46+44.02	26.63' RT	631.24	627.75
INL - 7	INLET TYPE A W/ TYPE 24 FRAME AND GRATE	46+34.52	25.90' LT	631.30	627.80
CB - 8	CATCH BASIN TYPE A 4' DIA. W/ TYPE 24 FRAME AND GRATE	46+23.96	26.63' RT	631.27	627.47
CB - 9	CATCH BASIN TYPE A 4' DIA. W/ TYPE 24 FRAME AND GRATE	46+48.56	25.93' LT	631.20	627.57
EXIST. CB	EXISTING CATCH BASIN W/ NEW TYPE 3V GRATE	38+88.45	25.04' LT	659.80	-
EXIST. CB	EXISTING CATCH BASIN W/ NEW TYPE 3V GRATE	42+24.58	27.54' RT	644.17	-
EXIST. CB	EXISTING CATCH BASIN W/ NEW TYPE 3V GRATE	45+43.76	25.72' LT	632.42	-
EXIST. CB	EXISTING CATCH BASIN W/ NEW TYPE 3V GRATE	45+46.00	26.71' RT	631.82	-
EXIST. CB	EXISTING CATCH BASIN W/ NEW TYPE 3V GRATE	46+65.41	26.53' RT	631.04	-
EXIST. CB	EXISTING CATCH BASIN W/ NEW TYPE 11V GRATE	48+23.14	37.12' RT	633.06	-
EXIST. CB	EXISTING CATCH BASIN W/ NEW TYPE 3V GRATE	48+48.29	26.04' LT	633.44	-
EXIST. CB	EXISTING CATCH BASIN W/ NEW TYPE 3V GRATE	49+00.99	25.82' RT	634.73	-
EXIST. INL	EXISTING INLET W/ NEW TYPE 3V GRATE	52+85.64	27.05' LT	645.77	-
EXIST. INL	EXISTING INLET W/ NEW TYPE 3V GRATE	52+86.65	25.34' RT	645.68	-

* OFFSET TO FRONT OF FRAME AND GRATE

STORM SEWER SCHEDULE

PIPE NO.	FROM STR.	TO STR.	LENGTH (FT)	DIA. (IN)	PIPE TYPE	PIPE MATERIAL	SLOPE	TB (CY)	UPSTREAM INVERT	DOWNSTREAM INVERT
P10	INL - 6	CB - 8	18	12	C-A T2	RCP	1.00%	3	627.75	627.57
P11	CB - 8	OUTFALL	34	15	C-B T2	PVC	21.80%	5	627.47	620.06
P12	INL - 7	CB - 9	13	12	C-A T2	RCP	1.00%	2	627.80	627.68
P13	CB - 9	OUTFALL	29	15	C-B T2	PVC	21.48%	4	627.58	621.35
								14		

GRATE SCHEDULE ON EXISTING DRAINAGE STRUCTURE

STATION	OFFSET*	3V	11V
38+88.45	25.04' LT	1	
42+24.58	27.54' RT	1	
45+43.76	25.72' LT	1	
45+46.00	26.71' RT	1	
46+65.41	26.53' RT	1	
48+23.14	37.12' RT		1
48+48.29	26.04' LT	1	
49+00.99	25.82' RT	1	
52+85.64	27.05' LT	1	
52+86.65	25.34' RT	1	
		9	1

NOTE:

1. PIPE SIZES, ANGLES, AND INVERTS ARE TAKEN FROM A FIELD SURVEY AND ARE TO BE VERIFIED DURING CONSTRUCTION.

* OFFSET TO FRONT OF FRAME AND GRATE



USER NAME = jent	DESIGNED - PP	REVISED -
	DRAWN - PP	REVISED -
PLOT SCALE = 2.0000' / in.	CHECKED - TGM	REVISED -
PLOT DATE = 5/13/2016	DATE - 05-13-2016	REVISED -


STATE OF ILLINOIS
DEPARTMENT OF TRANSPORTATION

DRAINAGE TABLES
SHERIDAN ROAD

SCALE: SHEET 1 OF 1 SHEETS STA. TO STA.

F.A.P. RTE.	SECTION	COUNTY	TOTAL SHEETS	SHEET NO.
352	2015-0621	LAKE	109	54
CONTRACT NO. 62B29				
ILLINOIS FED. AID PROJECT				

FILE NAME = Q:\Engineering\Live\Projects\13016 IDOT DURN\3016-W0 5 Contract No. 62B29\CADD\CADD Sheets\Civil\162B29-shd-Drainage\Utilities-Amstutz.dgn

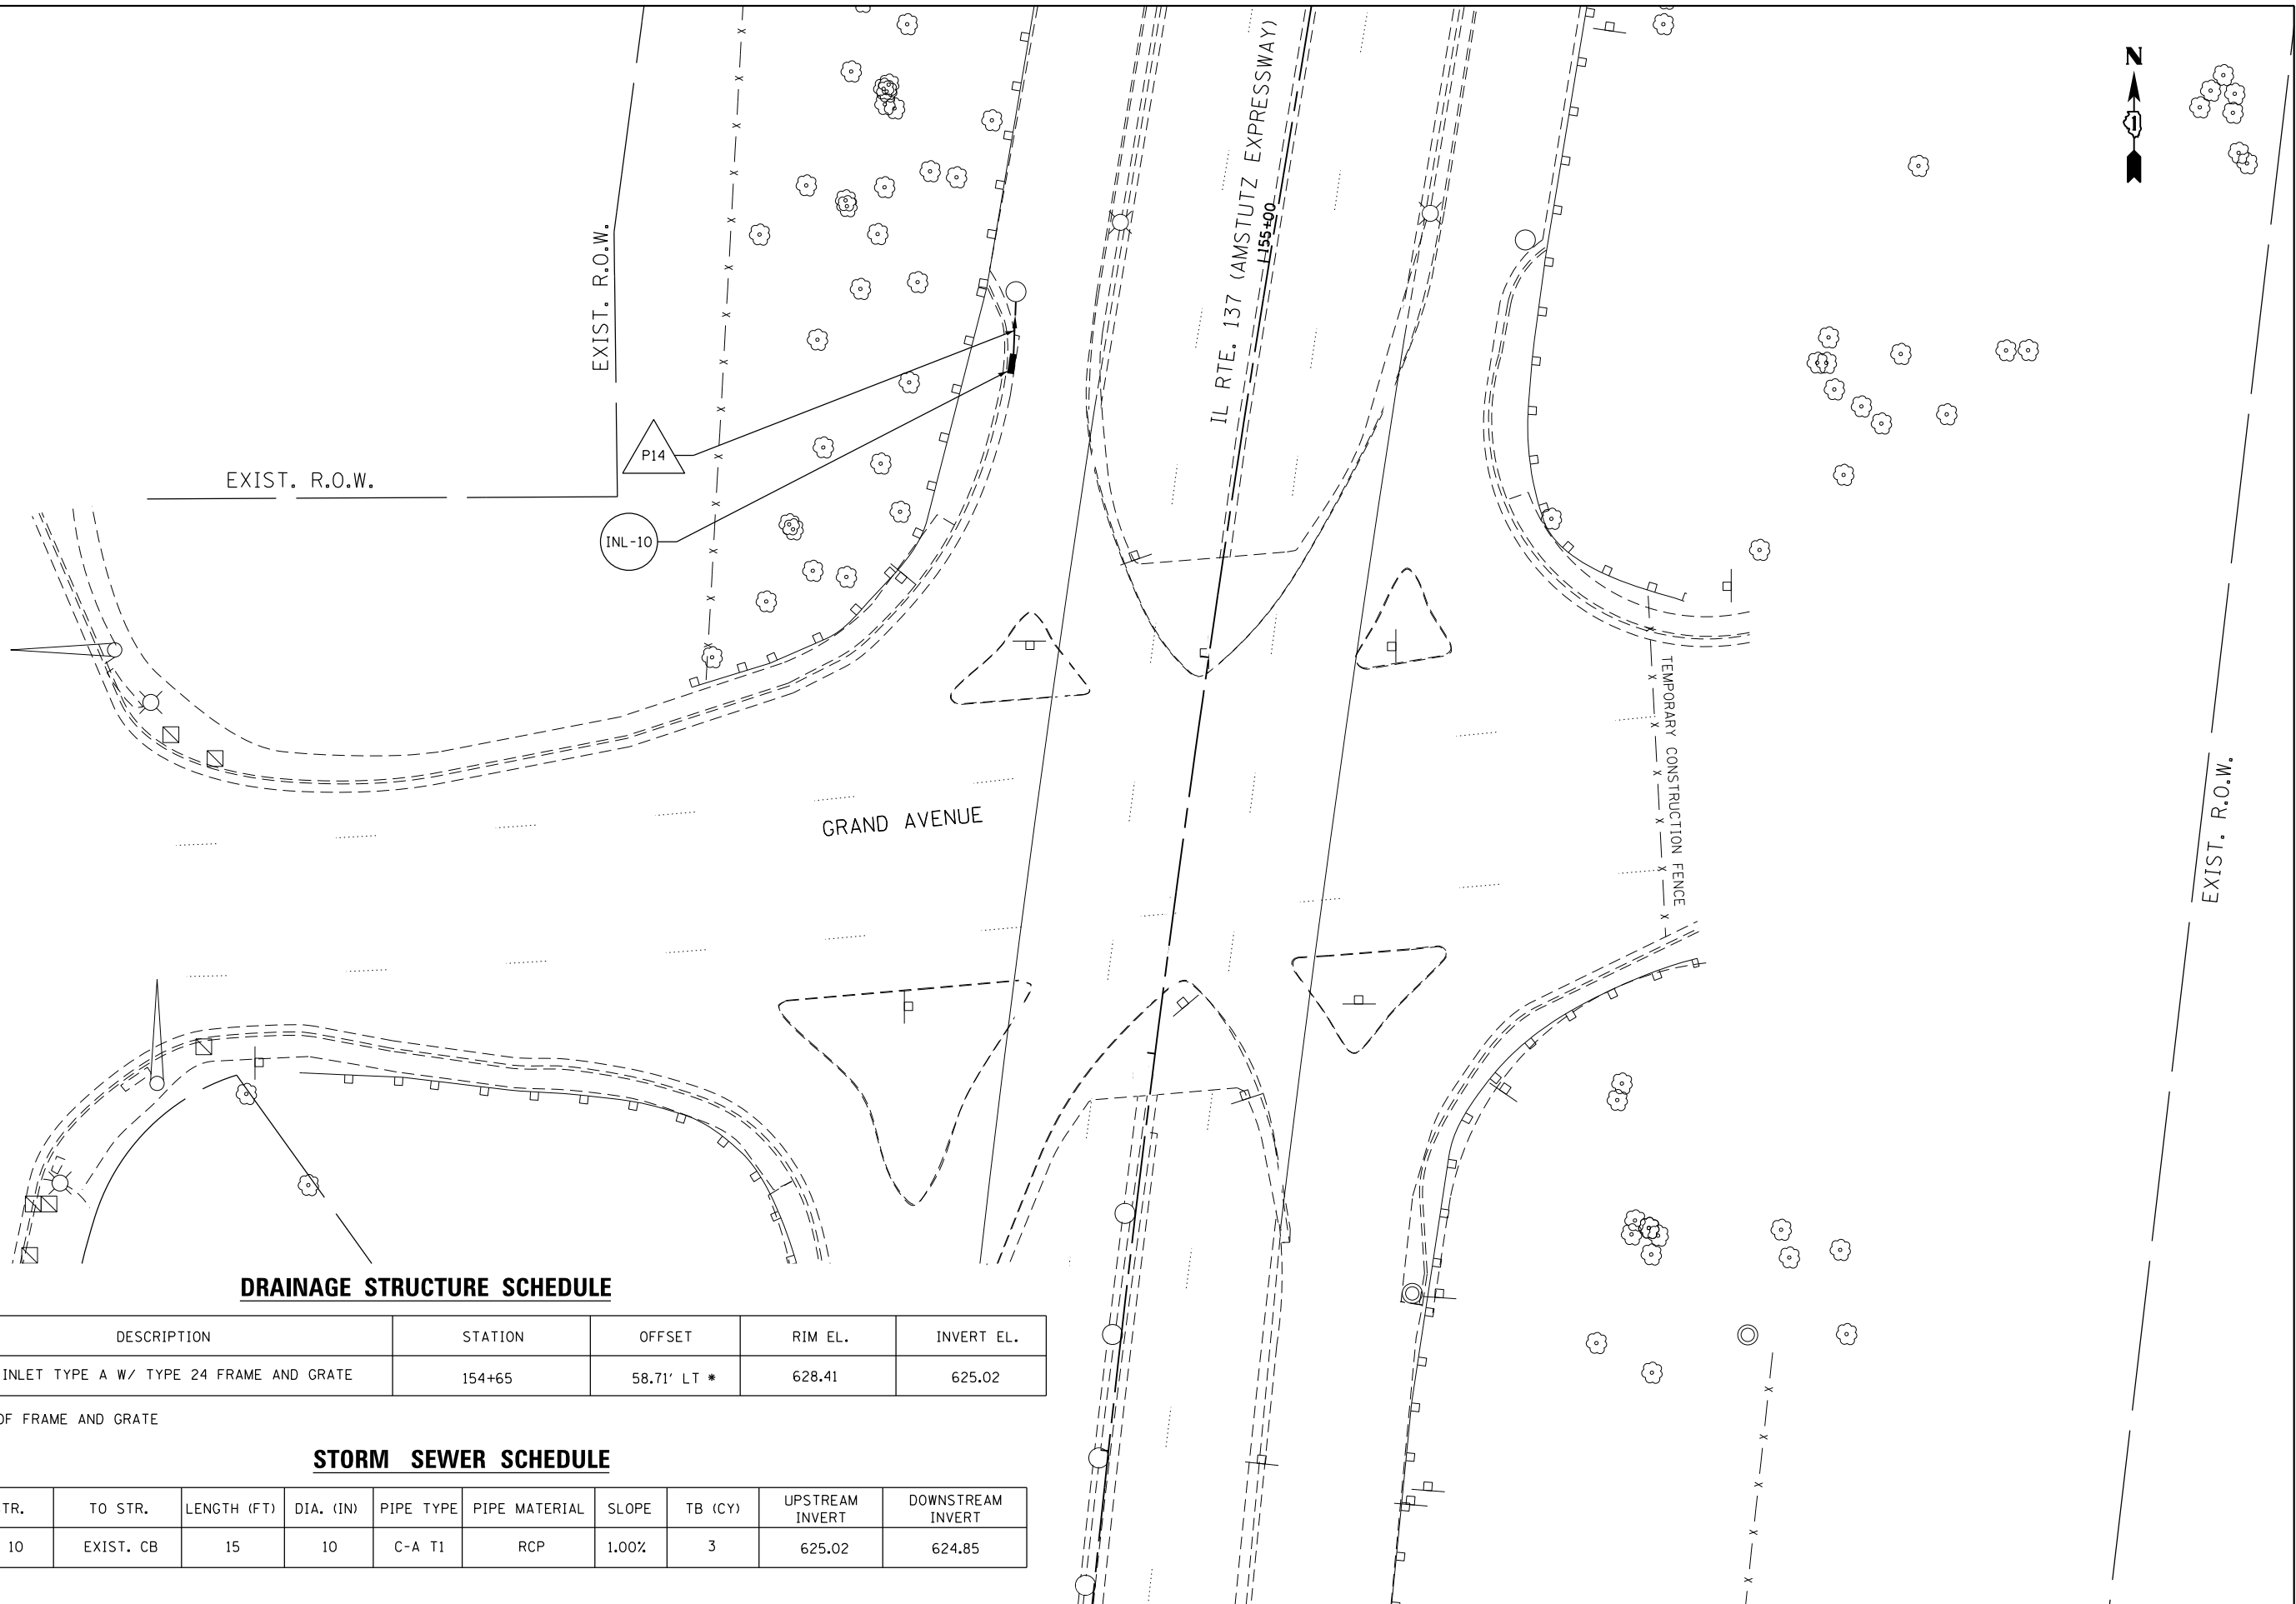

DRAINAGE STRUCTURE SCHEDULE

STRUCTURE NO.	DESCRIPTION	STATION	OFFSET	RIM EL.	INVERT EL.
INL - 10	INLET TYPE A W/ TYPE 24 FRAME AND GRATE	154+65	58.71' LT *	628.41	625.02

* OFFSET TO FRONT OF FRAME AND GRATE

STORM SEWER SCHEDULE

PIPE NO.	FROM STR.	TO STR.	LENGTH (FT)	DIA. (IN)	PIPE TYPE	PIPE MATERIAL	SLOPE	TB (CY)	UPSTREAM INVERT	DOWNSTREAM INVERT
P14	INL - 10	EXIST. CB	15	10	C-A T1	RCP	1.00%	3	625.02	624.85



USER NAME = jent	DESIGNED - IE	REVISED -
	DRAWN - IE	REVISED -
PLOT SCALE = 40.0000' / in.	CHECKED - TGM	REVISED -
PLOT DATE = 5/13/2016	DATE - 05-13-2016	REVISED -

STATE OF ILLINOIS
DEPARTMENT OF TRANSPORTATION


DRAINAGE PLAN
AMSTUTZ EXPRESSWAY

SCALE: SHEET OF SHEETS STA. TO STA.

F.A.P. RTE.	SECTION	COUNTY	TOTAL SHEETS	SHEET NO.
352	2015-0621	LAKE	109	55
CONTRACT NO. 62B29				
ILLINOIS FED. AID PROJECT				

NOTE:

1. REPLACE CENTERLINE REFLECTORS
FROM STA. 25+73 TO STA. 28+07
AND FROM STA. 30+30 TO STA. 31+42
2. REPLACE LANE LINE REFLECTORS
FROM RT. STA. 23+48 TO RT. STA. 25+73,
FROM RT. STA. 26+65 TO RT. STA. 28+44,
FROM LT. STA. 32+57 TO LT. STA. 34+80,
AND AT LT. STA. 29+50

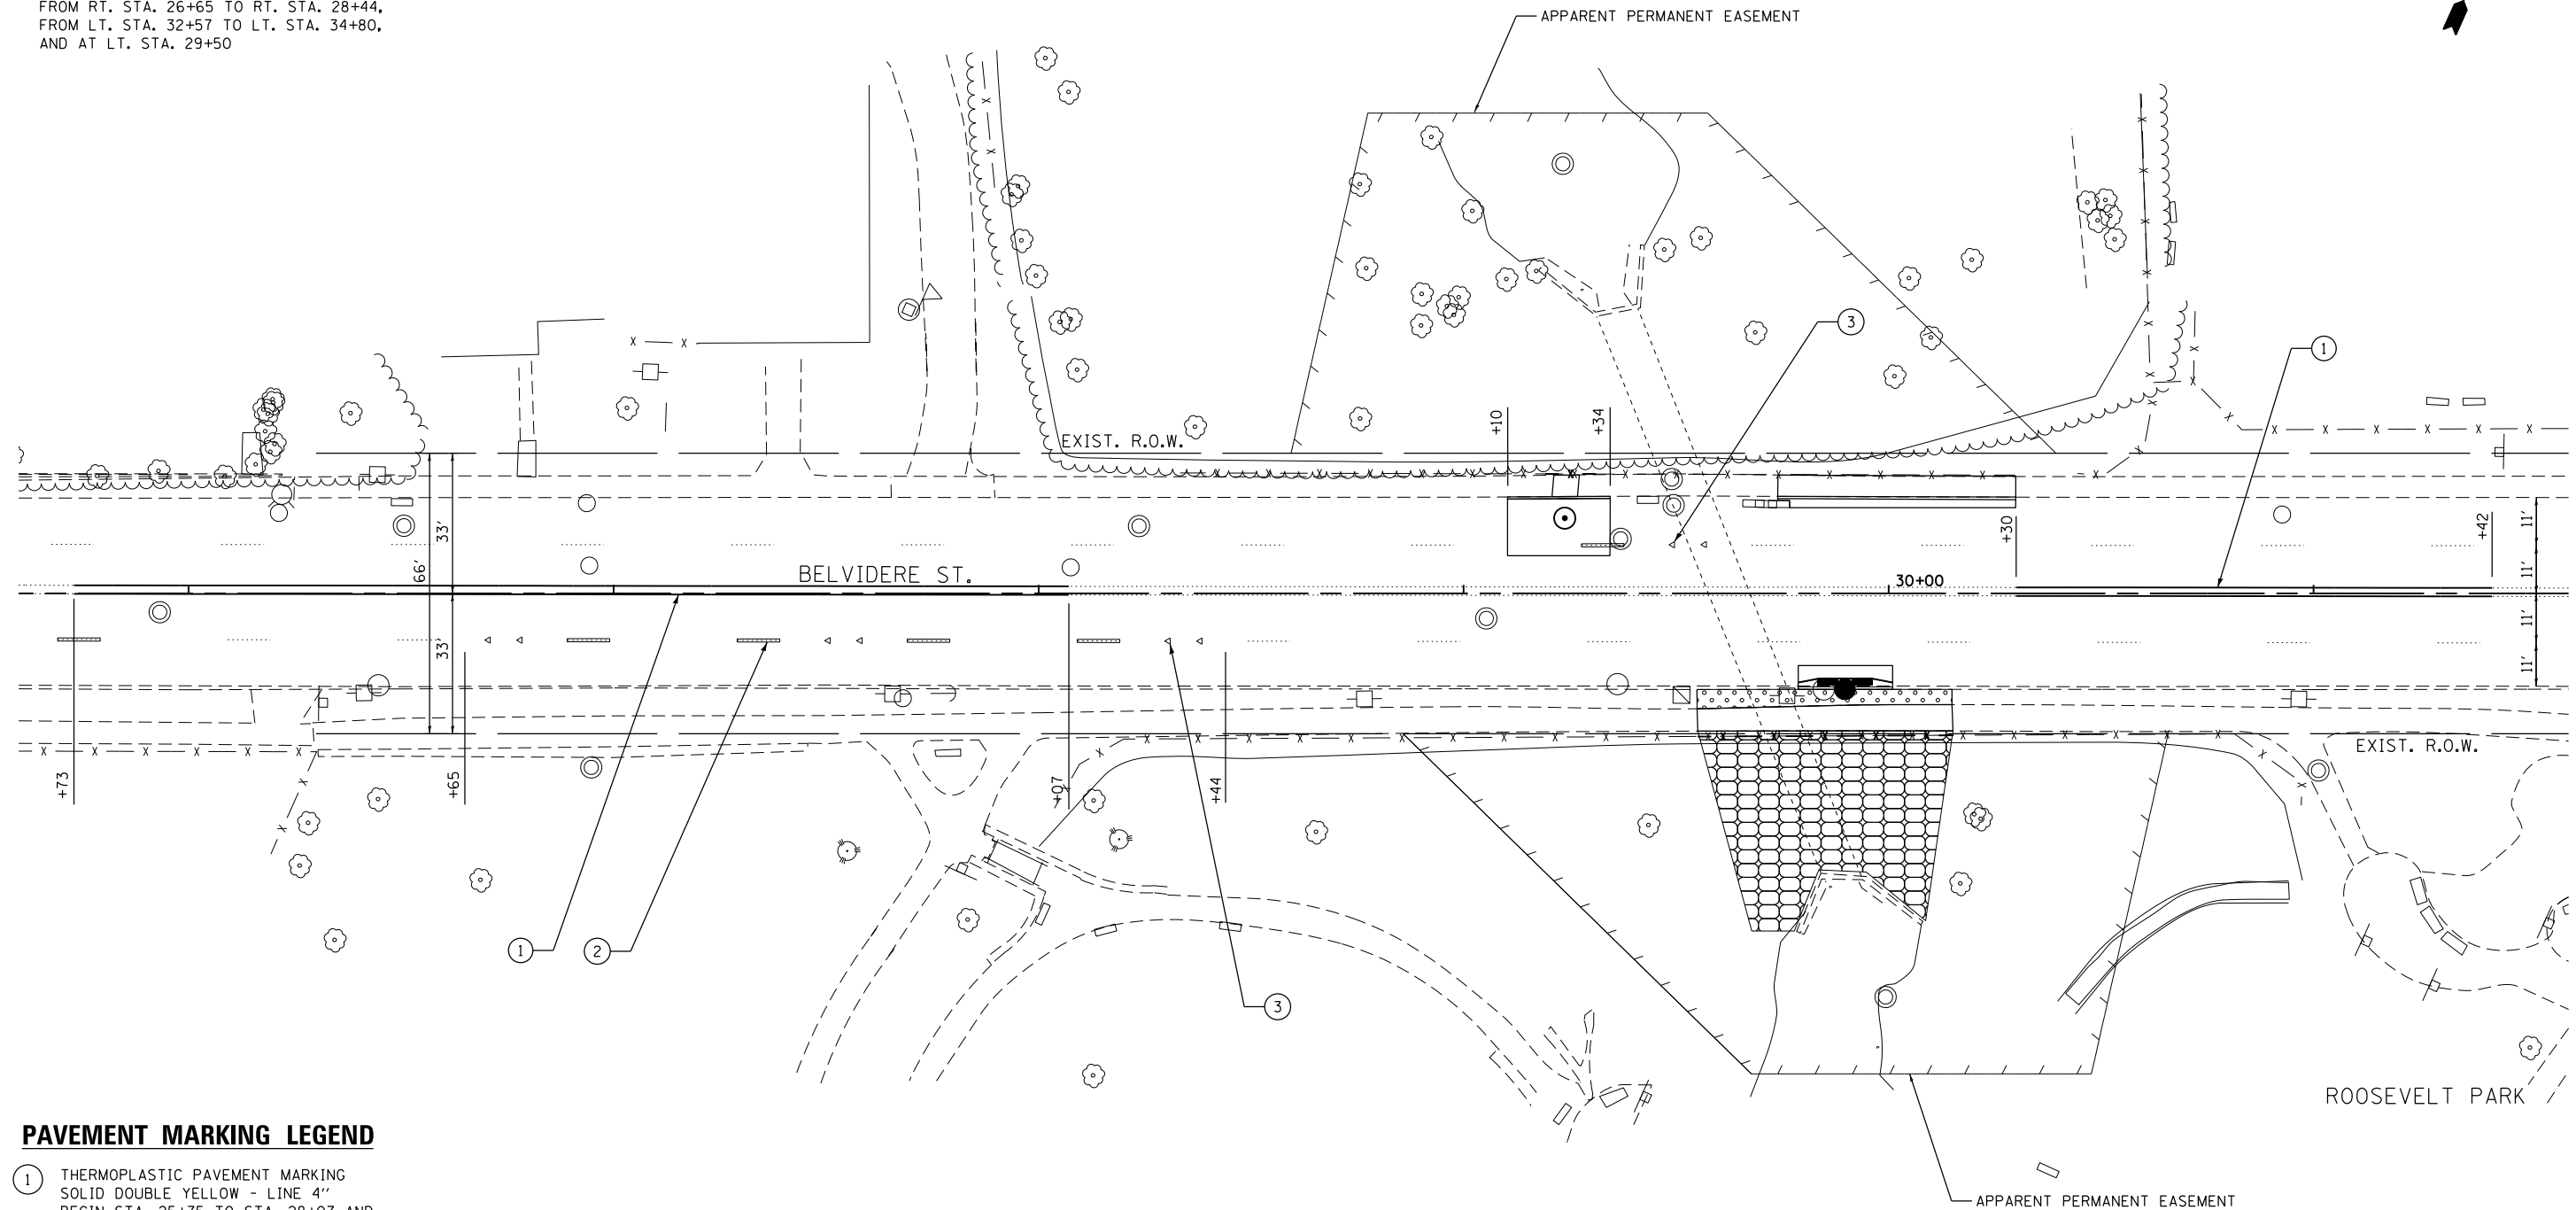

PAVEMENT MARKING LEGEND

- 1 THERMOPLASTIC PAVEMENT MARKING
SOLID DOUBLE YELLOW - LINE 4"
BEGIN STA. 25+75 TO STA. 28+07 AND
BEGIN STA. 30+30 TO STA. 31+42
- 2 THERMOPLASTIC PAVEMENT MARKING - LINE 4"
(WHITE SKIP DASH, 10' LINE - 30' SPACE)
BEGIN RT. STA. 23+48 TO RT. STA. 25+73,
BEGIN RT. STA. 26+65 TO RT. STA. 28+44,
BEGIN LT. STA. 32+57 TO LT. STA. 34+80,
AND AT LT. STA. 29+30
- 3 REPLACEMENT REFLECTOR (SEE NOTE 1 ON THIS SHEET)
1-WAY CRYSTAL - 2 REFLECTORS EVERY 80 FEET
2-WAY AMBER - 2 REFLECTORS EVERY 40 FEET



USER NAME = TMiller
PLOT SCALE = 40.0000' / in.
PLOT DATE = 7/1/2016

DESIGNED - IE
DRAWN - IE
CHECKED - TGM
DATE - 05-13-2016

REVISED -
REVISED -
REVISED -
REVISED -

STATE OF ILLINOIS
DEPARTMENT OF TRANSPORTATION


PAVEMENT MARKING PLAN
BELVIDERE STREET

SCALE: SHEET 1 OF 1 SHEETS STA. TO STA.

F.A.U. RTE.	SECTION	COUNTY	TOTAL SHEETS	SHEET NO.
1225	2015-0621	LAKE	109	56
CONTRACT NO. 62B29				
ILLINOIS FED. AID PROJECT				

NOTES:


- ALL PLUGS SHALL BE EVENLY DISTRIBUTED ON THE AREA COVERED WITH TURF REINFORCEMENT MAT, WITH 1 PLUG PER CELL OF THE MAT. THE CELL SIZE IS APPROXIMATELY 12" X 12" NOMINAL.
- CONTRACTOR SHALL INSTALL THE PLUGS OVER THE AREA WITH TURF REINFORCEMENT MAT, SPECIFIED SEED MIXTURE AND THE EROSION CONTROL BLANKET (SPECIAL).
- DURING PLUG INSTALLATION, CONTRACTOR SHALL AVOID DAMAGE TO THE TURF REINFORCEMENT MAT AND THE EROSION CONTROL BLANKET (SPECIAL). CONTRACTOR SHALL MINIMIZE CUTTING THROUGH THE EROSION CONTROL BLANKET (SPECIAL) FOR PLUG INSTALLATION THROUGH THE BLANKET.
- WHERE THE EROSION CONTROL BLANKET (SPECIAL) IS DAMAGED AND DETACHED FROM THE BLANKET SHEET, CONTRACTOR SHALL REPLACE THE BLANKET CONFORMING TO SECTION 251.04 AT NO ADDITIONAL COST TO THE PROJECT.
- OMIT ANY MULCH PLACEMENT ON THE PLANTING BEDS.
- PERMANENT LANDSCAPING SHALL BE INSTALLED AS SOON AS POSSIBLE. ANY EARTH TO REMAIN DISTURBED FOR MORE THAN SEVEN (7) DAYS MUST BE TEMPORARILY MAINTAINED WITH EITHER TEMPORARY SEEDING OR EROSION CONTROL BLANKET.

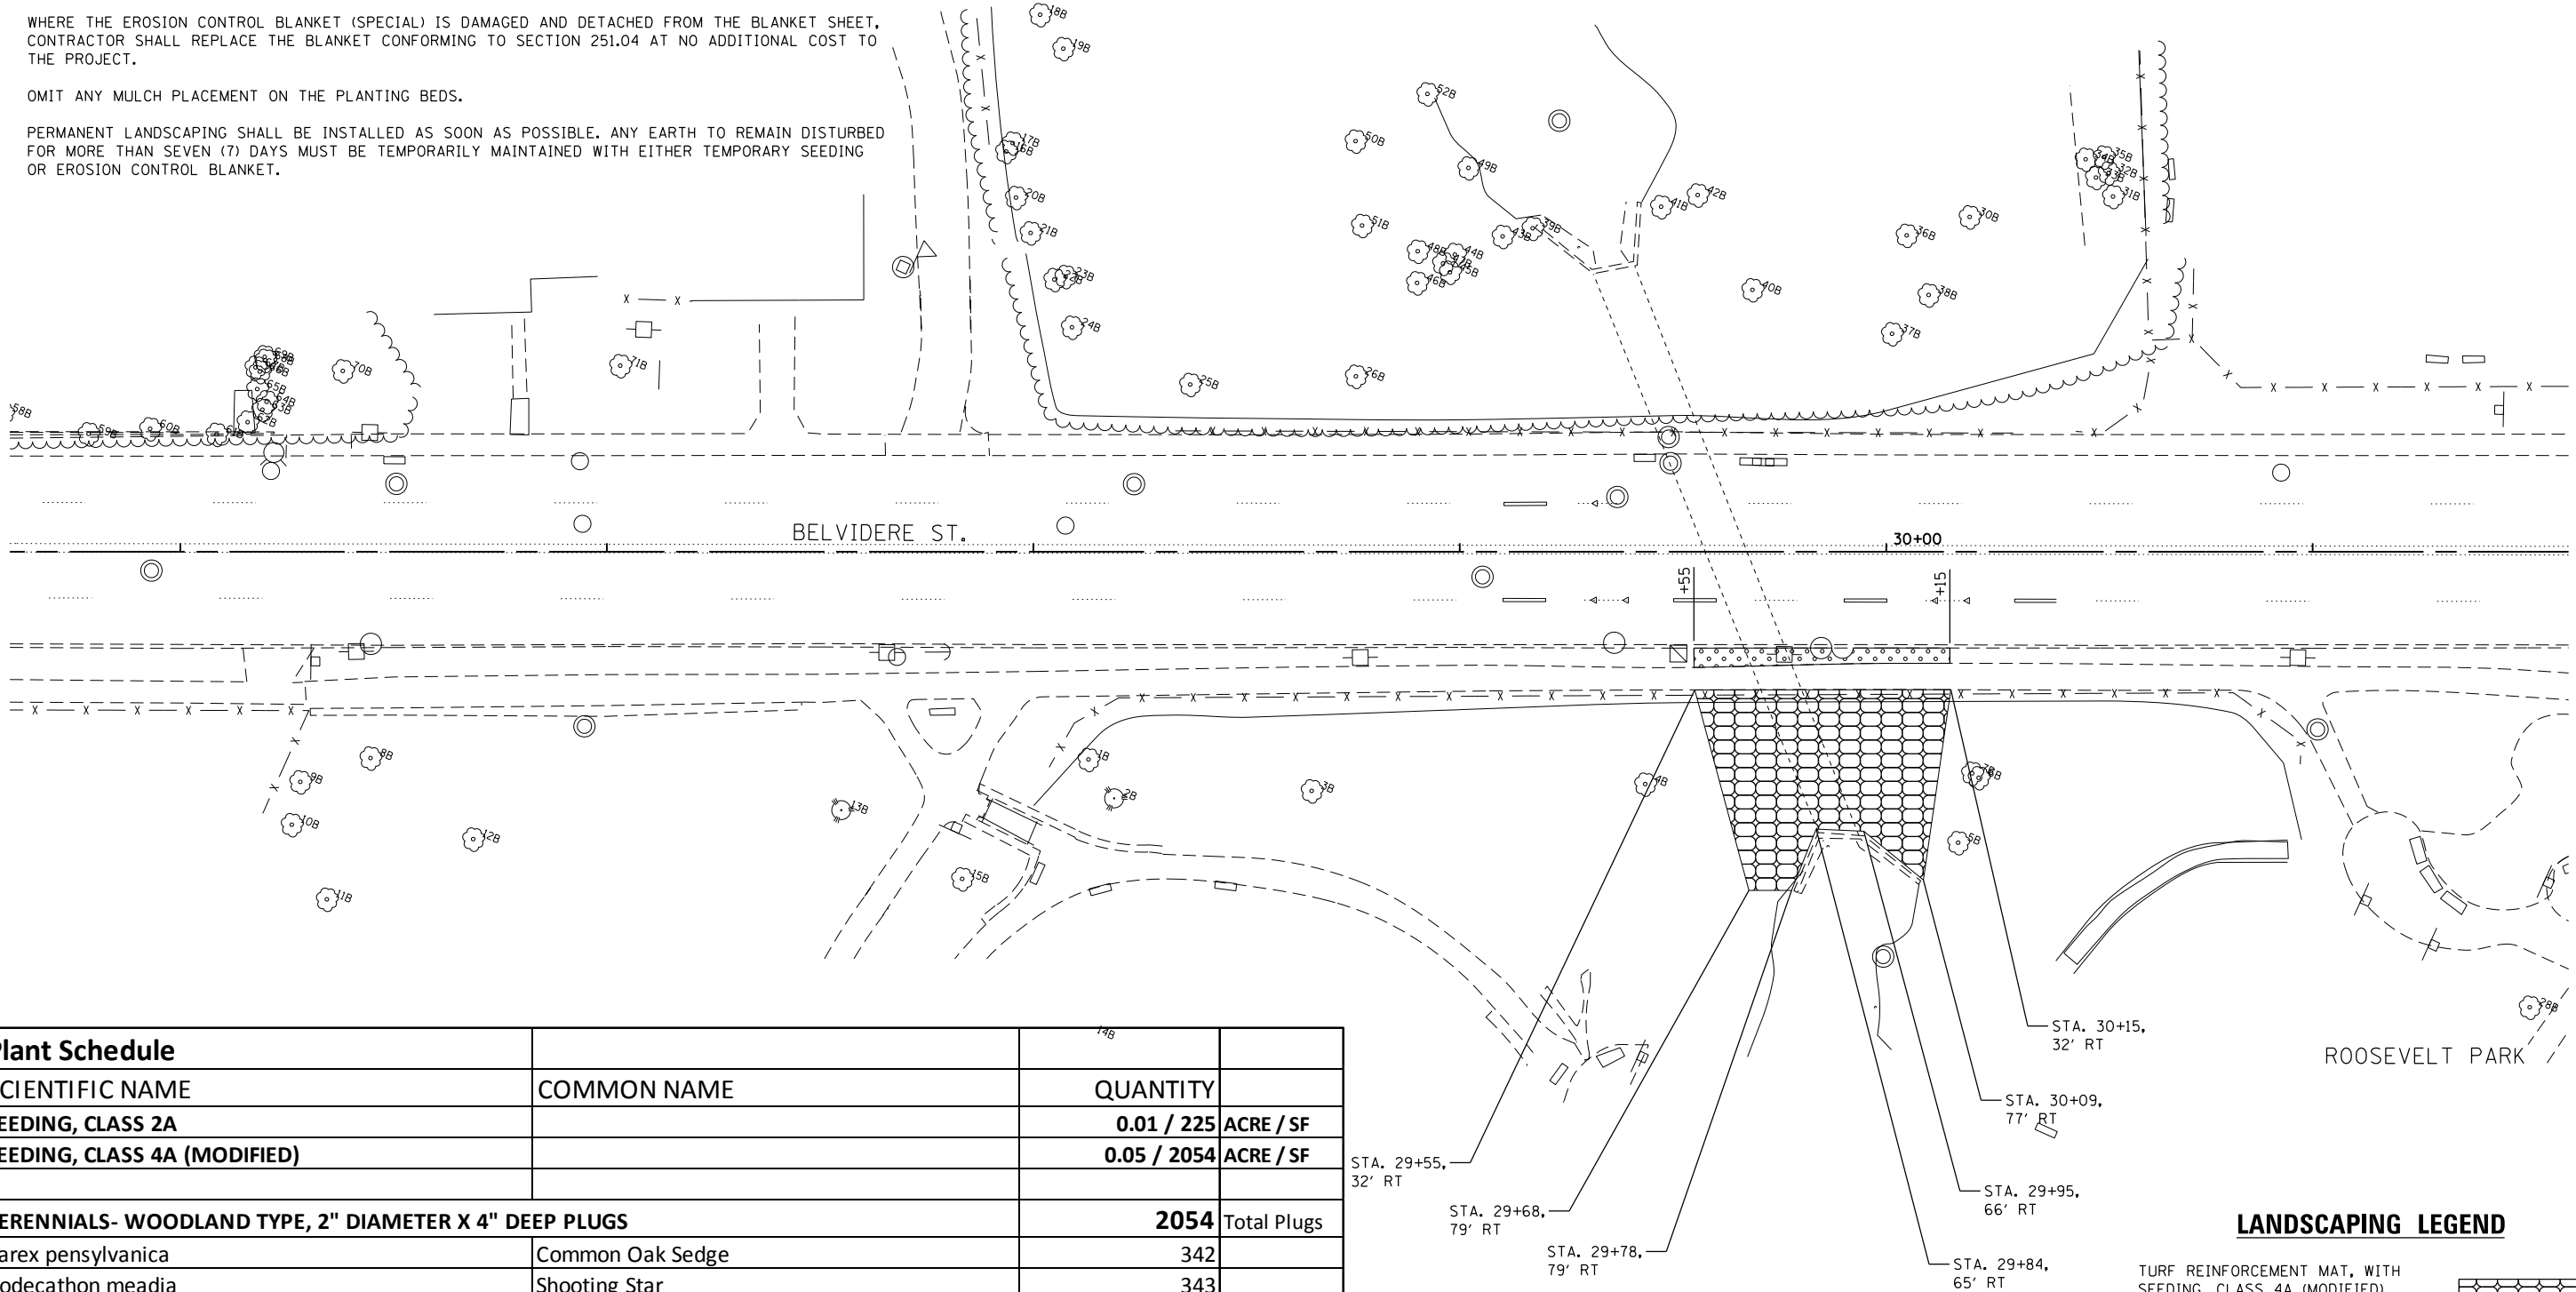


Plant Schedule			
SCIENTIFIC NAME	COMMON NAME	QUANTITY	
SEEDING, CLASS 2A		0.01 / 225	ACRE / SF
SEEDING, CLASS 4A (MODIFIED)		0.05 / 2054	ACRE / SF
PERENNIALS- WOODLAND TYPE, 2" DIAMETER X 4" DEEP PLUGS		2054	Total Plugs
Carex pensylvanica	Common Oak Sedge	342	
Dodecatheon meadia	Shooting Star	343	
Erythronium albidum	White Trout Lily	342	
Phlox divaricata	Sand Prairie Phlox	342	
Polemonium reptans	Jacob's Ladder	343	
Viola pedata lineariloba	Bird's Foot Violet	342	
		20.54	Total Unit

LANDSCAPING LEGEND

TURF REINFORCEMENT MAT, WITH SEEDING, CLASS 4A (MODIFIED), PERENNIAL PLANTS, WOODLAND TYPE, 2" DIAMETER BY 4" DEEP PLUG, AND EROSION CONTROL BLANKET (SPECIAL)

 

SEEDING, CLASS 2A WITH MULCH, METHOD 2

 

FILE NAME = Q:\Engineering\Live\Projects\13016 IDOT DURN\3016a-WO 5 Contract No. 62B29\CADD\CADD Sheets\Civil\0162B29-shr-Landscaping-belvidere 01.dgn



2im Group, LLC
118 South Clinton Street
Suite 300
Chicago, IL 60661

USER NAME = jent	DESIGNED - BR	REVISED -
	DRAWN - BR	REVISED -
PLOT SCALE = 40.0000' / in.	CHECKED -	REVISED -
PLOT DATE = 5/13/2016	DATE - 05-13-2016	REVISED -

STATE OF ILLINOIS
DEPARTMENT OF TRANSPORTATION


LANDSCAPING PLAN
BELVIDERE STREET

SCALE: SHEET 1 OF 1 SHEETS STA. TO STA.

F.A.U. RTE.	SECTION	COUNTY	TOTAL SHEETS	SHEET NO.
1225	2015-0621	LAKE	109	57
CONTRACT NO. 62B29				
ILLINOIS FED. AID PROJECT				

NOTES:

- ALL PLUGS SHALL BE EVENLY DISTRIBUTED ON THE AREA COVERED WITH TURF REINFORCEMENT MAT, WITH 1 PLUG PER CELL OF THE MAT. THE CELL SIZE IS APPROXIMATELY 12" X 12" NOMINAL.
- CONTRACTOR SHALL INSTALL THE PLUGS OVER THE AREA WITH TURF REINFORCEMENT MAT, SPECIFIED SEED MIXTURE AND THE EROSION CONTROL BLANKET (SPECIAL).
- DURING PLUG INSTALLATION, CONTRACTOR SHALL AVOID DAMAGE TO THE TURF REINFORCEMENT MAT AND THE EROSION CONTROL BLANKET (SPECIAL). CONTRACTOR SHALL MINIMIZE CUTTING THROUGH THE EROSION CONTROL BLANKET (SPECIAL) FOR PLUG INSTALLATION THROUGH THE BLANKET.
- WHERE THE EROSION CONTROL BLANKET (SPECIAL) IS DAMAGED AND DETACHED FROM THE BLANKET SHEET, CONTRACTOR SHALL REPLACE THE BLANKET CONFORMING TO SECTION 251.04 AT NO ADDITIONAL COST TO THE PROJECT.
- OMIT ANY MULCH PLACEMENT ON THE PLANTING BEDS.
- PERMANENT LANDSCAPING SHALL BE INSTALLED AS SOON AS POSSIBLE. ANY EARTH TO REMAIN DISTURBED FOR MORE THAN SEVEN (7) DAYS MUST BE TEMPORARILY MAINTAINED WITH EITHER TEMPORARY SEEDING OR EROSION CONTROL BLANKET.

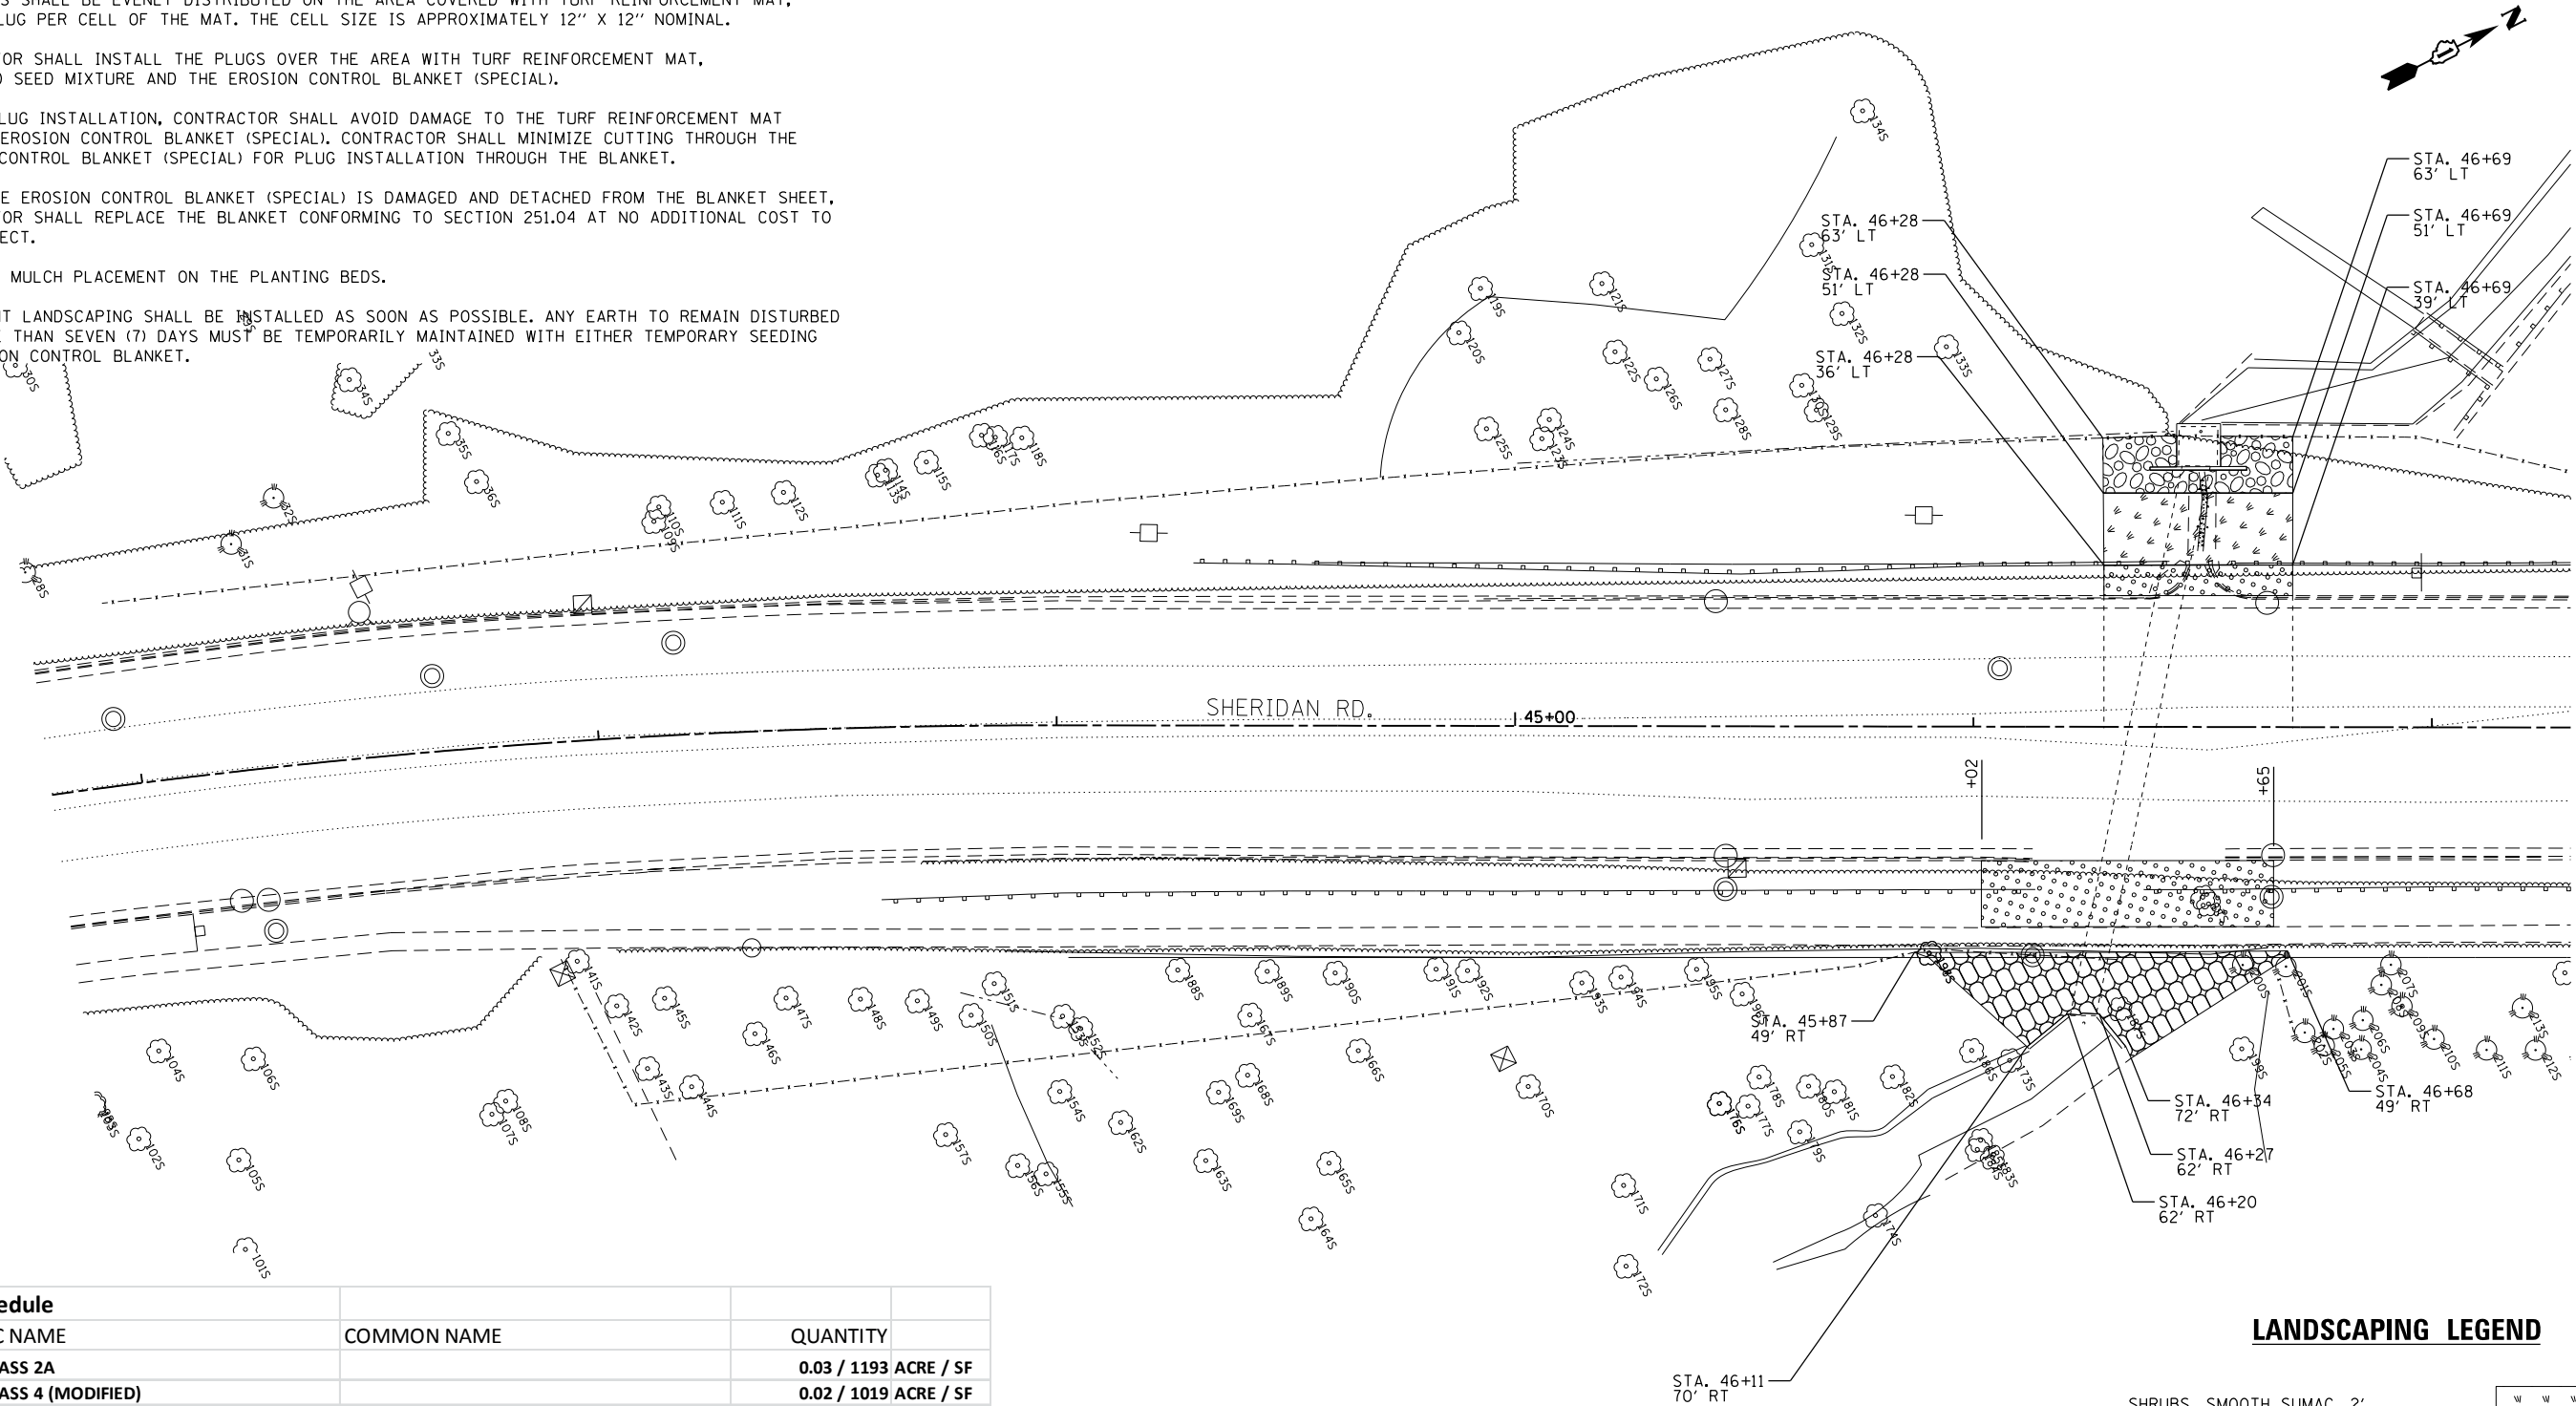

Plant Schedule		
SCIENTIFIC NAME	COMMON NAME	QUANTITY
SEEDING, CLASS 2A		0.03 / 1193 ACRE / SF
SEEDING, CLASS 4 (MODIFIED)		0.02 / 1019 ACRE / SF
RHUS GLABRA	SMOOTH SUMAC	72 EA
2' HEIGHT, BARE ROOT, 3' O.C.		
PERENNIALS- WOODLAND TYPE, 2" DIAMETER X 4" DEEP PLUGS		1019 Total Plugs
Carex blanda	Common Wood Sedge	170
Impatiens capensis	Orange Jewelweed	170
Lysimachia ciliata	Fringed Loosestrife	170
Phlox divaricata	Woodland Phlox	170
Polemonium reptans	Jacob's Ladder	169
Viola pubescens	Yellow Violet	170
		10.19 Total Unit

LANDSCAPING LEGEND

SHRUBS, SMOOTH SUMAC, 2' HEIGHT, BAREROOT, 3' O.C.	
STONE RIPRAP, CLASS A4	
SEEDING, CLASS 2A WITH MULCH, METHOD 2	
TURF REINFORCEMENT MAT WITH SEEDING, CLASS 4 (MODIFIED), PERENNIAL PLANTS, WOODLAND TYPE, 2" DIAMETER BY 4" DEEP PLUG, AND EROSION CONTROL BLANKET (SPECIAL)	

FILE NAME = Q:\Engineering\LiveProjects\13016 IDOT DURN\3016a-WO 5 Contract No. 62B29\CAADD\CAOD Sheets\Civil\162B29-shr-Landscaping-Sheridan-01.dgn



2im Group, LLC
118 South Clinton Street
Suite 300
Chicago, IL 60661

USER NAME = jent	DESIGNED - BR	REVISED -
	DRAWN - BR	REVISED -
PLOT SCALE = 40.0000' / in.	CHECKED -	REVISED -
PLOT DATE = 5/13/2016	DATE - 05-13-2016	REVISED -


STATE OF ILLINOIS
DEPARTMENT OF TRANSPORTATION

LANDSCAPING PLAN
SHERIDAN ROAD

SCALE: SHEET 2 OF 3 SHEETS STA. TO STA.

F.A.P. RTE.	SECTION	COUNTY	TOTAL SHEETS	SHEET NO.
352	2015-0621	LAKE	109	58
CONTRACT NO. 62B29				
ILLINOIS FED. AID PROJECT				

FILE NAME = Q:\Engineering\LiveProjects\13016 IDOT DURN\3016a-WO 5 Contract No. 62B29\CADD\CADD Sheets\Civil\62B29-shr-Landscaping-Amstutz 01.dgn

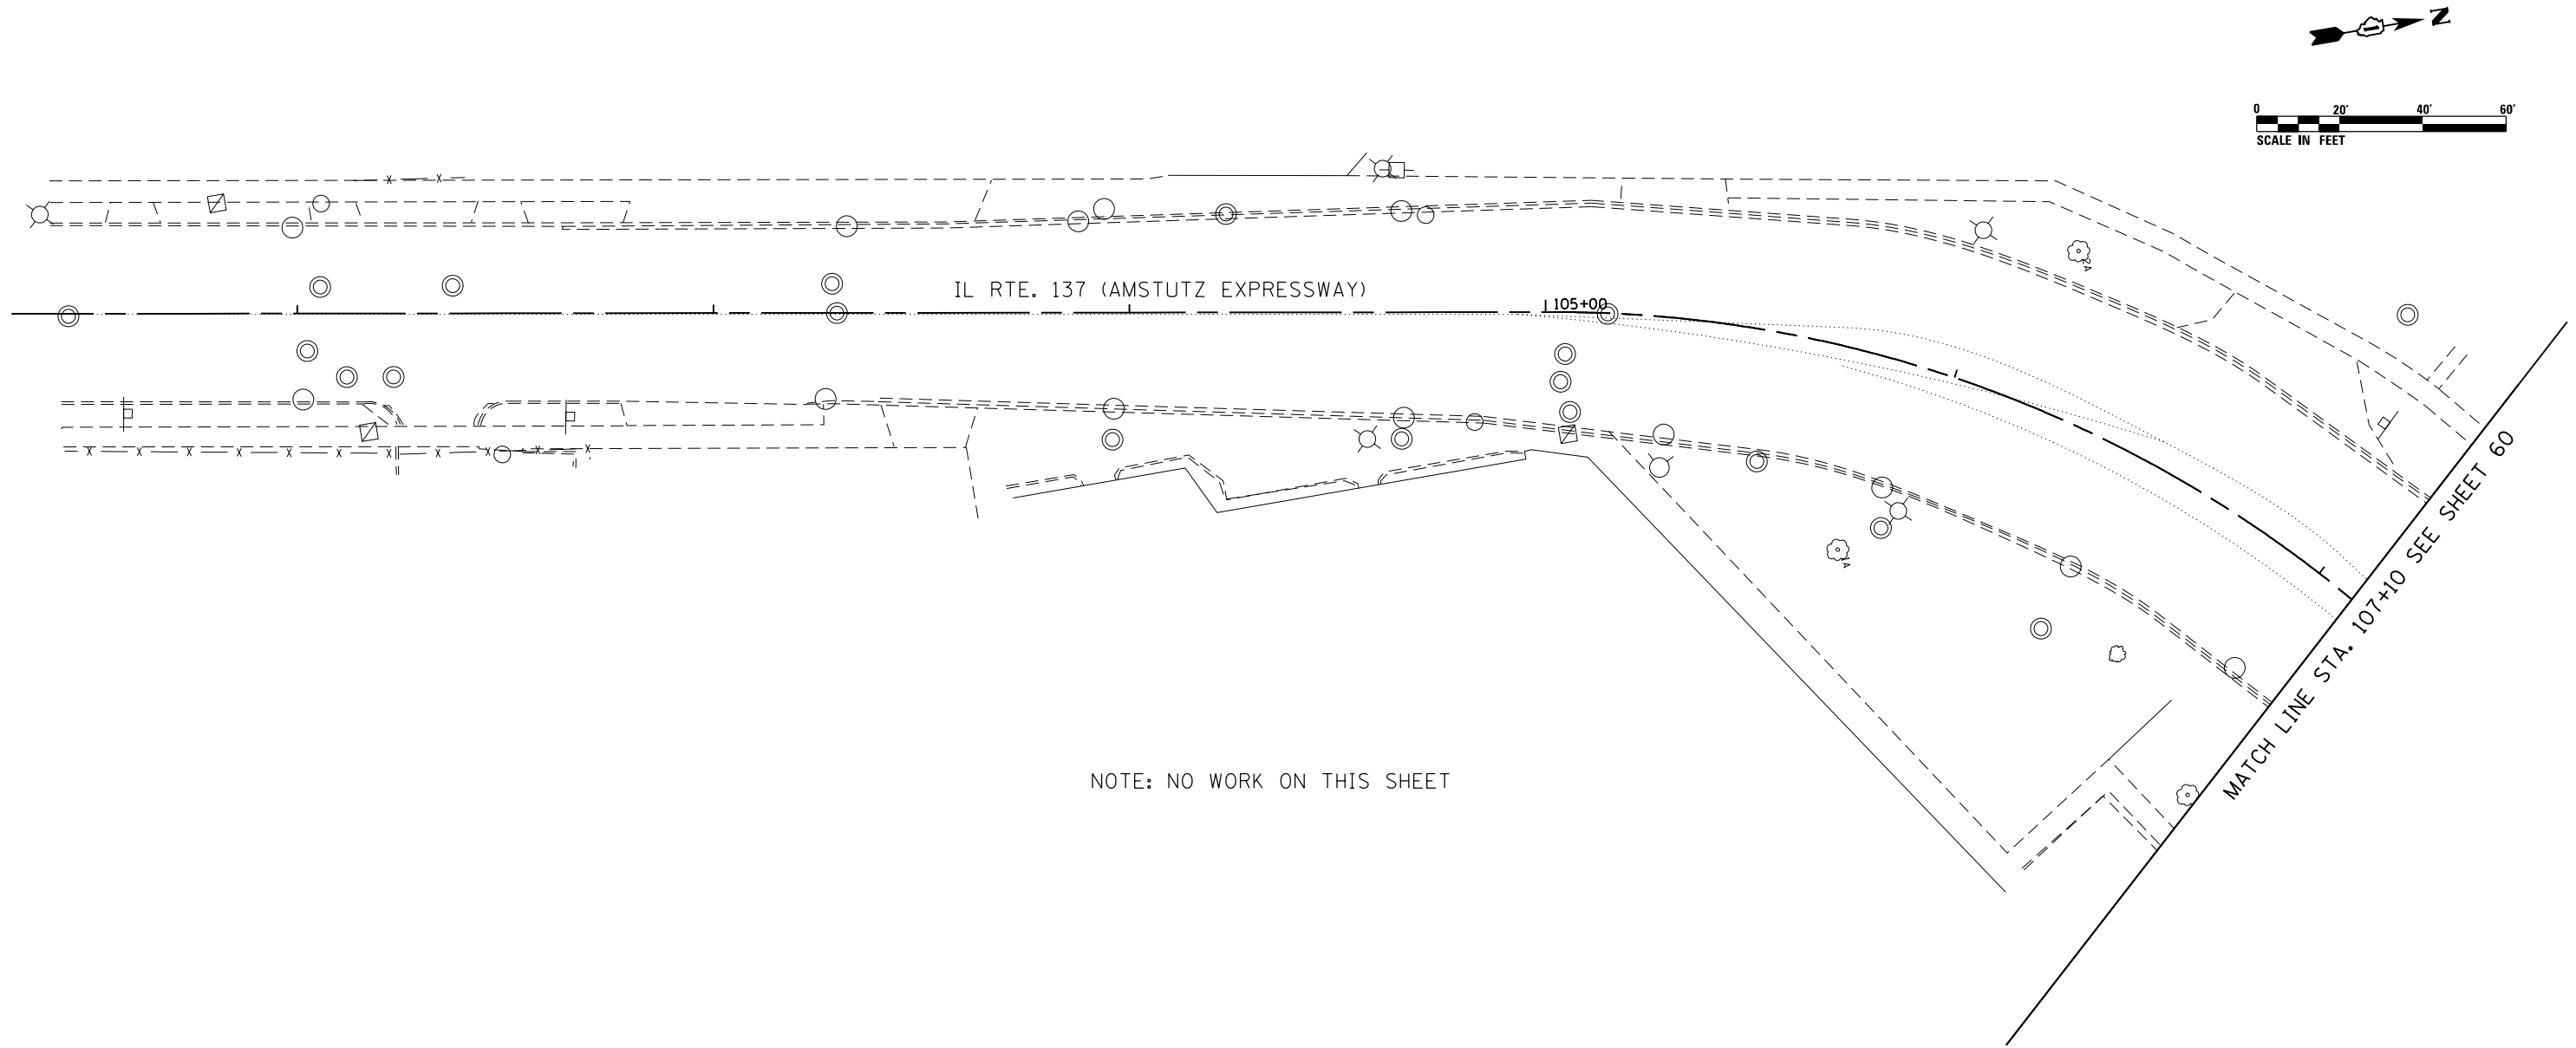

NOTE: NO WORK ON THIS SHEET

LEGEND

SELECTIVE CLEARING

WEED CONTROL, TEASEL

WEED CONTROL, AQUATIC




2im Group, LLC
118 South Clinton Street
Suite 350
Chicago, IL 60661

USER NAME = pprathapan	DESIGNED - BR	REVISED -
	DRAWN - BR	REVISED -
PLOT SCALE = 40.0000' / in.	CHECKED -	REVISED -
PLOT DATE = 5/13/2016	DATE - 03-13-2016	REVISED -



STATE OF ILLINOIS
DEPARTMENT OF TRANSPORTATION

LANDSCAPING PLANS AMSTUTZ EXPRESSWAY			
SCALE:	SHEET 1 OF 23 SHEETS	STA.	TO STA.

F.A.P. RTE.	SECTION	COUNTY	TOTAL SHEETS	SHEET NO.
352	2015-0621	LAKE	109	59
CONTRACT NO. 62B29				
ILLINOIS FED. AID PROJECT				

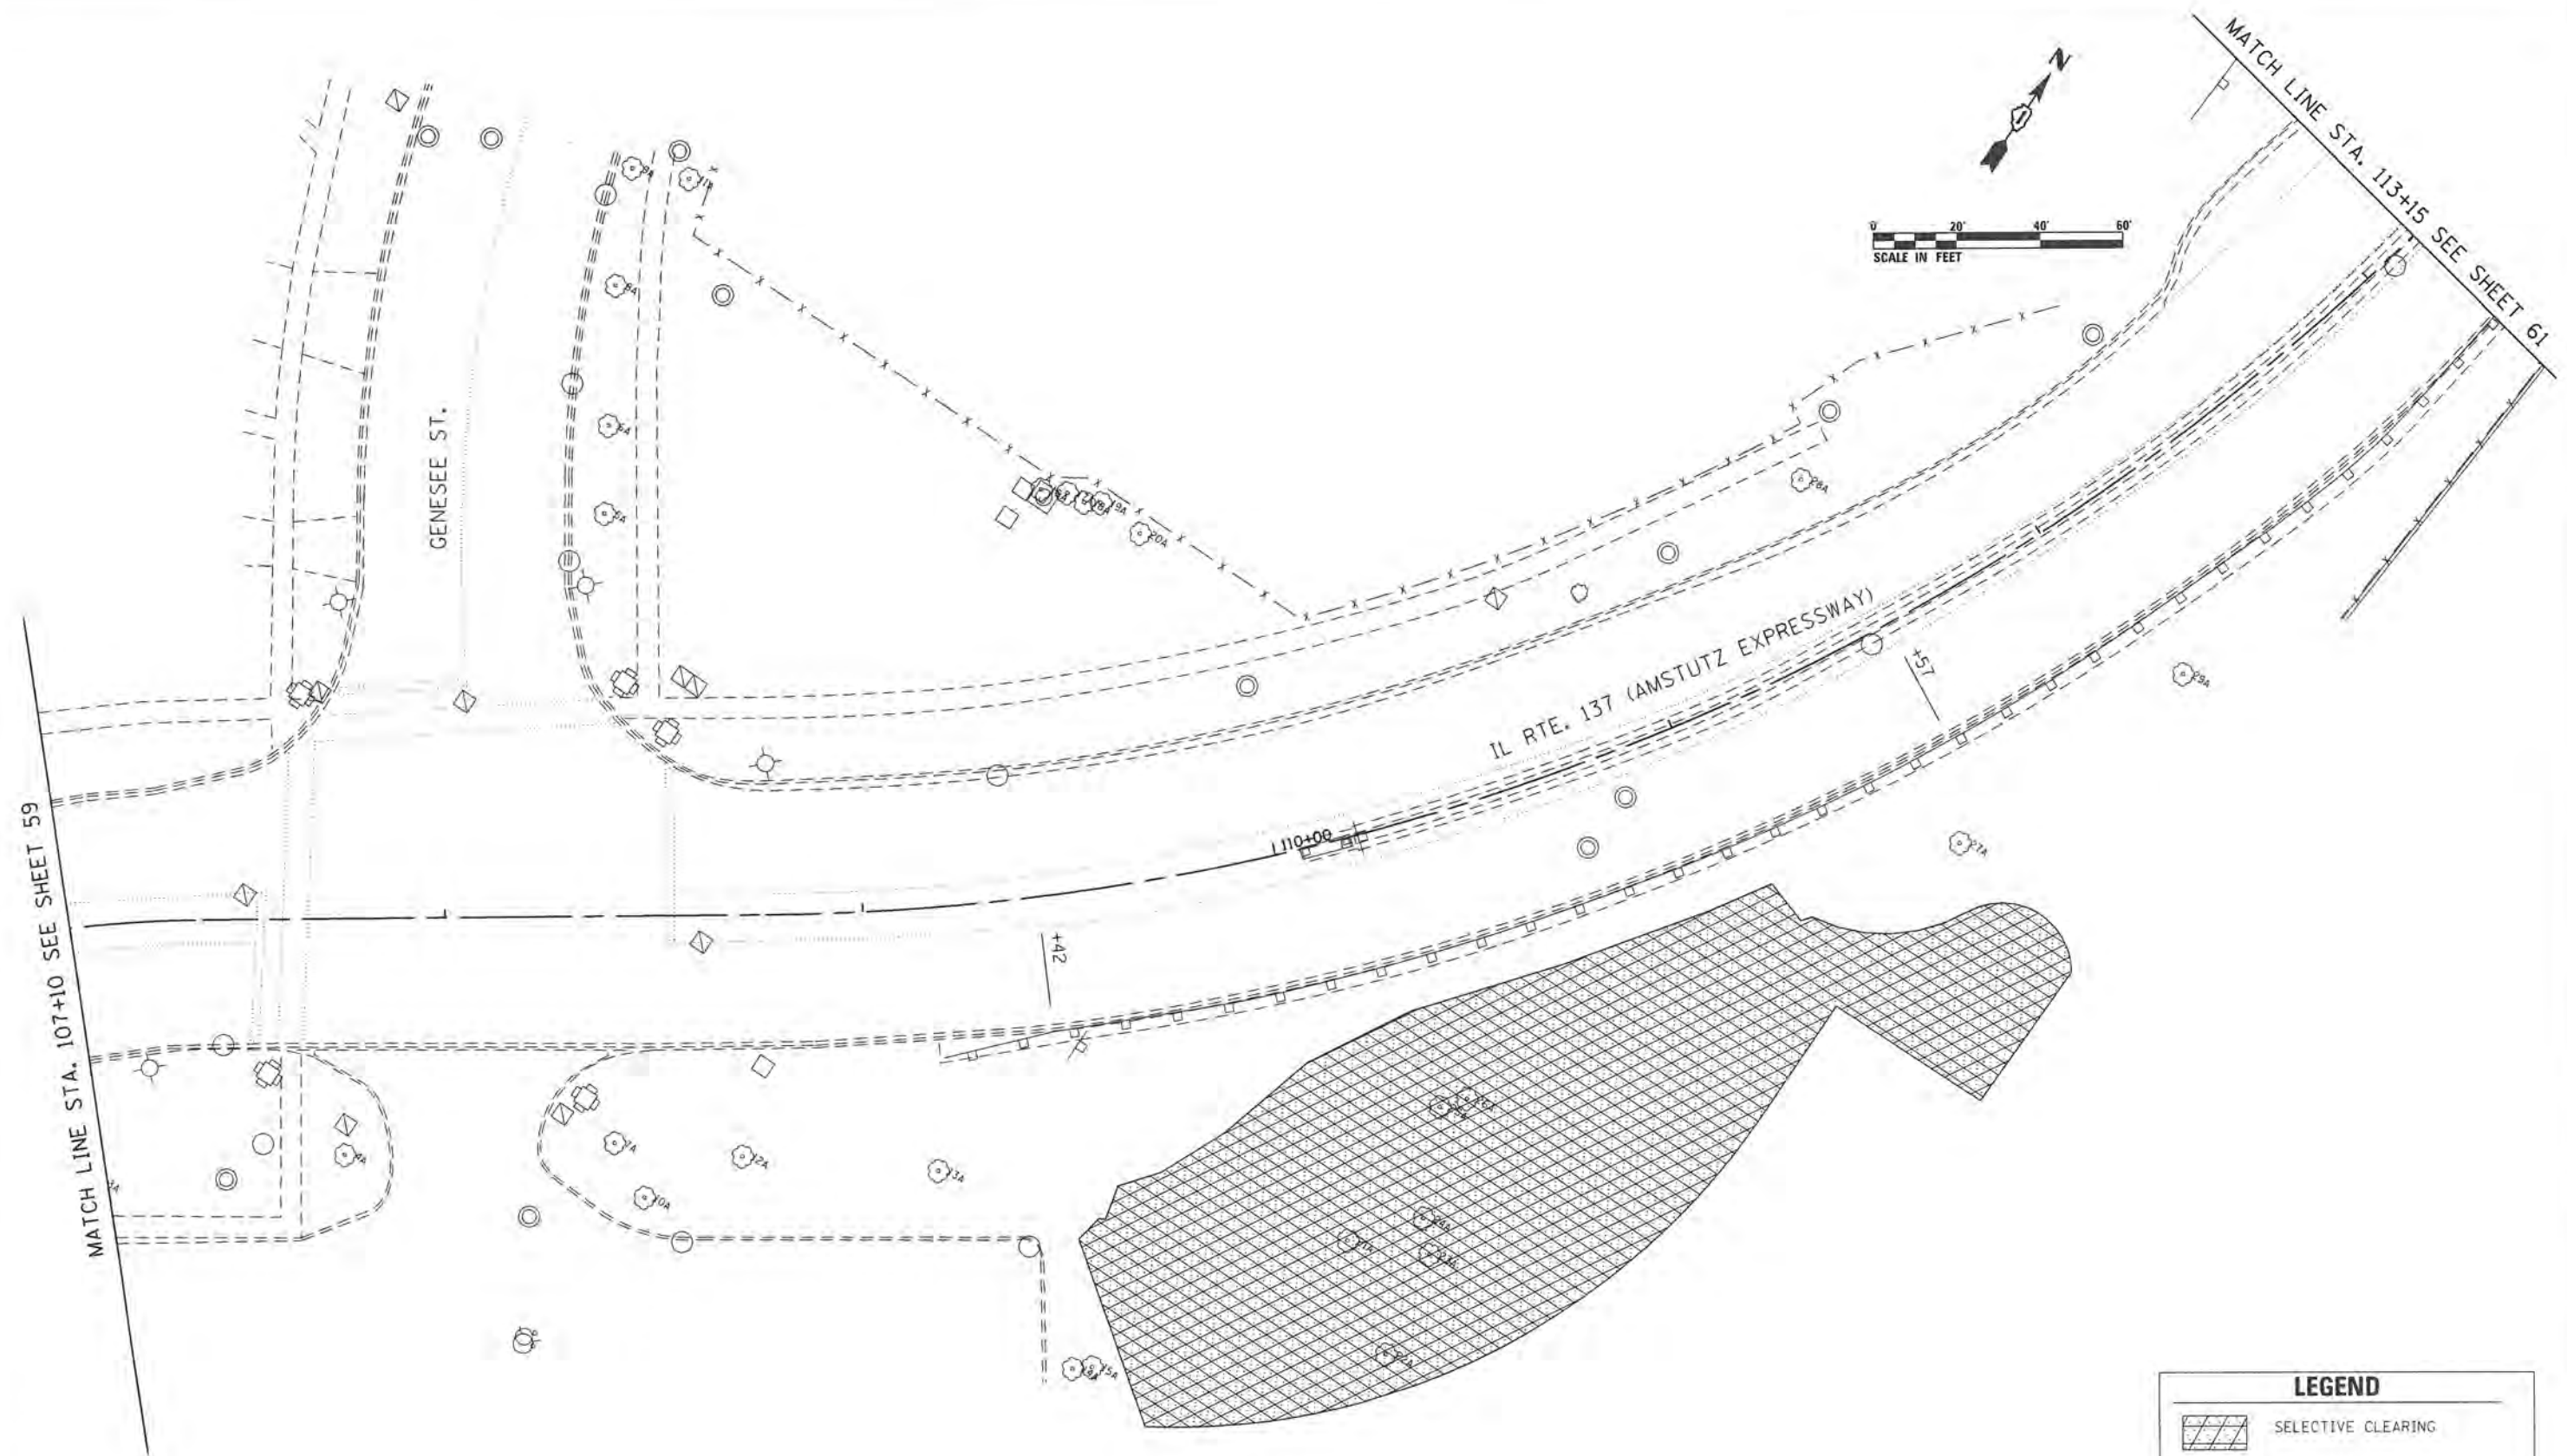

LEGEND	
	SELECTIVE CLEARING
	WEED CONTROL, TEASEL
	WEED CONTROL, AQUATIC

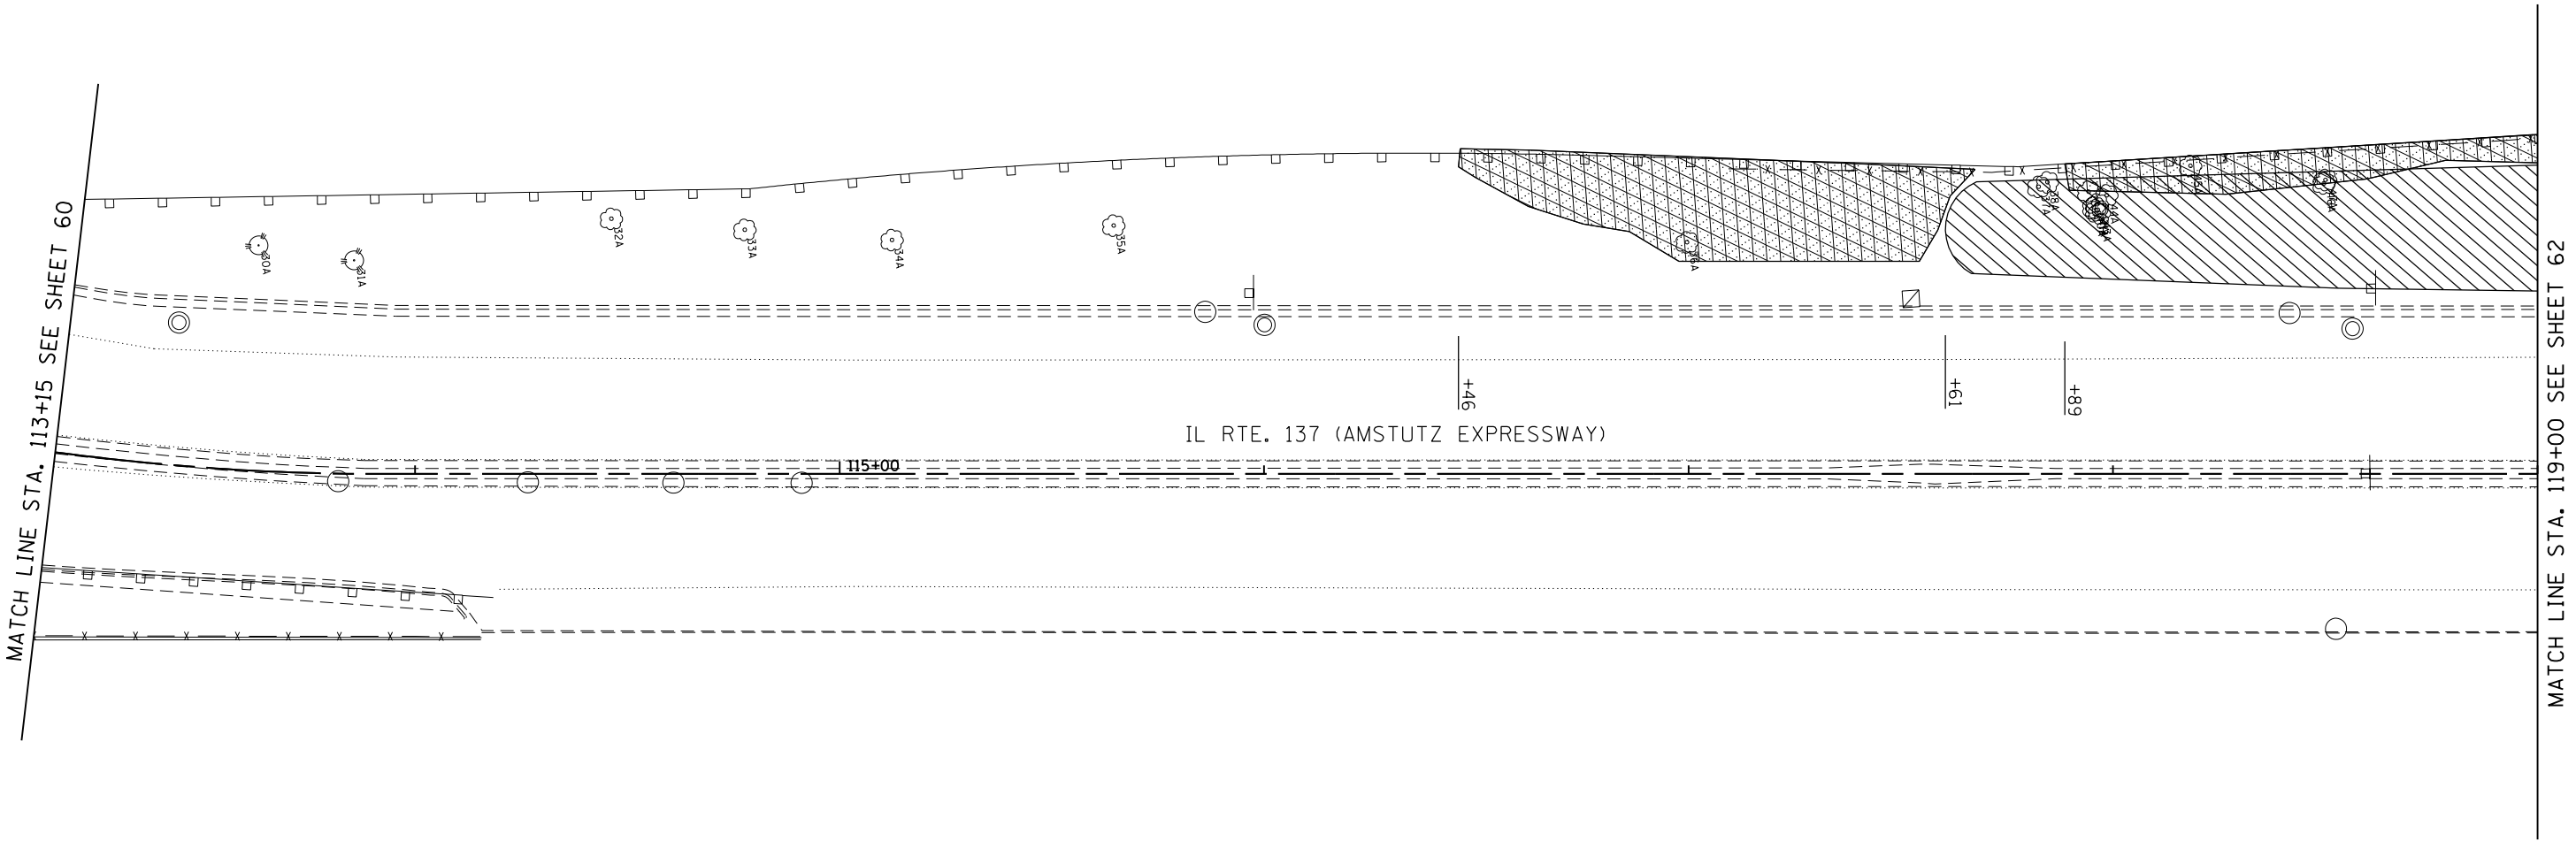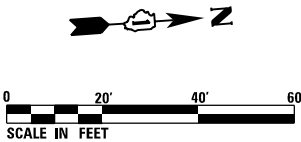

LEGEND



SELECTIVE CLEARING



WEED CONTROL, TEASEL



WEED CONTROL, AQUATIC

FILE NAME = Q:\Engineering\LiveProjects\13016 IDOT DURN\3016-WO 5 Contract No. 62B29\CAADD\CADD Sheets\Civil\DI62B29-sht-Landscaping-Amstutz 03.dgn



2im Group, LLC
118 South Clinton Street
Suite 350
Chicago, IL 60661

USER NAME = pprathapan
PLOT SCALE = 40.0000' / in.
PLOT DATE = 5/13/2016

DESIGNED - BR
DRAWN - BR
CHECKED -
DATE - 03-13-2016

REVISED -
REVISED -
REVISED -
REVISED -

STATE OF ILLINOIS
DEPARTMENT OF TRANSPORTATION


LANDSCAPING PLANS
AMSTUTZ EXPRESSWAY

SCALE: SHEET 3 OF 23 SHEETS STA. TO STA.

F.A.P. RTE.	SECTION	COUNTY	TOTAL SHEETS	SHEET NO.
352	2015-0621	LAKE	109	61
CONTRACT NO. 62B29				
ILLINOIS FED. AID PROJECT				

FILE NAME = Q:\Engineering\LiveProjects\13016 IDOT DURN\3016-WO 5 Contract No. 62B29\CADD\CADD Sheets\Civil\62B29-shr-Landscaping-Amstutz_04.dgn

MATCH LINE STA. 119+00 SEE SHEET 61

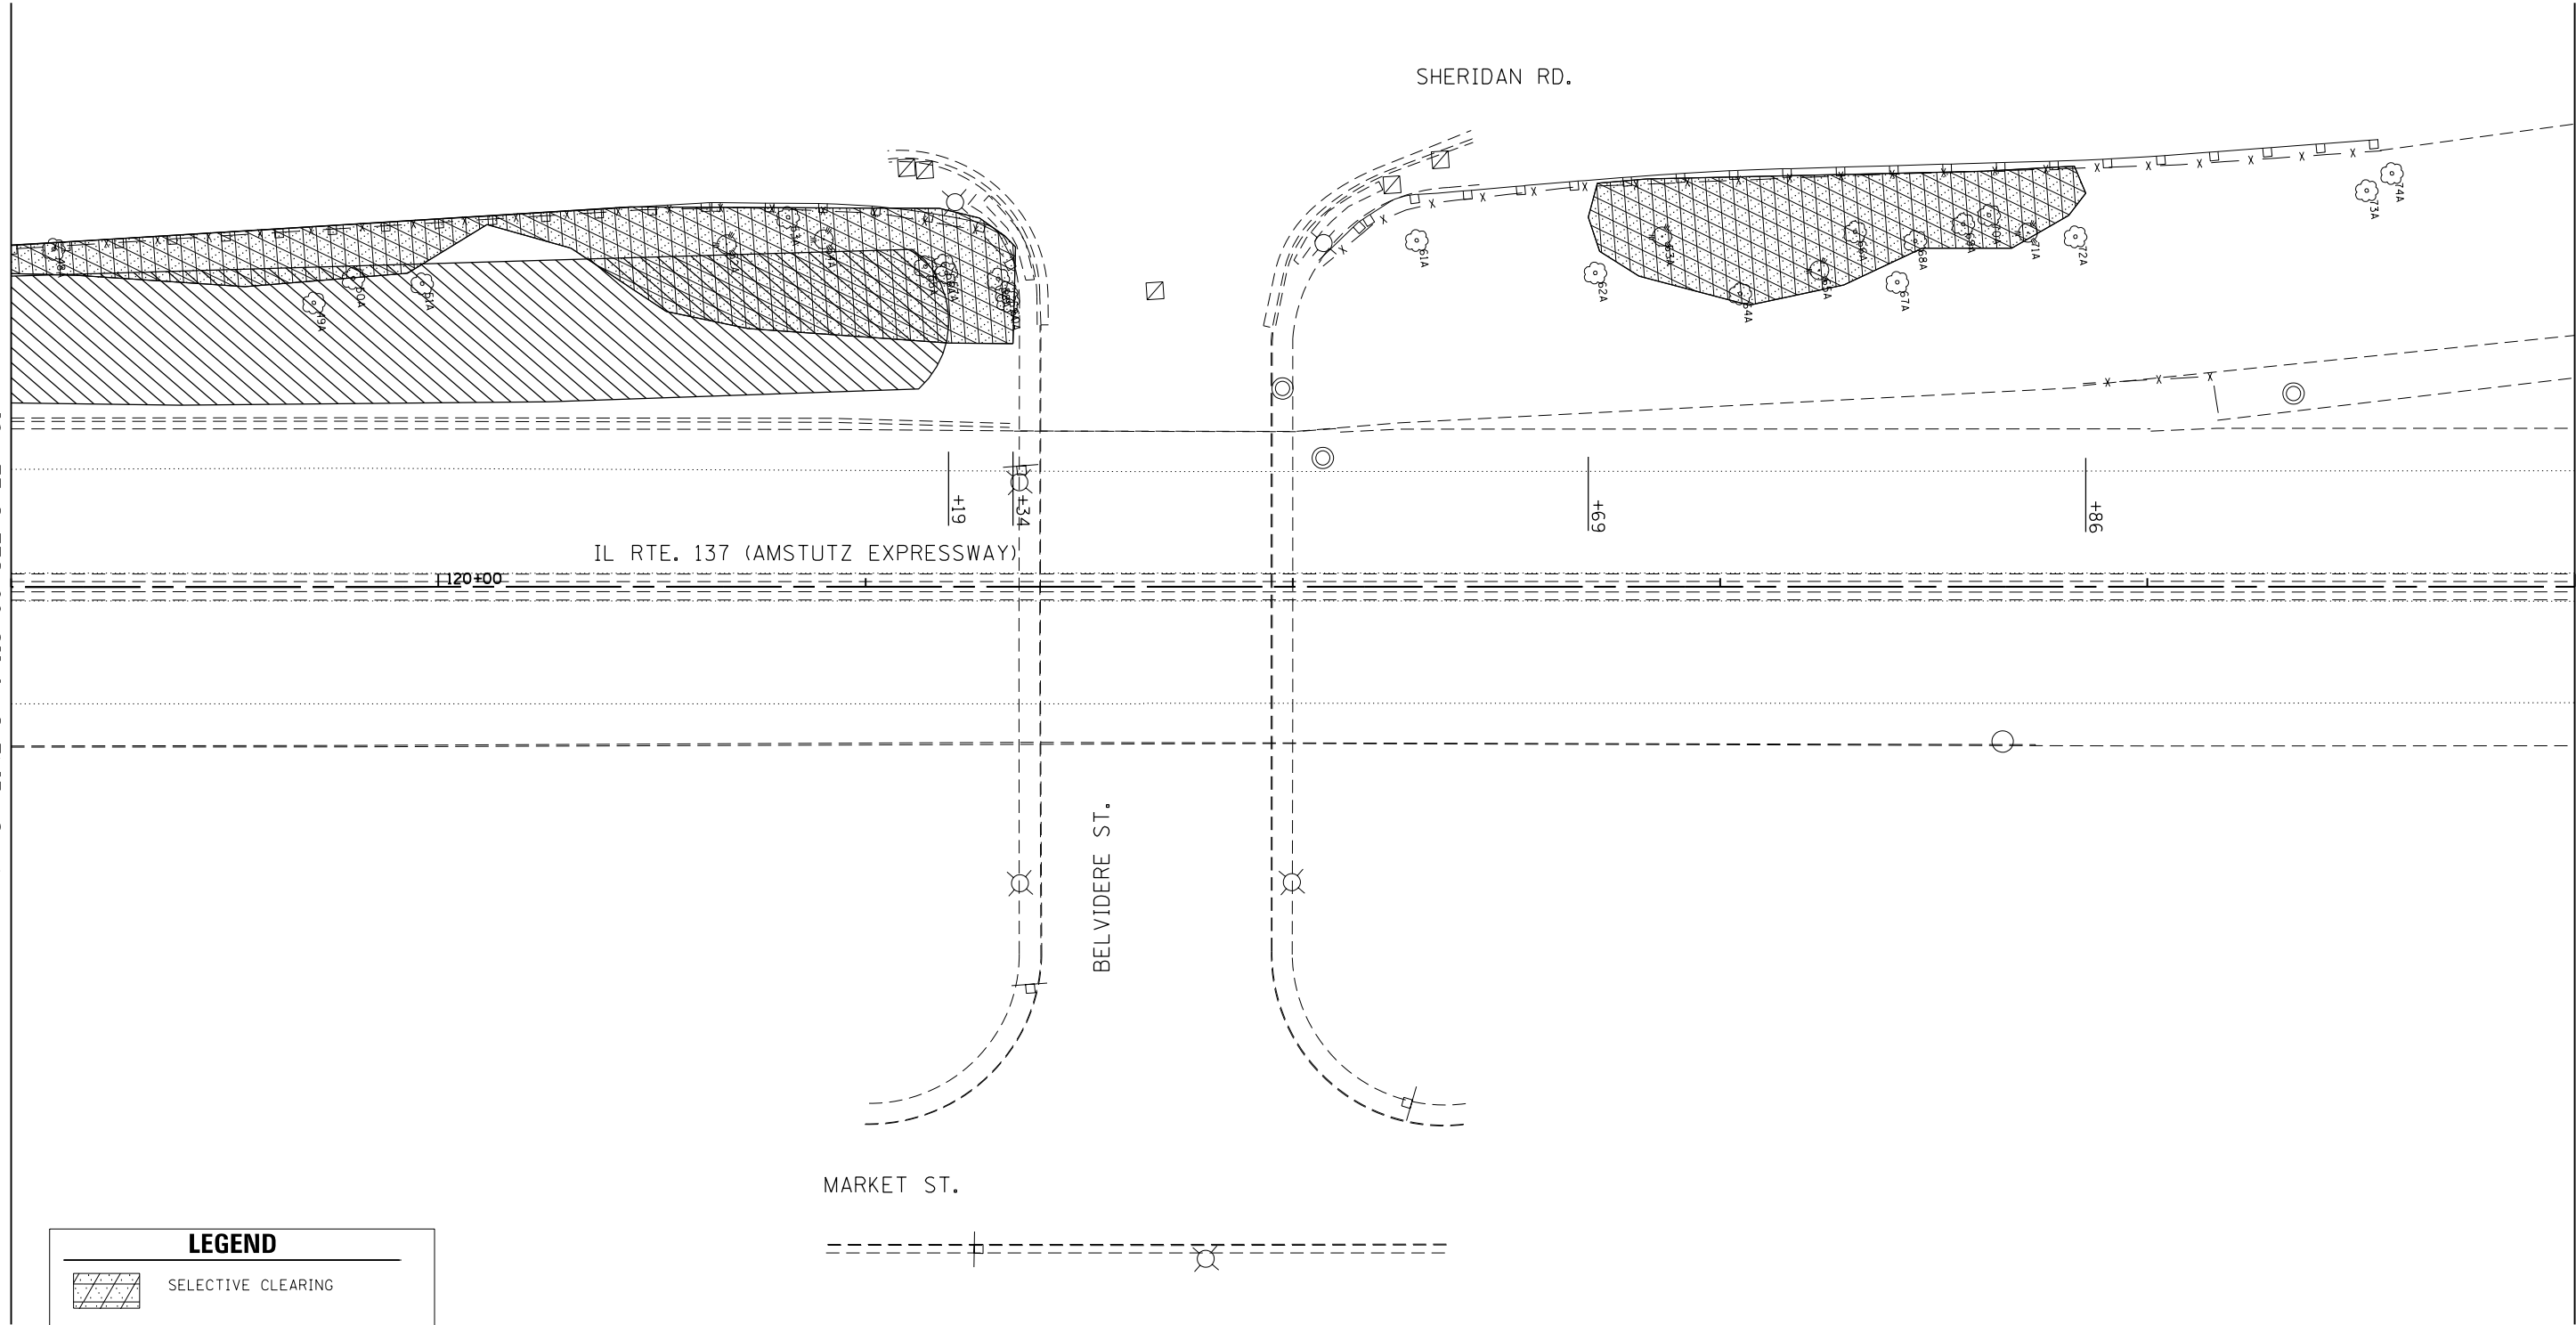

LEGEND



SELECTIVE CLEARING



WEED CONTROL, TEASEL



WEED CONTROL, AQUATIC



2im Group, LLC
118 South Clinton Street
Suite 350
Chicago, IL 60661

USER NAME = pprathapan

DRAWN - BR

PLOT SCALE = 40.0000' / in.

PLOT DATE = 5/13/2016

DESIGNED - BR

CHECKED -

DATE - 03-13-2016

REVISED -

REVISED -

REVISED -

REVISED -

STATE OF ILLINOIS
DEPARTMENT OF TRANSPORTATION

LANDSCAPING PLANS
AMSTUTZ EXPRESSWAY

SCALE:

SHEET 4

OF 23 SHEETS

STA.

TO STA.

F.A.P.
RTE.

352

SECTION

2015-0621

COUNTY

LAKE

TOTAL
SHEETS

109

SHEET
NO.


62

CONTRACT NO. 62B29

ILLINOIS FED. AID PROJECT

FILE NAME = Q:\Engineering\LiveProjects\13016 IDOT DURN\3016a-WO 5 Contract No. 62B29\CADD\CADD Sheets\Civil\62B29-shd-Landscaping-Amstutz_05.dgn

MATCH LINE STA. 125+00 SEE SHEET 62

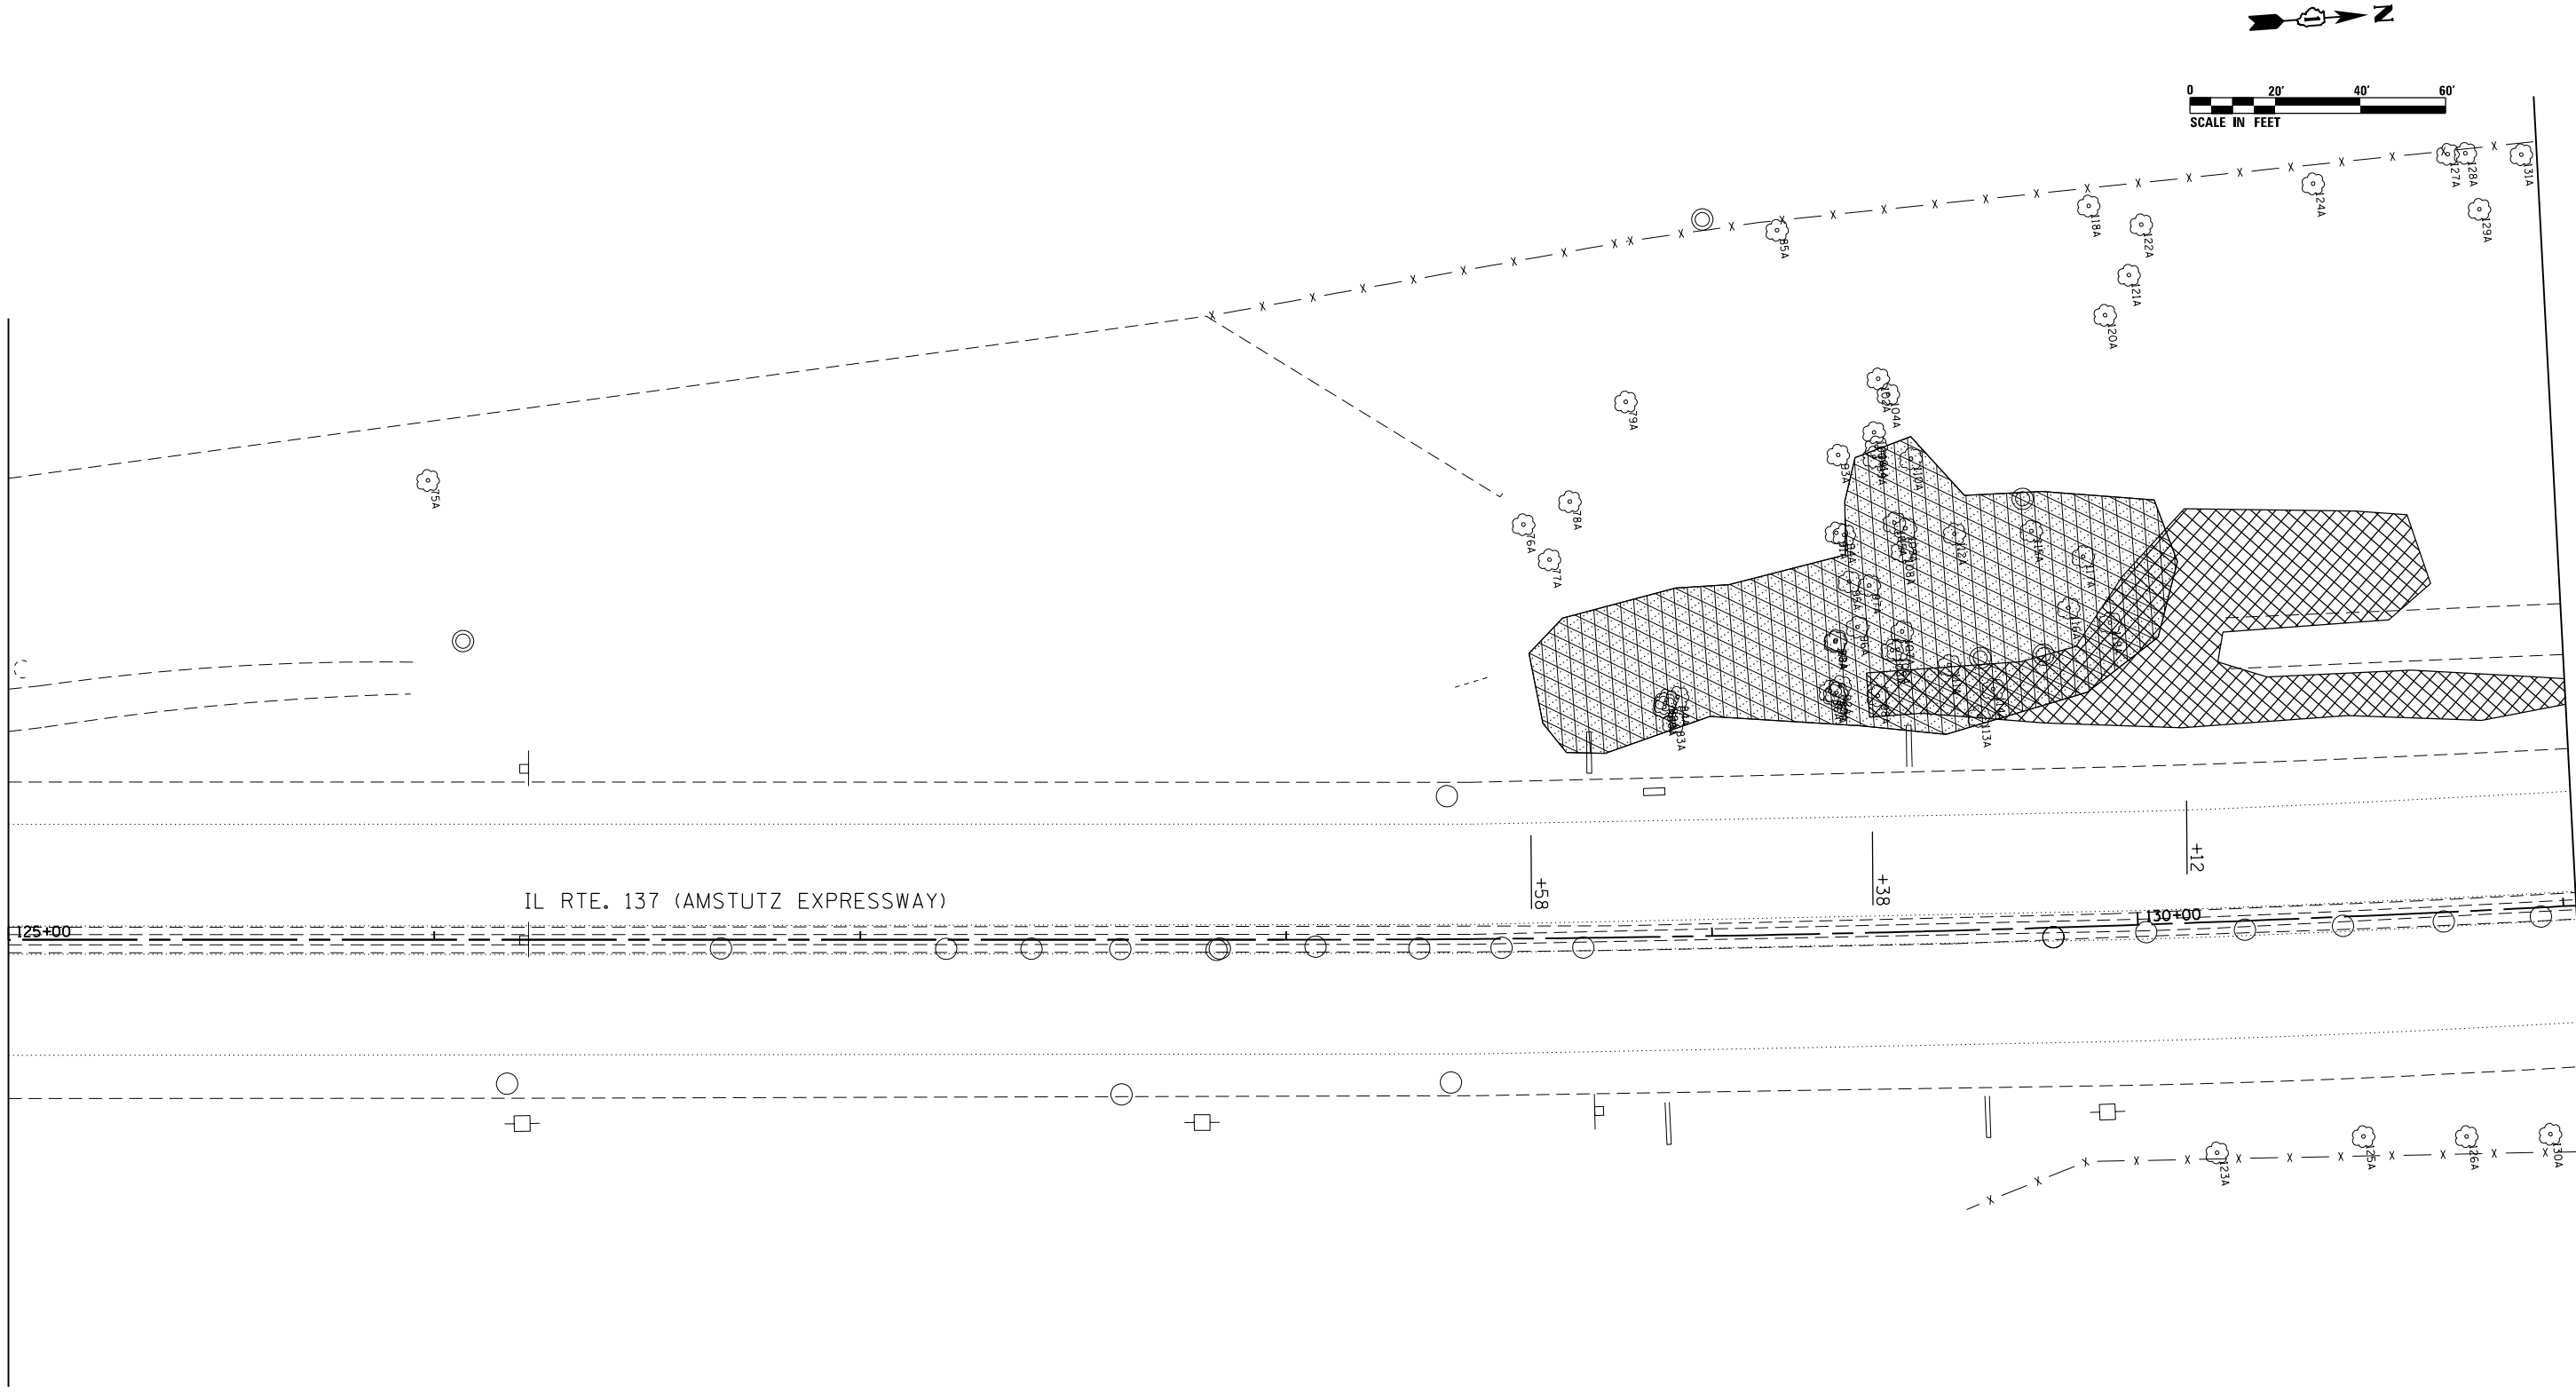

MATCH LINE STA. 131+03 SEE SHEET 64

LEGEND

-  SELECTIVE CLEARING
-  WEED CONTROL, TEASEL
-  WEED CONTROL, AQUATIC



2im Group, LLC
118 South Clinton Street
Suite 350
Chicago, IL 60661

USER NAME = pprathapan
PLOT SCALE = 40.0000' / in.
PLOT DATE = 5/13/2016

DESIGNED - BR
DRAWN - BR
CHECKED -
DATE - 03-13-2016


REVISED -
REVISED -
REVISED -
REVISED -

STATE OF ILLINOIS
DEPARTMENT OF TRANSPORTATION

LANDSCAPING PLANS
AMSTUTZ EXPRESSWAY

SCALE: SHEET 5 OF 23 SHEETS STA. TO STA.

F.A.P. RTE.	SECTION	COUNTY	TOTAL SHEETS	SHEET NO.
352	2015-0621	LAKE	109	63
CONTRACT NO. 62B29				
ILLINOIS FED. AID PROJECT				

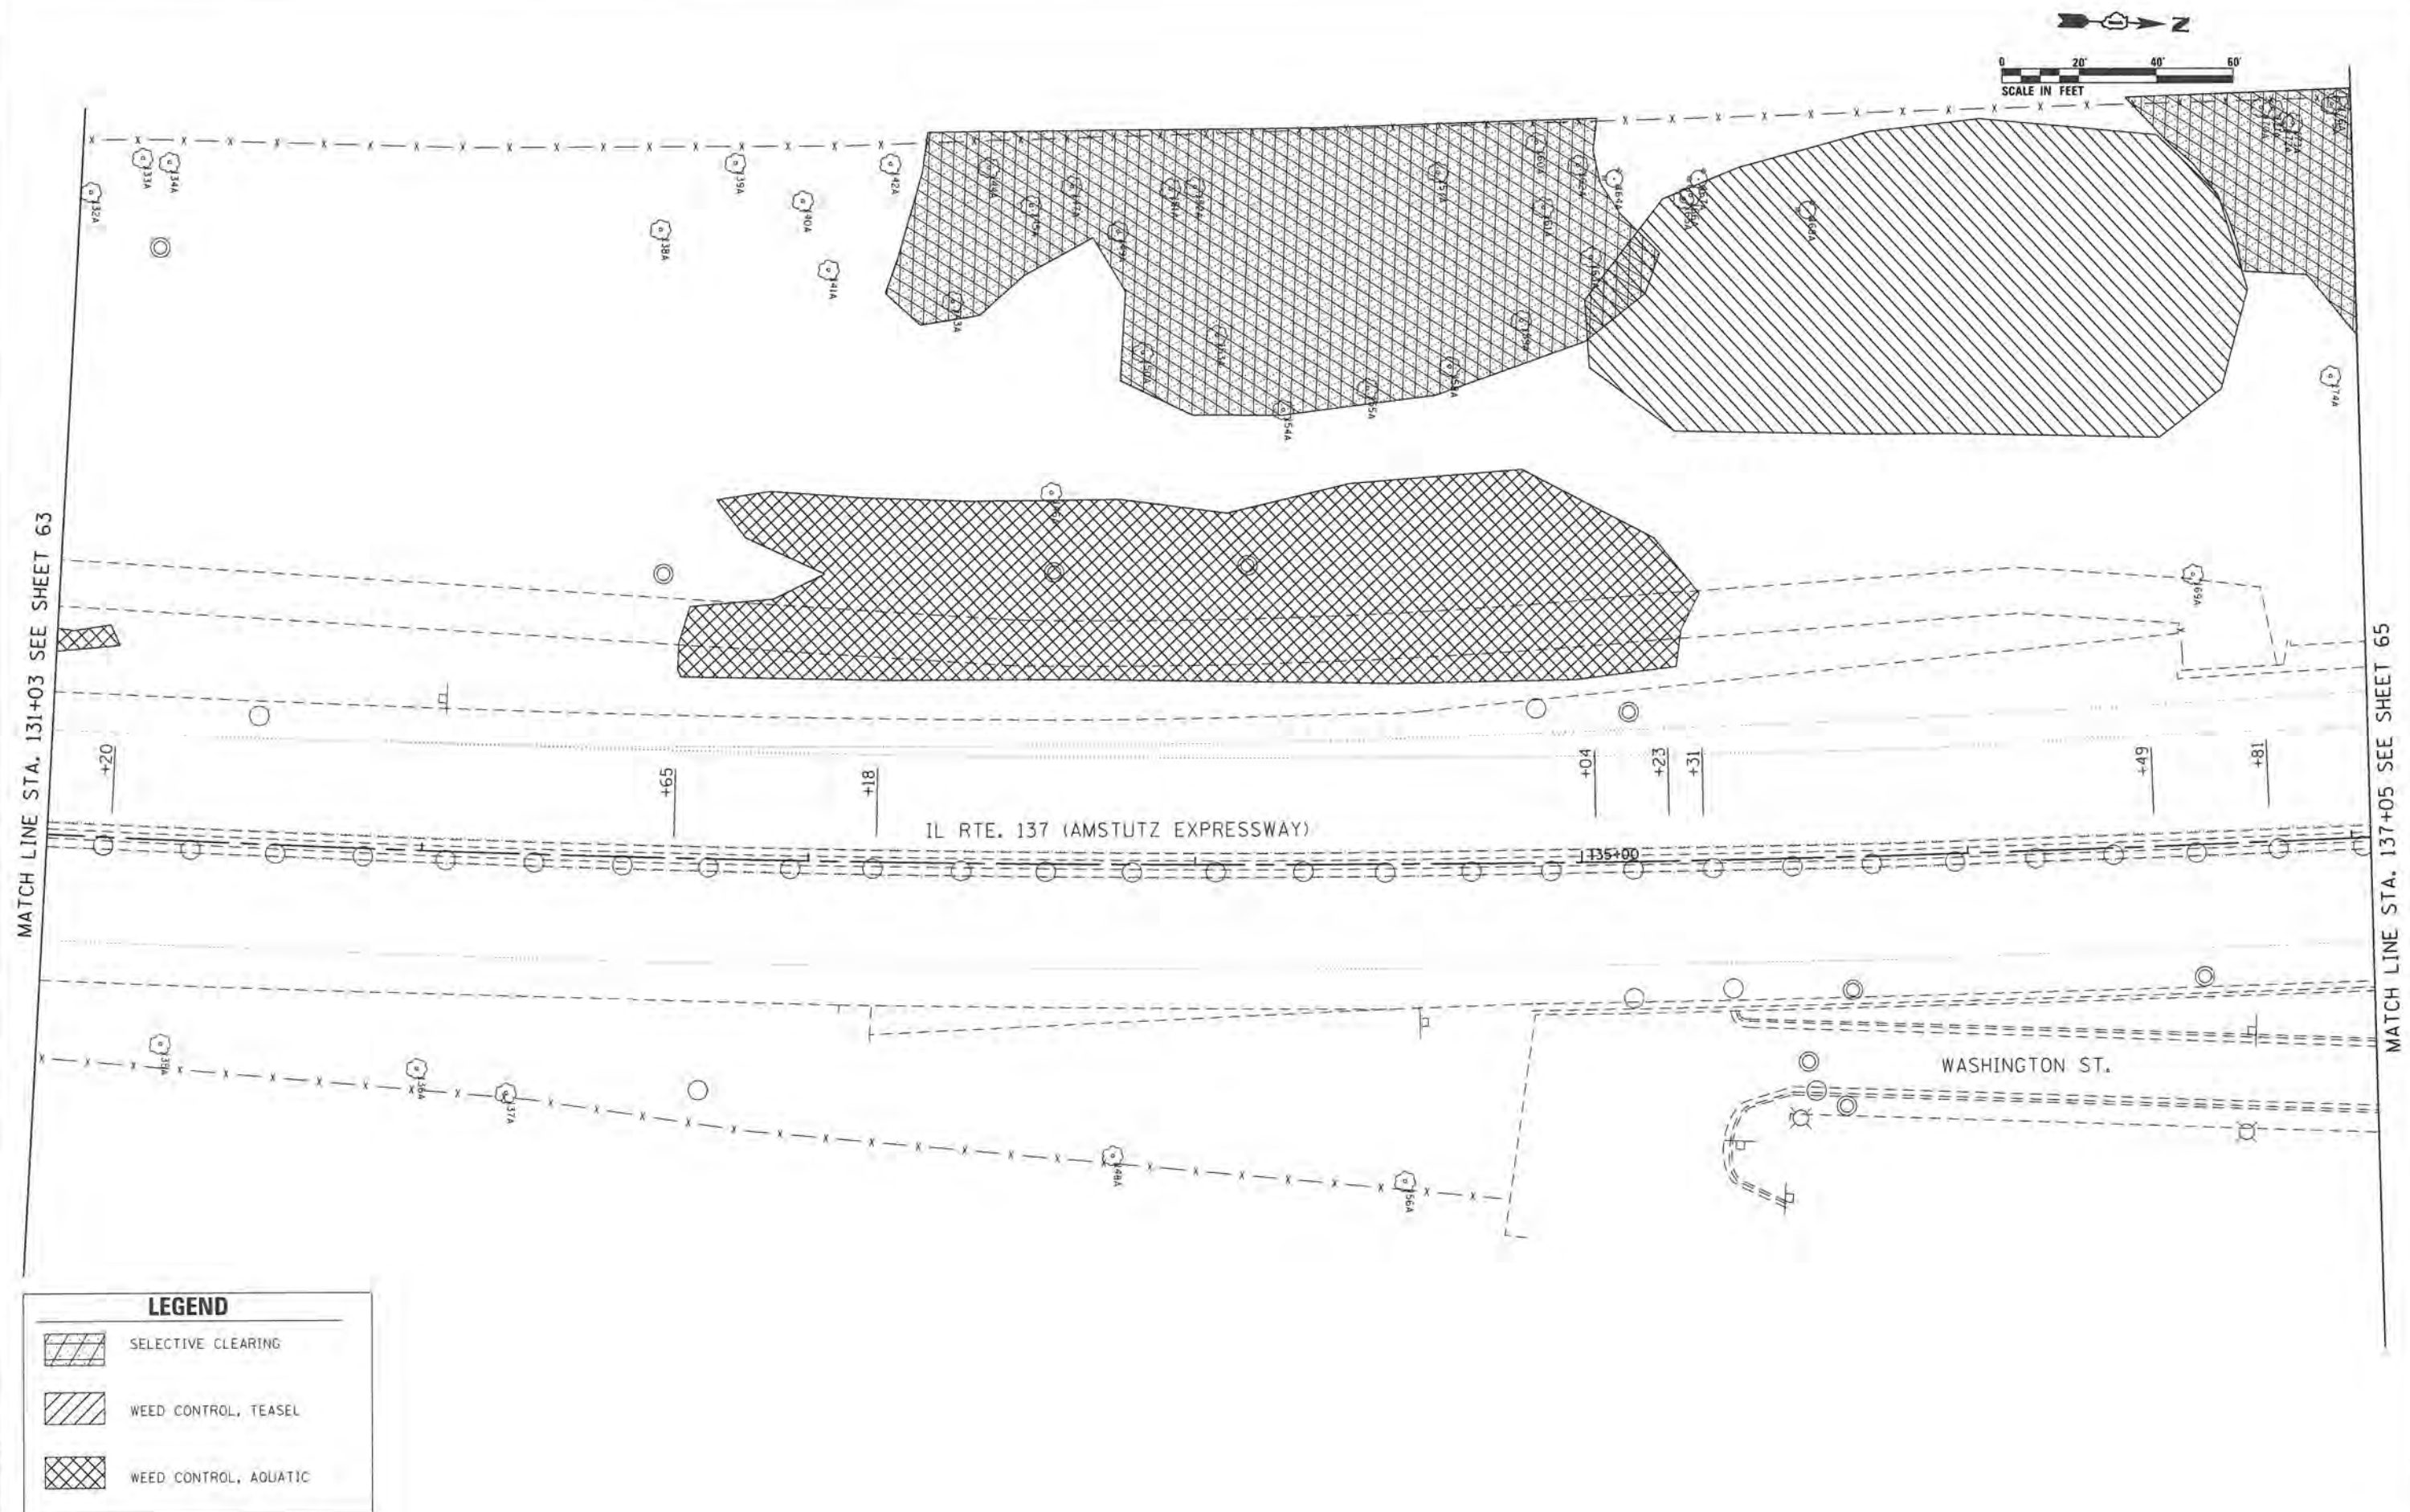

 2im Group LLC 116 South Lincoln Street Suite 100 Chicago, IL 60601	USER NAME = pprathapan	DESIGNED = BR	REVISED =	STATE OF ILLINOIS DEPARTMENT OF TRANSPORTATION	LANDSCAPING PLANS AMSTUTZ EXPRESSWAY			F.A.P. RTE.	SECTION	COUNTY	TOTAL SHEETS	SHEET NO.
		DRAWN = BR	REVISED =					352	2015-0621	LAKE	109	64
	PLOT SCALE = 40,000' = 1" = 100'	CHECKED =	REVISED =					CONTRACT NO. 62B29				
	PLOT DATE = 5/13/2016	DATE = 03-13-2016	REVISED =		SCALE:	SHEET 6 OF 23 SHEETS	STA.	TO STA.	ILLINOIS FED. AID PROJECT			

2iM
GROUP

2iM Group, LLC
118 South Clinton Street
Suite 350
Chicago, IL 60661

DESIGNED	-	BR
DRAWN	-	BR
CHECKED	-	
DATE	-	03-13-2016

REVISED	-
REVISED	-
REVISED	-
REVISED	-

**LANDSCAPING PLANS
AMSTUTZ EXPRESSWAY**


SCALE:	SHEET 7 OF 23 SHEETS	STA. TO STA.
--------	----------------------	--------------

F.A.P. RTE.	SECTION	COUNTY	TOTAL SHEETS	SHEET NO.
352	2015-062I	LAKE	109	65
		CONTRACT NO. 62B29		
ILLINOIS		FED. AID PROJECT		

 SELECTIVE CLEARING

 WEED CONTROL, TEASEL



 WEED CONTROL, AQUATIC

 

MATCH LINE STA. 137+05 SEE SHEET 64

MATCH LINE STA. 143+00 SEE SHEET 66

FILE NAME = Q:\Engineering\LiveProjects\13016 IDOT DURN\3016-W 5 Contract No. 62B29\CADD\CADD Sheets\Civil\62B29-shr-Landscaping-Amstutz_08.dgn

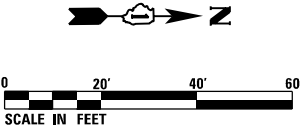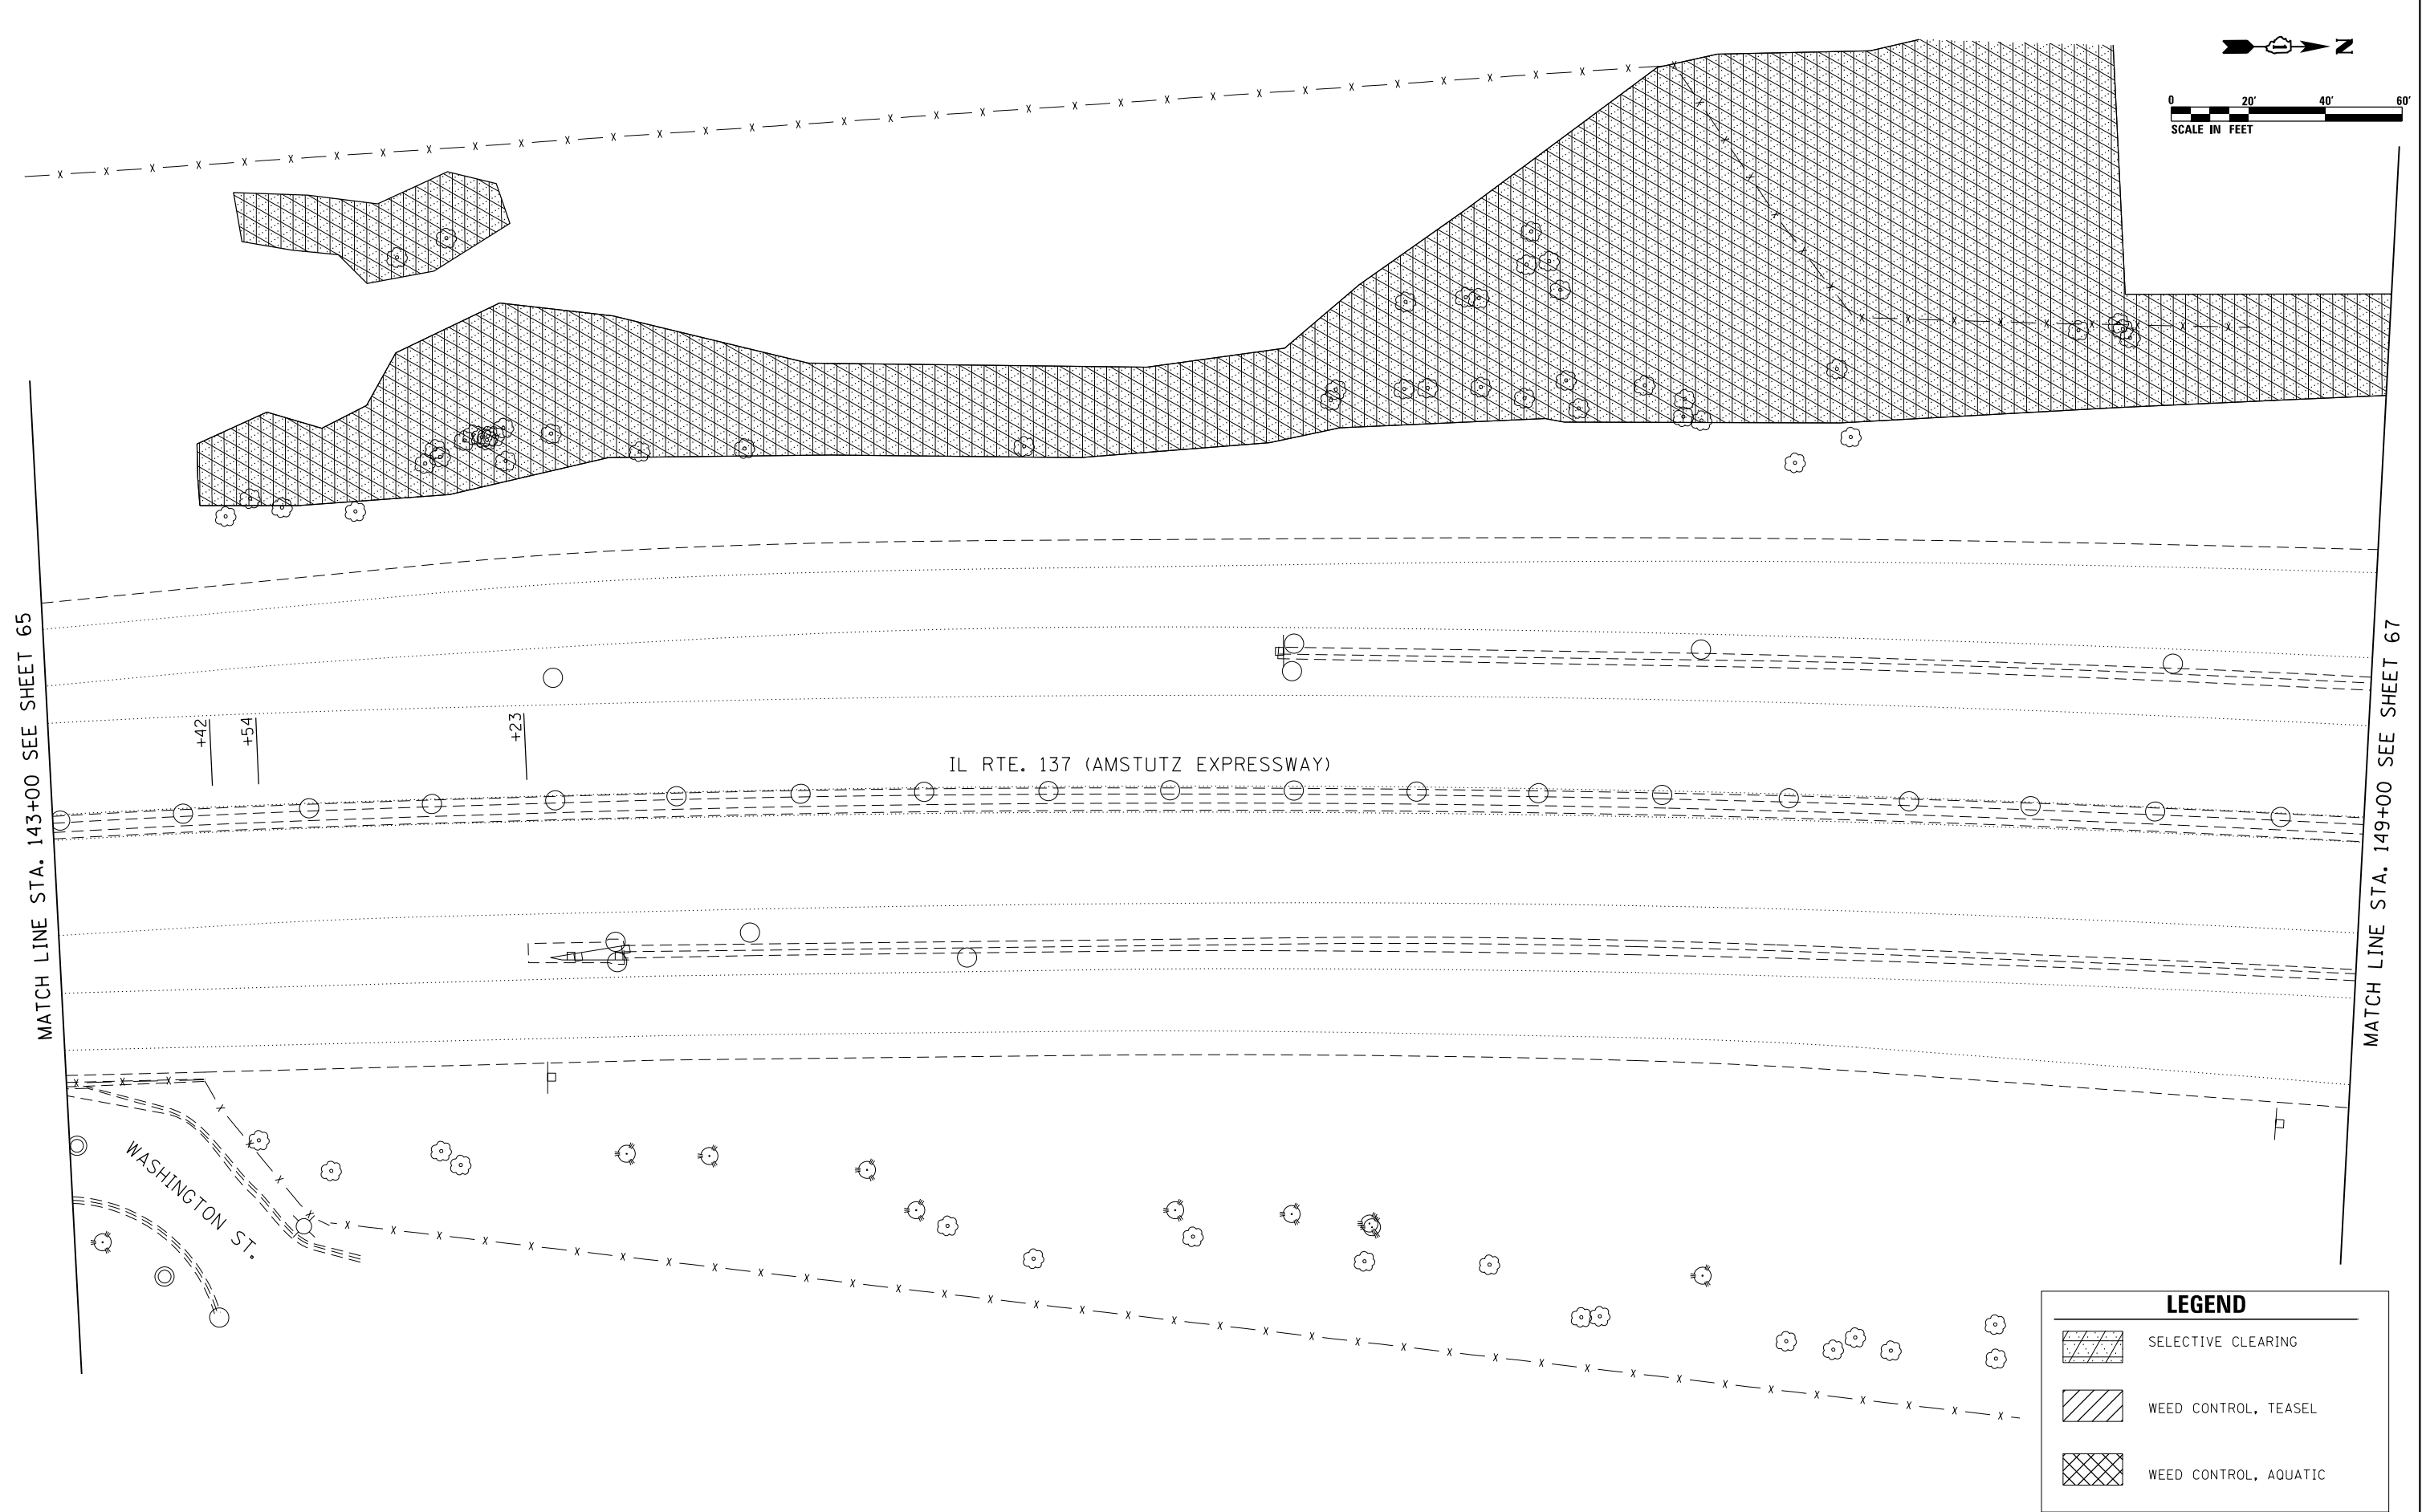

LEGEND				
	SELECTIVE CLEARING			
	WEED CONTROL, TEASEL			
	WEED CONTROL, AQUATIC			



2im Group, LLC
118 South Clinton Street
Suite 350
Chicago, IL 60661

USER NAME = pprathapan	DESIGNED - BR	REVISED -
	DRAWN - BR	REVISED -
PLOT SCALE = 40,000' / in.	CHECKED -	REVISED -
PLOT DATE = 5/13/2016	DATE - 03-13-2016	REVISED -

STATE OF ILLINOIS
DEPARTMENT OF TRANSPORTATION

LANDSCAPING PLANS
AMSTUTZ EXPRESSWAY

SCALE: SHEET 8 OF 23 SHEETS STA. TO STA.

F.A.P. RTE.	SECTION	COUNTY	TOTAL SHEETS	SHEET NO.
352	2015-0621	LAKE	109	66
CONTRACT NO. 62B29				
ILLINOIS FED. AID PROJECT				



FILE NAME = Q:\Engineering\LiveProjects\13016 IDOT DURN\3016-W 5 Contract No. 62B29\CADD\CADD Sheets\Civil\162B29-shr-Landscaping-Amstutz_09.dgn

LEGEND

SELECTIVE CLEARING

WEED CONTROL, TEASEL

WEED CONTROL, AQUATIC

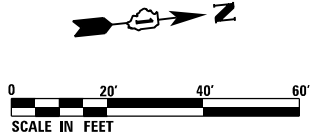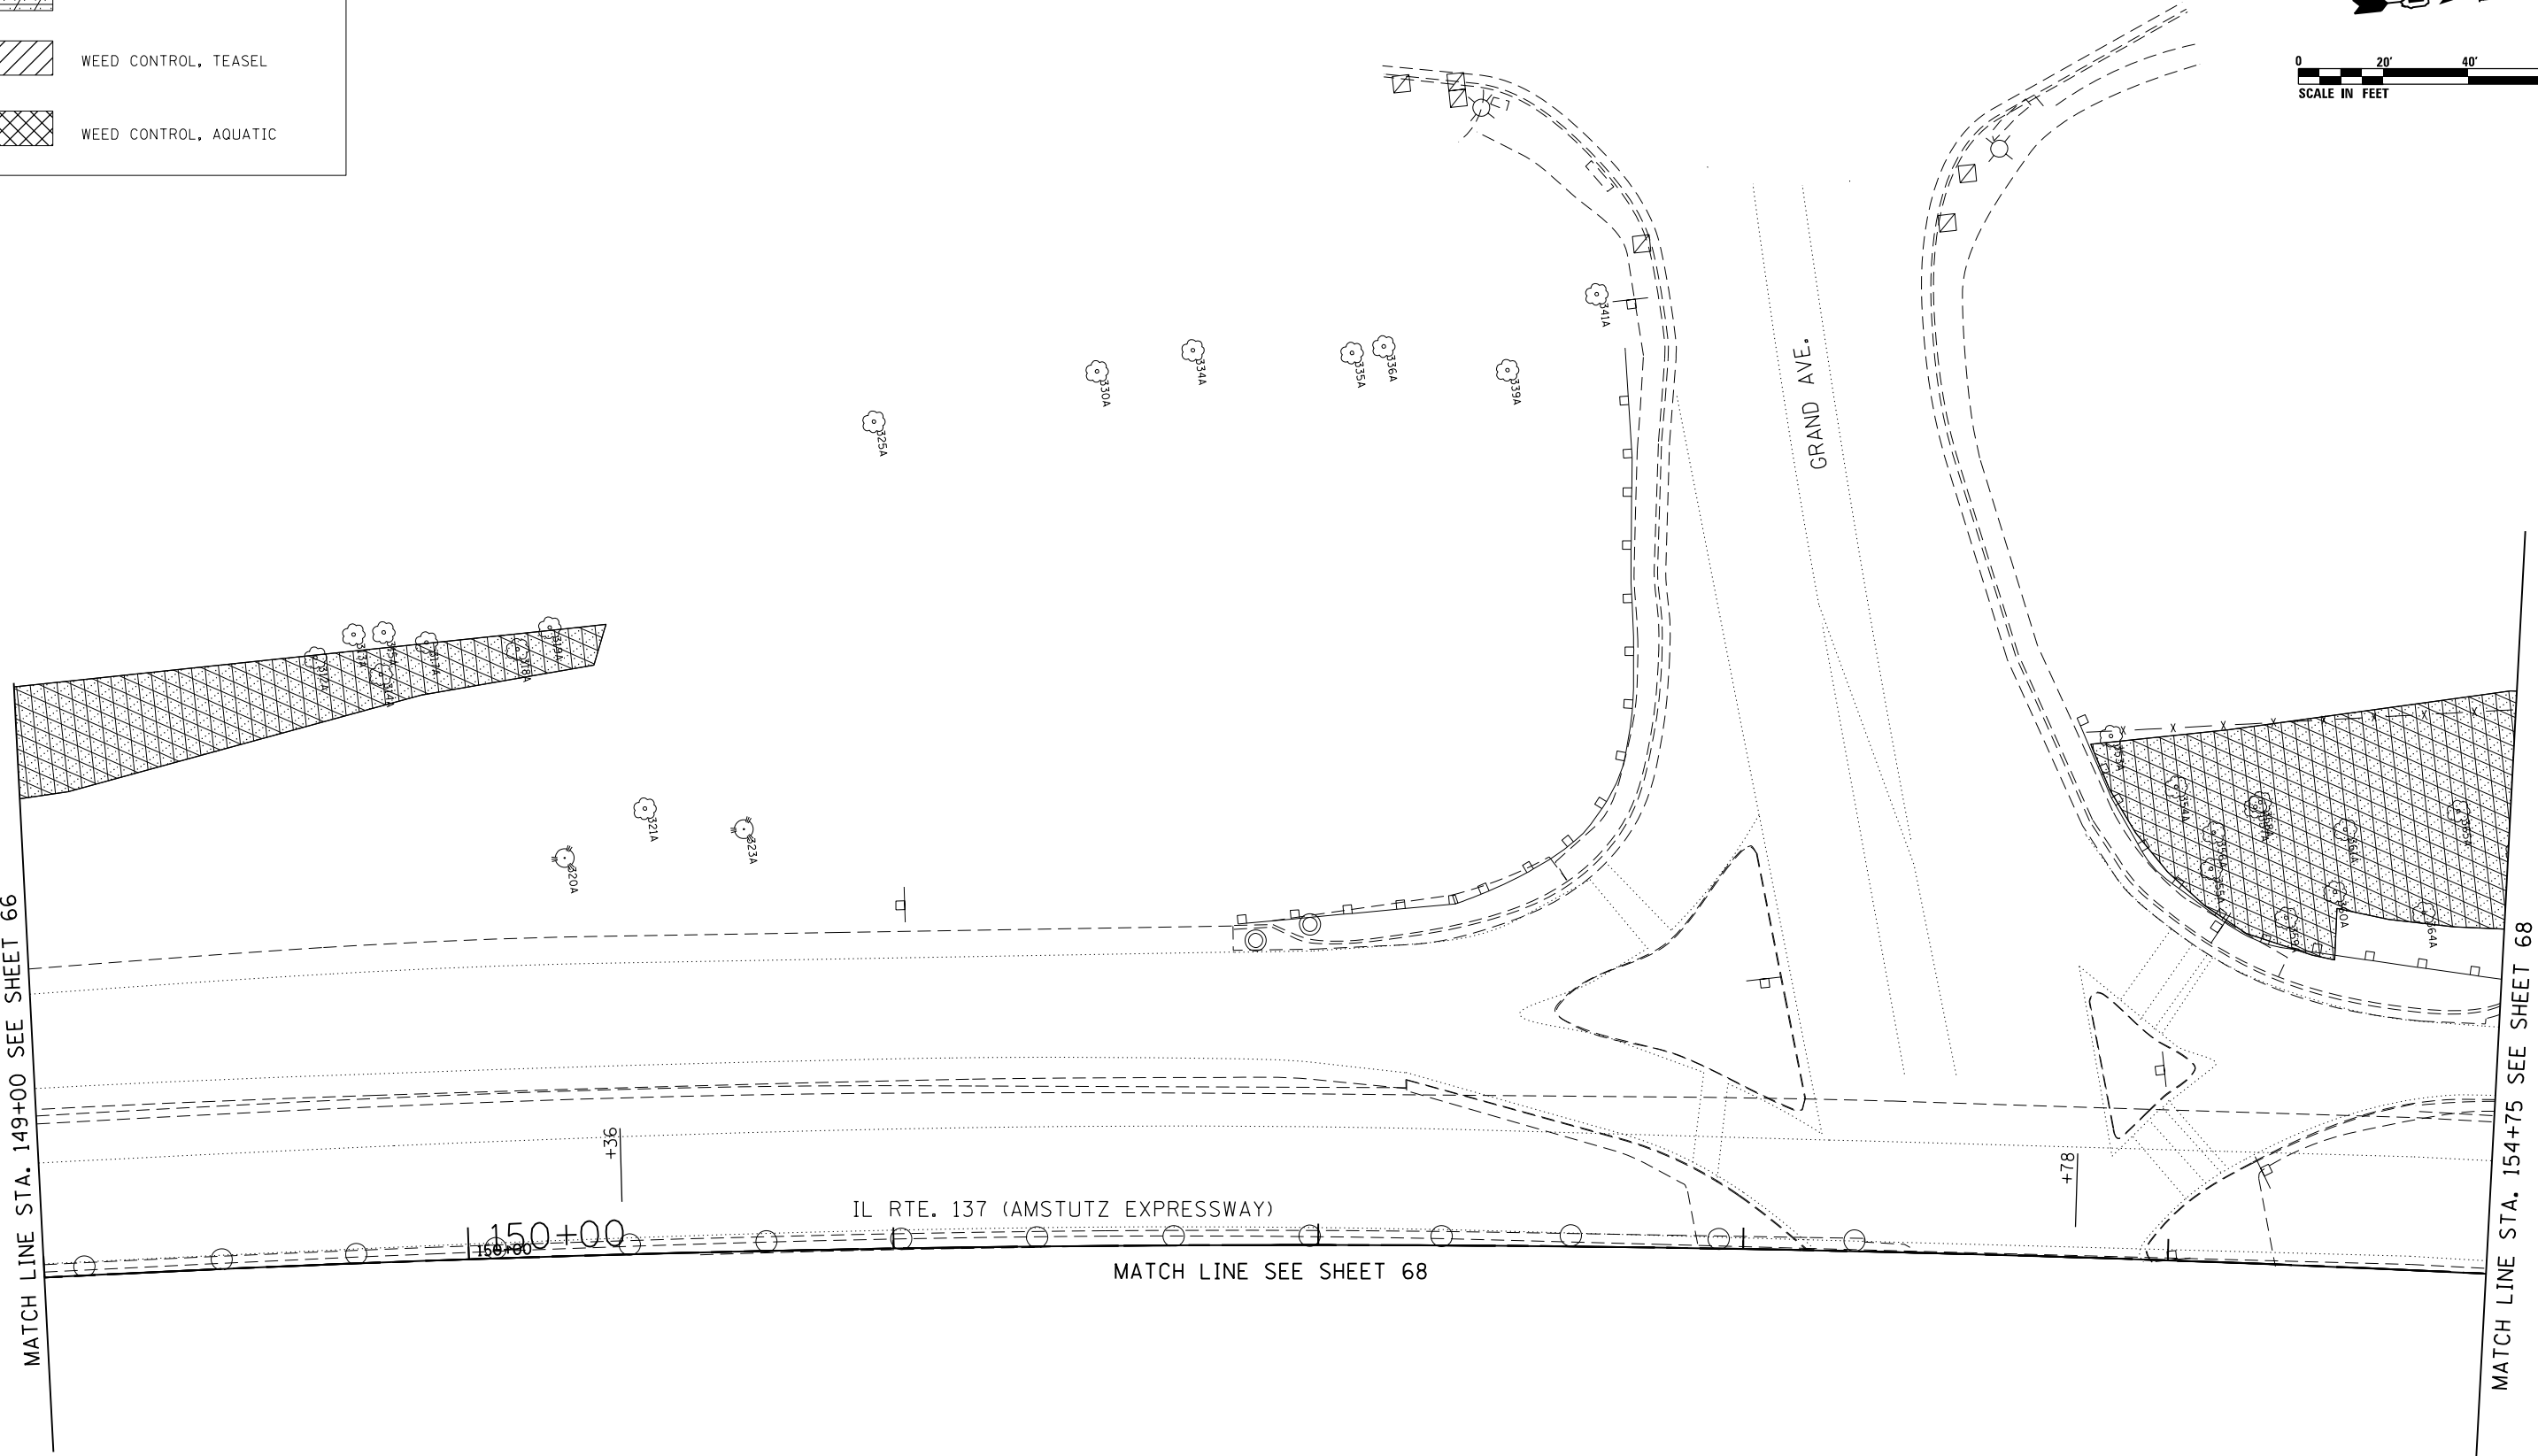

2im Group, LLC
118 South Clinton Street
Suite 350
Chicago, IL 60661

USER NAME = pprathapan	DESIGNED - BR	REVISED -
	DRAWN - BR	REVISED -
PLOT SCALE = 40.0000' / in.	CHECKED -	REVISED -
PLOT DATE = 5/13/2016	DATE - 03-13-2016	REVISED -

STATE OF ILLINOIS
DEPARTMENT OF TRANSPORTATION

LANDSCAPING PLANS
AMSTUTZ EXPRESSWAY

SCALE: SHEET 9 OF 23 SHEETS STA. TO STA.

F.A.P. RTE.	SECTION	COUNTY	TOTAL SHEETS	SHEET NO.
352	2015-0621	LAKE	109	67
CONTRACT NO. 62B29				
ILLINOIS FED. AID PROJECT				




MATCH LINE SEE SHEET 67

IL RTE. 137 (AMSTUTZ EXPRESSWAY)

ATCH LINE STA. 149+00 SEE SHEET 67

MATCH LINE STA. 154+75 SEE SHEET 69

GRAND AVE.

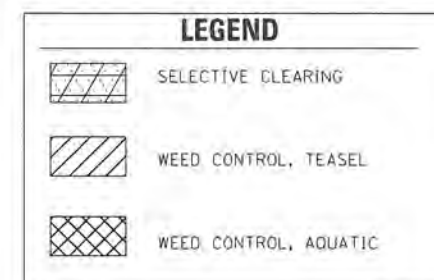

STATE OF ILLINOIS
DEPARTMENT OF TRANSPORTATION


LANDSCAPING PLANS
AMSTUTZ EXPRESSWAY

SCALE:	SHEET 10 OF 23 SHEETS	STA.	TO STA.
--------	-----------------------	------	---------

F.A.P. RTE.	SECTION	COUNTY	TOTAL SHEETS	SHEET NO.
352	2015-0621	LAKE	109	68
		CONTRACT NO. 62B2		
ILLINOIS FED. AID PROJECT				

FILE NAME = G:\Engineering\Irrigation\Projects\13018 1007 DNR\13016- WD 5 Contract No. 62B29\CA00\CA00 3\Users\j\10162829-ent-Landscaping-Amstutz 11.dgn

MATCH LINE STA. 154+75 SEE SHEET 68

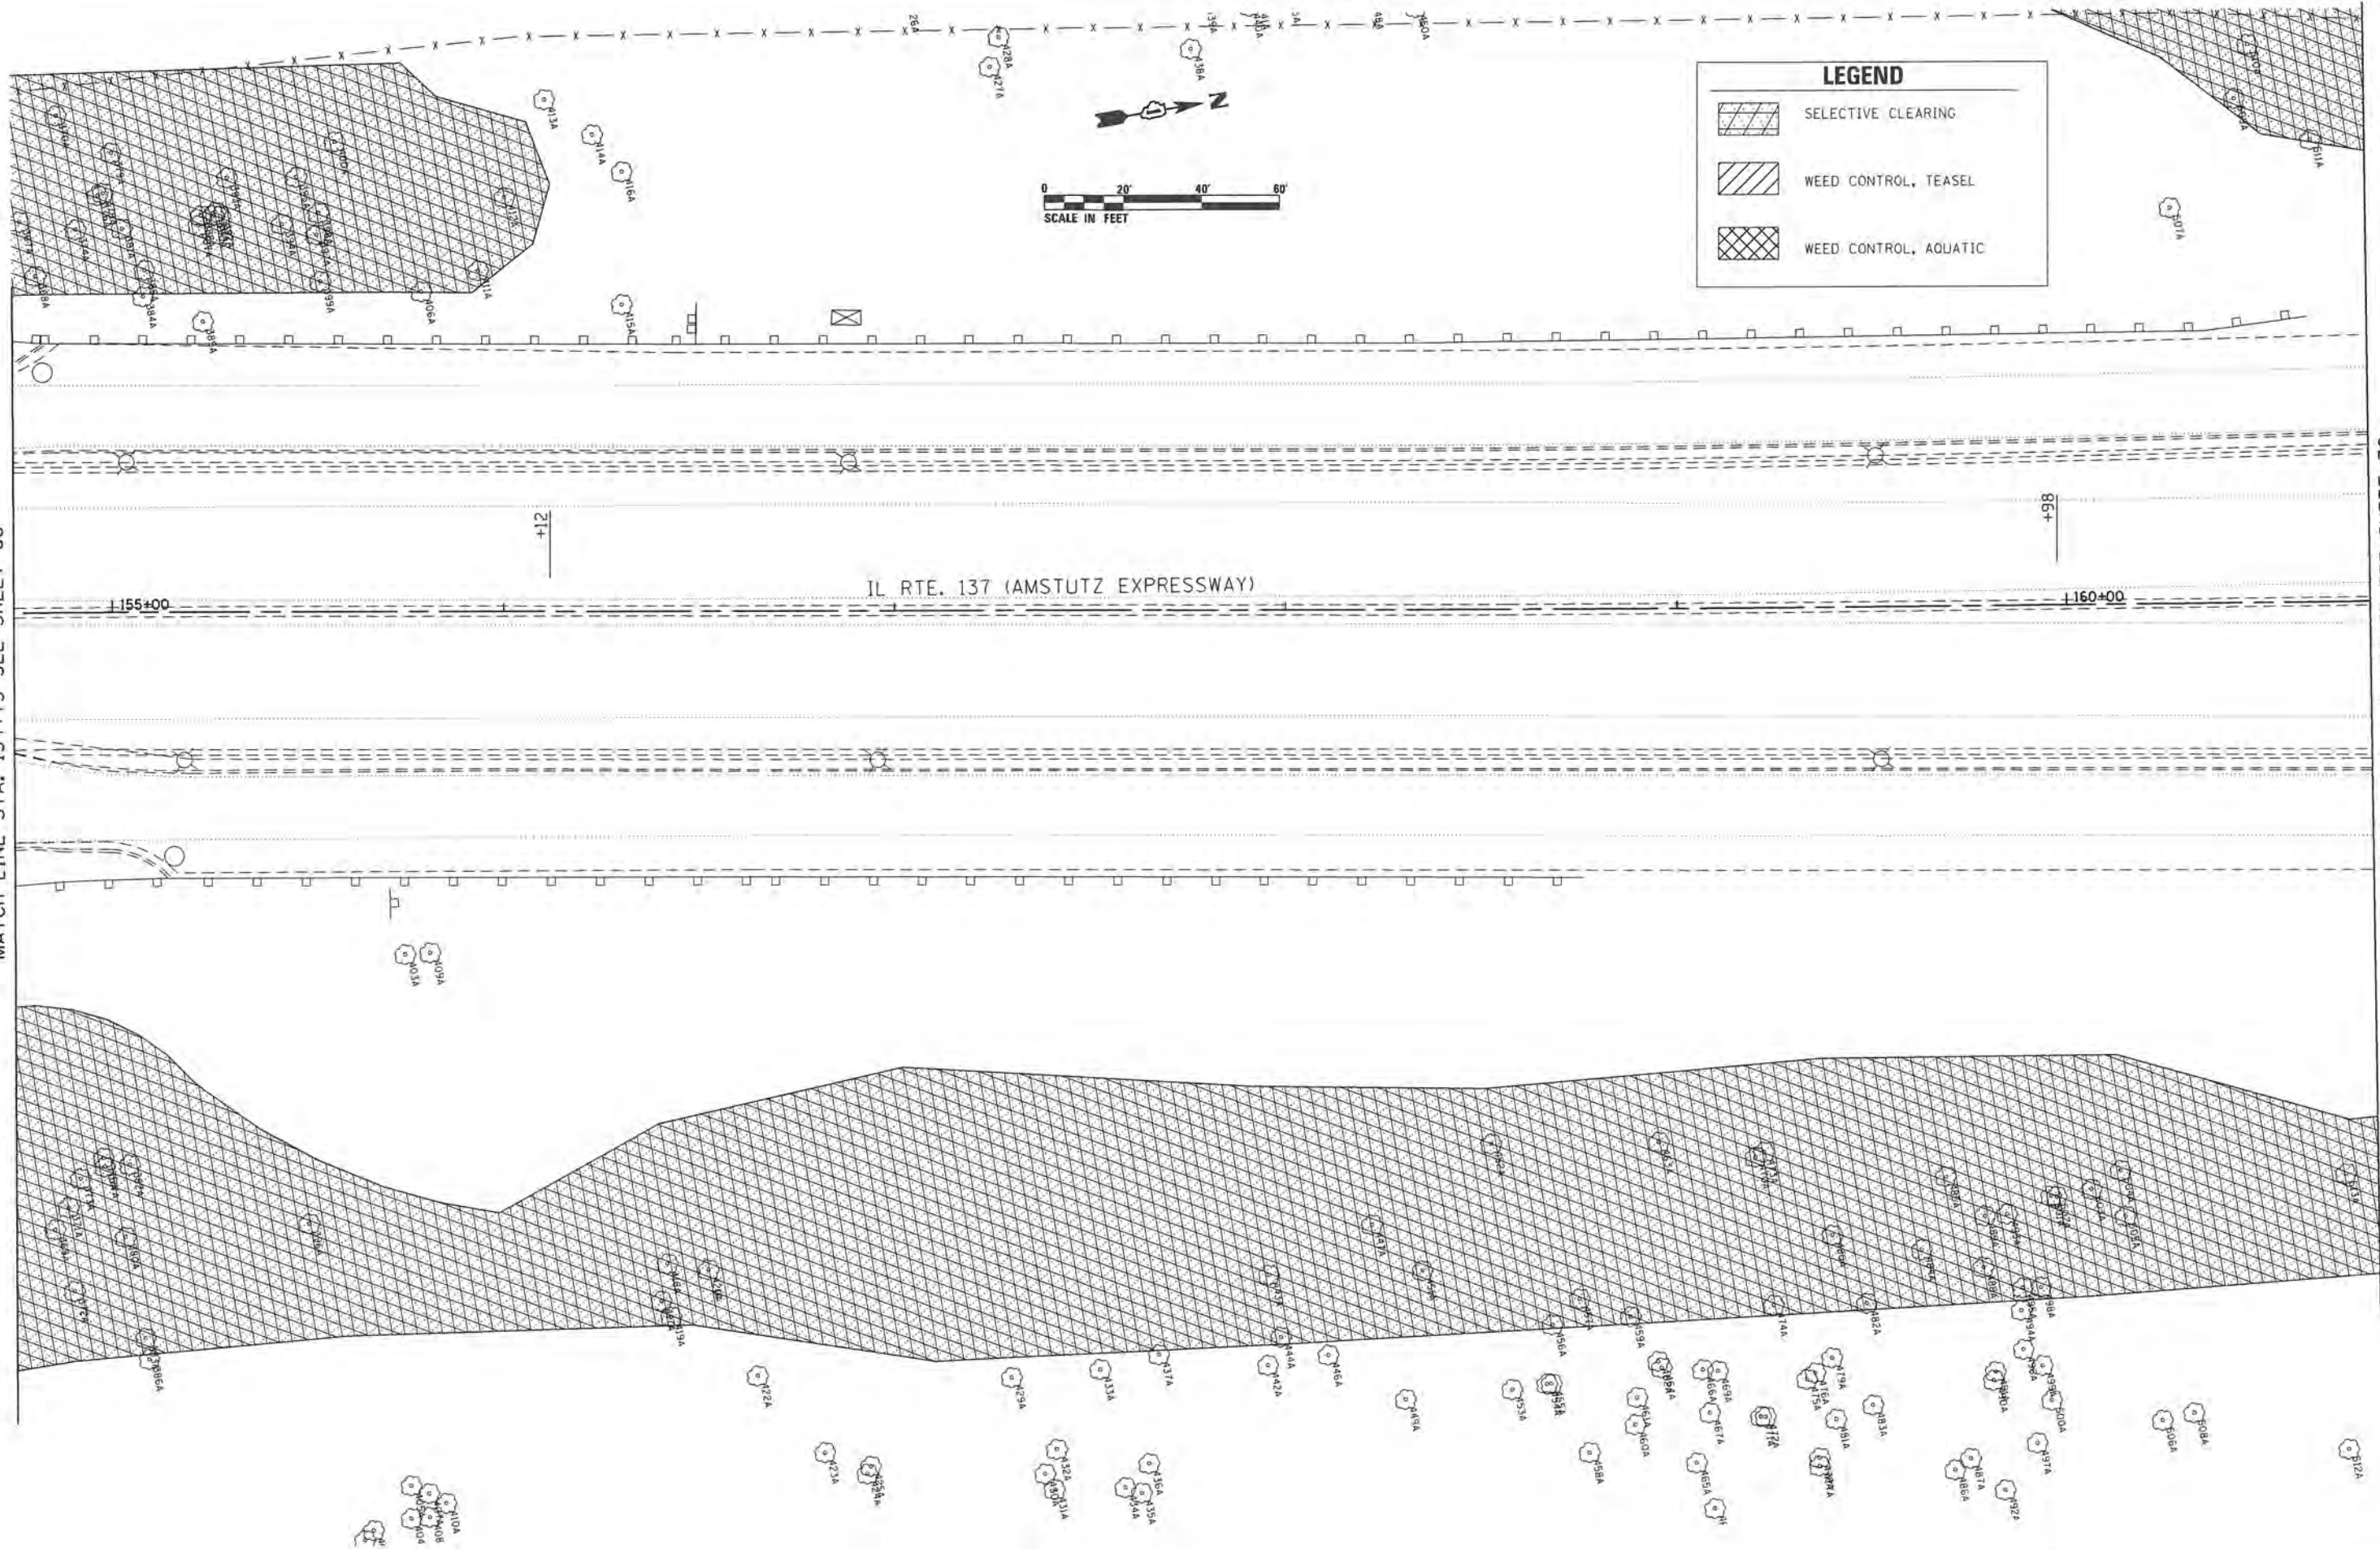

MATCH LINE STA. 160+78 SEE SHEET 70



2im Group, LLC
110 South Center Street
Chicago, IL 60601

USER NAME = pprathapan
PLOT SCALE = 40,0000 1 / in.
PLOT DATE = 5/13/2016

DESIGNED - BR
DRAWN - BR
CHECKED -
DATE - 03-13-2016

REVISED -
REVISED -
REVISED -
REVISED -

STATE OF ILLINOIS
DEPARTMENT OF TRANSPORTATION


LANDSCAPING PLANS
AMSTUTZ EXPRESSWAY

SCALE: SHEET 11 OF 23 SHEETS STA. TO STA.

F.A.P. RTE.	SECTION	COUNTY	TOTAL SHEETS	SHEET NO.
352	2015-0621	LAKE	109	69
CONTRACT NO. 62B29				
ILLINOIS FED. AID PROJECT				

FILE NAME : D:\Engineering\LiveProjects\13016_1007 DUR\13016-1007 5 Contract No. 62B29-1\0162B29-1-1007 Landscaping-12.dgn

MATCH LINE STA. 160+78 SEE SHEET 69

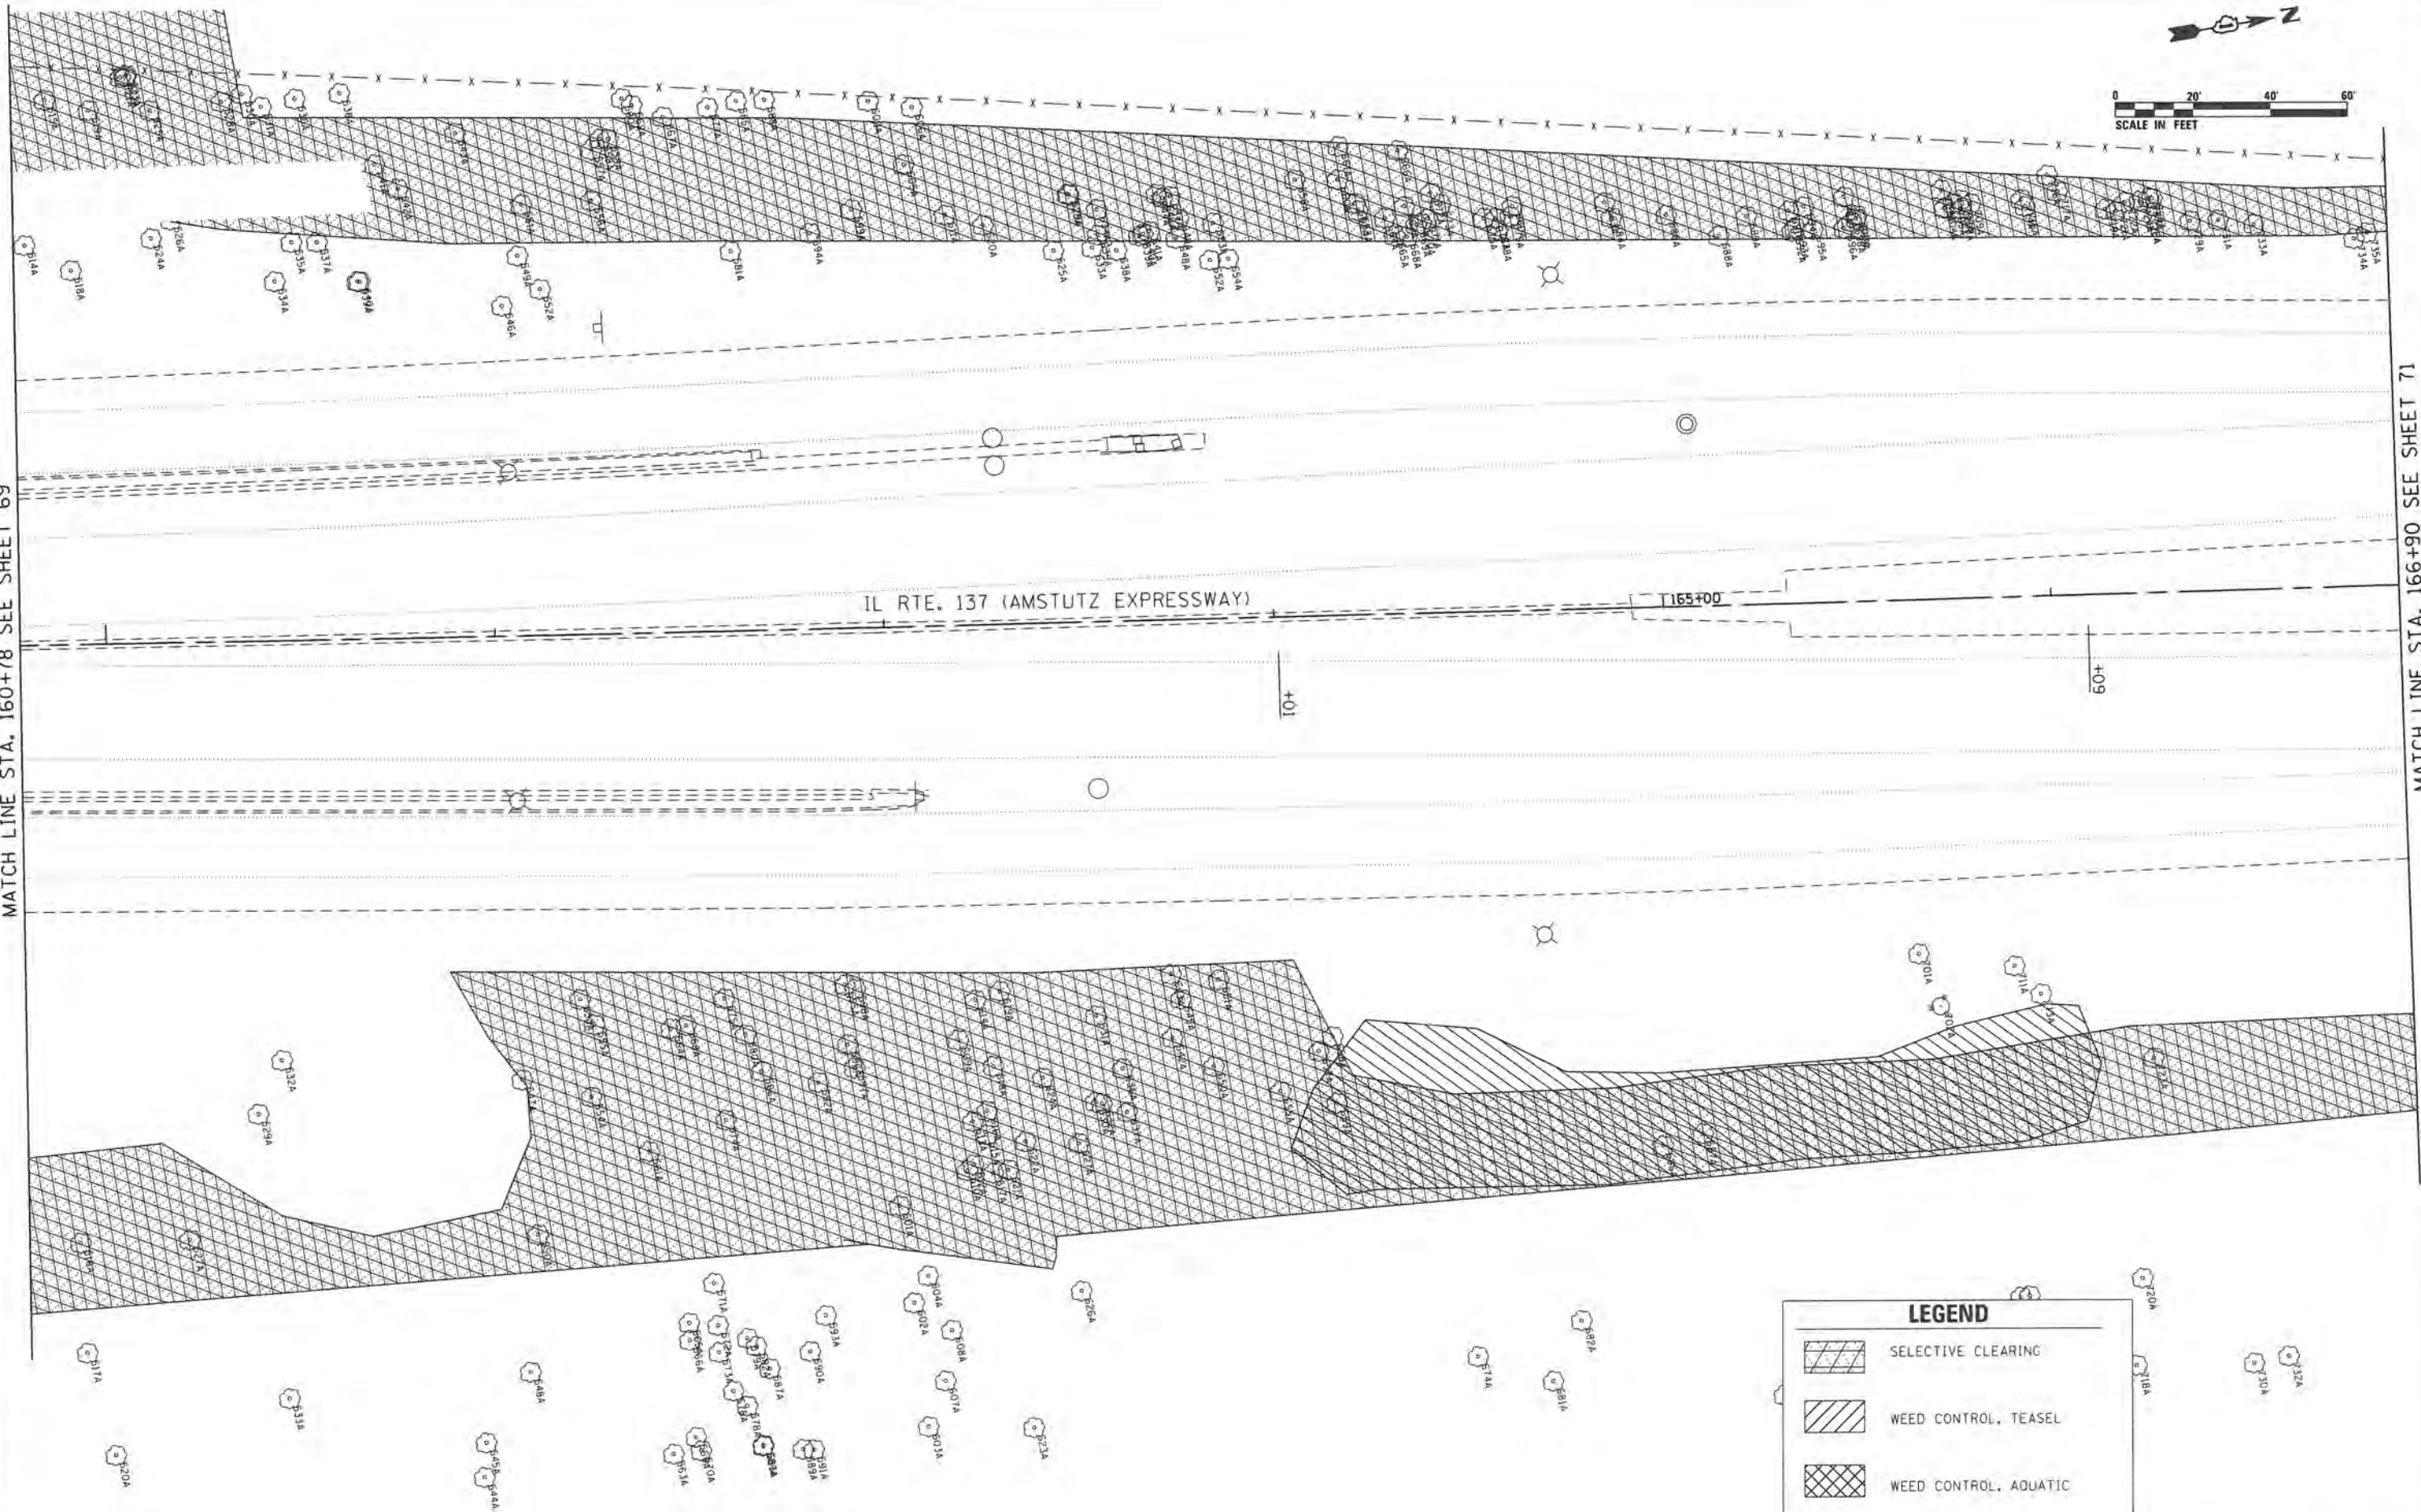

MATCH LINE STA. 166+90 SEE SHEET 71



2im Group LLC
114 South Center Street
Suite 300
Channahon, IL 61018

USER NAME : pparathan
PLOT SCALE : 40,000' / 1" = 1000'
PLOT DATE : 5/13/2016

DESIGNED - BR
DRAWN - BR
CHECKED -
DATE - 03-13-2016



REVISED -
REVISED -
REVISED -
REVISED -

STATE OF ILLINOIS
DEPARTMENT OF TRANSPORTATION

LANDSCAPING PLANS
AMSTUTZ EXPRESSWAY

SCALE: SHEET 12 OF 23 SHEETS STA. TO STA.

F.A.P. RTE.	SECTION	COUNTY	TOTAL SHEETS	SHEET NO.
352	2015-0621	LAKE	109	70
CONTRACT NO. 62B29				
ILLINOIS FED. AID PROJECT				

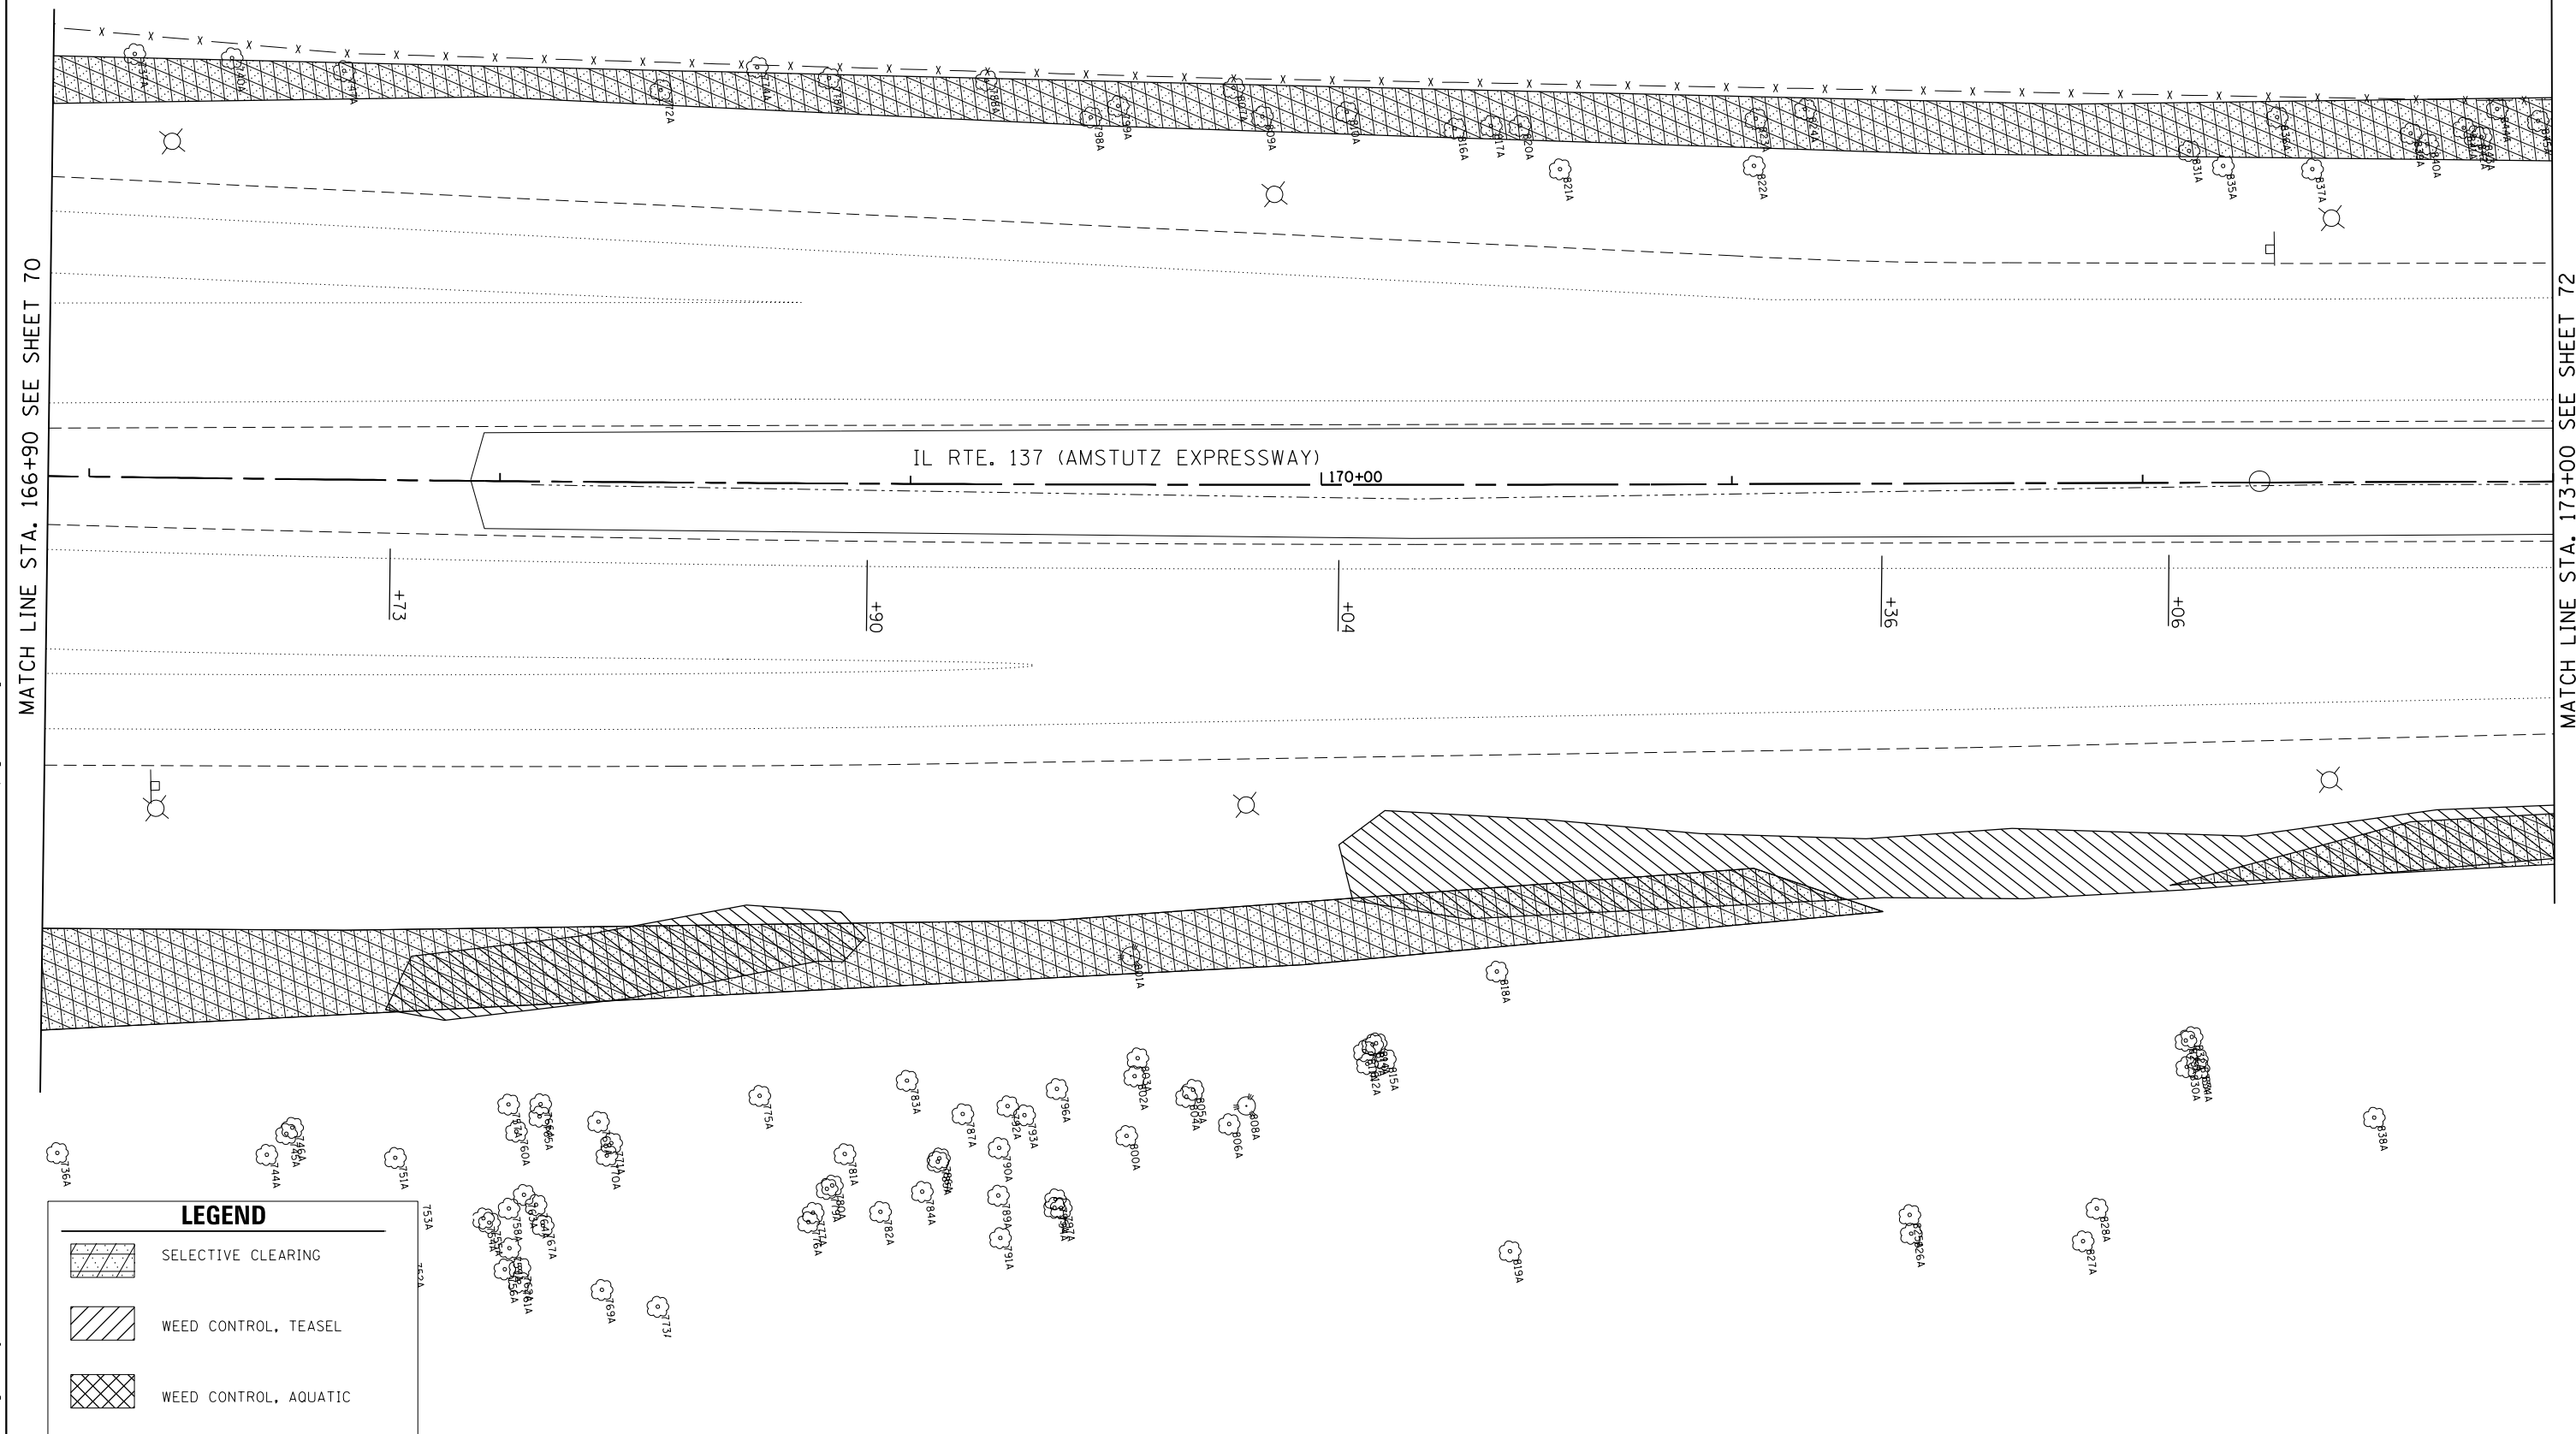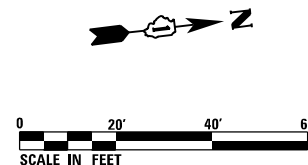


USER NAME = pprathapan	DESIGNED - BR	REVISED -
	DRAWN - BR	REVISED -
PLOT SCALE = 40.0000' / in.	CHECKED -	REVISED -
PLOT DATE = 5/13/2016	DATE - 03-13-2016	REVISED -

**STATE OF ILLINOIS
DEPARTMENT OF TRANSPORTATION**

**LANDSCAPING PLANS
AMSTUTZ EXPRESSWAY**

SCALE:	SHEET 13 OF 23 SHEETS	STA.	TO STA.
--------	-----------------------	------	---------

F.A.P. RTE.	SECTION	COUNTY	TOTAL SHEETS	SHEET NO.
352	2015-062I	LAKE	109	71
		CONTRACT NO. 62B29		
ILLINOIS		FED. AID PROJECT		

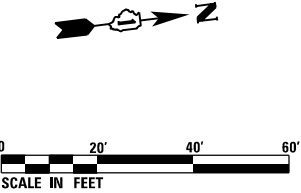

MATCH LINE STA. 179+00 SEE SHEET 73

 2im Group, LLC 118 South Carson Street Suite 300 Chicago, IL 60661	USER NAME = pproathapan	DESIGNED - BR	REVISED -	STATE OF ILLINOIS DEPARTMENT OF TRANSPORTATION	LANDSCAPING PLANS AMSTUTZ EXPRESSWAY					F.A.P. R.T.E.	SECTION	COUNTY	TOTAL SHEETS	SHEET NO.
	PLOT SCALE = 40.0000' / 1" =	DRAWN - BR	REVISED -							352	2015-0621	LAKE	109	72
	PLOT DATE = 5/13/2016	CHECKED -	REVISED -		CONTRACT NO. 62B29									
	DATE = 03-13-2016	REVISED -	REVISED -											
				SCALE:	SHEET 14	OF 23 SHEETS	STA.	TO STA.	ILLINOIS FED. AID PROJECT					

FILE NAME = Q:\Engineering\Live\Projects\13016 IDOT DURN\3016-WO 5 Contract No. 62B29\CADD\CADD Sheets\Civil\62B29-shr-Landscaping-Amstutz 15.dgn



2im Group, LLC
118 South Carlton Street
Suite 350
Chicago, IL 60661

USER NAME = johnn	DESIGNED - BR	REVISED -
	DRAWN - BR	REVISED -
PLOT SCALE = 40.0000' / in.	CHECKED -	REVISED -
PLOT DATE = 5/13/2016	DATE - 03-13-2016	REVISED -


STATE OF ILLINOIS
DEPARTMENT OF TRANSPORTATION

LANDSCAPING PLANS
AMSTUTZ EXPRESSWAY

SCALE: SHEET 15 OF 23 SHEETS STA. TO STA.

F.A.P. RTE.	SECTION	COUNTY	TOTAL SHEETS	SHEET NO.
352	2015-0621	LAKE	109	73
CONTRACT NO. 62B29				
ILLINOIS FED. AID PROJECT				

MATCH LINE STA. 179+00 SEE SHEET 72

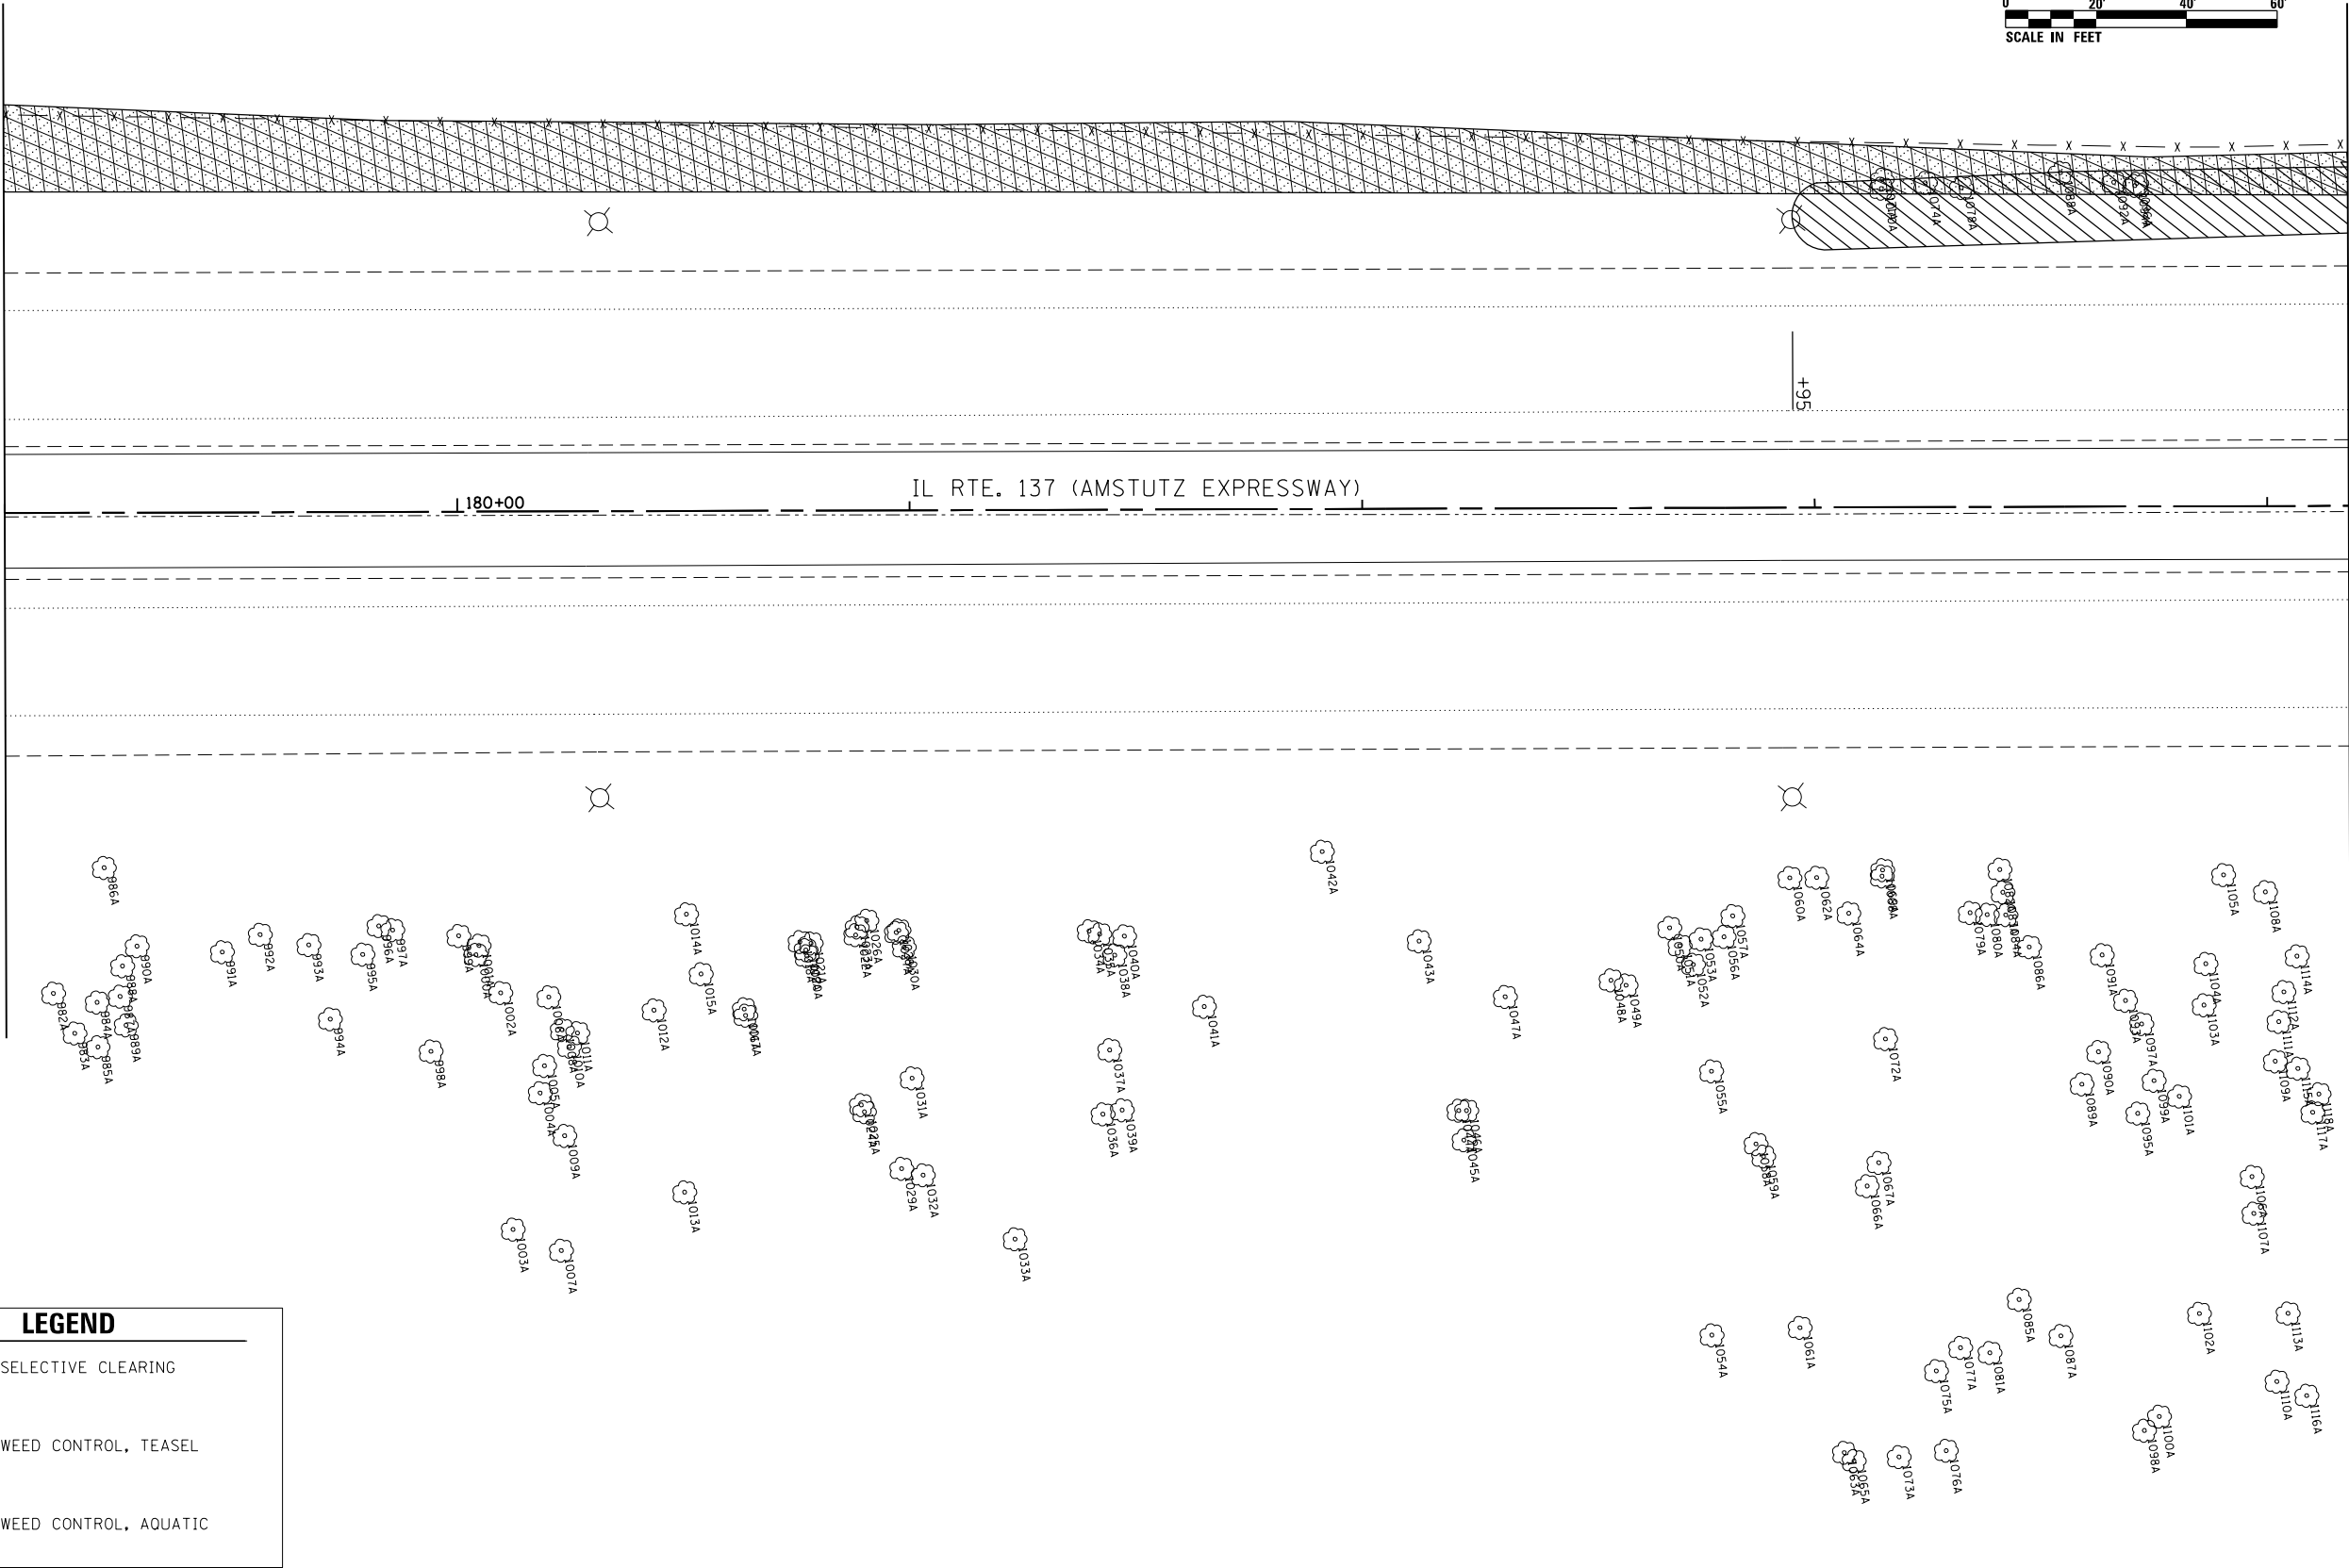

MATCH LINE STA. 184+18 SEE SHEET 74

FILE NAME = Q:\Engineering\Live\Projects\13016 IDOT DURN\13016-WO 5 Contract No. 62B29\CADD\CADD Sheets\Civil\162B29-shr-Landscaping-Amstutz 16.dgn



2im Group, LLC
118 South Carlton Street
Suite 350
Chicago, IL 60661


USER NAME = johnn	DESIGNED - BR	REVISED -
	DRAWN - BR	REVISED -
PLOT SCALE = 40.0000' / in.	CHECKED -	REVISED -
PLOT DATE = 5/13/2016	DATE - 03-13-2016	REVISED -


STATE OF ILLINOIS
DEPARTMENT OF TRANSPORTATION

LANDSCAPING PLANS
AMSTUTZ EXPRESSWAY

SCALE: SHEET 16 OF 23 SHEETS STA. TO STA.

F.A.P. RTE.	SECTION	COUNTY	TOTAL SHEETS	SHEET NO.
352	2015-062I	LAKE	109	74
CONTRACT NO. 62B29				
ILLINOIS FED. AID PROJECT				

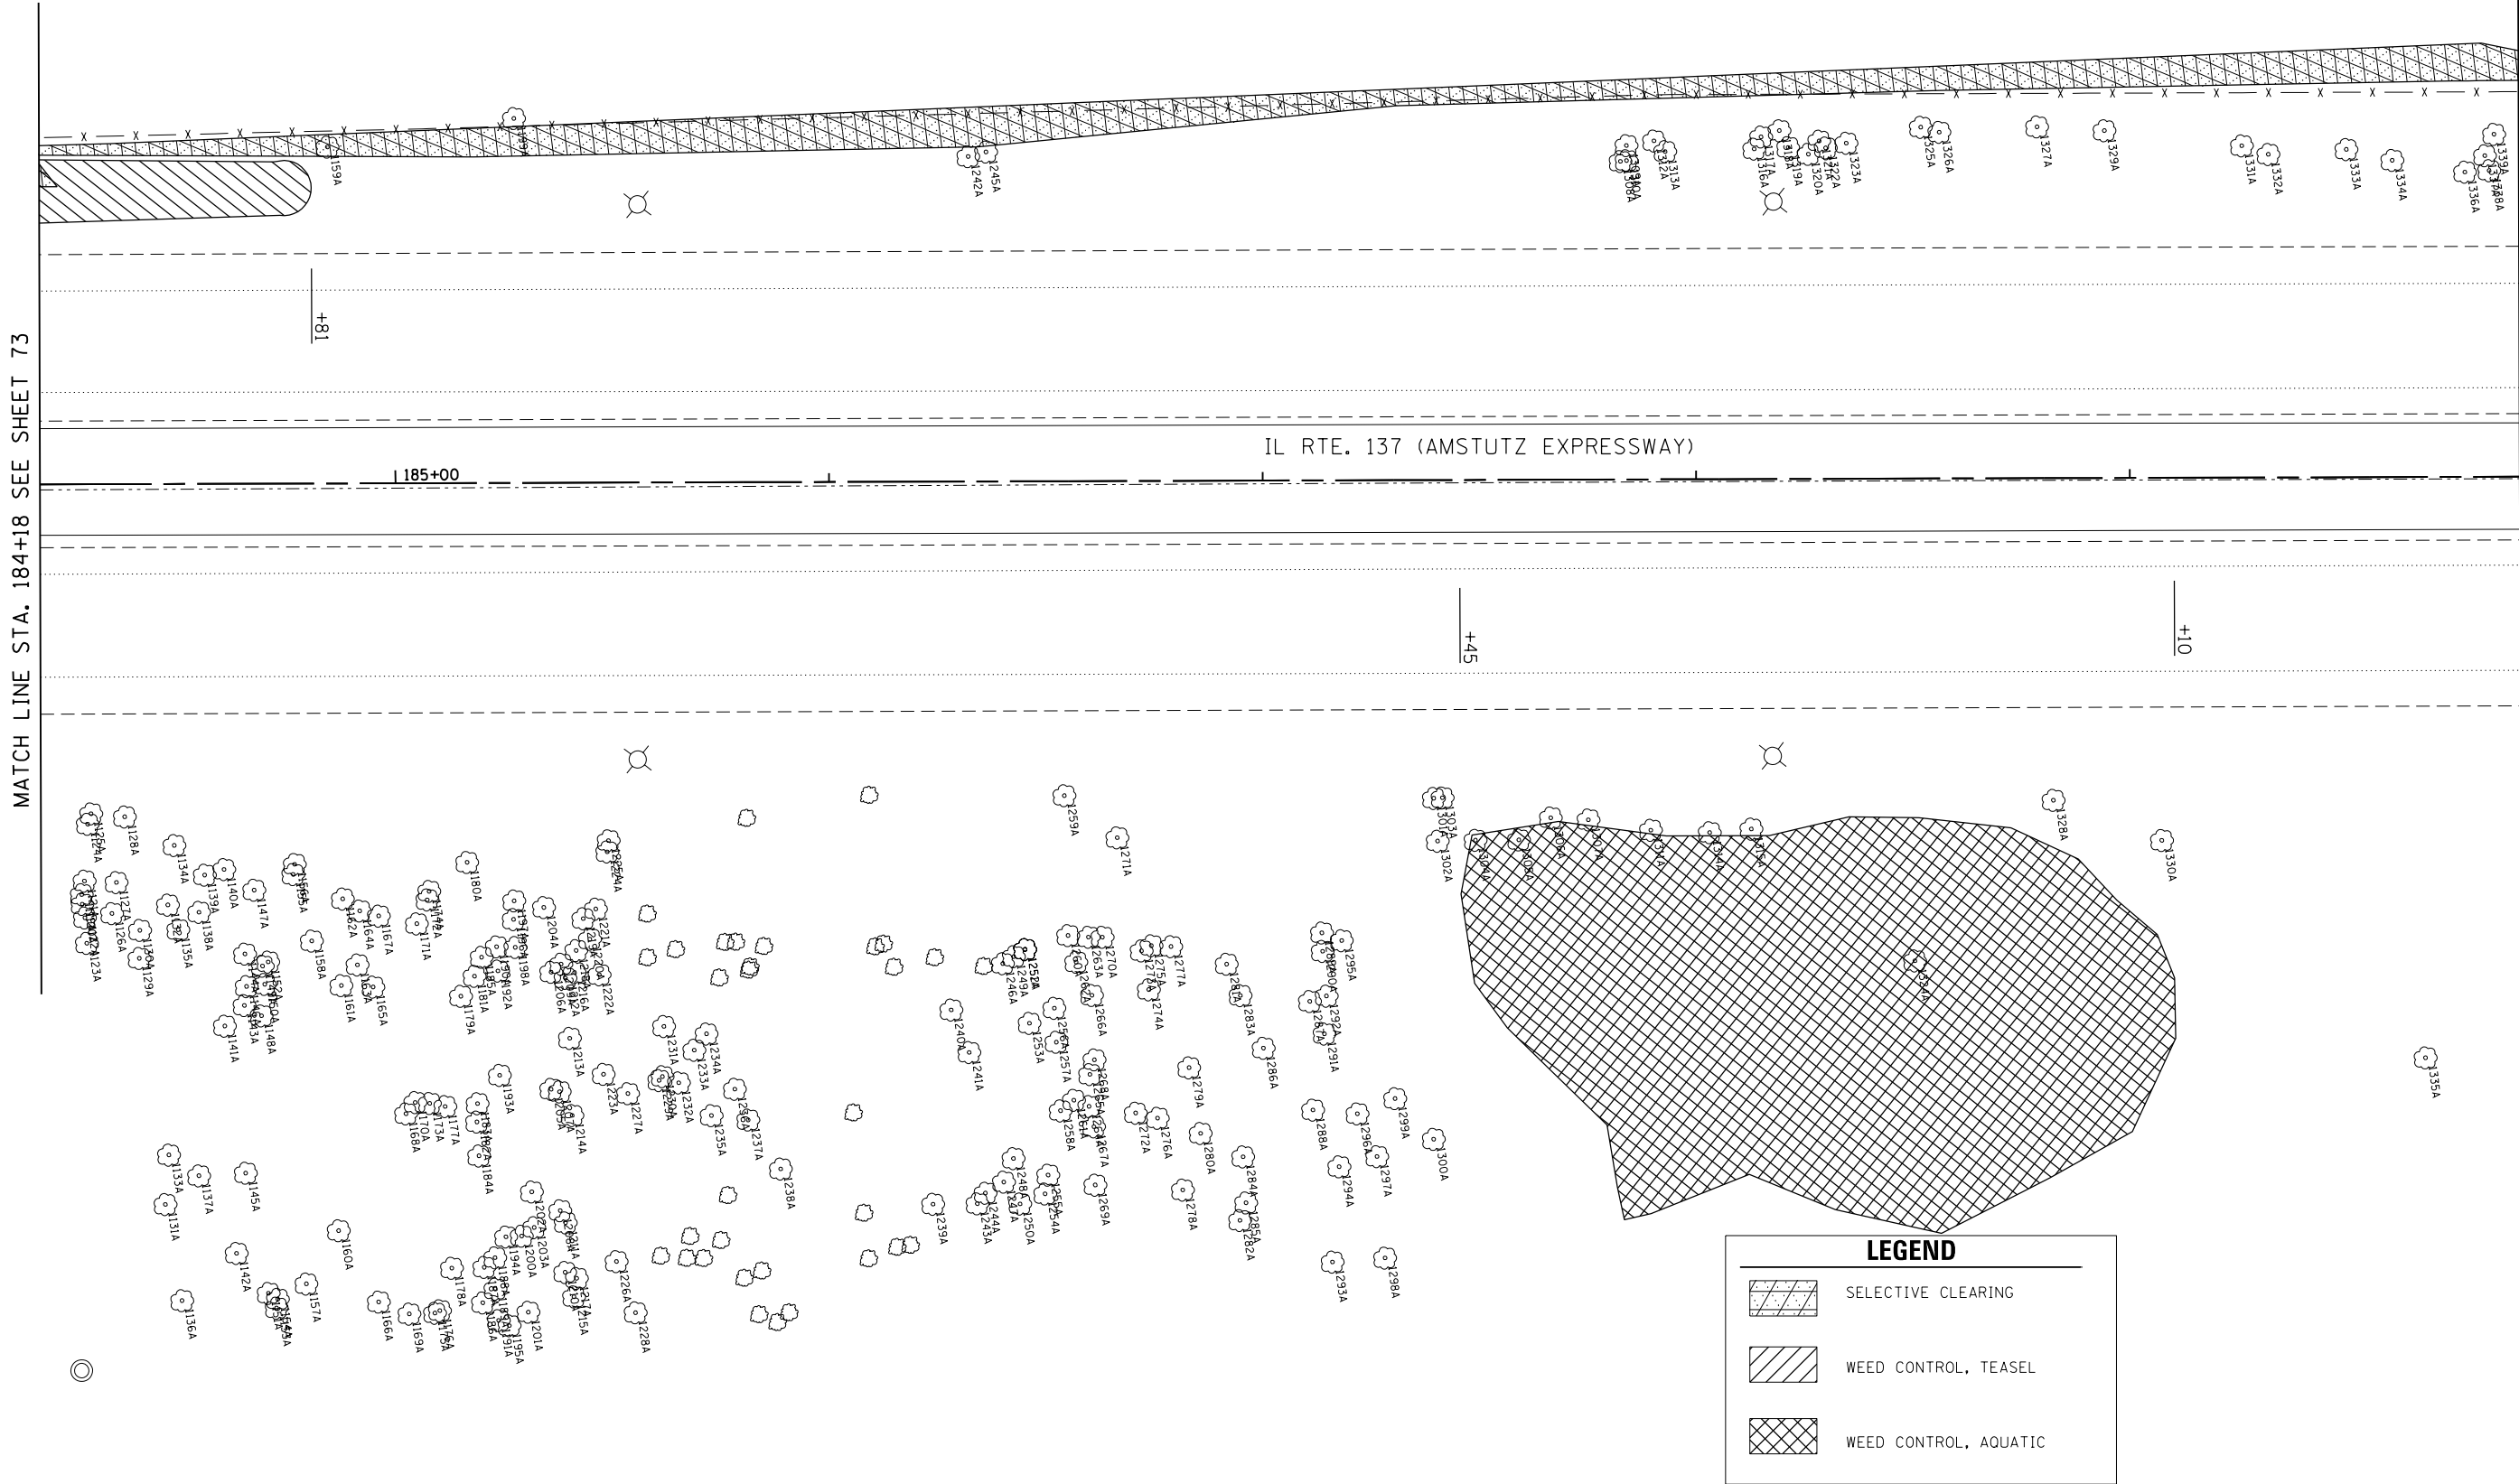

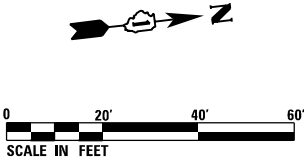

LEGEND	
	SELECTIVE CLEARING
	WEED CONTROL, TEASEL
	WEED CONTROL, AQUATIC

2IM Group, LLC
118 South Clinton Street
Suite 350
Chicago, IL 60661

**STATE OF ILLINOIS
DEPARTMENT OF TRANSPORTATION**

**LANDSCAPING PLANS
AMSTUTZ EXPRESSWAY**

SCALE:	SHEET 17 OF 23 SHEETS	STA.	TO STA.
--------	-----------------------	------	---------

F.A.P. RTE.	SECTION	COUNTY	TOTAL SHEETS	SHEET NO.
352	2015-0621	LAKE	109	75
		CONTRACT NO. 62B29		
ILLINOIS		FED. AID PROJECT		