

07-29-2016 LETTING ITEM 093

FOR INDEX OF SHEETS, SEE SHEET NO. 2

FOR INDEX OF HIGHWAY STANDARDS, SEE SHEET NO. 2

PROJECT LOCATED IN THE VILLAGE OF PLAINFIELD

TRAFFIC DATA

127TH STREET - MAJOR COLLECTOR


POSTED SPEED LIMIT = 45 MPH

DESIGN SPEED LIMIT = 45 MPH

2014 ADT = 5,952 VPD

2040 NADT = 9,960 VPD

127TH STREET
IMPROVEMENT BEGINS
STA. 16 + 69.00

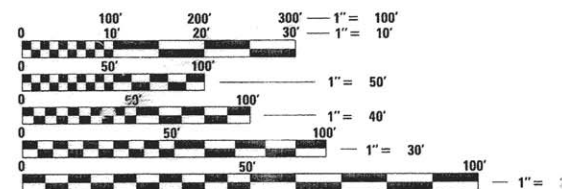

FULL SIZE PLANS HAVE BEEN PREPARED USING STANDARD ENGINEERING SCALES. REDUCED SIZED PLANS WILL NOT CONFORM TO STANDARD SCALES. IN MAKING MEASUREMENT ON REDUCED PLANS, THE ABOVE SCALES MAY BE USED.

J.U.L.I.E. DESIGN STAGE REQUEST
DIG. No. X0960571



CONTACT JULIE AT 811 OR 800-892-0123
WITH THE FOLLOWING:

PROJECT: WILL
TOWNSHIP: PLAINFIELD-WHEATLAND
SECTION: 1/4 SEC. NO. = SEC 29 SW 1/4 SEC 30 SE & SW, SEC 31 NE & NW 1/4, SEC 32 NW 1/4
48 HOURS (2 working days) BEFORE YOU DIG

CONTRACT NO. 61C98

STATE OF ILLINOIS

DEPARTMENT OF TRANSPORTATION

DIVISION OF HIGHWAYS

PLANS FOR PROPOSED FEDERAL AID HIGHWAY

FAU 503 (127TH STREET): HEGGS ROAD TO WEST OF US 30
ROADWAY WIDENING & RECONSTRUCTION

SECTION: 15-00061-00-WR


PROJECT: M-4003(531)

VILLAGE OF PLAINFIELD

WILL COUNTY

JOB NO. C-91-370-15

LOCATION MAP

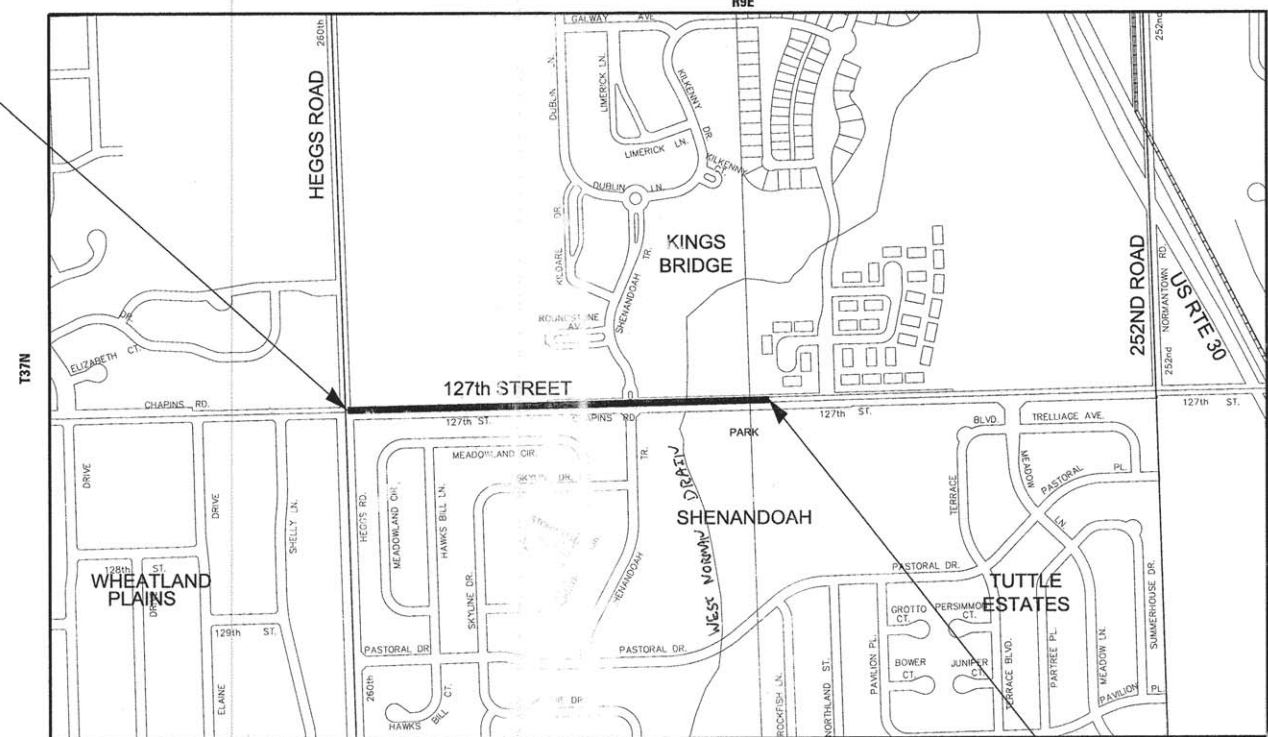


SECTION 29, 30, 31 & 32, T37N, R9E, OF THE THIRD PRINCIPAL MERIDIAN
WHEATLAND TOWNSHIP

GROSS LENGTH = 3,631 FT. = 0.688 MILE

NET LENGTH = 3,631 FT. = 0.688 MILE

127TH STREET
IMPROVEMENT ENDS
STA. 53 + 00.00

F.A.U. RTE.	SECTION	COUNTY	TOTAL SHEETS	SHEET NO.
503	15-00061-00-WR	WILL	88	1
M-4003(531)		ILLINOIS	CONTRACT NO. 61C98	

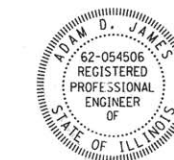

PROJECT MANAGER
"LICENSE EXPIRES 11-30-17"

STRUCTURAL ENGINEER
"LICENSE EXPIRES 11-30-16"

ELECTRICAL ENGINEER
"LICENSE EXPIRES 11-30-17"

STATE OF ILLINOIS DEPARTMENT OF TRANSPORTATION DIVISION OF HIGHWAYS	
APPROVED	4-29-16 [Signature] VILLAGE OF PLAINFIELD
PASSED	6-1-16 [Signature] DISTRICT 1 ENGINEER OF LOCAL ROADS AND STREETS
RELEASING FOR BID BASED ON LIMITED REVIEW	6/1/16 [Signature] REGIONAL ENGINEER

PRINTED BY THE AUTHORITY
OF THE STATE OF ILLINOIS

B&W PROJECT NO.: 140983

DATE: 04-29-16

BAXTER & WOODMAN
Consulting Engineers

INDEX OF SHEETS

1	COVER SHEET
2	INDEX OF SHEETS AND HIGHWAY STANDARDS
3	GENERAL NOTES
4 - 8	SUMMARY OF QUANTITIES
9 - 11	TYPICAL SECTIONS
12	EARTHWORK SCHEDULE
13 - 14	SCHEDULE OF QUANTITIES
15 - 17	ALIGNMENT, TIES AND BENCHMARKS
18 - 21	REMOVAL PLANS
22 - 28	PLAN AND PROFILE
29	SUGGESTED MAINTENANCE OF TRAFFIC GENERAL NOTES & STAGE DESCRIPTIONS
30	SUGGESTED MAINTENANCE OF TRAFFIC DETOUR PLAN
31	EROSION CONTROL NOTES
30 - 33	EROSION CONTROL PLAN
34 - 40	DRAINAGE AND UTILITY PLAN
41	GRADING PLAN - WEST NORMAN DRAIN
42 - 43	PAVEMENT MARKING, SIGNING AND LANDSCAPING PLAN
44	LANDSCAPING PLAN - WEST NORMAN DRAIN
45	STREET LIGHTING SCHEMATIC
46 - 48	STREET LIGHTING PLAN
49 - 51	STREET LIGHTING DETAILS
52	ELECTRICAL SERVICE INSTALLATION AERIAL REMOTE DISCONNECT (BE-220)
53	LIGHT POLE FOUNDATION 30' (9.144 m) TO 35' (10.668 m) M.H. 11 1/2" (292mm) BOLT CIRCLE (BE-300)
54	GENERAL PLAN
55	CULVERT DETAILS - I
56	CULVERT DETAILS - II
57	BORING LOGS
58 - 60	MISCELLANEOUS DETAILS
61	DRIVEWAY DETAILS - DISTANCE BETWEEN ROW AND FACE OF CURB & EDGE OF SHOULDER >= 15' (4.5m) (BD-01)
62	FRAMES AND LIDS ADJUSTMENT WITH MILLING (BD-08)
63	PAVEMENT PATCHING FOR HMA SURFACED PAVEMENT (BD-22)
64	BUTT JOINT AND HMA TAPER DETAILS (BD32)
65	TRAFFIC CONTROL AND PROTECTION FOR SIDE ROADS, INTERSECTIONS, AND DRIVEWAYS (TC-10)
66	DISTRICT ONE TYPICAL PAVEMENT MARKINGS (TC-13)
67	PAVEMENT MARKING LETTERS AND SYMBOLS FOR TRAFFIC STAGING (TC-16)
68	DETOUR SIGNING FOR CLOSING STATE HIGHWAY (TC-21)
69	ARTERIAL ROAD INFORMATION SIGN (TC-22)
70 - 85	CROSS SECTIONS - 127TH STREET
86 - 88	CROSS SECTIONS - WEST NORMAN DRAIN

HIGHWAY STANDARDS

000001-06	STANDARD SYMBOLS, ABBREVIATIONS AND PATTERNS
001001-02	AREAS OF REINFORCEMENT BARS
001006	DECIMAL OF AN INCH AND OF A FOOT
280001-07	TEMPORARY EROSION CONTROL SYSTEMS
424001-08	PERPENDICULAR CURB RAMPS FOR SIDEWALKS
424006-02	DIAGONAL CURB RAMPS FOR SIDEWALKS
442201-03	CLASS C AND D PATCHES
515001-03	NAME PLATE FOR BRIDGES
601001-05	PIPE UNDERDRAINS
601101-02	CONCRETE HEADWALL FOR PIPE UNDERDRAINS
602001-02	CATCH BASIN TYPE A
602011-02	CATCH BASIN TYPE C
604001-04	FRAME AND LIDS TYPE 1
701001-02	OFF-RD OPERATIONS, 2L, 2W, MORE THAN 15' (4.5 m) AWAY
701006-05	OFF-RD OPERATIONS, 2L, 2W, 15' (4.5 m) TO 24" (600 mm) FROM PAVEMENT
701011-04	OFF-RD MOVING OPERATIONS, 2L, 2W, DAY ONLY
701101-05	OFF-RD OPERATIONS, MULTILANE, 15' (4.5 m) TO 24" (600 mm) FROM PAVEMENT
701106-02	OFF-RD OPERATIONS, MULTILANE, MORE THAN 15' (4.5 m) AWAY
701201-04	LANE CLOSURE, 2L, 2W, DAY ONLY, FOR SPEEDS ≥ 45 MPH
701301-04	LANE CLOSURE, 2L, 2W, SHORT TIME OPERATIONS
701306-03	LANE CLOSURE, 2L, 2W, SLOW MOVING OPERATIONS DAY ONLY, FOR SPEEDS ≥ 45 MPH
701501-06	URBAN LANE CLOSURE, 2L, 2W, UNDIVIDED
701502-06	URBAN LANE CLOSURE, 2L, 2W, WITH BIDIRECTIONAL LEFT TURN LANE
701701-10	URBAN LANE CLOSURE, MULTILANE INTERSECTION
701801-06	SIDEWALK, CORNER OR CROSSWALK CLOSURE
701901-05	TRAFFIC CONTROL DEVICES
720001-01	SIGN PANEL MOUNTING DETAILS
720006-04	SIGN PANEL ERECTION DETAILS
720011-01	METAL POSTS FOR SIGNS, MARKERS & DELINEATORS
728001-01	TELESCOPING STEEL SIGN SUPPORT
729001-01	APPLICATIONS OF TYPES A & B METAL POSTS (FOR SIGNS & MARKERS)
731001-01	BASE FOR TELESCOPING STEEL SIGN SUPPORT
780001-05	TYPICAL PAVEMENT MARKINGS
805001-01	ELECTRICAL SERVICE INSTALLATION DETAILS
814001-03	HANDHOLES
857001-01	STANDARD PHASE DESIGNATION DIAGRAMS AND PHASE SEQUENCES
878001-10	CONCRETE FOUNDATION DETAILS

HOT-MIX ASPHALT MIXTURE REQUIREMENTS	
MIXTURE TYPE	AIR VOIDS @ Ndes
FULL DEPTH PAVEMENT	
HOT-MIX ASPHALT SURFACE COURSE, MIX "D", N50, (IL 9.5mm), 2"	4% @ 50 GYR
HOT-MIX ASPHALT BINDER COURSE, IL-19.0, N50, 7 3/4" (IN TWO LIFTS)	4% @ 50 GYR
PAVEMENT RESURFACING	
HOT-MIX ASPHALT SURFACE COURSE, MIX "D", N50, 1 3/4"	4% @ 50 GYR
LEVELING BINDER (MACHINE METHOD), N50 - 3/4"	4% @ 50 GYR
PATCHING	
CLASS D PATCH (HMA BINDER IL-19mm), 6"	4% @ 70 GYR
DRIVEWAYS	
HOT-MIX ASPHALT SURFACE COURSE, MIX "D", N50, (IL 9.5mm), 2"	4% @ 50 GYR
HOT-MIX ASPHALT BASE COURSE (HMA BINDER IL-19.) N50; PE - 6", CE - 8" (IN TWO LIFTS)	4% @ 50 GYR
BIKE PATH	
HOT-MIX ASPHALT SURFACE COURSE, MIX "D", N50, (IL 9.5mm), 3"	4% @ 50 GYR

NOTE: THE CONTRACTOR SHALL MILL BEFORE PATCHING.

1. THE UNIT WEIGHT USED TO CALCULATE ALL HOT-MIX ASPHALT SURFACE MIXTURE QUANTITIES IS 112 LB/SQ YD/IN.

2. THE "AC TYPE" FOR POLYMERIZED HMA MIXES SHALL BE 'SBS/SBR PG 76-22" AND FOR NON-POLYMERIZED HMA THE "AC TYPE" SHALL BE "PG 64-22" UNLESS MODIFIED BY DISTRICT ONE SPECIAL PROVISIONS. FOR HMA FULL DEPTH "AC TYPE" SEE SPECIAL PROVISIONS. FOR USE OF RECYCLED MATERIALS SEE SPECIAL PROVISIONS.

Copyright © 2016, by BAXTER & WOODMAN, INC.
STATE OF ILLINOIS PROFESSIONAL DESIGN FIRM
LICENSE NO. - 184-00020 - EXPIRES 4/30/2017
486cjc
5/20/2016 4:09:41 PM
I:\Mokeno\PF\LDV\40988-127TH\CA00\Sheet's-PH2\40988SHT_Index.dgn

Copyright © 2016 by Baxter & Woodman, Inc.
STATE OF ILLINOIS - PROFESSIONAL DESIGN FIRM
LICENSE NO. - 184-00121 - EXPIRES 4/30/2017
48cjc
5/25/2016 11:18:25 PM
\\plot-dr\vdof-bw_Default.ctb
...\\CADD\Plots\40988-PH2_Pen.tbl
i:\Mokeno\PLDVA\40988-12711\CADD\Sheets-PH2\40988SHT_GenNotes.dgn

BAXTER & WOODMAN Consulting Engineers	DESIGNED - CAC	REVISED -
	DRAWN - CJC	REVISED -
	CHECKED - ADJ	REVISED -
	DATE - 04-29-16	FILE - 140988SHT_GenNotes.dgn

1. ALL CONSTRUCTION SHALL BE DONE IN ACCORDANCE WITH THE DETAILS IN THE PLANS, THE SPECIAL PROVISIONS INCLUDED IN THE CONTRACT DOCUMENTS, AND THE LATEST EDITION OF THE FOLLOWING STATE OF ILLINOIS SPECIFICATIONS: "THE STANDARD SPECIFICATIONS FOR ROAD AND BRIDGE CONSTRUCTION" (REFERRED TO AS THE "STANDARD SPECIFICATIONS"), THE "SUPPLEMENTAL SPECIFICATIONS AND RECURRING SPECIAL PROVISIONS", THE "MANUAL ON UNIFORM TRAFFIC CONTROL DEVICES FOR STREETS AND HIGHWAYS", THE "MANUAL OF TEST PROCEDURES FOR MATERIALS" AND THE "STANDARD SPECIFICATIONS FOR WATER AND SEWER MAIN CONSTRUCTION IN ILLINOIS".
2. THE LOCATIONS OF PUBLIC UTILITIES SHOWN ON THE PLANS REPRESENTS ONLY THE OPINION OF THE OWNER AND IS ONLY INCLUDED FOR THE CONVENIENCE OF THE BIDDER AND THE ACCURACY IS NOT GUARANTEED. THE CONTRACTOR SHALL BE RESPONSIBLE FOR THE PROTECTION OF ALL UNDERGROUND OR SURFACE UTILITIES, INCLUDING SPRINKLER SYSTEMS, EVEN THOUGH THEY MAY NOT BE SHOWN ON THE PLANS.
3. THE CONTRACTOR SHALL NOTIFY THE VILLAGE OF PLAINFIELD PUBLIC WORKS DEPARTMENT AT 1-815-436-3577 AT LEAST 48 HOURS IN ADVANCE OF BEGINNING WORK TO OBTAIN VILLAGE UTILITY LOCATIONS.
4. THE CONTRACTOR SHALL SUBMIT PARTIAL WAIVERS OF LIEN FROM ALL SUBCONTRACTORS AND SUPPLIERS WITH EACH PARTIAL PAYMENT ESTIMATE AND CONTRACTOR'S AFFIDAVIT FOR SUBCONTRACTORS AND SUPPLIERS WITH SECOND PAYMENT REQUEST FOR THE PREVIOUS PAYMENT ESTIMATES AND THEN WITH ALL SUBSEQUENT PAYMENT ESTIMATES.
5. THE CONTRACTOR MAY OBTAIN MUNICIPAL WATER IN BULK, AT NO CHARGE, AS LONG AS THERE IS NOT A "WATERING BAN" IN EFFECT. THE INDISCRIMINATE USE OF FIRE HYDRANTS IS STRICTLY PROHIBITED. WATER FOR CONSTRUCTION SHALL BE METERED OR OTHERWISE ACCOUNTED FOR AND A DAILY LOG MAINTAINED. THE CONTRACTOR SHALL PROVIDE THE WATER TRUCK AND DRIVER REQUIRED TO OBTAIN AND TRANSPORT THIS WATER. THE VILLAGE RESERVES THE RIGHT TO RESTRICT OR REFUSE THE USE OF VILLAGE WATER IF DEEMED NECESSARY.
6. ACCESS TO PRIVATE DRIVEWAYS SHALL BE PROVIDED AT ALL TIMES EXCEPT DURING ACTUAL CONSTRUCTION ADJACENT THERE TO. TEMPORARY RAMPS SHALL BE CONSTRUCTED AS NEEDED TO PROVIDE SUCH ACCESS, UTILIZING CRUSHED STONE OR CRUSHED GRAVEL AS TEMPORARY ACCESS.
7. IT WILL BE THE CONTRACTOR'S RESPONSIBILITY TO NOTIFY THE ENGINEER, RESIDENTS AND THE VILLAGE WHEN ACCESS TO DRIVEWAYS WILL BE TEMPORARILY CLOSED DUE TO CURB AND GUTTER AND/OR DRIVEWAY REPLACEMENT. THE CONTRACTOR SHALL DISTRIBUTE NOTICES PROVIDED BY THE ENGINEER TO RESIDENTS AT LEAST 24 HOURS PRIOR TO PLANNED CLOSURE. EVERY EFFORT SHALL BE MADE TO ACCOMMODATE ACCESS TO THESE PROPERTIES INCLUDING KNOCKING ON DOORS WHEN DRIVEWAYS ARE ABOUT TO BE CLOSED.
8. PORTLAND CEMENT CONCRETE SIDEWALK SHALL BE THICKENED TO 6-INCHES AT LOCATIONS WHERE THE SIDEWALK CROSSES DRIVEWAYS. TRANSVERSE EXPANSION JOINTS ½" SHALL BE PLACED EVERY 50 FEET OR AS DETERMINED BY THE ENGINEER. TRANSVERSE CONTRACTION JOINTS SHALL BE PLACED EVERY 5-FEET.
9. A ½-INCH THICK EXPANSION JOINT SHALL BE PROVIDED AT THE JUNCTION OF THE DRIVEWAY APRON AND CURB, AND AT THE JUNCTION OF THE DRIVEWAY APRON AND THE SIDEWALK. THIS WORK WILL BE INCLUDED IN THE COST OF PORTLAND CEMENT CONCRETE DRIVEWAY PAVEMENT.
10. THE CONTRACTOR SHALL CONTACT THE LOCAL AGENCY MATERIAL INSPECTOR AT LEAST 48 HOURS PRIOR TO ANY CONCRETE OR HOT-MIX ASPHALT MATERIAL DELIVERIES.
11. ALL FRAME AND LID CASTINGS LOCATED WITHIN THE PAVEMENT WHICH REQUIRE RESETTING TO FINISH GRADE SHALL BE BACKFILLED WITH CLASS SI CONCRETE AND ALLOWED TO CURE FOR 72 HOURS PRIOR TO PLACEMENT OF SURFACE COURSE. CLASS PP CONCRETE SHALL BE USED IF PLACEMENT OF SURFACE COURSE IS PLANNED IN LESS THAN 72 HOURS. HMA MATERIALS WILL NOT BE ALLOWED AS BACKFILL AROUND AN ADJUSTED CASTING. THIS WORK SHALL APPLY TO ALL CASTINGS ADJUSTED OR RECONSTRUCTED AS PART OF THIS CONTRACT, WHETHER PAID FOR SEPARATELY OR INCLUDED IN OTHER CONTRACT WORK.
12. DETECTABLE WARNINGS SHALL BE CONSTRUCTED WITH THE INSTALLATION OF AN ADA-COMPLIANT CAST-IN-PLACE COMPOSITE 24"x48" MINIMUM NOMINAL SIZE PANEL AS MANUFACTURED BY ARMOR-TILE, ADA SOLUTIONS, INC., OR TUFTILE. THE DOMES LOCATED ON THE PANEL SHALL PARALLEL THE PAVEMENT CROSS WALK WITH THE CLOSEST EDGE LOCATED AT THE BACK OF CURB. THE CONTRASTING PANEL COLOR SHALL BE SELECTED BY THE VILLAGE. INSTALLATION SHALL OCCUR IN ACCORDANCE WITH THE MANUFACTURER'S RECOMMENDATIONS.

GENERAL NOTES

13. IN AREAS WHERE THE EXISTING DRIVEWAY, SIDEWALK, OR CURB AND GUTTER IS TO BE REMOVED AND REPLACED, THE REMOVAL AND DISPOSAL OF ANY ADDITIONAL MATERIAL REQUIRED TO ESTABLISH THE PROPOSED DRIVEWAY, SIDEWALK, OR CURB AND GUTTER SUBGRADE ELEVATION SHALL BE INCLUDED IN THE APPROPRIATE REMOVAL PAY ITEMS.
14. THE CONTRACTOR WILL BE REQUIRED TO USE A STEEL PLATE OR PLATES TO CLOSE ANY GAPS OCCURRING WHEN A FRAME IS OFFSET FROM THE STRUCTURE. THE STEEL PLATE SHALL BE ½-INCH THICK AND APPROXIMATELY 6-INCH WIDE BY 24-INCH LONG. SOME ADJUSTMENT IN SIZE MAY BE NECESSARY TO PREVENT THE STEEL PLATE FROM OVERHANGING THE OUTSIDE OF THE STRUCTURE WALL. THE STEEL PLATE SHALL BE BEDDED IN AND COVERED WITH MORTAR. THIS WORK SHALL BE INCLUDED IN THE COST OF STRUCTURE ADJUSTMENTS OR STRUCTURE RECONSTRUCTIONS.
15. THE CURB SHALL BE TAPERED TO THE GUTTER IN A FIVE (5) FOOT LENGTH WHEREVER THE CURB AND GUTTER TERMINATES, WITH AN EXPANSION JOINT PLACED AT THE START OF THE TAPER.
16. TRENCH BACKFILL FOR THIS PROJECT SHALL CONSIST OF CRUSHED CA-6 AND SHALL BE COMPACTED BY METHOD 1 ONLY.
17. ALL EXISTING POSTS, RAILROAD TIES, AND DECORATIVE TIMBER IN CONFLICT WITH THE PROPOSED IMPROVEMENTS SHALL BE REMOVED AND RELOCATED AS DETERMINED BY THE ENGINEER AT THE TIME OF CONSTRUCTION AND SHALL BE INCLUDED IN THE COST OF EARTH EXCAVATION. EVERY EFFORT SHALL BE MADE BY THE CONTRACTOR WHEN REMOVING THESE ITEMS TO PRESERVE THEM FROM HARM. ITEMS NOT RELOCATED SHALL BE PROPERLY DISPOSED OF BY THE CONTRACTOR.
18. A PORTABLE BATHROOM(S) SHALL BE PLACED ON THE JOB SITE(S) AND RELOCATED WHEN NECESSARY SO IT IS ACCESSIBLE TO WORKERS. IF WORK IS OCCURRING AT SEVERAL LOCATIONS, ONE PORTABLE BATHROOM SHALL BE PLACED AT EACH LOCATION WITHIN A REASONABLE DISTANCE FROM THE WORK AS DETERMINED BY THE ENGINEER. THIS SHALL BE INCLUDED IN THE PAY ITEM FOR MOBILIZATION.
19. ALL CRACKS AND JOINTS SHALL BE CLEANED PRIOR TO FILLING THEM. THIS WORK SHALL BE INCLUDED IN THE ITEM "MIXTURE FOR CRACKS, JOINTS AND FLANGEWAYS."
20. ON STREETS TO BE FULL WIDTH MILLED (2" OR MORE), THE EXISTING STRUCTURES IN THE PAVEMENT SHALL BE ADJUSTED IN ACCORDANCE WITH THE IDOT DETAIL "DETAILS FOR FRAMES AND LIDS ADJUSTMENT WITH MILLING". THIS WORK SHALL BE IN ADDITION TO THE REQUIREMENTS FOR MANHOLES TO BE ADJUSTED AND SHALL BE PAID FOR ONCE AT THE CONTRACT UNIT PRICE FOR MANHOLES TO BE ADJUSTED.
21. WHEN MILLED PAVEMENT IS OPEN TO TRAFFIC, THE MAXIMUM GRADE DIFFERENTIAL BETWEEN PASSES OF THE MILLING MACHINE SHALL NOT EXCEED 1 ½ INCHES WHERE THE SPEED LIMIT IS 45 MPH OR LESS, AND SHALL NOT EXCEED 1 INCH WHERE THE SPEED LIMIT IS OVER 45 MPH. A MAXIMUM GRADE DIFFERENCE OF 3 INCHES MAY BE ALLOWED IF THE EDGE OF THE MILLING IS SLOPED A MINIMUM OF 1:3 (V:H), AS DETERMINED BY THE ENGINEER.
22. ALL OPEN HOLE, BROKEN PAVEMENT AND TRENCHES RESULTING FROM STRUCTURE ADJUSTMENTS, OR CURB REPAIRS WORK SHALL BE BACKFILLED TO GRADE BY THE END OF THE DAY.
23. 10 FEET TRANSITIONS SHALL BE USED TO MATCH PROPOSED CURB AND GUTTER AND MEDIAN ITEMS OF WORK TO EXISTING CURB AND GUTTER AND MEDIANS IN THE FIELD, UNLESS OTHERWISE SHOWN. THE TRANSITIONS SHALL BE PAID FOR AT THE CONTRACT UNIT PRICE FOR THE PROPOSED ITEMS OF WORK SPECIFIED.
24. BUTT JOINTS WILL BE INSTALLED AT THE ENDS OF ALL RESURFACING (WHERE RESURFACING MEETING EXISTING PAVEMENT), IN ACCORDANCE WITH THE "BUTT JOINT AND HMA TAPER DETAILS" SHEET INCLUDED IN THE PLANS, UNLESS OTHERWISE SPECIFIED.
25. MATERIALS RESULTING FROM THE REMOVAL OF PAVEMENT, DRIVEWAYS, CURB AND GUTTER, HOT-MIX ASPHALT SURFACES, ETC. SHALL BE REMOVED AT THE END OF EACH DAY TO AN APPROVED SITE. IN THE JUDGMENT OF THE ENGINEER, SHOULD IT BE NECESSARY TO REMOVE SUCH MATERIALS, THE ENGINEER WILL HAVE THE MATERIAL REMOVED AND THE CONTRACTOR WILL BE BILLED (CHARGED) ACCORDINGLY.
26. EXISTING PAVEMENT, DRIVEWAY PAVEMENT, CURB AND GUTTER AND SIDEWALK TO REMAIN IN PLACE SHALL BE SAW CUT FULL DEPTH TO PROVIDE A NEAT VERTICAL FACE BETWEEN THE PROPOSED AND EXISTING AND SHALL BE INCLUDED IN THE PRICE OF THE APPROPRIATE REMOVAL PAY ITEM.

27. CURB AND GUTTER SHALL BE DEPRESSED AT DRIVEWAYS AND SIDEWALK RAMPS IN ACCORDANCE WITH THE IDOT HIGHWAY STANDARDS. SIDEWALK RAMPS FOR ACCESS FOR THE DISABLED SHALL BE PROVIDED AT THE PROPOSED CROSSWALKS IN ACCORDANCE WITH THE IDOT HIGHWAY STANDARDS OR AS DETERMINED BY THE ENGINEER.
28. ANY DAMAGE TO PAVEMENT, SIDEWALK, CURB OR ANY OTHER PORTION OF THE ROADWAY NOT SPECIFICALLY TO BE REMOVED AND REPLACED SHALL BE REPAIRED OR REPLACED BY THE CONTRACTOR AT NO ADDITIONAL CHARGE.
29. FRAMES, LIDS, GRATES, VALVES, FIRE HYDRANTS, ETC WHICH ARE TO BE ABANDONED OR REPLACED IN THIS PROJECT SHALL BE SALVAGED AND REMAIN PROPERTY OF THE VILLAGE OF PLAINFIELD. THE CONTRACTOR SHALL COORDINATE DELIVERY OR PICK UP OF THESE ITEMS WITH THE ENGINEER.
30. AN IEPA FORM LPC-662 HAS BEEN PROVIDED BY THE VILLAGE AND IS INCLUDED IN THE SPECIAL PROVISIONS.
31. THE CONTRACTOR SHALL CONTACT THE IDOT TRAFFIC CONTROL SUPERVISOR AT 847-705-4470 72 HOURS IN ADVANCE OF BEGINNING WORK.

STATE OF ILLINOIS
DEPARTMENT OF TRANSPORTATION

GENERAL NOTES

SCALE: NONE

STA. TO STA.

F.A.U. RTE.	SECTION	COUNTY	TOTAL SHEETS	SHEET NO.
503	15-00061-00-WR	WILL	88	3
CONTRACT NO. 61C98				
FED. ROAD DIST. NO. 1 ILLINOIS FED. AID PROJECT M-4003(531)				

SUMMARY OF QUANTITIES

CODE NO.	ITEM	UNIT	TOTAL	CONSTRUCTION CODE	
				80% FED 20% LOCAL	100% VILLAGE
				ROADWAY	NON-PARTICIPATING
				0004 URBAN	URBAN
* 20100110	TREE REMOVAL (6 TO 15 UNITS DIAMETER)	UNIT	90	90	
* 20100210	TREE REMOVAL (OVER 15 UNITS DIAMETER)	UNIT	18	18	
20101000	TEMPORARY FENCE	FOOT	550	550	
20101100	TREE TRUNK PROTECTION	EACH	15	15	
* 20101200	TREE ROOT PRUNING	EACH	5	5	
* 20101300	TREE PRUNING (1 TO 10 INCH DIAMETER)	EACH	3	3	
* 20101350	TREE PRUNING (OVER 10 INCH DIAMETER)	EACH	3	3	
20200100	EARTH EXCAVATION	CU YD	7,892	7,892	
20201200	REMOVAL AND DISPOSAL OF UNSUITABLE MATERIAL	CU YD	9,748	9,748	
20300100	CHANNEL EXCAVATION	CU YD	95	95	
20400800	FURNISHED EXCAVATION	CU YD	8,257	8,257	
20800150	TRENCH BACKFILL	CU YD	1,074	1,074	
21001000	GEOTECHNICAL FABRIC FOR GROUND STABILIZATION	SQ YD	2,861	2,861	
21101505	TOPSOIL EXCAVATION AND PLACEMENT	CU YD	1,758	1,758	
* 25000210	SEEDING, CLASS 2A	ACRE	3	3	

* INDICATES SPECIALTY ITEM # CONSTRUCTION TYPE CODE 0042
SP INDICATES ITEMS COVERED BY SPECIAL PROVISIONS

CODE NO.	ITEM	UNIT	TOTAL	CONSTRUCTION CODE	
				80% FED 20% LOCAL	100% VILLAGE
				ROADWAY	NON-PARTICIPATING
				0004 URBAN	URBAN
* 25000312	SEEDING, CLASS 4A	ACRE	0.25	0.25	
* 25000314	SEEDING, CLASS 4B	ACRE	0.25	0.25	
* 25000400	NITROGEN FERTILIZER NUTRIENT	POUND	278	278	
* 25000600	POTASSIUM FERTILIZER NUTRIENT	POUND	278	278	
* 25100115	MULCH, METHOD 2	ACRE	7	7	
* 25100630	EROSION CONTROL BLANKET	SQ YD	16,197	16,197	
28000250	TEMPORARY EROSION CONTROL SEEDING	POUND	3,400	3,400	
28000305	TEMPORARY DITCH CHECKS	FOOT	220	220	
28000400	PERIMETER EROSION BARRIER	FOOT	3,686	3,686	
28000500	INLET AND PIPE PROTECTION	EACH	24	24	
28000510	INLET FILTERS	EACH	58	58	
28001100	TEMPORARY EROSION CONTROL BLANKET	SQ YD	16,197	16,197	
28100107	STONE RIPRAP, CLASS A4	SQ YD	128	128	
28200200	FILTER FABRIC	SQ YD	128	128	
SP 30300001	AGGREGATE SUBGRADE IMPROVEMENT	CU YD	955	955	

* INDICATES SPECIALTY ITEM # CONSTRUCTION TYPE CODE 0042
SP INDICATES ITEMS COVERED BY SPECIAL PROVISIONS

COPYRIGHT © 2016, BY BAXTER & WOODMAN, INC.
STATE OF ILLINOIS - PROFESSIONAL DESIGN FIRM
LICENSE NO. - JBA-00121 - EXPIRES 4/30/2017
4/6/16 5/25/2016 6:55:53 PM
...\\pldtrv\pdr\Bw_Default.plt
...\\CADD\Plots\40988-PH2-Pen.tbl
I:\Mokona\PLD\40988-121\TNCADD\Sheets-PH2\40988SHT_S00.dgn



DESIGNED - CAC	REVISED -
DRAWN - CJC	REVISED -
CHECKED - ADJ	REVISED -
DATE - 04-29-16	FILE - 140988SHT_S00.dgn

STATE OF ILLINOIS
DEPARTMENT OF TRANSPORTATION

SUMMARY OF QUANTITIES

SCALE: NONE STA. TO STA.

F.A.U. RTE.	SECTION	COUNTY	TOTAL SHEETS	SHEET NO.
503	15-00061-00-WR	WILL	88	4
CONTRACT NO. 61C98				
FED. ROAD DIST. NO. 1 ILLINOIS FED. AID PROJECT M-4003(53U)				

SUMMARY OF QUANTITIES

CODE NO.	ITEM	UNIT	TOTAL	CONSTRUCTION CODE	
				80% FED 20% LOCAL	100% VILLAGE
				ROADWAY	NON-PARTICIPATING
				0004 URBAN	URBAN
SP 30300112	AGGREGATE SUBGRADE IMPROVEMENT 12"	SQ YD	15,413	15,413	
35101600	AGGREGATE BASE COURSE, TYPE B 4"	SQ YD	1,084	1,084	
35102000	AGGREGATE BASE COURSE, TYPE B 8"	SQ YD	3,918	3,918	
40600400	MIXTURE FOR CRACKS, JOINTS, AND FLANGEWAYS	TON	3	3	
40600625	LEVELING BINDER (MACHINE METHOD), N50	TON	59	59	
40600982	HOT-MIX ASPHALT SURFACE REMOVAL - BUTT JOINT	SQ YD	60	60	
40603335	HOT-MIX ASPHALT SURFACE COURSE, MIX "D", N50	TON	732	732	
40700100	BITUMINOUS MATERIALS (TACK COAT)	POUND	45,145	45,145	
40701876	HOT-MIX ASPHALT PAVEMENT (FULL-DEPTH), 9 3/4"	SQ YD	13,471	13,471	
42001300	PROTECTIVE COAT	SQ YD	2,087	2,087	
42400200	PORTLAND CEMENT CONCRETE SIDEWALK 5 INCH	SQ FT	7,635	7,635	
42400300	PORTLAND CEMENT CONCRETE SIDEWALK 6 INCH	SQ FT	125	125	
42400800	DETECTABLE WARNINGS	SQ FT	120	120	
44000100	PAVEMENT REMOVAL	SQ YD	9,538	9,538	
44000158	HOT-MIX ASPHALT SURFACE REMOVAL, 2 1/4"	SQ YD	1,373	1,373	

* INDICATES SPECIALTY ITEM # CONSTRUCTION TYPE CODE 0042
SP INDICATES ITEMS COVERED BY SPECIAL PROVISIONS

CODE NO.	ITEM	UNIT	TOTAL	CONSTRUCTION CODE	
				80% FED 20% LOCAL	100% VILLAGE
				ROADWAY	NON-PARTICIPATING
				0004 URBAN	URBAN
44000200	DRIVEWAY PAVEMENT REMOVAL	SQ YD	455	455	
44000500	COMBINATION CURB AND GUTTER REMOVAL	FOOT	394	394	
44000600	SIDEWALK REMOVAL	SQ FT	168	168	
44201690	CLASS D PATCHES, TYPE I, 4 INCH	SQ YD	17	17	
44201692	CLASS D PATCHES, TYPE II, 4 INCH	SQ YD	45	45	
44201694	CLASS D PATCHES, TYPE III, 4 INCH	SQ YD	30	30	
44201696	CLASS D PATCHES, TYPE IV, 4 INCH	SQ YD	51	51	
44201717	CLASS D PATCHES, TYPE II, 6 INCH	SQ YD	218	218	
44201721	CLASS D PATCHES, TYPE III, 6 INCH	SQ YD	75	75	
44201723	CLASS D PATCHES, TYPE IV, 6 INCH	SQ YD	69	69	
48102100	AGGREGATE WEDGE SHOULDER, TYPE B	TON	6	6	
50100100	REMOVAL OF EXISTING STRUCTURES	EACH	1	1	
50105220	PIPE CULVERT REMOVAL	FOOT	502	502	
SP 50300285	FORM LINER TEXTURED SURFACE	SQ FT	118		118
50300300	PROTECTIVE COAT	SQ YD	27	27	

* INDICATES SPECIALTY ITEM # CONSTRUCTION TYPE CODE 0042
SP INDICATES ITEMS COVERED BY SPECIAL PROVISIONS

COPYRIGHT © 2016 BY BAXTER & WOODMAN, INC.
STATE OF ILLINOIS - PROFESSIONAL DESIGN FIRM
LICENSE NO. - 184-00021 - EXPIRES 4/30/2017
5/25/2016 6:20:00 PM
I:\Mokemo\PIF\LDV\40988-12\T1\CAAD Sheets-Ph2\40988SHT_S00.dgn

SUMMARY OF QUANTITIES

				CONSTRUCTION CODE	
				80% FED 20% LOCAL	100% VILLAGE
CODE NO.	ITEM	UNIT	TOTAL	ROADWAY	NON-
				0004	PARTICIPATING
				URBAN	URBAN
50800205	REINFORCEMENT BARS, EPOXY COATED	POUND	30,620	30,620	
* 50900805	PEDESTRIAN RAILING	FOOT	61	61	
50901750	PARAPET RAILING	FOOT	38	38	
54003000	CONCRETE BOX CULVERTS	CU YD	193.2	193.2	
550A0050	STORM SEWERS, CLASS A, TYPE 1 12"	FOOT	275	275	
550A0120	STORM SEWERS, CLASS A, TYPE 1 24"	FOOT	86	86	
550A0140	STORM SEWERS, CLASS A, TYPE 1 30"	FOOT	300	300	
550A0340	STORM SEWERS, CLASS A, TYPE 2 12"	FOOT	772	772	
550A0360	STORM SEWERS, CLASS A, TYPE 2 15"	FOOT	171	171	
550A0410	STORM SEWERS, CLASS A, TYPE 2 24"	FOOT	79	79	
550A0430	STORM SEWERS, CLASS A, TYPE 2 30"	FOOT	522	522	
SP 56400300	FIRE HYDRANTS TO BE ADJUSTED	EACH	11	11	
59300100	CONTROLLED LOW-STRENGTH MATERIAL	CU YD	1.3	1.3	
60108204	PIPE UNDERDRAINS, TYPE 2, 4"	FOOT	440	440	
60201105	CATCH BASINS, TYPE A, 4'-DIAMETER, TYPE 11 FRAME AND GRATE	EACH	11	11	

* INDICATES SPECIALTY ITEM # CONSTRUCTION TYPE CODE 0042
SP INDICATES ITEMS COVERED BY SPECIAL PROVISIONS

				CONSTRUCTION CODE	
				80% FED 20% LOCAL	100% VILLAGE
CODE NO.	ITEM	UNIT	TOTAL	ROADWAY	NON-
				0004	PARTICIPATING
				URBAN	URBAN
60207605	CATCH BASINS, TYPE C, TYPE 8 GRATE	EACH	6	6	
60207905	CATCH BASINS, TYPE C, TYPE 11 FRAME AND GRATE	EACH	13	13	
60218400	MANHOLES, TYPE A, 4'-DIAMETER, TYPE 1 FRAME, CLOSED LID	EACH	1	1	
60221100	MANHOLES, TYPE A, 5'-DIAMETER, TYPE 1 FRAME, CLOSED LID	EACH	3	3	
60221700	MANHOLES, TYPE A, 5'-DIAMETER, TYPE 8 GRATE	EACH	3	3	
60222000	MANHOLES, TYPE A, 5'-DIAMETER, TYPE 11 FRAME AND GRATE	EACH	9	9	
60223800	MANHOLES, TYPE A, 6'-DIAMETER, TYPE 1 FRAME, CLOSED LID	EACH	3	3	
60236200	INLETS, TYPE A, TYPE 8 GRATE	EACH	4	4	
60236800	INLETS, TYPE A, TYPE 11 FRAME AND GRATE	EACH	10	10	
60255500	MANHOLES TO BE ADJUSTED	EACH	4	4	
60259100	MANHOLES TO BE RECONSTRUCTED WITH NEW TYPE 11 FRAME AND GRATE	EACH	7	7	
60260100	INLETS TO BE ADJUSTED	EACH	3	3	
60265700	VALVE VAULTS TO BE ADJUSTED	EACH	4	4	
60266600	VALVE BOXES TO BE ADJUSTED	EACH	11	11	
67100100	MOBILIZATION	L SUM	1	1	

* INDICATES SPECIALTY ITEM # CONSTRUCTION TYPE CODE 0042
SP INDICATES ITEMS COVERED BY SPECIAL PROVISIONS

SUMMARY OF QUANTITIES

CODE NO.	ITEM	UNIT	TOTAL	CONSTRUCTION CODE	
				80% FED 20% LOCAL	100% VILLAGE
				ROADWAY	NON-PARTICIPATING
				0004 URBAN	URBAN
70300100	SHORT-TERM PAVEMENT MARKING	FOOT	4,560	4,560	
70300220	TEMPORARY PAVEMENT MARKING- LINE 4"	FOOT	13,806	13,806	
72000100	SIGN PANEL - TYPE 1	SQ FT	109	109	
72400100	REMOVE SIGN PANEL ASSEMBLY - TYPE A	EACH	9	9	
72400200	REMOVE SIGN PANEL ASSEMBLY - TYPE B	EACH	4	4	
72400310	REMOVE SIGN PANEL - TYPE 1	SQ FT	33	33	
72400600	RELOCATE SIGN PANEL ASSEMBLY - TYPE B	EACH	3	3	
72800100	TELESCOPING STEEL SIGN SUPPORT	FOOT	150	150	
* 78000100	THERMOPLASTIC PAVEMENT MARKING - LETTERS AND SYMBOLS	SQ FT	146	146	
* 78000200	THERMOPLASTIC PAVEMENT MARKING - LINE 4"	FOOT	12,054	12,054	
* 78000400	THERMOPLASTIC PAVEMENT MARKING - LINE 6"	FOOT	1,362	1,362	
* 78000600	THERMOPLASTIC PAVEMENT MARKING - LINE 12"	FOOT	1,144	1,144	
* 78000650	THERMOPLASTIC PAVEMENT MARKING - LINE 24"	FOOT	136	136	
* SP 80400100	ELECTRIC SERVICE INSTALLATION	EACH	1	1	
* 81028190	UNDERGROUND CONDUIT, GALVANIZED STEEL, 1 1/2" DIA.	FOOT	140	140	

* INDICATES SPECIALTY ITEM # CONSTRUCTION TYPE CODE 0042
SP INDICATES ITEMS COVERED BY SPECIAL PROVISIONS

CODE NO.	ITEM	UNIT	TOTAL	CONSTRUCTION CODE	
				80% FED 20% LOCAL	100% VILLAGE
				ROADWAY	NON-PARTICIPATING
				0004 URBAN	URBAN
* 81028220	UNDERGROUND CONDUIT, GALVANIZED STEEL, 3" DIA.	FOOT	315	315	
* SP 81400730	HANDHOLE, COMPOSITE CONCRETE	EACH	2	2	
* 81603010	UNIT DUCT, 600V, 2-1C NO.10, 1/C NO.10 GROUND, (XLP-TYPE USE), 3/4" DIA. POLYETHYLENE	FOOT	80	80	
* 81603035	UNIT DUCT, 600V, 2-1C NO.6, 1/C NO.6 GROUND, (XLP-TYPE USE), 1" DIA. POLYETHYLENE	FOOT	2,035	2,035	
* SP 81603100	UNIT DUCT, 600V, 4-1C NO.6, 1/C NO.6 GROUND, (XLP-TYPE USE), 1 1/4" DIA. POLYETHYLENE	FOOT	3,500	3,500	
* 81702150	ELECTRIC CABLE IN CONDUIT, 600V (XLP-TYPE USE) 1/C NO.2	FOOT	771	771	
* SP 83001200	LIGHT POLE, ALUMINUM, 35 FT. M.H., 6 FT. DAVIT ARM	EACH	19	19	
* SP 83600200	LIGHT POLE FOUNDATION, 24" DIAMETER	FOOT	152	152	
SP Z0004530	HOT-MIX ASPHALT DRIVEWAY PAVEMENT, 8"	SQ YD	96	96	
SP Z0004538	HOT-MIX ASPHALT DRIVEWAY PAVEMENT, 10"	SQ YD	106	106	
SP Z0013798	CONSTRUCTION LAYOUT	L SUM	1	1	
SP Z0030850	TEMPORARY INFORMATION SIGNING	SQ FT	312	312	
* SP Z0033058	POST MOUNTED FLASHING BEACON INSTALLATION (SPECIAL)	EACH	2	2	
SP Z0062456	TEMPORARY PAVEMENT	SQ YD	1,293	1,293	
# SP Z0076600	TRAINEES	HOUR	500	500	

* INDICATES SPECIALTY ITEM # CONSTRUCTION TYPE CODE 0042
SP INDICATES ITEMS COVERED BY SPECIAL PROVISIONS

COPYRIGHT © 2016 BY BAXTER & WOODMAN, INC.
STATE OF ILLINOIS - PROFESSIONAL DESIGN FIRM
LICENSE NO. - 184-00121 - EXPIRES 4/30/2017
5/25/2016 6:20:13 PM
I:\Mokona\PE\LDD\140988-127\140988-SHT-S00.dgn



DESIGNED - CAC	REVISED -
DRAWN - CJC	REVISED -
CHECKED - ADJ	REVISED -
DATE - 04-29-16	FILE - 140988SHT_S00.dgn

STATE OF ILLINOIS
DEPARTMENT OF TRANSPORTATION

SUMMARY OF QUANTITIES

SCALE: NONE STA. TO STA.

F.A.U. RTE.	SECTION	COUNTY	TOTAL SHEETS	SHEET NO.
503	15-00061-00-WR	WILL	88	7
CONTRACT NO. 61C98				
FED. ROAD DIST. NO. 1 ILLINOIS FED. AID PROJECT M-4003(53U)				

SUMMARY OF QUANTITIES

#	SP	CODE NO.	ITEM	UNIT	TOTAL	CONSTRUCTION CODE	
						80% FED 20% LOCAL	100% VILLAGE
						ROADWAY	NON-PARTICIPATING URBAN
						0004 URBAN	
		Z0076604	TRAINEES TRAINING PROGRAM GRADUATE	HOUR	500	500	
	*	A2000118	TREE, ACER X FREEMANII AUTUMN BLAZE (AUTUMN BLAZE FREEMAN MAPLE), 3" CALIPER, BALLED AND BURLAPPED	EACH	11	11	
	*	A2004724	TREE, GLEDITSIA TRIACANTHOS INERMIS SHADEMASTER (SHADEMASTER THORNLESS COMMON HONEYLOCUST), 3" CALIPER, BALLED AND BURLAPPED	EACH	12	12	
	*	B2001124	TREE, CERCIS CANADENSIS (EASTERN REDBUD), 3" CALIPER, TREE FORM, BALLED AND BURLAPPED	EACH	12	12	
	*	B2001624	TREE, CRATAEGUS CRUSGALLI INERMIS (THORN LESS COCKSPUR HAWTHORN), 3" CALIPER, TREE FORM, BALLED AND BURLAPPED	EACH	11	11	
	SP	X0322936	REMOVE EXISTING FLARED END SECTION	EACH	2	2	
	SP	X0326671	CONCRETE SURFACE COLOR TREATMENT	SQ FT	118		118
	* SP	X1400094	LUMINAIRE, LED, HORIZONTAL MOUNT, LOW WATTAGE	EACH	19	19	
	SP	X2020110	GRADING AND SHAPING SHOULDERS	UNIT	2	2	
	SP	X2130010	EXPLORATION TRENCH, SPECIAL	FOOT	100	100	
	SP	X4021000	TEMPORARY ACCESS (PRIVATE ENTRANCE)	EACH	1	1	
	SP	X4022000	TEMPORARY ACCESS (COMMERCIAL ENTRANCE)	EACH	1	1	
	SP	X4023000	TEMPORARY ACCESS (ROAD)	EACH	2	2	
	SP	X4024000	TEMPORARY ACCESS (FIELD ENTRANCE)	EACH	1	1	
	SP	X4400110	TEMPORARY PAVEMENT REMOVAL	SQ YD	1,293	1,293	

* INDICATES SPECIALTY ITEM # CONSTRUCTION TYPE CODE 0042
SP INDICATES ITEMS COVERED BY SPECIAL PROVISIONS

#	SP	CODE NO.	ITEM	UNIT	TOTAL	CONSTRUCTION CODE	
						80% FED 20% LOCAL	100% VILLAGE
						ROADWAY	NON-PARTICIPATING URBAN
						0004 URBAN	
	* SP	X6026050	SANITARY MANHOLES TO BE ADJUSTED	EACH	3	3	
	SP	X6030310	FRAMES AND LIDS TO BE ADJUSTED (SPECIAL)	EACH	1	1	
	SP	X6061005	CONCRETE CURB, TYPE B (SPECIAL)	FOOT	68	68	
	SP	X6064200	COMBINATION CONCRETE CURB AND GUTTER, TYPE B-6.12 (SPECIAL)	FOOT	6,858	6,858	
	SP	X7010216	TRAFFIC CONTROL AND PROTECTION, (SPECIAL)	L SUM	1	1	
	* SP	X8040400	ELECTRIC UTILITY SERVICE CONNECTION	EACH	1	1	
	SP	XX003168	WORK ZONE PAVEMENT MARKING REMOVAL, SPECIAL	FOOT	9,580	9,580	
	* SP	XX006826	REMOVE AND RELOCATE LAWN SPRINKLER SYSTEM	FOOT	75	75	

* INDICATES SPECIALTY ITEM # CONSTRUCTION TYPE CODE 0042
SP INDICATES ITEMS COVERED BY SPECIAL PROVISIONS

COPYRIGHT © 2016 BY BAXTER & WOODMAN, INC.
STATE OF ILLINOIS - PROFESSIONAL DESIGN FIRM
LICENSE NO. - 184-00121 - EXPIRES 4/30/2017
5/25/2016
I:\Mokemo\PLD\LDV\40988-1271\1\CAD\Drawings-Ph2\40988SHT_S00.dgn




DESIGNED - CAC	REVISED -
DRAWN - CJC	REVISED -
CHECKED - ADJ	REVISED -
DATE - 04-29-16	FILE - 140988SHT_S00.dgn

STATE OF ILLINOIS
DEPARTMENT OF TRANSPORTATION

SUMMARY OF QUANTITIES


SCALE: NONE STA. TO STA.

F.A.J. RTE.	SECTION	COUNTY	TOTAL SHEETS	SHEET NO.
503	15-00061-00-WR	WILL	88	8
CONTRACT NO. 61C98				
FED. ROAD DIST. NO. 1 ILLINOIS FED. AID PROJECT M-40031531				

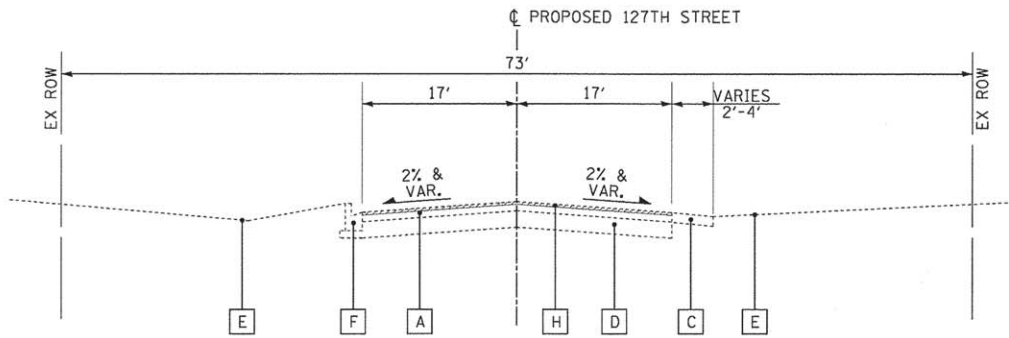

EXISTING TYPICAL SECTION 127TH STREET


STA 16+69 TO STA 17+43

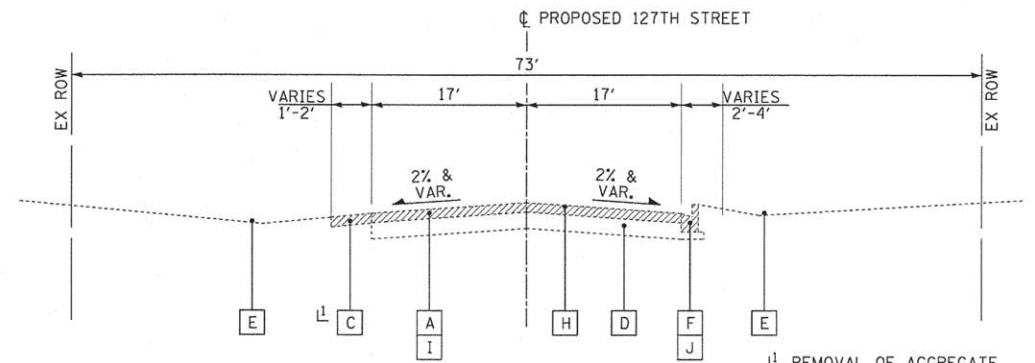

EXISTING TYPICAL SECTION 127TH STREET

STA 50+37 TO STA 50+95


⊥ REMOVAL OF AGGREGATE
SHOULDER PAID FOR AS
EARTH EXCAVATION

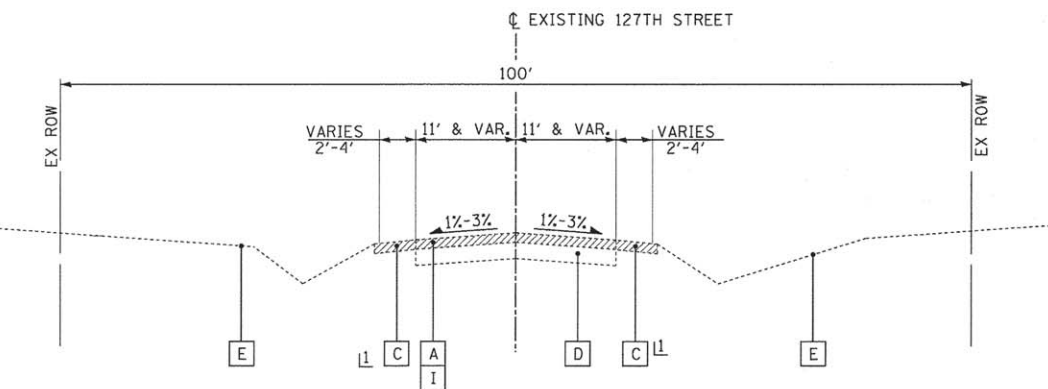

EXISTING TYPICAL SECTION 127TH STREET

STA 17+43 TO STA 50+37

⊥ REMOVAL OF AGGREGATE
SHOULDER PAID FOR AS
EARTH EXCAVATION

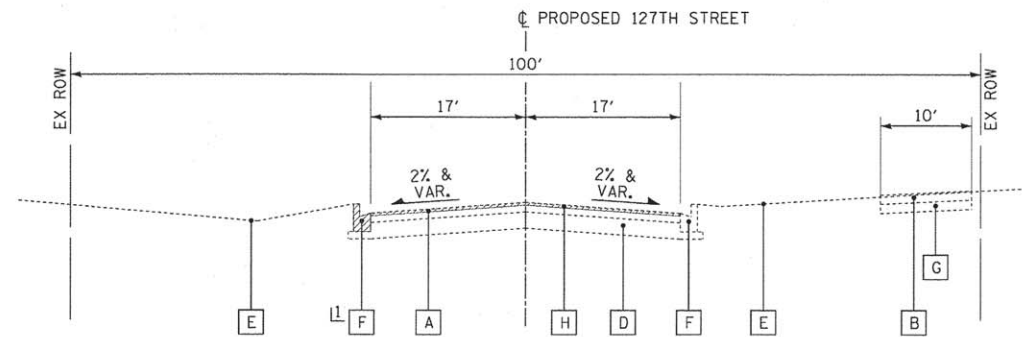

EXISTING TYPICAL SECTION 127TH STREET

STA 50+95 TO STA 53+00

⊥ REMOVE CURB AND GUTTER FROM
STA 50+95 TO STA 51+82

EXISTING LEGEND

- A HOT-MIX ASPHALT PAVEMENT (6" AVG)
- B HMA SHARED USE PATH
- C AGGREGATE SHOULDER
- D AGGREGATE SUBGRADE (18"-24")
- E GROUND
- F CURB AND GUTTER
- G AGGREGATE BASE COURSE
- H HOT-MIX ASPHALT SURFACE REMOVAL, 2 1/4"
- I PAVEMENT REMOVAL
- J COMBINATION CONCRTE CURB & GUTTER REMOVAL
- K TOPSOIL REMOVAL
- ITEM TO BE REMOVED

EXISTING TYPICAL SECTION NOTES:

1. THE PAVEMENT AND BASE COURSE THICKNESS WERE TAKEN FROM THE "GEOTECHNICAL REPORT" PREPARED BY TESTING SERVICE CORPORATION DATED APRIL 21, 2003.

SOILS REPORT PAVEMENT CORE RESULTS:

STA 25+29.55 HMA PAVEMENT THICKNESS = 5.9 INCHES
STA 38+79.55 HMA PAVEMENT THICKNESS = 6.1 INCHES

COPYRIGHT © 2016 BY BAXTER & WOODMAN, INC.
STATE OF ILLINOIS - PROFESSIONAL DESIGN FIRM
LICENSE NO. - 184-00121 - EXPIRES 4/30/2017
486jc
5/20/2016
...\\plot-dr-v\vdof-bw_Default.plt
...\\CADD\N\PLD\N\40988-127TH\CAAD\Sheets-Ph2\40988SHT_TypSec.dgn


BAXTER & WOODMAN
Consulting Engineers

DESIGNED - CAC	REVISED -
DRAWN - CJC	REVISED -
CHECKED - ADJ	REVISED -
DATE - 04-29-16	FILE - 140988SHT_TypSec.dgn

STATE OF ILLINOIS
DEPARTMENT OF TRANSPORTATION


EXISTING TYPICAL SECTIONS	
SCALE: NONE	STA. TO STA.

F.A.U. RTE.	SECTION	COUNTY	TOTAL SHEETS	SHEET NO.
503	15-00061-00-WR	WILL	88	9
CONTRACT NO. 61C98				
FED. ROAD DIST. NO. 1 [ILLINOIS] FED. AID PROJECT M-4003631				

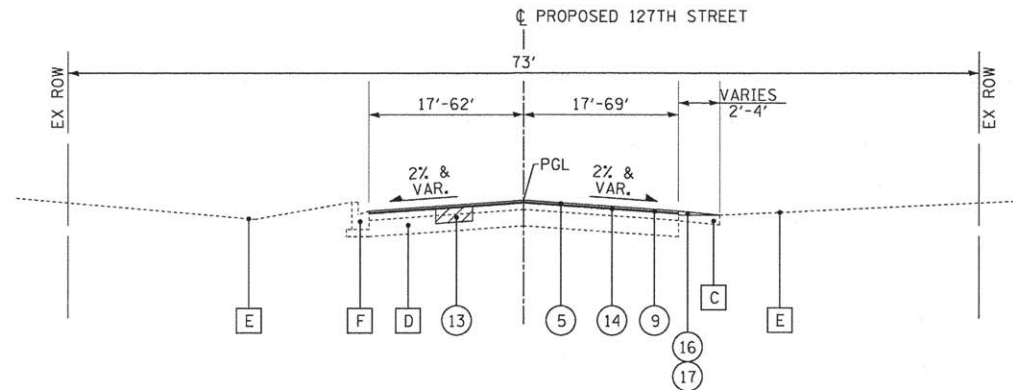

PROPOSED TYPICAL SECTION 127TH STREET



STA 16+69 TO STA 17+43

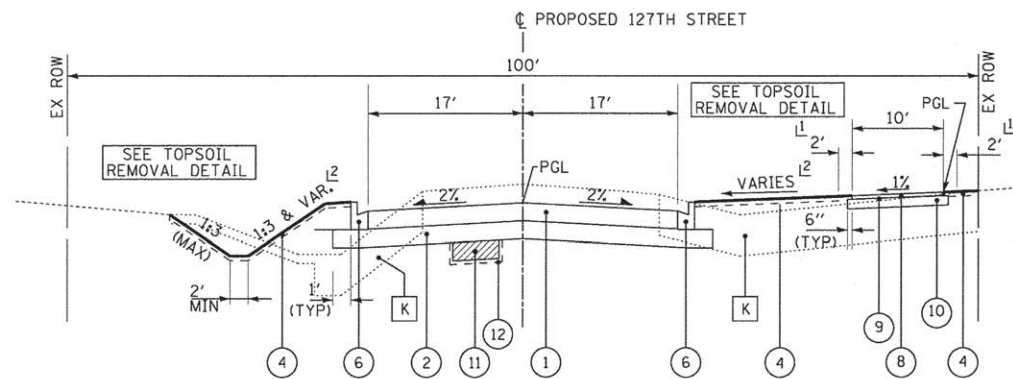

PROPOSED TYPICAL SECTION 127TH STREET

STA 17+43 TO STA 30+52
STA 43+75 TO STA 50+95

1 TURF SHOULDER (4% MAX. SLOPE)
2 SEE CROSS SECTIONS FOR
DETAILED GRADING

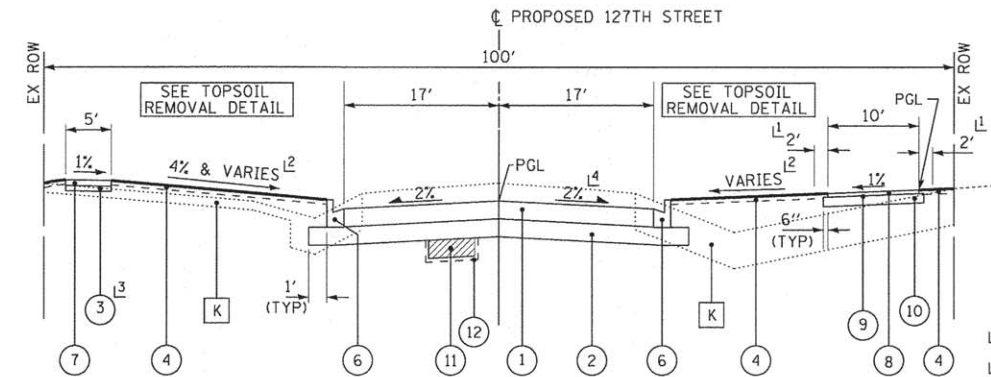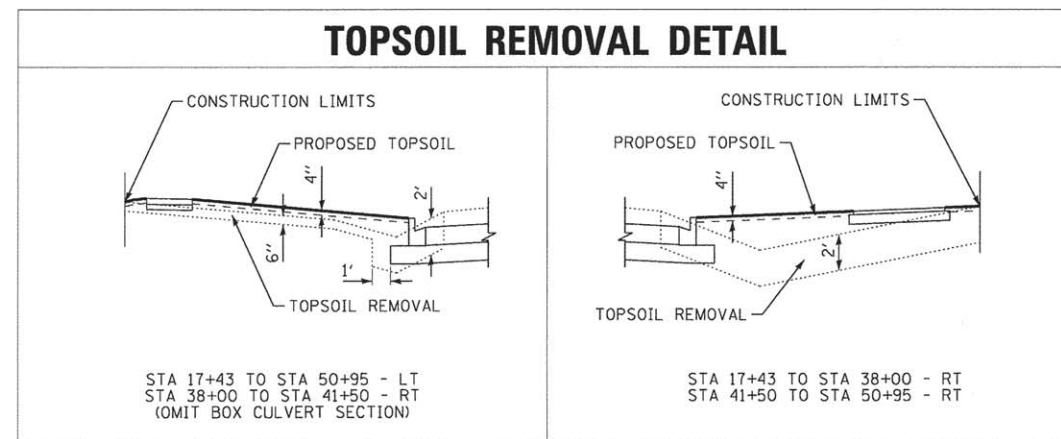

PROPOSED TYPICAL SECTION 127TH STREET

STA 30+52 TO STA 43+75
(OMIT BOX CULVERT STA 39+49 TO STA 39+69)

1 TURF SHOULDER (4% MAX. SLOPE)
2 SEE CROSS SECTIONS FOR
DETAILED GRADING
3 CONSTRUCT PCC SIDEWALK, 6 INCH
FROM STA 30+70 TO STA 30+95

STATION	CROSS SLOPE (RT)
34+75	-2.00%
	(TRANSITION)
35+25	-2.50%
36+60	-2.50%
	(TRANSITION)
37+15	-2.00%

EXISTING LEGEND

- A HOT-MIX ASPHALT PAVEMENT (6" AVG)
- B HMA SHARED USE PATH
- C AGGREGATE SHOULDER
- D AGGREGATE SUBGRADE (18"-24")
- E GROUND
- F CURB AND GUTTER
- G AGGREGATE BASE COURSE
- H HOT-MIX ASPHALT SURFACE REMOVAL, 2 1/4"
- I PAVEMENT REMOVAL
- J COMBINATION CONCRTE CURB & GUTTER REMOVAL
- K TOPSOIL REMOVAL
- ITEM TO BE REMOVED

PROPOSED LEGEND

- 1 FULL DEPTH PAVEMENT:
HOT-MIX ASPHALT SURFACE COURSE, MIX "D", N50, 2
HOT-MIX ASPHALT BINDER COURSE, 1L-19.0, N50 - 7 3/4"
- 2 AGGREGATE SUBGRADE IMPROVEMENT, 12"
- 3 AGGREGATE BASE COURSE, TYPE B, 4"
- 4 TOPSOIL EXCAVATION AND PLACEMENT
SEEDING, CLASS 2A; SEEDING, CLASS 4A; OR SEEDING, CLASS 4B
- 5 HOT-MIX ASPHALT SURFACE COURSE, MIX "D", N50 - 1 3/4"
- 6 COMBINATION CONCRETE CURB AND GUTTER, TYPE B.6-12 (SPECIAL)
- 7 PCC SIDEWALK, 5-INCH
- 8 HOT-MIX ASPHALT SURFACE COURSE, MIX "D", N50 - 3"
- 9 BITUMINOUS MATERIALS (TACK COAT)
- 10 AGGREGATE BASE COURSE, TYPE B, 8"
- 11 REMOVAL AND DISPOSAL OF UNSUITABLE MATERIALS
•• AGGREGATE SUBGRADE IMPROVEMENT (CU YD)
- 12 GEOTECHNICAL FABRIC FOR GROUND STABILIZATION
- 13 CLASS D PATCHES, TYPE 1-IV 6-INCH
- 14 LEVELING BINDER (MACHINE METHOD), N50 - 3/4"
- 15 FURNISHED EXCAVATION
- 16 AGGREGATE WEDGE SHOULDER, TYPE B
- 17 GRADING AND SHAPING SHOULDERS

NOTES:

1. **AGGREGATE SUBGRADE IMPROVEMENT (ASI) HAS BEEN PROVIDED FOR USE AT THE LOCATIONS INDICATED FOR SOILS THAT TEND TO BE UNSUITABLE OR UNSTABLE. THE ACTUAL NEED FOR REMOVAL AND REPLACEMENT WITH ASI WILL BE DETERMINED IN THE FIELD AT THE TIME OF CONSTRUCTION BY THE ENGINEER. ALL POTENTIALLY UNSTABLE SOILS SHOULD BE TESTED WITH A STATIC CONE PENETROMETER AND TREATED IN ACCORDANCE WITH ARTICLE 301.03 AND THE UNDERCUT GUIDELINES IN THE IDOT SUBGRADE STABILITY MANUAL. IF UNSTABLE AND/OR UNSUITABLE MATERIAL IS ENCOUNTERED, THE SOILS SHALL BE REMOVED AND REPLACED WITH ASI OR EMBANKMENT AS DETERMINED BY THE ENGINEER. THE REMOVAL AND REPLACEMENT AREA SHALL EXTEND TO 12 INCHES BEYOND THE BACK OF CURB AND GUTTER AND COME UP AT A 1:1 SLOPE TO AGGREGATE SUBGRADE IMPROVEMENT 12". THESE LIMITS MAY BE ALTERED BY THE ENGINEER IF FIELD CONDITIONS SO WARRANT. REMOVAL OF THESE UNSUITABLE SOILS SHALL BE PAID FOR AS "REMOVAL AND DISPOSAL OF UNSUITABLE MATERIAL." ANY ASI AND REMOVAL AND DISPOSAL OF UNSUITABLE MATERIAL FOR GROUND STABILIZATION NOT NEEDED AT THE TIME OF CONSTRUCTION SHALL BE DELETED FROM THE CONTRACT.
2. PIPE UNDERDRAINS, TYPE 2, 4" SHALL BE PLACED TO DRAIN THE LOW AREAS OF THE ROAD AND AT THE BASE OF UNDERCUTS AREAS REPLACED BY AGGREGATE SUBGRADE IMPROVEMENT. TRANSVERSE UNDERDRAINS SHALL BE PLACED IN THE LOW POINTS WHERE THE ROAD WILL BE RECONSTRUCTED AND CONNECTED TO NEAREST DRAINAGE STRUCTURE. PIPE UNDERDRAINS, TYPE 2, 4" SHALL BE INSTALLED IN ACCORDANCE WITH THE LATEST STANDARD SPECIFICATIONS.
3. SEE PLAN AND PROFILE SHEETS FOR LIMITS OF PROPOSED RESURFACING.
4. SEE SHEET NO. 2 FOR HOT-MIX ASPHALT MIXTURE REQUIREMENTS.

COPYRIGHT © 2016 BY BAXTER & WOODMAN, INC.
 STATE OF ILLINOIS - PROFESSIONAL DESIGN FIRM
 LICENSE NO. - 184-00121 - EXPIRES 4/30/2017
 488Jc 5/20/2016
 \\plotdr\vd\df-bw-Default.plt
 \\CA00\Plot\140988-PH2-Pen.tbl
 I:\Mokena\PLD\140988-127TH CAD\00\Sheet\140988SHT_TypSec.dgn

BAXTER & WOODMAN
Consulting Engineers

DESIGNED - CAC	REVISED -
DRAWN - CJC	REVISED -
CHECKED - ADJ	REVISED -
DATE - 04-29-16	FILE - 140988SHT_TypSec.dgn

STATE OF ILLINOIS
DEPARTMENT OF TRANSPORTATION

PROPOSED TYPICAL SECTIONS

SCALE: NONE

STA. TO STA.

F.A.U. RTE.	SECTION	COUNTY	TOTAL SHEETS	SHEET NO.
503	15-00061-00-WR	WILL	88	10
CONTRACT NO. 61C98				
FED. ROAD DIST. NO. 1 ILLINOIS FED. AID PROJECT M-4003(S33)				



- 1 FULL DEPTH PAVEMENT:
HOT-MIX ASPHALT SURFACE COURSE, MIX "D", N50, 2
HOT-MIX ASPHALT BINDER COURSE, 1L-19.0, N50 - 7 3/4"
- 2 AGGREGATE SUBGRADE IMPROVEMENT, 12"
- 3 AGGREGATE BASE COURSE, TYPE B, 4"
- 4 TOPSOIL EXCAVATION AND PLACEMENT
SEEDING, CLASS 2A; SEEDING, CLASS 4A; OR SEEDING, CLASS 4B
- 5 HOT-MIX ASPHALT SURFACE COURSE, MIX "D", N50 - 1 3/4"
- 6 COMBINATION CONCRETE CURB AND GUTTER, TYPE B.6-12 (SPECIAL)
- 7 PCC SIDEWALK, 5-INCH
- 8 HOT-MIX ASPHALT SURFACE COURSE, MIX "D", N50 - 3"
- 9 BITUMINOUS MATERIALS (TACK COAT)
- 10 AGGREGATE BASE COURSE, TYPE B, 8"
- 11 REMOVAL AND DISPOSAL OF UNSUITABLE MATERIALS
** AGGREGATE SUBGRADE IMPROVEMENT (CU YD)
- 12 GEOTECHNICAL FABRIC FOR GROUND STABILIZATION
- 13 CLASS D PATCHES, TYPE 1-IV 6-INCH
- 14 LEVELING BINDER (MACHINE METHOD), N50 - 3/4"
- 15 FURNISHED EXCAVATION
- 16 AGGREGATE WEDGE SHOULDER, TYPE B
- 17 GRADING AND SHAPING SHOULDERS

1. ****AGGREGATE SUBGRADE IMPROVEMENT (ASI) HAS BEEN PROVIDED FOR USE AT THE LOCATIONS INDICATED FOR SOILS THAT TEND TO BE UNSUITABLE OR UNSTABLE. THE ACTUAL NEED FOR REMOVAL AND REPLACEMENT WITH ASI WILL BE DETERMINED IN THE FIELD AT THE TIME OF CONSTRUCTION BY THE ENGINEER. ALL POTENTIALLY UNSTABLE SOILS SHOULD BE TESTED WITH A STATIC CONE PENETROMETER AND TREATED IN ACCORDANCE WITH ARTICLE 301.03 AND THE UNDERCUT GUIDELINES IN THE IDOT SUBGRADE STABILITY MANUAL. IF UNSTABLE AND/OR UNSUITABLE MATERIAL IS ENCOUNTERED, THE SOILS SHALL BE REMOVED AND REPLACED WITH ASI OR EMBANKMENT AS DETERMINED BY THE ENGINEER. THE REMOVAL AND REPLACEMENT AREA SHALL EXTEND TO 12 INCHES BEYOND THE BACK OF CURB AND GUTTER AND COME UP AT A 1:1 SLOPE TO AGGREGATE SUBGRADE IMPROVEMENT 12". THESE LIMITS MAY BE ALTERED BY THE ENGINEER IF FIELD CONDITIONS SO WARRANT. REMOVAL OF THESE UNSUITABLE SOILS SHALL BE PAID FOR AS "REMOVAL AND DISPOSAL OF UNSUITABLE MATERIAL." ANY ASI AND REMOVAL AND DISPOSAL OF UNSUITABLE MATERIAL FOR GROUND STABILIZATION NOT NEEDED AT THE TIME OF CONSTRUCTION SHALL BE DELETED FROM THE CONTRACT.**
2. **PIPE UNDERDRAINS, TYPE 2, 4" SHALL BE PLACED TO DRAIN THE LOW AREAS OF THE ROAD AND AT THE BASE OF UNDERCUTS AREAS REPLACED BY AGGREGATE SUBGRADE IMPROVEMENT. TRANSVERSE UNDERDRAINS SHALL BE PLACED IN THE LOW POINTS WHERE THE ROAD WILL BE RECONSTRUCTED AND CONNECTED TO NEAREST DRAINAGE STRUCTURE. PIPE UNDERDRAINS, TYPE 2, 4" SHALL BE INSTALLED IN ACCORDANCE WITH THE LATEST STANDARD SPECIFICATIONS.**
3. **SEE PLAN AND PROFILE SHEETS FOR LIMITS OF PROPOSED RESURFACING.**
4. **SEE SHEET NO. 2 FOR HOT-MIX ASPHALT MIXTURE REQUIREMENTS.**

STREET	STRUCUTRAL DESIGN TRAFFIC 2027			STREET CLASS	TRAFFIC FACTOR	SSR	TEMP	STRAIN	AC	EAC	REQ'D HMA THICKNESS	MECHANISTIC PAVEMENT DESIGN
	PV	SU	MU									
127TH STREET	7,392	154	154	II	0.78	POOR	78.0°	116	PG-22	596	9.75 IN	2" HOT-MIX ASPHALT SURFACE COURSE, MIX "D", N50 7 3/4" HOT-MIX ASPHALT BINDER COURSE, IL-19.0, N50 12" AGGREGATE SUBGRADE IMPROVEMENT

COPYRIGHT © 2016 BY BAXTER & WOODMAN, INC.
ALL RIGHTS RESERVED. NO PART OF THIS DOCUMENT
MAY BE REPRODUCED OR TRANSMITTED IN ANY FORM
OR BY ANY MEANS, ELECTRONIC OR MECHANICAL,
INCLUDING PHOTOCOPYING, RECORDING, OR BY
ANY INFORMATION STORAGE AND RETRIEVAL SYSTEM.
...\\CADD\Projects\40988-SHT-Schedule.dgn
I:\Makeno\PEL\DWG\40988-SHT-Schedule.dgn
5/20/2016 4:00:41 PM

EARTHWORK																															
1		2		3		4		5		6		7		8		9		10		11		12		13		14		15			
LOCATION		TOPSOIL EXCAVATION		TOPSOIL EXCAVATION FOR PLACEMENT (15% SHRINKAGE)		21101505 TOPSOIL EXCAVATION AND PLACEMENT		TOPSOIL BALANCE WASTE (+) OR SHORTAGE (-)		30300001 AGGREGATE SUBGRADE IMPROVEMENT		UNSUITABLE EXCAVATION (TOPSOIL)		20201200 REMOVAL & DISPOSAL OF UNSUITABLE MATERIAL		20200100 EARTH EXCAVATION		20300100 CHANNEL EXCAVATION		UTILITY EXCAVATION		EXCESS STRUCTURE EXCAVATION		TOTAL SUITABLE EXCAVATION		EXCAVATION TO BE USED IN EMBANKMENT (15% SHRINKAGE)		EMBANKMENT		EARTHWORK BALANCE WASTE (+) OR SHORTAGE (-)	
STA TO STA		(CU YD)		(CU YD)		(CU YD)		(CU YD)		(CU YD)		(CU YD)		(CU YD)		(CU YD)		(CU YD)		(CU YD)		(CU YD)		(CU YD)		(CU YD)		(CU YD)		(CU YD)	
127TH STREET		12,246	10,412	1,633	+8,780	955	8,794	9,748	7,246	-	1,074	-	8,320	7,075	15,881	(-8,806)															
16+41.00	17+18.00	-	-	13.8	(-13.8)	-	-	-	-	-	-	-	-	-	-	-	-	-	-	-	-	-	-	-	-	-	-	-	-	-	
17+43.00	17+50.00	18.6	15.9	2.6	+13.3	2.0	13.3	15.3	36.8	-	-	-	36.8	31.3	2.4	+29															
17+50.00	18+00.00	158.5	134.8	20.0	+114.8	14.3	114.8	129.1	175.4	-	-	-	175.4	149.1	124.3	+25															
18+00.00	18+50.00	182.7	155.4	20.1	+135.3	14.3	135.3	149.7	91.0	-	-	-	91.0	77.4	225.7	(-148)															
18+50.00	19+00.00	184.7	157.0	19.6	+137.4	14.3	137.4	151.7	98.7	-	-	-	98.7	83.9	218.8	(-135)															
19+00.00	19+50.00	192.0	163.2	20.8	+142.4	14.3	142.4	156.7	99.6	-	-	-	99.6	84.7	230.2	(-145)															
19+50.00	20+00.00	196.8	167.3	21.2	+146.1	14.3	146.1	160.5	93.1	-	-	-	93.1	79.2	250.1	(-171)															
20+00.00	20+50.00	197.9	168.3	21.7	+146.6	14.3	146.6	161.0	89.5	-	16.9	-	106.4	90.5	263.5	(-173)															
20+50.00	21+00.00	198.4	168.6	21.5	+147.1	14.3	147.1	161.4	90.8	-	-	-	90.8	77.2	266.8	(-190)															
21+00.00	21+50.00	197.5	167.9	21.2	+146.7	14.3	146.7	161.0	95.6	-	-	-	95.6	81.3	263.0	(-182)															
21+50.00	22+00.00	196.8	167.4	21.1	+146.3	14.3	146.3	160.6	102.2	-	15.6	-	117.8	100.2	255.8	(-156)															
22+00.00	22+50.00	196.5	167.1	21.2	+145.9	14.3	145.9	160.3	108.1	-	-	-	108.1	91.9	249.1	(-157)															
22+50.00	23+00.00	195.7	166.4	21.2	+145.2	14.3	145.2	159.6	116.0	-	-	-	116.0	98.7	248.8	(-150)															
23+00.00	23+50.00	193.8	164.8	21.2	+143.6	14.3	143.6	157.9	124.9	-	-	-	124.9	106.2	241.6	(-135)															
23+50.00	24+00.00	196.4	167.0	20.9	+146.1	14.3	146.1	160.4	123.0	-	16.6	-	139.6	118.7	222.8	(-104)															
24+00.00	24+50.00	201.7	171.5	20.6	+150.9	14.3	150.9	165.2	117.2	-	-	-	117.2	99.7	209.4	(-110)															
24+50.00	25+00.00	201.9	171.7	21.1	+150.6	14.3	150.6	164.9	120.1	-	11.7	-	131.8	112.0	214.8	(-103)															
25+00.00	25+50.00	197.0	167.5	21.3	+146.2	14.3	146.2	160.5	127.0	-	-	-	127.0	108.0	224.2	(-116)															
25+50.00	26+00.00	193.8	164.8	20.9	+143.9	14.3	143.9	158.2	128.7	-	-	-	128.7	109.5	225.5	(-116)															
26+00.00	26+50.00	195.6	166.3	21.1	+145.2	14.3	145.2	159.6	125.4	-	-	-	125.4	106.6	231.9	(-125)															
26+50.00	27+00.00	186.6	158.6	20.9	+137.7	14.3	137.7	152.0	124.6	-	16.4	-	141.0	119.9	232.8	(-113)															
27+00.00	27+50.00	177.5	151.0	20.3	+130.7	14.3	130.7	145.0	123.1	-	-	-	123.1	104.6	226.9	(-122)															
27+50.00	28+00.00	177.6	151.0	19.8	+131.2	14.3	131.2	145.5	121.4	-	11.9	-	133.3	113.3	222.4	(-109)															
28+00.00	28+50.00	180.3	153.3	19.7	+133.6	14.3	133.6	147.9	126.5	-	-	-	126.5	107.5	221.3	(-114)															
28+50.00	29+00.00	182.2	154.9	20.2	+134.7	14.3	134.7	149.0	137.2	-	12.6	-	149.8	127.4	218.1	(-91)															
29+00.00	29+50.00	180.0	153.0	20.5	+132.5	14.3	132.5	146.9	148.0	-	-	-	148.0	125.8	205.6	(-80)															
29+50.00	30+00.00	181.5	154.3	20.6	+133.7	14.3	133.7	148.0	150.6	-	-	-	150.6	128.1	193.5	(-65)															
30+00.00	30+50.00	187.4	159.3	20.8	+138.5	14.3	138.5	152.9	145.8	-	18.8	-	164.6	140.0	184.9	(-45)															
30+50.00	31+00.00	196.1	166.7	24.8	+141.9	14.3	141.9	156.2	142.2	-	-	-	142.2	121.0	178.6	(-58)															
31+00.00	31+50.00	210.8	179.2	31.5	+147.7	14.3	147.7	162.1	137.7	-	13.3	-	151.0	128.4	204.0	(-76)															
31+50.00	32+00.00	221.4	188.3	34.4	+153.9	14.3	153.9	168.2	131.4	-	-	-	131.4	111.7	242.6	(-131)															
32+00.00	32+50.00	221.5	188.3	34.0	+154.3	14.3	154.3	168.6	127.0	-	11.9	-	138.9	118.1	268.1	(-150)															
32+50.00	33+00.00	218.2	185.6	33.3	+152.3	14.3	152.3	166.6	122.6	-	-	-	122.6	104.2	278.2	(-174)															
33+00.00	33+50.00	210.3	178.8	31.2	+147.6	14.3	147.6	161.9	131.1	-	17.3	-	148.4	126.2	250.5	(-124)															
33+50.00	34+00.00	208.6	177.3	31.6	+145.7	14.3	145.7	160.0	128.5	-	-	-	128.5	109.3	260.5	(-151)															
34+00.00	34+50.00	215.4	183.2	33.9	+149.3	14.3	149.3	163.6	109.9	-	13.2	-	123.1	104.7	331.0	(-226)															
34+50.00	35+00.00	232.9	198.0	35.7	+162.3	14.3	162.3	176.6	98.6	-	-	-	98.6	83.9	395.7	(-312)															
35+00.00	35+50.00	205.8	175.0	23.4	+151.6	14.3	151.6	166.0	129.7	-	29.3	-	159.0	135.2	246.3	(-111)															
35+50.00	36+00.00	332.7	282.8	35.5	+247.3	28.7	247.3	275.9	258.7	-	-	-	258.7	219.9	272.1	(-82)															
36+00.00	37+00.00	182.1	154.8	28.4	+126.4	14.3	126.4	140.8	72.6	-	25.7	-	98.3	83.6	275.6	(-192)															
37+00.00	37+50.00	213.6	181.6	30.2	+151.4	14.3	151.4	165.7	46.1	-	-	-	46.1	39.2	359.6	(-320)															
37+50.00	38+00.00	175.9	149.5	30.7	+118.8	14.3	118.8	133.1	32.4	-	30.1	-	62.5	53.1	348.4	(-295)															
38+00.00	38+50.00	125.7	106.9	32.3	+74.6	14.3	74.6	89.0	22.1	-	-	-	22.1	18.8	371.1	(-352)															
38+50.00	39+00.00	131.6	111.9	31.1	+80.8	14.3	80.8	95.1	12.5	-	-	-	12.5	10.7	458.2	(-447)															
39+00.00	39+47.00	124.3	105.7	27.2	+78.5	13.5	78.5	91.9	6.4	-	-	-	6.4	5.5	472.0	(-467)															
39+47.00	39+71.00	-	-	-	-	-	-	-	-	-	-	-	-	-	-	-															
39+71.00	40+00.00	81.6	69.4	18.3	+51.1	8.3	51.1	59.5	4.0	-	9.0	-	13.0	11.1	337.4	(-326)															
40+00.00	40+50.00	141.1	120.0	26.6	+93.4	14.3	93.4	107.7	13.0	-	44.4	-	57.4	48.8	563.8	(-515)															
4																															

SCHEDULE OF QUANTITIES

ROADWAY/SHARED-USE PATH PAVEMENT SCHEDULE												
		44000100 PAVEMENT REMOVAL	44000158 HOT-MIX ASPHALT SURFACE REMOVAL, 2-1/4"	40600982 HOT-MIX ASPHALT SURFACE REMOVAL - BUTT JOINT	40600625 LEVELING BINDER (MACHINE METHOD), N50	40701876 HOT-MIX ASPHALT PAVEMENT (FULL- DEPTH), 9 3/4"	40603335 HOT-MIX ASPHALT SURFACE COURSE, MIX "D", N50	40700100 BITUMINOUS MATERIALS (TACK COAT)	30300112 AGGREGATE SUBGRADE IMPROVEMENT 12"	35102000 AGGREGATE BASE COURSE, TYPE B 8"	48102100 AGGREGATE WEDGE SHOULDER, TYPE B	X2020110 GRADING AND SHAPING SHOULDER UNIT
FROM	TO	SQ YD	SQ YD	SQ YD	TON	SQ YD	TON	POUND	SY YD	SQ YD	TON	
127TH STREET (RESURFACING)												
16+69	17+43		601	43	26		59	406			6	2
50+95	53+00		772	17	33		76	522				
SUBTOTALS			1,373	60	59		135	928			6	2
127TH STREET (RECONSTRUCTION)												
17+43	50+95	9,537				13,471		36,372	15,413			
SUBTOTALS		9,537				13,471		36,372	15,413			
SHARED-USE PATH												
250+22	267+50						323	4,320		2,112		
268+78	282+88	1					284	3,525		1,724		
SUBTOTALS		1					587	7,845		3,836		
TOTALS		9,538	1,373	60	59	13,471	722	45,145	15,413	3,836	6	2

DRIVEWAY SCHEDULE											
STATION			44000200 DRIVEWAY PAVEMENT REMOVAL SQ YD	4060335 HOT-MIX ASPHALT SURFACE COURSE, MIX "D", N50 TON	20004530 HOT-MIX ASPHALT DRIVEWAY PAVEMENT, 8" SQ YD	20004538 HOT-MIX ASPHALT DRIVEWAY PAVEMENT, 10" SQ YD	35101600 AGGREGATE BASE COURSE, TYPE B 4" SQ YD	35102000 AGGREGATE BASE COURSE, TYPE B, 8" SQ YD	X4021000 TEMPORARY ACCESS (PRIVATE ENTRANCE) EACH	X4022000 TEMPORARY ACCESS (COMMERCIAL ENTRANCE) EACH	X4024000 TEMPORARY ACCESS (FIELD ENTRANCE) EACH
30+82	LT	FE	32	10				82			1
30+90	RT	FE	48								
43+96	LT	FE	57								
43+97	RT	FE	37								
45+75	LT	PE	113		96		100		1		
48+82	RT	CE	168			106	109			1	
TOTALS			455	10	96	106	209	82	1	1	1

PAVEMENT MARKING SCHEDULE											
FROM TO				78000100 THERMOPLASTIC PAVEMENT MARKING - LETTERS AND SYMBOLS SQ FT	78000200 THERMOPLASTIC PAVEMENT MARKING - LINE 4" FOOT	78000400 THERMOPLASTIC PAVEMENT MARKING - LINE 6" FOOT	78000600 THERMOPLASTIC PAVEMENT MARKING - LINE 12" FOOT	78000850 THERMOPLASTIC PAVEMENT MARKING - LINE 24" FOOT	70300220 TEMPORARY PAVEMENT MARKING LINE 4" FOOT	70300100 SHORT-TERM PAVEMENT MARKING FOOT	X0003168 WORK ZONE PAVEMENT MARKING REMOVAL, SPECIAL FOOT
16+67	16+79	LT	DY		24	10					
16+69	16+79	RT	STOP BAR					23			
16+79	16+79	RT	STOP BAR					13			
17+20	17+33	LT	DY		130						
17+23	17+26	RT	STOP BAR					27			
17+25	17+52	RT	STOP BAR			28					
17+36	17+36	RT	STOP BAR								
17+79	17+79	LT	STOP BAR					25			
17+79	21+64	LT	STOP BAR			235					
17+79	21+64	RT	DY		1,170						
19+24	19+54	CL	"LT ONLY"	36							
19+94	21+64	CL	DIAGONAL				128				
21+64	31+55	CL	DIAGONAL				212				
31+55	33+55	CL	DIAGONAL				150				
21+64	31+55	RT/RT	DY		3,964						
31+55	35+40	LT	DY		1,170						
31+55	35+40	RT	STOP BAR			235					
33+65	33+96	CL	"LT ONLY"	36							
35+40	36+46	LT/RT	XWALK			384		48			
35+40	36+46	LT/RT	STOP BAR								
35+40	36+46	RT	XWALK DIAG				180				
36+46	40+31	LT	STOP BAR			235					
36+46	40+31	RT	DY		1,170				2,240		
37+89	38+21	CL	"LT ONLY"	36							
38+31	40+31	CL	DIAGONAL				150				
40+31	48+45	CL	DIAGONAL				174				
40+31	48+45	RT/RT	DY		3,256			11,566	4,560	9,580	
49+15	53+00	LT	STOP BAR			235					
49+15	53+00	RT	DY		1,170						
50+59	50+90	CL	"LT ONLY"	36							
51+00	53+00	CL	DIAGONAL				150				
TOTALS				146	12,054	1,362	1,144	136	13,806	4,560	9,580

COMBINATION CONCRETE CURB AND GUTTER SCHEDULE						
FROM TO		44000600 COMBINATION CURB AND GUTTER REMOVAL FOOT	X6064200 COMBINATION CONCRETE CURB AND GUTTER, TYPE B-6.12 (SPECIAL) FOOT	X6061005 CONCRETE CURB, TYPE B (SPECIAL) FOOT	35101600 AGGREGATE BASE COURSE, TYPE B 4" SQ YD	42001300 PROTECTIVE COAT SQ YD
17+47	35+56	LT	71	1,862		328
17+48	35+78	RT	117	1,894		334
35+00	35+68	RT			68	11
36+27	50+95	LT	51	1,498		264
36+09	50+95	RT	58	1,517		267
50+95	53+00	LT	87	87		16
TOTALS			394	6,658	68	1,220

SIDEWALK SCHEDULE						
FROM TO		44000600 SIDEWALK REMOVAL SQ FT	42400200 PORTLAND CEMENT CONCRETE SIDEWALK 5 INCH SQ FT	42400300 PORTLAND CEMENT CONCRETE SIDEWALK 6 INCH SQ FT	42400800 DETECTABLE WARNINGS SQ FT	42001300 PROTECTIVE COAT SQ YD
17+74	17+79	RT	25	83		10
30+51	30+70	LT		91		11
30+70	30+95	LT			125	14
30+95	35+44	LT		2,441		272
35+00	35+73	RT	72	775		87
36+14	36+29	RT	71	217		25
36+36	36+41	RT	0	68		8
36+39	43+75	LT	0	3,960		440
TOTALS			168	7,635	125	867

EROSION CONTROL SCHEDULE									
FROM TO			28001100 TEMPORARY EROSION CONTROL BLANKET SQ YD	28000250 TEMPORARY EROSION CONTROL SEEDING POUND	25100115 MULCH, METHOD 2 ACRE	28000305 TEMPORARY DITCH CHECKS FOOT	28000400 PERIMETER EROSION BARRIER FOOT	28000500 INLET AND PIPE PROTECTION EACH	28000510 INLET FILTERS EACH
16+83	17+18	LT	115	24	0.04				1
16+41	17+08	RT	91	19	0.04				1
17+47	28+00	LT	1,669	345	0.68	100	75	3	6
17+48	28+00	RT	2,563	530	1.06		825		6
28+00	35+48	LT	2,201	455	0.90	50	480	3	8
28+00	35+78	RT	1,846	381	0.76		475		8
36+33	43+75	LT	1,817	375	0.78		678	4	6
36+09	50+97	RT	3,097	640	1.28		838	6	13
36+79	41+89	RT	492	102	0.20				
38+00	41+66	LT	667	138	0.28				
38+75	39+86	LT	525	109	0.22		105		
43+75	50+97	LT	1,085	224	0.44	70	125	8	9
50+97	51+82	LT	29	6	0.02		85		
TOTALS			16,197	3,400	7.0	220	3,686	24	58

SIGN REMOVAL SCHEDULE				
STATION		72400100 REMOVE SIGN PANEL ASSEMBLY - TYPE A EACH	72400200 REMOVE SIGN PANEL ASSEMBLY - TYPE B EACH	72400310 REMOVE SIGN PANEL - TYPE 1 SQ FT
16+78	25' RT			
17+13	38' LT	1		
17+51	39' RT		1	
17+73	15' LT		1	
19+31	18' RT	1		
21+26	15' LT	1		
34+26	25' LT			8
35+42	43' LT		1	
36+16	53' RT			17
37+50	21' RT	1		
39+40	18' RT	1		
39+72	15' LT	1		
48+66	15' LT	1		
49+61	18' LT	1		
50+36	21' LT	1		
50+46	24' RT			8
TOTALS		9	4	33

72000100 SIGN PANEL - TYPE 1 SCHEDULE						
STATION	OFFSET	SIGN	QUANTITY	DIMENSION	AREA (SF)	
16+79	25' RT	R1-1	1	36 X 36	9	
16+79	25' RT	R1-3P	1	18 X 6	1	
17+13	41' LT	R1-1	1	36 X 36	9	
17+13	41' LT	R1-3P	1	18 X 6	1	
17+13	41' LT	D3-1	2	24 X 12	4	
17+60	40' RT	R1-1	1	36 X 36	9	
17+60	40' RT	R1-3P	1	18 X 6	1	
17+60	40' RT	D3-1	2	24 X 12	4	
17+79	27' LT	R1-1	1	36 X 36	9	
17+79	27' LT	R1-3P	1	18 X 6	1	
19+50	23' RT	R2-1	1	30 X 36	8	
23+64	25' LT	W3-1	1	30 X 30	6	
23+64	25' LT	W16-8P	1	VAR X 8	2	
33+50	23' LT	R2-1	1	30 X 36	8	
35+43	42' LT	R1-1	1	36 X 36	9	
35+43	42' LT	W4-4P	1	24 X 12	2	
35+43	42' LT	D3-1	2	VAR X 12	5	
36+16	53' RT	R1-1	1	36 X 36	9	
36+16	53' RT	W4-4P	1	24 X 12	2	
36+16	53' RT	D3-1	2	VAR X 12	5	
38+00	23' RT	R2-1	1	30 X 36	8	
TOTALS						109

PIPE CULVERT REMOVAL			
FROM	TO	SIDE	50105220 PIPE CULVERT REMOVAL FOOT
30+70	30+94	LT	24
30+68	31+06	RT	38
35+32	36+60	LT	128
35+10	36+45	RT	135
43+54	44+07	LT	53
43+86	44+06	RT	20
45+55	45+97	LT	42
48+46	49+08	RT	62
TOTALS			502

 BAXTER & WOODMAN Consulting Engineers	DESIGNED - CAC	REVISED -	STATE OF ILLINOIS DEPARTMENT OF TRANSPORTATION	SCHEDULE OF QUANTITIES	F.A.J.L. RTE.	SECTION	COUNTY	TOTAL SHEETS	SHEET NO.		
	DRAWN - CJC	REVISED -			503	15-00061-00-WR	WILL	88	13		
	CHECKED - ADJ	REVISED -			CONTRACT NO. 61C98						
	DATE - 04-29-16	FILE - 140988SHT.Schedule.dgn			SCALE: NONE					STA.	TO STA.
	FED. ROAD DIST. NO. 1					ILLINOIS	FED. AID PROJECT M-4003(53)				

SCHEDULE OF QUANTITIES

[illegible]

PARKWAY RESTORATION SCHEDULE								
			PROPOSED RESTORATION AREA SQ YD	25000210	25000312	25000314	25000400	25000600
				SEEDING, CLASS 2A	SEEDING, CLASS 4A	SEEDING, CLASS 4B	NITROGEN FERTILIZER NUTRIENT POUND	POTASSIUM FERTILIZER NUTRIENT POUND
FROM	TO	SIDE		ACRE	ACRE	ACRE		
16+83	17+18	LT	115	0.03			3	3
16+41	17+08	RT		0.02			2	2
17+47	28+00	LT	1,689	0.35			32	32
17+48	28+00	RT	2,563	0.53			48	48
28+00	35+48	LT	2,201	0.46			42	42
28+00	35+78	RT	1,846	0.39			36	36
36+33	43+75	LT	1,817	0.38			35	35
36+09	50+97	RT	3,097	0.64			58	58
36+79	41+89	RT	492		0.11			
38+00	41+66	LT	667		0.14			
38+75	39+86	LT	525			0.11		
43+75	50+97	LT	1,085	0.23			21	21
50+97	51+82	LT	29	0.01			1	1
TOTALS			16,197	3.00	0.25	0.25	278	278



Copyright © 2016 by Baxter & Woodman, Inc.
STATE OF ILLINOIS - PROFESSIONAL DESIGN FIRM
LICENSE NO. - 84-00121 - EXPIRES 4/30/2017
48cjc
5/20/2016
\\corporate\projects\140988-127th\140988-127th\CADD\Sheets-Ph2\140988SHT_AlignTies2.dgn


BAXTER & WOODMAN Consulting Engineers	DESIGNED - CAC	REVISED -
	DRAWN - CJC	REVISED -
	CHECKED - ADJ	REVISED -
	DATE - 04-29-16	FILE - 140988SHT_AlignTies2.dgn

STATE OF ILLINOIS
DEPARTMENT OF TRANSPORTATION

ALIGNMENT AND TIES
SHARED USE PATH - 127TH STREET

SCALE: 1" = 100'
STA. TO STA.

F.A.U. RTE.	SECTION	COUNTY	TOTAL SHEETS	SHEET NO.
503	15-00061-00-WR	WILL	88	16
CONTRACT NO. 61C98				
FED. ROAD DIST. NO. 1 [ILLINOIS] FED. AID PROJECT M-4003(53)				

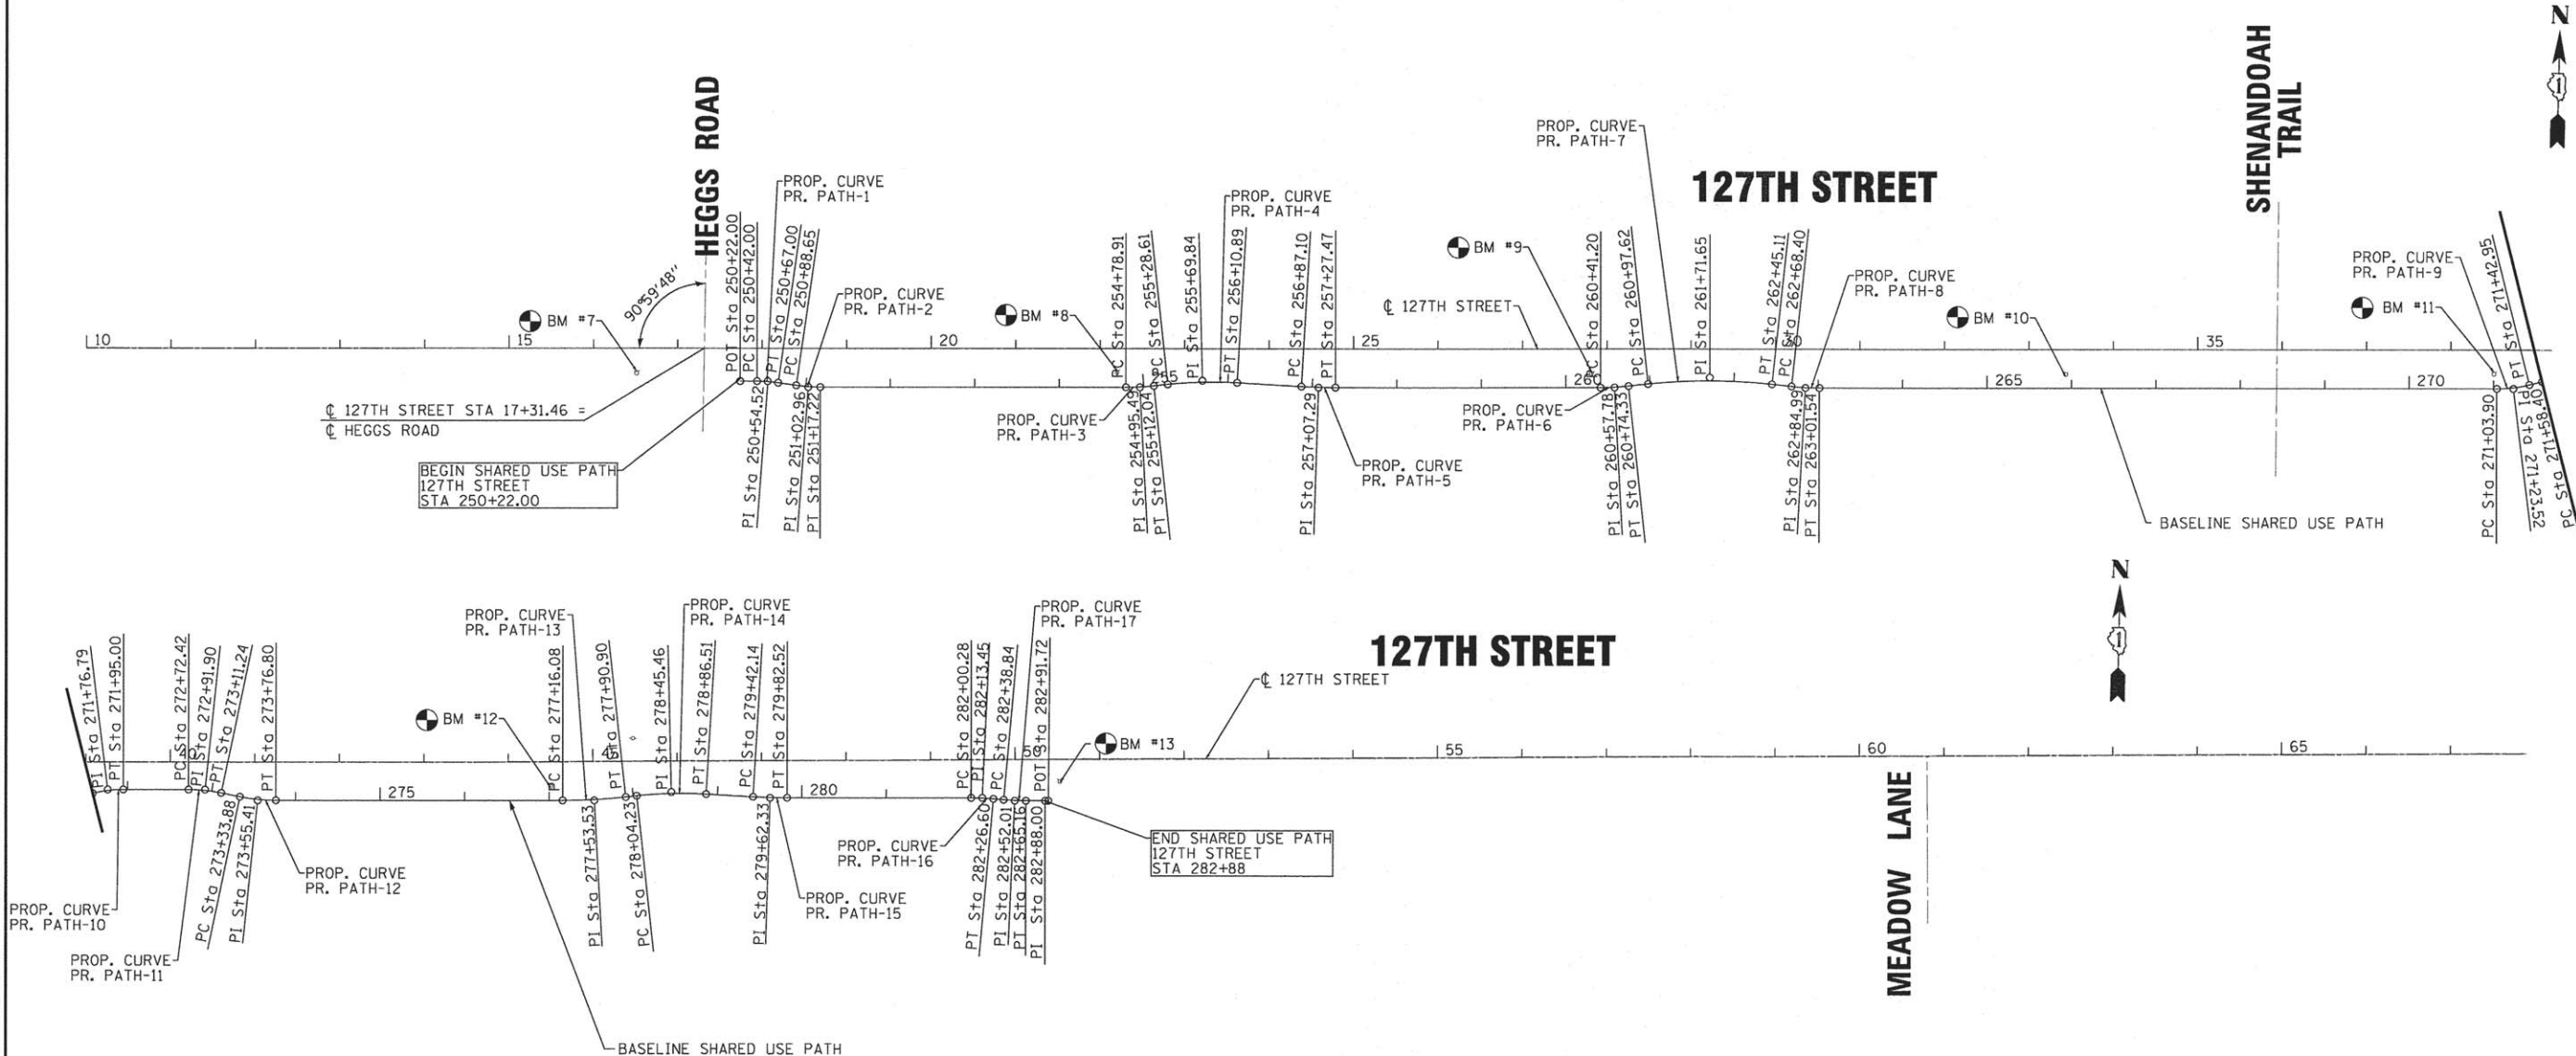


Copyright © 2016, by BAXTER & WOODMAN, INC.
STATE OF ILLINOIS - PROFESSIONAL DESIGN FIRM
LICENSE NO. - 184-00021 - EXPIRES 4/30/2017
4809 PM
5/20/2016
\\plotdr-v\pdrf-BW-Default.plt
\\CADD\Plots\140988-PH2-Pen.tbl
\\cadd\boxwood.com\project\140988-127th\cadd\Sheets-Ph2\140988SHT_AllignTies2.dgn

SHARED USE PATH BASELINE									
Point PATH1 N 1,815,336.14 E 1,006,490.90 Sta 250+22.00					Curve Data				
Course from PATH1 to PC PR PATH-1 N 88° 46' 17.18" E Dist 20.00					Curve PR PATH-6				
Curve Data					Curve PR PATH-12				
Curve PR PATH-1					Curve PR PATH-13				
P.I. Station = 250+54.52 N 1,815,336.84 E 1,006,523.41					P.I. Station = 273+55.41 N 1,815,379.19 E 1,008,820.03				
Delta = 8° 11' 06.40" (RT)					Delta = 11° 42' 30.48" (LT)				
Degree = 32° 44' 25.60"					Degree = 27° 17' 01.34"				
Tangent = 12.52					Tangent = 23.3				
Length = 25.00					Length = 42.91				
Radius = 175.00					Radius = 210.00				
External = 0.45					External = 1.10				
Long Chord = 24.98					Long Chord = 42.84				
Mid. Ord. = 0.45					Mid. Ord. = 1.10				
P.C. Station = 250+42.00 N 1,815,336.57 E 1,006,510.90					P.C. Station = 273+33.88 N 1,815,383.11 E 1,008,798.86				
P.T. Station = 250+67.00 N 1,815,335.32 E 1,006,535.84					P.T. Station = 273+76.79 N 1,815,379.65 E 1,008,841.56				
C.C. = 1,815,161.61 E 1,006,514.65					C.C. = 1,815,589.60 E 1,008,837.06				
Back = N 88° 46' 17.18" E					Back = S 79° 31' 12.34" E				
Ahead = S 83° 02' 36.42" E					Ahead = N 88° 46' 17.18" E				
Chord Bear = S 87° 08' 09.62" E					Chord Bear = S 85° 22' 27.58" E				
Course from PT PR PATH-1 to PC PR PATH-2 S 83° 02' 36.42" E Dist 21.65					Course from PT PR PATH-12 to PC PR PATH-13 N 88° 46' 17.18" E Dist 339.29				
Curve Data					Curve Data				
Curve PR PATH-2					Curve PR PATH-7				
P.I. Station = 251+02.96 N 1,815,330.97 E 1,006,571.54					P.I. Station = 261+71.65 N 1,815,366.01 E 1,007,638.73				
Delta = 8° 11' 06.40" (LT)					Delta = 12° 14' 50.56" (RT)				
Degree = 28° 38' 52.40"					Degree = 8° 18' 13.45"				
Tangent = 14.31					Tangent = 74.03				
Length = 28.57					Length = 147.49				
Radius = 200.00					Radius = 690.00				
External = 0.51					External = 3.96				
Long Chord = 28.55					Long Chord = 147.21				
Mid. Ord. = 0.51					Mid. Ord. = 3.94				
P.C. Station = 250+88.65 N 1,815,332.70 E 1,006,557.33					P.C. Station = 260+41.20 N 1,815,356.54 E 1,007,565.31				
P.T. Station = 251+17.22 N 1,815,331.28 E 1,006,585.84					P.T. Station = 262+45.11 N 1,815,359.69 E 1,007,712.49				
C.C. = 1,815,531.23 E 1,006,581.55					C.C. = 1,814,672.21 E 1,007,653.61				
Back = S 83° 02' 36.42" E					Back = N 82° 38' 51.90" E				
Ahead = N 88° 46' 17.18" E					Ahead = S 85° 06' 17.54" E				
Chord Bear = S 87° 08' 09.62" E					Chord Bear = N 88° 46' 17.18" E				
Course from PT PR PATH-2 to PC PR PATH-3 N 88° 46' 17.18" E Dist 361.69					Course from PT PR PATH-7 to PC PR PATH-8 S 85° 06' 17.54" E Dist 23.29				
Curve Data					Curve Data				
Curve PR PATH-3					Curve PR PATH-8				
P.I. Station = 254+95.49 N 1,815,339.39 E 1,006,964.03					P.I. Station = 262+84.98 N 1,815,356.29 E 1,007,752.21				
Delta = 6° 07' 25.28" (LT)					Delta = 6° 07' 25.28" (LT)				
Degree = 18° 28' 57.03"					Degree = 18° 28' 57.03"				
Tangent = 16.58					Tangent = 16.58				
Length = 33.13					Length = 33.13				
Radius = 310.00					Radius = 310.00				
External = 0.44					External = 0.44				
Long Chord = 33.12					Long Chord = 33.12				
Mid. Ord. = 0.44					Mid. Ord. = 0.44				
P.C. Station = 254+78.91 N 1,815,339.03 E 1,006,947.45					P.C. Station = 262+68.40 N 1,815,357.70 E 1,007,735.69				
P.T. Station = 255+12.04 N 1,815,341.51 E 1,006,980.47					P.T. Station = 263+01.53 N 1,815,356.64 E 1,007,768.79				
C.C. = 1,815,648.96 E 1,006,940.80					C.C. = 1,815,666.57 E 1,007,762.14				
Back = N 88° 46' 17.18" E					Back = S 85° 06' 17.54" E				
Ahead = N 82° 38' 51.90" E					Ahead = N 88° 46' 17.18" E				
Chord Bear = N 85° 42' 34.54" E					Chord Bear = S 88° 10' 00.18" E				
Course from PT PR PATH-3 to PC PR PATH-4 N 82° 38' 51.91" E Dist 16.57					Course from PT PR PATH-8 to PC PR PATH-9 N 88° 46' 17.18" E Dist 802.37				
Curve Data					Curve Data				
Curve PR PATH-4					Curve PR PATH-9				
P.I. Station = 255+69.84 N 1,815,348.90 E 1,007,037.80					P.I. Station = 271+23.52 N 1,815,374.27 E 1,008,590.59				
Delta = 9° 25' 42.84" (RT)					Delta = 13° 58' 51.98" (LT)				
Degree = 11° 27' 32.96"					Degree = 35° 48' 35.50"				
Tangent = 41.23					Tangent = 19.62				
Length = 82.28					Length = 39.04				
Radius = 500.00					Radius = 160.00				
External = 1.70					External = 1.20				
Long Chord = 82.19					Long Chord = 38.95				
Mid. Ord. = 1.69					Mid. Ord. = 1.19				
P.C. Station = 255+28.60 N 1,815,343.63 E 1,006,996.90					P.C. Station = 271+03.90 N 1,815,373.85 E 1,008,570.97				
P.T. Station = 256+10.88 N 1,815,347.41 E 1,007,079.00					P.T. Station = 271+42.94 N 1,815,379.42 E 1,008,609.52				
C.C. = 1,814,847.74 E 1,007,060.89					C.C. = 1,815,533.81 E 1,008,567.54				
Back = N 88° 46' 17.18" E					Back = N 88° 46' 17.18" E				
Ahead = N 82° 38' 51.90" E					Ahead = N 74° 47' 25.21" E				
Chord Bear = N 87° 21' 43.32" E					Chord Bear = N 81° 46' 51.20" E				
Course from PT PR PATH-4 to PC PR PATH-5 S 87° 55' 25.26" E Dist 76.21					Course from PT PR PATH-9 to PC PR PATH-10 N 74° 47' 25.21" E Dist 15.45				
Curve Data					Curve Data				
Curve PR PATH-5					Curve PR PATH-10				
P.I. Station = 257+07.29 N 1,815,343.92 E 1,007,175.34					P.I. Station = 271+76.79 N 1,815,388.30 E 1,008,642.18				
Delta = 3° 18' 17.56" (LT)					Delta = 13° 58' 51.98" (RT)				
Degree = 8° 11' 06.40"					Degree = 38° 11' 49.87"				
Tangent = 20.19					Tangent = 18.39				
Length = 40.38					Length = 36.60				
Radius = 700.00					Radius = 150.00				
External = 0.29					External = 1.12				
Long Chord = 40.37					Long Chord = 36.51				
Mid. Ord. = 0.29					Mid. Ord. = 1.12				
P.C. Station = 256+87.09 N 1,815,344.65 E 1,007,155.16					P.C. Station = 271+58.40 N 1,815,383.47 E 1,008,624.43				
P.T. Station = 257+27.47 N 1,815,344.35 E 1,007,195.53					P.T. Station = 271+95.00 N 1,815,388.69 E 1,008,660.57				
C.C. = 1,816,044.19 E 1,007,180.52					C.C. = 1,815,238.72 E 1,008,663.78				
Back = S 87° 55' 25.26" E					Back = N 74° 47' 25.21" E				
Ahead = N 88° 46' 17.18" E					Ahead = N 88° 46' 17.18" E				
Chord Bear = S 89° 34' 34.04" E					Chord Bear = N 81° 46' 51.20" E				
Course from PT PR PATH-5 to PC PR PATH-6 N 88° 46' 17.18" E Dist 313.72					Course from PT PR PATH-10 to PC PR PATH-11 N 88° 46' 17.18" E Dist 77.42				
Curve Data					Curve Data				
Curve PR PATH-6					Curve PR PATH-11				
P.I. Station = 272+91.89 N 1,815,390.77 E 1,008,757.44					P.I. Station = 272+91.89 N 1,815,390.77 E 1,008,757.44				
Delta = 11° 42' 30.48" (RT)					Delta = 11° 42' 30.48" (RT)				
Degree = 30° 09' 20.42"					Degree = 30° 09' 20.42"				
Tangent = 19.48					Tangent = 19.48				
Length = 38.83					Length = 38.83				
Radius = 190.00					Radius = 190.00				
External = 1.00					External = 1.00				
Long Chord = 38.76					Long Chord = 38.76				
Mid. Ord. = 0.99					Mid. Ord. = 0.99				
P.C. Station = 272+72.41 N 1,815,390.35 E 1,008,737.97					P.C. Station = 272+72.41 N 1,815,390.35 E 1,008,737.97				
P.T. Station = 273+11.24 N 1,815,387.22 E 1,008,776.60					P.T. Station = 273+11.24 N 1,815,387.22 E 1,008,776.60				
C.C. = 1,815,200.39 E 1,008,742.04					C.C. = 1,815,200.39 E 1,008,742.04				
Back = N 88° 46' 17.18" E					Back = N 88° 46' 17.18" E				
Ahead = S 79° 31' 12.34" E					Ahead = S 79° 31' 12.34" E				
Chord Bear = S 85° 22' 27.58" E					Chord Bear = S 85° 22' 27.58" E				
Course from PT PR PATH-11 to PC PR PATH-12 S 79° 31' 12.34" E Dist 22.64					Curve PR PATH-17				
Curve Data					Curve PR PATH-16				
Curve PR PATH-12					Curve PR PATH-15				
P.I. Station = 282+52.01 N 1,815,398.09 E 1,009,715.99					P.I. Station = 279+62.33 N 1,815,395.26 E 1,009,426.43				
Delta = 5° 01' 34.12" (LT)					Delta = 3° 18' 17.56" (LT)				
Degree = 19° 05' 54.94"					Degree = 8° 11' 06.40"				
Tangent = 13.17					Tangent = 20.19				
Length = 26.32					Length = 40.38				
Radius = 300.00					Radius = 700.00				
External = 0.29					External = 0.29				
Long Chord = 26.31					Long Chord = 40.37				
Mid. Ord. = 0.29					Mid. Ord. = 0.29				
P.C. Station = 282+38.84 N 1,815,398.96 E 1,009,702.85					P.C. Station = 279+42.14 N 1,815,395.99 E 1,009,406.25				
P.T. Station = 282+65.16 N 1,815,398.37 E 1,009,729.16					P.T. Station = 279+82.51 N 1,815,395.69 E 1,009,446.62				
C.C. = 1,815,698.30 E 1,009,722.72					C.C. = 1,816,095.53 E 1,009,431.61				
Back = S 86° 12' 08.69" E					Back = S 87° 55' 25.26" E				
Ahead = N 88° 46' 17.18" E					Ahead = N 88° 46' 17.18" E				
Chord Bear = S 88° 42' 55.76" E					Chord Bear = S 89° 34' 34.04" E				
Course from PT PR PATH-17 to PATH2 N 88° 46' 17.18" E Dist 22.85					Course from PT PR PATH-15 to PC PR PATH-16 N 88° 46' 17.18" E Dist 217.76				
Point PATH2 N 1,815,398.86 E 1,009,752.00 Sta 282+88.00					Curve Data				
Course from PATH2 to PATH3 N 89° 15' 52.77" E Dist 3.71					Curve PR PATH-16				
Point PATH3 N 1,815,398.91 E 1,009,755.71 Sta 282+91.72					Curve PR PATH-15				
Curve Data					Curve PR PATH-14				
Curve PR PATH-17					Curve PR PATH-13				
P.I. Station = 282+52.01 N 1,815,398.09 E 1,009,715.99					P.I. Station = 277+53.52 N 1,815,387.73 E 1,009,218.20				
Delta = 5° 01' 34.12" (LT)					Delta = 6° 07' 25.28" (LT)				
Degree = 19° 05' 54.94"					Degree = 8° 11' 06.40"				
Tangent = 13.17					Tangent = 37.44				
Length = 26.32					Length = 74.81				
Radius = 300.00					Radius = 700.00				
External = 0.29					External = 1.00				
Long Chord = 26.31					Long Chord = 74.78				
Mid. Ord. = 0.29					Mid. Ord. = 1.00				
P.C. Station = 282+38.84 N 1,815,398.96 E 1,009,702.85					P.C. Station = 277+16.08 N 1,815,386.93 E 1,009,180.77				
P.T. Station = 282+65.16 N 1,815,398.37 E 1,009,729.16					P.T. Station = 277+50.89 N 1,815,392.52 E 1,009,255.34				
C.C. = 1,815,698.30 E 1,009,722.72					C.C. = 1,816,086.76 E 1,009,165.76				
Back = S 86° 12' 08.69" E					Back = N 88° 46' 17.18" E				
Ahead = N 88° 46' 17.18" E					Ahead = N 82° 38' 51.90" E				
Chord Bear = S 88° 42' 55.76" E					Chord Bear = N 85° 42' 34.54" E				
Course from PT PR PATH-17 to PATH2 N 88° 46' 17.18" E Dist 22.85					Course from PT PR PATH-13 to PC PR PATH-14 N 82° 38' 51.91" E Dist 13.33				
Point PATH2 N 1,815,398.86 E 1,009,752.00 Sta 282+88.00					Curve Data				
Course from PATH2 to PATH3 N 89° 15' 52.77" E Dist 3.71					Curve PR PATH-14				
Point PATH3 N 1,815,398.91 E 1,009,755.71 Sta 282+91.72					Curve PR PATH-13				
Curve Data					Curve PR PATH-12				
Curve PR PATH-17					Curve PR PATH-11				
P.I. Station = 282+52.01 N 1,815,398.09 E 1,009,715.99					P.I. Station = 272+91.89 N 1,815,390.77 E 1,008,757.44				
Delta = 5° 01' 34.12" (LT)					Delta = 11° 42' 30.48" (RT)				
Degree = 19° 05' 54.94"					Degree = 30° 09' 20.42"				
Tangent = 13.17					Tangent = 19.48				
Length = 26.32					Length = 38.83				
Radius = 300.00					Radius = 190.00				
External = 0.29					External = 1.00				
Long Chord = 26.31					Long Chord = 38.76				
Mid. Ord. = 0.29					Mid. Ord. = 0.99				
P.C. Station = 282+38.84 N 1,815,398.96 E 1,009,702.85					P.C. Station = 272+72.41 N 1,815,390.35 E 1,008,737.97				
P.T. Station = 282+65.16 N 1,815,398.37 E 1,009,729.16					P.T. Station = 273+11.24 N 1,815,387.22 E 1,008,776.60				
C.C. = 1,815,698.30 E 1,009,722.72					C.C. = 1,815,200.39 E 1,008,742.04				
Back = S 86° 12' 08.69" E					Back = N 88° 46' 17.18" E				
Ahead = N 88° 46' 17.18" E					Ahead = S 79° 31' 12.34" E				
Chord Bear = S 88° 42' 55.76" E					Chord Bear = S 85° 22' 27.58" E				
Course from PT PR PATH-17 to PATH2 N 88° 46' 17.18" E Dist 22.85					Course from PT PR PATH-11 to PC PR PATH-12 S 79° 31' 12.34" E Dist 22.64				
Point PATH2 N 1,815,398.86 E 1,009,752.00 Sta 282+88.00					Curve Data				
Course from PATH2 to PATH3 N 89° 15' 52.77" E Dist 3.71					Curve PR PATH-12				
Point PATH3 N 1,815,398.91 E 1,009,755.71 Sta 282+91.72					Curve PR PATH-11				
Curve Data					Curve PR PATH-10				
Curve PR PATH-17					Curve PR PATH-9				
P.I. Station = 282+52.01 N 1,815,398.09 E 1,009,715.99					P.I. Station = 271+23.52 N 1,815,374.27 E 1,008,590.59				
Delta = 5° 01' 34.12" (LT)					Delta = 13° 58' 51.98" (LT)				
Degree = 19° 05' 54.94"					Degree = 35° 48' 35.50"				
Tangent = 13.17					Tangent = 19.62				
Length = 26.32					Length = 39.04				
Radius = 300.00					Radius = 160.00				
External = 0.29					External = 1.20				
Long Chord = 26.31					Long Chord = 38.95				
Mid. Ord. = 0.29					Mid. Ord. = 1.19				
P.C. Station = 282+38.84 N 1,815,398.96 E 1,009,702.85					P.C. Station = 271+03.90 N 1,815,373.85 E 1,008,570.97				
P.T. Station = 282+65.16 N 1,815,398.37 E 1,009,729.16					P.T. Station = 271+42.94 N 1,815,379.42 E 1,008,609.52				
C.C. = 1,815,698.30 E 1,009,722.72					C.C. = 1,815,533.81 E 1,008,567.54				
Back = S 86° 12' 08.69" E					Back = N 88° 46' 17.18" E				
Ahead = N 88° 46' 17.18" E					Ahead = N 74° 47' 25.21" E				
Chord Bear = S 88° 42' 55.76" E					Chord Bear = N 81° 46' 51.20" E				
Course from PT PR PATH-17 to PATH2 N 88° 46' 17.18" E Dist 22.85					Course from PT PR PATH-9 to PC PR PATH-10 N 74° 47' 25.21" E Dist 15.45				
Point PATH2 N 1,815,398.86 E 1,009,752.00 Sta 282+88.00					Curve Data				
Course from PATH2 to PATH3 N 89° 15' 52.77" E Dist 3.71					Curve PR PATH-9				
Point PATH3 N 1,815,398.91 E 1,009,755.71 Sta 282+91.72					Curve PR PATH-8				
Curve Data					Curve PR PATH-7				
Curve PR PATH-17					Curve PR PATH-6				
P.I. Station = 282+52.01 N 1,815,398.09 E 1,009,715.99					P.I. Station = 260+57.78 N 1,815,351.43 E 1,007,525.76				
Delta = 5° 01' 34.12" (LT)					Delta = 6° 07' 25.28" (LT)				
Degree = 19° 05' 54.94"					Degree = 18° 28' 57.03"				
Tangent = 13.17					Tangent = 16.58				
Length = 26.32					Length = 33.13				
Radius = 300.00					Radius = 310.00				
External = 0.29					External = 0.44				
Long Chord = 26.31					Long Chord = 33.12				
Mid. Ord. = 0.29					Mid. Ord. = 0.44				
P.C. Station = 282+38.84 N 1,815,398.96 E 1,009,702.85					P.C. Station = 260+41.20 N 1,815,351.08 E 1,007,509.19				
P.T. Station = 282+65.16 N 1,815,398.37 E 1,009,729.16					P.T. Station = 260+74.33 N 1,815,353.55 E 1,007,542.21				
C.C. = 1,815,698.30 E 1,009,722.72					C.C. = 1,815,661.01 E 1,007,502.54				
Back = S 86° 12' 08.69" E					Back = N 88° 46' 17.18" E				
Ahead = N 88° 46' 17.18"									

NOTES:

1. SEE DRAINAGE AND UTILITY SHEET FOR NOTES REGARDING UTILITY CONFLICTS.
2. SEE DRAINAGE AND UTILITY SHEET FOR STRUCTURE ADJUSTMENTS.
3. THE CONTRACTOR SHALL COORDINATE PARKWAY TREE REMOVAL WITH THE ENGINEER. NO PARKWAY TREES SHALL BE REMOVED WITHOUT PRIOR APPROVAL OF ENGINEER.

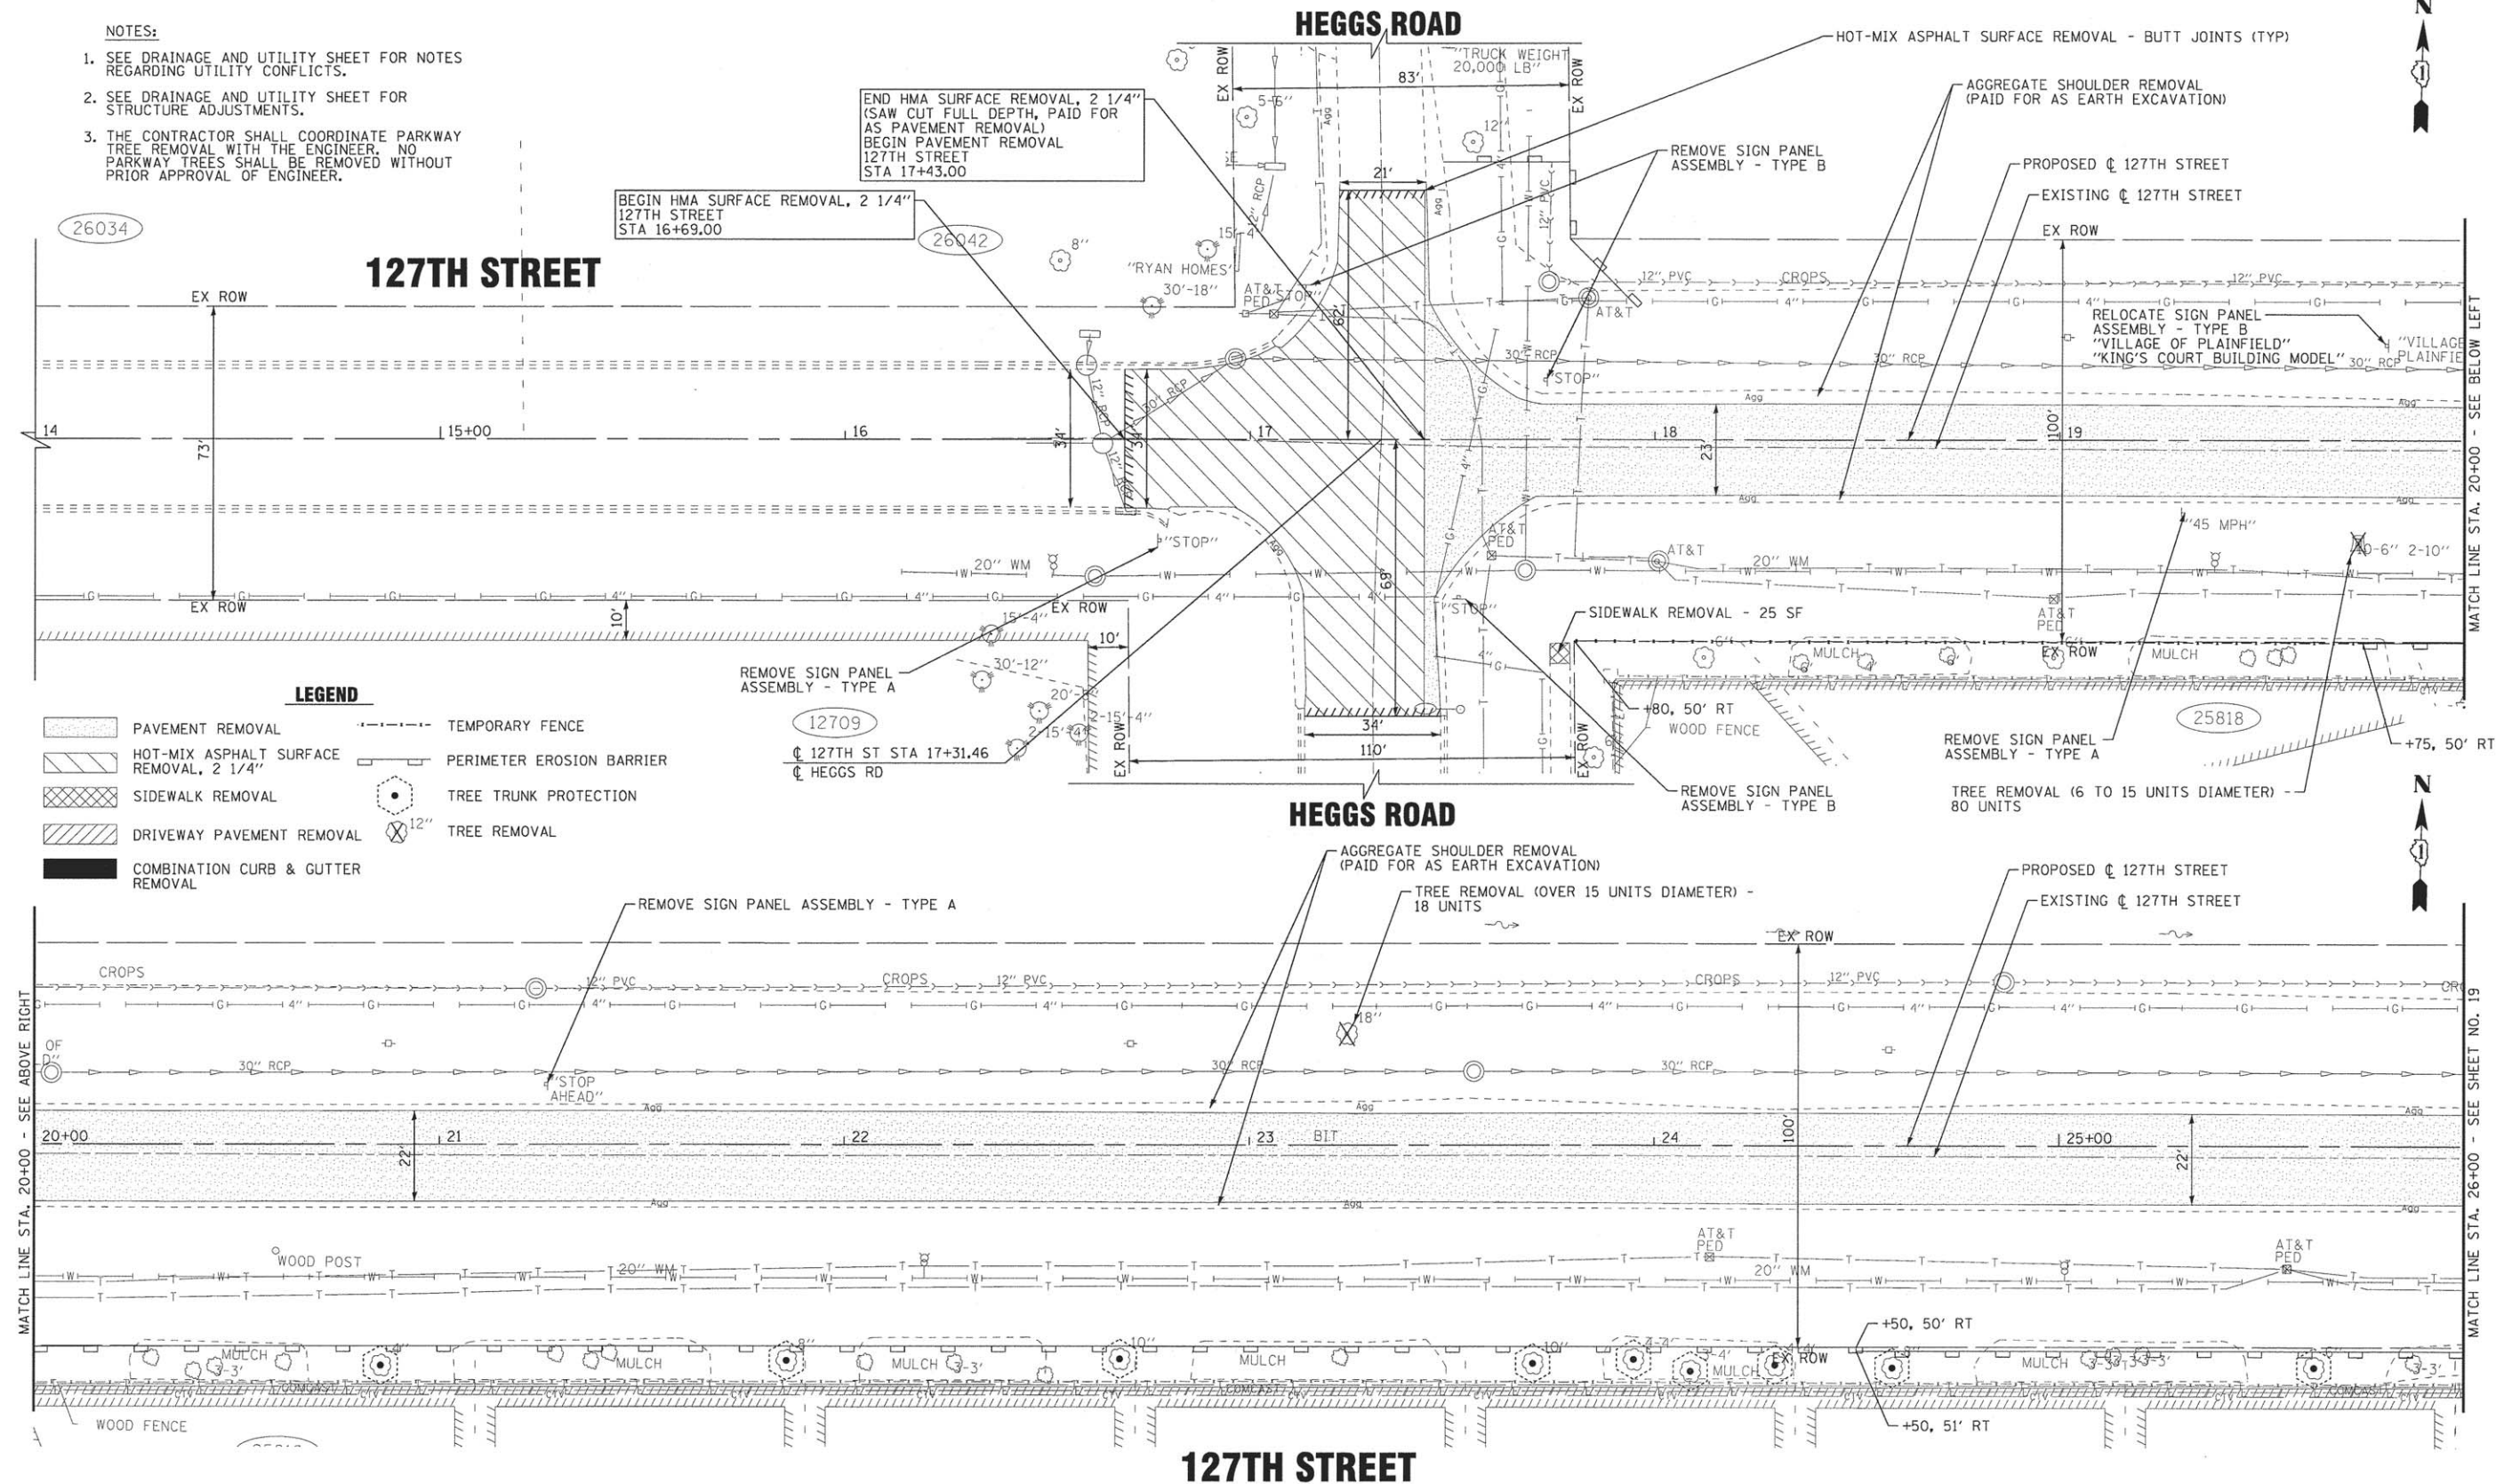

BAXTER & WOODMAN
Consulting Engineers

DESIGNED - CAC	REVISED -
DRAWN - CJC	REVISED -
CHECKED - ADJ	REVISED -
DATE - 04-29-16	FILE - 140988SHT_Removal.dgn

STATE OF ILLINOIS
DEPARTMENT OF TRANSPORTATION

REMOVAL PLAN

SCALE: 1" = 20'




STA. 16+50 TO STA. 26+00

F.A.U. RTE.	SECTION	COUNTY	TOTAL SHEETS	SHEET NO.
503	15-00061-00-WR	WILL	88	18
CONTRACT NO. 61C98				
FED. ROAD DIST. NO. 1 [ILLINOIS] FED. AID PROJECT M-4003531				

COPYRIGHT © 2016 BY BAXTER & WOODMAN, INC.
STATE OF ILLINOIS - PROFESSIONAL DESIGN FIRM
LICENSE NO. - 184-00023 - EXPIRES 4/30/2017
486cjc
5/20/2016
\\plotdrv\p\dr\bw\B-W_Default\p\...
CADD\VP\PLD\140988-127TH CAAD\Sheets-Ph2\140988SHT_Removal.dgn

NOTES:

1. SEE DRAINAGE AND UTILITY SHEET FOR NOTES REGARDING UTILITY CONFLICTS.
2. SEE DRAINAGE AND UTILITY SHEET FOR STRUCTURE ADJUSTMENTS.
3. THE CONTRACTOR SHALL COORDINATE PARKWAY TREE REMOVAL WITH THE ENGINEER. NO PARKWAY TREES SHALL BE REMOVED WITHOUT PRIOR APPROVAL OF ENGINEER.

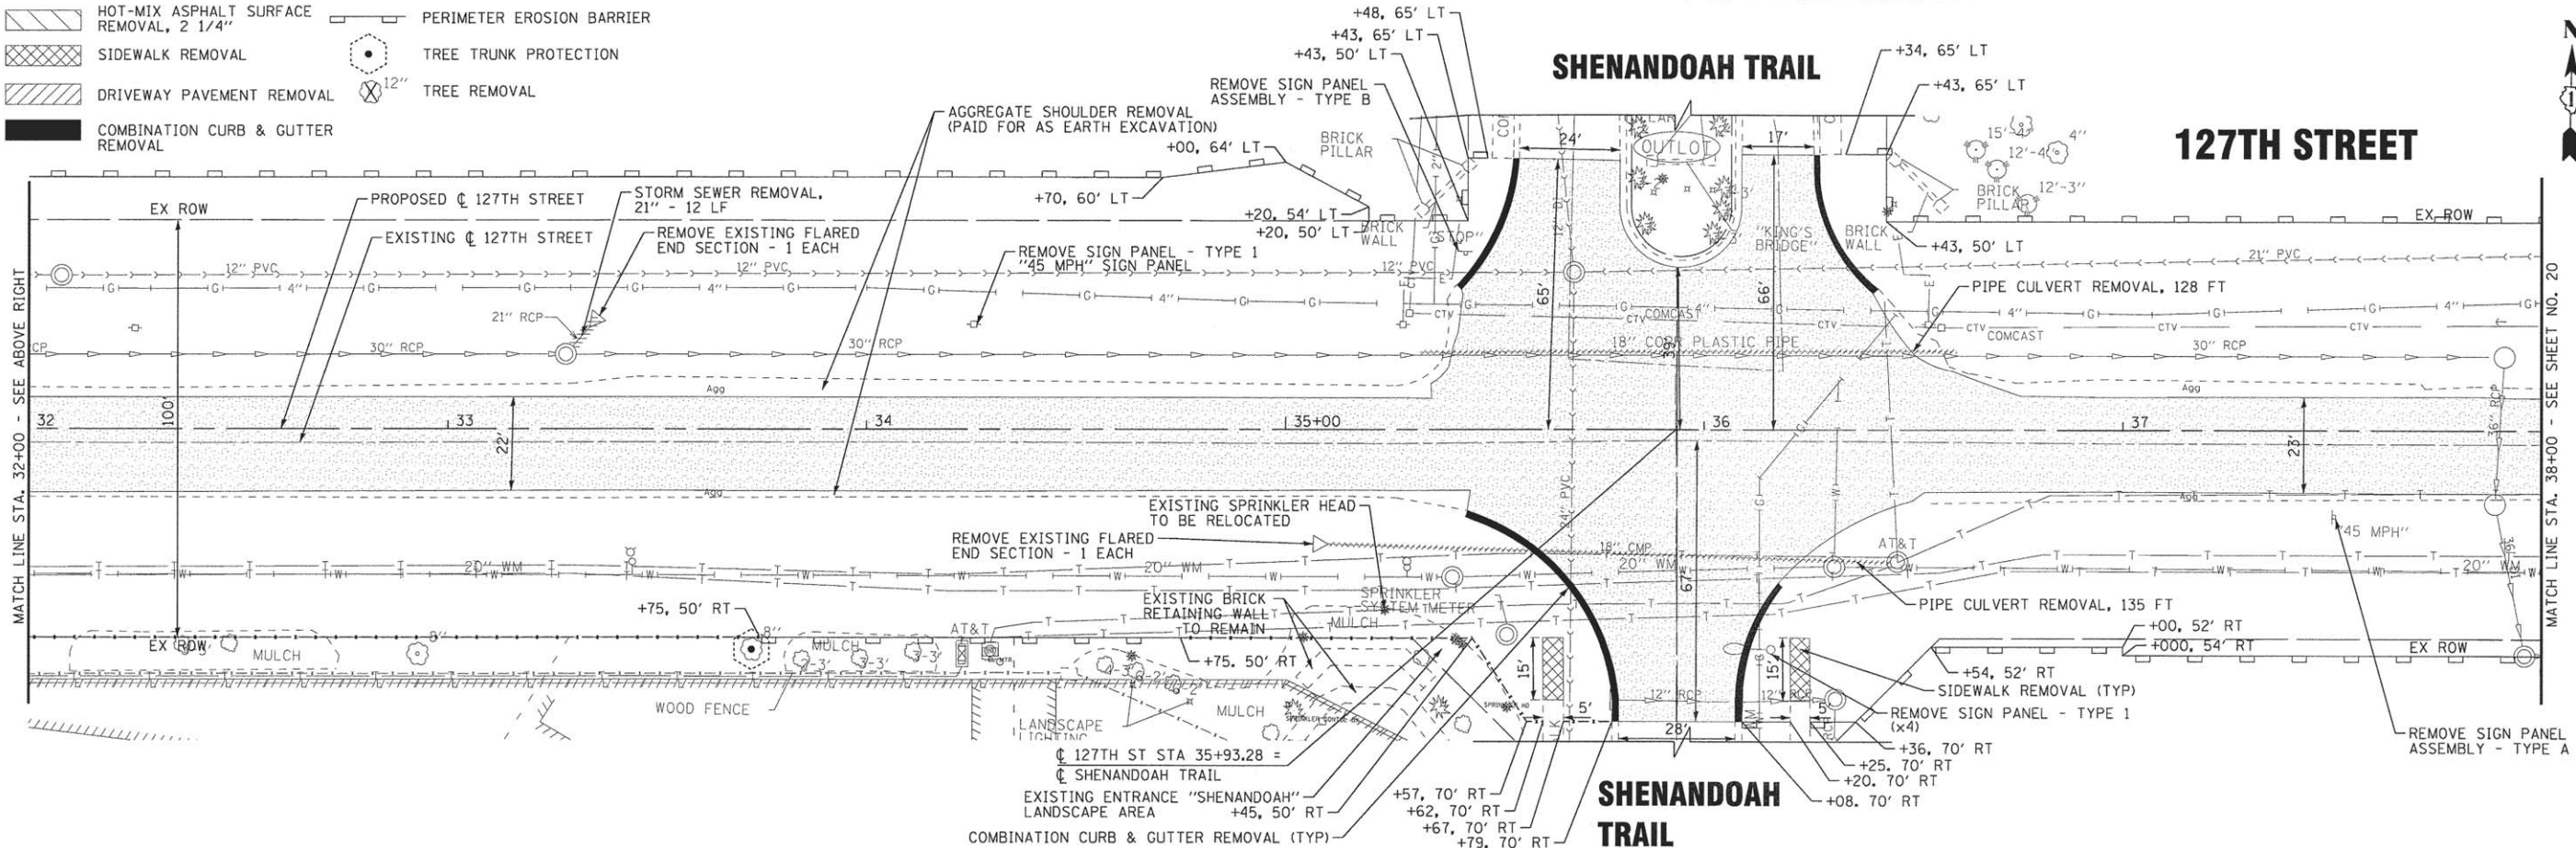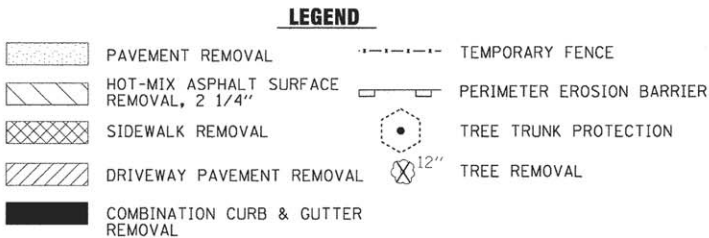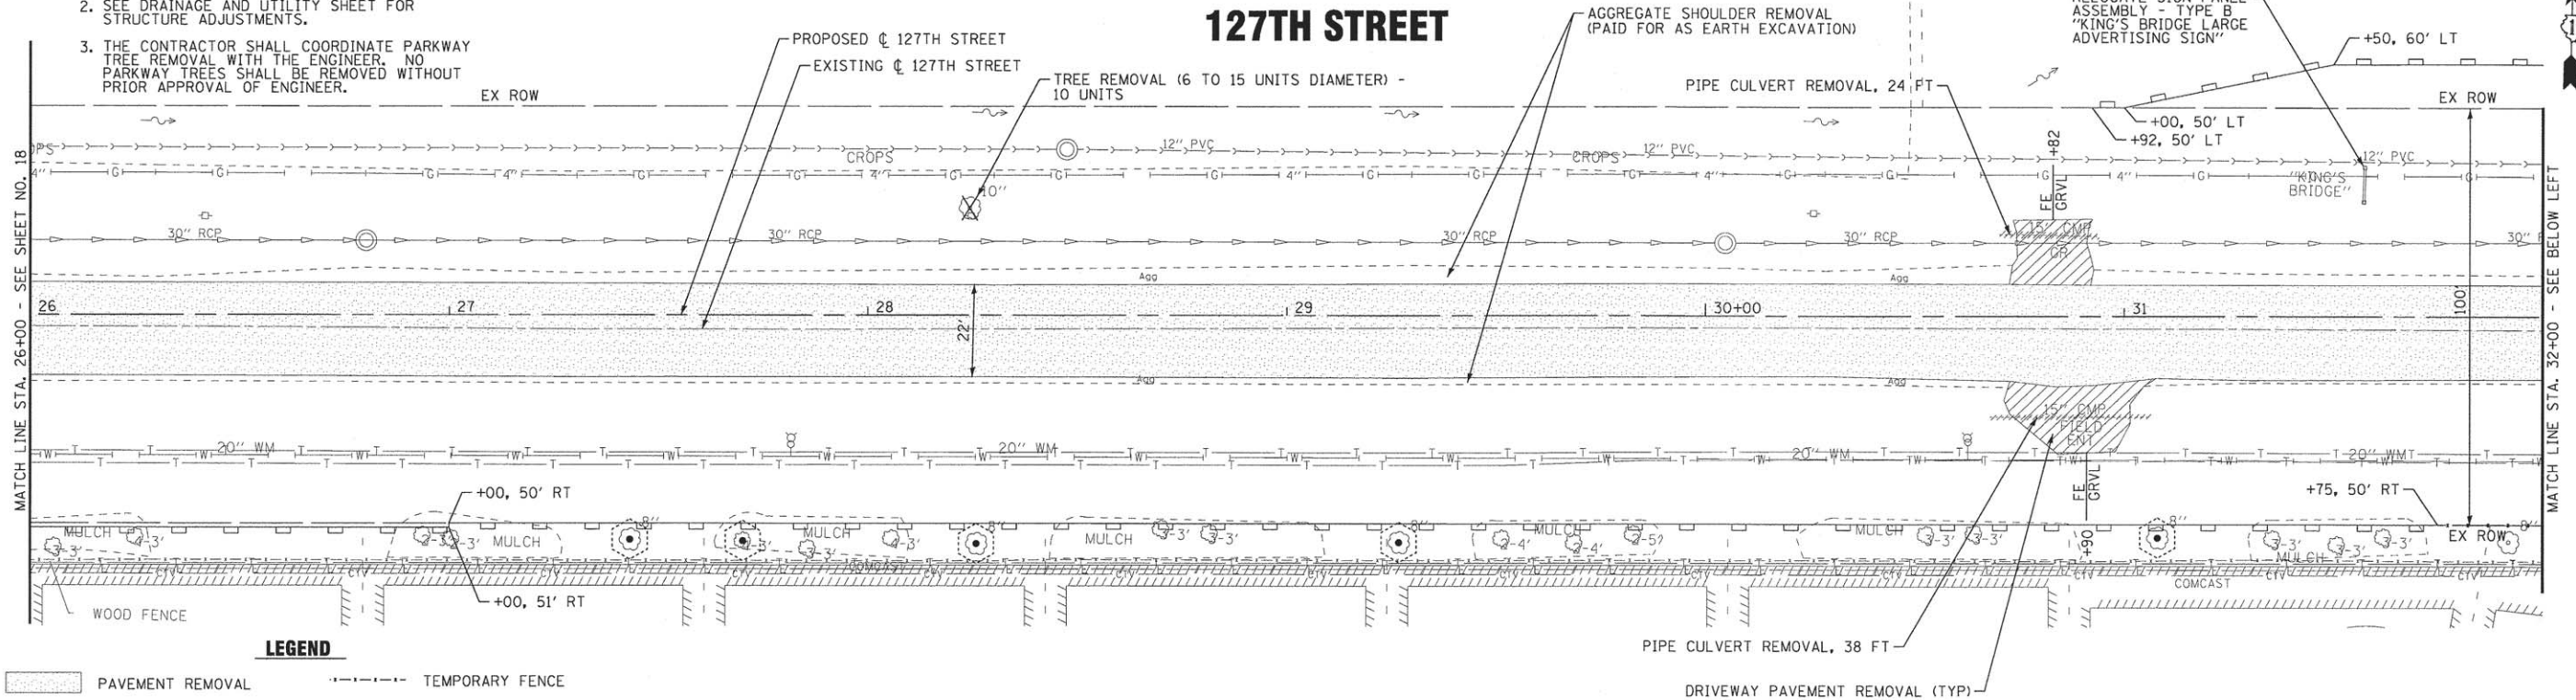

BAXTER & WOODMAN
Consulting Engineers

DESIGNED - CAC	REVISED -
DRAWN - CJC	REVISED -
CHECKED - ADJ	REVISED -
DATE - 04-29-16	FILE - 140988SHT_Removal2.dgn

STATE OF ILLINOIS
DEPARTMENT OF TRANSPORTATION

REMOVAL PLAN

SCALE: 1" = 20'
STA. 26+00 TO STA. 38+00

F.A.U. RTE.	SECTION	COUNTY	TOTAL SHEETS	SHEET NO.
503	15-00061-00-WR	WILL	88	19
CONTRACT NO. 61C98				
FED. ROAD DIST. NO. 1 ILLINOIS FED. AID PROJECT M-40031531				

1. SEE DRAINAGE AND UTILITY SHEET FOR NOTES REGARDING UTILITY CONFLICTS.
2. SEE DRAINAGE AND UTILITY SHEET FOR STRUCTURE ADJUSTMENTS.
3. THE CONTRACTOR SHALL COORDINATE PARKWAY TREE REMOVAL WITH THE ENGINEER. NO PARKWAY TREES SHALL BE REMOVED WITHOUT PRIOR APPROVAL OF ENGINEER.

— FILL 21" VERTICAL PVC PIPE WITH CONTROLLED
LOW-STRENGTH MATERIAL (PAID FOR AS
CONTROLLED LOW-STRENGTH MATERIAL PER CU YD)
APPROXIMATELY 14.2 FT DEEP)

3. THE CONTRACTOR SHALL COORDINATE PARKWAY TREE REMOVAL WITH THE ENGINEER. NO PARKWAY TREES SHALL BE REMOVED WITHOUT PRIOR APPROVAL OF ENGINEER.

STRUCTURE ADJUSTMENTS:

AGGREGATE SHOULDER REMOVAL (PAID FOR AS EARTH EXCAVATION)

PROPOSED C 127TH STREET

EXISTING C 127TH STREET

REMOVE SIGN PANEL - TYPE A

REMOVE EXISTING DUAL 84" PIPE CULVERT & CONCRETE HEADWALL (PAID FOR AS REMOVAL OF EXISTING STRUCTURES)

REMOVE SIGN PANEL - TYPE A

REMOVE EXISTING DUAL 84" PIPE CULVERT & CONCRETE HEADWALL (PAID FOR AS REMOVAL OF EXISTING STRUCTURES)

DRIVEWAY PAVEMENT REMOVAL (TYPE B)

RELOCATE SIGN PANEL ASSEMBLY - TYPE B "KING'S BRIDGE LARGE ADVERTISING SIGN"

PIPE CULVERT REMOVAL, 53 FT

PIPE CULVERT REMOVAL, 20 FT

AT&T 12" CONCRETE PIPE

PERIMETER EROSION BARRIER

TEMPORARY FENCE

TREE TRUNK PROTECTION

TREE REMOVAL

LEGEND

PAVEMENT REMOVAL

HOT-MIX ASPHALT SURFACE REMOVAL, 2 1/4"

SIDEWALK REMOVAL

DRIVEWAY PAVEMENT REMOVAL

TEMPORARY FENCE

PERIMETER EROSION BARRIER

TREE TRUNK PROTECTION

TREE REMOVAL

Match Line Sta. 38+00 - See Sheet No. 19

Match Line Sta. 44+00 - See Below Left

Stationing: 38+00, 39+00, 40+00, 41+00, 42+00, 43+00, 44+00

Elevations: +65, 50' LT, +55, 45' LT, +62, 64' LT, +50, 60' LT, +00, 60' LT, +00, 57' LT, +50, 57' LT, +50, 53' LT, +00, 53' LT, +00, 51' LT, +50, 51' LT, +50, 50' LT, +75, 50' LT, +39, 54' RT, +00, 54' RT, +00, 57' RT, +66, 50' RT, +80, 54' RT, +50, 50' RT, +75, 50' RT

Dimensions: 4", 22', 20' WM, 12"

127TH STREET

	PAVEMENT REMOVAL		TEMPORARY FENCE
	HOT-MIX ASPHALT SURFACE REMOVAL, 2 1/4"		PERIMETER EROSION BARRIER
	SIDEWALK REMOVAL		TREE TRUNK PROTECTION
	DRIVEWAY PAVEMENT REMOVAL		TREE REMOVAL
	COMBINATION CURB & GUTTER REMOVAL		


DESIGNED - CAC	REVISED -
DRAWN - CJC	REVISED -
CHECKED - ADJ	REVISED -
DATE - 04-29-16	FILE - 140988SHT_Removal3.dgn

REMOVAL PLAN

SCALE: 1" = 20'	STA. 38+00	TO STA. 50+00
-----------------	------------	---------------

F.A.U. RTE.	SECTION	COUNTY	TOTAL SHEETS	SHEET NO.
503	15-00061-00-WR	WILL	88	20
		CONTRACT NO. 61C98		
FED. ROAD DIST. NO. 1 ILLINOIS FED. AID PROJECT M-4003(531)				

COPYRIGHT © 2016, BY BAXTER & WOODMAN, INC.
 STATE OF ILLINOIS - PROFESSIONAL DESIGN FIRM
 LICENSE NO. - 184-00121 - EXPIRES 4/30/2017
 4888cac 5/25/2016 3:06:26 PM
 ...\\plot-dr\\pdf-BW_Default.pht
 ...\\CADD\\Plots\\409888-Ph2_Pen.tbl
 It\\Workend\\PLOT\\409888-12\\1\\CADD\\Sheets\\Ph2\\409888ST_Removal3.dgn

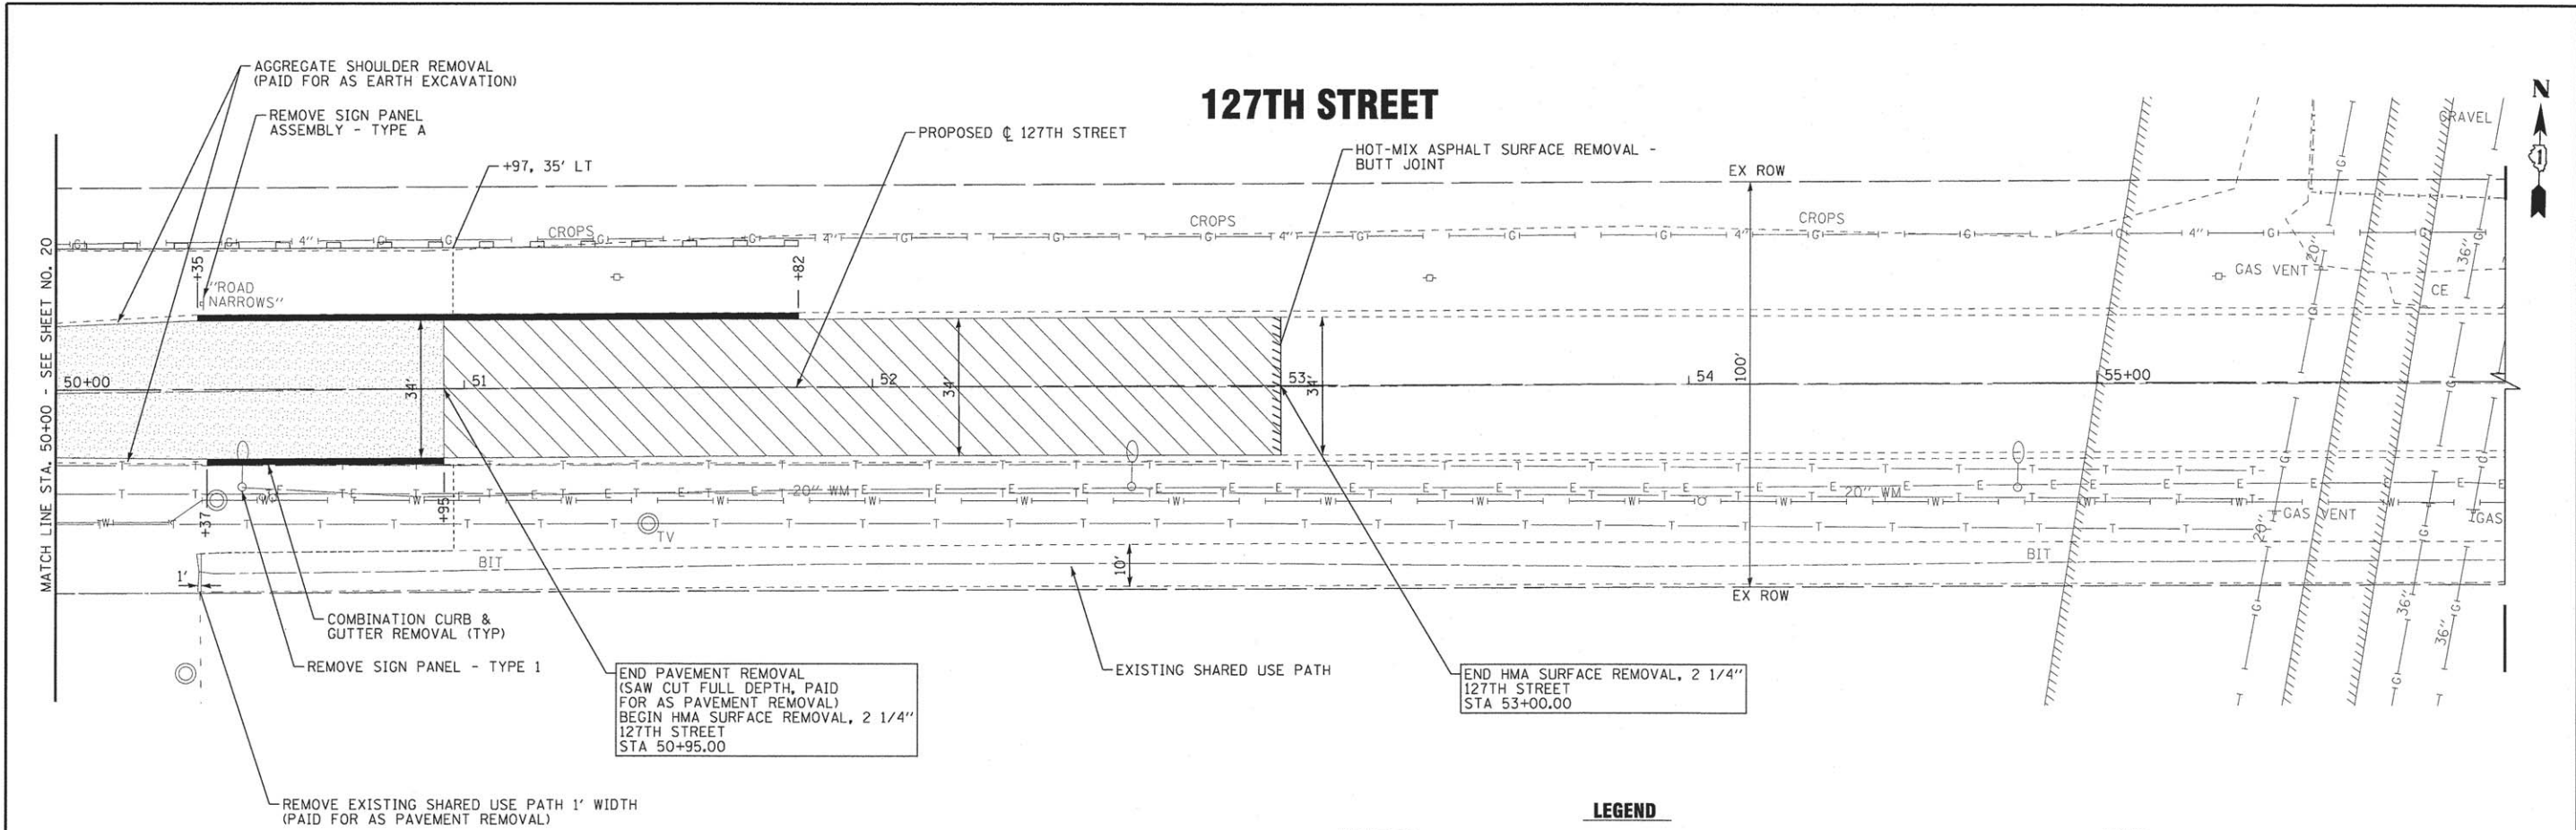

LEGEND	
	PAVEMENT REMOVAL
	HOT-MIX ASPHALT SURFACE REMOVAL, 2 1/4"
	SIDEWALK REMOVAL
	DRIVEWAY PAVEMENT REMOVAL
	COMBINATION CURB & GUTTER REMOVAL
	TEMPORARY FENCE
	PERIMETER EROSION BARRIER
	TREE TRUNK PROTECTION
	TREE REMOVAL




- NOTES:
- SEE DRAINAGE AND UTILITY SHEET FOR NOTES REGARDING UTILITY CONFLICTS.
 - SEE DRAINAGE AND UTILITY SHEET FOR STRUCTURE ADJUSTMENTS.
 - THE CONTRACTOR SHALL COORDINATE PARKWAY TREE REMOVAL WITH THE ENGINEER. NO PARKWAY TREES SHALL BE REMOVED WITHOUT PRIOR APPROVAL OF ENGINEER.

COPYRIGHT © 2016 BY BAXTER & WOODMAN, INC.
STATE OF ILLINOIS - PROFESSIONAL DESIGN FIRM
LICENSE NO. - 84-00121 - EXPIRES 4/30/2017
48cjc
5/20/2016
\\plotdr\vd\pdr-bw.Default.plt
\\CADD\Plots\140988-PH2-Pen.tbl
t:\Mokeno\PLD\140988-127th CADD\Sheets-Ph2\140988SHT_Removal4.dgn

BAXTER & WOODMAN Consulting Engineers	DESIGNED - CAC	REVISED -	STATE OF ILLINOIS DEPARTMENT OF TRANSPORTATION		REMOVAL PLAN		F.A.U. RTE.	SECTION	COUNTY	TOTAL SHEETS	SHEET NO.
	DRAWN - CJC	REVISED -					503	15-00061-00-WR	WILL	88	21
	CHECKED - ADJ	REVISED -					CONTRACT NO. 61C98				
	DATE - 04-29-16	FILE - 140988SHT_Removal4.dgn					FED. ROAD DIST. NO. 1 ILLINOIS FED. AID PROJECT M-4003(531)				
			SCALE: 1" = 20'		STA. 50+00 TO STA. 56+00						

PROP. CURVE PR_PATH-1
PI STA. = 250+54.52
Δ = 8° 11' 06" (RT)
D = 32° 44' 26"
R = 175.00'
T = 12.52'
L = 25.00'
E = 0.45'
e = 0.00'
T.R. = 0.00'
S.E. RUN = 0.00'
P.C. STA = 250+42.00
P.T. STA = 250+67.00

PROP. CURVE PR_PATH-2
PI STA. = 251+02.96
Δ = 8° 11' 06" (LT)
D = 28° 38' 52"
R = 200.00'
T = 14.31'
L = 28.57'
E = 0.51'
e = 0.00'
T.R. = 0.00'
S.E. RUN = 0.00'
P.C. STA = 250+88.65
P.T. STA = 251+17.22

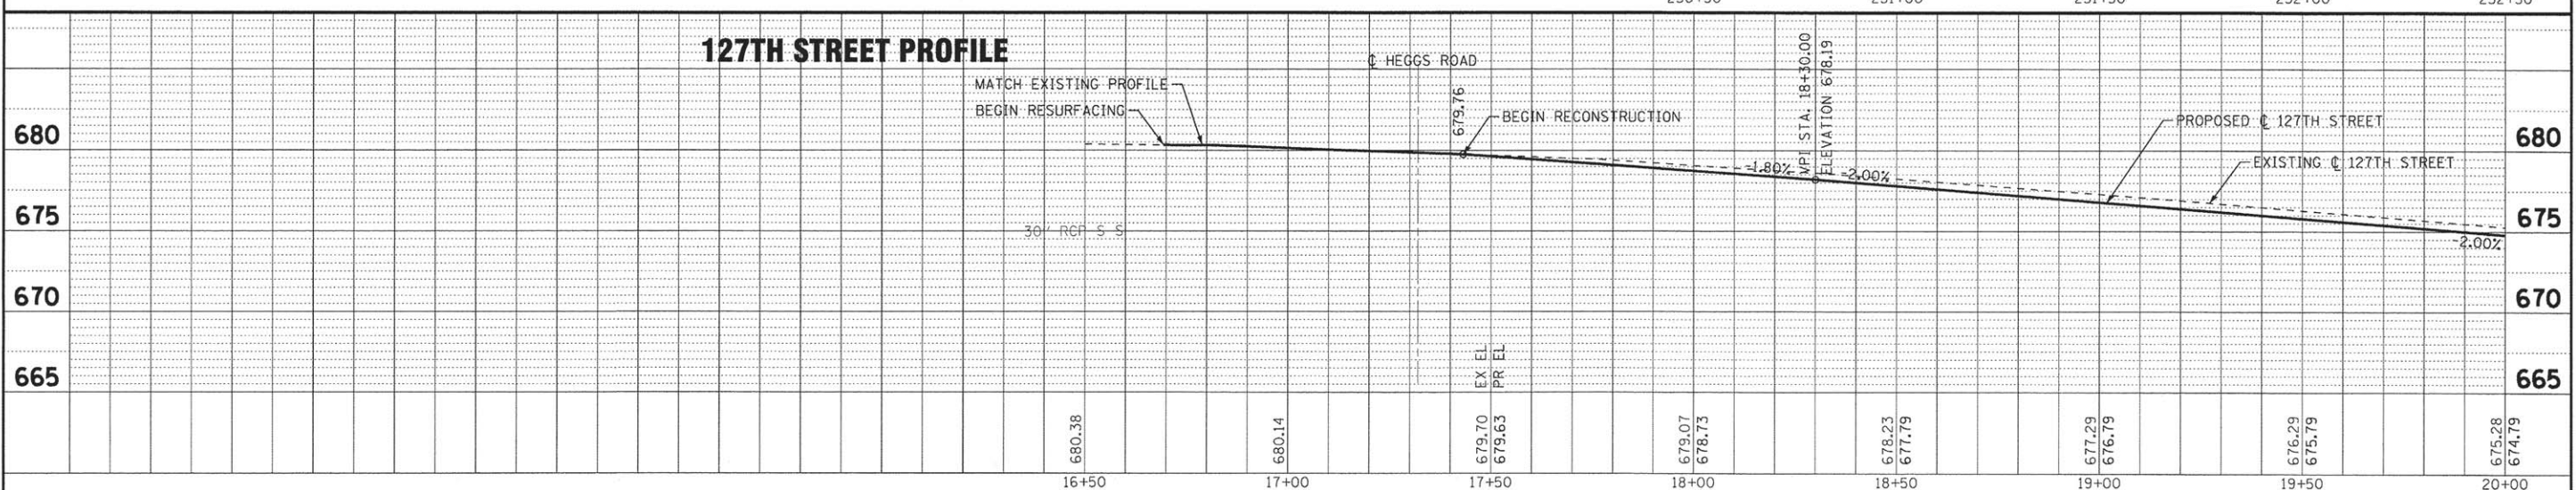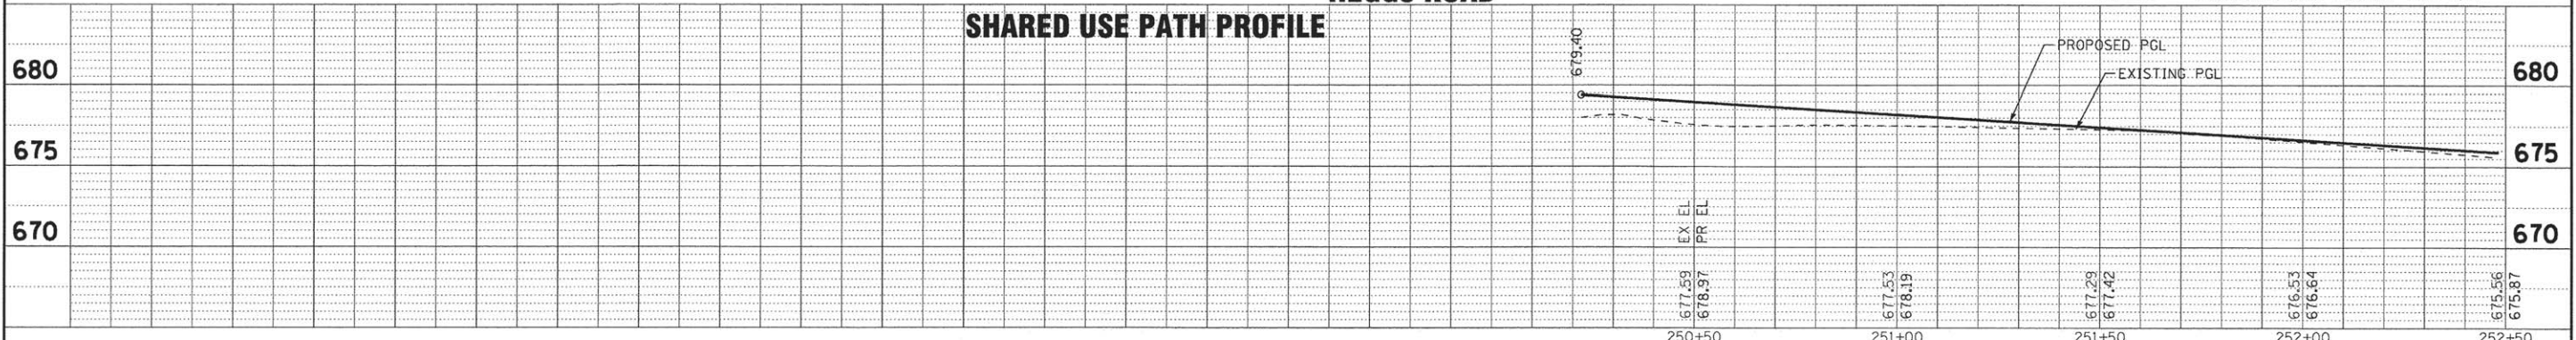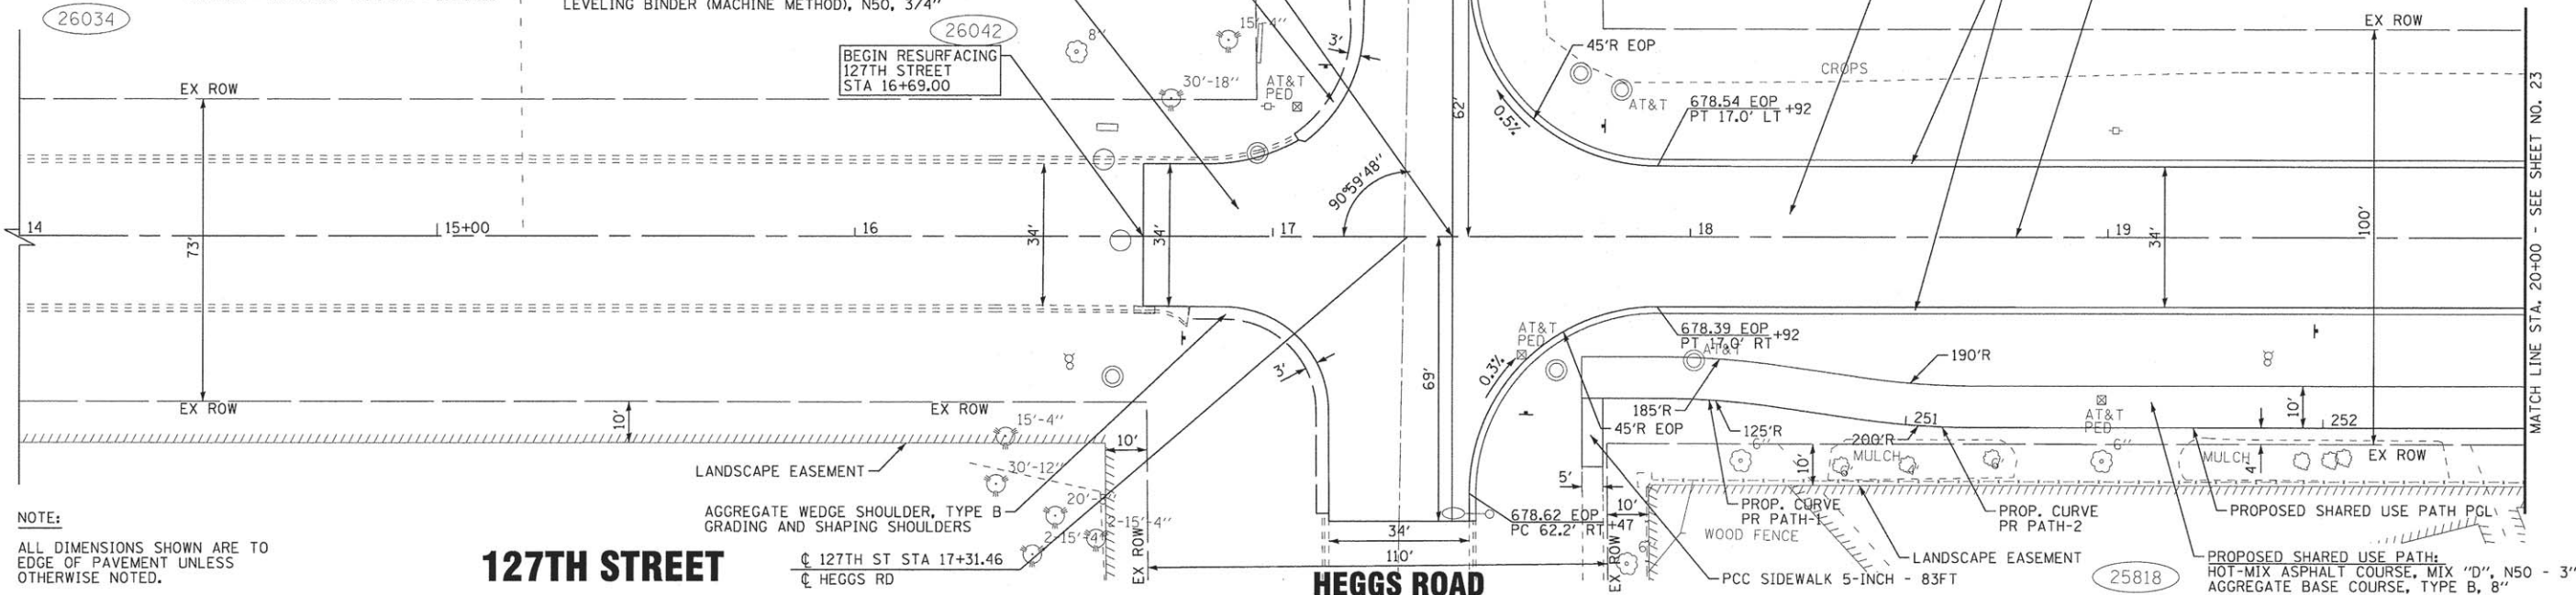

BAXTER & WOODMAN Consulting Engineers	DESIGNED - CAC	REVISED -	STATE OF ILLINOIS DEPARTMENT OF TRANSPORTATION	PLAN AND PROFILE					F.A.U. RTE.	SECTION	COUNTY	TOTAL SHEETS	SHEET NO.
	DRAWN - CJC	REVISED -							503	15-00061-00-WR	WILL	88	22
	CHECKED - ADJ	REVISED -							CONTRACT NO. 61C98				
	DATE - 04-29-16	FILE - 140988SHT_PP01.dgn							FED. ROAD DIST. NO. 1 ILLINOIS FED. AID PROJECT M-4003(53)				
	SCALE: H: 1"=20' V: 1"=5'								STA. 16+50 TO STA. 20+00				

Copyright © 2016 by BAXTER & WOODMAN, INC.
STATE OF ILLINOIS PROFESSIONAL ENGINEERING
LICENSE NO. 184-000121 - EXPIRES 4/30/2017
486JC
5/20/2016 4:41:12 PM
\\plotdr\vd\pdr\B\W_Default\pdr\bl
\\CAD\N\Plots\140988-P12_P01.tbl
I:\Mokend\PLDVA\140988-127TH\CADD\Sheets\140988SHT_PP01.dgn

NOTE:

ALL DIMENSIONS SHOWN ARE TO
EDGE OF PAVEMENT UNLESS
OTHERWISE NOTED.

ROADWAY RECONSTRUCTION

PAVEMENT REMOVAL

HOT-MIX ASPHALT PAVEMENT (FULL-DEPTH), 9 3/4"
HOT-MIX ASPHALT SURFACE COURSE, MIX "D", N50 - 2"
HOT-MIX ASPHALT BINDER COURSE, IL-19.0, N50 - 7 3/4"
AGGREGATE SUBGRADE IMPROVEMENT, 12"


COMBINATION CONCRETE CURB AND
GUTTER, TYPE B-6.12 (SPECIAL) (TYP)

127TH STREET


PROP. CURVE PR.PATH-3
PI STA. = 254+95.49
 Δ = 6° 07' 25" (LT)
D = 18° 28' 57"
R = 310.00'
T = 16.58'
L = 33.13'
E = 0.44'
e = -
T.R. = -
S.E. RUN = -
P.C. STA = 254+78.91
P.T. STA = 255+12.04

PROP. CURVE PR.PATH-4
PI STA. = 255+69.84
 Δ = 9° 25' 43" (RT)
D = 11° 27' 33"
R = 500.00'
T = 41.23'
L = 82.28'
E = 1.70'
e = -
T.R. = -
S.E. RUN = -
P.C. STA = 255+28.60
P.T. STA = 256+10.88


PROP. CURVE PR.PATH-5
PI STA. = 257+07.29
 Δ = 3° 18' 18" (LT)
D = 8° 11' 06"
R = 700.00'
T = 20.19'
L = 40.38'
E = 0.29'
e = -
T.R. = -
S.E. RUN = -
P.C. STA = 256+87.09
P.T. STA = 257+27.47

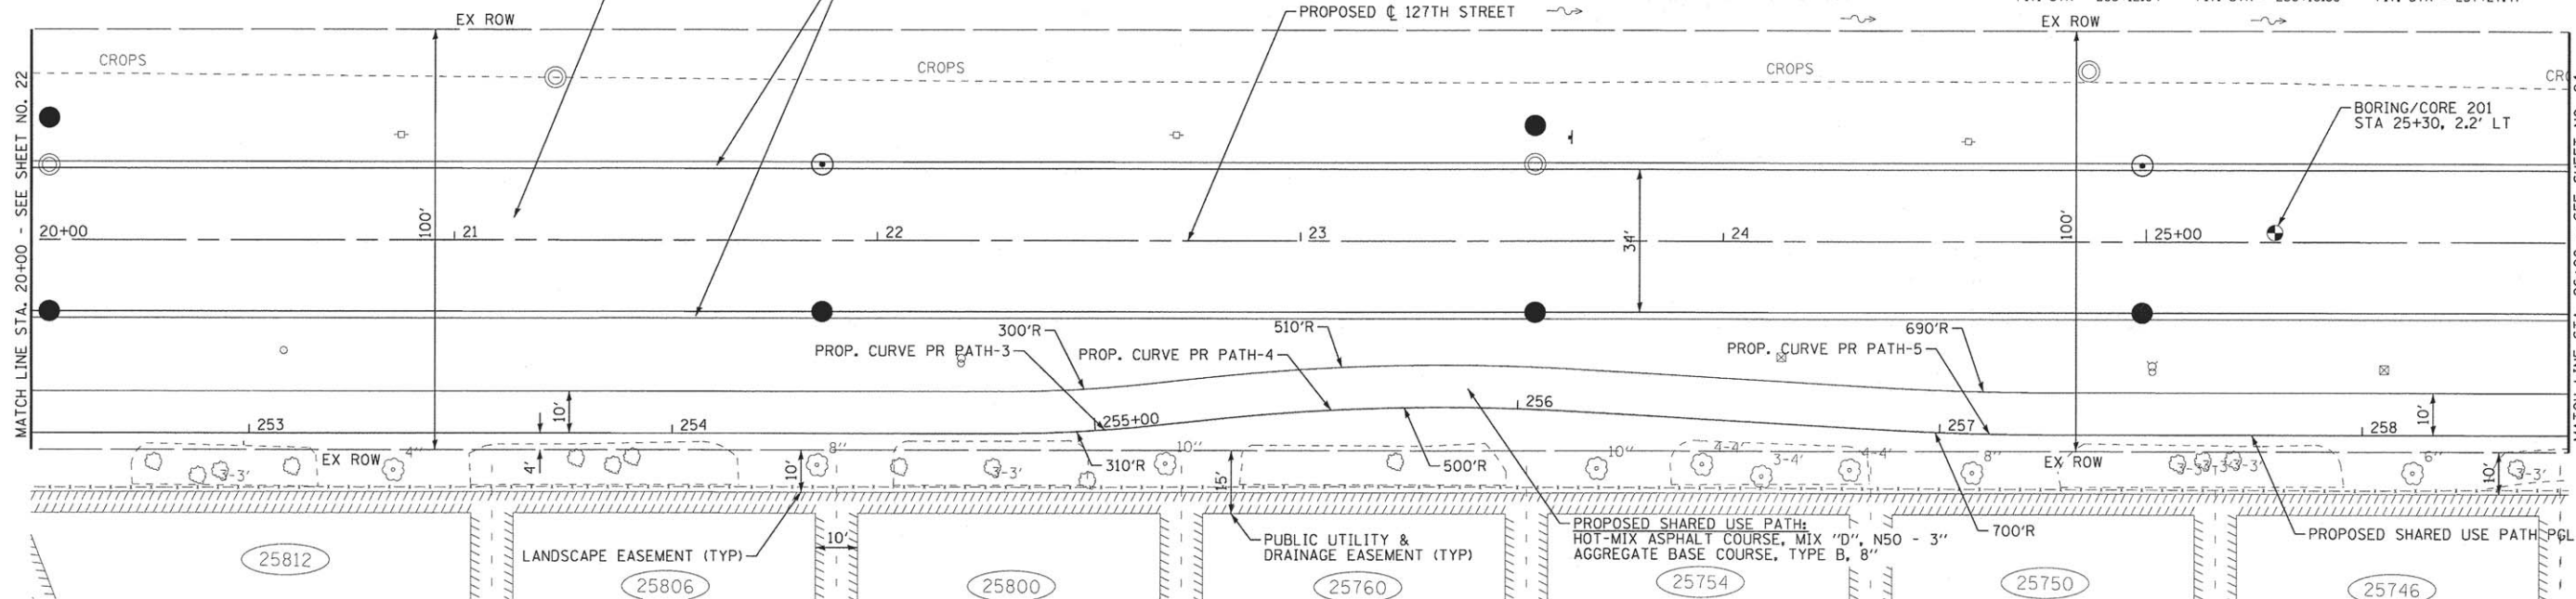

SHARED USE PATH PROFILE

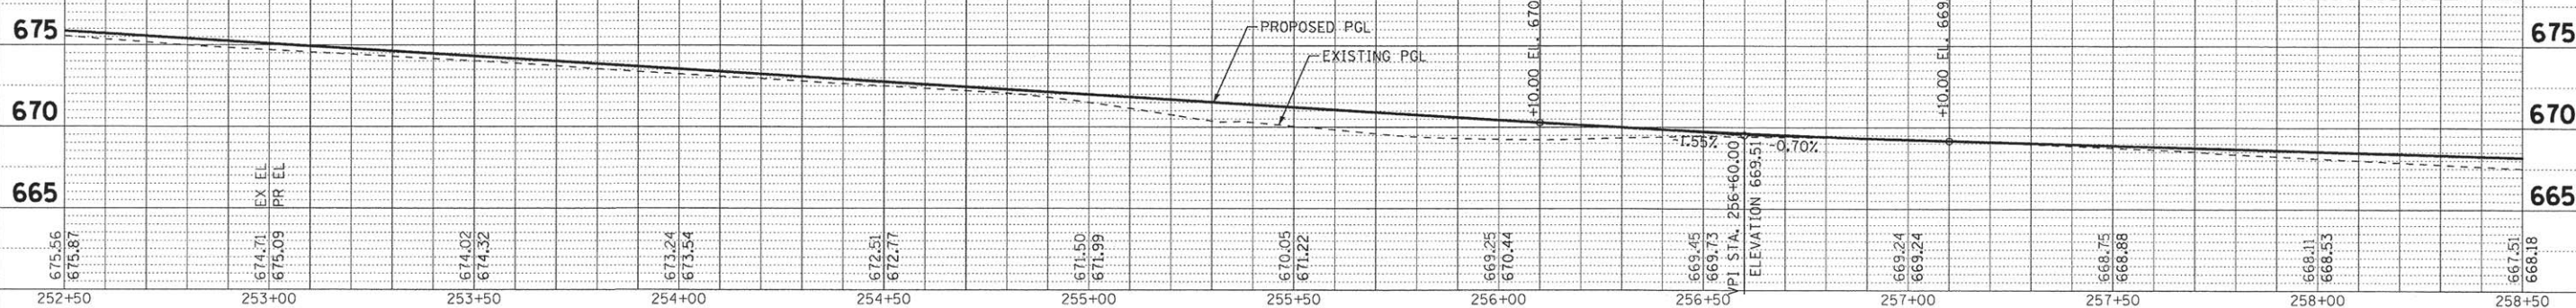

127TH STREET PROFILE

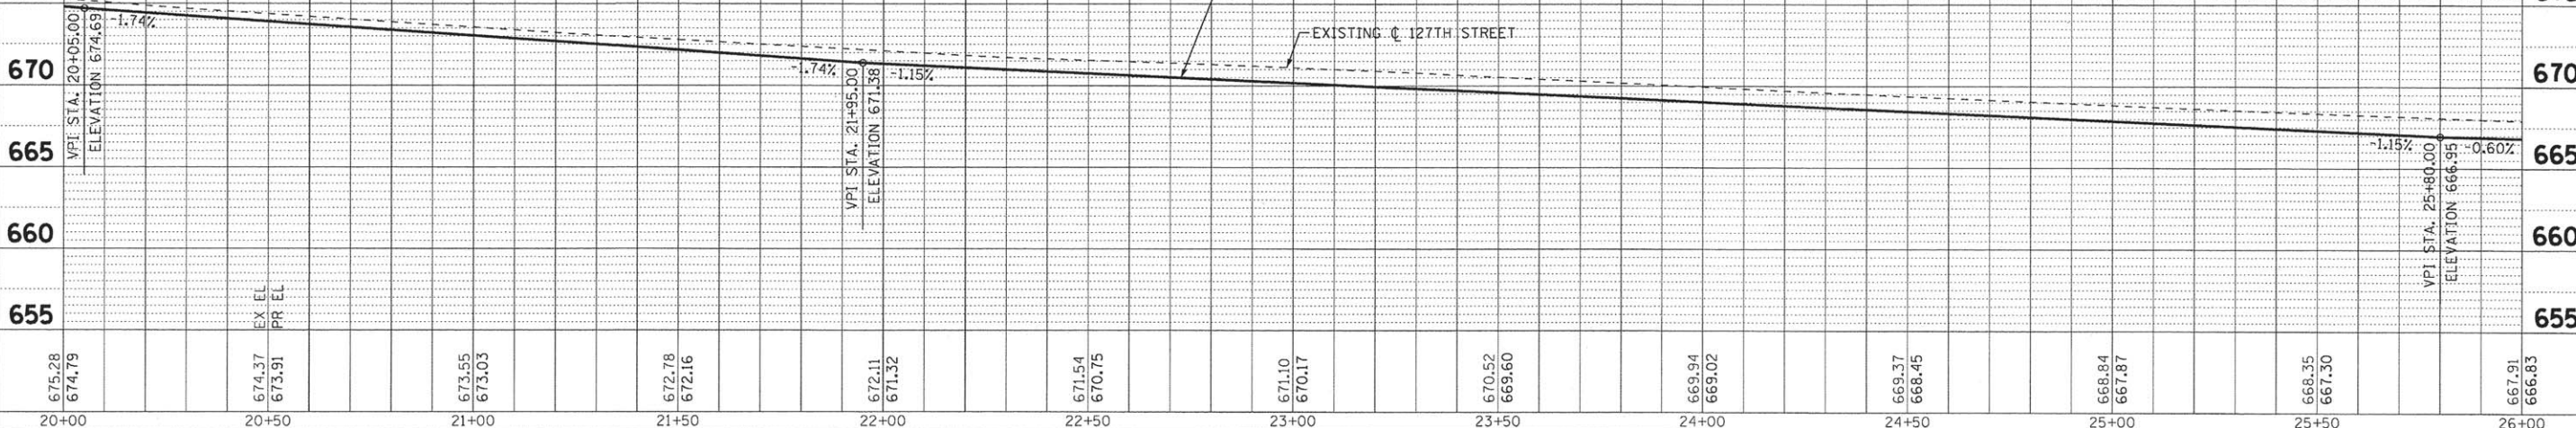

BAXTER & WOODMAN
Consulting Engineers

DESIGNED - CAC	REVISED -
DRAWN - CJC	REVISED -
CHECKED - ADJ	REVISED -
DATE - 04-29-16	FILE - 140988SHT_PP02.dgn

STATE OF ILLINOIS
DEPARTMENT OF TRANSPORTATION

PLAN AND PROFILE

SCALE: H: 1"=20' V: 1"=5'

STA. 20+00 TO STA. 26+00

F.A.U. RTE.	SECTION	COUNTY	TOTAL SHEETS	SHEET NO.
503	15-00061-00-WR	WILL	88	23
CONTRACT NO. 61C98				
FED. ROAD DIST. NO. 1 ILLINOIS FED. AID PROJECT M-40036331				

Copyright © 2016 by Baxter & Woodman, Inc.
STATE OF ILLINOIS PROFESSIONAL DESIGN FIRM
LICENSE NO. 184-000201 - EXPIRES 4/30/2017
4/14/16 PM 5/20/2016
\\baxwoodman\p\140988SHT-127TH CAD\Drawings\140988SHT_PP02.dgn

PROP. CURVE PR.PATH-6
PI STA. = 260+57.78
Δ = 6° 07' 25" (LT)
D = 18° 28' 57"
R = 310.00'
T = 16.58'
L = 33.13'
E = 0.44'
θ = -----
T.R. = -----
S.E. RUN = -----
P.C. STA = 260+41.20
P.T. STA = 260+74.33

PROP. CURVE PR.PATH-7
PI STA. = 261+71.65
Δ = 12° 14' 51" (RT)
D = 8° 18' 13"
R = 690.00'
T = 74.03'
L = 147.49'
E = 3.96'
θ = -----
T.R. = -----
S.E. RUN = -----
P.C. STA = 260+97.62
P.T. STA = 262+45.11

PROP. CURVE PR.PATH-8
PI STA. = 262+84.98
Δ = 6° 07' 25" (LT)
D = 18° 28' 57"
R = 310.00'
T = 16.58'
L = 33.13'
E = 0.44'
θ = -----
T.R. = -----
S.E. RUN = -----
P.C. STA = 262+68.40
P.T. STA = 263+01.53

NOTE:
ALL DIMENSIONS SHOWN ARE TO
EDGE OF PAVEMENT UNLESS
OTHERWISE NOTED.

COMBINATION CONCRETE CURB AND
GUTTER, TYPE B-6.12 (SPECIAL) (TYP)

ROADWAY RECONSTRUCTION
PAVEMENT REMOVAL
HOT-MIX ASPHALT PAVEMENT (FULL-DEPTH), 9 3/4"
HOT-MIX ASPHALT SURFACE COURSE, MIX "D", N50 - 2"
HOT-MIX ASPHALT BINDER COURSE, IL-19.0, N50 - 7 3/4"
AGGREGATE SUBGRADE IMPROVEMENT, 12"


HOT-MIX ASPHALT ASPHALT SURFACE COURSE,
MIX "D", N50 - 2"
AGGREGATE BASE COURSE, TYPE B, 8"

PCC SIDEWALK, 5-INCH
AGGREGATE BASE COURSE,
TYPE B, 4"


127TH STREET

FUTURE SIDEWALK
(BY OTHERS)


PCC SIDEWALK, 6-INCH
AGGREGATE BASE COURSE, TYPE B, 4"

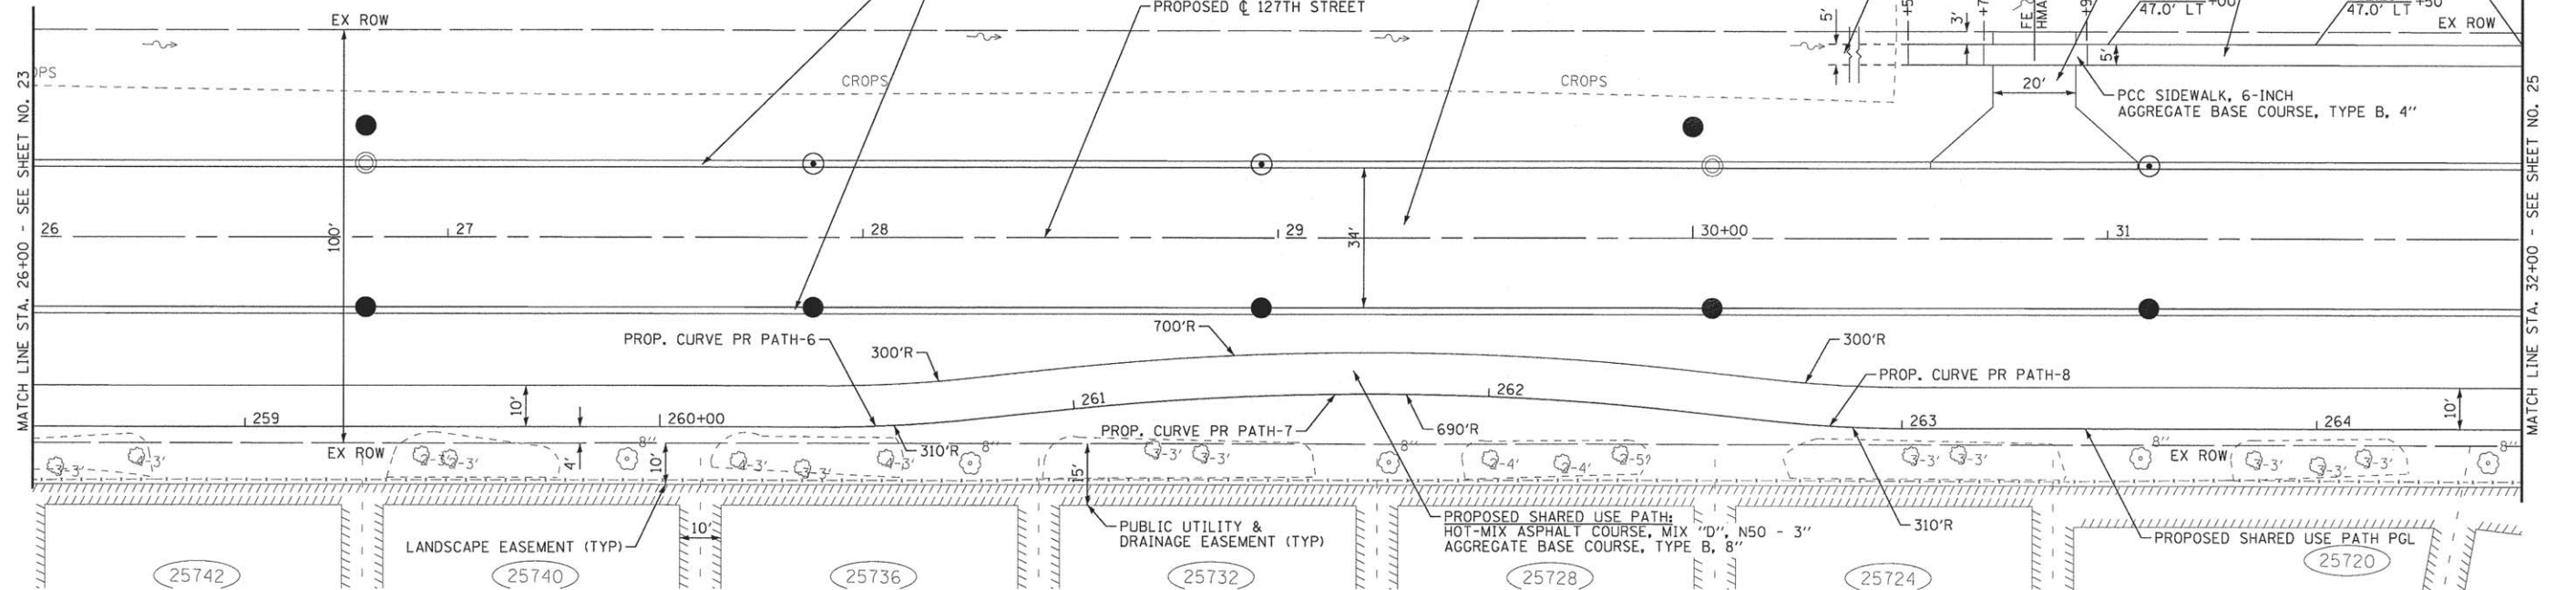

SHARED USE PATH PROFILE

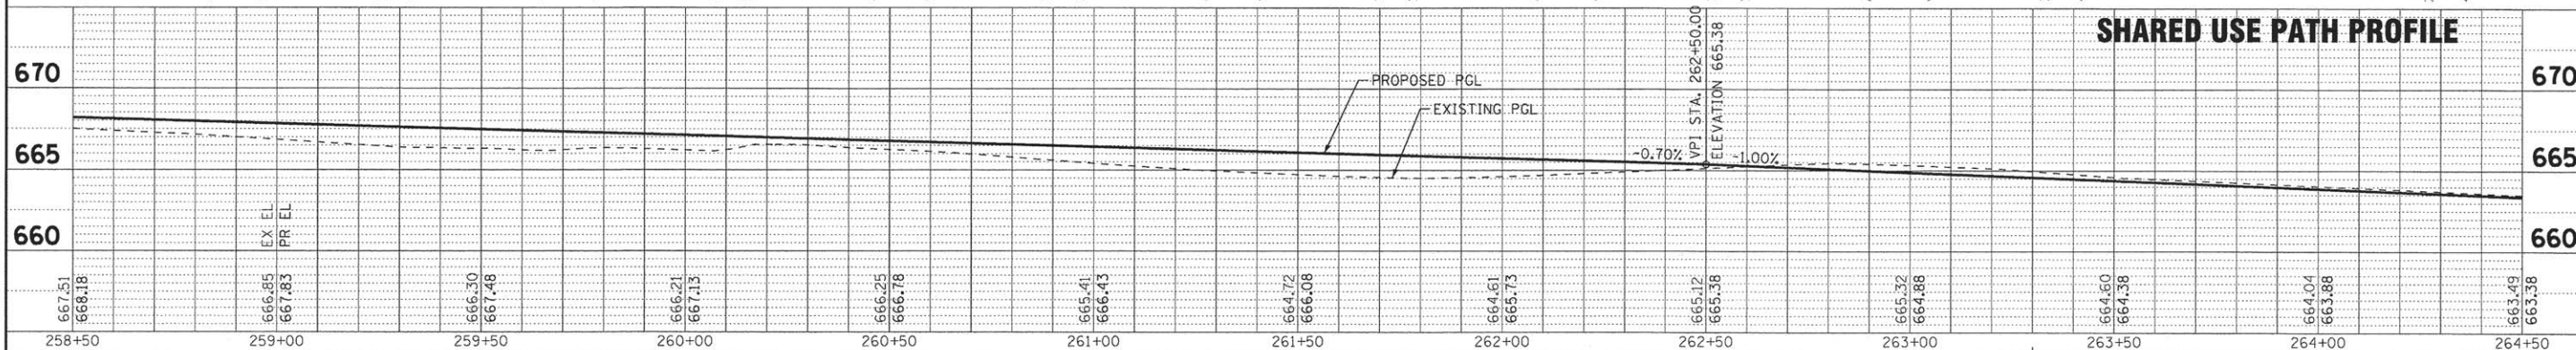

127TH STREET PROFILE

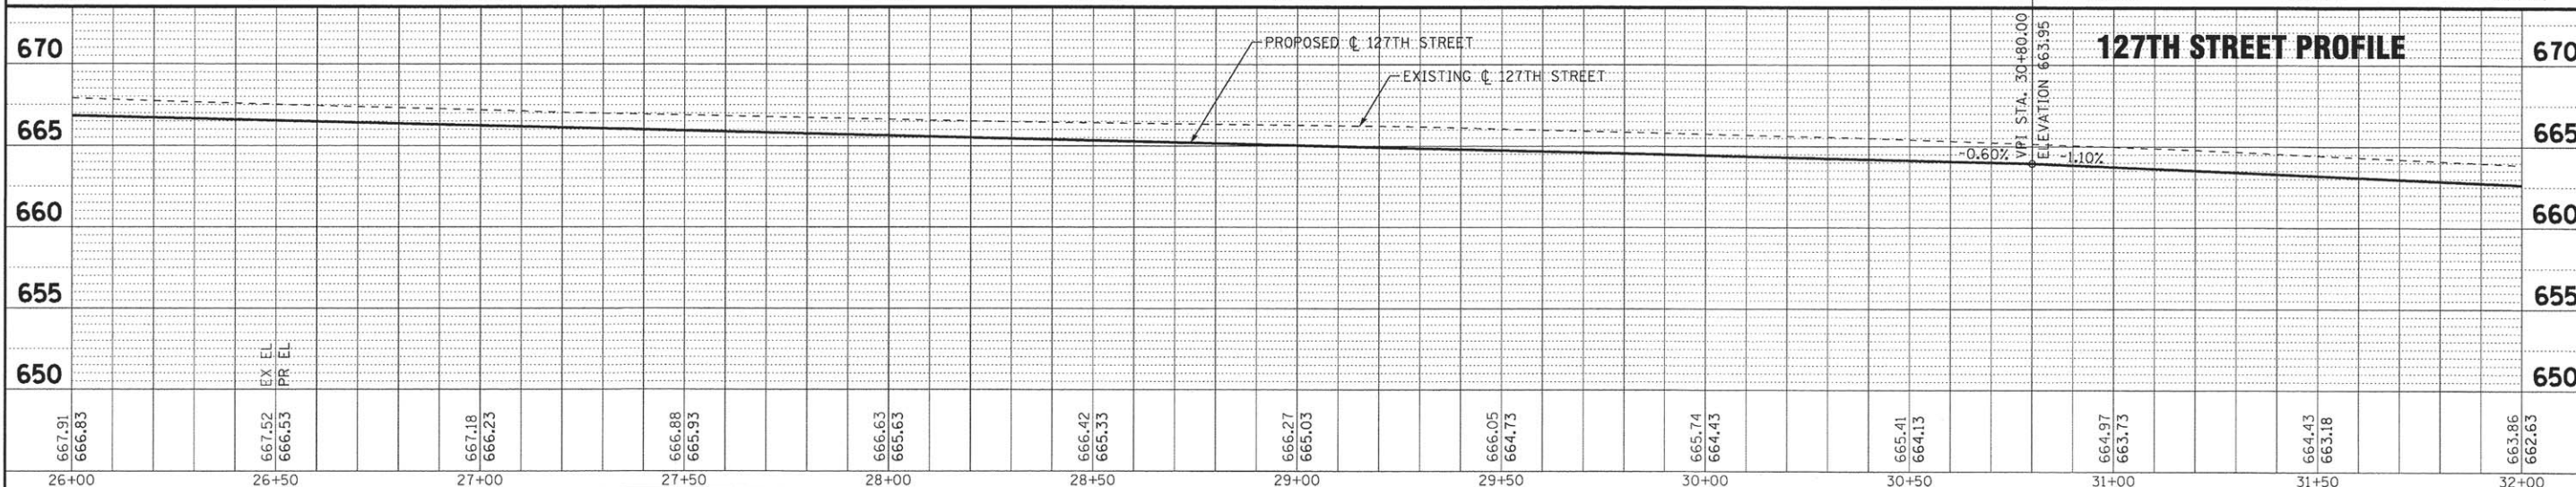

BAXTER & WOODMAN
Consulting Engineers

DESIGNED - CAC
DRAWN - CJC
CHECKED - ADJ
DATE - 04-29-16

REVISED -
REVISED -
REVISED -
FILE - 140988SHT_PP03.dgn

STATE OF ILLINOIS
DEPARTMENT OF TRANSPORTATION

PLAN AND PROFILE

SCALE: H: 1"=20' V: 1"=5'
STA. 26+00 TO STA. 32+00

F.A.U.
RTE. 503
SECTION 15-00061-00-WR
COUNTY WILL
TOTAL SHEETS 88
SHEET NO. 24
CONTRACT NO. 61C98
FED. ROAD DIST. NO. 1 ILLINOIS FED. AID PROJECT M-40031531

Copyright © 2015 by Baxter & Woodman, Inc.
STATE OF ILLINOIS - PROFESSIONAL DESIGN FIRM
LICENSE NO. - 184-00121 - EXPIRES 4/30/2017
488JC
5/20/2016
\\plot-dr-v\pdf-bw-Default.plt
\\CAAD\PlotArea\0988-PH2-Per.tbl
\\Mokemo\FLD\140988-127th CAD\Sheets-Ph2\140988SHT_PP03.dgn

NOTE:

ALL DIMENSIONS SHOWN ARE TO
EDGE OF PAVEMENT UNLESS
OTHERWISE NOTED.

127TH STREET

COMBINATION CONCRETE CURB AND
GUTTER, TYPE B-6.12 (SPECIAL) (TYP)

PROPOSED C 127TH STREET

C 127ST STA 35+93.28
C SHENANDOAH TRAIL


658.32
PT 56.6' LT +55.7

EXISTING CURB
AND GUTTER
TO REMAIN


SHENANDOAH
TRAIL

PCC SIDEWALK, 5-INCH
AGGREGATE BASE COURSE, TYPE B, 4"
(TYP)


ROADWAY RECONSTRUCTION
PAVEMENT REMOVAL
HOT-MIX ASPHALT PAVEMENT (FULL-DEPTH), 9 3/4"
HOT-MIX ASPHALT SURFACE COURSE, MIX "D", N50 - 2"
HOT-MIX ASPHALT BINDER COURSE, IL-19.0, N50 - 7 3/4"
AGGREGATE SUBGRADE IMPROVEMENT, 12"

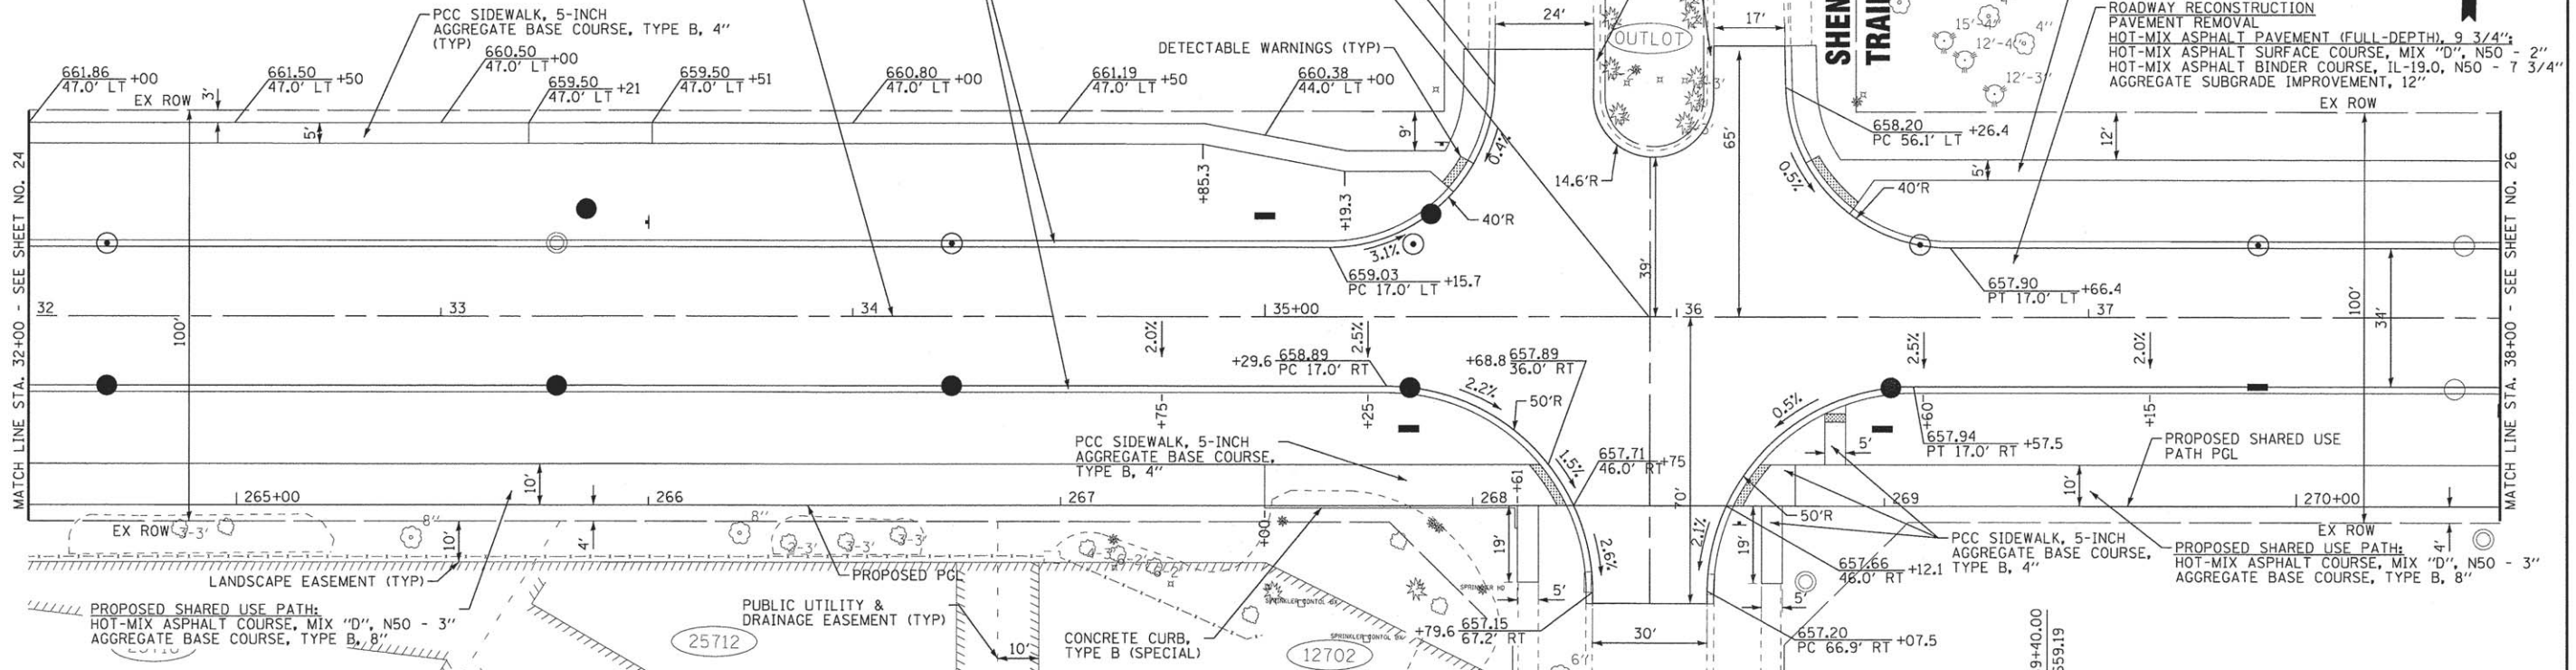

SHARED USE PATH PROFILE

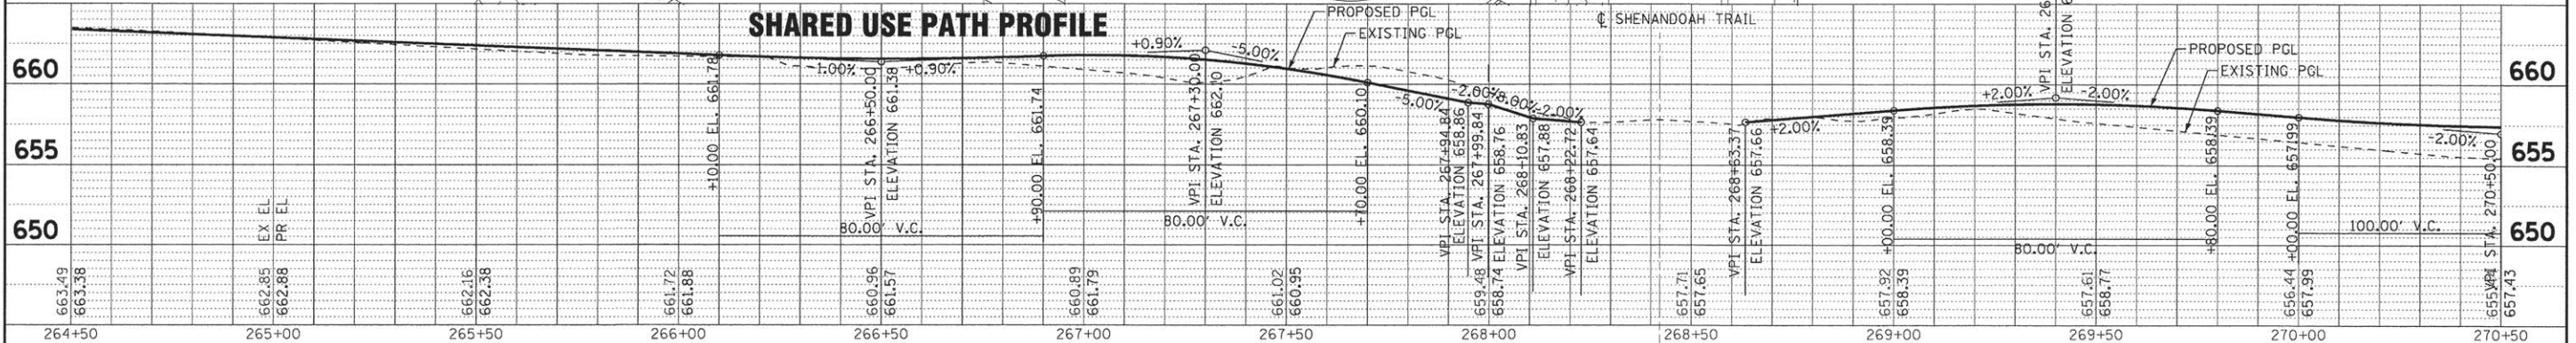

127TH STREET PROFILE

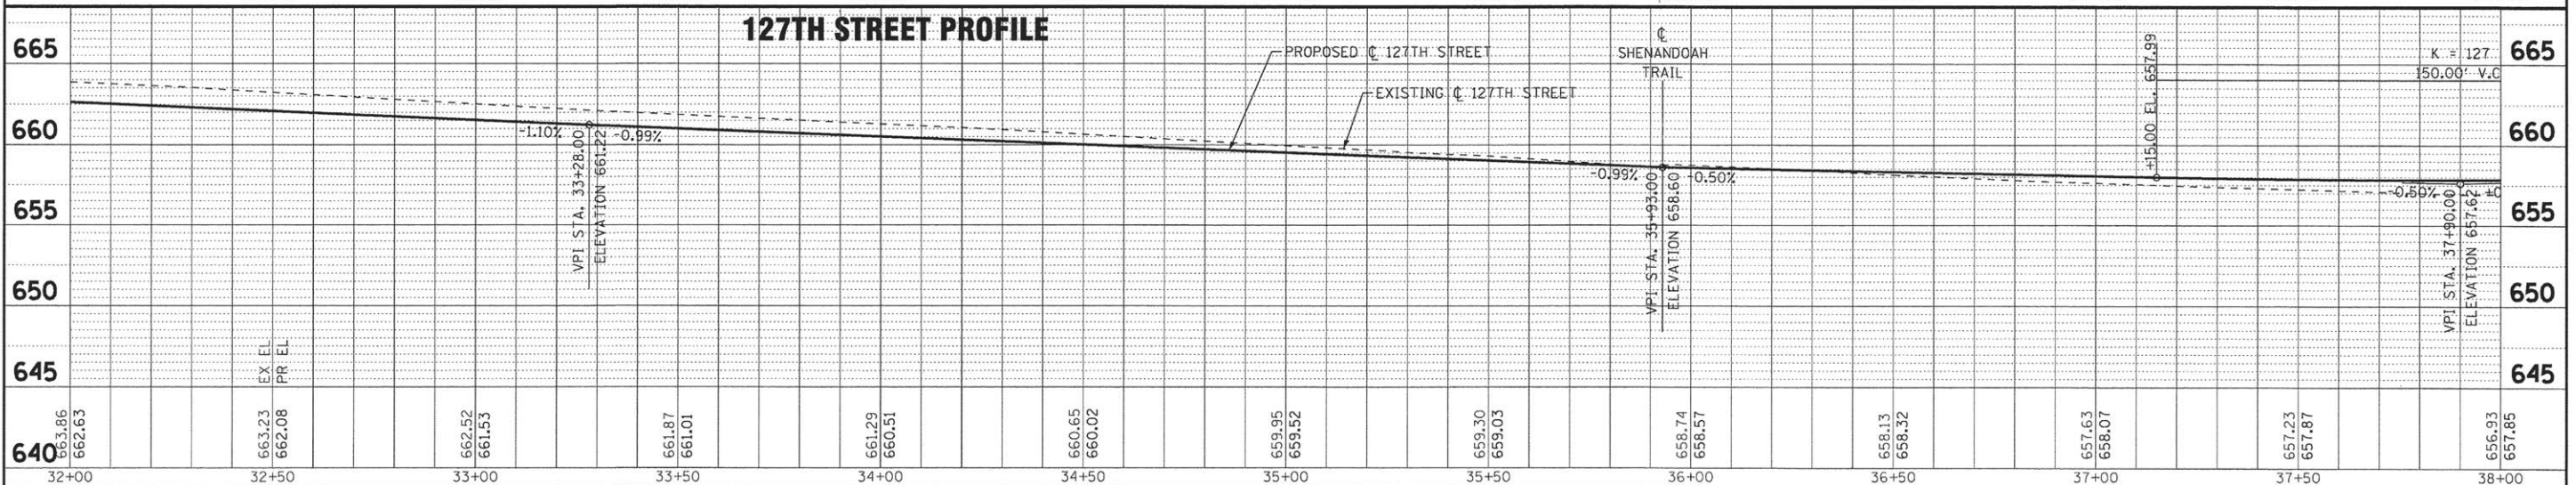

BAXTER & WOODMAN
Consulting Engineers

DESIGNED - CAC	REVISED -
DRAWN - CJC	REVISED -
CHECKED - ADJ	REVISED -
DATE - 04-29-16	FILE - 140988SHT_PP04.dgn

STATE OF ILLINOIS
DEPARTMENT OF TRANSPORTATION

PLAN AND PROFILE


SCALE: H: 1"=20' V: 1"=5'

STA. 32+00 TO STA. 38+00

F.A.U. RTE.	SECTION	COUNTY	TOTAL SHEETS	SHEET NO.
503	15-00061-00-WR	WILL	88	25
CONTRACT NO. 61C98				
FED. ROAD DIST. NO. 1 ILLINOIS FED. AID PROJECT M-4003(53)				

COPYRIGHT © 2015 BY BAXTER & WOODMAN, INC.
ALL RIGHTS RESERVED. NO PART OF THIS DOCUMENT
MAY BE REPRODUCED OR TRANSMITTED IN ANY FORM
OR BY ANY MEANS, ELECTRONIC OR MECHANICAL,
INCLUDING PHOTOCOPYING, RECORDING, OR BY
ANY INFORMATION STORAGE AND RETRIEVAL SYSTEM,
WITHOUT PERMISSION IN WRITING FROM BAXTER &
WOODMAN, INC. PROJECT NO. 15-00061-00-WR
SHEET NO. 25 OF 88
DATE: 04/29/2016
DRAWN BY: CJC
CHECKED BY: ADJ
DATE: 04/29/2016

ALL DIMENSIONS SHOWN ARE TO
EDGE OF PAVEMENT UNLESS
OTHERWISE NOTED.

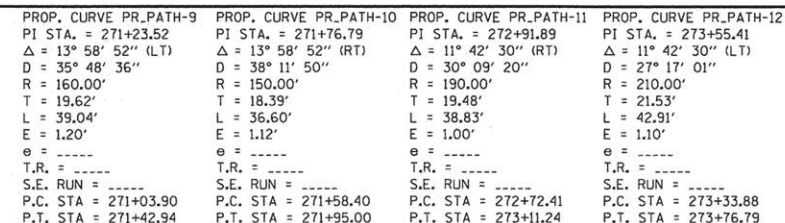

DESIGNED - CAC	REVISED -
DRAWN - CJC	REVISED -
CHECKED - ADJ	REVISED -
DATE - 04-29-16	FILE - 140988SHT_PP05.dgn

PLAN AND PROFILE

STA. 38+00	TO STA. 44+00
------------	---------------

F.A.U. RTE.	SECTION	COUNTY	TOTAL SHEETS	SHEET NO.
503	15-00061-00-WR	WILL	88	26
CONTRACT NO. 61C98				
FED. ROAD DIST. NO. 1	ILLINOIS	FED. AID PROJECT M-4003(531)		

NOTE:

ALL DIMENSIONS SHOWN ARE TO
EDGE OF PAVEMENT UNLESS
OTHERWISE NOTED.

ROADWAY RECONSTRUCTION

PAVEMENT REMOVAL


HOT-MIX ASPHALT PAVEMENT (FULL-DEPTH), 9 3/4"
HOT-MIX ASPHALT SURFACE COURSE, MIX "D", N50 - 2"
HOT-MIX ASPHALT BINDER COURSE, IL-19.0, N50 - 7 3/4"
AGGREGATE SUBGRADE IMPROVEMENT, 12"

HOT-MIX ASPHALT DRIVEWAY PAVEMENT, 8"
AGGREGATE BASE COURSE, TYPE B - 4"

COMBINATION CONCRETE CURB AND
GUTTER, TYPE B-6.12 (SPECIAL) (TYP)


BORING/CORE 203
STA 47+05, 9.2' LT

PROP. CURVE PR.PATH-13 PI STA. = 277+53.52 Δ = 6° 07' 25" (LT) D = 8° 11' 06" R = 700.00' T = 37.44' L = 74.81' E = 1.00' θ = ---- T.R. = ---- S.E. RUN = ---- P.C. STA = 277+16.08 P.T. STA = 277+90.89	PROP. CURVE PR.PATH-14 PI STA. = 278+45.46 Δ = 9° 25' 43" (RT) D = 11° 27' 33" R = 500.00' T = 41.23' L = 82.28' E = 1.70' θ = ---- T.R. = ---- S.E. RUN = ---- P.C. STA = 278+04.23 P.T. STA = 278+86.51	PROP. CURVE PR.PATH-15 PI STA. = 279+62.33 Δ = 3° 18' 18" (LT) D = 8° 11' 06" R = 700.00' T = 20.19' L = 40.38' E = 0.29' θ = ---- T.R. = ---- S.E. RUN = ---- P.C. STA = 279+42.14 P.T. STA = 279+82.51	PROP. CURVE PR.PATH-16 PI STA. = 282+13.45 Δ = 5° 01' 34" (RT) D = 19° 05' 55" R = 300.00' T = 13.17' L = 26.32' E = 0.29' θ = ---- T.R. = ---- S.E. RUN = ---- P.C. STA = 282+00.28 P.T. STA = 282+26.60	PROP. CURVE PR.PATH-17 PI STA. = 282+52.01 Δ = 5° 01' 34" (LT) D = 19° 05' 55" R = 300.00' T = 13.17' L = 26.32' E = 0.29' θ = ---- T.R. = ---- S.E. RUN = ---- P.C. STA = 282+38.84 P.T. STA = 282+65.16
--	---	--	---	---

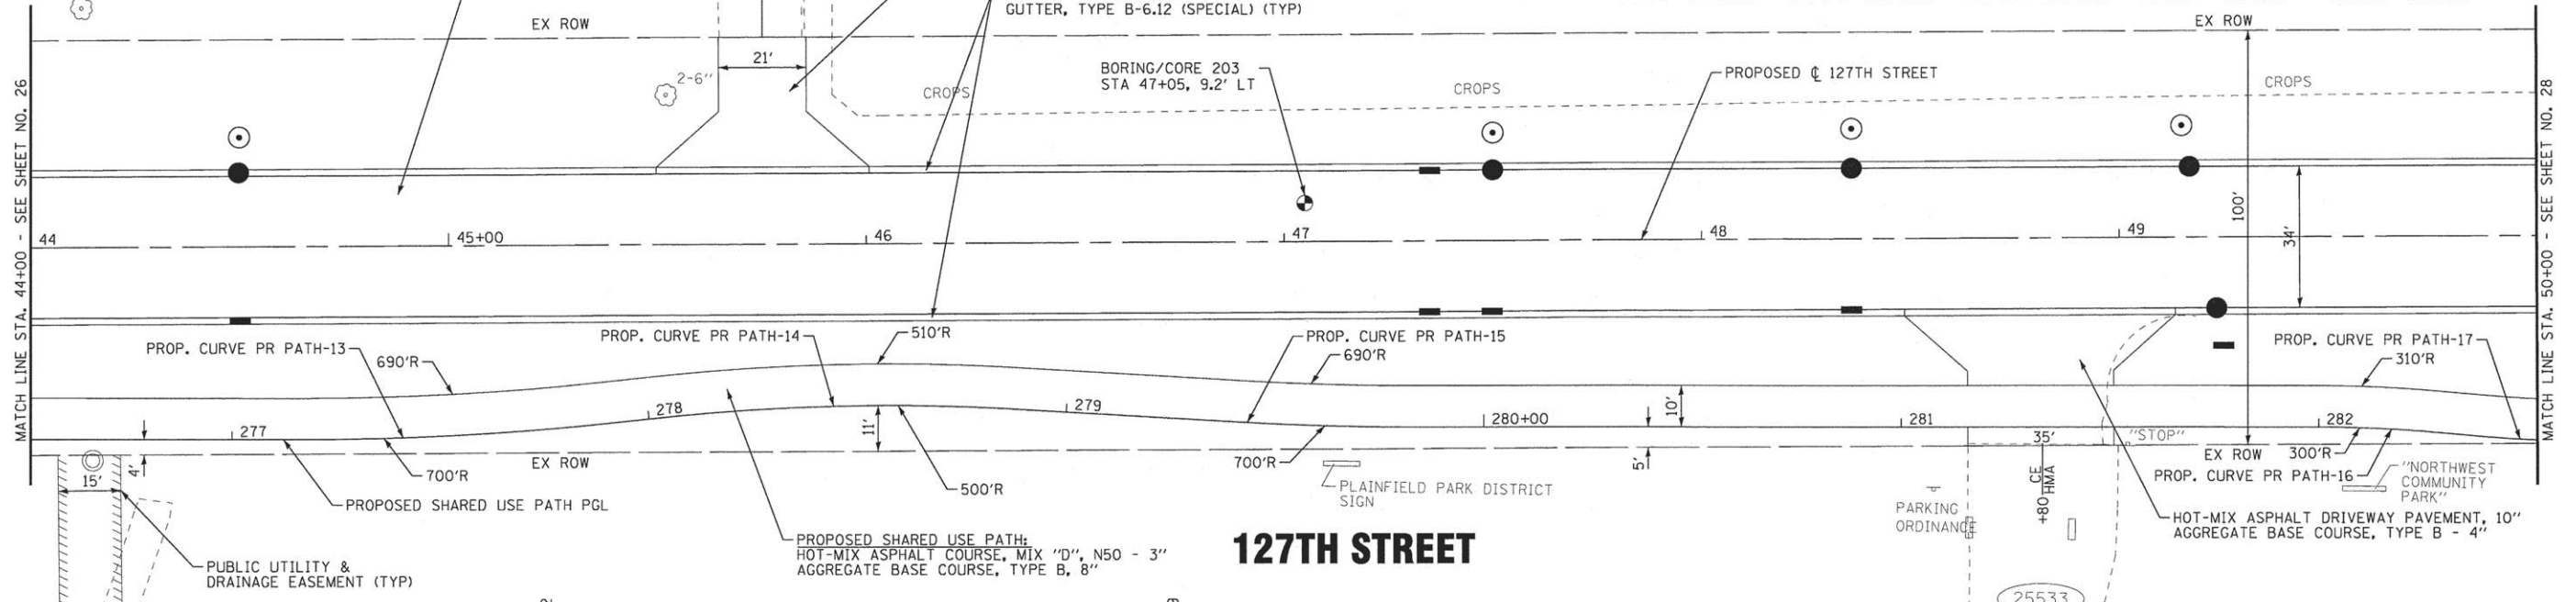


127TH STREET

SHARED USE PATH PROFILE

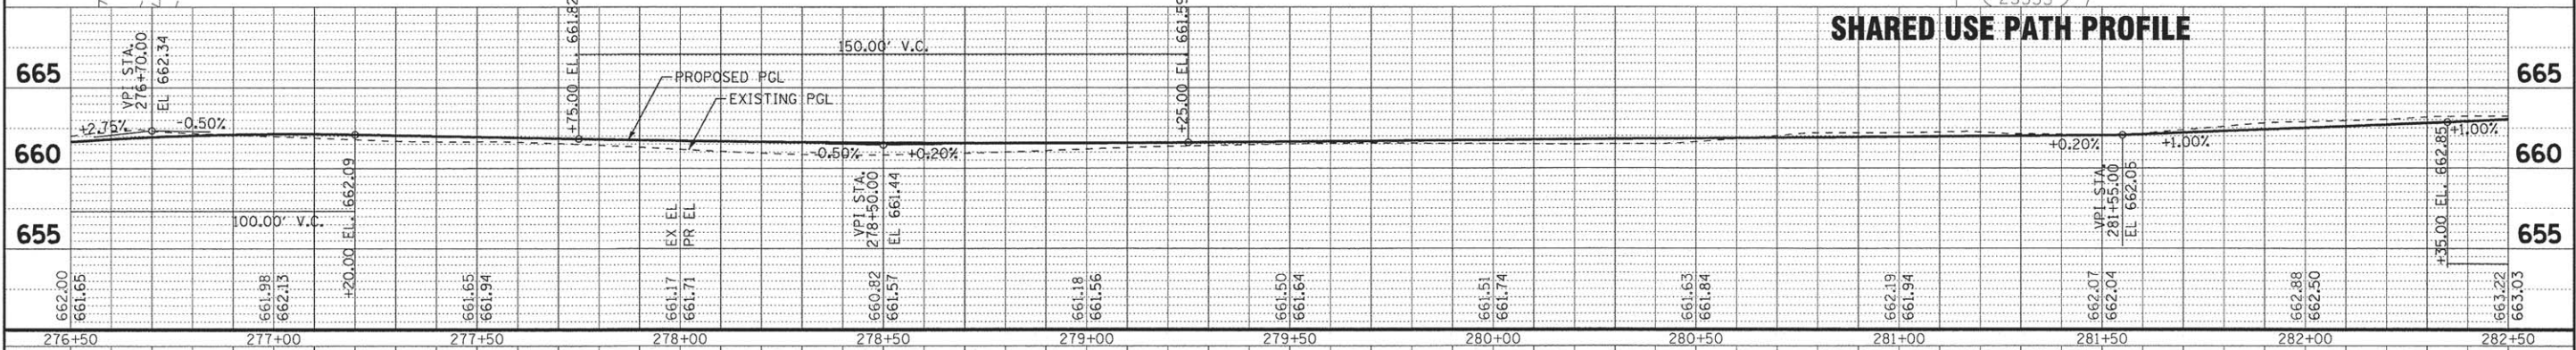

127TH STREET PROFILE

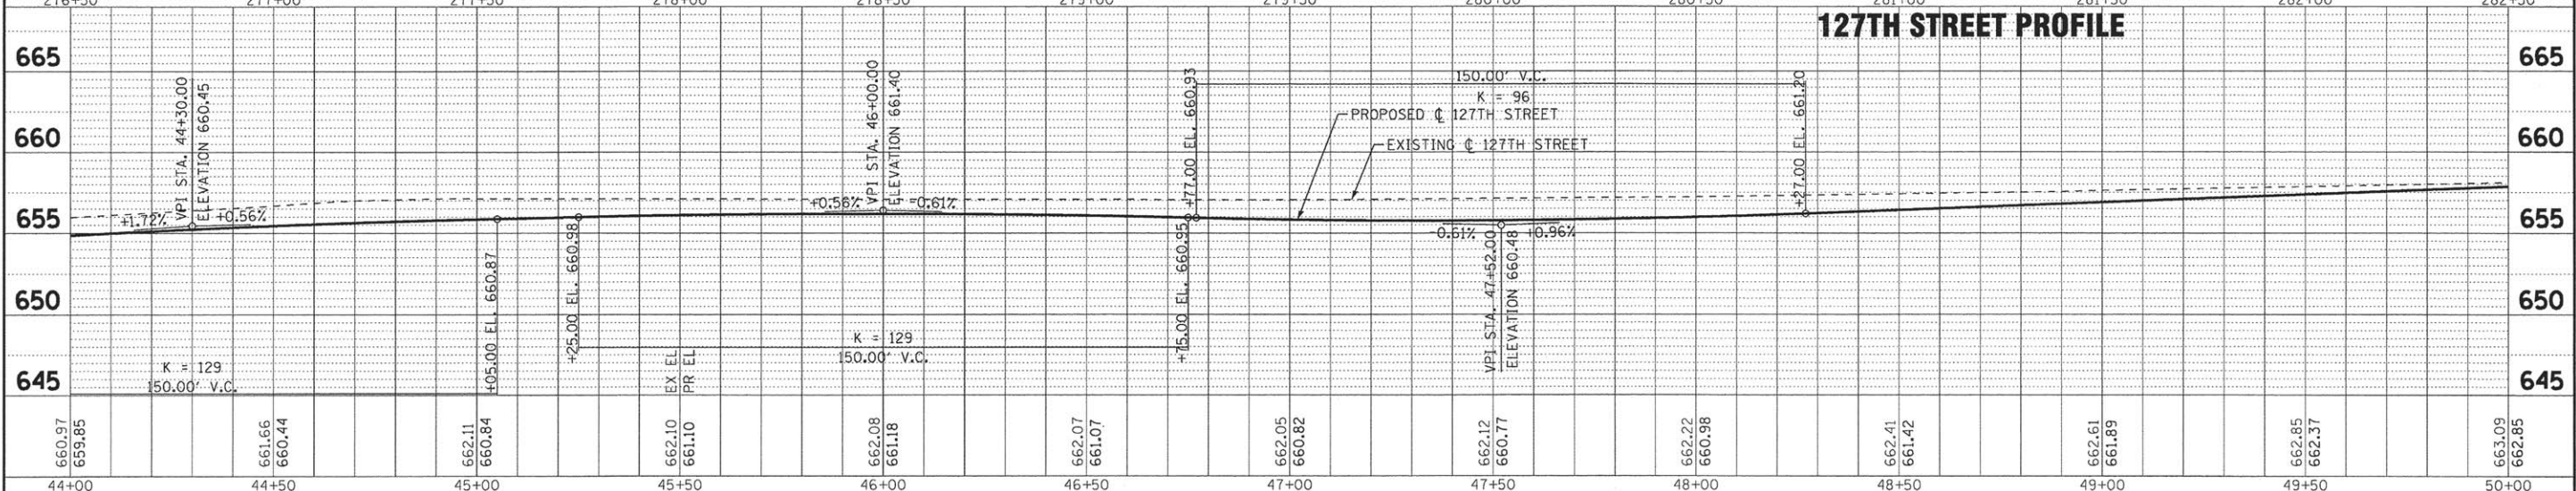

BAXTER & WOODMAN
Consulting Engineers

DESIGNED - CAC	REVISED -
DRAWN - CJC	REVISED -
CHECKED - ADJ	REVISED -
DATE - 04-29-16	FILE - 140988SHT_PP06.dgn

STATE OF ILLINOIS
DEPARTMENT OF TRANSPORTATION


PLAN AND PROFILE

SCALE: H: 1"=20' V: 1"=5'

STA. 44+00 TO STA. 50+00

F.A.U. RTE.	SECTION	COUNTY	TOTAL SHEETS	SHEET NO.
503	15-00061-00-WR	WILL	88	27
CONTRACT NO. 61C98				
FED. ROAD DIST. NO. 1 ILLINOIS/FED. AID PROJECT M-4003(531)				


Copyright © 2015 by BAXTER & WOODMAN, INC.
All rights reserved. No part of this publication may be reproduced, stored in a retrieval system, or transmitted, in any form or by any means, electronic, mechanical, photocopying, recording, or by any information storage and retrieval system, without the prior written permission of BAXTER & WOODMAN, INC.
This drawing was prepared by the firm of BAXTER & WOODMAN, INC., a professional engineering firm, under the supervision of a Professional Engineer, State of Illinois, License No. 184-000271, expires 4/30/2017.
5/20/2016

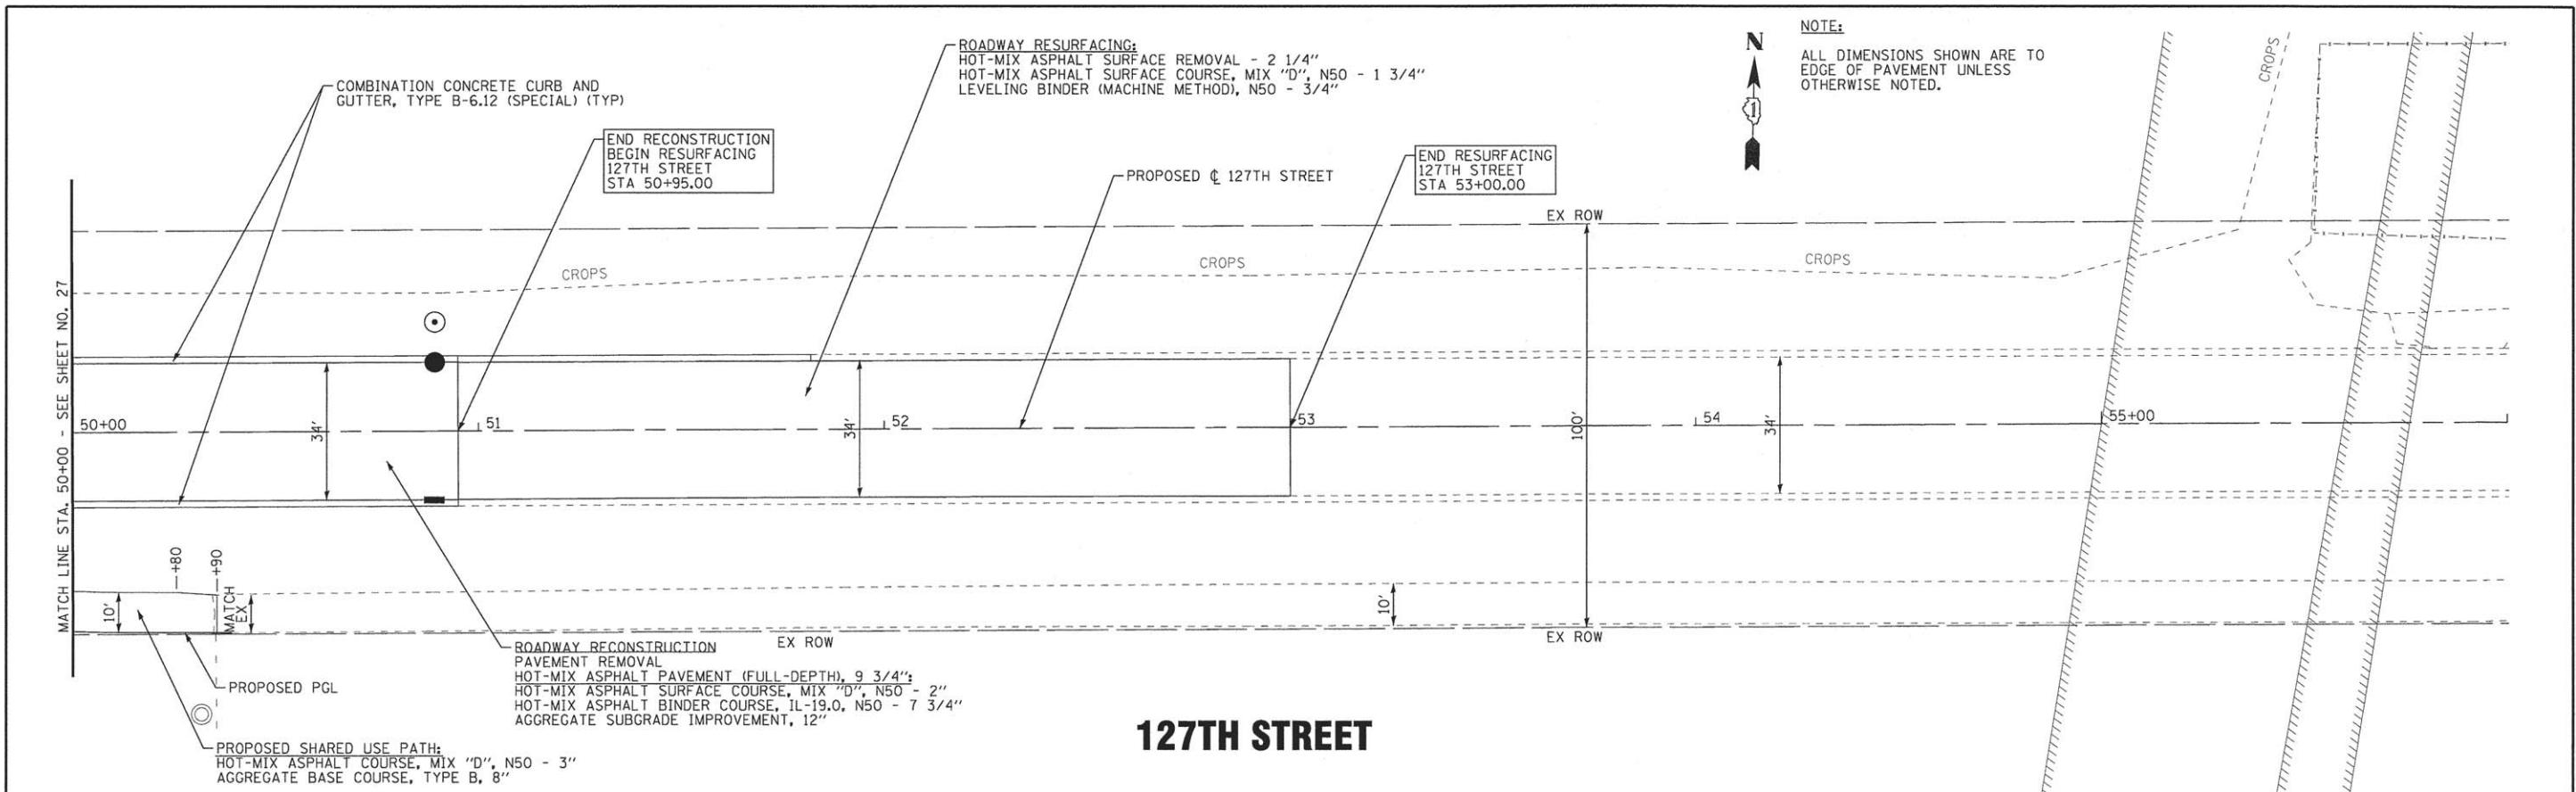


NOTE:
ALL DIMENSIONS SHOWN ARE TO
EDGE OF PAVEMENT UNLESS
OTHERWISE NOTED.

127TH STREET





SHARED USE PATH PROFILE

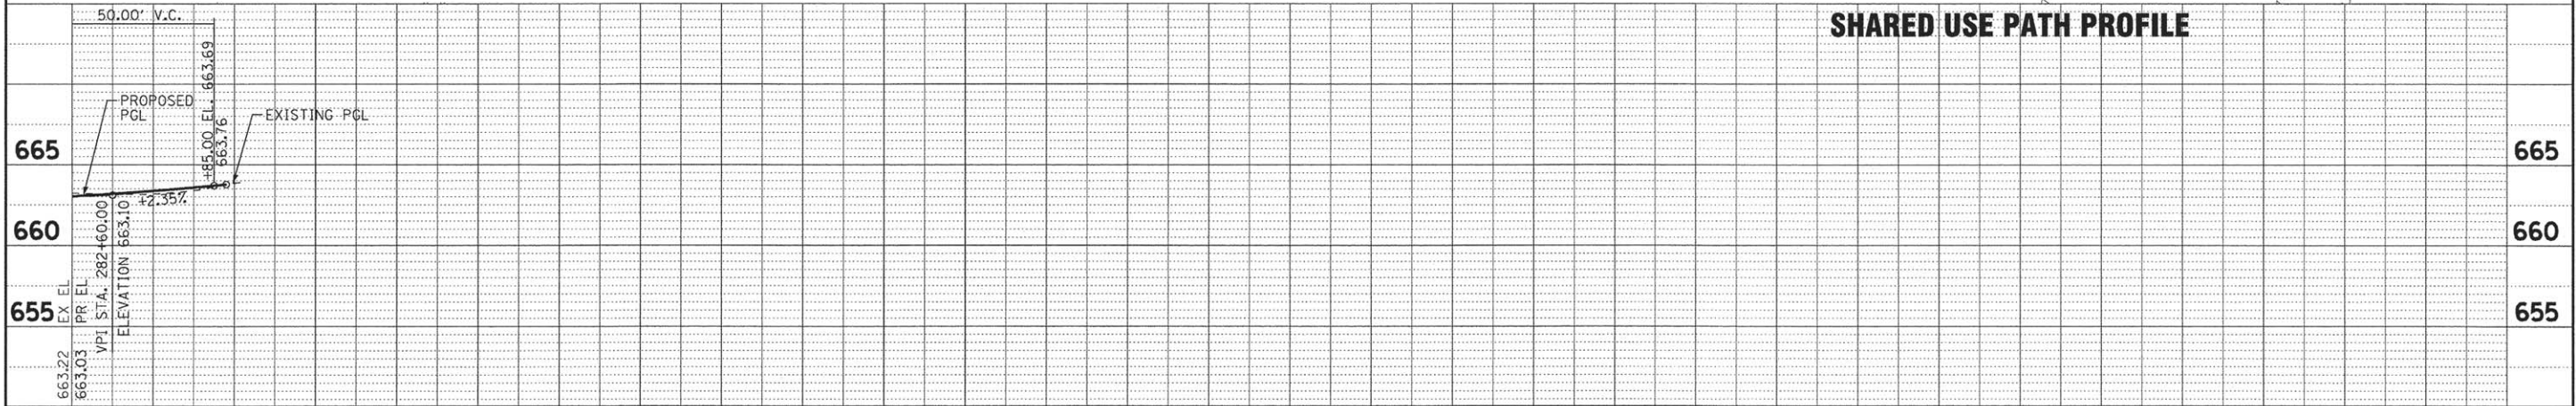


127TH STREET PROFILE

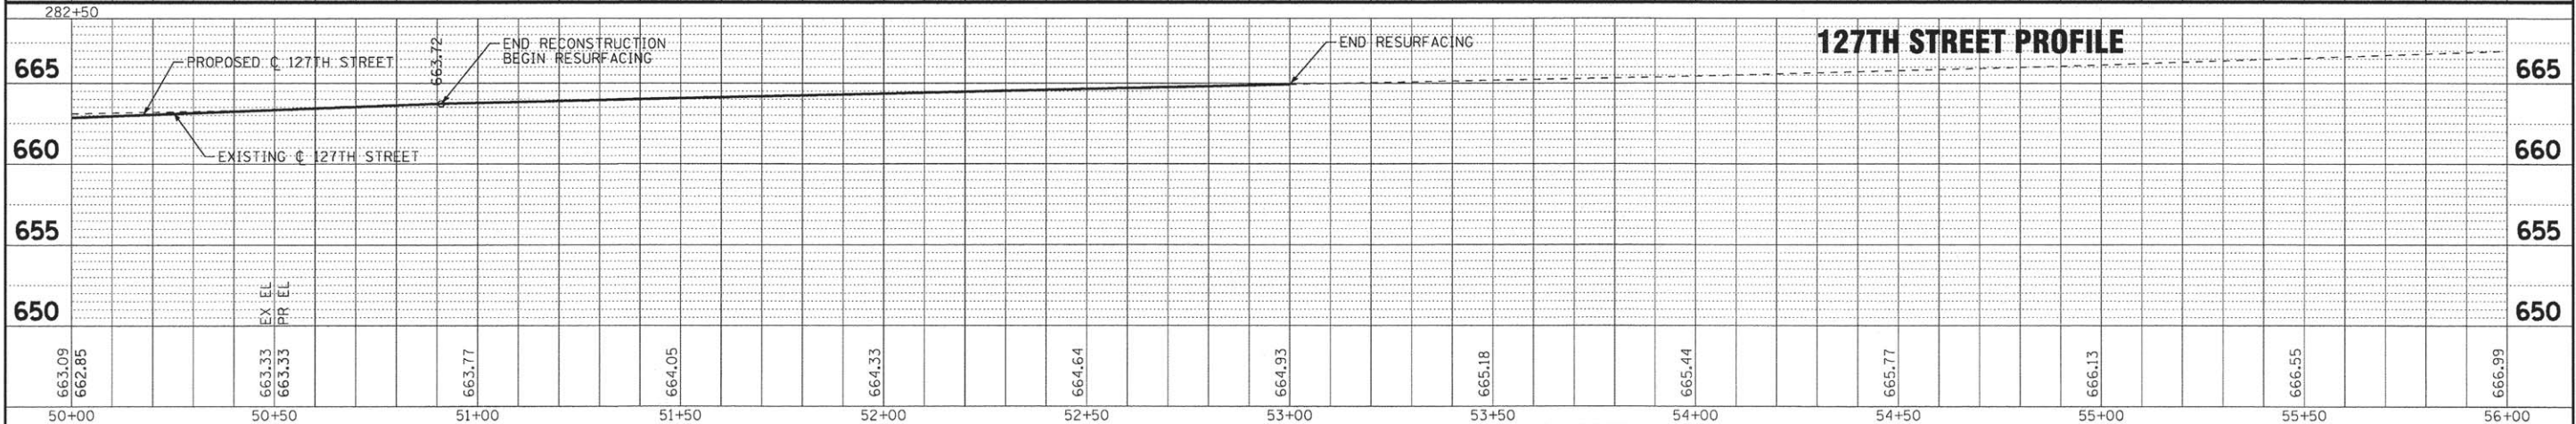

BAXTER & WOODMAN Consulting Engineers	DESIGNED - CAC	REVISED -	STATE OF ILLINOIS DEPARTMENT OF TRANSPORTATION	PLAN AND PROFILE	F.A.U. RTE.	SECTION	COUNTY	TOTAL SHEETS	SHEET NO.
	DRAWN - CJC	REVISED -			503	15-00061-00-WR	WILL	88	28
	CHECKED - ADJ	REVISED -			CONTRACT NO. 61C98				
	DATE - 04-29-16	FILE - 140988SHT_PP07.dgn			FED. ROAD DIST. NO. 1 ILLINOIS FED. AID PROJECT M-4003(53)				
SCALE: H: 1"=20' V: 1"=5'			STA. 50+00 TO STA. 56+00						

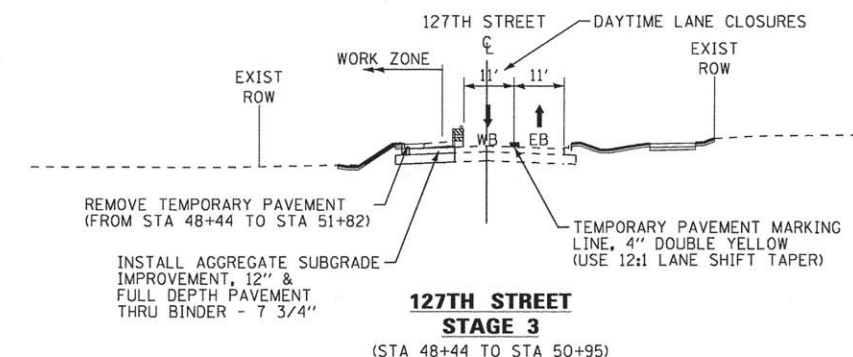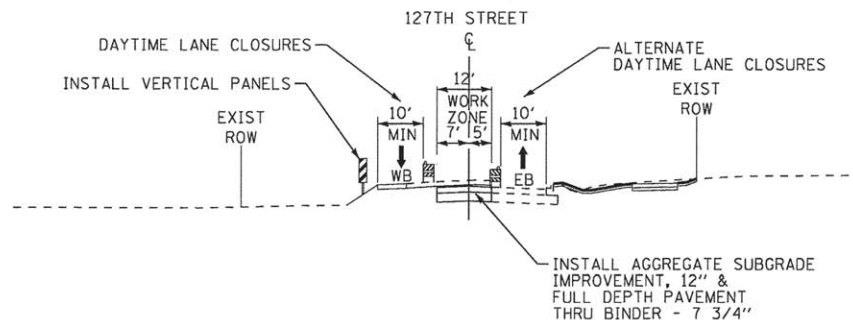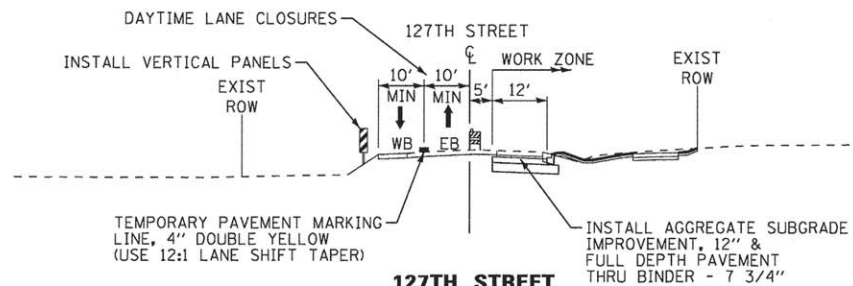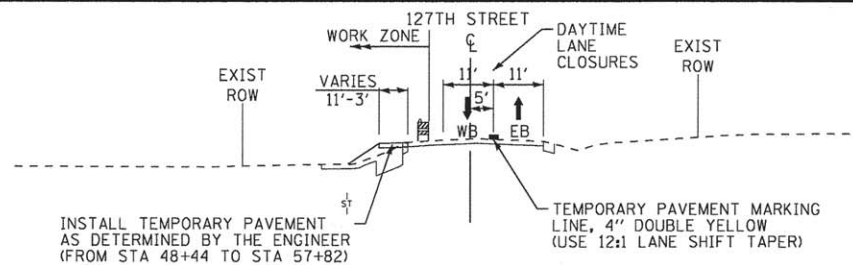

- LEGEND**
- EXISTING PAVEMENT MARKING
 - TEMPORARY PAVEMENT MARKING
 - DIRECTION OF TRAFFIC
 - EXISTING ELEMENTS
 - PROPOSED ELEMENTS
 - TYPE II BARRICADES OR DRUMS

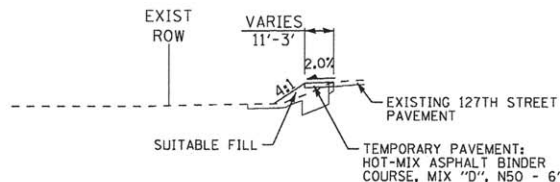

SUGGESTED SEQUENCE OF CONSTRUCTION – 127TH STREET

PRIOR TO STAGE 1

1. ESTABLISH TRAFFIC CONTROL AND EROSION CONTROL MEASURES
2. ESTABLISH TRAFFIC CONTROL DETOUR ROUTE
3. COMPLETE TREE REMOVALS/PRUNING

PRESTAGE

1. MAINTAIN ONE THRU LANE OF TRAFFIC IN EACH DIRECTION EAST OF THE COMMUNITY PARK ENTRANCE.
2. INSTALL TEMPORARY PAVEMENT ON THE NORTH SIDE OF 127TH STREET AS DETERMINED BY THE ENGINEER TO MAINTAIN TRAFFIC AROUND THE CONTRUCTION WORK ZONE.
3. INSTALL MAINLINE STORM SEWER AND LATERALS AS SHOWN ON THE PLANS.

STAGE 1

1. MAINTAIN ONE THRU LANE OF TRAFFIC IN EACH DIRECTION EAST OF THE COMMUNITY PARK ENTRANCE.
2. SAWCUT PAVEMENT REMOVAL LIMITS.
3. AS APPROVED BY THE ENGINEER, CLOSE ONE THRU LANE IN ACCORDANCE WITH HIGHWAY STANDARDS, MAINTAINING TWO WAY TRAFFIC WITH FLAGGERS.
4. COMPLETE PAVEMENT REMOVAL AND EXCAVATION OPERATIONS FOR WIDENING AND RECONSTRUCTION AND INSTALL AGGREGATE BASE COURSE, PROVIDING TEMPORARY ACCESS TO COMMUNITY PARK ENTRANCE.

PAVEMENT REMOVAL SHALL BE LIMITED EACH DAY SO THAT AGGREGATE BASE COURSE SHALL BE INSTALLED ON THE SAME WORKING DAY AS THE LIMITS OF PAVEMENT REMOVED.

5. INSTALL PROPOSED CURB AND GUTTER AND HMA PAVEMENT THRU BINDER.
6. INSTALL HMA SHARED USE PATH, DRIVEWAYS, PROPOSED STREET LIGHTING AND PARKWAY GRADING.

STAGE 2

1. MAINTAIN ONE THRU LANE OF TRAFFIC IN EACH DIRECTION EAST OF THE COMMUNITY PARK ENTRANCE.
2. SAWCUT PAVEMENT REMOVAL LIMITS.
3. AS APPROVED BY THE ENGINEER, CLOSE ONE THRU LANE IN ACCORDANCE WITH HIGHWAY STANDARDS, MAINTAINING TWO WAY TRAFFIC WITH FLAGGERS.
4. COMPLETE PAVEMENT REMOVAL AND EXCAVATION OPERATIONS FOR RECONSTRUCTION AND INSTALL AGGREGATE BASE COURSE, PROVIDING TEMPORARY ACCESS TO COMMUNITY PARK ENTRANCE.

PAVEMENT REMOVAL SHALL BE LIMITED EACH DAY SO THAT AGGREGATE BASE COURSE SHALL BE INSTALLED ON THE SAME WORKING DAY AS THE LIMITS OF PAVEMENT REMOVED.

5. INSTALL HMA PAVEMENT THRU BINDER.

STAGE 3

1. MAINTAIN ONE THRU LANE OF TRAFFIC IN EACH DIRECTION EAST OF THE COMMUNITY PARK ENTRANCE.
2. SAWCUT PAVEMENT REMOVAL LIMITS.
3. AS APPROVED BY THE ENGINEER, CLOSE ONE THRU LANE IN ACCORDANCE WITH HIGHWAY STANDARDS, MAINTAINING TWO WAY TRAFFIC WITH FLAGGERS.
4. COMPLETE PAVEMENT REMOVAL AND EXCAVATION OPERATIONS FOR RECONSTRUCTION AND INSTALL AGGREGATE SUBBASE, PROVIDING TEMPORARY ACCESS TO COMMUNITY PARK ENTRANCE.

PAVEMENT REMOVAL SHALL BE LIMITED EACH DAY SO THAT AGGREGATE BASE COURSE SHALL BE INSTALLED ON THE SAME WORKING DAY AS THE LIMITS OF PAVEMENT REMOVED.

5. INSTALL PROPOSED CURB AND GUTTER AND PROPOSED HMA PAVEMENT THRU BINDER.

STAGE 4

1. COMPLETE PAVEMENT MILLING AND LEVELING BINDER. UTILIZE TEMPORARY PAVEMENT MARKING FOR LANE CONTROL.
2. COMPLETE TOPSOIL INSTALLATION.
3. COMPLETE HMA SURFACE COURSE, FINAL LANDSCAPING, PAVEMENT MARKINGS AND PUNCHLIST ITEMS.

MAINTENANCE OF TRAFFIC NOTES

1. REFER TO DISTRICT DETAIL TC-21 FOR DETOUR SIGN SPACING, EXCEPT AS INDICATED ON THE SUGGESTED MAINTENANCE OF TRAFFIC DETOUR PLAN.
2. THE CONTRACTOR SHALL NOTIFY IDOT AND THE VILLAGE OF PLAINFIELD (815) 436-3577 10 DAYS IN ADVANCE OF OPERATION OF THE DETOUR ROUTE.
3. DETOUR ROUTE SHALL NOT BE IN PLACE FROM NOVEMBER 19, 2016 THROUGH APRIL 2, 2017.
4. WORK WITHIN THE LIMITS OF THE EXISTING PAVEMENT DURING 2016 SHALL BE LIMITED TO CONSTRUCTION OF THE BOX CULVERT AT WEST NORMAN DRAIN AND STORM SEWERS. CONTRACTOR SHALL BE RESPONSIBLE FOR MAINTAINING ALL PAVEMENT IN EXISTING CONDITION SUCH THAT 127TH STREET CAN BE REOPENED TO TRAFFIC UPON REMOVAL OF THE DETOUR IN THE FALL OF 2016.
5. THE FURNISHING, INSTALLING, AND RELOCATION OF ALL TRAFFIC SIGNS WILL BE INCLUDED IN THE COST OF TRAFFIC CONTROL AND PROTECTION (SPECIAL). ALL CONFLICTING TRAFFIC SIGNS SHALL BE COVERED AS DIRECTED BY THE ENGINEER. THIS WILL BE INCLUDED IN THE COST OF TRAFFIC CONTROL AND PROTECTION (SPECIAL).
6. EROSION AND SEDIMENT CONTROLS SHALL BE INSTALLED PRIOR TO START OF CONSTRUCTION WITH CONTINUED MAINTENANCE FOR THE DURATION OF CONSTRUCTION, SEE EROSION CONTROL SHEETS FOR ADDITIONAL INFORMATION.
7. EMERGENCY VEHICLE AND LOCAL TRAFFIC ACCESS SHALL BE MAINTAINED AT ALL TIMES DURING THE CONSTRUCTION OF 127TH STREET. ANY SIGNIFICANT CHANGE IN TRAFFIC CONTROL SHALL HAVE PRIOR APPROVAL BY THE ENGINEER. THE CONTRACTOR SHALL PROVIDE A MINIMUM OF THREE (3) DAYS NOTICE IN ADVANCE OF CONSTRUCTION ACTIVITIES WHICH IMPACT EMERGENCY SERVICES. THE COST FOR MAINTAINING ACCESS ON 127TH STREET, SHENANDOAH TRAIL AND HEGGS ROAD WILL BE INCLUDED IN THE COST OF TRAFFIC CONTROL AND PROTECTION (SPECIAL).
8. THE CONTRACTOR SHALL PROVIDE TEMPORARY ACCESS TO ALL ENTRANCES AND SIDE ROADS DURING THE CONSTRUCTION OF 127TH STREET. THIS WORK WILL BE PAID FOR AT THE CONTRACT UNIT PRICE PER EACH FOR TEMPORARY ACCESS (ROAD), TEMPORARY ACCESS (COMMERCIAL ENTRANCE), TEMPORARY ACCESS (PRIVATE ENTRANCE) AND TEMPORARY ACCESS (FIELD ENTRANCE).
9. THE CONTRACTOR SHALL PROVIDE TWO-WAY TRAFFIC EAST OF THE COMMUNITY PARK ENTRANCE. THE WORK ZONE SHALL BE DELINEATED AT ALL TIMES THROUGHOUT CONSTRUCTION BY TYPE II BARRICADES OR DRUMS WITH MONO DIRECTIONAL STEADY BURN LIGHTS AT 50' CENTERS ON TANGENTS AND 25' CENTERS ON TAPERS AND LANE SHIFTS AND 12' CENTERS ON RADII. ALL LANES SHALL BE OPEN TO TRAFFIC AT THE END OF EACH WORK DAY, MAINTAINING A MINIMUM 10' WIDTH PER LANE. CONTRACTOR SHALL ESTABLISH A 25 MPH CONSTRUCTION ZONE SPEED LIMIT. TEMPORARY STRIPING, DRUMS, BARRICADES, AND CONSTRUCTION SIGNS PLACEMENT SHALL BE APPROVED BY THE ENGINEER PRIOR TO CONSTRUCTION.
10. ACCESS BETWEEN THE ENTRANCES TO "KING'S BRIDGE" TO THE NORTH OF 127TH STREET AND "SHENANDOAH" TO THE SOUTH OF 127TH STREET VIA SHENANDOAH TRAIL SHALL REMAIN OPEN TO TWO-WAY TRAFFIC AT ALL TIMES DURING CONSTRUCTION. THIS WORK SHALL BE STAGED CONSTRUCTED USING TEMPORARY PAVEMENT AND THE CONTRACTOR WILL BE REQUIRED TO PREPARE AND SUBMIT STAGING PLANS TO THE VILLAGE AND ENGINEER FOR APPROVAL.
11. DAILY LANE CLOSURES SHALL BE IN ACCORDANCE WITH THE APPLICABLE HIGHWAY STANDARDS.
12. THE CONTRACTOR SHALL BE REQUIRED TO REMOVE ALL EXISTING PAVEMENT MARKINGS THAT CONFLICT WITH THE SUGGESTED MAINTENANCE OF TRAFFIC PLAN. THIS WORK WILL BE PAID FOR AS WORK ZONE PAVEMENT MARKING REMOVAL, SPECIAL.
13. ALL TEMPORARY PAVEMENT MARKINGS SHOWING DETERIORATION SHALL BE REPLACED BY THE CONTRACTOR IMMEDIATELY OR AS DETERMINED BY THE ENGINEER. SUFFICIENT QUANTITIES TO RE-STRIPES EACH STAGE 3 TIMES HAVE BEEN PROVIDED. ALL MARKINGS REQUIRING REPLACEMENT AFTER THE THIRD PLACEMENT SHALL BE REPLACED BY THE CONTRACTOR AT THEIR OWN EXPENSE.
14. CONSTRUCTION VEHICLES AND/OR EQUIPMENT SHALL NOT BE PARKED OVERNIGHT WITHIN VILLAGE RIGHT-OF-WAY ADJACENT TO OR IN FRONT OF COMMERCIAL BUSINESS PROPERTIES. THE ENGINEER WILL ASSIST THE CONTRACTOR IN IDENTIFYING CONSTRUCTION STAGING LOCATIONS AT THE START OF CONSTRUCTION.

COPYRIGHT © 2016 BY BAXTER & WOODMAN, INC.
 STATE OF ILLINOIS - PROFESSIONAL DESIGN FIRM
 LICENSE NO. - 184-00121 - EXPIRES 4/30/2017
 4/8/2016 1:30:12 PM 5/25/2016
 I:\Mokeno\PLD\140988-127TH CAD\Drawings\140988SHT_MOT-Notes.dgn

BAXTER & WOODMAN
Consulting Engineers

DESIGNED - CAC	REVISED -
DRAWN - CJC	REVISED -
CHECKED - ADJ	REVISED -
DATE - 04-29-16	FILE - 140988SHT_MOT-Notes.dgn

STATE OF ILLINOIS
DEPARTMENT OF TRANSPORTATION

SUGGESTED MAINTENANCE OF TRAFFIC GENERAL NOTES
& STAGE DESCRIPTIONS

SCALE: NONE

STA. TO STA.

F.A.U. RTE.	SECTION	COUNTY	TOTAL SHEETS	SHEET NO.
503	15-00061-00-WR	WILL	88	29
				CONTRACT NO. 61C98
FED. ROAD DIST. NO. 1 [ILLINOIS] FED. AID PROJECT M-4003531				

COPYRIGHT © 2016 BY BAXTER & WOODMAN, INC.
STATE OF ILLINOIS - PROFESSIONAL DESIGN FIRM
LICENSE NO. - 84-00121 - EXPIRES 4/30/2017
4BcJc
5/20/2016
---\plot\dr-v\pdf-BW_Default.plt
---\CADD\Plots\I40988-PH2-Pen.tbl
I:\Mokeno\NFLDV\I40988-1271\1\CADD\Sheets-Ph2\I40988SHT_ER_Notes.dgn

BAXTER & WOODMAN

Consulting Engineers

DESIGNED - CAC	REVISED -
DRAWN - CJC	REVISED -
CHECKED - ADJ	REVISED -
DATE - 04-29-16	FILE - I40988SHT_ER_Notes.dgn

MAINTENANCE SCHEDULE

1. SILT FENCE - AT A MINIMUM, THE CONTRACTOR SHALL INSPECT ALL SILT FENCE WEEKLY OR AFTER EACH ONE-HALF INCH OR GREATER RAINFALL EVENT. ANY REQUIRED REPAIRS SHALL BE MADE BY THE CONTRACTOR TO KEEP THE SILT FENCE FUNCTIONAL AS DESIGNED.
2. EROSION BLANKET - AT A MINIMUM, THE CONTRACTOR SHALL INSPECT ALL EROSION BLANKET WEEKLY OR AFTER EACH ONE-HALF INCH OR GREATER RAINFALL EVENT. ANY REQUIRED REPAIRS SHALL BE MADE BY THE CONTRACTOR TO KEEP THE EROSION BLANKET FUNCTIONAL AS DESIGNED.
3. INLET FILTERS - AT A MINIMUM, THE CONTRACTOR SHALL INSPECT ALL INLET FILTERS WEEKLY OR AFTER EACH ONE-HALF INCH OR GREATER RAINFALL EVENT. ANY REQUIRED REPAIRS SHALL BE MADE BY THE CONTRACTOR TO KEEP THE INLET FILTERS FUNCTIONAL AS DESIGNED.
- 4.THE EROSION CONTROL QUANTITIES PROVIDED IN THE PLANS ARE APPROXIMATE. THE ACTUAL NEED FOR QUANTITIES WILL BE DETERMINED IN THE FIELD BY THE ENGINEER AT THE TIME OF CONSTRUCTION.

BOX CULVERT SUGGESTED CONSTRUCTION SEQUENCING

1. INSTALL SEDIMENT AND EROSION CONTROL SYSTEMS.
2. INSTALL COFFERDAMS.
3. REMOVE EXISTING STRUCTURE WITHOUT IMPACT OR DEBRIS ENTERING THE EXISTING WATERWAY.
4. CONSTRUCT NEW STRUCTURE AND INSTALL RIPRAP.
5. REMOVE COFFERDAMS.
6. COMPLETE PAVEMENT PATH AND SIDEWALK CONSTRUCTION.
7. COMPLETE RESTORATION OF ALL DISTURBED AREAS.
8. REMOVE EROSION CONTROL MEASURES.

GENERAL SOIL EROSION AND SEDIMENT CONTROL NOTES

1. SOIL DISTURBANCE SHALL BE CONDUCTED IN SUCH A MANNER AS TO MINIMIZE EROSION. SOIL STABILIZATION MEASURES SHALL CONSIDER THE TIME OF YEAR, SITE CONDITIONS AND THE USE OF TEMPORARY OR PERMANENT MEASURES.
2. SOIL EROSION AND SEDIMENT CONTROL FEATURES SHALL BE CONSTRUCTED PRIOR TO THE COMMENCEMENT OF HYDROLOGIC DISTURBANCE OF UPLAND AREAS.
3. DISTURBED AREAS SHALL BE STABILIZED WITH TEMPORARY OR PERMANENT MEASURES WITHIN 7 CALENDAR DAYS OF THE END OF ACTIVE HYDROLOGIC DISTURBANCE, OR REDISTURBANCE.
4. AREAS OR EMBANKMENTS HAVING SLOPES GREATER THAN OR EQUAL TO 3H:1V, AND APPROVED BY THE ENFORCEMENT OFFICER, SHALL BE STABILIZED WITH MAT OR BLANKET IN COMBINATION WITH SEEDING.
5. ALL STORM SEWERS THAT ARE OR WILL BE FUNCTIONING DURING CONSTRUCTION SHALL BE PROTECTED, BY AN APPROPRIATE SEDIMENT CONTROL MEASURE.
6. ALL TEMPORARY EROSION AND SEDIMENT CONTROL MEASURES SHALL BE REMOVED WITHIN 30 DAYS AFTER FINAL SITE STABILIZATION IS ACHIEVED OR AFTER THE TEMPORARY MEASURES ARE NO LONGER NEEDED.
7. ALL TEMPORARY AND PERMANENT EROSION CONTROL MEASURES MUST BE MAINTAINED AND REPAIRED AS NEEDED. THE CONTRACTOR SHALL BE ULTIMATELY RESPONSIBLE FOR MAINTENANCE AND REPAIR OF EROSION CONTROL MEASURES.
8. IF DEWATERING SERVICES ARE USED, ADJOINING PROPERTIES AND DISCHARGE LOCATIONS SHALL BE PROTECTED FROM EROSION. DISCHARGES SHALL BE ROUTED THROUGH AN EFFECTIVE SEDIMENT CONTROL MEASURE (e.g. SEDIMENT TRAP, SEDIMENT BASIN, OR OTHER APPROPRIATE MEASURE). DEWATERING DIRECTLY INTO STREAMS, WETLANDS, FIELD TILES OR STORM WATER STRUCTURES IS PROHIBITED.
9. THE EROSION CONTROL MEASURES INDICATED ON THE PLANS ARE THE MINIMUM REQUIREMENTS. THE CONTRACTOR IS RESPONSIBLE FOR INSTALLATION OF ANY ADDITIONAL EROSION CONTROL MEASURES NECESSARY TO PREVENT EROSION AND SEDIMENTATION AS DETERMINED BY THE WILL-SOUTH COOK SOIL AND WATER CONSERVATION DISTRICT (SWCD), ENGINEER, OR LOCAL AGENCY.
10. THE CONTRACTOR SHALL ARRANGE A PRE-CONSTRUCTION MEETING WITH WILL-SOUTH COOK SWCD AND OTHER INTERESTED REGULATORY AGENCIES AND OFFICIALS PRIOR TO CONSTRUCTION.
11. THE CONTRACTOR SHALL COMPLY WITH REQUIREMENTS FROM THE U.S. ARMY CORPS OF ENGINEERS, WILL-SOUTH COOK SWCD, AND VILLAGE OF PLAINFIELD.
12. UNLESS OTHERWISE INDICATED, ALL VEGETATIVE AND STRUCTURAL EROSION AND SEDIMENT CONTROL PRACTICES SHALL BE CONSTRUCTED ACCORDING TO MINIMUM STANDARDS AND SPECIFICATIONS IN THE ILLINOIS URBAN MANUAL.
13. ALL EROSION CONTROL MEASURES MUST BE INSPECTED WEEKLY AND WITHIN 24 HOURS AFTER EACH RAIN EVENT RESULTING IN RUNOFF FROM THE SITE.
14. WORK IN THE WATERWAY SHOULD BE TIMED TO TAKE PLACE DURING LOW OR NO-FLOW CONDITIONS.
15. WORK MAY NOT BE PERFORMED IN THE WATER, EXCEPT FOR THE PLACEMENT OF MATERIALS NECESSARY FOR THE CONSTRUCTION OF COFFERDAMS. ALL MATERIALS FOR COFFERDAMS MUST BE NON-ERODABLE. THE COFFERDAMS MUST BE CONSTRUCTED FROM THE UPLAND AREA AND NO EQUIPMENT MAY ENTER THE WATER AT ANY TIME. ONCE THE COFFERDAMS ARE IN PLACE AND ISOLATED AREA IS DEWATERED, EQUIPMENT MAY ENTER THE COFFERED AREA TO PERFORM THE REQUIRED WORK.
16. IF BYPASS PUMPING IS NECESSARY, THE PUMP SHALL BE PLACED ON A STABLE SURFACE OR FLOATED TO PREVENT SEDIMENT FROM BEING SUCKED INTO THE HOSE. THE BYPASS DISCHARGE SHALL BE PLACED ON A NON-ERODIBLE, ENERGY DISSIPATING SURFACE (ROCK CHECK DAM, PLYWOOD, SHEET PILE, ETC.) PRIOR TO REJOINING THE STREAM FLOW AND SHALL NOT CAUSE EROSION OF DOWNSTREAM AREAS. CLEANING OR FILTERING OF BYPASS WATER IS NOT NECESSARY UNLESS THE BYPASS WATER HAS BECOME SEDIMENT LADEN AS A RESULT OF THE CURRENT CONSTRUCTION ACTIVITIES.
17. DEWATERING MEASURES SHALL COMPLY WITH THE ILLINOIS URBAN MANUAL. DURING DEWATERING OF THE COFFERED AREA, THE WATER SHALL BE FILTERED TO REMOVE SEDIMENT PRIOR TO DISCHARGE TO THE STREAM. POSSIBLE OPTIONS FOR SEDIMENT REMOVAL INCLUDE BAFFLE SYSTEMS, ANIONIC POLYMERS, DEWATERING BAGS, OR OTHER APPROPRIATE METHODS. FILTRATION AREA SHALL BE PLACED ON A STABILIZED AREA OR DISCHARGE TO AN ENERGY DISSIPATING SURFACE PRIOR TO BEING RE-INTRODUCED TO DOWNSTREAM WATERWAY. DISCHARGE WATER IS CONSIDERED CLEAN IF IT DOES NOT RESULT IN A VISUALLY IDENTIFIABLE DEGRADATION OF WATER CLARITY. THE DISCHARGE FROM THE DEWATERING DEVICE SHALL NOT CAUSE EROSION. ANY TREATMENT REQUIRED BY THE WILL-SOUTH COOK SWCD IS THE CONTRACTORS RESPONSIBILITY AND NO EXTRA COSTS WILL BE PAID.

18. PRIOR TO COMMENCING LAND-DISTURBING ACTIVITIES IN AREAS OTHER THAN INDICATED ON THESE PLANS (INCLUDING BUT NOT LIMITED TO, ADDITIONAL PHASES OF DEVELOPMENT AND OFF-SITE BORROW OR WASTE AREAS) A SUPPLEMENTARY EROSION CONTROL PLAN SHALL BE SUBMITTED FOR REVIEW BY THE WILL-SOUTH COOK SWCD.
19. EXCEPT WHERE SHOWN OTHERWISE ON THE PLANS, THE SIDE SLOPES MUST BE RESEDED AND STABILIZED IMMEDIATELY AFTER FINAL GRADING WITH AN APPROPRIATE EROSION CONTROL BLANKET PRIOR TO ACCEPTING FLOWS. THE BOTTOM OF THE CHANNEL MUST BE BROUGHT BACK TO ITS ORIGINAL GRADE AND STABLE ENOUGH TO ACCEPT FLOWS.
20. THE PORTION OF THE SIDE SLOPE THAT IS ABOVE THE OBSERVED WATER ELEVATION SHALL BE STABILIZED AS SPECIFIED IN THE PLANS PRIOR TO ACCEPTING FLOWS. THE SUBSTRATE AND TOE OF SLOPE THAT HAS BEEN DISTURBED DUE TO CONSTRUCTION ACTIVITIES SHALL BE RESTORED TO PROPOSED OR PRE-CONSTRUCTION CONDITIONS AND FULLY STABILIZED PRIOR TO ACCEPTING FLOWS.
21. STOCKPILES OF SOIL AND OTHER BUILDING MATERIALS TO REMAIN IN PLACE FOR MORE THAN THREE DAYS SHALL BE FURNISHED WITH EROSION AND SEDIMENT CONTROL MEASURES IN ACCORDANCE WITH THE ILLINOIS URBAN MANUAL.
22. CONCRETE WASHOUT FACILITIES SHALL BE INSTALLED, OPERATED AND MAINTAINED IN ACCORDANCE WITH THE ILLINOIS URBAN MANUAL.
23. ALL ADJACENT ROADWAYS MUST BE KEPT CLEAR OF DEBRIS, INSPECTED DAILY AND CLEANED WHEN NECESSARY.
24. A COPY OF THE APPROVED EROSION AND SEDIMENT CONTROL PLAN SHALL BE MAINTAINED ON THE SITE AT ALL TIMES.
25. FINAL ACCEPTANCE OF PROJECT WILL BE CONTIGENT ON RECORD DRAWING APPROVAL BY THE ENGINEER.
26. IT IS THE RESPONSIBILITY OF THE GENERAL CONTRACTOR TO INFORM ANY SUB-CONTRACTOR(S) WHO MAY PERFORM WORK ON THIS PROJECT, OF THE REQUIREMENTS IN IMPLEMENTING AND MAINTAINING THESE EROSION CONTROL PLANS, PERMITS, AND ASSURE COMPLIANCE WITH ALL APPLICABLE LOCAL, STATE AND FEDERAL REGULATIONS.
27. THE CONTRACTOR SHALL PROVIDE ADEQUATE RECEPTACLES FOR THE DEPOSITION OF ALL CONSTRUCTION MATERIAL DEBRIS GENERATED DURING THE DEVELOPMENT PROCESS. THE CONTRACTOR SHALL NOT CAUSE OR PERMIT THE DUMPING, DEPOSITING, DROPPING, THROWING, DISCARDING OR LEAVING OF CONSTRUCTION MATERIAL DEBRIS UPON OR INTO THE DEVELOPMENT SITE, CHANNEL, OR WATERS OF THE U.S. THE CONTRACTOR SHALL MAINTAIN THE DEVELOPMENT SITE FREE OF CONSTRUCTION MATERIAL DEBRIS.
28. THIS PROJECT REQUIRES ARMY CORPS OF ENGINEERS (USACE) 404 PERMIT THAT WILL BE SECURED BY THE VILLAGE, AS A CONDITION OF THIS PERMIT. THE CONTRACTOR WILL NEED TO SUBMIT AN IN-STREAM WORK PLAN TO THE VILLAGE AND WILL-SOUTH COOK SWCD FOR APPROVAL. GUIDELINES ON ACCEPTABLE IN-STREAM WORK TECHNIQUES CAN BE FOUND ON THE USACE WEBSITE. THE USAGE DEFINES AND DETERMINES IN-STREAM WORK. THE COST OF ALL MATERIALS, EQUIPMENT, AND LABOR NECESSARY TO COMPLY WITH THE ABOVE PROVISIONS TO PREPARE AND IMPLEMENT AN IN-STREAM WORK PLAN WILL NOT BE PAID FOR SEPARATELY BUT SHALL BE CONSIDERED AS INCLUDED IN THE CONTRACT UNIT PRICE FOR THE WORK FOR WHICH IT IS REQUIRED AND NO ADDITIONAL COMPENSATION WILL BE ALLOWED.



STATE OF ILLINOIS
DEPARTMENT OF TRANSPORTATION

EROSION CONTROL NOTES



SCALE: NONE STA. TO STA.

F.A.U. RTE.	SECTION	COUNTY	TOTAL SHEETS	SHEET NO.
503	15-00061-00-WR	WILL	88	31
CONTRACT NO. 61C98				
FED. ROAD DIST. NO. 1 ILLINOIS/FED. AID PROJECT M-40031531				



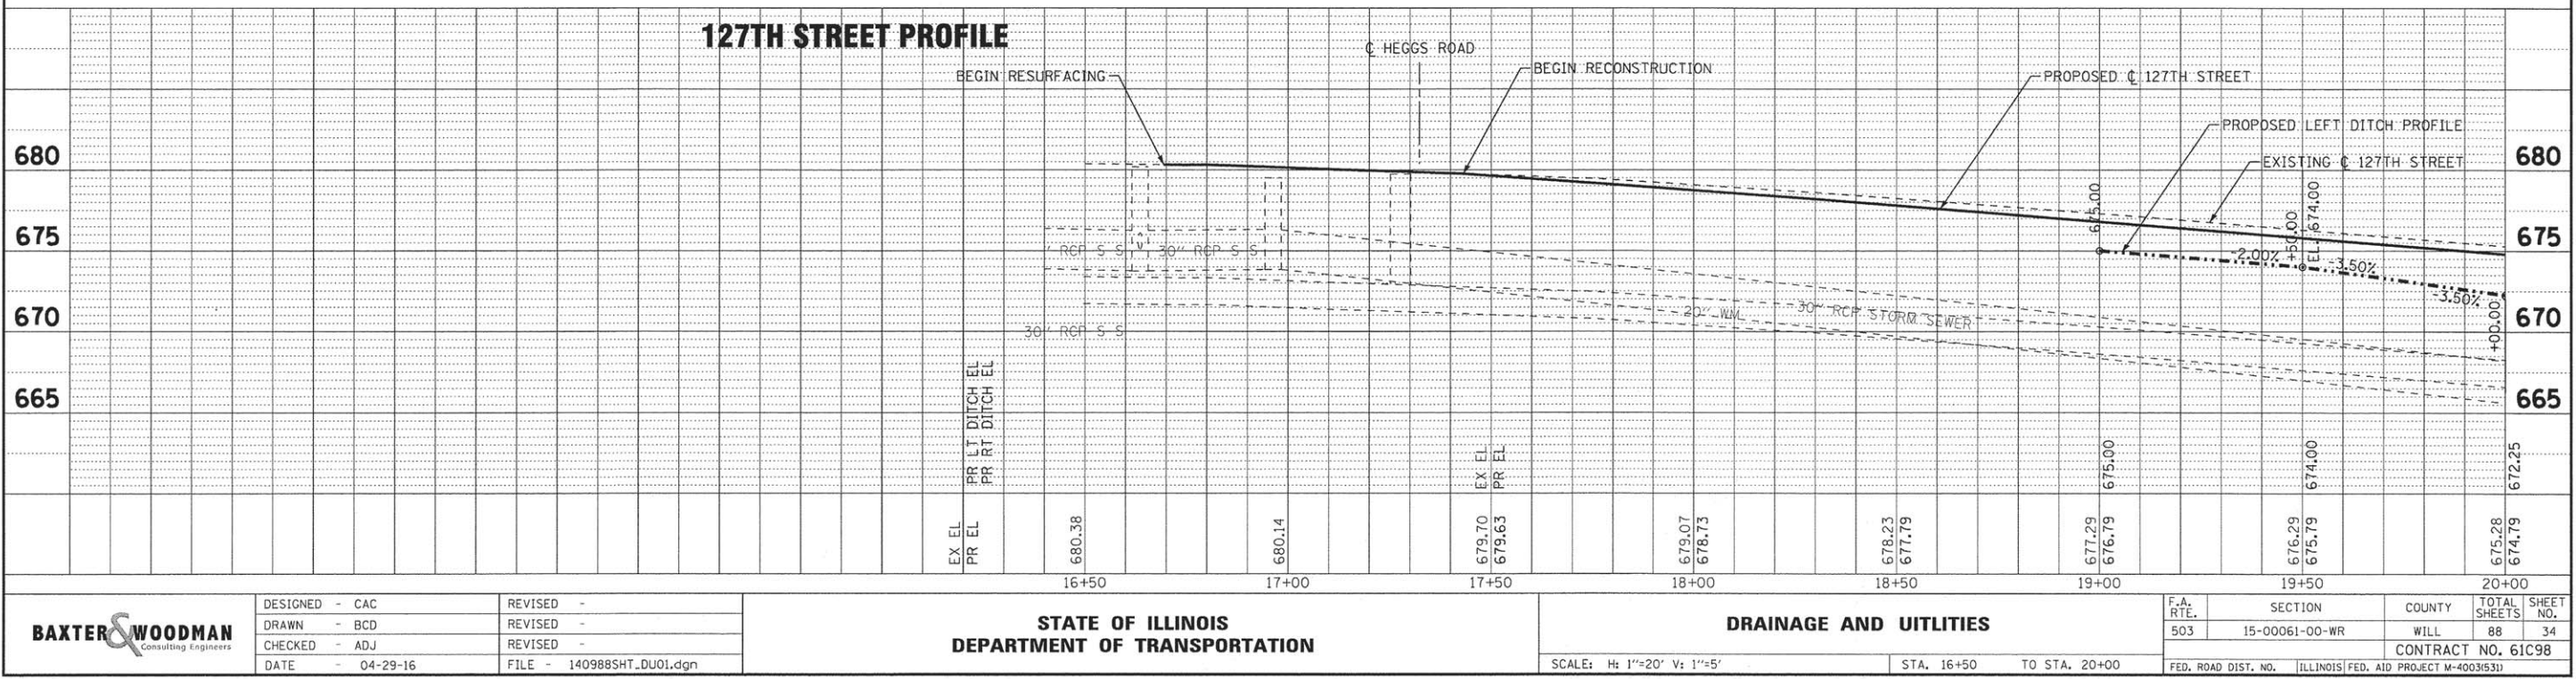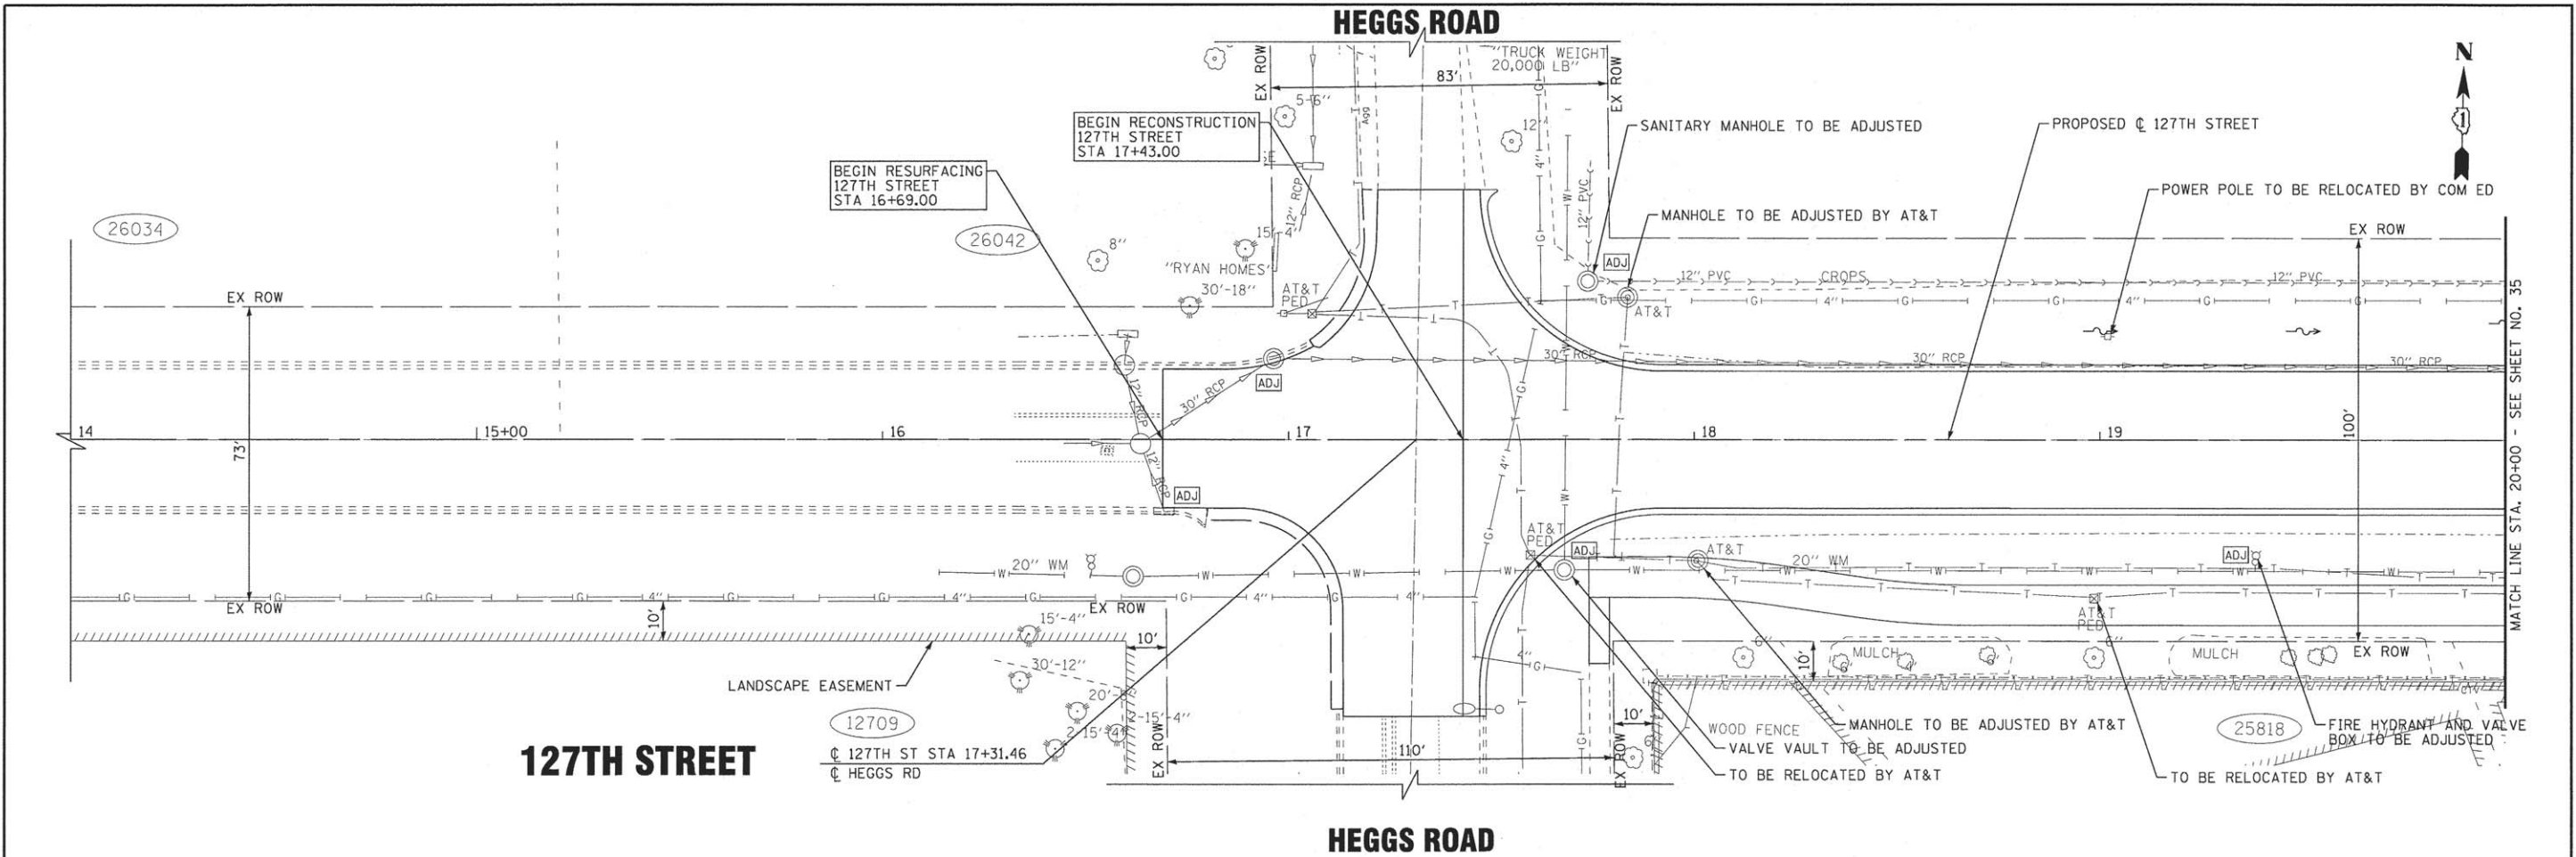


BAXTER & WOODMAN Consulting Engineers	DESIGNED - CAC	REVISED -	STATE OF ILLINOIS DEPARTMENT OF TRANSPORTATION	DRAINAGE AND UTILITIES	F.A. RTE.	SECTION	COUNTY	TOTAL SHEETS	SHEET NO.
	DRAWN - BCD	REVISED -			503	15-00061-00-WR	WILL	88	34
	CHECKED - ADJ	REVISED -			CONTRACT NO. 61C98				
	DATE - 04-29-16	FILE - 140988SHT_DU01.dgn			SCALE: H: 1"=20' V: 1"=5' STA. 16+50 TO STA. 20+00				
			FED. ROAD DIST. NO. ILLINOIS FED. AID PROJECT M-4003(53)						

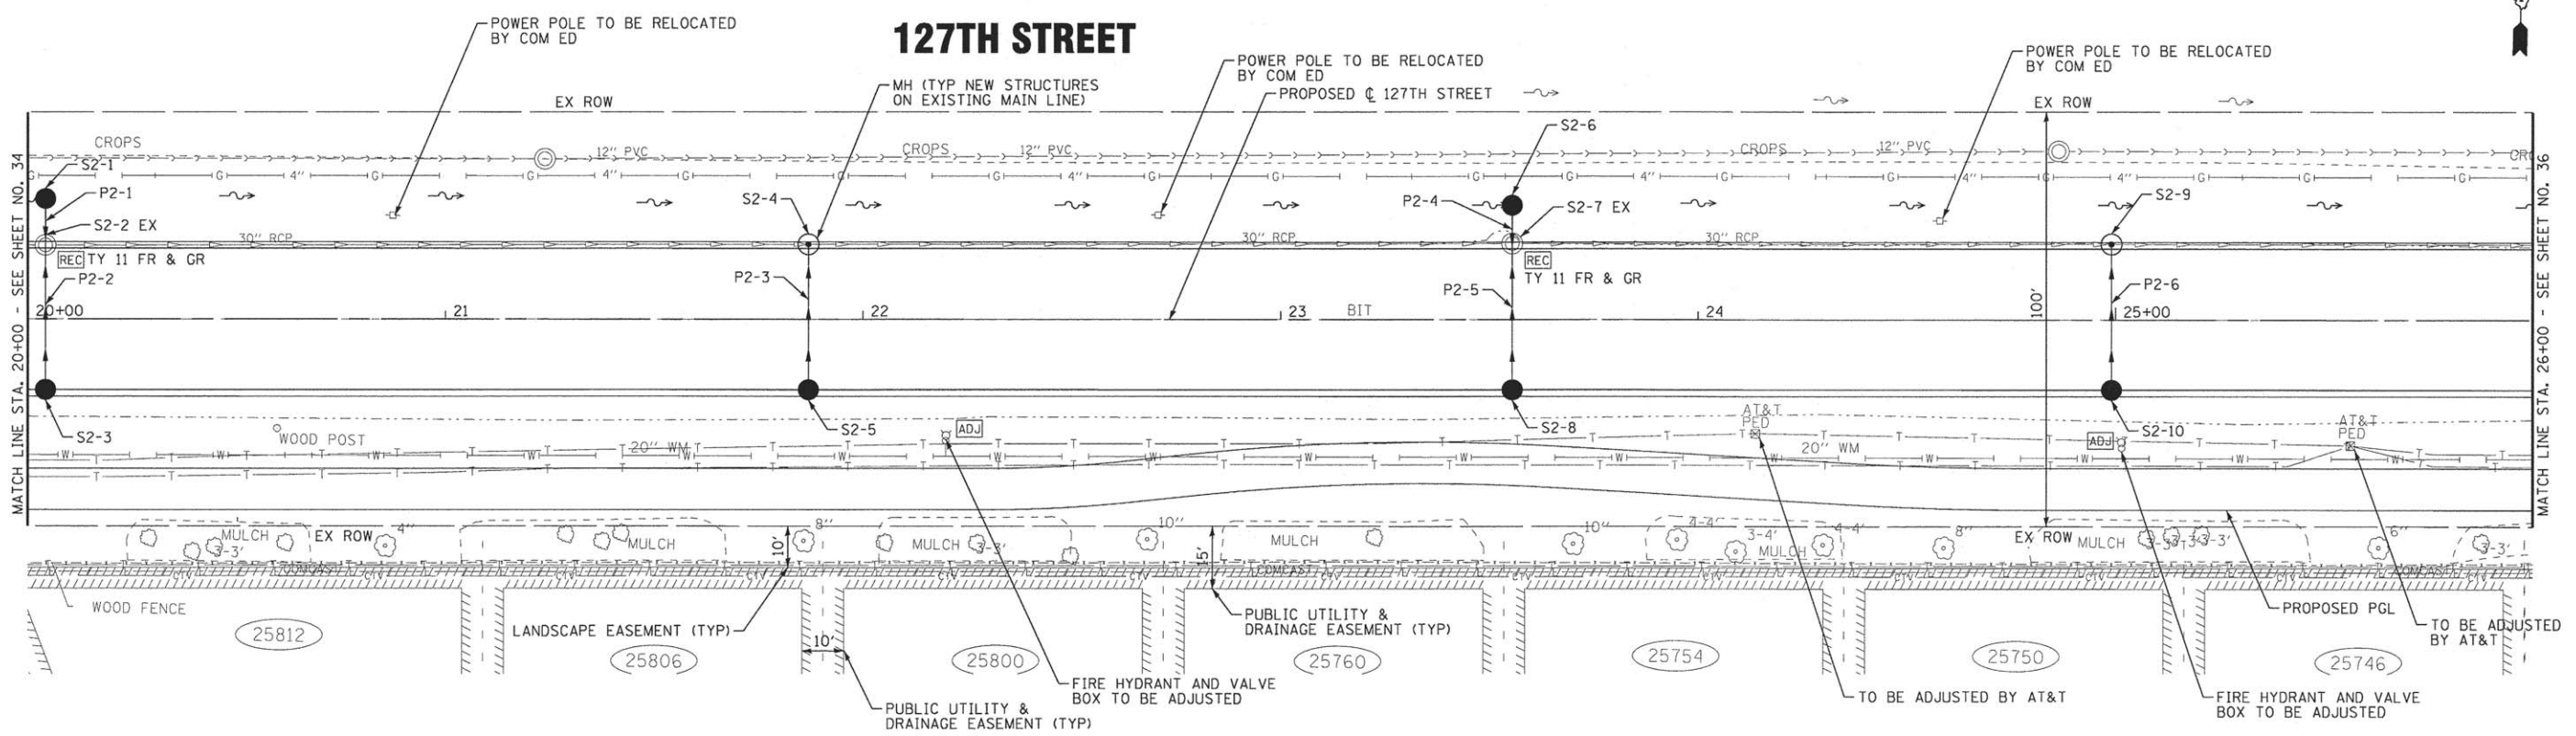 

PIPE NO.	FROM	TO	PIPE TYPE	LENGTH FT	SLOPE %	TRENCH BACKFILL CU YD
P2-1	S2-1	S2-2 ex	STORM SEWERS, CLASS A, TYPE 1 1/2"	11	1.00%	3.6
P2-2	S2-3	S2-2 ex	STORM SEWERS, CLASS A, TYPE 2 1/2"	35	1.00%	13.3
P2-3	S2-5	S2-4	STORM SEWERS, CLASS A, TYPE 2 1/2"	35	1.00%	15.6
P2-4	S2-6	S2-7 ex	STORM SEWERS, CLASS A, TYPE 1 1/2"	9	1.00%	4.1
P2-5	S2-8	S2-7 ex	STORM SEWERS, CLASS A, TYPE 2 1/2"	35	0.51%	12.5
P2-6	S2-10	S2-9	STORM SEWERS, CLASS A, TYPE 1 1/2"	35	0.48%	11.7

STRUCTURE NO.	STA.	OFFSET FT	STRUCTURE TYPE	RIM/EOP	INVERTS
S2-1	20+04	29.0' LT	CATCH BASINS, TYPE C, TYPE 8 GRATE	672.25	669.96 12" S
S2-2 ex	20+04	17.7' LT	MANHOLES TO BE RECONSTRUCTED WITH NEW TYPE 11 FRAME AND GRATE	674.37	665.55 EX 30" E 665.66 EX 30" W 669.85 12" S 669.85 12" N
S2-3	20+04	17.0' RT	CATCH BASINS, TYPE C, TYPE 11 FRAME AND GRATE	674.37	670.20 12" N
S2-4	21+87	18.0' LT	MANHOLES, TYPE A, 5' DIAMETER, TYPE 11 FRAME AND GRATE	671.19	664.04 EX 30" E 664.04 EX 30" W 666.04 12" S
S2-5	21+87	17.0' RT	CATCH BASINS, TYPE C, TYPE 11 FRAME AND GRATE	671.19	666.39 12" N
S2-6	23+55	27.5' LT	CATCH BASINS, TYPE C, TYPE 8 GRATE	667.65	663.75 12" S
S2-7 ex	23+55	18.3' LT	MANHOLES TO BE RECONSTRUCTED WITH NEW TYPE 11 FRAME AND GRATE	669.19	662.66 EX 30" E 664.96 12" S 662.66 EX 30" W 663.66 12" N
S2-8	23+55	17.0' RT	CATCH BASINS, TYPE C, TYPE 11 FRAME AND GRATE	669.19	665.14 12" N
S2-9	24+99	18.1' LT	MANHOLES, TYPE A, 5' DIAMETER, TYPE 11 FRAME AND GRATE	667.54	661.54 EX 30" E 661.54 EX 30" W 663.54 12" S
S2-10	24+99	17.0' RT	CATCH BASINS, TYPE C, TYPE 11 FRAME AND GRATE	667.54	663.70 12" N

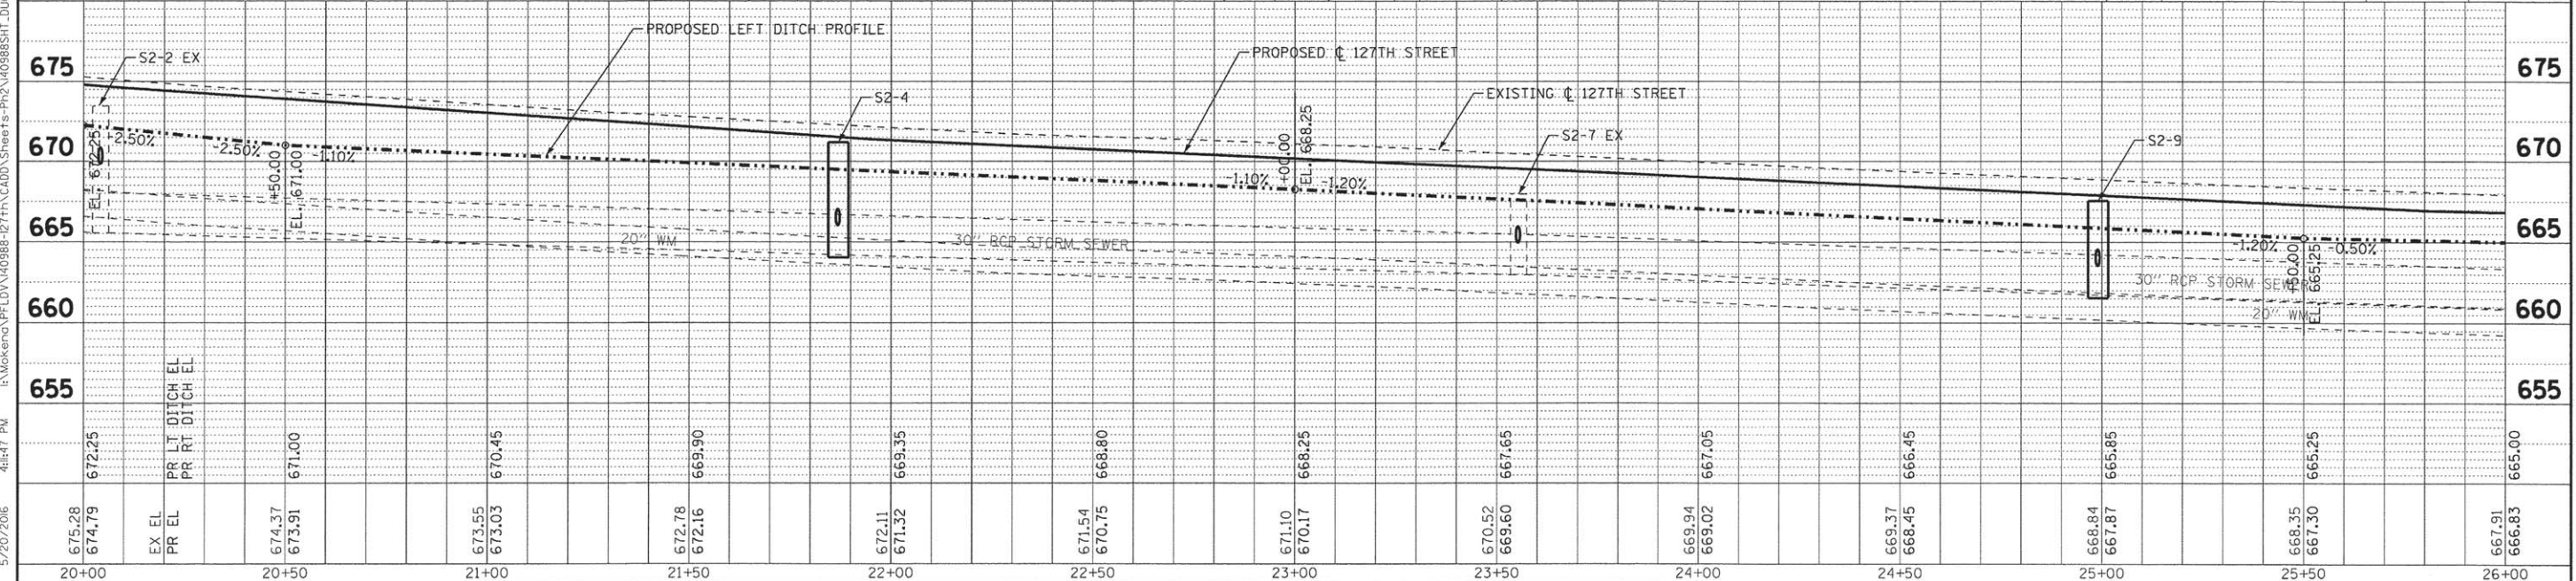


DESIGNED - CAC	REVISED -
DRAWN - BCD	REVISED -
CHECKED - ADJ	REVISED -
DATE - 04-29-16	FILE - 140988SHT_DU02.dgn

STATE OF ILLINOIS
DEPARTMENT OF TRANSPORTATION

DRAINAGE AND UTILITIES


SCALE: H: 1"=20' V: 1"=5' STA. 20+00 TO STA. 26+00

F.A. RTE.	SECTION	COUNTY	TOTAL SHEETS	SHEET NO.
503	15-00061-00-WR	WILL	88	35
CONTRACT NO. 61C98				
FED. ROAD DIST. NO. ILLINOIS FED. AID PROJECT M-4003531				

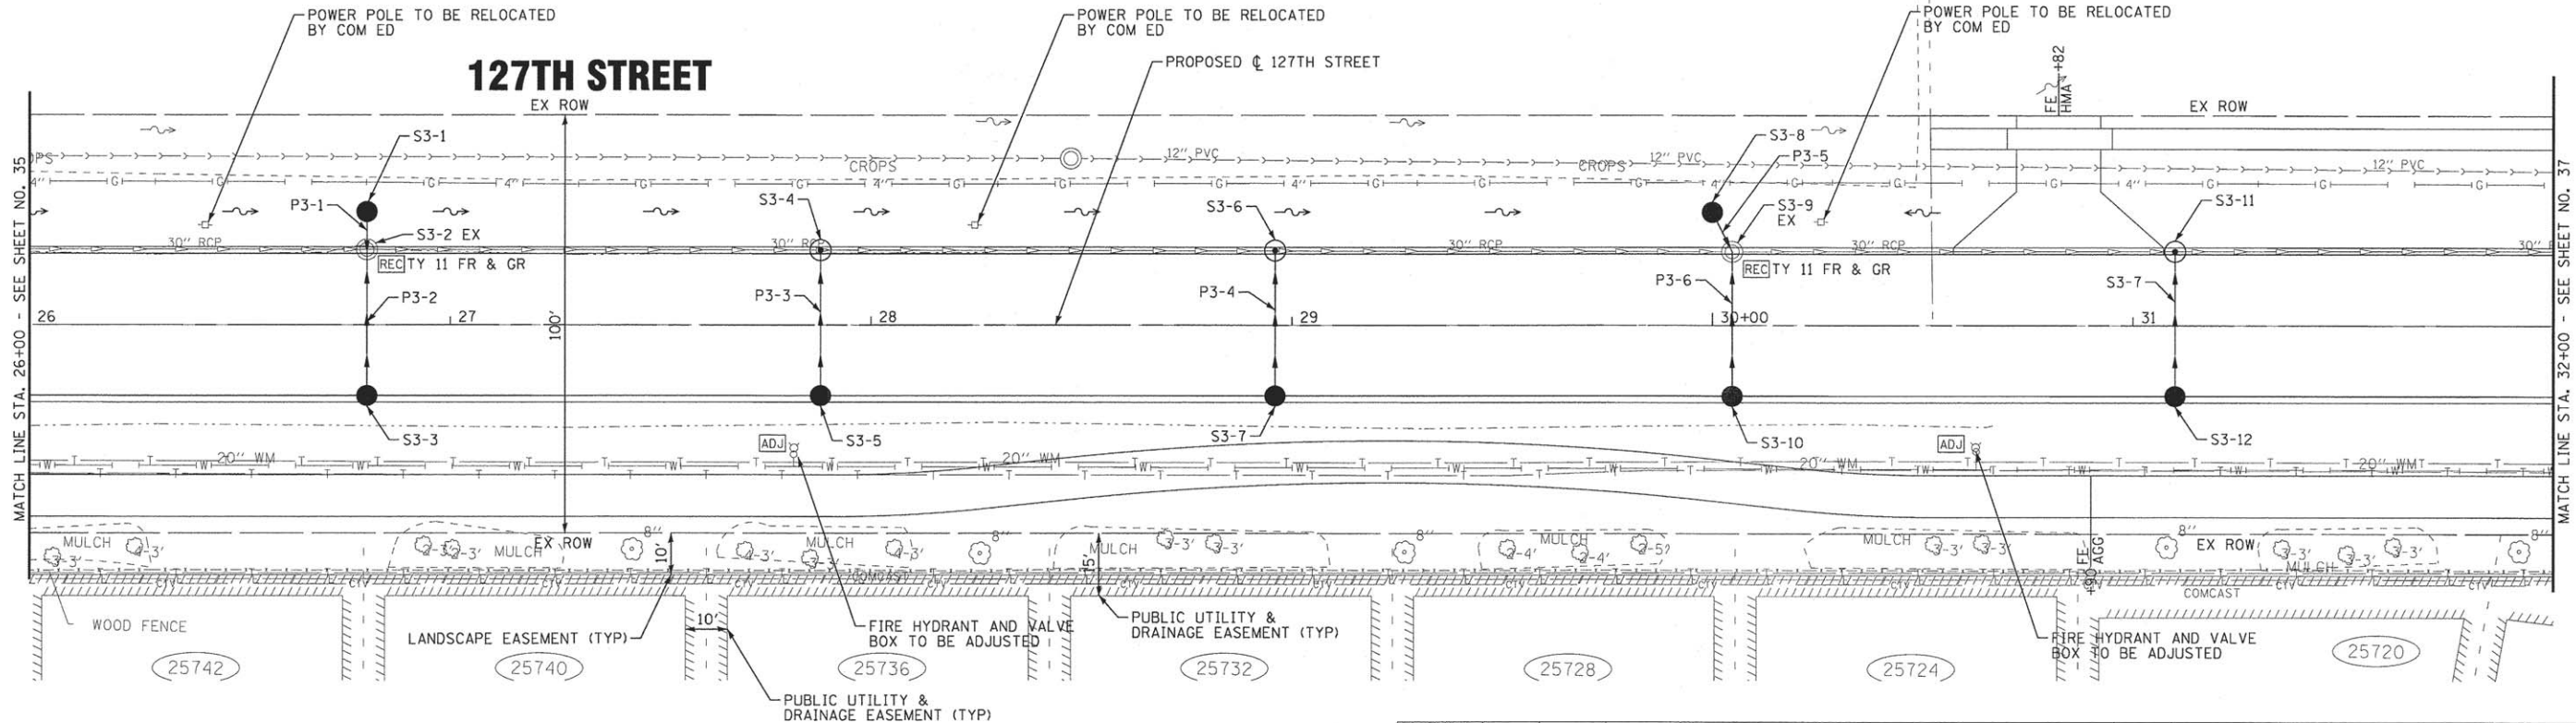

PIPE NO.	FROM	TO	PIPE TYPE	LENGTH FT	SLOPE %	TRENCH BACKFILL CU YD
P3-1	S3-1	S3-2 EX	STORM SEWERS, CLASS A, TYPE 1 12"	9	1.00%	3.6
P3-2	S3-3	S3-2 EX	STORM SEWERS, CLASS A, TYPE 2 12"	35	0.57%	12.8
P3-3	S3-5	S3-4	STORM SEWERS, CLASS A, TYPE 1 12"	35	1.11%	11.9
P3-4	S3-7	S3-6	STORM SEWERS, CLASS A, TYPE 2 12"	35	1.00%	12.6
P3-5	S3-8	S3-9 EX	STORM SEWERS, CLASS A, TYPE 2 30"	11	0.91%	7.3
P3-6	S3-10	S3-9 EX	STORM SEWERS, CLASS A, TYPE 1 12"	35	0.49%	11.5
P3-7	S3-12	S3-11	STORM SEWERS, CLASS A, TYPE 2 12"	35	1.00%	13.3

STRUCTURE NO.	STA.	OFFSET FT	STRUCTURE TYPE	RIMEOP	INVERTS
S3-1	26+80	27.0' LT	CATCH BASINS, TYPE C, TYPE 8 GRATE	664.60	661.22 12" S
S3-2 EX	26+80	18.0' LT	MANHOLES TO BE RECONSTRUCTED WITH NEW TYPE 11 FRAME AND GRATE	666.01	660.04 EX 30" E 660.13 EX 30" W 661.69 12" S 661.13 12" N
S3-3	26+80	17.0' RT	CATCH BASINS, TYPE C, TYPE 11 FRAME AND GRATE	666.01	661.89 12" N
S3-4	27+88	17.8' LT	MANHOLES, TYPE A, 5' DIAMETER, TYPE 11 FRAME AND GRATE	665.36	659.20 EX 30" E 659.20 EX 30" W 661.20 12" S
S3-5	27+88	17.0' RT	CATCH BASINS, TYPE C, TYPE 11 FRAME AND GRATE	665.36	661.59 12" N
S3-6	28+96	17.8' LT	MANHOLES, TYPE A, 5' DIAMETER, TYPE 11 FRAME AND GRATE	664.71	658.37 EX 30" E 658.37 EX 30" W 660.37 12" S
S3-7	28+96	17.0' RT	CATCH BASINS, TYPE C, TYPE 11 FRAME AND GRATE	664.71	660.72 12" N
S3-8	30+00	27.0' LT	CATCH BASINS, TYPE C, TYPE 8 GRATE	663.00	657.62 30" SE
S3-9 EX	30+05	17.6' LT	MANHOLES TO BE RECONSTRUCTED WITH NEW TYPE 11 FRAME AND GRATE	664.07	657.52 EX 30" E 660.12 12" S 657.52 30" NW 657.52 EX 30" W
S3-10	30+05	17.0' RT	CATCH BASINS, TYPE C, TYPE 11 FRAME AND GRATE	664.07	660.29 12" N
S3-11	31+10	17.7' LT	MANHOLES, TYPE A, 5' DIAMETER, TYPE 11 FRAME AND GRATE	663.28	656.74 EX 30" E 656.74 EX 30" W 658.74 12" S
S3-12	31+10	17.0' RT	CATCH BASINS, TYPE C, TYPE 11 FRAME AND GRATE	663.28	659.09 12" N

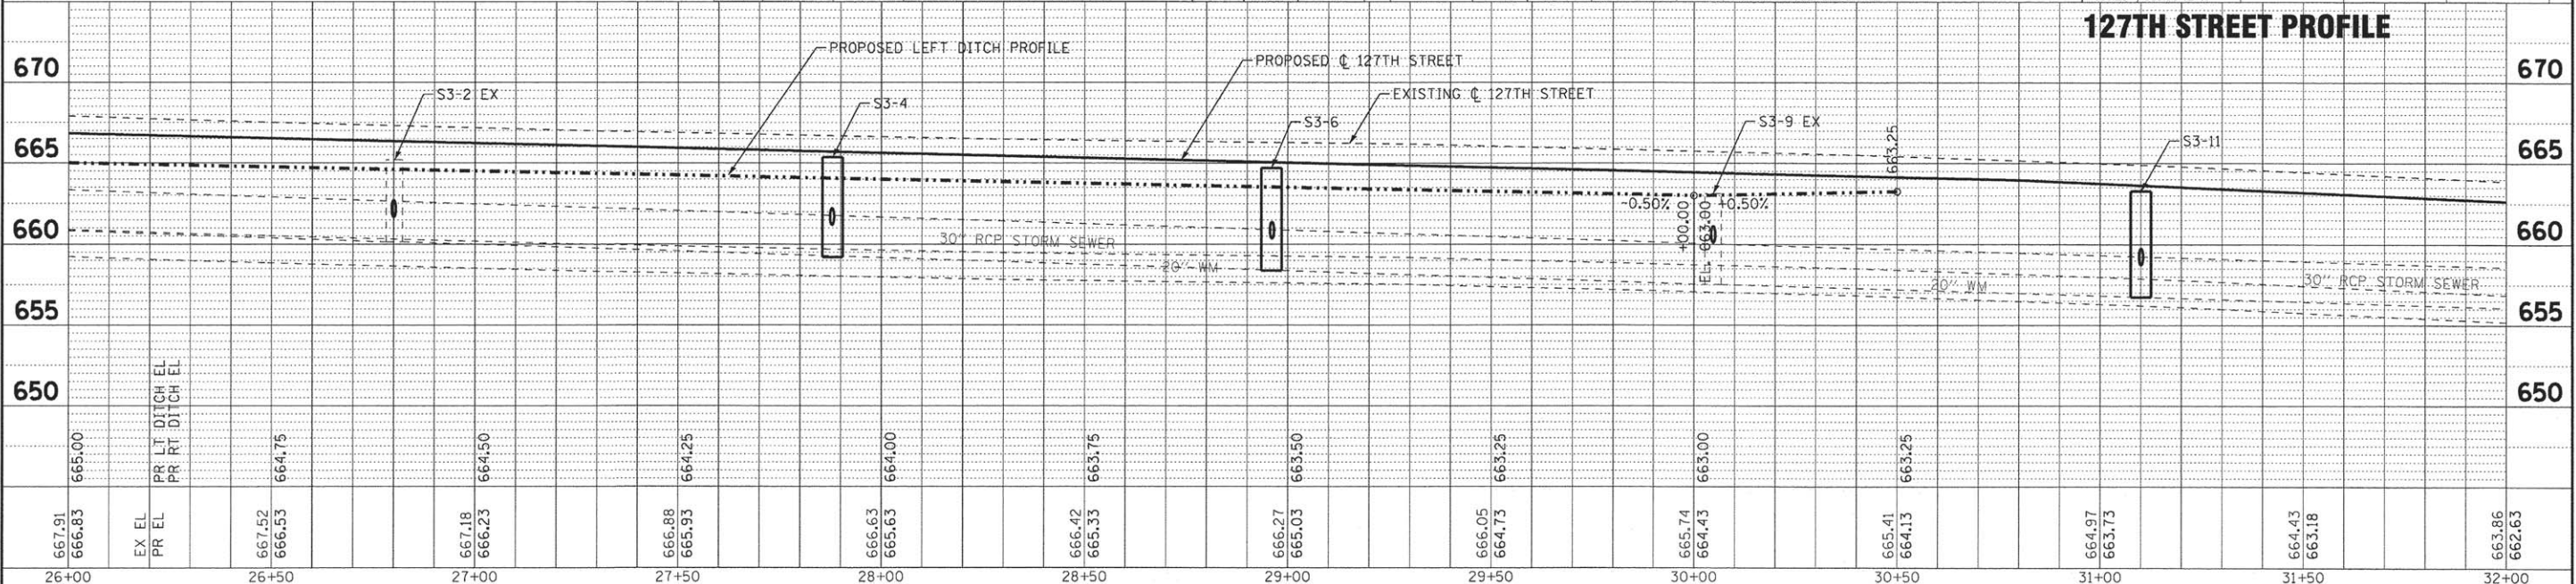

BAXTER & WOODMAN
Consulting Engineers

DESIGNED - CAC
DRAWN - BCD
CHECKED - ADJ
DATE - 04-29-16

REVISED -
REVISED -
REVISED -
FILE - 140988SHT_DU03.dgn


STATE OF ILLINOIS
DEPARTMENT OF TRANSPORTATION

DRAINAGE AND UTILITIES

SCALE: H: 1"=20' V: 1"=5'
STA. 26+00 TO STA. 32+00


F.A. RTE.	SECTION	COUNTY	TOTAL SHEETS	SHEET NO.
503	15-00061-00-WR	WILL	88	36
CONTRACT NO. 61C98				
FED. ROAD DIST. NO. ILLINOIS FED. AID PROJECT M-40031531				


COPYRIGHT © 2015 BY BAXTER & WOODMAN, INC.
STATE OF ILLINOIS - PROFESSIONAL DESIGN FIRM
LICENSE NO. - 184-00121 - EXPIRES 4/30/2017
4:48:48 PM 5/20/2016
\\p01dr-v\pdf-bw_Default.plt
...\\CAD00\Plots\140988-PH2-Pen.tbl
...\\Mokeno\PLD\140988-127TH CAD0 Sheets-Ph2\140988SHT_DU03.dgn

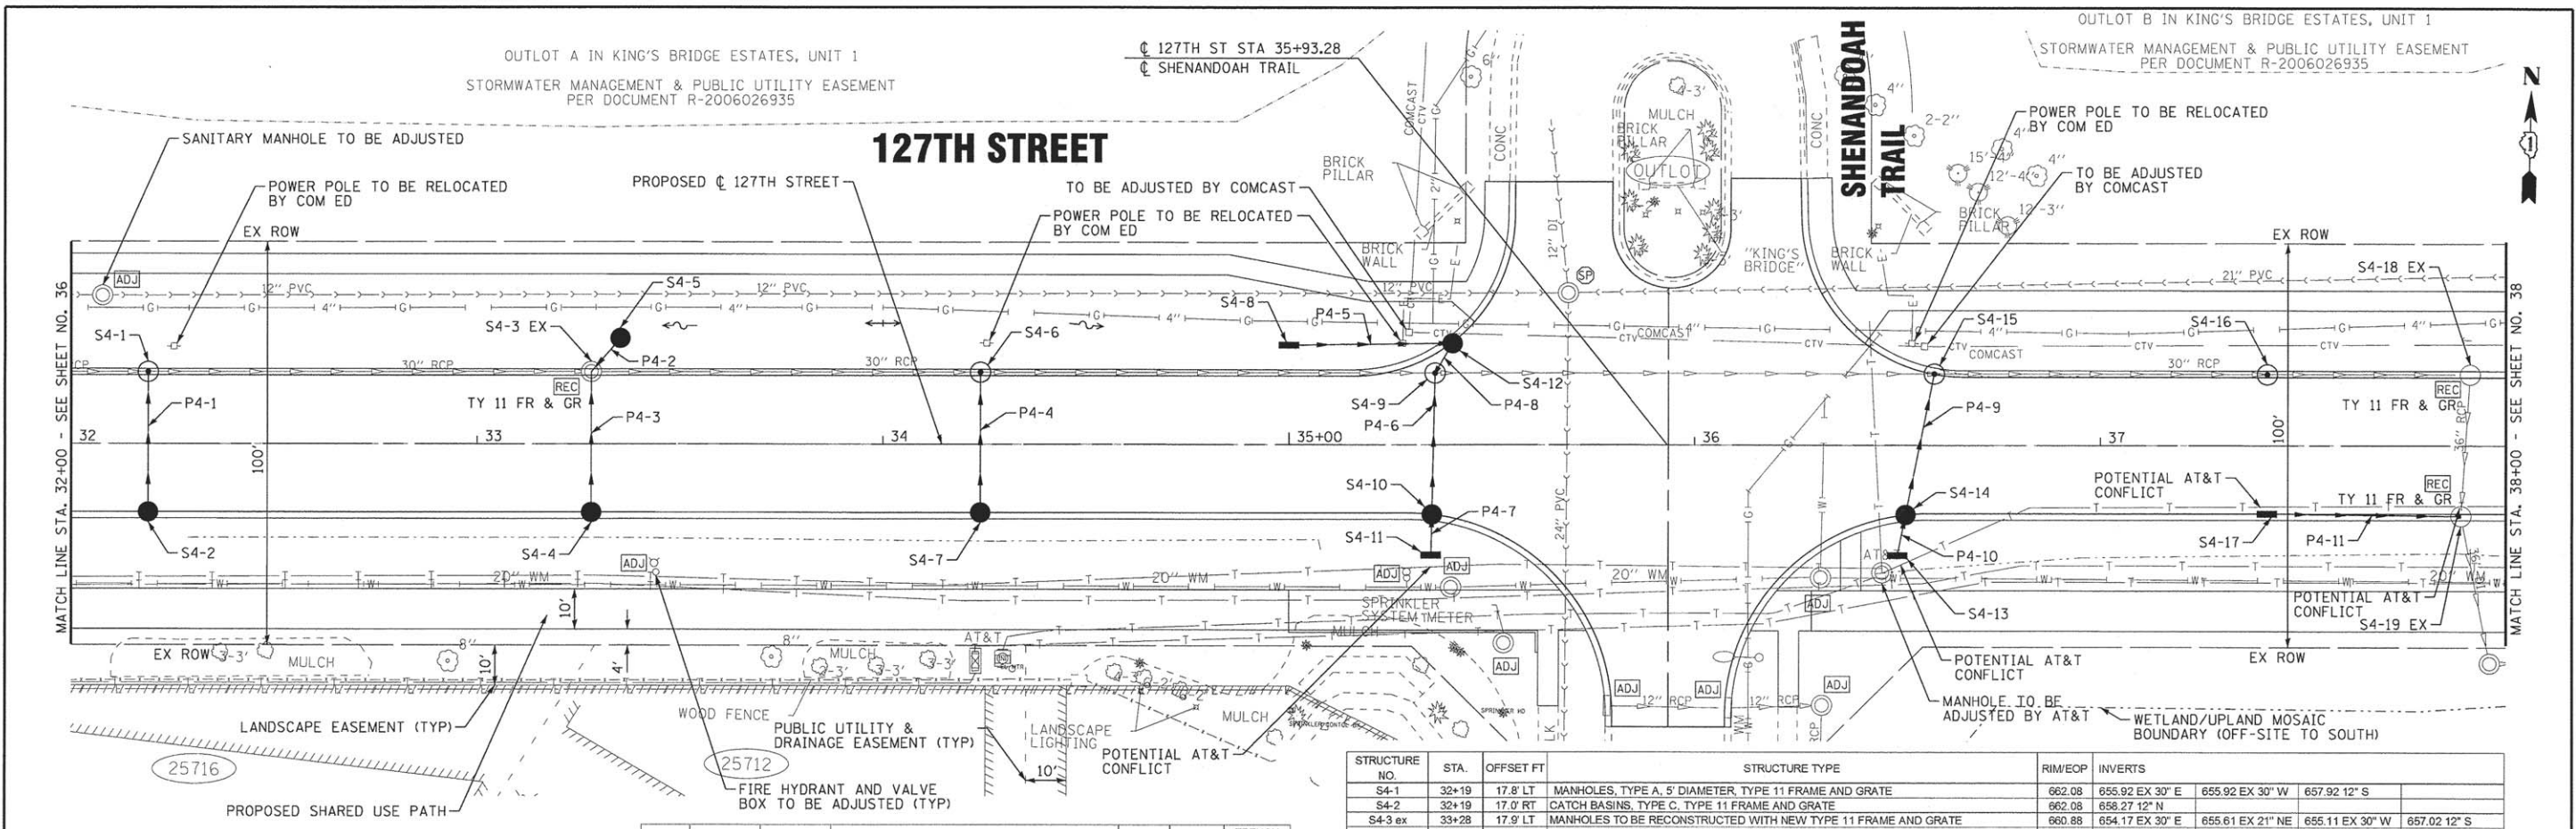

PIPE NO.	FROM	TO	PIPE TYPE	LENGTH FT	SLOPE %	TRENCH BACKFILL CU YD
P4-1	S4-2	S4-1	STORM SEWERS, CLASS A, TYPE 1 1/2"	35	1.00%	11.9
P4-2	S4-5	S4-3 ex	STORM SEWERS, CLASS A, TYPE 1 1/2"	11	1.00%	6.2
P4-3	S4-4	S4-3 ex	STORM SEWERS, CLASS A, TYPE 1 1/2"	35	0.57%	11.1
P4-4	S4-7	S4-6	STORM SEWERS, CLASS A, TYPE 2 1/2"	35	1.00%	13.2
P4-5	S4-8	S4-12	STORM SEWERS, CLASS A, TYPE 1 1/2"	40	1.00%	6.1
P4-6	S4-10	S4-9	STORM SEWERS, CLASS A, TYPE 2 1/2"	35	0.17%	18.3
P4-7	S4-11	S4-10	STORM SEWERS, CLASS A, TYPE 2 1/2"	10	1.20%	4.9
P4-8	S4-12	S4-9	STORM SEWERS, CLASS A, TYPE 2 1/2"	9	1.11%	3.5
P4-9	S4-14	S4-15	STORM SEWERS, CLASS A, TYPE 2 1/2"	38	1.00%	20.5
P4-10	S4-13	S4-14	STORM SEWERS, CLASS A, TYPE 2 1/2"	10	1.00%	5.2
P4-11	S4-17	S4-19 ex	STORM SEWERS, CLASS A, TYPE 2 1/2"	48	1.00%	30.1


STRUCTURE NO.	STA.	OFFSET FT	STRUCTURE TYPE	RIM/EOP	INVERTS
S4-1	32+19	17.8' LT	MANHOLES, TYPE A, 5' DIAMETER, TYPE 11 FRAME AND GRATE	662.08	655.92 EX 30" E 655.92 EX 30" W 657.92 12" S
S4-2	32+19	17.0' RT	CATCH BASINS, TYPE C, TYPE 11 FRAME AND GRATE	662.08	658.27 12" N
S4-3 ex	33+28	17.9' LT	MANHOLES TO BE RECONSTRUCTED WITH NEW TYPE 11 FRAME AND GRATE	660.88	654.17 EX 30" E 655.61 EX 21" NE 655.11 EX 30" W 657.02 12" S
S4-4	33+28	17.0' RT	CATCH BASINS, TYPE C, TYPE 11 FRAME AND GRATE	660.88	657.22 12" N
S4-5	33+35	26.2' LT	CATCH BASINS, TYPE C, TYPE 8 GRATE	658.50	655.72 12" SW
S4-6	34+24	17.9' LT	MANHOLES, TYPE A, 5' DIAMETER, TYPE 11 FRAME AND GRATE	659.94	653.43 EX 30" E 653.43 EX 30" W 655.43 12" S
S4-7	34+24	17.0' RT	CATCH BASINS, TYPE C, TYPE 11 FRAME AND GRATE	659.94	655.78 12" N
S4-8	35+00	24.7' LT	INLETS, TYPE A, TYPE 8 GRATE	658.50	654.52 12" E
S4-9	35+36	17.8' LT	MANHOLES, TYPE A, 6' DIAMETER, TYPE 1 FRAME, CLOSED LID	658.84	653.09 EX 30" E 653.09 EX 30" W 653.09 12" S 654.02 12" NE
S4-10	35+36	17.3' RT	CATCH BASINS, TYPE A, 4' DIAMETER, TYPE 11 FRAME AND GRATE	658.84	653.15 12" N 653.15 12" S
S4-11	35+35	27.3' RT	INLETS, TYPE A, TYPE 8 GRATE	658.25	653.27 12" N
S4-12	35+40	25.2' LT	CATCH BASINS, TYPE C, TYPE 11 FRAME AND GRATE	658.02	654.12 12" SW 654.12 12" W
S4-13	35+50	27.3' RT	INLETS, TYPE A, TYPE 8 GRATE	657.28	652.07 12" N
S4-14	36+52	17.3' RT	CATCH BASINS, TYPE A, 4' DIAMETER, TYPE 11 FRAME AND GRATE	657.98	651.97 12" N 651.97 12" S
S4-15	36+59	17.8' LT	MANHOLES, TYPE A, 5' DIAMETER, TYPE 11 FRAME AND GRATE	657.93	651.61 EX 30" E 651.61 EX 30" W 651.61 12" S
S4-16	37+41	17.7' LT	MANHOLES, TYPE A, 5' DIAMETER, TYPE 11 FRAME AND GRATE	657.55	650.98 30" E 650.98 EX 30" W
S4-17	37+41	17.0' RT	INLETS, TYPE A, TYPE 11 FRAME AND GRATE	657.55	651.06 12" E
S4-18 ex	37+91	17.7' LT	MANHOLES TO BE RECONSTRUCTED WITH NEW TYPE 11 FRAME AND GRATE	657.50	650.59 EX 36" S 650.59 30" W
S4-19 ex	37+89	17.6' RT	MANHOLES TO BE RECONSTRUCTED WITH NEW TYPE 11 FRAME AND GRATE	657.50	650.58 EX 36" S 650.67 EX 36" N 650.58 12" W

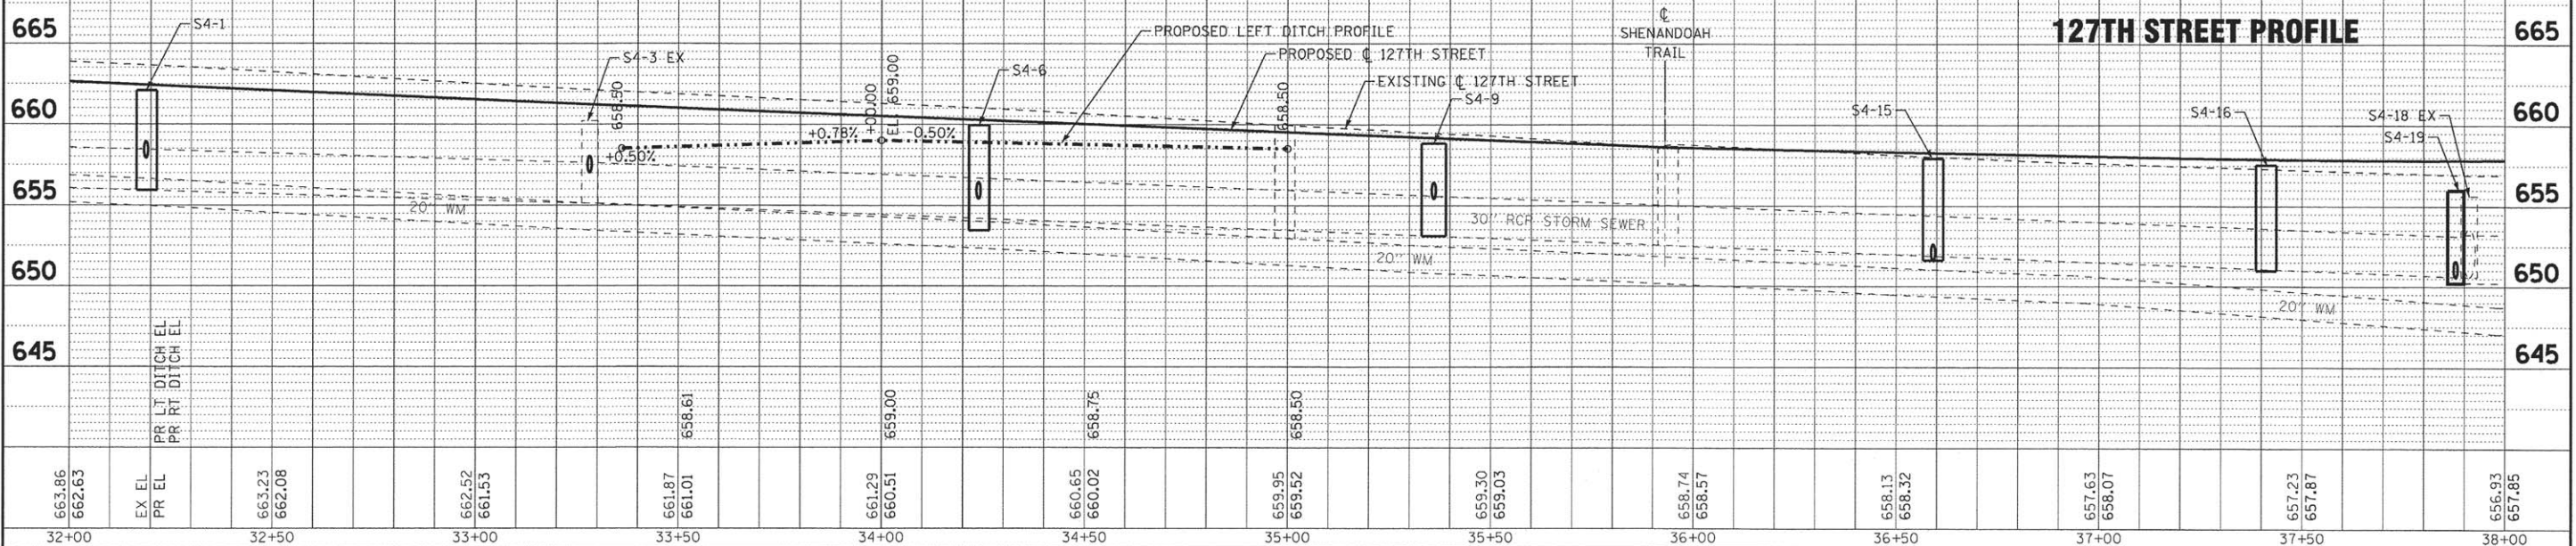

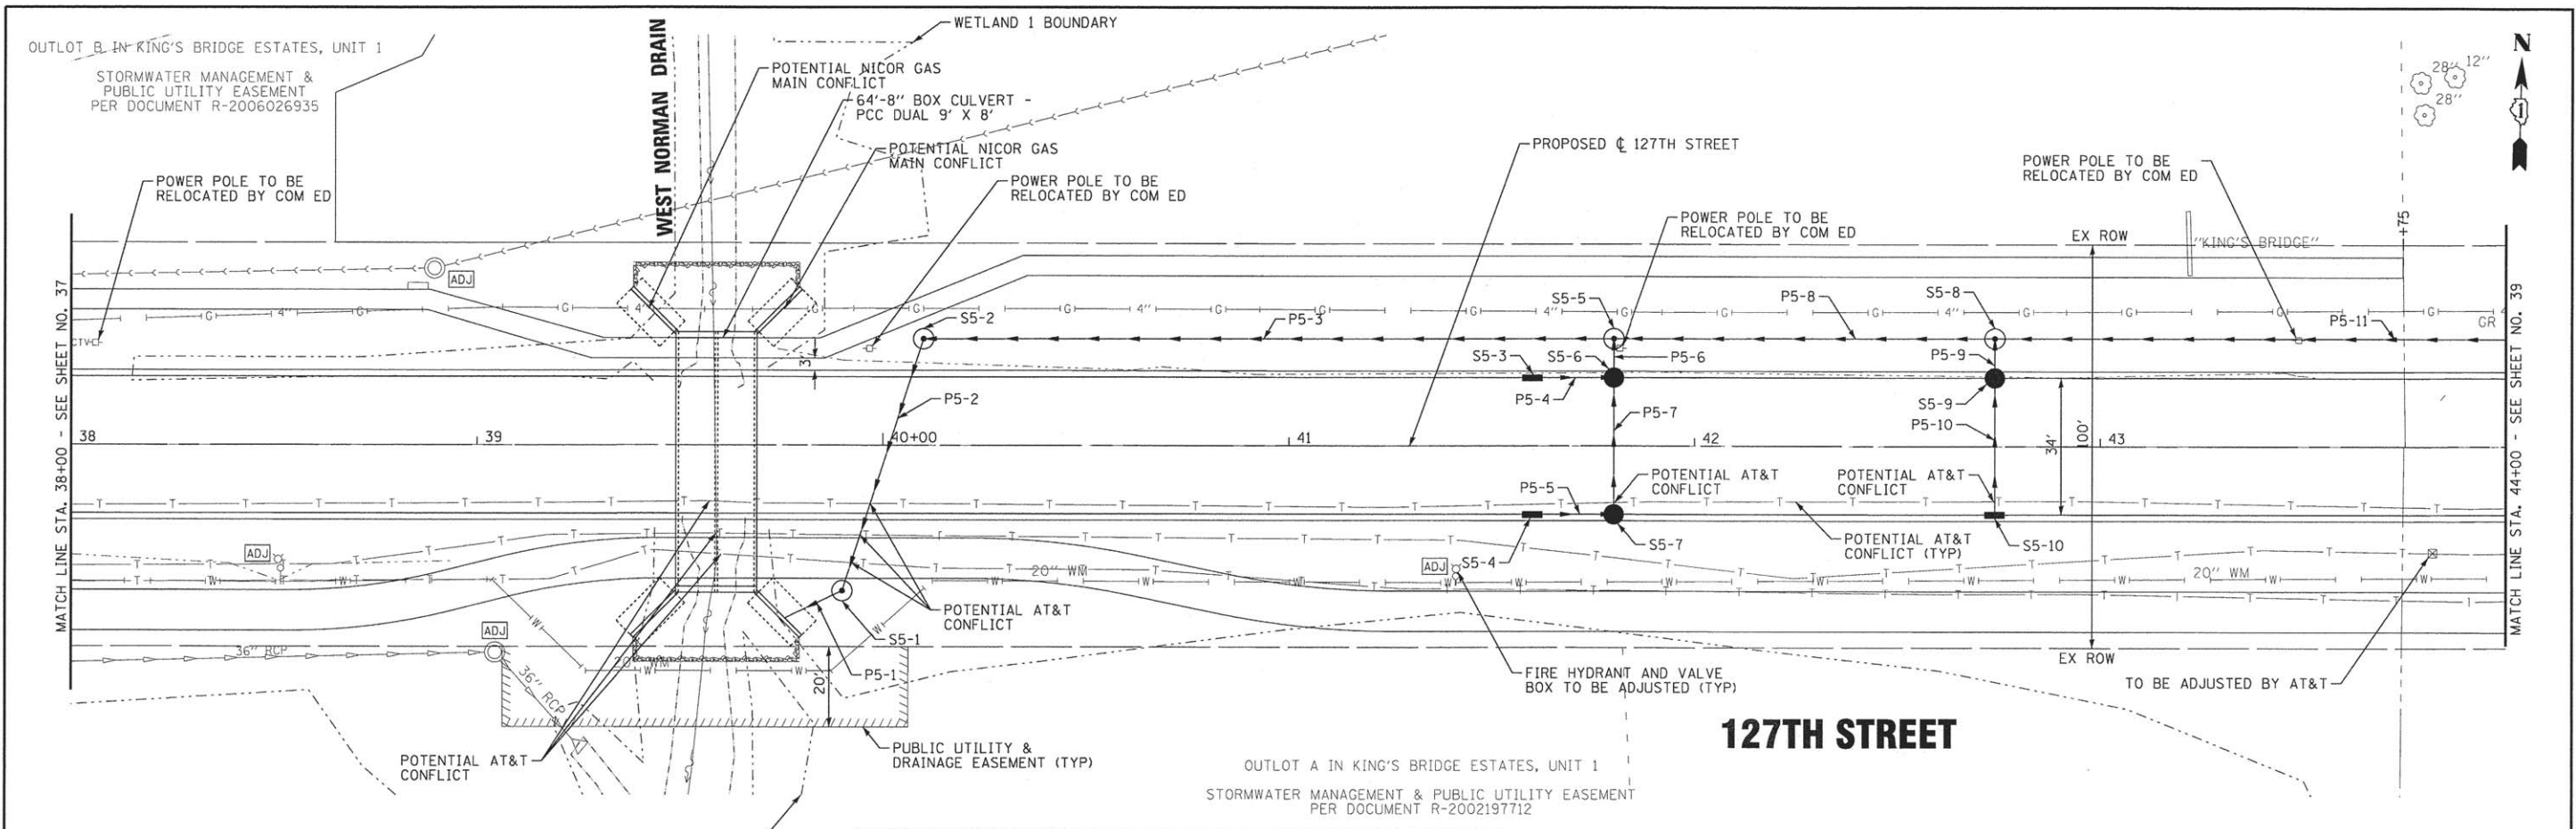

PIPE NO.	FROM	TO	PIPE TYPE	LENGTH FT	SLOPE %	TRENCH BACKFILL CU YD
P5-1	S5-1	HEADWALL	STORM SEWERS, CLASS A, TYPE 2 30"	16	0.94%	9.0
P5-2	S5-2	S5-1	STORM SEWERS, CLASS A, TYPE 2 30"	66	0.51%	44.4
P5-3	S5-5	S5-2	STORM SEWERS, CLASS A, TYPE 2 30"	170	0.73%	102.2
P5-4	S5-3	S5-6	STORM SEWERS, CLASS A, TYPE 2 12"	20	0.50%	7.3
P5-5	S5-4	S5-7	STORM SEWERS, CLASS A, TYPE 1 12"	20	0.50%	6.4
P5-6	S5-6	S5-5	STORM SEWERS, CLASS A, TYPE 2 12"	10	0.92%	4.7
P5-7	S5-7	S5-6	STORM SEWERS, CLASS A, TYPE 2 12"	34	1.32%	11.7
P5-8	S5-8	S5-5	STORM SEWERS, CLASS A, TYPE 2 30"	94	0.39%	64.3
P5-9	S5-9	S5-8	STORM SEWERS, CLASS A, TYPE 2 12"	10	1.02%	4.7
P5-10	S5-10	S5-9	STORM SEWERS, CLASS A, TYPE 2 12"	34	1.00%	12.1
P5-11	S5-11	S5-8	STORM SEWERS, CLASS A, TYPE 2 30"	176	0.39%	113.4

STRUCTURE NO.	STA.	OFFSET FT	STRUCTURE TYPE	RIM/EOP	INVERTS
S5-1	39+90	36.1' RT	MANHOLES, TYPE A, 6'-DIAMETER, TYPE 1 FRAME, CLOSED LID	659.12	651.40 30" SW 651.40 30" N
S5-2	39+90	26.4' LT	MANHOLES, TYPE A, 6'-DIAMETER, TYPE 1 FRAME, CLOSED LID	658.50	651.72 30" S 651.72 30" E
S5-3	41+60	17.0' LT	INLETS, TYPE A, TYPE 11 FRAME AND GRATE	657.31	653.15 12" E
S5-4	41+60	17.0' RT	INLETS, TYPE A, TYPE 11 FRAME AND GRATE	657.31	653.60 12" E
S5-5	41+80	26.7' LT	MANHOLES, TYPE A, 5'-DIAMETER, TYPE 1 FRAME, CLOSED LID	659.16	652.96 30" W 652.96 12" S 652.96 30" E
S5-6	41+80	17.0' LT	CATCH BASINS, TYPE A, 4'-DIAMETER, TYPE 11 FRAME AND GRATE	657.29	653.05 12" N 653.05 12" W 653.05 12" S
S5-7	41+80	17.0' RT	CATCH BASINS, TYPE A, 4'-DIAMETER, TYPE 11 FRAME AND GRATE	657.29	653.50 12" N 653.50 12" W
S5-8	42+74	26.8' LT	MANHOLES, TYPE A, 5'-DIAMETER, TYPE 1 FRAME, CLOSED LID	659.36	653.33 30" W 653.33 30" E 653.33 12" S
S5-9	42+74	17.0' LT	CATCH BASINS, TYPE A, 4'-DIAMETER, TYPE 11 FRAME AND GRATE	657.73	653.43 12" N 653.43 12" S
S5-10	42+74	17.0' RT	INLETS, TYPE A, TYPE 11 FRAME AND GRATE	657.73	653.77 12" N

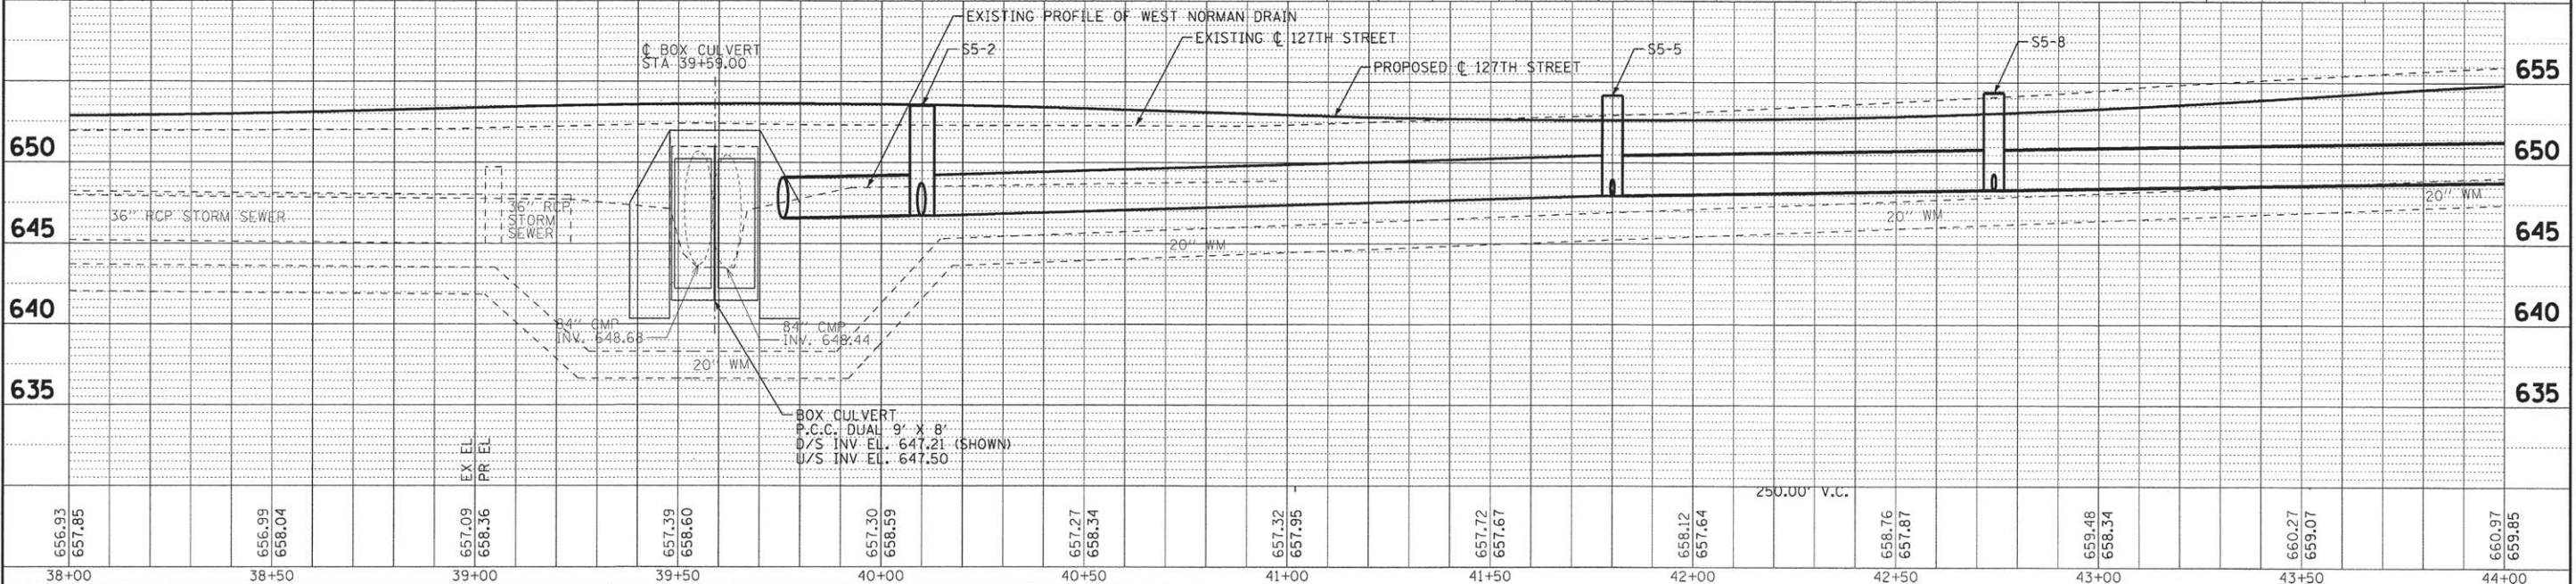

BAXTER & WOODMAN
Consulting Engineers

DESIGNED - CAC
DRAWN - BCD
CHECKED - ADJ
DATE - 04-29-16

REVISED -
REVISED -
REVISED -
FILE - 140988SHT_DU05.dgn

STATE OF ILLINOIS
DEPARTMENT OF TRANSPORTATION


DRAINAGE AND UTILITIES

SCALE: H: 1"=20' V: 1"=5'

STA. 38+00 TO STA. 44+00


F.A. RTE. 503
SECTION 15-00061-00-WR
COUNTY WILL
TOTAL SHEETS 88
SHEET NO. 38
CONTRACT NO. 61C98
FED. ROAD DIST. NO. ILLINOIS FED. AID PROJECT M-4003(531)

Copyright © 2016 by Baxter & Woodman, Inc.
STATE OF ILLINOIS - PROFESSIONAL DESIGN FIRM
LICENSE NO. - 184-00120 - EXPIRES 4/30/2017
483JC
\\plot-dr\vdw\dwg\B&W\Default.plt
...\\CAD\Drawings\140988-PH2_Pen.tbl
i:\Mokken\PLDVA\140988-127TH CAD\Drawings\140988SHT_DU05.dgn

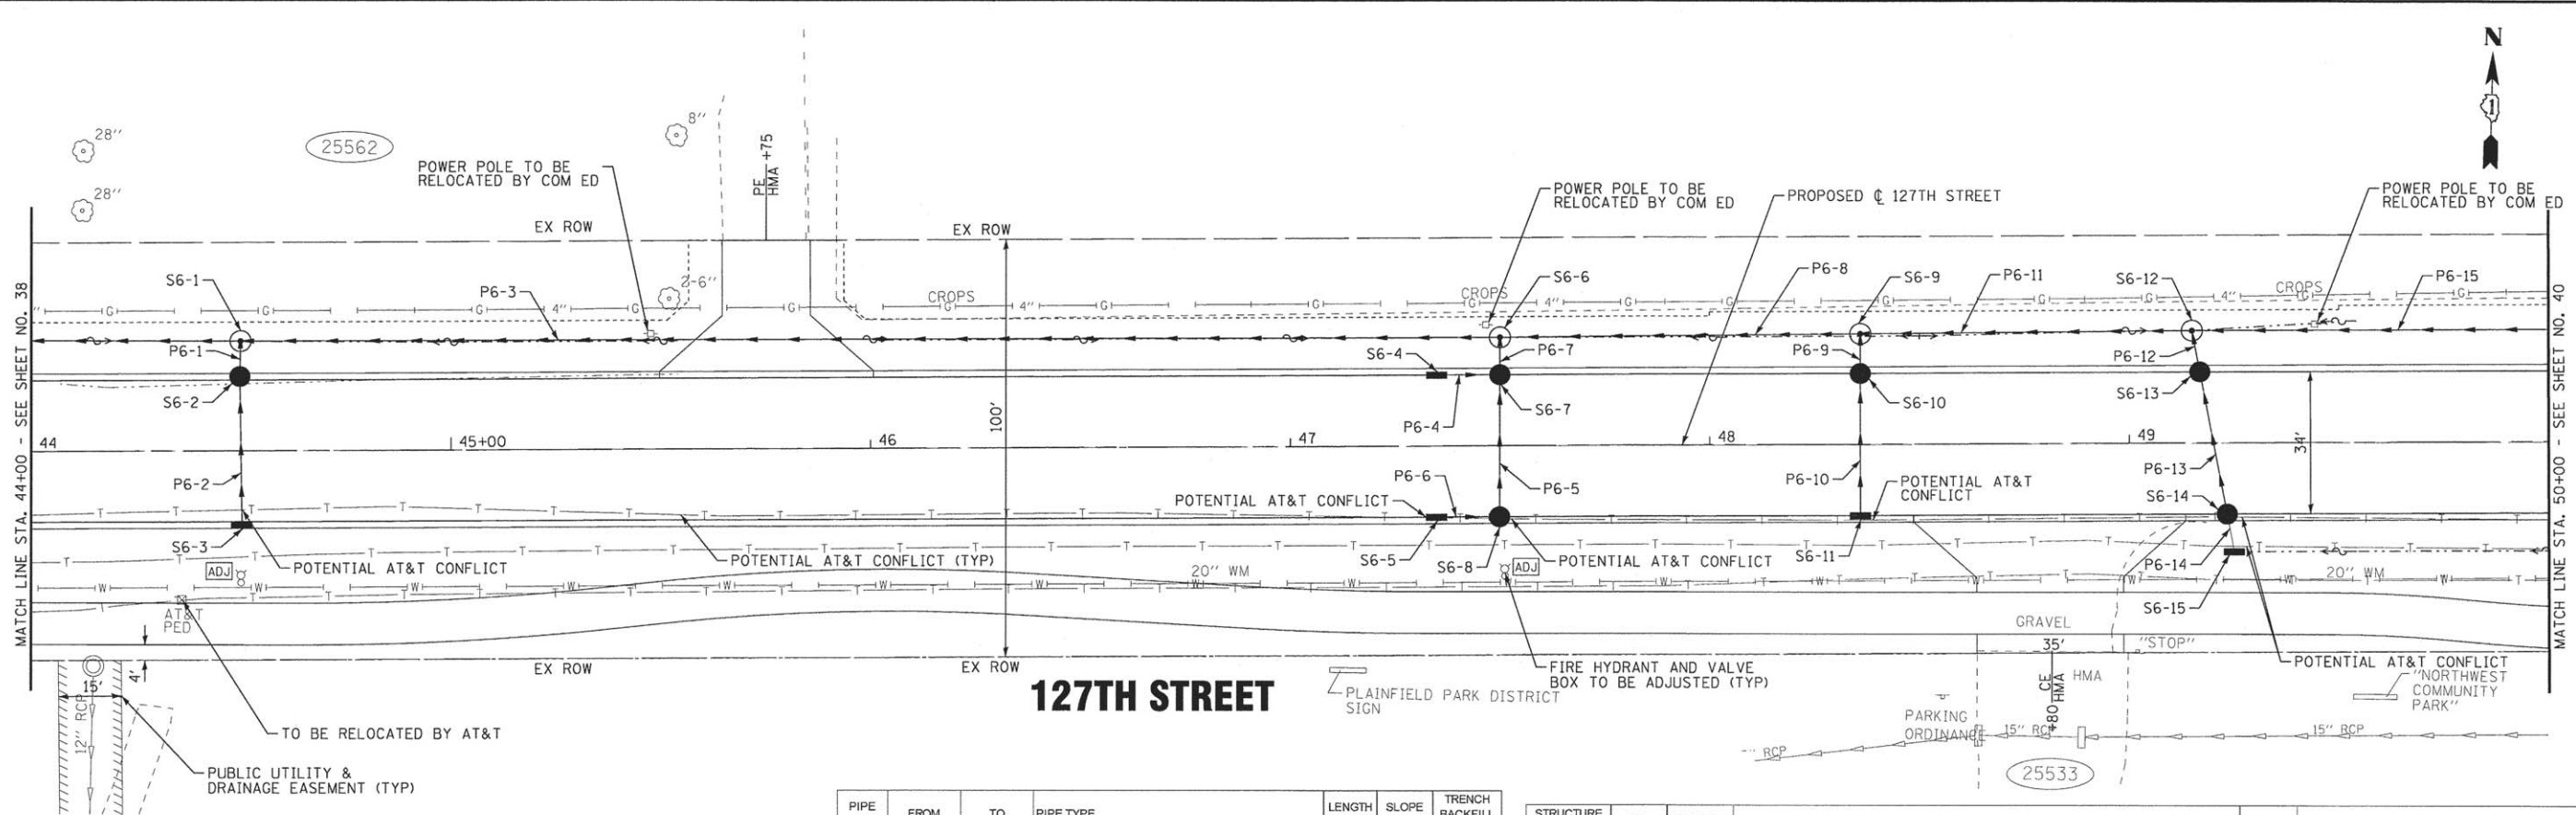

PIPE NO.	FROM	TO	PIPE TYPE	LENGTH FT	SLOPE %	TRENCH BACKFILL CU YD
P6-1	S6-2	S6-1	STORM SEWERS, CLASS A, TYPE 2 12"	9	0.56%	4.9
P6-2	S6-3	S6-2	STORM SEWERS, CLASS A, TYPE 2 12"	36	1.00%	19.3
P6-3	S6-6	S6-1	STORM SEWERS, CLASS A, TYPE 1 30"	300	0.50%	141.6
P6-4	S6-4	S6-7	STORM SEWERS, CLASS A, TYPE 2 12"	15	1.00%	6.3
P6-5	S6-8	S6-7	STORM SEWERS, CLASS A, TYPE 2 12"	34	1.44%	13.7
P6-6	S6-5	S6-8	STORM SEWERS, CLASS A, TYPE 2 12"	15	1.00%	5.6
P6-7	S6-7	S6-6	STORM SEWERS, CLASS A, TYPE 2 12"	9	1.00%	3.5
P6-8	S6-9	S6-6	STORM SEWERS, CLASS A, TYPE 2 12"	86	0.50%	38.1
P6-9	S6-10	S6-9	STORM SEWERS, CLASS A, TYPE 2 12"	10	0.50%	4.6
P6-10	S6-11	S6-10	STORM SEWERS, CLASS A, TYPE 2 12"	34	1.00%	14.4
P6-11	S6-12	S6-9	STORM SEWERS, CLASS A, TYPE 2 24"	79	0.49%	48.9
P6-12	S6-13	S6-12	STORM SEWERS, CLASS A, TYPE 2 12"	10	0.60%	5.4
P6-13	S6-14	S6-13	STORM SEWERS, CLASS A, TYPE 2 12"	35	1.00%	16.3
P6-14	S6-15	S6-14	STORM SEWERS, CLASS A, TYPE 2 12"	9	1.00%	4.0
P6-15	S7-1	S6-12	STORM SEWERS, CLASS A, TYPE 2 15"	171	0.50%	86.7

STRUCTURE NO.	STA.	OFFSET FT	STRUCTURE TYPE	RIM/EOP	INVERTS
S6-1	44+50	26.4' LT	MANHOLES, TYPE A, 5'-DIAMETER, TYPE 8 GRATE	659.75	654.02 30" W 654.02 12" S 654.02 30" E
S6-2	44+50	17.9' LT	CATCH BASINS, TYPE A, 4'-DIAMETER, TYPE 11 FRAME AND GRATE	660.10	654.07 12" N 654.07 12" S
S6-3	44+50	17.8' RT	INLETS, TYPE A, TYPE 11 FRAME AND GRATE	660.10	654.43 12" N
S6-4	47+35	17.0' LT	INLETS, TYPE A, TYPE 11 FRAME AND GRATE	660.42	655.76 12" E
S6-5	47+35	17.0' RT	INLETS, TYPE A, TYPE 11 FRAME AND GRATE	660.42	656.25 12" N
S6-6	47+50	28.0' LT	MANHOLES, TYPE A, 5'-DIAMETER, TYPE 8 GRATE	659.50	655.52 30" W 655.52 24" E 655.52 12" S
S6-7	47+50	17.0' LT	CATCH BASINS, TYPE A, 4'-DIAMETER, TYPE 11 FRAME AND GRATE	660.43	655.81 12" N 655.81 12" W 655.81 12" S
S6-8	47+50	17.0' RT	INLETS, TYPE A, TYPE 11 FRAME AND GRATE	660.43	656.10 12" W
S6-9	48+36	28.6' LT	MANHOLES, TYPE A, 5'-DIAMETER, TYPE 1 FRAME, CLOSED LID	661.17	655.95 24" W 655.95 24" E 655.95 12" S
S6-10	48+36	17.0' LT	CATCH BASINS, TYPE A, 4'-DIAMETER, TYPE 11 FRAME AND GRATE	660.94	656.00 12" N 656.00 12" S
S6-11	48+36	17.0' RT	INLETS, TYPE A, TYPE 11 FRAME AND GRATE	660.94	656.34 12" N
S6-12	49+15	27.0' LT	MANHOLES, TYPE A, 5'-DIAMETER, TYPE 8 GRATE	662.70	656.34 24" W 656.34 15" E 656.34 12" S
S6-13	49+17	17.0' LT	CATCH BASINS, TYPE A, 4'-DIAMETER, TYPE 11 FRAME AND GRATE	661.71	656.40 12" N 656.40 12" S
S6-14	49+23	17.0' RT	CATCH BASINS, TYPE A, 4'-DIAMETER, TYPE 11 FRAME AND GRATE	661.79	656.75 12" N 656.75 12" S
S6-15	49+25	28.0' RT	INLETS, TYPE A, TYPE 8 GRATE	661.63	656.84 12" N

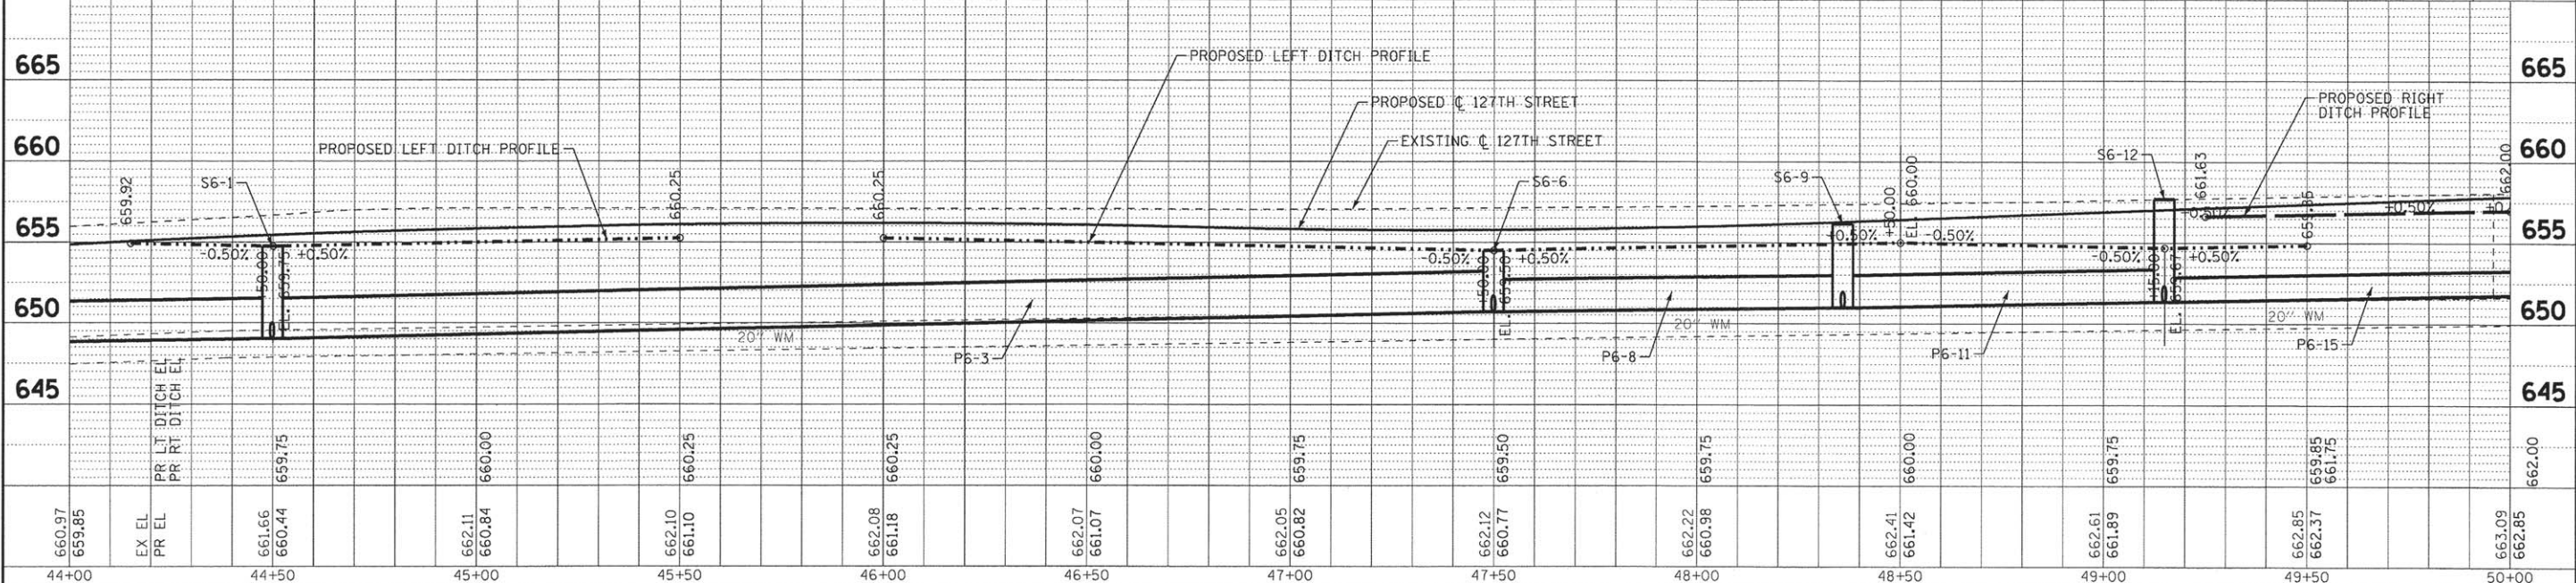

BAXTER & WOODMAN
CONSULTING ENGINEERS

DESIGNED - CAC	REVISED -
DRAWN - BCD	REVISED -
CHECKED - ADJ	REVISED -
DATE - 04-29-16	FILE - 140988SHT_DU06.dgn


STATE OF ILLINOIS
DEPARTMENT OF TRANSPORTATION

DRAINAGE AND UTILITIES

SCALE: H: 1"=20' V: 1"=5'

STA. 44+00 TO STA. 50+00


F.A. RTE.	SECTION	COUNTY	TOTAL SHEETS	SHEET NO.
503	15-00061-00-WR	WILL	88	39
CONTRACT NO. 61C98				
FED. ROAD DIST. NO. ILLINOIS FED. AID PROJECT M-4003(531)				

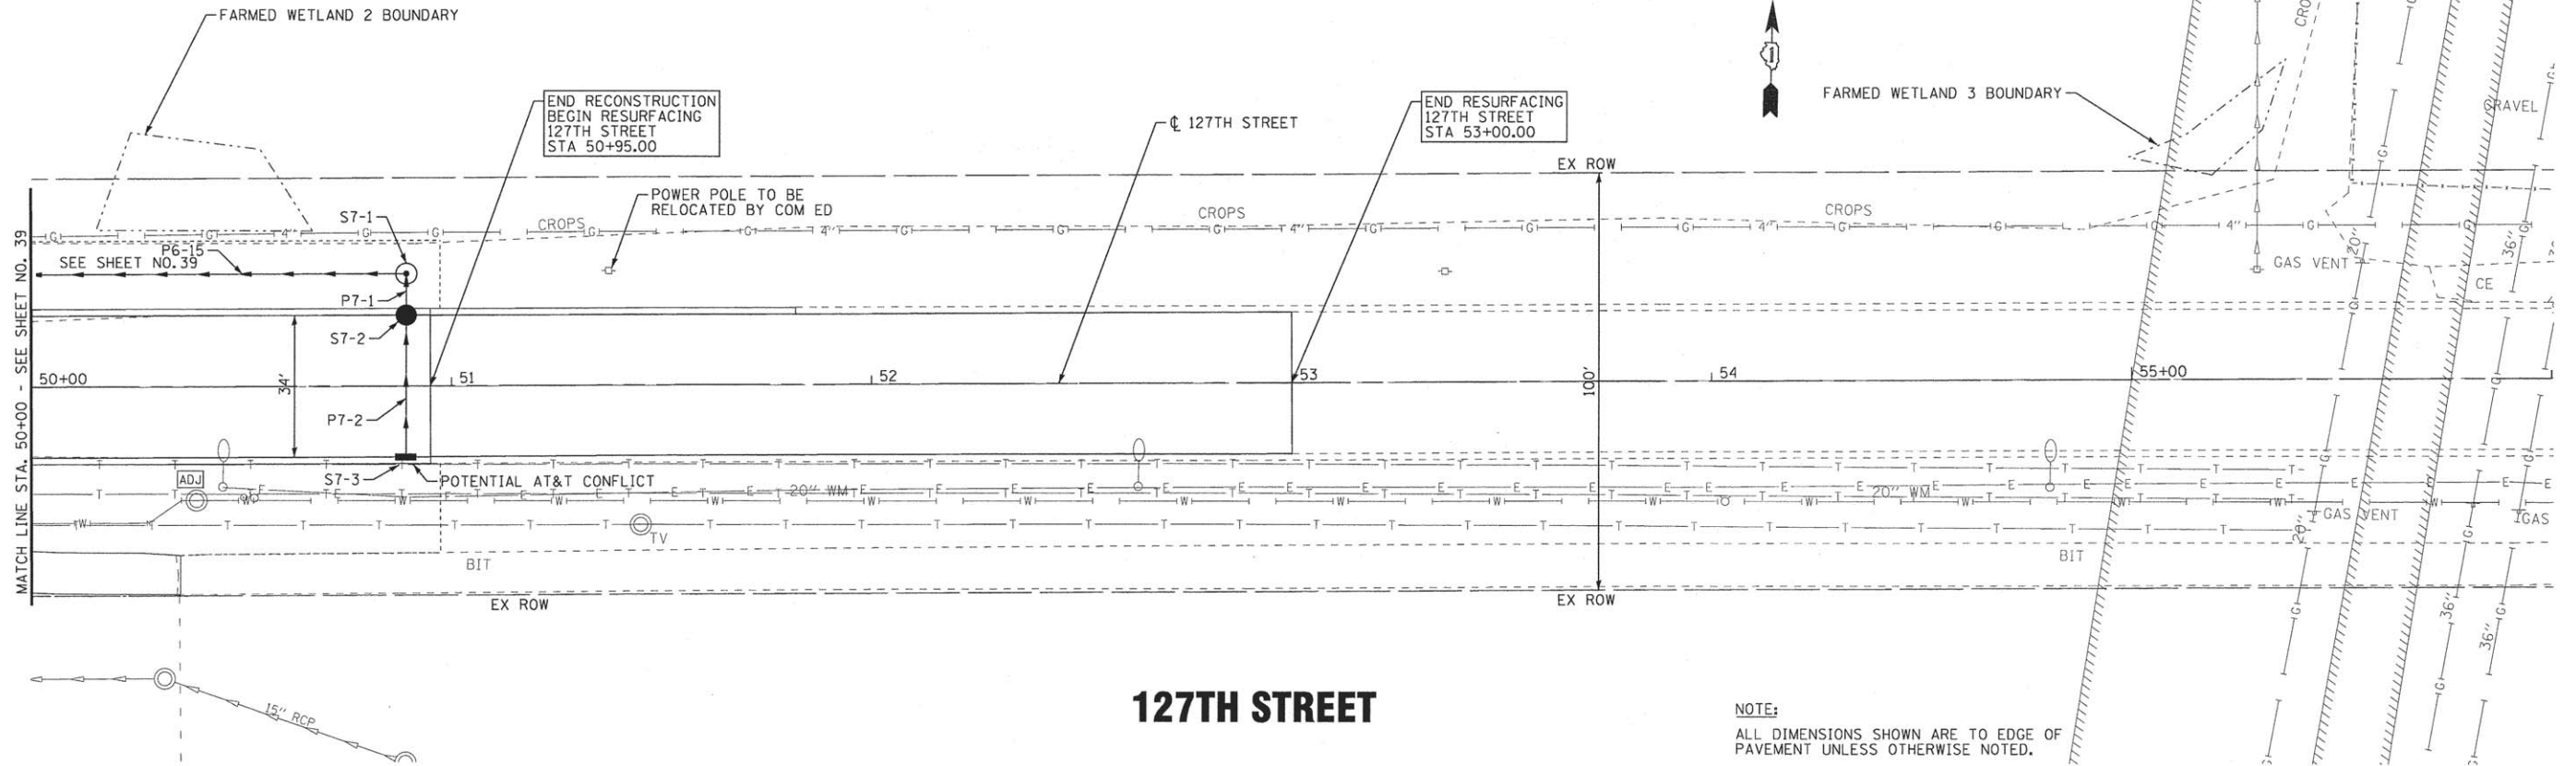

NOTE:
ALL DIMENSIONS SHOWN ARE TO EDGE OF
PAVEMENT UNLESS OTHERWISE NOTED.

PIPE NO.	FROM	TO	PIPE TYPE	LENGTH FT	SLOPE %	TRENCH BACKFILL CU YD
P7-1	S7-2	S7-1	STORM SEWERS, CLASS A, TYPE 2 12"	10	0.90%	4.7
P7-2	S7-3	S7-2	STORM SEWERS, CLASS A, TYPE 2 12"	34	1.00%	18.5

STRUCTURE NO.	STA.	OFFSET FT	STRUCTURE TYPE	RIM/EOP	INVERTS
S7-1	50+89	27.0' LT	MANHOLES, TYPE A, 4'-DIAMETER, TYPE 1 FRAME, CLOSED LID	661.50	657.19 15' W 657.19 12' S
S7-2	50+89	17.0' LT	CATCH BASINS, TYPE A, 4'-DIAMETER, TYPE 11 FRAME AND GRATE	663.37	657.28 12' N 657.28 12' S
S7-3	50+89	17.0' RT	INLETS, TYPE A, TYPE 11 FRAME AND GRATE	663.37	657.62 12' N

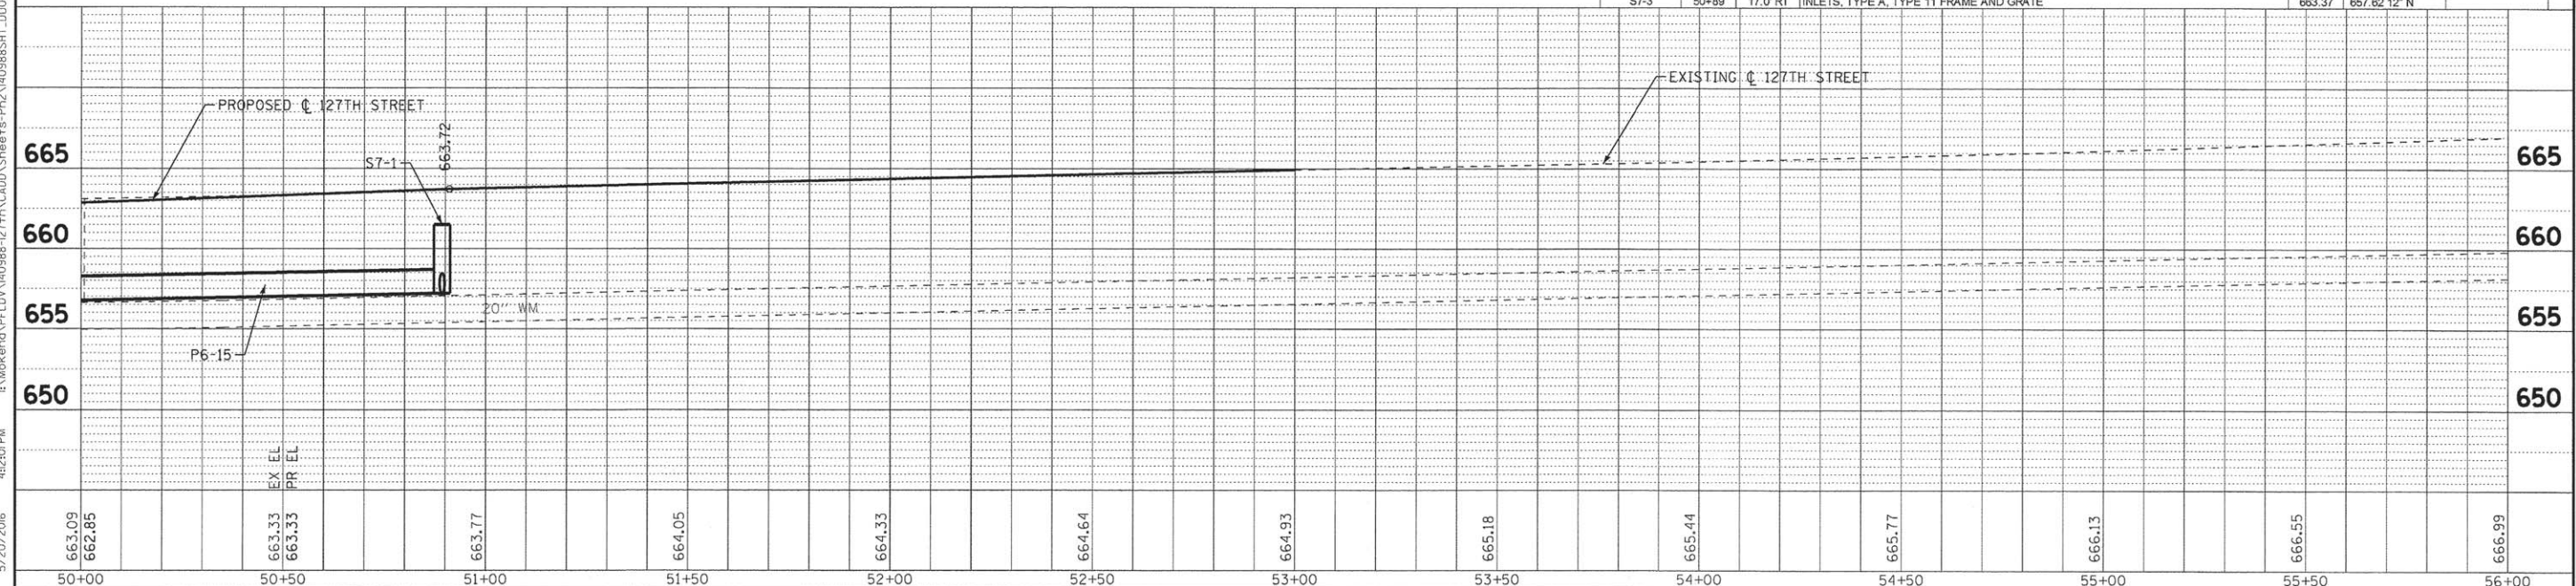

BAXTER & WOODMAN
Consulting Engineers

DESIGNED - CAC	REVISED -
DRAWN - BCD	REVISED -
CHECKED - ADJ	REVISED -
DATE - 04-29-16	FILE - 140988SHT_DU07.dgn

STATE OF ILLINOIS
DEPARTMENT OF TRANSPORTATION

DRAINAGE AND UTILITIES

SCALE: H: 1"=20' V: 1"=5'
STA. 50+00 TO STA. 56+00

F.A. RTE.	SECTION	COUNTY	TOTAL SHEETS	SHEET NO.
503	15-00061-00-WR	WILL	88	40
CONTRACT NO. 61C98				
FED. ROAD DIST. NO. ILLINOIS FED. AID PROJECT M-4003(531)				

LEGEND

-----	WETLAND BOUNDARY
-----	WATERS
—654—	EXISTING CONTOURS
—654—	PROPOSED CONTOURS
<u>XS-01</u>	WEST NORMAN DRAIN CROSS SECTION

EX ROW

PROPOSED @ 127TH STREET

SHENANDOAH - UNIT 1
"OUTLOT A
STORMWATER MANAGEMENT &
PUBLIC UTILITY EASEMENT"
PER DOC R 2002197792


DESIGNED - CAC	REVISED -
DRAWN - CJC	REVISED -
CHECKED - ADJ	REVISED -
DATE - 04-29-16	FILE - 140988SHT_GradingPlan.dgn

GRADING PLAN – WEST NORMAN DRAIN

SCALE: 1" = 20'

STA.	TO STA.
------	---------

F.A.U. RTE.	SECTION	COUNTY	TOTAL SHEETS	SHEET NO.
503	15-00061-00-WR	WILL	88	41
CONTRACT NO. 61C98				
FED. ROAD DIST. NO. 1 ILLINOIS FED. AID PROJECT M-4003(531)				



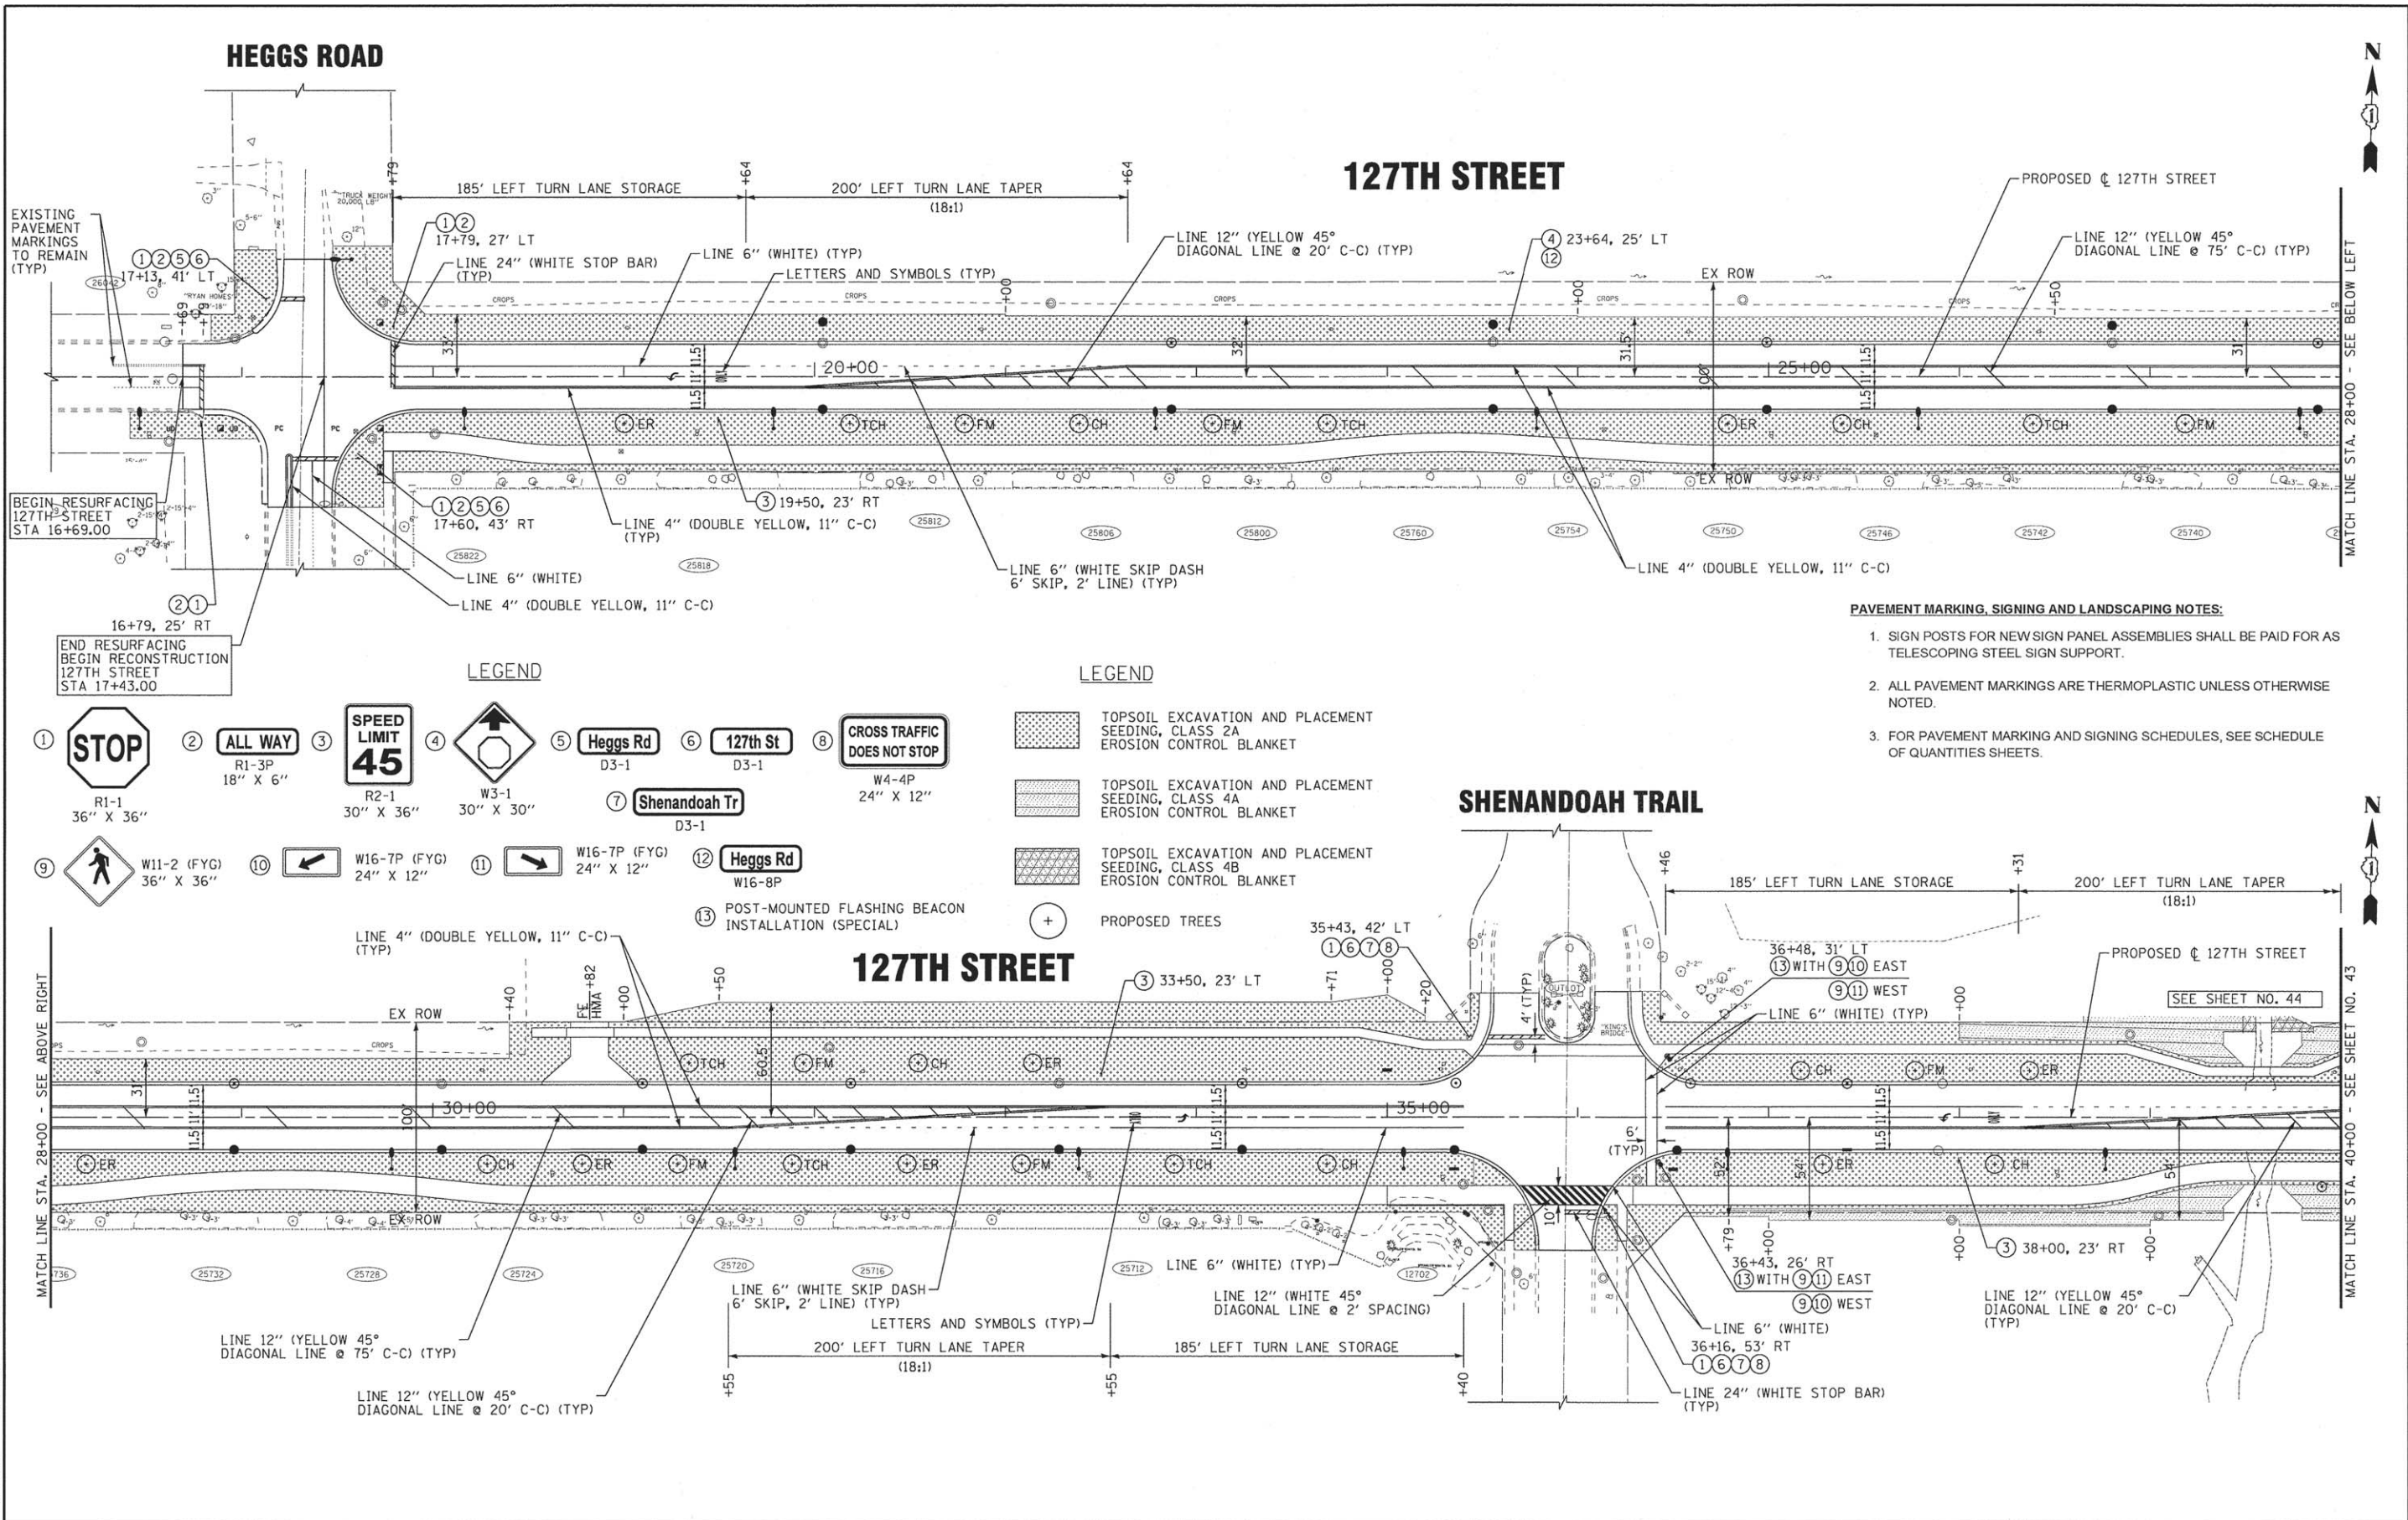


BAXTER & WOODMAN Consulting Engineers	DESIGNED - CAC	REVISED -	STATE OF ILLINOIS DEPARTMENT OF TRANSPORTATION				PAVEMENT MARKING, SIGNING AND LANDSCAPING PLAN				F.A.U. RTE.	SECTION	COUNTY	TOTAL SHEETS	SHEET NO.
	DRAWN - CJC	REVISED -									503	15-00061-00-WR	WILL	88	42
	CHECKED - ADJ	REVISED -									CONTRACT NO. 61C98				
	DATE - 04-29-16	FILE - 140988SHT_PM-LS01.dgn									FED. ROAD DIST. NO. 1 ILLINOIS FED. AID PROJECT M-4003(531)				

Copyright © 2016 by BAXTER & WOODMAN, INC.
STATE OF ILLINOIS - PROFESSIONAL DESIGN FIRM
LICENSE NO. - 84-00121 - EXPIRES 4/30/2017
48cjc
5/20/2016
\\p01dr\p01dr\B-W\Default.dgn
\\CADD\Plots\140988-PH2-Pen.tbl
\\Mokeno\PLD\140988-127TH-CADD\Sheets-Ph2\140988SHT_PM-LS01.dgn

PAVEMENT MARKING, SIGNING AND LANDSCAPING NOTES:

1. SIGN POSTS FOR NEW SIGN PANEL ASSEMBLIES SHALL BE PAID FOR AS TELESCOPING STEEL SIGN SUPPORT.
2. ALL PAVEMENT MARKINGS ARE THERMOPLASTIC UNLESS OTHERWISE NOTED.
3. FOR PAVEMENT MARKING AND SIGNING SCHEDULES, SEE SCHEDULE OF QUANTITIES SHEETS.

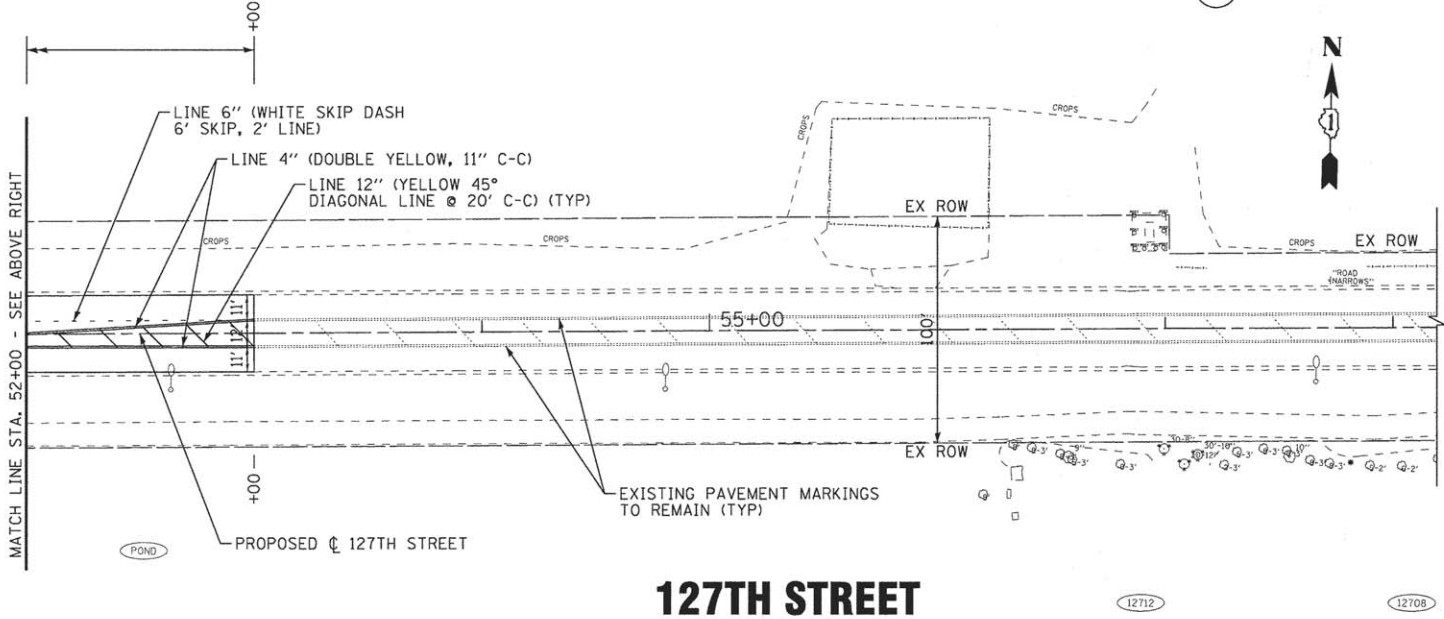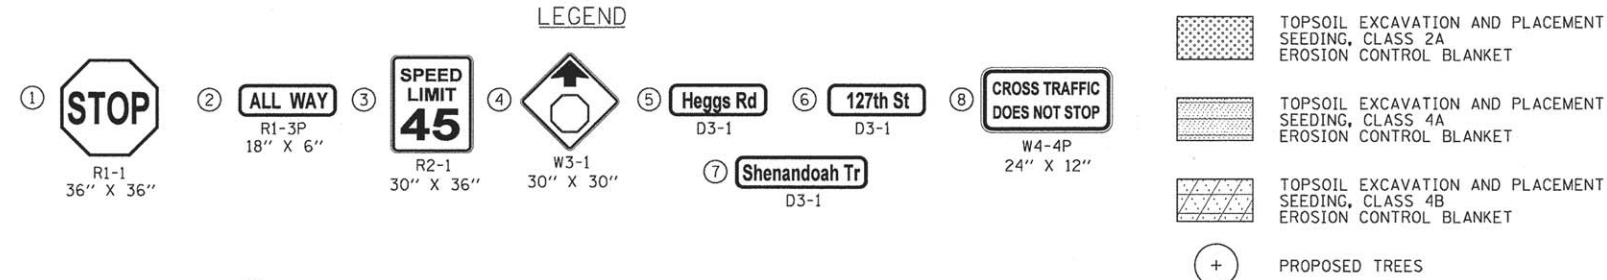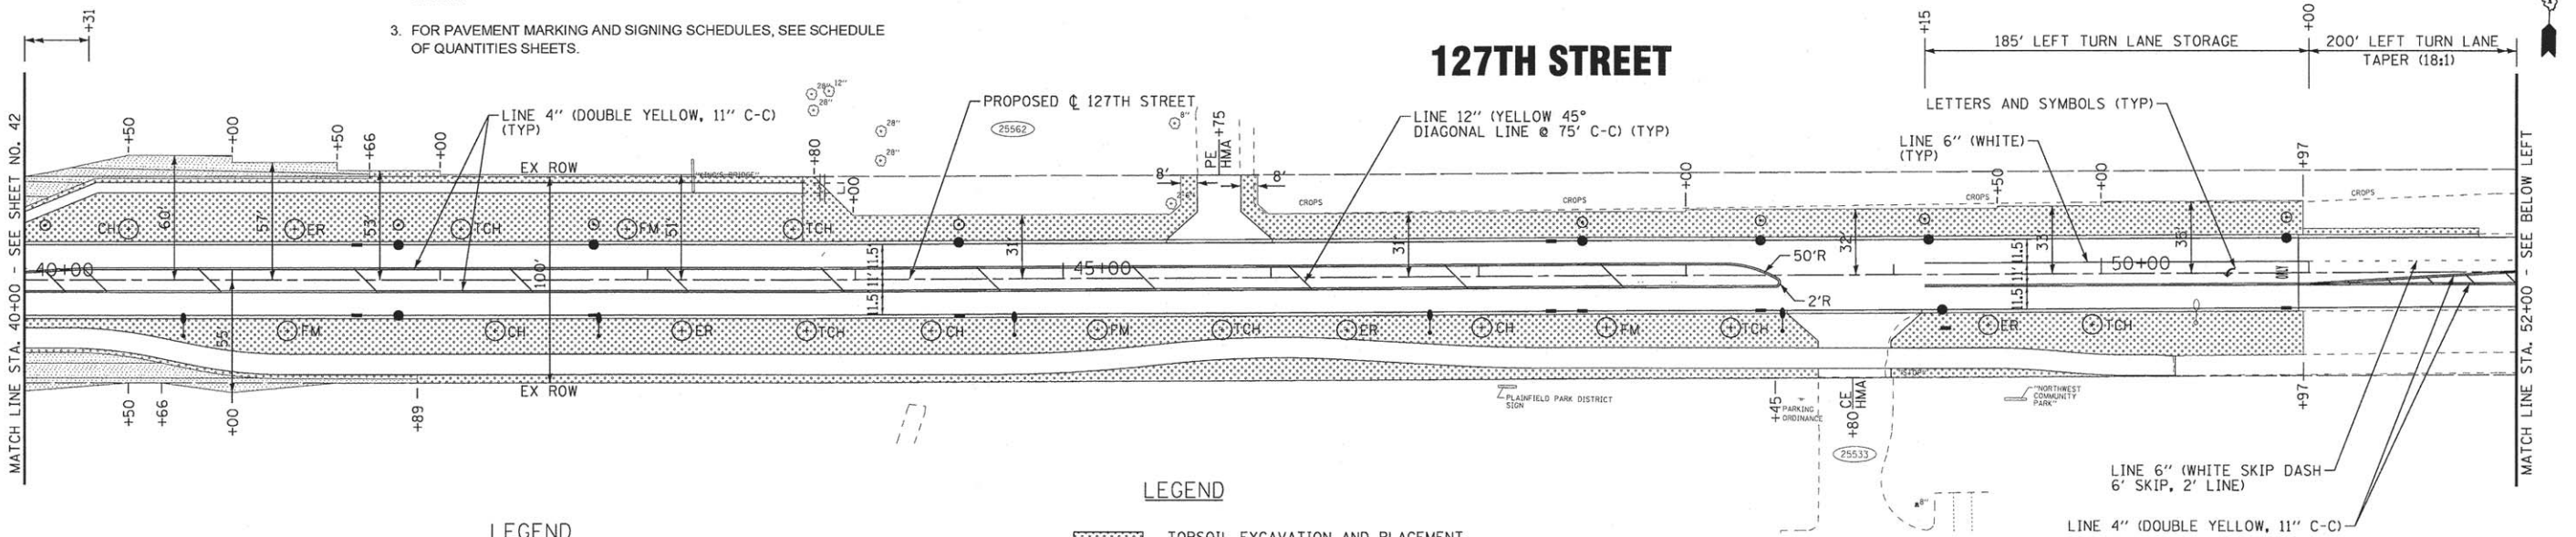


			TREE SCHEDULE			
			A2000118	A2004724	B2001124	B2001624
			TREE, ACER X FREEMANII AUTUMN BLAZE (AUTUMN BLAZE FREEMAN MAPLE), 3" CALIPER, BALLED AND BURLAPPED	TREE, GLEDITSIA TRIACANTHOS INERMIS SHADEMASTER (SHADEMASTER THORNLESS COMMON HONEYLOCUST), 3" CALIPER, BALLED AND BURLAPPED	TREE, CERCIS CANADENSIS (EASTERN REDBUD), 3" CALIPER, TREE FORM, BALLED AND BURLAPPED	TREE, CRATAEGUS CRUSGALLI INERMIS (THORN LESS COCKSPUR HAWTHORN), 3" CALIPER, TREE FORM, BALLED AND BURLAPPED
STATION	OFFSET (FT)	SIDE	EACH	EACH	EACH	EACH
19+00	24.6'	RT		1		
20+19	24.6'	RT	1			
20+79	24.6'	RT				1
21+39	24.6'	RT				
22+09	24.6'	RT	1			
22+69	24.6'	RT		1		
24+79	24.6'	RT			1	
25+39	24.6'	RT				1
26+39	24.6'	RT		1		
27+19	24.6'	RT	1			
28+19	24.6'	RT			1	
30+28	24.6'	RT				1
30+78	24.6'	RT			1	
31+28	24.6'	RT	1			
31+88	24.6'	RT		1		
32+48	24.6'	RT			1	
33+08	24.6'	RT	1			
33+88	24.6'	RT		1		
34+68	24.6'	RT				1
37+28	24.6'	RT			1	
38+18	24.6'	RT				1
41+27	24.6'	RT	1			
42+27	24.6'	RT				1
43+17	24.6'	RT			1	
43+76	24.6'	RT		1		
44+36	24.6'	RT				1
45+16	24.6'	RT	1			
45+76	25.2'	RT		1		
46+36	25.5'	RT			1	
47+01	24.8'	RT				1
47+61	25.1'	RT	1			
48+21	25.4'	RT		1		
49+46	24.6'	RT			1	
49+96	24.6'	RT		1		
51+34	28.6'	LT		1		
51+94	28.6'	LT	1			
52+54	28.6'	LT				1
53+14	28.6'	LT			1	
57+17	25.6'	LT				1
57+77	25.6'	LT	1			
58+37	25.6'	LT			1	
60+50	25.6'	LT				1
61+30	25.6'	LT			1	
62+10	25.6'	LT		1		
62+90	25.6'	LT	1			
63+70	25.6'	LT		1		
			11	12	12	11

KING'S BRIDGE ESTATES - UNIT 1
"OUTLOT B
STORMWATER MANAGEMENT &
PUBLIC UTILITY EASEMENT"
PER DOC R 2006026935

--- WETLAND BOUNDARY
--- WATERS

- | | |
|---|--|
|  | TOPSOIL EXCAVATION AND PLACEMENT
SEEDING, CLASS 2A
EROSION CONTROL BLANKET |
|  | TOPSOIL EXCAVATION AND PLACEMENT
SEEDING, CLASS 4A
EROSION CONTROL BLANKET |
|  | TOPSOIL EXCAVATION AND PLACEMENT
SEEDING, CLASS 4B
EROSION CONTROL BLANKET |
|  | PROPOSED TREES |

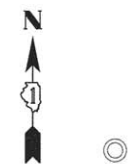

127TH STREET

PROPOSED @ 127TH STREET

EXISTING @ 127TH STREET

EX ROW_____

WETLAND 1 BOUNDARY
(CONTINUES SOUTH)

WETLAND 1 BOUNDARY
(CONTINUES SOUTH)

SHENANDOAH - UNIT 1
"OUTLOT A
STORMWATER MANAGEMENT &
PUBLIC UTILITY EASEMENT"
PER DOC R 2002197792

BAXTER & WOODMAN
Consulting Engineers

DESIGNED - CAC	REVISED -
DRAWN - CJC	REVISED -
CHECKED - ADJ	REVISED -
DATE - 04-29-16	FILE - 140988SHT_PM-LS03.dgn


STATE OF ILLINOIS
DEPARTMENT OF TRANSPORTATION

LANDSCAPING PLAN – WEST NORMAN DRAIN

SCALE: 1" = 20'

STA.	TO STA.
------	---------

F.A.U. RTE.	SECTION	COUNTY	TOTAL SHEETS	SHEET NO.
503	15-00061-00-WR	WILL	88	44
		CONTRACT NO. 61C98		
FED. ROAD DIST. NO. 1 ILLINOIS FED. AID PROJECT M-4003(53)				

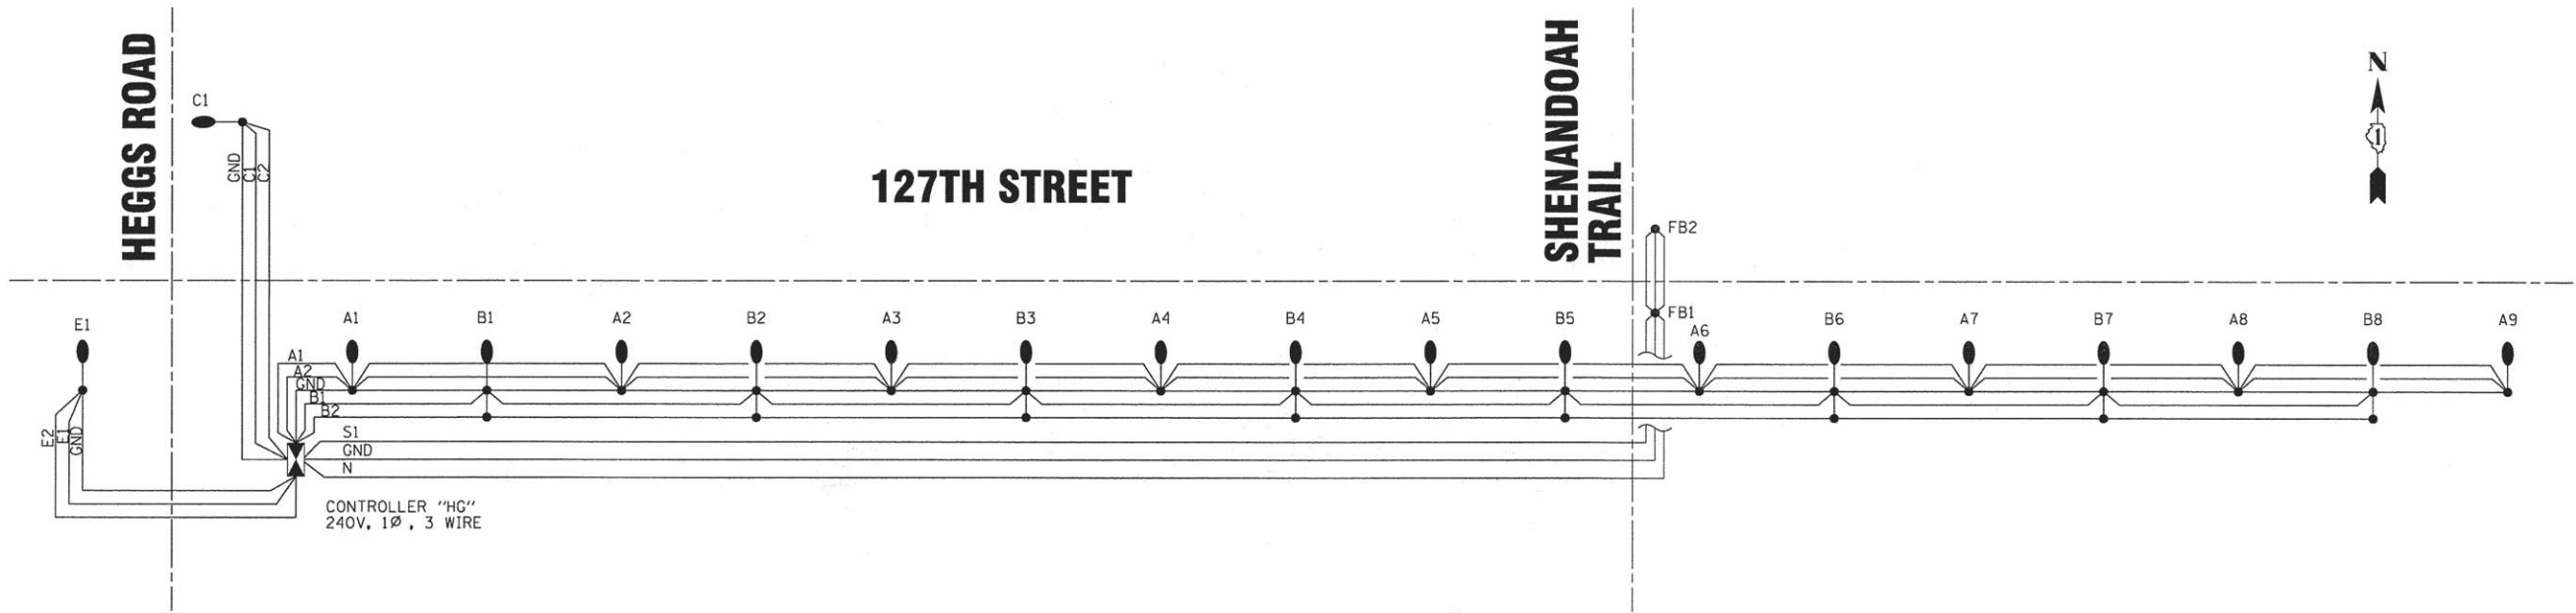

LOAD TABULATION			
CIRCUIT	VOLTS	WATTS	AMPS
A	240	(9)	5.2
B	240	(8)	4.6
C	240	(1) 138	0.6
D			
E	240	(1) 138	0.6
F			
G			
H			
** I	120	(2) 110	1.8
* LUMINAIRES CALCULATED AT 138 WATTS EACH			
** FLASHING BEACONS CALCULATED AT 55 WATTS EACH			

LIGHTING NOTES


- THE EXACT LOCATIONS OF ALL UTILITIES SHALL BE VERIFIED BY THE CONTRACTOR BEFORE THE INSTALLATION OF ANY COMPONENTS OF THE LIGHTING SYSTEM. FOR THE LOCATIONS OF THE UTILITIES, CALL JULIE TOLL FREE AT 1-800-892-0123. IT IS THE CONTRACTOR'S RESPONSIBILITY TO LOCATE EXISTING TRAFFIC SIGNAL CABLES AND CONDUITS.
- ANY DAMAGE TO EXISTING CONDUITS, CONDUCTORS, AND EQUIPMENT TO REMAIN SHALL BE REPAIRED AND/OR REPLACED AT THE CONTRACTOR'S EXPENSE.
- ANY TURF AND/OR SOIL DISTURBED THAT CANNOT REMAIN OR BE RE-USED SHALL BE REMOVED AND DISPOSED OF BY THE CONTRACTOR AND INCLUDED IN THE COST OF THE ASSOCIATED PAY ITEM.
- THE CONTRACTOR SHALL BE RESPONSIBLE FOR THE ESTABLISHMENT OF FINISHED GRADE. THE ENGINEER MAY ASSIST THE CONTRACTOR, AS APPLICABLE, BUT THE RESPONSIBILITY FOR COORDINATING THE FINISHED GRADE ELEVATION WITH THE TOP OF FOUNDATION AND THE LIGHT SHALL REMAIN WITH THE CONTRACTOR.
- ALL DISTURBED AREAS SHALL BE RESTORED TO THE SATISFACTION OF THE ENGINEER AND INCLUDED IN THE COST OF THE ASSOCIATED PAY ITEM.
- THE CONTRACTOR SHALL MAKE SPECIAL NOTE OF THE REQUIREMENTS FOR BURIED WARNING TAPE, SPECIFIED AS PART OF "UNDERGROUND RACEWAYS". THE INSTALLATION OF THE TAPE SHALL BE INSPECTED AND APPROVED BY THE ENGINEER PRIOR TO BACKFILLING.
- THE CONTRACTOR SHALL MAKE SPECIAL NOTE OF THE REQUIREMENTS FOR WIRE MARKERS AND SHALL TAG ALL WIRE ACCORDINGLY.
- THE CONTRACTOR SHALL MAKE SPECIAL NOTE OF THE REQUIREMENTS FOR GROUNDING. GROUNDING CONNECTIONS AT THE FOUNDATION SHALL BE EXOTHERMICALLY WELDED, AS SPECIFIED, AND SHALL BE INSPECTED AND APPROVED BY THE ENGINEER PRIOR TO BACKFILLING. EQUIPMENT GROUND CONDUCTORS SHALL BE SPLICED AND/OR BONDED AT EACH LIGHT POLE OR OTHER PIECE OF EQUIPMENT.
- NO UNDERGROUND SPLICES OR SPLICES IN HANDHOLES WILL BE PERMITTED. ELECTRIC HANDHOLES SHALL BE USED FOR THE PURPOSE OF PULLING CABLES ONLY.
- CONDUIT AND UNIT DUCT MUST BE POSITIONED IN THE FIELD TO AVOID CONFLICT WITH TREES, BUSHES, DRAINS, OTHER UTILITIES, AND LANDSCAPING. TYPICAL INSTALLATION LOCATION IS (1') ONE FOOT FROM BACK OF CURB.

COPYRIGHT © 2016 BY BAXTER & WOODMAN, INC.
STATE OF ILLINOIS - PROFESSIONAL DESIGN FIRM
LICENSE NO. - 84-00121 - EXPIRES 4/30/2017
4/8/2016 5/20/2016
\\plot-dr-v\pdf-BW-Default.plt
\\CADD\Plots\140988-PH2-Pen.tbl
\\Mokeno\FLDV\140988-127th.CADD\Sheets-Ph2\140988SHT_Lighting-Schematic.dgn

BAXTER & WOODMAN Consulting Engineers	DESIGNED - CAC	REVISED -	STATE OF ILLINOIS DEPARTMENT OF TRANSPORTATION	STREET LIGHTING SCHEMATIC		F.A.U. RTE.	SECTION	COUNTY	TOTAL SHEETS	SHEET NO.
	DRAWN - CJC	REVISED -				503	15-00061-00-WR	WILL	88	45
	CHECKED - ADJ	REVISED -		SCALE: NONE		CONTRACT NO. 61C98				
	DATE - 04-29-16	FILE - 140988SHT_Lighting-Schematic.dgn		STA. TO STA.		FED. ROAD DIST. NO. 1 ILLINOIS/FED. AID PROJECT M-4003(531)				


LEGEND

- EXISTING COM ED POWER POLE
- POWER PEDESTAL
- 1 1/4" UNIT DUCT 4*6 & 1*6 GROUND
- 3" CONDUIT, PUSHED 8' LONG WITH 1 1/4" UNIT DUCT OR AS INDICATED
- PROPOSED STREET LIGHT, 240V, LED, 35' M.H.
- EXISTING STREET LIGHT
- PROPOSED LIGHTING CONTROLLER, 120/240V, 100 AMP
- PROPOSED HANDHOLE

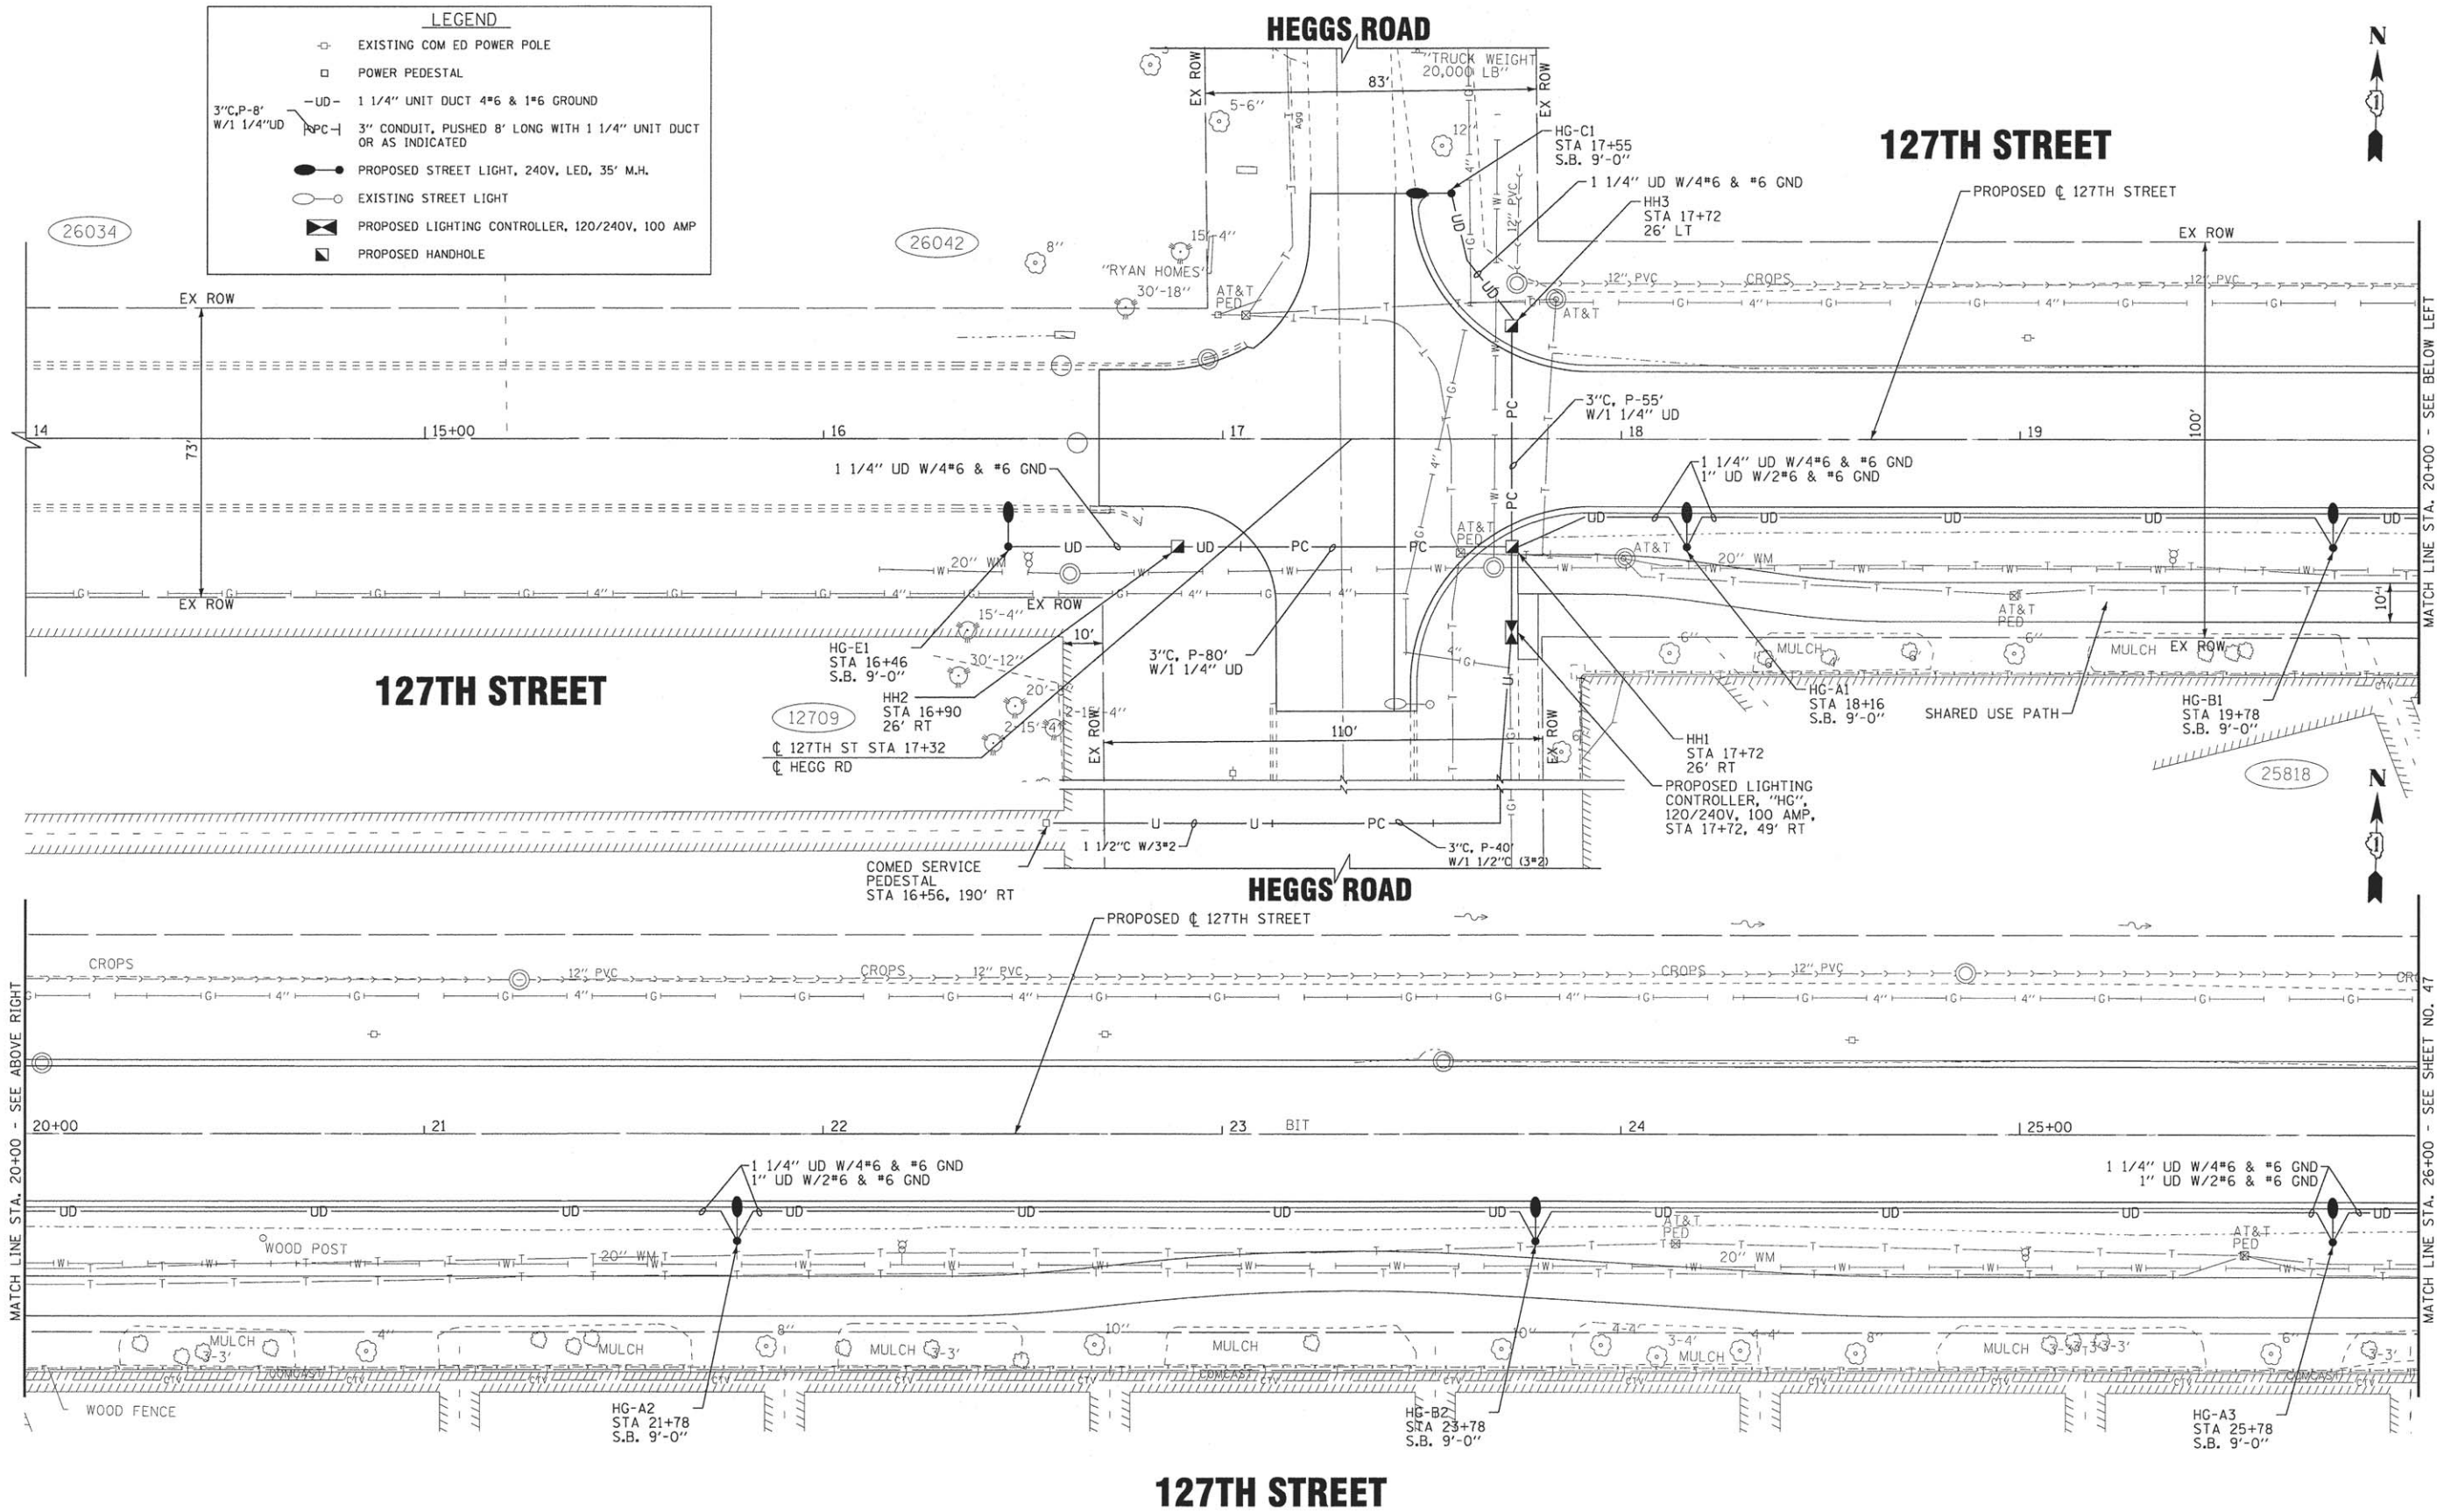

COPYRIGHT © 2016 BY BAXTER & WOODMAN, INC.
 STATE OF ILLINOIS PROFESSIONAL ENGINEERING
 LICENSE NO. 184-000128 - EXPIRES 4/30/2017
 4/8/2016 4:23:23 PM
 I:\Mokemo\PL\DOVA\40988SHT-127TH\CAADD\Sheet1s-Ph2\40988SHT_Lighting.dgn

BAXTER & WOODMAN Consulting Engineers	DESIGNED - CAC	REVISED -	STATE OF ILLINOIS DEPARTMENT OF TRANSPORTATION	STREET LIGHTING PLAN	F.A.J. RTE. 503	SECTION 15-00061-00-WR	COUNTY WILL	TOTAL SHEETS 88	SHEET NO. 46
	DRAWN - CJC	REVISED -							
	CHECKED - ADJ	REVISED -							
	DATE - 04-29-16	FILE - 140988SHT_Lighting.dgn							
	SCALE: 1" = 20'								
				FED. ROAD DIST. NO. 1		ILLINOIS		FED. AID PROJECT M-400353J	

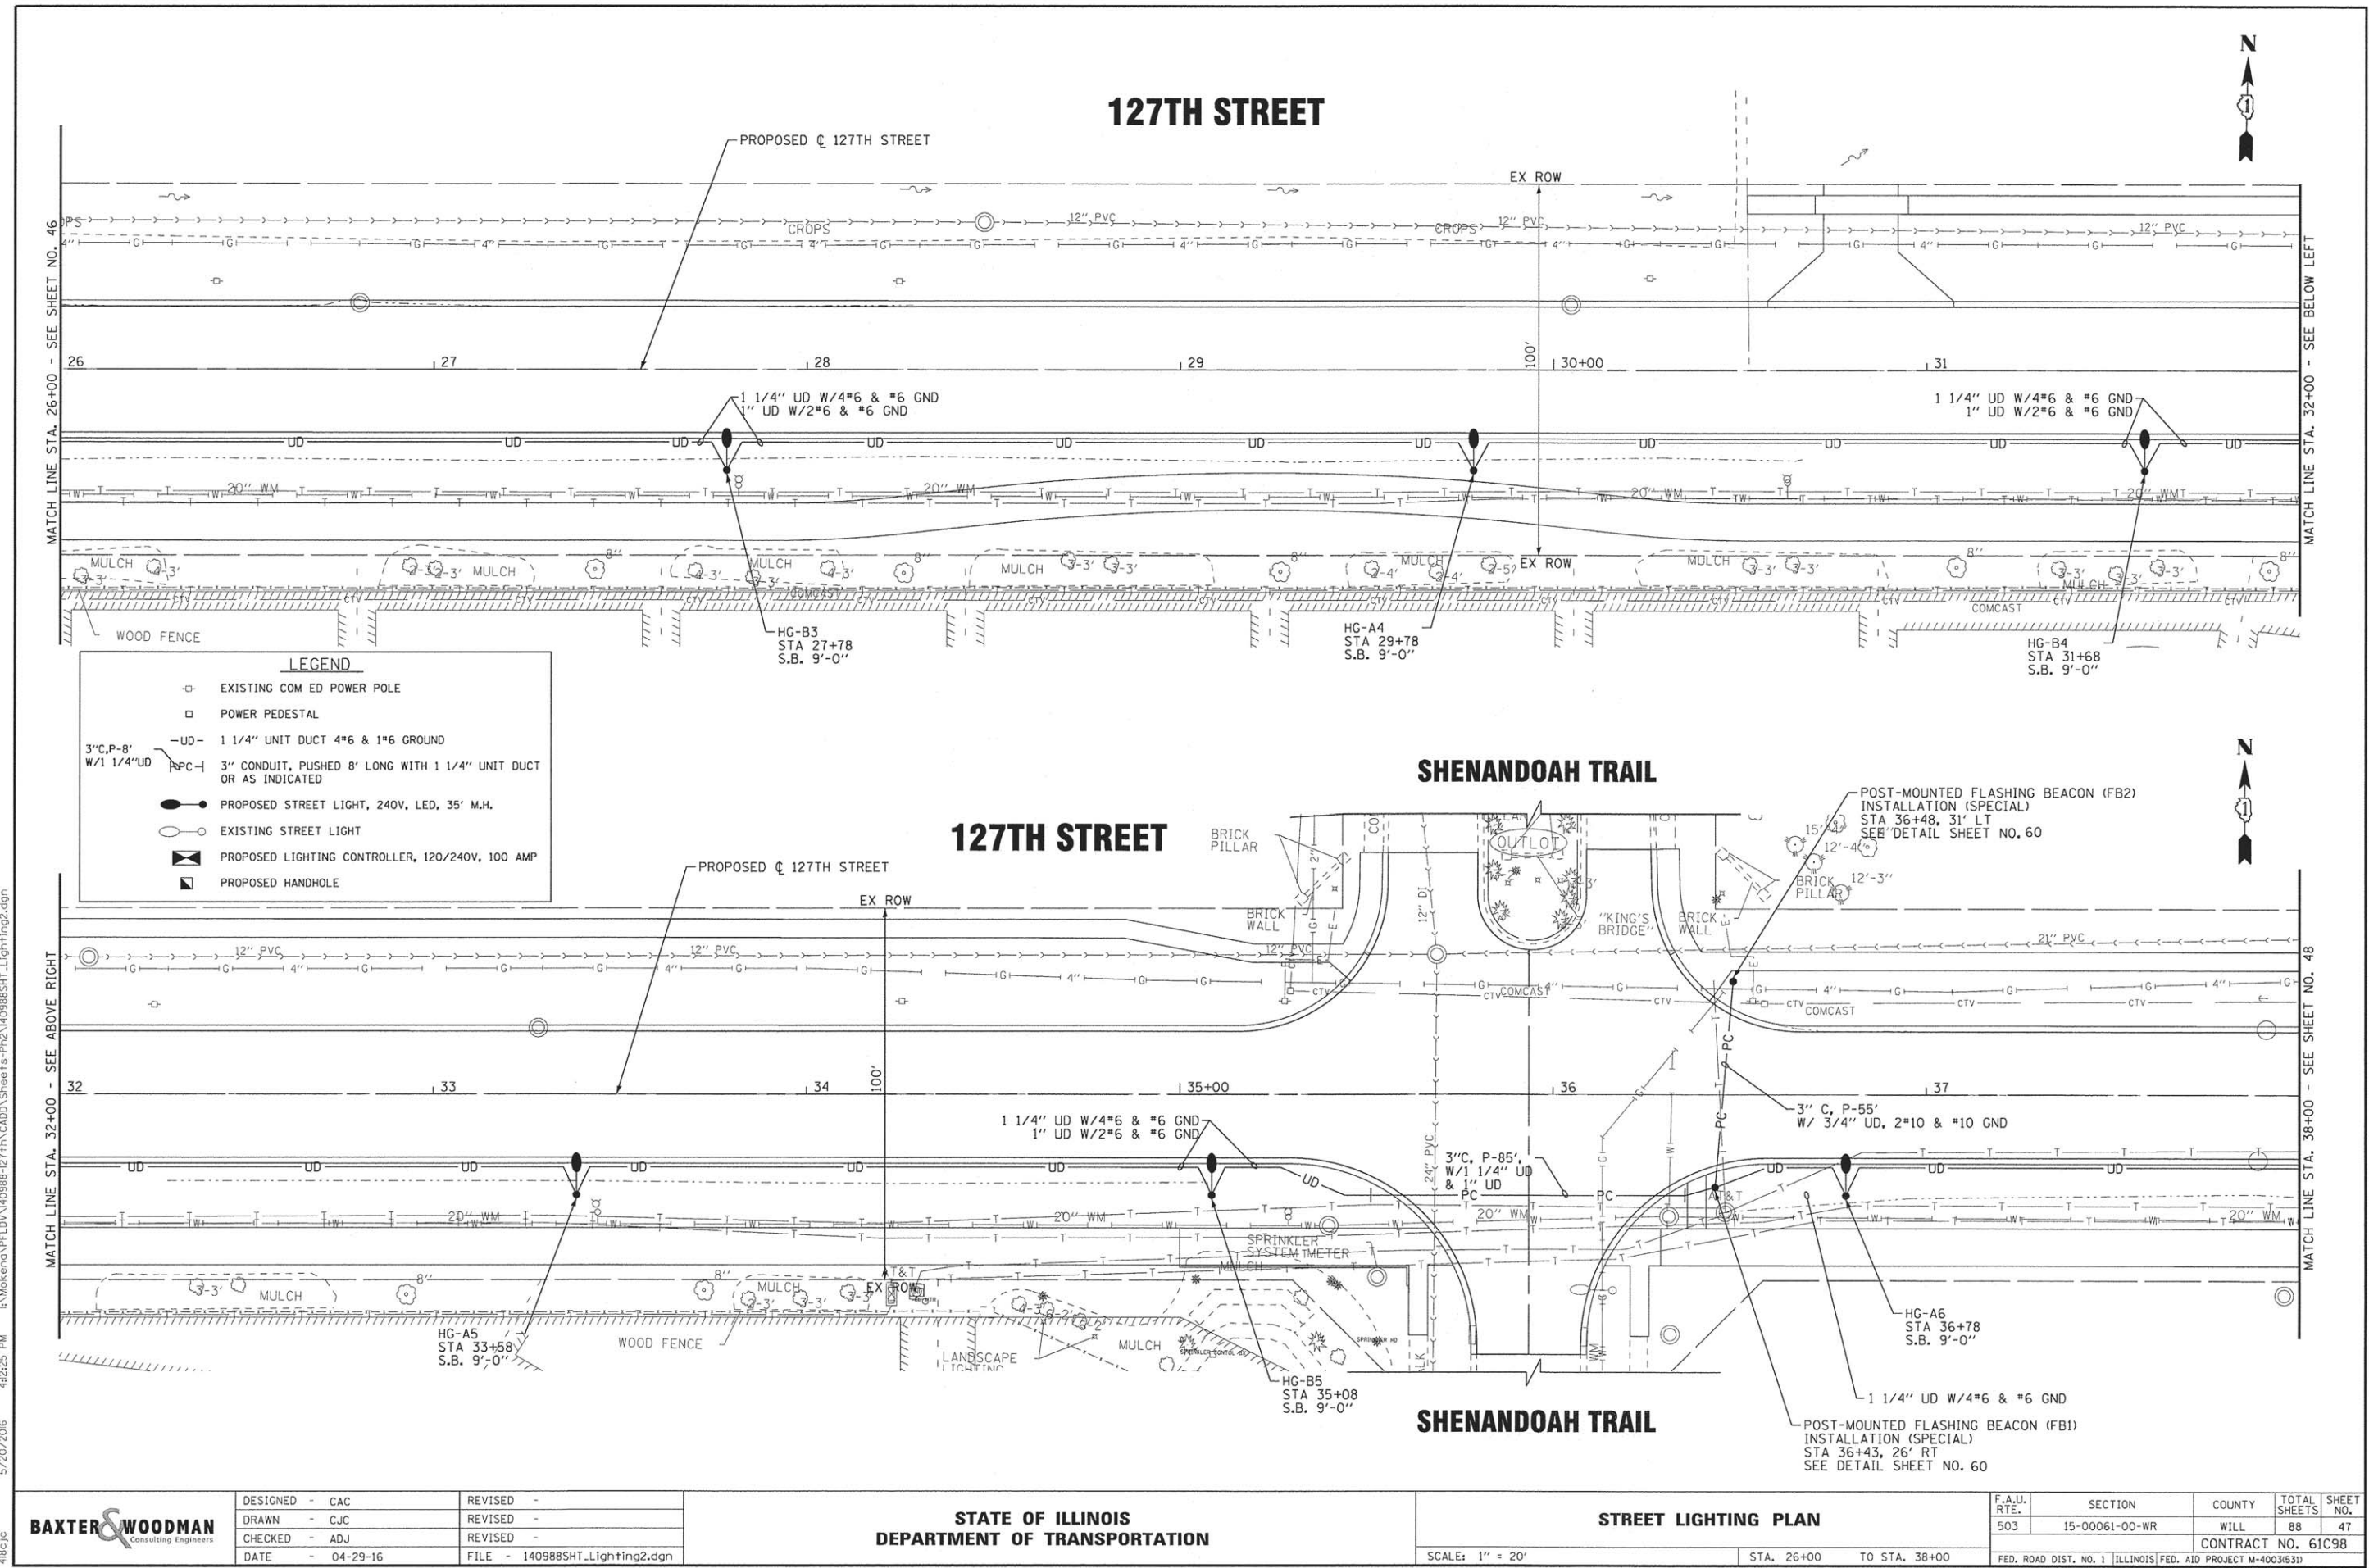


BAXTER & WOODMAN Consulting Engineers	DESIGNED - CAC	REVISED -
	DRAWN - CJC	REVISED -
	CHECKED - ADJ	REVISED -
	DATE - 04-29-16	FILE - 140988SHT_Lighting2.dgn

STATE OF ILLINOIS
DEPARTMENT OF TRANSPORTATION

STREET LIGHTING PLAN		
SCALE: 1" = 20'	STA. 26+00	TO STA. 38+00

F.A.U. RTE.	SECTION	COUNTY	TOTAL SHEETS	SHEET NO.
503	15-00061-00-WR	WILL	88	47
CONTRACT NO. 61C98				
FED. ROAD DIST. NO. 1 ILLINOIS FED. AID PROJECT M-4003(531)				

Copyright © 2016 by Baxter & Woodman, Inc.
STATE OF ILLINOIS - PROFESSIONAL DESIGN FIRM
LICENSE NO. - 184-00121 - EXPIRES 4/30/2017
4883C
5/20/2016
\\plotdr\vd\pdf-BW_Default.plt
\\CADD\VP\140988-PH2-Pen.tbl
\\Mckenzie\PLD\140988-127TH CADD_Sheet15-Ph2\140988SHT_Lighting2.dgn

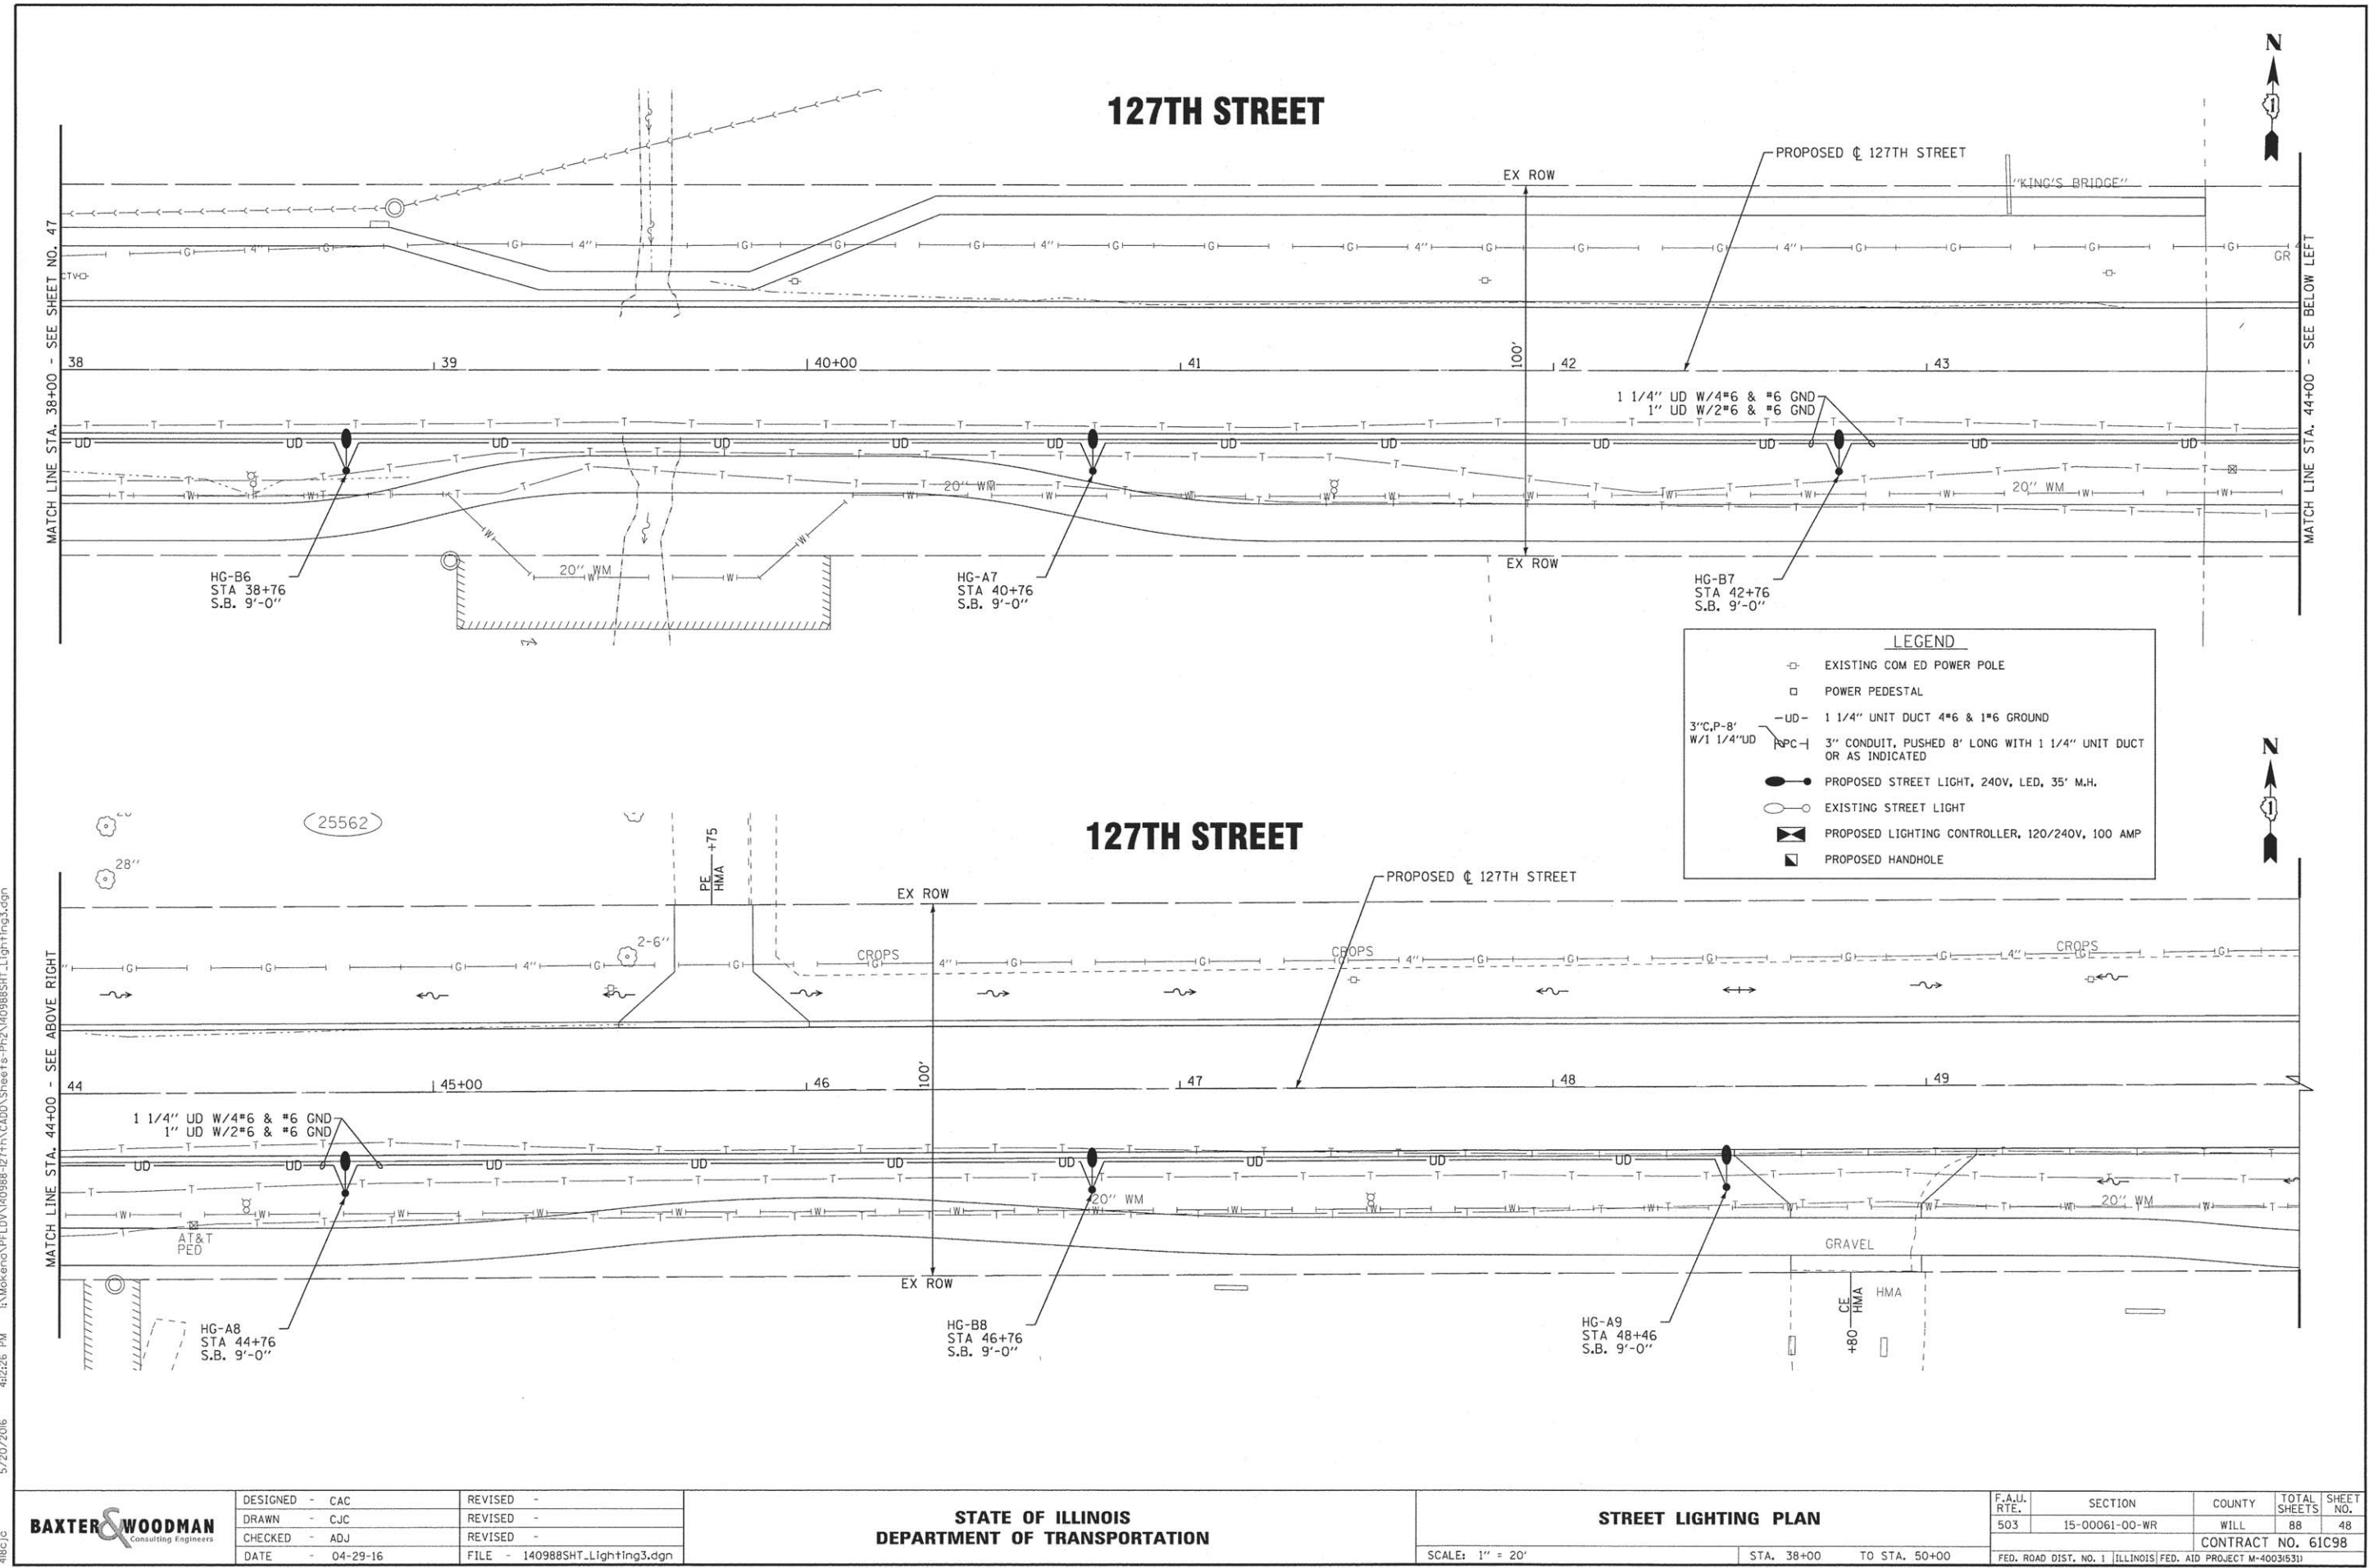

LEGEND

- EXISTING COM ED POWER POLE
- POWER PEDESTAL
- 1 1/4" UNIT DUCT 4#6 & 1#6 GROUND
- 3" CONDUIT, PUSHED 8' LONG WITH 1 1/4" UNIT DUCT OR AS INDICATED
- PROPOSED STREET LIGHT, 240V, LED, 35' M.H.
- EXISTING STREET LIGHT
- PROPOSED LIGHTING CONTROLLER, 120/240V, 100 AMP
- PROPOSED HANDHOLE

Copyright © 2016 by BAXTER & WOODMAN, INC.
STATE OF ILLINOIS - PROFESSIONAL DESIGN FIRM
LICENSE NO. - 84-00121 - EXPIRES 4/30/2017
488JC
5/20/2016
\\plotdr\vdw\dw\B-W\Def\out\p1
\\CADD\Plots\140988-PH2-Pen.tbl
\\Mokeno\PLD\140988-127th.CADD\Sheet s-Ph2\140988SHT_Lighting3.dgn

BAXTER & WOODMAN Consulting Engineers	DESIGNED - CAC	REVISED -	STATE OF ILLINOIS DEPARTMENT OF TRANSPORTATION	STREET LIGHTING PLAN	F.A.U. RTE.	SECTION	COUNTY	TOTAL SHEETS	SHEET NO.
	DRAWN - CJC	REVISED -			503	15-00061-00-WR	WILL	88	48
	CHECKED - ADJ	REVISED -			CONTRACT NO. 61C98				
	DATE - 04-29-16	FILE - 140988SHT_Lighting3.dgn			FED. ROAD DIST. NO. 1 ILLINOIS FED. AID PROJECT M-4003(53)				
	SCALE: 1" = 20'				STA. 38+00 TO STA. 50+00				



CONTROLLER ID
(* LETTER ASSIGNED
BY THE VILLAGE)

CIRCUIT ID—
8 POLE #

MAST ARM ORIENTATION

TRAFFIC FLOW →

60° 90°

LETTERS AND NUMERALS 7" ABOVE GRADE

POLE SHAFT

HANDHOLE POSITION

N.T.S.

	TITLE: S ANCHOR BASE DAVIT POLE		QTY: 1
	MODEL NO.:		OWN BY: PVB
Valmont Industries, Inc. Structures Division 20805 Eaton Ave Farmington, Minnesota 55024-7932 Phone: (651) 463-8990 (800) 899-7777 Fax: (651) 463-3349	MATERIAL: ALUMINUM ALLOY FINISH: 100 GRIT SATIN FINISH		CHK'D BY:
	PROJECT: PLAINFIELD		APPR BY: <i>CEA</i>
	SOLD TO:		DATE:
	SHIP TO:		02-15-16
	P.O. NO:		02-15-16
REP: LIGHTING SOLUTIONS OF ILLINOIS		DWG NO: DR5367	
CONFIDENTIAL			
The information contained in this drawing is privileged and confidential, and may be protected from disclosure. Please be aware that any use or dissemination of this drawing may be subject to legal restriction or sanction.			
02-26-16	CHNG'D ARM SPAN	MPS:	PAGE: 1/3
REV DATE	REVISION DESCRIPTION	BY	1/3

BAXTER & WOODMAN
Consulting Engineers

DESIGNED - CAC	REVISED -
DRAWN - CJC	REVISED -
CHECKED - ADJ	REVISED -
DATE - 04-29-16	FILE - 140988SHT_Lighting-Details.dgn






STATE OF ILLINOIS
DEPARTMENT OF TRANSPORTATION

STREET LIGHTING DETAILS

F.A.U. RTE.	SECTION	COUNTY	TOTAL SHEETS	SHEET NO.
503	15-00061-00-WR	WILL	88	51
CONTRACT NO. 61C98				
FED. ROAD DIST. NO. 1 ILLINOIS FED. AID PROJECT M-40035(31)				

FILE NAME = W:\dststd\22x34\be220.dgn	USER NAME = gaglienobt	DESIGNED - DRAWN -	REVISED - 03-03-06 REVISED -	STATE OF ILLINOIS DEPARTMENT OF TRANSPORTATION	ELECTRIC SERVICE INSTALLATION AERIAL, REMOTE DISCONNECT	F.A.I. RTE.	SECTION	COUNTY	TOTAL SHEETS	SHEET NO.
PLOT SCALE = 50.0000 ' / IN.	CHECKED - MEA	REVISED -	503			15-00061-00-WR	WILL	88	52	
PLOT DATE = 1/4/2008	DATE -	REVISED -	BE-220			CONTRACT NO. 61C98				
SCALE: NONE	SHEET NO. 1 OF 1 SHEETS	STA.	TO STA.		FED. ROAD DIST. NO. 1 ILLINOIS FED. AID PROJECT M-4003(531)					

SOIL CONDITIONS	DESIGN DEPTH "D" OF FOUNDATION	
	SINGLE ARM POLE	TWIN ARM POLE
SOFT CLAY $Q_u = 0.375 \text{ TON/SQ. FT.}$	11'-0" (3.35 m)	12'-8" (3.85 m)
MEDIUM CLAY $Q_u = 0.75 \text{ TON/SQ.FT}$	9'-0" (2.74 m)	14'-10" (4.52 m)
STIFF CLAY $Q_u = 1.50 \text{ TON/SQ. FT.}$	7'-6" (2.29 m)	8'-7" (2.61 m)
LOOSE SAND $\phi = 34^\circ$	9'-6" (2.90 m)	10'-7" (3.22 m)
MEDIUM SAND $\phi = 37.5^\circ$	9'-0" (2.74 m)	9'-10" (2.99 m)
DENSE SAND $\phi = 40^\circ$	8'-3" (2.51 m)	9'-7" (2.91 m)

   
 
 


1. ALL DIMENSIONS ARE IN INCHES (MILLIMETERS) UNLESS OTHERWISE SHOWN.
2. THE ANCHOR RODS AND RACEWAYS SHALL BE PROPERLY SECURED IN PLACE BEFORE THE CONCRETE IS PLACED.
3. THE FOUNDATION SHALL NOT PROTRUDE MORE THAN 4 IN. (100 mm) ABOVE THE FINISHED GRADE WITHIN A 60 IN. (1.5 m) CHORD ACROSS THE FOUNDATION, WITH ANCHOR RODS INCLUDED, IN ACCORDANCE WITH AASHTO GUIDELINES. IF THE FOUNDATION HEIGHT, INCLUDING ANCHOR RODS, EXTENDS BEYOND THESE SPECIFIED LIMITS, THE FOUNDATION SHALL BE REPLACED AT THE CONTRACTOR'S EXPENSE. SEE FOUNDATION EXTENSION DETAIL.
4. THE HOLE FOR THE FOUNDATION SHALL BE MADE BY DRILLING WITH AN AUGER, OF THE SAME DIAMETER AS THE FOUNDATION, IF SOIL CONDITIONS REQUIRE THE USE OF A LINER TO FORM THE HOLE, THE LINER SHALL BE WITHDRAWN AS THE CONCRETE IS DEPOSITED.
5. THE TOP OF THE FOUNDATION SHALL BE CONSTRUCTED LEVEL. A LINER OR FORM SHALL BE USED TO PRODUCE A UNIFORM SMOOTH SIDE TO THE TOP OF THE FOUNDATION. FOUNDATION TOP SHALL BE CHAMFERED $\frac{3}{4}$ -IN. (20 mm).
6. THE CONCRETE SHALL BE CLASS S1. CONCRETE SHALL CURE ACCORDING TO ARTICLE 1020.13 BEFORE LIGHT POLES ARE INSTALLED.
7. THE ANCHOR ROD SHALL BE A HOOK ROD TYPE. COLD BENDING OF THE ANCHOR ROD WILL NOT BE ALLOWED. THE RADIUS OF THE HOOK BEND SHALL NOT BE LESS THAN 4 TIMES THE NOMINAL DIAMETER OF THE ANCHOR ROD. A TACK WELDED ANCHOR ROD MAY BE SUBSTITUTED WITH THE APPROVAL OF THE ENGINEER.
8. THE ANCHOR RODS SHALL BE ACCORDING TO ASTM F1554 GRADE 725 (GRADE 105), NUTS SHALL BE HEXAGON NUTS ACCORDING TO ASTM A 194 2H OR ASTM A 563 0H, AND WASHERS SHALL BE ACCORDING TO ASTM F 436.
9. ANCHOR RODS, NUTS AND WASHERS SHALL BE COMPLETELY GALVANIZED BY EITHER THE HOT-DIPPED PROCESS CONFORMING WITH AASHTO M 232, THE MECHANICAL PLATING METHOD CONFORMING TO AASHTO M 298, CLASS 50 WITH A MAXIMUM COATING THICKNESS OF 150 UM(6 MILS) OR THE ELECTROLYTIC PROCESS ACCORDING TO ASTM F 1136.
10. THE ANCHOR RODS SHALL BE THREADED A MINIMUM OF 6 INCHES (150 mm) WITH A MINIMUM OF 3 INCHES (75 mm) OF THREADED ANCHOR ROD EMBEDDED IN THE FOUNDATION.
11. ANCHOR RODS SHALL PROJECT $2\frac{3}{4}$ " (69.9 mm) ABOVE THE TOP OF THE FOUNDATION, IF BREAKAWAY COUPLINGS ARE SPECIFIED, THE CONTRACTOR SHALL CAREFULLY COORDINATE THE ANCHOR ROD PROJECTION WITH THE INSTALLATION REQUIREMENTS OF THE BREAKAWAY COUPLINGS.
12. THE CONTRACTOR SHALL USE A #3 SPIRAL AT 6" (152.4 mm) PITCH OR MAY SUBSTITUTE #3 TIES AT 12" (304.8 mm) O.C. WITH THE APPROVAL OF THE ENGINEER.
13. THE CABLE TRENCHES AND FOUNDATION SHALL BE BACK FILLED AND COMPACTED AS SPECIFIED BEFORE THE LIGHT POLE IS ERECTED.
14. THE RACEWAYS SHALL PROJECT 1" (25.4 mm) ABOVE THE TOP OF THE FOUNDATION.

Benchmark: Arrow bolt at fire hydrant on south side of 127th Street, Station 38+51. Elev. 659.42


Existing Structure: Dual 84" CMP Culvert to be completely removed and replaced.
Road to be closed and traffic detoured during construction.

No Salvage.

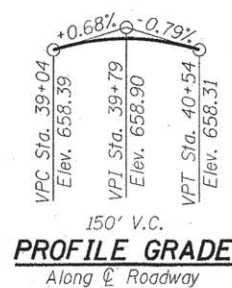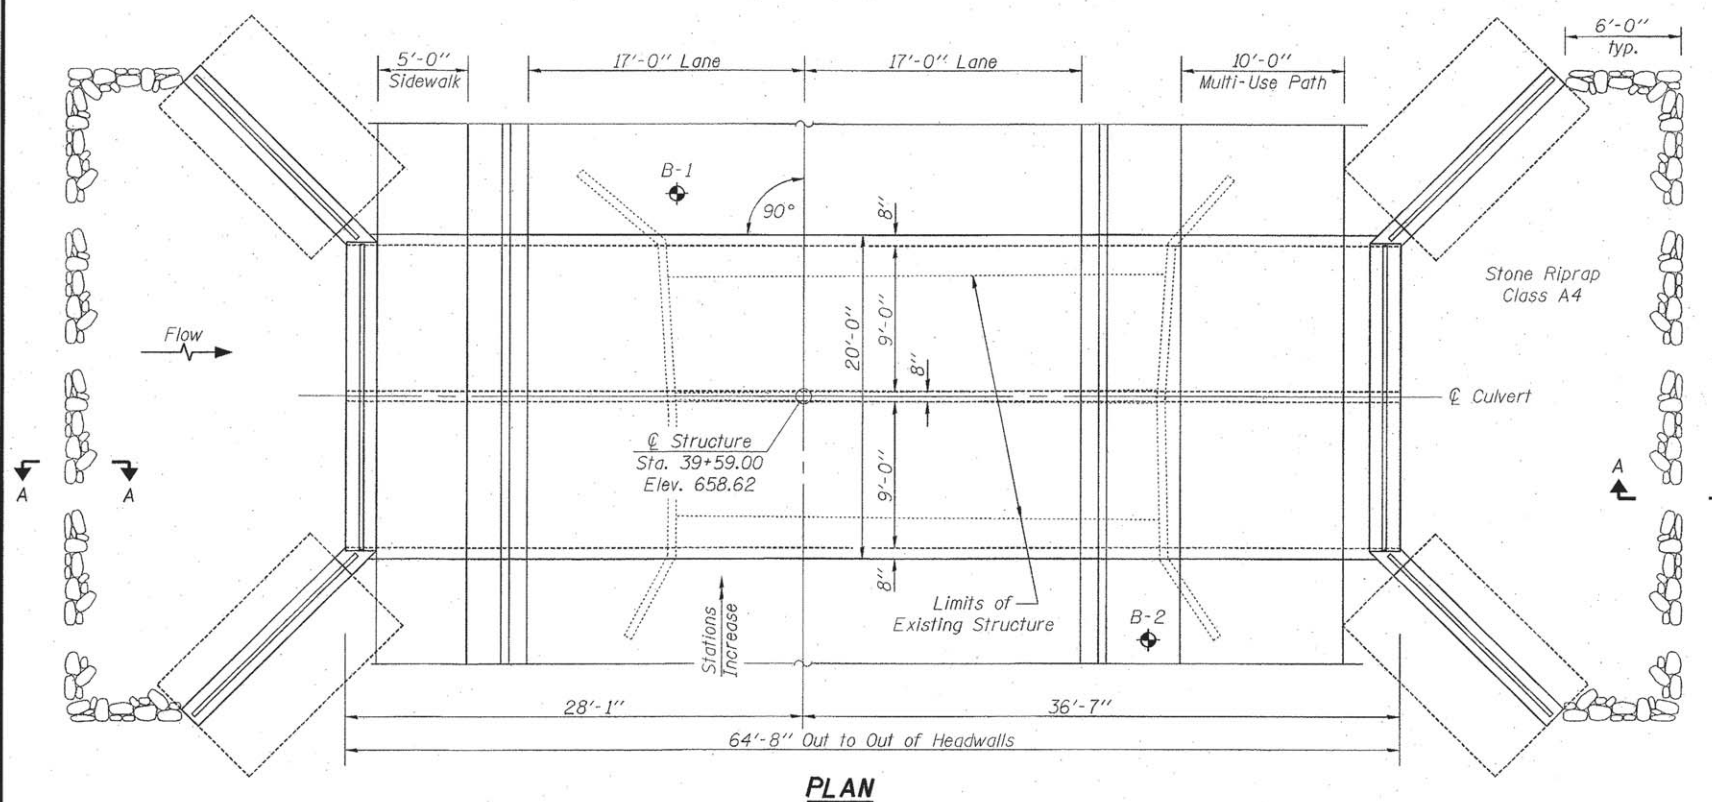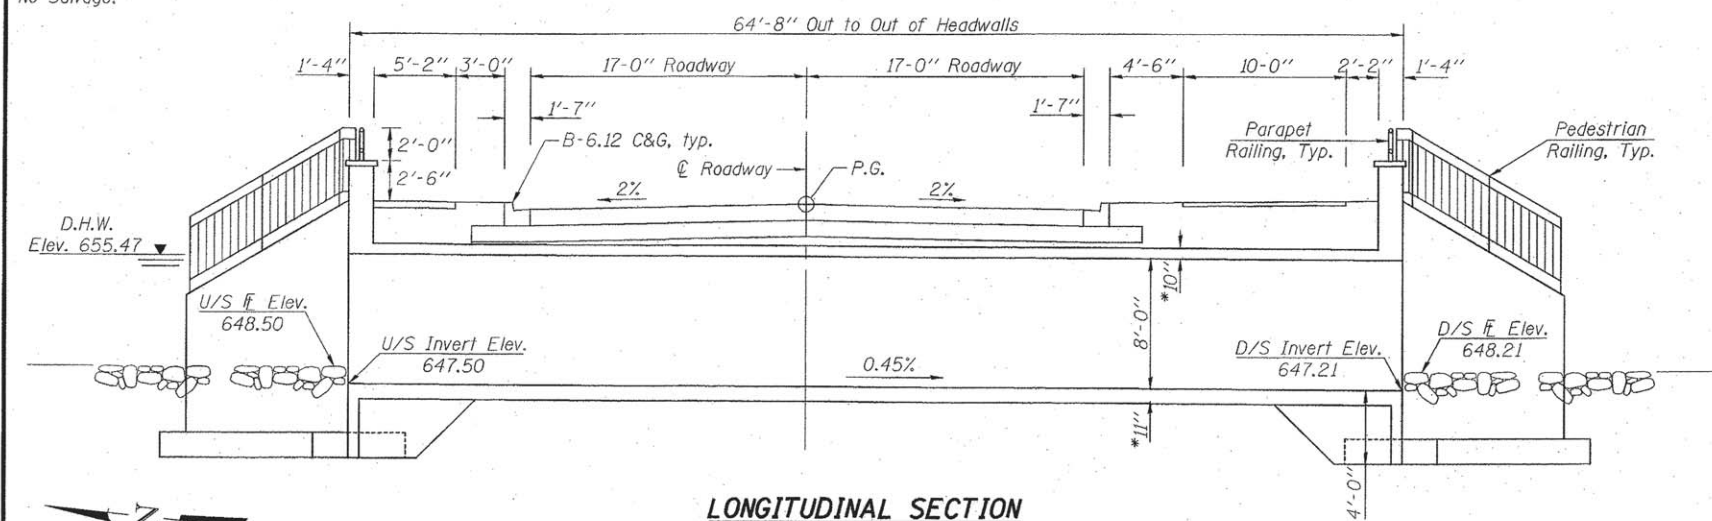


WATERWAY INFORMATION

Drainage Area = 2.45 Sq. Mi.			Low Grade Elev. 656.93 @ Sta. 38+00 (Existing) Elev. 657.73 @ Sta. 41+80 (Proposed)						
Flood	Freq. Yr.	Q C.F.S.	Opening Sq. Ft. Exist.	Sq. Ft. Prop.	Nat. H.W.E.	Head - Ft. Exist.	Ft. Prop.	Headwater Elev. Exist.	Prop.
	10	580	69	99	654.01	1.45	0.43	655.46	654.4
Design	30	800	74	109	654.57	2.28	0.90	656.85	655.4
Base	100	1170	77	121	655.23	2.10	1.94	657.33	657.1
Ex. Overtop	10-30							656.93	
Pr. Overtop	100-500								657.7
Max. Calc.	500	1630	77	126	655.77	1.94	2.42	657.71	658.1

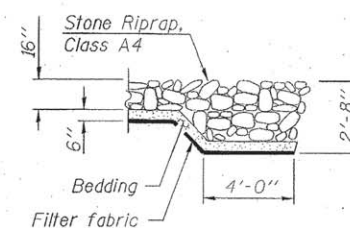


SECTION A-A

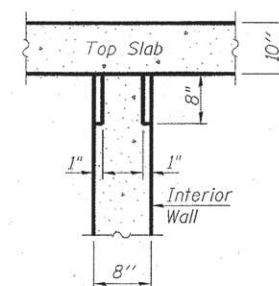

SECTION A-A


PHOEBE NESTING SITE DETAILS (Downstream End Only)

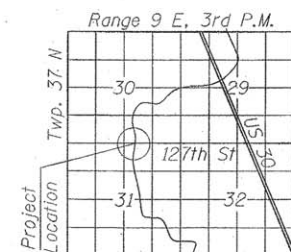

LOCATION SKETCH

TOTAL BILL OF MATERIAL

ITEM	UNIT	TOTAL
Stone Riprap, Class A4	Sq Yd	128
Filter Fabric	Sq Yd	128
Removal of Existing Structures	Each	1
Form Liner Textured Surface	Sq Ft	118
Protective Coat	Sq Yd	27
Reinforcement Bars, Epoxy Coated	Pound	30,620
Pedestrian Railing	Foot	61
Parapet Railing	Foot	38
Concrete Box Culverts	Cu Yd	193.2
Concrete Surface Color Treatment	Sq Ft	118

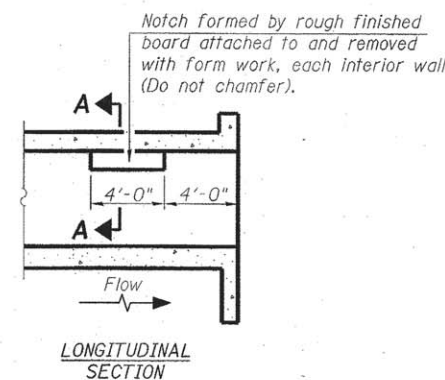

LONGITUDINAL SECTION

HIGHWAY CLASSIFICATION

Municipal Street 7500
Functional Class: Major Collector
ADT: 5952 (2014)
ADTT: 120 (2014)
DHW: 9%
Design Speed: 45 m.p.h.
Posted Speed: 45 m.p.h.
2-Way Traffic
Directional Distribution: 50:50

LOADING HL-93

Allow 50#/sq. ft. for future wearing surface.

DESIGN SPECIFICATIONS

2014 AASHTO LRFD Bridge Design Specifications, 7th Edition with Interims

DESIGN STRESSES

FIELD UNITS

$f'_c = 3,500$ psi
 $f_y = 60,000$ psi (Reinforcement)

GENERAL PLAN

127th STREET OVER WEST NORMAN DRAIN

SECTION 15-00061-00-WR

STRUCTURE NO. 099-L003

WILL COUNTY

STATION 39+59

BAXTER & WOODMAN
Consulting Engineers

USER NAME =
PLOT SCALE =
PLOT DATE =

DESIGNED - BLB
CHECKED - BAB
DRAWN - BLB
CHECKED - BAB


REVISED
REVISED
REVISED
REVISED

STATE OF ILLINOIS
DEPARTMENT OF TRANSPORTATION

GENERAL PLAN
STRUCTURE NO. 099-L003

SHEET NO. 1 OF 4 SHEETS

F.A.U. SHEET NO. 503
SECTION 15-00061-00-WR
COUNTY WILL
TOTAL SHEETS 88
SHEET NO. 54
CONTRACT NO. 61C98
FED. ROAD DIST. NO. 1 (ILLINOIS) FED. AID PROJECT M-4003(S31)

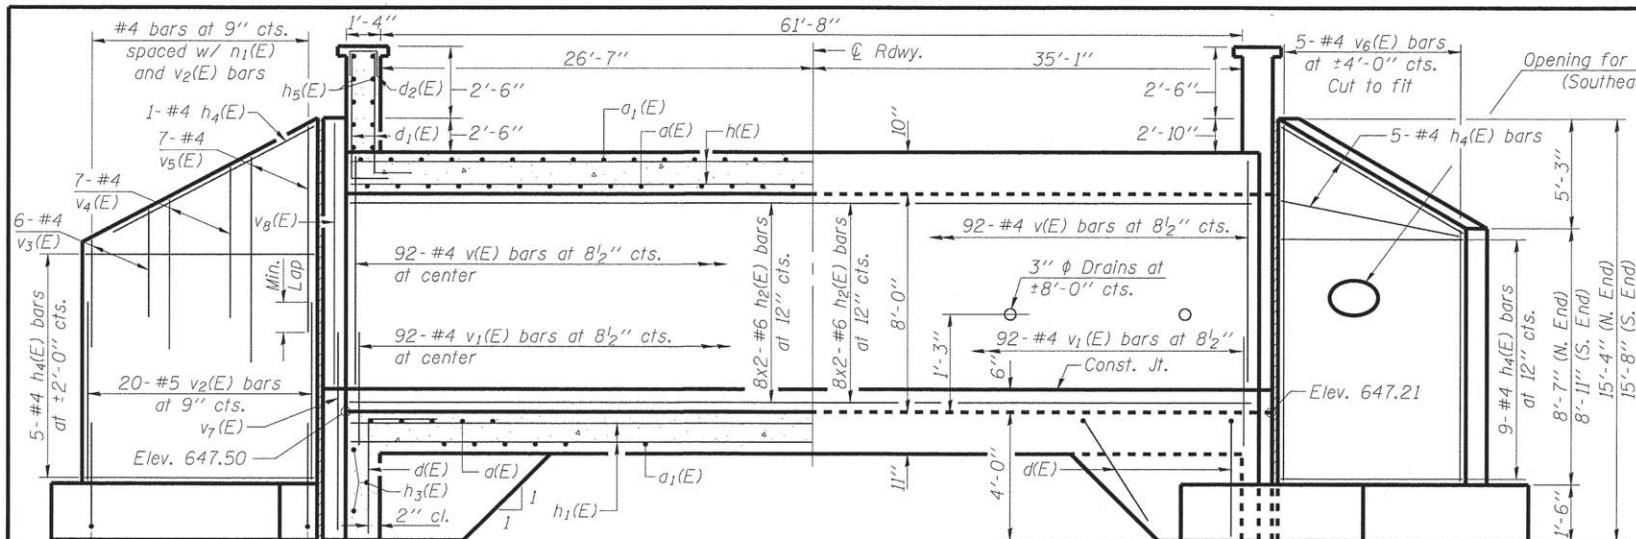

HALF LONG. SECTION

Showing bars in Center Wall

HALF ELEVATION


Showing bars in Outside Wall

REINFORCEMENT FRONT FACE

Along Inside Face

REINFORCEMENT BACK FACE

Back Face

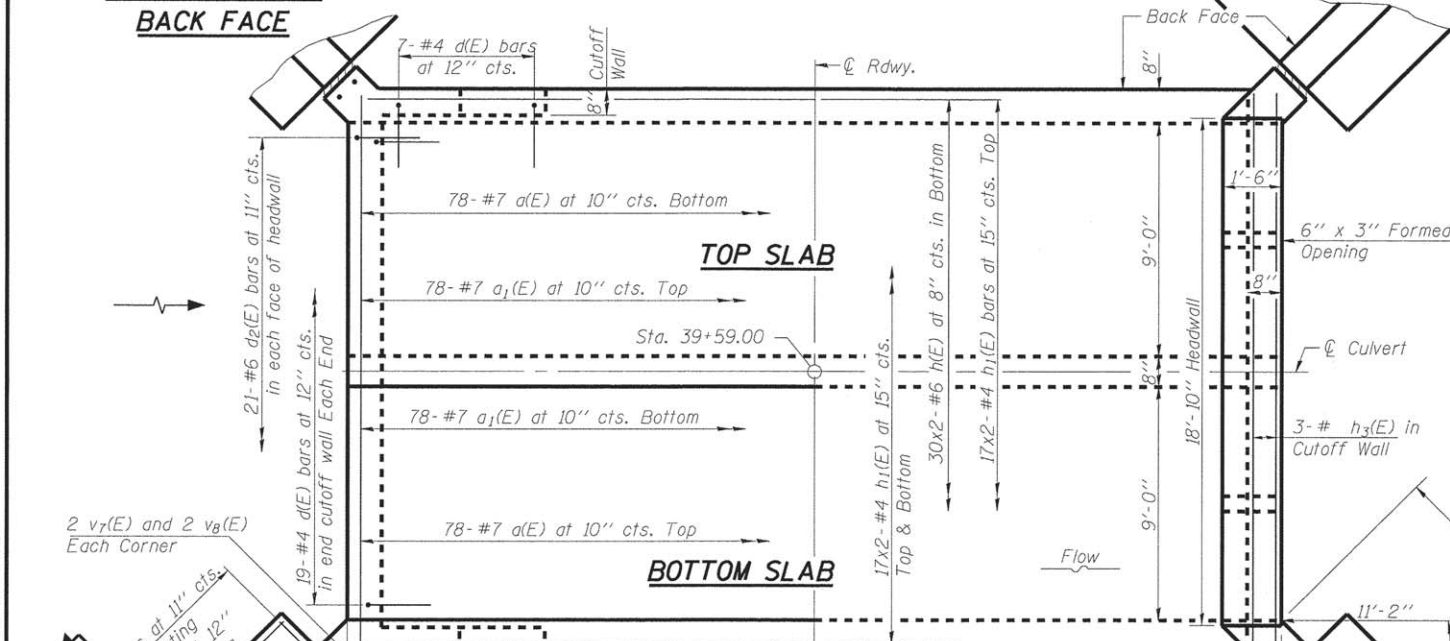


TOP SLAB

BOTTOM SLAB

SHOWING REINFORCEMENT

SHOWING OUTLINES


PLAN

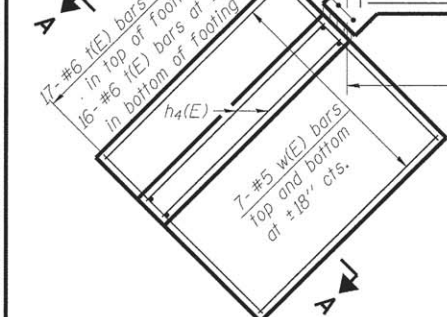


BAR d(E)

BARS d(E) & d1(E)


CORNER DETAIL

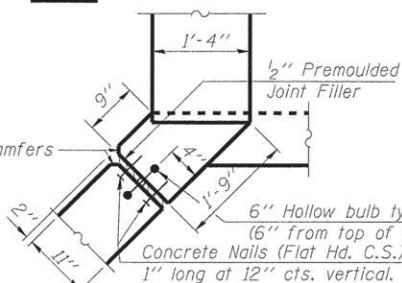


BARS n(E) & n1(E)

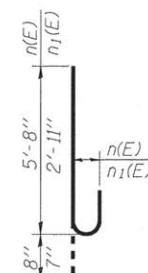

SECTION A-A

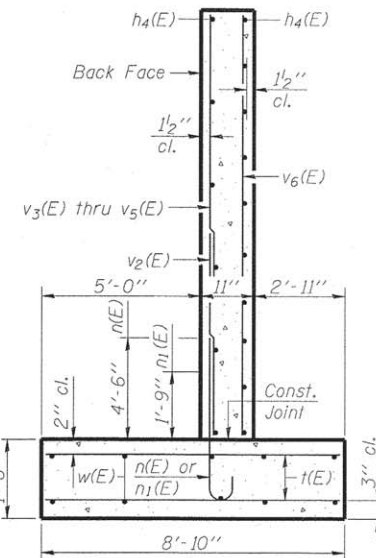

HALF SECTION THRU BARREL

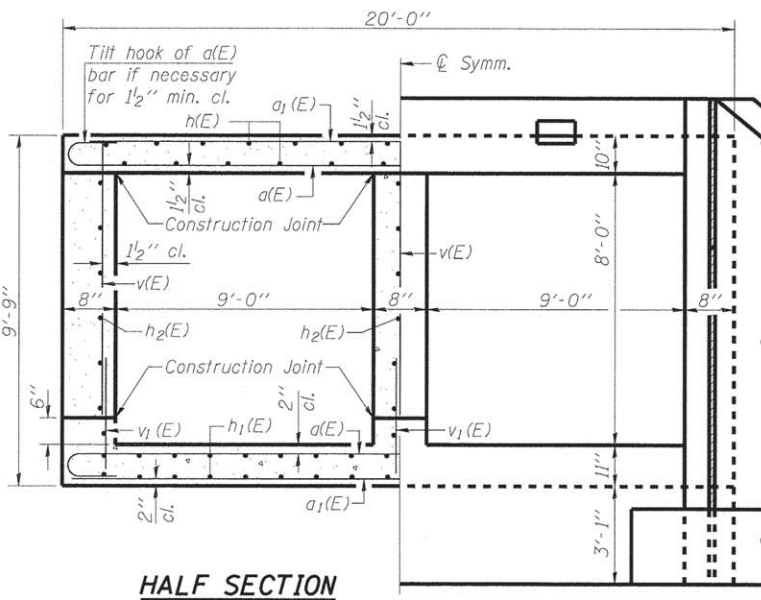

HALF END ELEVATION


ADDITIONAL REINFORCEMENT AT PIPE OPENING

Cut bars in field to fit as needed
Cost of additional reinforcement included with Concrete Box Culverts
** See Drainage & Utility Plans for Invert, Location and Pipe Size.

BILL OF MATERIAL

Bar	No.	Size	Length	Shape
d(E)	156	#7	21'-5"	
d1(E)	156	#7	19'-9"	
d(E)	66	#4	5'-6"	
d1(E)	84	#6	7'-2"	
d2(E)	42	#4	4'-9"	
h(E)	60	#6	33'-10"	
h1(E)	102	#4	33'-1"	
h2(E)	48	#6	33'-10"	
h3(E)	6	#5	19'-8"	
h4(E)	80	#4	14'-8"	
h5(E)	24	#6	18'-6"	
n(E)	80	#6	6'-4"	
n1(E)	80	#5	3'-6"	
t(E)	132	#6	8'-6"	
v(E)	276	#4	8'-1"	
v1(E)	276	#4	2'-6"	
v2(E)	80	#5	6'-9"	
v3(E)	24	#4	5'-3"	
v4(E)	28	#4	7'-1"	
v5(E)	28	#4	9'-0"	
v6(E)	20	#4	13'-9"	
v7(E)	8	#6	6'-9"	
v8(E)	8	#6	10'-7"	
w(E)	56	#5	14'-10"	
Concrete Box Culverts		Cu. Yd.	195	
Reinforcement Bars, Epoxy Coated		Pound	30,620	

AT UPSTREAM END

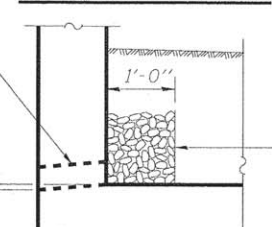

AT DOWNSTREAM END

DRAIN DETAIL

3" x 6" Formed Opening

3" x 6" Formed Opening

Notes:
Reinforcement bars designated (E) shall be epoxy coated.
Bars indicated thus 12x4-#5 etc. indicates 12 lines of bars with 4 lengths per line.

Copyright © 2015 by BAXTER & WOODMAN, INC.
STATE OF ILLINOIS - PROFESSIONAL DESIGN FIRM
LICENSE NO. - 84-00121 - EXPIRES 4/30/2017
48cjc
5/20/2016

BAXTER & WOODMAN
Consulting Engineers


USER NAME	DESIGNED - BLB	REVISED
PLOT SCALE	CHECKED - BAB	REVISED
PLOT DATE	DRAWN - BLB	REVISED
	CHECKED - BAB	REVISED

STATE OF ILLINOIS
DEPARTMENT OF TRANSPORTATION


CULVERT DETAILS - 1
STRUCTURE NO. 099-L003

SHEET NO. 2 OF 4 SHEETS


F.A.U. RTE.	SECTION	COUNTY	TOTAL SHEETS	SHEET NO.
503	15-00061-00-WR	WILL	88	55
CONTRACT NO. 61C98				
FED. ROAD DIST. NO. 1 [ILLINOIS] FED. AID PROJECT M-4003(531)				

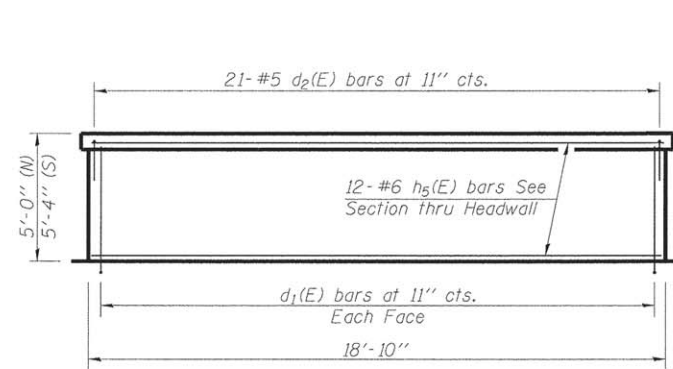

HEADWALL ELEVATION
Railing not shown

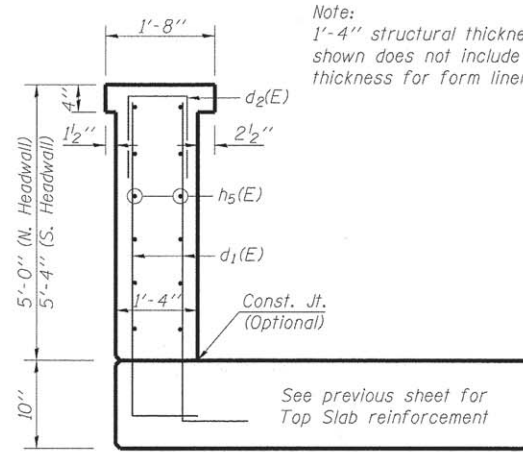


SECTION THRU HEADWALL
Railing not shown

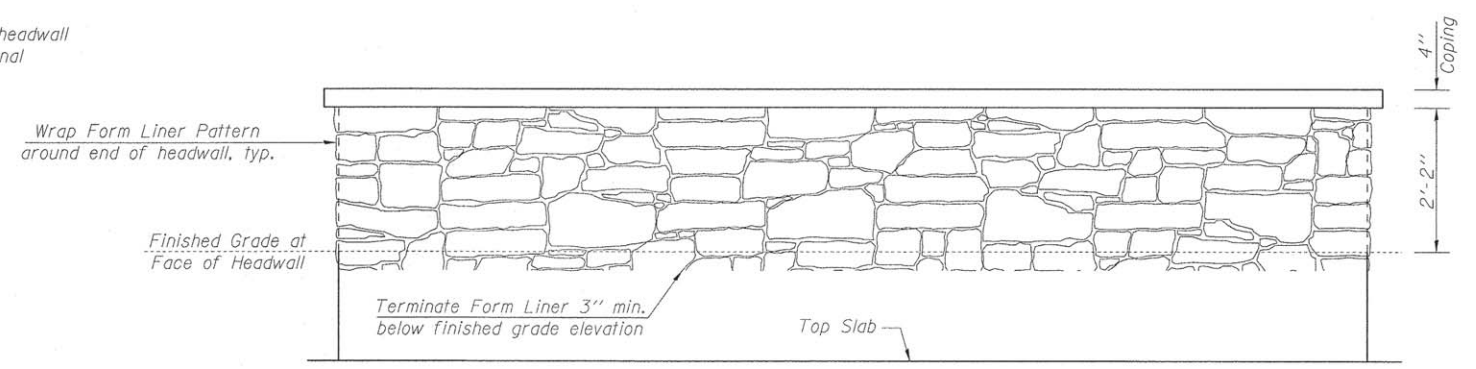


**FORM LINER DETAIL
INSIDE ELEVATION OF HEADWALL**


Form Liner shall not be applied to outside faces of headwalls

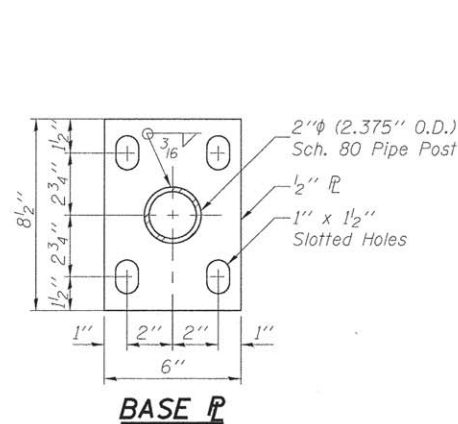

BASE PL

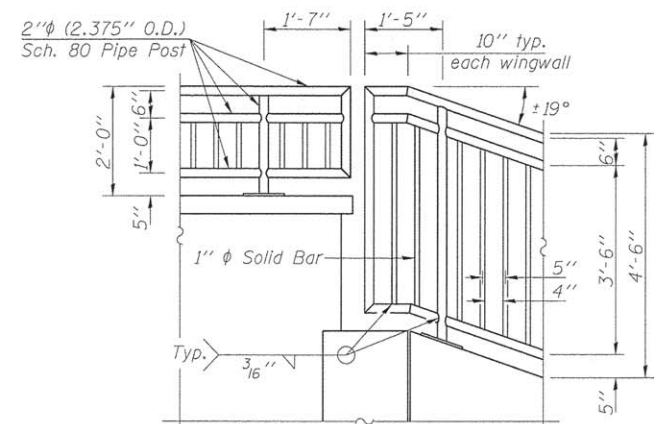


RAIL ELEMENT DETAILS

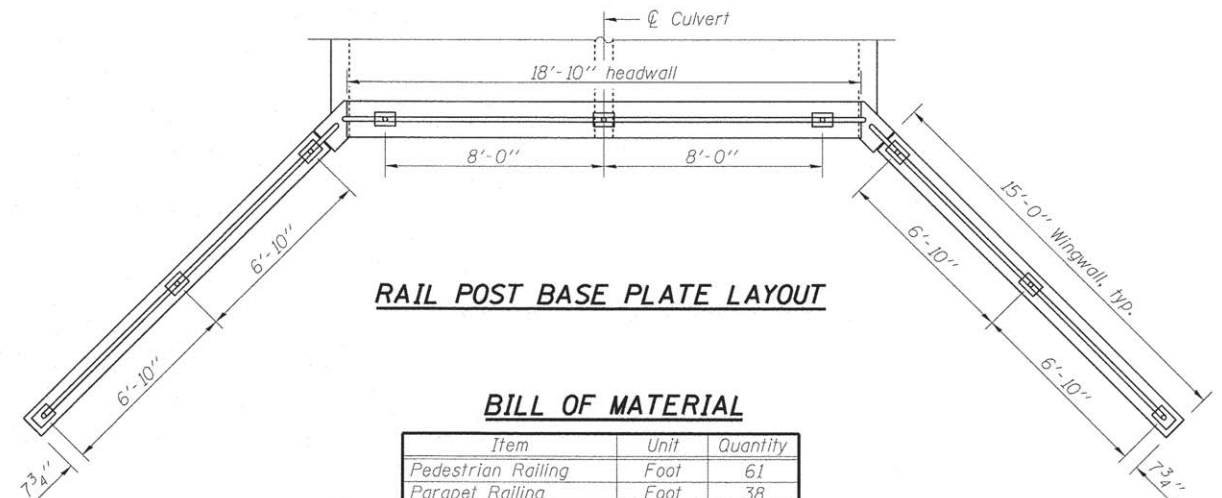

RAIL POST BASE PLATE LAYOUT


BILL OF MATERIAL

Item	Unit	Quantity
Pedestrian Railing	Foot	61
Parapet Railing	Foot	38

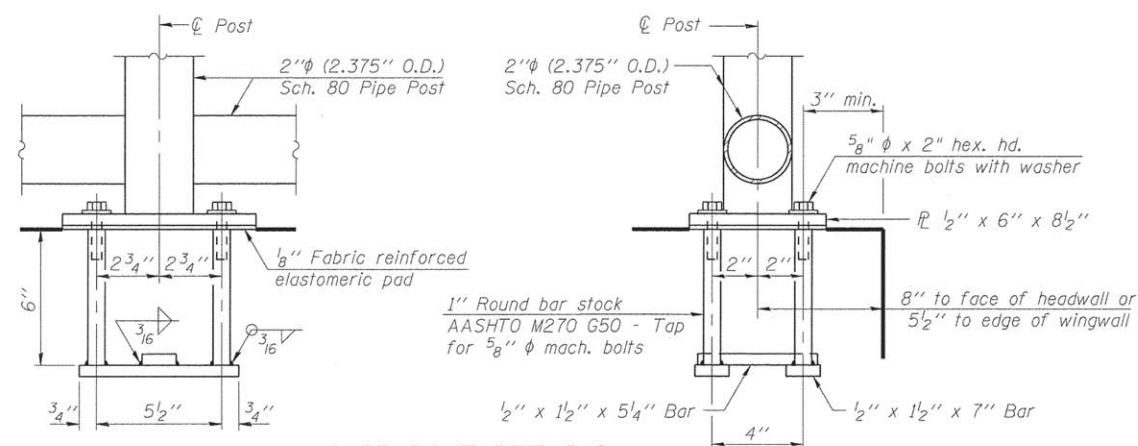

ANCHOR BOLT DETAILS

In lieu of the cast-in-place anchor device shown, the Contractor has the option of drilling and setting 5/8" ϕ anchor rods according to Article 509.06 of the Standard Specifications. Embedment shall be according to the manufacturer's specifications.

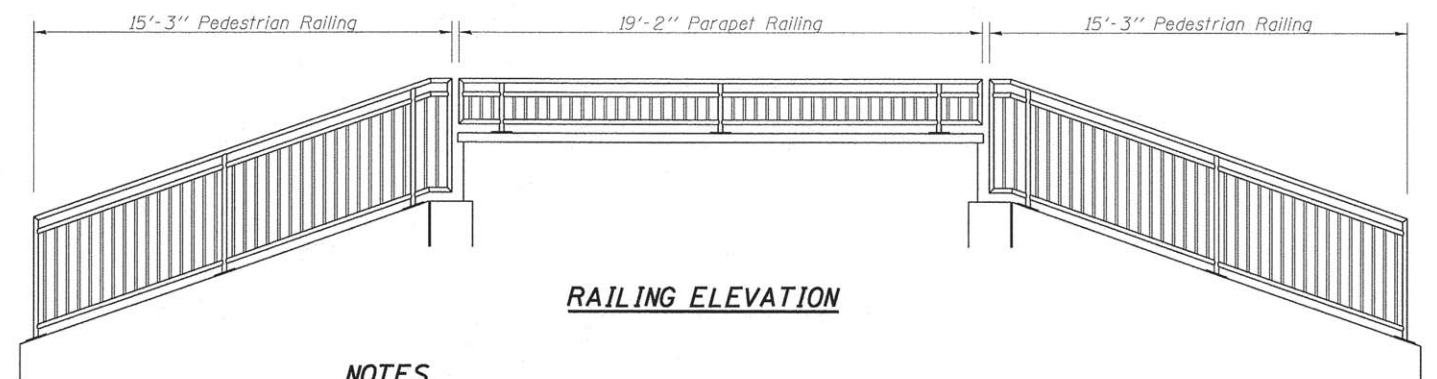

RAILING ELEVATION

NOTES

Railing shall be according to the applicable portions of Section 509 of the Standard Specifications, except as noted, and will be paid for at the contract unit price per foot for Pedestrian Railing or Parapet Railing.
Hollow steel pipes shall conform to the requirements of ASTM A53 and shall be "standard weight".
All other steel shapes and plates shall conform to the requirements of AASHTO M 270 Grade 36.
All post, railing, splices, anchor devices, and bent plates shall be painted using the Organic Zinc Rich Primer / Epoxy / Urethane Paint System. The color of the final finish coat shall be matte black.
Space reinforcement in headwall and wingwalls to miss anchor rods.

COPYRIGHT © 2016 BY BAXTER & WOODMAN, INC.
STATE OF ILLINOIS - PROFESSIONAL DESIGN FIRM
LICENSE NO. - 184-00121 - EXPIRES 4/30/2017
48036
\\CADD\Plots\140988-PH2-Pen.tbl
\\Dekalb\Plots\140988 - 127th St Culvert\structural.dgn
5/20/2016 4:33:13 PM

BAXTER & WOODMAN
Consulting Engineers

USER NAME =	DESIGNED - BLB	REVISED
PLOT SCALE =	CHECKED - BAB	REVISED
PLOT DATE =	DRAWN - BLB	REVISED
	CHECKED - BAB	REVISED

**STATE OF ILLINOIS
DEPARTMENT OF TRANSPORTATION**

**CULVERT DETAILS - 2
STRUCTURE NO. 099-L003**

SHEET NO. 3 OF 4 SHEETS

F.A.U. RTE.	SECTION	COUNTY	TOTAL SHEETS	SHEET NO.
503	15-00061-00-WR	WILL	88	56
CONTRACT NO. 61C98				
FED. ROAD DIST. NO. 1 ILLINOIS FED. AID PROJECT M-4003(531)				

DRILL RIG NO. 314 Division lines between deposits represent approximate boundaries between soil types in-situ, the transition may be gradual.

DRILL RIG NO. 314 Division lines between deposits represent approximate boundaries between soil types in-situ. Not transition may be gradual.

Copyright © 2016, by BAXTER & WOODMAN, INC.
STATE OF ILLINOIS - PROFESSIONAL DESIGN FIRM
LICENSE NO. - 84-00121 - EXPIRES 4/30/2017
4863JC
5/20/2016
\\plottedrv\pdrf-bw\Default.plt
\\CADD\Plots\140988-PH2-Pen.tbl
I:\Mokeno\PLD\140988-1271\140988-1271\CADD\Sheets-Ph2\140988SHT_MiscDetails.dgn



BAXTER & WOODMAN Consulting Engineers	DESIGNED - CAC	REVISED -
	DRAWN - CJC	REVISED -
	CHECKED - ADJ	REVISED -
	DATE - 04-29-16	FILE - 140988SHT_MiscDetails.dgn

STATE OF ILLINOIS
DEPARTMENT OF TRANSPORTATION


SCALE: STA. TO STA.

MISCELLANEOUS DETAILS

F.A.U. RTE.	SECTION	COUNTY	TOTAL SHEETS	SHEET NO.
503	15-00061-00-WR	WILL	88	59
CONTRACT NO. 61C98				
FED. ROAD DIST. NO. 1 ILLINOIS FED. AID PROJECT M-4003(53)				

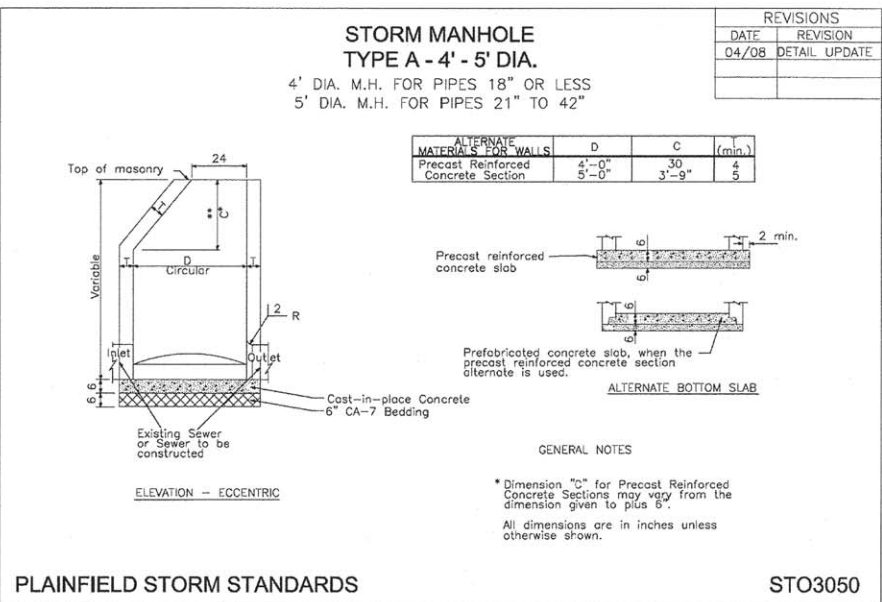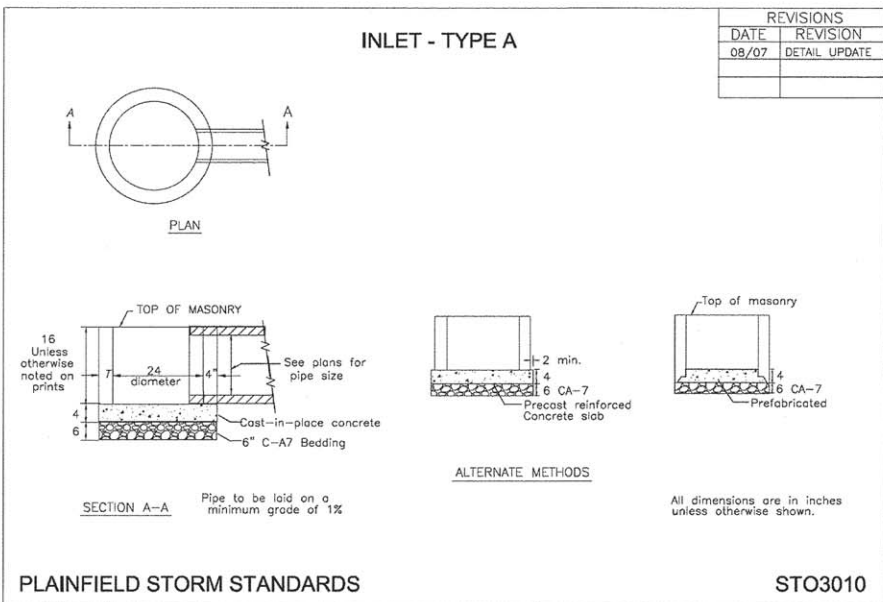

ALTERNATE MATERIALS FOR WALLS	D	C	(min.)
Precast Reinforced Concrete Section	4'-0"	30	4
	5'-0"	3'-9"	5

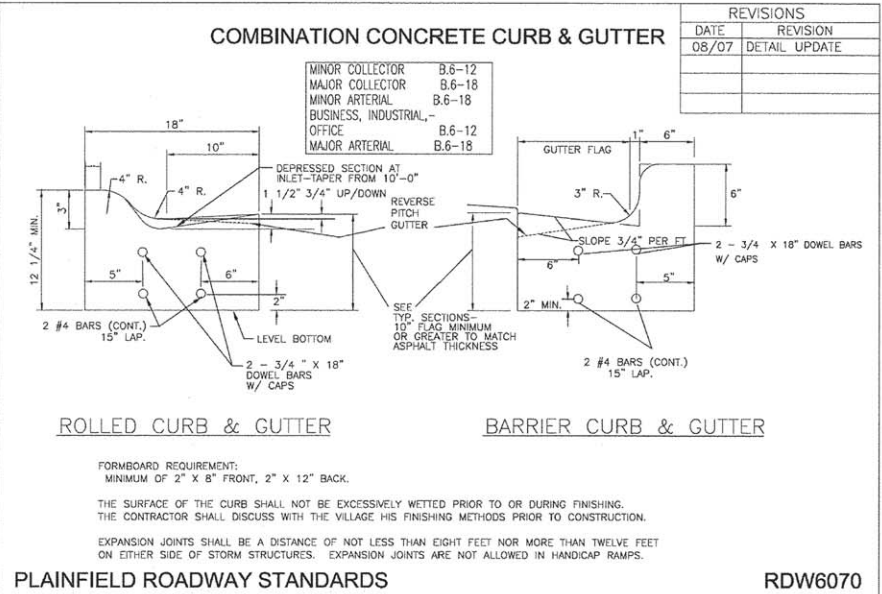


ROLLED CURB & GUTTER

BARRIER CURB & GUTTER

FORMBOARD REQUIREMENT:
MINIMUM OF 2" X 8" FRONT, 2" X 12" BACK.


THE SURFACE OF THE CURB SHALL NOT BE EXCESSIVELY WETTED PRIOR TO OR DURING FINISHING.
THE CONTRACTOR SHALL DISCUSS WITH THE VILLAGE HIS FINISHING METHODS PRIOR TO CONSTRUCTION.

EXPANSION JOINTS SHALL BE A DISTANCE OF NOT LESS THAN EIGHT FEET NOR MORE THAN TWELVE FEET ON EITHER SIDE OF STORM STRUCTURES. EXPANSION JOINTS ARE NOT ALLOWED IN HANDICAP RAMPS.

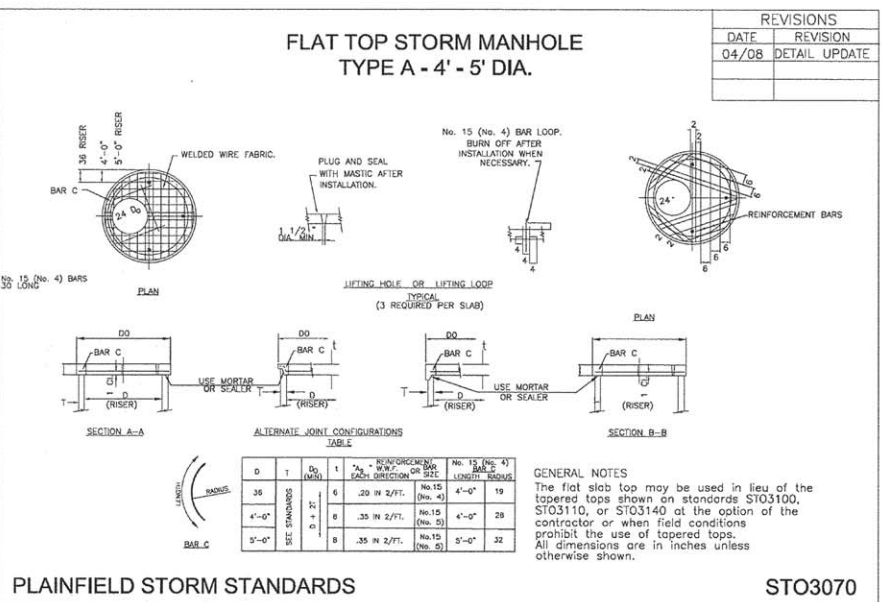

COPYRIGHT © 2016 BY BAXTER & WOODMAN, INC.
STATE OF ILLINOIS - PROFESSIONAL DESIGN FIRM
LICENSE NO. - 184-00121 - EXPIRES 4/30/2017
4/30/2016
...\\plotdrv\pdf-BW.Default.plt
...\\CADD\Plots\140988-PH2_Pen.tbl
...\\Mokeno\PLD\140988-1271\CADD\Sheets-Ph2\140988SHT_MiscDetails.dgn


BAXTER & WOODMAN Consulting Engineers	DESIGNED - CAC	REVISED -
	DRAWN - CJC	REVISED -
	CHECKED - ADJ	REVISED -
	DATE - 04-29-16	FILE - 140988SHT_MiscDetails.dgn

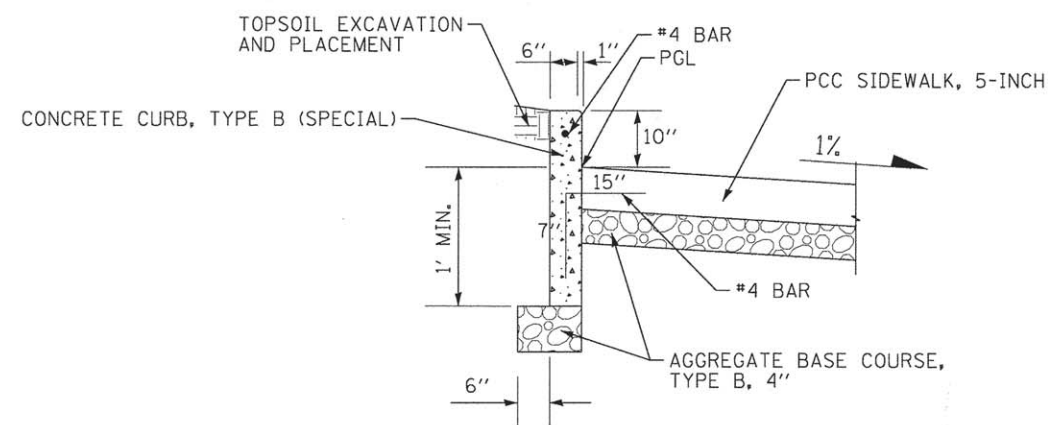

- NOTES
1. SEE PLAN AND PROFILE ADJACENT TO SHARED USE PATH STA 35+00 TO STA 35+61
 2. REINFORCEMENT BARS SHALL BE EPOXY COATED

CONCRETE CURB, TYPE B (SPECIAL) DETAIL

(NOT TO SCALE)

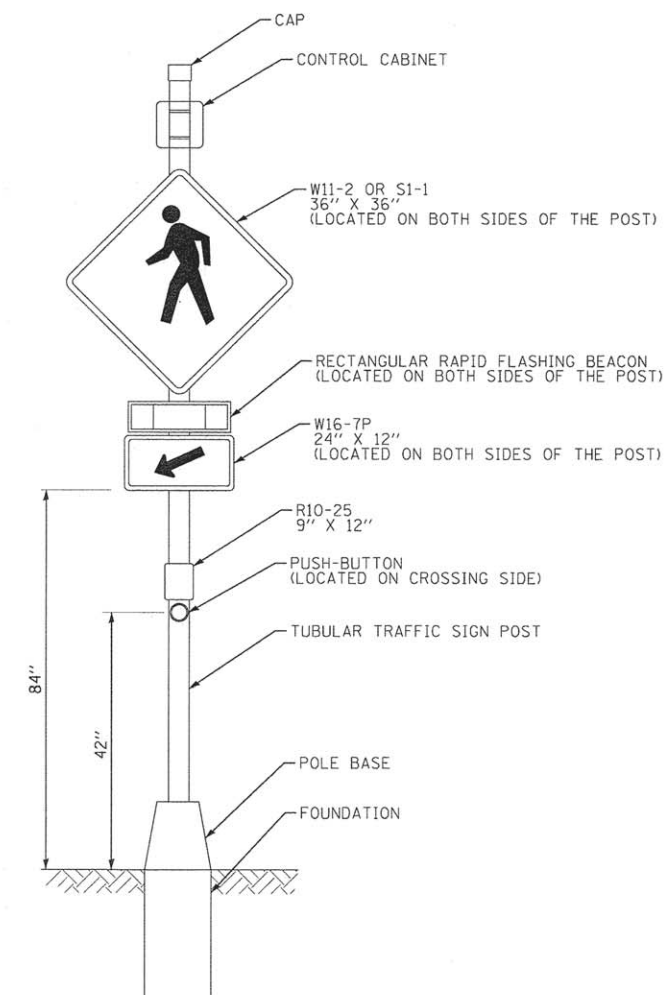

- NOTE:
1. ALL WIRING TO CONTROL CABINET AND FOUNDATION AND MOUNTING HARDWARE INCLUDED IN THIS ITEM.
 2. APPLICABLE SIGNAGE AND BEACON LOCATED ON BOTH SIDES OF POST.
 3. THE RRFB ASSEMBLY AS SHOWN ON THE ABOVE DETAIL SHALL INCLUDE THE (COMPLETE) SYSTEM WITH RRFB, TRAFFIC SIGNAL POST, FOUNDATION, PEDESTRIAN PUSH BUTTONS, WARNING SIGNS AND PLAQUES, CONTROLLER AND CABINET AND WIRELESS COMMUNICATION EQUIPMENT IS INCLUDED IN THE PAY ITEM FOR POST MOUNTED FLASHING BEACON INSTALLATION (SPECIAL) DETAIL.

**POST MOUNTED FLASHING BEACON
INSTALLATION (SPECIAL) DETAIL**

STATE OF ILLINOIS
DEPARTMENT OF TRANSPORTATION

MISCELLANEOUS DETAILS

SCALE: STA. TO STA.

F.A.U. RTE.	SECTION	COUNTY	TOTAL SHEETS	SHEET NO.
503	15-00061-00-WR	WILL	88	60
CONTRACT NO. 61C98				
FED. ROAD DIST. NO. 1 [ILLINOIS] FED. AID PROJECT M-4003631				



EXISTING BROKEN FRAMES AND LIDS SHALL BE REMOVED AND DISPOSED OF BY THE CONTRACTOR AND SHALL BE REPLACED AS DIRECTED BY THE ENGINEER. REPLACEMENT FRAMES AND LIDS WILL BE PAID FOR IN ACCORDANCE WITH ARTICLE 109.04 OF THE STANDARD SPECIFICATIONS UNLESS A SEPARATE PAY ITEM HAS BEEN PROVIDED.

IF THE EXISTING LIDS ARE OPEN, THE FRAME WILL BE ADJUSTED TO THE ELEVATION OF THE MILLED PAVEMENT SURFACE PRIOR TO THE MILLING OPERATION. THE FRAME WILL NOT BE REMOVED AND COVERED BY THE METAL PLATE.

CITY OF CHICAGO CASTINGS ARE THE PROPERTY OF THE CITY AND THE CONTRACTOR SHALL NOTIFY THE CITY FOR REMOVAL AND DISPOSITION OF THE CASTINGS.

THE METAL PLATE USED TO COVER THE STRUCTURE SHALL REMAIN THE PROPERTY OF THE CONTRACTOR.

WHEN STRUCTURES ARE TO BE ADJUSTED OR RECONSTRUCTED, THE LOWERING AND RAISING OF THE FRAMES AND LIDS WILL NOT BE PAID FOR SEPARATELY BUT WILL BE INCLUDED IN THE COST OF THE CORRESPONDING PAY ITEM.

CONSTRUCTION PROCEDURES

STAGE 1 (BEFORE PAVEMENT MILLING)

- A) REMOVE A MINIMUM OF 12 (300) OF THE PAVEMENT FROM AROUND THE STRUCTURE.
- B) REMOVE THE EXISTING FRAME AND LID FROM THE STRUCTURE.
- C) COVER THE STRUCTURE OPENING WITH A 36 (900) DIAMETER METAL PLATE.
- D) BACKFILL WITH CRUSHED STONE AND A MINIMUM 1½ (40) THICK HMA SURFACE MIX APPROVED BY THE ENGINEER.

STAGE 2 (AFTER PAVEMENT MILLING)

- A) REMOVE THE HMA SURFACE MIX AND CRUSHED STONE.
- B) INSTALL THE FRAME AND LID; ADJUST THE FRAME TO ITS FINAL SURFACE ELEVATION.
- C) THE SURROUNDING SPACE SHALL BE FILLED WITH CLASS PP-1* CONCRETE TO THE ELEVATION OF THE SURFACE OF THE EXISTING BASE COURSE OR THE BINDER COURSE.

* UNLESS OTHERWISE SPECIFIED IN THE PLANS.

THE PROCEDURE EXPLAINED ABOVE SHALL CONFORM TO THE APPLICABLE PORTIONS OF SECTIONS 353, 406, 602, AND 603 OF THE STANDARD SPECIFICATIONS EXCEPT THAT "THE CONTRACTOR SHALL ADJUST THE STRUCTURES TO THE FINISHED PAVEMENT ELEVATION NO MORE THAN 5 CALENDAR DAYS PRIOR TO PLACEMENT OF THE FINAL LIFT OF SURFACE UNLESS APPROVED BY THE ENGINEER."

LEGEND

- | | |
|--|-------------------------------|
| ① SUB-BASE GRANULAR MATERIAL | ⑥ FRAME AND LID (SEE NOTES) |
| ② EXISTING PAVEMENT | ⑦ CLASS PP-1* CONCRETE |
| ③ 36 (900) DIAMETER METAL PLATE | ⑧ PROPOSED HMA SURFACE COURSE |
| ④ PROPOSED CRUSHED STONE AND HMA SURFACE MIX | ⑨ PROPOSED HMA BINDER COURSE |
| ⑤ EXISTING STRUCTURE | |

LOCATION OF STRUCTURES:

THE CONTRACTOR WILL BE REQUIRED TO KEEP A RECORD OF THE LOCATIONS OF THE BURIED STRUCTURES ACCORDING TO THE STATION AND DISTANCE LEFT OR RIGHT OF THE CENTERLINE OF PAVEMENT. UPON COMPLETION OF THE WORK, THE CONTRACTOR WILL DELIVER THE RECORD TO THE ENGINEER.

BASIS OF PAYMENT:

REMOVING FRAMES AND LIDS ON DRAINAGE AND UTILITY STRUCTURES IN THE PAVEMENT PRIOR TO MILLING, AND ADJUSTING TO FINAL GRADE PRIOR TO PLACING THE SURFACE COURSE, WILL BE PAID FOR AT THE CONTRACT UNIT PRICE EACH FOR "FRAMES AND LIDS TO BE ADJUSTED (SPECIAL)."

THIS WORK WILL NOT BE PAID FOR WHEN DRAINAGE AND UTILITY
STRUCTURES ARE SPECIFIED FOR PAYMENT AS STRUCTURE
RECONSTRUCTION.

NEW FRAMES AND LIDS, WHEN SPECIFIED, WILL BE PAID FOR SEPARATELY.

ALL DIMENSIONS ARE IN INCHES (MILLIMETERS) UNLESS OTHERWISE SHOWN

FILE NAME =	USER NAME = bauerdl	DESIGNED - R. SHAH	REVISED - R. WIEDEMAN 05-14-04	STATE OF ILLINOIS DEPARTMENT OF TRANSPORTATION	DETAILS FOR				F.A.U. RTE.	SECTION	COUNTY	TOTAL SHEETS	SHEET NO.
cs\pw\work\p\sdot\baue\dl\20108315\bd08.dgn		DRAWN -	REVISED - R. BORO 01-01-07		FRAMES AND LIDS ADJUSTMENT WITH MILLING				503	15-00061-00-WR	WILL	88	62
PLOT SCALE = 1/648,5000' / m	CHECKED -	REVISED - R. BORO 03-09-11			SCALE: NONE				SHEET NO. 1 OF 1 SHEETS		STA.		TO STA.
PLOT DATE = 12/6/2011	DATE - 10-25-94	REVISED - R. BORO 12-06-11							FED. ROAD DIST. NO. 1 (ILLINOIS) FED. AID PROJECT M-4003(531)				
					BD600-03 (BD-8)				CONTRACT NO. 61C98				

2-LANE ROADWAY

MULTI-LANE UNDIVIDED

MULTI-LANE DIVIDED
WITH MEDIAN

TYPICAL LANE AND EDGE LINE MARKING

DETAIL "A"

DETAIL "B"

TYPICAL CROSSWALK MARKING

* MARKINGS SHALL BE INSTALLED PARALLEL TO THE CENTERLINE OF THE ROAD WHICH IT CROSSES

4' (1.2 m) WIDE MEDIANS ONLY

FOR MEDIAN LENGTHS WHERE DIAGONAL SPACING
CANNOT BE ATTAINED, USE 5 (FIVE) EQUALLY SPACED
DIAGONAL LINES.

DIAGONAL LINE SPACING: 50' (15 m) C-C (LESS THAN 30MPH (50 km/h))
75' (25 m) C-C 30MPH (50 km/h) TO 45MPH (70 km/h))
150' (45 m) C-C (MORE THAN 45MPH (70 km/h))

MEDIANS OVER 4' (1.2 m) WIDE

MEDIAN WITH TWO-WAY LEFT TURN LANE

TYPICAL PAINTED MEDIAN MARKING

FULL SIZE LETTERS 8' (2.4 m) AND ARROWS SHALL BE USED.
 ↻ AREA = 15.6 SQ. FT. (1.5 m²) ONLY AREA = 20.8 SQ. FT. (1.9 m²)

* TURN LANES IN EXCESS OF 400' (120 m) IN LENGTH MAY HAVE AN ADDITIONAL SET OF ARROW - "ONLY" INSTALLED MIDWAY BETWEEN THE OTHER TWO SETS OF ARROW - "ONLY".

TYPICAL LEFT (OR RIGHT) TURN LANE

TYPICAL TURN LANE MARKING

ISLAND OFFSET FROM PAVEMENT EDGE

ISLAND AT PAVEMENT EDGE

TYPICAL ISLAND MARKING

COMBINATION LEFT AND U-TURN

U-TURN

D(FT)	SPEED LIMIT
345	30
425	35
500	40
580	45
665	50
750	55

LANE REDUCTION TRANSITION

* LANE REDUCTION ARROWS REQUIRED AT SPEEDS OF 45 MPH OR GREATER OR WHEN SPECIFIED IN PLANS.

TYPE OF MARKING	WIDTH OF LINE	PATTERN	COLOR	SPACING /REMARKS
CENTERLINE ON 2 LANE PAVEMENT	4 (100)	SKIP-DASH	YELLOW	10' (3 m) LINE WITH 30' (9 m) SPACE
CENTERLINE ON MULTI-LANE UNDIVIDED PAVEMENT	2 @ 4 (100)	SOLID	YELLOW	11 (280) C-C
NO PASSING ZONE LINES: FOR ONE DIRECTION FOR BOTH DIRECTIONS	4 (100) 2 @ 4 (100)	SOLID SOLID	YELLOW YELLOW	5½ (140) C-C FROM SKIP-DASH CENTERLINE 11 (280) C-C OMIT SKIP-DASH CENTERLINE BETWEEN
LANE LINES	4 (100) 5 (125) ON FREEWAYS	SKIP-DASH SKIP-DASH	WHITE WHITE	10' (3 m) LINE WITH 30' (9 m) SPACE
DOTTED LINES (EXTENSIONS OF CENTER, LANE OR TURN LANE MARKINGS)	SAME AS LINE BEING EXTENDED	SKIP-DASH	SAME AS LINE BEING EXTENDED	2' (600) LINE WITH 6' (1.8 m) SPACE
EDGE LINES	4 (100)	SOLID	YELLOW-LEFT WHITE-RIGHT	OUTLINE MEDIANS IN YELLOW
TURN LANE MARKINGS	6 (150) LINE; FULL SIZE LETTERS & SYMBOLS 18" (2.4m)	SOLID	WHITE	SEE TYPICAL TURN LANE MARKING DETAIL
TWO WAY LEFT TURN MARKING	2 @ 4 (100) EACH DIRECTION 8' (2.4m) LEFT ARROW	SKIP-DASH AND SOLID IN PAIRS	YELLOW WHITE	10' (3 m) LINE WITH 30' (9 m) SPACE FOR SKIP-DASH; 5½ (140) C-C BETWEEN SOLID LINE AND SKIP-DASH LINE SEE TYPICAL TWO WAY LEFT TURN MARKING DETAIL
CROSSWALK LINES (PEDESTRIAN) L. DIAGONALS (BIKE & EQUESTRIAN) B. LONGITUDINAL BARS (SCHOOL)	2 @ 6 (150) 12 (300) @ 45° 12 (300) @ 90°	SOLID SOLID SOLID	WHITE WHITE WHITE	NOT LESS THAN 6' (1.8 m) APART 2' (600) APART SEE TYPICAL CROSSWALK MARKING DETAILS.
STOP LINES	24 (600)	SOLID	WHITE	PLACE 4' (1.2 m) IN ADVANCE OF AND PARALLEL TO CROSSWALK, IF PRESENT. OTHERWISE, PLACE AT DESIRED STOPPING POINT, PARALLEL TO CROSSROAD CENTERLINE, WHERE POSSIBLE
PAINTED MEDIANS	2 @ 4 (100) WITH 12 (300) DIAGONALS @ 45° NO DIAGONALS USED FOR 4' (1.2 m) WIDE MEDIANS	SOLID	YELLOW; TWO WAY TRAFFIC WHITE; ONE WAY TRAFFIC	11 (280) C-C FOR THE DOUBLE LINE SEE TYPICAL PAINTED MEDIAN MARKING.
GORE MARKING AND CHANNELIZING LINES	8 (200) WITH 12 (300) DIAGONALS @ 45°	SOLID	WHITE	DIAGONALS; 15' (4.5 m) C-C (LESS THAN 30MPH (50 km/h)) 20' (6 m) C-C 30MPH (50 km/h) TO 45MPH (70 km/h) 30' (9 m) C-C (OVER 45MPH (70 km/h))
RAILROAD CROSSING	24 (600) TRANSVERSE LINES; "RR" IS 6" (1.8 m) LETTERS; 16 (400) LINE FOR "X"	SOLID	WHITE	SEE STATE STANDARD 780001 AREA OF: "R"=3.6 SQ. FT. (0.33 m²) EACH "X"=54.0 SQ. FT. (5.0 m²)
SHOULDER DIAGONALS (REQUIRED FOR SHOULDERS ≥ 8')	12 (300) @ 45°	SOLID	WHITE - RIGHT YELLOW - LEFT	50' (15 m) C-C (LESS THAN 30MPH (50 km/h)) 75' (25 m) C-C (30 MPH (50 km/h) TO 45MPH (70 km/h)) 150' (45 m) C-C (OVER 45MPH (70 km/h))
U TURN ARROW	SEE DETAIL	SOLID	WHITE	16.3 SF
2 ARROW COMBINATION LEFT AND U TURN	SEE DETAIL	SOLID	WHITE	30.4 SF



FOR FURTHER DETAILS ON PAVEMENT MARKING REFER TO
STANDARD SPECIFICATIONS FOR ROAD AND BRIDGE
CONSTRUCTION AND STATE STANDARD 780001.

All dimensions are in inches (millimeters) unless otherwise shown.

FILE NAME =	USER NAME = lszekrf	DESIGNED - EVERS	REVISED - T. RAMMACHER 10-27-94
p:\NL084EBID\INTEG\Illinois.gov\PIDOT\Documents\DOT Offices\District 1\Projects\Dist		DRAWN CADData\CADsheets\c13.dgn	REVISED - C. JUCIUS 09-09-05
	PLOT SCALE = 50.00' / 1" =	CHECKED -	REVISED - C. JUCIUS 07-01-13
Default	PLOT DATE = 12/21/2015	DATE = 03-19-90	REVISED - C. JUCIUS 12-21-15

**STATE OF ILLINOIS
DEPARTMENT OF TRANSPORTATION**

DISTRICT ONE TYPICAL PAVEMENT MARKINGS					F.A.U. RTE.	SECTION	COUNTY	TOTAL SHEETS	SHEET NO.
					503	15-00061-00-WR	WILL	88	66
SCALE: NONE					TC-13				
SHEET 1 OF 1 SHEETS STA. TO STA.					CONTRACT NO. 61C98				

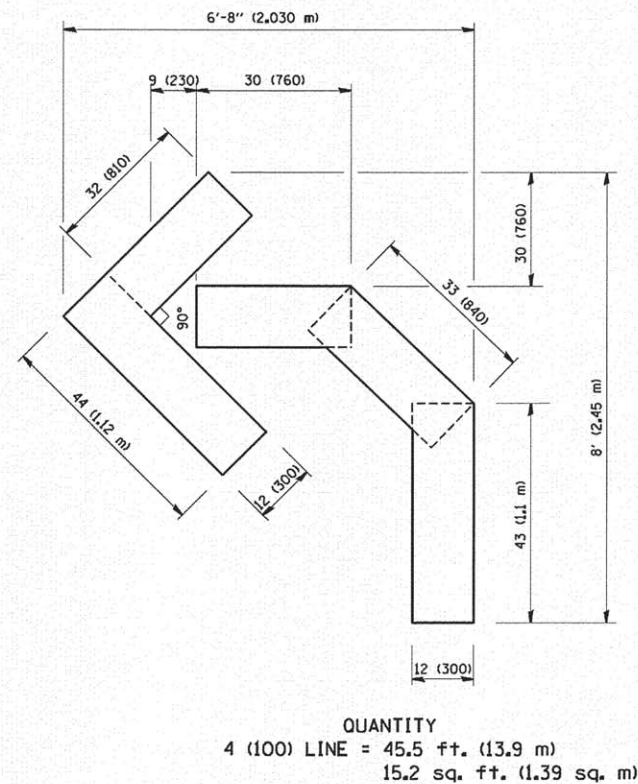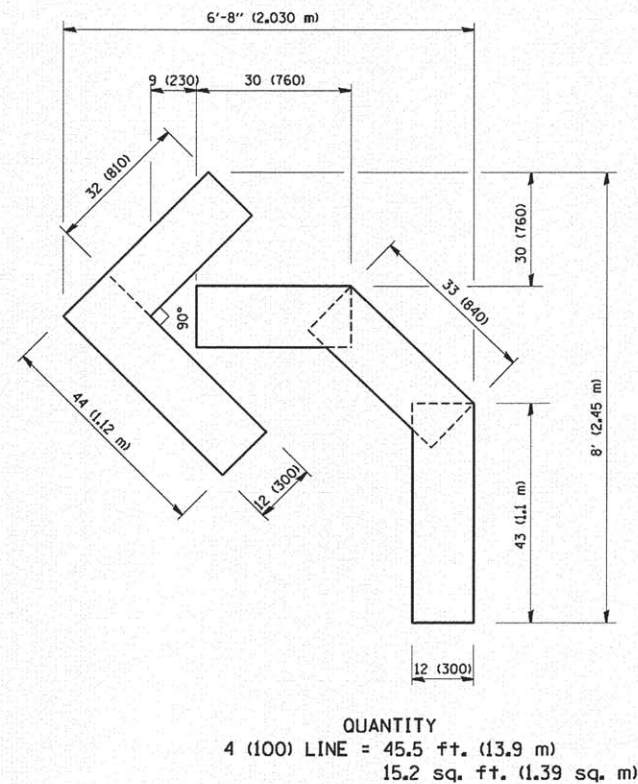

FILE NAME = W:\diststd\22x34\tel6.dgn	USER NAME = gaglienobt	DESIGNED - DRAWN -	REVISED -T. RAMMACHER 06-05-96 REVISED -T. RAMMACHER 11-04-97	STATE OF ILLINOIS DEPARTMENT OF TRANSPORTATION	PAVEMENT MARKING LETTERS AND SYMBOLS FOR TRAFFIC STAGING				F.A.U. RTE. 503	SECTION 15-00061-00-WR	COUNTY WILL	TOTAL SHEETS 88	SHEET NO. 67
	PLOT SCALE = 50.0000 ' / IN.	CHECKED - DATE - 09-18-94	REVISED -T. RAMMACHER 03-02-98 REVISED -E. GOMEZ 08-28-00		SCALE: NONE	SHEET NO. 1 OF 1	SHEETS	STA.	TO STA.	TC-16 CONTRACT NO. 61C98			
	PLOT DATE = 1/4/2008									FED. ROAD DIST. NO. 1 ILLINOIS FED. AID PROJECT M-400(5131)			

Copyright © 2015 by BAXTER & WOODMAN, INC.
STATE OF ILLINOIS - PROFESSIONAL DESIGN FIRM
LICENSE NO. - BA-00121 - EXPIRES 4/30/2017
140988SHT.XS-127TH.dgn
6/20/2016 4:53 PM

BAXTER & WOODMAN
Consulting Engineers

DESIGNED -	BNP	REVISED -	
DRAWN -	CJC	REVISED -	
CHECKED -	ADJ	REVISED -	
DATE -	04-29-16	FILE -	140988SHT.XS-127TH.dgn


STATE OF ILLINOIS
DEPARTMENT OF TRANSPORTATION

CROSS SECTIONS
127TH STREET

SCALE: H: 1"=10' V: 1"=5'

STA. 17+43.0000 TO STA. 19+50.0000

F.A.U. RTE.	SECTION	COUNTY	TOTAL SHEETS	SHEET NO.
503	15-00061-00-WR	WILL	88	70
CONTRACT NO. 61C98				
FED. ROAD DIST. NO. ILLINOIS FED. AID PROJECT M-40035331				

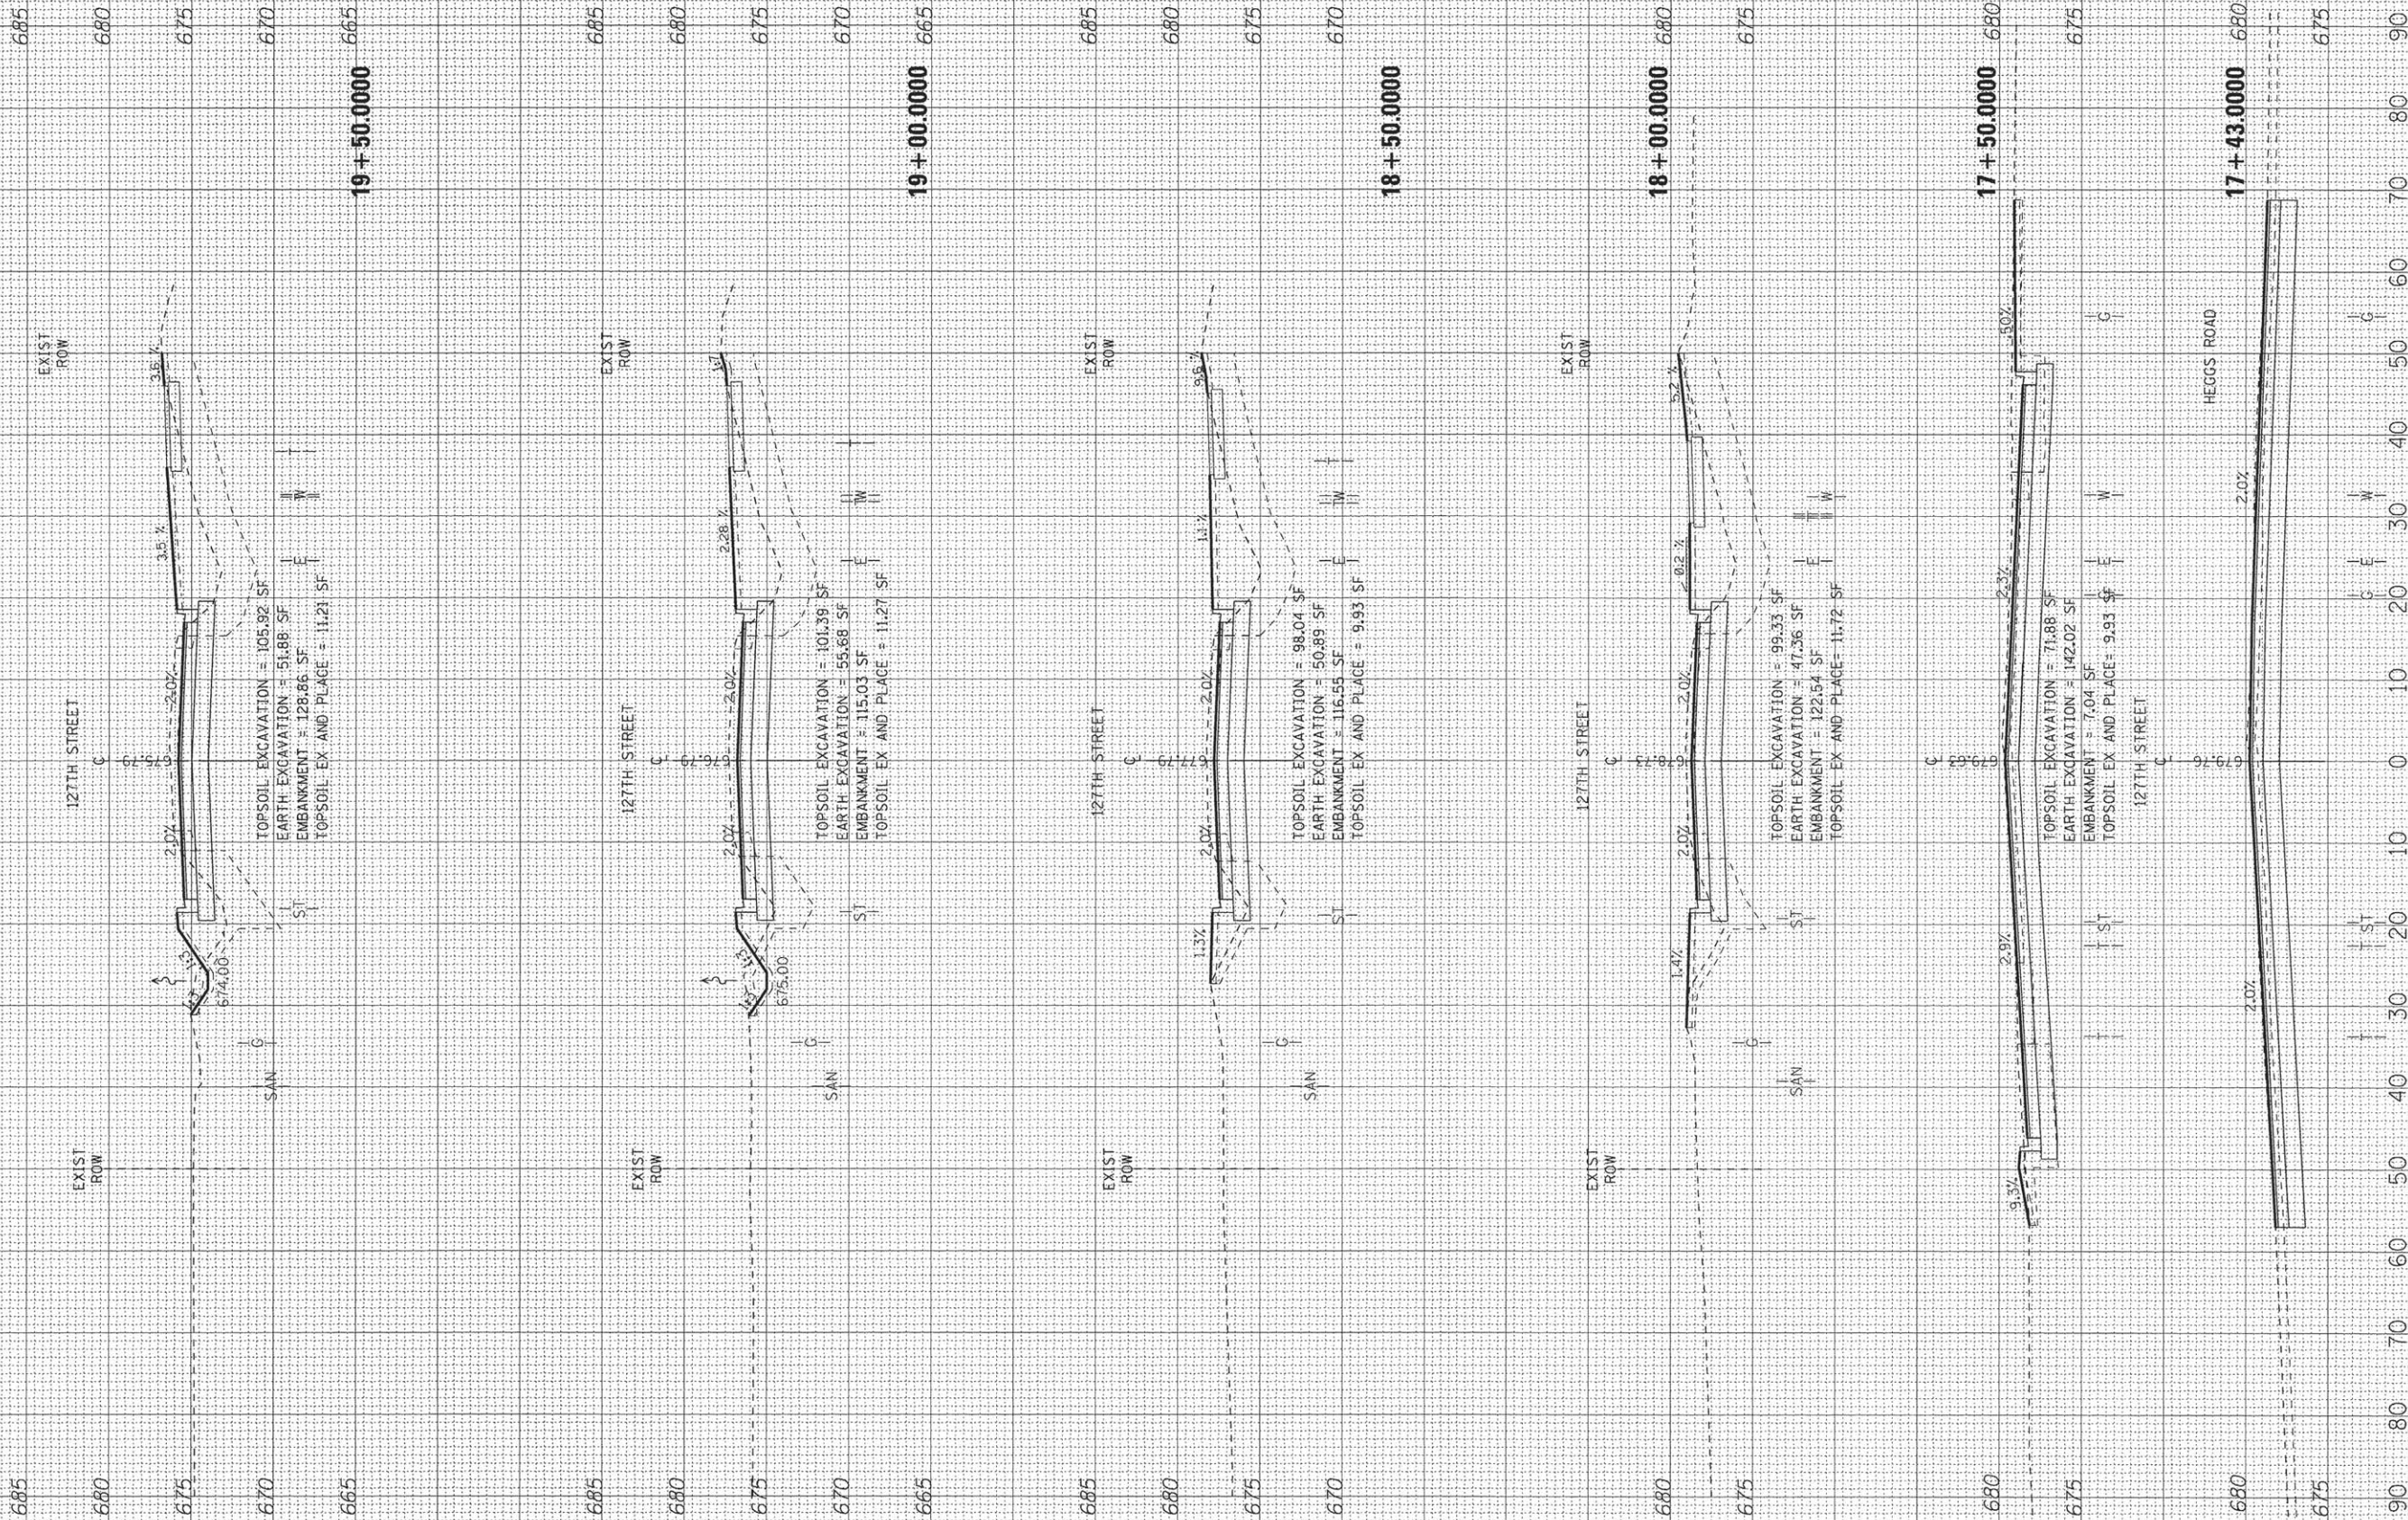

COPYRIGHT © 2015, BY BAXTER & WOODMAN, INC.
STATE OF ILLINOIS - PROFESSIONAL DESIGN FIRM



DESIGNED - BNP	REVISED -
DRAWN - CJC	REVISED -
CHECKED - ADJ	REVISED -
DATE - 04-29-16	FILE - 140988SHT_XS-127TH.dgn

**STATE OF ILLINOIS
DEPARTMENT OF TRANSPORTATION**

**CROSS SECTIONS
127TH STREET**

SCALE: H: 1"=10' V: 1"=5'

STA. 20+00.0000 TO STA. 21+50.0000

F.A.U. RTE.	SECTION	COUNTY	TOTAL SHEETS	SHEET NO.
503	15-00061-00-WR	WILL	88	71
		CONTRACT NO. 61C98		
FED. ROAD DIST. NO.	ILLINOIS FED. AID PROJECT M-4003(53)			

COPYRIGHT © 2015, BY BAXTER & WOODMAN, INC.
STATE OF ILLINOIS - PROFESSIONAL DESIGN FIRM
LICENSE NO. - 184-00121 - EXPIRES 4/30/2017
418cjc 5/20/2016 4:5:41PM



DESIGNED - BNP	REVISED -
DRAWN - CJC	REVISED -
CHECKED - ADJ	REVISED -
DATE - 04-29-16	FILE - 140988SHT_XS-127TH.dgn

**STATE OF ILLINOIS
DEPARTMENT OF TRANSPORTATION**

**CROSS SECTIONS
127TH STREET**

SCALE: H: 1"=10' V: 1"=5'

STA. 22+00.0000 TO STA. 23+50.0000

F.A.U. RTE.	SECTION	COUNTY	TOTAL SHEETS	SHEET NO.
503	15-00061-00-WR	WILL	88	72
CONTRACT NO. 61C98				
FED. ROAD DIST. NO.	ILLINOIS FED. AID PROJECT M-400(6331)			

COPYRIGHT © 2015, BY BAXTER & WOODMAN, INC.
STATE OF ILLINOIS - PROFESSIONAL DESIGN FIRM
LICENSE NO. - 184-001121 - EXPIRES 4/30/2017
418cjc 5/20/2016 4:15:41 PM



DESIGNED - BNP	REVISED -
DRAWN - CJC	REVISED -
CHECKED - ADJ	REVISED -
DATE - 04-29-16	FILE -140988SHT_XS-127TH.dgn






**STATE OF ILLINOIS
DEPARTMENT OF TRANSPORTATION**

**CROSS SECTIONS
127TH STREET**


SCALE: H: 1"=10' V: 1"=5'

STA. 24+00.0000 TO STA. 26+00.0000

F.A.U. RTE.	SECTION	COUNTY	TOTAL SHEETS	SHEET NO.
503	15-00061-00-WR	WILL	88	73
		CONTRACT NO. 61C98		
FED. ROAD DIST. NO.	ILLINOIS FED. AID PROJECT M-4003(531)			

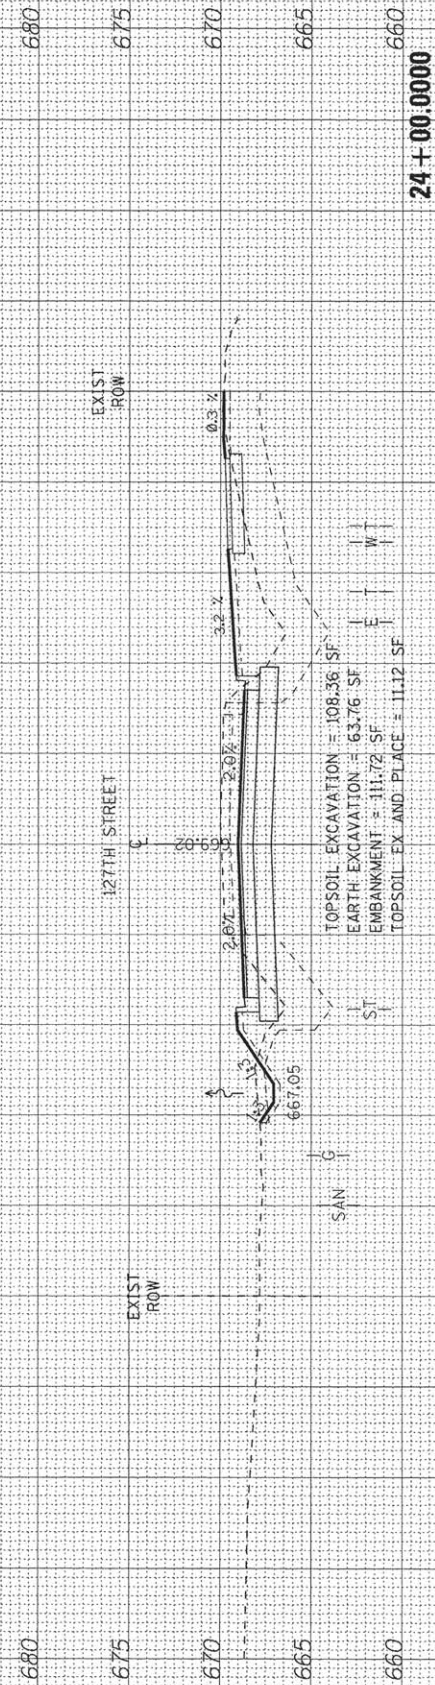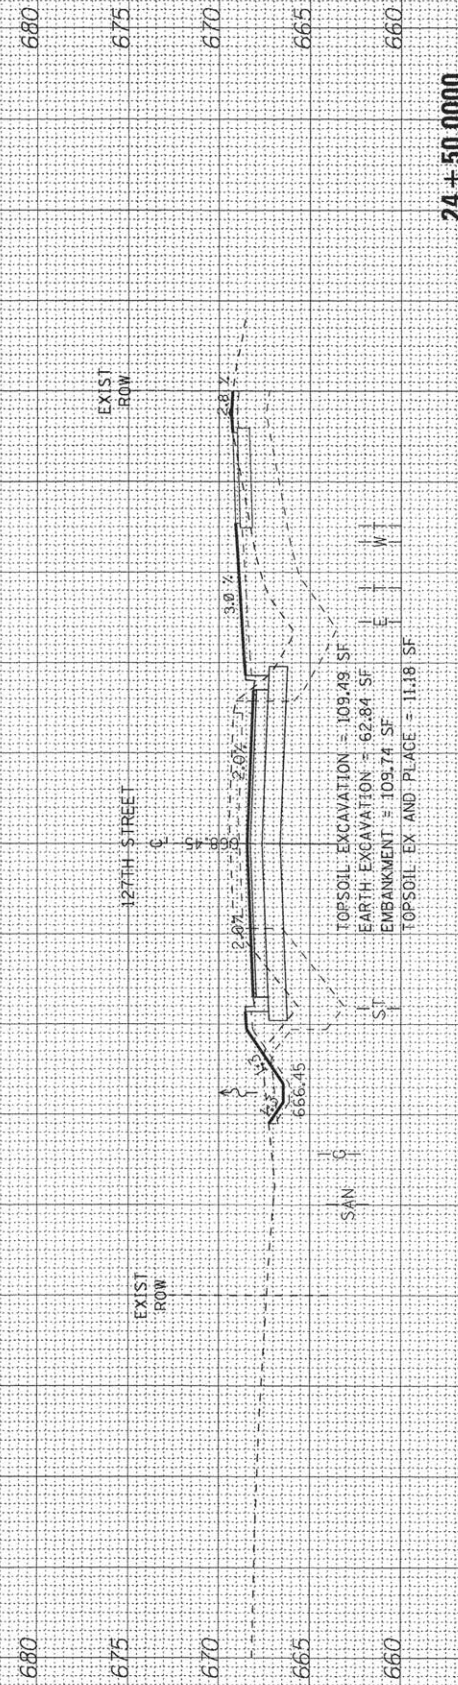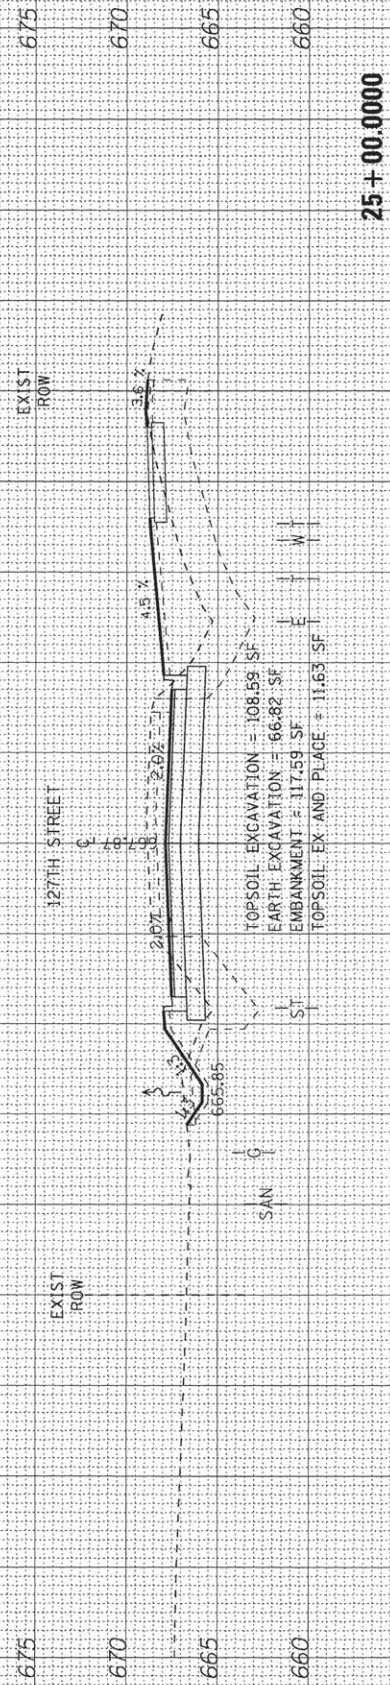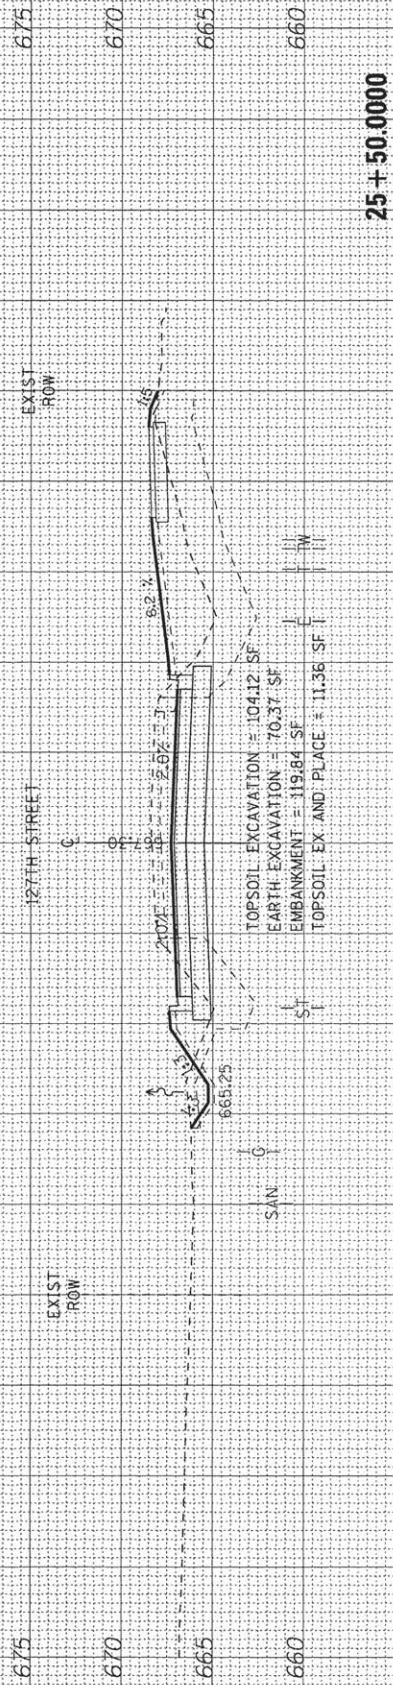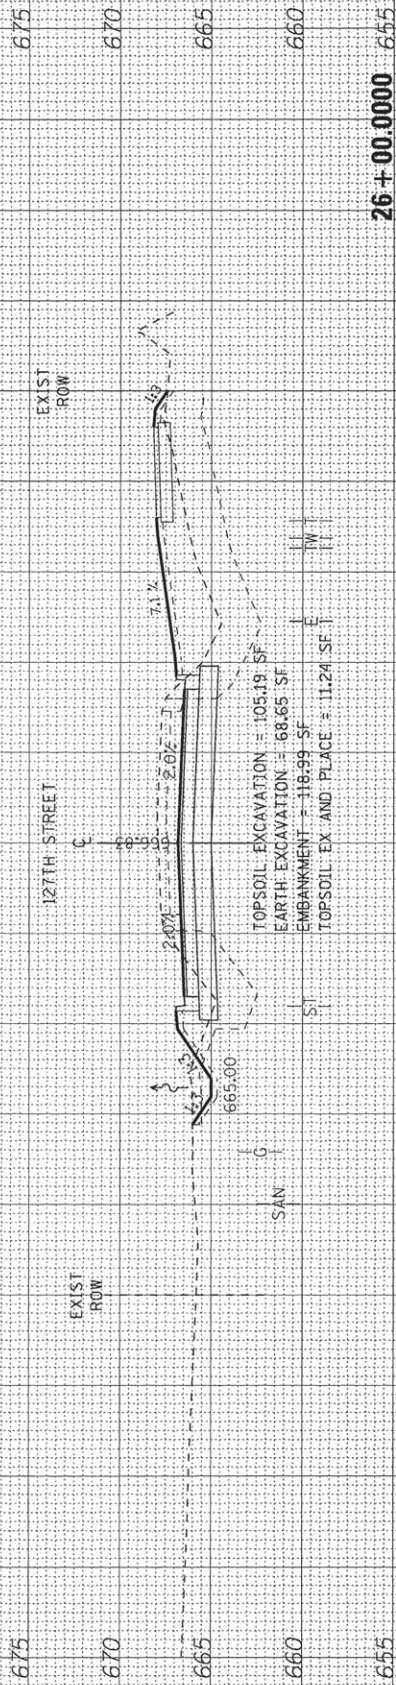

COPYRIGHT © 2015, BY BAXTER & WOODMAN, INC.
STATE OF ILLINOIS - PROFESSIONAL DESIGN FIRM
LICENSE NO. - 184-001121 - EXPIRES 4/30/2017
4/8cjc 5/20/2016 4:15:42 PM

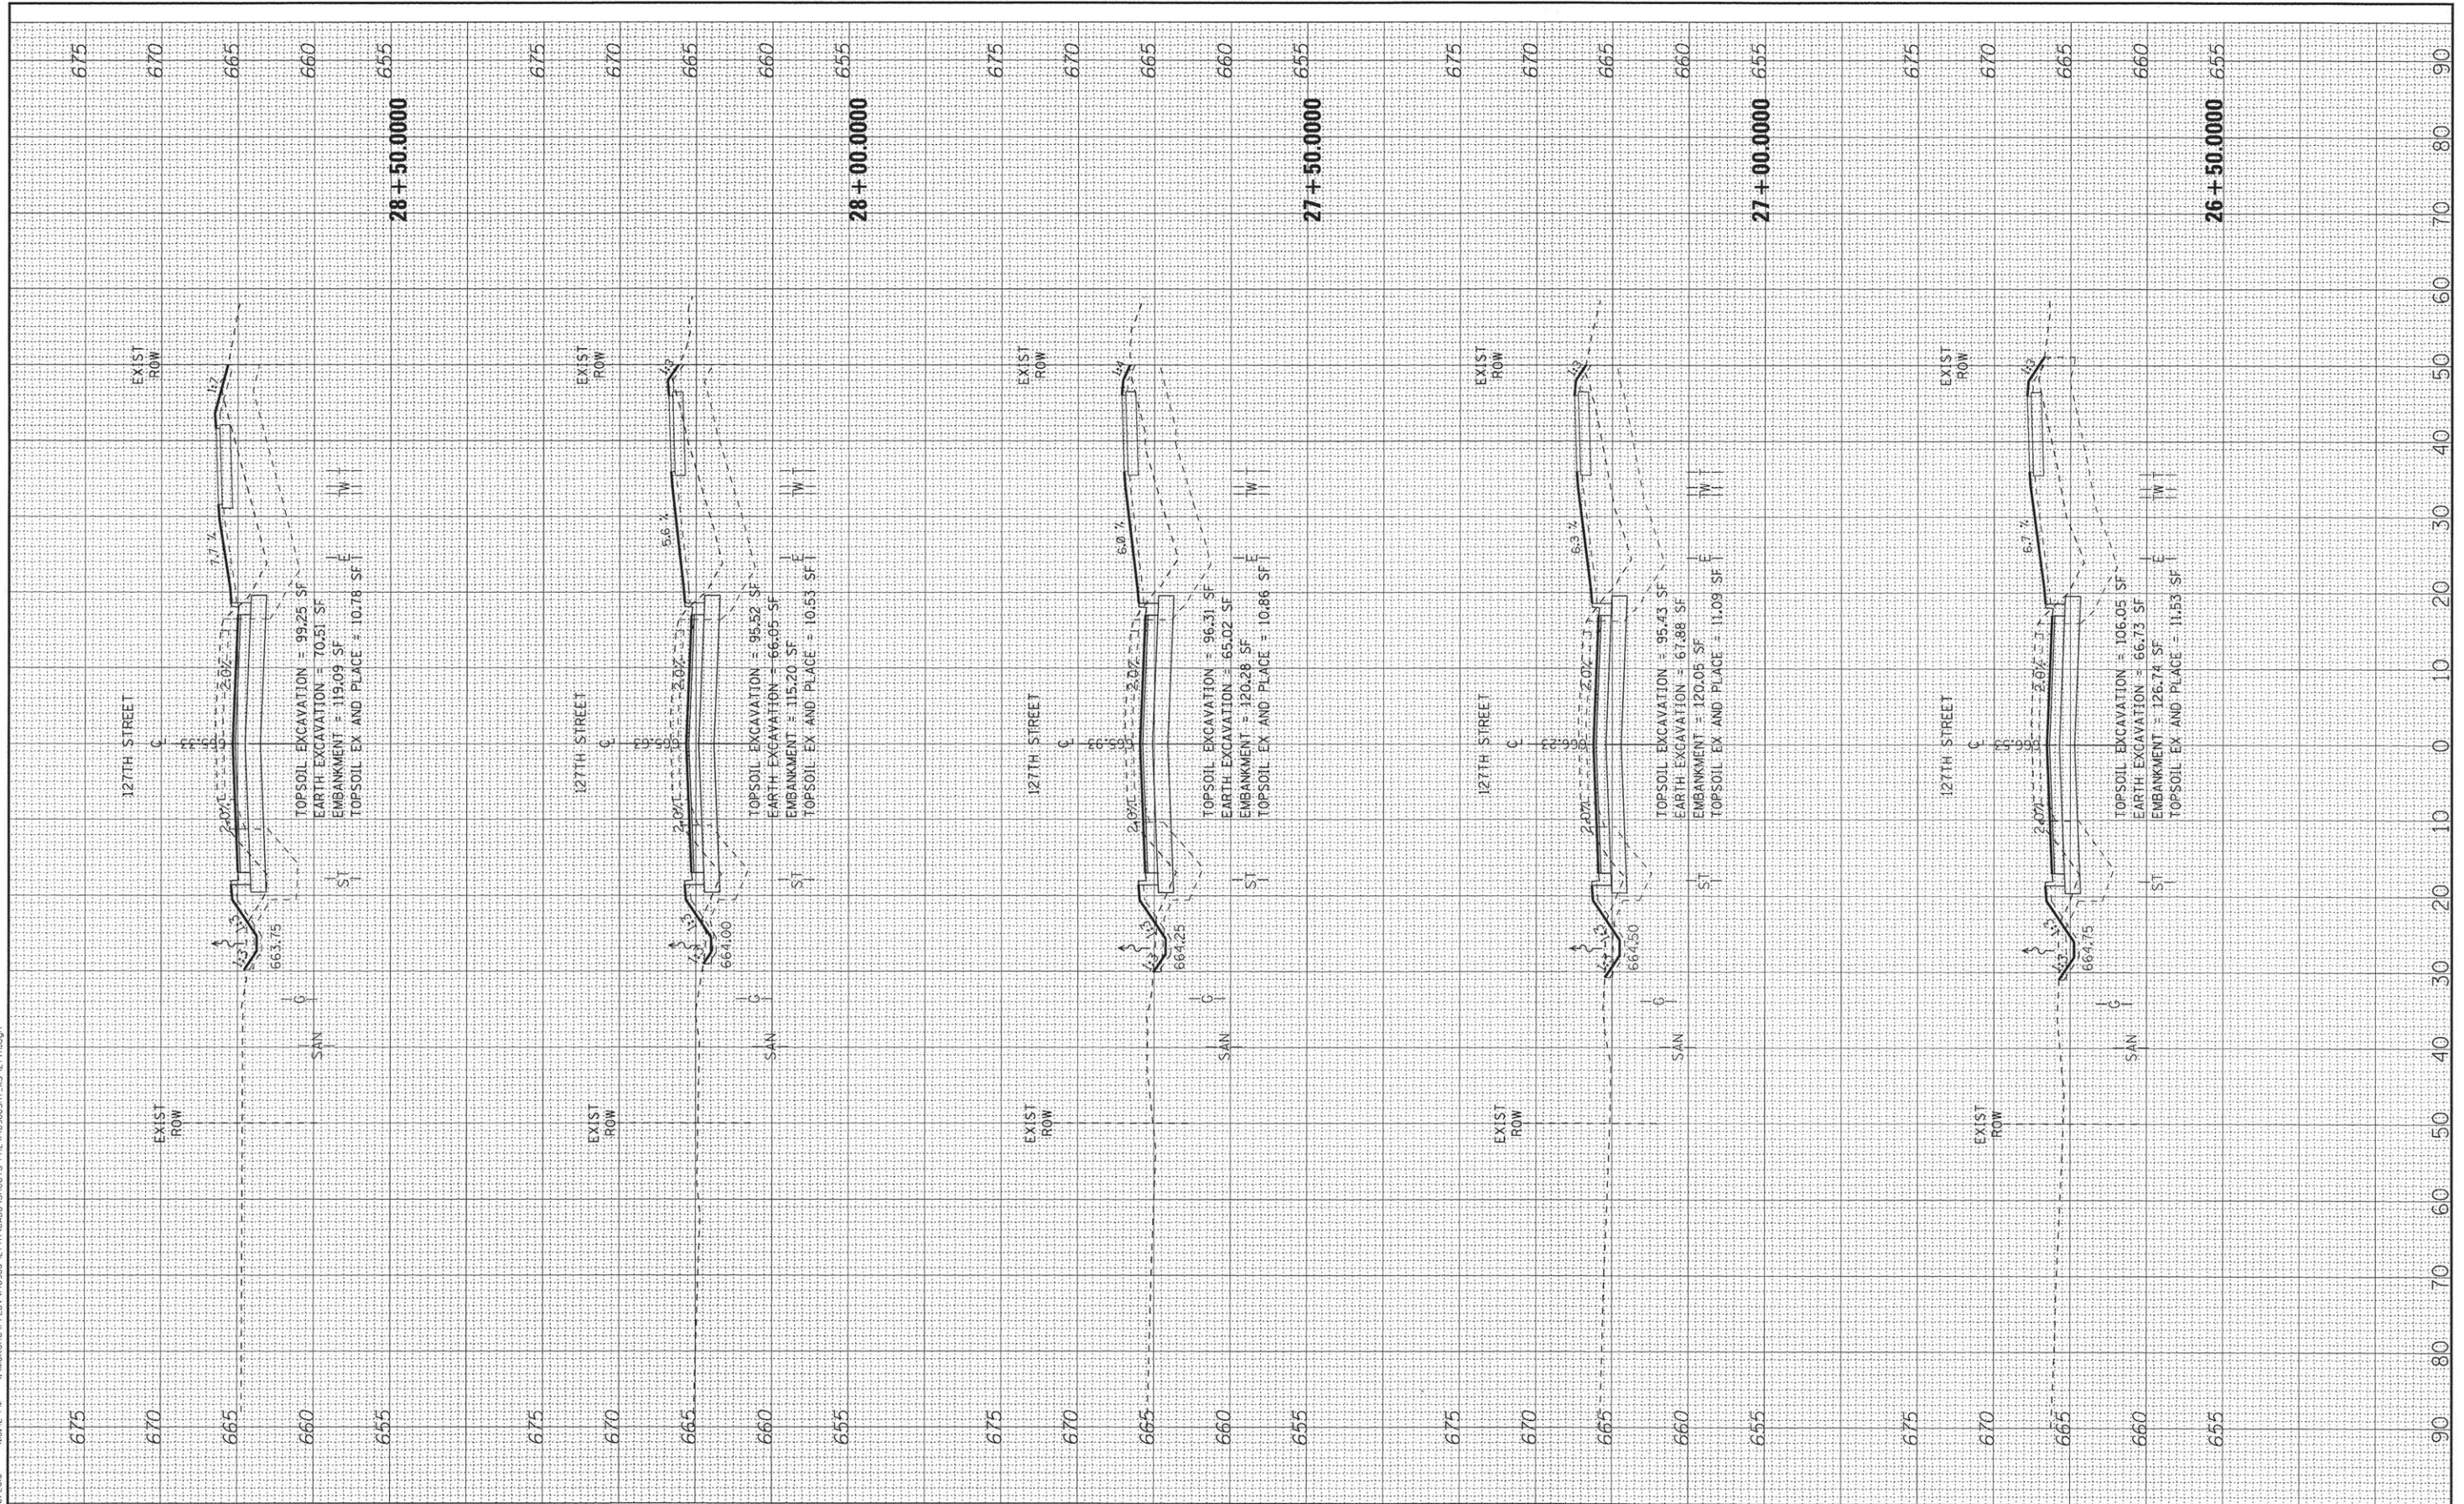

BAXTER & WOODMAN
Consulting Engineers

DESIGNED - BNP	REVISED -
DRAWN - CJC	REVISED -
CHECKED - ADJ	REVISED -
DATE - 04-29-16	FILE - 140988SHT_XS-127TH.dgr

**STATE OF ILLINOIS
DEPARTMENT OF TRANSPORTATION**

**CROSS SECTIONS
127TH STREET**

SCALE: H: 1"=10' V: 1"=5'

STA. 26+50.0000 TO STA. 28+50.0000

F.A.J. RTE.	SECTION	COUNTY	TOTAL SHEETS	SHEET NO.
503	15-00061-00-WR	WILL	88	74
		CONTRACT NO. 61C98		
FED. ROAD DIST. NO.	ILLINOIS	FED. AID PROJECT	M-4003(531)	

COPYRIGHT © 2015, BY BAXTER & WOODMAN, INC.
STATE OF ILLINOIS - PROFESSIONAL DESIGN FIRM
LICENSE NO. - 134-001121 - EXPIRES 4/30/2017
418cjc 5/20/2016 4:15:43 PM

BAXTER & WOODMAN
Consulting Engineers

DESIGNED - BNP	REVISED -
DRAWN - CJC	REVISED -
CHECKED - ADJ	REVISED -
DATE - 04-29-16	FILE -140988SHT_XS-127TH.dgn

STATE OF ILLINOIS
DEPARTMENT OF TRANSPORTATION

**CROSS SECTIONS
127TH STREET**

SCALE: H: 1"=10' V: 1"=5'

STA. 29+00.0000 TO STA. 30+82.0000

F.A.U. RTE.	SECTION	COUNTY	TOTAL SHEETS	SHEET NO.
503	15-00061-00-WR	WILL	88	75
		CONTRACT NO. 61C98		
FED. ROAD DIST. NO.	ILLINOIS	FED. AID PROJECT	M-4003(531)	

Copyright © 2015, by BAXTER & WOODMAN, INC.
STATE OF ILLINOIS - PROFESSIONAL DESIGN FIRM
LICENSE NO. - 84-00127 - EXPIRES 4/30/2017
4/20/2016
140988SHT.XS-27TH.dgn
\\cadd\p15\140988-p15\p15.dgn
\\cadd\p15\140988-p15\p15.dgn
\\cadd\p15\140988-p15\p15.dgn



DESIGNED -	BNP	REVISED -	
DRAWN -	CJC	REVISED -	
CHECKED -	ADJ	REVISED -	
DATE -	04-29-16	FILE -	140988SHT.XS-127TH.dgn


STATE OF ILLINOIS
DEPARTMENT OF TRANSPORTATION

CROSS SECTIONS
127TH STREET

SCALE: H: 1"=10' V: 1"=5'

STA. 30+90.0000 TO STA. 32+00.0000

F.A.U. RTE.	SECTION	COUNTY	TOTAL SHEETS	SHEET NO.
503	15-00061-00-WR	WILL	88	76
CONTRACT NO. 61C98				
FED. ROAD DIST. NO. ILLINOIS FED. AID PROJECT M-4003(531)				

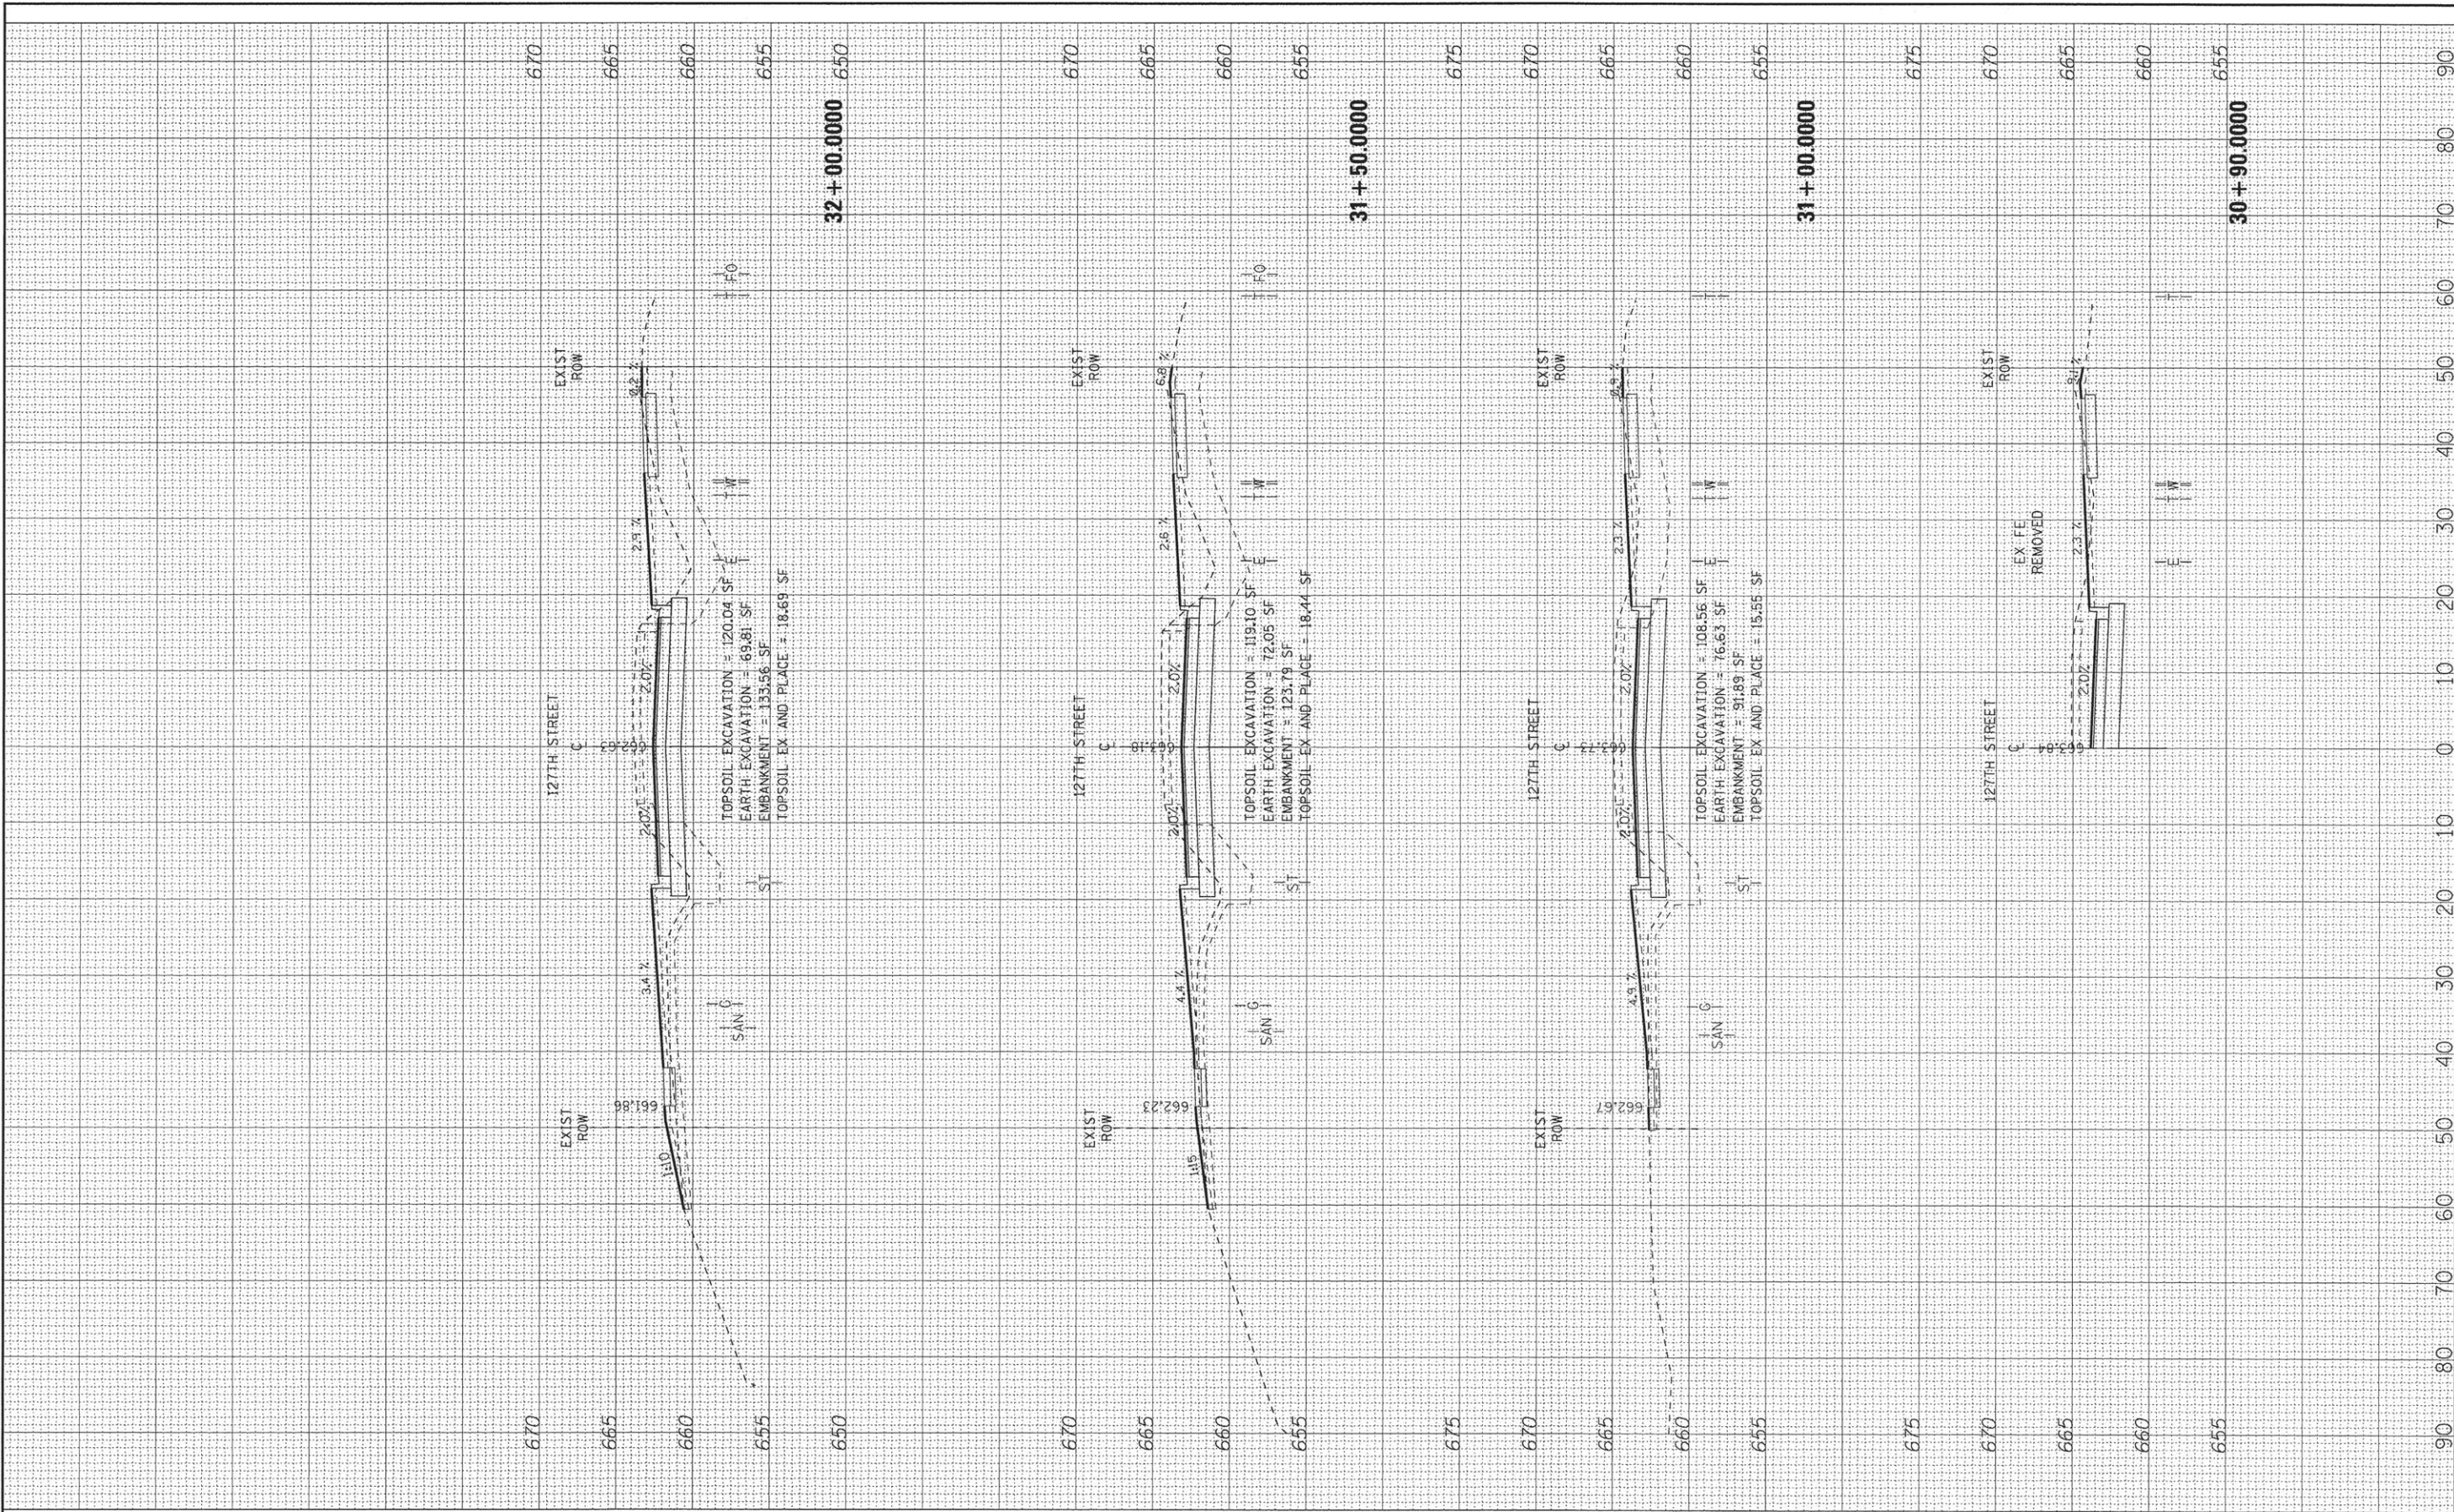



DESIGNED - BNP	REVISED -
DRAWN - CJC	REVISED -
CHECKED - ADJ	REVISED -
DATE - 04-29-16	FILE - 140988SHT_XS-127TH.dgn





STATE OF ILLINOIS
DEPARTMENT OF TRANSPORTATION

SCALE: H: 1"=10' V: 1"=5'

**CROSS SECTIONS
127TH STREET**

STA. 32+50.0000 TO STA. 34+00.0000

F.A.U. RTE.	SECTION	COUNTY	TOTAL SHEETS	SHEET NO.
503	15-00061-00-WR	WILL	88	77
		CONTRACT NO. 61C98		
FED. ROAD DIST. NO.	ILLINOIS FED. AID PROJECT M-4003(531)			

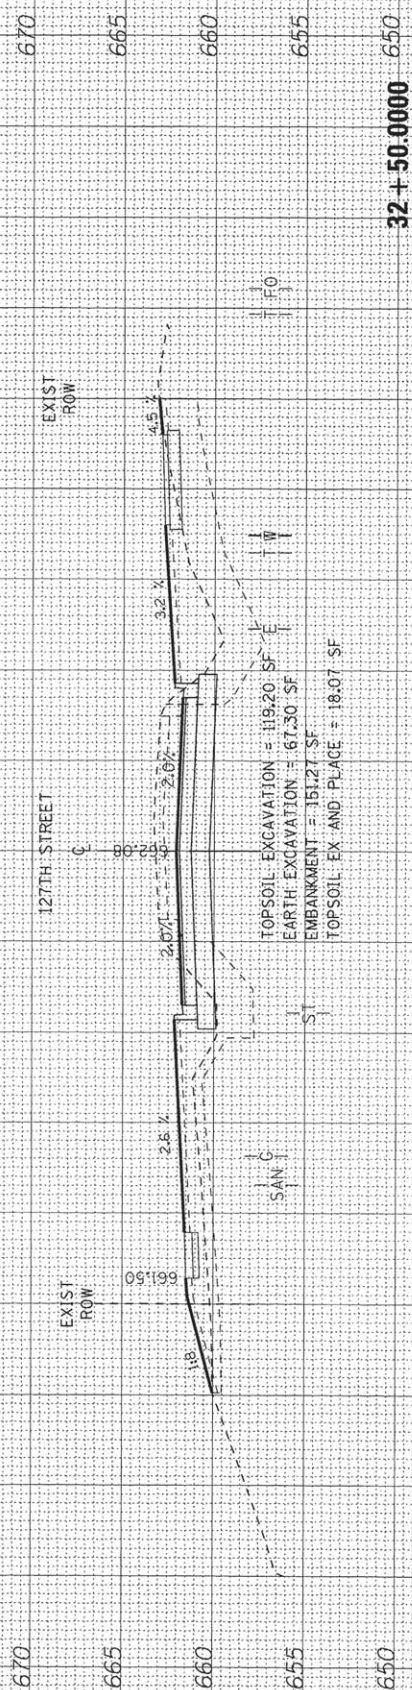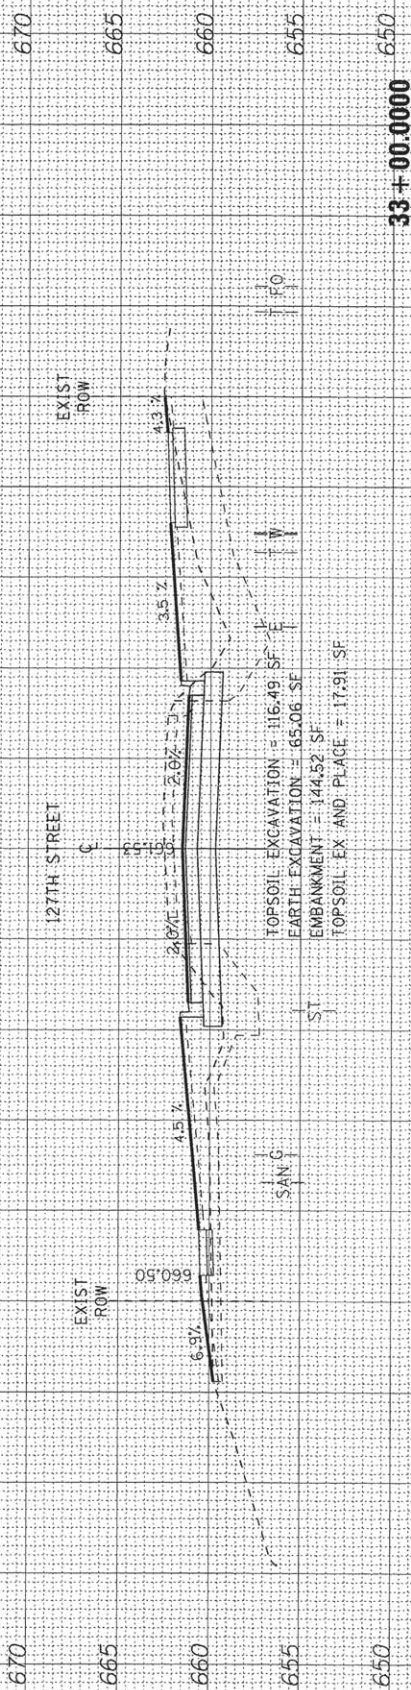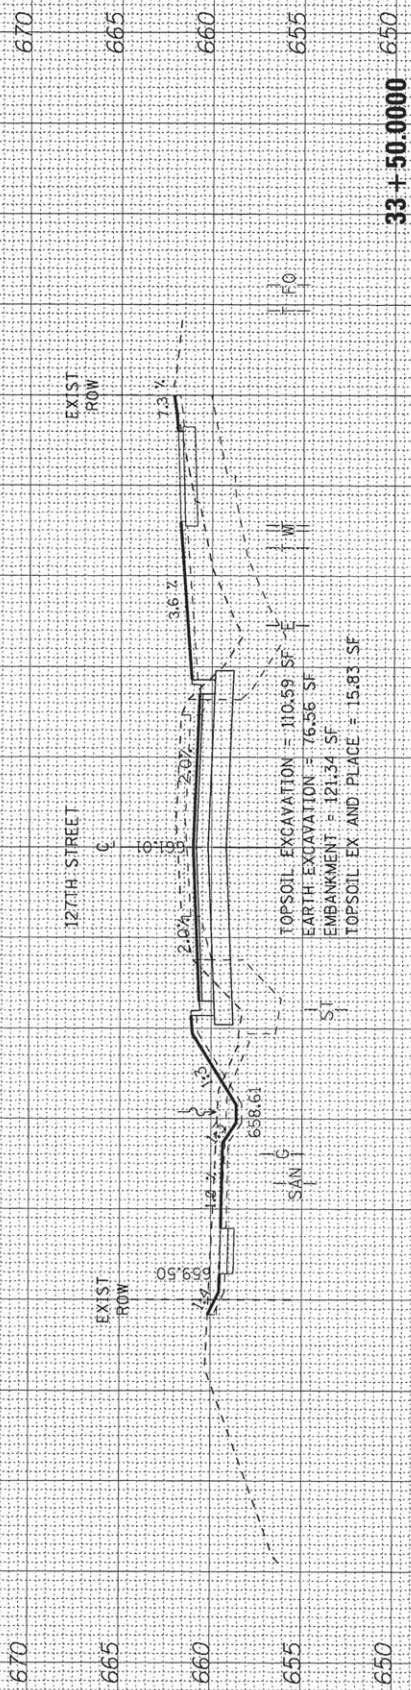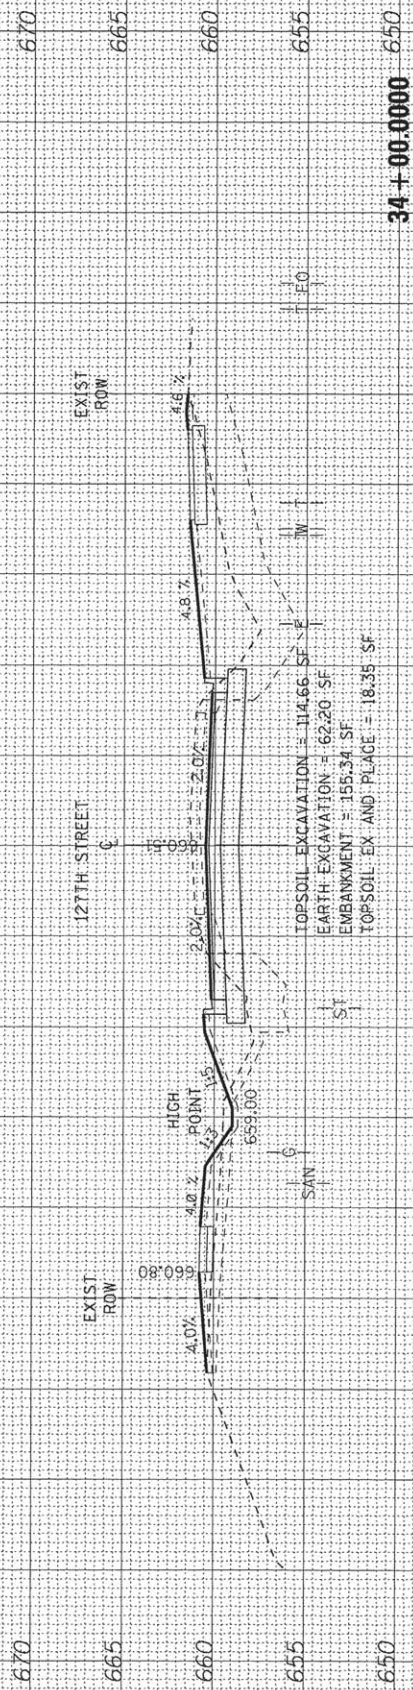

Copyright © 2015 by BAXTER & WOODMAN, INC.
STATE OF ILLINOIS - PROFESSIONAL DESIGN FIRM
DESIGN NO. - 140988SHT.XS-127TH.dgn
DATE - 04-29-16
FILE - 140988SHT.XS-127TH.dgn



DESIGNED -	BNP	REVISED -	
DRAWN -	CJC	REVISED -	
CHECKED -	ADJ	REVISED -	
DATE -	04-29-16	FILE -	140988SHT.XS-127TH.dgn


STATE OF ILLINOIS
DEPARTMENT OF TRANSPORTATION

CROSS SECTIONS
127TH STREET

SCALE: H: 1"=10' V: 1"=5'

STA. 34+50.0000 TO STA. 36+50.0000

F.A.U. RTE.	SECTION	COUNTY	TOTAL SHEETS	SHEET NO.
503	15-00061-00-WR	WILL	88	78
CONTRACT NO. 61C98				
FED. ROAD DIST. NO. ILLINOIS FED. AID PROJECT M-4003(531)				

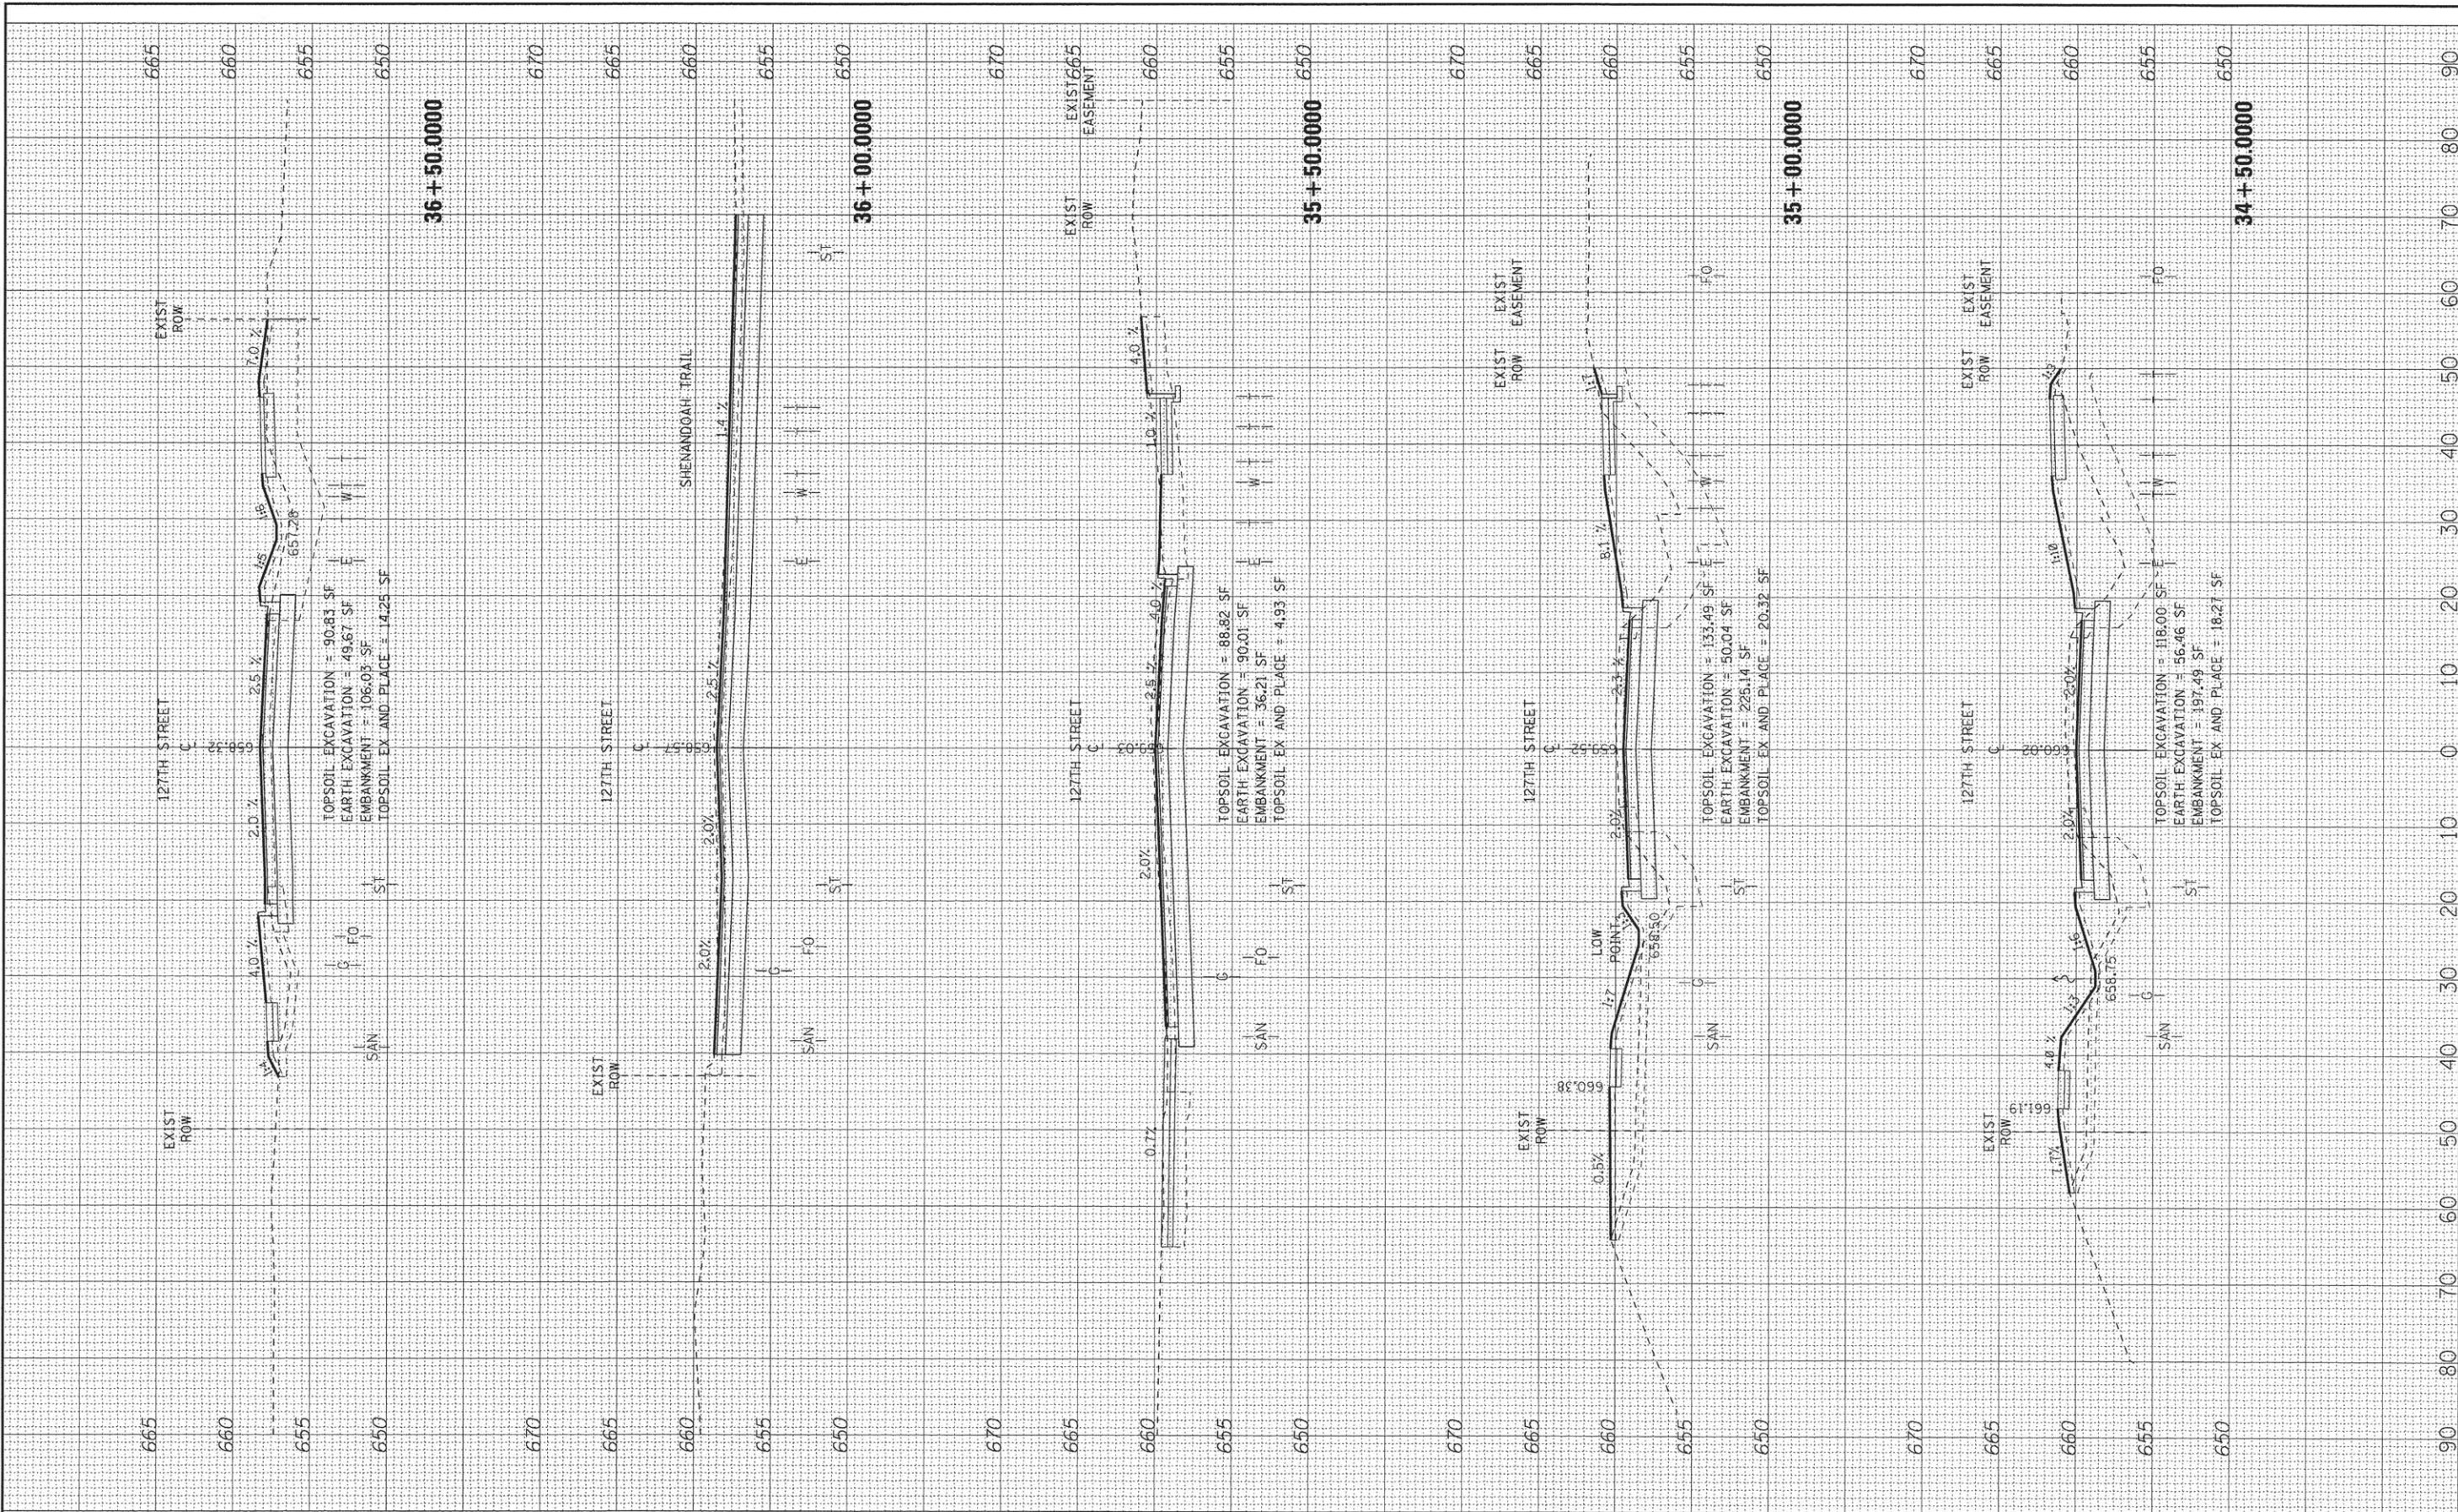

COPYRIGHT © 2015, BY BAXTER & WOODMAN, INC.
STATE OF ILLINOIS - PROFESSIONAL DESIGN FIRM
LICENSE NO. - 184-001121 - EXPIRES 4/30/2017

BAXTER & WOODMAN
Consulting Engineers

DESIGNED - BNP	REVISED -
DRAWN - CJC	REVISED -
CHECKED - ADJ	REVISED -
DATE - 04-29-16	FILE - 140988SHT_XS-127TH.dgn


**STATE OF ILLINOIS
DEPARTMENT OF TRANSPORTATION**

**CROSS SECTIONS
127TH STREET**

SCALE: H: 1"=10' V: 1"=5'

STA. 37+00.0000 TO STA. 39+00.0000

F.A.U. RTE.	SECTION	COUNTY	TOTAL SHEETS	SHEET NO.
503	15-00061-00-WR	WILL	88	79
CONTRACT NO. 61C98				
FED. ROAD DIST. NO.	ILLINOIS	FED. AID PROJECT	M-4003531	

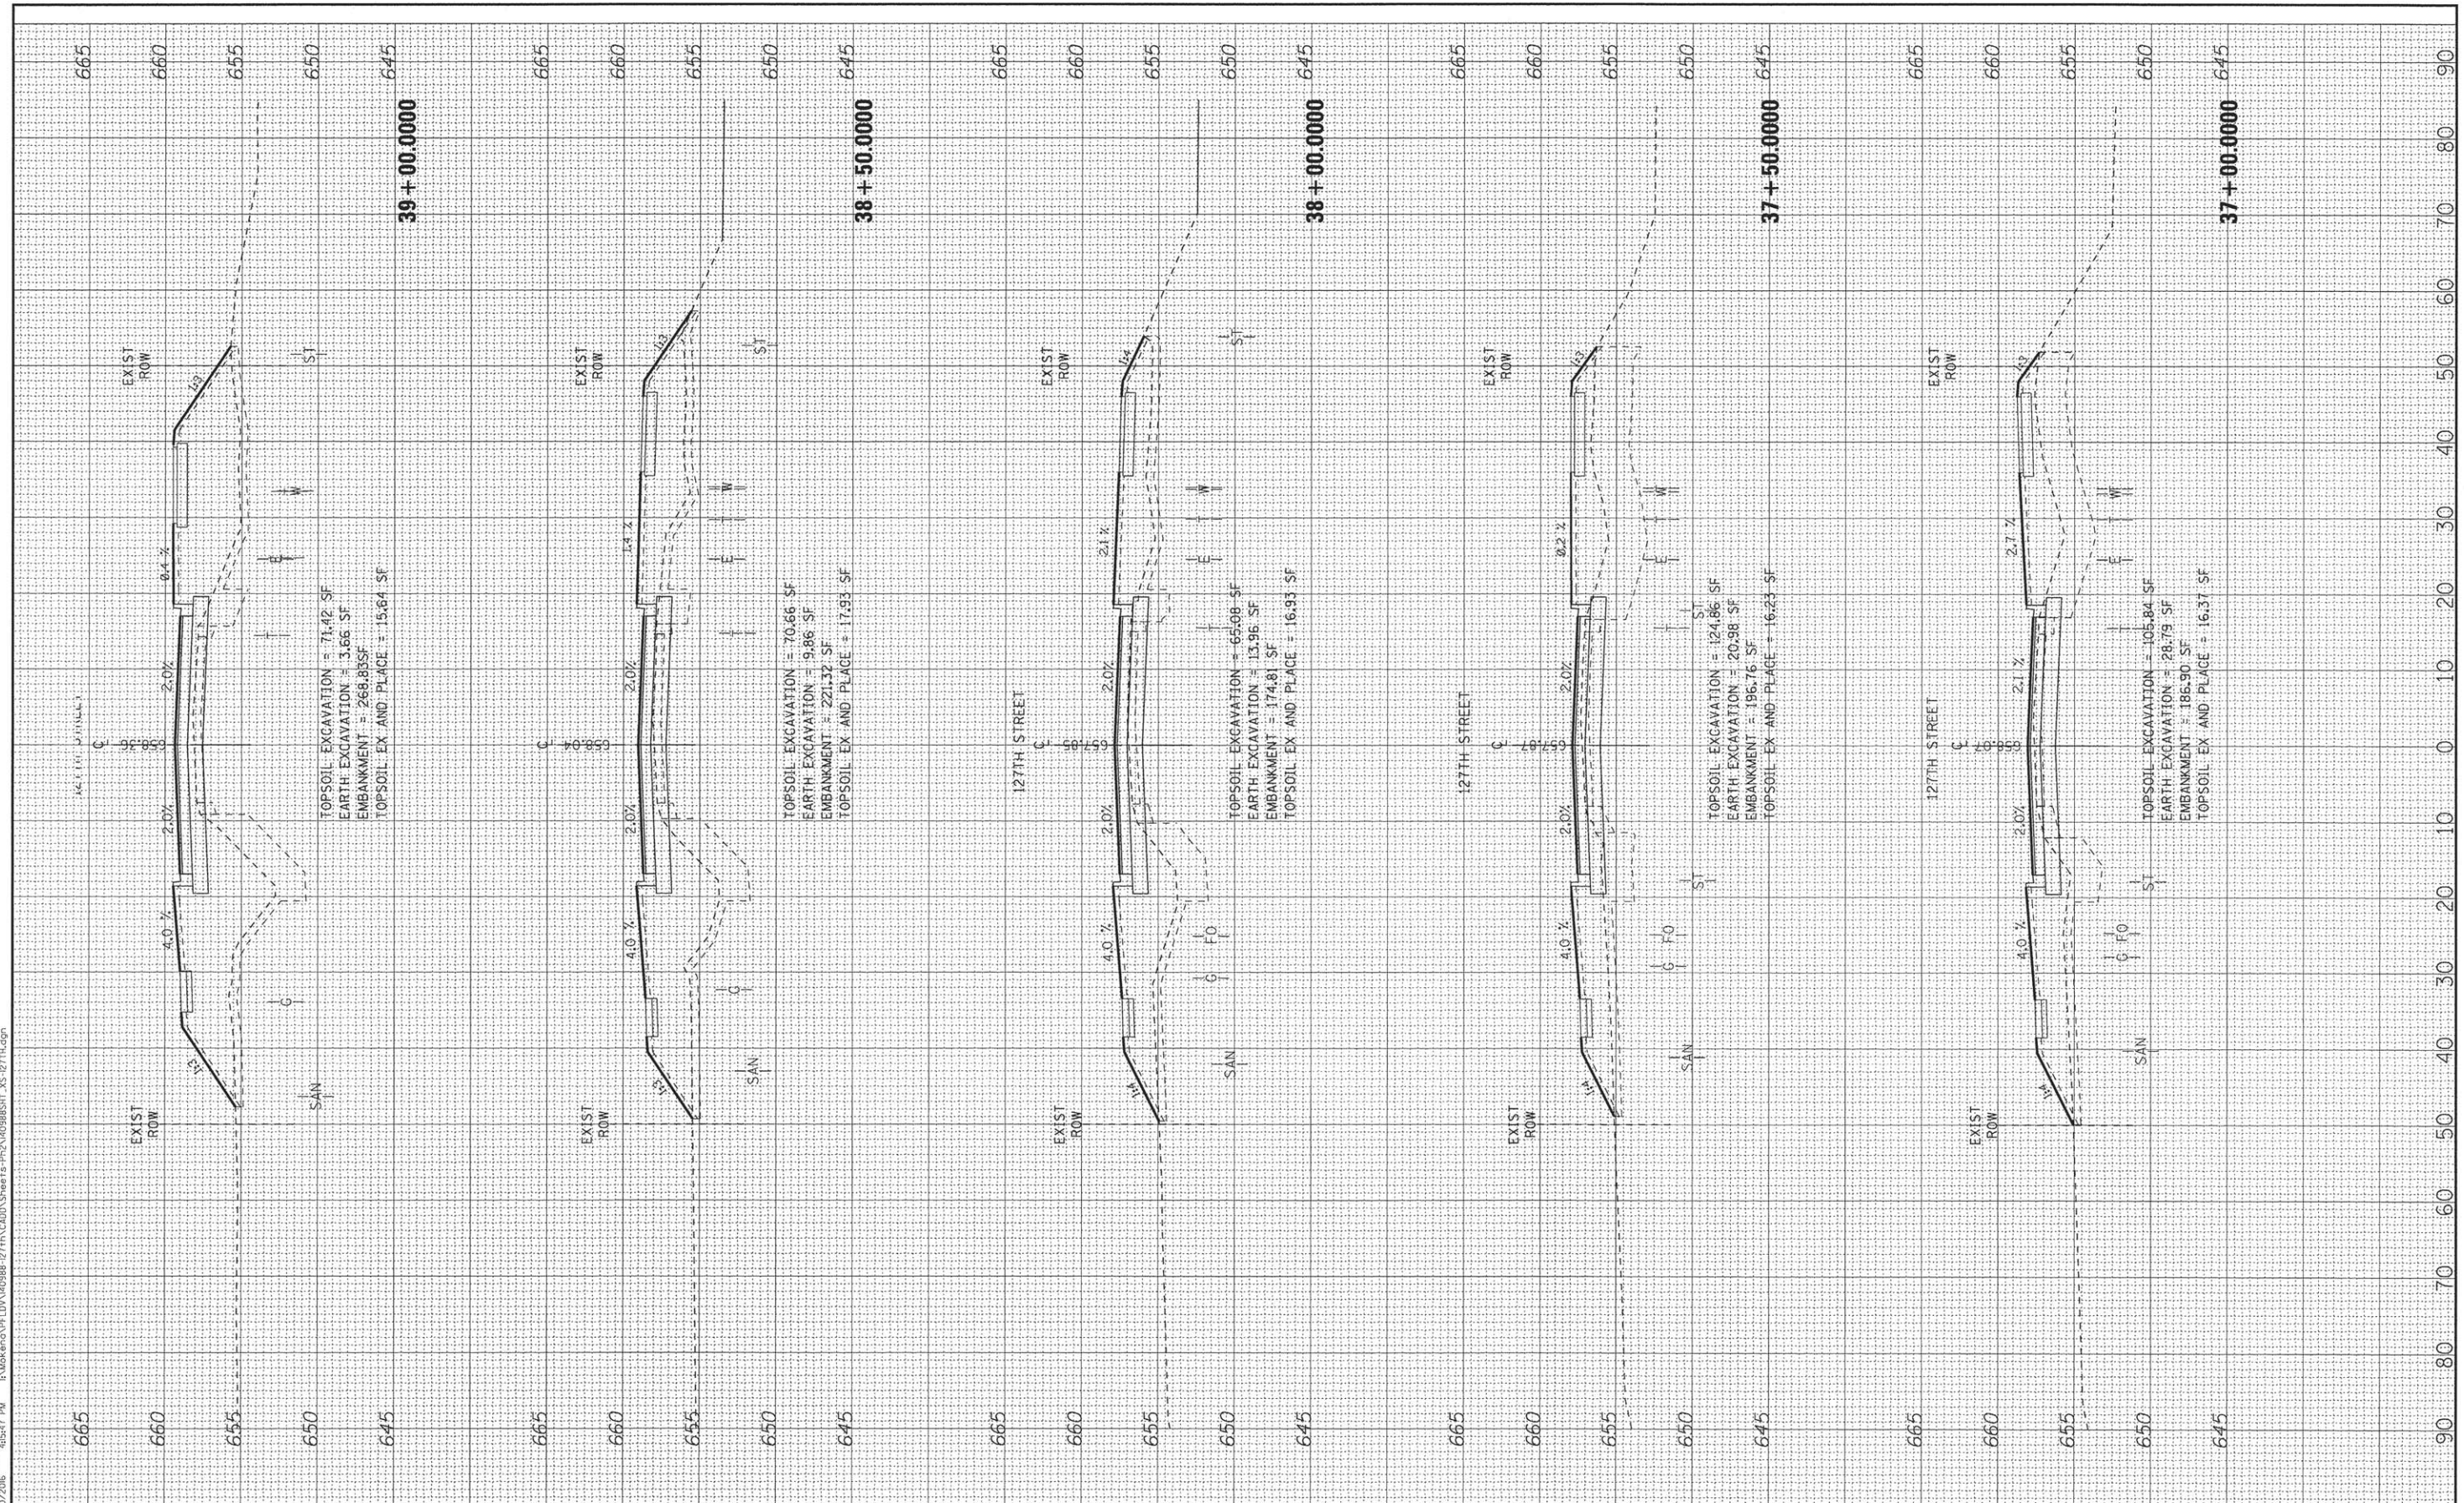

COPYRIGHT © 2015, BY BAXTER & WOODMAN, INC.
STATE OF ILLINOIS - PROFESSIONAL DESIGN FIRM
LICENSE NO. - 194-00121 - EXPIRES 4/30/2017
418cjc 5/20/2016 4:15:48 PM



DESIGNED - BNP	REVISED -
DRAWN - CJC	REVISED -
CHECKED - ADJ	REVISED -
DATE - 04-29-16	FILE -140988SHT_XS-127TH.dgn



STATE OF ILLINOIS
DEPARTMENT OF TRANSPORTATION

**CROSS SECTIONS
127TH STREET**


SCALE: H: 1"=10' V: 1"=5'

STA. 39+50.0000 TO STA. 40+50.0000


F.A.U. RTE.	SECTION	COUNTY	TOTAL SHEETS	SHEET NO.
503	15-00061-00-WR	WILL	88	80
		CONTRACT NO. 61C98		
FED. ROAD DIST. NO. ILLINOIS FED. AID PROJECT M-4003(531)				

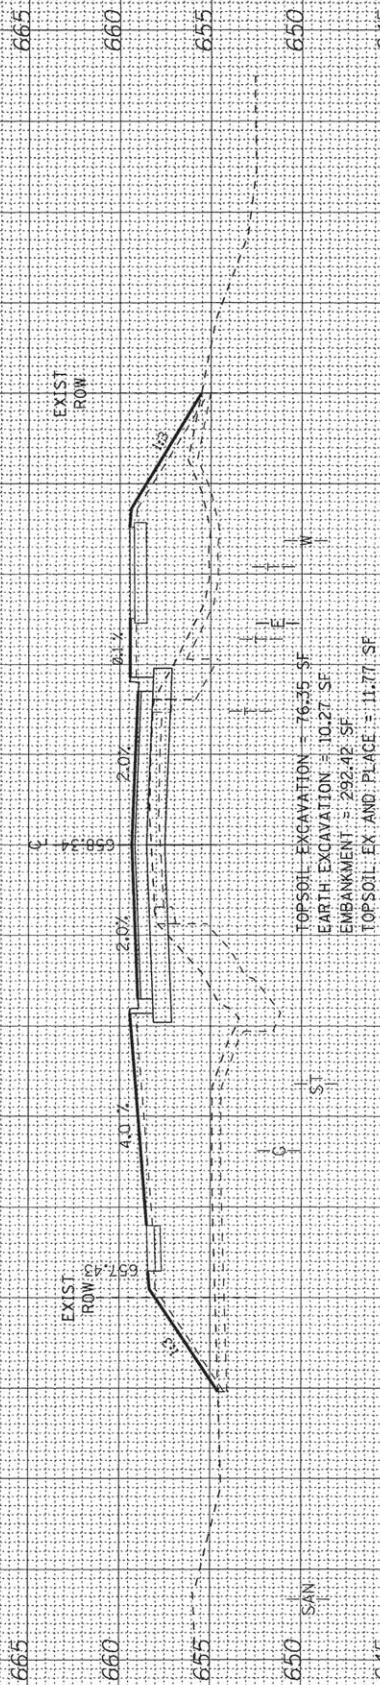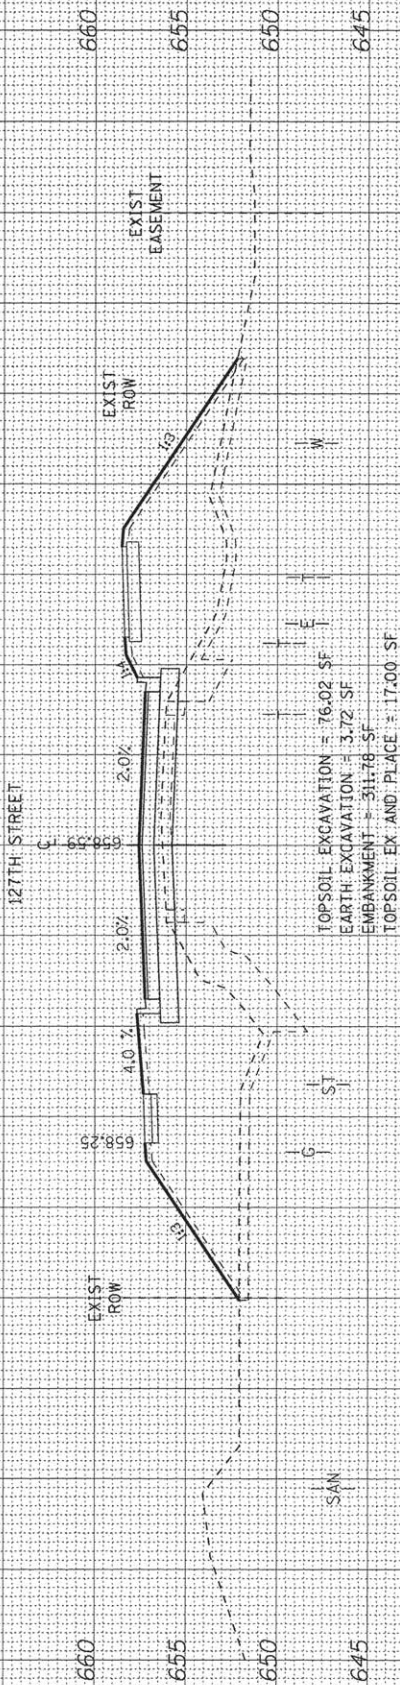 $40 + 50.0000$ 

40 + 00.0000

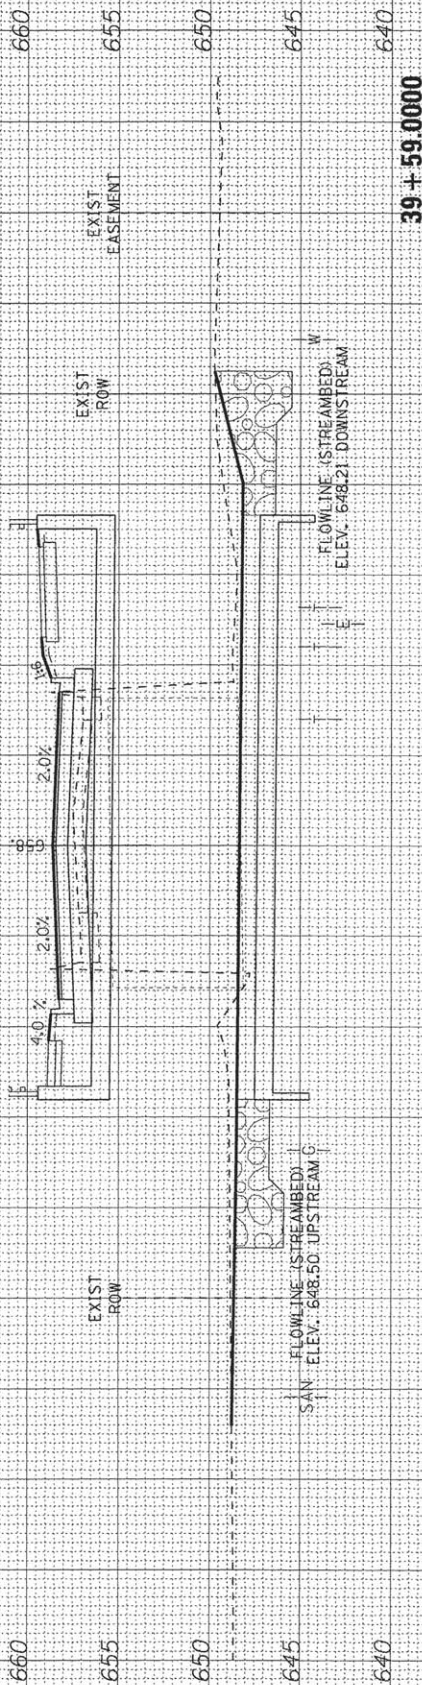

39 + 59.0000

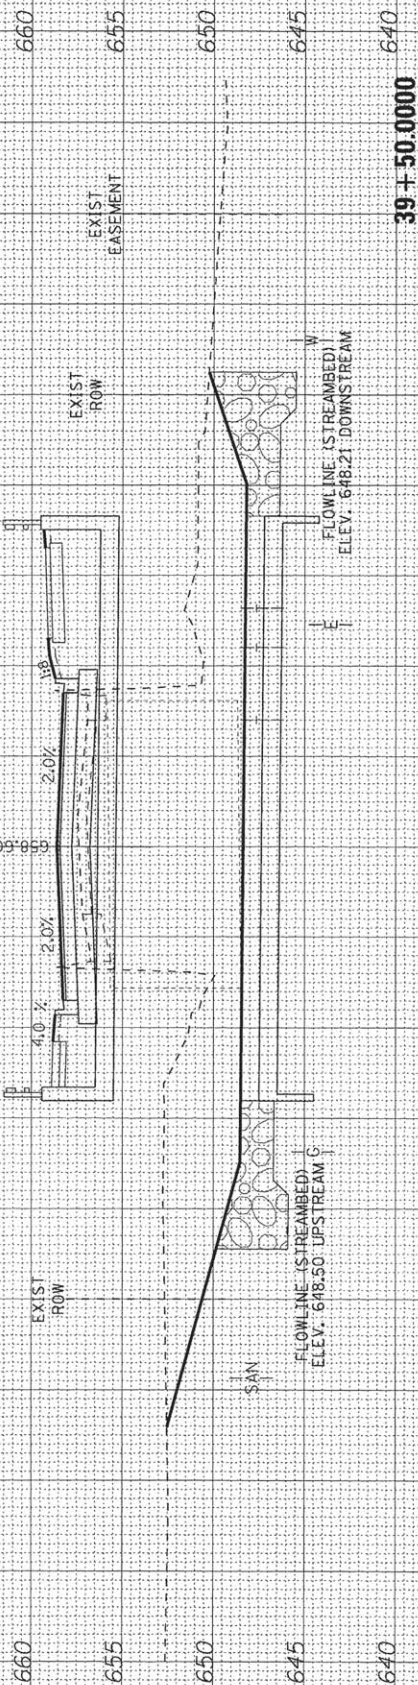

39 + 50.0000

Copyright © 2016, by BAXTER & WOODMAN, INC.
STATE OF ILLINOIS - PROFESSIONAL DESIGN FIRM
DESIGN NO. - 84-50061-00-WR
DATE - 04/29/2016
PROJECT - 15-00061-00-WR
SHEET - 88 OF 81
DRAWN BY: BAXTER & WOODMAN, INC.
CHECKED BY: ADJ
DATE: 04-29-16
FILE: -140988SHT.XS-127TH.dgn




DESIGNED -	BNP	REVISED -	
DRAWN -	CJC	REVISED -	
CHECKED -	ADJ	REVISED -	
DATE -	04-29-16	FILE -	-140988SHT.XS-127TH.dgn

STATE OF ILLINOIS
DEPARTMENT OF TRANSPORTATION

CROSS SECTIONS
127TH STREET

SCALE: H: 1"=10' V: 1"=5'
STA. 41+00.0000 TO STA. 43+00.0000

F.A.U. RTE.	SECTION	COUNTY	TOTAL SHEETS	SHEET NO.
503	15-00061-00-WR	WILL	88	81
CONTRACT NO. 61C98				
FED. ROAD DIST. NO. [ILLINOIS] FED. AID PROJECT M-4003(531)				

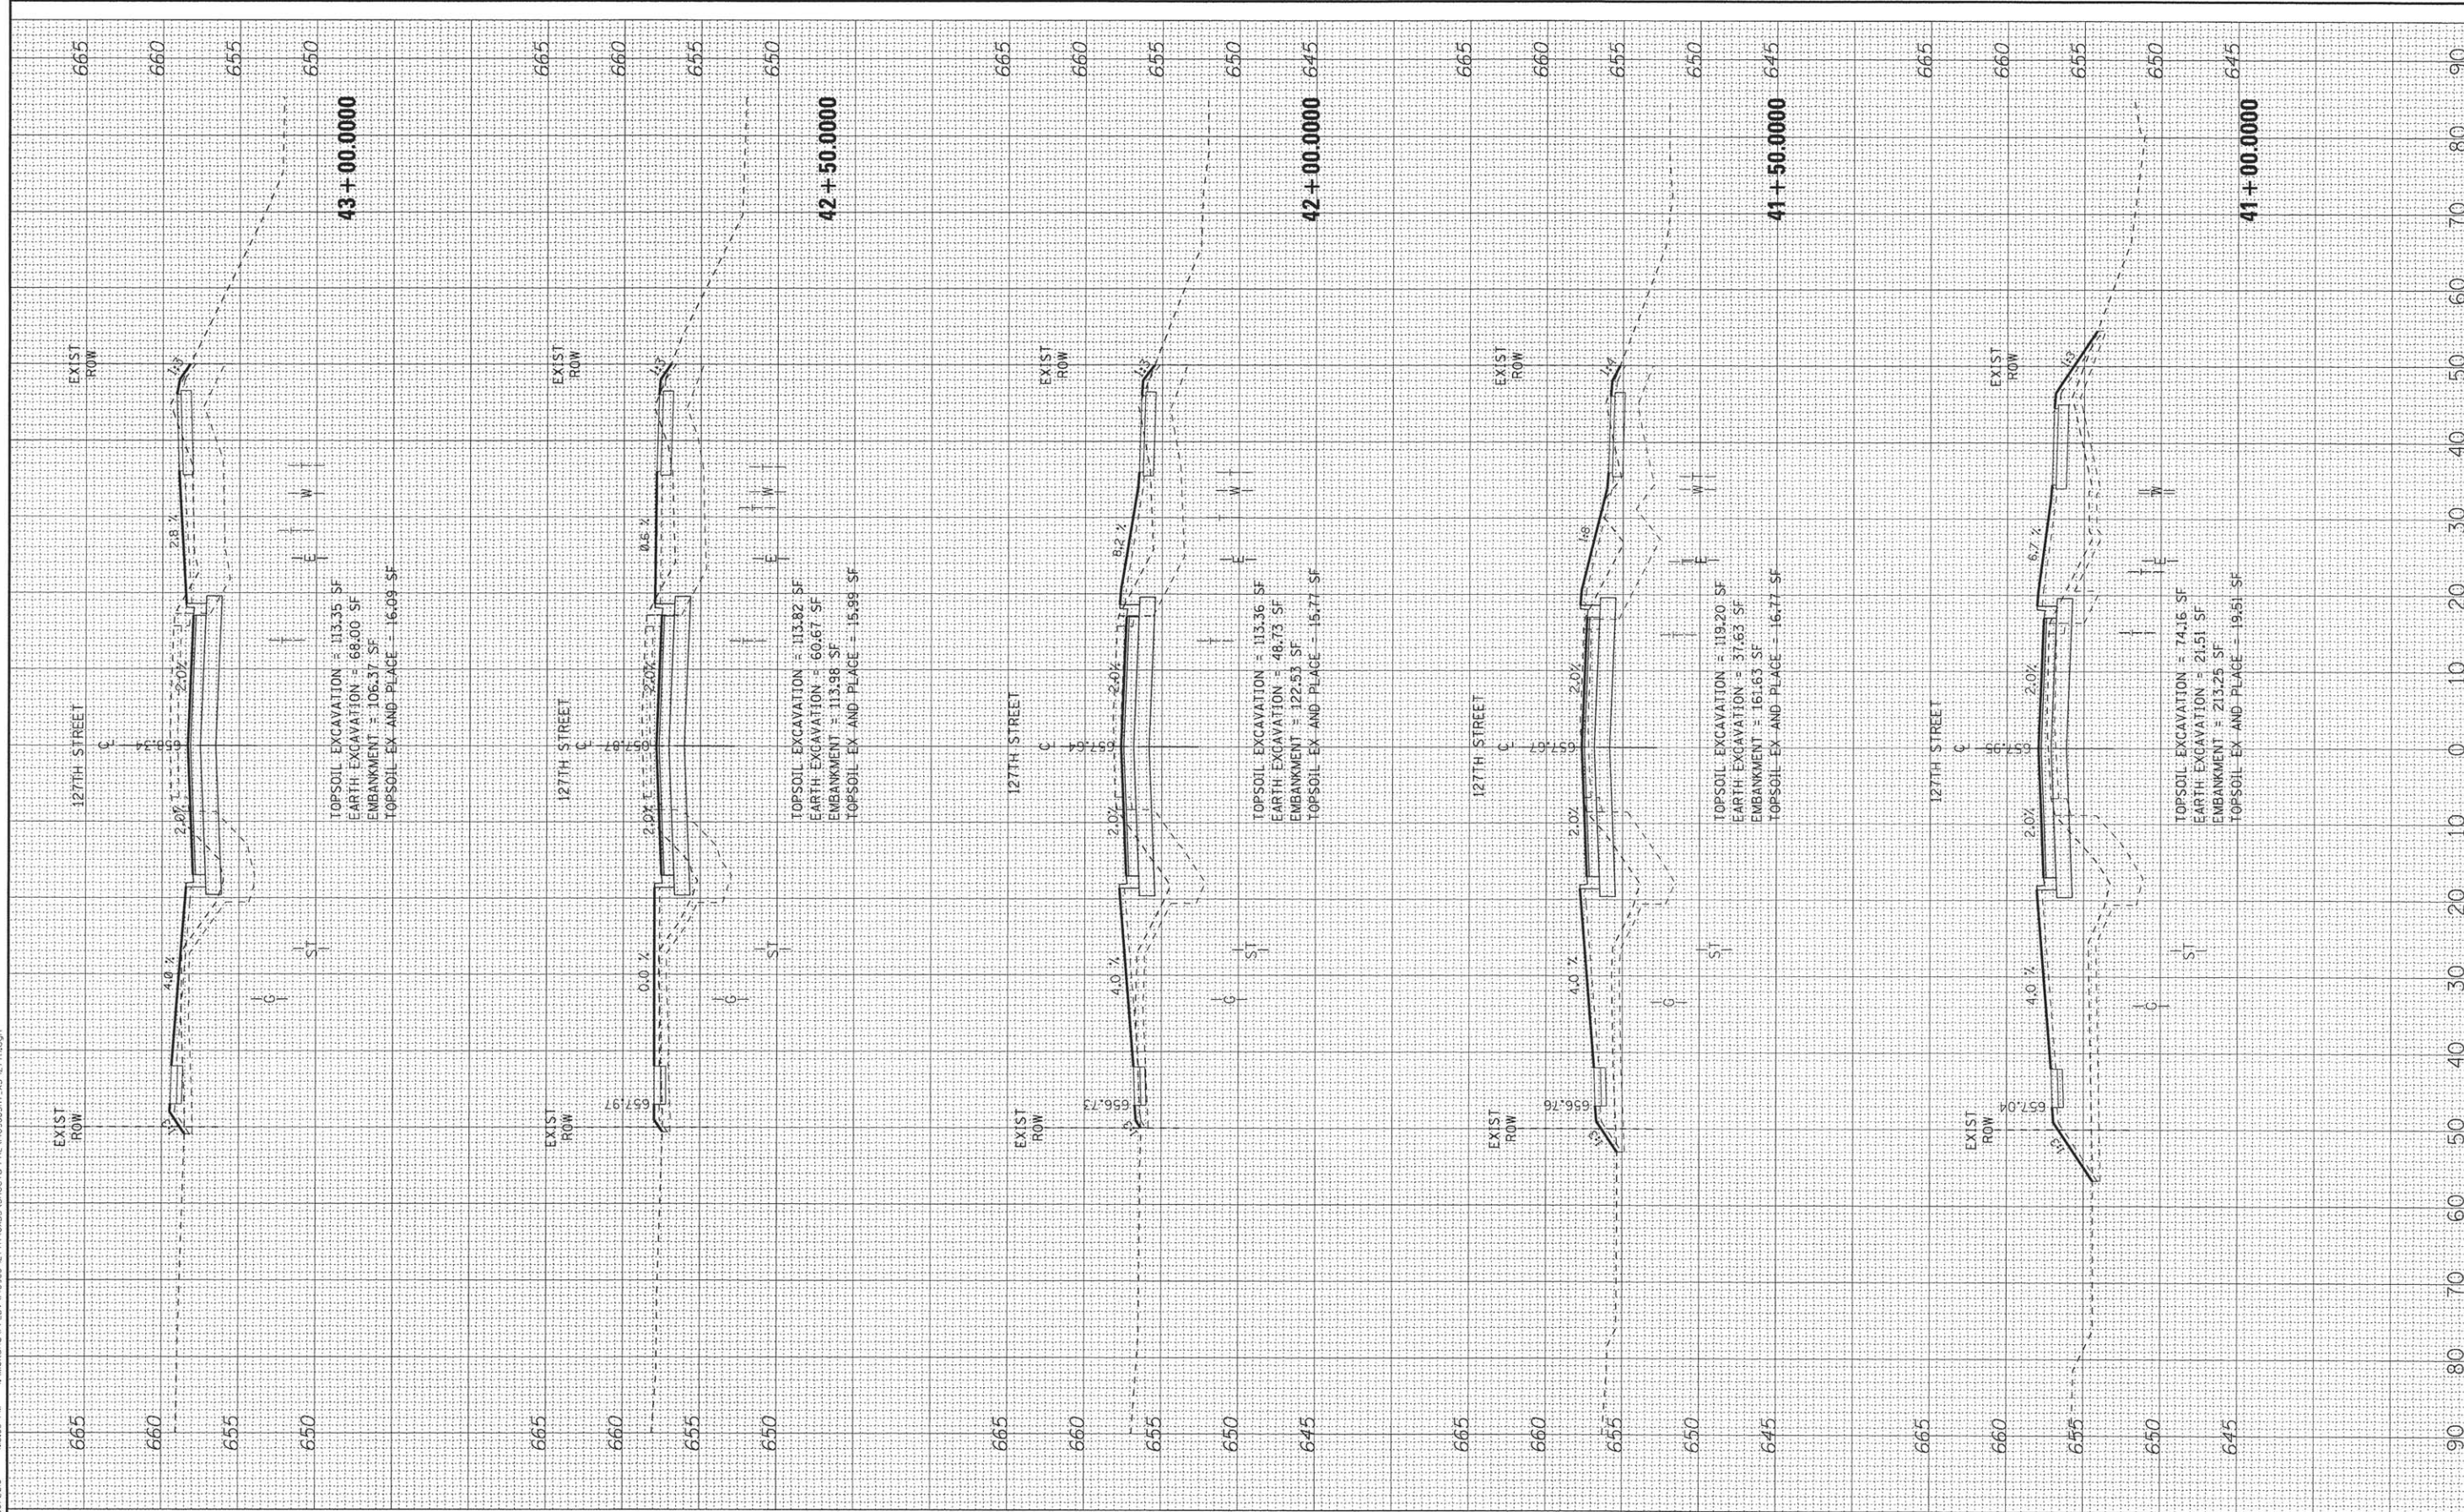

Copyright © 2015 by BAXTER & WOODMAN, INC.
STATE OF ILLINOIS - PROFESSIONAL DESIGN FIRM
LICENSE NO. - 84-00021 - EXPIRES 4/30/2017
1500 West 115th Street, Suite 400, Chicago, IL 60643-3906
44-00000



DESIGNED -	BNP	REVISED -	
DRAWN -	CJC	REVISED -	
CHECKED -	ADJ	REVISED -	
DATE -	04-29-16	FILE -	-140988SHT.XS-127TH.dgn


STATE OF ILLINOIS
DEPARTMENT OF TRANSPORTATION

CROSS SECTIONS
127TH STREET

SCALE: H: 1"=10' V: 1"=5'

STA. 43+50.0000 TO STA. 45+50.0000

F.A.U. RTE.	SECTION	COUNTY	TOTAL SHEETS	SHEET NO.
503	15-00061-00-WR	WILL	88	82
CONTRACT NO. 61C98				
FED. ROAD DIST. NO. ILLINOIS FED. AID PROJECT M-40031531				

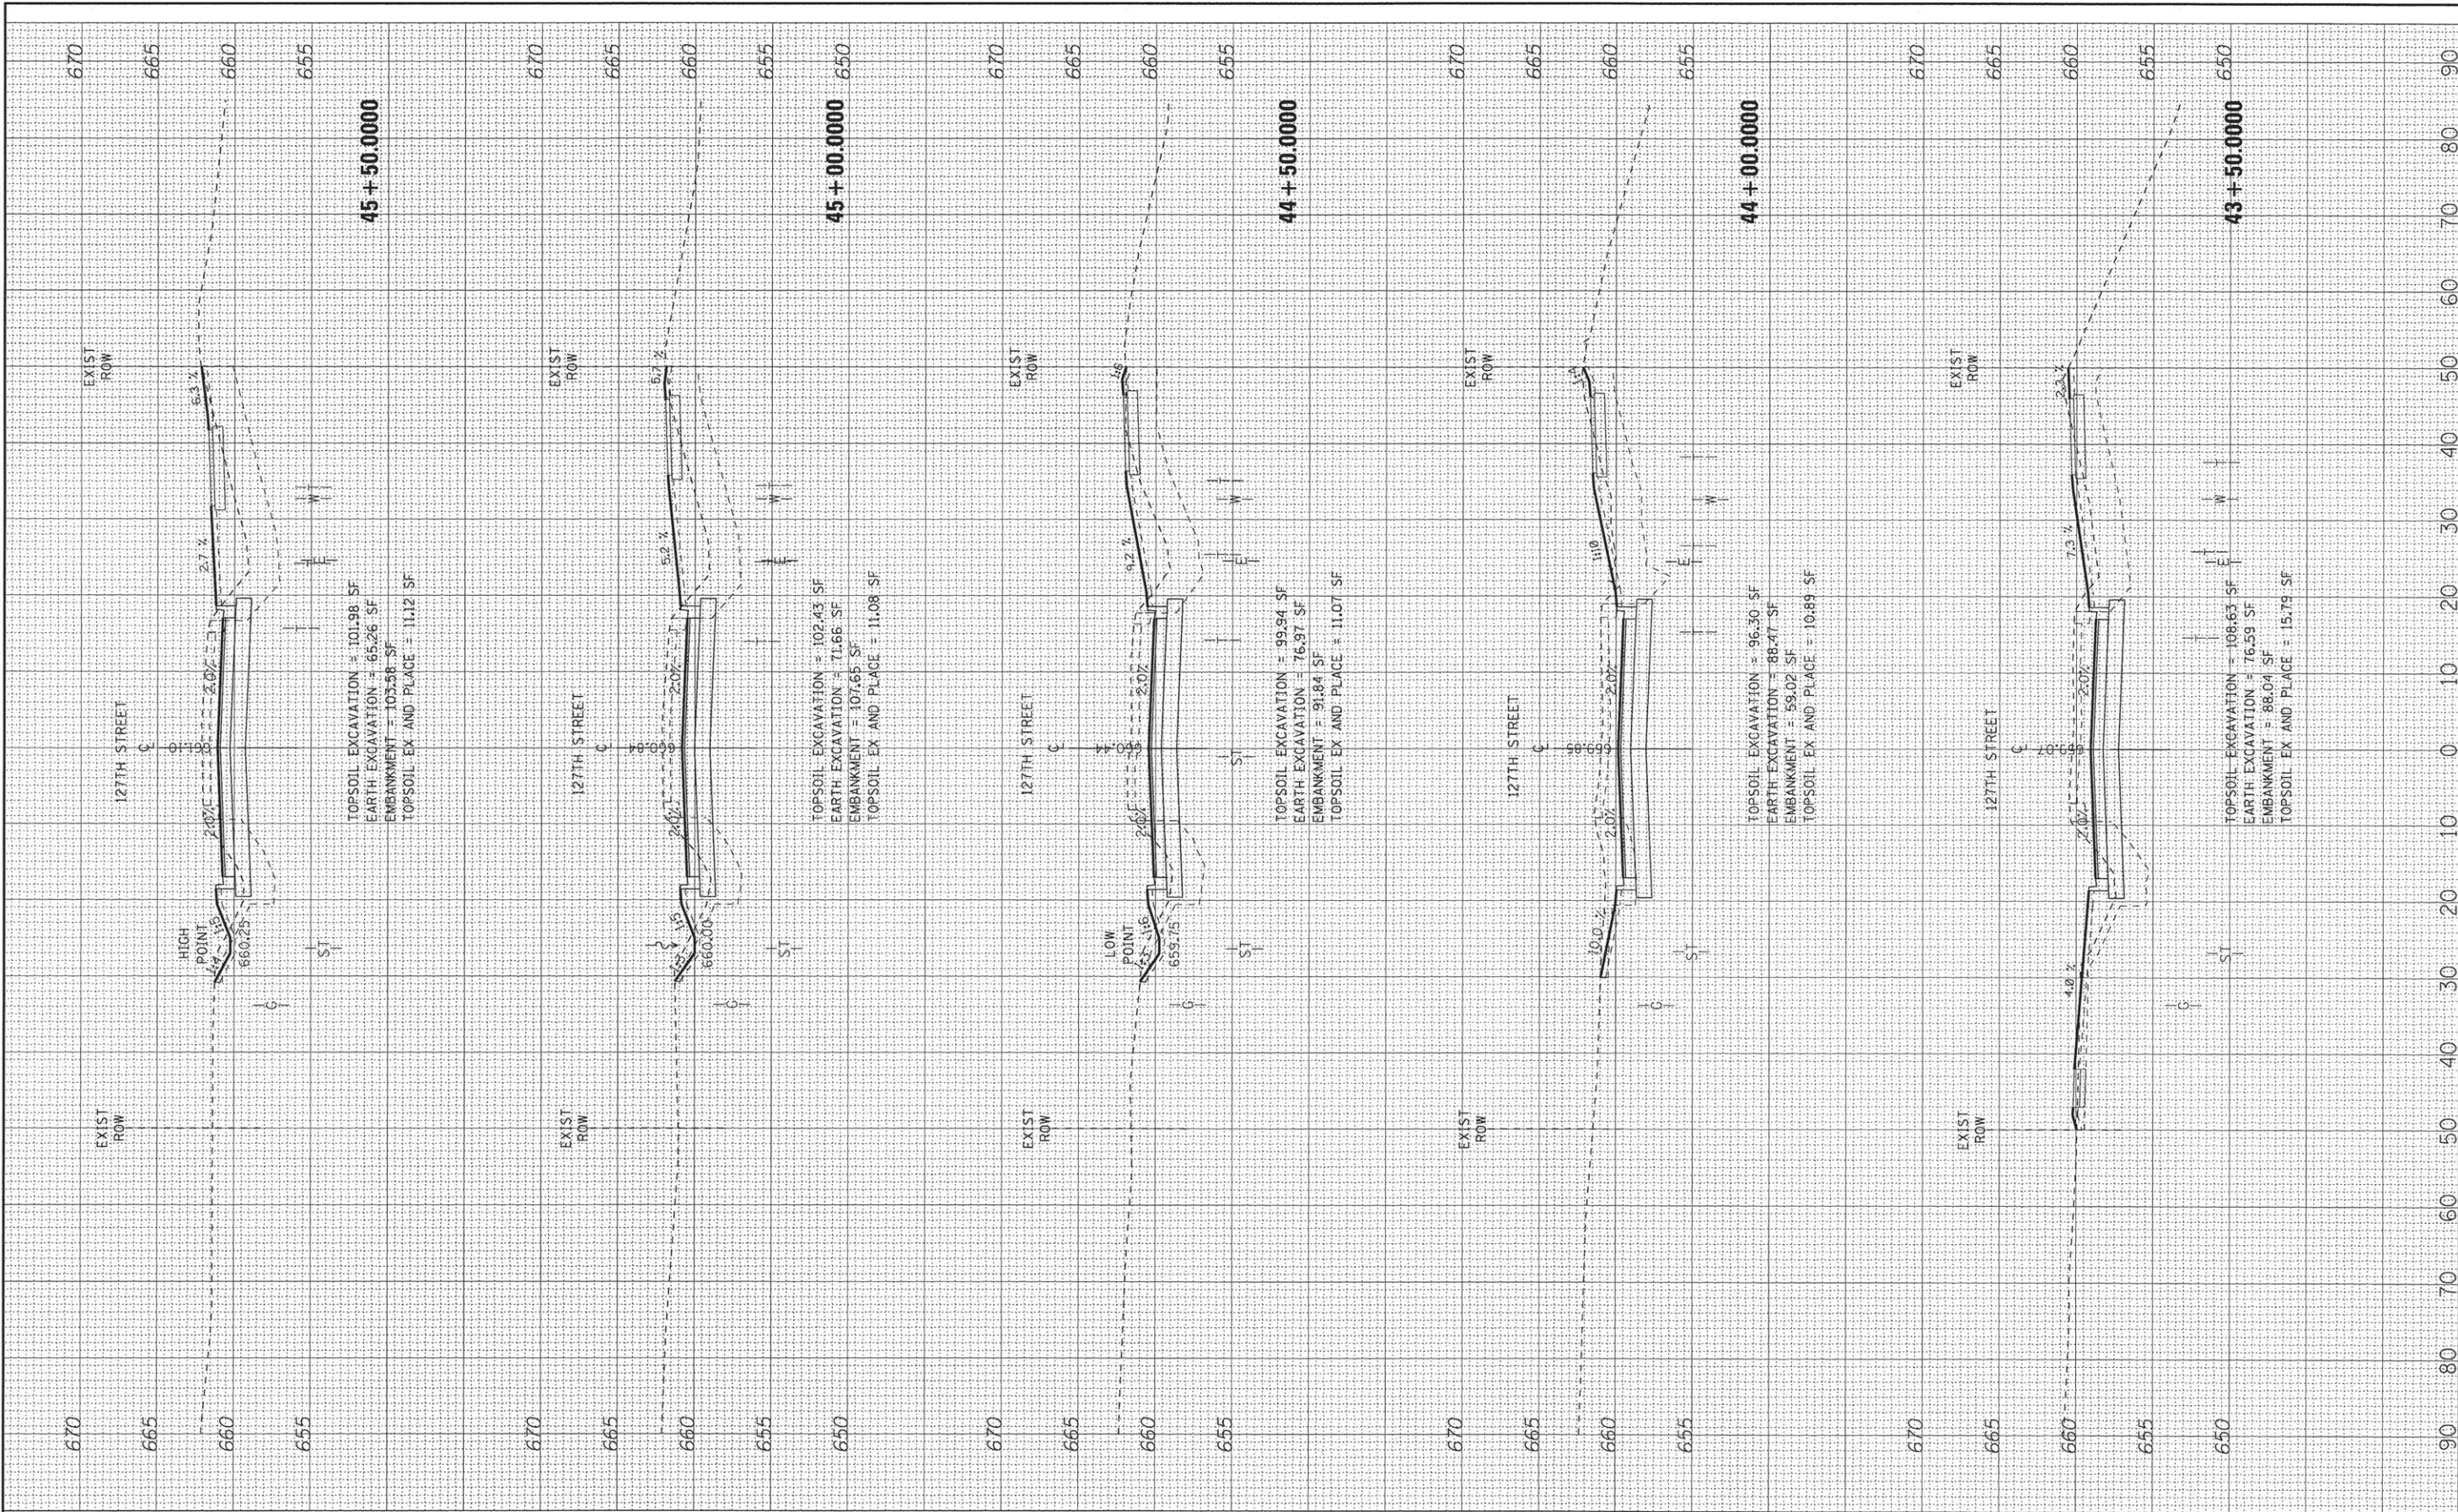

COPYRIGHT © 2015, BY BAXTER & WOODMAN, INC.
STATE OF ILLINOIS - PROFESSIONAL DESIGN FIRM
LICENSE NO. - 184-001121 - EXPIRES 4/30/2017
418cjc 5/20/2016 4:15:50 PM



DESIGNED - BNP	REVISED -
DRAWN - CJC	REVISED -
CHECKED - ADJ	REVISED -
DATE - 04-29-16	FILE - 140988SHT_XS-127TH.dgn

**STATE OF ILLINOIS
DEPARTMENT OF TRANSPORTATION**

**CROSS SECTIONS
127TH STREET**

SCALE: H: 1"=10' V: 1"=5'

STA. 45+76.0000 TO STA. 47+50.0000

F.A.U. RTE.	SECTION	COUNTY	TOTAL SHEETS	SHEET NO.
503	15-00061-00-WR	WILL	88	83
		CONTRACT NO. 61C98		
FED. ROAD DIST. NO.	ILLINOIS	FED. AID PROJECT	M-4003(531)	

Copyright © 2016, by Baxter & Woodman, Inc.
STATE OF ILLINOIS - PROFESSIONAL DESIGN FIRM
LICENSE NO. - 084-0002 EXPIRES 4/30/2019
127TH ST
48+00.000
\\cadd\p016\140988.dgn P016.dgn
1409888SHT.XS-127TH.dgn



DESIGNED -	BNP	REVISED -	
DRAWN -	CJC	REVISED -	
CHECKED -	ADJ	REVISED -	
DATE -	04-29-16	FILE -	1409888SHT.XS-127TH.dgn

STATE OF ILLINOIS
DEPARTMENT OF TRANSPORTATION

CROSS SECTIONS
127TH STREET


SCALE: H: 1"=10' V: 1"=5'

STA. TO STA.

48+00.0000

49+50.0000

F.A.U. RTE.	SECTION	COUNTY	TOTAL SHEETS	SHEET NO.
503	15-00061-00-WR	WILL	88	84
CONTRACT NO. 61C98				
FED. ROAD DIST. NO. ILLINOIS FED. AID PROJECT M-400315311				

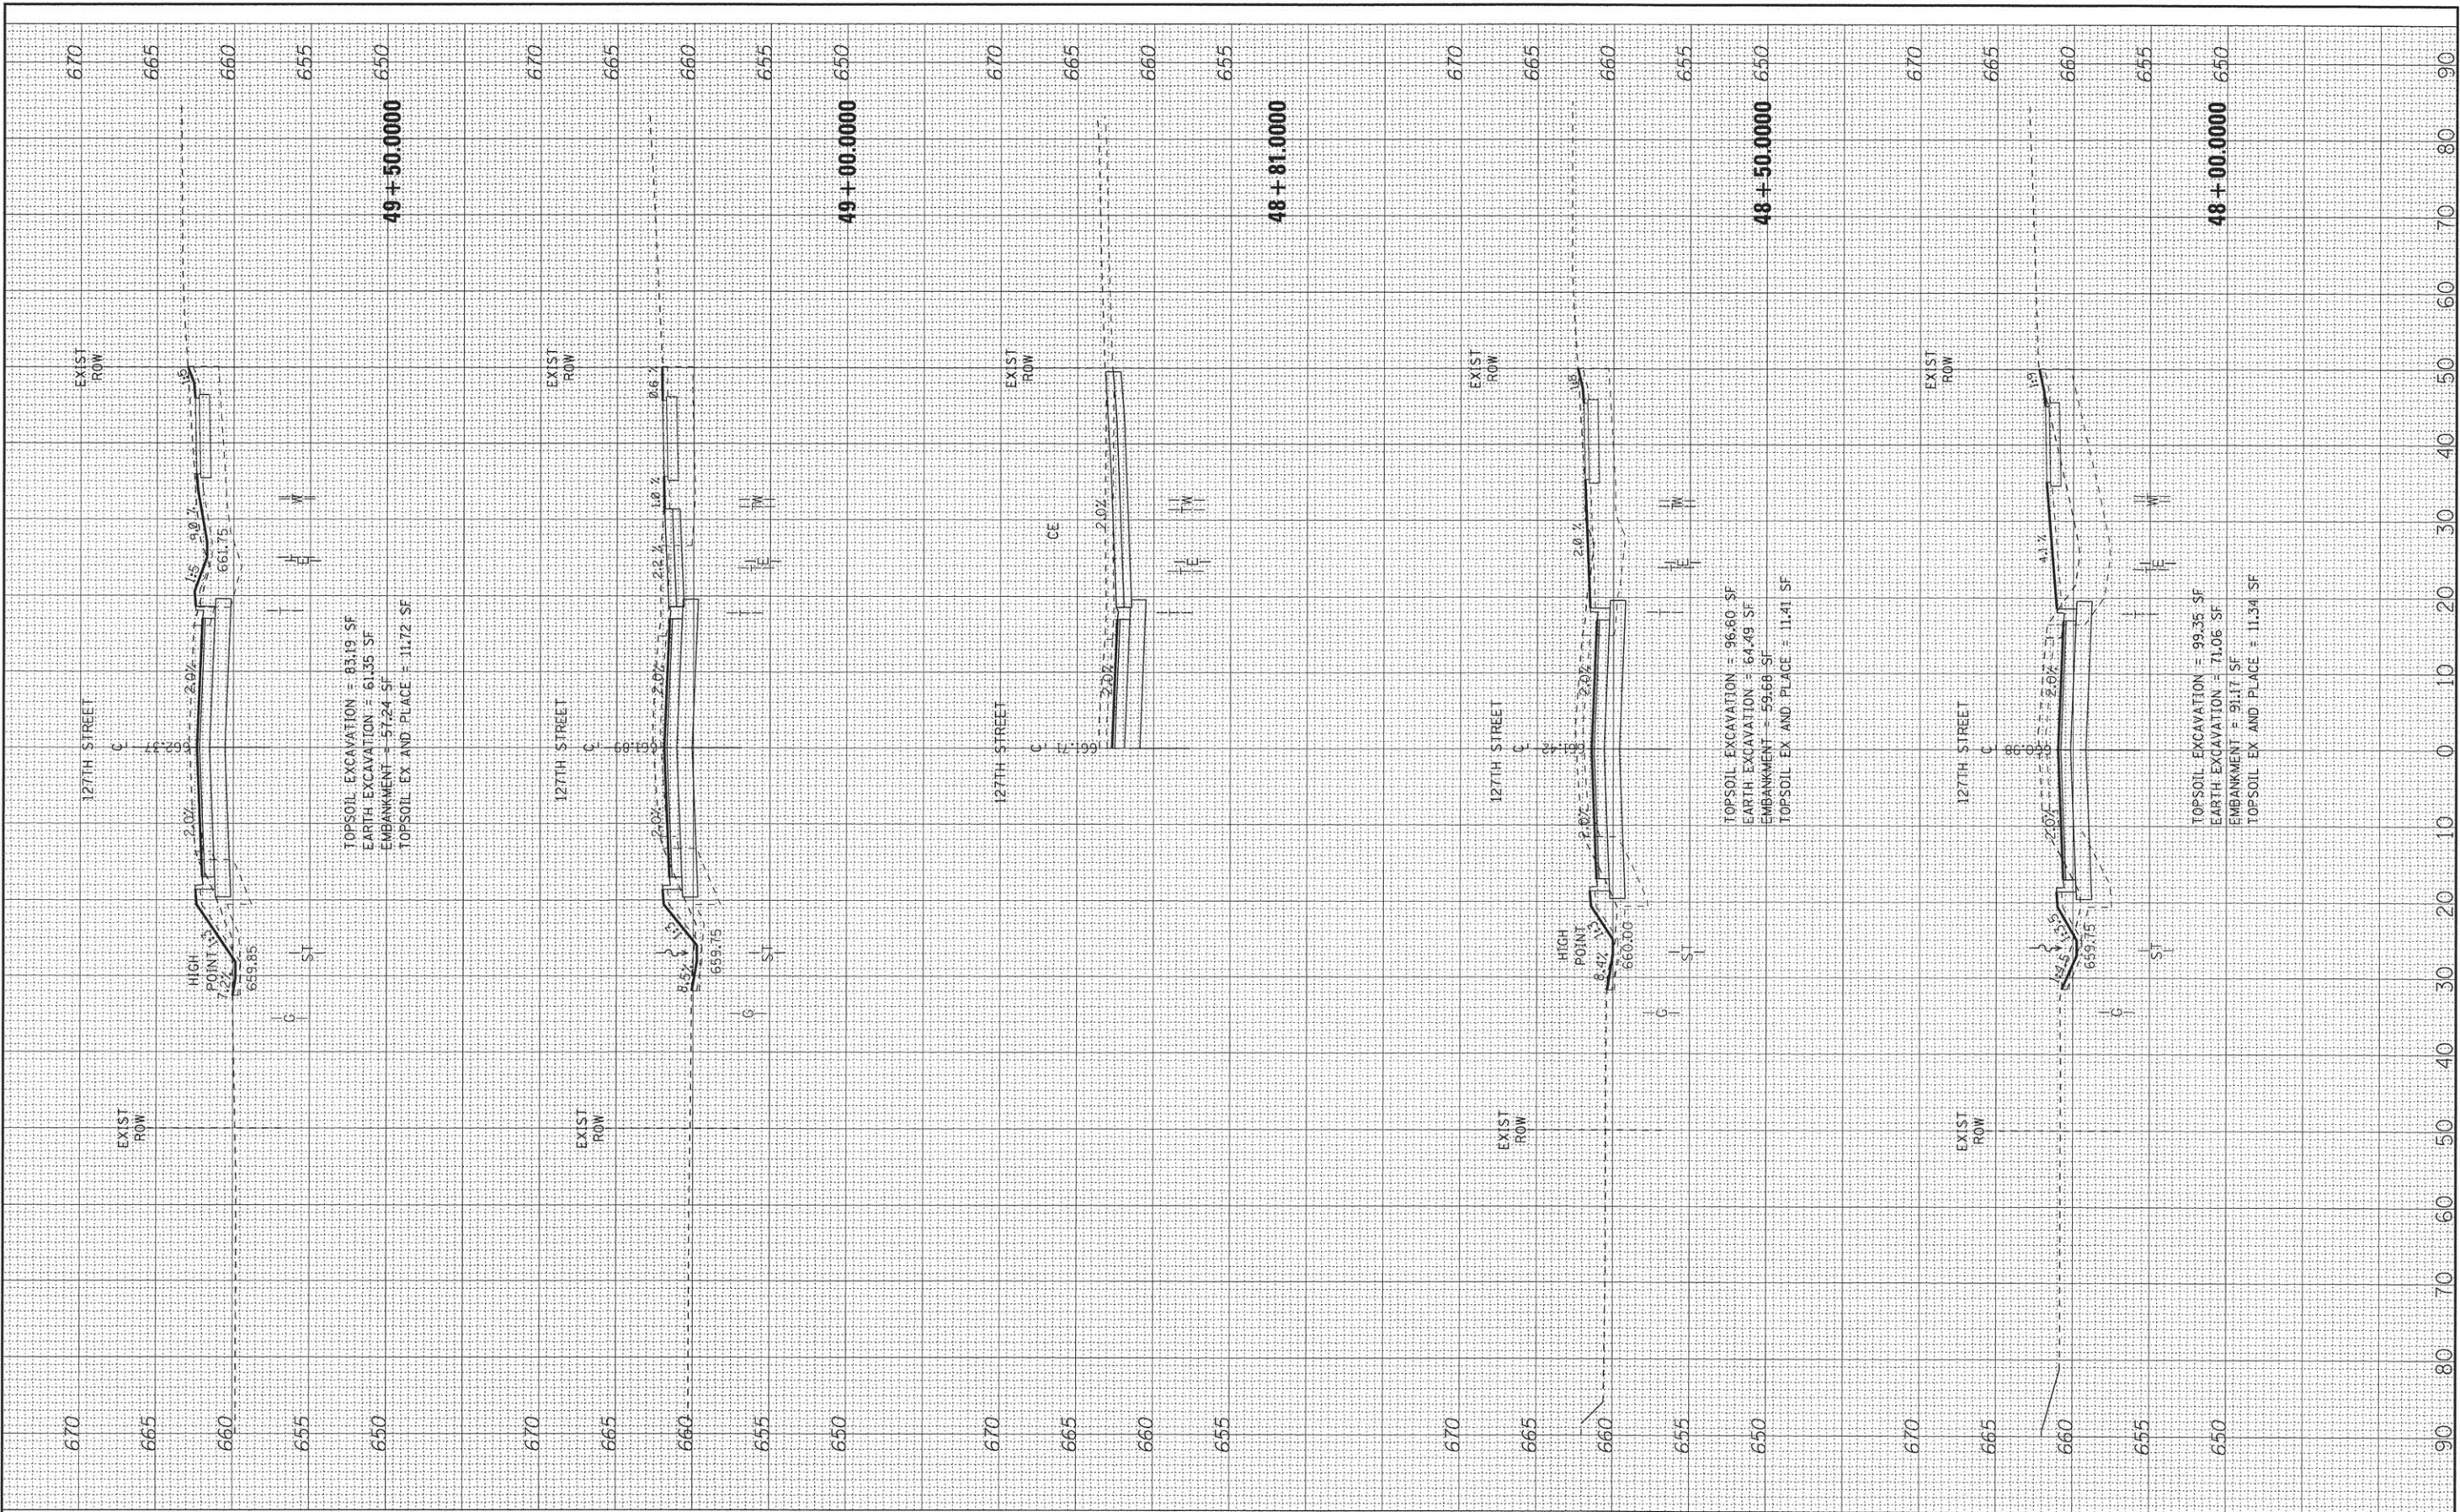

COPYRIGHT © 2015, BY BAXTER & WOODMAN, INC.
STATE OF ILLINOIS - PROFESSIONAL DESIGN FIRM
LICENSE NO. - 184-001121 - EXPIRES 4/30/2017
418/cjc 5/20/2016 4:15:51 PM



DESIGNED - BNP	REVISED -
DRAWN - CJC	REVISED -
CHECKED - ADJ	REVISED -
DATE - 04-29-16	FILE - 140988SHT_XS-127TH.dgn

**STATE OF ILLINOIS
DEPARTMENT OF TRANSPORTATION**

**CROSS SECTIONS
127TH STREET**

SCALE: H: 1"=10' V: 1"=5'

STA. 50+00.0000 TO STA. 51+00.0000

F.A.U. RTE.	SECTION	COUNTY	TOTAL SHEETS	SHEET NO.
503	15-00061-00-WR	WILL	88	85
		CONTRACT NO. 61C98		
FED. ROAD DIST. NO.	ILLINOIS FED. AID PROJECT M-400(531)			



COPYRIGHT © 2016 BY BAXTER & WOODMAN, INC.
STATE OF ILLINOIS - PROFESSIONAL DESIGN FIRM
LICENSE NO. - 364-00027 - EXPIRES 4/30/2015
400 S. 5TH ST. SUITE 200
CHICAGO, IL 60605-1146
...\\baxter-vp\pdf-BW-Default.dwg
...\\CAUD\Projects\140988-SHT\Drawings\140988SHT_XS-STREAM.dgn
140988SHT_XS-STREAM.dgn



DESIGNED -	CAC	REVISED -	
DRAWN -	CJC	REVISED -	
CHECKED -	ADJ	REVISED -	
DATE -	04-29-16	REVISED -	140988SHT_XS-STREAM.dgn


STATE OF ILLINOIS
DEPARTMENT OF TRANSPORTATION


CROSS SECTIONS
WEST NORMAN DRAIN

SCALE: H: 1"=10' V: 1"=5'

STA. 299+67.00 TO STA. 300+75.00

F.A. RTE.	SECTION	COUNTY	TOTAL SHEETS	SHEET NO.
503	15-00061-00-WR	WILL	88	86
CONTRACT NO. 61C98				
FED. ROAD DIST. NO. ILLINOIS FED. AID PROJECT M-4003(531)				

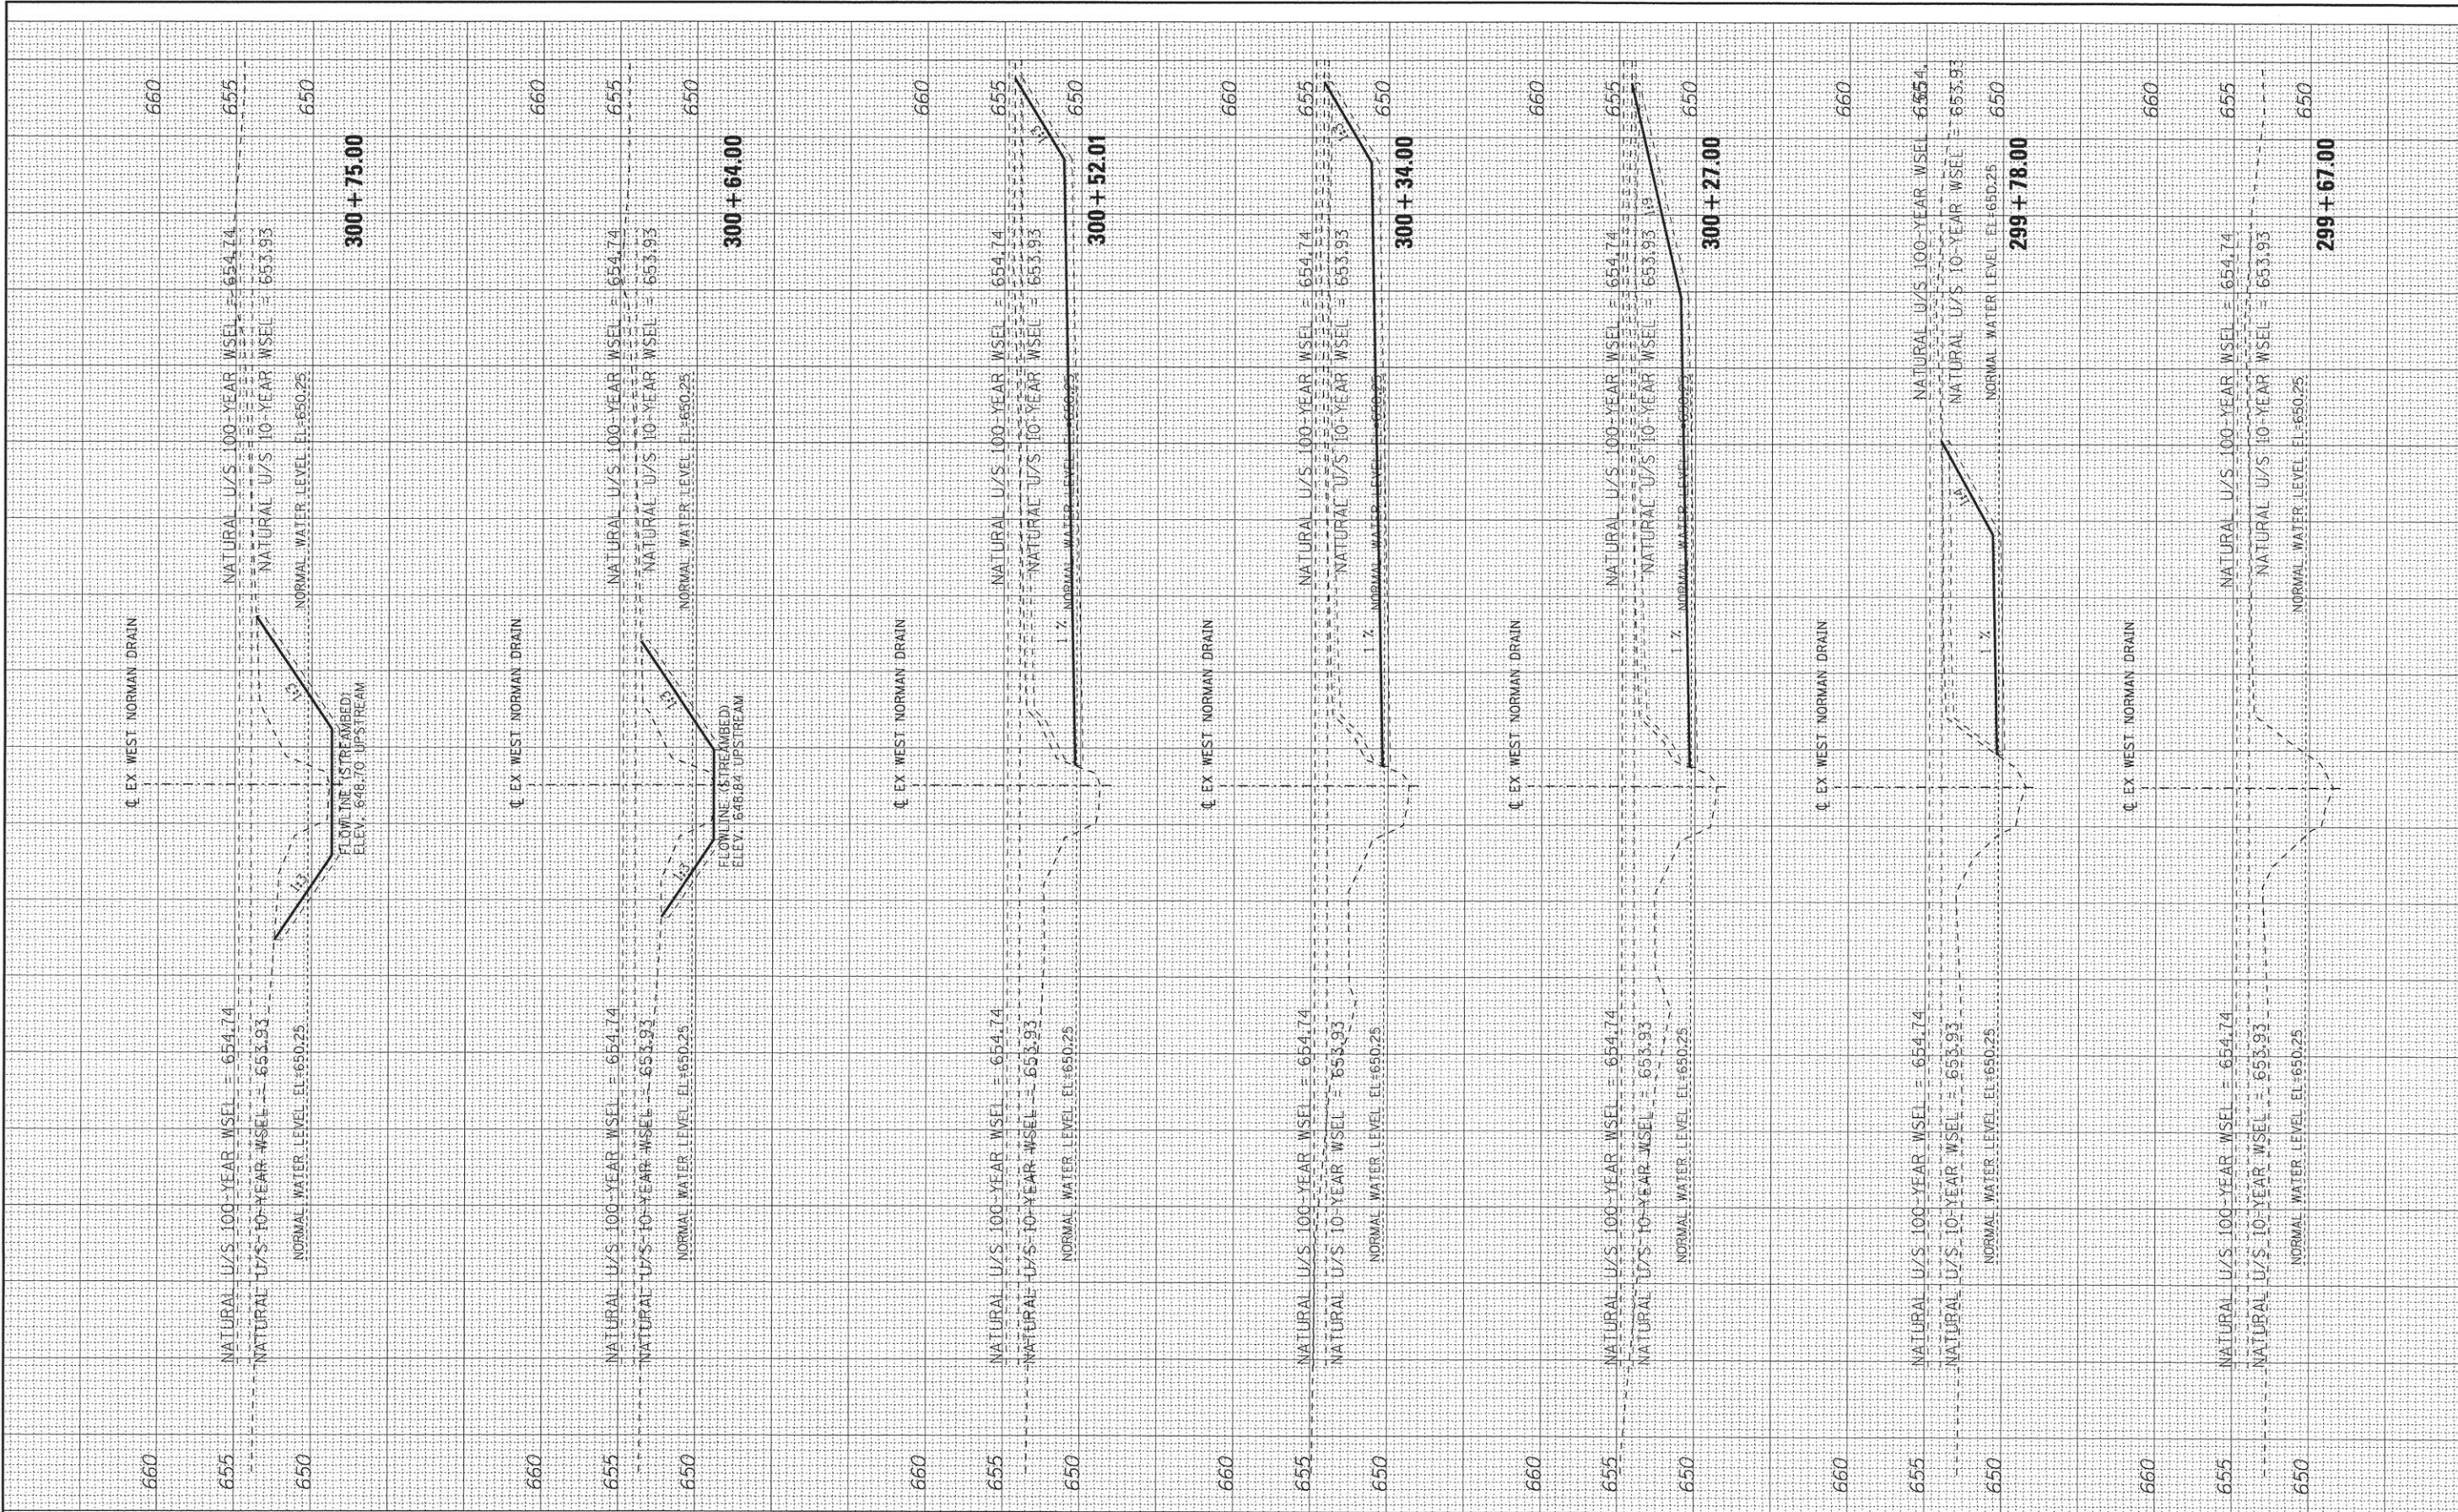

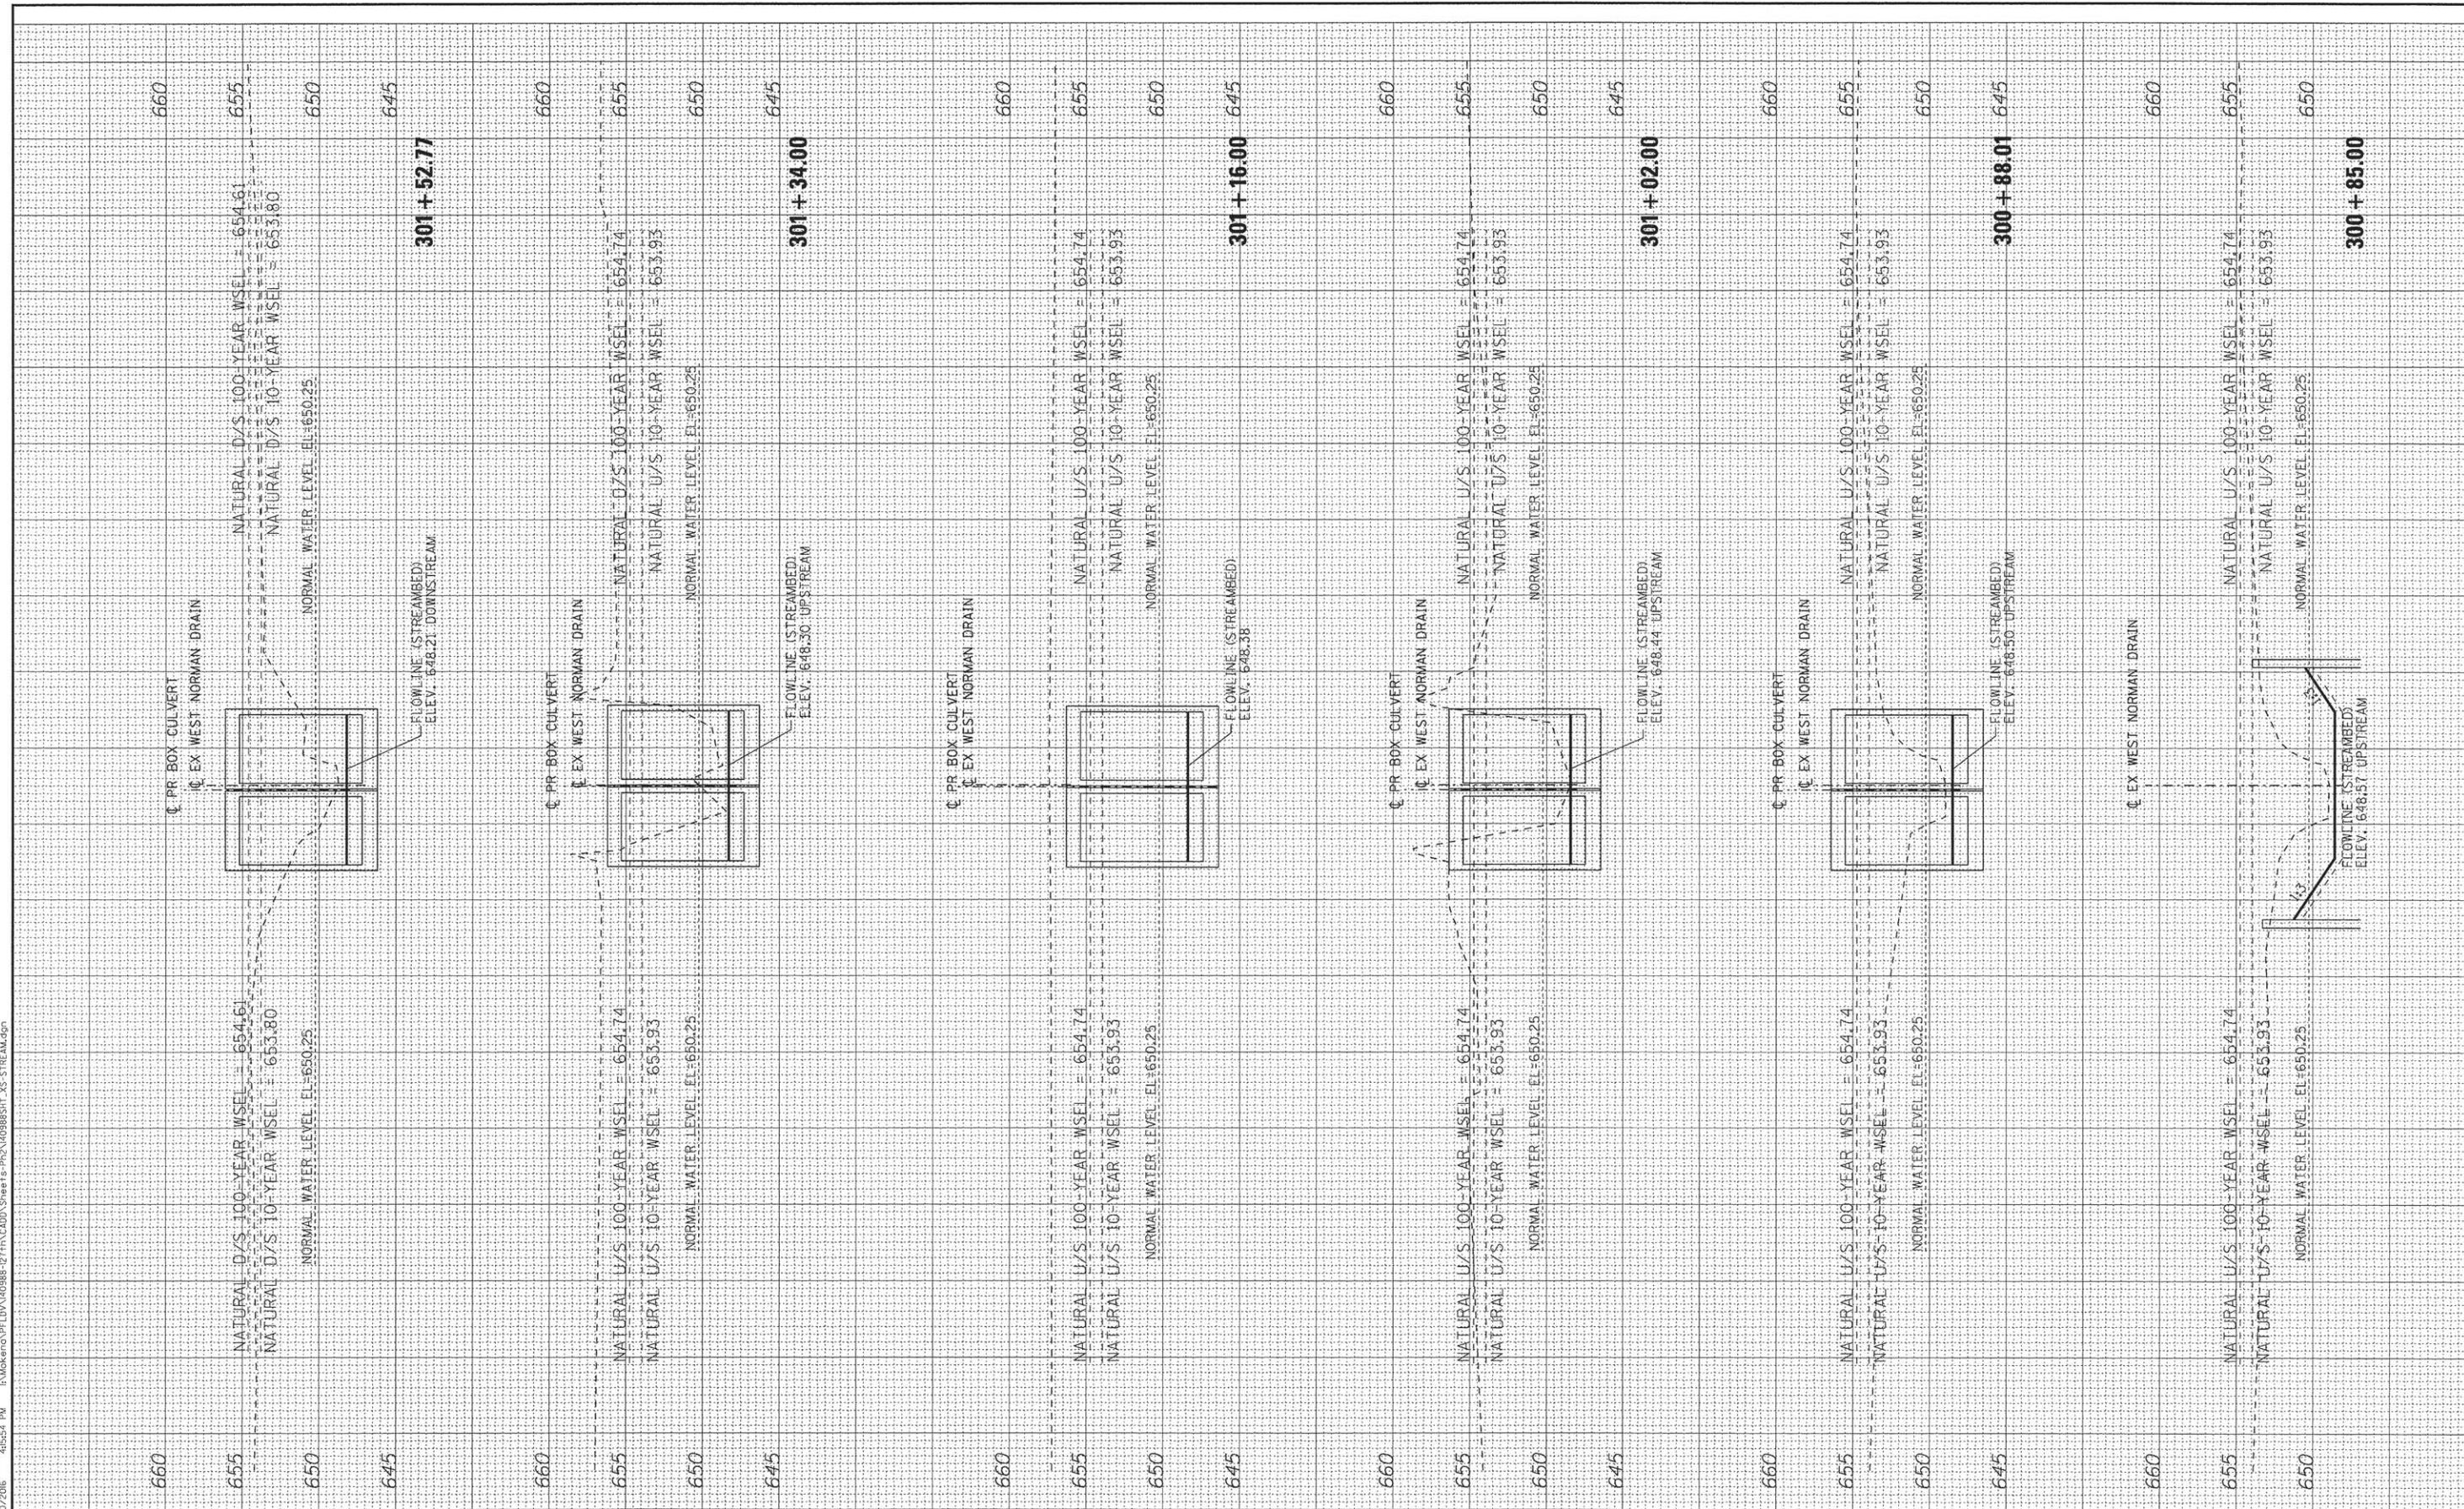

BAXTER & WOODMAN
Consulting Engineers

DESIGNED - CAC	REVISED -
DRAWN - CJC	REVISED -
CHECKED - ADJ	REVISED -
DATE - 04-29-16	REVISED - 140988SHT_XS-STREAM.dgn

**STATE OF ILLINOIS
DEPARTMENT OF TRANSPORTATION**

**CROSS SECTIONS
WEST NORMAN DRAIN**

SCALE: H: 1"=10' V: 1"=5'

STA. 300+85.00	TO STA. 301+52.77
----------------	-------------------

F.A. RTE.	SECTION	COUNTY	TOTAL SHEETS	SHEET NO.
503	15-00061-00-WR	WILL	88	87
CONTRACT NO. 61C98				
FED. ROAD DIST. NO.	ILLINOIS	FED. AID PROJECT M-4003(531)		

COPYRIGHT © 2015, BY BAXTER & WOODMAN, INC.
STATE OF ILLINOIS - PROFESSIONAL DESIGN FIRM
LICENSE NO. - 184-001121 - EXPIRES 4/30/2015



DESIGNED - CAC	REVISED -
DRAWN - CJC	REVISED -
CHECKED - ADJ	REVISED -
DATE - 04-29-16	REVISED - 140988SHT_XS-STREAM.dgn

**STATE OF ILLINOIS
DEPARTMENT OF TRANSPORTATION**

CROSS SECTIONS WEST NORMAN DRAIN

SCALE: H: 1"=10' V: 1"=5'

STA. 301+60.00 TO STA. 302+25.00

F.A.U. RTE.	SECTION	COUNTY	TOTAL SHEETS	SHEET NO.
503	15-00061-00-WR	WILL	88	88
		CONTRACT NO. 61C98		
FED. ROAD DIST. NO.		ILLINOIS FED. AID PROJECT M-4003(531)		

