

☉ BEAM 12

Location	Station	Offset	Theoretical Grade Elevation	Theoretical Grade Elevation Adjusted For Dead Load Deflections
Bk. S. Abut.	317+35.74	44.063	482.868	482.868
CL S. Abut.	317+36.99	44.063	482.861	482.861
A	317+46.99	44.063	482.807	482.822
B	317+56.99	44.063	482.760	482.788
C	317+66.99	44.063	482.720	482.754
D	317+76.99	44.063	482.687	482.719
E	317+86.99	44.063	482.661	482.686
F	317+96.99	44.063	482.642	482.652
CL Brg Pier 1	318+02.91	44.063	482.635	482.635
CL Pier 1	318+03.66	44.063	482.634	482.634
CL Brg Pier 1	318+04.41	44.063	482.633	482.633
G	318+13.66	44.063	482.627	482.664
H	318+23.66	44.063	482.627	482.704
I	318+33.66	44.063	482.634	482.733
J	318+43.66	44.063	482.649	482.761
K	318+53.66	44.063	482.670	482.783
L	318+63.66	44.063	482.698	482.797
M	318+73.66	44.063	482.734	482.811
N	318+83.66	44.063	482.776	482.813
CL Brg Pier 2	318+92.91	44.063	482.822	482.822
CL Pier 2	318+93.66	44.063	482.826	482.826
CL Brg Pier 2	318+94.41	44.063	482.830	482.830
O	319+03.66	44.063	482.882	482.897
P	319+13.66	44.063	482.946	482.974
Q	319+23.66	44.063	483.017	483.051
R	319+33.66	44.063	483.095	483.127
S	319+43.66	44.063	483.179	483.206
T	319+53.66	44.063	483.271	483.282
CL N. Abut.	319+60.33	44.063	483.337	483.337
Bk. N. Abut.	319+61.58	44.063	483.349	483.349

☉ BEAM 13

Location	Station	Offset	Theoretical Grade Elevation	Theoretical Grade Elevation Adjusted For Dead Load Deflections
Bk. S. Abut.	317+35.74	50.771	482.754	482.754
CL S. Abut.	317+36.99	50.771	482.747	482.747
A	317+46.99	50.771	482.693	482.708
B	317+56.99	50.771	482.646	482.674
C	317+66.99	50.771	482.606	482.640
D	317+76.99	50.771	482.573	482.605
E	317+86.99	50.771	482.547	482.572
F	317+96.99	50.771	482.528	482.538
CL Brg Pier 1	318+02.91	50.771	482.521	482.521
CL Pier 1	318+03.66	50.771	482.520	482.520
CL Brg Pier 1	318+04.41	50.771	482.519	482.519
G	318+13.66	50.771	482.513	482.550
H	318+23.66	50.771	482.513	482.590
I	318+33.66	50.771	482.520	482.619
J	318+43.66	50.771	482.535	482.647
K	318+53.66	50.771	482.556	482.669
L	318+63.66	50.771	482.584	482.683
M	318+73.66	50.771	482.620	482.697
N	318+83.66	50.771	482.662	482.699
CL Brg Pier 2	318+92.91	50.771	482.708	482.708
CL Pier 2	318+93.66	50.771	482.712	482.712
CL Brg Pier 2	318+94.41	50.771	482.716	482.716
O	319+03.66	50.771	482.768	482.783
P	319+13.66	50.771	482.832	482.860
Q	319+23.66	50.771	482.903	482.937
R	319+33.66	50.771	482.981	483.013
S	319+43.66	50.771	483.065	483.092
T	319+53.66	50.771	483.157	483.168
CL N. Abut.	319+60.33	50.771	483.222	483.222
Bk. N. Abut.	319+61.58	50.771	483.235	483.235

☉ BEAM 14

Location	Station	Offset	Theoretical Grade Elevation	Theoretical Grade Elevation Adjusted For Dead Load Deflections
Bk. S. Abut.	317+35.74	57.479	482.614	482.614
CL S. Abut.	317+36.99	57.479	482.607	482.607
A	317+46.99	57.479	482.553	482.569
B	317+56.99	57.479	482.506	482.534
C	317+66.99	57.479	482.466	482.501
D	317+76.99	57.479	482.433	482.465
E	317+86.99	57.479	482.407	482.433
F	317+96.99	57.479	482.389	482.398
CL Brg Pier 1	318+02.91	57.479	482.381	482.381
CL Pier 1	318+03.66	57.479	482.380	482.380
CL Brg Pier 1	318+04.41	57.479	482.379	482.379
G	318+13.66	57.479	482.373	482.410
H	318+23.66	57.479	482.373	482.450
I	318+33.66	57.479	482.381	482.479
J	318+43.66	57.479	482.395	482.507
K	318+53.66	57.479	482.416	482.529
L	318+63.66	57.479	482.444	482.543
M	318+73.66	57.479	482.480	482.557
N	318+83.66	57.479	482.522	482.559
CL Brg Pier 2	318+92.91	57.479	482.568	482.568
CL Pier 2	318+93.66	57.479	482.572	482.572
CL Brg Pier 2	318+94.41	57.479	482.576	482.576
O	319+03.66	57.479	482.629	482.643
P	319+13.66	57.479	482.692	482.720
Q	319+23.66	57.479	482.763	482.797
R	319+33.66	57.479	482.841	482.873
S	319+43.66	57.479	482.926	482.952
T	319+53.66	57.479	483.018	483.028
CL N. Abut.	319+60.33	57.479	483.083	483.083
Bk. N. Abut.	319+61.58	57.479	483.095	483.095


Note:
All offsets in the table are measured from the ☉ of FAP 310.

Work this sheet with sheets 16 and 17 of 35.

TOP OF SLAB ELEVATIONS
NORTHBOUND LANES
FAP-310
SECTION 60-16-1, 42-1
JERSEY COUNTY
STATION 318+48.66
STRUCTURE NO. 042-0027 (N.B.)

DESIGNED	M.E.B.
CHECKED	R.K.M.
DRAWN	P.W.S.
CHECKED	M.E.B.-R.K.M.

Sheet 19 of 35 Sheets
CONTRACT NO. 76318

 




DESIGNED	R.K.M.
CHECKED	M.E.B.
DRAWN	P.W.S.
CHECKED	M.E.B. - R.K.M.


SUPERSTRUCTURE
NORTHBOUND LANES
EAP-310
SECTION 60-16-1 42-1
JERSEY COUNTY
STATION 318+48.66
STRUCTURE NO. 042-0027 (N.B.)

HR **HURST - ROSCHE**
ENGINEERS, INC.
601 NORTH BRUNS LANE
SPRINGFIELD, IL 62702
(217)-787-1199
FAX (217)-793-1199

Sheet 21 of 35 Sheets

CONTRACT NO. 76318

 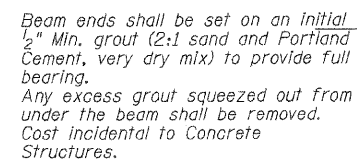 

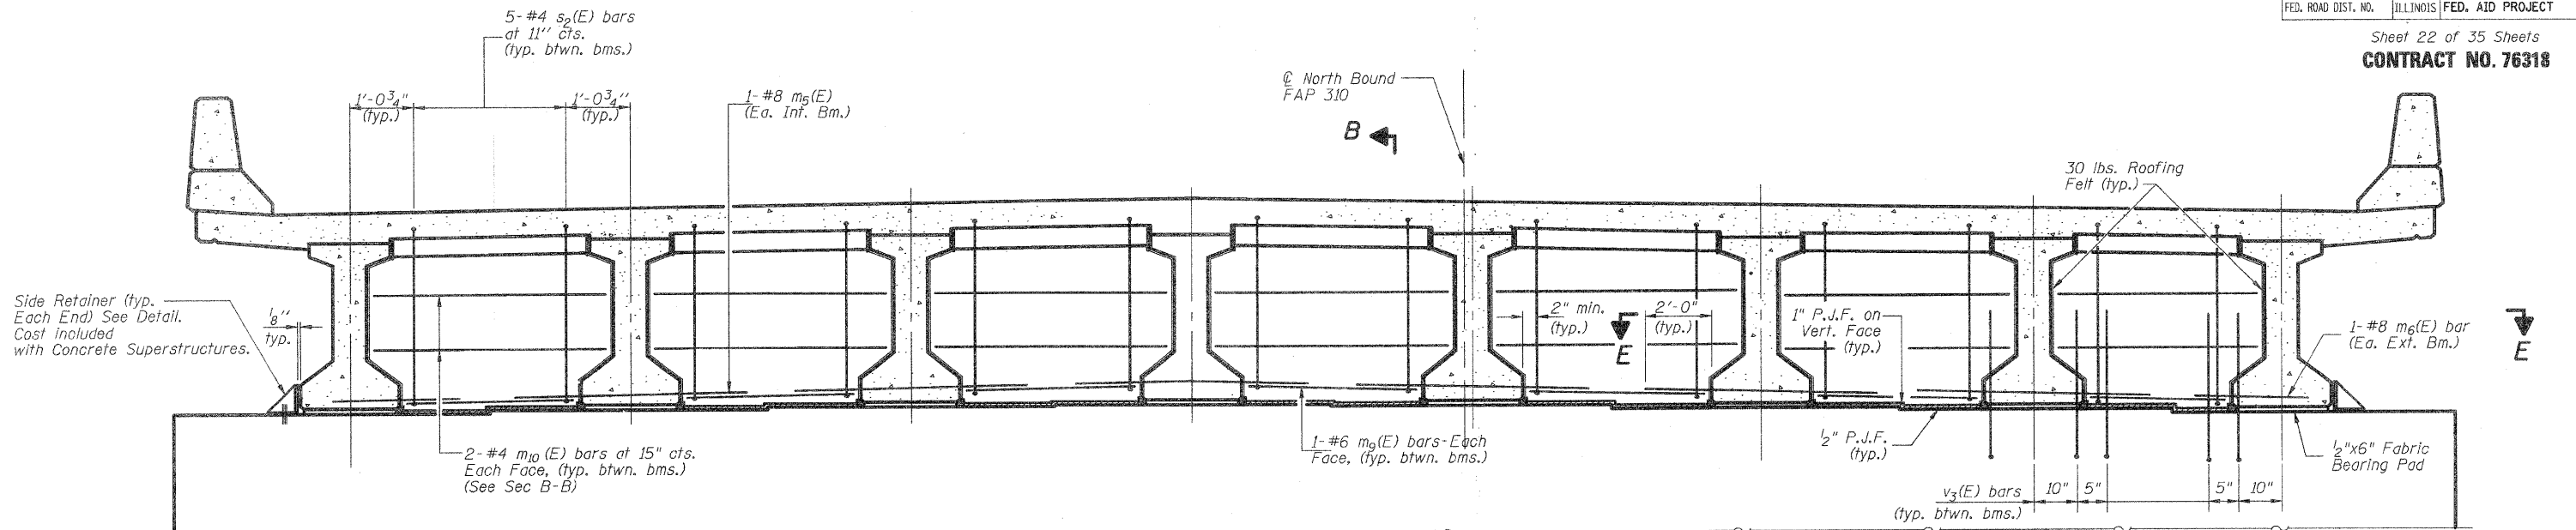


*Cost of Roofing felt is included with Concrete Superstructure.
 **Tightly fasten the #8 bars together with No. 9 wire ties.

MIN. BAR LAP
 #6 bar = 3'-7"

PIER DIAPHRAGM ELEVATION
 Pier #1 & #2 (Looking North)

Pour diaphragm flush with bottom of slab. Concrete in slab above this line shall be placed not less than 45 min. nor more than 90 min. after diaphragm has been poured.


*Roofing felt shall be bounded to side of beam embedded into diaphragm.

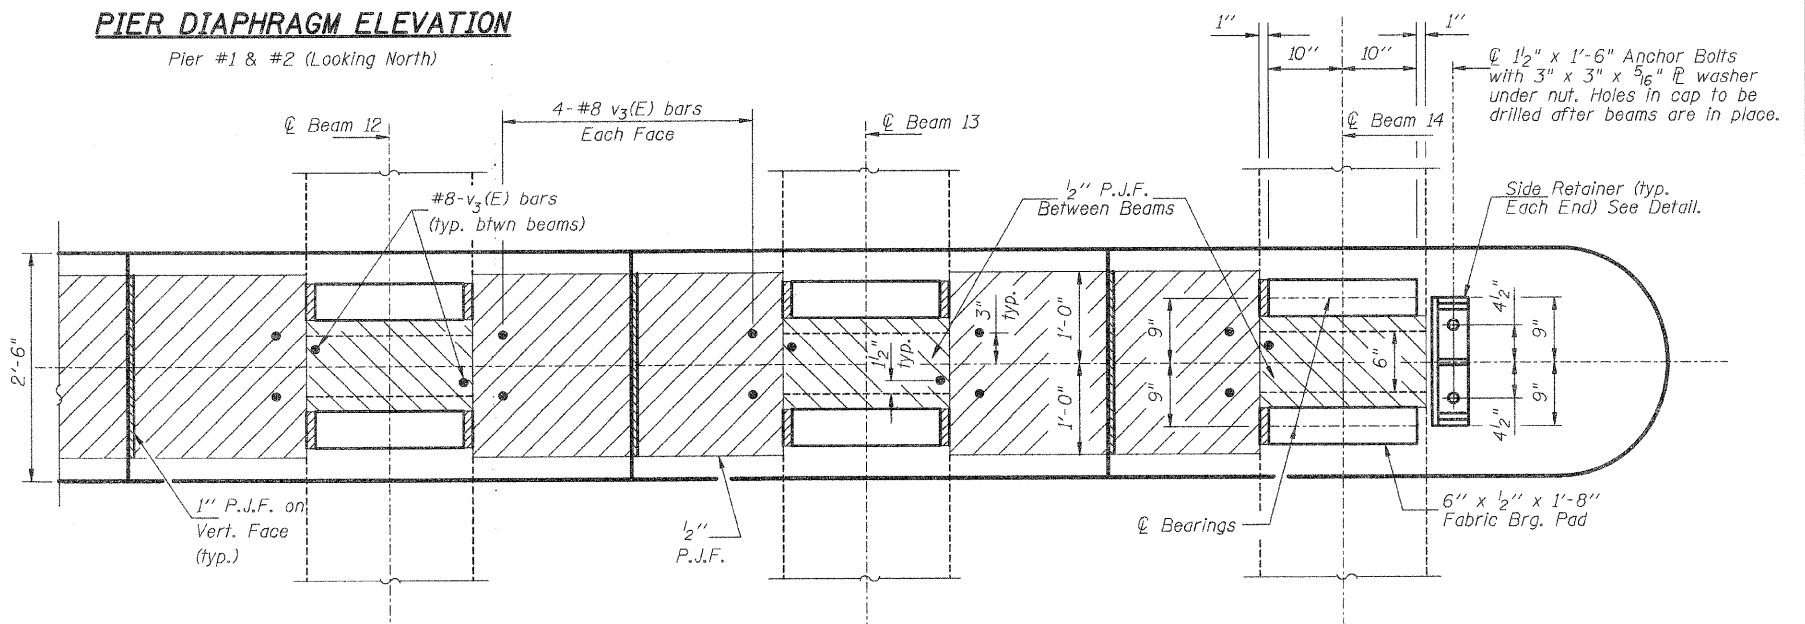


PARTIAL PLAN AT PIER CAP SECTION E-E

- Notes: Reinforcement bars in diaphragm are billed with superstructure on sheet 6 of 35.
- Concrete in diaphragm is included with Concrete superstructure on sheet 6 of 35.
- Equivalent rolled angle with stiffeners will be allowed in lieu of welded plates.
- Bars indicated thus 20 x 3-#5 etc. indicates 20 lines of bars with 3 lengths per line.
- All side retainers shall be galvanized after shop fabrication according to AASHTO M III.
- Anchor bolt assemblies shall be galvanized according to Article 1006.09 of the Standard Specifications.
- Anchor bolts shall be ASTM F1554 all-thread (or an Engineer-approved alternate material) of the grade(s) and diameter(s) specified. ASTM A307 Grade C anchor bolts may be used in lieu of ASTM F1554 Grade 36 (Fy=36ksi). The corresponding specified grade of AASHTO M314 anchor bolts may be used in lieu of ASTM F1554.
- Anchor bolts for side retainers may be either cast in place or installed in holes drilled after the supporting member is in place and prior to pouring the deck.
- Drilled and set anchor bolts shall be installed according to Article 521.06 of the Standard Specifications.
- Cost of side retainer and anchor bolts shall be included with Concrete Structures.

SECTION B-B AT PIERS

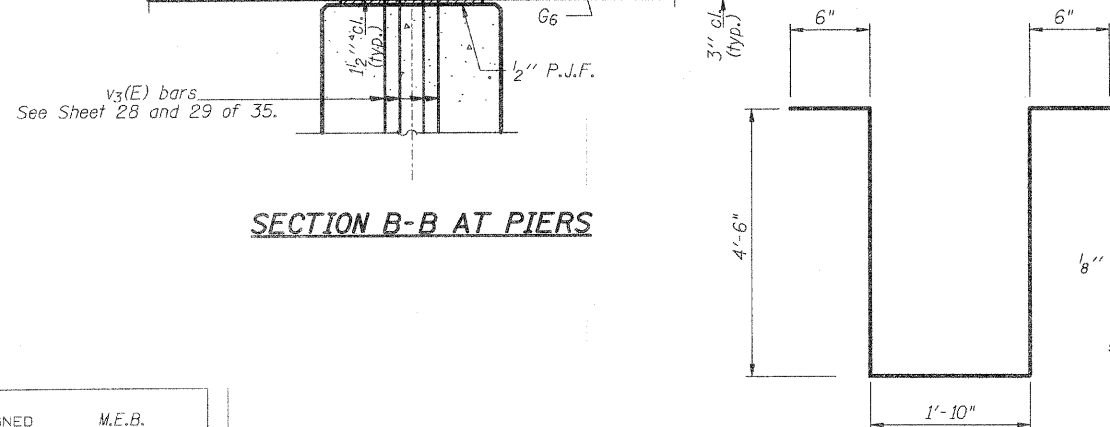

BAR s2(E)

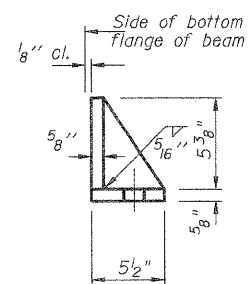


SIDE RETAINER

PIER DIAPHRAGM DETAILS
NORTHBOUND LANES
FAP-310
SECTION 60-16-1, 42-1
JERSEY COUNTY
STATION 318+48.66
STRUCTURE NUMBER 042-0027 (N.B.)

HR
 HURST-ROSCH
 ENGINEERS, INC.
 601 NORTH BRUNS LANE
 SPRINGFIELD, IL 62702
 (217)-787-1199
 FAX (217)-793-1199

DESIGNED	M.E.B.
CHECKED	R.K.M.
DRAWN	P.W.S.
CHECKED	M.E.B.-R.K.M.

$\frac{3}{4}$ " ϕ A307 Bolts with lock nuts., typ
Bolts through the concrete web shall
be tightened to snug tight only.

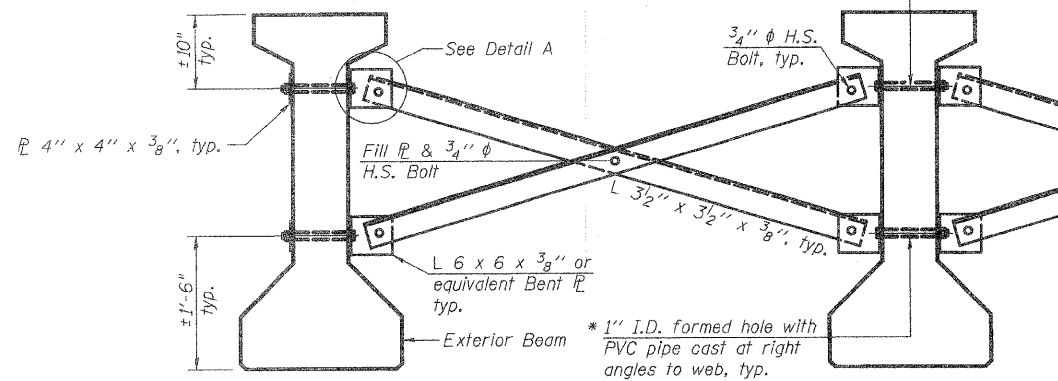


All material for bracing shall be hot dip galvanized according to AASHTO M111 unless otherwise noted.

All holes shall be $15_{16}'' \phi$ unless otherwise noted.
 $5_{16}'' \times 3'' \times 3''$ plate washers are required over all slotted holes.

Bracing shall be installed as beams are erected and tightened as soon as possible during erection.

Permanent bracing shall not be paid for separately, but shall be included in the cost of Furnishing and Erecting Precast Prestressed Concrete I-Beams.

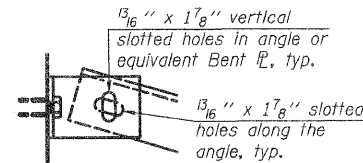

DETAIL A

INTERIOR BEAM MOMENT TABLE STRUCTURE NO. 042-0027 (N.B.)				
		0.4 Sp. #1 or 0.6 Sp. #3	Pier 1 or 2	0.5 Span 2
I	(in ⁴)	144117		144117
I'	(in ⁴)	386078		386078
S_b	(in ³)	6834		6834
S_b'	(in ³)	11090		11090
S_t	(in ³)	5355		5355
S_t'	(in ³)	29277		29277
D_e	(k/')	1.234		1.234
M_e	(k)	686		1249
s_e	(k/')	0.438	0.438	0.438
$M_s e$	(k)	122	278	165
M_e	(k)	460	431	506
M (Imp)	(k)	120	106	118

		Abuts.	Pier 1 Span 1 Pier 2 Span 3	Pier 1 Span 2 Pier 2 Span 4
$R \text{ } \overline{D}$	(k)	42	42	56
$R_s \text{ } \overline{D}$	(k)	10	19	19
$R \text{ } \underline{L}$	(k)	36	26	26
Imp.	(k)	9	6	6
$R \text{ (Total)}$	(k)	97	93	107

S_b and S_b' are the non-composite and composite section modulus for the bottom fiber of the prestressed beam.

M_D is the moment due to dead loads on the non-composite prestressed beam. It is conservatively calculated at 0.5 of the span.

M_L is the moment due to live load on the composite section.


M (Imp) is the moment due to live load impact on the composite section.

R (Total) is the sum of the reaction per bearing due to $R\phi$ (non-composite) + $R_s\phi$ (composite) + $R_L + I$ (composite).


DESIGNED	R.K.M.
CHECKED	M.E.B.
DRAWN	P.W.S.
CHECKED	M.E.B.-R.K.M.

FRAMING PLAN
NORTHBOUND LANES
EAP-310
SECTION 60-16-1. 42-1
JERSEY COUNTY
STATION 318+48.66
STRUCTURE NO.
042-0027 (N.B.)


HR **HURST - ROSCHE**
ENGINEERS, INC.
601 NORTH BRUNS LANE
SPRINGFIELD, IL 62702
(217)-787-1199
FAX (217)-793-1199

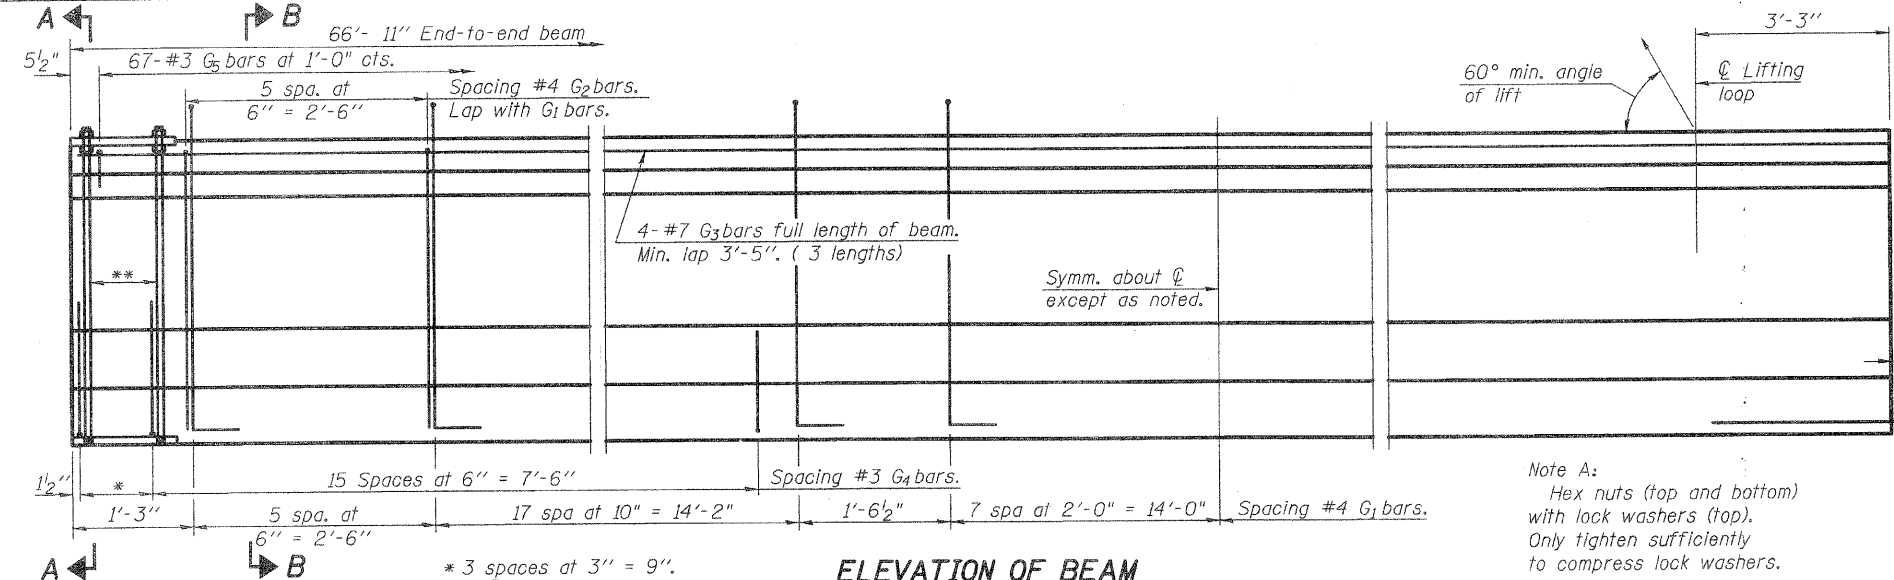

ELEVATION OF BEAM
(Showing reinforcement & dimensions)

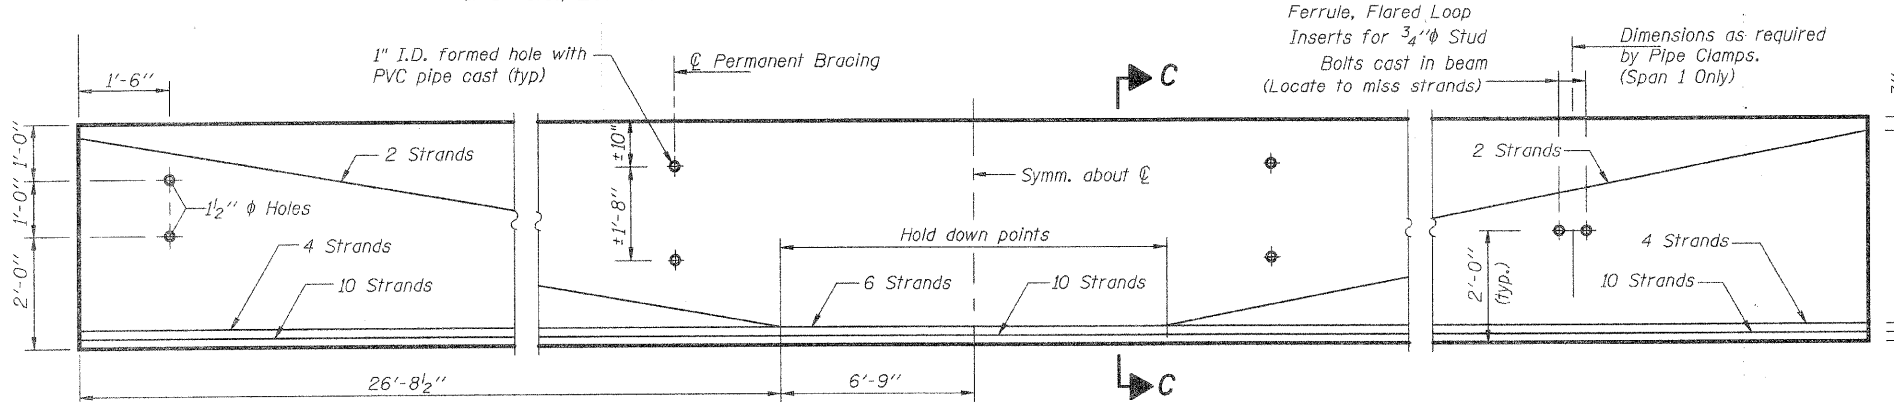

ELEVATION OF BEAM
(Showing Prestressing Steel)

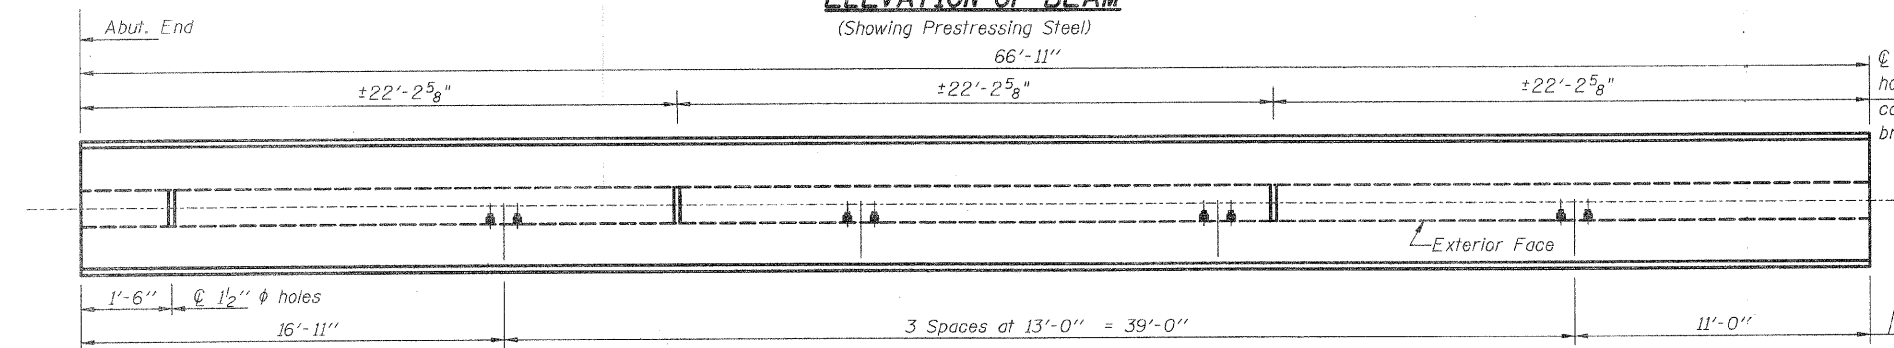

PLAN OF BEAMS 7 AND 14
(Showing Insert Locations for Exterior Beam Span 1)
(Shown for Beam Line 14 - Beam Line 7 Opposite Hand)

BILL OF MATERIAL

Item	Unit	Total
Furnishing and Erecting Precast Prestressed Concrete I-Beams, 48"	Ft.	1071

NOTES

All inserts and threaded dowel rods for inserts, reinforcing and Prestressing Steel, and other items which are cast into the Precast Concrete I-Beams shall be included in the contract unit price per foot of "Furnishing and Erecting Precast Prestressed Concrete I-Beams, 48 in."

Inserts for 3/4" threaded dowel rods, when specified, are to be two strut, ferrule type for interior beams and single ferrule, flared loop type for exterior beams.

Prestressing steel shall be uncoated high strength, low relaxation 7-wire strand, Grade 270. The nominal diameter shall be 1/2" and the nominal cross-sectional area shall be 0.153 sq. in.

Reinforcement bars shall conform to ASTM A 706, Grade 60.

A minimum 2 1/2" lifting pin shall be used to engage the lifting loops during handling.

Tilt G bars when necessary to maintain 1/2" clearance.


The top and bottom plates shall be AASHTO M270 Grade 50.

The bottom plates and studs shall be galvanized according to AASHTO M111.


Threaded rods shall be ASTM F 1554 Grade 55.

Required release strength, f'ci, shall be 5000 psi.


DESIGNED	R.K.M.
CHECKED	M.E.B.
DRAWN	P.W.S.
CHECKED	M.E.B.-R.K.M.

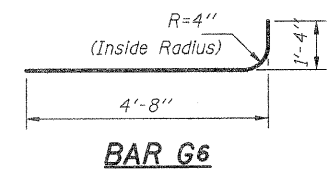

BAR G6

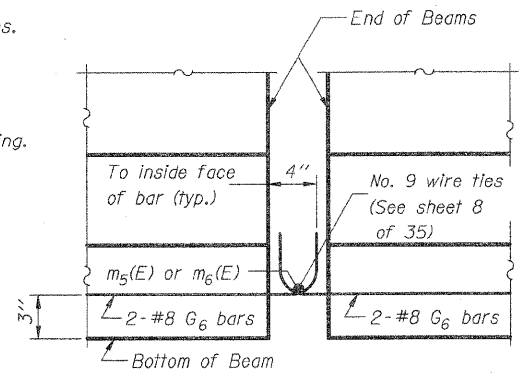


ELEVATION

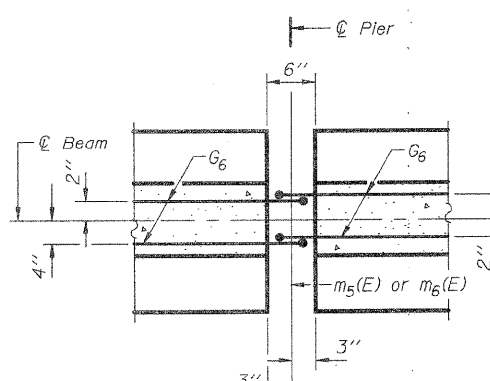


DETAIL "A"


PLAN

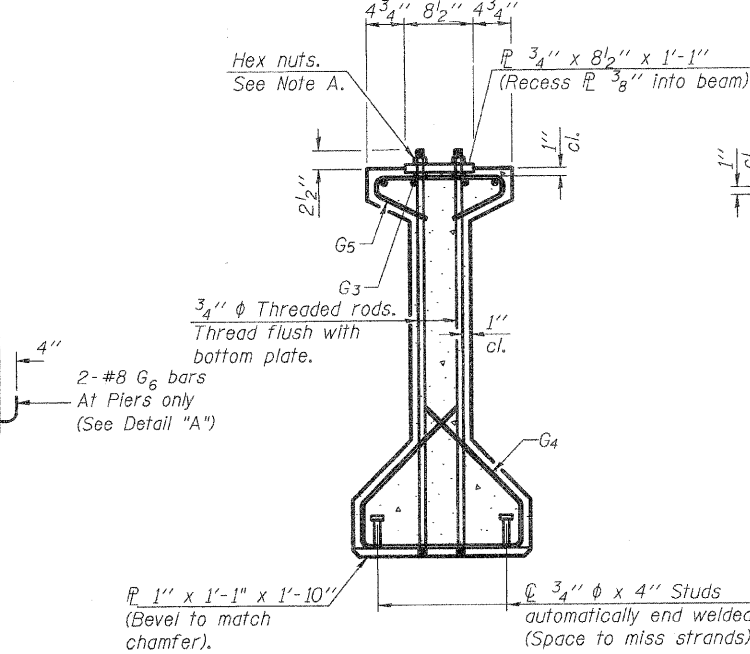

SECTION A-A

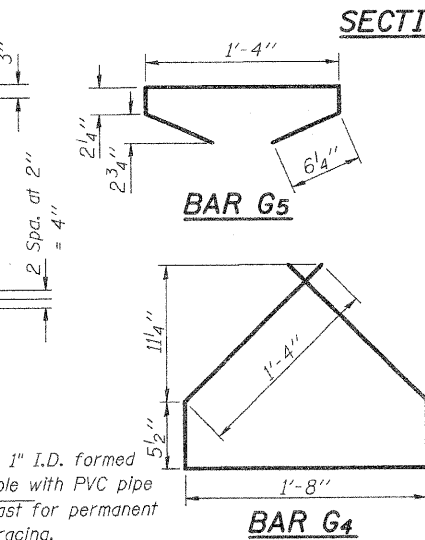

BAR G5

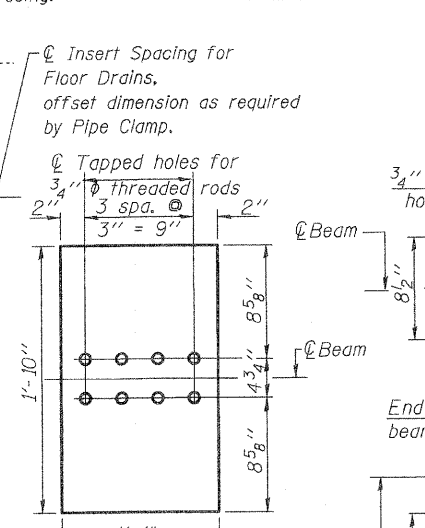

BAR G4




TOP PLATE
(Showing threaded rods)


*** BAR LIST**

Bar	No.	Size	Length	Shape
G1	61	#4	9'-6"	U
G2	12	#4	7'-11"	U
G3	12	#7	24'-6"	U
G4	38	#3	5'-3"	U
G5	67	#3	2'-9"	U
G6	2	#8	6'-0"	U


* For one beam only.

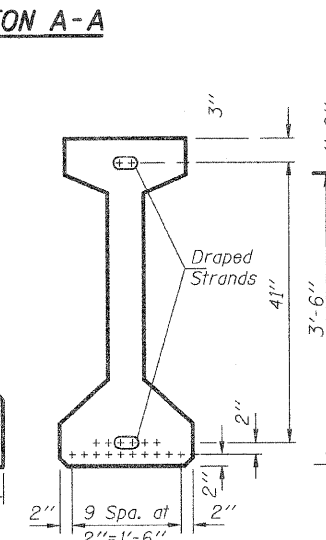


BOTTOM PLATE
(Showing studs)

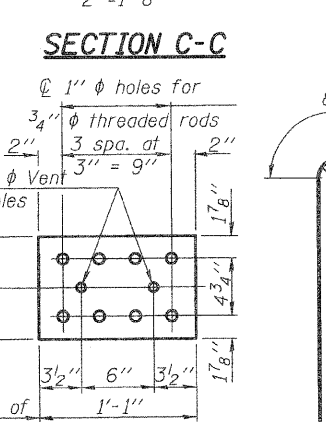


TOP PLATE
(Showing studs)

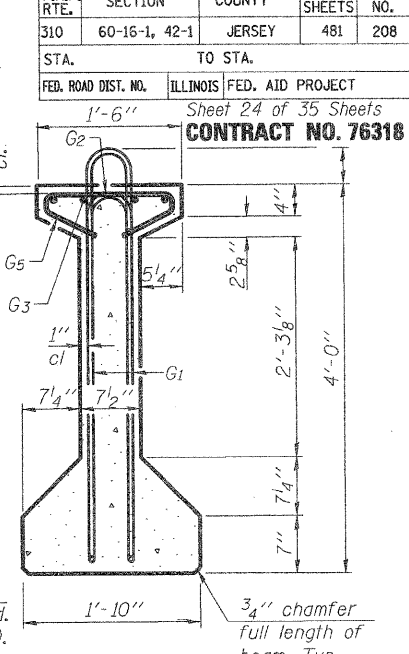

SECTION B-B

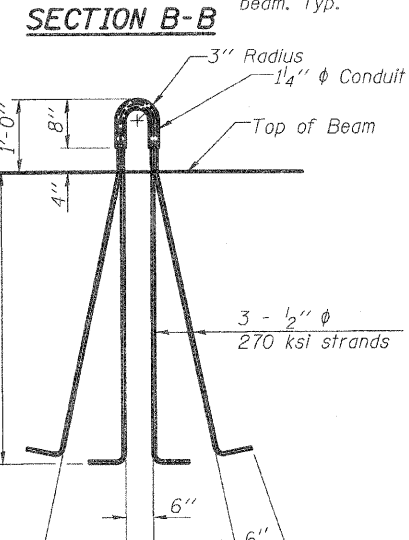


LIFTING LOOP DETAIL

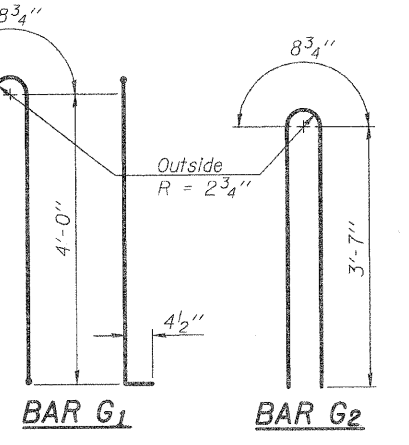

BAR G1


BEAM DETAILS SPANS 1-3
BEAMS 7-14
NORTHBOUND LANES
FAP-310
SECTION 60-16-1, 42-1
JERSEY COUNTY
STATION 318+48.66
STRUCTURE NO. 042-0027 (N.B.)

HR
HURST-ROSCHKE
ENGINEERS, INC.
601 NORTH BRUNS LANE
SPRINGFIELD, IL 62702
(217)-787-1199
FAX (217)-793-1199

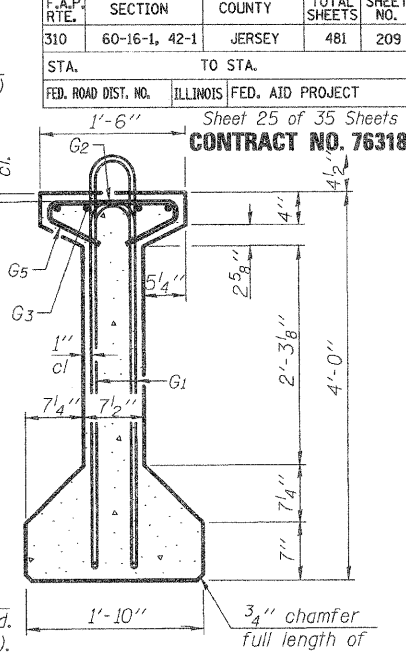


R 1" x 1'-1" x 1'-10"
(Bevel to match
chamfer).

SECTION B-B

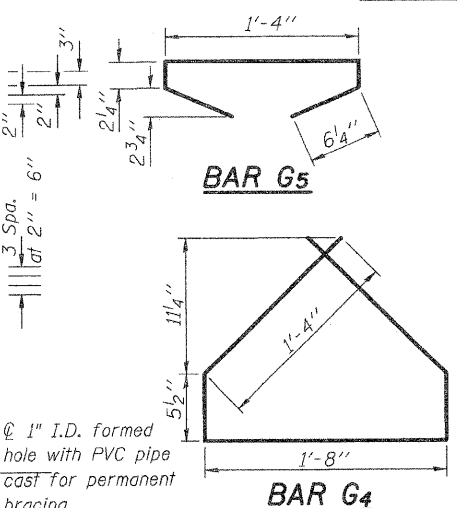


LIFTING LOOP DETAIL

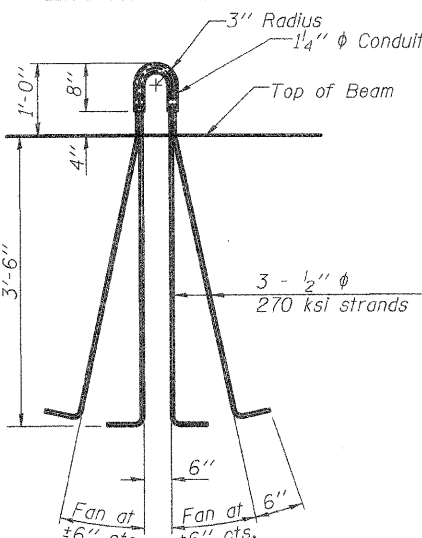BILL OF MATERIAL

Item	Unit	Total
Furnishing and Erecting Precast Prestressed Concrete I-Beams, 48"	Ft.	716

All inserts and threaded dowel rods for inserts, reinforcing and Prestressing Steel, and other items which are cast into the Precast Concrete I-Beams shall be included in the contract unit price per foot of "Furnishing and Erecting Precast Prestressed Concrete I-Beams, 48 in."

DETAIL "A"

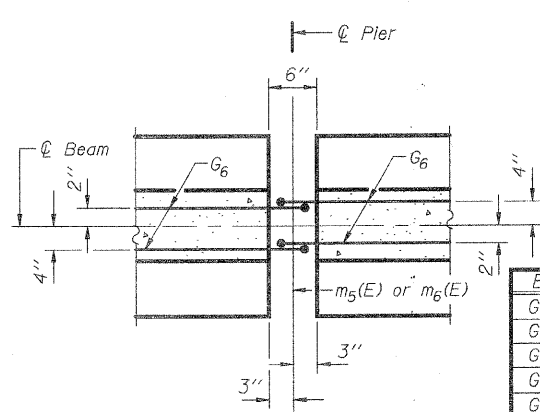

* BAR LIST


Bar	No.	Size	Length	Shape
G ₁	87	#4	9'-6"	AL
G ₂	12	#4	7'-11"	n
G ₃	12	#7	24'-6"	—
G ₄	38	#3	5'-3"	⌢
G ₅	89	#3	2'-9"	⌢
G ₆	4	#8	6'-0"	U

Technical drawing of a rectangular plate with dimensions and hole specifications:

- Top Dimensions:**
 - Overall width: 11" (divided into 3 1/2", 4", and 3 1/2")
 - Overall height: 17 1/8" (divided into 17" and 1/8")
- Internal Features:**
 - Two 1" diameter holes for threaded rods, spaced 3" apart.
 - Two 3/4" diameter Vent holes.
 - Internal dimensions: 8 1/2" (left), 6" (center), and 4 3/4" (right).
- Labels:**
 - Top: "1" ϕ holes for threaded rods 3 spa. at 3" = 9"
 - Left: "3/4" ϕ Vent holes"
 - Bottom: "End of 1'-11"

Diagram of the bottom plate showing dimensions and stud locations. The plate is 1'-10" high and 6'-3" wide. It features four vertical studs, each 1'-4" high and 3" wide. The studs are spaced 5" apart, with 1'-1" from the left edge to the first stud and 6" from the last stud to the right edge. The bottom edge is labeled "End of beam".

BOTTOM PLATE

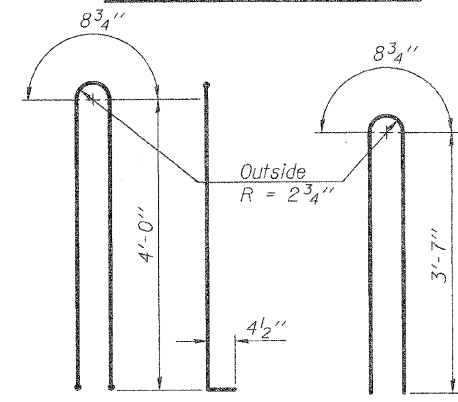

BAR G₁ BAR G₂



BEAM DETAILS SPAN 2
 C Beam BEAMS 7-14
NORTHBOUND LANES
FAP-310
SECTION 60-16-1. 42-1
JERSEY COUNTY
STATION 318+48.66
STRUCTURE NO. 042-0027 (N.B.)

HR **HURST - ROSCHKE**
ENGINEERS, INC.
601 NORTH BRUNS LANE
SPRINGFIELD, IL 62702
(217)-787-1199
FAX (217)-793-1199

E.F. - Each Face
E.E. - Each End


RTE.	SECTION	COUNTY	SHEETS	NO.
310	60-16-1, 42-1	JERSEY	481	210
STA.	TO STA.			
FED. ROAD DIST. NO.	ILLINOIS FED. AID PROJECT			

Sheet 26 of 35 Sheets
CONTRACT NO. 76318

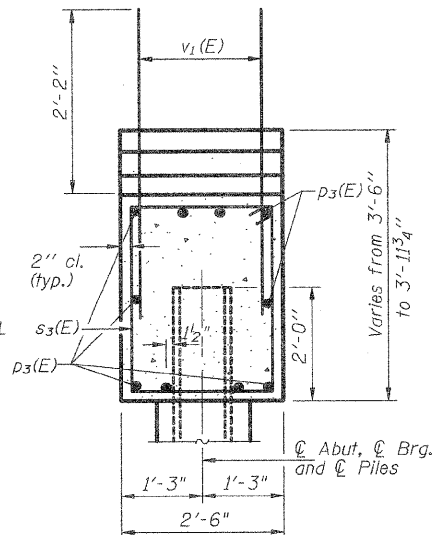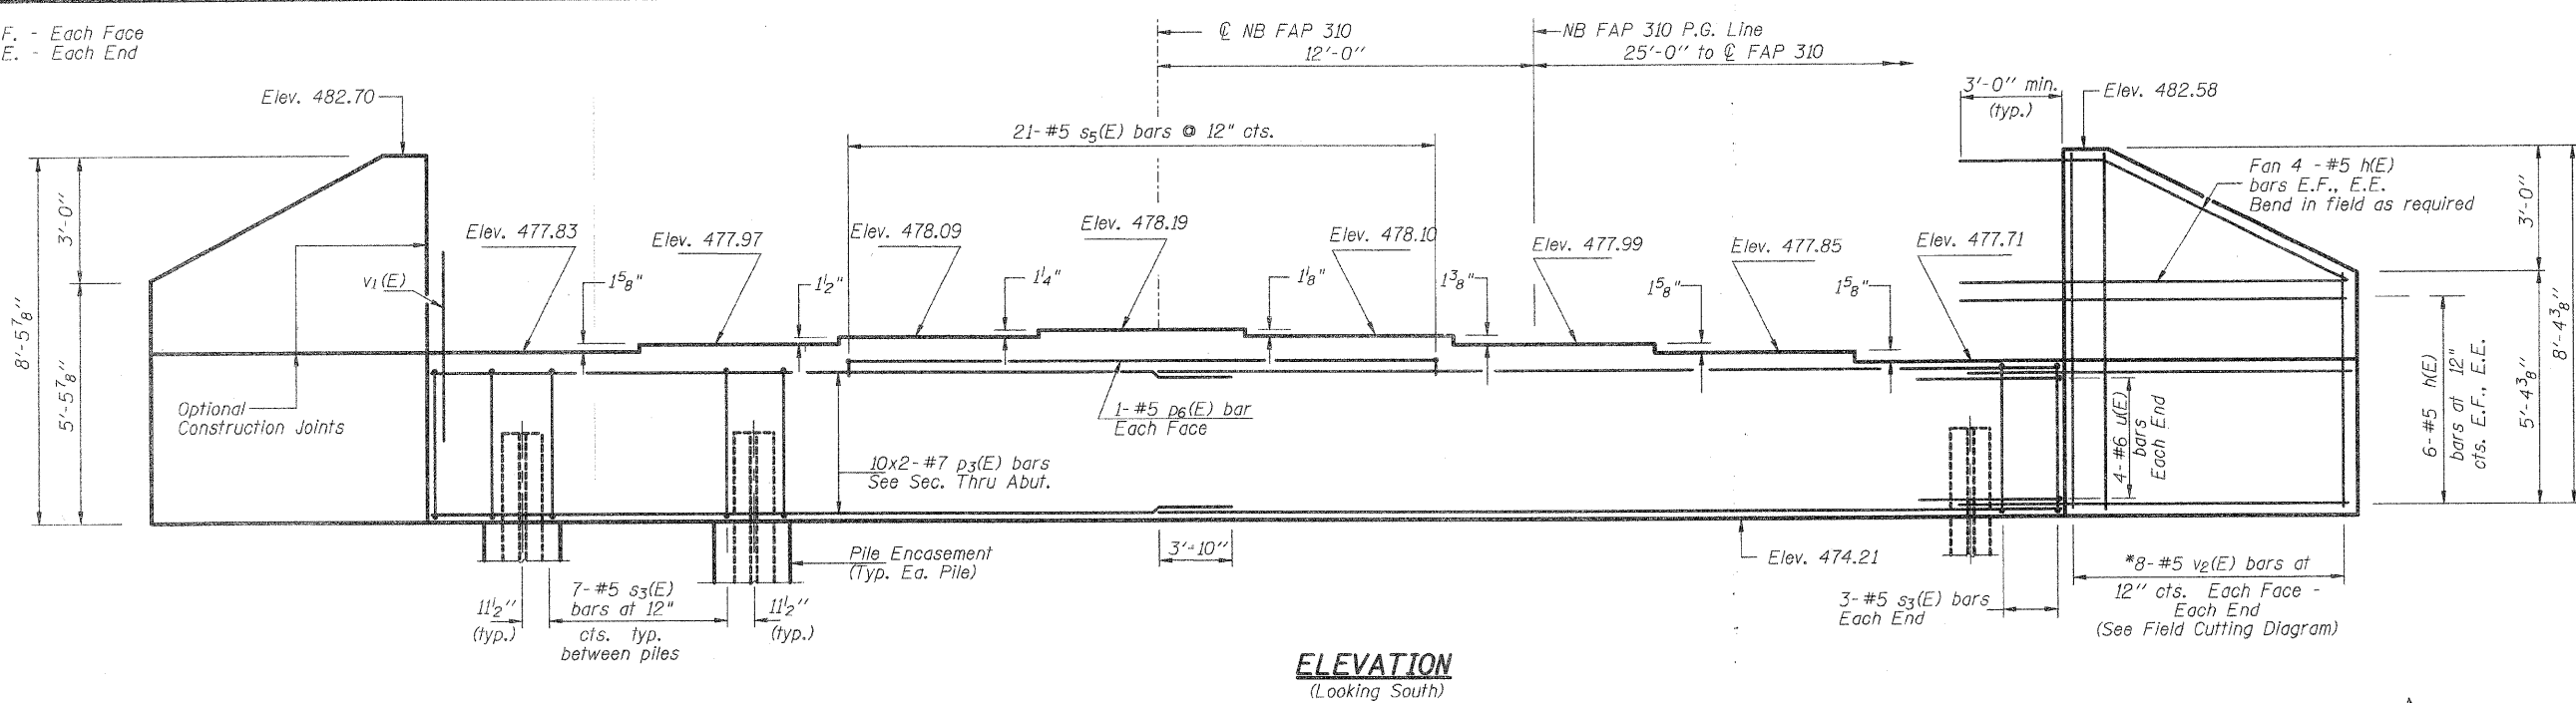

BILL OF MATERIAL

Bar	No.	Size	Length	Shape
h(E)	40	#5	10'-0"	—
p3(E)	20	#7	28'-6"	—
p6(E)	2	#5	19'-9"	—
s3(E)	48	#5	11'-7"	□
s5(E)	21	#5	6'-2"	□
u(E)	8	#6	11'-0"	—
v1(E)	102	#5	4'-4"	—
v2(E)	16	#5	13'-2"	—
Furnishing Steel Piles			Foot	266
HP 12x53			Foot	266
Driving Piles			Each	7
Concrete Structures			Cu. Yd.	22.2
Reinforcement Bars, Epoxy Coated			Pound	3160
Structure Excavation			Cu. Yd.	115.0
Concrete Encasement			Cu. Yd.	2.4

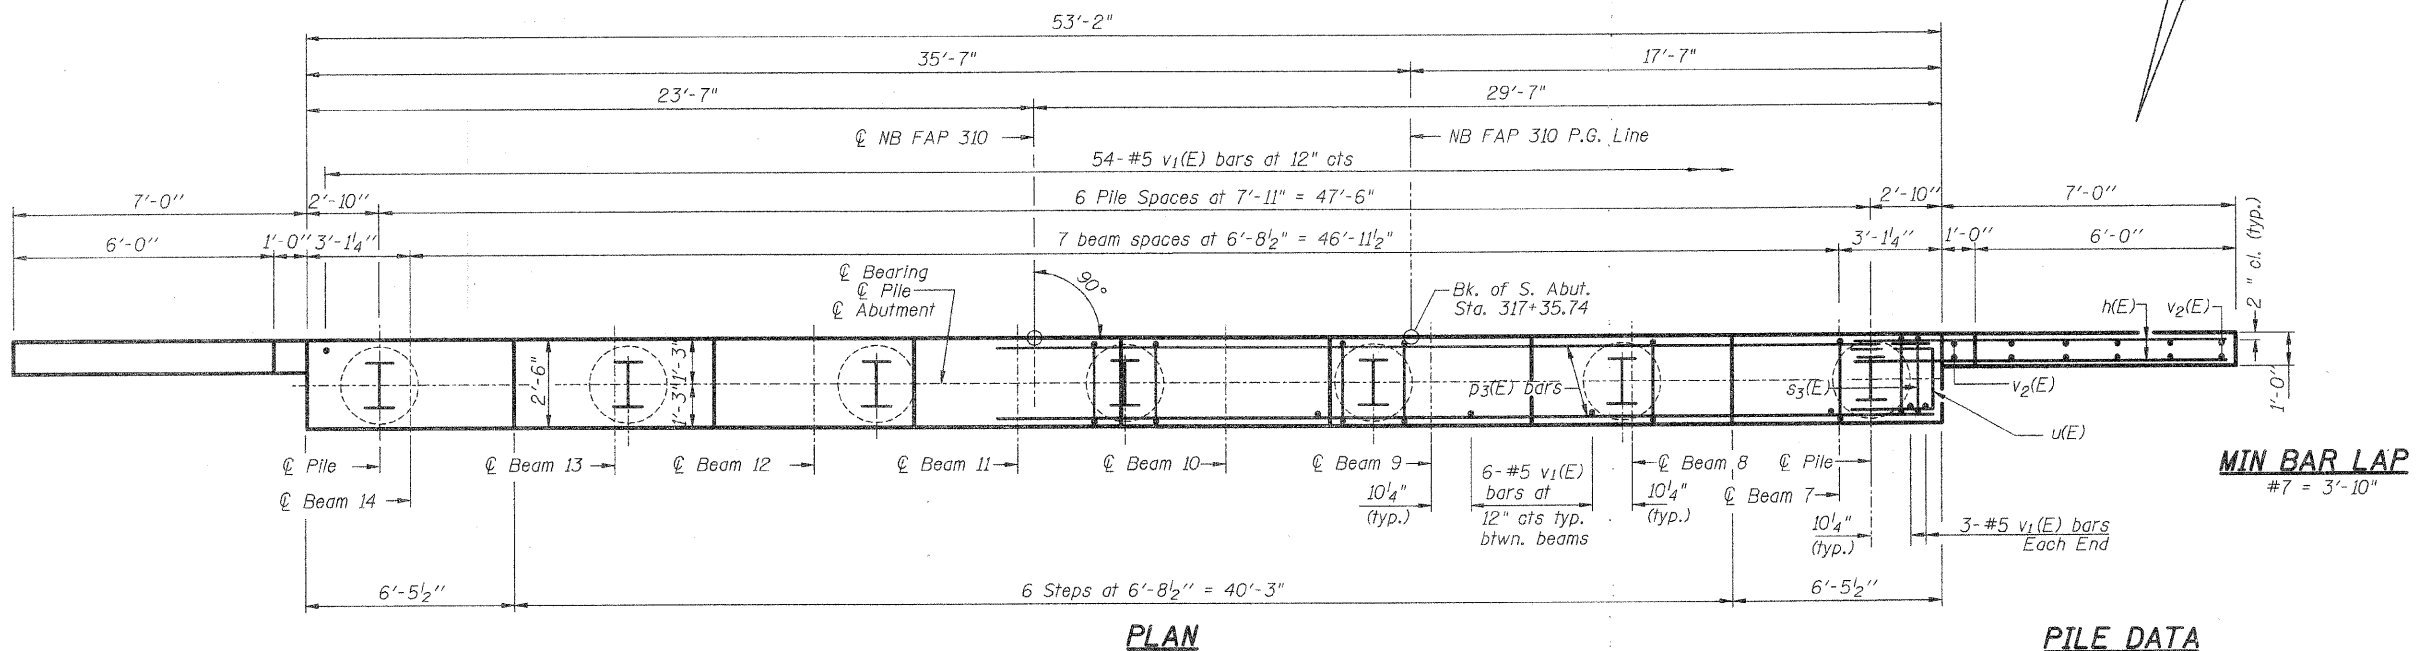


MIN BAR LAP
#7 = 3'-10"

PILE DATA




Type: Steel HP 12x53 with pile shoes.
Allowable Resistance Available: 139 kips
Nominal Required Bearing: 419 kips
Estimated Length: 38'
No. Required: 7

Notes:

Pour steps monolithically with cap.
All Edges shall have standard 3/4" Chamfers except as Noted.
Bars indicated thus 20 x 3-#5 etc. indicates 20 lines of bars with 3 lengths per line.

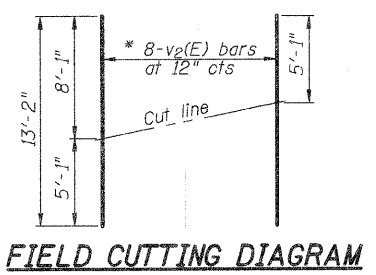

* Order v2(E) bars full length.
Cut to fit and use the remainder of bars in opposite face.

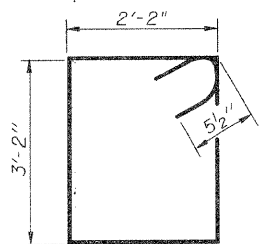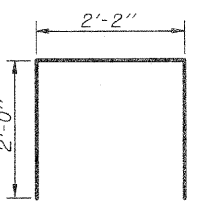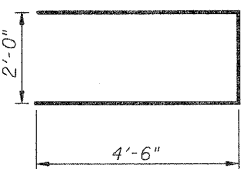

DESIGNED	M.E.B.
CHECKED	R.K.M.
DRAWN	P.W.S.
CHECKED	M.E.B.-R.K.M.



**SOUTH ABUTMENT
NORTHBOUND LANES
FAP-310
SECTION 60-16-1, 42-1
JERSEY COUNTY
STATION 318+48.66
STRUCTURE NO. 042-0027 (N.B.)**

HR
HURST-ROSCH
ENGINEERS, INC.
601 NORTH BRUNS LANE
SPRINGFIELD, IL 62702
(217)-787-1199
FAX (217)-793-1199


E.F. - Each Face
E.E. - Each End

F.A.P. RTE.	SECTION	COUNTY	TOTAL SHEETS	SHEET NO.
310	60-16-1, 42-1	JERSEY	481	21
STA.		TO STA.		
FED. ROAD DIST. NO.	ILLINOIS	FED. AID PROJECT		

Sheet 27 of 35 Sheets
CONTRACT NO. 76318

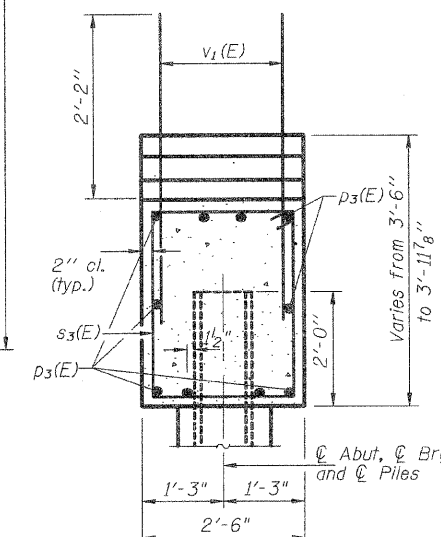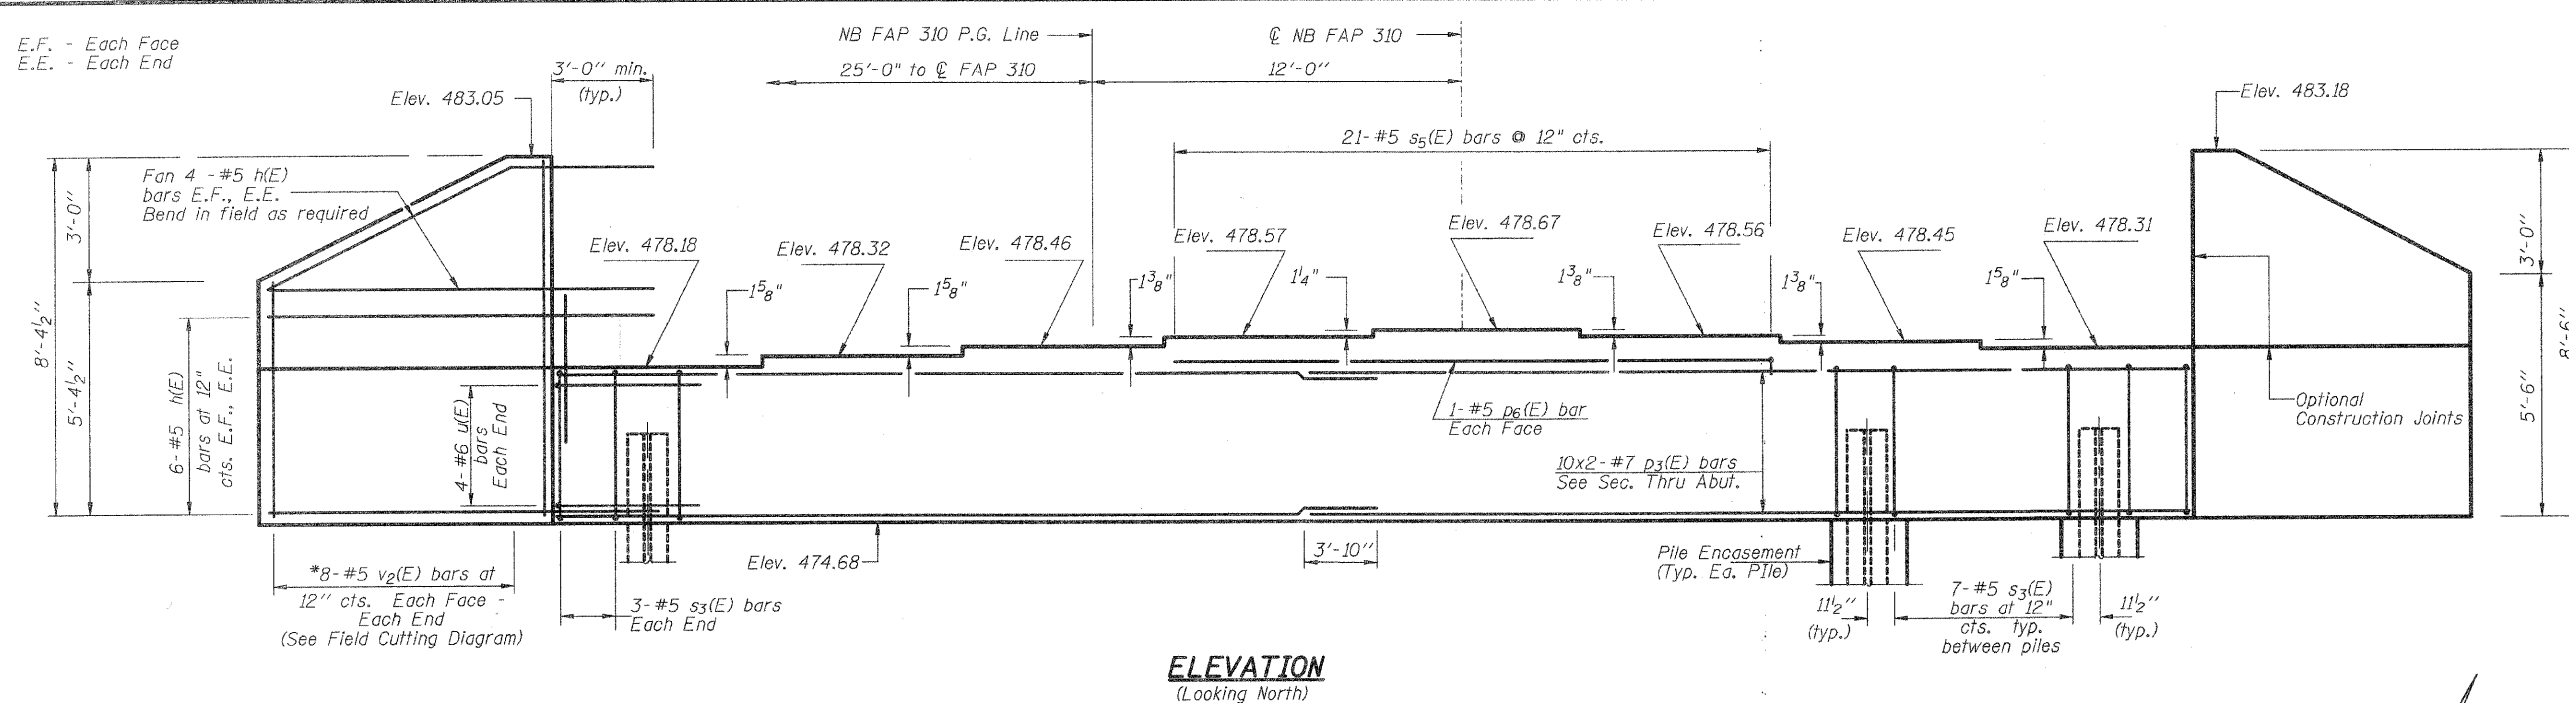


SEC. THRU ABUT.

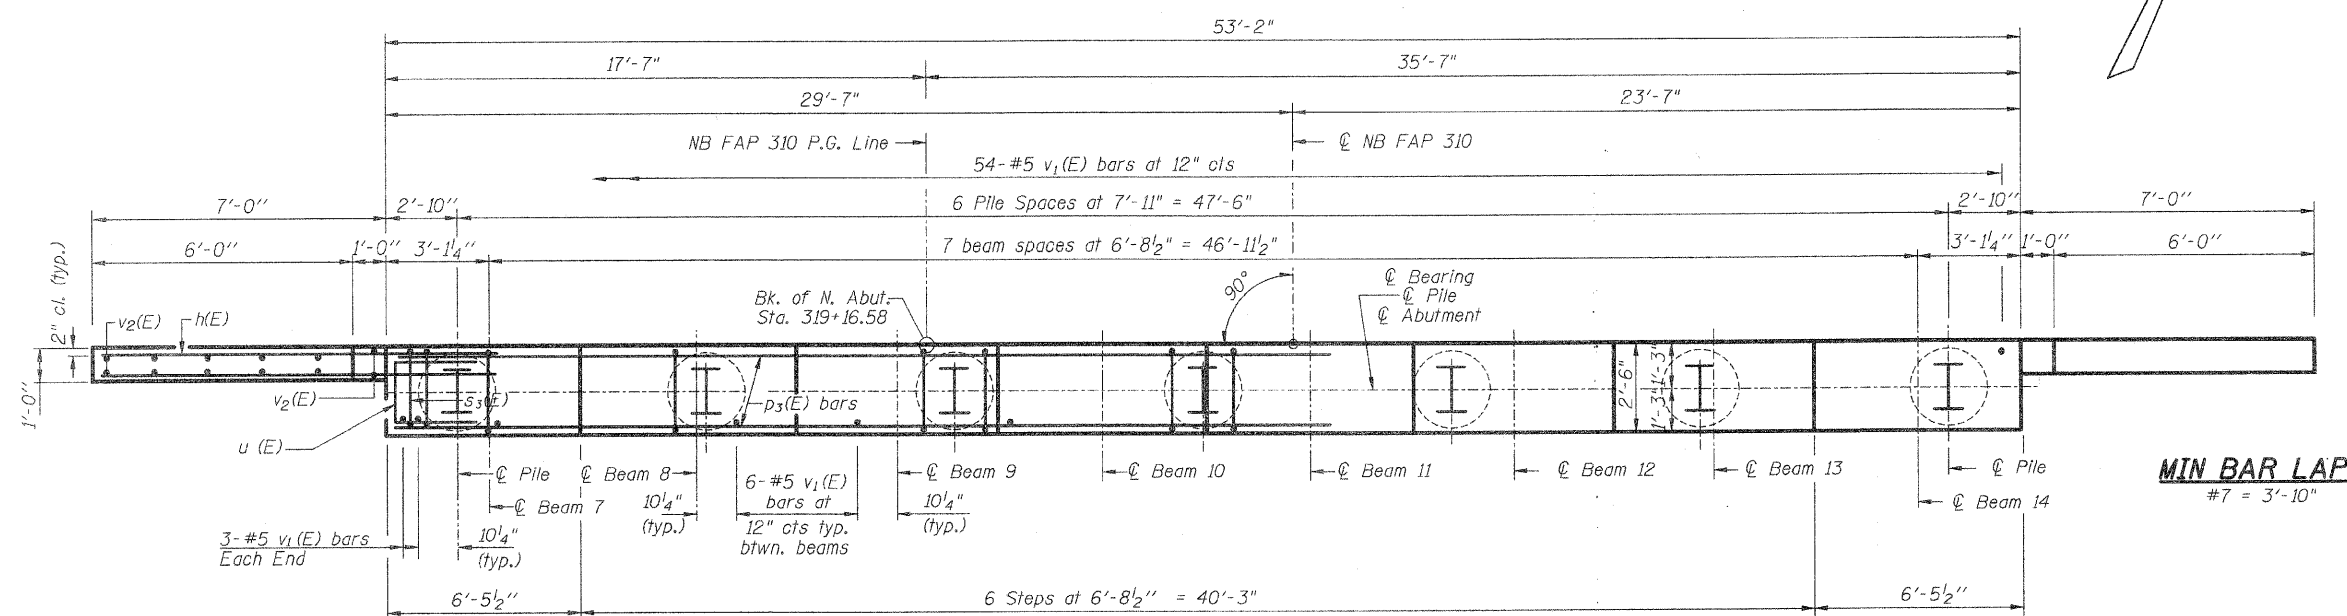


MIN BAR LAP
#7 = 3'-10"

PLAN

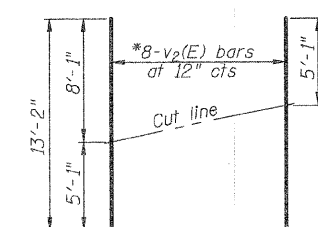


FIELD CUTTING DIAGRAM


* Order $v_2(E)$ bars full length.
Cut to fit and use the remainder of bars
in opposite face.

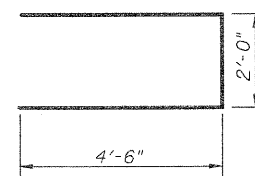

BAR u (E)

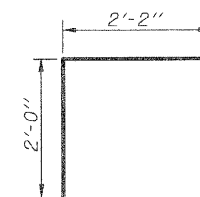

BAR $S_5(E)$

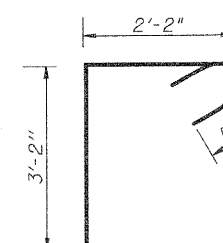

BAR $s_3(E)$

FILE DATA **

Type: Steel HP 12x53 with pile shoes.
Allowable Resistance Available: 139 kips
Nominal Required Bearing: 419 kips
Estimated Length: 48'
No. Required: 6 plus
1 Test Pile

※※ The subsurface data near the (NB)
N. Abutment indicate the driven pile lengths
may vary from 48' (on the East) to 36'
(on the West).
The test pile shall be located and the pile
lengths ordered considering this possibility.

NORTH ABUTMENT
NORTHBOUND LANES
FAP-310
SECTION 60-16-1, 42-1
JERSEY COUNTY
STATION 318+48.66
STRUCTURE NO. 042-0027 (N.B.)

HR

HURST-ROSCHÉ
ENGINEERS, INC.
601 NORTH BRUNS LANE
SPRINGFIELD, IL 62702
(217)-787-1199
FAX (217)-793-1199

DESIGNED	M.E.B.
CHECKED	R.K.M.
DRAWN	P.W.S.
CHECKED	M.E.B. - R.K.M.


Space reinforcement in cap to miss anchor bolts.
Pour steps monolithically with cap.
All exposed edges shall have standard $\frac{3}{4}$ " chamfers.

If a portion of the pier wall or concrete encasement is under water, reinforcement may be placed underwater into forms. Concrete shall be tremied according to Article 503.08 of the Standard Specifications to an elevation of 1'-0" above the water line at the time of construction.


E.F. - Each Face
E.E. - Each End

PILE DATA

Type: Steel HP 14x89 w/ pile shoes
Allowable Resistance Available: 235 kips
Nominal Required Bearing: 705 kips
Est. Length: 42'
No. Req'd: 10

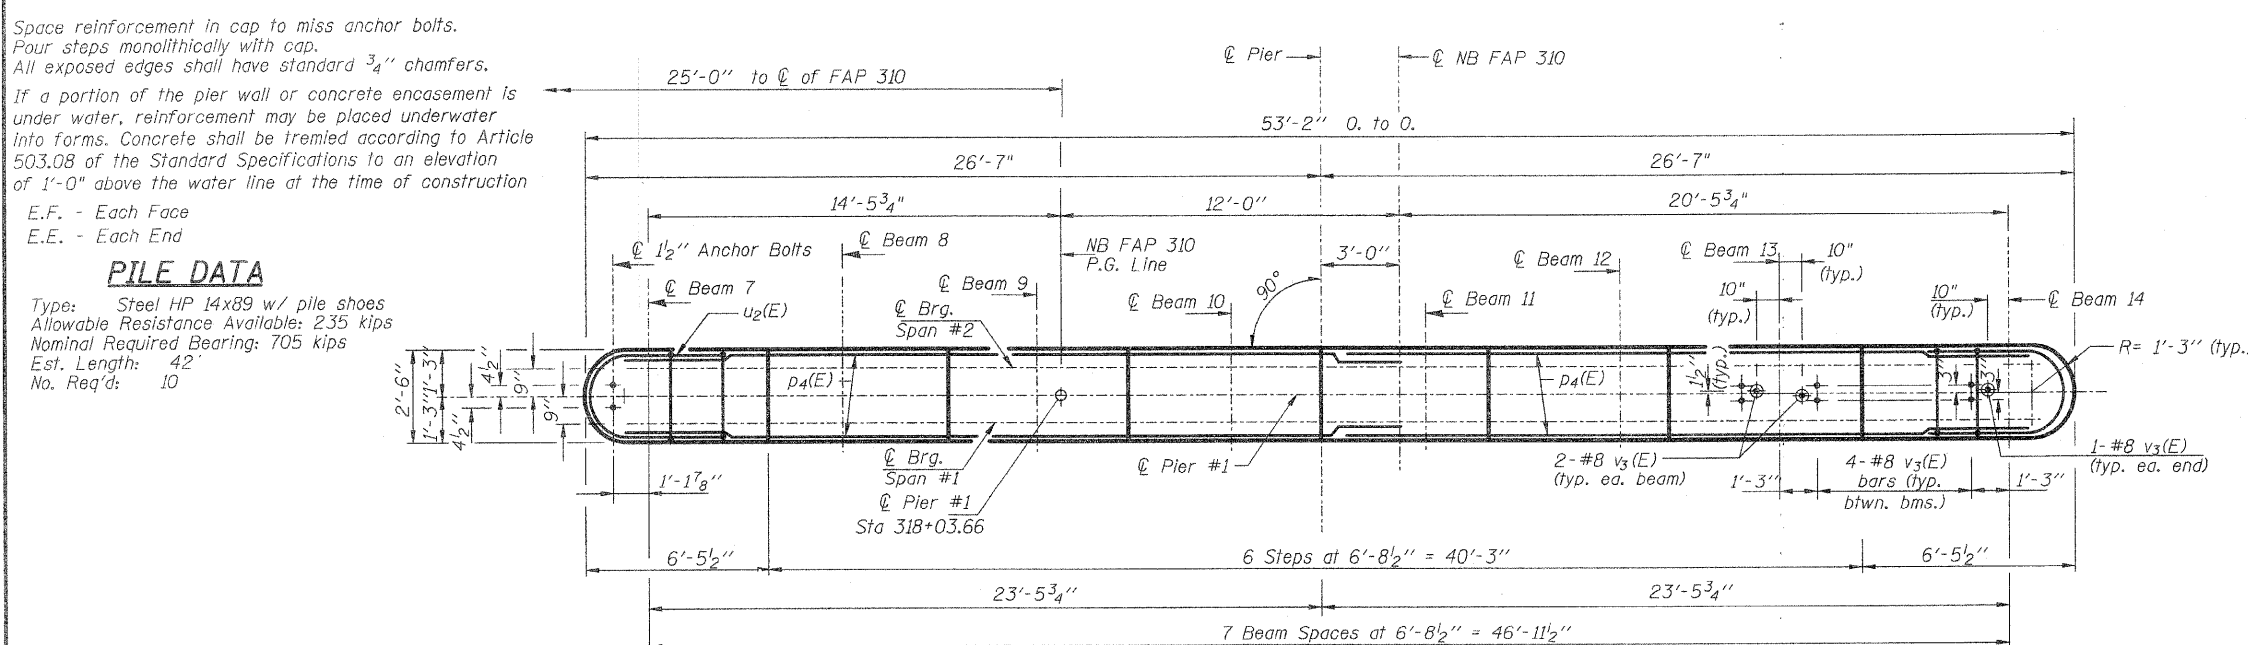


TOP PLAN

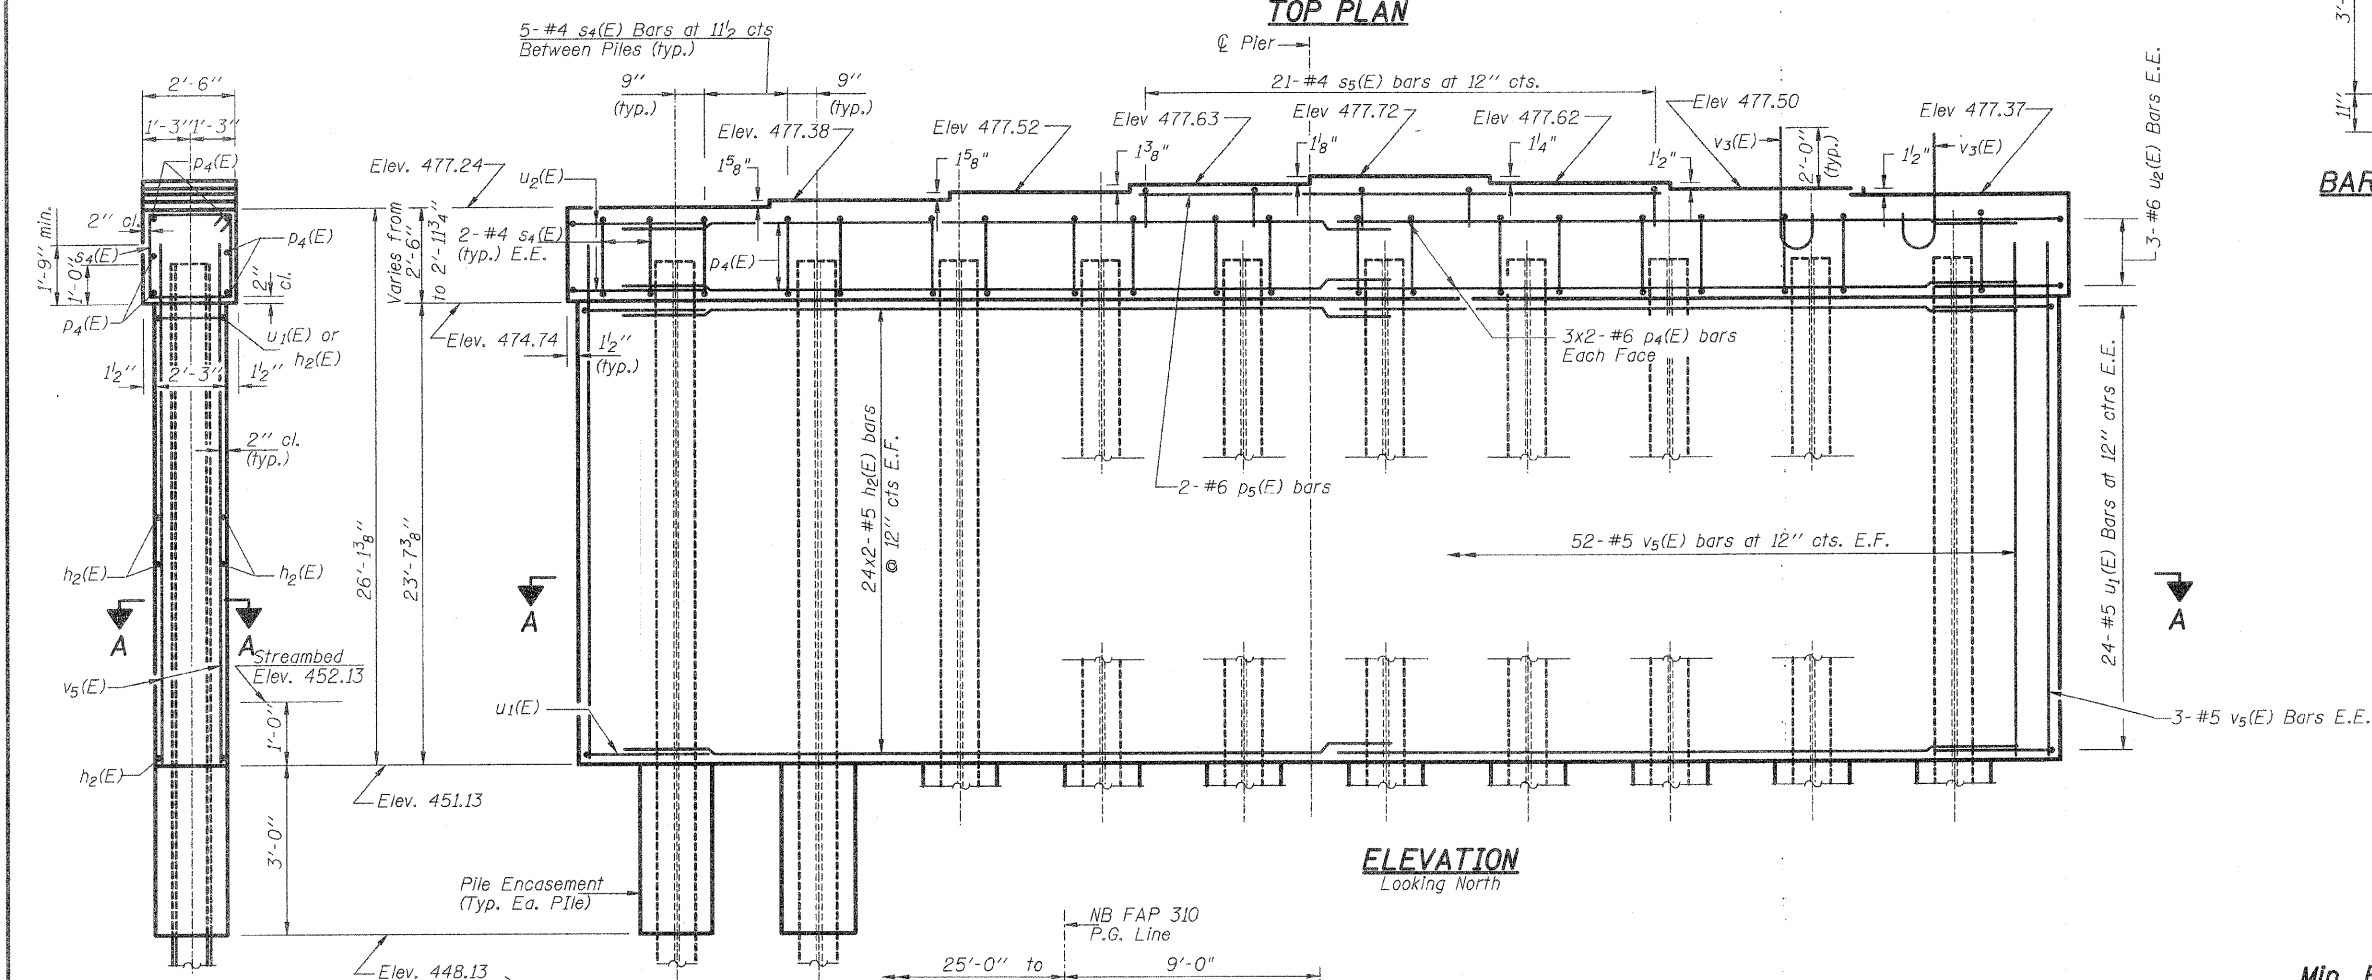

ELEVATION
Looking North

END VIEW

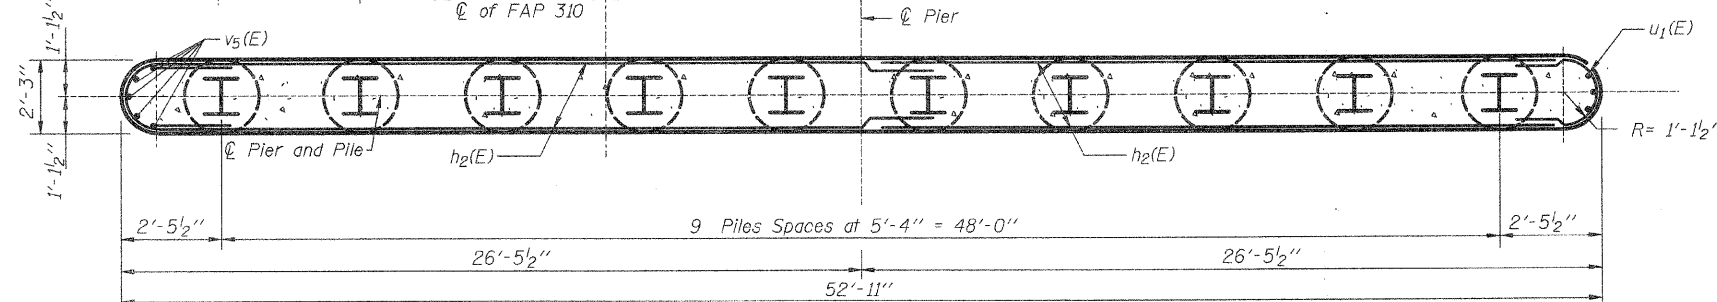


SECTION A-A

DESIGNED	M.E.B.
CHECKED	RK.M.
DRAWN	P.W.S.
CHECKED	M.E.B. - R.K.M.




F.A.P. RTE.	SECTION	COUNTY	TOTAL SHEETS	SHEET NO.
310	60-16-1, 42-1	JERSEY	481	212
STA.		TO STA.		
FED. ROAD DIST. NO.	ILLINOIS	FED. AID PROJECT		

Sheet 28 of 35 Sheets

CONTRACT NO. 76318

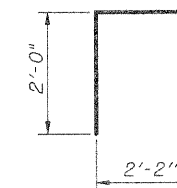

BAR s5(E)

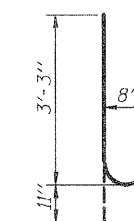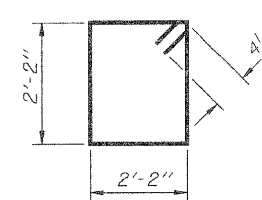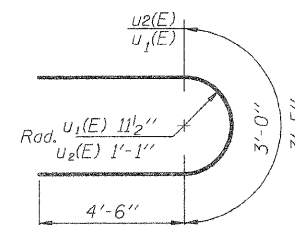 $BAR \ v_3(E)$ 
$$BAR\ s_4(E)$$


BARS $u_1(E)$ & $u_2(E)$

BILL OF MATERIAL

Bar	No.	Size	Length	Shape
$h_2(E)$	96	#5	26'-10"	
$p_4(E)$	12	#6	27'-2"	
$p_5(E)$	2	#6	19'-10"	
$s_4(E)$	49	#4	9'-5"	
$s_5(E)$	21	#4	6'-2"	
$u_1(E)$	48	#5	12'-0"	
$u_2(E)$	6	#6	12'-5"	
$v_3(E)$	42	#8	4'-2"	
$v_5(E)$	110	#5	25'-5"	
Concrete Structures			Cu. Yd.	116.6
Reinforcement Bars, Epoxy Coated			Pound	7730
Furnishing Steel Piles HP14x89			Foot	420
Driving Piles			Foot	420
Pile Shoes			Each	10
Underwater Struc Excav. Protection, Loc. No. 1			Each	1
Structure Excavation			Cu. Yd.	143.5
Concrete Encasement			Cu. Yd.	5.5

Min. Bar Lap

#5 - 3'-0"
#6 - 3'-7"

PIER # 1
NORTHBOUND LANES
EAP-310
SECTION 60-16-1, 42-1
JERSEY COUNTY
STATION 318+48.66
STRUCTURE NO. 042-0027 (N.B.)


HR **HURST - ROSCHE**
ENGINEERS, INC.
601 NORTH BRUNS LANE
SPRINGFIELD, IL 62702
(217)-787-1199
FAX (217)-793-1199

Space reinforcement in cap to miss anchor bolts.
Four steps monolithically with cap.
All exposed edges shall have standard $\frac{3}{4}$ " chamfers.
If a portion of the pier wall or concrete encasement is under water, reinforcement may be placed underwater in forms. Concrete shall be tremied according to Article 503.08 of the Standard Specifications to an elevation of 1'-0" above the water line at the time of construction


E.F. - Each Face
E.E. - Each End

PILE DATA


Type: Steel HP 14x89 w/ pile shoes
Allowable Resistance Available: 235 kips
Nominal Required Bearing: 705 kips
Est. Length: 48'
No. Req'd: 10

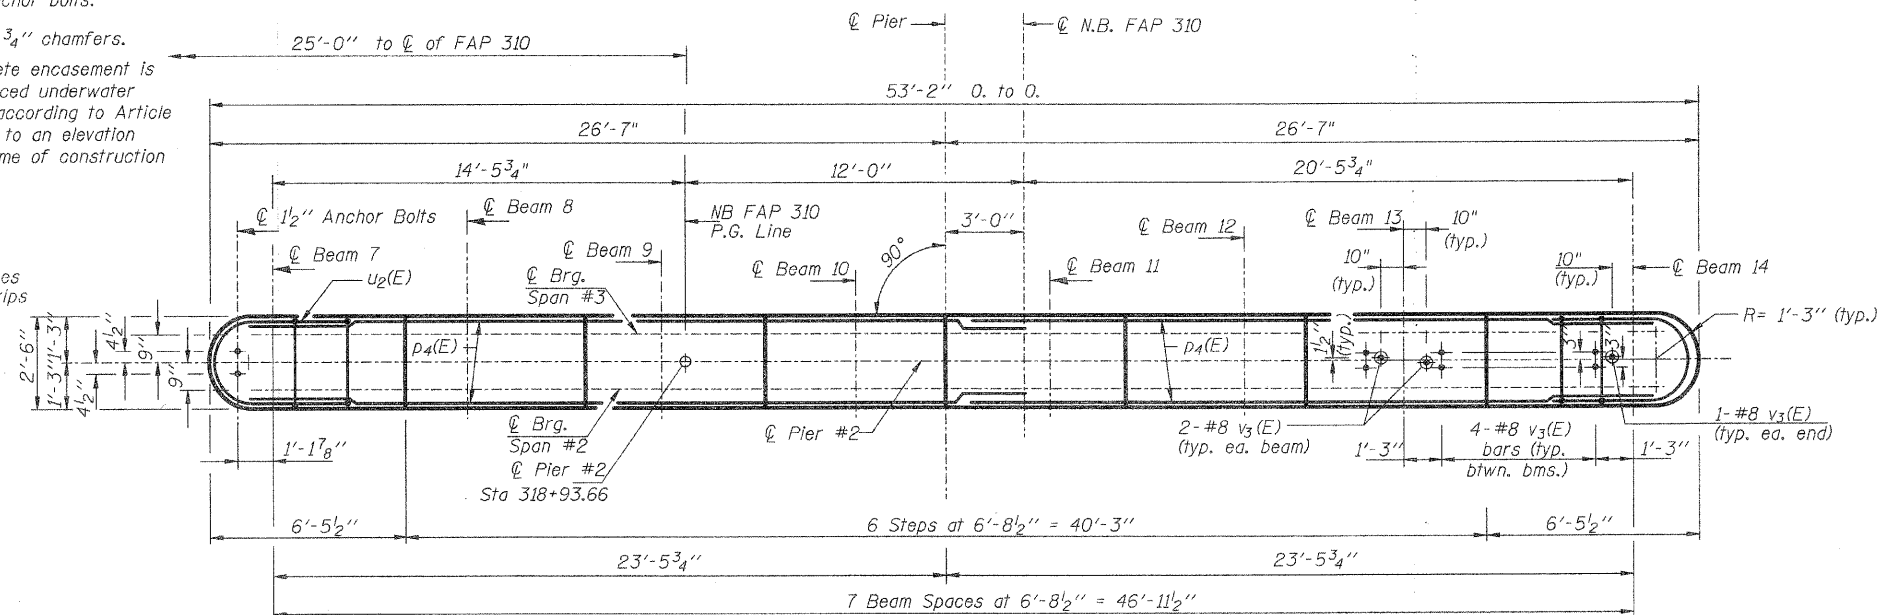

TOP PLAN

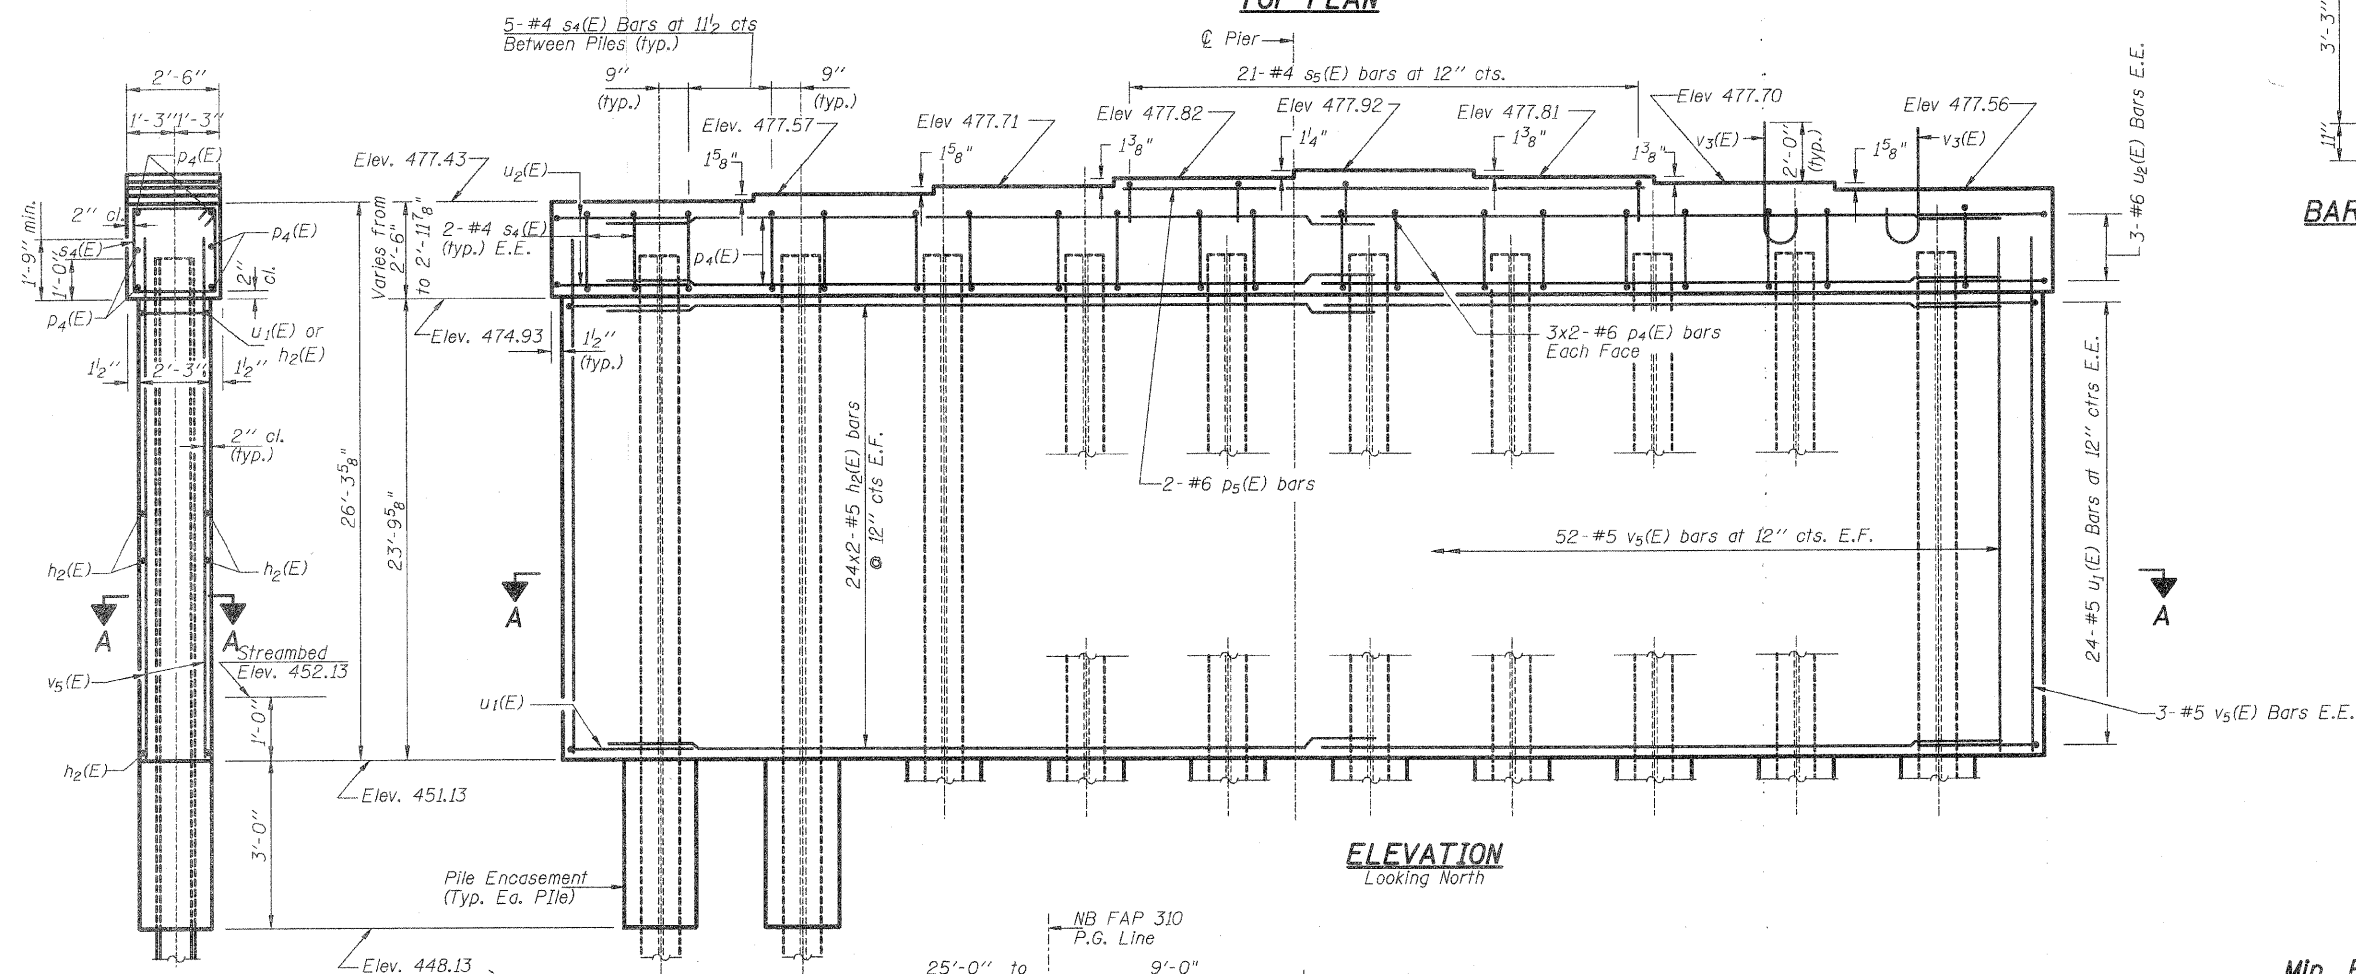

END VIEW

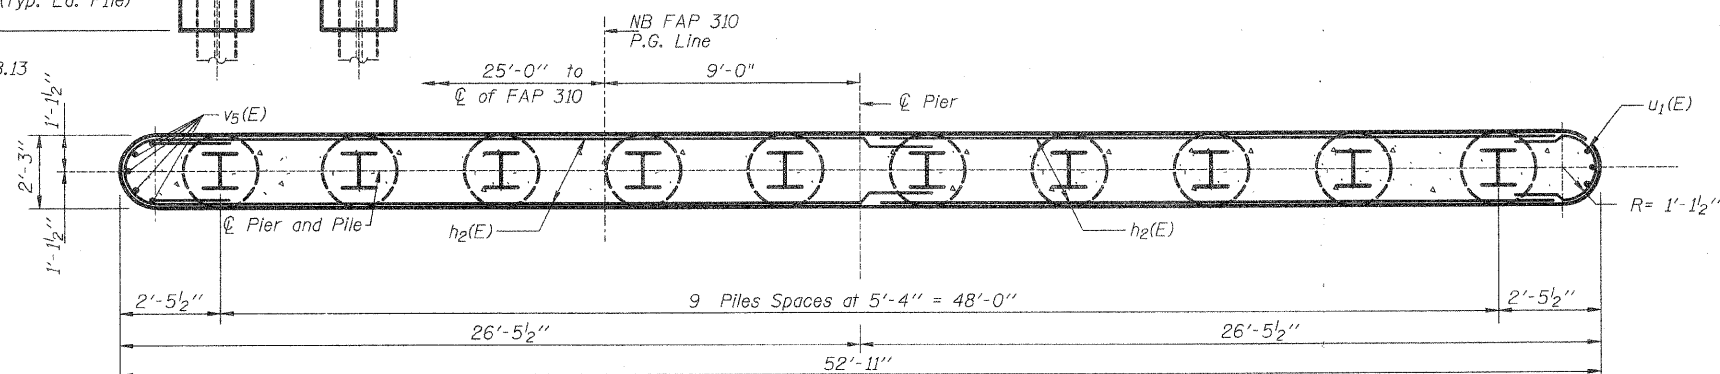


SECTION A-A


DESIGNED	M.E.B.
CHECKED	R.K.M.
DRAWN	P.W.S.
CHECKED	M.E.B. - R.K.M.

SECTION	COUNTY	SHEETS	NO.
60-16-1, 42-1	JERSEY	481	213
STA. TO STA.			
FED. ROAD DIST. NO.	ILLINOIS	FED. AID PROJECT	


Sheet 29 of 35 Sheets
CONTRACT NO. 76318

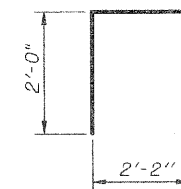


BAR S5(E)

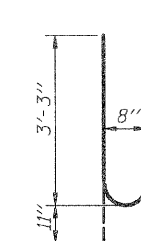

BAR v3(E)

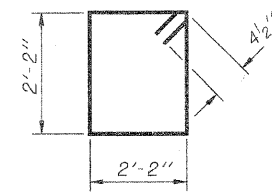

BAR S4(E)

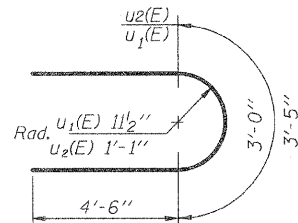

BARS $u_1(E)$ & $u_2(E)$

BILL OF MATERIAL

Bar	No.	Size	Length	Shape
<i>h₂(E)</i>	96	#5	26'-10"	—
<i>p₄(E)</i>	12	#6	27'-2"	—
<i>p₅(E)</i>	2	#6	19'-10"	—
<i>s₄(E)</i>	49	#4	9'-5"	⌐
<i>s₅(E)</i>	21	#4	6'-2"	⌐
<i>u₁(E)</i>	48	#5	12'-0"	⌐
<i>u₂(E)</i>	6	#6	12'-5"	⌐
<i>v₃(E)</i>	42	#8	4'-2"	⌐
<i>v₅(E)</i>	110	#5	25'-5"	—
Concrete Structures			Cu. Yd.	117.5
Reinforcement Bars, Epoxy Coated			Pound	7730
Furnishing Steel Piles HP14x89			Foot	480
Driving Piles			Foot	480
Pile Shoes			Each	10
Underwater Struc Excav. Protection, Loc. No. 2			Each	1
Structure Excavation			Cu. Yd.	143.5
Concrete Encasement			Cu. Yd.	5.5

Min. Bar Lap

#5 - 3'-0"
#6 - 3'-7"

PIER # 2
NORTHBOUND LANES
FAP-310
SECTION 60-16-1, 42-1
JERSEY COUNTY
STATION 318+48.66
STRUCTURE NO. 042-0027 (N.B.)


HR **HURST - ROSCHE**
ENGINEERS, INC.
601 NORTH BRUNS LANE
SPRINGFIELD, IL 62702
(217)-787-1199
FAX (217)-793-1199

Notes:
 All cast iron parts shall be gray iron conforming to the requirements of AASHTO M 105, Class 35B.
 Bolts, anchor studs, washers and nuts shall conform to the requirements of ASTM A 307 and shall be galvanized according to AASHTO M 232.
 Downspouts located on the exterior side of a painted steel fascia beam shall be painted with the finish coat specified for the exterior side of the fascia beam.
 As an alternate, bolts, anchor studs, washers and nuts may be stainless steel according to Article 1006.29(d) of the Standard Specifications.


Structural steel weldments of equal sections and of the same configuration may be substituted for the cast iron scupper frame. Fillet or full penetration welds shall be used for the weldments. Details shall be submitted to the Engineer for approval. Structural steel weldments shall not be substituted for the cast iron scupper grate. Structural steel frames and downspouts shall be galvanized according to AASHTO M11.
 The Contractor shall take appropriate measures to assure that Protective Coat is not applied to the scupper.

Cost of the Grate, Frame, Downspout, Anchor Studs, Bolts, Washers and Nuts including complete installation of the scupper shall be paid for at the contract unit price each for Drainage Scupper, DS-12.

Alternate fiberglass downspout conforming to ASTM D 2996 with a short-time rupture strength hoop tensile stress of 30,000 psi min. may be used in lieu of the cast iron or steel equivalent.


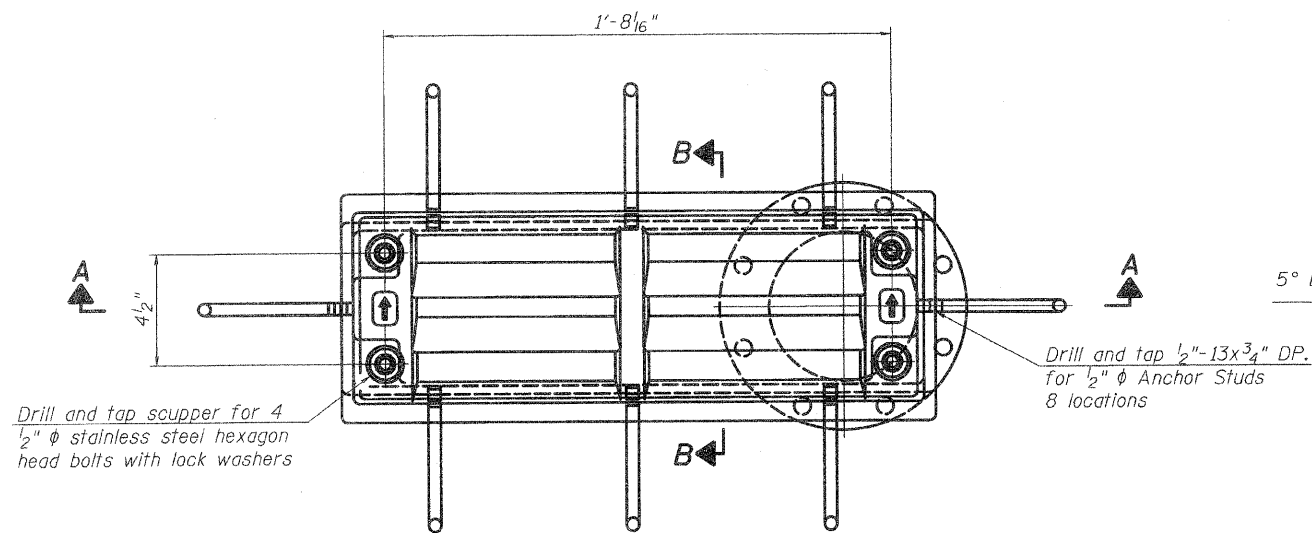


PLAN

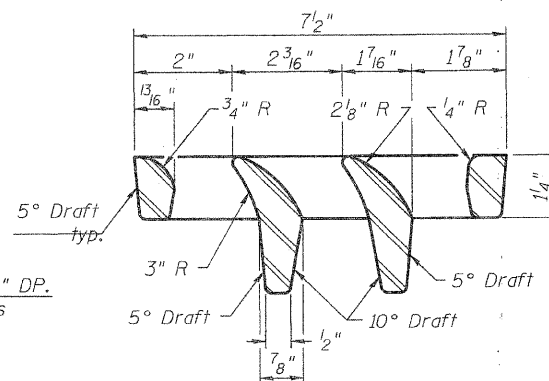


VANE GRATE DETAIL

8-9/16" ϕ holes on an 8 3/4" ϕ bolt circle

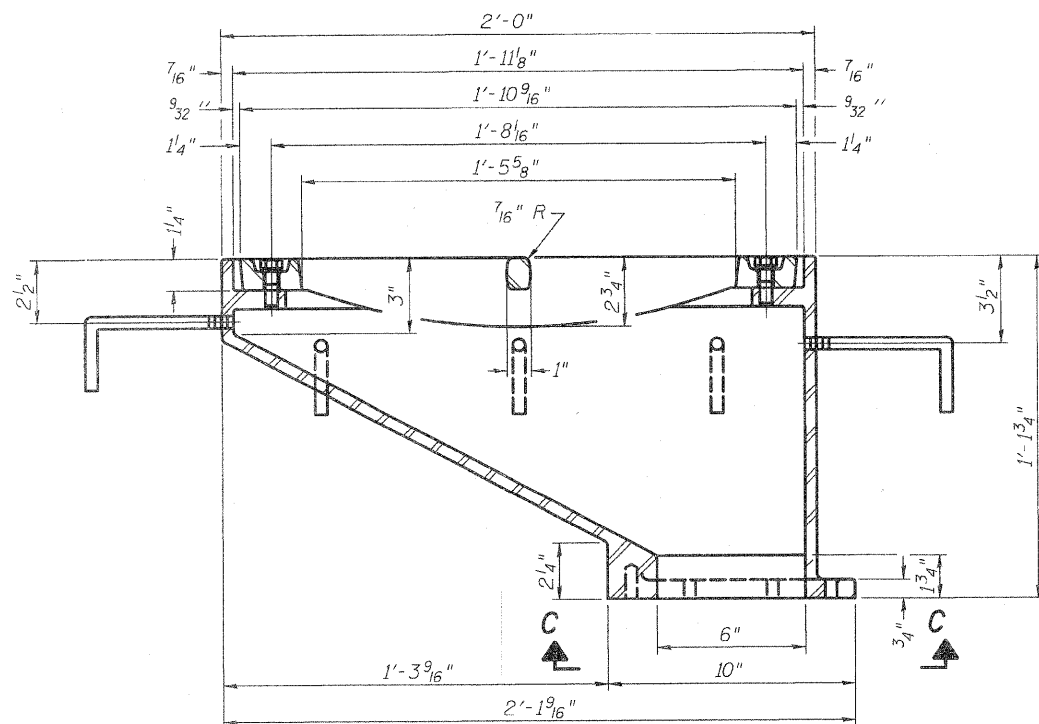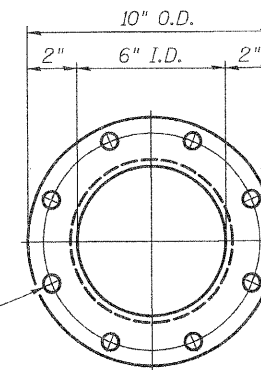


SECTION A-A

See sheets 7 & 21 of 35 for scupper location relative to parapet.

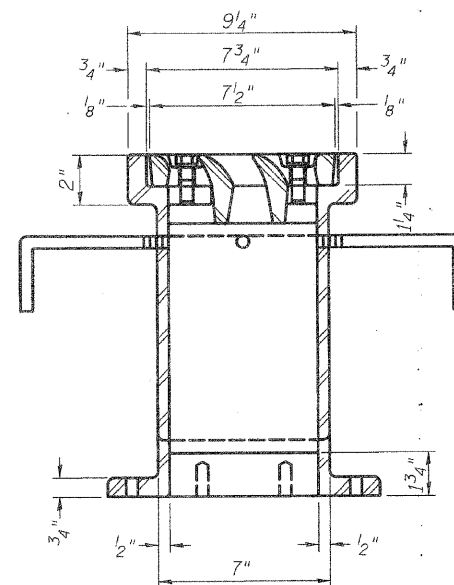


SECTION B-B


Drill and tap 8 holes for 1/2"-13 bolts on an 8 3/4" ϕ bolt circle. (2 blind holes are 1 1/4" deep, 6 thru holes)

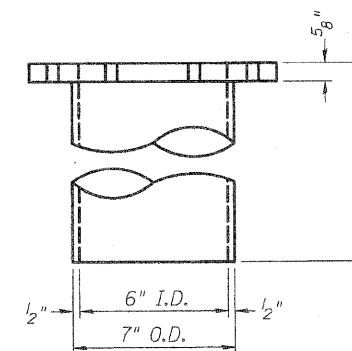


DOWNSPOUT

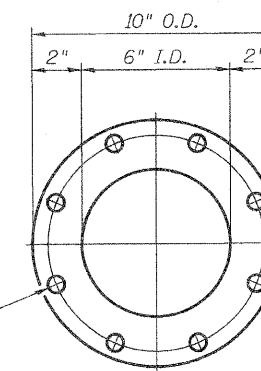

VIEW C-C

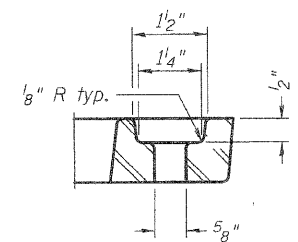

BOLT HOLE DETAIL

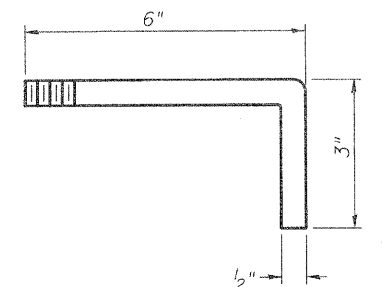

ANCHOR STUD DETAIL

BILL OF MATERIAL

ITEM	UNIT	QUANTITY
Drainage Scupper, DS-12	Each	12

DRAINAGE SCUPPER, DS-12

FAP-310

SECTION 60-16-1, 42-1

JERSEY COUNTY

STATION 318+48.66

STRUCTURE NO. 042-0026 (S.B.)


042-0027 (N.B.)

HR
 HURST - ROSCHE
 ENGINEERS, INC.
 601 NORTH BRUNS LANE
 SPRINGFIELD, IL 62702
 (217)-787-1199
 FAX (217)-793-1199

DESIGNED	R.K.M.
CHECKED	M.E.B.
DRAWN	P.W.S.
CHECKED	M.E.B.-R.K.M.


DS-12 10-1-08

(W.T. to inside of exterior stringer flange shall not be >3'-11")

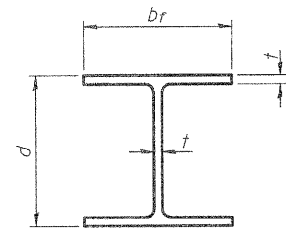


STEEL PILE TABLE

Designation	Depth d	Flange width br	Web and Flange thickness t	Encasement diameter A
HP 14x117	14 1/4"	14 7/8"	13/16"	30"
x102	14"	14 3/4"	1/16"	30"
x89	13 7/8"	14 3/4"	5/8"	30"
x73	13 5/8"	14 5/8"	1/2"	30"
HP 12x84	12 1/4"	12 1/4"	1/16"	24"
x74	12 1/8"	12 1/4"	5/8"	24"
x63	12"	12 1/8"	1/2"	24"
x53	11 3/4"	12"	7/16"	24"
HP 10x57	10"	10 1/4"	9/16"	24"
x42	9 3/4"	10 1/8"	7/16"	24"
HP 8x36	8"	8 1/8"	7/16"	18"

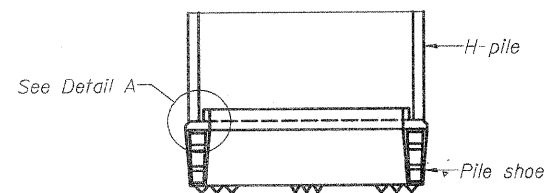


ELEVATION

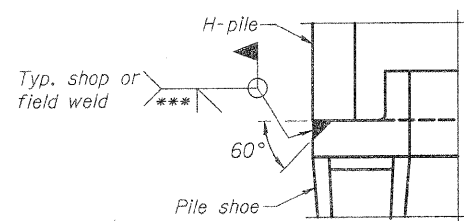


DETAIL A

H-PILE SHOE ATTACHMENT

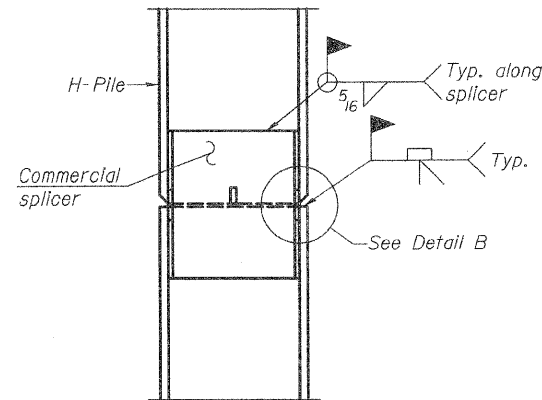


ELEVATION

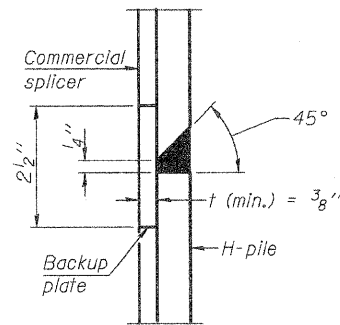


DETAIL "B"

WELDED COMMERCIAL SPLICE

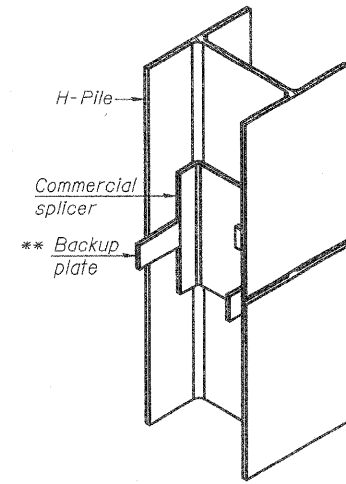


ISOMETRIC VIEW

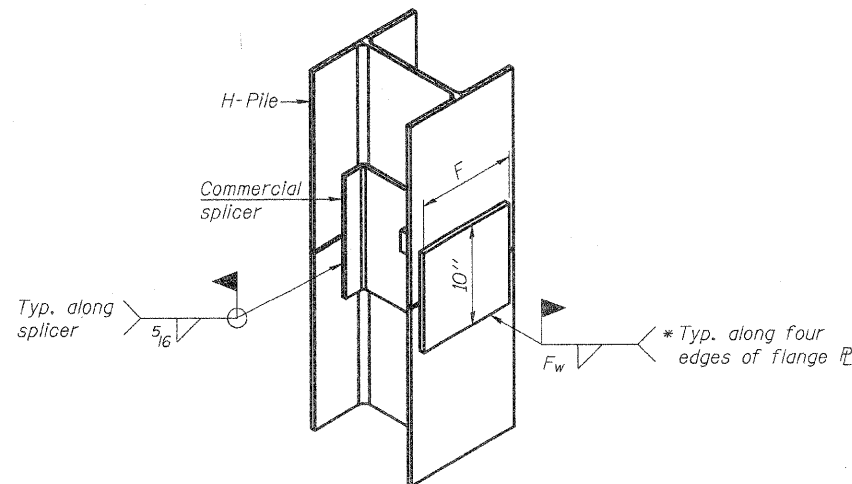


WELDED COMMERCIAL SPLICE ALTERNATE

- * Interrupt welds 1/4" from end of web and/or each flange.
- ** Remove portions of backup plates that extend outside the flanges.
- *** Weld size per pile shoe manufacturer (5/16" min.).

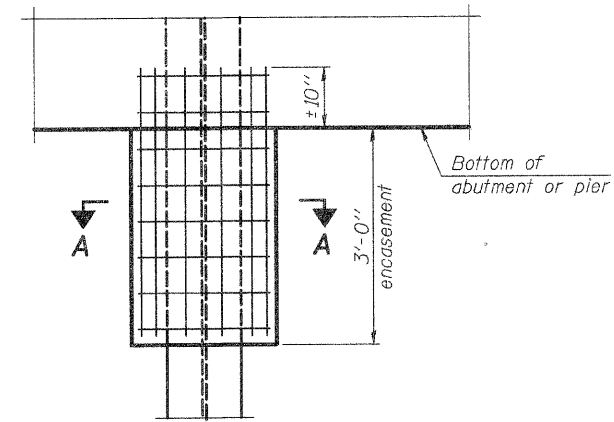


ELEVATION

PILE ENCASEMENT

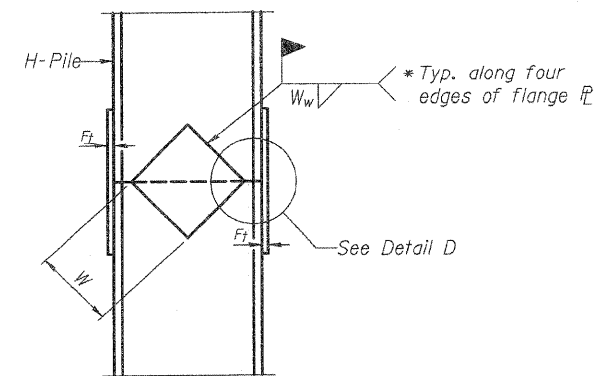


ELEVATION

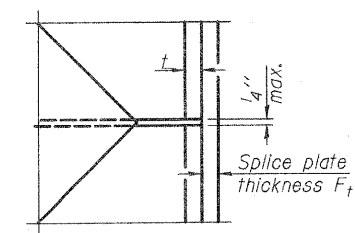


DETAIL D

WELDED PLATE FIELD SPLICE

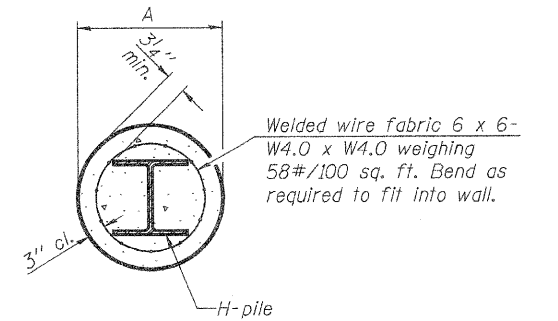

Note:
Forms for encasement may be omitted when soil conditions permit.

SECTION A-A

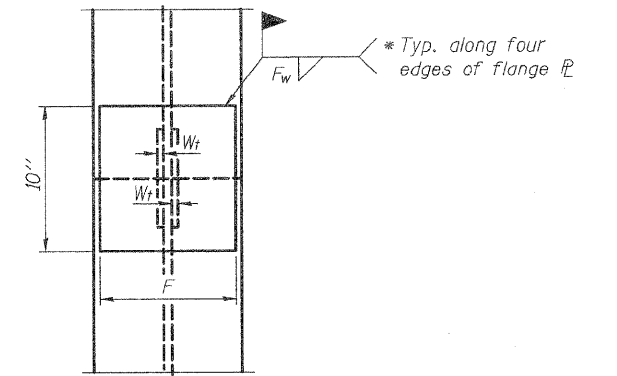

END VIEW

Designation	F	Ft	Fw	W	Wt	Ww
HP 14x117	12 1/2"	1"	7/8"	7 3/4"	5 1/2"	1 1/2"
x102	12 1/2"	7/8"	3/4"	7 3/4"	5 1/2"	1 1/2"
x89	12 1/2"	3/4"	1/16"	7 3/4"	5 1/2"	1 1/2"
x73	12 1/2"	5/8"	9/16"	7 3/4"	5 1/2"	1 1/2"
HP 12x84	10"	7/8"	1/16"	6 1/2"	5 1/2"	1 1/2"
x74	10"	7/8"	1/16"	6 1/2"	5 1/2"	1 1/2"
x63	10"	5/8"	1/2"	6 1/2"	1 1/2"	3/8"
x53	10"	5/8"	1/2"	6 1/2"	1 1/2"	3/8"
HP 10x57	8"	3/4"	9/16"	5 1/4"	1 1/2"	3/8"
x42	8"	5/8"	9/16"	5 1/4"	1 1/2"	3/8"
HP 8x36	7"	5/8"	7/16"	4 1/4"	1 1/2"	3/8"

HP PILE DETAILS FOR BEARINGS


FAP-310
SECTION 60-16-1, 42-1
JERSEY COUNTY
STATION 318+48.66
STRUCTURE 042-0026 (S.B.)
042-0027 (N.B.)

HR
HURST - ROSCHE ENGINEERS, INC.
 601 NORTH BRUNS LANE
 SPRINGFIELD, IL 62702
 (217)-787-1199
 FAX (217)-793-1199

DESIGNED	R.K.M.
CHECKED	M.E.B.
DRAWN	P.W.S.
CHECKED	M.E.B.-R.K.M.

F-HP 11-1-09

Note:
The steel H-piles shall be according to AASHTO M270 Grade 50.

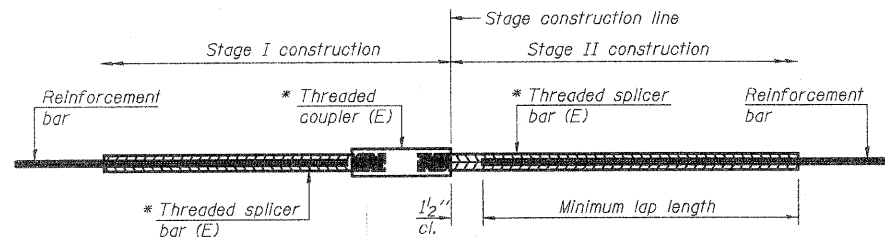

STANDARD BAR SPLICER ASSEMBLY

Minimum Lap Lengths				
Bar size to be spliced	Table 1	Table 2	Table 3	Table 4
3, 4	1'-5"	1'-11"	2'-1"	2'-4"
5	1'-9"	2'-5"	2'-7"	2'-11"
6	2'-1"	2'-11"	3'-1"	3'-6"
7	2'-9"	3'-10"	4'-2"	4'-8"
8	3'-8"	5'-1"	5'-5"	6'-2"
9	4'-7"	6'-5"	6'-10"	7'-9"

Table 1: Black bar, 0.8 Class C

Table 2: Black bar, Top bar lap, 0.8 Class C


Table 3: Epoxy bar, 0.8 Class C

Table 4: Epoxy bar, Top bar lap, 0.8 Class C

Threaded splicer bar length = min. lap length + 1 1/2" + thread length


* Epoxy not required on Bar Splicer Assembly components used in conjunction with black bars.

Location	Bar size	No. assemblies required	Table for minimum lap length

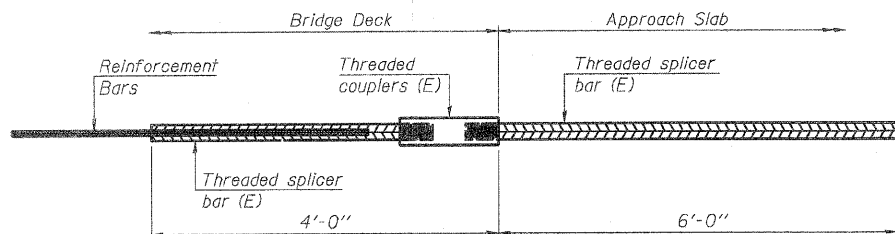

BAR SPLICER ASSEMBLY FOR #5 BAR ON INTEGRAL OR SEMI-INTEGRAL ABUTMENTS

No. required = 180

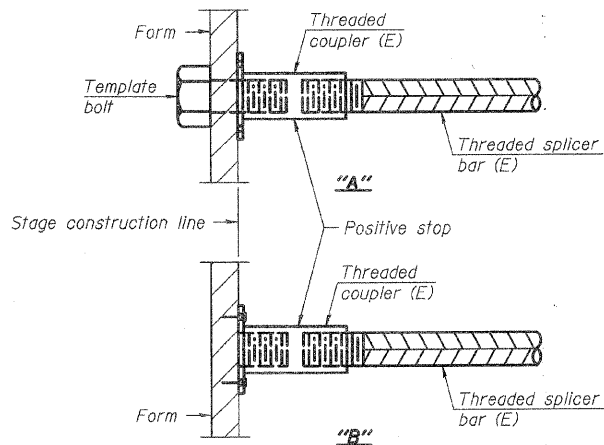


INSTALLATION AND SETTING METHODS

"A": Set bar splicer assembly by means of a template bolt.

"B": Set bar splicer assembly by nailing to wood forms or cementing to steel forms.

(E) : Indicates epoxy coating.

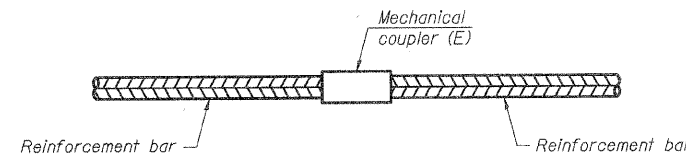

STANDARD MECHANICAL SPLICER

Location	Bar size	No. assemblies required

NOTES


Splicer bars shall be deformed with threaded ends and have a minimum 60 ksi yield strength.

All reinforcement shall be lapped and tied to the splicer bars.

Bar splicer assemblies shall be epoxy coated according to the requirements for reinforcement bars. See Section 508 of the Standard Specifications.

See special provision for Mechanical Splicers.

See approved list of bar splicer assemblies and mechanical splicers for alternatives.

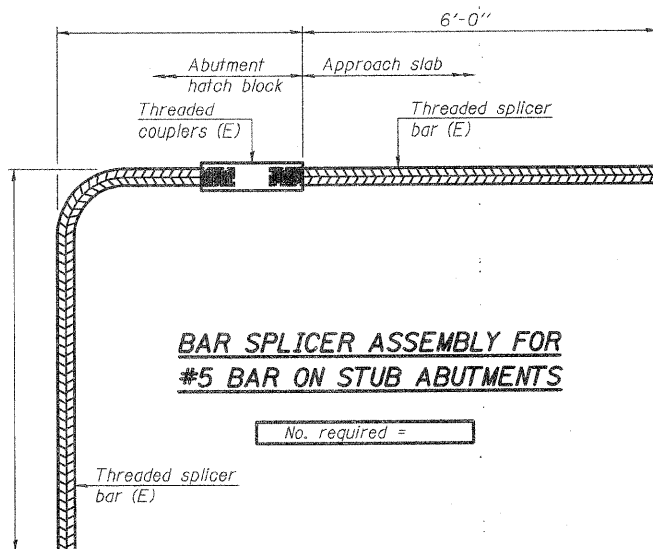

BAR SPLICER ASSEMBLY FOR #5 BAR ON STUB ABUTMENTS

No. required =

BAR SPLICER ASSEMBLY DETAILS

FAP-310

SECTION 60-16-1, 42-1

JERSEY COUNTY

STATION 318+48.66

STRUCTURE 042-0026 (S.B.)

042-0027 (N.B.)

HR

HURST - ROSCHE
ENGINEERS, INC.
601 NORTH BRUNS LANE
SPRINGFIELD, IL 62702
(217)-787-1199
FAX (217)-793-1199

DESIGNED	R.K.M.
CHECKED	M.E.B.
DRAWN	P.W.S.
CHECKED	M.E.B.-R.K.M.

BSD-1

11-1-09



Illinois Department
of Transportation
Division of Highways
Illinois Department of Transportation

SOIL BORING LOG

Page 1 of 2
Date 1/29/71

ROUTE FAP 310 DESCRIPTION US 67 over Plaza Creek LOGGED BY C. Hoffman

SECTION 42-1-1B LOCATION SEC. 30, TWP. 7N, R10W, 3 PM

COUNTY Jersey DRILLING METHOD HAMMER TYPE

STRUCT. NO. 042-0002 (EXISTING)
Station 318+48.66

BORING NO. 5
Station 317+27
Offset 13.60ft RL
Ground Surface Elev. 475.5 ft

DEPTH (ft)	SOIL TYPE	WATER	TEMP (°F)	WATER	TEMP (°F)
0	Surface Water Elev.	ft			
0	Stream Bed Elev.	ft			
0	Groundwater Elev.:	ft			
0	First Encounter	ft			
0	Upon Completion	ft			
0	After Hrs.	ft			
0	Dark Gray SANDY SILT (continued)				
0	Dark Gray CLAYEY SILT				
0	Dark Gray CLAYEY slightly SANDY SILT				
0	Gray fine SAND				
0	Brown and Tan LIMESTONE				
0	Gray hard SHALE				

Dark Gray SANDY SILT

(with small pebbles and rock fragments)



Illinois Department
of Transportation
Division of Highways
Illinois Department of Transportation

SOIL BORING LOG

Page 1 of 1
Date 1/10/02

ROUTE FAP 310 DESCRIPTION FAP 310 over Plaza Creek LOGGED BY M. Tappen

SECTION 42-1-1B LOCATION SE 14, SEC. 30, TWP. 7N, R10W, 3 PM

COUNTY Jersey DRILLING METHOD HSA HAMMER TYPE 140# Auto

STRUCT. NO. _____
Station _____

BORING NO. PC-B1
Station 317+38
Offset 25.00ft LT
Ground Surface Elev. 463.6 ft

DEPTH (ft)	SOIL TYPE	WATER	TEMP (°F)	WATER	TEMP (°F)
0	Surface Water Elev.	ft			
0	Stream Bed Elev.	ft			
0	Groundwater Elev.:	ft			
0	First Encounter	ft			
0	Upon Completion	ft			
0	After 24 Hrs.	ft			
0	Brownish Gray & Moist LOAM				
0	Gray Clean Med. SAND, washed				
0	Gray Coarse Sandy GRAVEL, washed				
0	Blue Gray Moist Shale Residuum w/Med. Limestone GRAVEL				
0	Brown Wet Med. SAND				
0	Brown Wet Med. SAND				
0	Gray w/Poorly Indurated Argillaceous LIMESTONE				
0	Auger Refusal in Gray Well Indurated Argillaceous LIMESTONE				
0	Brown Wet Med. to Coarse SAND, washed				
0	Gray Dirty Med. Sandy GRAVEL, washed				



Illinois Department
of Transportation
Division of Highways
Illinois Department of Transportation

SOIL BORING LOG

Page 1 of 2
Date 1/9/02

ROUTE FAP 310 DESCRIPTION FAP 310 over Plaza Creek LOGGED BY M. Tappen

SECTION 42-1-1B LOCATION SE 14, SEC. 30, TWP. 7N, R10W, 3 PM

COUNTY Jersey DRILLING METHOD HSA HAMMER TYPE 140# Auto

STRUCT. NO. _____
Station _____

BORING NO. PC-B2
Station 317+85
Offset 60.00ft LT
Ground Surface Elev. 463.3 ft

DEPTH (ft)	SOIL TYPE	WATER	TEMP (°F)	WATER	TEMP (°F)
0	Surface Water Elev.	ft			
0	Stream Bed Elev.	ft			
0	Groundwater Elev.:	ft			
0	First Encounter	ft			
0	Upon Completion	ft			
0	After 48 Hrs.	ft			
0	Brown Moist Fine to Med. SAND				
0	Brown Med. Clean SAND, washed (continued)				
0	Gray Med. to Coarse SAND, washed w/some gravel				
0	Gray Coarse Sandy GRAVEL, washed				
0	Dark Blue Gray Shale Residuum w/Coarse Limestone GRAVEL				
0	Gray Well Indurated Argillaceous LIMESTONE				
0	Borehole continued with rock coring.				
0	Brown Wet Fine to Med. SAND				
0	Brown & Gray Wet SILTY LOAM				
0	Gray Wet SANDY LOAM				
0	Brown Med. Clean SAND				
0	Brown Med. Clean SAND, washed				



Illinois Department
of Transportation
Division of Highways
Illinois Department of Transportation

SOIL BORING LOG

Page 2 of 2
Date 1/29/71

ROUTE FAP 310 DESCRIPTION US 67 over Plaza Creek LOGGED BY C. Hoffman

SECTION 42-1-1B LOCATION SEC. 30, TWP. 7N, R10W, 3 PM

COUNTY Jersey DRILLING METHOD HAMMER TYPE

STRUCT. NO. 042-0002 (EXISTING)
Station 318+48.66

BORING NO. 5
Station 317+27
Offset 13.60ft RL
Ground Surface Elev. 475.5 ft

DEPTH (ft)	SOIL TYPE	WATER	TEMP (°F)	WATER	TEMP (°F)
0	Surface Water Elev.	ft			
0	Stream Bed Elev.	ft			
0	Groundwater Elev.:	ft			
0	First Encounter	ft			
0	Upon Completion	ft			
0	After Hrs.	ft			
0	END OF BORING				



Illinois Department
of Transportation
Division of Highways
Illinois Department of Transportation

ROCK CORE LOG

Page 2 of 2
Date 1/9/02

ROUTE FAP 310 DESCRIPTION FAP 310 over Plaza Creek LOGGED BY M. Tappen

SECTION 42-1-1B LOCATION SE 14, SEC. 30, TWP. 7N, R10W, 3 PM

COUNTY Jersey CORING METHOD Christensen NXB Wireline w/Water

STRUCT. NO. _____
Station _____

BORING NO. PC-B2
Station 317+85
Offset 60.00ft LT
Ground Surface Elev. 463.3 ft

DEPTH (ft)	SOIL TYPE	WATER	TEMP (°F)	WATER	TEMP (°F)
0	Light Gray V. Well Indurated Argillaceous LIMESTONE				
0	Dark Gray V. Well Indurated Fossiliferous Argillaceous LIMESTONE				

Note:
The Unconfined Compressive Strength (UCS) Failure Mode is Indicated by (B-Bulge, S-Shear, P-Penetrometer)
The SPT (N value) is the sum of the last two blow values in each sampling zone (AASHTO T206)

FAP ROUTE	SECTION	COUNTY	TOTAL SHEETS	SHEET NO
310	42-1-1B	JERSEY	461	217
STA.		TO STA.		
EXISTING CONDITIONS:				

Sheet 33 of 35 Sheets
CONTRACT NO. 76318

HURST - ROSCHE
ENGINEERS, INC.
601 NORTH BRUNS LANE
SPRINGFIELD, IL 62702
(217)-787-1199
FAX (217)-793-1199

ILLINOIS DEPARTMENT OF TRANSPORTATION
SOIL BORING LOGS

FAP ROUTE 310
SECTION 42-1-1B
JERSEY COUNTY

Illinois Department of Transportation SOIL BORING LOG

Page 1 of 1

DATE 1/28/71

ROUTE FAP 310 DESCRIPTION US 67 over Piasa Creek LOGGED BY C. Hoffman

SECTION 42-1-1B LOCATION SEC. 30, TWP. 7N, RING. 10W, 3 PM

COUNTY Jersey DRILLING METHOD HAMMER TYPE

STRUCT. NO. 042-0002 (EXISTING) Station 318+48.65

BORING NO. 2 Station 317+97 Offset 22.00R L1 Ground Surface Elev. 453.5 ft

Surface Water Elev. ft Stream Bed Elev. ft

Groundwater Elev.: First Encounter 456.7 ft Upon Completion After Hrs. ft

Medium to coarse GRAVEL and Medium SAND (continued)

Gray Weathered SHALE

Gray to Dark Gray Hard LIMESTONE

END OF BORING

Illinois Department of Transportation SOIL BORING LOG

Page 1 of 1

DATE 1/27/71

ROUTE FAP 310 DESCRIPTION US 67 over Piasa Creek LOGGED BY C. Hoffman

SECTION 42-1-1B LOCATION SEC. 30, TWP. 7N, RING. 10W, 3 PM

COUNTY Jersey DRILLING METHOD HAMMER TYPE

STRUCT. NO. 042-0002 (EXISTING) Station 318+48.65

BORING NO. 1 Station 319+11 Offset 16.20R L1 Ground Surface Elev. 475.4 ft

Surface Water Elev. ft Stream Bed Elev. ft

Groundwater Elev.: First Encounter 456.1 ft Upon Completion After Hrs. ft

Gray fine SAND (continued)

Gray very SANDY SILT

Gray fine SAND and fine GRAVEL

END OF BORING

(BORING INCOMPLETE)

Gray SILTY CLAY (with gravel)

Brown and Gray SILTY CLAY (with gravel)

Gray Slightly SANDY SILT

Illinois Department of Transportation SOIL BORING LOG

Page 1 of 1

DATE 1/10/02

ROUTE FAP 310 DESCRIPTION FAP 310 over Piasa Creek LOGGED BY M. Tappan

SECTION 42-1-1B LOCATION SE 14, SEC. 30, TWP. 7N, RING. 10W, 3 PM

COUNTY Jersey DRILLING METHOD HSA HAMMER TYPE 140# Auto

STRUCT. NO. Station

BORING NO. PC-33 Station 318+90 Offset 20.00R L1 Ground Surface Elev. 453.9 ft

Surface Water Elev. 452.6 ft Stream Bed Elev. N/A ft

Groundwater Elev.: First Encounter 448.9 ft Upon Completion After 96 Hrs. 453.9 ft

Brown Moist Med. SAND

Gray Med. Sandy GRAVEL

Gray Med. Angular Limestone GRAVEL

Blue Gray Dry Clayey SHALE

Gray Dry Fissile Calcareous SHALE

Dark Gray Well Indurated Argillaceous LIMESTONE w/ interbedded Calcareous Shale seams.

END OF BORING

Gray Med. SAND w/some Pea Gravel

Illinois Department of Transportation SOIL BORING LOG

Page 1 of 1

DATE 1/10/02

ROUTE FAP 310 DESCRIPTION FAP 310 over Piasa Creek LOGGED BY M. Tappan

SECTION 42-1-1B LOCATION SE 14, SEC. 30, TWP. 7N, RING. 10W, 3 PM

COUNTY Jersey DRILLING METHOD HSA HAMMER TYPE 140# Auto

STRUCT. NO. Station

BORING NO. PC-33 Station 318+90 Offset 20.00R L1 Ground Surface Elev. 453.9 ft

Surface Water Elev. 452.6 ft Stream Bed Elev. N/A ft

Groundwater Elev.: First Encounter 448.9 ft Upon Completion After 96 Hrs. 453.9 ft

Brown Moist Med. SAND

Gray Med. Sandy GRAVEL

Gray Med. Angular Limestone GRAVEL

Blue Gray Dry Clayey SHALE

Gray Dry Fissile Calcareous SHALE

Dark Gray Well Indurated Argillaceous LIMESTONE w/ interbedded Calcareous Shale seams.

END OF BORING

Gray Med. SAND w/some Pea Gravel

Illinois Department of Transportation SOIL BORING LOG

Page 1 of 1

DATE 1/28/71

ROUTE FAP 310 DESCRIPTION US 67 over Piasa Creek LOGGED BY J. King

SECTION 42-1-1B LOCATION SEC. 30, TWP. 7N, RING. 10W, 3 PM

COUNTY Jersey DRILLING METHOD HAMMER TYPE

STRUCT. NO. 042-0002 (EXISTING) Station 318+48.65

BORING NO. 4 Station 318+23 Offset 18.00R R1 Ground Surface Elev. 453.8 ft

Surface Water Elev. ft Stream Bed Elev. ft

Groundwater Elev.: First Encounter 448.8 ft Upon Completion After Hrs. ft

Brown SILT

Brown SANDY SILT

Brown Medium SILTY SAND

Brown SAND and GRAVEL

Note:
The "Strength" column represents the uniaxial compressive strength of the core sample (ASTM D-2938)

FAP ROUTE	SECTION	COUNTY	TOTAL SHEETS	SHEET NO
310	42-1-1B	JERSEY	481	218
STA.		TO STA.		
EXISTING CONDITIONS:				

Sheet 34 of 35 Sheets
CONTRACT NO. 76318

HURST - ROSCHE ENGINEERS, INC.
601 NORTH BRUNS LANE
SPRINGFIELD, IL 62702
(217)-787-1199
FAX (217)-793-1199

ILLINOIS DEPARTMENT OF TRANSPORTATION
SOIL BORING LOGS

FAP ROUTE 310
SECTION 42-1-1B
JERSEY COUNTY

STATE OF ILLINOIS
DEPARTMENT OF TRANSPORTATION

FA ROUTE	SECTION	COUNTY	TOTAL SHEETS	SHEET NO.
578	*	Jersey	145	71
(255,47) R5-2, 2590R-1, 47-10, 47-20				

B.M. Chiseled $\square$ on lower part of the North
Abutment East side of bridge Elev
= 470.92.

GENERAL NOTES

Plan dimensions and details relative to existing structure have been taken from existing plans and are subject to nominal construction variations. It shall be the Contractor's responsibility to verify such dimensions and details in the field and make necessary approved adjustments prior to construction or ordering of materials. Such variations shall not be cause for additional compensation for a change in the scope of the work, however, the Contractor will be paid for the quantity actually furnished at the unit price bid for the work.


AL NOTES

All reinforcement bars shall be lapped 24 diameters unless otherwise shown.
Calculated weight of Structural Steel = 266,950 Pounds - This information is for Cleaning and Painting Steel Bridge.
Expansion joint plates and attached bars shall be shop pointed with one coat of dull orange primer.

The concrete rail section above the mandatory construction joint at the top of the slab shall be constructed of Class X Concrete, except the aggregates shall conform to the requirements of Hardrail Concrete.

Prior to Paint, all steel including bearings & diaphragms shall be cleaned as specified in the Special Provisions.

Location of Deck Slab Repair (Partial Depth) shall be determined in the field by the Engineer.

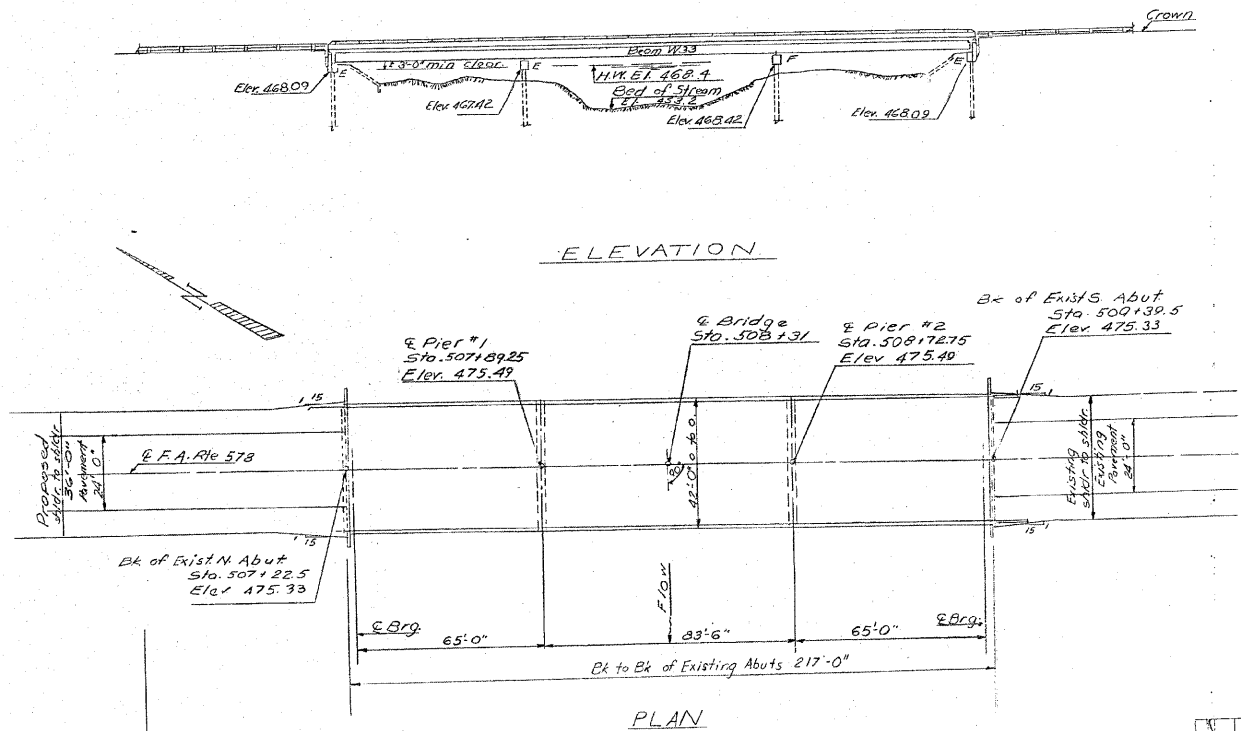


ELEVATION

PLAN

WATERWAY INFORMATION

Drainage Area 44.3 sq mi
Character: hilly, 60% wooded, 40% cultivated
Present Opening (50 yr flood) 2430 sq ft

Ordinary Water El. 453.9
H.W. El. 468.4
 $Q_{100} = 9588$ cfs

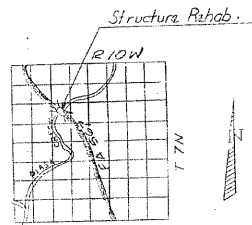

LOCATION SKETCH

TOTAL BILL OF MATERIAL

Item	Unit	Total
Class X Concrete	Cu. Yd.	35.0
Bridge Deck Overlay Removal	Sq. Yd.	920
Floor Drain Extensions	Each	36
Bridge Deck Concrete Overlay	Sq. Yd.	920
Concrete Removal	Cu. Yd.	34
Reinforcement Bars (Epoxy Coated)	Pounds	2622
Protective Coat	Sq. Yd.	1016
Concrete Bridge Deck Scarification (1/4 Inch)	Sq. Yd.	920
Temporary Concrete Barrier	Lin. Ft.	510
Temporary Concrete Barrier Terminal Section	Each	2
Relocate Temporary Concrete Barrier	Lin. Ft.	524
Aluminum Railing	Lin. Ft.	217
Deck Slab Repair (Full Depth, Type I)	Sq. Yd.	10
Repair Concrete Structures	Sq. Ft.	50
Furnishing and Erecting Structural Steel	Pounds	1576
Neoprene Expansion Joint 2"	Lin. Ft.	42
Pretensioned Joint Seal 2 1/2"	Lin. Ft.	42
Cleaning and Painting Steel Bridge	L. Sum	1
Deck Slab Repair (Partial Depth)	Sq. Yd.	20

GENERAL PLAN & ELEVATION
F.A.P. 578 OVER PIASA CREEK
F.A. RTE 578 SECTION 2590R-1
JERSEY CO
STATION 508+31

Revised General Notes 10-26-87 RAB

(SN 042-0002)

DESIGNED -	JMB
CHECKED -	TES
DRAWN -	R KING
CHECKED -	TES


HOMER L.
CHASTAIN
& ASSOCIATES, LLP
CONSULTING ENGINEERS
DECATUR (217) 422-8544
CHICAGO (773) 714-0050
ROCKFORD (815) 489-0050
184-001397

FOR INFORMATION ONLY

FAP ROUTE 310 (US 67)
SECTION 60-16-1-1B
MADISON COUNTY

SHEET NO. 1	F.A.P. RTE.	SECTION		COUNTY	TOTAL SHEETS	SHEET NO.
	310	60-16-1-1B		MADISON	481	220
OF 5 SHEETS	FAP ROUTE 310 (US 67)			CONTRACT NO. 76318		
	FED. ROAD DIST. NO.		ILLINOIS	FED. AID PROJECT		

STATE OF ILLINOIS
DEPARTMENT OF TRANSPORTATION

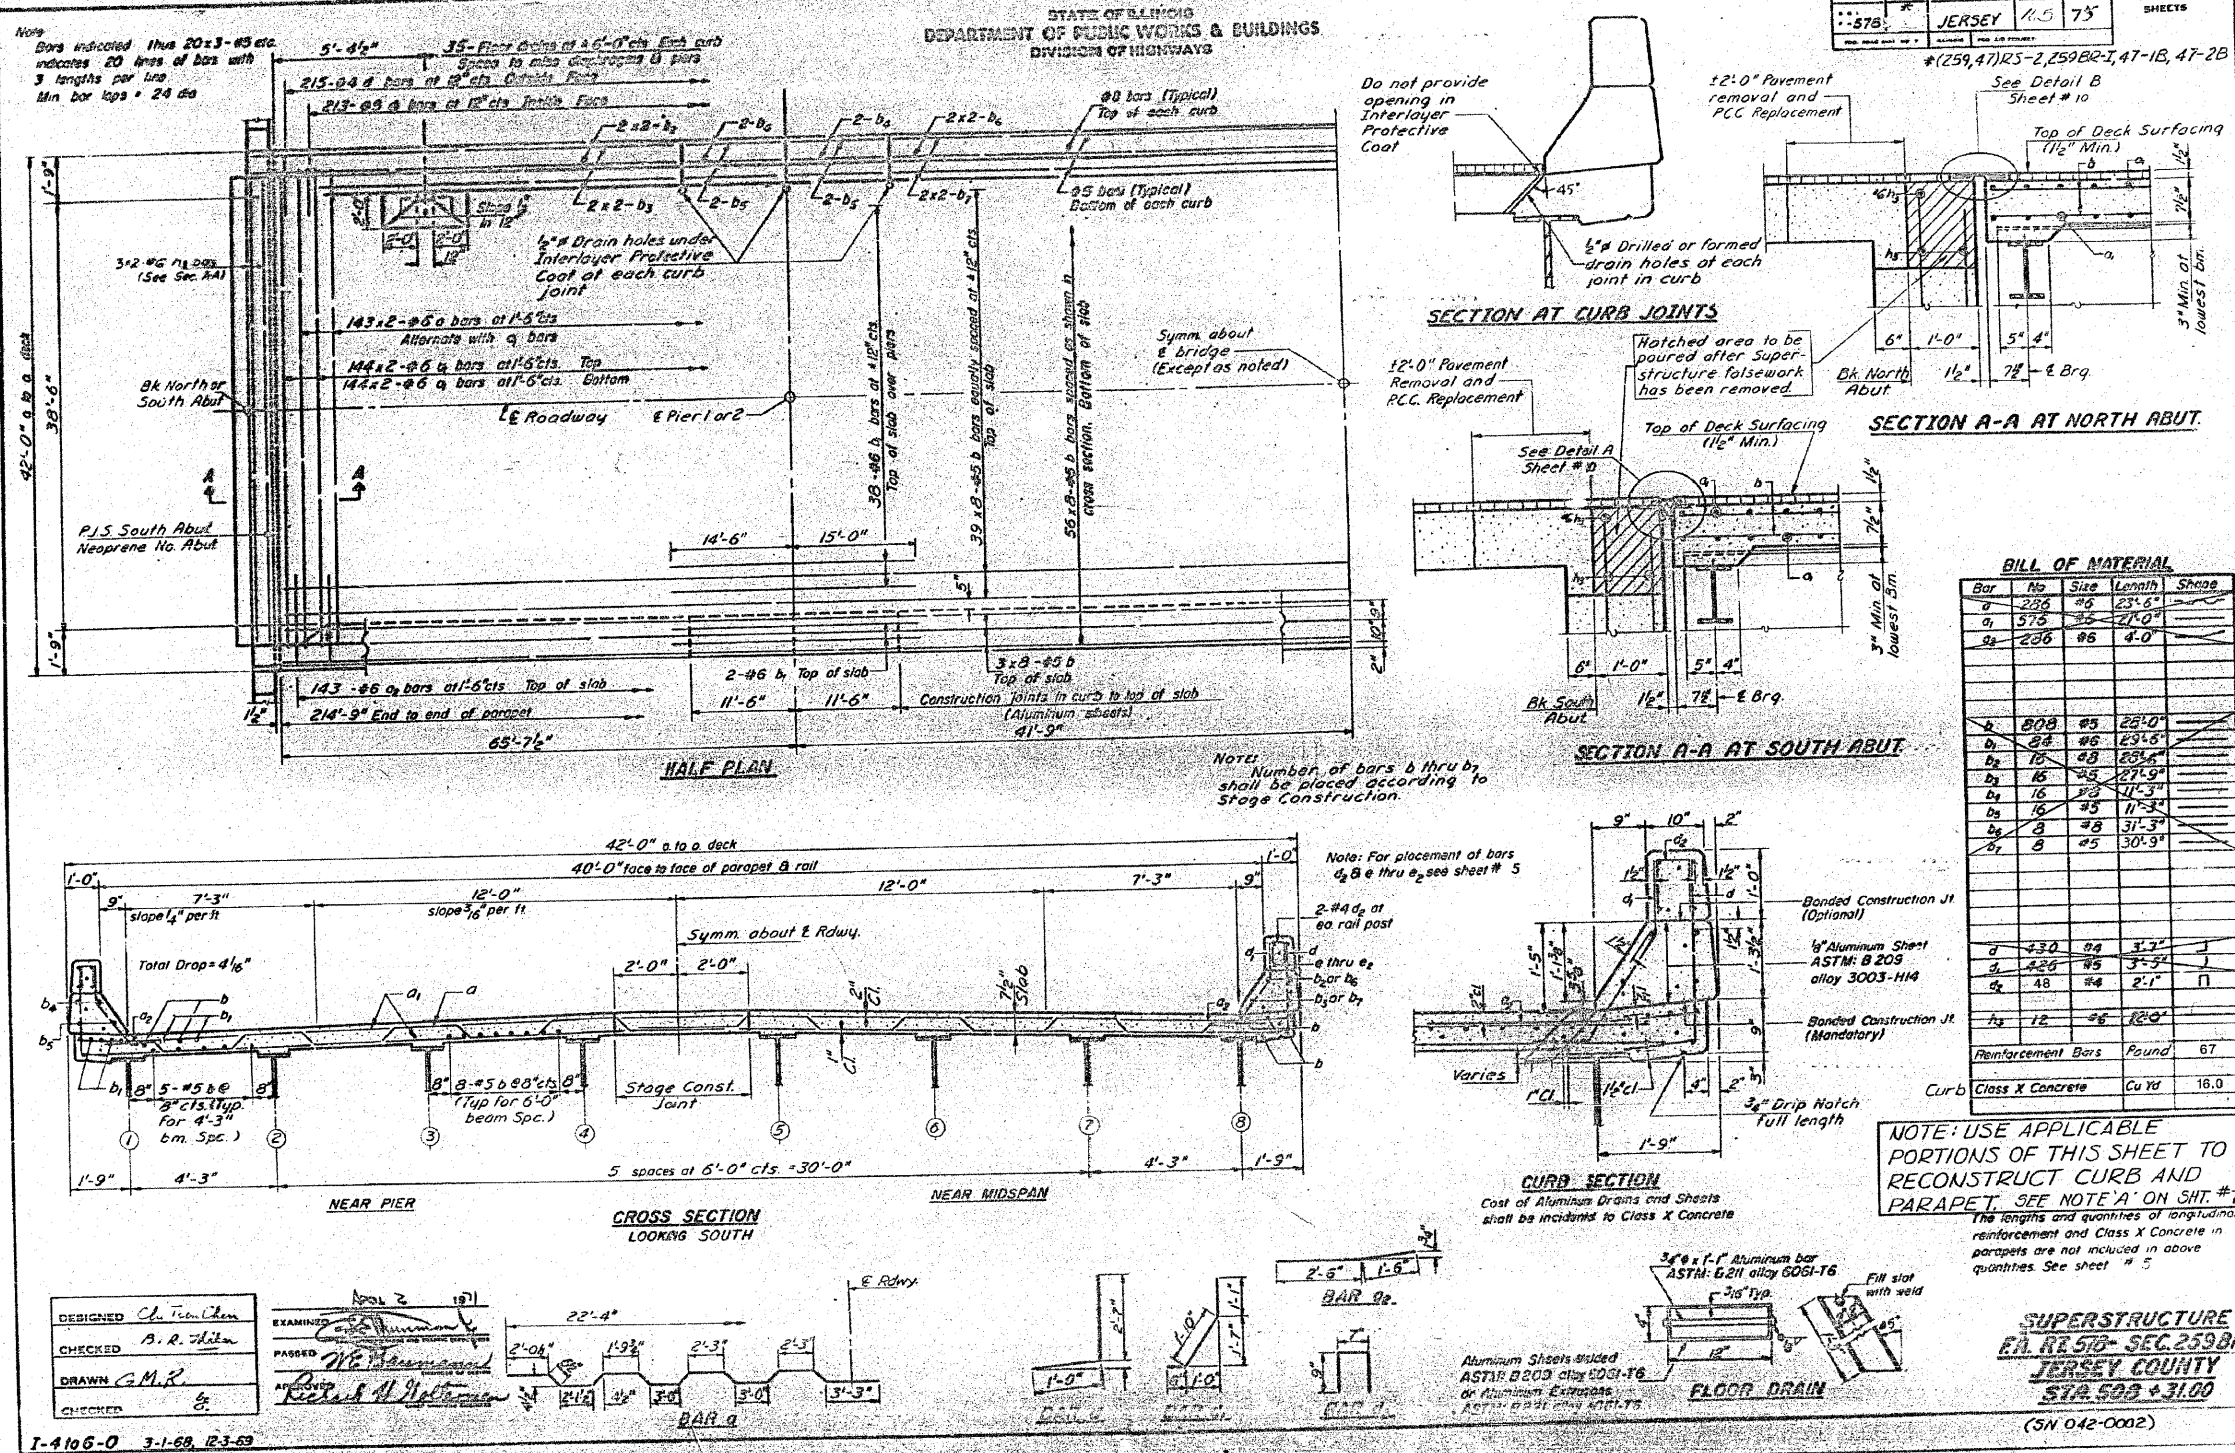

FAP ROUTE 310 (US 67)
SECTION 60-16-1-1B
MADISON COUNTY

DESIGNED	-	JMB
CHECKED	-	TES
DRAWN	-	R KING
CHECKED	-	TES

**HOMER L.
CHASTAIN
& ASSOCIATES, LLP**
CONSULTING ENGINEERS

DECATUR (217) 422-8544
CHICAGO (773) 714-0050
ROCKFORD (815) 489-0050


184-001397

FOR INFORMATION ONLY

SHEET NO. 2 OF 5 SHEETS	F.A.P. RTE.	SECTION		COUNTY	TOTAL SHEETS	SHEET NO.
	310	60-16-1-1B		MADISON	481	221
	FAP ROUTE 310 (US 67)			CONTRACT NO. 76318		
	FED. ROAD DIST. NO.	ILLINOIS	FED. AID PROJECT			

STATE OF ILLINOIS
DEPARTMENT OF PUBLIC WORKS & BUILDINGS
DIVISION OF HIGHWAYS

*(259,47)RS-2,259BR-I,47-1B,47-2B

 


SHEET NO. 3 OF 5 SHEETS	F.A.P. RTE.	SECTION	COUNTY	TOTAL SHEETS	SHEET NO.
	310	60-16-1-1B	MADISON	481	222
	FAP ROUTE 310 (US 67)		CONTRACT NO. 76318		
	FED. ROAD DIST. NO.	ILLINOIS FED. AID PROJECT			

STATE OF ILLINOIS
DEPARTMENT OF TRANSPORTATION


STATE OF ILLINOIS
DEPARTMENT OF PUBLIC WORKS & BUILDINGS
DIVISION OF HIGHWAYS

S.M. NAIL AND WASHER IN SOOT OF 24" ELM - 120' FT. LEFT
STATION 503+85 - ELEVATION 462.75
NO EXISTING STRUCTURE

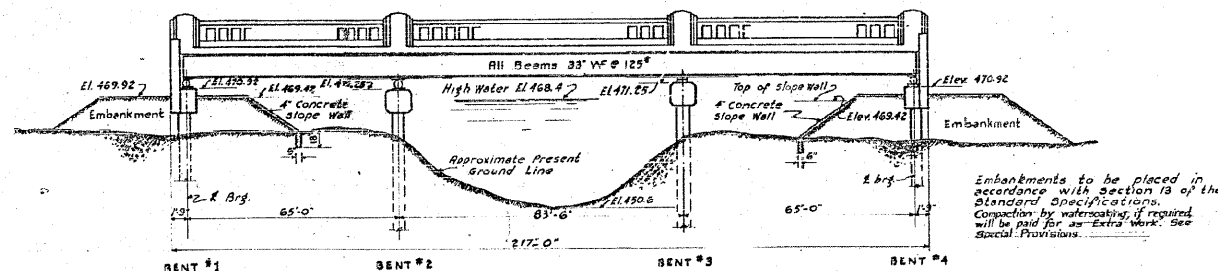

ELEVATION

Embankments Estimated 1040 Cu. Yds.
To be placed as shown before
superstructure is placed. Material
for embankments to be taken from
roadway excavation between stations
501+00 and 505+00. Estimated
Earth Excavation for Embank-
ments. 1240 Cu. Yds.

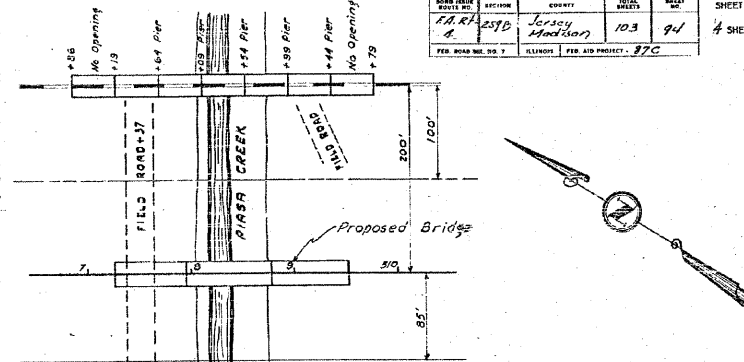

LOCATION SKETCH


GENERAL NOTES

Class X Concrete shall be used thru-out.
The concrete floor shall be poured in
one continuous operation within the limits of
the construction joints shown and shall be
finished in accordance with Article 513(a) of
the Standard Specifications.
Aggregate which is to be used in hand-
rails must be absolutely free of chert, flint,
limonite, lignite, and soft sandstone.
Rivets & Holes except as noted. Tight fit
rivets may be used in place of field
rivets as per specifications.
Structural Steel shall be painted one shop
coat of blue lead paint and two field coats
of white lead paint. Steel surfaces in contact
with concrete and contact surfaces of shop
connected steel shall not be painted. All
paint shall be furnished by the Department.
Inspection by the Illinois Division of
Highways before painting.
Bollers are included as structural steel.
See Special Provisions for painting material.
Welding shall comply with the Specifications
of the American Welding Society for Fusion
Welding of Highway and Railway Bridges.
Embankment around abutments shall be made
from roadway excavation before superstruc-
ture is placed.

The contractor shall drive two test piles
as directed by the Engineer before casting the
remainder of piling.
Anchor bolts to be set before erecting
diaphragms.

TOTAL BILL OF MATERIAL

ITEM	SUPER-STRUCTURE	SUB-STRUCTURE	TOTALS
Handrail Concrete	Cu. Yds. 16.2		16.2
Class X Concrete	Cu. Yds. 174.0	46.9	220.9
Reinforcement Bars	Lbs. 48760	3420	52180
Structural Steel	Lbs. 195,700		195,700
Slope Walls		350	350
Name Plate	Each one	1	one
16" Precast Conc. Piles (35'0") Linft		420	420
18" Precast Conc. Piles (35'0") Linft		560	560
Test Piles (18")	Each one	one	one
Test Piles (16")	Each one	one	one
Earth Excavation	Cu. Yds. 1240		1240

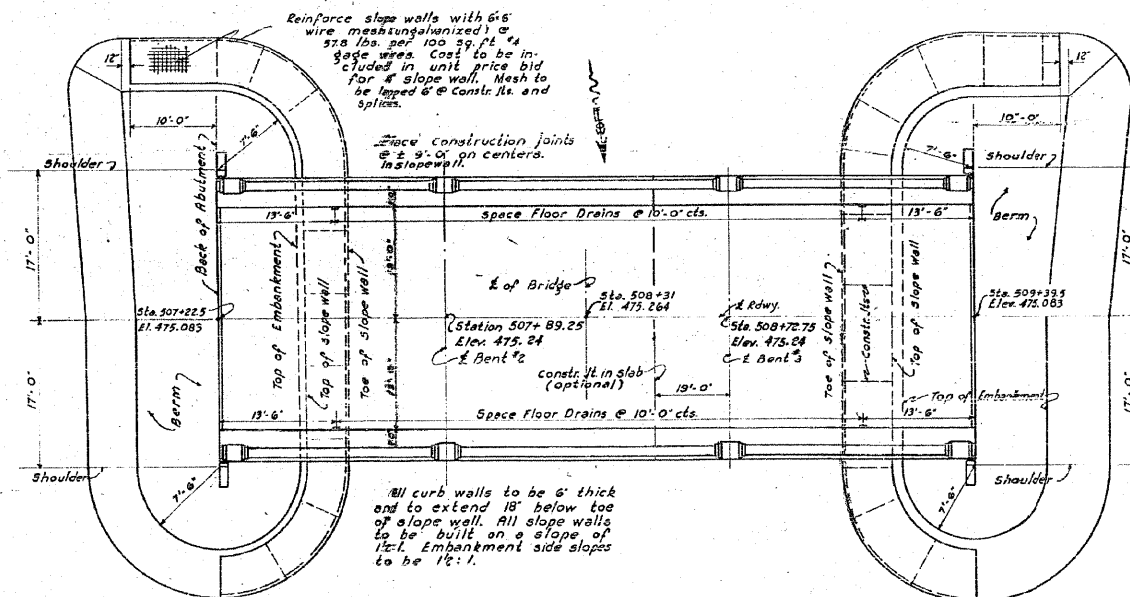


PLAN

WATERWAY INFORMATION


DRAINAGE AREA 28,350 ACRES
ASSUMED "C" INTALBOT'S FORMULA 0.75
EFFECTIVE OPENING BELOW HIGH WATER:
OPENING REQUIRED BY FORMULA 1638"
PROPOSED OPENING 1765"

STANDARD	COMPUTED N. J. Wheeler
	CHECKED P. B. Gaudin
	DRAWN N. J. N. C. L. HAZLETY
	CHECKED P. D. F.
SPECIAL	ASSEMBLED
	CHECKED

EXAMINED 8-5-38
PASSED J. T. Smith
APPROVED J. T. Smith
CHIEF ENGINEER

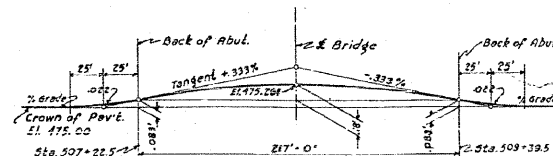

CAMBER DIAGRAM

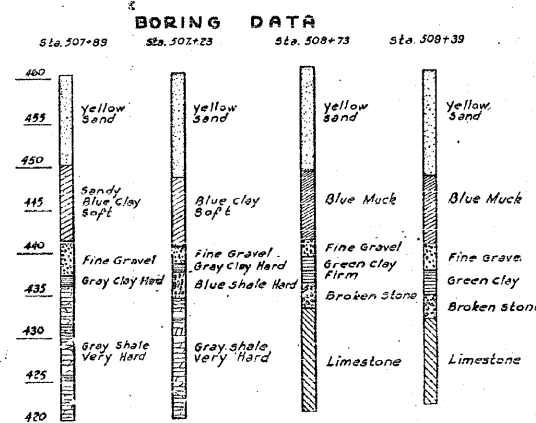

Note: Boring data is shown only as a guide
to bidders in estimating soil conditions which
may be encountered in the work.
Borings are taken on 2' of Roadway.

PROJECT 87-C
PIASSA CREEK BRIDGE
RTE. 4 - SEC. 239-B
JERSEY COUNTY
STATION 508+31

DESIGNED	JMB
CHECKED	TES
DRAWN	R KING
CHECKED	TES

HOMER L.
CHASTAIN
& ASSOCIATES, LLP
CONSULTING ENGINEERS
DECATUR (217) 422-8544
CHICAGO (773) 714-0050
ROCKFORD (815) 489-0050
184-001397

FOR INFORMATION ONLY

FAP ROUTE 310 (US 67)
SECTION 60-16-1-1B
MADISON COUNTY


SHEET NO. 4	F.A.P. RTE.	SECTION	COUNTY	TOTAL SHEETS	SHEET NO.
OF 5 SHEETS	310	60-16-1-1B	MADISON	481	223
		FAP ROUTE 310 (US 67)			CONTRACT NO. 76318
		FED. ROAD DIST. NO.	ILLINOIS		FED. AID PROJECT

STATE OF ILLINOIS
DEPARTMENT OF TRANSPORTATION


STATE OF ILLINOIS
DEPARTMENT OF PUBLIC WORKS & BUILDINGS
DIVISION OF HIGHWAYS

ROUTE	SECTION	COUNTY	TOTAL SHEETS	SHEET NO.
F.A.P. 310	60-16-1-1B	Jersey	481	224
FED. ROAD DIST. NO. 7		MADISON		


SHEET NO. 4
SHEETS 4

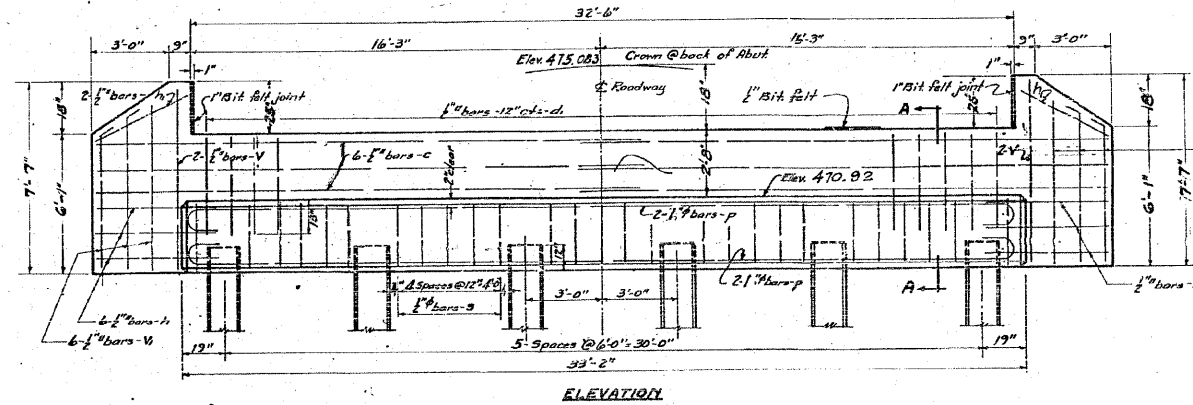


ELEVATION

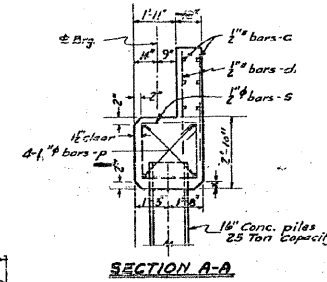

SECTION A-A

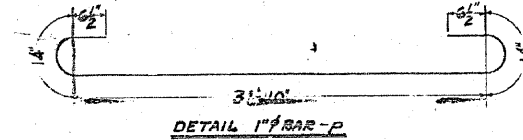


DETAIL 1\"/>

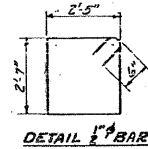


DETAIL 1\"/>


DETAIL 1\"/>

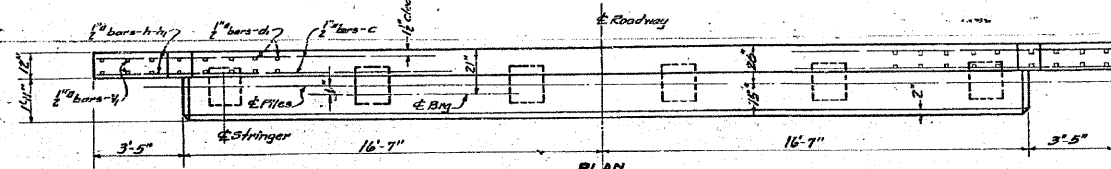


PLAN
ABUTMENTS BENTS #1 & 2

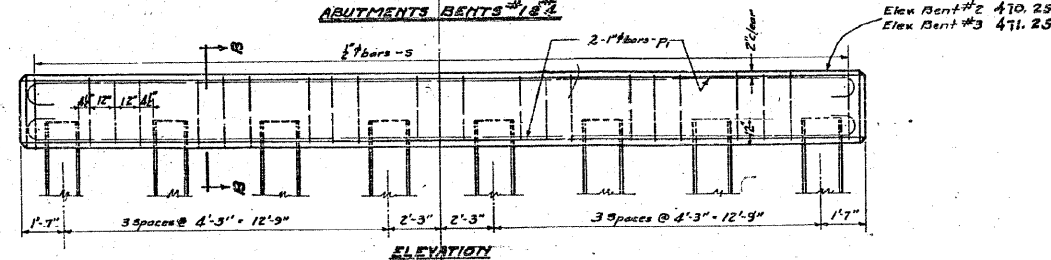

ELEVATION

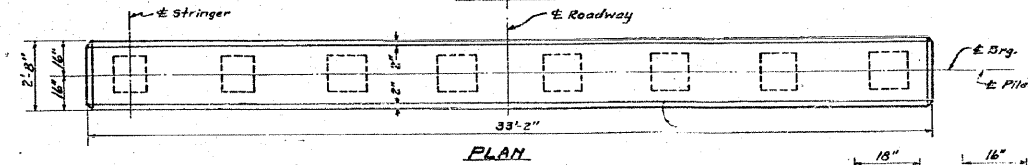


PLAN
BENTS #2 & 3

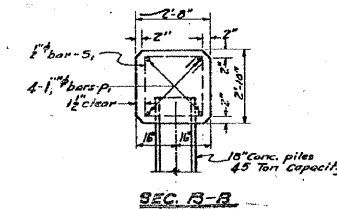

SECTION B-B

Bar	No.	Size	Length
C	24	1/2"	21'-0"
d	128	1/4"	3'-9"
h	24	1/2"	4'-9"
h	8	1/2"	3'-6"
V	8	1/2"	7'-0"
V	24	1/2"	7'-3"
S	54	1/2"	11'-8"
S	46	1/2"	11'-0"
P	16	1"	35'-2"
Class X Concrete			Cu. Yds. 45.9
Reinforcement Bars			Lbs. 3420
16" Precast Conc. Piles (55g) Lin. Ft.			420
18" Precast Conc. Piles (55g) Lin. Ft.			560
16" Test Pile			Each One
18" Test Pile			Each One

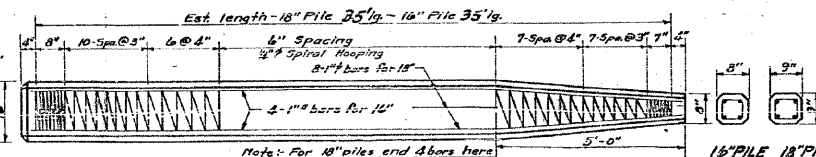

DETAIL OF PRE-CAST CONCRETE PILES

PROJ. 87-C
PIASA CREEK BRIDGE
P.A.T. 4 ~ SEC. 233-B
JERSEY COUNTY
STA. 508+31

COMPUTED	N. L. WHEAT
CHECKED	P. D. FREEMAN
DRAWN	N. L. W. L. B. DIVER
CHECKED	P. D. F.
ASSEMBLED	
SPECIAL	CHECKED

DESIGNED	JMB
CHECKED	TES
DRAWN	R KING
CHECKED	TES

HOMER L.
CHASTAIN
& ASSOCIATES, LLP
CONSULTING ENGINEERS
DECATUR (217) 422-8544
CHICAGO (773) 714-0050
ROCKFORD (815) 489-0050
184-001397


FOR INFORMATION ONLY

FAP ROUTE 310 (US 67)
SECTION 60-16-1-1B
MADISON COUNTY

SHEET NO.	F.A.P. RTE.	SECTION	COUNTY	TOTAL SHEETS	SHEET NO.
5	310	60-16-1-1B	MADISON	481	224
OF 5 SHEETS		FAP ROUTE 310 (US 67)		CONTRACT NO. 76318	
		FED. ROAD DIST. NO.	ILLINOIS	FED. AID PROJECT	


FINAL SURVEY	BY	DATE
NO.		SURVEYED
		PLOTTED
		NOTE BOOK
		AREAS CHECKED

ORIGINAL SURVEY	BY	DATE
NO.		SURVEYED
		PLOTTED
		NOTE BOOK
		AREAS CHECKED

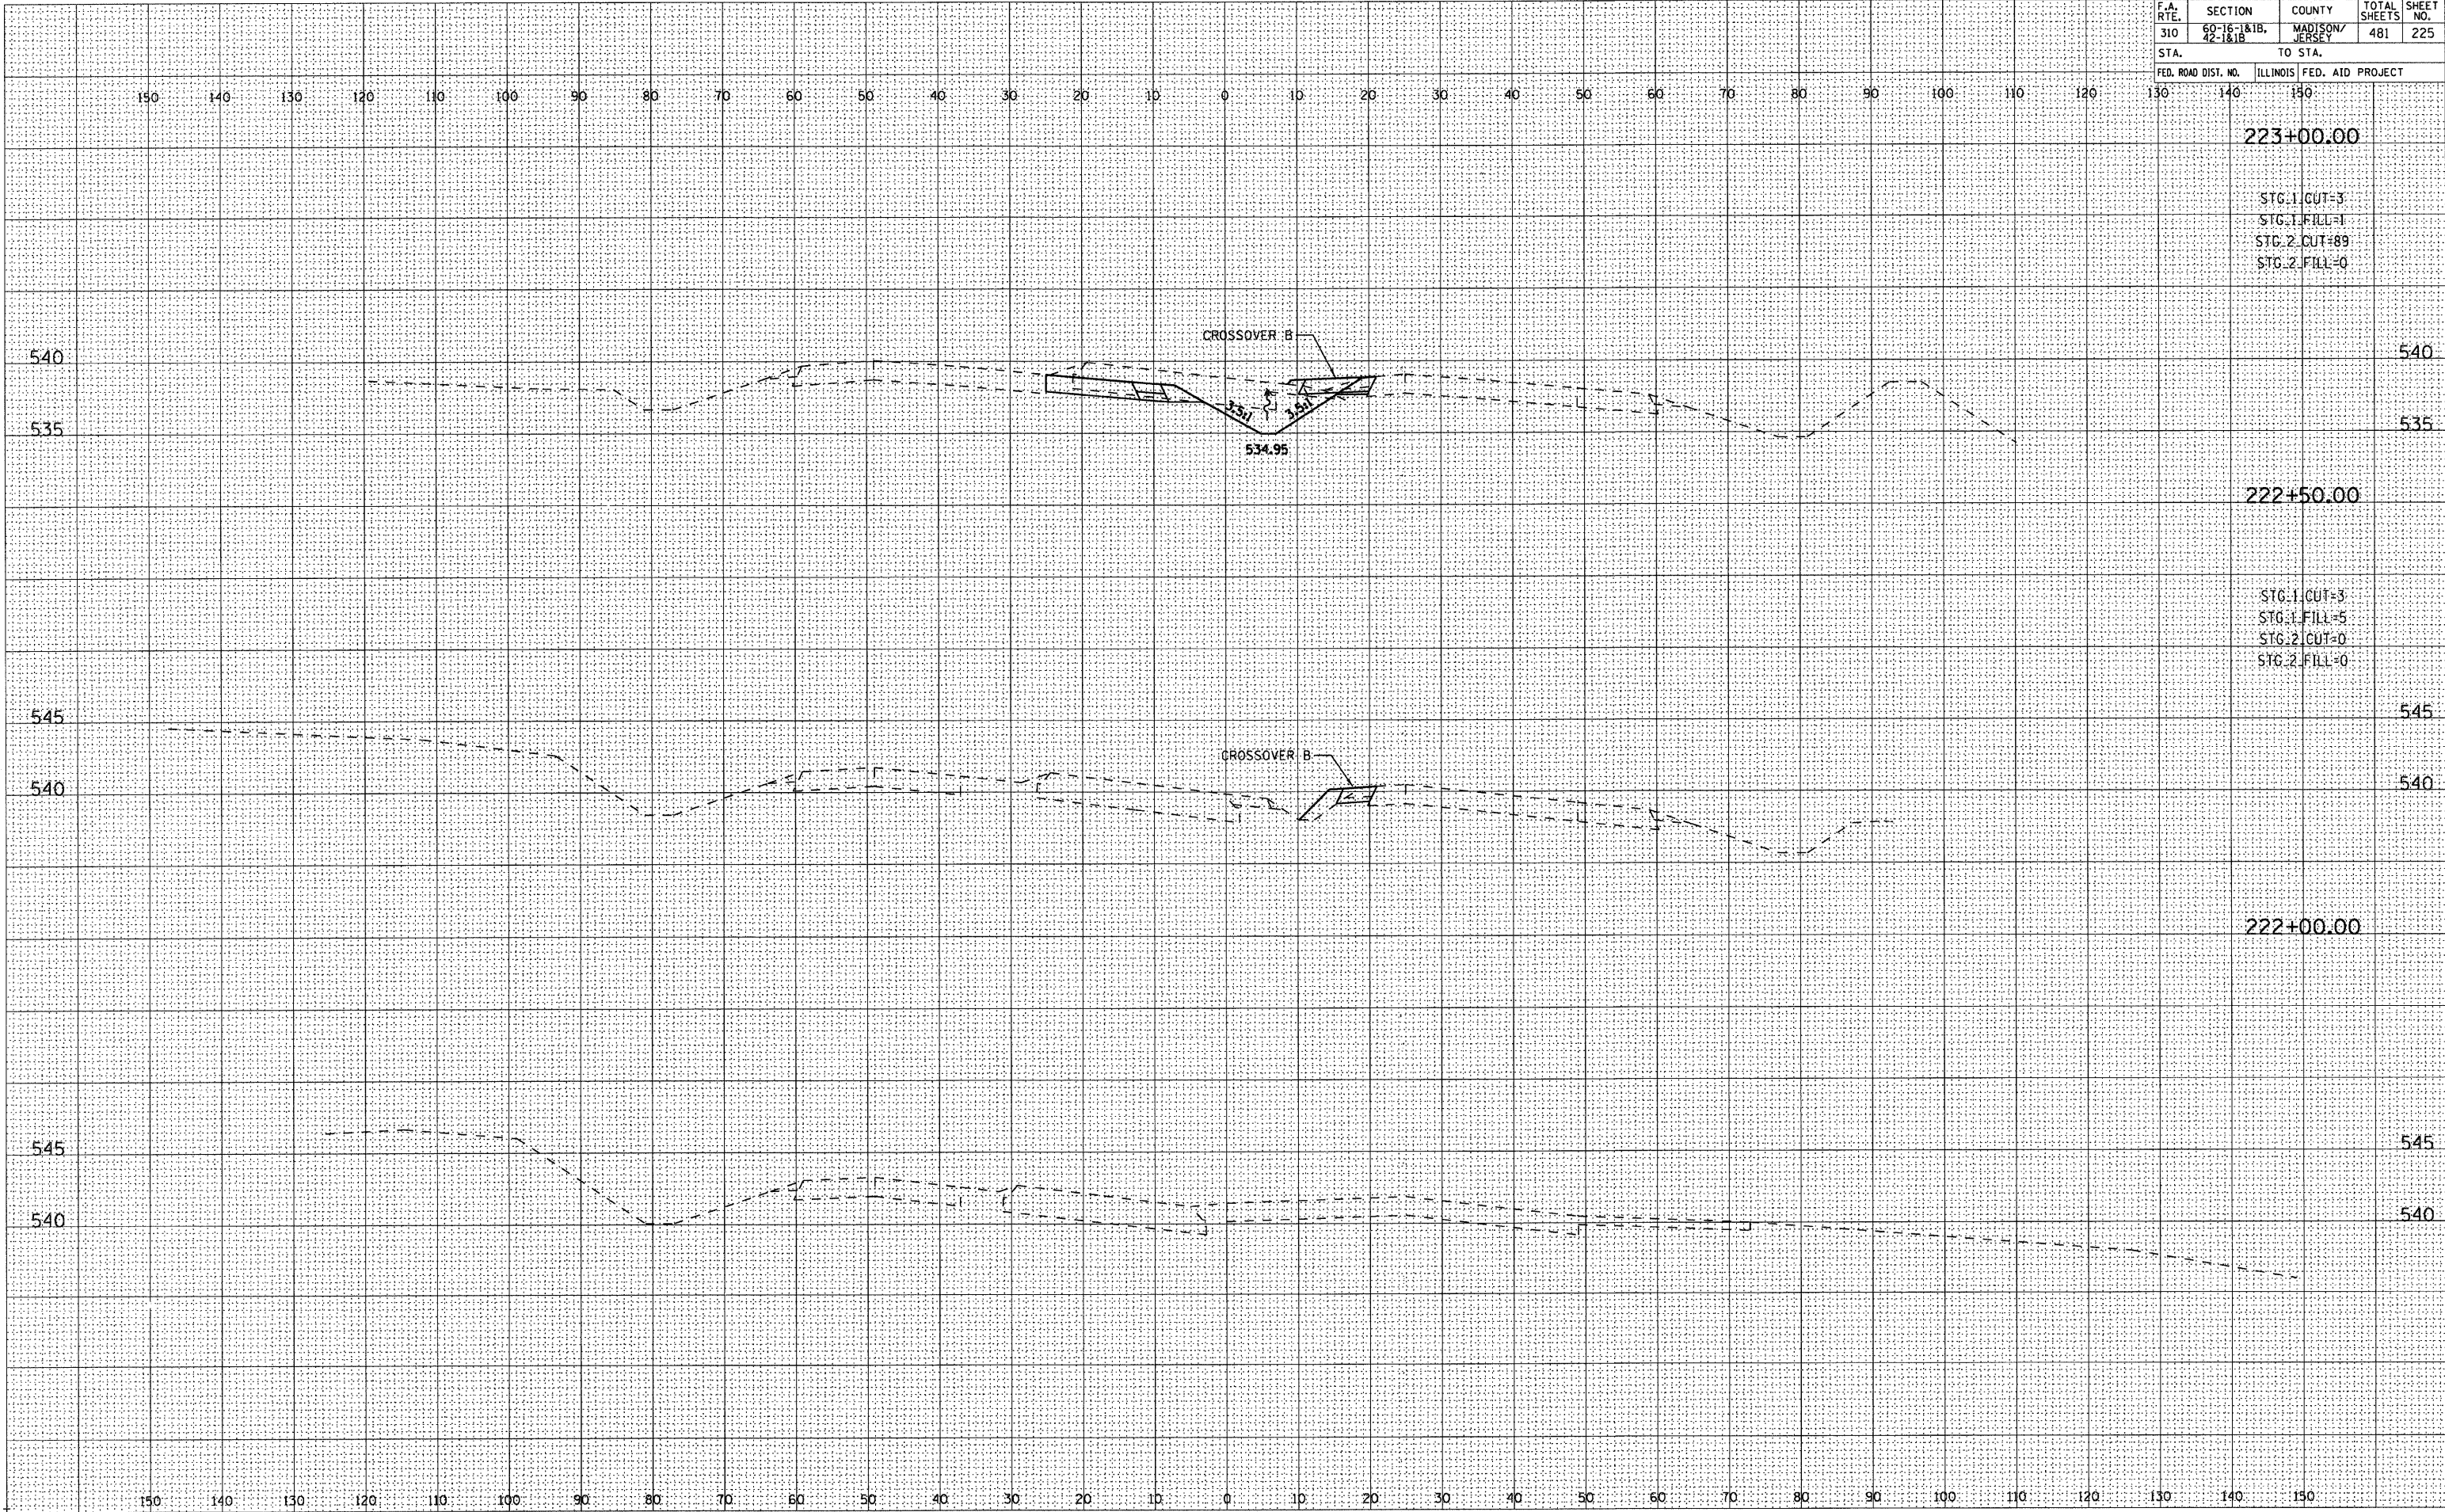


F.A. RTE.	SECTION	COUNTY	TOTAL SHEETS	SHEET NO.
310	60-16-1&1B, 42-1&1B	MADISON/ JERSEY	481	225
STA.	TO STA.			
FED. ROAD DIST. NO.	ILLINOIS	FED. AID PROJECT		

ORIGINAL SURVEY	SURVEYED _____	BY _____	DATE _____
NOTE BOOK	PLOTTED _____		
	TEMPLATE _____		
	AREAS _____		
NO. _____	AREAS CHECKED _____		

 


F.A. RTE.	SECTION	COUNTY	TOTAL SHEETS	SHEET NO.
310	60-16-1&1B, 42-1&1B	MADISON/ JERSEY	481	227
STA.		TO STA.		
FED. ROAD DIST. NO.		ILLINOIS	FED. AID PROJECT	

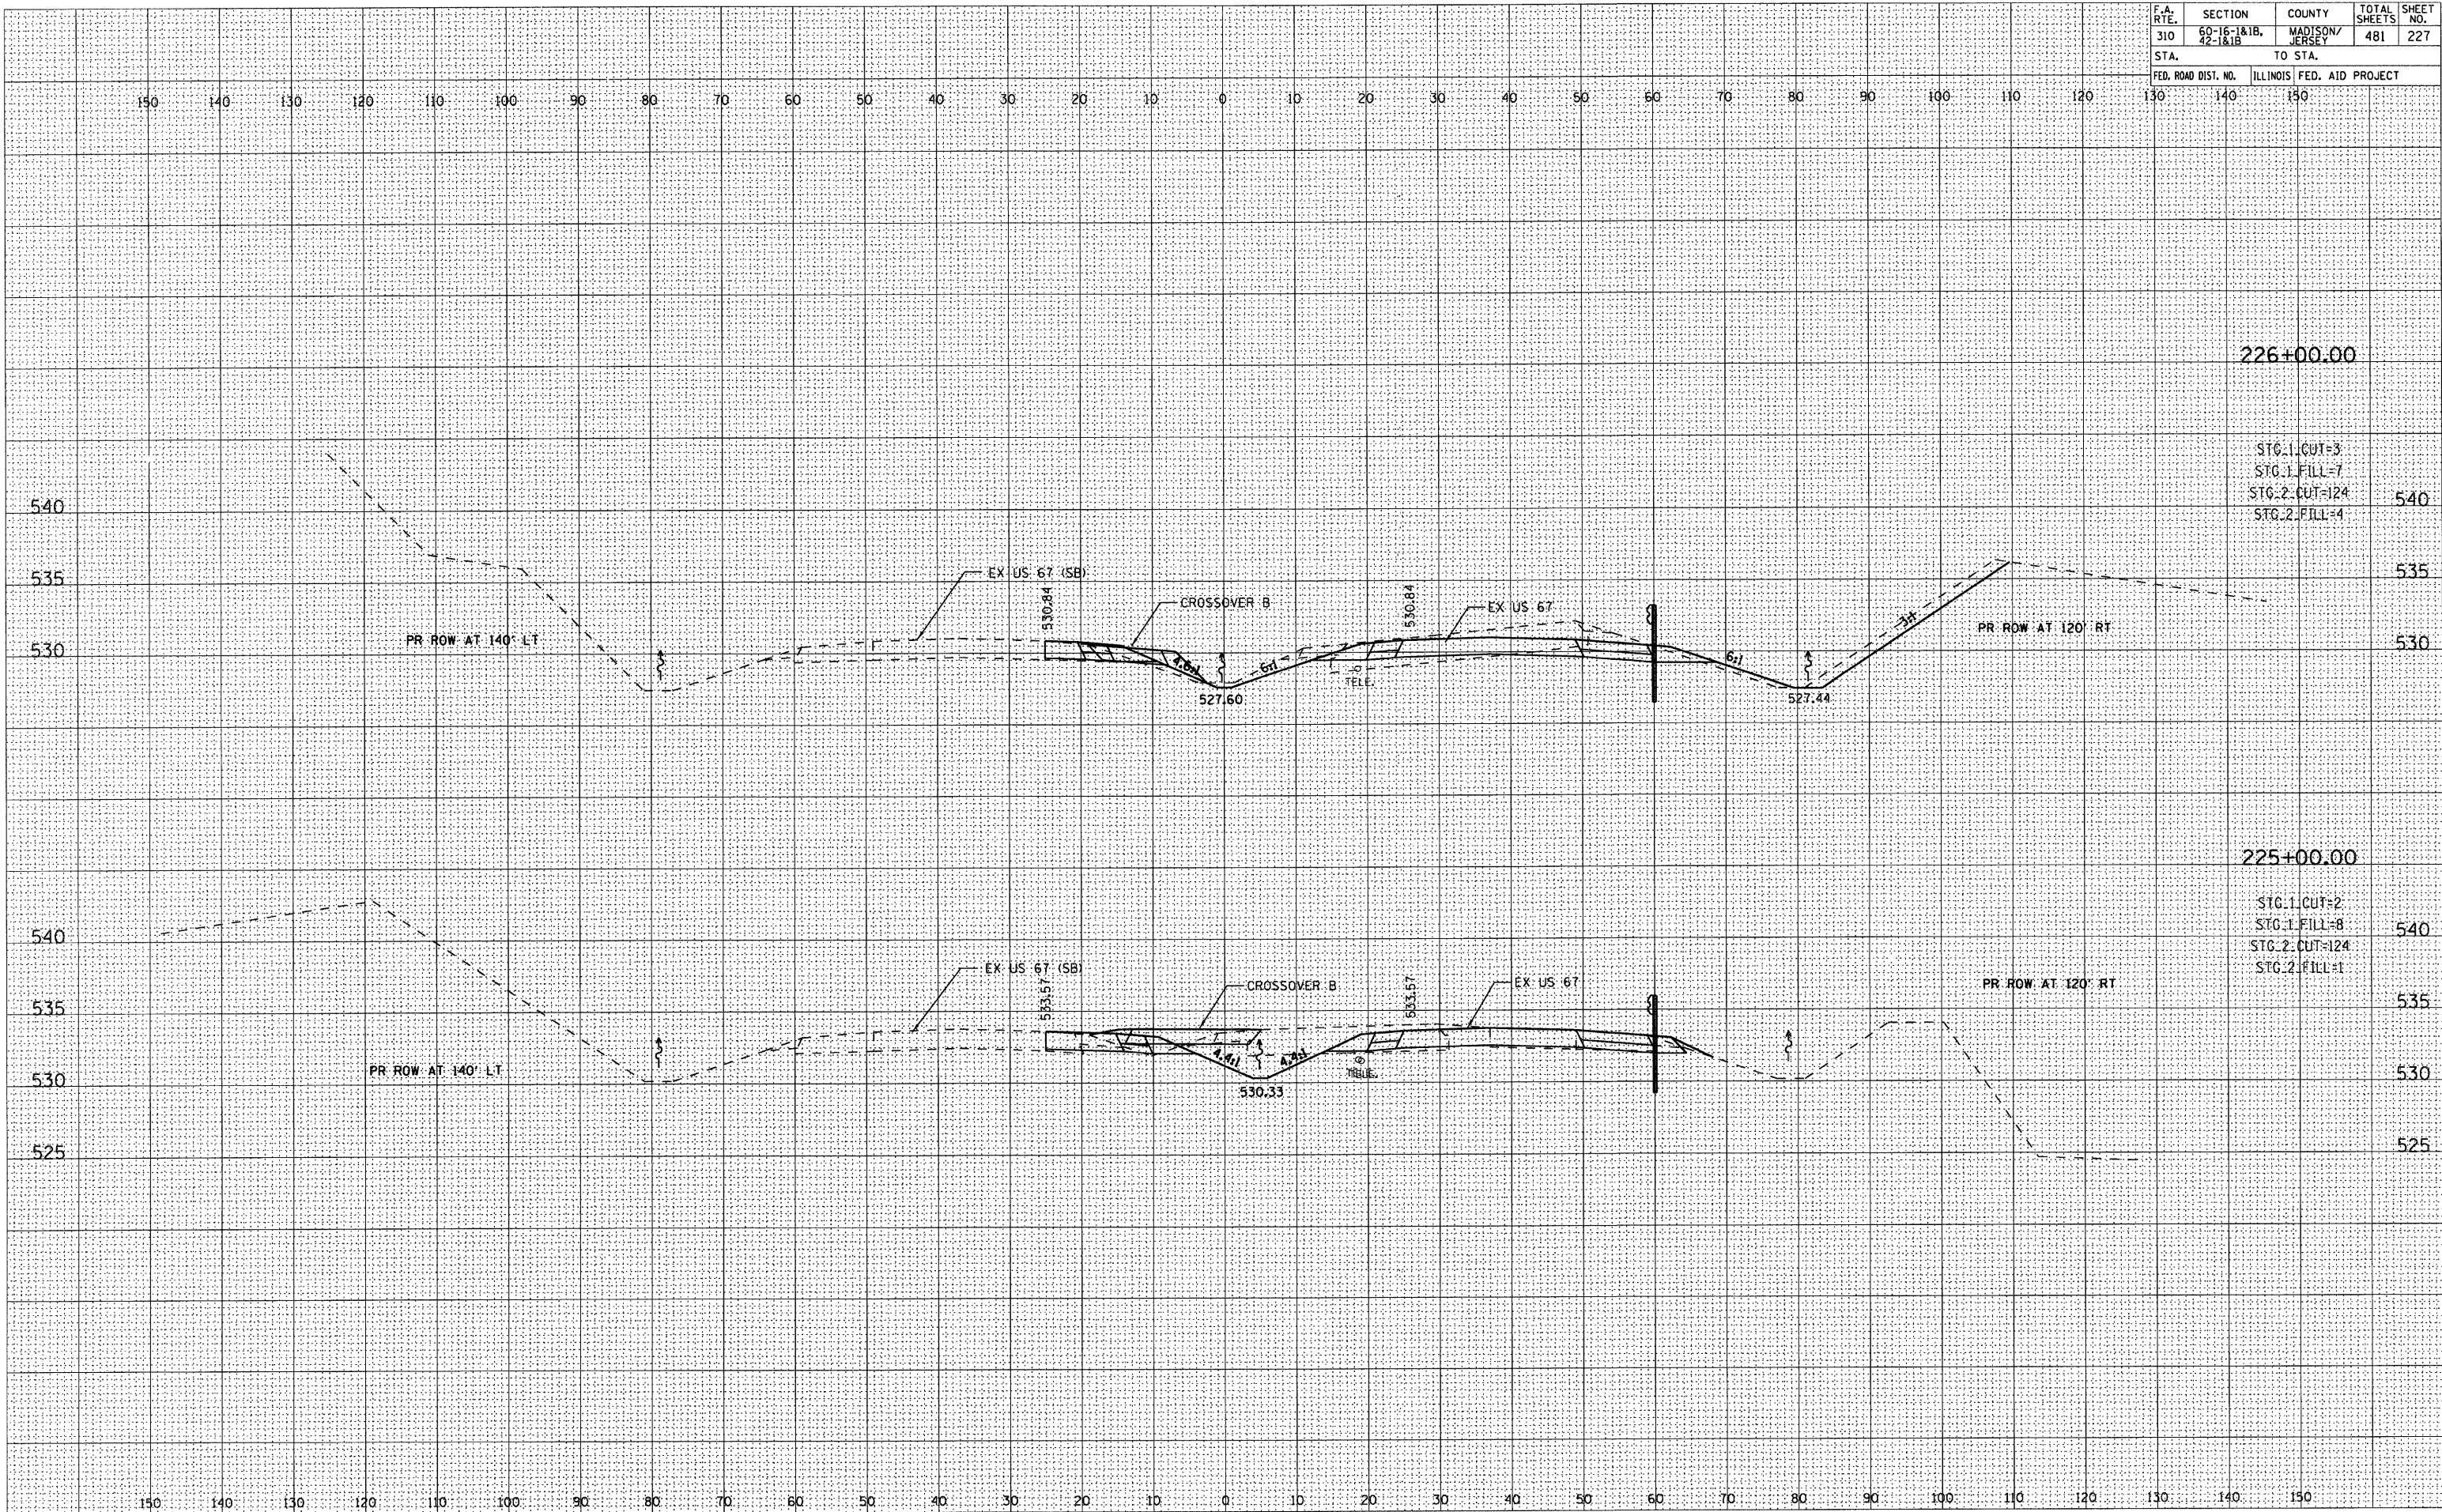

F.A. RTE.	SECTION	COUNTY	TOTAL SHEETS	SHEET NO.
310	60-16-1&1B, 42-1&1B	MADISON/ JERSEY	481	228
STA.		TO STA.		
FED. ROAD DIST. NO.		ILLINOIS	FED. AID PROJECT	


FINAL SURVEY	BY	DATE
SURVEYED		
PLOTTED		
NOTE BOOK		
AREAS CHECKED		

ORIGINAL SURVEY	BY	DATE
SURVEYED		
PLOTTED		
NOTE BOOK		
AREAS CHECKED		

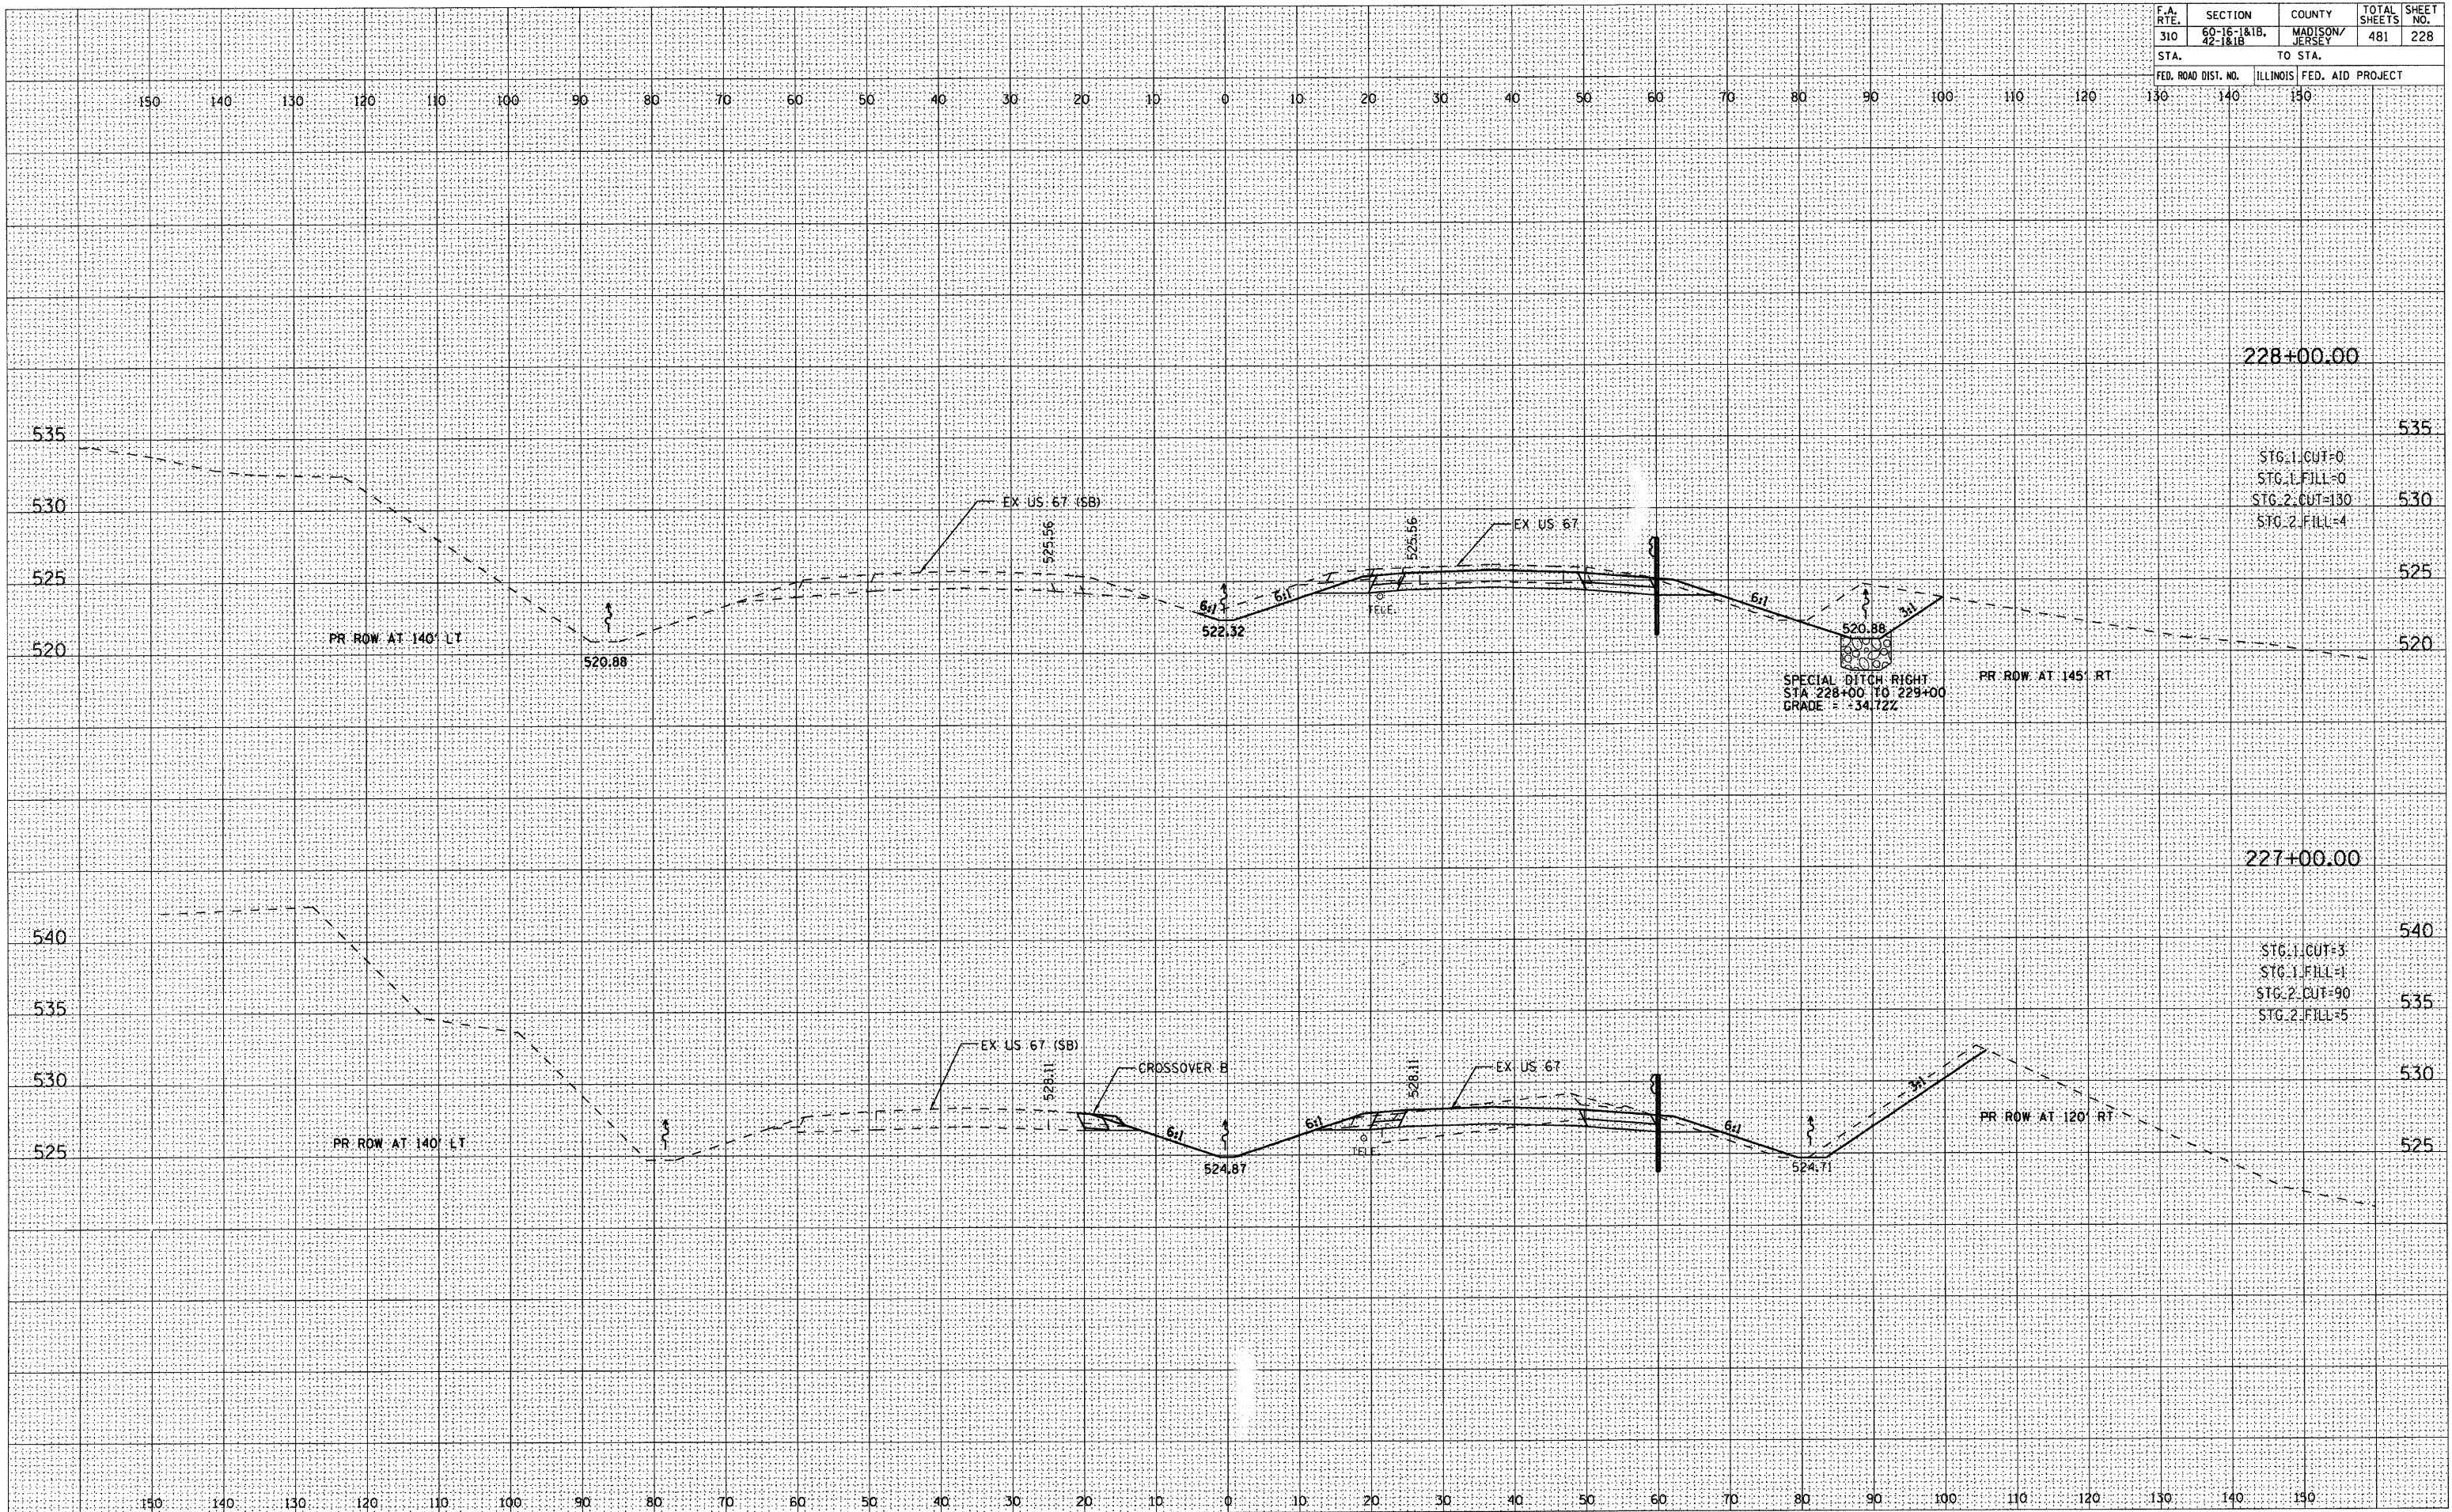

FINAL SURVEY					
NOTE BOOK	SURVEYED _____	BY _____	DATE _____		
	PLOTTED _____				
	TEMPLATE _____				
	AREAS _____				
	AREAS CHECKED _____				


ORIGINAL SURVEY	BY	DATE
SURVEYED		
PLOTTED		
TEMPLATE		
AREAS		
ADJUSTED		

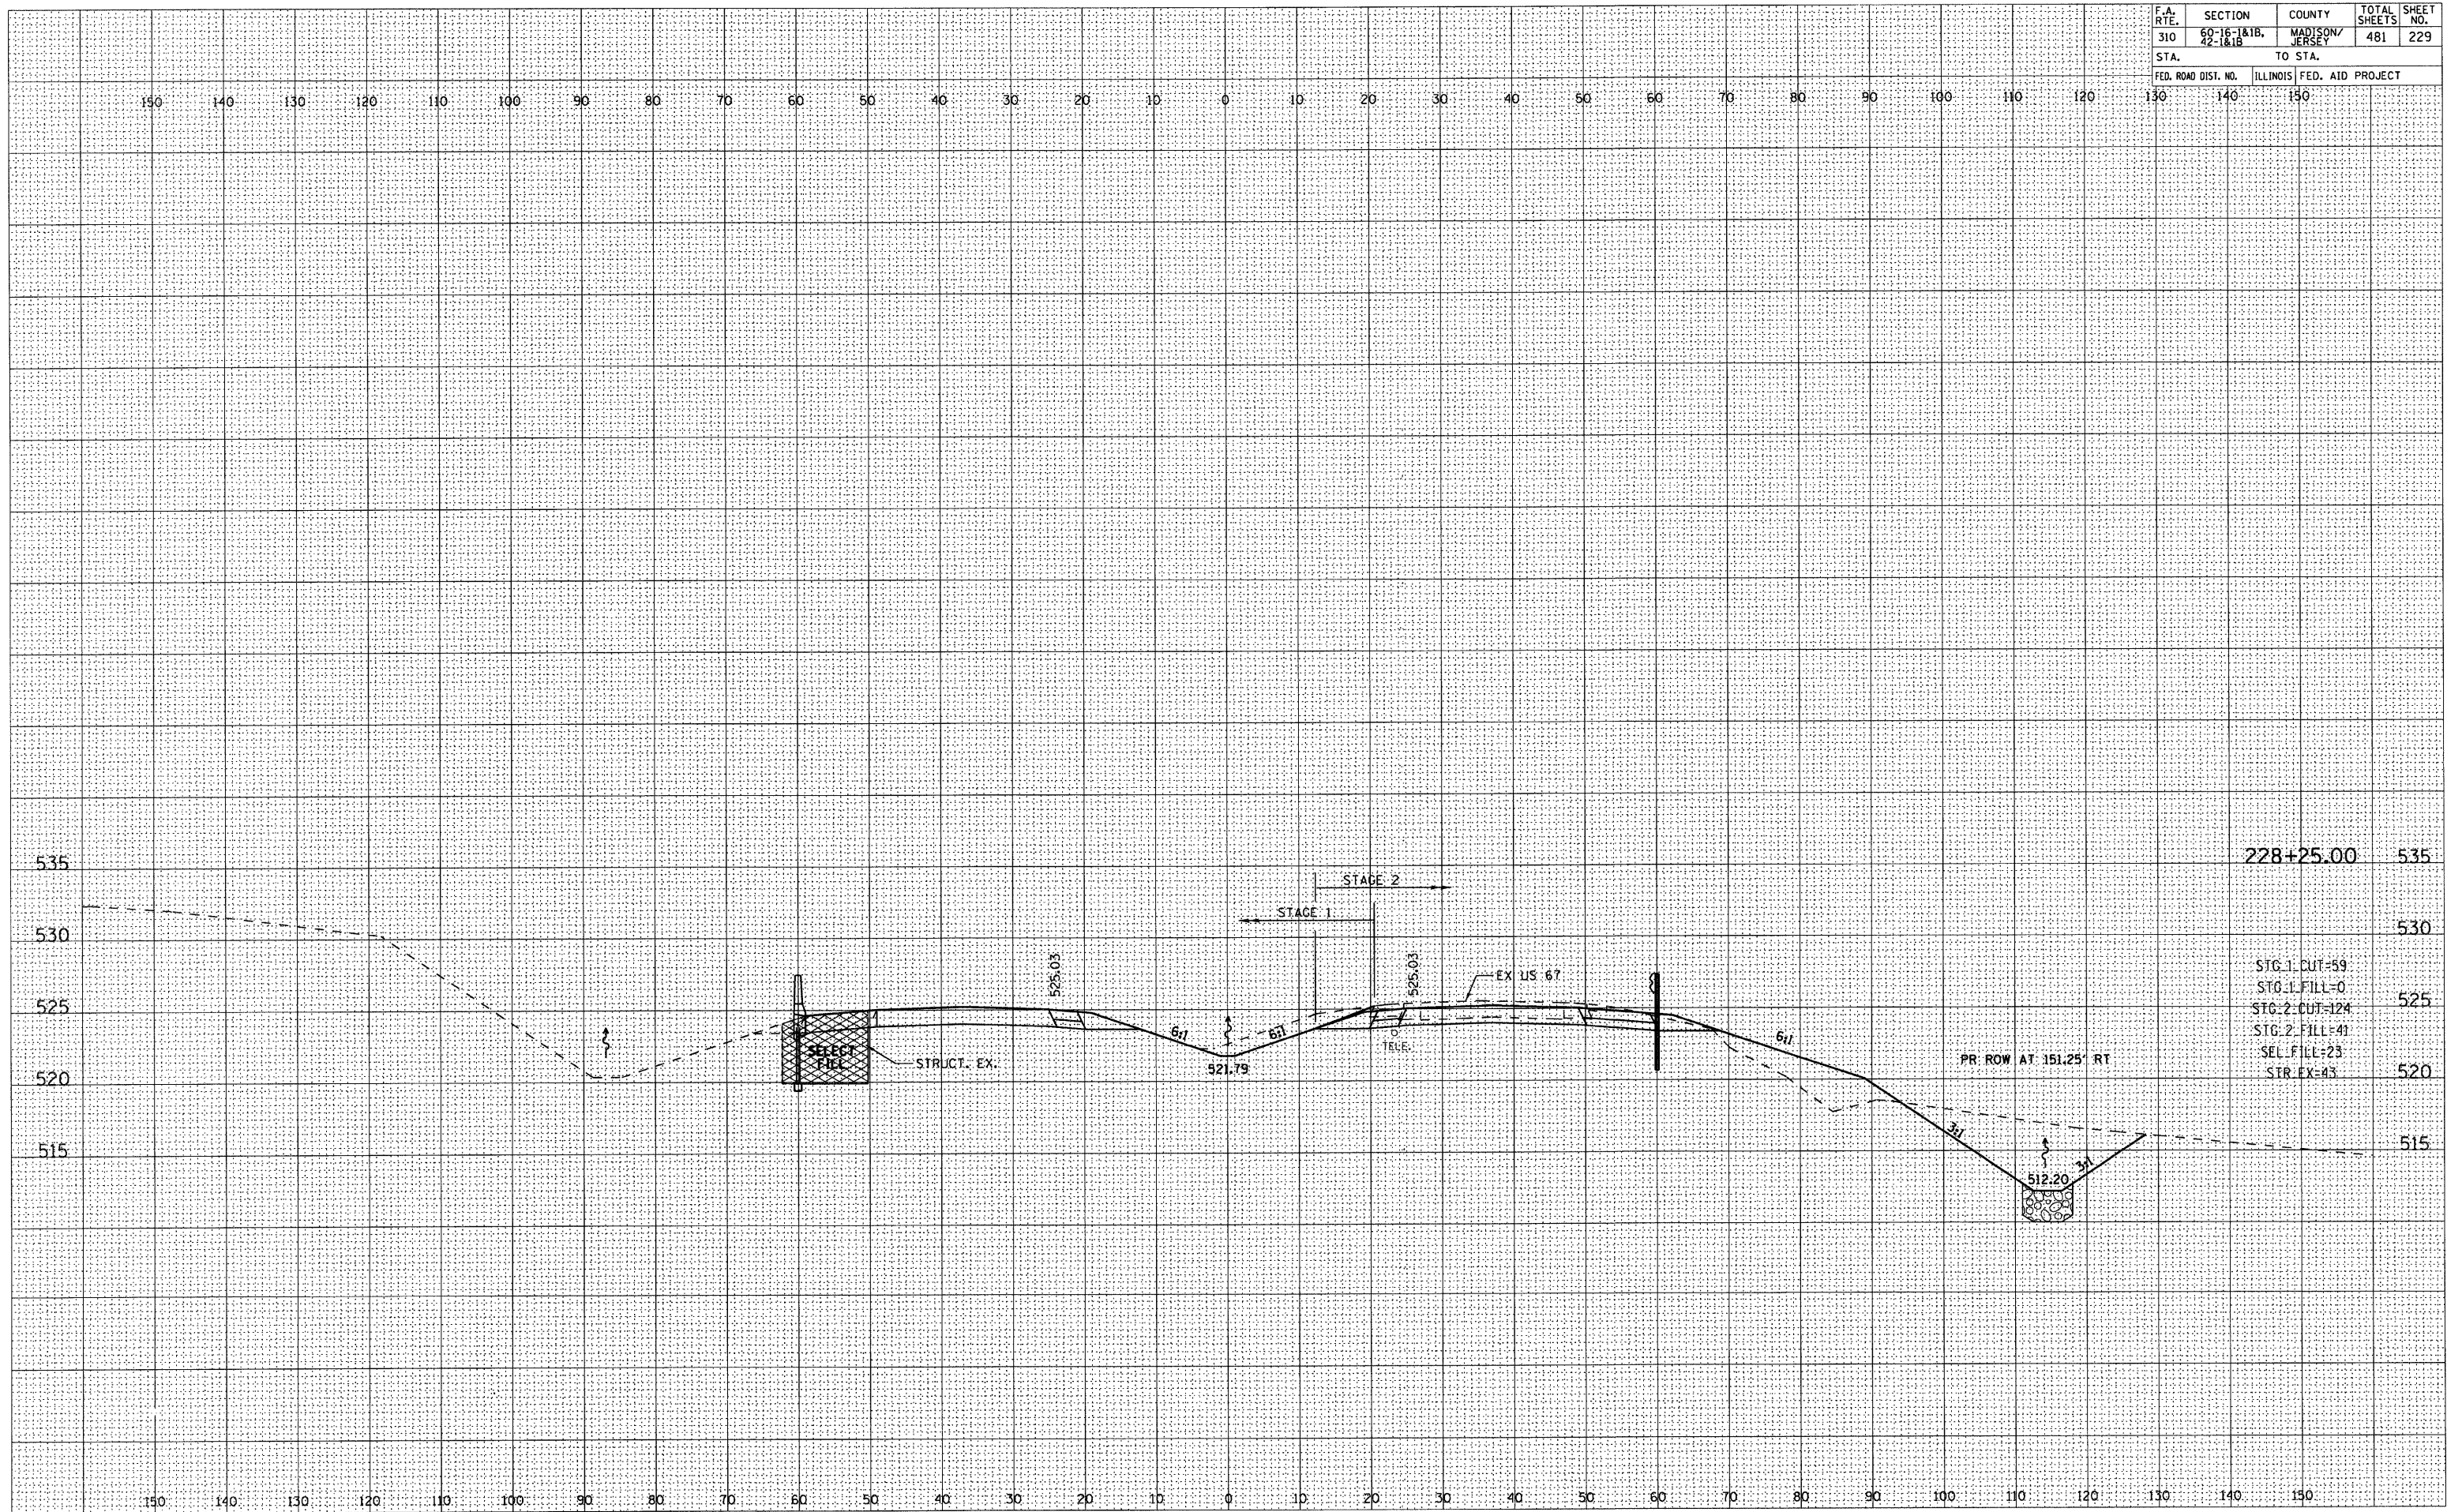

FINAL SURVEY	DATE
SURVEYED	BY
NOTED	DATE
BOOK	NO.
NO.	NO.
AREAS	AREAS
CHECKED	CHECKED

ORIGINAL SURVEY	DATE
SURVEYED	BY
NOTED	DATE
BOOK	NO.
NO.	NO.
AREAS	AREAS
CHECKED	CHECKED


F.A. RTE.	SECTION	COUNTY	TOTAL SHEETS	SHEET NO.
310	60-16-1&1B, 42-1&1B	MADISON/JERSEY	481	230
STA.	TO STA.			
FED. ROAD DIST. NO.	ILLINOIS FED. AID PROJECT			

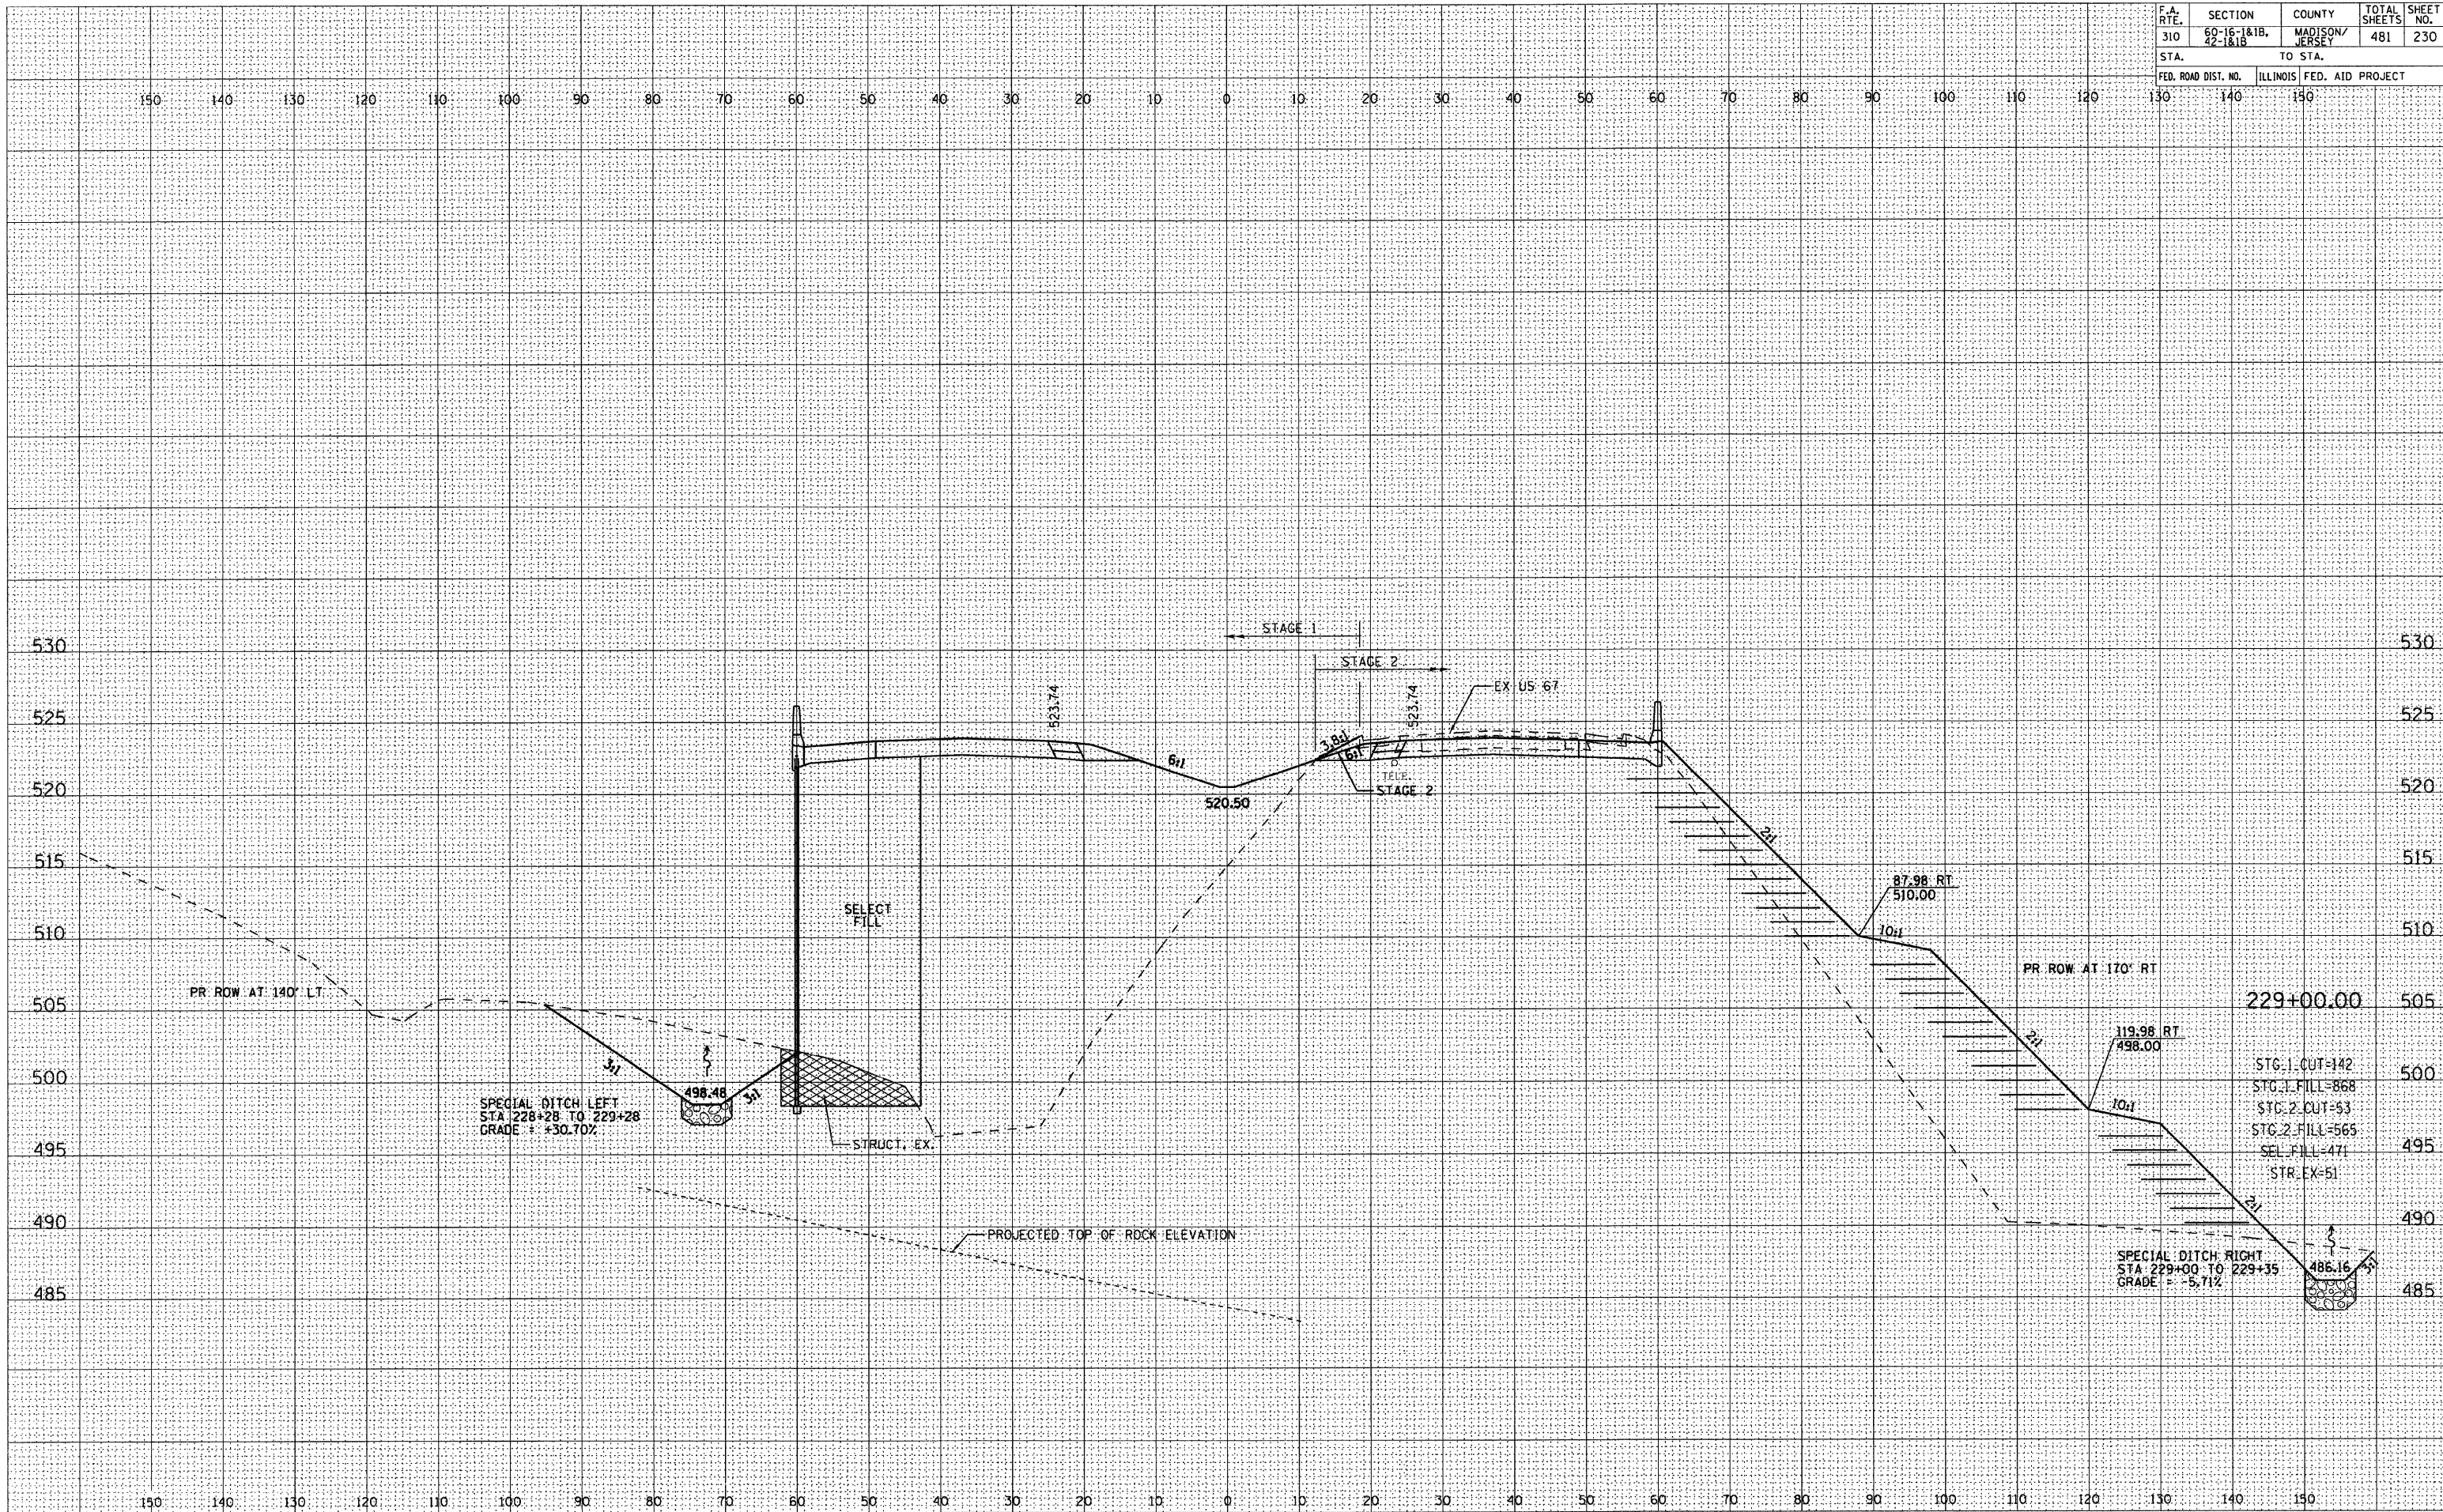


FINAL	DATE
SURVEY	BY
NOTED	
BOOK	
NO.	

ORIGINAL	DATE
SURVEY	BY
NOTED	
BOOK	
NO.	

F.A. RTE.	SECTION	COUNTY	TOTAL SHEETS	SHEET NO.
310	60-16-1&18, 42-1&18	MADISON/JERSEY	481	231
STA.	TO STA.			
FED. ROAD DIST. NO.	ILLINOIS	FED. AID PROJECT		

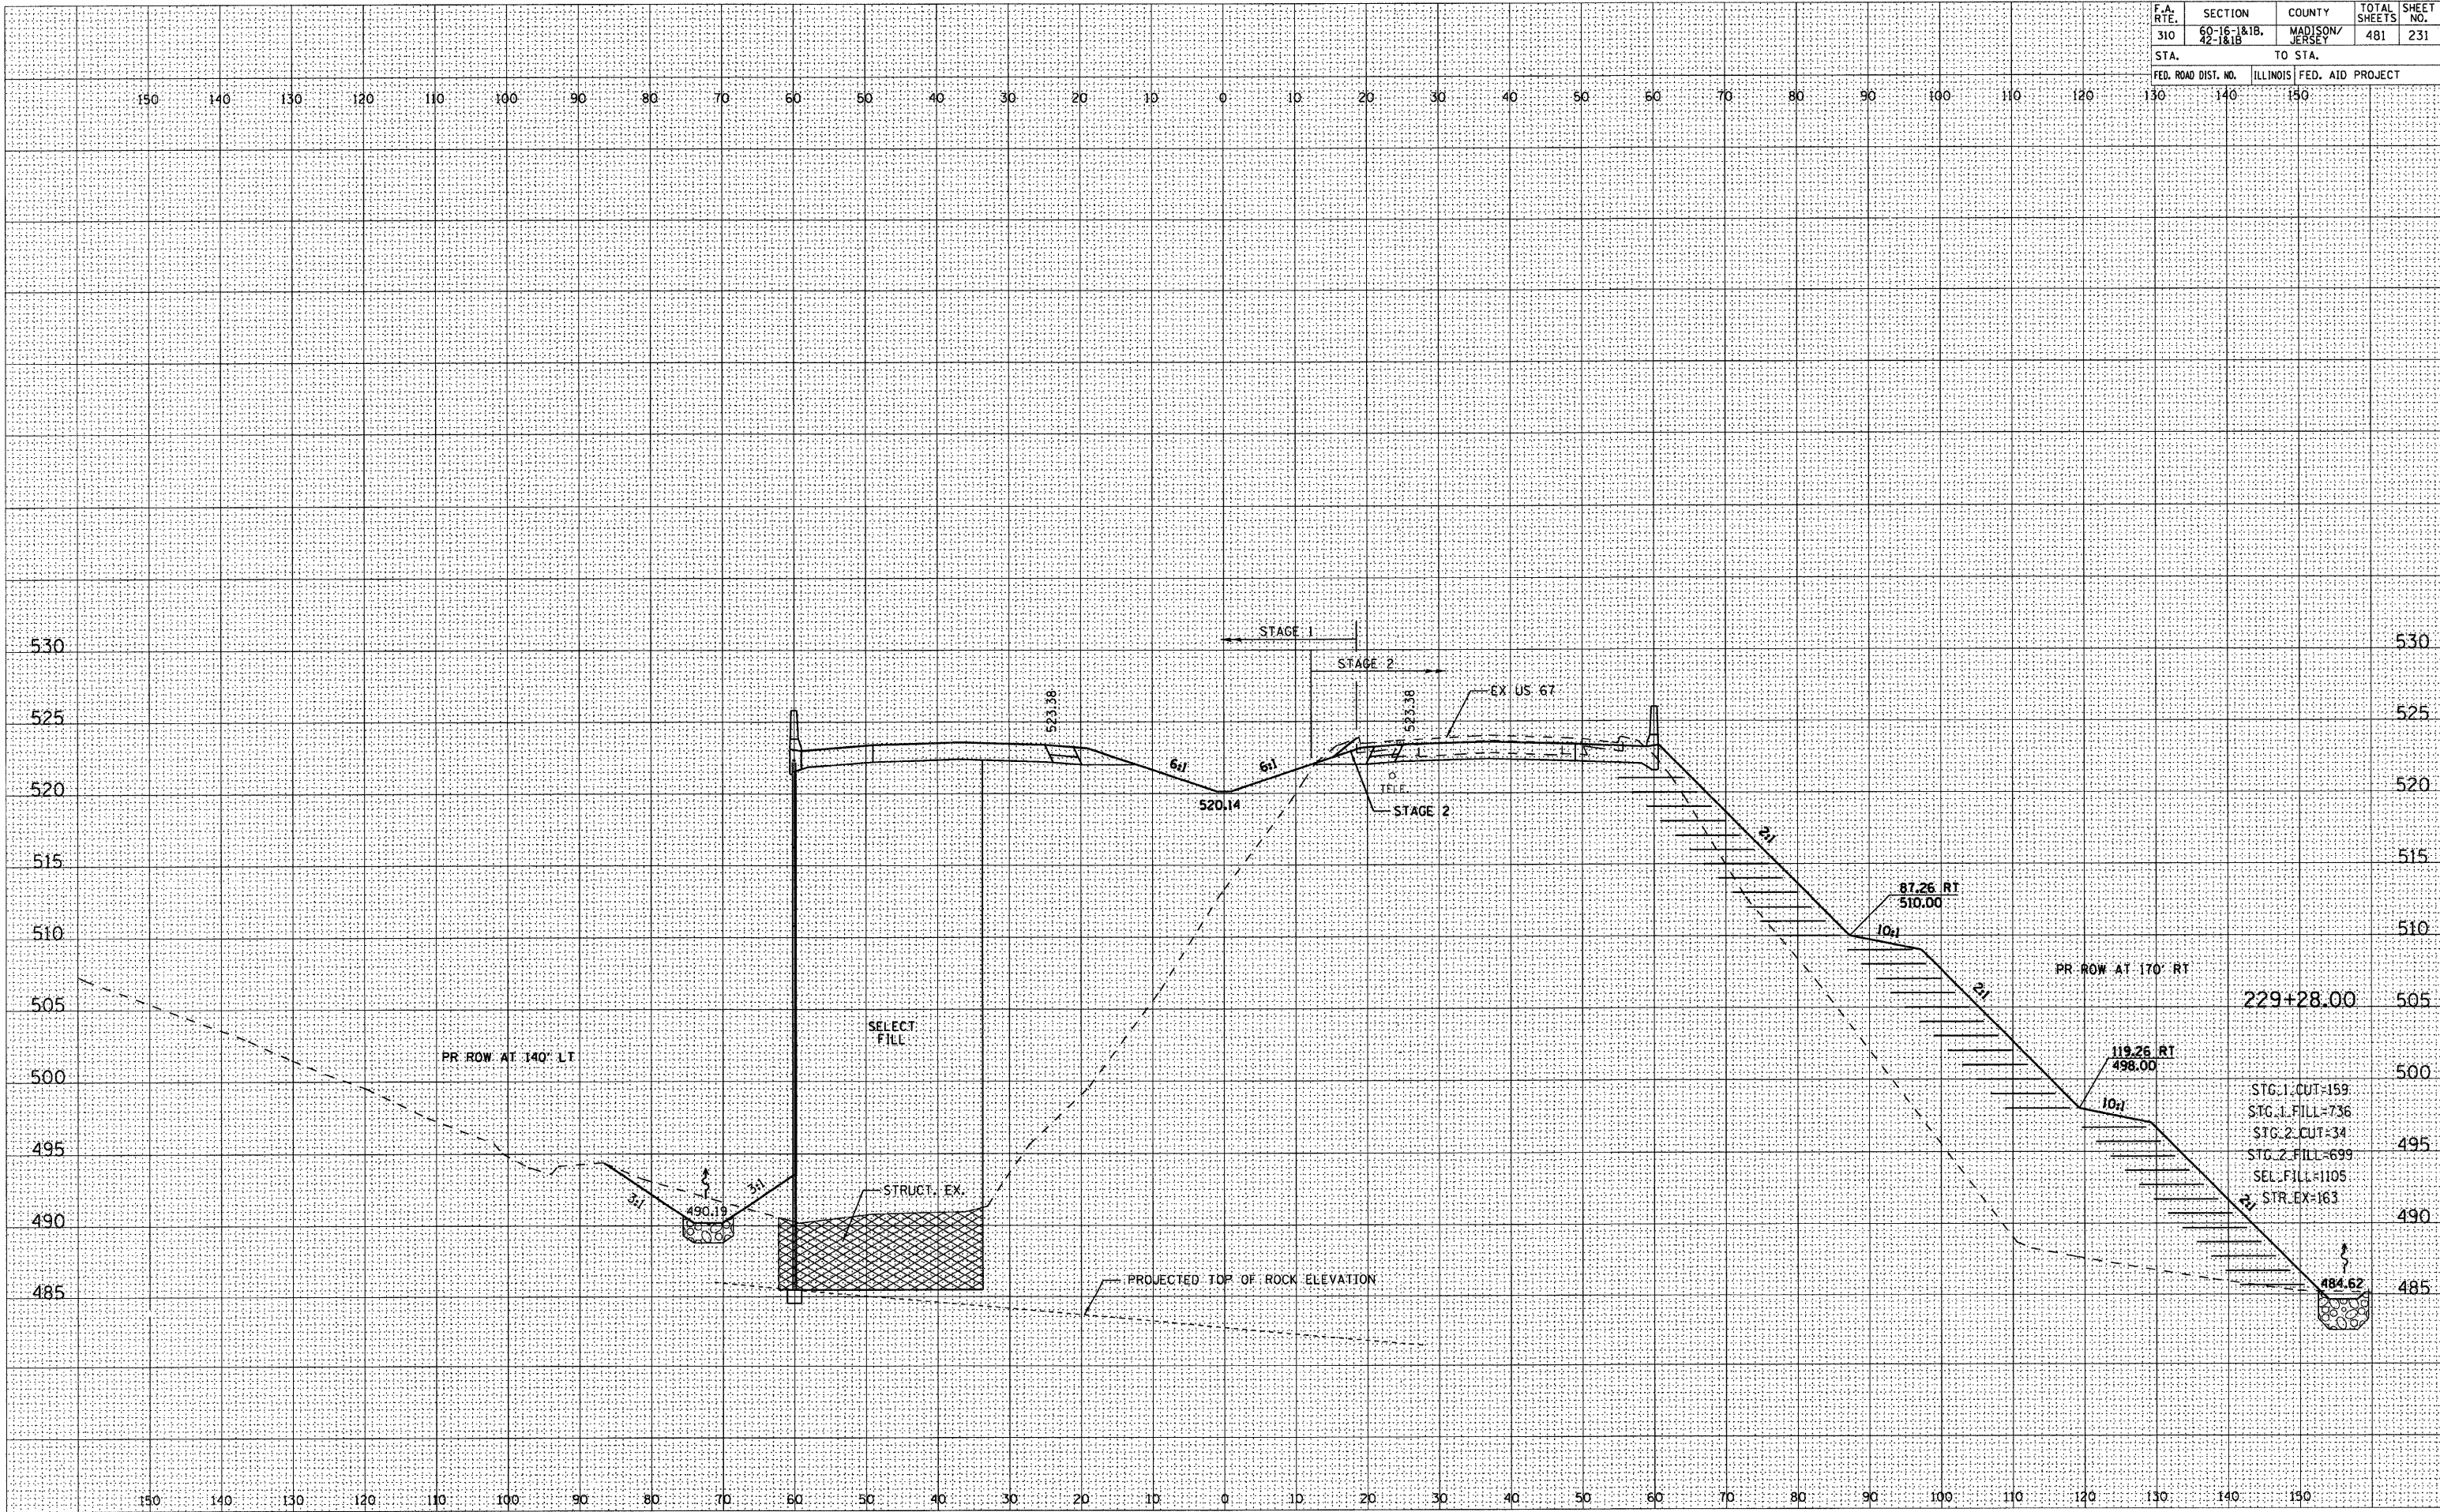


F.A. RTE.	SECTION	COUNTY	TOTAL SHEETS	SHEET NO.
310	60-16-1&1B, 42-1&1B	MADISON/ JERSEY	481	232
STA.		TO STA.		
FED. ROAD DIST. NO.	ILLINOIS	FED. AID PROJECT		

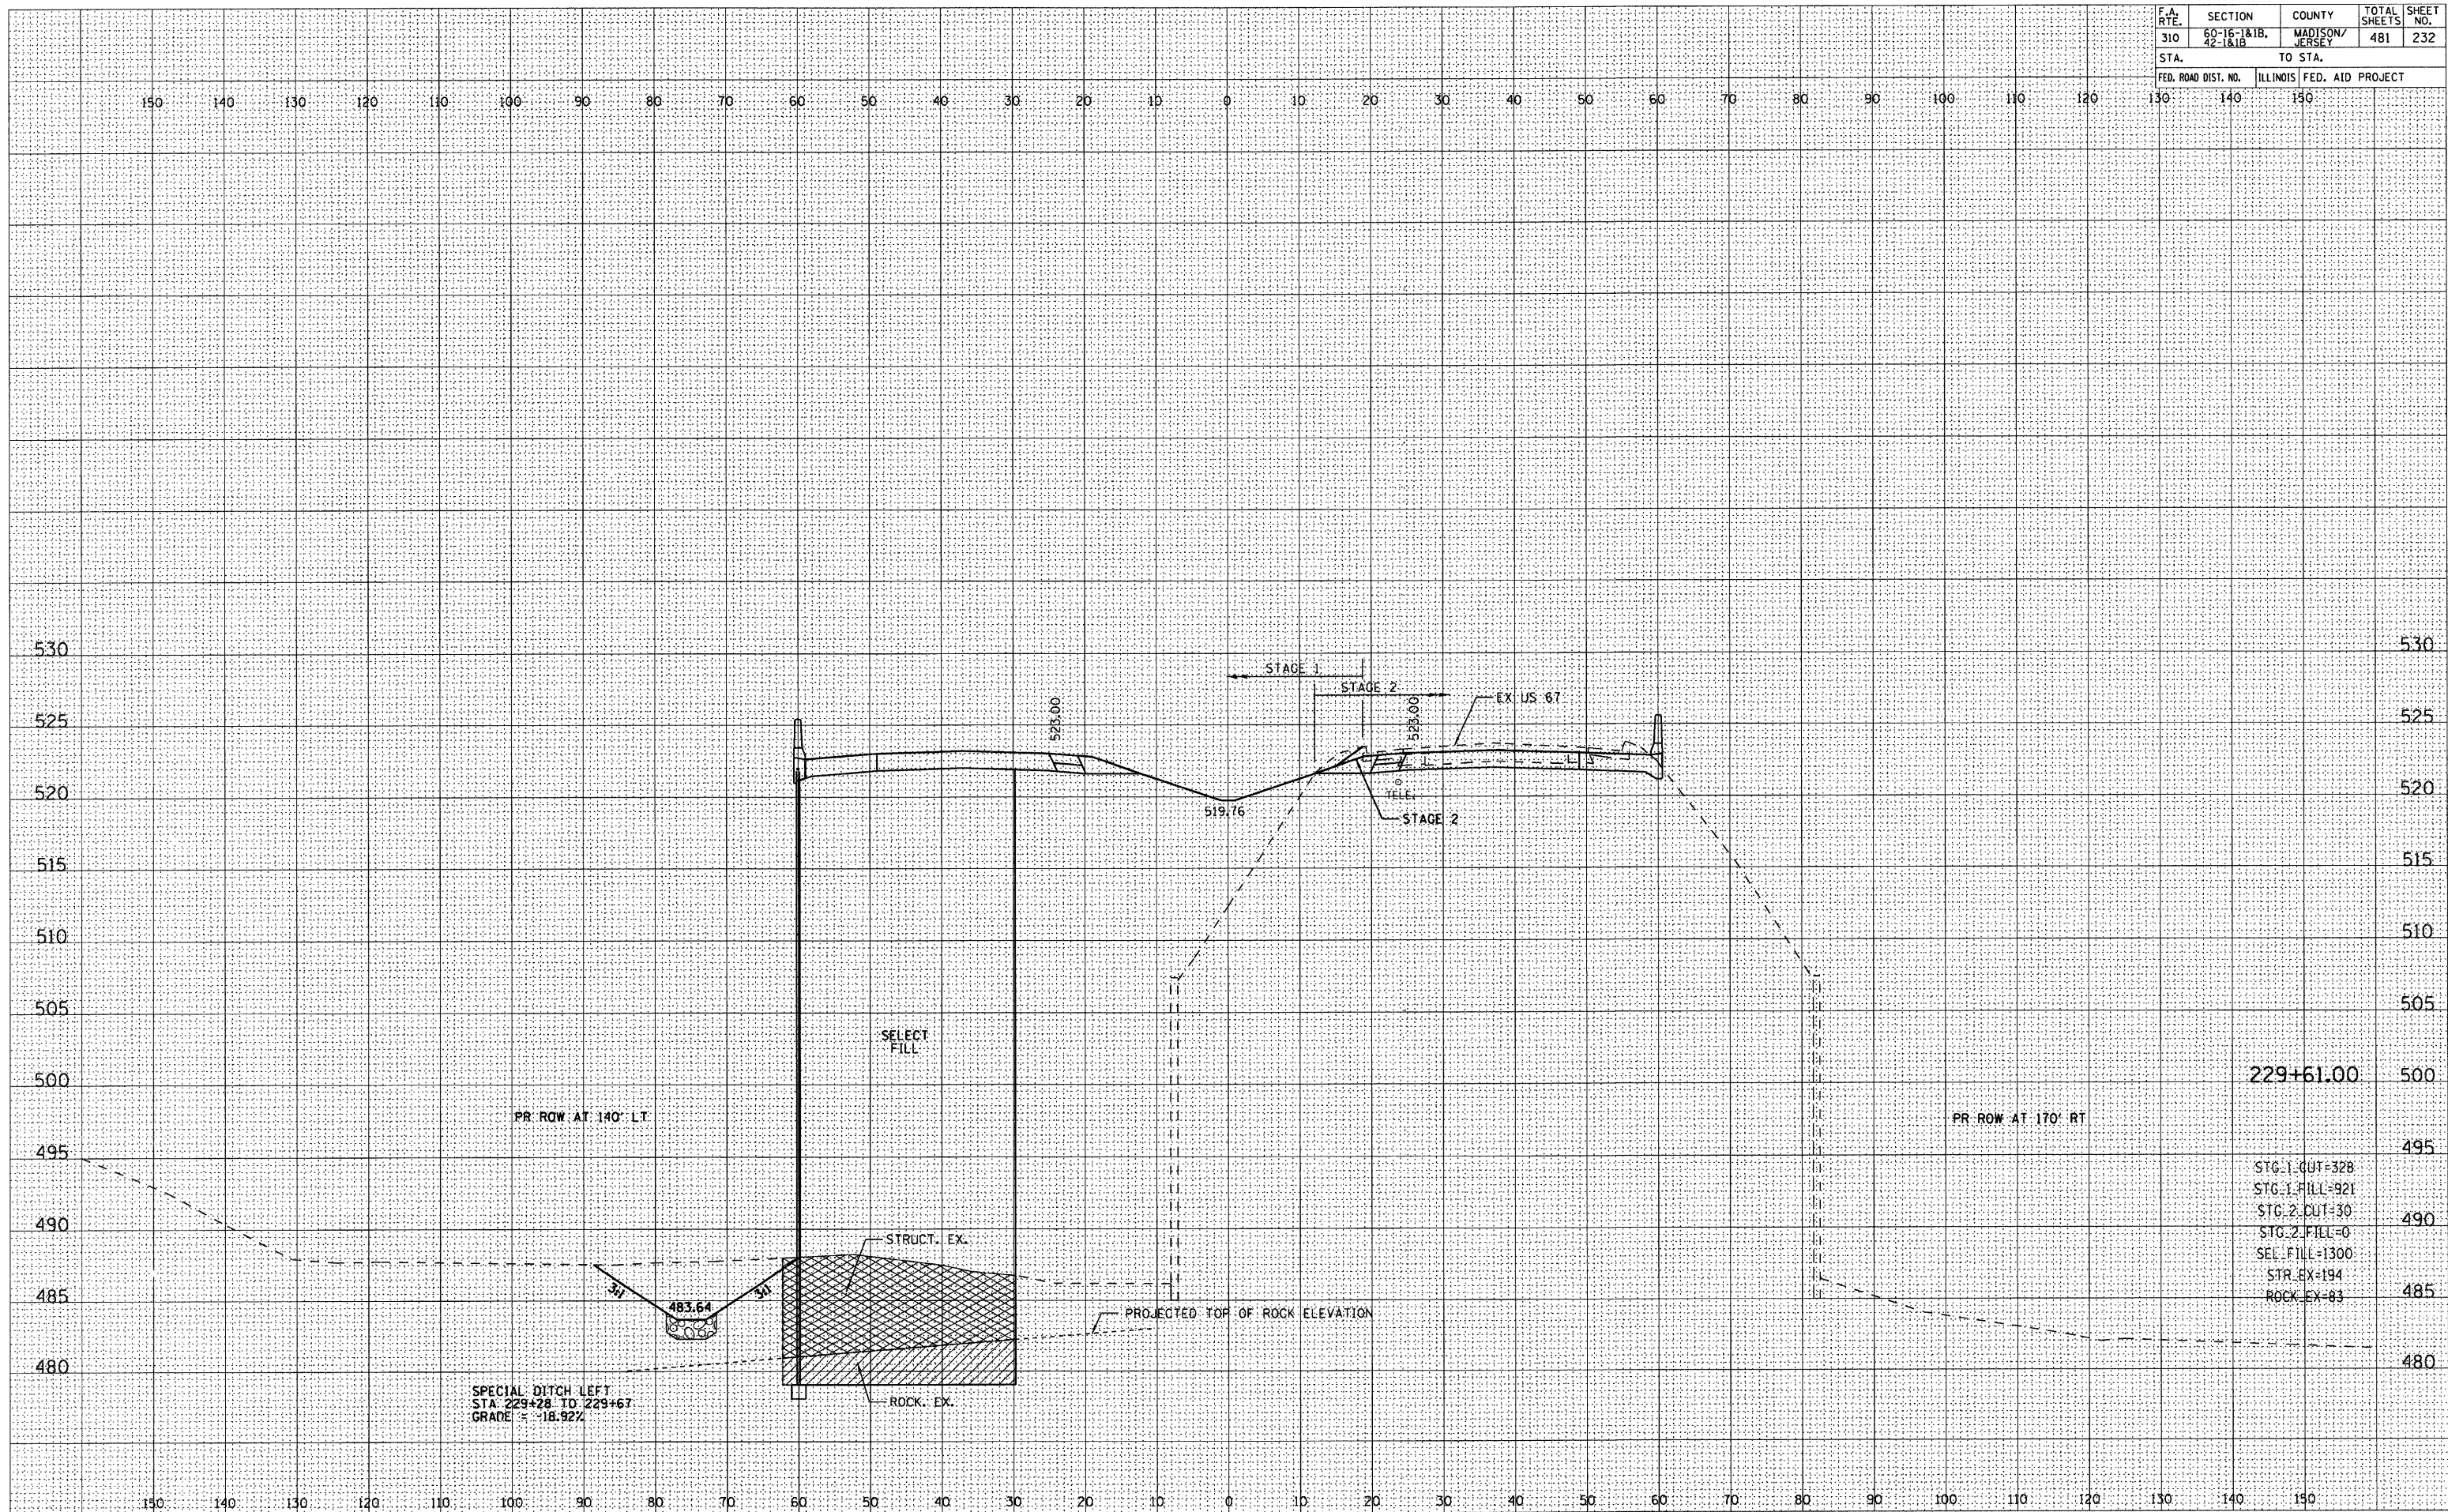

FINAL SURVEY	SURVEYED PLOTTED	BY	DATE
NOTE BOOK	TEMPLATE		
NO.	AREAS CHECKED		


ORIGINAL SURVEY	SURVEYED PLOTTED	BY	DATE
NOTE BOOK	TEMPLATE		
NO.	AREAS CHECKED		

F.A. RTE.	SECTION	COUNTY	TOTAL SHEETS	SHEET NO.
310	60-16-1&1B, 42-1&1B	MADISON/ JERSEY	481	233
STA.	TO STA.			
FED. ROAD DIST. NO.	ILLINOIS	FED. AID PROJECT		

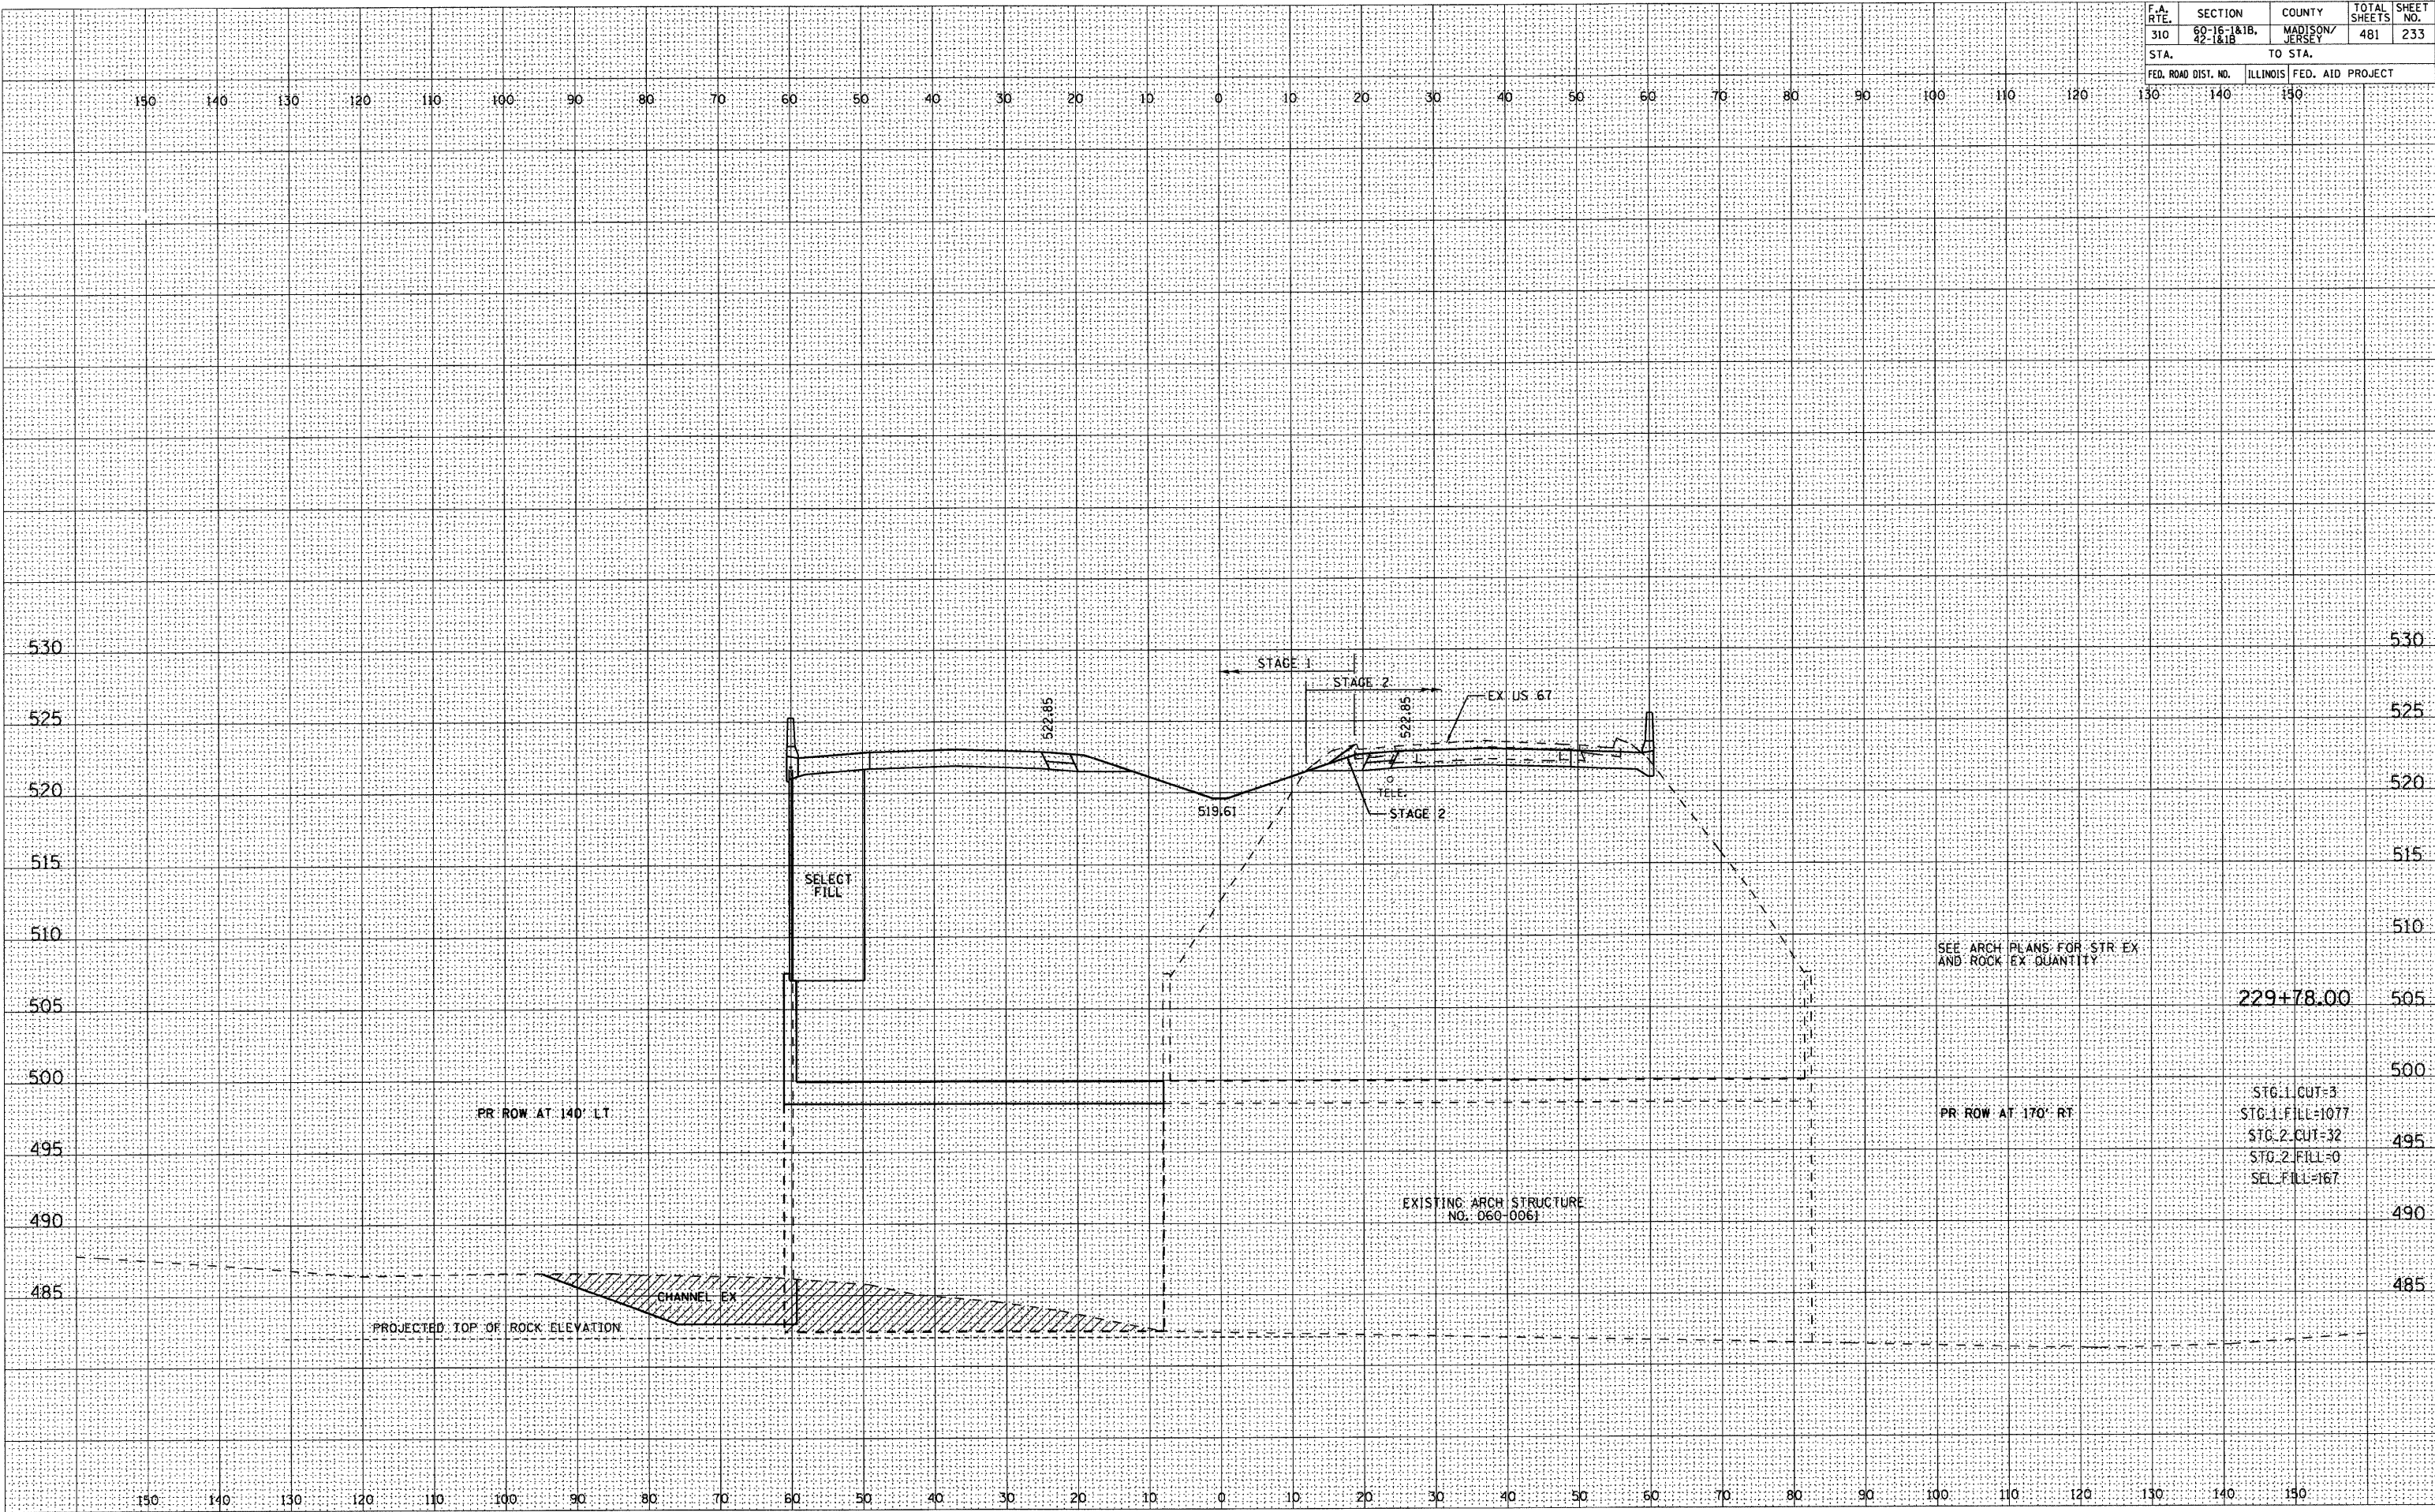

FINAL SURVEY	NO.	NOTES	BOOK	NO.	BY	DATE	SURVEYED	PLOTTED	TEMPLATE	AREAS	CHECKED


ORIGINAL SURVEY	NO.	NOTES	BOOK	NO.	BY	DATE	SURVEYED	PLOTTED	TEMPLATE	AREAS	CHECKED

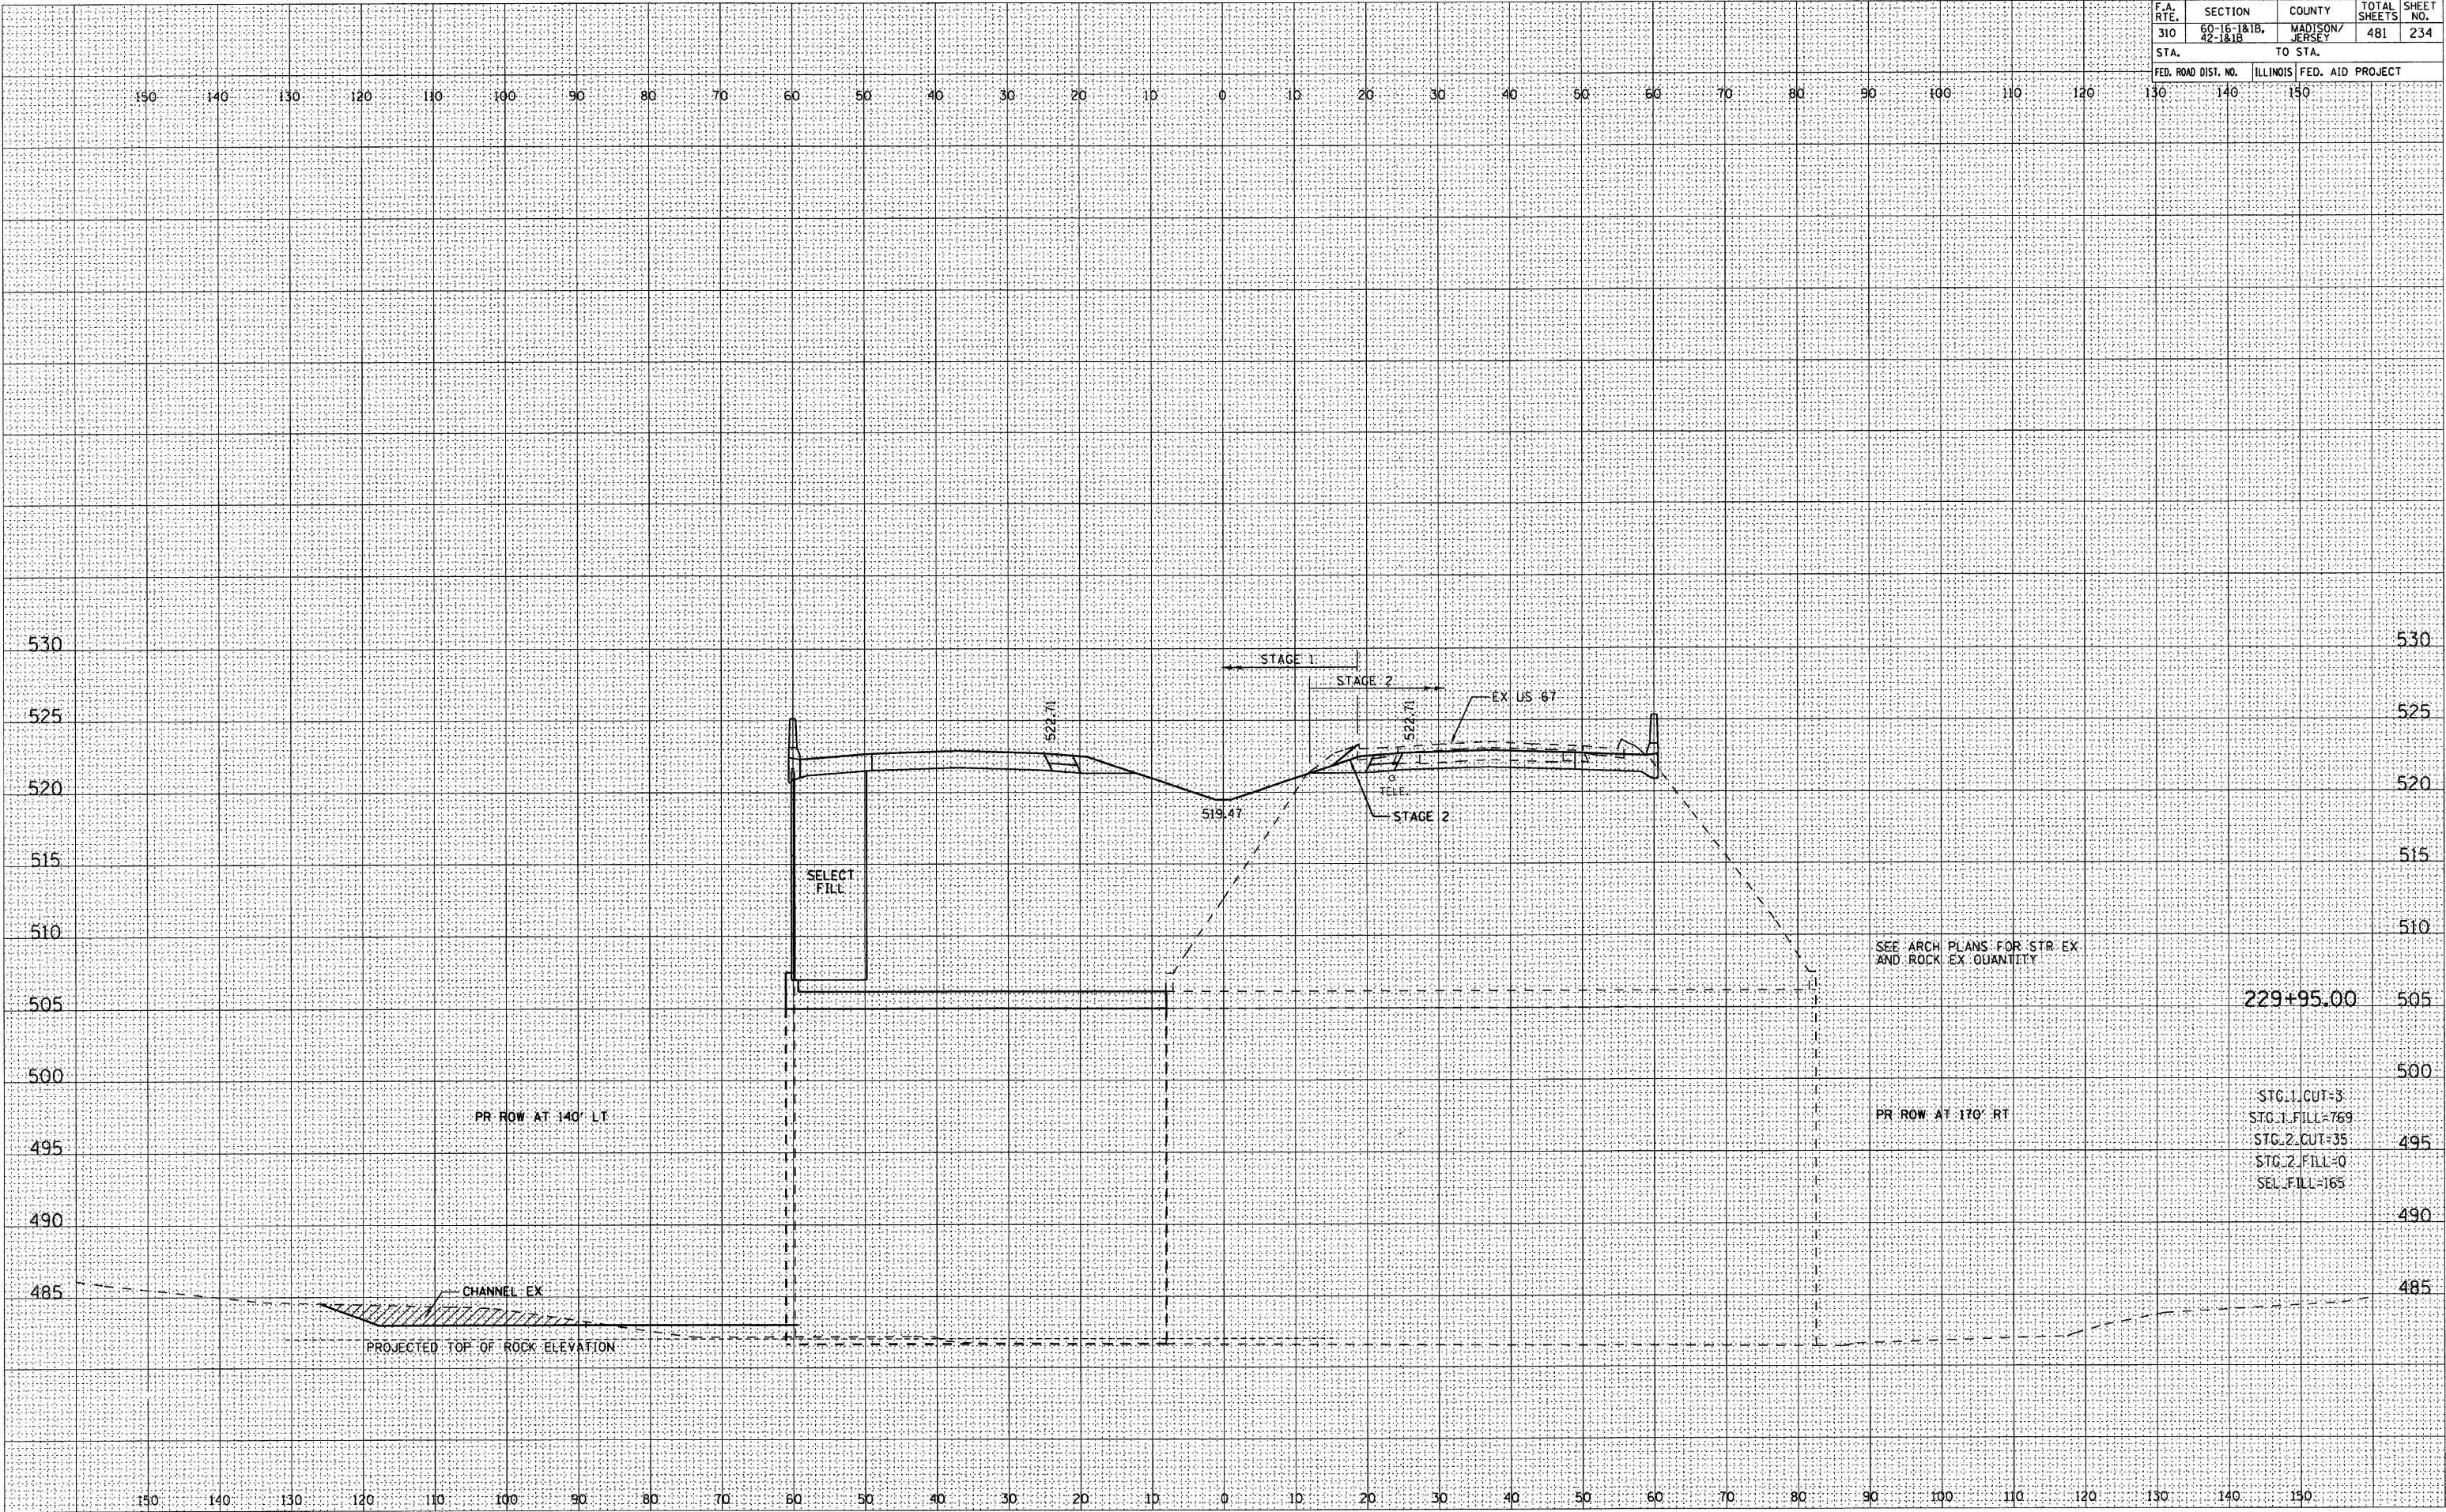

DATE	BY	REVIEWED	DATE
		PLOTTED	
		TEMPLATE	
		NOTE BOOK	
		AREAS	CHECKED
		NO.	

DATE	BY	REVIEWED	DATE
		PLOTTED	
		TEMPLATE	
		NOTE BOOK	
		AREAS	CHECKED
		NO.	


F.A. RTE.	SECTION	COUNTY	TOTAL SHEETS	SHEET NO.
310	60-16-1&1B, 42-1&1B	MADISON/JERSEY	481	235
STA.		TO STA.		
FED. ROAD DIST. NO.		ILLINOIS FED. AID PROJECT		

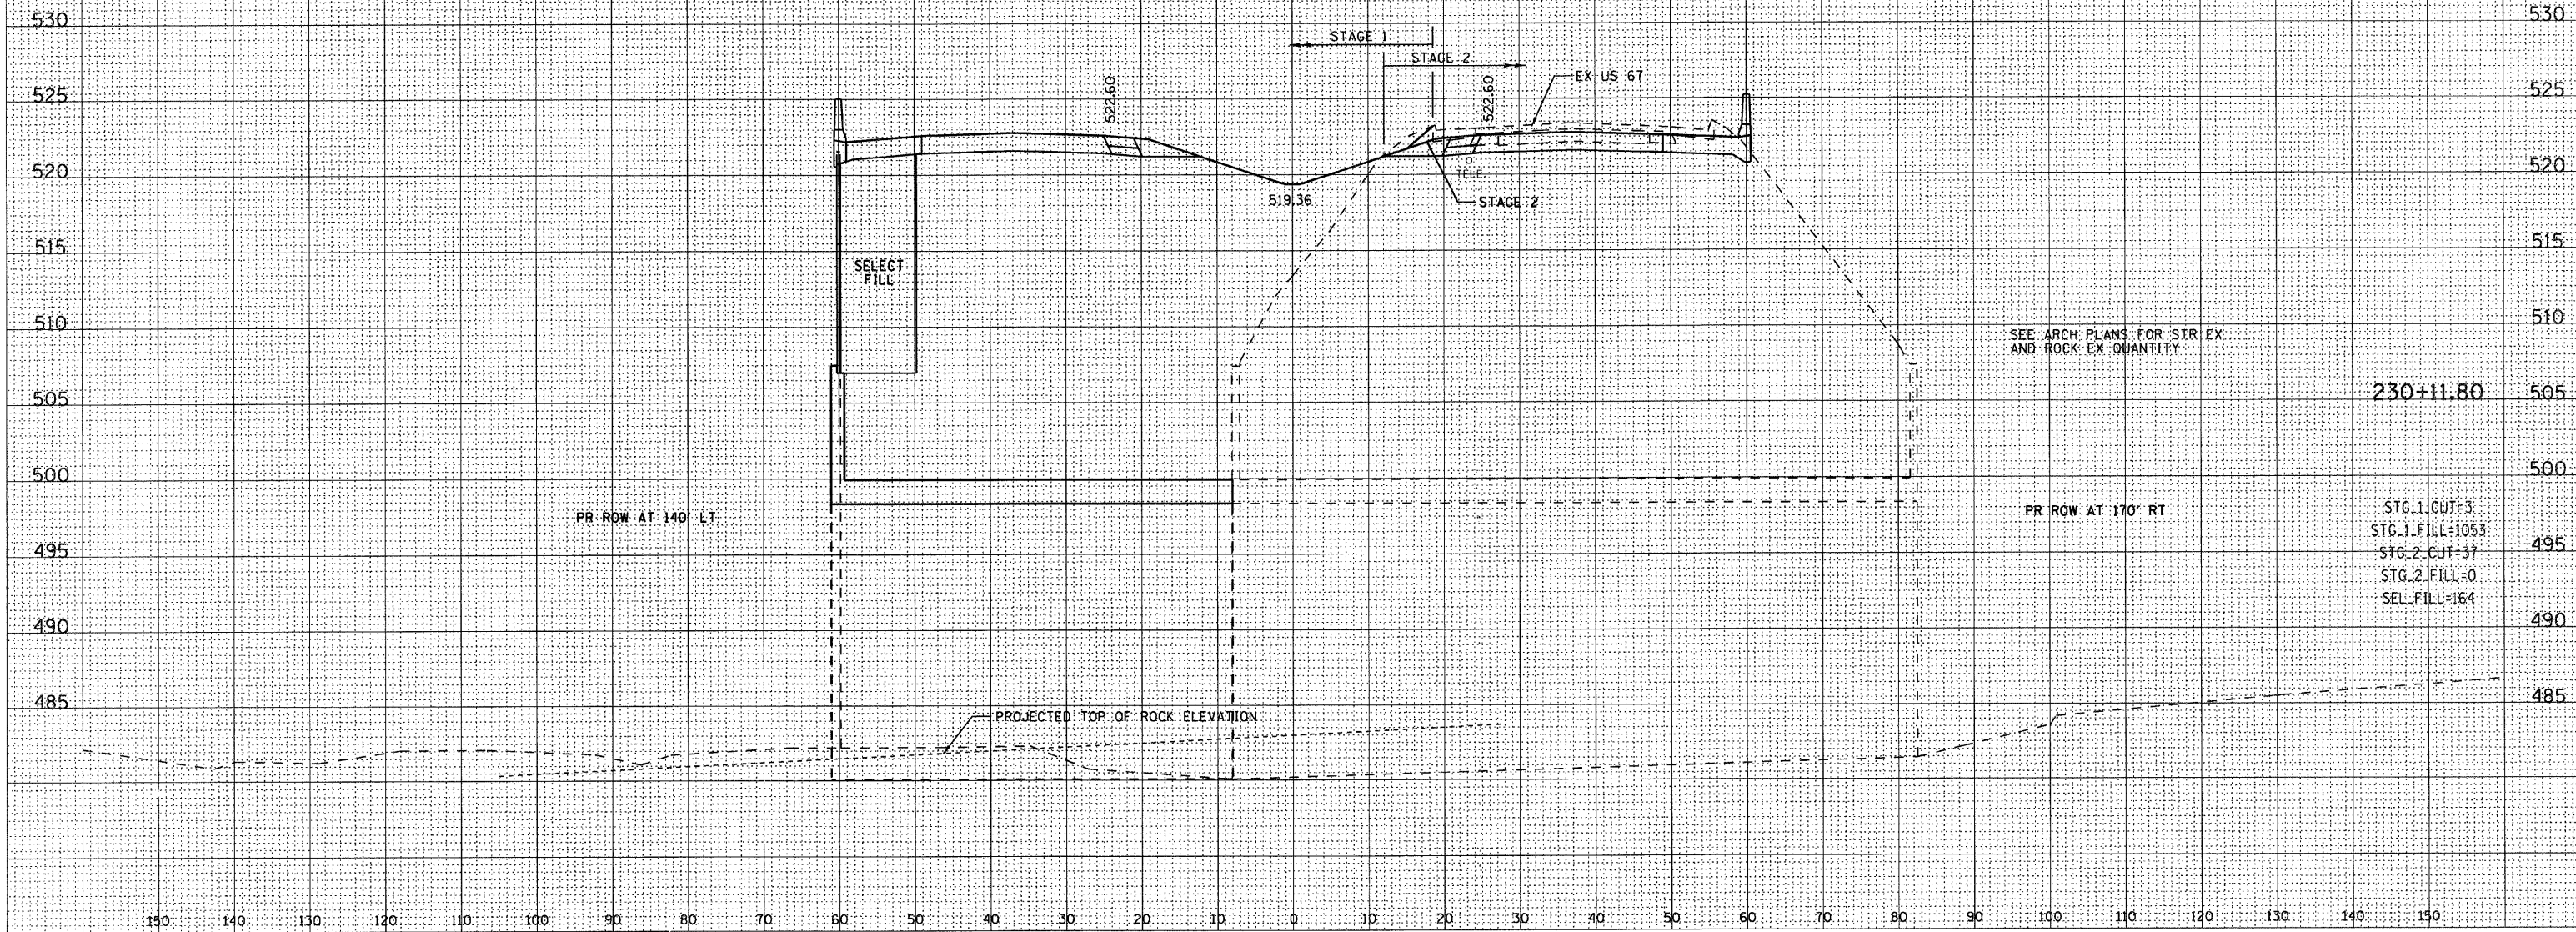

DATE	BY	REVIEWED	DATE
		PLOTTED	
		TEMPLATE	
		AREAS	
		CHECKED	
		NO.	

DATE	BY	REVIEWED	DATE
		PLOTTED	
		TEMPLATE	
		AREAS	
		CHECKED	
		NO.	


F.A. RTE.	SECTION	COUNTY	TOTAL SHEETS	SHEET NO.
310	60-16-1&1B, 42-1&1B	MADISON/ERSEY	481	236
STA.		TO STA.		
FED. ROAD DIST. NO.		ILLINOIS FED. AID PROJECT		

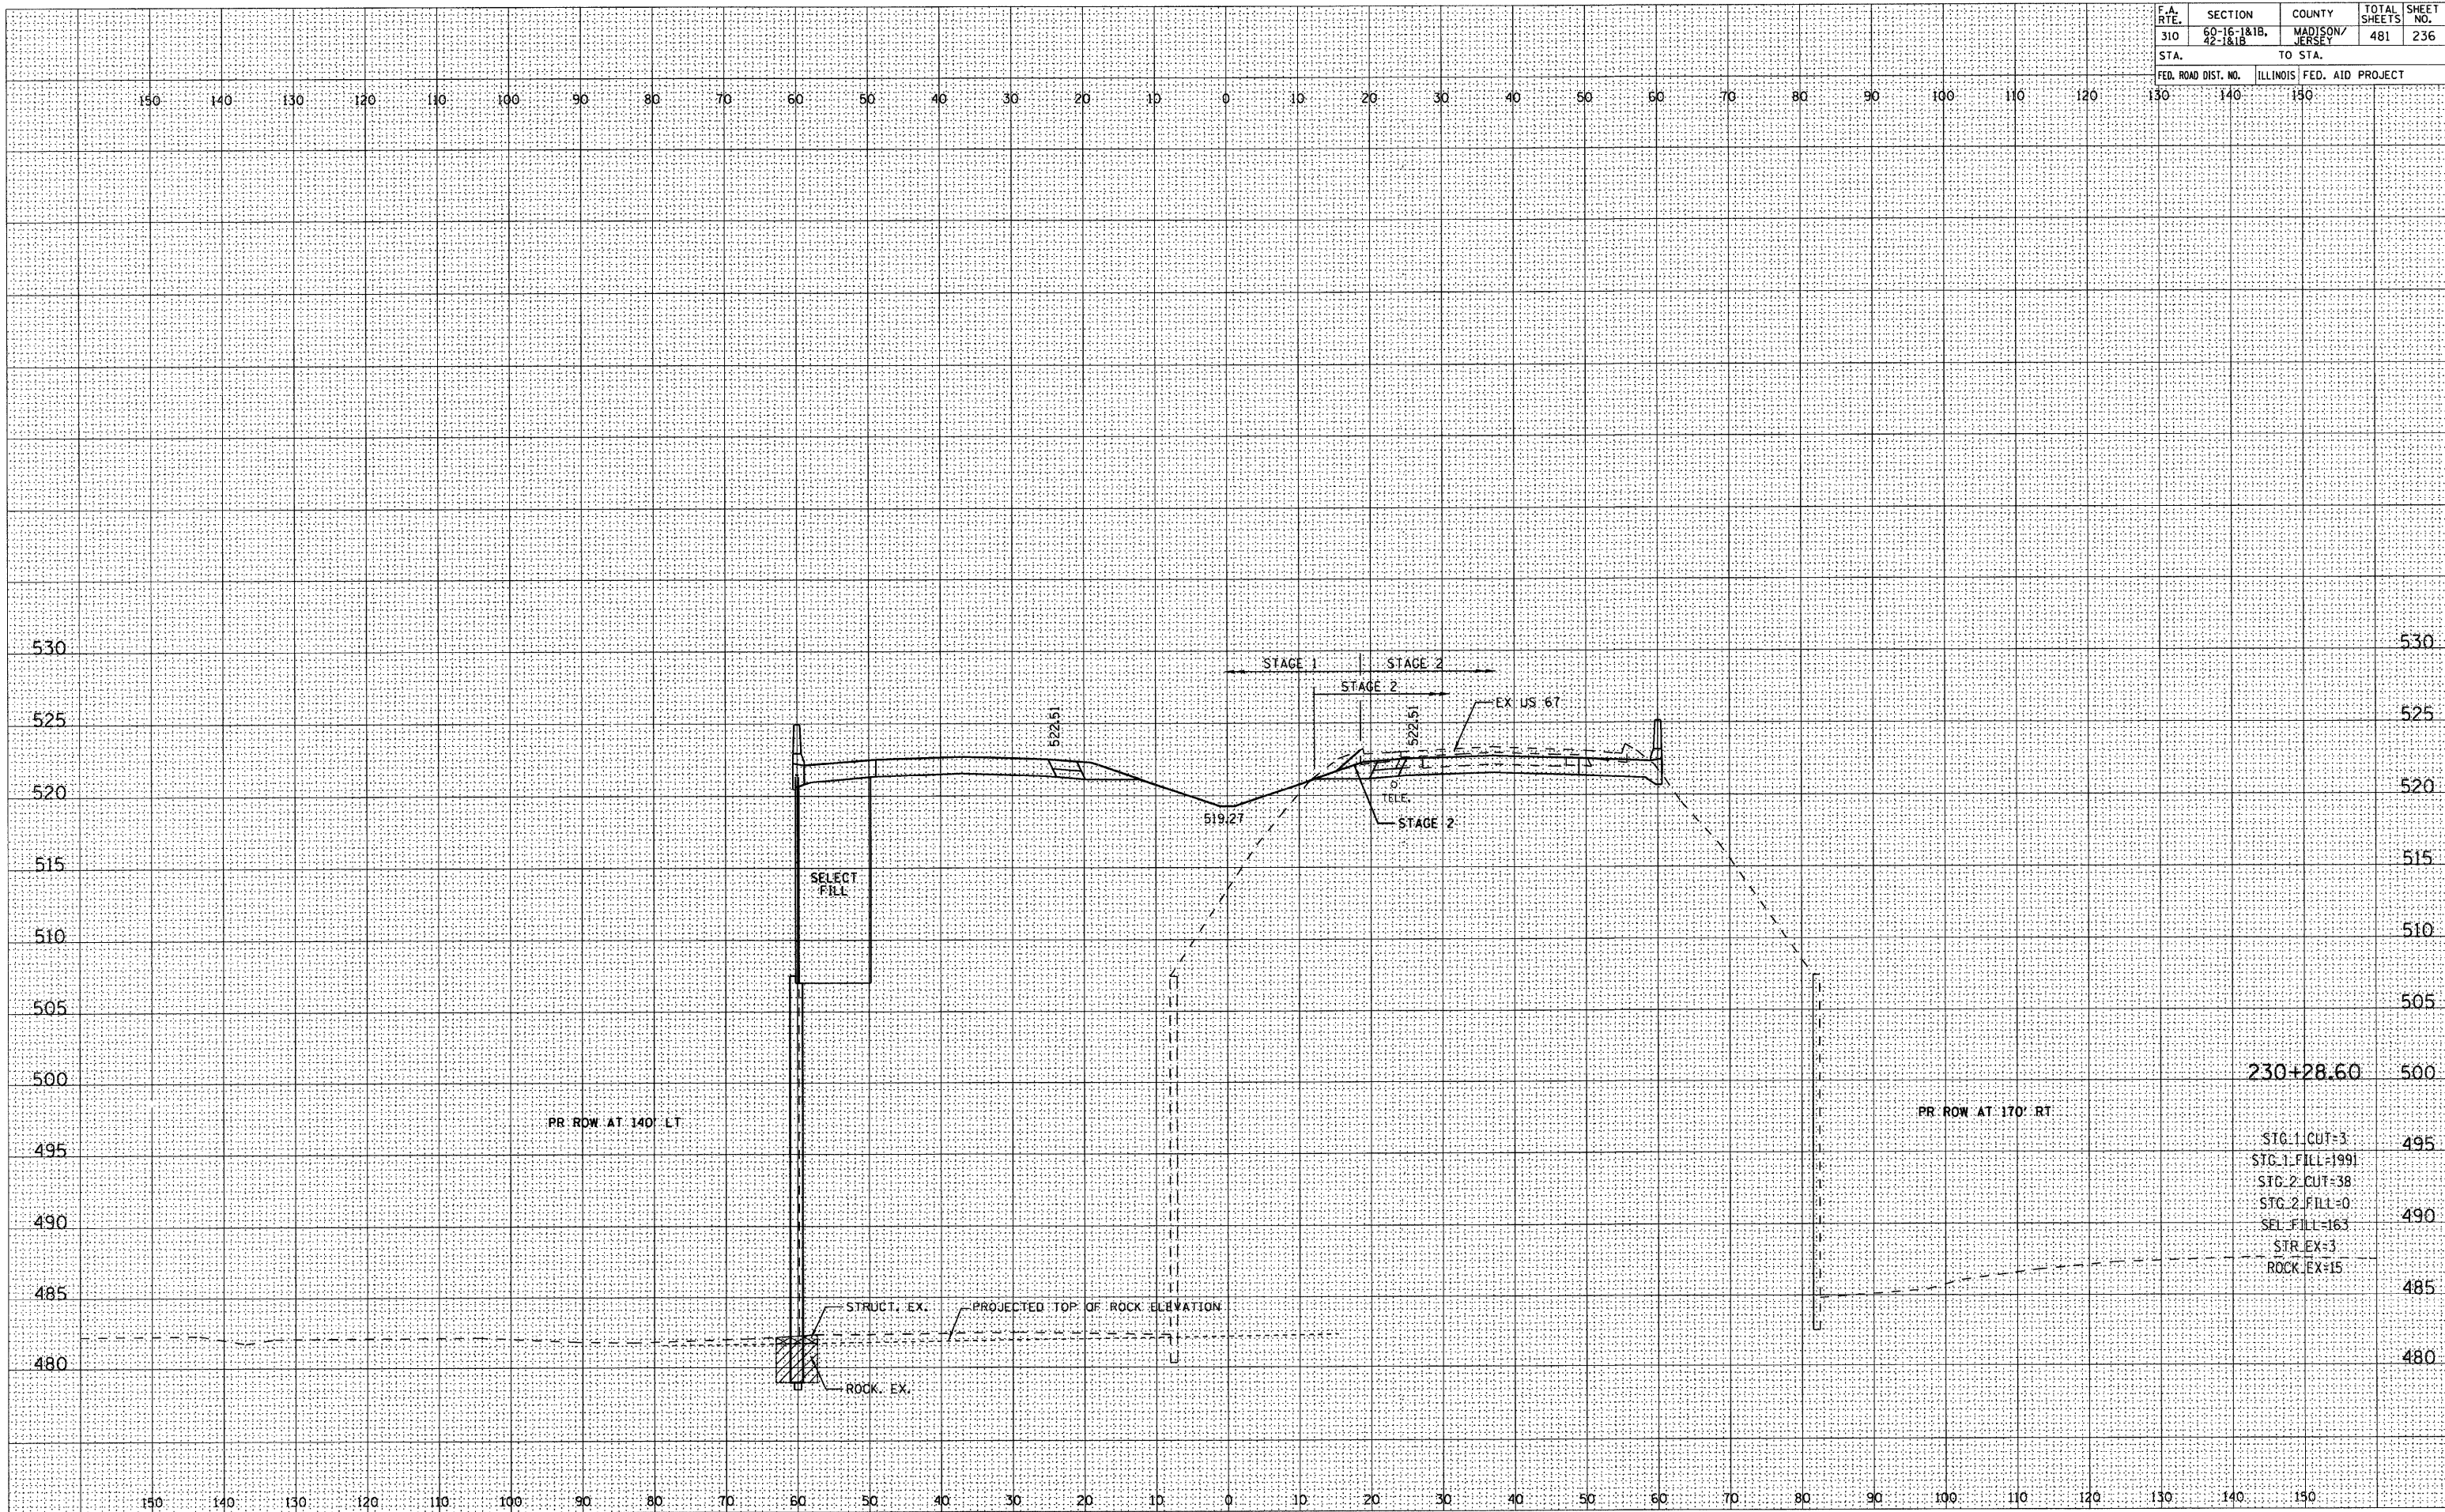

FINAL	SURVEYED	BY	DATE
SURVEY	PLOTTED		
NOTE BOOK	TEMPLATE		
NO.	AREAS CHECKED		

ORIGINAL	SURVEYED	BY	DATE
SURVEY	PLOTTED		
NOTE BOOK	TEMPLATE		
NO.	AREAS CHECKED		


F.A. RTE.	SECTION	COUNTY	TOTAL SHEETS	SHEET NO.
310	60-16-1&1B, 42-1&1B	MADISON/JERSEY	481	238
STA.	TO STA.			
FED. ROAD DIST. NO.	ILLINOIS FED. AID PROJECT			

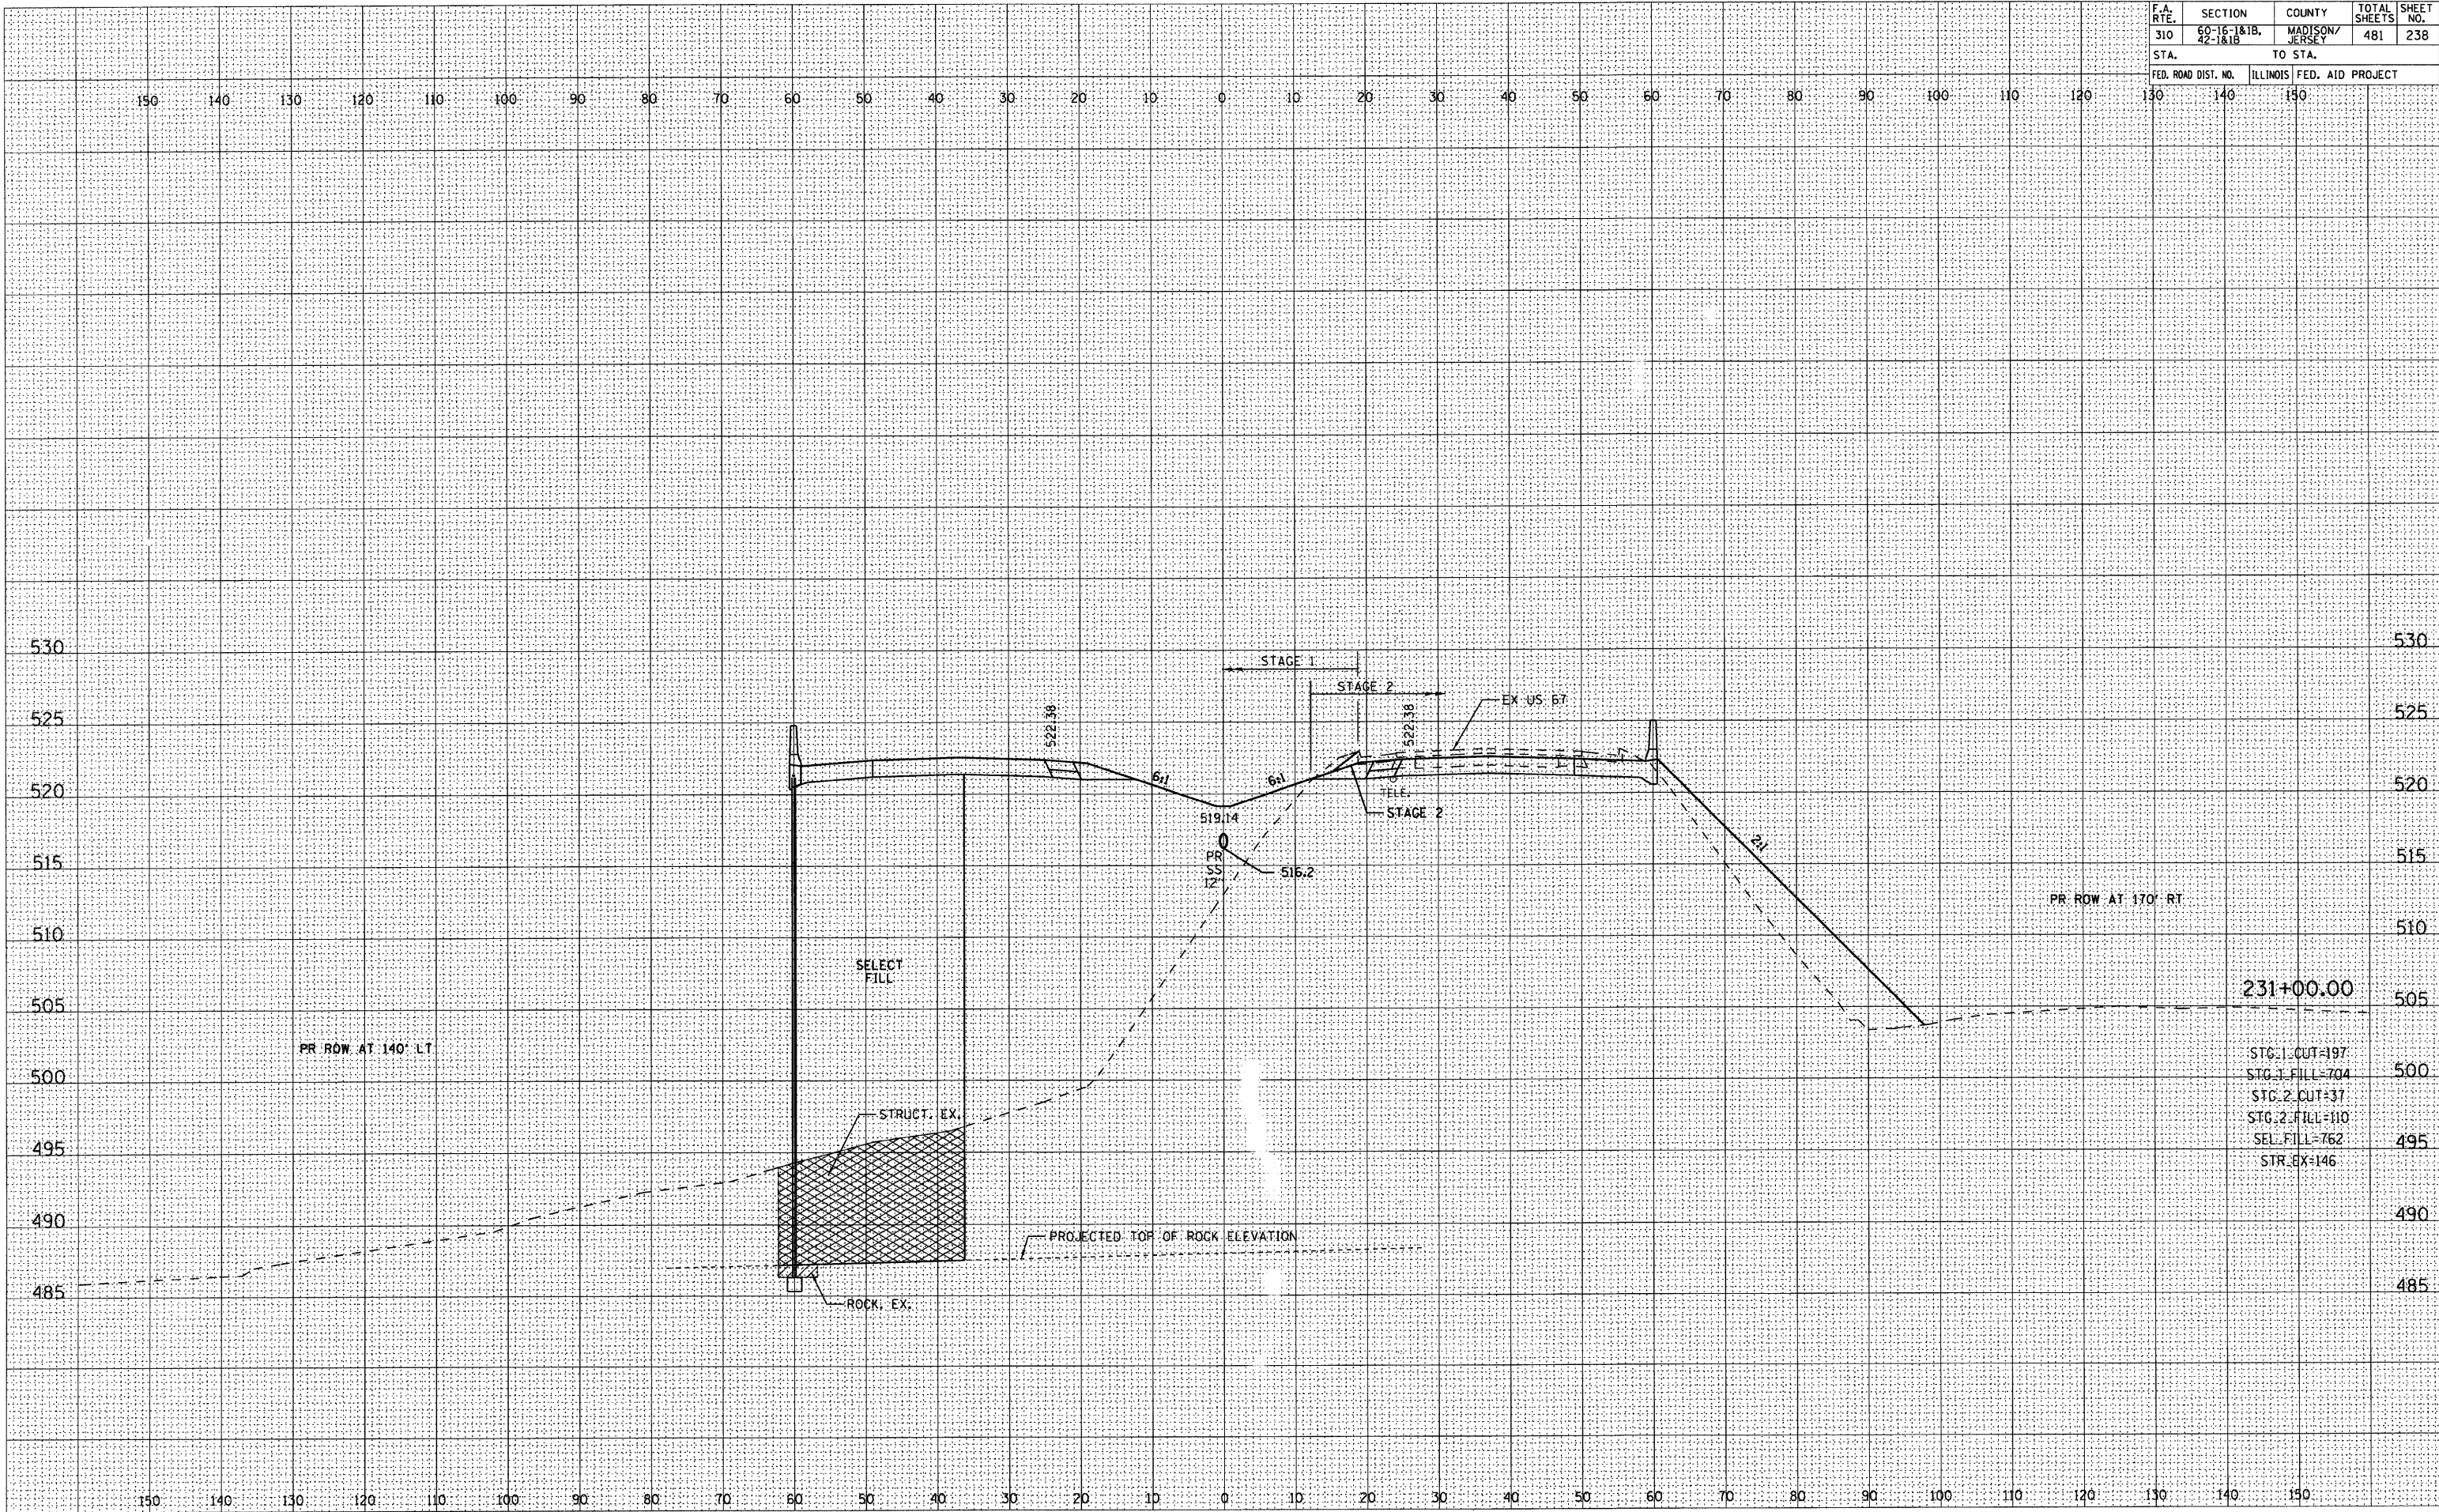

DATE	BY
FINAL SURVEY	SURVEYED
NOTE BOOK	PLOTTED
NO.	TEMPLATE
	AREAS CHECKED

DATE	BY
ORIGINAL SURVEY	SURVEYED
NOTE BOOK	PLOTTED
NO.	TEMPLATE
	AREAS CHECKED


F.A. RTE.	SECTION	COUNTY	TOTAL SHEETS	SHEET NO.
310	60-15-1&1B, 22-1&1B	MADISON/JERSEY	481	240
STA.	TO STA.			
FED. ROAD DIST. NO.	ILLINOIS	FED. AID PROJECT		

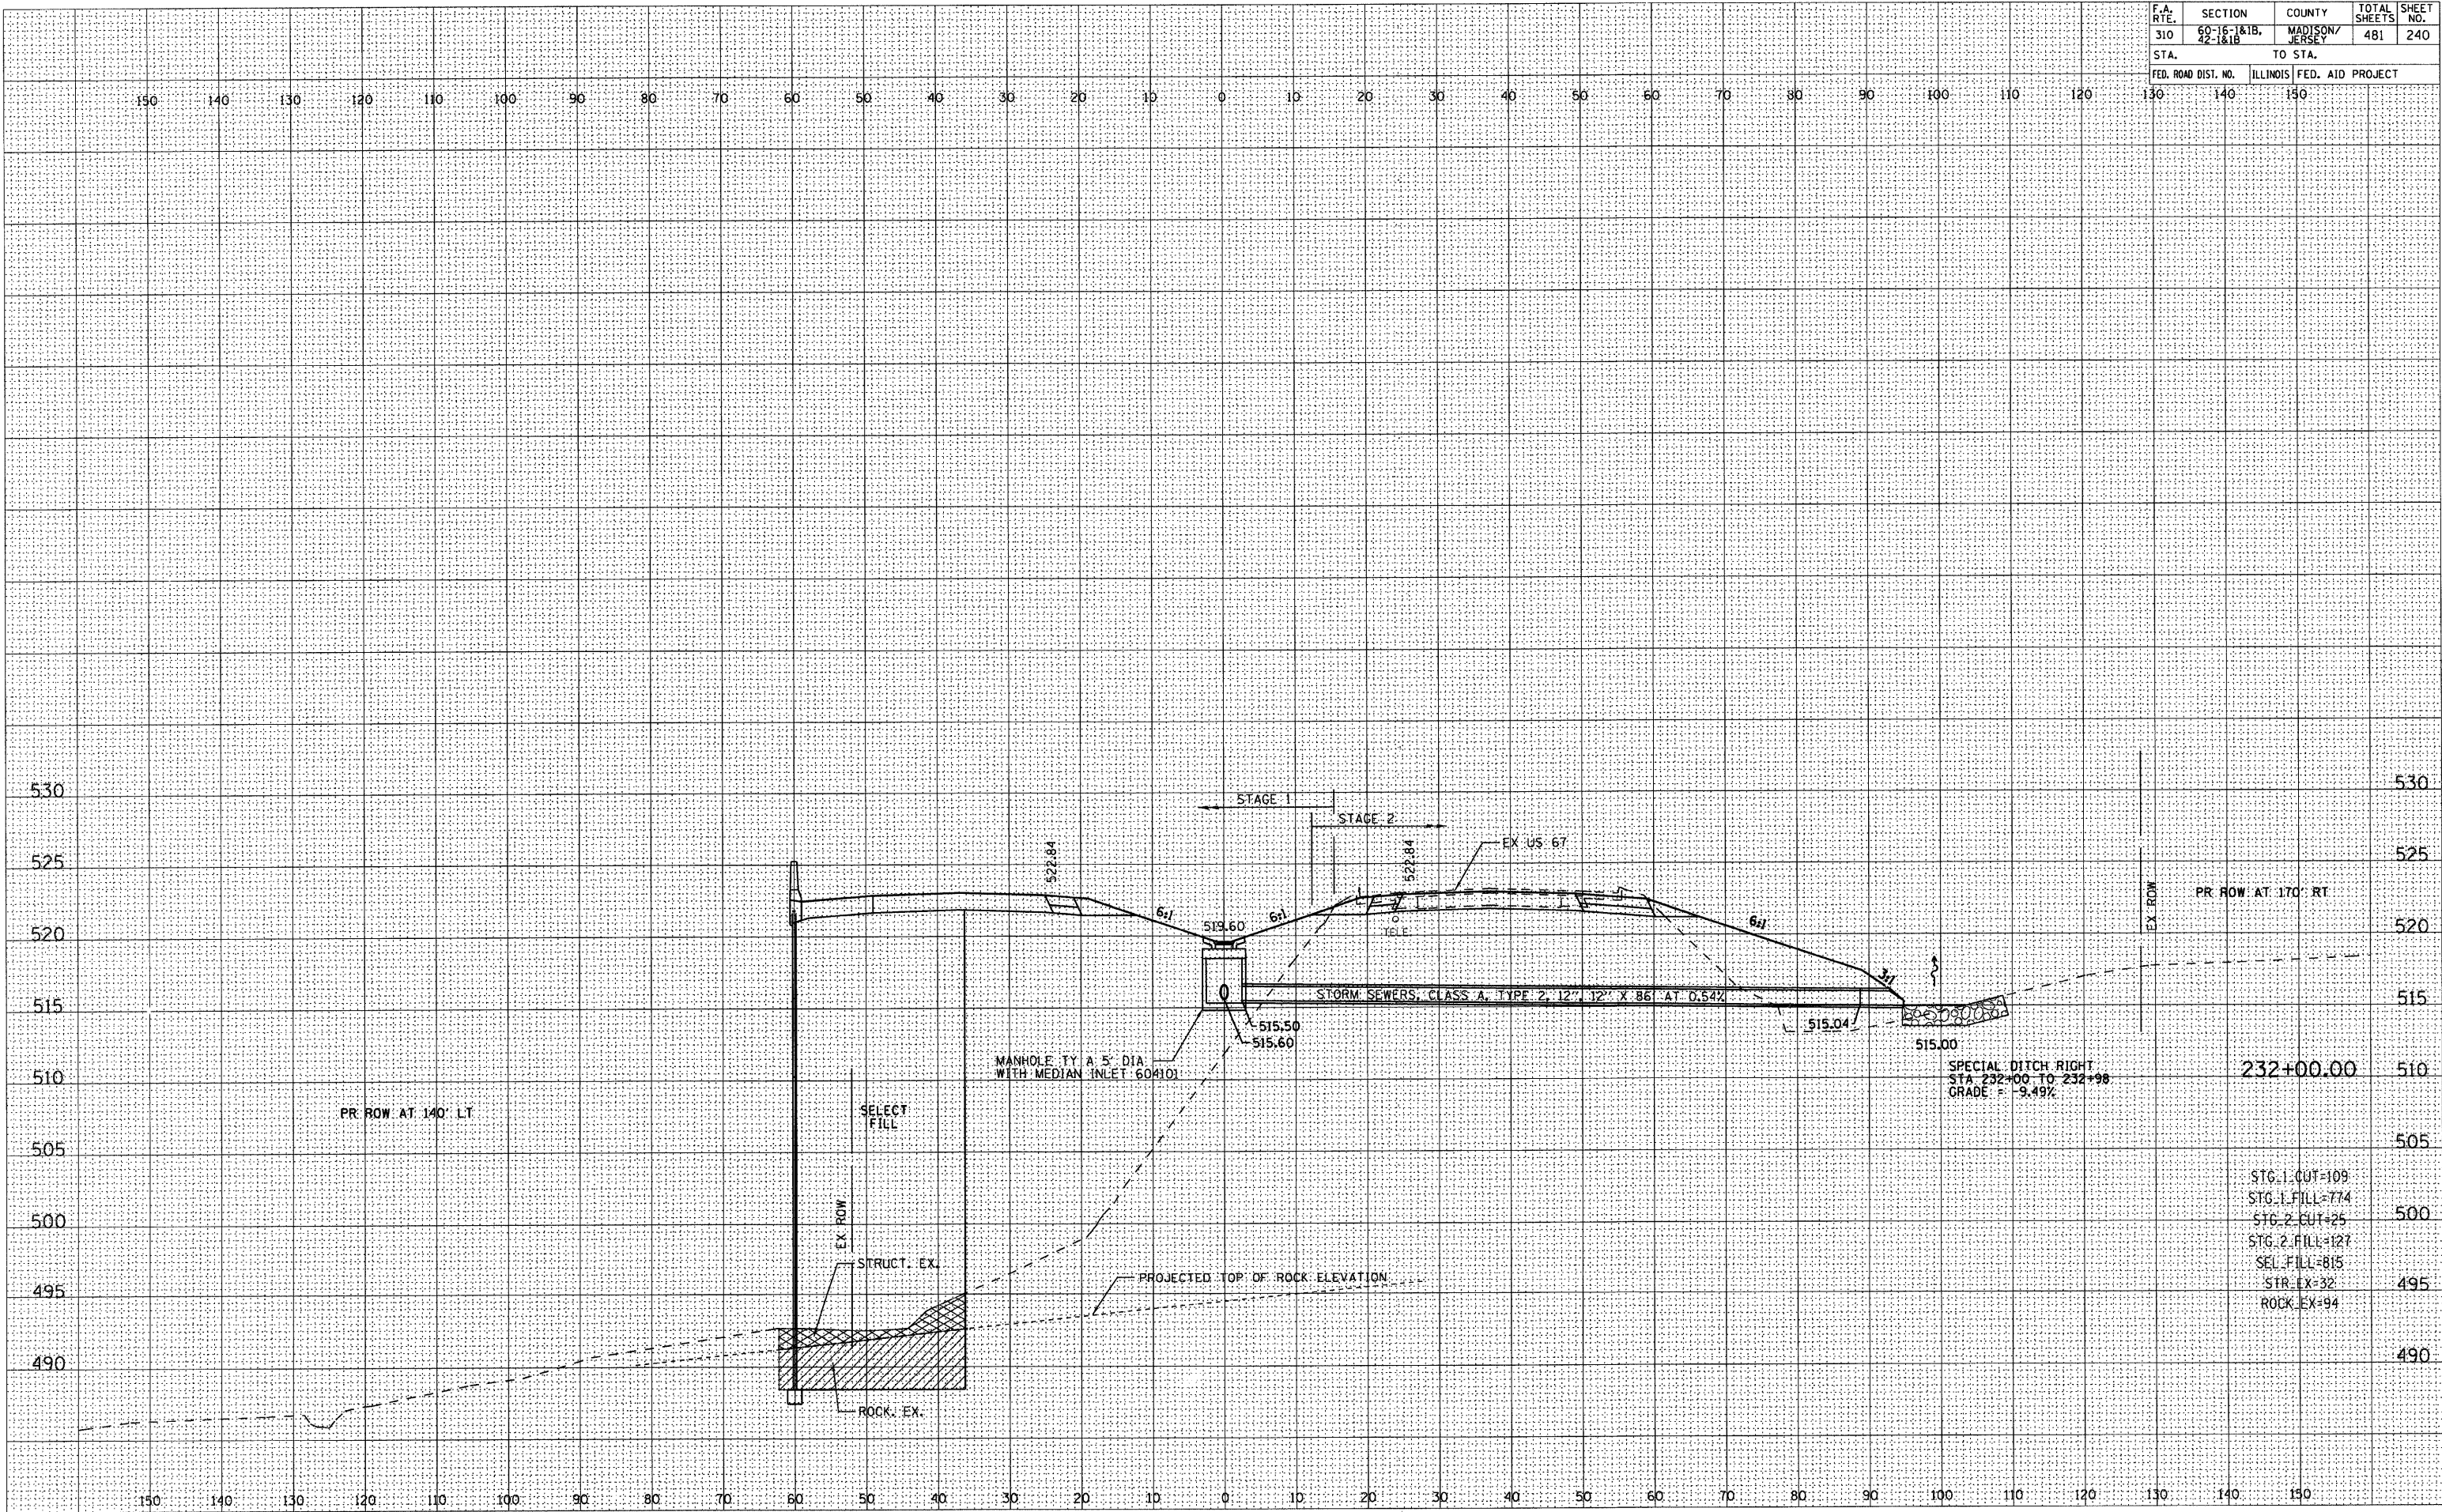

DATE	BY
FINAL SURVEY	SURVEYED
NOTE BOOK	PLOTTED
NO.	TEMPLATE
	AREAS CHECKED

DATE	BY
ORIGINAL SURVEY	SURVEYED
NOTE BOOK	PLOTTED
NO.	TEMPLATE
	AREAS CHECKED

F.A. RTE.	SECTION	COUNTY	TOTAL SHEETS	SHEET NO.
310	60-16-1&1B, 42-1&1B	MADISON/JERSEY	481	241
STA.	TO STA.			
FED. ROAD DIST. NO.	ILLINOIS	FED. AID PROJECT		

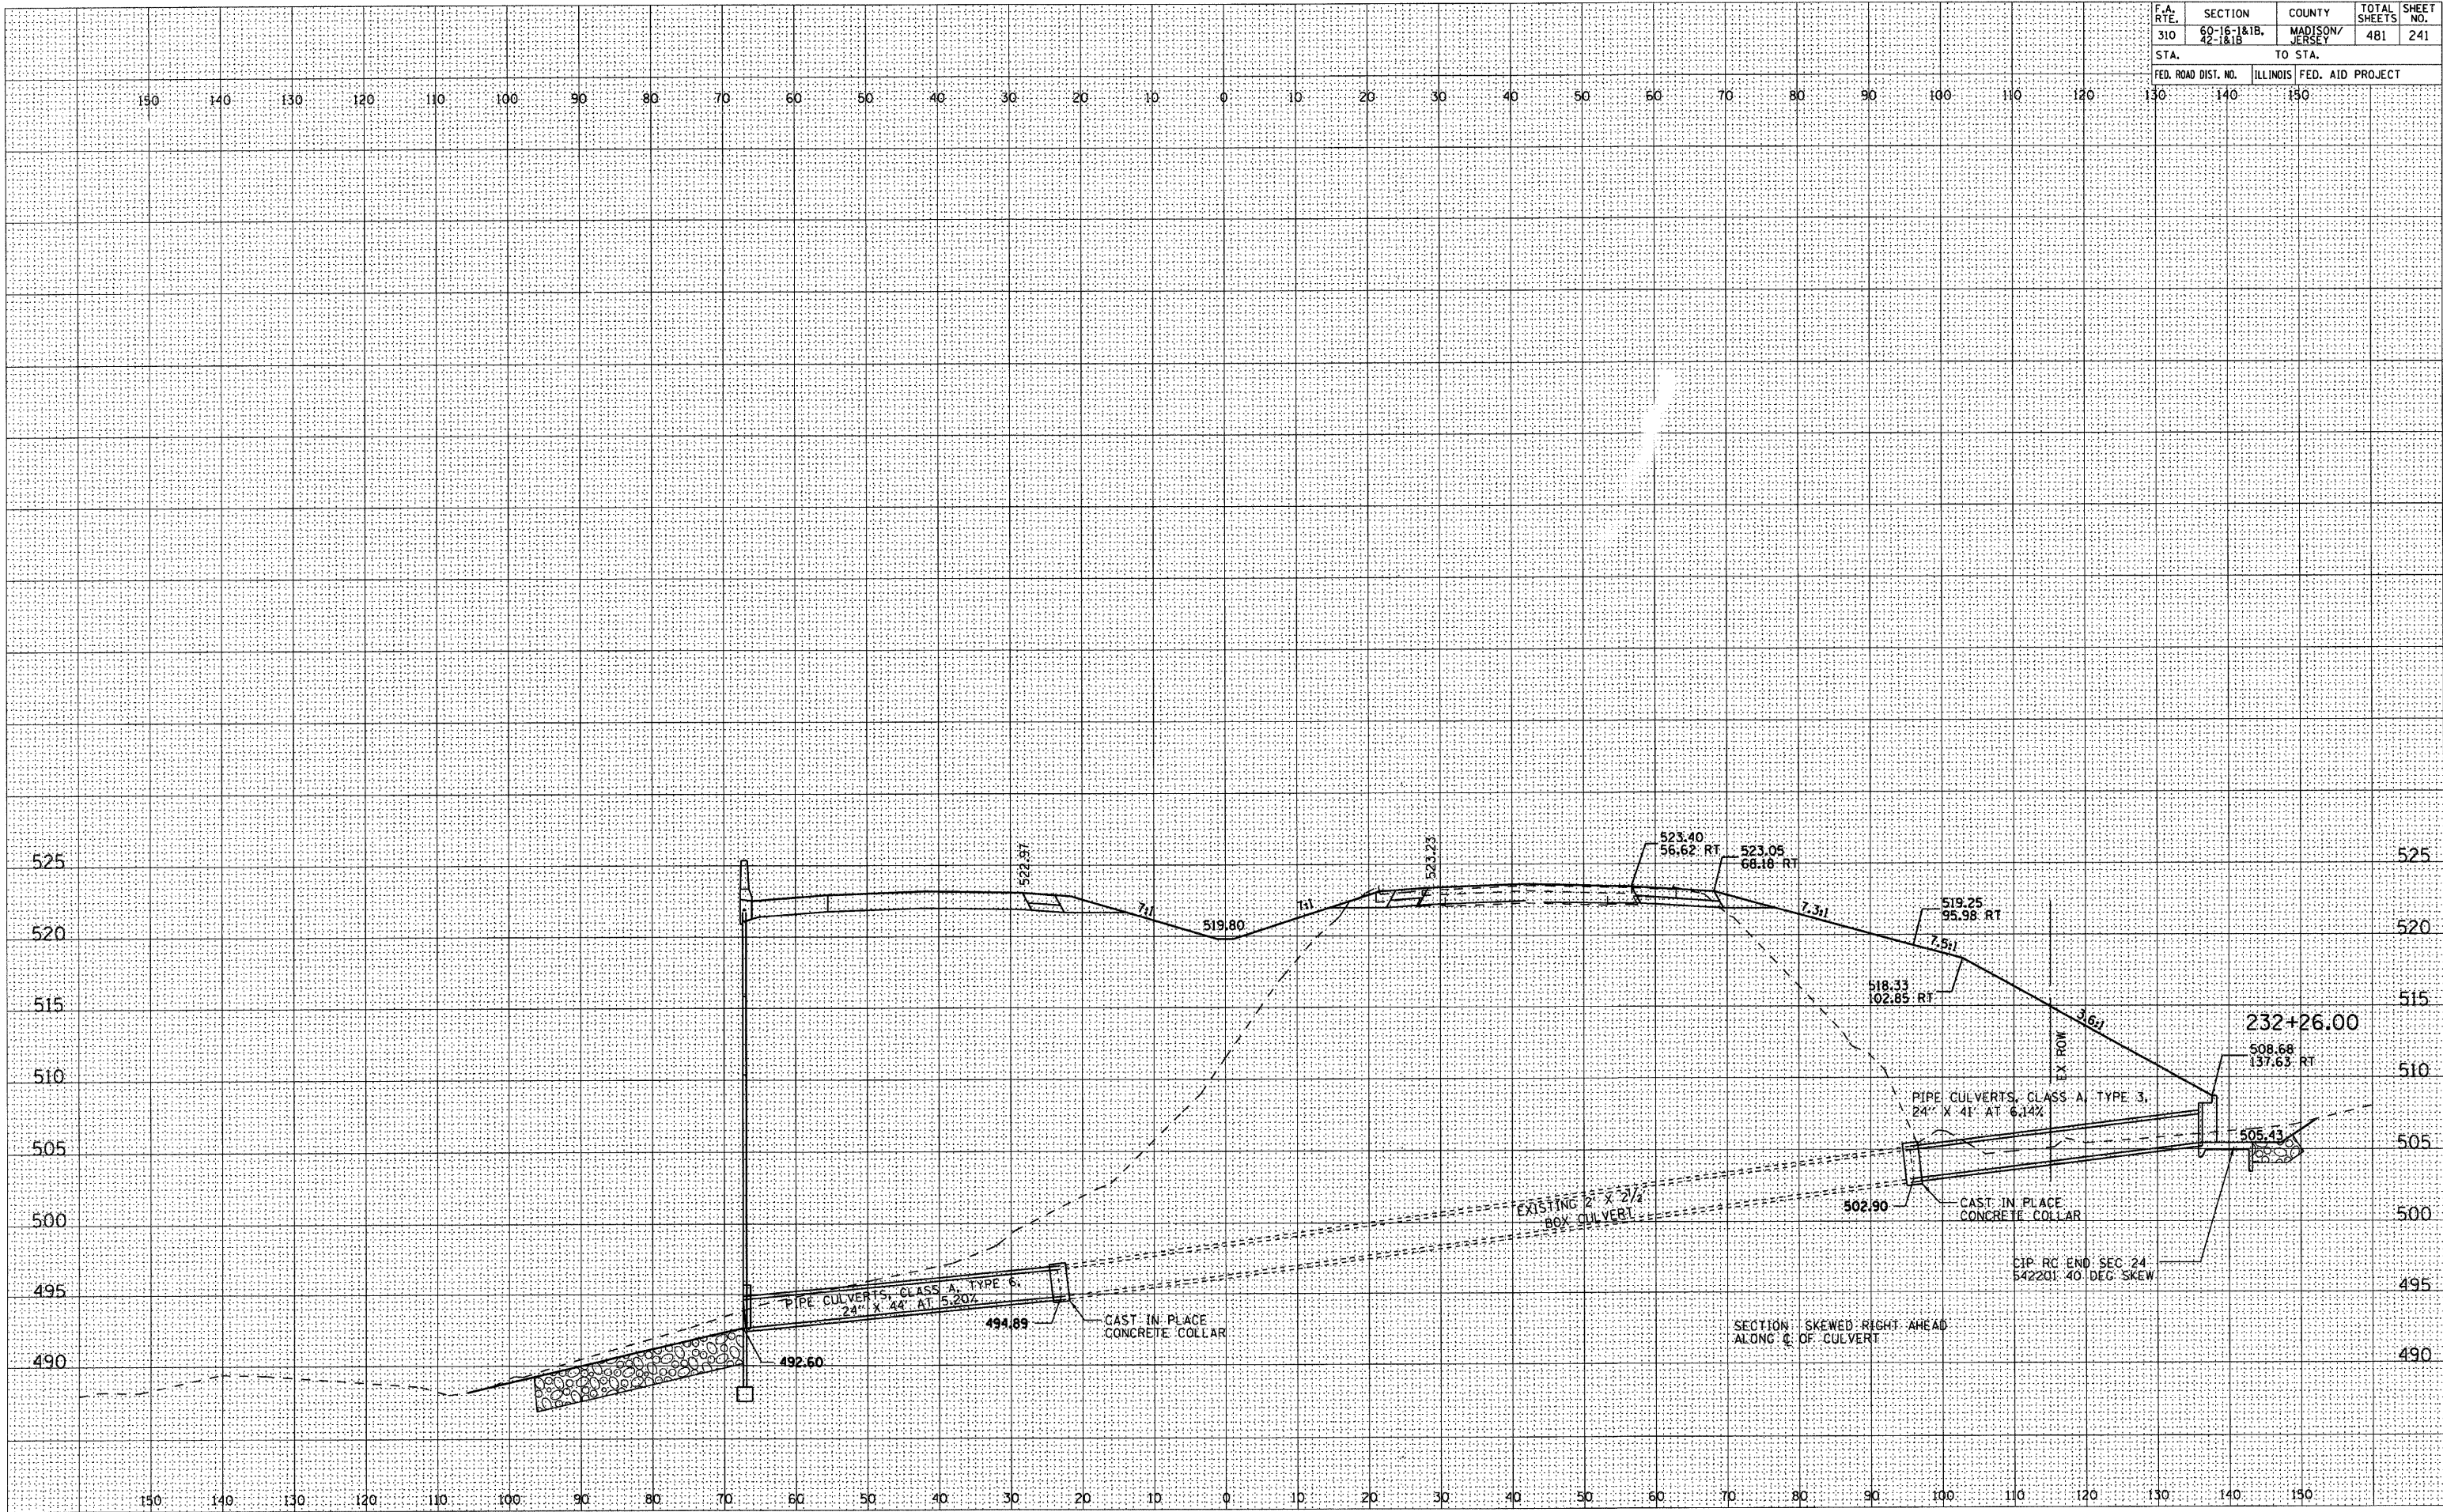


FINAL SURVEY	SURVEYED	BY	DATE
NOTE BOOK	PLOTTED		
	TEMPLATE		
	AREAS		
NO.	AREAS CHECKED		

ORIGINAL SURVEY	BY	DATE

	SURVEYED	
	PLOTTED	
	TEMPLATE	
	AREAS	
	AREAS CHECKED	


NO.	NOTE BOOK
-----	-----------

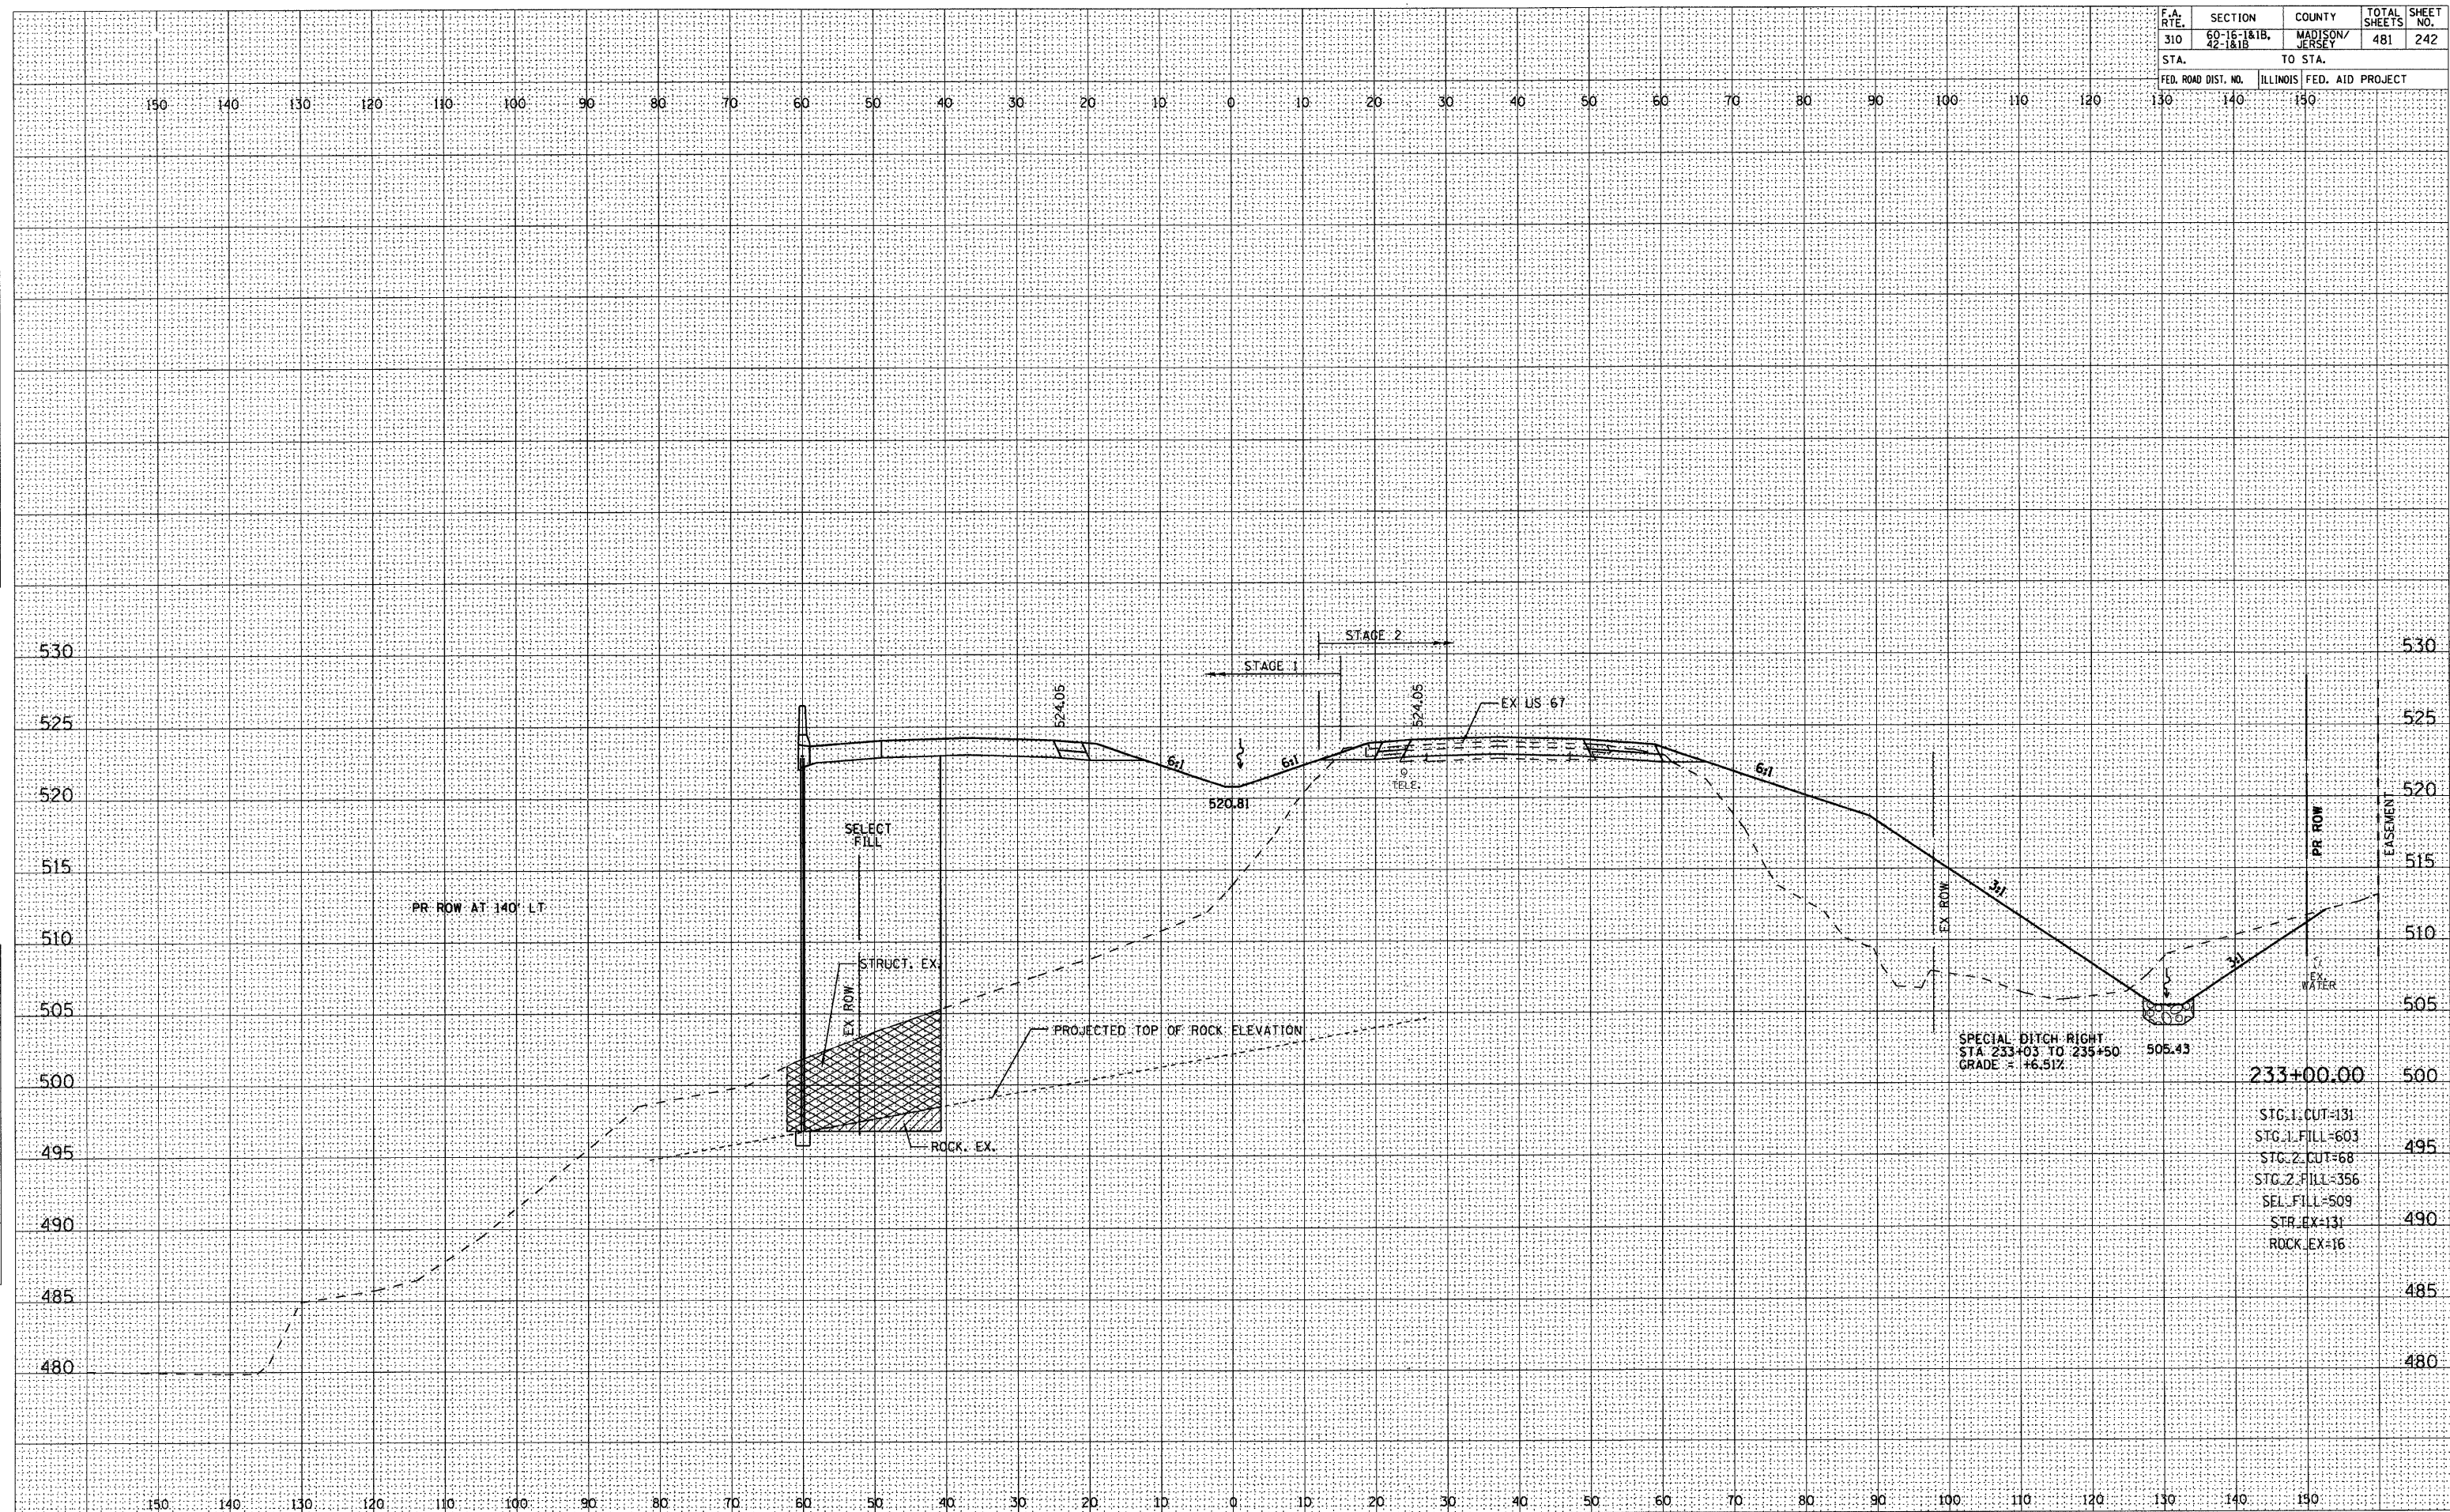

DATE	BY	SURVEYED
		PLOTTED
		TEMPLATE
		NOTE BOOK
		AREAS CHECKED
		NO.


DATE	BY	SURVEYED
		PLOTTED
		TEMPLATE
		NOTE BOOK
		AREAS CHECKED
		NO.

F.A. RTE.	SECTION	COUNTY	TOTAL SHEETS	SHEET NO.
310	60-16-1&1B, 42-1&1B	MADISON/JERSEY	481	243
STA.	TO STA.			
FED. ROAD DIST. NO.	ILLINOIS	FED. AID PROJECT		

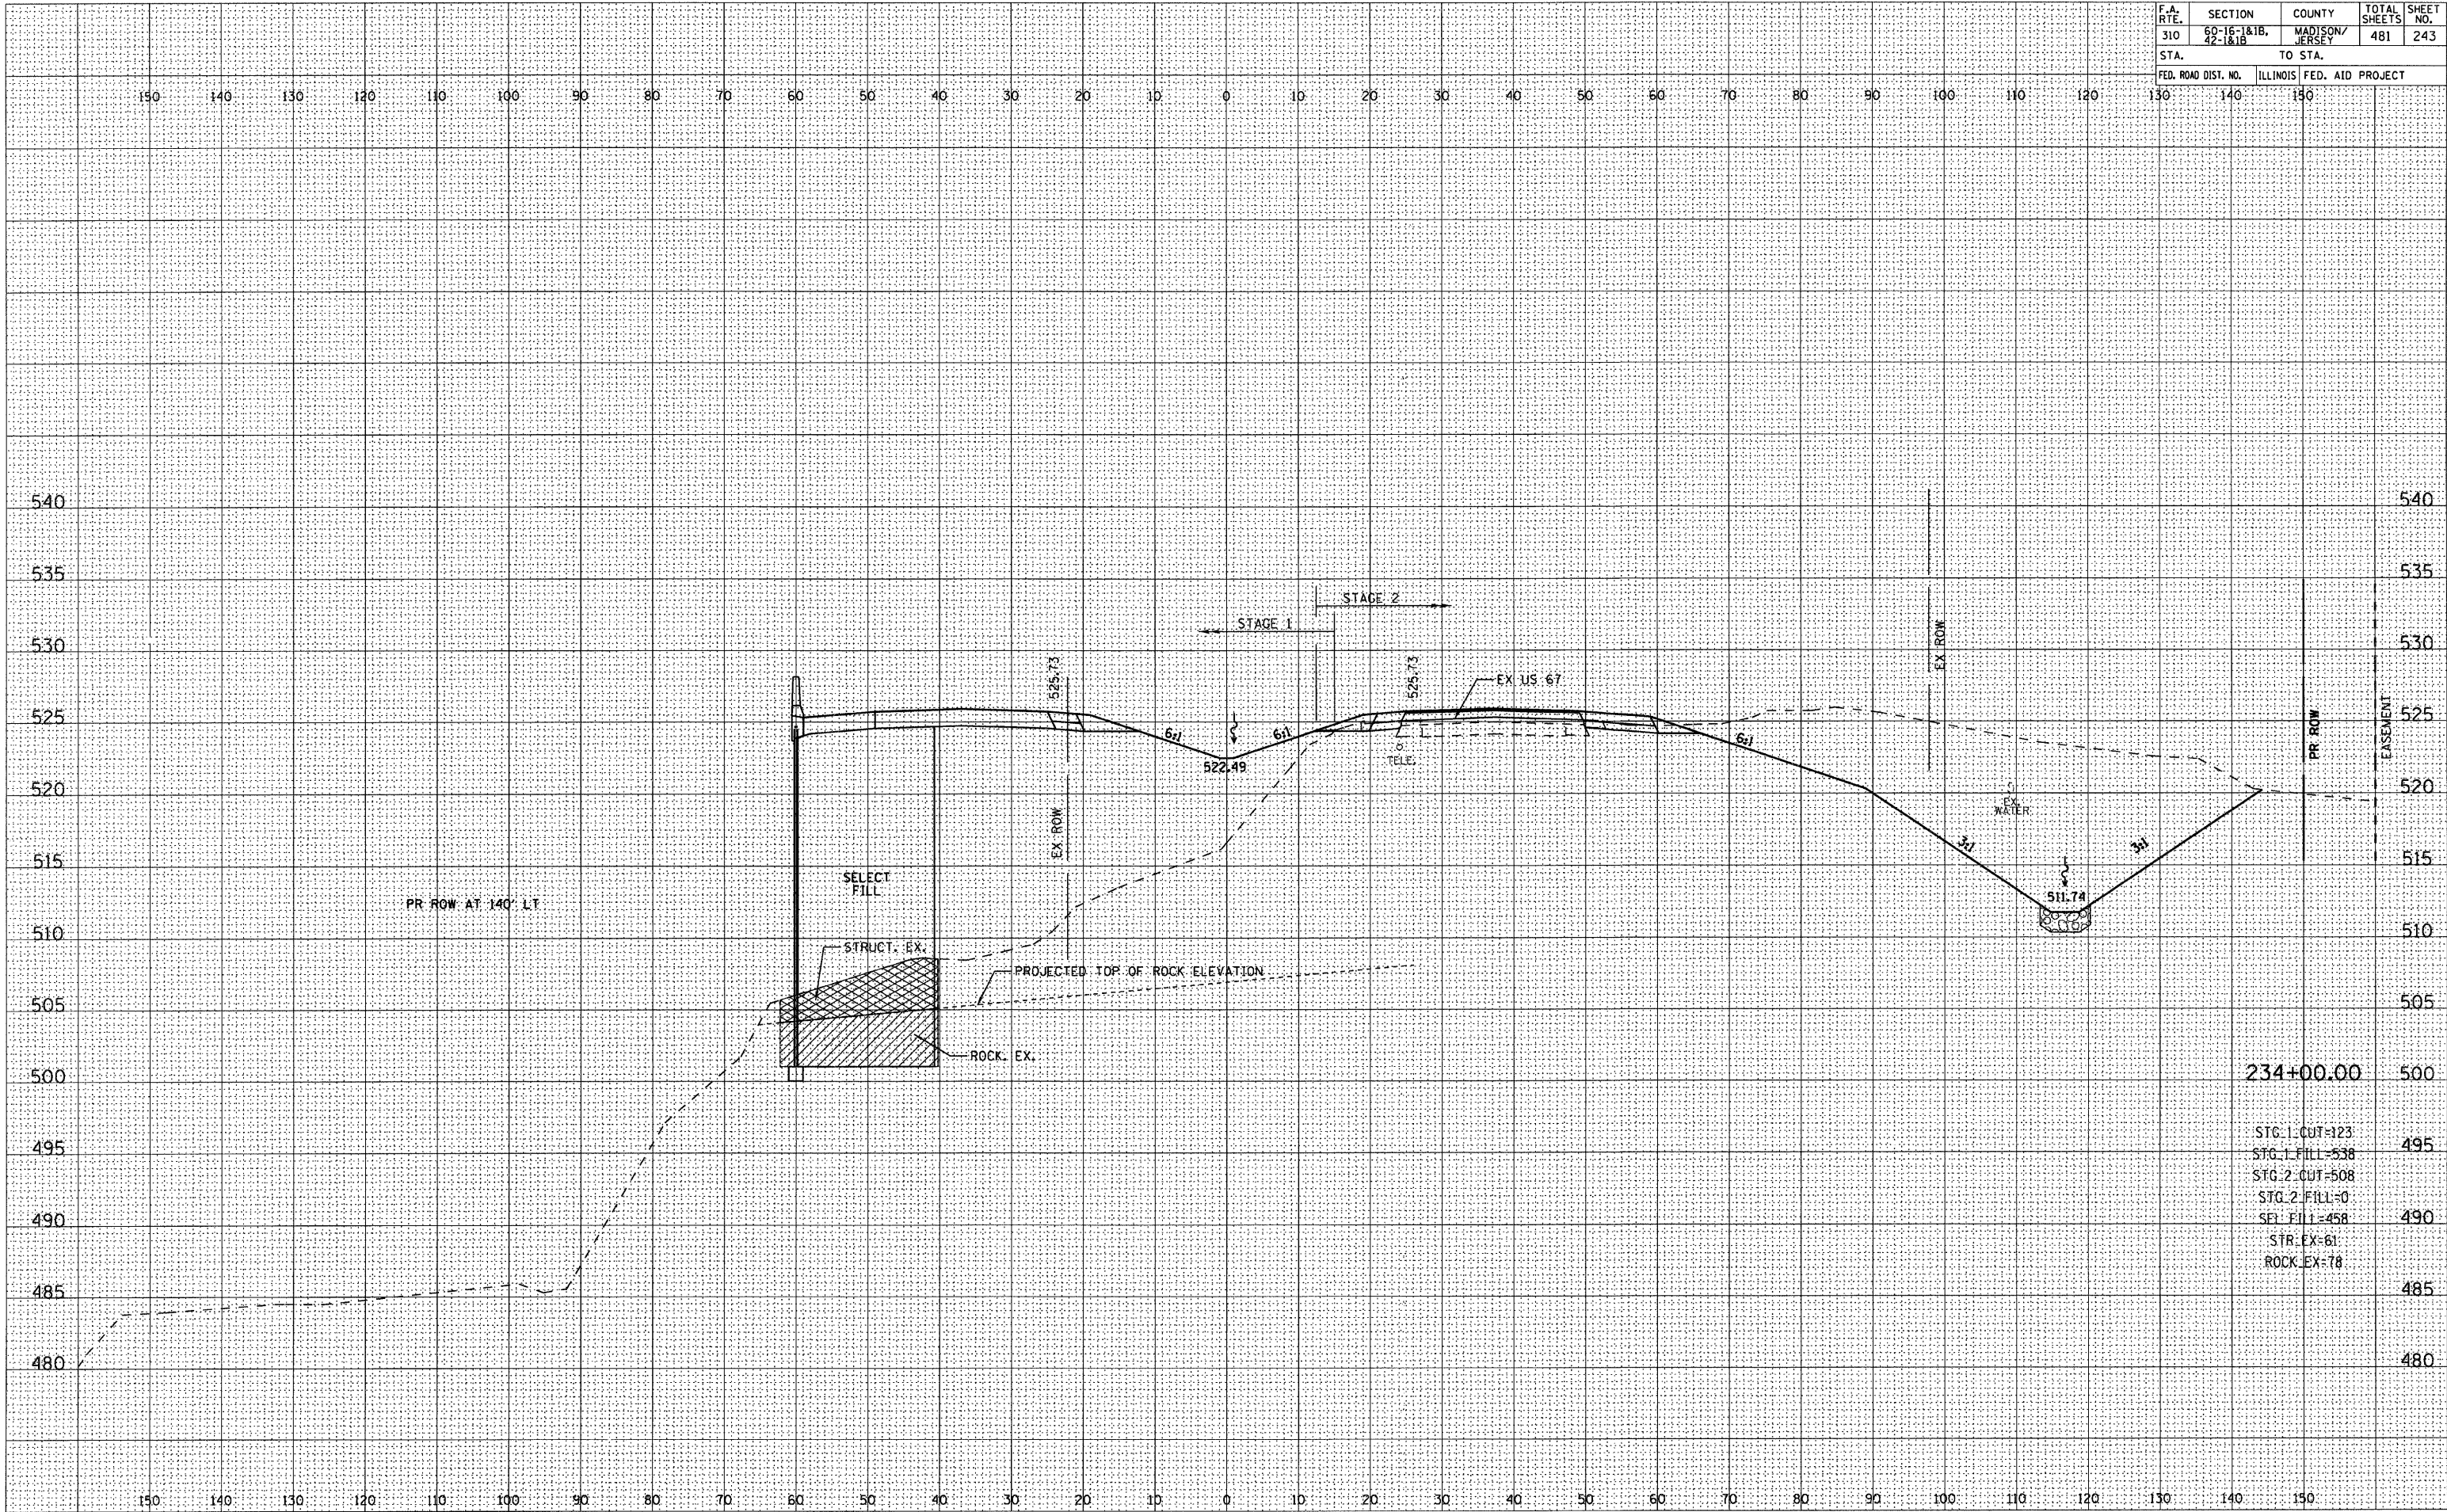

F.A. RTE.	SECTION	COUNTY	TOTAL SHEETS	SHEET NO.
310	60-16-1&1B, 42-1&1B	MADISON/ JERSEY	481	244

FED. ROAD DIST. NO.	ILLINOIS	FED. AID PROJECT
---------------------	----------	------------------

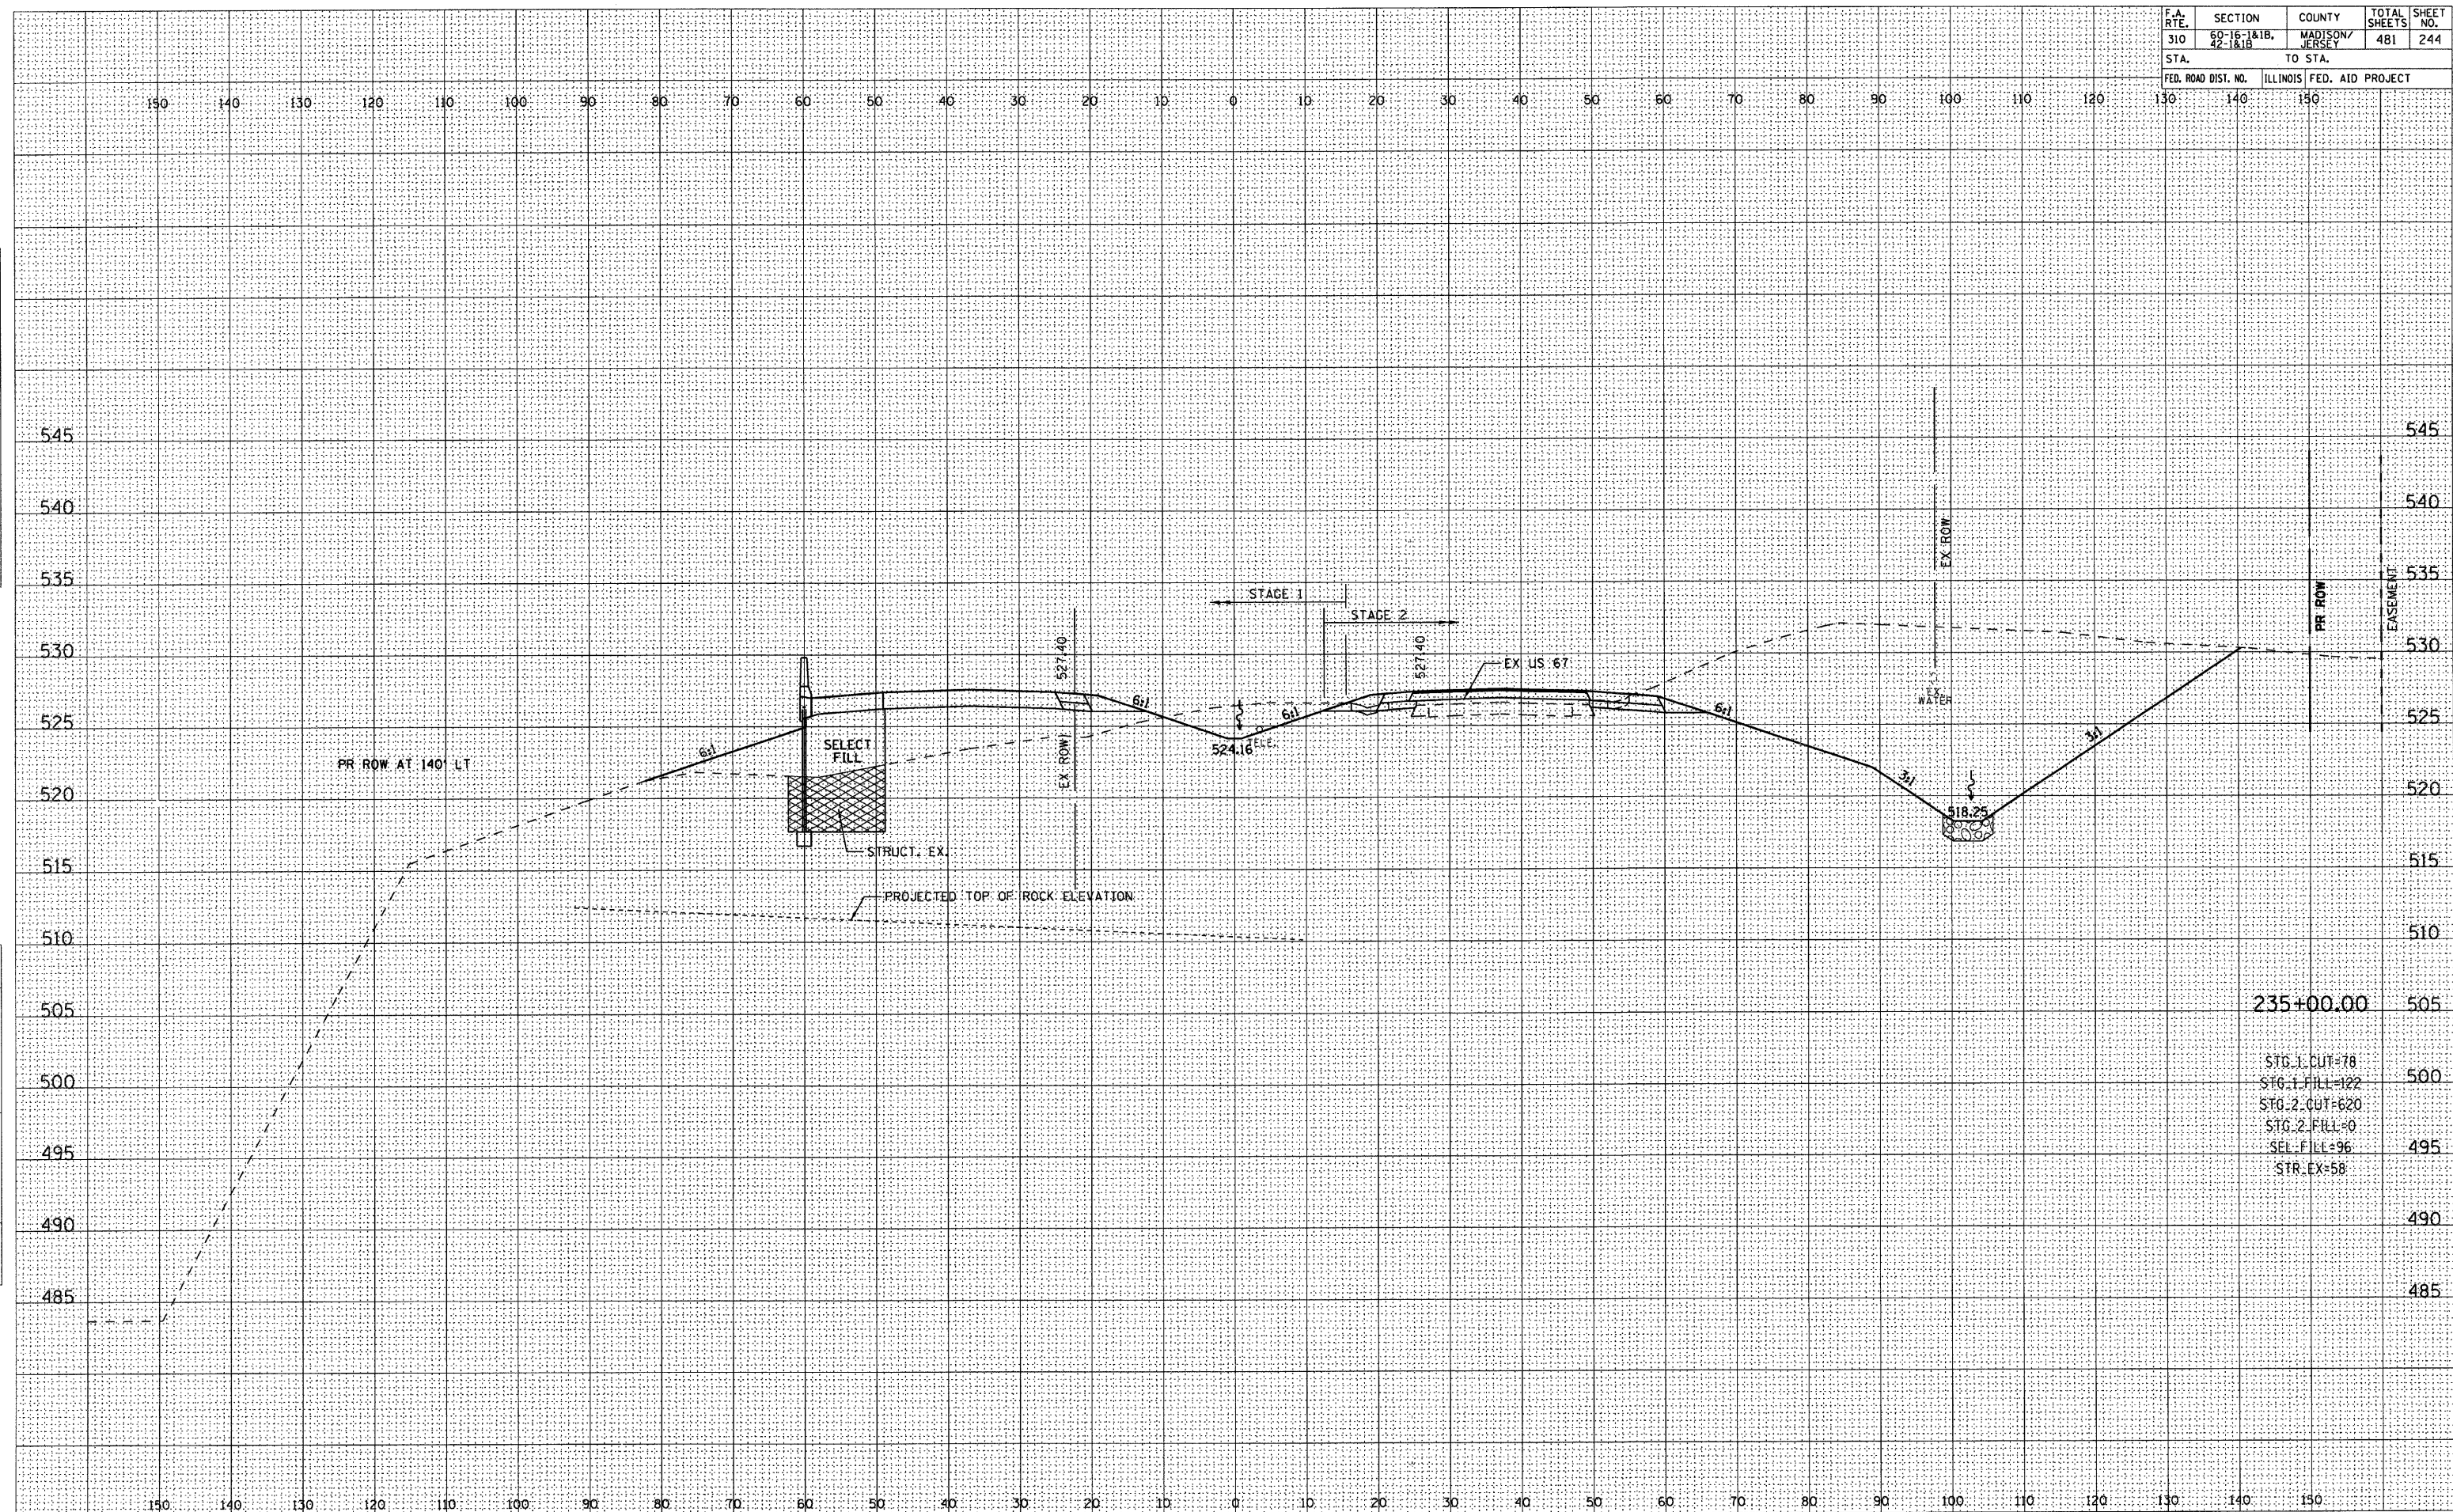


STG_1.CUT=78	
STG_1.FILL=122	500
STG_2.CUT=620	
STG_2.FILL=0	
SEL.FILL=96	495
STR_EX=58	


FINAL SURVEY	NO.	NOTE BOOK	BY	DATE	SURVEYED	CHECKED	TEMPLATE	AREAS	CHECKED

ORIGINAL SURVEY	NO.	NOTE BOOK	BY	DATE	SURVEYED	CHECKED	TEMPLATE	AREAS	CHECKED

F.A. RTE.	SECTION	COUNTY	TOTAL SHEETS	SHEET NO.
310	60-16-1&18, 42-1&18	MADISON/JERSEY	481	245
STA.		TO STA.		
FED. ROAD DIST. NO.		ILLINOIS FED. AID PROJECT		

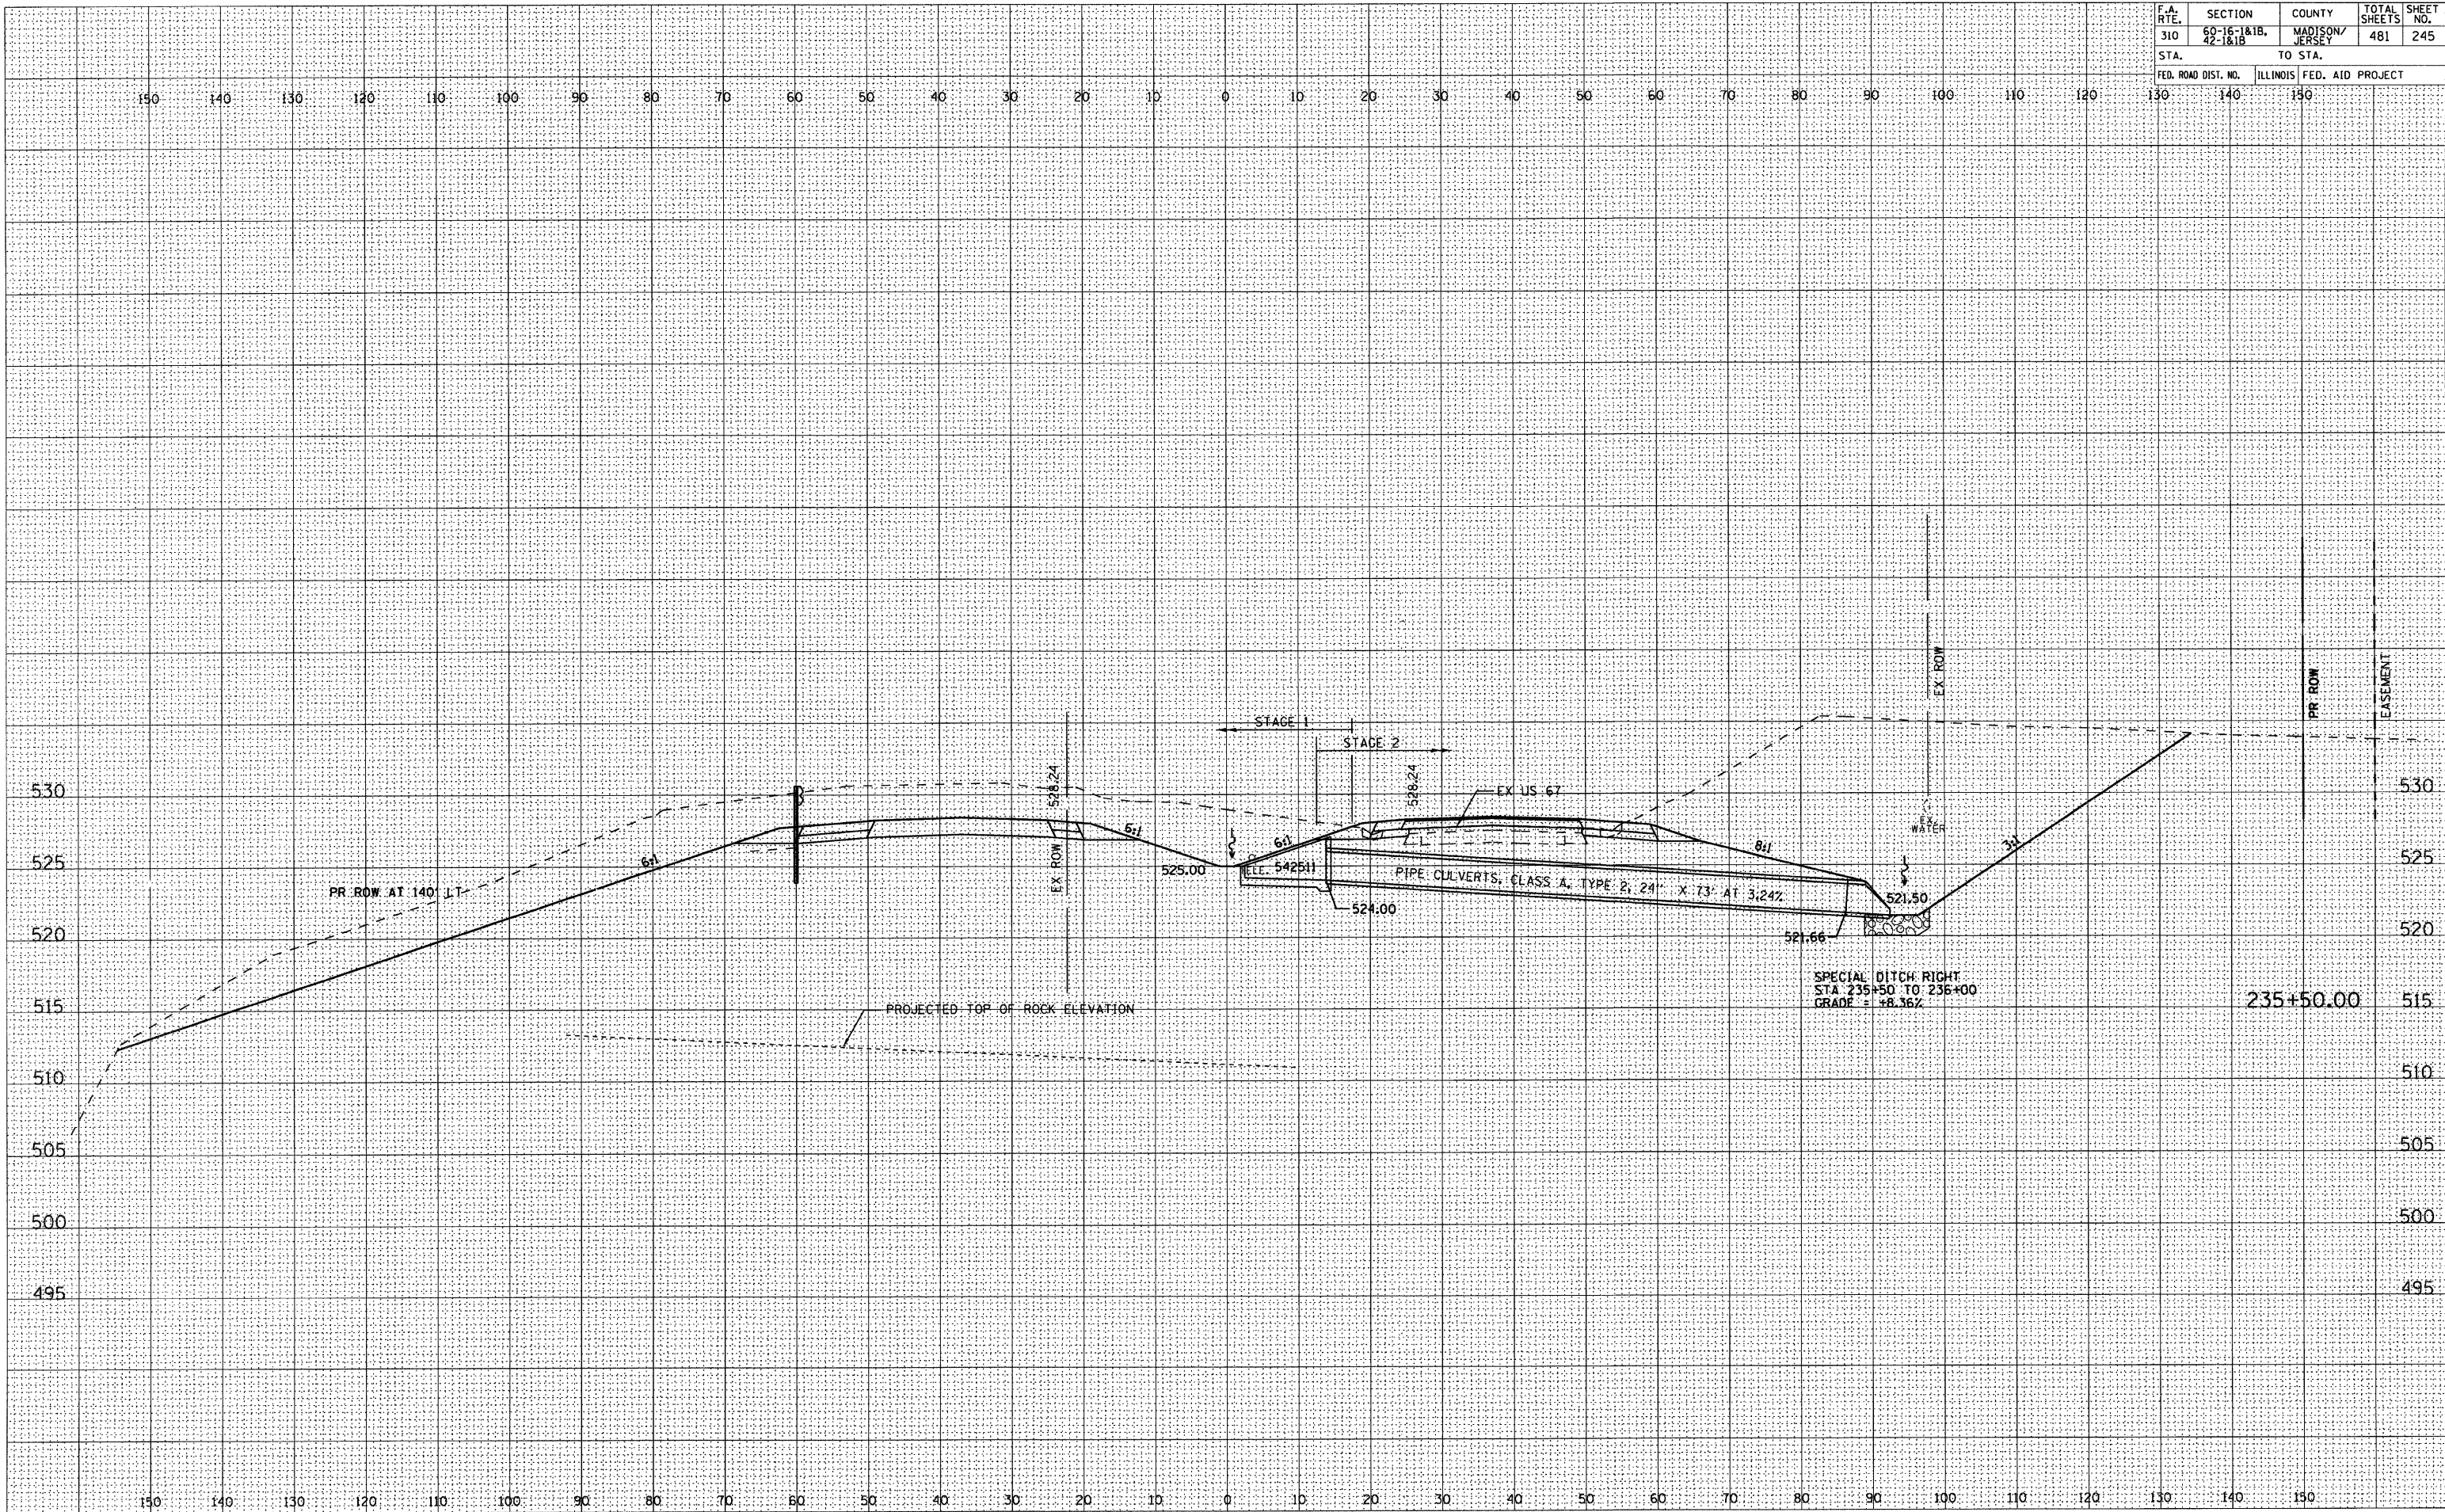


F.A. RTE.	SECTION	COUNTY	TOTAL SHEETS	SHEET NO.
310	60-16-1&1B, 42-1&1B	MADISON/ JERSEY	481	246
STA.		TO STA.		
FED. ROAD DIST. NO.		ILLINOIS	FED. AID PROJECT	

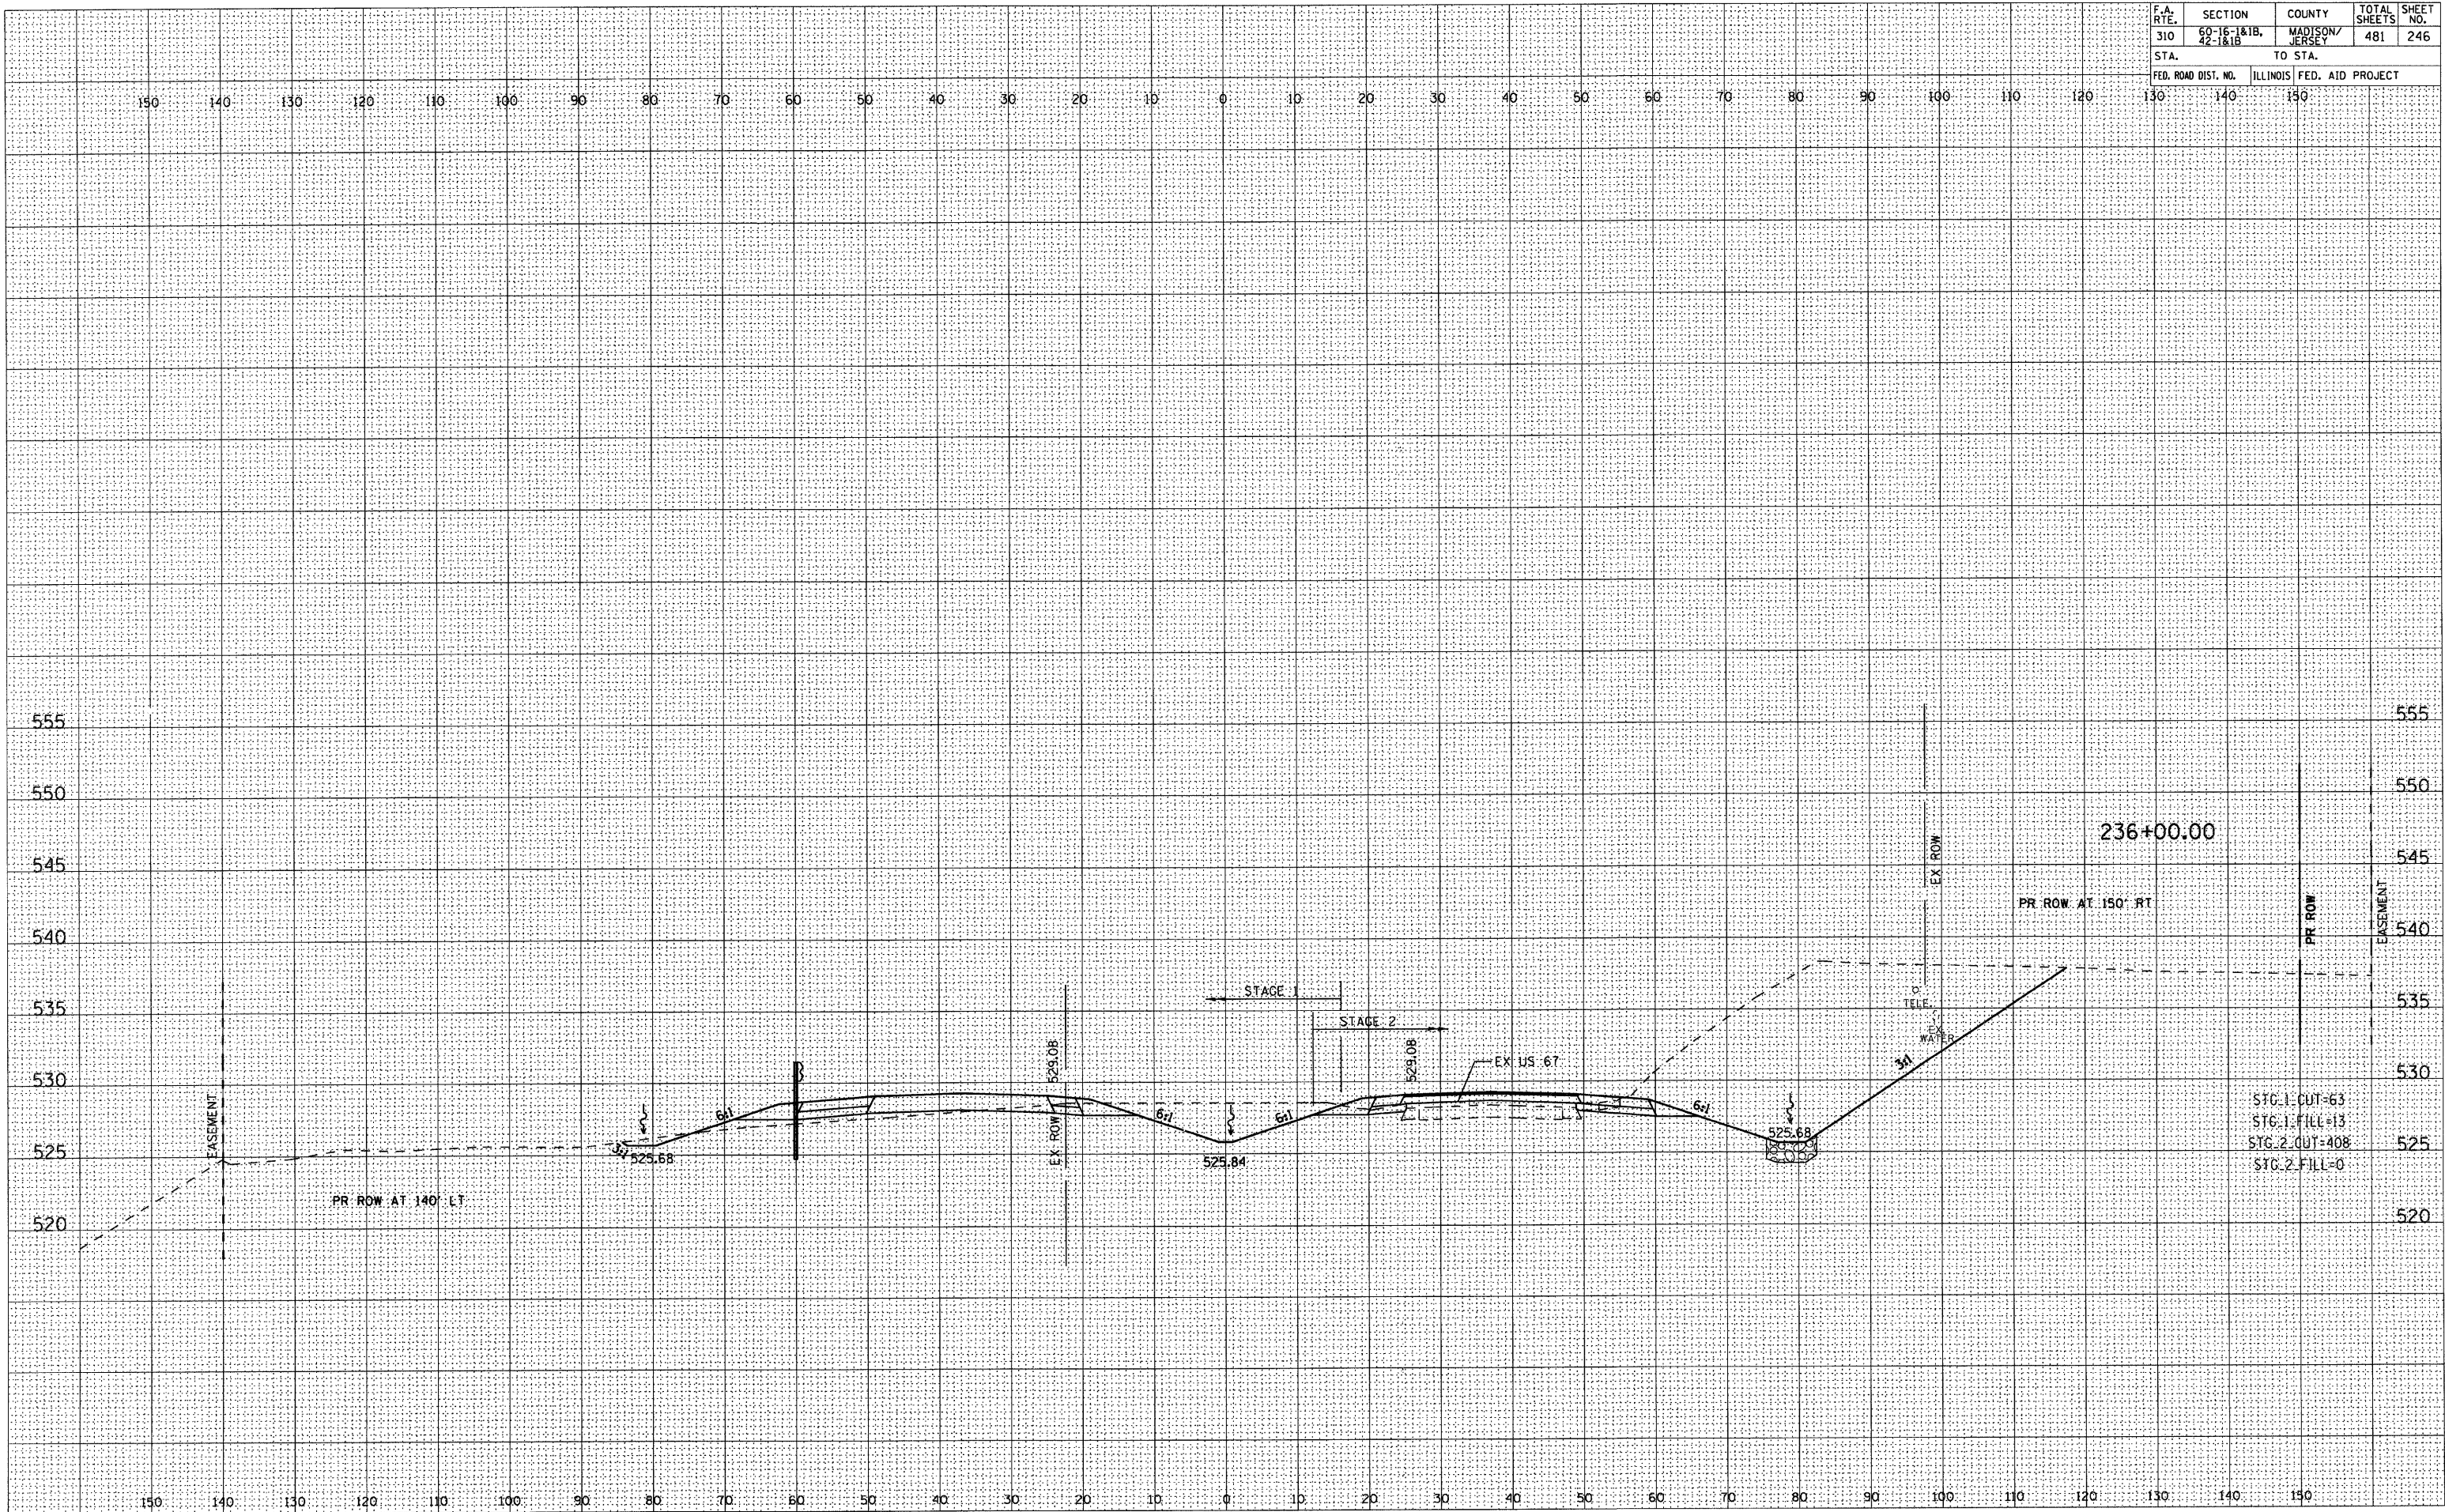

FINAL	SURVEYED	BY	DATE
SURVEY	PLOTTED		
NOTE BOOK	TEMPLATE		
NO.	AREAS CHECKED		


ORIGINAL	SURVEYED	BY	DATE
SURVEY	PLOTTED		
NOTE BOOK	TEMPLATE		
NO.	AREAS CHECKED		

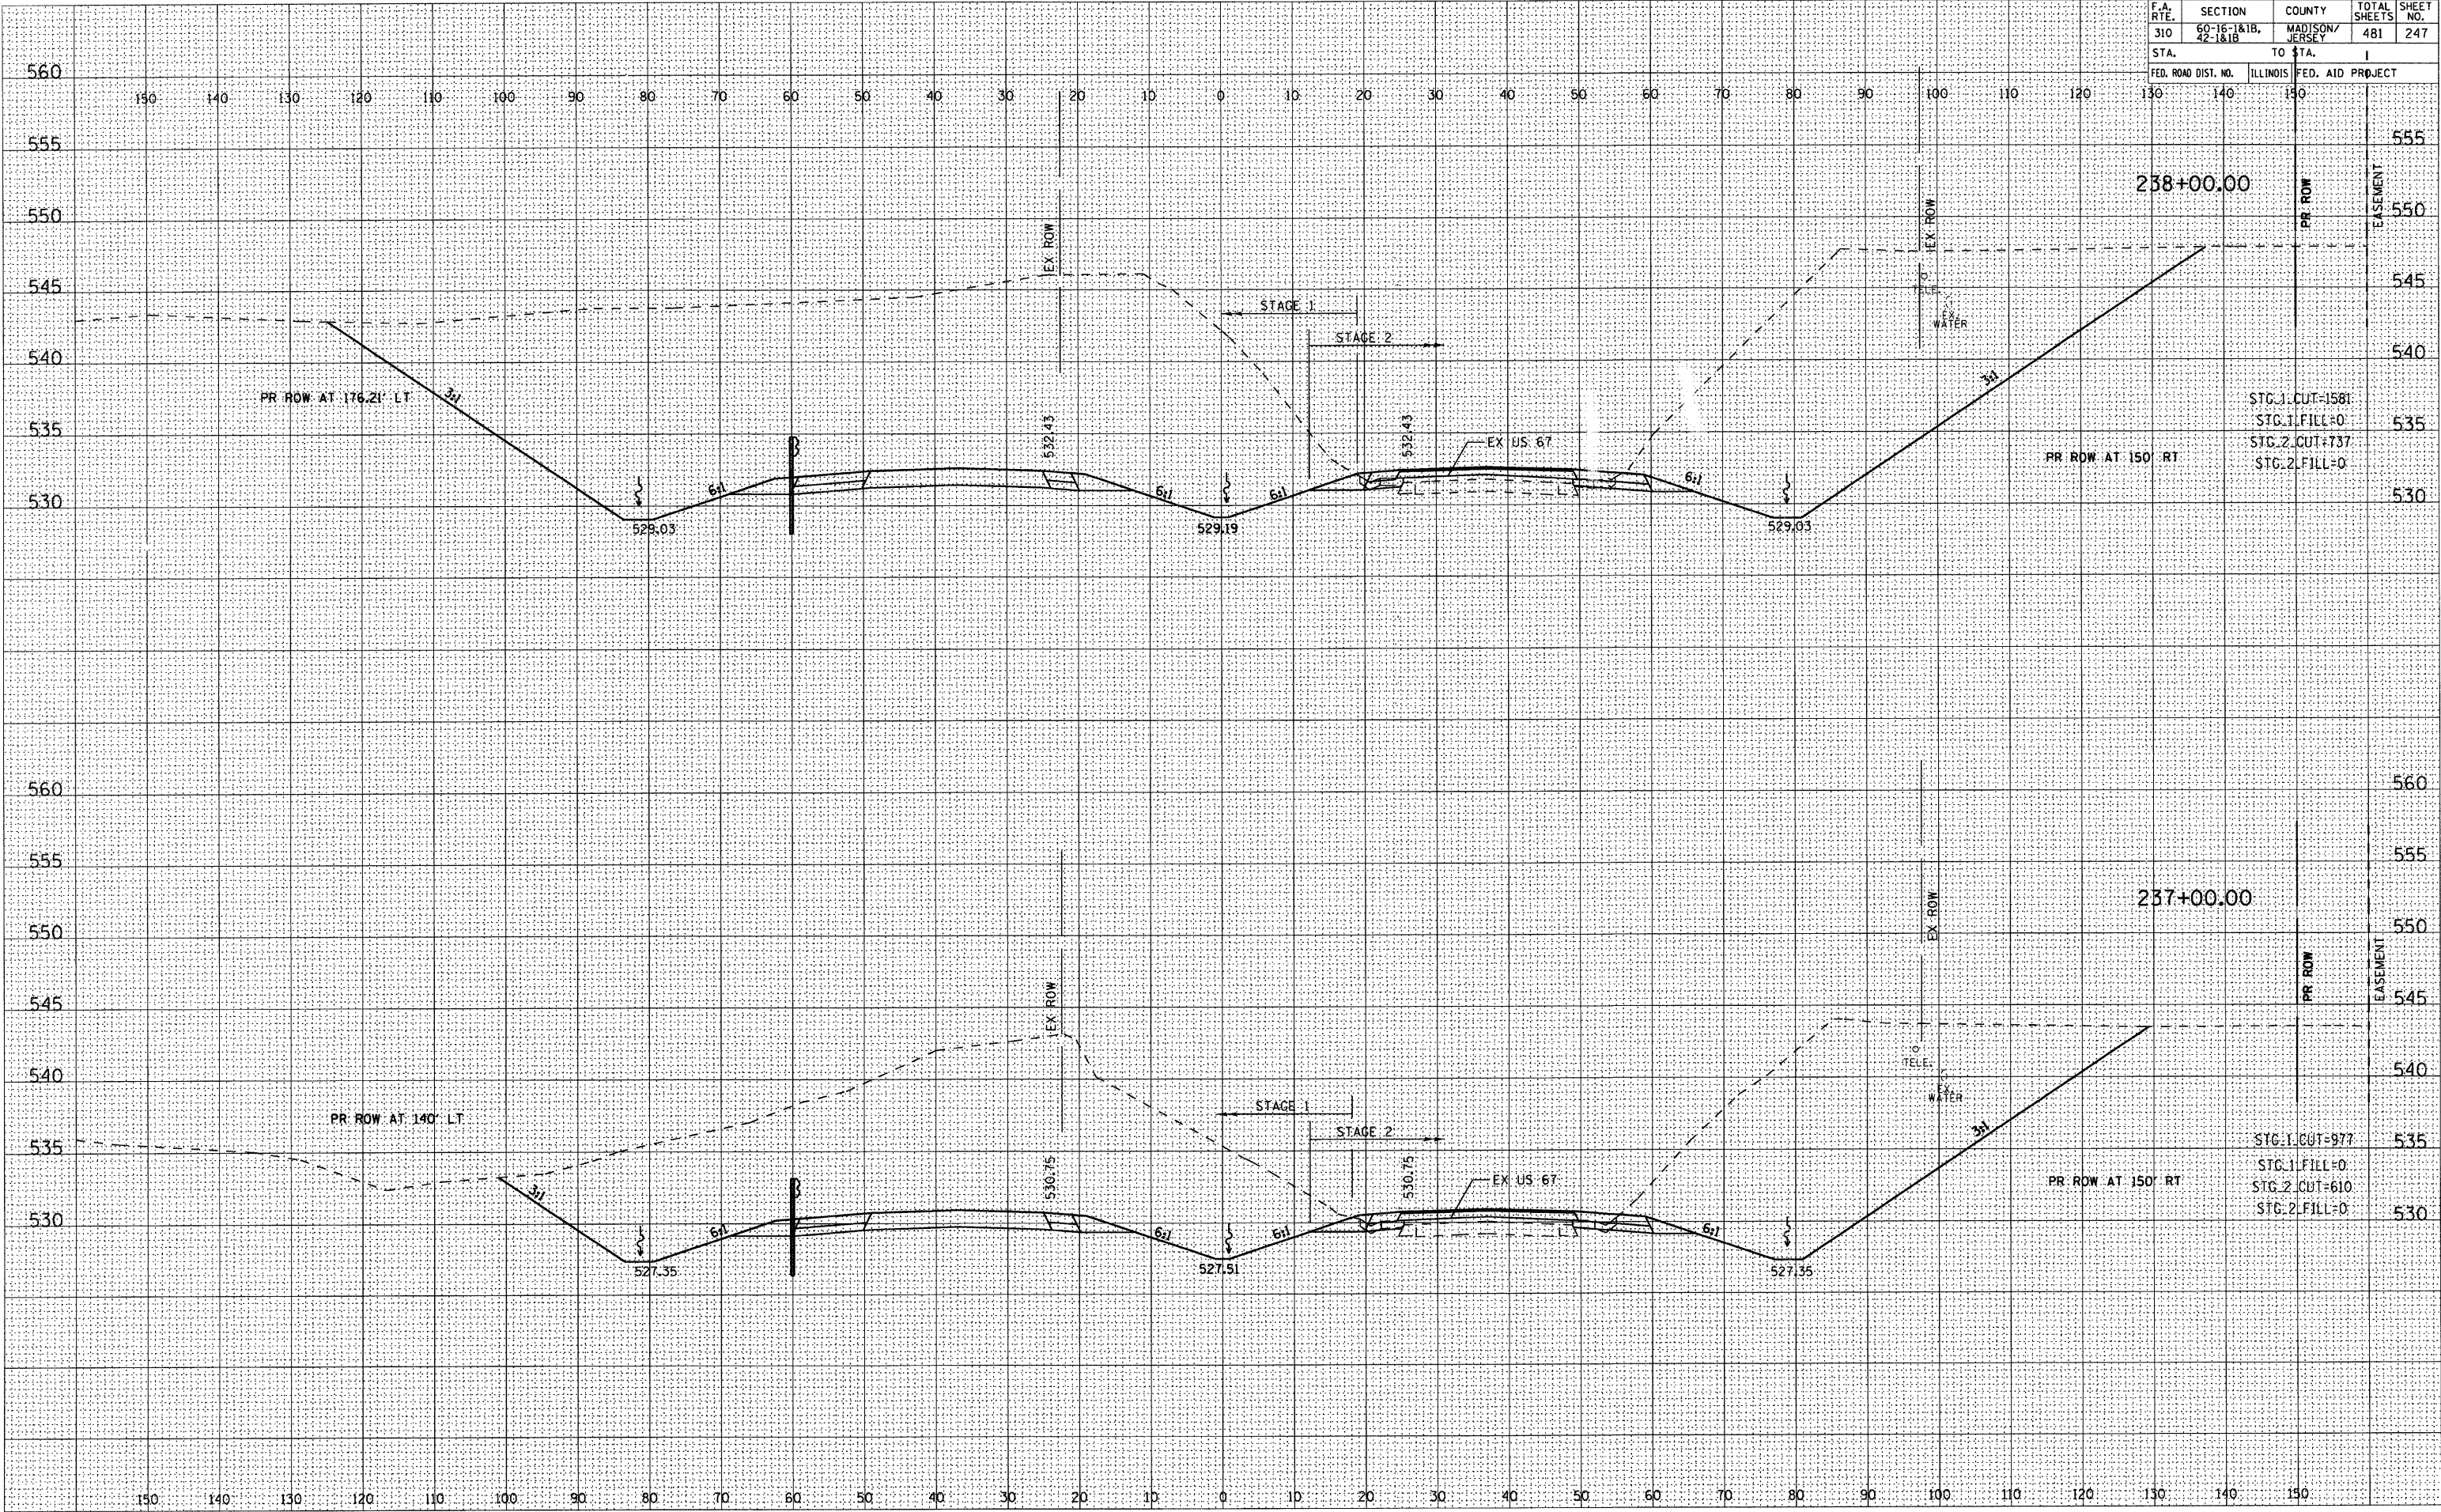


FINAL SURVEY	DATE	BY
	SURVEYED	
	PLOTTED	
	NOTE BOOK	
	NO.	

ORIGINAL SURVEY	DATE	BY
	SURVEYED	
	PLOTTED	
	NOTE BOOK	
	NO.	


F.A. RTE.	SECTION	COUNTY	TOTAL SHEETS	SHEET NO.
310	60-16-1&1B, 42-1&1B	MADISON/JERSEY	481	248
STA.		TO STA.		
FED. ROAD DIST. NO.	ILLINOIS	FED. AID PROJECT		

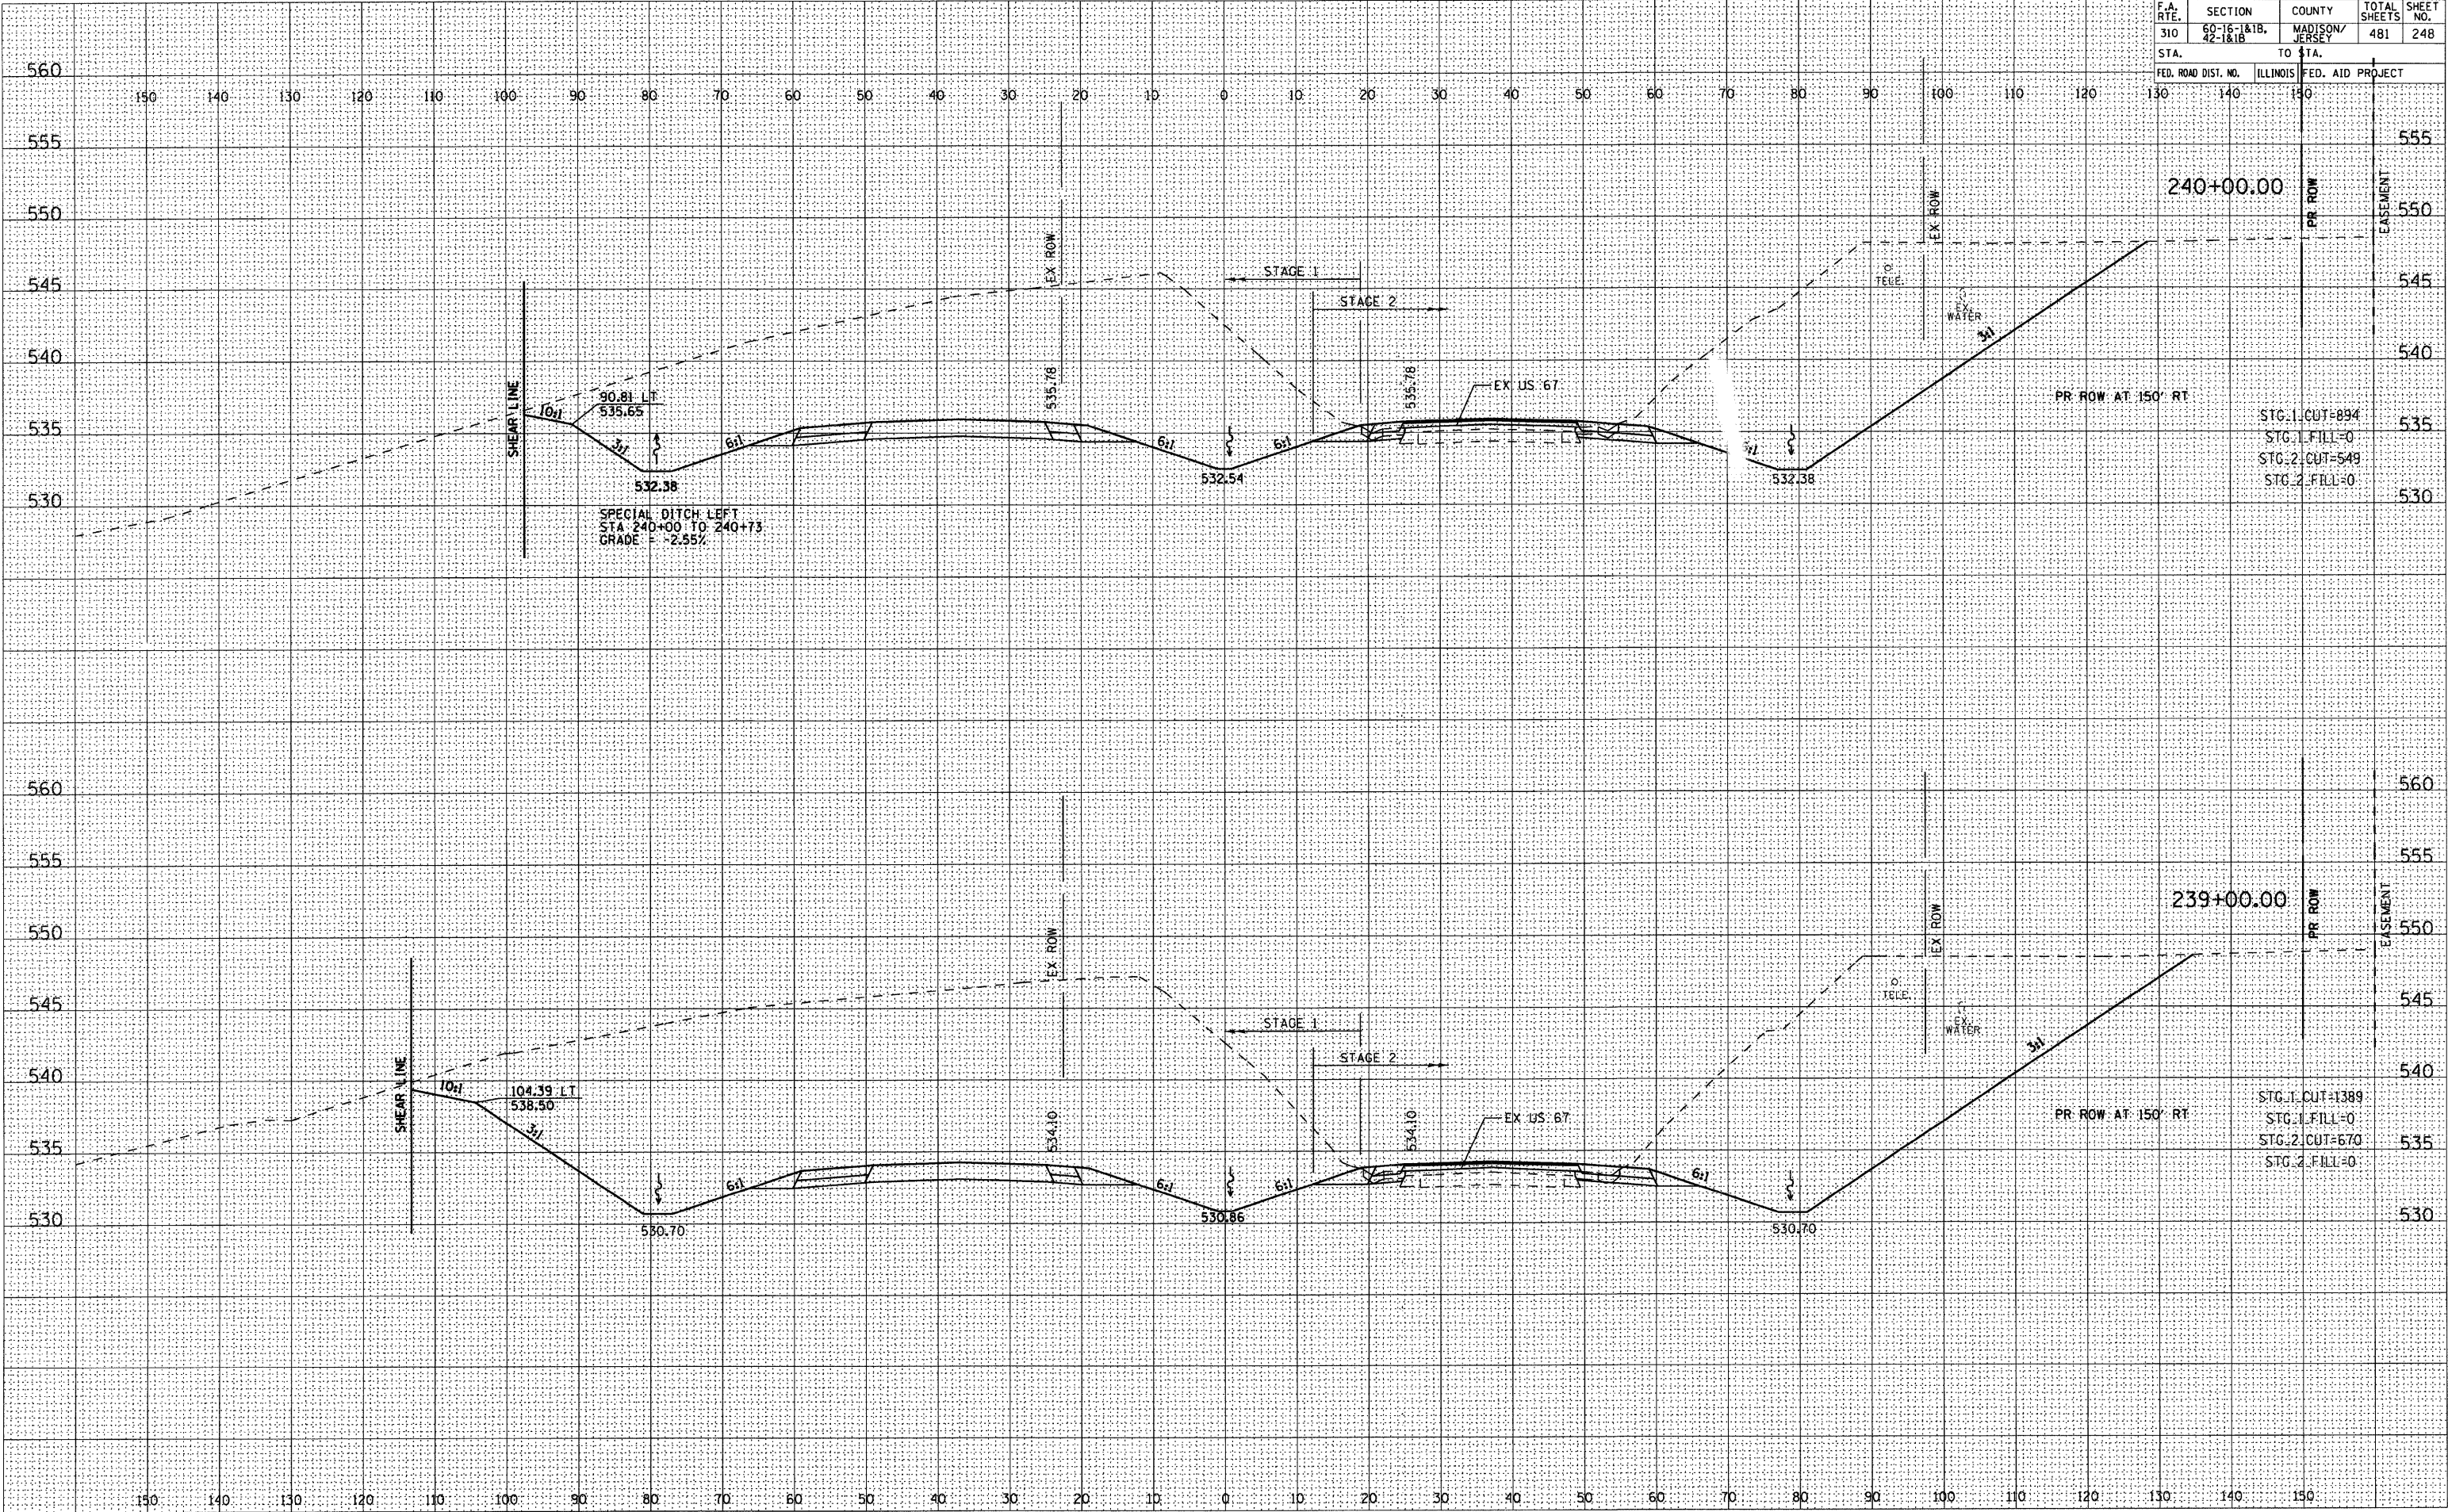

F.A. RTE.	SECTION	COUNTY	TOTAL SHEETS	SHEET NO.
310	60-16-1&1B, 42-1&1B	MADISON/ JERSEY	481	249
STA.		TO STA.		
FED. ROAD DIST. NO.		ILLINOIS	FED. AID PROJECT	

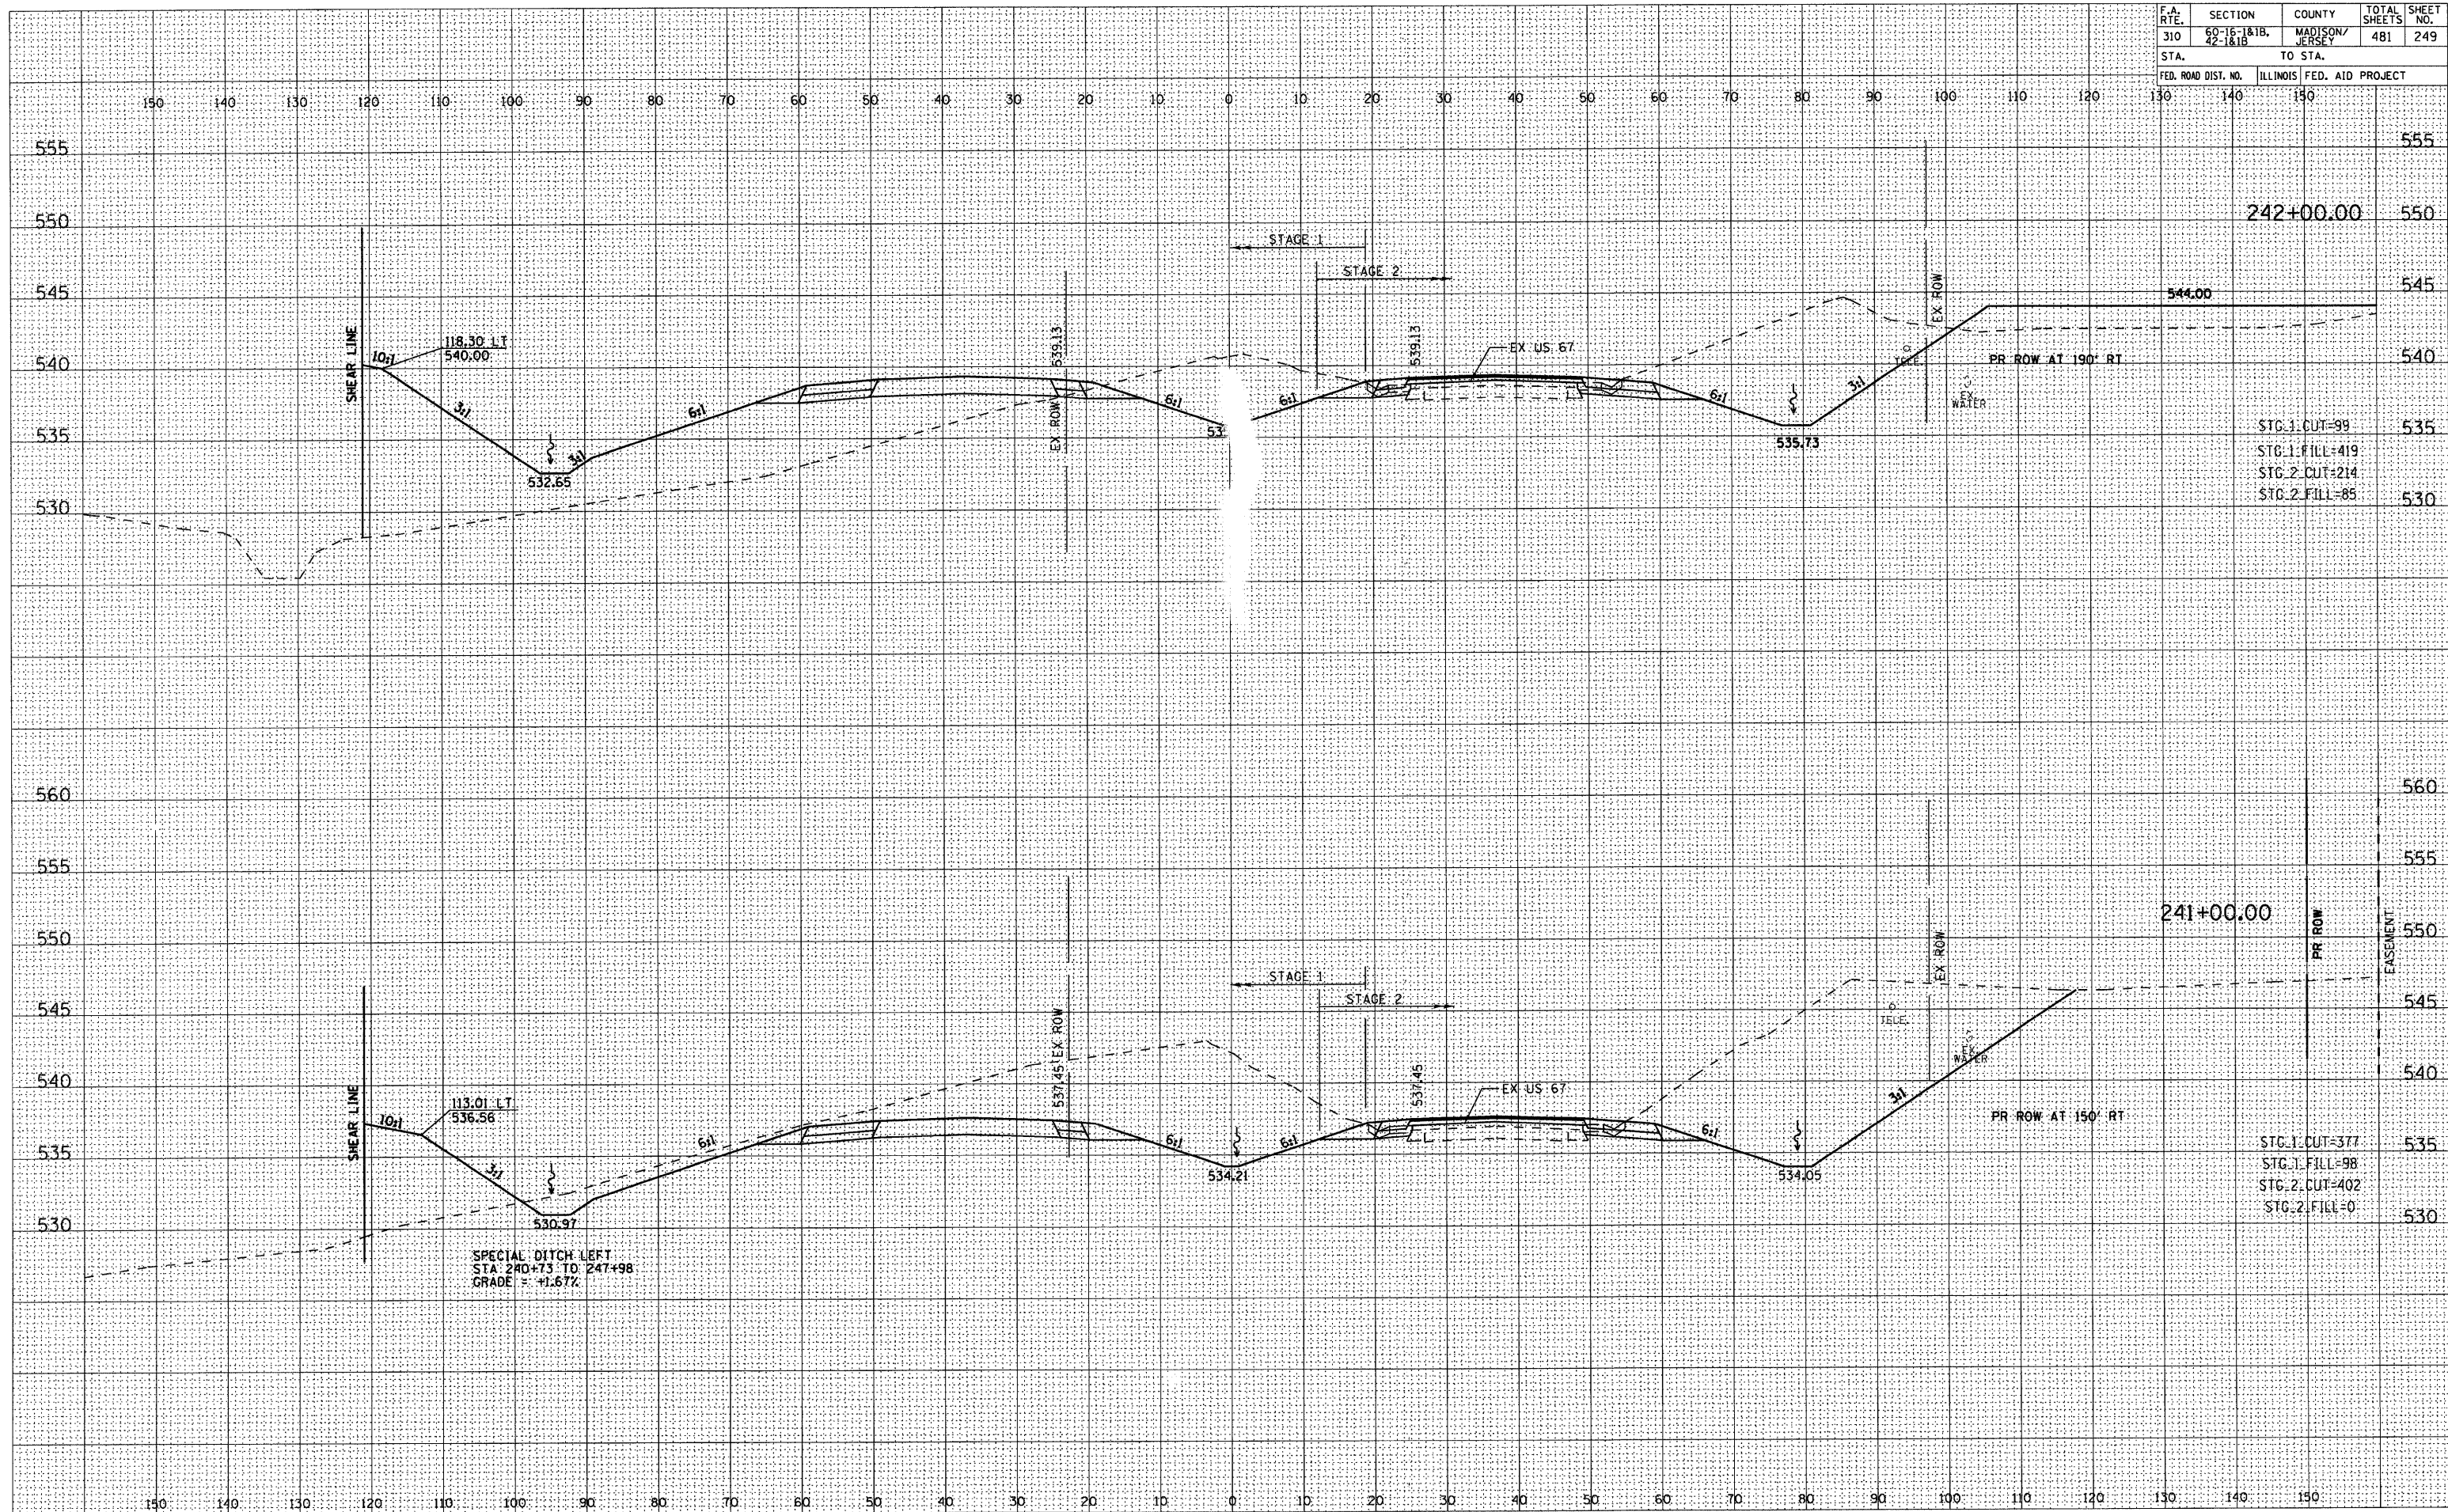


FINAL SURVEY	SURVEYED	BY	DATE
NOTE BOOK	PLOTTED		
	TEMPLATE		
	AREAS		
NO.	AREAS CHECKED		

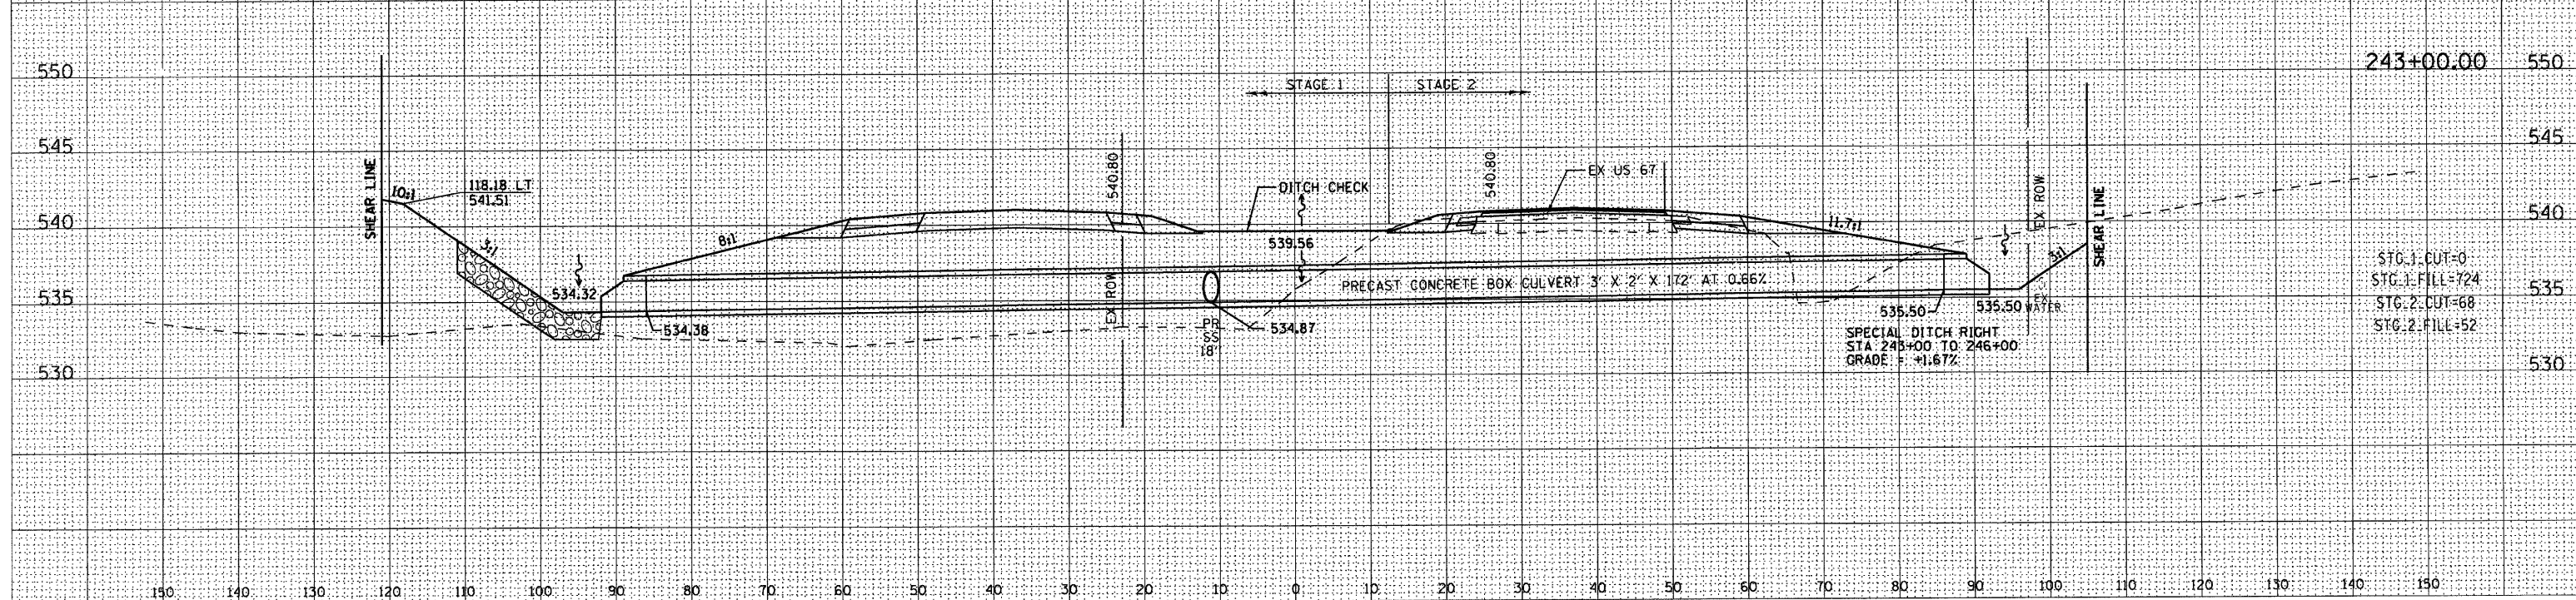


DATE	BY
SURVEYED	PLOTTED
NOTE BOOK	AREAS CHECKED
NO.	NO.

DATE	BY
SURVEYED	PLOTTED
NOTE BOOK	AREAS CHECKED
NO.	NO.

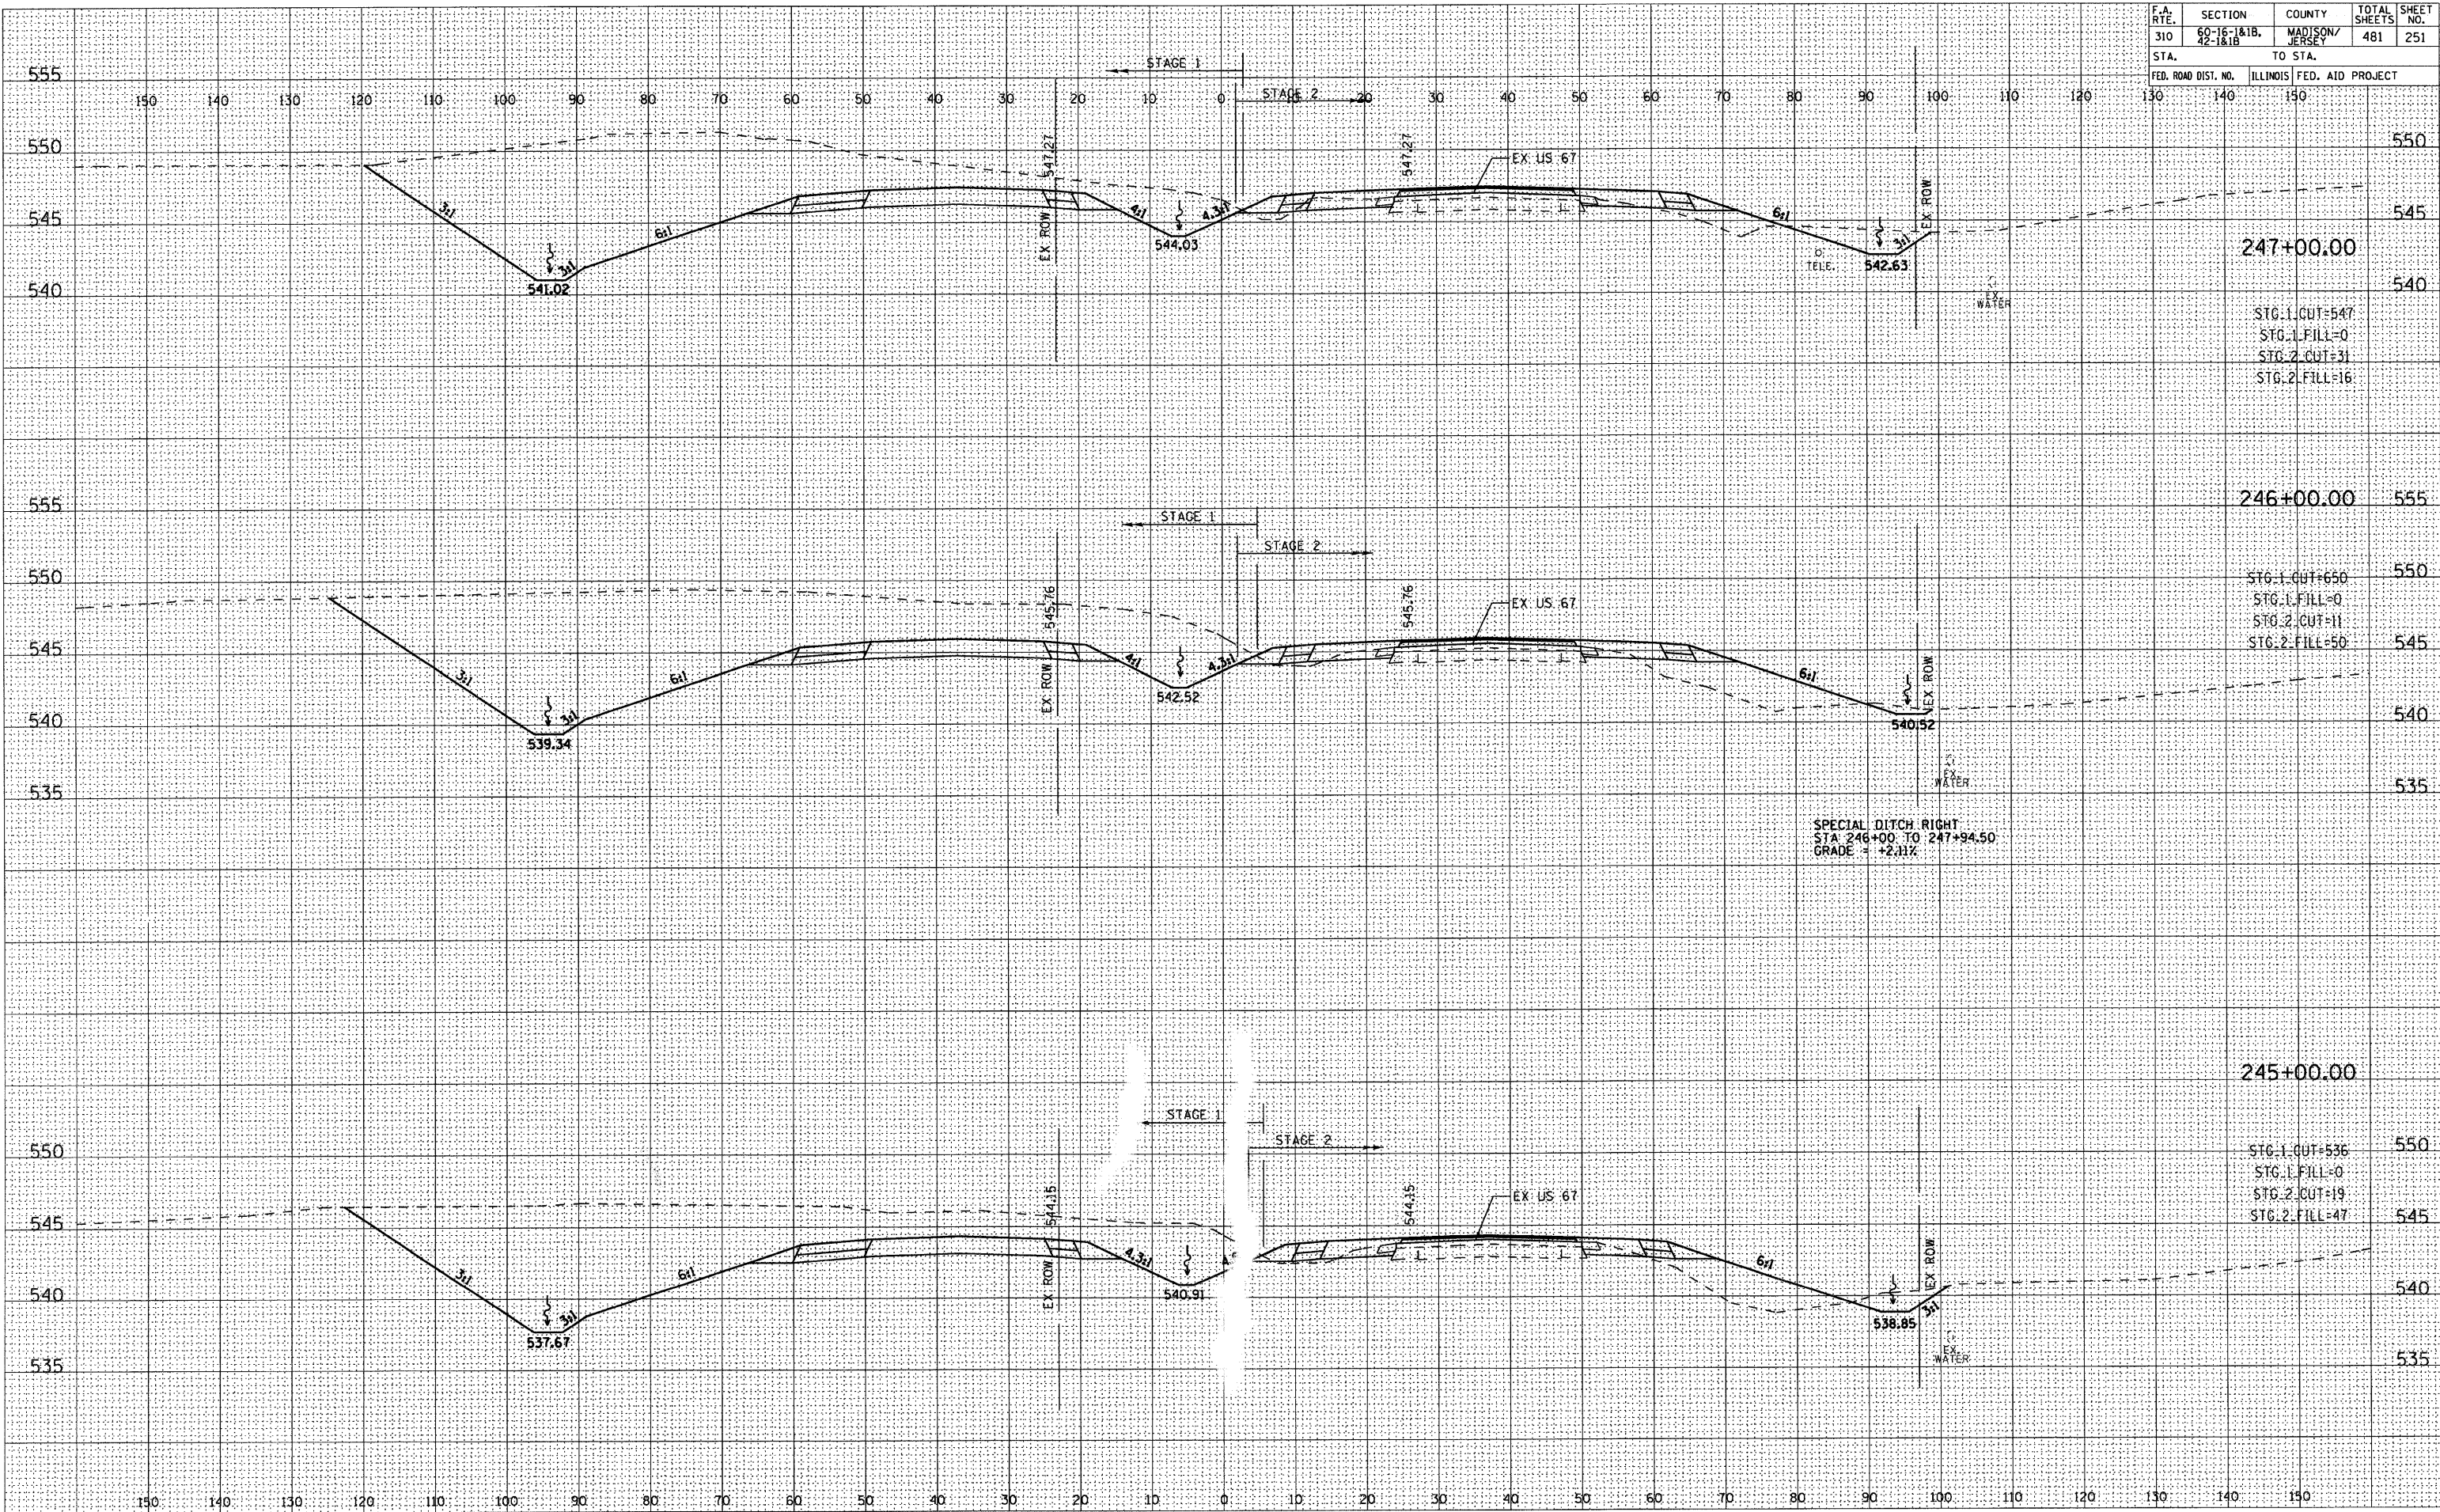


F.A. RTE.	SECTION	COUNTY	TOTAL SHEETS	SHEET NO.
310	60-16-1&18, 42-1&18	MADISON/JERSEY	481	251
STA.		TO STA.		
FED. ROAD DIST. NO.		ILLINOIS FED. AID PROJECT		

F.A. RTE.	SECTION	COUNTY	TOTAL SHEETS	SHEET NO.
310	60-16-1&1B, 42-1&1B	MADISON/ JERSEY	481	252

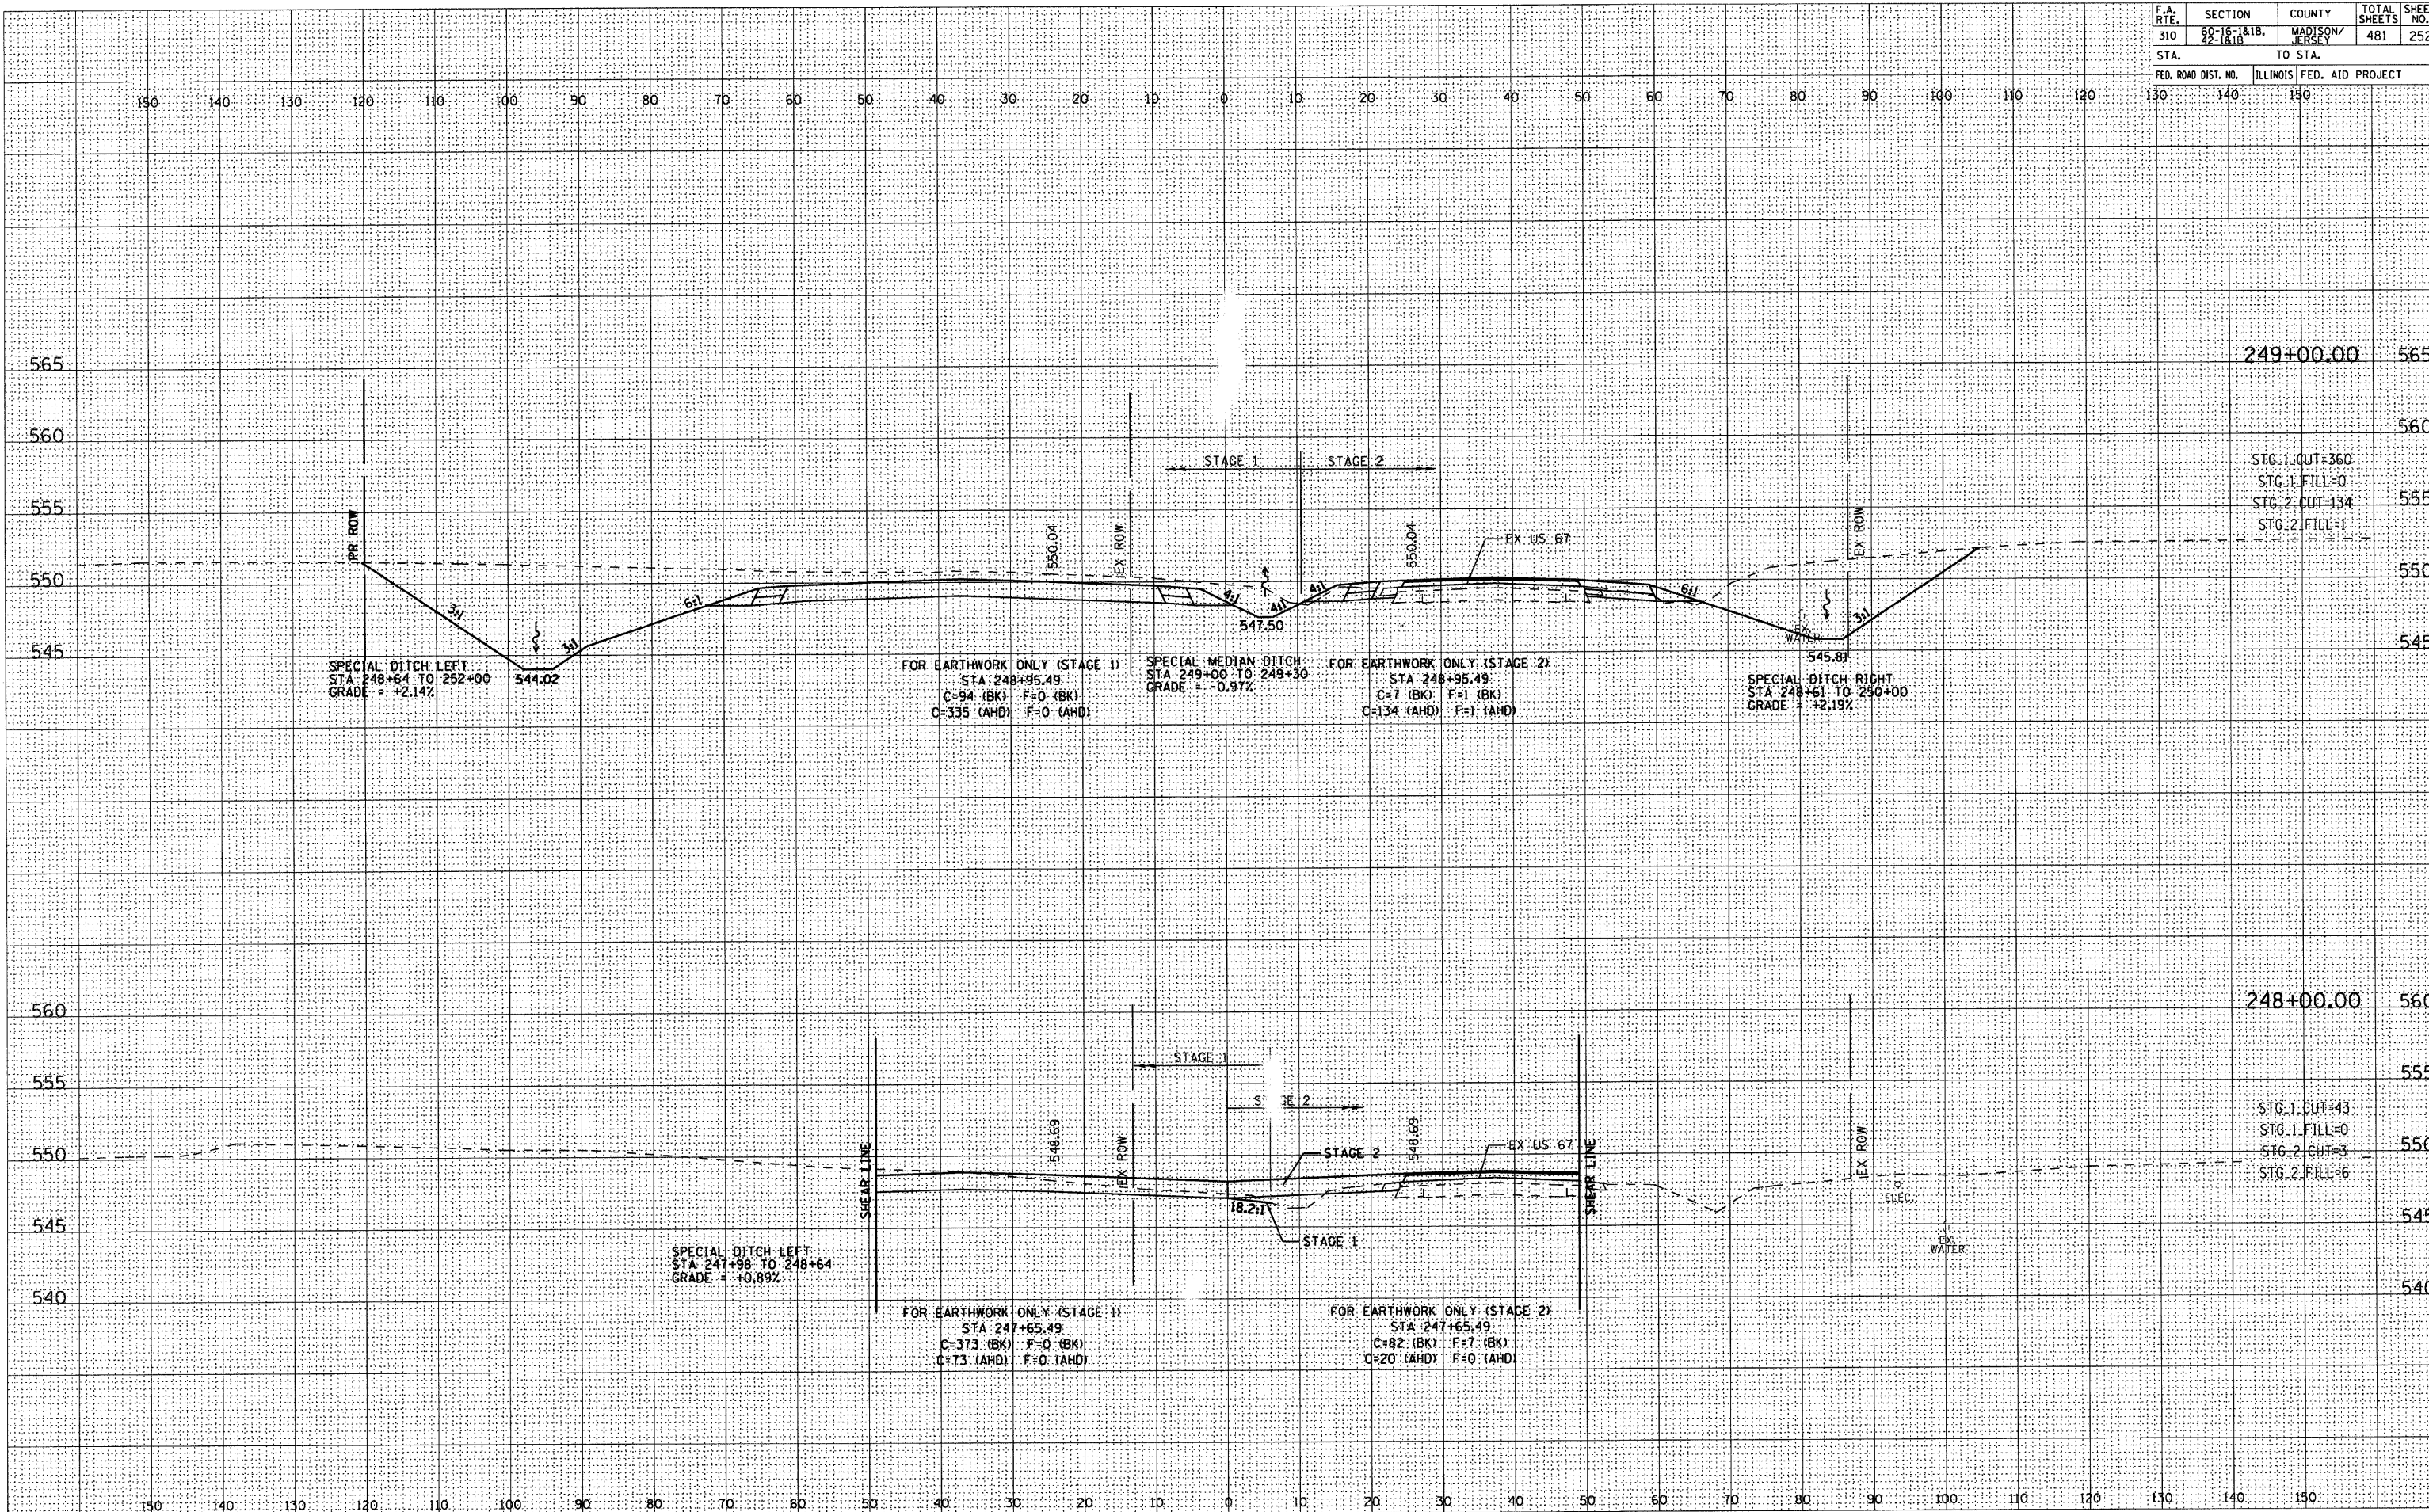


F.A. RTE.	SECTION	COUNTY	TOTAL SHEETS	SHEET NO.
310	60-16-1&1B, 42-1&1B	MADISON/ JERSEY	481	253
STA.		TO STA.		
FED. ROAD DIST. NO.		ILLINOIS	FED. AID PROJECT	
10	140	150		

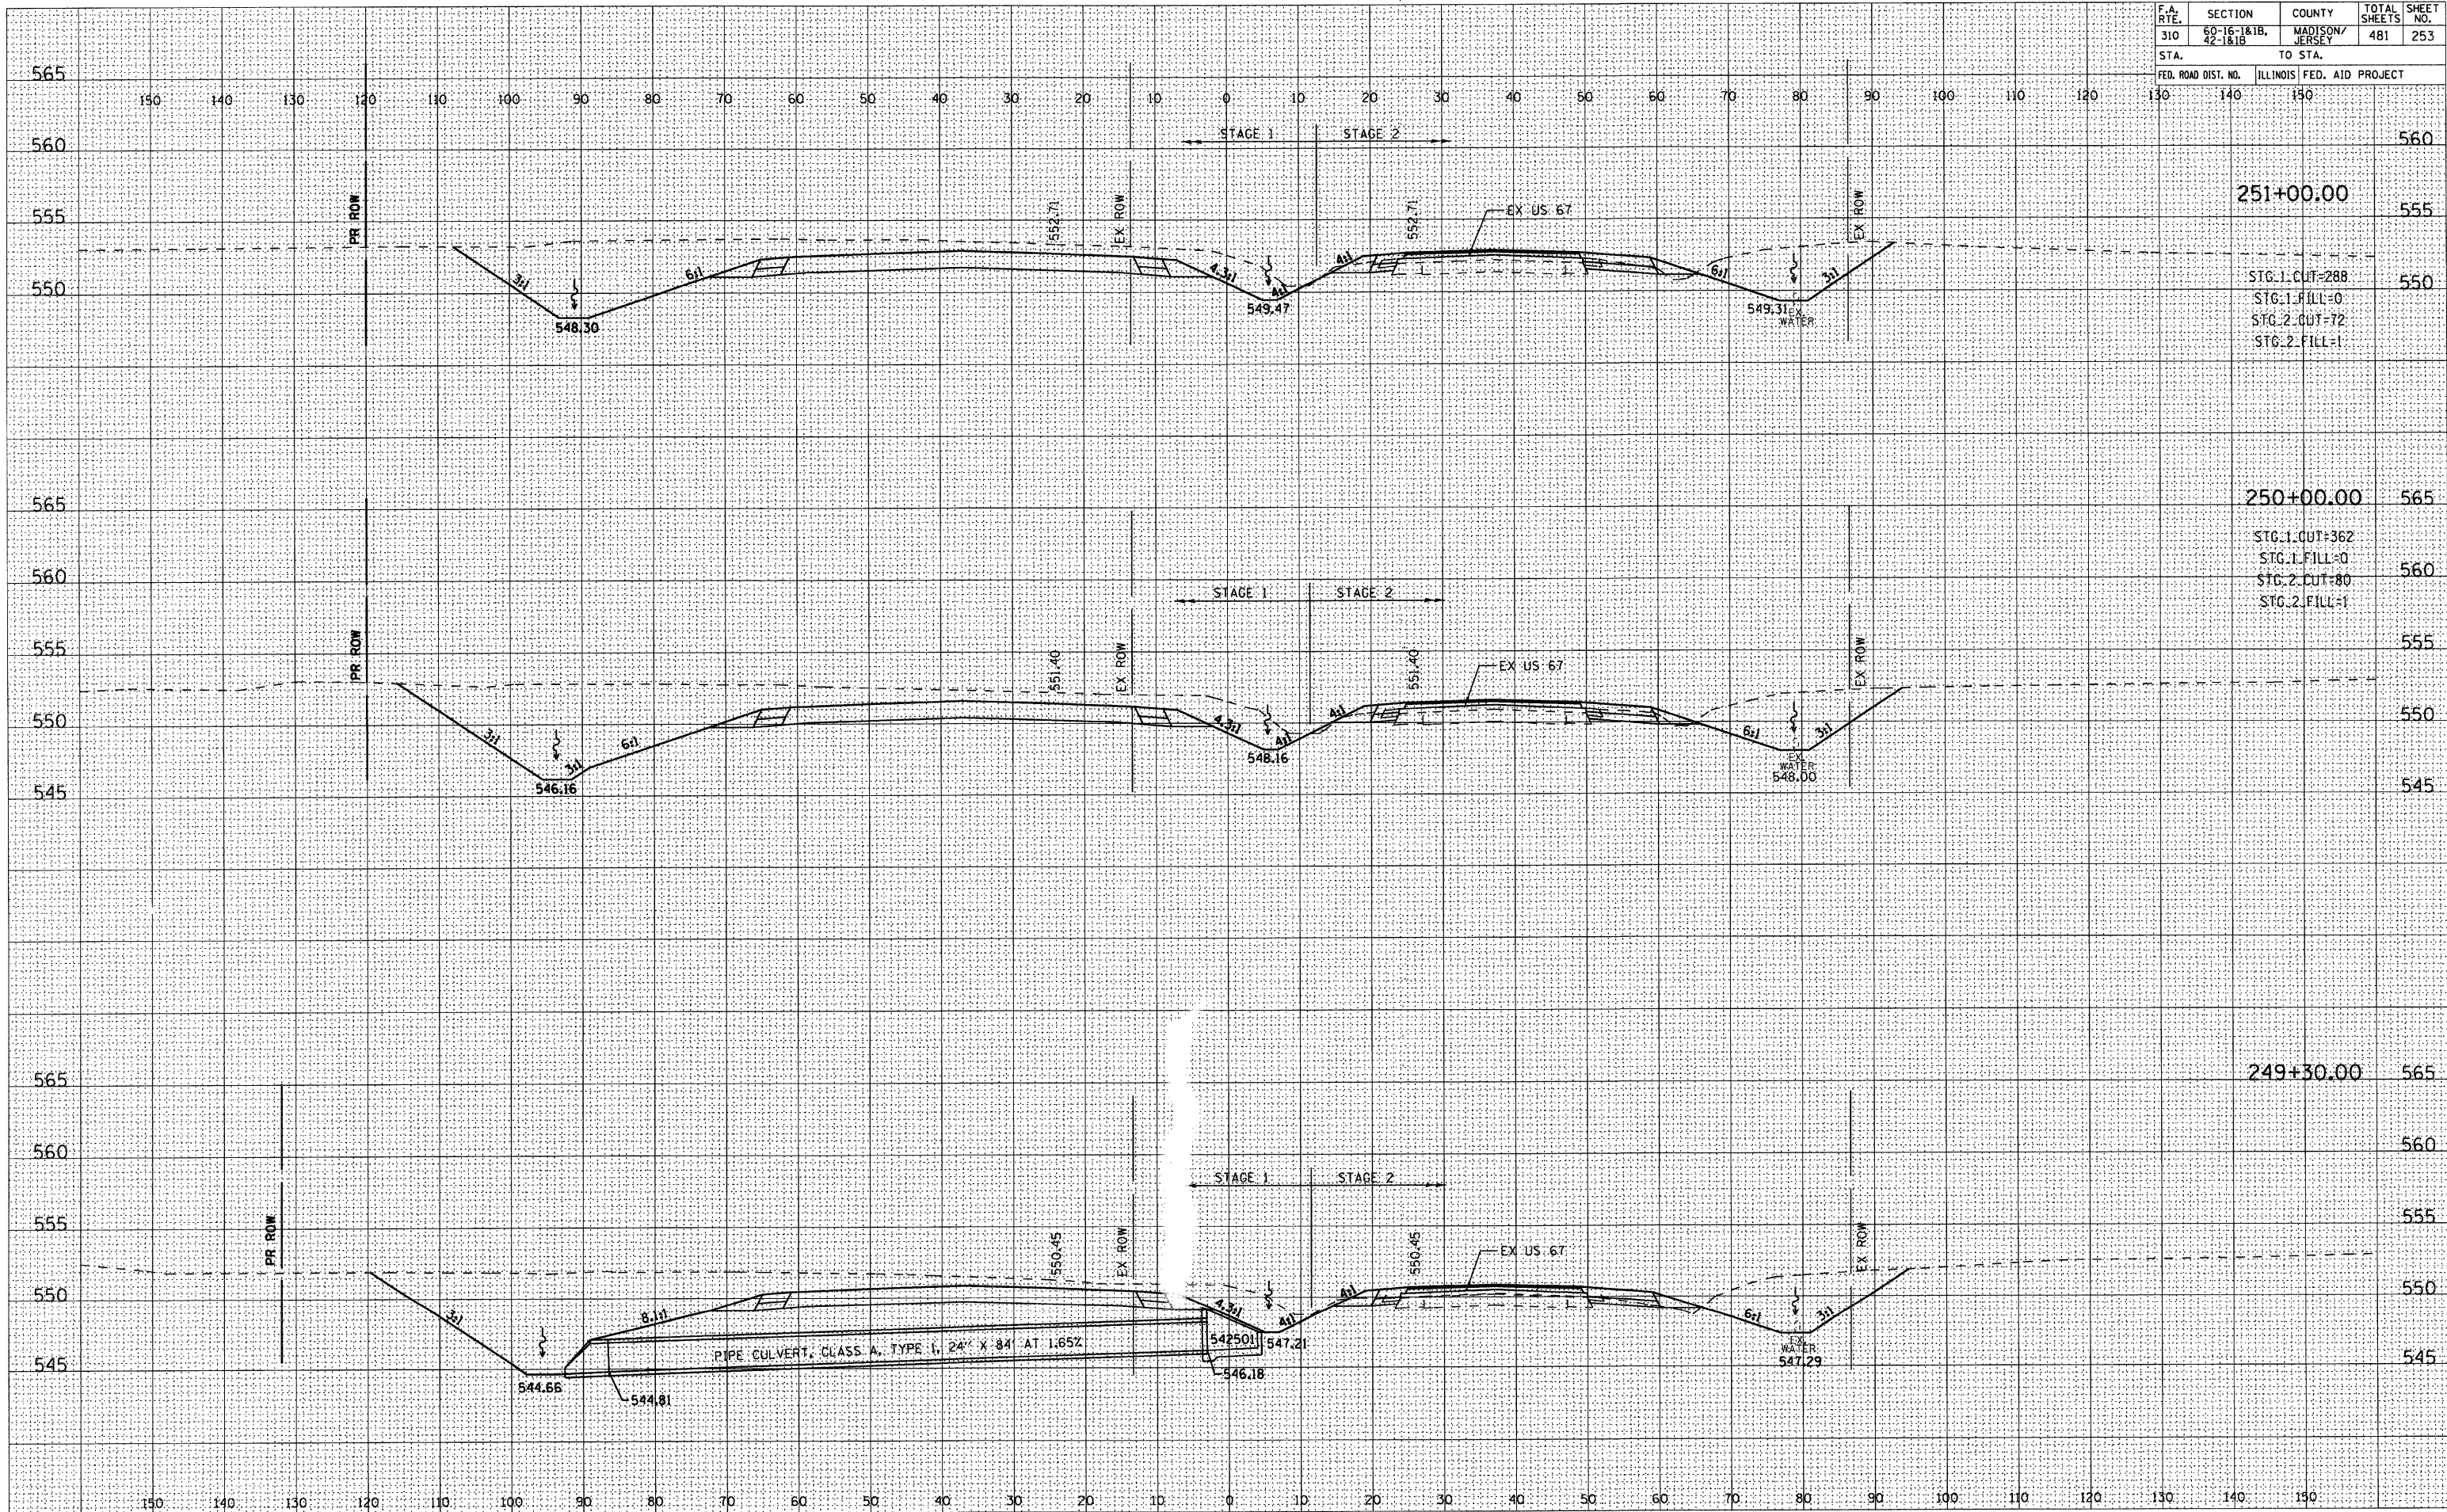


DATE	BY
FINAL SURVEY	SURVEYED
NOTE BOOK	PLOTTED
NO.	TEMPLATE
	AREAS
	CHECKED

DATE	BY
ORIGINAL SURVEY	SURVEYED
NOTE BOOK	PLOTTED
NO.	TEMPLATE
	AREAS
	CHECKED

F.A. RTE.	SECTION	COUNTY	TOTAL SHEETS	SHEET NO.
310	60-16-1&1B, 42-1&1B	MADISON/JERSEY	481	254
STA.	TO STA.			
FED. ROAD DIST. NO.	ILLINOIS	FED. AID PROJECT		

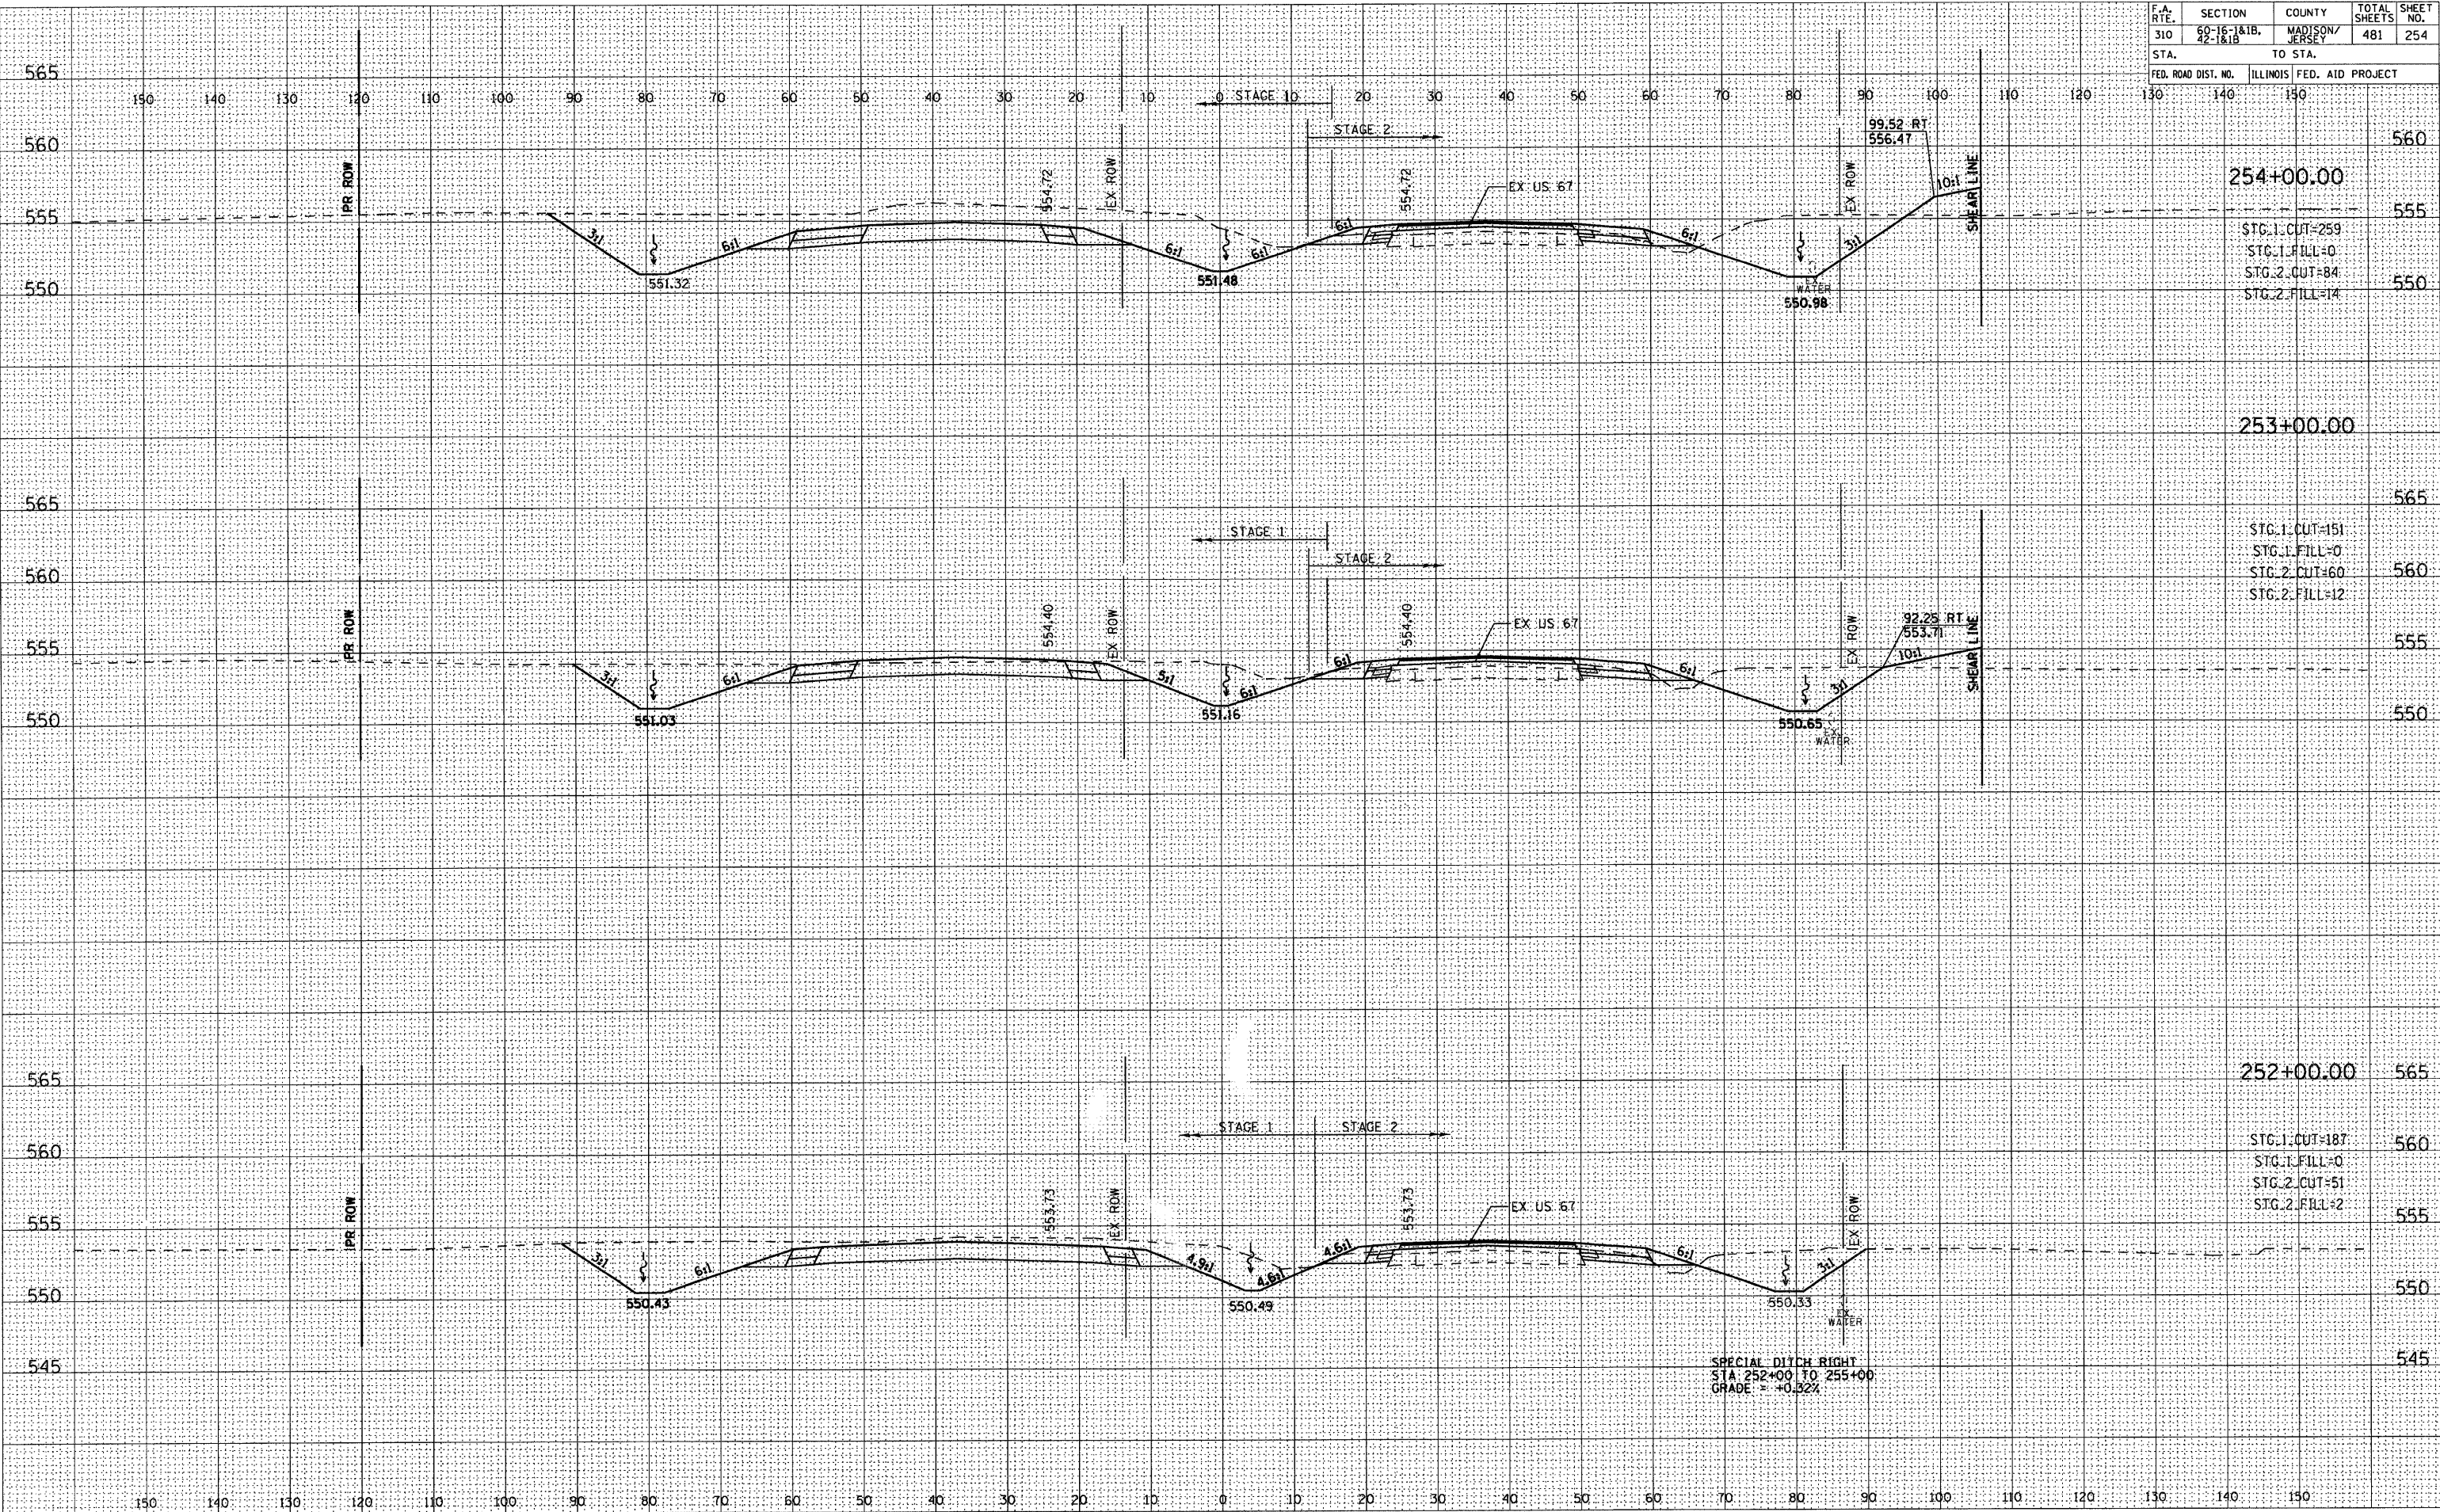


F.A. RTE.	SECTION	COUNTY	TOTAL SHEETS	SHEET NO.
310	60-16-1&1B, 42-1&1B	MADISON/ JERSEY	481	255
STA.		TO STA.		
FED. ROAD DIST. NO.		ILLINOIS	FED. AID PROJECT	
30	140	30		

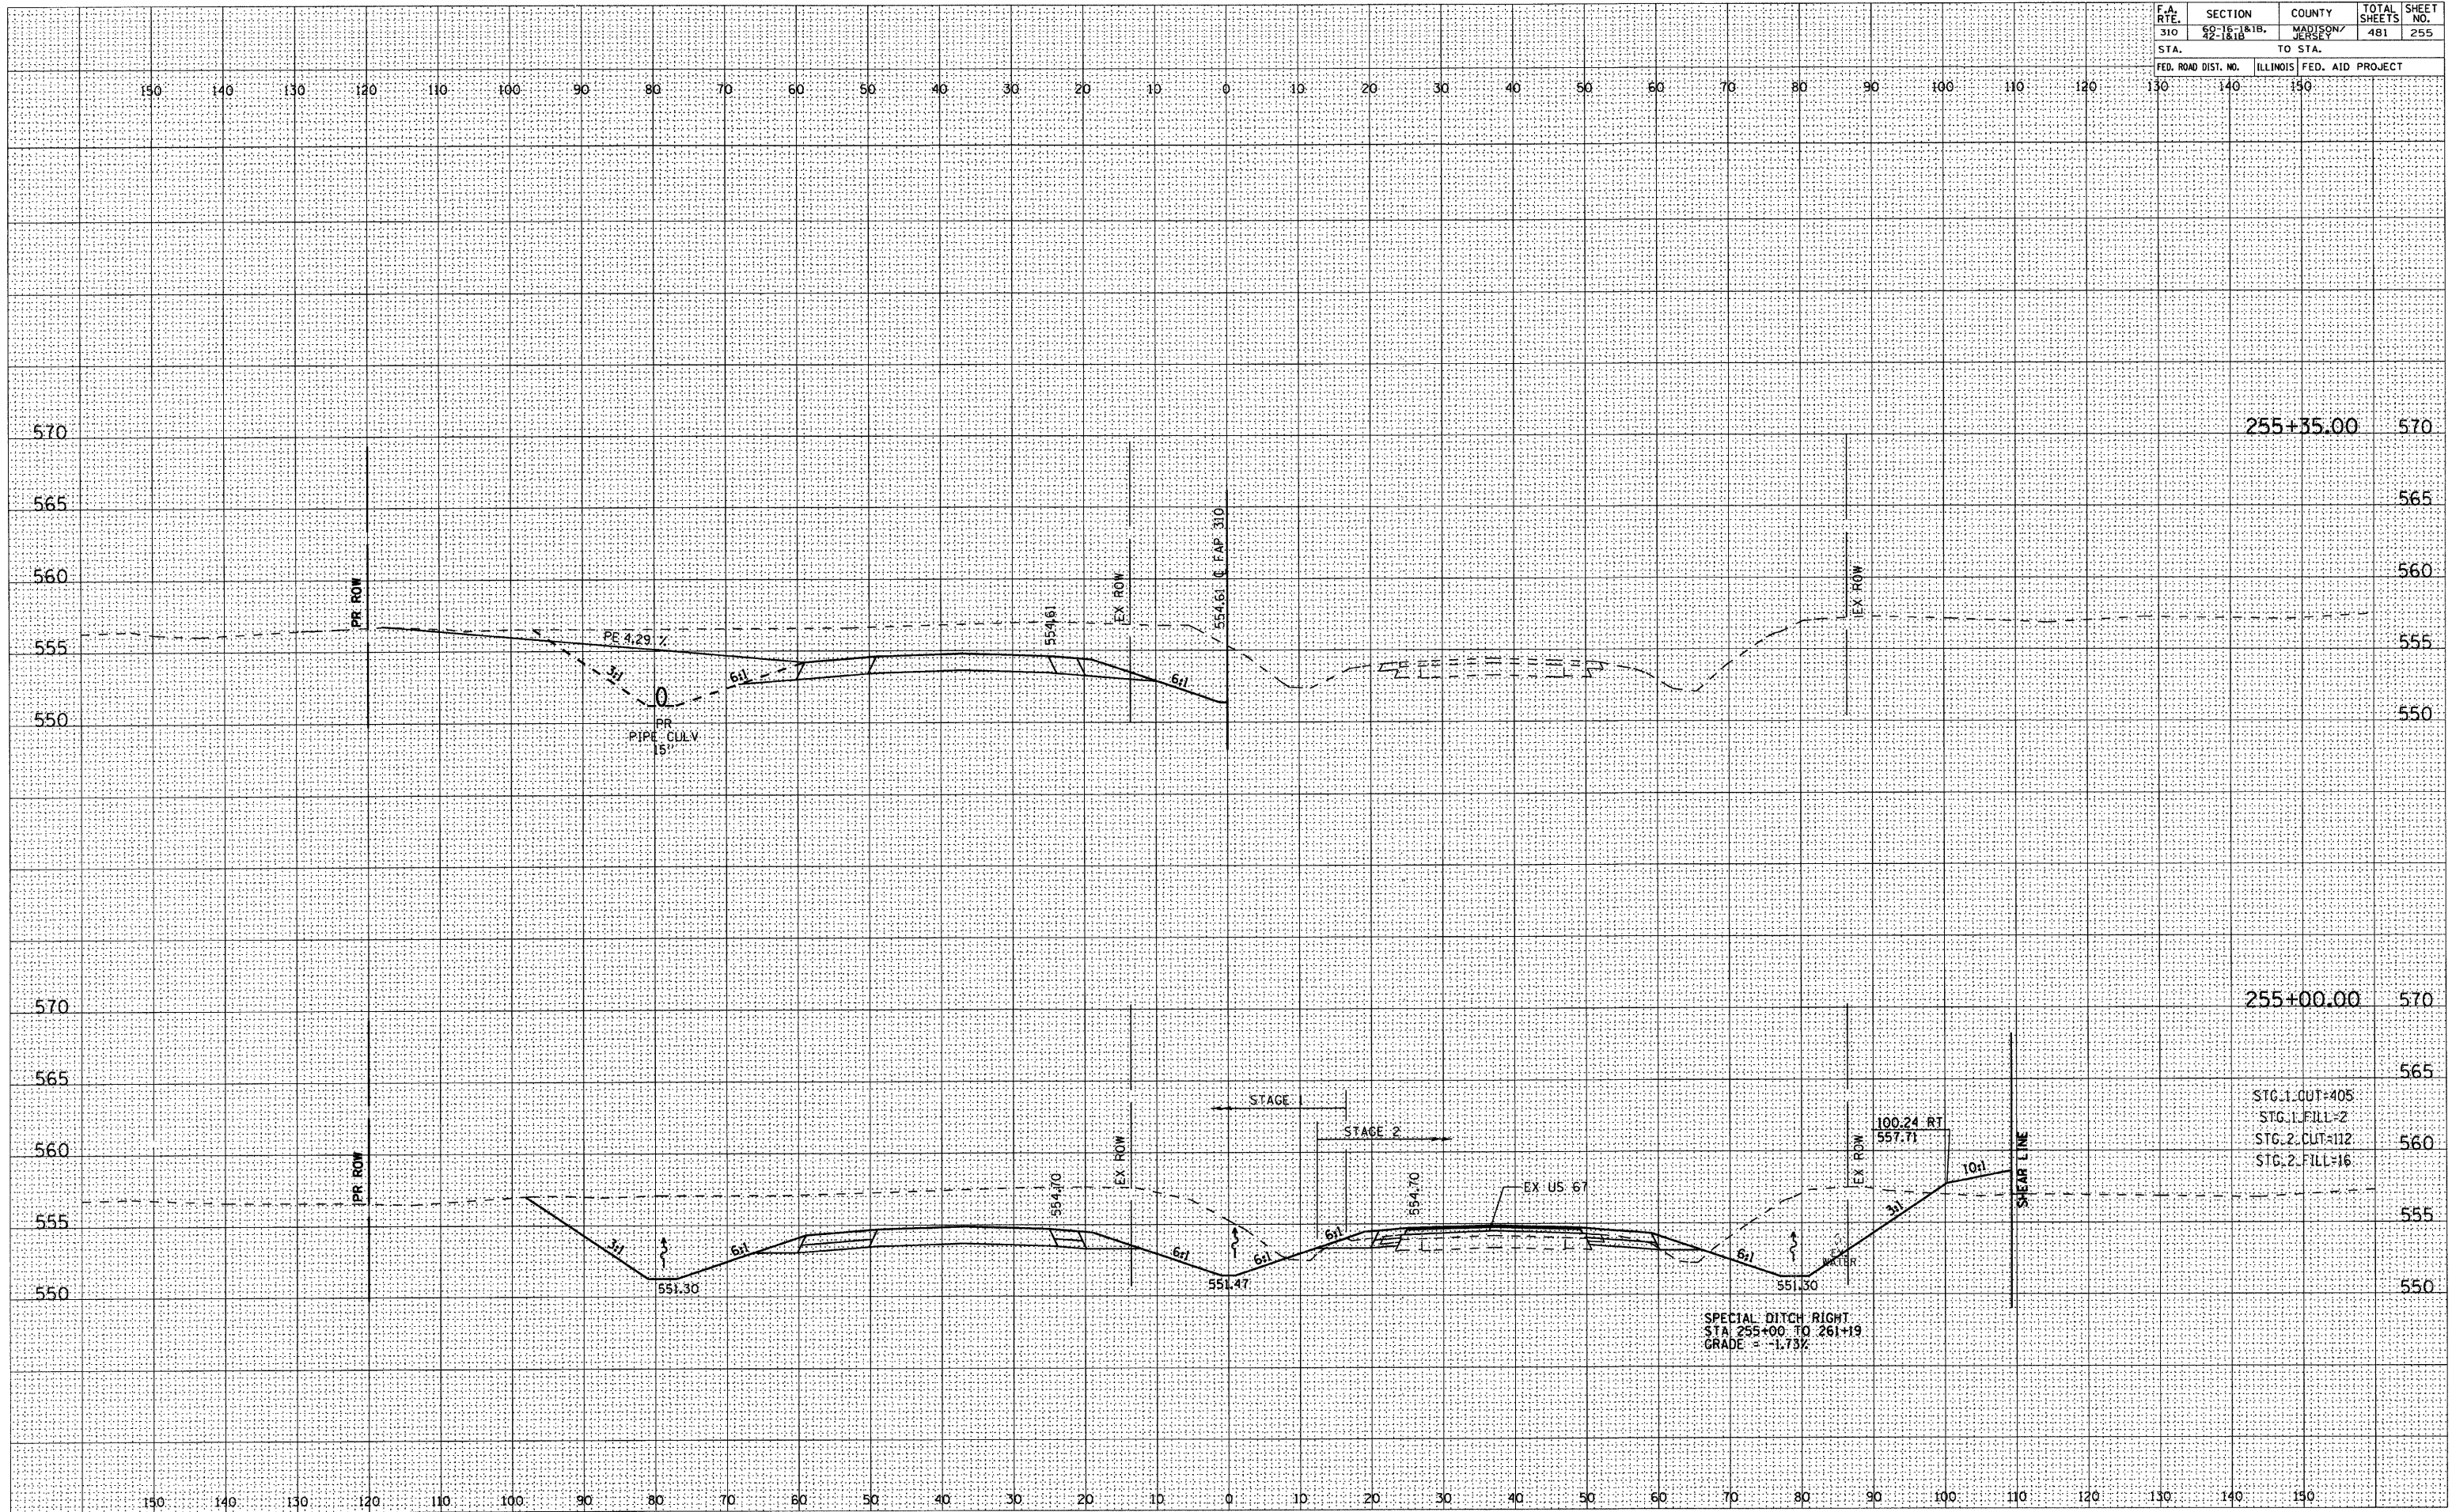


FINAL	SURVEY	BY	DATE
NO.	NO.		
NO.	NO.		
NO.	NO.		
NO.	NO.		

ORIGINAL	SURVEY	BY	DATE
NO.	NO.		
NO.	NO.		
NO.	NO.		
NO.	NO.		


F.A. RTE.	SECTION	COUNTY	TOTAL SHEETS	SHEET NO.
310	60-16-1&1B, 42-1&1B	MADISON/JERSEY	481	256
STA.	TO STA.			
FED. ROAD DIST. NO.	ILLINOIS	FED. AID PROJECT		

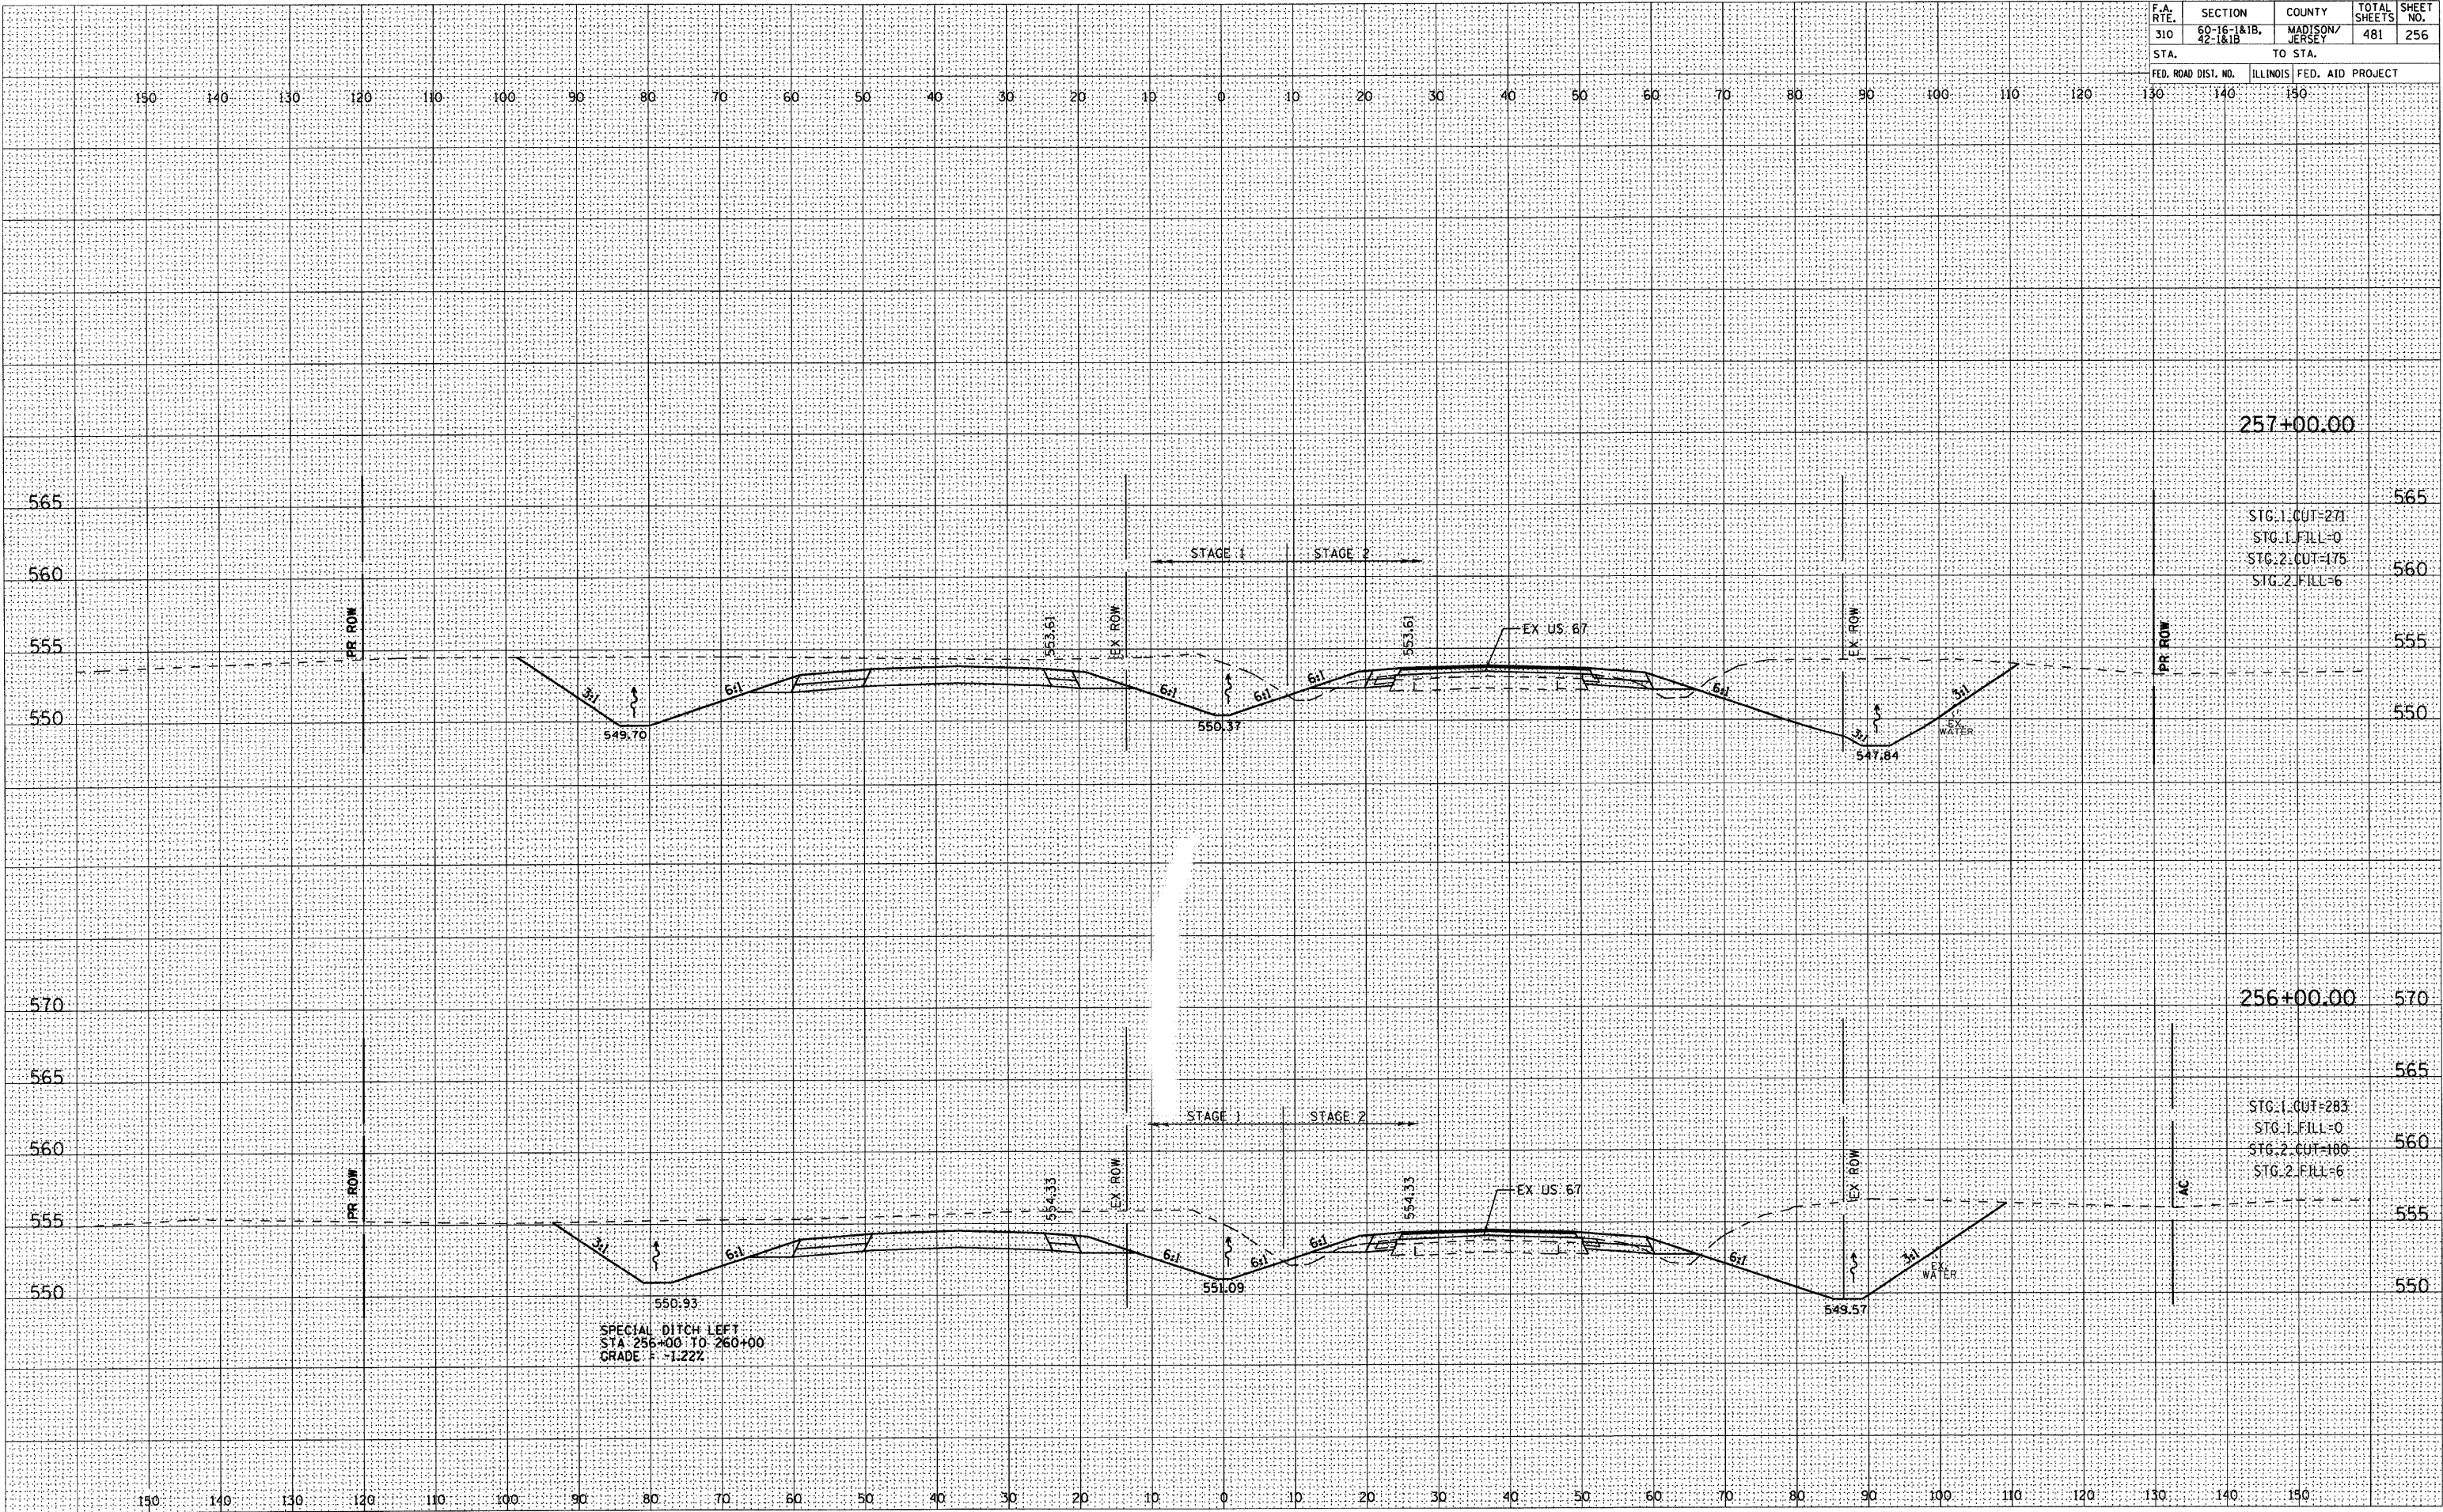


F.A. RTE.	SECTION	COUNTY	TOTAL SHEETS	SHEET NO.
310	60-16-1&18, 42-1&18	MADISON/ JERSEY	481	257
STA.		TO STA.		
FED. ROAD DIST. NO.		ILLINOIS	FED. AID PROJECT	

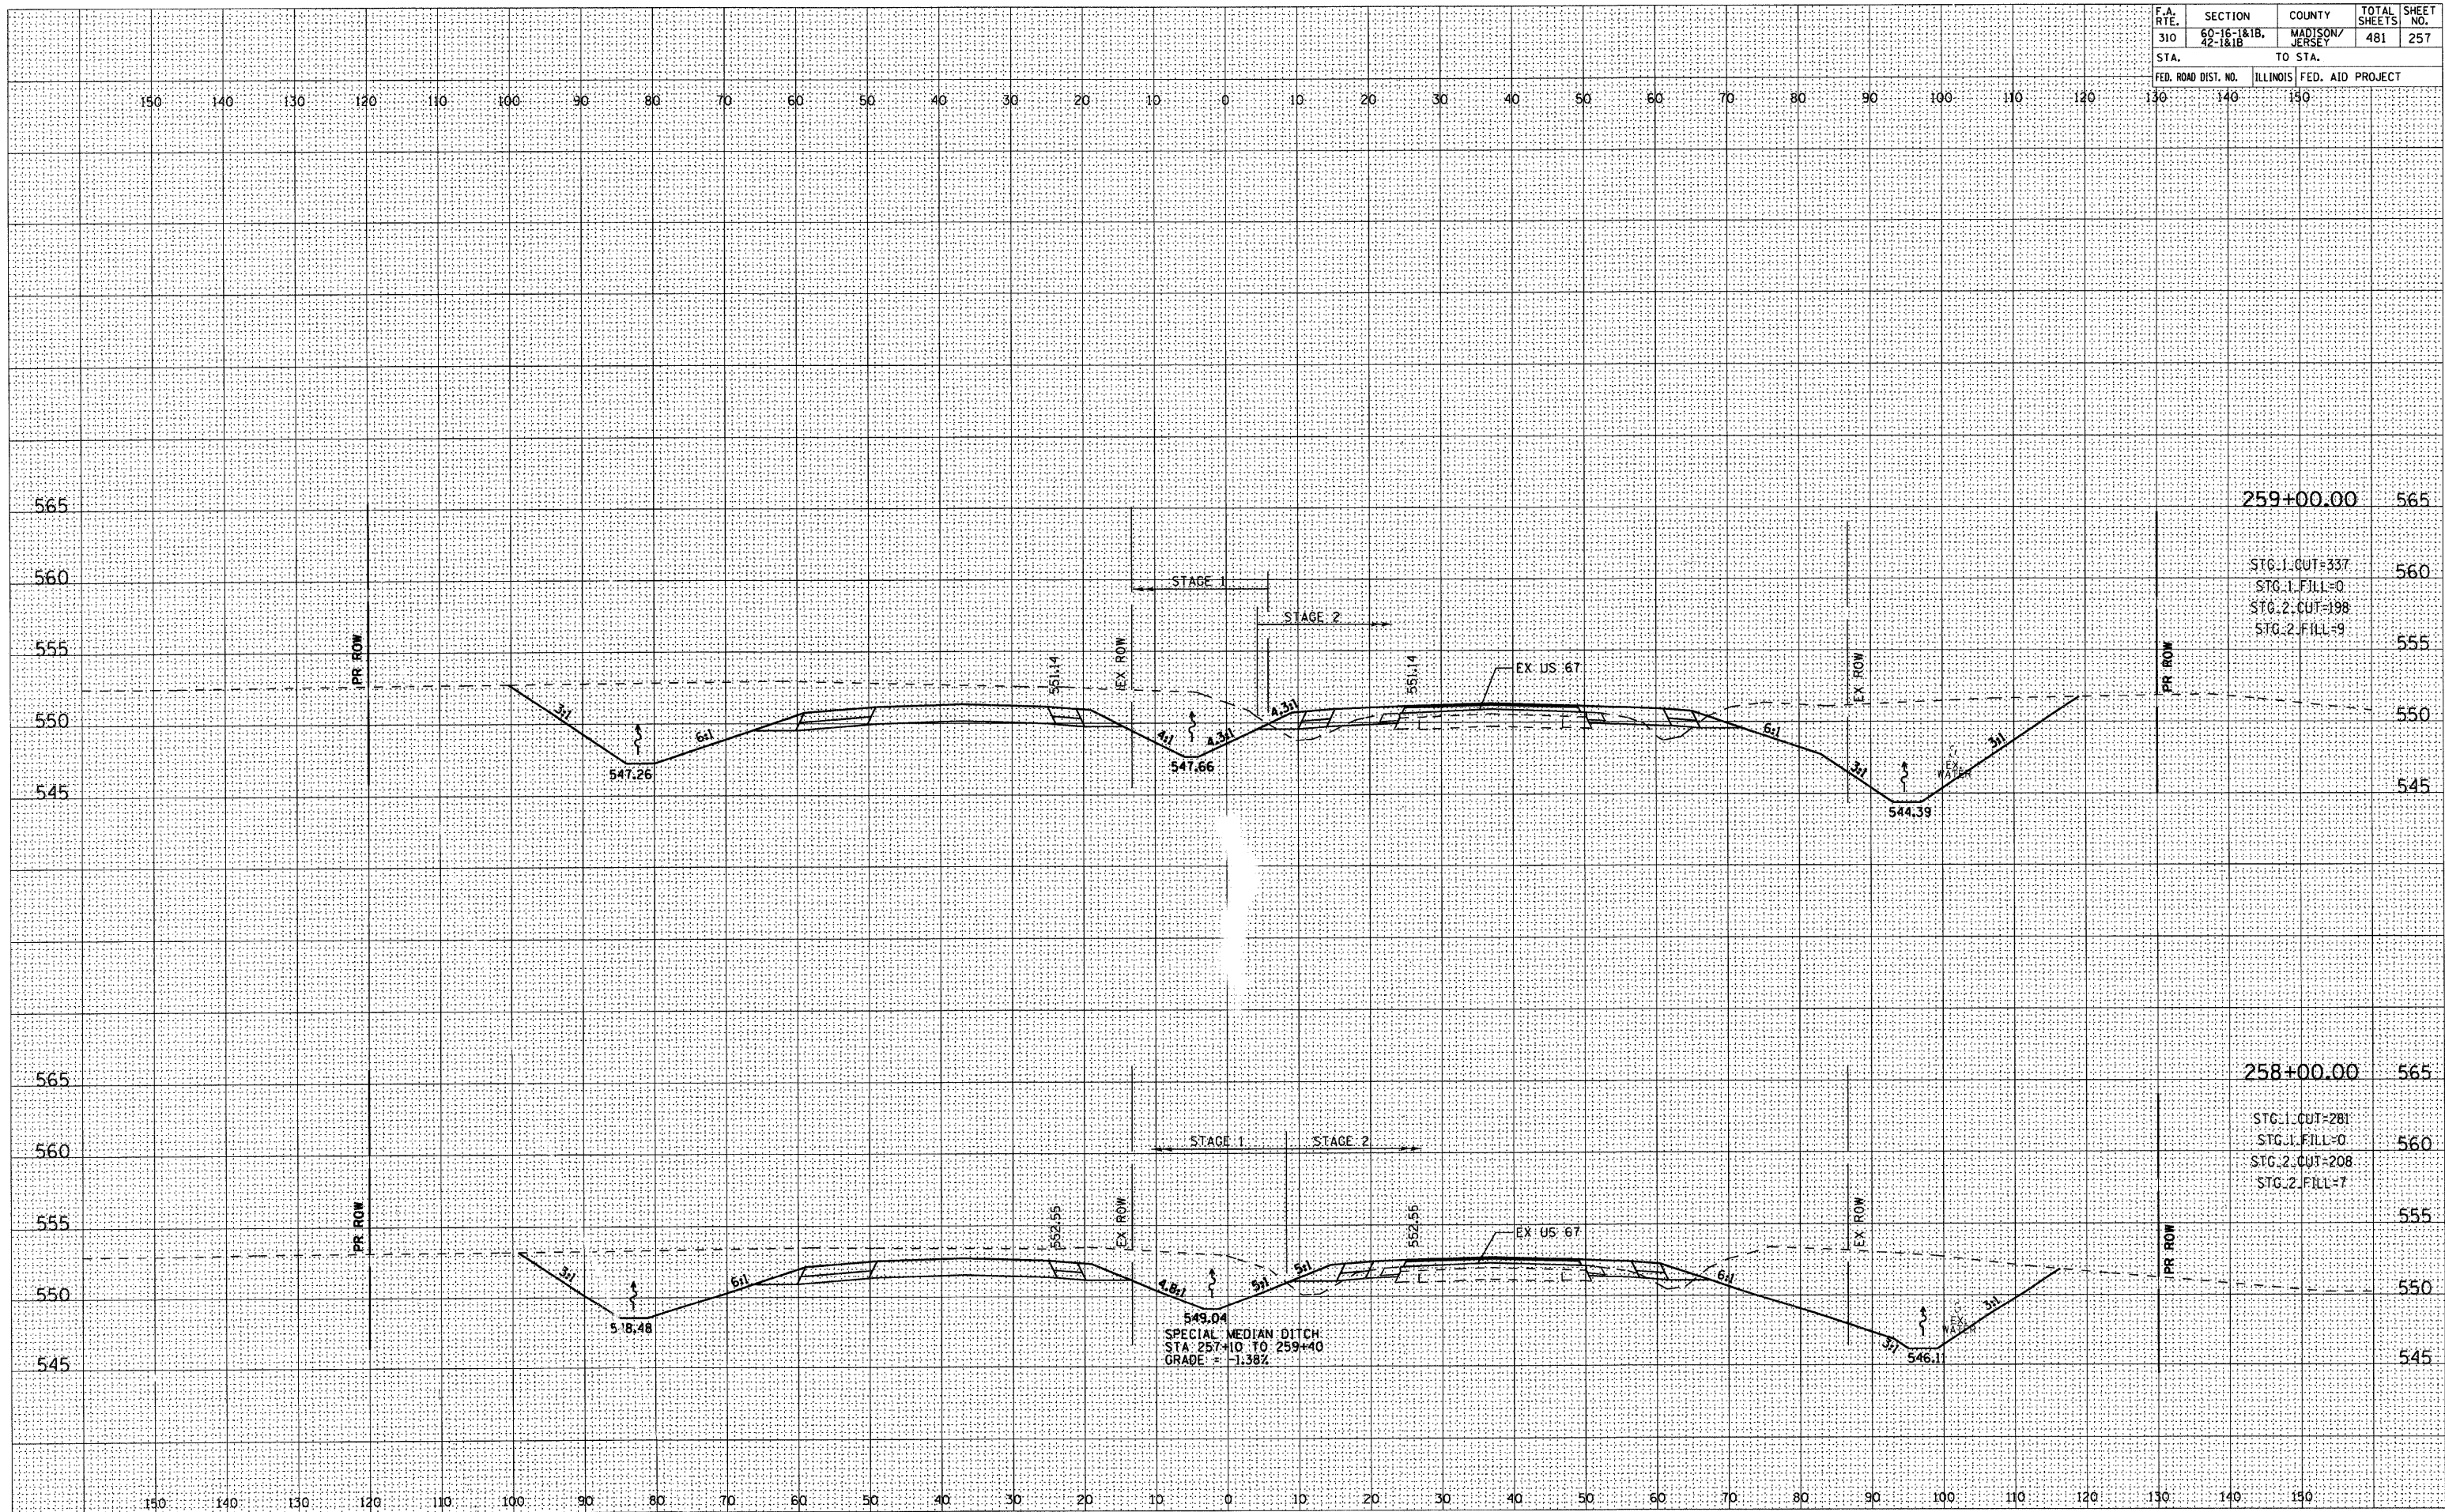


F.A. RTE.	SECTION	COUNTY	TOTAL SHEETS	SHEET NO.
310	60-16-1&1B, 42-1&1B	MADISON/ JERSEY	481	258
STA.		TO STA.		
FED. ROAD DIST. NO.	ILLINOIS	FED. AID PROJECT		

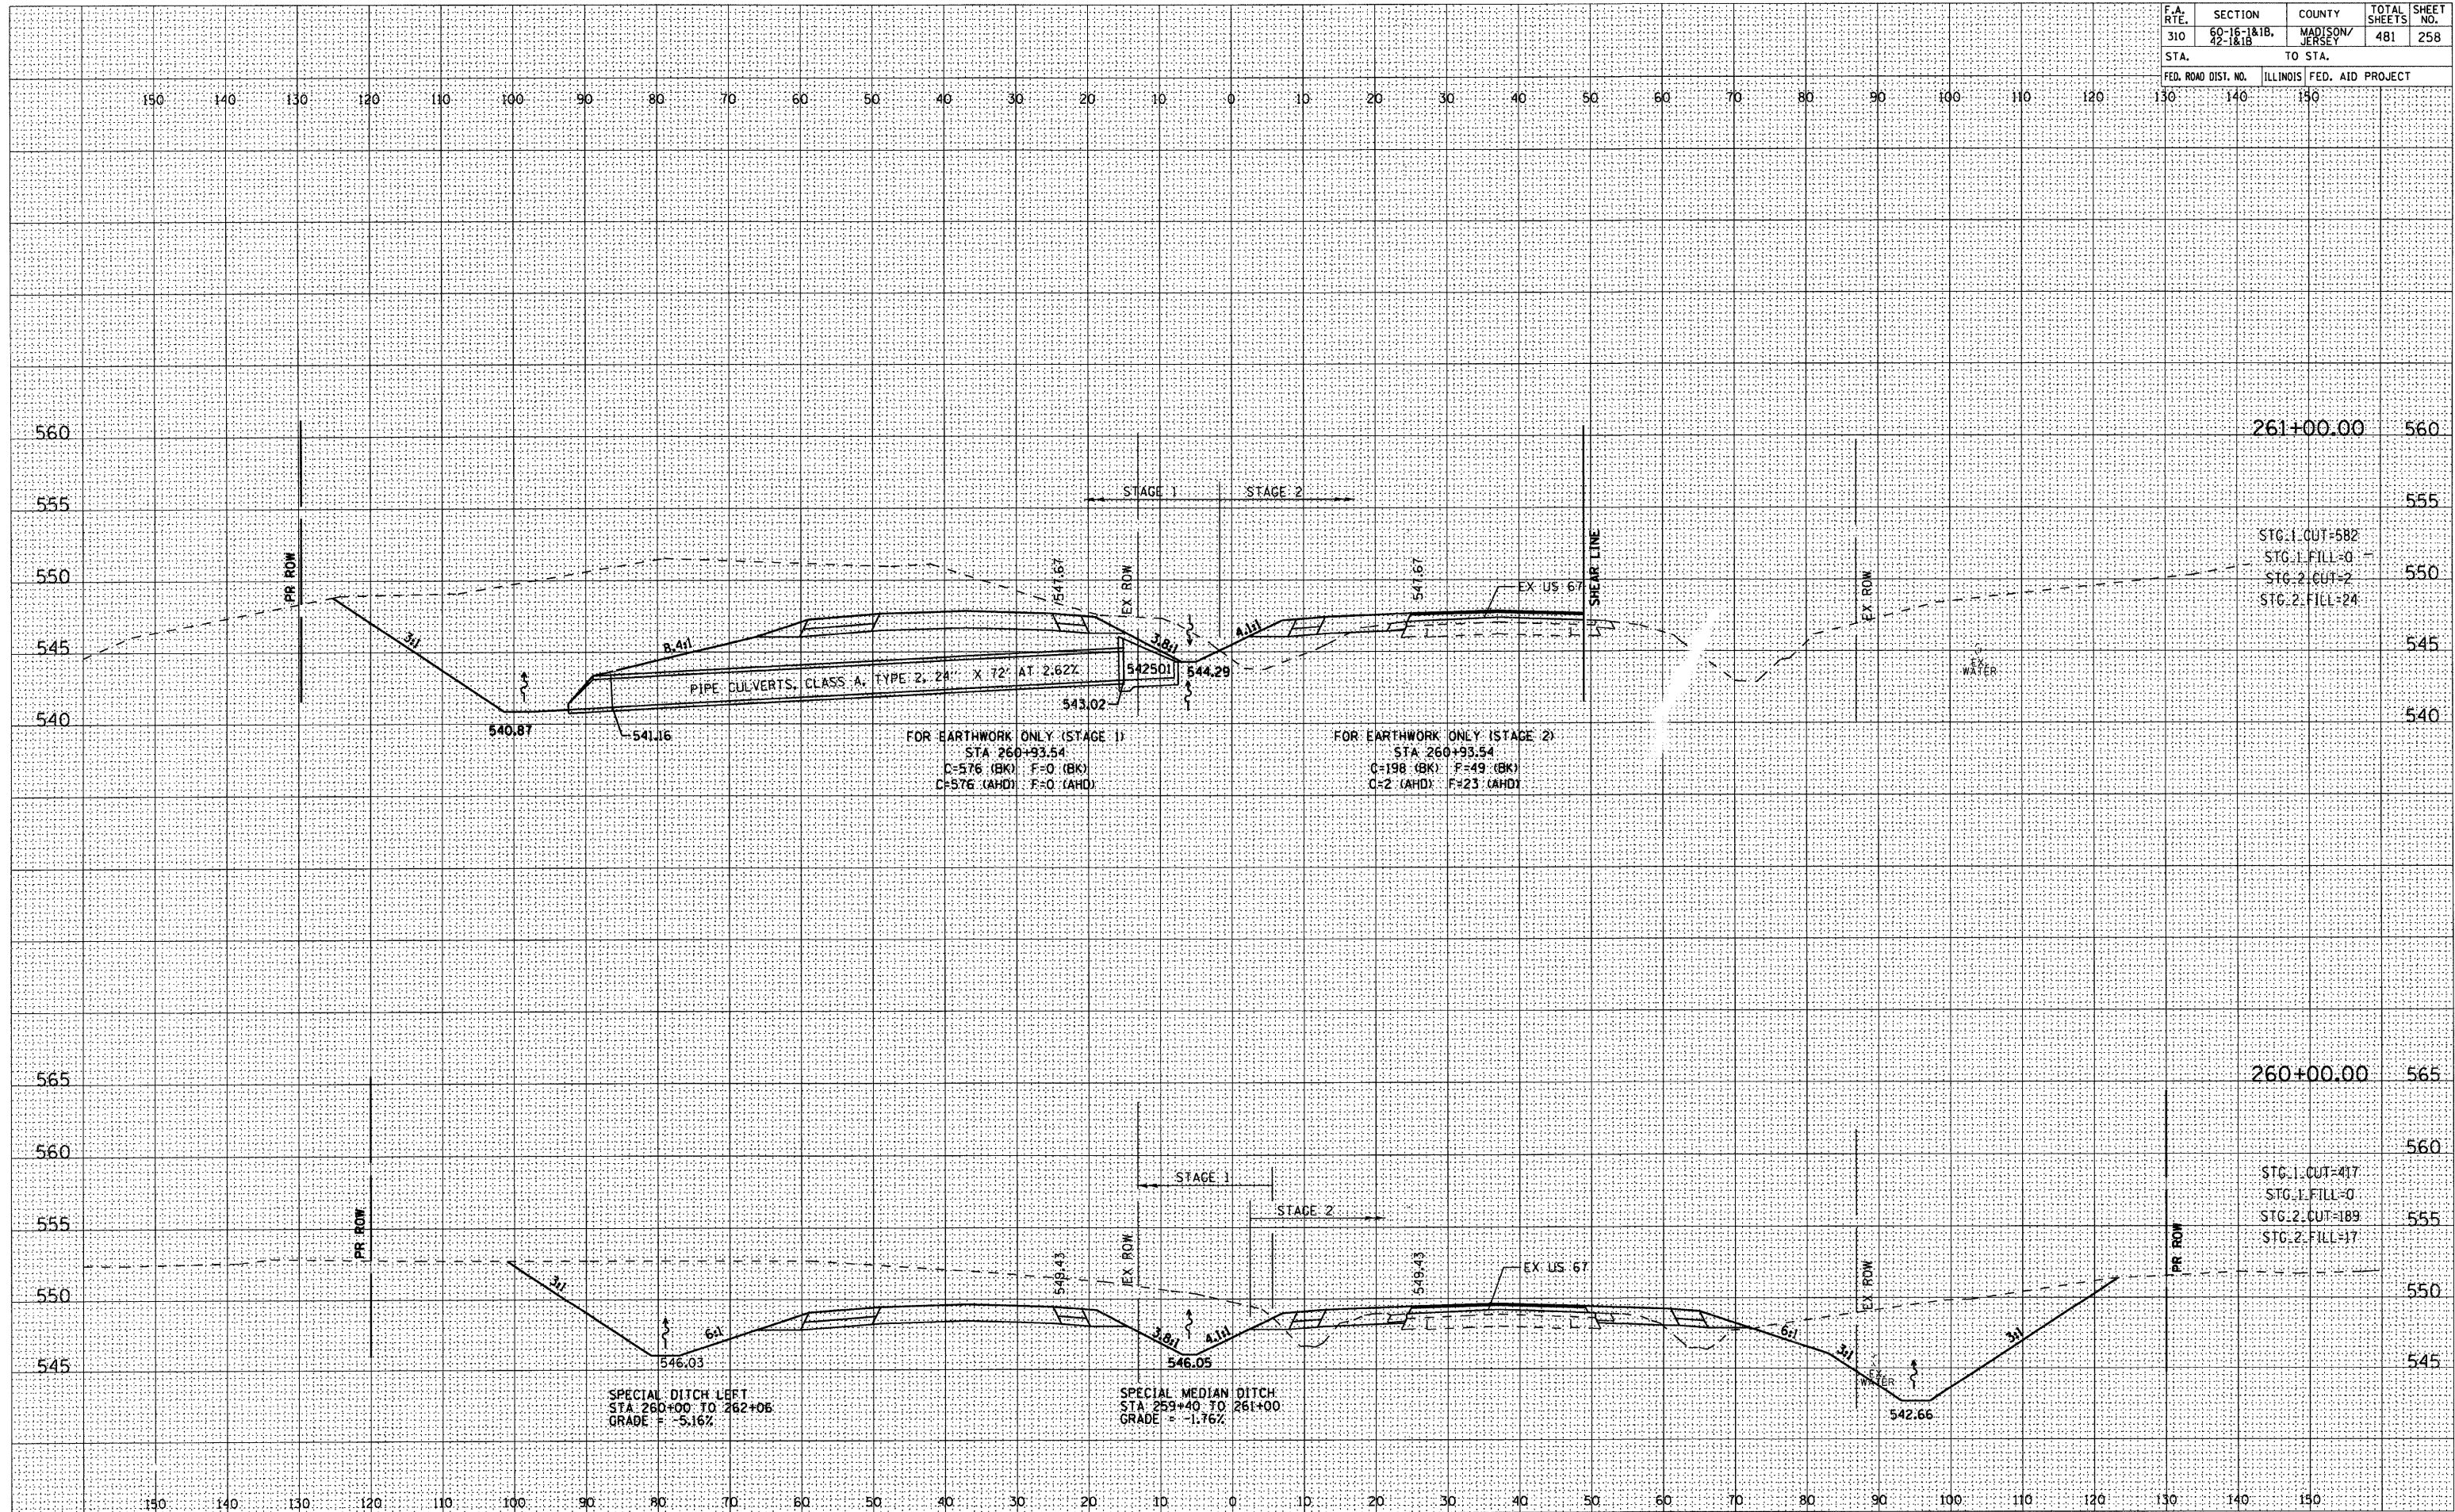

F.A. RTE.	SECTION	COUNTY	TOTAL SHEETS	SHEET NO.
310	60-16-1&1B, 42-1&1B	MADISON/ JERSEY	481	259
STA. TO STA.				
FED. ROAD DIST. NO.		ILLINOIS	FED. AID PROJECT	

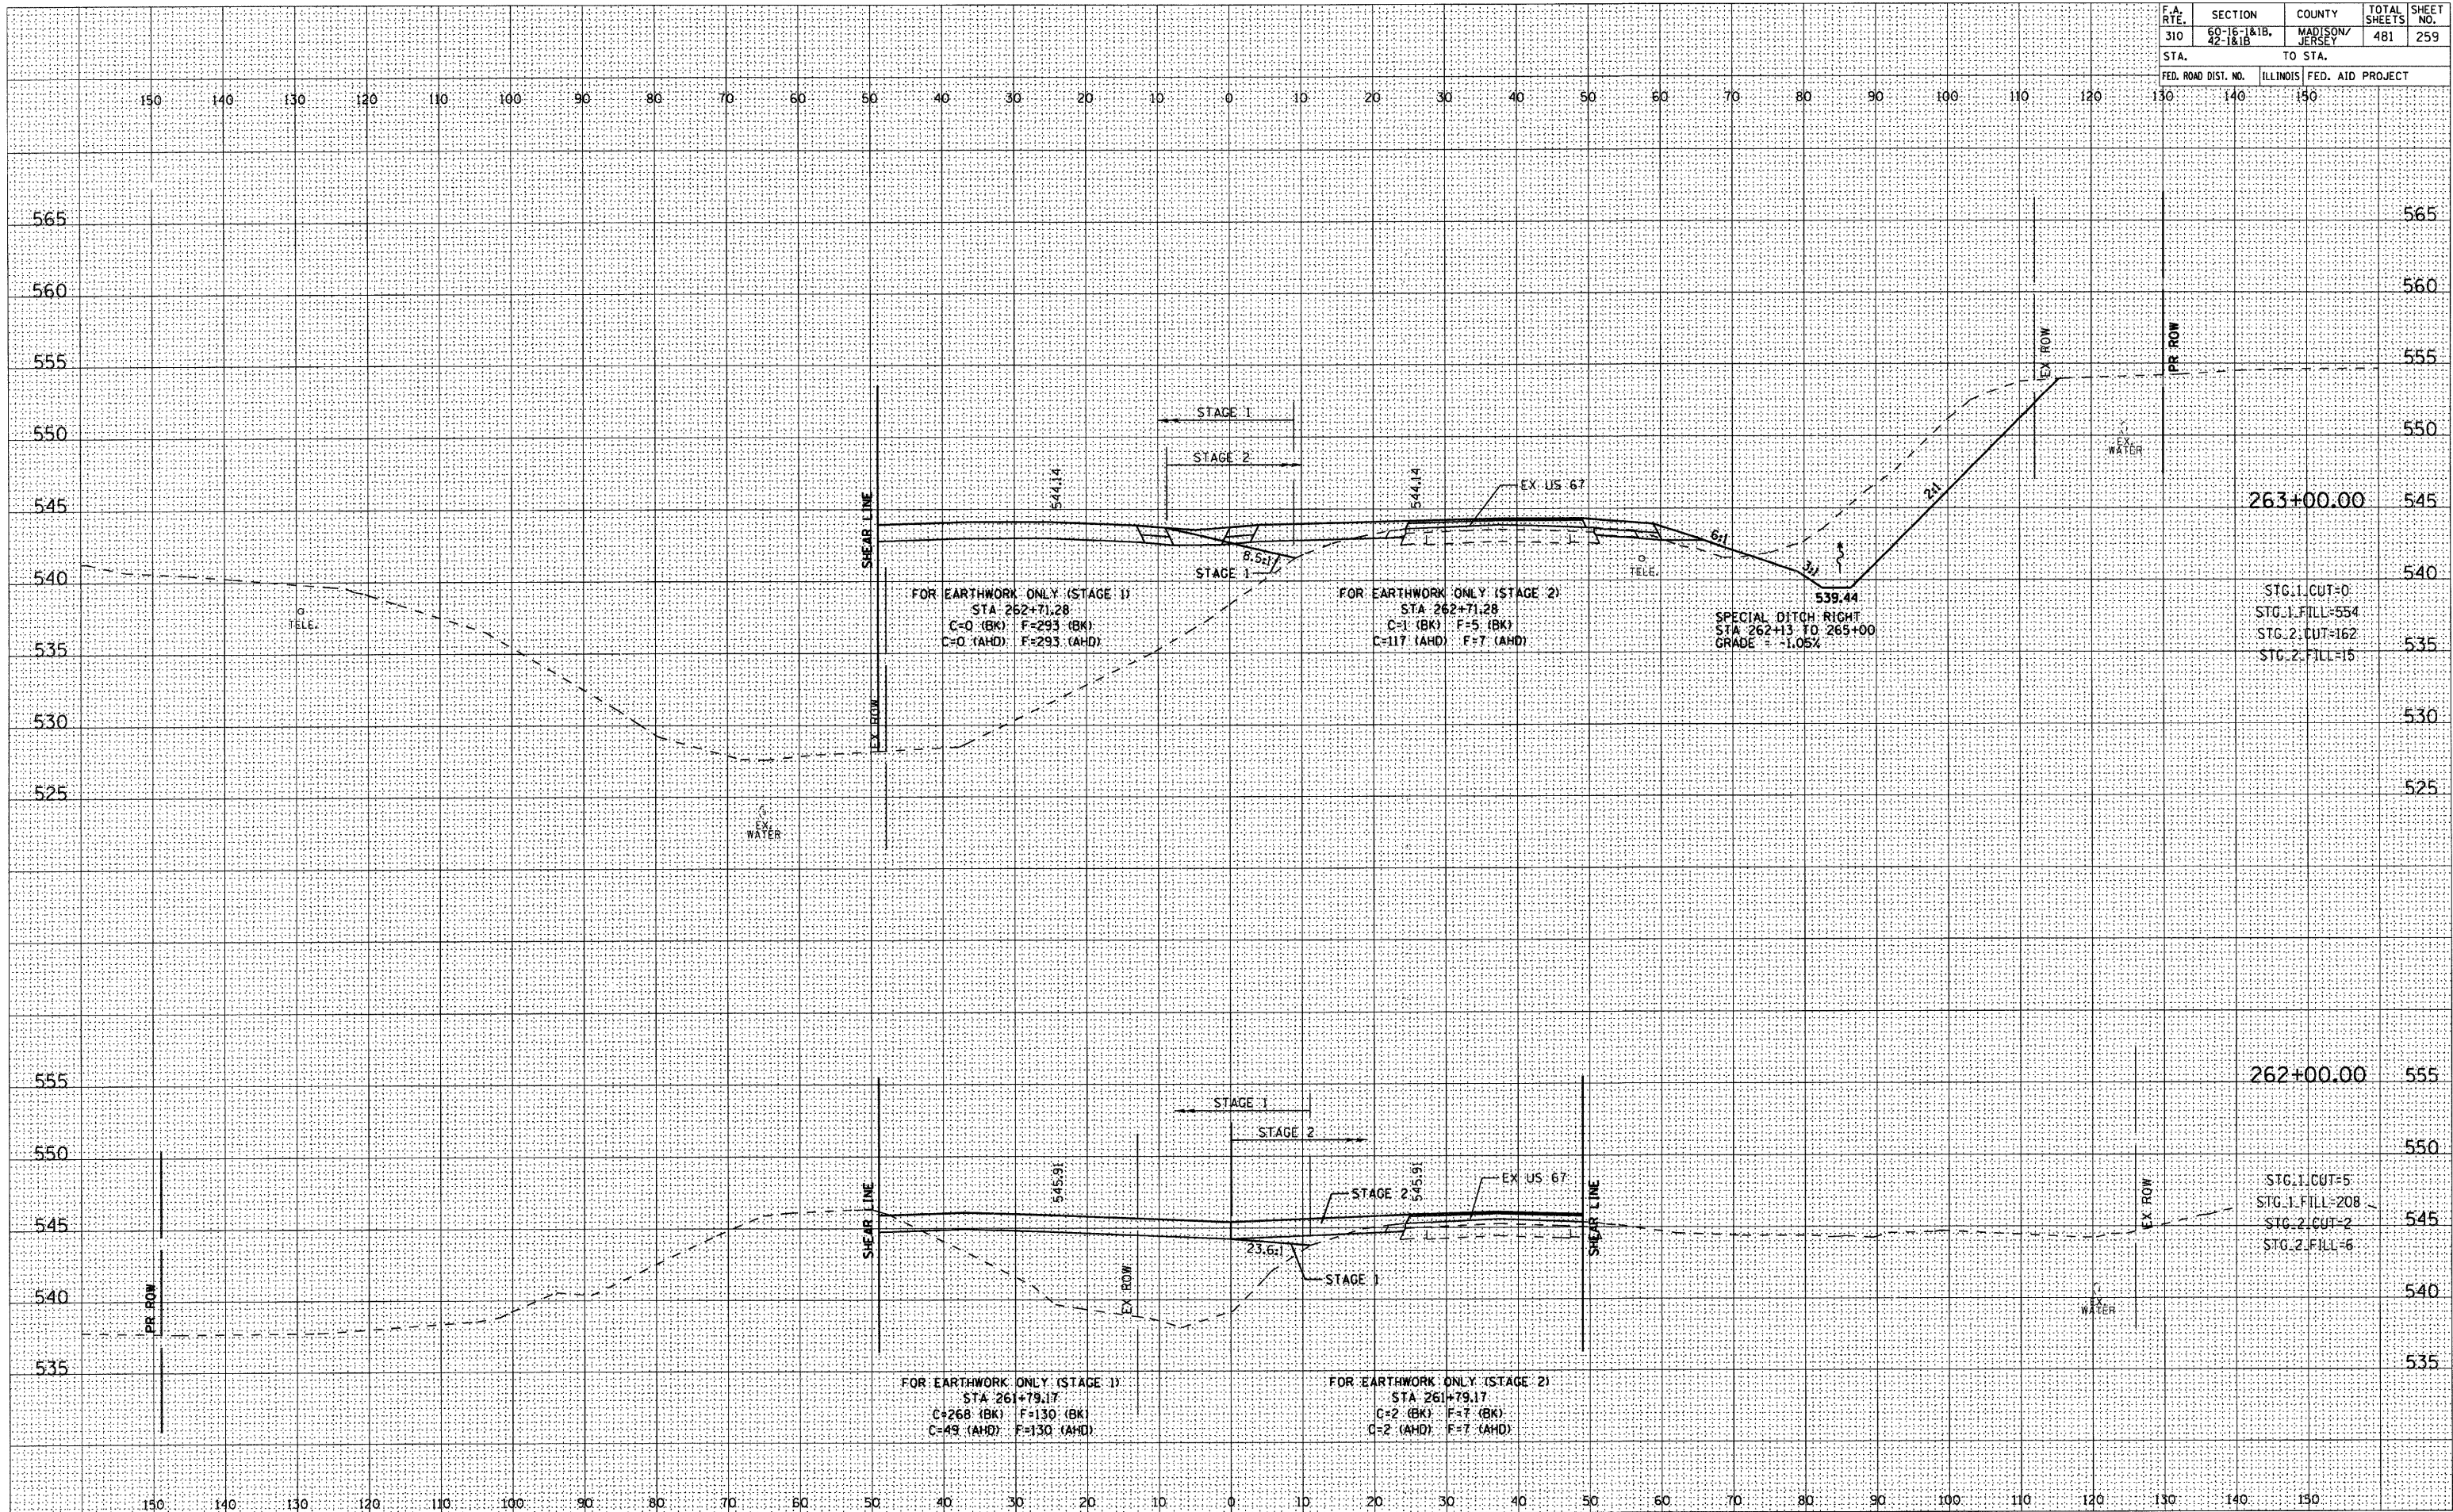


ORIGINAL SURVEY	SURVEYED _____	BY _____	DATE _____
NOTE BOOK	PLOTTED _____		
	TEMPLATE _____		
	AREAS _____		
NO. _____	AREAS CHECKED _____		

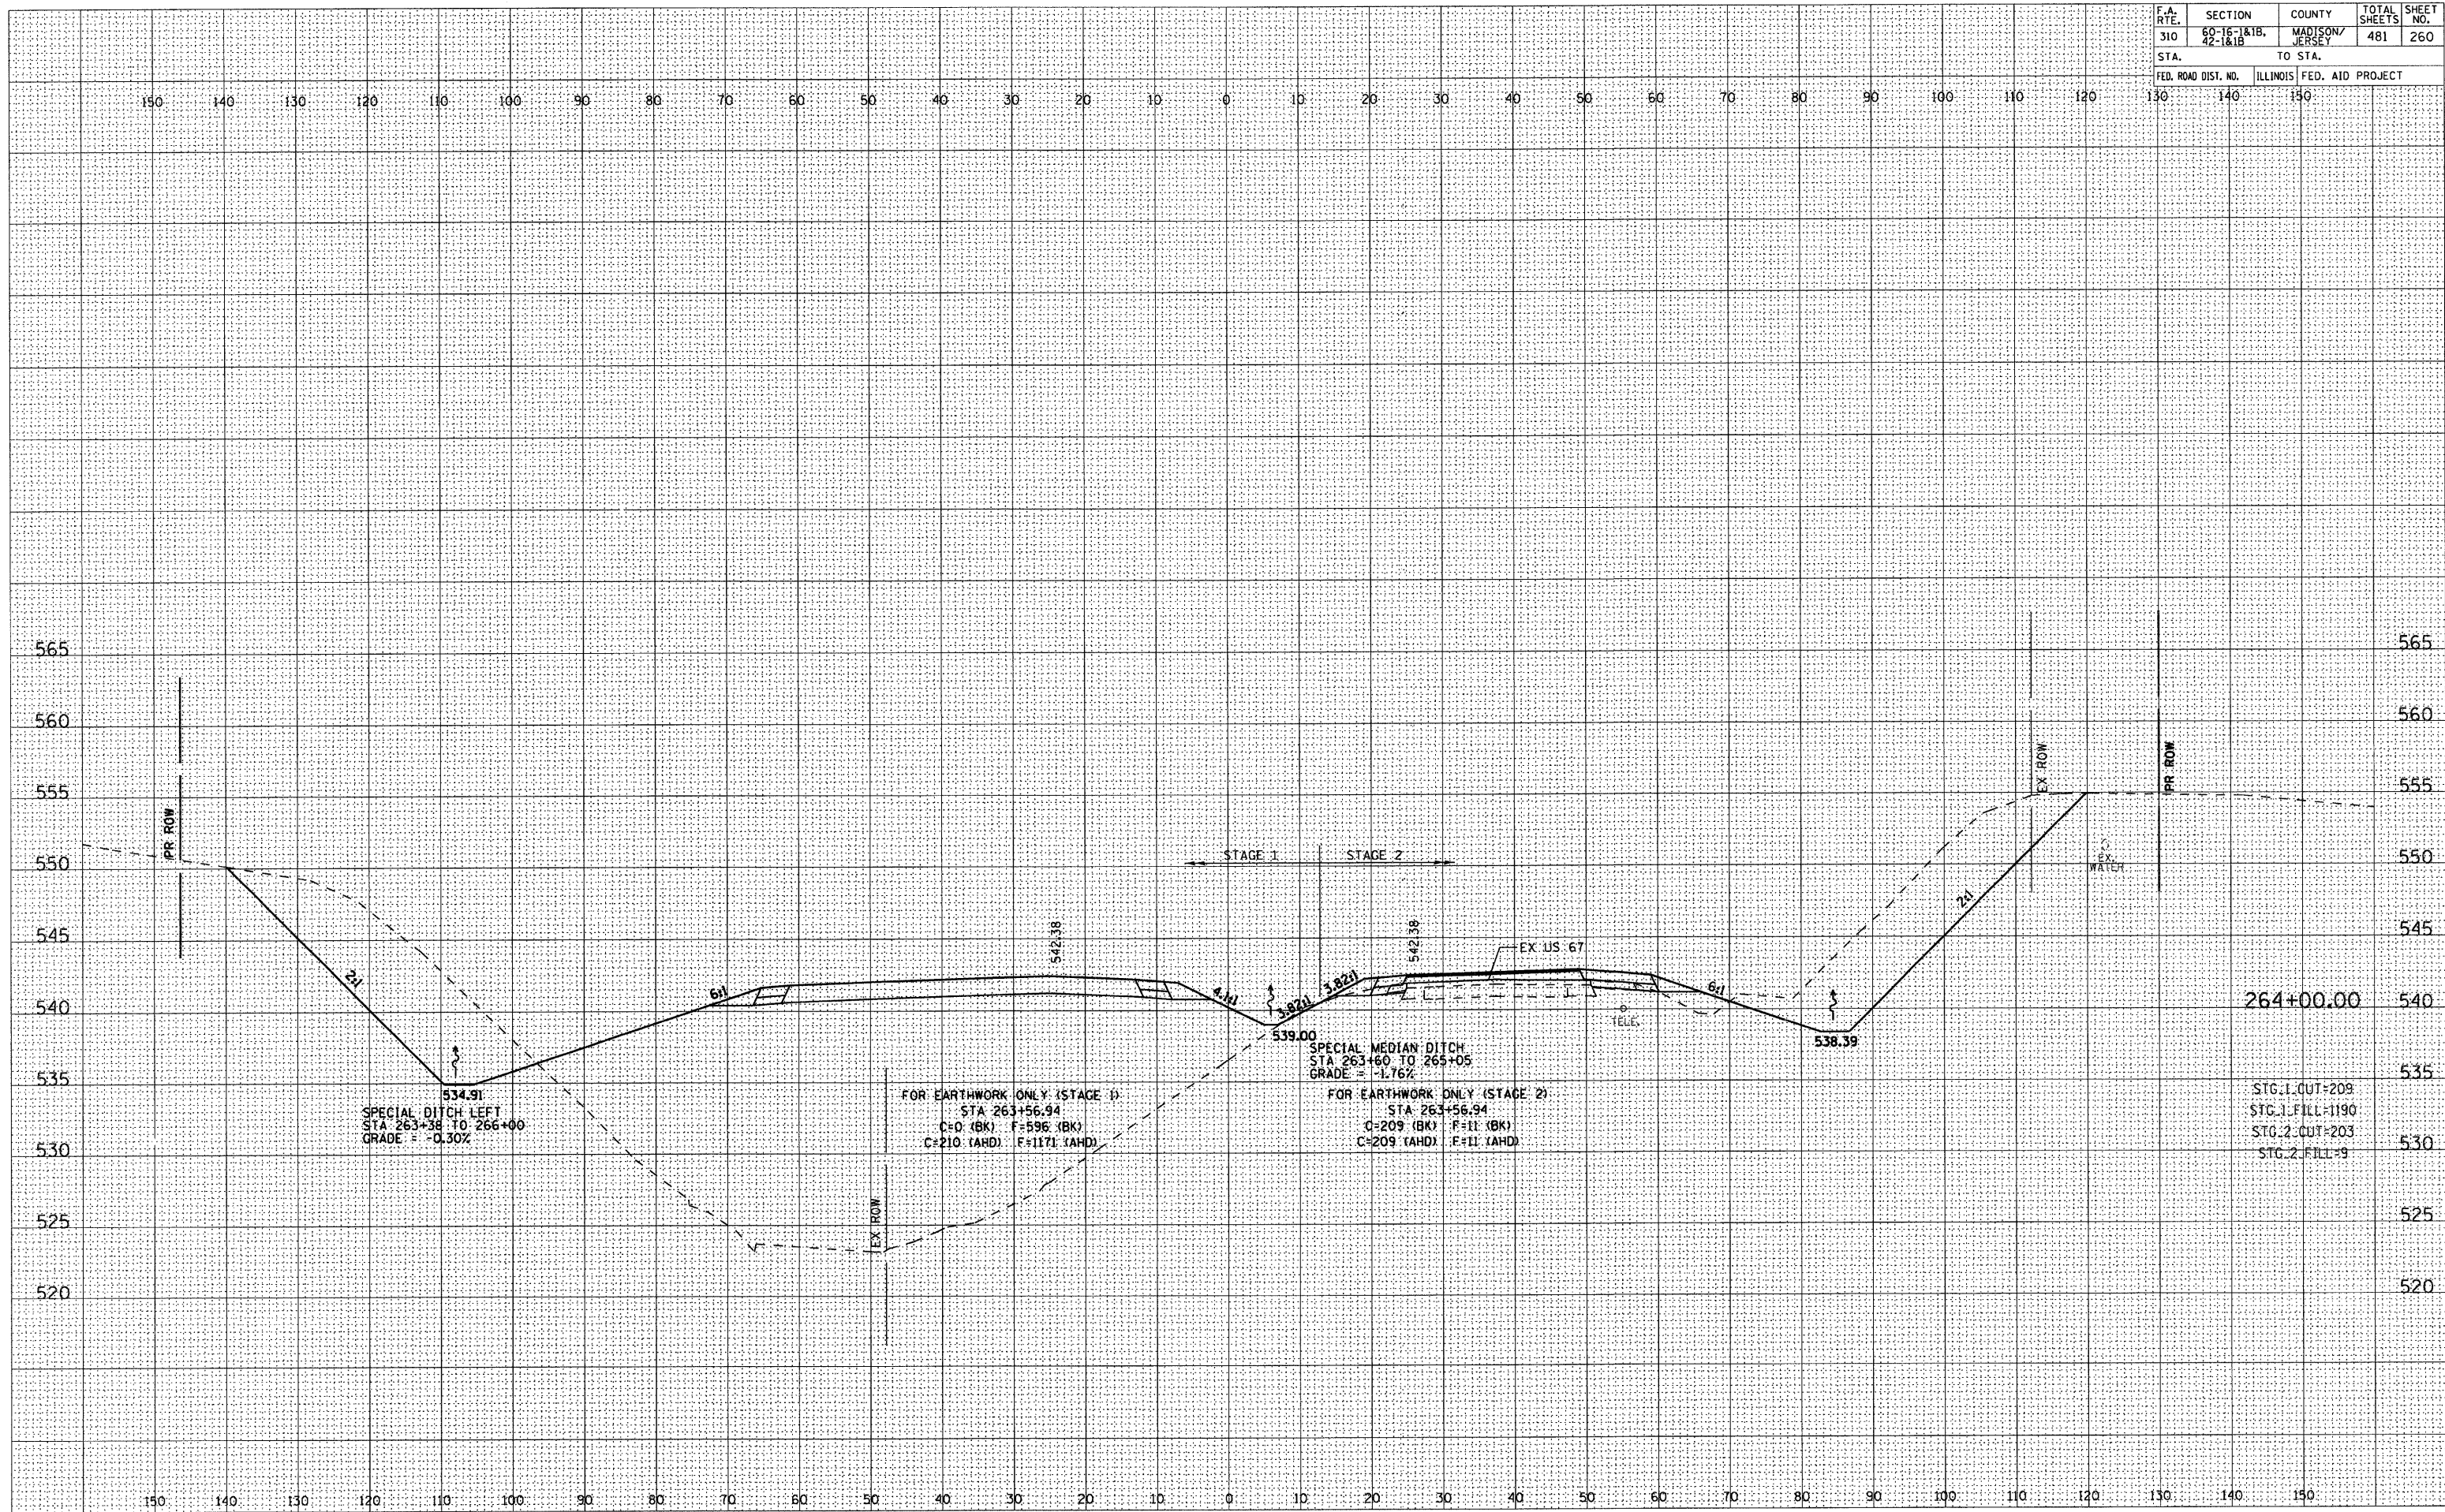

FINAL	SURVEYED	BY	DATE
SURVEY	PLOTTED		
NOTE BOOK	TEMPLATE		
NO.	AREAS CHECKED		


ORIGINAL	SURVEYED	BY	DATE
SURVEY	PLOTTED		
NOTE BOOK	TEMPLATE		
NO.	AREAS CHECKED		

F.A. RTE.	SECTION	COUNTY	TOTAL SHEETS	SHEET NO.
310	60-16-1&1B, 42-1&1B	MADISON/JERSEY	481	261
STA.	TO STA.			
FED. ROAD DIST. NO.	ILLINOIS	FED. AID PROJECT		

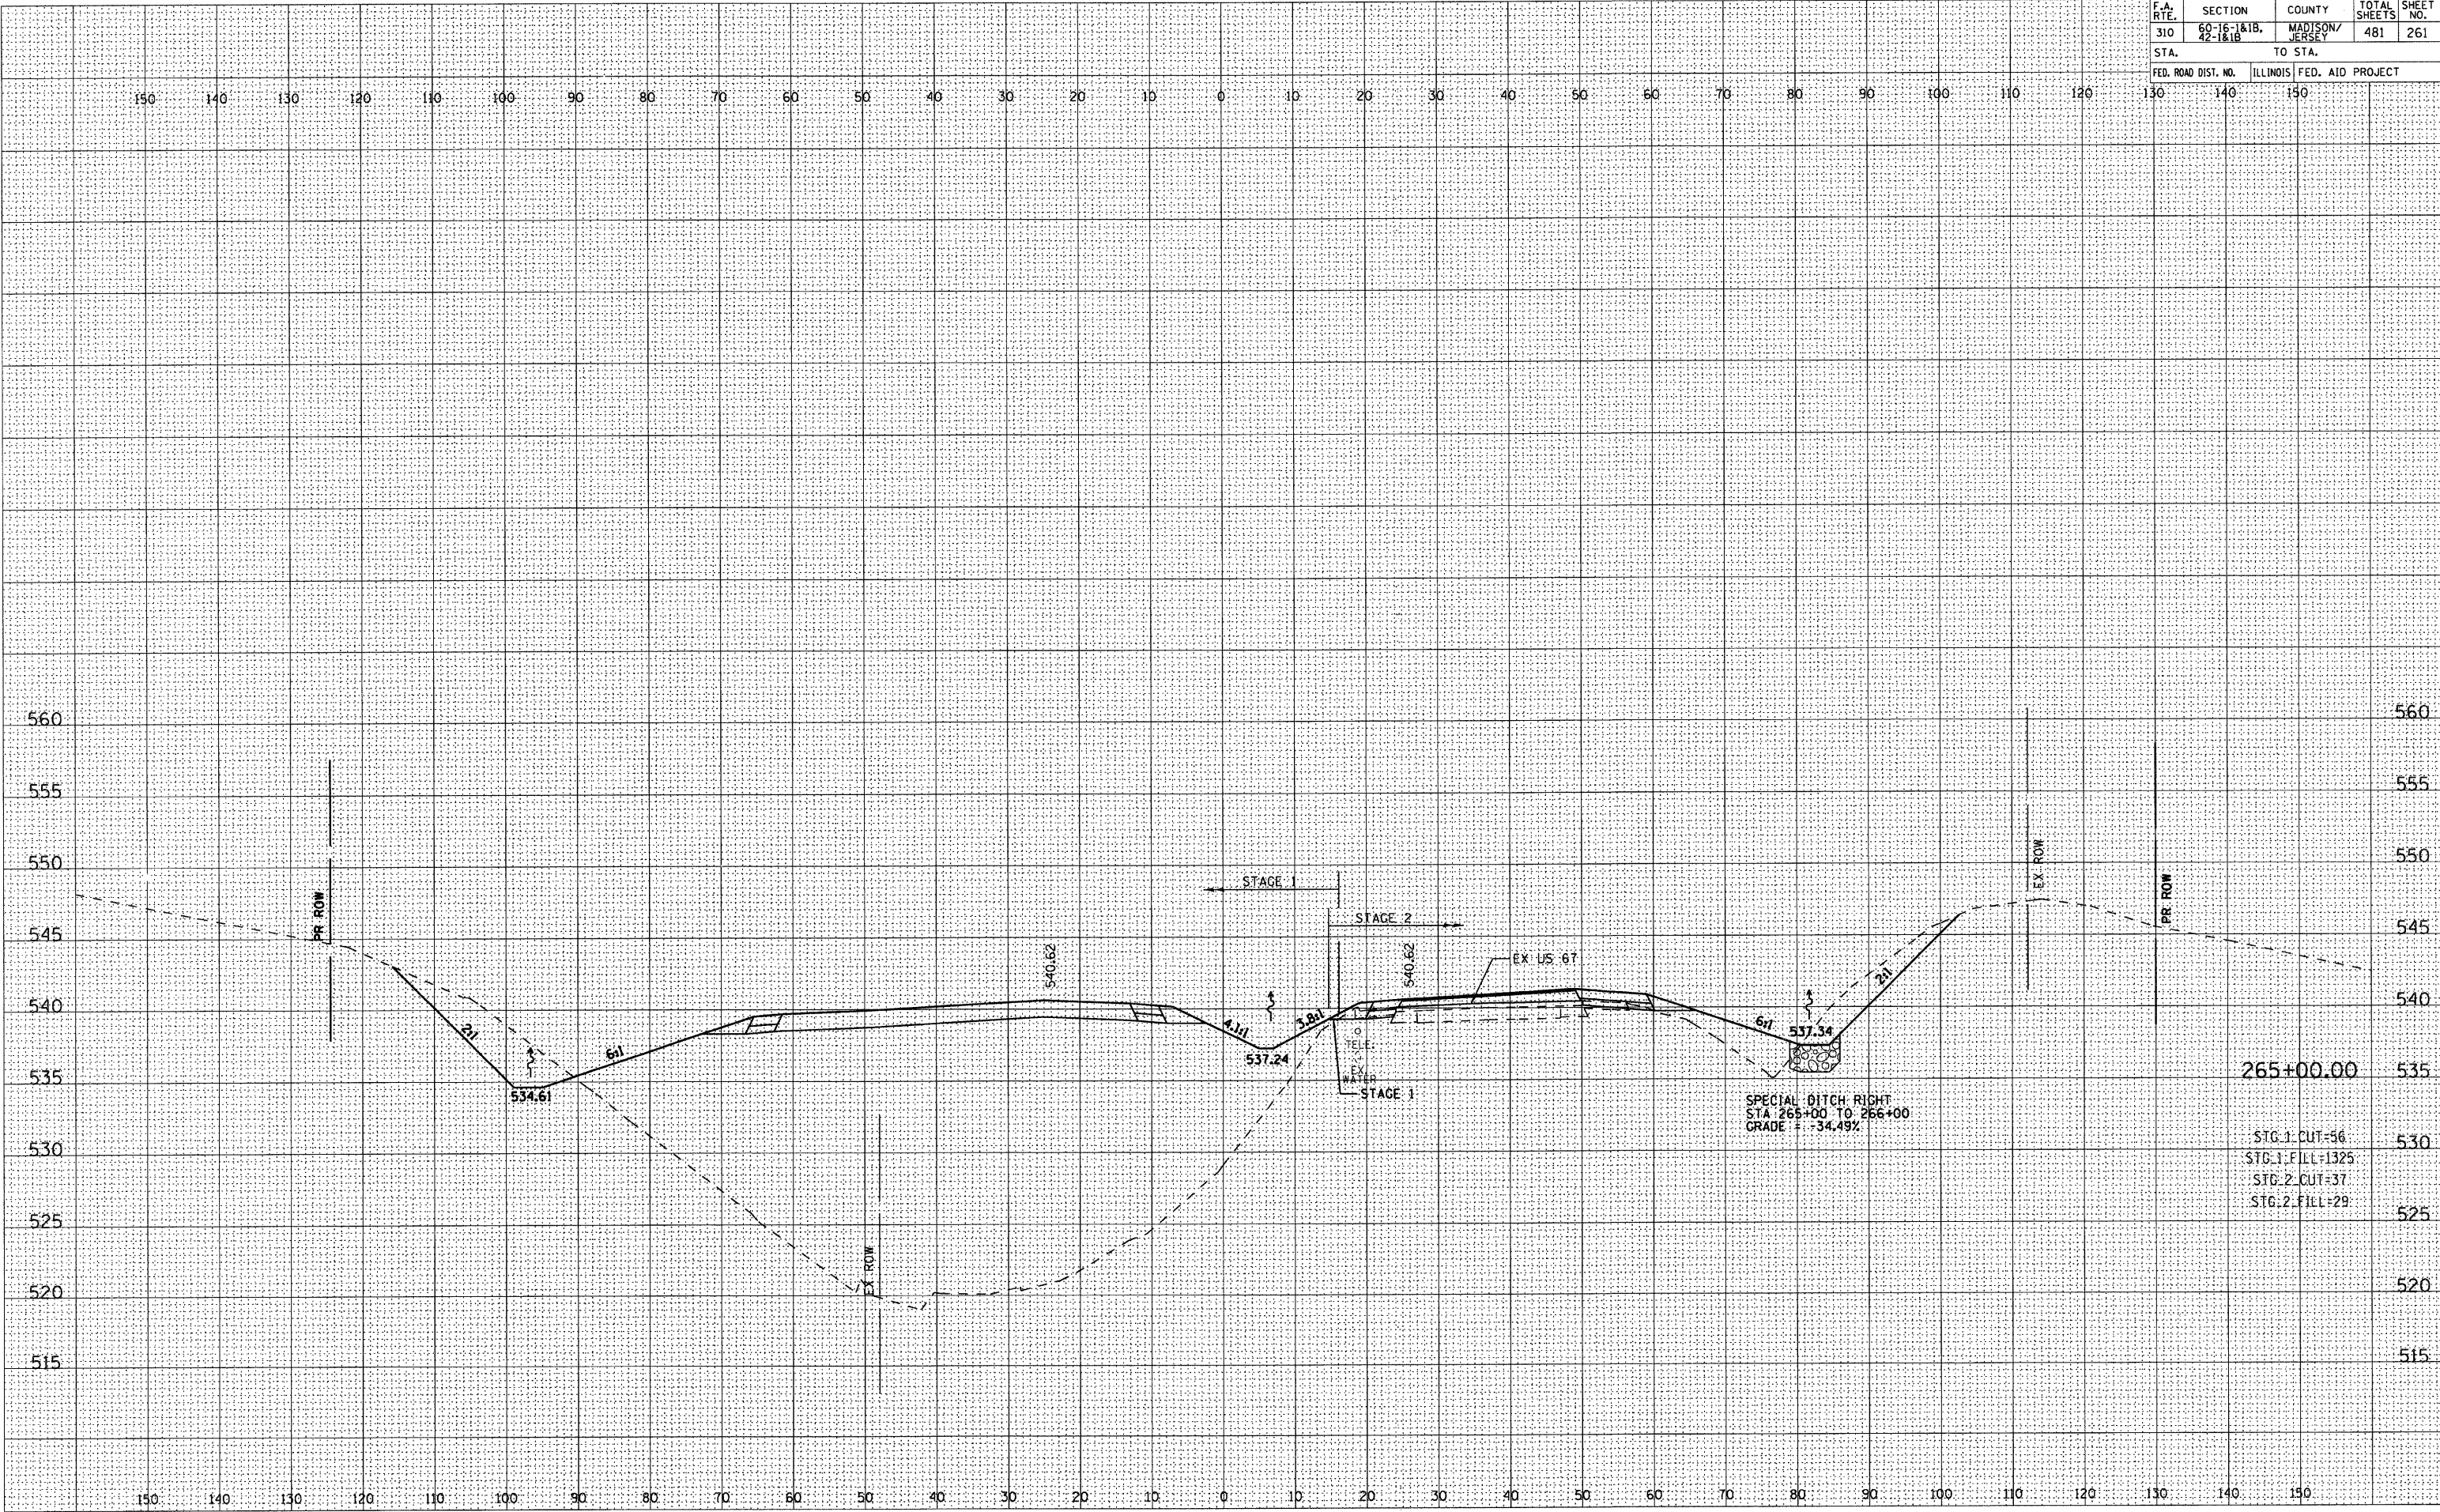


FINAL	SURVEYED	BY	DATE
SURVEY	PLOTTED		
NOTE BOOK	TEMPLATE		
NO.	AREAS CHECKED		

ORIGINAL	SURVEYED	BY	DATE
SURVEY	PLOTTED		
NOTE BOOK	TEMPLATE		
NO.	AREAS CHECKED		

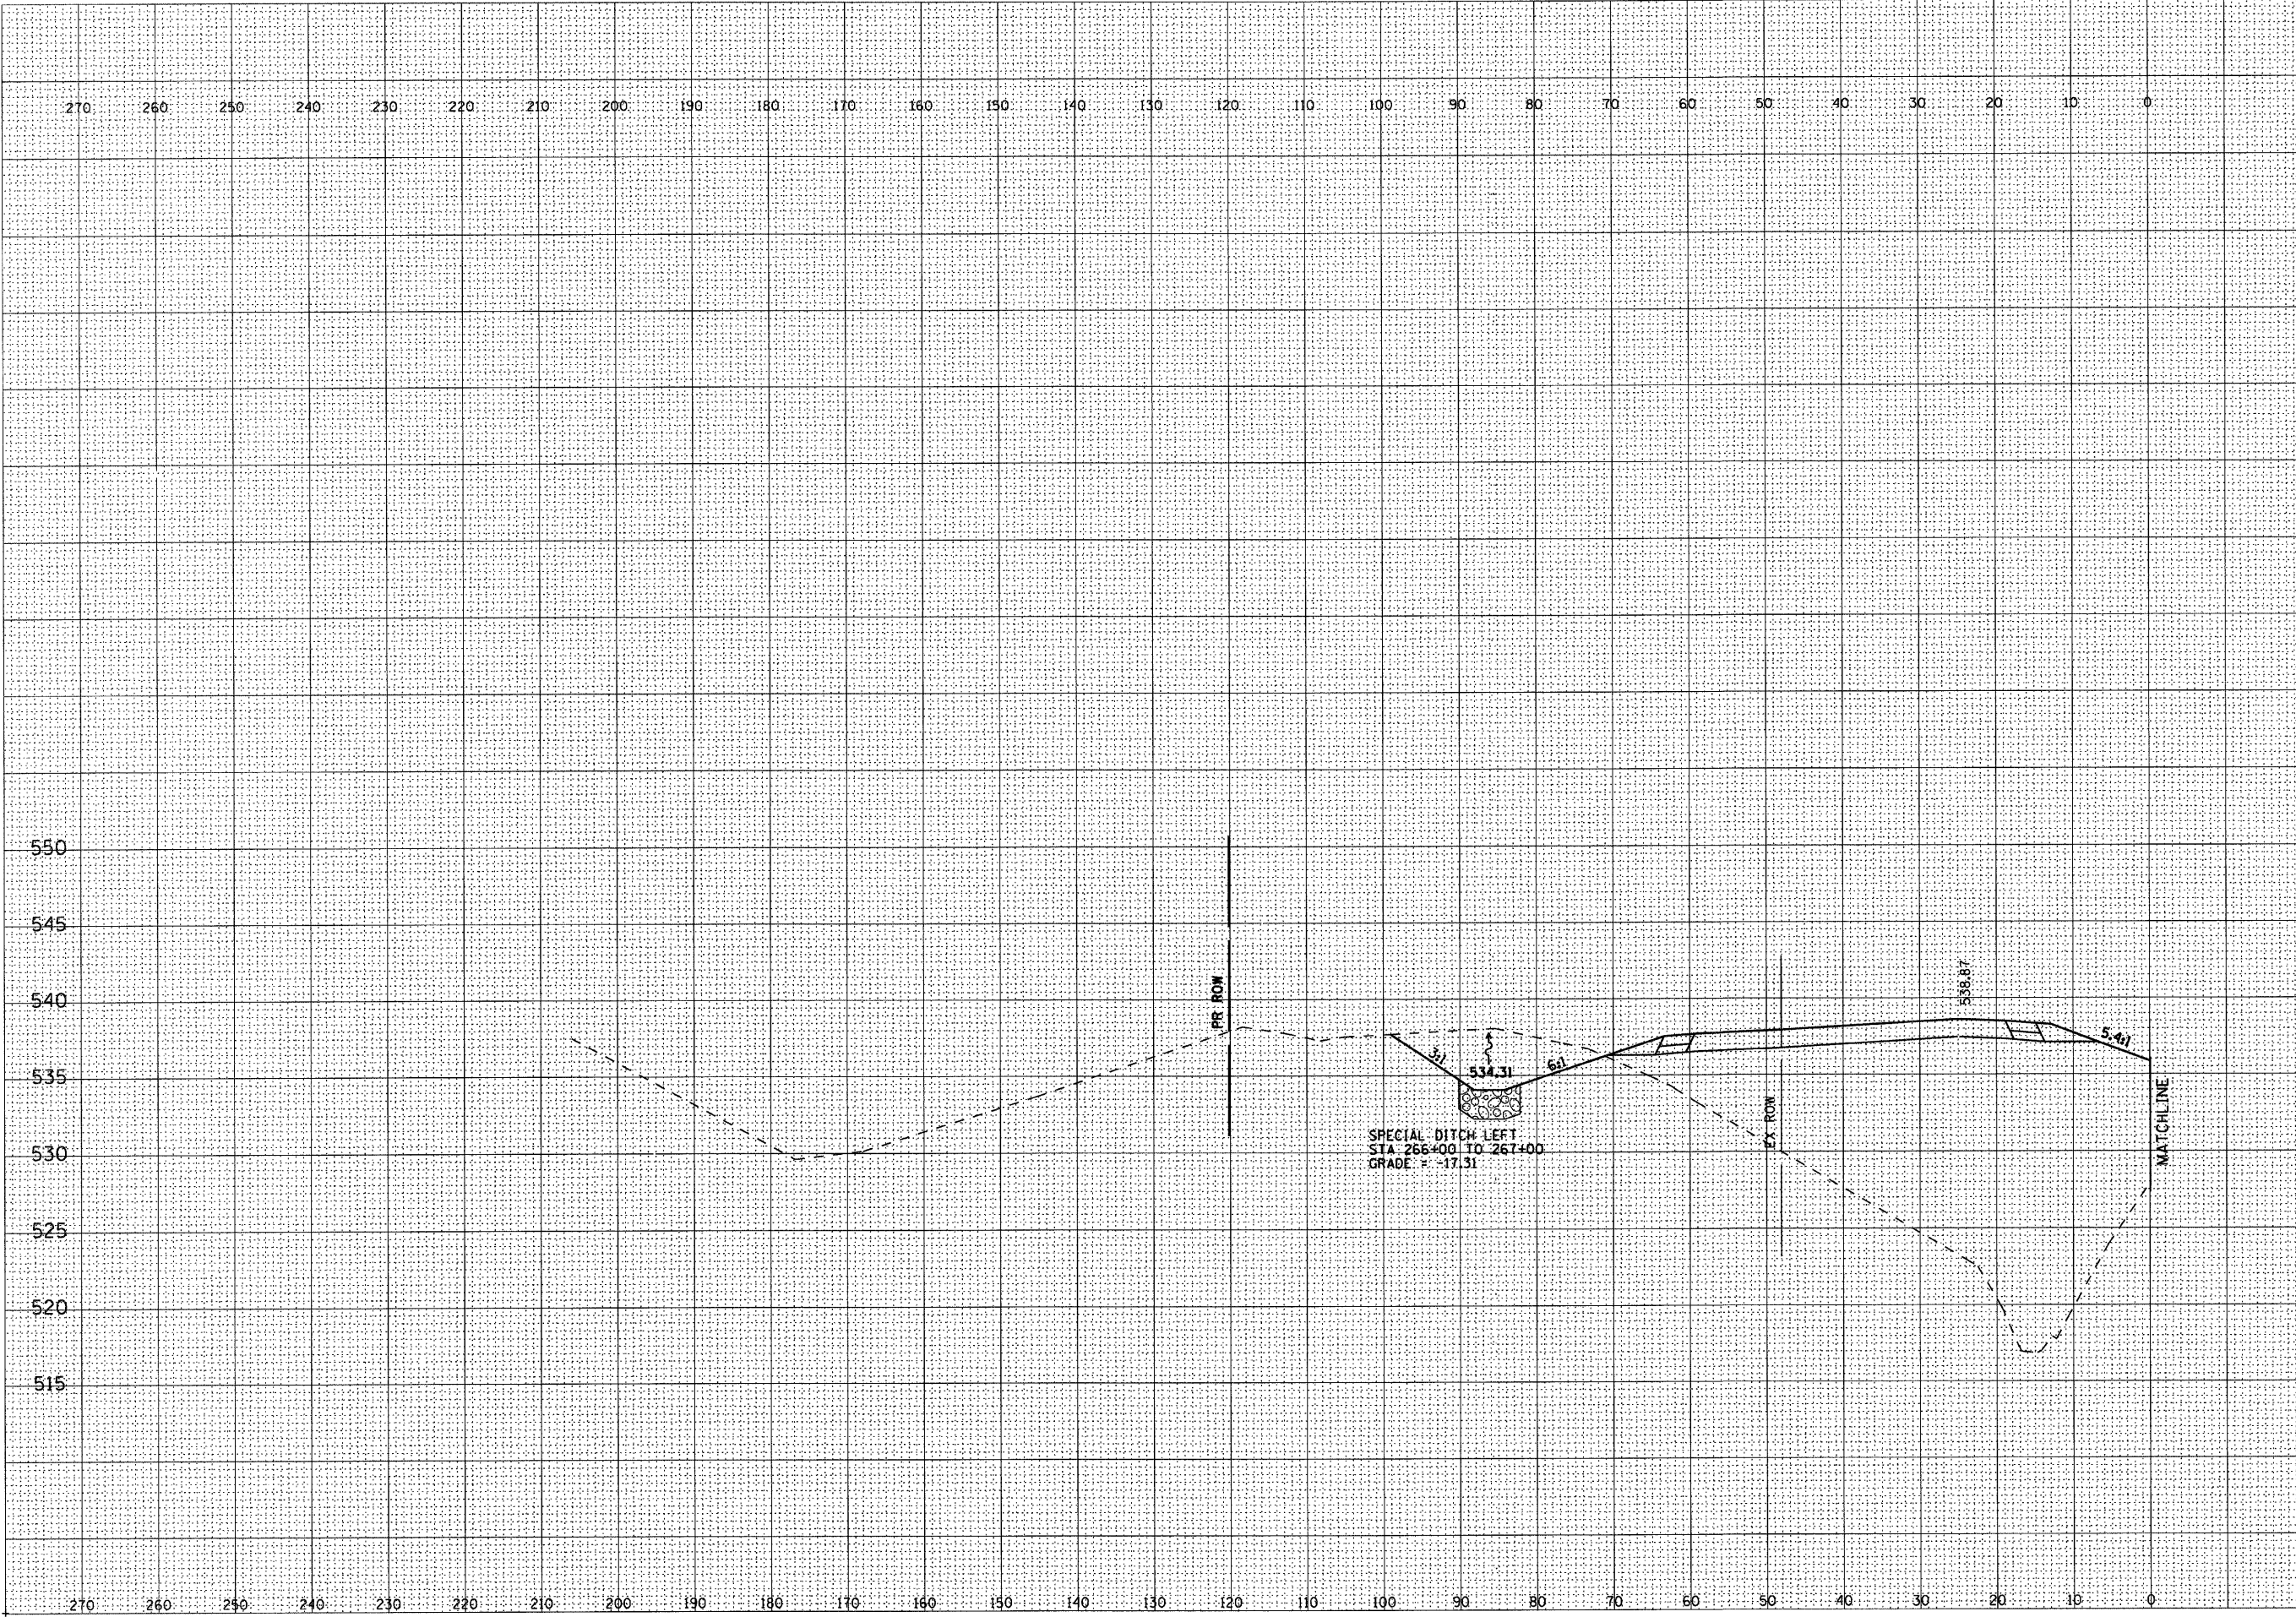

F.A. RTE.	SECTION	COUNTY	TOTAL SHEETS	SHEET NO.
310	60-16-1&1B, 42-1&1B	MADISON/JERSEY	481	262
STA.	TO STA.			
FED. ROAD DIST. NO.	ILLINOIS	FED. AID PROJECT		


F.A. RTE.	SECTION	COUNTY	TOTAL SHEETS	SHEET NO.
310	60-16-1&1B, 42-1&1B	MADISON/ JERSEY	481	263
STA. _____ TO STA. _____				
FED. ROAD DIST. NO.		ILLINOIS FED. AID PROJECT		

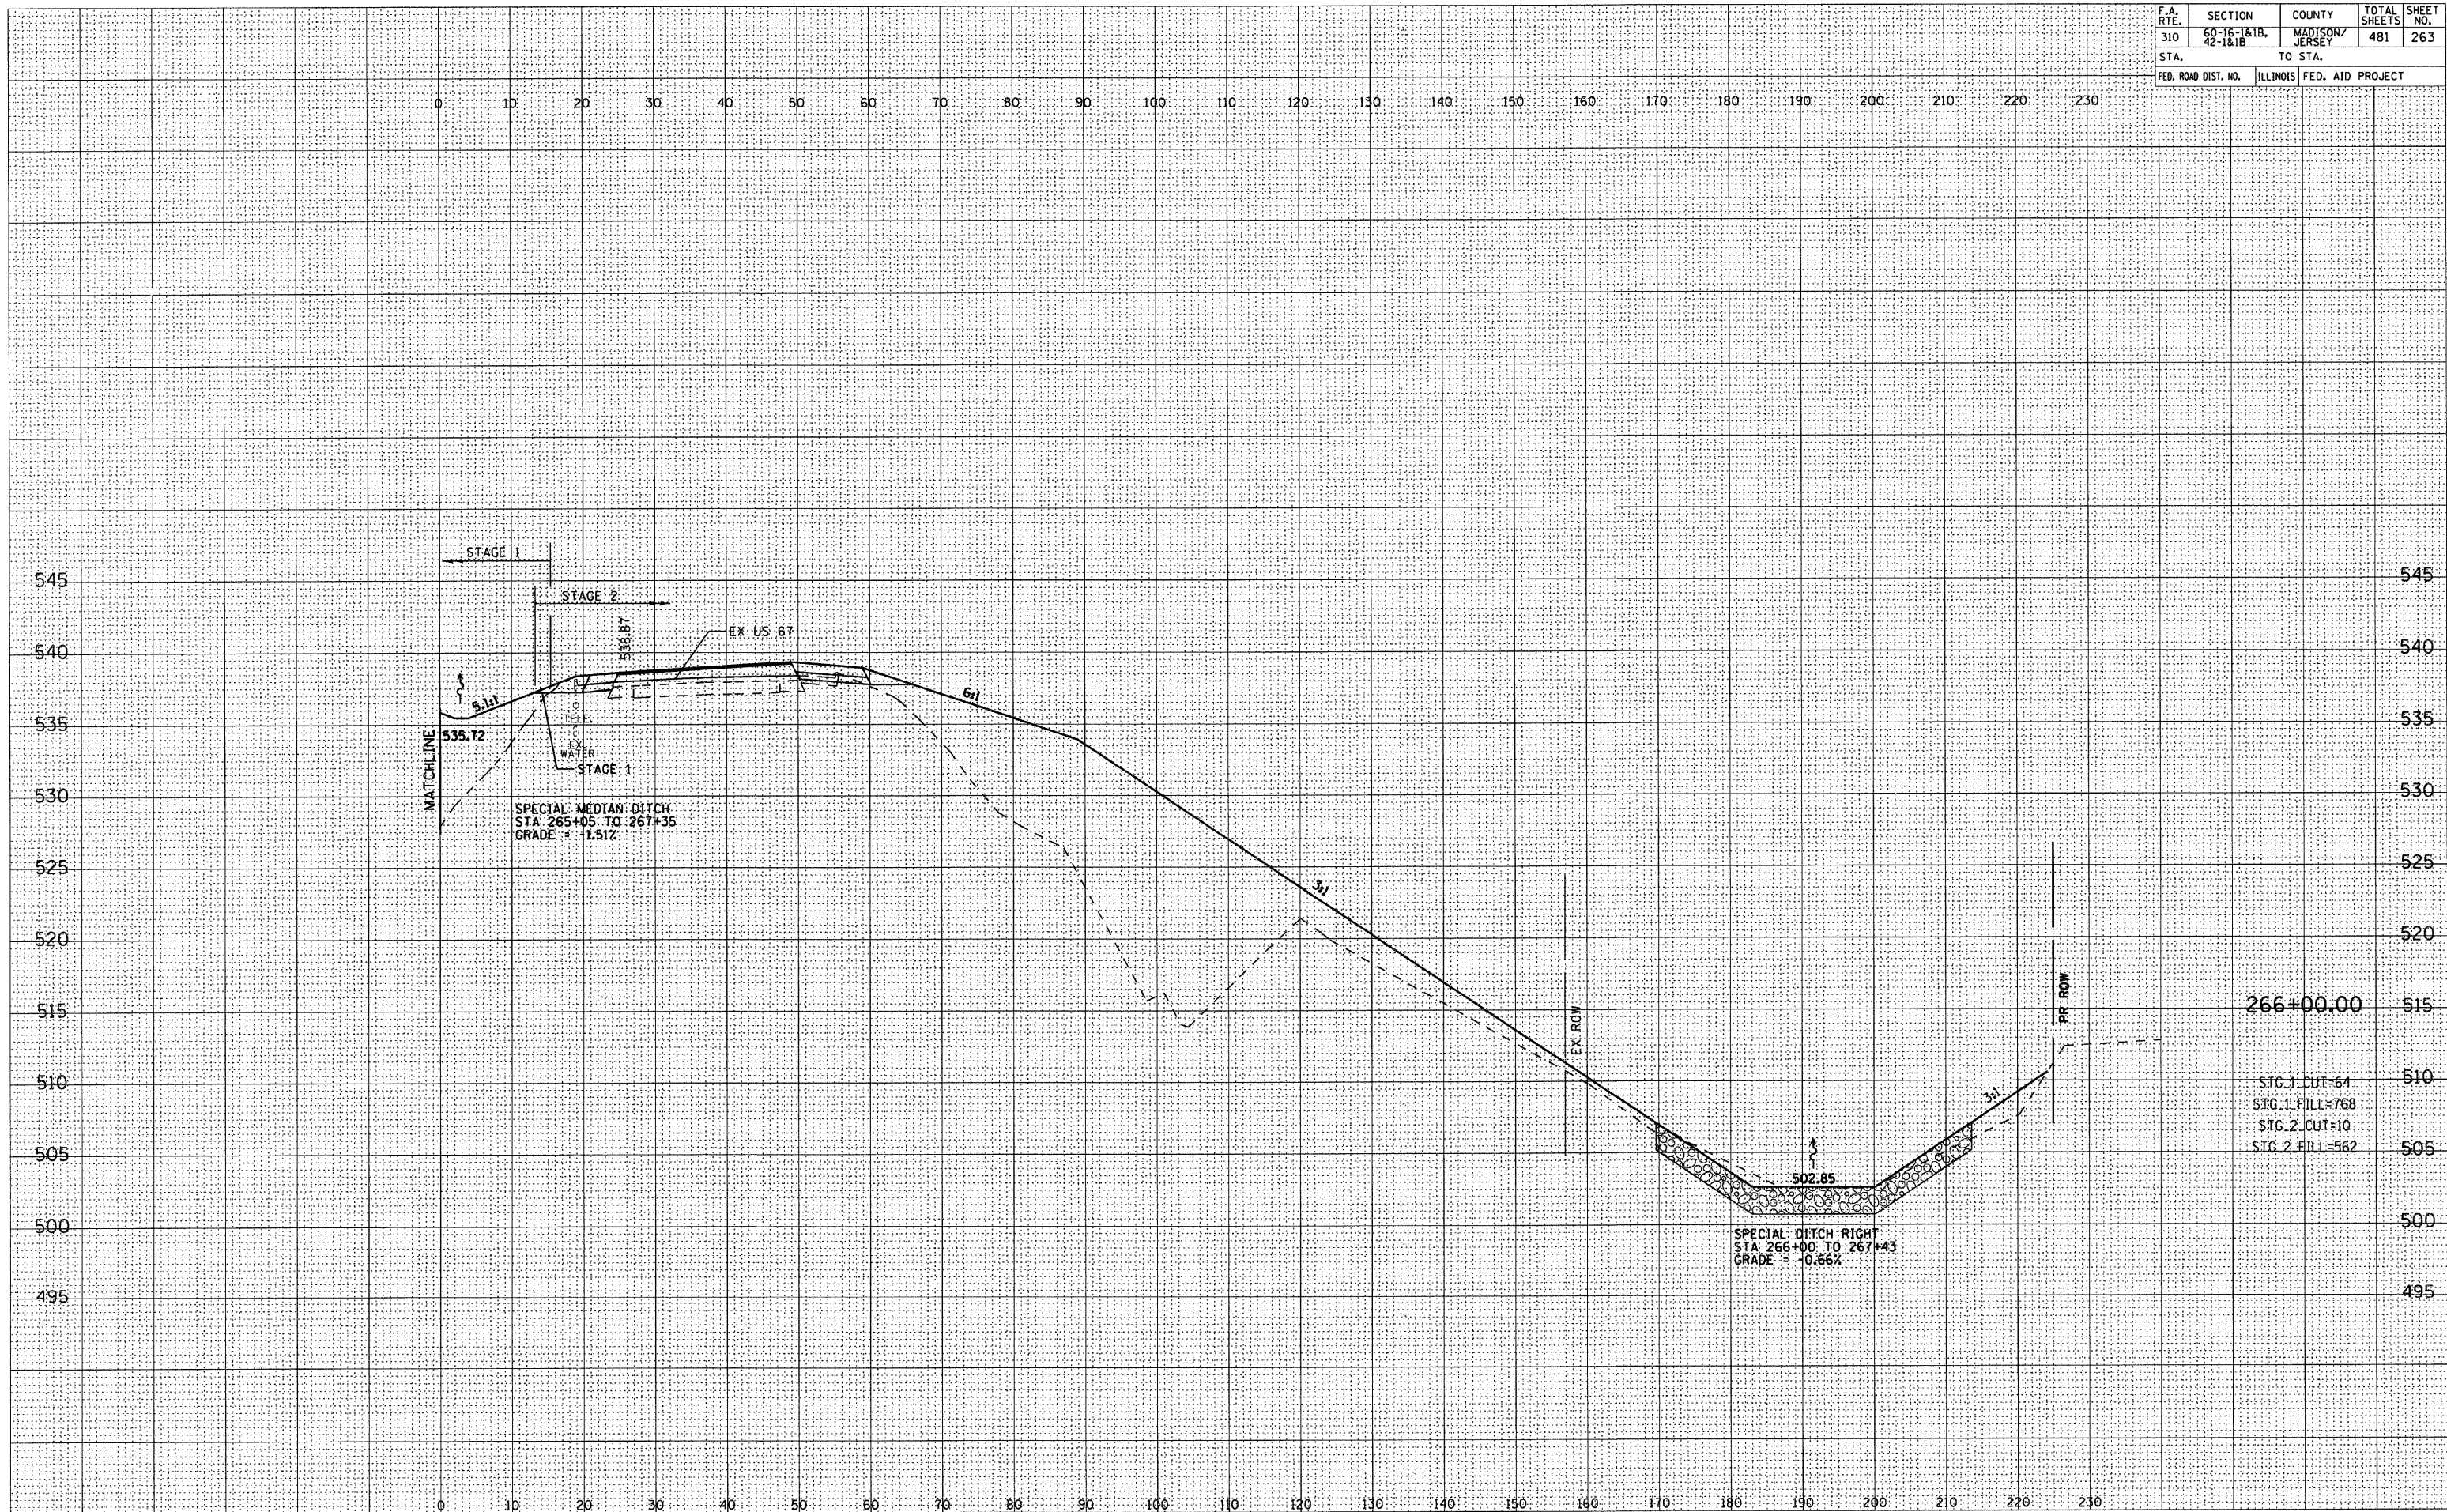

F.A. RTE.	SECTION	COUNTY	TOTAL SHEETS	SHEET NO.
310	60-16-1&1B, 42-1&1B	MADISON/ JERSEY	481	264
STA.		TO STA.		
FED. ROAD DIST. NO.		ILLINOIS	FED. AID PROJECT	

FINAL SURVEY	SURVEYED	BY	DATE
NOTE BOOK	PLOTTED		
NO.	TEMP. PLATE		
	AREAS CHECKED		


ORIGINAL SURVEY	SURVEYED	BY	DATE
NOTE BOOK	PLOTTED		
NO.	TEMP. PLATE		
	AREAS CHECKED		

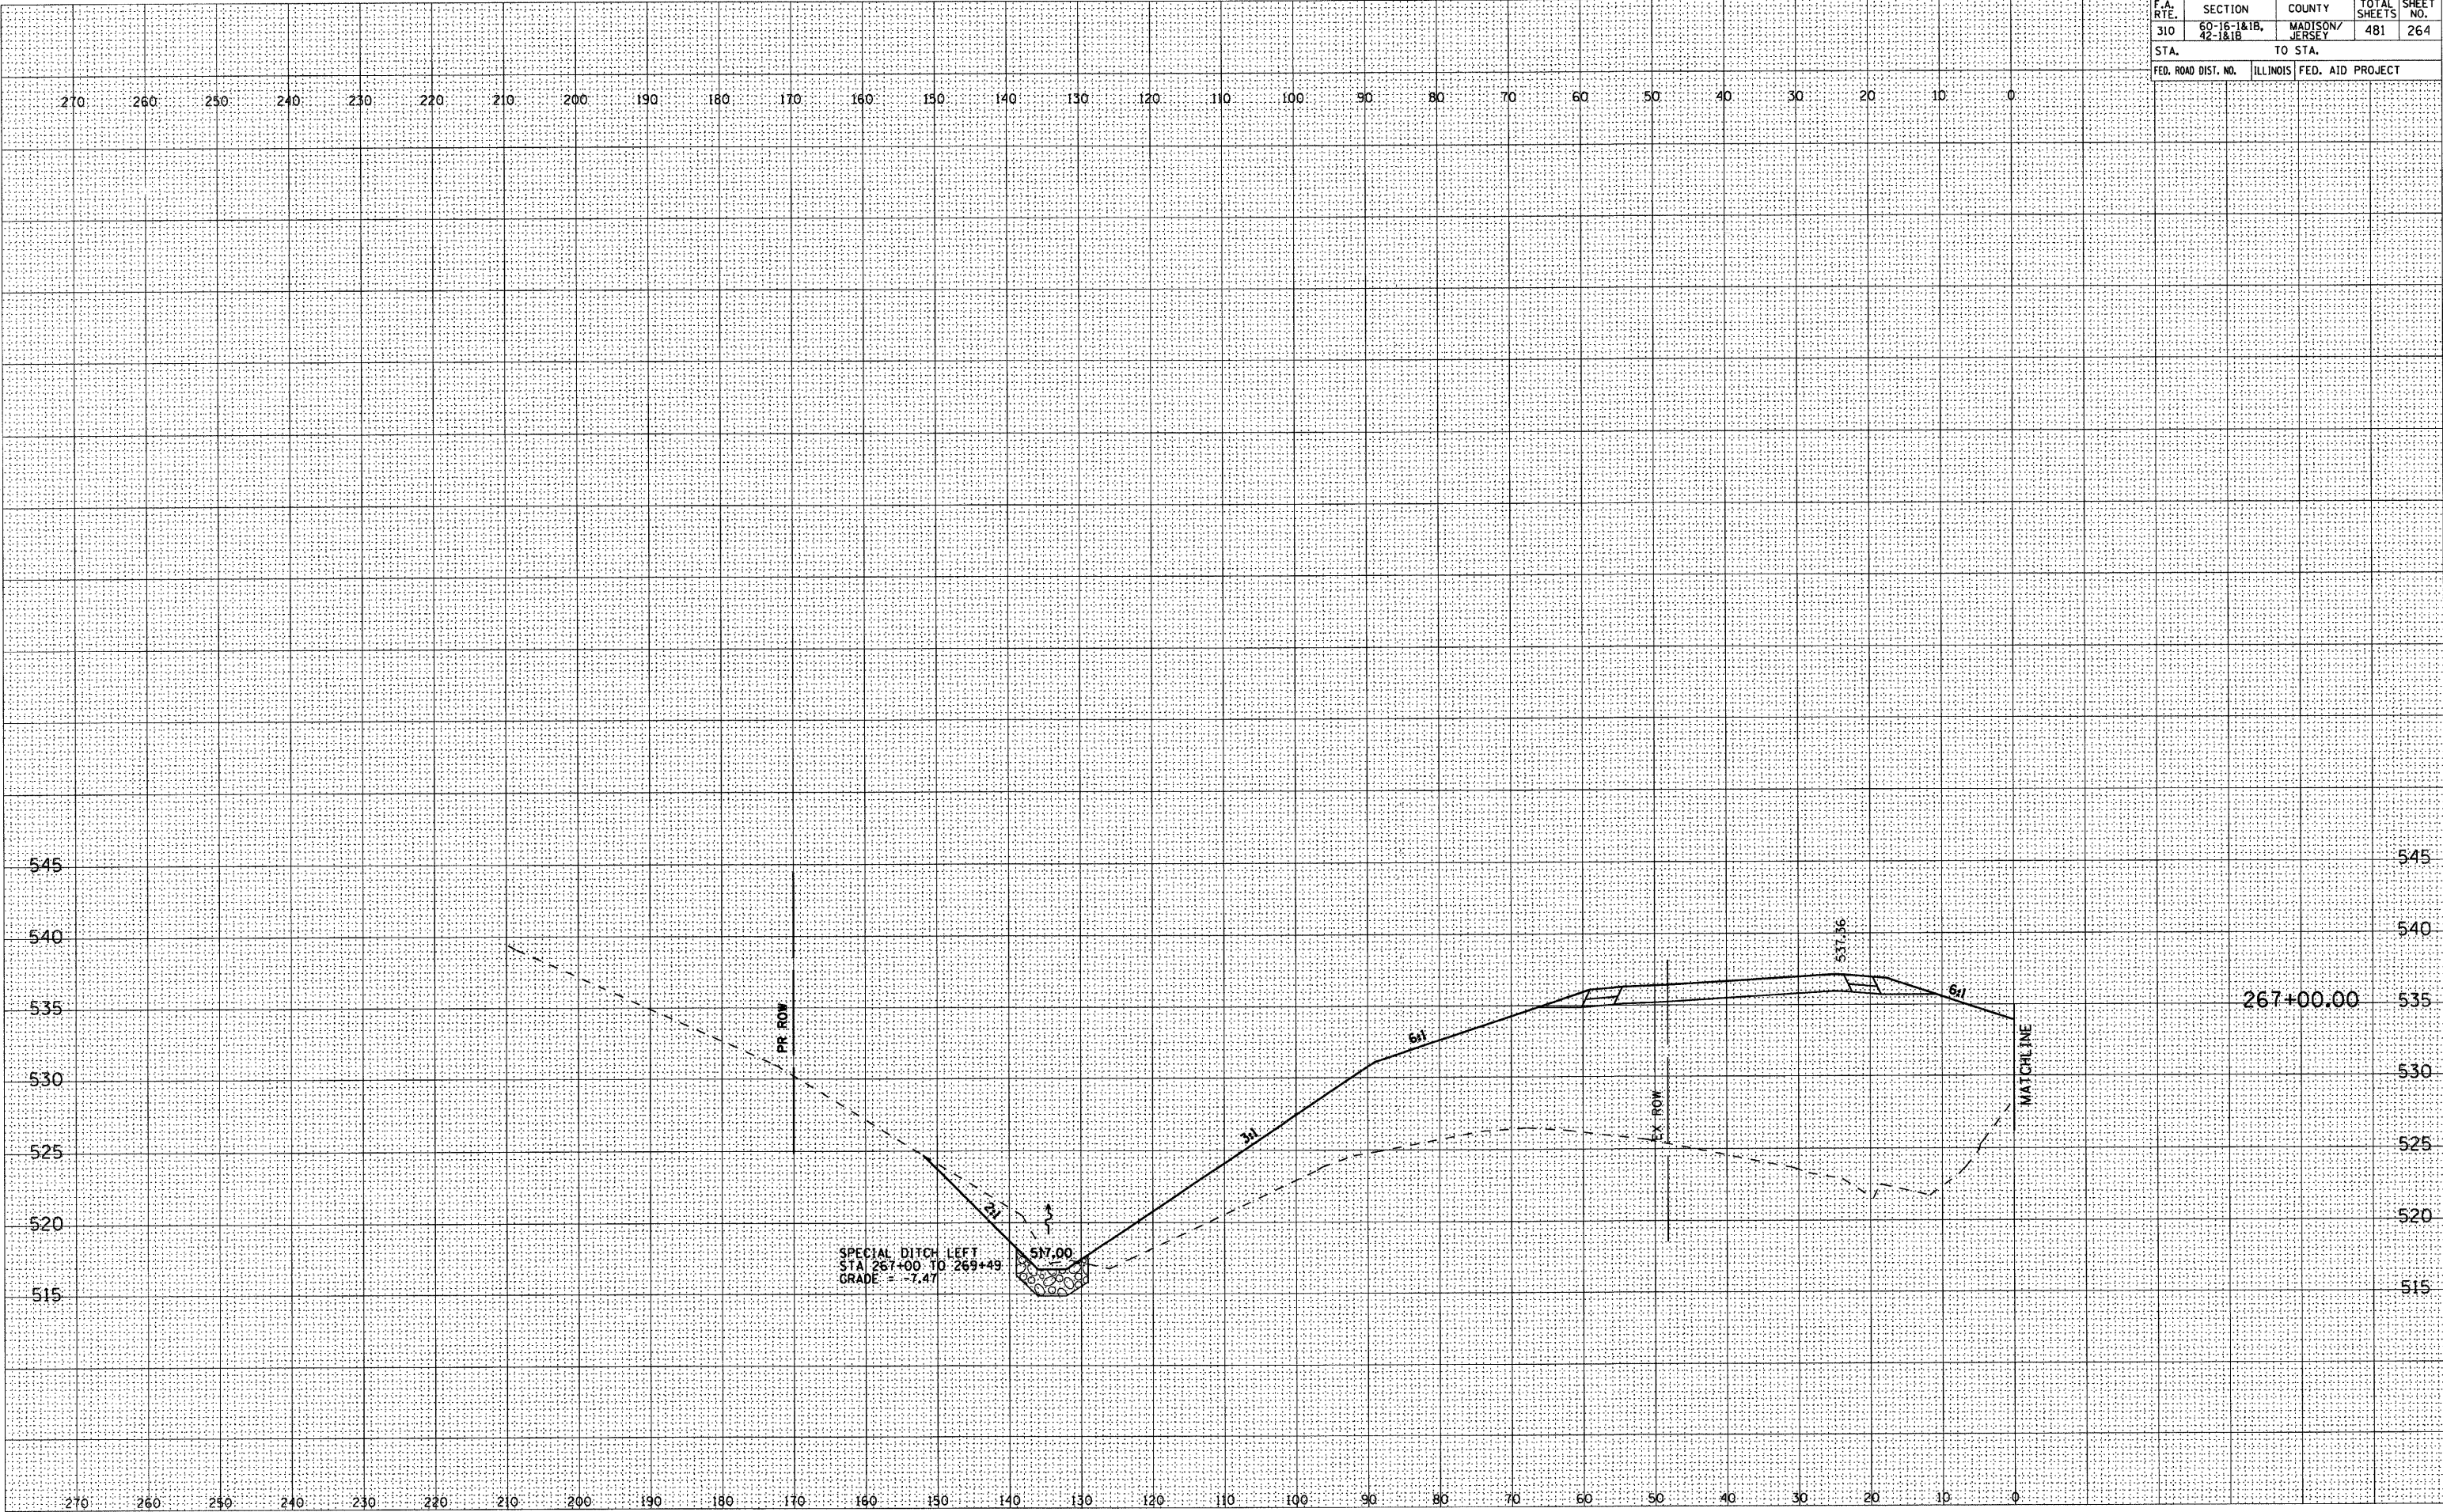

FINAL	SURVEYED	BY	DATE
SURVEY	PLOTTED		
NOTE BOOK	TEMPLATE		
NO.	AREAS CHECKED		


ORIGINAL	SURVEYED	BY	DATE
SURVEY	PLOTTED		
NOTE BOOK	TEMPLATE		
NO.	AREAS CHECKED		

F.A. RTE.	SECTION	COUNTY	TOTAL SHEETS	SHEET NO.
310	60-16-1&1B, 42-1&1B	MADISON/JERSEY	481	265
STA.	TO STA.			
FED. ROAD DIST. NO.	ILLINOIS	FED. AID PROJECT		

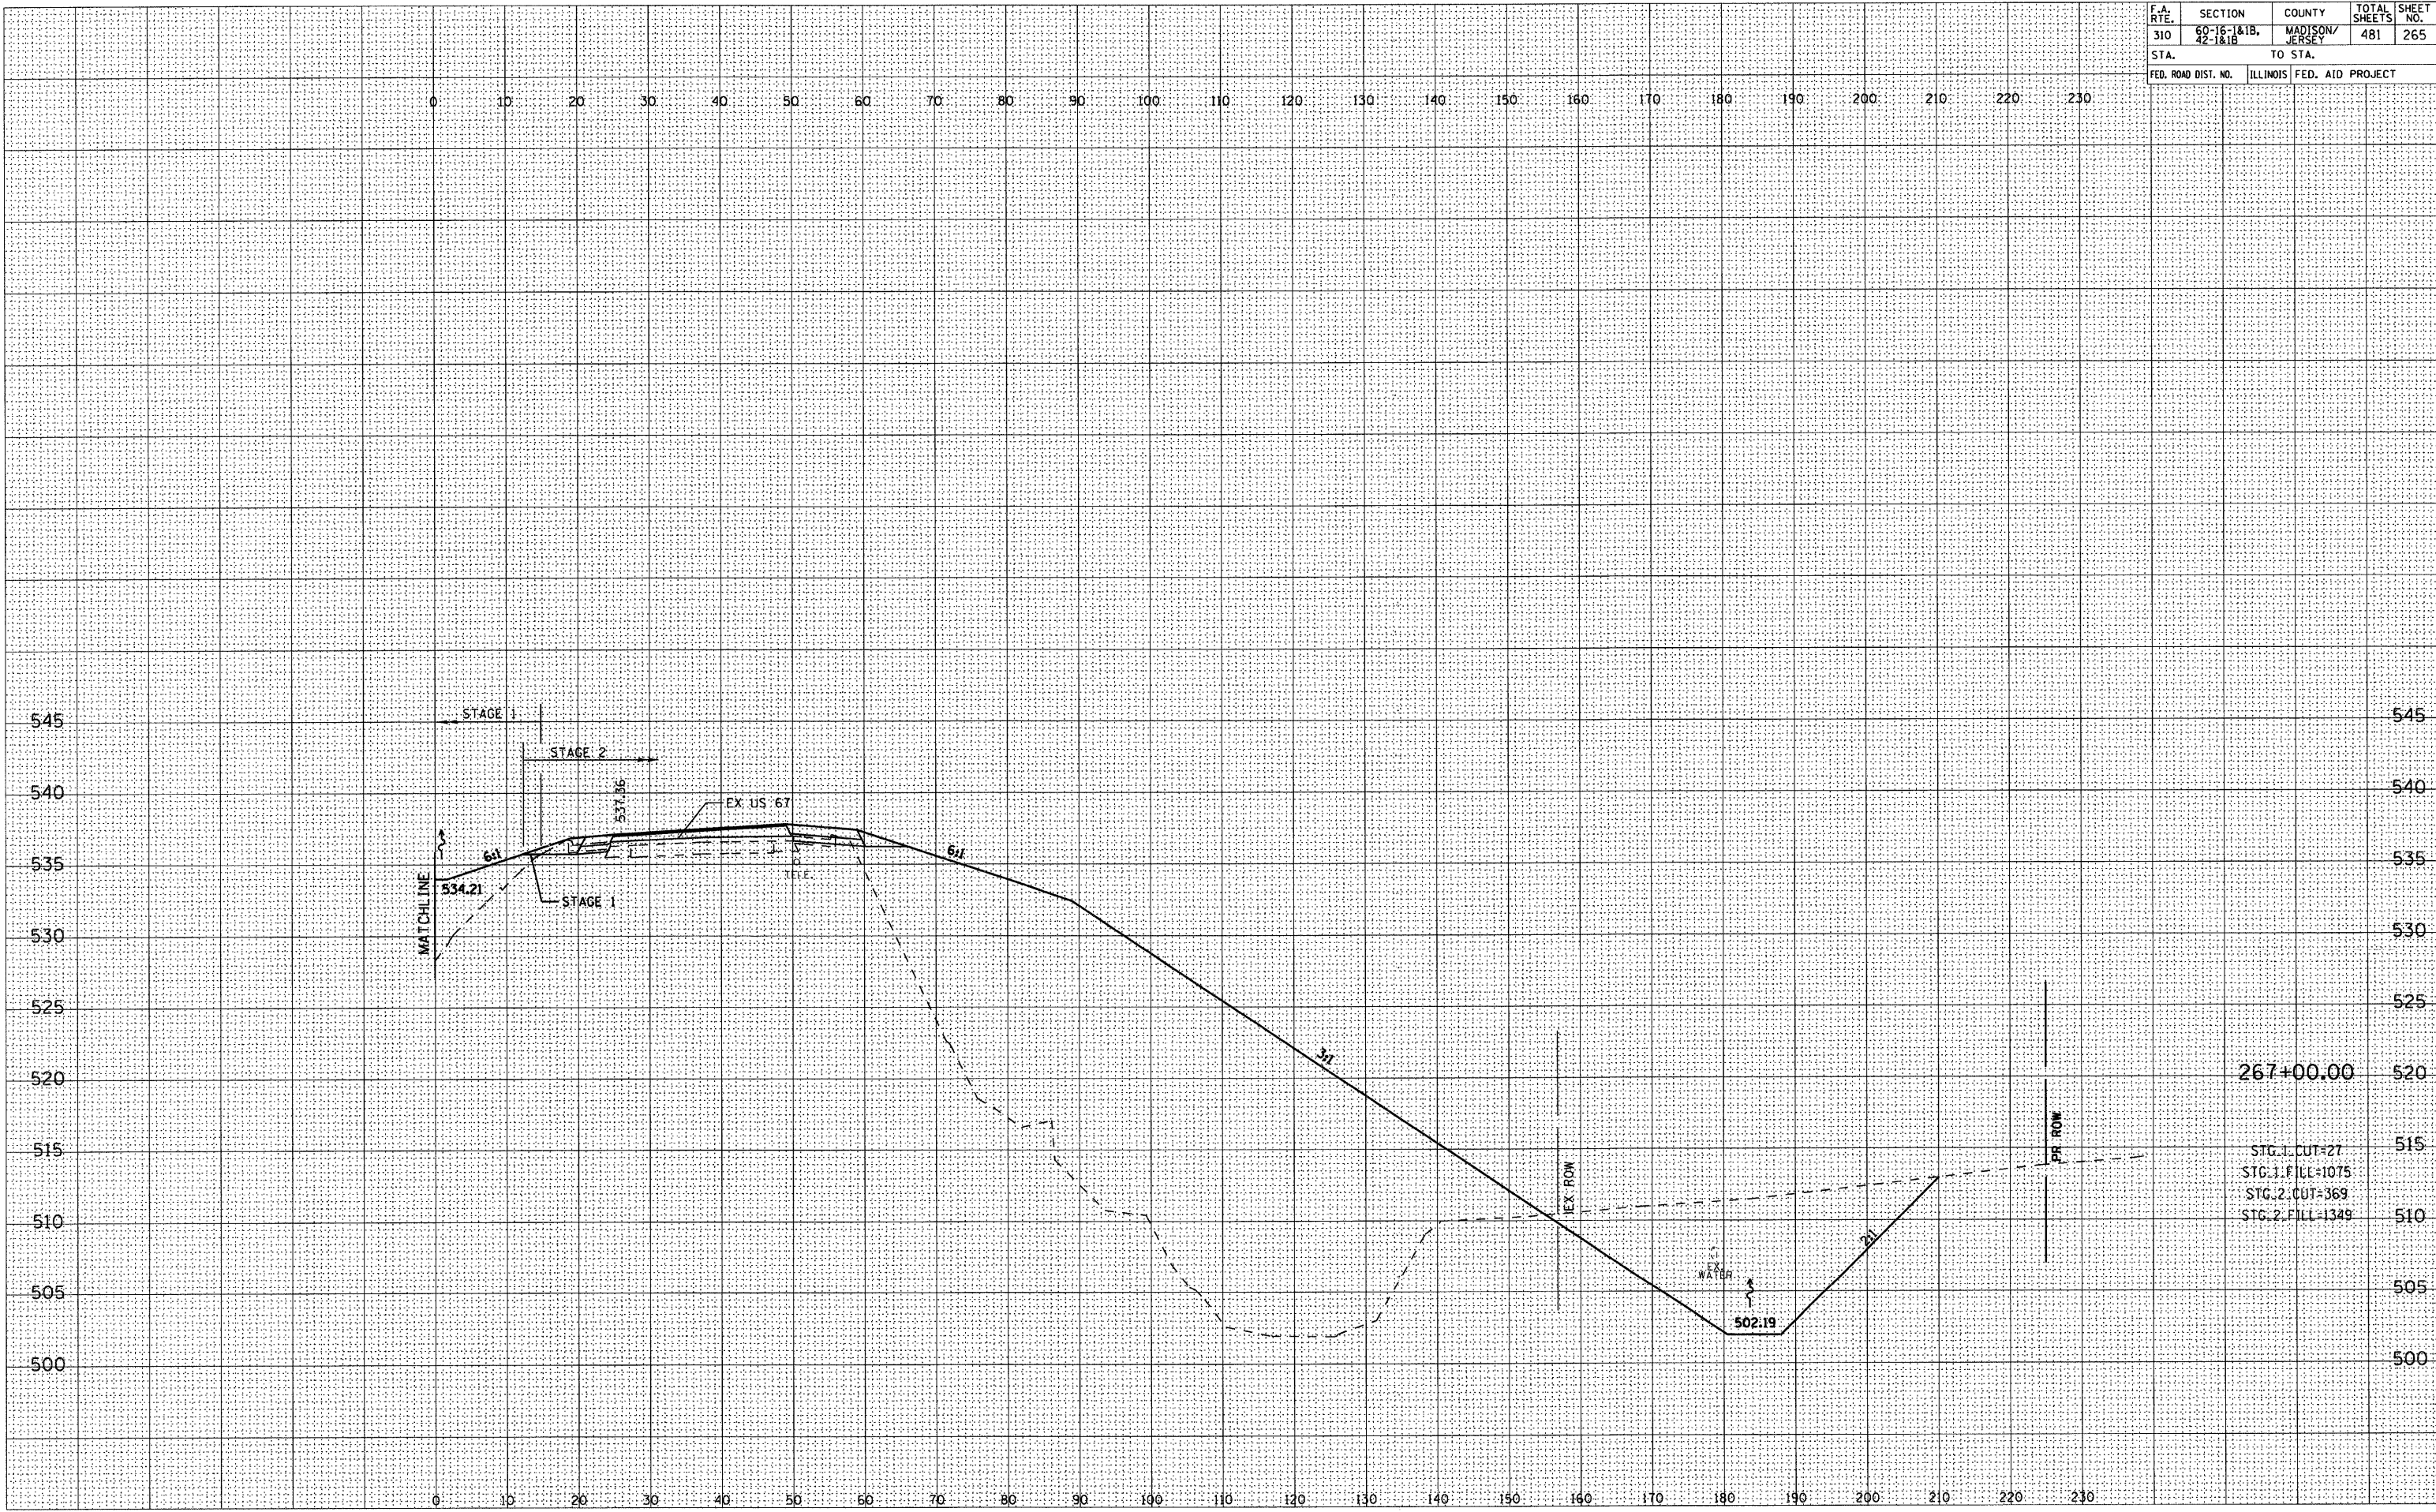

FINAL SURVEY	SURVEYED PLOTTED	BY	DATE
NOTE BOOK	TEMPLATE		
NO.	AREAS CHECKED		

ORIGINAL SURVEY	SURVEYED PLOTTED	BY	DATE
NOTE BOOK	TEMPLATE		
NO.	AREAS CHECKED		

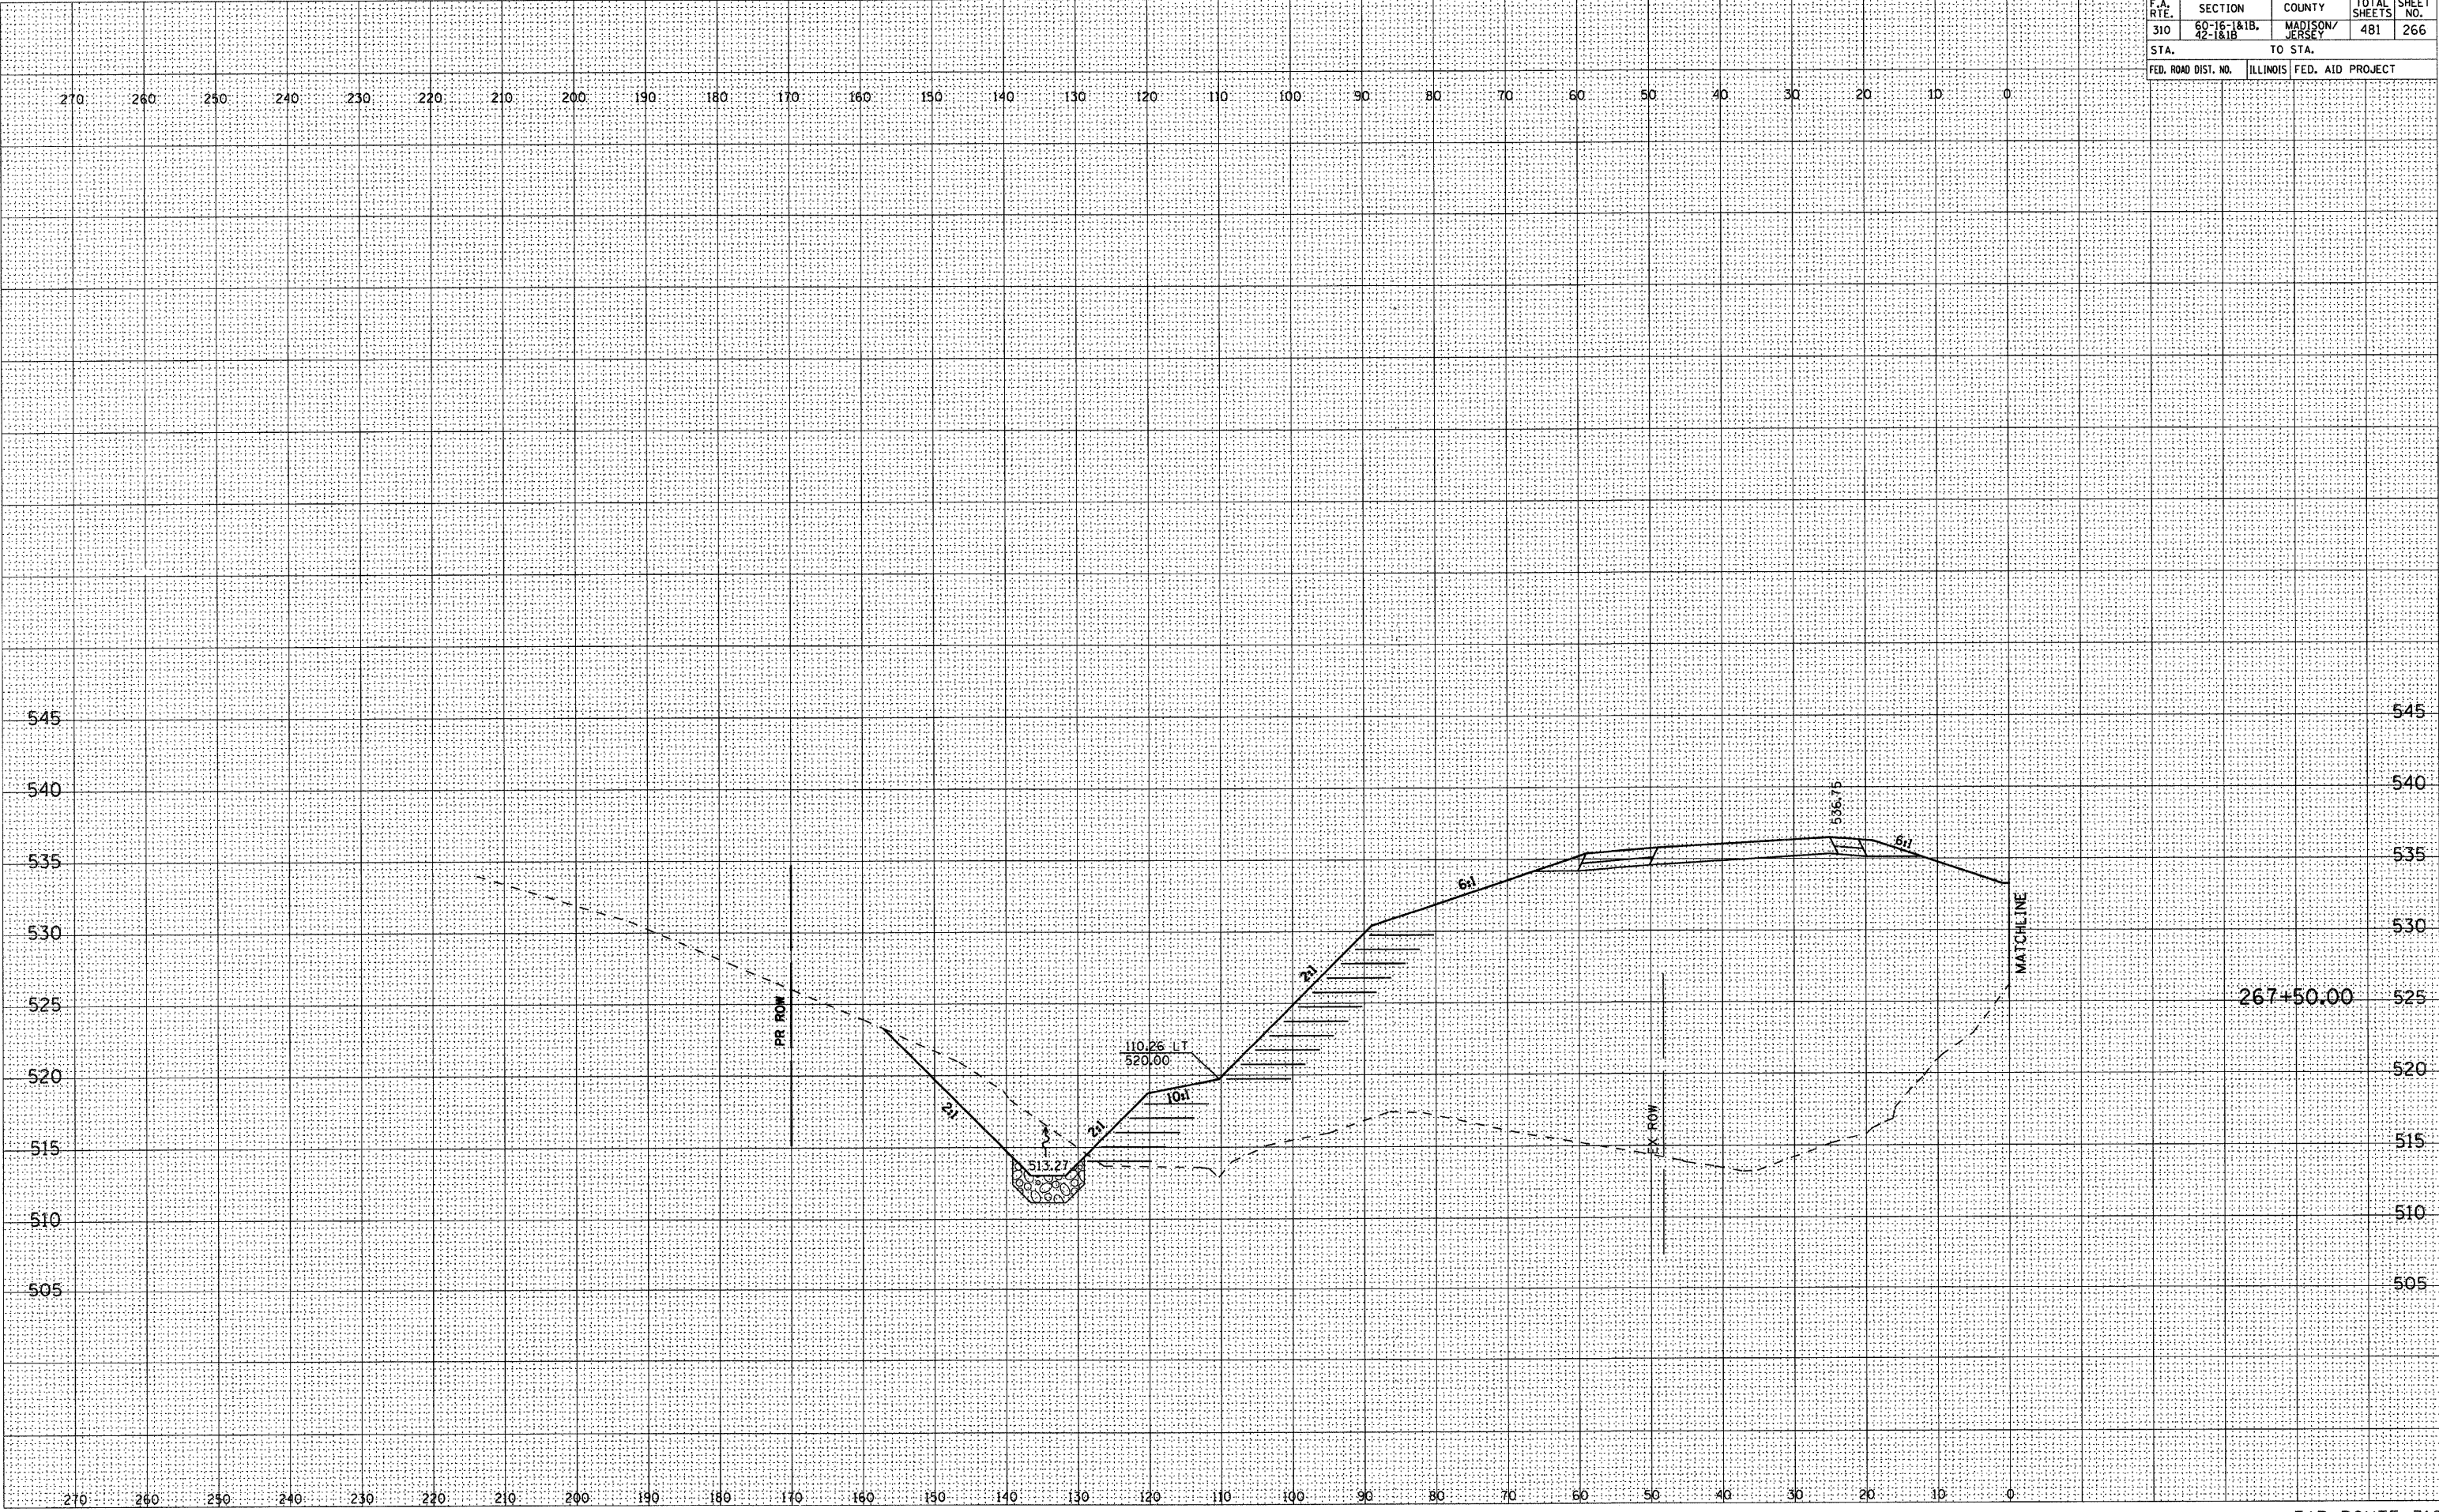


F.A. RTE.	SECTION	COUNTY	TOTAL SHEETS	SHEET NO.
310	60-16-1&1B. 42-1&1B	MADISON/ JERSEY	481	266
STA.		TO STA.		
FED. ROAD DIST. NO.		ILLINOIS	FED. AID PROJECT	

FINAL SURVEY	SURVEYED PLOTTED	BY	DATE
NOTE BOOK	TEMPLATE		
NO.	AREAS CHECKED		

ORIGINAL SURVEY	SURVEYED PLOTTED	BY	DATE
NOTE BOOK	TEMPLATE		
NO.	AREAS CHECKED		


F.A. RTE.	SECTION	COUNTY	TOTAL SHEETS	SHEET NO.
310	60-16-1&1B, 42-1&1B	MADISON/ JERSEY	481	267
STA.		TO STA.		
FED. ROAD DIST. NO.	ILLINOIS	FED. AID PROJECT		

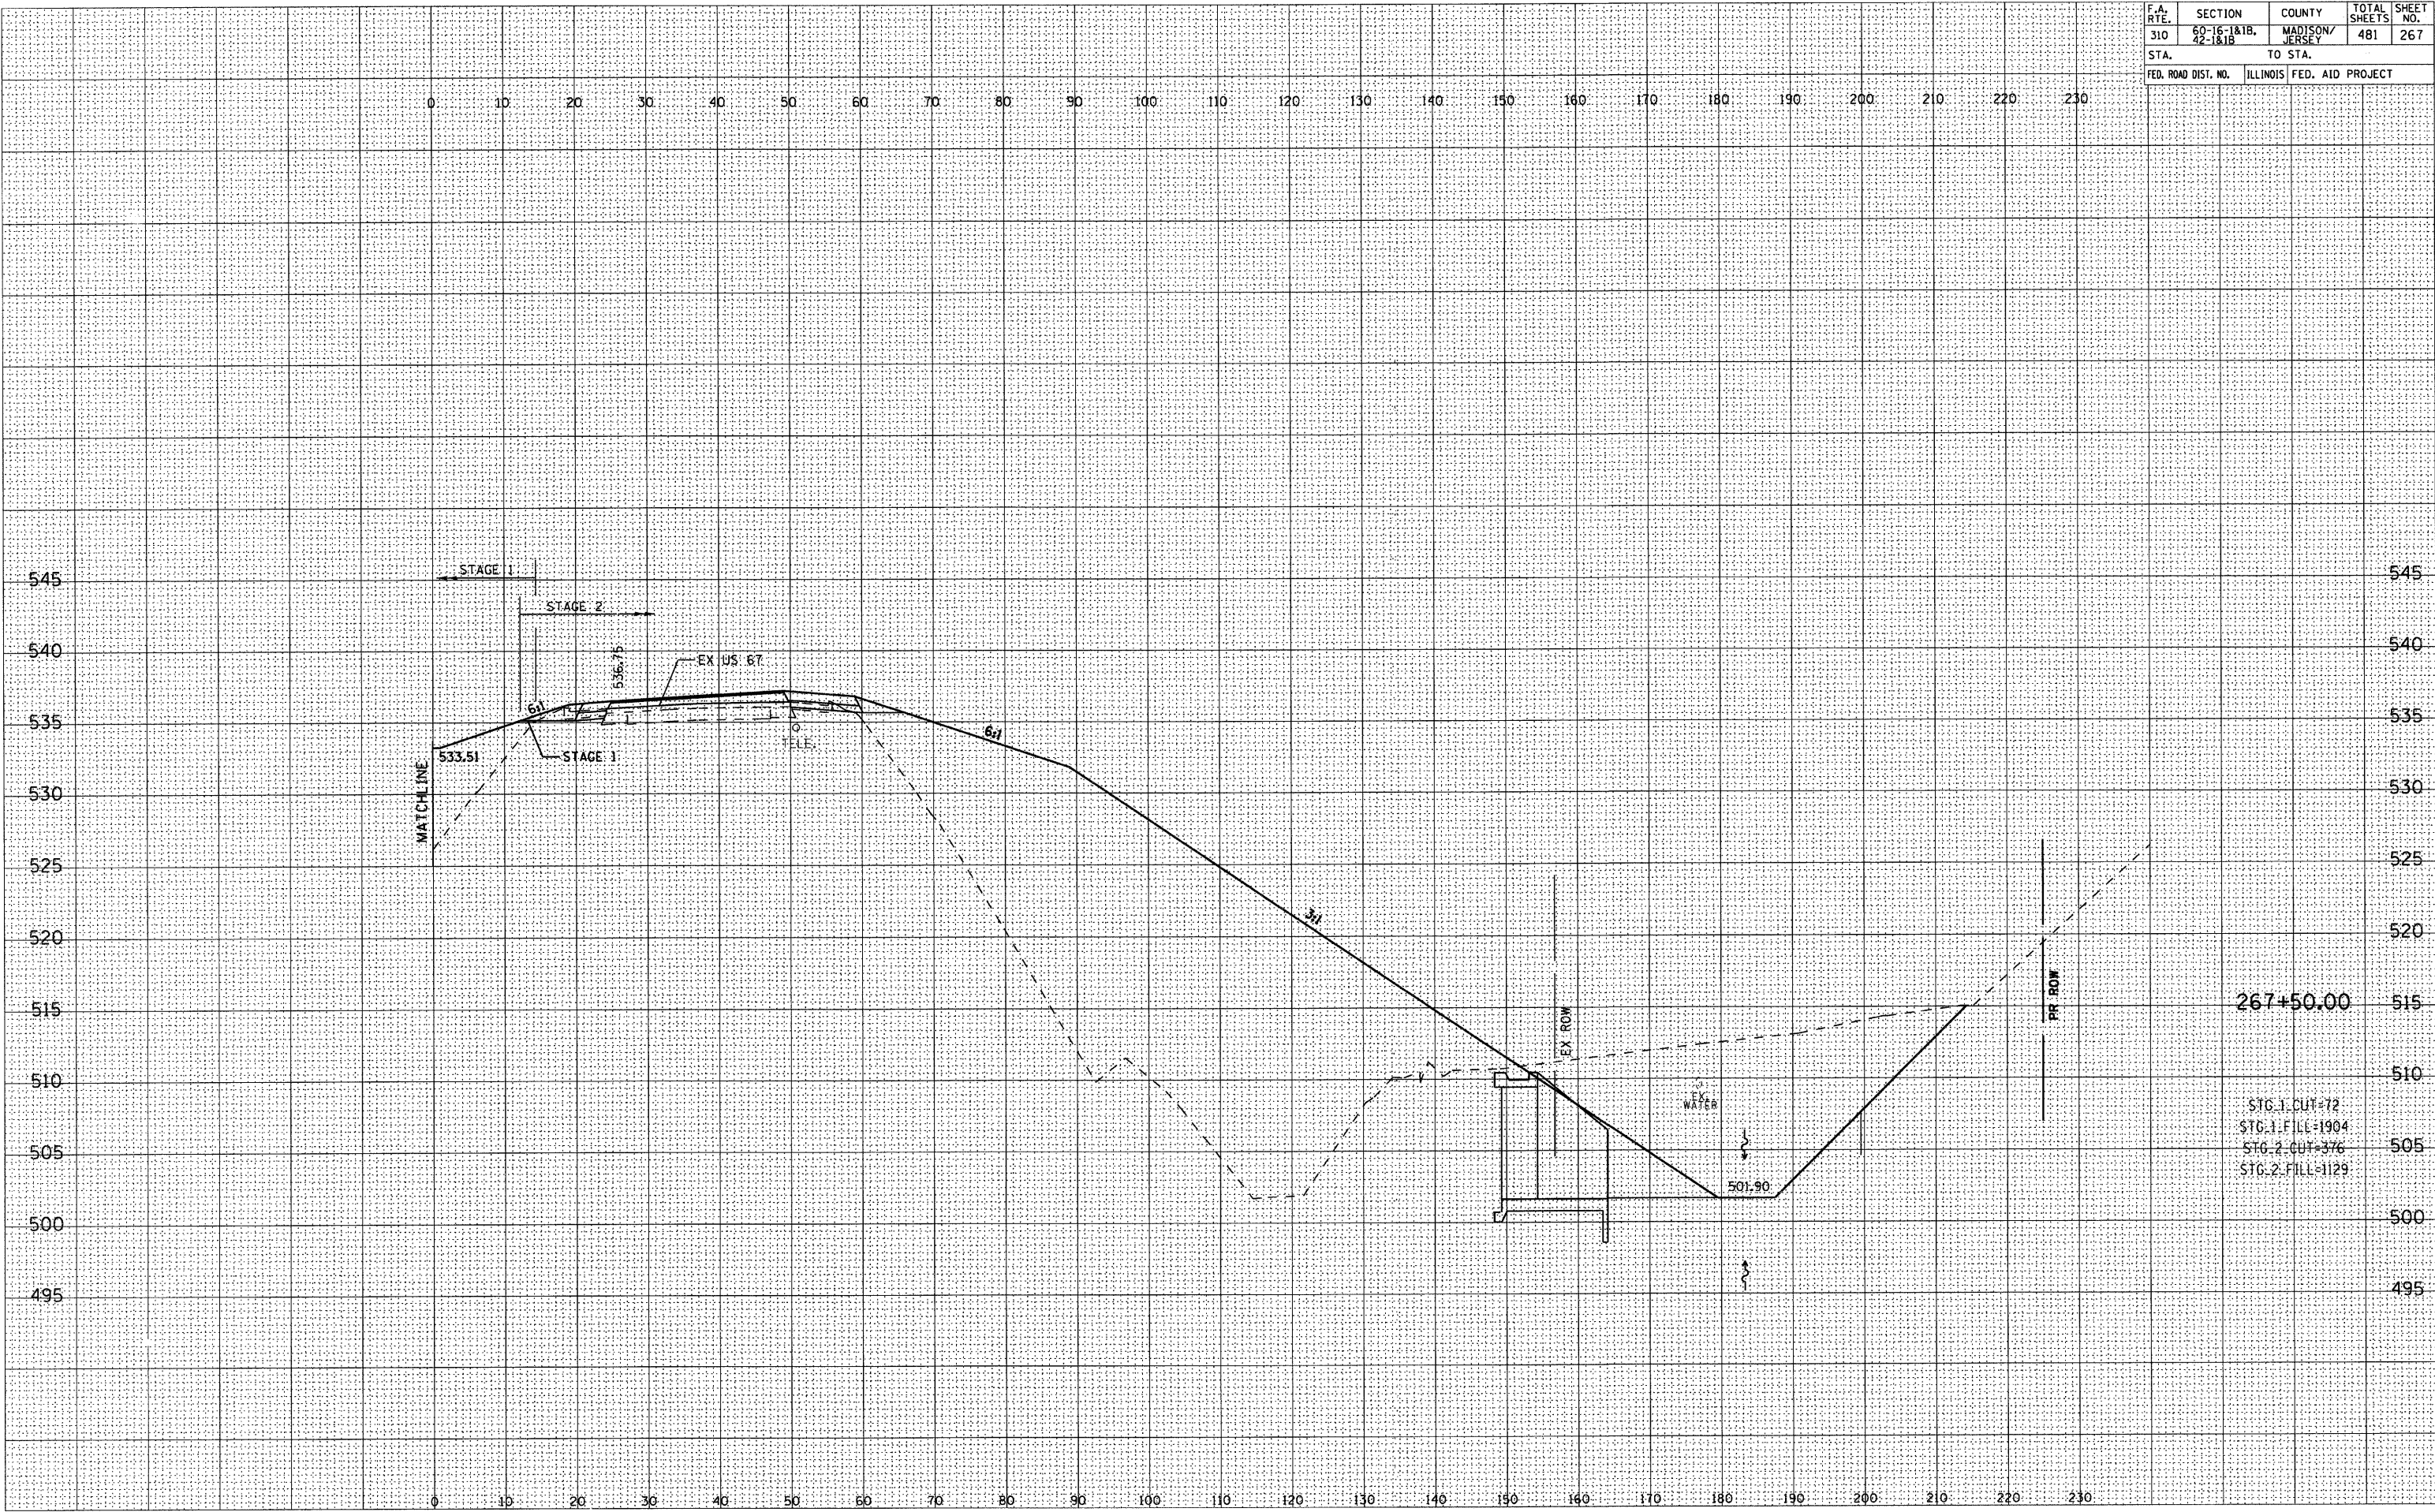

267+50.00

STG. 1 CUT=72
STG. 1 FILL=1904
STG. 2 CUT=376
STG. 2 FILL=1129

F.A. RTE.	SECTION	COUNTY	TOTAL SHEETS	SHEET NO.
310	60-16-1&1B, 42-1&1B	MADISON/ JERSEY	481	268
STA.		TO STA.		
FED. ROAD DIST. NO.		ILLINOIS	FED. AID PROJECT	

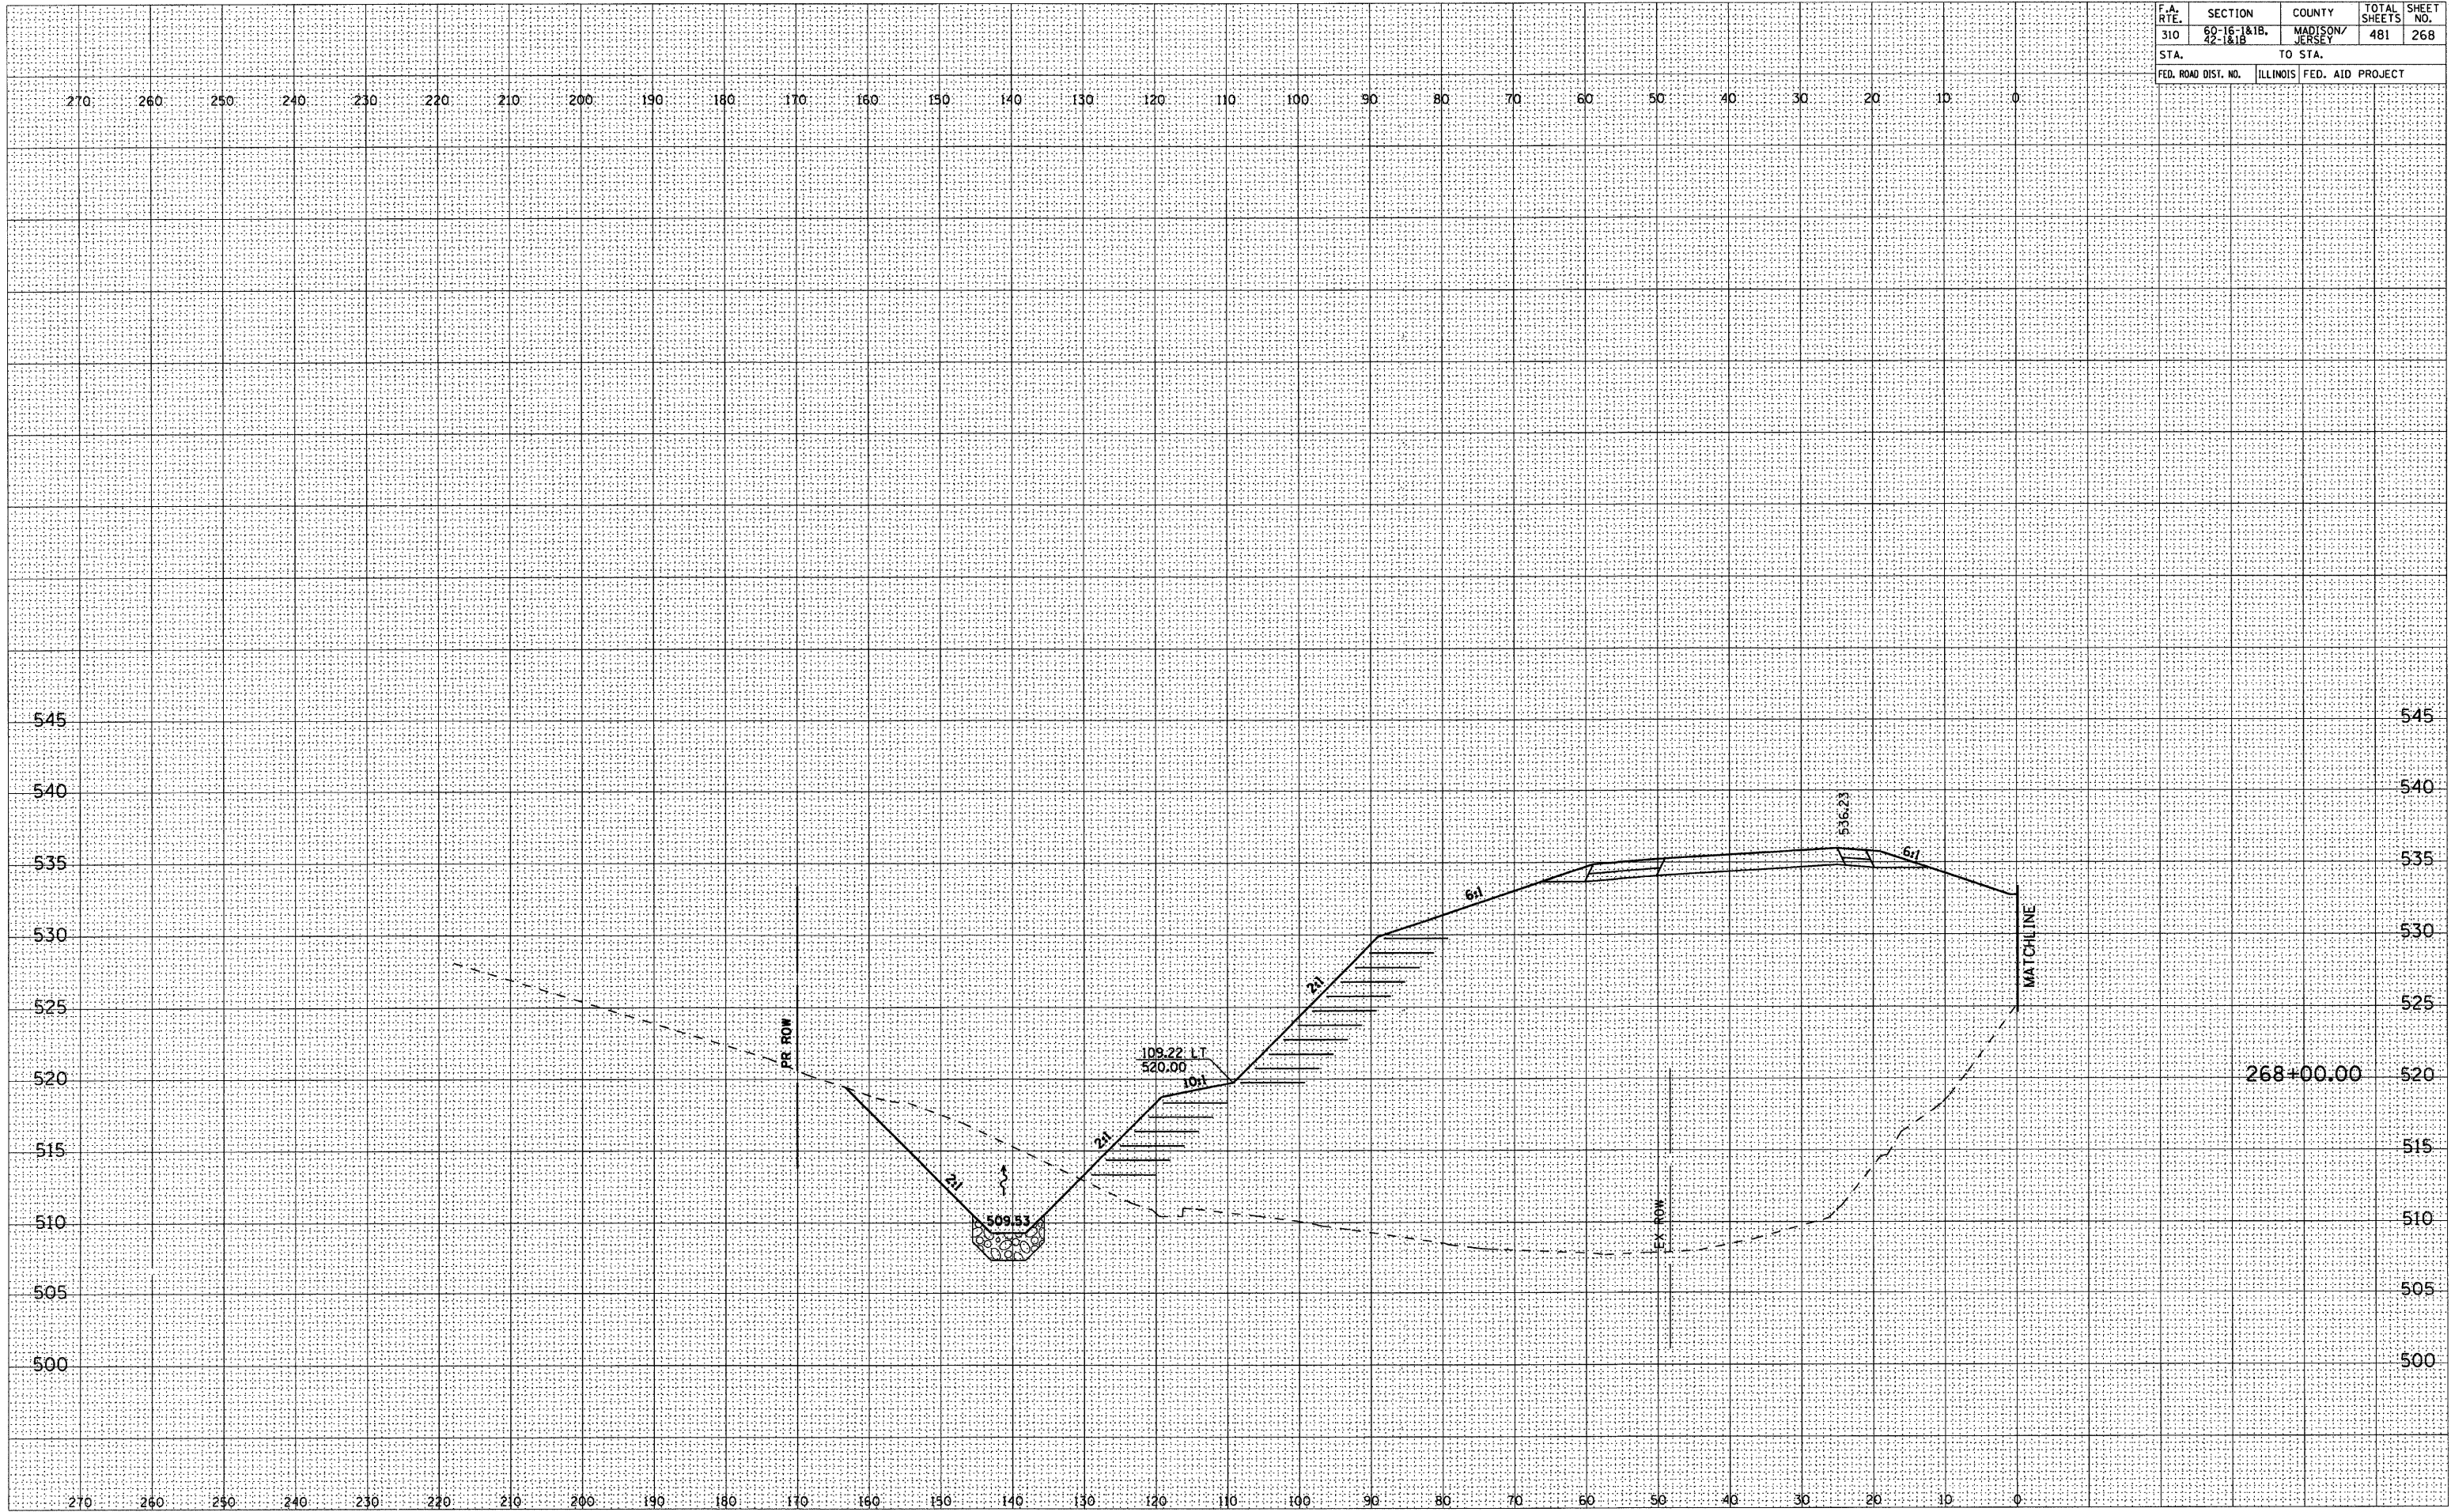


FINAL SURVEY	SURVEYED	BY	DATE
NOTE BOOK	PLOTTED		
	TEMPLATE		
	AREAS		
NO.	AREAS CHECKED		

ORIGINAL SURVEY	SURVEYED _____	BY _____	DATE _____
NOTE BOOK	PLOTTED _____		
	TEMPLATE _____		
	AREAS _____		
	AREAS CHECKED _____		
NO. _____			

FINAL SURVEY	SURVEYED	BY	DATE
NOTE BOOK	PLOTTED		
NO.	TEMPLATE		
	AREAS		
	CHECKED		


ORIGINAL SURVEY	SURVEYED	BY	DATE
NOTE BOOK	PLOTTED		
NO.	TEMPLATE		
	AREAS		
	CHECKED		

F.A. RTE.	SECTION	COUNTY	TOTAL SHEETS	SHEET NO.
310	60-16-1&1B, 42-1&1B	MADISON/JERSEY	481	269
STA.	TO STA.			
FED. ROAD DIST. NO.	ILLINOIS	FED. AID PROJECT		

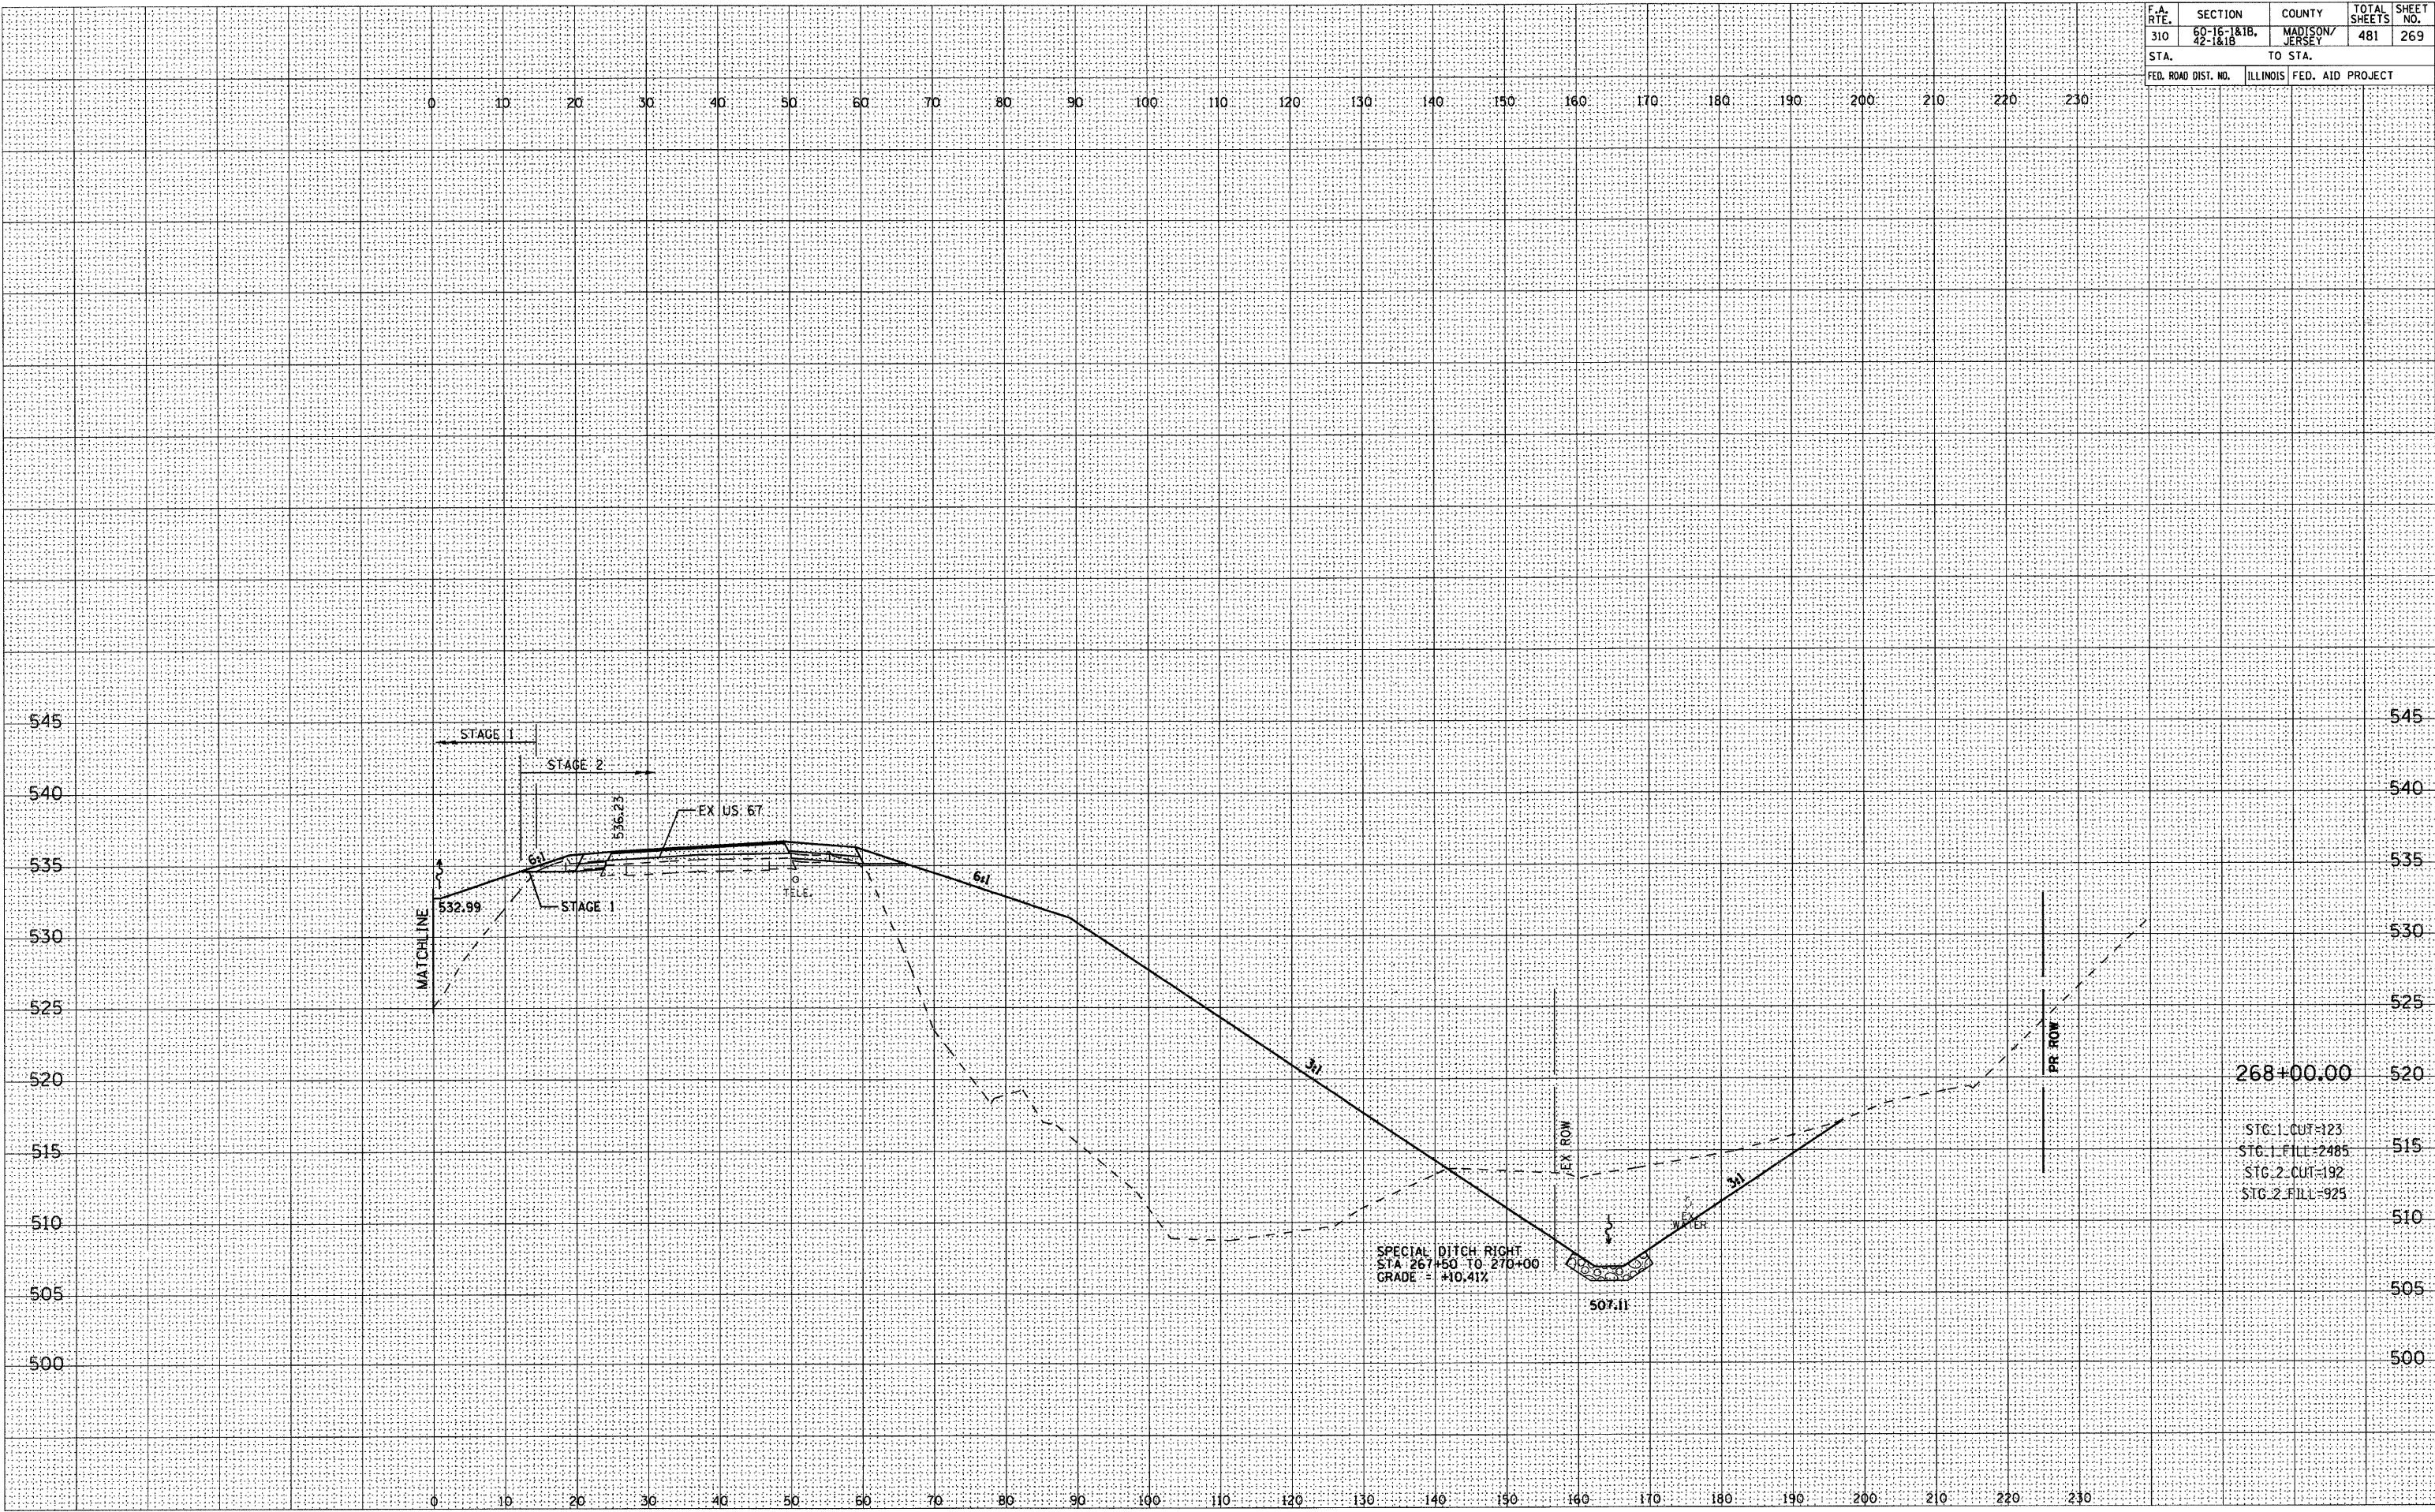


FINAL SURVEY	NO.	NOTE BOOK	AREAS CHECKED	BY	DATE

ORIGINAL SURVEY	NO.	NOTE BOOK	AREAS CHECKED	BY	DATE

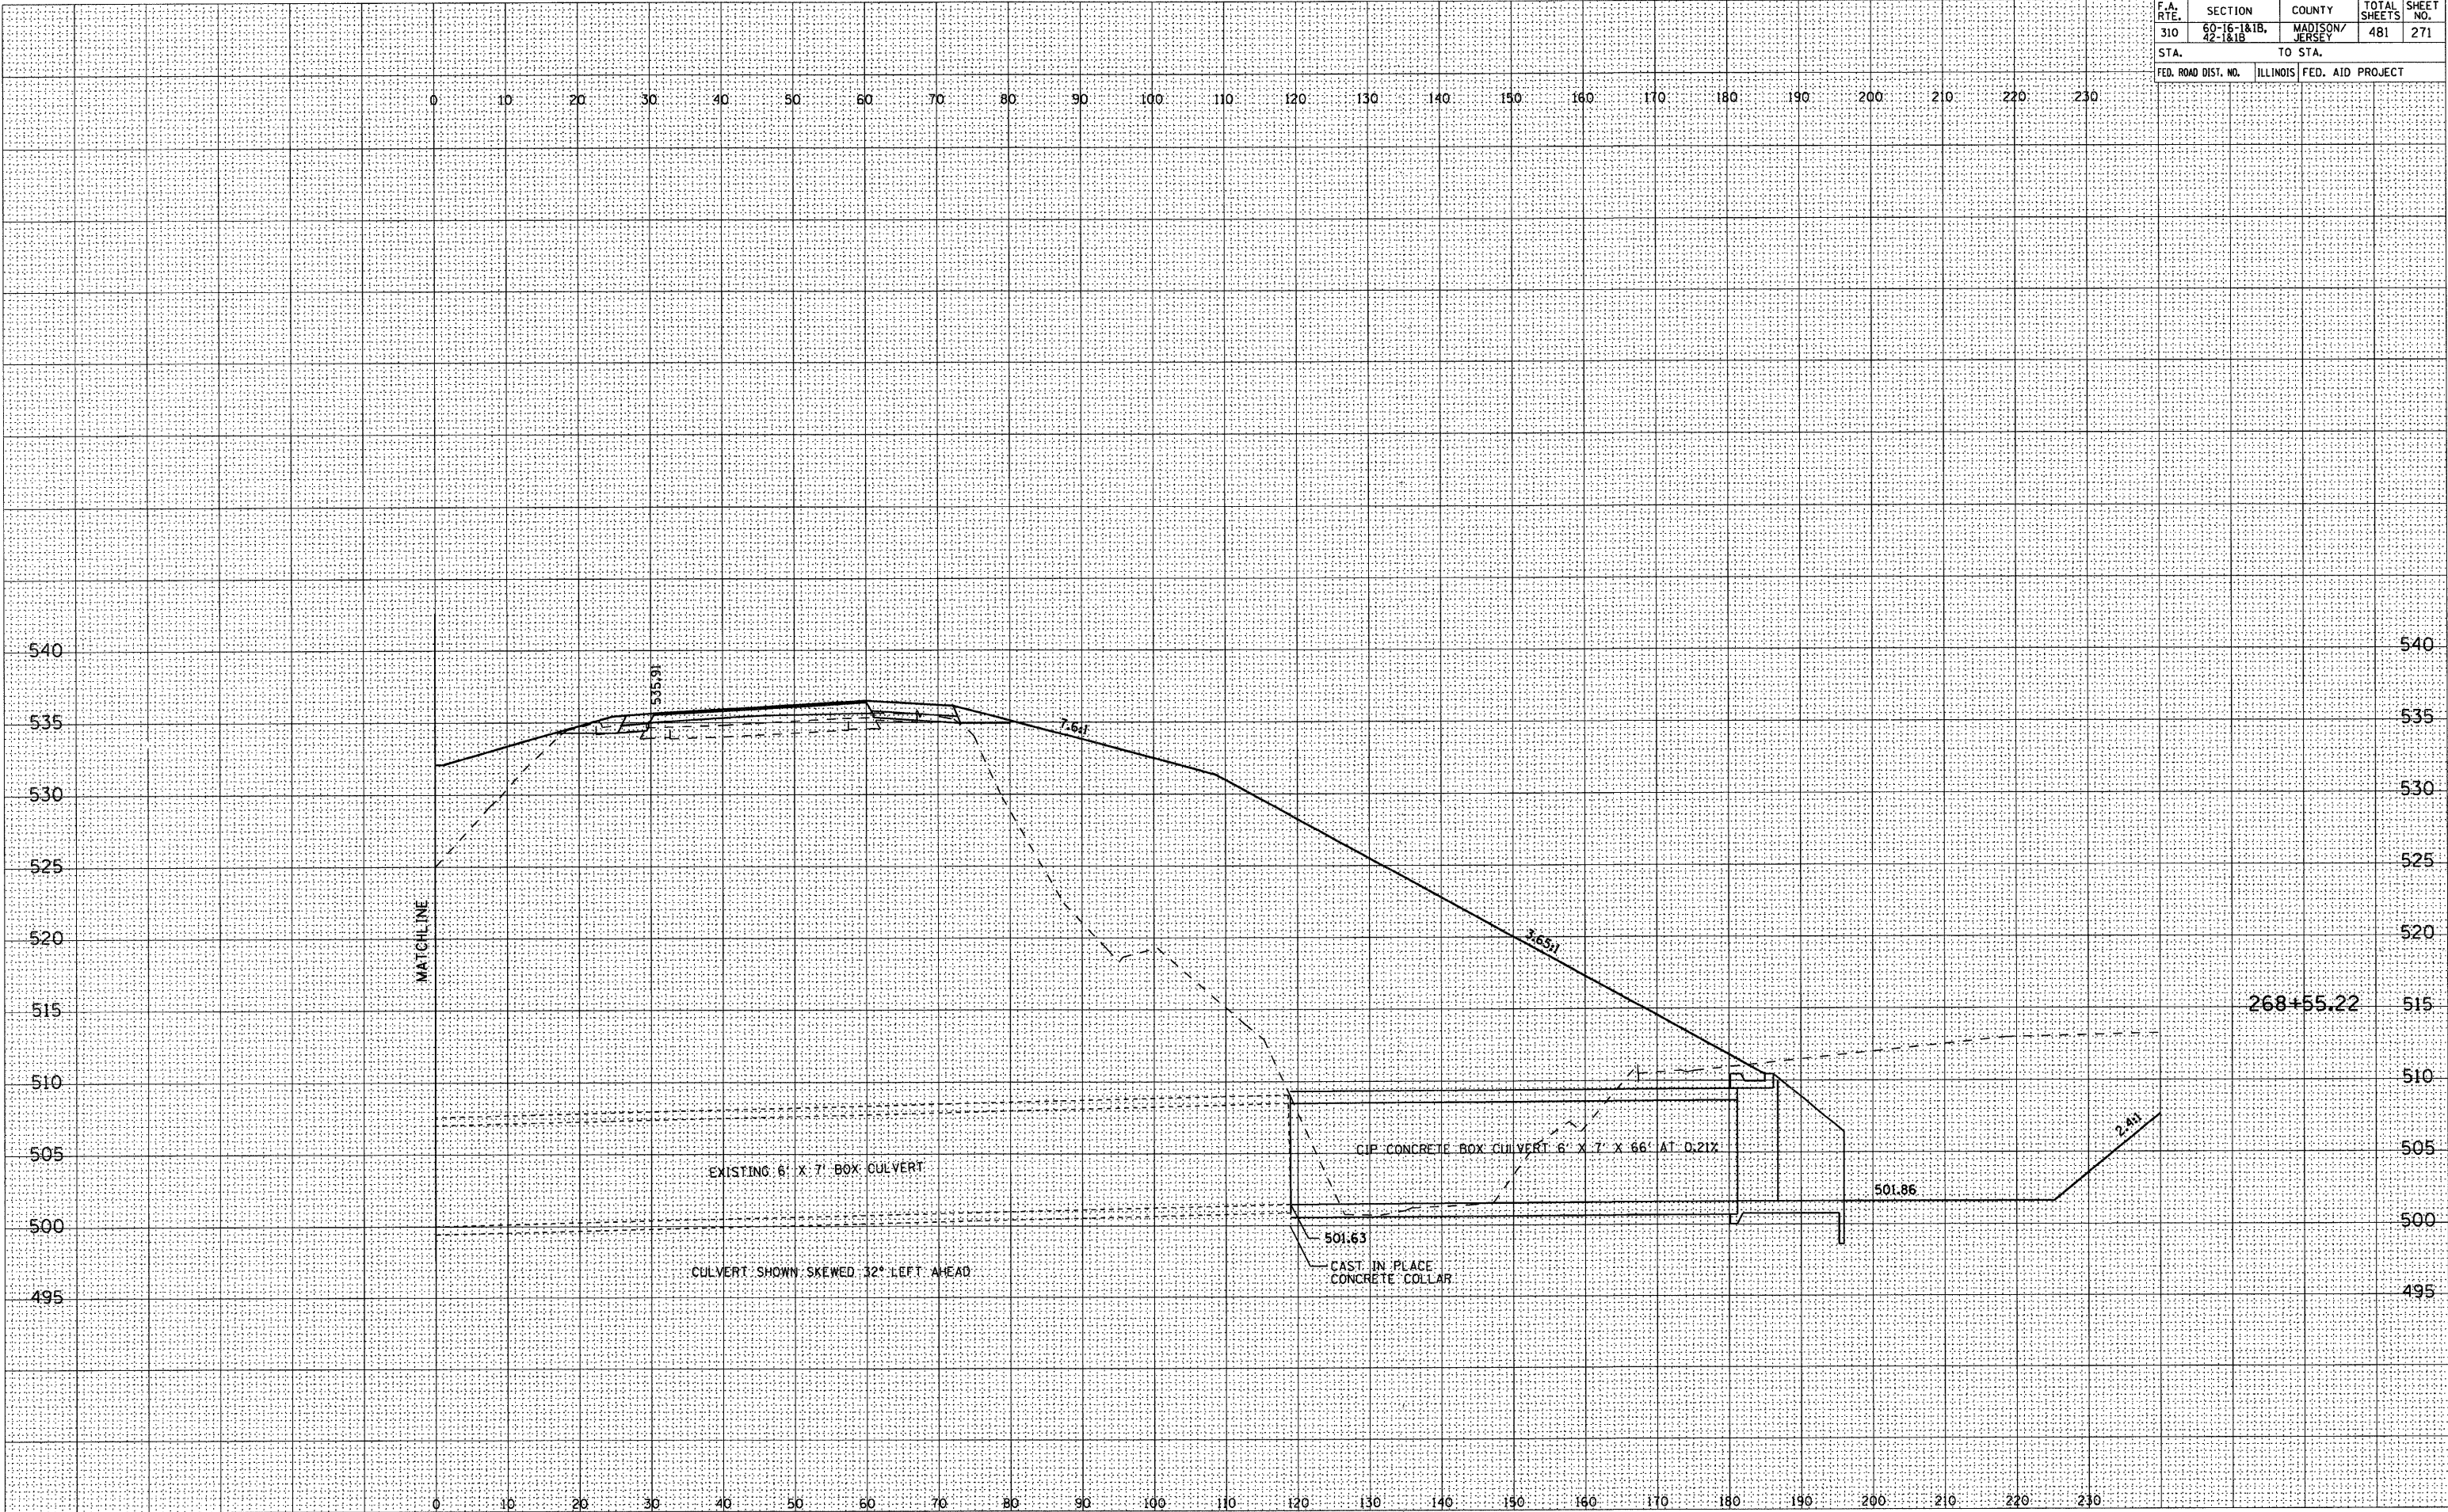


F.A. RTE.	SECTION	COUNTY	TOTAL SHEETS	SHEET NO.
310	60-16-1&1B, 42-1&1B	MADISON/ JERSEY	481	271
STA. TO STA.				
FED. ROAD DIST. NO.	ILLINOIS	FED. AID PROJECT		

F.A. RTE.	SECTION	COUNTY	TOTAL SHEETS	SHEET NO.
310	60-16-1&B, 42-1&B	MADISON/ JERSEY	481	272
STA.		TO STA.		
FED. ROAD DIST. NO.		ILLINOIS	FED. AID PROJECT	

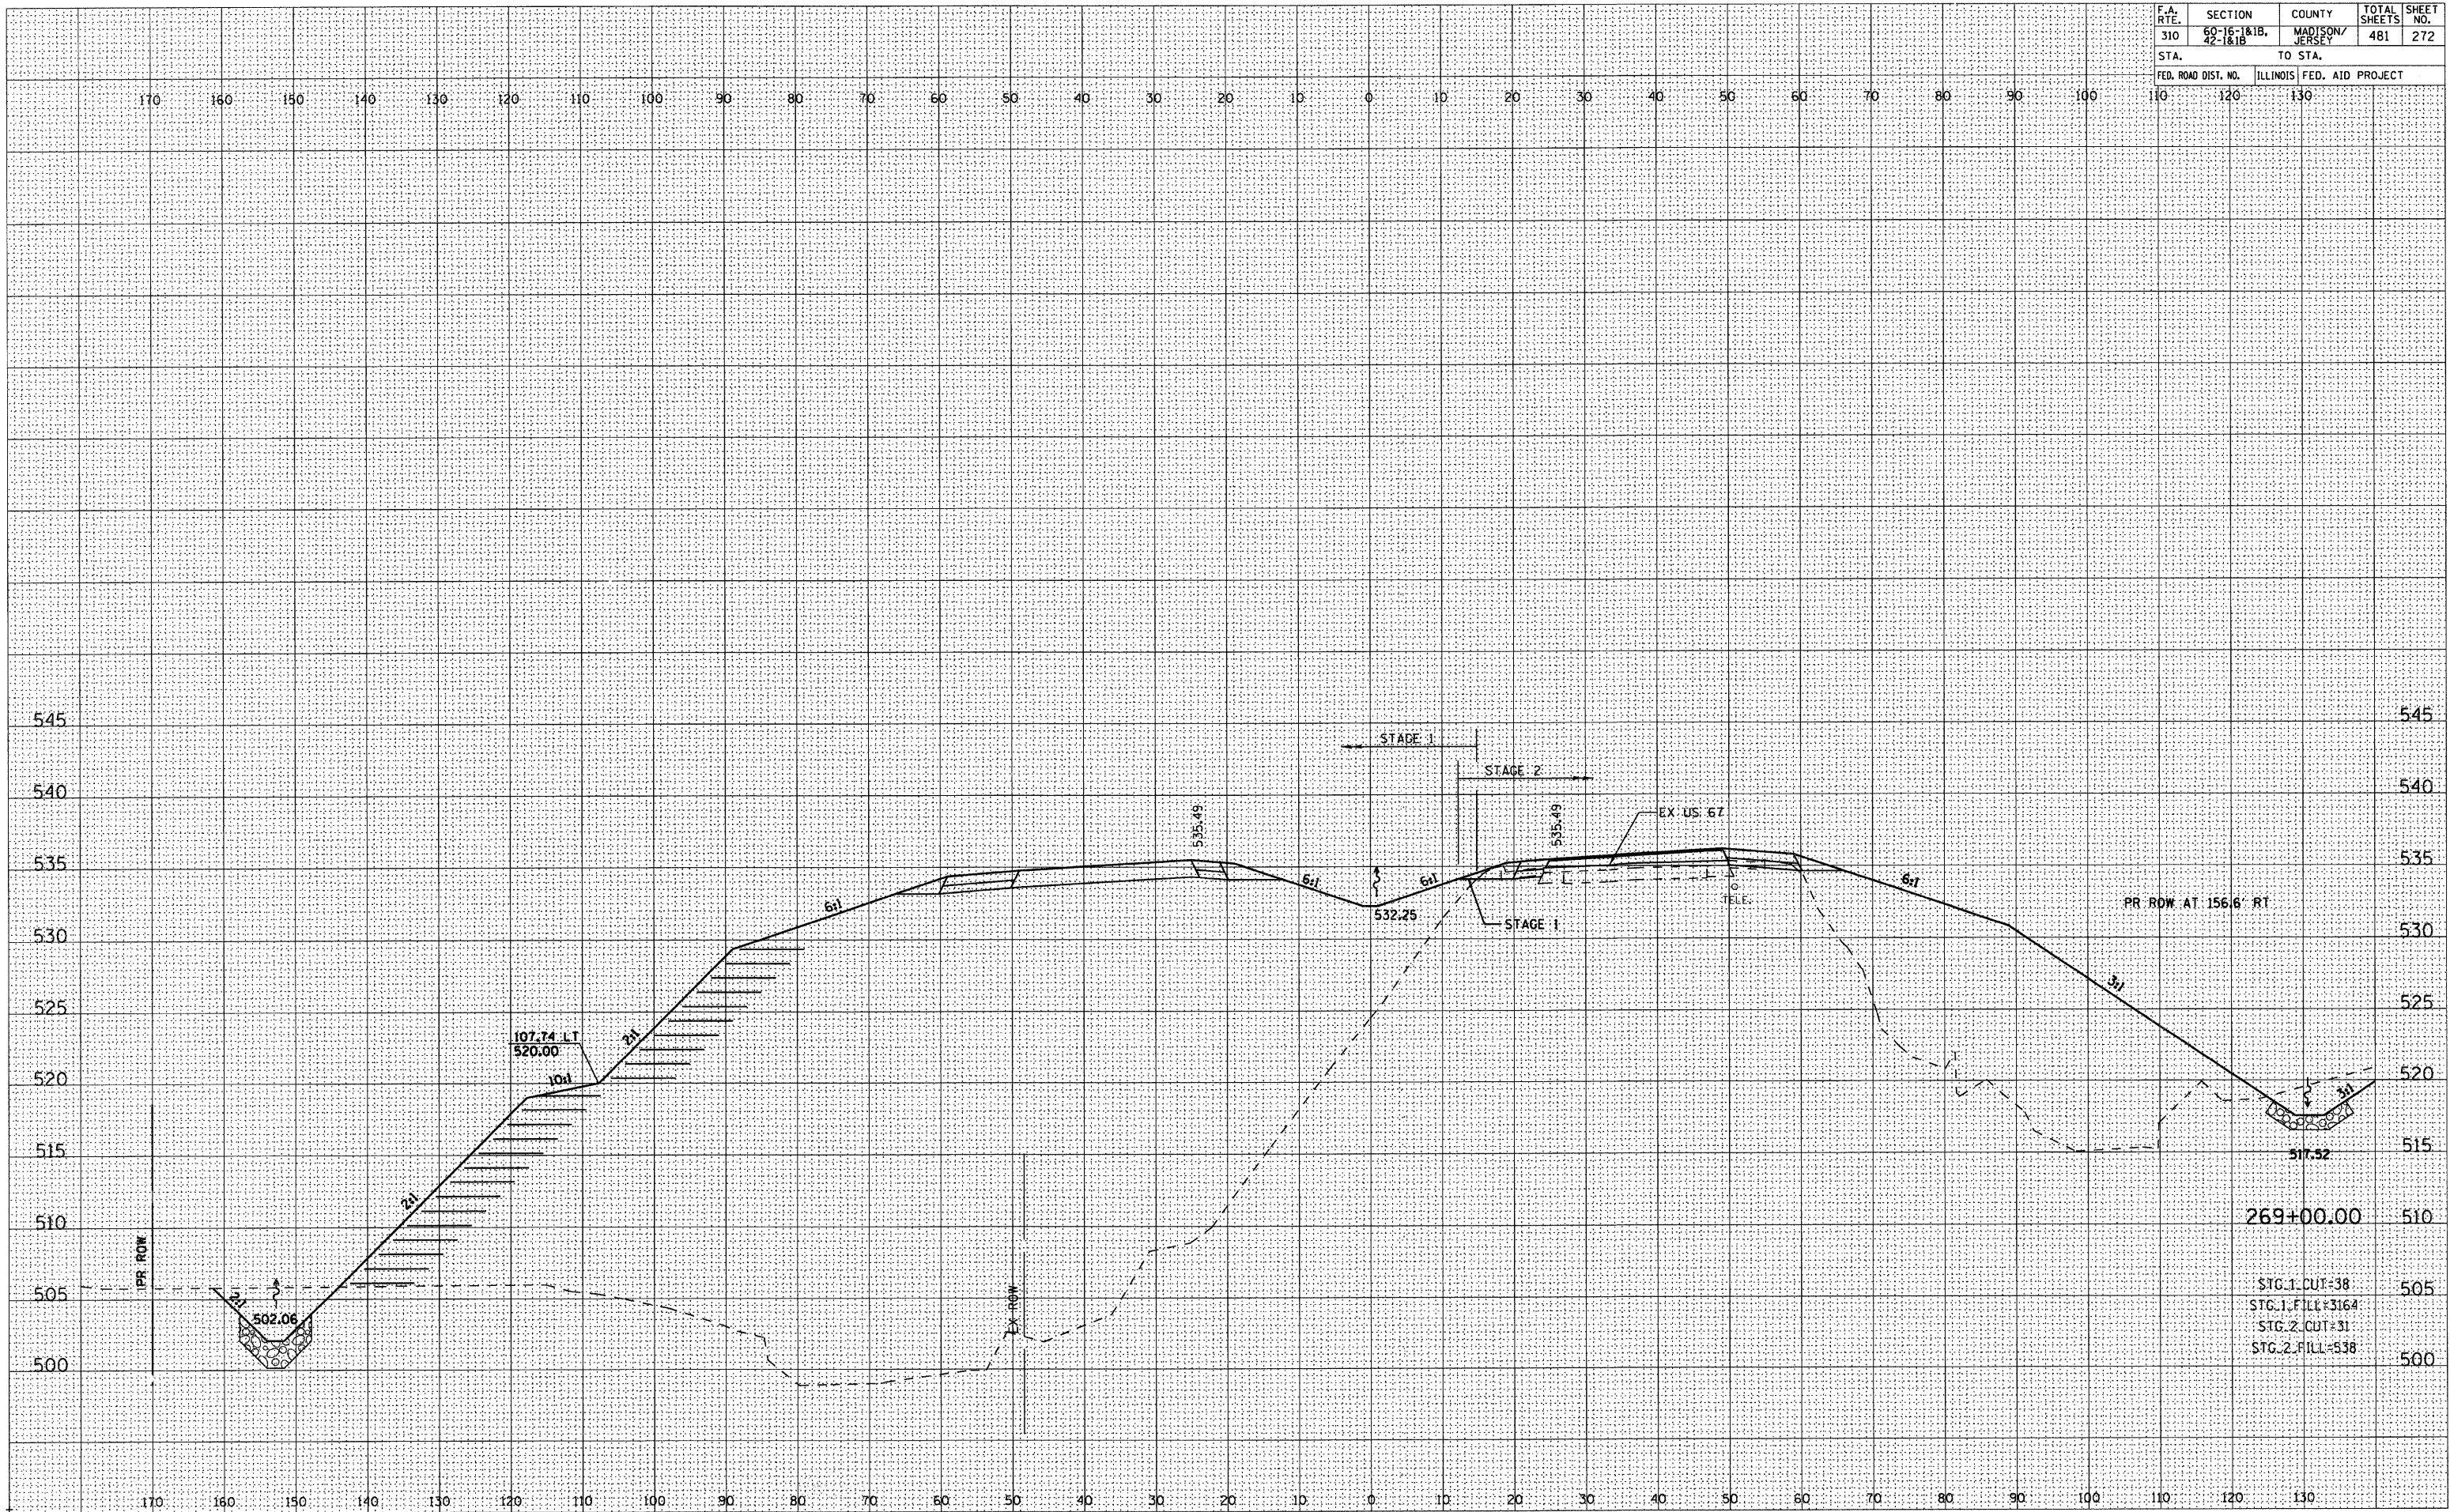


F.A. RTE.	SECTION	COUNTY	TOTAL SHEETS	SHEET NO.
310	60-16-1&1B, 42-1&1B	MADISON/ JERSEY	481	273
STA.		TO STA.		
FED. ROAD DIST. NO.		ILLINOIS	FED. AID PROJECT	
10	120	130		

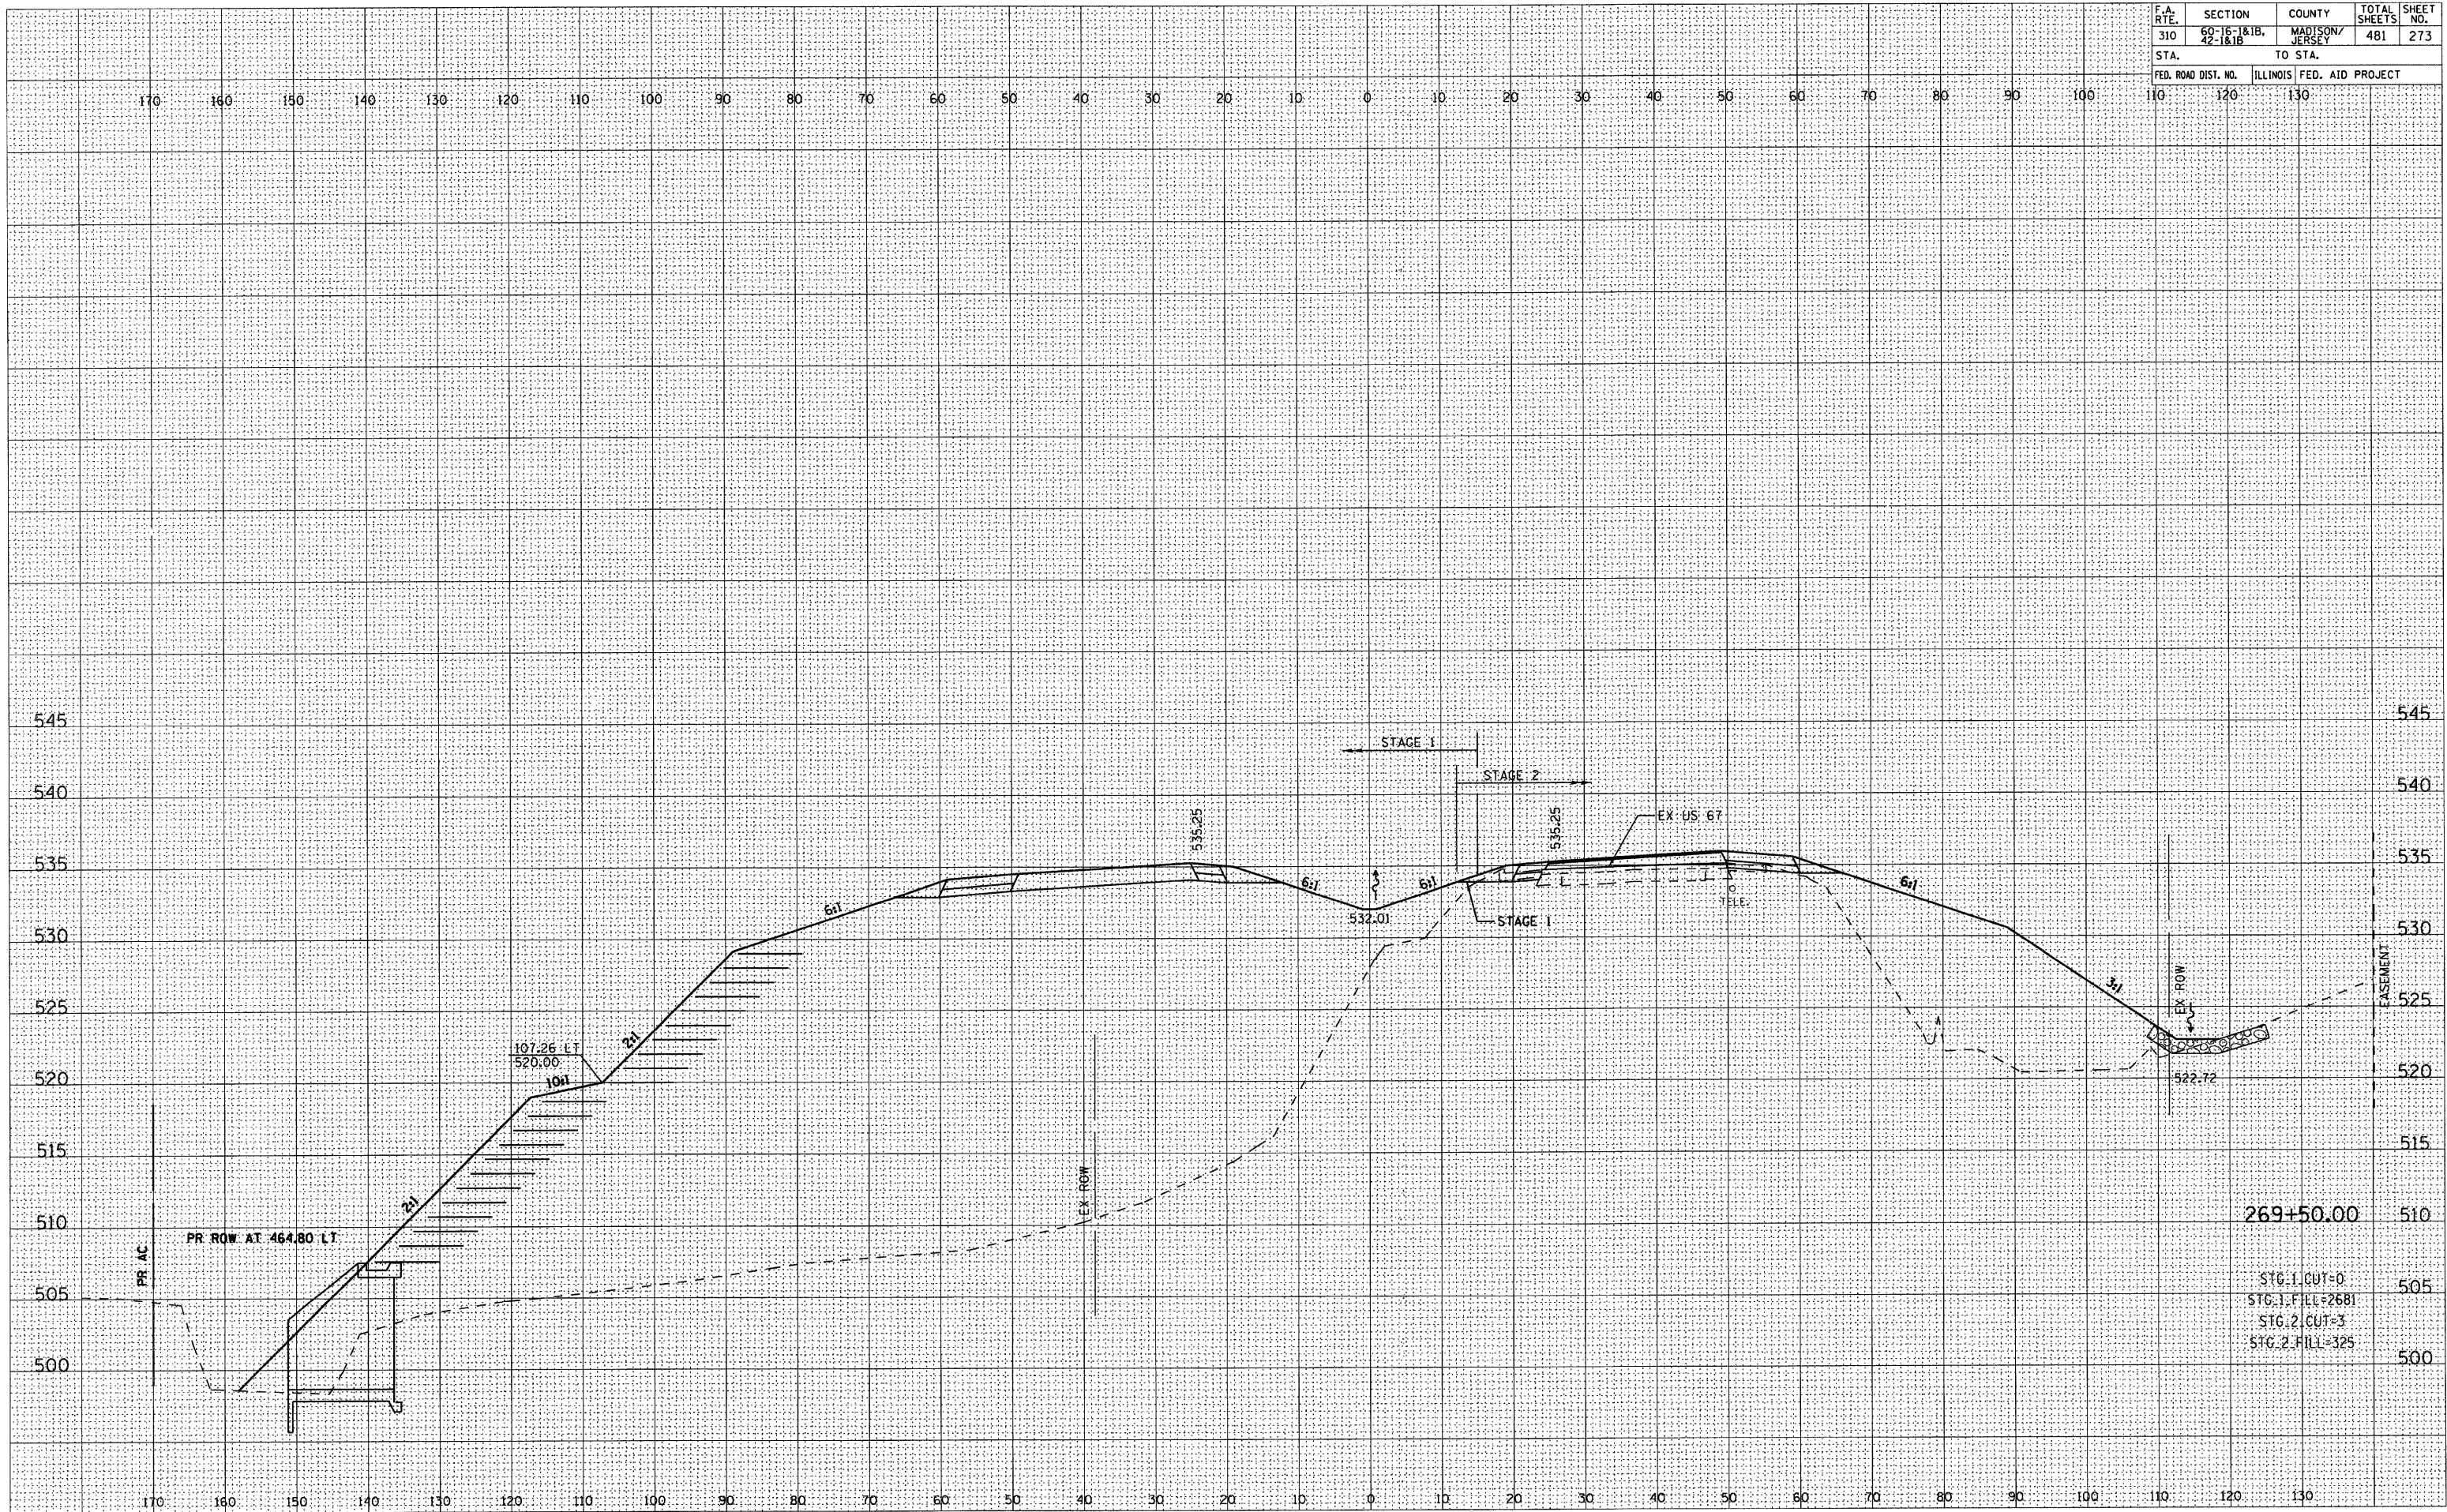

F.A. RTE.	SECTION	COUNTY	TOTAL SHEETS	SHEET NO.
310	60-16-1&1B, 42-1&1B	MADISON/ JERSEY	481	274
STA.		TO STA.		
FED. ROAD DIST. NO.		ILLINOIS	FED. AID PROJECT	
10	10	10	10	

	SURVEYED	BY	DATE
	PLOTTED		
	TEMPLATE		
	AREAS		
	AREAS CHECKED		
NO.			


ORIGINAL SURVEY	SURVEYED _____	BY _____	DATE _____
NOTE BOOK	PLOTTED _____		
	TEMPLATE _____		
	AREAS _____		
	AREAS CHECKED _____		

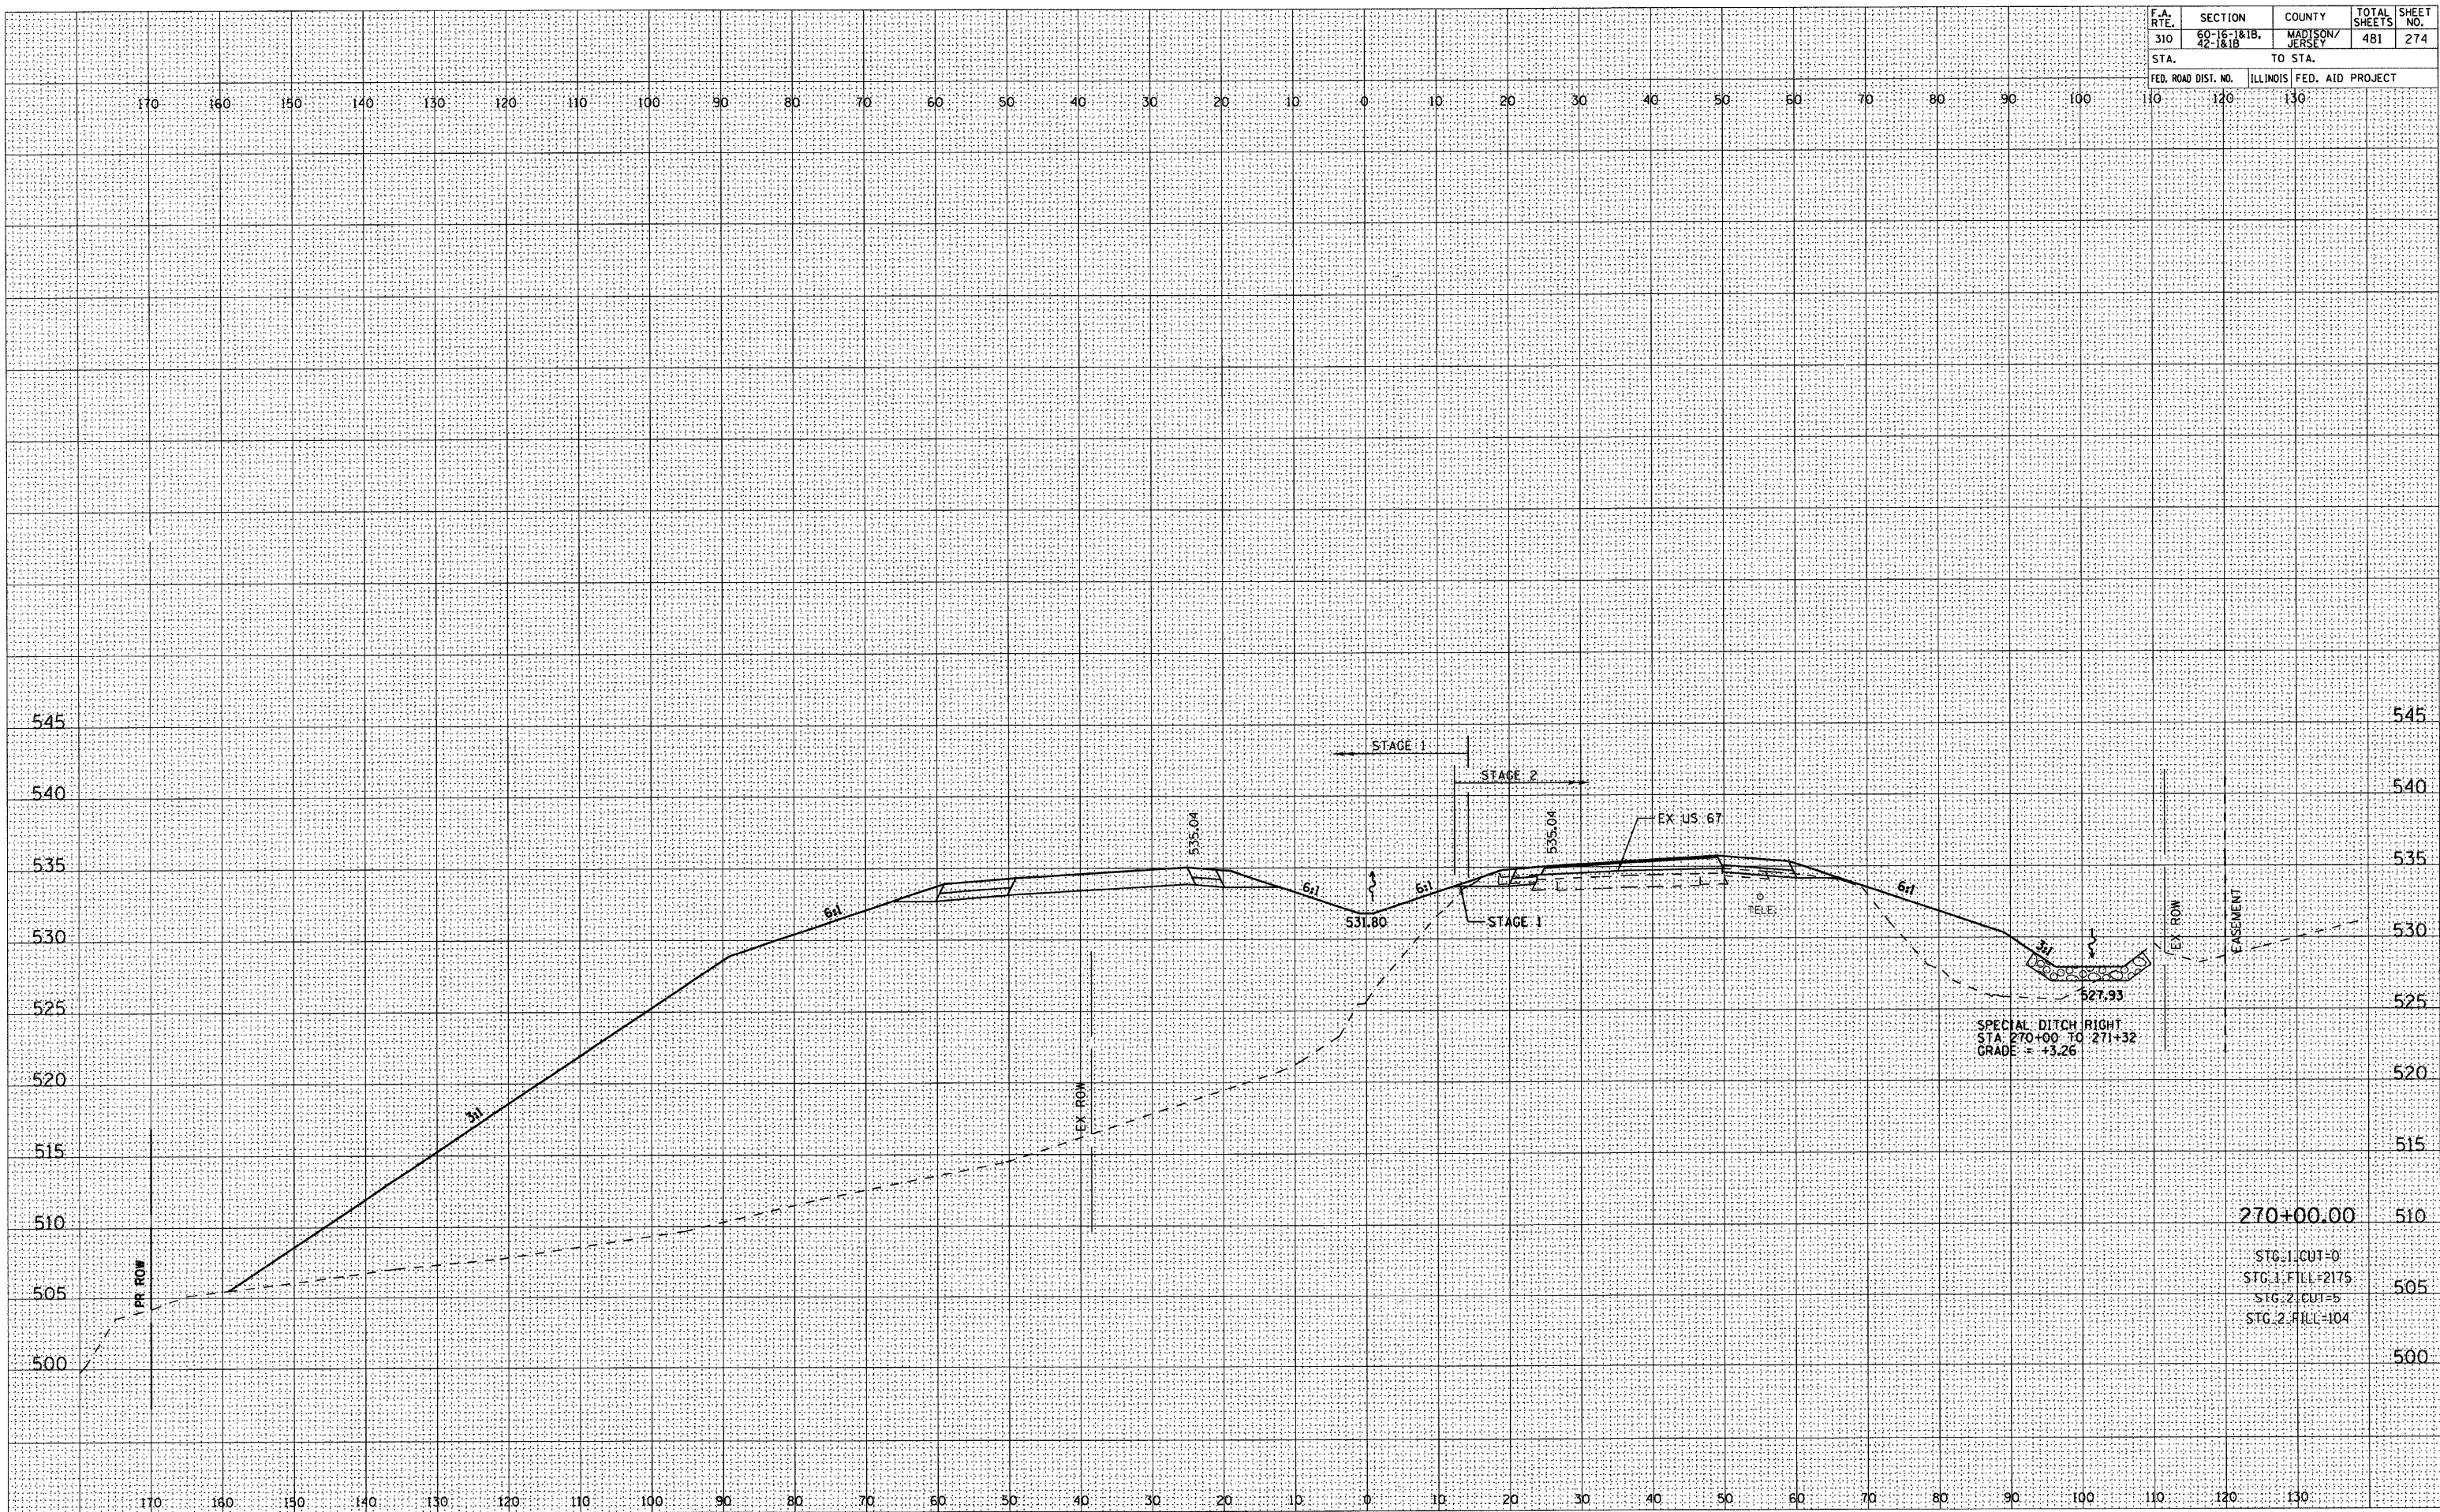

FINAL	SURVEYED	BY	DATE
SURVEY	PLOTTED		
NOTE BOOK	TEMPLATE		
NO.	AREAS CHECKED		

ORIGINAL	SURVEYED	BY	DATE
SURVEY	PLOTTED		
NOTE BOOK	TEMPLATE		
NO.	AREAS CHECKED		


F.A. RTE.	SECTION	COUNTY	TOTAL SHEETS	SHEET NO.
310	60-16-1&1B, 42-1&1B	MADISON/JERSEY	481	275
STA.	TO STA.			
FED. ROAD DIST. NO.	ILLINOIS	FED. AID PROJECT		

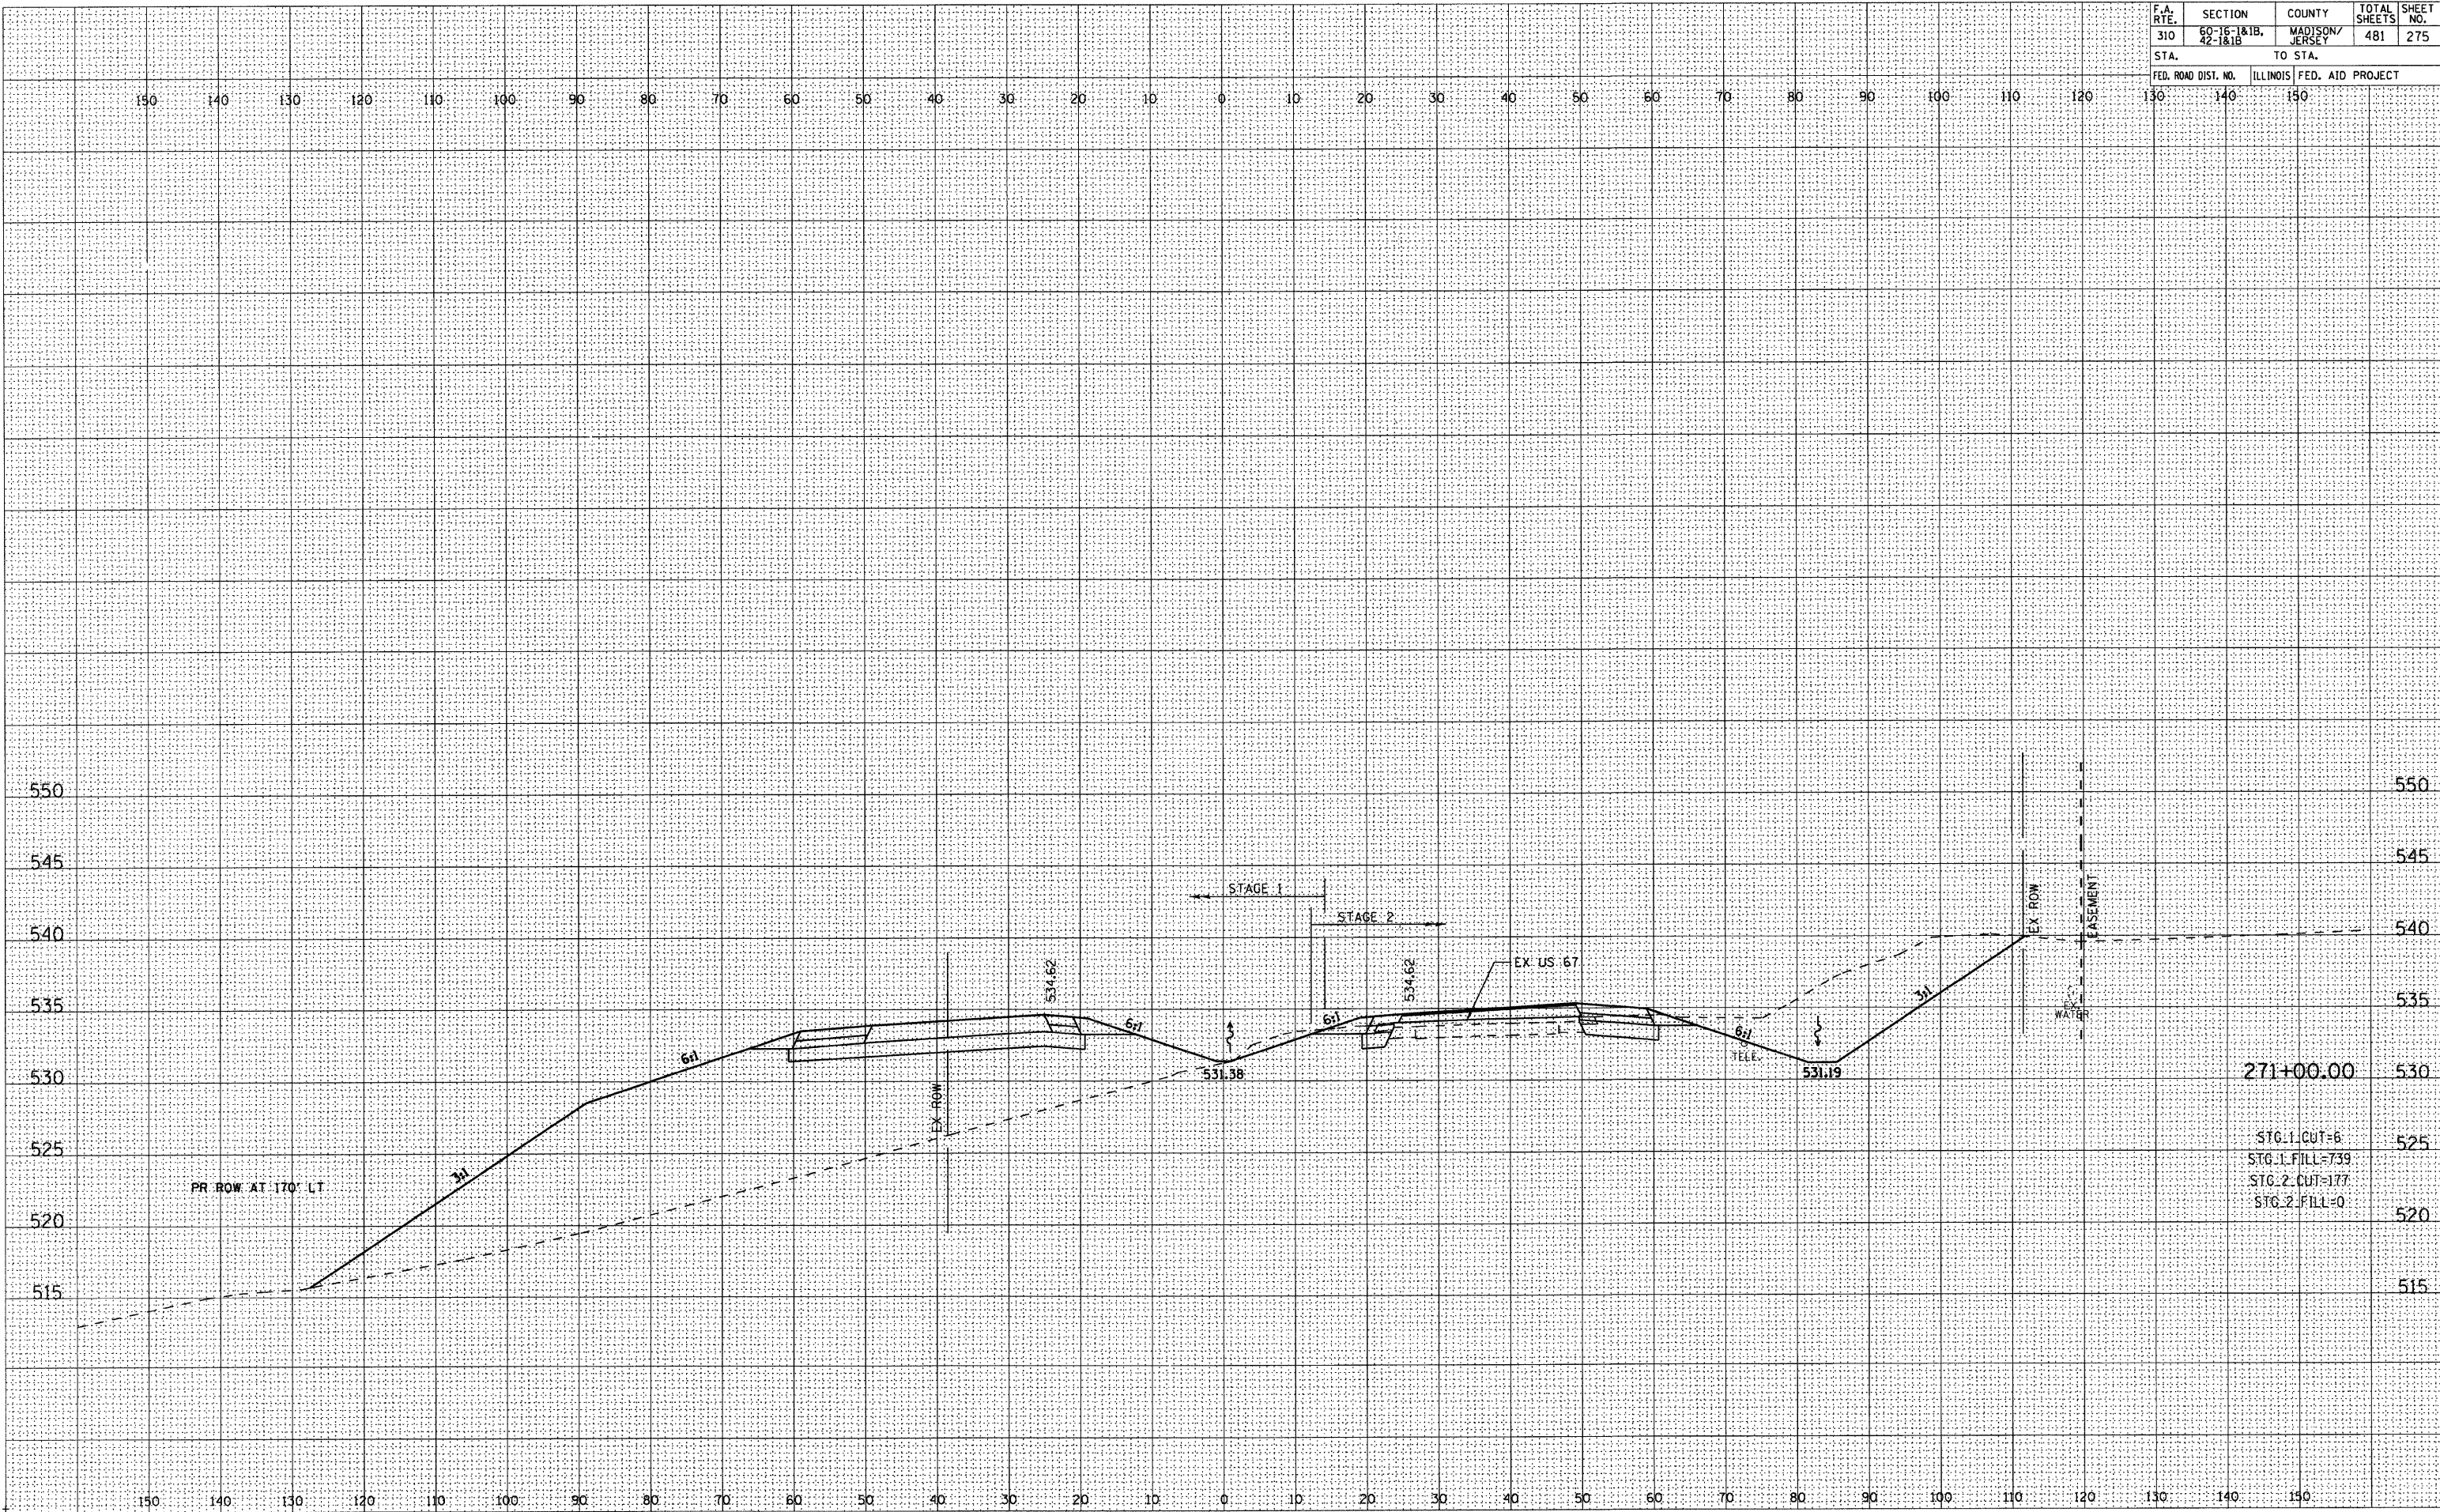

F.A. RTE.	SECTION	COUNTY	TOTAL SHEETS	SHEET NO.
310	60-16-1&1B, 42-1&1B	MADISON/ JERSEY	481	276
STA.		TO STA.		
FED. ROAD DIST. NO.	ILLINOIS	FED. AID PROJECT		


FINAL SURVEY	SURVEYED _____		BY _____	DATE _____
NOTE BOOK	PLOTTED _____			
NO.	TEMPLATE _____			
	AREAS _____			
	AREAS CHECKED _____			

ORIGINAL SURVEY	SURVEYED	BY	DATE
NOTE BOOK	PLOTTED		
	TEMPLATE		
	AREAS		
	AREAS CHECKED		

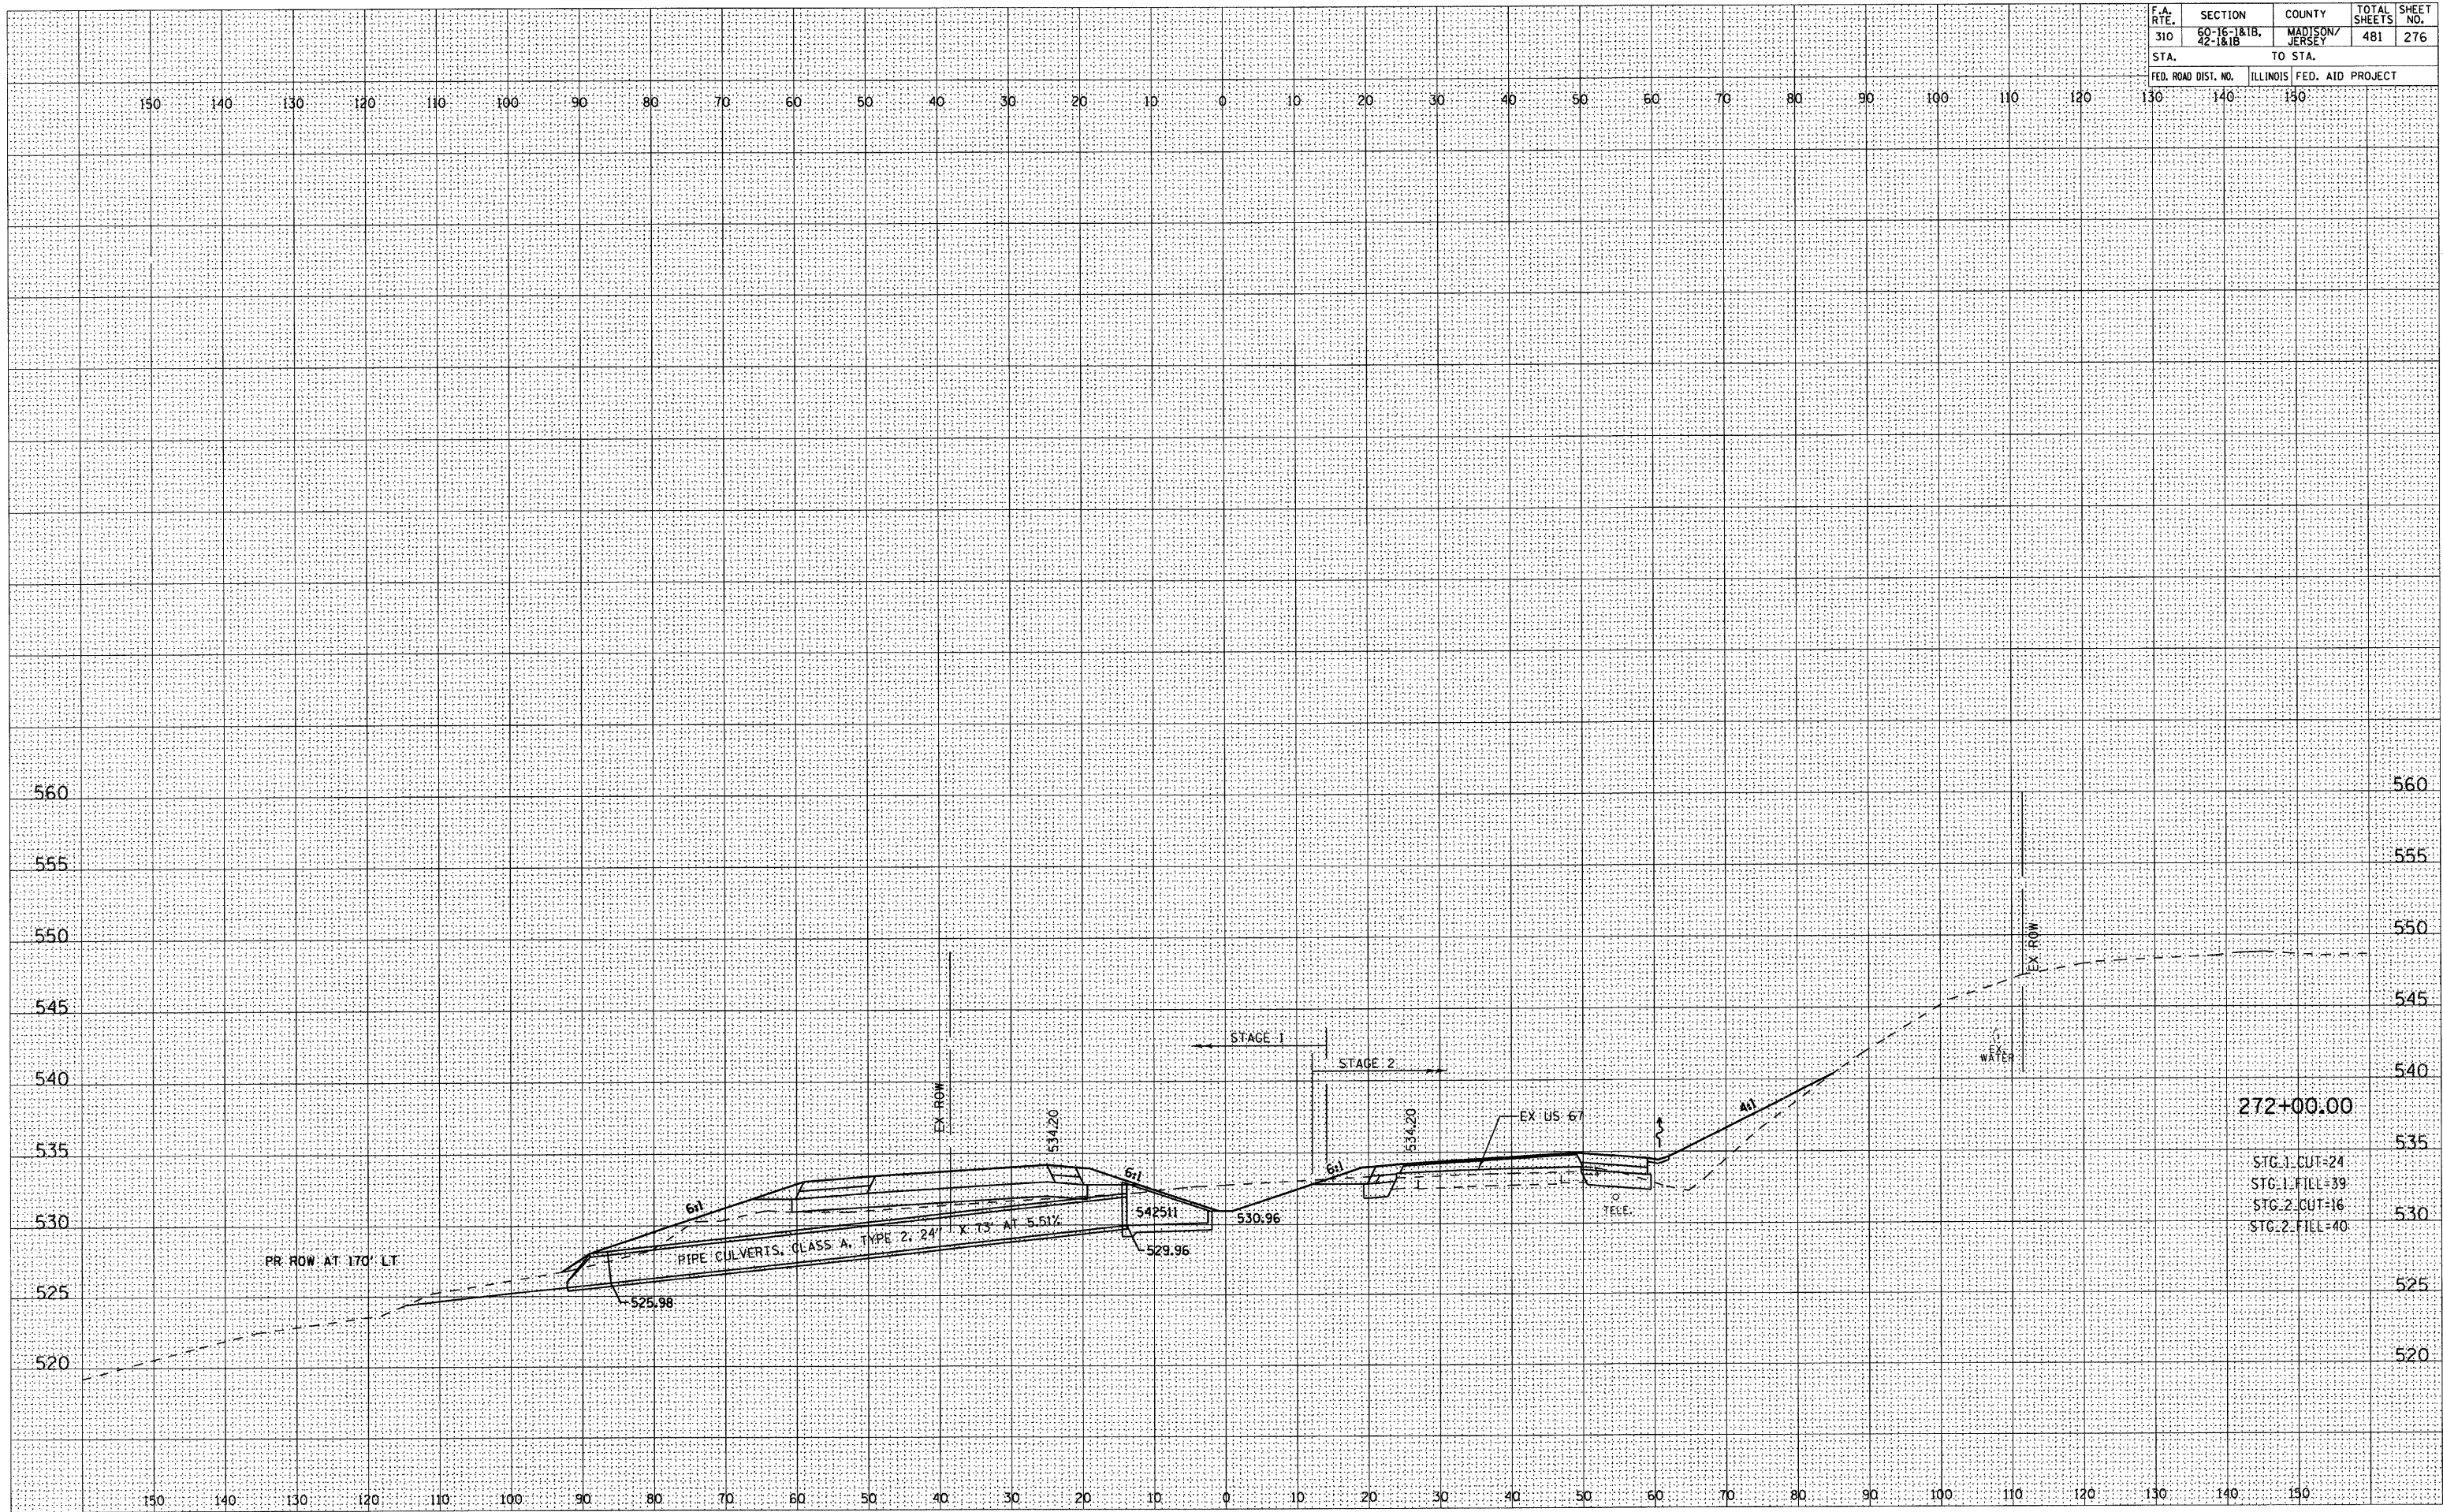

DATE	BY	SURVEYED	PLOTTED	TEMP. DATE	AREAS	CHECKED
		NO.				


DATE	BY	SURVEYED	PLOTTED	TEMP. DATE	AREAS	CHECKED
		NO.				

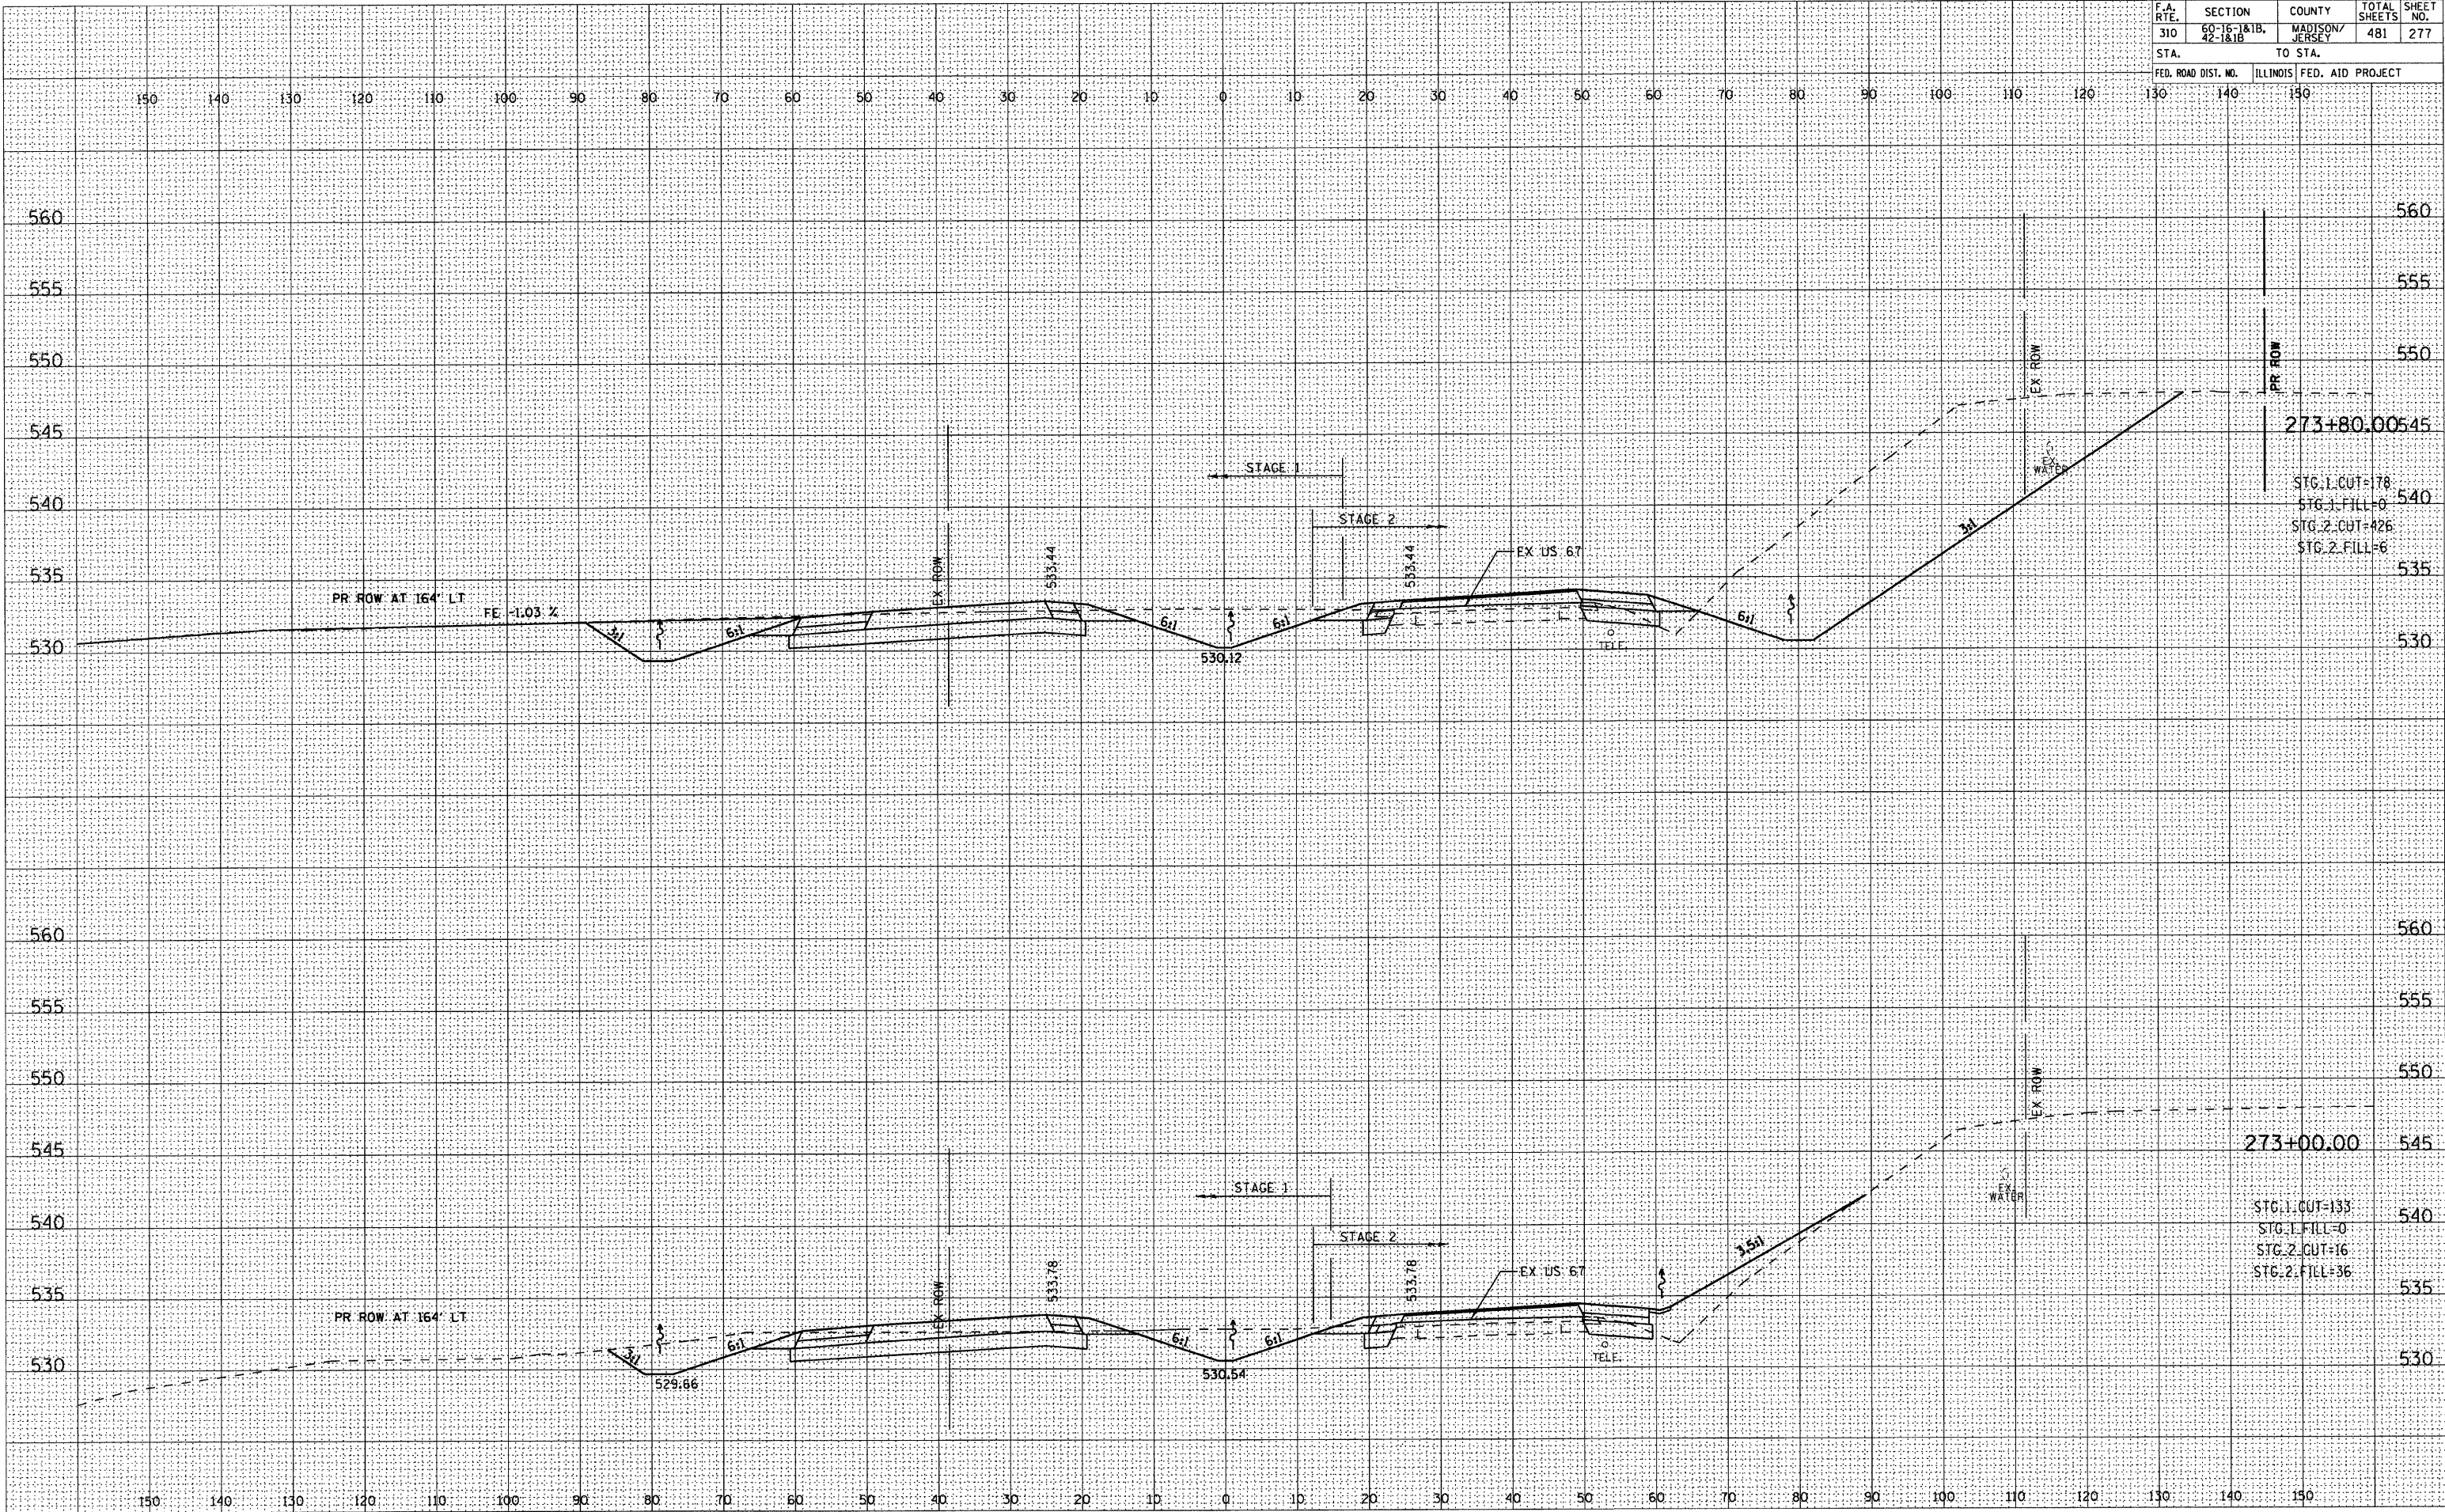


F.A. RTE.	SECTION	COUNTY	TOTAL SHEETS	SHEET NO.
310	60-16-1&1B, 42-1&1B	MADISON/JERSEY	481	277
STA.	TO STA.			
FED. ROAD DIST. NO.	ILLINOIS	FED. AID PROJECT		

F.A. RTE.	SECTION	COUNTY	TOTAL SHEETS	SHEET NO.
310	60-16-1&1B, 42-1&1B	MADISON/JERSEY	481	278
STA.		TO STA.		
FED. ROAD DIST. NO.		ILLINOIS FED. AID PROJECT		


DATE	BY	SURVEYED	PLOTTED	TEMPLATE	NO.

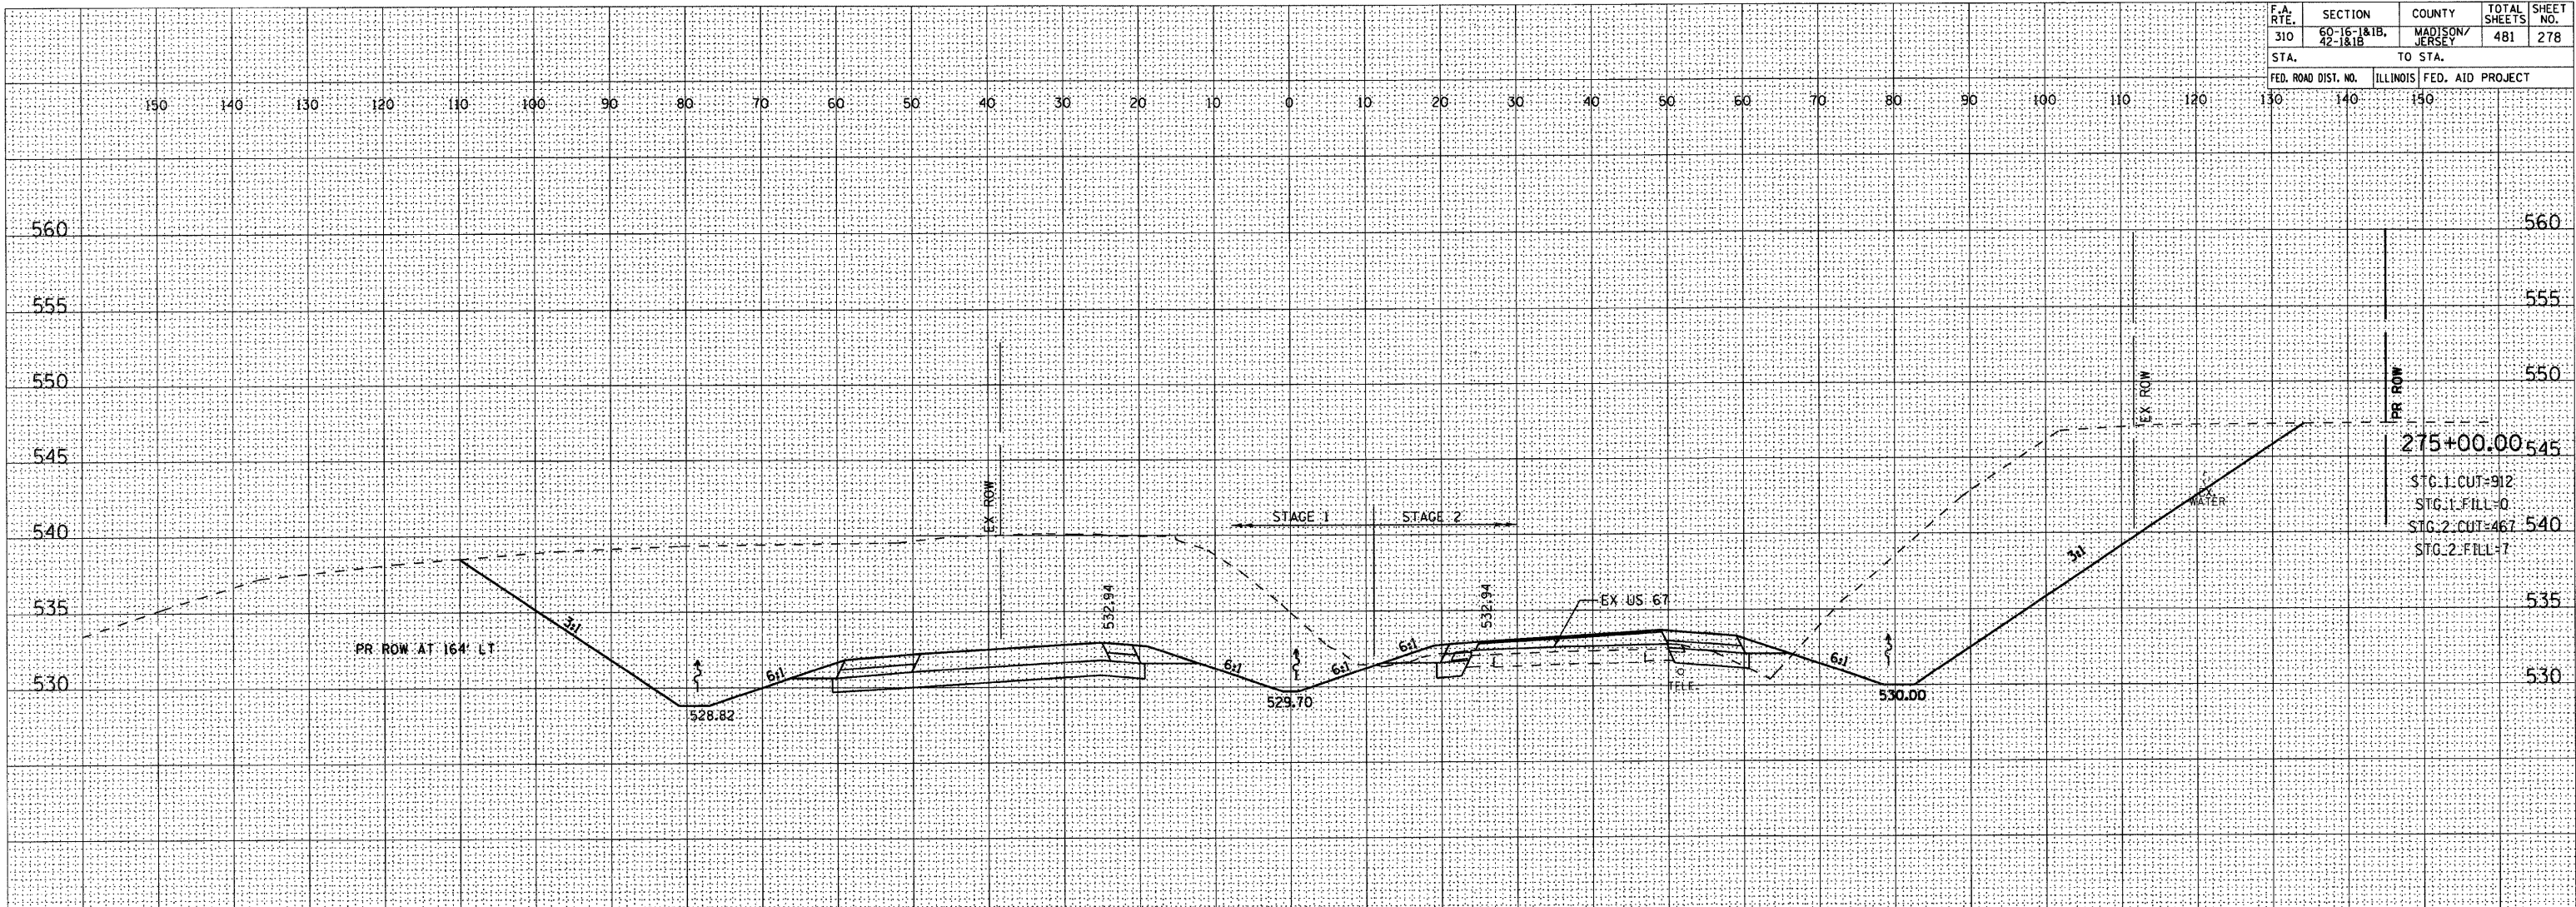

DATE	BY	SURVEYED	PLOTTED	TEMPLATE	NO.

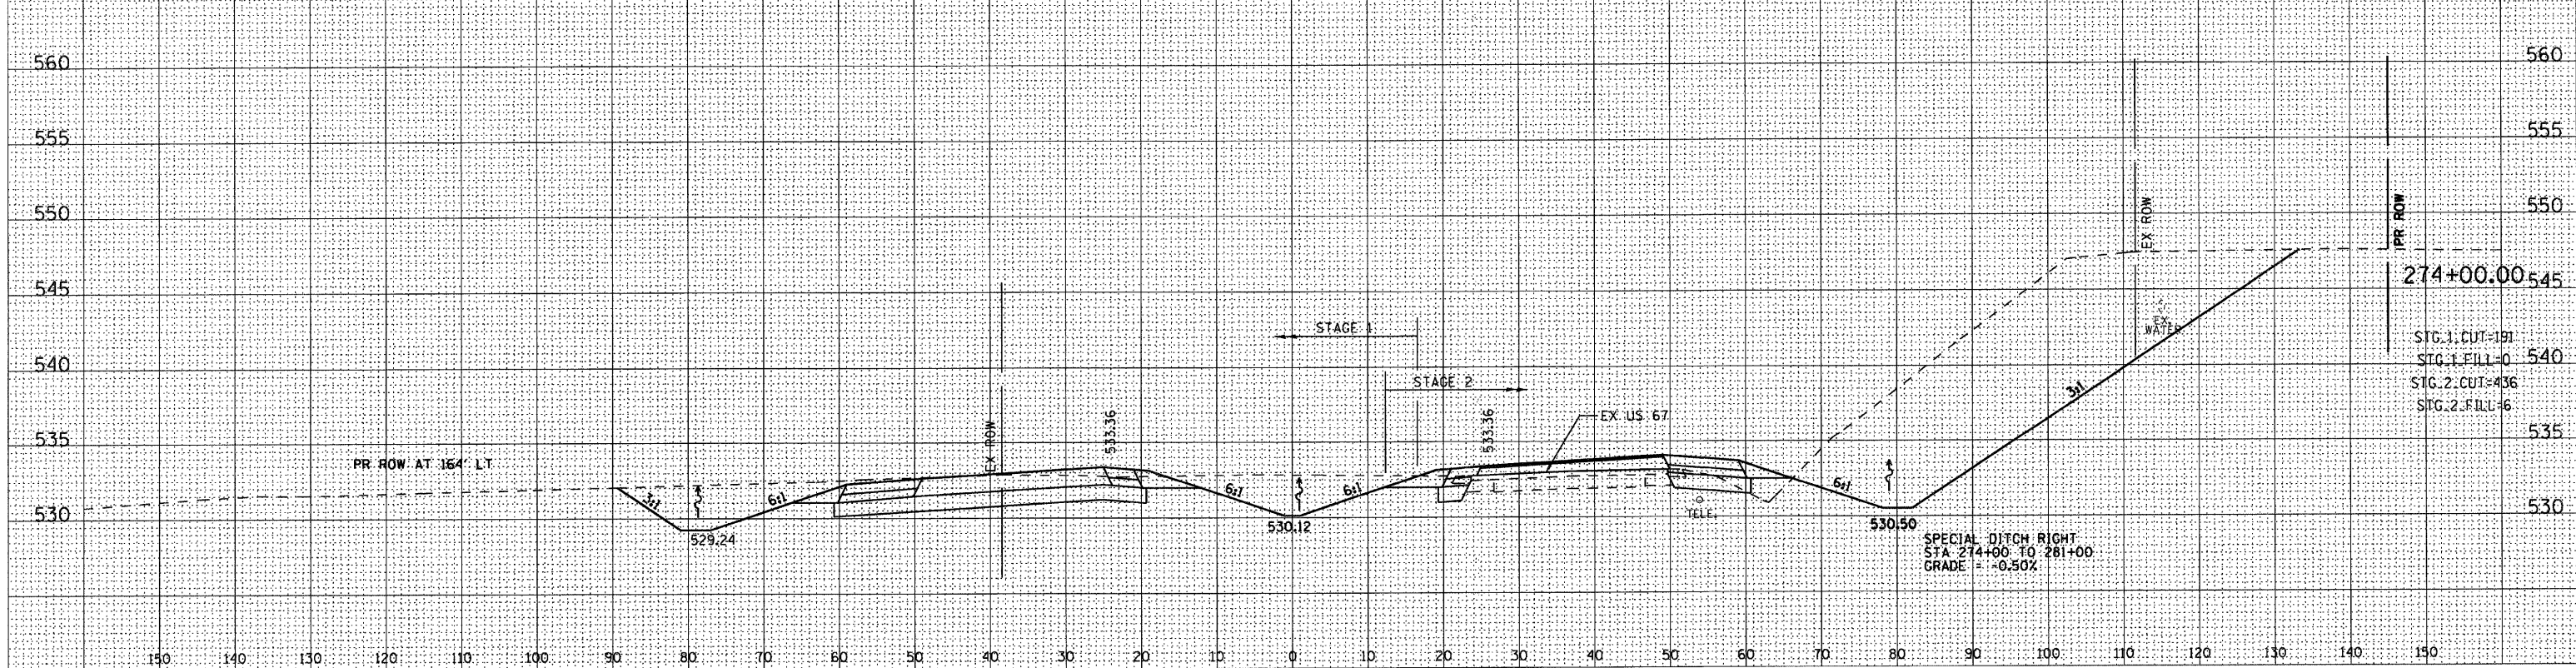


FINAL SURVEY	SURVEYED	BY	DATE
	PLOTTED		
	TEMPLATE		
	AREAS		
NO.	AREAS CHECKED		

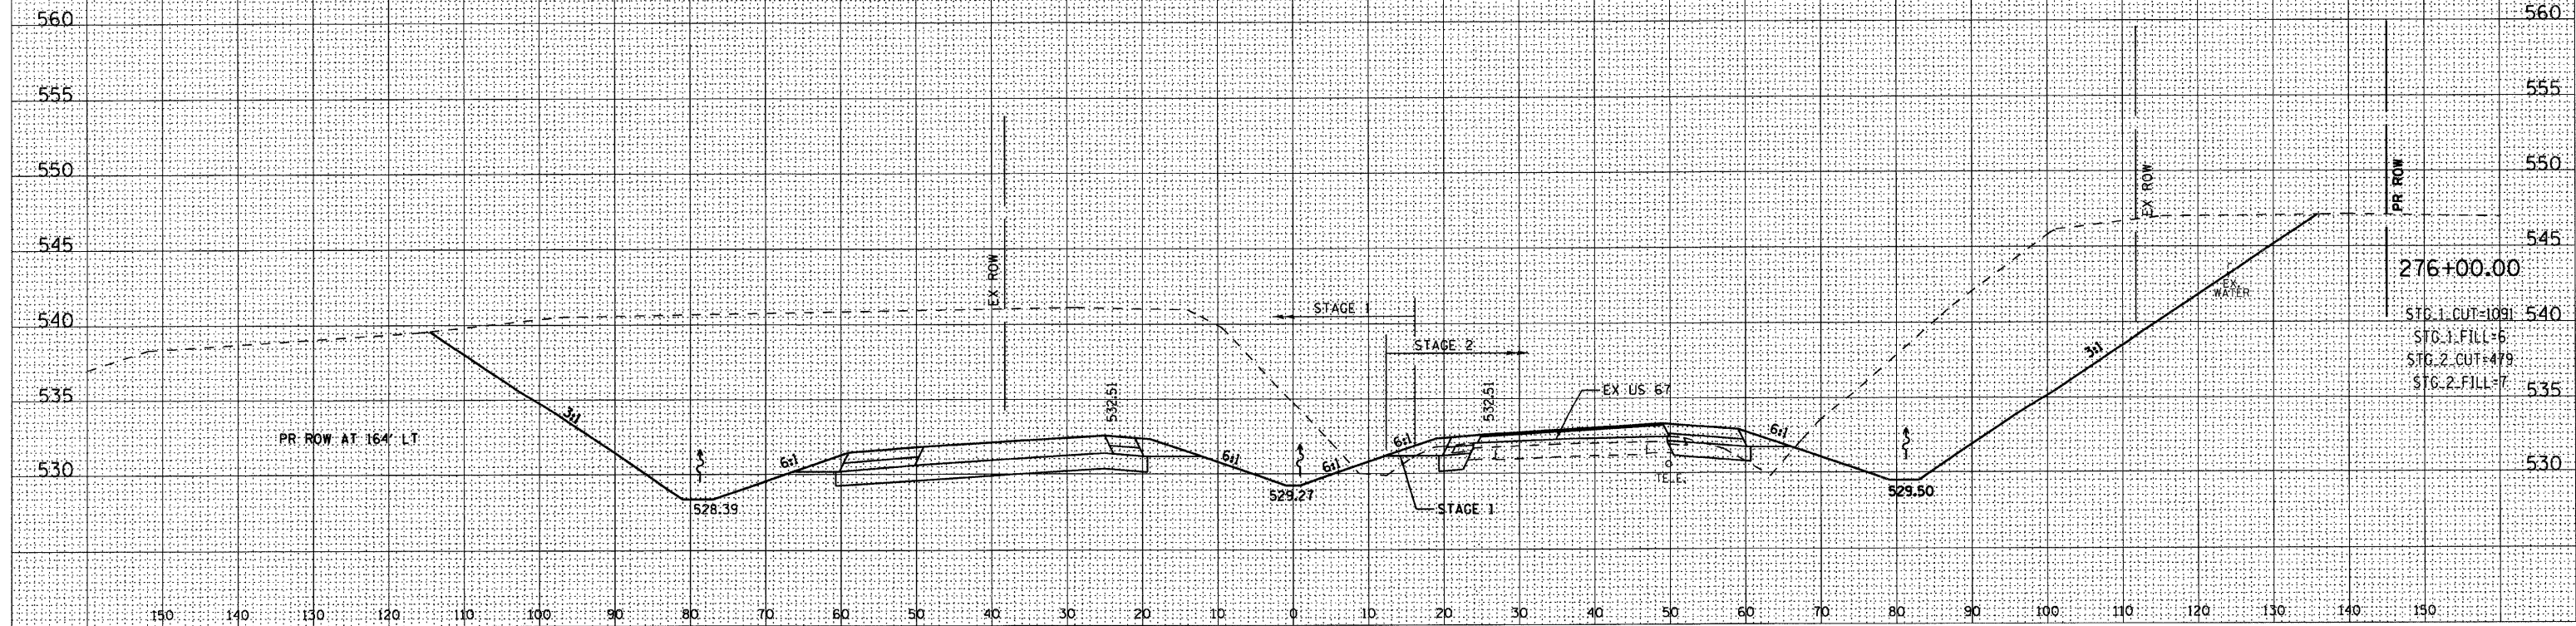

DATE	BY	SURVEYED	PLOTTED	TEMPLATE	AREAS	CHECKED
		NO.				


DATE	BY	SURVEYED	PLOTTED	TEMPLATE	AREAS	CHECKED
		NO.				

F.A. RTE.	SECTION	COUNTY	TOTAL SHEETS	SHEET NO.
310	60-16-1&1B, 42-1&1B	MADISON/JERSEY	481	280
STA.		TO STA.		
FED. ROAD DIST. NO.		ILLINOIS		FED. AID PROJECT

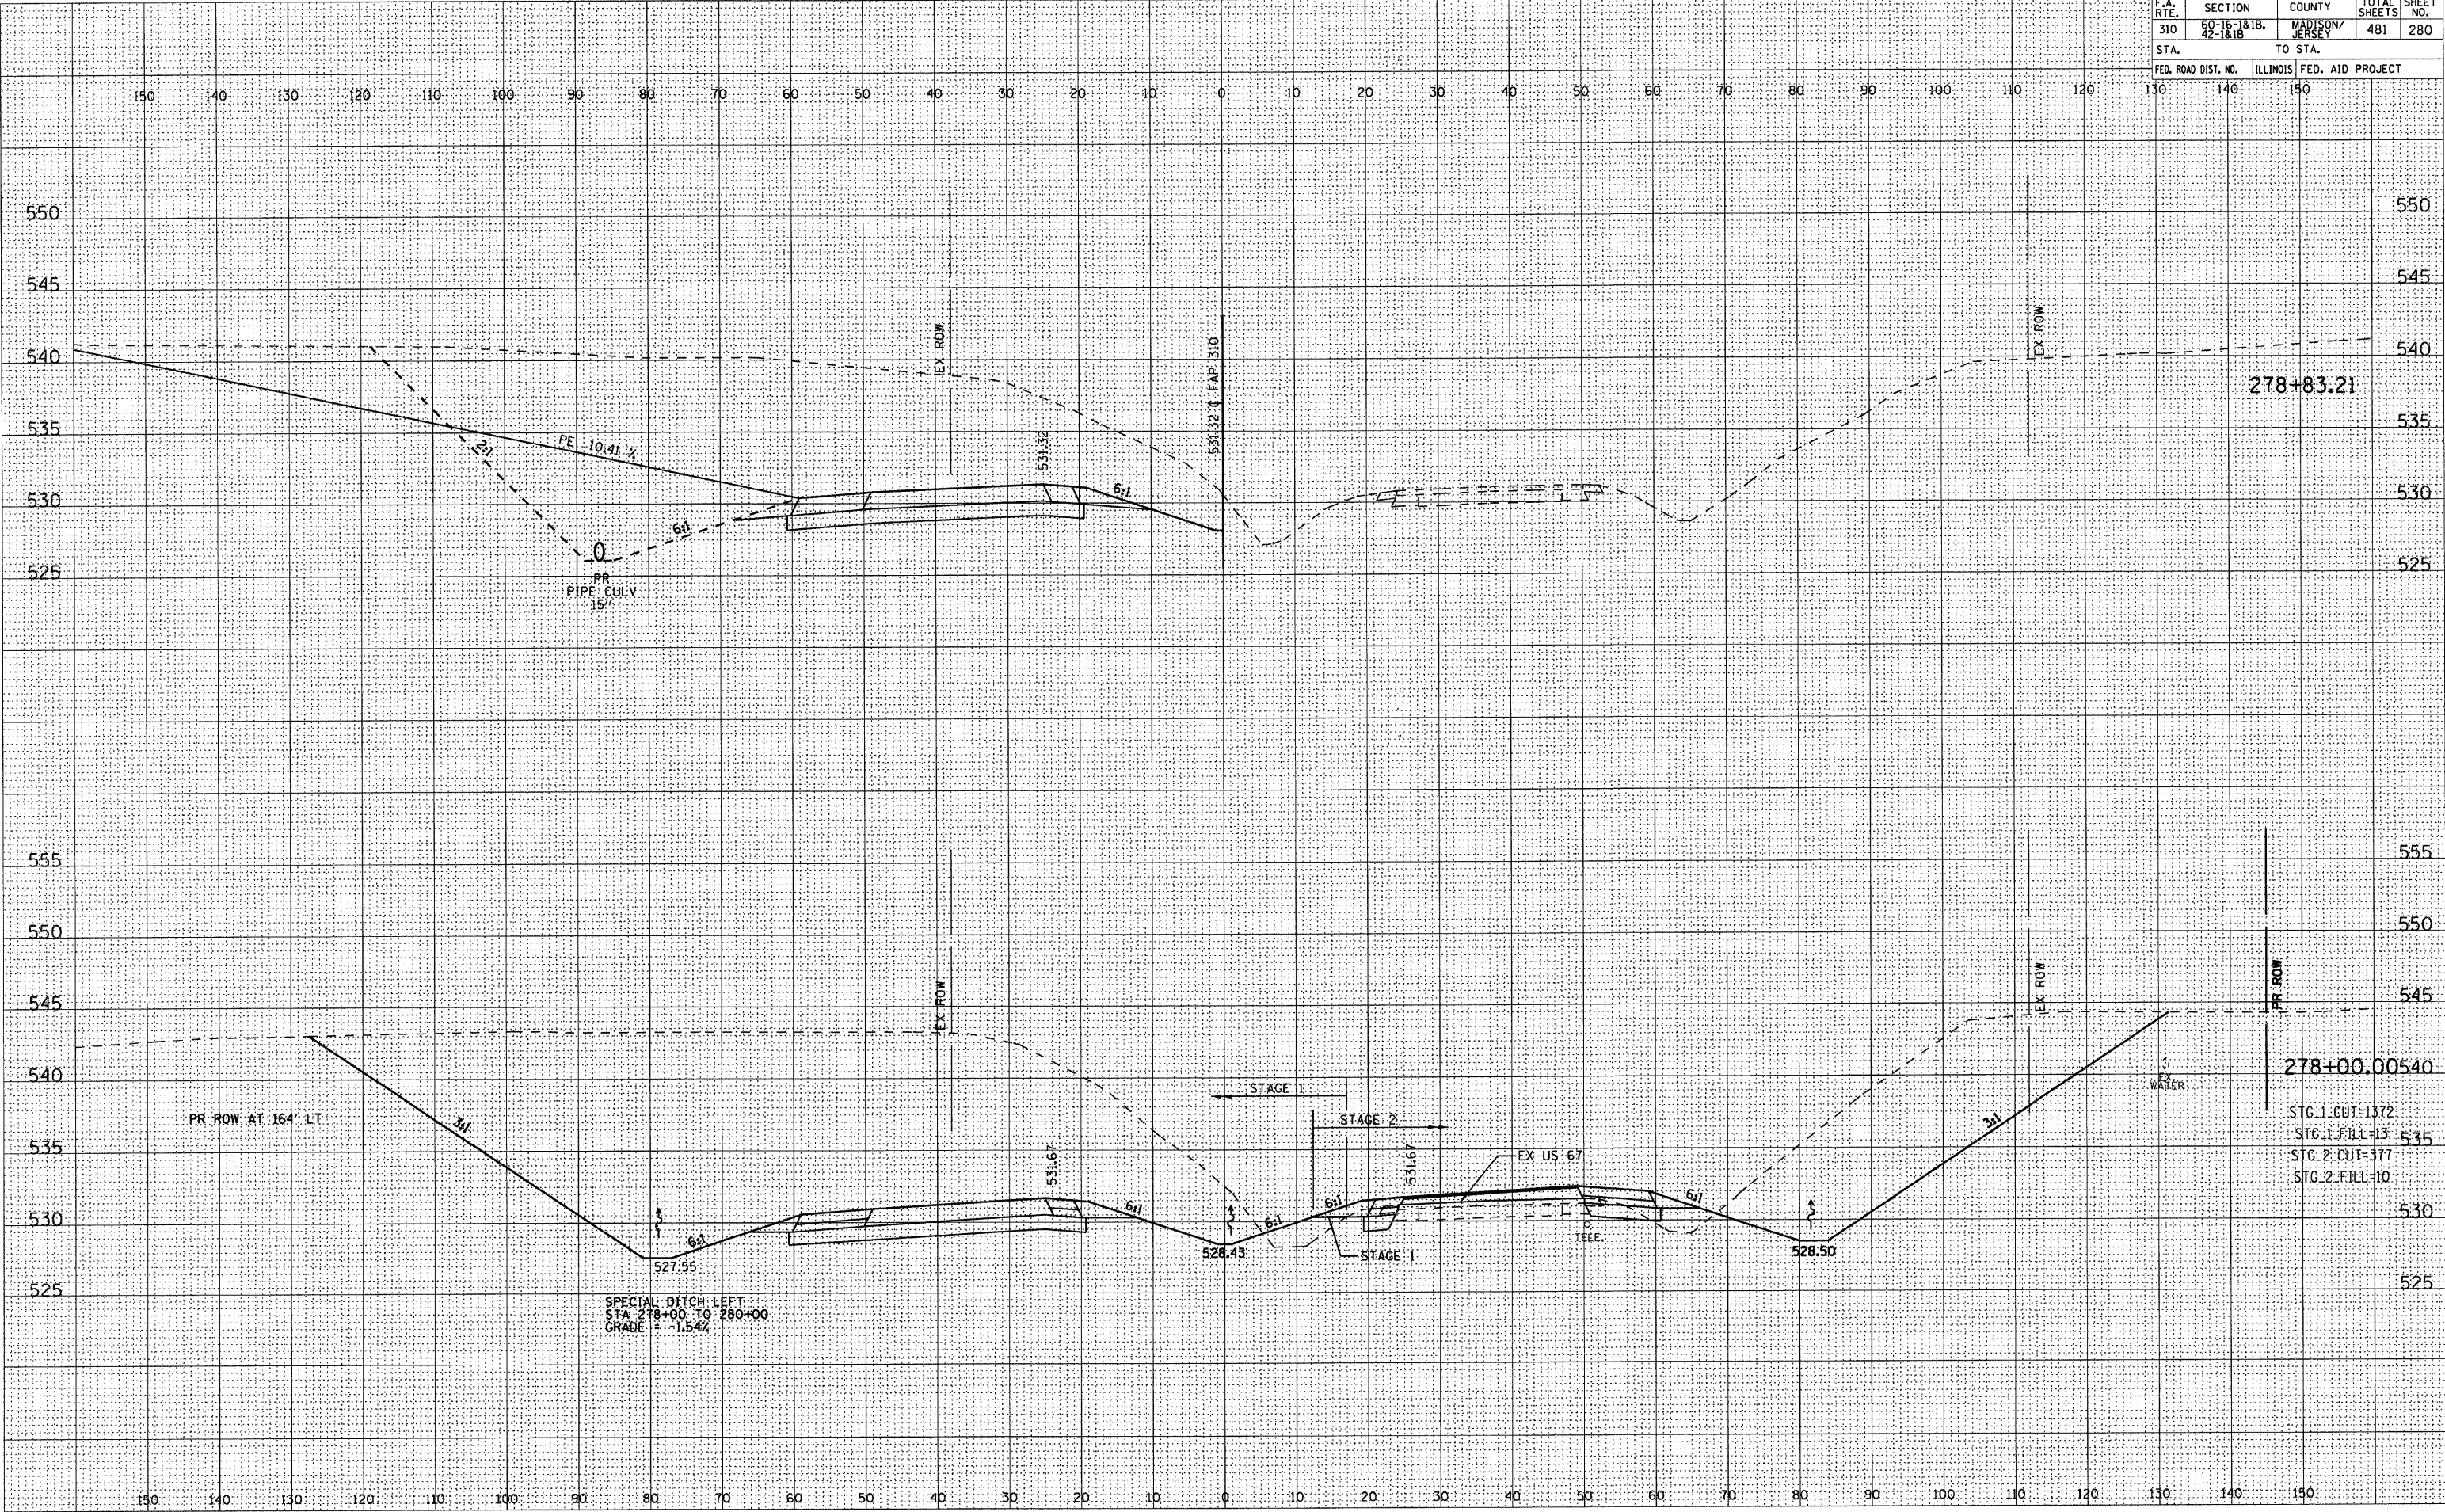


FINAL	SURVEYED	DATE
SURVEY	BY	
PLOTTED		
NOTE BOOK		
NO.		

ORIGINAL	SURVEYED	DATE
SURVEY	BY	
PLOTTED		
NOTE BOOK		
NO.		

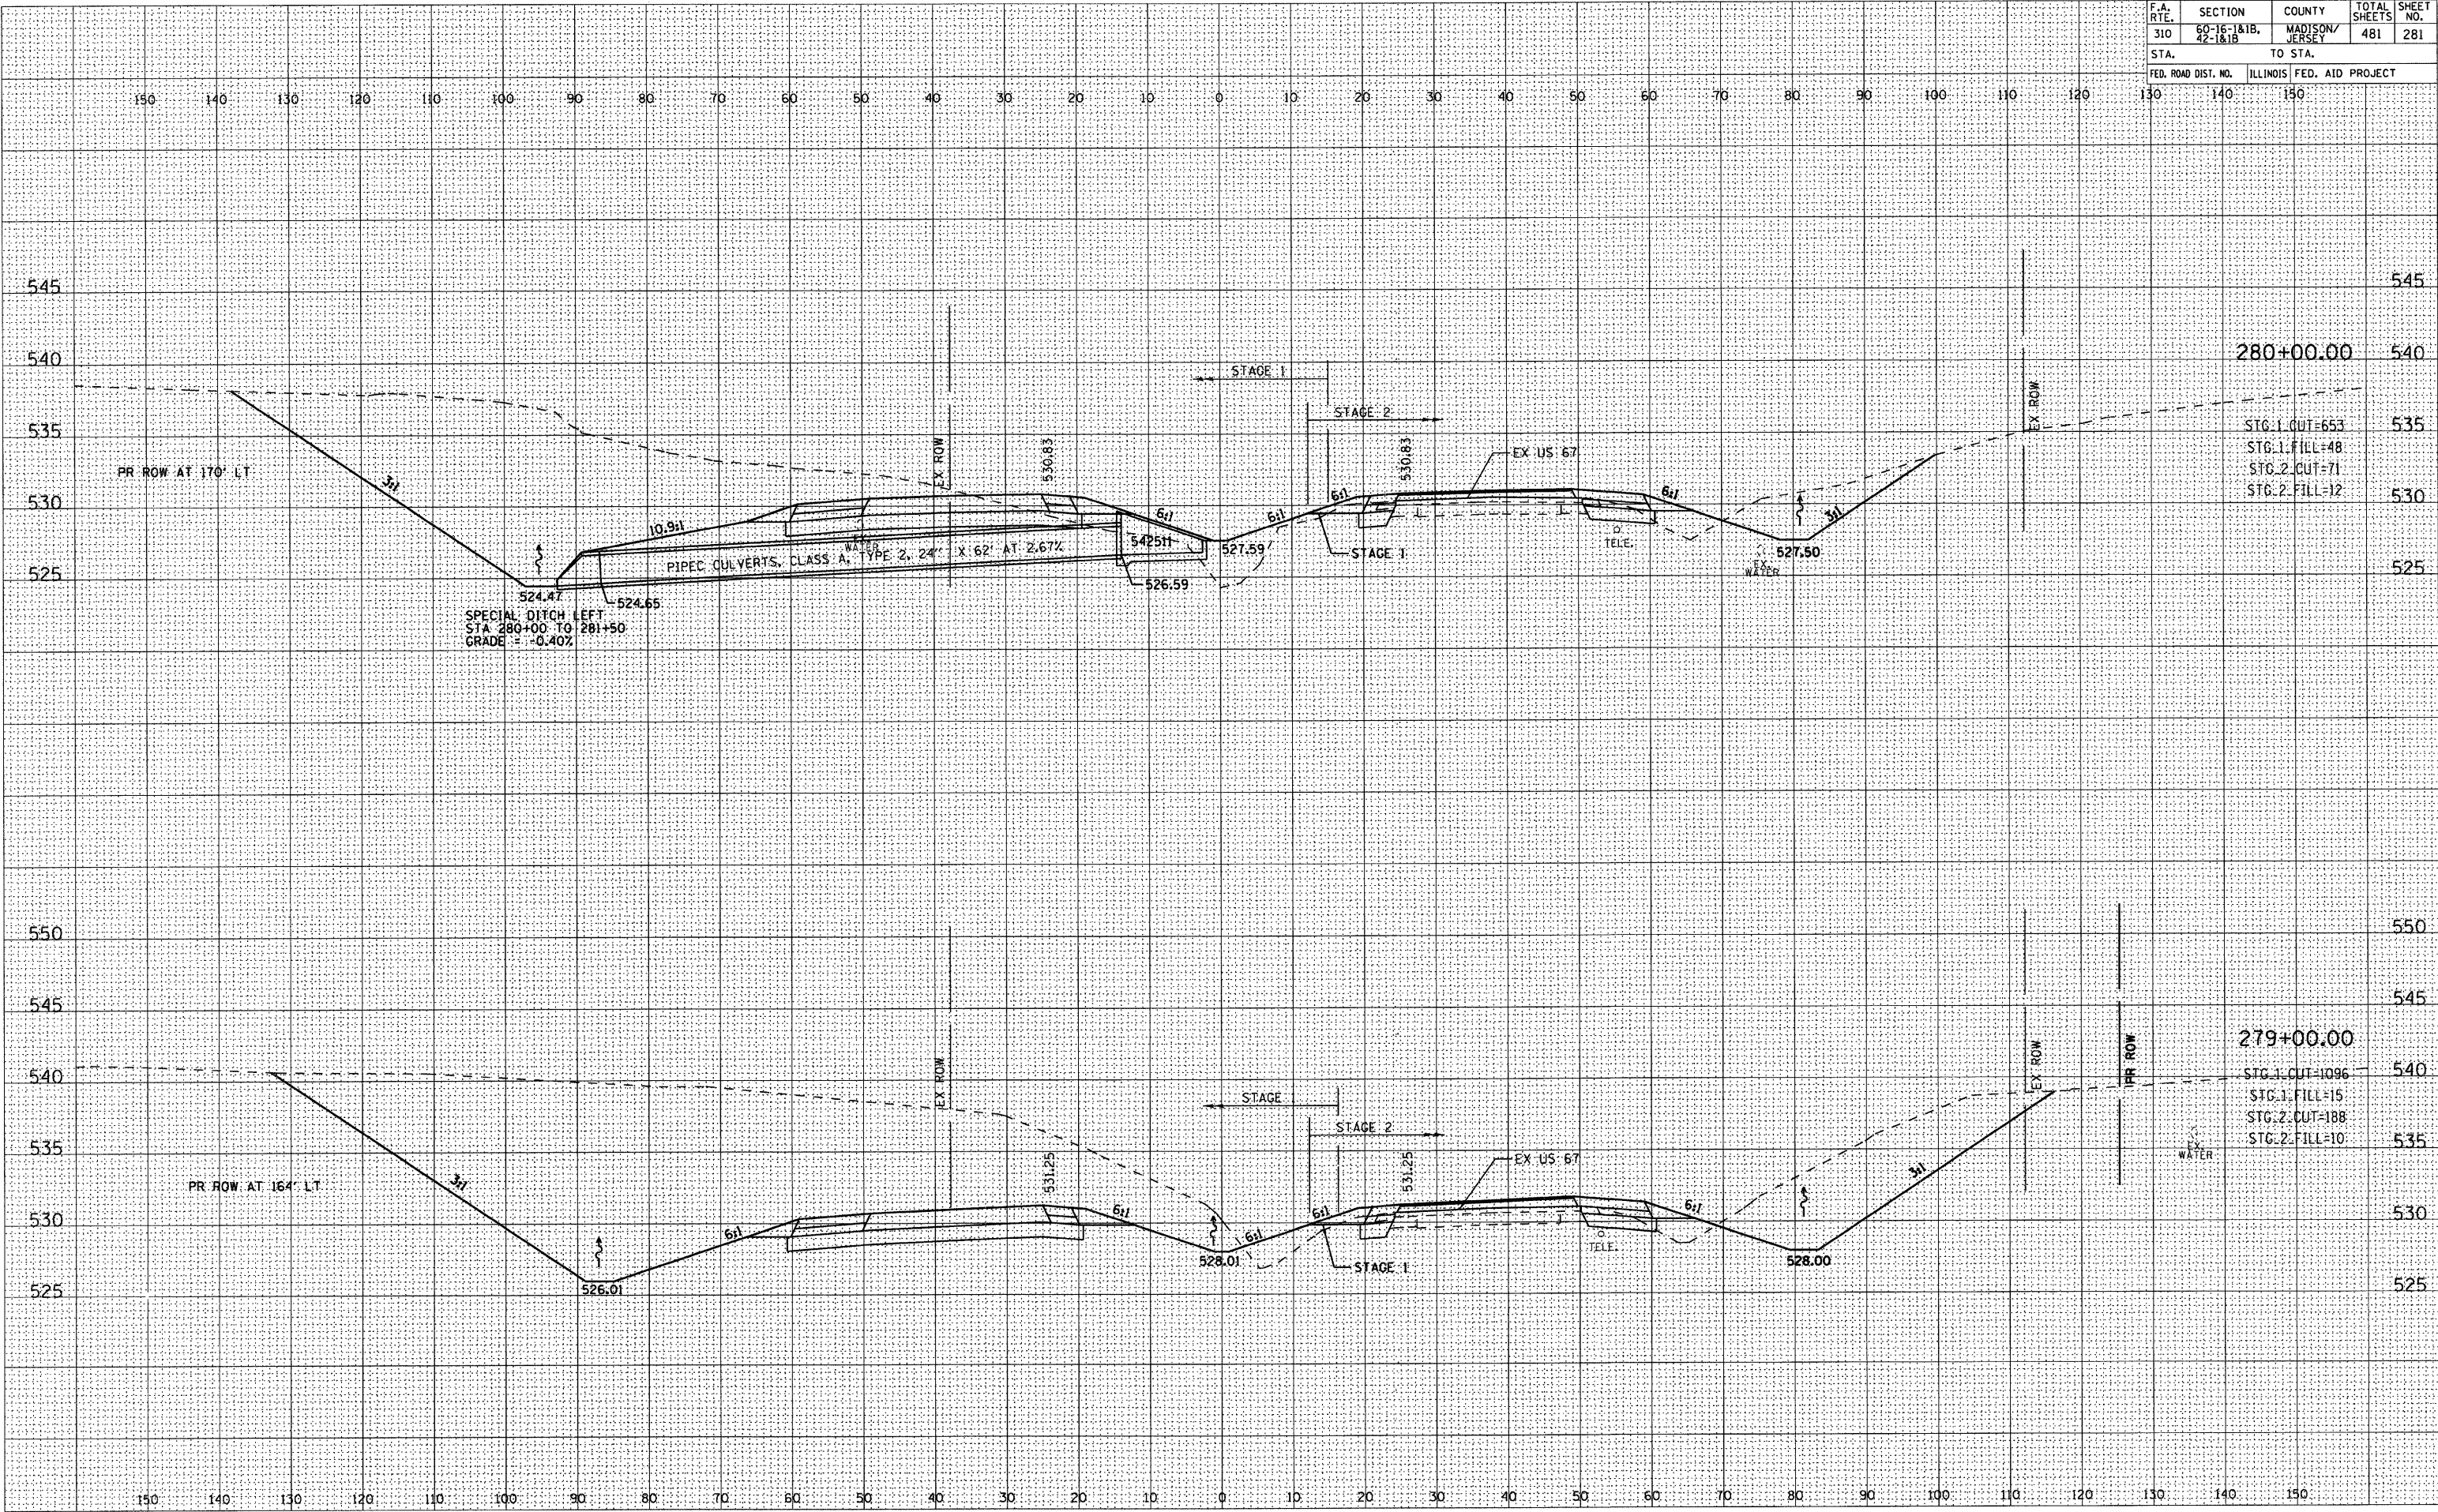


FINAL SURVEY	SURVEYED	BY	DATE
NOTE BOOK	PLOTTED		
NO.	TEMPLATE		
	AREAS		
	AREAS CHECKED		

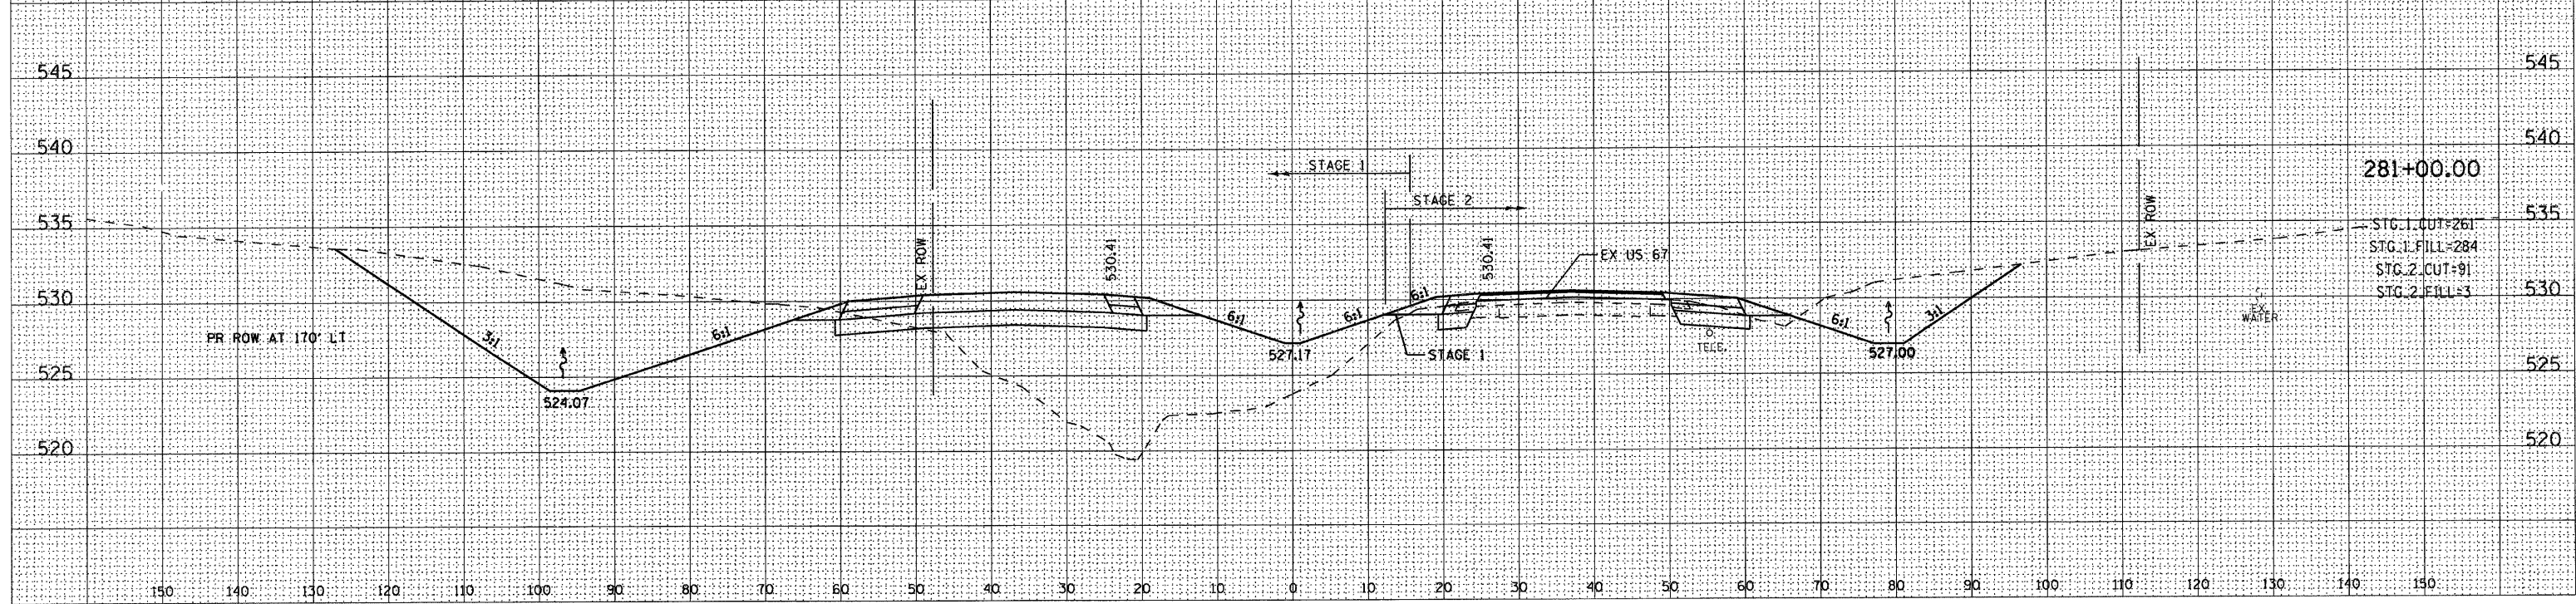


DATE	BY
SURVEYED	PLOTTED
NOTE BOOK	AREAS CHECKED
NO.	

DATE	BY
SURVEYED	PLOTTED
NOTE BOOK	AREAS CHECKED
NO.	

F.A. RTE.	SECTION	COUNTY	TOTAL SHEETS	SHEET NO.
310	60-16-1&1B, 22-1&1B	MADISON/JERSON	481	283
STA.	TO STA.			
FED. ROAD DIST. NO.	ILLINOIS	FED. AID PROJECT		

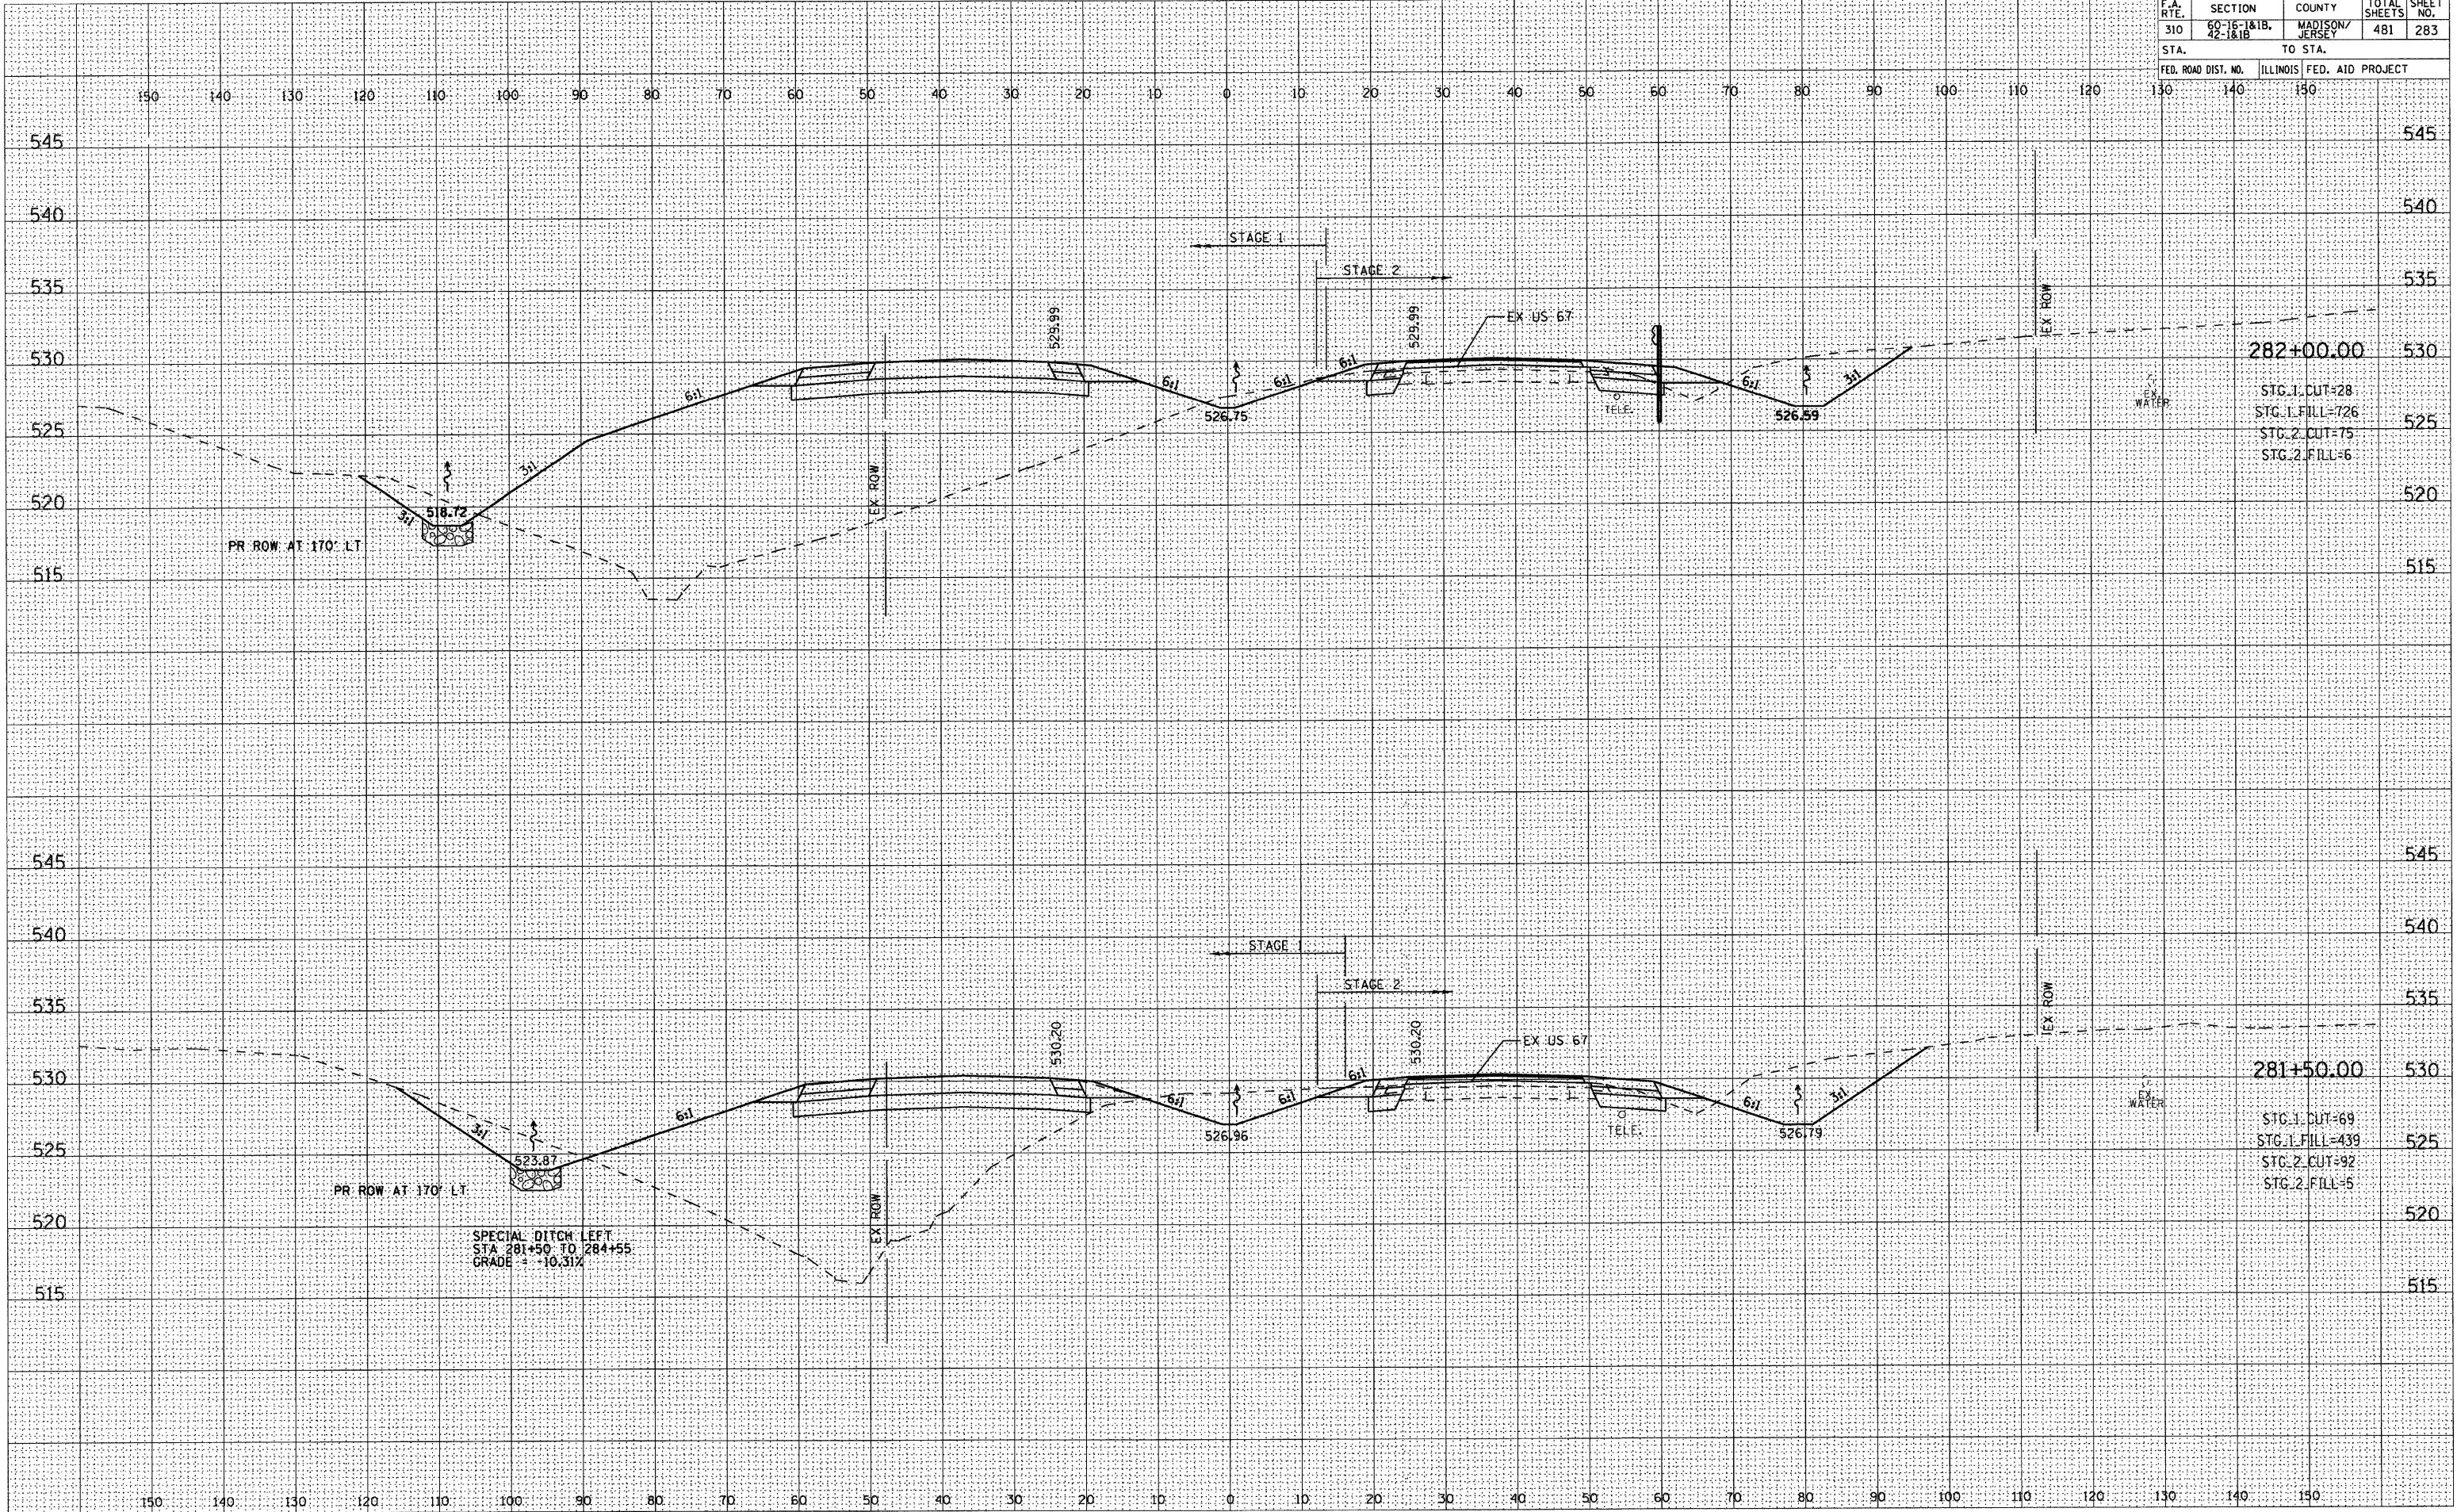


F.A. RTE.	SECTION	COUNTY	TOTAL SHEETS	SHEET NO.
310	60-16-1&1B, 42-1&1B	MADISON/ JERSEY	481	284
STA.		TO STA.		
FED. ROAD DIST. NO.		ILLINOIS	FED. AID PROJECT	

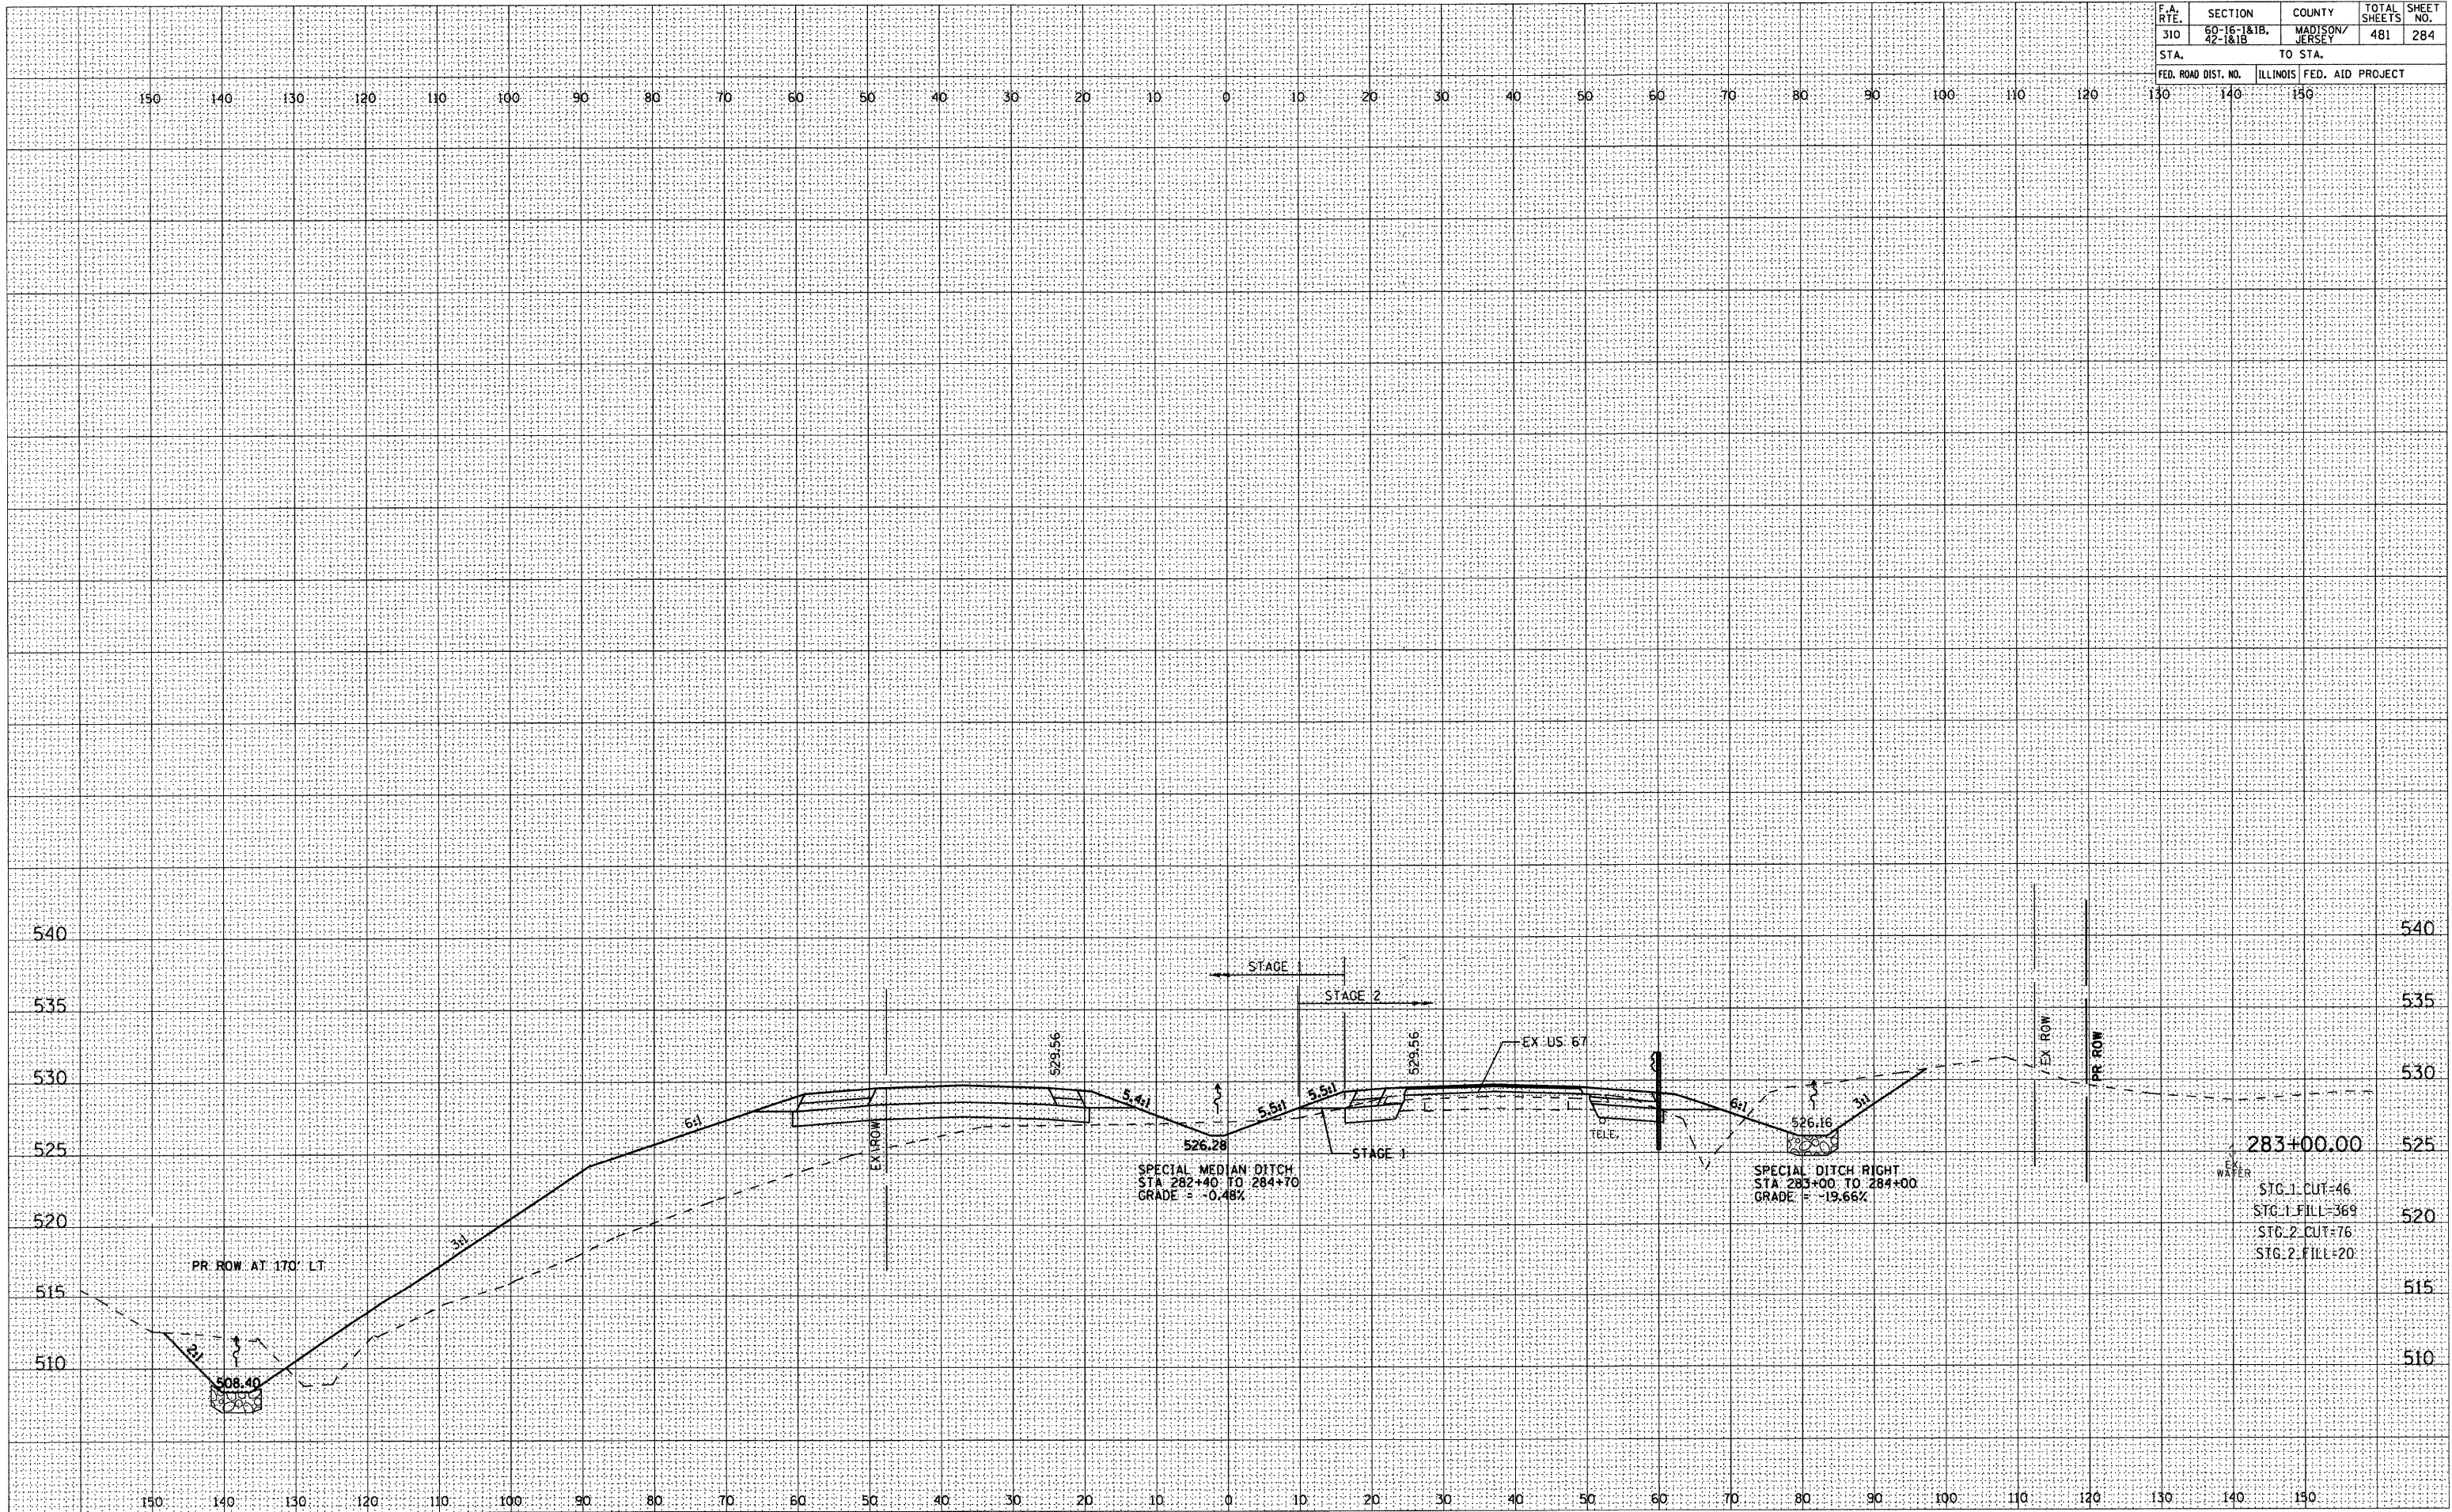


FINAL SURVEY	SURVEYED	BY	DATE
NOTE BOOK	PLOTTED		
NO.	TEMPLATE		
	AREAS		
	FIELD CHECKED		

ORIGINAL SURVEY	SURVEYED	BY	DATE
NOTE BOOK	PLOTTED		
NO.	TEMPLATE		
	AREAS		
	FIELD CHECKED		

F.A. RTE.	SECTION	COUNTY	TOTAL SHEETS	SHEET NO.
310	60-16-1&1B, 42-1&1B	MADISON/JERSEY	481	285
STA.	TO STA.			
FED. ROAD DIST. NO.	ILLINOIS	FED. AID PROJECT		

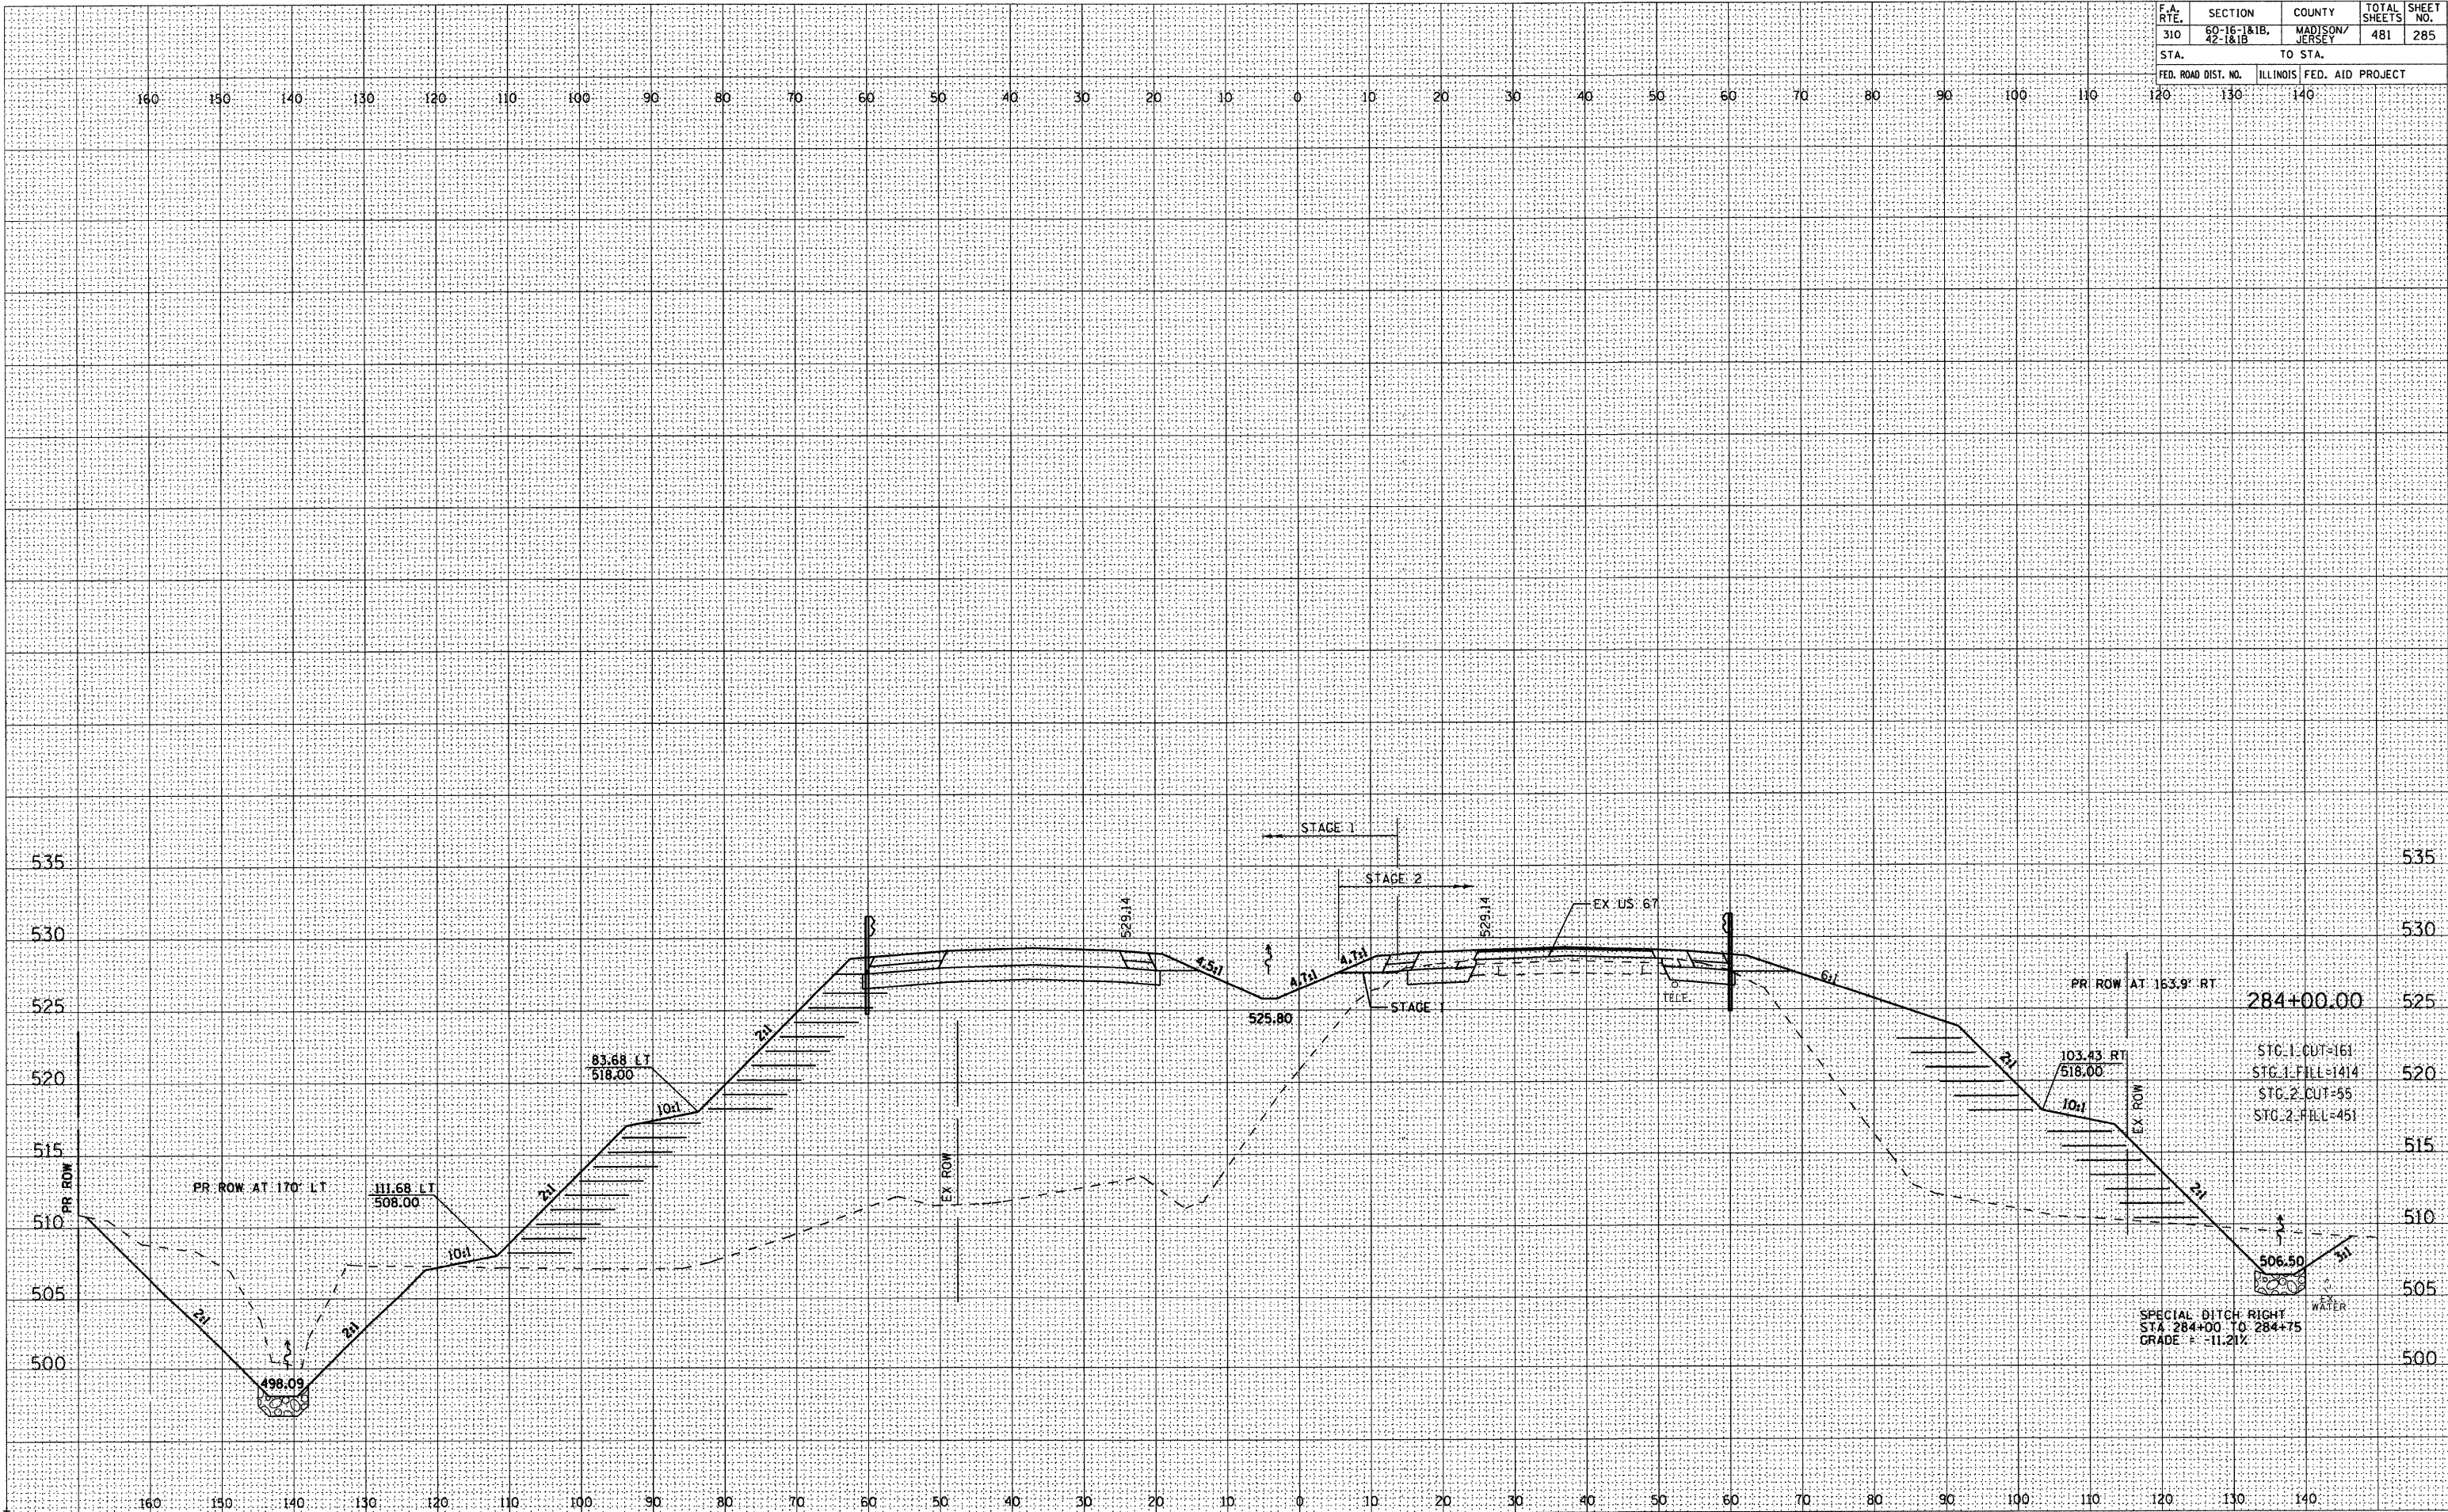


F.A. RTE.	SECTION	COUNTY	TOTAL SHEETS	SHEET NO.
310	60-16-1&1B, 42-1&1B	MADISON/ JERSEY	481	286
STA.		TO STA.		
FED. ROAD DIST. NO.	ILLINOIS	FED. AID PROJECT		

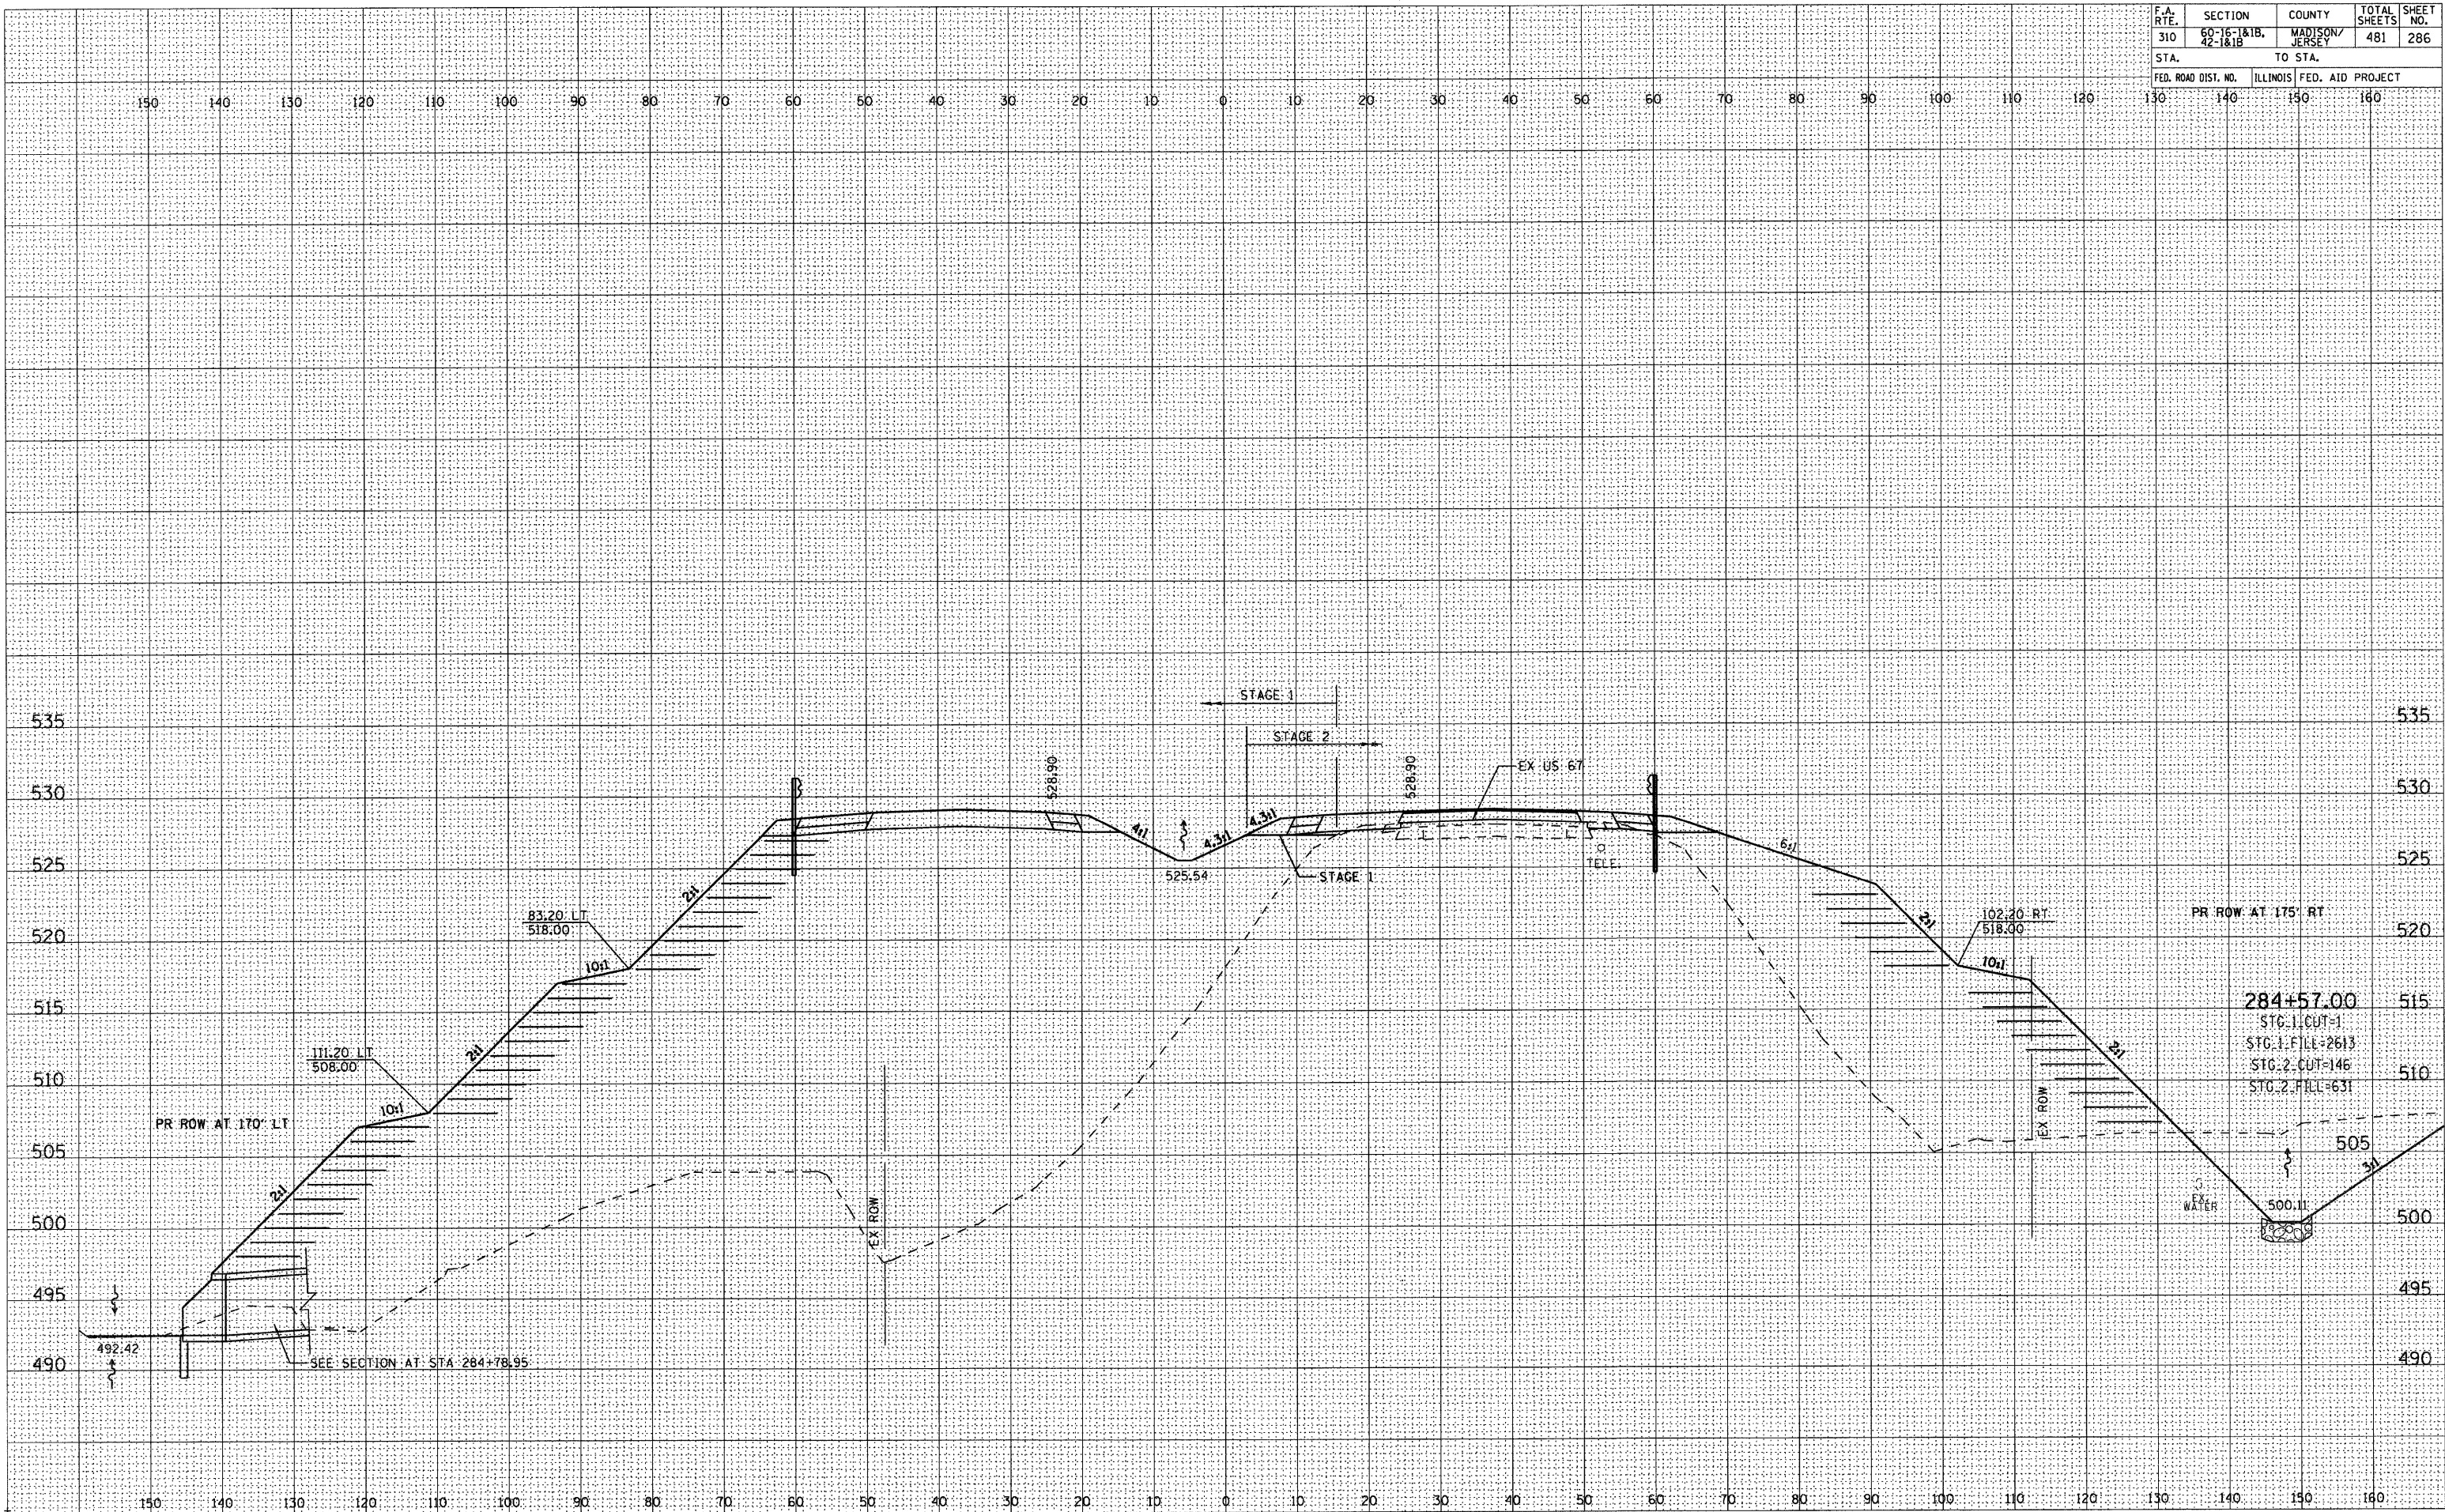

FINAL	SURVEYED	DATE
SURVEY	PLOTTED	BY
NOTE BOOK	TEMPLATE	
NO.	AREAS CHECKED	


ORIGINAL	SURVEYED	DATE
SURVEY	PLOTTED	BY
NOTE BOOK	TEMPLATE	
NO.	AREAS CHECKED	

F.A. RTE.	SECTION	COUNTY	TOTAL SHEETS	SHEET NO.
310	60-16-1&1B, 42-1&1B	MADISON/JERSEY	481	287
STA.	TO STA.			
FED. ROAD DIST. NO.	ILLINOIS	FED. AID PROJECT		

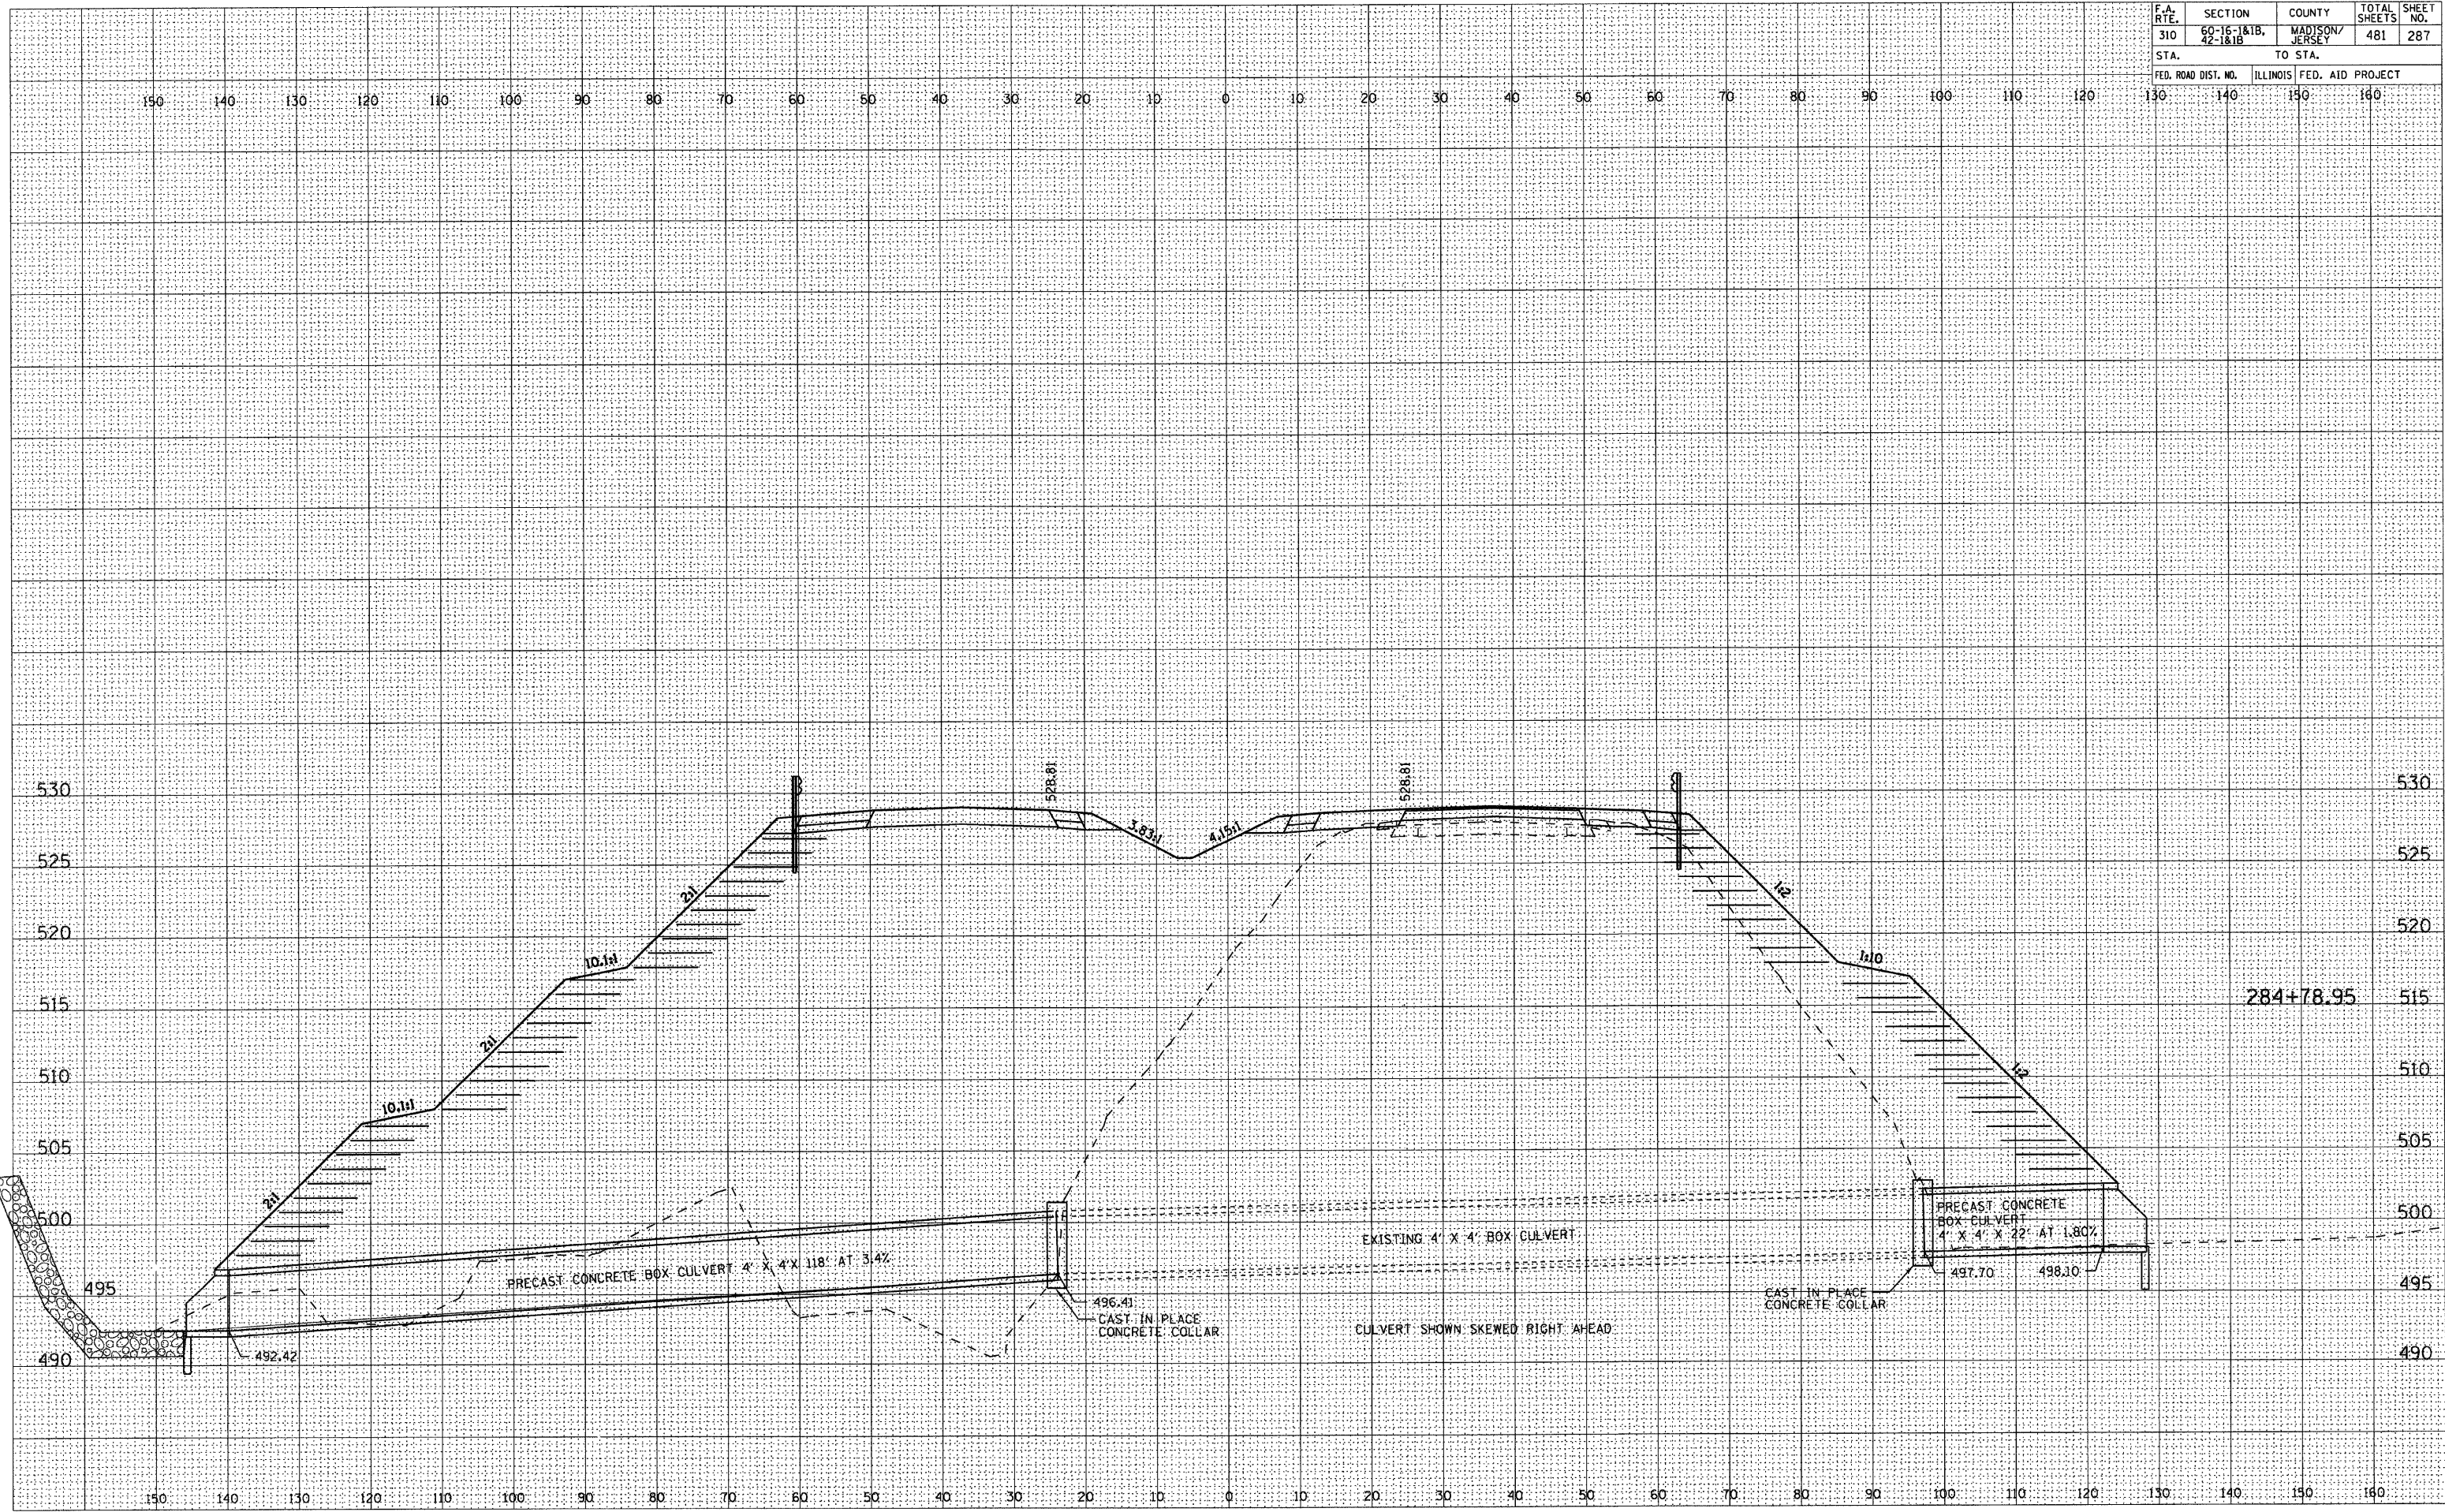

FINAL SURVEY	BY	DATE
SURVEYED		
PLOTTED		
TEMPLATE		
AREAS		
AREAS CHECKED		


ORIGINAL SURVEY	SURVEYED _____	BY _____	DATE _____
NOTE BOOK	PLOTTED _____		
	TEMPLATE _____		
	AREAS _____		
NO	AREAS CHECKED _____		

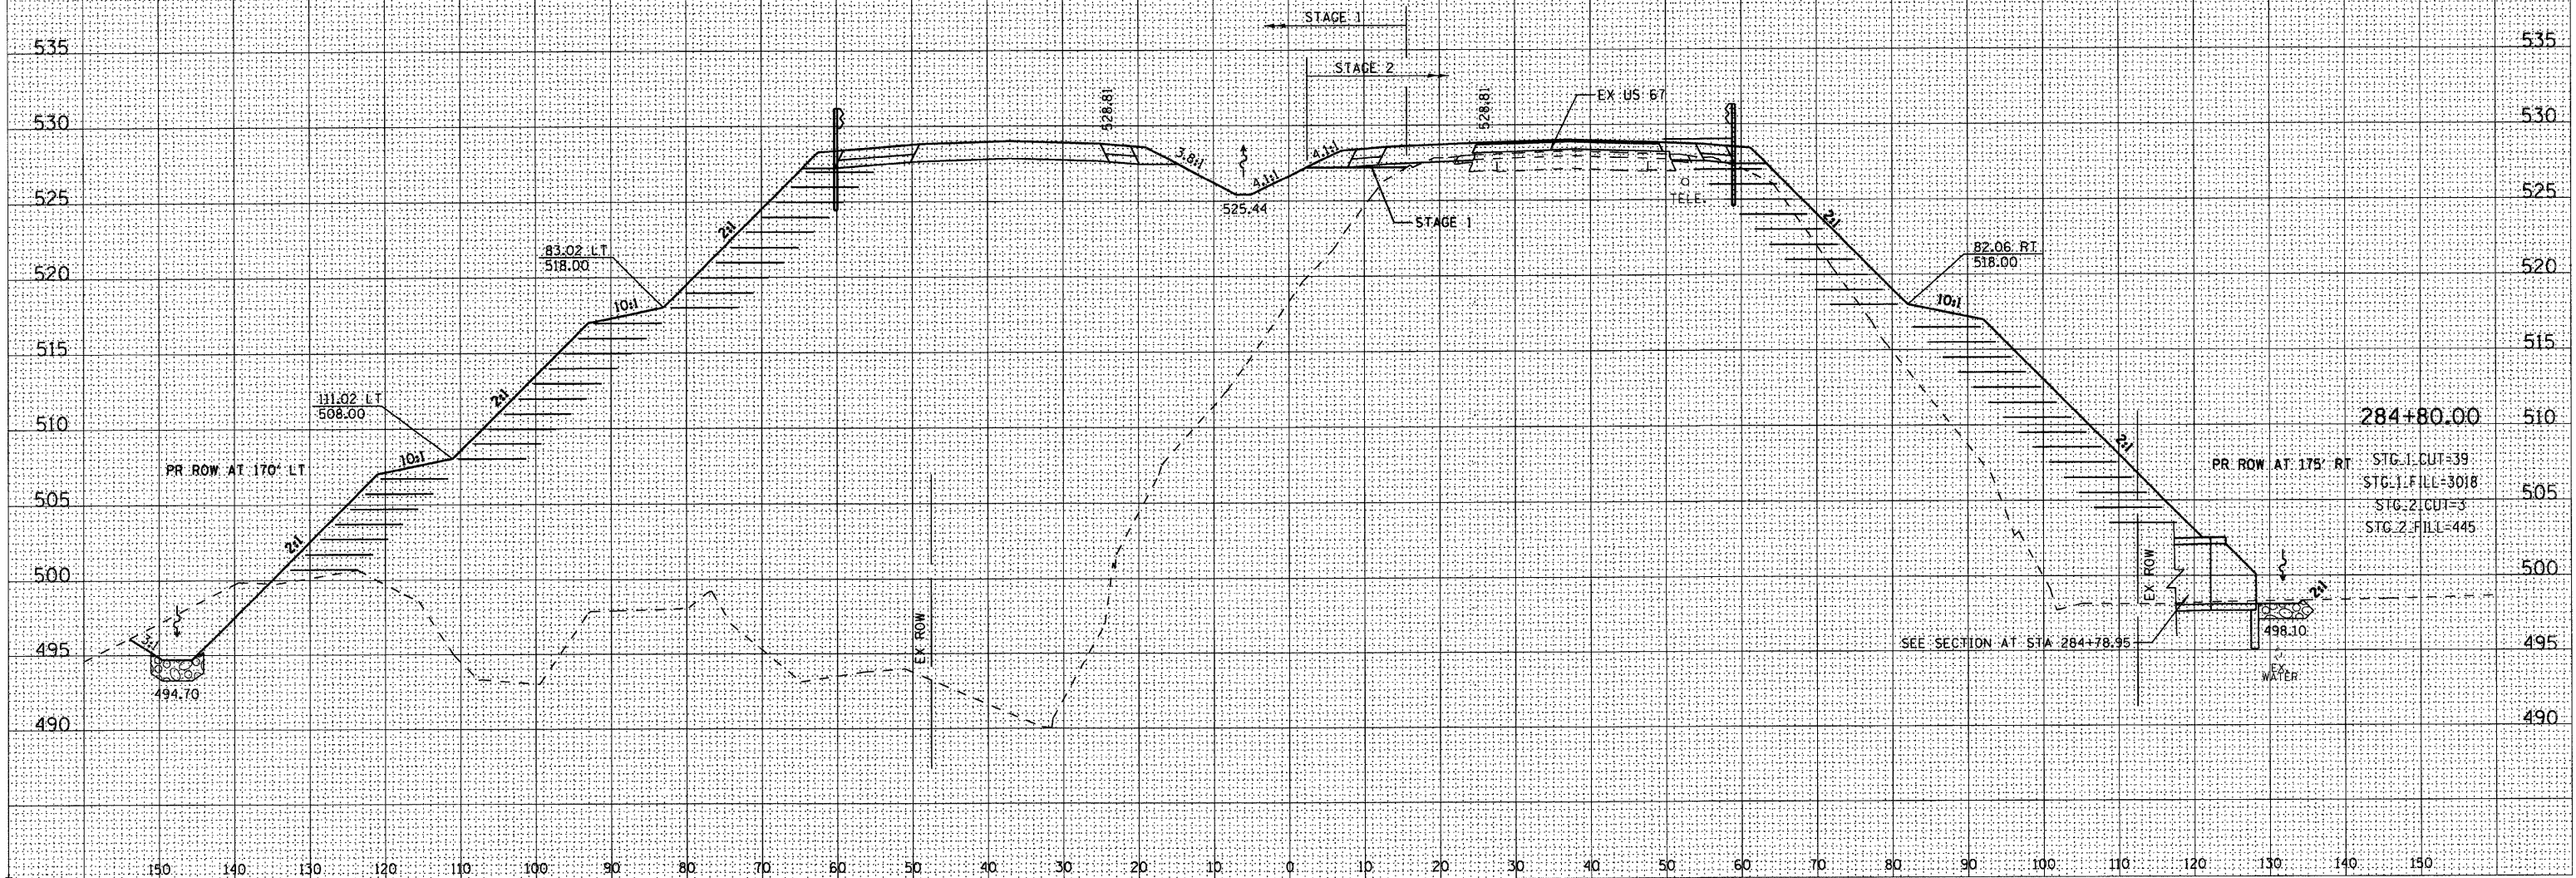

FINAL	SURVEYED	BY	DATE
SURVEY	PLOTTED		
NOTE BOOK	TEMPLATE		
NO.	AREAS CHECKED		

ORIGINAL	SURVEYED	BY	DATE
SURVEY	PLOTTED		
NOTE BOOK	TEMPLATE		
NO.	AREAS CHECKED		


F.A. RTE.	SECTION	COUNTY	TOTAL SHEETS	SHEET NO.
310	60-16-1&1B, 42-1&1B	MADISON/JERSEY	481	289
STA.	TO STA.			
FED. ROAD DIST. NO.	ILLINOIS	FED. AID PROJECT		

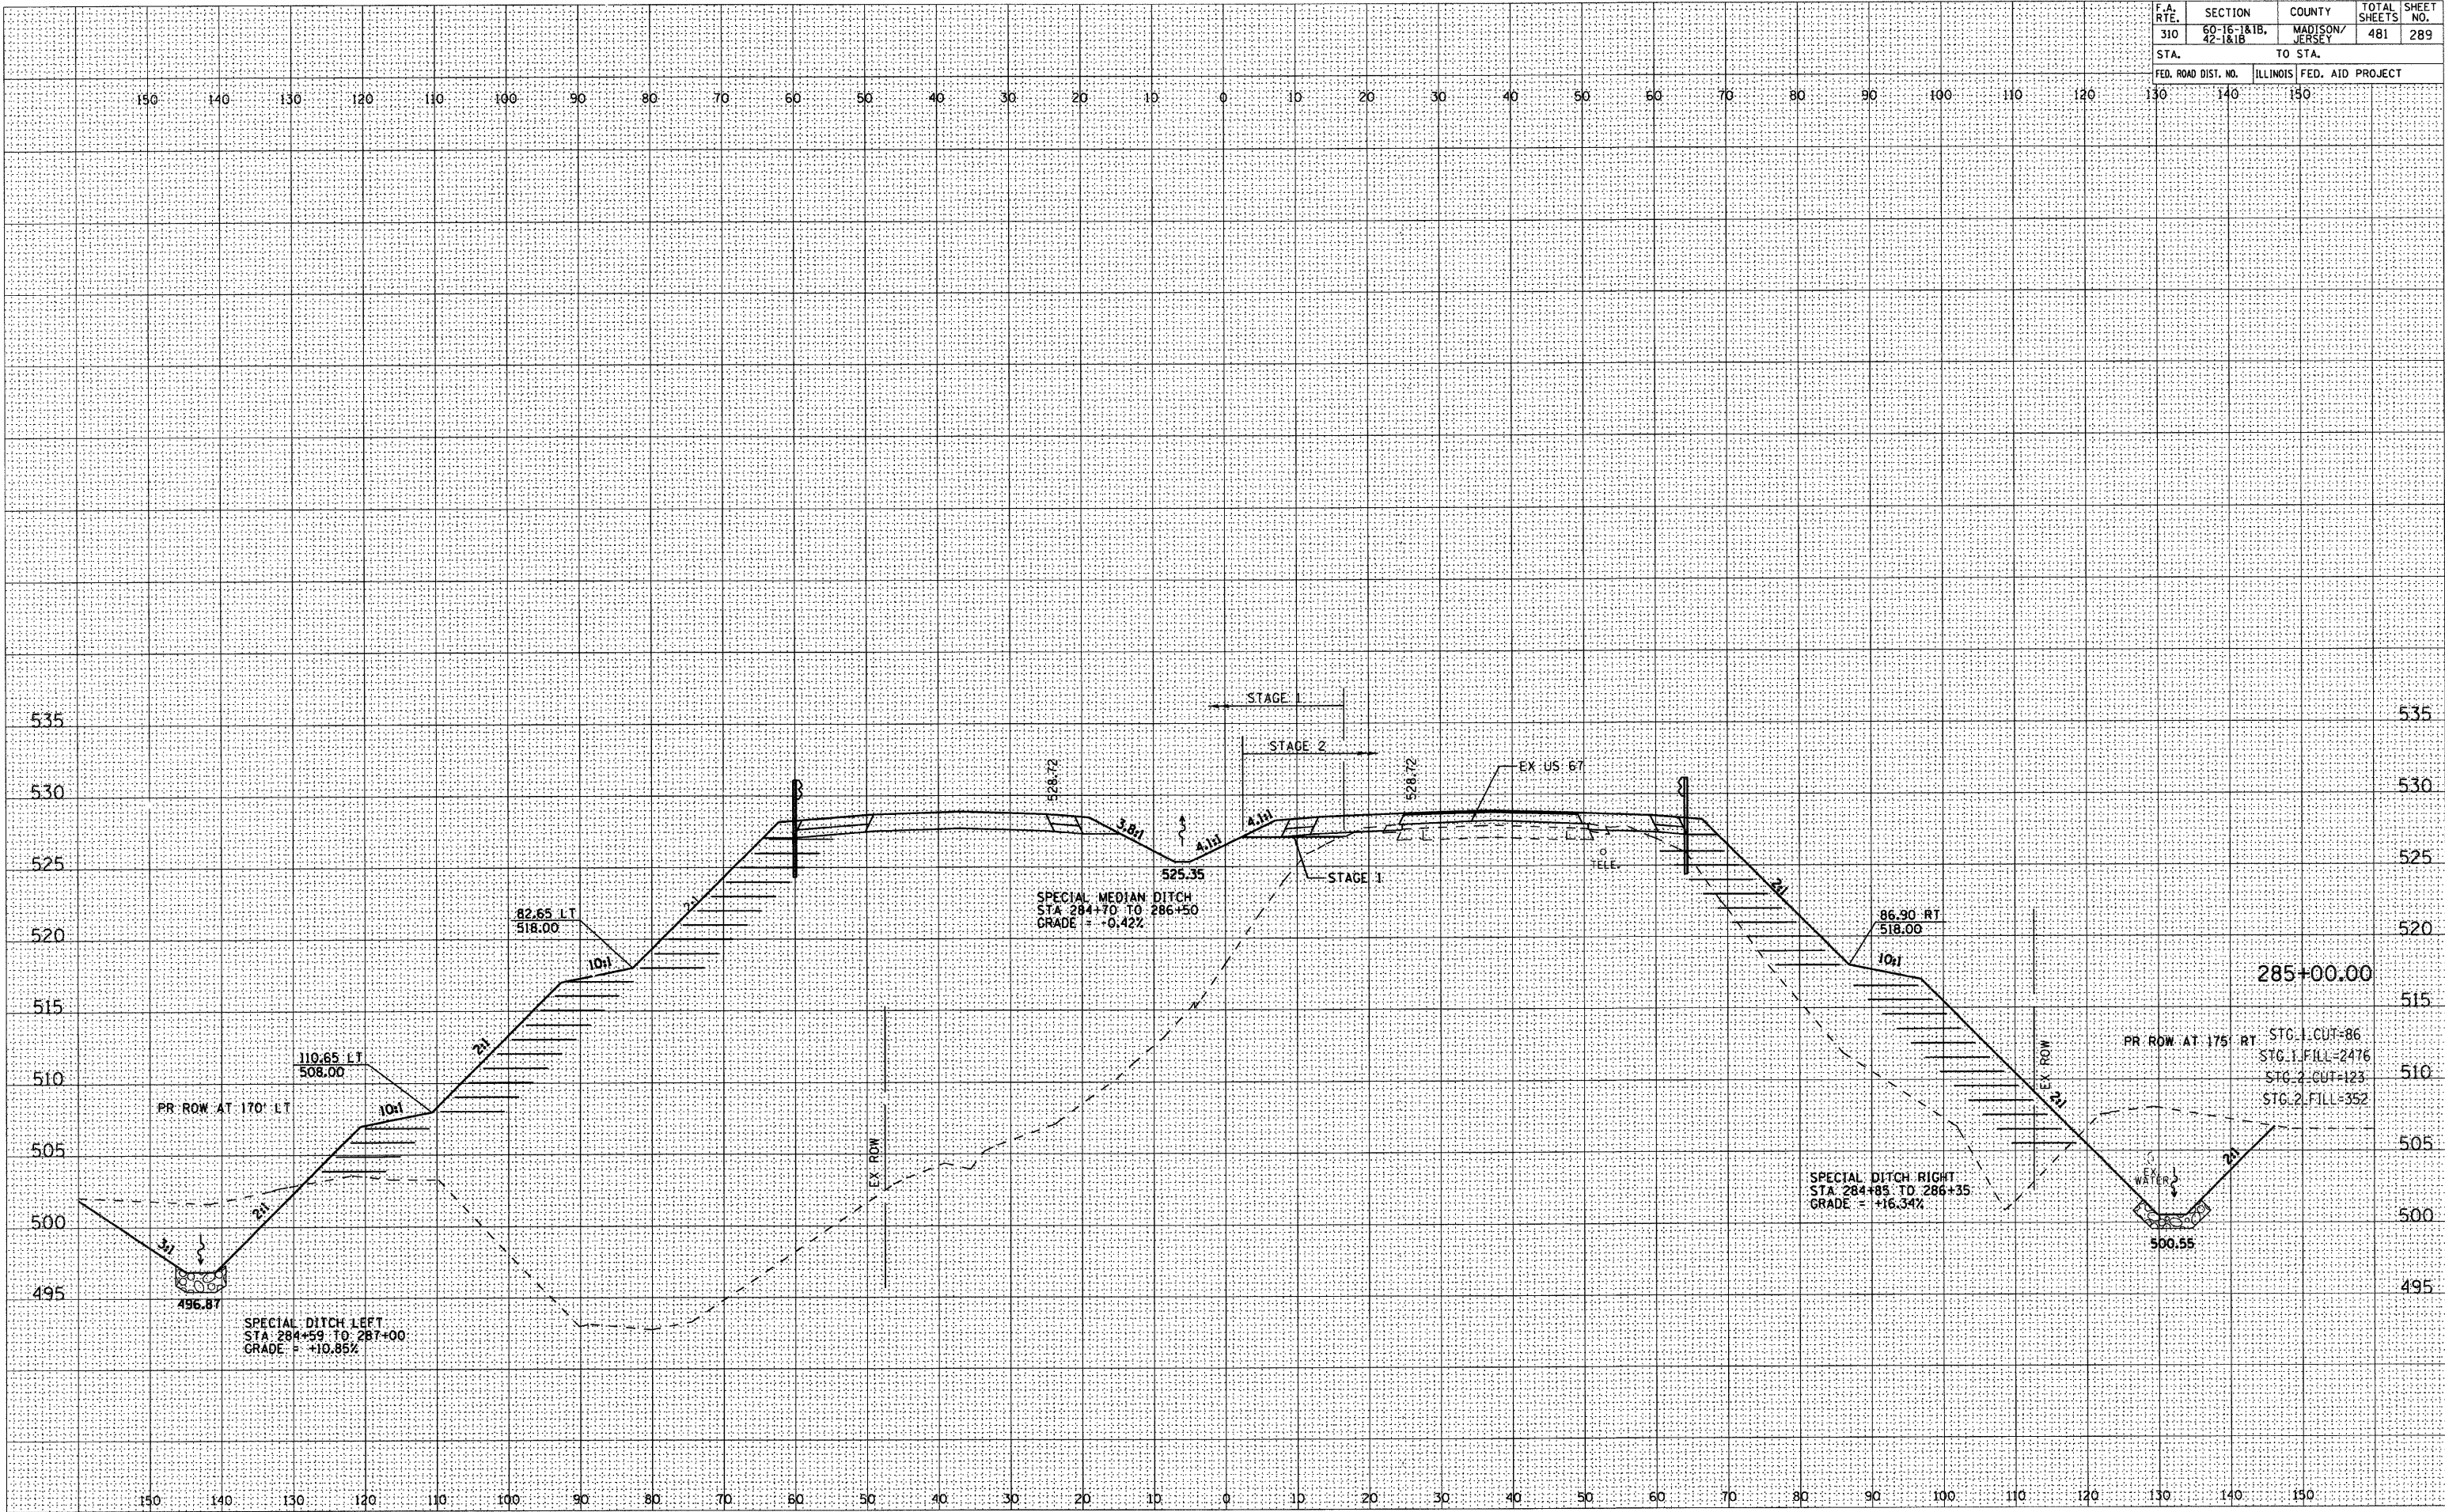


FINAL	SURVEYED	BY	DATE
SURVEY	PLOTTED		
NOTE BOOK	TEMPLATE		
NO.	AREAS CHECKED		

ORIGINAL	SURVEYED	BY	DATE
SURVEY	PLOTTED		
NOTE BOOK	TEMPLATE		
NO.	AREAS CHECKED		

F.A. RTE.	SECTION	COUNTY	TOTAL SHEETS	SHEET NO.
310	60-16-1&1B, 42-1&1B	MADISON/JERSEY	481	290
STA.	TO STA.			
FED. ROAD DIST. NO.	ILLINOIS	FED. AID PROJECT		

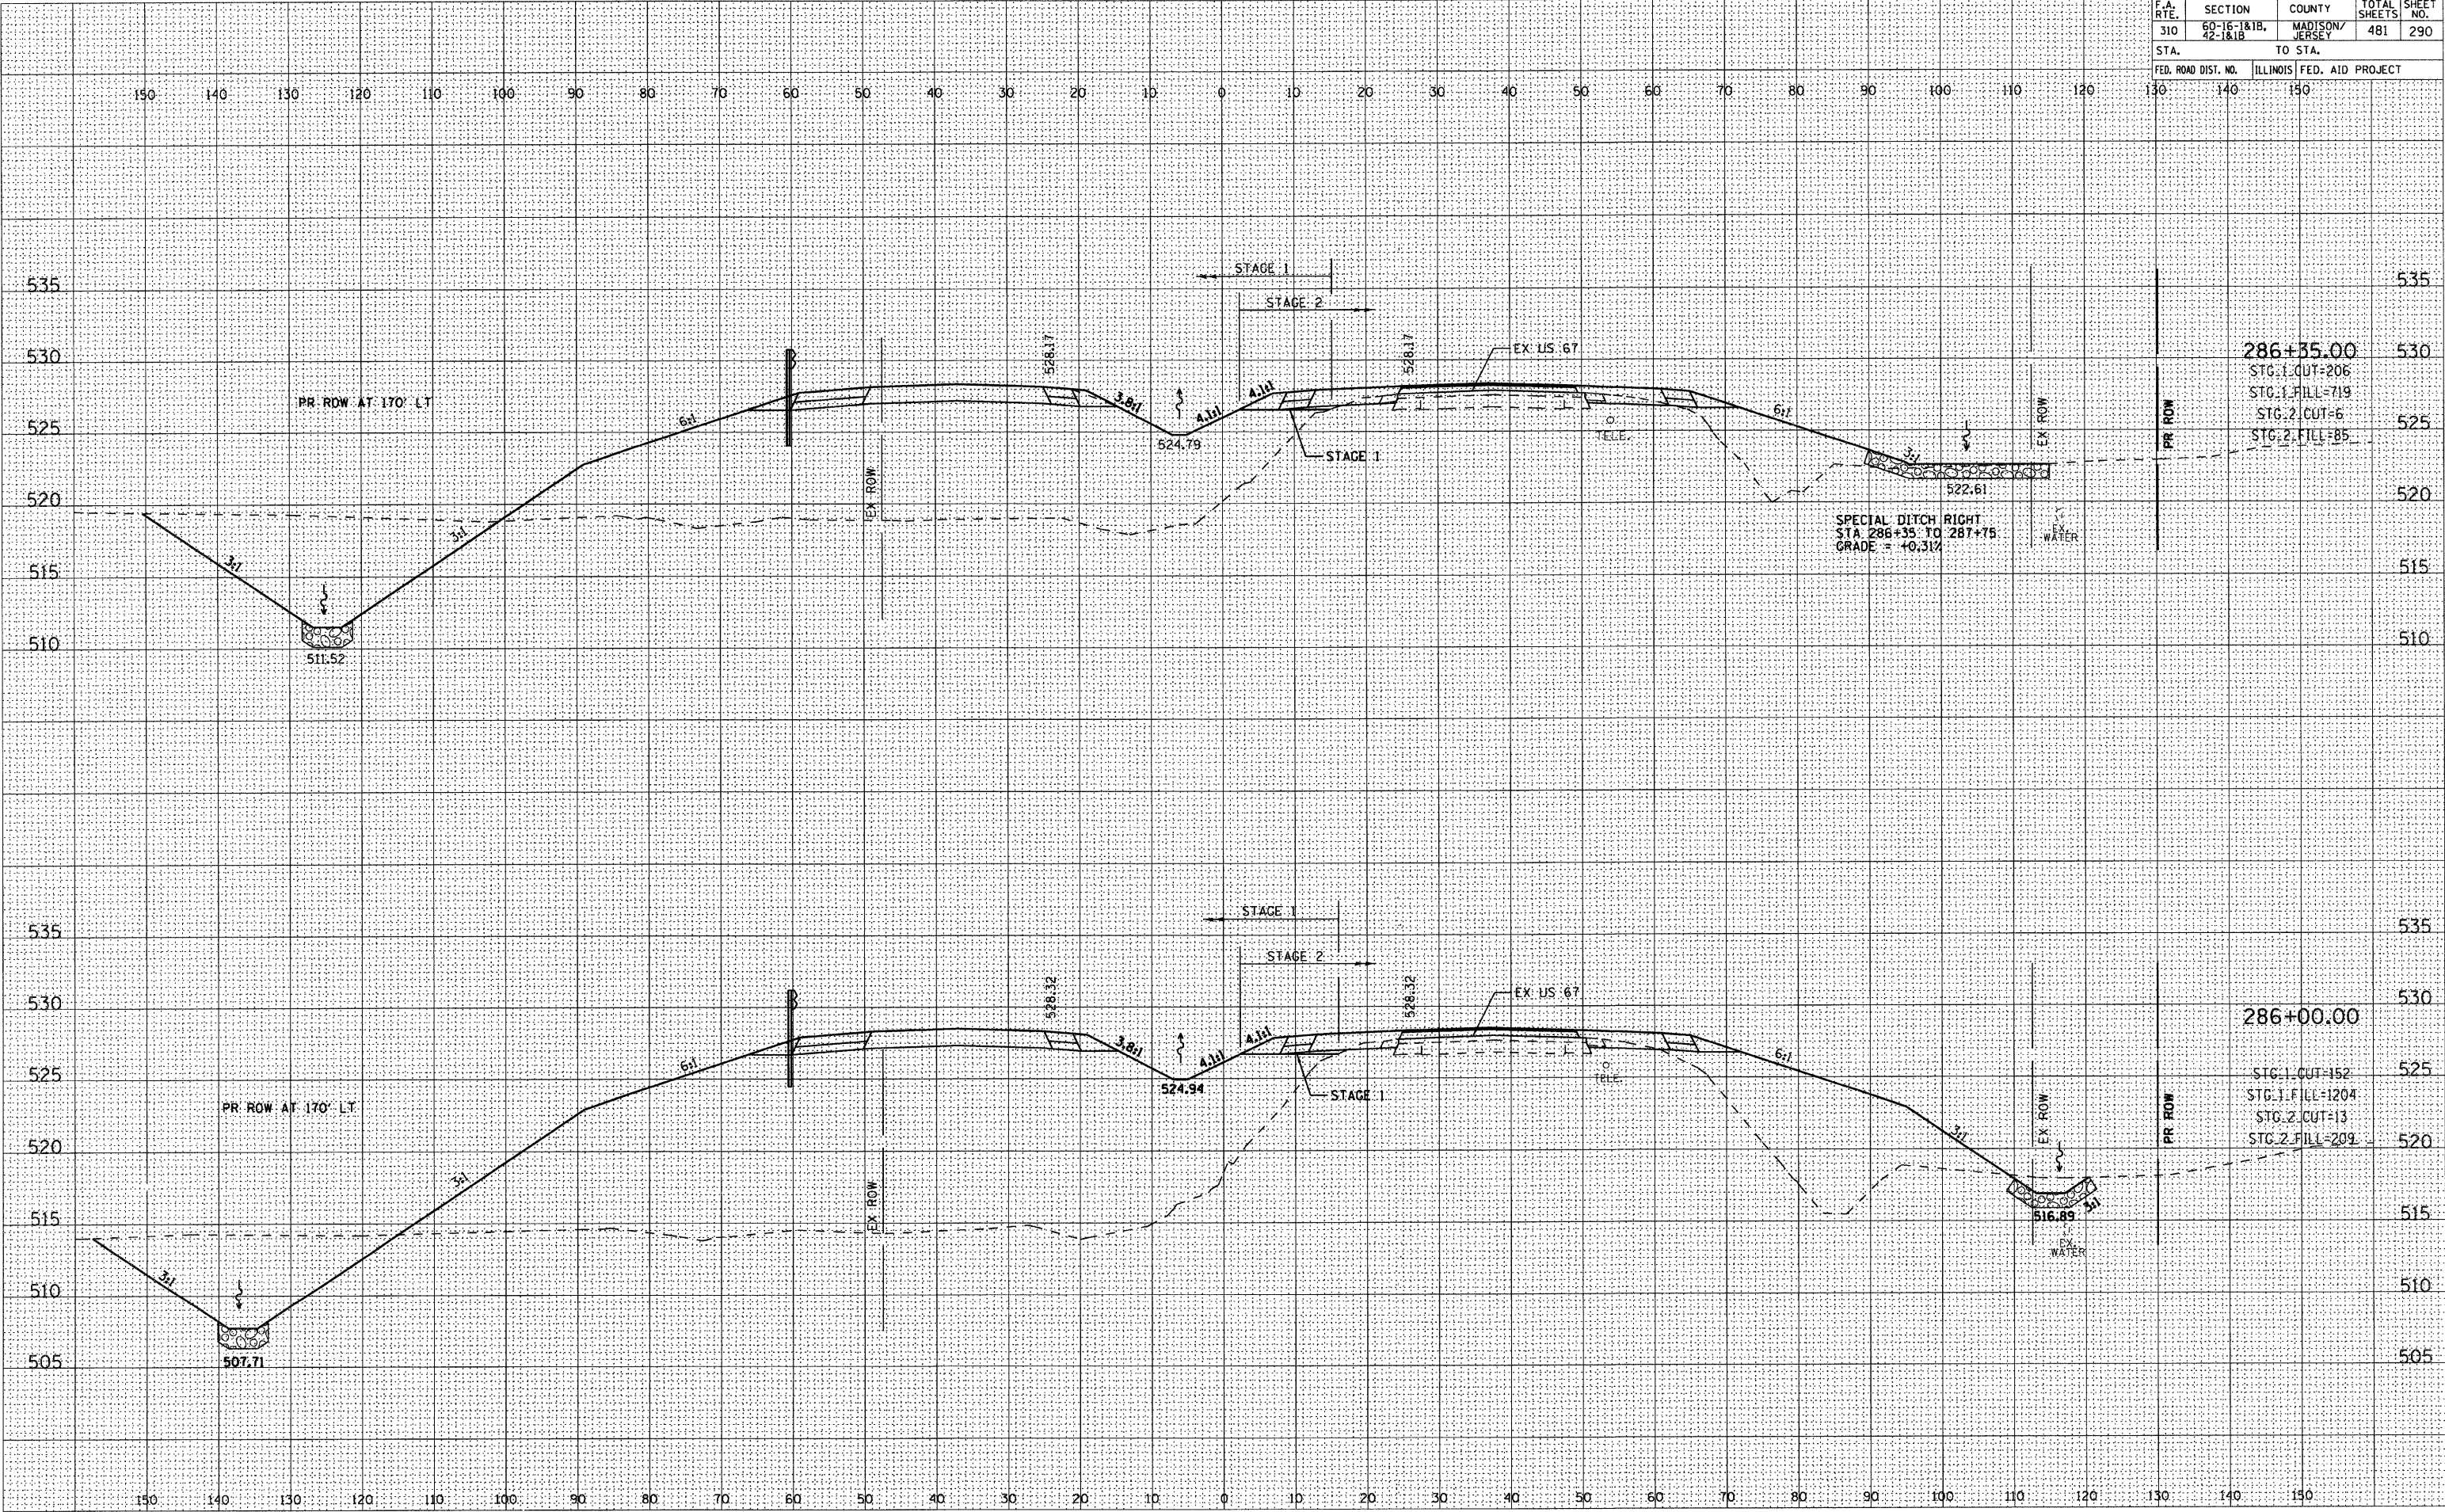


F.A. RTE.	SECTION	COUNTY	TOTAL SHEETS	SHEET NO.
310	60-16-1&1B, 42-1&1B	MADISON/ JERSEY	481	291
STA.		TO STA.		
FED. ROAD DIST. NO.	ILLINOIS	FED. AID PROJECT		

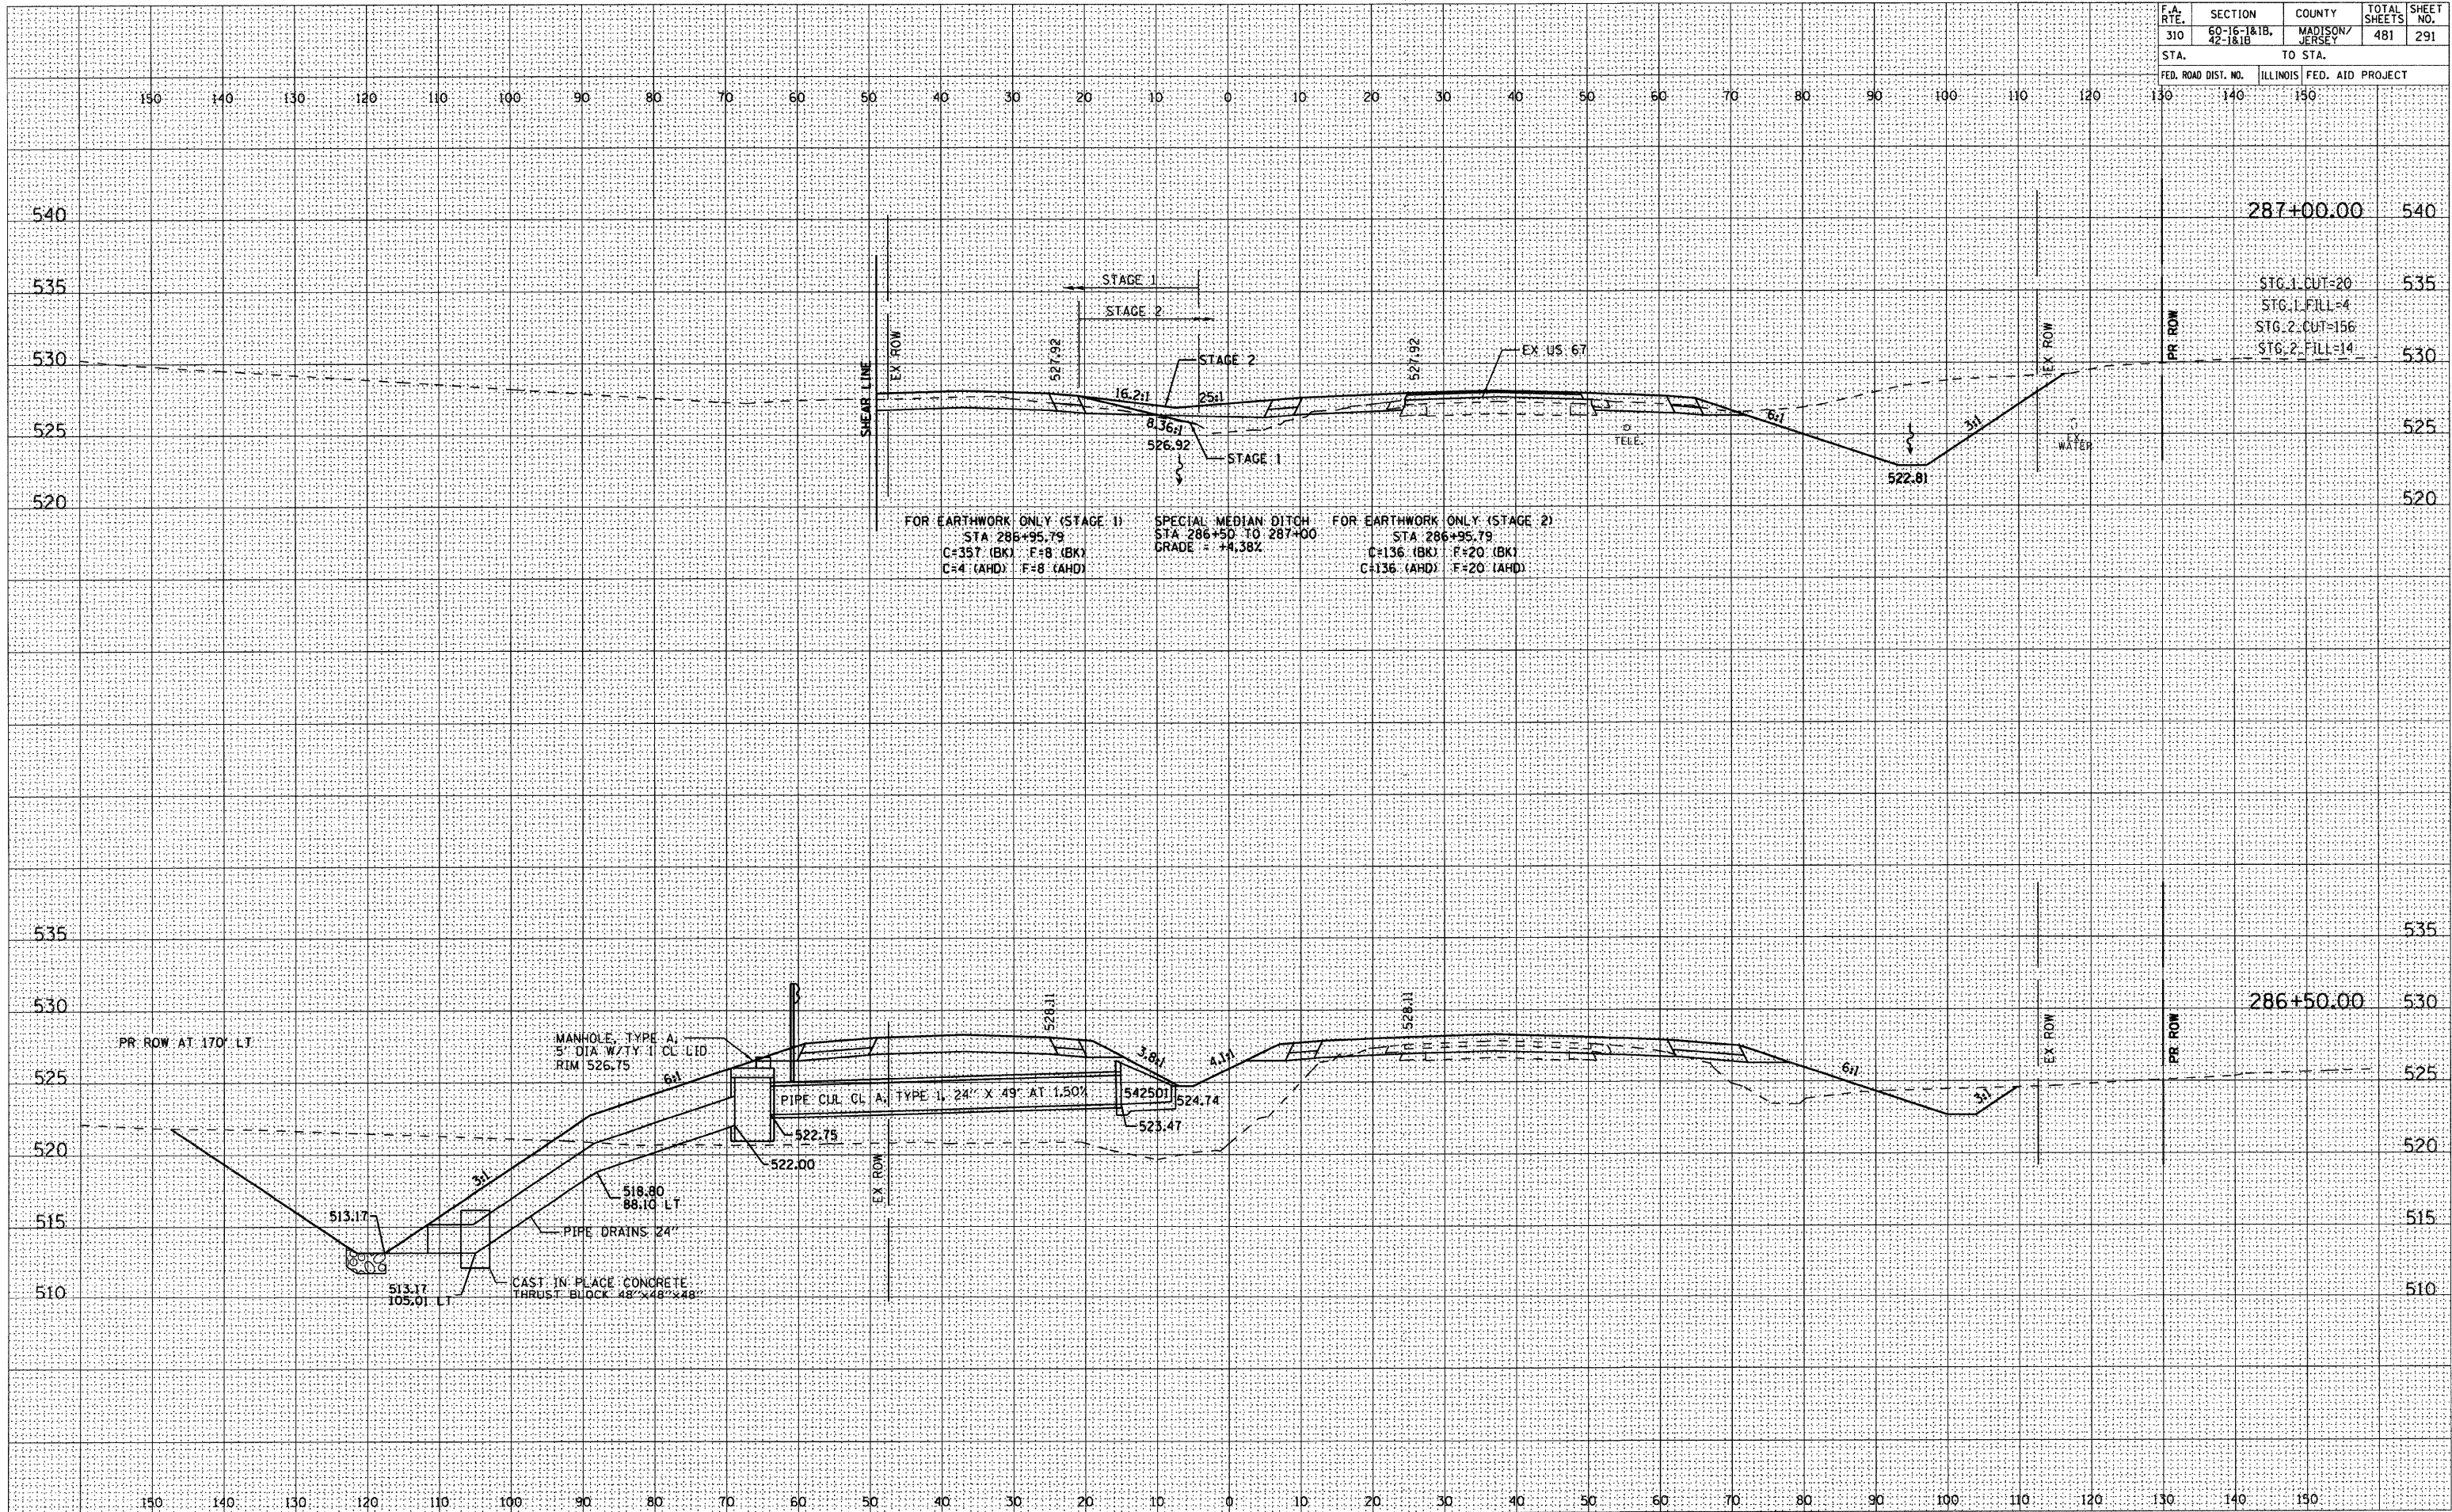


FINAL SURVEY	SURVEYED	BY	DATE
NOTE BOOK	PLOTTED		
NO.	TEMPLATE		
	AREAS		
	CHECKED		

ORIGINAL SURVEY	SURVEYED	BY	DATE
NOTE BOOK	PLOTTED		
NO.	TEMPLATE		
	AREAS		
	CHECKED		

F.A. RTE.	SECTION	COUNTY	TOTAL SHEETS	SHEET NO.
310	60-16-1&1B, 42-1&1B	MADISON/JERSEY	481	292
STA. TO STA.				
FED. ROAD DIST. NO.		ILLINOIS	FED. AID PROJECT	

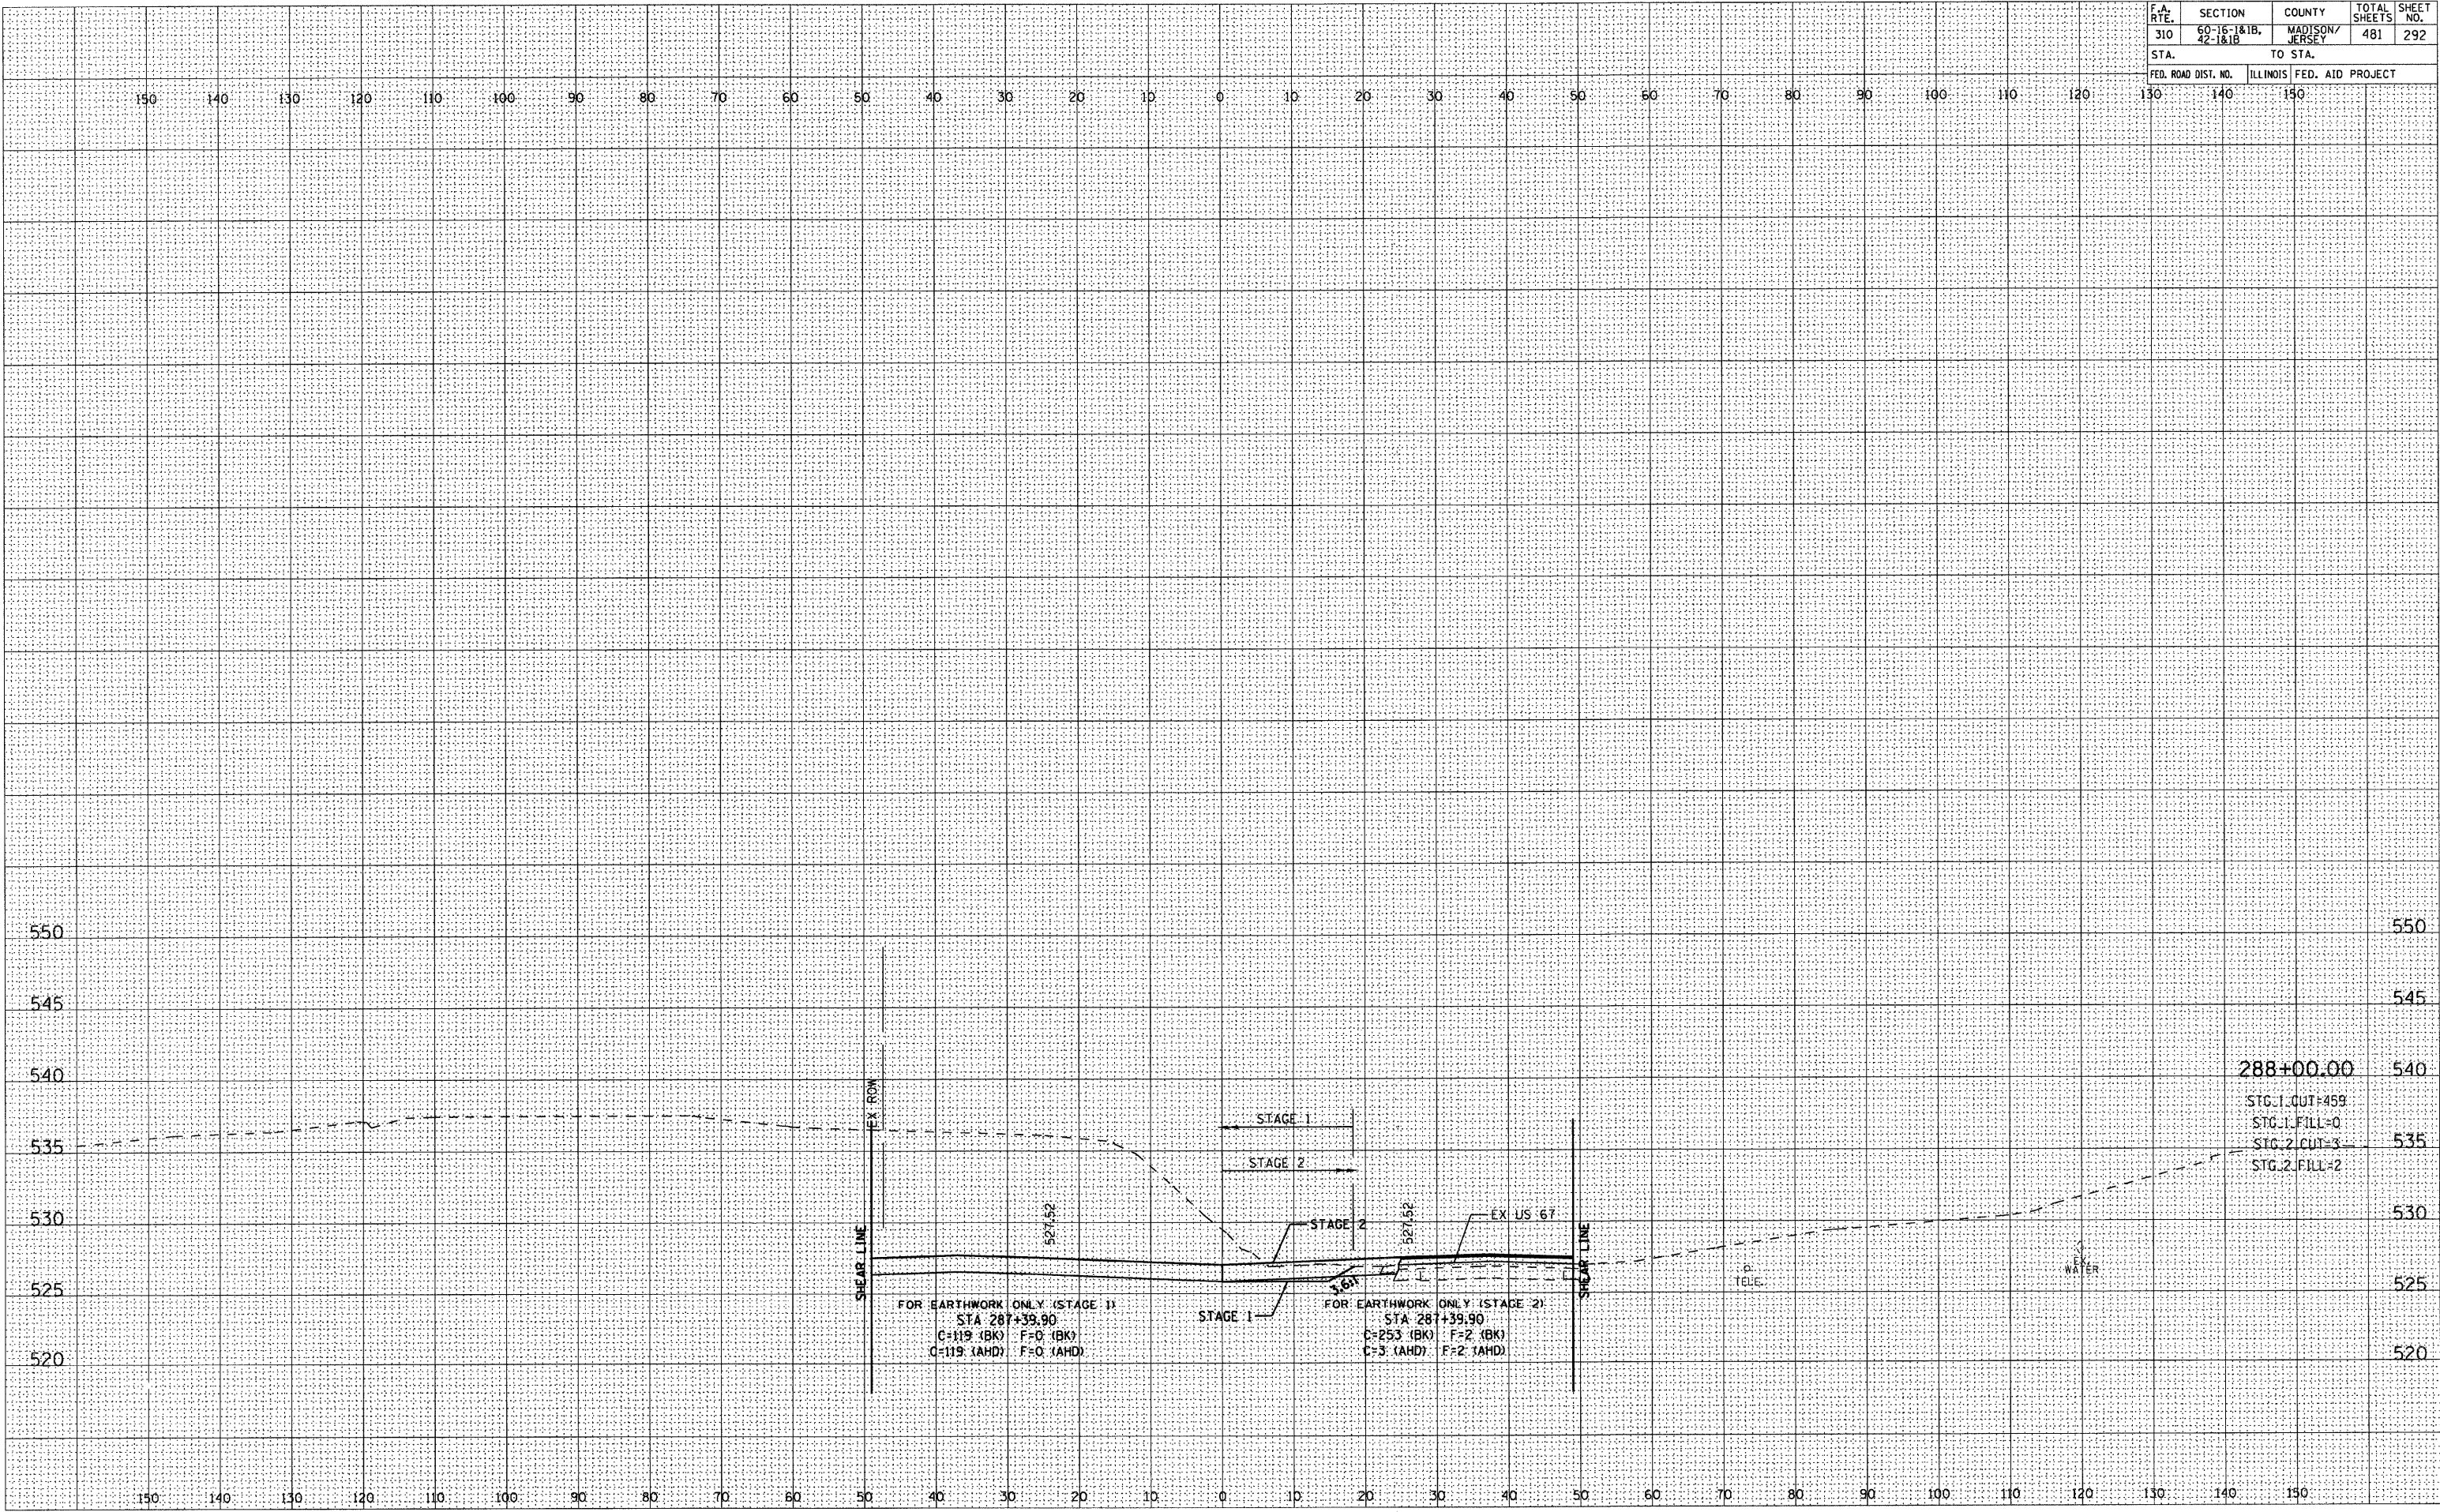


ORIGINAL SURVEY	SURVEYED	BY	DATE
NOTE BOOK	PLOTTED		
	TEMPLATE		
	AREAS		
NO.	AREAS CHECKED		

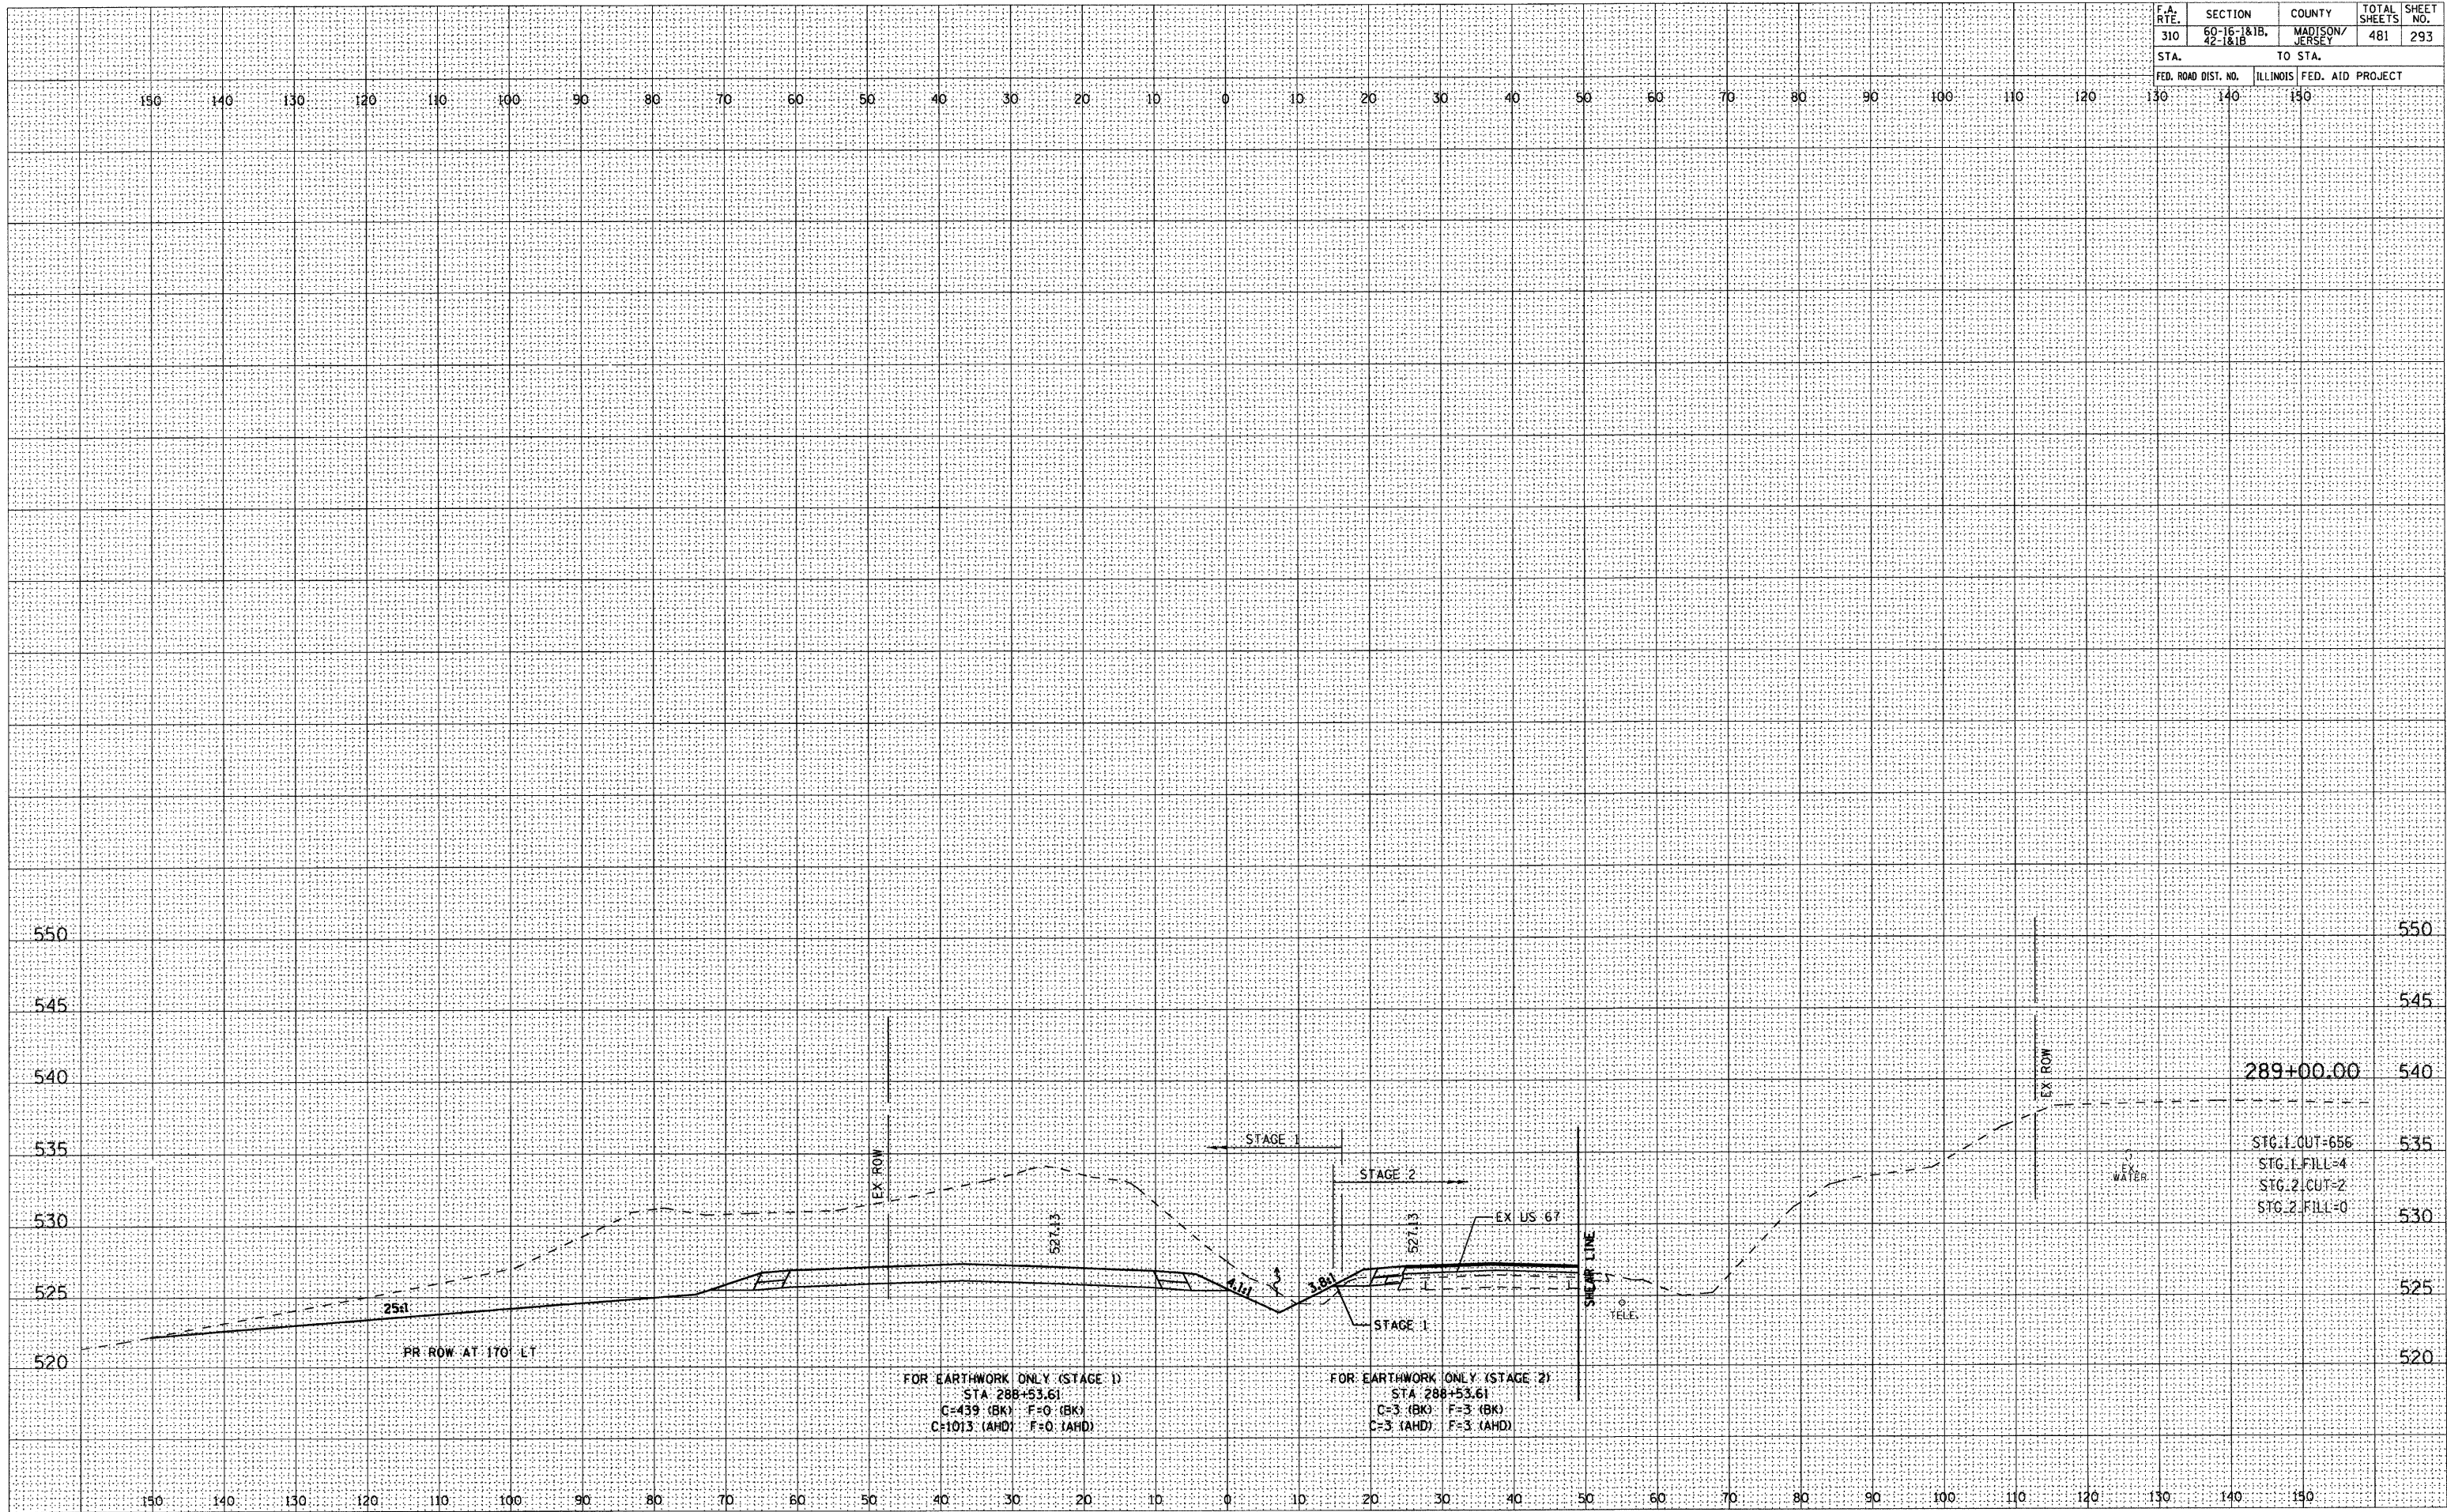

FINAL	BY	DATE
SURVEY		
NOTE BOOK		
NO.		


ORIGINAL	BY	DATE
SURVEY		
NOTE BOOK		
NO.		

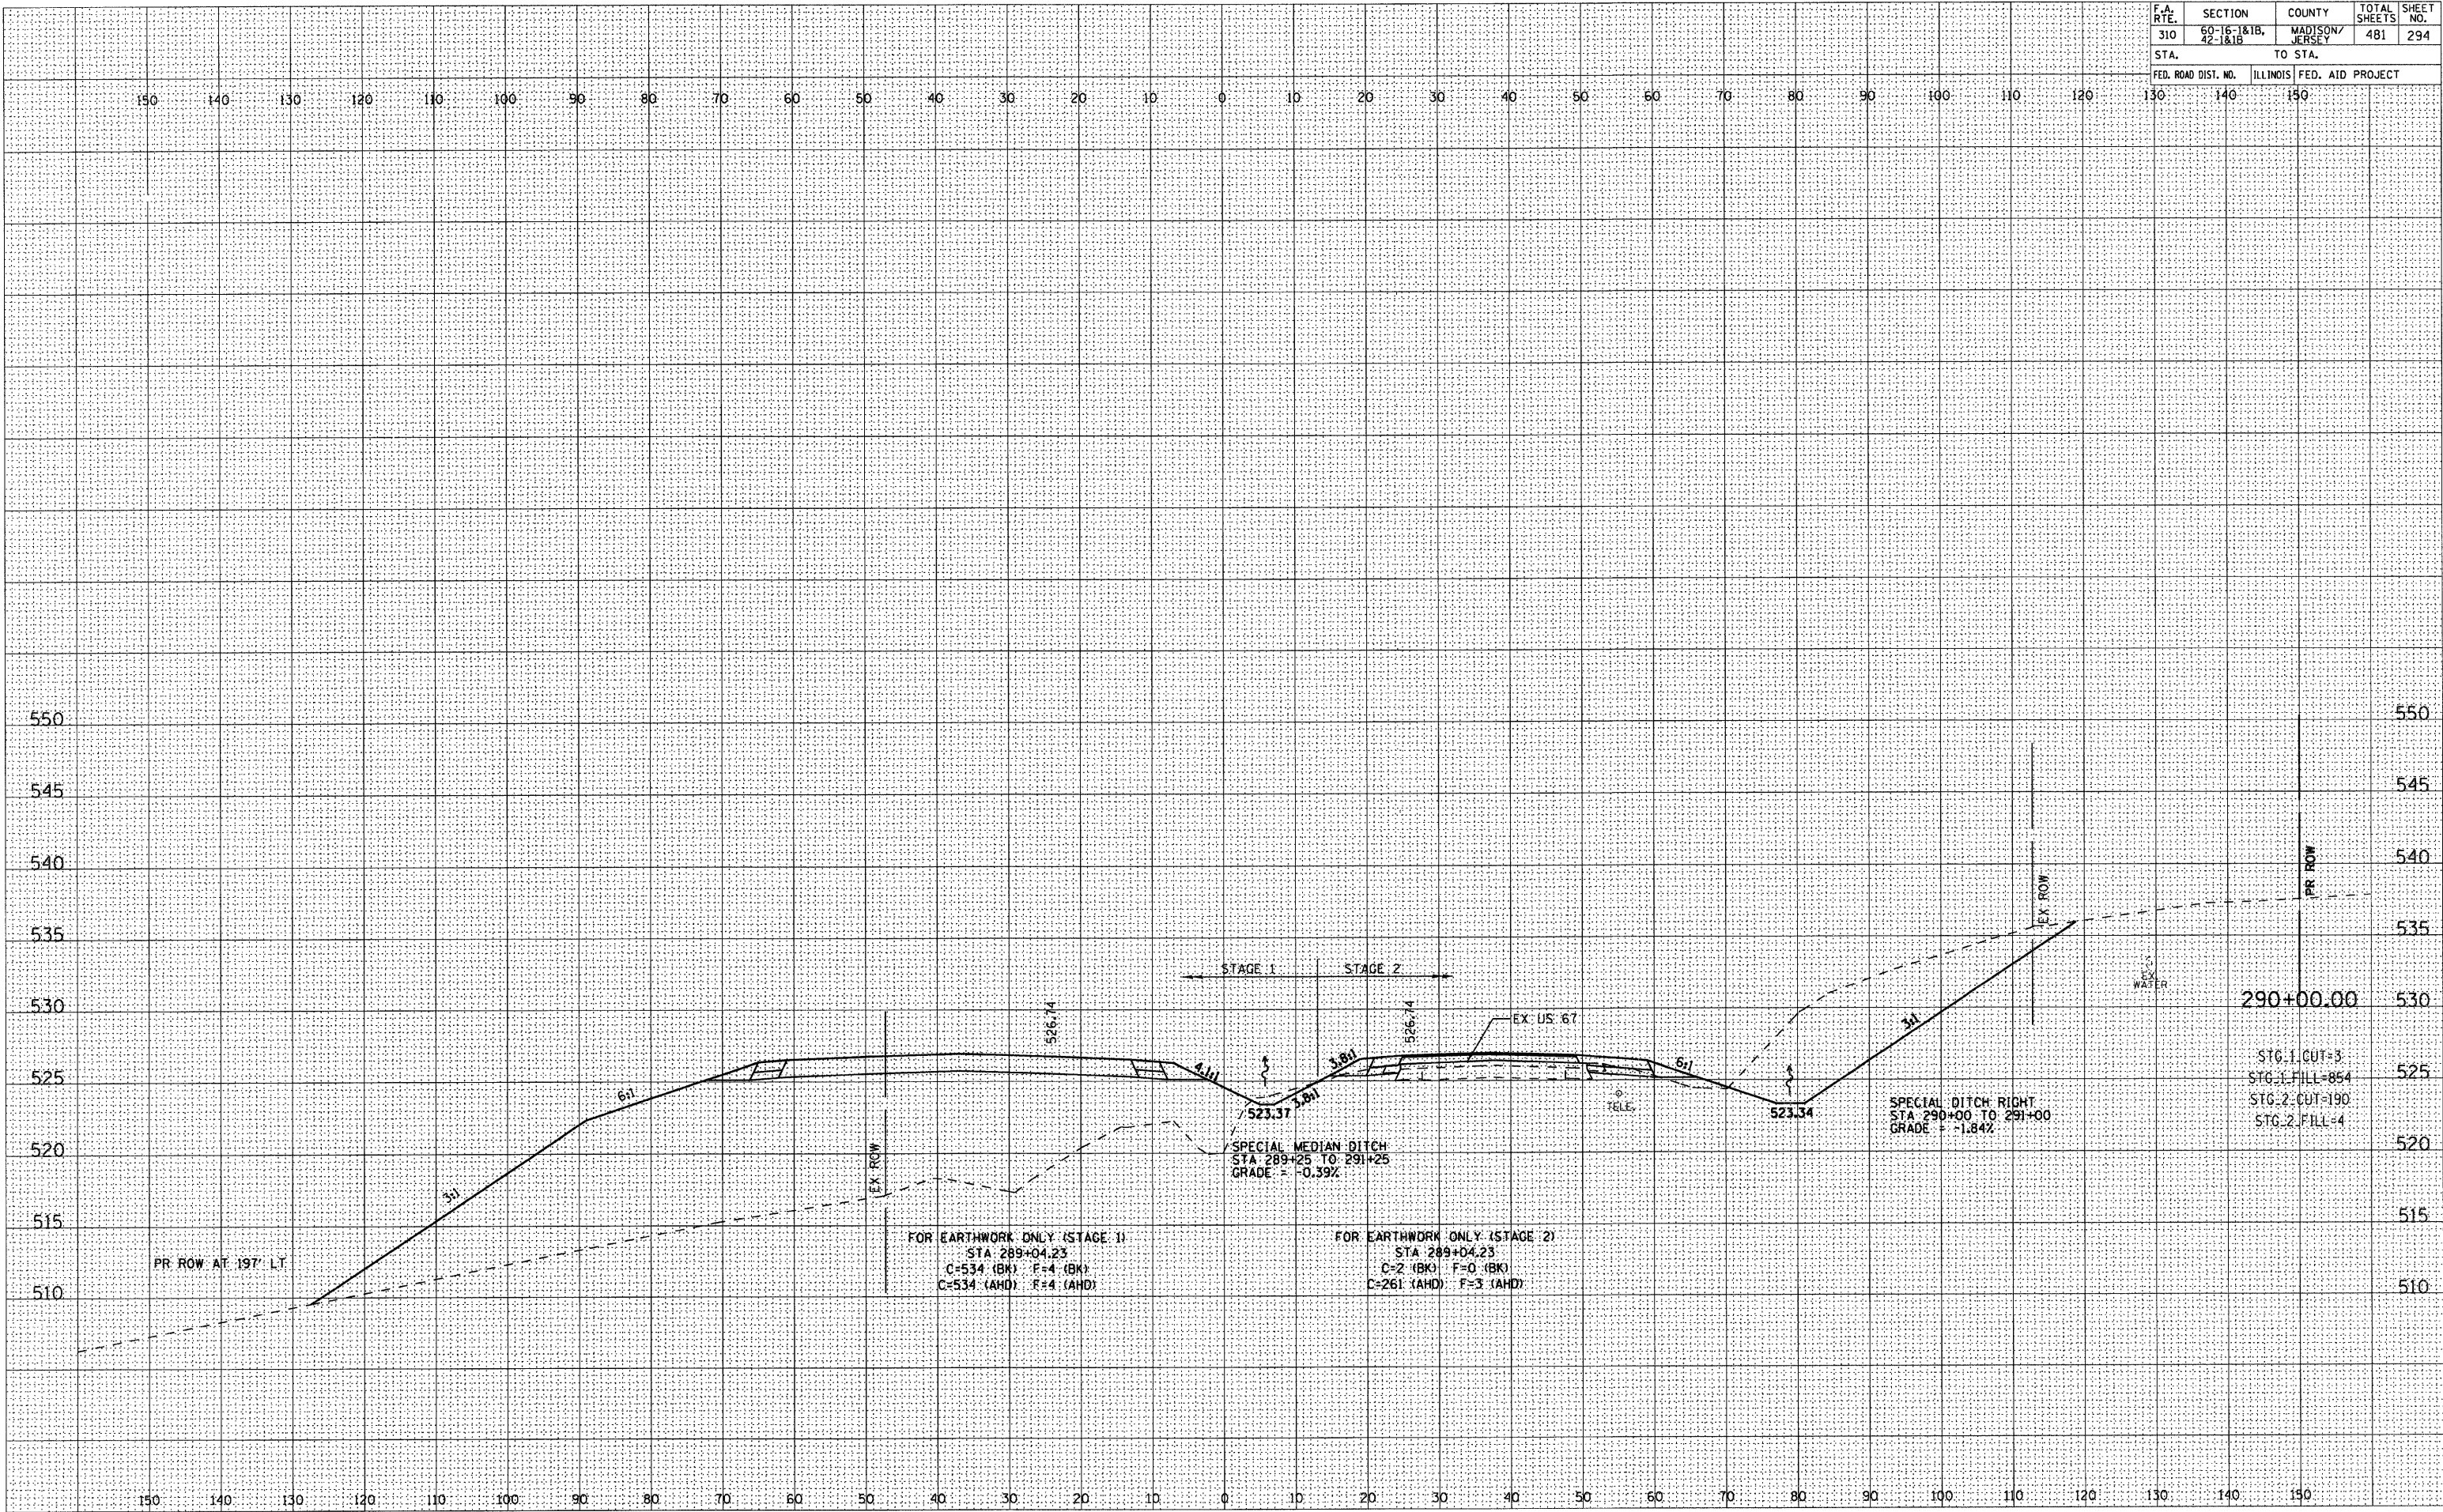

F.A. RTE.	SECTION	COUNTY	TOTAL SHEETS	SHEET NO.
310	60-16-1&1B, 42-1&1B	MADISON/JERSEY	481	294
STA.	TO STA.			
FED. ROAD DIST. NO.	ILLINOIS	FED. AID PROJECT		


FINAL SURVEY	NO. _____	NOTE BOOK	AREAS CHECKED	BY _____	DATE _____	
						SURVEYED
						PLOTTED
						TEMPLATE

ORIGINAL SURVEY	NO. _____	NOTE BOOK	AREAS CHECKED	BY _____	DATE _____	
						SURVEYED
						PLOTTED
						TEMPLATE

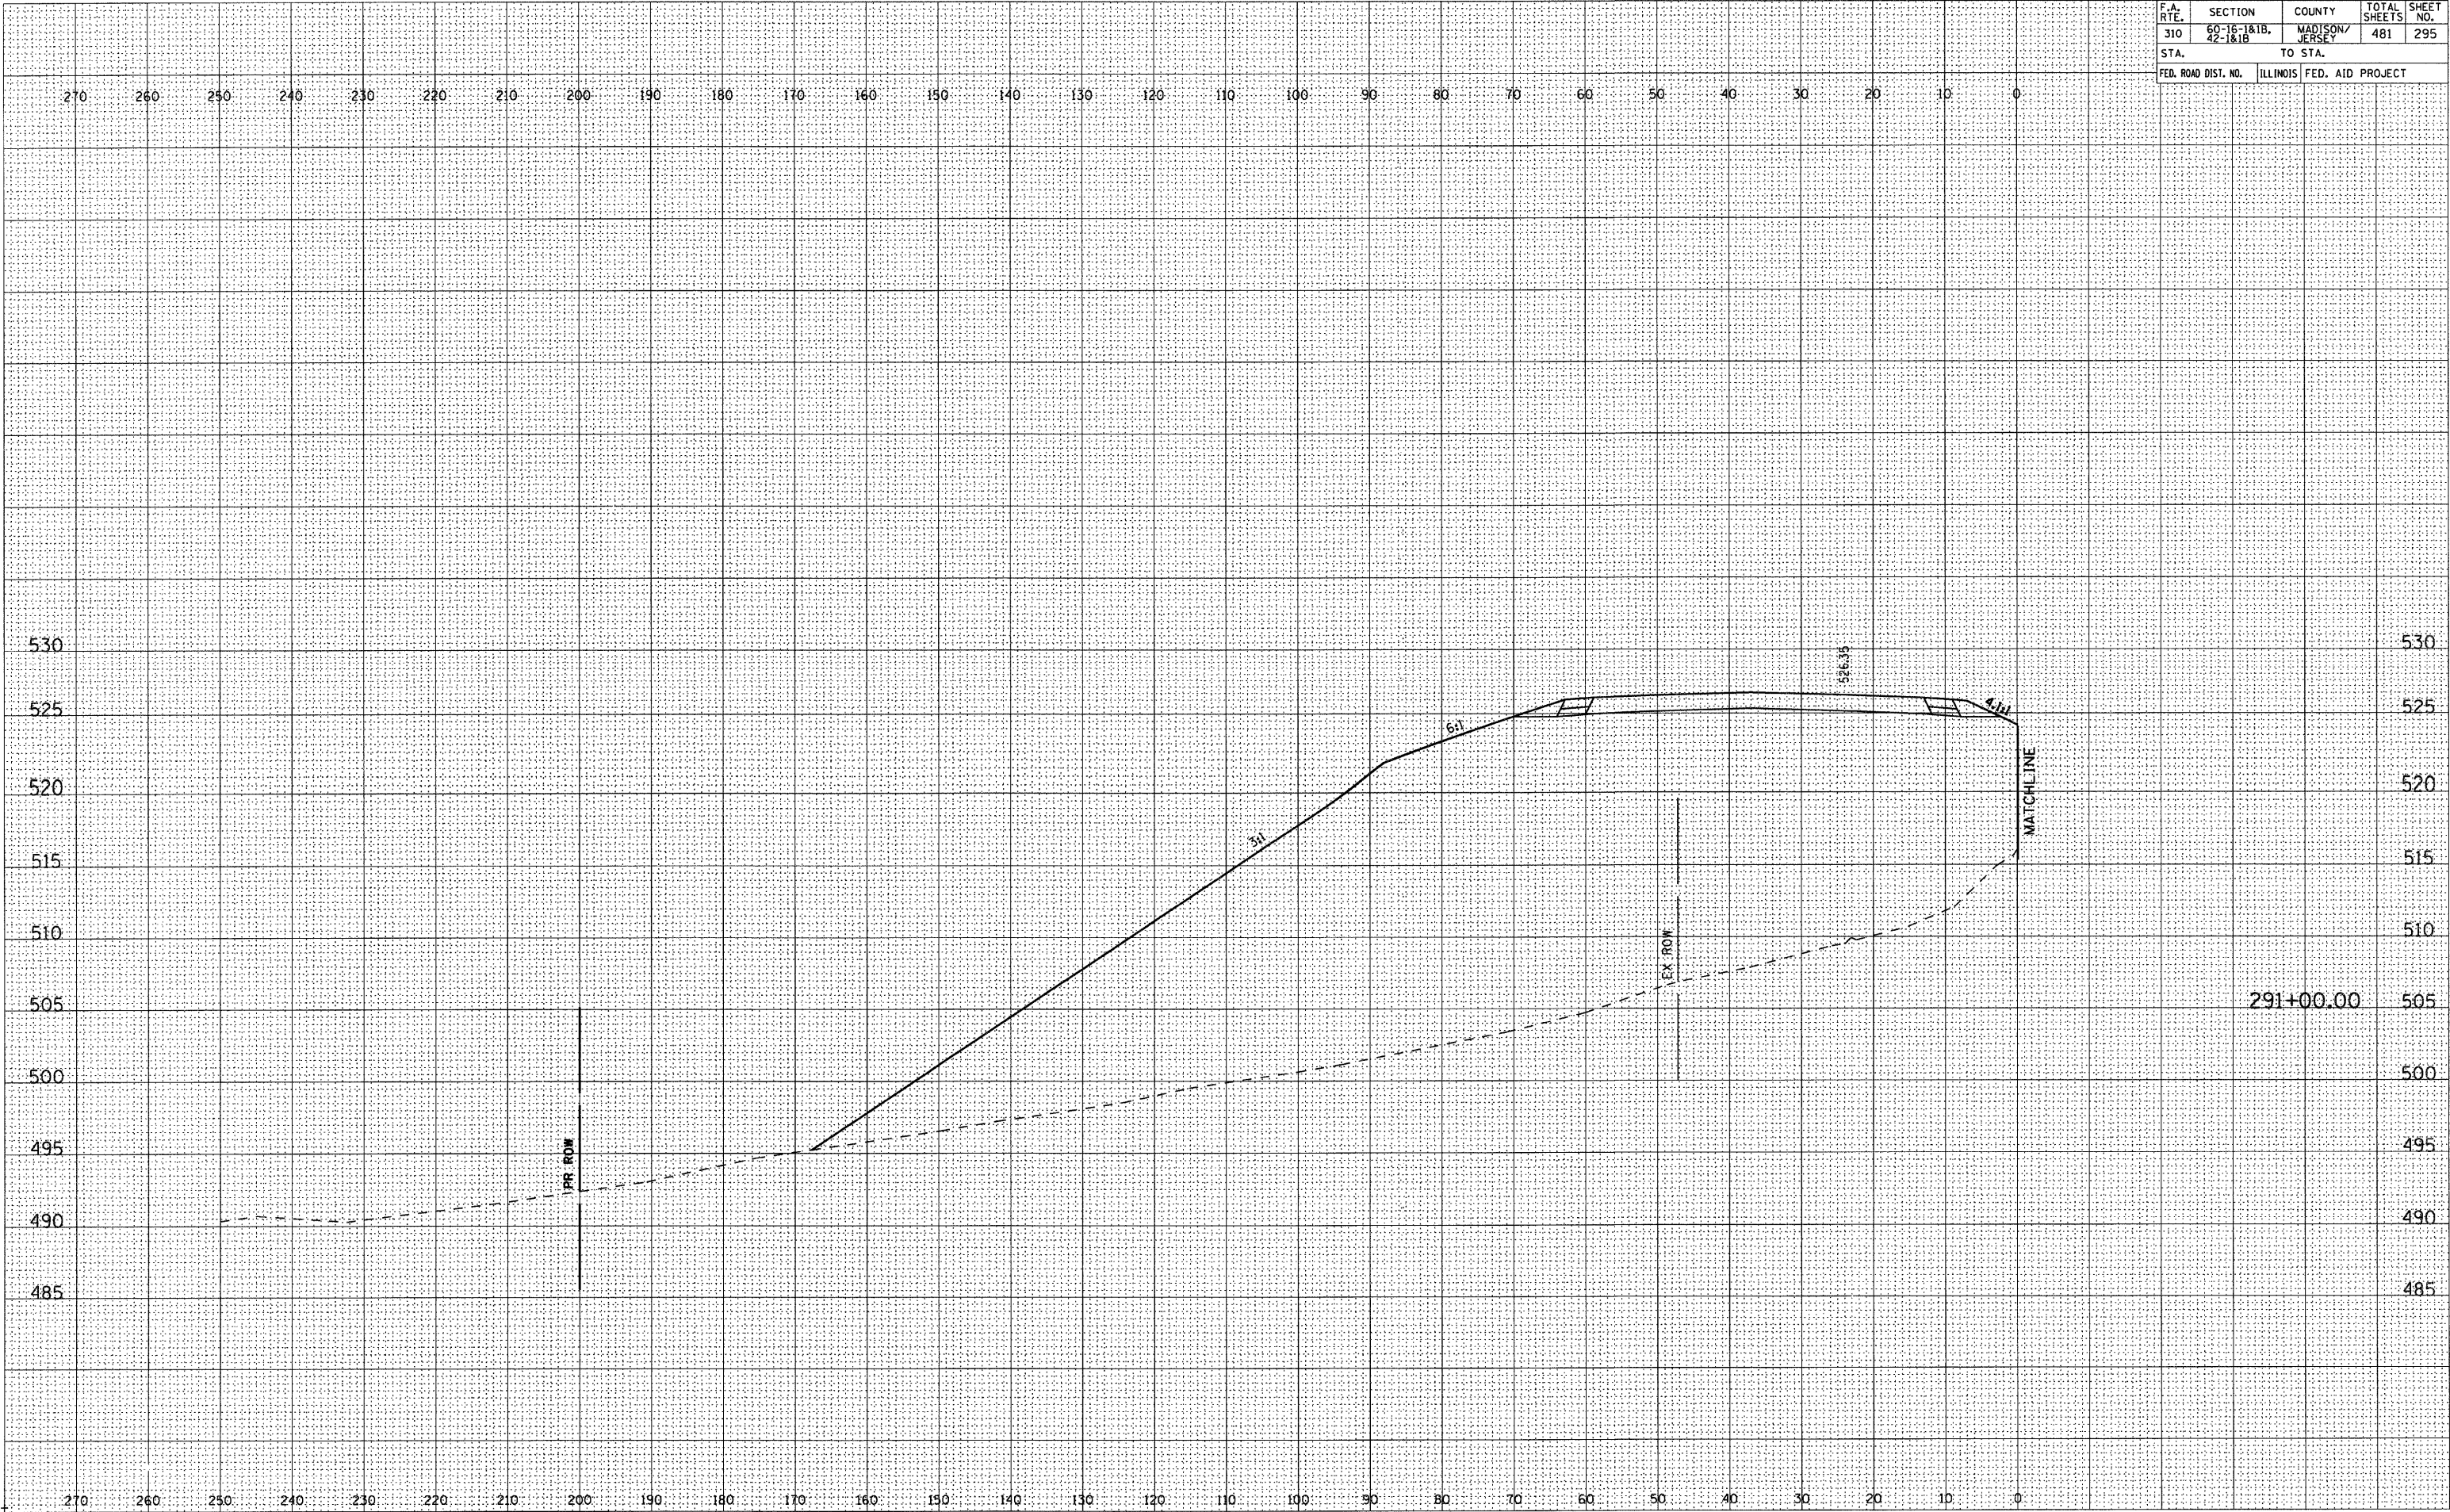


F.A. RTE.	SECTION	COUNTY	TOTAL SHEETS	SHEET NO.
310	60-15-1&1B, 42-1&1B	MADISON/JERSEY	481	295
STA.		TO STA.		
FED. ROAD DIST. NO.		ILLINOIS FED. AID PROJECT		

F.A. RTE.	SECTION	COUNTY	TOTAL SHEETS	SHEET NO.
310	60-16-1&1B, 42-1&1B	MADISON/ JERSEY	481	296
STA.		TO STA.		
FED. ROAD DIST. NO.		ILLINOIS	FED. AID PROJECT	

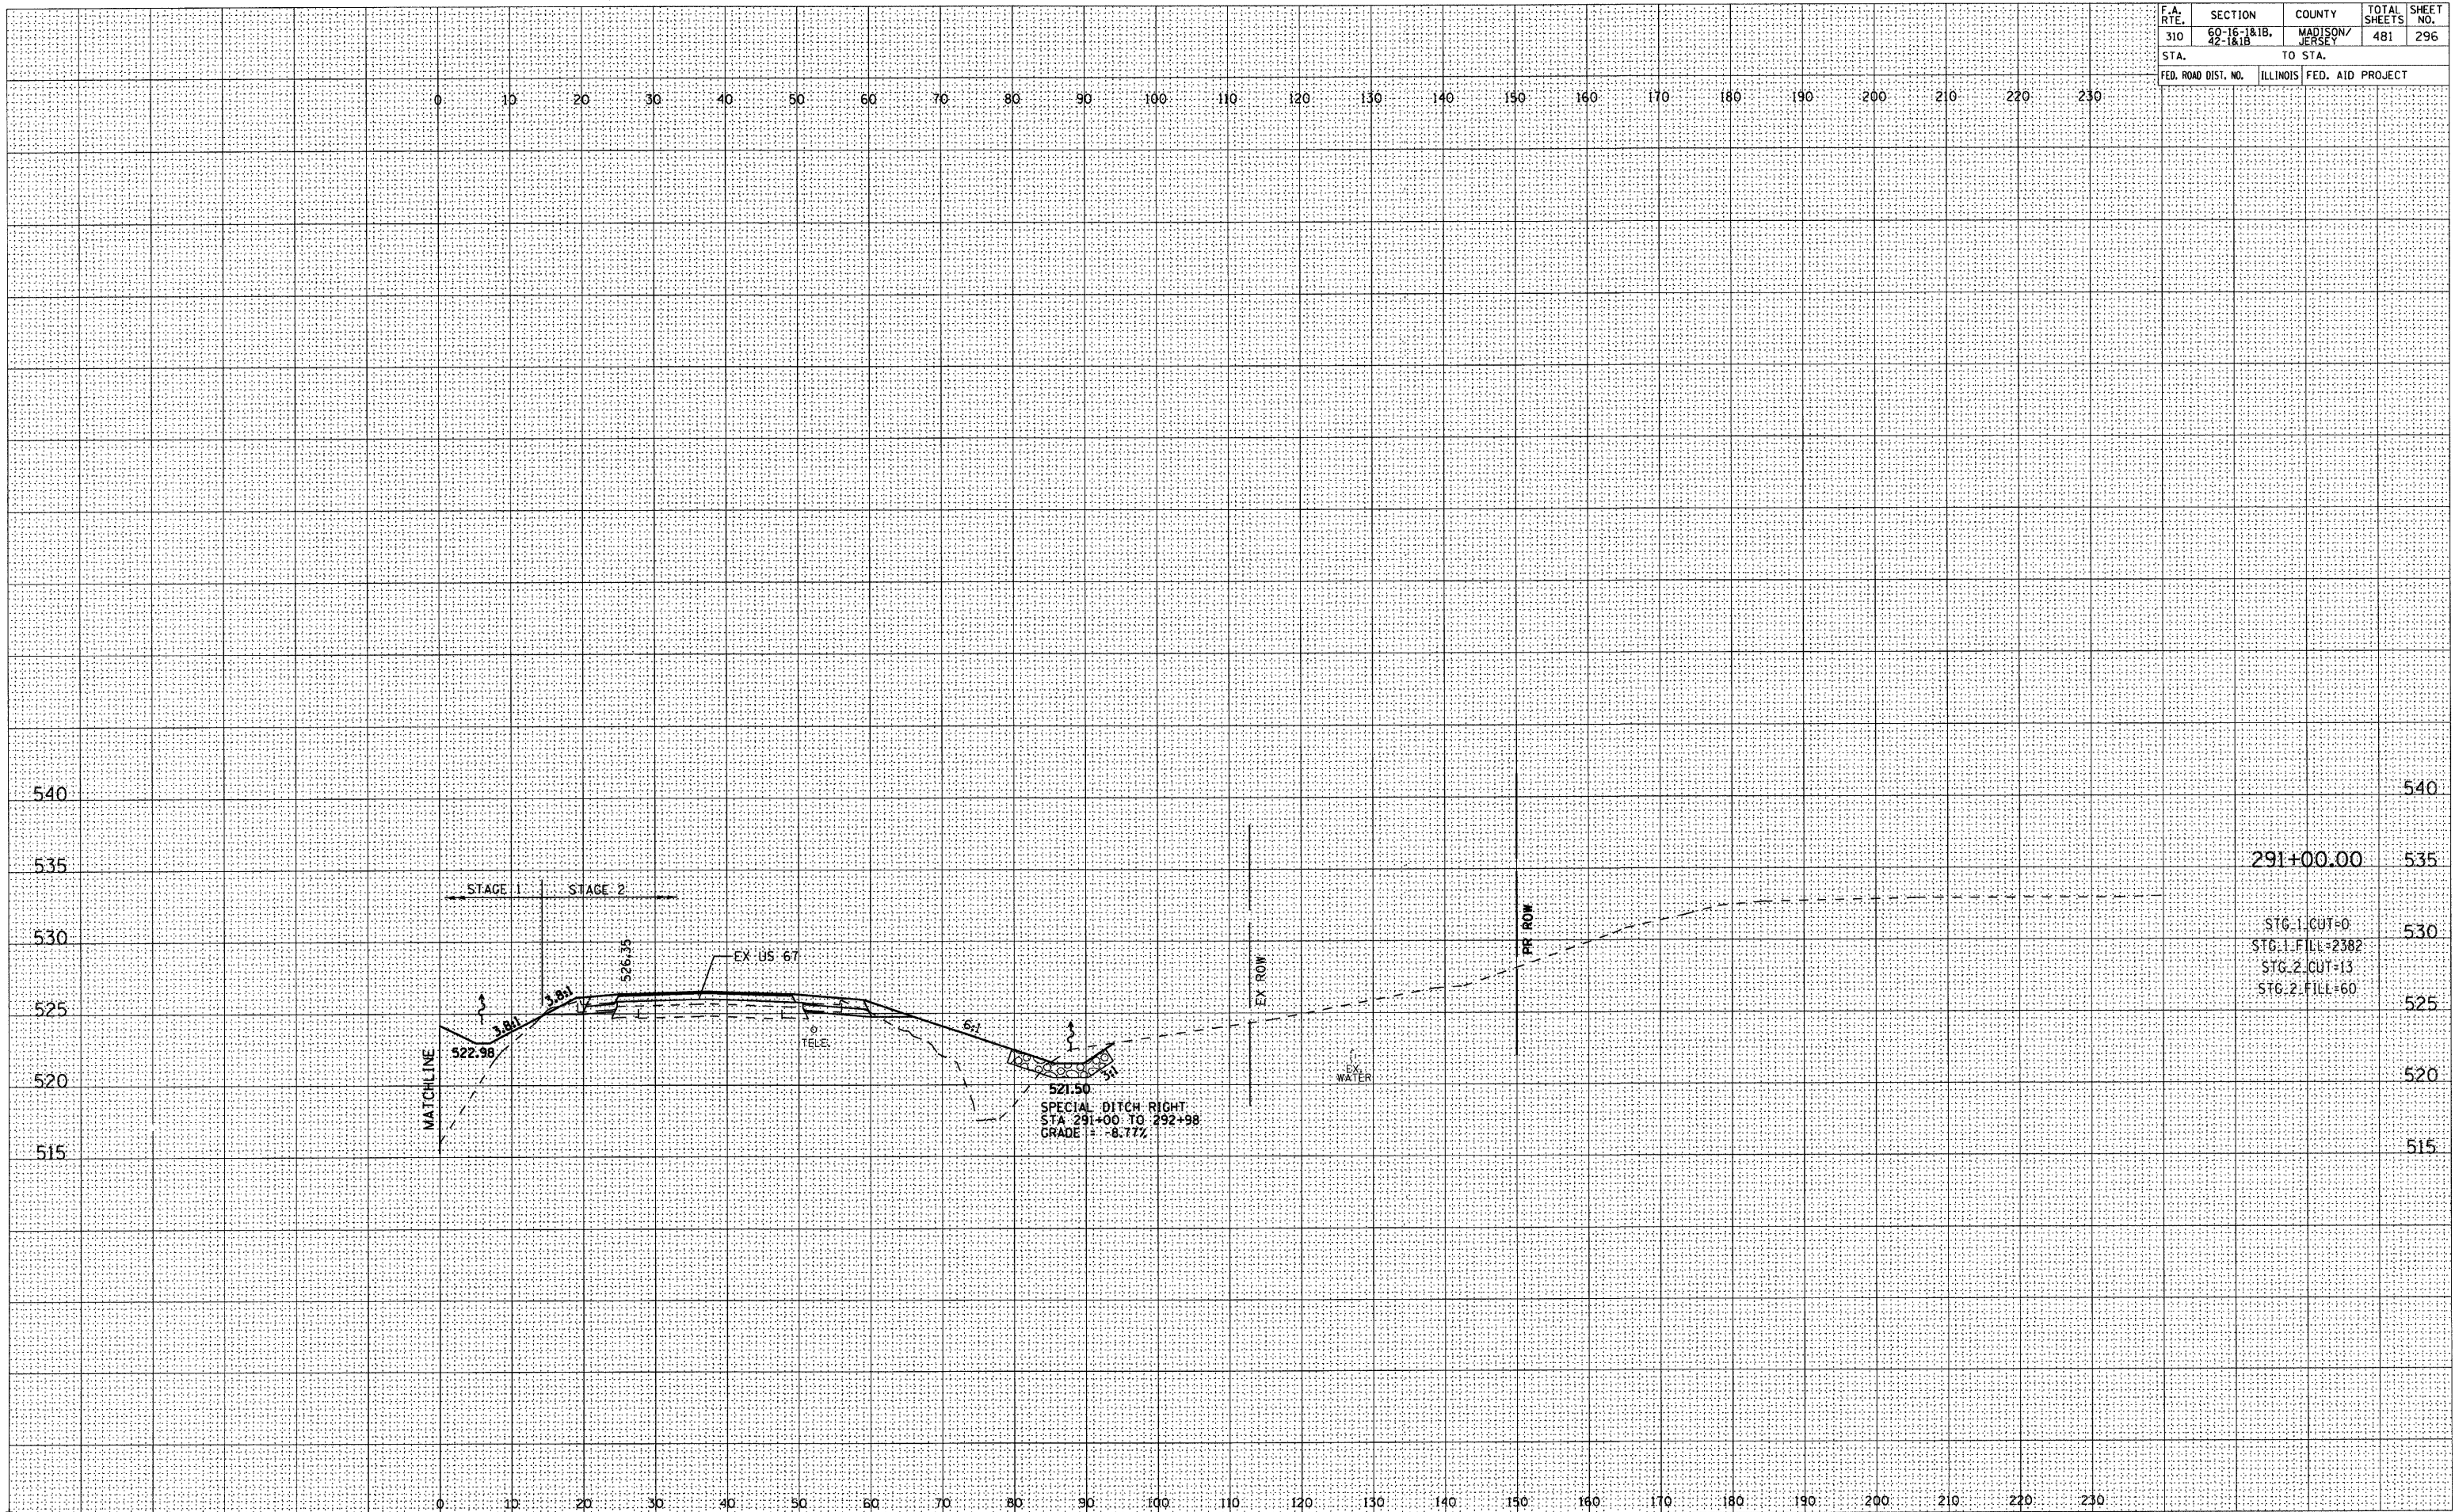

FINAL	SURVEYED	BY	DATE
SURVEY	PLOTTED		
NOTE BOOK	TEMPLATE		
NO.	AREAS CHECKED		

ORIGINAL	SURVEYED	BY	DATE
SURVEY	PLOTTED		
NOTE BOOK	TEMPLATE		
NO.	AREAS CHECKED		

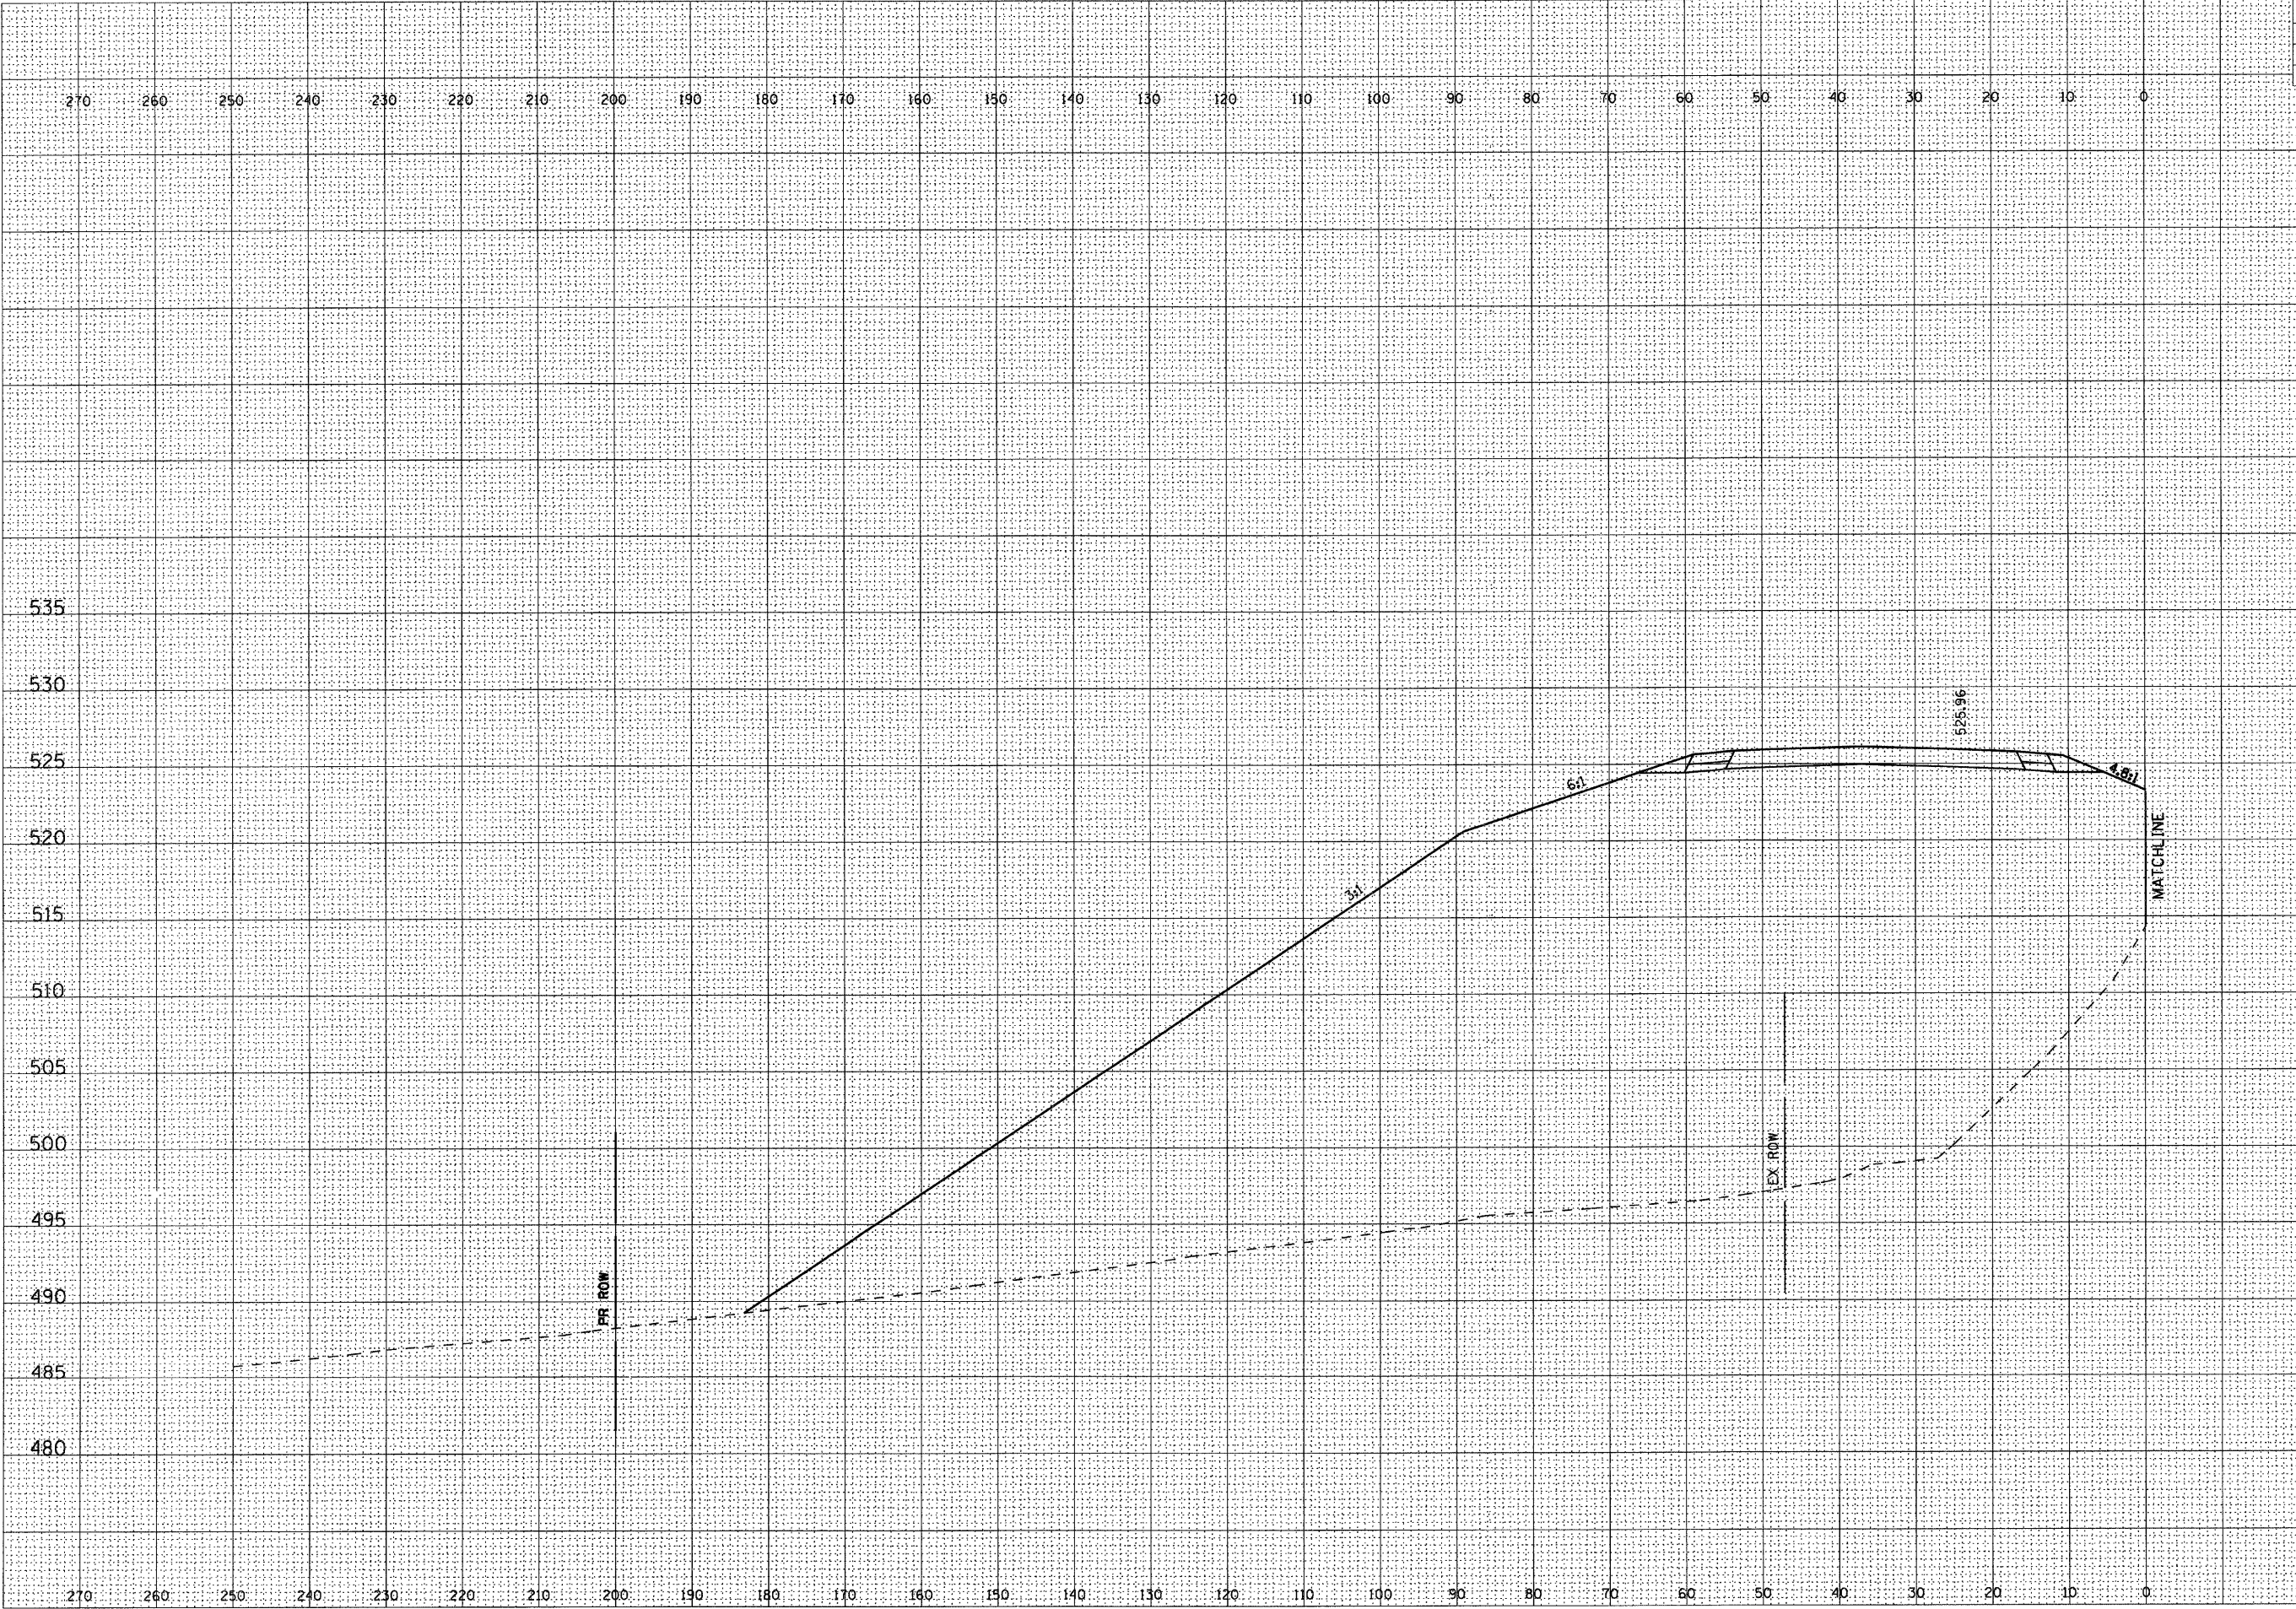


F.A. RTE.	SECTION	COUNTY	TOTAL SHEETS	SHEET NO.
310	60-16-1&1B, 42-1&1B	MADISON/JERSEY	481	297
STA.	TO STA.			
FED. ROAD DIST. NO.	ILLINOIS	FED. AID PROJECT		

F.A. RTE.	SECTION	COUNTY	TOTAL SHEETS	SHEET NO.
310	60-16-1&1B, 42-1&1B	MADISON/ JERSEY	481	298
STA.		TO STA.		
FED. ROAD DIST. NO.		ILLINOIS	FED. AID PROJECT	


FINAL SURVEY	SURVEYED	BY	DATE
NOTE BOOK	PLOTTED		
	TEMPLATE		
	AREAS		
NO.	AREAS CHECKED		

ORIGINAL SURVEY			BY	DATE
NOTE BOOK	SURVED PLOTTED			
	TEMPLATE			
	AREAS			
NO.	AREAS CHECKED			

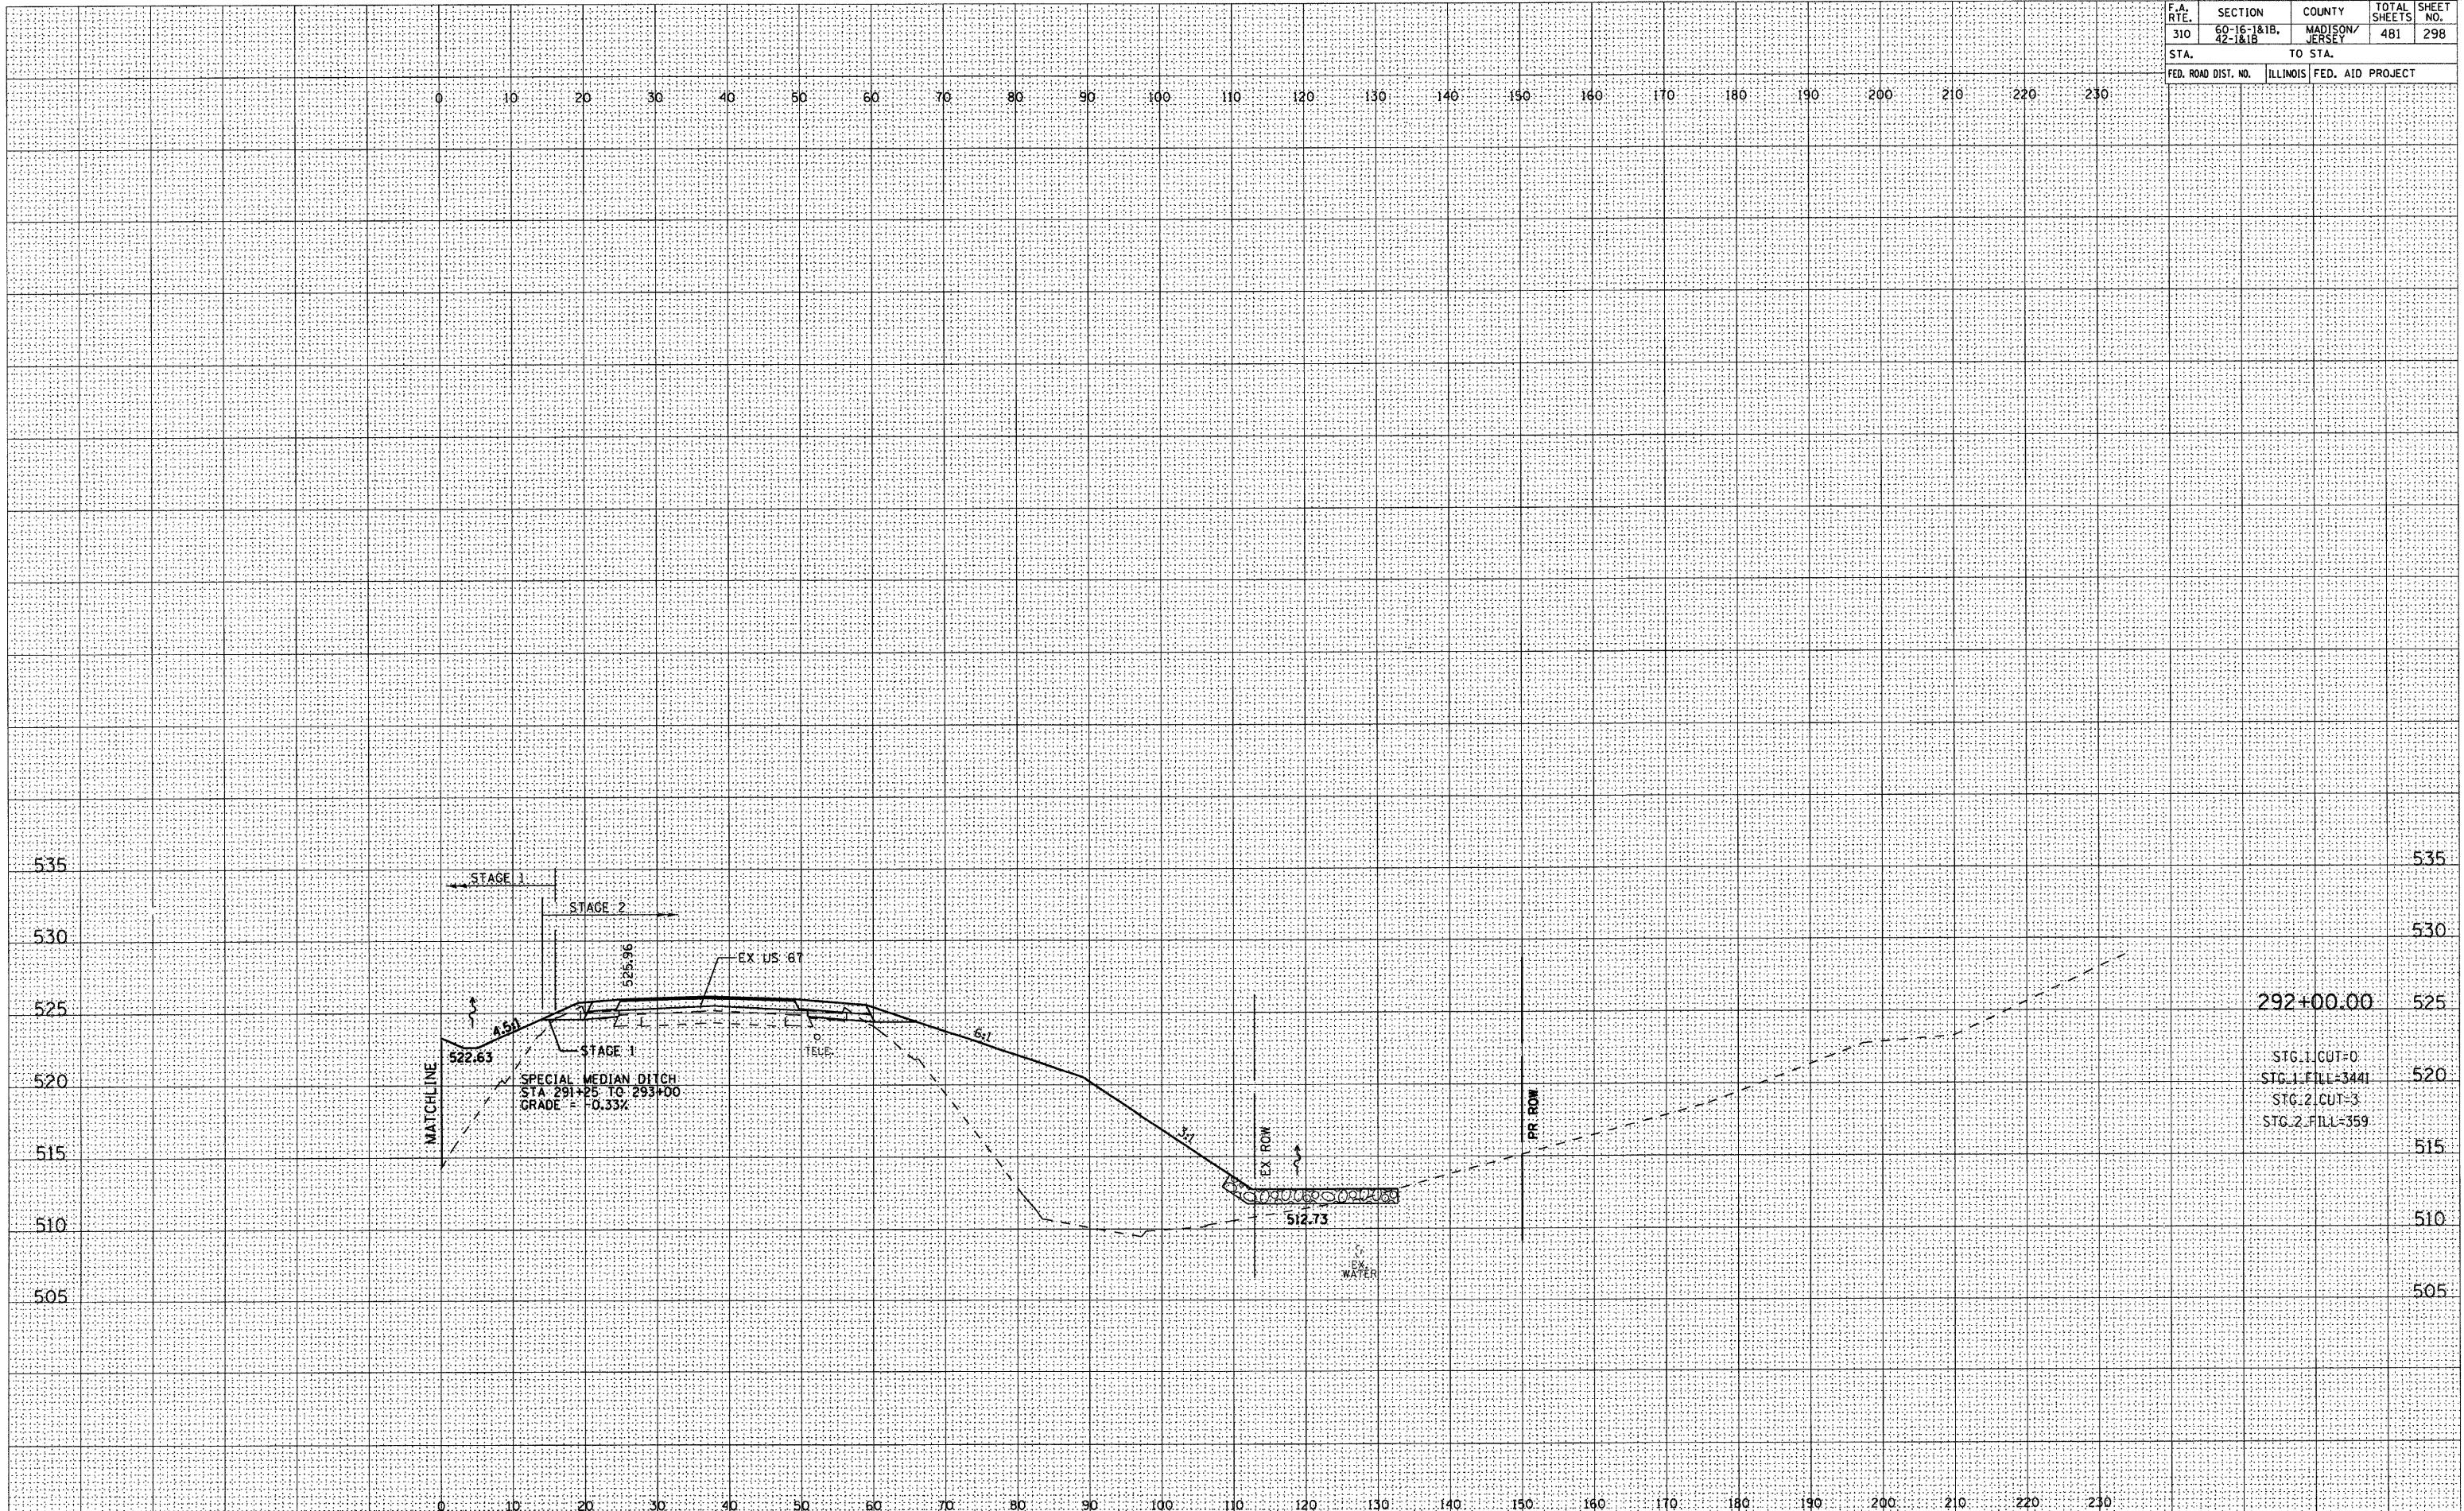

DATE	BY	SURVEYED	PLOTTED	NO.
		NOTE BOOK	TEMPLATE	
		AREAS	CHECKED	

DATE	BY	SURVEYED	PLOTTED	NO.
		NOTE BOOK	TEMPLATE	
		AREAS	CHECKED	

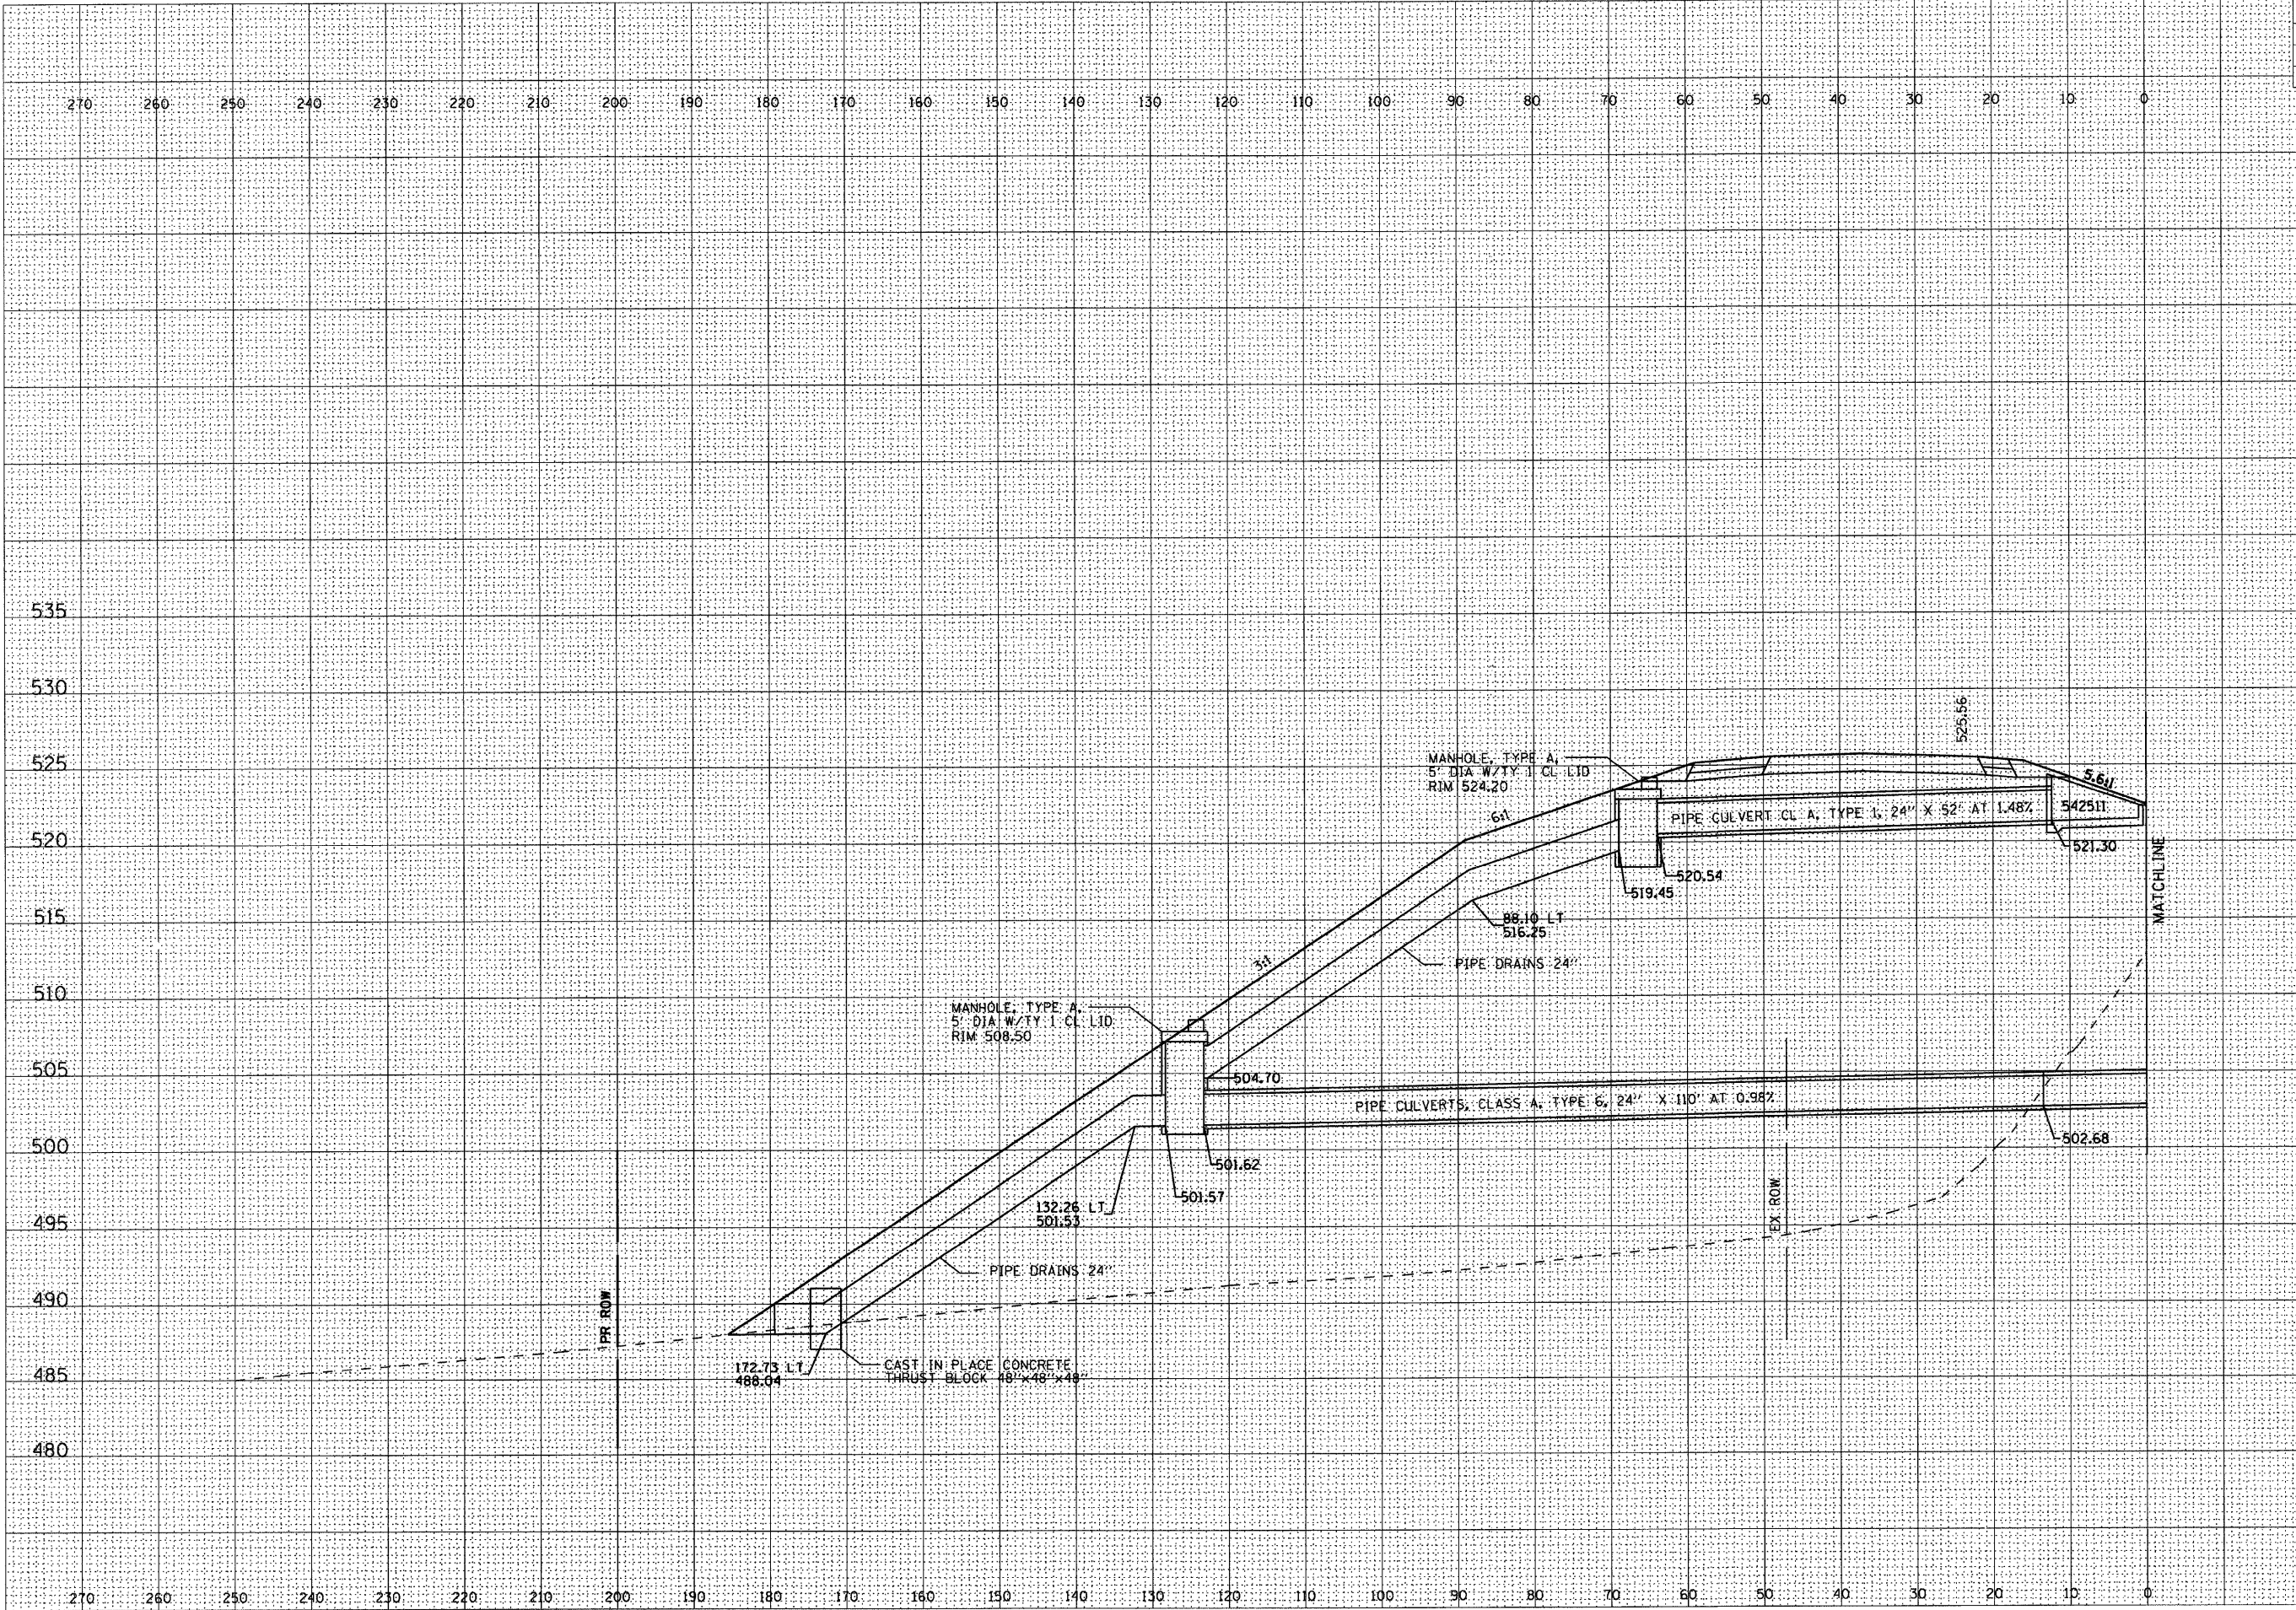

F.A. RTE.	SECTION	COUNTY	TOTAL SHEETS	SHEET NO.
310	60-16-1&1B, 42-1&1B	MADISON/JERSEY	481	299
STA.	TO STA.			
FED. ROAD DIST. NO.	ILLINOIS	FED. AID PROJECT		

F.A. RTE.	SECTION	COUNTY	TOTAL SHEETS	SHEET NO.
310	60-16-1&1B, 42-1&1B	MADISON/ JERSEY	481	300
STA. TO STA.				
FED. ROAD DIST. NO.		ILLINOIS	FED. AID PROJECT	

