



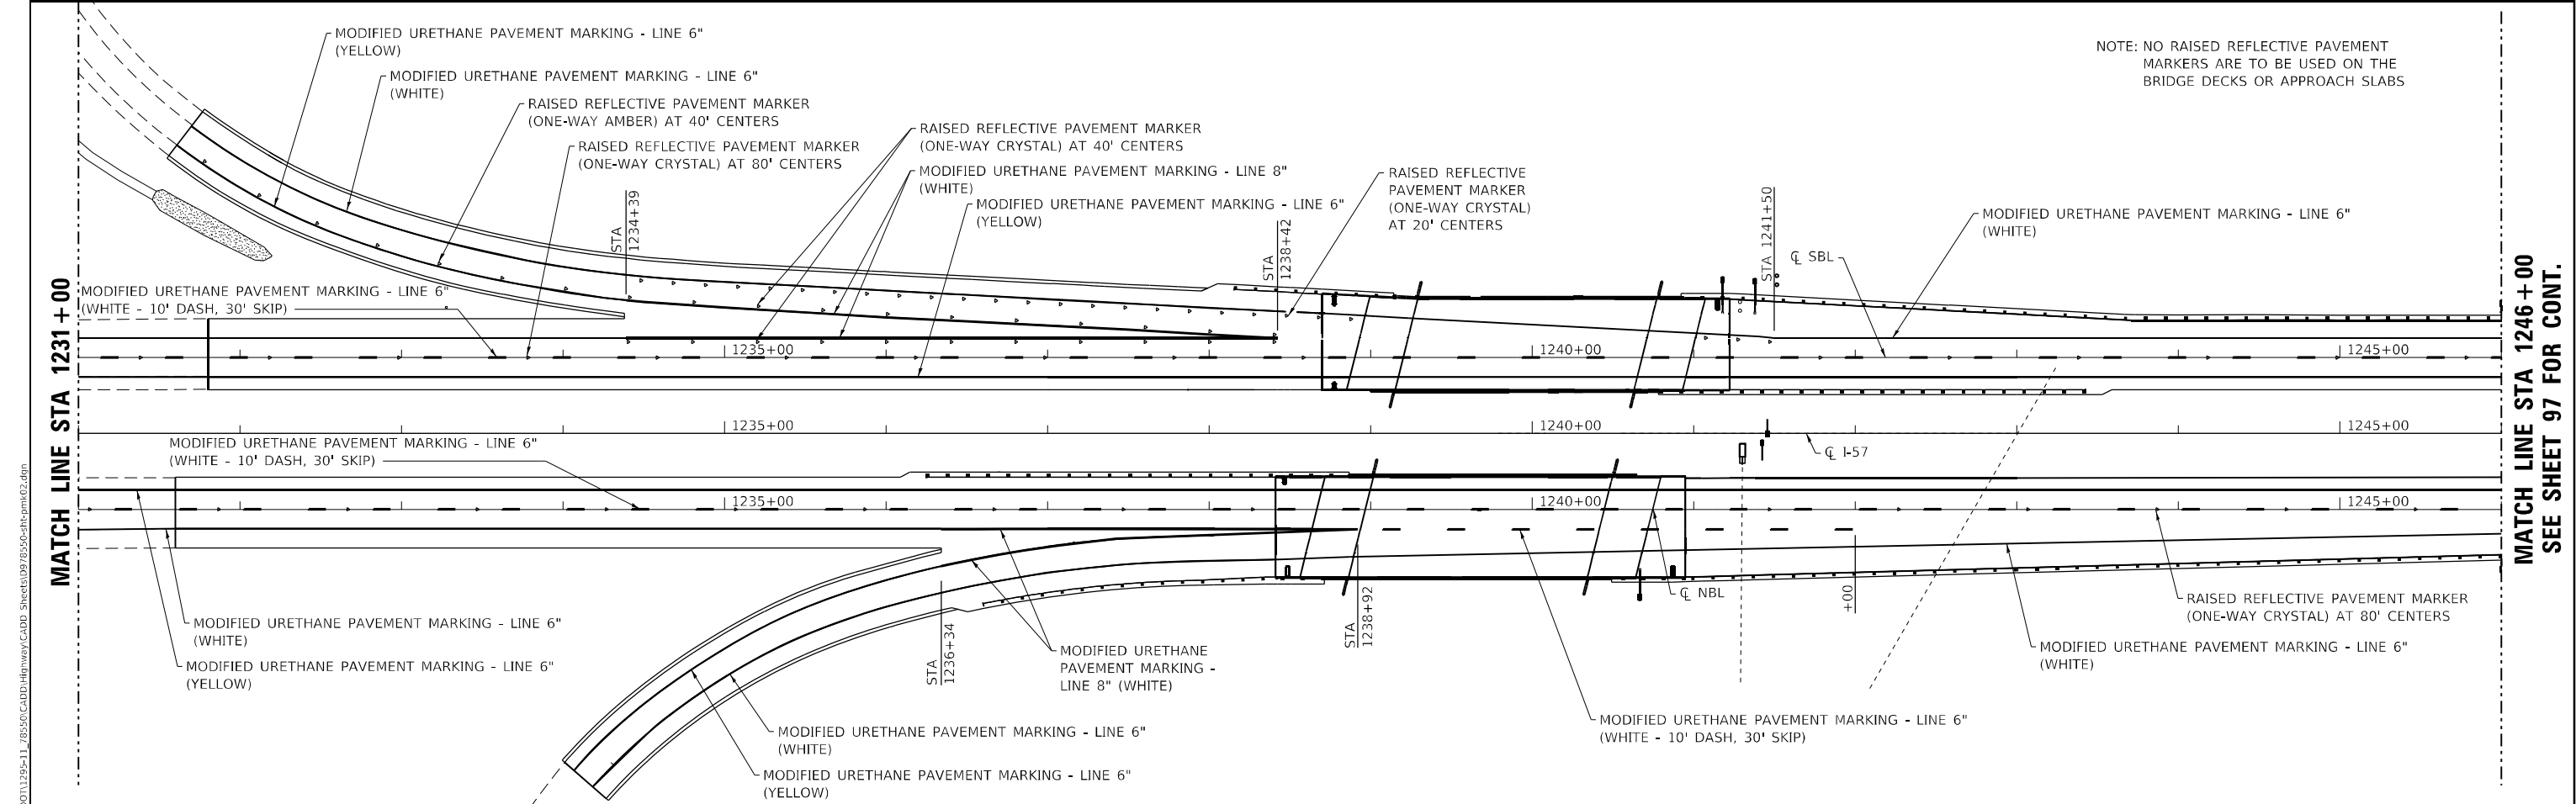

MODEL: PLOT
FILE NAME: Y:\J1011295-11_78550\CADD\Highway\CADD Sheets\0978550-81t-pmk02.dgn

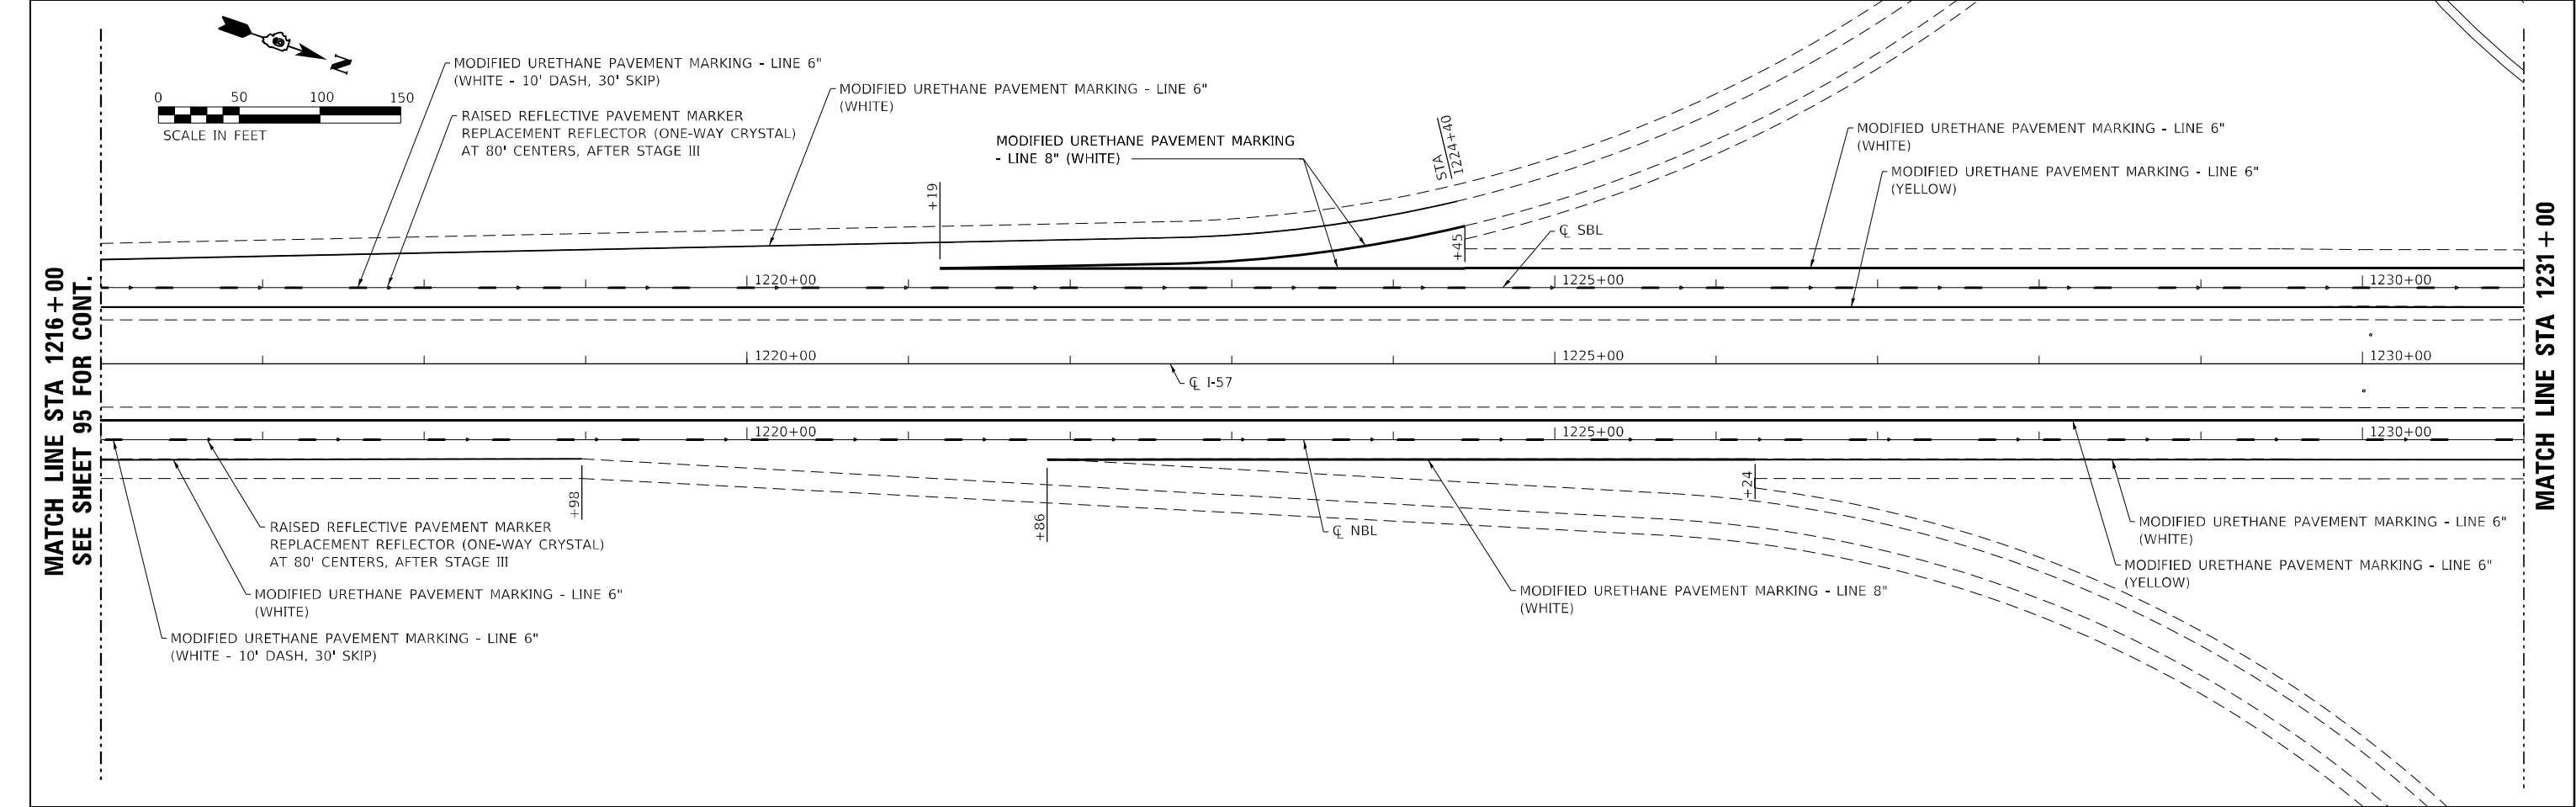

USER NAME = skm
ESCA PROJECT NO. 1295.11
PLOT SCALE = 0.1667 ' / in.
PLOT DATE = 12/23/2020

DESIGNED - JMK
DRAWN - JMK
CHECKED - SKM/ELH
DATE - 12/20

REVISED -
REVISED -
REVISED -
REVISED -

STATE OF ILLINOIS
DEPARTMENT OF TRANSPORTATION

PAVEMENT MARKING PLANS

SCALE: 1"=50' SHEET NO. 2 OF 3 SHEETS STA. 1216+00 TO STA. 1246+00

F.A.I. RTE.	SECTION	COUNTY	TOTAL SHEETS	SHEET NO.
57	(41-4)B-1;(41-4)B-2	JEFFERSON	257	101
CONTRACT NO. 78550				
FED. ROAD DIST. NO.		ILLINOIS FED. AID PROJECT		

MODEL: PLT01
FILE NAME: Y:\PLOT\1295-11_78550\CADD\Highway\CADD_Sheets\09\78550-Plt-pmk03.dgn



USER NAME = skm
ESCA PROJECT NO. 1295.11
PLOT SCALE = 0.1667 ' / in.
PLOT DATE = 12/23/2020

DESIGNED - JMK
DRAWN - JMK
CHECKED - SKM/ELH
DATE - 12/20

REVISED -
REVISED -
REVISED -
REVISED -


STATE OF ILLINOIS
DEPARTMENT OF TRANSPORTATION

PAVEMENT MARKING PLANS

SCALE: 1"=50' SHEET NO. 3 OF 3 SHEETS STA. 1246+00 TO STA. 1290+00


F.A.I. RTE.	SECTION	COUNTY	TOTAL SHEETS	SHEET NO.
57	(41-4)B-1;(41-4)B-2	JEFFERSON	257	102
CONTRACT NO. 78550				
FED. ROAD DIST. NO. ILLINOIS FED. AID PROJECT				

MATCH LINE STA 1246+00
SEE SHEET 96 FOR CONT.

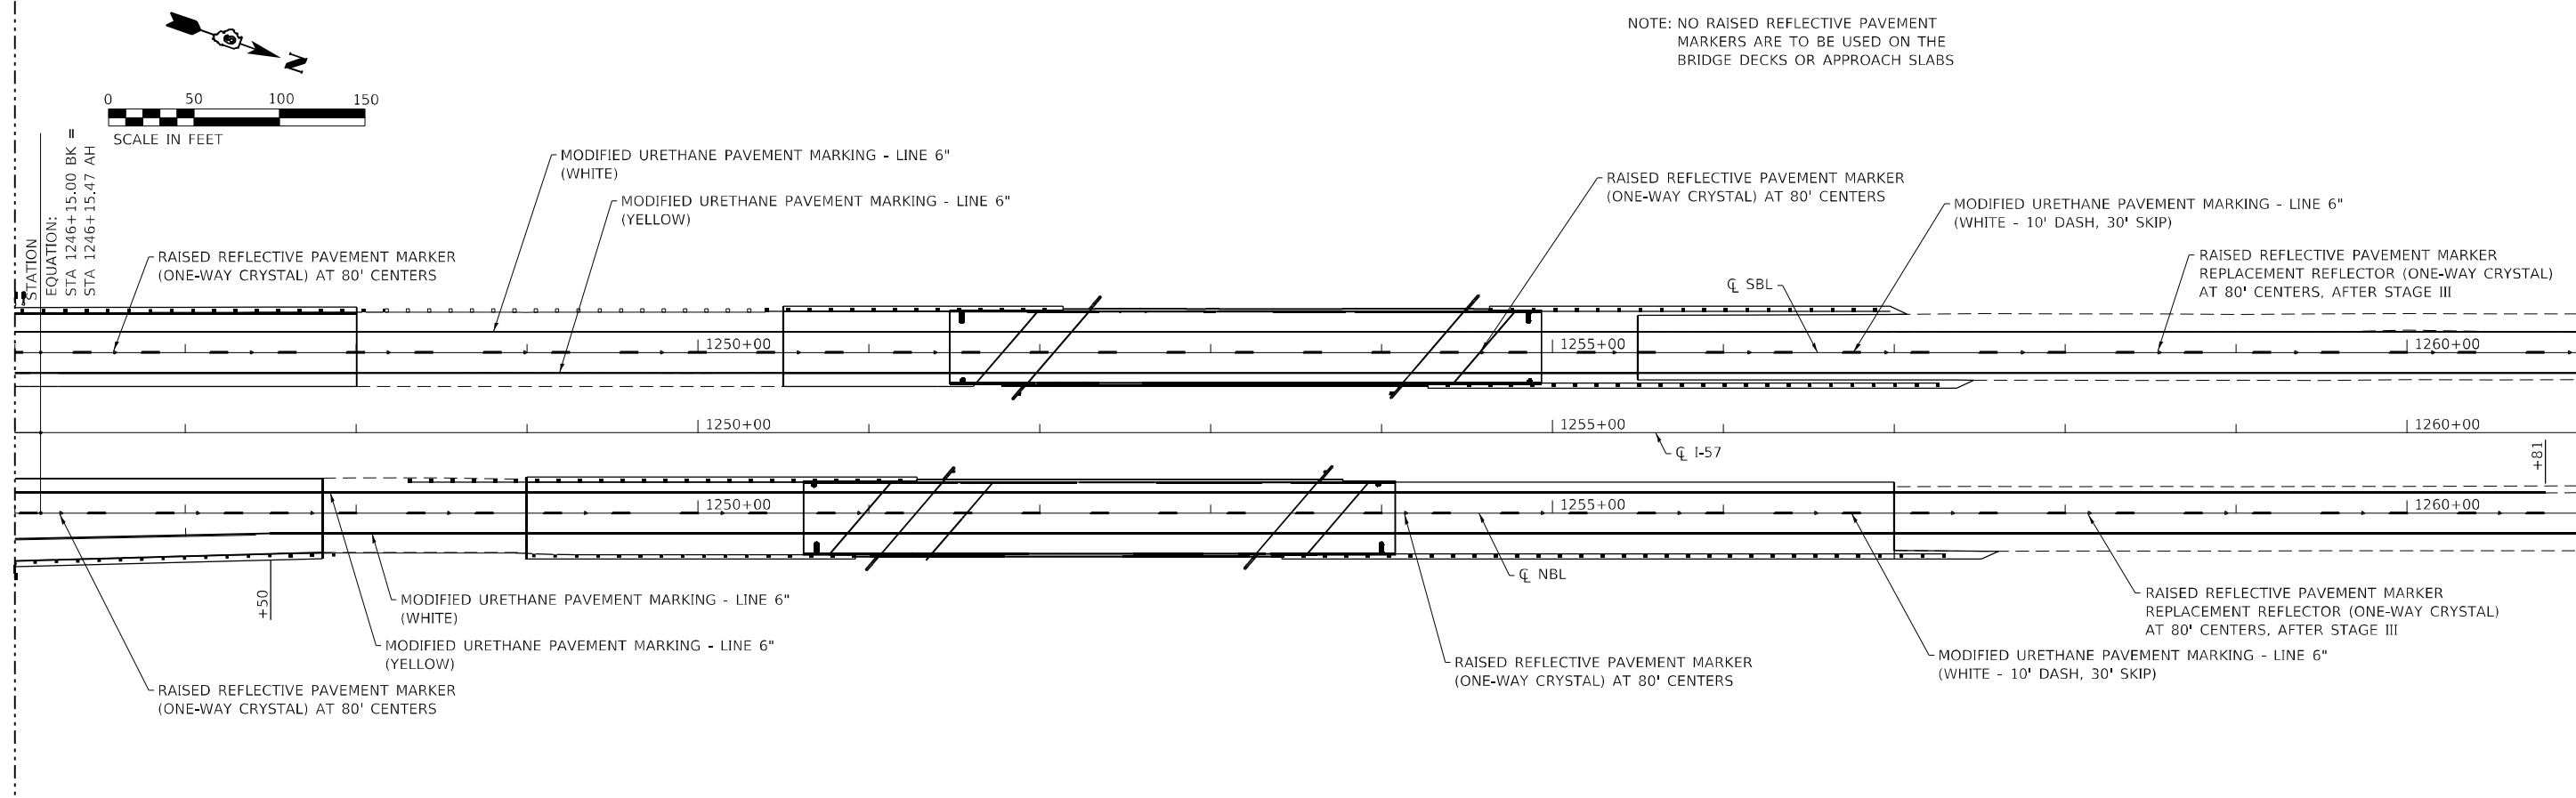


MATCH LINE STA 1261+00

MATCH LINE STA 1261+00

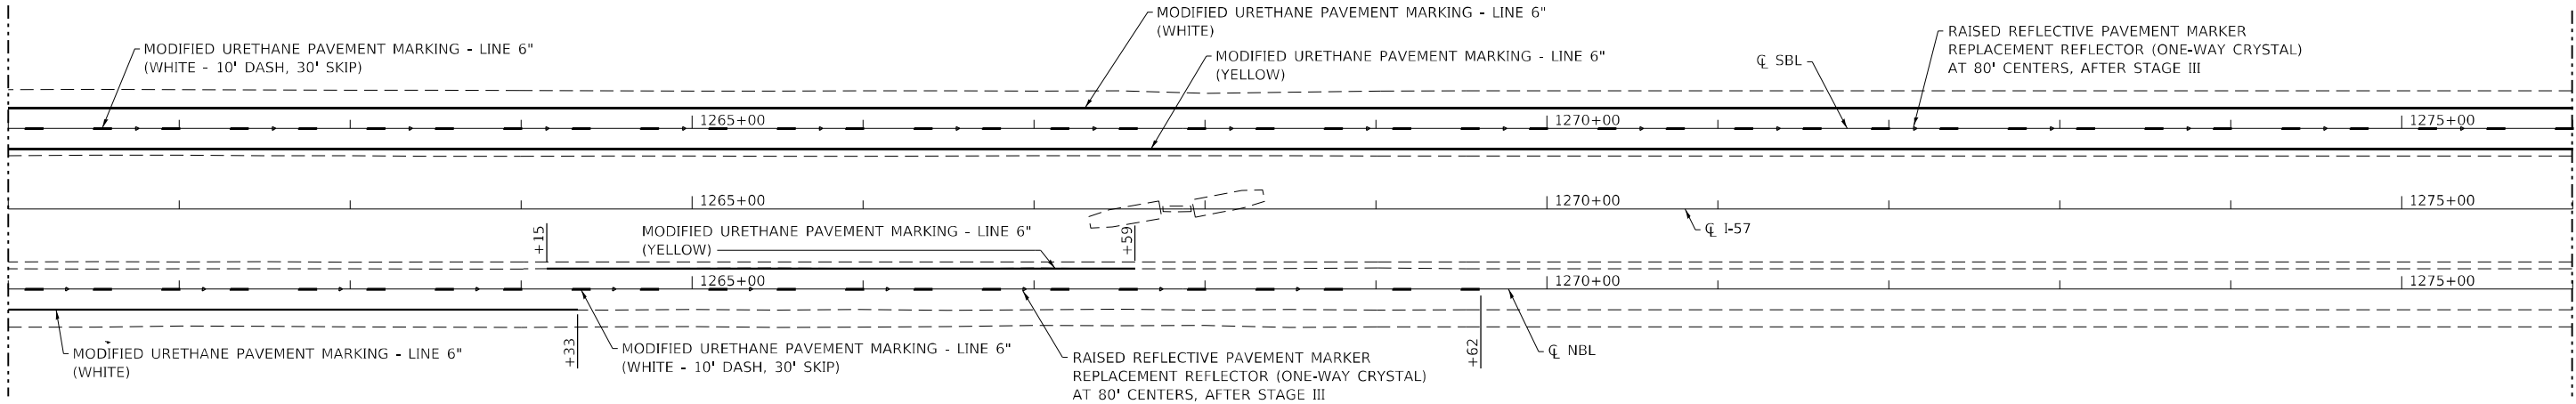

MATCH LINE STA 1276+00

MATCH LINE STA 1276+00

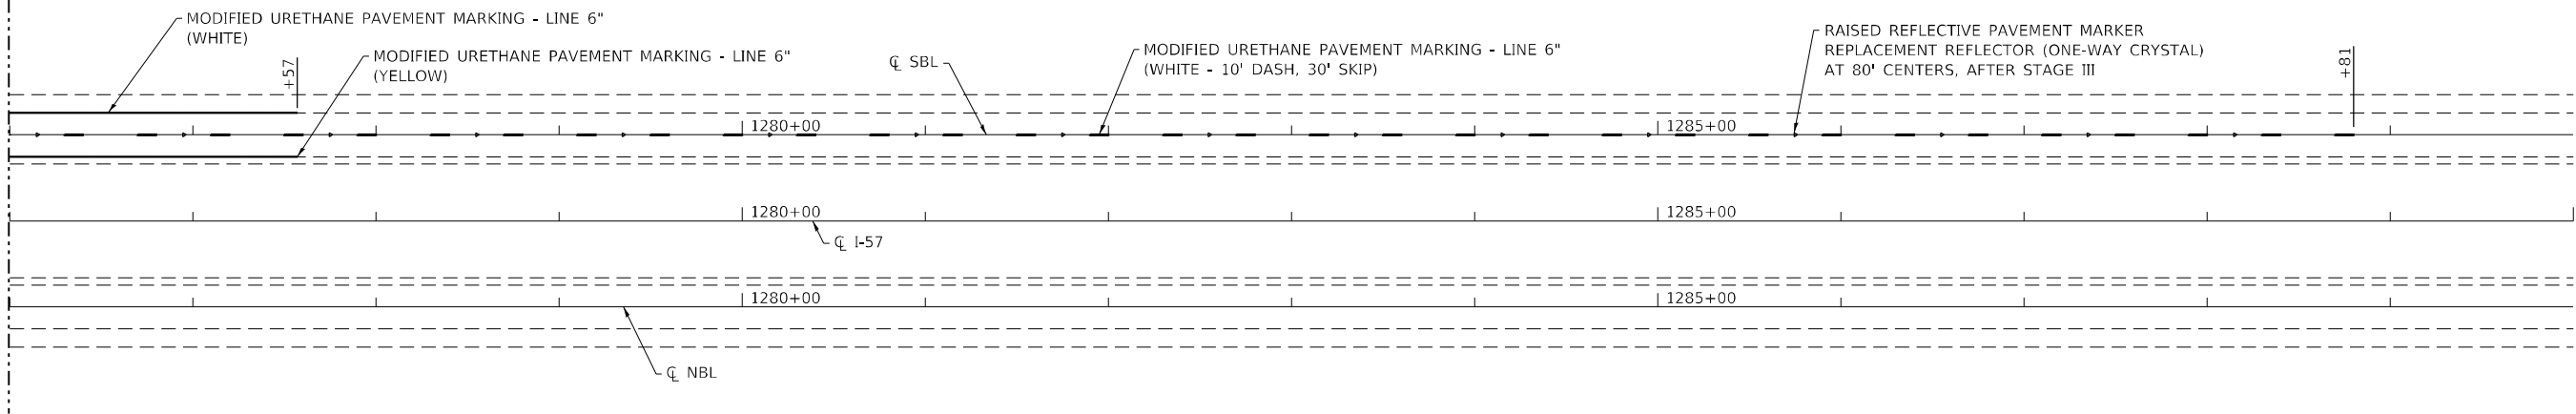

+81






BENCHMARK: BM 629 - Cut square on N.E. wingwall of SN 041-0014 overhead bridge for NBL I-57, exit 103 Dix. Sta. 1240+43.05, RT 80.49', Elev. 577.32

EXISTING STRUCTURES:
SN 041-0014 (NB) and SN 041-0015 (SB) were originally constructed in 1968 as F.A.I. 57, Section 41-4HB-2. The four-span structures consist of concrete decks supported by rolled steel beams. The beams are supported by concrete column piers and stub abutments. All piers and abutments are supported by steel piles. Back to back abutments is 153'-11" NB and SB Lanes. The NB superstructure width varies 52'-0 1/2" to 55'-0 7/8" out-to-out, and the SB superstructure width varies 41'-6 1/2" to 49'-4 7/8" out-to-out. The skew is 14°-00'-30". Interstate traffic will be maintained utilizing crossovers. The northbound entrance ramp and southbound exit ramp will be closed as necessary and traffic will be detoured.

No salvage. Removal of existing slope wall is included in Removal of Existing Structures. Removal limit line is F.A.I. 57 centerline for each structure.

Proposed piles at abutments and piers are to be located to clear existing piles.

Up to 1/4" may be ground off the bridge deck, the bridge approach slabs, and pavement connectors.

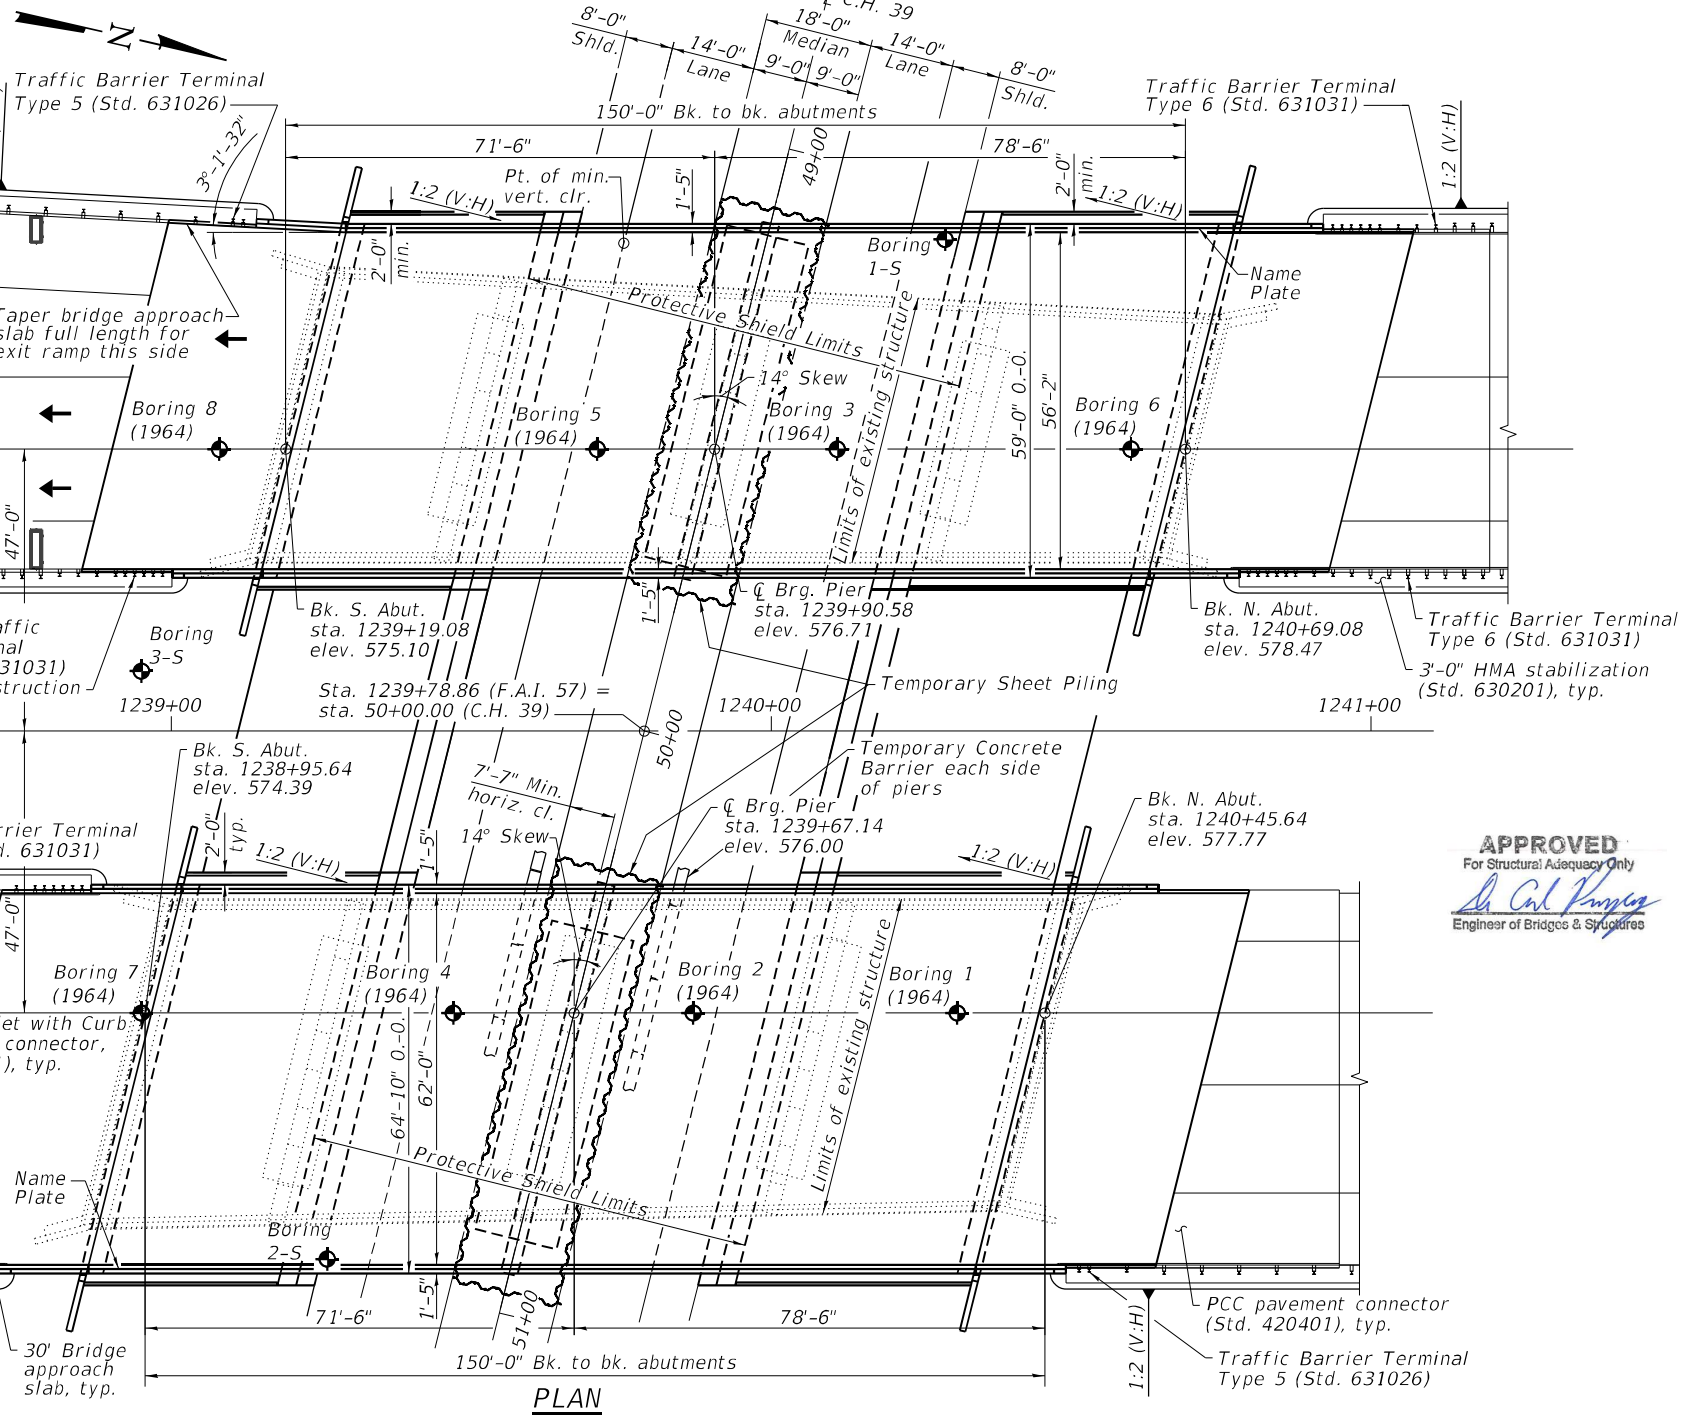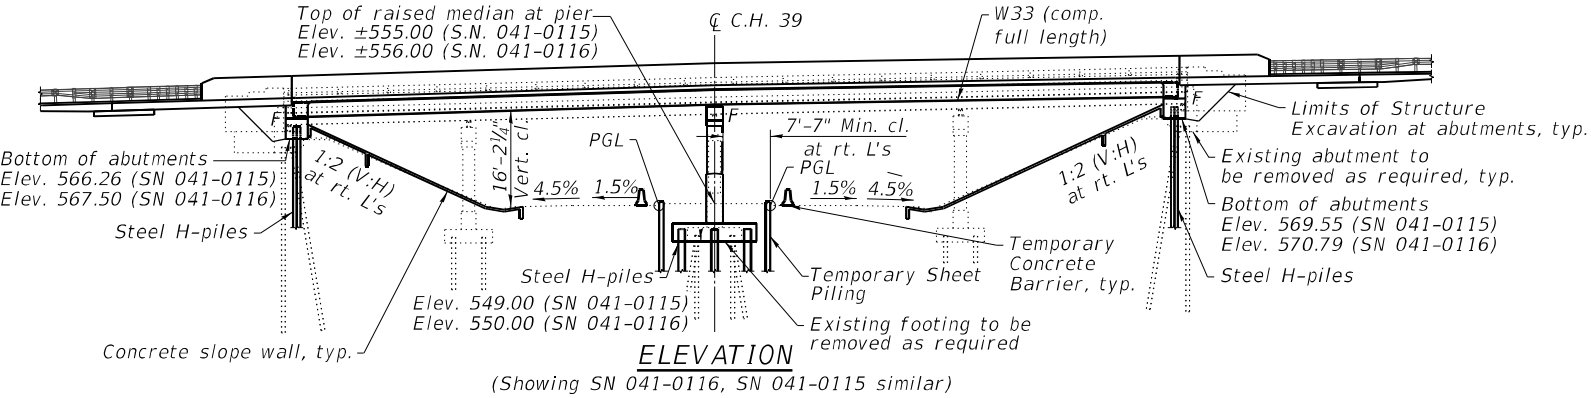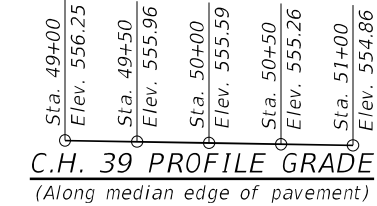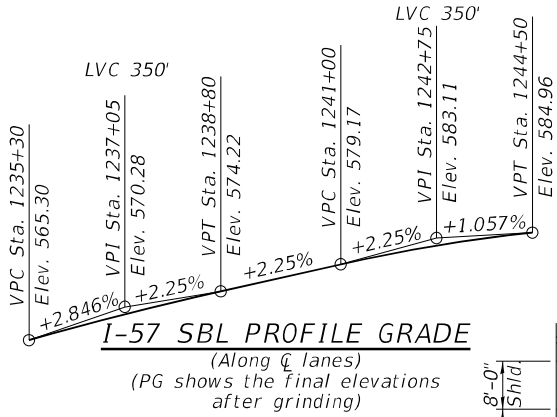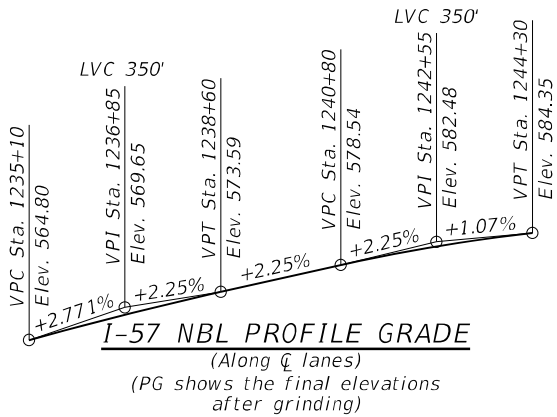

SEISMIC DATA

Seismic Performance Zone (SPZ) = 2
Design Spectral Acceleration at 1.0 sec. (S_{D1}) = 0.202g
Design Spectral Acceleration at 0.2 sec. (S_{D5}) = 0.564g
Site Soil Class = C

LOADING HL-93

Allow 50 psf for future wearing surface


DESIGN SPECIFICATIONS

2017 AASHTO LRFD
Bridge Design Specifications 8th Edition


DESIGN STRESSES

FIELD UNITS

f'_c = 3,500 psi (substructure)
 f'_c = 4,000 psi (superstructure)
 f_y = 50,000 psi (AASHTO M270 Grade 50)
 f_y = 36,000 psi (AASHTO M270 Grade 36)
 f_y = 60,000 psi (reinforcement)

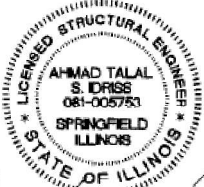

Ahmad T. Idriss, P.E., S.E.
Illinois Licensed Structural Engineer
License Number: 081-005753
Expiration Date: November 30, 2022

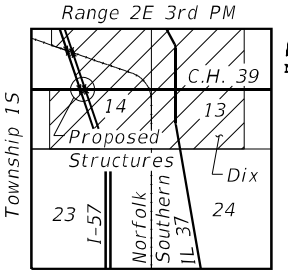

LOCATION SKETCH

GENERAL PLAN & ELEVATION

I-57 OVER F.A.S. 819 (C.H. 39)

F.A.I. RTE. 57 - SECTION (41-4)B-2

JEFFERSON COUNTY

STATION 1239+78.86

STRUCTURE NO. 041-0115 (NB)

STRUCTURE NO. 041-0116 (SB)

MODEL: Default
FILE NAME: L:\DOT\1906910\VO_6\DrawStructures\00-General P&E.dgn



License No. 184-000613 Copyright CMT, Inc.

USER NAME = Derek Cochran	DESIGNED - AI	REVISED -
	CHECKED -	REVISED -
PLOT SCALE = N/A	DRAWN - GLD	REVISED -
PLOT DATE = 3/5/2021 (8:04:42 AM)	CHECKED -	REVISED -

STATE OF ILLINOIS
DEPARTMENT OF TRANSPORTATION

GENERAL PLAN & ELEVATION
STRUCTURE NO. 041-0115 (N.B.) & 041-0116 (S.B.)

SHEET 1 OF 37 SHEETS

F.A.I. RTE.	SECTION	COUNTY	TOTAL SHEETS	SHEET NO.
57	(41-4)B-2	JEFFERSON	257	103
CONTRACT NO. 78550				
ILLINOIS FED. AID PROJECT				

INDEX OF SHEETS


SHEET NO.	TITLE
1.	General Plan & Elevation
2.	General Data
3.	Slopedwall Details
4.	Footing Layout (N.B.)
5.	Footing Layout (S.B.)
6.	Deck Elevations 1
7.	Deck Elevations 2
8.	Deck Elevations 3
9.	Approach Slab Elevations 1
10.	Approach Slab Elevations 2
11.	Superstructure (N.B.)
12.	Superstructure Details (N.B.)
13.	Superstructure (S.B.)
14.	Superstructure Details (S.B.)
15.	Diaphragm Details (N.B.)
16.	Diaphragm Details (S.B.)
17.	Approach Slab Details 1 (N.B.)
18.	Approach Slab Details 2 (N.B.)
19.	Approach Slab Details 1 (S.B.)
20.	Approach Slab Details 2 (S.B.)
21.	Framing Plan & Elevation (N.B.)
22.	Framing Plan & Elevation (S.B.)
23.	Framing Details (N.B. & S.B.)
24.	Bearing Details
25.	Abutment Details 1 (N.B.)
26.	Abutment Details 2 (N.B.)
27.	Abutment Details 1 (S.B.)
28.	Abutment Details 2 (S.B.)
29.	Pier Details (N.B.)
30.	Pier Details (S.B.)
31.	HP Pile Details
32.	Boring Log 1
33.	Boring Log 2
34.	Boring Log 3
35.	Boring Log 4
36.	Boring Log 5
37.	Boring Log 6

STATION 1239+70.64
BUILT BY
STATE OF ILLINOIS
LOADING HL-93
STRUCTURE NO. 041-0115

NAME PLATE
See Std. 515001

STATION 1239+94.08
BUILT BY
STATE OF ILLINOIS
LOADING HL-93
STRUCTURE NO. 041-0116

NAME PLATE
See Std. 515001

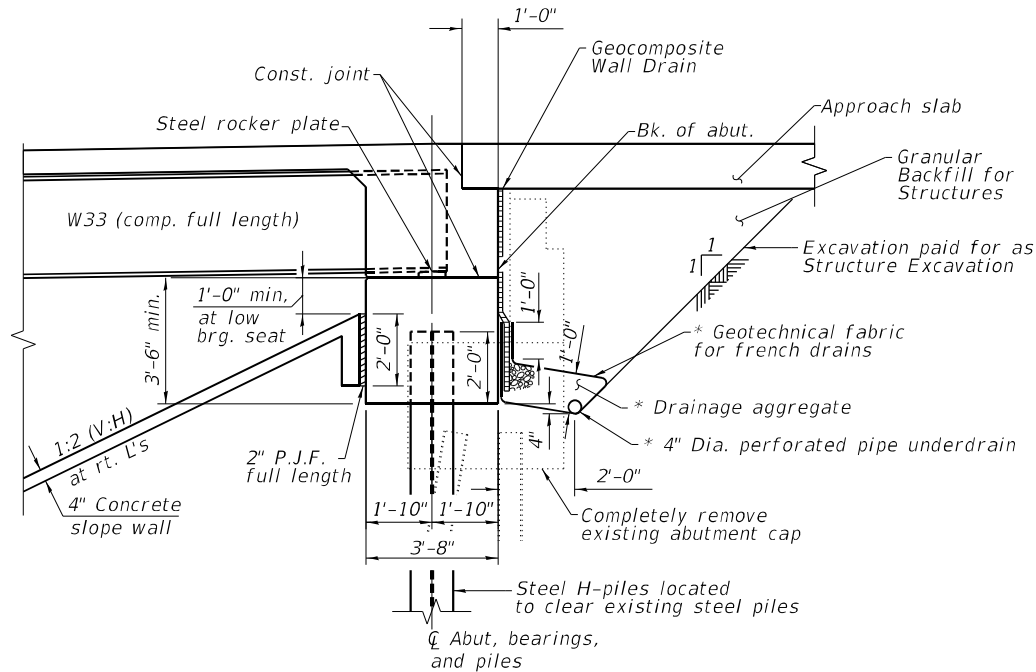

SECTION THROUGH ABUTMENT
(Horizontal dimensions at rt. L's)

* Included in the cost of Pipe Underdrains for Structures.
(See Special Provisions.
All drainage system components shall extend to 2'-0" from the end of each wingwall except an outlet pipe shall extend until intersecting with the side slopes. The pipes shall drain into concrete headwalls. (See Article 601.05 of the Standard Specifications and Highway Standard 601101).

TOTAL BILL OF MATERIAL (S.N. 041-0115)

ITEM	UNIT	SUPER	SUB	TOTAL
Removal of Existing Structures No. 1	Each	1		1
Protective Shield	Sq. Yd.	550		550
Structure Excavation	Cu. Yd.		871	871
Concrete Structures	Cu. Yd.		372.5	372.5
Concrete Superstructure	Cu. Yd.	365.0		365.0
Protective Coat	Sq. Yd.	1615	16	1631
Concrete Superstructure (Approach Slab)	Cu. Yd.	180.6		180.6
Furnishing and Erecting Structural Steel	L. Sum	0.25		0.25
Stud Shear Connectors	Each	5670		5670
Reinforcement Bars, Epoxy Coated	Pound	157180	57410	214590
Slope Wall, 4 Inch	Sq. Yd.		889	889
Furnishing Steel Piles HP 12x53	Foot		1214	1214
Driving Piles	Foot		1214	1214
Test Pile Steel HP 12x53	Each		3	3
Name Plates	Each	1		1
Anchor Bolts, 1"	Each		54	54
Temporary Sheet Piling	Sq. Ft.		2314	2314
Granular Backfill for Structures	Cu. Yd.		239	239
Concrete Sealer	Sq. Ft.		615	615
Geocomposite Wall Drain	Sq. Yd.		132	132
Bridge Deck Grooving (Longitudinal)	Sq. Yd.	555		555
Construction Layout	L. Sum	0.25		0.25
Diamond Grinding (Bridge Section)	Sq. Yd.	1669		1669
Pipe Underdrains for Structures 4"	Foot		182	182

TOTAL BILL OF MATERIAL (S.N. 041-0116)

ITEM	UNIT	SUPER	SUB	TOTAL
Removal of Existing Structures No. 2	Each	1		1
Protective Shield	Sq. Yd.	501		501
Structure Excavation	Cu. Yd.		765	765
Concrete Structures	Cu. Yd.		329.2	329.2
Concrete Superstructure	Cu. Yd.	336.6		336.6
Protective Coat	Sq. Yd.	1480	16	1496
Concrete Superstructure (Approach Slab)	Cu. Yd.	164.2		164.2
Furnishing and Erecting Structural Steel	L. Sum	0.25		0.25
Stud Shear Connectors	Each	5040		5040
Reinforcement Bars, Epoxy Coated	Pound	147000	51950	198950
Slope Wall, 4 Inch	Sq. Yd.		805	805
Furnishing Steel Piles HP 12x53	Foot		1131	1131
Driving Piles	Foot		1131	1131
Test Pile Steel HP 12x53	Each		3	3
Name Plates	Each	1		1
Anchor Bolts, 1"	Each		48	48
Temporary Sheet Piling	Sq. Ft.		2158	2158
Granular Backfill for Structures	Cu. Yd.		194	194
Concrete Sealer	Sq. Ft.		555	555
Geocomposite Wall Drain	Sq. Yd.		113	113
Bridge Deck Grooving (Longitudinal)	Sq. Yd.	555		555
Construction Layout	L. Sum	0.25		0.25
Diamond Grinding (Bridge Section)	Sq. Yd.	1445		1445
Pipe Underdrains for Structures 4"	Foot		170	170

GENERAL NOTES

1. Fasteners shall be ASTM F 3125 Grade A325 Type 1, mechanically galvanized bolts. Bolts 7/8" dia., holes 15/16" dia., unless otherwise noted.

2. Calculated weight of Structural Steel (M270 Grade 50) = 257,400 lbs. (041-0115)
Calculated weight of Structural Steel (M270 Grade 36) = 31,680 lbs. (041-0115)
Calculated weight of Structural Steel (M270 Grade 50) = 228,800 lbs. (041-0116)
Calculated weight of Structural Steel (M270 Grade 36) = 28,160 lbs. (041-0116)

3. No field welding is permitted except as specified in the contract documents.

4. Reinforcement bars designated (E) shall be epoxy coated.

5. Bearing seat surfaces shall be constructed or adjusted to the designated elevations within a tolerance of 1/8" (0.01 ft.). Adjustment shall be made either by grinding the surface or by shimming the bearings.
6. Concrete Sealer shall be applied to all exposed surfaces of piers.

7. The existing strucural steel coating contains lead. The Contractor shall take appropriate precautions to deal with the presence of lead on this project.

8. The Organic Zinc Rich Primer/Epoxy/Urethane Paint System shall be used for painting of new structural steel except where otherwise noted. The entire system shall be shop applied, with the exception that the exterior surfaces and bottom of the bottom flange of the fascia beams, masked off connection surfaces, and field installed fasteners. All of which shall be touched up and finish coated in the field. The color of the final finish coat for all interior steel surfaces shall be gray, Munsell No. 5B 7/1. The color of the final finish coat for the exterior and bottom flange of the fascia beams shall be Blue, Munsell No. 10B 3/6. See Special Provision for "Cleaning and Painting New Metal Structures."

STATE OF ILLINOIS
DEPARTMENT OF TRANSPORTATION

GENERAL DATA
STRUCTURE NO. 041-0115 (NB) & 041-0116 (SB)

SHEET 2 OF 37 SHEETS

F.A.I. RTE.	SECTION	COUNTY	TOTAL SHEETS	SHEET NO.
57	(41-4)B-2	JEFFERSON	257	104
CONTRACT NO. 78550				
ILLINOIS FED. AID PROJECT				

MODEL: Default
FILE NAME: L:\DOT\1906910\VO_6\DrawStructures\003\3-Slopewalls.dgn



License No. 184-000613 © Copyright CMT, Inc.

USER NAME = Derek Cochran
DESIGNED - AI
CHECKED -
PLOT SCALE = N/A
DRAWN - GLD
PLOT DATE = 3/5/2021 (8:04:46 AM)
CHECKED -
REVISED -

DESIGNED - AI
CHECKED -
DRAWN - GLD
PLOT DATE = 3/5/2021 (8:04:46 AM)
CHECKED -
REVISED -


DESIGNED - AI
CHECKED -
DRAWN - GLD
PLOT DATE = 3/5/2021 (8:04:46 AM)
CHECKED -
REVISED -

STATE OF ILLINOIS
DEPARTMENT OF TRANSPORTATION

SLOPEWALL DETAILS
STRUCTURE NO. 041-0115 (N.B.) & 041-0116 (S.B.)

SHEET 3 OF 37 SHEETS

F.A.I. RTE.	SECTION	COUNTY	TOTAL SHEETS	SHEET NO.
57	(41-4)B-2	JEFFERSON	257	105
CONTRACT NO. 78550				
ILLINOIS FED. AID PROJECT				

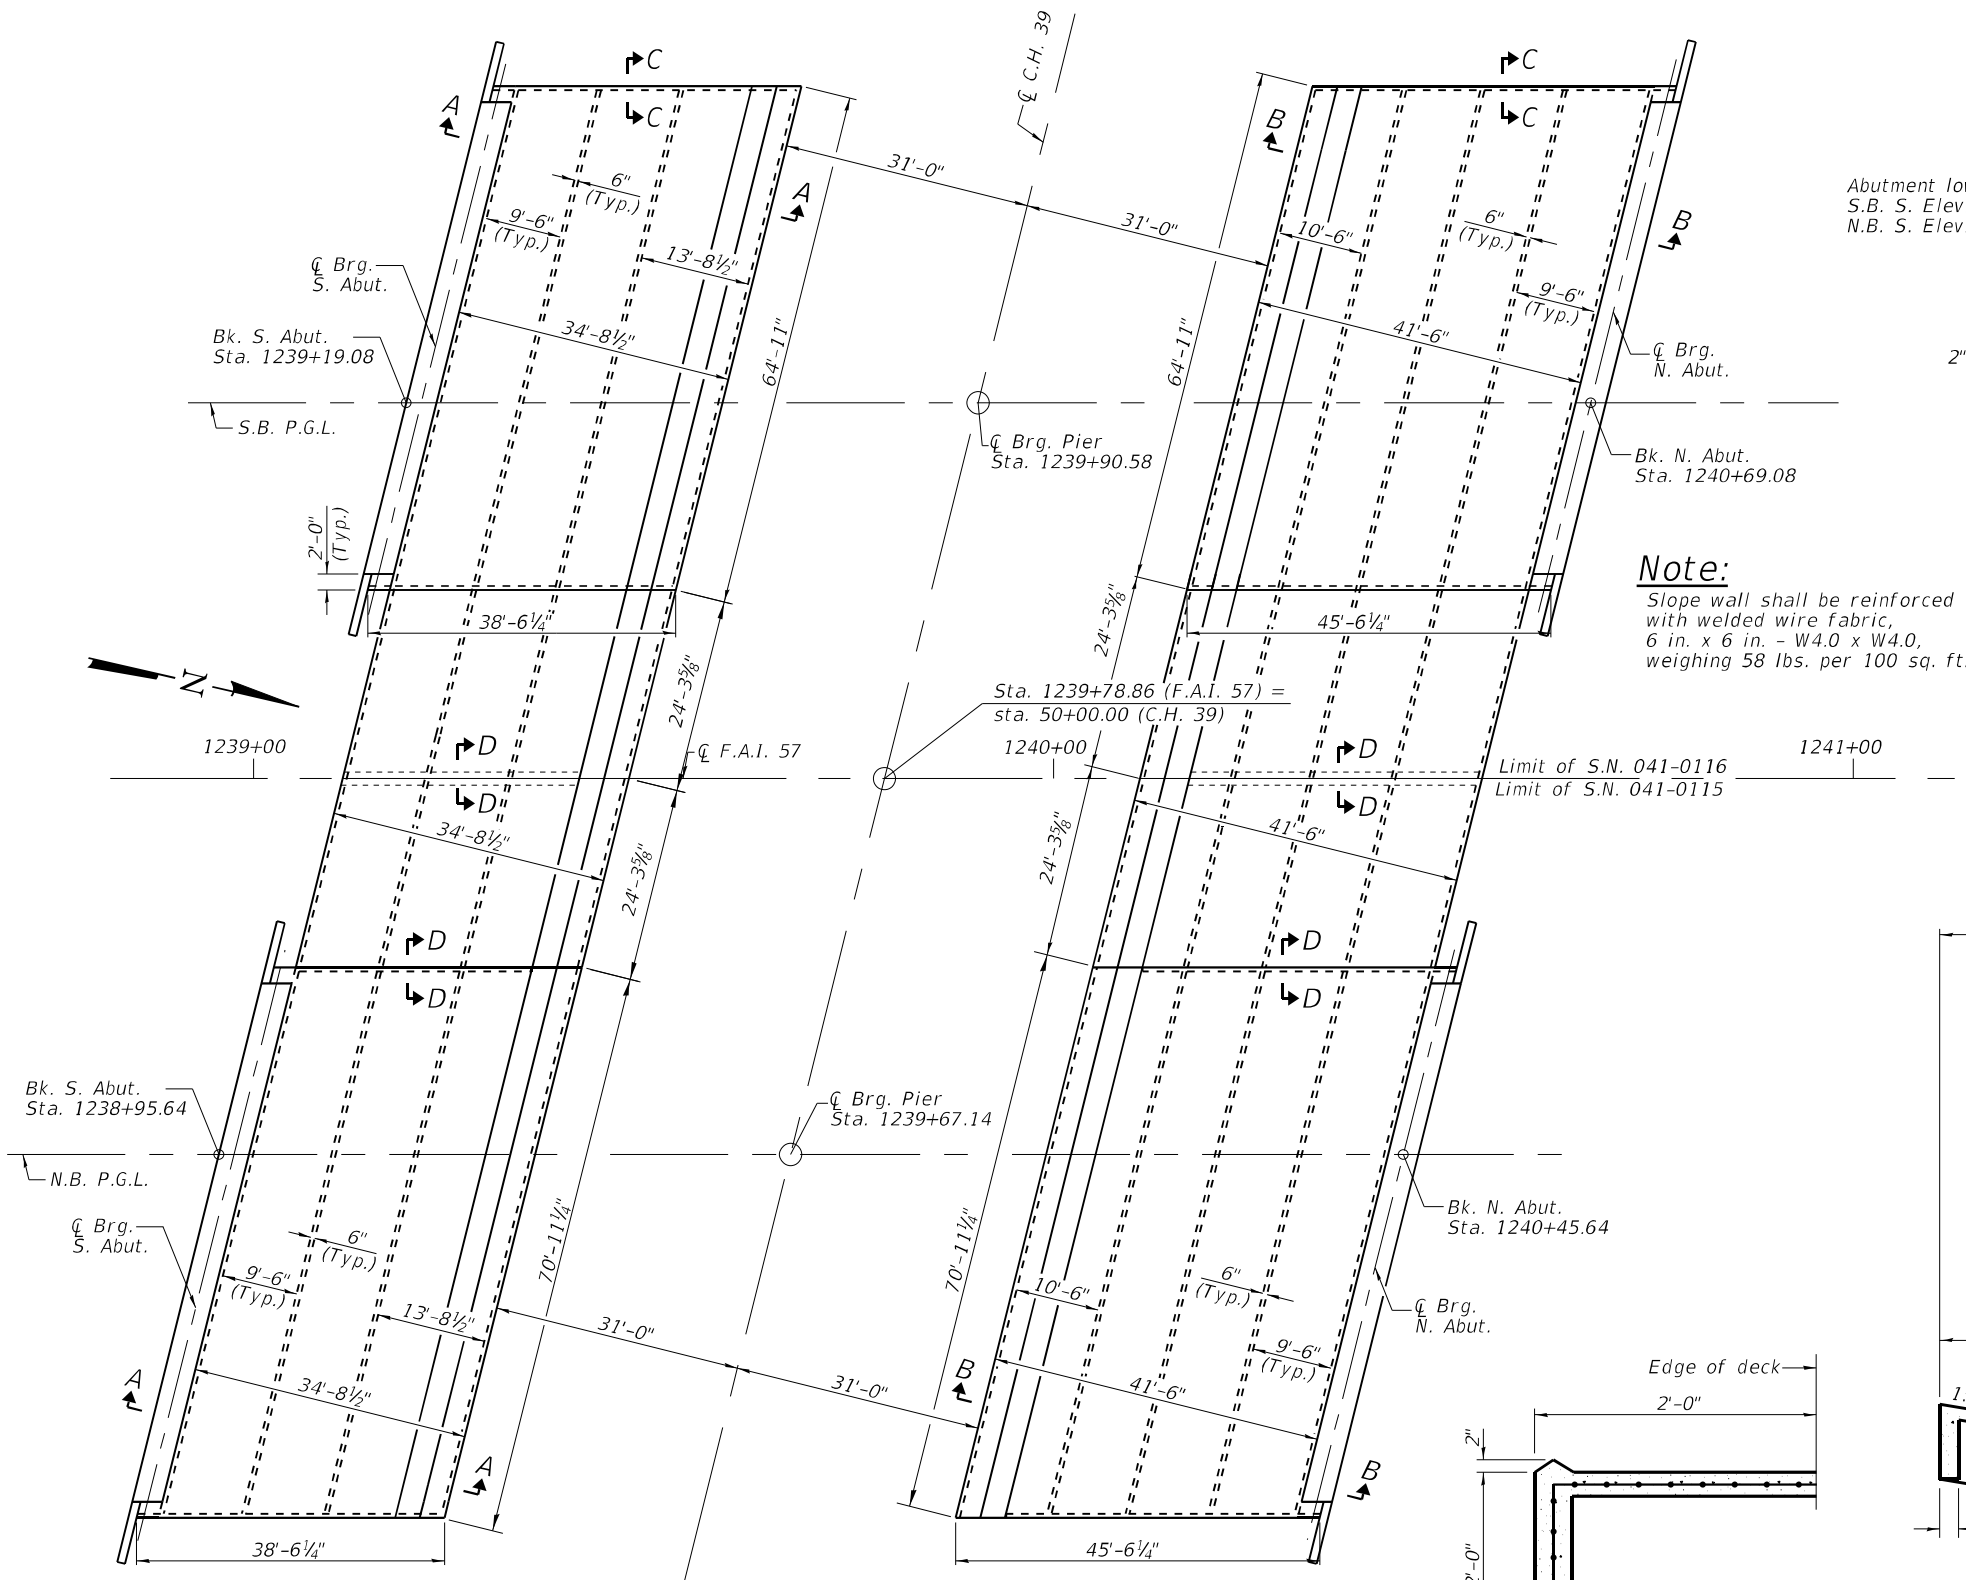


SLOPE WALL PLAN
S.N. 041-0115 & 041-0116

BILL OF MATERIAL
S.N. 041-0115

ITEM	UNIT	TOTAL
STRUCTURE EXCAVATION	CU. YD.	83
SLOPE WALL, 4 INCH	SQ. YD.	889


SECTION C-C

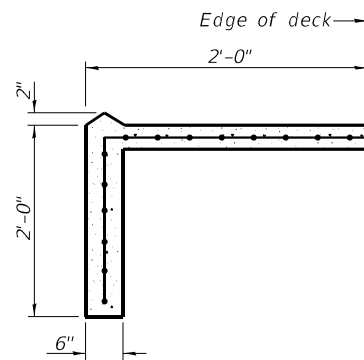

BILL OF MATERIAL
S.N. 041-0116


ITEM	UNIT	TOTAL
STRUCTURE EXCAVATION	CU. YD.	75
SLOPE WALL, 4 INCH	SQ. YD.	805

SECTION B-B

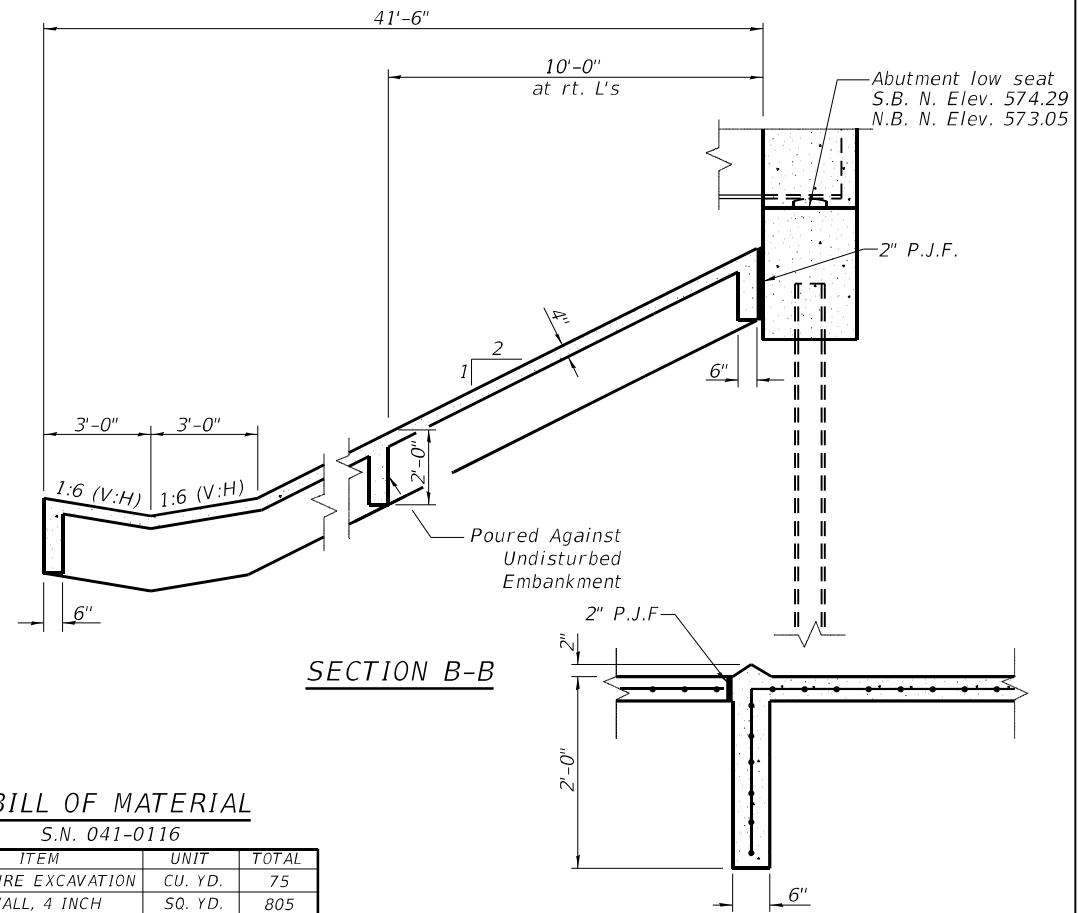

SECTION D-D

SECTION A-A

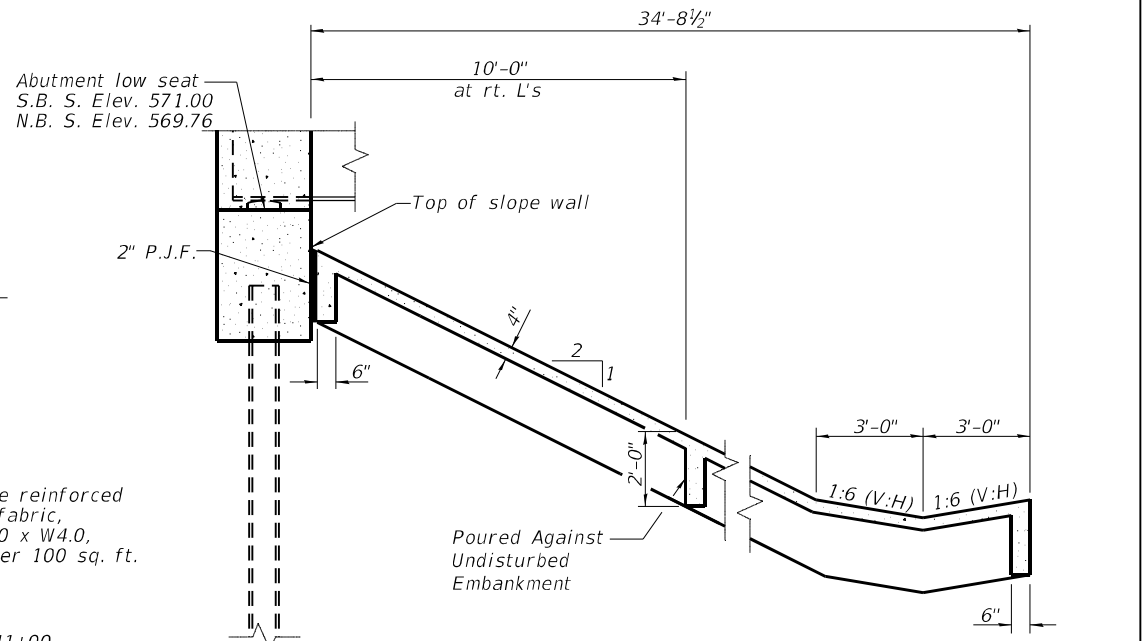




MODEL: Default
FILE NAME: L:\DOT\1906610\WO 6\Draw\Structures\003-Footing Layout.dgn



F.A.I. RTE.	SECTION	COUNTY	TOTAL SHEETS	SHEET NO.
57	(41-4)B-2	JEFFERSON	257	106
		CONTRACT NO. 78550		
ILLINOIS		FED. AID PROJECT		

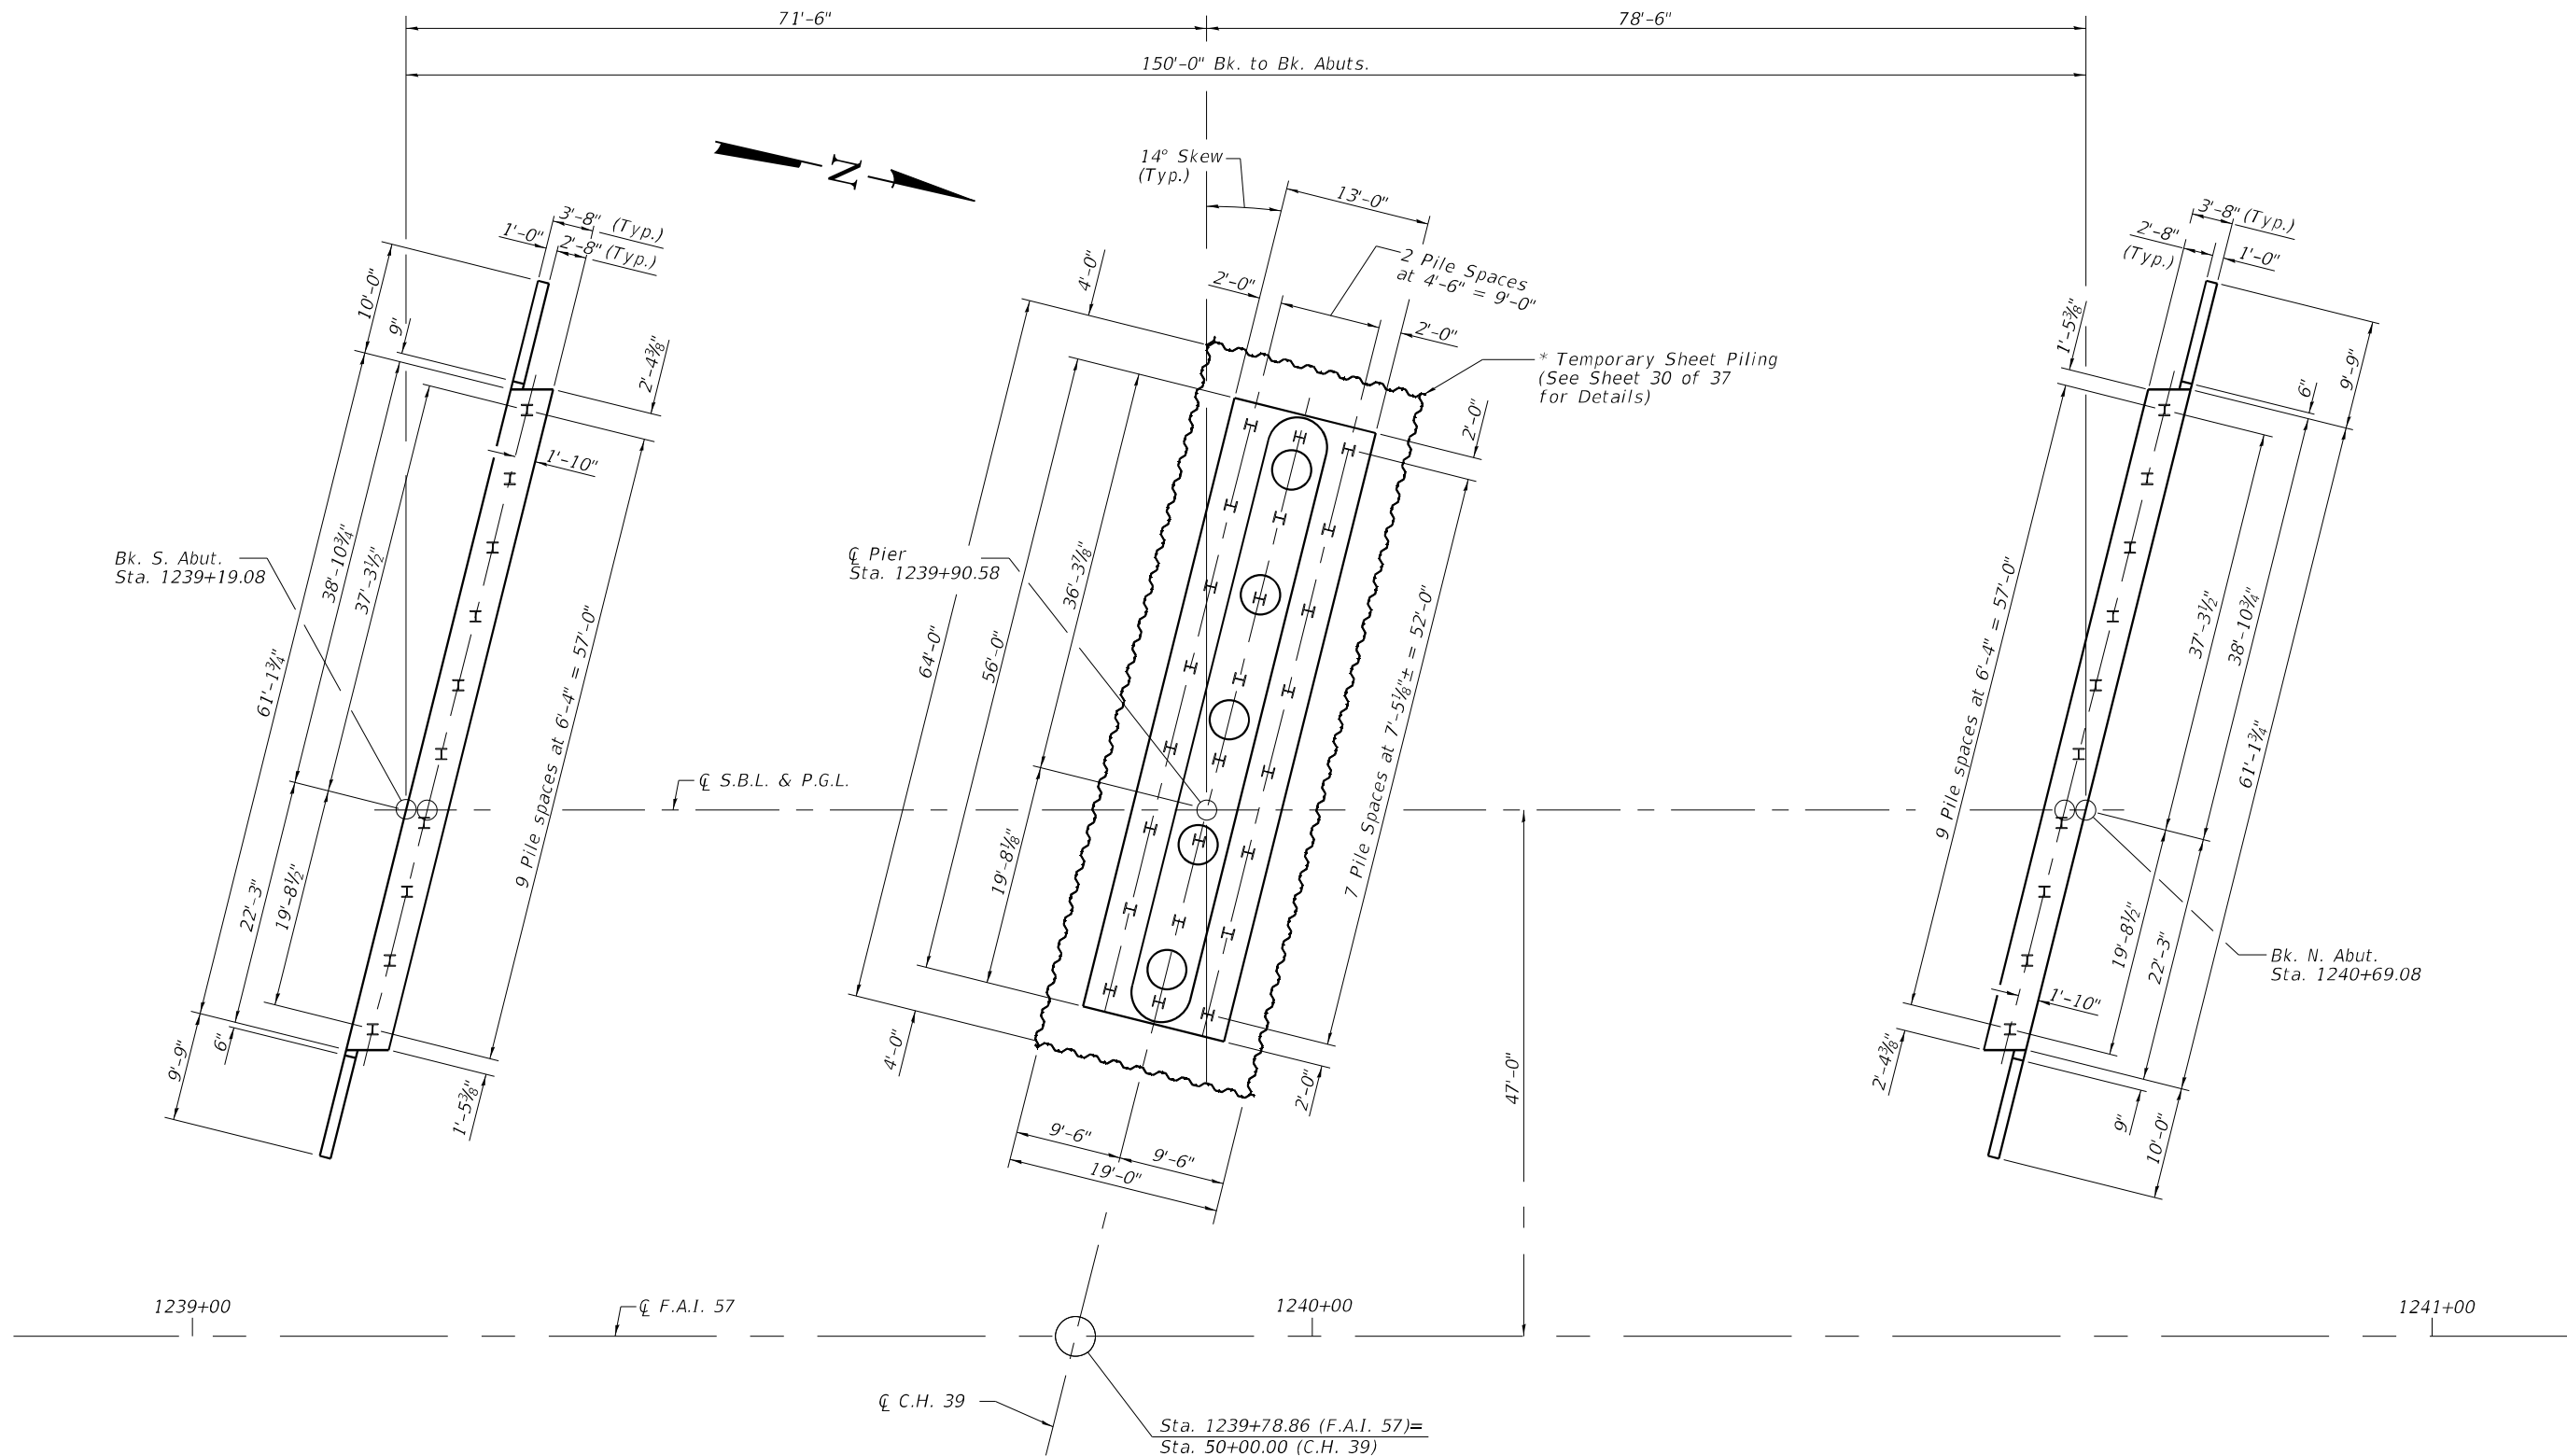

FOOTING LAYOUT PLAN
S.N. 041-0116

* If the Contractor chooses to alter the temporary cantilevered sheet piling design requirements shown on the plans, a design submittal including plan details and calculations will be required for review and acceptance by the Engineer.

MODEL: Default
FILE NAME: L:\DOT\190610\WO_6\DrawStructures\003A-Footing Layout.dgn



License No. 184-000613 © Copyright CMT, Inc.

USER NAME = Derek Cochran
PLOT SCALE = N/A
PLOT DATE = 3/5/2021 (8:04:49 AM)

DESIGNED - AI
CHECKED -
DRAWN - GLD
CHECKED -


REVISED -
REVISED -
REVISED -
REVISED -

STATE OF ILLINOIS
DEPARTMENT OF TRANSPORTATION


FOOTING LAYOUT (SB)
STRUCTURE NO. 041-0116 (SB)

SHEET 5 OF 37 SHEETS

F.A.I. RTE.	SECTION	COUNTY	TOTAL SHEETS	SHEET NO.
57	(41-4)B-2	JEFFERSON	257	107
CONTRACT NO. 78550				
ILLINOIS FED. AID PROJECT				

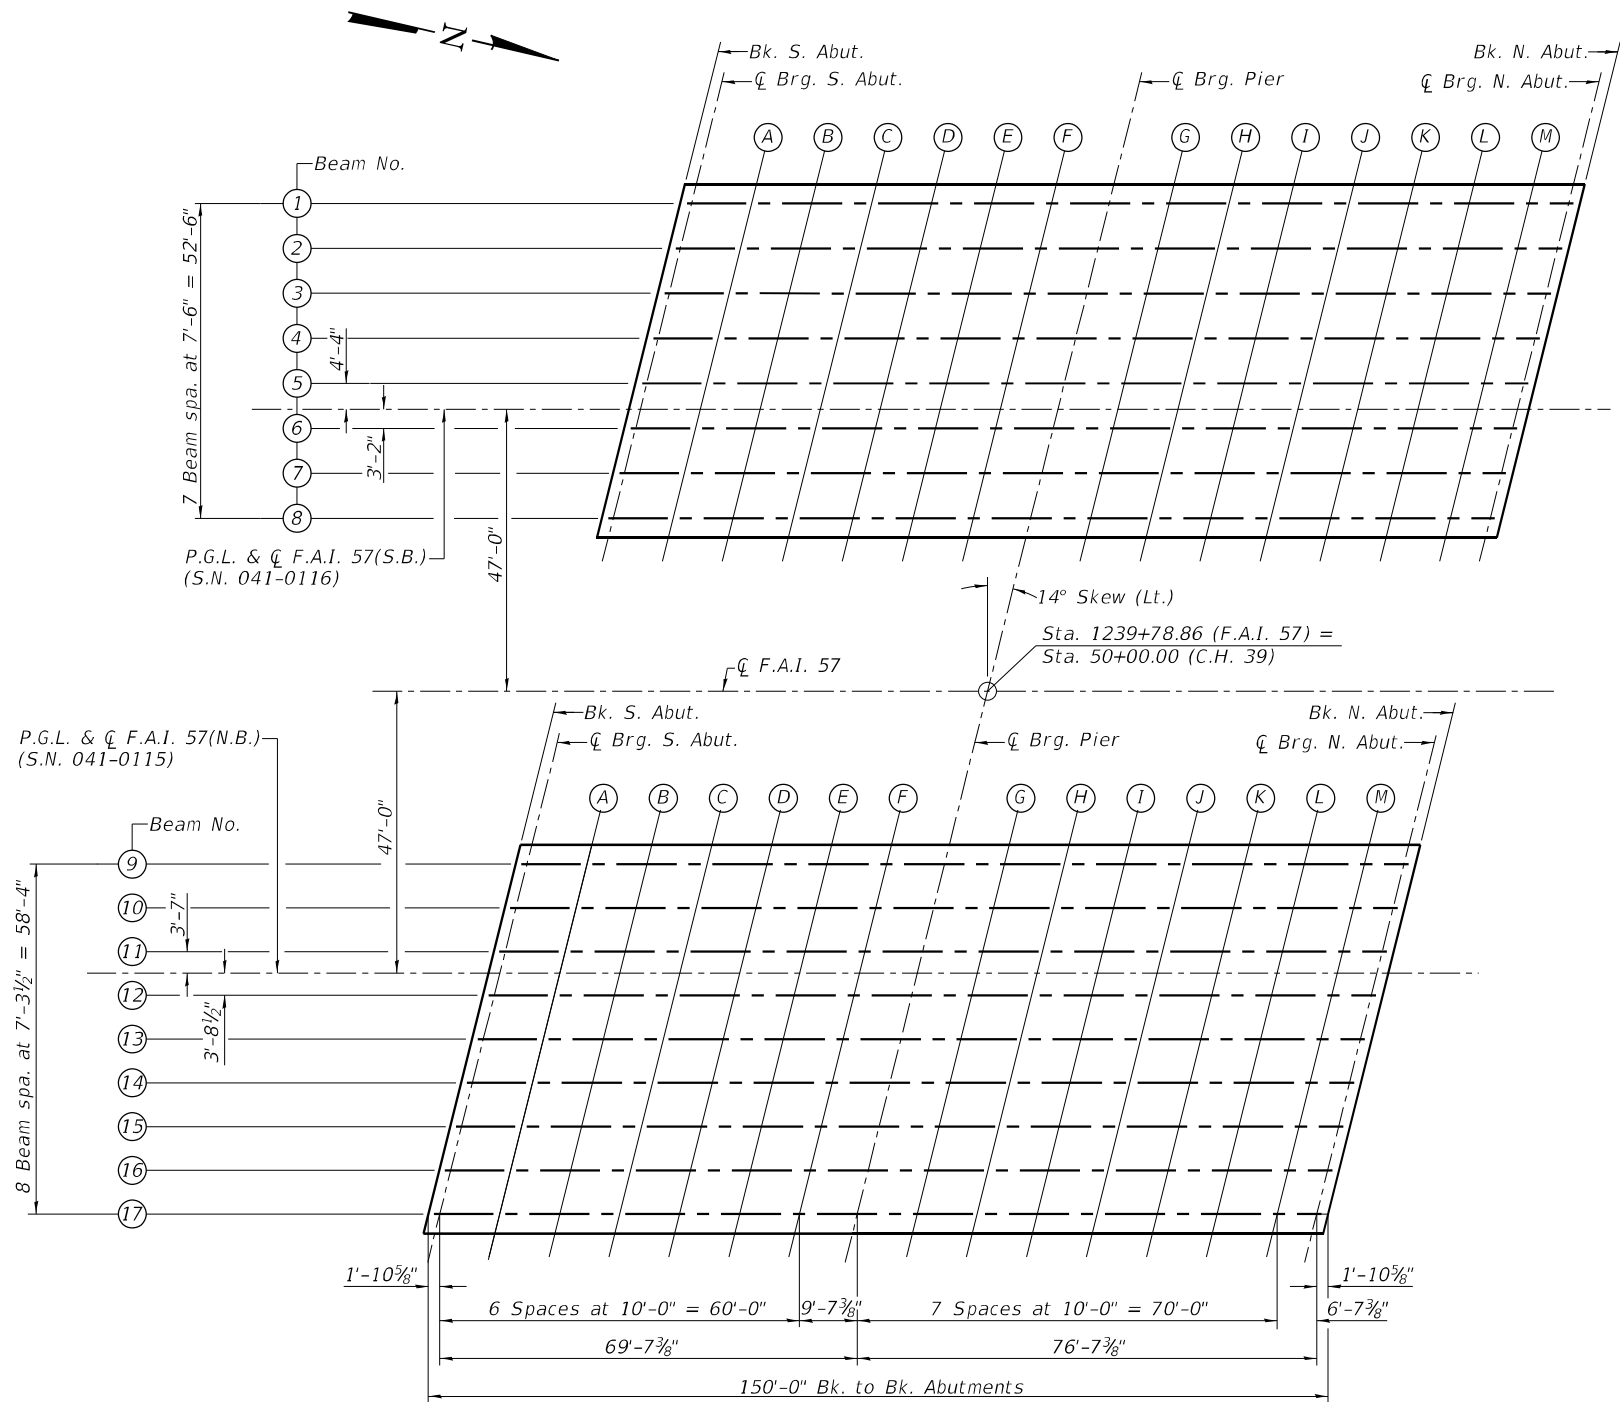


LAYOUT PLAN FOR DECK ELEVATIONS

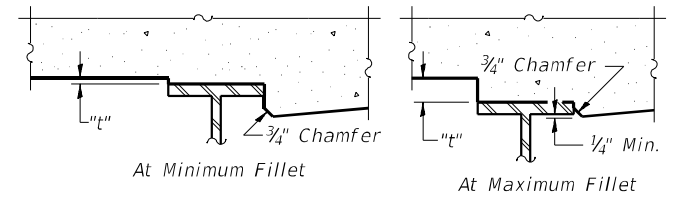

To determine "t": After all structural steel has been erected, elevations of the top flanges of the beams shall be taken at intervals shown below. These elevations subtracted from the "Theoretical Grade Elevations Adjusted for Dead Load Deflection" shown on sheets 7 & 8 of 37, minus slab thickness, equals the fillet heights "t" above top flange of beams.

FILLET HEIGHTS

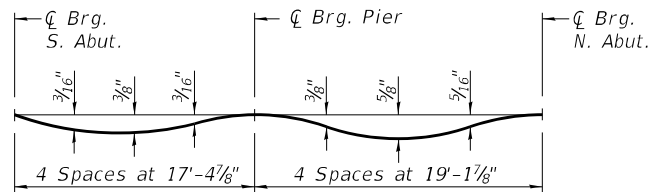

DEAD LOAD DEFLECTION DIAGRAM

(Includes weight of concrete only.)

Note:
The above deflections are not to be used in the field if the engineer is working from the grade elevations adjusted for dead load deflections as shown on sheets 7 & 8 of 37.

MODEL: Default
FILE NAME: L:\DOT11906910\VO_6\DrawStructures\004-Deck Elev 1.dgn



License No. 184-000613

© Copyright CMT, Inc.

USER NAME = Derek Cochran	DESIGNED - AI	REVISED -
CHECKED -	REVIS	REVIS
PLOT SCALE = N/A	DRAWN - GLD	REVISED -
PLOT DATE = 3/5/2021 (8:04:50 AM)	CHECKED -	REVISED -

STATE OF ILLINOIS
DEPARTMENT OF TRANSPORTATION

DECK ELEVATIONS 1
STRUCTURE NO. 041-0115 (NB) & 041-0116 (SB)

SHEET 6 OF 37 SHEETS

F.A.I. RTE.	SECTION	COUNTY	TOTAL SHEETS	SHEET NO.
57	(41-4)B-2	JEFFERSON	257	108
CONTRACT NO. 78550				
ILLINOIS FED. AID PROJECT				

MODEL: Default
FILE NAME: L:\DOT11906910\VO_6\DrawStructures\005-Deck Elev 2.dgn

BEAM 1				
LOCATION	STATION	OFFSET	THEORETICAL GRADE ELEVATION	THEORETICAL GRADE ELEV. ADJUSTED FOR DEAD LOAD DEFLECTION AND DECK GRINDING
Bk. S. Abut.	1239+27.64	-34.33	574.67	574.69
☒ Brg. S. Abut.	1239+29.53	-34.33	574.71	574.73
A	1239+39.53	-34.33	574.93	574.96
B	1239+49.53	-34.33	575.16	575.20
C	1239+59.53	-34.33	575.38	575.43
D	1239+69.53	-34.33	575.61	575.66
E	1239+79.53	-34.33	575.83	575.87
F	1239+89.53	-34.33	576.06	576.09
☒ Pier	1239+99.14	-34.33	576.27	576.30
G	1240+09.14	-34.33	576.50	576.53
H	1240+19.14	-34.33	576.72	576.78
I	1240+29.14	-34.33	576.95	577.02
J	1240+39.14	-34.33	577.17	577.25
K	1240+49.14	-34.33	577.40	577.46
L	1240+59.14	-34.33	577.62	577.67
M	1240+69.14	-34.33	577.85	577.88
☒ Brg. N. Abut.	1240+75.76	-34.33	578.00	578.02
Bk. N. Abut.	1240+77.65	-34.33	578.04	578.06

BEAM 2				
LOCATION	STATION	OFFSET	THEORETICAL GRADE ELEVATION	THEORETICAL GRADE ELEV. ADJUSTED FOR DEAD LOAD DEFLECTION AND DECK GRINDING
Bk. S. Abut.	1239+25.77	-26.83	574.77	574.79
☒ Brg. S. Abut.	1239+27.66	-26.83	574.82	574.84
A	1239+37.66	-26.83	575.04	575.07
B	1239+47.66	-26.83	575.27	575.31
C	1239+57.66	-26.83	575.49	575.54
D	1239+67.66	-26.83	575.72	575.76
E	1239+77.66	-26.83	575.94	575.98
F	1239+87.66	-26.83	576.17	576.19
☒ Pier	1239+97.27	-26.83	576.38	576.40
G	1240+07.27	-26.83	576.61	576.64
H	1240+17.27	-26.83	576.83	576.89
I	1240+27.27	-26.83	577.06	577.13
J	1240+37.27	-26.83	577.28	577.36
K	1240+47.27	-26.83	577.51	577.57
L	1240+57.27	-26.83	577.73	577.78
M	1240+67.27	-26.83	577.96	577.98
☒ Brg. N. Abut.	1240+73.89	-26.83	578.11	578.13
Bk. N. Abut.	1240+75.78	-26.83	578.15	578.17

BEAM 3				
LOCATION	STATION	OFFSET	THEORETICAL GRADE ELEVATION	THEORETICAL GRADE ELEV. ADJUSTED FOR DEAD LOAD DEFLECTION AND DECK GRINDING
Bk. S. Abut.	1239=23.90	-19.33	574.88	574.90
☒ Brg. S. Abut.	1239+25.79	-19.33	574.92	574.95
A	1239+35.79	-19.33	575.15	575.18
B	1239+45.79	-19.33	575.37	575.42
C	1239+55.79	-19.33	575.60	575.65
D	1239+65.79	-19.33	575.82	575.87
E	1239+75.79	-19.33	576.05	576.09
F	1239+85.79	-19.33	576.27	576.30
☒ Pier	1239+95.40	-19.33	576.49	576.51
G	1240+05.40	-19.33	576.72	576.75
H	1240+15.40	-19.33	576.94	576.99
I	1240+25.40	-19.33	577.17	577.24
J	1240+35.40	-19.33	577.39	577.46
K	1240+45.40	-19.33	577.62	577.68
L	1240+55.40	-19.33	577.84	577.89
M	1240+65.40	-19.33	578.07	578.09
☒ Brg. N. Abut.	1240+72.02	-19.33	578.21	578.24
Bk. N. Abut.	1240+73.91	-19.33	578.26	578.28

BEAM 4				
LOCATION	STATION	OFFSET	THEORETICAL GRADE ELEVATION	THEORETICAL GRADE ELEV. ADJUSTED FOR DEAD LOAD DEFLECTION AND DECK GRINDING
Bk. S. Abut.	1239+22.03	-11.83	574.99	575.01
☒ Brg. S. Abut.	1239=23.92	-11.83	575.03	575.05
A	1239+33.92	-11.83	575.26	575.28
B	1239+43.92	-11.83	575.48	575.52
C	1239+53.92	-11.83	575.71	575.76
D	1239+63.92	-11.83	575.93	575.98
E	1239+73.92	-11.83	576.16	576.20
F	1239+83.92	-11.83	576.38	576.41
☒ Pier	1239+93.53	-11.83	576.60	576.62
G	1240+03.53	-11.83	576.82	576.86
H	1240+13.53	-11.83	577.05	577.10
I	1240+23.53	-11.83	577.27	577.34
J	1240+33.53	-11.83	577.50	577.57
K	1240+43.53	-11.83	577.72	577.79
L	1240+53.53	-11.83	577.95	577.99
M	1240+63.53	-11.83	578.17	578.20
☒ Brg. N. Abut.	1240+70.15	-11.83	578.32	578.34
Bk. N. Abut.	1240+72.04	-11.83	578.36	578.38

BEAM 5				
LOCATION	STATION	OFFSET	THEORETICAL GRADE ELEVATION	THEORETICAL GRADE ELEV. ADJUSTED FOR DEAD LOAD DEFLECTION AND DECK GRINDING
Bk. S. Abut.	1239+20.16	-4.33	575.06	575.08
☒ Brg. S. Abut.	1239+22.05	-4.33	575.10	575.12
A	1239+32.05	-4.33	575.33	575.35
B	1239+42.05	-4.33	575.55	575.59
C	1239+52.05	-4.33	575.78	575.83
D	1239+62.05	-4.33	576.00	576.05
E	1239+72.05	-4.33	576.23	576.27
F	1239+82.05	-4.33	576.45	576.48
☒ Pier	1239+91.66	-4.33	576.67	576.69
G	1240+01.66	-4.33	576.89	576.93
H	1240+11.66	-4.33	577.12	577.17
I	1240+21.66	-4.33	577.34	577.41
J	1240+31.66	-4.33	577.57	577.64
K	1240+41.66	-4.33	577.79	577.86
L	1240+51.66	-4.33	578.02	578.06
M	1240+61.66	-4.33	578.24	578.27
☒ Brg. N. Abut.	1240+68.28	-4.33	578.39	578.41
Bk. N. Abut.	1240+70.17	-4.33	578.43	578.46

☒ F.A.I. 57(S.B.) & P.G.L.				
LOCATION	STATION	OFFSET	THEORETICAL GRADE ELEVATION	THEORETICAL GRADE ELEV. ADJUSTED FOR DEAD LOAD DEFLECTION AND DECK GRINDING
Bk. S. Abut.	1239+19.08	0.00	575.10	575.12
☒ Brg. S. Abut.	1239+20.97	0.00	575.14	575.16
A	1239+30.97	0.00	575.37	575.40
B	1239+40.97	0.00	575.59	575.63
C	1239+50.97	0.00	575.82	575.87
D	1239+60.97	0.00	576.04	576.09
E	1239+70.97	0.00	576.27	576.31
F	1239+80.97	0.00	576.49	576.52
☒ Pier	1239+90.58	0.00	576.71	576.73
G	1240+00.58	0.00	576.93	576.97
H	1240+10.58	0.00	577.16	577.21
I	1240+20.58	0.00	577.38	577.45
J	1240+30.58	0.00	577.61	577.68
K	1240+40.58	0.00	577.83	577.90
L	1240+50.58	0.00	578.06	578.10
M	1240+60.58	0.00	578.28	578.31
☒ Brg. N. Abut.	1240+67.20	0.00	578.43	578.45
Bk. N. Abut.	1240+69.09	0.00	578.48	578.50

BEAM 6				
LOCATION	STATION	OFFSET	THEORETICAL GRADE ELEVATION	THEORETICAL GRADE ELEV. ADJUSTED FOR DEAD LOAD DEFLECTION AND DECK GRINDING
Bk. S. Abut.	1239+18.29	3.17	575.03	575.06
☒ Brg. S. Abut.	1239+20.18	3.17	575.08	575.10
A	1239+30.18	3.17	575.30	575.33
B	1239+40.18	3.17	575.53	575.57
C	1239+50.18	3.17	575.75	575.80
D	1239+60.18	3.17	575.98	576.03
E	1239+70.18	3.17	576.20	576.24
F	1239+80.18	3.17	576.43	576.45
☒ Pier	1239+89.79	3.17	576.64	576.66
G	1239+99.79	3.17	576.87	576.90
H	1240+09.79	3.17	577.09	577.15
I	1240+19.79	3.17	577.32	577.39
J	1240+29.79	3.17	577.54	577.62
K	1240+39.79	3.17	577.77	577.83
L	1240+49.79	3.17	577.99	578.04
M	1240+59.79	3.17	578.22	578.25
☒ Brg. N. Abut.	1240+66.41	3.17	578.37	578.39
Bk. N. Abut.	1240+68.30	3.17	578.41	578.43

BEAM 7				
LOCATION	STATION	OFFSET	THEORETICAL GRADE ELEVATION	THEORETICAL GRADE ELEV. ADJUSTED FOR DEAD LOAD DEFLECTION AND DECK GRINDING
Bk. S. Abut.	1239+16.42	10.67	574.88	574.90
☒ Brg. S. Abut.	1239+18.31	10.67	574.92	574.94
A	1239+28.31	10.67	575.15	575.18
B	1239+38.31	10.67	575.37	575.41
C	1239+48.31	10.67	575.60	575.65
D	1239+58.31	10.67	575.82	575.87
E	1239+68.31	10.67	576.05	576.09
F	1239+78.31	10.67	576.27	576.30
☒ Pier	1239+87.92	10.67	576.49	576.51
G	1239+97.92	10.67	576.71	576.75
H	1240+07.92	10.67	576.94	576.99
I	1240+17.92	10.67	577.16	577.23
J	1240+27.92	10.67	577.39	577.46
K	1240+37.92	10.67	577.61	577.68
L	1240+47.92	10.67	577.84	577.88
M	1240+57.92	10.67	578.06	578.09
☒ Brg. N. Abut.	1240+64.54	10.67	578.21	578.23
Bk. N. Abut.	1240+66.43	10.67	578.26	578.28

BEAM 8				
LOCATION	STATION	OFFSET	THEORETICAL GRADE ELEVATION	THEORETICAL GRADE ELEV. ADJUSTED FOR DEAD LOAD DEFLECTION AND DECK GRINDING
Bk. S. Abut.	1239+14.55	18.17	574.69	574.72
☒ Brg. S. Abut.	1239+16.44	18.17	574.74	574.76
A	1239+26.44	18.17	574.96	574.99
B	1239+36.44	18.17	575.19	575.23
C	1239+46.44	18.17	575.41	575.46
D	1239+56.44	18.17	575.64	575.69
E	1239+66.44	18.17	575.86	575.90
F	1239+76.44	18.17	576.09	576.11
☒ Pier	1239+86.05	18.17	576.30	576.32
G	1239+96.05	18.17	576.53	576.56
H	1240+06.05	18.17	576.75	576.81
I	1240+16.05	18.17	576.98	577.05
J	1240+26.05	18.17	577.20	577.28
K	1240+36.05	18.17	577.43	577.49
L	1240+46.05	18.17	577.65	577.70
M	1240+56.05	18.17	577.88	577.91
☒ Brg. N. Abut.	1240+62.67	18.17	578.03	578.05
Bk. N. Abut.	1240+64.56	18.17	578.07	578.09

MODEL: Default
FILE NAME: L:\DOT\11906910\VO_6\Draw\Structures\006-Deck Elev_3.dgn

BEAM 9				
LOCATION	STATION	OFFSET	THEORETICAL GRADE ELEVATION	THEORETICAL GRADE ELEV. ADJUSTED FOR DEAD LOAD DEFLECTION AND DECK GRINDING
Bk. S. Abut.	1239+00.17	-18.17	574.19	574.21
☒ Brg. S. Abut.	1239+02.06	-18.17	574.23	574.25
A	1239+12.06	-18.17	574.46	574.48
B	1239+22.06	-18.17	574.68	574.72
C	1239+32.06	-18.17	574.91	574.95
D	1239+42.06	-18.17	575.13	575.18
E	1239+52.06	-18.17	575.36	575.39
F	1239+62.06	-18.17	575.58	575.61
☒ Pier	1239+71.67	-18.17	575.80	575.82
G	1239+81.67	-18.17	576.02	576.06
H	1239+91.67	-18.17	576.25	576.30
I	1240+01.67	-18.17	576.47	576.54
J	1240+11.67	-18.17	576.70	576.77
K	1240+21.67	-18.17	576.92	576.98
L	1240+31.67	-18.17	577.15	577.19
M	1240+41.67	-18.17	577.37	577.40
☒ Brg. N. Abut.	1240+48.29	-18.17	577.52	577.54
Bk. N. Abut.	1240+50.18	-18.17	577.56	577.58

BEAM 10				
LOCATION	STATION	OFFSET	THEORETICAL GRADE ELEVATION	THEORETICAL GRADE ELEV. ADJUSTED FOR DEAD LOAD DEFLECTION AND DECK GRINDING
Bk. S. Abut.	1238+98.35	-10.88	574.29	574.31
☒ Brg. S. Abut.	1239+00.24	-10.88	574.33	574.35
A	1239+10.24	-10.88	574.56	574.58
B	1239+20.24	-10.88	574.78	574.82
C	1239+30.24	-10.88	575.01	575.05
D	1239+40.24	-10.88	575.23	575.28
E	1239+50.24	-10.88	575.46	575.49
F	1239+60.24	-10.88	575.68	575.71
☒ Pier	1239+69.86	-10.88	575.90	575.92
G	1239+79.86	-10.88	576.12	576.16
H	1239+89.86	-10.88	576.35	576.40
I	1239+99.86	-10.88	576.57	576.64
J	1240+09.86	-10.88	576.80	576.87
K	1240+19.86	-10.88	577.02	577.08
L	1240+29.86	-10.88	577.25	577.29
M	1240+39.86	-10.88	577.47	577.50
☒ Brg. N. Abut.	1240+46.47	-10.88	577.62	577.64
Bk. N. Abut.	1240+48.36	-10.88	577.66	577.68

BEAM 11				
LOCATION	STATION	OFFSET	THEORETICAL GRADE ELEVATION	THEORETICAL GRADE ELEV. ADJUSTED FOR DEAD LOAD DEFLECTION AND DECK GRINDING
Bk. S. Abut.	1238+96.53	-3.58	574.36	574.38
☒ Brg. S. Abut.	1238+98.42	-3.58	574.40	574.42
A	1239+08.42	-3.58	574.62	574.65
B	1239+18.42	-3.58	574.85	574.89
C	1239+28.42	-3.58	575.07	575.12
D	1239+38.42	-3.58	575.30	575.35
E	1239+48.42	-3.58	575.52	575.56
F	1239+58.42	-3.58	575.75	575.78
☒ Pier	1239+68.04	-3.58	575.97	575.99
G	1239+78.04	-3.58	576.19	576.22
H	1239+88.04	-3.58	576.42	576.47
I	1239+98.04	-3.58	576.64	576.71
J	1240+08.04	-3.58	576.87	576.94
K	1240+18.04	-3.58	577.09	577.15
L	1240+28.04	-3.58	577.32	577.36
M	1240+38.04	-3.58	577.54	577.57
☒ Brg. N. Abut.	1240+44.65	-3.58	577.69	577.71
Bk. N. Abut.	1240+46.54	-3.58	577.73	577.75

☒ F.A.I. 57(N.B.) & P.G.L.				
LOCATION	STATION	OFFSET	THEORETICAL GRADE ELEVATION	THEORETICAL GRADE ELEV. ADJUSTED FOR DEAD LOAD DEFLECTION AND DECK GRINDING
Bk. S. Abut.	1238+95.64	0.00	574.39	574.41
☒ Brg. S. Abut.	1238+97.53	0.00	574.43	574.45
A	1239+07.53	0.00	574.66	574.69
B	1239+17.53	0.00	574.88	574.92
C	1239+27.53	0.00	575.11	575.16
D	1239+37.53	0.00	575.33	575.38
E	1239+47.53	0.00	575.56	575.60
F	1239+57.53	0.00	575.78	575.81
☒ Pier	1239+67.14	0.00	576.00	576.02
G	1239+77.14	0.00	576.22	576.26
H	1239+87.14	0.00	576.45	576.50
I	1239+97.14	0.00	576.67	576.74
J	1240+07.14	0.00	576.90	576.97
K	1240+17.14	0.00	577.12	577.19
L	1240+27.14	0.00	577.35	577.39
M	1240+37.14	0.00	577.57	577.60
☒ Brg. N. Abut.	1240+43.76	0.00	577.72	577.74
Bk. N. Abut.	1240+45.65	0.00	577.77	577.79

BEAM 12				
LOCATION	STATION	OFFSET	THEORETICAL GRADE ELEVATION	THEORETICAL GRADE ELEV. ADJUSTED FOR DEAD LOAD DEFLECTION AND DECK GRINDING
Bk. S. Abut.	1238+94.72	3.71	574.31	574.33
☒ Brg. S. Abut.	1238+96.60	3.71	574.36	574.38
A	1239+06.60	3.71	574.58	574.61
B	1239+16.60	3.71	574.81	574.85
C	1239+26.60	3.71	575.03	575.08
D	1239+36.60	3.71	575.26	575.30
E	1239+46.60	3.71	575.48	575.52
F	1239+56.60	3.71	575.71	575.73
☒ Pier	1239+66.22	3.71	575.92	575.94
G	1239+76.22	3.71	576.15	576.18
H	1239+86.22	3.71	576.37	576.43
I	1239+96.22	3.71	576.60	576.67
J	1240+06.22	3.71	576.82	576.89
K	1240+16.22	3.71	577.05	577.11
L	1240+26.22	3.71	577.27	577.32
M	1240+36.22	3.71	577.50	577.52
☒ Brg. N. Abut.	1240+42.83	3.71	577.65	577.67
Bk. N. Abut.	1240+44.72	3.71	577.69	577.71

BEAM 13				
LOCATION	STATION	OFFSET	THEORETICAL GRADE ELEVATION	THEORETICAL GRADE ELEV. ADJUSTED FOR DEAD LOAD DEFLECTION AND DECK GRINDING
Bk. S. Abut.	1238+92.90	11.00	574.16	574.18
☒ Brg. S. Abut.	1238+94.79	11.00	574.21	574.23
A	1239+04.79	11.00	574.43	574.46
B	1239+14.79	11.00	574.66	574.70
C	1239+24.79	11.00	574.88	574.93
D	1239+34.79	11.00	575.11	575.15
E	1239+44.79	11.00	575.33	575.37
F	1239+54.79	11.00	575.56	575.58
☒ Pier	1239+64.40	11.00	575.77	575.79
G	1239+74.40	11.00	576.00	576.03
H	1239+84.40	11.00	576.22	576.28
I	1239+94.40	11.00	576.45	576.52
J	1240+04.40	11.00	576.67	576.74
K	1240+14.40	11.00	576.90	576.96
L	1240+24.40	11.00	577.12	577.17
M	1240+34.40	11.00	577.35	577.37
☒ Brg. N. Abut.	1240+41.02	11.00	577.50	577.52
Bk. N. Abut.	1240+42.91	11.00	577.54	577.56

BEAM 14				
LOCATION	STATION	OFFSET	THEORETICAL GRADE ELEVATION	THEORETICAL GRADE ELEV. ADJUSTED FOR DEAD LOAD DEFLECTION AND DECK GRINDING
Bk. S. Abut.	1238+91.08	18.29	573.98	574.00
☒ Brg. S. Abut.	1238+92.97	18.29	574.02	574.04
A	1239+02.97	18.29	574.25	574.28
B	1239+12.97	18.29	574.47	574.51
C	1239+22.97	18.29	574.70	574.75
D	1239+32.97	18.29	574.92	574.97
E	1239+42.97	18.29	575.15	575.19
F	1239+52.97	18.29	575.37	575.40
☒ Pier	1239+62.58	18.29	575.59	575.61
G	1239+72.58	18.29	575.82	575.85
H	1239+82.58	18.29	576.04	576.09
I	1239+92.58	18.29	576.27	576.33
J	1240+02.58	18.29	576.49	576.56
K	1240+12.58	18.29	576.72	576.78
L	1240+22.58	18.29	576.94	576.98
M	1240+32.58	18.29	577.17	577.19
☒ Brg. N. Abut.	1240+39.20	18.29	577.31	577.34
Bk. N. Abut.	1240+41.09	18.29	577.36	577.38

BEAM 15				
LOCATION	STATION	OFFSET	THEORETICAL GRADE ELEVATION	THEORETICAL GRADE ELEV. ADJUSTED FOR DEAD LOAD DEFLECTION AND DECK GRINDING
Bk. S. Abut.	1238+89.26	25.58	573.79	573.82
☒ Brg. S. Abut.	1238+91.15	25.58	573.84	573.86
A	1239+01.15	25.58	574.06	574.09
B	1239+11.15	25.58	574.29	574.33
C	1239+21.15	25.58	574.51	574.56
D	1239+31.15	25.58	574.74	574.79
E	1239+41.15	25.58	574.96	575.00
F	1239+51.15	25.58	575.19	575.21
☒ Pier	1239+60.77	25.58	575.40	575.42
G	1239+70.77	25.58	575.63	575.66
H	1239+80.77	25.58	575.85	575.91
I	1239+90.77	25.58	576.08	576.15
J	1240+00.77	25.58	576.30	576.38
K	1240+10.77	25.58	576.53	576.59
L	1240+20.77	25.58	576.75	576.80
M	1240+30.77	25.58	576.98	577.01
☒ Brg. N. Abut.	1240+37.38	25.58	577.13	577.15
Bk. N. Abut.	1240+39.27	25.58	577.17	577.19

BEAM 16				
LOCATION	STATION	OFFSET	THEORETICAL GRADE ELEVATION	THEORETICAL GRADE ELEV. ADJUSTED FOR DEAD LOAD DEFLECTION AND DECK GRINDING
Bk. S. Abut.	1238+87.44	32.88	573.61	573.63
☒ Brg. S. Abut.	1238+89.33	32.88	573.65	573.67
A	1238+99.33	32.88	573.88	573.90
B	1239+09.33	32.88	574.10	574.14
C	1239+19.33	32.88	574.33	574.37
D	1239+29.33	32.88	574.55	574.60
E	1239+39.33	32.88	574.78	574.81
F	1239+49.33	32.88	575.00	575.03
☒ Pier	1239+58.95	32.88	575.22	575.24
G	1239+68.95	32.88	575.44	575.48
H	1239+78.95	32.88	575.67	575.72
I	1239+88.95	32.88	575.89	575.96
J	1239+98.95	32.88	576.12	576.19
K	1240+08.95	32.88	576.34	576.40
L	1240+18.95	32.88	576.57	576.61
M	1240+28.95	32.88	576.79	576.82
☒ Brg. N. Abut.	1240+35.56	32.88	576.94	576.96
Bk. N. Abut.	1240+37.45	32.88	576.98	577.00

BEAM 17				
LOCATION	STATION	OFFSET	THEORETICAL GRADE ELEVATION	THEORETICAL GRADE ELEV. ADJUSTED FOR DEAD LOAD DEFLECTION AND DECK GRINDING
Bk. S. Abut.	1238+85.63	40.17	573.42	573.44
☒ Brg. S. Abut.	1238+87.51	40.17	573.46	573.48
A	1238+97.51	40.17	573.69	573.72
B	1239+07.51	40.17	573.91	573.95
C	1239+17.51	40.17	574.14	574.19
D	1239+27.51	40.17	574.36	574.41
E	1239+37.51	40.17	574.59	574.63
F	1239+47.51	40.17	574.81	574.84
☒ Pier	1239+57.13	40.17	575.03	575.05
G	1239+67.13	40.17	575.26	575.29
H	1239+77.13	40.17	575.48	575.53
I	1239+87.13	40.17	575.71	575.77
J	1239+97.13	40.17	575.93	576.00
K	1240+07.13	40.17	576.16	576.22
L	1240+17.13	40.17	576.38	576.42
M	1240+27.13	40.17	576.61	576.63
☒ Brg. N. Abut.	1240+33.74	40.17	576.75	576.77
Bk. N. Abut.	1240+35.63	40.17	576.80	576.82

WEST EDGE OF SHOULDER				
LOCATION	STATION	OFFSET	THEOR. GRADE ELEV.	THEOR. GRADE EL. ADJ. FOR GRINDING
S. End of S. Aprpr. A1 A2	1238+71.66	-20.000	573.51	573.53
	1238+81.66	-20.000	573.74	573.76
	1238+91.66	-20.000	573.96	573.98
N. End of S. Aprpr.	1239+01.66	-20.000	574.19	574.21

WEST EDGE OF PAVEMENT				
LOCATION	STATION	OFFSET	THEOR. GRADE ELEV.	THEOR. GRADE EL. ADJ. FOR GRINDING
S. End of S. Aprpr. A1 A2	1238+69.66	-12.000	573.63	573.65
	1238+79.66	-12.000	573.85	573.87
	1238+89.66	-12.000	574.08	574.10
N. End of S. Aprpr.	1238+99.66	-12.000	574.30	574.32

CL N. BOUND LANES & P.G.L.				
LOCATION	STATION	OFFSET	THEOR. GRADE ELEV.	THEOR. GRADE EL. ADJ. FOR GRINDING
S. End of S. Aprpr. A1 A2	1238+66.67	0.000	573.74	573.76
	1238+76.67	0.000	573.96	573.98
	1238+86.67	0.000	574.19	574.21
N. End of S. Aprpr.	1238+96.67	0.000	574.41	574.43

EAST EDGE OF PAVEMENT				
LOCATION	STATION	OFFSET	THEOR. GRADE ELEV.	THEOR. GRADE EL. ADJ. FOR GRINDING
S. End of S. Aprpr. A1 A2	1238+63.68	12.000	573.63	573.65
	1238+73.68	12.000	573.85	573.87
	1238+83.68	12.000	574.08	574.10
N. End of S. Aprpr.	1238+93.68	12.000	574.30	574.32

EAST EDGE OF SHOULDER & ENTRANCE RAMP				
LOCATION	STATION	OFFSET	THEOR. GRADE ELEV.	THEOR. GRADE EL. ADJ. FOR GRINDING
S. End of S. Aprpr. A1 A2	1238+56.20	42.000	573.19	573.21
	1238+66.20	42.000	573.42	573.44
	1238+76.20	42.000	573.64	573.66
N. End of S. Aprpr.	1238+86.20	42.000	573.87	573.89


WEST EDGE OF SHOULDER				
LOCATION	STATION	OFFSET	THEOR. GRADE ELEV.	THEOR. GRADE EL. ADJ. FOR GRINDING
S. End of N. Aprpr. A3 A4	1240+49.60	-20.000	577.52	577.54
	1240+59.60	-20.000	577.74	577.76
	1240+69.60	-20.000	577.97	577.99
N. End of N. Aprpr.	1240+79.60	-20.000	578.19	578.21

WEST EDGE OF PAVEMENT				
LOCATION	STATION	OFFSET	THEOR. GRADE ELEV.	THEOR. GRADE EL. ADJ. FOR GRINDING
S. End of N. Aprpr. A3 A4	1240+47.60	-12.000	577.63	577.65
	1240+57.60	-12.000	577.86	577.88
	1240+67.60	-12.000	578.08	578.10
N. End of N. Aprpr.	1240+77.60	-12.000	578.31	578.33

CL N. BOUND LANES & P.G.L.				
LOCATION	STATION	OFFSET	THEOR. GRADE ELEV.	THEOR. GRADE EL. ADJ. FOR GRINDING
S. End of N. Aprpr. A3 A4	1240+44.61	0.000	577.75	577.77
	1240+54.61	0.000	577.97	577.99
	1240+64.61	0.000	578.20	578.22
N. End of N. Aprpr.	1240+74.61	0.000	578.42	578.44

EAST EDGE OF PAVEMENT				
LOCATION	STATION	OFFSET	THEOR. GRADE ELEV.	THEOR. GRADE EL. ADJ. FOR GRINDING
S. End of N. Aprpr. A3 A4	1240+41.62	12.000	577.63	577.65
	1240+51.62	12.000	577.86	577.88
	1240+61.62	12.000	578.08	578.10
N. End of N. Aprpr.	1240+71.62	12.000	578.31	578.33

EAST EDGE OF SHOULDER & ENTRANCE RAMP				
LOCATION	STATION	OFFSET	THEOR. GRADE ELEV.	THEOR. GRADE EL. ADJ. FOR GRINDING
S. End of N. Aprpr. A3 A4	1240+34.14	42.000	577.20	577.22
	1240+44.14	42.000	577.43	577.45
	1240+54.14	42.000	577.65	577.67
N. End of N. Aprpr.	1240+64.14	42.000	577.88	577.90

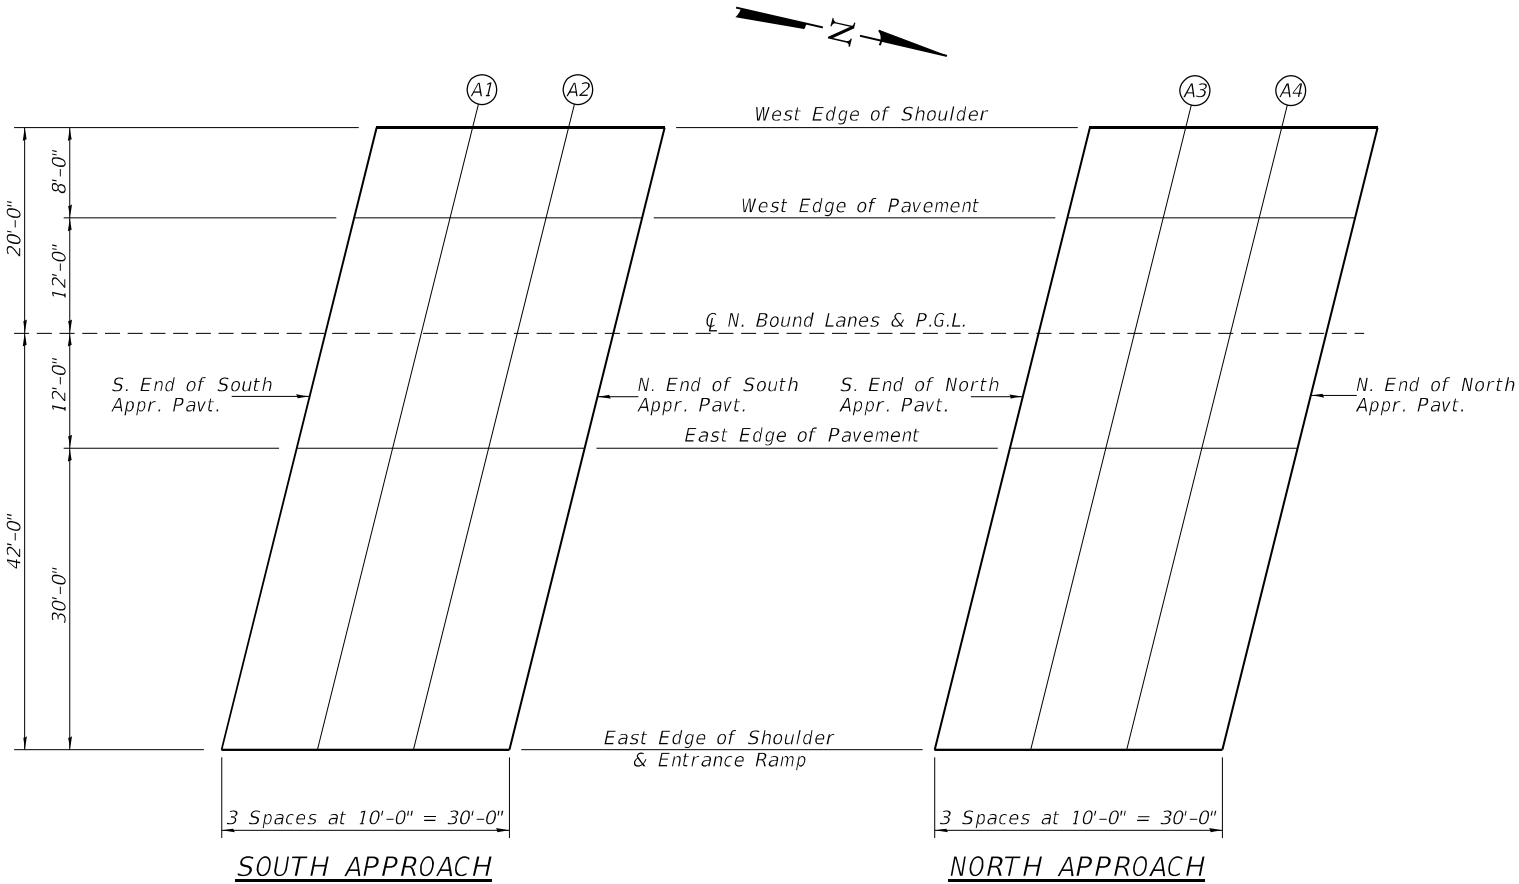

PLAN
(S.N. 041-0115)

MODEL: Default
FILE NAME: L:\DOT11906910\VO_g\DrawStructures\007-App Pavt Elev 1.dgn



License No. 184-000613 © Copyright CMT, Inc.

USER NAME = Derek Cochran	DESIGNED - AI	REVISED -
	CHECKED -	REVISED -
PLOT SCALE = N/A	DRAWN - GLD	REVISED -
PLOT DATE = 3/5/2021 (8:04:54 AM)	CHECKED -	REVISED -

STATE OF ILLINOIS
DEPARTMENT OF TRANSPORTATION

APPROACH SLAB ELEVATIONS 1
STRUCTURE NO. 041-0115 (NB)

SHEET 9 OF 37 SHEETS

F.A.I. RTE.	SECTION	COUNTY	TOTAL SHEETS	SHEET NO.
57	(41-4)B-2	JEFFERSON	257	111
CONTRACT NO. 78550				
ILLINOIS FED. AID PROJECT				

WEST EDGE OF SHOULDER & EXIT RAMP				
LOCATION	STATION	OFFSET	THEOR. GRADE ELEV.	THEOR. GRADE EL. ADJ. FOR GRINDING
S. End of S. Appr. A5 A6 N. End of S. Appr.	1238+99.91	-37.730	573.94	573.96
	1239+09.52	-37.209	574.19	574.21
	1239+19.26	-36.689	574.43	574.45
N. End of S. Appr.	1239+29.13	-36.167	574.66	574.68

WEST EDGE OF PAVEMENT				
LOCATION	STATION	OFFSET	THEOR. GRADE ELEV.	THEOR. GRADE EL. ADJ. FOR GRINDING
S. End of S. Appr. A5 A6 N. End of S. Appr.	1238+93.10	-12.000	574.34	574.36
	1239+03.10	-12.000	574.56	574.58
	1239+13.10	-12.000	574.79	574.81
N. End of S. Appr.	1239+23.10	-12.000	575.01	575.03

CL S. BOUND LANES & P.G.L.				
LOCATION	STATION	OFFSET	THEOR. GRADE ELEV.	THEOR. GRADE EL. ADJ. FOR GRINDING
S. End of S. Appr. A5 A6 N. End of S. Appr.	1238+90.11	0.000	574.45	574.47
	1239+00.11	0.000	574.67	574.69
	1239+10.11	0.000	574.90	574.92
N. End of S. Appr.	1239+20.11	0.000	575.12	575.14

EAST EDGE OF PAVEMENT				
LOCATION	STATION	OFFSET	THEOR. GRADE ELEV.	THEOR. GRADE EL. ADJ. FOR GRINDING
S. End of S. Appr. A5 A6 N. End of S. Appr.	1238+87.12	12.000	574.34	574.36
	1238+97.12	12.000	574.56	574.58
	1239+07.12	12.000	574.79	574.81
N. End of S. Appr.	1239+17.12	12.000	575.01	575.03

EAST EDGE OF SHOULDER				
LOCATION	STATION	OFFSET	THEOR. GRADE ELEV.	THEOR. GRADE EL. ADJ. FOR GRINDING
S. End of S. Appr. A5 A6 N. End of S. Appr.	1238+85.12	20.000	574.22	574.24
	1238+95.12	20.000	574.45	574.47
	1239+05.12	20.000	574.67	574.69
N. End of S. Appr.	1239+15.12	20.000	574.90	574.92


WEST EDGE OF SHOULDER & EXIT RAMP				
LOCATION	STATION	OFFSET	THEOR. GRADE ELEV.	THEOR. GRADE EL. ADJ. FOR GRINDING
S. End of N. Appr. A7 A8 N. End of N. Appr.	1240+77.07	-36.167	577.99	578.01
	1240+87.07	-36.167	578.21	578.23
	1240+97.07	-36.167	578.44	578.46
N. End of N. Appr.	1241+07.07	-36.167	578.66	578.68

WEST EDGE OF PAVEMENT				
LOCATION	STATION	OFFSET	THEOR. GRADE ELEV.	THEOR. GRADE EL. ADJ. FOR GRINDING
S. End of N. Appr. A7 A8 N. End of N. Appr.	1240+71.04	-12.000	578.33	578.35
	1240+81.04	-12.000	578.56	578.58
	1240+91.04	-12.000	578.78	578.80
N. End of N. Appr.	1241+01.04	-12.000	579.01	579.03

CL S. BOUND LANES & P.G.L.				
LOCATION	STATION	OFFSET	THEOR. GRADE ELEV.	THEOR. GRADE EL. ADJ. FOR GRINDING
S. End of N. Appr. A7 A8 N. End of N. Appr.	1240+68.05	0.000	578.45	578.47
	1240+78.05	0.000	578.67	578.69
	1240+88.05	0.000	578.90	578.92
N. End of N. Appr.	1240+98.05	0.000	579.12	579.14

EAST EDGE OF PAVEMENT				
LOCATION	STATION	OFFSET	THEOR. GRADE ELEV.	THEOR. GRADE EL. ADJ. FOR GRINDING
S. End of N. Appr. A7 A8 N. End of N. Appr.	1240+65.06	12.000	578.33	578.35
	1240+75.06	12.000	578.56	578.58
	1240+85.06	12.000	578.78	578.80
N. End of N. Appr.	1240+95.06	12.000	579.01	579.03

EAST EDGE OF SHOULDER				
LOCATION	STATION	OFFSET	THEOR. GRADE ELEV.	THEOR. GRADE EL. ADJ. FOR GRINDING
S. End of N. Appr. A7 A8 N. End of N. Appr.	1240+63.06	20.000	578.22	578.24
	1240+73.06	20.000	578.44	578.46
	1240+83.06	20.000	578.67	578.69
N. End of N. Appr.	1240+93.06	20.000	578.89	578.91

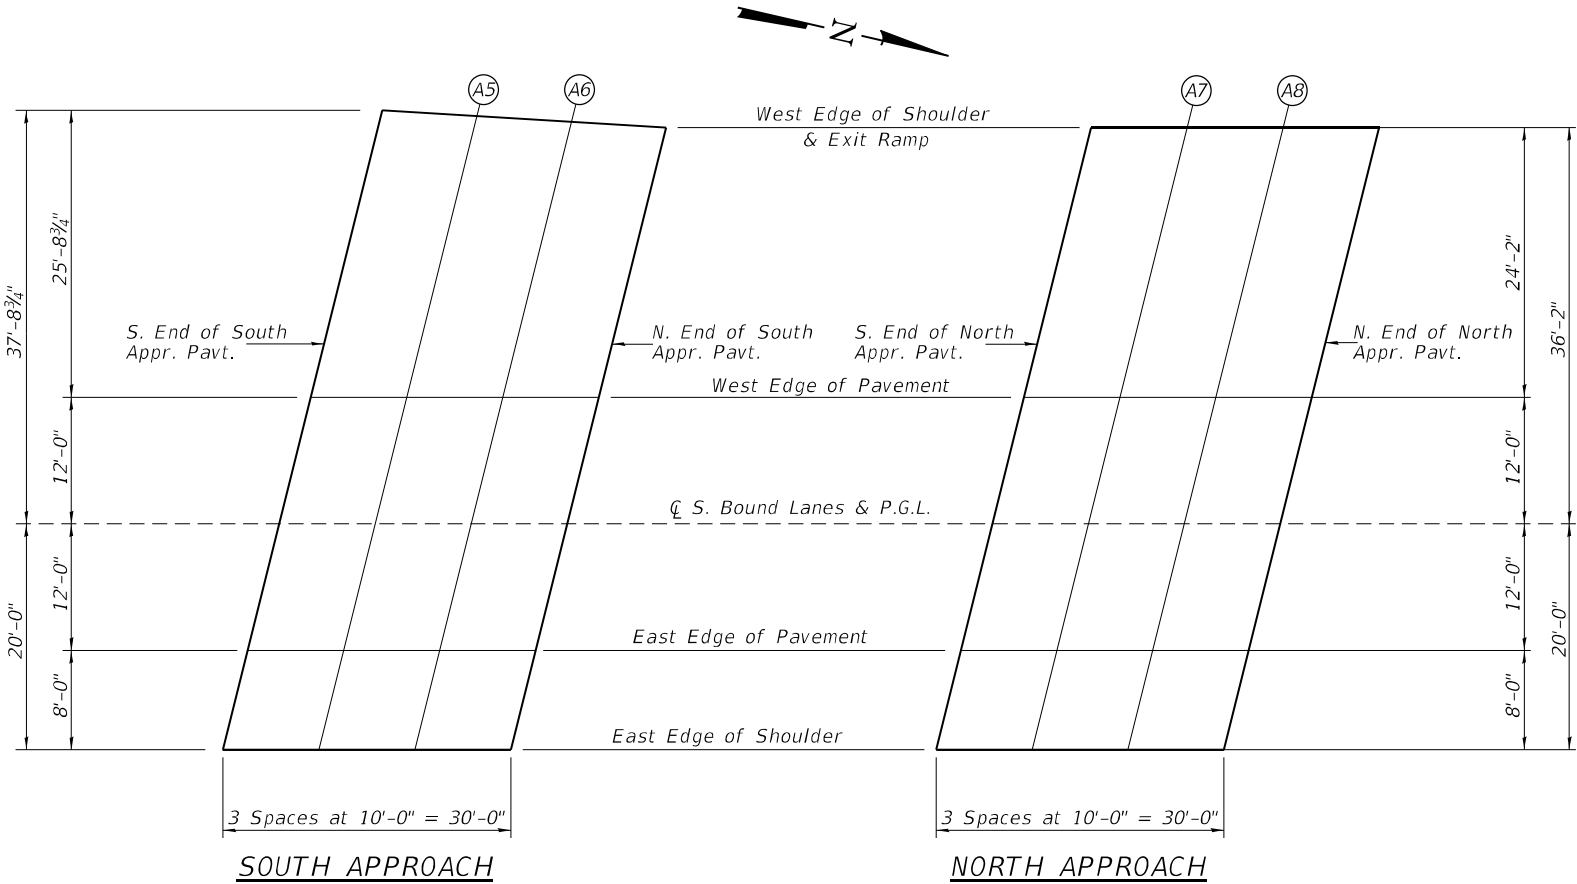

MODEL: Default
FILE NAME: L:\DOT11906910\VO_6\DrawStructures\006-Appr Pavt Elev 2.dgn



License No. 184-000613 © Copyright CMT, Inc.

USER NAME = Derek Cochran
PLOT SCALE = N/A
PLOT DATE = 3/5/2021 (8:04:55 AM)

DESIGNED - AI
CHECKED -
DRAWN - GLD
CHECKED -

REVISED -
REVISED -
REVISED -
REVISED -

STATE OF ILLINOIS
DEPARTMENT OF TRANSPORTATION

APPROACH SLAB ELEVATIONS 2
STRUCTURE NO. 041-0116 (SB)

SHEET 10 OF 37 SHEETS

F.A.I.
RTE.

SECTION
(41-4)B-2

COUNTY
JEFFERSON


TOTAL
SHEETS 257

SHEET
NO. 112


CONTRACT NO. 78550

ILLINOIS FED. AID PROJECT

MODEL: Detail
FILE NAME: L:\DOT11906910\VO_6\DrawStructures\008-Superstructure NB (041-0115).dgn

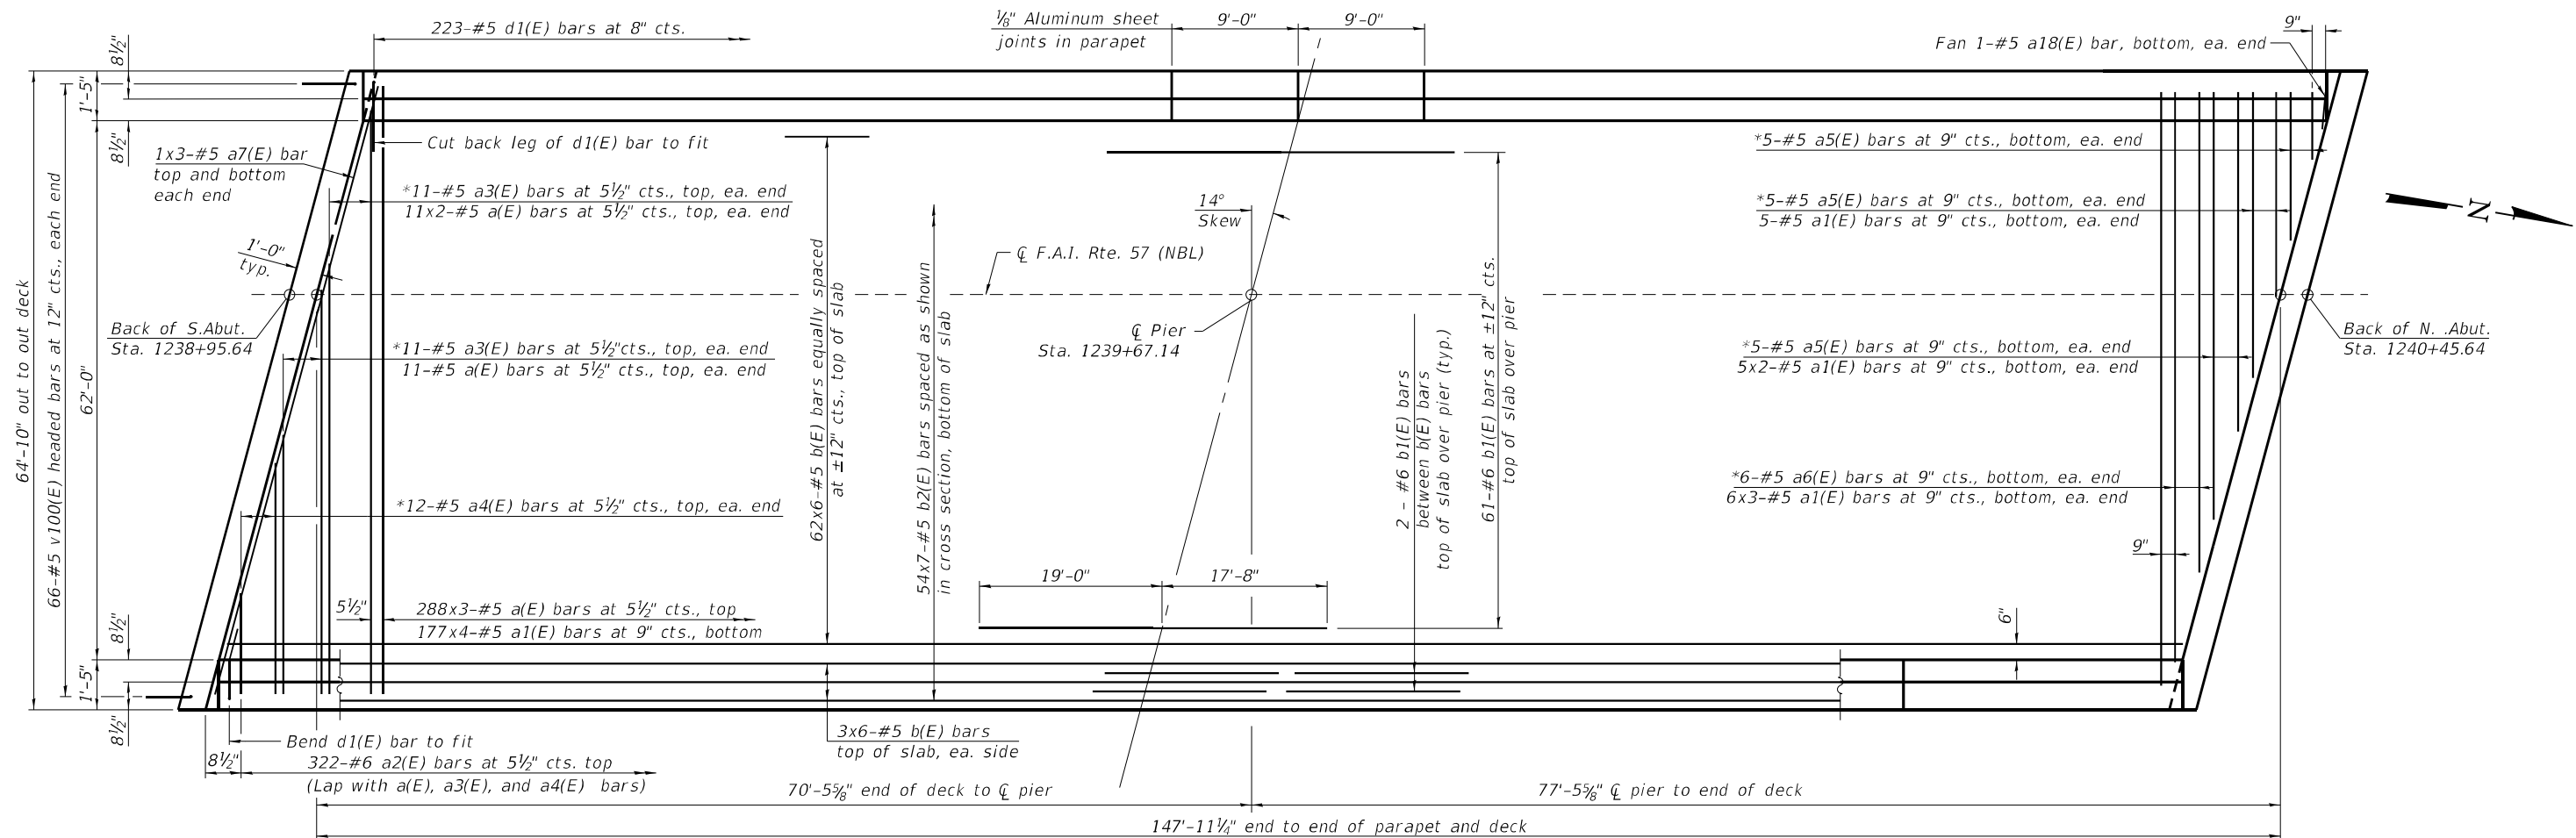

PLAN

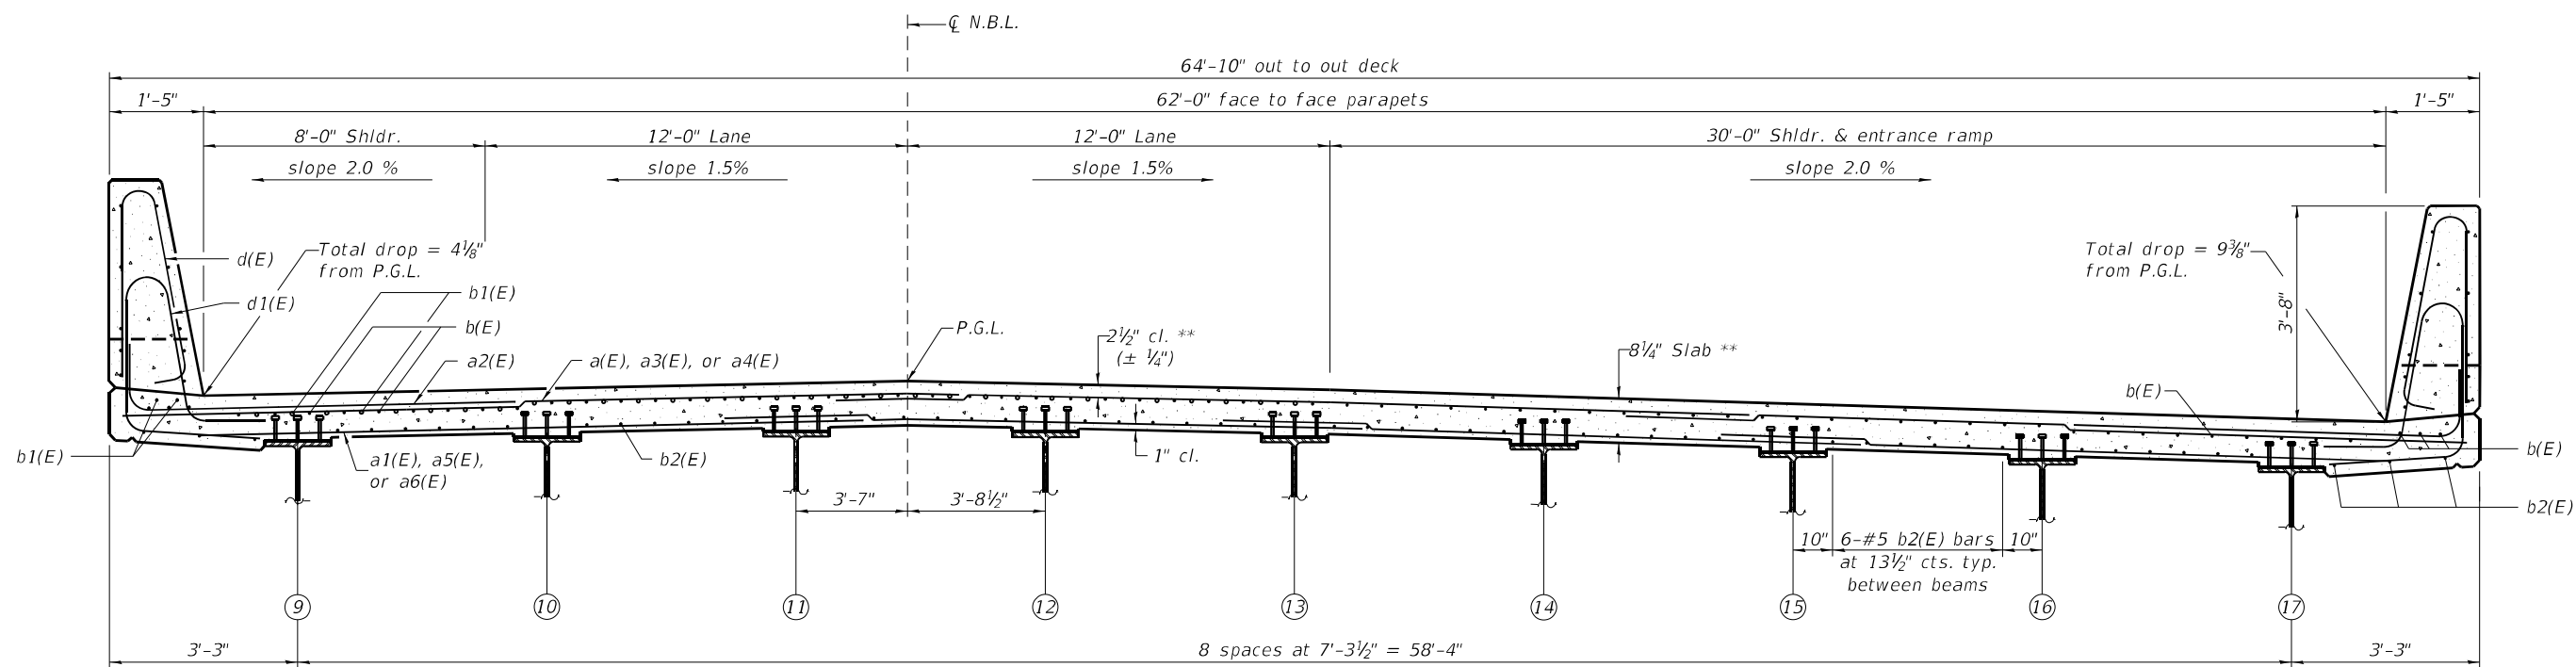

MINIMUM BAR LAP

#5 bar = 3'-6"

* See Field Cutting Diagram on sheet 12 of 37.

NEAR PIER

CROSS SECTION

(Looking North)

NEAR MIDSPAN

** Prior to grinding

Notes:
See sheet 12 of 37 for superstructure details and Bill of Material.
Bars indicated thus 20 x 3-#5 etc. indicates 20 lines of bars with 3 lengths per line.



License No. 184-000613

© Copyright CMT, Inc.

USER NAME	=	Derek Cochran
PLOT SCALE	=	N/A
PLOT DATE	=	3/5/2021 (8:04:57 AM)

DESIGNED	-	AI
CHECKED	-	
DRAWN	-	GLD
CHECKED	-	


REVISED	-
REVISED	-
REVISED	-
REVISED	-

STATE OF ILLINOIS
DEPARTMENT OF TRANSPORTATION


SUPERSTRUCTURE (NB)
STRUCTURE NO. 041-0115 (NB)

SHEET 11 OF 37 SHEETS

F.A.I. RTE.	SECTION	COUNTY	TOTAL SHEETS	SHEET NO.
57	(41-4)B-2	JEFFERSON	257	113
CONTRACT NO. 78550				
ILLINOIS FED. AID PROJECT				

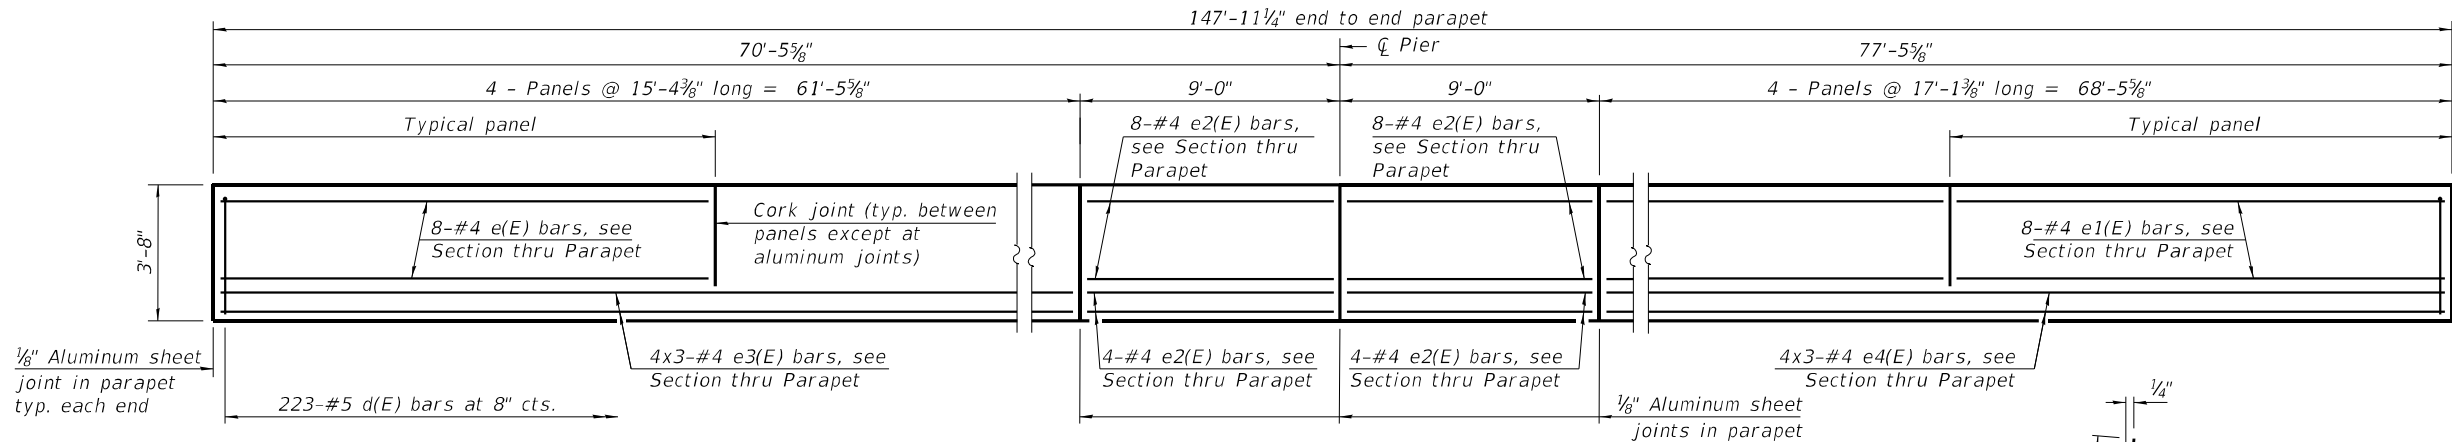


INSIDE ELEVATION OF PARAPET

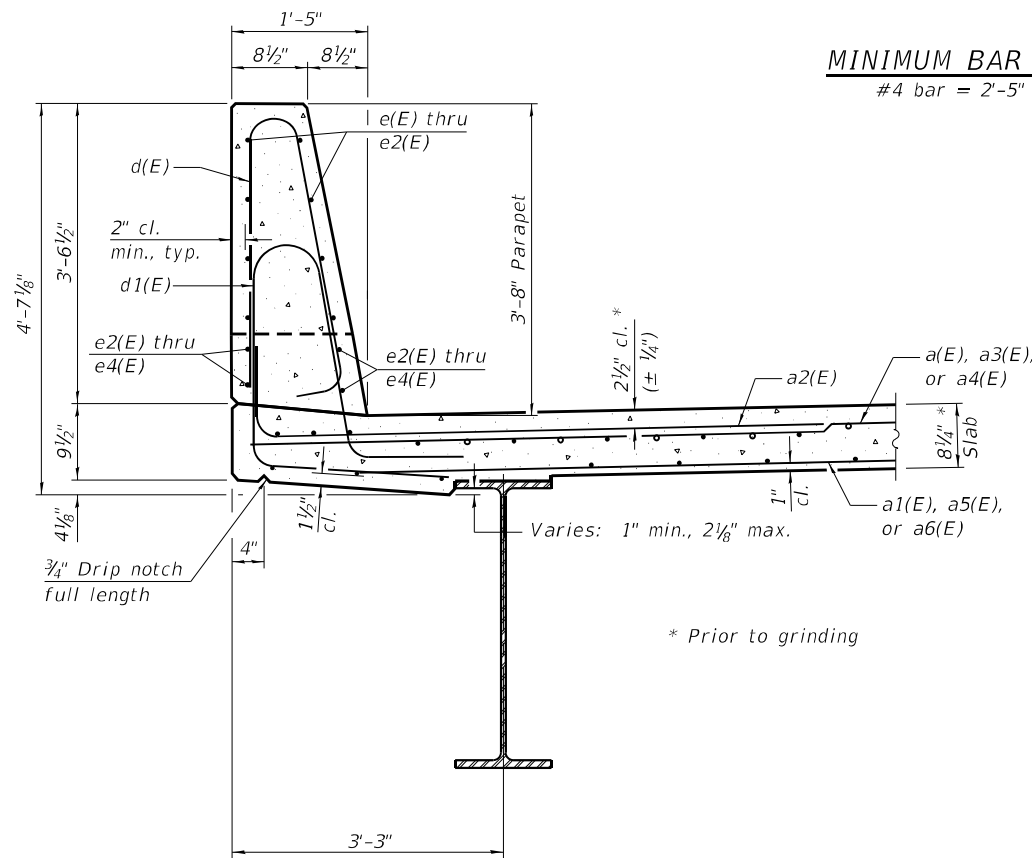

SECTION THRU PARAPET


MINIMUM BAR LAP
#4 bar = 2'-5"

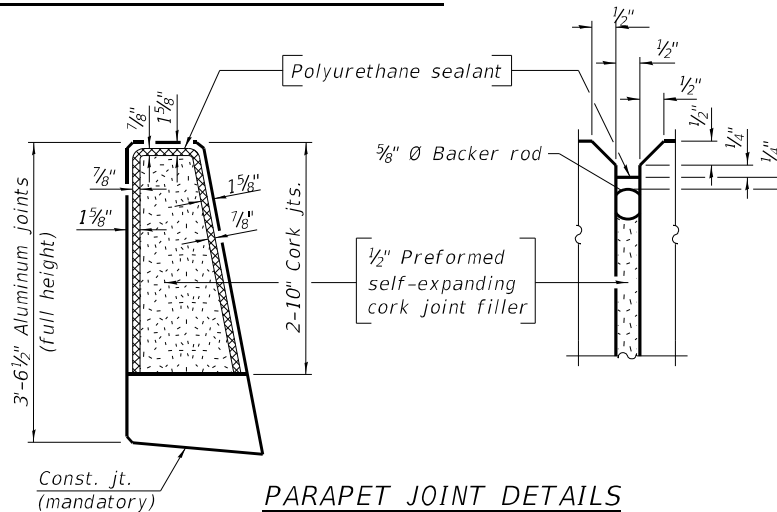

PARAPET JOINT DETAILS


Notes:

The 1/8" aluminum sheet shall be ASTM B 209 alloy 3003-H14 and coated to minimize reaction with wet concrete. Cost included with Concrete Superstructure.
The polyurethane sealant shall be according to Article 1050.04 of the Std. Spec. and the color shall be gray.
Headed bars shall conform to ASTM A970 with threaded attachment; Class HA; and reinforcement bars conforming to ASTM A706. Cost included with Reinforcement Bars, Epoxy Coated.

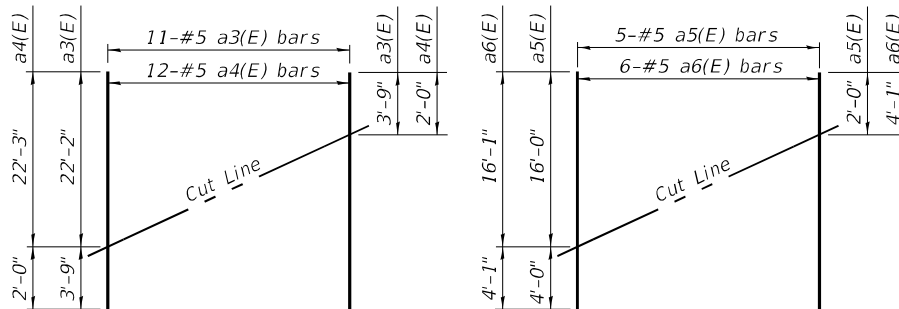


FIELD CUTTING DIAGRAMS


Order a3(E), a4(E), a5(E), and a6(E) bars full length. Cut as shown and use remainder of bars in opposite end of deck.

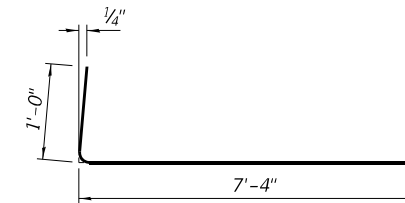


BAR a2(E)

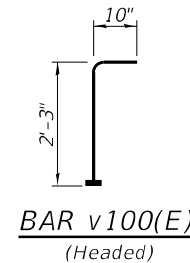


BAR v100(E)
(Headed)

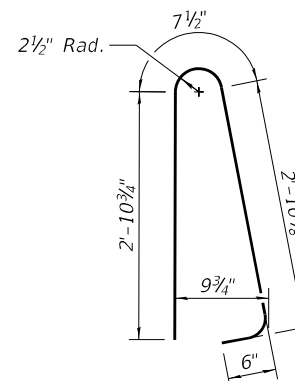


BAR d(E)

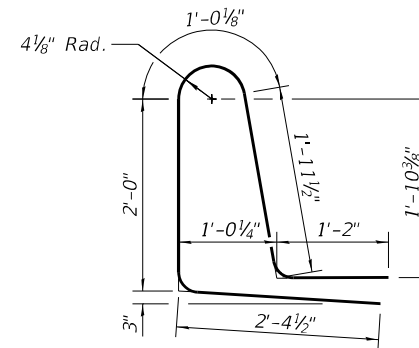

BAR d1(E)

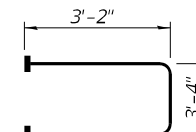

BAR s10(E)
(Headed)

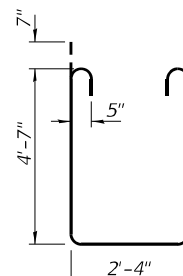

BAR s11(E)

N.B. SUPERSTRUCTURE
BILL OF MATERIAL

Bar	No.	Size	Length	Shape
a(E)	930	#5	23'-10"	—
a1(E)	774	#5	18'-6"	—
a2(E)	644	#6	8'-4"	└
a3(E)	22	#5	25'-11"	—
a4(E)	12	#5	24'-3"	—
a5(E)	15	#5	20'-0"	—
a6(E)	6	#5	20'-2"	—
a7(E)	12	#5	24'-6"	—
a18(E)	2	#5	2'-0"	—
b(E)	408	#5	27'-7"	—
b1(E)	65	#6	36'-8"	—
b2(E)	378	#5	24'-2"	—
d(E)	446	#5	6'-11"	└
d1(E)	446	#5	8'-6"	└
e(E)	64	#4	15'-0"	—
e1(E)	64	#4	16'-9"	—
e2(E)	48	#4	8'-8"	—
e3(E)	24	#4	22'-0"	—
e4(E)	24	#4	24'-4"	—
m10(E)	24	#6	24'-7"	—
m11(E)	48	#6	7'-2"	—
m12(E)	12	#6	3'-0"	—
s10(E)	124	#5	9'-8"	└
s11(E)	124	#5	12'-8"	└
v100(E)	132	#5	3'-1"	└
Concrete Superstructure			Cu. Yd.	356.1
Protective Coat			Sq. Yd.	1165
Reinforcement Bars, Epoxy Coated			Pound	86930
Bridge Deck Grooving (Longitudinal)			Sq. Yd.	395
Diamond Grinding (Bridge Section)			Sq. Yd.	953

Bars indicated thus 1 x 2-#4 etc. indicates 1 line of bars with 2 lengths per line.

SDI-SB-2

6-15-2019



USER NAME	=	Derek Cochran
PLOT SCALE	=	N/A
PLOT DATE	=	3/5/2021 (8:04:58 AM)

DESIGNED	-	AI
CHECKED	-	
DRAWN	-	GLD
CHECKED	-	

REVISED	-
REVISED	-
REVISED	-
REVISED	-


STATE OF ILLINOIS
DEPARTMENT OF TRANSPORTATION

SUPERSTRUCTURE DETAILS (NB)
STRUCTURE NO. 041-0115 (NB)


SHEET 12 OF 37 SHEETS

F.A.I. RTE.	SECTION	COUNTY	TOTAL SHEETS	SHEET NO.
57	(41-4)B-2	JEFFERSON	257	114
CONTRACT NO. 78550				


ILLINOIS FED. AID PROJECT

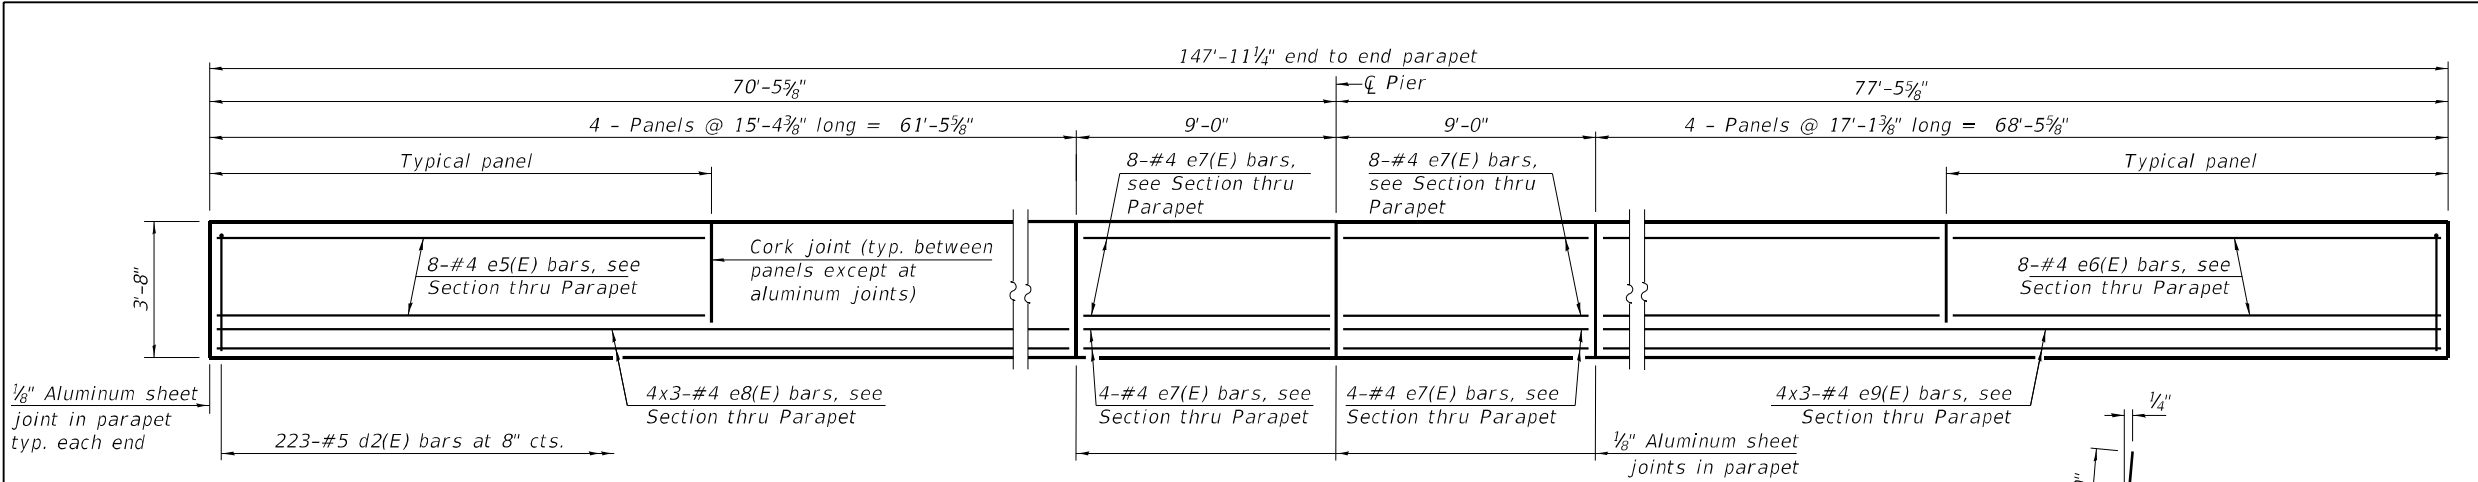

INSIDE ELEVATION OF PARAPET

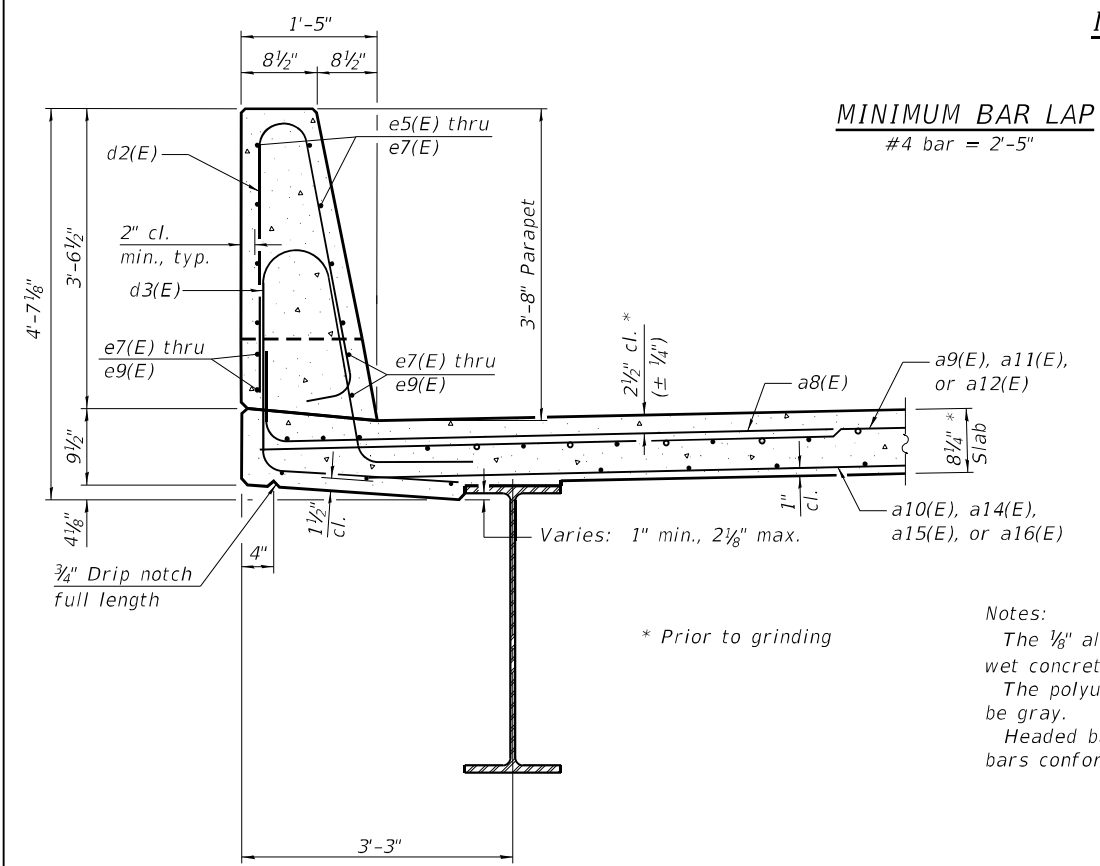


SECTION THRU PARAPET

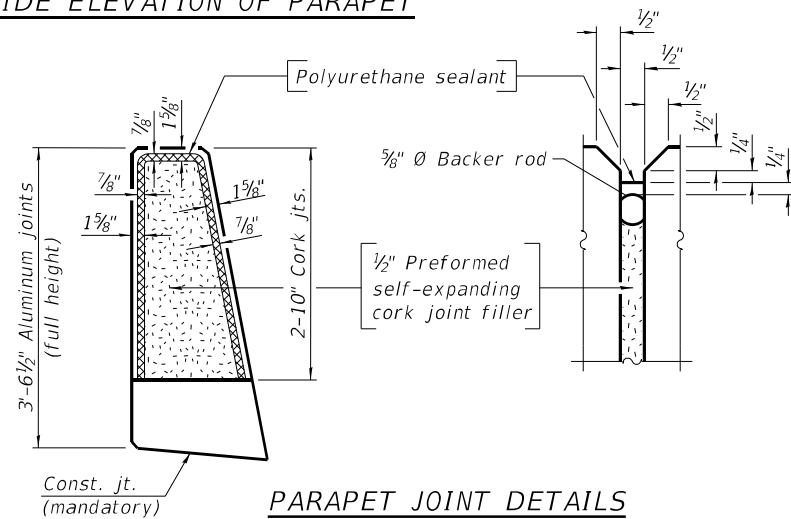


PARAPET JOINT DETAILS

Notes:
The 1/8" aluminum sheet shall be ASTM B 209 alloy 3003-H14 and coated to minimize reaction with wet concrete. Cost included with Concrete Superstructure.
The polyurethane sealant shall be according to Article 1050.04 of the Std. Spec. and the color shall be gray.
Headed bars shall conform to ASTM A970 with threaded attachment; Class HA; and reinforcement bars conforming to ASTM A706. Cost included with Reinforcement Bars, Epoxy Coated.

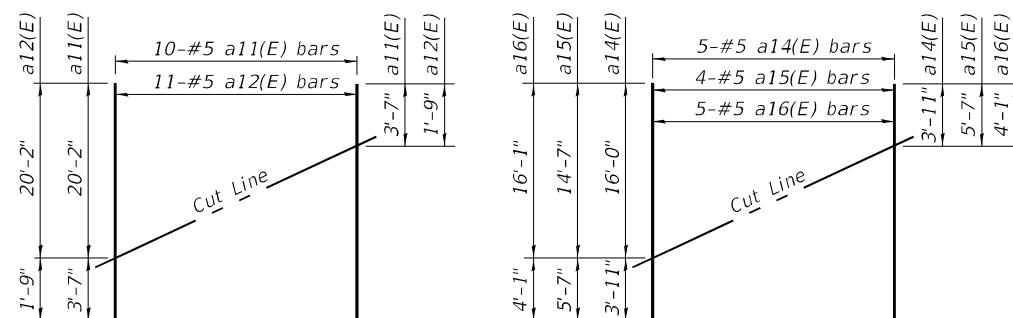


FIELD CUTTING DIAGRAMS


Order a11(E), a12(E), a14(E), a15(E), and a16(E) bars full length. Cut as shown and use remainder of bars in opposite end of deck.

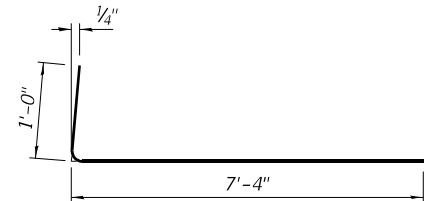


BAR a8(E)

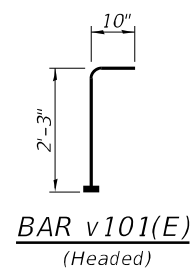


BAR v101(E)
(Headed)

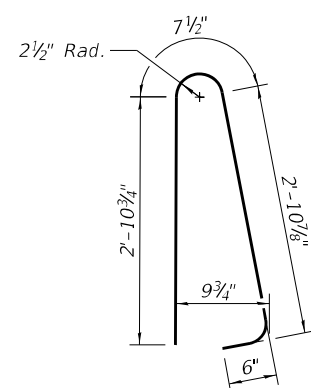


BAR d2(E)

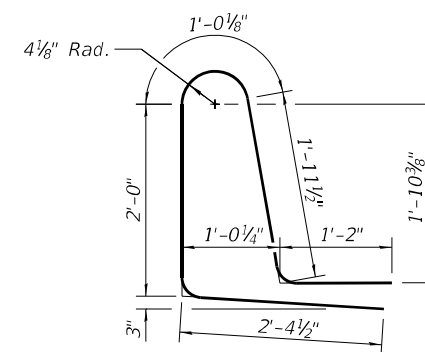

BAR d3(E)

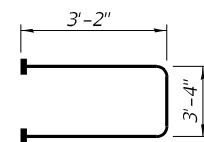

BAR s12(E)
(Headed)

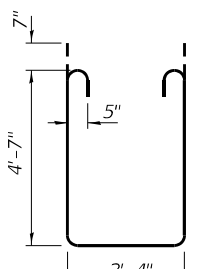

BAR s13(E)

S.B. SUPERSTRUCTURE
BILL OF MATERIAL

Bar	No.	Size	Length	Shape
a8(E)	646	#6	8'-4"	└─┘
a9(E)	936	#5	21'-11"	───
a10(E)	768	#5	17'-0"	───
a11(E)	20	#5	23'-9"	───
a12(E)	11	#5	21'-11"	───
a13(E)	12	#5	22'-6"	───
a14(E)	5	#5	19'-11"	───
a15(E)	8	#5	20'-2"	───
a16(E)	5	#5	20'-2"	───
a17(E)	2	#5	2'-0"	───
b3(E)	372	#5	27'-7"	───
b4(E)	59	#6	36'-8"	───
b5(E)	336	#5	24'-2"	───
d2(E)	446	#5	7'-0"	└─┘
d3(E)	446	#5	8'-7"	└─┘
e5(E)	64	#4	15'-0"	───
e6(E)	64	#4	16'-9"	───
e7(E)	48	#4	8'-8"	───
e8(E)	24	#4	22'-0"	───
e9(E)	24	#4	24'-4"	───
m13(E)	24	#6	22'-7"	───
m14(E)	42	#6	7'-4"	───
m15(E)	12	#6	3'-0"	───
s12(E)	110	#5	9'-8"	└─┘
s13(E)	110	#5	12'-8"	└─┘
v101(E)	120	#5	3'-1"	└─┘
Concrete Superstructure				Cu. Yd. 327.7
Protective Coat				Sq. Yd. 1069
Reinforcement Bars, Epoxy Coated				Pound 80840
Bridge Deck Grooving (Longitudinal)				Sq. Yd. 395
Diamond Grinding (Bridge Section)				Sq. Yd. 858

Bars indicated thus 1 x 2-#4 etc. indicates 1 line of bars with 2 lengths per line.

SDI-SB-2

6-15-2019



USER NAME = Derek Cochran
PLOT SCALE = N/A
PLOT DATE = 3/5/2021 (8:05:02 AM)

DESIGNED - AI
CHECKED -
DRAWN - GLD
CHECKED -


REVISED -
REVISED -
REVISED -
REVISED -

STATE OF ILLINOIS
DEPARTMENT OF TRANSPORTATION


SUPERSTRUCTURE DETAILS (SB)
STRUCTURE NO. 041-0116 (SB)

SHEET 14 OF 37 SHEETS


F.A.I. RTE.	SECTION	COUNTY	TOTAL SHEETS	SHEET NO.
57	(41-4)B-2	JEFFERSON	257	116
CONTRACT NO. 78550				
ILLINOIS FED. AID PROJECT				

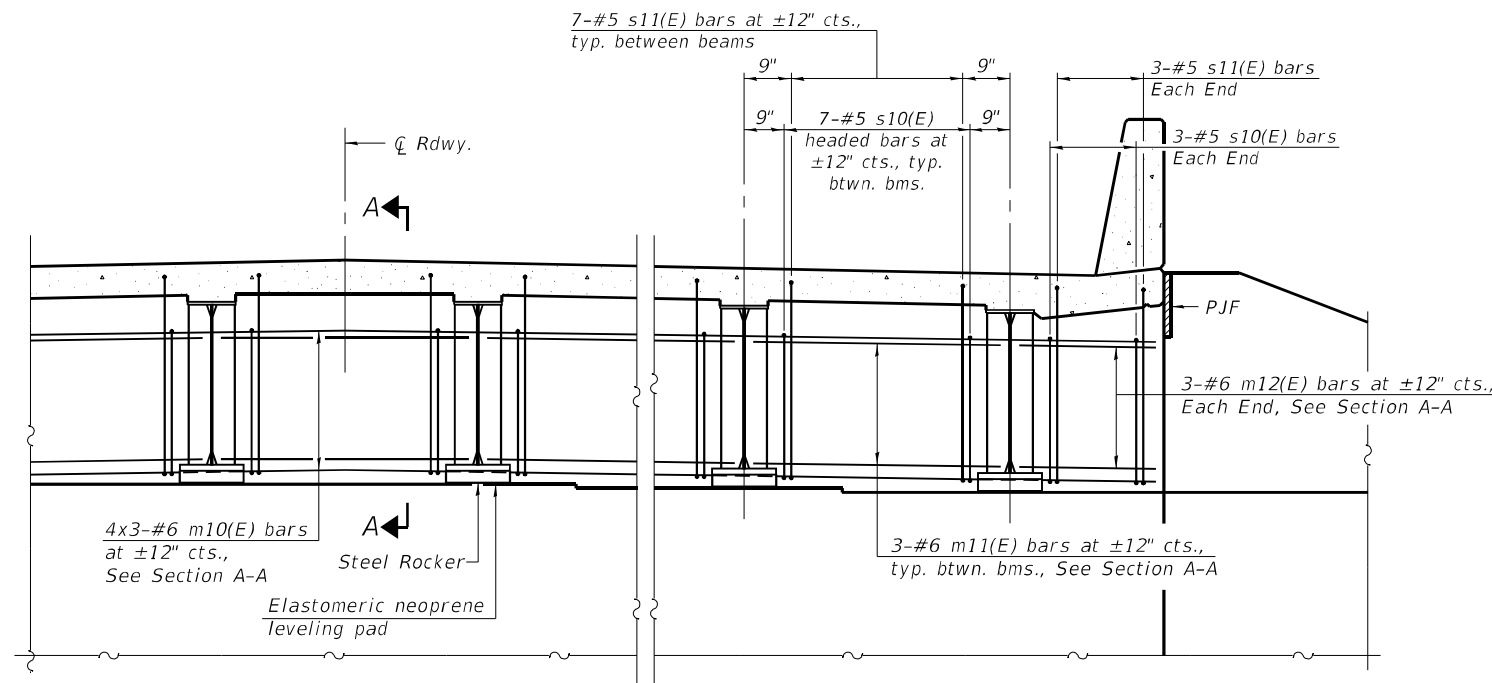

DIAPHRAGM AT ABUTMENT

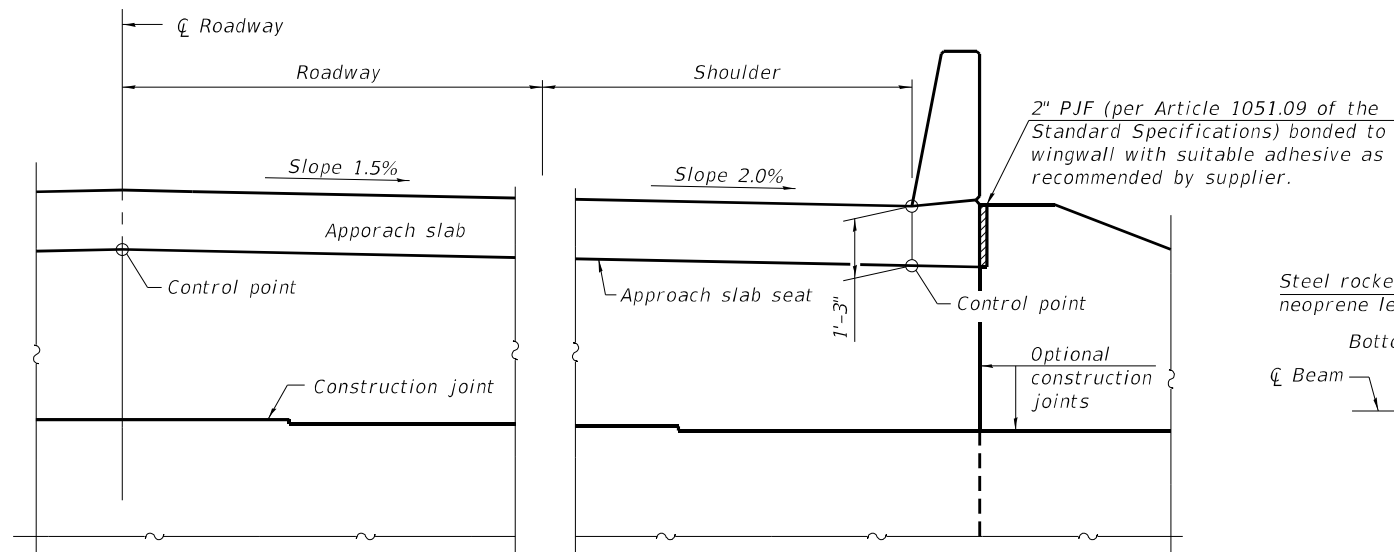


VIEW B-B

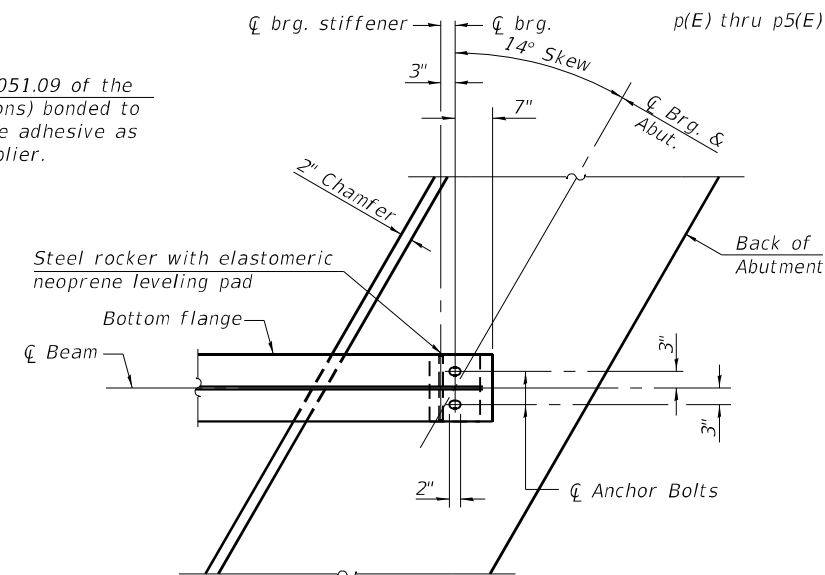

PLAN AT ABUTMENT

(Showing bottom flange of beam)

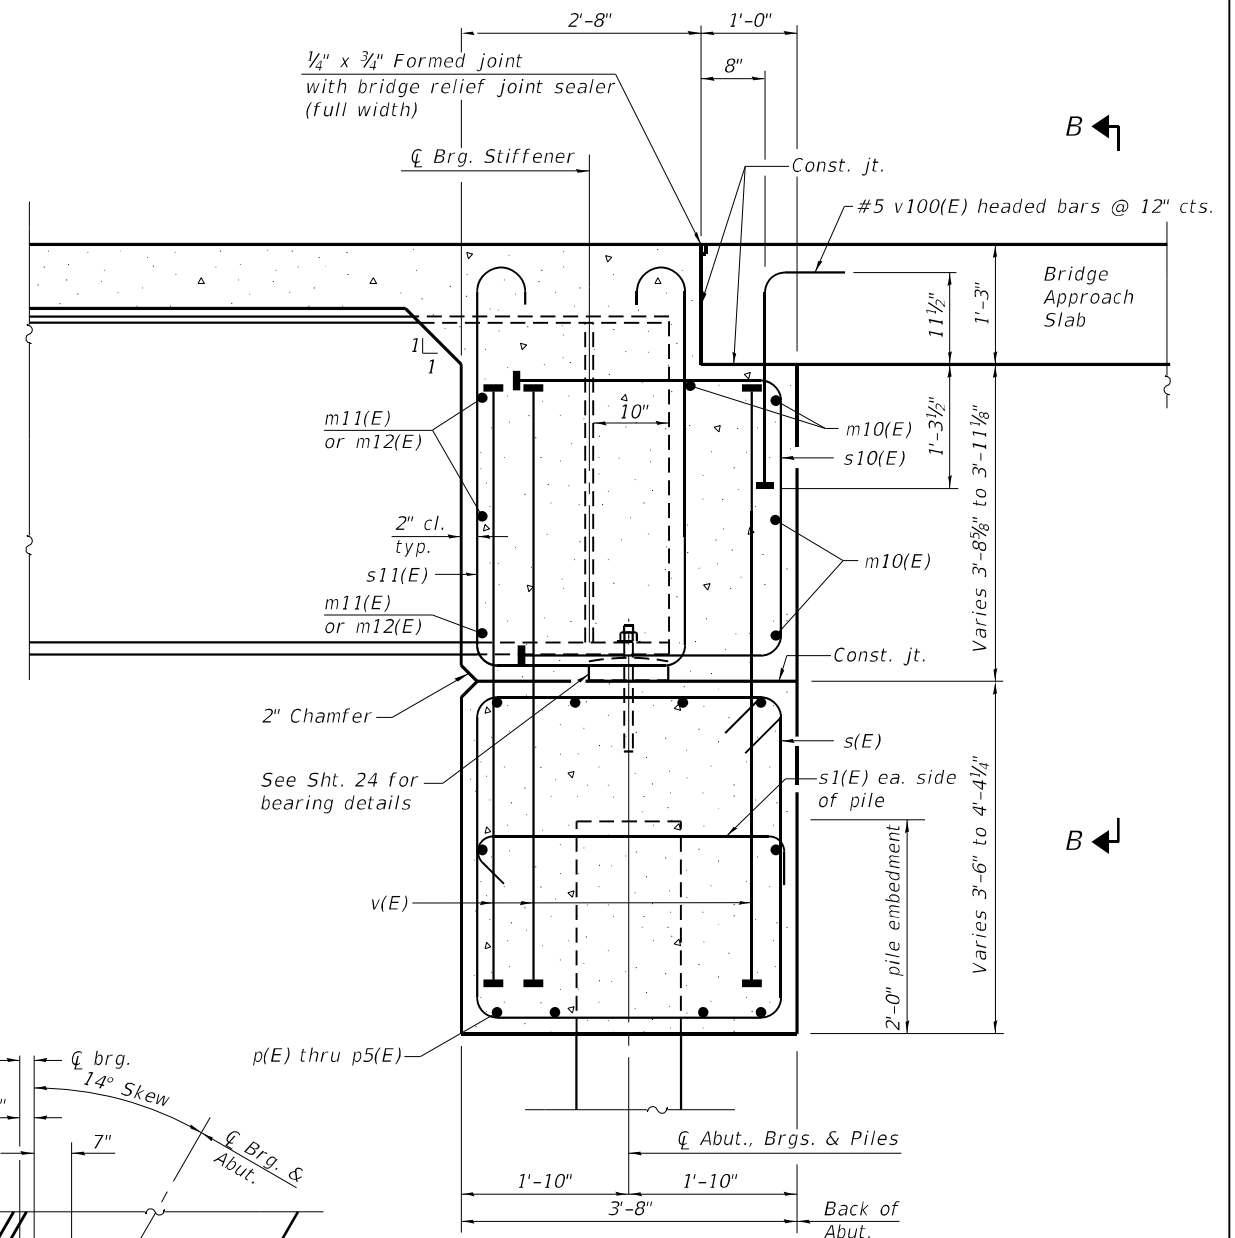

SECTION A-A
(at Rt. L's)

Notes:
See sheet 12 of 37 for superstructure details and Bill of Material.
The s10(E) and s11(E) bars shall be placed parallel to the beams.
Spacing for these bars shall be at right angles to the beams.
The approach slab seat shall have a constant slope determined from the control points shown.

MIN. BAR LAP
#6(E) Bar = 4'-0"


**STATE OF ILLINOIS
DEPARTMENT OF TRANSPORTATION**

**DIAPHRAGM DETAILS (NB)
STRUCTURE NO. 041-0115 (NB)**


SHEET 15 OF 37 SHEETS

F.A.I. RTE.	SECTION	COUNTY	TOTAL SHEETS	SHEET NO.
57	(41-4)B-2	JEFFERSON	257	117
CONTRACT NO. 78550				
ILLINOIS FED. AID PROJECT				


USER NAME = Derek Cochran	DESIGNED - AI	REVISED -
CHECKED -	CHECKED -	REVISED -
PLOT SCALE = N/A	DRAWN - GLD	REVISED -
PLOT DATE = 3/5/2021 (8:05:04 AM)	CHECKED -	REVISED -

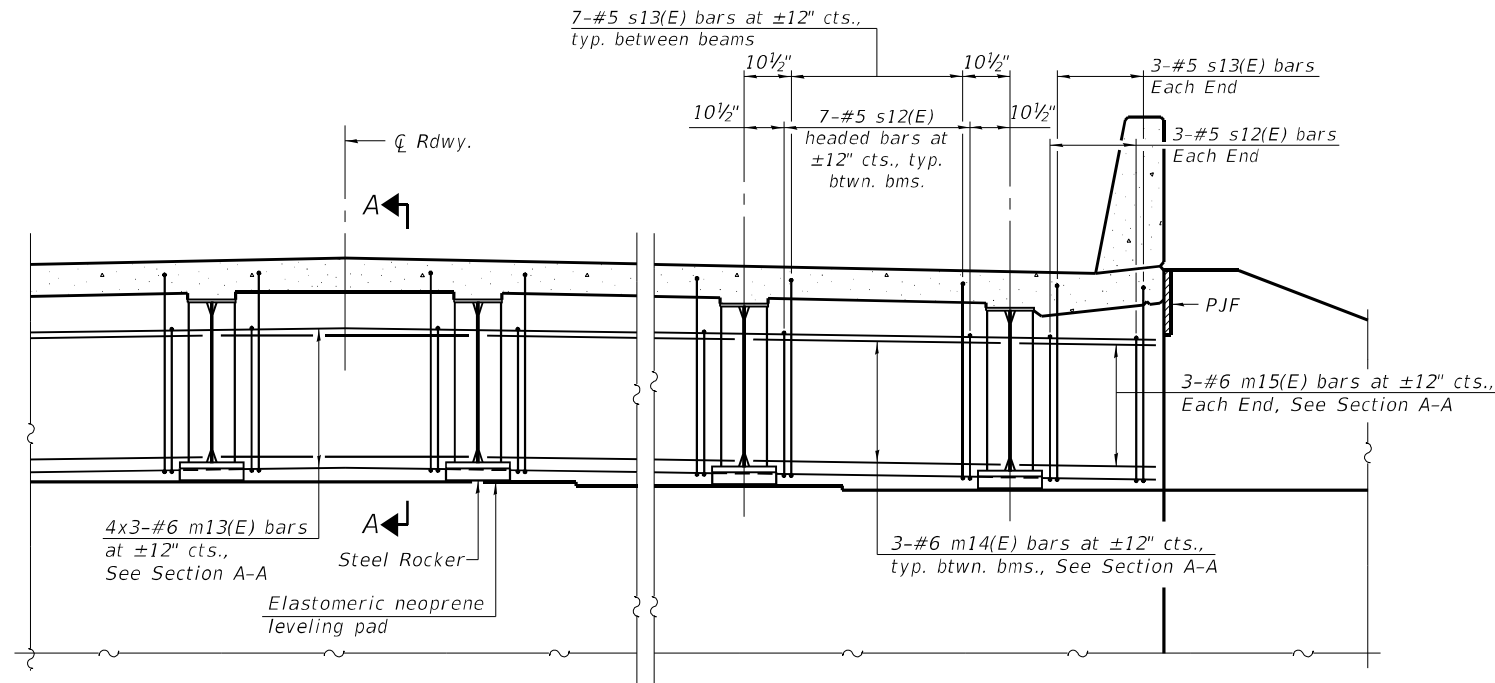


DIAPHRAGM AT ABUTMENT

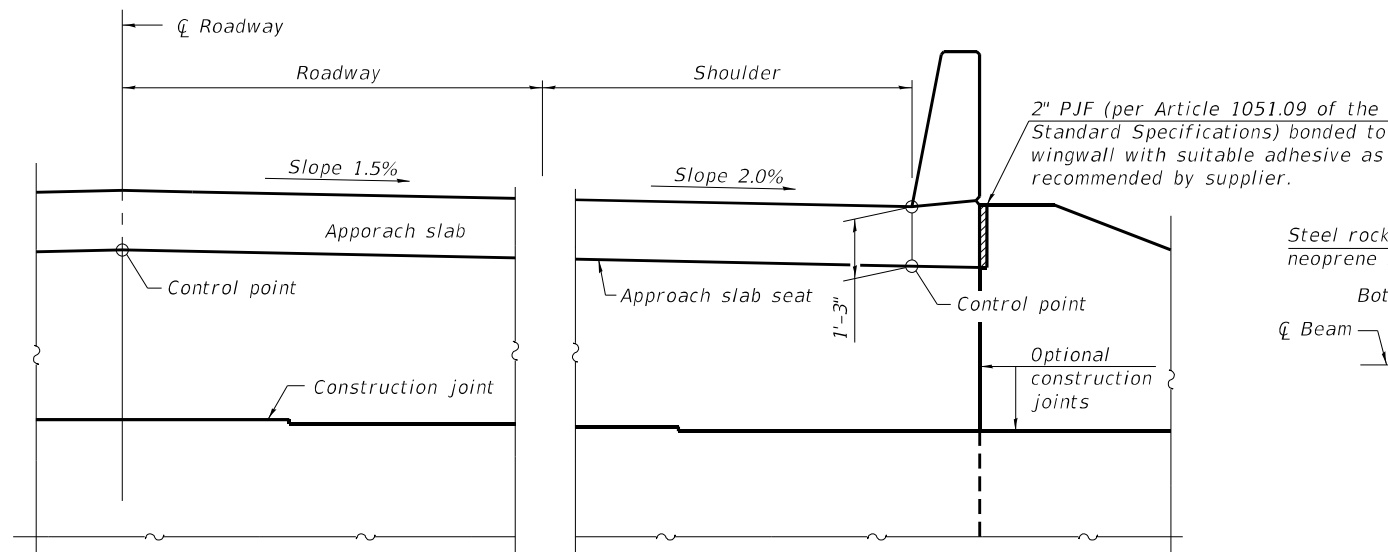

VIEW B-B

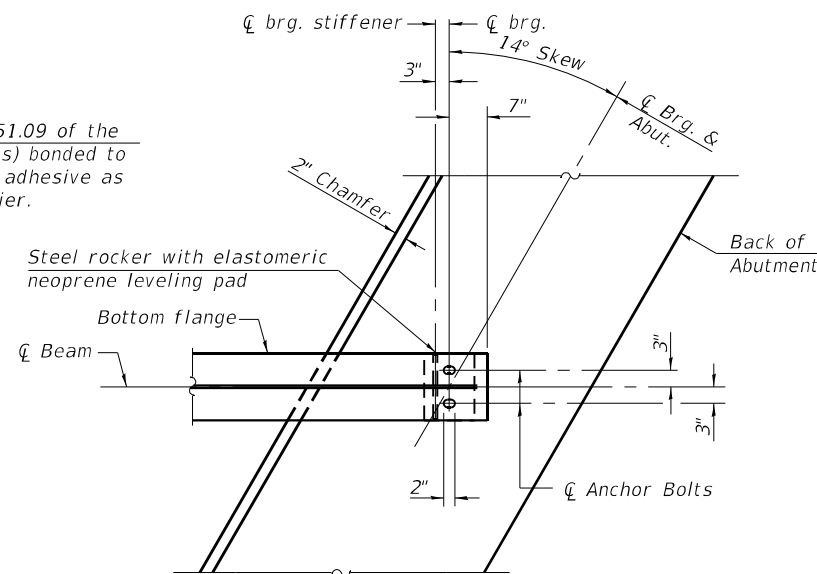

PLAN AT ABUTMENT
(Showing bottom flange of beam)

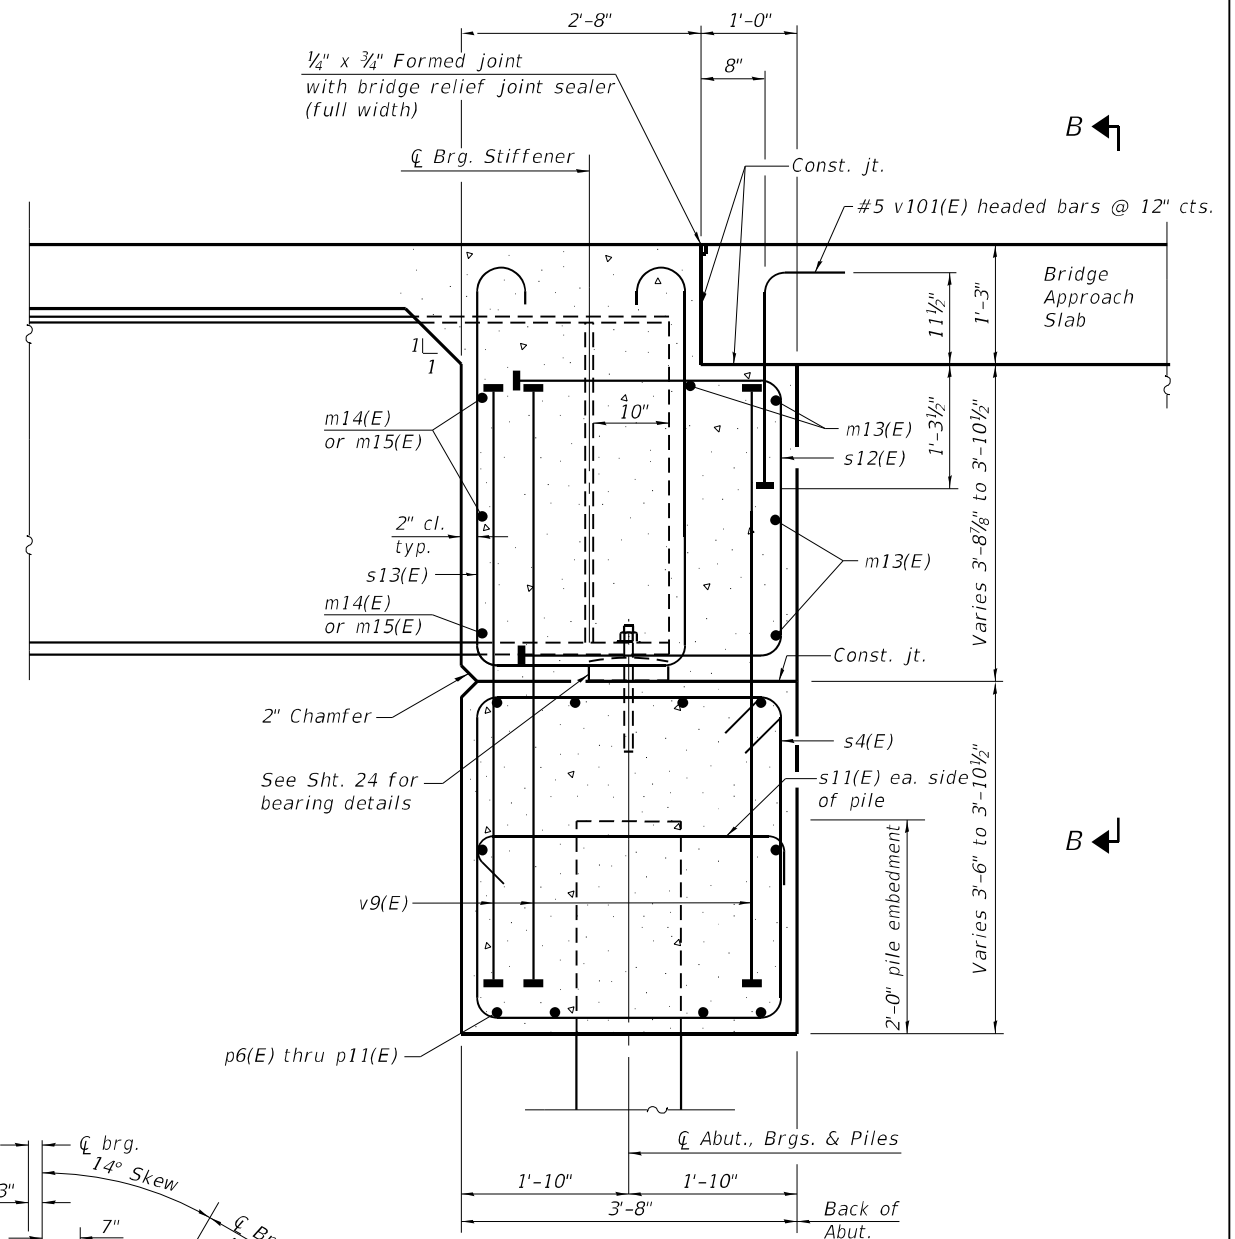

SECTION A-A
(at Rt. L's)

Notes:
See sheet 14 of 37 for superstructure details and Bill of Material.
The s12(E) and s13(E) bars shall be placed parallel to the beams.
Spacing for these bars shall be at right angles to the beams.
The approach slab seat shall have a constant slope determined from the control points shown.

MIN. BAR LAP
#6(E) Bar = 4'-0"

MODEL: Default
FILE NAME: L:\DOT\1906910\VO_6\DrawStructures\1014-Diaphragm Details 04-10116 (SB).dgn

CMT

License No. 184-000613 © Copyright CMT, Inc.


USER NAME = Derek Cochran	DESIGNED - AI	REVISED -
CHECKED -	CHECKED -	REVISED -
PLOT SCALE = N/A	DRAWN - GLD	REVISED -
PLOT DATE = 3/5/2021 (8:05:05 AM)	CHECKED -	REVISED -

STATE OF ILLINOIS
DEPARTMENT OF TRANSPORTATION


DIAPHRAGM DETAILS (SB)
STRUCTURE NO. 041-0116 (SB)

SHEET 16 OF 37 SHEETS

F.A.I. RTE.	SECTION	COUNTY	TOTAL SHEETS	SHEET NO.
57	(41-4)B-2	JEFFERSON	257	118
CONTRACT NO. 78550				
ILLINOIS FED. AID PROJECT				

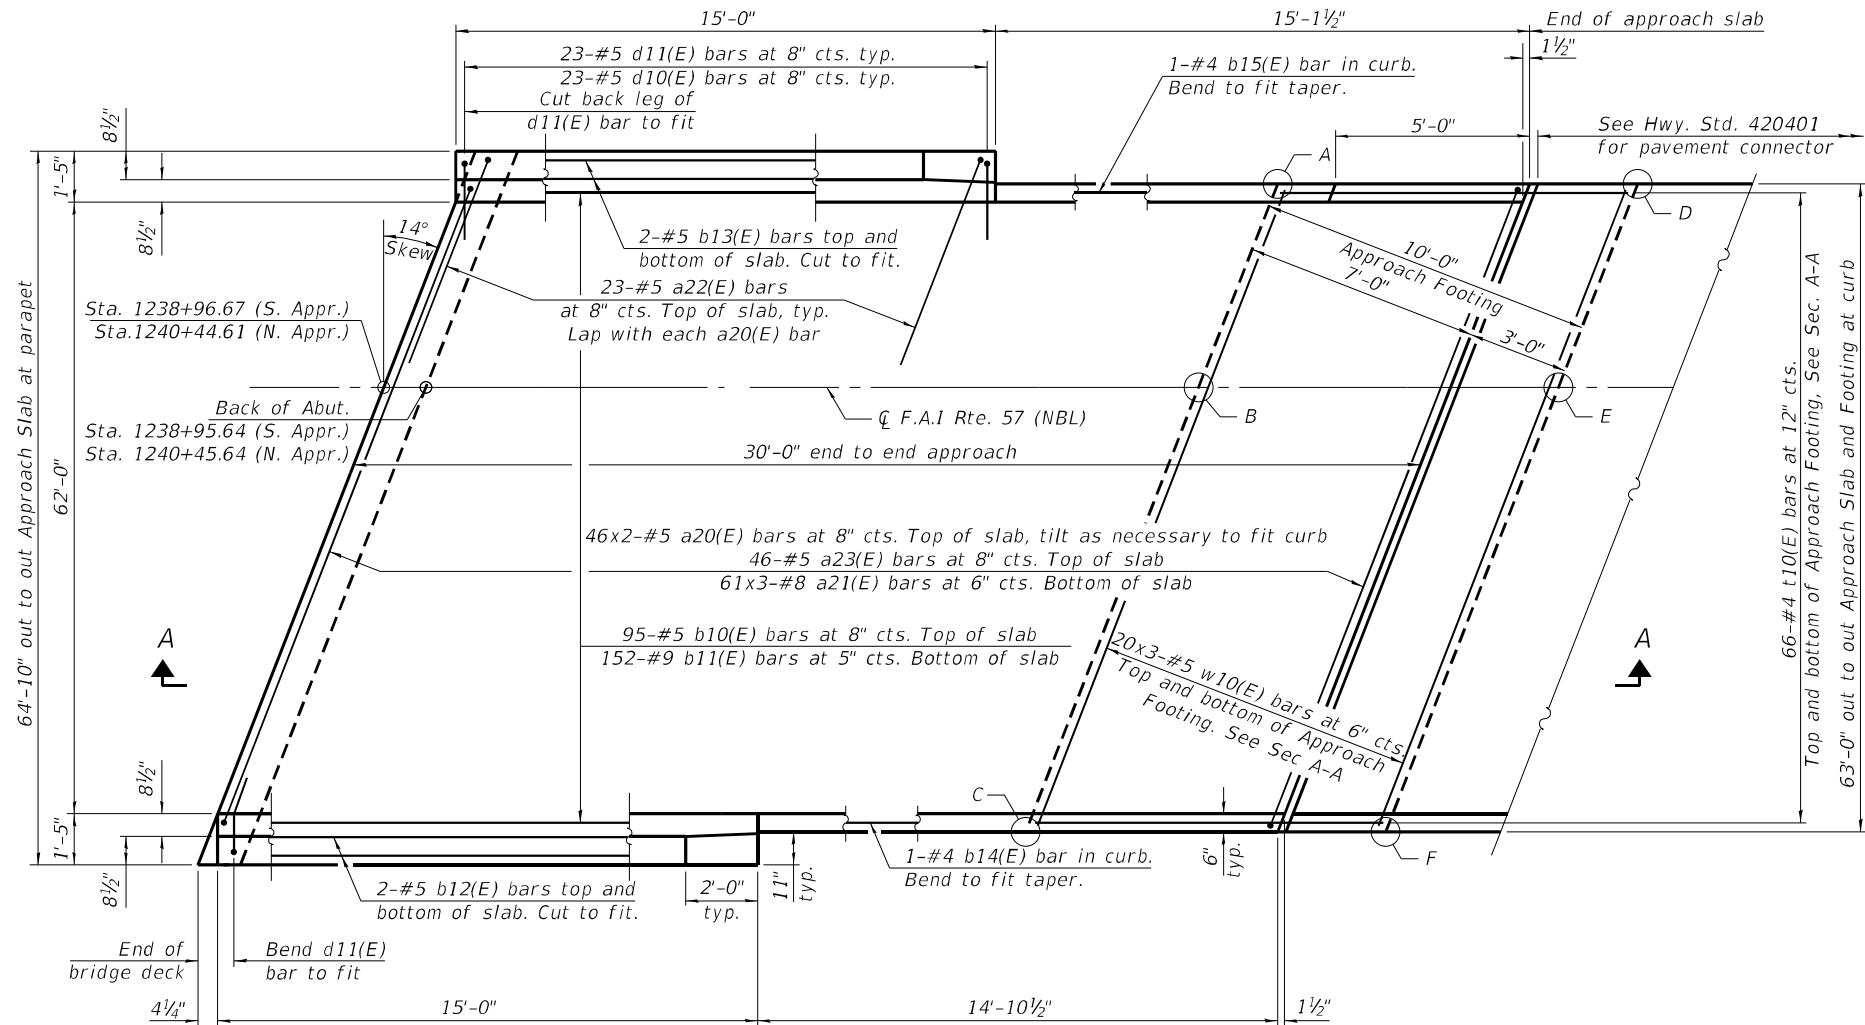

PLAN
(Showing north approach, south approach similar)

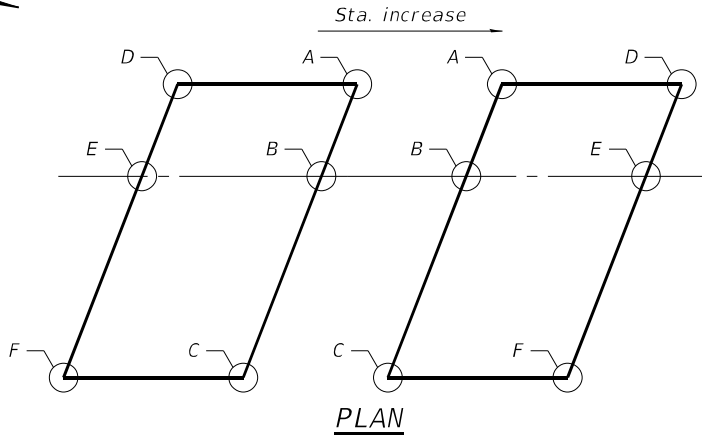


TOP AND BOTTOM ELEVATIONS
FOR APPROACH FOOTING


Point	South Approach		North Approach	
	Top	Bottom	Top	Bottom
A	572.42	571.59	576.78	575.95
B	572.65	571.82	577.01	576.18
C	572.11	571.28	576.47	575.64
D	572.19	571.36	577.01	576.18
E	572.42	571.59	577.24	576.41
F	571.87	571.04	576.70	575.87

MINIMUM BAR LAP

#5(E) bar = 3'-4"
#8(E) bar = 4'-9"

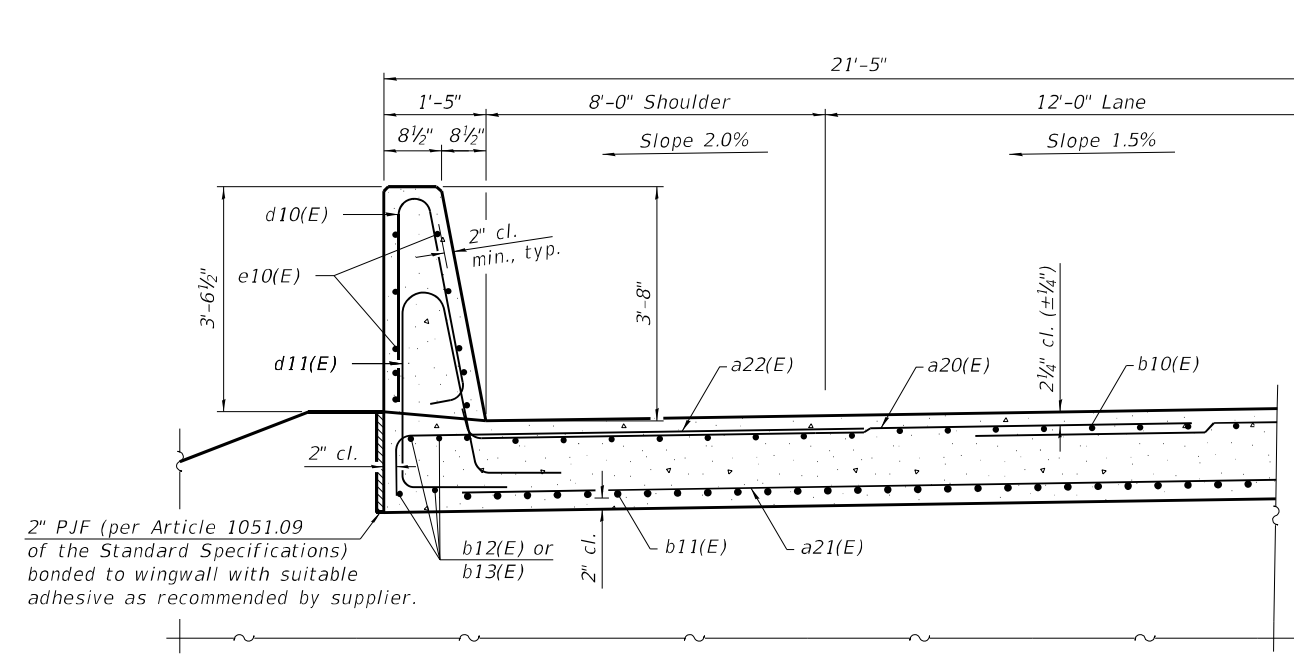

NEAR ABUTMENT

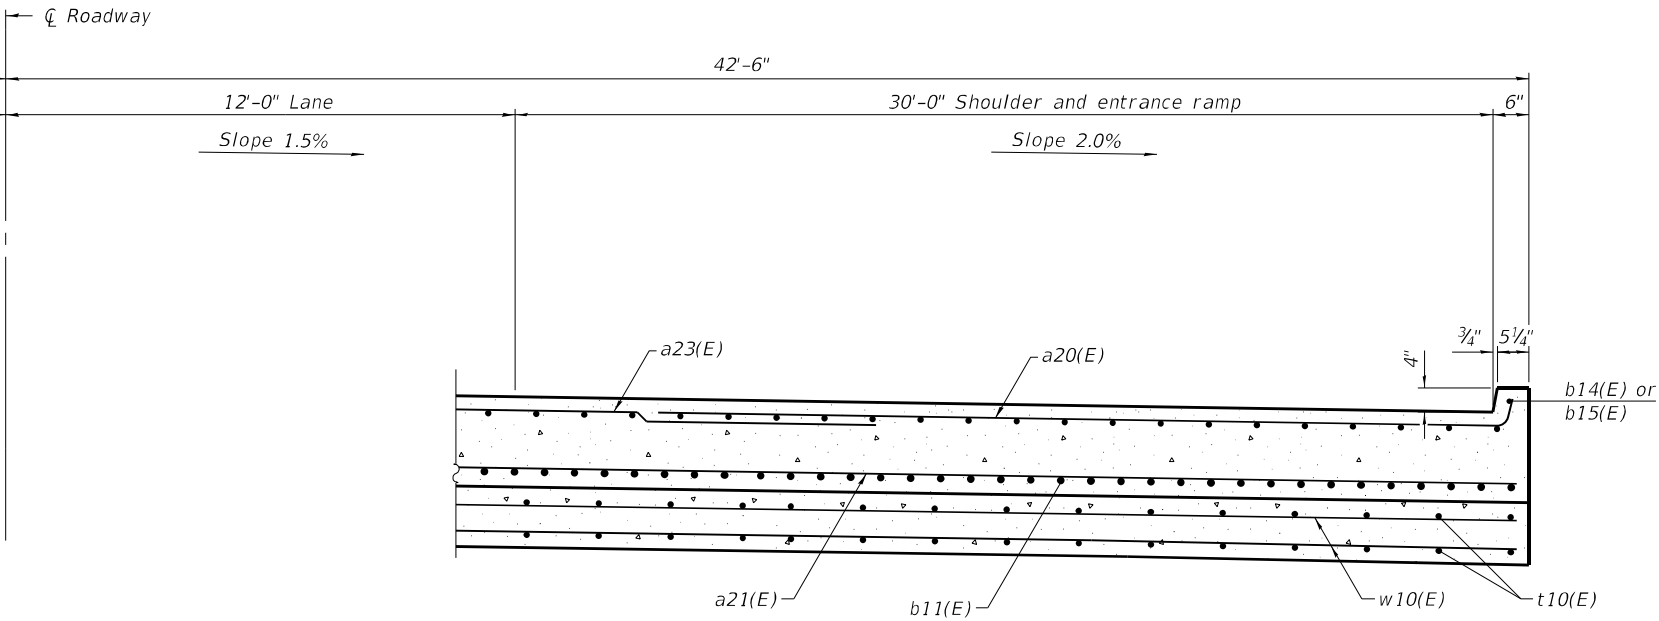

AT APPROACH FOOTING

(Sheet 1 of 2)

MODEL: Default
FILE NAME: L:\DOT\1906910\VO_6\DrawStructures\017-Approach Slab Dets 1 NB (04-10-15).dgn




USER NAME = Derek Cochran	DESIGNED - AI	REVISED -
PLOT SCALE = N/A	CHECKED -	REVISED -
PLOT DATE = 3/5/2021 (8:05:07 AM)	DRAWN - GLD	REVISED -
	CHECKED -	REVISED -

STATE OF ILLINOIS
DEPARTMENT OF TRANSPORTATION


BRIDGE APPROACH SLAB DETAILS 1
STRUCTURE NO. 041-0115 (NB)

SHEET 17 OF 37 SHEETS


F.A.I. RTE.	SECTION	COUNTY	TOTAL SHEETS	SHEET NO.
57	(41-4)B-2	JEFFERSON	257	119
CONTRACT NO. 78550				
ILLINOIS FED. AID PROJECT				

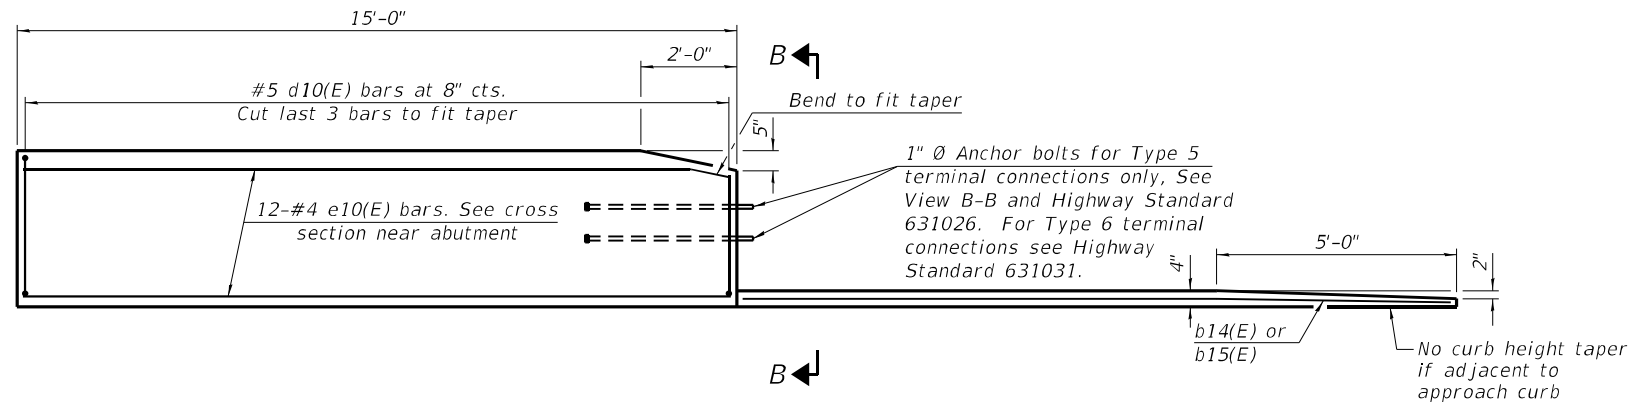

INSIDE ELEVATION OF PARAPET AND CURB

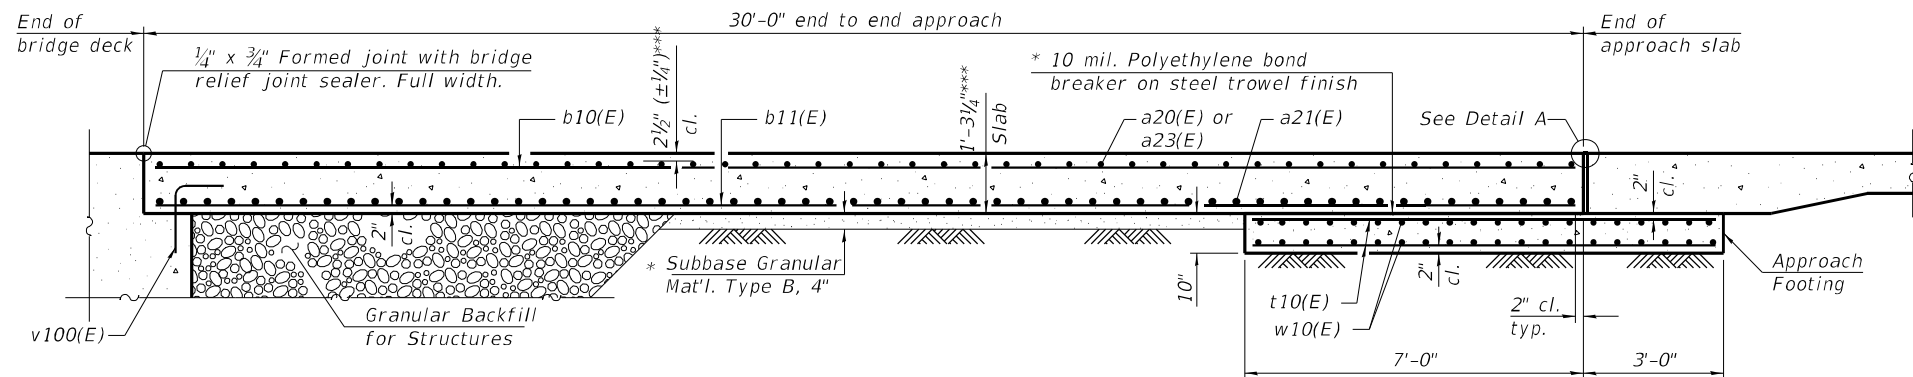

SECTION A-A

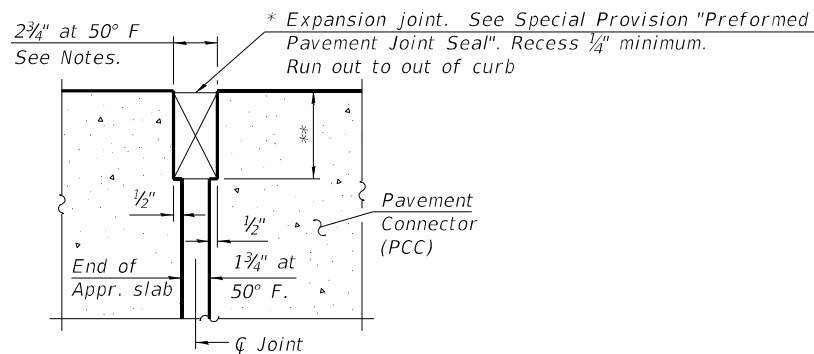


DETAIL A
(@ Rt. L's)

* Cost included with Concrete Superstructure (Approach Slab).

** Per manufacturer recommendations


*** Prior to grinding

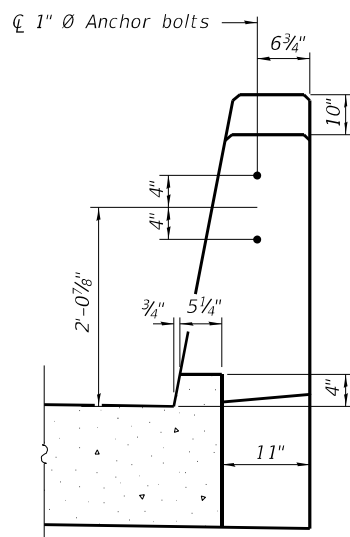


VIEW B-B

Notes:

The joint opening shall be adjusted for temperature per Article 520.04 of the Standard Specifications. However, since this detail is for jointless structures, the length of bridge used to calculate the adjustment shall be equal to half the total bridge length plus the length of the bridge approach slab.
Parapet concrete shall be paid for as Concrete Superstructure.
Approach slab shall be paid for as Concrete Superstructure (Approach Slab).
Approach footing concrete shall be paid for as Concrete Structures.
The approach footing maximum applied service bearing pressure (Q_{max}) = 2.0 ksf.
Cost of excavation for approach footing included with Concrete Structures.
For Granular Backfill for Structures and drainage treatment details, see section through abutment on sheet 2 of 37.

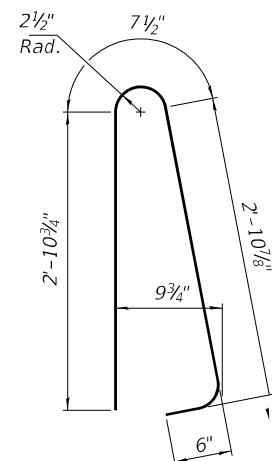


BAR d10(E)

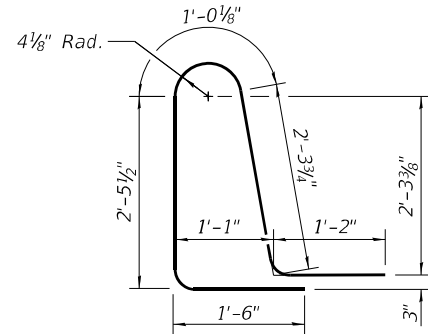


BAR d11(E)

TWO APPROACHES BILL OF MATERIAL


Bar	No.	Size	Length	Shape
a20(E)	184	#5	24'-5"	
a21(E)	366	#8	24'-4"	
a22(E)	92	#5	7'-4"	
a23(E)	92	#5	23'-11"	
b10(E)	190	#5	29'-8"	
b11(E)	304	#9	29'-8"	
b12(E)	8	#5	15'-0"	
b13(E)	8	#5	14'-6"	
b14(E)	2	#4	14'-7"	
b15(E)	2	#4	14'-9"	
d10(E)	92	#5	7'-0"	
d11(E)	92	#5	8'-6"	
e10(E)	48	#4	14'-8"	
t10(E)	264	#4	9'-11"	
w10(E)	240	#5	23'-11"	
Structure Excavation			Cu. Yd.	41
Concrete Structures			Cu. Yd.	40.1
Concrete Superstructure			Cu. Yd.	8.9
Protective Coat			Sq. Yd.	450
Concrete Superstructure (Approach Slab)			Cu. Yd.	180.6
Reinforcement Bars, Epoxy Coated			Pound	77990
Bridge Deck Grooving (Longitudinal)			Sq. Yd.	160
Diamond Grinding (Bridge Section)			Sq. Yd.	716

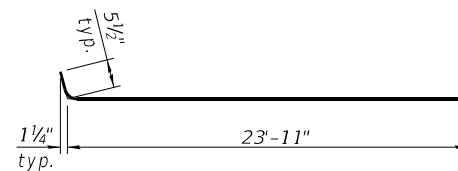

BAR a20(E)

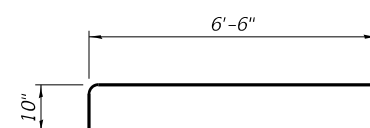

BAR a22(E)

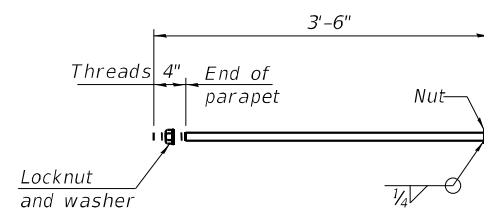

*1" Ø ANCHOR BOLT

(Anchor bolt assemblies shall be galvanized according to Article 1006.09 of the Standard Specifications)


(Sheet 2 of 2)

STATE OF ILLINOIS
DEPARTMENT OF TRANSPORTATION


BRIDGE APPROACH SLAB DETAILS 2
STRUCTURE NO. 041-0115 (NB)

SHEET 18 OF 37 SHEETS


F.A.I. RTE.	SECTION	COUNTY	TOTAL SHEETS	SHEET NO.
57	(41-4)B-2	JEFFERSON	257	120
CONTRACT NO. 78550				
ILLINOIS FED. AID PROJECT				

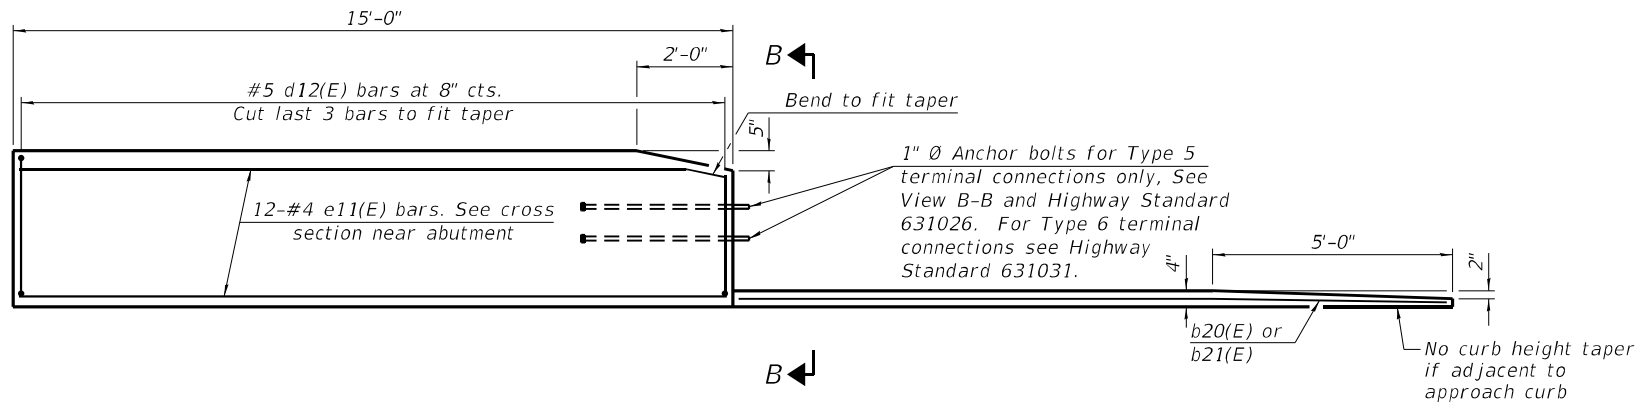


INSIDE ELEVATION OF PARAPET AND CURB

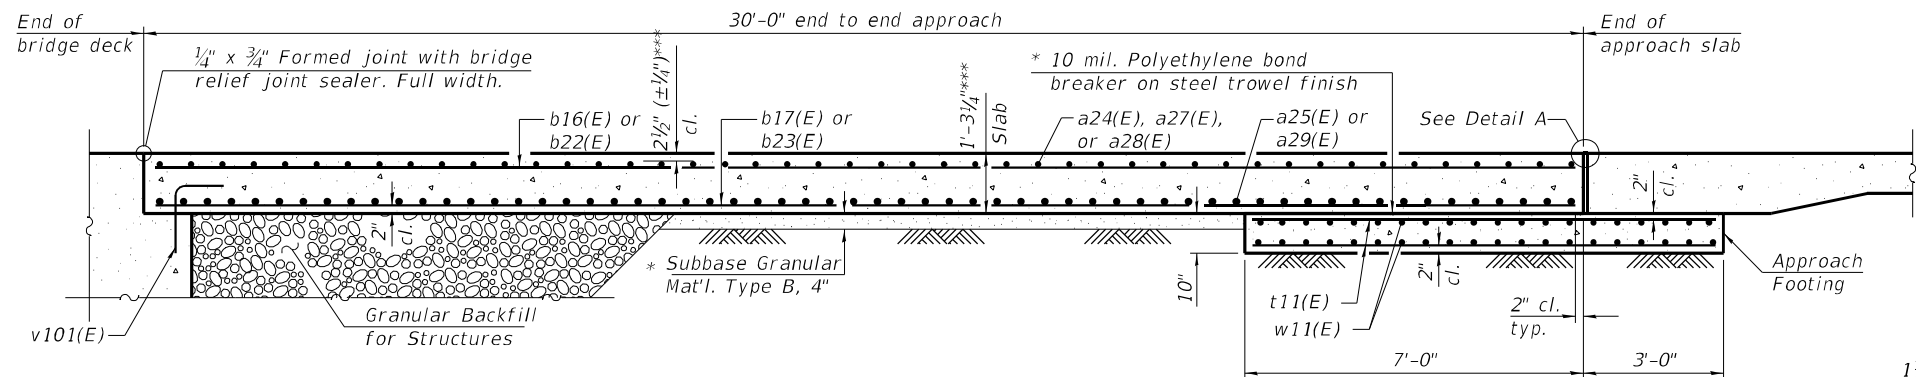

SECTION A-A

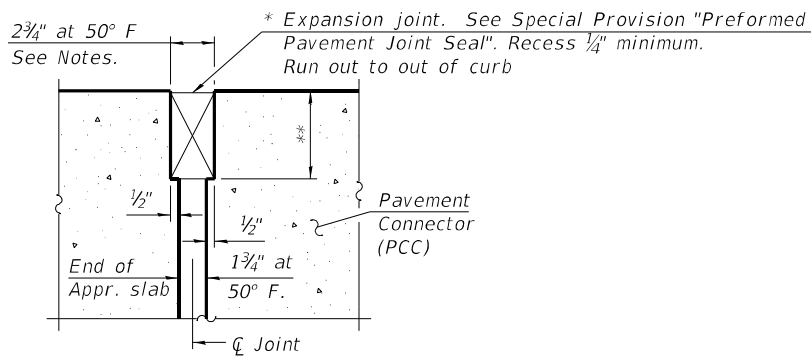


DETAIL A
(@ Rt. L's)

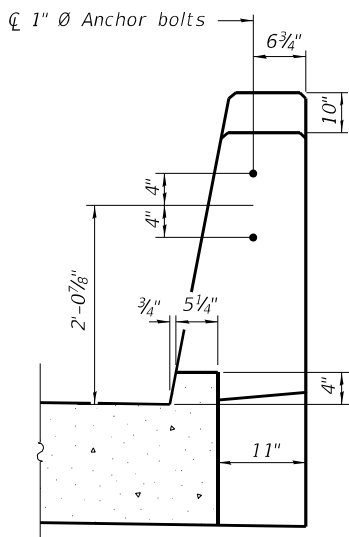


VIEW B-B

Notes:

The joint opening shall be adjusted for temperature per Article 520.04 of the Standard Specifications. However, since this detail is for jointless structures, the length of bridge used to calculate the adjustment shall be equal to half the total bridge length plus the length of the bridge approach slab.
Parapet concrete shall be paid for as Concrete Superstructure.
Approach slab shall be paid for as Concrete Superstructure (Approach Slab).
Approach footing concrete shall be paid for as Concrete Structures.
The approach footing maximum applied service bearing pressure (Q_{max}) = 2.0 ksf.
Cost of excavation for approach footing included with Concrete Structures.
For Granular Backfill for Structures and drainage treatment details, see section through abutment sheet 2 of 37.

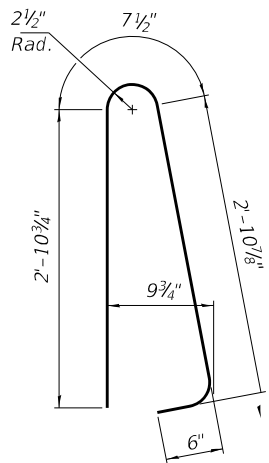


BAR d12(E)

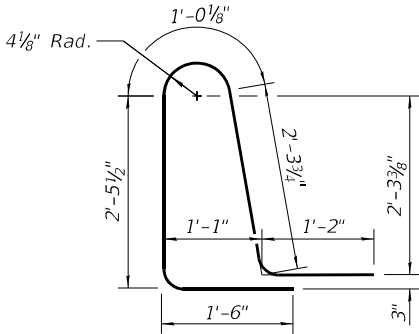


BAR d13(E)

TWO APPROACHES
BILL OF MATERIAL

Bar	No.	Size	Length	Shape
a24(E)	184	#5	22'-7"	
a25(E)	366	#8	22'-3"	
a26(E)	92	#5	7'-4"	
a27(E)	92	#5	22'-1"	
a28(E)	46	#5	5'-5"	
a29(E)	61	#8	6'-2"	
b16(E)	174	#5	29'-8"	
b17(E)	276	#9	29'-8"	
b18(E)	8	#5	15'-0"	
b19(E)	8	#5	14'-6"	
b20(E)	2	#4	14'-7"	
b21(E)	2	#4	14'-9"	
b22(E)	4	#5	29'-5"	
b23(E)	4	#9	29'-5"	
d12(E)	92	#5	7'-0"	
d13(E)	92	#5	8'-6"	
e11(E)	48	#4	14'-8"	
t11(E)	240	#4	9'-11"	
w11(E)	240	#5	22'-1"	
Structure Excavation			Cu. Yd.	37
Concrete Structures			Cu. Yd.	36.4
Concrete Superstructure			Cu. Yd.	8.9
Protective Coat			Sq. Yd.	411
Concrete Superstructure (Approach Slab)			Cu. Yd.	164.2
Reinforcement Bars, Epoxy Coated			Pound	73280
Bridge Deck Grooving (Longitudinal)			Sq. Yd.	160
Diamond Grinding (Bridge Section)			Sq. Yd.	587

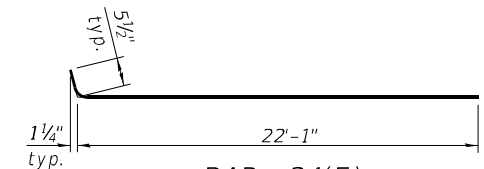


BAR a24(E)

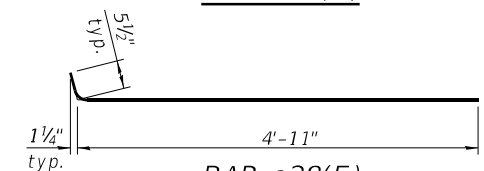

BAR a28(E)



BAR a26(E)

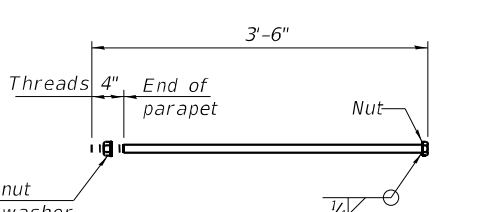

* 1" Ø ANCHOR BOLT

(Anchor bolt assemblies shall be galvanized according to Article 1006.09 of the Standard Specifications)

(Sheet 2 of 2)

MODEL: Detail
FILE NAME: L:\DOT\1906910\VO_6\DrawStructures\2024\Approach Slab Dets 2 SB (04-0116).dgn



USER NAME = Derek Cochran
PLOT SCALE = N/A
PLOT DATE = 3/5/2021 (8:05:11 AM)

DESIGNED - AI
CHECKED -
DRAWN - GLD
CHECKED -


REVISED -
REVISED -
REVISED -
REVISED -

STATE OF ILLINOIS
DEPARTMENT OF TRANSPORTATION

BRIDGE APPROACH SLAB DETAILS 2
STRUCTURE NO. 041-0116 (SB)



SHEET 20 OF 37 SHEETS

F.A.I. RTE. 57
SECTION (41-4)B-2
COUNTY JEFFERSON
TOTAL SHEETS 257
SHEET NO. 122
CONTRACT NO. 78550
ILLINOIS FED. AID PROJECT

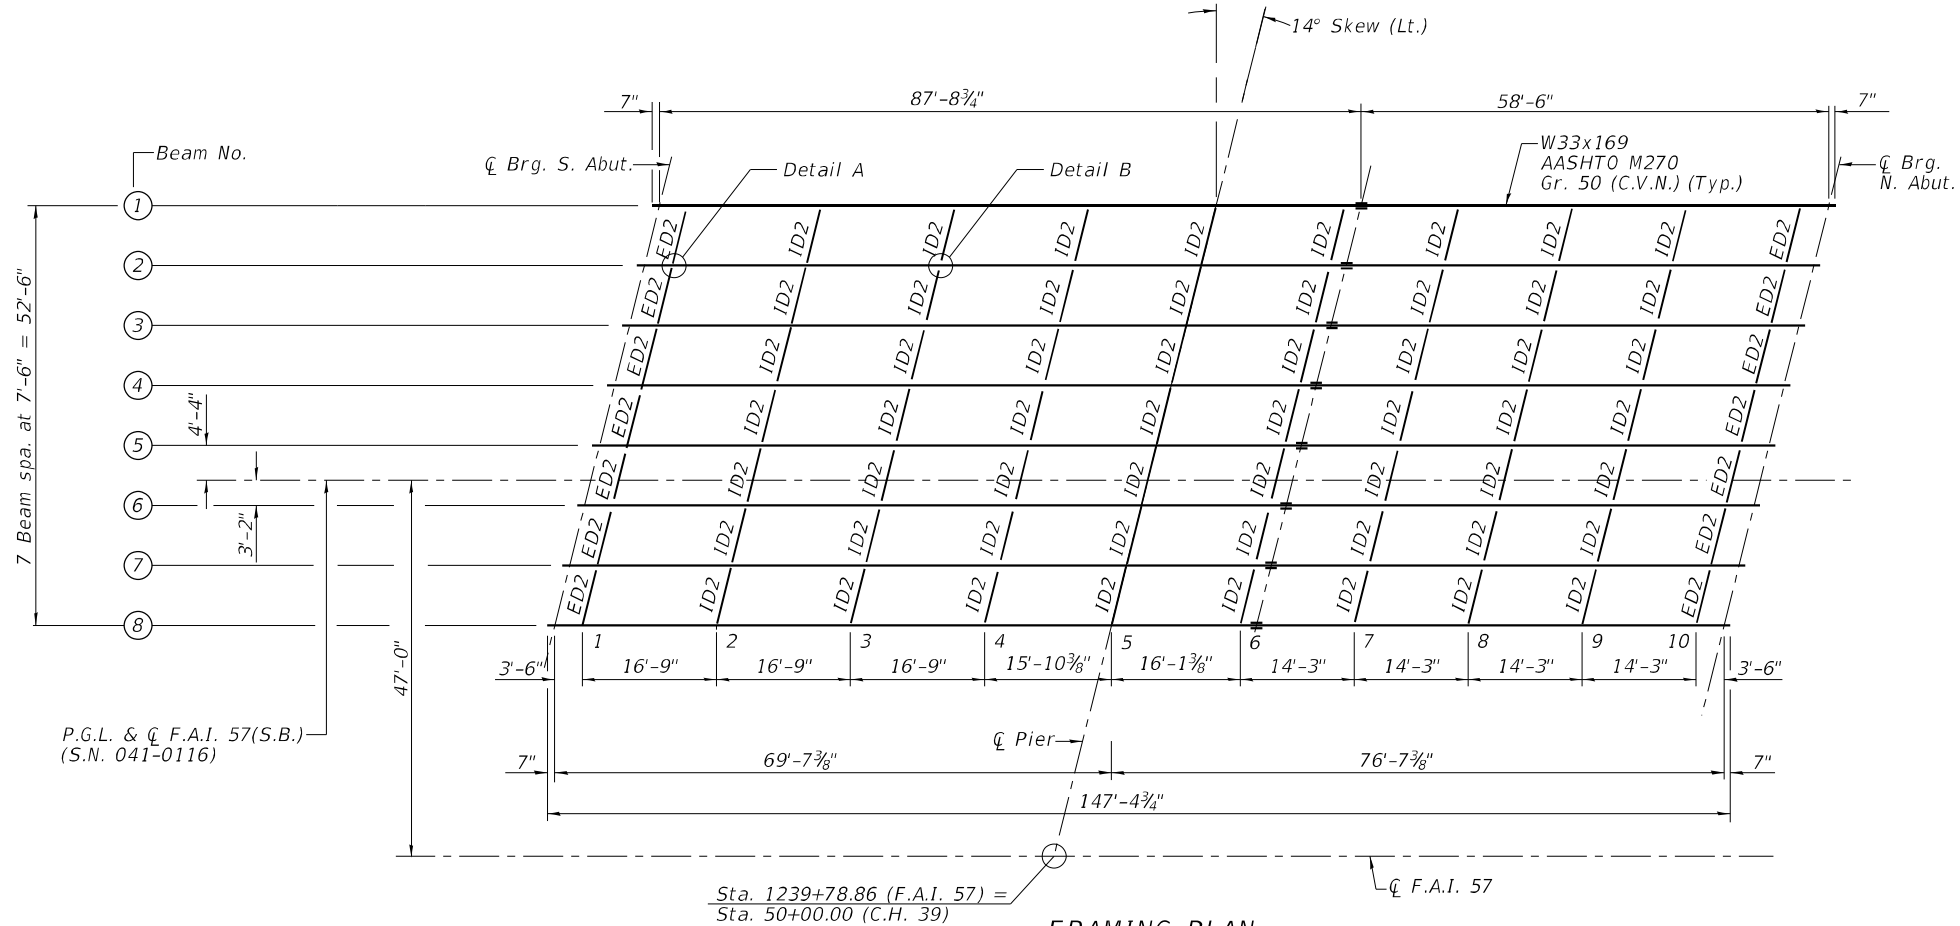

TOP OF BEAM ELEVATIONS - S.N. 041-0116								
LOCATION	BEAM 1	BEAM 2	BEAM 3	BEAM 4	BEAM 5	BEAM 6	BEAM 7	BEAM 8
C Brg S. Abut.	573.97	574.08	574.19	574.29	574.36	574.34	574.18	574.00
C Pier	575.44	575.54	575.65	575.76	575.83	575.81	575.65	575.47
C Splice	575.82	575.93	576.03	576.14	576.21	576.19	576.03	575.85
C Brg S. Abut.	577.26	577.37	577.48	577.58	577.65	577.63	577.47	577.29

For Fabrication Only

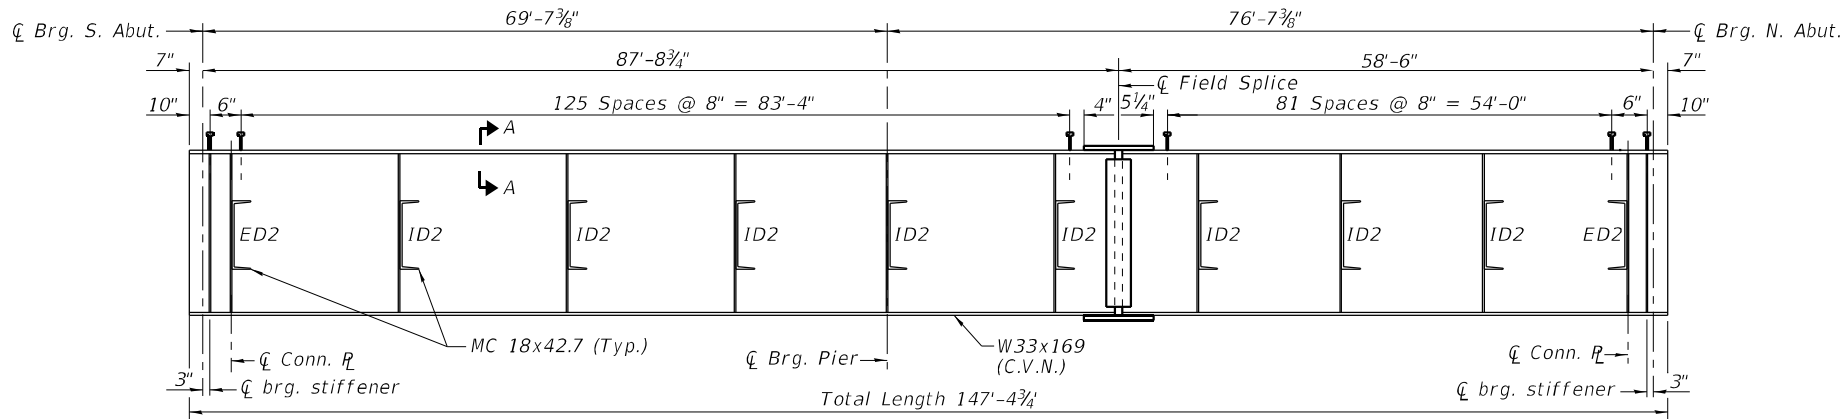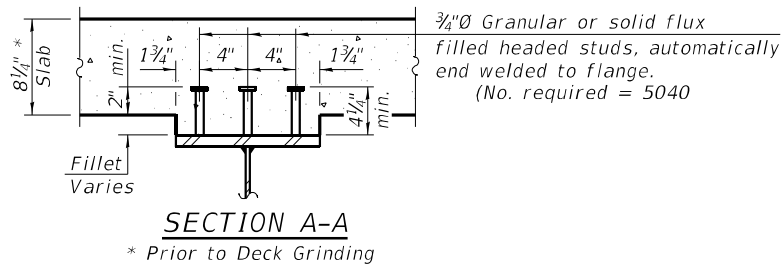

INTERIOR GIRDER MOMENT TABLE			
	0.4 Sp. 1	Pier	0.6 Sp. 2
I_s	9290	9290	9290
$I_c(n)$	24,707	12,259	24,707
$I_c(3n)$	18,046	12,259	18,046
$I_c(cr)$	—	9,965	—
S_s	550	550	550
$S_c(n)$	805	862	805
$S_c(3n)$	726	862	726
$S_c(cr)$	—	715	—
DC1	0.967	0.967	0.967
M_{DC1}	222	522	297
DC2	0.194	0.194	0.194
M_{DC2}	37	87	49
DW	0.375	0.375	0.375
M_{DW}	71	168	95
LLDF	0.63	0.63	0.63
$M_L + IM$	584	641	620
M_u (Strength I)	1452	2135	1660
$\phi_f M_u$	4056	—	4056
f_s DC1	4.84	11.39	6.48
f_s DC2	0.61	1.46	0.81
f_s DW	1.17	2.82	1.57
f_s (L+IM)	9.65	10.76	10.25
f_s (Service II)	19.17	29.66	22.19
$0.95R_n F_{yf}$	47.50	47.50	47.50
f_s (Total)(Strength I)	25.46	39.12	29.41
$\phi_f F_u$	50.00	50.00	50.00
V_r	38.08	41.66	37.82

INTERIOR GIRDER REACTION TABLE			
	S. Abut.	Pier	N. Abut.
LLDF	0.78	0.78	0.78
OCF	—	—	—
R_{DC1} (k)	40.50	85.47	46.65
R_{DC2} (k)	6.59	14.22	7.56
R_{DW} (k)	12.71	27.49	14.63
$R_L + IM$ (k)	84.56	105.57	90.57
R_{Total} (k)	144.36	232.75	159.41


EXTERIOR GIRDER REACTION TABLE			
	S. Abut.	Pier	N. Abut.
LLDF	0.60	0.60	0.60
OCF	1.05	1.05	1.05
R_{DC1} (k)	38.86	82.10	44.97
R_{DC2} (k)	6.52	14.21	7.65
R_{DW} (k)	12.60	27.47	14.79
$R_L + IM$ (k)	77.04	97.35	82.01
R_{Total} (k)	135.02	221.13	149.42



Note:
See sheet 23 of 37 for table notes.

- NOTES:
- All diaphragms shall be installed as steel is erected and secured with erection pins and bolts except as otherwise noted. Individual diaphragms at supports may be temporarily disconnected to install bearing anchor rods.
 - Load carrying components designated "CVN" shall conform to the Impact Testing Requirement, Zone 2.



USER NAME = Derek Cochran	DESIGNED - AI	REVISED -
	CHECKED -	REVISED -
PLOT SCALE = N/A	DRAWN - GLD	REVISED -
PLOT DATE = 3/5/2021 (8:05:17 AM)	CHECKED -	REVISED -

F.A.I. RTE.	SECTION	COUNTY	TOTAL SHEETS	SHEET NO.
57	(41-4)B-2	JEFFERSON	257	124
CONTRACT NO. 78550				
ILLINOIS FED. AID PROJECT				

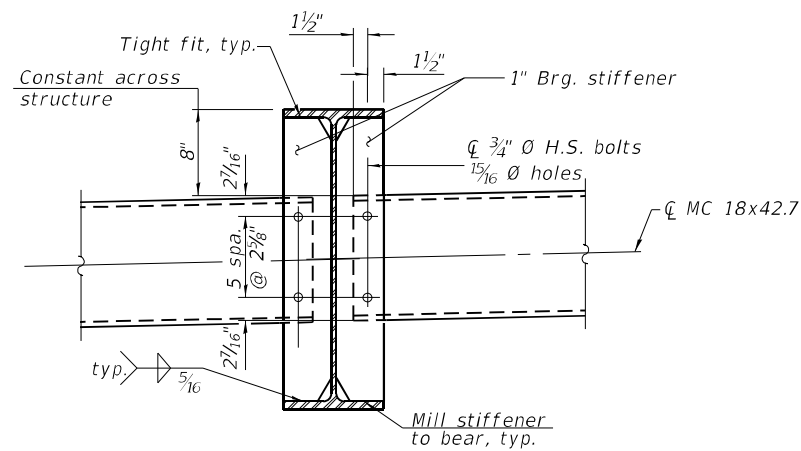


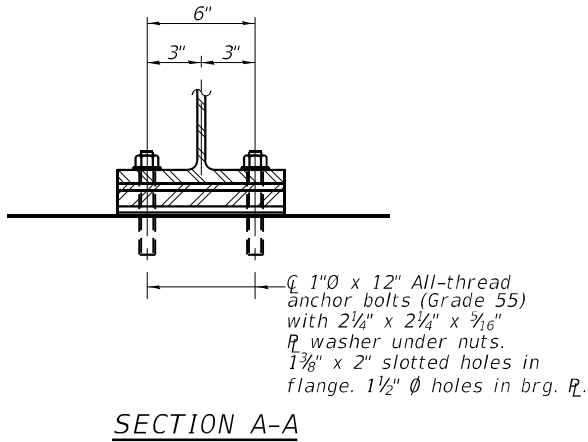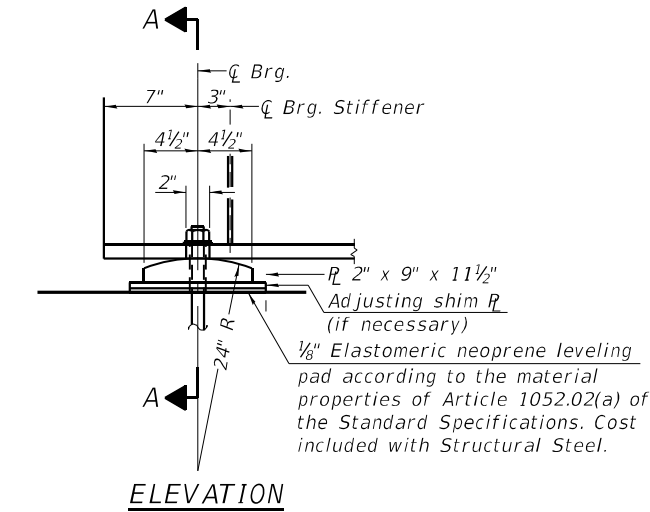

INTEGRAL ABUTMENT BEARING
S.N. 041-0115 & 041-0116

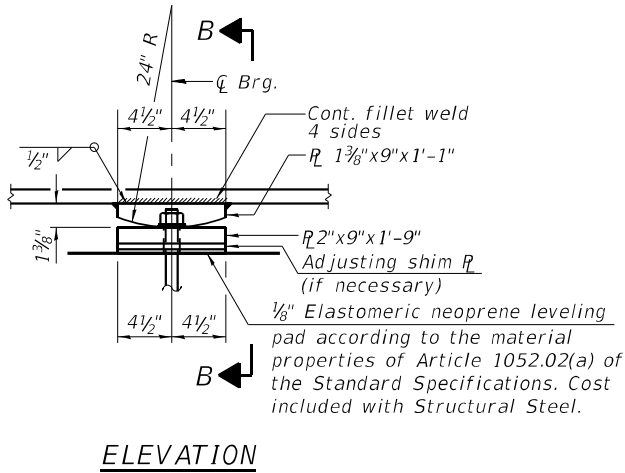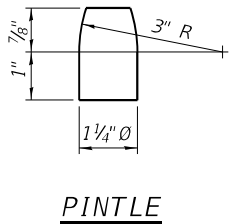

FIXED BEARING AT PIER
S.N. 041-0115 & 041-0116

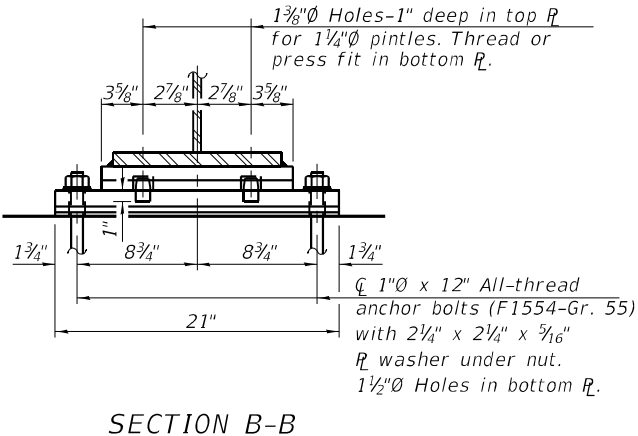



BILL OF MATERIAL
(S.N. 041-0115)

Item	Unit	Total
Anchor Bolts, 1"	Each	54

BILL OF MATERIAL
(S.N. 041-0116)

Item	Unit	Total
Anchor Bolts, 1"	Each	48

Note:
The structural steel plates of the Bearing Assembly shall conform to the requirements of AASHTO M270 Grade 50.
Two 1/8" adjusting shims shall be provided for each bearing in addition to all other plates and shims and places as shown on bearing details.

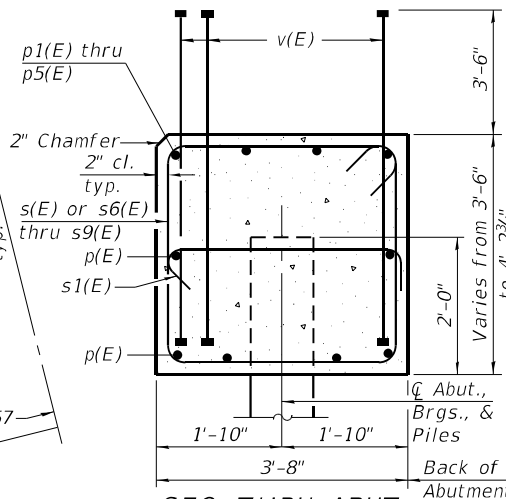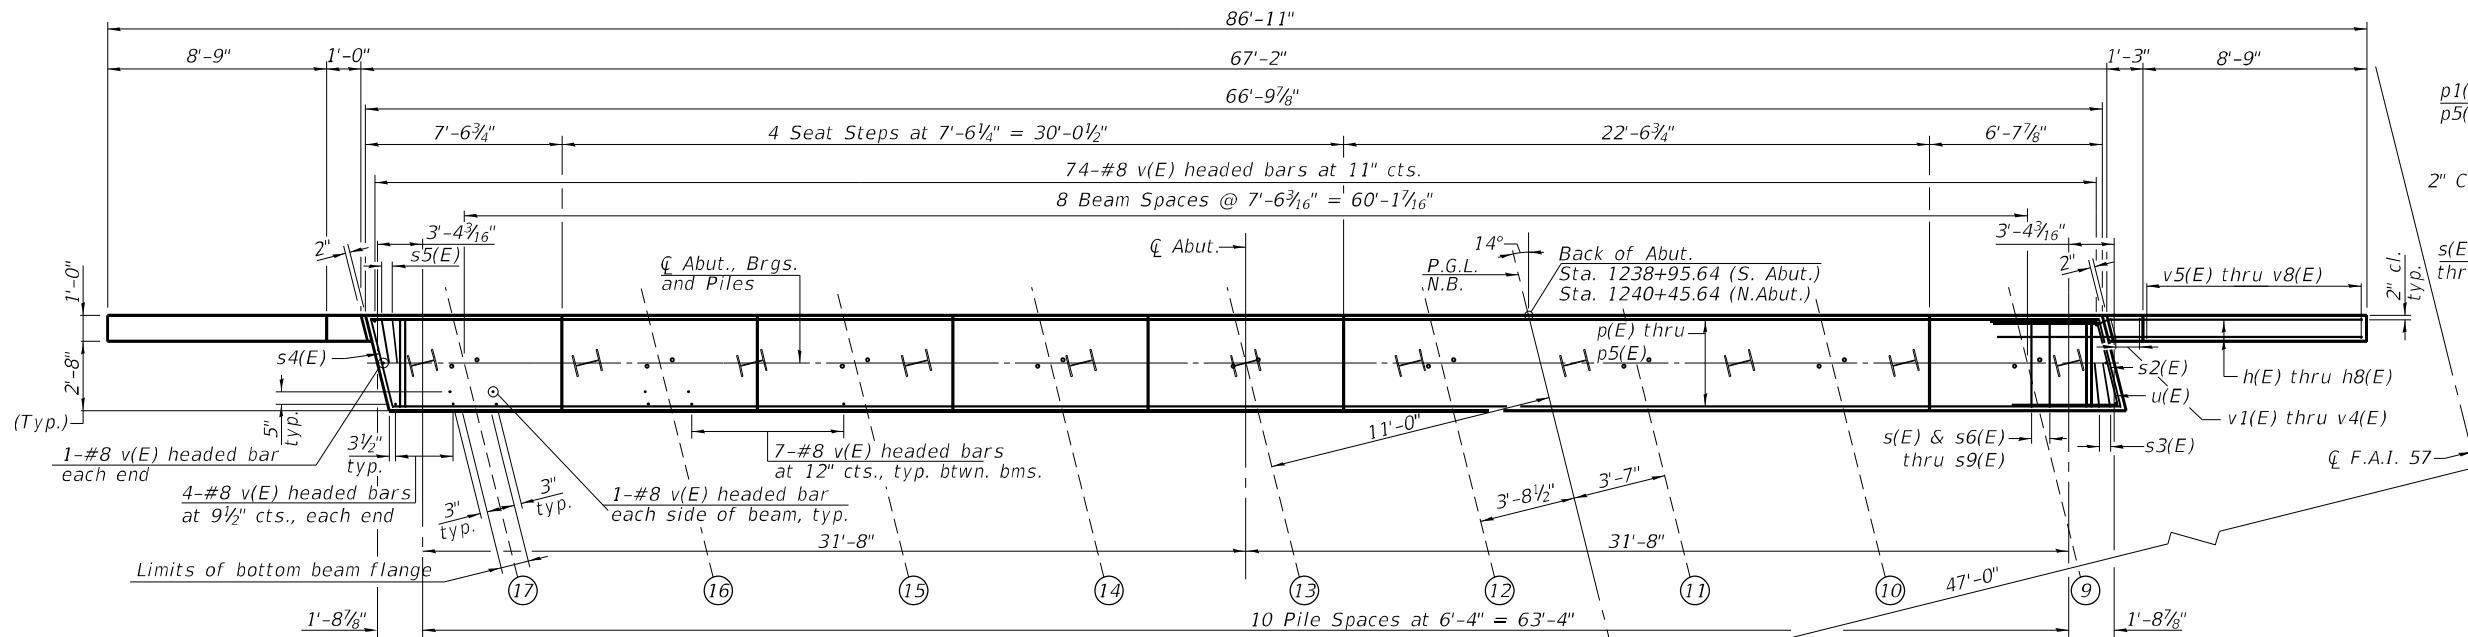


SEC. THRU ABUT.

Dimensions at right angles to abutment.

PILE DATA

Type: HP12x53
Nominal Required Bearing: 419 kips
Factored Resistance Available: 230 kips
Est. Length: 36 Ft. (N. Abut. & S. Abut.)
No. Piles: 11 Including (1) Test Pile (N. Abut. & S. Abut.)


Note:
See Sht. 31 of 37 for Seismic Pile Detail

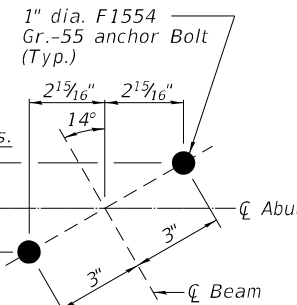

ANCHOR BOLT INSTALLATION DETAIL


PLAN

(S. Abut. Shown - N. Abut. Opp. Hand)

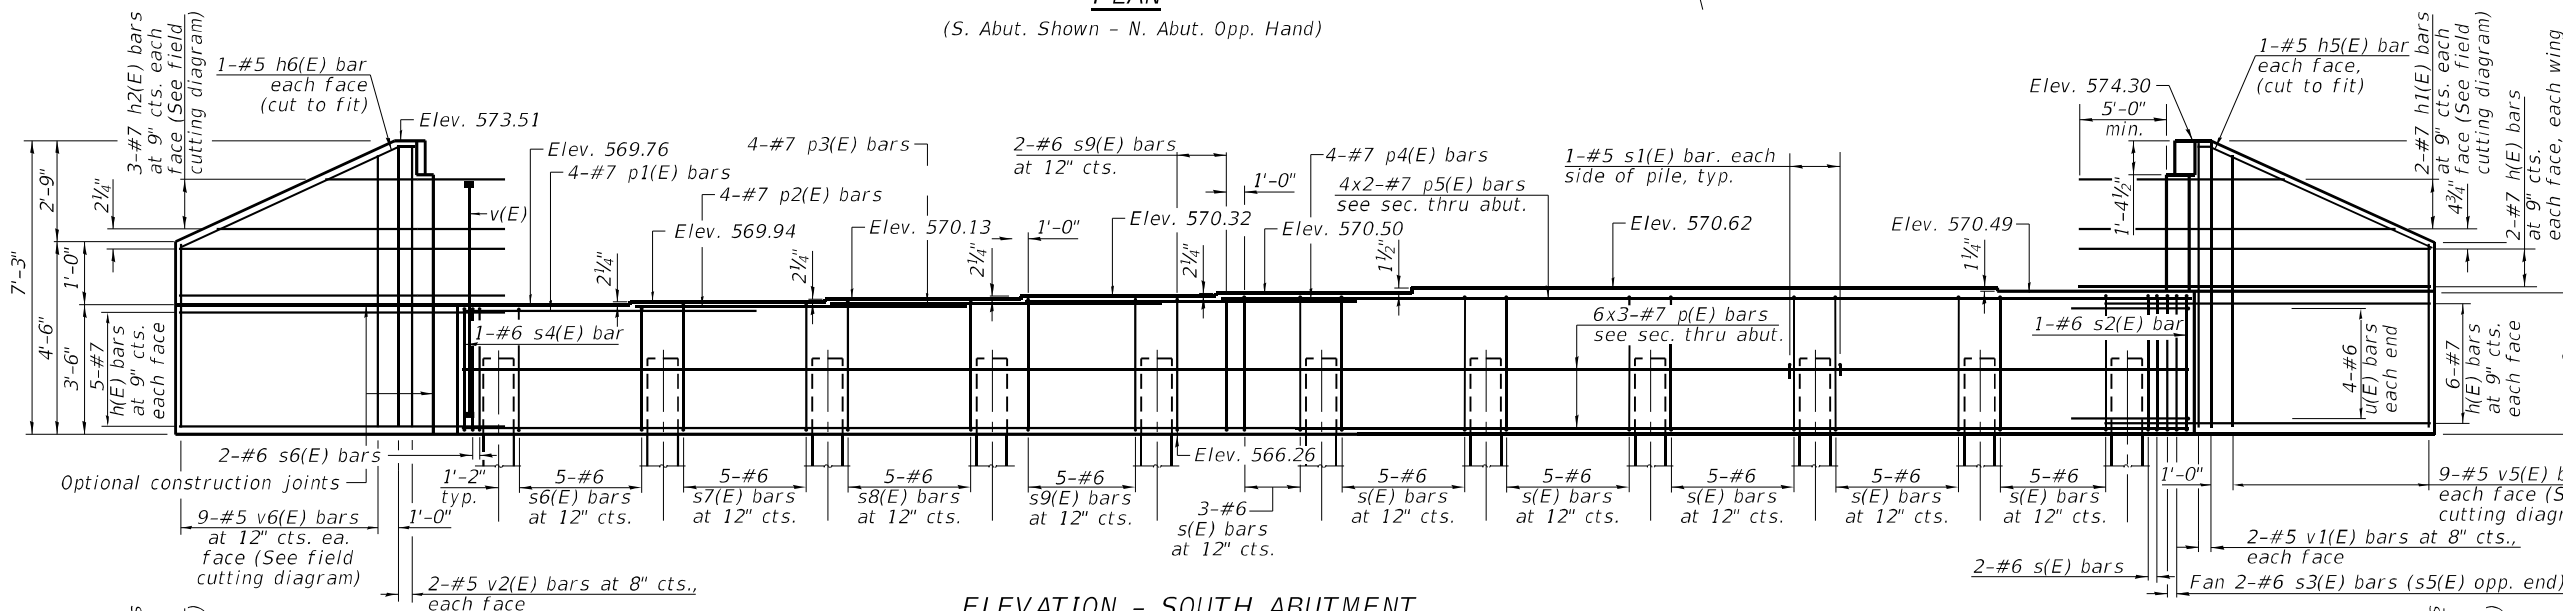

ELEVATION - SOUTH ABUTMENT

(Looking South)

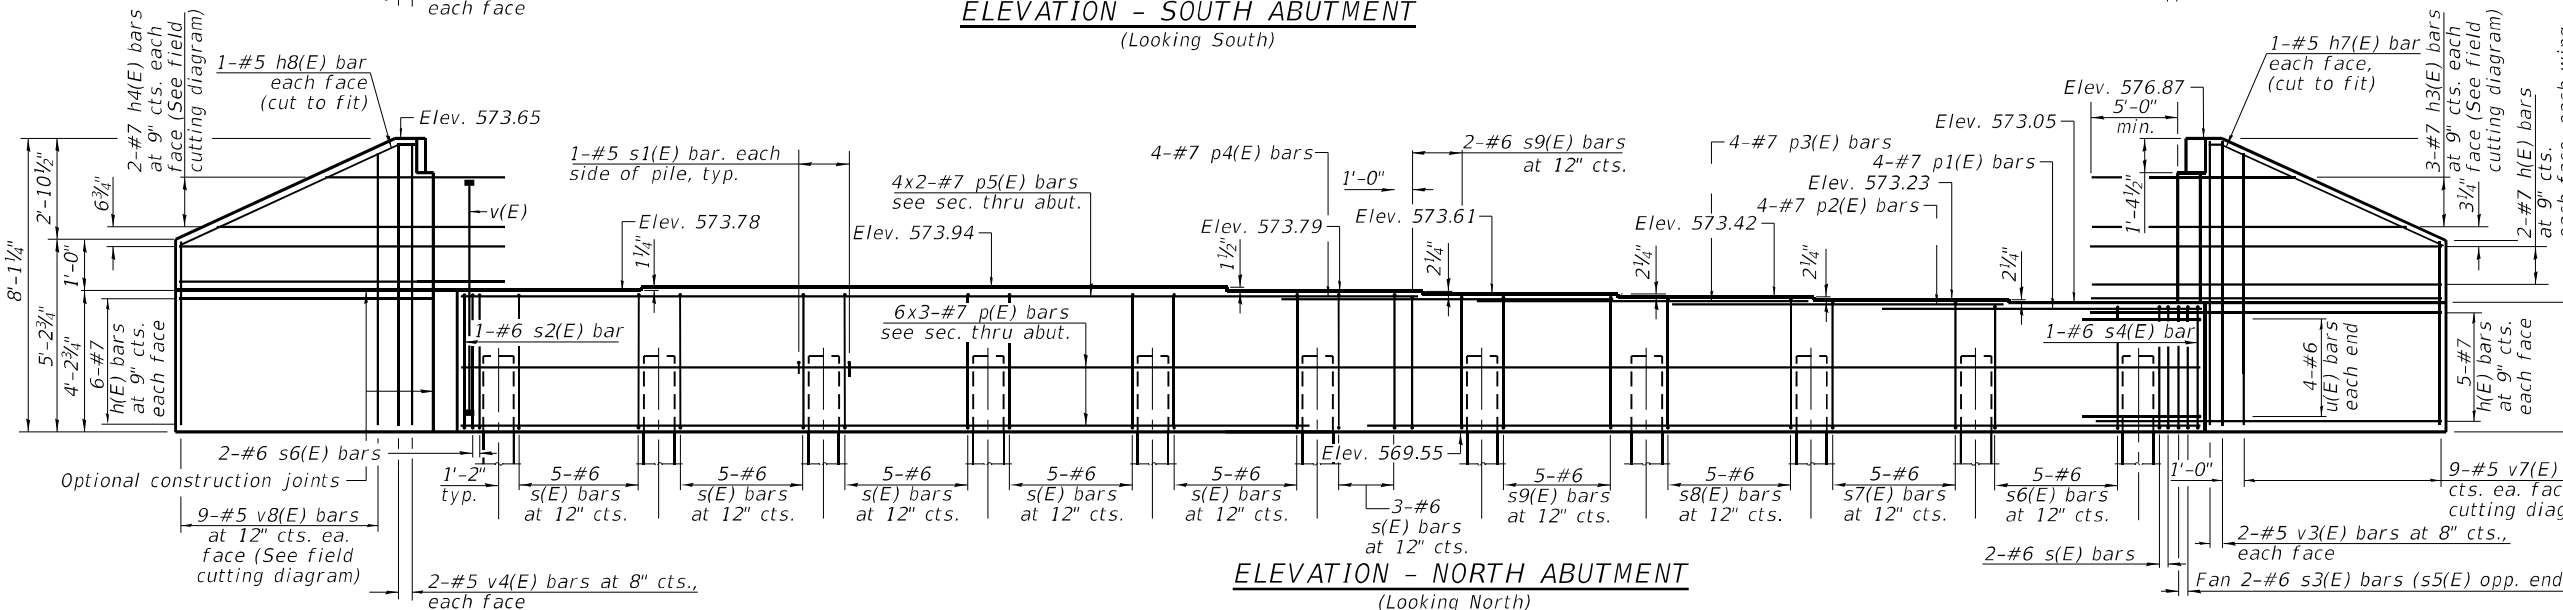


ELEVATION - NORTH ABUTMENT

(Looking North)

MIN. BAR LAP
#7(E) Bar = 5'-0"


USER NAME = Derek Cochran	DESIGNED - AI	REVISED -
PLOT SCALE = N/A	CHECKED -	REVISED -
PLOT DATE = 3/5/2021 (8:05:26 AM)	DRAWN - GLD	REVISED -
	CHECKED -	REVISED -

F.A.I. RTE.	SECTION	COUNTY	TOTAL SHEETS	SHEET NO.
57	(41-4)B-2	JEFFERSON	257	127
CONTRACT NO. 78550				
ILLINOIS FED. AID PROJECT				

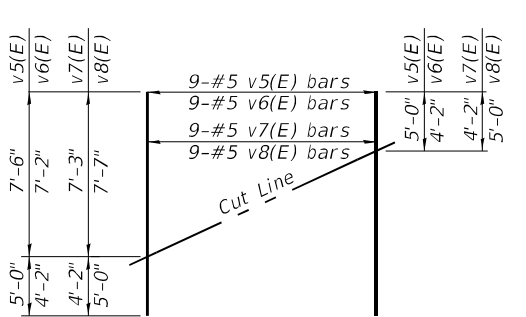


FIELD CUTTING DIAGRAM


Order v5(E), v6(E), v7(E), & v8(E) full length. Cut as shown and use remainder of bars in opposite face.

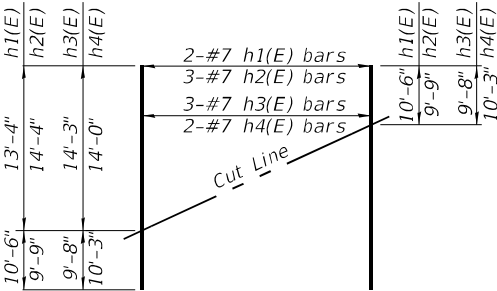


FIELD CUTTING DIAGRAM

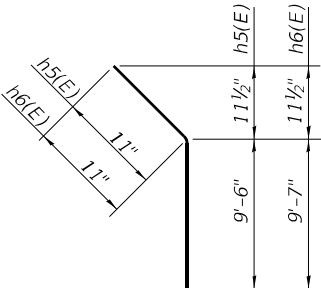


BAR h5(E) & h6(E)

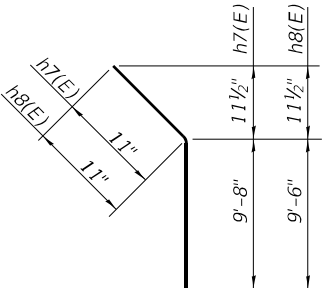

BAR h7(E) & h8(E)

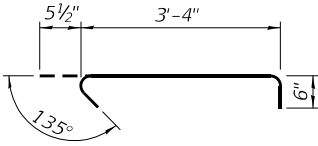


BAR s1(E)

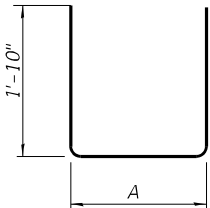


BAR s3(E) & s5(E)


Bar	A
s3(E)	3'-10"
s5(E)	3'-2"

 

BAR v(E)
(Headed)

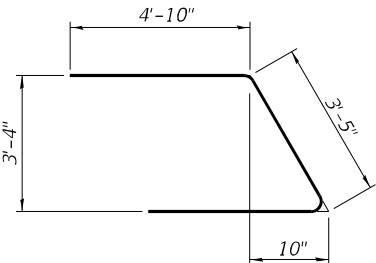


BAR u(E)

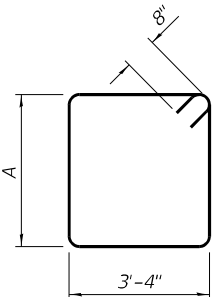

Bar	A
s(E)	3'-10"
s6(E)	3'-2"
s7(E)	3'-4"
s8(E)	3'-6"
s9(E)	3'-8"

BAR s(E), s6(E), s7(E),
s8(E), and s9(E)

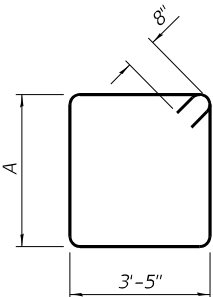

Bar	A
s2(E)	3'-11"
s4(E)	3'-2"

BAR s2(E) & s4(E)

BILL OF MATERIAL

(South Abutment)

Bar	No.	Size	Length	Shape
h(E)	30	#7	14'-10"	
h1(E)	2	#7	23'-10"	
h2(E)	3	#7	24'-1"	
h5(E)	2	#5	10'-5"	
h6(E)	2	#5	10'-6"	
p(E)	18	#7	26'-0"	
p1(E)	4	#7	11'-8"	
p2(E)	4	#7	12'-7"	
p3(E)	4	#7	12'-7"	
p4(E)	4	#7	12'-7"	
p5(E)	8	#7	21'-7"	
s(E)	30	#6	15'-8"	
s1(E)	22	#5	4'-4"	
s2(E)	1	#6	16'-0"	
s3(E)	2	#6	7'-6"	
s4(E)	1	#6	14'-6"	
s5(E)	2	#6	6'-10"	
s6(E)	7	#6	14'-4"	
s7(E)	5	#6	14'-8"	
s8(E)	5	#6	15'-0"	
s9(E)	7	#6	15'-4"	
u(E)	8	#6	13'-1"	
v(E)	158	#8	6'-10"	
v1(E)	4	#5	7'-8"	
v2(E)	4	#5	6'-11"	
v5(E)	9	#5	12'-6"	
v6(E)	9	#5	11'-4"	
Structure Excavation	Cu. Yd.	186		
Concrete Structures	Cu. Yd.	43.4		
Protective Coat	Sq. Yd.	8		
Reinforcement Bars, Epoxy Coated	Pound	7660		
Furnishing Steel Piles, HP 12x53	Foot	360		
Driving Piles	Foot	360		
Test Pile, HP 12x53	Each	1		

BILL OF MATERIAL



(North Abutment)

Bar	No.	Size	Length	Shape
h(E)	30	#7	14'-10"	
h3(E)	3	#7	23'-11"	
h4(E)	2	#7	23'-3"	
h7(E)	2	#5	10'-7"	
h8(E)	2	#5	10'-5"	
p(E)	18	#7	26'-0"	
p1(E)	4	#7	11'-8"	
p2(E)	4	#7	12'-7"	
p3(E)	4	#7	12'-7"	
p4(E)	4	#7	12'-7"	
p5(E)	8	#7	21'-7"	
s(E)	30	#6	15'-8"	
s1(E)	22	#5	4'-4"	
s2(E)	1	#6	16'-0"	
s3(E)	2	#6	7'-6"	
s4(E)	1	#6	14'-6"	
s5(E)	2	#6	6'-10"	
s6(E)	7	#6	14'-4"	
s7(E)	5	#6	14'-8"	
s8(E)	5	#6	15'-0"	
s9(E)	7	#6	15'-4"	
u(E)	8	#6	13'-1"	
v(E)	158	#8	6'-10"	
v3(E)	4	#5	7'-0"	
v4(E)	4	#5	7'-9"	
v7(E)	9	#5	11'-5"	
v8(E)	9	#5	12'-7"	
Structure Excavation	Cu. Yd.	189		
Concrete Structures	Cu. Yd.	43.5		
Protective Coat	Sq. Yd.	8		
Reinforcement Bars, Epoxy Coated	Pound	7660		
Furnishing Steel Piles, HP 12x53	Foot	360		
Driving Piles	Foot	360		
Test Pile, HP 12x53	Each	1		

Notes:
Pour steps monolithically with cap.
Headed bars shall conform to ASTM A970 with threaded attachment; Class HA; and reinforcement bars conforming to ASTM A706. Cost included with Reinforcement Bars, Epoxy Coated.
For details of piles see sheet 31 of 37 .

PILE DATA




Type: HP12x53
Nominal Required Bearing: 419 kips
Factored Resistance Available: 230 kips
Est. Length: 36 Ft. (N. Abut. & S. Abut.)
No. Piles: 10 Including (1) Test
Pile (N. Abut. & S. Abut.)

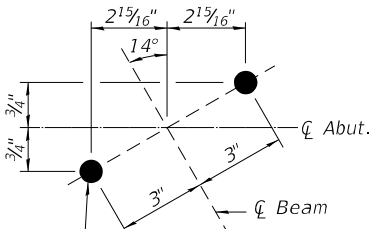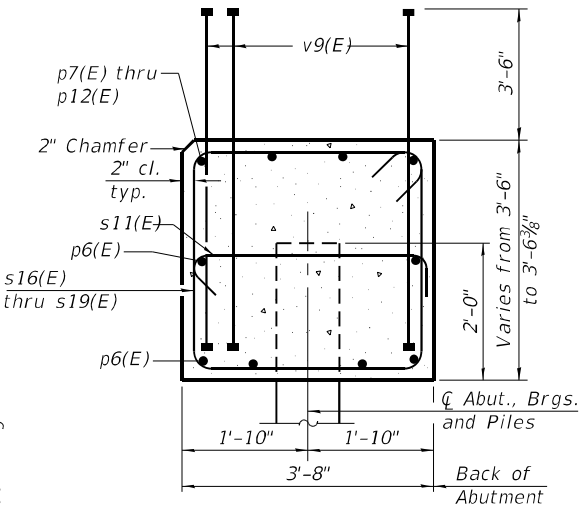

Minimum Bar Lap

#7(E) Bar = 5'-0"

Note:
See Sht. 31 of 37 for
Seismic Pile Detail

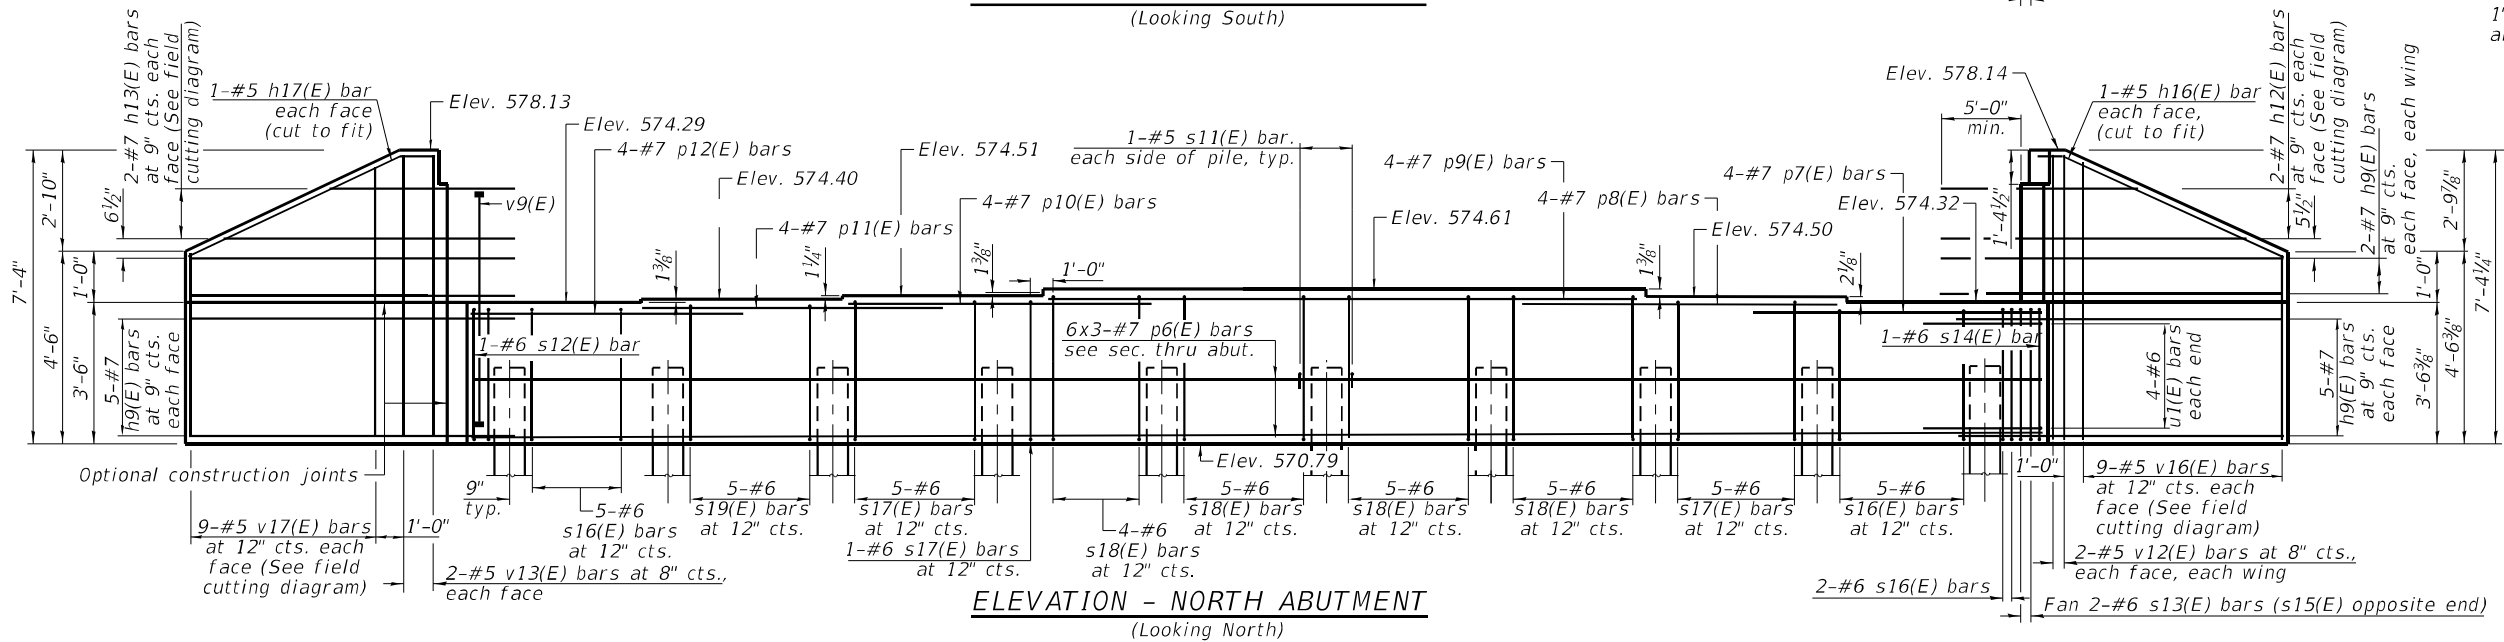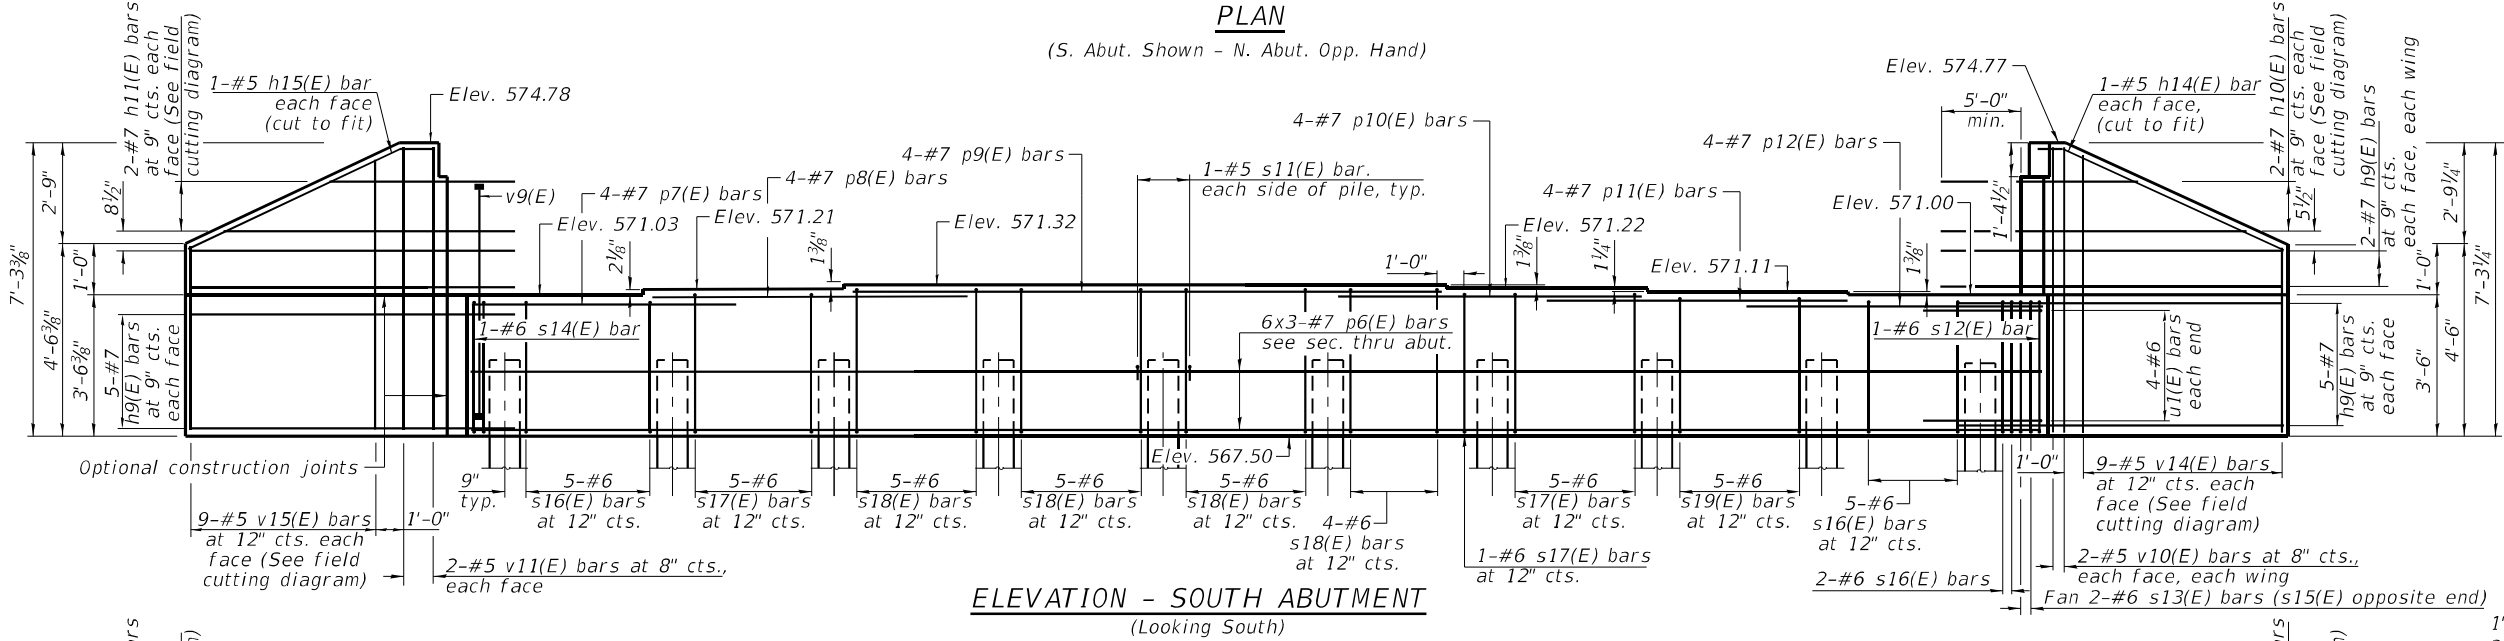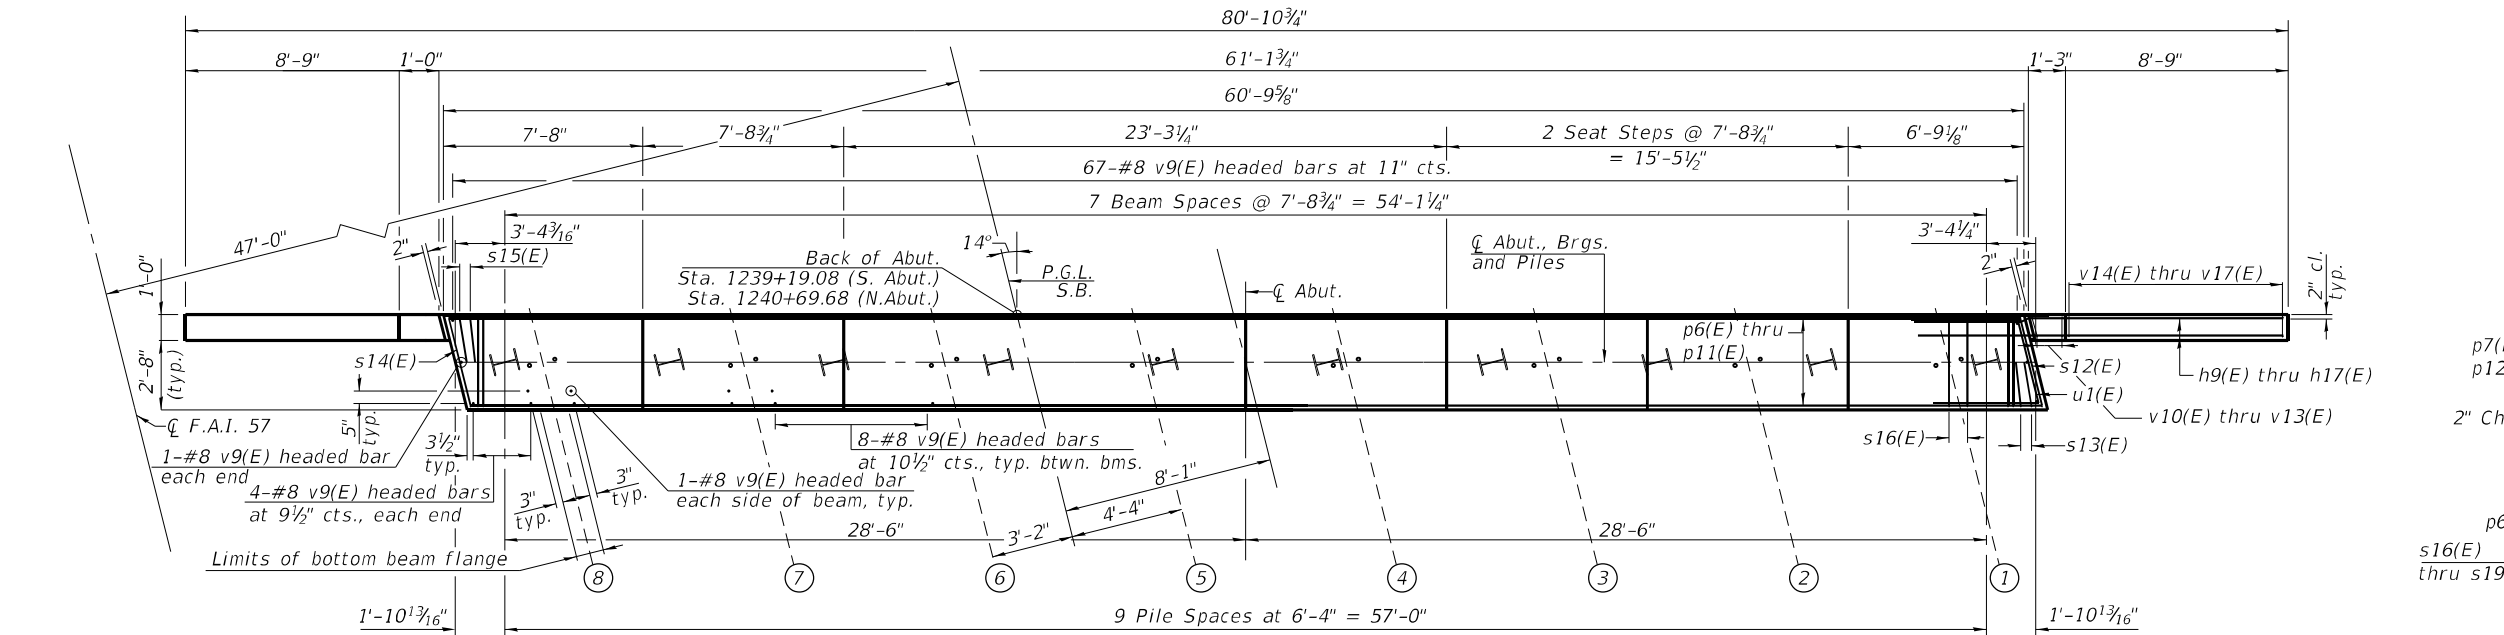

MODEL: Detail
FILE NAME: L:\DOT11906910\WO_6\DrawStructures\0274-Abutment Details\041-0116 (SB).dgn



USER NAME = Derek Cochran
PLOT SCALE = N/A
PLOT DATE = 3/5/2021 (8:05:32 AM)

DESIGNED - AI
CHECKED -
DRAWN - GLD
CHECKED -


REVISED -
REVISED -
REVISED -
REVISED -

STATE OF ILLINOIS
DEPARTMENT OF TRANSPORTATION

ABUTMENT DETAILS
STRUCTURE NO. 041-0116 (SB)


SHEET 27 OF 37 SHEETS

F.A.I. RTE.	SECTION	COUNTY	TOTAL SHEETS	SHEET NO.
57	(41-4)B-2	JEFFERSON	257	129
CONTRACT NO. 78550				
ILLINOIS FED. AID PROJECT				

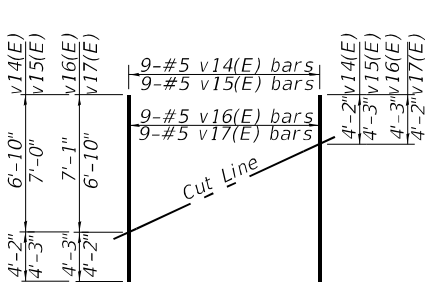


FIELD CUTTING DIAGRAM

Order v14(E) thru v17(E) full length.
Cut as shown and use remainder
of bars in opposite face.

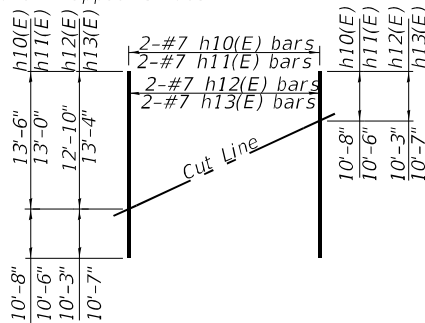


FIELD CUTTING DIAGRAM


Order h10(E) thru h13(E) full length.
Cut as shown and use remainder
of bars in opposite face.

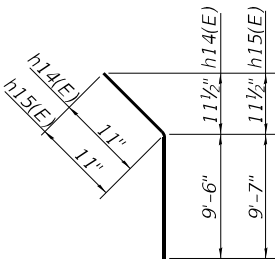


BAR h14(E) & h15(E)

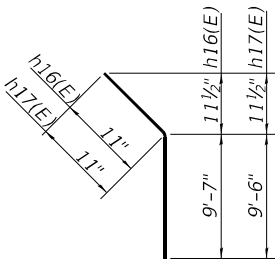


BAR h16(E) & h17(E)

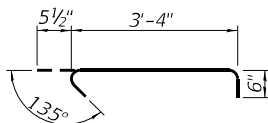


BAR s11(E)

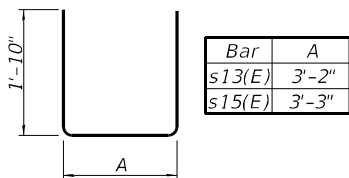


BAR s13(E) & s15(E)

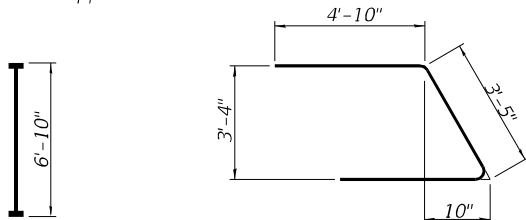


BAR v9(E)
(Headed)

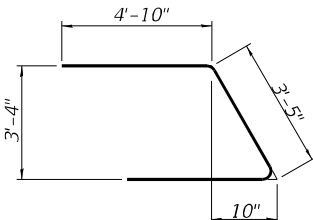

BAR u1(E)

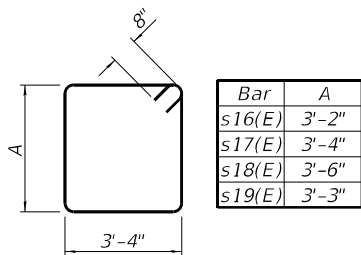

BAR s16(E), s17(E), s18(E)
and s19(E)

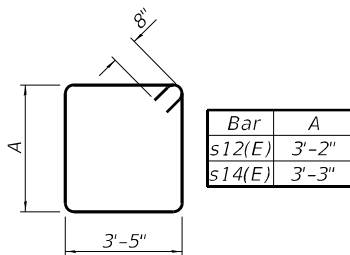

BAR s12(E) & s14(E)

BILL OF MATERIAL

(South Abutment)

Bar	No.	Size	Length	Shape
h9(E)	28	#7	15'-0"	—
h10(E)	2	#7	24'-2"	—
h11(E)	2	#7	23'-6"	—
h14(E)	2	#5	10'-5"	—
h15(E)	2	#5	10'-6"	—
p6(E)	18	#7	23'-10"	—
p7(E)	4	#7	12'-11"	—
p8(E)	4	#7	12'-11"	—
p9(E)	4	#7	22'-11"	—
p10(E)	4	#7	13'-1"	—
p11(E)	4	#7	13'-1"	—
p12(E)	4	#7	12'-1"	—
s11(E)	20	#5	4'-4"	—
s12(E)	1	#6	14'-6"	—
s13(E)	2	#6	6'-10"	—
s14(E)	1	#6	14'-8"	—
s15(E)	2	#6	6'-11"	—
s16(E)	12	#6	14'-4"	—
s17(E)	11	#6	14'-8"	—
s18(E)	19	#6	15'-0"	—
s19(E)	5	#6	14'-6"	—
u1(E)	8	#6	13'-1"	—
v9(E)	149	#8	6'-10"	—
v10(E)	4	#5	6'-11"	—
v11(E)	4	#5	7'-0"	—
v14(E)	9	#5	11'-0"	—
v15(E)	9	#5	11'-3"	—
Structure Excavation			Cu. Yd.	162
Concrete Structures			Cu. Yd.	36.5
Protective Coat			Sq. Yd.	8
Reinforcement Bars, Epoxy Coated			Pound	7040
Furnishing Steel Piles, HP 12x53			Foot	324
Driving Piles			Foot	324
Test Pile, HP 12x53			Each	1

BILL OF MATERIAL


(North Abutment)

Bar	No.	Size	Length	Shape
h9(E)	28	#7	15'-0"	—
h12(E)	2	#7	23'-1"	—
h13(E)	2	#7	23'-11"	—
h16(E)	2	#5	10'-6"	—
h17(E)	2	#5	10'-5"	—
p6(E)	18	#7	23'-10"	—
p7(E)	4	#7	12'-11"	—
p8(E)	4	#7	12'-11"	—
p9(E)	4	#7	22'-11"	—
p10(E)	4	#7	13'-1"	—
p11(E)	4	#7	13'-1"	—
p12(E)	4	#7	12'-1"	—
s11(E)	20	#5	4'-4"	—
s12(E)	1	#6	14'-6"	—
s13(E)	2	#6	6'-10"	—
s14(E)	1	#6	14'-8"	—
s15(E)	2	#6	6'-11"	—
s16(E)	12	#6	14'-4"	—
s17(E)	11	#6	14'-8"	—
s18(E)	19	#6	15'-0"	—
s19(E)	5	#6	14'-6"	—
u1(E)	8	#6	13'-1"	—
v9(E)	149	#8	6'-10"	—
v12(E)	4	#5	7'-0"	—
v13(E)	4	#5	6'-11"	—
v16(E)	9	#5	11'-5"	—
v17(E)	9	#5	11'-0"	—
Structure Excavation			Cu. Yd.	165
Concrete Structures			Cu. Yd.	36.6
Protective Coat			Sq. Yd.	8
Reinforcement Bars, Epoxy Coated			Pound	7040
Furnishing Steel Piles, HP 12x53			Foot	324
Driving Piles			Foot	324
Test Pile, HP 12x53			Each	1

Notes:
Pour steps monolithically with cap.
Headed bars shall conform to ASTM A970 with threaded attachment; Class HA; and reinforcement bars conforming to ASTM A706. Cost included with Reinforcement Bars, Epoxy Coated.
For details of piles see sheet 31 of 37 .

STRUCTURE NO. 041-0116 (S.B.)


Notes:
Space reinforcement in cap to miss anchor bolts.
Pour steps monolithically with cap.
For details of piles, see sheet 31 of 37.

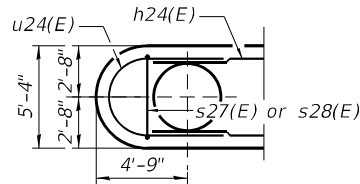

SEC. C-C

MIN. BAR LAP

#6(E) Bar = 4'-4"
#7(E) Bar = 5'-0"
#8(E) Bar = 6'-3"

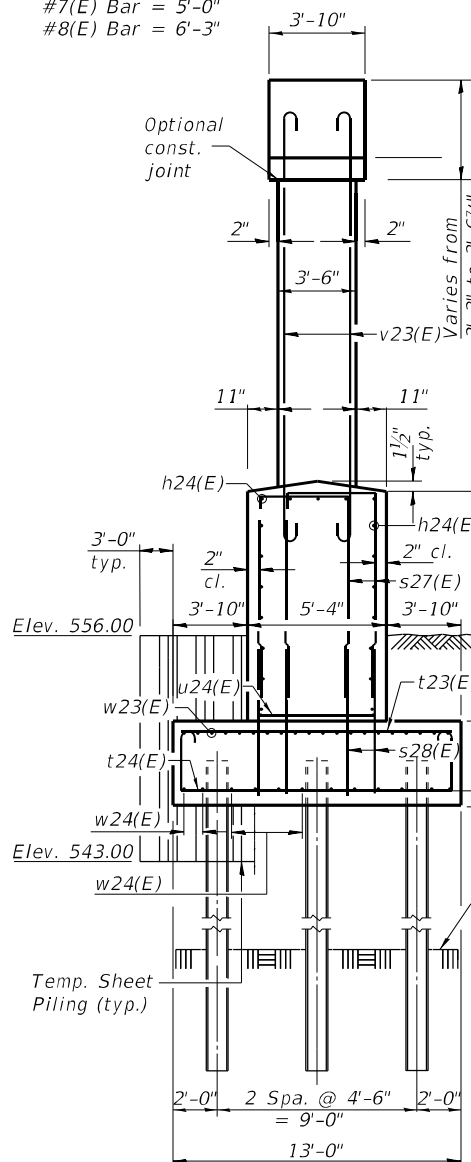


PILE DATA


END VIEW

Type: HP12x53
Nominal Required Bearing: 419 kips
Factored Resistance Available: 230 kips
Est. Length: 21 Ft.
No. Piles: 24 Including (1) Test Pile

Note:
See Sht. 31 of 37 for
Seismic Pile Detail

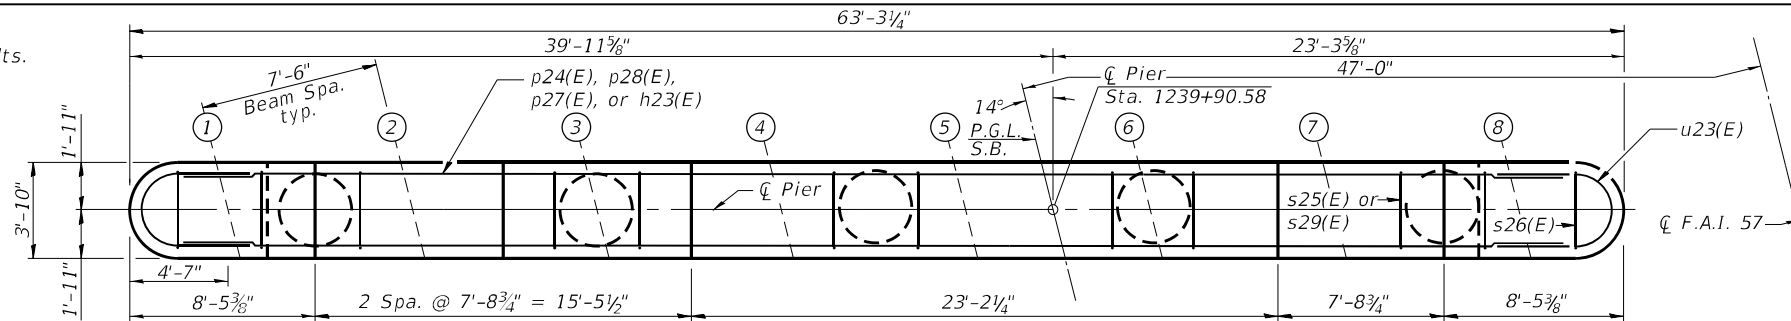


TOP PLAN

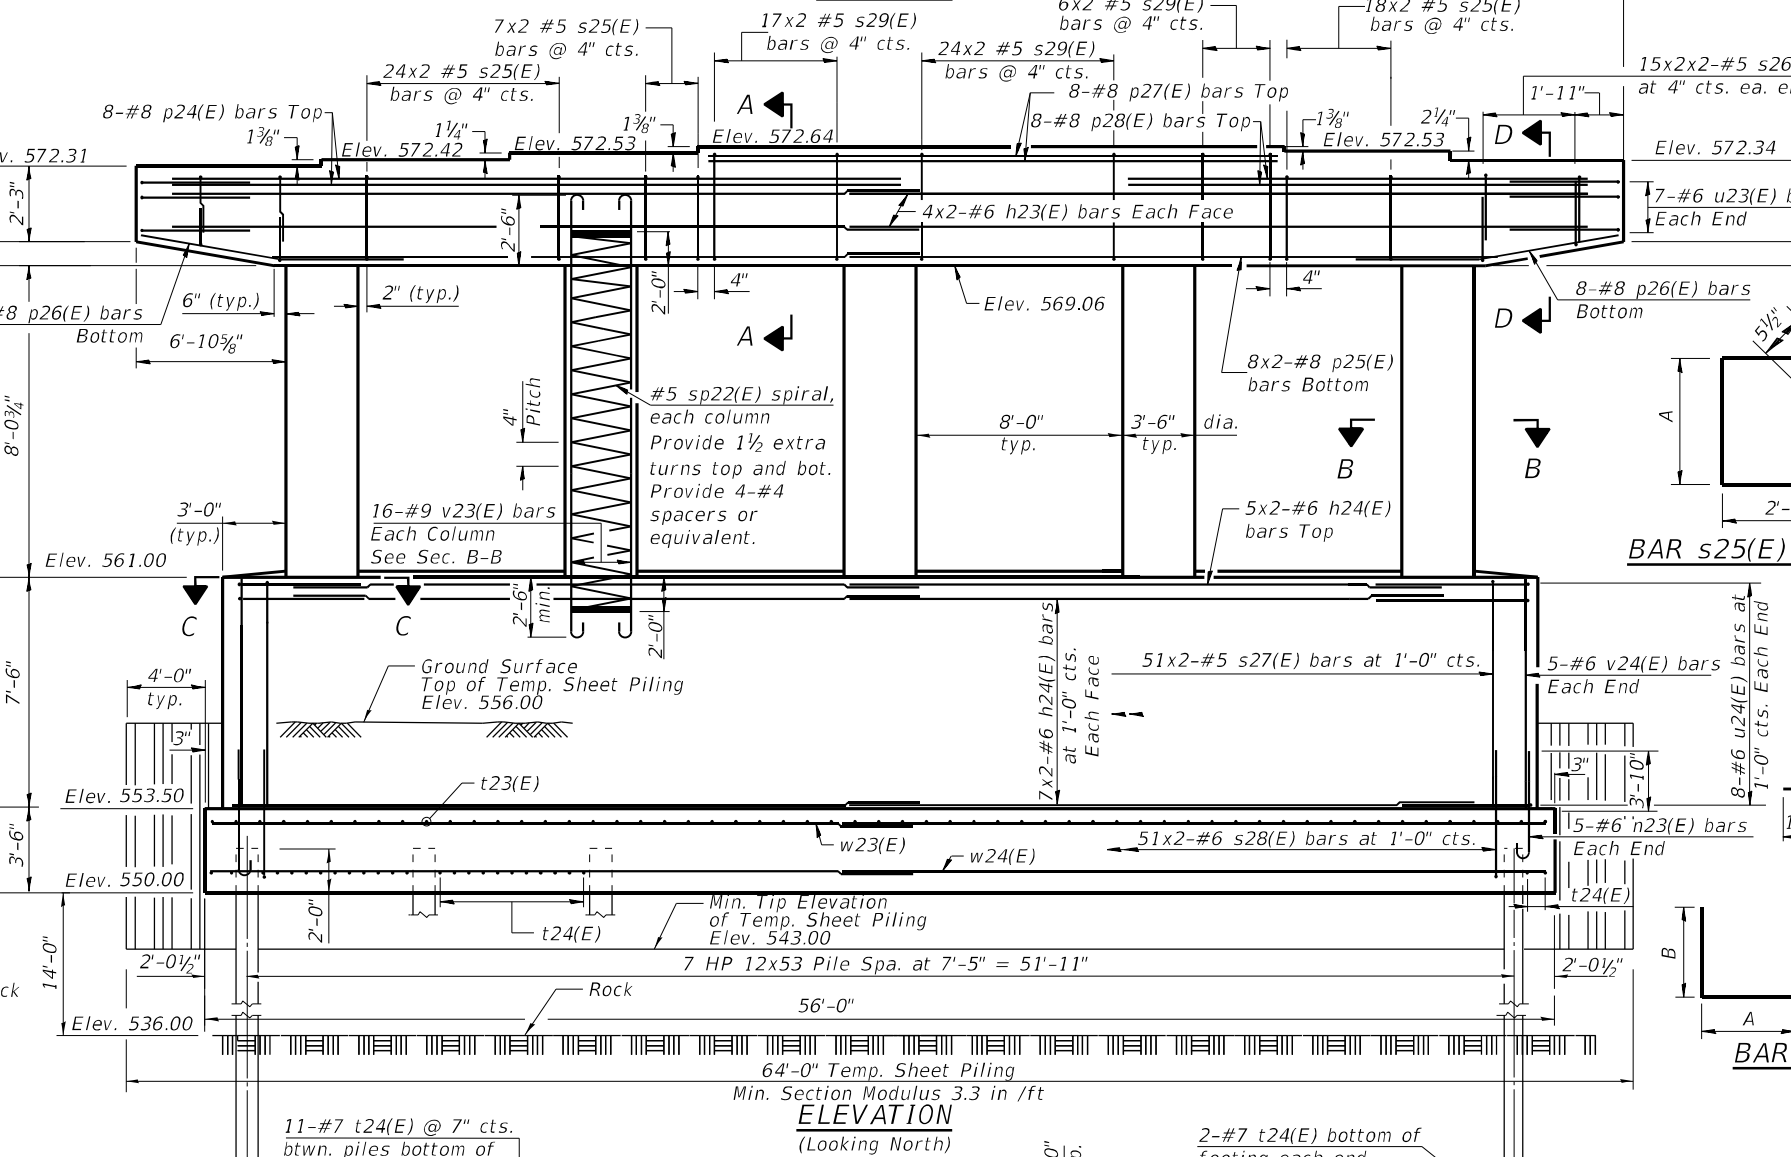


ELEVATION


(Looking North)

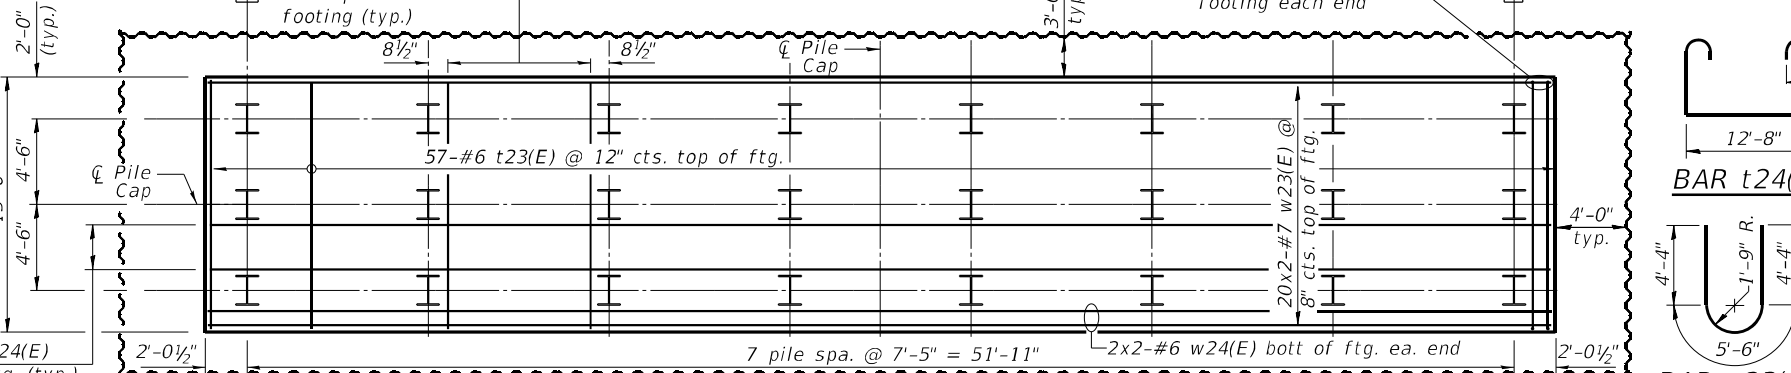

PILE CAP PLAN

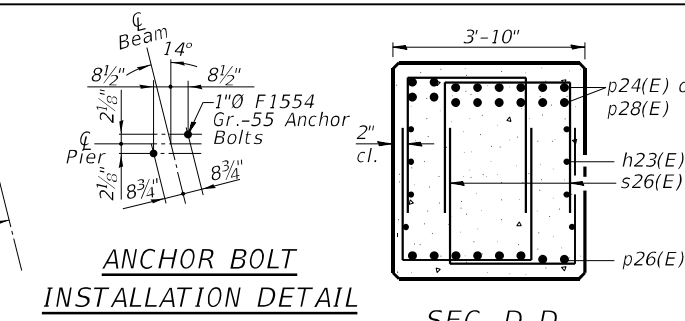

ANCHOR BOLT
INSTALLATION DETAIL

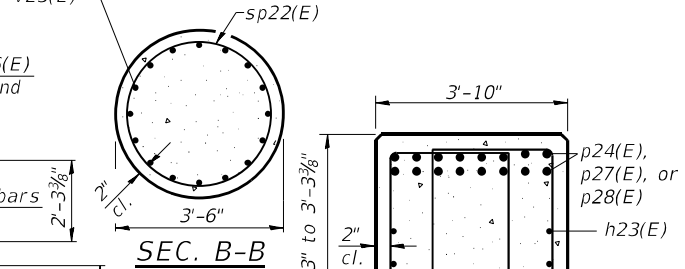

SEC. D-D



SEC. A-A

Bar	A	B
s25(E)	2'-11"	3'-3"
s29(E)	2'-11"	3'-3"

BAR s25(E) & s29(E)

Bar	A	B
s26(E)	3'-6"	2'-2"
s27(E)	4'-0"	7'-4"
s28(E)	4'-0"	7'-2"

BAR p26(E)

Bar	A	B
s26(E)	3'-6"	2'-2"
s27(E)	4'-0"	7'-4"
s28(E)	4'-0"	7'-2"

BAR v23(E)

Bar	A	B
s26(E)	3'-6"	2'-2"
s27(E)	4'-0"	7'-4"
s28(E)	4'-0"	7'-2"

BAR s26(E), s27(E), & s28(E)

Bar	A	B
s26(E)	3'-6"	2'-2"
s27(E)	4'-0"	7'-4"
s28(E)	4'-0"	7'-2"

BAR t24(E)

Bar	A	B
s26(E)	3'-6"	2'-2"
s27(E)	4'-0"	7'-4"
s28(E)	4'-0"	7'-2"

BAR n23(E)

Bar	A	B
s26(E)	3'-6"	2'-2"
s27(E)	4'-0"	7'-4"
s28(E)	4'-0"	7'-2"

BAR u23(E)


Bar	A	B
s26(E)	3'-6"	2'-2"
s27(E)	4'-0"	7'-4"
s28(E)	4'-0"	7'-2"

BAR u24(E)

BILL OF MATERIAL


Bar	No.	Size	Length	Shape
h23(E)	16	#6	32'-0"	—
h24(E)	38	#6	27'-4"	—
n23(E)	10	#6	7'-9"	U
p24(E)	16	#8	28'-4"	—
p25(E)	16	#8	28'-8"	—
p26(E)	16	#8	13'-7"	—
p27(E)	16	#8	22'-10"	—
p28(E)	16	#8	20'-8"	—
s25(E)	98	#5	11'-9"	□
s26(E)	120	#5	7'-10"	□
s27(E)	102	#5	18'-8"	□
s28(E)	102	#6	18'-4"	□
s29(E)	94	#5	12'-5"	□
sp22(E)	5	#5	12'-3"	W
t23(E)	57	#6	12'-6"	—
t24(E)	81	#7	20'-6"	—
u23(E)	14	#6	14'-2"	—
u24(E)	16	#6	16'-6"	—
v23(E)	80	#9	15'-9"	—
v24(E)	10	#6	7'-4"	—
w23(E)	40	#7	30'-4"	—
w24(E)	24	#6	29'-7"	—
Structure Excavation		Cu. Yd.	326	
Concrete Structures		Cu. Yd.	219.7	
Reinforcement Bars, Epoxy Coated		Pound	30750	
Furnishing Steel Piles, HP 12x53		Foot	483	
Driving Piles		Foot	483	
Test Pile, HP 12x53		Each	1	
Concrete Sealer		Sq. Ft.	555	

** Length is height of spiral.

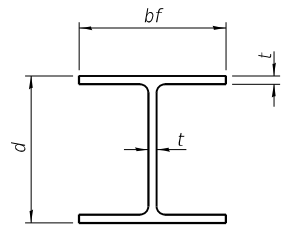


STEEL PILE TABLE

Designation	Depth d	Flange width bf	Web and Flange thickness t	Encasement diameter A
HP 14x117	14 1/4"	14 7/8"	1 3/16"	30"
x102	14"	14 3/4"	1 1/16"	30"
x89	13 7/8"	14 3/4"	5/8"	30"
x73	13 5/8"	14 5/8"	1/2"	30"
HP 12x84	12 1/4"	12 1/4"	1 1/16"	24"
x74	12 1/8"	12 1/4"	5/8"	24"
x63	12"	12 1/8"	1/2"	24"
x53	11 3/4"	12"	7/16"	24"
HP 10x57	10"	10 1/4"	9/16"	24"
x42	9 3/4"	10 1/8"	7/16"	24"
HP 8x36	8"	8 1/8"	7/16"	18"

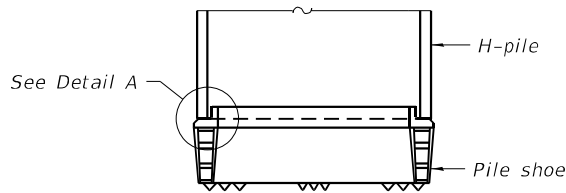


ELEVATION

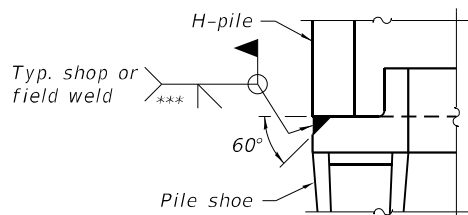


DETAIL A

SHOE ATTACHMENT


Note:
The steel H-piles shall be according to
AASHTO M270 Grade 50.

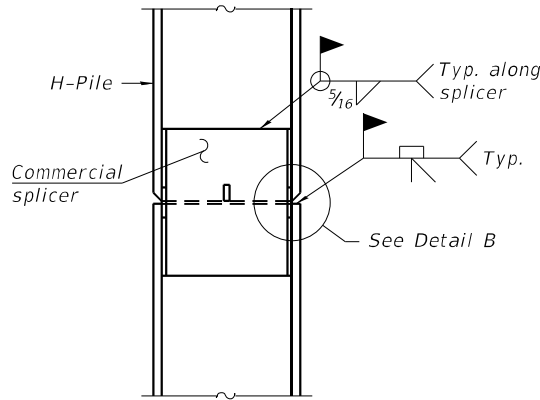

ELEVATION

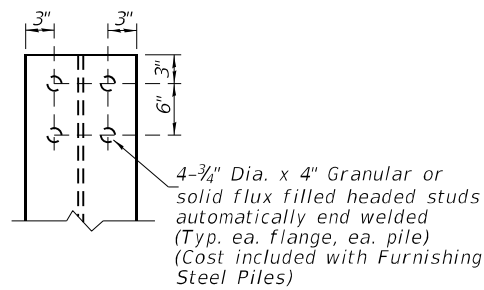


SEISMIC PILE DETAIL
(Typical at Piers and Abutments)

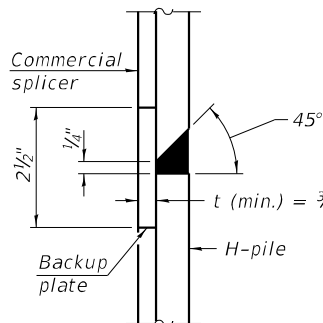


DETAIL "B"

WELDED COMMERCIAL SPLICE

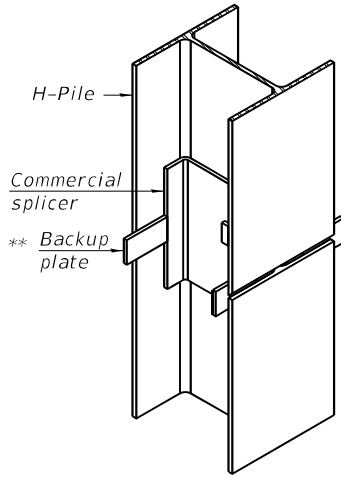

ISOMETRIC VIEW

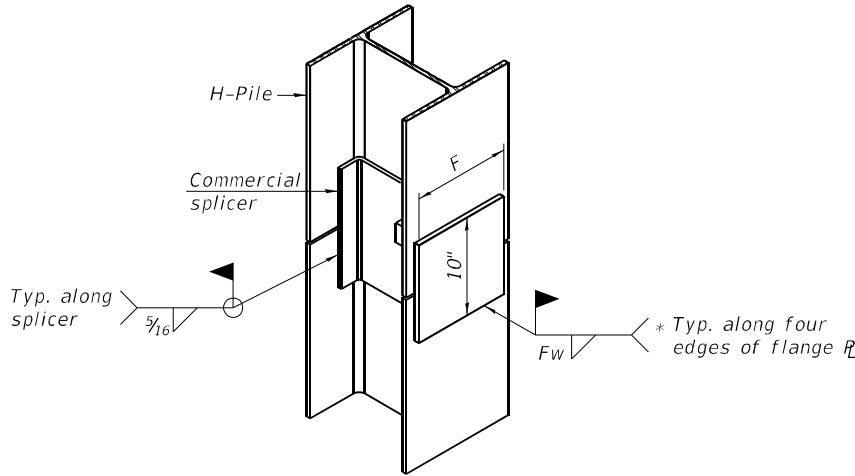


ISOMETRIC VIEW

WELDED COMMERCIAL SPLICE ALTERNATE


* Interrupt welds 1/4" from end of web and/or each flange.

** Remove portions of backup plates that extend outside the flanges.

*** Weld size per pile shoe manufacturer (5/16" min.).

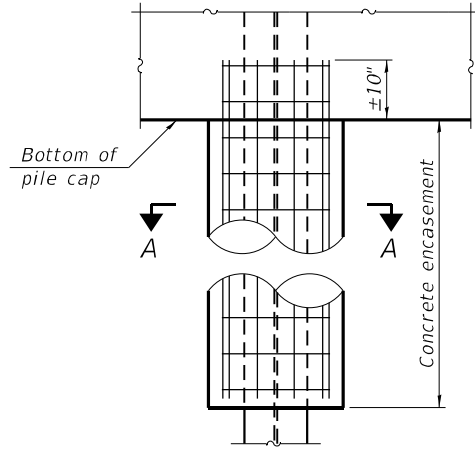


ELEVATION

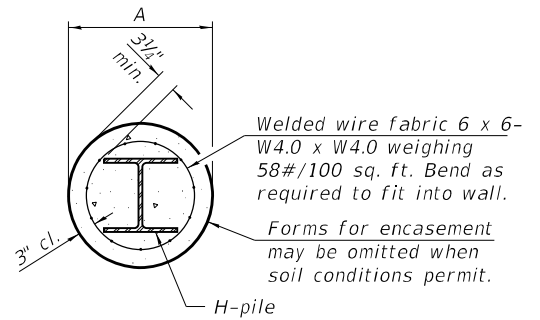


SECTION A-A


INDIVIDUAL PILE
CONCRETE ENCASEMENT
(when specified)

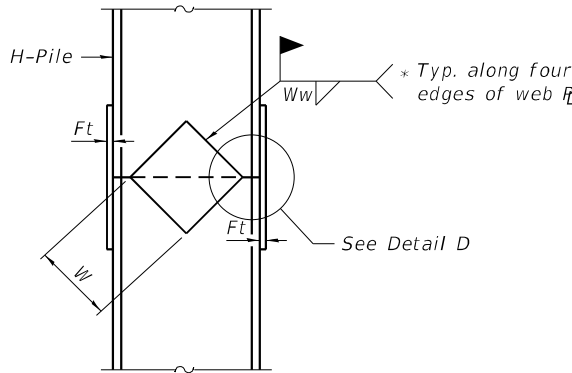

ELEVATION

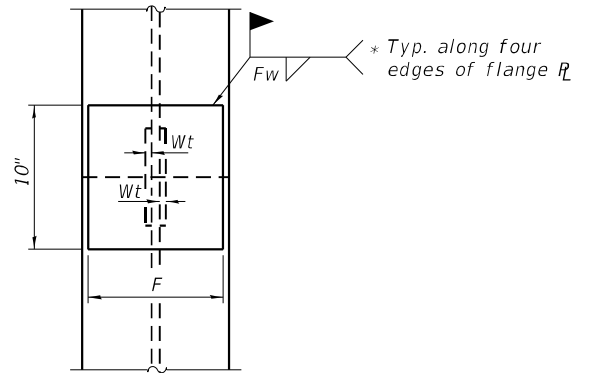

END VIEW

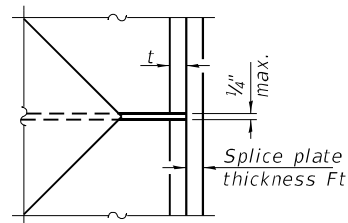

DETAIL D

WELDED PLATE FIELD SPLICE

Designation	F	Ft	Fw	W	Wt	Ww
HP 14x117	12 1/2"	1"	7/8"	7 3/4"	5/8"	1/2"
x102	12 1/2"	7/8"	3/4"	7 3/4"	5/8"	1/2"
x89	12 1/2"	3/4"	1 1/16"	7 3/4"	5/8"	1/2"
x73	12 1/2"	5/8"	9/16"	7 3/4"	5/8"	1/2"
HP 12x84	10"	7/8"	1 1/16"	6 1/2"	5/8"	1/2"
x74	10"	7/8"	1 1/16"	6 1/2"	5/8"	1/2"
x63	10"	5/8"	1/2"	6 1/2"	1/2"	3/8"
x53	10"	5/8"	1/2"	6 1/2"	1/2"	3/8"
HP 10x57	8"	3/4"	9/16"	5 1/4"	1/2"	3/8"
x42	8"	5/8"	9/16"	5 1/4"	1/2"	3/8"
HP 8x36	7"	5/8"	7/16"	4 1/4"	1/2"	3/8"

F-HP

1-1-2020

MODEL: Detail
FILE NAME: L:\DOT11906910\VO_6\DrawStructures\03-Steel H Piles.dgn



License No. 184-000613 © Copyright CMT, Inc.

USER NAME	=	Derek Cochran
PLOT SCALE	=	N/A
PLOT DATE	=	3/5/2021 (8:05:41 AM)

DESIGNED	-	AI
CHECKED	-	
DRAWN	-	GLD
CHECKED	-	

REVISED	-	
REVISED	-	
REVISED	-	

STATE OF ILLINOIS
DEPARTMENT OF TRANSPORTATION

HP PILE DETAILS
STRUCTURE NO. 041-0115 (NB) & 041-0116 (SB)

SHEET 31 OF 37 SHEETS

F.A.I. RTE.	SECTION	COUNTY	TOTAL SHEETS	SHEET NO.
57	(41-4)B-2	JEFFERSON	257	133
CONTRACT NO. 78550				
ILLINOIS FED. AID PROJECT				

ILLINOIS DEPARTMENT OF TRANSPORTATION District Nine Materials										Bridge Foundation Boring Log			
FAI Route 57 Over FAS 819										Sheet 1 of 1			
Route: FAI 57 Structure Number: 041-0014 (NB) and 041-0015 (SB) Date: 4/18/2017													
Section 41, 4HB2										Bored By: R Moberly			
County: Jefferson Location: Dix Interchange										Checked By: R Moberly			
Boring No 1-S (2017)		DEPTH	BLOW S	Qu tsf	W%	Surf Wat Elev:		DEPTH	BLOW S	Qu tsf	W%		
Station 1240+29						Ground Water Elevation							
Offset 82' Lt CL						when Drilling 538.2							
Ground Surface 555.7 Ft						At Completion							
						At: Hrs:							
Asphalt shoulder						Hard, dry, grey, Clay Shale							
554.7													
Stiff, moist, grey, Clay A7-6													
			1										
			2	1.5B	20								
			2										
551.2													
Medium, very moist, grey, Silty Clay to Clay A-6		5.0	2					30.0	20				
			3	0.9B	23				100/5"				
			4										
548.7													
Stiff, moist, grey mottled brown, Silty Clay A-6			1						18				
			3	1.1B	19	522.7			100/6"				
			3										
546.2													
Stiff, moist, brown mottled grey, Clay A7-6		10.0	2					35.0					
			3	1.7B	21	Bottom of hole = 33.0 feet							
			4										
543.7						Free water observed at 17.5 feet							
Very stiff, moist, brown mottled grey, Clay A7-6			2										
			4	2.3B	27	Elevation referenced to BM at NE wingwall SN 041-0014; Elevation = 577.3 feet							
			6										
541.2						Borehole advanced with hollow stem auger (8" O.D, 3.25" I.D.)		40.0					
Stiff, moist, grey, Clay to Silty Clay A7-6		15.0	1										
			3	1.3B	21	To convert "N" values to "N60" multiply by 1.25							
			4										
538.7													
Very stiff, damp to moist, grey and brown, Clay A7-6			2										
			10	2.7S	28								
			18										
535.7		20.0	8					45.0					
Hard, dry to damp, grey, weathered Clay Shale			22		28								
			18										
533.2			12										
Hard, dry, black, Coal			100/8"										
531.2													
Hard, dry, grey, Clay Shale		25.0	100/4"					50.0					

N-Std Pentr Test: 2" OD Sampler, 140# Hammer, 30" Fall (Type Fall. B-Bulge S-Shear E-Estimated P-Penetrometer)

ILLINOIS DEPARTMENT OF TRANSPORTATION District Nine Materials					Bridge Foundation Boring Log Sheet 1 of 1				
FAI Route 57 Over FAS 819					Date: 4/18/2017				
Route: FAI 57		Structure Number: 041-0014 (NB) and 041-0015 (SB)			Bored By: R Moberly				
Section 41, 4HB2		Location: Dix Interchange			Checked By: R Moberly				
County: Jefferson									
Boring No 2-S (2017)					Surf Wat Elev:				
Station 1239+26					Ground Water Elevation				
Offset 88' Rt CL Median					when Drilling 539.5				
Ground Surface 554.5 ft					At Completion				
					At: Hrs:				
Asphalt shoulder					Hard, dry, grey, Clay Shale				
553.5									
Very stiff, moist, brown, Clay A7-6									
		1							
		2 2.1B 21							
		3							
550.0									
Stiff, moist, grey, Silty Clay A-6		5.0 1			524.5		30.0		100/2"
		3 1.4B 22							
		3							
547.5									
Stiff, moist, grey mottled brown, Clay to Silty Clay A7-6		1			Bottom of hole = 29.8 feet				
		3 1.8B 20							
		5			Free water observed at 15.0 feet				
		10.0 1			Elevation referenced to BM at NE wingwall SN 041-0014; Elevation = 577.3 feet		35.0		
		3 1.3B 19							
		3							
					Borehole advanced with hollow stem auger (8" O.D, 3.25" I.D.)				
		2							
		5 1.7B 22			To convert "N" values to "N60" multiply by 1.25				
		7							
540.0									
Very stiff, damp to moist, brown, Clay to weathered Clay Shale		15.0 1					40.0		
		6 3.5S 22							
		11							
537.0		10							
Hard, dry, grey, Clay Shale		100/9"							
535.5									
Very stiff, dry, grey, weathered Clay Shale		20.0 14					45.0		
		16							
533.5		16							
Hard, dry, black, Coal									
532.5									
Hard, dry, grey, Clay Shale		25							
		100/4"							
25.0		100/4"					50.0		

N-Std Pentr Test: 2" OD Sampler, 140# Hammer, 30" Fall (Type Fail. B-Bulge S-Shear E-Estimated P-Penetrometer)

Structure Geotechnical Report
S.N. 041-0115 & S.N. 041-0116

Form No. B.D. 137 REV. 9-60

041-0014/15

Sh. 1 of 8

BRIDGE FOUNDATION BORING LOG

PROJECT

ROUTE

SEC.

COUNTY

FAI 57

41-453-2

Jefferson

BRIDGE

FAI Rt. 57 over

C.H. # 12A

STA.

1239+78.86

Date

January 7, 1964

Bored By

G.M. Broom

Checked By

J.J. Klay

Boring No.

1

Station

1240+31

Offset

47' Rt. E

Surface Water El.

Groundwater El. at Completion

After 48 Hours

none

545.0

Elevation	N	Qu t/s.f.	w (%)	Surface Water El.	Groundwater El. at Completion	After 48 Hours	Elevation	N	Qu t/s.f.
Ground Surface	553.3	0							
Very stiff to hard grey mottled brown SILTY CLAY									
	7	1.5 E	24				-25		
	25	9.3 S	12						
	548.3	-5							
Hard grey mottled brown CLAY									
	28	4.3 S	13				-30		
	545.3								
Very stiff to stiff grey mottled brown CLAY									
	14	2.3 B	20				-10		
	14	2.1 B	17				-35		
	538.8	20	1.8 B	18					
	-15								
Hard grey SHALE									
	200		11				-40		
	534.8								
Hard black COAL									
	533.3	20	290	27					
Extent of Exploration.							-45		

Standard Penetration Test -

Number of blows to drive 2" Split Spoon Sampler 12" with

Qu - Unconfined Compressive Strength - t/sf

w - Water Content - percentage

Type failure:

B - Bulge Failure

S - Shear Failure

E - Estimated Value

Form No. B. D. 137 REV. 9-60

Sh. 2 of 8

041-0014/15
BRIDGE FOUNDATION BORING LOG

PROJECT _____ BRIDGE FAI Rt. 57 over Date January 7, 1964.
ROUTE FAI 57 C.H. # 12A Bored By G.M. Broom
SEC. 41-4HB-2 STA. 1239+78.86 Checked By J.J. Klay
COUNTY Jefferson

Elevation	N	Qu t/s.f.	w (%)	Surface Water El.	Elevation	N	Qu t/s.f.
				Groundwater El. at Completion 533.7			
				After 24 Hours 546.4			
Ground Surface 549.2	0						
Stiff to very stiff grey mottled brown CLAY							
					-25		
	12	1.5 B	16				
					-5		
	15	2.5 B	23				
					-30		
	13	1.9 B	18				
					-35		
Hard brownish grey SHALE	105						
					-15		
	200		10				
					-40		
Hard black COAL	532.2	310	14				
Extent of Exploration					-20		
					-45		

Standard Penetration Test -
Blows per foot to drive 2"
Split Spoon Sampler 12" with
hammer falling 30".

Qu - Unconfined Compressive
Strength - t/sf
w - Water Content - percentage

Type failure:
B - Bulge Failure
S - Shear Failure
E - Estimated Value

E LIN ENGINEERING, LTD.
Consulting Engineers

Exhibit D - Soil Borings

Form No. B. D. 137 REV. 9-60

Sh. 3 of 8

041-0014/15
BRIDGE FOUNDATION BORING LOG

PROJECT _____ BRIDGE FAI Rt. 57 over Date January 8, 1964.
ROUTE FAI 57 C.H. # 12A Bored By G.M. Broom
SEC. 41-4HB-2 STA. 1239+78.86 Checked By J.J. Klay
COUNTY Jefferson

Elevation	N	Qu t/s.f.	w (%)	Surface Water El.	Elevation	N	Qu t/s.f.
				Groundwater El. at Completion 539.8			
				After 24 Hours 548.4			
Ground Surface 550.3	0						
	8	1.3 S	18				
					-25		
	11	1.7 B	19				
					-5		
	11	1.8 B	24				
					-30		
Very stiff gray mottled brown CLAY	542.3						
					-10		
	10	2.1 B	18				
					-35		
Very stiff brownish grey weathered SHALE	539.8						
					-15		
	30	2.1 B	25				
					-40		
Hard brownish grey SHALE	538.3						
					-20		
	400		10				
					-45		
Hard black COAL	533.8						
	320		27				
Extent of Exploration	532.8						

Standard Penetration Test -
Blows per foot to drive 2"
Split Spoon Sampler 12" with
hammer falling 30".

Qu - Unconfined Compressive
Strength - t/sf
w - Water Content - percentage

Type failure:
B - Bulge Failure
S - Shear Failure
E - Estimated Value

E LIN ENGINEERING, LTD.
Consulting Engineers

Exhibit D - Soil Borings

MODEL: Default
FILE NAME: L:\DOT1190610\VO_6\Draw\Structures\0354-Boring Log 3.dgn



License No. 184-000613 © Copyright CMT, Inc.

USER NAME = Derek Cochran	DESIGNED - AI	REVISED -
CHECKED -	REVIS	ED -
PLOT SCALE = N/A	DRAWN - GLD	REVISED -
PLOT DATE = 3/5/2021 (8:06:00 AM)	CHECKED -	REVISED -

STATE OF ILLINOIS
DEPARTMENT OF TRANSPORTATION

BORING LOG 3
STRUCTURE NO. 041-0115 (NB) & 041-0116 (SB)

SHEET 34 OF 37 SHEETS

F.A.I. RTE.	SECTION	COUNTY	TOTAL SHEETS	SHEET NO.
57	(41-4)B-2	JEFFERSON	257	136
CONTRACT NO. 78550				
ILLINOIS FED. AID PROJECT				

Form No. B. D. 137 Rev. 9-60

Sh. 4 of 8

041-0014/15
BRIDGE FOUNDATION BORING LOG

PROJECT _____ BRIDGE FAI Rt. 57 over Date January 8, 1964.
ROUTE FAI 57 C.H. # 12A Bored By G.M. Broom
SEC. 41-4HB-2 STA. 1239+78.86 Checked By J.J. Klay
COUNTY Jefferson

Elevation	N	Qu t/s.f.	w (%)	Surface Water El.	Elevation	N	Qu t/s.f.
Boring No. 4				Groundwater El. at Completion none			
Station 1239+47				After 24 Hours 547.9			
Offset 47' Rt. E							
Ground Surface 548.7	0						
Stiff to very stiff grey mottled brown CLAY	7	1.5 E	18		-25		
	11	2.7 BS	18		-5		
	14	2.1 B	17		-30		
	15	2.5 BS	18		-10		
537.7							
Hard brownish grey SHALE	140	1			-35		
534.7							
Hard black COAL	150	28			-15		
533.2							
Hard grey SHALE	390	9			-40		
531.7					-20		
Extent of Exploration					-45		

N - Standard Penetration Test -
Blows per foot to drive 2"
O.D. Split Spoon Sampler 12" with
140# hammer falling 30".

Qu - Unconfined Compressive
Strength - t/sf
w - Water Content - percentage

Type failure:
B - Bulge Failure
S - Shear Failure
E - Estimated Value



Exhibit D - Soil Borings

Form No. B. D. 137 Rev. 9-60

Sh. 5 of 8

041-0014/15
BRIDGE FOUNDATION BORING LOG

PROJECT _____ BRIDGE FAI Rt. 57 over Date January 8, 1964.
ROUTE FAI 57 C.H. # 12A Bored By G.M. Broom
SEC. 41-4HB-2 STA. 1239+78.86 Checked By J.J. Klay
COUNTY Jefferson

Elevation	N	Qu t/s.f.	w (%)	Surface Water El.	Elevation	N	Qu t/s.f.
Boring No. 5				Groundwater El. at Completion 532.7			
Station 1239+71				After 24 Hours 548.0			
Offset 47' Lt. E							
Ground Surface 549.7	0						
Very stiff to stiff grey mottled brown CLAY					-25		
	11	2.4 B	20		-5		
	15	1.9 S	21		-30		
	14	1.8 B	17		-10		
538.2							
Hard brownish grey SHALE	60	1			-35		
	210	10			-15		
533.7							
Hard black COAL					-40		
532.2					-20		
Hard grey SHALE							
530.2							
Extent of Exploration							

N - Standard Penetration Test -
Blows per foot to drive 2"
O.D. Split Spoon Sampler 12" with
140# hammer falling 30".

Qu - Unconfined Compressive
Strength - t/sf
w - Water Content - percentage

Type failure:
B - Bulge Failure
S - Shear Failure
E - Estimated Value



Exhibit D - Soil Borings

MODEL: Default
FILE NAME: L:\DOT1190610\VO_6\DrawStructures\036-Boring Log 4.dgn



License No. 184-000613 © Copyright CMT, Inc.

USER NAME = Derek Cochran	DESIGNED - AI	REVISED -
CHECKED -	REVISED -	
PLOT SCALE = N/A	DRAWN - GLD	REVISED -
PLOT DATE = 3/5/2021 (8:06:09 AM)	CHECKED -	REVISED -

STATE OF ILLINOIS
DEPARTMENT OF TRANSPORTATION

BORING LOG 4
STRUCTURE NO. 041-0115 (NB) & 041-0116 (SB)

SHEET 35 OF 37 SHEETS

FAI RTE.	SECTION	COUNTY	TOTAL SHEETS	SHEET NO.
57	(41-4)B-2	JEFFERSON	257	137
CONTRACT NO. 78550				
ILLINOIS FED. AID PROJECT				

Form No. B.D. 137 REV. 9-60

Sh. 6 of 8

BRIDGE FOUNDATION BORING LOG

PROJECT _____ BRIDGE FAI Rt. 57 over Date January 10, 1964
ROUTE FAI 57 CH # 12A Bored By G.H. Broom
SEC. 41-4HB-2 STA. 1239+78.86 Checked By J.J. Klay
COUNTY Jefferson

Elevation	N	Qu t/s.f.	w (%)	Surface Water El.	Elevation	N	Qu t/s.f.
Ground Surface 553.2	0						
Very stiff grey mottled brown SILTY CLAY				Hard grey LIMESTONE 530.2			
551.2	12	1.5 E	22	Extent of Exploration			
Very stiff grey mottled brown CLAY							
	19	2.2 S	18				
	16	2.7 B	17				
	14	1.9 B	20				
	12	2.3 B	18				
539.2	44		14				
Hard, brownish grey SHALE							
	43		19				
535.2							
Hard black COAL							
533.7	450		23				
Hard grey LIMESTONE							
1" penetration for 150 blows.							

N - Standard Penetration Test -
Blows per foot to drive 2"
CMT Spoon Sampler 12" with
blows per foot to drive 30".

Qu - Unconfined Compressive
Strength - t/sf
w - Water Content - percentage
at maximum liquid limit - LL

Type failure:
B - Bulge Failure
S - Shear Failure
E - Estimated Value

E LIN ENGINEERING, LTD.
Consulting Engineers

Exhibit D - Soil Borings

Form No. B.D. 137 REV. 9-60

Sh. 7 of 8

BRIDGE FOUNDATION BORING LOG

PROJECT _____ BRIDGE FAI Rt. 57 over Date January 14, 1964.
ROUTE FAI 57 CH # 12A Bored By R.C. Dietzen
SEC. 41-4HB-2 STA. 1239+78.86 Checked By J.J. Klay
COUNTY Jefferson

Elevation	N	Qu t/s.f.	w (%)	Surface Water El.	Elevation	N	Qu t/s.f.
Ground Surface 552.4	0						
Stiff to very stiff grey mottled brown SILTY CLAY LOAM to SILTY CLAY				Very dense grey silty SHALE			
	15	1.5 E	17	* 1 inch penetration for 50 blows.			
	14	2.6 S	16	527.9			
546.9				Extent of Exploration.			
Very stiff grey mottled brown CLAY							
	17	2.5 B	19				
	19	3.4 B	16				
540.9							
Medium brown SANDY CLAY							
	17	0.7 S	20				
539.4							
Water bearing brown SAND							
538.4							
Stiff brown CLAY TILL							
	43	1.4 S	17				
536.1							
Dense brown fossiliferous SHALE							
	48		25				
534.4							
Very dense black COAL							
	336		19				
532.4-20							
Very dense grey silty SHALE							
	300		9				

N - Standard Penetration Test -
Blows per foot to drive 2"
CMT Spoon Sampler 12" with
blows per foot to drive 30".

Qu - Unconfined Compressive
Strength - t/sf
w - Water Content - percentage
at maximum liquid limit - LL

Type failure:
B - Bulge Failure
S - Shear Failure
E - Estimated Value

E LIN ENGINEERING, LTD.
Consulting Engineers

Exhibit D - Soil Borings

MODEL: Default
FILE NAME: L:\DOT11906910\VO_6\DrawStructures\037-boring Log 5.dgn



License No. 184-000613 Copyright CMT, Inc.

USER NAME = Derek Cochran	DESIGNED - AI	REVISED -
CHECKED -	REVISOR -	REVISOR -
PLOT SCALE = N/A	DRAWN - GLD	REVISED -
PLOT DATE = 3/5/2021 (8:06:18 AM)	CHECKED -	REVISED -

STATE OF ILLINOIS
DEPARTMENT OF TRANSPORTATION

BORING LOG 5
STRUCTURE NO. 041-0115 (NB) & 041-0116 (SB)

SHEET 36 OF 37 SHEETS

F.A.I. RTE.	SECTION	COUNTY	TOTAL SHEETS	SHEET NO.
57	(41-4)B-2	JEFFERSON	257	138
CONTRACT NO. 78550				
ILLINOIS FED. AID PROJECT				

Form No. B. D. 137 REV. 9-60

Sh. 8 of 8

BRIDGE FOUNDATION BORING LOG

PROJECT: _____ BRIDGE: FAI Rt. 58 over Date: January 15, 1964
ROUTE: FAI 57 CH # 12A Bored By: R.C. Dietzen
SEC: 41-4HB-2 STA: 1239+78.86 Checked By: J.J. Klay
COUNTY: Jefferson
Boring No. 8
Station: 1239+08
Offset: 47' Lt. E

Elevation	N	Qu t/s.f.	w (%)	Surface Water El.	Elevation	N	Qu t/s.f.
Ground Surface	553.7	0			531.2		
Medium to very stiff grey SILTY CLAY LOAM to SILTY CLAY		0.9	19	Very dense grey SHALE * 2" penetration for 100 blows			
	6	S			529.2		
				Extent of Exploration	-25		
		2.4	14				
	12	S					
548.7	-5						
Stiff grey SILTY CLAY		1.8	26				
	12	B			-30		
546.2							
Very stiff to stiff brown CLAY TILL to SANDY CLAY TILL		2.2	17				
Free water encountered at elevation 541.2.	-10						
	16	B					
		1.8	22				
	16	S			-35		
541.2							
Very soft brown SAND to SANDY LOAM			24				
	10						
538.2	-15						
Very dense brown SHALE			12				
	60				-40		
535.2							
Very dense black COAL		200	33				
533.7	-20						
Very dense grey shaley SILTSTONE			7				
	400				-45		
531.2							

Standard Penetration Test -
Blows per foot to drive 2"
O.D. Split Spoon Sampler 12" with
140# hammer falling 30".

Qu - Unconfined Compressive
Strength - t/cf
w - Water Content - percentage

Type failure:
B - Bulge Failure
S - Shear Failure
E - Estimated Value



Exhibit D - Soil Borings

MODEL: Default
FILE NAME: L:\DOT11906910\VO_6\DrawStructures\036-boring Log 6.dgn



License No. 184-000613 Copyright CMT, Inc.

USER NAME = Derek Cochran	DESIGNED - AI	REVISED -
	CHECKED -	REVISED -
PLOT SCALE = N/A	DRAWN - GLD	REVISED -
PLOT DATE = 3/5/2021 (8:06:27 AM)	CHECKED -	REVISED -

STATE OF ILLINOIS
DEPARTMENT OF TRANSPORTATION

BORING LOG 6
STRUCTURE NO. 041-0115 (NB) & 041-0116 (SB)


SHEET 37 OF 37 SHEETS

F.A.I. RTE.	SECTION	COUNTY	TOTAL SHEETS	SHEET NO.
57	(41-4)B-2	JEFFERSON	257	139
CONTRACT NO. 78550				
ILLINOIS FED. AID PROJECT				


EXISTING STRUCTURES:
SN 041-0016 (NB) and SN 041-0017 (SB) were originally constructed in 1967 as F.A.I. 57, Section (41-4)VB. The three-span structures consist of concrete decks supported by rolled steel beams. The beams are supported by concrete column piers and stub abutments. All abutments are supported by steel piles. All piers are supported by spread footings. Back to back abutments is 213'-0". The superstructure width at both structures is 42'-0" out-to-out deck. The skew is 40°-34'-13". Interstate traffic will be maintained utilizing crossovers.

Up to 1/4" may be ground off the bridge deck, the bridge approach slabs, and the pavement connectors.

No freefall deck drains will be permitted in the span over the tracks or within 10 ft. of cross arms of a railroad pole line.

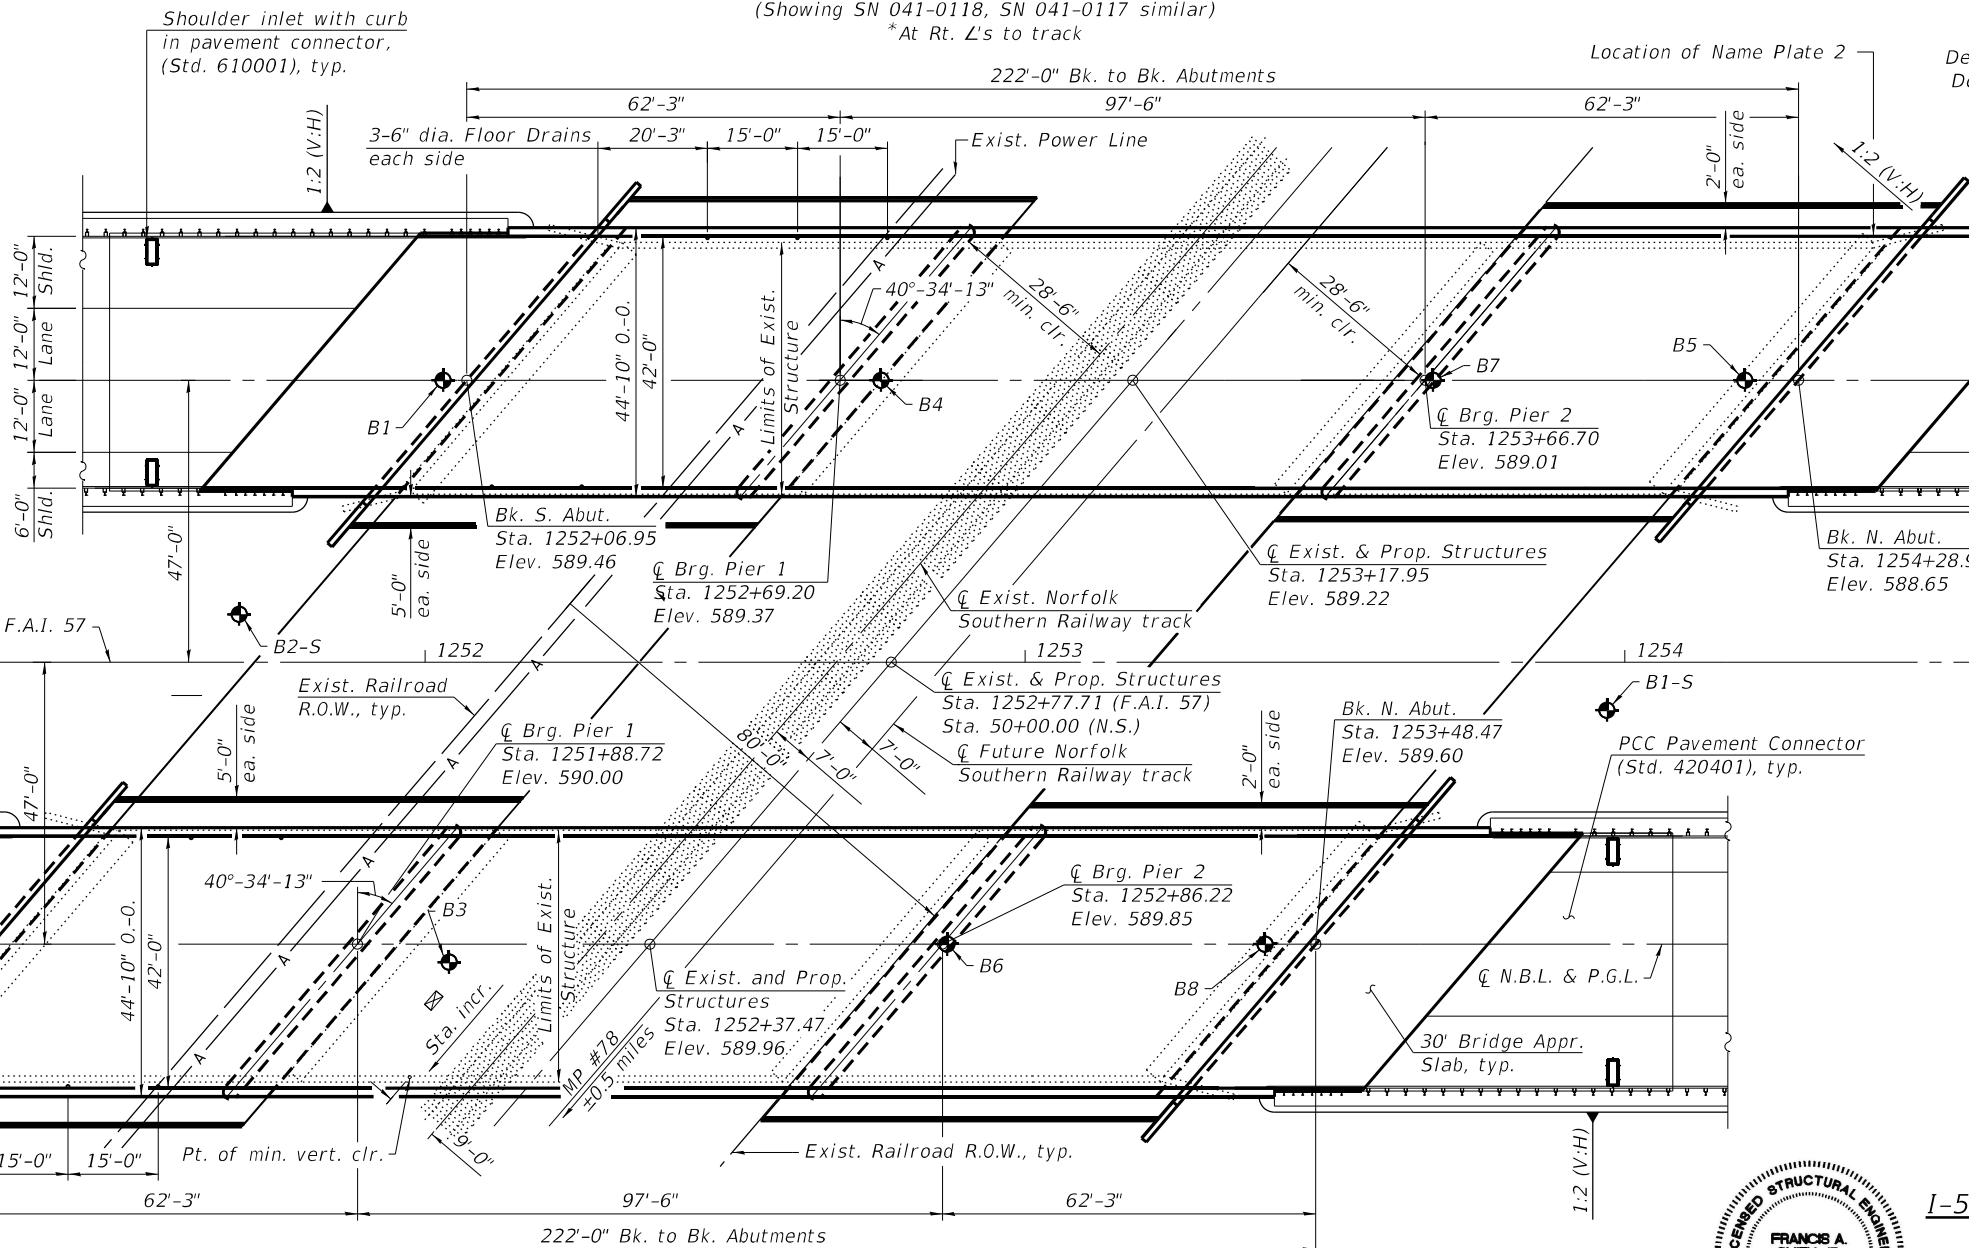


Seismic Performance Zone (SPZ) = 2
Design Spectral Acceleration at 1.0 sec. (S_{D1}) = 0.209 g
Design Spectral Acceleration at 0.2 sec. (S_{D5}) = 0.60 g
Site Soil Class = C

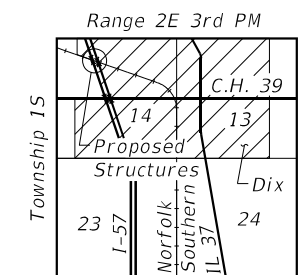

LOCATION SKETCH

GENERAL PLAN & ELEVATION
I-57 OVER NORFOLK SOUTHERN RAILWAY
F.A.I. RTE. 57 - SECTION (41-4)B-1
JEFFERSON COUNTY
STATION 1252+77.71
STRUCTURE NO. 041-0117 (NB)
STRUCTURE NO. 041-0118 (SB)

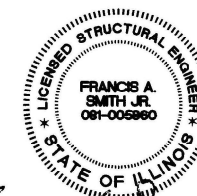

Francis G. Smith
Expiration Date: November 30, 2022

3/17/2

APPROVED
For Structural Adequacy Only
Ch Carl Krueger
Engineer of Bridges & Structures

STATE OF ILLINOIS
DEPARTMENT OF TRANSPORTATION

GENERAL PLAN & ELEVATION
STRUCTURE NO. 041-0117 (N.B.) & 041-0118 (S.B.)

SHEET 1 OF 38 SHEET

F.A.I. RTE.	SECTION	COUNTY	TOTAL SHEETS	SHEET NO.
57	(41-4)B-1	JEFFERSON	257	140
		CONTRACT NO. 78550		
ILLINOIS		FED. AID PROJECT		

ODEL: Default



USER NAME = Albert Reinwart	DESIGNED - AFR	REVISED -
	CHECKED - FAS	REVISED -
PLOT SCALE = N/A	DRAWN - GLD	REVISED -
PLOT DATE = 4/30/2021 (11:59:34 AM)	CHECKED - FAS	REVISED -



Notes:
**Included in the cost of Pipe Underdrain for Structures 4" (See Special Provisions).*
Granular Backfill behind the abutments shall be compacted to Article 205.06 of the Standard Specifications.
All drainage system components shall extend 2'-0" from end of wing wall (as shown in Sheet 4 of 38) except an outlet pipe shall extend until intersecting with the side slopes. The pipes shall drain into concrete headwalls. (See Article 601.05 of the Standard Specifications and highway Standard 601101).

INDEX OF SHEETS


Sheet No.	Description
1	General Plan and Elevation
2	General Data
3	Temporary Concrete Barrier For Stage Construction
3A	Deck Repairs - Structure No. 041-0117 (NB)
4	Sloped Wall Details
4A	Footing Layout
5	Top of Deck Elevation Locations
6	Top of Deck Elevations - Structure No. 041-0118 (SB)
7	Top of Deck Elevations - Structure No. 041-0117 (NB)
8	Top of Approach Slab Elevations - Structure No. 041-0117 (NB)
9	Top of Approach Slab Elevations - Structure No. 041-0118 (SB)
10	Superstructure - Structure No. 041-0117 (NB)
11	Superstructure Details - Structure No. 041-0117 (NB)
12	Superstructure - Structure No. 041-0118 (SB)
13	Superstructure Details - Structure No. 041-0118 (SB)
14	Diaphragm Details - Structure No. 041-0117 (NB)
15	Diaphragm Details - Structure No. 041-0118 (SB)
16	Bridge Approach Slab Details 1 - Structure No. 041-0117 (NB)
17	Bridge Approach Slab Details 2 - Structure No. 041-0117 (NB)
18	Bridge Approach Slab Details 1 - Structure No. 041-0118 (SB)
19	Bridge Approach Slab Details 2 - Structure No. 041-0118 (SB)
20	Framing Plan and Elevation - Structure No. 041-0117 (NB)
21	Framing Plan and Elevation - Structure No. 041-0118 (SB)
22	Framing Details
23	Bearing Details
24	South Abutment Details - Structure No. 041-0117 (NB)
25	North Abutment Details - Structure No. 041-0117 (NB)
26	South Abutment Details - Structure No. 041-0118 (SB)
27	North Abutment Details - Structure No. 041-0118 (SB)
28	Pier 1 Details - Structure No. 041-0117 (NB)
29	Pier 2 Details - Structure No. 041-0117 (NB)
30	Pier 1 Details - Structure No. 041-0118 (SB)
31	Pier 2 Details - Structure No. 041-0118 (SB)
32	HP Pile Details
33	Boring Log 1
34	Boring Log 2
35	Boring Log 3
36	Boring Log 4
37	Boring Log 5
38	Boring Log 6

STATION 1252+37.47
BUILT 20__ BY
STATE OF ILLINOIS
F.A.I. RTE. 57-SECTION (41-4) B-1
LOADING HL-93
STRUCTURE NO. 041-0117

NAME PLATE 1
See Std. 515001

STATION 1253+17.95
BUILT 20__ BY
STATE OF ILLINOIS
F.A.I. RTE. 57-SECTION (41-4) B-1
LOADING HL-93
STRUCTURE NO. 041-0118

NAME PLATE 2
See Std. 515001

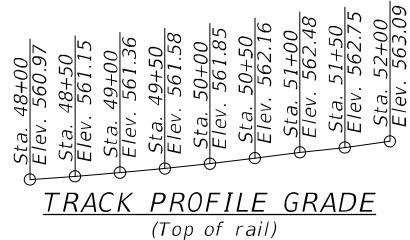


GENERAL NOTES


- 1) Fasteners shall be ASTM F 3125 Grade A325 Type 1, mechanically galvanized bolts in painted areas. Bolts 7/8 in. dia., holes 15/16 in. dia., unless otherwise noted.
- 2) Calculated weight of Structural Steel (M270 Grade 50) = 312,460 pounds (041-0117)
Calculated weight of Structural Steel (M270 Grade 36) = 32,490 pounds (041-0117)
Calculated weight of Structural Steel (M270 Grade 50) = 312,460 pounds (041-0118)
Calculated weight of Structural Steel (M270 Grade 36) = 32,490 pounds (041-0118)
- 3) No field welding is permitted except as specified in the contract documents.
- 4) Reinforcement bars designated (E) shall be epoxy coated.
- 5) Bearing seat surfaces shall be constructed or adjusted to the designated elevations within a tolerance of 1/8 in. (0.01 ft.). Adjustment shall be made either by grinding the surface or by shimming the bearings.
- 6) The existing structural steel coating contains lead. The Contractor shall take appropriate precautions to deal with the presence of lead on this project.
- 7) The Organic Zinc Rich Primer/Epoxy/Urethane Paint System shall be used for painting of new structural steel except where otherwise noted. The entire system shall be shop applied, with the exception that masked off connection surfaces, field installed fasteners and damaged areas shall be touched up in the field. The color of the final finish coat for all interior steel surfaces shall be gray, Munsell No 5B 7/1. The color of the final finish coat for the exterior and bottom flange of the fascia beams shall be Blue, Munsell No. 10B 3/6.
- 8) Slip-forming of the Parapet is not allowed.

<u>TOTAL BILL OF MATERIAL (S.N. 041-0117)</u>				
ITEM	UNIT	SUPER	SUB	TOTAL
Removal of Existing Structures No. 3	Each	1		1
Protective Shield	Sq. Yd.	375		375
Structure Excavation	Cu. Yd.		629	629
Floor Drains	Each	6		6
Concrete Structures	Cu. Yd.		518.4	518.4
Concrete Superstructure	Cu. Yd.	387.0		387.0
Protective Coat	Sq. Yd.	1,573		1,573
Concrete Superstructure (Approach Slab)	Cu. Yd.	124.6		124.6
Furnishing and Erecting Structural Steel	L. Sum	0.25		0.25
Stud Shear Connectors	Each	7,704		7,704
Reinforcement Bars, Epoxy Coated	Pound	98,600	165,130	263,730
Slope Wall, 4 Inch	Sq. Yd.		1,022	1,022
Furnishing Steel Piles HP 14x73	Foot		447	447
Driving Piles	Foot		447	447
Test Pile Steel HP 14x73	Each		1	1
Name Plates	Each	1		1
Drilled Shaft in Soil	Cu. Yd.		39.1	39.1
Drilled Shaft in Rock	Cu. Yd.		57.0	57.0
Elastomeric Bearing Assembly, Type I	Each		12	12
Anchor Bolts, 1"	Each		24	24
Anchor Bolts, 1¼"	Each		24	24
Granular Backfill for Structures	Cu. Yd.		203	203
Geocomposite Wall Drain	Sq. Yd.		109	109
Concrete Headwalls for Pipe Drains	Each		2	2
Pipe Underdrains 4" (Special)	Foot		19	19
Bridge Deck Grooving (Longitudinal)	Sq. Yd.	745		745
Deck Slab Repair (Full Depth, Type II)	Sq. Yd.	178.5		178.5
Deck Slab Repair (Partial)	Sq. Yd.	35.7		35.7
Diamond Grinding (Bridge Section)	Sq. Yd.	1,464		1,464
Pipe Underdrains for Structures 4"	Foot		164	164
Bridge Deck Concrete Crack Sealer	Foot	1000		1000

TOTAL BILL OF MATERIAL (S.N. 041-0118)				
ITEM	UNIT	SUPER	SUB	TOTAL
Removal of Existing Structures No. 4	Each	1		1
Protective Shield	Sq. Yd.	375		375
Structure Excavation	Cu. Yd.		630	630
Floor Drains	Each	6		6
Concrete Structures	Cu. Yd.		517.9	517.9
Concrete Superstructure	Cu. Yd.	386.8		386.8
Protective Coat	Sq. Yd.	1,571		1,571
Concrete Superstructure (Approach Slab)	Cu. Yd.	124.6		124.6
Furnishing and Erecting Structural Steel	L. Sum	0.25		0.25
Stud Shear Connectors	Each	7,704		7,704
Reinforcement Bars, Epoxy Coated	Pound	98,600	173,850	272,450
Slope Wall, 4 Inch	Sq. Yd.		1,022	1,022
Furnishing Steel Piles HP 14x73	Foot		430	430
Driving Piles	Foot		430	430
Test Pile Steel HP 14x73	Each		1	1
Name Plates	Each	1		1
Drilled Shaft in Soil	Cu. Yd.		78.2	78.2
Drilled Shaft in Rock	Cu. yd.		57.0	57.0
Elastomeric Bearing Assembly, Type I	Each		12	12
Anchor Bolts, 1"	Each		24	24
Anchor Bolts, 1¼"	Each		24	24
Granular Backfill for Structures	Cu. Yd.		206	206
Geocomposite Wall Drain	Sq. Yd.		110	110
Concrete Headwalls for Pipe Drains	Each		2	2
Pipe Underdrains 4" (Special)	Foot		22	22
Bridge Deck Grooving (Longitudinal)	Sq. Yd.	745		745
Diamond Grinding (Bridge Section)	Sq. Yd.	1,464		1,464
Pipe Underdrains for Structures 4"	Foot		164	164

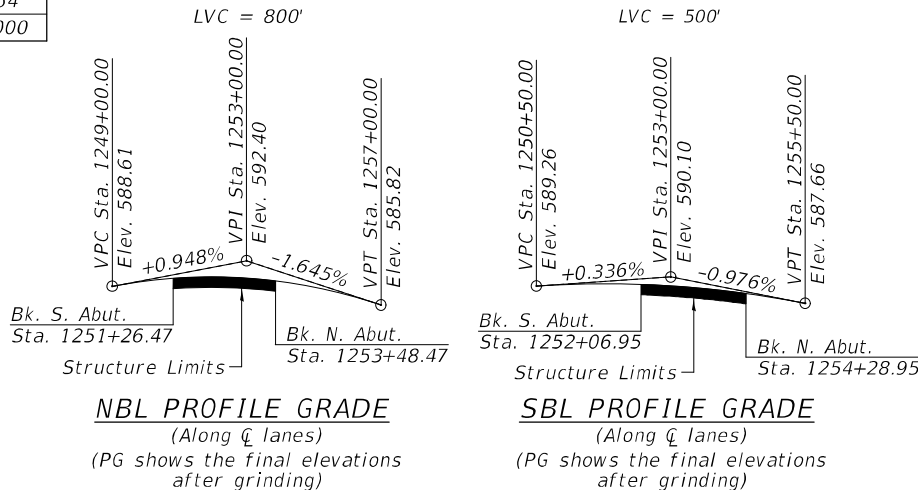


 License No. 16A-200613 Copyright CMT, Inc.	USER NAME = Jim Michael	DESIGNED - AFR	REVISED -	STATE OF ILLINOIS DEPARTMENT OF TRANSPORTATION	GENERAL DATA STRUCTURE NO. 041-0117 (NB) & 041-0118 (SB)	F.A.I. RTE.	SECTION	COUNTY	TOTAL SHEETS	SHEET NO.
		CHECKED - FAS	REVISED -			57	(41-4)B-1	JEFFERSON	257	141
	PLOT SCALE = N/A	DRAWN - GLD	REVISED -			CONTRACT NO. 78550				
	PLOT DATE = 5/13/2021 (10:28:29 AM)	CHECKED - FAS	REVISED -			SHEET 2 OF 38 SHEETS				
						ILLINOIS FED. AID PROJECT				

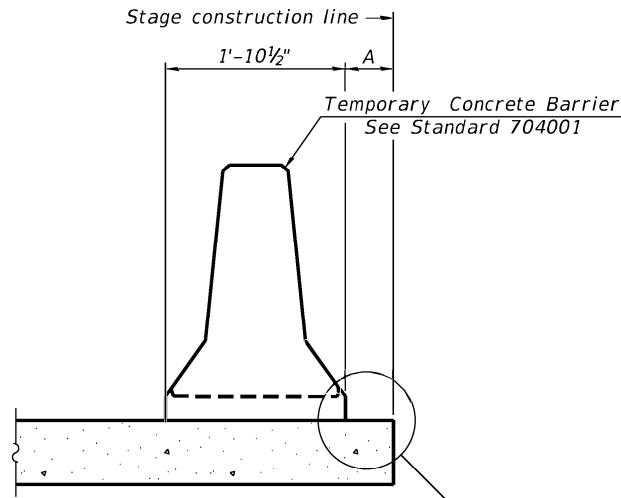

When "A" is 3'-1" or less, the temporary concrete barrier shall be restrained to the new slab according to Detail I, II or III. No restraint is required when "A" is greater than 3'-1".

NEW SLAB OR NEW DECK BEAM

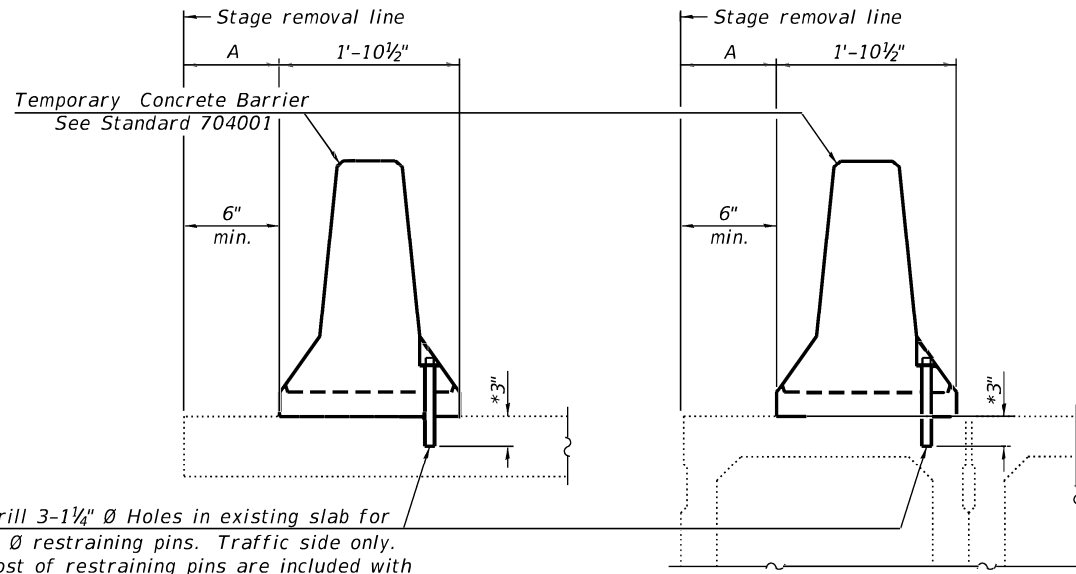


Drill 3-1 1/4" Ø Holes in existing slab for 1" Ø restraining pins. Traffic side only. Cost of restraining pins are included with Temporary Concrete Barrier. No restraint is required when "A" is greater than 3'-1".

* When hot-mix asphalt wearing surface is present, embedment shall be 3" plus the wearing surface depth.


EXISTING SLAB

EXISTING DECK BEAM


SECTIONS THRU SLAB OR DECK BEAM

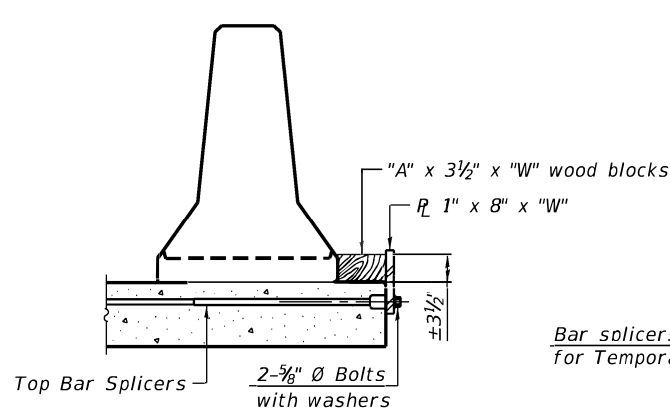


DETAIL I

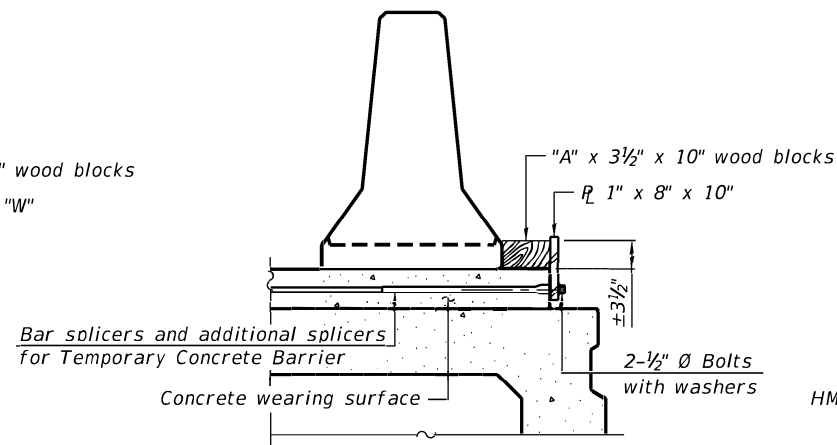


DETAIL II

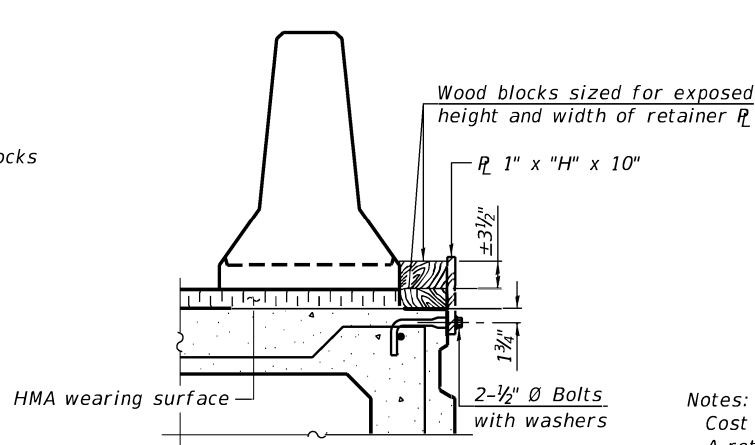


DETAIL III

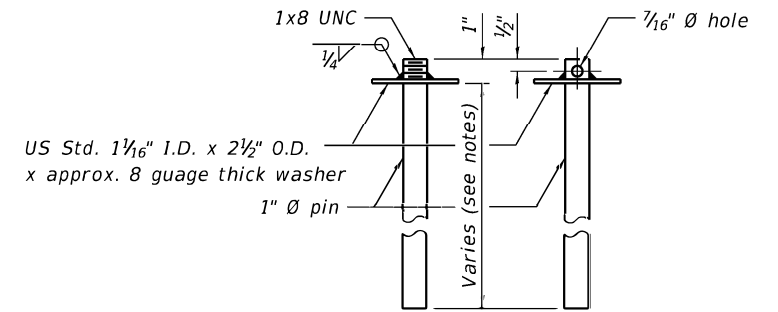


RESTRAINING PIN

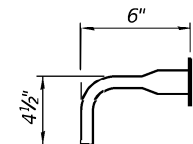

BAR SPLICER FOR #4 BAR - DETAIL III

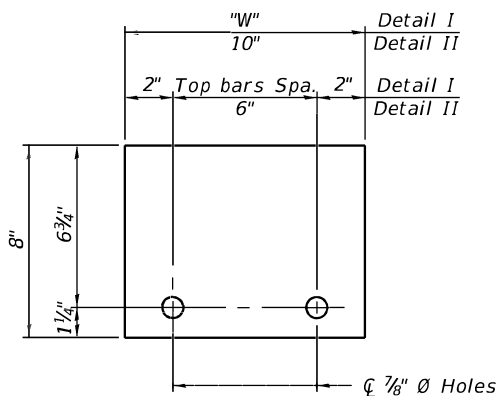

STEEL RETAINER 1" x 8" x "W"
(Detail I and II)

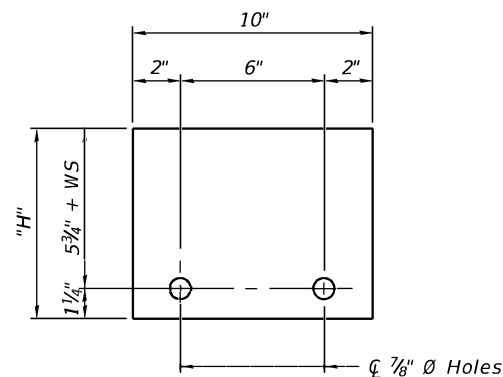

STEEL RETAINER 1" x "H" x 10"
(Detail III)

Notes:
 Cost of retainer assembly is included with Temporary Concrete Barrier.
 A retainer assembly shall be located at the approximate $\bar{C}$ of each temporary concrete barrier.
 The retainer plate shall not be removed until the concrete on the adjacent stage is ready to be poured. For Detail III applications the retainer plate shall not be removed until just prior to placing the adjacent beam.
 When the 'A' dimension is less than 1 1/2", the wood block shall be omitted and the barrier shall be placed in direct contact with the steel retainer plate. For deck beam applications the minimum required 'A' distance is 6" to accommodate the shear key clamping device.

Detail I - Installation for a new bridge deck or bridge slab.

Detail II - Installation for a new deck beam with an initial concrete wearing surface. Additional bar splicers shall be provided at 6'-0" centers and paired with the bar splicers of the concrete wearing surface reinforcement to accommodate the installation of the retainer assemblies. The cost of the additional bar splicers is included with the concrete wearing surface.

Detail III - Installation for a new deck beam with no initial wearing surface or with an initial hot-mix asphalt (HMA) wearing surface present. The deck beam directly beneath the temporary concrete barrier shall be fabricated with bar splicer inserts in the side of the beam, as detailed, to accommodate the installation of the retainer assemblies. A pair of bar splicers, 6" apart, shall be placed at 6'-0" centers along the length of the beam. The cost of the bar splicers is included with the deck beam.

MODEL: Default
 FILE NAME: L:\DO11806610\WC_6\DrawStructures\SN 17-18003-Temp Barrier SN 041-4117_NB.dgn



License No. 184-000813 © Copyright 2002 CMT, Inc.

USER NAME = Albert Reinwart	DESIGNED - JMM	REVISED -
PLOT SCALE = N/A	CHECKED - FAS	REVISED -
PLOT DATE = 4/3/02/02 1 (11:54 AM)	DRAWN - GLD	REVISED -
	CHECKED - FAS	REVISED -



STATE OF ILLINOIS
 DEPARTMENT OF TRANSPORTATION

TEMPORARY CONCRETE BARRIER FOR STAGE CONSTRUCTION
 STRUCTURE NO. 041-0016


SHEET 3 OF 38 SHEETS

FAI RTE.	SECTION	COUNTY	TOTAL SHEETS	SHEET NO.
57	(41-4)B-1	JEFFERSON	257	142
CONTRACT NO. 78550				ILLINOIS FED. AID PROJECT

REV. - MS

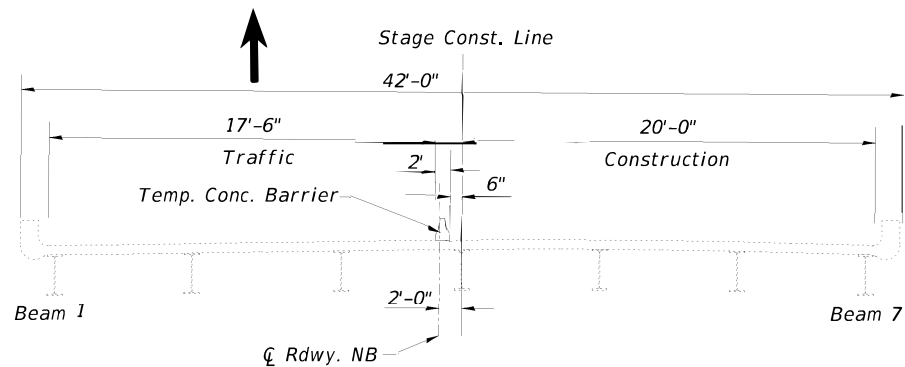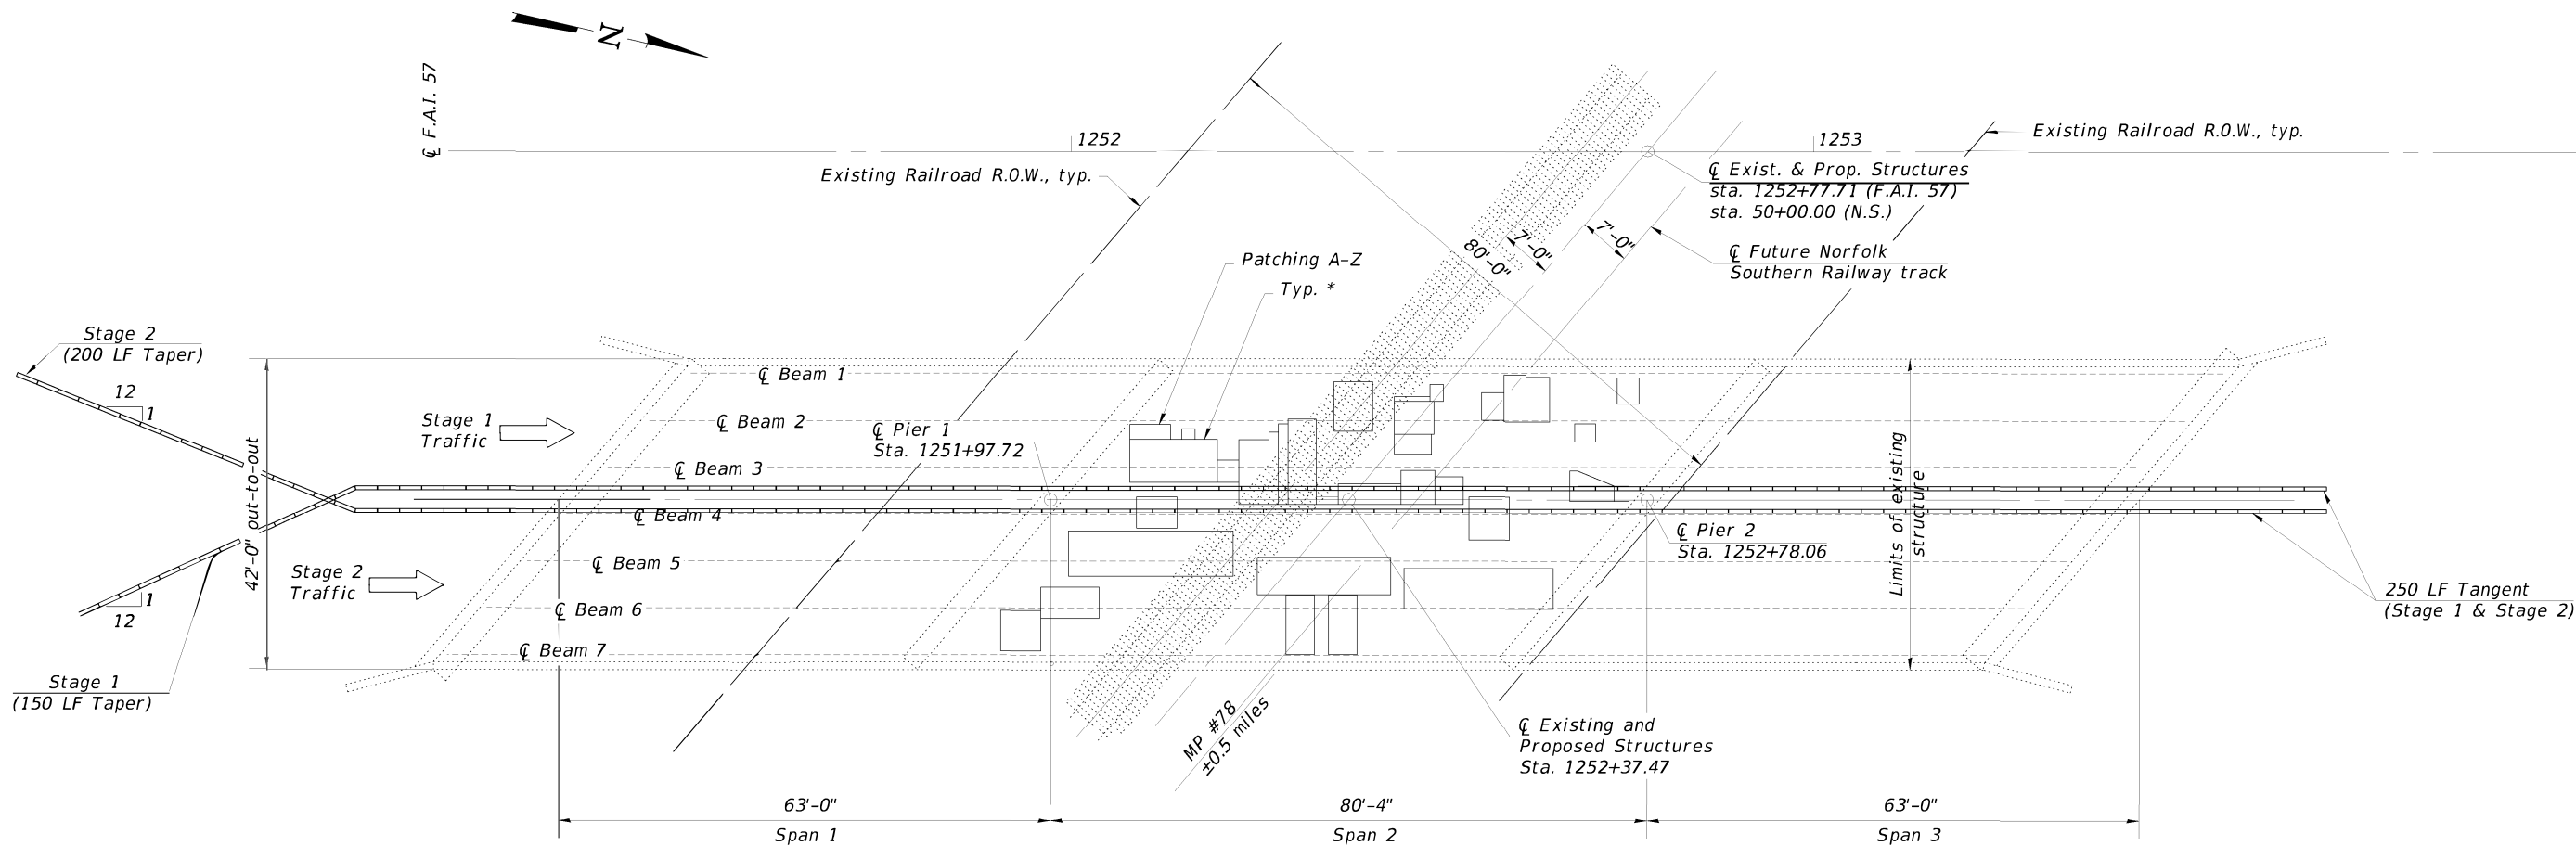

STAGE 1 (LOOKING NORTH)

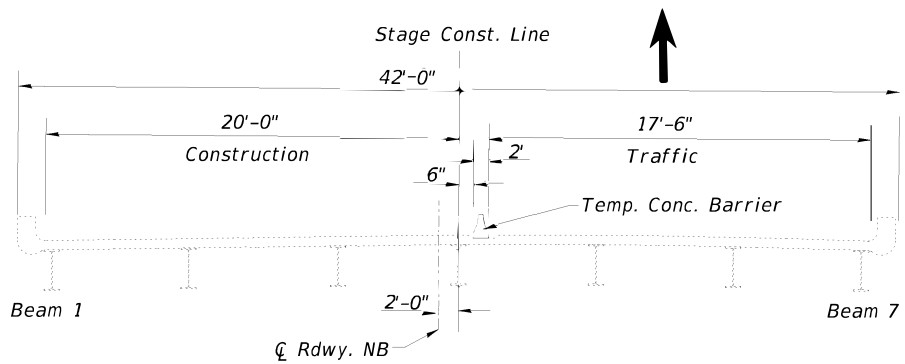

STAGE 2 (LOOKING NORTH)

NOTES:

*The Resident Engineer will determine final patch locations and quantities in the field before bridge deck patching operations begin. Locations shown are estimates only.

Pinning of temporary concrete barrier shall be in accordance per supplemental specs. Section 704 except that pinning will not be measured for payment but shall be considered included in the cost for Temporary Concrete Barrier. Concrete barrier adjacent to full depth patches shall be pinned or secured per Std. Drawing R-27 on the previous sheet.

Existing reinforcement bars extending into the removal area shall be cleaned, straightened, and incorporated into the new construction. Any reinforcement bars that are damaged during concrete removal shall be replaced with an approved bar splicer or anchorage system. Cost included with Deck Slab Repair (Full Depth, Type II).

Protective Shield shall be placed the full out-to-out width of the bridge for the full length of Span 2 over Norfolk Southern Railroad.

Patching limited to Span 2 only. Spans 1 and 3 patching activities completed under previous Contract.

FULL DEPTH PATCHES

- A) Wait times between adjacent longitudinal patches shall be 72 hrs.
- B) A minimum of 10 ft. longitudinally shall remain in place between patches.
- C) Transverse adjacent patches can be performed simultaneously.

HIGHWAY STANDARDS TO BE USED

000001-06	Standard Symbols, Abbreviations And Patterns
701101-05	Off-Rd Operations, Multilane, 15' To 24' From Pavement Edge
701106-02	Off-Rd Operations, Multilane, More Than 15' Away
701400-09	Approach To Lane Closure, Freeway/Expressway
701402-12	Lane Closure Freeway/Expressway, With Barrier
701411-09	Lane Closure, Multilane, At Entrance Or Exit Ramp, For Speeds > 45 MPH
701901-08	Traffic Control Devices

LEGEND

Full / Partial patching

BILL OF MATERIAL

ITEM	UNIT	QUANTITY
Deck Slab Repair (Full Depth, Type II)	Sq Yd	178.5
Deck Slab Repair (Partial)	Sq Yd	35.7
Protective Shield	Sq Yd	375
Bridge Deck Concrete Crack Sealer	Foot	1000

REV. - MS

MODEL: Default
FILE NAME: L:\DOT\150661\OWO_8\DrawStructures\SN 17-18\04A-Deck Repairs SN 041-0117_NB.dgn




USER NAME = Jim Michael	DESIGNED - JMM	REVISED -
PLOT SCALE = N/A	CHECKED - FAS	REVISED -
PLOT DATE = 5/13/2021 (10:20:12 AM)	DRAWN - GLD	REVISED -
	CHECKED - FAS	REVISED -

STATE OF ILLINOIS
DEPARTMENT OF TRANSPORTATION


DECK REPAIRS
STRUCTURE NO. 041-0117 (NB)

SHEET 3A OF 38 SHEETS

F.A.I. RTE	SECTION	COUNTY	TOTAL SHEETS	SHEET NO.
57	(41-4)B-1	JEFFERSON	257	142A
CONTRACT NO. 78550				
ILLINOIS FED. AID PROJECT				

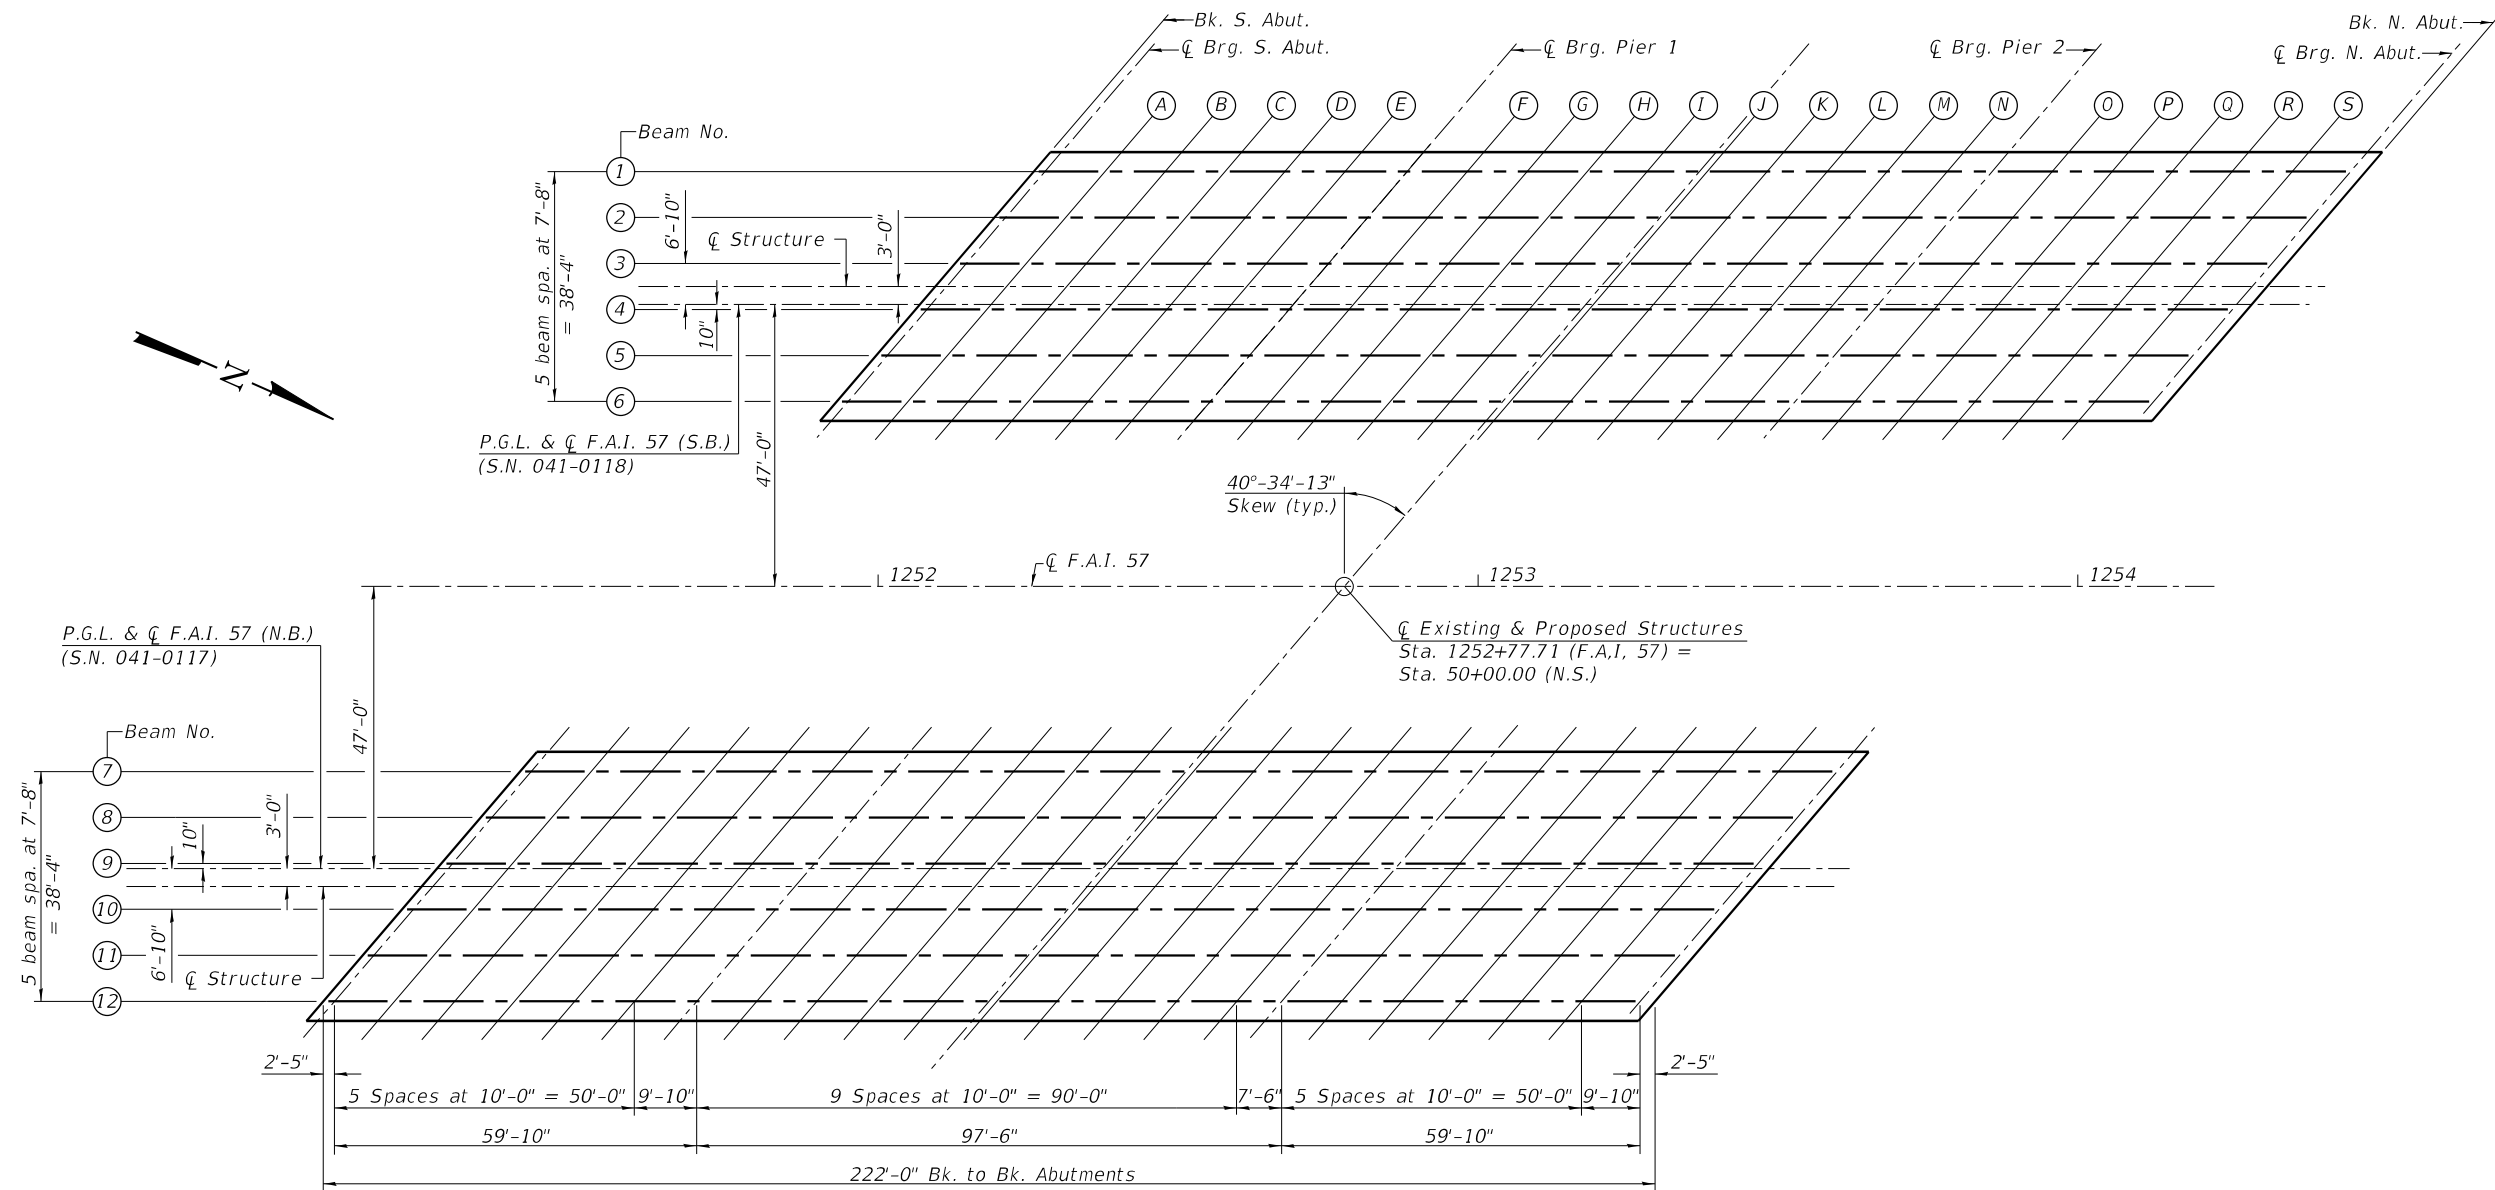


LAYOUT PLAN FOR DECK ELEVATIONS

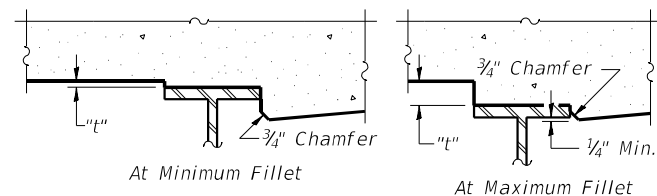

To determine "t": After all structural steel has been erected, elevations of the top flanges of the beams shall be taken at intervals shown above. These elevations subtracted from the "Theoretical Grade Elevations Adjusted for Dead Load Deflection" shown in the following tables (on Sheets 6 and 7), minus slab thickness, equals the fillet heights "t" above top flange of beams.

FILLET HEIGHTS

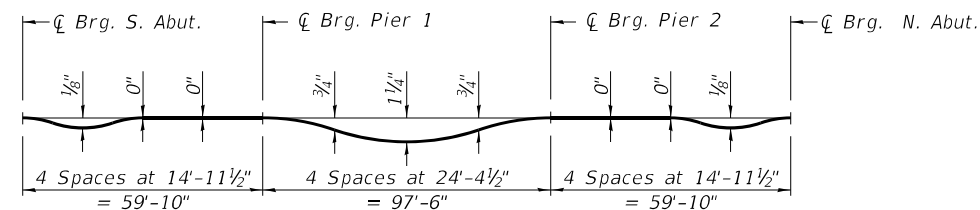

DEAD LOAD DEFLECTION DIAGRAM

(Includes weight of concrete only.)

Note:
The above deflections are not to be used in the field if the engineer is working from the grade elevations adjusted for dead load deflections as shown on Sheets 6 and 7.

STATE OF ILLINOIS
DEPARTMENT OF TRANSPORTATION

TOP OF DECK ELEVATION LOCATIONS
STRUCTURE NO. 041-0117 (NB) & 041-0118 (SB)

F.A.I. RTE.	SECTION	COUNTY	TOTAL SHEETS	SHEET NO.
57	(41-4)B-1	JEFFERSON	257	144
CONTRACT NO. 78550				
ILLINOIS FED. AID PROJECT				

SHEET 5 OF 38 SHEETS

CMT

License No. 184-000613 © Copyright CMT, Inc.

MODEL: Default
FILE NAME: L:\DOT11906610\WO_6\DrawStructures\SN 17-18\005-Deck Elev 1.dgn

MODEL: Default
FILE NAME: L:\DOT11006610\WO_6\DrawStructures\SN 17-18\006-Deck Elew.2.dgn

BEAM 1

Location	Station	Offset	Theoretical Grade Elevations	Theoretical Grade Elev. Adjusted For Dead Load Deflection & Grinding
Bk. S. Abut.	1252+25.93	-22.17	589.06	589.08
☐ Brg. S. Abut.	1252+28.34	-22.17	589.06	589.08
A	1252+38.34	-22.17	589.04	589.07
B	1252+48.34	-22.17	589.03	589.05
C	1252+58.34	-22.17	589.01	589.03
D	1252+68.34	-22.17	588.98	589.00
E	1252+78.34	-22.17	588.96	588.98
☐ Brg. Pier 1	1252+88.18	-22.17	588.93	588.95
F	1252+98.18	-22.17	588.90	588.95
G	1253+08.18	-22.17	588.87	588.95
H	1253+18.18	-22.17	588.83	588.94
I	1253+28.18	-22.17	588.80	588.92
J	1253+38.18	-22.17	588.76	588.88
K	1253+48.18	-22.17	588.71	588.82
L	1253+58.18	-22.17	588.67	588.75
M	1253+68.18	-22.17	588.62	588.68
N	1253+78.18	-22.17	588.57	588.60
☐ Brg. Pier 2	1253+85.68	-22.17	588.53	588.55
O	1253+95.68	-22.17	588.47	588.49
P	1254+05.68	-22.17	588.41	588.43
Q	1254+15.68	-22.17	588.35	588.38
R	1254+25.68	-22.17	588.29	588.31
S	1254+35.68	-22.17	588.22	588.25
☐ Brg. N. Abut.	1254+45.52	-22.17	588.15	588.17
Bk. N. Abut.	1254+47.93	-22.17	588.14	588.16

BEAM 2

Location	Station	Offset	Theoretical Grade Elevations	Theoretical Grade Elev. Adjusted For Dead Load Deflection & Grinding
Bk. S. Abut.	1252+19.36	-14.50	589.22	589.24
☐ Brg. S. Abut.	1252+21.78	-14.50	589.22	589.24
A	1252+31.78	-14.50	589.21	589.23
B	1252+41.78	-14.50	589.19	589.22
C	1252+51.78	-14.50	589.17	589.20
D	1252+61.78	-14.50	589.15	589.17
E	1252+71.78	-14.50	589.13	589.15
☐ Brg. Pier 1	1252+81.61	-14.50	589.10	589.13
F	1252+91.61	-14.50	589.08	589.13
G	1253+01.61	-14.50	589.04	589.13
H	1253+11.61	-14.50	589.01	589.12
I	1253+21.61	-14.50	588.97	589.10
J	1253+31.61	-14.50	588.94	589.06
K	1253+41.61	-14.50	588.89	589.01
L	1253+51.61	-14.50	588.85	588.94
M	1253+61.61	-14.50	588.80	588.86
N	1253+71.61	-14.50	588.75	588.79
☐ Brg. Pier 2	1253+79.11	-14.50	588.71	588.74
O	1253+89.11	-14.50	588.66	588.68
P	1253+99.11	-14.50	588.60	588.62
Q	1254+09.11	-14.50	588.54	588.57
R	1254+19.11	-14.50	588.48	588.51
S	1254+29.11	-14.50	588.42	588.44
☐ Brg. N. Abut.	1254+38.95	-14.50	588.35	588.37
Bk. N. Abut.	1254+41.36	-14.50	588.34	588.36

BEAM 3

Location	Station	Offset	Theoretical Grade Elevations	Theoretical Grade Elev. Adjusted For Dead Load Deflection & Grinding
Bk. S. Abut.	1252+12.80	-6.83	589.36	589.38
☐ Brg. S. Abut.	1252+15.21	-6.83	589.35	589.38
A	1252+25.21	-6.83	589.34	589.37
B	1252+35.21	-6.83	589.33	589.36
C	1252+45.21	-6.83	589.31	589.34
D	1252+55.21	-6.83	589.29	589.31
E	1252+65.21	-6.83	589.27	589.29
☐ Brg. Pier 1	1252+75.05	-6.83	589.25	589.27
F	1252+85.05	-6.83	589.22	589.27
G	1252+95.05	-6.83	589.19	589.27
H	1253+05.05	-6.83	589.16	589.27
I	1253+15.05	-6.83	589.13	589.25
J	1253+25.05	-6.83	589.09	589.21
K	1253+35.05	-6.83	589.05	589.16
L	1253+45.05	-6.83	589.01	589.09
M	1253+55.05	-6.83	588.96	589.02
N	1253+65.05	-6.83	588.91	588.95
☐ Brg. Pier 2	1253+72.55	-6.83	588.88	588.90
O	1253+82.55	-6.83	588.82	588.84
P	1253+92.55	-6.83	588.77	588.79
Q	1254+02.55	-6.83	588.71	588.74
R	1254+12.55	-6.83	588.65	588.68
S	1254+22.55	-6.83	588.59	588.61
☐ Brg. N. Abut.	1254+32.39	-6.83	588.52	588.54
Bk. N. Abut.	1254+34.80	-6.83	588.51	588.53

SB ☐ STRUCTURE

Location	Station	Offset	Theoretical Grade Elevations	Theoretical Grade Elev. Adjusted For Dead Load Deflection & Grinding
Bk. S. Abut.	1252+09.52	-3.00	589.42	589.44
☐ Brg. S. Abut.	1252+11.93	-3.00	589.42	589.44
A	1252+21.93	-3.00	589.40	589.43
B	1252+31.93	-3.00	589.39	589.42
C	1252+41.93	-3.00	589.38	589.40
D	1252+51.93	-3.00	589.36	589.38
E	1252+61.93	-3.00	589.34	589.35
☐ Brg. Pier 1	1252+71.77	-3.00	589.31	589.34
F	1252+81.77	-3.00	589.29	589.34
G	1252+91.77	-3.00	589.26	589.34
H	1253+01.77	-3.00	589.23	589.34
I	1253+11.77	-3.00	589.20	589.32
J	1253+21.77	-3.00	589.16	589.28
K	1253+31.77	-3.00	589.12	589.23
L	1253+41.77	-3.00	589.08	589.17
M	1253+51.77	-3.00	589.03	589.09
N	1253+61.77	-3.00	588.99	589.02
☐ Brg. Pier 2	1253+69.27	-3.00	588.95	588.97
O	1253+79.27	-3.00	588.90	588.91
P	1253+89.27	-3.00	588.84	588.86
Q	1253+99.27	-3.00	588.79	588.81
R	1254+09.27	-3.00	588.73	588.76
S	1254+19.27	-3.00	588.67	588.69
☐ Brg. N. Abut.	1254+29.11	-3.00	588.60	588.62
Bk. N. Abut.	1254+31.52	-3.00	588.59	588.61

SB ☐ ROADWAY & P.G.L.

Location	Station	Offset	Theoretical Grade Elevations	Theoretical Grade Elev. Adjusted For Dead Load Deflection & Grinding
Bk. S. Abut.	1252+06.95	0.00	589.46	589.48
☐ Brg. S. Abut.	1252+09.36	0.00	589.46	589.48
A	1252+19.36	0.00	589.45	589.48
B	1252+29.36	0.00	589.44	589.47
C	1252+39.36	0.00	589.43	589.45
D	1252+49.36	0.00	589.41	589.43
E	1252+59.36	0.00	589.39	589.40
☐ Brg. Pier 1	1252+69.20	0.00	589.37	589.39
F	1252+79.20	0.00	589.34	589.39
G	1252+89.20	0.00	589.31	589.39
H	1252+99.20	0.00	589.28	589.39
I	1253+09.20	0.00	589.25	589.37
J	1253+19.20	0.00	589.21	589.34
K	1253+29.20	0.00	589.18	589.29
L	1253+39.20	0.00	589.13	589.22
M	1253+49.20	0.00	589.09	589.15
N	1253+59.20	0.00	589.04	589.08
☐ Brg. Pier 2	1253+66.70	0.00	589.01	589.03
O	1253+76.70	0.00	588.96	588.97
P	1253+86.70	0.00	588.90	588.92
Q	1253+96.70	0.00	588.85	588.87
R	1254+06.70	0.00	588.79	588.82
S	1254+16.70	0.00	588.73	588.75
☐ Brg. N. Abut.	1254+26.54	0.00	588.67	588.69
Bk. N. Abut.	1254+28.95	0.00	588.65	588.67

BEAM 4

Location	Station	Offset	Theoretical Grade Elevations	Theoretical Grade Elev. Adjusted For Dead Load Deflection & Grinding
Bk. S. Abut.	1252+06.24	0.83	589.45	589.47
☐ Brg. S. Abut.	1252+08.65	0.83	589.45	589.47
A	1252+18.65	0.83	589.44	589.47
B	1252+28.65	0.83	589.43	589.46
C	1252+38.65	0.83	589.41	589.44
D	1252+48.65	0.83	589.40	589.41
E	1252+58.65	0.83	589.38	589.39
☐ Brg. Pier 1	1252+68.49	0.83	589.36	589.38
F	1252+78.49	0.83	589.33	589.38
G	1252+88.49	0.83	589.30	589.38
H	1252+98.49	0.83	589.27	589.38
I	1253+08.49	0.83	589.24	589.36
J	1253+18.49	0.83	589.20	589.33
K	1253+28.49	0.83	589.17	589.28
L	1253+38.49	0.83	589.12	589.21
M	1253+48.49	0.83	589.08	589.14
N	1253+58.49	0.83	589.04	589.07
☐ Brg. Pier 2	1253+65.99	0.83	589.00	589.02
O	1253+75.99	0.83	588.95	588.96
P	1253+85.99	0.83	588.90	588.92
Q	1253+95.99	0.83	588.84	588.87
R	1254+05.99	0.83	588.78	588.81
S	1254+15.99	0.83	588.72	588.74
☐ Brg. N. Abut.	1254+25.82	0.83	588.66	588.68
Bk. N. Abut.	1254+28.24	0.83	588.64	588.66

BEAM 5

Location	Station	Offset	Theoretical Grade Elevations	Theoretical Grade Elev. Adjusted For Dead Load Deflection & Grinding
Bk. S. Abut.	1251+99.67	8.50	589.34	589.36
☐ Brg. S. Abut.	1252+02.09	8.50	589.34	589.36
A	1252+12.09	8.50	589.33	589.36
B	1252+22.09	8.50	589.32	589.35
C	1252+32.09	8.50	589.31	589.33
D	1252+42.09	8.50	589.29	589.31
E	1252+52.09	8.50	589.28	589.29
☐ Brg. Pier 1	1252+61.92	8.50	589.26	589.28
F	1252+71.92	8.50	589.23	589.28
G	1252+81.92	8.50	589.21	589.29
H	1252+91.92	8.50	589.18	589.28
I	1253+01.92	8.50	589.15	589.27
J	1253+11.92	8.50	589.11	589.24
K	1253+21.92	8.50	589.08	589.19
L	1253+31.92	8.50	589.04	589.12
M	1253+41.92	8.50	589.00	589.05
N	1253+51.92	8.50	588.95	588.98
☐ Brg. Pier 2	1253+59.42	8.50	588.92	588.94
O	1253+69.42	8.50	588.87	588.88
P	1253+79.42	8.50	588.82	588.84
Q	1253+89.42	8.50	588.76	588.79
R	1253+99.42	8.50	588.70	588.73
S	1254+09.42	8.50	588.65	588.67
☐ Brg. N. Abut.	1254+19.26	8.50	588.58	588.61
Bk. N. Abut.	1254+21.67	8.50	588.57	588.59

BEAM 6

Location	Station	Offset	Theoretical Grade Elevations	Theoretical Grade Elev. Adjusted For Dead Load Deflection & Grinding
Bk. S. Abut.	1251+93.11	16.17	589.21	589.23
☐ Brg. S. Abut.	1251+95.52	16.17	589.21	589.23
A	1252+05.52	16.17	589.20	589.23
B	1252+15.52	16.17	589.19	589.22
C	1252+25.52	16.17	589.18	589.21
D	1252+35.52	16.17	589.17	589.19
E	1252+45.52	16.17	589.15	589.17
☐ Brg. Pier 1	1252+55.36	16.17	589.13	589.15
F	1252+65.36	16.17	589.11	589.16
G	1252+75.36	16.17	589.09	589.17
H	1252+85.36	16.17	589.06	589.17
I	1252+95.36	16.17	589.03	589.15
J	1253+05.36	16.17	589.00	589.12
K	1253+15.36	16.17	588.96	589.08
L	1253+25.36	16.17	588.93	589.02
M	1253+35.36	16.17	588.89	588.95
N	1253+45.36	16.17	588.84	588.88
☐ Brg. Pier 2	1253+52.86	16.17	588.81	588.83
O	1253+62.86	16.17	588.76	588.78
P	1253+72.86	16.17	588.71	588.73
Q	1253+82.86	16.17	588.66	588.69
R	1253+92.86	16.17	588.61	588.63
S	1254+02.86	16.17	588.55	588.57
☐ Brg. N. Abut.	1254+12.69	16.17	588.49	588.51
Bk. N. Abut.	1254+15.11	16.17	588.47	588.50

MODEL: Default
FILE NAME: L:\DDT11006610\WO_6\DrawStructures\SN 17-18\007-Deck Elev.dgn

BEAM 7

Location	Station	Offset	Theoretical Grade Elevations	Theoretical Grade Elev. Adjusted For Dead Load Deflection & Grinding
Bk. S. Abut.	1251+40.31	-16.17	589.69	589.71
☒ Brg. S. Abut.	1251+42.73	-16.17	589.69	589.71
A	1251+52.73	-16.17	589.71	589.73
B	1251+62.73	-16.17	589.72	589.74
C	1251+72.73	-16.17	589.72	589.75
D	1251+82.73	-16.17	589.73	589.75
E	1251+92.73	-16.17	589.73	589.75
☒ Brg. Pier 1	1252+02.56	-16.17	589.73	589.75
F	1252+12.56	-16.17	589.72	589.78
G	1252+22.56	-16.17	589.72	589.80
H	1252+32.56	-16.17	589.70	589.81
I	1252+42.56	-16.17	589.69	589.81
J	1252+52.56	-16.17	589.67	589.80
K	1252+62.56	-16.17	589.65	589.76
L	1252+72.56	-16.17	589.63	589.72
M	1252+82.56	-16.17	589.60	589.66
N	1252+92.56	-16.17	589.57	589.60
☒ Brg. Pier 2	1253+00.06	-16.17	589.54	589.56
O	1253+10.06	-16.17	589.51	589.52
P	1253+20.06	-16.17	589.47	589.49
Q	1253+30.06	-16.17	589.42	589.45
R	1253+40.06	-16.17	589.38	589.41
S	1253+50.06	-16.17	589.33	589.35
☒ Brg. N. Abut.	1253+59.90	-16.17	589.28	589.30
Bk. N. Abut.	1253+62.31	-16.17	589.26	589.28

BEAM 8

Location	Station	Offset	Theoretical Grade Elevations	Theoretical Grade Elev. Adjusted For Dead Load Deflection & Grinding
Bk. S. Abut.	1251+33.75	-8.50	589.81	589.83
☒ Brg. S. Abut.	1251+36.16	-8.50	589.82	589.84
A	1251+46.16	-8.50	589.83	589.86
B	1251+56.16	-8.50	589.85	589.87
C	1251+66.16	-8.50	589.86	589.88
D	1251+76.16	-8.50	589.86	589.88
E	1251+86.16	-8.50	589.87	589.88
☒ Brg. Pier 1	1251+96.00	-8.50	589.87	589.89
F	1252+06.00	-8.50	589.86	589.91
G	1252+16.00	-8.50	589.86	589.94
H	1252+26.00	-8.50	589.85	589.95
I	1252+36.00	-8.50	589.84	589.96
J	1252+46.00	-8.50	589.82	589.94
K	1252+56.00	-8.50	589.80	589.91
L	1252+66.00	-8.50	589.78	589.87
M	1252+76.00	-8.50	589.75	589.81
N	1252+86.00	-8.50	589.73	589.76
☒ Brg. Pier 2	1252+93.50	-8.50	589.70	589.72
O	1253+03.50	-8.50	589.67	589.68
P	1253+13.50	-8.50	589.63	589.65
Q	1253+23.50	-8.50	589.59	589.61
R	1253+33.50	-8.50	589.54	589.57
S	1253+43.50	-8.50	589.50	589.52
☒ Brg. N. Abut.	1253+53.33	-8.50	589.45	589.47
Bk. N. Abut.	1253+55.75	-8.50	589.43	589.46

BEAM 9

Location	Station	Offset	Theoretical Grade Elevations	Theoretical Grade Elev. Adjusted For Dead Load Deflection & Grinding
Bk. S. Abut.	1251+27.18	-0.83	589.91	589.93
☒ Brg. S. Abut.	1251+29.60	-0.83	589.92	589.94
A	1251+39.60	-0.83	589.94	589.96
B	1251+49.60	-0.83	589.95	589.98
C	1251+59.60	-0.83	589.96	589.99
D	1251+69.60	-0.83	589.97	589.99
E	1251+79.60	-0.83	589.98	589.99
☒ Brg. Pier 1	1251+89.43	-0.83	589.98	590.00
F	1251+99.43	-0.83	589.98	590.03
G	1252+09.43	-0.83	589.98	590.06
H	1252+19.43	-0.83	589.97	590.08
I	1252+29.43	-0.83	589.96	590.08
J	1252+39.43	-0.83	589.95	590.07
K	1252+49.43	-0.83	589.93	590.04
L	1252+59.43	-0.83	589.91	590.00
M	1252+69.43	-0.83	589.89	589.94
N	1252+79.43	-0.83	589.86	589.89
☒ Brg. Pier 2	1252+86.93	-0.83	589.84	589.86
O	1252+96.93	-0.83	589.81	589.82
P	1253+06.93	-0.83	589.77	589.79
Q	1253+16.93	-0.83	589.73	589.76
R	1253+26.93	-0.83	589.69	589.72
S	1253+36.93	-0.83	589.64	589.67
☒ Brg. N. Abut.	1253+46.77	-0.83	589.60	589.62
Bk. N. Abut.	1253+49.18	-0.83	589.58	589.60

NB ☒ ROADWAY & P.G.L.

Location	Station	Offset	Theoretical Grade Elevations	Theoretical Grade Elev. Adjusted For Dead Load Deflection & Grinding
Bk. S. Abut.	1251+26.47	0.00	589.92	589.94
☒ Brg. S. Abut.	1251+28.88	0.00	589.93	589.95
A	1251+38.88	0.00	589.95	589.97
B	1251+48.88	0.00	589.96	589.99
C	1251+58.88	0.00	589.98	590.00
D	1251+68.88	0.00	589.99	590.00
E	1251+78.88	0.00	589.99	590.01
☒ Brg. Pier 1	1251+88.72	0.00	589.99	590.01
F	1251+98.72	0.00	589.99	590.04
G	1252+08.72	0.00	589.99	590.07
H	1252+18.72	0.00	589.98	590.09
I	1252+28.72	0.00	589.97	590.09
J	1252+38.72	0.00	589.96	590.08
K	1252+48.72	0.00	589.94	590.05
L	1252+58.72	0.00	589.92	590.01
M	1252+68.72	0.00	589.90	589.96
N	1252+78.72	0.00	589.87	589.91
☒ Brg. Pier 2	1252+86.22	0.00	589.85	589.87
O	1252+96.22	0.00	589.82	589.84
P	1253+06.22	0.00	589.78	589.80
Q	1253+16.22	0.00	589.75	589.77
R	1253+26.22	0.00	589.70	589.73
S	1253+36.22	0.00	589.66	589.68
☒ Brg. N. Abut.	1253+46.06	0.00	589.61	589.63
Bk. N. Abut.	1253+48.47	0.00	589.60	589.62

NB ☒ STRUCTURE

Location	Station	Offset	Theoretical Grade Elevations	Theoretical Grade Elev. Adjusted For Dead Load Deflection & Grinding
Bk. S. Abut.	1251+23.90	3.00	589.87	589.89
☒ Brg. S. Abut.	1251+26.31	3.00	589.88	589.90
A	1251+36.31	3.00	589.90	589.93
B	1251+46.31	3.00	589.91	589.94
C	1251+56.31	3.00	589.93	589.95
D	1251+66.31	3.00	589.94	589.96
E	1251+76.31	3.00	589.95	589.96
☒ Brg. Pier 1	1251+86.15	3.00	589.95	589.97
F	1251+96.15	3.00	589.95	590.00
G	1252+06.15	3.00	589.95	590.03
H	1252+16.15	3.00	589.94	590.05
I	1252+26.15	3.00	589.93	590.05
J	1252+36.15	3.00	589.92	590.04
K	1252+46.15	3.00	589.90	590.01
L	1252+56.15	3.00	589.88	589.97
M	1252+66.15	3.00	589.86	589.92
N	1252+76.15	3.00	589.84	589.87
☒ Brg. Pier 2	1252+83.65	3.00	589.81	589.84
O	1252+93.65	3.00	589.78	589.80
P	1253+03.65	3.00	589.75	589.77
Q	1253+13.65	3.00	589.71	589.74
R	1253+23.65	3.00	589.67	589.70
S	1253+33.65	3.00	589.63	589.65
☒ Brg. N. Abut.	1253+43.49	3.00	589.58	589.60
Bk. N. Abut.	1253+45.90	3.00	589.57	589.59

BEAM 10

Location	Station	Offset	Theoretical Grade Elevations	Theoretical Grade Elev. Adjusted For Dead Load Deflection & Grinding
Bk. S. Abut.	1251+20.62	6.83	589.81	589.83
☒ Brg. S. Abut.	1251+23.03	6.83	589.81	589.83
A	1251+33.03	6.83	589.83	589.86
B	1251+43.03	6.83	589.85	589.88
C	1251+53.03	6.83	589.87	589.89
D	1251+63.03	6.83	589.88	589.90
E	1251+73.03	6.83	589.89	589.90
☒ Brg. Pier 1	1251+82.87	6.83	589.89	589.91
F	1251+92.87	6.83	589.89	589.94
G	1252+02.87	6.83	589.89	589.97
H	1252+12.87	6.83	589.89	589.99
I	1252+22.87	6.83	589.88	590.00
J	1252+32.87	6.83	589.87	589.99
K	1252+42.87	6.83	589.85	589.96
L	1252+52.87	6.83	589.83	589.92
M	1252+62.87	6.83	589.81	589.87
N	1252+72.87	6.83	589.79	589.82
☒ Brg. Pier 2	1252+80.37	6.83	589.77	589.79
O	1252+90.37	6.83	589.74	589.75
P	1253+00.37	6.83	589.70	589.72
Q	1253+10.37	6.83	589.67	589.69
R	1253+20.37	6.83	589.63	589.65
S	1253+30.37	6.83	589.58	589.61
☒ Brg. N. Abut.	1253+40.21	6.83	589.54	589.56
Bk. N. Abut.	1253+42.62	6.83	589.53	589.55

BEAM 11

Location	Station	Offset	Theoretical Grade Elevations	Theoretical Grade Elev. Adjusted For Dead Load Deflection & Grinding
Bk. S. Abut.	1251+14.06	14.50	589.66	589.69
☒ Brg. S. Abut.	1251+16.47	14.50	589.67	589.69
A	1251+26.47	14.50	589.69	589.72
B	1251+36.47	14.50	589.71	589.74
C	1251+46.47	14.50	589.73	589.75
D	1251+56.47	14.50	589.74	589.76
E	1251+66.47	14.50	589.75	589.77
☒ Brg. Pier 1	1251+76.31	14.50	589.76	589.78
F	1251+86.31	14.50	589.76	589.81
G	1251+96.31	14.50	589.76	589.84
H	1252+06.31	14.50	589.76	589.87
I	1252+16.31	14.50	589.76	589.88
J	1252+26.31	14.50	589.75	589.87
K	1252+36.31	14.50	589.73	589.84
L	1252+46.31	14.50	589.72	589.81
M	1252+56.31	14.50	589.70	589.76
N	1252+66.31	14.50	589.68	589.71
☒ Brg. Pier 2	1252+73.81	14.50	589.66	589.68
O	1252+83.81	14.50	589.63	589.64
P	1252+93.81	14.50	589.60	589.62
Q	1253+03.81	14.50	589.56	589.59
R	1253+13.81	14.50	589.53	589.55
S	1253+23.81	14.50	589.48	589.51
☒ Brg. N. Abut.	1253+33.64	14.50	589.44	589.46
Bk. N. Abut.	1253+36.06	14.50	589.43	589.45

BEAM 12

Location	Station	Offset	Theoretical Grade Elevations	Theoretical Grade Elev. Adjusted For Dead Load Deflection & Grinding
Bk. S. Abut.	1251+07.49	22.17	589.49	589.51
☒ Brg. S. Abut.	1251+09.90	22.17	589.50	589.52
A	1251+19.90	22.17	589.53	589.55
B	1251+29.90	22.17	589.55	589.57
C	1251+39.90	22.17	589.57	589.59
D	1251+49.90	22.17	589.58	589.60
E	1251+59.90	22.17	589.59	589.61
☒ Brg. Pier 1	1251+69.74	22.17	589.60	589.62
F	1251+79.74	22.17	589.61	589.66
G	1251+89.74	22.17	589.61	589.69
H	1251+99.74	22.17	589.61	589.72
I	1252+09.74	22.17	589.61	589.73
J	1252+19.74	22.17	589.60	589.72
K	1252+29.74	22.17	589.59	589.70
L	1252+39.74	22.17	589.57	589.66
M	1252+49.74	22.17	589.56	589.62
N	1252+59.74	22.17	589.54	589.57
☒ Brg. Pier 2	1252+67.24	22.17	589.52	589.54
O	1252+77.24	22.17	589.49	589.51
P	1252+87.24	22.17	589.47	589.49
Q	1252+97.24	22.17	589.43	589.46
R	1253+07.24	22.17	589.40	589.43
S	1253+17.24	22.17	589.36	589.38
☒ Brg. N. Abut.	1253+27.08	22.17	589.32	589.34
Bk. N. Abut.	1253+29.49	22.17	589.31	589.33

WEST EDGE OF SHOULDER

Location	Station	Offset	Theoretical Grade Elevations	Theoretical Grade Elevations Adjusted For Grinding
S. End of S. Appr.	1251+13.20	-18.00	589.59	589.61
A1	1251+23.20	-18.00	589.62	589.64
A2	1251+33.20	-18.00	589.64	589.66
N. End of S. Appr.	1251+43.20	-18.00	589.65	589.68

WEST EDGE OF PAVEMENT

Location	Station	Offset	Theoretical Grade Elevations	Theoretical Grade Elevations Adjusted For Grinding
S. End of S. Appr.	1251+08.06	-12.00	589.70	589.72
A1	1251+18.06	-12.00	589.72	589.75
A2	1251+28.06	-12.00	589.75	589.77
N. End of S. Appr.	1251+38.06	-12.00	589.77	589.79

CL ROADWAY & P.G.L.

Location	Station	Offset	Theoretical Grade Elevations	Theoretical Grade Elevations Adjusted For Grinding
S. End of S. Appr.	1250+97.79	0.00	589.85	589.87
A1	1251+07.79	0.00	589.88	589.90
A2	1251+17.79	0.00	589.90	589.92
N. End of S. Appr.	1251+27.79	0.00	589.93	589.95

CL STRUCTURE

Location	Station	Offset	Theoretical Grade Elevations	Theoretical Grade Elevations Adjusted For Grinding
S. End of S. Appr.	1250+95.22	3.00	589.80	589.82
A1	1251+05.22	3.00	589.83	589.85
A2	1251+15.22	3.00	589.85	589.87
N. End of S. Appr.	1251+25.22	3.00	589.88	589.90

EAST EDGE OF PAVEMENT

Location	Station	Offset	Theoretical Grade Elevations	Theoretical Grade Elevations Adjusted For Grinding
S. End of S. Appr.	1250+87.51	12.00	589.64	589.66
A1	1250+97.51	12.00	589.67	589.69
A2	1251+07.51	12.00	589.70	589.72
N. End of S. Appr.	1251+17.51	12.00	589.72	589.74

EAST EDGE OF SHOULDER

Location	Station	Offset	Theoretical Grade Elevations	Theoretical Grade Elevations Adjusted For Grinding
S. End of S. Appr.	1250+77.24	24.00	589.36	589.38
A1	1250+87.24	24.00	589.39	589.42
A2	1250+97.24	24.00	589.43	589.45
N. End of S. Appr.	1251+07.24	24.00	589.46	589.48

WEST EDGE OF SHOULDER

Location	Station	Offset	Theoretical Grade Elevations	Theoretical Grade Elevations Adjusted For Grinding
S. End of N. Appr.	1253+62.57	-18.00	589.23	589.25
A3	1253+72.57	-18.00	589.17	589.19
A4	1253+82.57	-18.00	589.11	589.13
N. End of N. Appr.	1253+92.57	-18.00	589.05	589.07

WEST EDGE OF PAVEMENT

Location	Station	Offset	Theoretical Grade Elevations	Theoretical Grade Elevations Adjusted For Grinding
S. End of N. Appr.	1253+57.43	-12.00	589.37	589.39
A3	1253+67.43	-12.00	589.32	589.34
A4	1253+77.43	-12.00	589.26	589.28
N. End of N. Appr.	1253+87.43	-12.00	589.20	589.22

CL ROADWAY & P.G.L.

Location	Station	Offset	Theoretical Grade Elevations	Theoretical Grade Elevations Adjusted For Grinding
S. End of N. Appr.	1253+47.15	0.00	589.61	589.63
A3	1253+57.15	0.00	589.55	589.58
A4	1253+67.15	0.00	589.50	589.52
N. End of N. Appr.	1253+77.15	0.00	589.44	589.46

CL STRUCTURE


Location	Station	Offset	Theoretical Grade Elevations	Theoretical Grade Elevations Adjusted For Grinding
S. End of N. Appr.	1253+44.58	3.00	589.57	589.60
A3	1253+54.58	3.00	589.52	589.54
A4	1253+64.58	3.00	589.47	589.49
N. End of N. Appr.	1253+74.58	3.00	589.41	589.43

EAST EDGE OF PAVEMENT

Location	Station	Offset	Theoretical Grade Elevations	Theoretical Grade Elevations Adjusted For Grinding
S. End of N. Appr.	1253+36.88	12.00	589.48	589.50
A3	1253+46.88	12.00	589.43	589.45
A4	1253+56.88	12.00	589.38	589.40
N. End of N. Appr.	1253+66.88	12.00	589.32	589.34

EAST EDGE OF SHOULDER

Location	Station	Offset	Theoretical Grade Elevations	Theoretical Grade Elevations Adjusted For Grinding
S. End of N. Appr.	1253+26.60	24.00	589.28	589.30
A3	1253+36.60	24.00	589.24	589.26
A4	1253+46.60	24.00	589.19	589.21
N. End of N. Appr.	1253+56.60	24.00	589.14	589.16

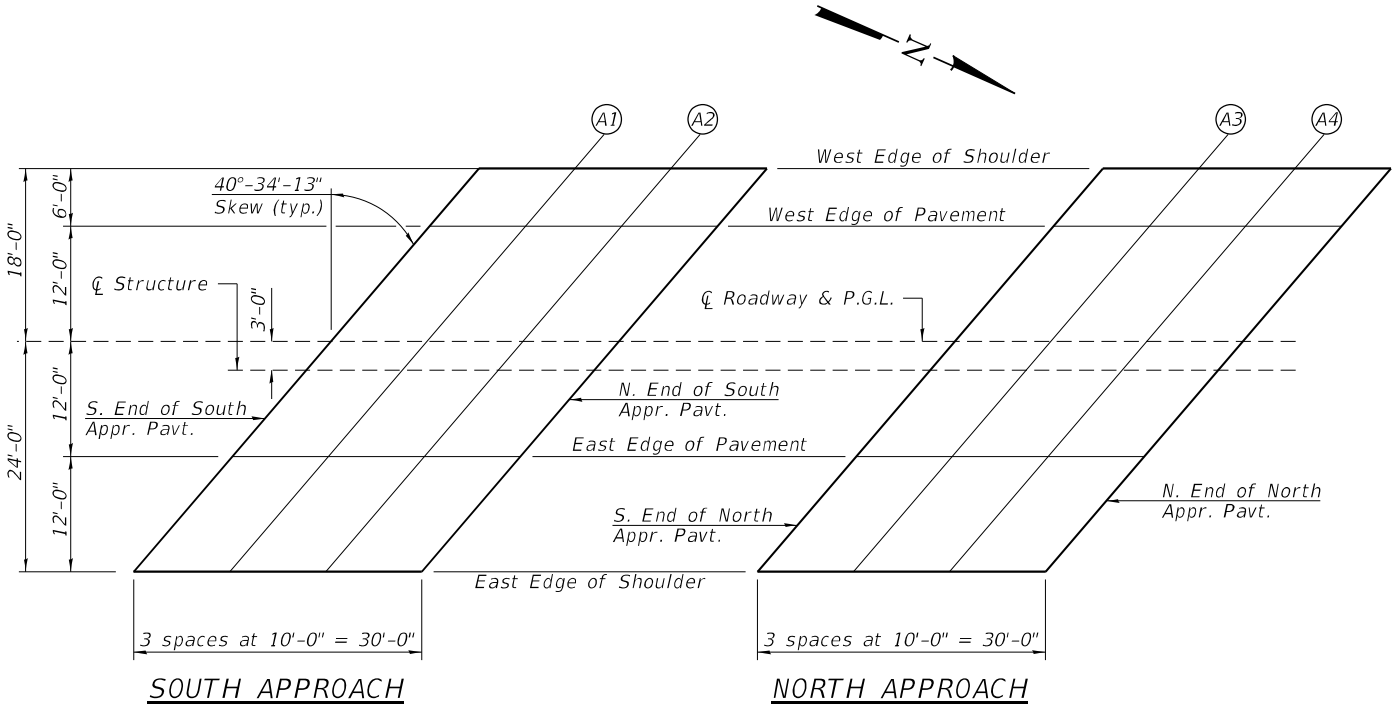

PLAN
(S.N. 041-0117)

MODEL: Default
FILE NAME: L:\DOT11006610\WO_6\DrawStructures\SN 17-18\008-App Pavt ELEV 1.dgn



License No. 184-00613 © Copyright CMT, Inc.

USER NAME = Albert Reinwart

DESIGNED - JMW

REVISED -

CHECKED - FAS

REVISED -

PLOT SCALE = N/A

DRAWN - GLD

REVISED -

PLOT DATE = 4/30/2021 (12:00:05 PM)

CHECKED - FAS

REVISED -

STATE OF ILLINOIS
DEPARTMENT OF TRANSPORTATION

TOP OF APPROACH SLAB ELEVATIONS
STRUCTURE NO. 041-0117 (NB)

SHEET 8 OF 38 SHEETS

F.A.I.
RTE.

SECTION

COUNTY

TOTAL
SHEETS

SHEET
NO.

57

(41-4)B-1

JEFFERSON

257

147

CONTRACT NO. 78550

ILLINOIS FED. AID PROJECT

WEST EDGE OF SHOULDER

Location	Station	Offset	Theoretical Grade Elevations	Theoretical Grade Elevations Adjusted For Grinding
S. End of S. Appr.	1251+98.82	-24.00	589.05	589.07
B1	1252+08.82	-24.00	589.04	589.06
B2	1252+18.82	-24.00	589.03	589.05
N. End of S. Appr.	1252+28.82	-24.00	589.02	589.04

WEST EDGE OF PAVEMENT

Location	Station	Offset	Theoretical Grade Elevations	Theoretical Grade Elevations Adjusted For Grinding
S. End of S. Appr.	1251+88.54	-12.00	589.29	589.31
B1	1251+98.54	-12.00	589.29	589.31
B2	1252+08.54	-12.00	589.28	589.30
N. End of S. Appr.	1252+18.54	-12.00	589.27	589.29

CL STRUCTURE

Location	Station	Offset	Theoretical Grade Elevations	Theoretical Grade Elevations Adjusted For Grinding
S. End of S. Appr.	1251+80.84	-3.00	589.43	589.45
B1	1251+90.84	-3.00	589.43	589.45
B2	1252+00.84	-3.00	589.42	589.44
N. End of S. Appr.	1252+10.84	-3.00	589.42	589.44

CL ROADWAY & P.G.L.

Location	Station	Offset	Theoretical Grade Elevations	Theoretical Grade Elevations Adjusted For Grinding
S. End of S. Appr.	1251+78.27	0.00	589.48	589.50
B1	1251+88.27	0.00	589.47	589.49
B2	1251+98.27	0.00	589.47	589.49
N. End of S. Appr.	1252+08.27	0.00	589.46	589.48

EAST EDGE OF PAVEMENT

Location	Station	Offset	Theoretical Grade Elevations	Theoretical Grade Elevations Adjusted For Grinding
S. End of S. Appr.	1251+67.99	12.00	589.29	589.31
B1	1251+77.99	12.00	589.30	589.32
B2	1251+87.99	12.00	589.29	589.31
N. End of S. Appr.	1251+97.99	12.00	589.29	589.31

EAST EDGE OF SHOULDER

Location	Station	Offset	Theoretical Grade Elevations	Theoretical Grade Elevations Adjusted For Grinding
S. End of S. Appr.	1251+62.85	18.00	589.17	589.19
B1	1251+72.85	18.00	589.17	589.20
B2	1251+82.85	18.00	589.17	589.20
N. End of S. Appr.	1251+92.85	18.00	589.17	589.19

WEST EDGE OF SHOULDER

Location	Station	Offset	Theoretical Grade Elevations	Theoretical Grade Elevations Adjusted For Grinding
S. End of N. Appr.	1254+48.18	-24.00	588.10	588.12
B3	1254+58.18	-24.00	588.03	588.05
B4	1254+68.18	-24.00	587.95	587.97
N. End of N. Appr.	1254+78.18	-24.00	587.87	587.89

WEST EDGE OF PAVEMENT

Location	Station	Offset	Theoretical Grade Elevations	Theoretical Grade Elevations Adjusted For Grinding
S. End of N. Appr.	1254+37.91	-12.00	588.41	588.43
B3	1254+47.91	-12.00	588.34	588.36
B4	1254+57.91	-12.00	588.27	588.29
N. End of N. Appr.	1254+67.91	-12.00	588.19	588.21

CL STRUCTURE

Location	Station	Offset	Theoretical Grade Elevations	Theoretical Grade Elevations Adjusted For Grinding
S. End of N. Appr.	1254+30.20	-3.00	588.60	588.62
B3	1254+40.20	-3.00	588.53	588.55
B4	1254+50.20	-3.00	588.46	588.48
N. End of N. Appr.	1254+60.20	-3.00	588.39	588.41

CL ROADWAY & P.G.L.


Location	Station	Offset	Theoretical Grade Elevations	Theoretical Grade Elevations Adjusted For Grinding
S. End of N. Appr.	1254+27.63	0.00	588.66	588.68
B3	1254+37.63	0.00	588.59	588.61
B4	1254+47.63	0.00	588.52	588.54
N. End of N. Appr.	1254+57.63	0.00	588.45	588.47

EAST EDGE OF PAVEMENT

Location	Station	Offset	Theoretical Grade Elevations	Theoretical Grade Elevations Adjusted For Grinding
S. End of N. Appr.	1254+17.36	12.00	588.54	588.56
B3	1254+27.36	12.00	588.48	588.50
B4	1254+37.36	12.00	588.41	588.43
N. End of N. Appr.	1254+47.36	12.00	588.34	588.36

EAST EDGE OF SHOULDER

Location	Station	Offset	Theoretical Grade Elevations	Theoretical Grade Elevations Adjusted For Grinding
S. End of N. Appr.	1254+12.22	18.00	588.46	588.48
B3	1254+22.22	18.00	588.39	588.41
B4	1254+32.22	18.00	588.33	588.35
N. End of N. Appr.	1254+42.22	18.00	588.26	588.28

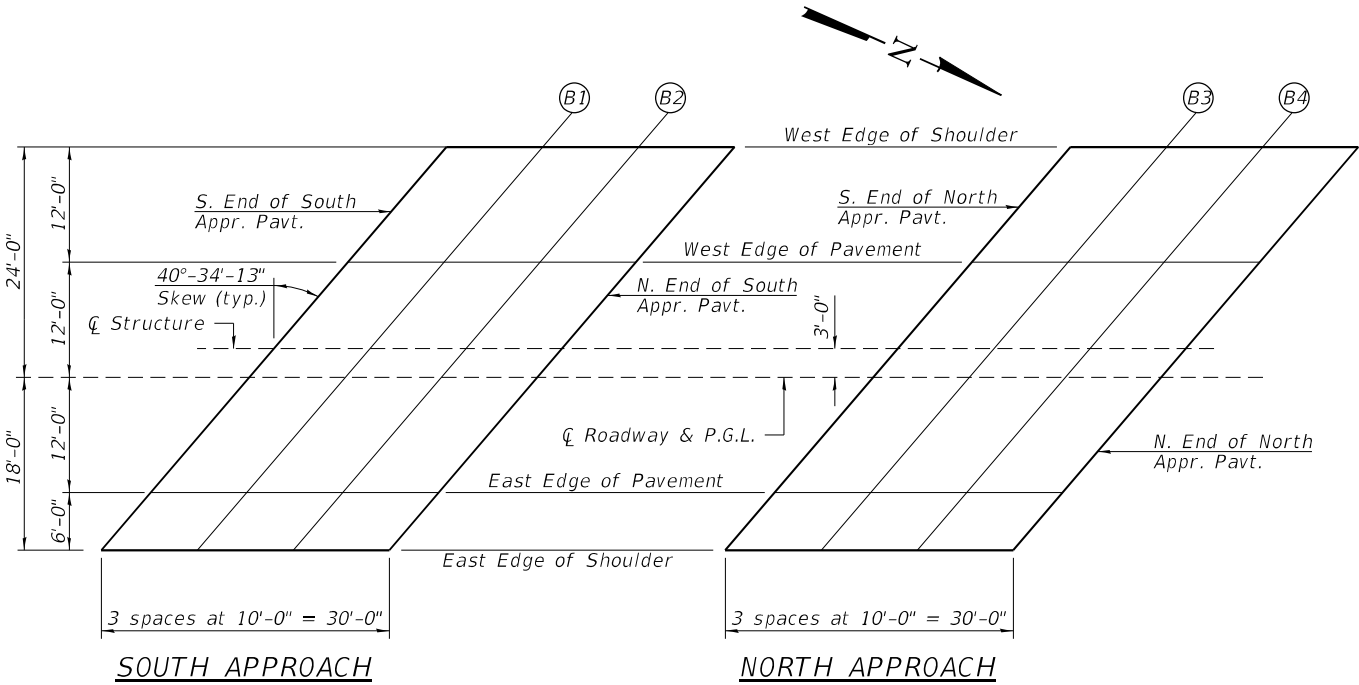

PLAN
(S.N. 041-0118)

MODEL: Default
FILE NAME: L:\DOT11006610\WO_6\DrawStructures\SN 17-18\003-App Pavt Elev 2.dgn



License No. 184-00613 © Copyright CMT, Inc.

USER NAME = Albert Reinwart

DESIGNED - JMW

REVISED -

CHECKED - FAS

REVISED -

PLOT SCALE = N/A

DRAWN - GLD

REVISED -

PLOT DATE = 4/30/2021 (12:00:07 PM)

CHECKED - FAS

REVISED -

STATE OF ILLINOIS
DEPARTMENT OF TRANSPORTATION

TOP OF APPROACH SLAB ELEVATIONS
STRUCTURE NO. 041-0118 (SB)

SHEET 9 OF 38 SHEETS

F.A.I.
RTE.

SECTION

COUNTY

TOTAL
SHEETS

SHEET
NO.

57

(41-4)B-1


JEFFERSON

257

148

CONTRACT NO. 78550

ILLINOIS FED. AID PROJECT

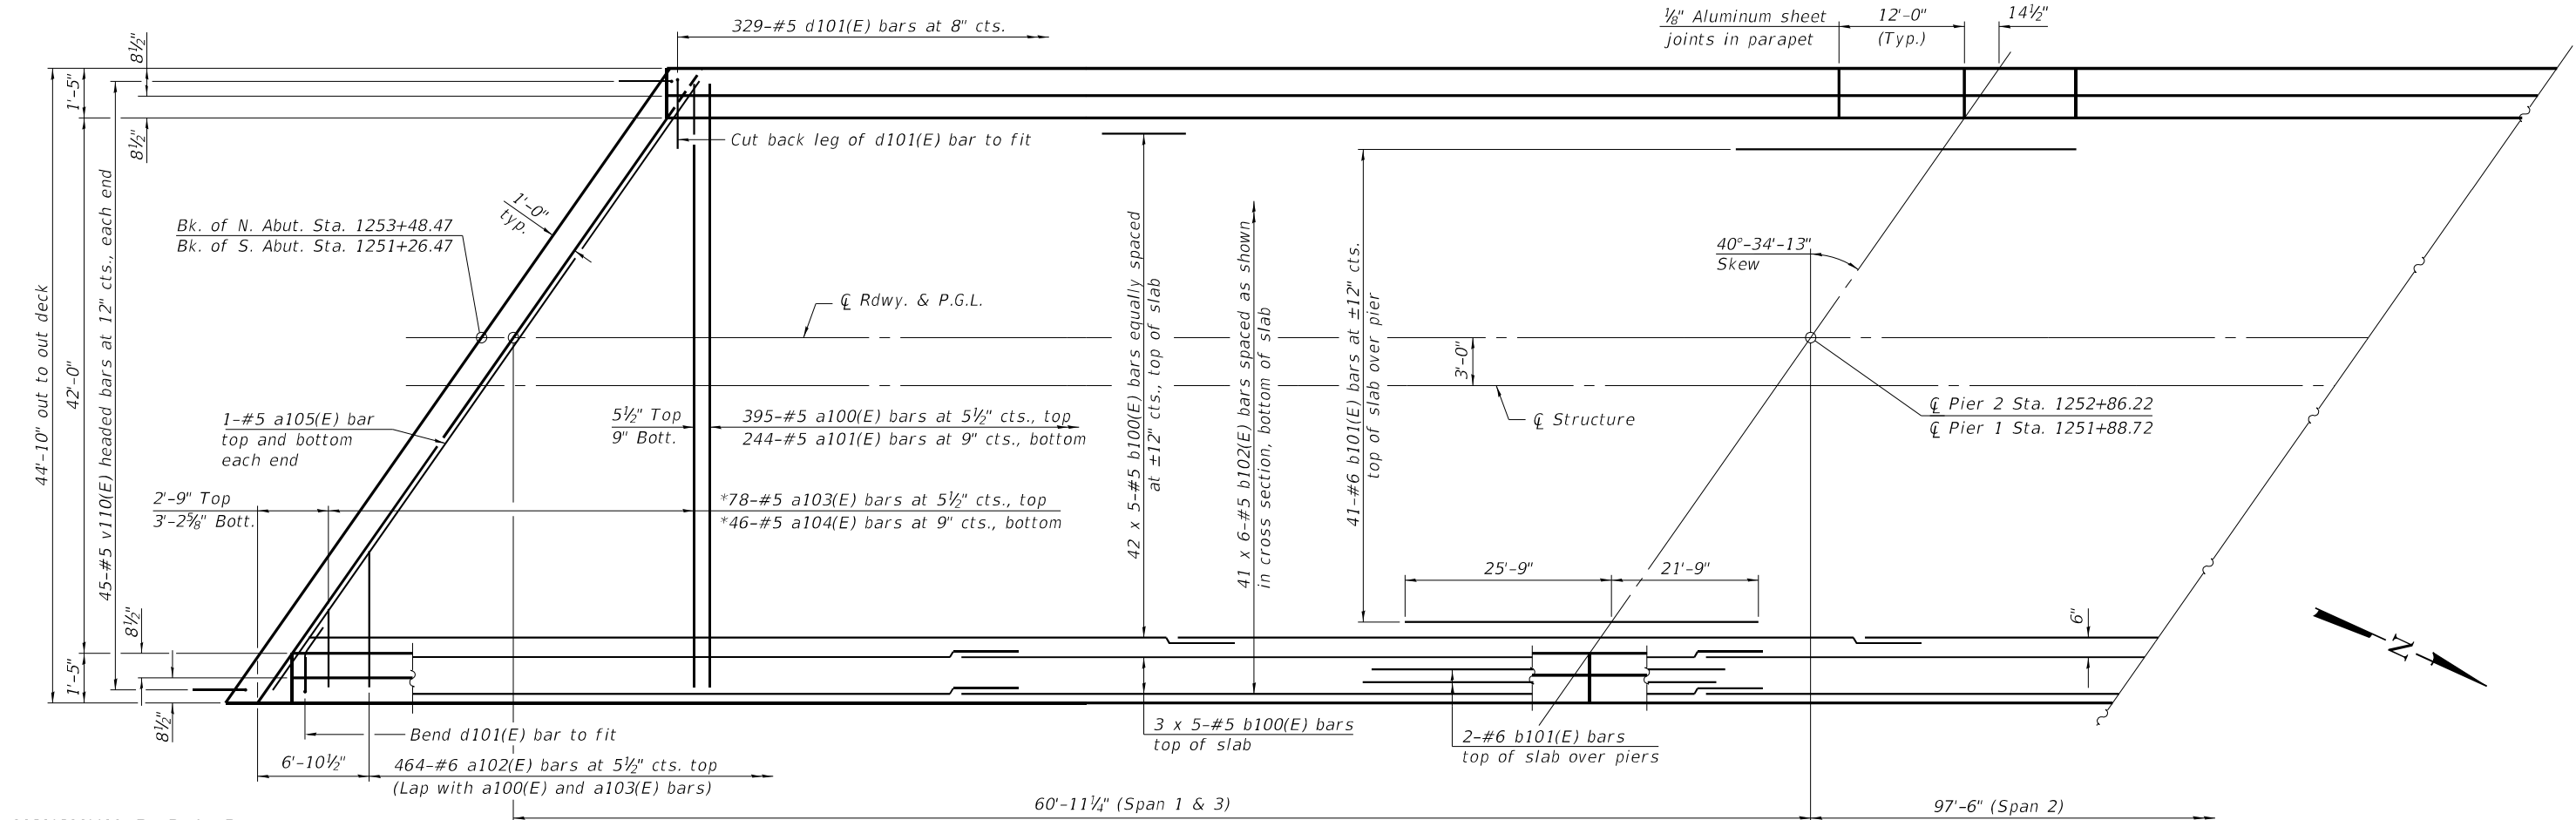


MINIMUM BAR LAP

#5 bar = 3'-6"

* See Field Cutting Diagram on sheet 11 of 38.

PARTIAL PLAN

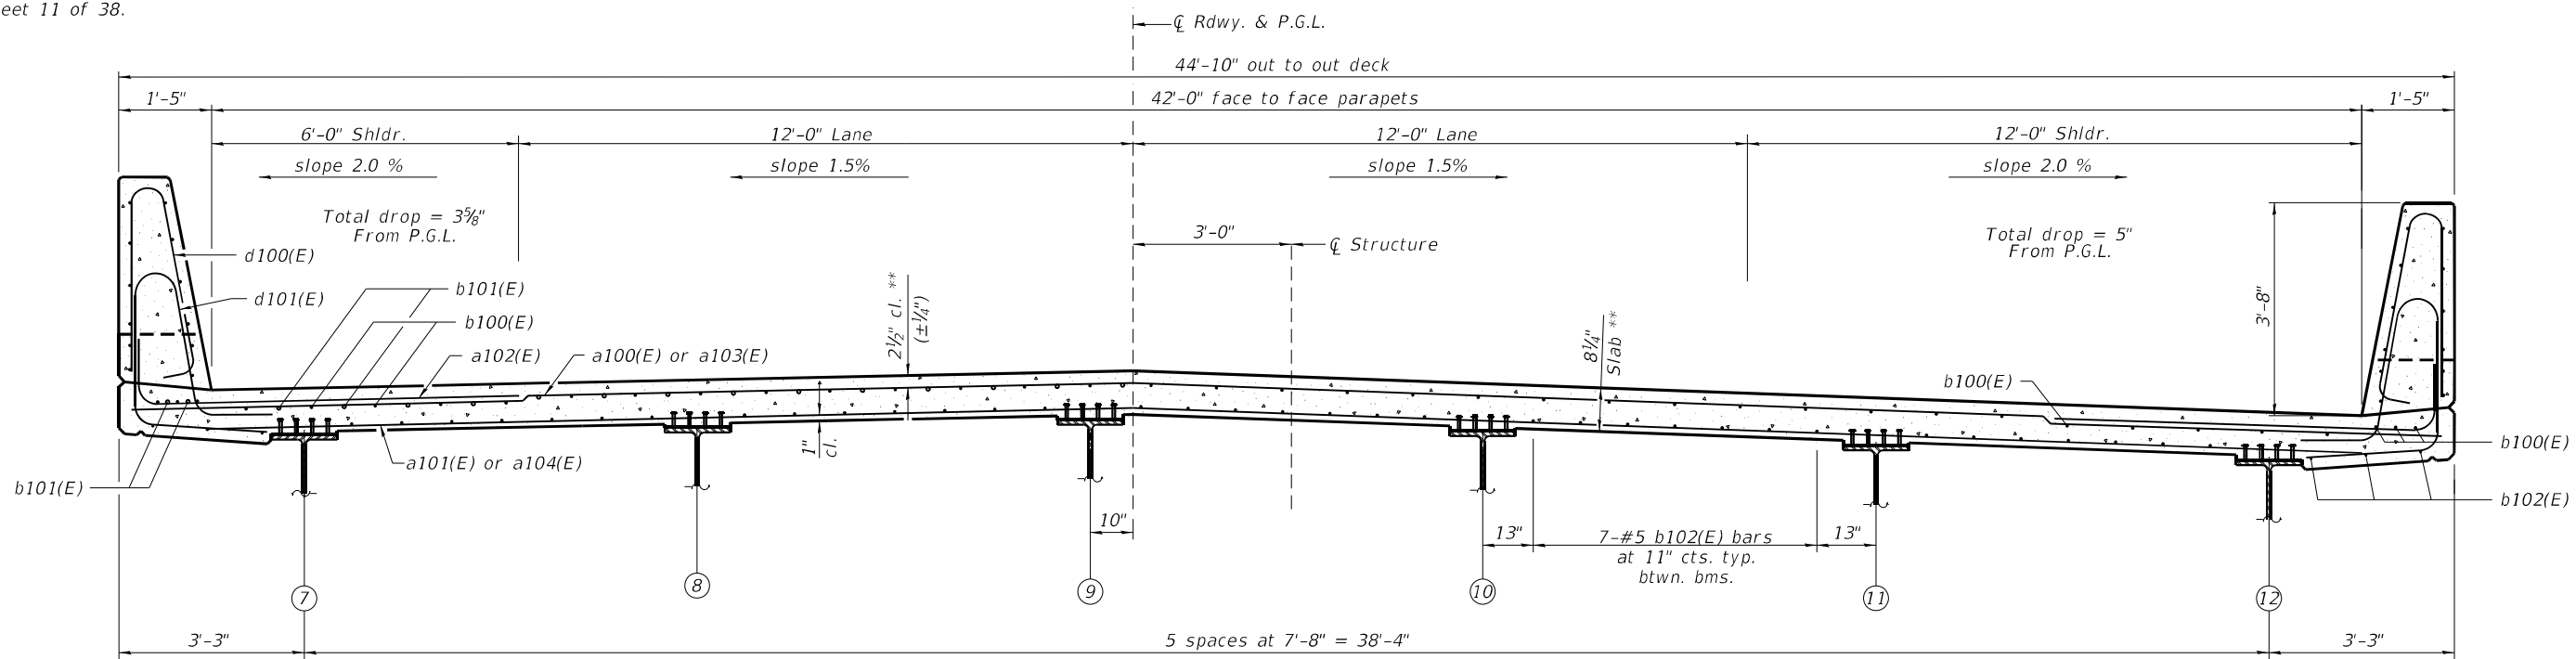

NEAR PIER

CROSS SECTION

(Looking North)

NEAR MIDSPAN

Notes:
See sheet 11 of 38 for superstructure details and Bill of Material.
Bars indicated thus 20 x 3-#5 etc. indicates 20 lines of bars with 3 lengths per line.

MODEL: Default
FILE NAME: L:\DOT110066\10\WO_6\Draw\Structures\SN 17-18\010-Superstructure NB (041-0117).dgn



License No. 184-000613 © Copyright CMT, Inc.







USER NAME = Albert Reinwart	DESIGNED - AFR	REVISED -
	CHECKED - JMW	REVISED -
PLOT SCALE = N/A	DRAWN - GLD	REVISED -
PLOT DATE = 4/30/2021 (12:00:08 PM)	CHECKED - LM	REVISED -

STATE OF ILLINOIS
DEPARTMENT OF TRANSPORTATION

SUPERSTRUCTURE (NB)
STRUCTURE NO. 041-0117 (NB)

SHEET 10 OF 38 SHEETS

F.A.I. RTE.	SECTION	COUNTY	TOTAL SHEETS	SHEET NO.
57	(41-4)B-1	JEFFERSON	257	149
CONTRACT NO. 78550				
ILLINOIS FED. AID PROJECT				

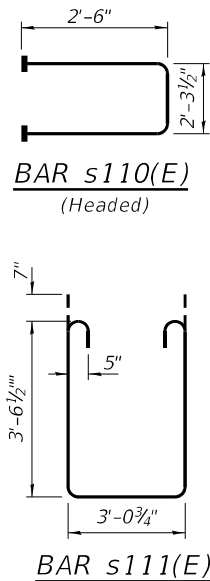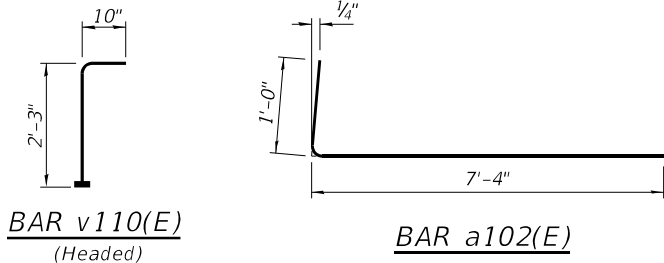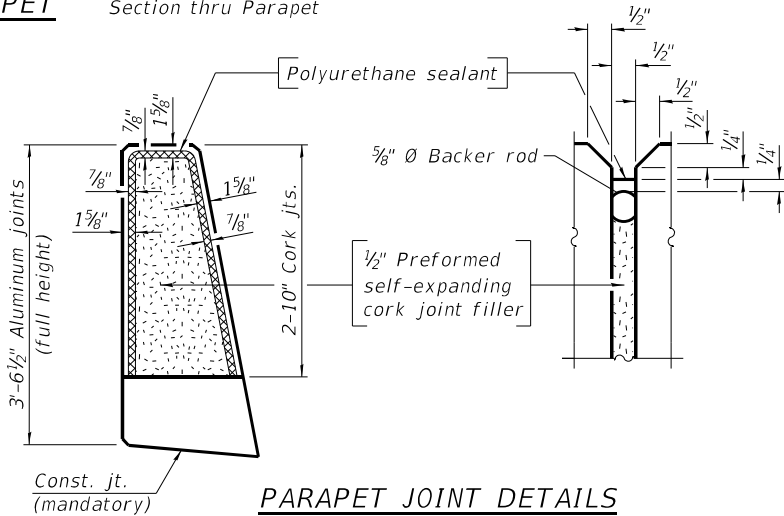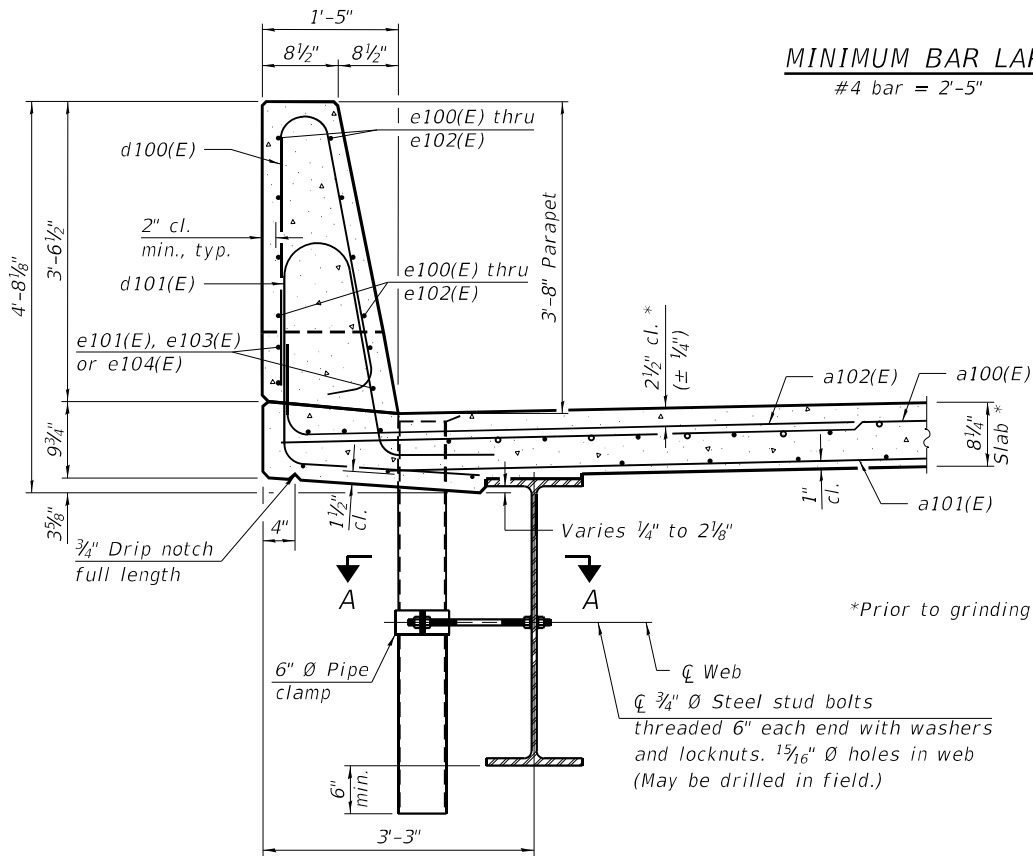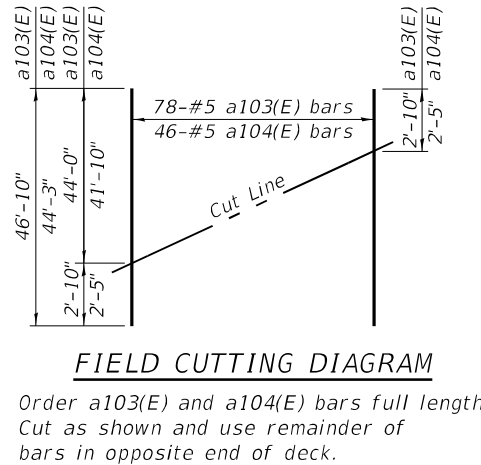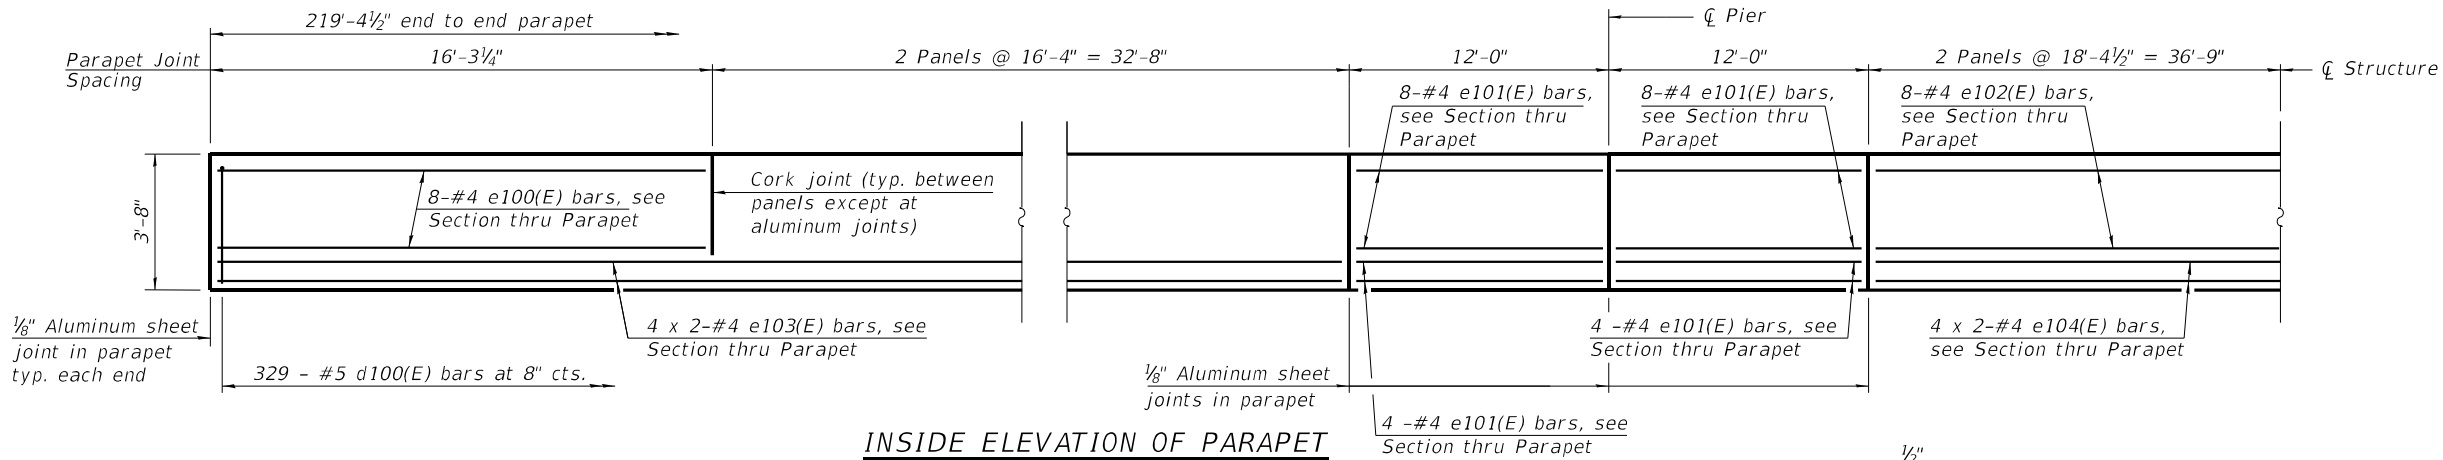

N.B. SUPERSTRUCTURE BILL OF MATERIAL				
Bar	No.	Size	Length	Shape
a100(E)	395	#5	44'-6"	
a101(E)	244	#5	42'-8"	
a102(E)	928	#6	8'-4"	
a103(E)	78	#5	46'-10"	
a104(E)	46	#5	44'-3"	
a105(E)	4	#5	58'-7"	
b100(E)	240	#5	46'-8"	
b101(E)	90	#6	47'-6"	
b102(E)	246	#5	39'-6"	
d100(E)	658	#5	7'-0"	
d101(E)	658	#5	8'-6"	
e100(E)	96	#4	15'-11"	
e101(E)	96	#4	11'-8"	
e102(E)	64	#4	18'-0"	
e103(E)	32	#4	25'-7"	
e104(E)	16	#4	37'-10"	
m110(E)	8	#6	58'-7"	
m111(E)	30	#6	9'-7"	
m112(E)	12	#6	3'-10"	
s110(E)	82	#5	7'-4"	
s111(E)	82	#5	11'-4"	
v110(E)	90	#5	3'-1"	
Concrete Superstructure			Cu. Yd.	378.5
Protective Coat			Sq. Yd.	1,258
Reinforcement Bars, Epoxy Coated			Lbs.	92,450
Bridge Deck Grooving (Longitudinal)			Sq. Yd.	585

Notes:

Fiberglass pipe shall conform to ASTM D2996, with short-time rupture strength hoop tensile stress of 30,000 p.s.i. minimum.

The exterior surfaces of the floor drains shall be painted according to Article 506 with the finish coat as specified. The exterior surfaces of the drains shall be cleaned according to the Society of Protective Coatings' Spec. SSPC-SP1 prior to painting.




The top portion of aluminum floor drains shall be coated to minimize reaction with wet concrete.

The clamping device shall be galvanized according to AASHTO M 232. Cost of clamping device included with Floor Drains.

The 1/8" aluminum sheet shall be ASTM B 209 alloy 3003-H14 and coated to minimize reaction with wet concrete. Cost included with Concrete Superstructure.

The polyurethane sealant shall be according to Article 1050.04 of the Std. Spec. and the color shall be gray.


Headed bars shall conform to ASTM A970 with threaded attachment; Class HA; and reinforcement bars conforming to ASTM A706. Cost included with Reinforcement Bars, Epoxy Coated.

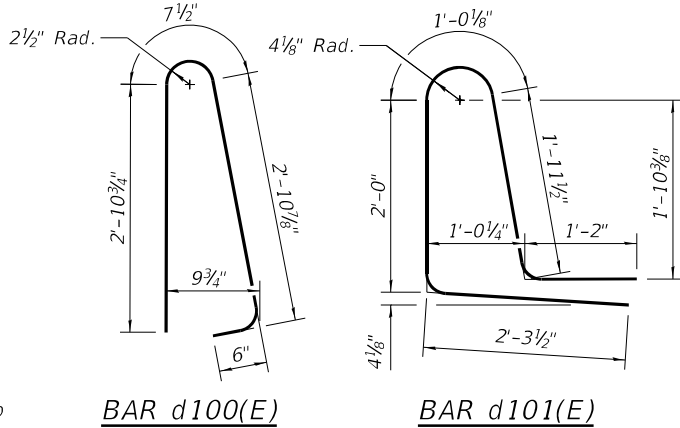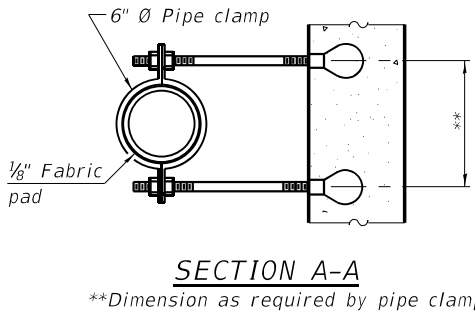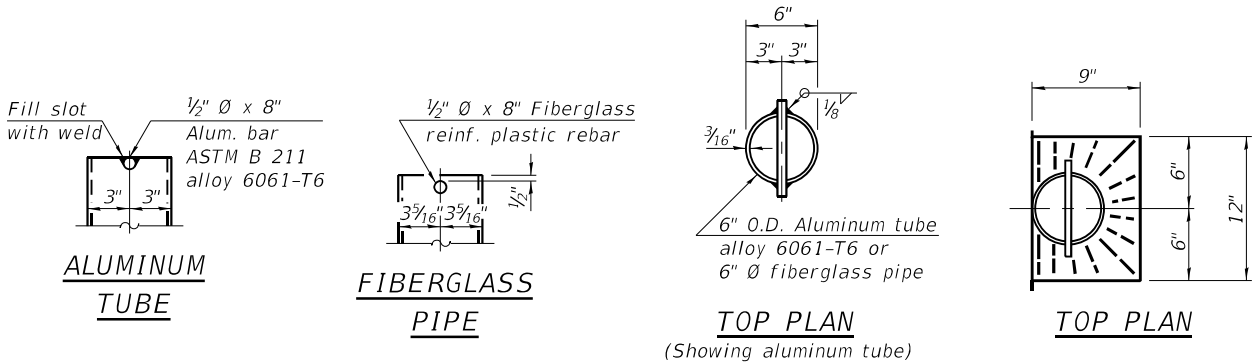

Bars indicated thus 1 x 2-#4 etc. indicates 1 line of bars with 2 lengths per line.


USER NAME = Albert Reinhart	DESIGNED - AFR	REVISED -
CHECKED - JMW	REVISED -	
PLOT SCALE = N/A	DRAWN - GLD	REVISED -
PLOT DATE = 4/30/2021 (12:00:09 PM)	CHECKED - LM	REVISED -

F.A.I. RTE.	SECTION	COUNTY	TOTAL SHEETS	SHEET NO.
57	(41-4)B-1	JEFFERSON	257	150
CONTRACT NO. 78550				
ILLINOIS FED. AID PROJECT				

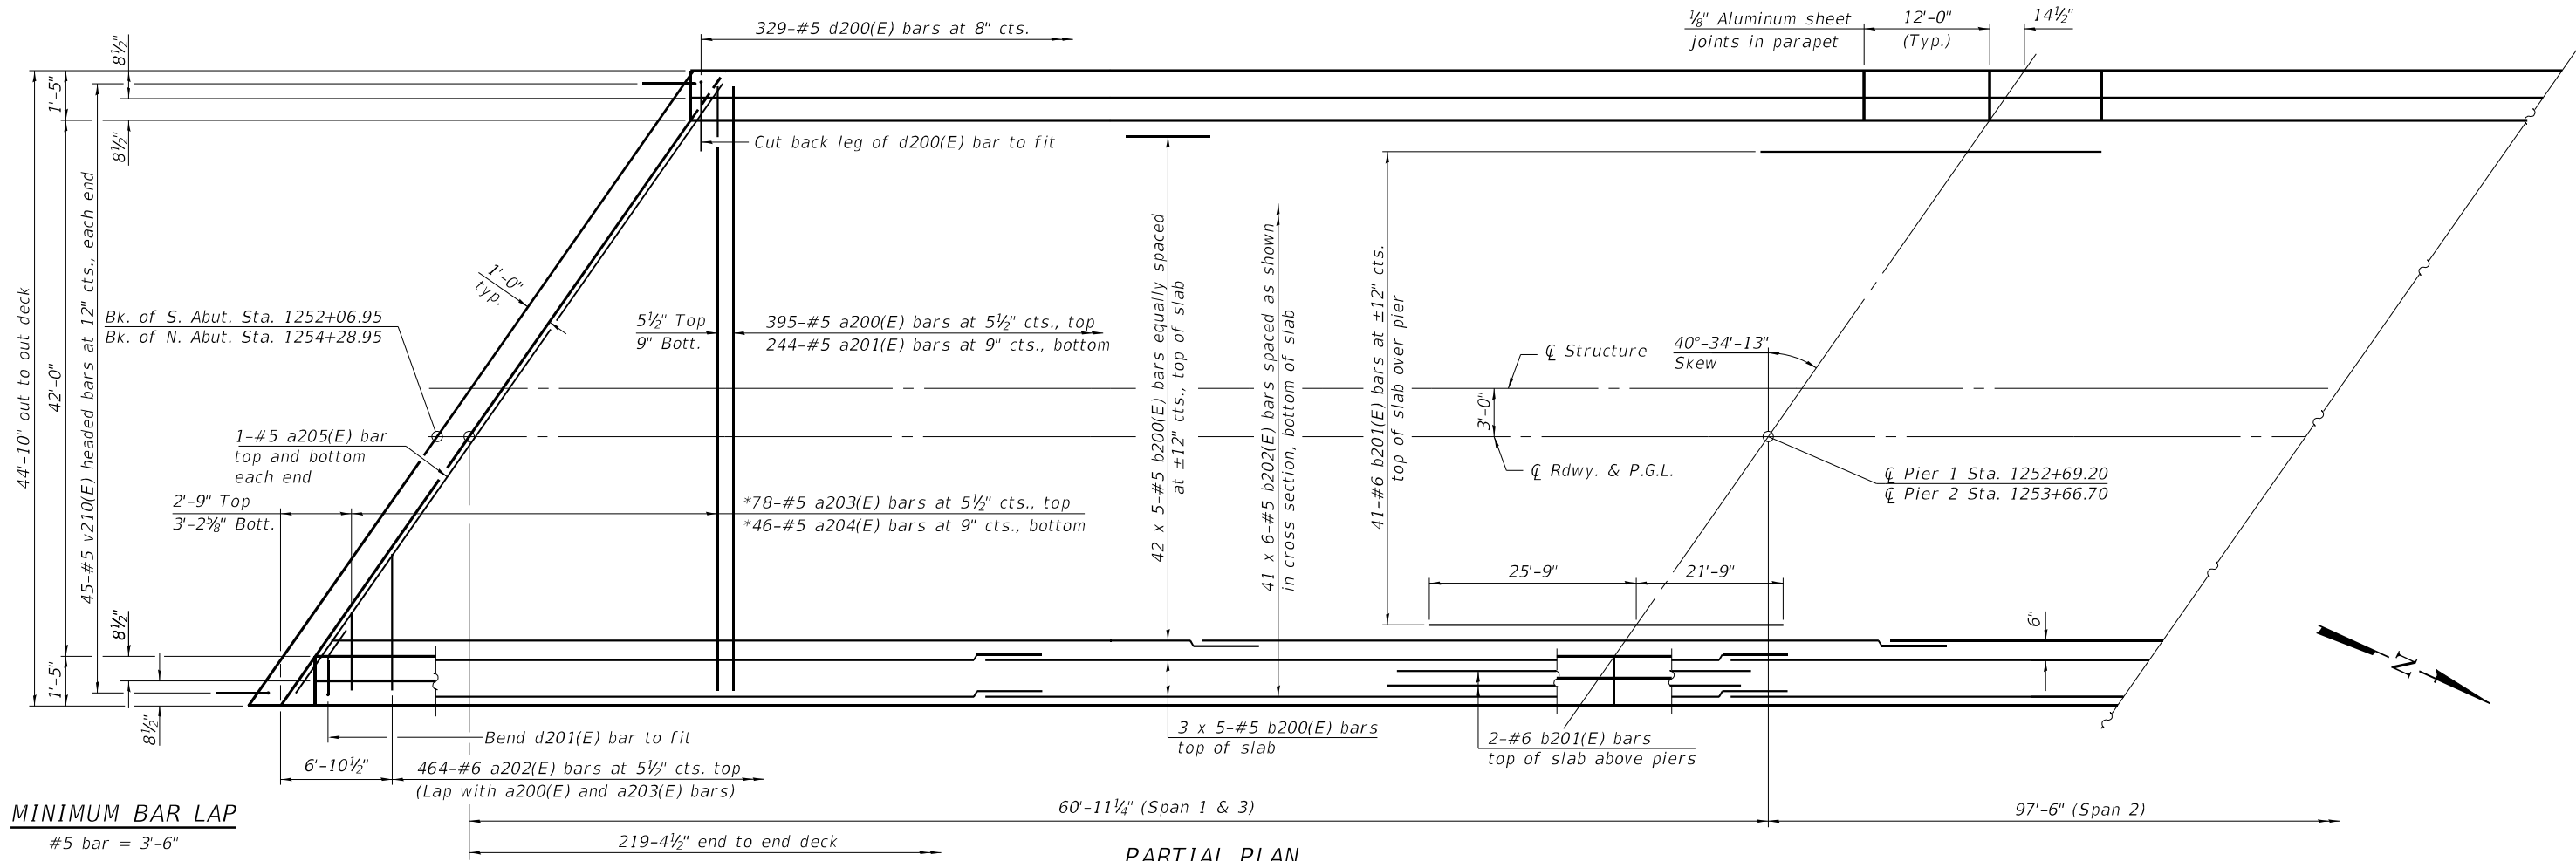

MINIMUM BAR LAP

#5 bar = 3'-6"
* See Field Cutting Diagram on sheet 13 of 38.

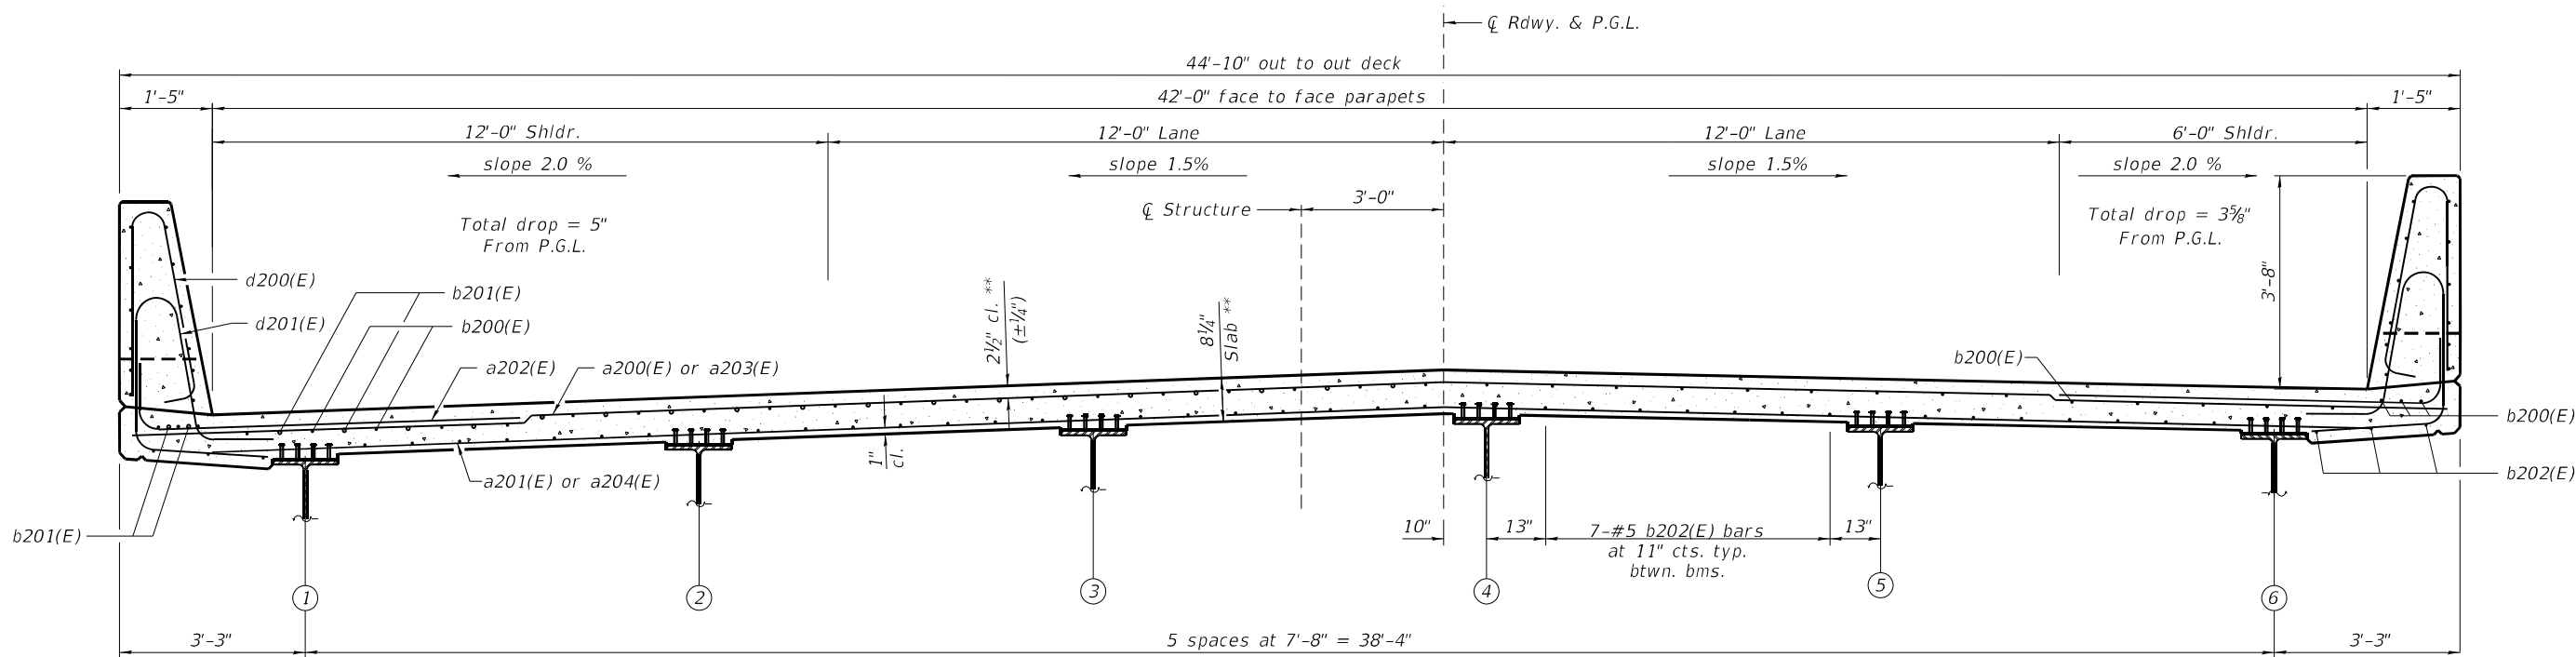

Notes:
See sheet 13 of 38 for superstructure details and Bill of Material.
Bars indicated thus 20 x 3-#5 etc. indicates 20 lines of bars with 3 lengths per line.

MODEL: Default
FILE NAME: L:\DOT11006610\WO_6\DrawStructures\SN 17-18\012Superstructure SB (041-0118).dgn



License No. 184-00613 © Copyright CMT, Inc.



USER NAME = Albert Reinwart	DESIGNED - AFR	REVISED -
	CHECKED - JMW	REVISED -
PLOT SCALE = N/A	DRAWN - GLD	REVISED -
PLOT DATE = 4/30/2021 (12:00:10 PM)	CHECKED - LM	REVISED -

STATE OF ILLINOIS
DEPARTMENT OF TRANSPORTATION


SUPERSTRUCTURE
STRUCTURE NO. 041-0118 (SB)

SHEET 12 OF 38 SHEETS


F.A.I. RTE.	SECTION	COUNTY	TOTAL SHEETS	SHEET NO.
57	(41-4)B-1	JEFFERSON	257	151
CONTRACT NO. 78550				
ILLINOIS FED. AID PROJECT				

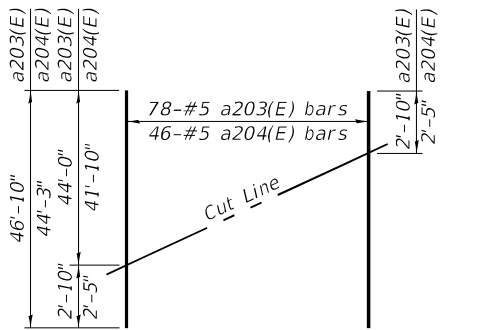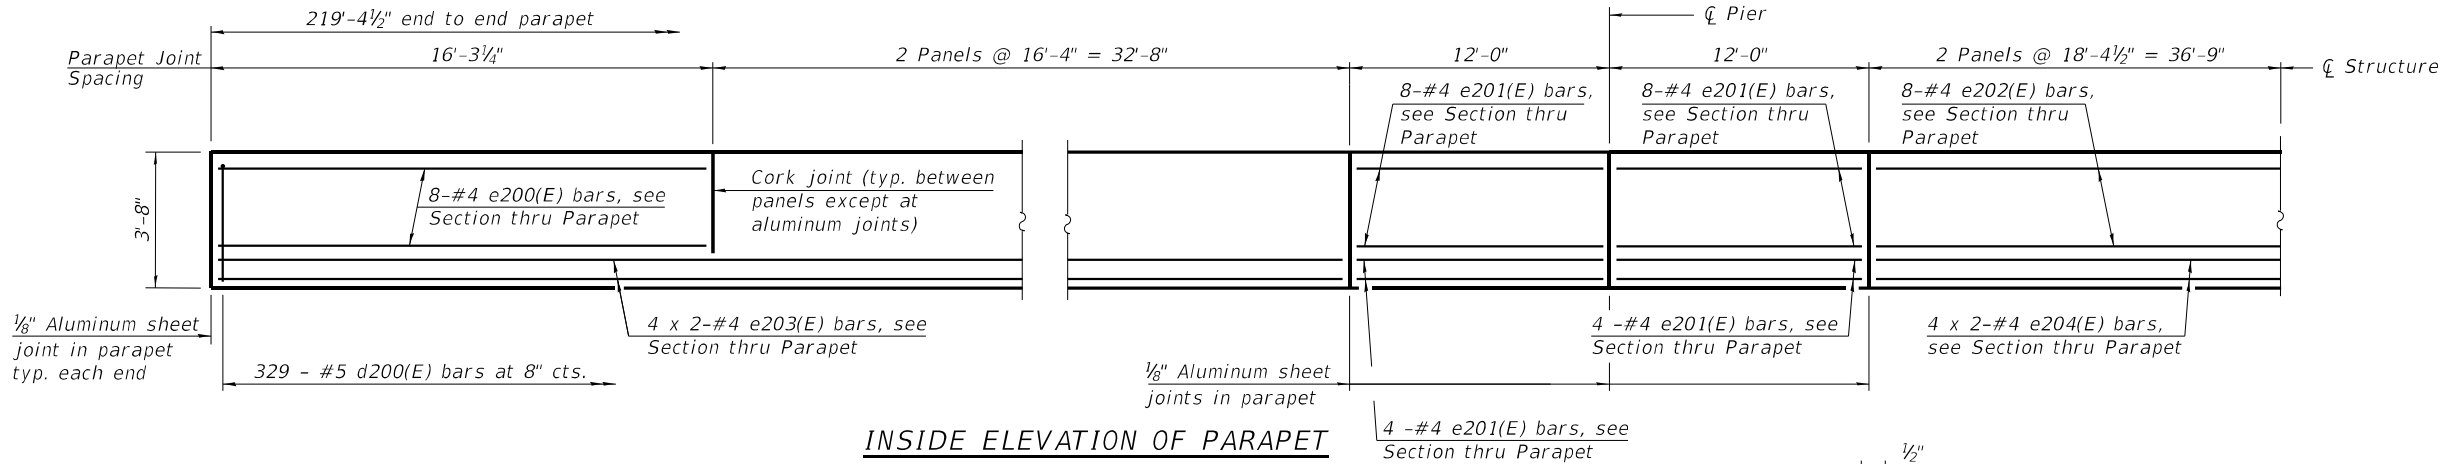


FIELD CUTTING DIAGRAM
Order a203(E) and a204(E) bars full length.
Cut as shown and use remainder of bars in opposite end of deck.

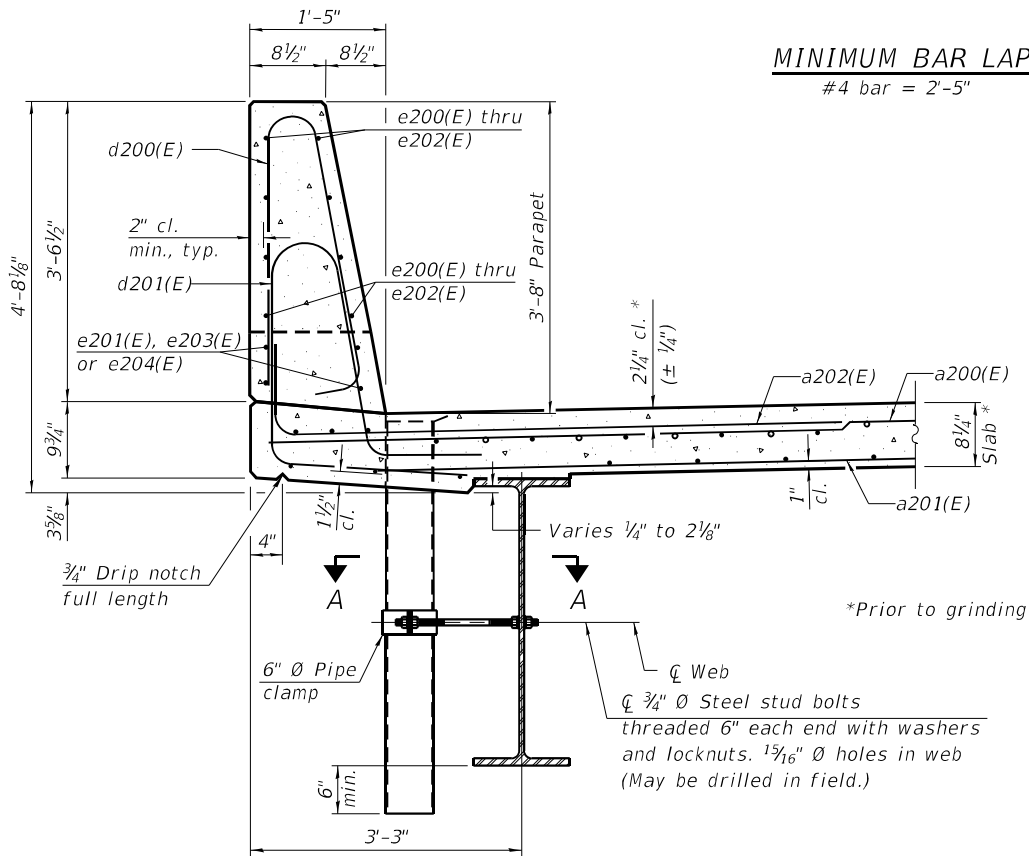

SECTION THRU PARAPET

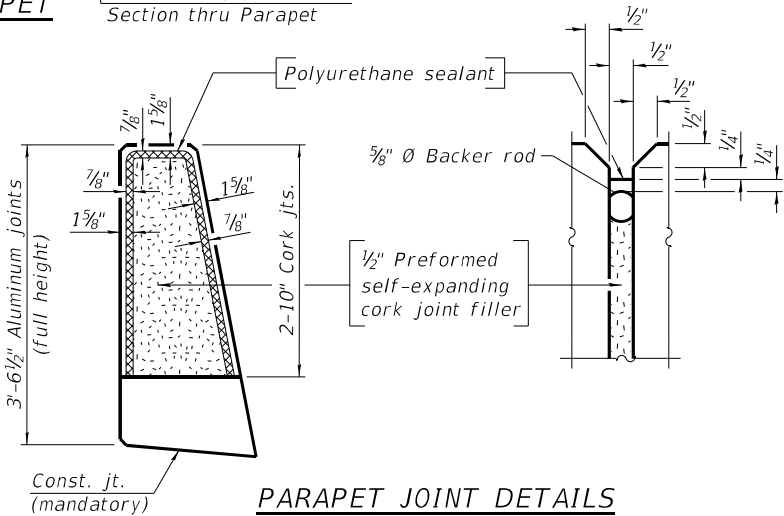


PARAPET JOINT DETAILS

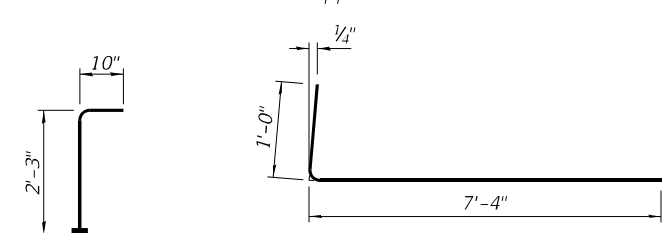


BAR v210(E)
(Headed)

BAR a202(E)

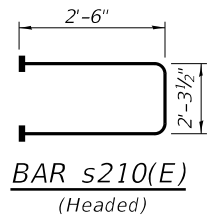

BAR s210(E)
(Headed)

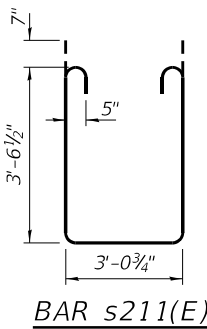




BAR s211(E)

**S.B. SUPERSTRUCTURE
BILL OF MATERIAL**

Bar	No.	Size	Length	Shape
a200(E)	395	#5	44'-6"	
a201(E)	244	#5	42'-8"	
a202(E)	928	#6	8'-4"	
a203(E)	78	#5	46'-10"	
a204(E)	46	#5	44'-3"	
a205(E)	4	#5	58'-7"	
b200(E)	240	#5	46'-8"	
b201(E)	90	#6	47'-6"	
b202(E)	246	#5	39'-6"	
d200(E)	658	#5	7'-0"	
d201(E)	658	#5	8'-6"	
e200(E)	96	#4	15'-11"	
e201(E)	96	#4	11'-8"	
e202(E)	64	#4	18'-0"	
e203(E)	32	#4	25'-7"	
e204(E)	16	#4	37'-10"	
m210(E)	8	#6	58'-7"	
m211(E)	30	#6	9'-7"	
m212(E)	12	#6	3'-10"	
s210(E)	82	#5	7'-4"	
s211(E)	82	#5	11'-4"	
v210(E)	90	#5	3'-1"	
Concrete Superstructure			Cu. Yd.	378.3
Protective Coat			Sq. Yd.	1,256
Reinforcement Bars, Epoxy Coated			Lbs.	92,450
Bridge Deck Grooving (Longitudinal)			Sq. Yd.	585


Bars indicated thus 1 x 2-#4 etc. indicates 1 line of bars with 2 lengths per line.

Notes:
Fiberglass pipe shall conform to ASTM D2996, with short-time rupture strength hoop tensile stress of 30,000 p.s.i. minimum.
The exterior surfaces of the floor drains shall be painted according to Article 506 with the finish coat as specified. The exterior surfaces of the drains shall be cleaned according to the Society of Protective Coating's Spec. SSPC-SP1 prior to painting.
The top portion of aluminum floor drains shall be coated to minimize reaction with wet concrete. The clamping device shall be galvanized according to AASHTO M 232. Cost of clamping device included with Floor Drains.
The 1/8" aluminum sheet shall be ASTM B 209 alloy 3003-H14 and coated to minimize reaction with wet concrete. Cost included with Concrete Superstructure.
The polyurethane sealant shall be according to Article 1050.04 of the Std. Spec. and the color shall be gray.
Headed bars shall conform to ASTM A970 with threaded attachment; Class HA; and reinforcement bars conforming to ASTM A706. Cost included with Reinforcement Bars, Epoxy Coated.

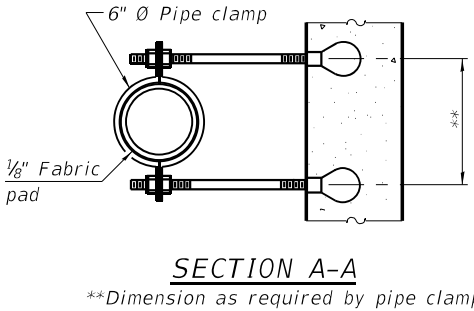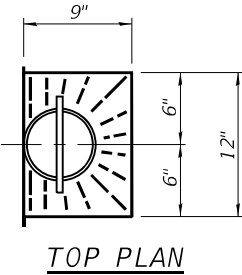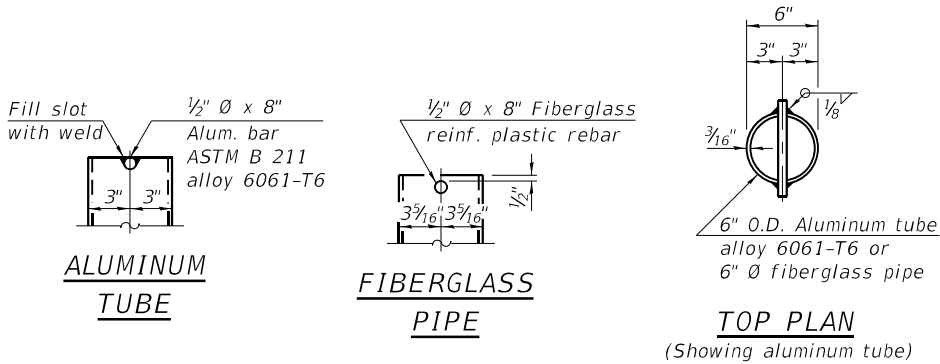

SECTION A-A

**Dimension as required by pipe clamp

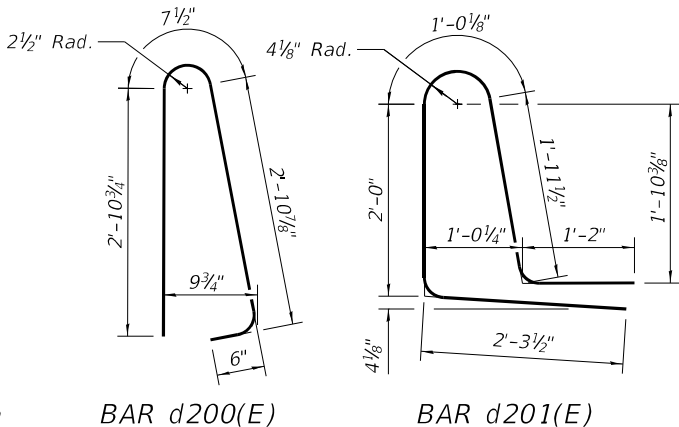

BAR d200(E)

BAR d201(E)

MODEL: Default
FILE NAME: L:\DOT11906610\WO_6\Draw\Structures\SN 17-18\013-Superstructure.dwg SB (041-0118).dgn




USER NAME = Albert Reinhart	DESIGNED - AFR	REVISED -
CHECKED - JMW	REVISED -	
PLOT SCALE = N/A	DRAWN - GLD	REVISED -
PLOT DATE = 4/30/2021 (12:00:12 PM)	CHECKED - LM	REVISED -

STATE OF ILLINOIS
DEPARTMENT OF TRANSPORTATION


SUPERSTRUCTURE DETAILS
STRUCTURE NO. 041-0118 (SB)

SHEET 13 OF 38 SHEETS


F.A.I. RTE.	SECTION	COUNTY	TOTAL SHEETS	SHEET NO.
57	(41-4)B-1	JEFFERSON	257	152
CONTRACT NO. 78550				
ILLINOIS FED. AID PROJECT				

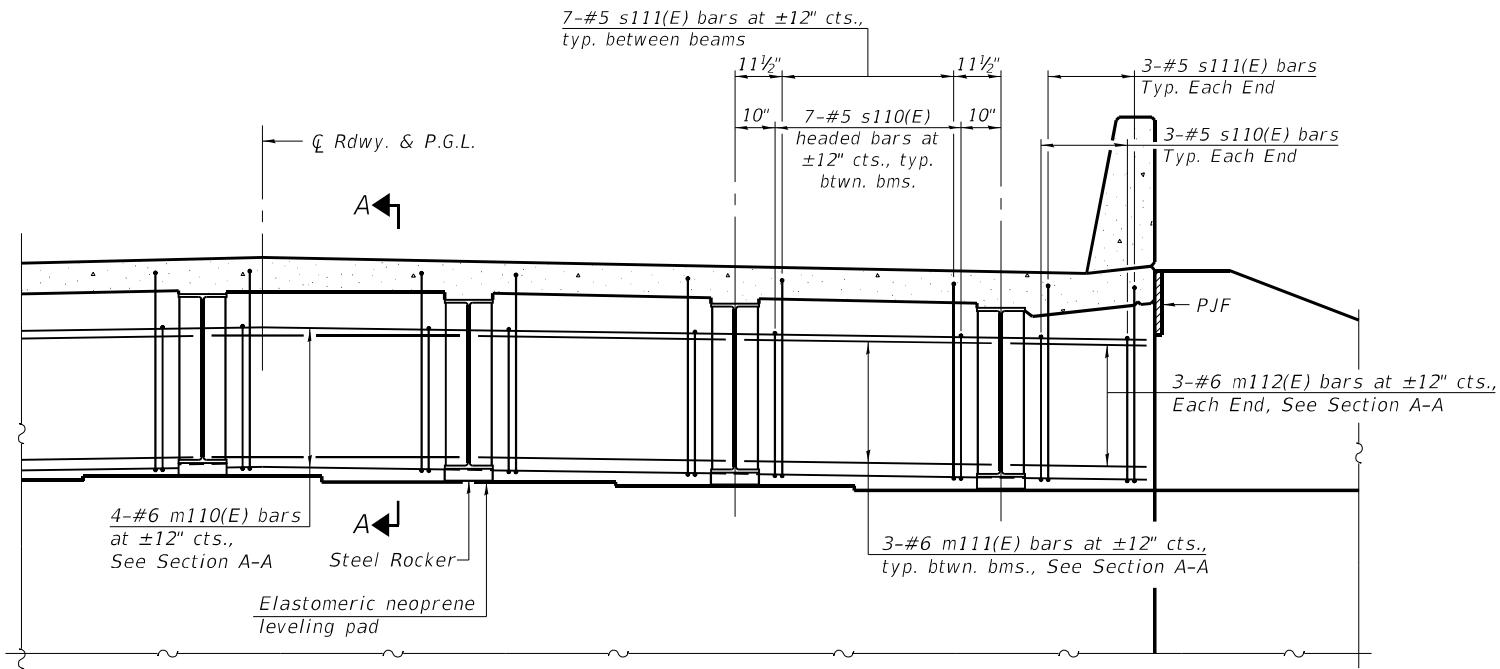


DIAPHRAGM AT ABUTMENT
(Horizontal Dimensions at Rt. L's with Lanes)

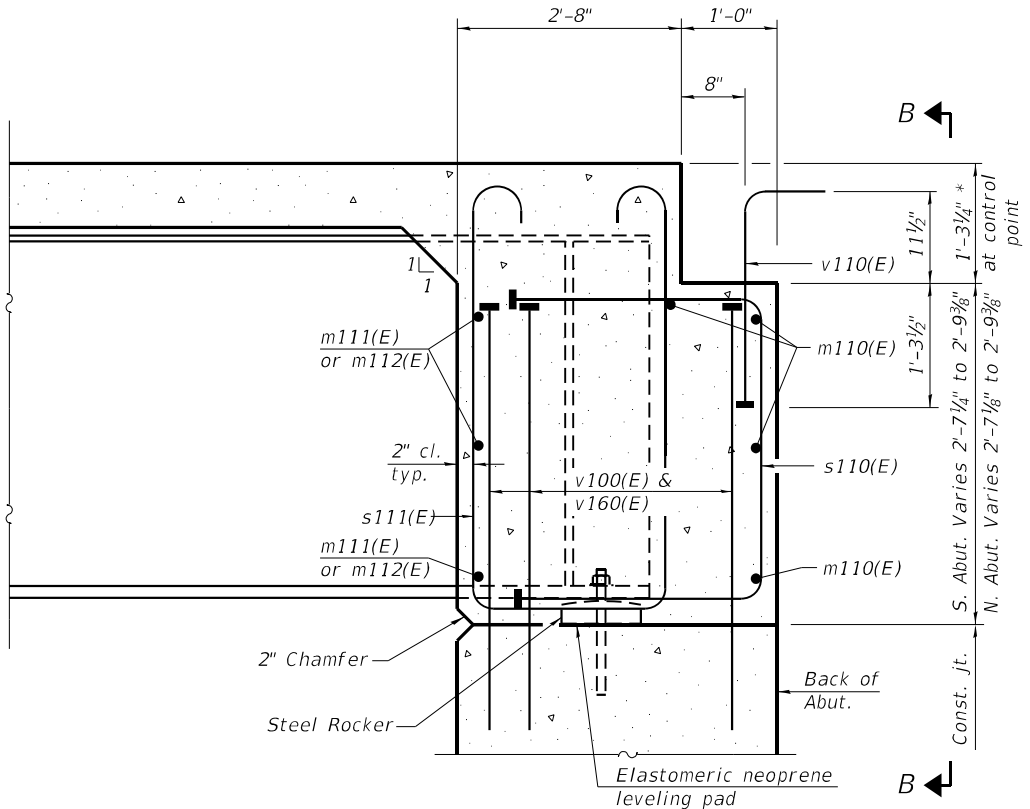

SECTION A-A
(at Rt. L's)

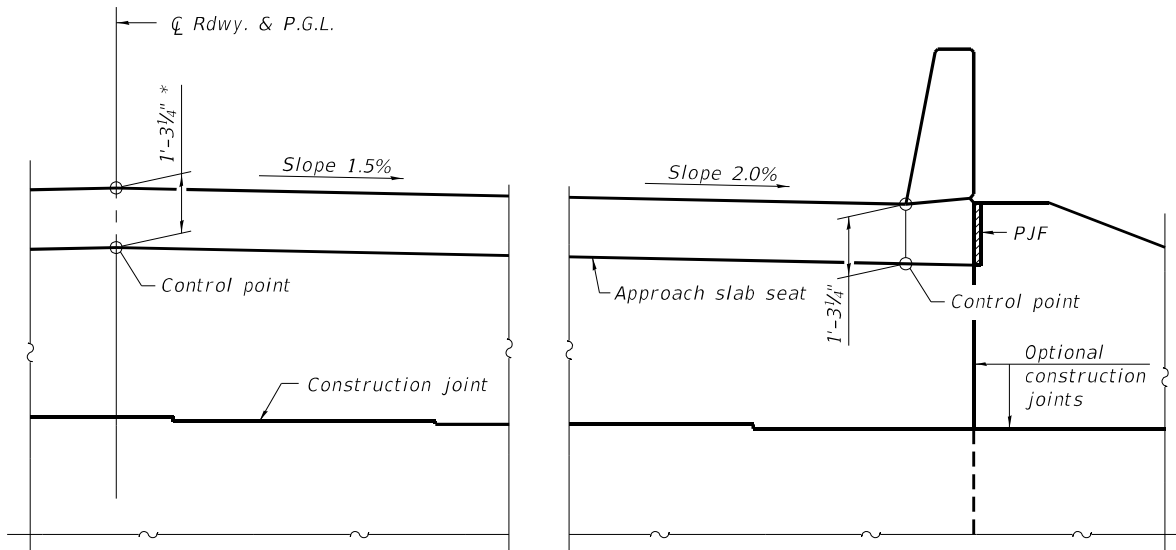

VIEW B-B *Prior to grinding

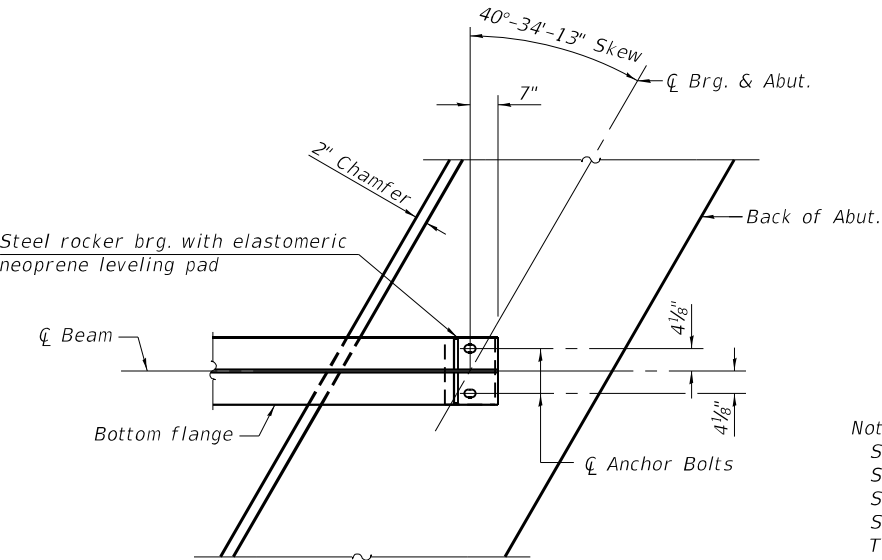

PLAN AT ABUTMENT
(Showing bottom flange of beam)

Notes:
See sheet 11 of 38 for superstructure details and Bill of Material.
See sheet 16 of 38 for PJF details.
See sheet 22 of 38 for Top Flange Clip detail.
See sheet 23 of 38 for Bearing details.
The s110(E) and s111(E) bars shall be placed parallel to the beams.
Spacing for these bars shall be at right angles to the beams.
The approach slab seat shall have a constant slope determined from the control points shown.

MODEL: Detail
FILE NAME: L:\DOT\11006610\WO_6\DrawStructures\SN 17-18\014-Diaphragm Details 04-0117 (NB).dgn




USER NAME = Albert Reinwart	DESIGNED - AFR	REVISED -
	CHECKED - LM	REVISED -
PLOT SCALE = N/A	DRAWN - GLD	REVISED -
PLOT DATE = 4/30/2021 (12:00:13 PM)	CHECKED - LM	REVISED -

STATE OF ILLINOIS
DEPARTMENT OF TRANSPORTATION



DIAPHRAGM DETAILS
STRUCTURE NO. 041-0117 (NB)

SHEET 14 OF 38 SHEETS

F.A.I. RTE.	SECTION	COUNTY	TOTAL SHEETS	SHEET NO.
57	(41-4)B-1	JEFFERSON	257	153
CONTRACT NO. 78550				
ILLINOIS FED. AID PROJECT				

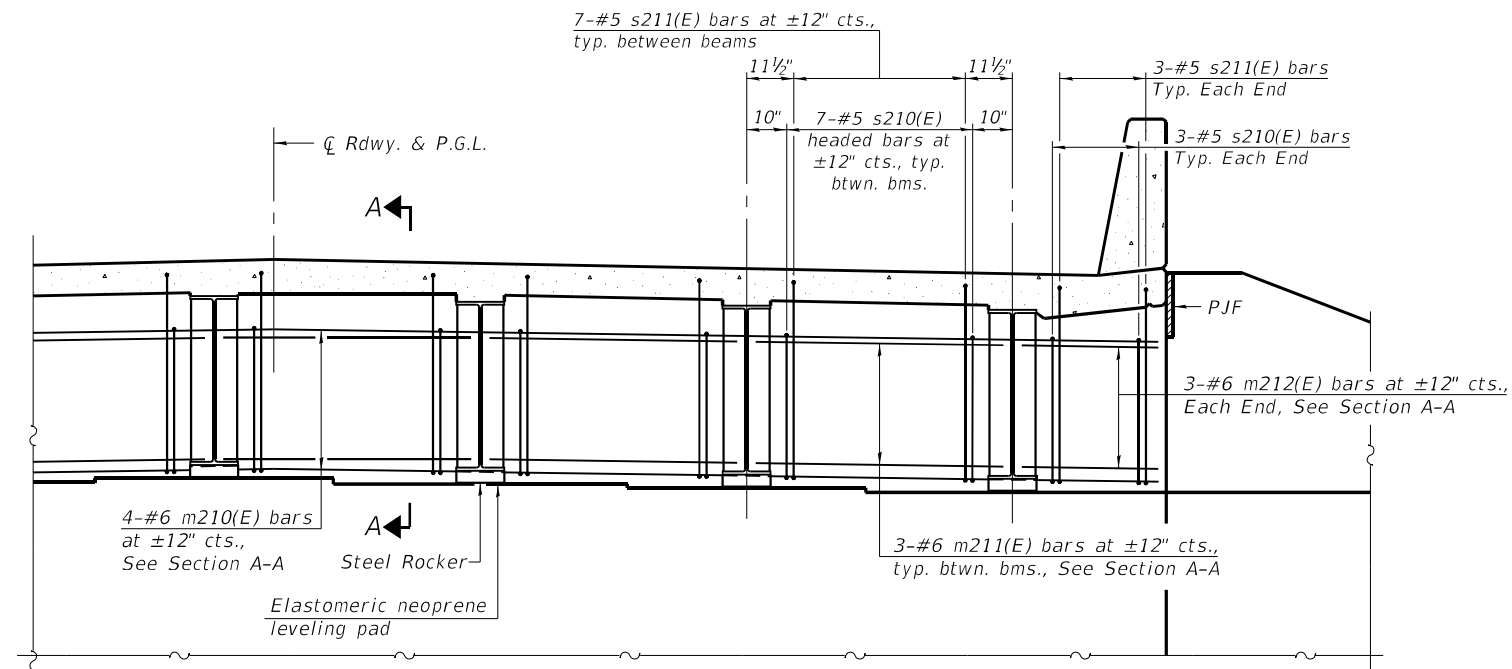


DIAPHRAGM AT ABUTMENT
(Horizontal Dimensions at Rt. L's with Lanes)

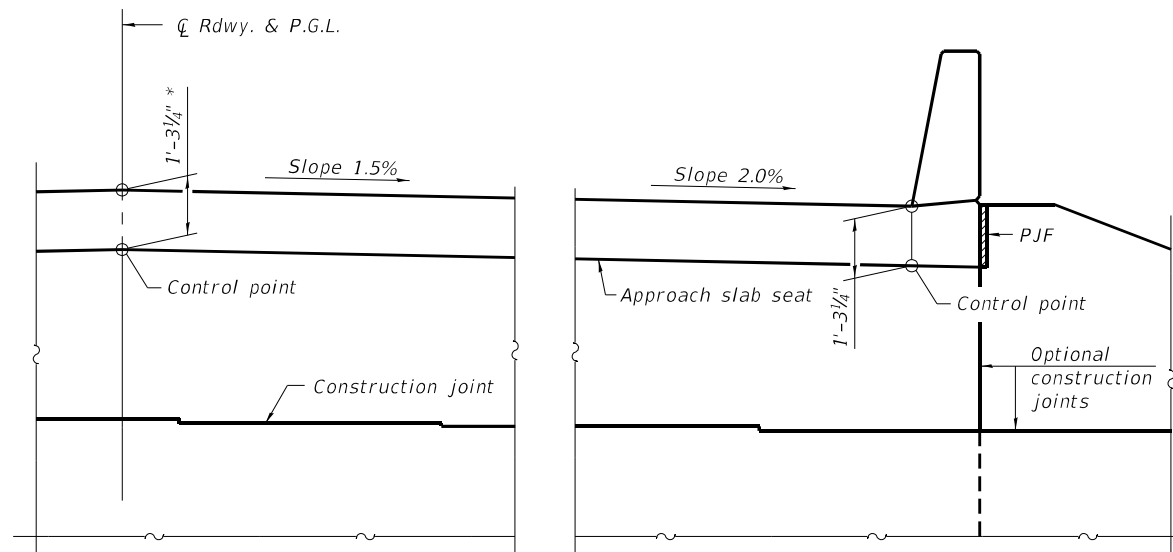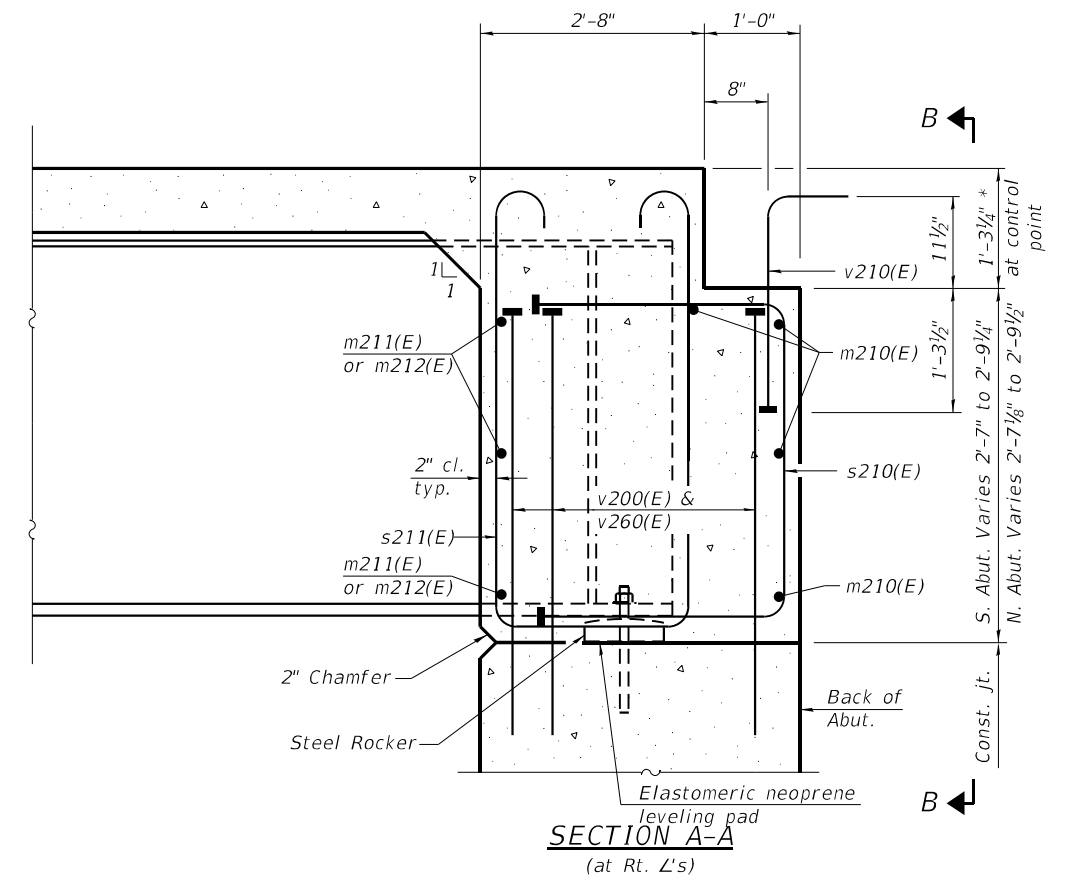

VIEW B-B

*Prior to grinding

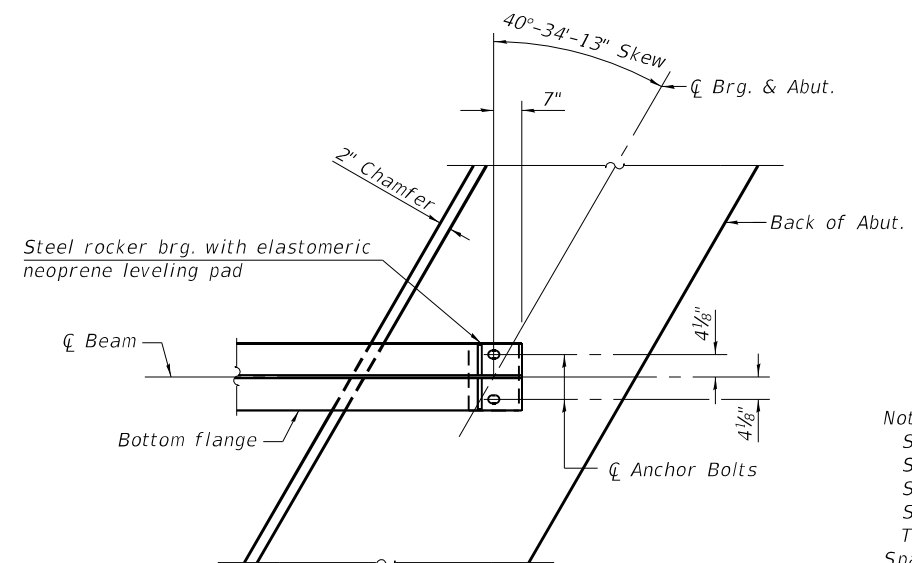

PLAN AT ABUTMENT
(Showing bottom flange of beam)

Notes:
See sheet 13 of 38 for superstructure details and Bill of Material.
See sheet 18 of 38 for P.J.F. details.
See sheet 22 of 38 for Top Flange Clip detail.
See sheet 23 of 38 for Bearing details.
The s210(E) and s211(E) bars shall be placed parallel to the beams.
Spacing for these bars shall be at right angles to the beams.
The approach slab seat shall have a constant slope determined from the control points shown.


STATE OF ILLINOIS
DEPARTMENT OF TRANSPORTATION

DIAPHRAGM DETAILS
STRUCTURE NO. 041-0118 (SB)


SHEET 15 OF 38 SHEETS

F.A.I. RTE.	SECTION	COUNTY	TOTAL SHEETS	SHEET NO.
57	(41-4)B-1	JEFFERSON	257	154
CONTRACT NO. 78550				
ILLINOIS FED. AID PROJECT				

USER NAME = Albert Reinwart	DESIGNED - AFR	REVISED -
	CHECKED - LM	REVISED -
PLOT SCALE = N/A	DRAWN - GLD	REVISED -
PLOT DATE = 4/30/2021 (12:00:14 PM)	CHECKED - LM	REVISED -

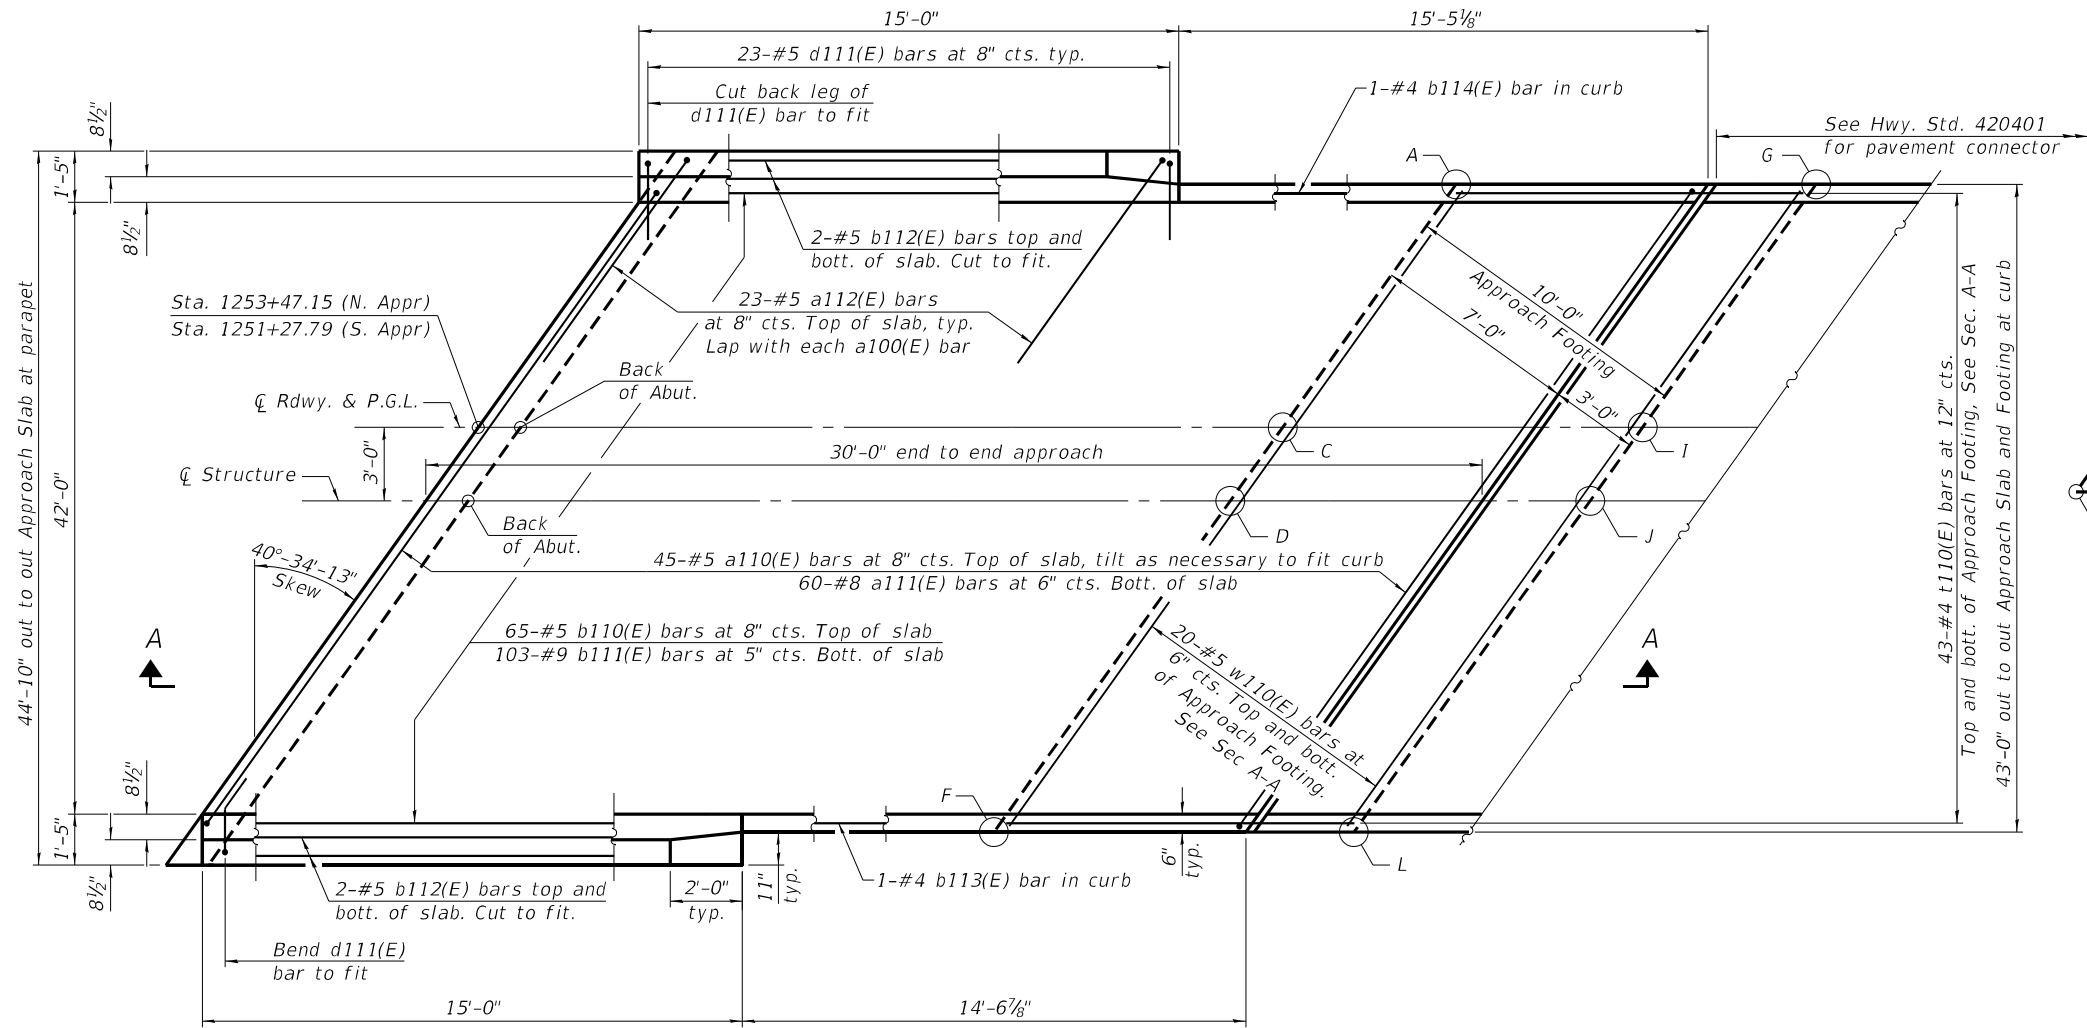


PLAN
(Showing North Approach - South Approach Similar)

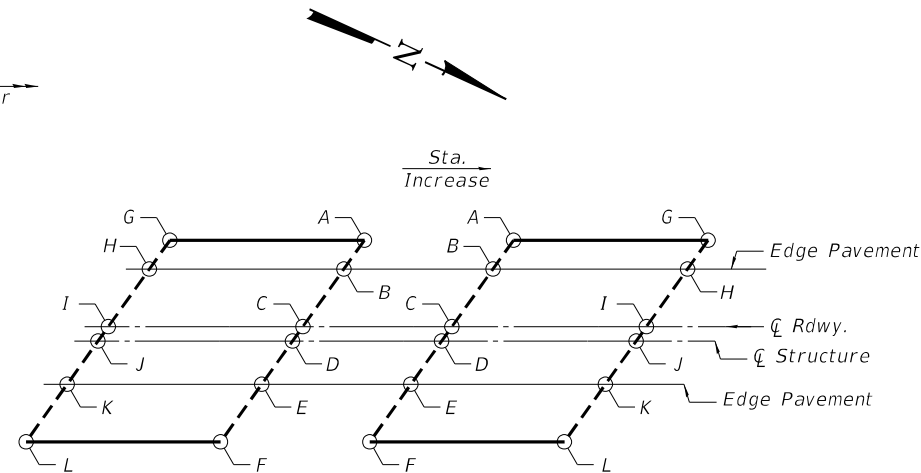


PLAN

**TOP AND BOTTOM ELEVATIONS
FOR APPROACH FOOTING**

Point	South Approach		North Approach	
	Top	Bottom	Top	Bottom
A	588.36	587.53	587.85	587.02
B	588.47	587.64	588.01	587.17
C	588.63	587.79	588.25	587.41
D	588.57	587.74	588.21	587.38
E	588.42	587.58	588.12	587.29
F	588.14	587.31	587.94	587.10
G	588.33	587.50	587.77	586.94
H	588.44	587.60	587.92	587.09
I	588.59	587.75	588.17	587.33
J	588.53	587.70	588.14	587.31
K	588.37	587.54	588.05	587.22
L	588.09	587.26	587.87	587.03

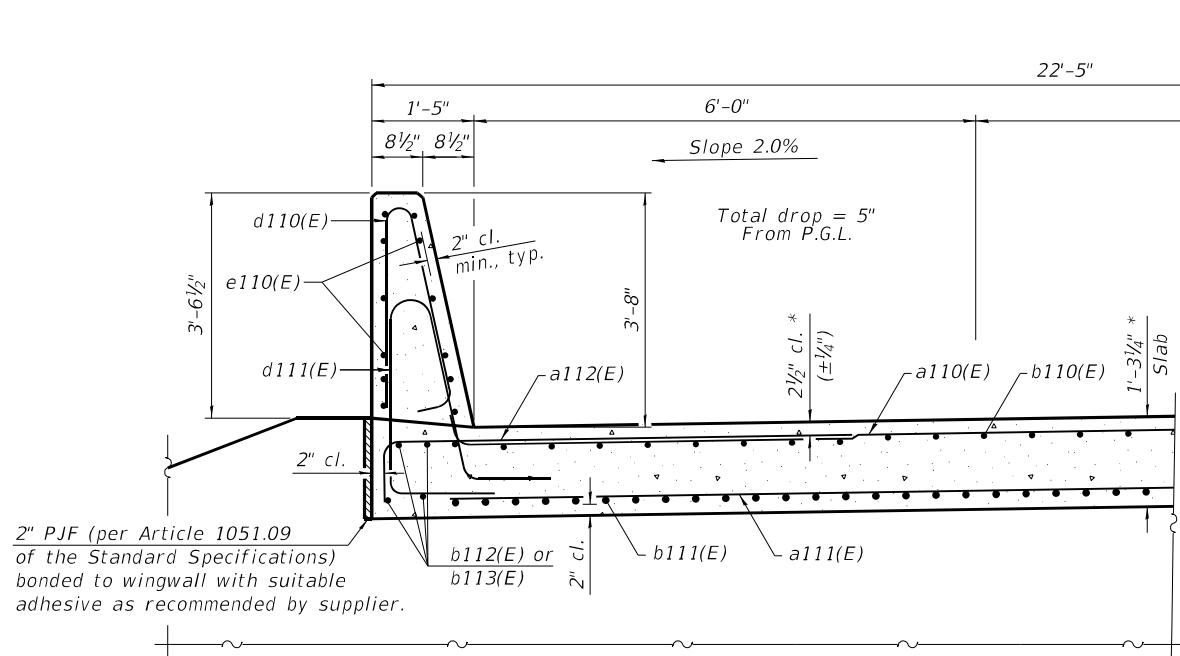

CROSS SECTION
(Looking North)

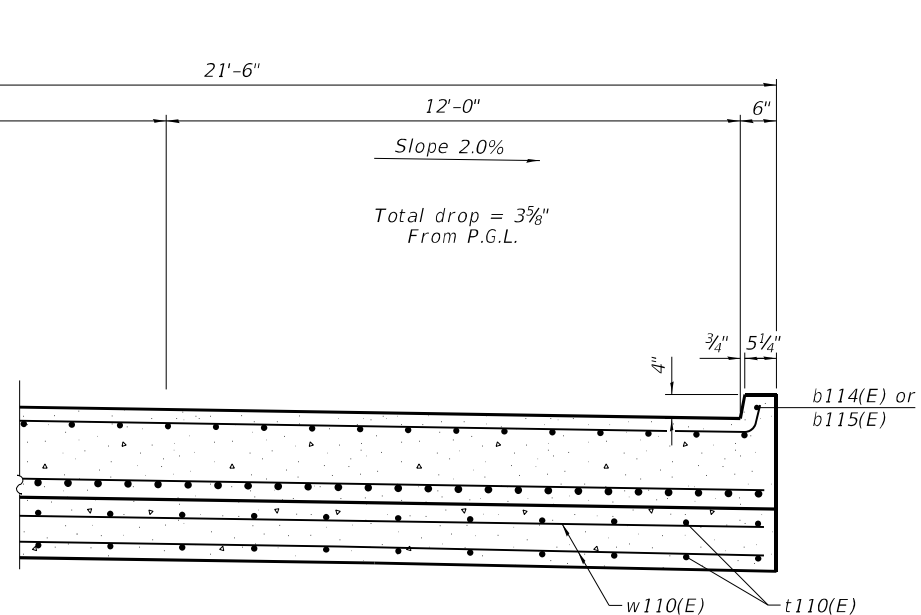

AT APPROACH FOOTING


**STATE OF ILLINOIS
DEPARTMENT OF TRANSPORTATION**

**BRIDGE APPROACH SLAB DETAILS 1
STRUCTURE NO. 041-0117 (NB)**


SHEET 16 OF 38 SHEETS

F.A.I. RTE.	SECTION	COUNTY	TOTAL SHEETS	SHEET NO.
57	(41-4)B-1	JEFFERSON	257	155
CONTRACT NO. 78550				
ILLINOIS FED. AID PROJECT				

USER NAME = Albert Reinwart	DESIGNED - AFR	REVISED -
CHECKED - LM	REVISOR -	
PLOT SCALE = N/A	DRAWN - GLD	REVISED -
PLOT DATE = 4/30/2021 (12:00:15 PM)	CHECKED - LM	REVISED -

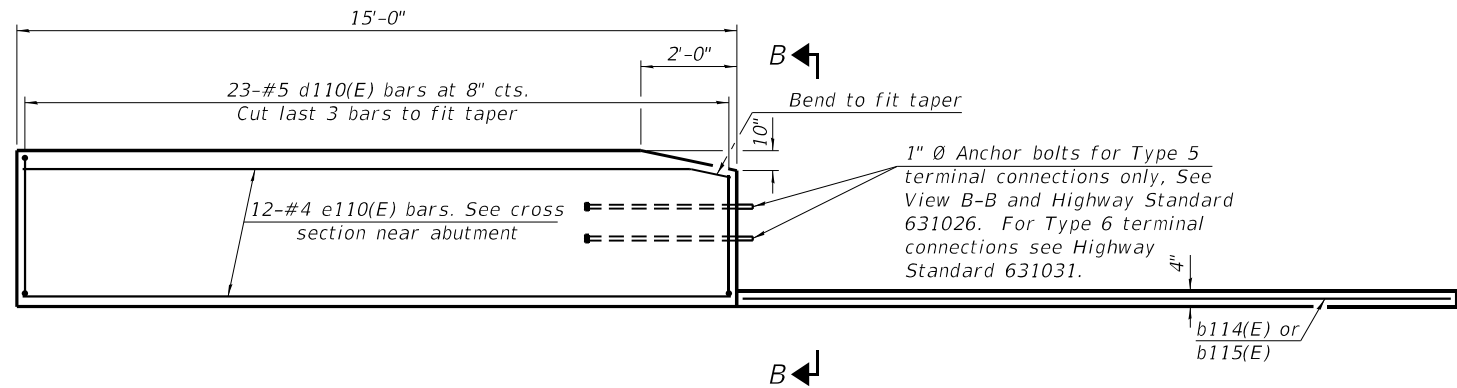


INSIDE ELEVATION OF PARAPET AND CURB

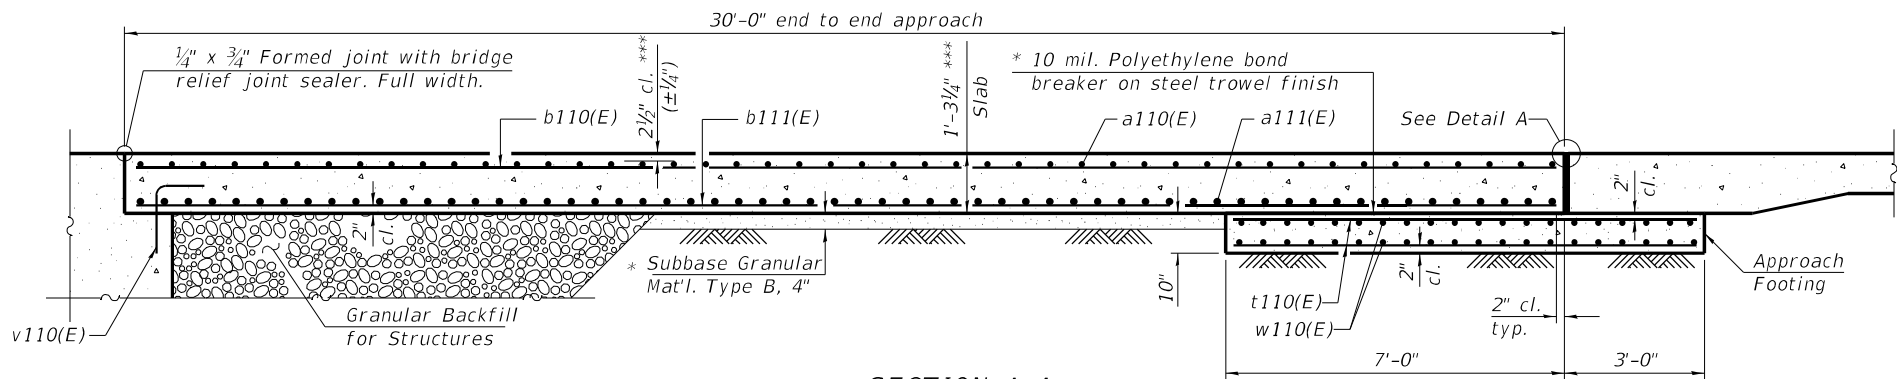

SECTION A-A


***Prior to grinding

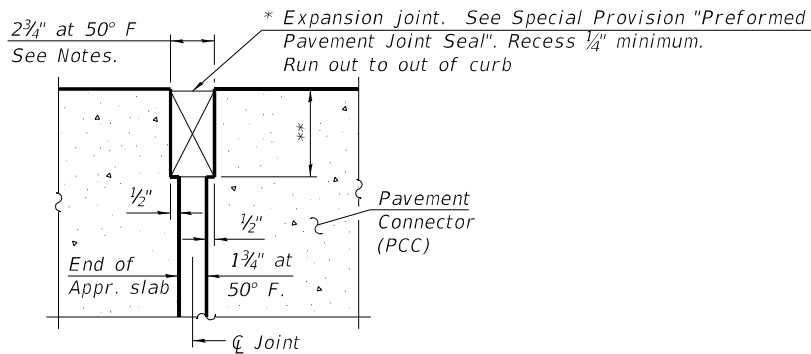

DETAIL A
(@ Rt. L's)

* Cost included with Concrete Superstructure (Approach Slab).


** Per manufacturer recommendations

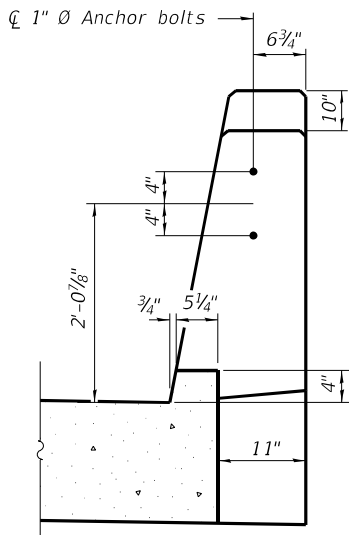


VIEW B-B

Notes:


The joint opening shall be adjusted for temperature per Article 520.04 of the Standard Specifications. However, since this detail is for jointless structures, the length of bridge used to calculate the adjustment shall be equal to half the total bridge length plus the length of the bridge approach slab.
Parapet concrete shall be paid for as Concrete Superstructure.
Approach slab shall be paid for as Concrete Superstructure (Approach Slab).
Approach footing concrete shall be paid for as Concrete Structures.
The approach footing maximum applied service bearing pressure (Qmax) = 2.0 ksf.
Cost of excavation for approach footing included with Concrete Structures.
For Granular Backfill for Structures and drainage treatment details, see sheet 2 of 38.

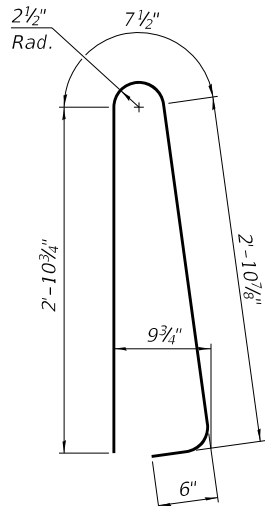


BAR d110(E)

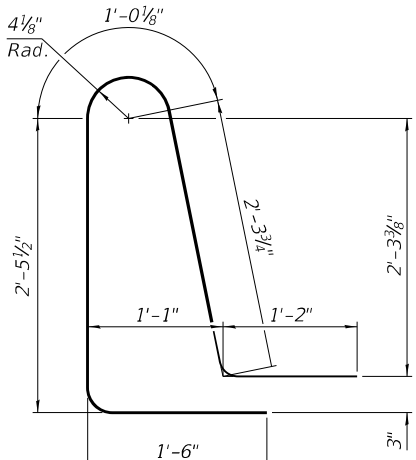


BAR d111(E)

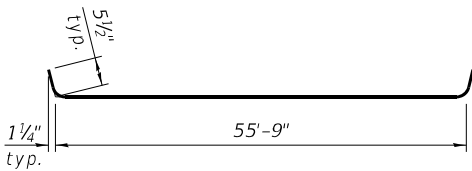

BAR a110(E)

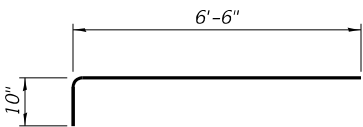

BAR a112(E)

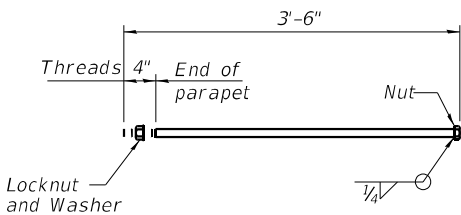

* 1" Ø ANCHOR BOLT
(Anchor bolt assemblies shall be galvanized according to Article 1006.09 of the Standard Specifications)

TWO APPROACHES
BILL OF MATERIAL

Bar	No.	Size	Length	Shape
a110(E)	90	#5	56'-8"	
a111(E)	120	#8	56'-2"	
a112(E)	92	#5	7'-4"	
b110(E)	130	#5	29'-8"	
b111(E)	206	#9	29'-8"	
b112(E)	16	#5	14'-8"	
b113(E)	2	#4	14'-5"	
b114(E)	2	#4	14'-10"	
d110(E)	92	#5	7'-0"	
d111(E)	92	#5	8'-6"	
e110(E)	48	#4	14'-8"	
t110(E)	172	#4	12'-8"	
w110(E)	80	#5	56'-2"	
Concrete Structures			Cu. Yd.	34.9
Concrete Superstructure			Cu. Yd.	8.5
Protective Coat			Sq. Yd.	315
Concrete Superstructure (Approach Slab)			Cu. Yd.	124.6
Reinforcement Bars, Epoxy Coated			Pound	57,220
Bridge Deck Grooving (Longitudinal)			Sq. Yd.	160

MODEL: Detail
FILE NAME: L:\DOT\11006610\WO_6\DrawStructures\SN 17-18\017-Approach Slab Dls 2 NB (04-0117).dgn



License No. 184-00613 © Copyright CMT, Inc.


USER NAME = Albert Reinhart	DESIGNED - AFR	REVISED -
PLOT SCALE = N/A	CHECKED - LM	REVISED -
PLOT DATE = 4/30/2021 (12:00:16 PM)	DRAWN - GLD	REVISED -
	CHECKED - LM	REVISED -

STATE OF ILLINOIS
DEPARTMENT OF TRANSPORTATION


BRIDGE APPROACH SLAB DETAILS 2
STRUCTURE NO. 041-0117 (NB)

SHEET 17 OF 38 SHEETS

F.A.I. RTE.	SECTION	COUNTY	TOTAL SHEETS	SHEET NO.
57	(41-4)B-1	JEFFERSON	257	156
CONTRACT NO. 78550				
ILLINOIS FED. AID PROJECT				

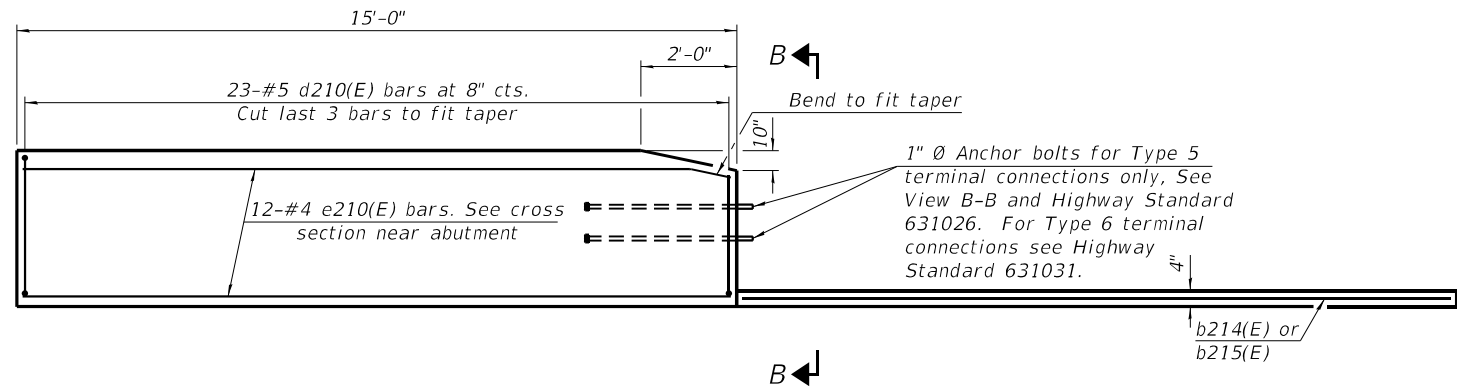


INSIDE ELEVATION OF PARAPET AND CURB

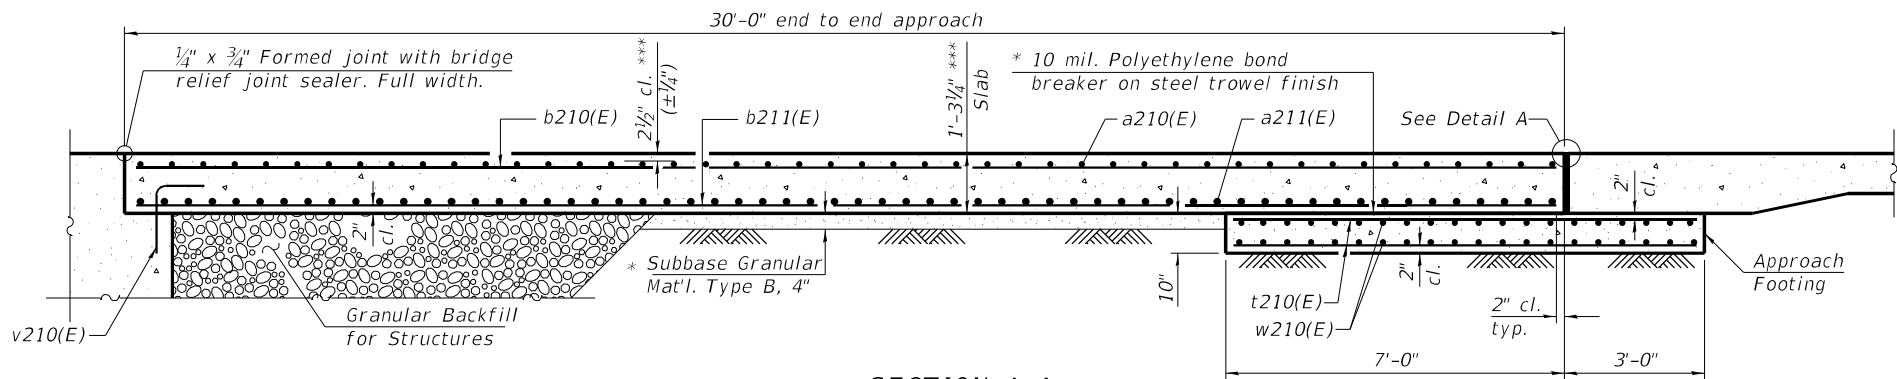

SECTION A-A


***Prior to grinding

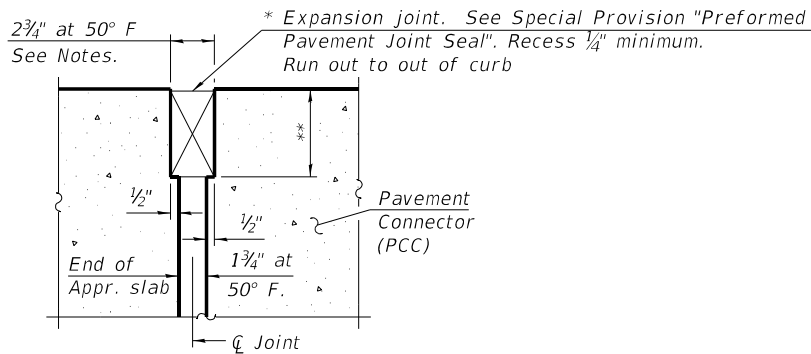

DETAIL A
(@ Rt. L's)

* Cost included with Concrete Superstructure (Approach Slab).


** Per manufacturer recommendations

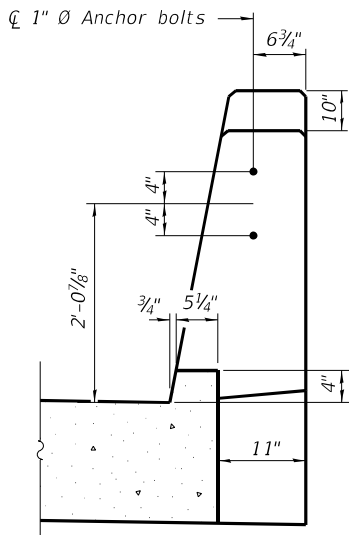


VIEW B-B

Notes:


The joint opening shall be adjusted for temperature per Article 520.04 of the Standard Specifications. However, since this detail is for jointless structures, the length of bridge used to calculate the adjustment shall be equal to half the total bridge length plus the length of the bridge approach slab.
Parapet concrete shall be paid for as Concrete Superstructure.
Approach slab shall be paid for as Concrete Superstructure (Approach Slab).
Approach footing concrete shall be paid for as Concrete Structures.
The approach footing maximum applied service bearing pressure (Qmax) = 2.0 ksf.
Cost of excavation for approach footing included with Concrete Structures.
For Granular Backfill for Structures and drainage treatment details, see sheet 2 of 38.

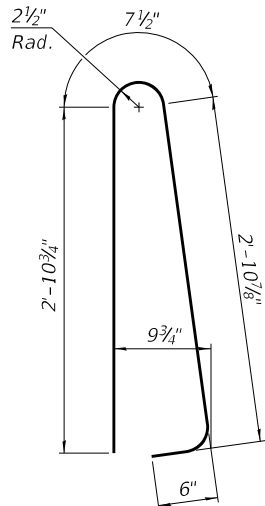


BAR d210(E)

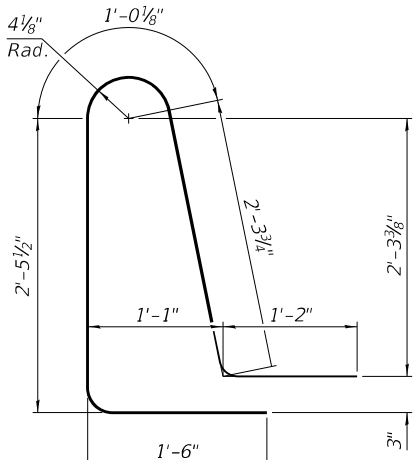


BAR d211(E)

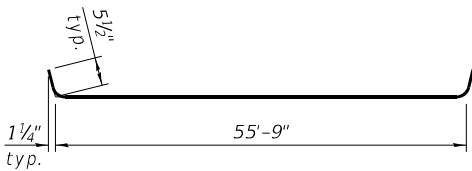

BAR a210(E)

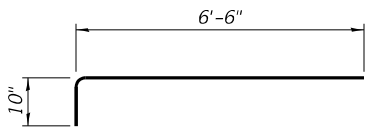

BAR a212(E)

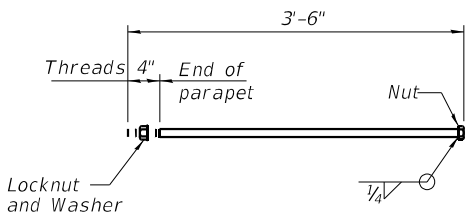

***1" Ø ANCHOR BOLT**
(Anchor bolt assemblies shall be galvanized according to Article 1006.09 of the Standard Specifications)

TWO APPROACHES
BILL OF MATERIAL

Bar	No.	Size	Length	Shape
a210(E)	90	#5	56'-8"	
a211(E)	120	#8	56'-2"	
a212(E)	92	#5	7'-4"	
b210(E)	130	#5	29'-8"	
b211(E)	206	#9	29'-8"	
b212(E)	16	#5	14'-8"	
b213(E)	2	#4	14'-5"	
b214(E)	2	#4	14'-10"	
d210(E)	92	#5	7'-0"	
d211(E)	92	#5	8'-6"	
e210(E)	48	#4	14'-8"	
t210(E)	172	#4	12'-8"	
w210(E)	80	#5	56'-2"	
Concrete Structures			Cu. Yd.	34.9
Concrete Superstructure			Cu. Yd.	8.5
Protective Coat			Sq. Yd.	315
Concrete Superstructure (Approach Slab)			Cu. Yd.	124.6
Reinforcement Bars, Epoxy Coated			Pound	57,200
Bridge Deck Grooving (Longitudinal)			Sq. Yd.	160

MODEL: Detail
FILE NAME: L:\DOT\11006610\WO_6\DrawStructures\SN 17-18\019-Approach Slab Dls 2 SB (04-01-19).dgn



License No. 184-000613 © Copyright CMT, Inc.


USER NAME = Albert Reinhart	DESIGNED - AFR	REVISED -
PLOT SCALE = N/A	CHECKED - LM	REVISED -
PLOT DATE = 4/30/2021 (12:00:18 PM)	DRAWN - GLD	REVISED -
	CHECKED - LM	REVISED -

STATE OF ILLINOIS
DEPARTMENT OF TRANSPORTATION


BRIDGE APPROACH SLAB DETAILS 2
STRUCTURE NO. 041-0118 (SB)

SHEET 19 OF 38 SHEETS


F.A.I. RTE.	SECTION	COUNTY	TOTAL SHEETS	SHEET NO.
57	(41-4)B-1	JEFFERSON	257	158
CONTRACT NO. 78550				
ILLINOIS FED. AID PROJECT				

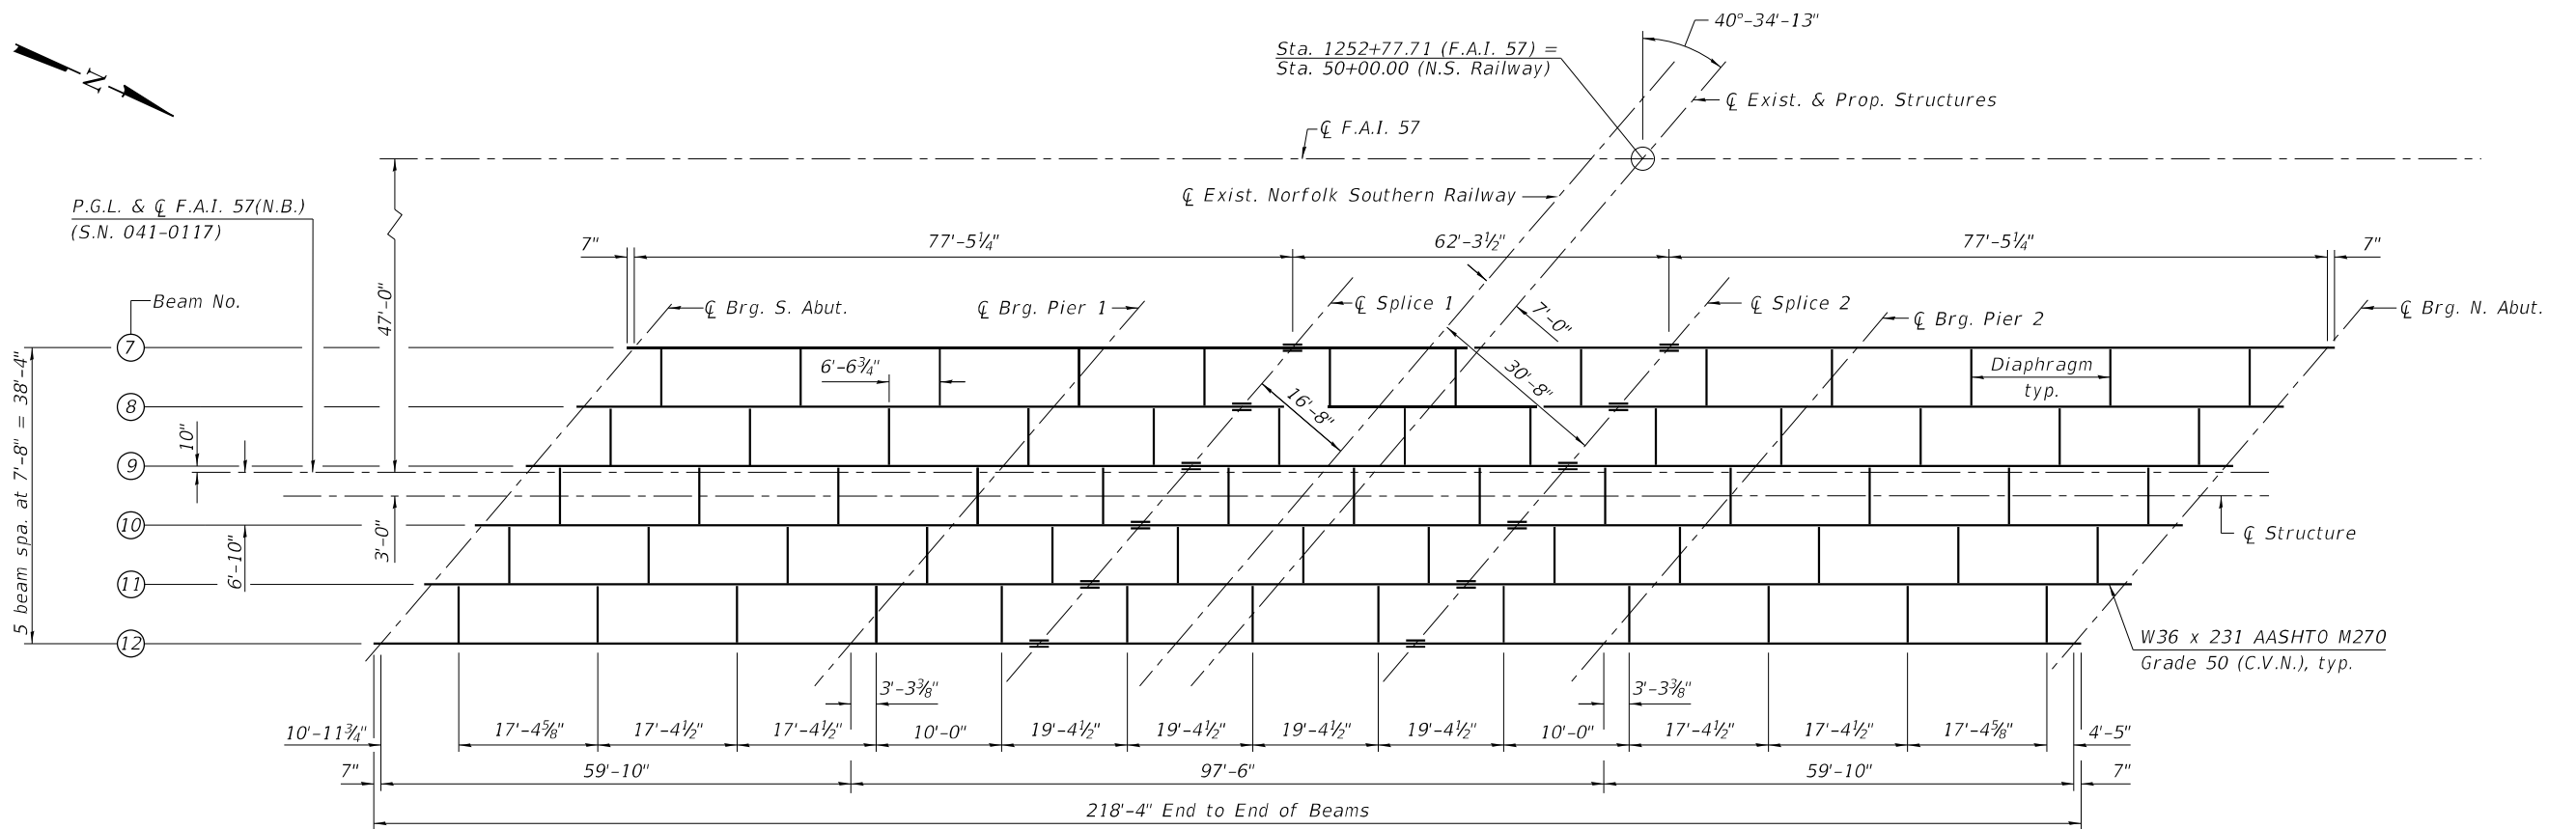

FRAMING PLAN
(SN 041-0117)

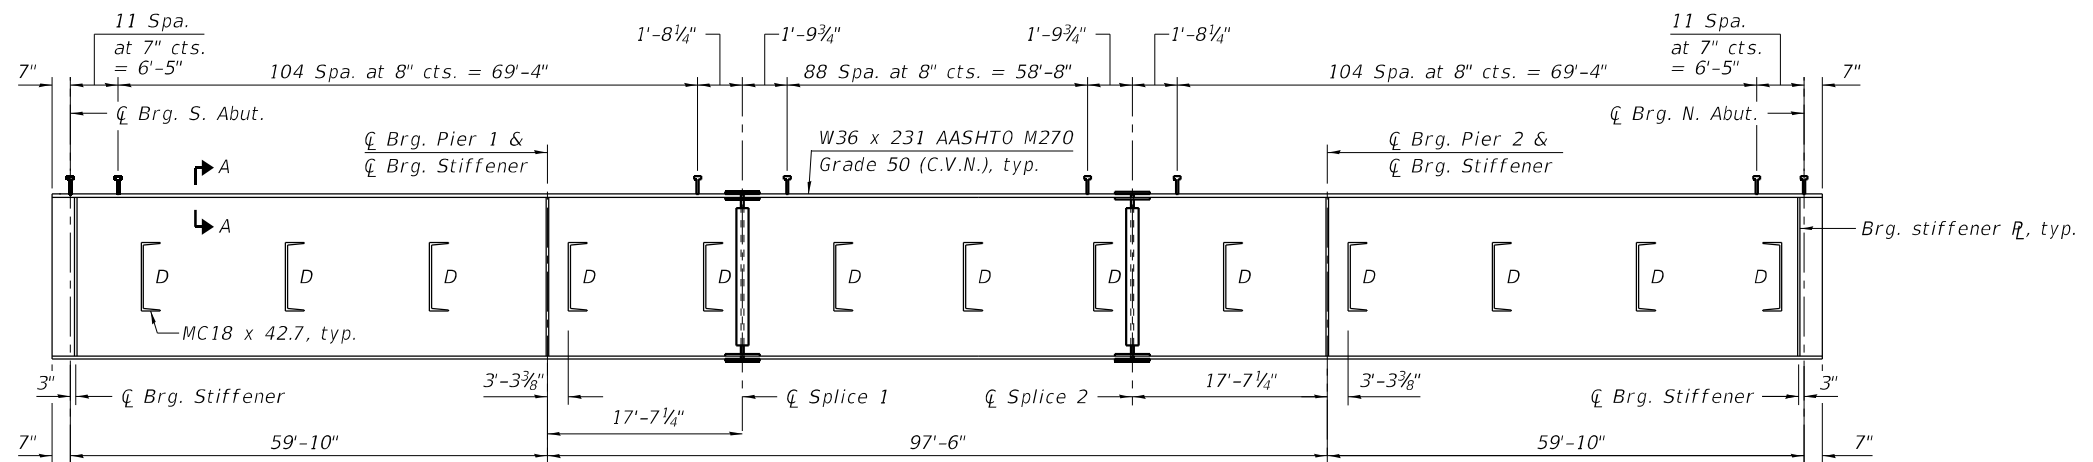

BEAM ELEVATION

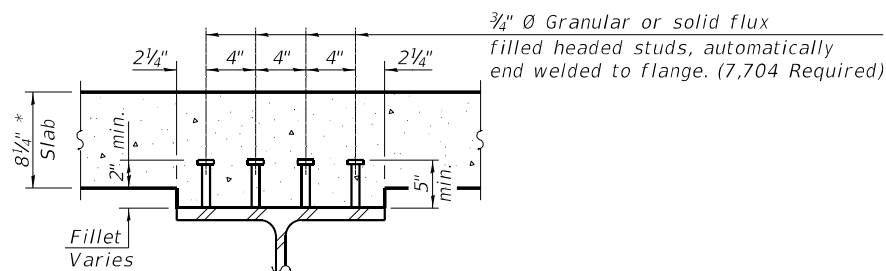

SECTION A-A

TOP OF BEAM ELEVATIONS

LOCATION	BEAM 7	BEAM 8	BEAM 9	BEAM 10	BEAM 11	BEAM 12
⌀ Brg. S. Abut.	588.97	589.09	589.20	589.09	588.95	588.78
⌀ Brg. Pier 1	588.99	589.13	589.25	589.16	589.03	588.87
⌀ Splice 1	589.00	589.14	589.26	589.17	589.05	588.89
⌀ Splice 2	588.86	589.02	589.15	589.08	588.96	588.82
⌀ Brg. Pier 2	588.79	588.95	589.09	589.02	588.91	588.77
⌀ Brg. N. Abut.	588.55	588.73	588.87	588.82	588.72	588.60

For fabrication use only.

Notes:
All diaphragms shall be installed as steel is erected and secured with erection pins and bolts except as otherwise noted. Individual diaphragms at supports may be temporarily disconnected to install bearing anchor rods.
"C.V.N." denotes Charpy-V-Notch impact energy requirements, Zone 2.

MODEL: Default
FILE NAME: L:\DOT11006610\WO_6\DrawStructures\SN 17-18\020-Framing plan-nb_NB (04-0117).dgn



License No. 184-00613 © Copyright CMT, Inc.




USER NAME = Albert Reinwart	DESIGNED - JMW	REVISED -
	CHECKED - LM	REVISED -
PLOT SCALE = N/A	DRAWN - GLD	REVISED -
PLOT DATE = 4/30/2021 (12:00:19 PM)	CHECKED - LM	REVISED -

STATE OF ILLINOIS
DEPARTMENT OF TRANSPORTATION

FRAMING PLAN & ELEVATION
STRUCTURE NO. 041-0117 (NB)

SHEET 20 OF 38 SHEETS

F.A.I. RTE.	SECTION	COUNTY	TOTAL SHEETS	SHEET NO.
57	(41-4)B-1	JEFFERSON	257	159
		CONTRACT NO. 78550		
ILLINOIS		FED. AID PROJECT		

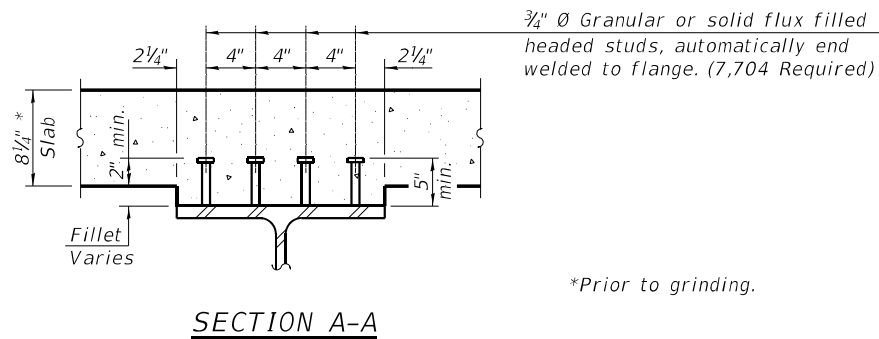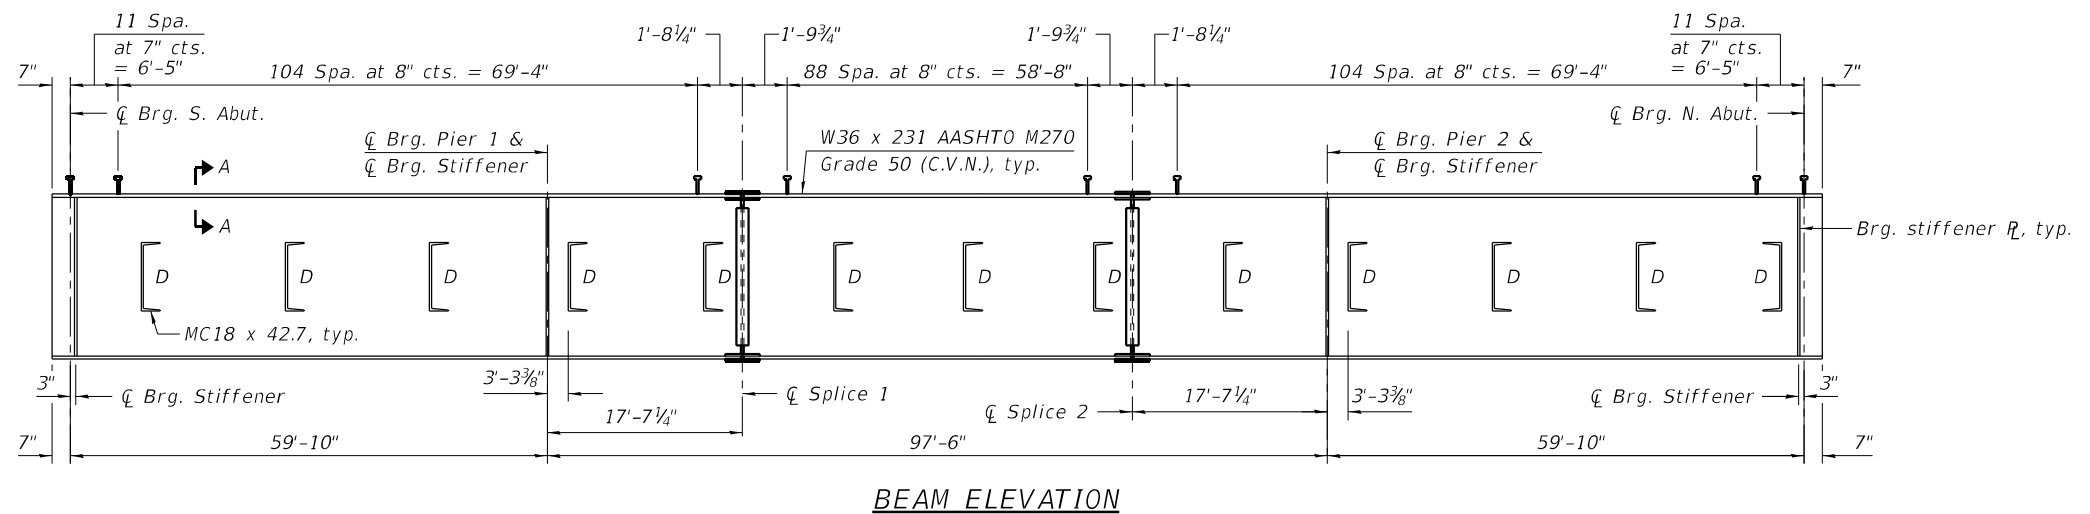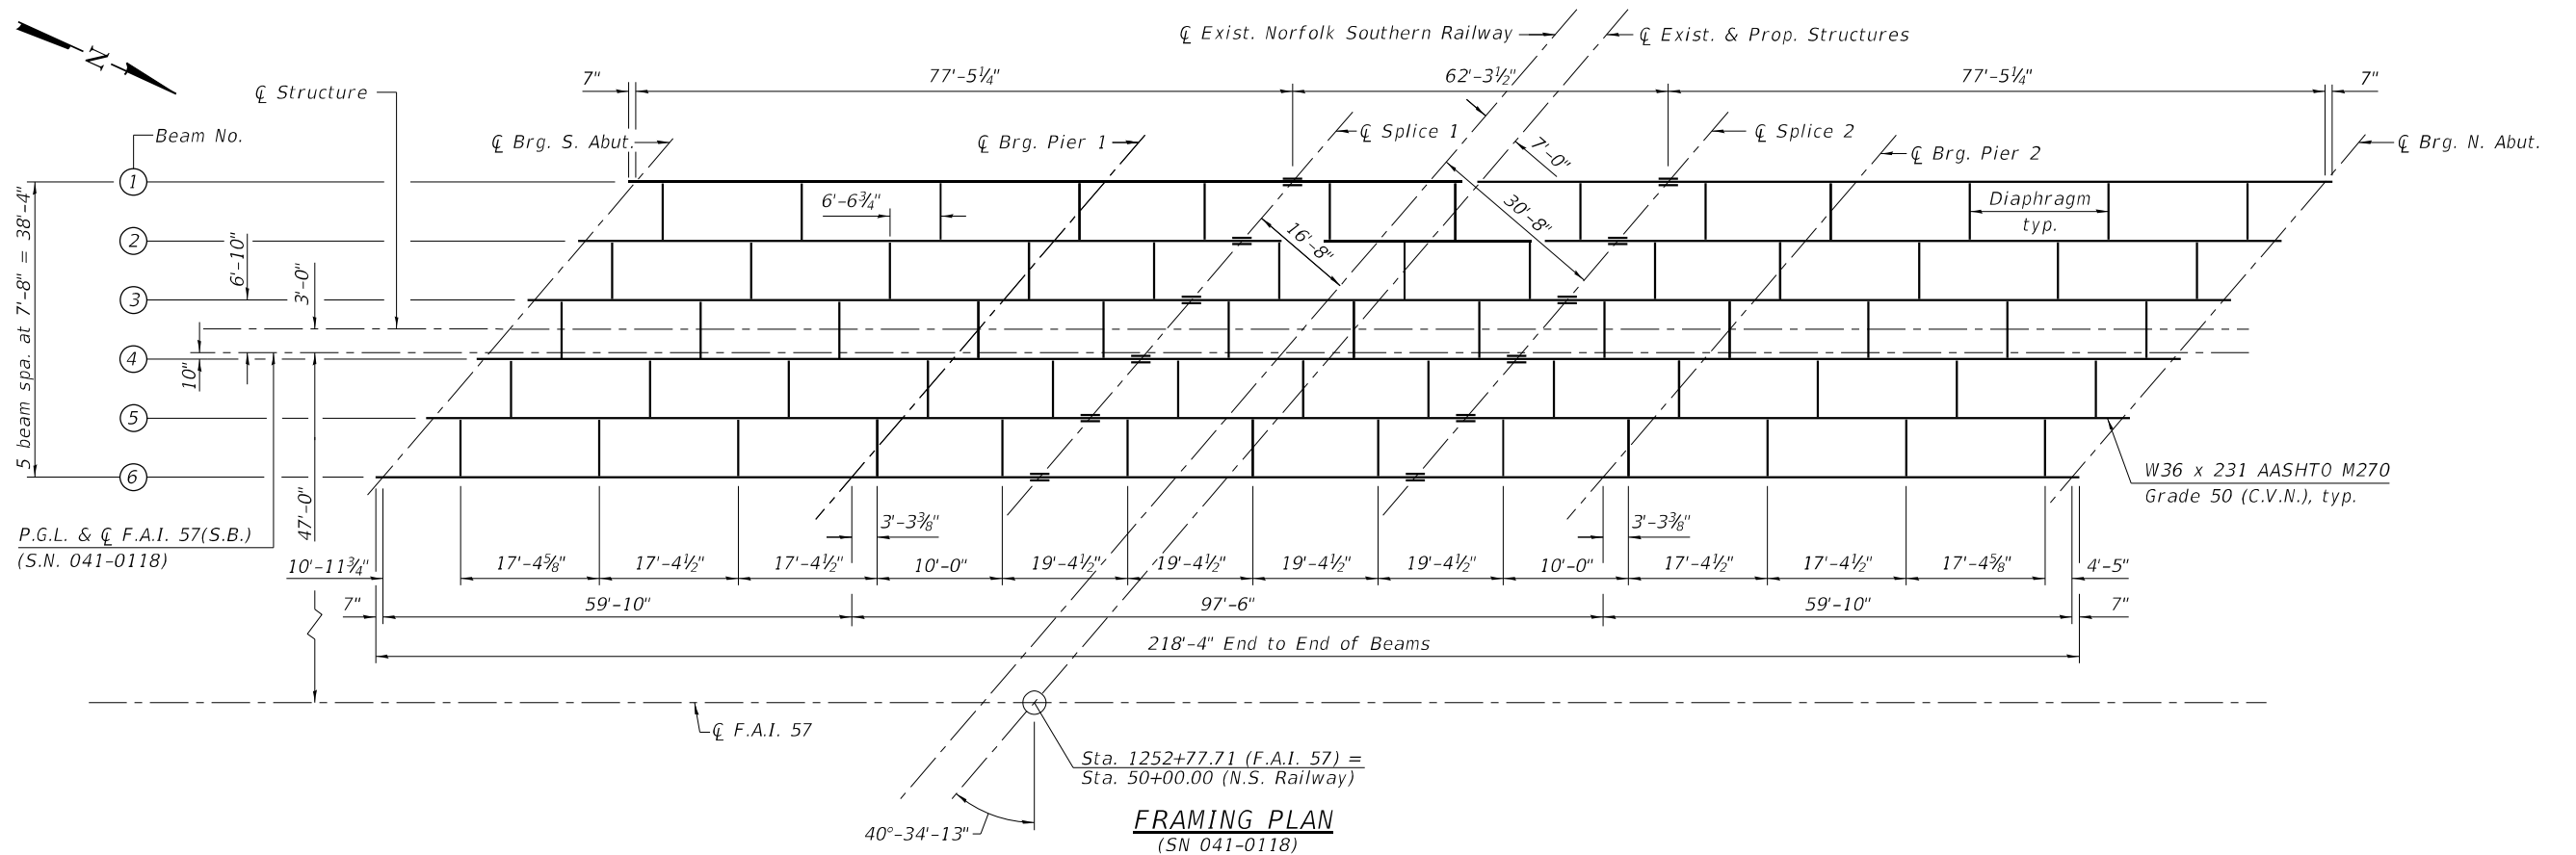

TOP OF BEAM ELEVATIONS						
LOCATION	BEAM 1	BEAM 2	BEAM 3	BEAM 4	BEAM 5	BEAM 6
⊖ Brg. S. Abut.	588.34	588.50	588.63	588.73	588.62	588.49
⊖ Brg. Pier 1	588.20	588.37	588.52	588.62	588.52	588.40
⊖ Splice 1	588.16	588.34	588.48	588.59	588.50	588.38
⊖ Splice 2	587.88	588.07	588.23	588.35	588.26	588.15
⊖ Brg. Pier 2	587.78	587.97	588.13	588.25	588.17	588.07
⊖ Brg. N. Abut.	587.43	587.63	587.80	587.94	587.86	587.77

Notes:
All diaphragms shall be installed as steel is erected and secured with erection pins and bolts except as otherwise noted. Individual diaphragms at supports may be temporarily disconnected to install bearing anchor rods.
"C.V.N." denotes Charpy-V-Notch impact energy requirements, Zone 2.

For fabrication use only.

MODEL: Default
FILE NAME: L:\DOT11006610\WO_6\DrawStructures\SN 17-18\021-Framing plan-sb.dgn



USER NAME = Albert Reinwart	DESIGNED - JMW	REVISED -
CHECKED - LM	REVISED -	
PLOT SCALE = N/A	DRAWN - GLD	REVISED -
PLOT DATE = 4/30/2021 (12:00:25 PM)	CHECKED - LM	REVISED -


STATE OF ILLINOIS
DEPARTMENT OF TRANSPORTATION

FRAMING PLAN & ELEVATION
STRUCTURE NO. 041-0118 (SB)

SHEET 21 OF 38 SHEETS

F.A.I. RTE.	SECTION	COUNTY	TOTAL SHEETS	SHEET NO.
57	(41-4)B-1	JEFFERSON	257	160
CONTRACT NO. 78550				
ILLINOIS FED. AID PROJECT				

MODEL: Detail
FILE NAME: L:\DOT11800610\WC_6\DrawStructures\SN 17-18\022-Framing details.dgn

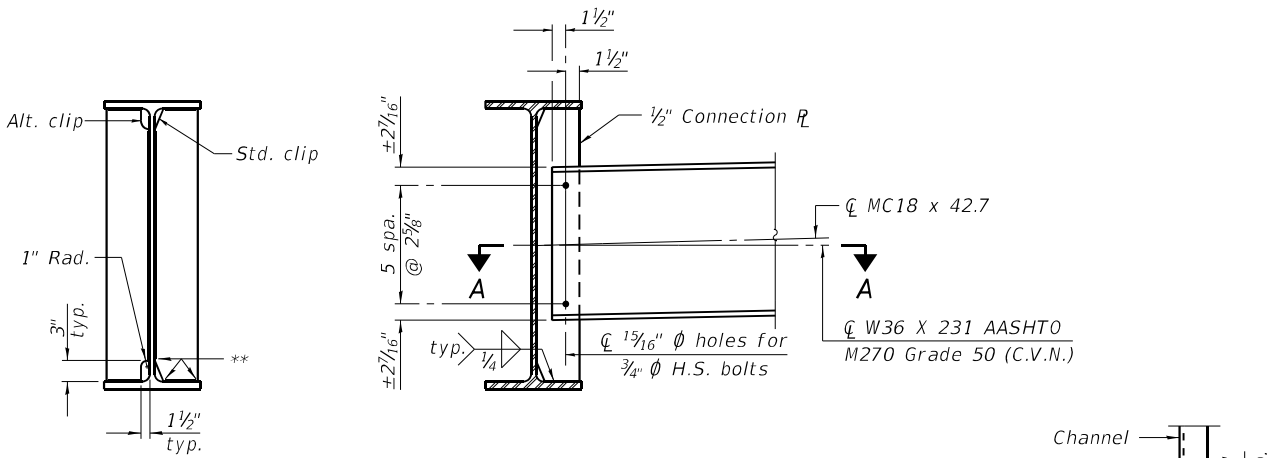

WELD LIMITS AND CLIP DETAILS


** Stop welds 1/4" (±1/8") from edges as shown. Typ.

Notes:


Two hardened washers required for each set of oversized holes. Alternate channels of equal depth and larger weight are permitted to facilitate material aquisition. Alternate channels, if utilized, shall be provided at no additional cost to the Department.

DIAPHRAGM D

(65 Required for SN 041-0117)
(65 Required for SN 041-0118)

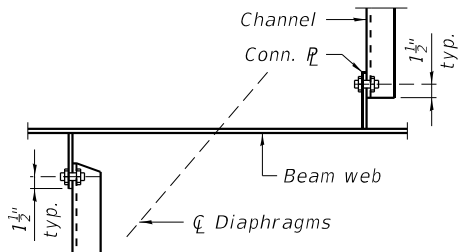

SECTION A-A

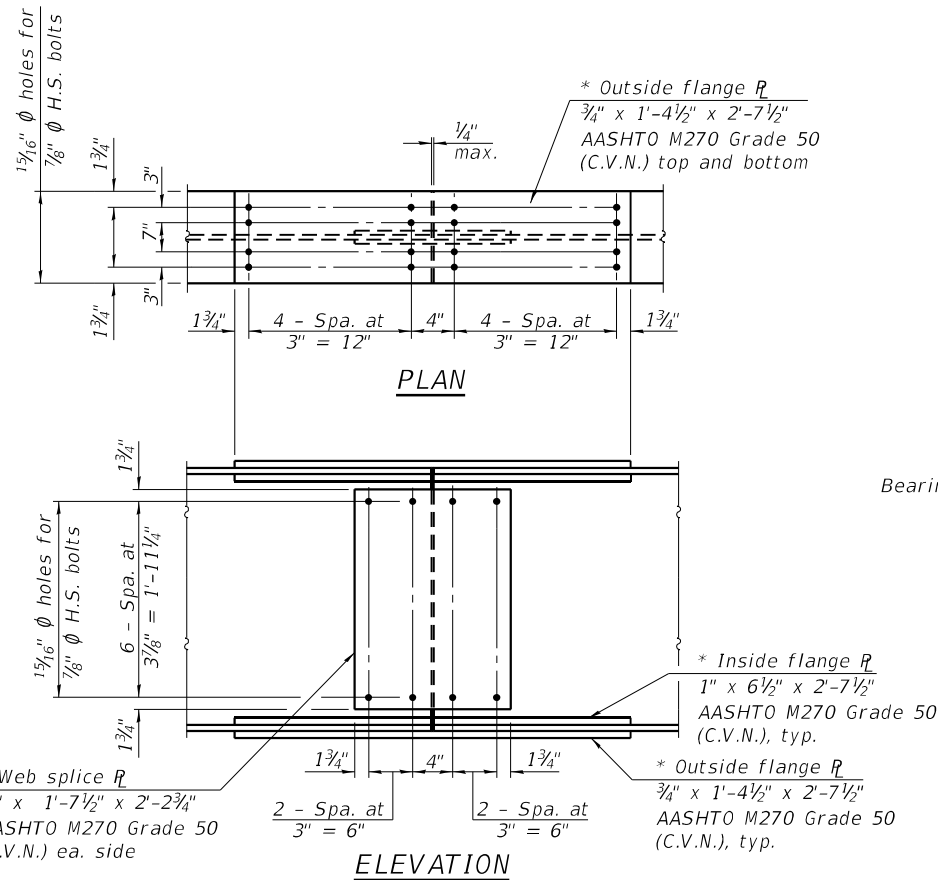


SPLICE DETAIL

(12 Required for SN 041-0117)
(12 Required for SN 041-0118)

BEARING STIFFENER

(48 Required for SN 041-0117)
(48 Required for SN 041-0118)
** Stop welds 1/4" (±1/8") from edges of plate, typ.

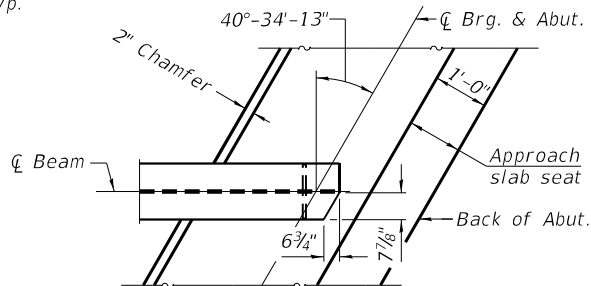

TOP FLANGE PLAN - CLIPPED

INTERIOR BEAM MOMENT TABLE				
	0.4 Sp. 1/ 0.6 Sp. 3	Pier 1	0.5 Sp. 2	Pier 2
Is	(in ⁴) 15600	15600	15600	15600
Ic(n)	(in ⁴) 41069	41069	41069	41069
Ic(3n)	(in ⁴) 29597	29597	29597	29597
Ic(cr)	(in ⁴) -	19833	-	19833
Ss	(in ³) 855	855	855	855
Sc(n)	(in ³) 1243	1243	1243	1243
Sc(3n)	(in ³) 1119	1119	1119	1119
Sc(cr)	(in ³) -	958	-	958
DC1	(k/ft) 1.115	1.115	1.115	1.115
MDC1	(k) 173	-764	561	-764
DC2	(k/ft) 0.190	0.190	0.190	0.190
MDC2	(k) 30	-132	94	-132
DW	(k/ft) 0.350	0.350	0.350	0.350
MDW	(k) 53	-242	174	-242
LLDF	0.670	0.670	0.670	0.670
M _ℓ + IM	(k) 756	-1015	1059	-1015
Mu (Strength I)	(k) 1656	3259	2933	3259
Øf Mn	(k) 5846	3735	5846	3710
fs DC1	(ksi) 2.43	-10.72	7.87	-10.72
fs DC2	(ksi) 0.32	-1.42	1.01	-1.42
fs DW	(ksi) 0.57	-2.60	1.87	-2.60
fs (ℓ+IM)	(ksi) 7.30	-9.80	10.22	-9.80
fs (Service II)	(ksi) 12.81	-27.48	24.04	-27.48
0.95Rh Fyf	(ksi) 47.50	47.50	47.50	47.50
fs (Total)(Strength I)	(ksi) 17.07	-36.23	31.79	-36.23
Øf Fn	(ksi) 50	48.8	50	49.1
Vf	(k) 68.74	70.45	68.83	78.26

Note: DC2 includes the weight of the barrier. At the abutments the weight of the concrete diaphragm was added. This is reflected in MDC2.

INTERIOR BEAM REACTION TABLE				
	Abut.		Pier	
	Interior	Exterior	Interior	Exterior
LLDF	0.922	0.722	0.791	0.722
OCF	-	1.17	-	1.17
R _{DC1}	(k) 21.2	20.8	100.5	98.7
R _{DC2}	(k) 19.4	18.4	17.2	17.2
R _{DW}	(k) 6.4	6.4	31.6	31.6
R _ℓ	(k) 70.5	55.2	126.6	99.2
R _{IM}	(k) 17.9	14.0	25.4	19.8
R _{Total}	(k) 135.4	114.8	301.3	266.5

Note: At the abutment the weight of the concrete diaphragm was added. This is reflected in R_{pc2}.

- Is, Ss: Non-composite moment of inertia and section modulus of the steel section used for computing fs(Total-Strength I, and Service II) due to non-composite dead loads (in.⁴ and in.³).
- Ic(n), Sc(n): Composite moment of inertia and section modulus of the steel and deck based upon the modular ratio, "n", used for computing fs(Total-Strength I, and Service II) in uncracked sections due to short-term composite live loads (in.⁴ and in.³).
- Ic(3n), Sc(3n): Composite moment of inertia and section modulus of the steel and deck based upon 3 times the modular ratio, "3n", used for computing fs(Total-Strength I, and Service II) in uncracked sections, due to long-term composite (superimposed) dead loads (in.⁴ and in.³).
- Ic(cr), Sc(cr): Composite moment of inertia and section modulus of the steel and longitudinal deck reinforcement, used for computing fs (Total-Strength I and Service II) in cracked sections, due to both short-term composite live loads and long-term composite (superimposed) dead loads (in.⁴ and in.³).
- DC1: Un-factored non-composite dead load (kips/ft.).
- MDC1: Un-factored moment due to non-composite dead load (kip-ft.).
- DC2: Un-factored long-term composite (superimposed excluding future wearing surface) dead load (kips/ft.).
- MDC2: Un-factored moment due to long-term composite (superimposed excluding future wearing surface) dead load (kip-ft.).
- DW: Un-factored long-term composite (superimposed future wearing surface only) dead load (kips/ft.).
- MDW: Un-factored moment due to long-term composite (superimposed future wearing surface only) dead load (kip-ft.).
- M_ℓ + IM: Un-factored live load moment plus dynamic load allowance (impact) (kip-ft.).
- Mu (Strength I): Factored design moment (kip-ft.).
- 1.25 (MDC1 + MDC2) + 1.5 MDW + 1.75 M_ℓ + IM
- Øf Mn: Compact composite positive moment capacity computed according to Article 6.10.7.1 or non-slender negative moment capacity according to Article A6.1.1 or A6.1.2 (kip-ft).
- fs DC1: Un-factored stress at edge of flange for controlling steel flange due to vertical non-composite dead loads as calculated below (ksi).
- MDC1/ Snc
- fs DC2: Un-factored stress at edge of flange for controlling steel flange due to vertical composite dead loads as calculated below (ksi).
- MDC2/ Sc(3n) or MDC2/ Sc(cr) as applicable.
- fs DW: Un-factored stress at edge of flange for controlling steel flange due to vertical composite future wearing surface loads as calculated below (ksi).
- MDW/ Sc(3n) or MDW/ Sc(cr) as applicable.
- fs (ℓ+IM): Un-factored stress at edge of flange for controlling steel flange due to vertical composite live load plus impact loads as calculated below (ksi).
- M_ℓ + IM / Sc(n) or M_ℓ + IM / Sc(cr) as applicable.
- fs (Service II): Sum of stresses as computed below (ksi).
- fsDC1 + fsDC2 + fsDW + 1.3 fs(ℓ + IM)
- 0.95RhFyf: Composite stress capacity for Service II loading according to Article 6.10.4.2 (ksi).
- Sum of stresses as computed below on non-compact
- fs (Total)(Strength I): section (ksi).
- 1.25 (fsDC1 + fsDC2) + 1.5 fsDW + 1.75 fs(ℓ + IM)
- Øf Fn: Non-Compact composite positive or negative stress capacity for Strength I loading according to Article 6.10.7 or 6.10.8 (ksi).
- Vf: Maximum factored shear range in span computed according to Article 6.10.10.
- OCF: Obtuse correction factor

Notes:

See Sheet 20 and 21 for Diaphragm & Splice locations.
"C.V.N." denotes Charpy-V-Notch impact energy requirements, Zone 2.



License No. 184-00613 © Copyright CMT, Inc.


USER NAME = Albert Reinwart	DESIGNED - AFR	REVISED -
CHECKED - FAS	REVISED -	
PLOT SCALE = N/A	DRAWN - GLD	REVISED -
PLOT DATE = 4/30/2021 (12:00:28 PM)	CHECKED - LM	REVISED -

STATE OF ILLINOIS DEPARTMENT OF TRANSPORTATION


FRAMING DETAILS STRUCTURE NO. 041-0117 (NB) & 041-0118 (SB)

SHEET 22 OF 38 SHEETS


F.A.I. RTE.	SECTION	COUNTY	TOTAL SHEETS	SHEET NO.
57	(41-4)B-1	JEFFERSON	257	161
CONTRACT NO. 78550				
ILLINOIS FED. AID PROJECT				

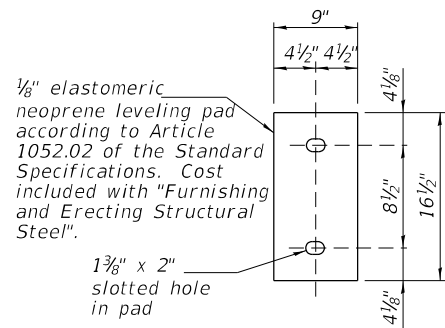

PLAN
ELASTOMERIC NEOPRENE
LEVELING PAD (ABUT.)
(12 Required for SN 041-0117)
(12 Required for SN 041-0118)

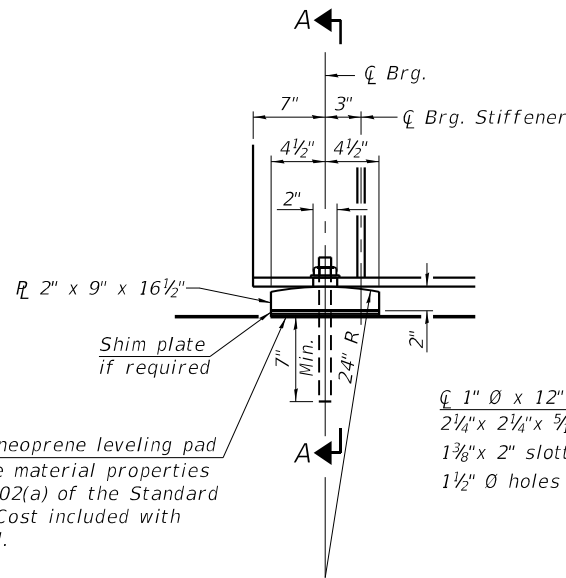

ELEVATION

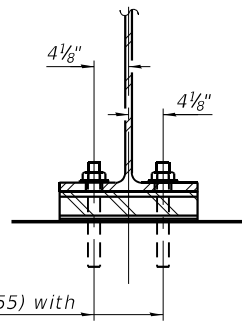

SECTION A-A

FIXED BEARING AT ABUTMENT

Notes:

Anchor bolts shall be ASTM F1554 all-thread (or an Engineer-approved alternate material) of the grade and diameter(s) specified. The corresponding specified grade of AASHTO M314 anchor bolts may be used in lieu of ASTM F1554.

Anchor bolts may be either cast in place or installed in holes drilled after the supported member is in place.

Two 1/8 in. adjusting shims shall be provided for each bearing in addition to all other plates or shims and placed as shown on bearing details.


The existing structural steel coating contains lead. The Contractor shall take appropriate precautions to deal with the presence of lead on this project.

Anchor bolts shall be according to Article 521.06 of the Standard Specifications.


Beams shall be braced for stability during erection and remain braced until deck is poured and cured.

Anchor bolts at all supports shall be installed as each member is erected unless an equivalent temporary means of lateral restraint is used.

Anchor bolts at all supports shall be installed 28 days before the deck is poured.

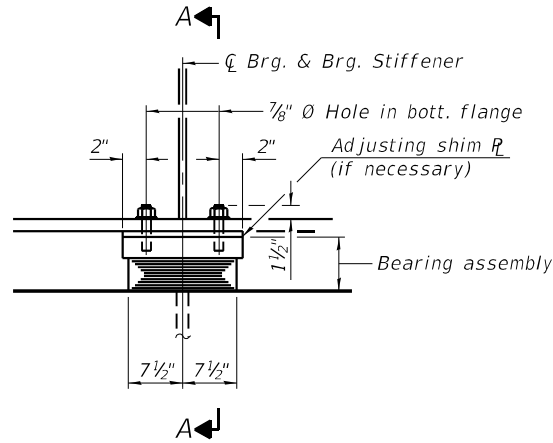


ELEVATION AT PIER

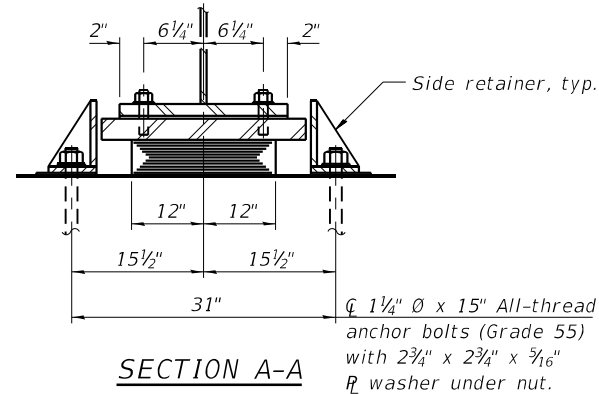

SECTION A-A

TYPE I ELASTOMERIC EXP. BRG. AT PIERS 1 & 2

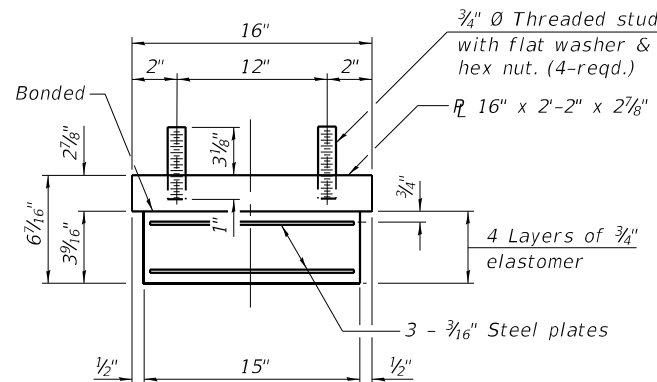


BEARING ASSEMBLY

Note:
Shim plates shall not be placed under bearing assembly.

Notes:

Side retainers and stainless steel plates shall be included in the cost of Elastomeric Bearing Assembly, Type I.

Anchor bolts and side retainers at all supports shall be installed as each member is erected unless an equivalent temporary means of lateral restraint is used.

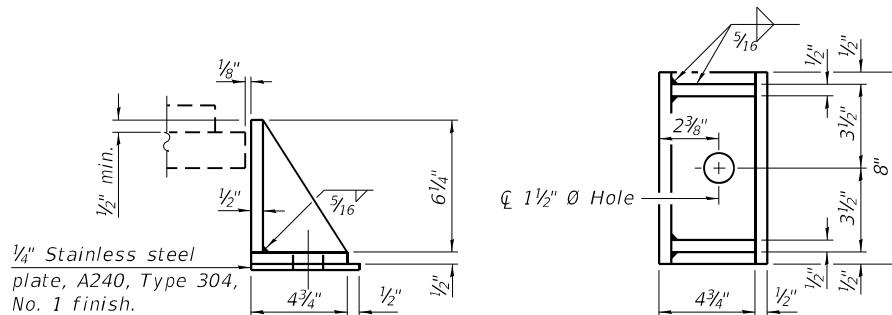

SIDE RETAINER

Equivalent rolled angle with stiffeners will be allowed in lieu of welded plates.

BILL OF MATERIAL

Item	Unit	Total
Elastomeric Bearing Assembly Type I	Each	24
Anchor Bolts, 1 1/4"	Each	48
Anchor Bolts, 1"	Each	48

STATE OF ILLINOIS
DEPARTMENT OF TRANSPORTATION

BEARING DETAILS
STRUCTURE NO. 041-0117 (NB) & 041-0118 (SB)

SHEET 23 OF 38 SHEETS

F.A.I. RTE.	SECTION	COUNTY	TOTAL SHEETS	SHEET NO.
57	(41-4)B-1	JEFFERSON	257	162
CONTRACT NO. 78550				
ILLINOIS FED. AID PROJECT				



CMT

License No. 184-00613 © Copyright CMT, Inc.

USER NAME = Albert Reinwart	DESIGNED - JMW	REVISED -
CHECKED - FAS	REVISOR -	REVISOR -
PLOT SCALE = N/A	DRAWN - JMW	REVISED -
PLOT DATE = 4/30/2021 (12:00:31 PM)	CHECKED - FAS	REVISED -

MODEL: Default
FILE NAME: L:\DOT11006610\WO_6\DrawStructures\SN 17-18\023-Bearing Details.dgn

MODEL: Detail
FILE NAME: L:\DOT118066\10\WO_6\Draw\Structures\SN 17-18\024-South Abutment Details\041-0117 (NB).dgn

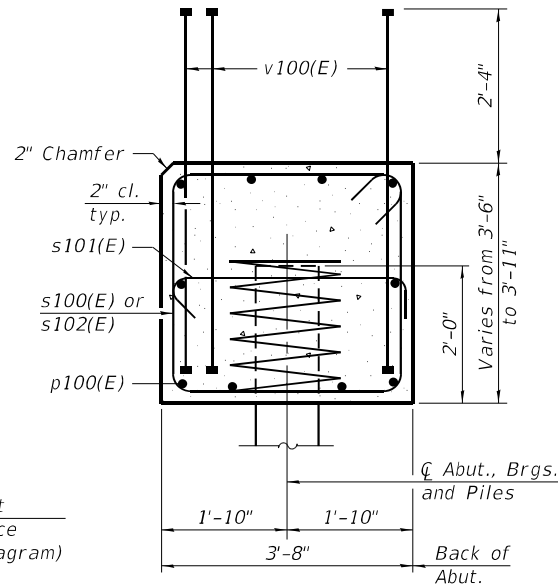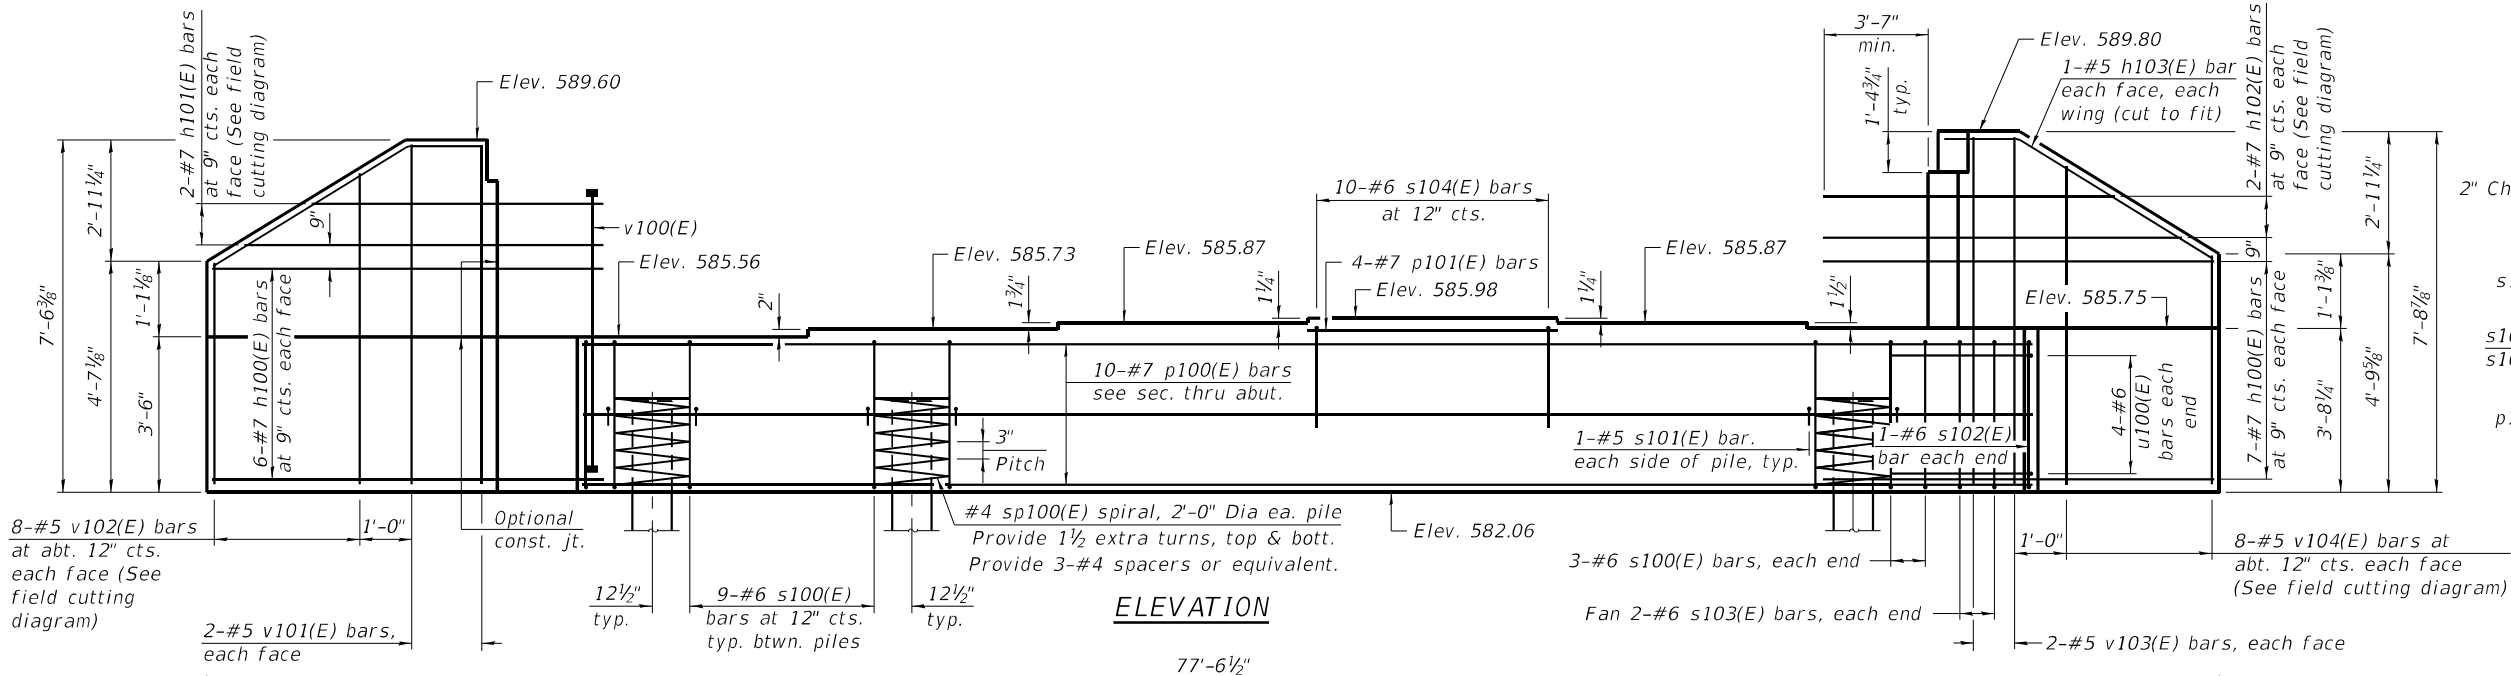

SEC. THRU ABUT.

Dimensions at Rt. angles to abutment.

BILL OF MATERIAL


Bar	No.	Size	Length	Shape
h100(E)	26	#7	13'-0"	▬
h101(E)	2	#7	23'-2"	▬
h102(E)	2	#7	20'-4"	▬
h103(E)	4	#5	9'-6"	▬
p100(E)	10	#7	58'-7"	▬
p101(E)	4	#7	9'-9"	▬
s100(E)	51	#6	14'-4"	▬
s101(E)	12	#5	4'-4"	▬
s102(E)	2	#6	16'-6"	▬
s103(E)	4	#6	6'-6"	▬
s104(E)	10	#6	7'-4"	▬
* sp100(E)	6	#4	2'-0"	▬
u100(E)	8	#6	12'-10"	▬
v100(E)	131	#8	5'-6"	▬
v101(E)	4	#5	7'-2"	▬
v102(E)	8	#5	11'-2"	▬
v103(E)	4	#5	7'-4"	▬
v104(E)	8	#5	11'-7"	▬
Structure Excavation			Cu. Yd.	228
Concrete Structures			Cu. Yd.	34.4
Reinforcement Bars, Epoxy Coated			Pound	5,900
Furnishing - Piles, HP 14x73			Foot	195
Driving Piles			Foot	195
Test Pile, HP 14x73			Each	1

* Length is height of spiral.

Notes:
Pour steps monolithically with cap.
Headed bars shall conform to ASTM A970 with threaded attachment; Class HA; and reinforcement bars conforming to ASTM A706. Cost included with Reinforcement Bars, Epoxy Coated.
For details of piles see sheet 32 of 38.

PILE DATA

Type: HP 14x73
Nominal Required Bearing: 578k
Factored Resistance Available: 318k
Est. Length: 39'
No. Production Piles: 5
No. Test Piles: 1

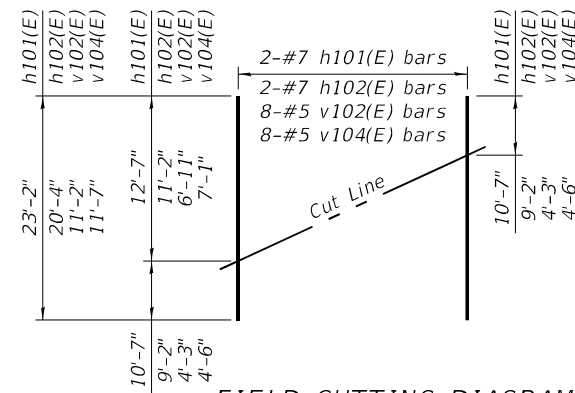

FIELD CUTTING DIAGRAM

Order h101(E), h102(E), v102(E) and v104(E) full length. Cut as shown and use remainder of bars in opposite wing.

BAR v100(E)
(Headed)

BAR h103(E)


BAR s100(E) & s102(E)

BAR s101(E)

BAR s103(E) & s104(E)

BAR u100(E)

ANCHOR BOLT LAYOUT

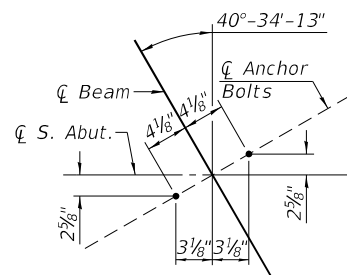

STATE OF ILLINOIS
DEPARTMENT OF TRANSPORTATION

SOUTH ABUTMENT DETAILS
STRUCTURE NO. 041-0117 (NB)



SHEET 24 OF 38 SHEETS

F.A.I. RTE.	SECTION	COUNTY	TOTAL SHEETS	SHEET NO.
57	(41-4)B-1	JEFFERSON	257	163
CONTRACT NO. 78550				
ILLINOIS FED. AID PROJECT				

CMT



License No. 184-00613 © Copyright CMT, Inc.

USER NAME = Albert Rehnwatt	DESIGNED - JMW	REVISED -
PLOT SCALE = N/A	CHECKED - LM	REVISED -
PLOT DATE = 4/30/2021 (12:00:33 PM)	DRAWN - GLD	REVISED -
	CHECKED - AFR	REVISED -

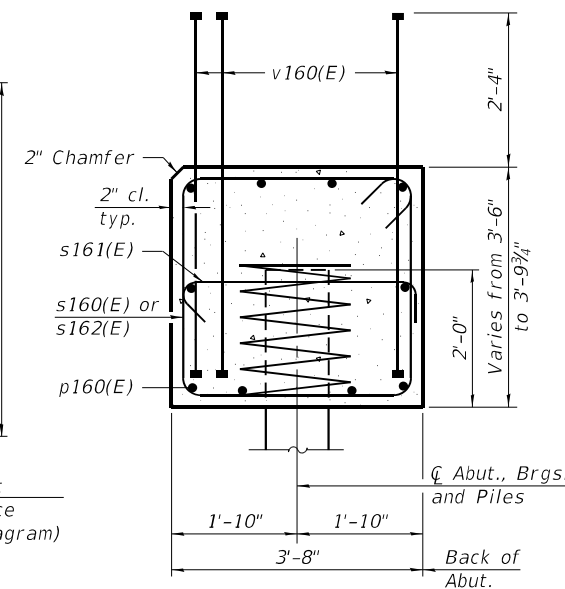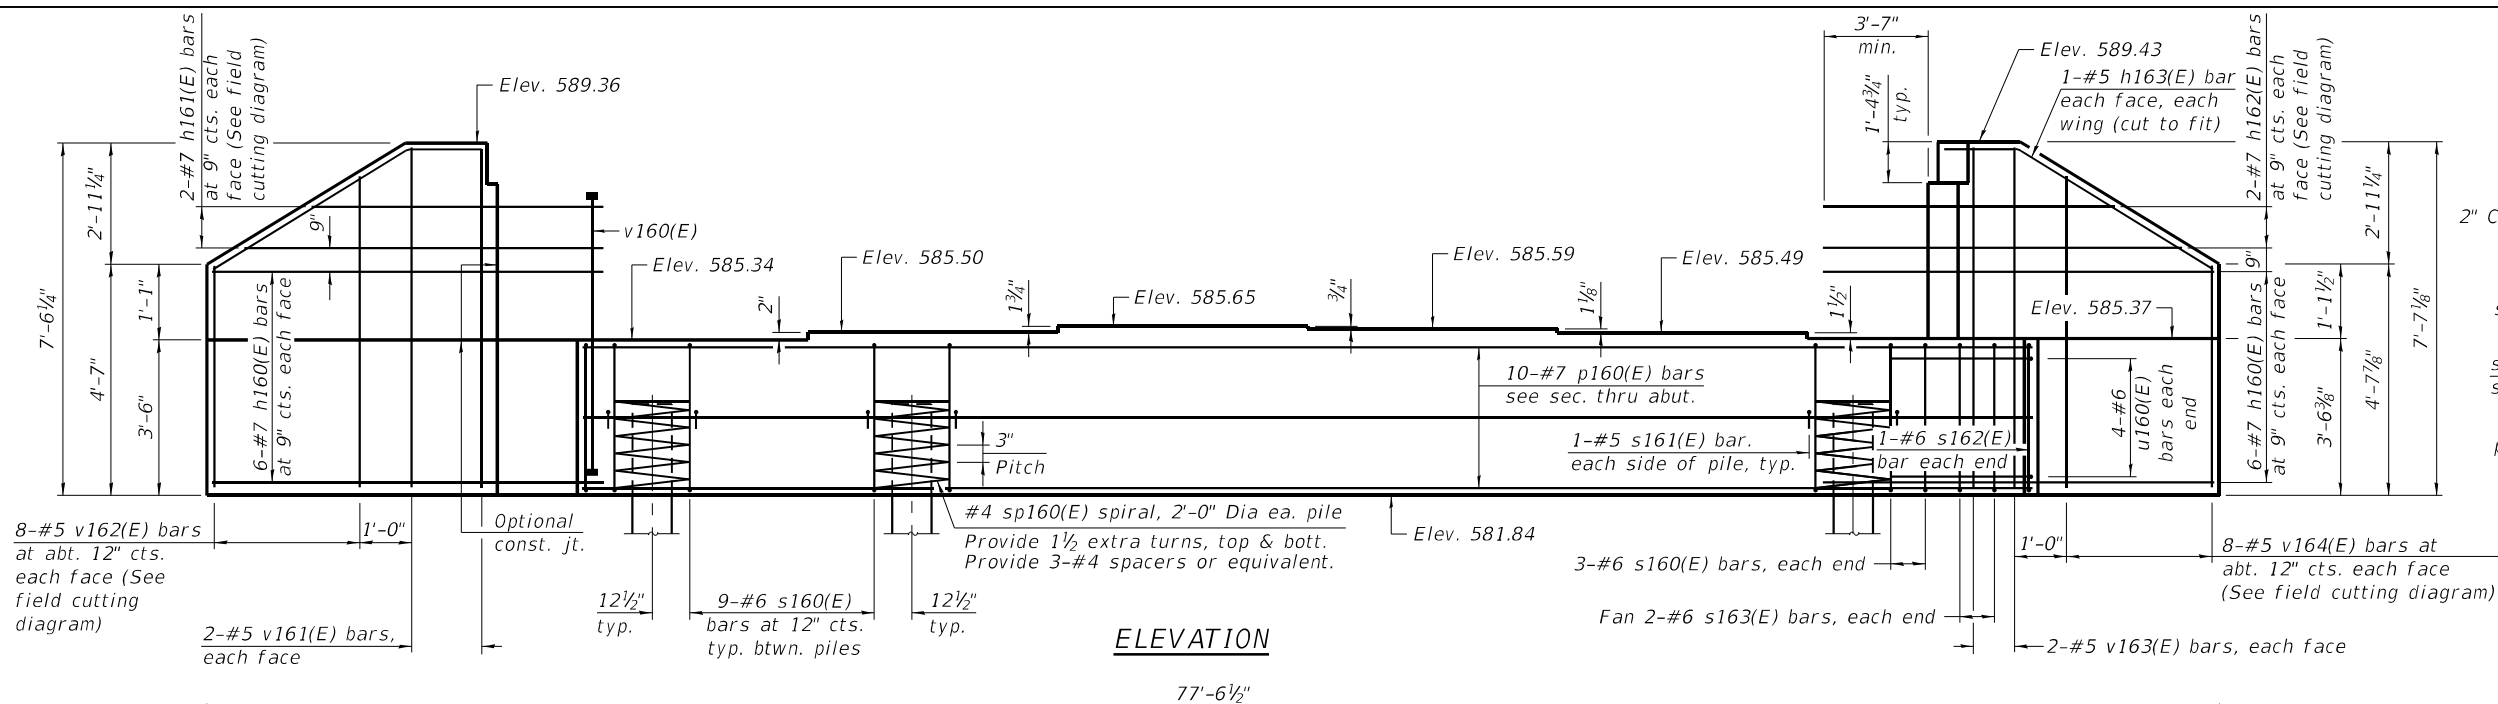

SEC. THRU ABUT.

Dimensions at Rt. angles to abutment.

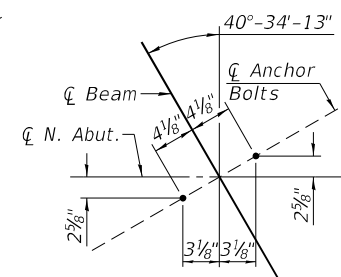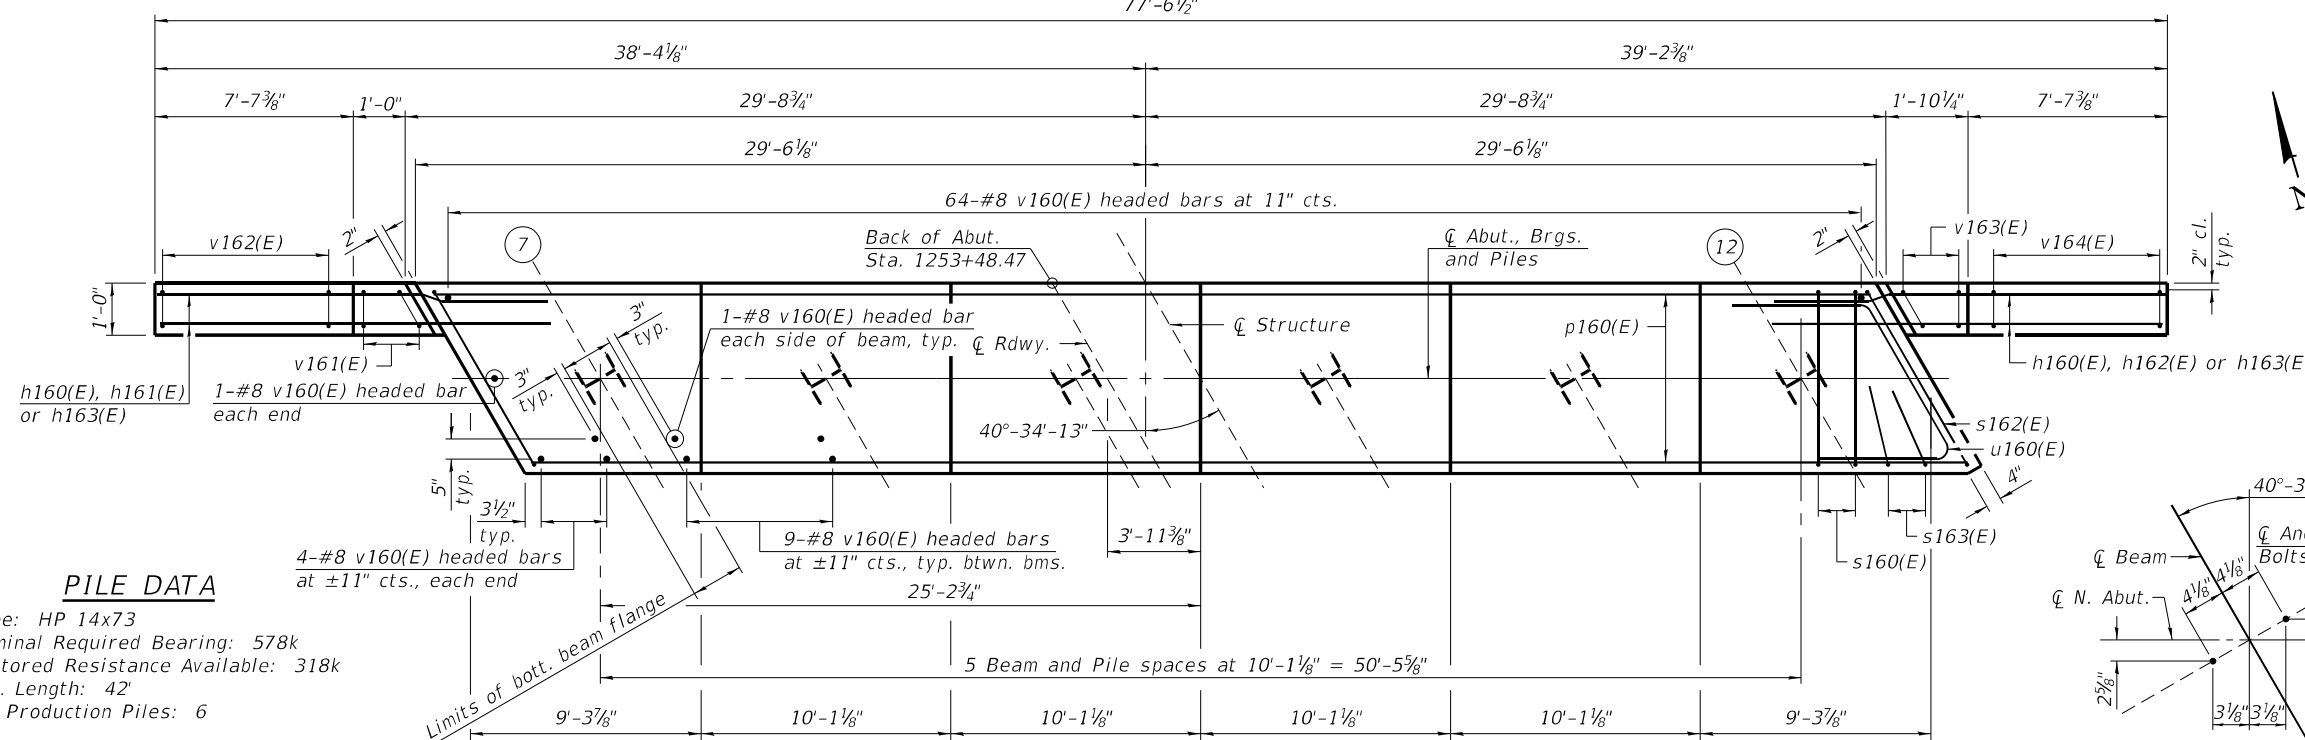

PILE DATA







Type: HP 14x73
Nominal Required Bearing: 578k
Factored Resistance Available: 318k
Est. Length: 42'
No. Production Piles: 6



BILL OF MATERIAL

Bar	No.	Size	Length	Shape
h160(E)	24	#7	13'-0"	
h161(E)	2	#7	23'-1"	
h162(E)	2	#7	23'-5"	
h163(E)	4	#5	9'-6"	
p160(E)	10	#7	58'-7"	
s160(E)	51	#6	14'-4"	
s161(E)	12	#5	4'-4"	
s162(E)	2	#6	16'-6"	
s163(E)	4	#6	6'-6"	
sp160(E)	6	#4	2'-0"	
u160(E)	8	#6	12'-10"	
v160(E)	131	#8	5'-6"	
v161(E)	4	#5	7'-2"	
v162(E)	8	#5	11'-1"	
v163(E)	4	#5	7'-3"	
v164(E)	8	#5	11'-3"	
Structure Excavation			Cu. Yd.	223
Concrete Structures			Cu. Yd.	33.6
Reinforcement Bars, Epoxy Coated			Pound	5,650
Furnishing - Piles, HP 14x73			Foot	252
Driving Piles			Foot	252

*Length is height of spiral.



Notes:
Pour steps monolithically with cap.
Headed bars shall conform to ASTM A970 with threaded attachment; Class HA; and reinforcement bars conforming to ASTM A706. Cost included with Reinforcement Bars, Epoxy Coated.
For details of piles see sheet 32 of 38.

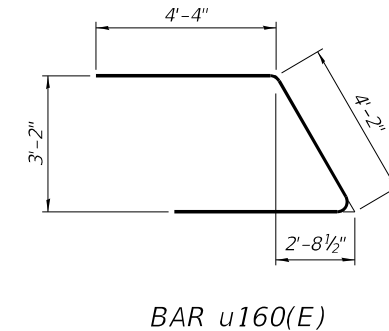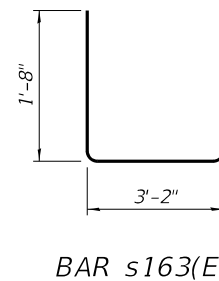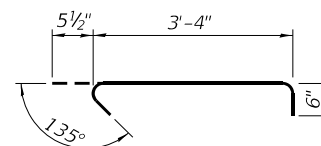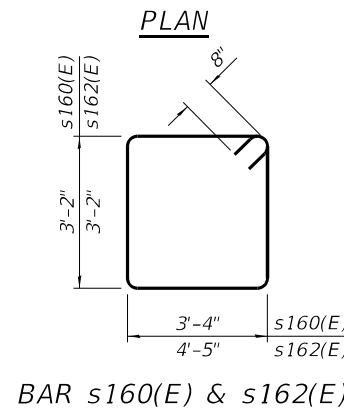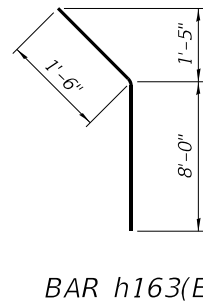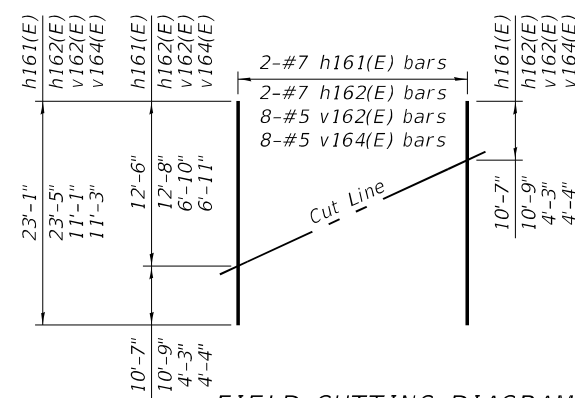

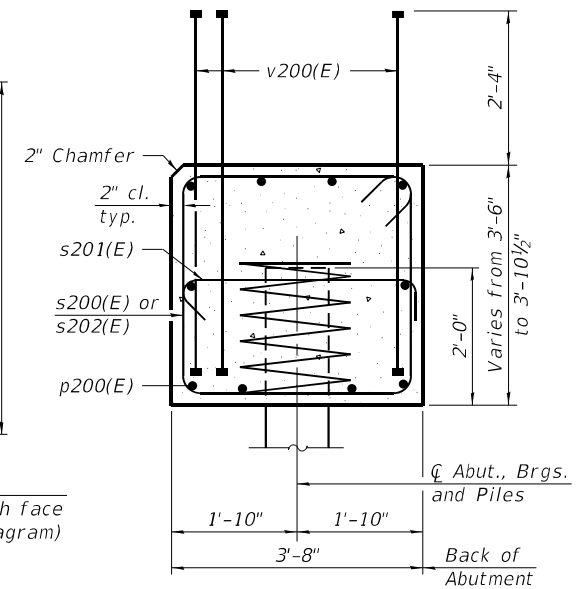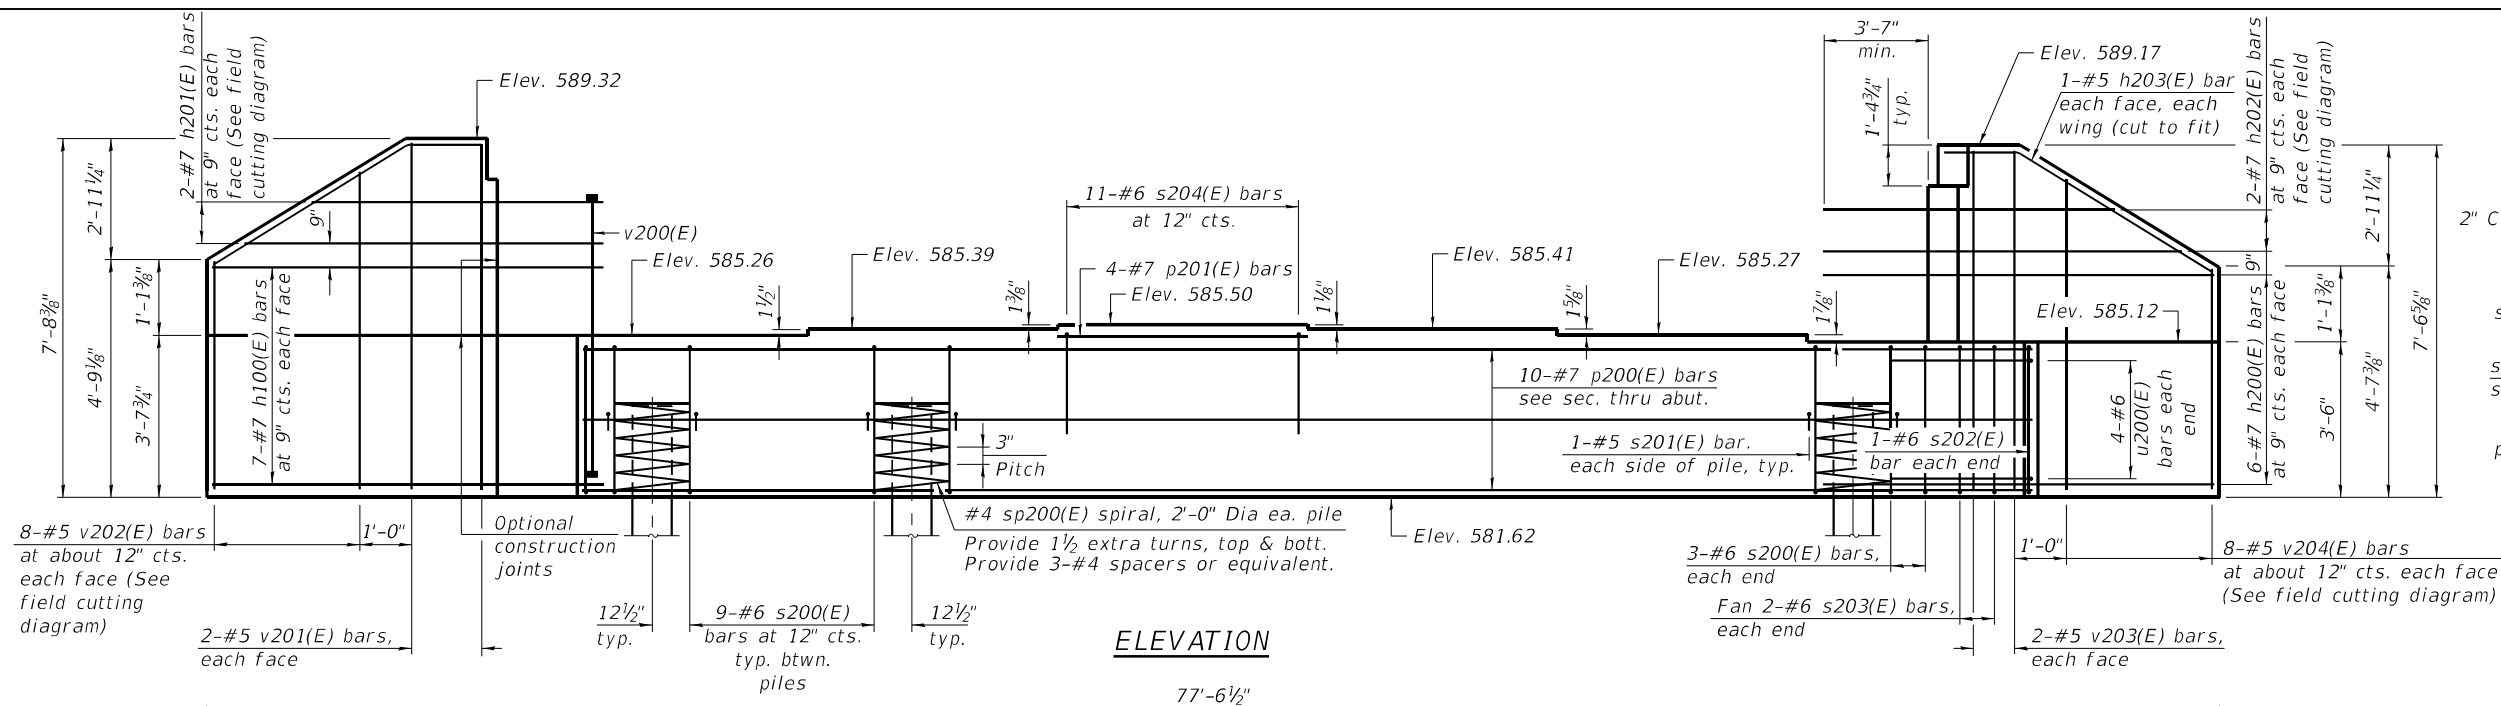

SEC. THRU ABUT.

Dimensions at right angles to abutment.





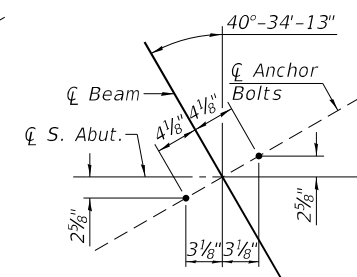
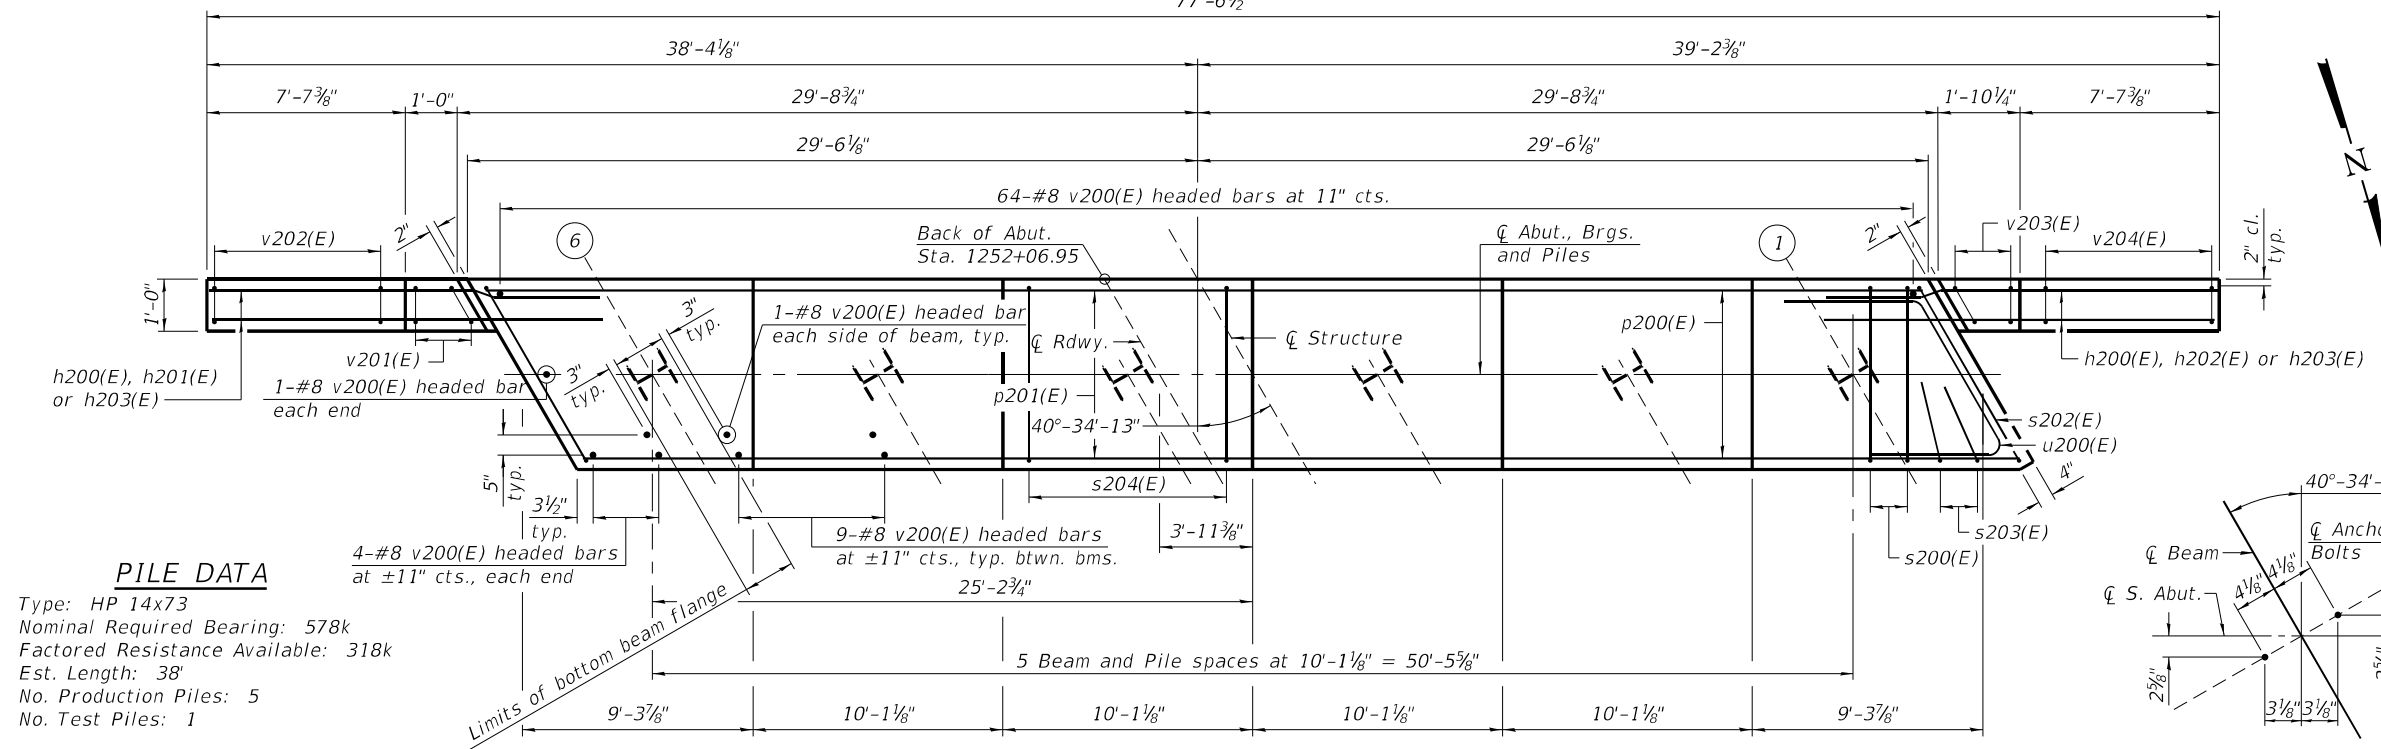






BILL OF MATERIAL

Bar	No.	Size	Length	Shape
h200(E)	26	#7	13'-0"	
h201(E)	2	#7	20'-1"	
h202(E)	2	#7	23'-3"	
h203(E)	4	#5	9'-6"	
p200(E)	10	#7	58'-7"	
p201(E)	4	#7	9'-9"	
s200(E)	51	#6	14'-4"	
s201(E)	12	#5	4'-4"	
s202(E)	2	#6	16'-6"	
s203(E)	4	#6	6'-6"	
s204(E)	10	#6	7'-4"	
sp200(E)	6	#4	2'-0"	
u200(E)	8	#6	12'-10"	
v200(E)	131	#8	5'-6"	
v201(E)	4	#5	7'-4"	
v202(E)	8	#5	11'-6"	
v203(E)	4	#5	7'-2"	
v204(E)	8	#5	11'-3"	
Structure Excavation			Cu. Yd.	224
Concrete Structures			Cu. Yd.	34.1
Reinforcement Bars, Epoxy Coated			Pound	5,890
Furnishing - Piles, HP 14x73			Foot	190
Driving Piles			Foot	190
Test Pile, HP 14x73			Each	1

*Length is height of spiral.

Notes:
 Pour steps monolithically with cap.
 Headed bars shall conform to ASTM A970 with threaded attachment; Class HA; and reinforcement bars conforming to ASTM A706. Cost included with Reinforcement Bars, Epoxy Coated.
 For details of piles see sheet 32 of 38.

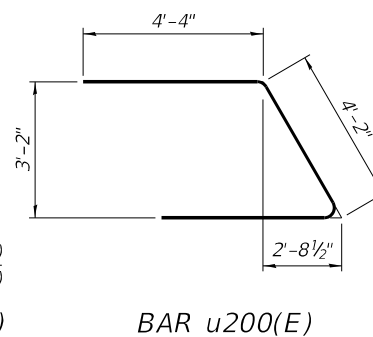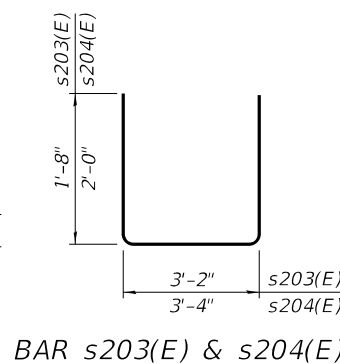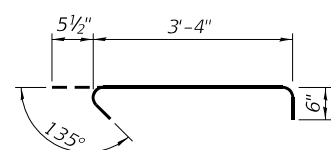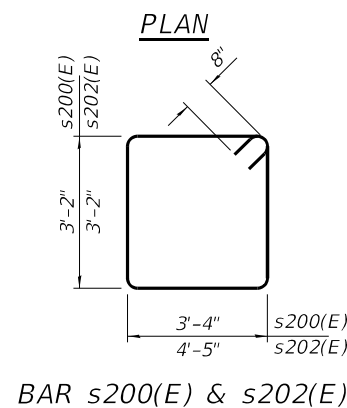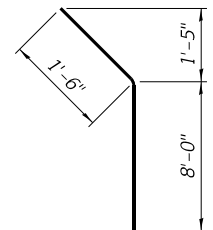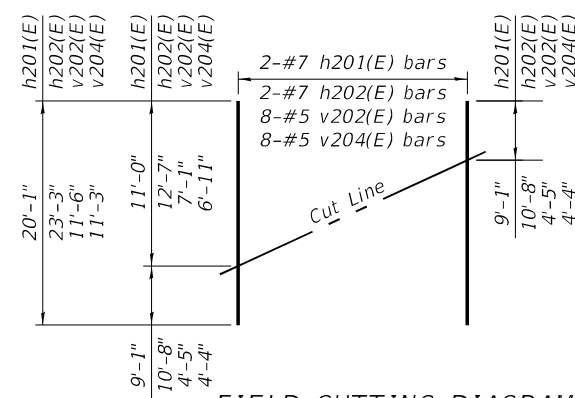


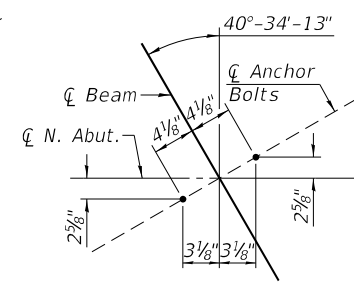
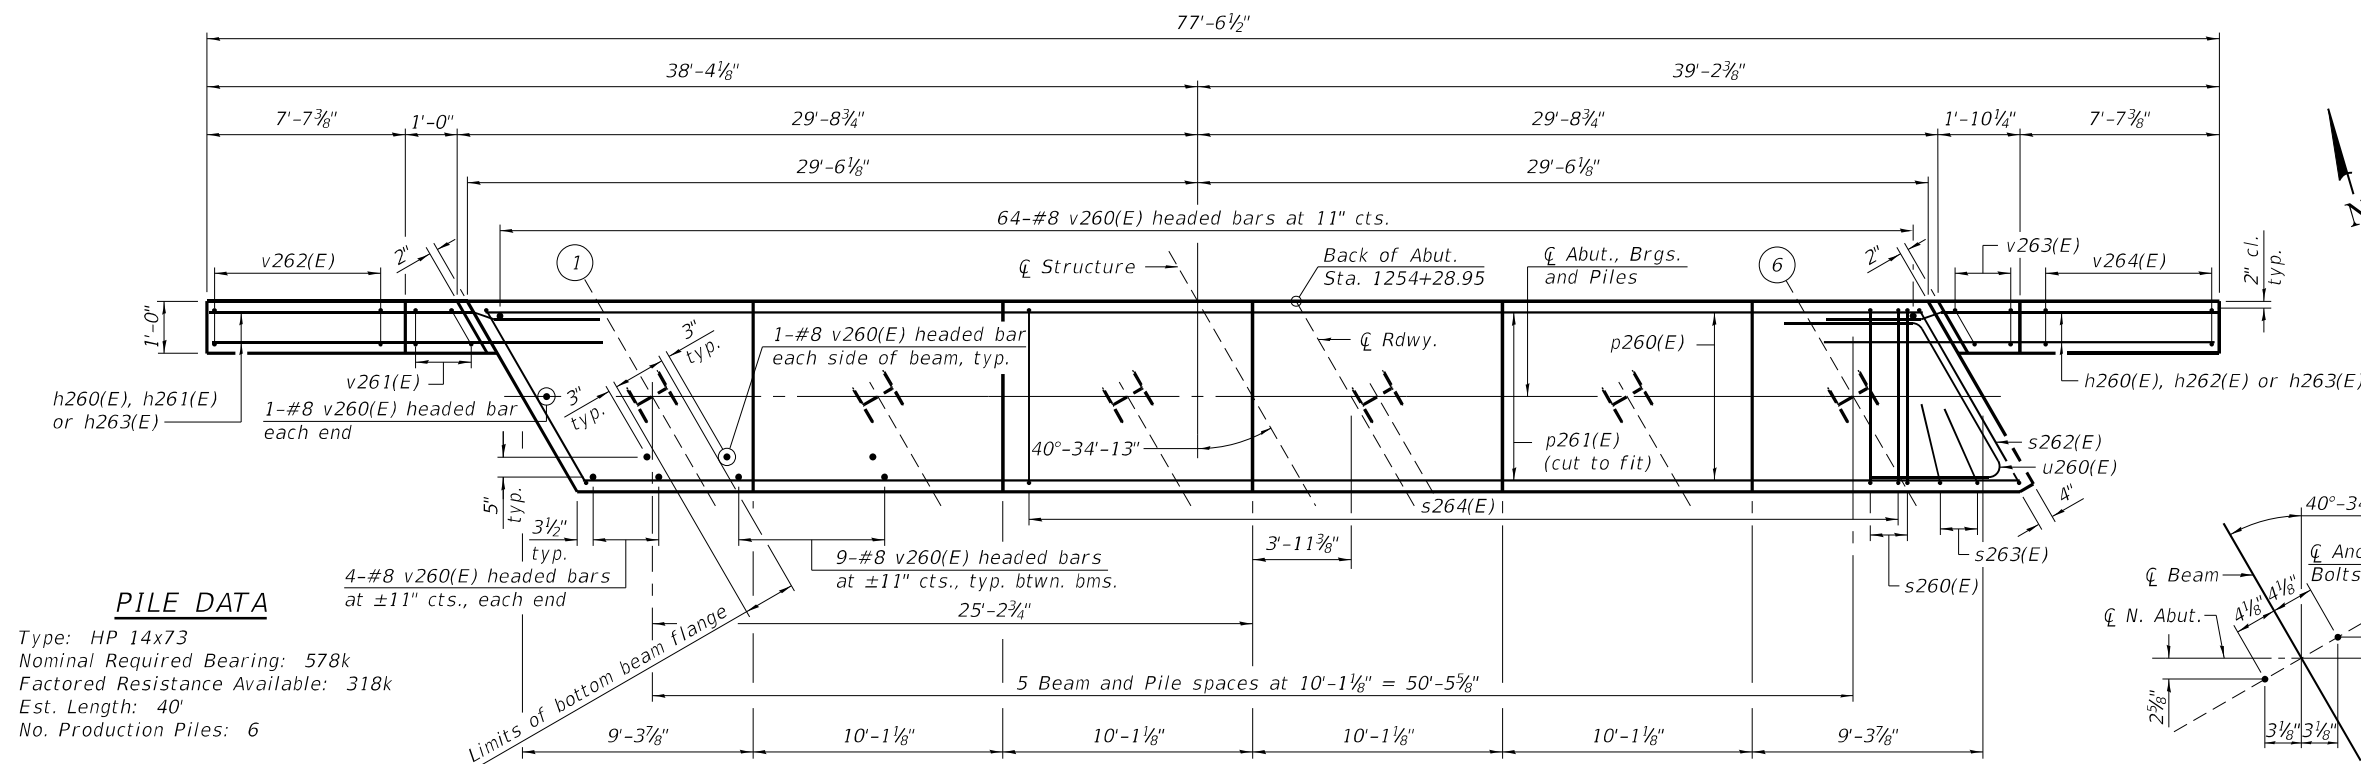
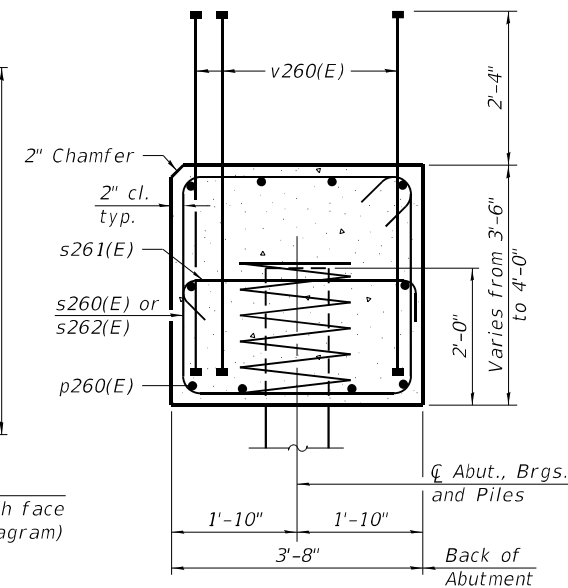
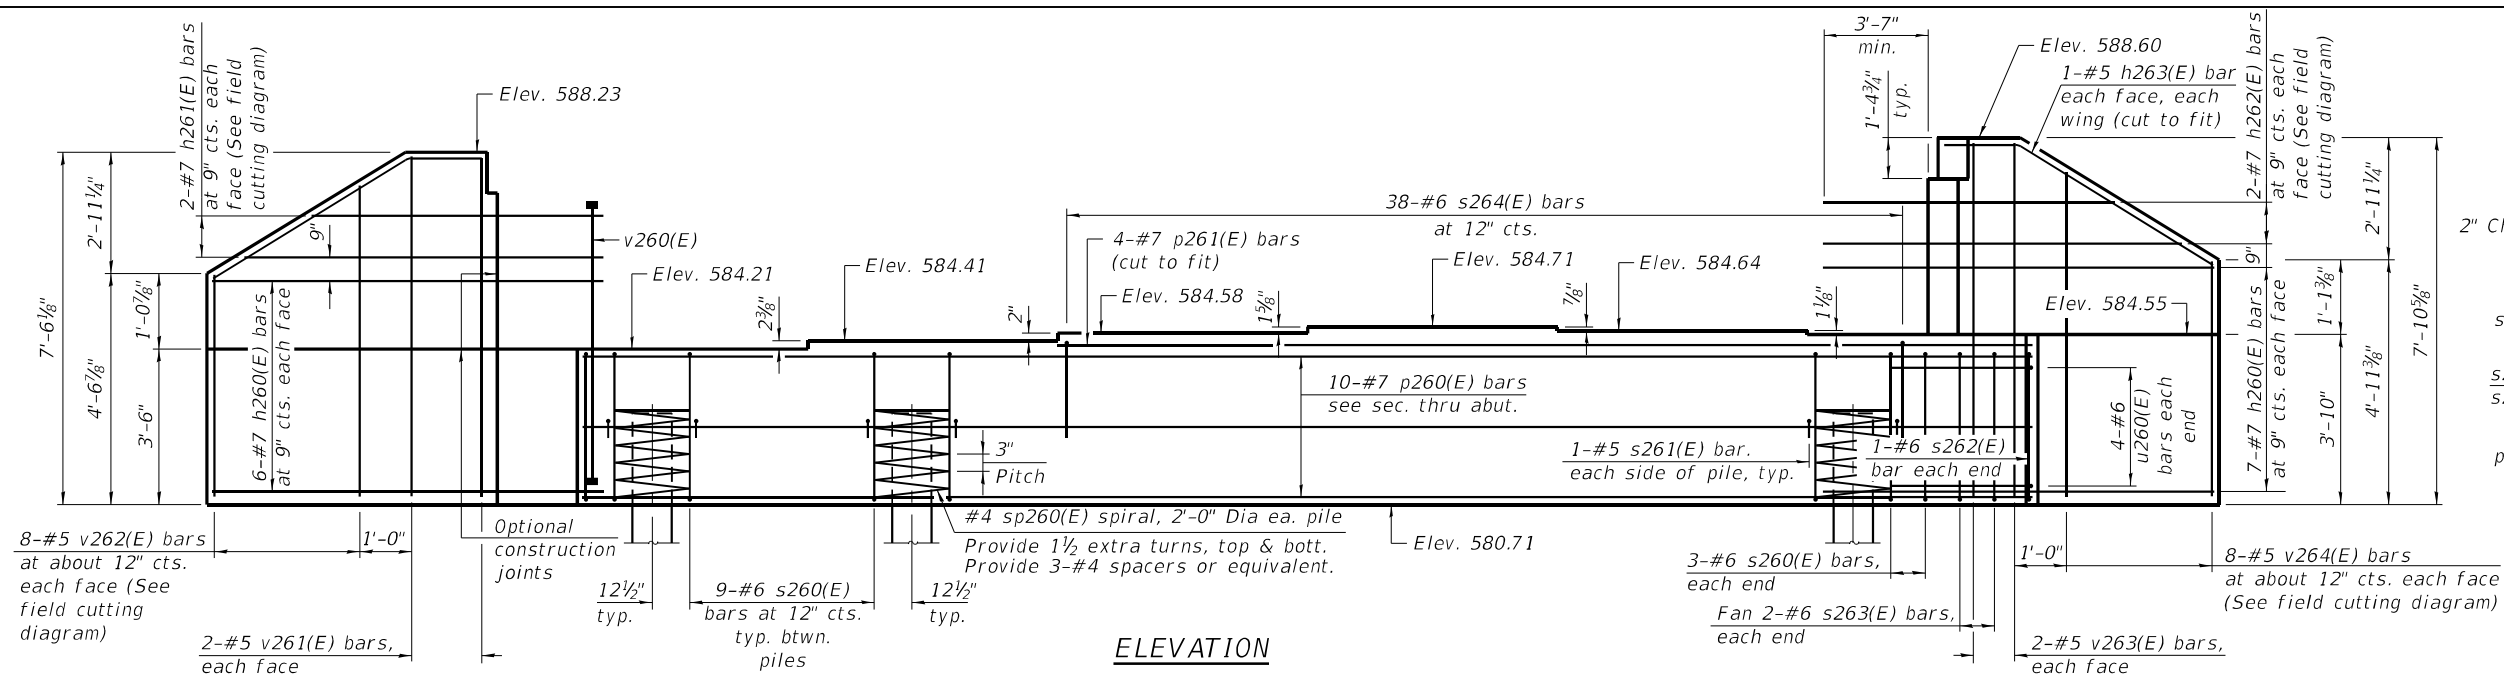



BILL OF MATERIAL

Bar	No.	Size	Length	Shape
h260(E)	26	#7	13'-0"	
h261(E)	2	#7	23'-1"	
h262(E)	2	#7	21'-1"	
h263(E)	4	#5	9'-6"	
p260(E)	10	#7	58'-7"	
p261(E)	4	#7	40'-6"	
s260(E)	51	#6	14'-4"	
s261(E)	12	#5	4'-4"	
s262(E)	2	#6	16'-6"	
s263(E)	4	#6	6'-6"	
s264(E)	38	#6	7'-4"	
sp260(E)	6	#4	2'-0"	
u260(E)	8	#6	12'-10"	
v260(E)	131	#8	5'-6"	
v261(E)	4	#5	7'-2"	
v262(E)	8	#5	11'-1"	
v263(E)	4	#5	7'-6"	
v264(E)	8	#5	11'-11"	
Structure Excavation			Cu. Yd.	228
Concrete Structures			Cu. Yd.	35.0
Reinforcement Bars, Epoxy Coated			Pound	6,460
Furnishing - Piles, HP 14x73			Foot	240
Driving Piles			Foot	240


*Length is height of spiral.

Notes:
Pour steps monolithically with cap.
Headed bars shall conform to ASTM A970 with threaded attachment; Class HA; and reinforcement bars conforming to ASTM A706. Cost included with Reinforcement Bars, Epoxy Coated.
For details of piles see sheet 32 of 38.

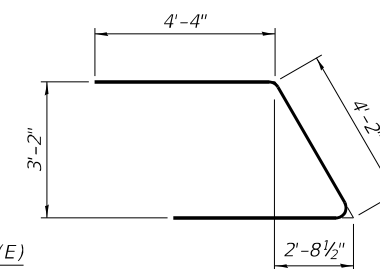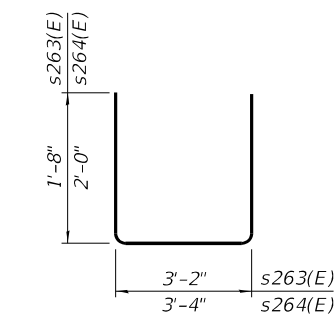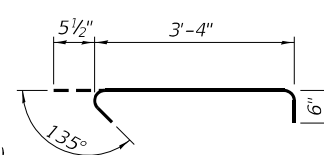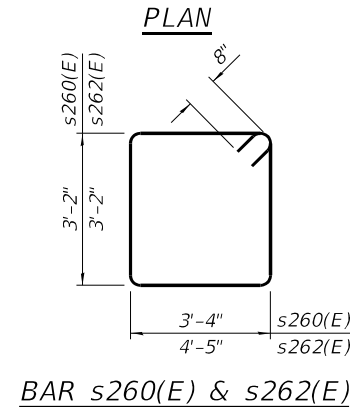
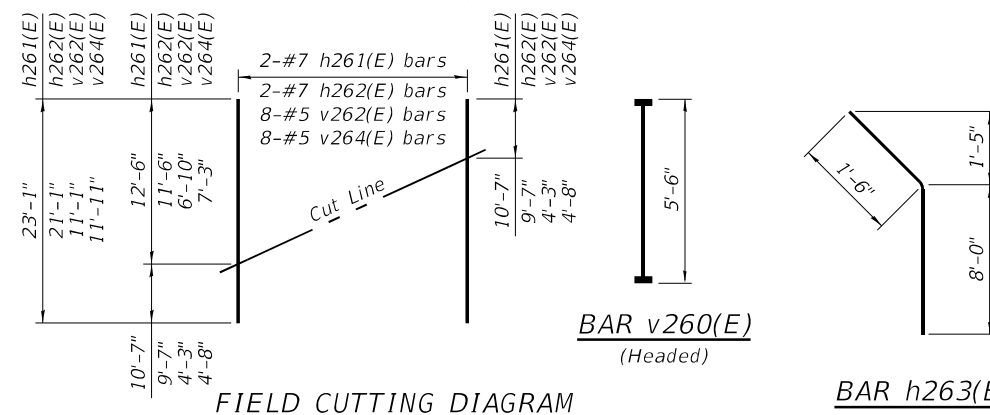


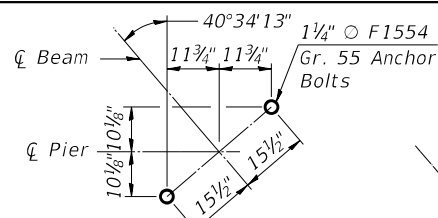

ANCHOR BOLT
INSTALLATION DETAIL

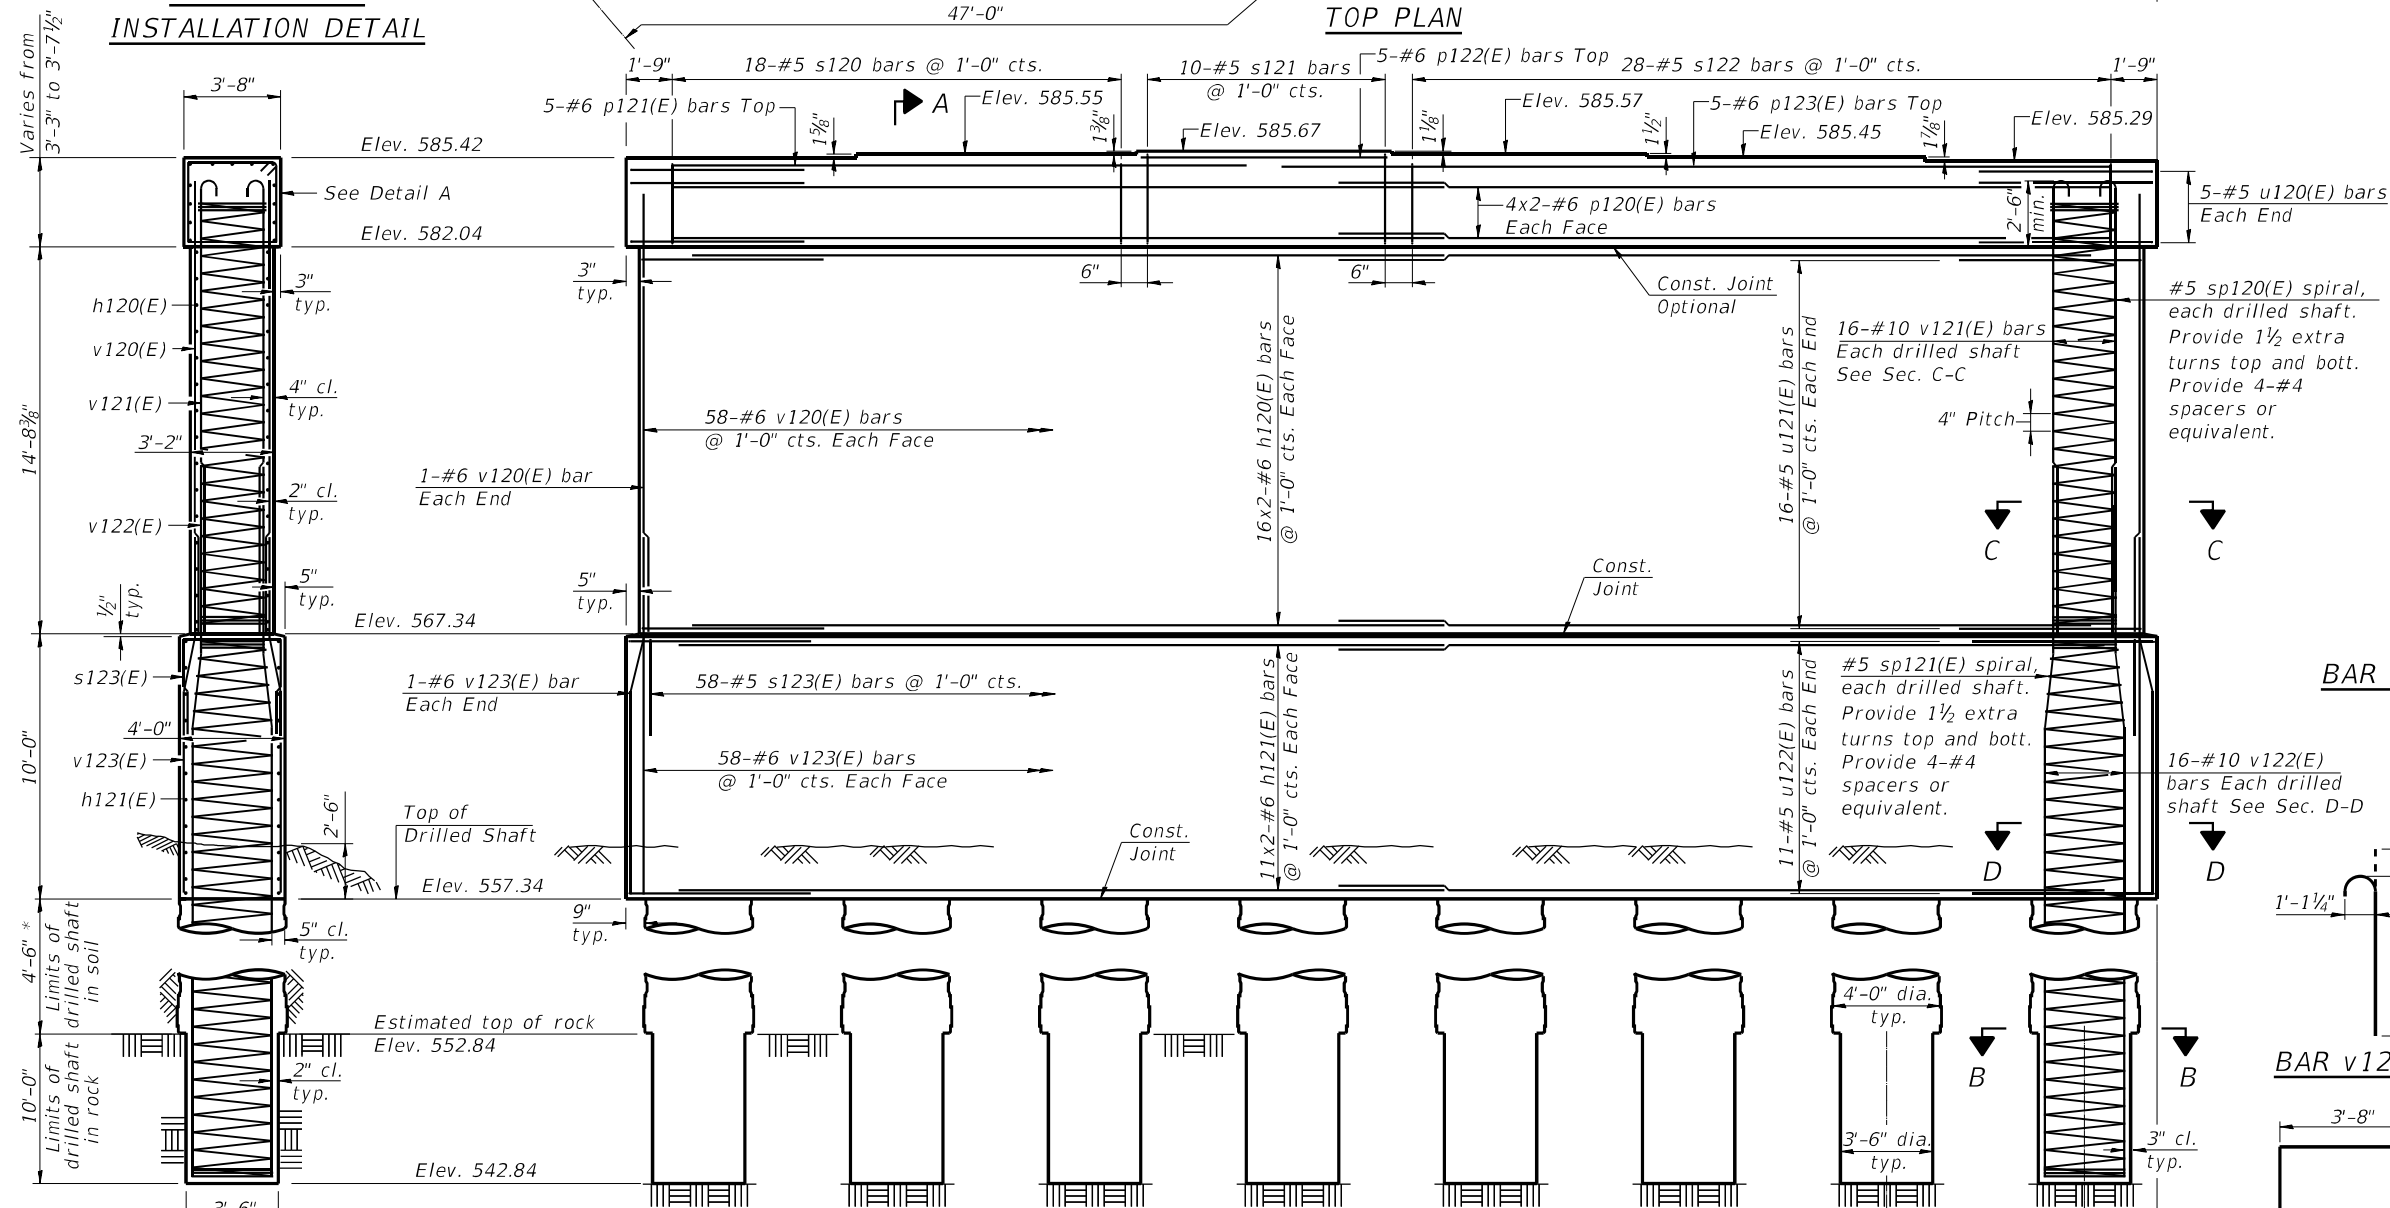

SECTION A-A

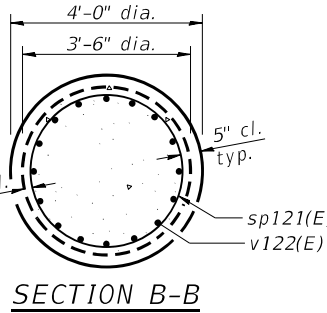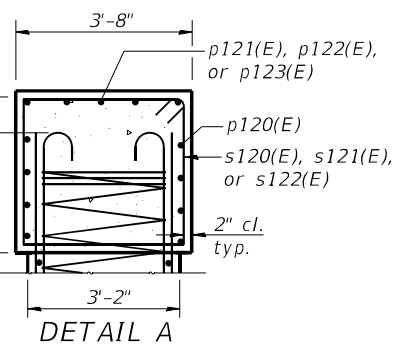


BAR v122(E) &
v123(E)

ELEVATION
(Looking North)

Bar	A	B	C	D	E
v122(E)	19'-9"	4'-0"	7'-3"	4"	4'-0"
v123(E)	6'-8"	3'-1 1/4"	4'-6"	5"	3'-1 1/4"


* The quantities and reinforcement detailing are based on top of shaft and the estimated top of rock elevations and may change based on the actual top of rock elevation encountered at each shaft.

BAR u120(E), u121(E),
or u122(E)


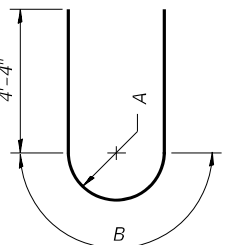


Bar	A	B
u120(E)	1'-8"	5'-3"
u121(E)	1'-5"	4'-6"
u122(E)	1'-10"	5'-9"


BAR v121(E)

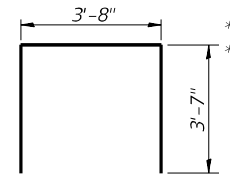


BAR s123(E)

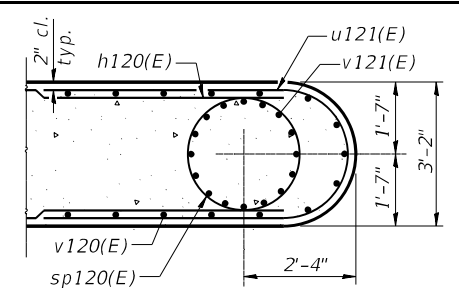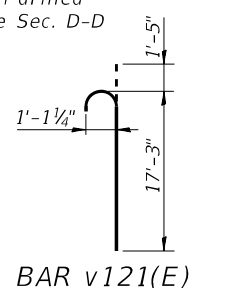

SECTION C-C

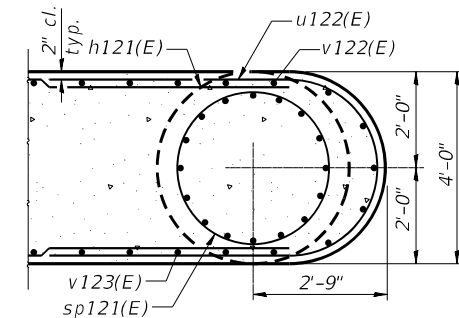

SECTION D-D

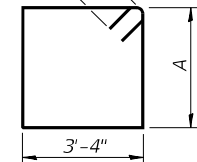

Bar	A
s120(E)	3'-0"
s121(E)	3'-3"
s122(E)	2'-11"

BAR s120(E), s121(E),
& s122(E)


BILL OF MATERIAL

Bar	No.	Size	Length	Shape
h120(E)	64	#6	30'-7"	—
h121(E)	44	#6	31'-0"	—
p120(E)	16	#6	29'-3"	—
p121(E)	5	#6	21'-1"	—
p122(E)	5	#6	9'-9"	—
p123(E)	5	#6	31'-3"	—
s120(E)	18	#5	13'-7"	□
s121(E)	10	#5	14'-1"	□
s122(E)	28	#5	13'-5"	□
s123(E)	58	#5	10'-10"	□
sp120(E)	8	#5	16'-6"	⋈
sp121(E)	8	#5	24'-2"	⋈
u120(E)	10	#5	13'-11"	U
u121(E)	32	#5	13'-2"	U
u122(E)	22	#5	14'-5"	U
v120(E)	118	#6	17'-3"	—
v121(E)	128	#10	18'-8"	—
v122(E)	128	#10	31'-0"	—
v123(E)	118	#6	14'-4"	—
Structure Excavation		Cu. Yd.	89	
Concrete Structures		Cu. Yd.	208.8	
Reinforcement Bars, Epoxy Coated		Pound	50,750	
Drilled Shaft in Soil		Cu. Yd.	16.8	
Drilled Shaft in Rock		Cu. Yd.	28.5	

Min. Bar Lap

#6(E) Bar = 4'-4"
#10(E) Bar = 6'-9"

Cast steps monolithically with cap.
Space cap reinforcement to miss anchor bolts.
** Length is total height of spiral.

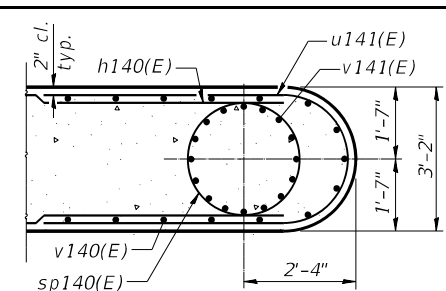

2" cl. typ.

h141(E)

u142(E)

v142(E)

2'-0"

2'-0"

2'-9"


v143(E)

sp141(E)


A diagram of a square. The top-right corner is cut off by a diagonal line. The length of the cut-off corner is labeled as $5\frac{1}{2}$ inches. The bottom horizontal side of the square is labeled as $3'-4"$.

Bar	No.	Size	Length	Shape
h140(E)	64	#6	30'-7"	—
h141(E)	44	#6	31'-0"	—
p140(E)	16	#6	29'-0"	—
p141(E)	5	#6	21'-1"	—
p142(E)	5	#6	9'-9"	—
p143(E)	5	#6	31'-3"	—
s140(E)	46	#5	13'-5"	□
s141(E)	10	#5	14'-1"	□
s142(E)	58	#5	10'-10"	□
sp140(E)	8	#5	16'-3"	≡
sp141(E)	8	#5	25'-8"	≡
u140(E)	10	#5	13'-11"	⌋
u141(E)	32	#5	13'-2"	⌋
u142(E)	22	#5	14'-5"	⌋
v140(E)	118	#6	17'-0"	—
v141(E)	128	#10	18'-5"	—
v142(E)	128	#10	32'-7"	—
v143(E)	118	#6	14'-4"	—
Structure Excavation			Cu. Yd.	89
Concrete Structures			Cu. Yd.	206.7
Reinforcement Bars, Epoxy Coated			Pound	51,760
Drilled Shaft in Soil			Cu. Yd.	22.3
Drilled Shaft in Rock			Cu. Yd.	28.5


ILLINOIS	FED. AID PROJECT
----------	------------------

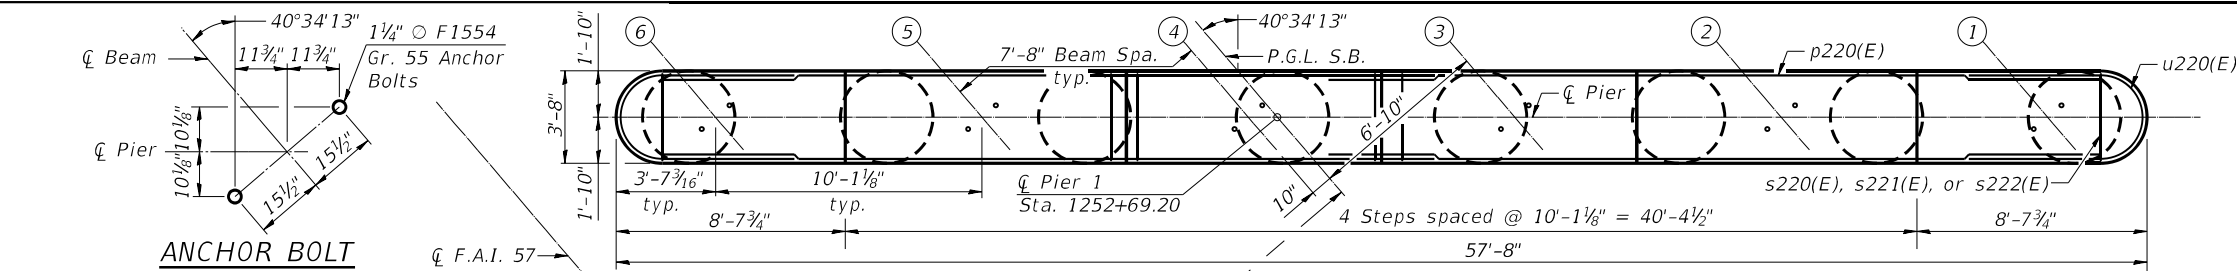


ANCHOR BOLT
INSTALLATION DETAIL

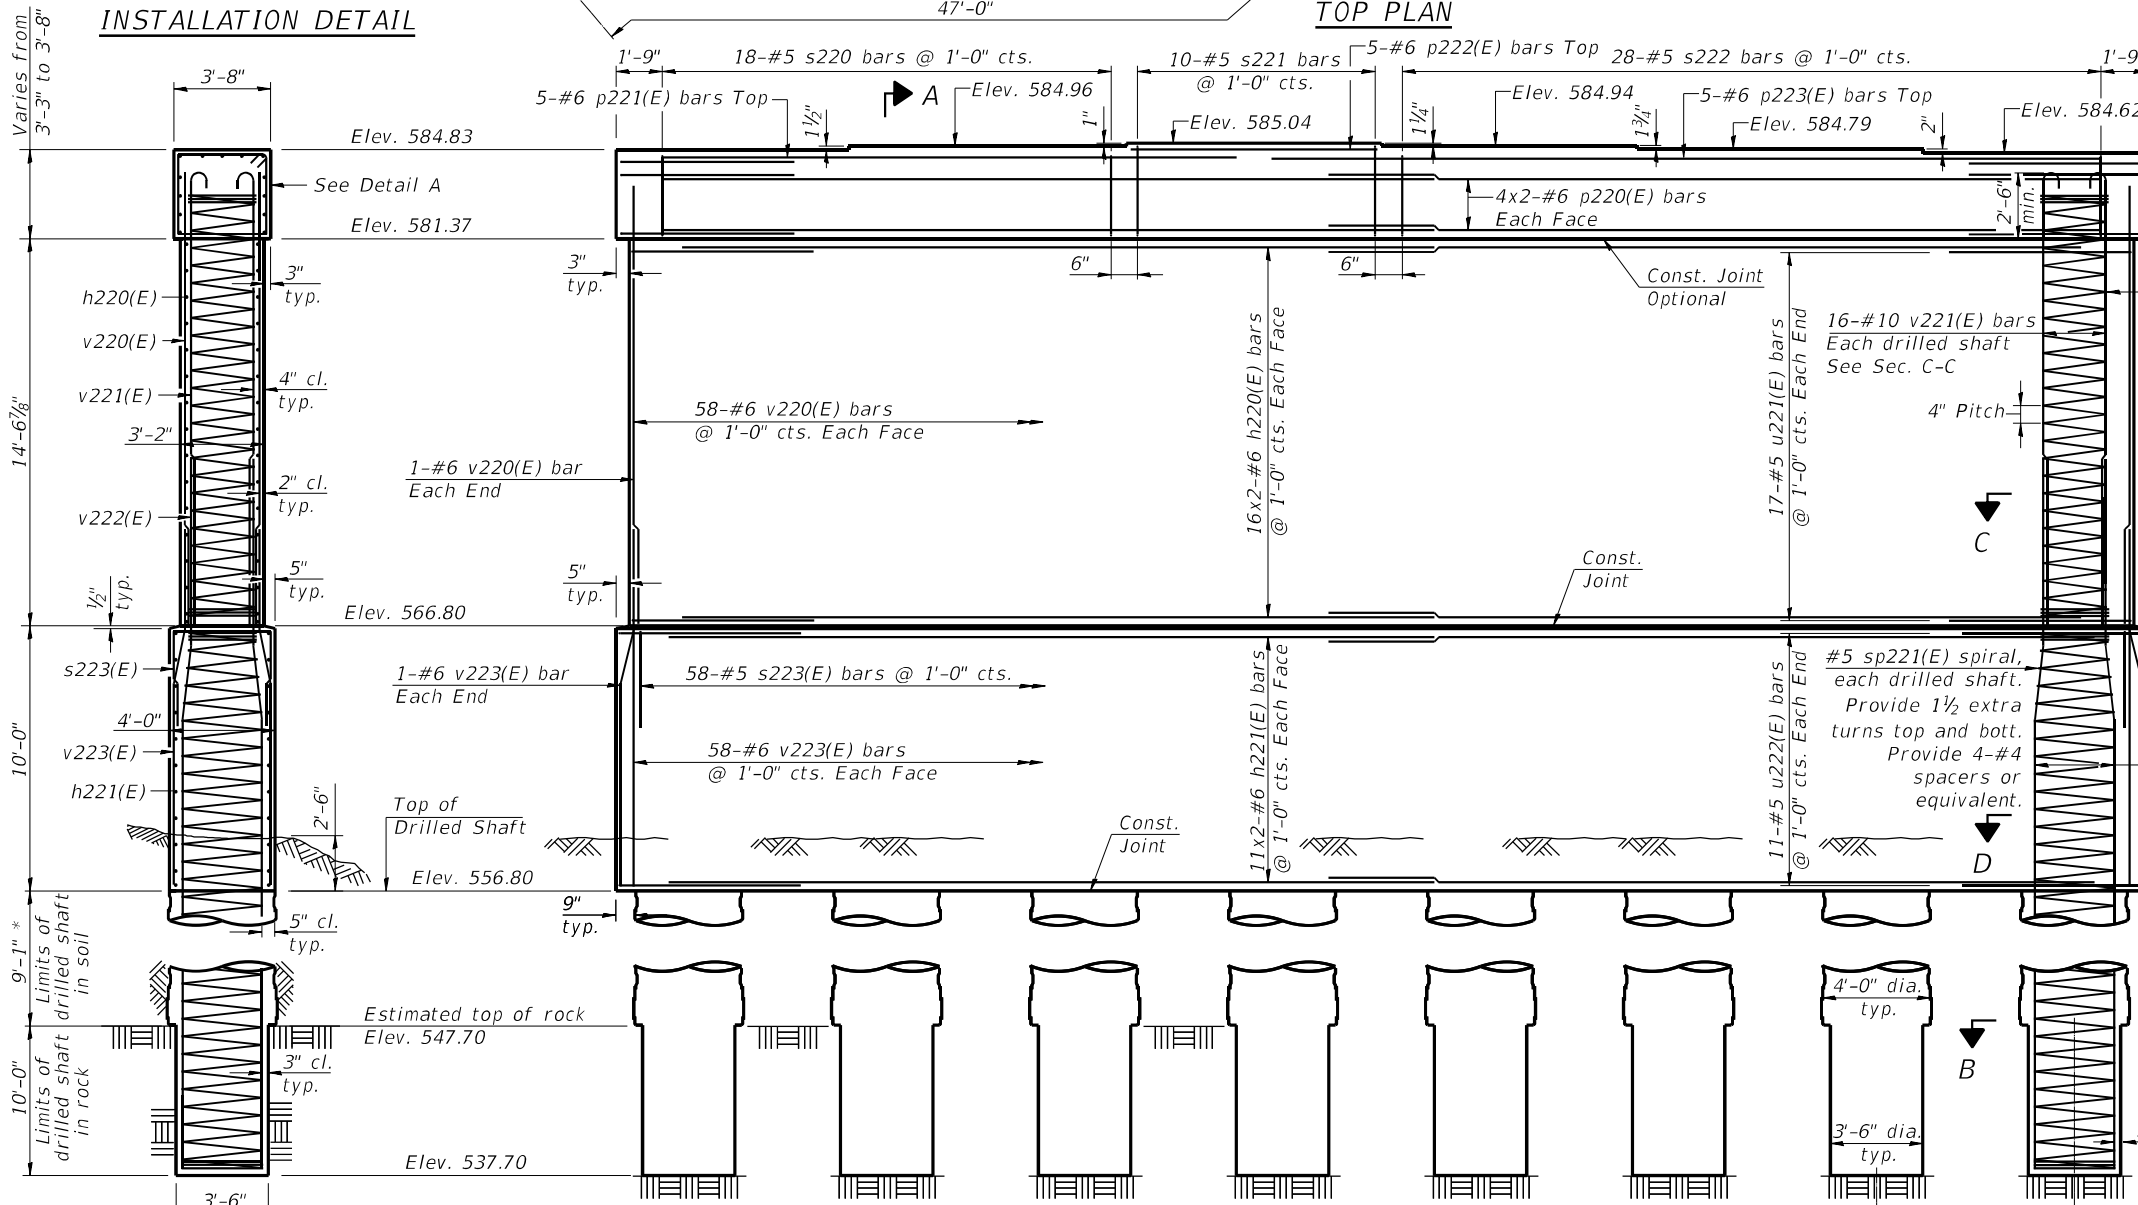

SECTION A-A

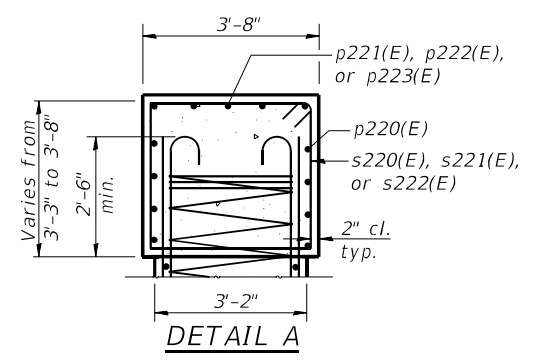


SECTION B-B

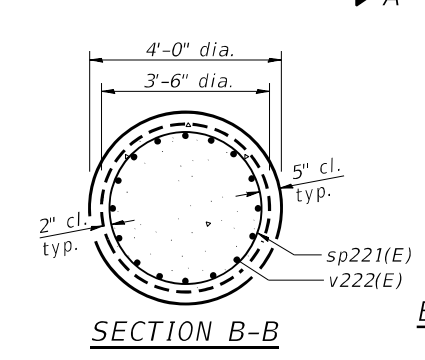


BAR v222(E) &
v223(E)

Bar	A	B	C	D	E
v222(E)	24'-4"	4'-0"	7'-3"	4"	4'-0"
v223(E)	6'-8"	3'-1 1/4"	4'-6"	5"	3'-1 1/4"

* The quantities and reinforcement detailing are based on top of shaft and the estimated top of rock elevations and may change based on the actual top of rock elevation encountered at each shaft.

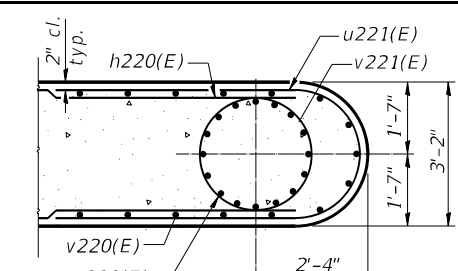

SECTION C-C

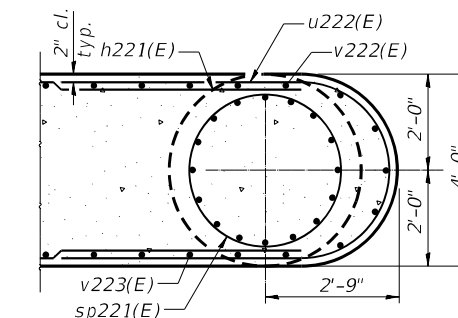

SECTION D-D

BAR s220(E), s221(E),
& s222(E)

BILL OF MATERIAL

Bar	No.	Size	Length	Shape
h220(E)	64	#6	30'-7"	—
h221(E)	44	#6	31'-0"	—
p220(E)	16	#6	29'-0"	—
p221(E)	5	#6	21'-1"	—
p222(E)	5	#6	9'-9"	—
p223(E)	5	#6	31'-3"	—
s220(E)	18	#5	13'-9"	□
s221(E)	10	#5	14'-3"	□
s222(E)	28	#5	13'-5"	□
s223(E)	58	#5	10'-10"	□
sp220(E)	8	#5	16'-4"	~
sp221(E)	8	#5	28'-9"	~
u220(E)	10	#5	13'-11"	U
u221(E)	34	#5	13'-2"	U
u222(E)	22	#5	14'-5"	U
v220(E)	118	#6	17'-1"	—
v221(E)	128	#10	18'-6"	—
v222(E)	128	#10	35'-7"	—
v223(E)	118	#6	14'-4"	—
Structure Excavation		Cu. Yd.	89	
Concrete Structures		Cu. Yd.	208.2	
Reinforcement Bars, Epoxy Coated		Pound	54,290	
Drilled Shaft in Soil		Cu. Yd.	33.8	
Drilled Shaft in Rock		Cu. Yd.	28.5	

BAR v221(E)

BAR s223(E)

BAR u220(E), u221(E),
or u222(E)

Cast steps monolithically with cap.
Space cap reinforcement to miss anchor bolts.
** Length is total height of spiral.




USER NAME = Albert Reinhart	DESIGNED - AI	REVISED -
CHECKED - FAS	REVISED -	
PLOT SCALE = N/A	DRAWN - DAC	REVISED -
PLOT DATE = 4/30/2021 (12:00:52 PM)	CHECKED - DRC	REVISED -

STATE OF ILLINOIS
DEPARTMENT OF TRANSPORTATION


PIER 1 DETAILS
STRUCTURE NO. 041-0118 (SB)

SHEET 30 OF 38 SHEETS

F.A.I. RTE.	SECTION	COUNTY	TOTAL SHEETS	SHEET NO.
57	(41-4)B-1	JEFFERSON	257	169
CONTRACT NO. 78550				
ILLINOIS FED. AID PROJECT				

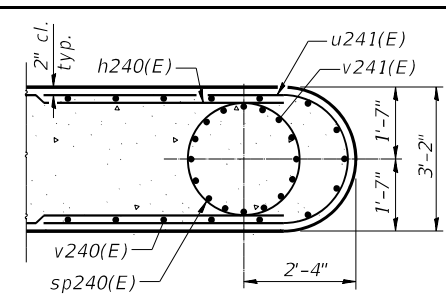

ANCHOR BOLT
INSTALLATION DETAIL

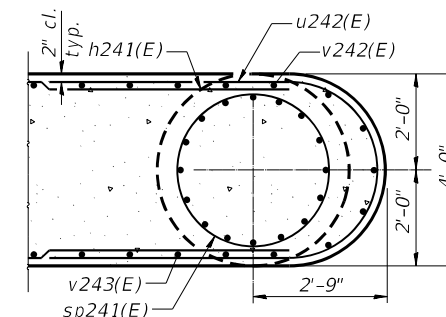

<i>Bar</i>	<i>A</i>
<i>s240(E)</i>	3'-2''
<i>s241(E)</i>	3'-4''
<i>s242(E)</i>	2'-11''

16-#10 v242(E)
bars Each drilled
shaft See Sec. D-

Bar	No.	Size	Length	Shape
<i>h240(E)</i>	64	#6	30'-7"	—
<i>h241(E)</i>	44	#6	31'-0"	—
<i>p240(E)</i>	16	#6	29'-0"	—
<i>p241(E)</i>	5	#6	21'-1"	—
<i>p242(E)</i>	5	#6	9'-9"	—
<i>p243(E)</i>	5	#6	31'-3"	—
<i>s240(E)</i>	18	#5	13'-11"	☐
<i>s241(E)</i>	10	#5	14'-3"	☐
<i>s242(E)</i>	28	#5	13'-5"	☐
<i>s243(E)</i>	58	#5	10'-10"	└
<i>sp240(E)</i>	8	#5	16'-4"	≡
<i>sp241(E)</i>	8	#5	31'-10"	≡
<i>u240(E)</i>	10	#5	13'-11"	U
<i>u241(E)</i>	32	#5	13'-2"	U
<i>u242(E)</i>	22	#5	14'-5"	U
<i>v240(E)</i>	118	#6	16'-8"	—
<i>v241(E)</i>	128	#10	18'-1"	—
<i>v242(E)</i>	128	#10	38'-5"	—
<i>v243(E)</i>	118	#6	14'-4"	—

A diagram showing a rectangular area with a width dimension of 3'-8" indicated by a dimension line above the rectangle.

<i>Bar</i>	<i>A</i>	<i>B</i>
<i>u240(E)</i>	1'-8"	5'-3"
<i>u241(E)</i>	1'-5"	4'-6"
<i>u242(E)</i>	1'-10"	5'-9"

Cast steps monolithically with cap.
Space cap reinforcement to miss anchor bolts.
** Length is total height of spiral.

#6(E) Bar = 4'-4"
#10(E) Bar = 6'-9"


* The quantities and reinforcement detailing are based on top of shaft and the estimated top of rock elevations and may change based on the actual top of rock elevation encountered at each shaft.

* The quantities and reinforcement detailing are based on top of shaft and the estimated top of rock elevations and may change based on the actual top of rock elevation encountered at each shaft.

<i>Structure Excavation</i>	<i>Cu. Yd.</i>	89
<i>Concrete Structures</i>	<i>Cu. Yd.</i>	205.7
<i>Reinforcement Bars, Epoxy Coated</i>	<i>Pound</i>	56,160
<i>Drilled Shaft in Soil</i>	<i>Cu. Yd.</i>	44.4
<i>Drilled Shaft in Rock</i>	<i>Cu. Yd.</i>	28.5


	<u>Min. Bar Lap</u>
Anchor bolts.	#6(E) Bar = 4'-4"
	#10(E) Bar = 6'-9"

F.A.I. RTE.	SECTION	COUNTY	TOTAL SHEETS	SHEET NO.
57	(41-4)B-1	JEFFERSON	257	170
CONTRACT NO. 78550				
ILLINOIS FED. AID PROJECT				

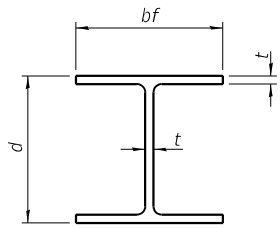


STEEL PILE TABLE

Designation	Depth d	Flange width bf	Web and Flange thickness t	Encasement diameter A
HP 14x117	14 1/4"	14 7/8"	1 3/16"	30"
x102	14"	14 3/4"	1 1/16"	30"
x89	13 7/8"	14 3/4"	5/8"	30"
x73	13 5/8"	14 5/8"	1/2"	30"
HP 12x84	12 1/4"	12 1/4"	1 1/16"	24"
x74	12 1/8"	12 1/4"	5/8"	24"
x63	12"	12 1/8"	1/2"	24"
x53	11 3/4"	12"	7/16"	24"
HP 10x57	10"	10 1/4"	9/16"	24"
x42	9 3/4"	10 1/8"	7/16"	24"
HP 8x36	8"	8 1/8"	7/16"	18"

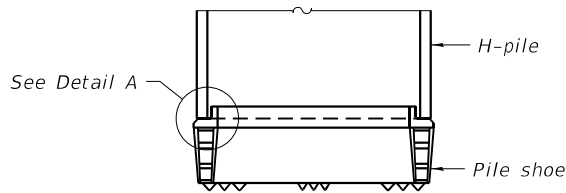


ELEVATION

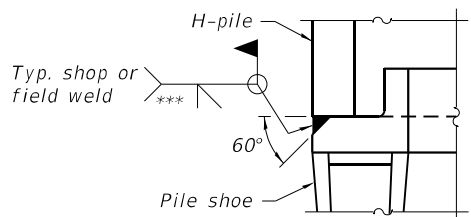


DETAIL A

SHOE ATTACHMENT

Note:
The steel H-piles shall be according to
AASHTO M270 Grade 50.

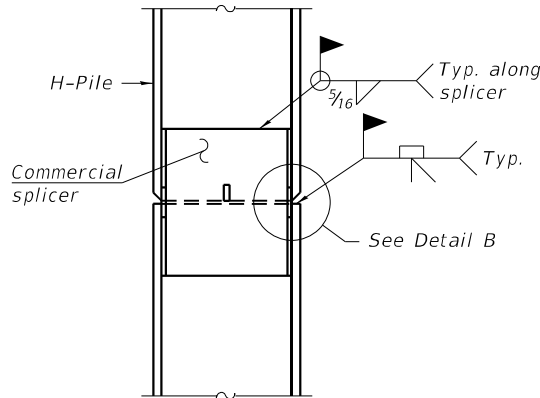


ELEVATION

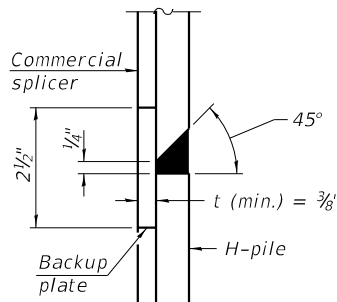


DETAIL "B"

WELDED COMMERCIAL SPLICE

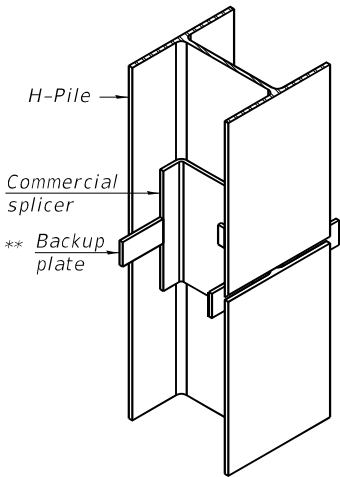


ISOMETRIC VIEW

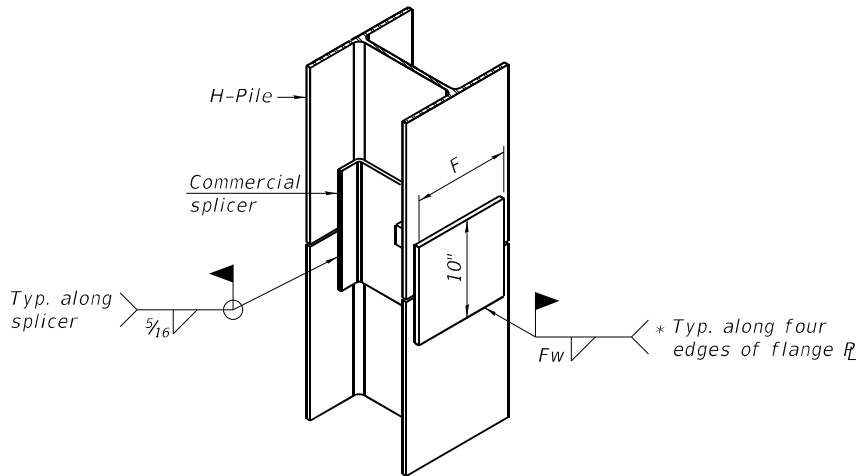


ISOMETRIC VIEW

WELDED COMMERCIAL SPLICE ALTERNATE

- * Interrupt welds 1/4" from end of web and/or each flange.
- ** Remove portions of backup plates that extend outside the flanges.
- *** Weld size per pile shoe manufacturer (5/16" min.).

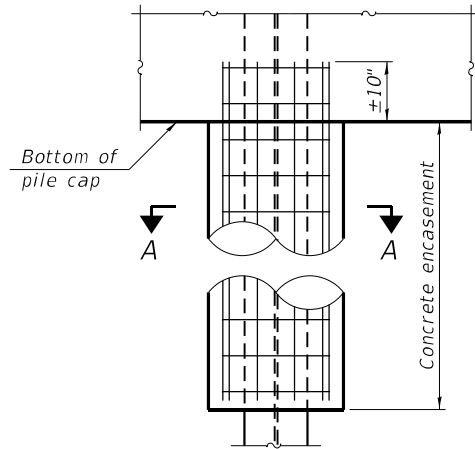


ELEVATION

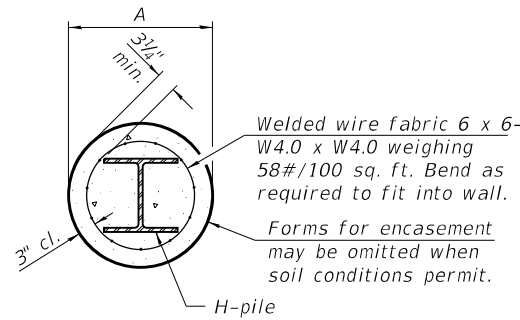


SECTION A-A


INDIVIDUAL PILE
CONCRETE ENCASEMENT
(when specified)

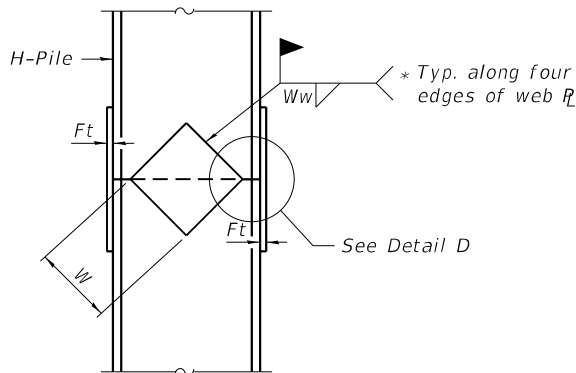

ELEVATION

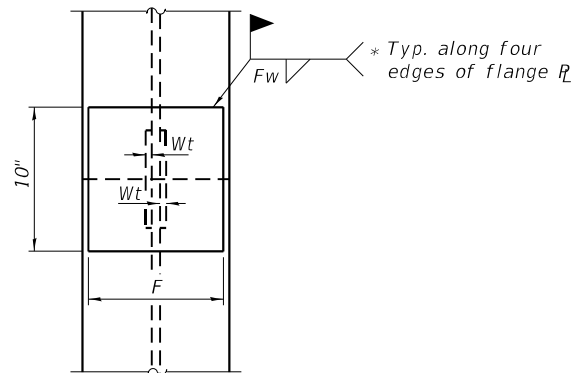

END VIEW

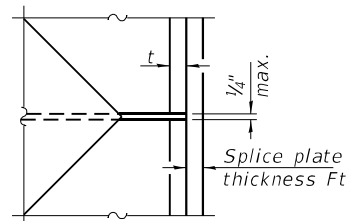

DETAIL D

Designation	F	Ft	Fw	W	Wt	Ww
HP 14x117	12 1/2"	1"	7/8"	7 3/4"	5/8"	1/2"
x102	12 1/2"	7/8"	3/4"	7 3/4"	5/8"	1/2"
x89	12 1/2"	3/4"	1 1/16"	7 3/4"	5/8"	1/2"
x73	12 1/2"	5/8"	9/16"	7 3/4"	5/8"	1/2"
HP 12x84	10"	7/8"	1 1/16"	6 1/2"	5/8"	1/2"
x74	10"	7/8"	1 1/16"	6 1/2"	5/8"	1/2"
x63	10"	5/8"	1/2"	6 1/2"	1/2"	3/8"
x53	10"	5/8"	1/2"	6 1/2"	1/2"	3/8"
HP 10x57	8"	3/4"	9/16"	5 1/4"	1/2"	3/8"
x42	8"	5/8"	9/16"	5 1/4"	1/2"	3/8"
HP 8x36	7"	5/8"	7/16"	4 1/4"	1/2"	3/8"

WELDED PLATE FIELD SPLICE

F-HP

1-1-2020

MODEL: Detail
FILE NAME: L:\DOT\11006910\WO_6\Draw\Structures\SN 17-18\032-Steel H Piles.dgn



License No. 184-000613 © Copyright CMT, Inc.

USER NAME	=	Albert Reinwart
PLOT SCALE	=	N/A
PLOT DATE	=	4/30/2021 (12:00:58 PM)

DESIGNED	-	JMW
CHECKED	-	FAS
DRAWN	-	GLD
CHECKED	-	FAS

REVISED	-
REVISED	-
REVISED	-
REVISED	-

STATE OF ILLINOIS
DEPARTMENT OF TRANSPORTATION

HP PILE DETAILS
STRUCTURE NO. 041-0117 (NB) & 041-0118 (SB)

SHEET 32 OF 38 SHEETS

F.A.I. RTE.	SECTION	COUNTY	TOTAL SHEETS	SHEET NO.
57	(41-4)B-1	JEFFERSON	257	171
CONTRACT NO. 78550				
ILLINOIS FED. AID PROJECT				

Structure Geotechnical Report
S.N. 041-0117 & S.N. 041-0118

ILLINOIS DEPARTMENT OF TRANSPORTATION District Nine Materials				Bridge Foundation Boring Log			
FAI Route 57 Over Southern Railroad				Sheet 1 of 2			
Route: FAI 57 Structure Number: 041-0016 (N.B.) and 041-0017 (S.B.) Date: 4/20/2017							
Section 41,4VB Bored By: R Moberly							
County: Jefferson Location: 0.25 mi North of Dix Interchange Checked By: R Moberly							
Boring No 1-S (2017)				Station 1253+97			
Offset 8' Rt CL median				Ground Surface 587.4 Ft			
Surf Wat Elev:				Ground Water Elevation			
when Drilling 554.9				At Completion			
At: 557.8 Hrs: 120							
D E P T H				B L O W S			
Qu tsf				W%			
Very stiff, moist, brown, Clay to Clay Loam A7-6				Stiff, moist, brown mottled grey, Silty Clay A-6			
582.9				560.4			
2				2			
4 2.1B 17				4 1.4B 19			
5				5			
582.9				557.9			
Stiff, moist, brown and grey, Clay A7-6				Very stiff, moist, brown mottled grey, Clay A7-6			
5.0 2				30.0 1			
4 1.6B 17				4 2.5B 21			
5				5			
582.9				555.4			
1				15			
3 1.6B 19				15 2.1S 17			
3				10			
577.9				552.9			
Very stiff, moist, brown and grey, Clay A7-6				Very stiff, damp, grey, Clay Loam A-4 with some broken Sandstone gravel			
10.0 1				35.0 2			
3 2.1D 18				18 14			
4				24			
575.4				550.4			
Stiff, moist, brown, Clay A7-6				Very dense, dry, brown, weathered Sandstone with Clay layers			
2				6			
3 1.8S 17				38			
4				24			
572.9				547.9			
Stiff, moist, grey, Silty Clay A-6				Very stiff, damp, brown, weathered Clay Shale with some Sandstone			
15.0 2				40.0 16			
4 1.6S 20				12 3.1B 13			
6				13			
570.4				543.9			
Very stiff, moist, brown, Clay A7-6				Hard, dry, grey, Clay Shale			
2				45.0 100/5"			
3 2.1B 18							
6							
565.4							
Very stiff, moist, brown mottled grey, Clay A7-6							
2							
4 3.1B 23							
6							
562.9							
25.0 3				50.0 100/2"			

N-Std Pentr Test: 2" OD Sampler,140# Hammer, 30" Fall (Type Fail. B-Bulge S-Shear E-Estimated P-Penetrometer)



Structure Geotechnical Report
S.N. 041-0117 & S.N. 041-0118

Route: FAI 57 Date: 4/20/2017				Sheet 2 of 2			
Section: 41,4VB							
County: Jefferson							
Boring No: 1-S (2017)				Station: 1253+97			
Offset: 8' Rt CL median				Ground Surface: 587.4 Ft			
D E P T H				B L O W S			
Qu tsf				W%			
Hard, dry, grey, Clay Shale							
532.4				55.0 100/2"			
532.4				80.0			
Bottom of hole = 54.7 feet							
Free water observed at 32.5 feet							
Elevation referenced to BM at NE wingwall SN 041-0016; Elevation = 590.9 feet				60.0 85.0			
Borehole advanced with hollow stem auger (8" O.D, 3.25" I.D.)							
To convert "N" values to "N60" multiply by 1.25							
65.0				90.0			
70.0				95.0			
75.0				100.0			

N-Std Pentr Test: 2" OD Sampler,140# Hammer, 30" Fall (Type Fail. B-Bulge S-Shear E-Estimated P-Penetrometer)



MODEL: Default
FILE NAME: L:\DOT11006610\WO_6\Draw\Structures\SN 17-18\033-Boring Log 1.dgn



License No. 184-000613 © Copyright CMT, Inc.

USER NAME = Albert Reinhart	DESIGNED -	REVISED -
CHECKED -	REVISED -	
PLOT SCALE = N/A	DRAWN - GLD	REVISED -
PLOT DATE = 4/30/2021 (12:01:04 PM)	CHECKED - FAS	REVISED -

STATE OF ILLINOIS
DEPARTMENT OF TRANSPORTATION

BORING LOG 1
STRUCTURE NO. 041-0117 (NB) & 041-0118 (SB)

SHEET 33 OF 38 SHEETS

FAI RTE.	SECTION	COUNTY	TOTAL SHEETS	SHEET NO.
57	(41-4)B-1	JEFFERSON	257	172
CONTRACT NO. 78550				
ILLINOIS FED. AID PROJECT				

Structure Geotechnical Report
S.N. 041-0117 & S.N. 041-0118

ILLINOIS DEPARTMENT OF TRANSPORTATION District Nine Materials				Bridge Foundation Boring Log Sheet 1 of 1			
FAI Route 57 Over Southern Railroad				Date: 4/25/2017			
Route: FAI 57 Structure Number: 041-0016 (N.B.) and 041-0017 (S.B.)				Bored By: R Moberly			
Section 41,4VB				Checked By: R Moberly			
County: Jefferson Location: 0.25 mi North of Dix Interchange							

Boring No 2-S (2017)	D	B			Surf Wat Elev:	D	B		
Station 1251+69	E	L			Ground Water Elevation	P	L		
Offset 8' Lt CL median	T	O	Qu		when Drilling 545.5	H	O	tsf	W%
Ground Surface 588.5 Ft	H	S	tsf	W%	At Completion				
					At: Hrs:				

Very stiff, moist, brown, Silty Clay A-6					Very stiff, moist, grey, Silty Clay Loam A-6	5	2.3S	19
						8		
					561.5			
		2				2		
		4	2.1B	22	Very stiff, moist, brown mottled grey, Clay to Silty Clay A7-6	5	3.3S	21
		5				8		
584.0					559.0			
Stiff, moist, grey and brown, Clay to Silty Clay A7-6	5.0	1			Stiff, moist, brown mottled grey, Clay to Silty Clay A7-6	30.0	1	
		4	1.4B	18		3	1.3B	19
		4				4		
581.5					556.5			
Very stiff, moist, grey and brown, Clay A7-6		2			Very stiff, moist, brown mottled grey, Clay A7-6		1	
		3	2.3B	18		4	2.9B	21
		4				6		
579.0					554.0			
Stiff, moist, grey and brown, Clay to Silty Clay A7-6	10.0	2			Stiff, damp, brown streaked grey, Silty Clay A-6	35.0	2	
		3	1.5B	18		9	1.8S	21
		4				20		
					Hard, dry, brown and grey, weathered Clay Shale			
		2				15		
		3	1.6B	20		33		
		4			+++++	65		
					Borehole advanced with hollow stem auger (8" O.D, 3.25" I.D.)			
15.0		1						
		3	1.3B	18	To convert "N" values to "N60" multiply by 1.25	40.0	13	
		4			+++++			
						27		
						70		
					546.0			
		1				17		
		3	1.6B	21	Hard, dry, grey, Clay Shale	100/7"		
		4						
20.0		1				45.0	19	
		4	1.8S	18				
		5			543.0		100/6"	
566.5					Bottom of hole = 45.5 feet			
Very stiff, moist, brown mottled grey, Clay A7-6		2			Free water observed at 43.0 feet			
		4	2.3B	19				
		6			Elevation referenced to BM at NE wingwall SN 041-0016;			
					Elevation = 590.9 feet			
563.5	25.0	2				50.0		

N-Std Pentr Test: 2" OD Sampler,140# Hammer, 30" Fall (Type Fail. B-Bulge S-Shear E-Estimated P-Penetrometer)



MODEL: Default
FILE NAME: L:\DOT11906610\WO_6\Draw\Structures\SN 17-18\034-Boring Log 2.dgn



License No. 184-00613 © Copyright CMT, Inc.

USER NAME = Albert Reinhart	DESIGNED -	REVISED -
CHECKED -	CHECKED -	REVISED -
PLOT SCALE = N/A	DRAWN - GLD	REVISED -
PLOT DATE = 4/30/2021 (12:01:31 PM)	CHECKED - FAS	REVISED -

STATE OF ILLINOIS
DEPARTMENT OF TRANSPORTATION

BORING LOG 2
STRUCTURE NO. 041-0117 (NB) & 041-0118 (SB)

SHEET 34 OF 38 SHEETS

F.A.I. RTE.	SECTION	COUNTY	TOTAL SHEETS	SHEET NO.
57	(41-4)B-1	JEFFERSON	257	173
CONTRACT NO. 78550				
ILLINOIS FED. AID PROJECT				

Structure Geotechnical Report
S.N. 041-0117 & S.N. 041-0118

Form No. B. D. 137 Rev. 9-60

Sh. 3 of 8 Sh

BRIDGE FOUNDATION BORING LOG

PROJECT _____ BRIDGE FAI-57 over Date 9-23-63
ROUTE FAI-57 Southern Railroad Bored By R.C. Dietzen
SEC. 41-4VB STA. 1252+68.49 Checked By G.M. Broom
COUNTY Jefferson

Boring No. 3
Station 1252+04
Offset 50' Rt. E

Elevation	N	Qu t/s.f.	w (%)	Surface Water El.	Groundwater El. at Completion	After 24 Hours	Elevation	N	Qu t/s.f.	w (%)
Ground Surface	560.5	0								
Stiff, brown mottled grey, CLAY to CLAY LOAM										
							-25			
	12	2.0	17							
	-5									
	15	1.5	18							
	553.0						-30			
Dense, brown soft SHALE										
	43	15								
Very dense, brownish grey, SHALE										
	-10									
	90	15								
							-35			
	144	13								
	-15									
	180	10								
	542.5	180	11				-40			
Extent of exploration										
	-20									
							-45			

N - Standard Penetration Test - Blows per foot to drive 2" O.D. Split Spoon Sampler 12" with 140# hammer falling 30".

Qu - Unconfined Compressive Strength - t/sf
w - Water Content - percentage of oven drv weight - %.

Type failure:
B - Bulge Failure
S - Shear Failure
E - Estimated Value



Page 22 of 49

Exhibit D - Soil Borings

Structure Geotechnical Report
S.N. 041-0117 & S.N. 041-0118

Form No. B. D. 137 Rev. 9-60

Sh. 4 of 8 Sh

BRIDGE FOUNDATION BORING LOG

PROJECT _____ BRIDGE FAI-57 over Date 9-23-63
ROUTE FAI-57 Southern Railroad Bored By R.C. Dietzen
SEC. 41-4VB STA. 1252+68.49 Checked By G.M. Broom
COUNTY Jefferson

Boring No. 4
Station 1252+76
Offset 47' Lt. E

Elevation	N	Qu t/s.f.	w (%)	Surface Water El.	Groundwater El. at Completion	After 24 Hours	Elevation	N	Qu t/s.f.	w (%)
Ground Surface	560.2	0								
Stiff, brown mottled grey, CLAY										
							-25			
	12	1.8	21							
	556.2									
Stiff, brown, CLAY LOAM										
	-5									
Free water at elev. 553.7										
	18	1.5	18							
	553.7									
Medium to soft, alternate 1 ft layers of SANDY LOAM and CLAY LOAM										
	10	0.6	18							
	550.2	-10								
Stiff, brown, CLAY LOAM										
	16	1.2	12							
	547.7						-35			
Dense, brown SHALE										
	53	14								
	546.2									
Very dense, brownish grey, SHALE										
	-15									
	150	11								
	-40									
	159	9								
	541.2									
Very dense, black, SHALE										
	-20									
	200	19								
	539.2									
Extent of exploration										
							-45			

N - Standard Penetration Test - Blows per foot to drive 2" O.D. Split Spoon Sampler 12" with 140# hammer falling 30".

Qu - Unconfined Compressive Strength - t/sf
w - Water Content - percentage of oven drv weight - %.

Type failure:
B - Bulge Failure
S - Shear Failure
E - Estimated Value



Page 23 of 49

Exhibit D - Soil Borings

STATE OF ILLINOIS
DEPARTMENT OF TRANSPORTATION

BORING LOG 4
STRUCTURE NO. 041-0117 (NB) & 041-0118 (SB)

SHEET 36 OF 38 SHEETS

FAI RTE.	SECTION	COUNTY	TOTAL SHEETS	SHEET NO.
57	(41-4)B-1	JEFFERSON	257	175
CONTRACT NO. 78550				
ILLINOIS FED. AID PROJECT				



USER NAME = Albert Reinhart	DESIGNED -	REVISED -
CHECKED -	CHECKED -	REVISED -
PLOT SCALE = N/A	DRAWN - GLD	REVISED -
PLOT DATE = 4/30/2021 (12:02:16 PM)	CHECKED - FAS	REVISED -

MODEL: Default
FILE NAME: L:\DOT\11006610\WO_6\Draw\Structures\SN 17-18\038-Boring Log 4.dgn

Structure Geotechnical Report
S.N. 041-0117 & S.N. 041-0118

FORM NO. B.D. 137 REV. 9-60

Sh. 5 of 8 Sh

BRIDGE FOUNDATION BORING LOG

PROJECT _____ BRIDGE FAI-57 over Date 9-24-63
ROUTE FAI-57 Southern Railroad Bored By R.C. Dietzen
SEC. 41-4VB STA. 1252+68.49 Checked By G.M. Broom
COUNTY Jefferson

Boring No.	Station	Offset	Elevation	N	Qu t/s.f.	w (%)	Surface Water El.	Groundwater El. at Completion	After 24 Hours	Elevation	N	Qu t/s.f.	w (%)
5	1254+20	47' Lt. E	568.7	0									
Ground Surface			568.7	0									
Stiff, grey, SILTY CLAY LOAM			566.7	13	7					300	1		
										-25			
Hard, grey mottled brown, CLAY to CLAY LOAM				26	4.3	17				541.7	240	1	
										-5			
				26	5.1	11				-30			
			559.2	23	4.0	14							
Very stiff, brown, CLAY to CLAY LOAM TILL and fragments of SHALE				20	3.6	22				-35			
3" seam of SANDY LOAM at elev. 555.4				37	3.4	16							
Wet seam at elev. 554.2				53	3.7	16				-40			
			550.2										
Stiff, brown CLAY LOAM TILL with GRAVEL and fragments of SHALE				44	1.9	15				-20			
			547.7										
				180		11				-45			

N - Standard Penetration Test - Blows per foot to drive 2" O.D. Split Spoon Sampler 12" with 140# hammer falling 30".

Qu - Unconfined Compressive Strength - t/sf
w - Water Content - percentage of oven dry weight

Type failure:
B - Bulge Failure
S - Shear Failure
E - Estimated Value



Page 24 of 49

Exhibit D - Soil Borings

Structure Geotechnical Report
S.N. 041-0117 & S.N. 041-0118

FORM NO. B.D. 137 REV. 9-60

Sh. 6 of 8 Sh

BRIDGE FOUNDATION BORING LOG

PROJECT _____ BRIDGE FAI-57 over Date 9-25-63
ROUTE FAI-57 Southern Railroad Bored By R.C. Dietzen
SEC. 41-4VB STA. 1252+68.49 Checked By G.M. Broom
COUNTY Jefferson

Boring No.	Station	Offset	Elevation	N	Qu t/s.f.	w (%)	Surface Water El.	Groundwater El. at Completion	After 24 Hours	Elevation	N	Qu t/s.f.	w (%)
6	1252+87	47' Rt. E	570.2	0									
Ground Surface			570.2	0									
Medium, brown SILTY CLAY LOAM										545.7	105	1	
										-25			
The top 4 or 5 feet of soil at this location is wasted material from R.R. cut.				5	0.6	22							
			564.7							-5			
Stiff, grey mottled brown, SILTY CLAY				12	1.9	25				-30			
			562.2										
Stiff, brown mottled grey, CLAY to CLAY LOAM				12	1.5	19				-10			
				14	2.3	21				-35			
			555.2	14	1.7	24							
Very stiff, brown mottled grey, CLAY TILL and fragments of SHALE				27	2.4	18				-40			
			551.7										
Very dense, brownish grey, SHALE				100		13				-20			
				115		10				-45			

N - Standard Penetration Test - Blows per foot to drive 2" O.D. Split Spoon Sampler 12" with 140# hammer falling 30".

Qu - Unconfined Compressive Strength - t/sf
w - Water Content - percentage of oven dry weight

Type failure:
B - Bulge Failure
S - Shear Failure
E - Estimated Value



Page 25 of 49

Exhibit D - Soil Borings



USER NAME = Albert Reinhart	DESIGNED -	REVISED -
CHECKED -	REVISED -	
PLOT SCALE = N/A	DRAWN - GLD	REVISED -
PLOT DATE = 4/30/2021 (12:02:43 PM)	CHECKED - FAS	REVISED -

STATE OF ILLINOIS
DEPARTMENT OF TRANSPORTATION

BORING LOG 5
STRUCTURE NO. 041-0117 (NB) & 041-0118 (SB)

SHEET 37 OF 38 SHEETS

FAI RTE.	SECTION	COUNTY	TOTAL SHEETS	SHEET NO.
57	(41-4)B-1	JEFFERSON	257	176
CONTRACT NO. 78550				
ILLINOIS FED. AID PROJECT				

B.M. NO. 25 6" SPIKE IN ROOT OF
30" B. OAK 115' LT. STA. 1252+97
ELEVATION 550.95

Excavation for portions of structures in
the embankments shall not be classified.

STATE OF ILLINOIS
DEPARTMENT OF PUBLIC WORKS & BUILDINGS
DIVISION OF HIGHWAYS

RT. NO.	SECTION	COUNTY	TOTAL SHEETS	SHEET NO.	SHEET NO.
FA.I. 57	*	JEFFERSON	298	57	20 SHEETS
FED. ROAD DIST. NO. 7, ILLINOIS FED. AID PROJECT: 3-10-57-3(12)95					
X41-3A-2, 41-4A & 41-4HB-2					

GENERAL NOTES

COARSE AGGREGATE, WHICH IS TO BE USED IN END POSTS & PARAPET HANDRAILS MUST BE FREE OF CHERT, FLINT, LIMONITE, LIGNITE AND SOFT SANDSTONE.

THE CONCRETE FLOOR SLAB SHALL BE FINISHED IN ACCORDANCE WITH ARTICLE 5119 OF THE STANDARD SPECIFICATIONS.

SLOPEWALL SHALL BE REINFORCED WITH WELDED WIRE FABRIC 6" X 6" MESH WEIGHING 58 LBS. PER 100 SQ. FT.

LAYOUT OF SLOPEWALLS MAY BE VARIED TO SUIT GROUND CONDITIONS IN THE FIELD AS DIRECTED BY THE ENGINEER.

STRUCTURAL STEEL SHALL CONFORM TO A.S.T.M. DESIGNATION A-36.

ALL BOLSTERS, ROCKERS, SHIM PLATES, PINTLES AND ANCHOR BOLTS SHALL BE FABRICATED AND SET IN ACCORDANCE WITH ARTICLE 5115 OF STANDARD SPECIFICATIONS. ANCHOR BOLTS SHALL BE SET BEFORE RIVETING DIAPHRAGMS OVER SUPPORTS.

EXPANSION GUARDS SHALL BE FABRICATED AND ERECTED IN ACCORDANCE WITH ARTICLE 5113(d) OF THE STANDARD SPECIFICATIONS AND ARE INCLUDED IN QUANTITY OF STRUCTURAL STEEL ESTIMATED WEIGHT, 5,394 LBS.

EXCEPT AS OTHERWISE PROVIDED, ALL STRUCTURAL STEEL SHALL RECEIVE ONE SHOP COAT OF RED LEAD PAINT AND TWO FIELD COATS OF ALLUMINUM PAINT, SEE ARTICLES 56.1 TO 56.5 INCLUSIVE OF THE STANDARD SPECIFICATIONS.


THE EXPOSED SURFACES OF THE EXPANSION GUARD SHALL BE GIVEN TWO SHOP COATS OF RED LEAD PAINT, THE CONTACT SURFACES SHALL BE GIVEN ONE COAT OF RED LEAD PAINT. ANCHOR STUDS SHALL NOT BE PAINTED.

PERMANENT FORMS WILL NOT BE PERMITTED IN FORMING THE CONCRETE FLOOR.


THE CONTRACTOR SHALL DRIVE ONE STEEL TEST PILE IN A PERMANENT LOCATION AT THE SOUTH ABUTMENT AND PIER NO. 3 OF EACH STRUCTURE AS DIRECTED BY THE ENGINEER BEFORE ORDERING THE REMAINDER OF THE PILES.

All reinforcement bars shall be lapped 20 diameters unless shown otherwise.


Rivets 3/4" open holes 1 1/8" unless shown otherwise.

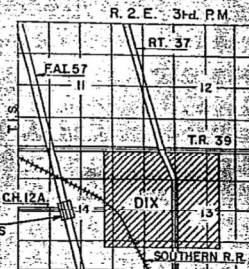


LOCATION SKETCH

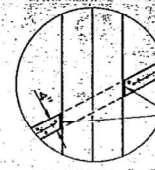


DETAIL "B"

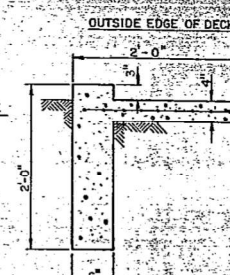

SECTION C-C

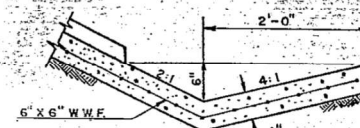



SECTION D-D

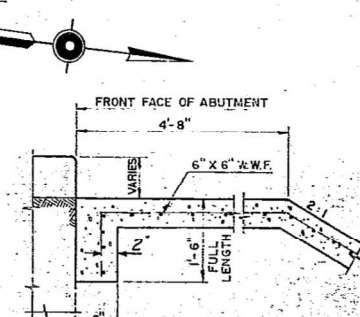

SECTION E-E

STATION 1239+78.86
BUILT 196 BY
STATE OF ILLINOIS
F.A.I. RT. 57 SEC. 41-4HB-2
F.A. PROJ. 1057-3(12)95
LOADING HS-20 & ALT.

NAMEPLATE
SEE STD. 2113-1

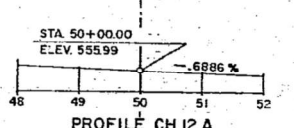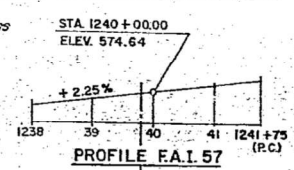

TOTAL BILL OF MATERIAL

ITEM	UNIT	SUPER	SUB	TOTAL
FURNISHING & ERECTING STRUCTURAL STEEL	LBS.	282,070		282,070
CLASS A EXCAVATION FOR STRUCTURES	CU. YDS.		283	283
CLASS X CONCRETE	CU. YDS.	402.3	573.0	975.3
REINFORCEMENT STEEL	LBS.	116,700	58,760	175,460
SLOPEWALL, 4"	SO. YDS.		1557	1557
FURNISHING CREOSOTED PILES (UP TO 200')	32"		323	323
FURNISHING CREOSOTED PILES (201' TO 380')	LIN. FT.		352	352
STEEL TEST PILE (8 BP36)	EACH		4	4
FURNISHING STEEL PILES (8 BP36)	LIN. FT.		2,560	2,560
ALUMINUM HANDRAIL	LIN. FT.	602		602
NAMEPLATES	EACH	2		2
PROTECTIVE COAT	SO. YDS.	1650		1650
BRIDGE SEAT SEALANT	LBS.		1	1
DRIVING STEEL PILES	LIN. FT.		2,560	2,560
DRIVING TIMBER PILES	LIN. FT.		675	675

*AT ABUTMENTS ONLY

FIELD WELDING OF CONSTRUCTION ACCESSORIES TO THE BOTTOM FLANGES OR FOR A DISTANCE OF 1' OF THE SPAN EACH WAY FROM PIER SUPPORTS ON THE TOP FLANGES OF BEAMS OR GIRDERS WILL NOT BE PERMITTED. FIELD WELDING IN OTHER AREAS WILL BE PERMITTED ONLY WHEN APPROVED BY THE ENGINEER.

GENERAL PLAN & ELEVATION
PROJ. 1057-3(12)95
F.A.I. 57 OVER CH. 12A
F.A.I. 57 - SEC. 41-4HB-2
JEFFERSON COUNTY
STA. 1239+78.86


DESIGN STRESSES

$f_c = 1400$ P.S.I. SUPER & SUB.
 $f_s = 75$ P.S.I. FTGS.
 $f_t = 20,000$ P.S.I. REIN.
 $f_s = 20,000$ P.S.I. STRUCTURE
 $n = 10$

LOADING HS-20-44 & ALT.

NOTE:-
TRANSITION FROM 2:1 SLOPE UNDER BRIDGE TO 2 1/2:1 SLOPE IN SHOULDER AT THE NORTH END & TRANSITION FROM 2:1 SLOPE TO 3:1 SLOPE IN SHOULDER AT THE SOUTH END IN BOTH LANES.
THE FIRST LENGTH GIVEN FOR EACH RADIUS IS PERPENDICULAR TO C.E. OF CH. 12A OR WHERE THE CURVE MEETS THE SLOPEWALL & THE SECOND RADIUS IS PERPENDICULAR TO RAMP 'B' OR 'D'.

R1 = 3'-4" TO 4'-0"
R2 = 11'-0" TO 15'-11"
R3 = 46'-3" TO 58'-3"

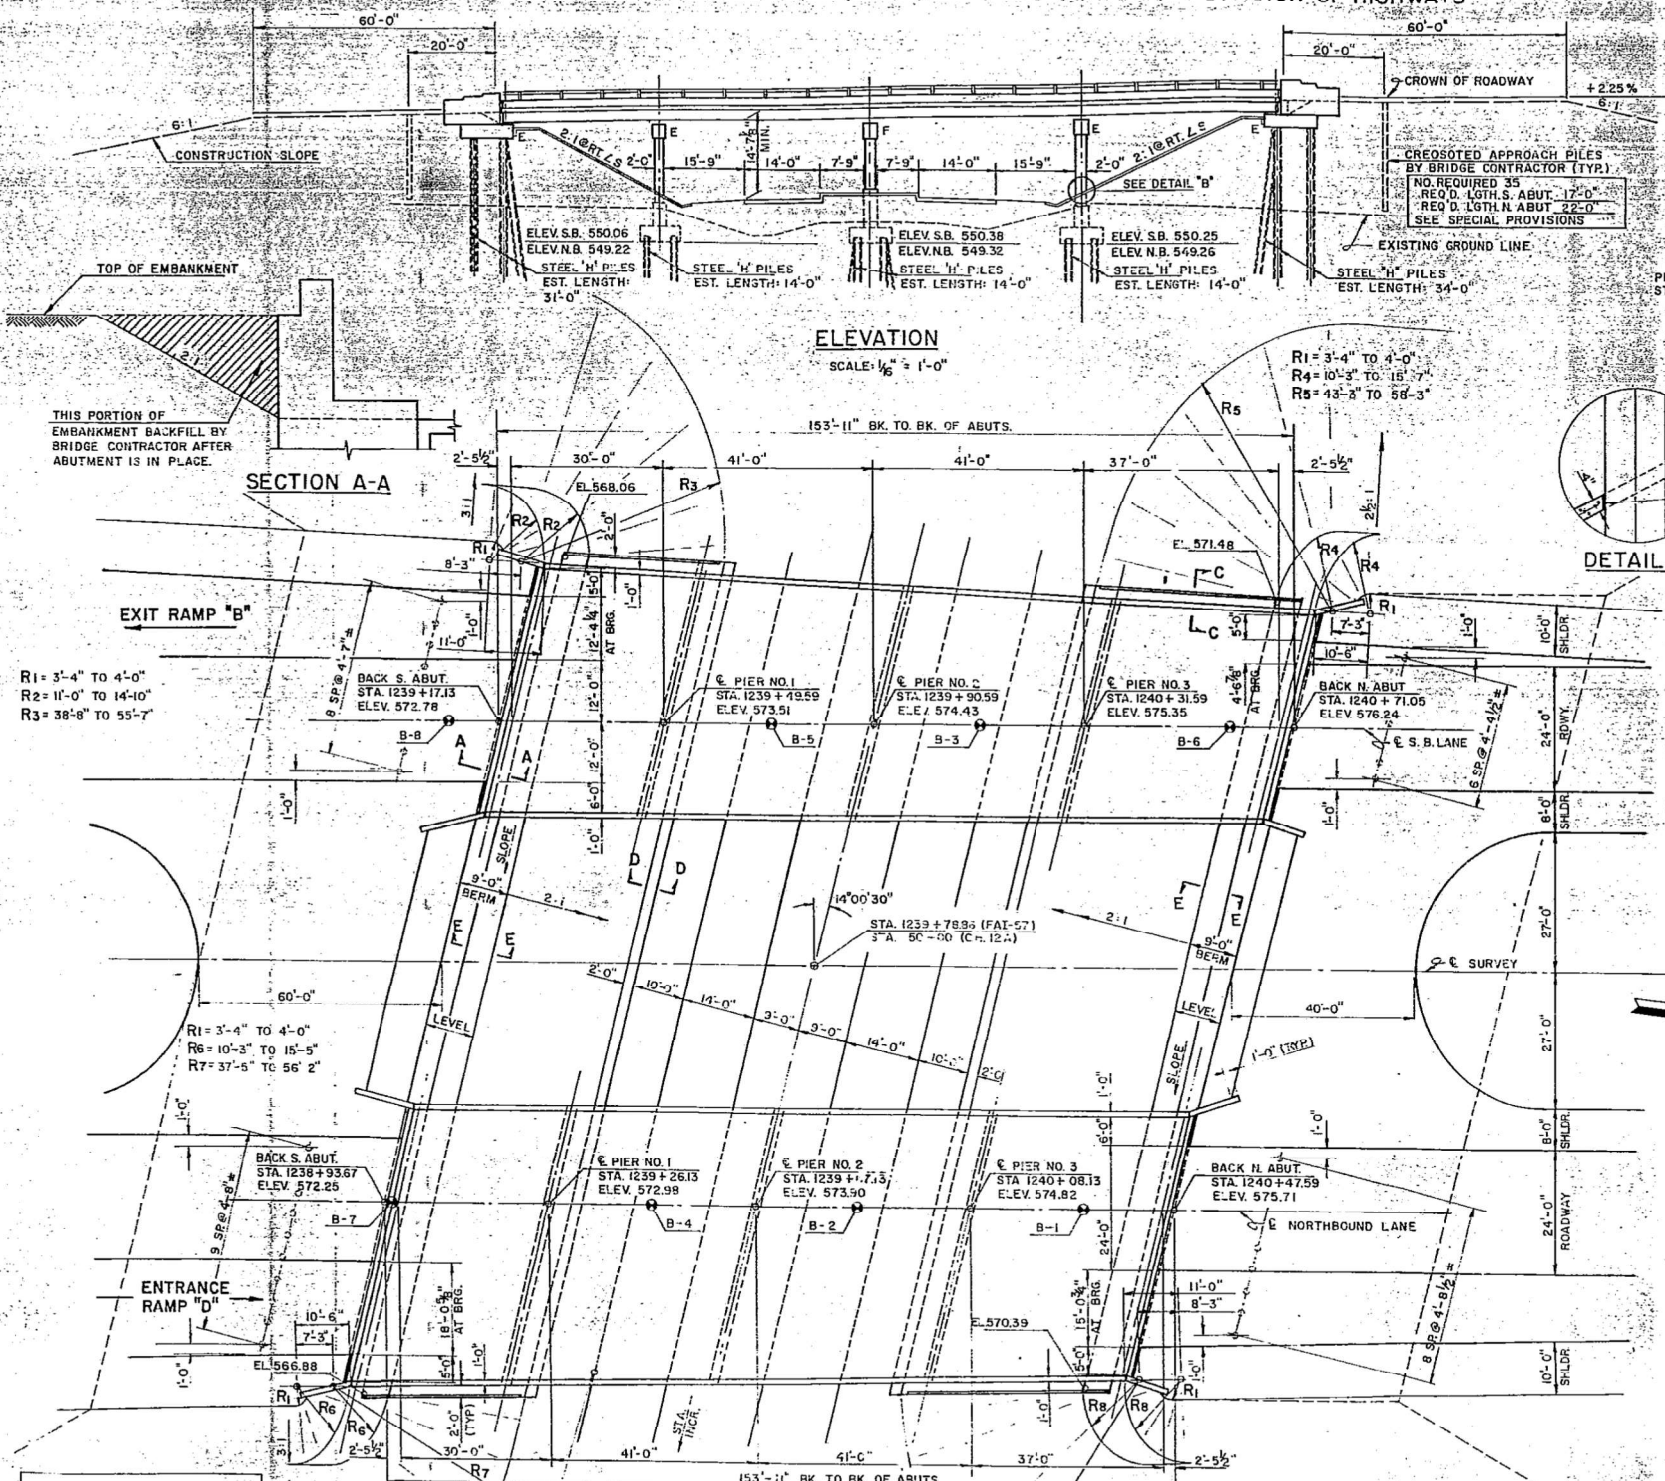

DESIGNED	R. K.
CHECKED	G. P.
DRAWN	B. H. B.
CHECKED	G. P.

EXAMINED
PASSED
APPROVED

POINT OF MIN. CLEARANCE
STA. 1239+35.59
(F.A.I. 57)
STA. 50+98.65
(CH. 12A)

PLAN

SCALE 1/4" = 1'-0"

Rev. 6-8-67 - U. Rein. Bars in Super from 102,740 to 116,700 & Total from 161,300 to 175,460*. Class X Conc. in Super from 393.7 to 402.3 & Total from 966.7 to 975.3 Cu. Yds.
Aluminum Handrail from 597 to 602 Lin. Ft. Protective Coat from 1593 to 1650 Sq. Yds. Steel Piles from 282,464 to 282,070*

STATE OF ILLINOIS
DEPARTMENT OF TRANSPORTATION

SN 041-0014 / 0015 BRIDGE PLANS
FOR INFORMATION ONLY

SCALE: NONE SHEET NO. 1 OF 15 SHEETS STA. TO STA.

F.A.I. RTE.	SECTION	COUNTY	TOTAL SHEETS	SHEET NO.
57	(41-4)B-1:(41-4)B-2	JEFFERSON	257	178
CONTRACT NO. 78550				
ILLINOIS FED. AID PROJECT				



USER NAME	= skm
ESCA PROJECT NO.	1295.11
PLOT SCALE	= 0.1667' / in.
PLOT DATE	= 12/23/2020


DESIGNED	- JMK
DRAWN	- JMK
CHECKED	- ELH
DATE	- 11/20

REVISED	-
REVISED	-
REVISED	-
REVISED	-


NOTES:-
BARS INDICATED THUS 22X5-5 ETC.
INDICATES 22 LINES OF BARS WITH 5
LENGTHS PER LINE.
MIN. BAR LAP 20 DIA.

STATE OF ILLINOIS
DEPARTMENT OF PUBLIC WORKS & BUILDINGS
DIVISION OF HIGHWAYS

ROUTE NO.	SECTION	COUNTY	TOTAL SHEETS	SHEET NO.	SHEET NO. 2
F.A.I. 57	41-4A	JEFFERSON	298	58	20 SHEETS
FED. ROAD DIST. NO. 7 ILLINOIS FED. AID PROJECT					
*41-3A2, 41-4A & 41-4HB-2					

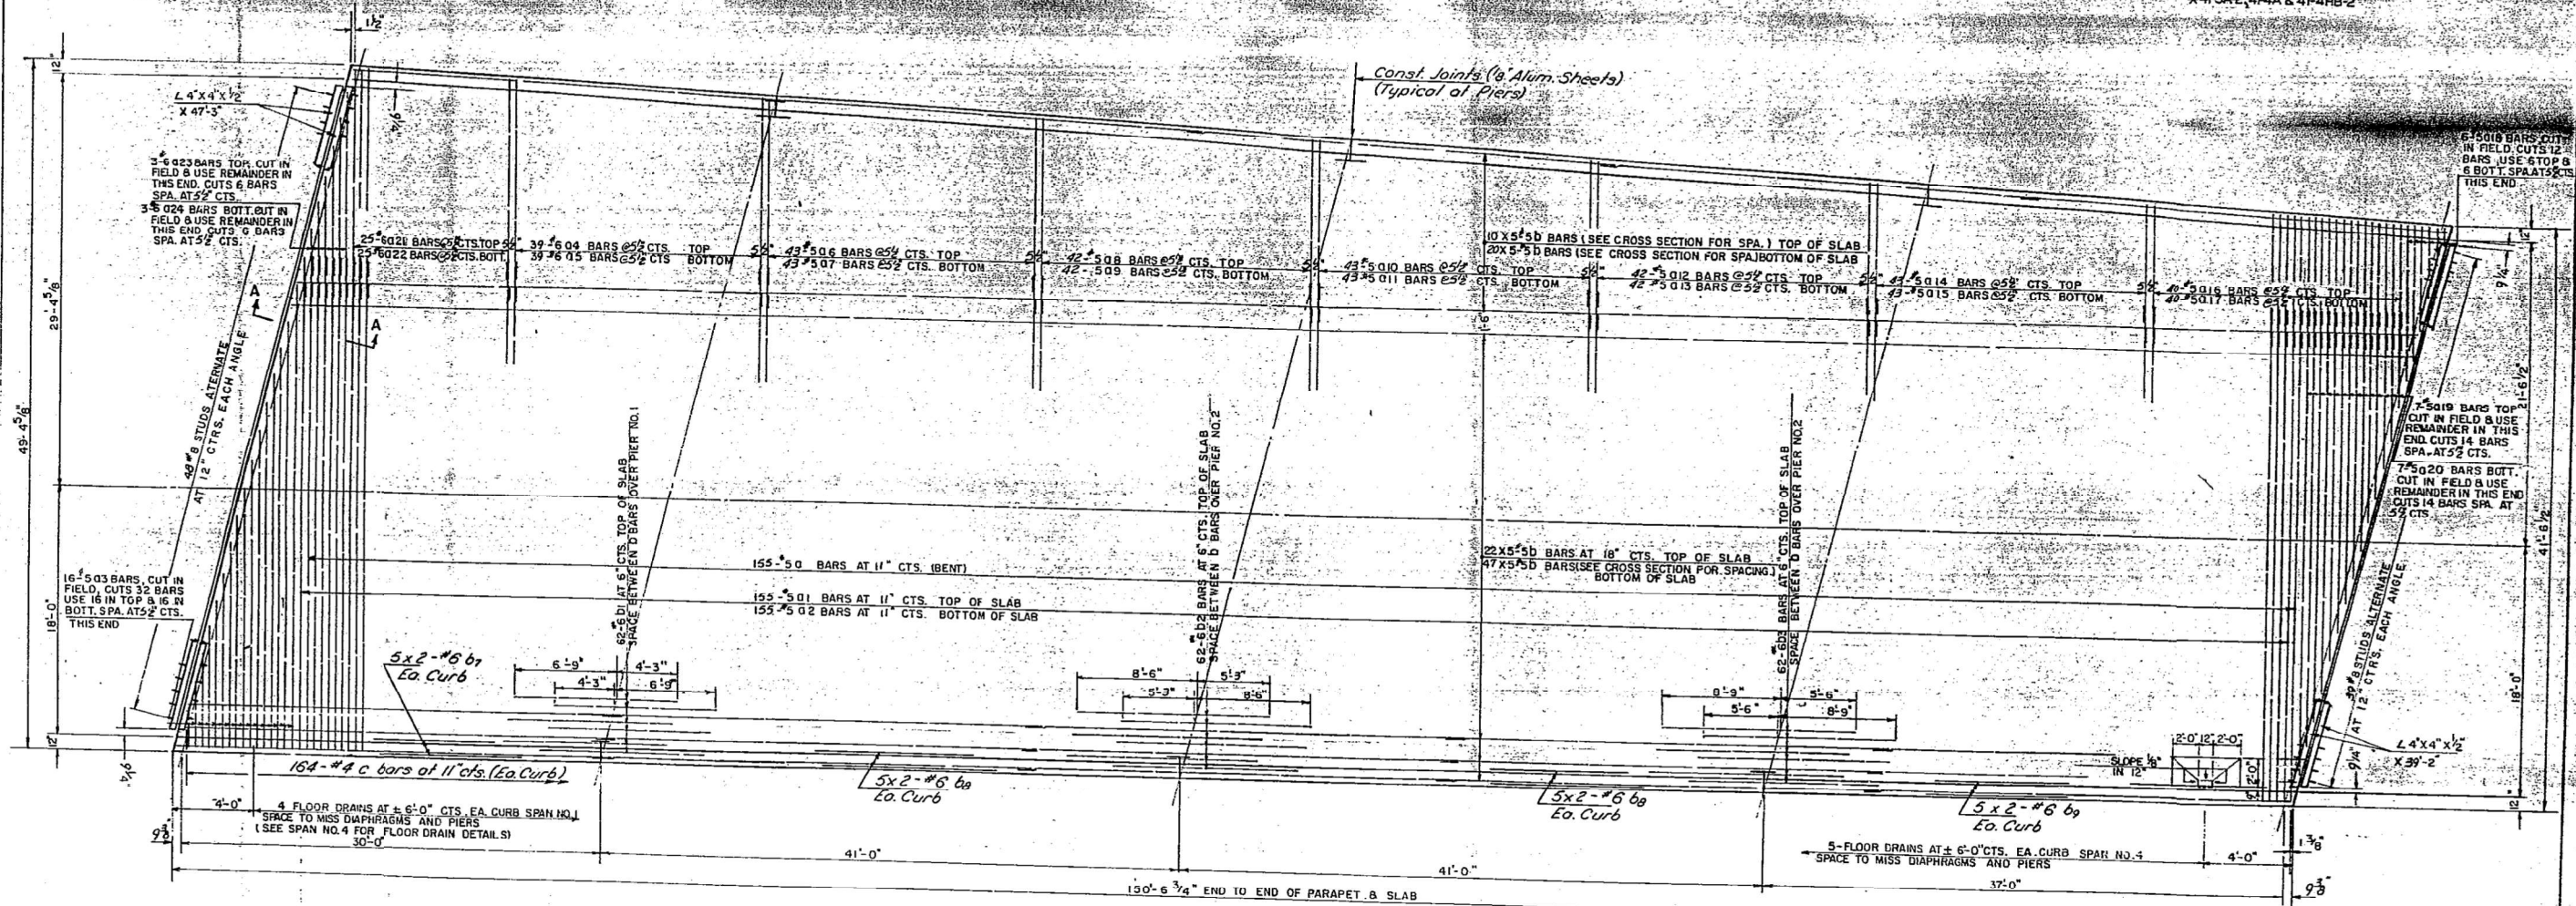

PLAN

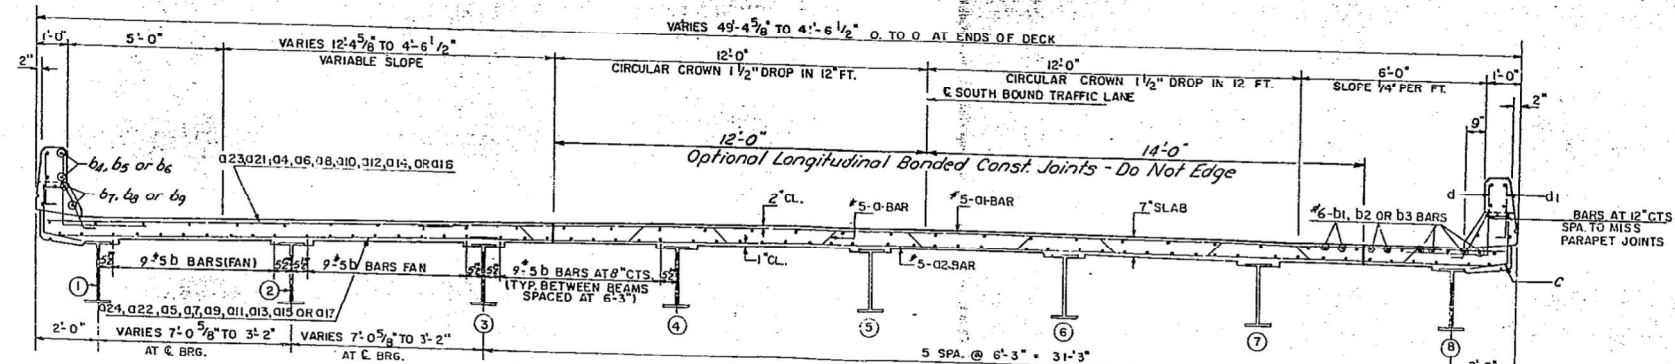

CROSS SECTION

NOTE: WORK THIS SHEET WITH
SHEET 4.

SUPERSTRUCTURE S.B. LANE
F.A.I. 57-SEC. 41-4HB-2
JEFFERSON COUNTY
STA. 1239 + 78.86

DESIGNED	R.W.	19
CHECKED	G.P.	ENGINEER OF BRIDGE AND TRAFFIC STRUCTURES
DRAWN	P.E.	ENGINEER OF DESIGN
CHECKED	G.P.	CHIEF HIGHWAY ENGINEER

Rev Top of Slob reinf. cl. from 1 1/2" to 2" Revised curb configuration 6-8-67 L.W.

STATE OF ILLINOIS
DEPARTMENT OF TRANSPORTATION

SN 041-0014 / 0015 BRIDGE PLANS
FOR INFORMATION ONLY

SCALE: NONE SHEET NO. 2 OF 15 SHEETS STA. TO STA.

F.A.I. RTE.	SECTION	COUNTY	TOTAL SHEETS	SHEET NO.
57	(41-4)B-1/(41-4)B-2	JEFFERSON	257	179
CONTRACT NO. 78550				
ILLINOIS FED. AID PROJECT				





USER NAME	= skm	DESIGNED	- JMK	REVISED	-
ESCA PROJECT NO.	1295.11	DRAWN	- JMK	REVISED	-
PLOT SCALE	= 0.1667' / 1 in.	CHECKED	- ELH	REVISED	-
PLOT DATE	= 12/23/2020	DATE	- 11/20	REVISED	-

ROUTE NO.	SECTION	COUNTY	TOTAL SHEETS	SHEET NO.
F.A.I. 57	4	JEFFERSON	298	59
REF. ROAD DIST. NO. 7		ILLINOIS FED. AID PROJECT		

*41-52-241-4A & 41-4HB-2

SHEET. NO. 3
20 SHEETS

  


CROSS SECTION

SCALE: NONE	SHEET NO. 3 OF 15 SHEETS	STA.	TO STA.
-------------	--------------------------	------	---------


F.A.I. RTE.	SECTION	COUNTY	TOTAL SHEETS	SHEET NO.
57	(41-4)B-1;(41-4)B-2	JEFFERSON	257	180
		CONTRACT NO. 78550		
		ILLINOIS	FED. AID PROJECT	

STATE OF ILLINOIS
DEPARTMENT OF PUBLIC WORKS & BUILDINGS
DIVISION OF HIGHWAYS

ROUTE NO.	SECTION	COUNTY	TOTAL SHEETS	SHEET NO.
PA 1-57	X	JEFFERSON	298	60
FED. ROAD DIST. NO. 7				
ILLINOIS				
FED. AID PROJECT				
41-3A-2, 41-4A-1, 41-4HB-2				

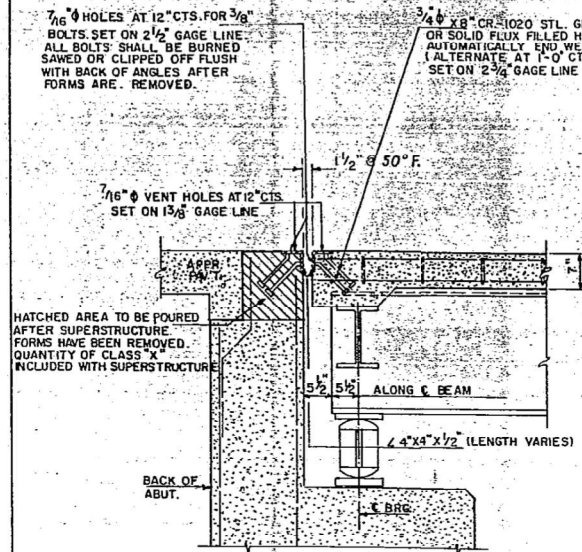


SECTION A-A

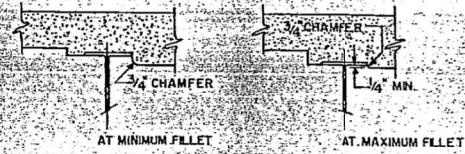

STANDARD FILLET DETAIL

TO DETERMINE "I" AFTER ALL STRUCTURAL STEEL HAS BEEN ERECTED, ELEVATIONS OF THE TOP FLANGES OF THE BEAMS SHALL BE TAKEN AT INTERVALS SHOWN ON SHEET 6. THESE ELEVATIONS SUBTRACTED FROM THE GRADE ELEVATIONS ADJUSTED FOR DEAD LOAD DEFLECTIONS, SHOWN ON SHEET 18 & 19 MINUS SLAB THICKNESS, EQUALS THE FILLET HEIGHT "I" ABOVE TOP OF BEAMS.

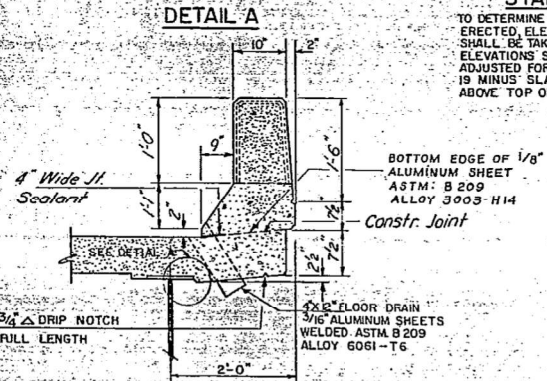

PARAPET DETAILS

COST OF ALUMINUM DRAINS AND SHEETS SHALL BE INCIDENTAL TO CLASS X CONCRETE

BILL OF MATERIALS SLAB
(SOUTH BOUND STRUCTURE)

BAR	NO.	SIZE	LENGTH	SHAPE
0	155	#5	36'-3"	
01	155	#5	35'-0"	
02	155	#5	33'-6"	
03	155	#5	35'-10"	
04	155	#5	35'-10"	
05	39	#6	14'-4"	
06	43	#5	15'-3"	
07	43	#5	14'-9"	
08	42	#5	12'-4"	
09	42	#5	13'-9"	
010	43	#5	11'-4"	
011	43	#5	12'-9"	
012	42	#5	10'-4"	
013	42	#5	11'-9"	
014	43	#5	9'-4"	
015	43	#5	10'-9"	
016	40	#5	8'-4"	
017	40	#5	9'-9"	
018	5	#5	12'-6"	
019	7	#5	40'-0"	
020	7	#5	37'-0"	
021	25	#6	12'-0"	
022	25	#6	16'-6"	
023	3	#6	16'-9"	
024	3	#6	19'-6"	
b	495	#5	31'-0"	
b1	62	#6	11'-0"	
b2	62	#6	13'-9"	
b3	62	#6	14'-3"	
b4	16	#5	15'-0"	
b5	32	#5	20'-0"	
b6	16	#5	18'-6"	
b7	20	#6	16'-0"	
b8	40	#6	21'-0"	
b9	20	#6	19'-6"	
d	300	#6	5'-9"	
d1	300	#4	2'-6"	
c	328	#4	5'-2"	
CLASS X CONCRETE			CU.YDS.	186.2
REINFORCEMENT BARS			LBS.	54,800
STRUCTURAL STEEL			LBS.	132,340

WEIGHT OF BEARING ASSEMBLIES WITH LEAD PLATES AND ANCHOR BOLTS ARE INCLUDED AS STRUCTURAL STEEL.
EST. WEIGHT = 9,360 LBS.

BILL OF MATERIALS SLAB
(NORTH BOUND STRUCTURE)

BAR	NO.	SIZE	LENGTH	SHAPE
020	6	#5	38'-6"	
025	300	#5	25'-0"	
026	220	#5	26'-3"	
027	162	#5	21'-0"	
028	158	#5	22'-0"	
029	12	#5	30'-6"	
030	6	#5	27'-6"	
031	107	#5	6'-6"	
032	216	#5	7'-6"	
033	109	#5	8'-6"	
034	106	#6	8'-6"	
035	106	#6	9'-6"	
036	4	#6	12'-6"	
037	7	#5	34'-3"	
038	7	#5	31'-9"	
039	4	#5	35'-6"	
040	4	#5	25'-0"	
0	565	#5	31'-0"	
d1	72	#6	11'-0"	
d2	72	#6	13'-9"	
d3	72	#6	14'-3"	
d4	16	#5	15'-0"	
d5	32	#5	20'-0"	
d6	16	#5	18'-6"	
d7	20	#6	16'-0"	
d8	40	#6	21'-0"	
d9	20	#6	19'-6"	
d	303	#6	5'-9"	
d1	303	#4	2'-6"	
c	328	#4	5'-2"	
CLASS X CONCRETE			CU.YDS.	216.1
REINFORCEMENT BARS			LBS.	61,900
STRUCTURAL STEEL			LBS.	149,730

WEIGHT OF BEARING ASSEMBLIES WITH LEAD PLATES AND ANCHOR BOLTS ARE INCLUDED AS STRUCTURAL STEEL.
EST. WEIGHT = 10,480 LBS.

NOTE: WORK THIS SHEET WITH SHEETS 2 & 3.

DESIGNED	R. K.	19
CHECKED	G. P.	
DRAWN	J. P. E.	
CHECKED	G. P.	
EXAMINED		
PASSED		
APPROVED		

Rev. 6-8-57 L.W. N. Bd. Struct. Reinf. Bars from 55,260 to 61,900 & Class X Conc. from 211.8 to 216.1 Cu. Yds. Str. Steel from 150,107 to 149,730.
S. Bd. Struct. Reinf. Bars from 47,480 to 54,800 & Class X Conc. from 181.9 to 186.2 Cu. Yds. Str. Steel from 132,357 to 132,340.

STATE OF ILLINOIS
DEPARTMENT OF TRANSPORTATION

SN 041-0014 / 0015 BRIDGE PLANS
FOR INFORMATION ONLY

SUPERSTRUCTURE DETAILS
F.A.I. 57-SEC. 41-4HB-2
JEFFERSON COUNTY
STA. 1239+78.86

F.A.I. RTE.	SECTION	COUNTY	TOTAL SHEETS	SHEET NO.
57	(41-4)B-1:(41-4)B-2	JEFFERSON	257	181
CONTRACT NO. 78550				
ILLINOIS / FED. AID PROJECT				


SCALE: NONE SHEET NO. 4 OF 15 SHEETS STA. TO STA.



USER NAME	= skm	DESIGNED	- JMK	REVISED	-
ESCA PROJECT NO.	1295.11	DRAWN	- JMK	REVISED	-
PLOT SCALE	= 0.1667' / 1" in.	CHECKED	- ELH	REVISED	-
PLOT DATE	= 12/23/2020	DATE	- 11/20	REVISED	-

STATE OF ILLINOIS
DEPARTMENT OF PUBLIC WORKS & BUILDINGS
DIVISION OF HIGHWAYS

ROUTE NO.	SECTION	COUNTY	TOTAL SHEETS	SHEET NO.	SHEET NO. 5
FAI 57	4	JEFFERSON	298	61	20 SHEETS
FED. ROAD DIST. NO. 1, ILLINOIS, FED. AID PROJECT X 41-3A-2, 41-4A & 41-4B-2					

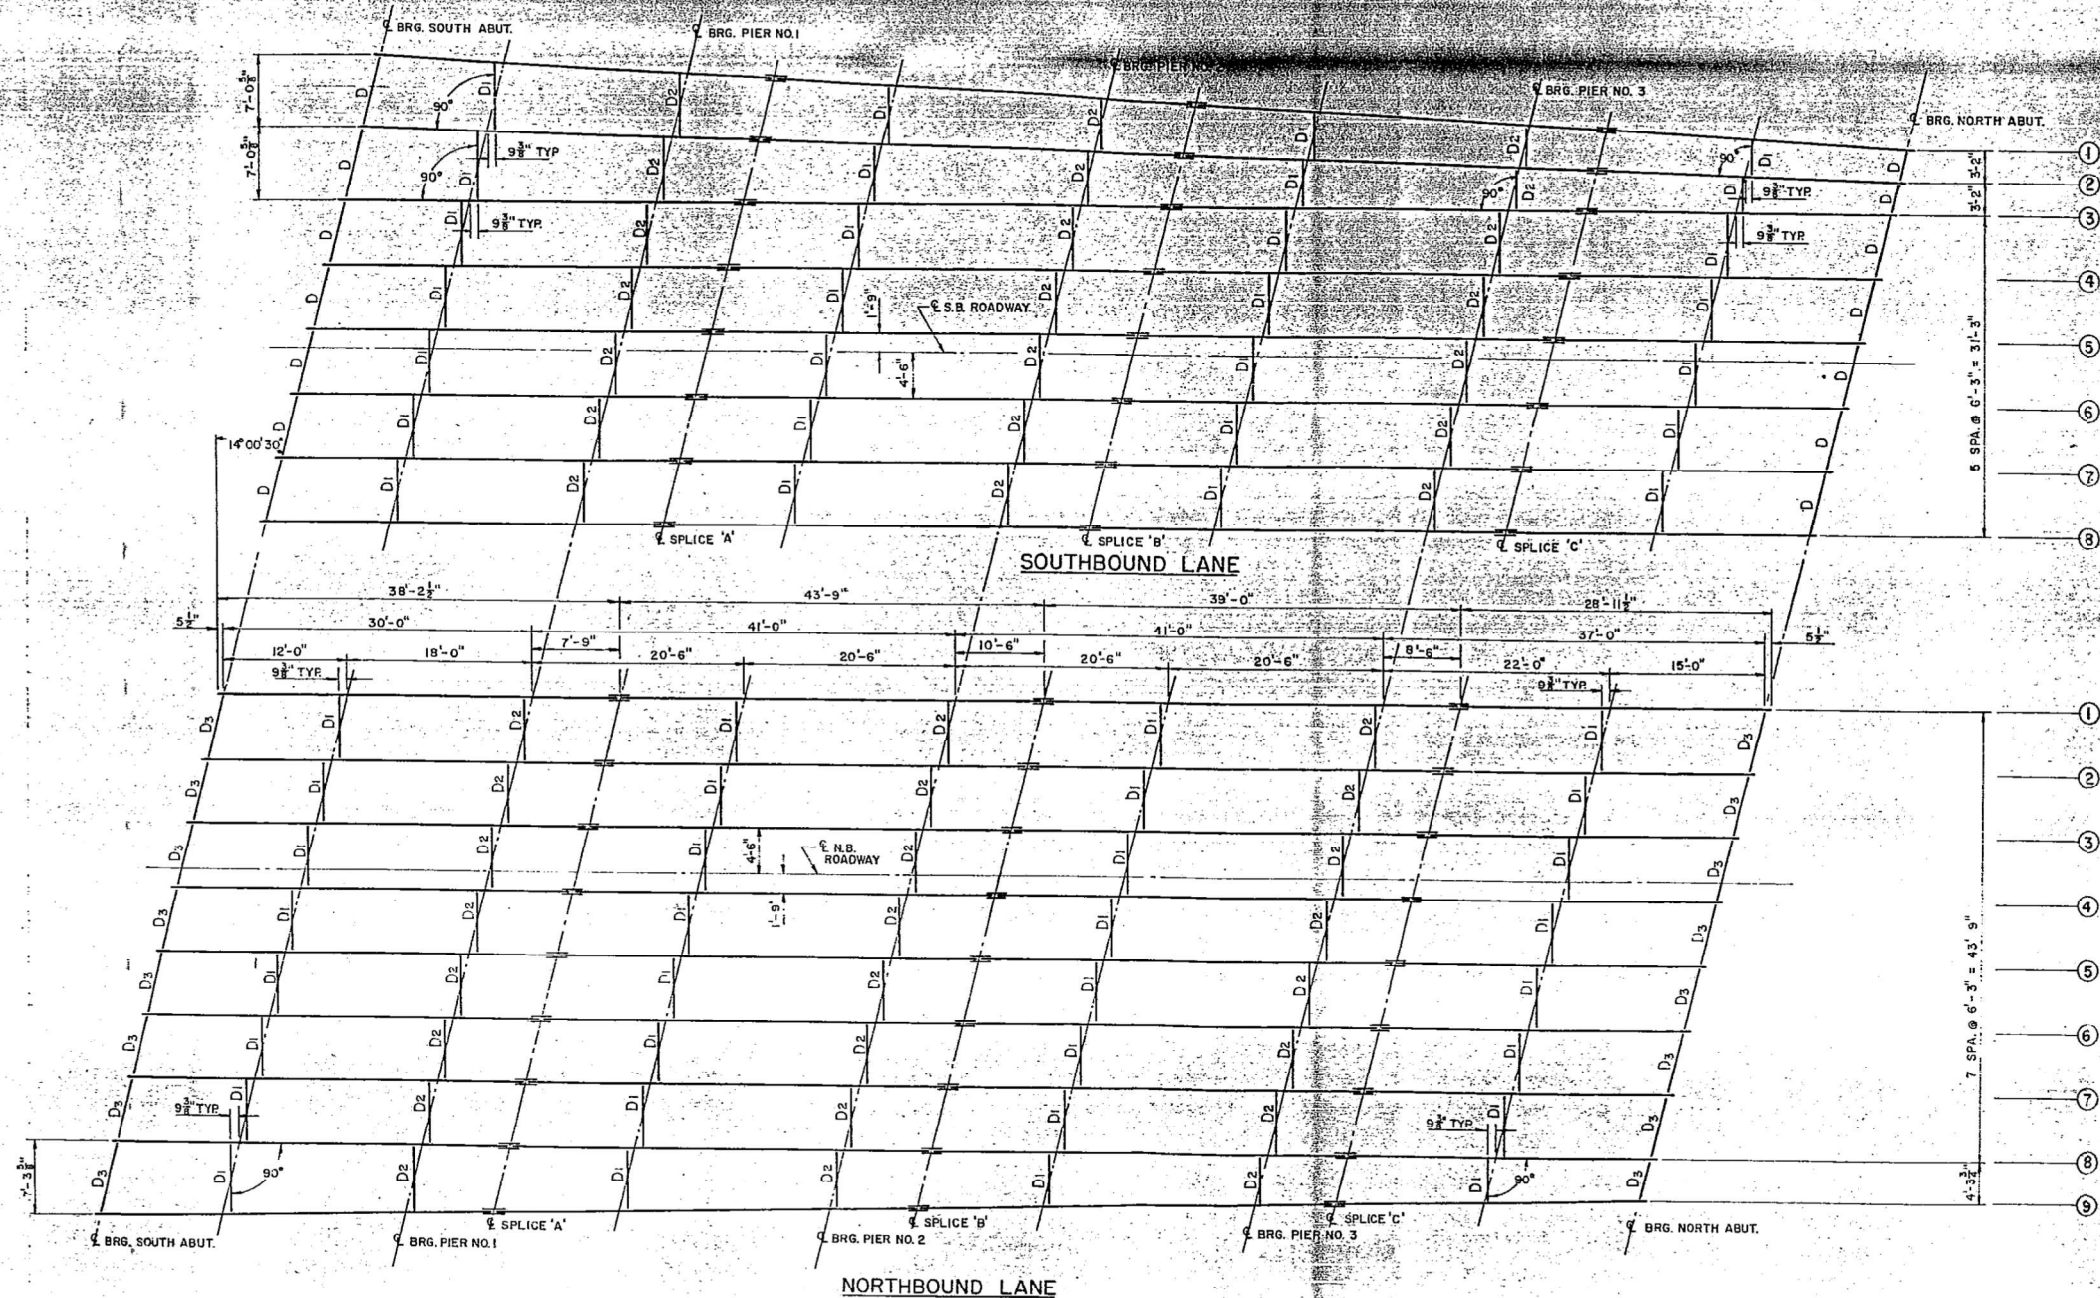

NOTE: WORK THIS SHEET WITH SHEET NO. 6

DESIGNED	R. K.	EXAMINED	1965
CHECKED	G. P.	ENGINEER OF BRIDGE & TRAFFIC STRUCTURES	
DRAWN	B. H. B.	PASSED	
CHECKED	G. P.	ENGINEER OF DESIGN	
		APPROVED	
		CHIEF HIGHWAY ENGINEER	

ALL BEAMS 24 WF 84

STRUCTURAL STEEL
FAI 57 - SEC. 41-4B-2
JEFFERSON COUNTY
STA. 1239 + 78.86

STATE OF ILLINOIS
DEPARTMENT OF TRANSPORTATION

SN 041-0014 / 0015 BRIDGE PLANS
FOR INFORMATION ONLY

SCALE: NONE SHEET NO. 5 OF 15 SHEETS STA. TO STA.

F.A.I. RTE.	SECTION	COUNTY	TOTAL SHEETS	SHEET NO.
57	(41-4)B-1:(41-4)B-2	JEFFERSON	257	182
CONTRACT NO. 78550				
ILLINOIS FED. AID PROJECT				



USER NAME	= skm
ESCA PROJECT NO.	1295.11
PLOT SCALE	= 0.1667' / in.
PLOT DATE	= 12/23/2020


DESIGNED	- JMK	REVISED	-
DRAWN	- JMK	REVISED	-
CHECKED	- ELH	REVISED	-
DATE	- 11/20	REVISED	-

ROUTE NO.	SECTION	COUNTY	TOTAL SHEETS	SHEET NO.	SHEET NO. 6
FALST.	*	JEFFERSON	298	62	20 SHEETS
FED. ROAD DIST. NO. 7	ILLINOIS	FED. AID PROJECT			


*41-3A2-44A & 41-4HB-2

BEAM	S. ABUT.	PIER ¹	PIER ²	PIER ³	N. ABUT.
1					
2					
3	$\frac{5}{8}$	$\frac{5}{8}$	$\frac{5}{8}$	$\frac{5}{8}$	$\frac{5}{8}$
4	$\frac{5}{8}$	$\frac{5}{8}$	$\frac{5}{8}$	$\frac{5}{8}$	$\frac{5}{8}$
5					
6					
7					
8					
9					

DIMENSION "t" N.B. LANE

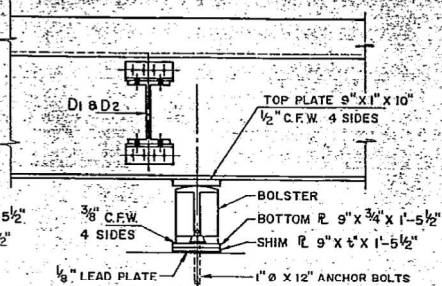


PIER NO. 2

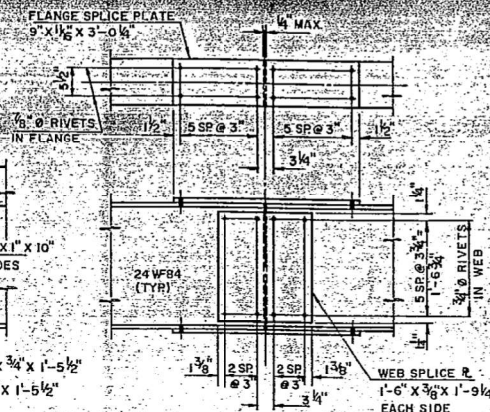


DETAIL OF SPLICE

TABLE OF MOMENTS & REACTIONS - INTERIOR BEAMS													
	MOMENTS (K-FT)						REACTIONS (KIPS)						
	4SP	PIER 1	5SP	PIER 2	5SP	PIER 3	4SP	4	5	6	7	8	9
DEAD LOAD	47.2	103.5	63.3	114.5	41.2	127.7	93.6	8.9	32.3	33.6	35.7	38.7	11.8
LIVE LOAD	144.3	122.9	167.9	137.2	167.9	127.7	182.1	26.3	35.6	36.4	37.0	28.8	
IMPACT	3.3	3.6	5.0	4.1	5.0	4.1	5.6	7.9	10.8	10.9	11.1	8.6	
TOTAL	234.8	263.3	281.2	292.9	259.5	306.1	320.3	43.1	78.9	80.9	83.8	49.1	

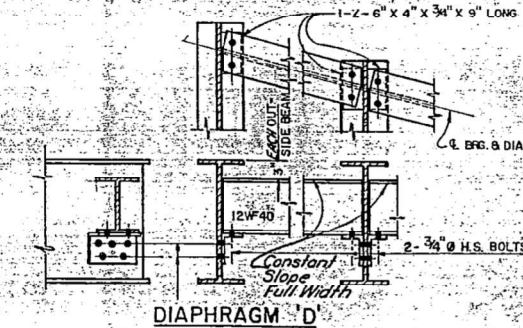

DIAPHRAGM 'D'

 


DIAPHRAGM 'D1' & 'D2'

BEAM	£ BRG. S. ABUT.	£ PIER NO.1	£ SPLICE 'A'	£ PIER NO.2	£ SPLICE 'B'	£ PIER NO.3	£ SPLICE 'C'	£ BRG. N. ABUT.
1	571.74	572.48	572.67	573.48	573.74	574.47	574.68	575.36
2	571.92	572.63	572.81	573.60	573.84	574.56	574.76	575.42
3	572.11	572.79	572.96	573.72	573.95	574.64	574.84	575.43
4	572.22	572.89	573.06	573.81	574.05	574.74	574.93	575.57
5	572.23	572.91	573.08	573.83	574.07	574.75	574.94	575.58
6	572.18	572.86	573.03	573.78	574.02	574.70	574.90	575.54
7	572.06	572.74	572.91	573.66	573.90	574.58	574.78	575.42
8	571.90	572.58	572.75	573.50	573.74	574.42	574.61	575.26

ELEVATION TOP OF BEAM - SOUTHBOUND STRUCTURE

BEAM	£ BRG. S. ABUT.	£ PIER NO.1	£ SPLICE 'A'	£ PIER NO.2	£ SPLICE 'B'	£ PIER NO.3	£ SPLICE 'C'	£ BRG. N. ABUT.
1	571.57	572.24	572.41	573.16	573.40	574.09	574.28	574.92
2	571.66	572.33	572.51	573.26	573.49	574.18	574.37	575.01
3	571.71	572.38	572.56	573.30	573.54	574.23	574.42	575.06
4	571.68	572.36	572.53	573.28	573.52	574.20	574.40	575.04
5	571.60	572.27	572.45	573.19	573.43	574.12	574.31	574.95
6	571.45	572.12	572.30	573.05	573.29	573.97	574.16	574.80
7	571.21	571.90	572.07	572.84	573.09	573.78	573.97	574.62
8	570.94	571.65	571.84	572.63	572.90	573.59	573.79	574.45
9	570.62	571.39	571.58	572.42	572.68	573.44	573.64	574.33

ELEVATION TOP OF BEAM - NORTHBOUND STRUCTURE

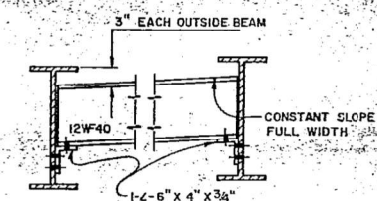

DIAPHRAGM 'D3'

NOTE: WORK THIS SHEET WITH SHEET NO. 5

STRUCTURAL STEEL
F.A.I. 57 - SEC. 41-4HB-2
JEFFERSON COUNTY
STA. 1239 + 78.86


NOTES:

THE LOCATION OF THE ANCHOR BOLTS AND VERTICAL ALIGNMENT OF THE EXPANSION BEARINGS SHALL BE ADJUSTED TO THE TEMPERATURE AT THE TIME OF ERECTION. SEE ART. 54.9(F) OF STANDARD SPECIFICATIONS.

ANCHOR BOLTS SHALL BE GROUTED INTO DRILLED HOLES AFTER BEARINGS ARE IN PLACE OR ANCHOR BOLTS AT FIXED PIERS MAY BE BUILT INTO THE MASONRY.

D (Side of brg. away from fixed brg.)*
D = 1/8 per each 100' of expansion for every*
15° fall below the normal temp. of 50°F.


*D** (Side of brg. toward fixed brg.)*
*D** = 1/8 per each 100' of expansion for every*
15° rise above the normal temp. of 50°F.

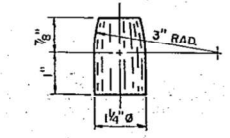

DETAIL OF PINTLE

DESIGNED	R. K.	1965
CHECKED	G. P.	ENGINEER OF BRIDGE & TRAFFIC STRUCTURES
DRAWN	B. H. B.	ENGINEER OF DESIGN
CHECKED	G. P.	CHIEF HIGHWAY ENGINEER

MODEL: PLT
FILE NAME: Y:\DOT\1239-11_78550\ADD Highway\ADD Sheets\0978550-11-08.dgn

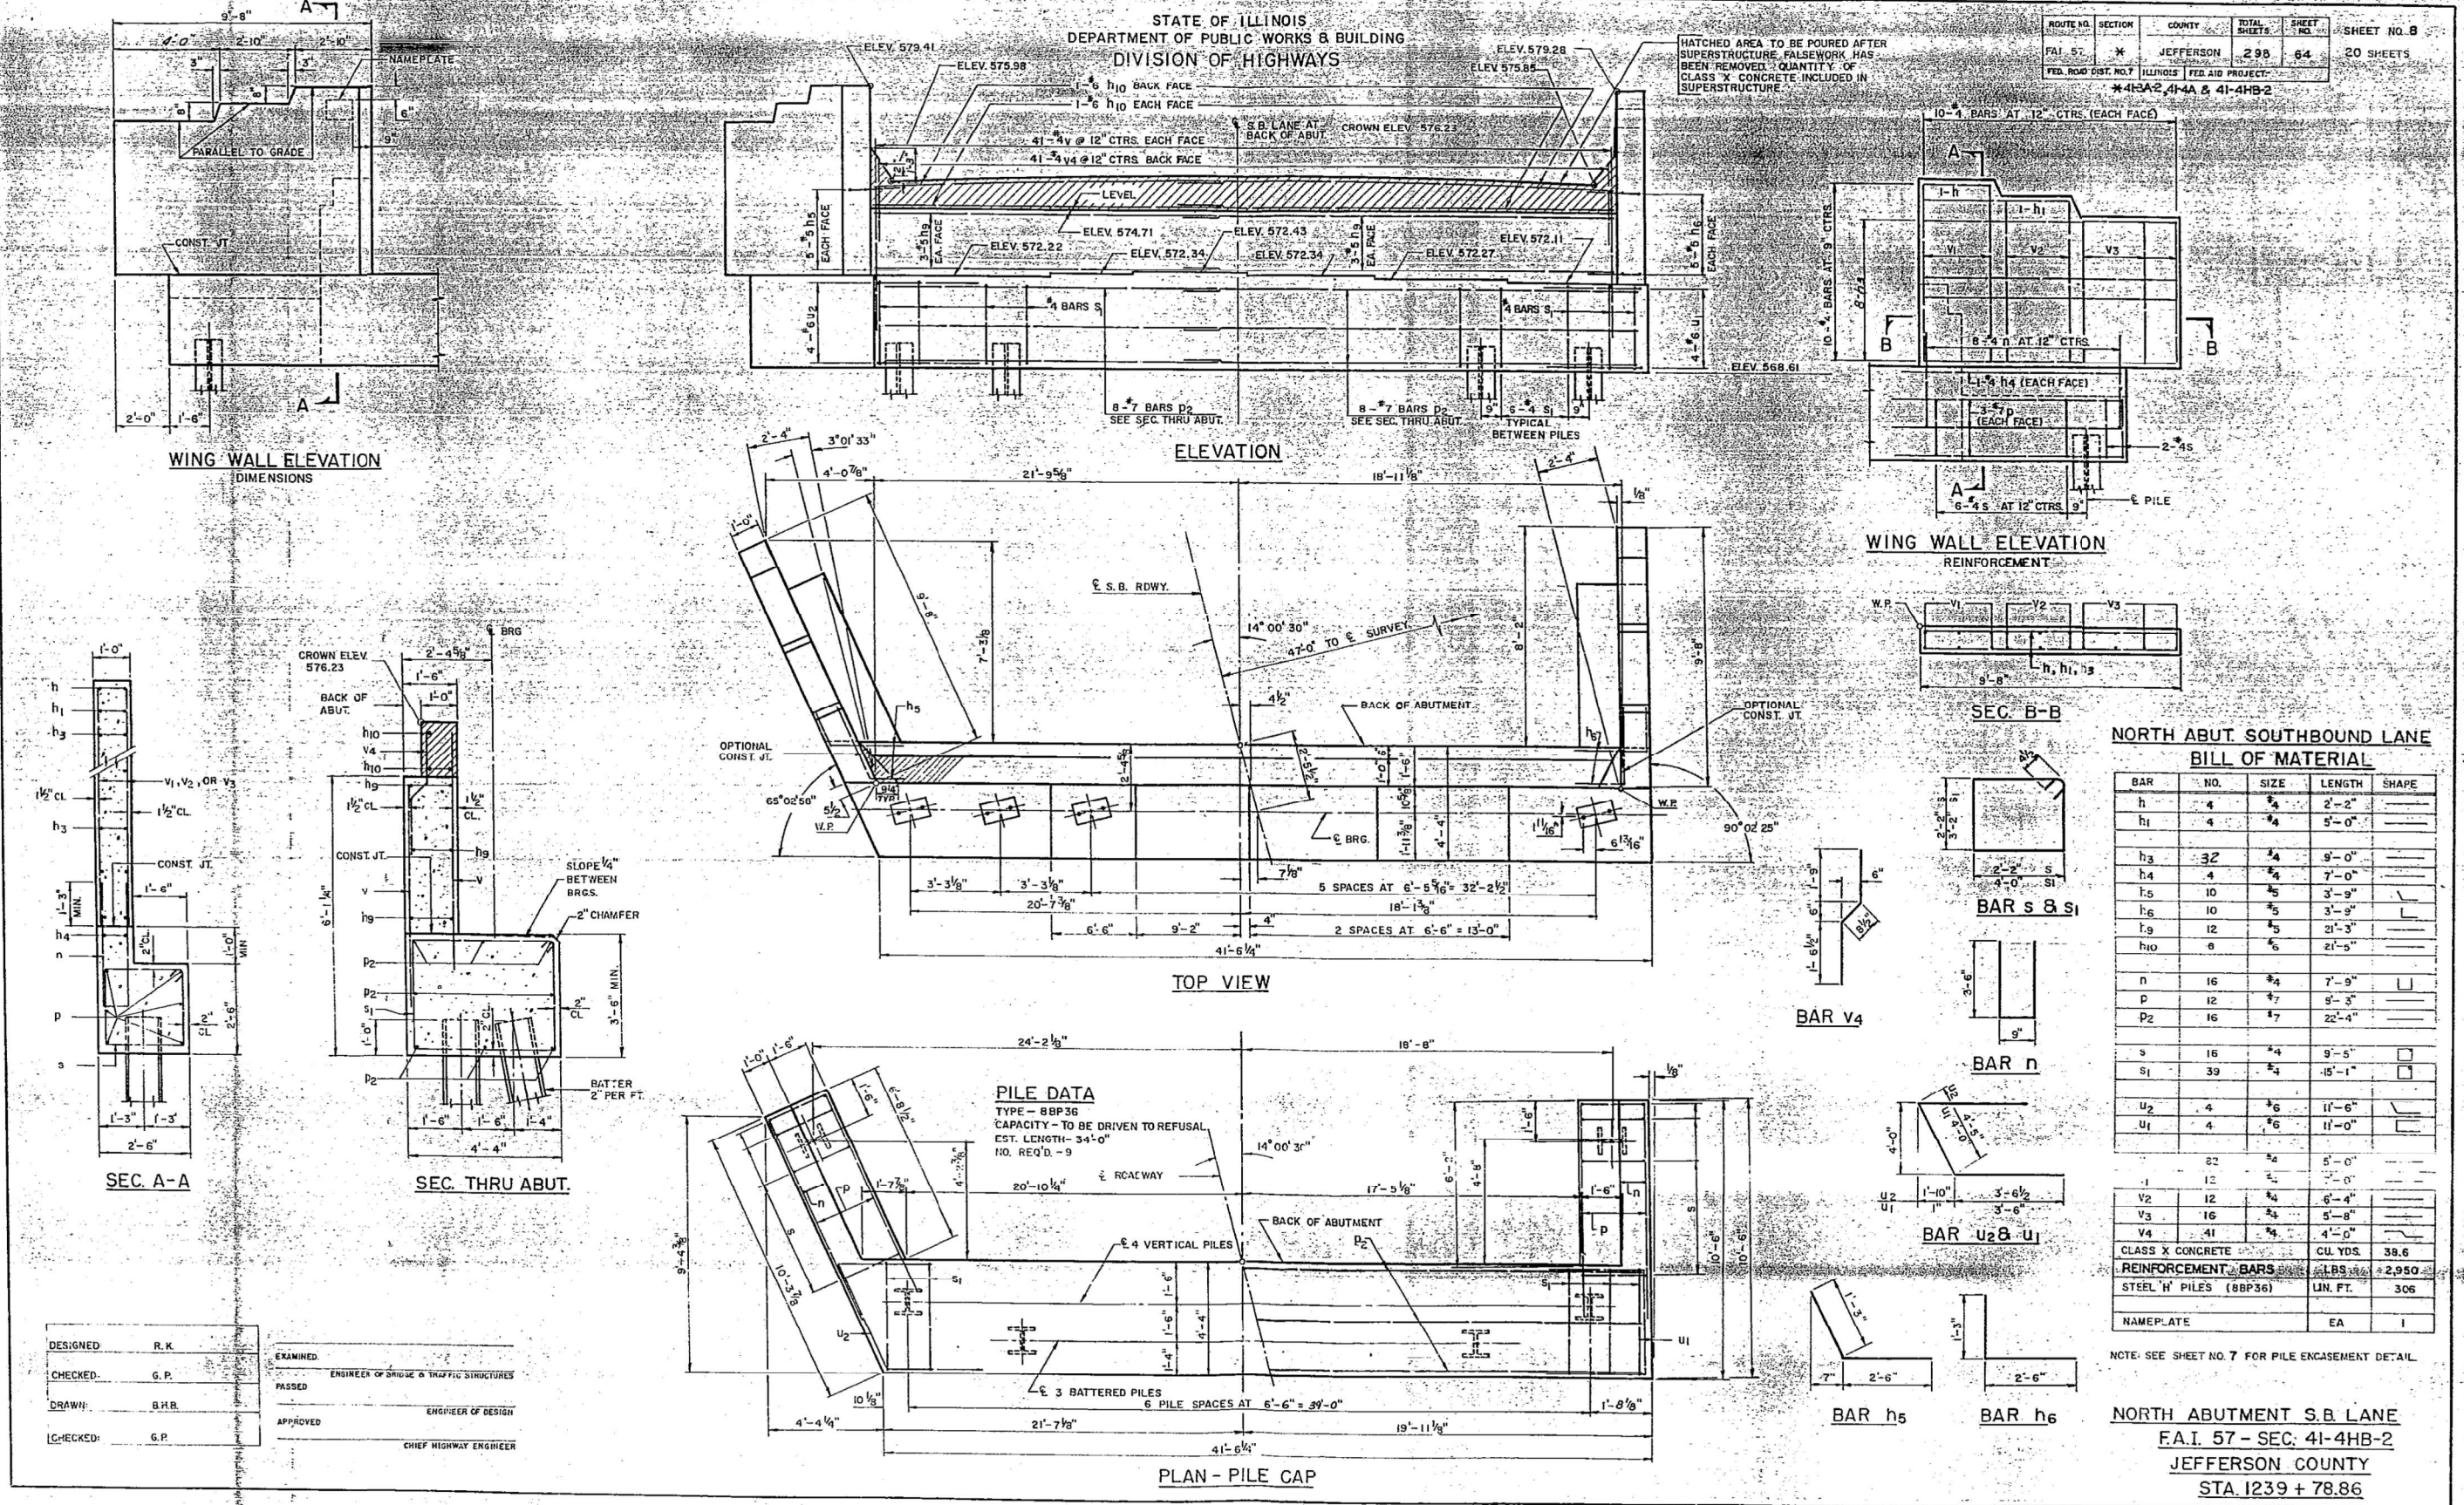

MODEL: PLT
FILE NAME: Y:\01011295-11_78550-CADD-Highway-CADD_Sheets\0978550-Sht-com-109.dgn



USER NAME = skm
ESCA PROJECT NO. 1295.11
PLOT SCALE = 0.1667' / 1 in.
PLOT DATE = 12/23/2020

DESIGNED - JMK
DRAWN - JMK
CHECKED - ELH
DATE - 11/20

REVISED -
REVISED -
REVISED -
REVISED -

STATE OF ILLINOIS
DEPARTMENT OF TRANSPORTATION


SN 041-0014 / 0015 BRIDGE PLANS
FOR INFORMATION ONLY

SCALE: NONE SHEET NO. 9 OF 15 SHEETS STA. TO STA.


F.A.I. RTE. 57 SECTION (41-4)B-1/(41-4)B-2 COUNTY JEFFERSON TOTAL SHEETS 257 SHEET NO. 186 CONTRACT NO. 78550 ILLINOIS FED. AID PROJECT

STATE OF ILLINOIS
DEPARTMENT OF PUBLIC WORKS - B BUILDING
DIVISION OF HIGHWAYS


ROUTE NO. SECTION COUNTY TOTAL SHEETS SHEET NO. 9
FED. ROAD DIST. NO. 7 ILLINOIS FED. AID PROJECT
X41BA2, 41-4A & 41-4HB2

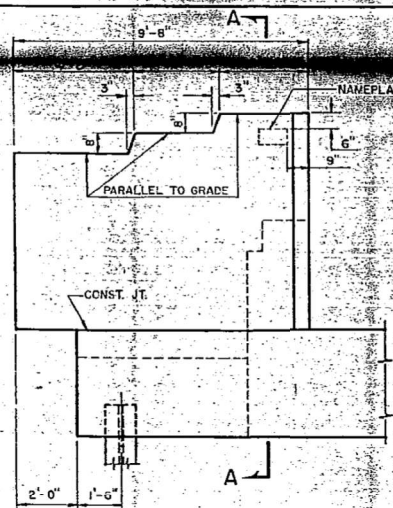


WING WALL ELEVATION

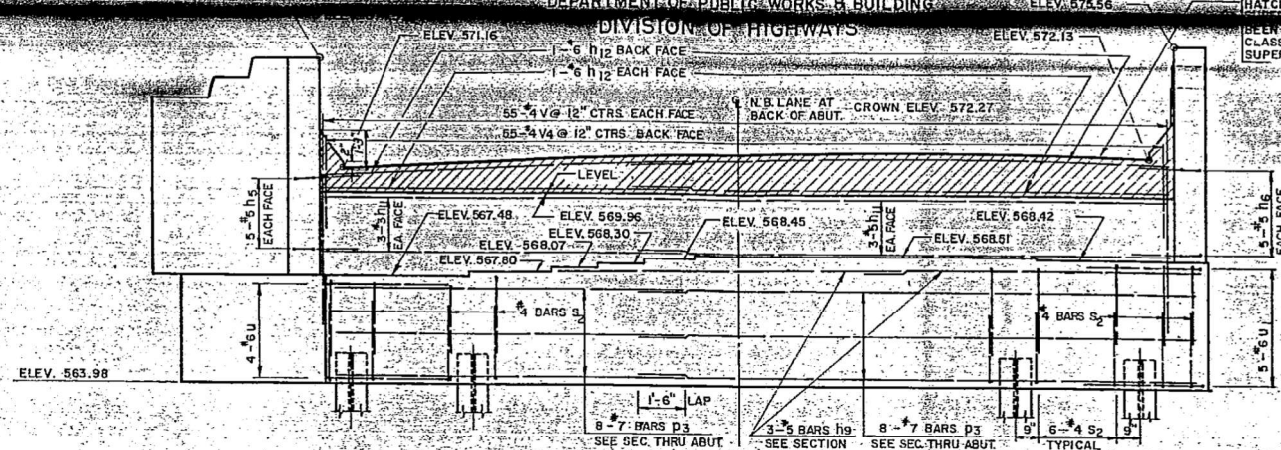


ELEVATION

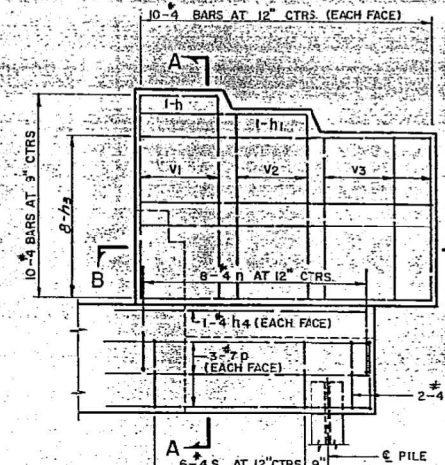


WING WALL ELEVATION
REINFORCEMENT

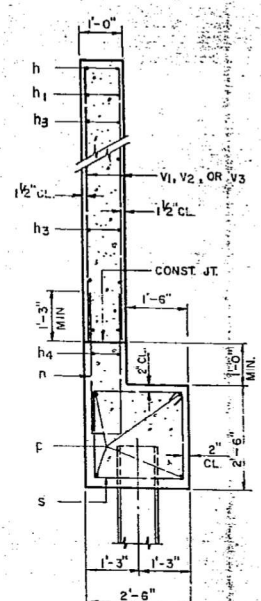


SEC. A-A

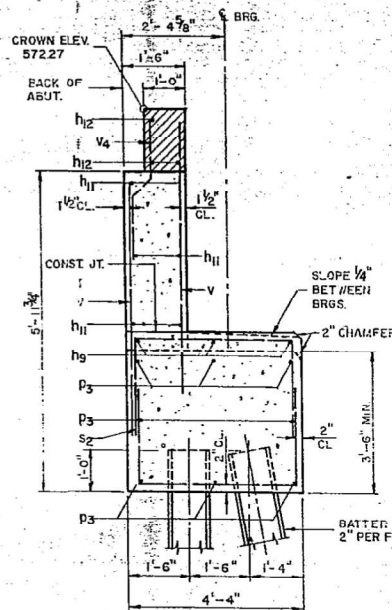


SEC. THRU ABUT.

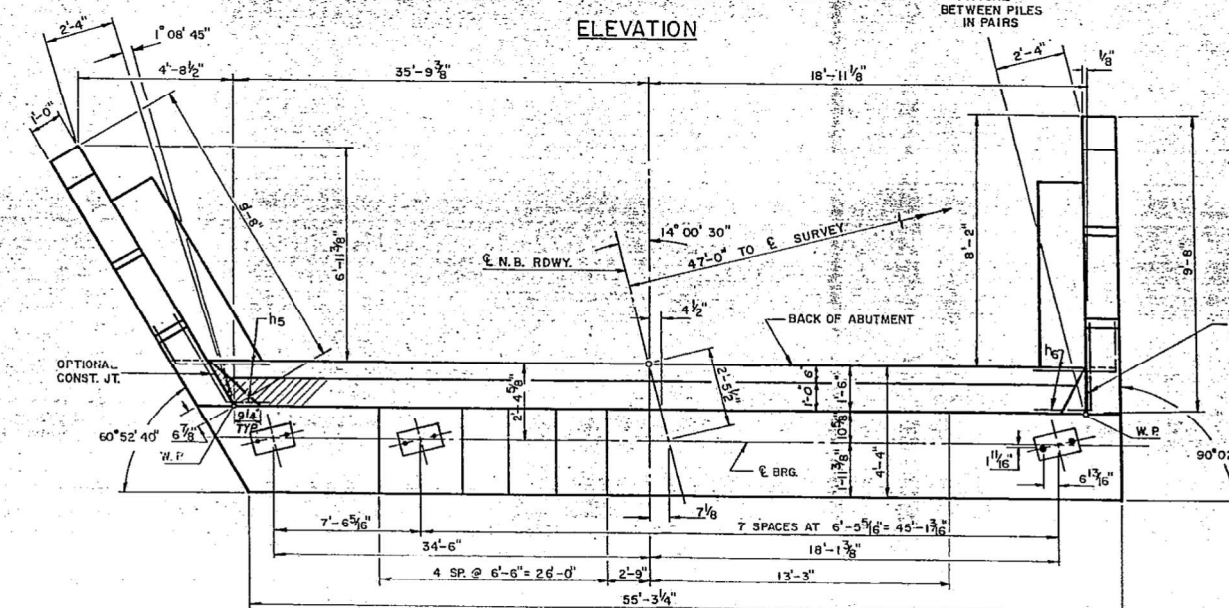

TOP VIEW

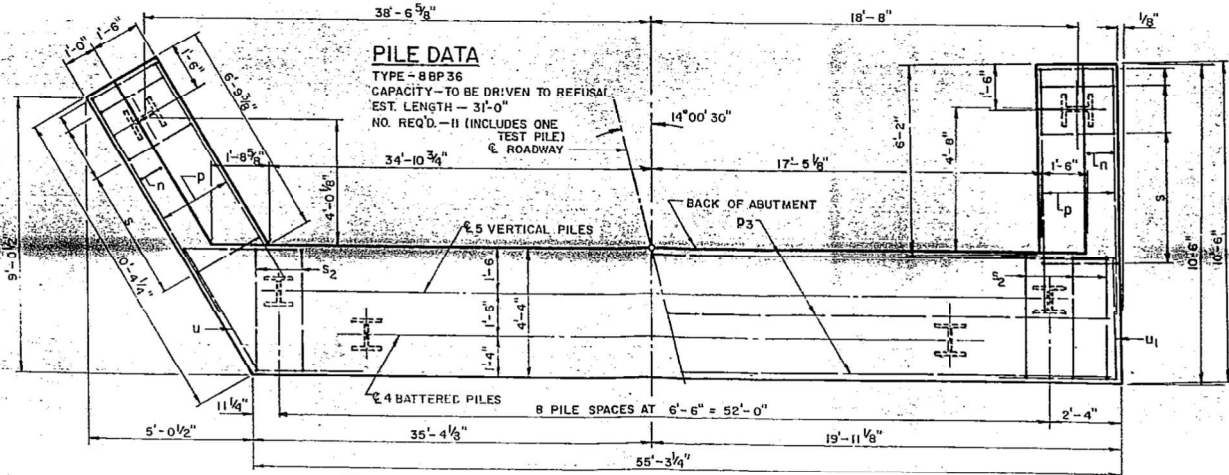

PLAN - PILE CAP

 




SEC. B-B

SOUTH ABUT. NORTHBOUND LANE
BILL OF MATERIAL

BAR	NO.	SIZE	LENGTH	SHAPE
h	4	#4	2'-2"	
h1	4	#4	5'-0"	
h3	32	#4	9'-0"	
h4	4	#4	7'-0"	
h5	10	#5	3'-9"	
h6	10	#5	3'-9"	
h9	6	#5	21'-3"	
h11	12	#5	28'-1"	
h12	6	#6	28'-3"	
r	16	#4	7'-5"	
p	12	#7	8'-3"	
p3	16	#7	29'-0"	
s	16	#4	9'-5"	
s2	102	#4	9'-4"	
u	4	#6	11'-6"	
u1	5	#6	11'-0"	
v	110	#4	5'-0"	
v1	12	#4	7'-0"	
v2	12	#4	6'-4"	
v3	16	#4	5'-8"	
v4	55	#4	4'-0"	
CLASS X CONCRETE			CU. YDS.	507
REINFORCEMENT BARS			LBS.	3840
STEEL 'H' PILES (88P36)			LIN. FT.	310
TEST PILES (88P36)			EA.	1
NAMEPLATE			EA.	1



NOTE: SEE SHEET NO. 7 FOR PILE ENCASMENT DETAIL

SOUTH ABUTMENT N.B. LANE
F.A.I. 57- SEC. 41-4HB-2
JEFFERSON COUNTY
STA. 1239 + 78.86



 
 
 


BAR	NO.	SIZE	LENGTH	SHAPE
h	4	#4	2' - 2'	
h1	4	#4	5' - 0'	
h3	32	#4	9' - 0'	
h4	4	#4	7' - 0'	
h5	10	#5	3' - 9'	
h6	30	#5	3' - 9'	
h13	12	#5	26'-0"	
h14	6	#6	26'-2"	
n	16	#4	7' - 9'	
p	12	#7	8' - 3'	
p4	16	#7	27'-9"	
s	16	#4	9' - 5'	
s3	96	#4	8' - 10'	
u	5	#6	11' - 6"	
u1	4	#6	11' - 0"	
v	104	#4	5' - 0'	
v1	12	#4	7' - 0"	
v2	12	#4	6' - 4"	
v3	16	#4	5' - 8"	
v4	52	#4	4' - 0'	
CLASS X CONCRETE			CU. YDS.	47.7
REINFORCEMENT BARS			LBS.	3,460
STEEL 'H' PILES (8BP36)			LIN. FT.	374

NOTE: SEE SHEET NO. 7 FOR PILE ENCASEMENT DETAIL.

  

PILE DATA
TYPE - 88P36
CAPACITY - TO BE DRIVEN TO REFUSAL
EST. LENGTH - 34'-0"
NO. REQ'D 11

     






DESIGNED:	R. K.
CHECKED:	G. P.
DRAWN	B. H. B.
CHECKED	G. P.

EXAMINED _____
ENGINEER OF BRIDGE & TRAFFIC STRUCTURES
PASSED _____
ENGINEER OF DESIGN
APPROVED _____
CHIEF HIGHWAY ENGINEER

STATE OF ILLINOIS
DEPARTMENT OF PUBLIC WORKS & BUILDINGS
DIVISION OF HIGHWAYS



ROUTE NO.	SECTION	COUNTY	TOTAL SHEETS	SHEET NO.	NO. 11 OF 20
FAI 57	*	JEFFERSON	298	67	
FED. ROAD DIST. NO. 7	ILLINOIS	FED. AID PROJECT			

441A2, 41-4A, & 41-4B2

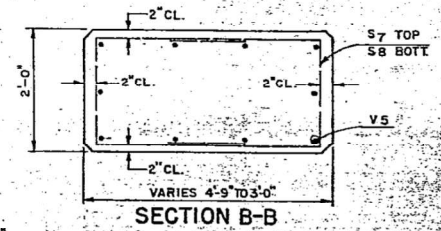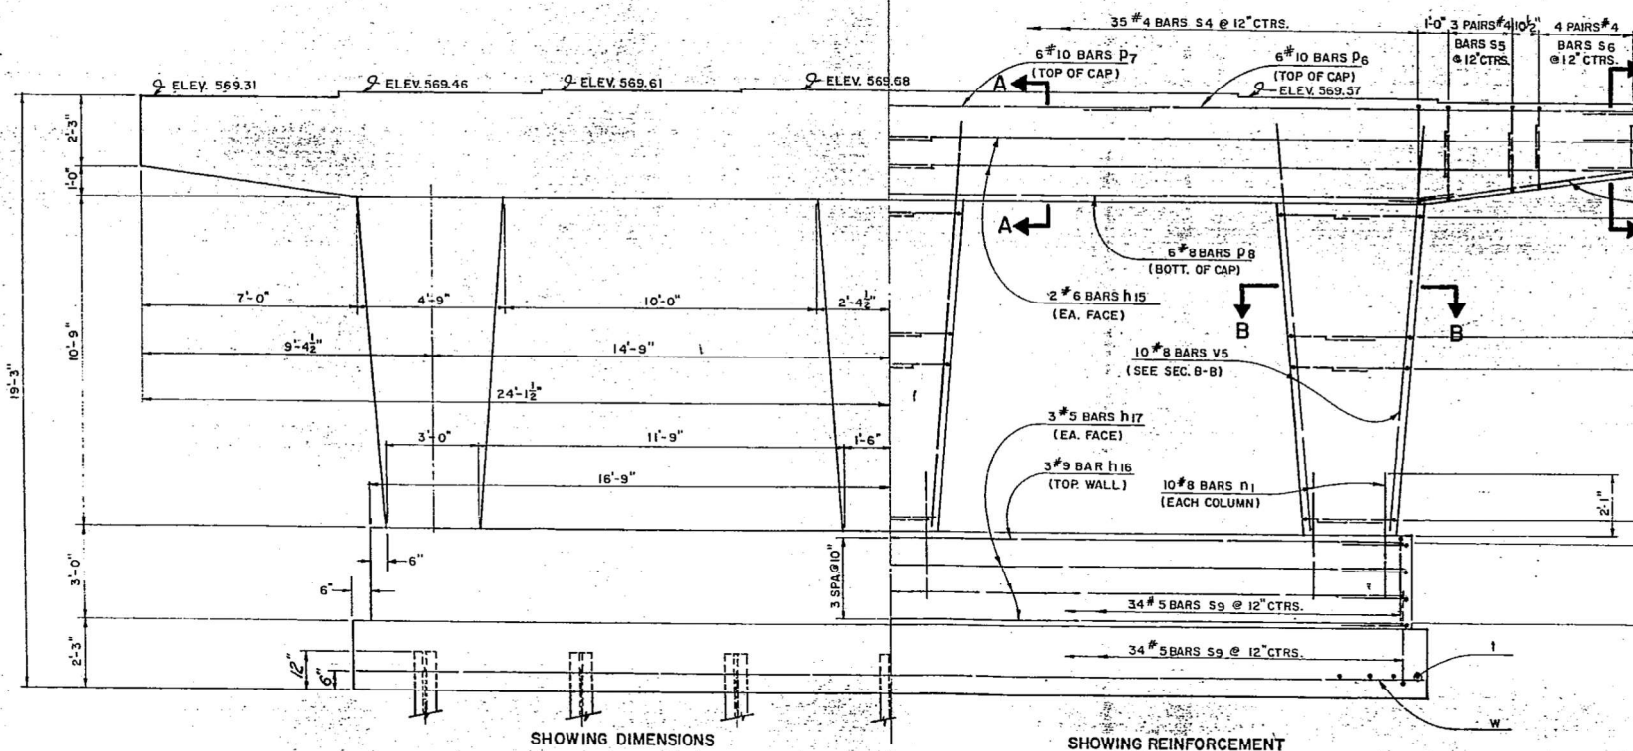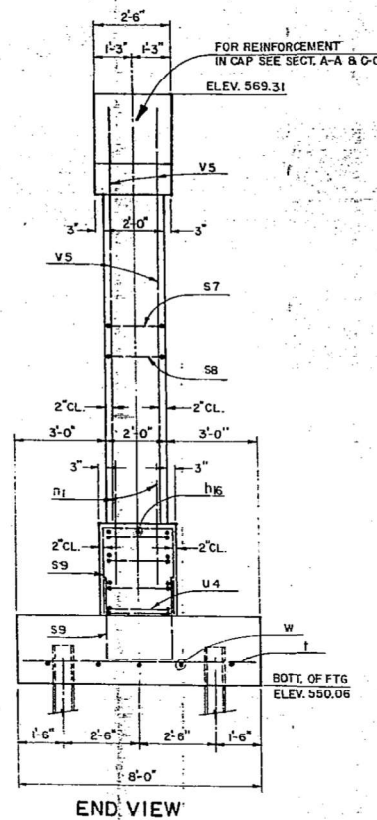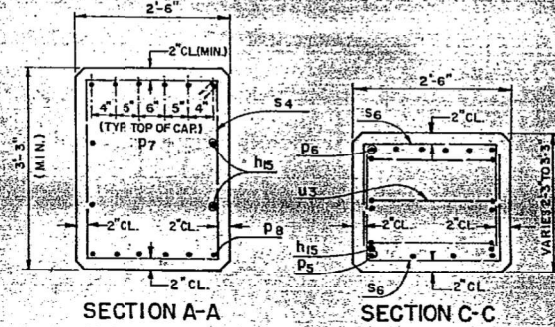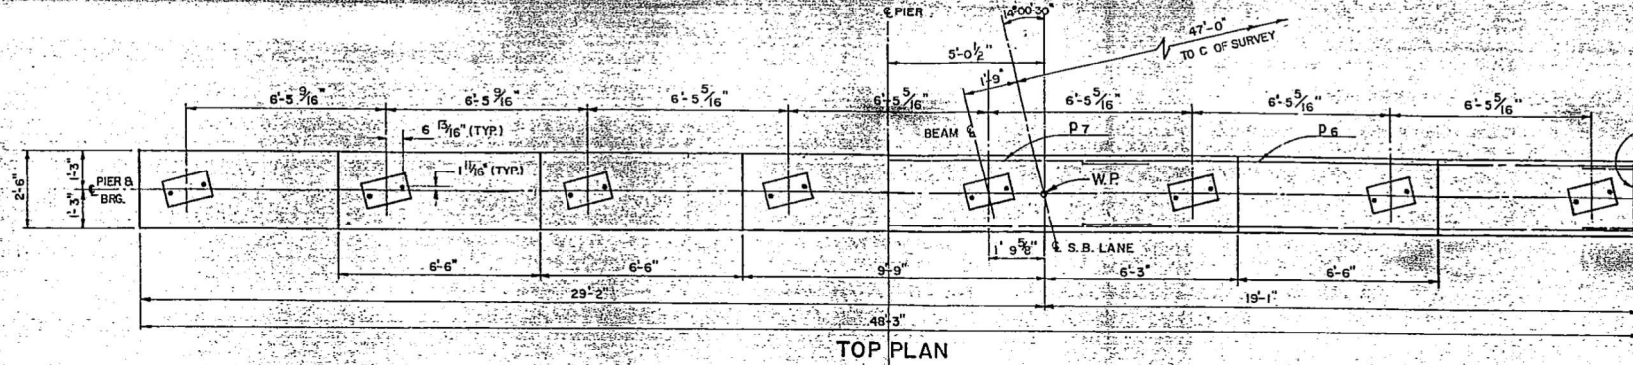

BILL OF MATERIALS

BAR	NO.	SIZE	LENGTH	SHAPE
h15	8	#6	24'-7"	
h16	3	#9	33'-2"	
h17	6	#5	33'-2"	
n1	30	#8	4'-7"	
p5	8	#6	7'-6"	
p6	12	#10	17'-8"	
p7	6	#10	16'-11"	
p8	6	#8	35'-0"	
s4	35	#4	11'-0"	
s5	12	#4	6'-2"	
s6	16	#4	5'-10"	
s7	30	#4	7'-4"	
s8	36	#4	6'-4"	
s9	68	#5	7'-0"	
t	42	#6	7'-8"	
u3	6	#6	4'-6"	
u4	8	#5	4'-6"	
v5	30	#8	13'-9"	
w	5	#9	3'-4"	

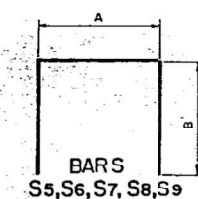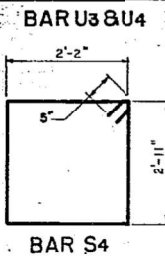

PILE DATA

TYPE - STEEL PILES (8 BP 36)
EST. LENGTH 14'
NO. REQ. 14
CAPACITY 47.7 TONS


NOTES:

SPACE REINFORCEMENT IN CAP TO MISS ANCHOR BOLTS.
MIN. BAR LAPS = 20" DIA. UNLESS OTHERWISE NOTED.
ALL EDGES SHALL HAVE STANDARD CHAMFERS EXCEPT AS NOTED.
FOUR STEPS MONOLITHICALLY WITH CAP.
Space reinforcement bars in footings to miss piles. (Typ. for all piers.)

PIER NO. 1 S.B. LANE
F.A.I. 57-SEC. 41-4HB-2
JEFFERSON COUNTY
STA. 1239 + 78.86

DESIGNED	R K
CHECKED	G P
DRAWN	J E
CHECKED	G P

EXAMINED	19
PASSED	ENGINEER OF BRIDGE AND TRAFFIC STRUCTURES
APPROVED	ENGINEER OF DESIGN
	CHIEF HIGHWAY ENGINEER

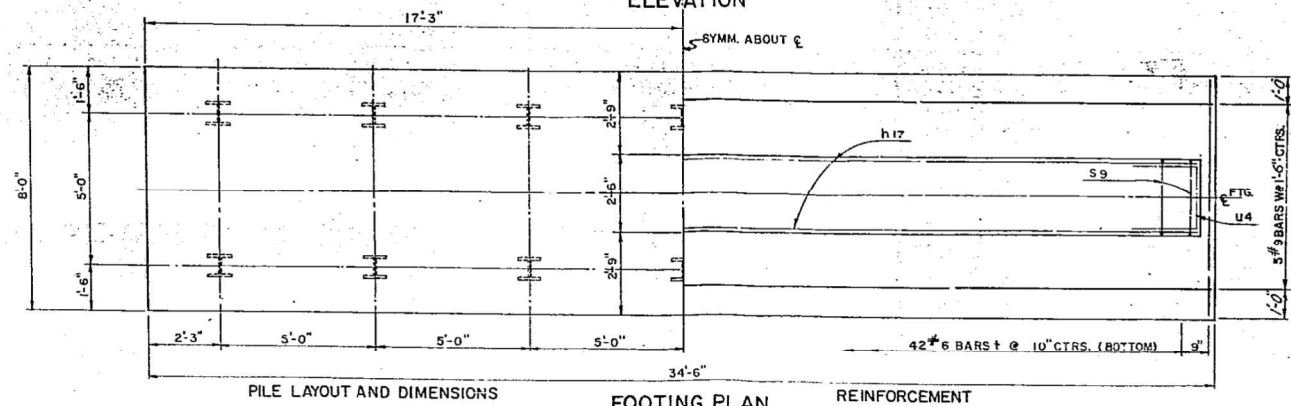

STATE OF ILLINOIS
DEPARTMENT OF TRANSPORTATION

SN 041-0014 / 0015 BRIDGE PLANS
FOR INFORMATION ONLY

SCALE: NONE SHEET NO. 11 OF 15 SHEETS STA. TO STA.

F.A.I. RTE.	SECTION	COUNTY	TOTAL SHEETS	SHEET NO.
57	(41-4)B-1/(41-4)B-2	JEFFERSON	257	188
				CONTRACT NO. 78550



USER NAME = skm
ESCA PROJECT NO. 1295.11
PLOT SCALE = 0.1667' / 1" in.
PLOT DATE = 12/23/2020

DESIGNED - JMK
DRAWN - JMK
CHECKED - ELH
DATE - 11/20

REVISED -
REVISED -
REVISED -
REVISED -

MODEL: PLOT
FILE NAME: Y:\DOT\1295-11_78550\CADD\Highway\CADD Sheets\0978550-11-11.dgn

ROUTE NO.	SECTION	COUNTY	TOTAL SHEETS	SHEET NO.
FAL 57	*	JEFFERSON	298	68
FED. ROAD DIST. NO. 7		ILLINOIS	FED. AID PROJECT	

*413A2 41-4A & 41-4HB-2

The figure shows two cross-sectional views of the top of the cap. Section A-A is on the left, showing a rectangular area with dimensions 2'-6" width and 3'-3" height (MIN.). It features a central horizontal strip labeled "TYP. TOP OF CAP P.10" with internal dimensions of 4", 5", 6", 5", and 4". Below this strip are two horizontal rows of points labeled p9 and p11. The bottom edge has a dimension of 2'-CL. Section C-C is on the right, showing a similar rectangular area with a width of 2'-6" and a height that varies from 3'-0" to 3'-3". It also features a central horizontal strip with internal dimensions of 4", 5", 6", 5", and 4". Below this strip are two horizontal rows of points labeled p9 and p5. The bottom edge has a dimension of 2'-CL. Both sections show a vertical dimension of 2'-CL on the left side.

SECTION C-C

Diagram of a rectangular box cross-section. The overall height is labeled as 2'-0". The width is labeled as 2'-0". The box has rounded corners. Inside the box, there are three horizontal lines labeled 2" C.L. (Center Line). The bottom of the box is labeled SECTION B-B. Below the section line, it says VARIES 4'-6" TO 3'-0".

BAR	NO.	SIZE	LENGTH	SHAPE
h18	#6	25'-5"	—	
h19	3	#6	31'-2"	—
h20	10	#5	35'-2"	—
d2	30	#9	4'-7"	—
p5	8	#6	8'-0"	—
p9	12	#10	17'-0"	—
p10	6	#10	14'-10"	—
p11	6	#8	32'-6"	—
s4	33	#4	11'-0"	☐
s5	12	#4	6'-2"	☐
s6	16	#4	5'-10"	☐
s8	24	#4	6'-4"	☐
s9	32	#5	7'-10"	☐
s10	30	#4	6'-10"	☐
s11	32	#5	13'-4"	☒
t1	33	#8	8'-8"	—
u3	6	#6	4'-6"	☐
u4	12	#5	4'-6"	☐
v6	30	#9	11'-6"	—
w1	5	#6	32'-2"	—

A diagram of a rectangular bar. The horizontal dimension is labeled 'A' and the vertical dimension is labeled 'B'. Below the bar, the word 'BARS' is written, followed by a list of bar types: S5, S6, S8, S9, S10, S11.

BAR	A	B
S5	2-2 ^a	2-C ^a
S6	2-2	1-10 ^a
S8	1-8 ^a	2-4 ^a
S9	2-2 ^a	2-10 ^a
S10	1-8	2-7 ^a
S11	2-2 ^a	5-7 ^a

NOTES:

- SPACE REINFORCEMENT IN CAP TO MISS ANCHOR BOLTS
- MIN. BAR LAPS = 20 DIA. UNLESS OTHERWISE NOTED.
- ALL EDGES SHALL HAVE STANDARD $\frac{3}{4}$ CHAMFERSEXCEPT AS NOTED
- FOUR STEPS MONOLITHICALLY WITH CAP

PIER NO. 2 S.B. LANE
F.A.I. 57-SEC. 41-4HB-2
JEFFERSON COUNTY
STA. 1239+78.86

DESIGNED	R. K	19
CHECKED	G. P	ENGINEER OF BRIDGE AND TRAFFIC STRUCTURES
DRAWN	J. E	ENGINEER OF DESIGN
CHECKED	G. P	APPROVED
		CHIEF HIGHWAY ENGINEER

*"B" Indicates Battered
Piles, 2" in 12."*

The drawing consists of three parts: **PILE LAYOUT AND DIMENSIONS**, **FOOTING PLAN**, and **REINFORCEMENT**.

- PILE LAYOUT AND DIMENSIONS:** Shows the plan view of the bridge piers. The total width is 16'-3". The piers are spaced 1'-6" apart. The footing width is 32'-6". The piers are labeled 'B'.
- FOOTING PLAN:** Shows the cross-section of the footing. The total width is 32'-6". The footing is symmetrical about the centerline (SYMM. ABOUT CL). The footing is 16'-3" wide on each side of the centerline. The footing is 9'-0" high. The footing is 16'-3" wide on each side of the centerline.
- REINFORCEMENT:** Shows the reinforcement details. The footing is reinforced with 33 #6 BARS @ 12" CTRS. The piers are reinforced with 5 #6 BARS @ 12" CTRS. The reinforcement is shown in cross-section.


**SN 041-0014 / 0015 BRIDGE PLANS
FOR INFORMATION ONLY**

F.A.I. RTE.	SECTION	COUNTY	TOTAL SHEETS	SHEET NO.
57	(41-4)B-1;(41-4)B-2	JEFFERSON	257	189
		CONTRACT NO. 78550		
		ILLINOIS	FED. AID PROJECT	


ROUTE NO.	SECTION	COUNTY	TOTAL SHEETS	SHEET NO.
FA 1. 57	*	JEFFERSON	298	69
FED. ROAD DIST. NO. 7		ILLINOIS	FED. AID PROJECT	
*41-3A-2, 41-4A-3 41-4HB-2				

[illegible]

SECTION C-C

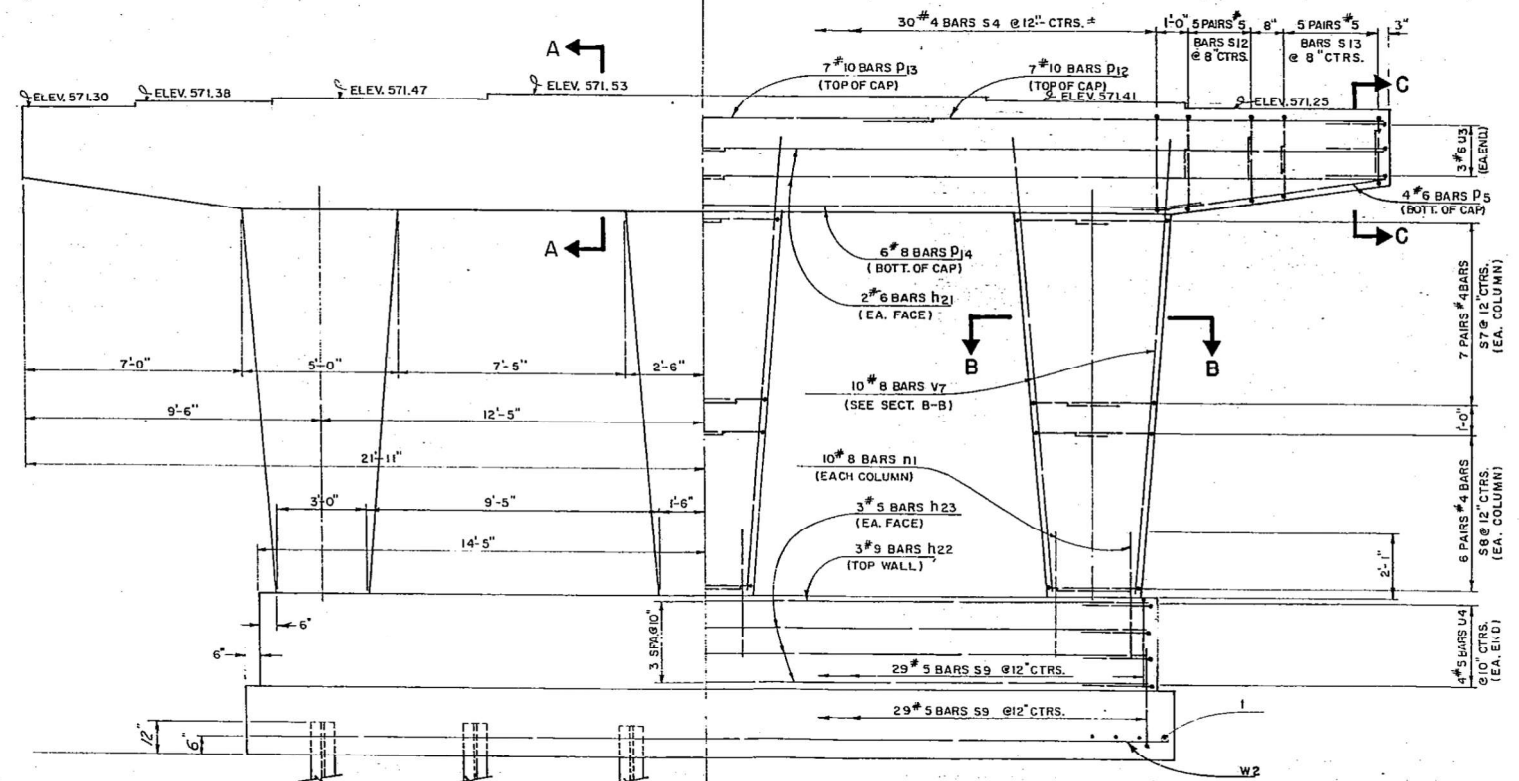

ELEVATION

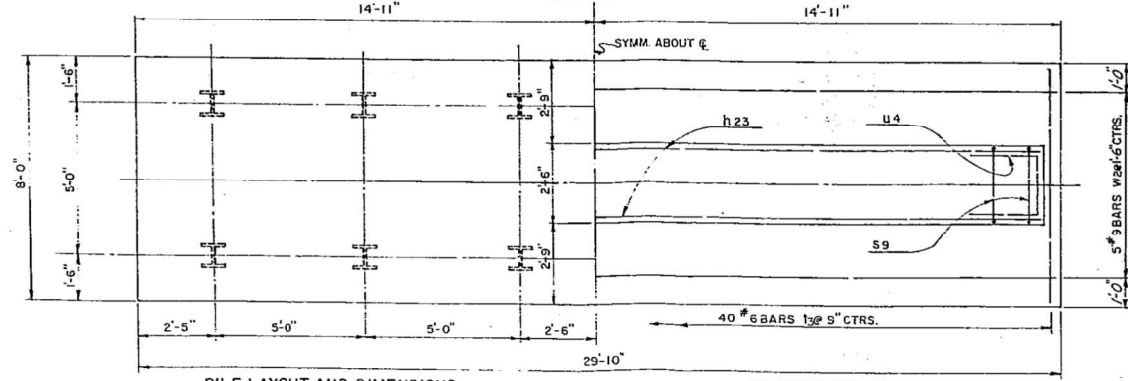

FOOTING PLAN

REINFORCEMENT

BAR U3 & U4

2'-2"

5"

1'-11 1/2"

BARS S4

A

B

BARS S7, S8, S9, S12, S13

BAR S4

BARS

S7, S8, S9, S12, S13

BILL OF MATERIALS				
BAR	NO.	SIZE	LENGTH	SHAPE
h21	8	#6	22'-5"	—
h22	3	#9	28'-6"	—
h23	6	#5	28'-6"	—
n1	30	#8	4'-7"	—
p5	8	#6	7'-6"	—
p12	14	#10	16'-7"	—
p13	7	#10	14'-6"	—
p14	6	#8	30'-6"	—
s4	30	#4	11'-0"	
s7	42	#4	7'-3"	
s8	36	#4	6'-4"	
s9	58	#5	7'-10"	
s12	20	#5	6'-8"	
s13	20	#5	6'-2"	
t	40	#6	7'-8"	—
u3	6	#6	4'-6"	
u4	8	#5	4'-6"	
v7	30	#8	15'-6"	—
w2	5	#9	29'-6"	—
ITEM			UNIT	QUANTITY
CLASS X CONCRETE			C.U.YCS.	52.2
REINFORCEMENT BARS			LBS.	6,720
STEEL PILES (8 BP 36)			LIN. FT.	154
TEST PILES (STEEL)			EACH	1

PIER NO. 3 S.B. LANE
F.A.I 57-SEC. 41-4HB-2
JEFFERSON COUNTY
STA. 1239+78.86

DESIGNED	R. K.				
CHECKED	G. P.				
DRAWN	J. E.				
CHECKED	G. P.				

EXAMINED

PASSED

APPROVED

19

ENGINEER OF BRIDGE AND TRAFFIC STRUCTURES

ENGINEER OF DESIGN

CHIEF HIGHWAY ENGINEER

USER NAME	= skm
ESCA PROJECT NO.	1295.11
PLOT SCALE	= 0.1667' / in.
PLOT DATE	= 12/23/2020

DESIGNED	-	JMK
DRAWN	-	JMK
CHECKED	-	ELH
DATE	-	11/20

	REVISED	-
	REVISED	-
	REVISED	-
	REVISED	-

**STATE OF ILLINOIS
DEPARTMENT OF TRANSPORTATION**



**SN 041-0014 / 0015 BRIDGE PLANS
FOR INFORMATION ONLY**

SCALE: NONE	SHEET NO. 13 OF 15 SHEETS	STA.	TO STA.
-------------	---------------------------	------	---------

F.A.I. RTE.	SECTION	COUNTY	TOTAL SHEETS	SHEET NO.
57	(41-4)B-1;(41-4)B-2	JEFFERSON	257	190
		CONTRACT NO. 78550		
ILLINOIS		FED. AID PROJECT		

ROUTE NO.	SECTION	COUNTY	TOTAL SHEETS	SHEET NO.
F.A.I. 57	*	JEFFERSON	298	70
FED. ROAD DIST. NO. 7		ILLINOIS	FED. AID PROJECT	

*41-3A2, 41-4A & 41-4HB2

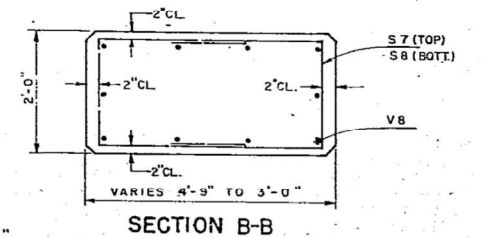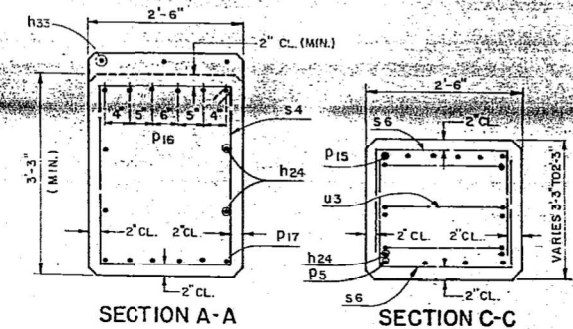

BILL OF MATERIALS				
BAR	NO.	SIZE	LENGTH	SHAPE
h24	8	#6	2'-8"	—
h25	6	#9	2'-1'-2"	—
h26	12	#5	20'-8"	—
h33	3	#5	35'-2"	—
n1	40	#8	4'-7"	—
P5	8	#6	8'-0"	—
P19	12	#10	10'-4"	—
P16	6	#10	26'-5"	—
P17	12	#8	22'-3"	—
S4	42	#4	11'-0"	☐
S5	12	#2	6'-2"	☐
S6	16	#4	5'-10"	☐
S7	40	#4	7'-1"	☐
S8	48	#4	8'-1"	☐
S9	22	#5	7'-10"	☐
1	50	#6	7'-8"	—
u3	6	#5	4'-6"	☐
u4	8	#5	4'-6"	☐
v8	40	#8	13'-5"	—
w3	10	#9	21'-7"	—
ITEM UNIT			UNIT	QUANTITY
CLASS X CONCRETE			C.U. YDS.	77.3
REINFORCEMENT BARS			LBS	8,273
STEEL PILES (8 BP 36)			LIN FT.	262

BAR	A	B
S5	2'-2"	2'-0"
S6	2'-2"	1'-10"
S7	1'-8"	2'-0"
S8	1'-8"	2'-4"
S9	2'-2"	2'-10"

PILE DATA
TYPE - STEEL PILES (8 BP 3)
EST. LENGTH 14'
NO. REQ'D. 18

NOTES:



SPACE REINFORCEMENT IN CAP
TO MISS ANCHOR BOLTS.

MIN. BAR LAPS=20 DIA. UNLESS
OTHERWISE NOTED.

ALL EDGES SHALL HAVE STANDARD
3" CHAMFERS EXCEPT AS NOTED.

FOUR STEPS MONOLITHICALLY
WITH CAP

PIER NO. 1 N.B. LANE
F.A.I 57-SEC. 41-4HB-2
JEFFERSON COUNTY
STA. 1239+ 78.86

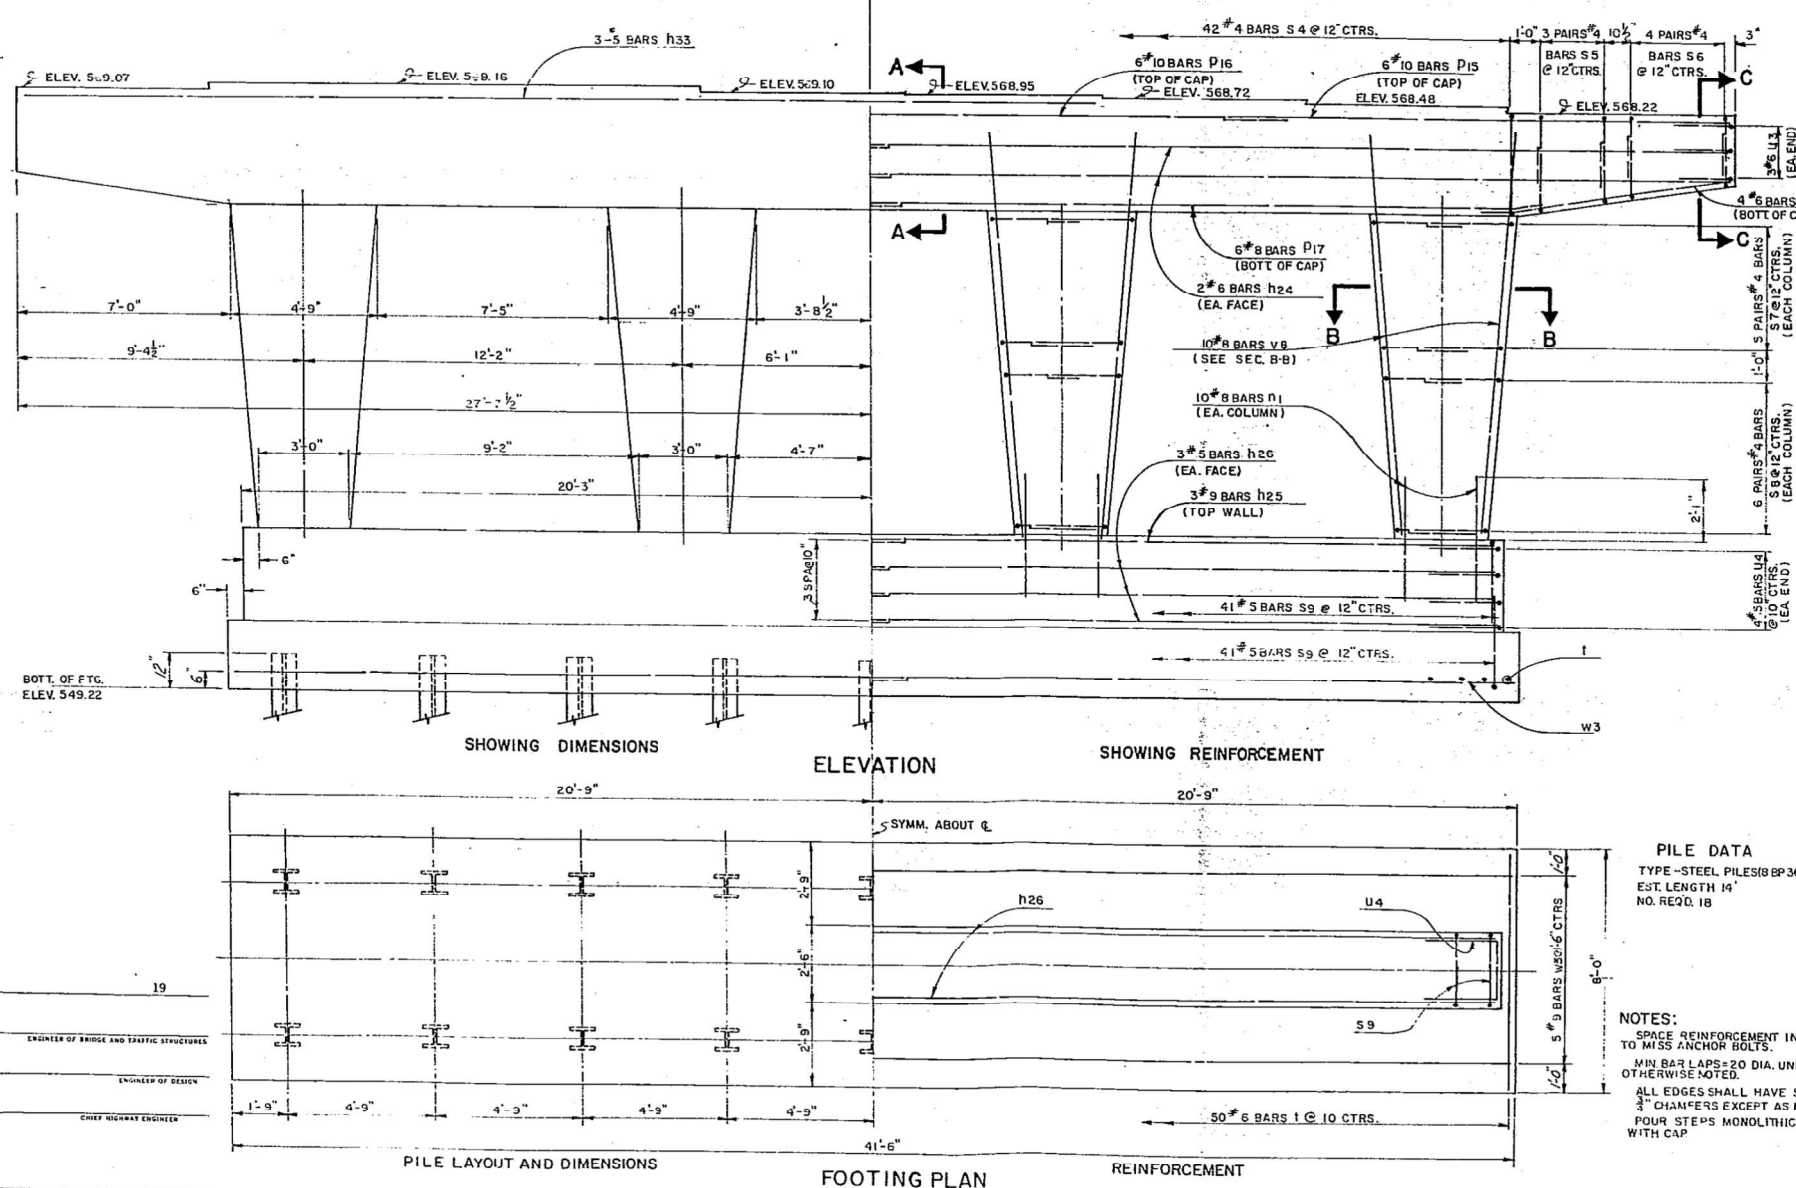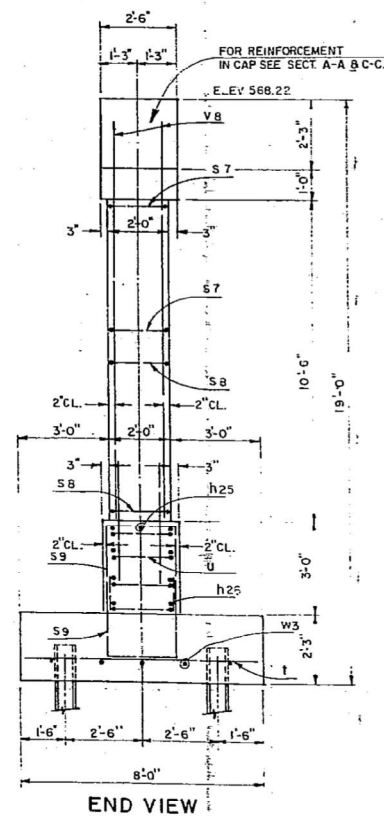

DESIGNED	R. K.
CHECKED	G. P.
DRAWN	J. E.
CHECKED	G. P.

19

EXAMINED

ENGINEER OF BRIDGE AND TRAFFIC STRUCTURE

PASSED

ENGINEER OF DESIGN






APPROVED

CHIEF HIGHWAY ENGINEER

STATE OF ILLINOIS
DEPARTMENT OF PUBLIC WORKS & BUILDINGS
DIVISION OF HIGHWAYS

ROUTE NO.	SECTION	COUNTY	TOTAL SHEETS	SHEET NO.
FAI 57	*	JEFFERSON	298	71
FED. ROAD DIST. NO. 7				
FED. AID PROJECT				

*41-3A2 41-4A & 41-4HB-2

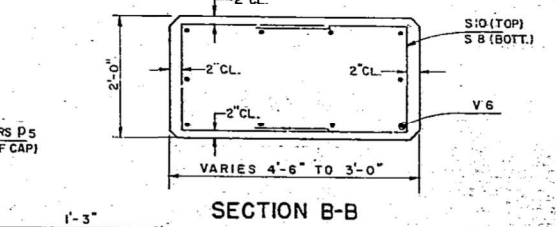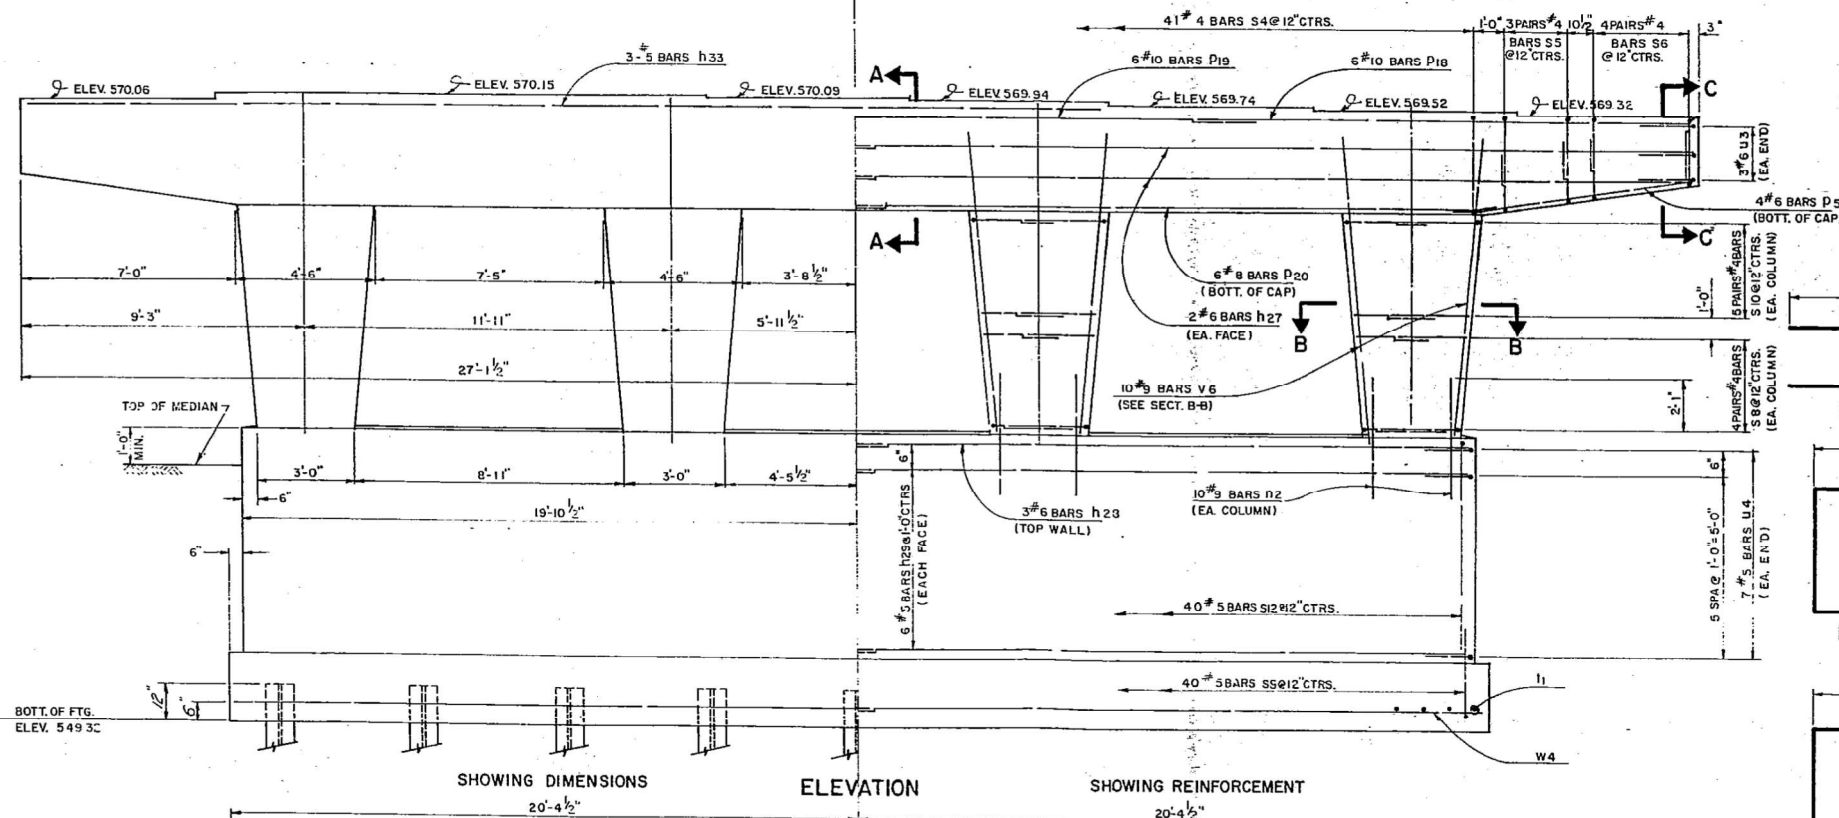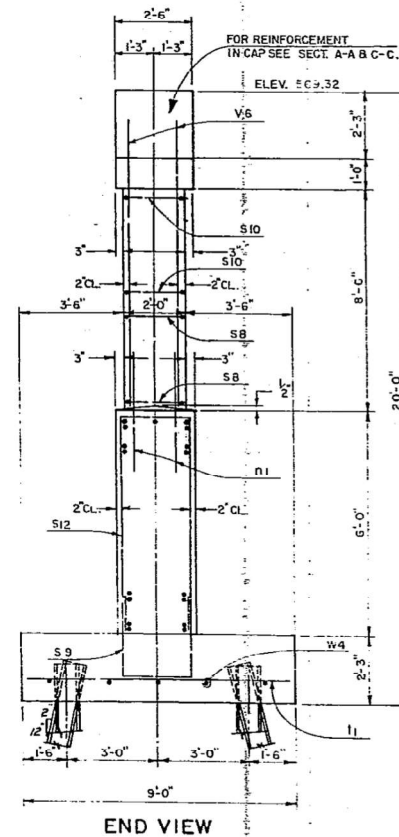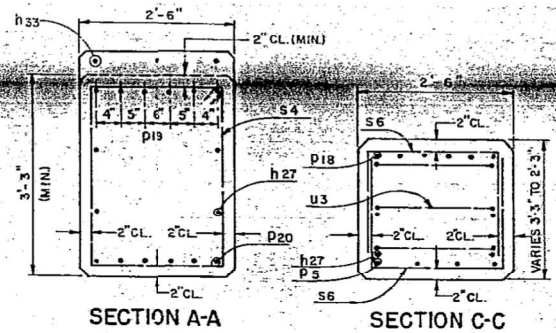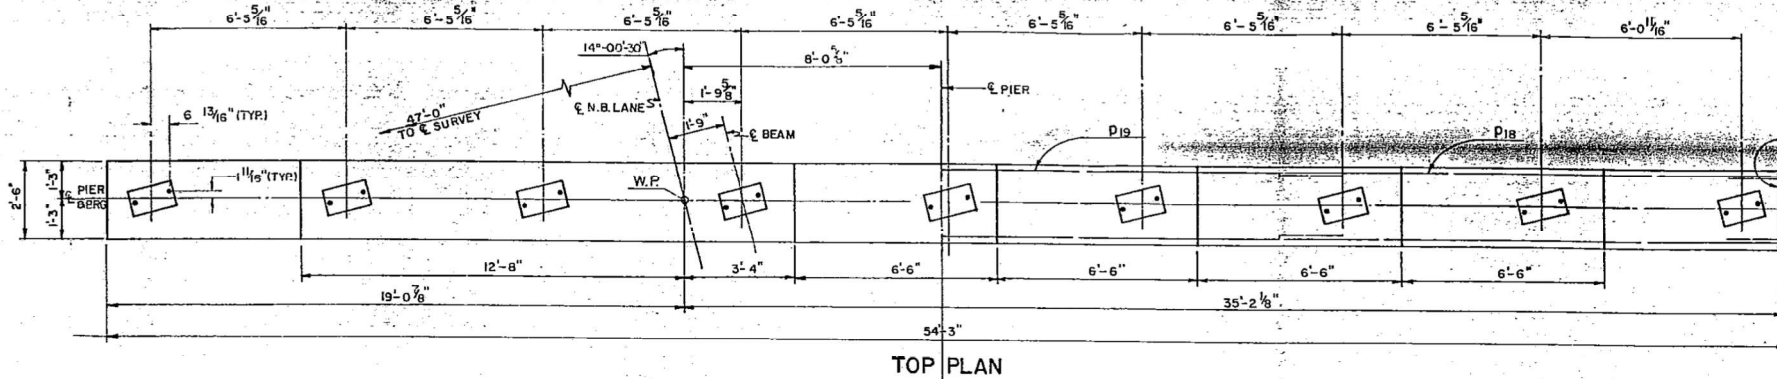

BILL OF MATERIALS

BAR	NO.	SIZE	LENGTH	SHAPE
h27	8	#6	27'-7"	
h28	6	#6	20'-6"	
h29	24	#5	20'-4"	
h33	3	#5	35'-2"	
n2	40	#9	4'-2"	
p5	8	#6	9'-0"	
p18	12	#10	16'-1"	
p19	6	#10	25'-11"	
p20	12	#8	21'-2"	
s4	41	#4	11'-0"	
s5	12	#4	6'-2"	
s6	16	#4	5'-0"	
s8	32	#4	6'-4"	
s9	40	#5	7'-10"	
s10	40	#5	6'-10"	
s12	40	#5	13'-10"	
t1	41	#8	8'-8"	
u3	6	#6	4'-6"	
u4	14	#5	4'-6"	
v6	40	#9	11'-6"	
w4	10	#6	20'-10"	
ITEM UNIT QUANTITY				
CLASS X CONCRETE	CYLOS.		80.6	
REINFORCEMENT BARS	LBS.		8600	
STEEL PILES (8 BP 36)	LIN. FT.		252	

BAR	A	B
S5	2'-2"	2'-0"
S6	2'-2"	1'-10"
S8	1'-8"	2'-4"
S9	2'-2"	2'-10"
S10	1'-8"	2'-7"
S12	2'-2"	5'-10"

PILE DATA
TYPE-STEEL PILES(8 BP 36)
EST. LENGTH 14'
NO REQ. 18

NOTES:
SPACE REINFORCEMENT IN CAP
TO MISS ANCHOR BOLTS
MIN. BAR LAPS=20 DIA. UNLESS
OTHERWISE NOTED.
ALL EDGES SHALL HAVE STANDARD
3/4" CHAMFERS EXCEPT AS NOTED.
POUR STEPS MONOLITHICALLY
WITH CAP

PIER NO. 2 N.B. LANE
FAI 57-SEC. 41-4HB-2
JEFFERSON COUNTY
STA. 1239+78.86

DESIGNED R.K.
CHECKED G.P.
DRAWN J.E.
CHECKED G.P.

EXAMINED
PASSED
APPROVED

ENGINEER OF BRIDGE AND TRAFFIC STRUCTURES
ENGINEER OF DESIGN
CHIEF HIGHWAY ENGINEER

USER NAME = skm
ESCA PROJECT NO. 1295.11
PLOT SCALE = 0.1667' / in.
PLOT DATE = 12/23/2020

DESIGNED - JMK
DRAWN - JMK
CHECKED - ELH
DATE - 11/20

REVISED -
REVISED -
REVISED -
REVISED -

STATE OF ILLINOIS
DEPARTMENT OF TRANSPORTATION

SN 041-0014 / 0015 BRIDGE PLANS
FOR INFORMATION ONLY


SCALE: NONE SHEET NO. 15 OF 15 SHEETS STA. TO STA.

F.A.I. RTE.	SECTION	COUNTY	TOTAL SHEETS	SHEET NO.
57	(41-4)B-1/(41-4)B-2	JEFFERSON	257	192
CONTRACT NO. 78550				
ILLINOIS FED. AID PROJECT				

D.M. 6" Spike in 8" persimmon 125' Rt. Sta. 1252+04
Elev. 564.68
No Existing Structure.

STATE OF ILLINOIS
DEPARTMENT OF PUBLIC WORKS & BUILDINGS
DIVISION OF HIGHWAYS

ROUTE NO.	SECTION	COUNTY	TOTAL SHEETS	SHEET NO.	SHEET NO.
6	22	JEFFERSON	10	10	10

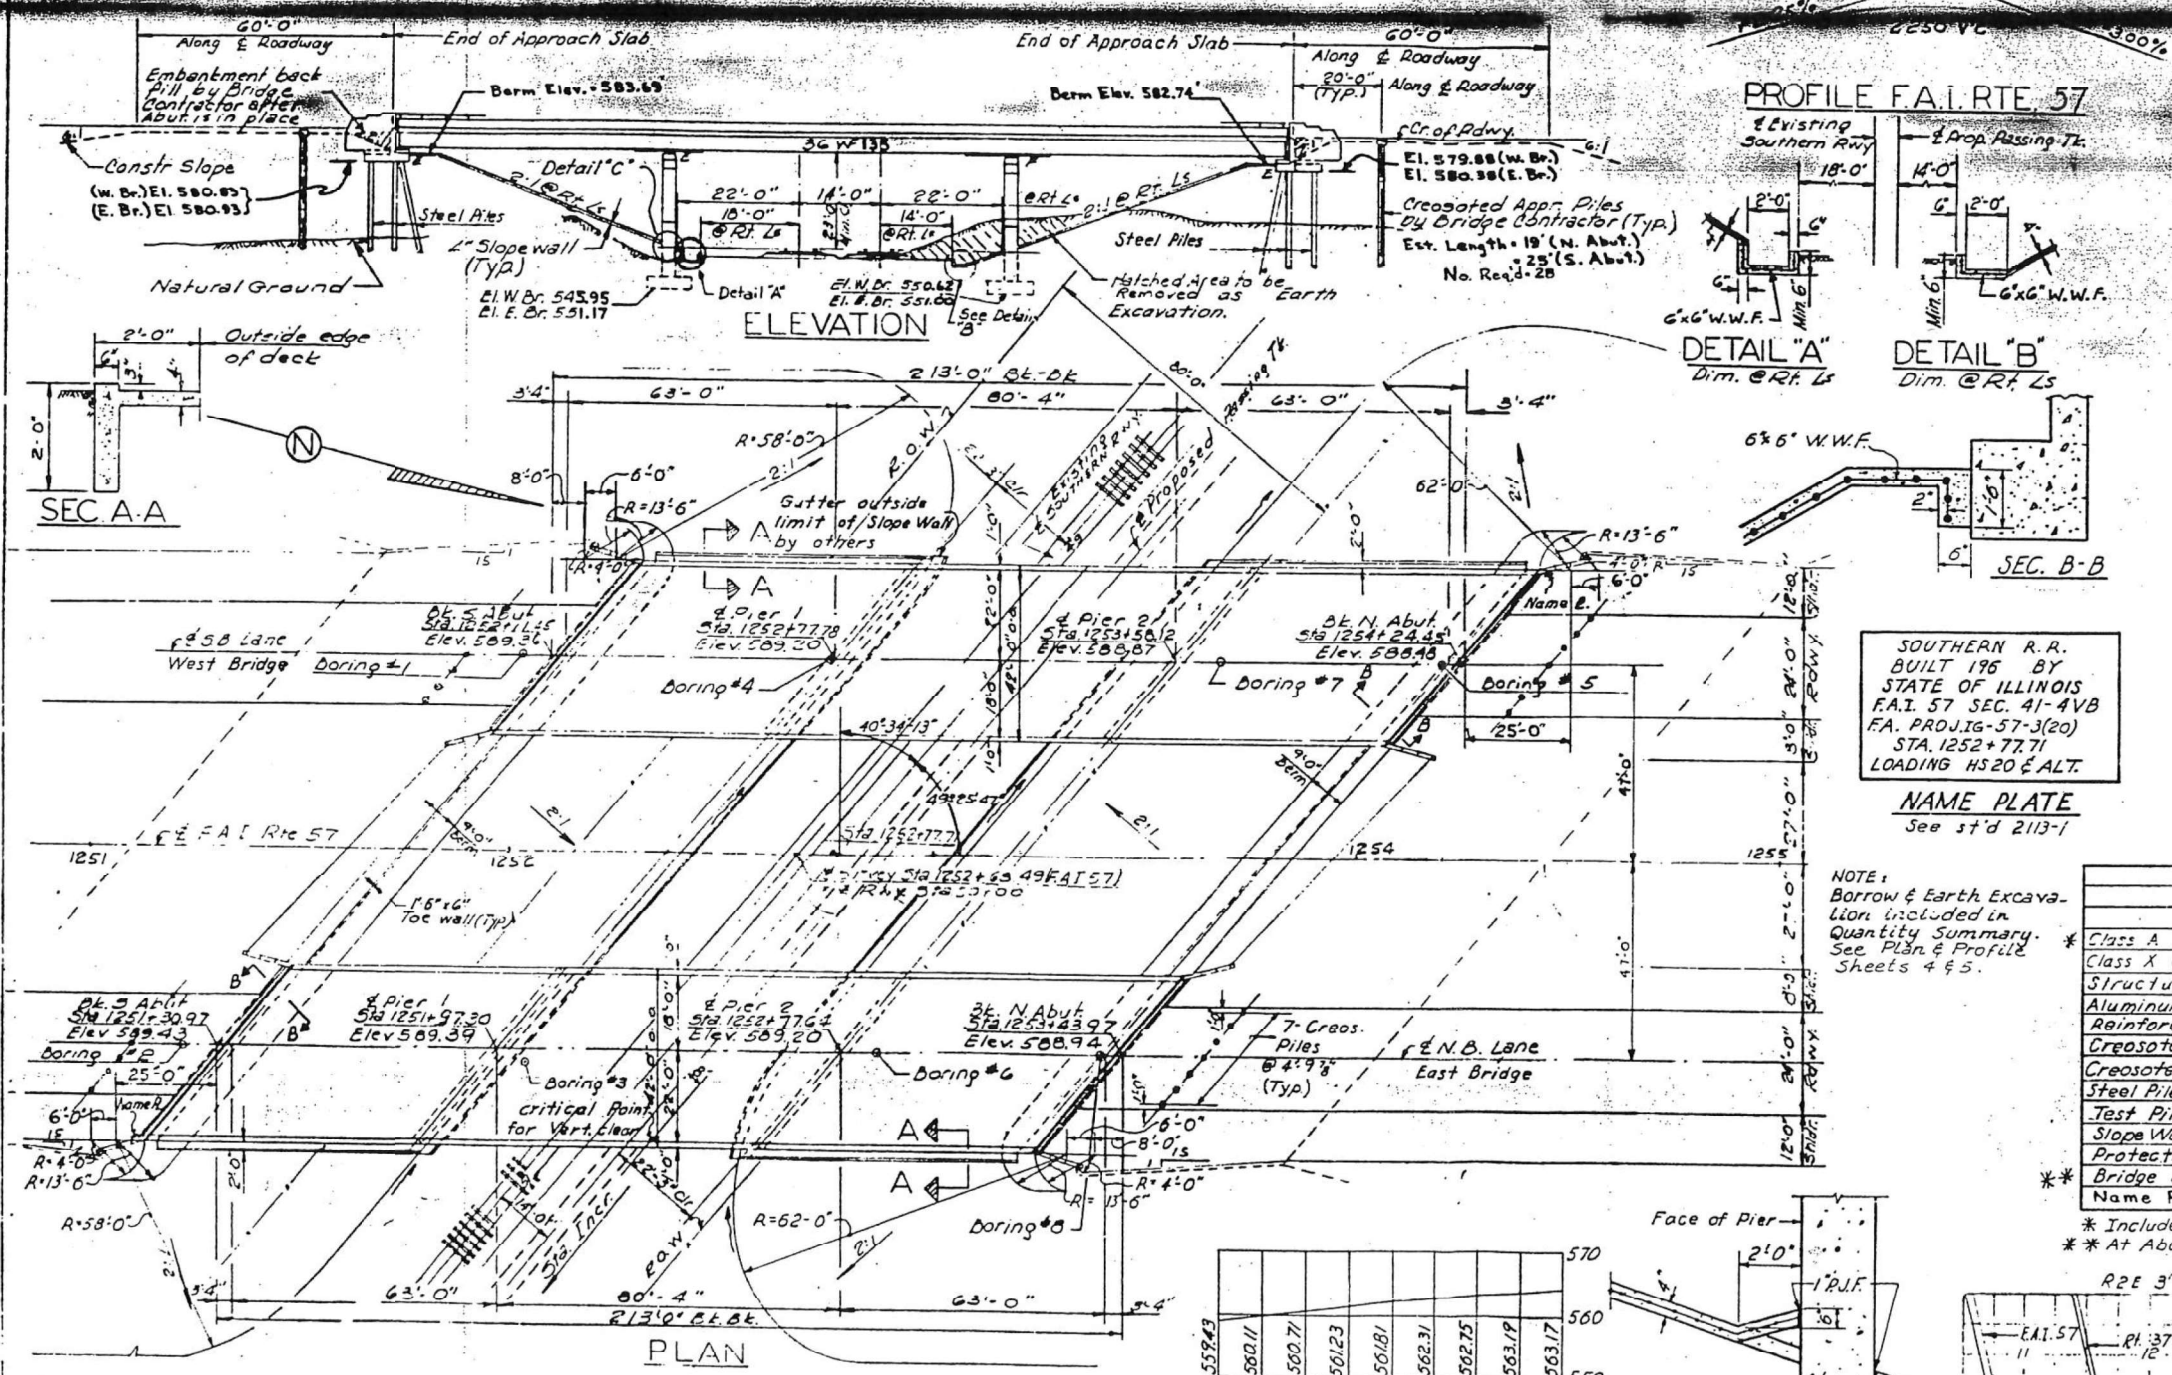

GENERAL NOTES

Coarse aggregate to be used in parapet handrails and end post must be absolutely free of chert, flint, limonite, lignite and soft sands & one.
The concrete floor slab shall be finished in accordance with Article 51.19 of the Standard Specifications.
Slope Wall shall be reinforced with welded wire fabric 6"x6" mesh, weighing 58" per 100 sq. ft.
All reinforcement bars shall be lapped 20 diameters unless otherwise shown.
All structural steel shall conform to A.S.T.M. designation A-36.
The exposed surfaces of the expansion guard shall be given two shop coats of red lead paint; the contact surfaces shall be given one coat of red lead paint. Anchor studs shall not be painted.
Expansion guards are included in the quantity of Structural Steel. Estimated weight 2,870 lbs.
Except as otherwise provided, all structural steel shall receive one shop coat of red lead paint and two field coats of aluminum paint. See Article 56.1 to 56.5 inclusive of the Standard Specifications.
The contractor shall drive one steel test pile each at the North Abutment (E. Bridge) and South Abutment (W. Bridge) as directed by the Engineer before ordering the remainder of piles.
Excavation for portions of structures in the embankments shall not be classified.
Permanent forms will not be permitted in forming the concrete deck.

SOUTHERN R.R.
BUILT 196 BY
STATE OF ILLINOIS
F.A.I. 57 SEC. 41-4VB
F.A. PROJ.IG-57-3(20)
STA. 1252+77.71
LOADING HS20 & ALT.

NAME PLATE
See Std 2113-1

TOTAL BILL OF MATERIAL

Item	Unit	Super.	Sub.	Total
Class A Excavation for Structures	Cu. Yds.		953	953
Class X Concrete	Cu. Yds.	462.1	671.6	1133.7
Structural Steel	Lbs.	489,350		489,350
Aluminum Handrail	Lin. Ft.	835		835
Reinforcement Bars	Lbs.	123,390	71,210	194,600
Creosoted Piles (up to 20')	Lin. Ft.		266	266
Creosoted Piles (20' to 38')	Lin. Ft.		350	350
Steel Piles (BBP 36)	Lin. Ft.		1554	1554
Test Piles Steel (BBP 36)	Each		2	2
Slope Wall (4')	Sq. Yds.		2,633	2,633
Protective Coat	Sq. Yds.	2,164		2,164
Bridge Seat Sealant	Lump Sum			1
Name Plates	Each		2	2

* Includes Excavation for Slope Wall
* At Abutments Only

GENERAL PLAN ELEVATION

PROJ.IG-57-3(20) 103


F.A.I. 57 OVER SOUTHERN R.W.Y.

F.A.I. RTE. 57 SEC. 41-4VB

JEFFERSON COUNTY

STA. 1252+77.71

PROFILE EXISTING R.W.Y. TRACK

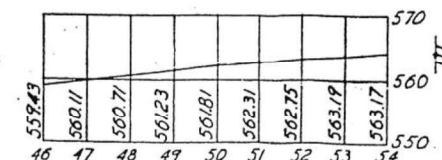

DESIGN STRESSES

1c - 1400 psi. Super. & Sub.
Vc - 75 psi. Flgs.
1s - 20,000 psi. Reinf.
1s - 20,000 psi. Struct.
n - 10
Loading HS20-44 & Alt.

DETAIL C

Proposed Structures

LOCATION PLAN



Nov 13 1964
J. Engy
D. McMillan
F.M. PS
S.E.



USER NAME = skm
ESCA PROJECT NO. 1295.11
PLOT SCALE = 0.1667' / in.
PLOT DATE = 12/23/2020

DESIGNED - JMK
DRAWN - JMK
CHECKED - ELH
DATE - 11/20

REVISED -
REVISED -
REVISED -
REVISED -








STATE OF ILLINOIS
DEPARTMENT OF TRANSPORTATION

SN 041-0016 / 0017 BRIDGE PLANS
FOR INFORMATION ONLY

SCALE: NONE SHEET NO. 1 OF 8 SHEETS STA. TO STA.

F.A.I. RTE.	SECTION	COUNTY	TOTAL SHEETS	SHEET NO.
57	(41-4)B-1:(41-4)B-2	JEFFERSON	257	193

CONTRACT NO. 78550

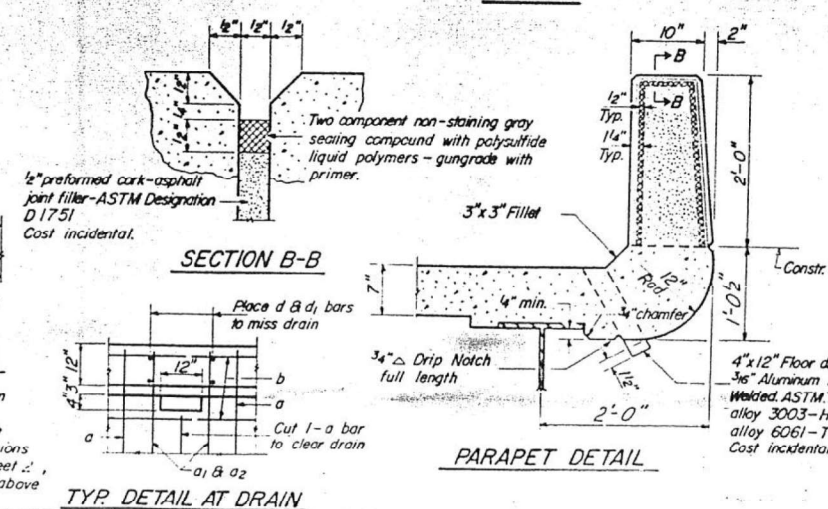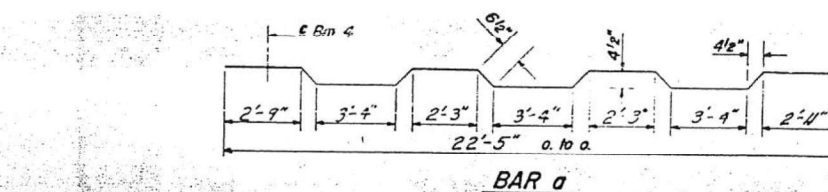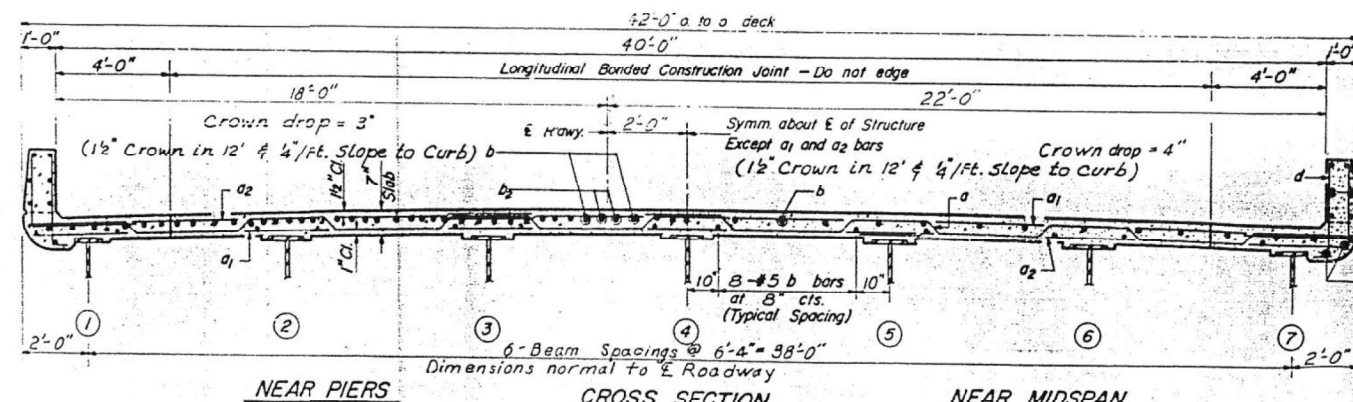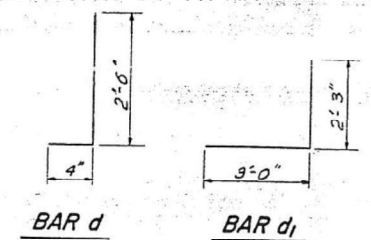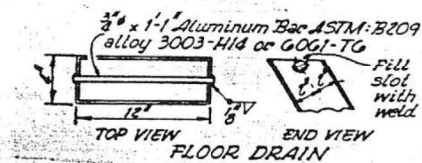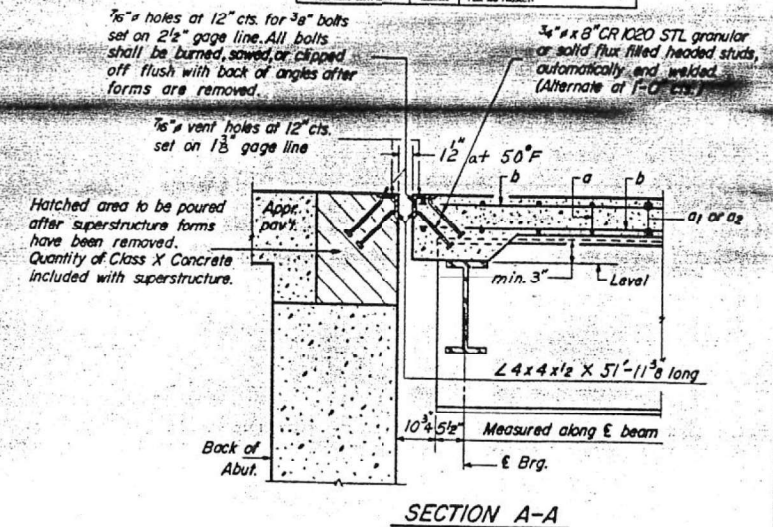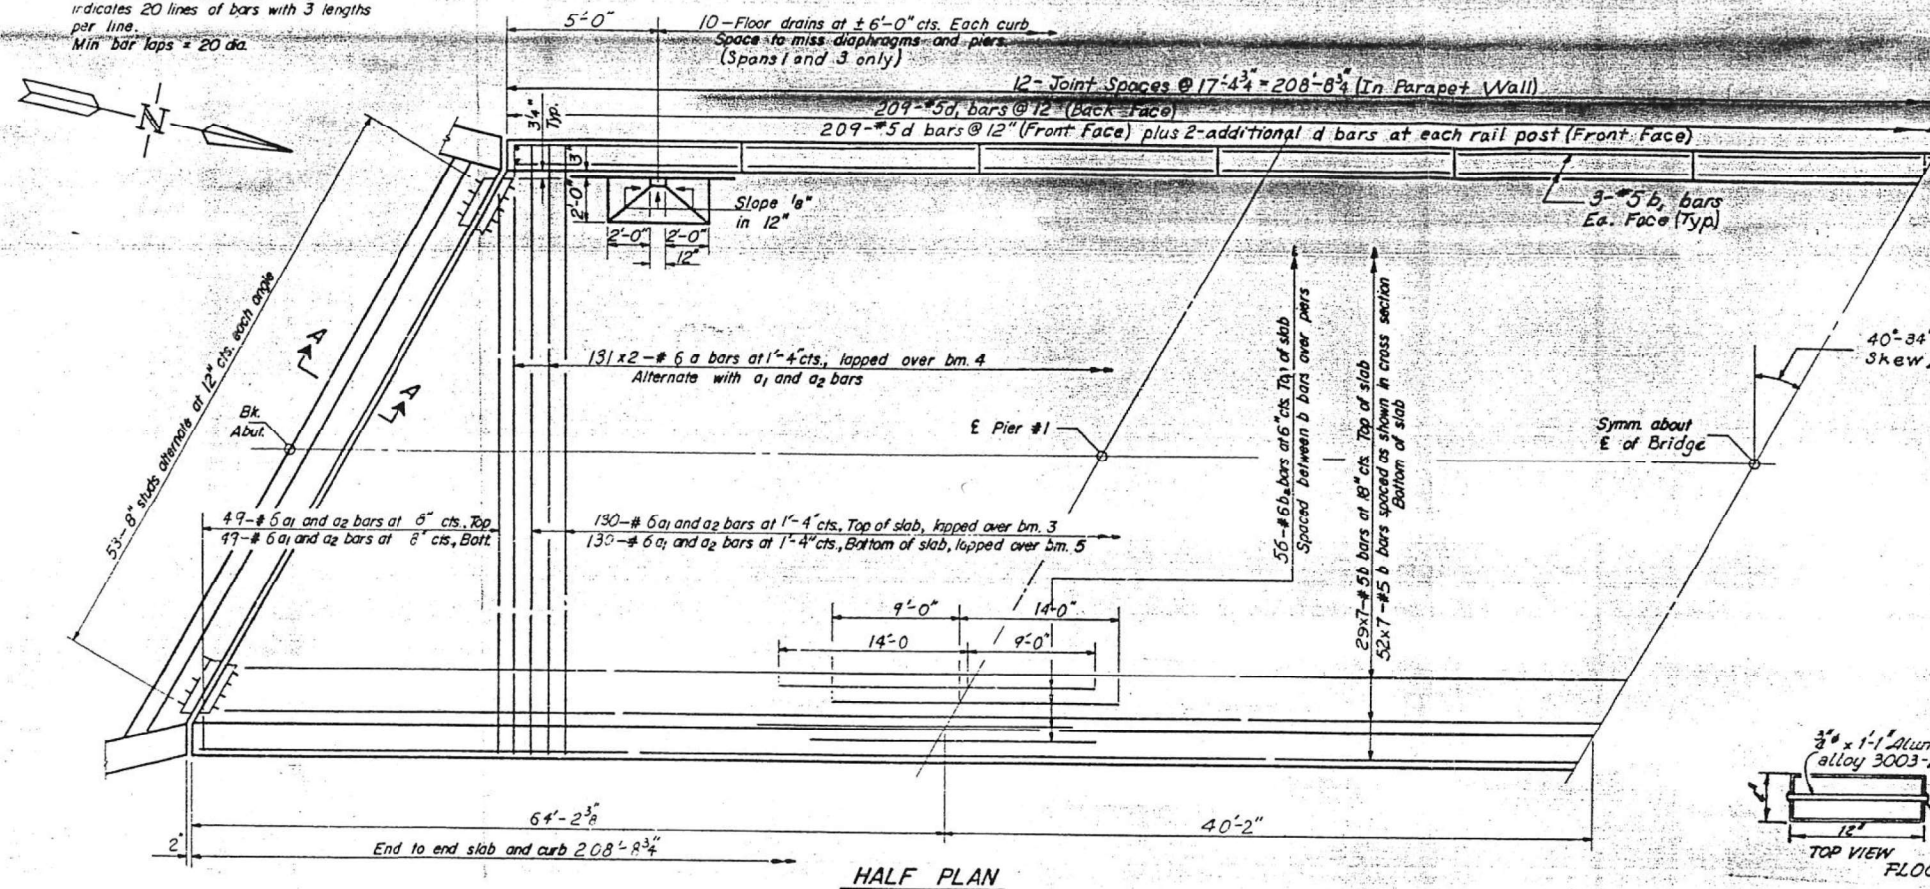

FOR 2-BRIDGES
BILL OF MATERIAL

Bar	No.	Size	Length	Shape
a	524	#6	25'-5"	~
a ₁	716	#6	28'-0"	~
a ₂	716	#6	15'-3"	~
b	1134	#5	30'-9"	~
b ₁	288	#5	17'-0"	~
b ₂	224	#6	23'-0"	~
d	1044	#5	2'-10"	┌
d ₁	836	#5	5'-3"	┌
Class X Concrete			Cu Yd.	1621
Reinforcement Bars			Lbs.	123390
Structural Steel				489,348

* Weight of bearing assemblies with lead & shim plates and anchor bolts are included as structural steel. Est. Weight = 16,610 lbs.

SUPERSTRUCTURE
FA.I. RT. 57 SEC. 41-4VB
OVER SOUTHERN RAILWAY
JEFFERSON COUNTY
STA. 1252 +77.71


DESIGNED	<i>S. Enger</i>
CHECKED	<i>Y. McNeill</i>
DRAWN	<i>R.P. Summer</i> <i>D.L. Boemer</i>
CHECKED	<i>S.E.</i>

Nov. 13 1964

EXAMINED *H.S. Beermann*
ENGINEER OF BRIDGES AND TRAFFIC STRUCTURES

PASSED *[Signature]*
ENGINEER OF BRIDGES

APPROVED *[Signature]*

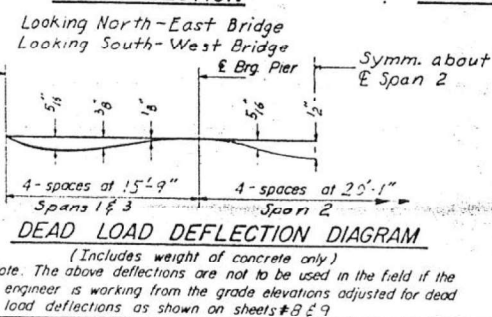

To determine "f": After all structural steel has been erected, elevations of the top flanges of the beams shall be taken at intervals shown on sheets #8 & 9. These elevations subtracted from the "Grade Elevations Adjusted for Dead Load Deflections" shown on sheet 2, minus slab thickness, equals the fillet height "f" above top of beams.


STATE OF ILLINOIS
DEPARTMENT OF TRANSPORTATION

**SN 041-0016 / 0017 BRIDGE PLANS
FOR INFORMATION ONLY**

SCALE: NONE	SHEET NO. 2 OF 8 SHEETS	STA.	TO STA.
-------------	-------------------------	------	---------


F.A.I. RTE.	SECTION	COUNTY	TOTAL SHEETS	SHEET NO.
57	(41-4)B-1;(41-4)B-2	JEFFERSON	257	194
		CONTRACT NO. 78550		

ILLINOIS	FED. AID PROJECT
----------	------------------

 

	E. Bridge	W. Bridge
Beam 2	0"	2"
Beam 3	0"	4"
Beam 4	8"	0"
Beam 5	2"	0"

PIER 1 $D^{22} \rightarrow$ Fixed Pier

 

	£ Brq.	£	£	£	£	£ Brq.
	S.Abr.	Splice 1	Pier 1	Splice 2	Pier 2	N.Abr.
BM 1	588.62	588.54	588.50	588.36	588.20	588.07
BM 2	588.75	588.67	588.63	588.49	588.43	588.20
BM 3	588.03	588.75	588.71	588.57	588.51	588.28
BM 4	588.84	588.77	588.73	588.59	588.52	588.30
BM 5	588.70	588.71	588.67	588.53	588.47	588.24
BM 6	588.66	588.59	588.55	588.41	588.34	588.12
BM 7	588.53	588.45	588.41	588.27	588.21	587.98


WEST BRIDGE

	£ Bro.	£	£	£	£	£ Bro.
	<i>S. Adult</i>	<i>Splices</i>	<i>Pier 1</i>	<i>Splices 2</i>	<i>Pier 2</i>	<i>N. Adult</i>
BM 1	588.59	588.43	588.35	588.09	587.99	587.64
BM 2	588.72	588.55	588.47	588.21	588.03	587.77
BM 3	588.79	588.63	588.54	588.28	588.19	587.84
BM 4	588.77	588.61	588.53	588.27	588.17	587.82
BM 5	588.71	588.54	588.46	588.20	588.10	587.76
BM 6	588.57	588.41	588.33	588.07	587.98	587.63
BM 7	588.43	588.27	588.19	587.93	587.83	587.48


STRUCTURAL STEEL
F.A.I. 57 SEC. 41-4VB
OVER SOUTHERN RAILWAY
JEFFERSON COUNTY
STA. 1252+777

STATE OF ILLINOIS
DEPARTMENT OF PUBLIC WORKS & BUILDINGS
DIVISION OF HIGHWAYS


ROUTE NO.	SECTION	SUBJECT	SHEET NO.	SHEET NO.
STATE ST. 41-4VB	JEFFERSON	9	22	10 SHEETS
POL. ROAD DIST. NO. 7	ILLINOIS	POL. AID PROJECT	JEFFERSON	

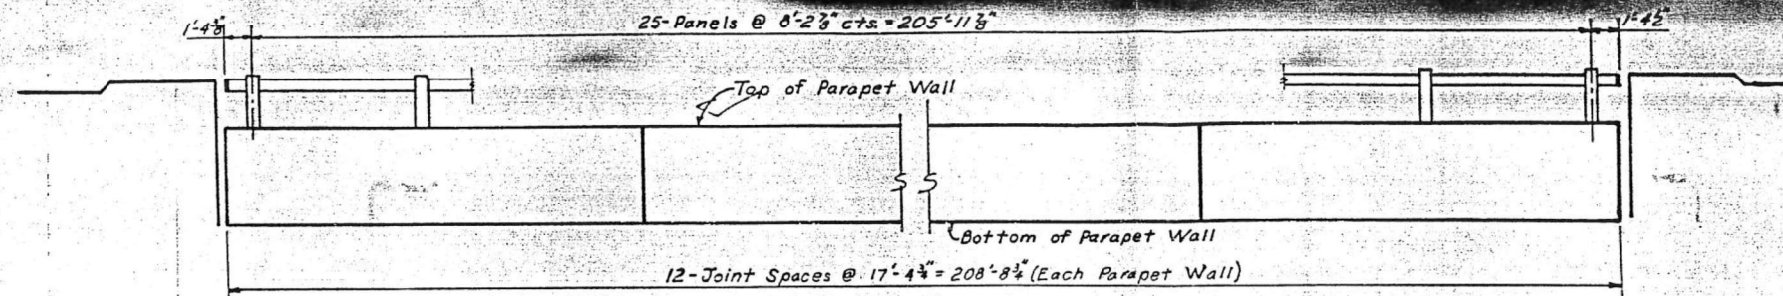


ELEVATION
Dimensions along & Handrail

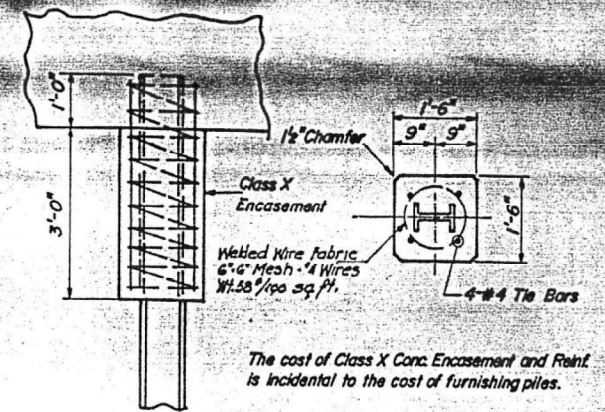

STEEL PILE ENCASEMENT DETAIL

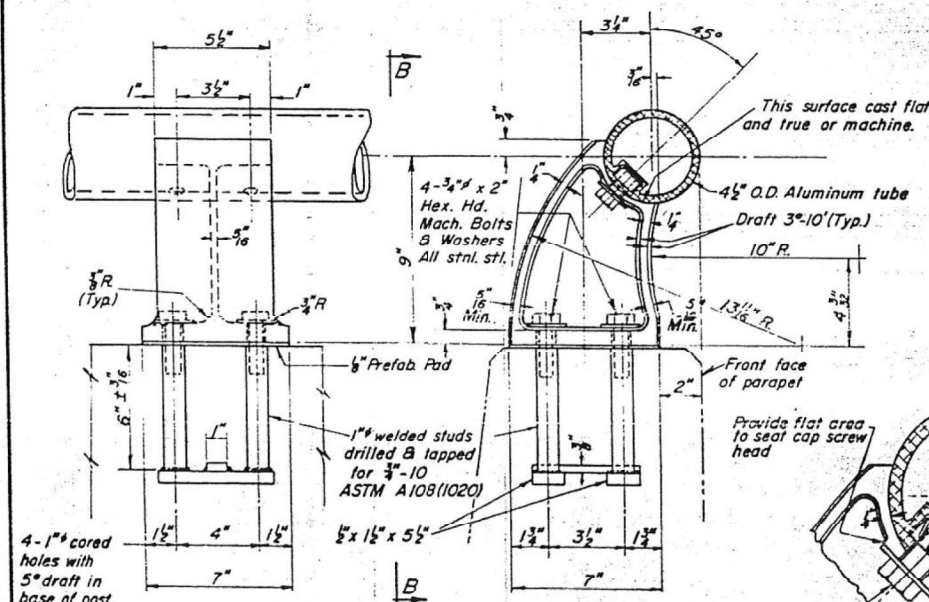


VIEW B-B
SECTION A-A
RAIL POST DETAILS

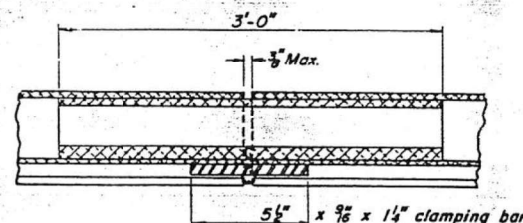

SECTION C-C




CAST END CAP
DRIVE FIT TYPE
A Required

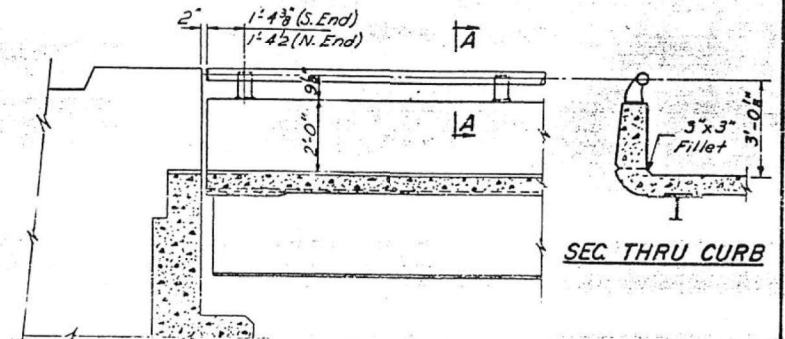


SEC. THRU CURB

ELEVATION—END POST

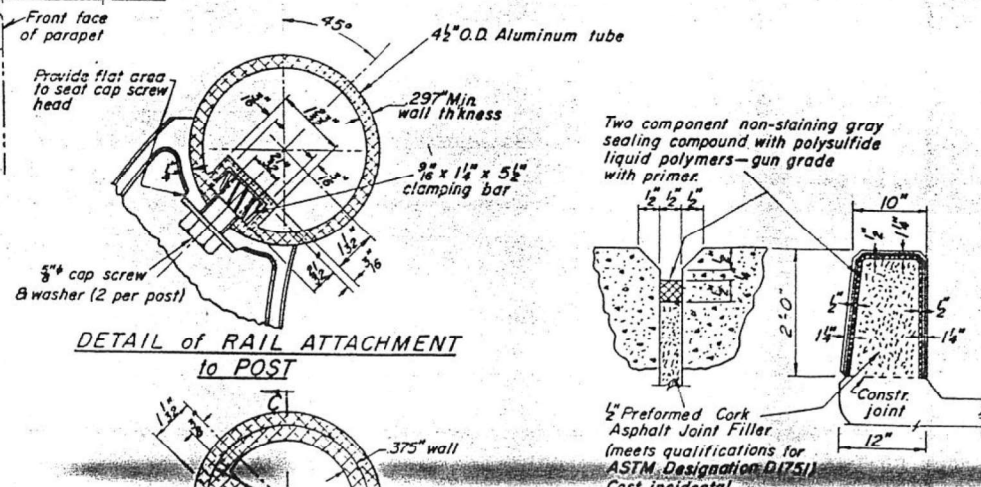

DETAIL of RAIL ATTACHMENT to POST

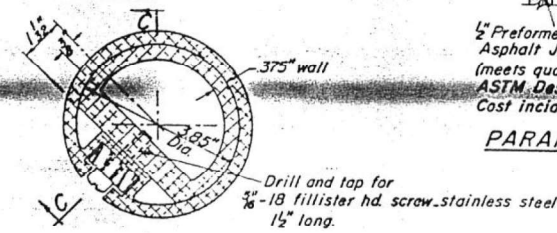

PARAPET JOINT DETAIL

RAILING SPLICE DETAIL

NOTES:
All Posts shall be normal to parapet.
All Aluminum Alloy Extruded Rail shall conform to ASTM specification B-235 alloy 6061-T6, or 6062-T6, and shall extend a minimum of 2 panel lengths (attached to a minimum of 3 posts) except at ends or at open joints where a minimum of 1 panel length is required. All joints in railing must be spliced per detail.
See Special Provisions for following Material Specifications:
Cast Aluminum Alloy Bridge Post Alloy 344-T4.
Stainless Steel Machine Bolts, Washers, and Bars.
For material composition of Prefabricated Pad, see Article 54.9(f), (Bearing and Anchorage), of the Standard Specifications.
METHOD of MEASUREMENT: Aluminum handrail shall be measured, in lineal feet. The length paid for shall be the over all length along the top longitudinal railing member thru all posts and gaps.
BASIS of PAYMENT: Aluminum handrail shall be paid for at the contract unit price per lineal foot for ALUMINUM HANDRAIL, measured as specified, which price shall be payment in full for all materials, fabrication, transportation, and erection.
Cost of rail splice, end caps, and hardware to be incidental to item ALUMINUM HANDRAIL.

FOR 2- BRIDGES
BILL of MATERIAL

Item	Unit	Quantity
ALUMINUM HANDRAIL	Lin. Ft.	835

ALUMINUM HANDRAIL
F.A.I.: 57- SEC. 41- 4VB
OVER SOUTHERN RAILWAY
JEFFERSON COUNTY
STA. 1252 + 77.71

DESIGNED <i>L. Enger</i>	EXAMINED <i>Nov 13 1964</i>
CHECKED <i>R.P. Summer</i>	PASSED <i>ELH</i>
DRAWN <i>Wm M Best</i>	APPROVED <i>[Signature]</i>
CHECKED <i>S.E.</i>	

R-19
OWN 5-25-54



USER NAME = skm	DESIGNED - JMK	REVISED -
ESCA PROJECT NO. 1295.11	DRAWN - JMK	REVISED -
PLOT SCALE = 0.1667' / in.	CHECKED - ELH	REVISED -
PLOT DATE = 12/23/2020	DATE - 11/20	REVISED -


STATE OF ILLINOIS
DEPARTMENT OF TRANSPORTATION




SN 041-0016 / 0017 BRIDGE PLANS
FOR INFORMATION ONLY

SCALE: NONE SHEET NO. 4 OF 8 SHEETS STA. TO STA.

F.A.I. RTE.	SECTION	COUNTY	TOTAL SHEETS	SHEET NO.
57	(41-4)B-1:(41-4)B-2	JEFFERSON	257	196
CONTRACT NO. 78550				

ILLINOIS FED. AID PROJECT

 

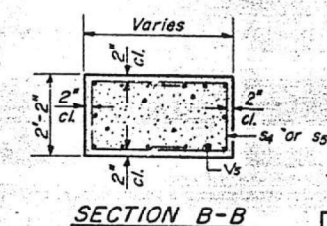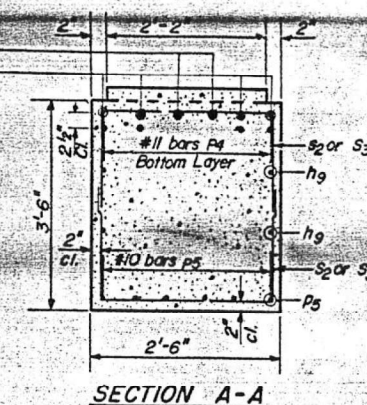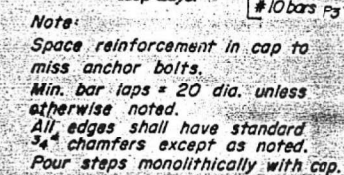

2-PIERS
BILL OF MATERIAL

Bar	No.	Size	Length	Shape
h_3	16	#5	26'-10"	—
h_{10}	124	#5	18'-0"	—
h_{11}	6	#5	24'-8"	—
n_1	84	#9	8'-0"	—
p_3	16	#10	27'-6"	—
p_4	24	#11	14'-0"	—
p_5	24	#10	20'-9"	—
p_6	16	#5	7'-0"	—
s_2	156	#4	7'-0"	□
s_3	112	#5	6'-4"	□
s_4	72	#5	8'-0"	□
s_5	84	#5	6'-10"	□
s_6	80	#6	11'-8"	□
s_7	80	#6	31'-6"	□
t	100	#8	8'-2"	—
u_2	72	#6	8'-1"	□
v_5	84	#9	15'-0"	—
w	20	#6	21'-0"	—
Glas. X Concrete			Cu. Yds.	219.8
Reinforcement Bars			Lbs.	26,980

Bar	A	B
s_2	2'-2"	2'-5"
s_3	2'-2"	2'-1"
s_4	1'-10"	3'-1"
s_5	1'-10"	2'-6"
s_6	2'-2"	4'-9"
s_7	2'-2"	14'-8"

A diagram showing a rectangular area. The horizontal dimension is labeled $3'-0''$ and the vertical dimension is labeled $2'-1''$.

Max. Design Pressure
for Footing = 4.80 Kips/Sq. Ft.






PIERS 1 & 2 - EAST BRIDGE
F.A.I. 57 - SEC. 41-4VB
OVER SOUTHERN RAILWAY
JEFFERSON COUNTY
STA. 1252+77.71

STATE OF ILLINOIS
DEPARTMENT OF PUBLIC WORKS & BUILDINGS
DIVISION OF HIGHWAYS

ROUTE NO.	SECTION	COUNTY	TOTAL SHEETS	SHEET NO.
57	41-4	JEFFERSON	257	199
PER. ROAD DIST. NO. 1	ILLINOIS	PER. AID PROJECT		

Notes:

Space reinforcement in cap to miss anchor bolts.
Min. bar laps 20 dia unless otherwise noted.
All edges shall have standard 1/4" chamfers except as noted.
Pour steps monolithically with cap.
All P₄ bars shall be placed to the outermost end of the cantilevers.
Pier cap revised during construction, no quantity changes.
See sheet #6 For BILL of MATERIAL & bar details.

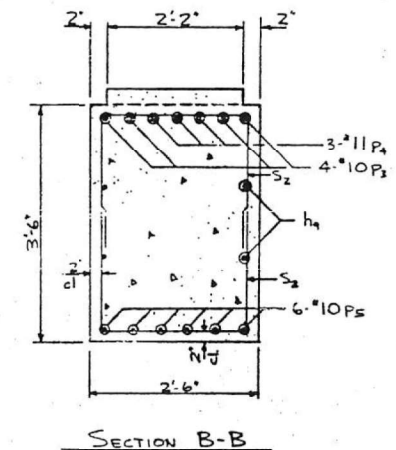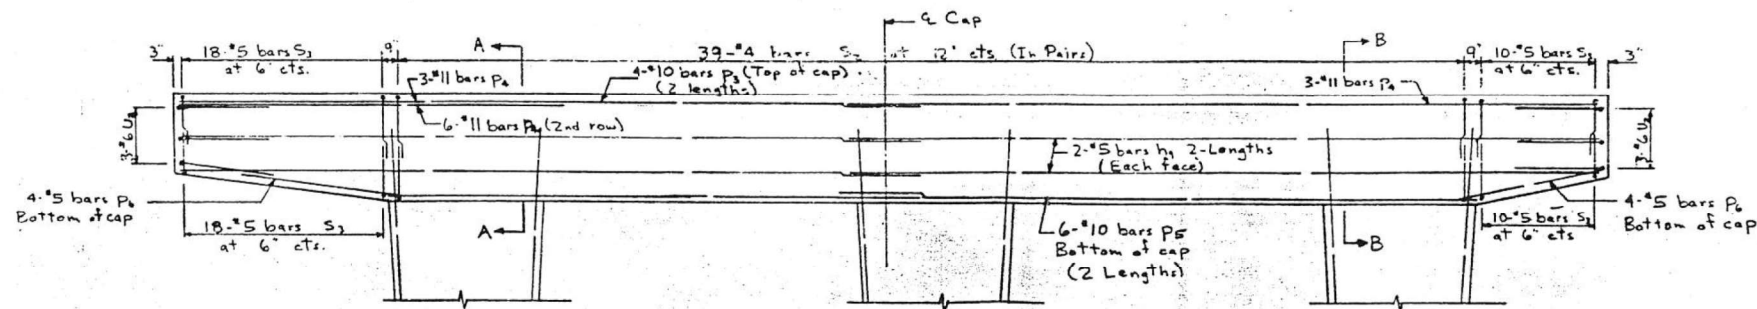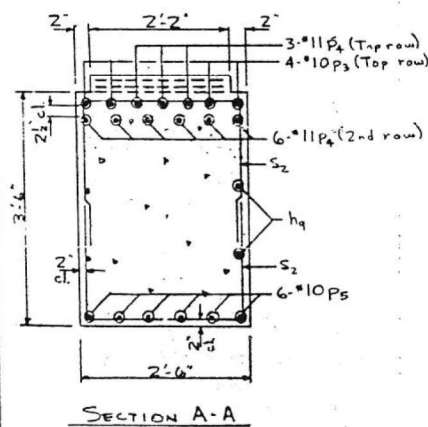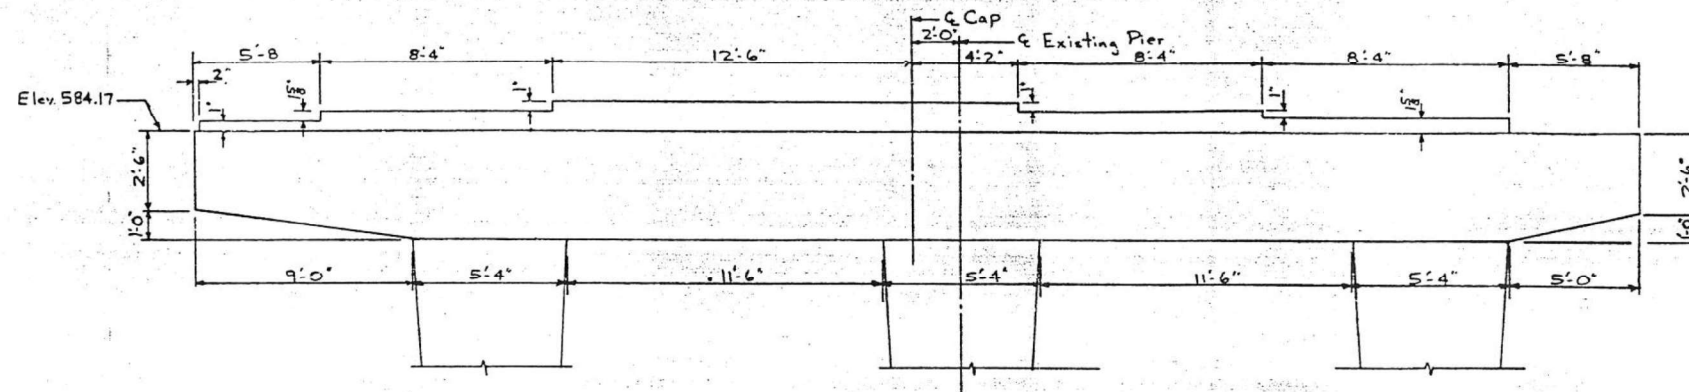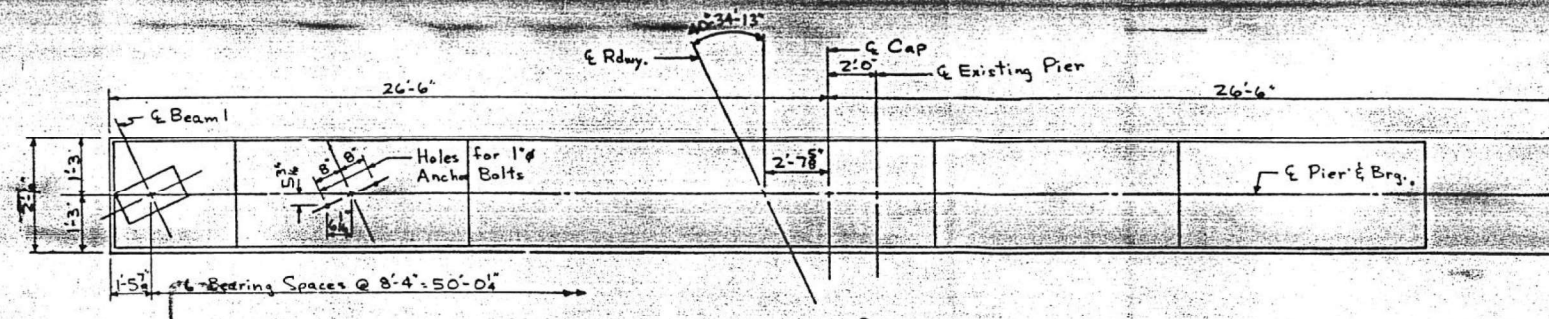

REVISED PIER CAP
PIER 1 EAST BRIDGE
EAL 57 SEC 41-4V2
OVER SOUTHERN R.W.
JEFFERSON COUNTY
STATION 1252+77.7

DESIGNED GENE MCCORMICK
CHECKED John Hayes
DRAWN J. Kessler
CHECKED

EXAMINED
PASSED
APPROVED



USER NAME = skm
ESCA PROJECT NO. 1295.11
PLOT SCALE = 0.1667' / 1" in.
PLOT DATE = 12/23/2020

DESIGNED - JMK
DRAWN - JMK
CHECKED - ELH
DATE - 11/20

REVISED -
REVISED -
REVISED -
REVISED -

STATE OF ILLINOIS
DEPARTMENT OF TRANSPORTATION

SN 041-0016 / 0017 BRIDGE PLANS
FOR INFORMATION ONLY

SCALE: NONE SHEET NO. 7 OF 8 SHEETS STA. TO STA.

F.A.I. RTE.	SECTION	COUNTY	TOTAL SHEETS	SHEET NO.
57	(41-4)B-1:(41-4)B-2	JEFFERSON	257	199
				CONTRACT NO. 78550

ILLINOIS FED. AID PROJECT

