


MODEL: PMK-01 (Sheet)
FILE NAME: p:\projects\low-banley.com\banley-south\Documents\10800\01\Eng_Docs\CAD_Sheets\Print_mko_sign\Maintenance and Ramps (Quigg)\D264C24\Sheet-PR_Signing Mainline.dgn

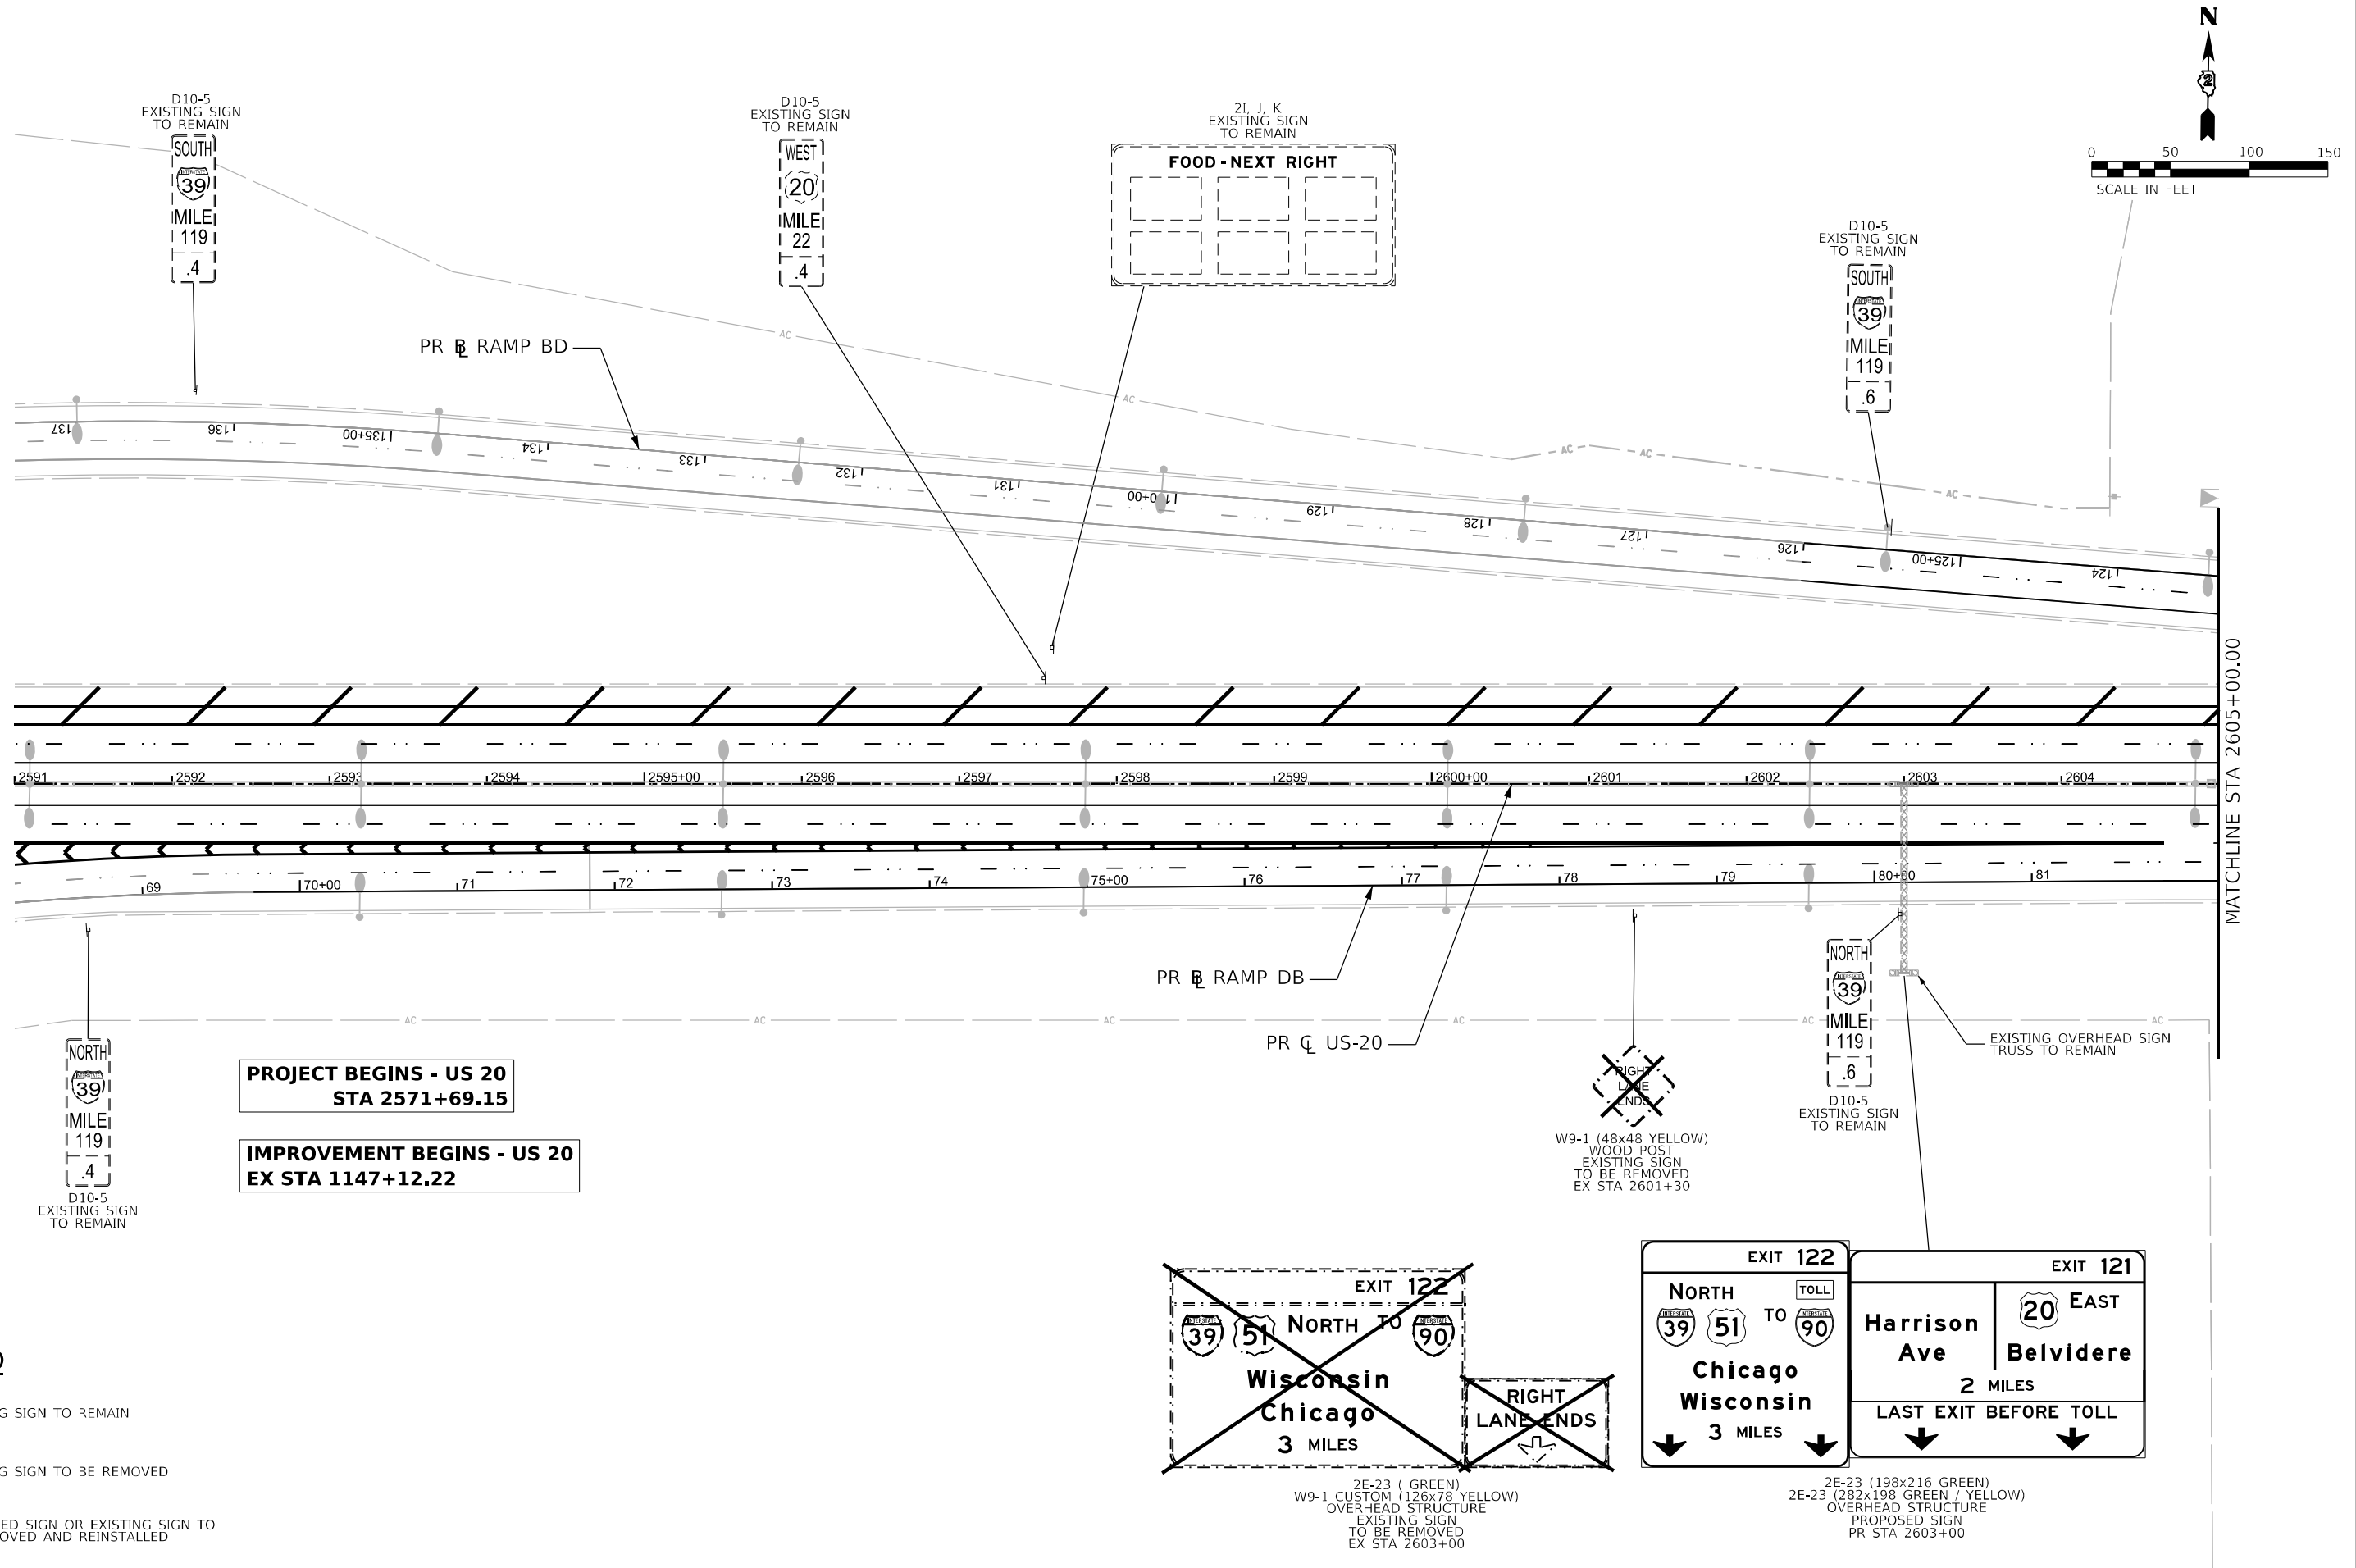

LEGEND

- EXISTING SIGN TO REMAIN
- EXISTING SIGN TO BE REMOVED
- PROPOSED SIGN OR EXISTING SIGN TO BE REMOVED AND REINSTALLED

PROJECT BEGINS - US 20
STA 2571+69.15

IMPROVEMENT BEGINS - US 20
EX STA 1147+12.22

EXIT 122

NORTH TO 90

Wisconsin Chicago 3 MILES

RIGHT LANE ENDS

2E-23 (GREEN)
W9-1 CUSTOM (126x78 YELLOW)
OVERHEAD STRUCTURE
EXISTING SIGN
TO BE REMOVED
EX STA 2603+00

EXIT 122

NORTH TO 90

Chicago Wisconsin 3 MILES

EXIT 121



Harrison Ave Belvidere 2 MILES

LAST EXIT BEFORE TOLL

2E-23 (198x216 GREEN)
2E-23 (282x198 GREEN / YELLOW)
OVERHEAD STRUCTURE
PROPOSED SIGN
PR STA 2603+00

	USER NAME = mwilson			DESIGNED - MW	REVISED -	STATE OF ILLINOIS DEPARTMENT OF TRANSPORTATION	PROPOSED SIGNING I-39 / US 20			F.A.I. RTE. 39	SECTION (201-3)R & (4-1.5)R	COUNTY WINNEBAGO	TOTAL SHEETS 1685	SHEET NO. 401
	PLOT SCALE = 0.16666633" / in.			DRAWN - MW	REVISED -		SCALE: 1"=50'			CONTRACT NO. 64C24				
	PLOT DATE = 2/11/2025			CHECKED - FBN	REVISED -		SHEET 1 OF 28 SHEETS			STA. BEGIN STATION TO STA. 2605+00.00				
				DATE - 02/14/2025	REVISED -					ILLINOIS FED. AID PROJECT				

* FAI ROUTE 39 (I-39) & FAP 301 (US 20)

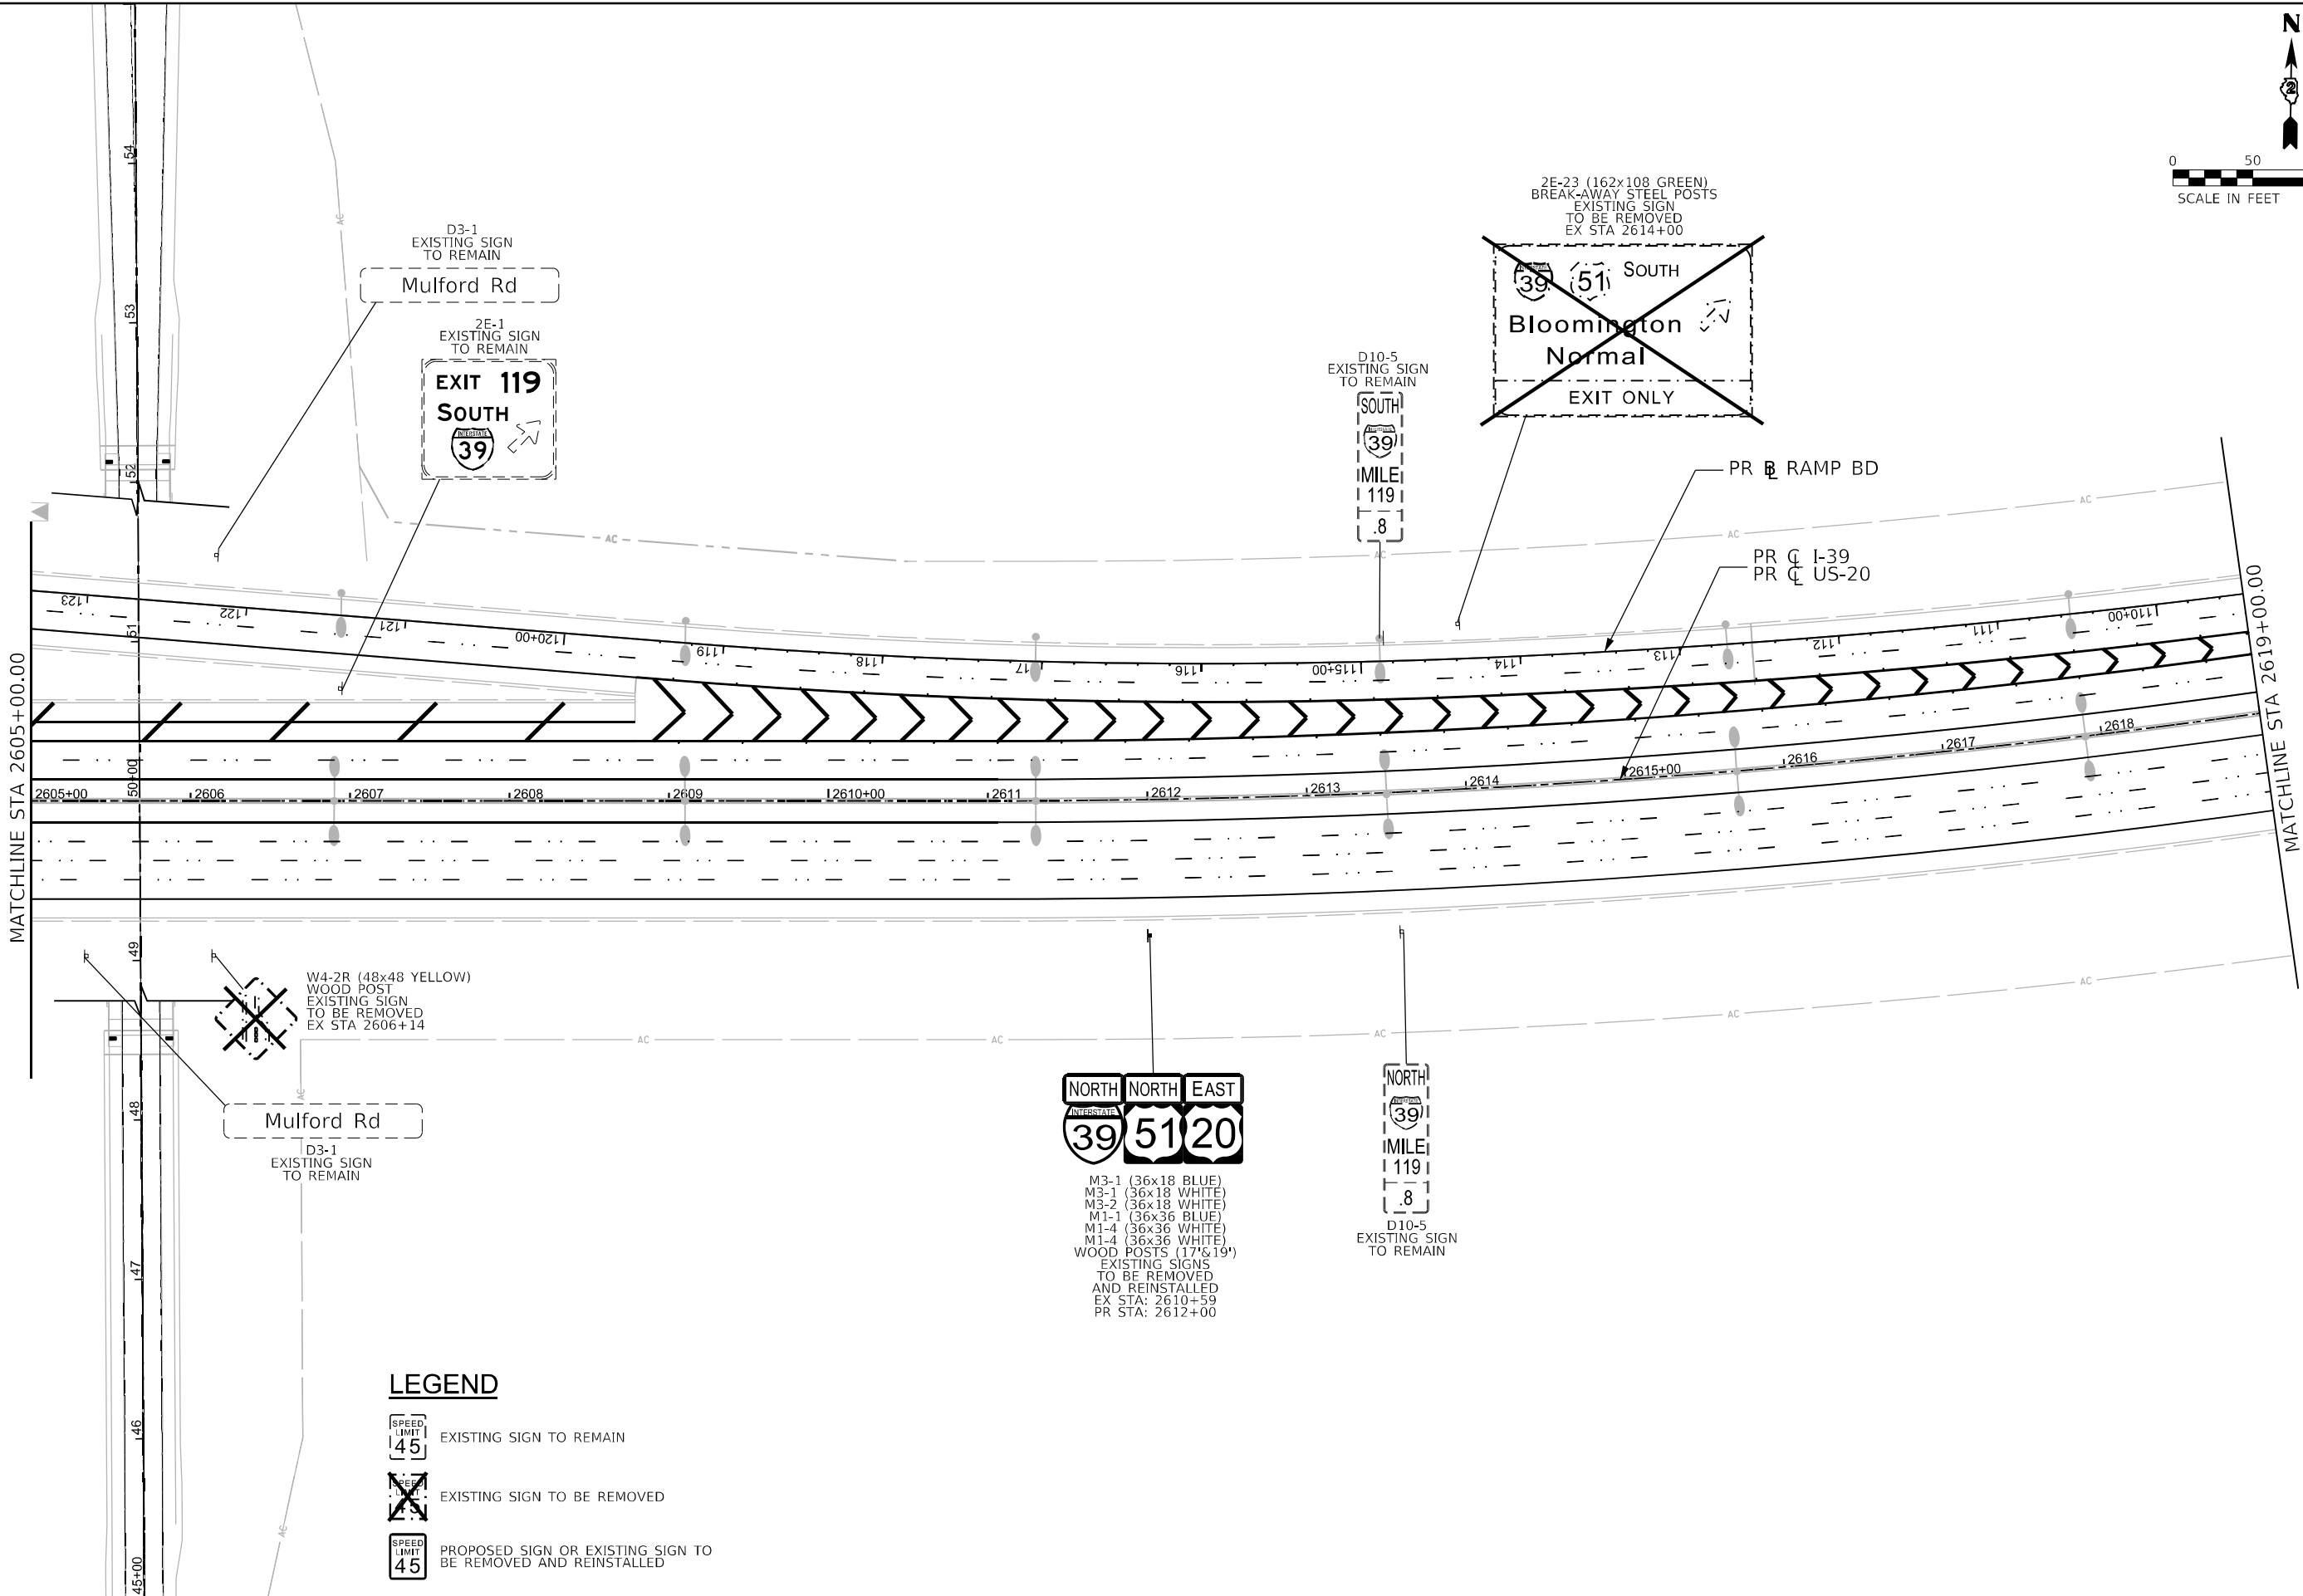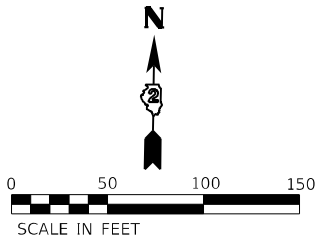

LEGEND


- EXISTING SIGN TO REMAIN
- EXISTING SIGN TO BE REMOVED
- PROPOSED SIGN OR EXISTING SIGN TO BE REMOVED AND REINSTALLED

MODEL: PK02 (Sheet)
FILE NAME: p:\projects\low_banley.com\benesch-s+w\01\Documents\10800\01\Eng_Docs\CAO_Sheets\Print_mko_sign\Maintenance and Ramps (Quigg)\D264C24\SH-PR_Signing Mainline.dgn

	USER NAME = mwilson			DESIGNED - MW	REVISED -	STATE OF ILLINOIS DEPARTMENT OF TRANSPORTATION	PROPOSED SIGNING I-39 / US 20			F.A.I. RTE.	SECTION	COUNTY	TOTAL SHEETS	SHEET NO.
	PLOT SCALE = 0.16666633" / in.			DRAWN - MW	REVISED -					39	(201-3)R & (4-1.5)R	WINNEBAGO	1685	402
	PLOT DATE = 2/11/2025			CHECKED - FBN	REVISED -		SCALE: 1"=50'			CONTRACT NO. 64C24				
				DATE - 02/14/2025	REVISED -		SHEET 2	OF 28	SHEETS	STA. 2605+00.00	TO STA. 2619+00.00	ILLINOIS FED. AID PROJECT		

* FAI ROUTE 39 (I-39) & FAP 301 (US 20)

MODEL: PK03 (Sheet)
FILE NAME: p:\projects\low_banley.com\bench-sig\401\Documents\10800\01\Eng_Docs\CAD_Sheets\Print_mko_sign\Mainline and Ramps [Quigg\JD264\264C24\SI-PR_Signing Mainline.dgn

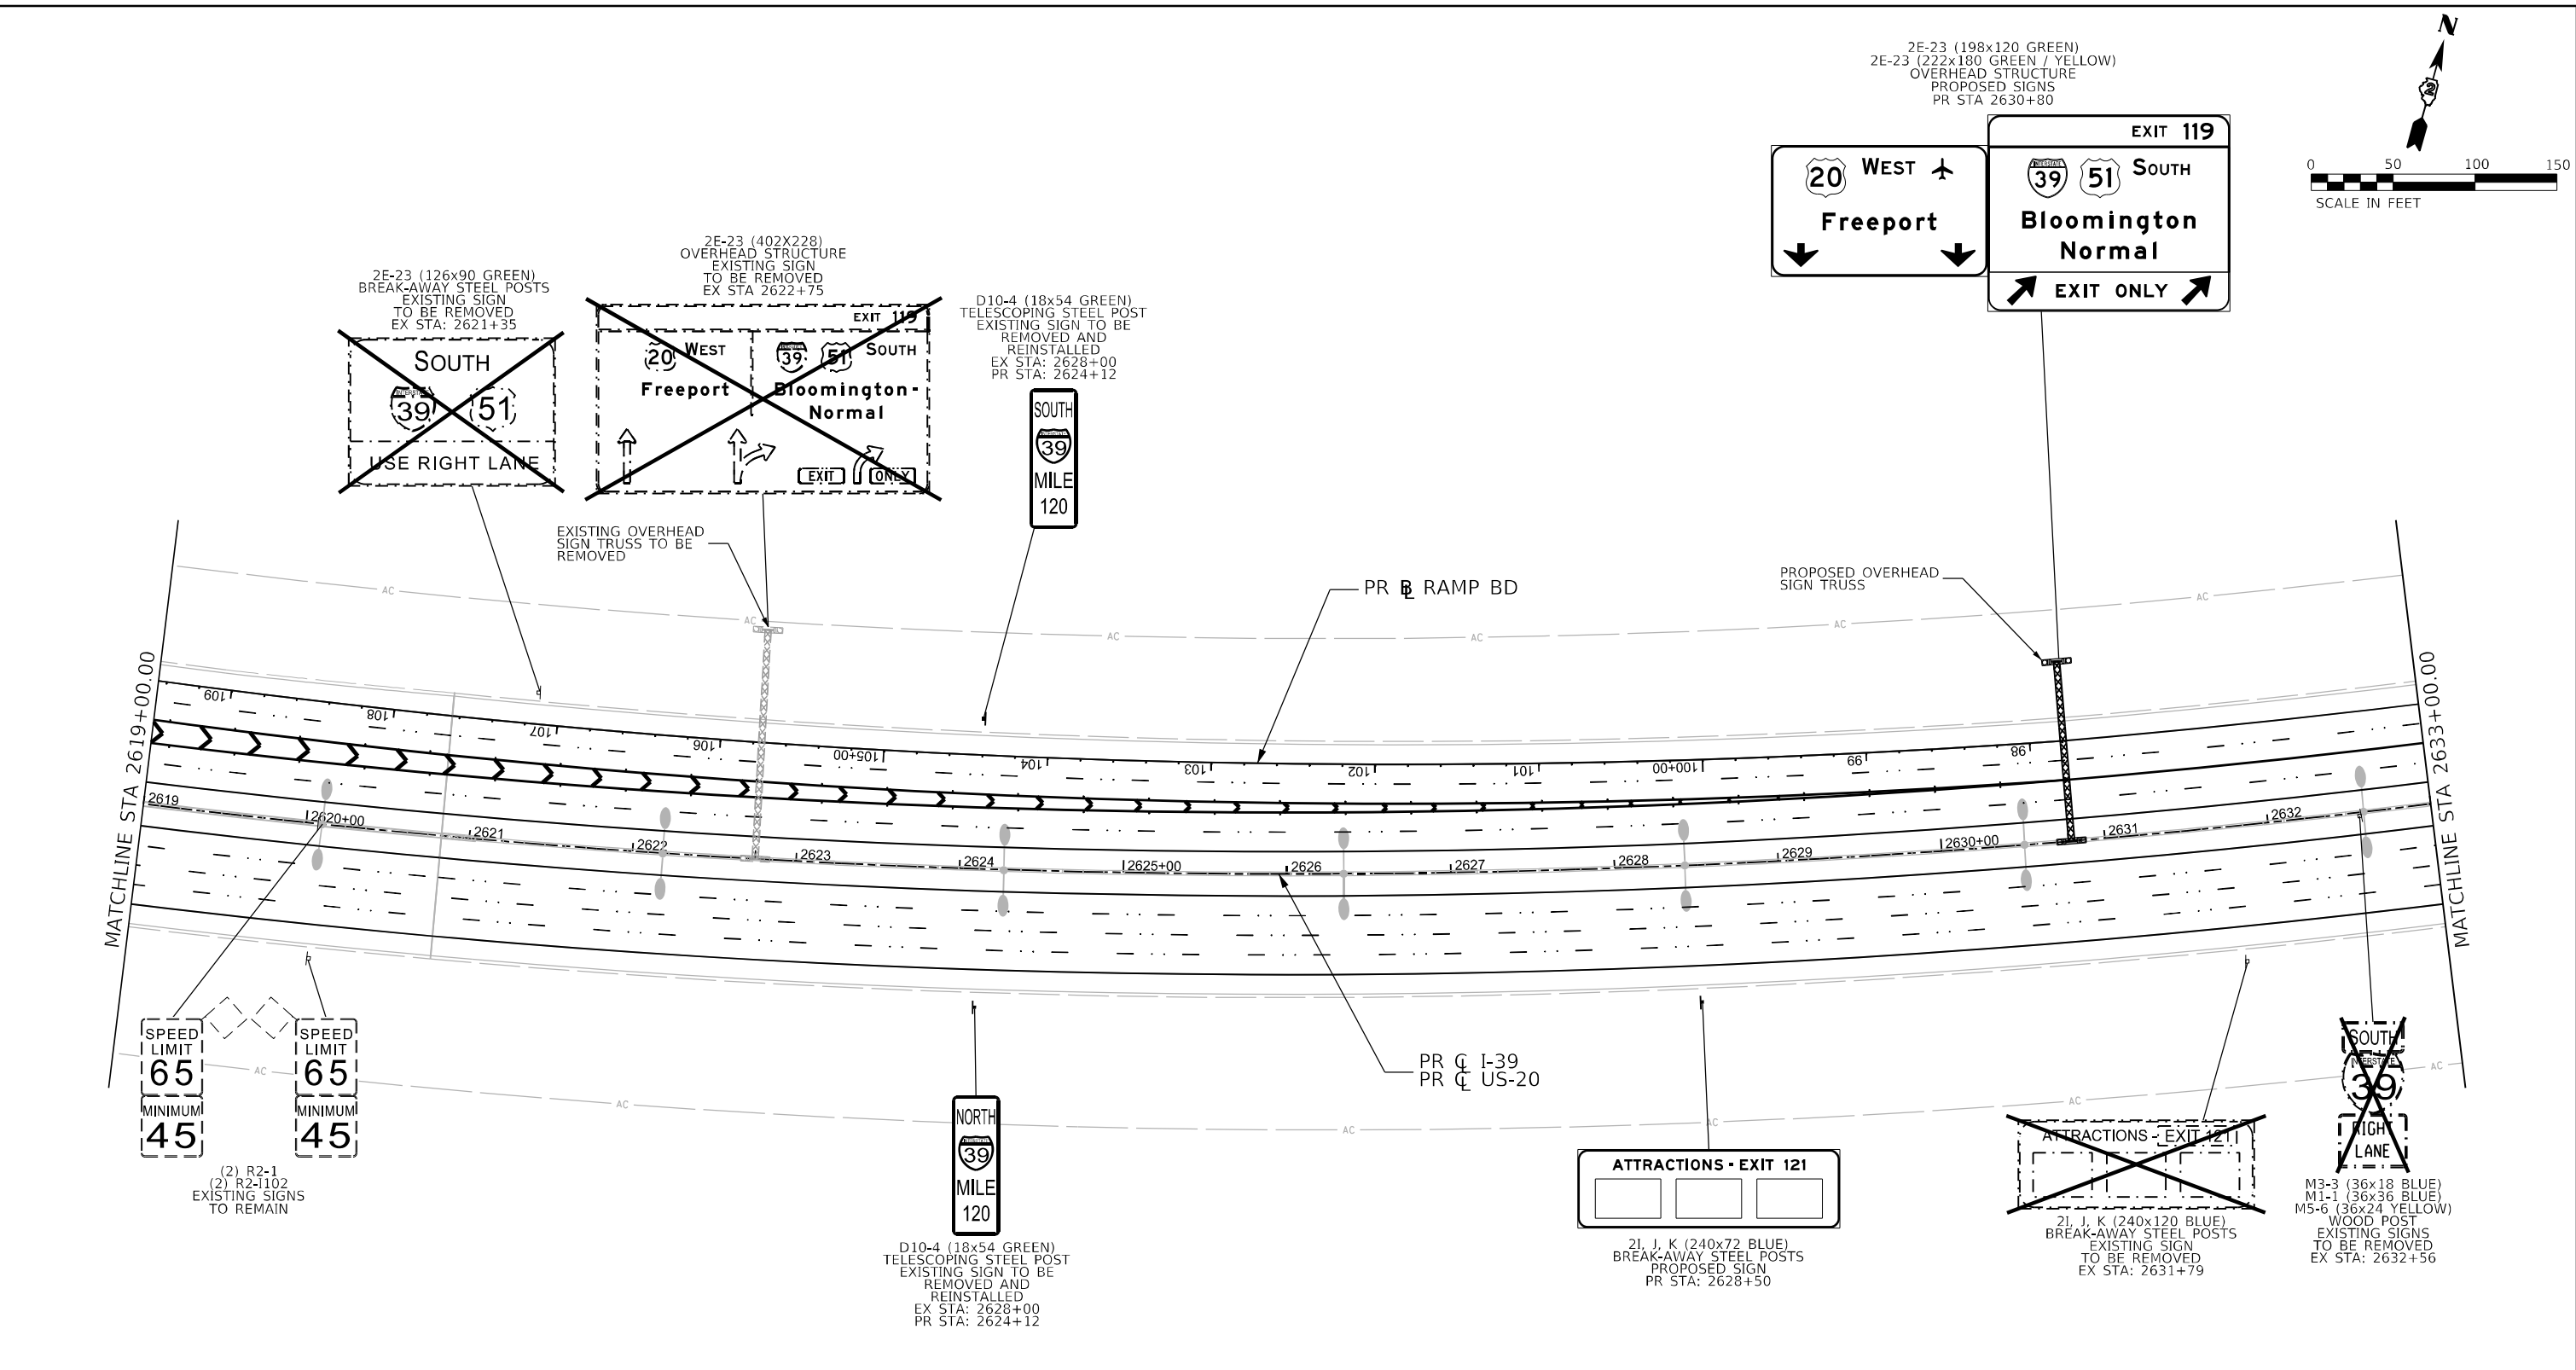



LEGEND

- EXISTING SIGN TO REMAIN
- EXISTING SIGN TO BE REMOVED
- PROPOSED SIGN OR EXISTING SIGN TO BE REMOVED AND REINSTALLED

	USER NAME = mwilson			DESIGNED - MW	REVISED -	STATE OF ILLINOIS DEPARTMENT OF TRANSPORTATION	PROPOSED SIGNING I-39 / US 20			F.A.I. RTE.	SECTION	COUNTY	TOTAL SHEETS	SHEET NO.
	DRAWN - MW			REVIS	ED					39	(201-3)R & (4-1.5)R	WINNEBAGO	1685	403
	PLOT SCALE = 0.16666633' / in.			CHECKED - FBN	REVISED -					CONTRACT NO. 64C24				
	PLOT DATE = 2/11/2025			DATE - 02/14/2025	REVISED -					ILLINOIS FED. AID PROJECT				

SCALE: 1"=50' SHEET 3 OF 28 SHEETS STA. 2619+00.00 TO STA. 2633+00.00

* FAI ROUTE 39 (I-39) & FAP 301 (US 20)

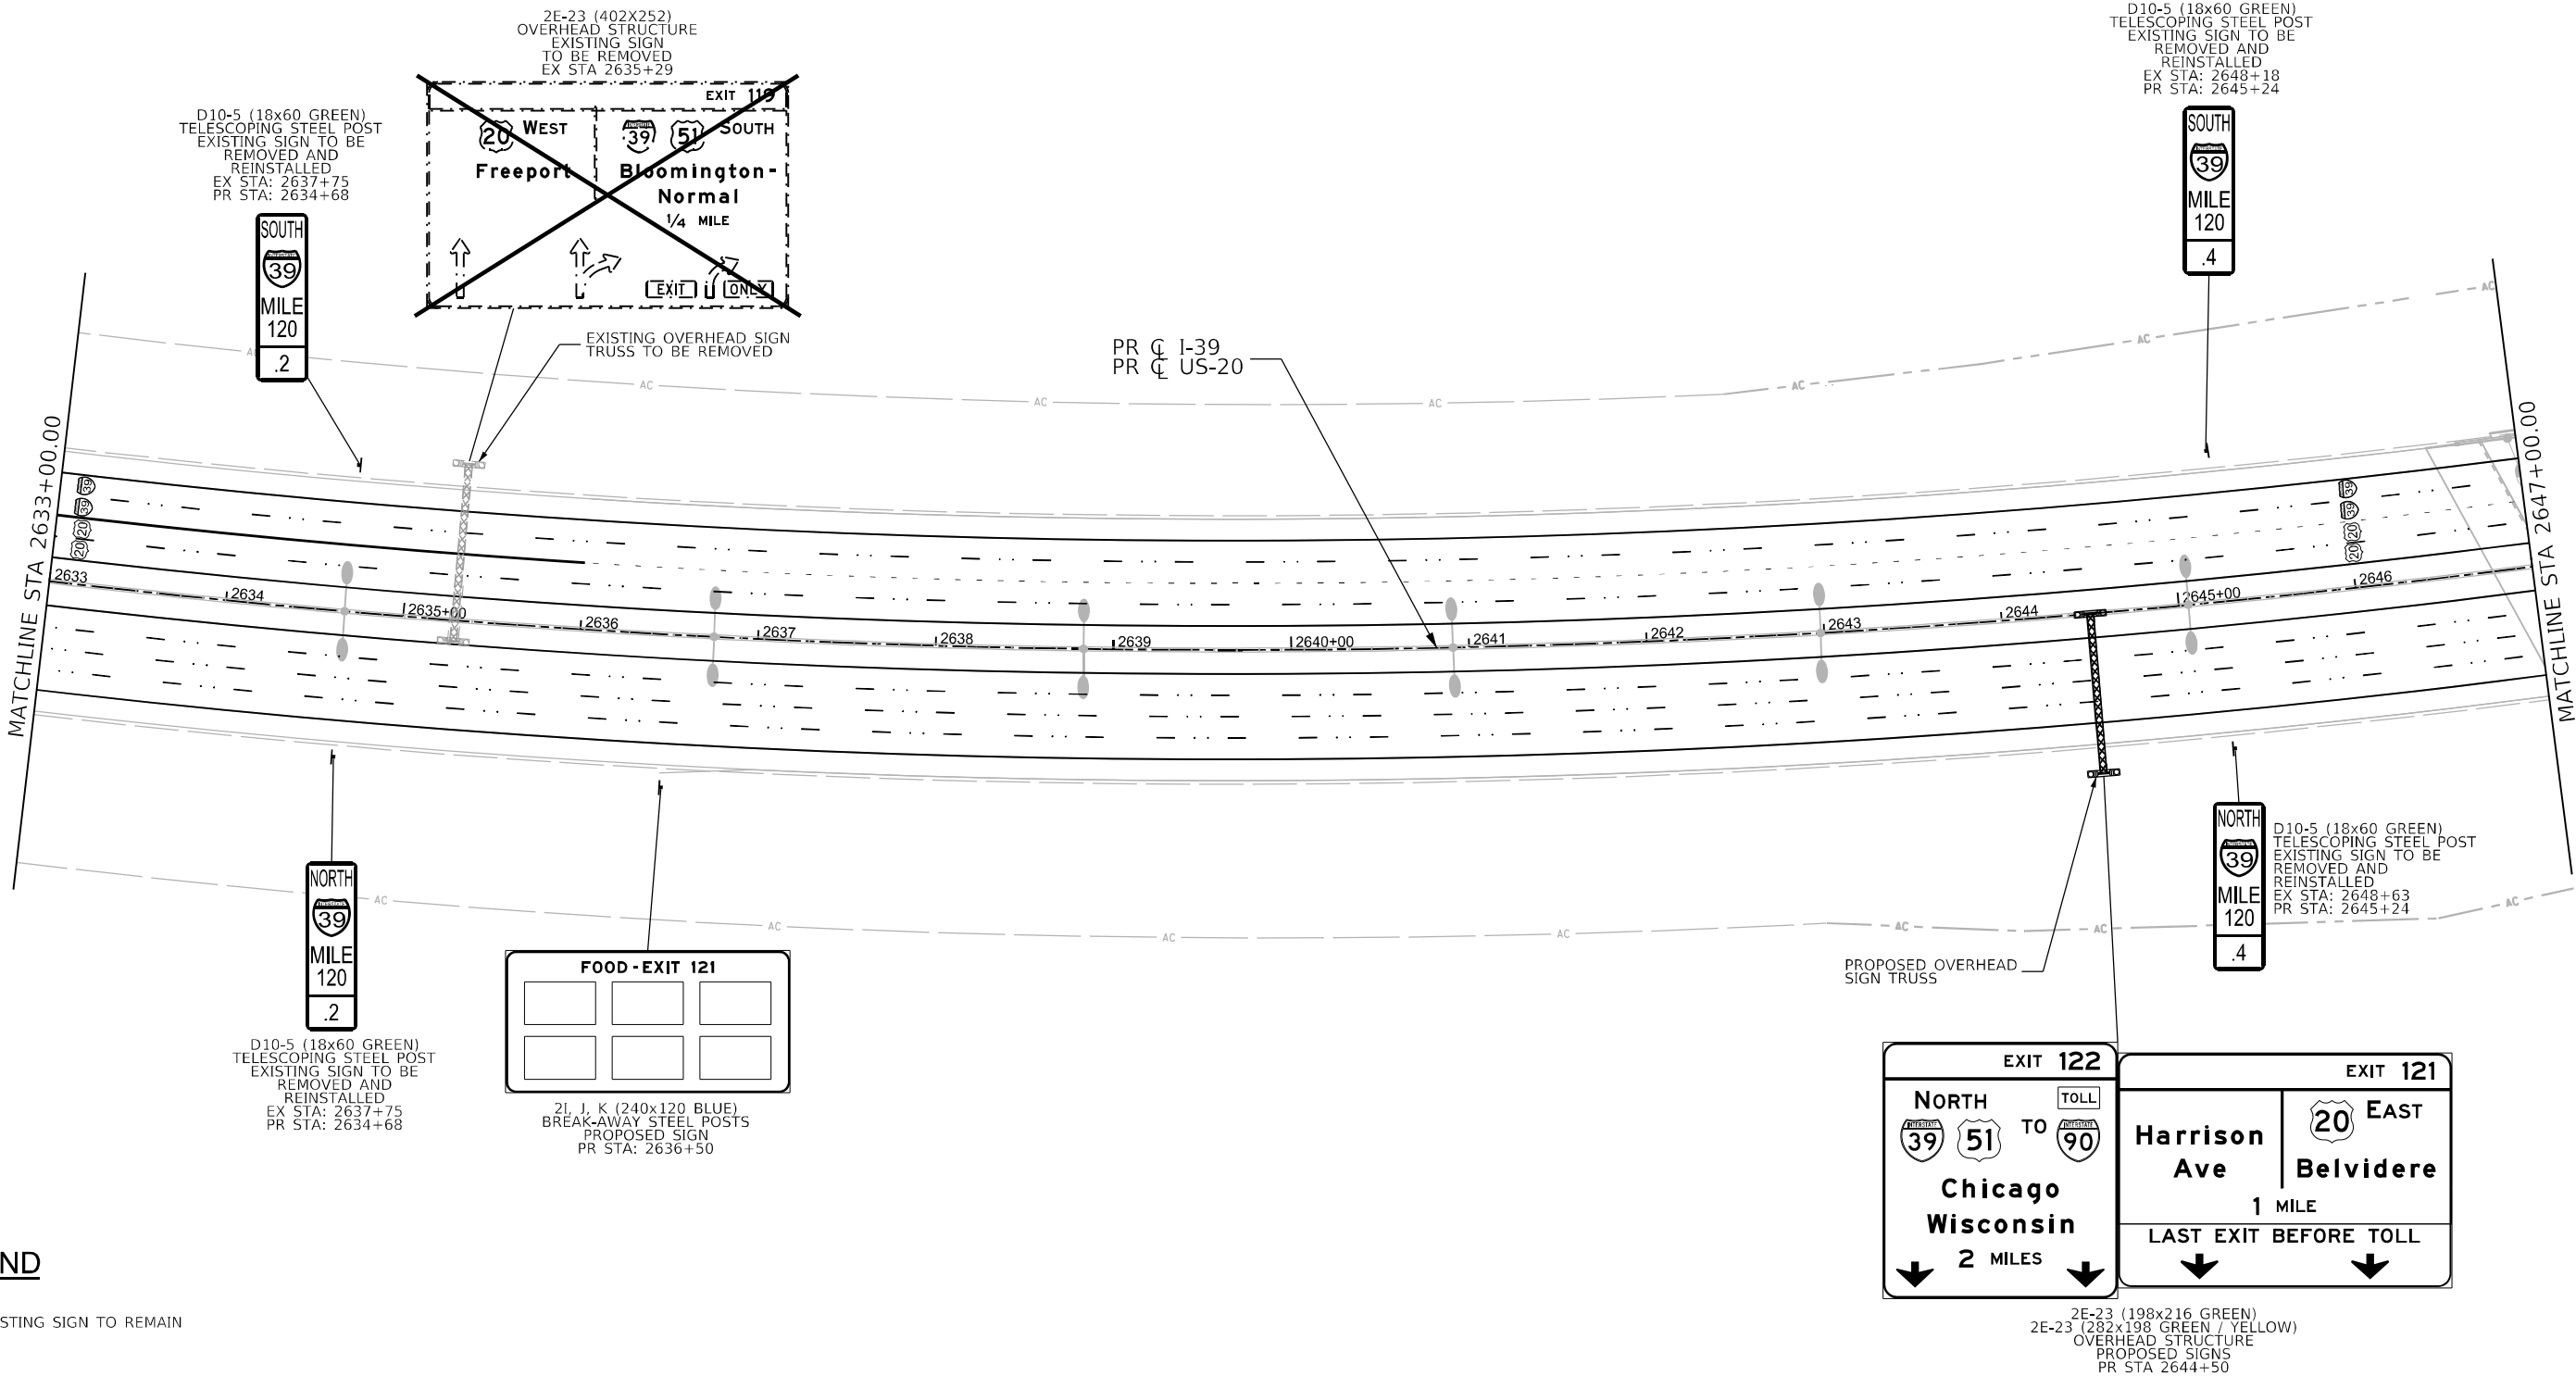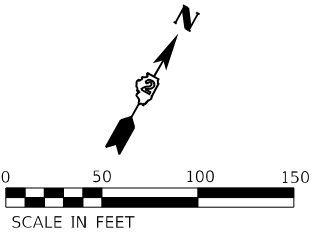

LEGEND

EXISTING SIGN TO REMAIN

EXISTING SIGN TO BE REMOVED

PROPOSED SIGN OR EXISTING SIGN TO BE REMOVED AND REINSTALLED



USER NAME	= mwilson
DESIGNED	- MW
DRAWN	- MW
CHECKED	- FBN
DATE	- 02/14/2025

REVISED	-
REVISED	-
REVISED	-
REVISED	-


STATE OF ILLINOIS
DEPARTMENT OF TRANSPORTATION

PROPOSED SIGNING
I-39 / US 20



SCALE: 1"=50' SHEET 4 OF 28 SHEETS STA. 2633+00.00 TO STA. 2647+00.00

F.A.I. RTE.	SECTION	COUNTY	TOTAL SHEETS	SHEET NO.
39	(201-3)R & (4-1.5)R	WINNEBAGO	1685	404
CONTRACT NO. 64C24				

* FAI ROUTE 39 (I-39) & FAP 301 (US 20)

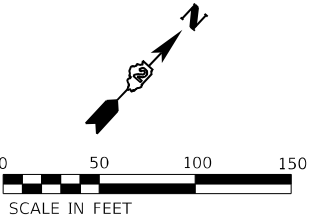

2E-23 (198x120 GREEN)
2E-23 (222x204 GREEN / YELLOW)
OVERHEAD STRUCTURE
PROPOSED SIGNS
SIGNS PR STA 2657+00

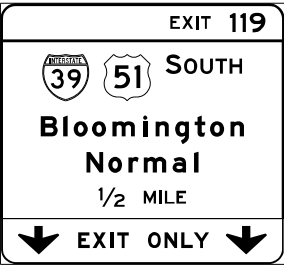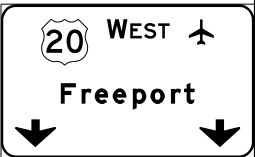

D10-5 (18x60 GREEN)
TELESCOPING STEEL POST
EXISTING SIGN TO BE
REMOVED AND
REINSTALLED
EX STA: 2659+11
PR STA: 2655+80




PROPOSED OVERHEAD
SIGN TRUSS

PR C I-39
PR C US-20


MATCHLINE STA 2647+00.00

MATCHLINE STA 2661+00.00

EX C CANADIAN
NATIONAL RAILWAY

 

2I, J, K (240x72 BLUE)
BREAK-AWAY STEEL POSTS
PROPOSED SIGN
PR STA: 2652+50

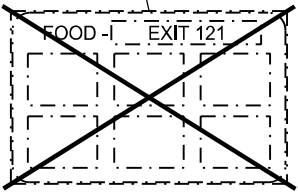

2I, J, K (240x120 BLUE)
BREAK-AWAY STEEL POST
EXISTING SIGN
TO BE REMOVED
EX STA: 2654+06



D10-5 (18x60 GREEN)
TELESCOPING STEEL POST
EXISTING SIGN TO BE
REMOVED AND
REINSTALLED
EX STA: 2659+27
PR STA: 2655+80

LEGEND

 EXISTING SIGN TO REMAIN

 EXISTING SIGN TO BE REMOVED

 PROPOSED SIGN OR EXISTING SIGN TO
BE REMOVED AND REINSTALLED



QUIGG ENGINEERING INC

USER NAME = mwilson

PLOT SCALE = 0.16666633" / in.

PLOT DATE = 2/11/2025

DESIGNED - MW

DRAWN - MW

CHECKED - FBN

DATE - 02/14/2025

REVISED -

REVISED -

REVISED -

REVISED -

STATE OF ILLINOIS
DEPARTMENT OF TRANSPORTATION

PROPOSED SIGNING
I-39 / US 20

SCALE: 1"=50' SHEET 5 OF 28 SHEETS STA. 2647+00.00 TO STA. 2661+00.00

F.A.I.
RTE.

39

SECTION

(201-3)R & (4-1.5)R

COUNTY

WINNEBAGO

TOTAL
SHEETS

1685

SHEET
NO.

405


CONTRACT NO. 64C24

ILLINOIS FED. AID PROJECT

* FAI ROUTE 39 (I-39) & FAP 301 (US 20)

MODEL: PK05 (Sheet)
FILE NAME: p:\projects\howland\com\enrich\sw40\Documents\10800\01\Eng_Docs\CAO_Sheets\Print_mko_sign\Maintenance and Bumps [Quigg]D264C24-S1-PR_Signing Mainline.dgn

MODEL: PKK-07 (Sheet)
FILE NAME: \\p01\project\low\benetech\dwg\Documents\10800\01\Eng_Docs\CAD_Sheets\Print_mko_sign\Maintenance and Bypass (Quigg)\D264C24\Sh-PR_Signing Mainline.dgn

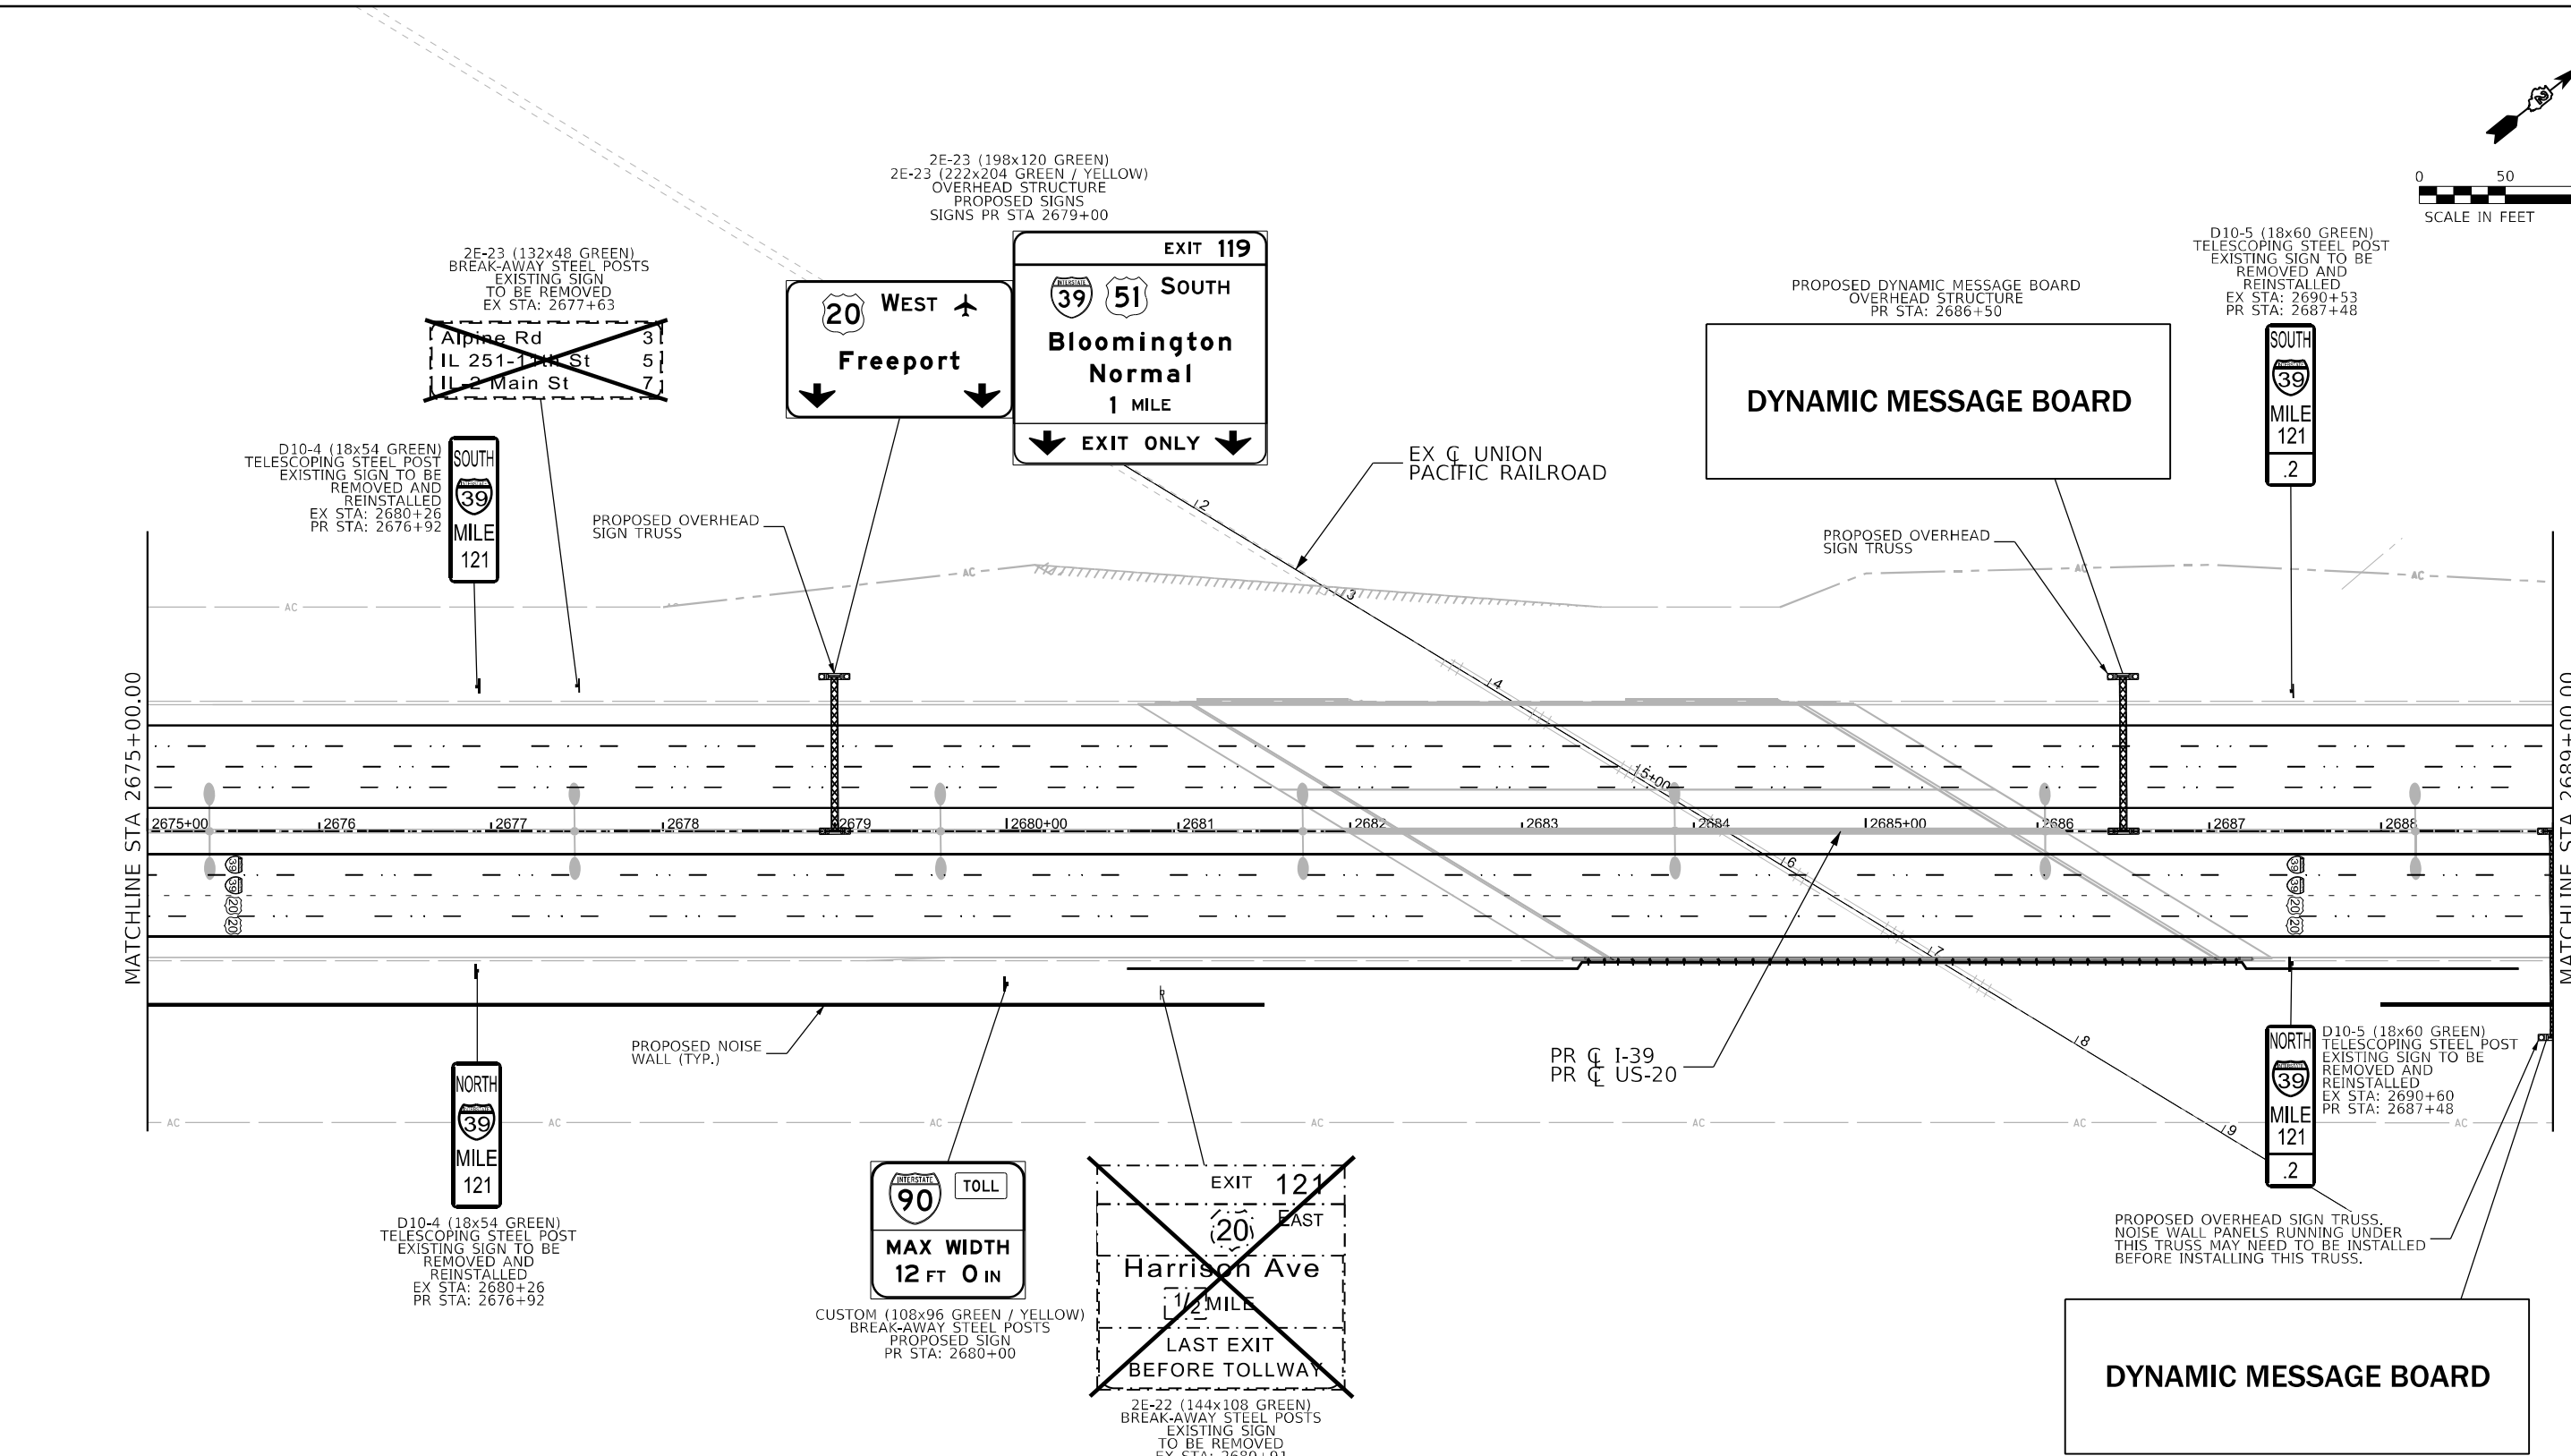

LEGEND

- EXISTING SIGN TO REMAIN
- EXISTING SIGN TO BE REMOVED
- PROPOSED SIGN OR EXISTING SIGN TO BE REMOVED AND REINSTALLED



	USER NAME = mwilson		DESIGNED - MW	REVISED -	STATE OF ILLINOIS DEPARTMENT OF TRANSPORTATION	PROPOSED SIGNING I-39 / US 20			F.A.I. RTE.	SECTION	COUNTY	TOTAL SHEETS	SHEET NO.
	DRAWN - MW		REVIS	ED -					39	(201-3)R & (4-1.5)R	WINNEBAGO	1685	407
	PLOT SCALE = 0.16666633" / in.		CHECKED - FBN	REVISED -		SCALE: 1"=50'			CONTRACT NO. 64C24				
	PLOT DATE = 2/11/2025		DATE - 02/14/2025	REVISED -		SHEET 7 OF 28 SHEETS			ILLINOIS FED. AID PROJECT				

* FAI ROUTE 39 (I-39) & FAP 301 (US 20)



 QUIGG ENGINEERING INC	USER NAME = mwilson	DESIGNED - MW	REVISED -	STATE OF ILLINOIS DEPARTMENT OF TRANSPORTATION	PROPOSED SIGNING I-39 / US 20					F.A.I. RTE.	SECTION	COUNTY	TOTAL SHEETS	SHEET NO.
	PLOT SCALE = 0.16666633" / in.	DRAWN - MW	REVISED -							39	(201-3)R & (4-1,5)R	WINNEBAGO	1685	408
	PLOT DATE = 2/11/2025	CHECKED - FBN	REVISED -		CONTRACT NO. 64C24									
	DATE = 02/14/2025	REVISED -	SCALE: 1"=50'		SHEET 8 OF 28 SHEETS	STA. 2689+00.00 TO STA. 2703+00.00	ILLINOIS FED. AID PROJECT							

* FAI ROUTE 39 (I-39) & FAP 301 (US 20)

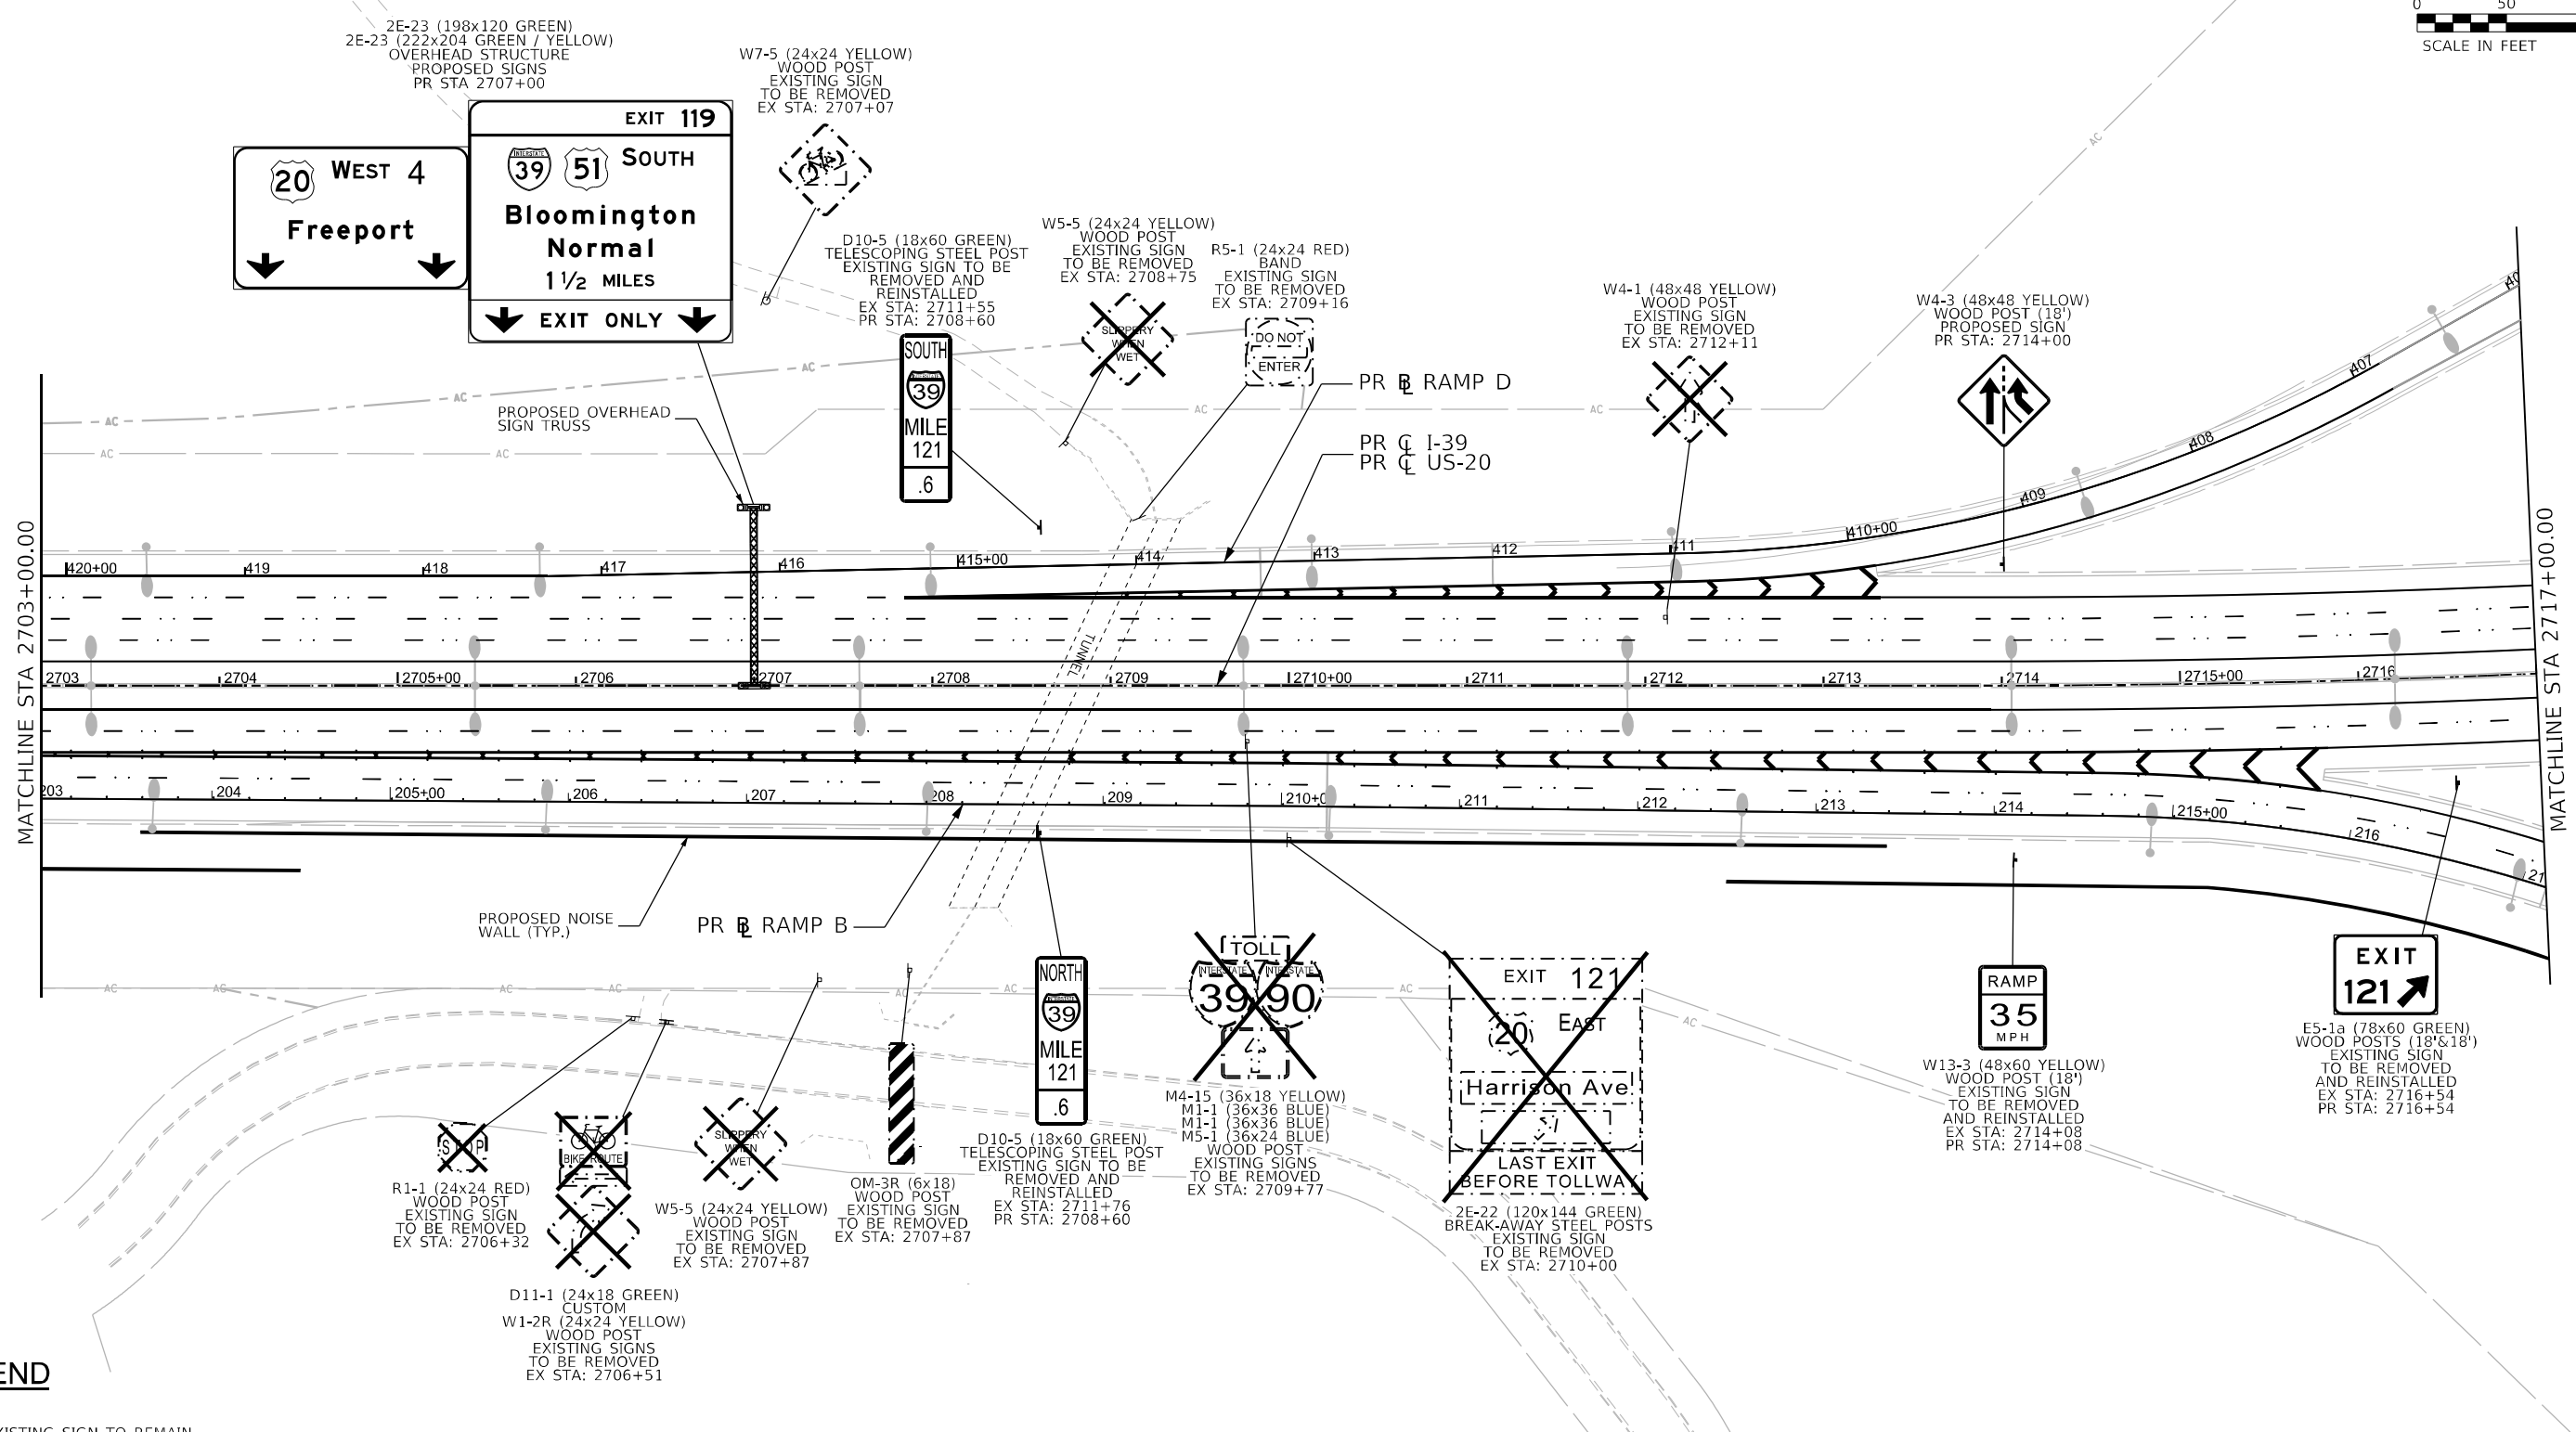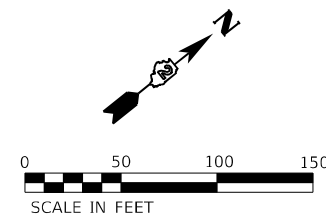



LEGEND

- EXISTING SIGN TO REMAIN
- EXISTING SIGN TO BE REMOVED
- PROPOSED SIGN OR EXISTING SIGN TO BE REMOVED AND REINSTALLED

MODEL: SH06LNAME\$
FILE NAME: S\$FILE\$

	USER NAME = S\$USERS		DESIGNED - MW	REVISED -	STATE OF ILLINOIS DEPARTMENT OF TRANSPORTATION	PROPOSED SIGNING I-39 / US 20			F.A.I. RTE.	SECTION	COUNTY	TOTAL SHEETS	SHEET NO.
	DRAWN - MW		CHECKED - FBN	REVISED -					39	(201-3)R & (4-1.5)R	WINNEBAGO	1685	409
	PLOT SCALE = S\$SCALE\$		DATE - 02/14/2025	REVISED -		SCALE: 1"=50'			CONTRACT NO. 64C24				
	PLOT DATE = S\$DATES					SHEET 9 OF 28 SHEETS			ILLINOIS FED. AID PROJECT				

* FAI ROUTE 39 (I-39) & FAP 301 (US 20)

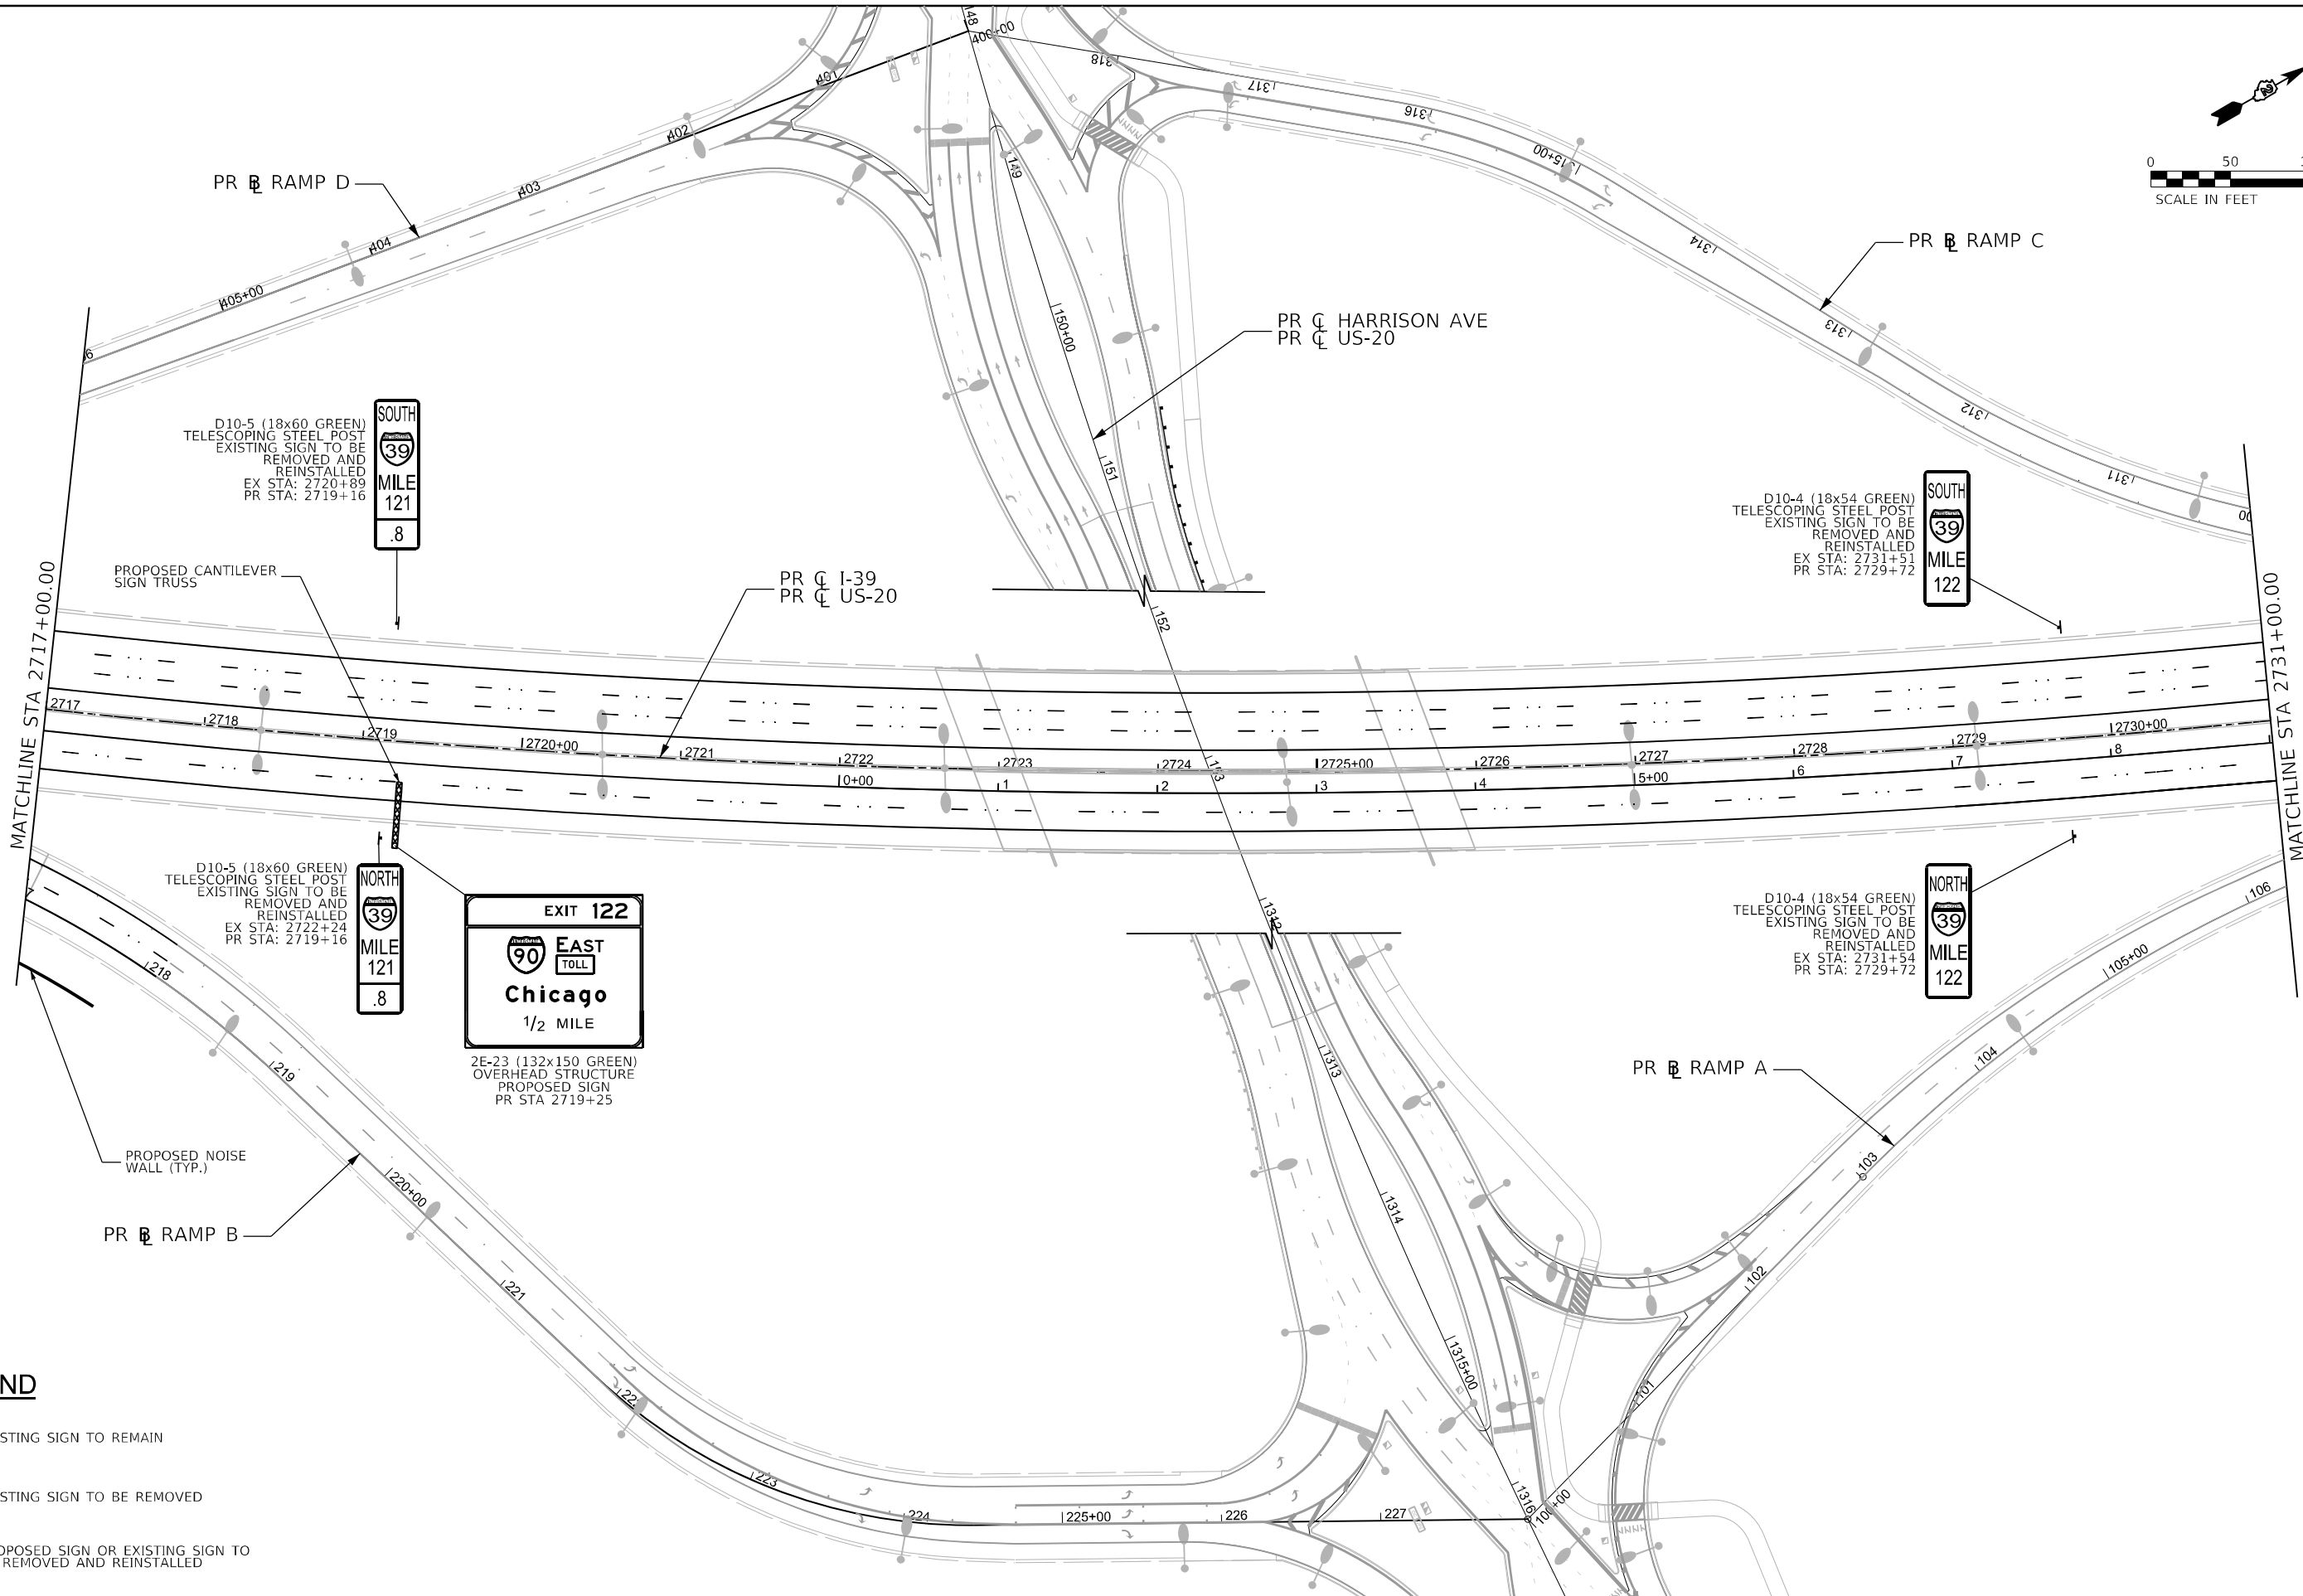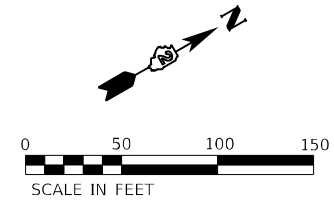

LEGEND

- EXISTING SIGN TO REMAIN
- EXISTING SIGN TO BE REMOVED
- PROPOSED SIGN OR EXISTING SIGN TO BE REMOVED AND REINSTALLED



QUIGG ENGINEERING INC

USER NAME	= mwilson
DESIGNED	- MW
DRAWN	- MW
PLOT SCALE	= 0.16666633" / in.
PLOT DATE	= 2/11/2025

REVISED	-
REVISED	-
REVISED	-
REVISED	-

STATE OF ILLINOIS
DEPARTMENT OF TRANSPORTATION

PROPOSED SIGNING
I-39 / US 20



SCALE: 1"=50' SHEET 10 OF 28 SHEETS STA. 2717+00.00 TO STA. 2731+50.00

F.A.I. RTE.	SECTION	COUNTY	TOTAL SHEETS	SHEET NO.
39	(201-3)R & (4-1.5)R	WINNEBAGO	1685	410
CONTRACT NO. 64C24				

ILLINOIS FED. AID PROJECT

* FAI ROUTE 39 (I-39) & FAP 301 (US 20)

MODEL: PMK-10 (Sheet)
FILE NAME: p:\projects\how.bentley.com\benetech-s-w-01\Documents\10800\01\Eng_Docs\CAD_Sheets\Print_mko_sign\Mainline and Ramps (Quigg)\D264C24-S1-R Signing Mainline.dgn

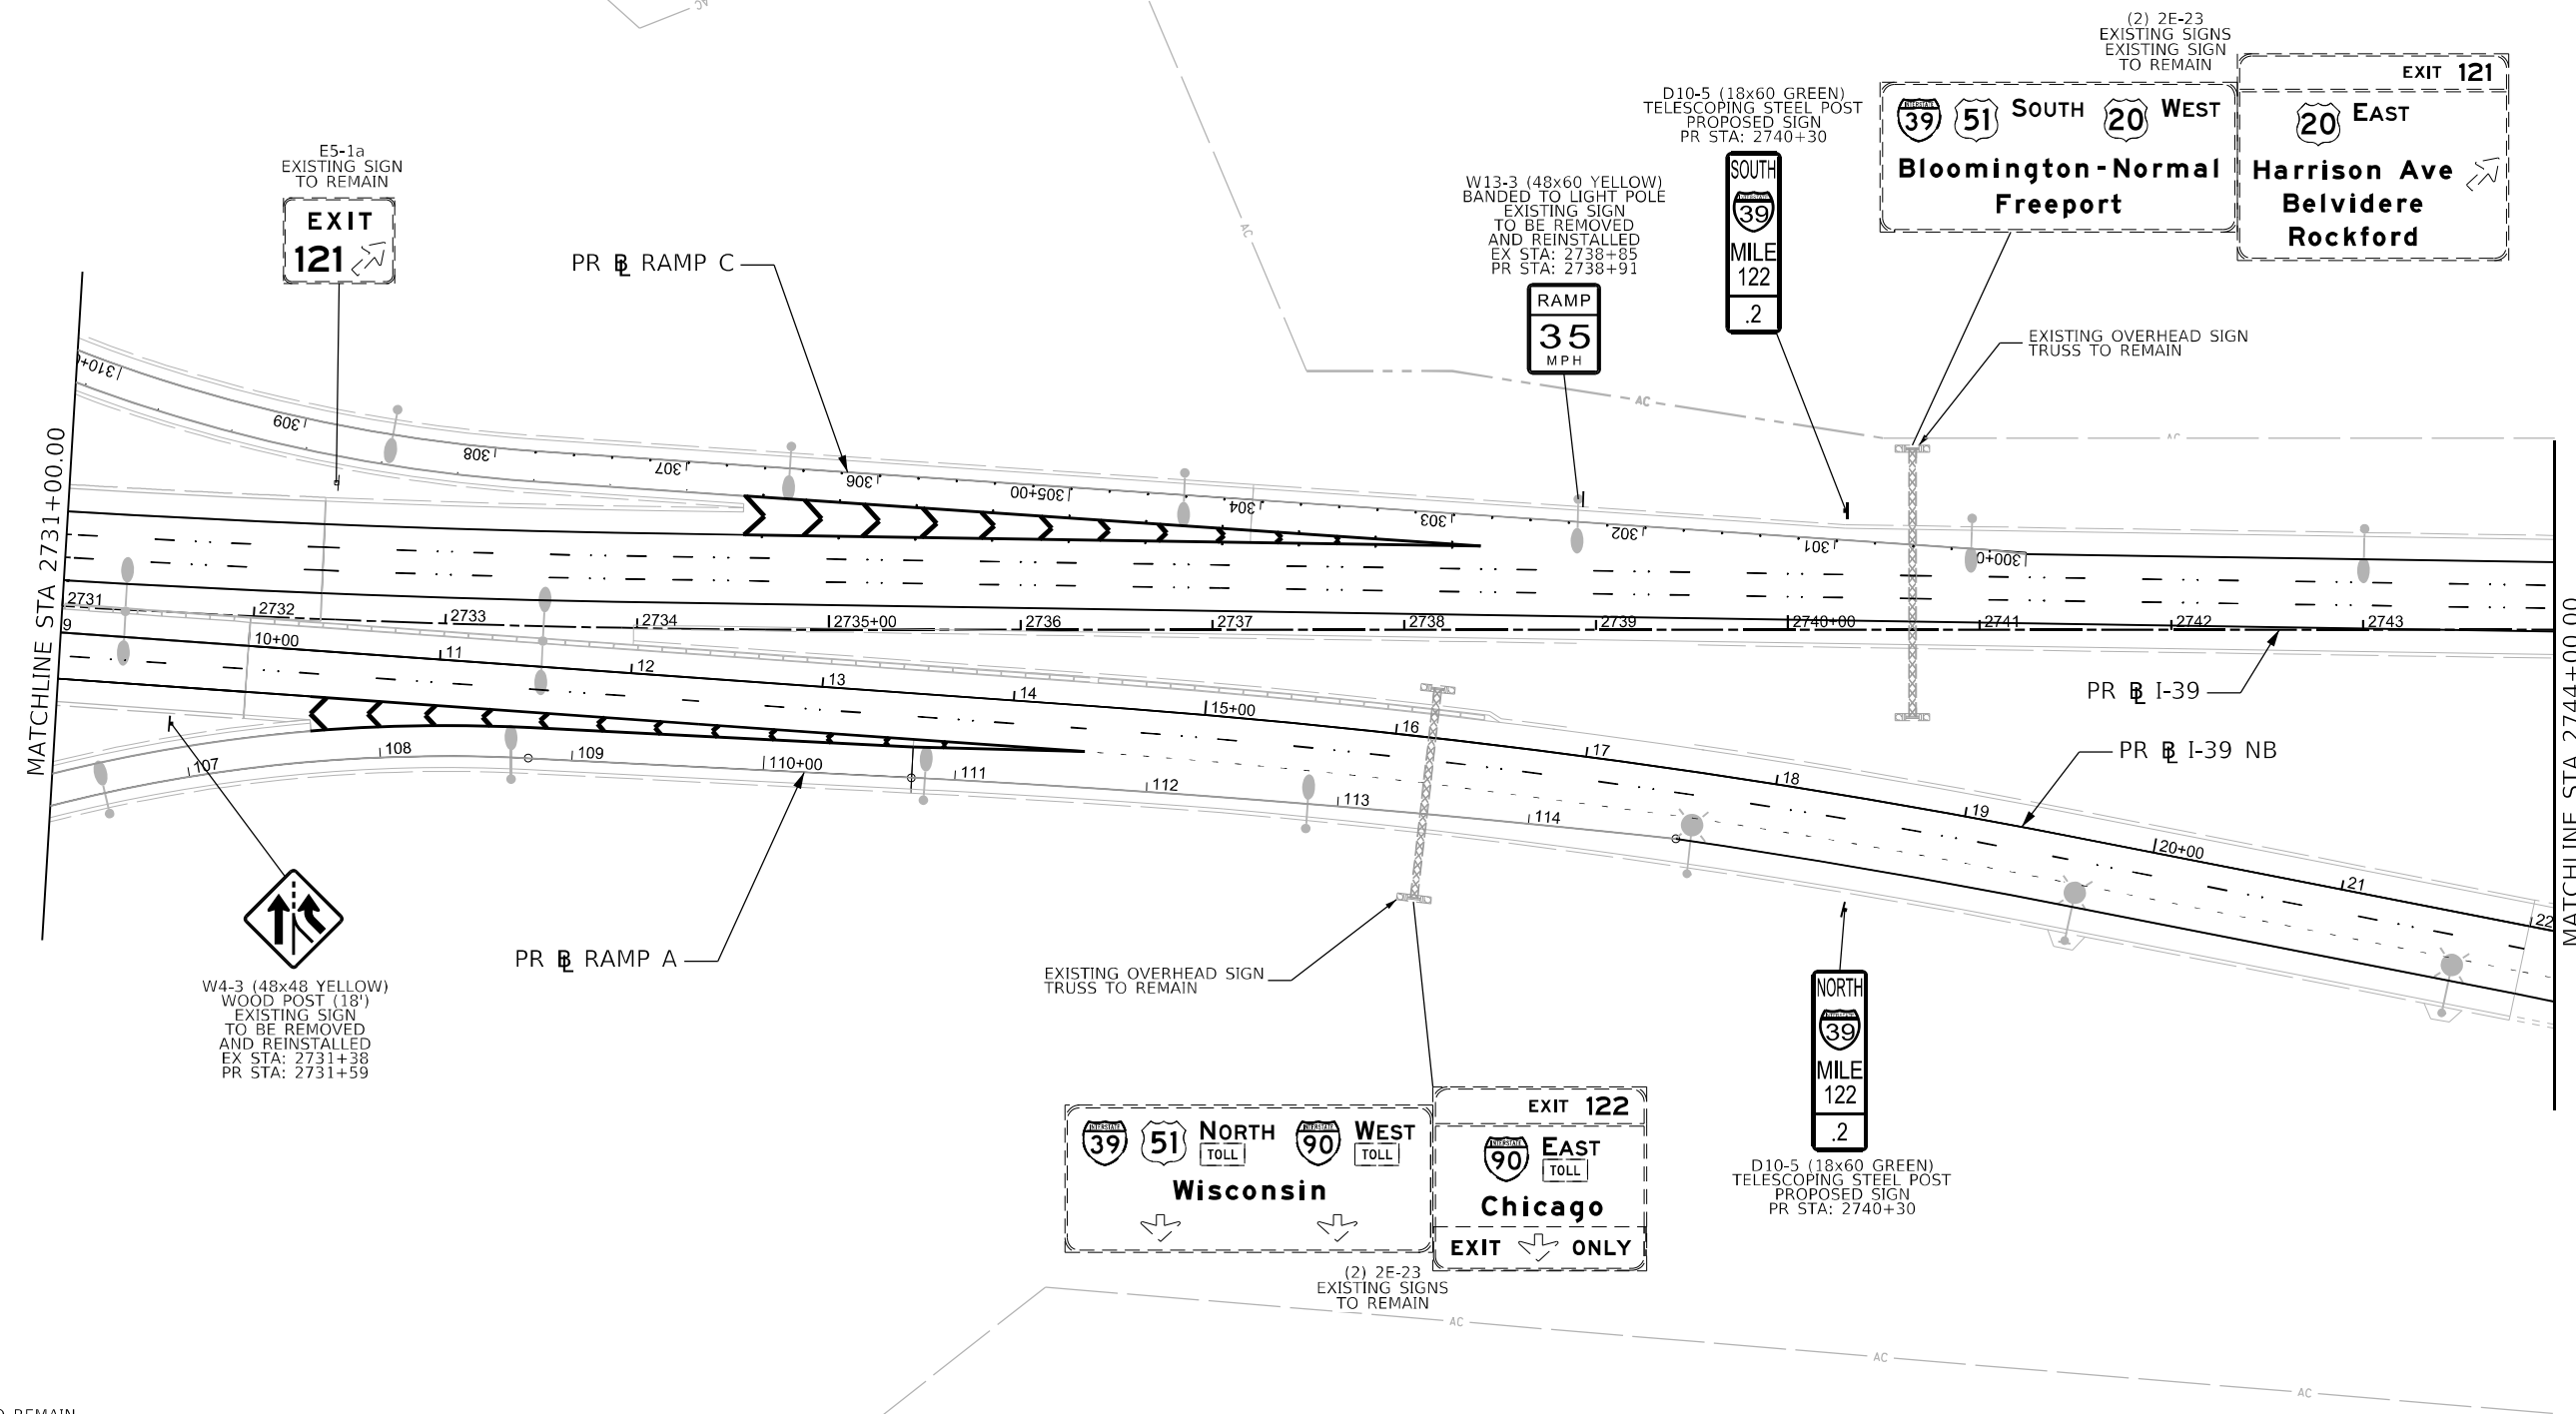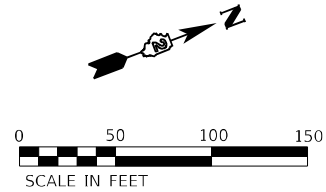



LEGEND

- EXISTING SIGN TO REMAIN
- EXISTING SIGN TO BE REMOVED
- PROPOSED SIGN OR EXISTING SIGN TO BE REMOVED AND REINSTALLED

MODEL: PK11 (Sheet)
FILE NAME: p:\projects\low-banley.com\banley-sig\401\Documents\10800\01\Eng_Docs\CAD_Sheets\Print_mko_sign\Maintenance and Ramps (Quigg)\D264C24\Sheet-PR_Signing Mainline.dgn

	USER NAME = mwilson			DESIGNED - MW	REVISED -	STATE OF ILLINOIS DEPARTMENT OF TRANSPORTATION	PROPOSED SIGNING I-39				F.A.I. RTE.	SECTION	COUNTY	TOTAL SHEETS	SHEET NO.
	DRAWN - MW			REVIS	ED -						39	(201-3)R & (4-1.5)R	WINNEBAGO	1685	411
	PLOT SCALE = 0.16666633" / in.			CHECKED - FBN	REVISED -						CONTRACT NO. 64C24				
	PLOT DATE = 2/11/2025			DATE - 02/14/2025	REVISED -		SCALE: 1"=50'				SHEET 11 OF 28 SHEETS STA. 2731+50.00 TO STA. 2744+00.00				

* FAI ROUTE 39 (I-39) & FAP 301 (US 20)

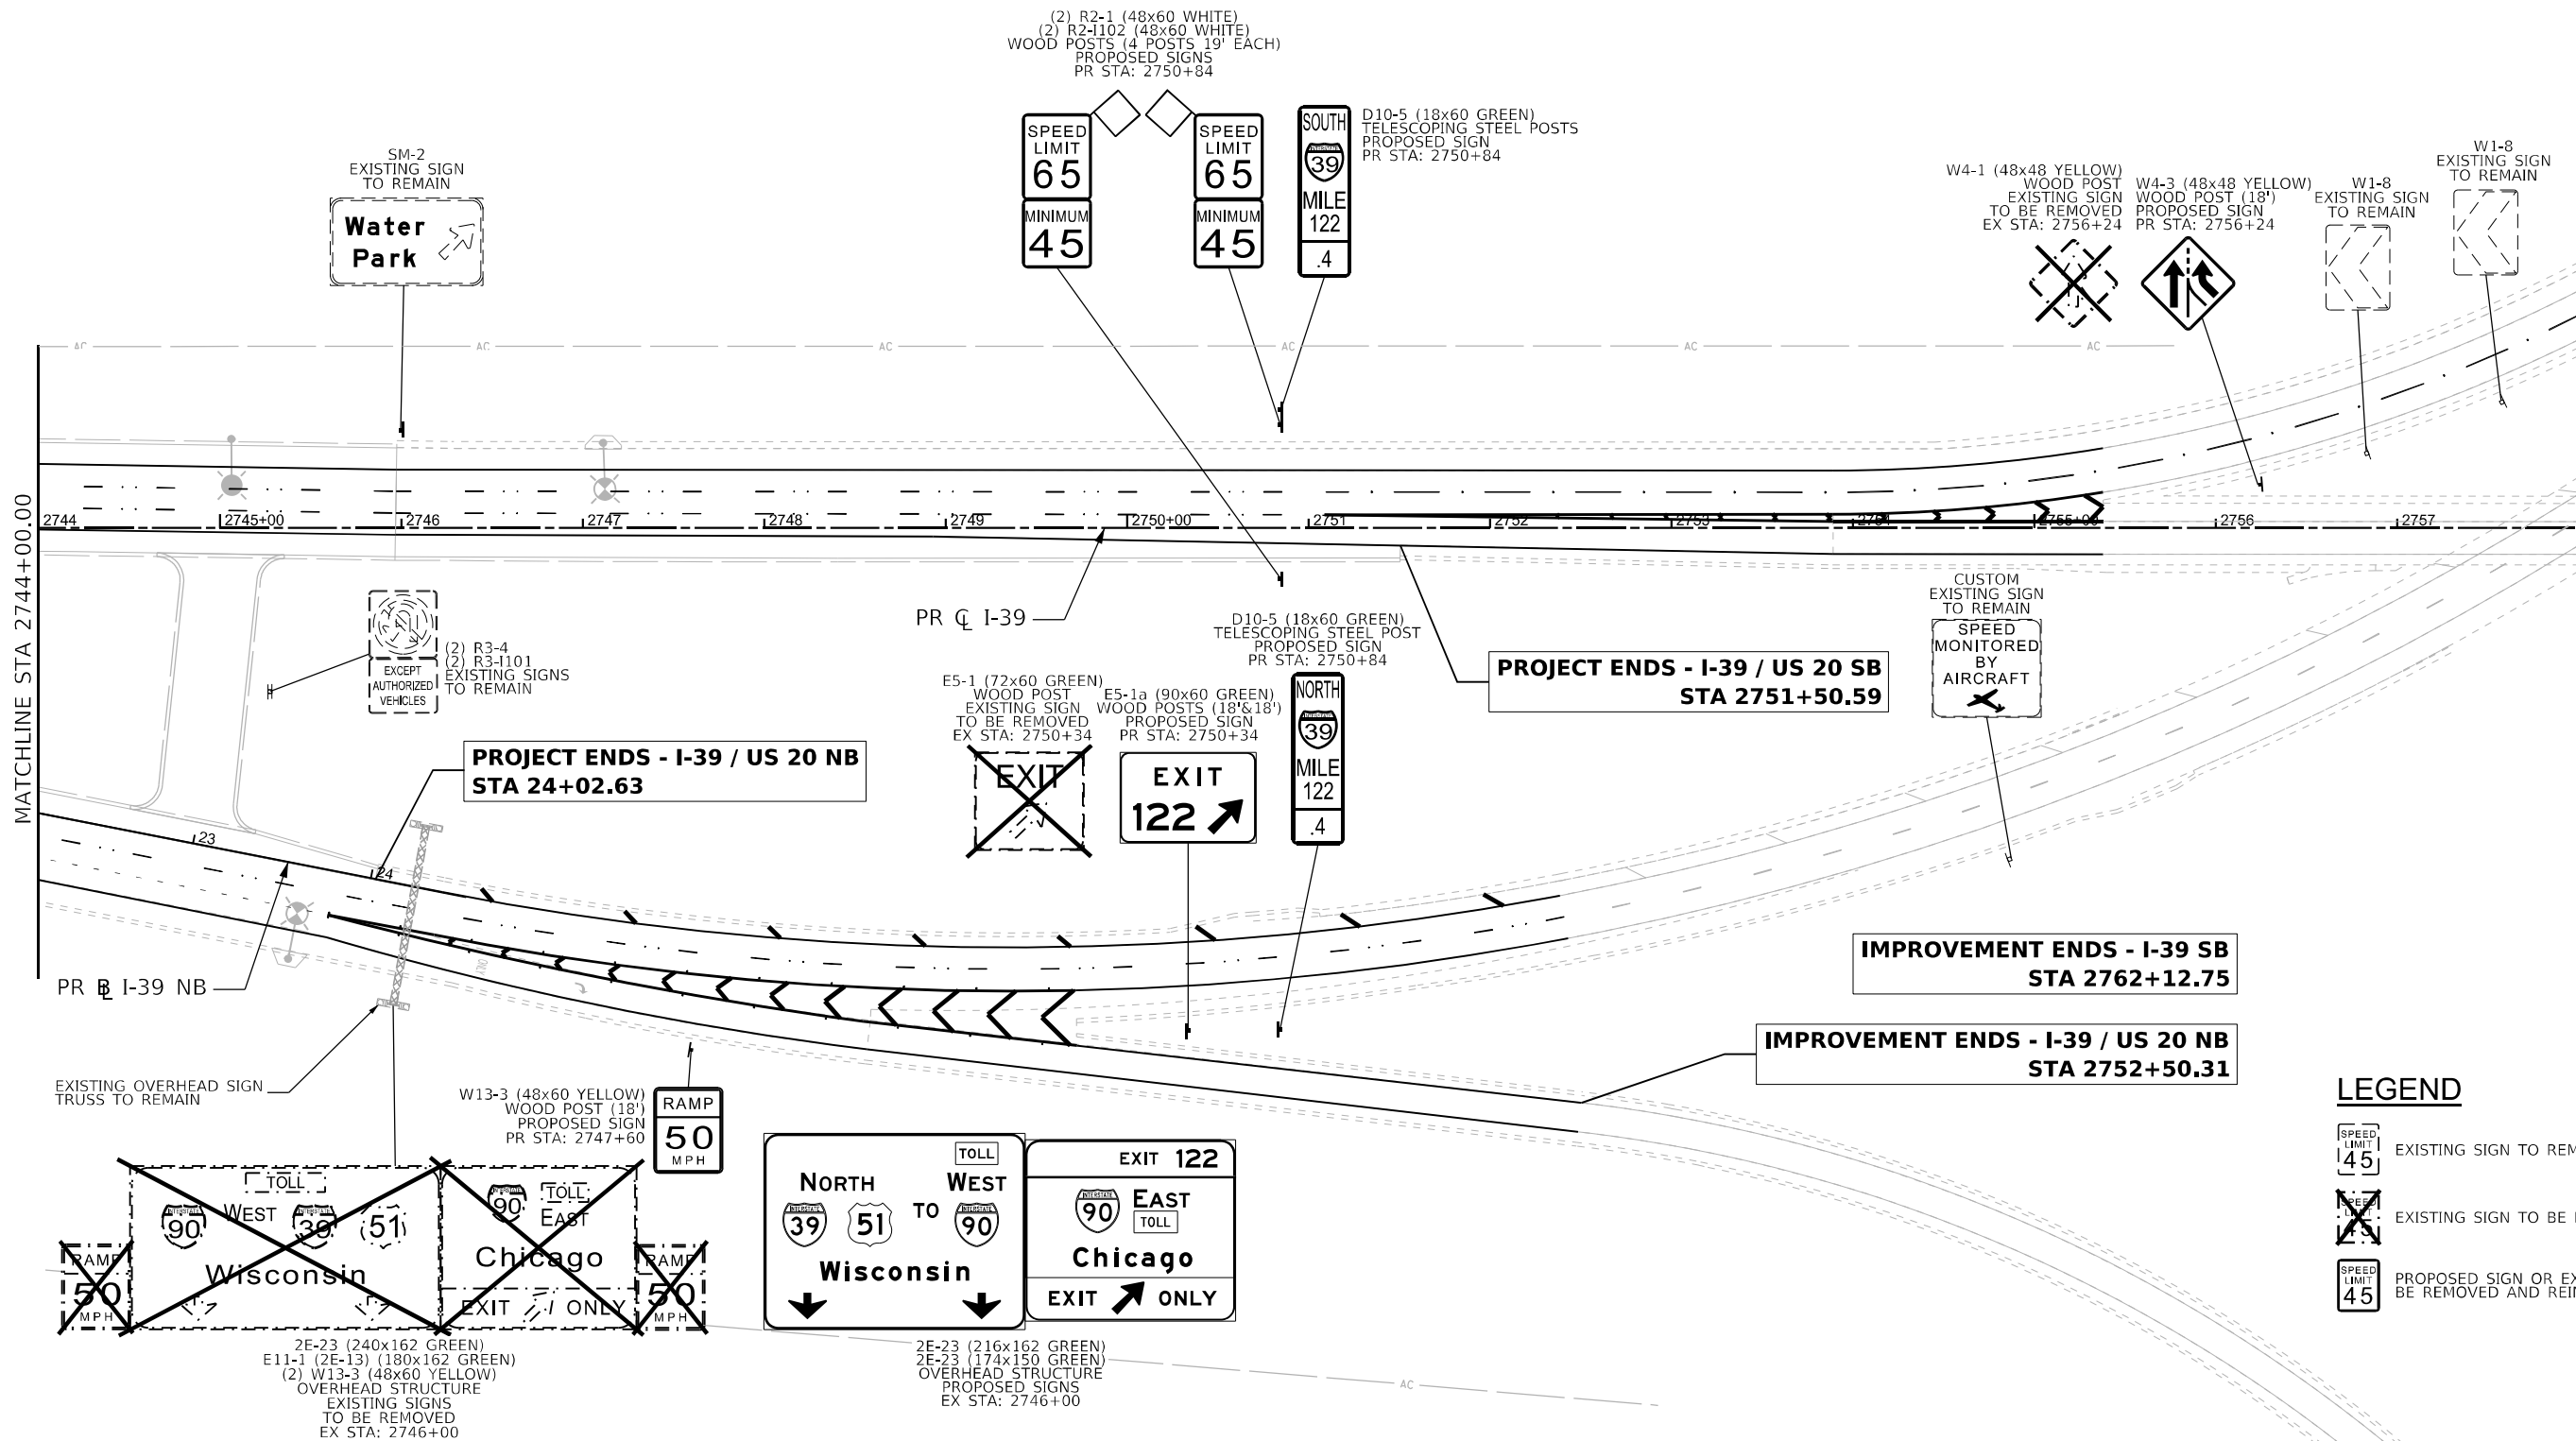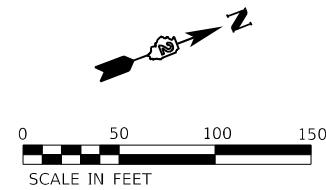

LEGEND

	EXISTING SIGN TO REMAIN
	EXISTING SIGN TO BE REMOVED
	PROPOSED SIGN OR EXISTING SIGN TO BE REMOVED AND REINSTALLED

MODEL: PMK-12 (Sheet)
FILE NAME: p:\projects\low_banley.com\banley-saw401\Documents\108009\108009-01\Eng_Docs\CAD_Sheets\Print_mko_sign>Mainline and Ramps (Quigg)\D264C24-SH-PR_Signing_Mainline.dgn



QUIGG ENGINEERING INC

USER NAME	= mwilson	DESIGNED	- MW	REVISED	-
		DRAWN	- MW	REVISED	-
PLOT SCALE	= 0.16666633" / in.	CHECKED	- FBN	REVISED	-
PLOT DATE	= 2/11/2025	DATE	- 02/14/2025	REVISED	-



STATE OF ILLINOIS
DEPARTMENT OF TRANSPORTATION

PROPOSED SIGNING
I-39

SCALE: 1"=50' SHEET 12 OF 28 SHEETS STA. 2744+00.00 TO STA. END STATION

F.A.I. RTE.	SECTION	COUNTY	TOTAL SHEETS	SHEET NO.
39	(201-3)R & (4-1.5)R	WINNEBAGO	1685	412
CONTRACT NO. 64C24				
ILLINOIS FED. AID PROJECT				

* FAI ROUTE 39 (I-39) & FAP 301 (US 20)

  

E11-2 (36x18 YELLOW)
2E-23 (216x84 GREEN)
EXISTING BREAK-AWAY STEEL POSTS
PROPOSED OVERHEAD STRUCTURE
EXISTING SIGNS TO BE
REMOVED AND REINSTALLED
EX STA: 152+25
PR STA: 152+25

2E-23 (108x66 GREEN)
OVERHEAD STRUCTURE
PROPOSED SIGN
PR STA: 152+25



R6-1L
EXISTING SIGN
TO REMAIN

R2-1
EXISTING SIGN
TO REMAIN
**SPEED
LIMIT
35**

PROPOSED CANTILEVER
SIGN TRUSS

PR C HARRISON AVE
PR C US-20

STA 153+08.66 PR C HARRISON AVE
= STA 1311+13.22 PR C US-20

I 2725+00

I 2728

150+00

151

152


153

1312

1313

PR C I-39

**WRONG
WAY**
(2) R5-1a
EXISTING SIGN
TO REMAIN

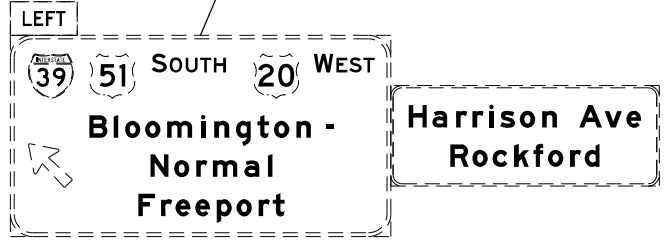

E11-2
2E-23
2E-23
EXISTING SIGNS
TO REMAIN

LEGEND

- EXISTING SIGN TO REMAIN
- EXISTING SIGN TO BE REMOVED
- PROPOSED SIGN OR EXISTING SIGN TO BE REMOVED AND REINSTALLED



USER NAME	= mwilson	DESIGNED -	MW	REVISED -	
DRAWN -	MW	REVISED -			
PLOT SCALE	= 0.16666633" / in.	CHECKED -	FBN	REVISED -	
PLOT DATE	= 2/11/2025	DATE -	02/14/2025	REVISED -	

**STATE OF ILLINOIS
DEPARTMENT OF TRANSPORTATION**



**PROPOSED SIGNING
HARRISON AVE / US 20**

SCALE: 1"=20' SHEET 13 OF 28 SHEETS STA. 149+50.00 TO STA. 1313+50.00

F.A.I. RTE.	SECTION	COUNTY	TOTAL SHEETS	SHEET NO.
39	(201-3)R & (4-1.5)R	WINNEBAGO	1685	413
CONTRACT NO. 64C24				
ILLINOIS FED. AID PROJECT				

* FAI ROUTE 39 (I-39) & FAP 301 (US 20)

MODEL: PK1-15 (Sheet)
FILE NAME: p:\projects\low_banley.com\banley\dwg\Documents\10800\10800.dwg\Eng_Docs\CAD_Sheets\Print_nko_sign\Maintenance and Ramps (Quigg)\D264C24\SH-4R_Signing Mainline.dwg

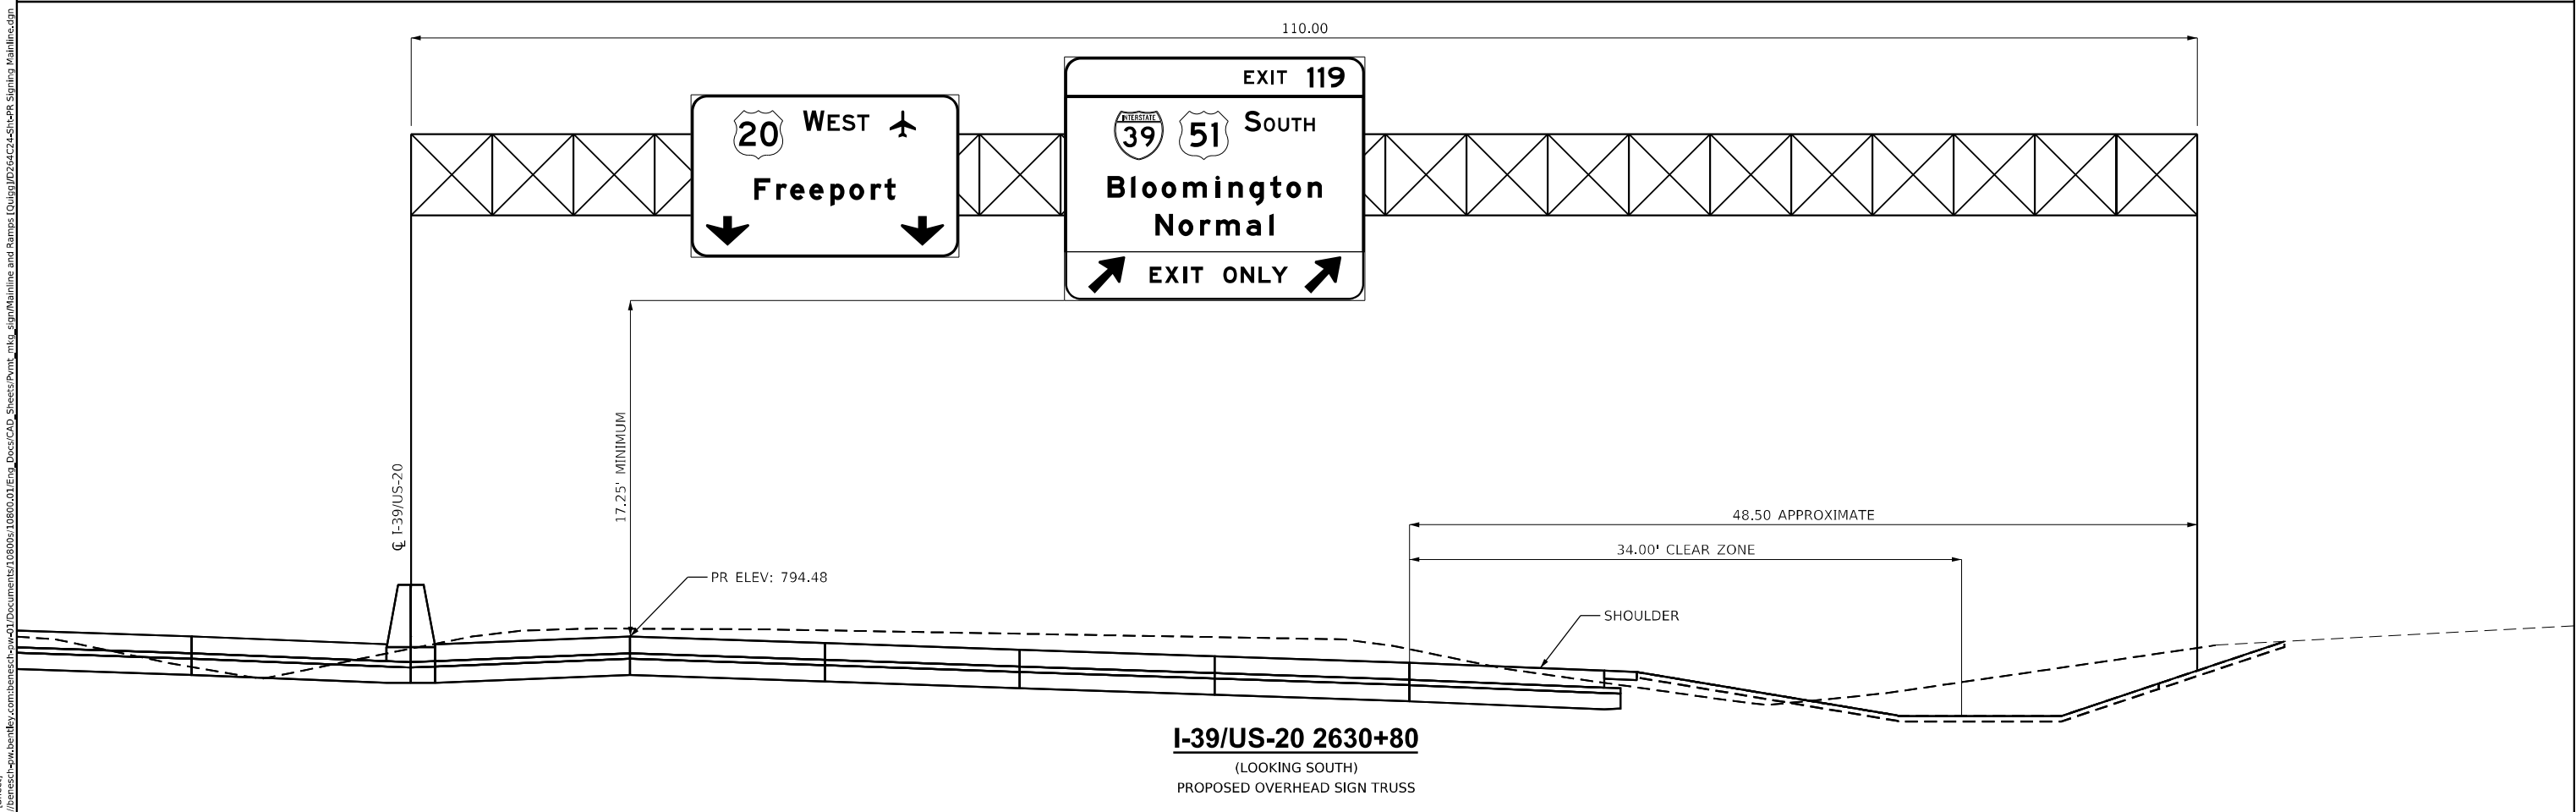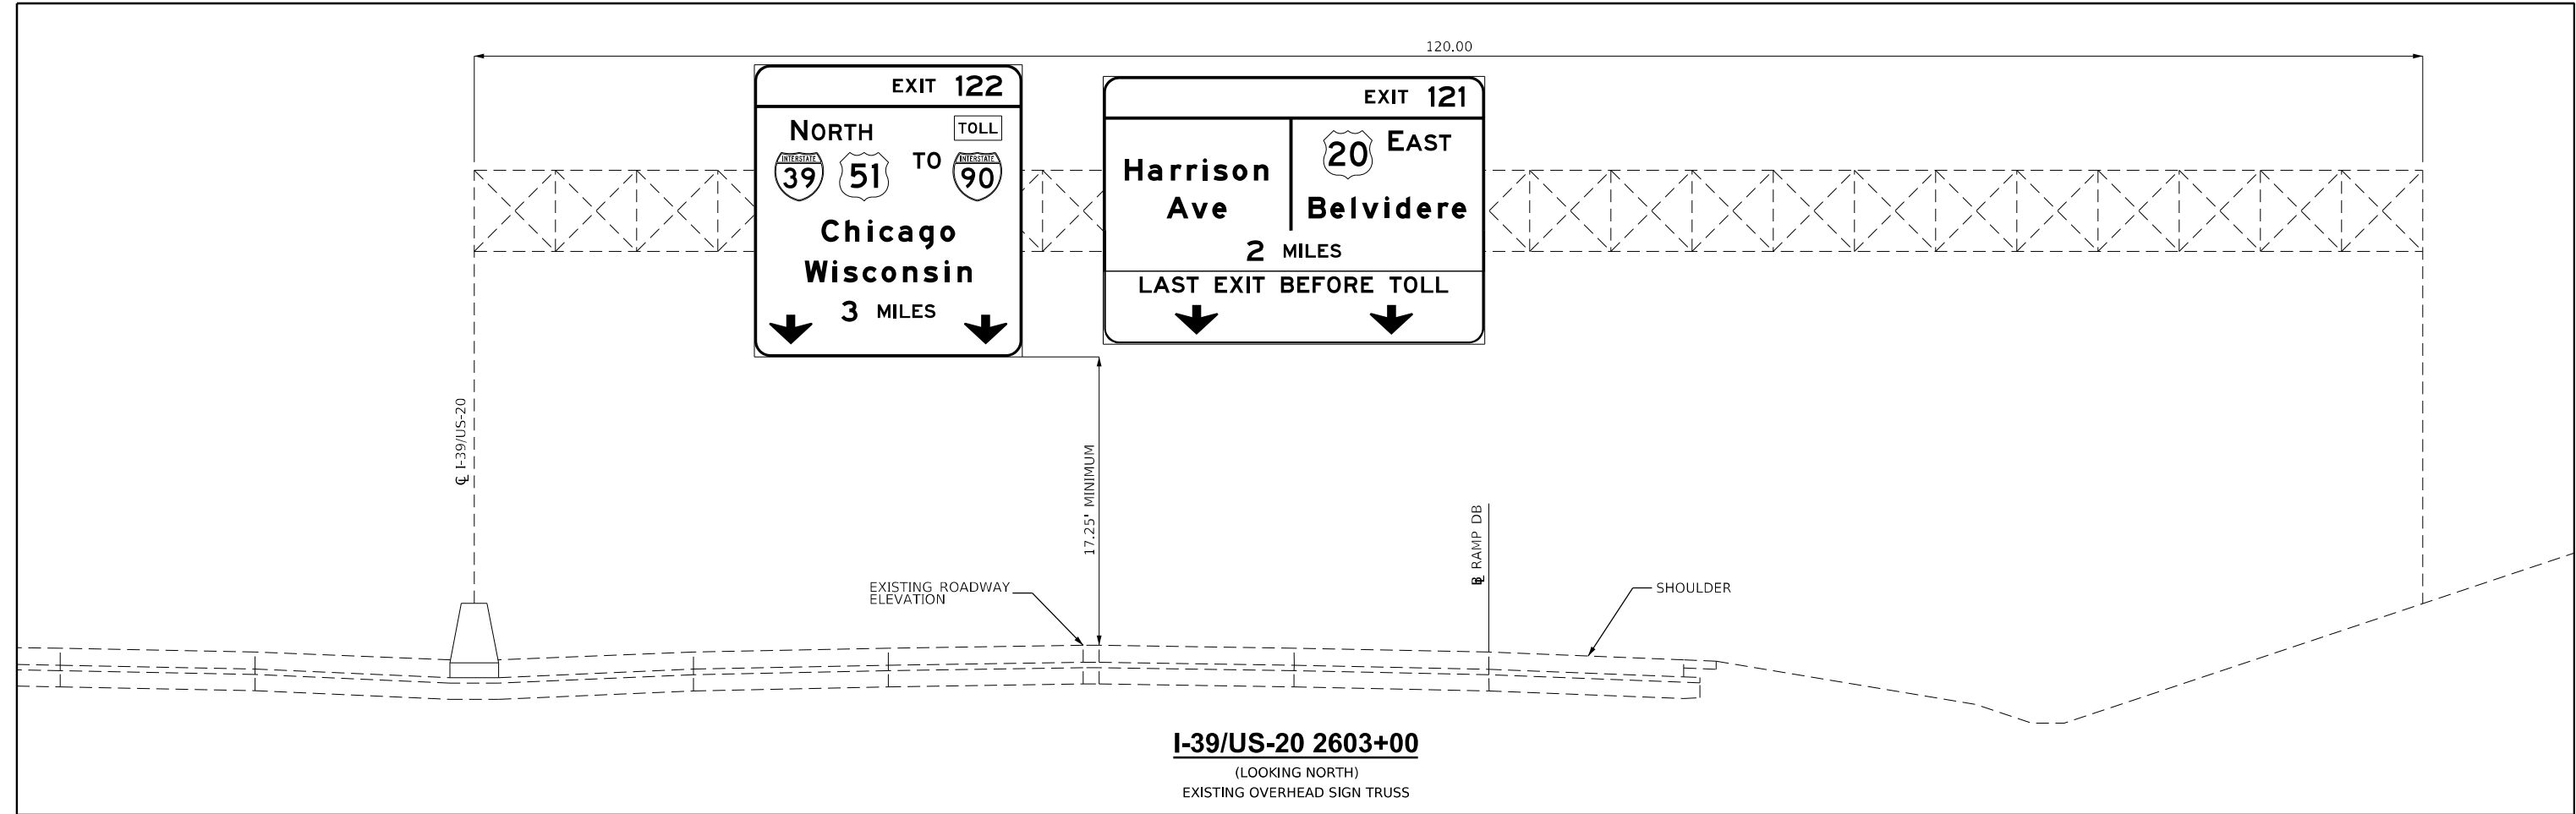

QUIGG ENGINEERING INC

USER NAME	= mwilson	DESIGNED	- MW	REVISED	-
DRAWN	- MW	REVISIONS	-	REVISIONS	-
PLOT SCALE	= 0.16666633" / in.	CHECKED	- FBN	REVISIONS	-
PLOT DATE	= 2/7/2025	DATE	- 02/14/2025	REVISIONS	-

STATE OF ILLINOIS
DEPARTMENT OF TRANSPORTATION



PROPOSED SIGNING
ELEVATION VIEWS

SCALE: 1"=5' SHEET 14 OF 28 SHEETS STA. TO STA.

F.A.I. RTE.	SECTION	COUNTY	TOTAL SHEETS	SHEET NO.
39	(201-3)R & (4-1.5)R	WINNEBAGO	1685	414
CONTRACT NO. 64C24				
ILLINOIS FED. AID PROJECT				

* FAI ROUTE 39 (I-39) & FAP 301 (US 20)

MODEL: PKK-16 (Sheet)
FILE NAME: p:\projects\low_banley.com\banley-siw-01\Documents\10800-01\Eng_Docs\CAD_Sheets\Print_mko_sign\Mainline and Ramps (Quigg)\D264C24-S1-PR_Signing Mainline.dgn

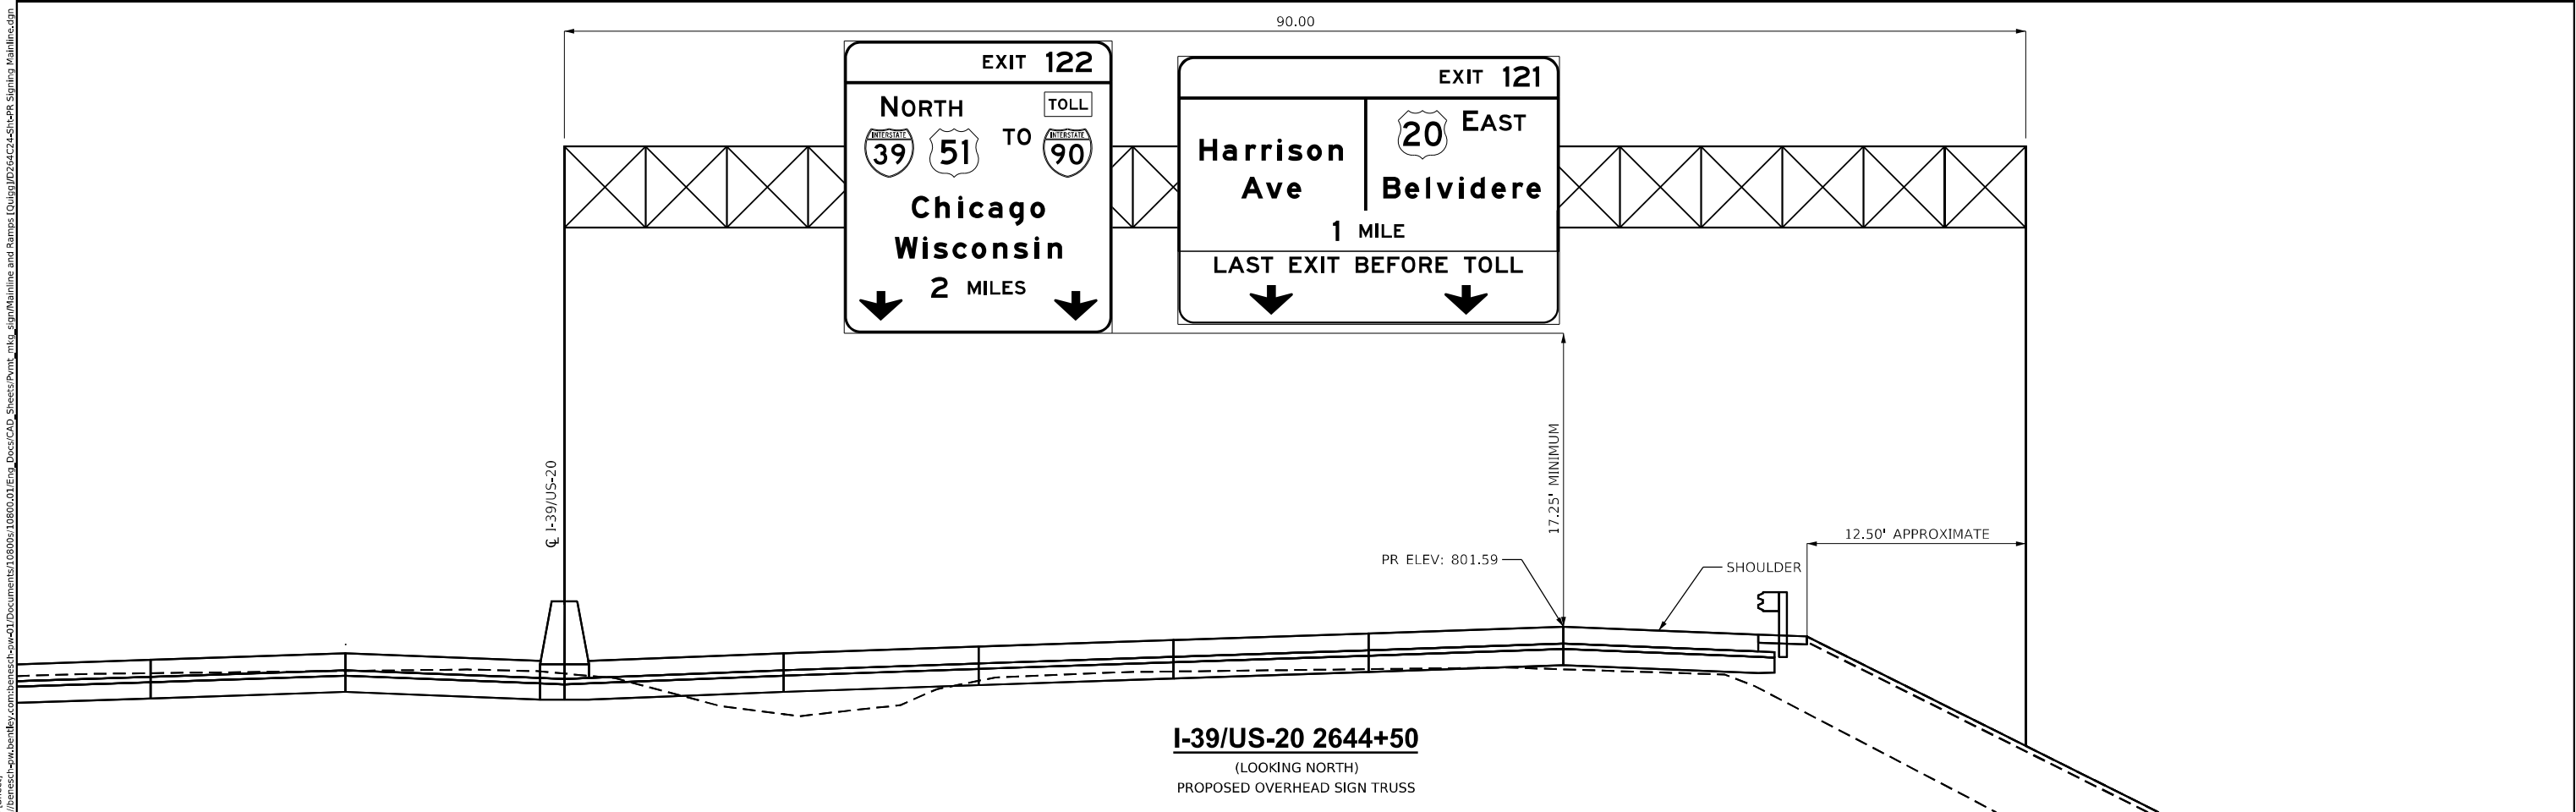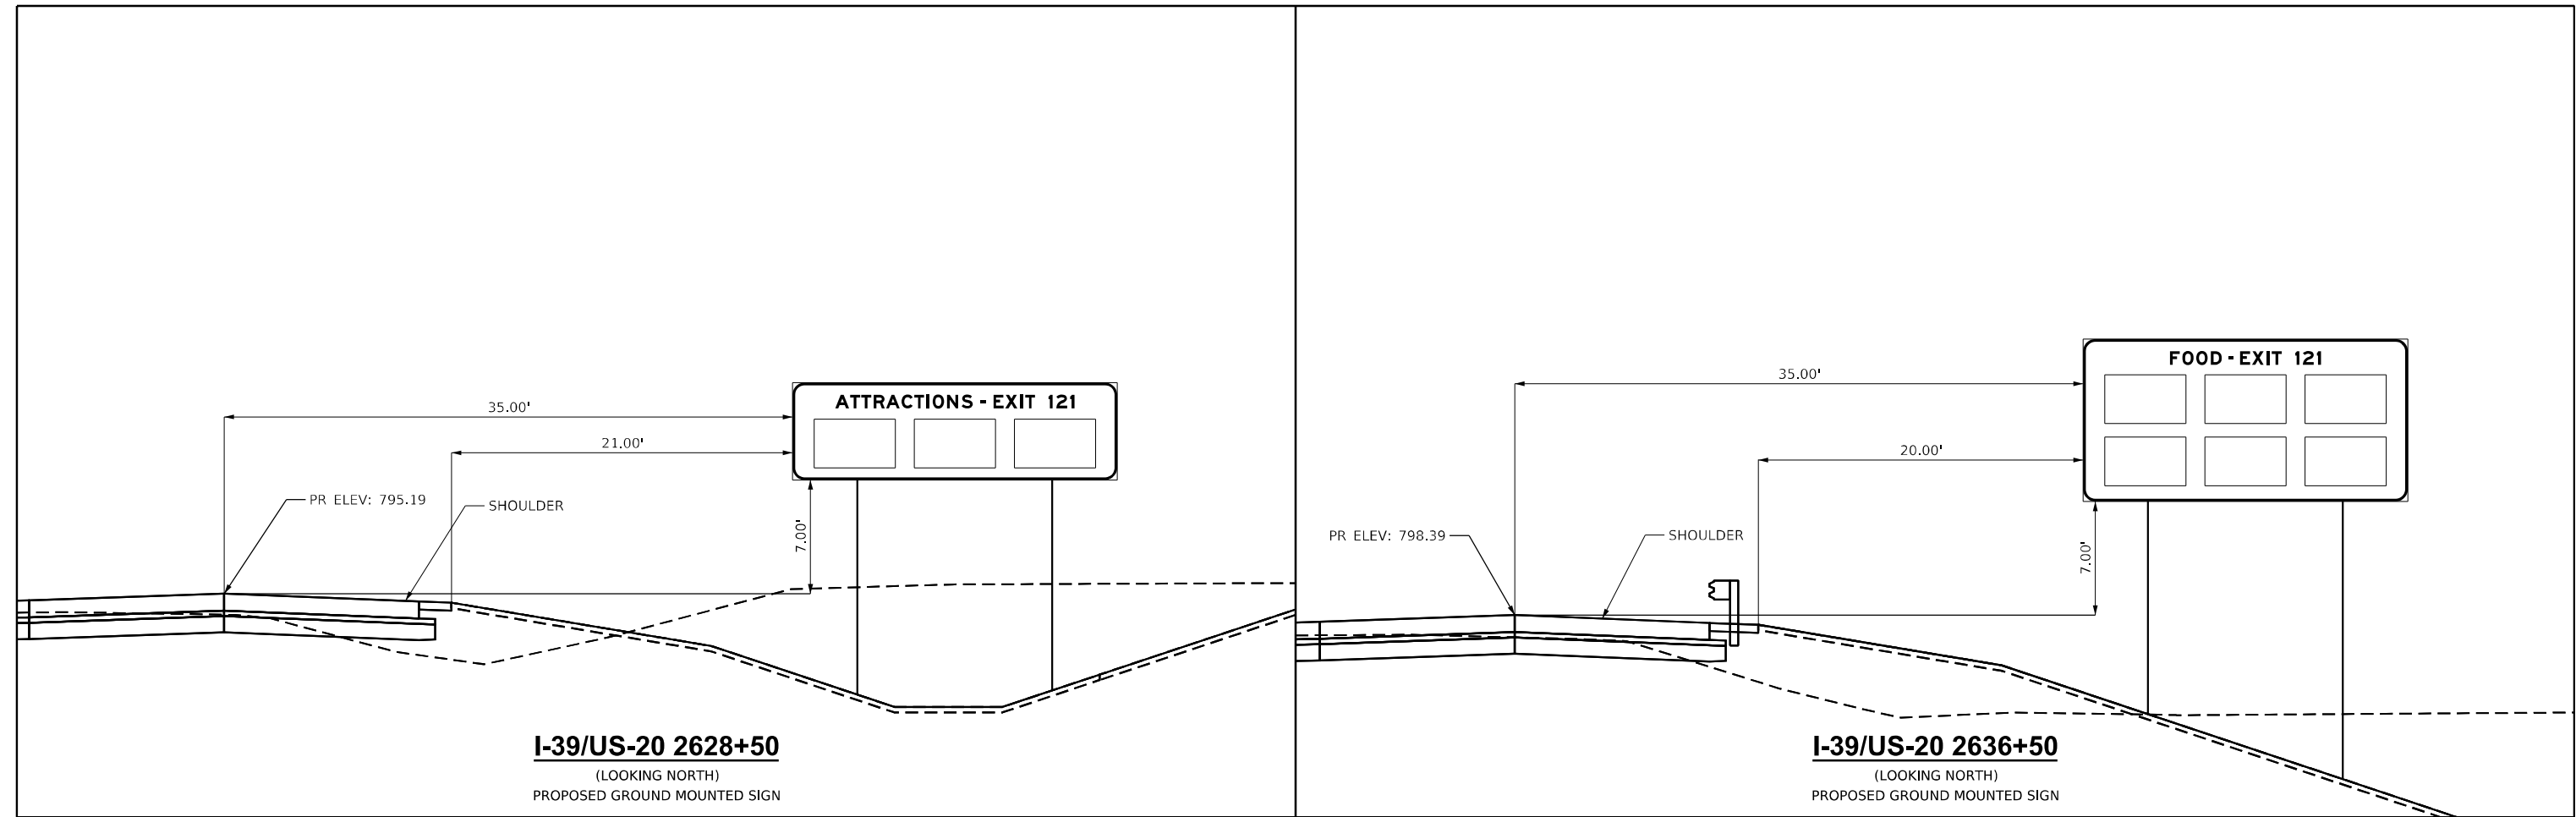

USER NAME	= mwilson	DESIGNED	- MW	REVISED	-
		DRAWN	- MW	REVISED	-
PLOT SCALE	= 0.16666633" / in.	CHECKED	- FBN	REVISED	-
PLOT DATE	= 2/7/2025	DATE	- 02/14/2025	REVISED	-



STATE OF ILLINOIS
DEPARTMENT OF TRANSPORTATION

PROPOSED SIGNING
ELEVATION VIEWS

SCALE: 1"=5' SHEET 15 OF 28 SHEETS STA. TO STA.

F.A.I. RTE.	SECTION	COUNTY	TOTAL SHEETS	SHEET NO.
39	(201-3)R & (4-1.5)R	WINNEBAGO	1685	415
CONTRACT NO. 64C24				
ILLINOIS FED. AID PROJECT				



* FAI ROUTE 39 (I-39) & FAP 301 (US 20)

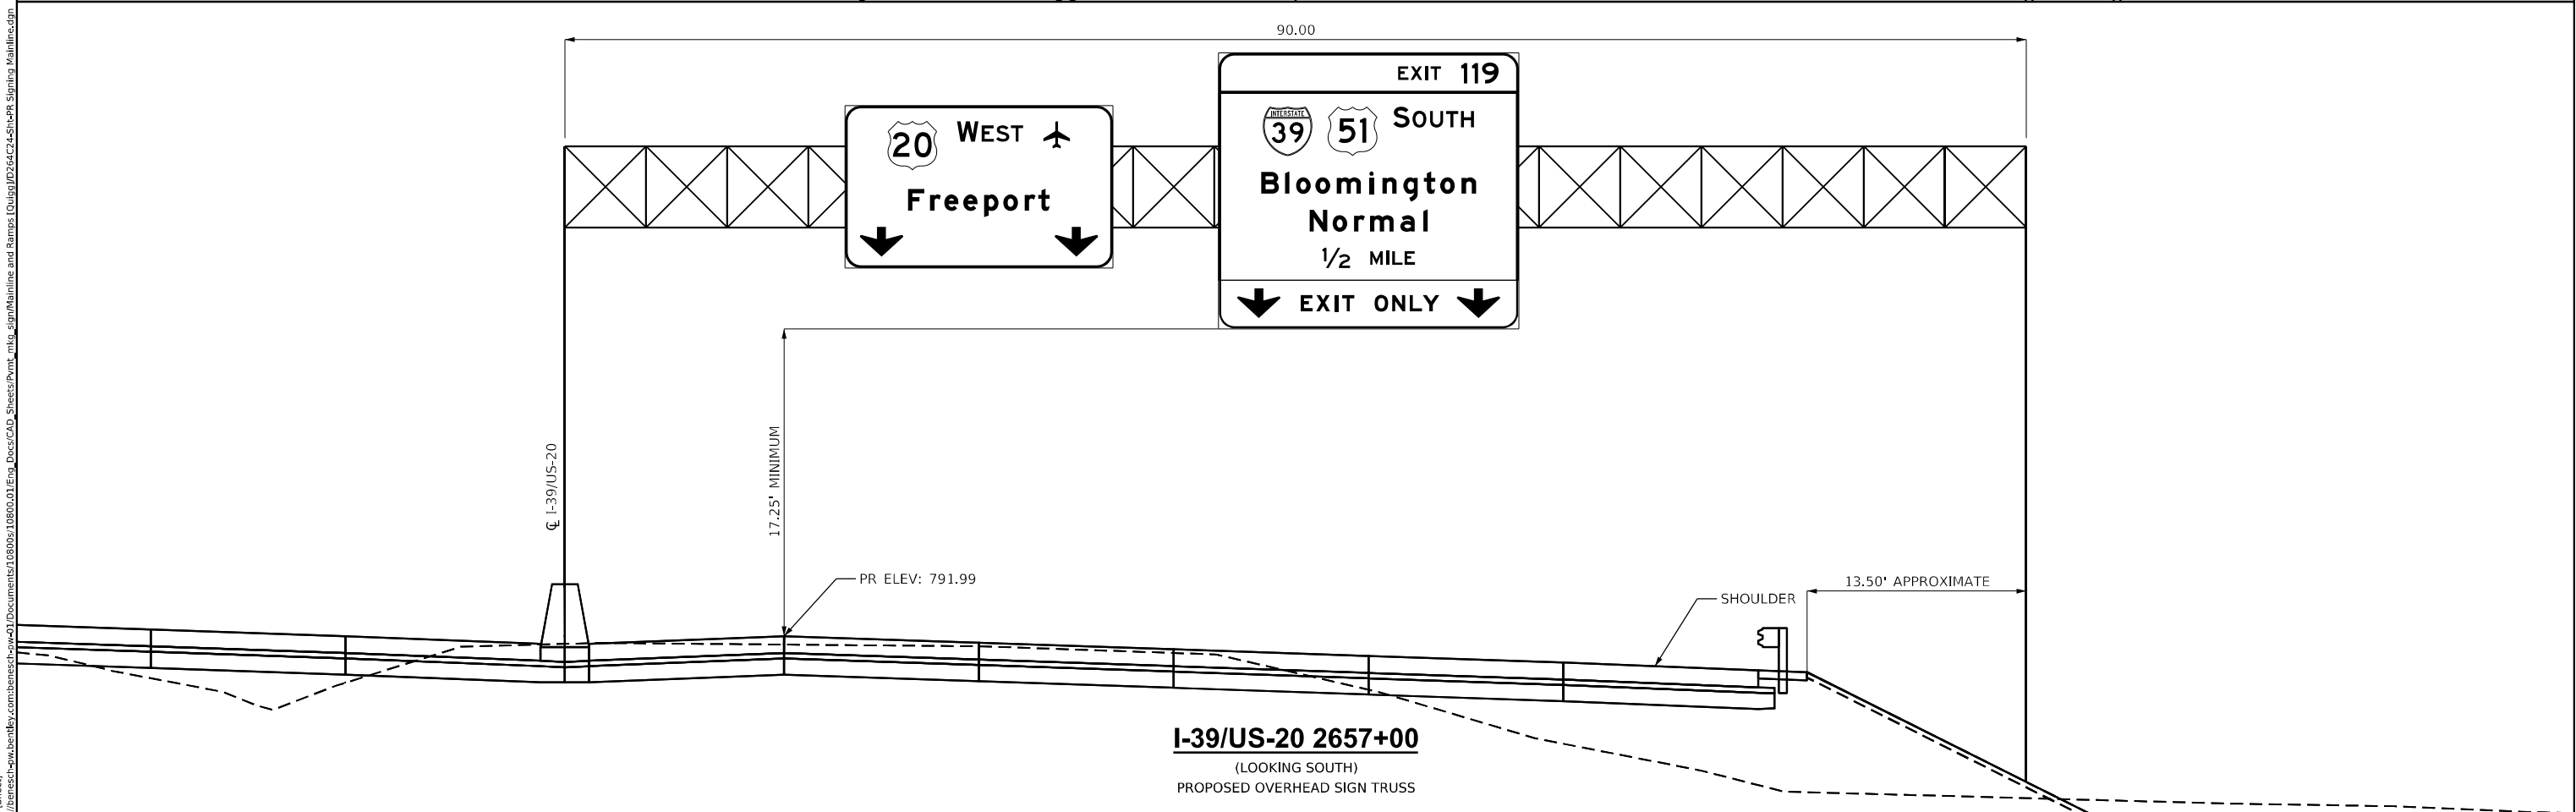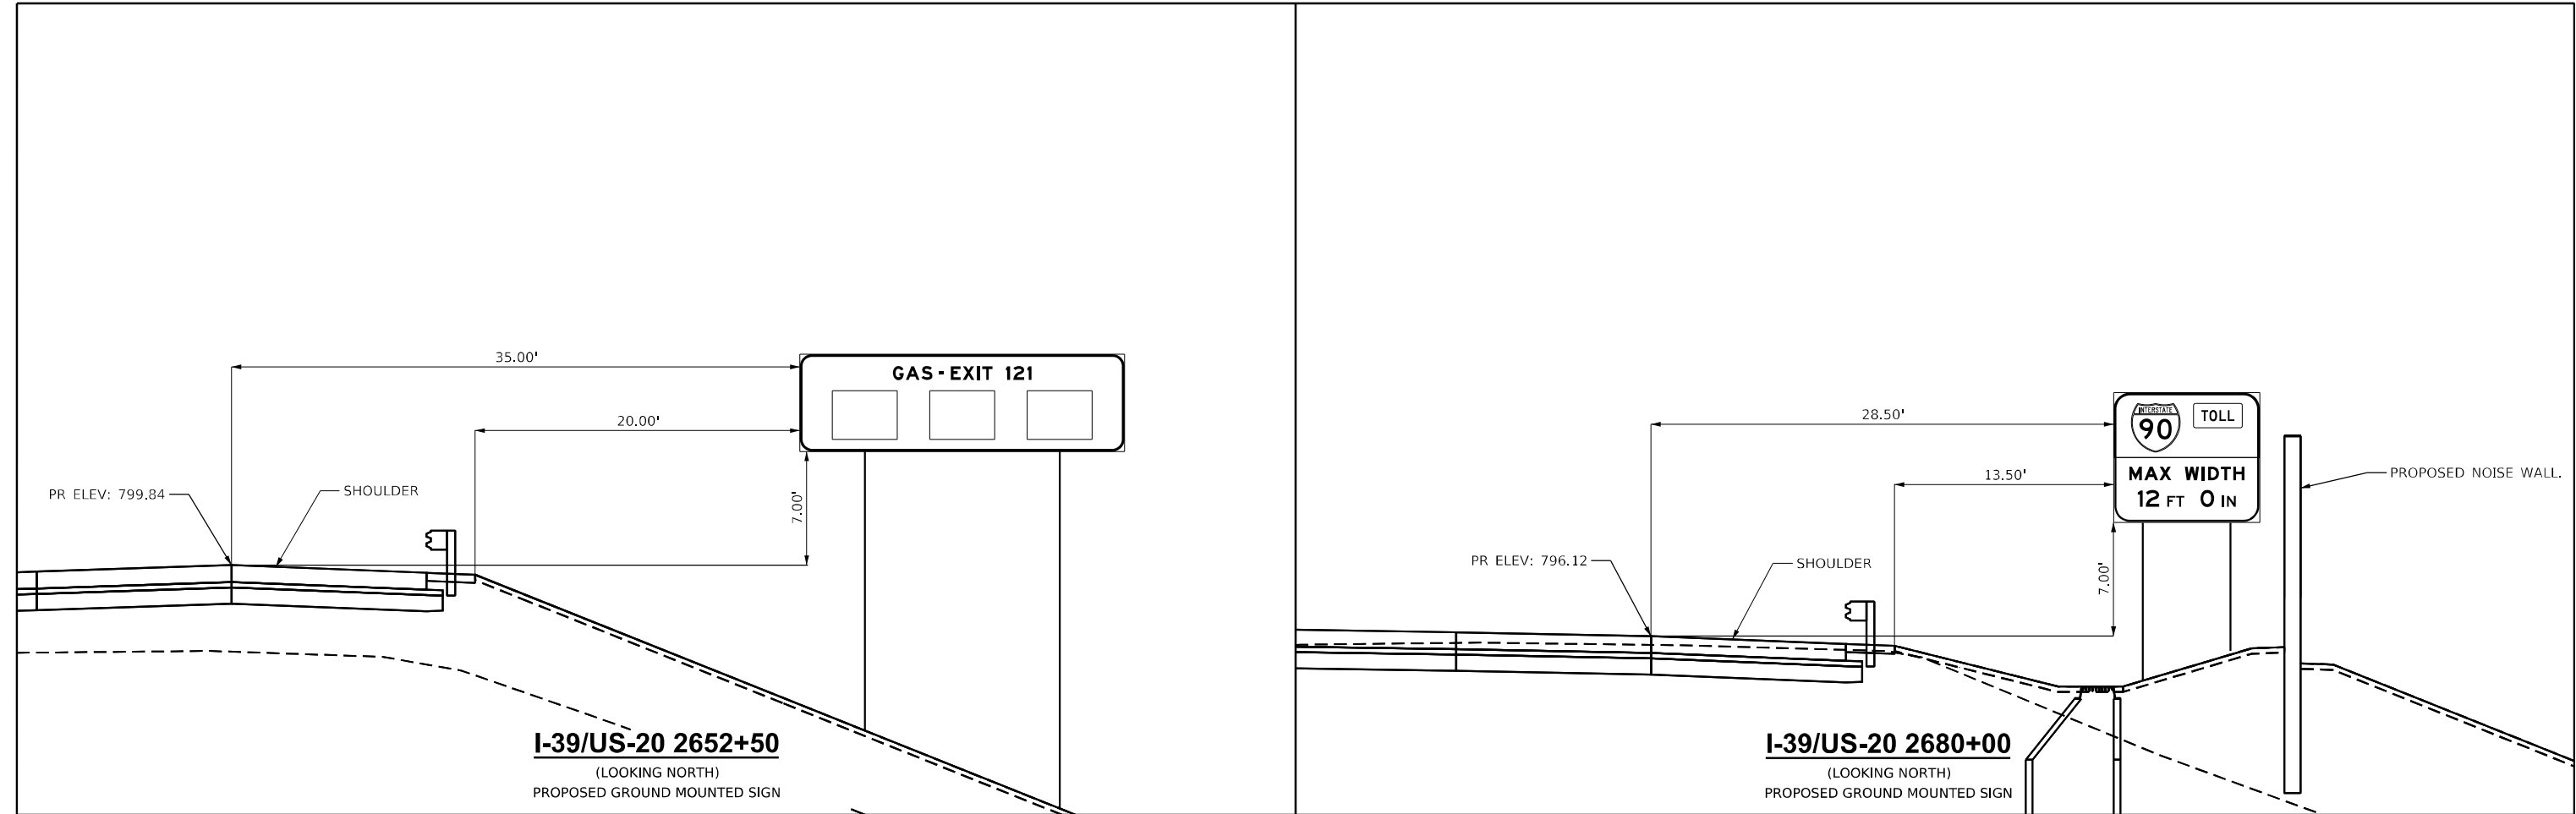



MODEL: PK1-17 (Sheet)
FILE NAME: p:\projects\low_banley.com\benelchaw01\Documents\10800\01\Eng_Docs\CAD_Sheets\Print_nko_sign>Mainline and Ramps [Quigg]D264C24-51-4R_Signing Mainline.dgn

 QUIGG ENGINEERING INC	USER NAME = mwilson		DESIGNED - MW	REVISED -	STATE OF ILLINOIS DEPARTMENT OF TRANSPORTATION	PROPOSED SIGNING ELEVATION VIEWS				F.A.I. RTE.	SECTION	COUNTY	TOTAL SHEETS	SHEET NO.
	PLOT SCALE = 0.16666633" / in.		DRAWN - MW	REVISED -						39	(201-3)R & (4-1.5)R	WINNEBAGO	1685	416
	PLOT DATE = 2/7/2025		CHECKED - FBN	REVISED -						CONTRACT NO. 64C24				
			DATE - 02/14/2025	REVISED -		SCALE: 1"=5'	SHEET 16	OF 28	SHEETS	STA.	TO STA.	ILLINOIS FED. AID PROJECT		

* FAI ROUTE 39 (I-39) & FAP 301 (US 20)

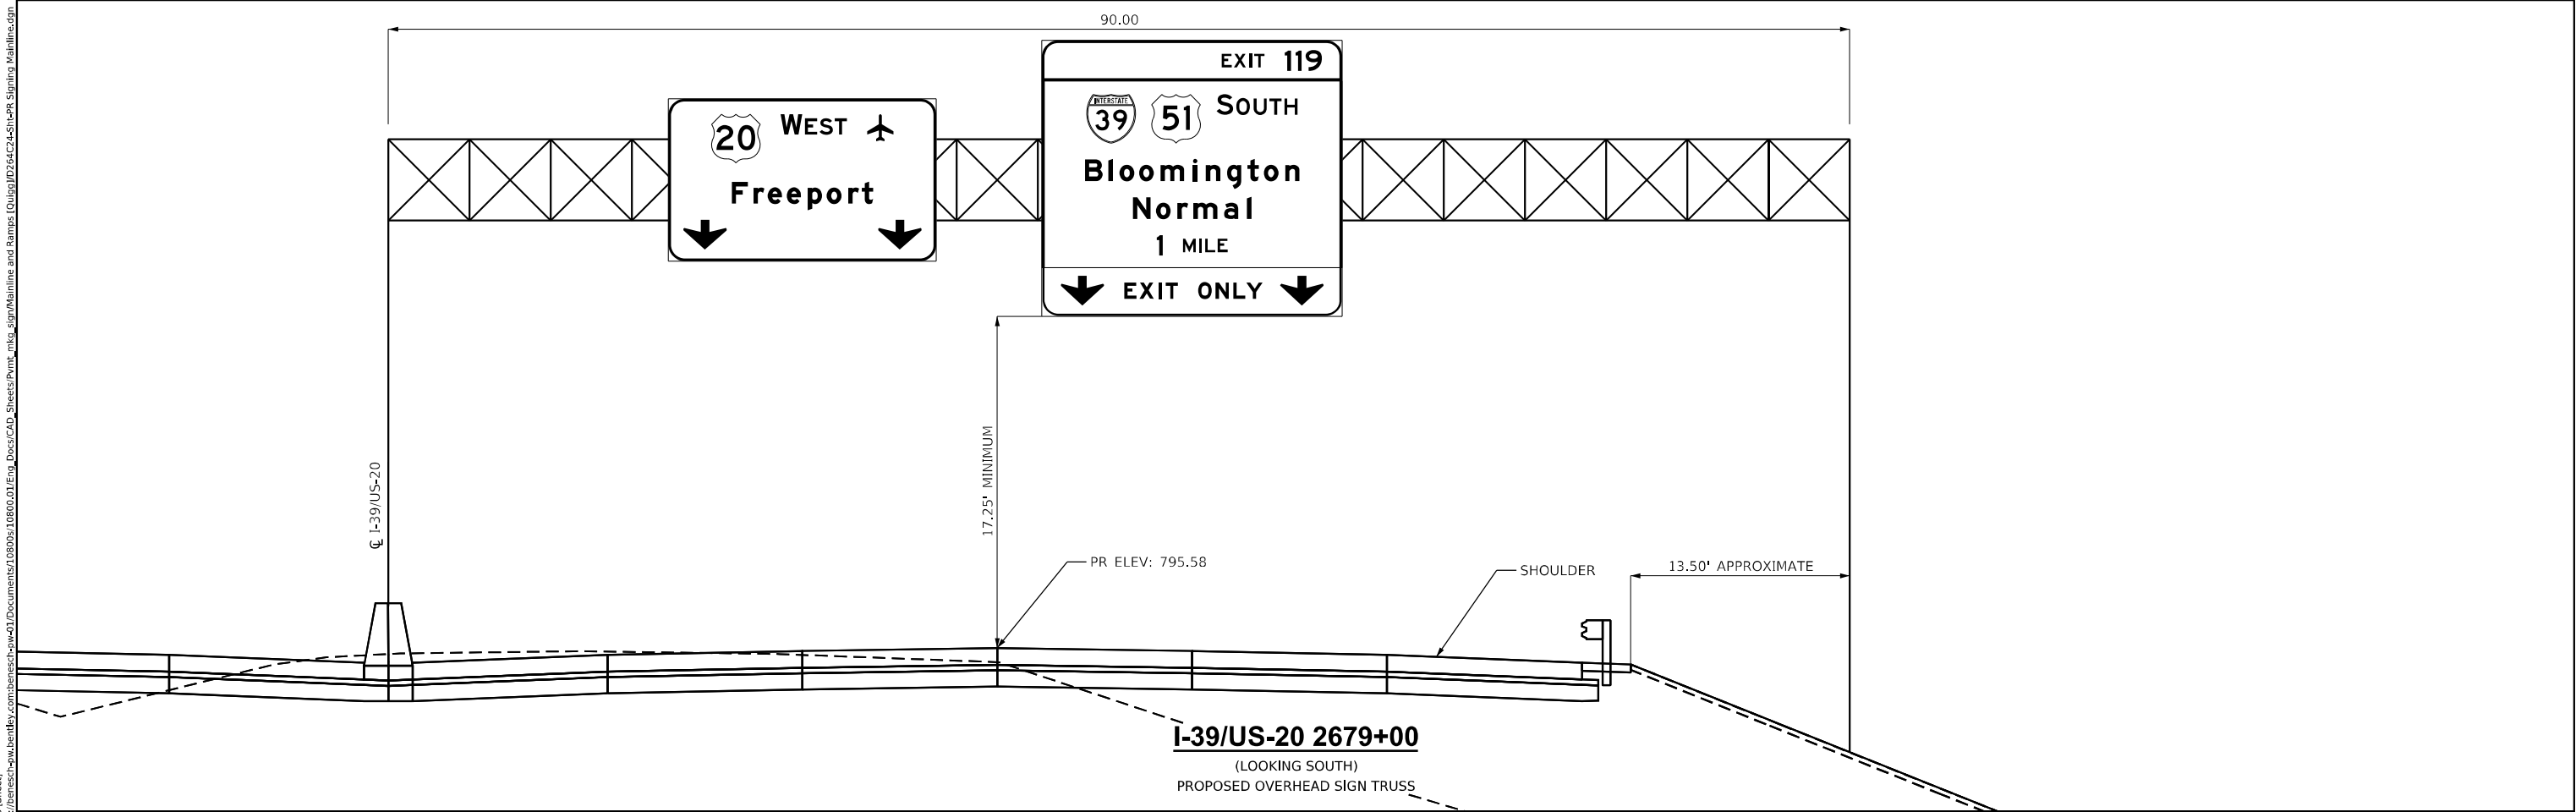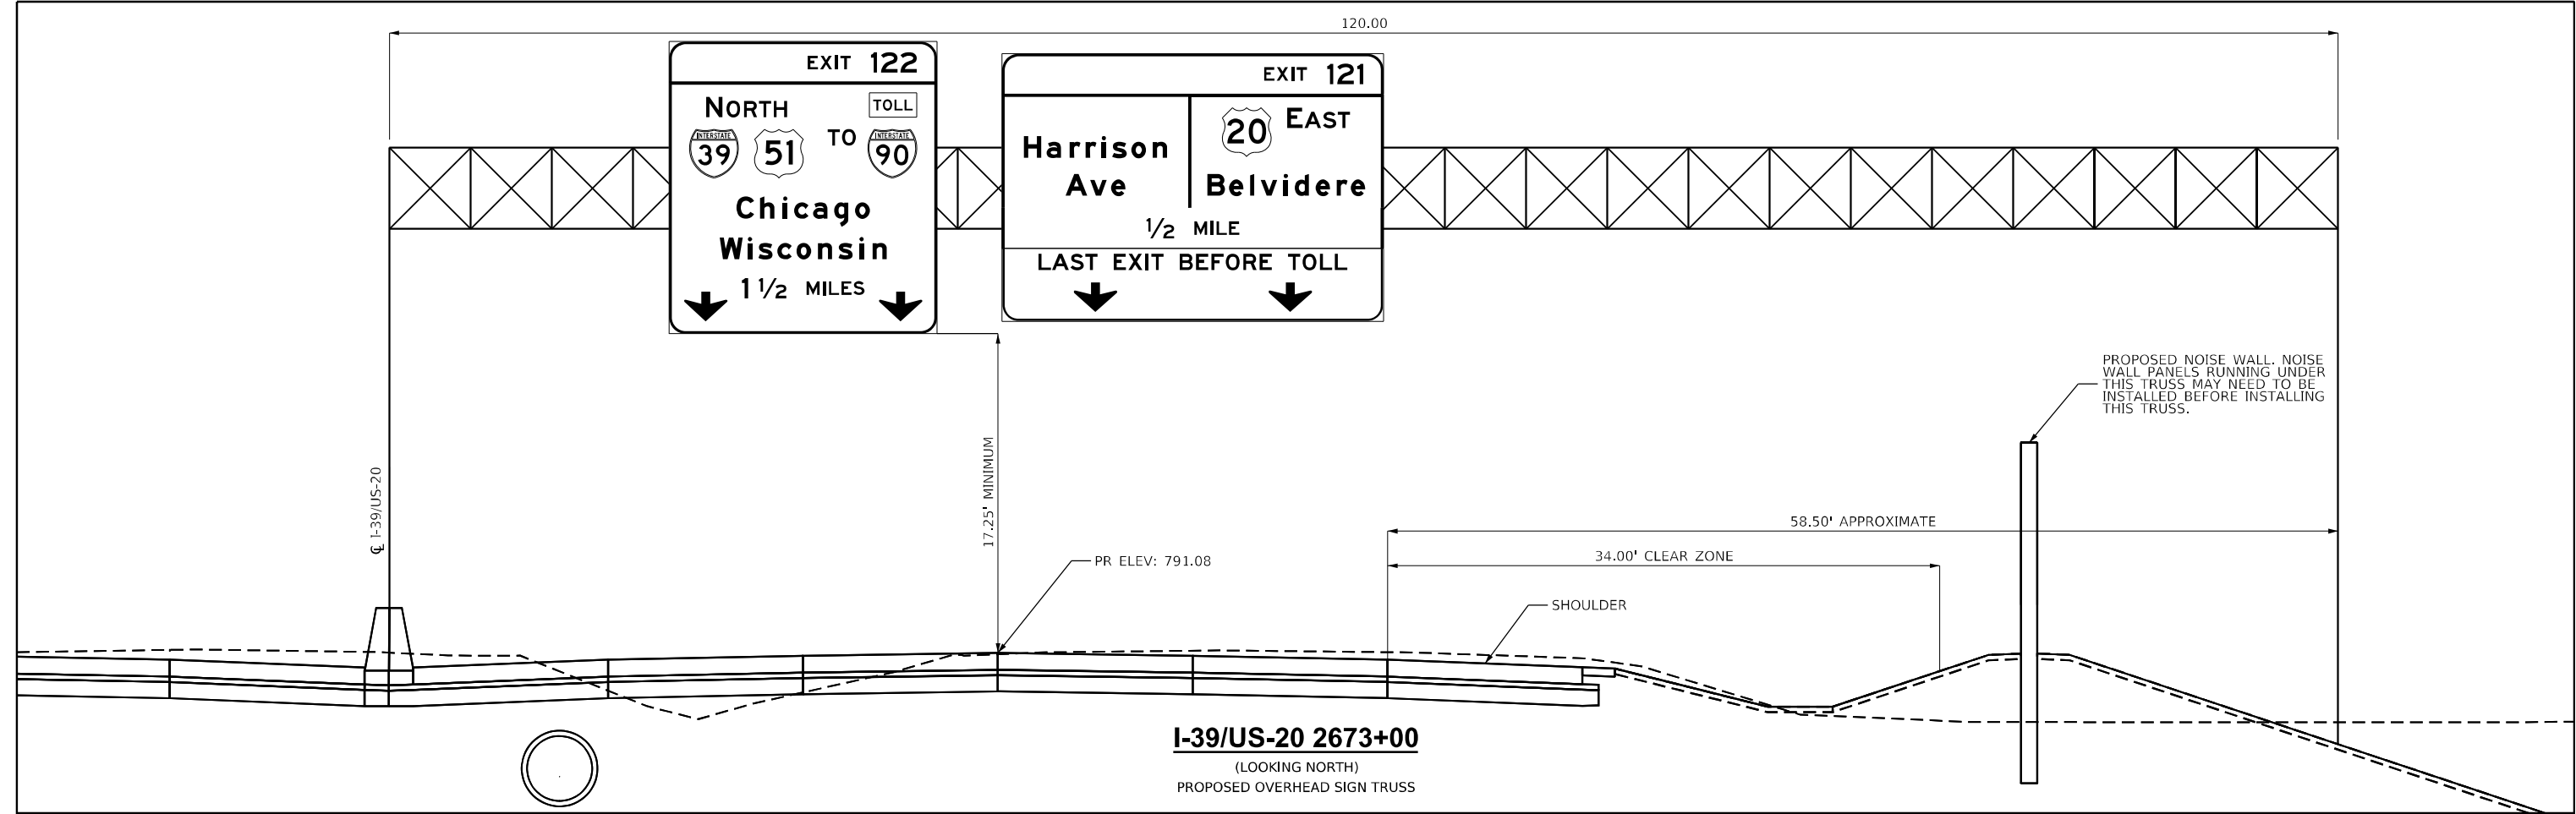

FILE NAME: 304  QUIGG ENGINEERING INC	USER NAME = mwilson	DESIGNED - MW	REVISED -	STATE OF ILLINOIS DEPARTMENT OF TRANSPORTATION	PROPOSED SIGNING ELEVATION VIEWS				F.A.I. RTE.	SECTION	COUNTY	TOTAL SHEETS	SHEET NO.
		DRAWN - MW	REVISED -						39	(201-3)R & (4-1.5)R	WINNEBAGO	1685	417
	PLOT SCALE = 0.16666633" / in.	CHECKED - FBN	REVISED -						CONTRACT NO. 64C24				
	PLOT DATE = 2/7/2025	DATE - 02/14/2025	REVISED -						ILLINOIS FED. AID PROJECT				
	QUIGG ENGINEERING INC	SCALE: 1"=5'	SHEET 17						OF 28 SHEETS	STA.	TO STA.		

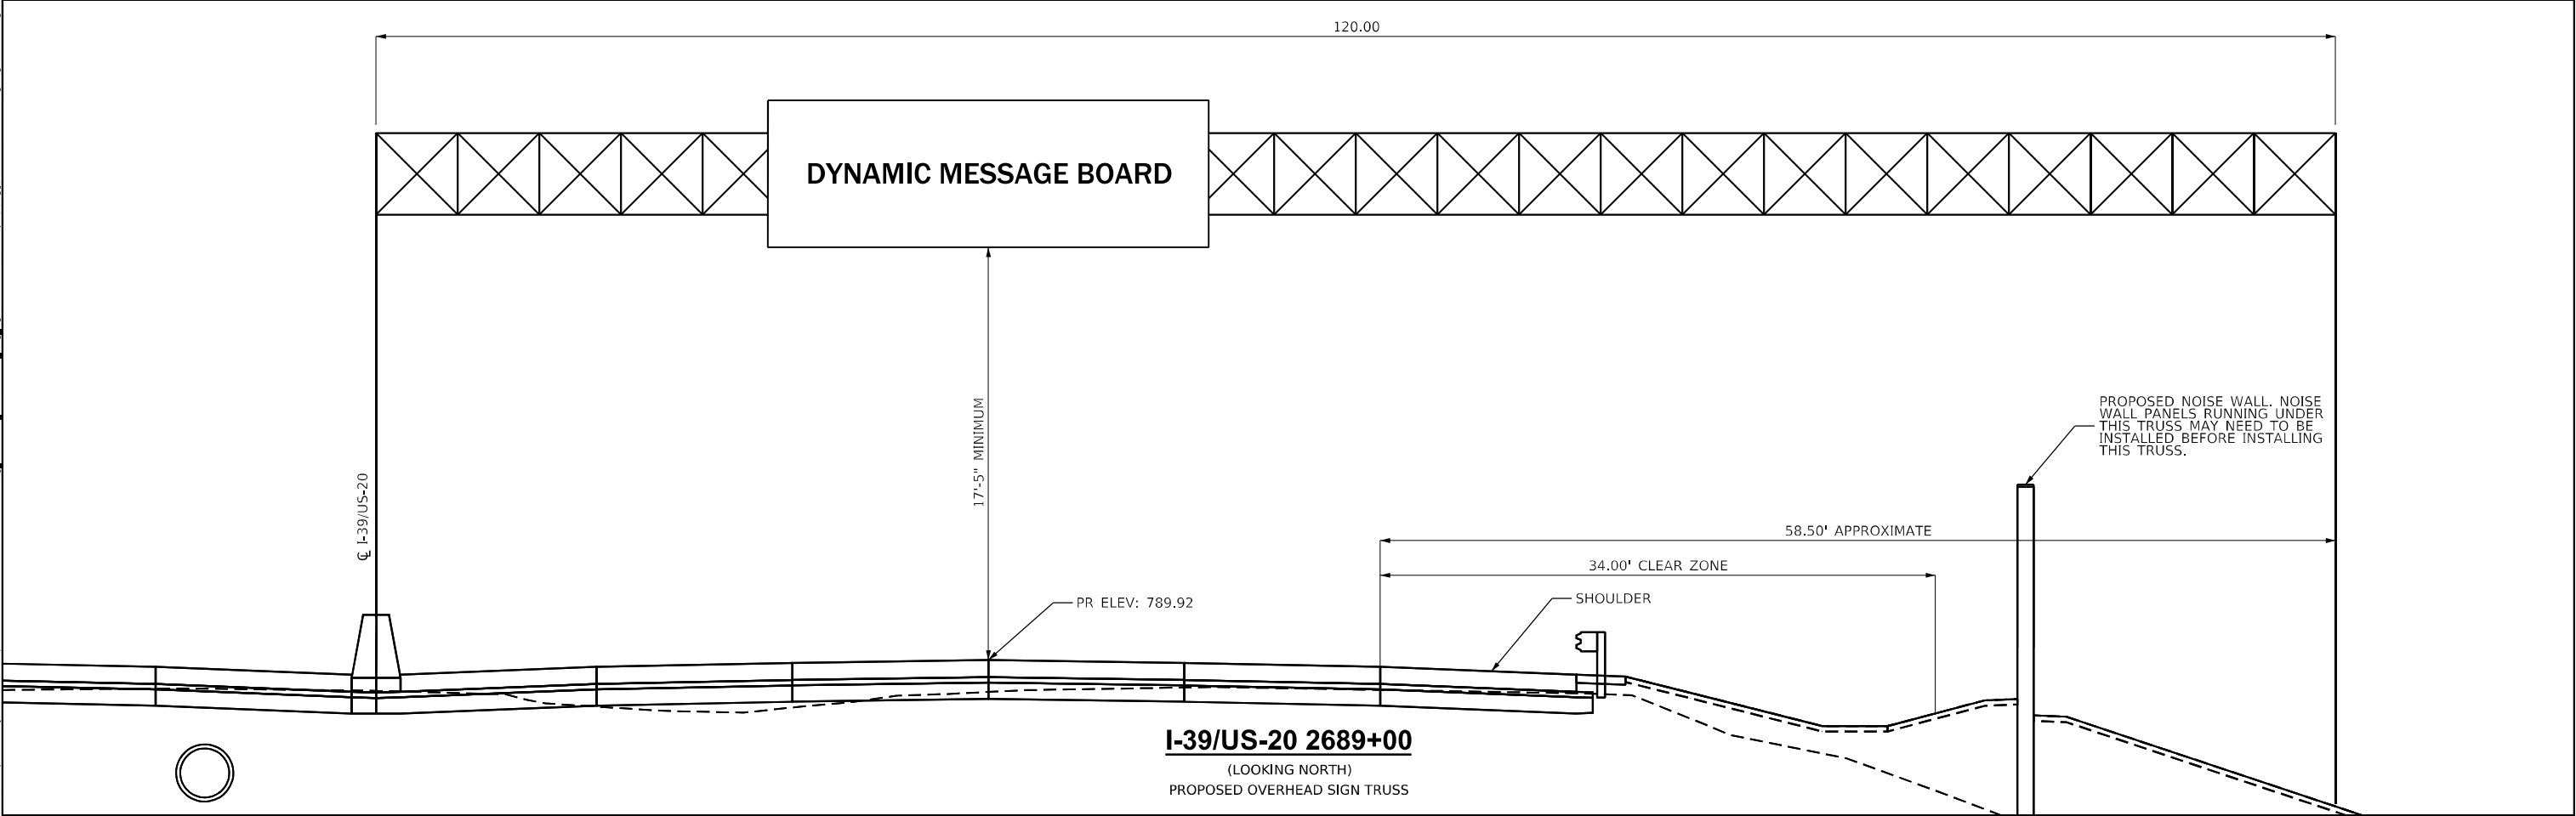
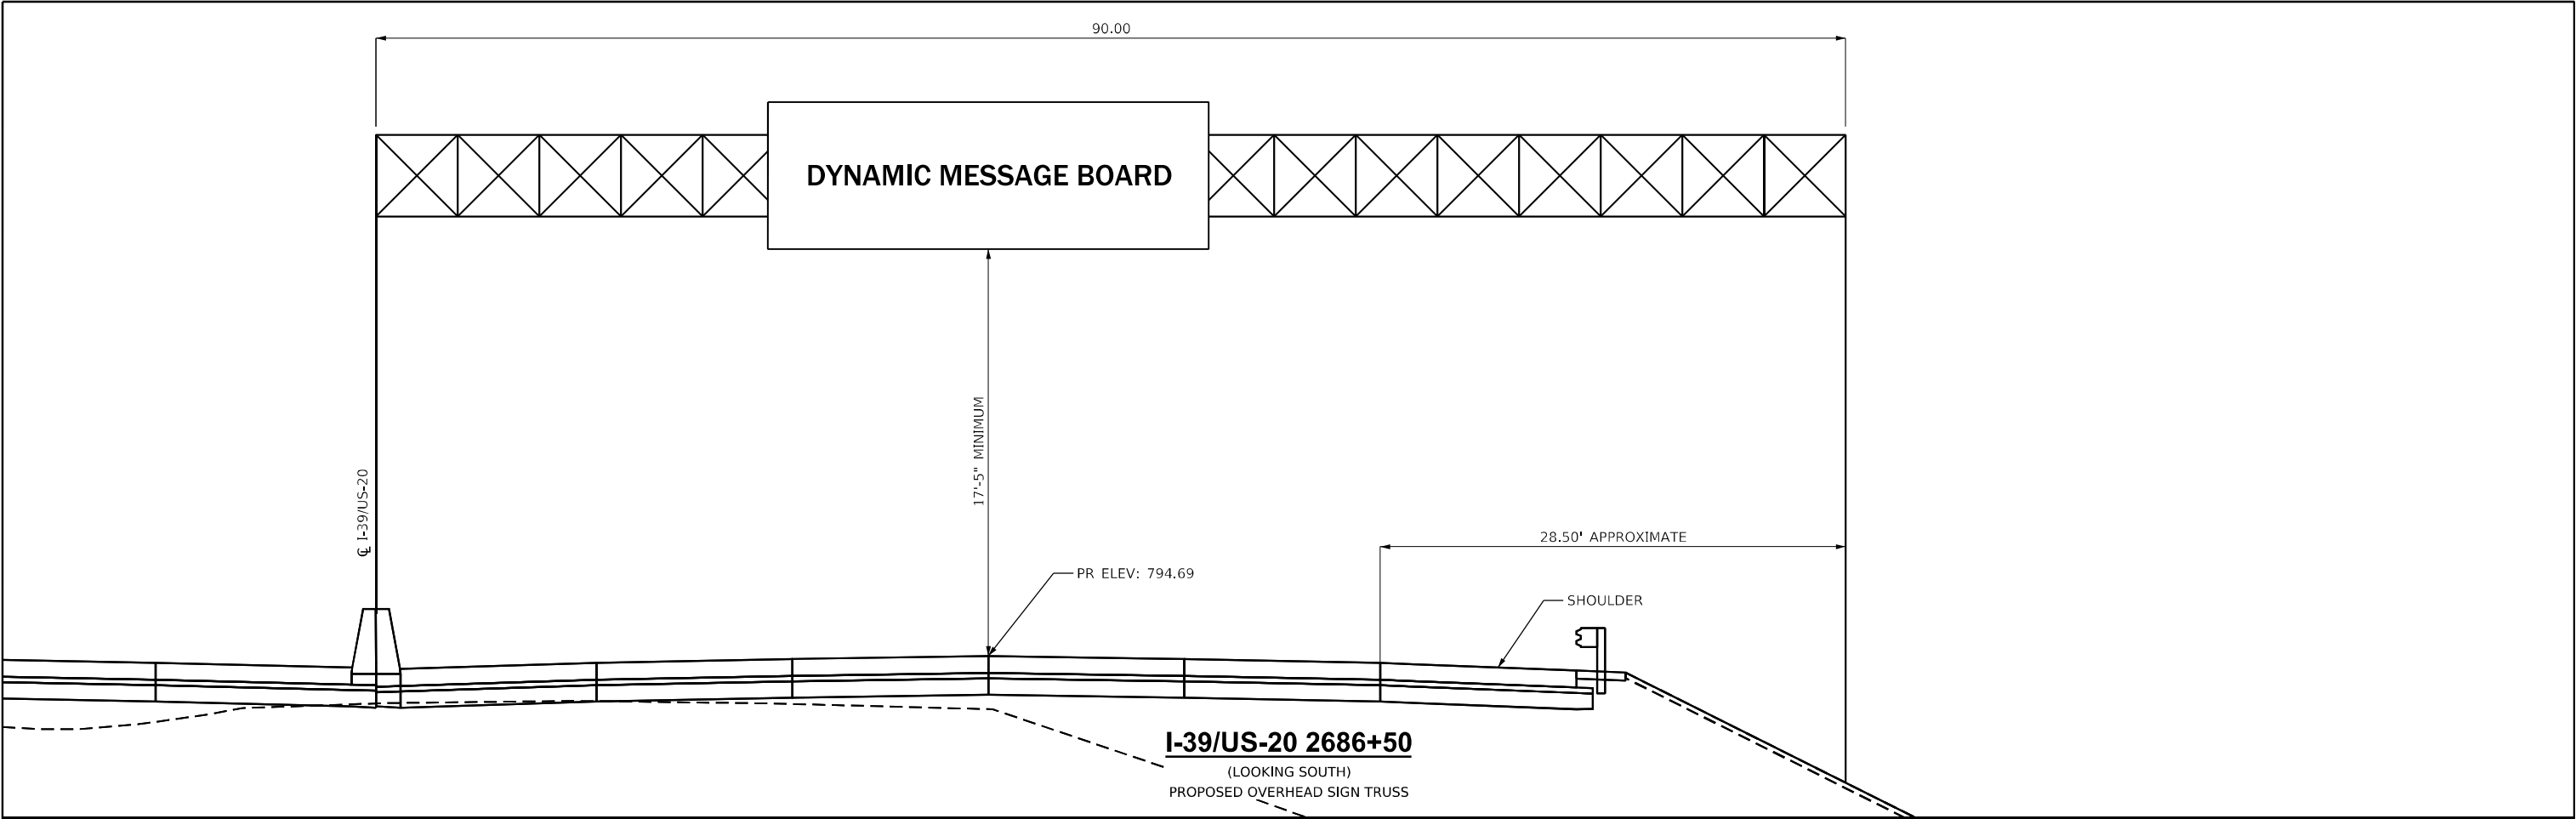


MODEL: PK4-19 (Sheet)
FILE NAME: p:\projects\low_banley.com\banley-sww4\Documents\10800\10800.d\Eng_Docs\CAD_Sheets\Print_nko_sign\Maintenance and Bumps (Quigg)\D264C24\Sh-4-R Signing Mainline.dgn

 QUIGG ENGINEERING INC	USER NAME = mwilson		DESIGNED - MW	REVISED -	STATE OF ILLINOIS DEPARTMENT OF TRANSPORTATION	PROPOSED SIGNING ELEVATION VIEWS			F.A.I. RTE.	SECTION	COUNTY	TOTAL SHEETS	SHEET NO.
	PLOT SCALE = 0.16666633" / 1in.		DRAWN - MW	REVISED -					39	(201-3)R & (4-1.5)R	WINNEBAGO	1685	418
	PLOT DATE = 2/7/2025		CHECKED - FBN	REVISED -		SCALE: 1"=5'			CONTRACT NO. 64C24				
			DATE - 02/14/2025	REVISED -		SHEET 18	OF 28	SHEETS	STA.	TO STA.	ILLINOIS FED. AID PROJECT		

* FAI ROUTE 39 (I-39) & FAP 301 (US 20)

MODEL: PMK-20 (Sheet)
FILE NAME: p:\projects\show-banley.com\banley-show-401\Documents\108000\01\Eng_Docs\CAD_Sheets\Print_mko_sign>Mainline and Ramps (Quigg)\D264C24-S1-4-PR_Signing Mainline.dgn

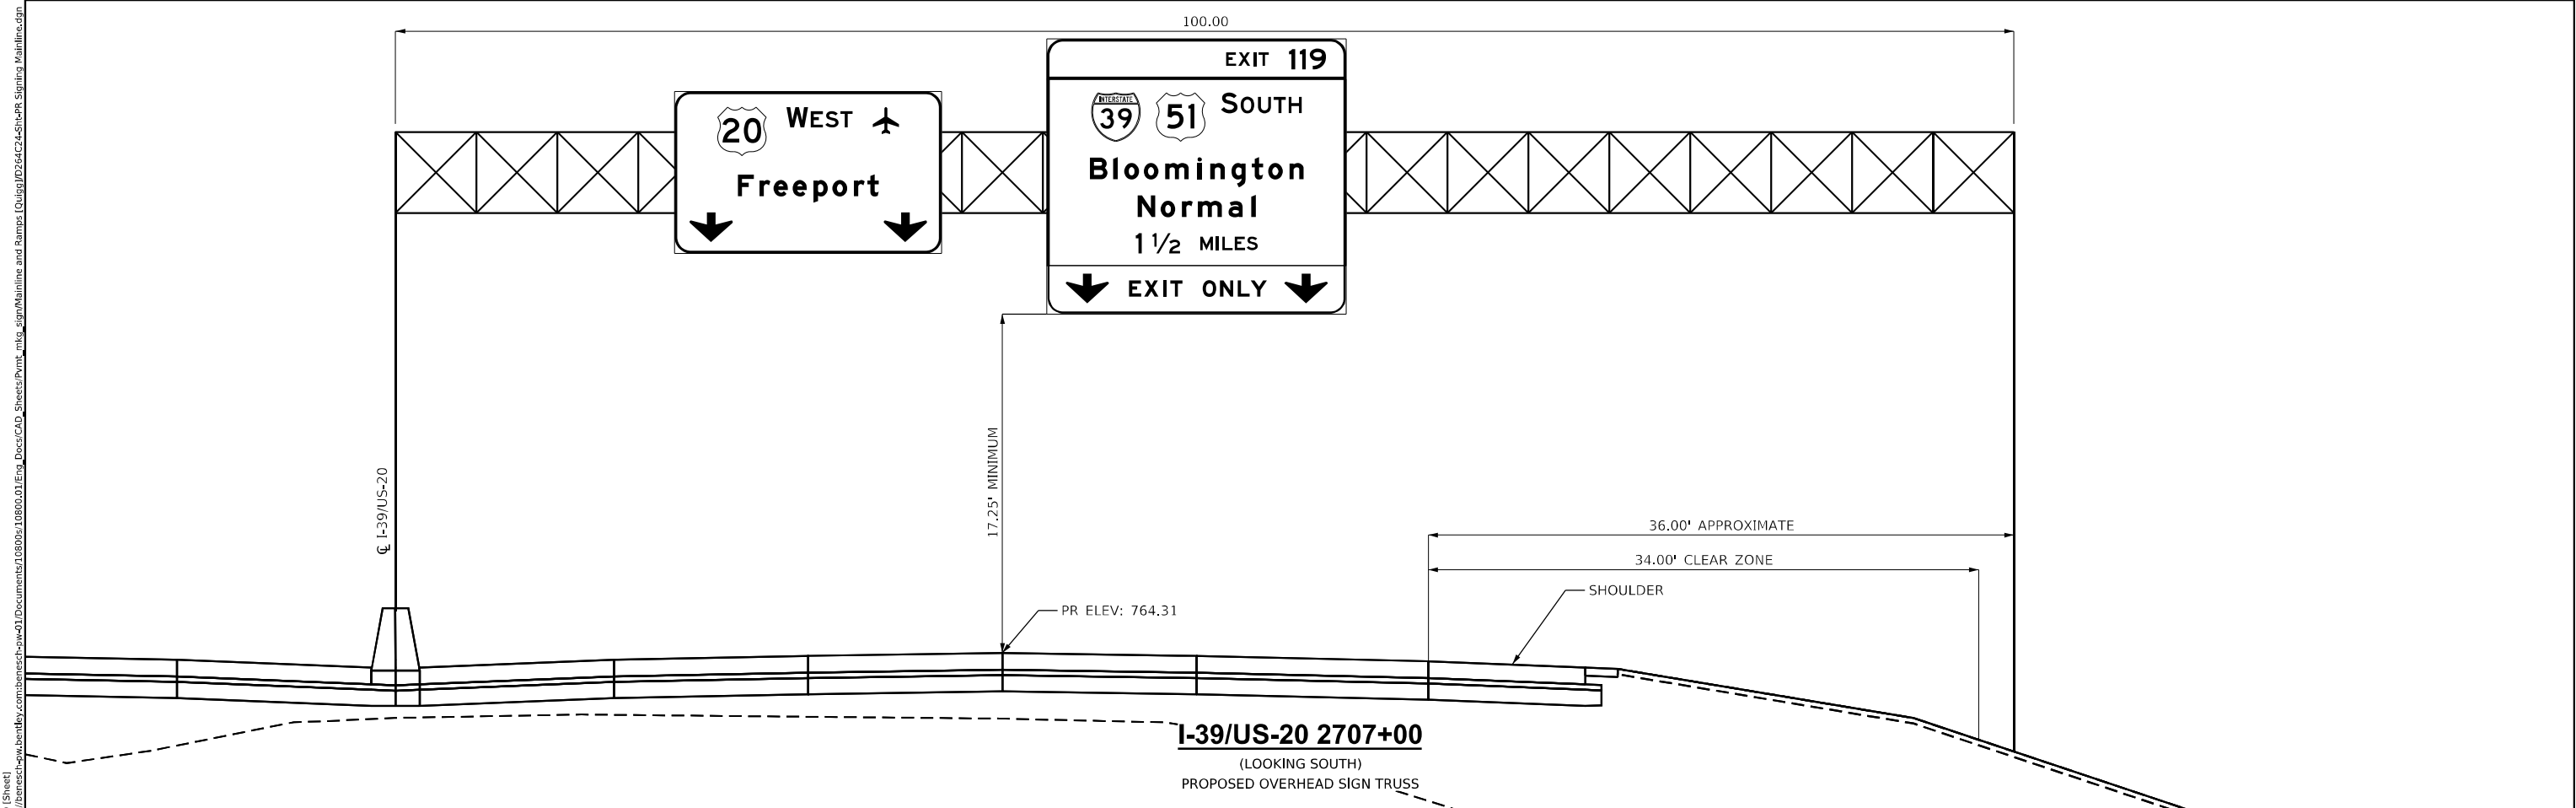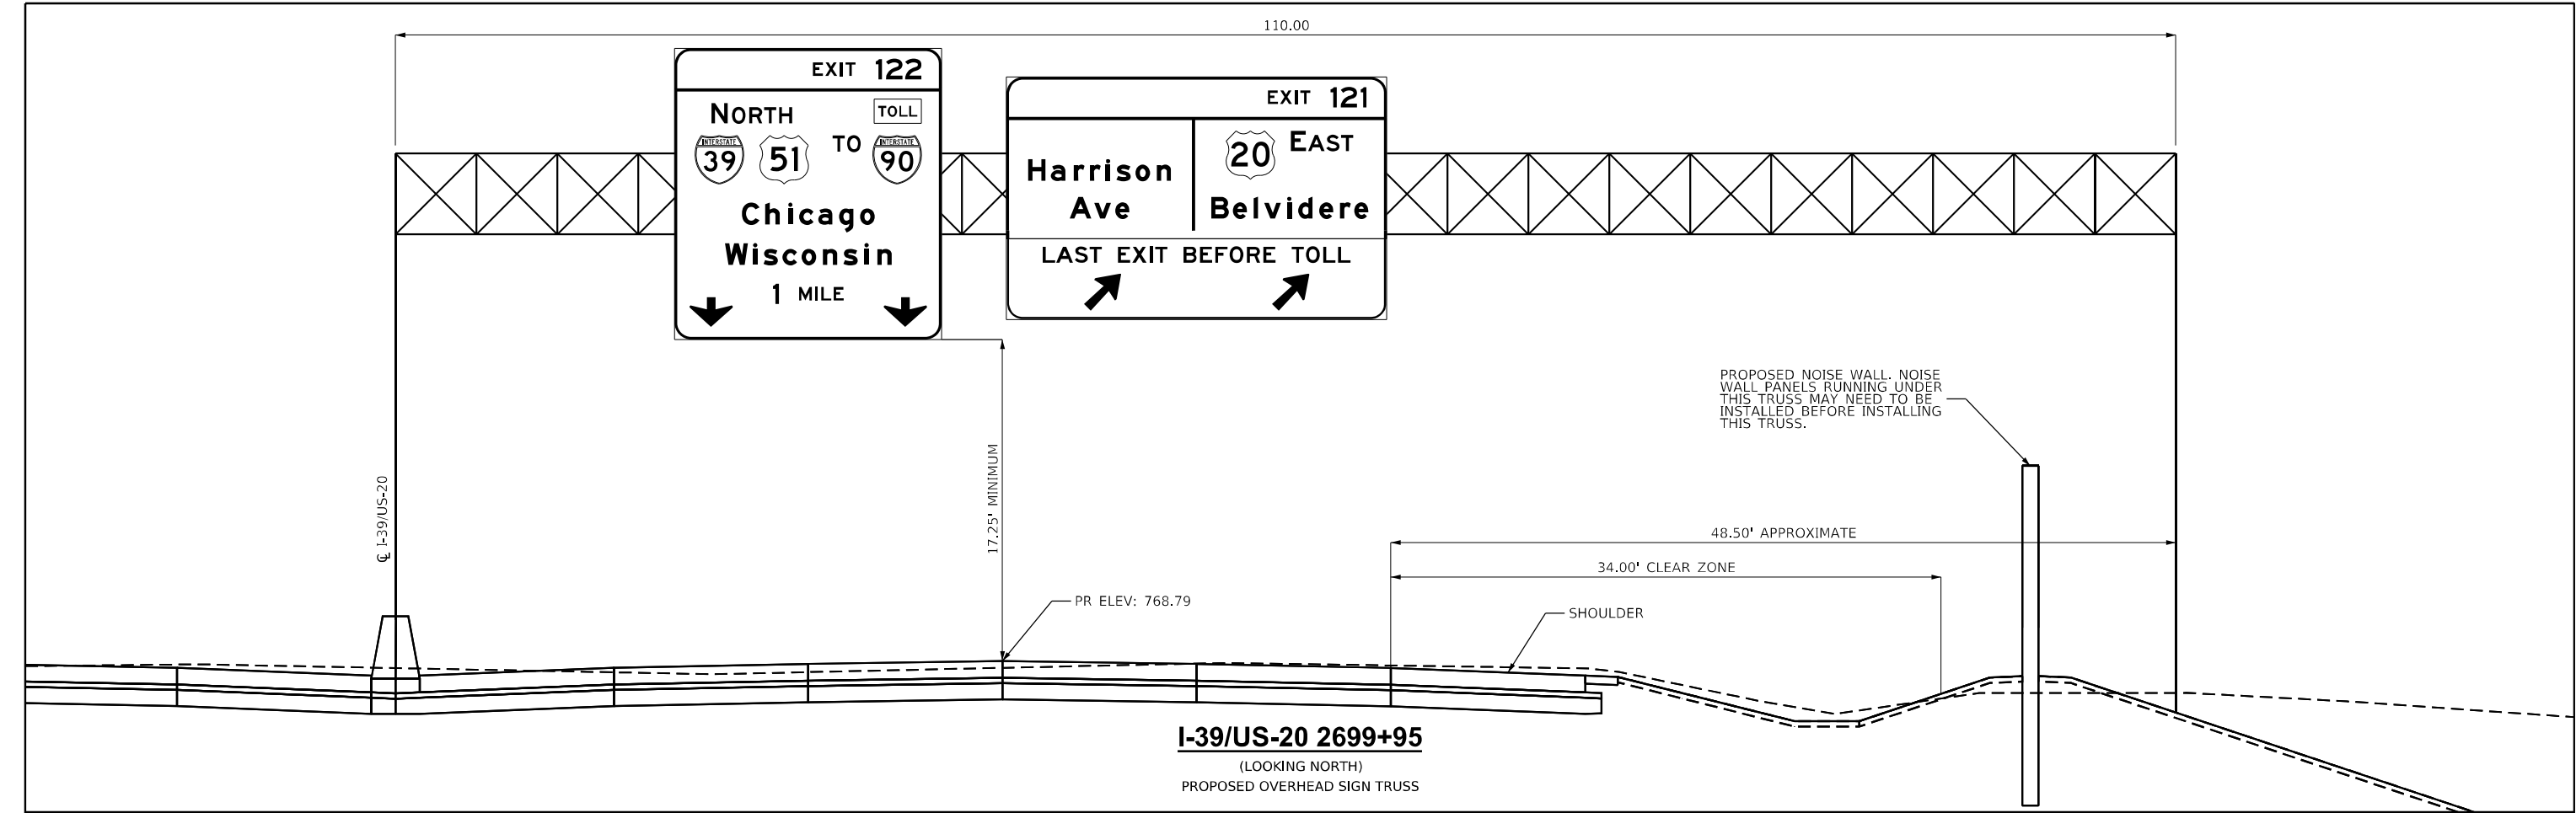

QUIGG ENGINEERING INC

USER NAME	= mwilson	DESIGNED	- MW	REVISED	-
DRAWN	- MW	REVISIONS	-	DATE	-
PLOT SCALE	= 0.16666633" / 1 in.	CHECKED	- FBN	REVISED	-
PLOT DATE	= 2/7/2025	DATE	- 02/14/2025	REVISED	-




STATE OF ILLINOIS
DEPARTMENT OF TRANSPORTATION

PROPOSED SIGNING
ELEVATION VIEWS

SCALE: 1"=5' SHEET 19 OF 28 SHEETS STA. TO STA.

F.A.I. RTE.	SECTION	COUNTY	TOTAL SHEETS	SHEET NO.
39	(201-3)R & (4-1.5)R	WINNEBAGO	1685	419
CONTRACT NO. 64C24				
ILLINOIS FED. AID PROJECT				


* FAI ROUTE 39 (I-39) & FAP 301 (US 20)

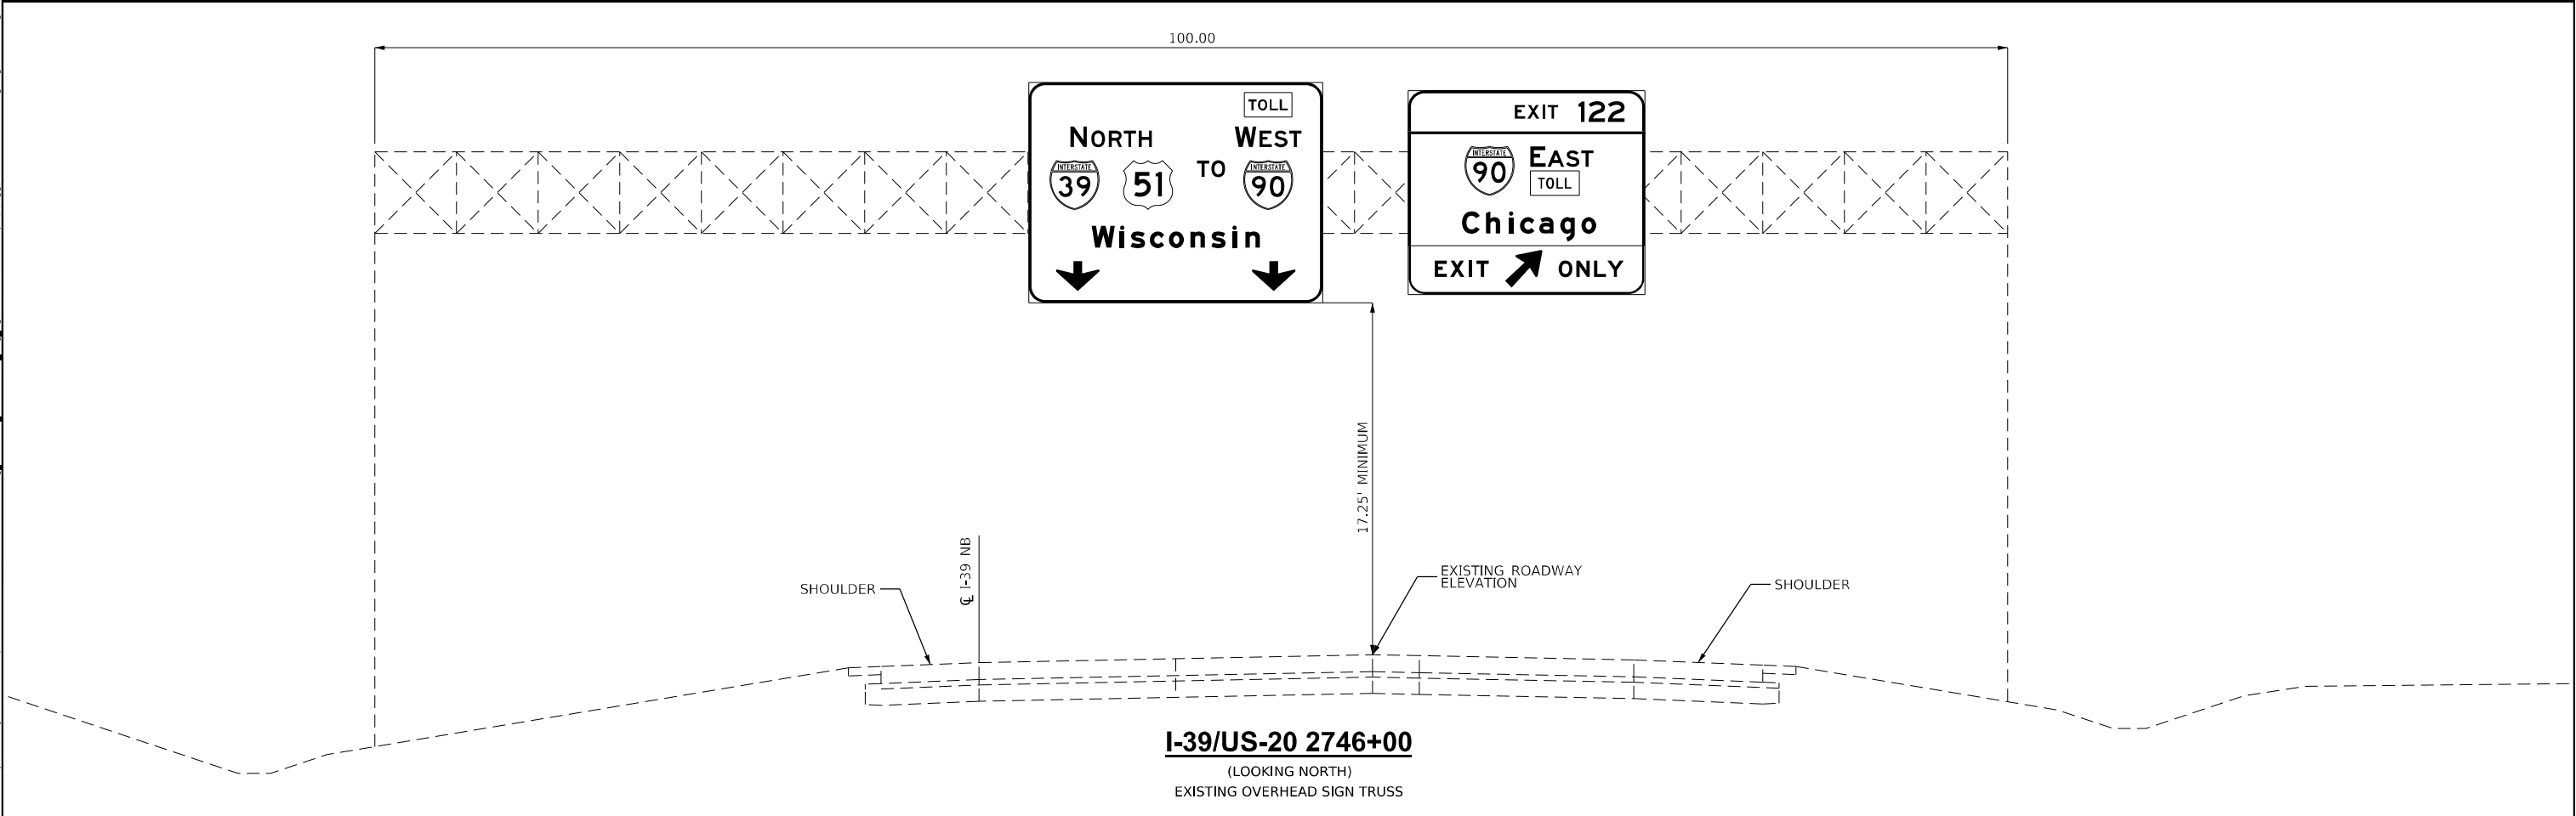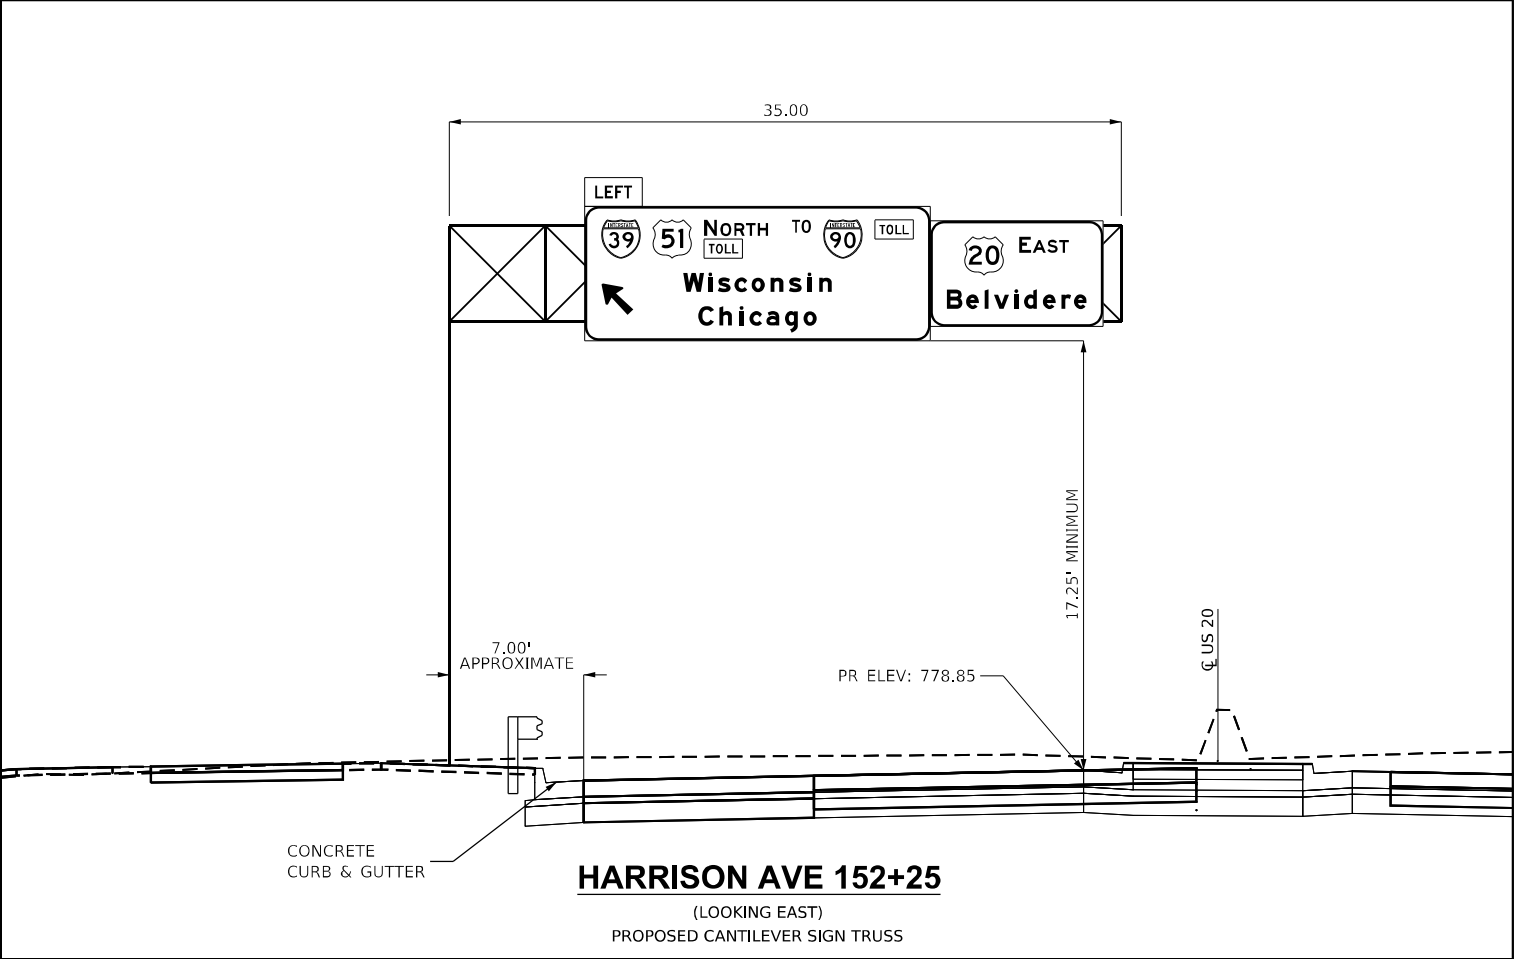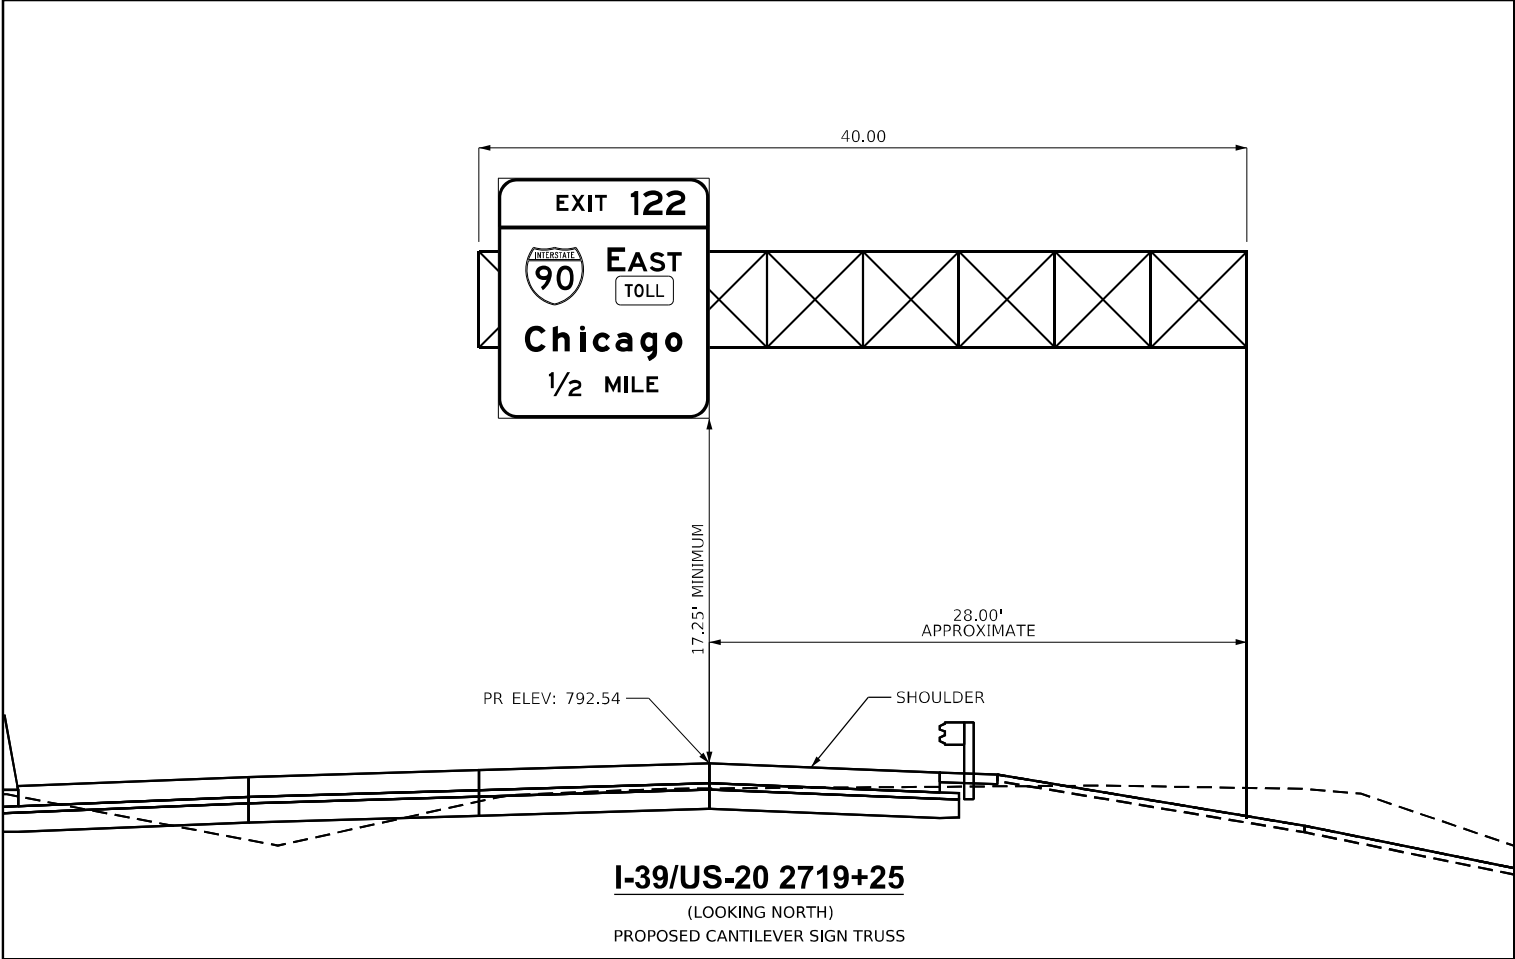

MODEL: PKC21 (Sheet) FILE NAME: \\p02s02schow.bentley.com\benesch-schw401\Documents\108000\108000.D\Eng_Docs\CAD_Sheets\Print_nko_sign\Maintenance and Ramps [Quigg\JD264C24\Sheet-PR_Signing Mainline.dgn]		USER NAME = mwilson		DESIGNED - MW	REVISED -	STATE OF ILLINOIS DEPARTMENT OF TRANSPORTATION	PROPOSED SIGNING ELEVATION VIEWS			F.A.I. RTE.	SECTION	COUNTY	TOTAL SHEETS	SHEET NO.
		DRAWN - MW		REVIS	ED -					39	(201-3)R & (4-1.5)R	WINNEBAGO	1685	420
		PLOT SCALE = 0.16666633" / in.		CHECKED - FBN	REVISED -					CONTRACT NO. 64C24				
		PLOT DATE = 2/7/2025		DATE - 02/14/2025	REVISED -					ILLINOIS FED. AID PROJECT				

* FAI ROUTE 39 (I-39) & FAP 301 (US 20)


I-39/US-20 2603+00

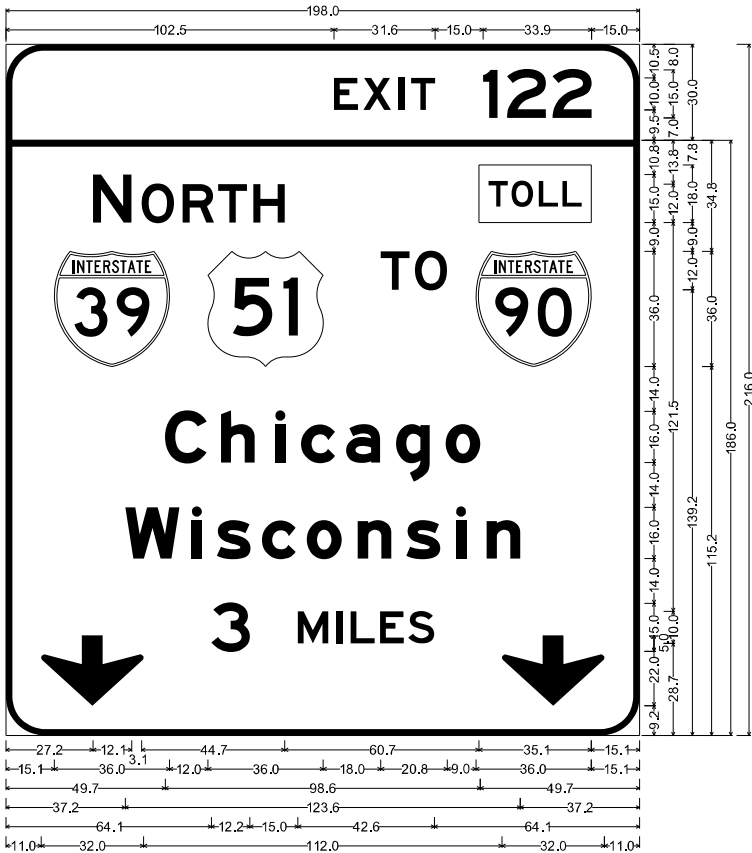

12.0" Radius, 2.0" Border, White on Green;
"EXIT", E 2K 120% spacing; " 122", E 2K;
12.0" Radius, 2.0" Border, White on Green;
"NORTH", E 2K; Rectangle Fluorescent Yellow;
"TO", E 2K; "Chicago", E Mod 2K; "Wisconsin", E Mod 2K; "3 MILES", E 2K; Down Arrow 22.0" 270";
Down Arrow 22.0" 270";

Table of letter and object lefts											
E	X	I	T	1	2	1	2	1	2	1	2
102.5	111.7	122.8	128.6	149.1	156.8	170.9					
N	O	R	T	H							
27.2	42.4	55.3	66.3	77.3	147.8						
●	■	T	O	●							
15.1	63.1	117.1	127.8	146.9							
C	H	I	C	A	G	O					
49.7	67.2	84.1	92.3	106.4	121.9	137.4					
W	I	L	C	O	N	S	I	N			
37.2	58.0	85.9	80.0	94.0	109.9	125.1	140.8	150.2			
3	M	I	L	E	S						
64.1	91.3	103.3	107.7	116.9	125.8						
↓	↓										
11.0	155.0										

I-39/US-20 2603+00

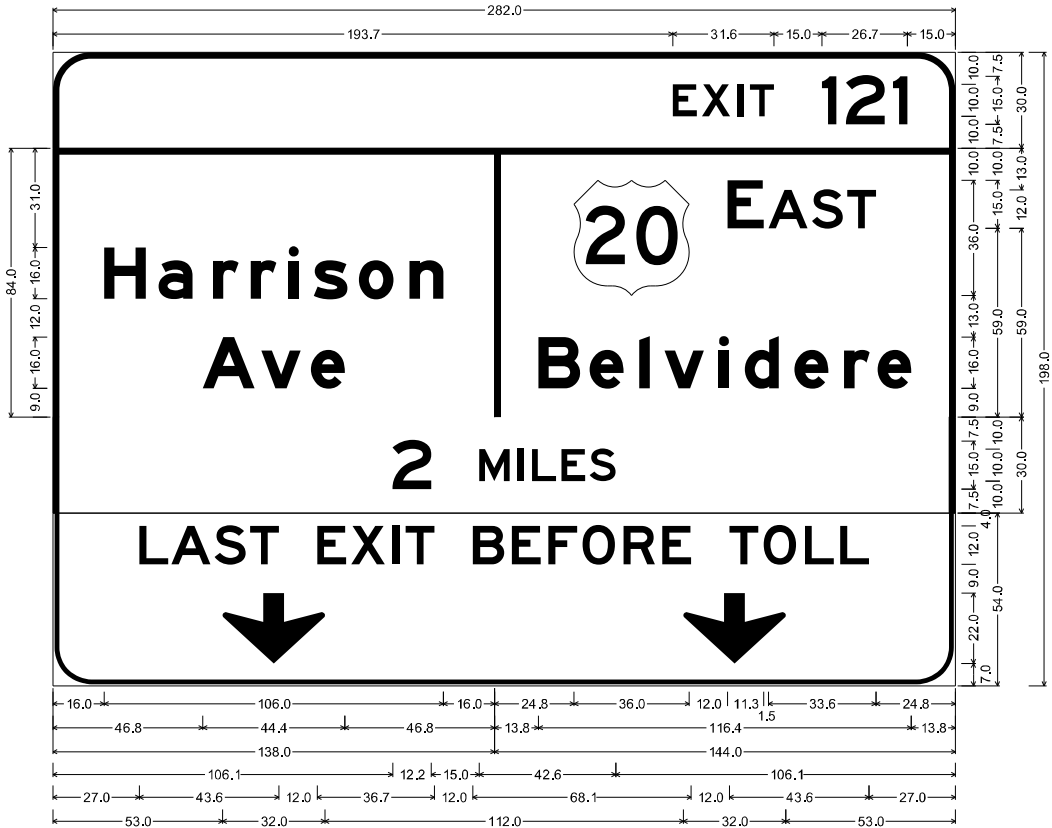

12.0" Radius, 2.0" Border, White on Green;
"EXIT", E 2K 120% spacing; " 121", E 2K;
12.0" Radius, 2.0" Border, White on Green;
"Harrison", E Mod 2K; "Ave", E Mod 2K;
12.0" Radius, 2.0" Border, White on Green;
"EAST", E 2K; "Belvidere", E Mod 2K;
12.0" Radius, 2.0" Border, White on Green;
"2 MILES", E 2K;
12.0" Radius, 1.5" Border, 0.5" Indent, Black on Fluorescent Yellow;
"LAST EXIT BEFORE TOLL", E 2K; Down Arrow 22.0" 270"; Down Arrow 22.0" 270";

Table of distances between letter and object lefts																				
193.7	E	X	I	T	1	2	1	2	1											
	9.2	11.1	3.8	22.5	7.5	14.7	4.5	15.0												
16.0	H	a	r	r	i	s	o	n		160.0										
	17.0	17.0	11.8	11.8	7.9	14.1	15.8	10.6												
46.8	A	v	e																	
	18.3	15.5	10.6	190.8																
162.8	■	E	A	S	T															
	48.0	12.8	13.5	11.1	9.0	24.8														
151.8	B	e	i	v	i	d	e	r	e											
	16.0	15.5	7.8	17.0	8.1	15.6	15.5	10.4	10.5	13.8										
106.1	2	M	I	L	E	S														
	27.2	12.0	4.4	9.2	8.9	8.1	106.1													
27.0	L	A	S	T	E	X	I	T	B	E	F	O	R	E	T	O	L	L		
	10.0	13.5	11.1	21.0	10.6	12.9	4.2	21.0	12.1	11.4	10.7	12.8	12.1	21.0	10.7	12.9	11.0	9.0	27.0	
53.0	↓	↓																		
	144.0	32.0	53.0																	

MODEL: PKK-22 (Sheet)
FILE NAME: p:\projects\low-banley.com\banley-saw-01\Documents\108009\108000-01\Eng_Docs\CAD_Sheets\Print_mko_sign>Mainline and Bumps (Quigg)ID264C24-Sign-Mainline.dgn



QUIGG ENGINEERING INC

USER NAME	= mwilson	DESIGNED	- MW	REVISED	-
		DRAWN	- MW	REVISED	-
PLOT SCALE	= 0.16666633" / in.	CHECKED	- FBN	REVISED	-
PLOT DATE	= 2/11/2025	DATE	- 02/14/2025	REVISED	-

STATE OF ILLINOIS
DEPARTMENT OF TRANSPORTATION


PROPOSED SIGNING
SIGN PANEL DETAILS

SCALE: SHEET 21 OF 28 SHEETS STA. TO STA.

F.A.I. RTE.	SECTION	COUNTY	TOTAL SHEETS	SHEET NO.
39	(201-3)R & (4-1.5)R	WINNEBAGO	1685	421
CONTRACT NO. 64C24				
ILLINOIS FED. AID PROJECT				

* FAI ROUTE 39 (I-39) & FAP 301 (US 20)


I-39/US-20 2628+50

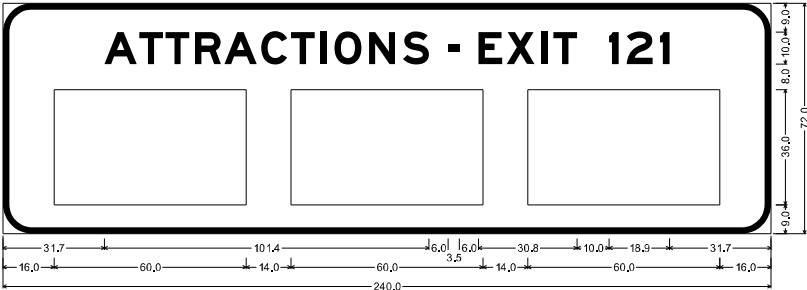

9.0" Radius, 2.0" Border, White on Blue:
ATTRACTIONS - EXIT 121, E Mod 2K;
Table of letter and object lefts

A	T	T	R	A	C	T	I	O	N	S	-	E	X	I	T	I	2	I
31.7	42.6	50.8	60.0	69.2	80.7	90.0	99.2	103.6	114.4	125.0	139.1	148.6	157.4	168.2	172.0	189.4	194.9	205.3
16.0	90.0	164.0																


I-39/US-20 2636+50

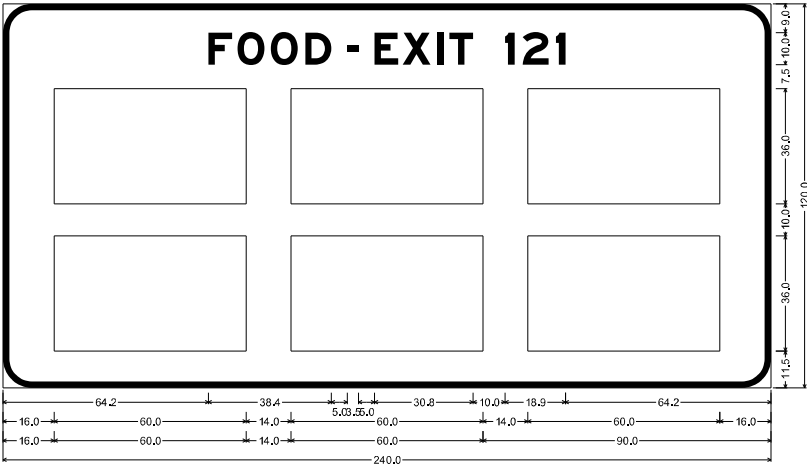

9.0" Radius, 2.0" Border, White on Blue:
FOOD - EXIT 121, E Mod 2K;
Table of letter and object lefts

F	O	O	D	-	E	X	I	T	I	2	I
64.2	73.3	83.7	94.5	107.6	116.1	124.9	135.7	139.5	156.9	162.4	172.8
16.0	90.0	164.0									

I-39/US-20 2630+80

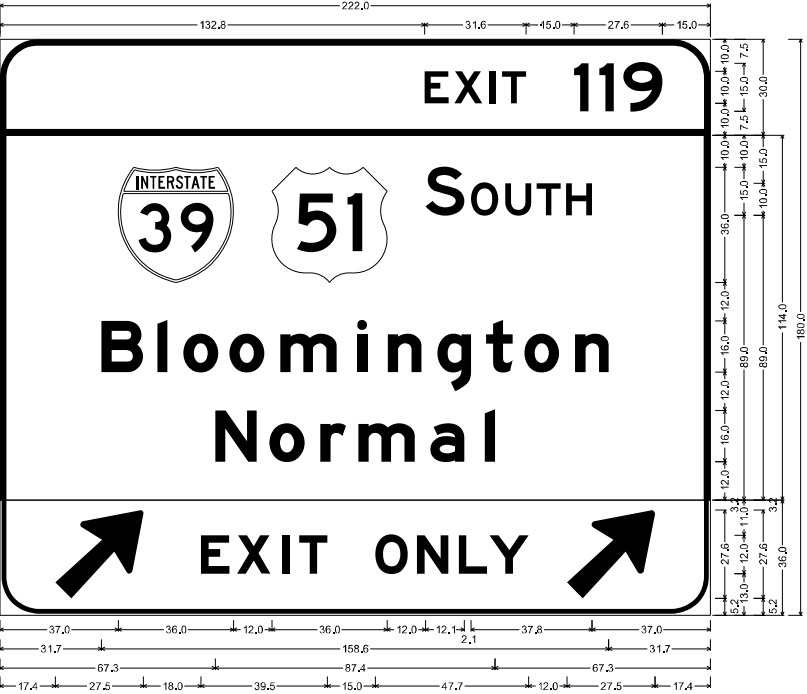

12.0" Radius, 2.0" Border, White on Green:
EXIT, E 2K 120% spacing: " 119", E 2K;
12.0" Radius, 2.0" Border, White on Green:
SOUTH, E 2K; *Bloomington*, E Mod 2K; *Normal*, E Mod 2K;
12.0" Radius, 1.5" Border, 0.5" Incidet, Black on Fluorescent Yellow:
Arrow 160 - 35.0" 45"; *EXIT*, E Mod 2K 140% spacing: *ONLY*, E Mod 2K; Arrow 160 - 35.0" 45";
Table of distances between letter and object lefts

E	X	I	T	I	1	9	
132.8	9.2	11.1	3.8	22.5	8.0	7.5	12.1
37.0	48.0	48.0	14.2	10.7	9.8	5.2	8.1
31.7	17.5	8.1	14.4	15.9	24.0	9.6	15.5
67.3	17.0	15.8	11.9	22.5	17.0	3.2	67.3
17.4	45.5	11.2	14.0	5.4	23.9	12.9	13.1

I-39/US-20 2644+50




12.0" Radius, 2.0" Border, White on Green;
EXIT, E 2K 120% spacing: " 122", E 2K;
12.0" Radius, 2.0" Border, White on Green:
NORTH, E 2K; Rectangle Fluorescent Yellow:
TO, E 2K; *Chicago*, E Mod 2K; *Wisconsin*, E Mod 2K; *2 MILES*, E 2K; Down Arrow 22.0" 270";
Down Arrow 22.0" 270";
Table of letter and object lefts


E	X	I	T	I	2	2
102.5	11.7	122.8	126.6	149.1	156.6	170.9
27.2	42.4	55.3	66.3	77.3	147.8	
15.1	63.1	117.1	127.8	146.9		
49.7	67.2	94.1	92.3	106.4	121.9	137.4
37.2	58.0	65.9	60.0	94.0	109.9	125.1
2	M	I	L	E	S	
64.1	91.3	103.3	107.7	116.9	125.8	
11.0	155.0					

MODEL: PMK-23 (Sheet)
FILE NAME: p:\projects\low-banley.com\banley-saw-01\Documents\10800-01\Eng_Docs\CAD_Sheets\Print_mko_sign>Mainline and Ramps (Quigg)\D264C24-SH-PR_Signing_Mainline.dgn


I-39/US-20 2652+50

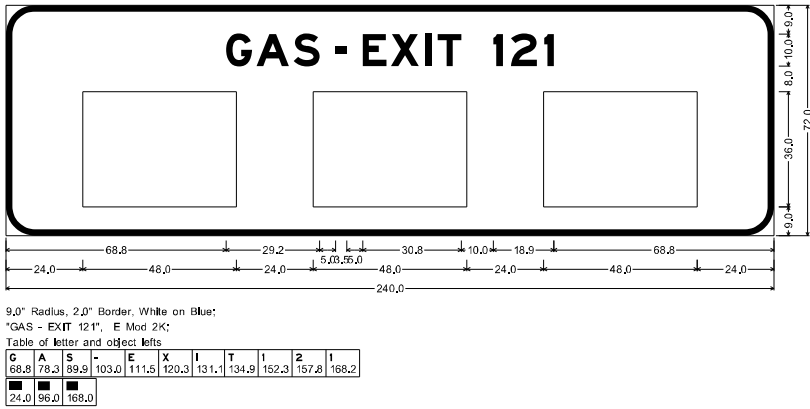

I-39/US-20 2630+80, 2657+20
2679+00, & 2707+00

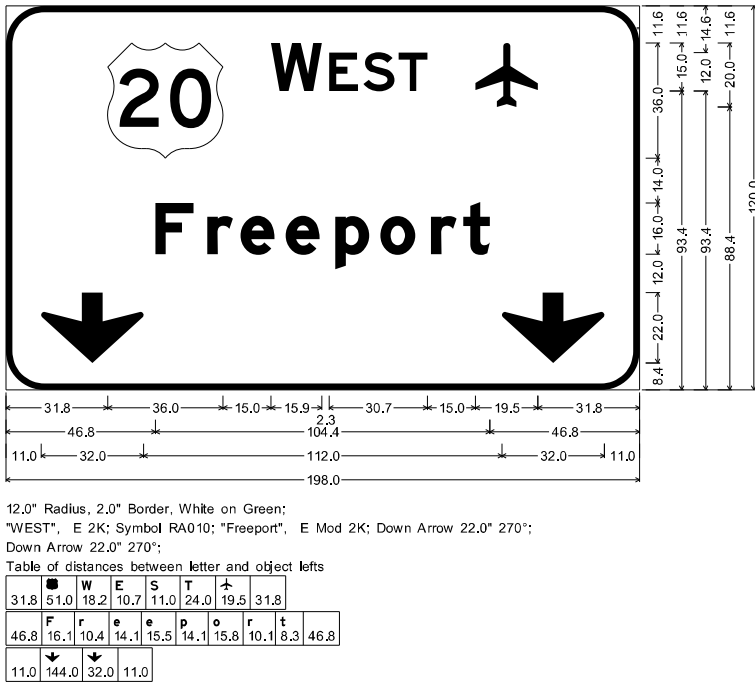

I-39/US-20 2644+50

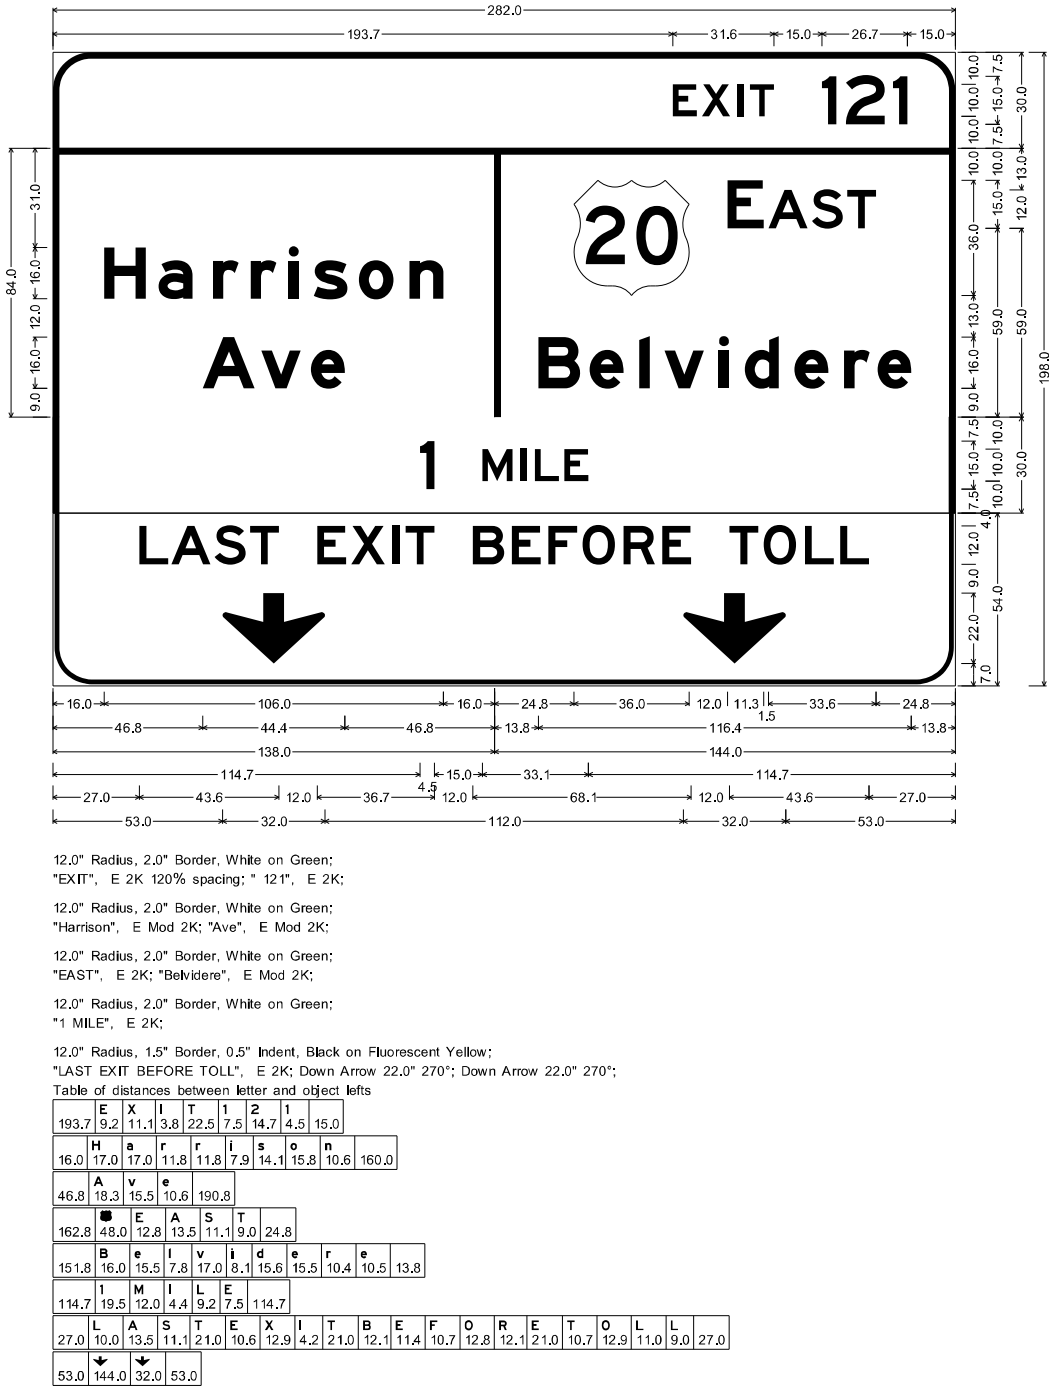

MODEL: PMK-24 (Sheet)
FILE NAME: p:\projects\low_banley.com\banley-saw-01\Documents\108009\108000-01\Eng_Docs\CAD_Sheets\Print_mko_sign>Mainline and Ramps (Quigg)D264C24-SH-PR_Signing Mainline.dgn



QUIGG ENGINEERING INC

USER NAME = mwlison
PLOT SCALE = 0.16666633" / in.
PLOT DATE = 2/11/2025

DESIGNED - MW
DRAWN - MW
CHECKED - FBN
DATE - 02/14/2025

REVISED -
REVISED -
REVISED -
REVISED -

STATE OF ILLINOIS
DEPARTMENT OF TRANSPORTATION

PROPOSED SIGNING
SIGN PANEL DETAILS

SCALE: SHEET 23 OF 28 SHEETS STA. TO STA.

F.A.I. RTE. SECTION COUNTY TOTAL SHEETS SHEET NO.
39 (201-3)R & (4-1.5)R WINNEBAGO 1685 423
CONTRACT NO. 64C24
ILLINOIS FED. AID PROJECT

* FAI ROUTE 39 (I-39) & FAP 301 (US 20)

12.0" Radius, 1.5" Border, 0.5" Indent, Black on Fluorescent Yellow;
Down Arrow 22.0" 270"; "EXIT ", E Mod 2K 140% spacing; "ONLY", E Mod 2K; Down Arrow 22.0" 270";
Table of distances between letter and object lefts

Table of values between letter and object items														
	E	X	I	L	E	I	U	N	L	G	T	O	N	
132.8	9.2	31.1	3.8	22.5	8.0	7.5	12.1	15.0						
	S	S	O	U	I	H								
33.1	48.0	48.0	1.4	12.9	11.7	11.9	37.7	33.1						
B	a	a	a	m	l	n	g	t	o	n				
31.7	17.5	8.1	4.4	15.9	24.0	9.6	15.5	15.2	12.0	10.6	31.7			
N	a	r	m	a										
67.3	17.0	15.8	11.9	22.5	17.0	3.2	67.3							
1/2	M	I	L	E										
76.8	35.3	12.0	4.4	9.2	7.5	76.8								
↓	E	X	I	L	E	I	O	N	L	G	T	O	N	
13.9	47.0	11.2	14.0	5.4	23.9	12.9	13.1	9.6	25.1	32.0	13.9			


Diagram of a highway exit sign for Exit 121, Harrison Ave, and Belvidere. The sign is rectangular with a black border and white background. It features the text "EXIT 121" at the top right, "Harrison Ave" and "Belvidere" in the center, and "1/2 MILE" below them. At the bottom, it says "LAST EXIT BEFORE TOLL" with two downward-pointing arrows. Dimensions are provided for the sign's overall size and internal layout.

12.0" Radius, 1.5" Border, 0.5" Indent, Black on Fluorescent Yellow;
"LAST EXIT BEFORE TOLL", E 2K; Down Arrow 22.0" 270°; Down Arrow 22.0" 270°;

Table of distances between letter and object lefts

193.7	E	X	I	T	1	2	1	
	9.2	11.1	3.8	22.5	7.5	14.7	4.5	160.0
16.0	H	a	r	r	i	s	o	n
	17.0	17.0	11.8	11.8	7.9	14.1	15.8	10.6
160.0								
46.8	A	v	e					
	18.3	15.5	10.6	190.8				
162.8	■	E	A	S	T			
	48.0	12.8	13.5	11.1	9.0	24.8		
151.8	B	e	i	v	i	d	e	r
	16.0	15.5	7.8	17.0	8.1	15.6	15.5	10.4
106.8	1/2	M	I	L	E			
	35.3	12.0	4.4	9.2	7.5	106.8		
27.0	L	A	S	T	E	X	I	T
	10.0	13.5	11.1	21.0	10.6	12.9	4.2	21.0
12.1								
11.4								
10.7								
12.8								
12.1								
21.0								
10.7								
12.9								
11.0								
9.0								
27.0								
53.0	↓	↓						
	144.0	32.0	53.0					


I-39/US-20 2673+00

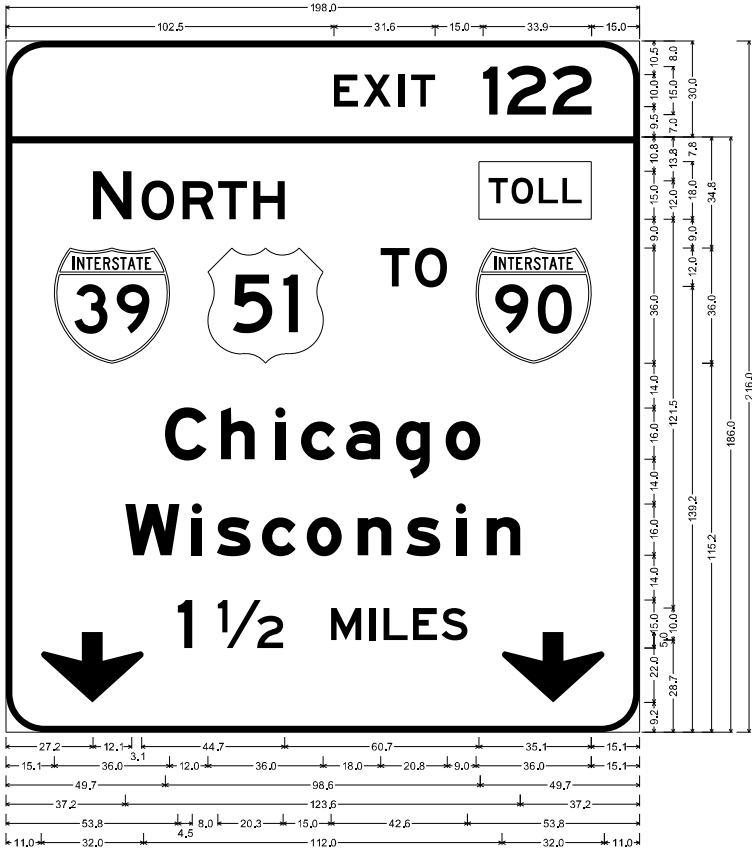

12.0" Radius, 2.0" Border, White on Green;
"EXIT", E 2K 120% spacing; " 122", E 2K;
12.0" Radius, 2.0" Border, White on Green;
"NORTH", E 2K; Rectangle Fluorescent Yellow;
"TO", E 2K; "Chicago", E Mod 2K; "Wisconsin", E Mod 2K; "1 1/2 MILES", E 2K; Down Arrow 22.0" 270";
Down Arrow 22.0" 270";

Table of letter and object lefts																
E	X	I	T	1	2	2										
102.5	111.7	122.8	126.6	149.1	156.6	170.9										
N	O	R	T	H												
27.2	42.4	55.3	66.3	77.3	147.8											
●	■	T	O	●												
15.1	63.1	117.1	127.8	146.9												
C	h	i	c	a	g	o										
49.7	67.2	84.1	92.3	106.4	121.9	137.4										
W	I	S	C	O	N	I	S	I	N							
37.2	58.0	85.9	80.0	94.0	109.9	125.1	140.6	150.2								
1	1/2	M	I	L	E	S										
53.8	66.3	101.6	113.6	118.0	127.2	136.1										
↓	↓															
11.0	155.0															

I-39/US-20 2679+00

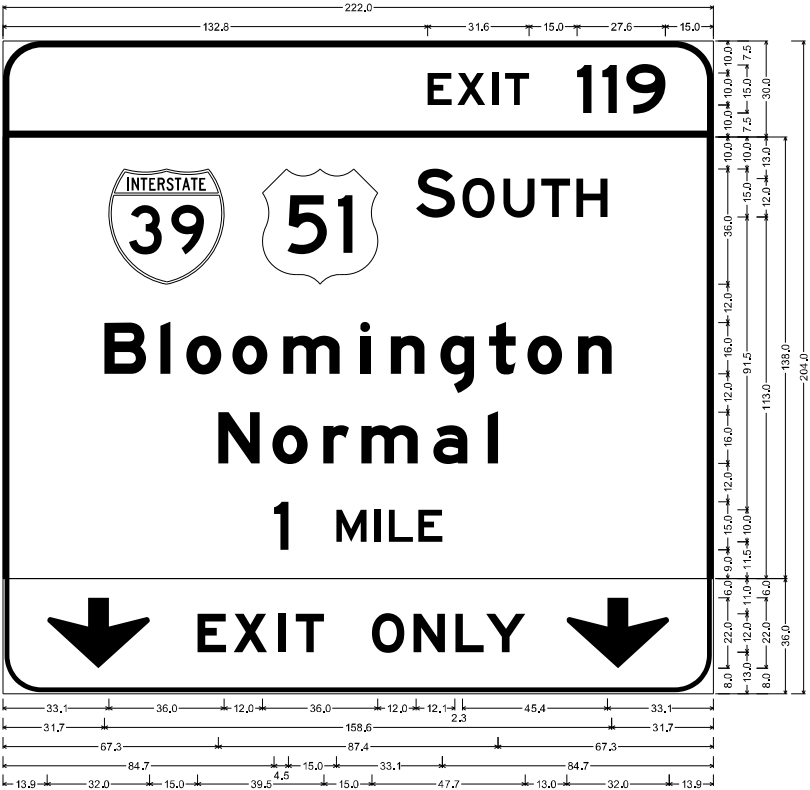

12.0" Radius, 2.0" Border, White on Green;
"EXIT", E 2K 120% spacing; " 119", E 2K;

12.0" Radius, 2.0" Border, White on Green;
"SOUTH", E 2K; "Bloomington", E Mod 2K; "Normal", E Mod 2K; "1 MILE", E 2K;

12.0" Radius, 1.5" Border, 0.5" Indent, Black on Fluorescent Yellow;
Down Arrow 22.0" 270"; "EXIT", E Mod 2K 140% spacing; "ONLY", E Mod 2K; Down Arrow 22.0" 270";

Table of distances between letter and object lefts

E	X	I	T	1	1	9					
132.8	9.2	11.1	3.8	22.5	8.0	7.5	12.1	15.0			
●	■	S	O	U	T	H					
33.1	48.0	48.0	14.4	12.9	11.7	11.1	9.7	33.1			
B	I	O	o	m	I	n	g	t	o		
31.7	17.5	8.1	14.4	15.9	24.0	3.6	15.5	15.2	12.0		
N	o	r	m	a	i	3.2	67.3				
67.3	17.0	15.8	11.9	22.5	17.0	3.2	67.3				
I	M	I	L	E							
84.7	19.5	12.0	4.4	9.2	7.5	84.7					
↓	E	X	I	T	O	N	L	Y	↓		
13.9	47.0	11.2	14.0	5.4	23.9	12.9	13.1	9.6	25.1		

MODEL: PKK-26 (Sheet)
FILE NAME: p:\projects\low_banley.com\banley-sww4\Documents\10800\10800.d\Eng_Docs\CAD_Sheets\Print_mko_signMainline and Ramps (Quigg)\D264C24\SH-PR_Signing Mainline.dgn



QUIGG ENGINEERING INC

USER NAME = mwillson	DESIGNED - MW	REVISED -
	DRAWN - MW	REVISED -
PLOT SCALE = 0.16666633" / in.	CHECKED - FBN	REVISED -
	DATE - 02/14/2025	REVISED -

STATE OF ILLINOIS
DEPARTMENT OF TRANSPORTATION

PROPOSED SIGNING
SIGN PANEL DETAILS

SCALE: SHEET 25 OF 28 SHEETS STA. TO STA.

F.A.I. RTE.	SECTION	COUNTY	TOTAL SHEETS	SHEET NO.
39	(201-3)R & (4-1.5)R	WINNEBAGO	1685	425
CONTRACT NO. 64C24				
		ILLINOIS	FED. AID PROJECT	

* FAI ROUTE 39 (I-39) & FAP 301 (US 20)


I-39/US-20 2699+95



12.0" Radius, 2.0" Border, White on Green;
"EXIT", E 2K 120% spacing; " 122", E 2K;
12.0" Radius, 2.0" Border, White on Green;
"NORTH", E 2K; Rectangle Fluorescent Yellow;
"TO", E 2K; "Chicago", E Mod 2K; "Wisconsin", E Mod 2K; "1 MILE", E 2K; Down Arrow 22.0" 270";
Down Arrow 22.0" 270";

Table of letter and object lefts									
E	X	I	T	1	2	1	2		
102.5	111.7	122.8	126.6	149.1	156.8	170.9			
Table of letter and object lefts									
N	O	R	T	H					
27.2	42.4	55.3	66.3	77.3	147.8				
●	■	T	O	●					
15.1	63.1	117.1	127.8	146.9					
Table of letter and object lefts									
C	H	I	C	A	G	O			
49.7	67.2	84.1	92.3	106.4	121.9	137.4			
Table of letter and object lefts									
W	I	C	O	N					
37.2	58.0	85.9	80.0	94.0	109.9	125.1	140.6	150.2	
Table of letter and object lefts									
1	M	E							
72.7	92.2	104.2	108.6	117.8					
↓	↓								
11.0	155.0								

I-39/US-20 2699+95

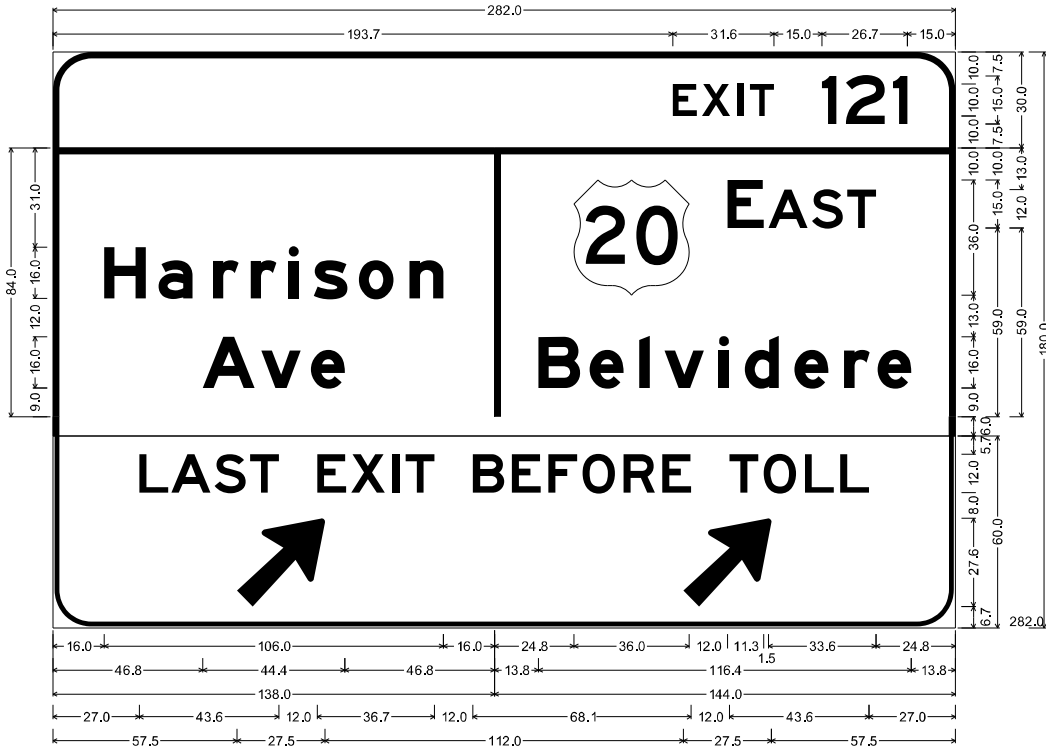

12.0" Radius, 2.0" Border, White on Green;
"EXIT", E 2K 120% spacing; " 121", E 2K;
12.0" Radius, 2.0" Border, White on Green;
"Harrison", E Mod 2K; "Ave", E Mod 2K;
12.0" Radius, 2.0" Border, White on Green;
"EAST", E 2K; "Belvidere", E Mod 2K;
12.0" Radius, 2.0" Border, White on Green;
12.0" Radius, 1.5" Border, 0.5" Indent, Black on Fluorescent Yellow;
"LAST EXIT BEFORE TOLL", E 2K; Arrow 160 - 35.0" 45"; Arrow 160 - 35.0" 45";

Table of distances between letter and object lefts									
E	X	I	T	1	2	1	2		
193.7	9.2	11.1	3.8	22.5	7.5	14.7	4.5	15.0	
Table of distances between letter and object lefts									
H	a	r	r	i	s	o	n		
16.0	17.0	17.0	11.8	11.8	7.9	14.1	15.8	10.6	160.0
Table of distances between letter and object lefts									
A	v	e							
46.8	18.3	15.5	10.6	190.8					
Table of distances between letter and object lefts									
●	E	A	S	T					
162.8	48.0	12.8	13.5	11.1	9.0	24.8			
Table of distances between letter and object lefts									
B	e	i	v	i	d	e	r	e	
151.8	16.0	15.5	7.8	17.0	8.1	15.6	15.5	10.4	13.8
Table of distances between letter and object lefts									
L	A	S	T	E	X	I	T	B	E
27.0	10.0	13.5	11.1	21.0	10.6	12.9	4.2	21.0	12.1
57.5	139.5	27.5	57.5						

MODEL: PKK-27 (Sheet)
FILE NAME: p:\projects\low_banley.com\benesch-saw4\Eng_Docs\CAO_Sheets\Print_mko_sign\Mainline and Ramps (Quigg)D264C2451-4-PR_Signing_Mainline.dgn



QUIGG ENGINEERING INC

USER NAME	= mwilson	DESIGNED -	MW	REVISED -	
		DRAWN -	MW	REVISED -	
PLOT SCALE	= 0.16666633" / in.	CHECKED -	FBN	REVISED -	
PLOT DATE	= 2/11/2025	DATE -	02/14/2025	REVISED -	

STATE OF ILLINOIS
DEPARTMENT OF TRANSPORTATION


PROPOSED SIGNING
SIGN PANEL DETAILS

SCALE: SHEET 26 OF 28 SHEETS STA. TO STA.

F.A.I. RTE.	SECTION	COUNTY	TOTAL SHEETS	SHEET NO.
39	(201-3)R & (4-1.5)R	WINNEBAGO	1685	426
CONTRACT NO. 64C24				
		ILLINOIS	FED. AID PROJECT	

* FAI ROUTE 39 (I-39) & FAP 301 (US 20)


I-39/US-20 2680+00

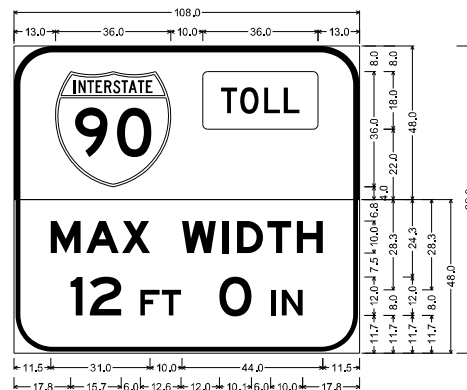

12.0" Radius, 2.0" Border, White on Green;
Rounded Rectangle 1.5" Radius Fluorescent Yellow;
12.0" Radius, 1.5" Border, 0.5" Indent, Black on Fluorescent Yellow;
"MAX WIDTH", E Mod 2K; "12 FT 0 IN", E 2K;
Table of letter and object lefts

								
13.0	59.0							
M	A	X	W	I	D	T	H	
11.5	22.6	33.8	52.5	64.9	69.7	79.2	88.4	
1	2	F	T	O	I	N		
17.8	23.8	39.5	46.1	64.1	80.2	83.7		


I-39/US-20 2664+00
& 2667+73

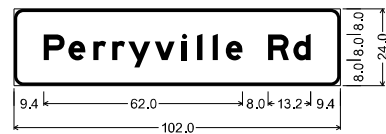

3.0" Radius, 1.0" Border, White on Green;
"Perryville Rd", E Mod 2K;
Table of widths and spaces

[illegible]

I-39/US-20 2707+00

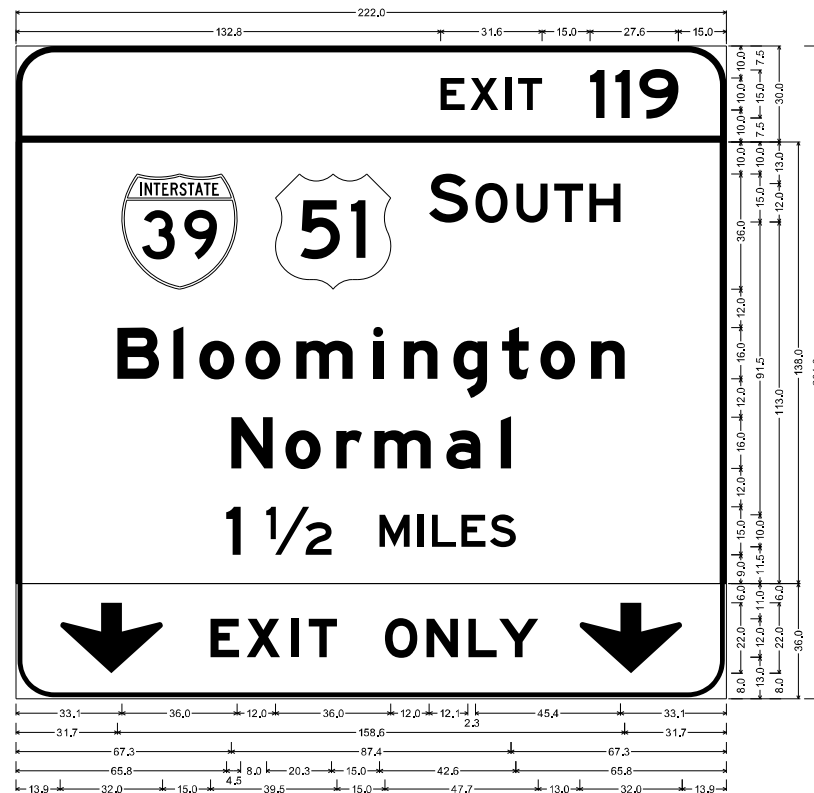


12.0" Radius, 2.0" Border, White on Green;
"EXIT", E 2K 120% spacing; "119", E 2K;

12.0" Radius, 2.0" Border, White on Green;
"SOUTH", E 2K;"Bloomington", E Mod 2K;"Normal", E Mod 2K;"1 1/2 MILES", E 2K;

12.0" Radius, 1.5" Border, 0.5" Indent, Black on Fluorescent Yellow;
Down Arrow 220° 270°;"EXIT", E Mod 2K 140% spacing;"ONLY", E Mod 2K; Down Arrow 220° 270°;
Table of distances between letter and object lefts

Table of distances between eight birds and object terms												
	E	X	I	L	E	S	I	L	E	S		
132.8	9.2	11.3	8.1	22.5	8.0	7.5	12.1	15.0				
	U	S	U	H								
33.1	48.0	48.0	14.4	12.9	11.7	11.7	33.1					
B	o	a	m	o	a	m	o	a	m	o	a	m
31.7	17.5	8.1	4.4	15.9	24.0	9.6	15.5	15.2	12.0	15.8	10.6	31.7
N	e	r	m	a	i							
67.3	17.0	15.8	11.9	22.5	17.0	3.2	67.3					
I	1/2	M	I	L	E	S						
65.8	12.5	35.3	12.0	4.2	9.2	8.9	8.1	65.8				
↓	E	X	I	L	E	S	↓	U	S	U	H	↓
13.9	47.0	11.2	14.0	5.4	23.9	12.9	13.1	9.6	25.1	32.0	13.9	

I-39/US-20 2719+25

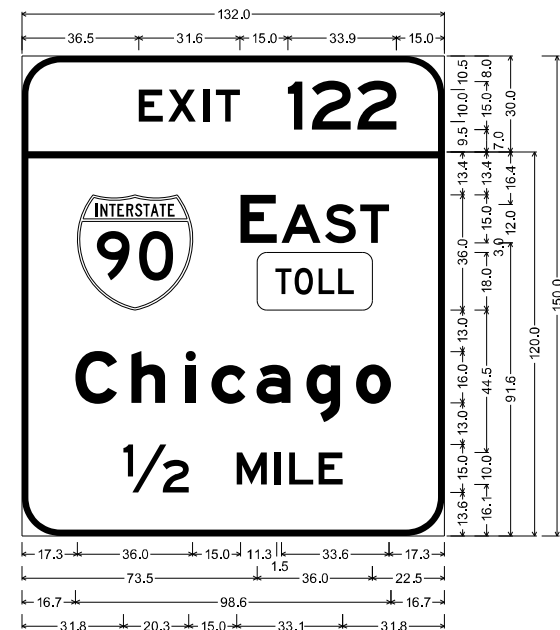

12.0" Radius, 2.0" Border, White on Green;
"EXIT", E 2K 120% spacing; " 122", E 2K;

12.0" Radius, 2.0" Border, White on Green;
"EAST", E 2K; Rounded Rectangle 3.0" Radius Yellow;
"Chicago", E Mod 2K; $\frac{1}{2}$ MILE", E 2K;
Table of widths and spaces

Table 6: Widths and scales																				
	C	X	A	L	T	S	I	E	M	G	O	N	P	R						
36.5	7.5	1.7	8.7	2.4	1.8	2.0	7.5	15.0	4.5	3.0	2	12.2	2.1	2	12.1	15.0				
17.3		15.0	E	11.3	1.5	A	12.2	1.3	S	9.7	I	T	9.0	17.3						
73.5		36.0	22.5																	
16.7	C	13.0	4.5	h	10.5	6.4	i	3.2	C	10.5	3.6	a	10.5	5.0	g	10.5	5.0	o	10.9	16.7
31.8	1/2	20.3	15.0	M	9.4	2.6	I	1.8	2.6	L	7.5	1.7	E	5.5	31.8					

Table of letter and object lefts

158.4																	
N	30,7	O	45,9	R	58,8	T	69,6	H	80,8	W	151,5	E	169,7	S	180,4	T	191,4
15,6	69,6	T	134,3	157,9													
W	62,0	s	74,9	c	89,0	o	103,0	n	118,9	s	134,1	i	149,6	n	159,2		
20,0	164,0																

Diagram of a rectangular highway exit sign for Exit 122 East Toll Chicago. The sign features the Interstate 90 shield, the text "EXIT 122", "EAST TOLL", "Chicago", and "EXIT ONLY" with an arrow. Dimensions are provided in feet and inches for the sign's overall size and internal layout.

Measurement	Value
Top Width	174.0
Top Spacing (Left)	78.5
Top Spacing (Between 122 and TOLL)	31.6
Top Spacing (Between TOLL and Chicago)	15.0
Top Spacing (Between Chicago and ONLY)	33.9
Top Spacing (Right)	15.0
Right Side Spacing (Vertical)	9.5, 10.0, 10.5, 15.0, 8.0, 7.0, 30.0
Right Side Spacing (Horizontal)	11.0, 36.0, 18.0, 3.0, 12.0, 14.0, 7.0, 36.0, 58.0, 37.0, 16.0, 12.0, 9.0, 11.0, 12.0, 13.0, 12.0, 11.0, 3.2, 27.6, 5.2
Right Side Total Height	84.0
Bottom Width	174.0
Bottom Spacing (Left)	41.8
Bottom Spacing (Between 122 and TOLL)	36.0
Bottom Spacing (Between TOLL and Chicago)	12.0
Bottom Spacing (Between Chicago and ONLY)	11.2
Bottom Spacing (Right)	33.6
Bottom Spacing (Between ONLY and Arrow)	37.9
Bottom Spacing (Between Arrow and ONLY)	1.5
Bottom Spacing (Between ONLY and Chicago)	36.0
Bottom Spacing (Between Chicago and TOLL)	48.2
Bottom Spacing (Between TOLL and 122)	39.7
Bottom Spacing (Between 122 and Left)	98.5
Bottom Spacing (Between Left and 122)	35.8
Bottom Spacing (Between 122 and Left)	19.6
Bottom Spacing (Between Left and 122)	39.5
Bottom Spacing (Between Left and 122)	12.0
Bottom Spacing (Between Left and 122)	27.5
Bottom Spacing (Between Left and 122)	12.0
Bottom Spacing (Between Left and 122)	47.8
Bottom Spacing (Between Left and 122)	15.6

12.0" Radius, 2.0" Border, White on Green;
"EAST", E 2K; Rectangle Fluorescent Yellow;
"Chicago", E Mod 2K;

[illegible]

Technical drawing of a rectangular sign with a white background and a black border. The sign contains the text "EXIT" in a bold, sans-serif font, followed by the number "122" in a larger bold, sans-serif font, and a right-pointing arrow. The drawing includes dimensions in millimeters (mm) for the sign's overall size and the placement of its elements.

Overall dimensions: 444 mm (width) x 600 mm (height).

Text and arrow placement dimensions (mm):


- Top margin: 8.2
- Text "EXIT" height: 18.0
- Text "122" height: 23.6
- Arrow height: 11.8
- Bottom margin: 12.0
- Right margin: 10.0

Sign content: EXIT 122 →


1	2	2	↗
8.7	17.7	34.8	57.8

21.6	34.0	E	A	S	T	6.0	21.6				
10.3	12.0	B	e	l	v	i	d	e	r	e	10.3


MODEL: Default
FILE NAME: pw:\\benesch-pw-bentley.com\\benesch-pw-01\\Documents\\108000\\Eng_Docs\\CAD_Sheets\\Sign_Structures [Quigg] Mainline\\D264C24-SHT-001-BAW Sign Post

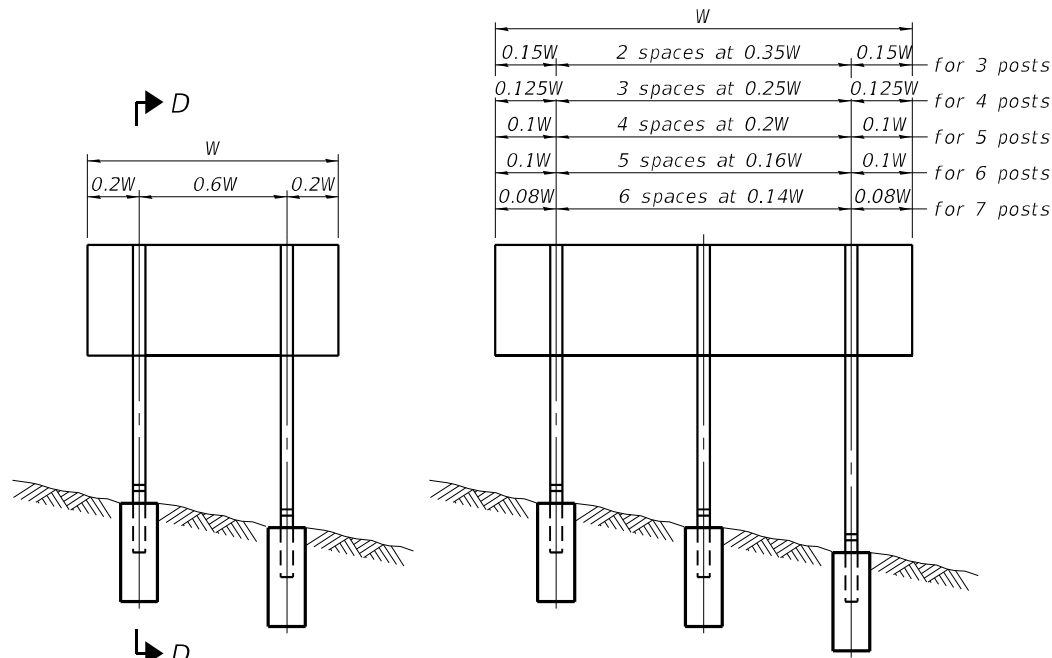


ELEVATION

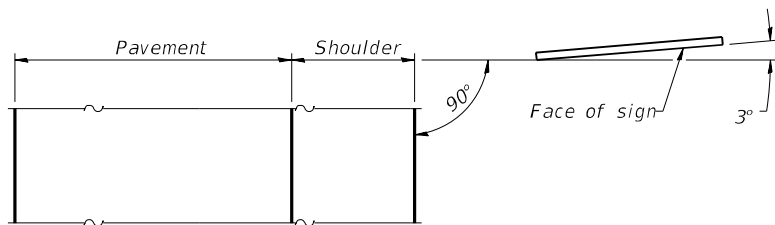

LOCATION SKETCH

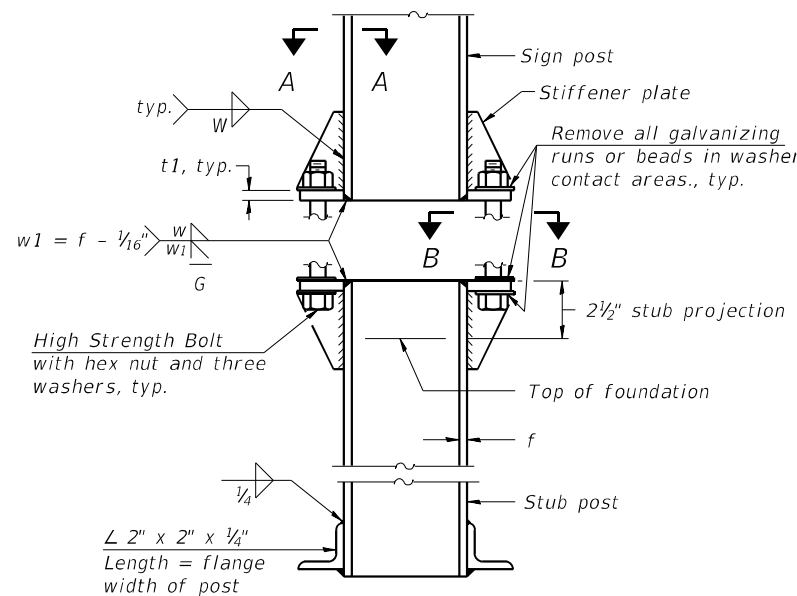


ELEVATION
SIGN POST & STUB POST

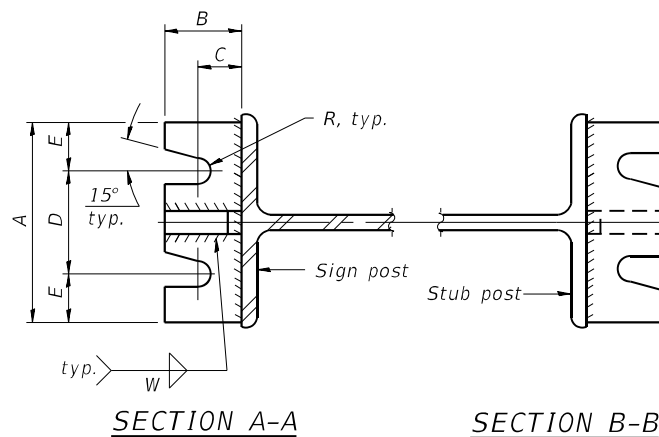


SECTION A-A

SECTION B-B

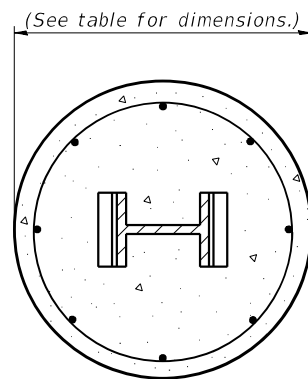


SECTION C-C

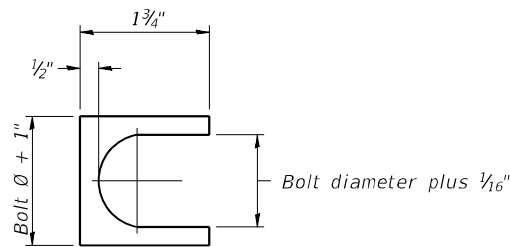


SHIM DETAIL


Furnish two 0.01" thick and two 0.03" thick stainless steel or brass (ASTM B36) shims per post.

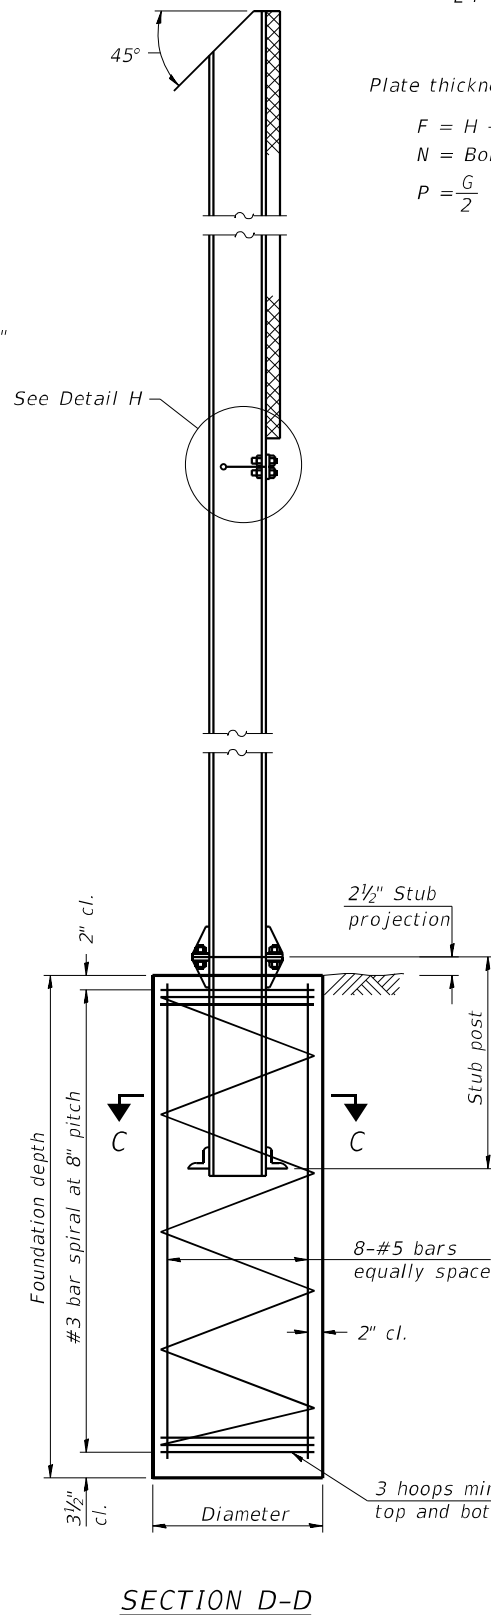


SECTION D-D

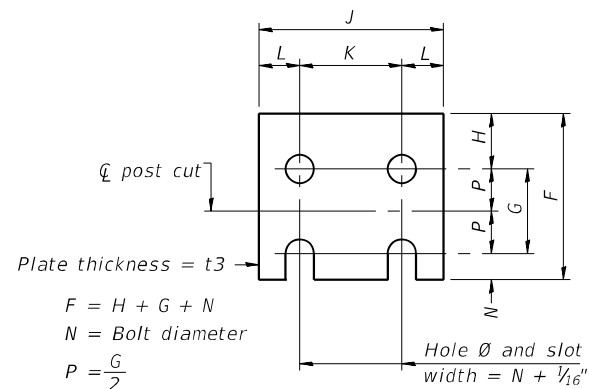

FUSE PLATE DETAIL
(Install with notches down.)

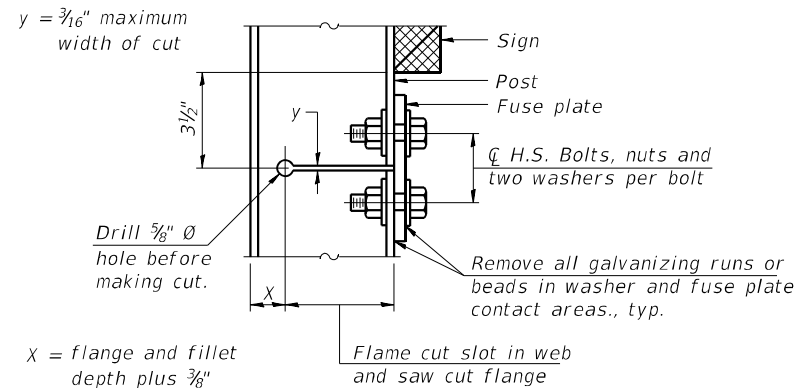

DETAIL H

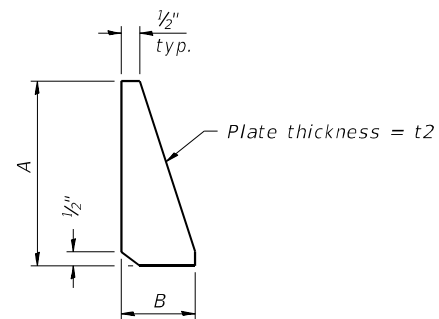

STIFFENER PLATE DETAIL
Diameter

GENERAL NOTES

Posts shall be plumbed by using shims with post-to-stub post connection bolts snug tight only. Final tightening of all High Strength Bolts shall be in accordance with Article 727.05 and threads at the junction of the bolt and nut shall be burred or center punched to prevent the nut from loosening.

LOADING: 80 m.p.h. wind with 30% gust factor, normal to sign.

DESIGN STRESSES:
Structural steel - 20,000 p.s.i.
Reinforcing steel - 20,000 p.s.i.
Concrete - 1,400 p.s.i.
Footing soil pressure - 2,000 p.s.f.

After fabrication, the post, fuse plate and upper 6", min. of the stub post shall be hot-dip galvanized in accordance with AASHTO M111. All bolts, nuts and washers shall be hot-dip galvanized in accordance with AASHTO M232.

Work this sheet with Base Sheet BAW-A-2.

(Sheet 1 of 2)

BAW-A-1

2-17-2017



QUIGG ENGINEERING INC

USER NAME = JCray
D264C24-SHT-001-BAW Sign Post
PLOT SCALE = 0.1667" / in.
PLOT DATE = 2/10/2025

DESIGNED - ZLD
CHECKED - KWB
DRAWN - ZLD
CHECKED - MDC

REVISED -
REVISED -
REVISED -
REVISED -

STATE OF ILLINOIS
DEPARTMENT OF TRANSPORTATION


BREAK-AWAY WIDE FLANGE
STEEL SIGN POST DETAILS

SHEET 1 OF 2 SHEETS

F.A.I. RTE.	SECTION	COUNTY	TOTAL SHEETS	SHEET NO.
39	(201-3)R & (4-1.5)R	WINNEBAGO	1685	429
CONTRACT NO. 64C24				
ILLINOIS FED. AID PROJECT				


TRUSS UNIT TABLE

Structure Number	Station	Design Truss Type	Exterior Units (2)			Interior Unit				Upper & Lower Chord		Verticals; Horizontals; Vertical,Horizontal, and Interior Diagonals		Camber at Midspan	Splicing Flange					
			No. Panels per Unit	Unit Lgth.(Le)	Panel Lgth.(P)	No. Req'd.	No. Panels per Unit	Unit Lgth.(Li)	Panel Lgth.(P)	O.D.	Wall	O.D.	Wall		Bolts		Weld Sizes		A	B
															No./Splice	Dia.	W	W1		
2S1011039L120.1	2630+80	II-A	7	39'-2½"	5'-4"	1	6	33'-3"	5'-4"	6½"	⅝"	3"	⅝"	3⅝"	6	1"	⅝"	¼"	11"	14½"
2S1011039R120.4	2644+50	II-A	5	28'-11½"	5'-5"	1	6	33'-9"	5'-5"	5½"	⅝"	3"	⅝"	2½"	6	⅞"	⅝"	¼"	9¼"	12¼"
2S1011039L120.6	2657+00	I-A	6	30'-9"	4'-9¾"	1	6	30'-1½"	4'-9¾"	5"	⅝"	2½"	⅝"	2¾"	6	⅞"	⅝"	¼"	8¾"	11¾"
2S1011039R120.9	2673+00	II-A	6	30'-9"	4'-9¾"	2	6	30'-1½"	4'-9¾"	7"	⅝"	3"	⅝"	4¼"	6	1"	⅝"	¼"	11½"	15"
2S1011039L121.0	2679+00	I-A	6	30'-9"	4'-9¾"	1	6	30'-1½"	4'-9¾"	5"	⅝"	2½"	⅝"	2¾"	6	⅞"	⅝"	¼"	8¾"	11¾"
2S1011039L121.2	2686+50	III-A	5	28'-11½"	5'-5"	1	6	33'-9"	5'-5"	7"	⅝"	3¼"	⅝"	1¾"	6	1"	⅞"	⅝"	11½"	15"
2S1011039R121.4	2699+95	II-A	7	39'-2½"	5'-4"	1	6	33'-3"	5'-4"	6½"	⅝"	3"	⅝"	3⅝"	6	1"	⅝"	¼"	11"	14½"
2S1011039L121.6	2707+00	I-A	7	35'-8½"	4'-10"	1	6	30'-3"	4'-10"	5½"	⅝"	2½"	⅝"	3¼"	6	⅞"	⅝"	¼"	9¼"	12¼"

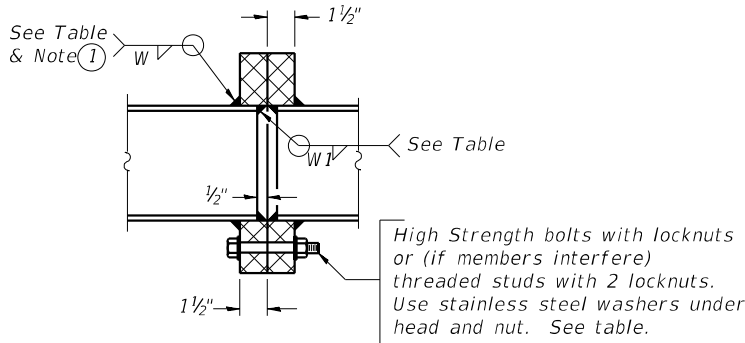


SECTION B-B

- ① Splicing Flanges shall be attached to each truss unit with the truss shop assembled to camber shown. Truss units shall be in proper alignment and flange surfaces shall be shop bolted into full contact before welding. Sufficient external welds or tacks shall be made to secure flanges until remaining welds are made after disassembly. Adjacent flanges shall be "match marked" to insure proper field assembly.

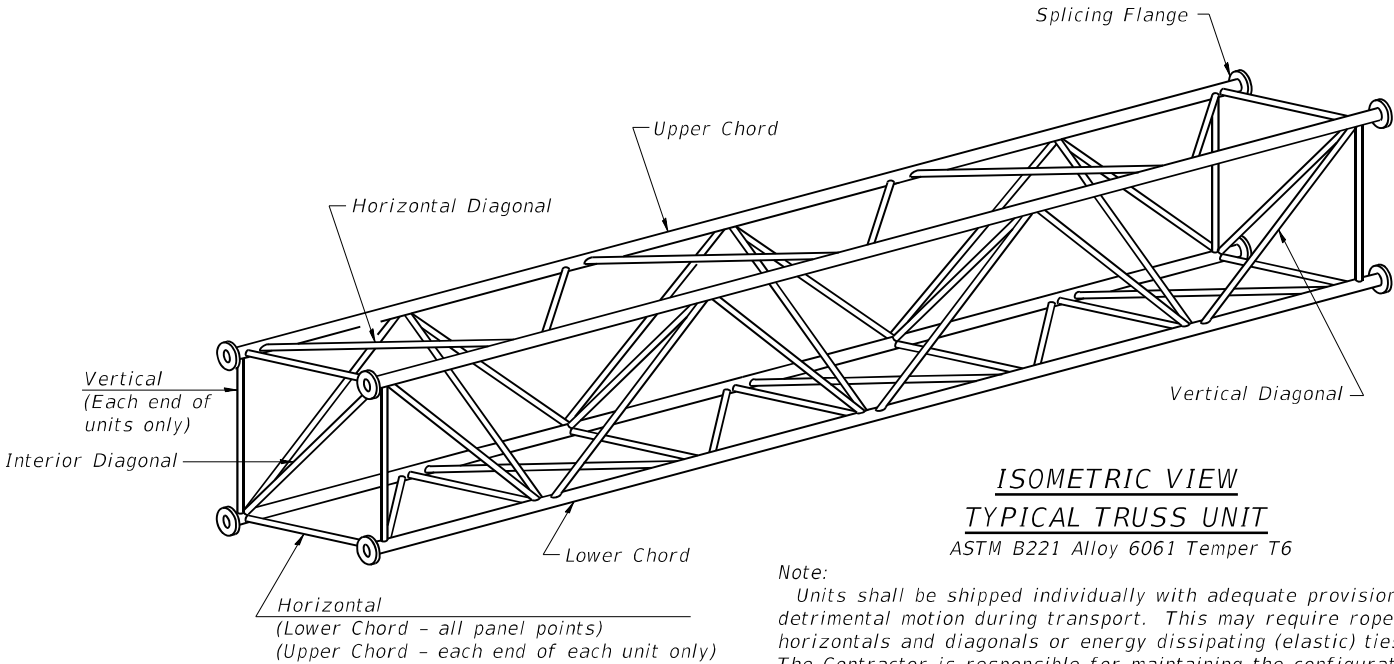


Note:
Units shall be shipped individually with adequate provision to prevent detrimental motion during transport. This may require ropes between horizontals and diagonals or energy dissipating (elastic) ties to the vehicle. The Contractor is responsible for maintaining the configuration and protection of the units.

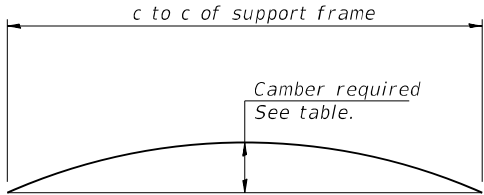


CAMBER DIAGRAM

Camber curve shown is theoretical. Actual camber attained by slope changes at splices between units.


CAMBER ATTAINMENT EXAMPLES:

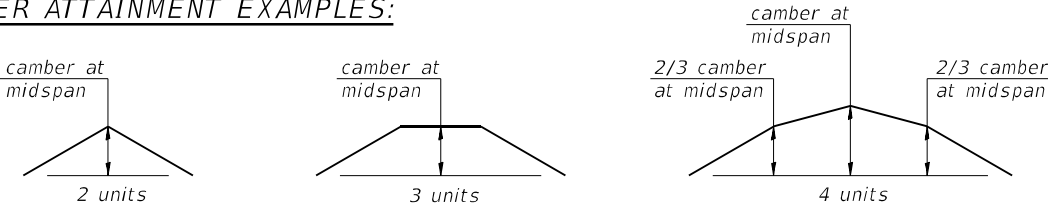

Camber shown is for fabrication only, measured with truss fully supported. (No-load condition)

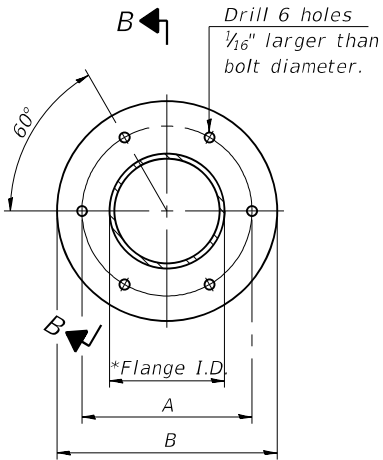

TRUSS TYPES I-A, II-A, & III-A

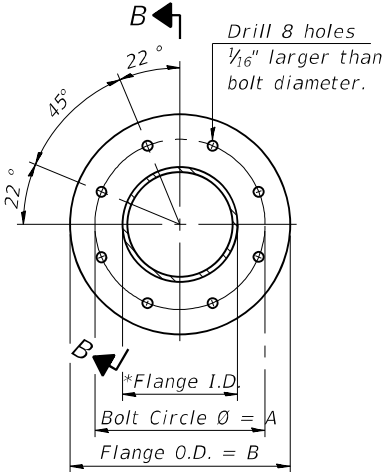

TRUSS TYPES II-A & III-A

SPLICING FLANGES

ASTM B221, Alloy 6061-T6
or ASTM B209, Alloy 6061-T651
*To fit O.D. of Chord with maximum gap of 1/16".

MODEL: Default
FILE NAME: c:\pwworkin\benesch projects\projects\0183649\0264C24-SHT-003-Span Truss Details.dgn

054-A-2

2-17-2017



QUIGG ENGINEERING INC

USER NAME	=	JCray
D264C24-SHT-003-Span Truss Details.dgn		
PLOT SCALE	=	0.1667" / in.
PLOT DATE	=	2/10/2025

DESIGNED	-	ZLD
CHECKED	-	KWB
DRAWN	-	ZLD
CHECKED	-	MDC


REVISED	-	
REVISED	-	
REVISED	-	
REVISED	-	

STATE OF ILLINOIS
DEPARTMENT OF TRANSPORTATION

OVERHEAD SIGN STRUCTURES – ALUMINUM TRUSS DETAILS
FOR TRUSS TYPES I-A, II-A AND III-A

SHEET 3 OF 25 SHEETS

F.A.I. RTE.	SECTION	COUNTY	TOTAL SHEETS	SHEET NO.
39	(201-3)R & (4-1.5)R	WINNEBAGO	1685	433
				CONTRACT NO. 64C24
		ILLINOIS	FED. AID PROJECT	

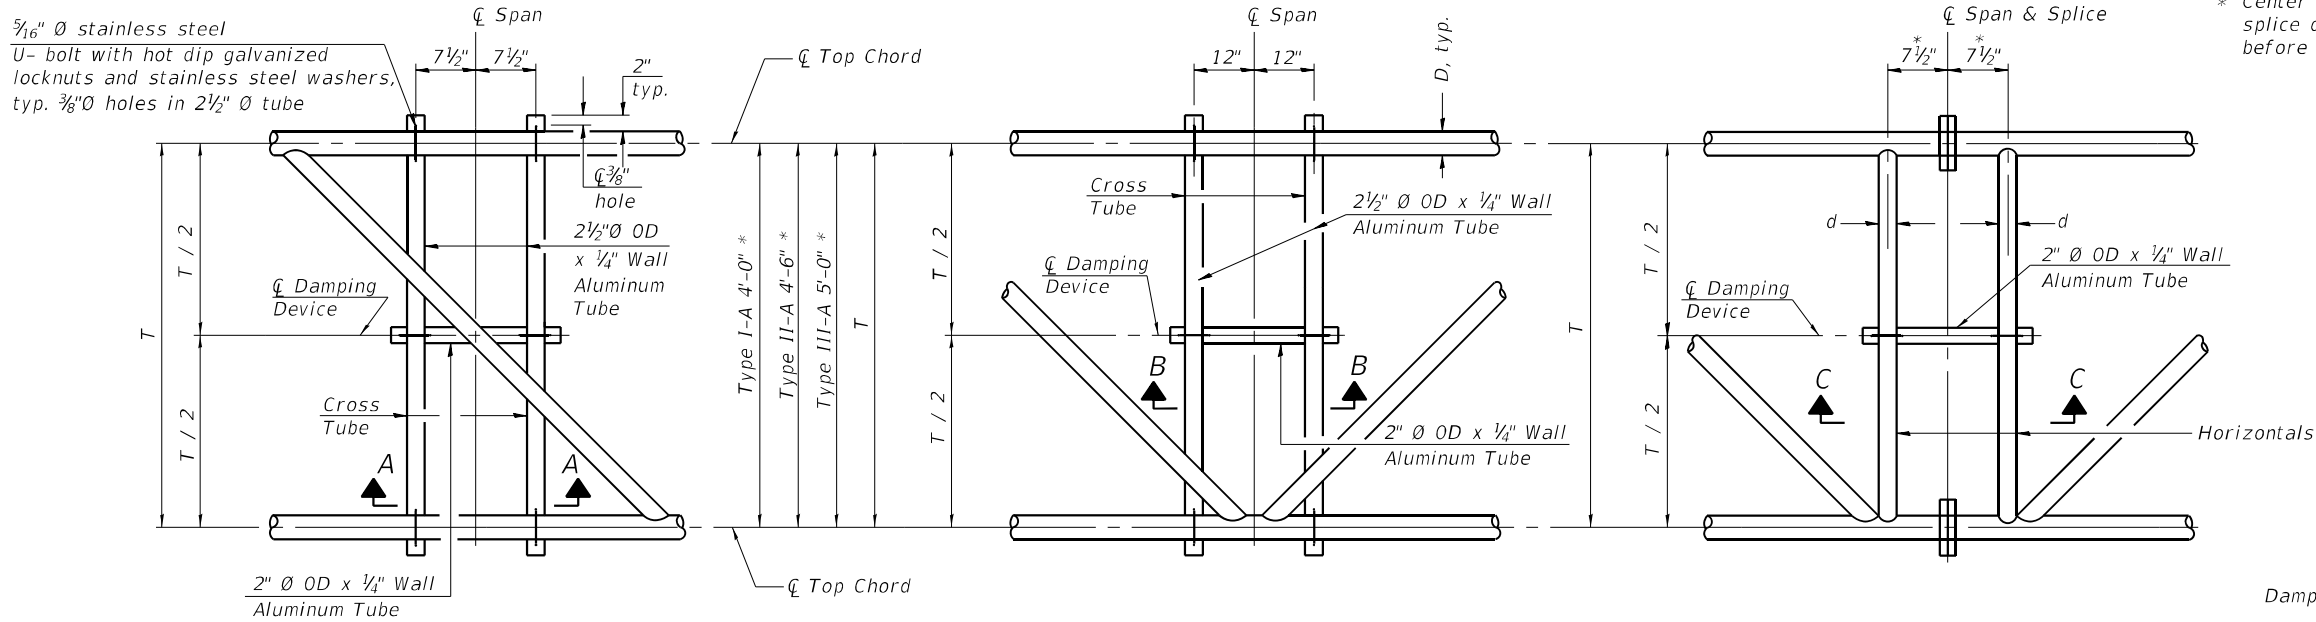

PLAN DETAIL "A"
 ☐ Span between Panel Points


PLAN DETAIL "B"
 ☐ Span at Panel Point

PLAN DETAIL "C"
 ☐ Span at ☐ Chord Splice

* Center of horizontal to center of splice dimension may vary. Verify before drilling holes in mounting tube.

NOTES
 Damper: One damper per truss. (31 lbs. minimum Stockbridge-Type Aluminum - 29" minimum between ends of weights) Cost included in Overhead Sign Structure...


Materials: Materials: Aluminum tubes shall be ASTM B221 alloy 6061 temper T6. Cost included in Overhead Sign Structure...

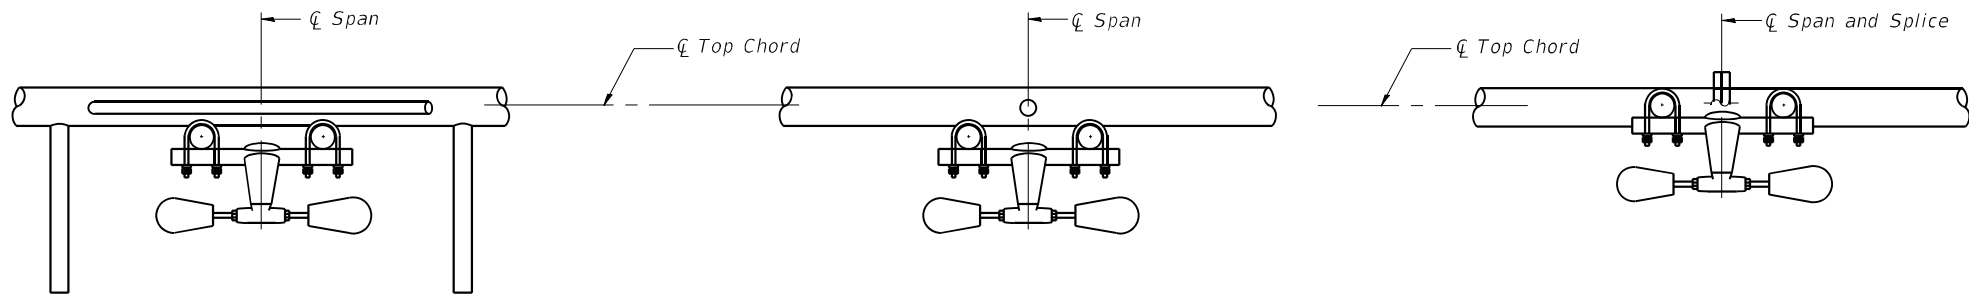


SECTION A-A

SECTION B-B


SECTION C-C

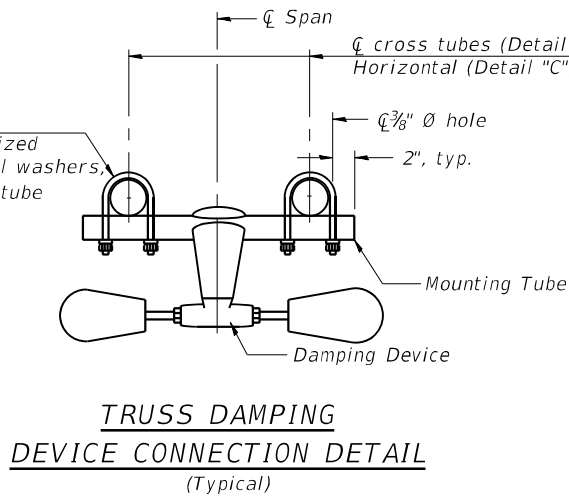


**TRUSS DAMPING
 DEVICE CONNECTION DETAIL**
 (Typical)

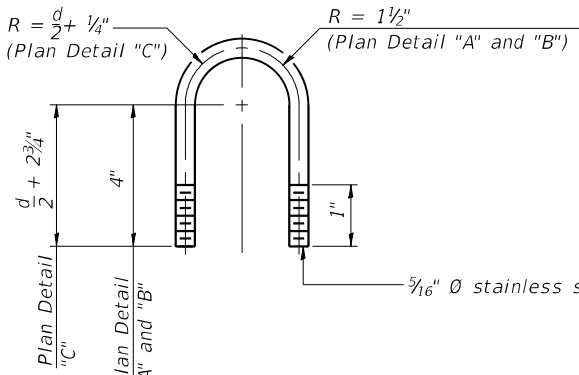

**DAMPING DEVICE MOUNTING
 TUBE U-BOLT DETAIL**
 (Typical)

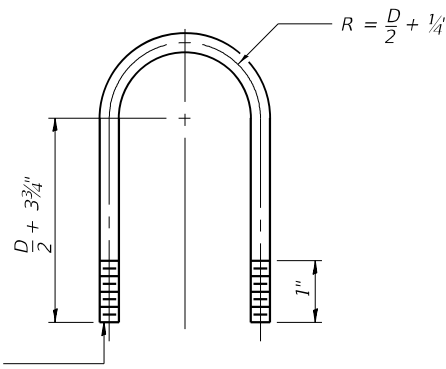

**TOP CHORD TO CROSS TUBE
 U-BOLT DETAIL**
 (Typical - Detail "A" and "B")

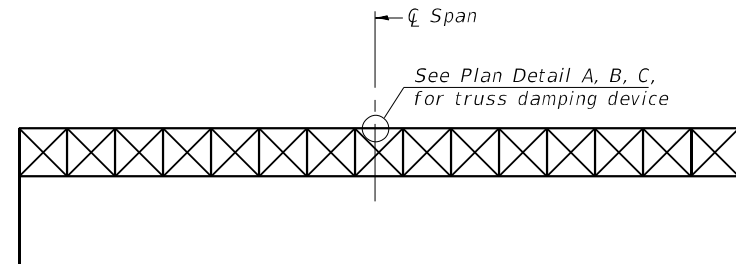

ELEVATION
 Aluminum Overhead
 Sign Truss

05-A-D 2-17-2017

MODEL: Default
 FILE NAME: c:\pwworkin\benesch projects\projects\0183649\0264C24-SHT-004-Span Damping Device.dgn



USER NAME = JCray	DESIGNED - ZLD	REVISED -
D264C24-SHT-004-Span Damping Device.dgn	CHECKED - KWB	REVISED -
PLOT SCALE = 0.1667" / in.	DRAWN - ZLD	REVISED -
PLOT DATE = 2/10/2025	CHECKED - MDC	REVISED -


**STATE OF ILLINOIS
 DEPARTMENT OF TRANSPORTATION**

**OVERHEAD SIGN STRUCTURE
 DAMPING DEVICE**

SHEET 4 OF 25 SHEETS

F.A.I. RTE.	SECTION	COUNTY	TOTAL SHEETS	SHEET NO.
39	(201-3)R & (4-1,5)R	WINNEBAGO	1685	434
CONTRACT NO. 64C24				
ILLINOIS FED. AID PROJECT				

MODEL: Default
FILE NAME: c:\pwworkin\benesch projects\projects\0183649\0264C24-SHT-005-Span 10in Support Frame.dgn
2/9/2025 2:46:51 PM

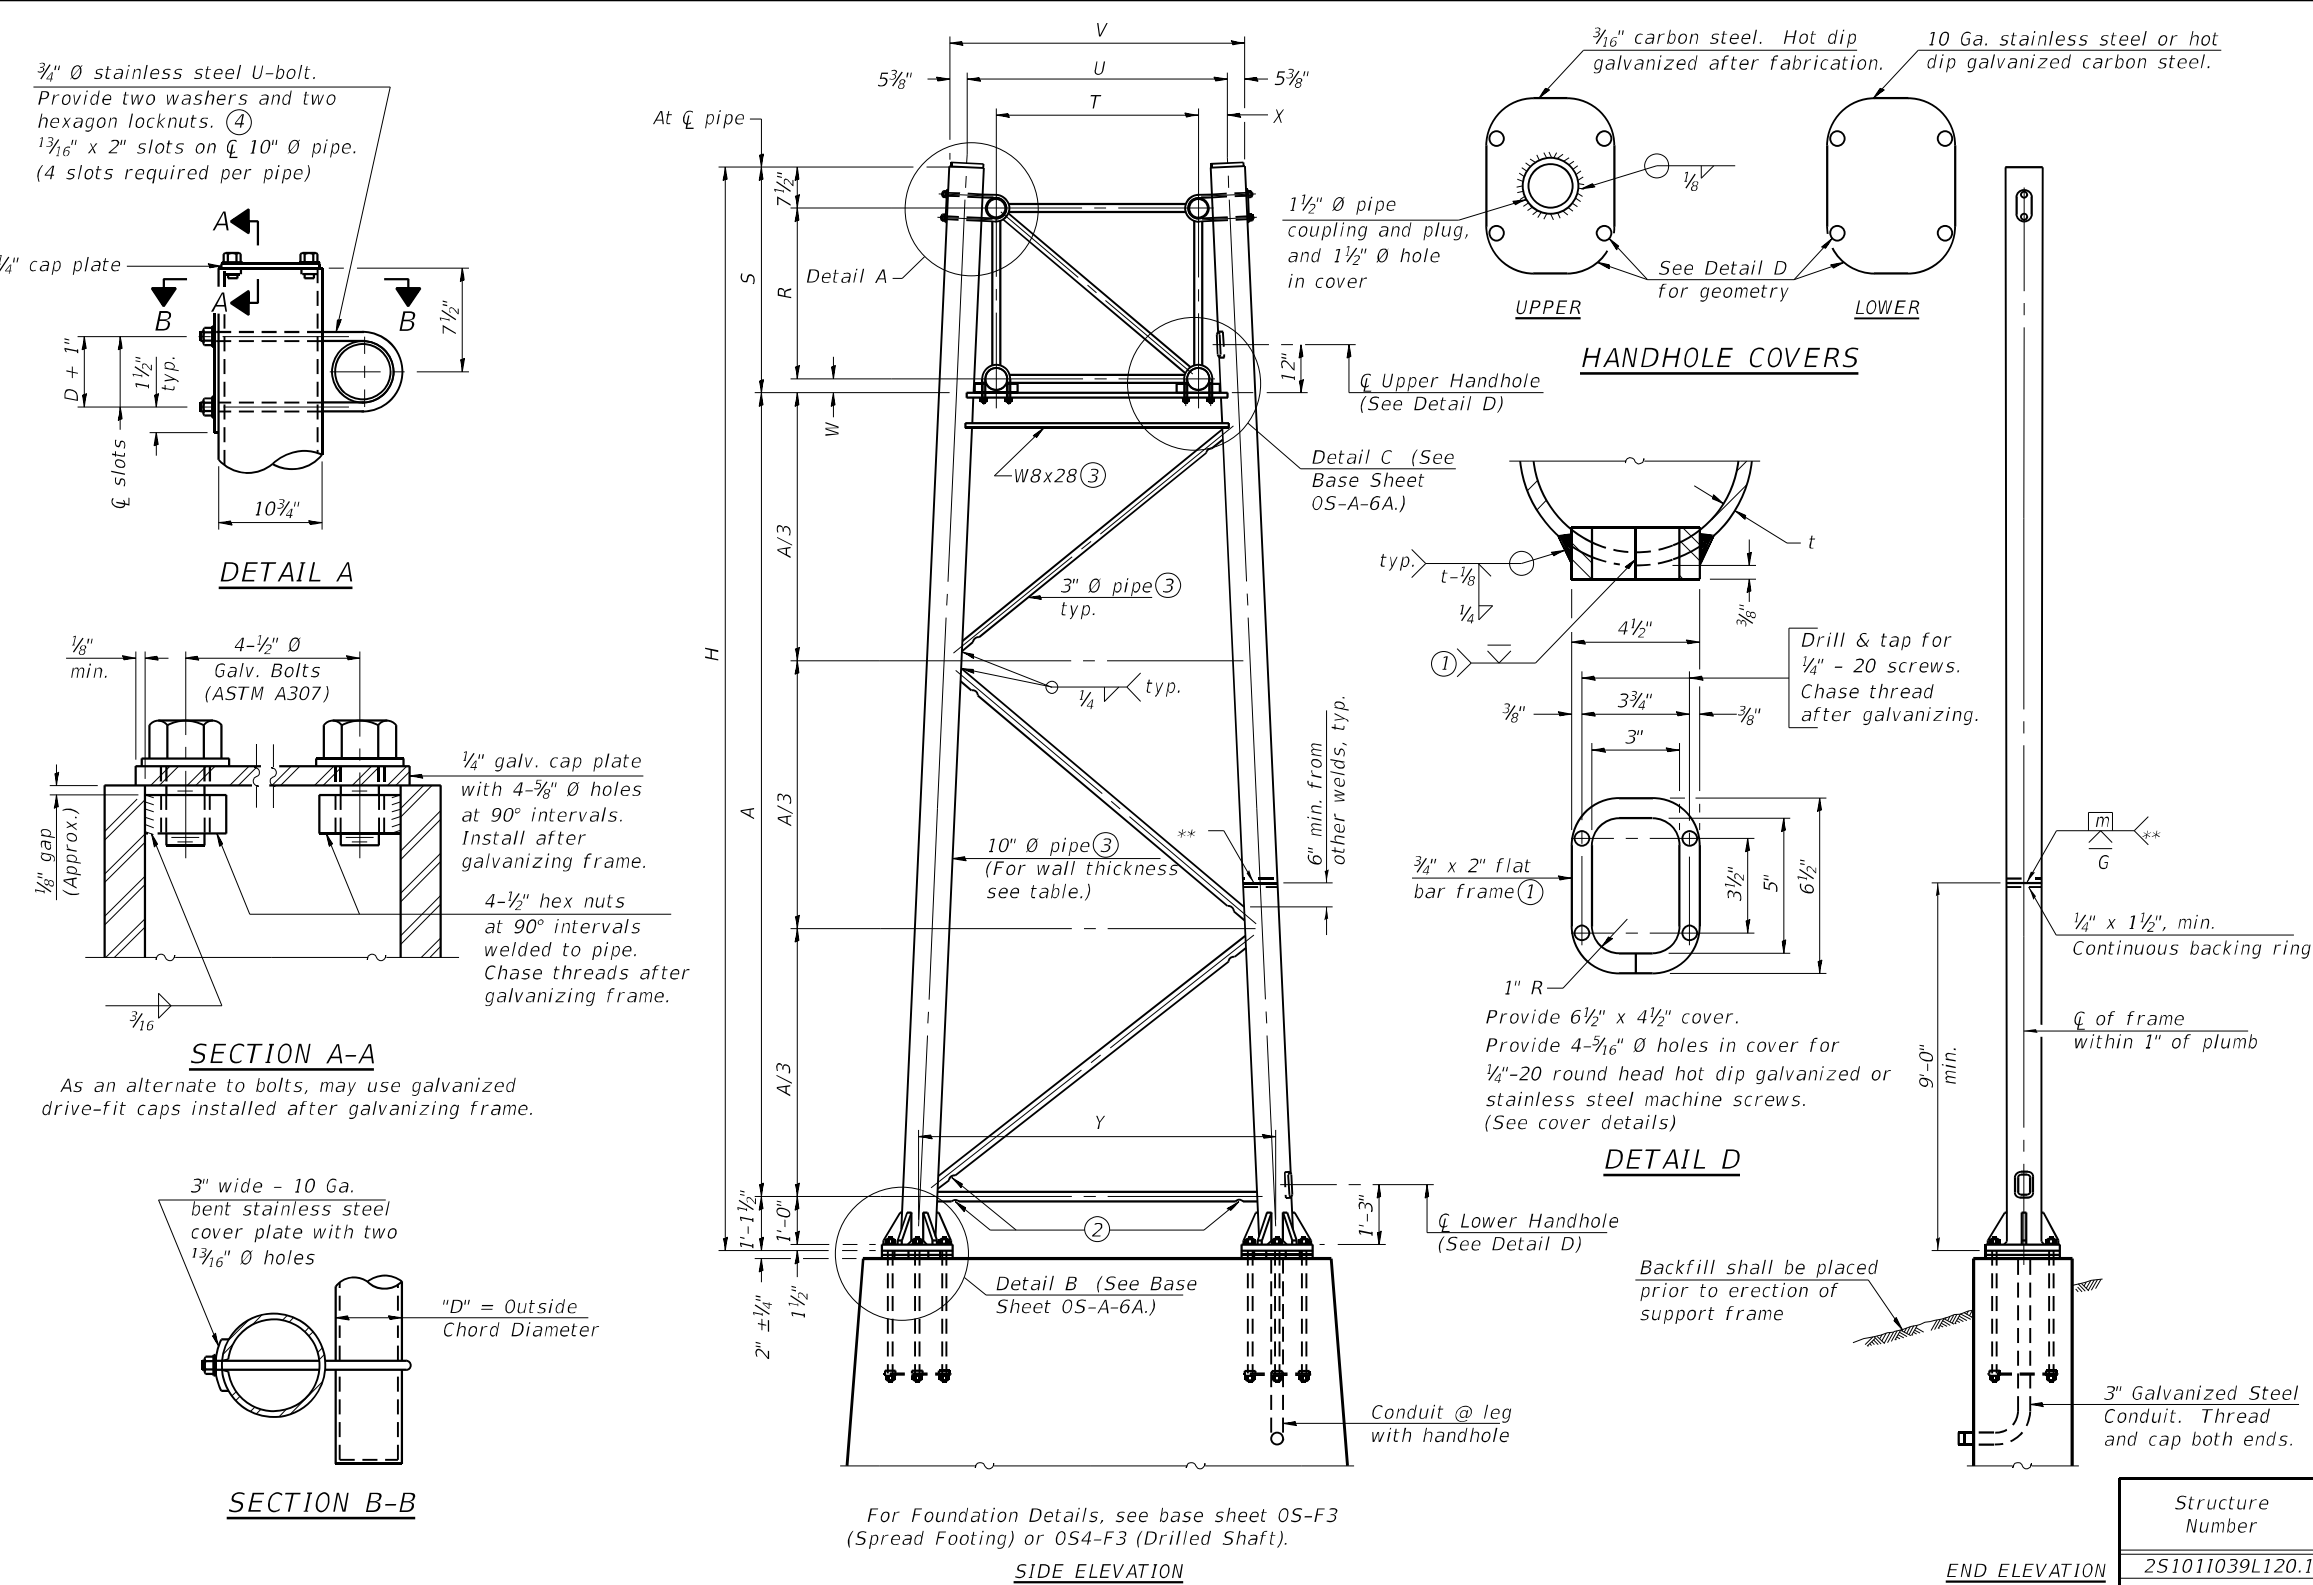

Structure Number	Station	Support		Truss Type	Pipe Wall Thickness	H ⑥	A
		Left	Right				
2S1011039L120.1	2630+80	X		II-A	0.365" (Std)	25'-11"	18'-6 1/4"
2S1011039R120.4	2644+50	X	X	II-A	0.365" (Std)	27'-9"	20'-4 1/4"
2S1011039L120.6	2657+00	X		I-A	0.500"	34'-6"	27'-1 1/4"
2S1011039R120.9	2673+00		X	I-A	0.365"	35'-3"	28'-8"
2S1011039L121.0	2679+00	X		I-A	0.279"	26'-10"	20'-3"
2S1011039R121.4	2699+95	X	X	II-A	0.365" (Std)	27'-10"	20'-5 1/4"
2S1011039L121.6	2707+00	X		I-A	0.279"	27'-0"	20'-5"
			X	I-A	0.365"	32'-4"	25'-9"

05-A-6

2-17-2017



QUIGG ENGINEERING INC

USER NAME = JCray
D264C24-SHT-005-Span 10in Support Frame.dgn
PLOT SCALE = 0.1667' / in.
PLOT DATE = 2/10/2025

DESIGNED - ZLD
CHECKED - KWB
DRAWN - ZLD
CHECKED - MDC

REVISED -
REVISED -
REVISED -
REVISED -


STATE OF ILLINOIS
DEPARTMENT OF TRANSPORTATION

OVERHEAD SIGN STRUCTURES
SUPPORT FRAME FOR ALUMINUM TRUSS

SHEET 5 OF 25 SHEETS

F.A.I. RTE. SECTION COUNTY TOTAL SHEETS SHEET NO.
39 (201-3)R & (4-1.5)R WINNEBAGO 1685 435
CONTRACT NO. 64C24
ILLINOIS FED. AID PROJECT


Hexagon locknut and washer (top), leveling nut and washer (bottom). Galvanize per AASHTO M232. Nuts shall each be tightened against base plate with 200 lb.-ft. minimum torque.

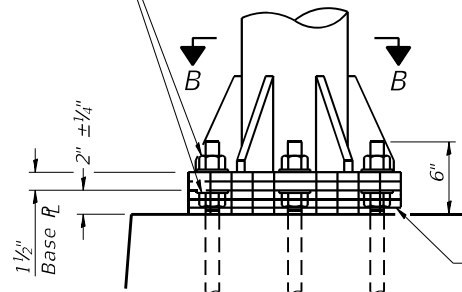


DETAIL B

Ribs shall be cut to fit slope of pipe.

Stainless Steel Standard Grade Wire Cloth, 3" wide, 1/4" maximum opening with a minimum wire diameter of AWG. No. 16 with a minimum 2" lap. Secure to base plate after erection with 3/4" stainless steel banding.

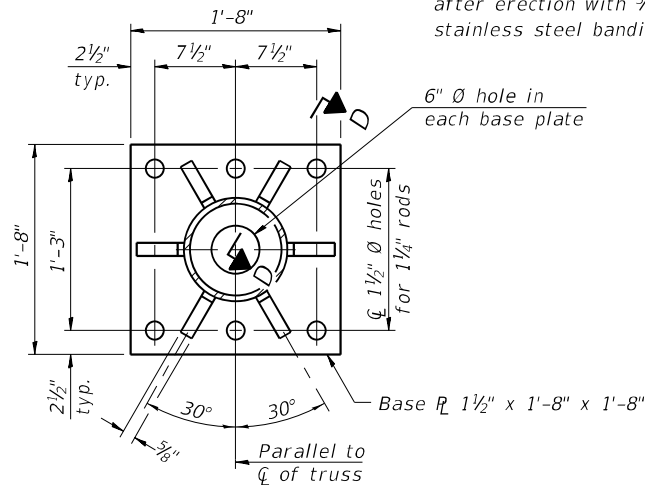


SECTION B-B

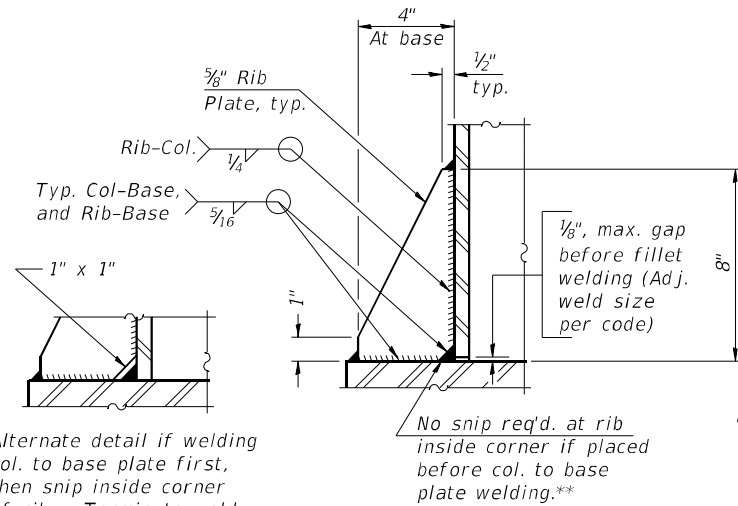

SECTION D-D

** Alternate detail if welding col. to base plate first, then snip inside corner of ribs. Terminate weld on rib 1/4" from snip.

No snip req'd. at rib inside corner if placed before col. to base plate welding.**

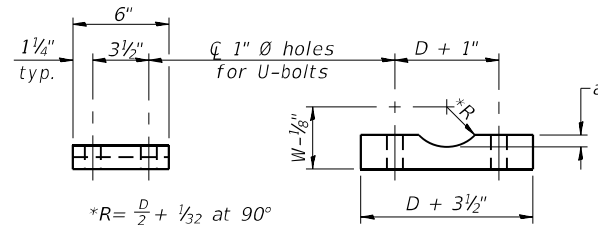


$$*R = \frac{D}{2} + \frac{1}{32} \text{ at } 90^\circ$$

D = Outside Diameter of Chord.
For W, see Base Sheet 05-A-6.

SADDLE SHIM DETAIL

ASTM B26 Alloy 356-F
or
ASTM B209 Alloy 6061-T651
(4 required per sign truss)



Truss Chord Nominal Dia.	a
5"	3/4"
5 1/2"	1 3/16"
6"	7/8"
6 1/2"	1 5/16"
7"	1"

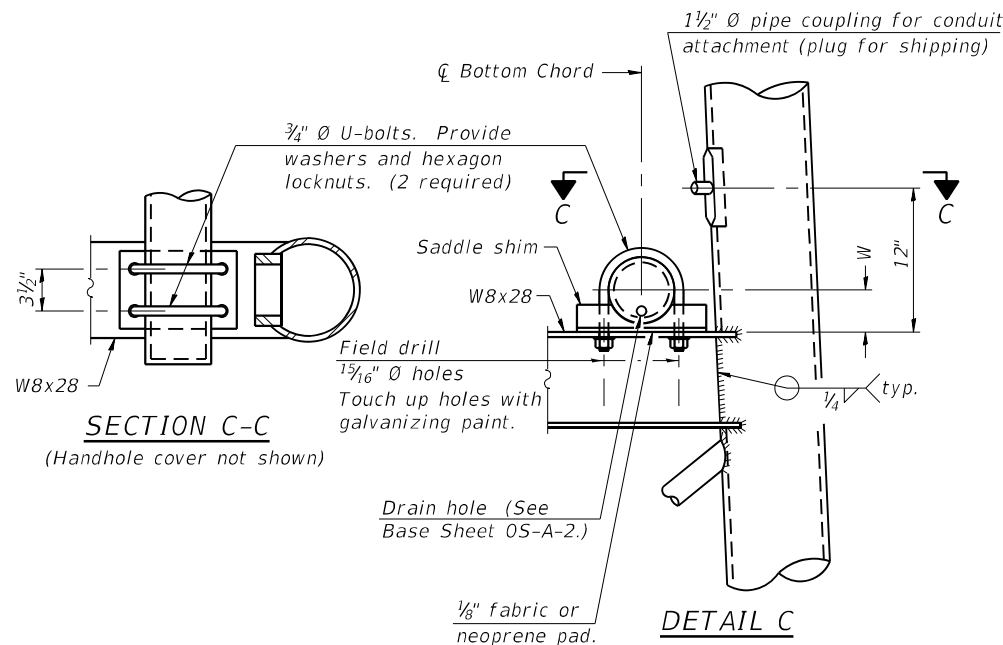

SECTION C-C

(Handhole cover not shown)


DETAIL C

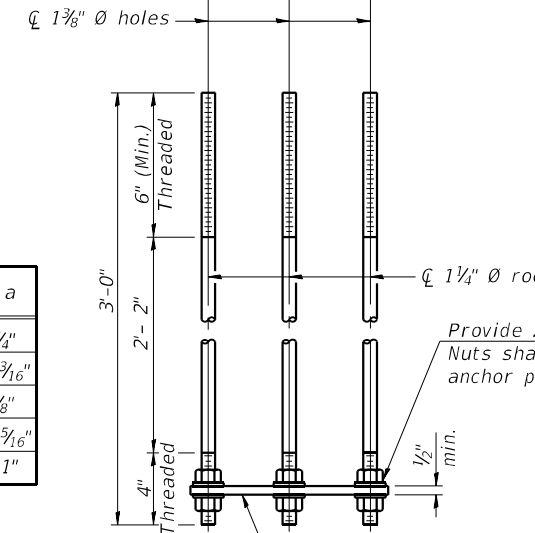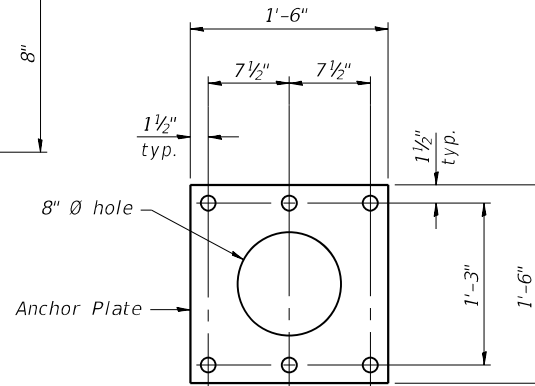

ANCHOR ROD DETAIL
Spread Footing Foundation


Provide 2 uncoated nuts per rod. Nuts shall be "snug tight" against anchor plate.

All Thread = NC
(National Coarse)

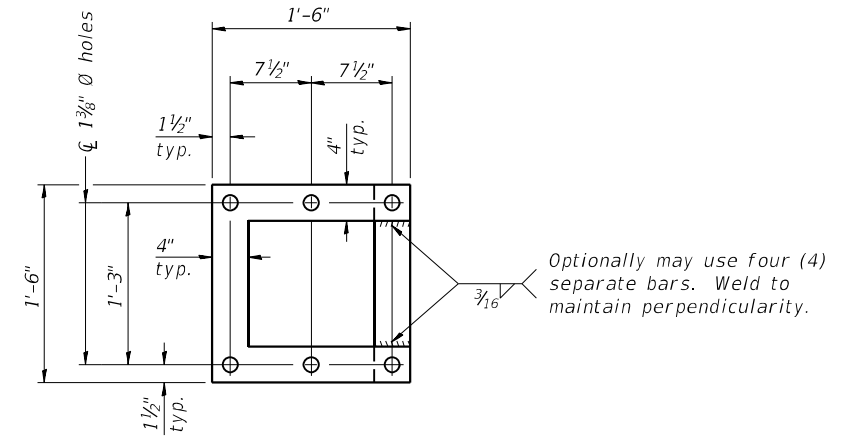

POSITIONING PLATE(S)

Optionally may use four (4) separate bars. Weld to maintain perpendicularity.

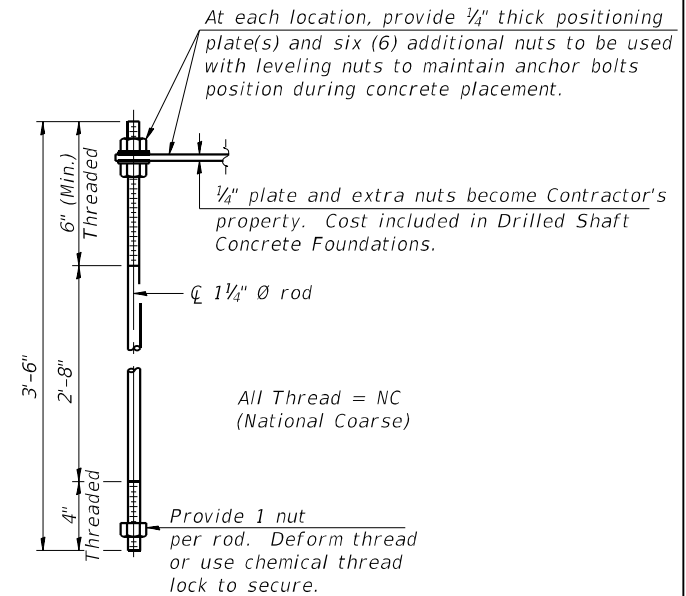

ANCHOR ROD DETAIL
Drilled Shaft Foundation

All Thread = NC
(National Coarse)

Provide 1 nut per rod. Deform thread or use chemical thread lock to secure.

Anchor rods shall conform to ASTM F1554 Grade 105. Galvanize upper 12" minimum per AASHTO M232. No welding shall be permitted on rods.

10" Ø PIPE SUPPORT FRAME DETAILS

05-A-6A

2-17-2017



QUIGG ENGINEERING INC

USER NAME = JCray
D264C24-SHT-006-Span 10in Support Frame Details
PLOT SCALE = 0.1667" / in.
PLOT DATE = 2/10/2025

DESIGNED - ZLD
CHECKED - KWB
DRAWN - ZLD
CHECKED - MDC

REVISED -
REVISED -
REVISED -
REVISED -

STATE OF ILLINOIS
DEPARTMENT OF TRANSPORTATION

OVERHEAD SIGN STRUCTURES
SUPPORT FRAME DETAILS - ALUMINUM TRUSS

SHEET 6 OF 25 SHEETS

F.A.I. RTE.	SECTION	COUNTY	TOTAL SHEETS	SHEET NO.
39	(201-3)R & (4-1.5)R	WINNEBAGO	1685	436
CONTRACT NO. 64C24				
ILLINOIS FED. AID PROJECT				

Technical drawing of a rectangular plate with a circular end. The drawing includes the following dimensions and features:

- Overall Width:** $12\frac{3}{4}"$
- Overall Height:** $7\frac{1}{2}"$
- Cap Plate:** $\frac{1}{4}"$ cap plate (indicated at the top).
- Load Points:** Two downward arrows labeled **A** and **B** are shown on the top edge.
- Slot Dimensions:**
 - Slot width: $1\frac{1}{2}"$ typ.
 - Slot depth: $D + 1"$
 - Slot spacing: $\varnothing$ slots
- End Feature:** A circular end with a central crosshair.

$\frac{1}{8}"$
min.

$4\text{--}\frac{1}{2}" \text{ } \varnothing$
Galv. Bolts
(ASTM A307)

$\frac{1}{8}"$ gap
(Approx.)


$\frac{1}{4}"$ galv. cap plate
with $4\text{--}\frac{1}{2}" \text{ } \varnothing$ holes
at 90° intervals.
Install after
galvanizing frame.

$4\text{--}\frac{1}{2}"$ hex nuts
at 90° intervals
welded to pipe.
Chase threads after
galvanizing frame.

As an alternate to bolts, may use galvanized drive-fit caps installed after galvanizing frame.

$$\frac{\text{"D" = Outside}}{\text{Chord Diameter}}$$

SECTION B-B

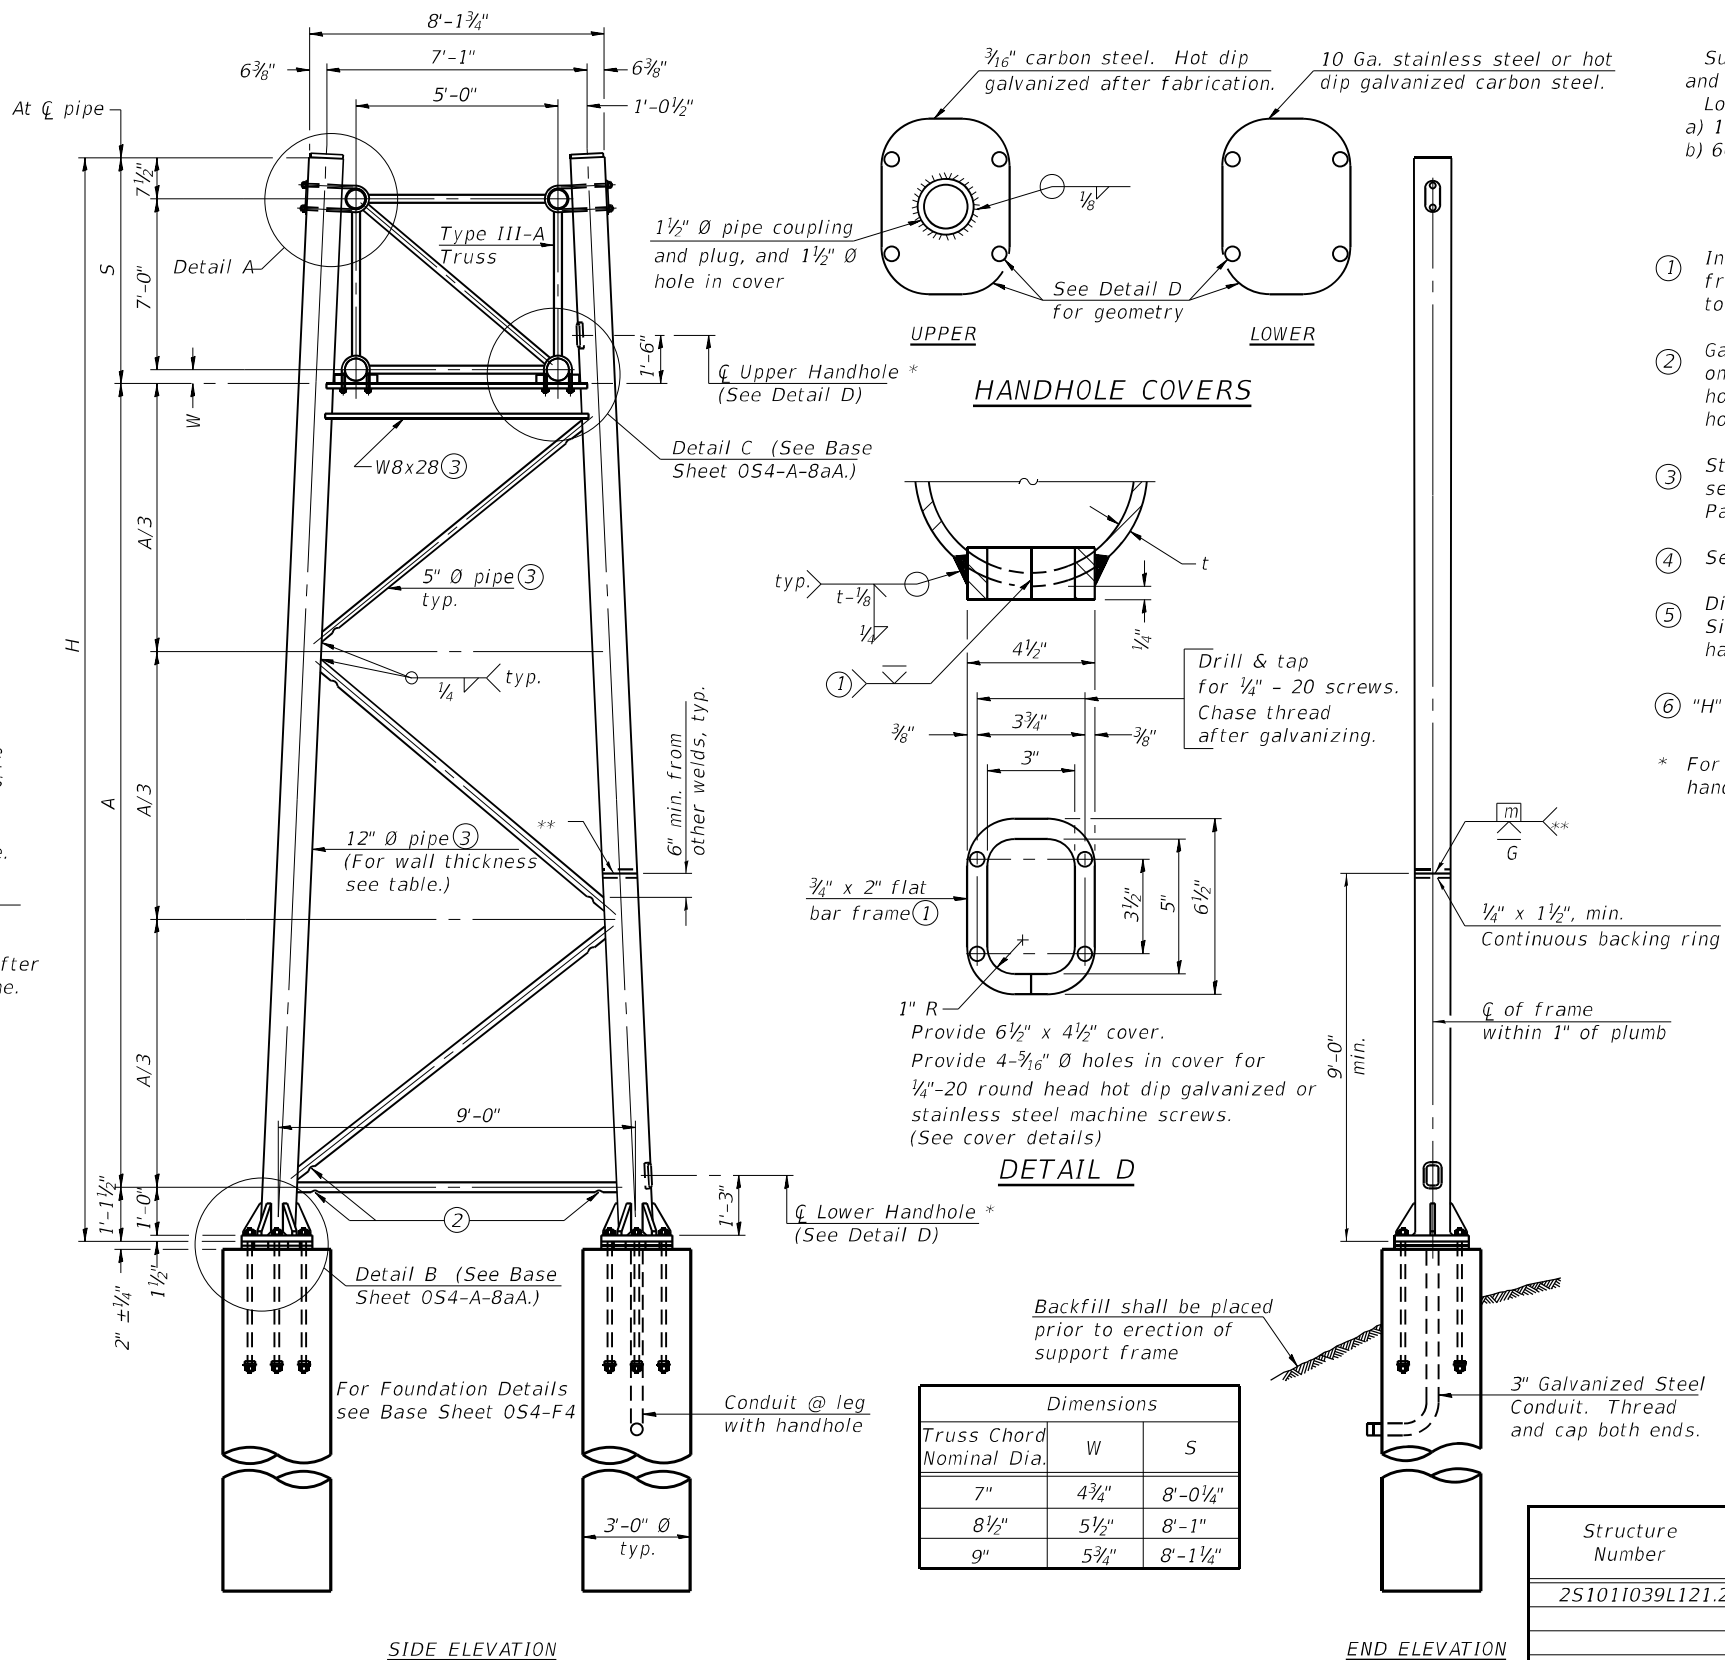

Load combinations checked include deadload plus:

- a) 100% wind normal to sign, 20% parallel to sign
- b) 60% wind normal to sign, 30% parallel to sign

- ① *In lieu of fabricated handhole frame as shown, may cut from 2" plate (rolling direction vertical). All cut faces to be ground to ANSI Roughness of 500 μ m or less.*
- ② *Galvanizing vent holes of adequate size shall be provided on underside at each end of bracing pipes. Alternately, holes may be provided in wall of pipe column. All vent holes shall be drilled and de-burred, typ.*
- ③ *Steel pipe, plate, carbon steel handhole covers and rolled sections shall be hot dip galvanized after fabrication. Painting is not permitted. See Base Sheet 05-A-1.*
- ④ *See General Notes for fasteners.*
- ⑤ *Dimensions shown are based on selection criteria in the Sign Structures Manual. Nonstandard applications must have dimensions verified or amended as appropriate.*
- ⑥ *"H" based on 15'-0" or actual sign height, whichever is greater.*

* For dynamic message sign installations, provide upper and lower handholes in both legs of each support frame.

<i>Dimensions</i>		
<i>Truss Chord Nominal Dia.</i>	<i>W</i>	<i>S</i>
7"	4¾"	8'-0¼"
8½"	5½"	8'-1"
9"	5¾"	8'-1½"

TRUSS SUPPORT DETAILS

(12" Ø Pipe-Type III-A Truss)

**** One butt welded joint is allowed only on one post per support frame. If used, weld procedure must be pre-approved by Engineer and joint shall receive 100% RT or UT (tension criteria) at Contractor's expense.**

2-17-2017



QUIGG ENGINEERING INC

USER NAME = JCray	DESIGNED - ZLD	REVISED -
D264C24-SHT-007-Span 12in Support Frame.dgn	CHECKED - KWB	REVISED -
PLOT SCALE = 0.1667" / in.	DRAWN - ZLD	REVISED -
PLOT DATE = 2/10/2025	CHECKED - MDC	REVISED -


**STATE OF ILLINOIS
DEPARTMENT OF TRANSPORTATION**

OVERHEAD SIGN STRUCTURES – SUPPORT FRAME FOR TYPE III-A ALUMINUM TRUSS

SHEET 7 OF 25 SHEETS


F.A.I. RTE.	SECTION	COUNTY	TOTAL SHEETS	SHEET NO.
39	(201-3)R & (4-1,5)R	WINNEBAGO	1685	437
		CONTRACT NO. 64C24		
ILLINOIS		FED. AID PROJECT		

Hexagon locknut and washer (top), leveling nut and washer (bottom). Galvanize per AASHTO M232. Nuts shall each be tightened against base plate with 200 lb.-ft. minimum torque.

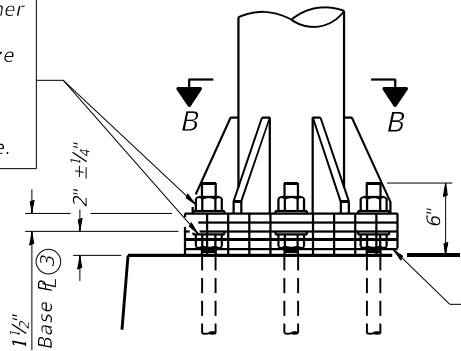


DETAIL B
Ribs shall be cut to fit slope of pipe.

Stainless Steel Standard Grade Wire Cloth, 3" wide, 1/4" maximum opening with a minimum wire diameter of AWG. No. 16 with a minimum 2" lap. Secure to base plate after erection with 3/4" stainless steel banding.

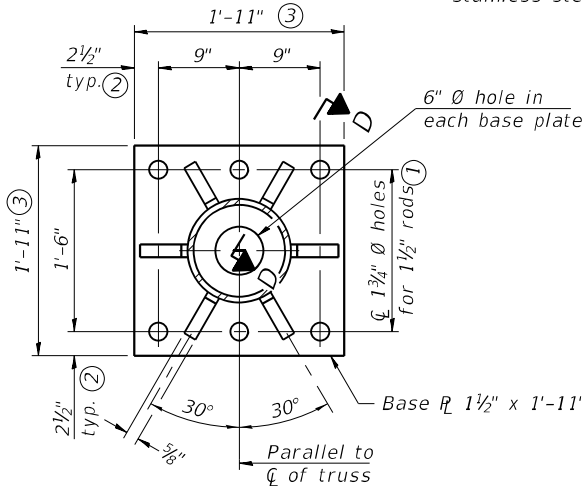


SECTION B-B

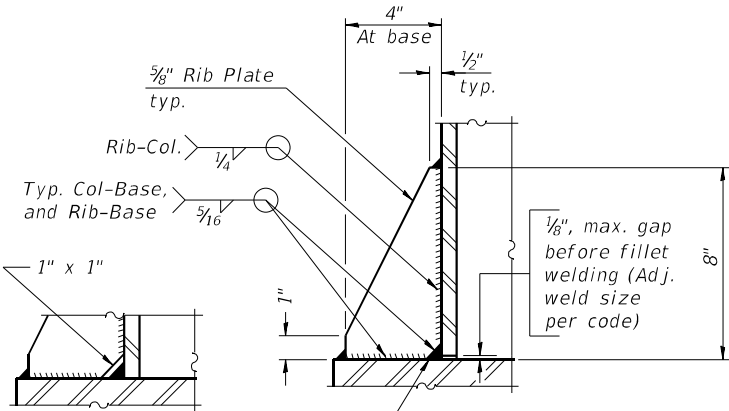


** Alternate detail if welding col. to base plate first, then snip inside corner of ribs. Terminate weld on rib 1/4" from snip.

SECTION D-D

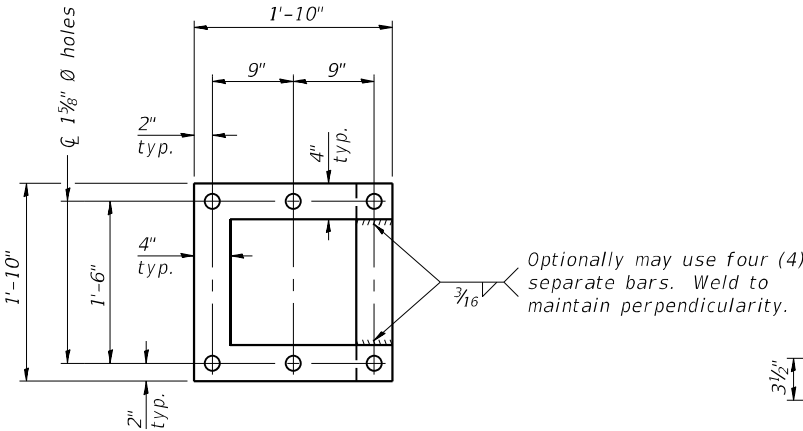

POSITIONING PLATE(S)

At each location, provide 1/4" thick positioning plate(s) and six (6) additional nuts to be used with leveling nuts to maintain anchor bolts position during concrete placement.

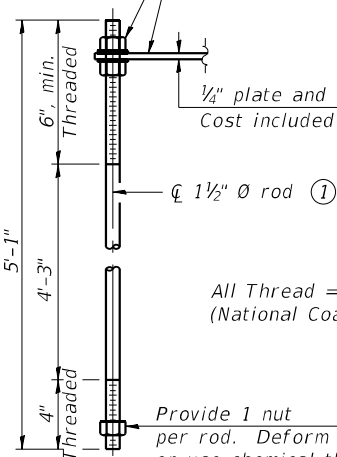


ANCHOR ROD DETAIL

Anchor rods shall conform to ASTM F1554 Grade 105 Galvanize upper 12" minimum per AASHTO M232. No welding shall be permitted on rods.

TYPE III-A TRUSS
12" Ø PIPE SUPPORT FRAME DETAILS

Notes:
For Type III-A Truss spans greater than 150 ft, and up to 160 ft.:

- ① 1 3/4" Ø rod, 2" Ø holes
- ② 2 3/4" edge distance
- ③ Base PL 1 5/8" x 1'-11 1/2" x 1'-11 1/2"

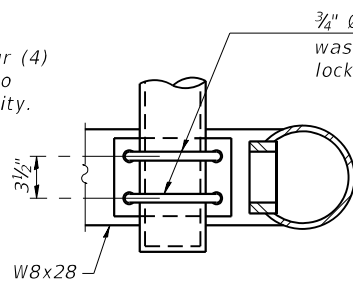


SECTION C-C
(Handhole cover not shown)

3/4" Ø U-bolts. Provide washers and hexagon locknuts. (2 required)

Saddle shim
W8x28
Field drill 1 5/16" Ø holes
Touch up holes with galvanizing paint.
Drain hole (See Base Sheet 05-A-2.)
1/8" fabric or neoprene pad.

1 1/2" Ø pipe coupling for conduit attachment (plug for shipping)

DETAIL C

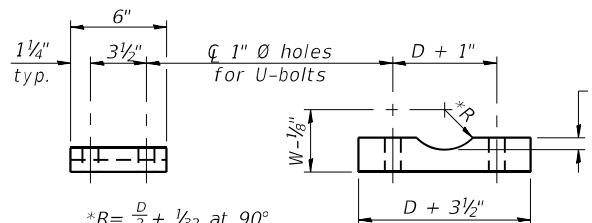

$*R = \frac{D}{2} + \frac{1}{32}$ at 90°

D = Outside Diameter of Chord.
For W, see Base Sheet 05-A-6.

Truss Chord Nominal Dia.	a
7"	1"
8 1/2"	1 1/4"
9"	1 3/8"

SADDLE SHIM DETAIL

ASTM B26 Alloy 356-F

or

ASTM B209 Alloy 6061-T651
(4 required per sign truss)

054-A-8aA

2-17-2017



QUIGG ENGINEERING INC

USER NAME = JCray	DESIGNED - ZLD	REVISED -
D264C24-SHT-008-Span 12in Support Frame Details	CHECKED - KWB	REVISED -
PLOT SCALE = 0.1667' / in.	DRAWN - ZLD	REVISED -
PLOT DATE = 2/10/2025	CHECKED - MDC	REVISED -

STATE OF ILLINOIS
DEPARTMENT OF TRANSPORTATION

OVERHEAD SIGN STRUCTURES
SUPPORT FRAME FOR TYPE III-A ALUMINUM TRUSS

SHEET 8 OF 25 SHEETS

F.A.I. RTE.	SECTION	COUNTY	TOTAL SHEETS	SHEET NO.
39	(201-3)R & (4-1,5)R	WINNEBAGO	1685	438
CONTRACT NO. 64C24				
ILLINOIS FED. AID PROJECT				

MODEL: Default
FILE NAME: c:\pwwork\benesch projects\projects\0183649\0264C24-SHT-008-Span 12in Support Frame Details.dgn
2/9/2025 2:47:29 PM

MODEL: Default
FILE NAME: c:\pwword\benesch projects\projects\0183649\0264C24-SHT-009-Span Alum Walkway DMS Details.dgn
2/9/2025 2:47:41 PM

05-A-9-DMS

2-17-2017



QUIGG ENGINEERING INC

USER NAME = JCray
D264C24-SHT-009-Span Alum Walkway DMS Details
PLOT SCALE = 0.1667' / in.
PLOT DATE = 2/10/2025



DESIGNED - ZLD
CHECKED - KWB
DRAWN - ZLD
CHECKED - MDC
REVISED -
REVISED -
REVISED -
REVISED -

STATE OF ILLINOIS
DEPARTMENT OF TRANSPORTATION

OVERHEAD SIGN STRUCTURES
ALTERNATE ALUMINUM WALKWAY DETAILS FOR DMS

SHEET 9 OF 25 SHEETS

F.A.I. RTE.	SECTION	COUNTY	TOTAL SHEETS	SHEET NO.
39	(201-3)R & (4-1.5)R	WINNEBAGO	1685	439
CONTRACT NO. 64C24				
ILLINOIS FED. AID PROJECT				

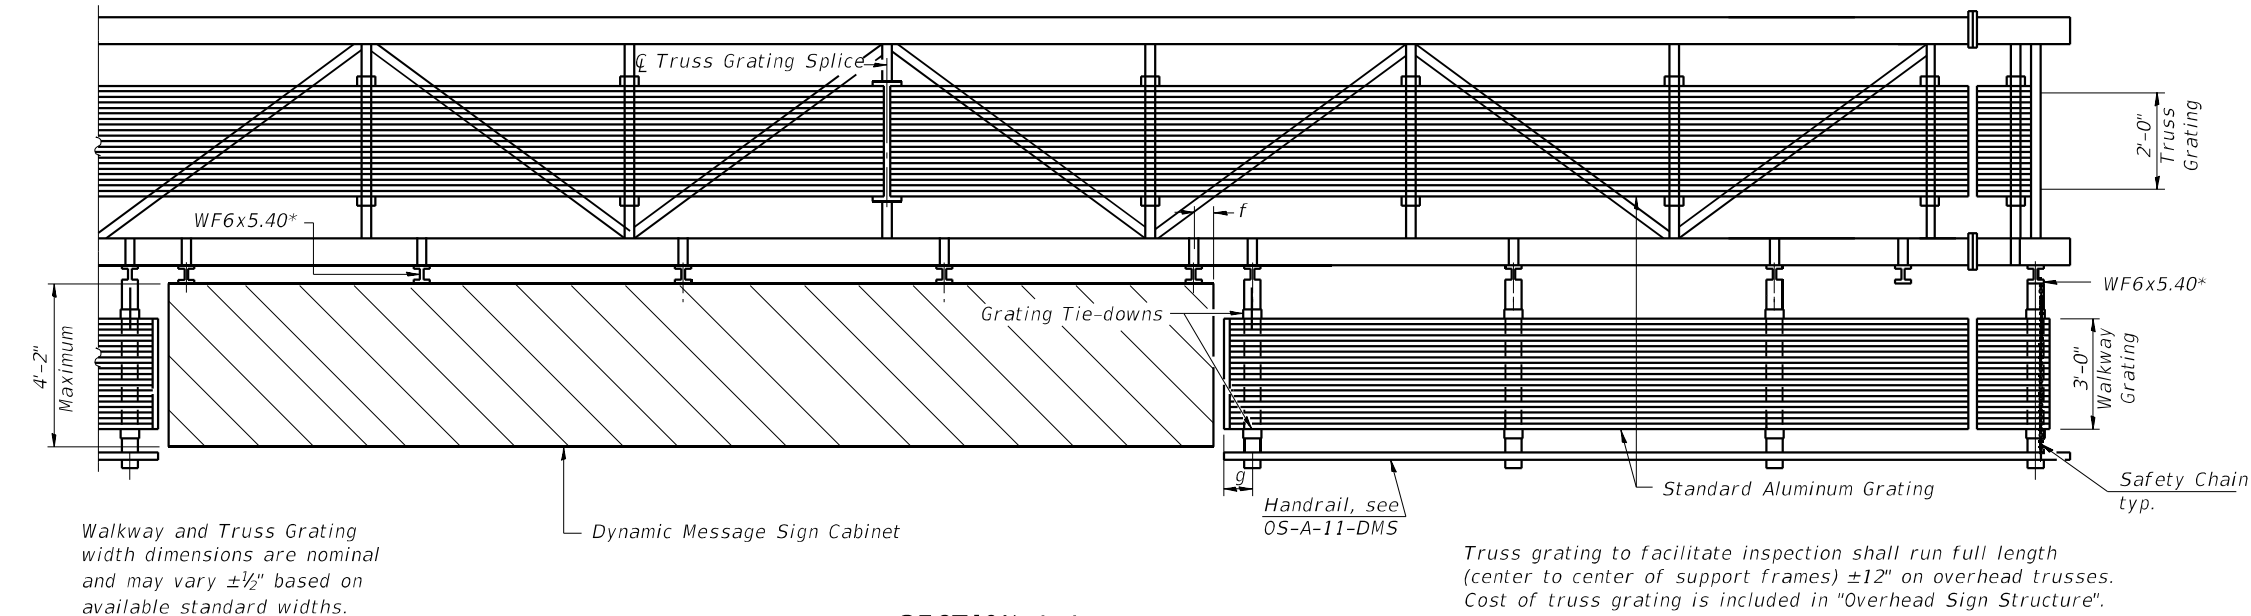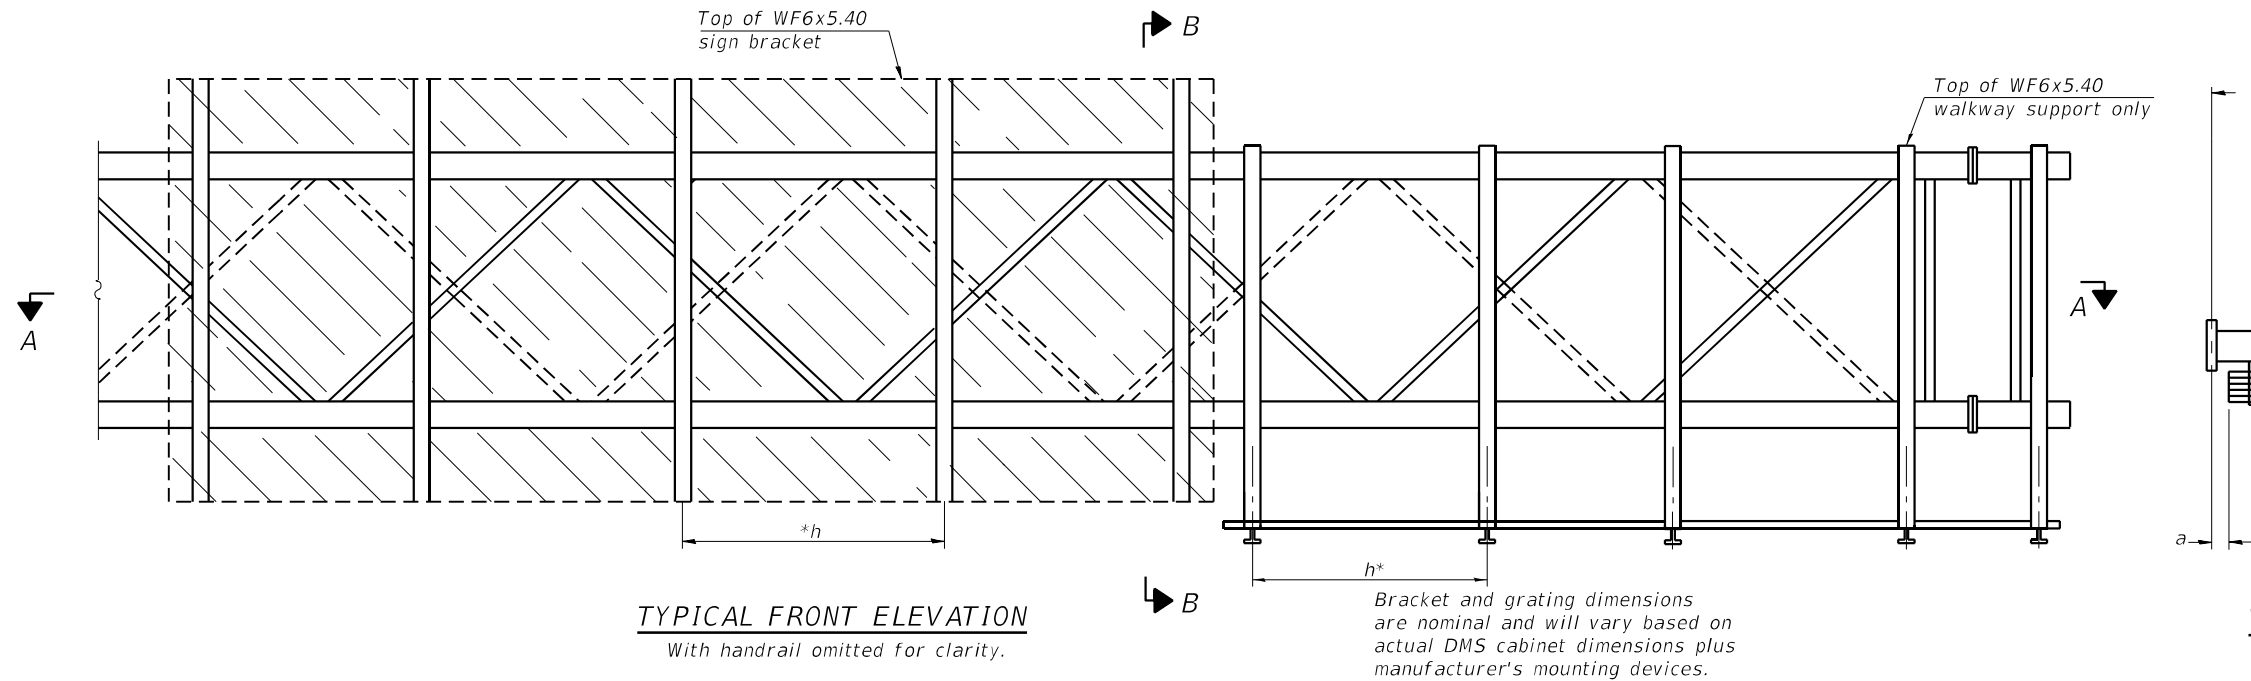

BRACKET TABLE

WF6x5.40 ASTM B308, Alloy 6061-T6		
Sign Width		Number Brackets Required
Greater Than	Less Than or Equal To	
	8'-0"	2
8'-0"	14'-0"	3
14'-0"	20'-0"	4
20'-0"	26'-0"	5
26'-0"	32'-0"	6

Notes:

* Space walkway brackets WF6x5.40 for efficiency and within limits shown:

f = 12" maximum, 4" minimum (End of sign to ϕ of nearest bracket)

g = 12" maximum, 4" minimum (End of walkway grating to ϕ of nearest support bracket)


h = 6'-0" maximum (ϕ to ϕ sign and/or walkway support brackets, WF6x5.40)

Maximum DMS weight = 5000 lbs. 4'-2" maximum cabinet depth includes depth of cabinet plus connection to WF6x5.40.


For Section B-B and Grating Splice Details, see Base Sheet 05-A-10-DMS.

For Handrail Splice Details, see Base Sheet 05-A-11-DMS.

MODEL: Default
FILE NAME: c:\pwword\benesch projects\projects\0183649\0264C24-SHT-T-010-Span Alum Walkway DMS Details.dgn
2/9/2025 2:47:53 PM

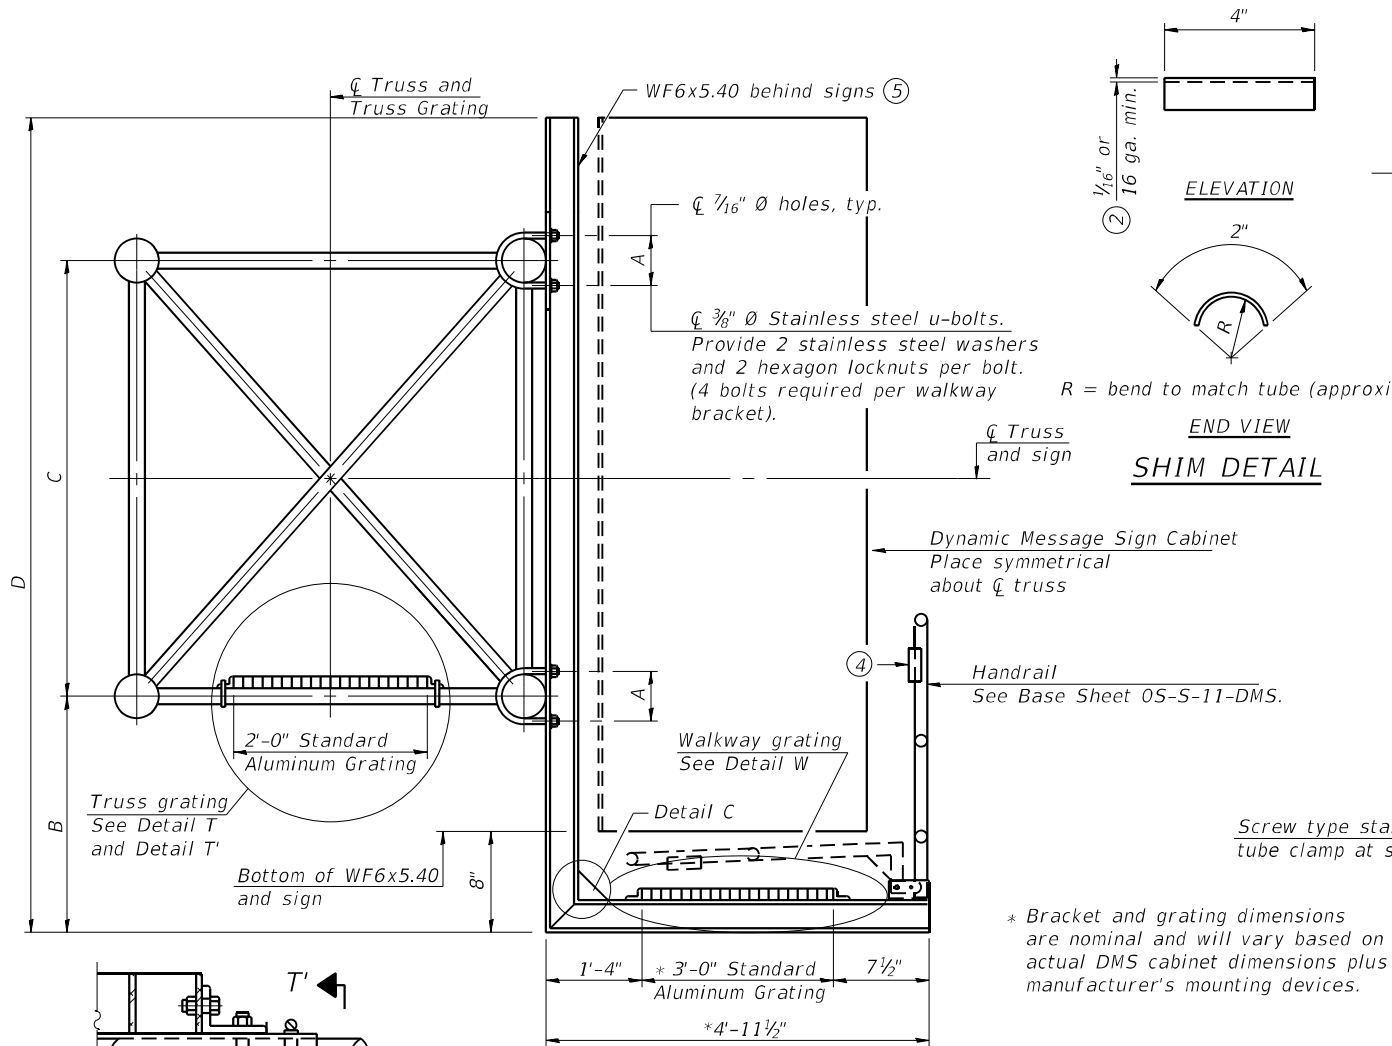


SHIM DETAIL

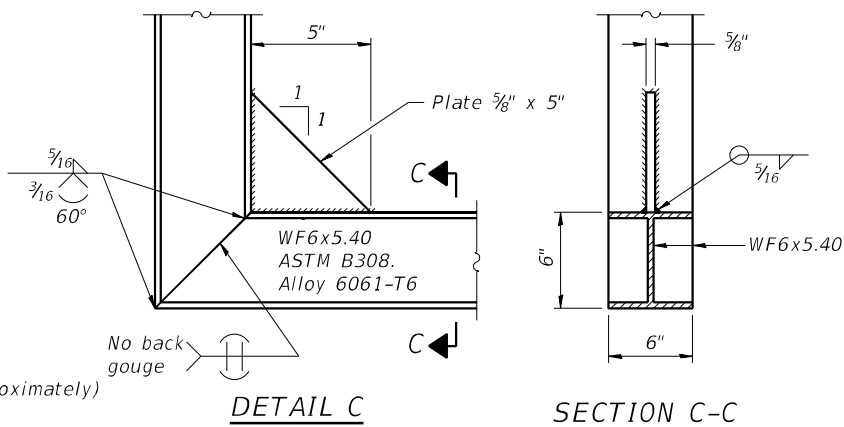


DETAIL C

SECTION C-C

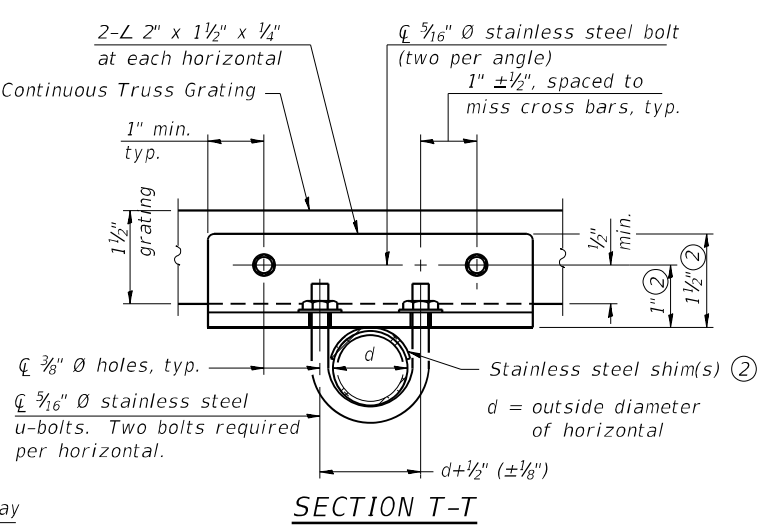

SECTION T-T

SECTION T'-T'

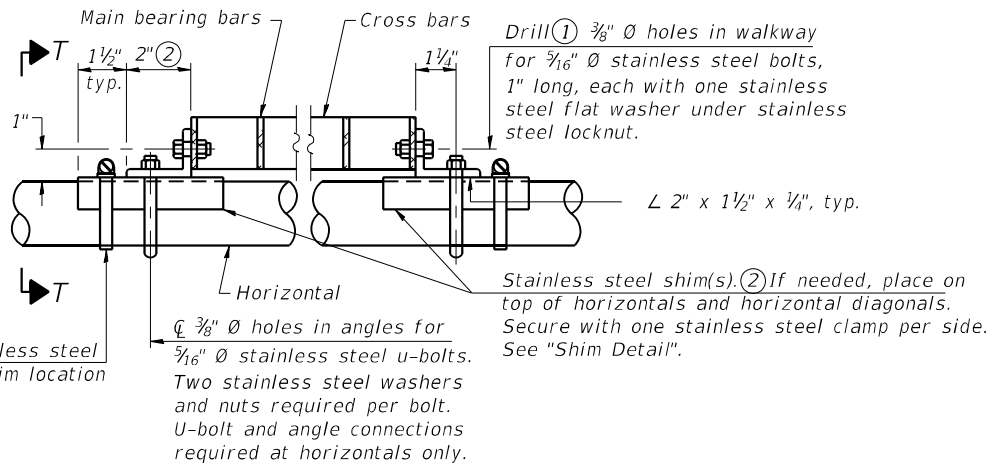

DETAIL T

(Continuous Truss grating)

SPECIFICATIONS FOR STANDARD ALUMINUM GRATING

Main Bearing Bars shall be 3/16" x 1 1/2" on 1 3/16" centers and conform to ASTM B211 Alloy 6061-T6.
Cross bars shall be 3/16" x 1 1/2" on 4" centers and conform to ASTM B221 Alloy 6063-T5 or 6061-T6.


OR

Aluminum Grating with modified "t" sections for main bearing bars shall meet the following requirements:

Main bars shall conform to ASTM B221 Alloy 6061-T6 and have a minimum section modulus equal to 0.0705 in.³ per bar, a depth of 1 1/2", spaced on 1 3/16" centers.
Cross bars shall conform to ASTM B221 Alloy 6063-T5 or T-42 and spaced on 4" centers.


- Drilling holes in grating may be done in shop or field, based on Contractor's preference and subject to accurate alignment.
- Stainless steel shims shall be placed as shown in Detail T if needed to compensate for alignment variations between horizontal and diagonal pipes beyond adjustment provided by angles. Thicker shims may be used subject to shims performing properly.
- If Handrail Joint present, weld angle to WF(A-N)4 and 1/4" extension bars. (See Base Sheet 05-A-11.)
- 1/8" x 1/2" x 2" welded to handrail posts to protect locations that contact grating.
- Cabinet manufacturer must design and supply hardware for connection of cabinet to WF6's. Bolts must be stainless steel or hot dip galvanized high strength per IDOT specifications.
- Based on actual height of tallest sign given on 05-A-1.

Structure Number	Station	A	⑥ B	C	⑥ D
2S1011039L121.2	2686+50	7 1/2"	1'-8"	7'-0"	9'-8"

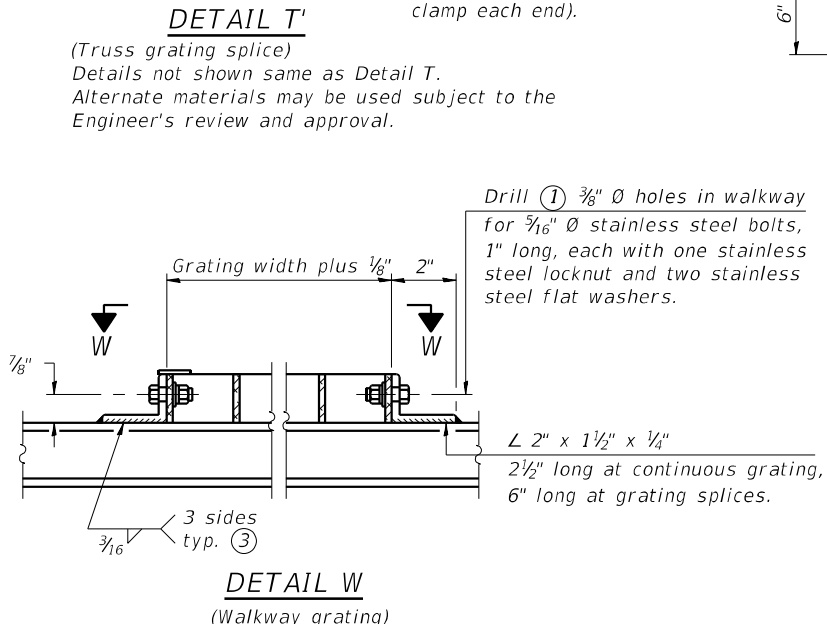

DETAIL W

(Walkway grating)

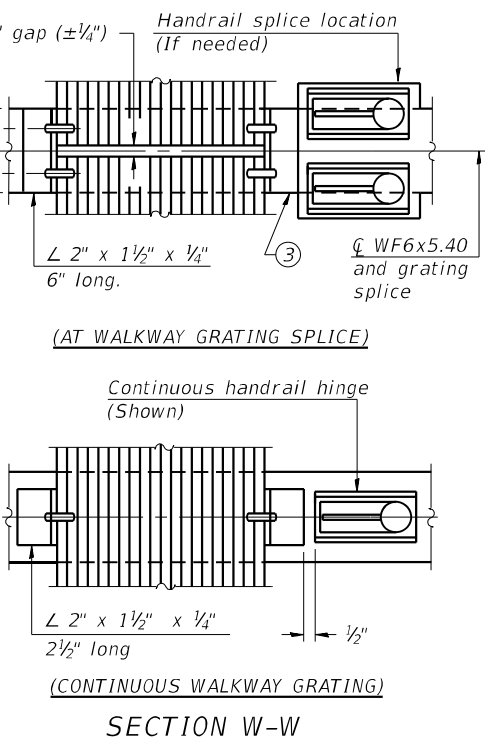

SECTION W-W

05-A-10-DMS

2-17-2017



USER NAME =	JCray
DESIGNED -	ZLD
REVISOR -	KWB
REVISOR -	ZLD
REVISOR -	MDC
PLOT SCALE =	0.1667" / in.
PLOT DATE =	2/10/2025


DESIGNED -	ZLD
REVISOR -	KWB
REVISOR -	ZLD
REVISOR -	MDC

STATE OF ILLINOIS
DEPARTMENT OF TRANSPORTATION


OVERHEAD SIGN STRUCTURES
ALTERNATE ALUMINUM WALKWAY DETAILS FOR DMS

SHEET 10 OF 25 SHEETS


F.A.I. RTE.	SECTION	COUNTY	TOTAL SHEETS	SHEET NO.
39	(201-3)R & (4-1.5)R	WINNEBAGO	1685	440
CONTRACT NO. 64C24				
ILLINOIS FED. AID PROJECT				

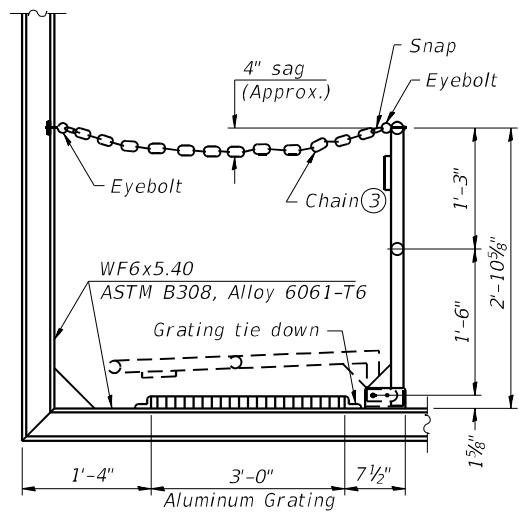

SIDE ELEVATION
(Showing safety chain w/o sign)

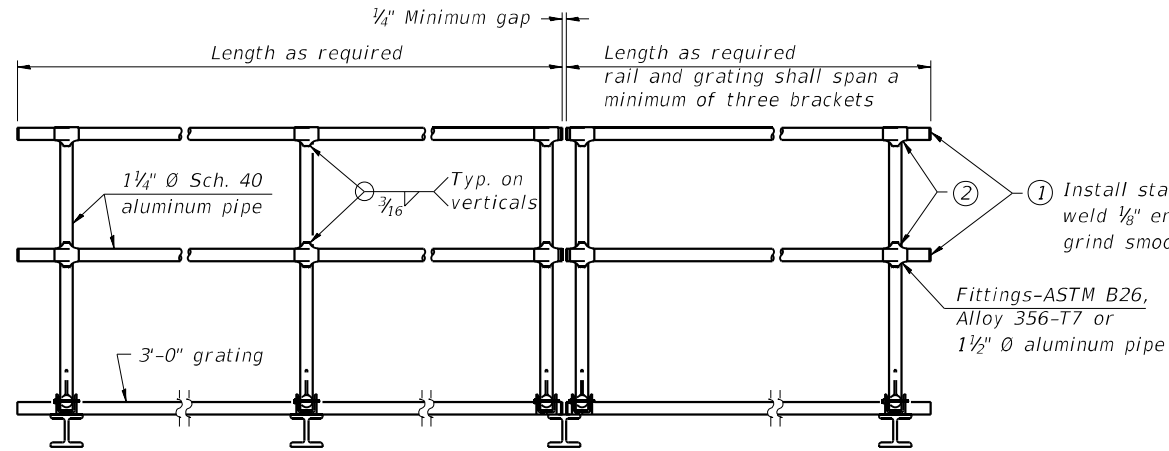


FRONT ELEVATION

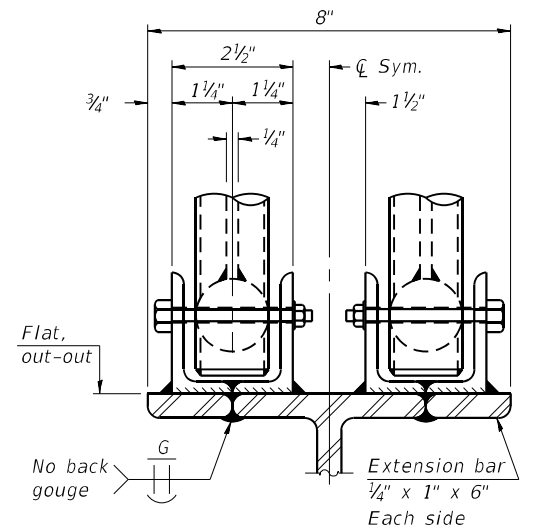

ELEVATION AT HANDRAIL JOINT


HANDRAIL DETAILS

Handrail pipe shall be ASTM B241, Alloy 6063-T6 or Alloy 6061-T6.

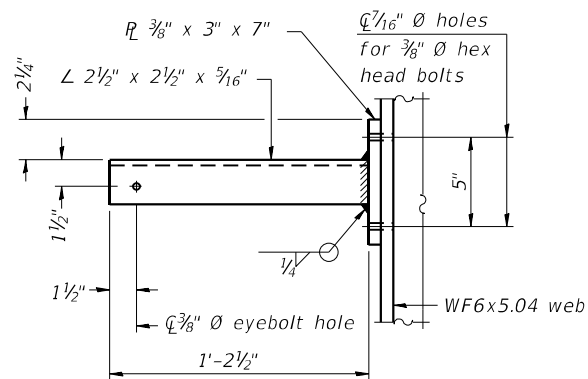


SECTION P-P


- ② Horizontal handrail member shall be continuous thru fitting. Provide 1/16 inch hole in fitting for 3/8 inch bolt. Field drill 1/16 inch hole in horizontal rail member. Provide washer and locknut for bolt. (Use 5/16 inch eyebolts in 1/16 inch holes on top rail at ends only.)
- ③ 3/16 inch type 304L stainless steel chain, approximately 12 links per foot.
- ④ Extrusions may be used in lieu of the details shown, with approval of the Engineer.

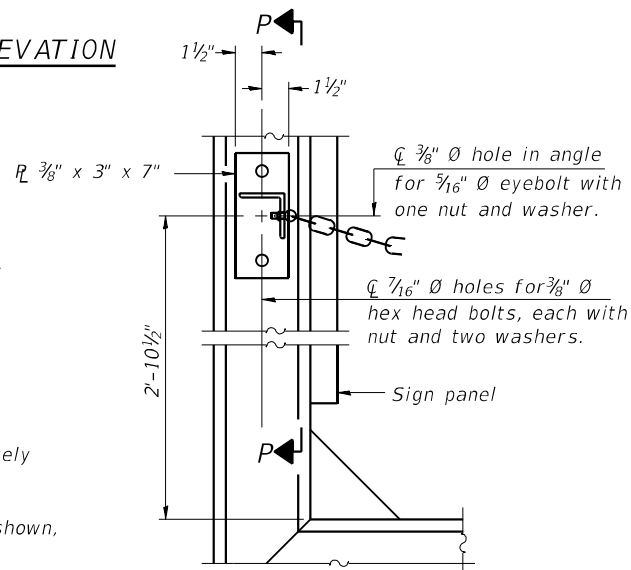


ALTERNATE SAFETY CHAIN ATTACHMENT

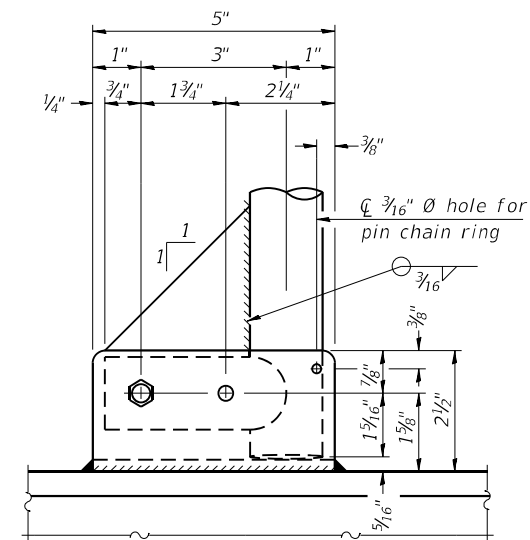


SIDE ELEVATION

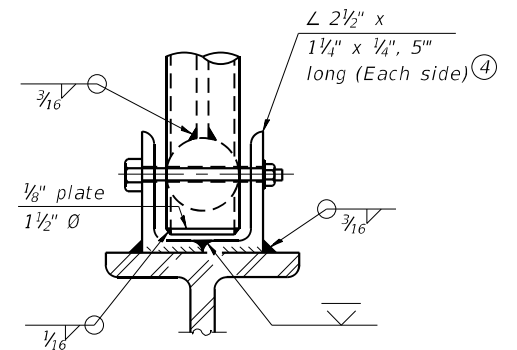

FRONT ELEVATION
See "ELEVATION" at right for dimensions.

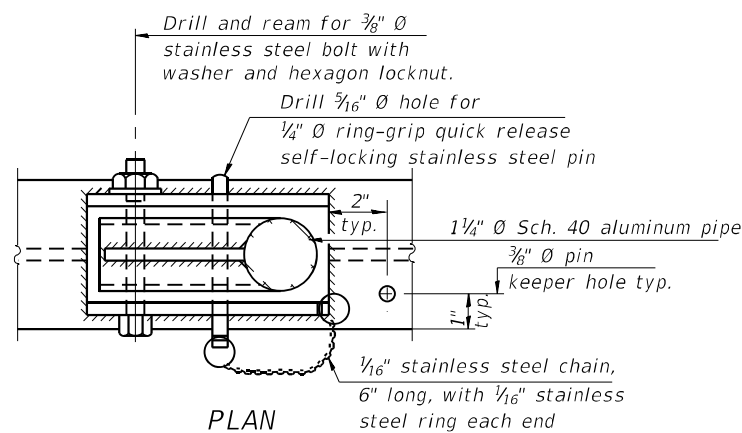


PLAN
DETAIL E HANDRAIL HINGE

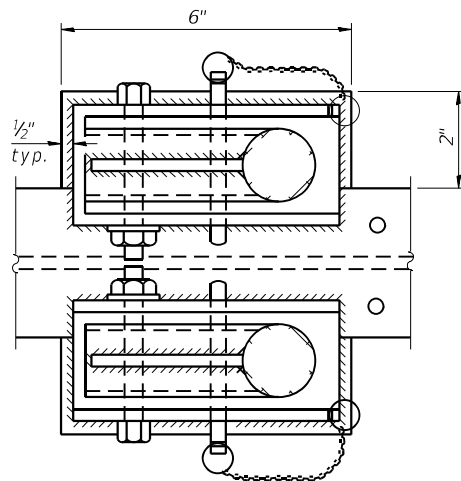


PLAN AT HANDRAIL JOINT
Details not shown same as "PLAN"

(With Sign Present)
Items not shown same as "Side Elevation" of "Handrail Details"

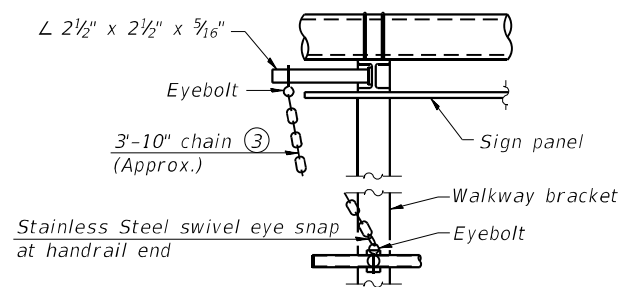

ALTERNATE SAFETY CHAIN ATTACHMENT
Details not shown similar to "Safety Chain" Details (Walkway omitted for clarity)

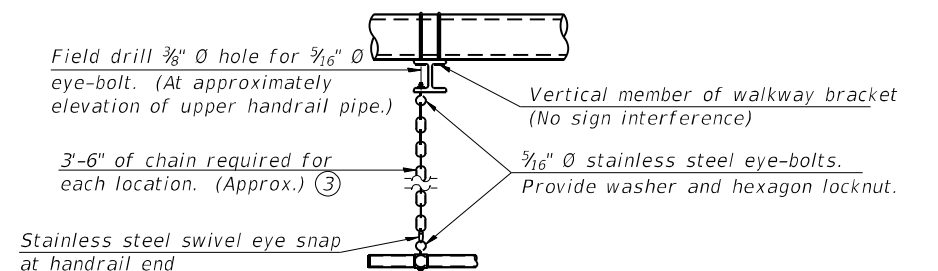

SAFETY CHAIN
One required for each end of each walkway.

05-A-11-DMS

2-17-2017

STATE OF ILLINOIS
DEPARTMENT OF TRANSPORTATION

OVERHEAD SIGN STRUCTURES
ALTERNATE ALUMINUM HANDRAIL DETAILS FOR DMS

SHEET 11 OF 25 SHEETS

F.A.I. RTE.	SECTION	COUNTY	TOTAL SHEETS	SHEET NO.
39	(201-3)R & (4-1.5)R	WINNEBAGO	1685	441
CONTRACT NO. 64C24				
ILLINOIS FED. AID PROJECT				

BAR LIST - EACH FOUNDATION

Bar	Number	Size	Length	Shape
v4(E)	24	#9	F less 5"	—
#4 bar spiral (E) - see Side Elevation				

NOTES:

The foundation dimensions shown are based on the presence of mostly cohesive soils with an average Unconfined Compressive Strength (Qu) of at least 1.25 tsf, which must be determined by previous soil investigations at the jobsite. When other conditions are indicated, the boring data will be included in the plans and the foundation dimensions shown will be the result of site specific designs.

If the conditions encountered are different than those indicated, the Contractor shall notify the Engineer to determine if the foundation dimensions need to be modified. If dimensions "B" or "F" are revised by more than 12" by the Contractor, "as-built" plans shall be prepared and submitted to the District Bureau of Operations for future reference.


No sonotubes or decomposable forms shall be used below the lower conduit entrance.

Permanent metal forms or other shielding may not be left in place below that elevation without the Engineer's written permission.

Concrete shall be placed monolithically, without construction joints.

Backfill shall be placed per Article 502 of Standard Specification and prior to erection of support column.


A normal surface finish followed by a Concrete Sealer application will be required on concrete surfaces above the lowest elevation 6" below finished ground line. Cost included in Drilled Shaft Concrete Foundation.

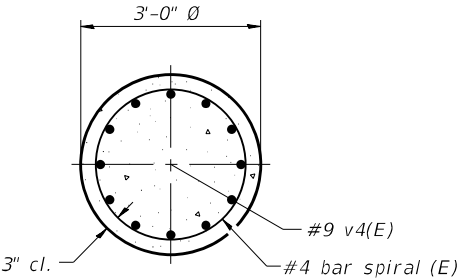

SECTION A-A


DETAILS FOR 10" Ø SUPPORT FRAME
TYPE I-A or II-A TRUSS

Structure Number	Station	Left Foundation					Right Foundation				Class DS Concrete (Cu. Yds.)
		Elevation Top	Elevation Bottom	A	B	F	Elevation Top	Elevation Bottom	A	B	
2S101139L120.1	2630+80	-	-	-	-	-	795.87	777.37	3'-6"	15'-0"	9.7
2S101139R120.4	2644+50	-	-	-	-	-	797.74	776.74	3'-6"	17'-6"	11.0
2S101139L120.6	2657+00	-	-	-	-	-	786.51	766.51	3'-6"	16'-6"	10.5
2S101139R120.9	2673+00	-	-	-	-	-	788.95	764.95	3'-6"	20'-6"	12.6
2S101139L121.0	2679+00	-	-	-	-	-	792.84	772.84	3'-6"	16'-6"	10.5
2S101139R121.4	2699+95	-	-	-	-	-	769.10	745.10	3'-6"	20'-6"	12.6
2S101139L121.6	2707+00	-	-	-	-	-	761.72	732.22	3'-6"	26'-0"	15.5

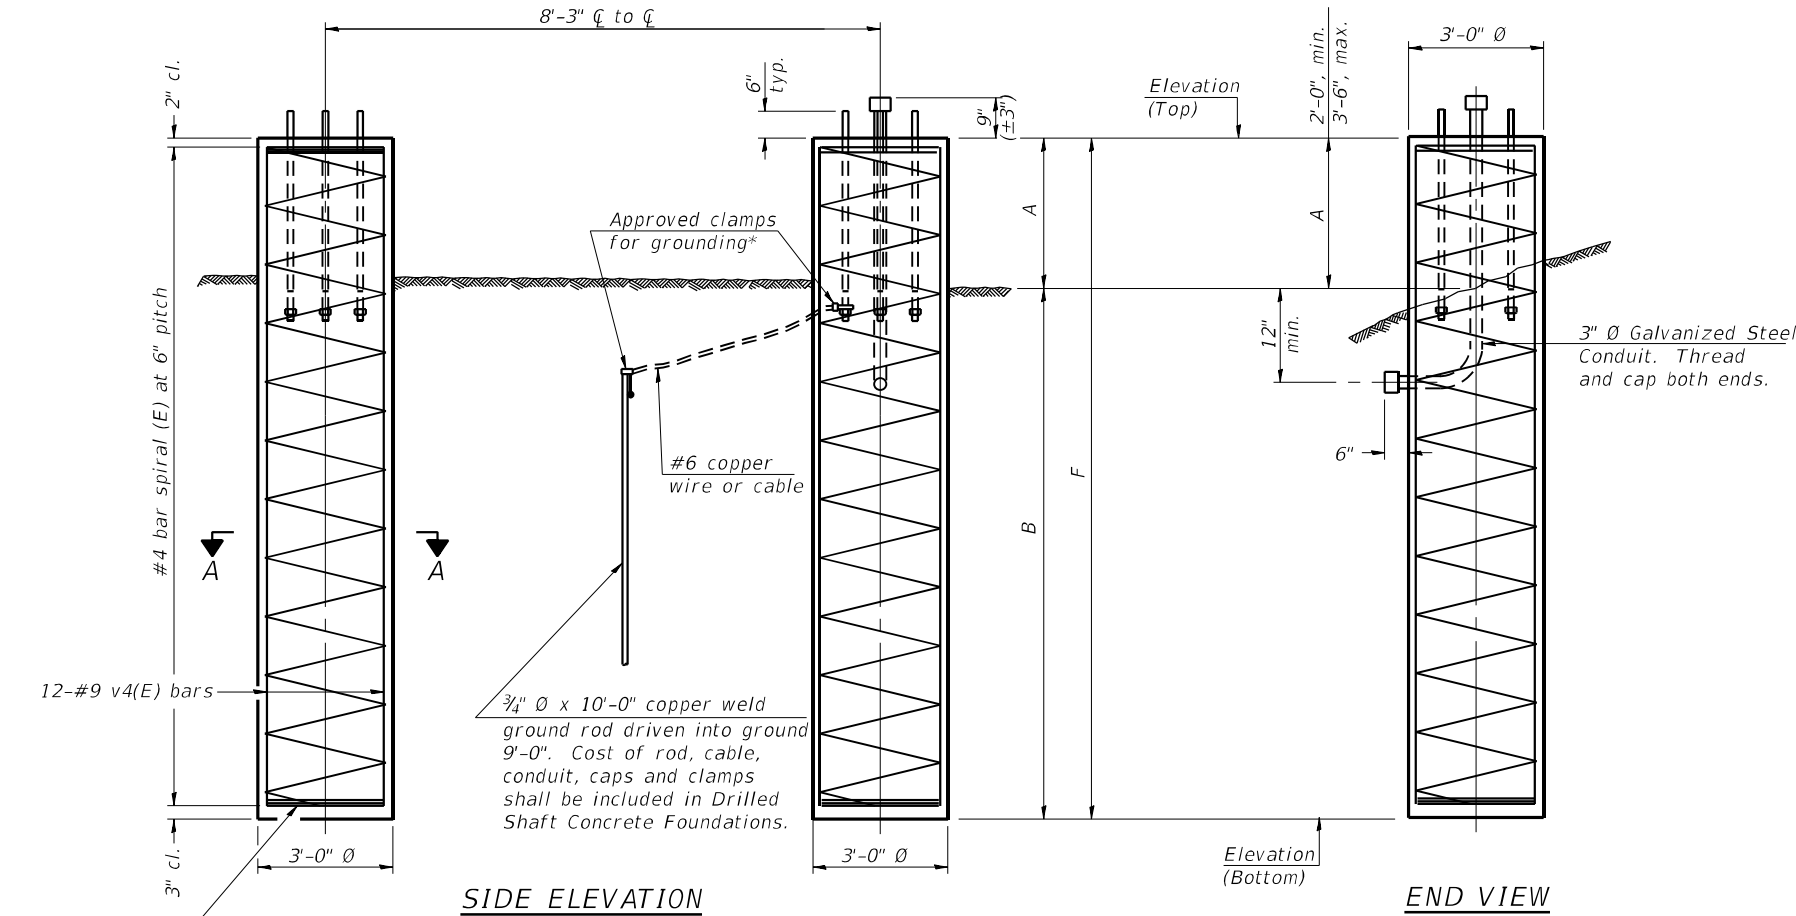

SIDE ELEVATION

END VIEW

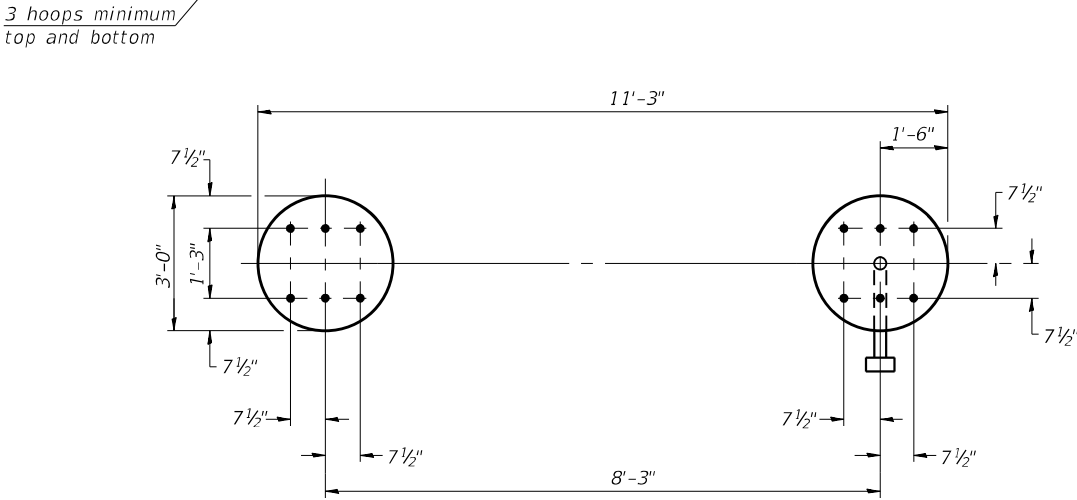

PLAN

For anchor rod size and placement, see Support Frame Detail Sheet.

* Anchor rod shall be ground or filed to bright metal at clamp and cable connection location.

054-F3

2-17-2017

BAR LIST - EACH FOUNDATION

Bar	Number	Size	Length	Shape
v4(E)	24	#9	F less 5"	—
#4 bar spiral (E) - see Side Elevation				

NOTES:

The foundation dimensions shown are based on the presence of mostly cohesive soils with an average Unconfined Compressive Strength (Qu) of at least 1.25 tsf, which must be determined by previous soil investigations at the jobsite. When other conditions are indicated, the boring data will be included in the plans and the foundation dimensions shown will be the result of site specific designs.

If the conditions encountered are different than those indicated, the Contractor shall notify the Engineer to determine if the foundation dimensions need to be modified. If dimensions "B" or "F" are revised by more than 12" by the Contractor, "as-built" plans shall be prepared and submitted to the District Bureau of Operations for future reference.


No sonotubes or decomposable forms shall be used below the lower conduit entrance.

Permanent metal forms or other shielding may not be left in place below that elevation without the Engineer's written permission.

Concrete shall be placed monolithically, without construction joints.

Backfill shall be placed per Article 502 of Standard Specification and prior to erection of support column.


A normal surface finish followed by a Concrete Sealer application will be required on concrete surfaces above the lowest elevation 6" below finished ground line. Cost included in Drilled Shaft Concrete Foundation.

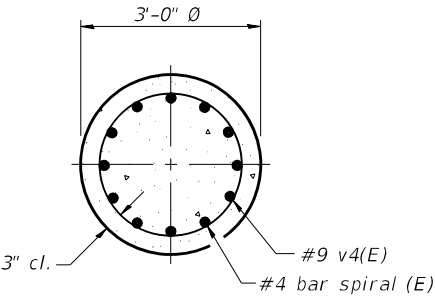

SECTION A-A


DETAILS FOR 12" Ø SUPPORT FRAME
TYPE III-A TRUSS

Structure Number	Station	Left Foundation					Right Foundation					Class DS Concrete (Cu. Yds.)
		Elevation Top	Elevation Bottom	A	B	F	Elevation Top	Elevation Bottom	A	B	F	
2S1011039L121.2	2686+50	-	-	-	-	-	790.42	756.92	3'-6"	30'-0"	33'-6"	17.6

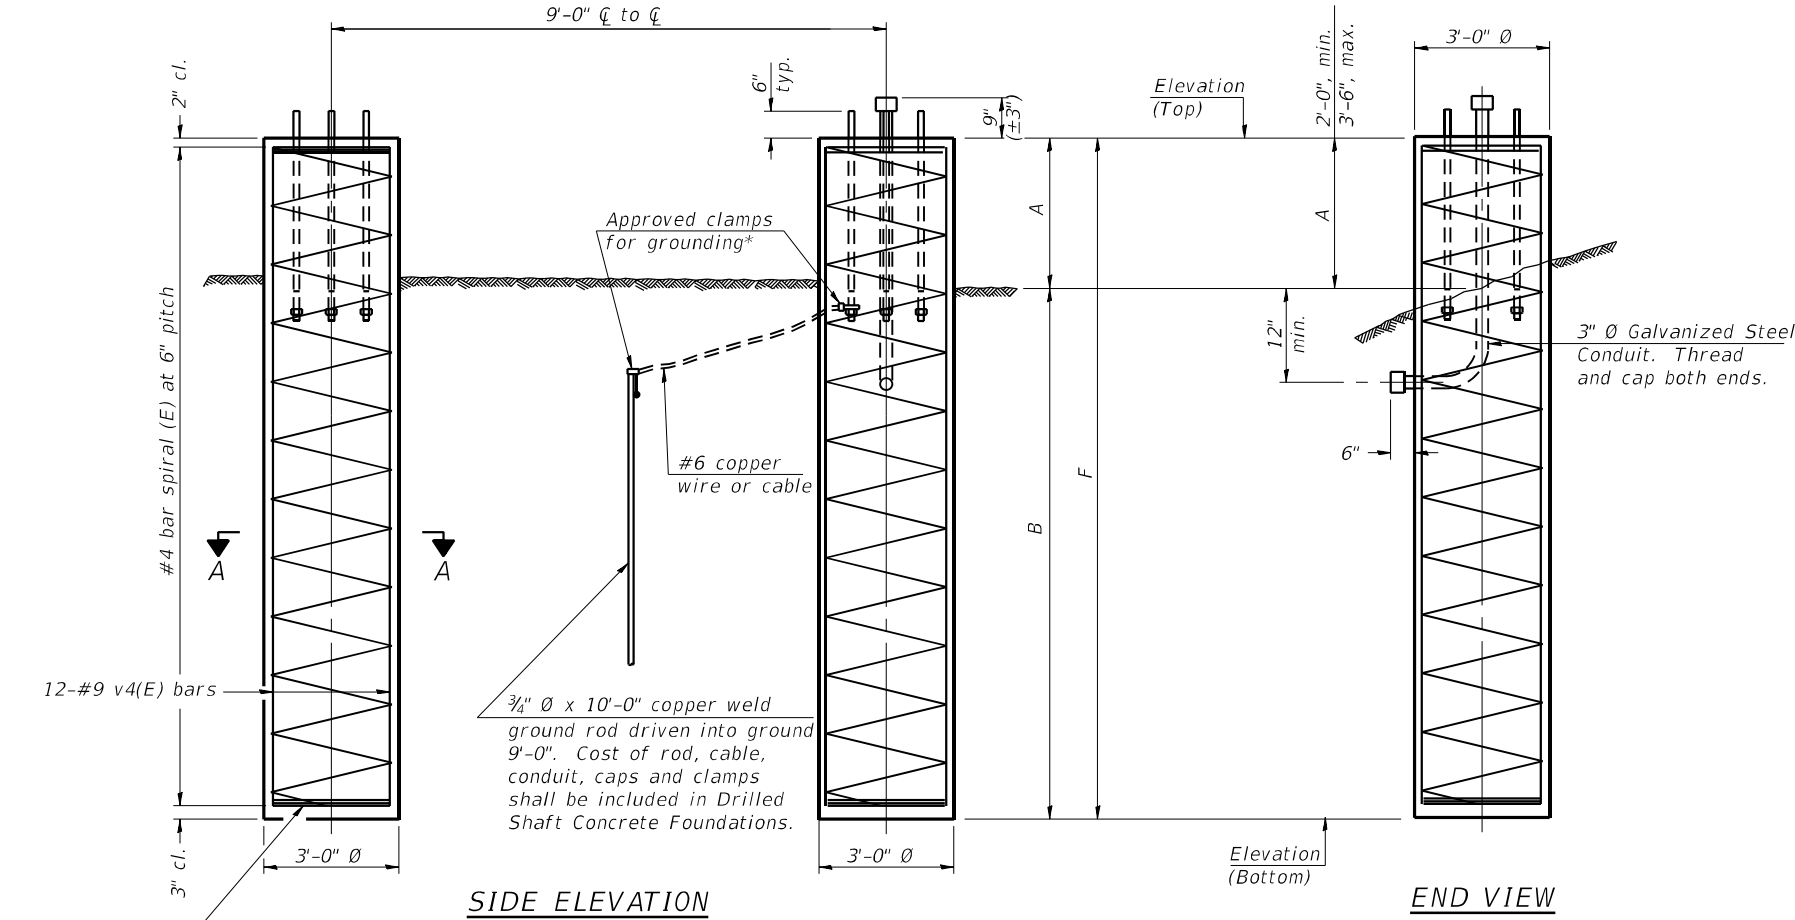

SIDE ELEVATION

END VIEW

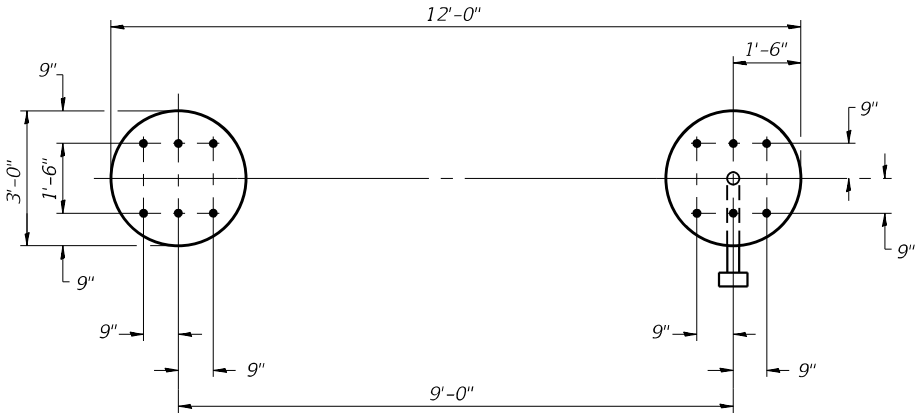

PLAN

For anchor rod size and placement, see Support Frame Detail Sheet.

* Anchor rod shall be ground or filed to bright metal at clamp and cable connection location.

MODEL: Default
FILE NAME: c:\pword\in\benesch projects\projects\0183649\0264C24-SHT-013-Span 12in Pipe Drilled Shaft.dgn

054-F4 2-17-2017



QUIGG ENGINEERING INC

USER NAME = JCray	DESIGNED - ZLD	REVISED -
D264C24-SHT-013-Span 12in Pipe Drilled Shaft.dgn	CHECKED - KWB	REVISED -
PLOT SCALE = 0.1667' / in.	DRAWN - ZLD	REVISED -
PLOT DATE = 2/10/2025	CHECKED - MDC	REVISED -



STATE OF ILLINOIS
DEPARTMENT OF TRANSPORTATION

OVERHEAD SIGN STRUCTURES
DRILLED SHAFT DETAILS

SHEET 13 OF 25 SHEETS

F.A.I. RTE.	SECTION	COUNTY	TOTAL SHEETS	SHEET NO.
39	(201-3)R & (4-1.5)R	WINNEBAGO	1685	443
CONTRACT NO. 64C24				
ILLINOIS FED. AID PROJECT				

MODEL: Default
FILE NAME: c:\pwworkin\benesch projects\projects\0183649\0264C24-SHT-014-Span Median Drilled Shaft.dgn
2/9/2025 2:48:42 PM

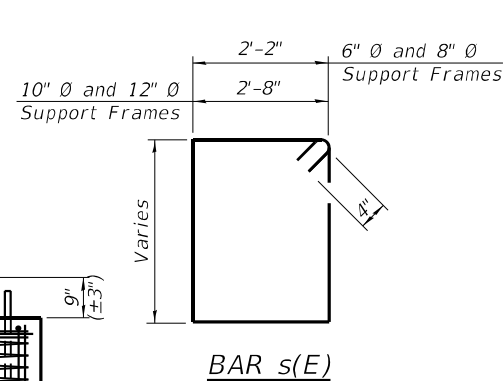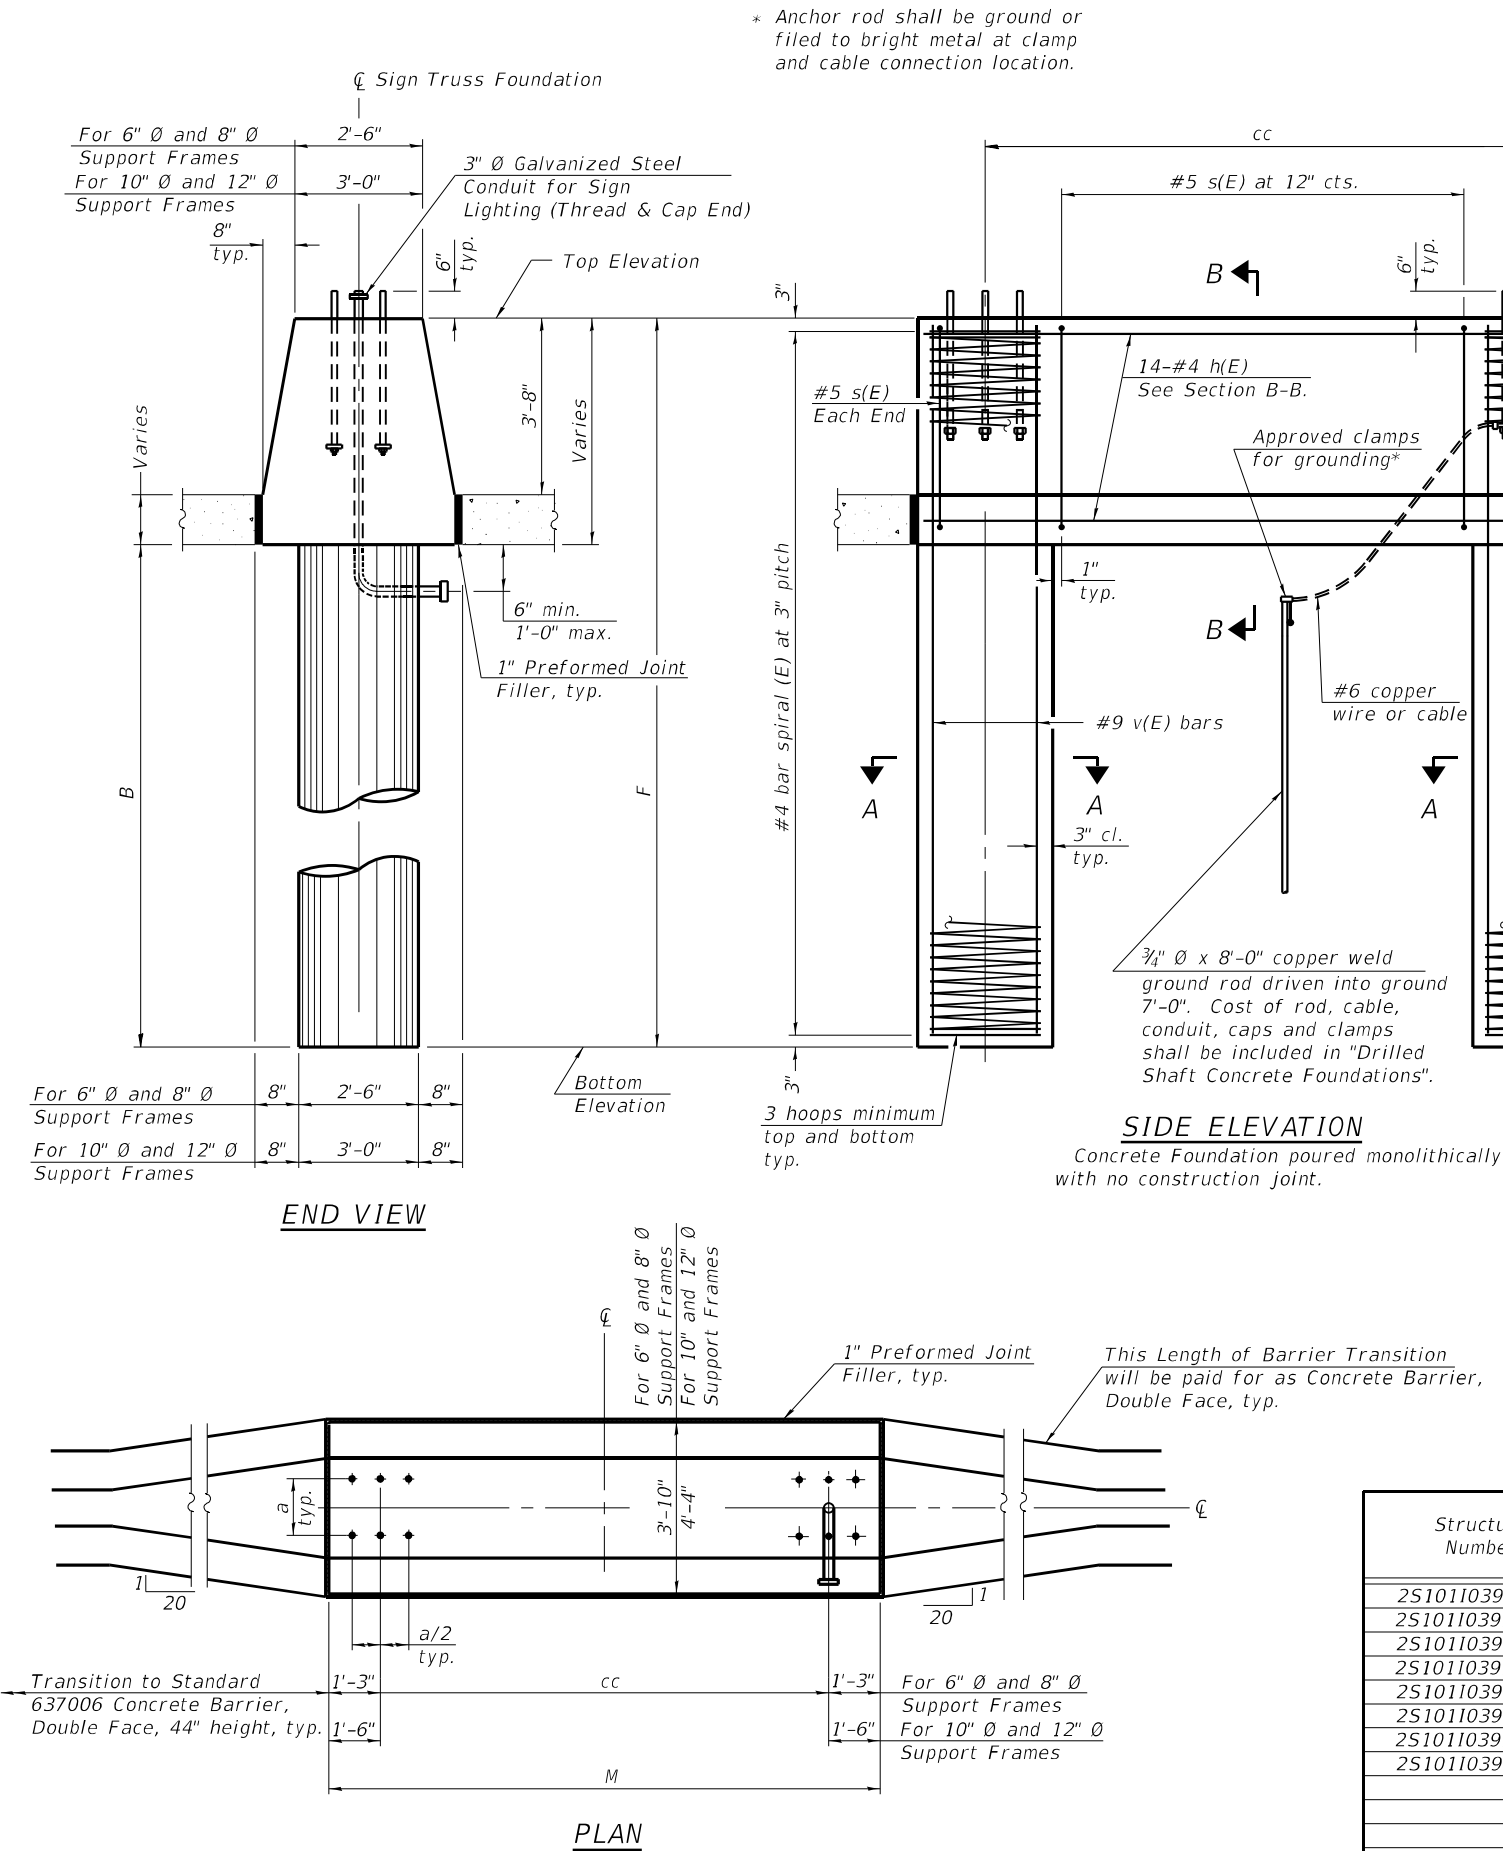

NOTES:

The foundation dimensions shown are based on the presence of mostly cohesive soils with an average Unconfined Compressive Strength (Qu) of at least 1.25 tsf, which must be determined by previous soil investigations at the jobsite. When other conditions are indicated, the boring data will be included in the plans and the foundation dimensions shown will be the result of site specific designs.

If the conditions encountered are different than those indicated, the Contractor shall notify the Engineer to determine if the foundation dimensions need to be modified. If dimensions "B" or "F" are revised by more than 12" by the Contractor, "as-built" plans shall be prepared and submitted to the District Bureau of Operations for future reference.

No sonotubes or decomposable forms shall be used below the lower conduit entrance. Permanent metal forms or other shielding may not be left in place below that elevation without the Engineer's written permission.

Concrete shall be placed monolithically, without construction joints.


Backfill shall be placed per Article 502 of Standard Specification and prior to erection of support column.

A normal surface finish followed by a Concrete Sealer application will be required on concrete surfaces above the lowest elevation 6" below finished ground line. Cost included in Drilled Shaft Concrete Foundation.


BAR LIST - EACH FOUNDATION

Bar	Number	Size	Length	Shape
h(E)	14	#4	M less 4"	—
s(E)	Varies	#5	Varies	□
v(E)	16	#9	F less 0'-5"	—
v(E)	24	#9	F less 0'-5"	—
#4(E) bar spiral. See Side Elevation				

6" Ø and 8" Ø Support Frame
10" Ø and 12" Ø Support Frame

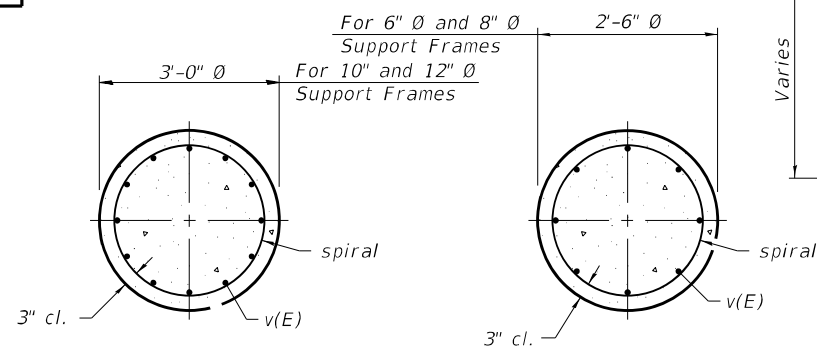

SECTION A-A

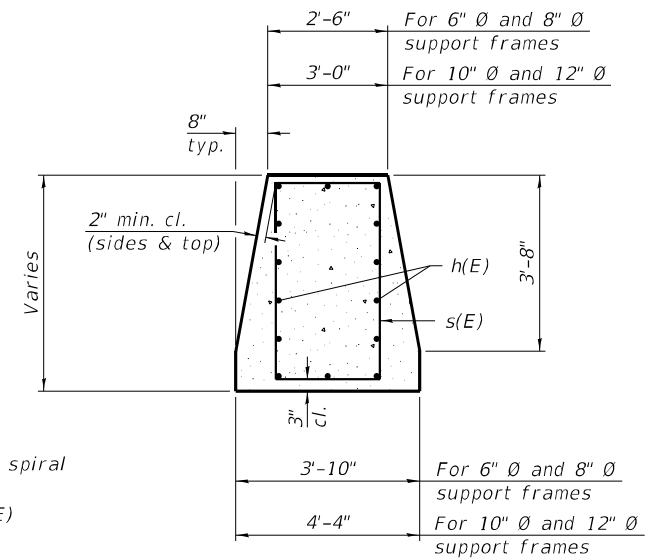

SECTION B-B

Structure Number	Station	Left Foundation				Right Foundation				Class DS Concrete (Cu. Yds.)
		Elevation Top	Elevation Bottom	B	F	Elevation Top	Elevation Bottom	B	F	
2S1011039L120.1	2630+80	797.66	776.74	15'-0"	20'-11"	-	-	-	-	17.6
2S1011039R120.4	2644+50	803.14	779.72	17'-6"	23'-5"	-	-	-	-	18.9
2S1011039L120.6	2657+00	795.18	772.76	16'-6"	22'-5"	-	-	-	-	18.4
2S1011039R120.9	2673+00	793.84	767.42	20'-6"	26'-5"	-	-	-	-	20.4
2S1011039L121.0	2679+00	798.52	776.10	16'-6"	22'-5"	-	-	-	-	18.4
2S1011039L121.2	2686+50	797.56	761.64	30'-0"	35'-11"	-	-	-	-	26.1
2S1011039R121.4	2699+95	771.56	745.14	20'-6"	26'-5"	-	-	-	-	20.4
2S1011039L121.6	2707+00	767.07	735.15	26'-0"	31'-11"	-	-	-	-	23.3

054-MED

4-1-2020



QUIGG ENGINEERING INC

USER NAME = JCray
D264C24-SHT-014-Span Median Drilled Shaft.dgn
PLOT SCALE = 0.1667' / in.
PLOT DATE = 2/10/2025

DESIGNED - ZLD
CHECKED - KWB
DRAWN - ZLD
CHECKED - MDC

REVISED -
REVISED -
REVISED -
REVISED -

STATE OF ILLINOIS
DEPARTMENT OF TRANSPORTATION

OVERHEAD SIGN STRUCTURES
MEDIAN SUPPORT FOUNDATION DETAILS

SHEET 14 OF 25 SHEETS

F.A.I. RTE. SECTION COUNTY TOTAL SHEETS SHEET NO.
39 (201-3)R & (4-1.5)R WINNEBAGO 1685 444
CONTRACT NO. 64C24
ILLINOIS FED. AID PROJECT



Page 1 of 1

Date 1/4/24

ROUTE FAI 39 DESCRIPTION P92-111-06 - Various sign trusses on Bypass 20 LOGGED BY W. Garza
SECTION (201-3)K LOCATION Cherry Valley, NE 1/4 10, SE 1/4 3, SW 1/4, N 1/2 2, SEC., TWP. 43N, RNG. 2E
COUNTY Winnebago DRILLING METHOD Hollow Stem Auger HAMMER TYPE CME-75 Automatic

STRUCT. NO. _____ Latitude 42° 14' 02.34" Northing 2,030,056.7008
 Station _____ Longitude -88° 58' 17.16" Easting 2,620,262.1995

BORING NO. ST-2
Station 2699+95
Offset 10.00ft Rt of CL
Ground Surface Elev. 768.10

[illegible]

The Unconfined Compressive Strength (UCS) Failure Mode is indicated by (B-Bulge, S-Shear, P-Penetrometer)
The SPT (N value) is the sum of the last two blow values in each sampling zone (AASHTO T206)

BBS, from 137 (Rev. 8-99)



Page 1 of 1

Date 1/4/24

ROUTE	FAI 39	DESCRIPTION	P92-111-06 - Various sign trusses, Mulford Rd. and Harrison Ave.		LOGGED BY	W. Garza
SECTION	(201-3)K	LOCATION	Cherry Valley, NE 1/4 10, SE 1/4 3, SW 1/4, N 1/2 2, SEC., TWP. 43N, RNG. 2E			
COUNTY	Winnebago	DRILLING METHOD	Hollow Stem Auger	HAMMER TYPE	CME-75 Automatic	

STRUCT. NO. _____ Latitude 42° 13' 52.19" Northing 2,029,018.1360
 Station _____ Longitude -88° 58' 28.55" Easting 2,619,419.1688

BORING NO. ST-4
Station 2686+50
Offset 5.00ft Rt of CL
Ground Surface Elev. 791.50

Station _____		D E P T H	B L O W S	U C S	M O I S T	Surface Water Elev. _____ ft Stream Bed Elev. _____ ft	SURFACE WATER ELEV. 	D E P T H	B L O W S	U C S	M O I S T
BORING NO. _____ ST-4		(ft)	((6"))	(tsf)	(%)	Groundwater Elev.: First Encounter _____ None ft Upon Completion _____ Dry ft After _____ Hrs. _____ ft	G.W. DATA 	(ft)	((6"))	(tsf)	(%)
Asphalt Concrete CA 11/CA 10	790.50			0.3 P	20.0	STIFF gray SILTY LOAM		-13	8	1.8 P	21.0
SOFT gray SILTY CLAY LOAM	789.50					5' Run (<i>continued</i>)	770.50				
STIFF gray SANDY CLAY LOAM	788.00		1 3 5	1.4 B	21.0						
VERY STIFF light brown CLAY LOAM	-5	3 4 6	2.3 B	24.0		STIFF brown SANDY LOAM	-25	7 5 7	1.8 S	14.0	
5' Run	785.50					End of Boring	765.50				
STIFF gray SANDY LOAM	-10	6 5 7	1.5 P	18.0			-30				
5' Run	780.50										
VERY STIFF gray/brown CLAY LOAM TILL	-15	4 5 7	3.7 B	17.0			-35				
5' Run	775.50										
	-20	15					-40				

The Unconfined Compressive Strength (UCS) Failure Mode is indicated by (B-Bulge, S-Shear, P-Penetrometer)
The SPT (N value) is the sum of the last two blow values in each sampling zone (AASHTO T206)

BBS, from 137 (Rev. 8-99)



QUIGG ENGINEERING INC

2/9/2025 2:48:53 PM

USER NAME = JCray	DESIGNED - ZLD	REVISED -
D264C24-SHT-015-Span Boring.dgn	CHECKED - KWB	REVISED -
PLOT SCALE = 0.1667' / in.	DRAWN - ZLD	REVISED -
PLOT DATE = 2/10/2025	CHECKED - MDC	REVISED -

**STATE OF ILLINOIS
DEPARTMENT OF TRANSPORTATION**

SOIL BORING LOGS OVERHEAD SIGN STRUCTURES

SHEET 15 OF 25 SHEETS

F.A.I. RTE.	SECTION	COUNTY	TOTAL SHEETS	SHEET NO.
39	(201-3)R & (4-1,5)R	WINNEBAGO	1685	445
		CONTRACT NO. 64C24		
ILLINOIS		FED. AID PROJECT		



Illinois Department
of Transportation
Division of Highways
IDOT

SOIL BORING LOG

Page 1 of 1

Date 1/5/24

ROUTE FAI 39 DESCRIPTION P92-111-06 - Various sign trusses, Mulford Rd.
and Harrison Ave. LOGGED BY W. Garza
SECTION (201-3)K LOCATION Cherry Valley, NE 1/4 10, SE 1/4 3, SW 1/4, N 1/2 2, SEC. , TWP. 43N, RNG. 2E
COUNTY Winnebago DRILLING METHOD Hollow Stem Auger HAMMER TYPE CME-75 Automatic

STRUCT. NO.	Latitude	42° 14' 01.61"	North	2,029,984.3120
Station	Longitude	-88° 58' 16.00"	Easting	2,620,350.1333
BORING NO.	ST-6			
Station	2699+95			
Offset	120.00ft Rt of CL			
Ground Surface Elev.	766.20 ft			
	D	B	U	M
	E	L	C	O
	P	O	S	I
	T	W	Qu	S
	H	S		T
	(ft)	(/6")	(tsf)	(%)
VERY SOFT brown SANDY LOAM			0.2 P	16.0
764.20				
MEDIUM light brown LOAM with SAND LENS	2		0.6 P	26.0
762.70	3			
VERY STIFF tan SANDY LOAM TILL	5		2.1 P	8.0
760.20	7			
5' Run				
STIFF tan SANDY LOAM TILL	5		1.7 S	9.0
755.20	9			
5' Run				
HARD tan SANDY LOAM TILL	12		5.0 S	8.0
748.20	19			
5' Run				
End of Boring				

The Unconfined Compressive Strength (UCS) Failure Mode is indicated by (B-Bulge, S-Shear, P-Penetrometer)
The SPT (N value) is the sum of the last two blow values in each sampling zone (AASHTO T206)

BBS, from 137 (Rev. 8-99)



Illinois Department
of Transportation
Division of Highways
IDOT

SOIL BORING LOG

Page 1 of 1

Date 1/5/24

ROUTE FAI 39 DESCRIPTION P92-111-06 - Various sign trusses, Mulford Rd.
and Harrison Ave. LOGGED BY W. Garza
SECTION (201-3)K LOCATION Cherry Valley, NE 1/4 10, SE 1/4 3, SW 1/4, N 1/2 2, SEC. , TWP. 43N, RNG. 2E
COUNTY Winnebago DRILLING METHOD Hollow Stem Auger HAMMER TYPE CME-75 Automatic

STRUCT. NO.	Latitude	42° 13' 52.77"	North	2,029,075.7691
Station	Longitude	-88° 58' 29.51"	Easting	2,619,341.1428
BORING NO.	ST-7			
Station	2686+50			
Offset	90.00ft Lt			
Ground Surface Elev.	773.50 ft			
	D	B	U	M
	E	L	C	O
	P	O	S	I
	T	W	Qu	S
	H	S		T
	(ft)	(/6")	(tsf)	(%)
MEDIUM brown SILTY CLAY LOAM			0.8 P	23.0
771.50				
STIFF light brown SILTY CLAY LOAM	3		1.0 B	28.0
770.00	4			
VERY SOFT brown SANDY LOAM	4		0.2 B	17.0
767.50	3			
5' Run				
VERY DENSE tan SANDY LOAM TILL	5		2.1 P	8.0
762.50	8			
5' Run				
VERY DENSE tan SANDY LOAM TILL	24			7.0
757.50	31			
5' Run	38			
Hard drilling				
End of Boring				

The Unconfined Compressive Strength (UCS) Failure Mode is indicated by (B-Bulge, S-Shear, P-Penetrometer)
The SPT (N value) is the sum of the last two blow values in each sampling zone (AASHTO T206)

BBS, from 137 (Rev. 8-99)

MODEL: Default
FILE NAME: c:\pwwork\benesch_projects\projects\0183649\0264C24-SHT-016-Span Boring.dgn



QUIGG ENGINEERING INC

USER NAME = JCray	DESIGNED - ZLD	REVISED -
D264C24-SHT-016-Span Boring.dgn	CHECKED - KWB	REVISED -
PLOT SCALE = 0.1667' / in.	DRAWN - ZLD	REVISED -
PLOT DATE = 2/10/2025	CHECKED - MDC	REVISED -

STATE OF ILLINOIS
DEPARTMENT OF TRANSPORTATION

SOIL BORING LOGS
OVERHEAD SIGN STRUCTURES

SHEET 16 OF 25 SHEETS

FAI RTE.	SECTION	COUNTY	TOTAL SHEETS	SHEET NO.
39	(201-3)R & (4-1.5)R	WINNEBAGO	1685	446
CONTRACT NO. 64C24				
ILLINOIS FED. AID PROJECT				



SOIL BORING LOG

Page 1 of 1

Date 4/23/08

ROUTE FAP 301 DESCRIPTION P92-111-06 Box Culvert over Madigan Creek on Bypass 20 LOGGED BY W. Garza

SECTION (201-3), K (4-1, 5) K LOCATION Cherry Valley Twp. - 2 NW, SEC. , TWP. 43N, RNG. 2E

COUNTY Winnebago DRILLING METHOD Hollow Stem Auger HAMMER TYPE CME-45 Automatic

STRUCT. NO.		Latitude	Northing					
Station		Longitude	Easting					
BORING NO.	Station	DEPTH H S	B L O W S	U C S Qu	M O I S T	Surface Water Elev.		
						74.50 ft		
Offset	Ground Surface Elev.	H	S	Qu	T	Stream Bed Elev.		
						73.00 ft		
Groundwater Elev.:	First Encounter	Upon Completion	After	Hrs.	ft	Groundwater Elev.:		
						734.6 ft		
Wash	Upon Completion	After	Hrs.	ft	ft	Wash		
						ft		
SOFT dark gray LOAM	737.13	2	2	0.6	20.0	MEDIUM gray SILT with fine SAND lens (continued)		
						718.13		
MEDIUM dark gray SANDY LOAM	735.13	5	9	8		STIFF gray SILTY CLAY TILL		
						715.13		
MEDIUM tan SAND with medium GRAVEL	733.13	5	9	8		VERY DENSE tan weathered LIMESTONE		
						713.13		
LOOSE/MEDIUM tan SAND	730.63	5	6	4		Wash		
						710.63		
Wash	727.63	3	4	8		VERY DENSE tan weathered LIMESTONE		
						100/5		
STIFF tan/gray SILT	725.63	6	9	7	1.4	End of Boring		
MEDIUM gray SILT	723.13	3	4	6	0.7			
MEDIUM gray SILT	720.63	3	4	5	0.6			
		2						

The Unconfined Compressive Strength (UCS) Failure Mode is indicated by (B-Bulge, S-Shear, P-Penetrometer)
The SPT (N value) is the sum of the last two blow values in each sampling zone (AASHTO T206)

BBS, from 137 (Rev. 8-99)



SOIL BORING LOG

Page 1 of 1

Date 4/22/08

ROUTE FAP 301 DESCRIPTION P92-111-06 Box Culvert over Madigan Creek on Bypass 20 LOGGED BY W. Garza

SECTION (201-3), K (4-1, 5) K LOCATION Cherry Valley Twp. - 2 NW, SEC. , TWP. 43N, RNG. 2E

COUNTY Winnebago DRILLING METHOD Hollow Stem Auger HAMMER TYPE CME-45 Automatic

STRUCT. NO.		Latitude	Northing					
Station		Longitude	Easting					
BORING NO.	Station	DEPTH H S	B L O W S	U C S Qu	M O I S T	Surface Water Elev.		
						74.50 ft		
Offset	Ground Surface Elev.	H	S	Qu	T	Stream Bed Elev.		
						73.00 ft		
Groundwater Elev.:	First Encounter	Upon Completion	After	Hrs.	ft	Groundwater Elev.:		
						724.7 ft		
Wash	Upon Completion	After	Hrs.	ft	ft	Wash		
						722.2 ft		
MEDIUM dark gray LOAM	735.15	2	13	10		MEDIUM gray clean medium coarse SAND (continued)		
						715.85		
MEDIUM dark gray dirty SAND & GRAVEL	733.15	2	13	10		HARD gray LOAM TILL		
						713.65		
STIFF tan SANDY LOAM TILL	731.15	2	9	6	1.4	HARD gray LOAM TILL		
						711.15		
STIFF tan SANDY LOAM TILL	728.65	6	11	15	1.0	End of Boring		
STIFF gray SANDY LOAM TILL	726.15	5	7	8	1.7			
VERY STIFF gray LOAM TILL	723.65	3	5	9	2.7			
STIFF gray LOAM TILL	721.15	6	9	11	1.8			
HARD gray LOAM TILL	718.15	8	10	17	4.6			
		4						

The Unconfined Compressive Strength (UCS) Failure Mode is indicated by (B-Bulge, S-Shear, P-Penetrometer)
The SPT (N value) is the sum of the last two blow values in each sampling zone (AASHTO T206)

BBS, from 137 (Rev. 8-99)

STATE OF ILLINOIS
DEPARTMENT OF TRANSPORTATION

SOIL BORING LOGS
OVERHEAD SIGN STRUCTURES

SHEET 17 OF 25 SHEETS

F.A.I. RTE.	SECTION	COUNTY	TOTAL SHEETS	SHEET NO.
39	(201-3)R & (4-1.5)R	WINNEBAGO	1685	447
CONTRACT NO. 64C24				
ILLINOIS FED. AID PROJECT				

MODEL: Default
FILE NAME: c:\pwwork\benesch projects\projects\0183649\0264C24-SHT-017-Span Boring.dgn
2/9/2025 2:50:17 PM



QUIGG ENGINEERING INC

USER NAME = JCray	DESIGNED - ZLD	REVISED -
D264C24-SHT-017-Span Boring.dgn	CHECKED - KWB	REVISED -
PLOT SCALE = 0.1667" / in.	DRAWN - ZLD	REVISED -
PLOT DATE = 2/10/2025	CHECKED - MDC	REVISED -

Page 1 of 2Date 8/3/20

COUNTY Winnebago DRILLING METHOD Hollow Stem Auger HAMMER TYPE CME-45 Automatic

Station _____

Northing	<u>2,030,793.3394</u>
Easting	<u>2,020,834.2092</u>

Northings and Eastings were calculated using the ILHP-WF coordinate system

BBS, from 137 (Rev. 8-99)

Page 2 of 2

Date 8/3/20

COUNTY Winnebago DRILLING METHOD Hollow Stem Auger HAMMER TYPE CME-45 Automatic

Station _____

Northing 2,030,793.3394
 Easting 2,620,834.2092

Northings and Eastings were calculated using the ILHP-WF coordinate system

BBS, from 137 (Rev. 8-99)



STATE OF ILLINOIS
DEPARTMENT OF TRANSPORTATION

SHEET 18 OF 25 SHEETS

F.A.I. RTE.	SECTION	COUNTY	TOTAL SHEETS	SHEET NO.
39	(201-3)R & (4-1.5)R	WINNEBAGO	1685	448
		CONTRACT NO. 64C24		
		ILLINOIS	FED. AID PROJECT	



Page 1 of 1

Date 8/4/20

SECTION (201-3)K & (4-1.5)R LOCATION Cherry Valley, NW2, SEC. , TWP. 43N, RNG. 2E

COUNTY	Winnebago	DRILLING METHOD	Hollow Stem Auger	HAMMER TYPE	CME-45 Automatic
--------	-----------	-----------------	-------------------	-------------	------------------

STRUCT. NO.	101-0215	Station	Latitude	42° 14' 06.40"	Northing	2,030,472.4837
			Longitude	-89° 58' 13.03"	Easting	2,620,567.0446

BORING NO. B-1
Station 2705+10
Offset 14.00ft Lt of CL
Ground Surface Elev. 759.29 ft

Station	DEPTH (ft)	BL OW S (/6")	UC S Qu (tsf)	MO I S T (%)	Surface Water Elev. Stream Bed Elev.	ft	DEPTH (ft)	BL OW S (/6")	UC S Qu (tsf)	MO I S T (%)
BORING NO. B-1					Groundwater Elev.:					
Station 2705+10					First Encounter	742.3 ft				
Offset 14.00ft Lt of CL					Upon Completion	736.8 ft				
Ground Surface Elev. 759.29 ft					After Hrs.					
Shoulder Rock	758.29				DENSE tan SANDY GRAVEL		15			
					5' Run (continued)	738.29	21			
MEDIUM tan SANDY LOAM	755.79	2 3 6	0.5 P							
STIFF tan SANDY LOAM	753.29	6 8 6	1.7 B	13.0	DENSE tan SANDY GRAVEL		18			
					5' Run	733.29	24 25			
STIFF gray SILTY CLAY LOAM	749.79	3 4 8	1.1 P	17.0						
VERY DENSE tan BIG GRAVEL	748.29	4 50 for 2"			VERY DENSE tan SANDY GRAVEL		34 36 29			
Auger Refusal at 10' Moved 2705+07					End of Boring					
MEDIUM tan/brown DIRTY SANDY GRAVEL	745.79	6 9 8								
MEDIUM tan moist MEDIUM COARSE SAND	743.29	3 8 10								
DENSE tan SANDY GRAVEL	740.79	10 14 25								
		6								

The Unconfined Compressive Strength (UCS) Failure Mode is indicated by (B-Bulge, S-Shear, P-Penetrometer)
The SPT (N value) is the sum of the last two blow values in each sampling zone (AASHTO T206)

BBS, from 137 (Rev. 8-99)



Page 1 of 1

Date 8/13/20

SECTION (201-3)K & (4-1.5)R LOCATION Cherry Valley, NW2, SEC. , TWP. 43N, RNG. 2E

COUNTY	Winnebago	DRILLING METHOD	Hollow Stem Auger	HAMMER TYPE	CME-45 Automatic
--------	-----------	-----------------	-------------------	-------------	------------------

STRUCT. NO. <u>101-0215</u> Station	Latitude	<u>42° 14' 05.22"</u>	Northing	<u>2,030,354.7913</u>
	Longitude	<u>88° 58' 11.63"</u>	Easting	<u>2,620,673.5201</u>

BORING NO. B-2
Station 2704+95
Offset 110.00ft Rt of CL
Ground Surface Elev. 748.99

[illegible]

The Unconfined Compressive Strength (UCS) Failure Mode is indicated by (B-Bulge, S-Shear, P-Penetrometer)
The SPT(N value) is the sum of the last two blow values in each sampling zone (AASHTO T206)

BBS, from 137 (Rev. 8-99)



QUIGG ENGINEERING INC

USER NAME = JCray	DESIGNED - ZLD	REVISED -
D264C24-SHT-019-Span Boring.dgn	CHECKED - KWB	REVISED -
PLOT SCALE = 0.1667' / in.	DRAWN - ZLD	REVISED -
PLOT DATE = 2/10/2025	CHECKED - MDC	REVISED -

**STATE OF ILLINOIS
DEPARTMENT OF TRANSPORTATION**

SOIL BORING LOGS
OVERHEAD SIGN STRUCTURES

SHEET 19 OF 25 SHEETS

F.A.I. RTE.	SECTION	COUNTY	TOTAL SHEETS	SHEET NO.
39	(201-3)R & (4-1.5)R	WINNEBAGO	1685	449
		CONTRACT NO. 64C24		
ILLINOIS		FED. AID PROJECT		

MODEL: Default
FILE NAME: c:\pwwordir\benesch_projects\projects\d0183649\D264C24-SHT-019-Span Boring.dgn

2/9/2025 2:51:37 PM

Page 1 of 1

Date 8/27/20

COUNTY Winnebago DRILLING METHOD Hollow Stem Auger HAMMER TYPE CME-45 Automatic

BORING NO.	B-3	P	O	S	I	
Station	2705+10	T	W	S	S	Groundwater Elev.:
Offset	156.00 ft Lt of CL	H	S	Qu	T	First Encounter 736.1 ft ▼
Ground Surface Elev.	745.59 ft	(#)	(#")	(to)	(%)	Upon Completion Wash ft
						After Hrs

Northings and Eastings were calculated using the ILHP-WF coordinate system

BBS, from 137 (Rev. 8-99)



Page 1 of 1

Date 1/31/24

COUNTY Winnebago DRILLING METHOD Hollow Stem Auger HAMMER TYPE CME-75 Automatic

BORING NO. <u>ST-8</u>	P	O	S	I		P	O	S	I
Station <u>2679+00</u>	T	W		S	Groundwater Elev.:	T	W		S
Offset <u>0.00ft CL Prop</u>	H	S	Qu	T	First Encounter _____ ft	H	S	Qu	T
Ground Surface Elev. <u>794.30</u> ft	(ft)	(16")	(tsf)	(%)	Upon Completion _____ ft	(ft)	(16")	(tsf)	(%)
					After _____ Hrs _____ ft				

Norming and Easing were calculated using the LHP-WF coordinate system

BBS, from 137 (Rev. 8-99)



STATE OF ILLINOIS
DEPARTMENT OF TRANSPORTATION

SOIL BORING LOGS OVERHEAD SIGN STRUCTURES

SHEET 20 OF 25 SHEETS

F.A.I. RTE.	SECTION	COUNTY	TOTAL SHEETS	SHEET NO.
39	(201-3)R & (4-1,5)R	WINNEBAGO	1685	450
		CONTRACT NO. 64C24		
		UNION	FED. AID PROJECT	

MODEL: Default
FILE NAME: c:\password\benesch_projects\projects\d0183649\D264C24-SHT-020-Span Boring.dgn

2/9/2025 2:52:18 PM



Page 1 of 1

Date 1/31/24

ROUTE	FAI 39	DESCRIPTION	P92-111-06 - Sign truss SW of Harrison	LOGGED BY	W. Garza
--------------	--------	--------------------	--	------------------	----------

SECTION (201-3)K LOCATION Cherry Valley, SEC. 2, TWP. 43N, RNG. 2E

COUNTY	Winnebago	DRILLING METHOD	Hollow Stem Auger	HAMMER TYPE	CME-75 Automatic
--------	-----------	-----------------	-------------------	-------------	------------------

STRUCT. NO.	Latitude	42° 13' 41.88"	Northing	2,027,961.8456
	Longitude	-88° 58' 39.86"	Easting	2,618,583.3519

Station _____

BORING NO. ST-9
Station 2673+00
Offset 4.00ft Rt of Prop CL
Ground Surface Elev. 790.00

Station _____		D E P T H (ft)	B L O W S (#6")	U C S Qu (tsf)	M O I S T (%)	Surface Water Elev. _____ ft	S D P T H (ft)	L O W S (#6")	U C S Qu (tsf)	M O I S T (%)
BORING NO. ST-9						Stream Bed Elev. _____ ft				
Station 2673+00						Groundwater Elev.: _____ ft				
Offset 4.00ft Rt of Prop CL						First Encounter _____ ft				
Ground Surface Elev. 790.00 ft						Upon Completion _____ ft				
						After ____ Hrs. _____ ft				
Asphalt Shoulder						VERY DENSE tan SANDY LOAM TILL (<i>continued</i>)				
	789.00			0.2 P	14.8			50		6.8
VERY SOFT dark gray SANDY LOAM	788.00					End of Boring		43		
MEDIUM light brown SANDY LOAM		3								
		3	0.8 B	18.2						
	786.50	5								
STIFF tan DIRTY MEDIUM SAND	-5	3					-25			
		5	1.1 P	6.9						
5' Run	784.00	8								
VERY DENSE tan SANDY LOAM TILL	-10	33					-30			
		37		6.4						
5' Run	779.00	47								
VERY DENSE tan SANDY LOAM TILL	-15	53			6.2		-35			
		47								
5' Run	774.00	for 3"								
		100								
		for 9"								
	-20	37					-40			

The Unconfined Compressive Strength (UCS) Failure Mode is indicated by (B-Bulge, S-Shear, P-Penetrometer)
The SPT (N value) is the sum of the last two blow values in each sampling zone (AASHTO T206)

BBS, from 137 (Rev. 8-99)



Page 1 of 1

Date 1/31/24

ROUTE	FAI 39	DESCRIPTION	P92-111-06 - Sign truss SW of Harrison	LOGGED BY	W. Garza
--------------	--------	--------------------	--	------------------	----------

SECTION (201-3)K LOCATION Cherry Valley, SEC. 3, TWP. 43N, RNG. 2E

COUNTY	Winnebago	DRILLING METHOD	Hollow Stem Auger	HAMMER TYPE	CME-75 Automatic
--------	-----------	-----------------	-------------------	-------------	------------------

STRUCT. NO.	Latitude	42° 13' 29.75"	Northing	2,026,719.5185
	Longitude	-88° 58' 53.81"	Easting	2,617,550.9325

Station _____

BORING NO. ST-10
Station 2657+00
Offset 0.00ft CL Prop
Ground Surface Elev. 791.50

[illegible]

The Unconfined Compressive Strength (UCS) Failure Mode is indicated by (B-Bulge, S-Shear, P-Penetrometer)
The SPT (N value) is the sum of the last two blow values in each sampling zone (AASHTO T206)

BBS, from 137 (Rev. 8-99)



QUIGG ENGINEERING INC

2/9/2025 2:53:00 PM

USER NAME = JCray	DESIGNED - ZLD	REVISED -
D264C24-SHT-021-Span Boring.dgn	CHECKED - KWB	REVISED -
PLOT SCALE = 0.1667' / in.	DRAWN - ZLD	REVISED -
PLOT DATE = 2/10/2025	CHECKED - MDC	REVISED -

STATE OF ILLINOIS
DEPARTMENT OF TRANSPORTATION

SOIL BORING LOGS OVERHEAD SIGN STRUCTURES

SHEET 21 OF 25 SHEETS

F.A.I. RTE.	SECTION	COUNTY	TOTAL SHEETS	SHEET NO.
39	(201-3)R & (4-15)R	WINNEBAGO	1685	451
CONTRACT NO. 64C24				
ILLINOIS		FED. AID PROJECT		



Page 1 of 1

Date 1/31/24

ROUTE	FAI 39	DESCRIPTION	P92-111-06 - Sign truss SW of Harrison	LOGGED BY	W. Garza
--------------	--------	--------------------	--	------------------	----------

SECTION (201-3)K LOCATION Cherry Valley, SEC. 10, TWP. 43N, RNG. 2E

COUNTY Winnebago DRILLING METHOD Hollow Stem Auger HAMMER TYPE CME-75 Automatic

STRUCT. NO. _____ Latitude 42° 13' 22.07" Northing 2,025,929.4881
 Station _____ Longitude -88° 59' 06.35" Easting 2,616,618.0602

BORING NO. ST-11
Station 2644+50
Offset 0.00ft CL Prop
Ground Surface Elev. 800.00

[illegible]

The Unconfined Compressive Strength (UCS) Failure Mode is indicated by (B-Bulge, S-Shear, P-Penetrometer)
The SPT (N value) is the sum of the last two blow values in each sampling zone (AASHTO T206)

BBS, from 137 (Rev. 8-99)



Page 1 of 1

Date 1/31/24

ROUTE	FAI 39	DESCRIPTION	P92-111-06 - Sign truss SW of Harrison	LOGGED BY	W. Garza
--------------	--------	--------------------	--	------------------	----------

SECTION (201-3)K LOCATION Cherry Valley, SEC. 10, TWP. 43N, RNG. 2E

COUNTY Winnebago DRILLING METHOD Hollow Stem Auger HAMMER TYPE CME-75 Automatic

STRUCT. NO. _____ Latitude 42° 13' 15.97" Northing 2,025,294.4116
 Station _____ Longitude -88° 59' 22.71" Easting 2,615,395.5392
 _____ Surface Water Elev. _____ ft

BORING NO. ST-12
Station 2630+80
Offset 0.00ft CL of Prop
Ground Surface Elev. 793.80

[illegible]

The Unconfined Compressive Strength (UCS) Failure Mode is indicated by (B-Bulge, S-Shear, P-Penetrometer)
The SPT (N value) is the sum of the last two blow values in each sampling zone (AASHTO T206)

BBS, from 137 (Rev. 8-99)



QUIGG ENGINEERING INC

2/9/2025 2:53:41 PM

USER NAME = JCray	DESIGNED - ZLD	REVISED -
D264C24-SHT-022-Span Boring.dgn	CHECKED - KWB	REVISED -
PLOT SCALE = 0.1667' / in.	DRAWN - ZLD	REVISED -
PLOT DATE = 2/10/2025	CHECKED - MDC	REVISED -

**STATE OF ILLINOIS
DEPARTMENT OF TRANSPORTATION**

SOIL BORING LOGS OVERHEAD SIGN STRUCTURES

SHEET 22 OF 25 SHEETS

F.A.I. RTE.	SECTION	COUNTY	TOTAL SHEETS	SHEET NO.
39	(201-3)R & (4-15)R	WINNEBAGO	1685	452
CONTRACT NO. 64C24				
ILLINOIS		FED. AID PROJECT		



Page 1 of 1

Date 2/6/24

ROUTE	FAI 39	DESCRIPTION	P92-111-06 - Sign truss SW of Harrison	LOGGED BY	W. Garza
-------	--------	-------------	--	-----------	----------

SECTION (201-3)K LOCATION Cherry Valley, SEC. 2, TWP. 43N, RNG. 2E

COUNTY Winnebago DRILLING METHOD Hollow Stem Auger HAMMER TYPE CME-75 Automatic

STRUCT. NO.	Latitude	42° 13' 41.17"	Northing	2,027,891.5651
	Longitude	-88° 58' 38.77"	Easting	2,618,666.4117

Station _____

BORING NO. ST-13
Station 2673+00
Offset 170.00ft Rt
Ground Surface Elev. 787.00

[illegible]

The Unconfined Compressive Strength (UCS) Failure Mode is indicated by (B-Bulge, S-Shear, P-Penetrometer)
The SPT (N value) is the sum of the last two blow values in each sampling zone (AASHTO T206)

BBS, from 137 (Rev. 8-99)



Page 1 of 1

Date 2/6/24

ROUTE	<u>FAI 39</u>	DESCRIPTION	<u>P92-111-06 - Sign truss SW of Harrison</u>	LOGGED BY	<u>W. Garza</u>
--------------	---------------	--------------------	---	------------------	-----------------

SECTION (201-3)K LOCATION Cherry Valley, SEC. 2, TWP. 43N, RNG. 2E

COUNTY Winnebago DRILLING METHOD Hollow Stem Auger HAMMER TYPE CME-75 Automatic

STRUCT. NO.	Latitude	<u>42° 13' 47.00"</u>	Northing	<u>2,028,484.5613</u>
	Longitude	<u>-88° 58' 35.90"</u>	Easting	<u>2,618,873.7603</u>

Station _____

BORING NO. ST-14
Station 2679+00
Offset 90.00ft Lt
Ground Surface Elev. 780.00

[illegible]

The Unconfined Compressive Strength (UCS) Failure Mode is indicated by (B-Bulge, S-Shear, P-Penetrometer)
The SPT (N value) is the sum of the last two blow values in each sampling zone (AASHTO T206)

BBS, from 137 (Rev. 8-99)



QUIGG ENGINEERING INC

USER NAME	=	JCray
D264C24-SHT-023-Span Boring.dgn		
PLOT SCALE	=	0.1667' / in.
PLOT DATE	=	2/10/2025

DESIGNED	-	ZLD
CHECKED	-	KWB
DRAWN	-	ZLD
CHECKED	-	MDC

REVISED	-
REVISED	-
REVISED	-
REVISED	-

**STATE OF ILLINOIS
DEPARTMENT OF TRANSPORTATION**

SOIL BORING LOGS OVERHEAD SIGN STRUCTURES

SHEET 23 OF 25 SHEETS

F.A.I. RTE.	SECTION	COUNTY	TOTAL SHEETS	SHEET NO.
39	(201-3)R & (4-1,5)R	WINNEBAGO	1685	453
		CONTRACT NO. 64C24		
ILLINOIS		FED. AID PROJECT		

MODEL: Default
FILE NAME: c:\pwwordir\benesch_projects\projects\0183649\ID264C24-SHT-023-Span Boring.dgn

2/9/2025 2:54:24 PM

Page 1 of 1

Date 2/6/24

ROUTE	FAI 39	DESCRIPTION	P92-111-06 - Sign truss SW of Harrison	LOGGED BY	W. Garza
-------	--------	-------------	--	-----------	----------

SECTION (201-3)K LOCATION Cherry Valley, SEC. 2, TWP. 43N, RNG. 2E

COUNTY Winnebago DRILLING METHOD Hollow Stem Auger HAMMER TYPE CME-75 Automatic

STRUCT. NO. _____ Latitude 42° 13' 30.27" Northing 2,026,771.8457
 Station _____ Longitude -88° 58' 54.65" Easting 2,617,187.0849

BORING NO. ST-15
Station 2657+00
Offset 90.00ft Lt
Ground Surface Elev. 782.00

Latitude	<u>42° 13' 30.27"</u>	Northing	<u>2,026,771.8457</u>
Longitude	<u>-88° 58' 54.65"</u>	Easting	<u>2,617,487.0849</u>

D	B	U	M	Surface Water Elev. _____ ft
E	L	C	O	Stream Bed Elev. _____ ft
P	O	S	I	Groundwater Elev.: _____
T	W		S	First Encounter _____ ft
H	S	Qu	T	Upon Completion _____ ft
(ft)	(/6")	(tsf)	(%)	After _____ Hrs. _____ ft

MEDIUM brown SILTY CLAY				
LOAM			0.5	14.8
			P	

SOFT tan SANDY LOAM TILL	3		
	3	0.3	12.1
	4	P	

No recovery	-5	4		
Big till?		3		
5' Run	776.00	5		

VERY SOFT tan SANDY LOAM	0		
TILL	-10	0	0.2 13.5
		1	P
5' Run	771.00		

VERY DENSE tan WELL	-15	41	7.2
CEMENTED SANDY LOAM TILL		100	
Possible large boulder	766.00	for	
Auger refusal at 16'		6.5"	
End of Boring			

The Unconfined Compressive Strength (UCS) Failure Mode is indicated by (B-Bulge, S-Shear, P-Penetrometer)
The SPT (N value) is the sum of the last two blow values in each sampling zone (AASHTO T206)

BBS, from 137 (Rev. 8-99)

Page 1 of 1Date 2/6/24

ROUTE	FAI 39	DESCRIPTION	P92-111-06 - Sign truss SW of Harrison	LOGGED BY	W. Garza
-------	--------	-------------	--	-----------	----------

SECTION (201-3)K LOCATION Cherry Valley, SEC. 2, TWP. 43N, RNG. 2E

COUNTY Winnebago DRILLING METHOD Hollow Stem Auger HAMMER TYPE CME-75 Automatic

STRUCT. NO. _____ Latitude 42° 13' 16.67" Northing 2,025,365.1657
 Station _____ Longitude -88° 59' 23.01" Easting 2,615,372.3471

BORING NO. ST-16
Station 2630+80
Offset 80.00ft Lt
Ground Surface Elev. 791.00

Latitude	<u>42° 13' 16.67"</u>	Northing	<u>2,025,365.1657</u>
Longitude	<u>-88° 59' 23.01"</u>	Easting	<u>2,615,372.3471</u>

D	B	U	M	Surface Water Elev. _____	ft
E	L	C	O	Stream Bed Elev. _____	ft
P	O	S			
T	W			Groundwater Elev.: _____	
H	S	Qu	T	First Encounter _____	None ft
				Upon Completion _____	Dry ft
(ft)	(/6")	(tsf)	(%)	After _____ Hrs.	_____ ft

MEDIUM brown SILTY CLAY LOAM			0.9 P	21.2
---------------------------------	--	--	----------	------

VERY DENSE tan WEATHERED	2	7.2
LIMESTONE	21	
	83	
787.50		

VERY DENSE tan WEATHERED LIMESTONE	-5	100		
		for		
785.00		2"		

VERY DENSE tan WEATHERED LIMESTONE	783.50	100		
End of Boring		for 2"		

A vertical number line is shown on the right side of the page. It has tick marks at intervals of 5 units. The labels -10, -15, and -20 are placed next to their respective tick marks. The line extends above -10 and below -20, but no other labels are present.

The Unconfined Compressive Strength (UCS) Failure Mode is indicated by (B-Bulge, S-Shear, P-Penetrometer)
The SPT (N value) is the sum of the last two blow values in each sampling zone (AASHTO T206)

BBS, from 137 (Rev. 8-99)



USER NAME	=	JCray
D264C24-SHT-024-Span Boring.dgn		
PLOT SCALE	=	0.1667' / in.
PLOT DATE	=	2/10/2025

DESIGNED	-	ZLD
CHECKED	-	KWB
DRAWN	-	ZLD
CHECKED	-	MDC

REVISED	-
REVISED	-
REVISED	-
REVISED	-

**STATE OF ILLINOIS
DEPARTMENT OF TRANSPORTATION**

SOIL BORING LOGS OVERHEAD SIGN STRUCTURES

SHEET 24 OF 25 SHEETS

F.A.I. RTE.	SECTION	COUNTY	TOTAL SHEETS	SHEET NO.
39	(201-3)R & (4-1,5)R	WINNEBAGO	1685	454
		CONTRACT NO. 64C24		
ILLINOIS		FED. AID PROJECT		

MODEL: Default
FILE NAME: c:\pwwordir\benesch_projects\projects\0183649\264C24-SHT-024-Span Boring.dgn

2/9/2025 2:55:05 PM



Page 1 of 1

Date 2/13/24

ROUTE	FAI 39	DESCRIPTION	P92-111-06 - Sign truss east of Mulford Road	LOGGED BY	W. Garza
--------------	--------	--------------------	--	------------------	----------

SECTION (201-3)K LOCATION Cherry Valley, SEC. 2, TWP. 43N RNG. 2E

COUNTY Winnebago DRILLING METHOD Hollow Stem Auger HAMMER TYPE CME-75 Automatic

STRUCT. NO. _____ Latitude 42° 13' 21.53" Northing 2,025,875.2765
 Station _____ Longitude -88° 59' 05.92" Easting 2,616,651.3210

BORING NO. ST-17
Station 2644+50
Offset 60.00ft Rt
Ground Surface Elev. 799.00

Station _____		D E P T H	B L O W S	U C S Qu	M O I S T (%)	Surface Water Elev. _____ ft Stream Bed Elev. _____ ft		D E P T H	B L O W S	U C S Qu	M O I S T (%)
BORING NO. _____ ST-17											
Station _____ 2644+50											
Offset _____ 60.00ft Rt											
Ground Surface Elev. _____ 799.00 ft		(ft)	(/6")	(tsf)	(%)			(ft)	(/6")	(tsf)	(%)
Asphalt Agg						VERY STIFF gray CLAY LOAM with SANDY I LOAM I FNS	778.00		5 10	3.7 B	16.9
						5' Run (<i>continued</i>)					
MEDIUM gray LOAM	797.00		3								
			3	0.5	17.4						
	795.50		4	B							
MEDIUM gray LOAM		-5	2			VERY STIFF gray SILTY LOAM		-25	13		
			4	0.5	20.1				9	2.1	20.7
5' Run	793.00		5				773.00		6	S	
						End of Boring					
MEDIUM tan SANDY LOAM TILL		-10	6					-30			
			3	0.6	10.9						
5' Run	788.00		6	B							
No recovery (fill) Large boulder hard drilling		-15	8					-35			
			8								
5' Run	783.00		7								
		-20	5					-40			

The Unconfined Compressive Strength (UCS) Failure Mode is indicated by (B-Bulge, S-Shear, P-Penetrometer)
The SPT (N value) is the sum of the last two blow values in each sampling zone (AASHTO T206)




USER NAME = JCray	DESIGNED - ZLD	REVISED -
D264C24-SHT-025-Span Boring.dgn	CHECKED - KWB	REVISED -
PLOT SCALE = 0.1667' / in.	DRAWN - ZLD	REVISED -
PLOT DATE = 2/10/2025	CHECKED - MDC	REVISED -

**STATE OF ILLINOIS
DEPARTMENT OF TRANSPORTATION**

SOIL BORING LOGS OVERHEAD SIGN STRUCTURES

SHEET 25 OF 25 SHEETS

F.A.I. RTE.	SECTION	COUNTY	TOTAL SHEETS	SHEET NO.
39	(201-3)R & (4-1,5)R	WINNEBAGO	1685	455
		CONTRACT NO. 64C24		
ILLINOIS		FED. AID PROJECT		

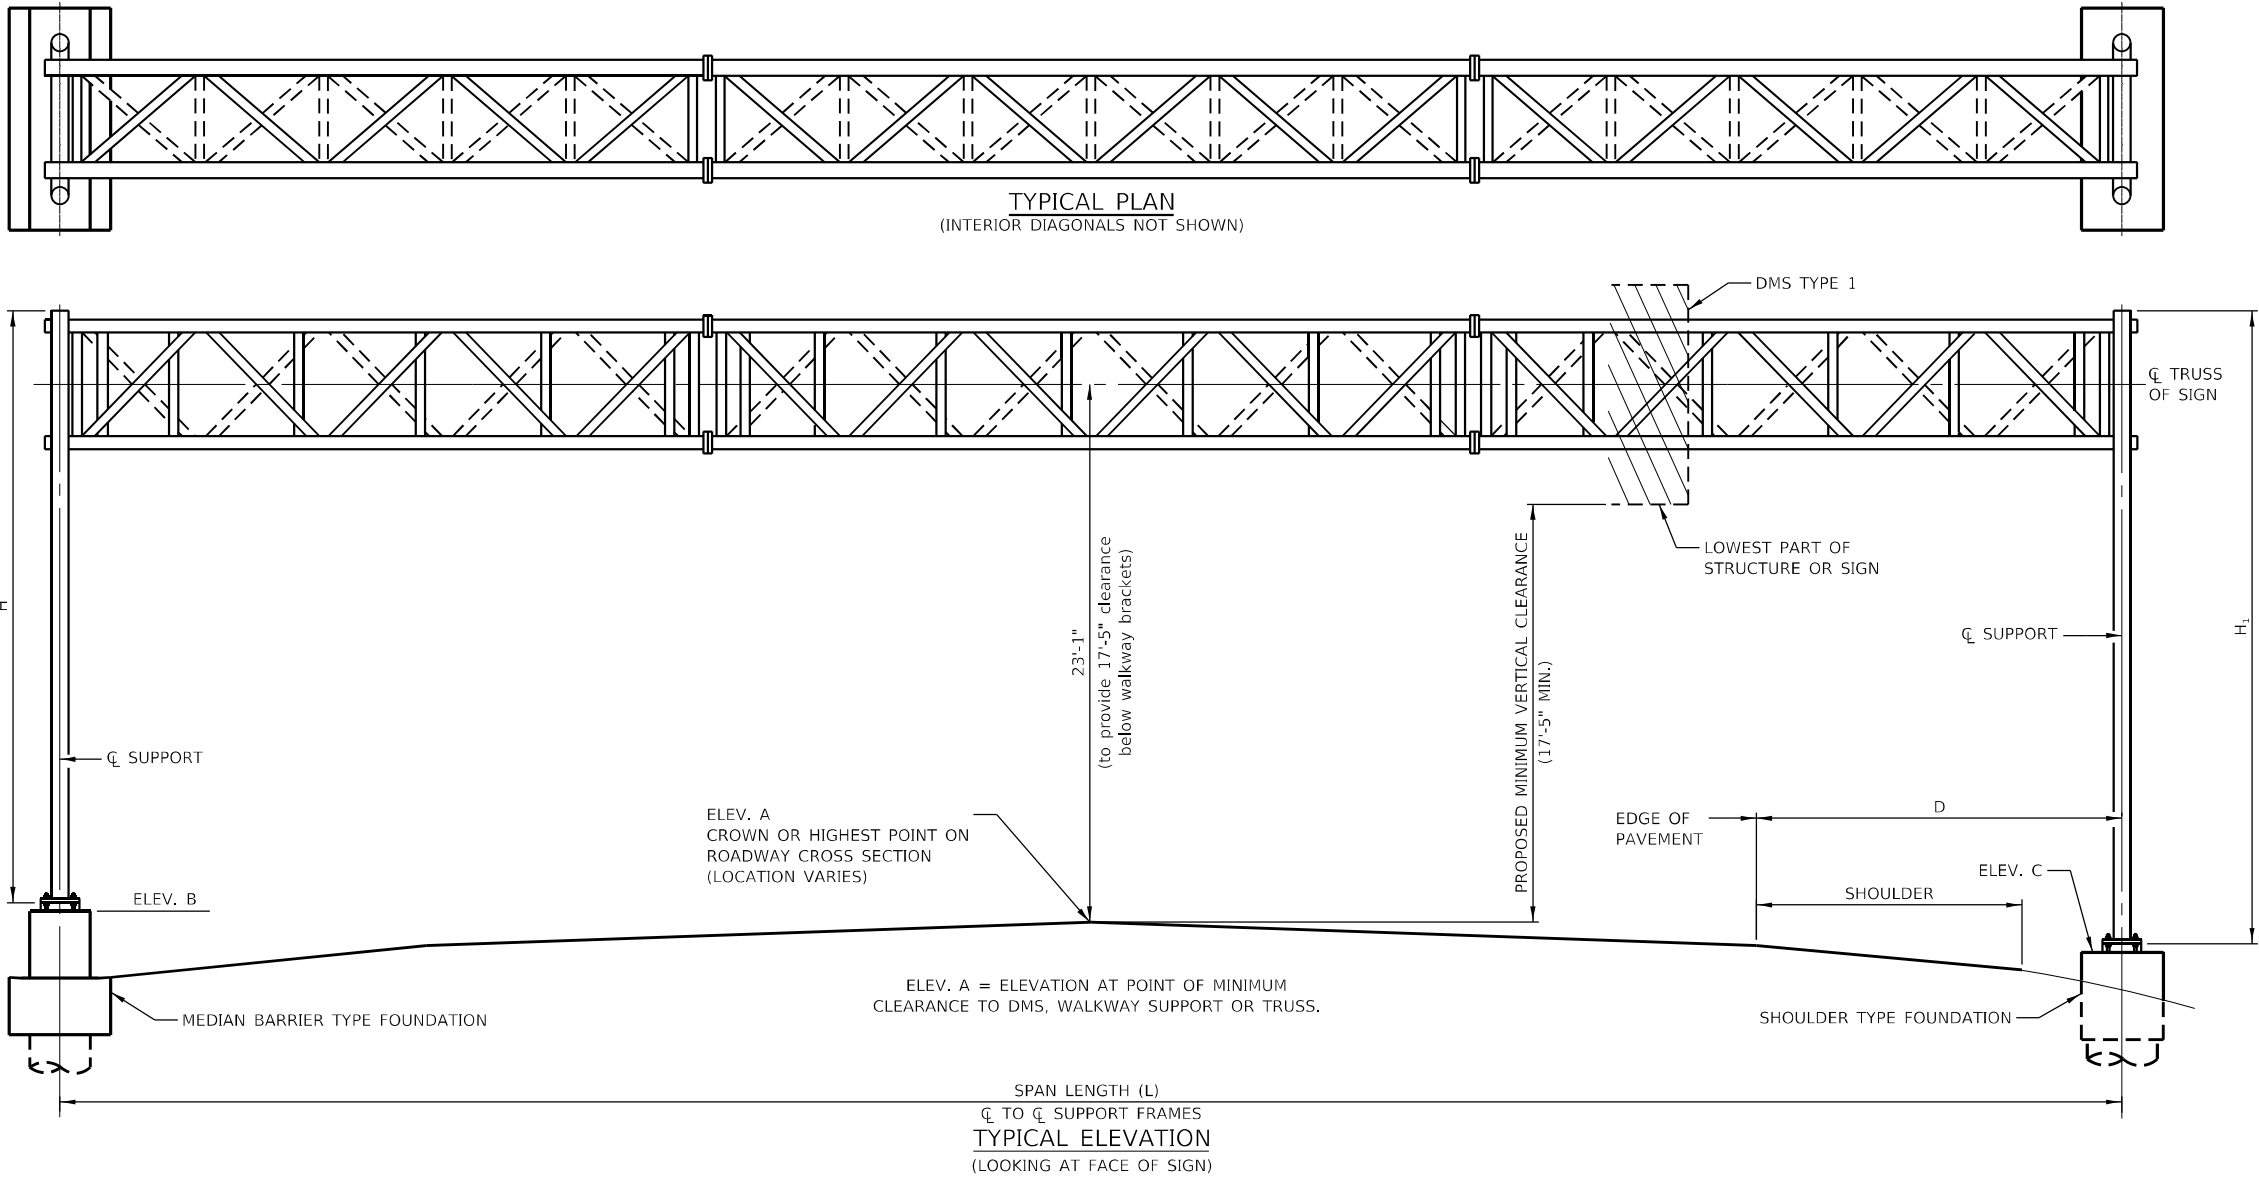



- NOTES:
- WORK THIS SHEET WITH STANDARD F17.
 - SITE GROUNDING ELECTRODE SYSTEM TO BE PROVIDED AS DETAILED.

SUMMARY																												
STRUCTURE NUMBER	STATION	DESIGN TRUSS TYPE	SPAN LENGTH (FT)	ELEVATIONS			PROPOSED MINIMUM VERTICAL CLEARANCE	FOUNDATION TYPE		D	H	H ₁	SHEET 2 OF STANDARD F17		SHEET 5 OF STANDARD F17	SHEET 10 OF STANDARD F17				SHEET 11 OF STANDARD F17		DMS TYPE 1		FOUNDATION FOR OVERHEAD SIGN STRUCTURE		REINFORCEMENT BARS, EPOXY COATED (POUNDS)	PROTECTIVE COAT (CU YD)	SIGN STRUCTURE WALKWAY (FOOT)
				A	B	C		LT.	RT.				F	P	A	a	b	c	L _s	B	C	TOTAL AREA (SQ. FT.)	TOTAL WEIGHT (LBS.)	CLASS SI CONCRETE (CU YD)	CLASS DS CONCRETE (CU YD)			
2S1011039R121.2	2689+00	STEEL	120'	789.92	792.69	-	17'-5"	MEDIAN	-	13.50'	24.31'	-	40.00'	5.00'	15.06'	22.50'	0.00'	13.00'	30.00'	2.17'	10.67'	300.00	5,000	7.7	57.7	11,320	31	13
					-	783.87		-	SHLDR.	58.50'	-	33.14'			23.89'									-	35.5			
																		TOTAL		7.7	93.2	18,570	31	13				

TOTAL BILL OF MATERIAL			
PAY ITEM	DESCRIPTION	UNIT	TOTAL
JS733850	OVERHEAD SIGN STRUCTURE, SPAN TYPE (STEEL) (120 FT)	FOOT	120
JS734A10	FOUNDATION FOR OVERHEAD SIGN STRUCTURE, SPAN TYPE	CU YD	100.9
50800205	REINFORCEMENT BARS, EPOXY COATED	POUND	18,570
50300300	PROTECTIVE COAT	SQ YD	31
JS733220	SIGN STRUCTURE WALKWAY	FOOT	13

MODEL: Default
FILE NAME: c:\pwworking\benesch projects\projects\0236208\D264C24-SHT-001-Span Tollway DMS.dgn
2/9/2025 2:56:12 PM

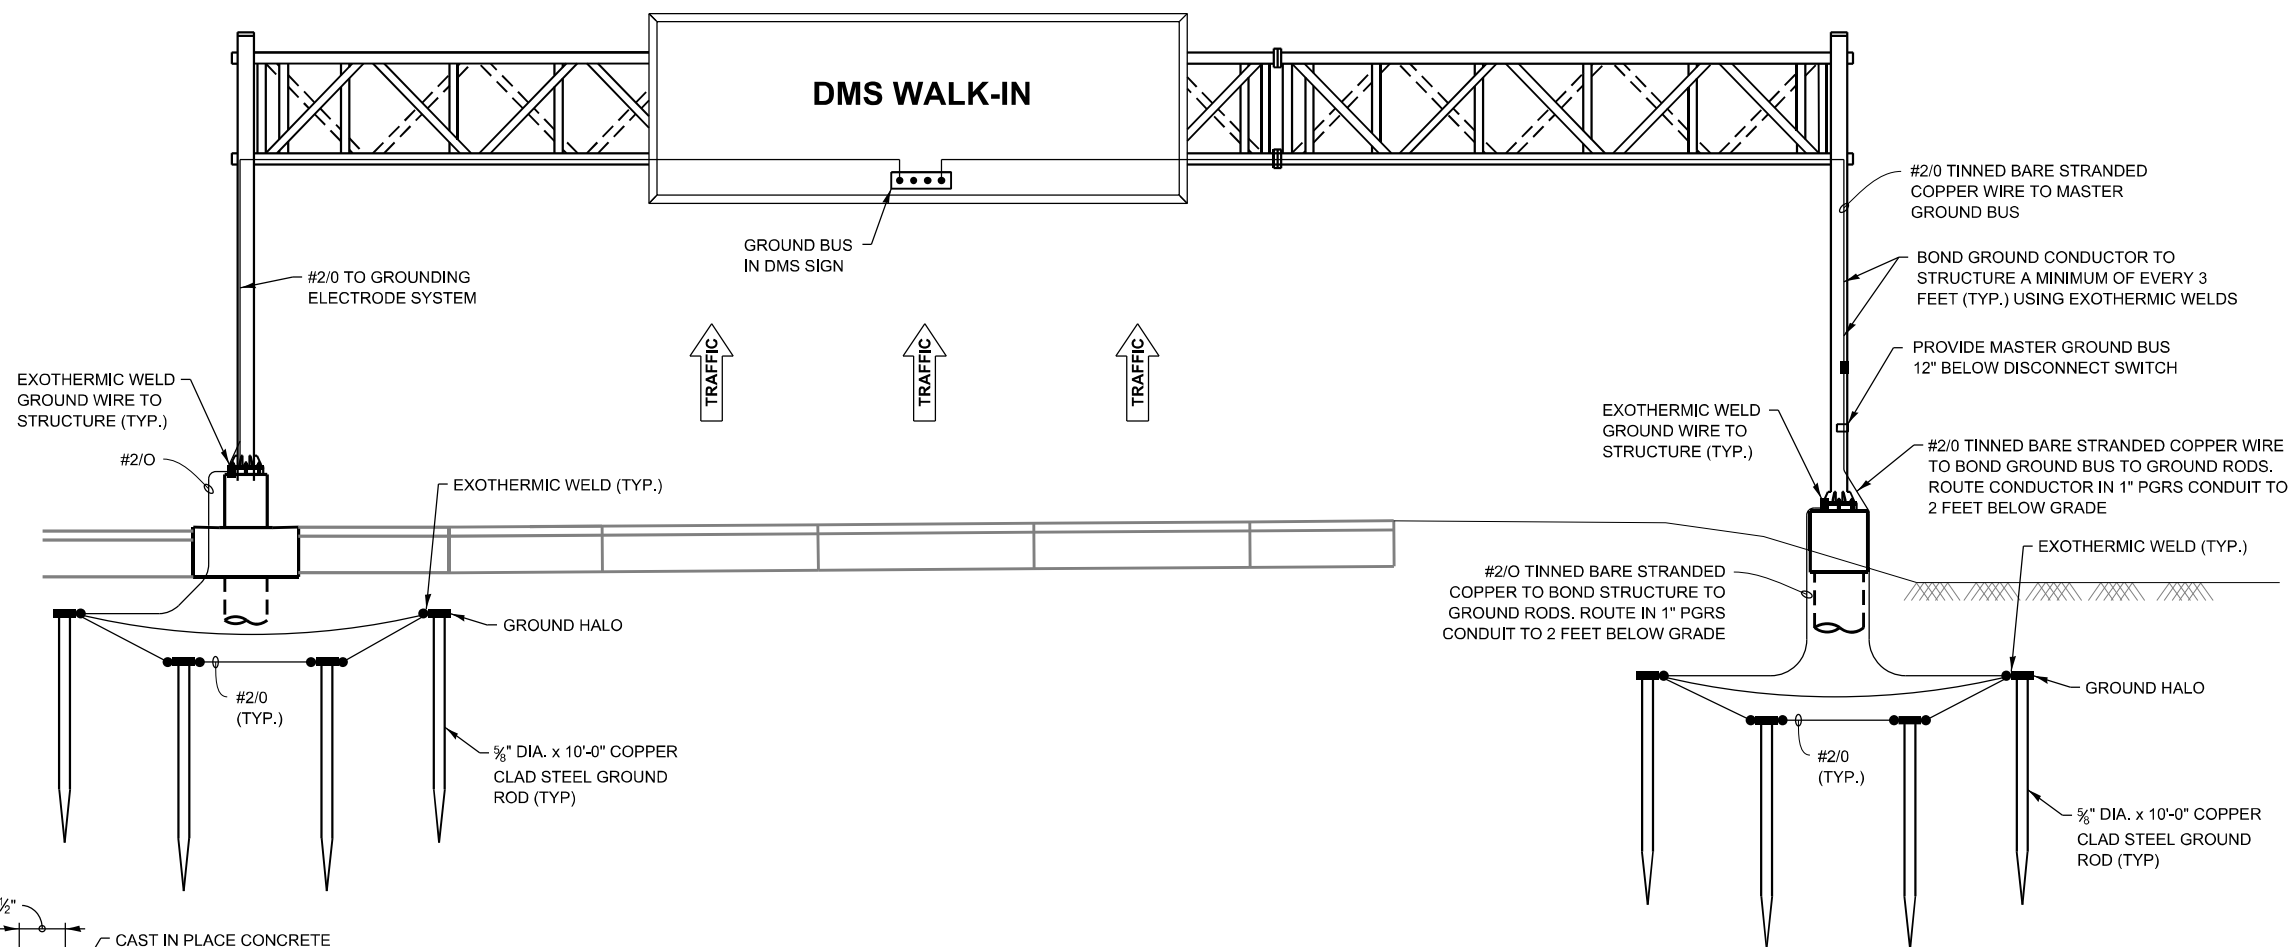

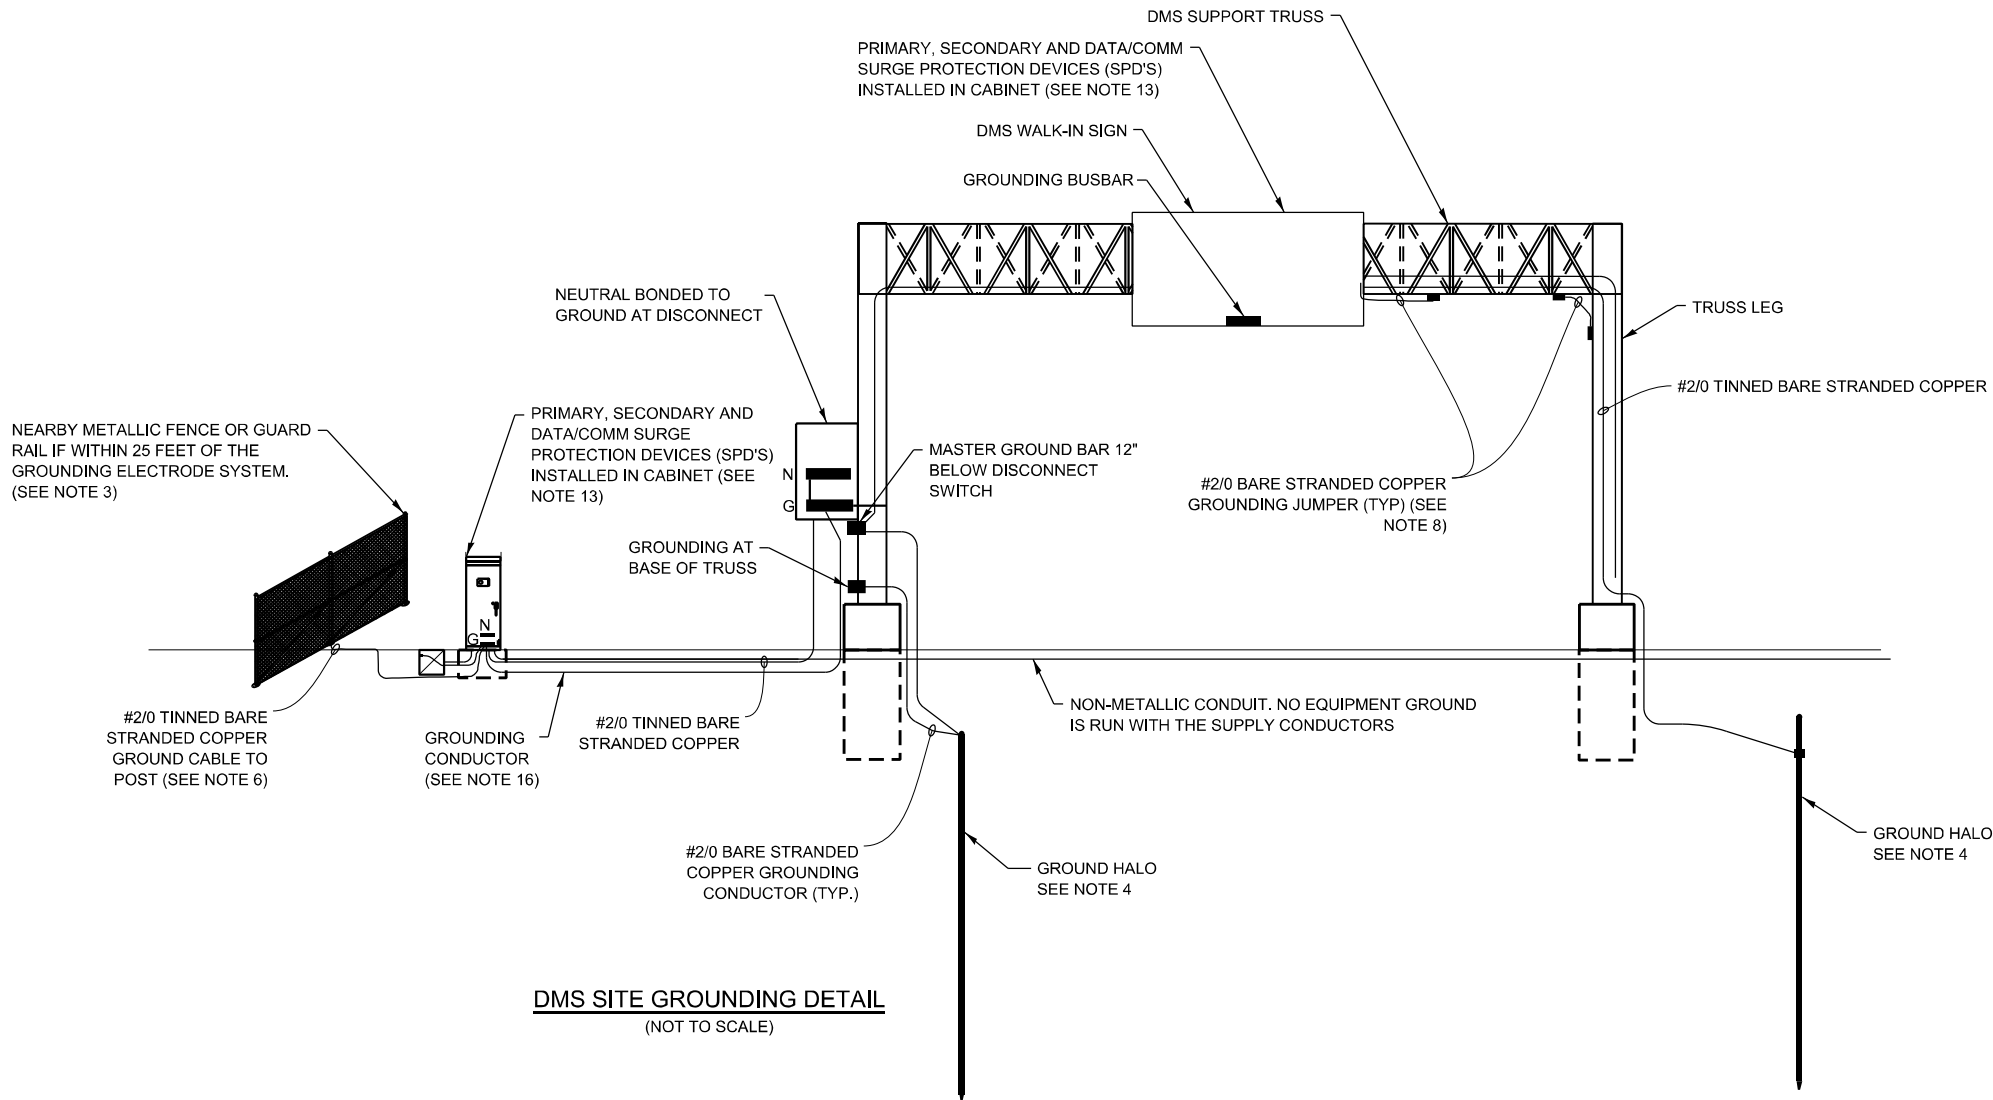

DMS SITE GROUNDING DETAIL
(NOT TO SCALE)

NOTES:

1. ADDITIONAL GROUND RODS SHALL BE ADDED TO GROUNDING ELECTRODE CONDUCTOR AS REQUIRED UNTIL RESISTANCE TO GROUND IS 5 OHMS OR LESS. FOR DEVICE AND POWER SERVICE LOCATIONS. IF ADDITIONAL GROUND ROD ELECTRODES ARE REQUIRED IN ORDER TO ACHIEVE REQUIRED RESISTANCE THEY SHALL RADIATE OUT FROM EXISTING GROUND ROD ELECTRODES, THESE SHALL BE CONNECTED WITH #2/0 TINNED BARE STRANDED CONDUCTOR, AND SHALL BE 20' FROM CONNECTED GROUND ROD. ALL COMMUNICATION EQUIPMENT GROUNDING SITES SHALL BE TESTED FOR RESISTANCE TO GROUND USING THE THREE-POINT FALL-OF-POTENTIAL TEST PER ANSI/IEEE STD 81. SEE ITS ELEMENT SITE GROUNDING SPECIAL PROVISION FOR PROCEDURES.

2. GROUND RODS SHALL NOT BE ROUTED THROUGH FOUNDATIONS.

3. FENCES AND OTHER METALLIC STRUCTURES WITH PATHS TO GROUND SHALL BE CONNECTED TO EQUIPMENT GROUND IF THEY ARE LOCATED WITHIN 25' OF THE GROUNDING ELECTRODE SYSTEM OR ANY OBJECT GROUNDED TO THE GROUNDING ELECTRODE SYSTEM.

4. GROUND RODS SHALL BE INSTALLED IN GROUND WELLS IN FINISHED GRADE UNLESS INSTALLED UNDER SHOULDERS OR PAVEMENT.
5. ALL EQUIPMENT GROUNDS SHALL BE PROPERLY CONNECTED TO A CHASSIS: ALL PAINT AND OTHER COATINGS, INCLUDING GALVANIZATION, SHALL BE REMOVED PRIOR TO TERMINATION OF A GROUND. AFTER THE GROUND IS TERMINATED A NON-OXIDIZING COATING SHALL BE PAINTED OVER THE EXPOSED METAL SURFACES.

6. GROUNDING ELECTRODE SYSTEM CONNECTIONS TO FENCING SHALL BE MADE USING HEAVY DUTY TINNED LISTED PIPE CLAMPS DESIGNED FOR GROUNDING AND STAINLESS STEEL HARDWARE.

7. ALL GROUNDING DIAGRAMS ARE SCHEMATIC ONLY.

8. ALL METALLIC MEMBERS OF THE DMS TRUSS AND THE DMS SIGN WITHIN 6 FEET OF EACH OTHER SHALL BE BONDED TOGETHER. WELDS SHALL BE CONSIDERED AN ACCEPTABLE BONDING METHOD. U-BOLT CONNECTIONS SHALL NOT BE CONSIDERED AN ACCEPTABLE BONDING METHOD.

9. AT LEAST AN 8 INCH MINIMUM BENDING RADIUS SHALL BE MAINTAINED ON ALL GROUNDING ELECTRODE CONDUCTORS. THE ANGLE OF ANY BENDING SHALL NOT BE LESS THAN 90 DEGREE.

10. GROUNDING CONDUCTORS SHALL ALWAYS ROUTE AS STRAIGHT AS POSSIBLE. "U" FORM JUMPERS SHALL BE ACCEPTABLE ONLY FOR GATES AND DOORS.
11. THE QUANTITY OF GROUNDING ELECTRODE CONDUCTORS CONNECTED TO A GROUND ROD ELECTRODE SHALL BE LIMITED TO THREE.

12. WHENEVER POSSIBLE, GROUND ROD ELECTRODES SHALL BE INSTALLED NO CLOSER THAN 11' FROM A FOUNDATION.

13. EVERY COPPER CONDUCTOR OR CABLE ENTERING OR LEAVING A DMS ENCLOSURE, THE DMS CONTROLLER, OR THE CCTV ELECTRONICS ENCLOSURE SHALL BE PROTECTED, WITH A SURGE PROTECTION DEVICE.

14. DIAGRAM OMITTS EQUIPMENT GROUNDING INSIDE ENCLOSURES.

15. GROUNDING CONDUCTOR SHALL BE #2/0 TINNED BARE STRANDED COPPER. CONTRACTOR SHALL INSTALL GROUND RODS AS NECESSARY TO ENSURE GROUND RESISTANCE AT DMS CABINET IS 5 OHMS OR LESS.

16. IF THERE IS A METAL HANDRAIL WITHIN 20 FEET OF CONTROL CABINET CONNECT HANDRAIL TO GROUNDING SYSTEM WITH #2/0 TINNED BARE STRANDED COPPER CONDUCTOR.

MODEL: Default
FILE NAME: c:\pwworkin\benesch projects\projects\0236208\0264C24-SHT-003-DMS Wiring.dgn
2/9/2025 2:56:37 PM



QUIGG ENGINEERING INC

USER NAME = JCray	DESIGNED - ZLD	REVISED -
D264C24-SHT-003-DMS Wiring.dgn	CHECKED - KWB	REVISED -
PLOT SCALE = 0.1667" / in.	DRAWN - ZLD	REVISED -
PLOT DATE = 2/10/2025	CHECKED - MDC	REVISED -

STATE OF ILLINOIS
DEPARTMENT OF TRANSPORTATION

DMS WALK-IN TYPICAL SITE
WIRING DETAIL

SHEET 3 OF 4 SHEETS

F.A.I. RTE.	SECTION	COUNTY	TOTAL SHEETS	SHEET NO.
39	(201-3)R & (4-1,5)R	WINNEBAGO	1685	458
CONTRACT NO. 64C24				
		ILLINOIS	FED. AID PROJECT	

Page 1 of 1

Date 1/4/24

ROUTE	FAI 39	DESCRIPTION	LOGGED BY
		P92-111-06 - Various sign trusses, Mulford Rd. and Harrison Ave.	W. Garza

SECTION (201-3)K LOCATION Cherry Valley, NE 1/4 10, SE 1/4 3, SW 1/4, N 1/2 2, SEC. , TWP. 43N, RNG. 2E

COUNTY Winnebago DRILLING METHOD Hollow Stem Auger HAMMER TYPE CME-75 Automatic

STRUCT. NO.	Latitude	42° 13' 54.17"	Northing	2,029,220.4616
	Longitude	-88° 58' 26.10"	Easting	2,619,578.0508

Station _____

BORING NO. ST-3
Station 2689+00
Offset 5.00ft Rt of CL
Ground Surface Elev. 778.10

Northings and Eastings were calculated using the ILHP-WF coordinate system

The Unconfined Compressive Strength (UCS) Failure Mode is indicated by (B-Bulge, S-Shear, P-Penetrometer)
The SPT (N value) is the sum of the last two blow values in each sampling zone (AASHTO T206)

BBS, from 137 (Rev. 8-99)



Page 1 of 1

Date 1/5/24

ROUTE	FAI 39	DESCRIPTION	LOGGED BY
		P92-111-06 - Various sign trusses, Mulford Rd. and Harrison Ave.	W. Garza

SECTION (201-3)K **LOCATION** Cherry Valley, NE 1/4 10, SE 1/4 3, SW 1/4, N 1/2 2, SEC., TWP. 43N, RNG. 2E

COUNTY Winnebago DRILLING METHOD Hollow Stem Auger HAMMER TYPE CME-75 Automatic

STRUCT. NO.	Latitude	<u>42° 13' 53.37"</u>	Northing	<u>2,029,140.9638</u>
	Longitude	<u>-88° 58' 25.07"</u>	Easting	<u>2,619,679.3870</u>

Station _____

BORING NO. ST-5
Station 2689+00
Offset 140.00ft Rt of CL
Ground Surface Elev. 774.10

Northings and Eastings were calculated using the ILHP-WF coordinate system

The Unconfined Compressive Strength (UCS) Failure Mode is indicated by (B-Bulge, S-Shear, P-Penetrometer)
The SPT (N value) is the sum of the last two blow values in each sampling zone (AASHTO T206)

BBS, from 137 (Rev. 8-99)



USER NAME	=	JCray
D264C24-SHT-004-Span Boring.dgn		
PLOT SCALE	=	0.1667' / in.
PLOT DATE	=	2/10/2025

DESIGNED	-	ZLD
CHECKED	-	KWB
DRAWN	-	ZLD
CHECKED	-	MDC

REVISED	-
REVISED	-
REVISED	-
REVISED	-

**STATE OF ILLINOIS
DEPARTMENT OF TRANSPORTATION**

SOIL BORING LOGS
TOLLWAY OVERHEAD SIGN STRUCTURES

SHEET 4 OF 4 SHEETS

F.A.I. RTE.	SECTION	COUNTY	TOTAL SHEETS	SHEET NO.
39	(201-3)R & (4-1,5)R	WINNEBAGO	1685	459
		CONTRACT NO. 64C24		
ILLINOIS		FED. AID PROJECT		

MODEL: Default
FILE NAME: c:\pwwordir\benesch_projects\projects\0236208\ID264C24-SHT-004-Span Boring.dgn

2/9/2025 2:56:49 PM

GENERAL NOTES

DESIGN: AASHTO Standard Specifications for Structural Supports for Highway Signs, Luminaires and Traffic Signals. ("AASHTO Specifications")

CONSTRUCTION: Current (at time of letting) Illinois Department of Transportation Standard Specifications for Road and Bridge Construction, Supplemental Specifications and Special Provisions. ("Standard Specifications")

LOADING: 90 M.P.H. WIND VELOCITY

WALKWAY LOADING: Dead load plus 500 lbs. concentrated live load.

DESIGN STRESSES:
Field Units
f' = 3,500 p.s.i.
fy = 60,000 p.s.i. (reinforcement)

WELDING: All welds to be continuous unless otherwise shown. All welding to be done in accordance with current AWS D1.1 and D1.2 Structural Welding Codes (Steel and Aluminum) and the Standard Specifications.

MATERIALS: Aluminum Alloys as shown throughout plans. All Structural Steel Pipe shall be ASTM A53 Grade B or A500 Grade B or C. If A500 pipe is substituted for A53, then the outside diameter shall be as detailed and wall thickness greater than or equal to A53. All Structural Steel Plates and Shapes shall conform to AASHTO M270 Gr. 36, Gr. 50 or Gr. 50W*. Stainless steel for shims, sleeves and handhole covers shall be ASTM A240, Type 302 or 304, or another alloy suitable for exterior exposure and acceptable to the Engineer. The steel pipe and stiffening ribs at the base plate for the column shall have a minimum longitudinal Charpy V-Notch (CVN) energy of 15 lb.-ft. at 40° F. (Zone 2) before galvanizing.

FASTENERS FOR ALUMINUM TRUSSES: All bolts noted as "high strength" must satisfy the requirements of AASHTO M164 (ASTM A325), or approved alternate, and must have matching lock nuts. Threaded studs for splices (if Members interfere) must satisfy the requirements of ASTM A449, ASTM A193, Grade B7, or approved alternate, and must have matching lock nuts. Bolts and lock nuts not required to be high strength must satisfy the requirements of ASTM A307. All bolts and lock nuts must be hot dip galvanized per AASHTO M232. The lock nuts must have nylon or steel inserts. A stainless steel flat washer conforming to ASTM A240 Type 302 or 304, is required under both head and nut or under both nuts where threaded studs are used. High strength bolt installation shall conform to Article 505.04 (f) (2)d of the IDOT Standard Specifications for Road and Bridge Construction. Rotational capacity ("ROCAP") testing of bolts will not be required.

U-BOLTS AND EYEBOLTS: U-Bolts and Eyebolts must be produced from ASTM A276 Type 304, 304L, 316 or 316L, Condition A, cold finished stainless steel, or an equivalent material acceptable to the Engineer. All nuts for U-Bolts and Eyebolts must be lock nuts equivalent to ASTM A307 with nylon or steel inserts and hot dip galvanized per AASHTO M232. A stainless steel flat washer conforming to ASTM A240, Type 302 or 304, is required under each U-Bolt and Eyebolt lock nut.

GALVANIZING: All Steel Grating, Plates, Shapes and Pipe shall be Hot Dip Galvanized after fabrication in accordance with AASHTO M111. Painting is not permitted.

ANCHOR RODS: Shall conform to ASTM F1554 Gr. 105.

CONCRETE SURFACES: All concrete surfaces above an elevation 6" below the lowest final ground line at each foundation shall be cleaned and coated with Concrete Sealer in accordance with the Standard Specifications.

REINFORCEMENT BARS: Reinforcement Bars designated (E) shall be epoxy coated in accordance with the Standard Specifications.


FOUNDATIONS: The contract unit price for Drilled Shaft Concrete Foundations shall include reinforcement bars complete in place.

TOTAL BILL OF MATERIAL

ITEM	UNIT	TOTAL
OVERHEAD SIGN STRUCTURE CANTILEVER TYPE I-C-A	Foot	-
OVERHEAD SIGN STRUCTURE CANTILEVER TYPE II-C-A	Foot	-
OVERHEAD SIGN STRUCTURE CANTILEVER TYPE III-C-A	Foot	75
OVERHEAD SIGN STRUCTURE WALKWAY, TYPE A	Foot	-
DRILLED SHAFT CONCRETE FOUNDATIONS	Cu. Yds.	22.0

Structure Number	Station	Design Truss Type	Cantilever Length (L)	Elev. A	Dim. D	Ds	Total Sign Area
2C1011039R121.8	2719+25	III-C-A	40'-0"	792.54	28'-0"	12'-6"	138 SF
2C101U020L024.8	152+25	III-C-A	35'-0"	778.85	7'-0"	7'-0"	176 SF

Truss Type	Maximum Sign Area	Maximum Length
I-C-A	170 Sq. Ft.	25 Ft.
II-C-A	340 Sq. Ft.	30 Ft.
III-C-A	400 Sq. Ft.	40 Ft.

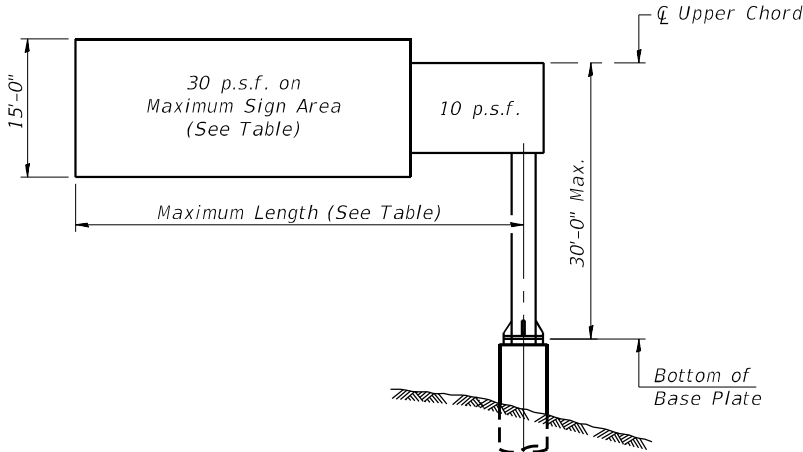


DESIGN WIND LOADING DIAGRAM

Parameters shown are basis for I.D.O.T. Standards
Installations not within dimensional limits shown
require special analysis for all components.


Note:
Trusses shall be shipped individually with adequate provision to prevent detrimental motion during transport. This may require ropes between horizontals and diagonals or energy dissipating (elastic) ties to the vehicle. The contractor is responsible for maintaining the configuration and protection of the trusses.

- ① After adjustments to level truss and insure adequate vertical clearance, all top and leveling nuts shall be tightened against the base plate with a minimum torque of 200 lb.-ft. Stainless steel mesh shall then be placed around the perimeter of the base plate. Secure to base plate with stainless steel banding.

* If M270 Gr. 50W (M222) steel is proposed, chemistry for plate to be used shall first be approved by the Engineer as suitable for galvanizing and welding.

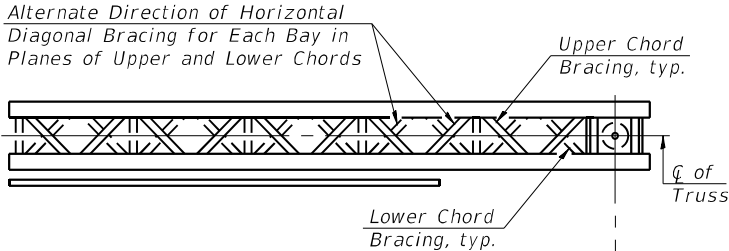

TYPICAL PLAN
(Walkway not shown)

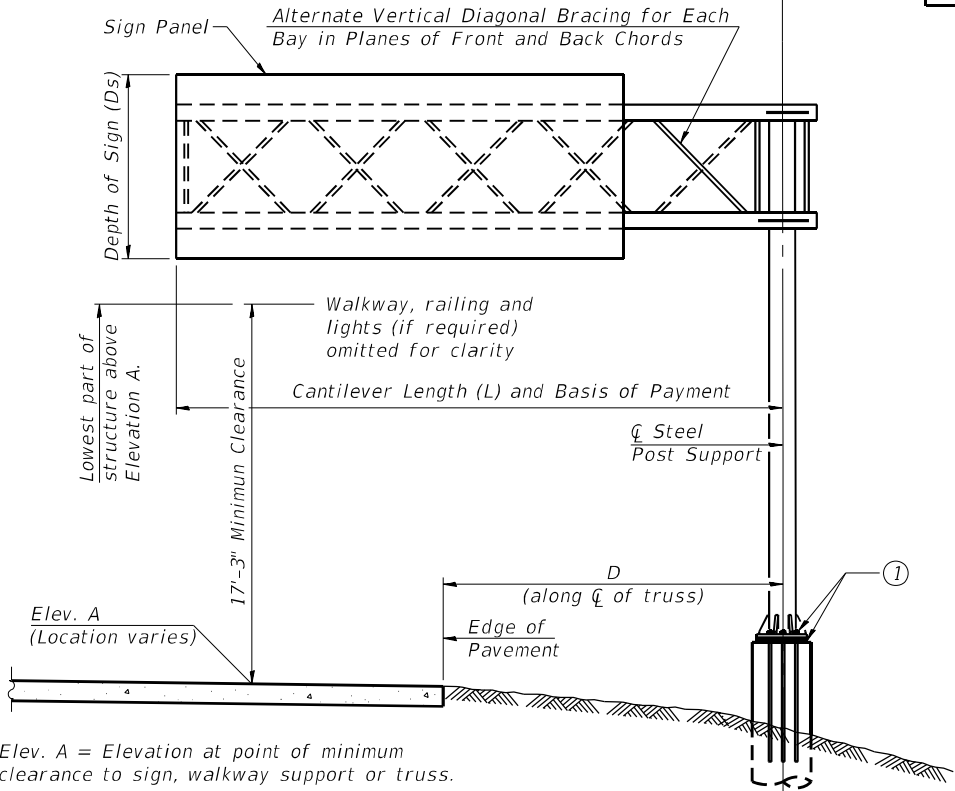

Elev. A = Elevation at point of minimum clearance to sign, walkway support or truss.

TYPICAL ELEVATION
Looking in Direction of Traffic

Sign support structures may be subject to damaging vibrations and oscillations when sign panels are not in place during erection or maintenance of the structure. To avoid these vibrations and oscillations, consideration should be given to attaching temporary blank sign panels to the structure.

OSC-A-1

2-17-2017

MODEL: Default
FILE NAME: c:\pwword\in\benesch\projects\projects\0183648\0264C24-SHT-001-Cantilever GPE.dgn



QUIGG ENGINEERING INC

USER NAME = JCray	DESIGNED - ZLD	REVISED -
D264C24-SHT-001-Cantilever GPE.dgn	CHECKED - KWB	REVISED -
PLOT SCALE = 0.1667' / in.	DRAWN - ZLD	REVISED -
PLOT DATE = 2/10/2025	CHECKED - MDC	REVISED -


STATE OF ILLINOIS
DEPARTMENT OF TRANSPORTATION

CANTILEVER SIGN STRUCTURES – GENERAL PLAN & ELEVATION
ALUMINUM TRUSS & STEEL POST


SHEET 1 OF 8 SHEETS

F.A.I. RTE.	SECTION	COUNTY	TOTAL SHEETS	SHEET NO.
39	(201-3)R & (4-1.5)R	WINNEBAGO	1685	460
CONTRACT NO. 64C24				
ILLINOIS / FED. AID PROJECT				


MODEL: Default
FILE NAME: c:\pword\in\benesch projects\projects\0183648\0264C24-SHT-003-Cantilever Damping Device.dgn

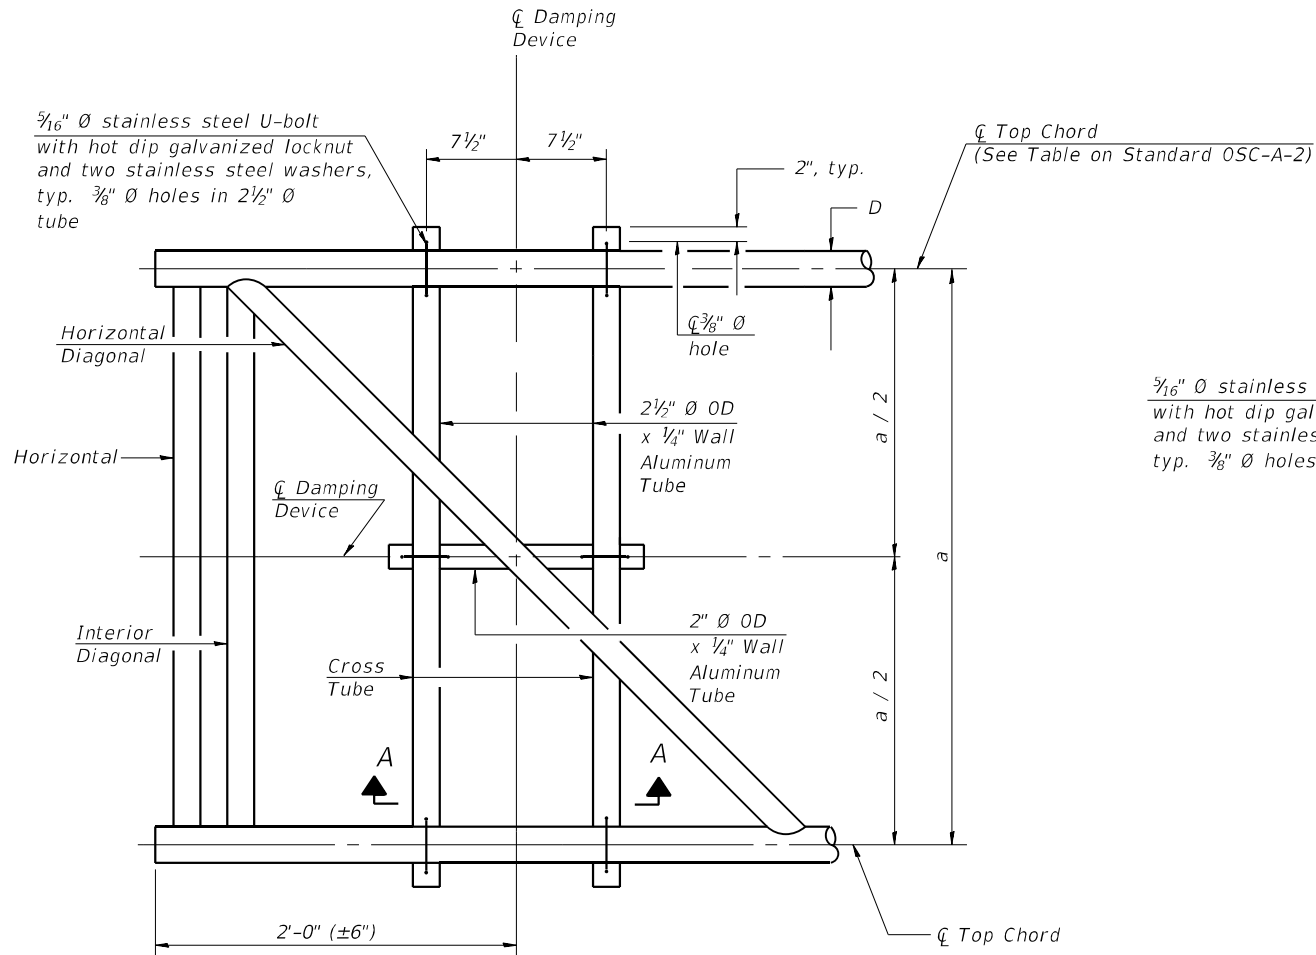


PLAN DETAIL

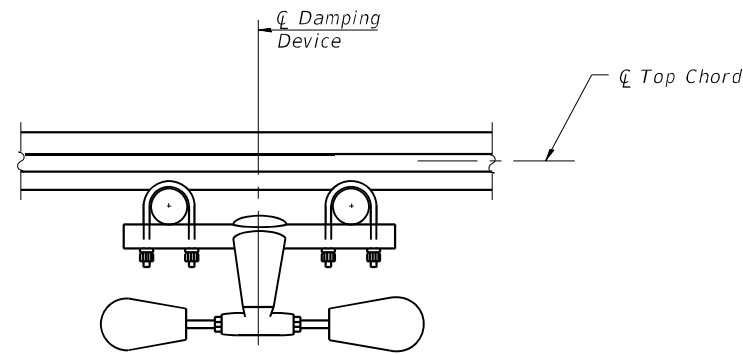


SECTION A-A

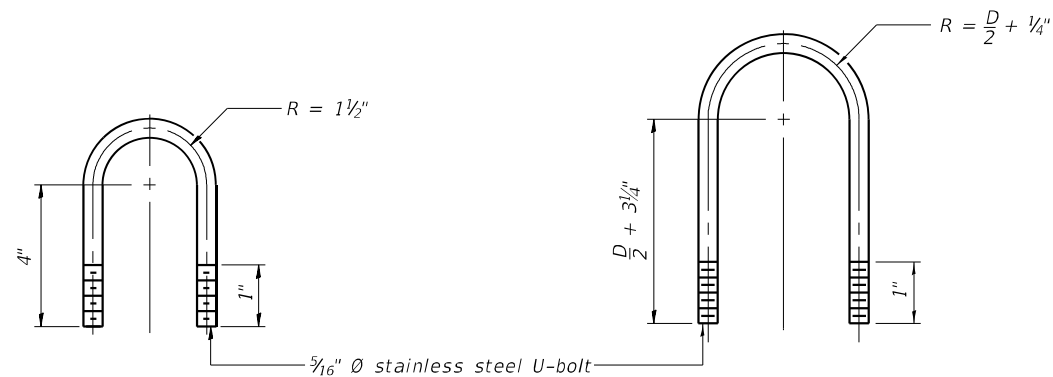

DAMPING DEVICE MOUNTING
TUBE U-BOLT DETAIL
(Typical)

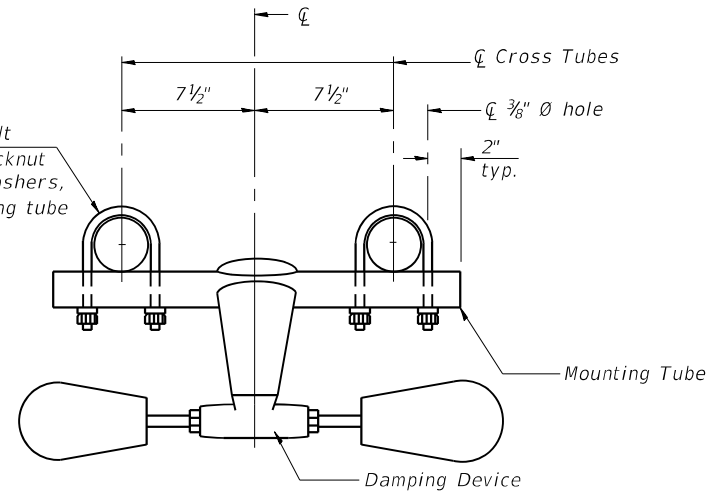

TRUSS DAMPING
DEVICE CONNECTION DETAIL

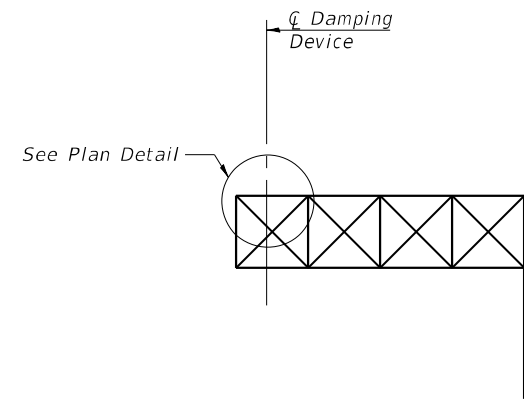

ELEVATION
Aluminum Cantilever
Sign Structure

GENERAL NOTES

- Damper: One damper per truss. (31 lbs. Stockbridge-Type Aluminum-29" minimum between ends of weights)
- Materials: Aluminum tubes shall be ASTM B221 alloy 6061 temper T6

OSC-A-D

2-17-2017



QUIGG ENGINEERING INC

USER NAME = JCray
D264C24-SHT-003-Cantilever Damping Device.dgn
PLOT SCALE = 0.1667" / in.
PLOT DATE = 2/10/2025

DESIGNED - ZLD
CHECKED - KWB
DRAWN - ZLD
CHECKED - MDC

REVISED -
REVISED -
REVISED -
REVISED -

STATE OF ILLINOIS
DEPARTMENT OF TRANSPORTATION


CANTILEVER SIGN STRUCTURE
DAMPING DEVICE

SHEET 3 OF 8 SHEETS

F.A.I. RTE.	SECTION	COUNTY	TOTAL SHEETS	SHEET NO.
39	(201-3)R & (4-1,5)R	WINNEBAGO	1685	462
CONTRACT NO. 64C24				
ILLINOIS FED. AID PROJECT				

2/9/2025 2:57:56 PM



MODEL: Default
FILE NAME: c:\pwword\in\benesch projects\projects\0183648\0264C24-SHT-004-Cantilever Juncture Details.dgn
2/9/2025 2:58:14 PM

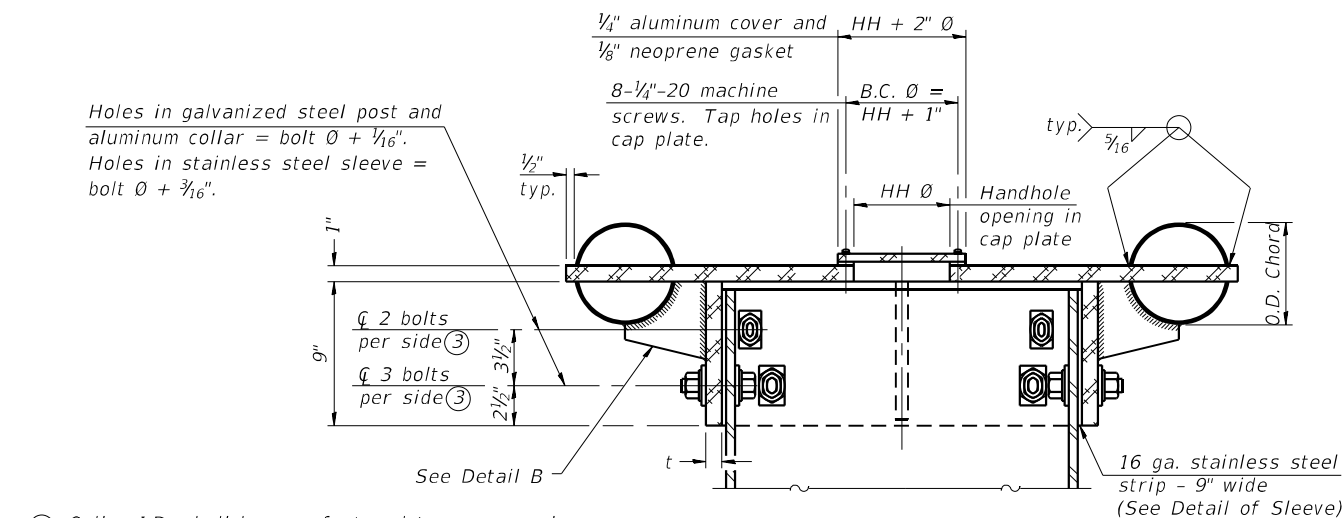



- ④ Collar I.D. shall be manufactured to correspond to O.D. of actual galvanized post and stainless steel sleeve plus $\frac{1}{8}$ " ($\pm \frac{1}{16}$ "). Maximum gap between post and collar at any location equals $\frac{1}{8}$ " before tightening bolts.

SECTION B-B



Bolts, washers (including contoured washers), and locknuts shall be stainless steel.

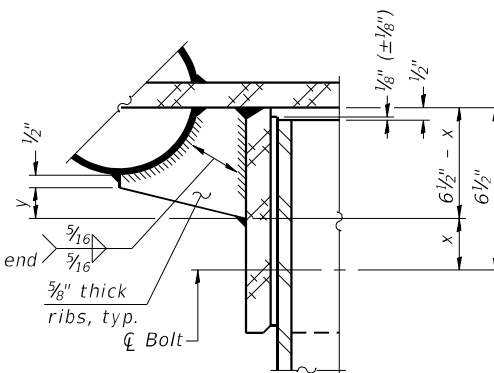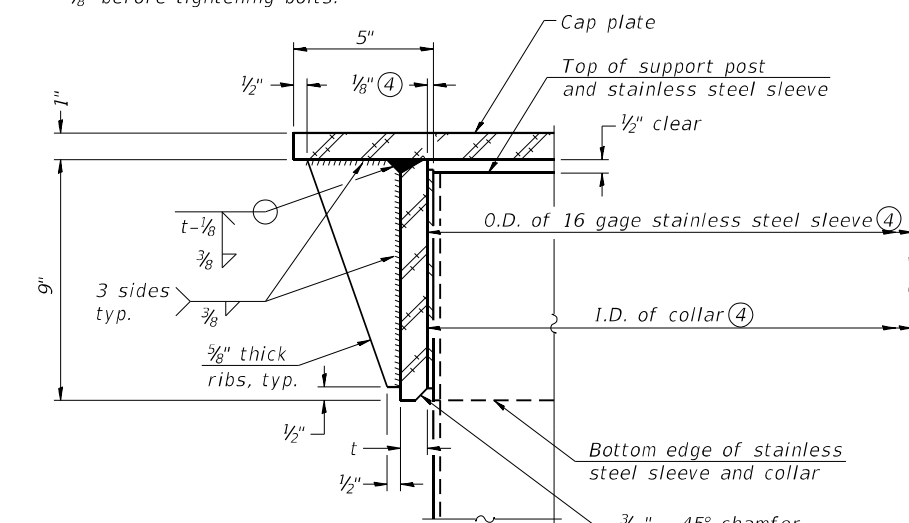


Two locations
(For details not shown, see Detail C)

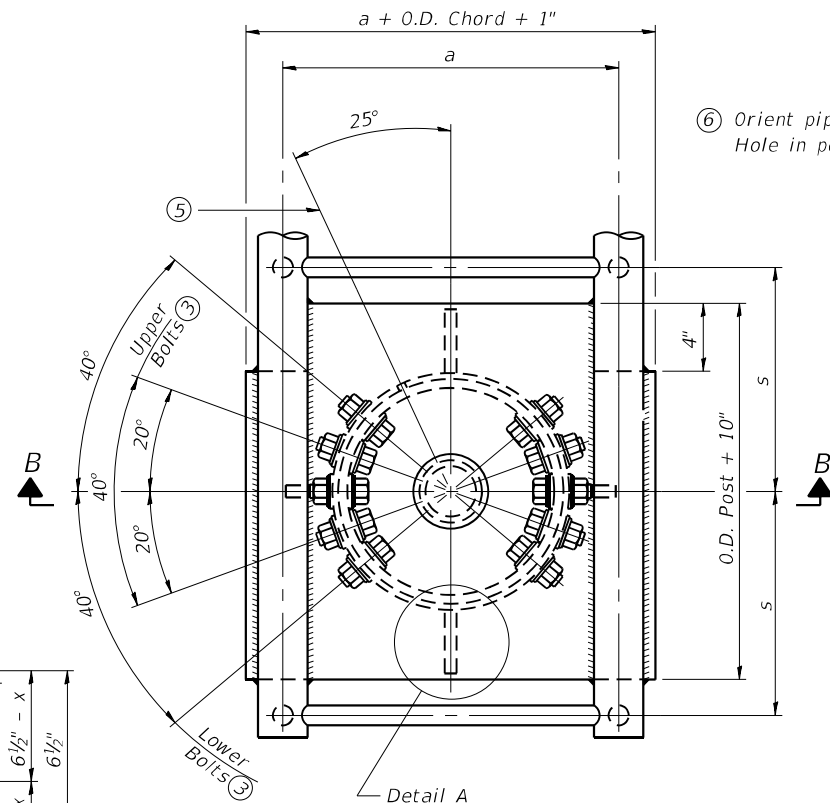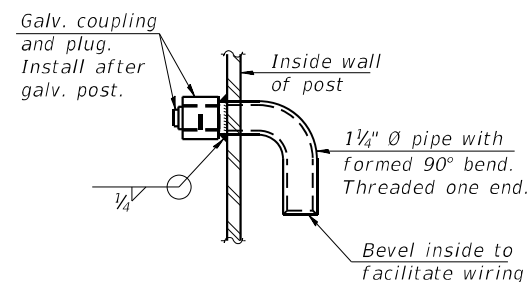

- ⑤ Optional full penetration weld in collar.
(Two locations maximum....(180° apart)....X-ray or UT 100%)

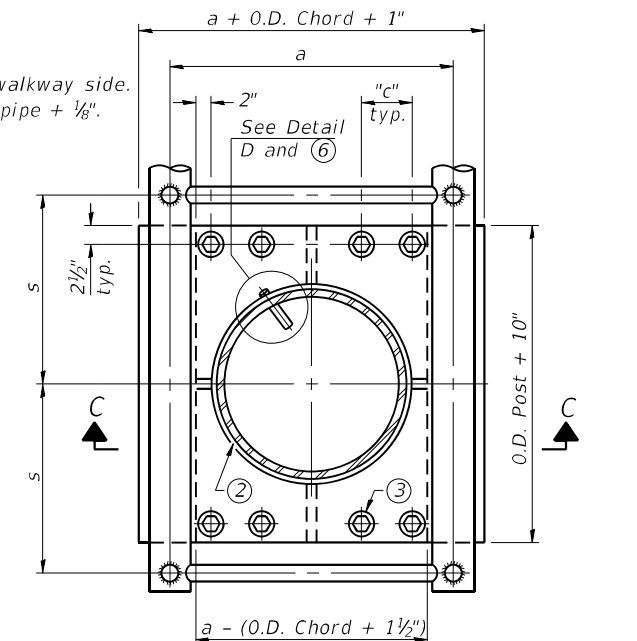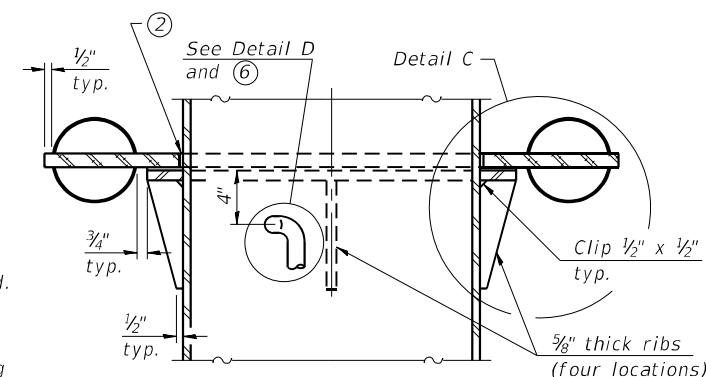

Hole in aluminum plate (and 16 ga. stnl. stl. sheet) to be O.D. post + $\frac{1}{2}$ "

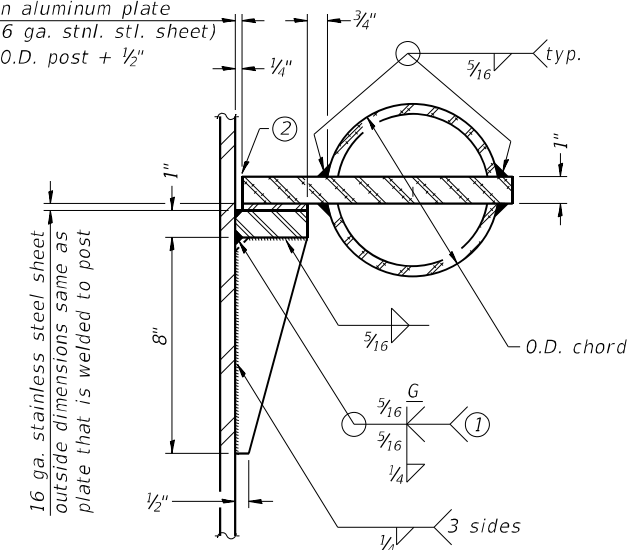

CONTOURED WASHERS

Bolt Size	Contoured Washers	
	Hole Dia.	B
$\frac{7}{8}$ "	1"	2 $\frac{1}{2}$ "
1"	1 $\frac{1}{8}$ "	3"
1 $\frac{1}{4}$ "	1 $\frac{3}{8}$ "	3 $\frac{1}{4}$ "

DETAIL OF STAINLESS STEEL SLEEVE

Weld to post after galvanizing.
(Prepare post surface to insure tight, uniform fit and allow welding.)
Welds to be 1 $\frac{1}{2}$ " long at 6" cts. along top edge and at $\frac{1}{4}$ " opening.

Truss Type	Post Size	Upper & Lower Connection Bolt Diameter ③	Lower Juncture Bolt Spacing Dimension "c" ③	Opening in Cap Plate "HH"	Collar Thickness (t)	Side Ribs	
I-C-A	16" $\varnothing$ (83#/'')	$\frac{7}{8}$ "	3 $\frac{1}{4}$ "	8"	$\frac{5}{8}$ "	1 $\frac{3}{4}$ "	2 $\frac{1}{4}$ "
II-C-A	24" $\varnothing$ (125#/'')	1"	3 $\frac{1}{2}$ "	12"	$\frac{7}{8}$ "	2"	1 $\frac{1}{4}$ "
III-C-A (35' max.)	24" $\varnothing$ (125#/'')	1 $\frac{1}{4}$ "	3 $\frac{1}{2}$ "	12"	$\frac{7}{8}$ "	2"	1"
III-C-A (>35' to 40')	24" $\varnothing$ (171#/'')	1 $\frac{1}{4}$ "	3 $\frac{1}{2}$ "	12"	$\frac{7}{8}$ "	2"	1"

- ① Grind top if required to fully seat aluminum plate and stainless steel sheet.
- ② After tightening lower connection bolts, fill gap with non-hardening, silicone caulk suitable for exterior exposure and acceptable to the Engineer. Cost is included in Overhead Sign Structure Cantilever.
- ③ Upper and lower connection bolts in collar and bolts at lower chord connection shall be high strength with matching locknuts. Connection bolts shall have 2 stainless steel flat washers each.

OSC-A-3

2-17-2017



QUIGG ENGINEERING INC

USER NAME = JCray
D264C24-SHT-004-Cantilever Juncture Details.dgn
PLOT SCALE = 0.1667" / in.
PLOT DATE = 2/10/2025

DESIGNED - ZLD
CHECKED - KWB
DRAWN - ZLD
CHECKED - MDC









REVISED -
REVISED -
REVISED -
REVISED -

STATE OF ILLINOIS
DEPARTMENT OF TRANSPORTATION

CANTILEVER SIGN STRUCTURES - JUNCTURE DETAILS
ALUMINUM TRUSS & STEEL POST


SHEET 4 OF 8 SHEETS

F.A.I. RTE.	SECTION	COUNTY	TOTAL SHEETS	SHEET NO.
39	(201-3)R & (4-1.5)R	WINNEBAGO	1685	463
CONTRACT NO. 64C24				
ILLINOIS FED. AID PROJECT				

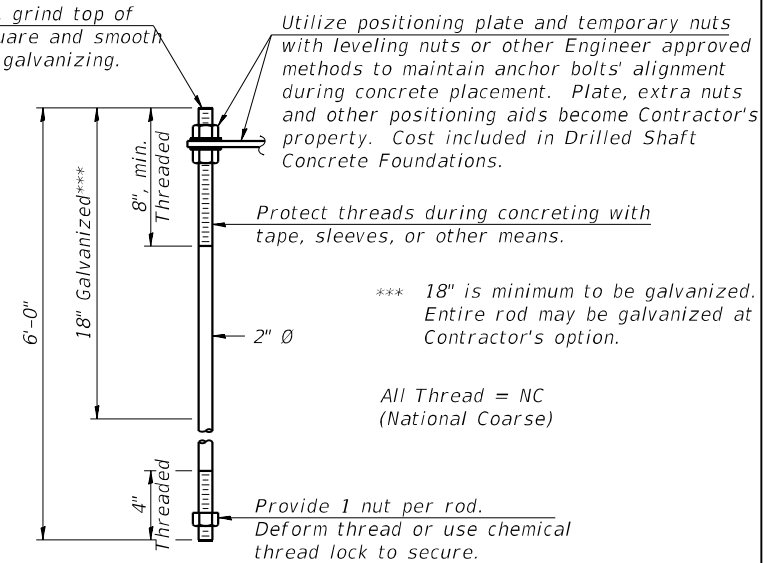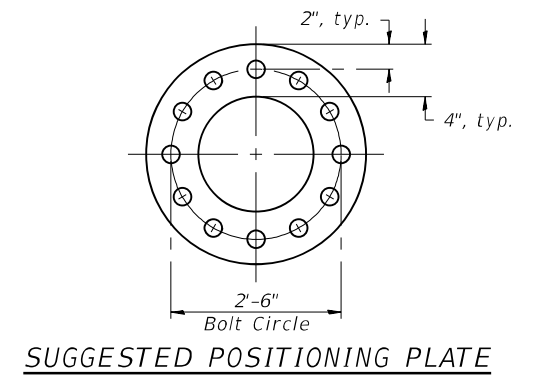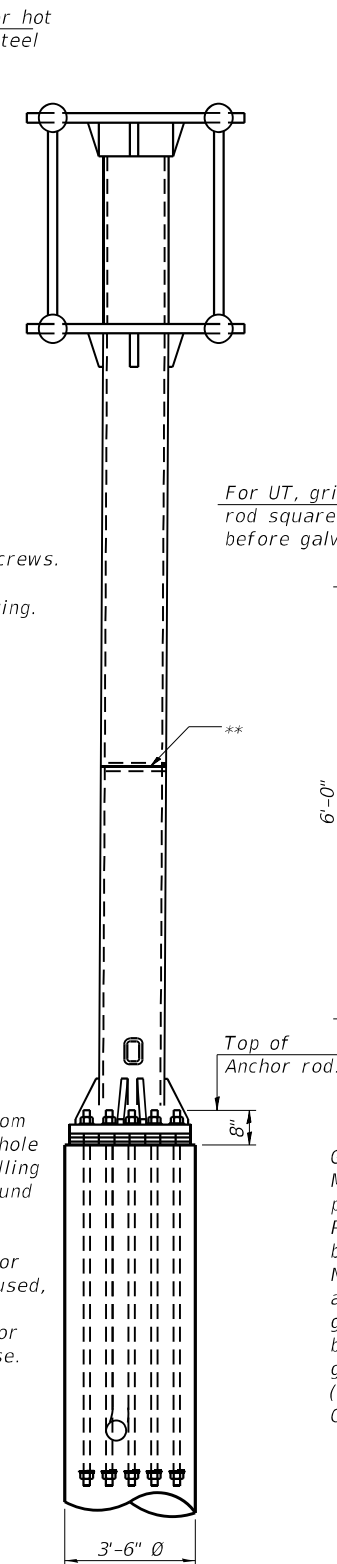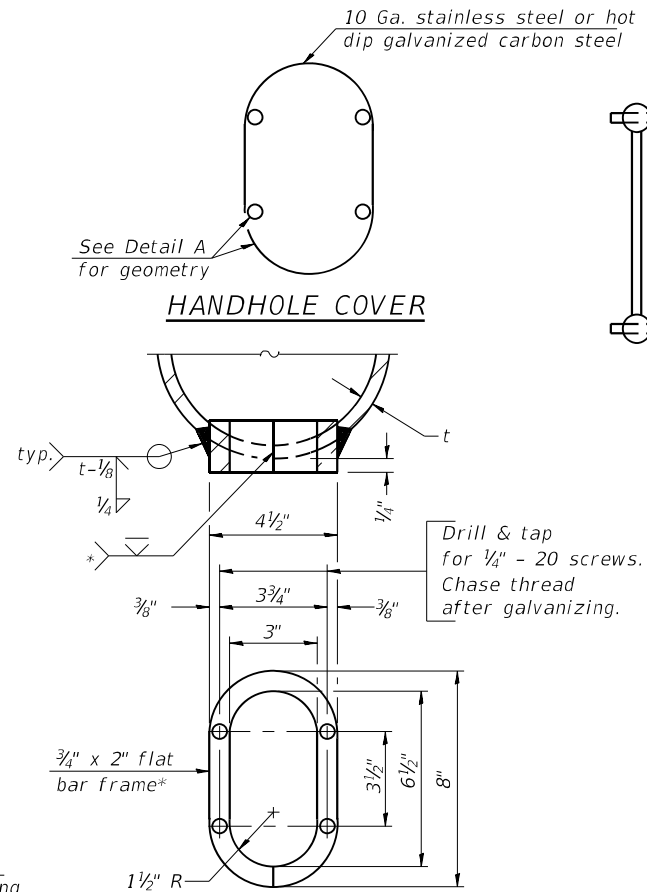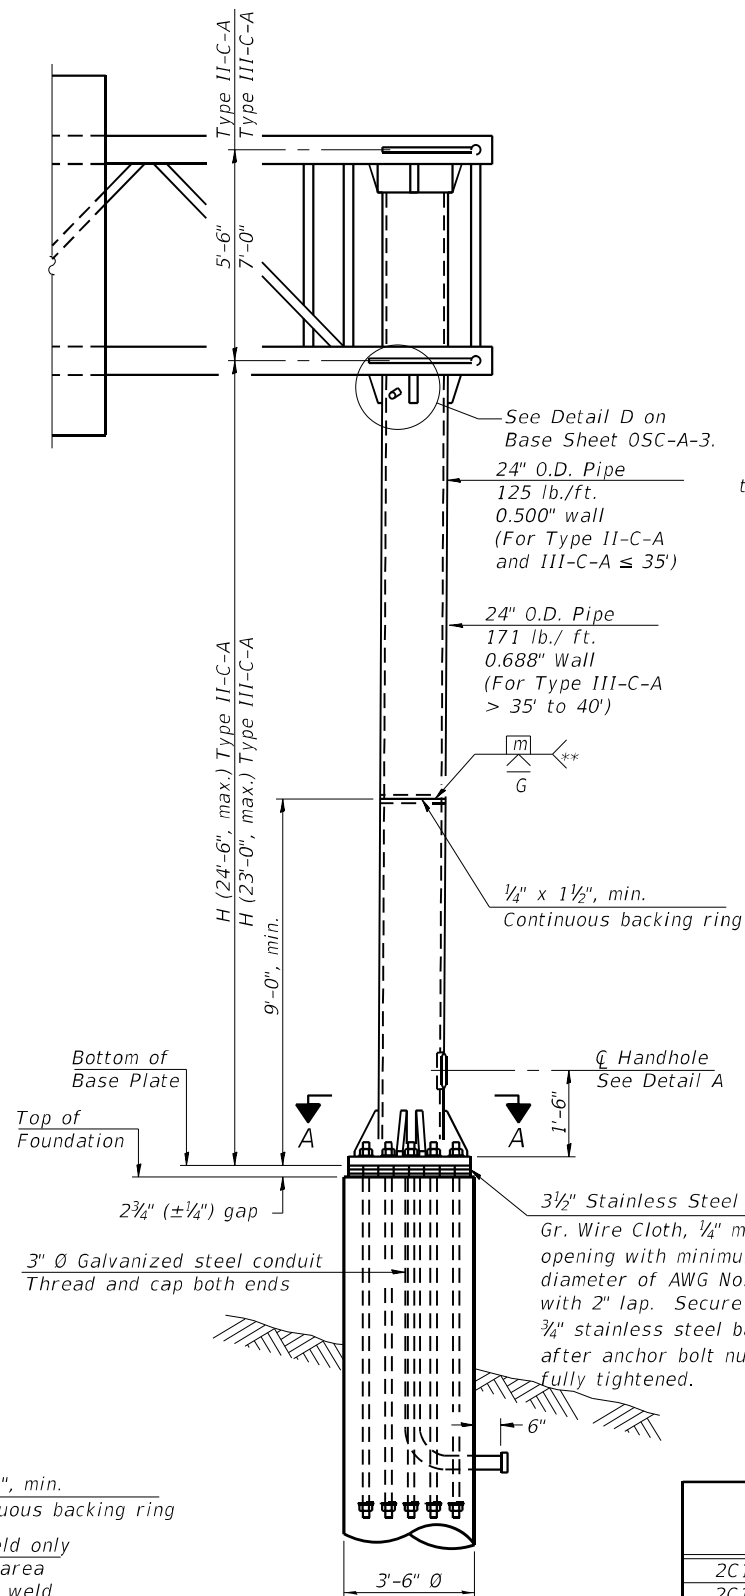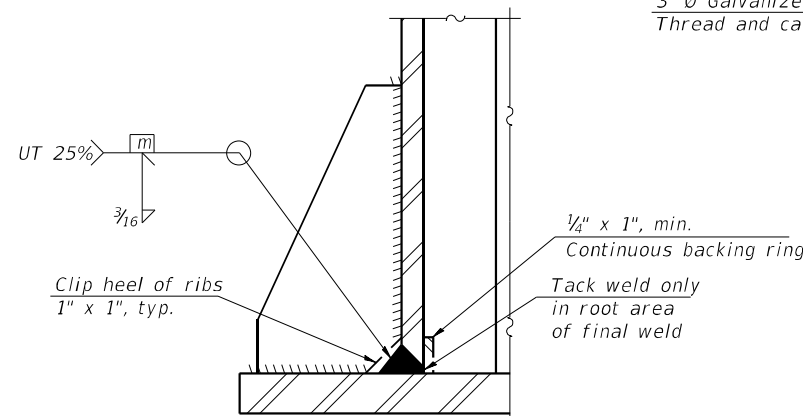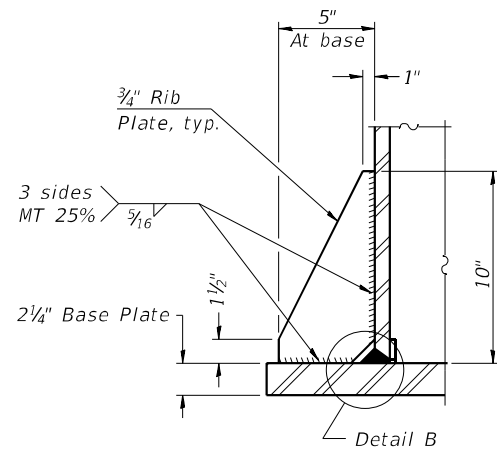
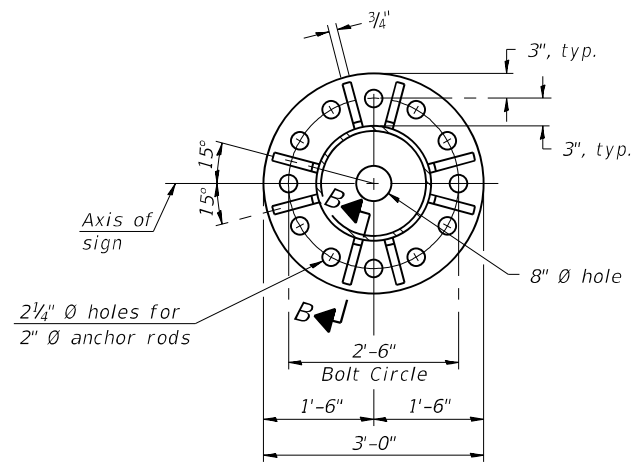
[illegible]

Note: "H" based on 15'-0" or actual sign height, whichever is greater.

* Grind anchor rod to bright finish at ground clamp location before installing clamp.

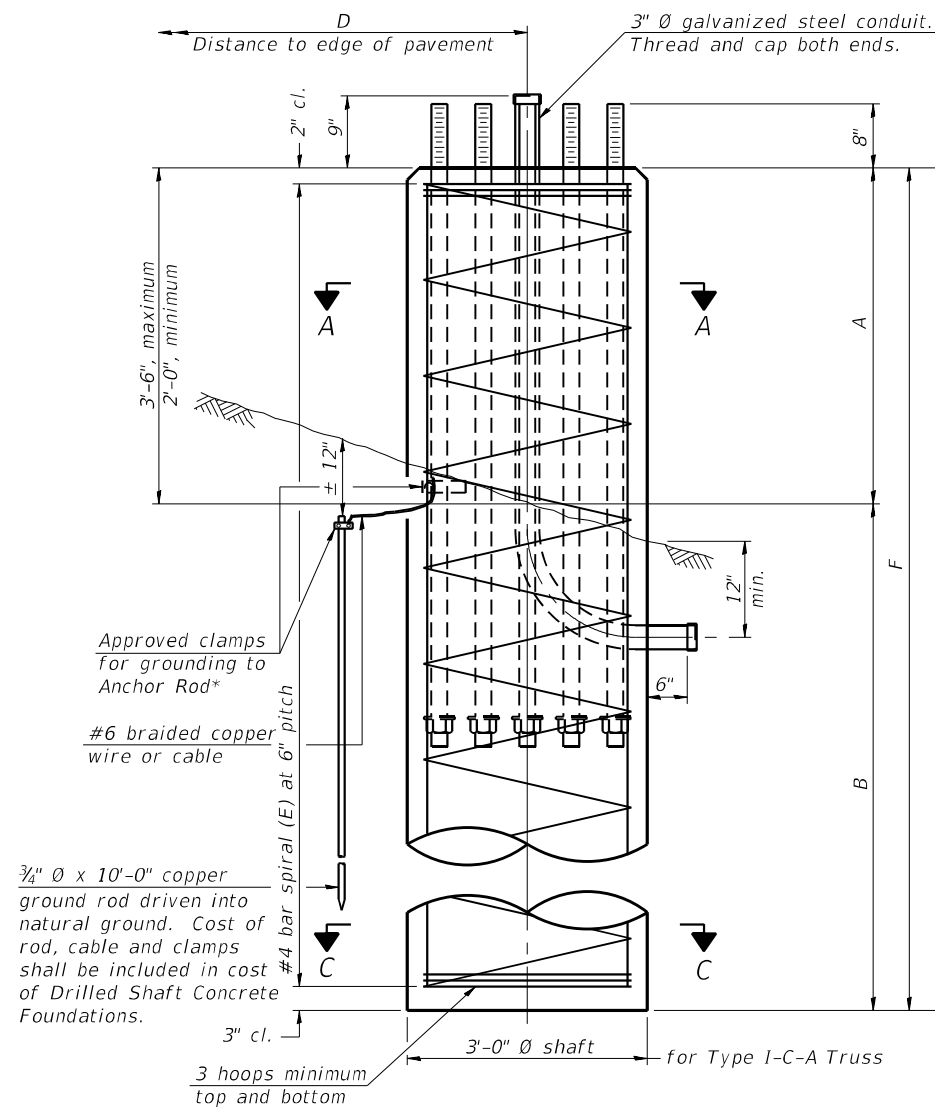

ELEVATION

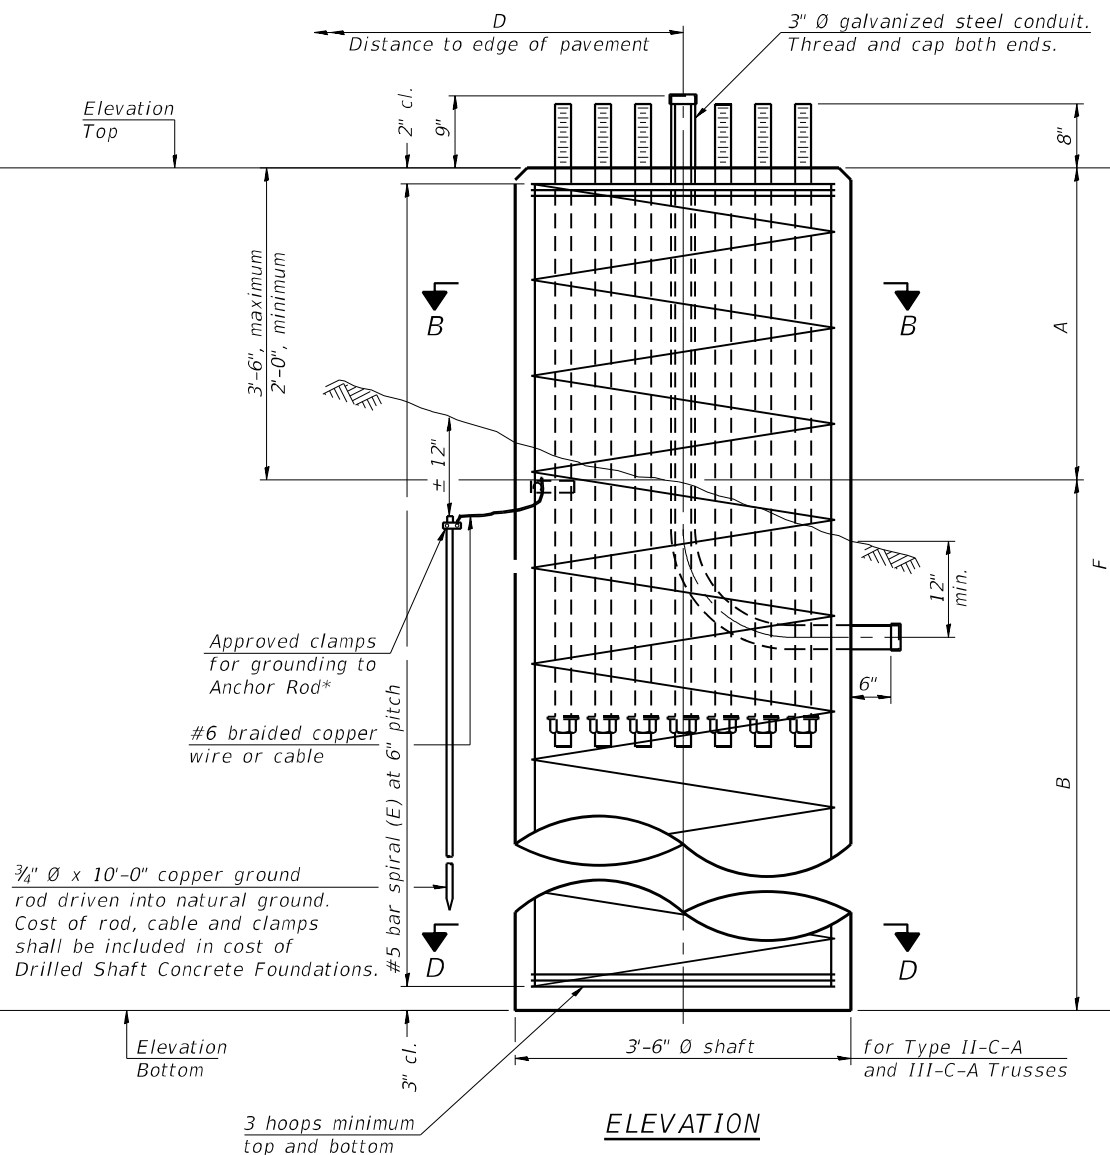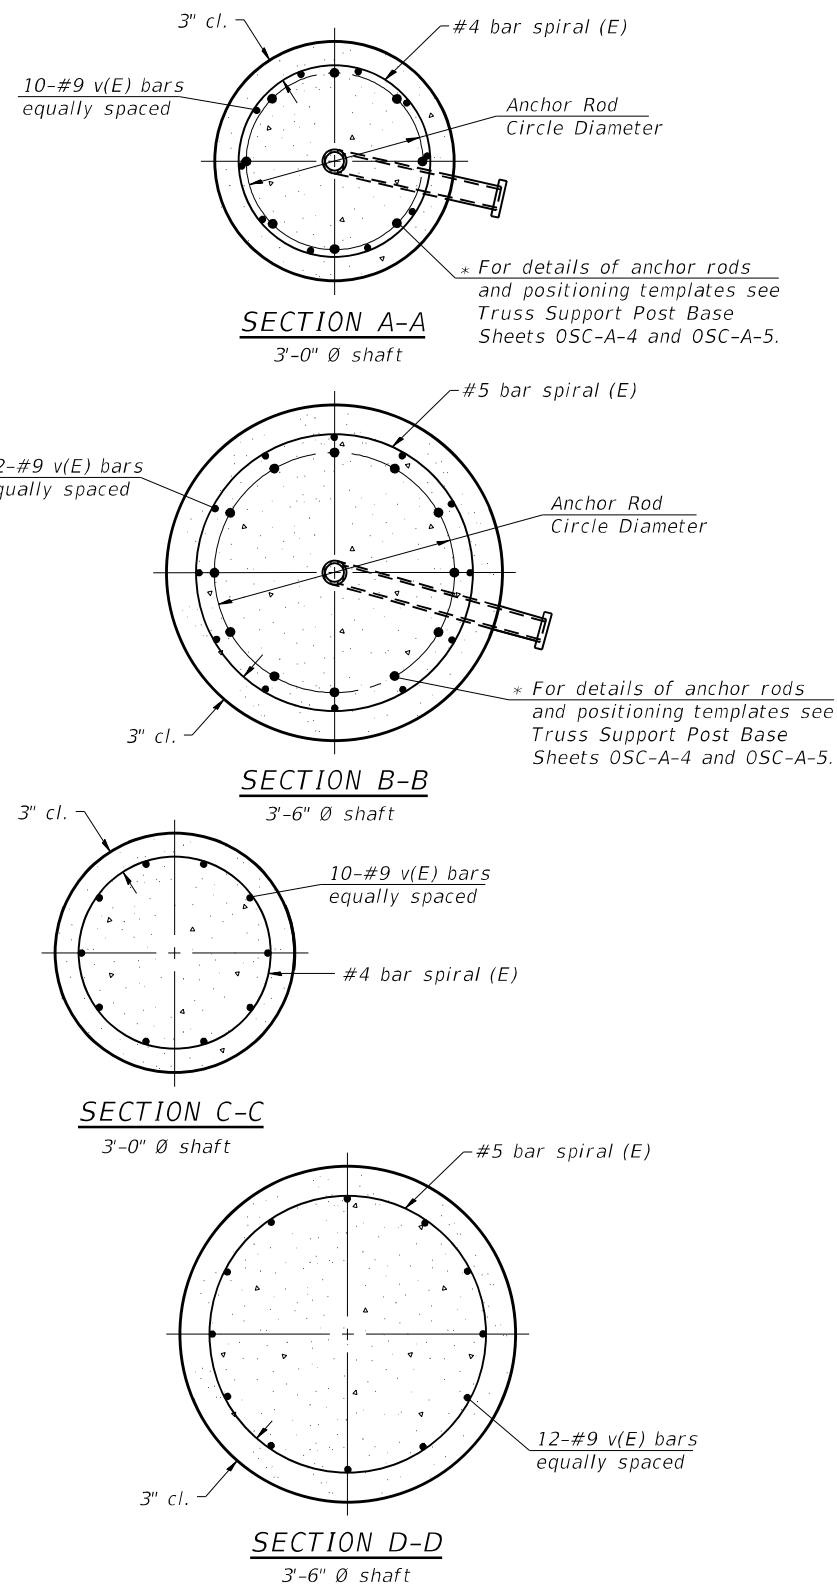ELEVATION

NOTES:

The foundation dimensions shown in the Foundation Design Table are based on the presence of mostly cohesive soils with an average Unconfined Compressive Strength (Q_u) of at least 1.25 tsf, which must be determined by previous soil investigations at the jobsite. When other conditions are indicated, the boring data will be included in the plans and the foundation dimensions shown in the Foundation Data Table will be the result of site specific designs.

If the conditions encountered are different than those indicated, the Contractor shall notify the Engineer to determine if the foundation dimensions need to be modified. If dimensions "B" or "F" are revised by more than 12" by the Contractor, "as-built" plans shall be prepared and submitted to the District Bureau of Operations for future reference.

No sonotubes or decomposable forms shall be used below the lower conduit entrance. Permanent metal forms or other shielding may not be left in place below that elevation without the Engineer's written permission.

Concrete shall be placed monolithically, without construction joints.

Backfill shall be placed per Article 502 of Standard Specification and prior to erection of support column.

A normal surface finish followed by a Concrete Sealer application will be required on concrete surfaces above the lowest elevation 6" below finished ground line. Cost included in "Drilled Shaft Concrete Foundation".

FOUNDATION DESIGN TABLE								
Truss Type	Post Base Sheet	Maximum Cantilever Length (ft)	Maximum Total Sign Area (sq ft)	Shaft Diameter (in)	"B" Depth (ft)	Anchor Rods		Anchor Rod Circle Diameter (in)
						No.	Diameter (in)	
I-C-A	OSC-A-4	25	170	3.0	16.0	8	2	22
II-C-A	OSC-A-5	30	170	3.5	17.0	12	2	30
II-C-A	OSC-A-5	30	340	3.5	21.5	12	2	30
III-C-A	OSC-A-5	35	170	3.5	19.0	12	2	30
III-C-A	OSC-A-5	35	250	3.5	22.5	12	2	30
III-C-A	OSC-A-5	35	400	3.5	26.5	12	2	30
III-C-A	OSC-A-5	40	400	3.5	32.0	12	2	30

[illegible]

OSC-A-9

2-17-2017



QUIGG ENGINEERING INC

USER NAME	=	JCray
D264C24-SHT-006-Cantilever Drilled Shaft.dgn		
PLOT SCALE	=	0.1667' / in.
PLOT DATE	=	2/10/2025

DESIGNED	-	ZLD
CHECKED	-	KWB
DRAWN	-	ZLD
CHECKED	-	MDC

REVISED	-
REVISED	-
REVISED	-
REVISED	-

**STATE OF ILLINOIS
DEPARTMENT OF TRANSPORTATION**

CANTILEVER SIGN STRUCTURES – DRILLED SHAFT ALUMINUM TRUSS & STEEL POST

SHEET 6 OF 8 SHEETS

F.A.I. RTE.	SECTION	COUNTY	TOTAL SHEETS	SHEET NO.
39	(201-3)R & (4-1,5)R	WINNEBAGO	1685	465
CONTRACT NO. 64C24				
ILLINOIS		FED. AID PROJECT		

Page 1 of 2Date 1/24/12

COUNTY Winnebago DRILLING METHOD Hollow Stem Auger HAMMER TYPE B-53 Diedrich Automatic

BORING NO. B-1
Station 50+92 - Harrison Avenue
Offset 88.00ft Rt CL
Ground Surface Elev. 775.81

D E P T H	B L O W S	U C S Qu	M O I S T
(ft)	(/6")	(tsf)	(%)

Surface Water Elev. _____	ft	D	B	U	M
Stream Bed Elev. _____	ft	E	L	C	O
		P	L	S	I
Groundwater Elev.: _____		T	W		S
First Encounter _____	ft	H	S	Qu	T
Upon Completion _____	ft				
After _____ Hrs. _____	ft	(ft)	(/6")	(tsf)	(%)

The Unconfined Compressive Strength (UCS) Failure Mode is indicated by (B-Bulge, S-Shear, P-Penetrometer)
The SPT (N value) is the sum of the last two blow values in each sampling zone (AASHTO T206)

BBS, from 137 (Rev. 8-99)

Page 2 of 2Date 1/24/12

COUNTY Winnebago DRILLING METHOD Hollow Stem Auger HAMMER TYPE B-53 Diedrich Automatic

BORING NO. B-1
Station 50+92 - Harrison Avenue
Offset 88.00ft Rt CL
Ground Surface Elev. 775.81

DEPTH	BLOW S	UCS Qu	MOIST
(ft)	(/6")	(tsf)	(%)

Surface Water Elev. _____ ft
Stream Bed Elev. _____ ft

Groundwater Elev.:
First Encounter _____ ft
Upon Completion _____ ft
After _____ Hrs. _____ ft

The Unconfined Compressive Strength (UCS) Failure Mode is indicated by (B-Bulge, S-Shear, P-Penetrometer)
The SPT (N value) is the sum of the last two blow values in each sampling zone (AASHTO T206)

BBS, from 137 (Rev. 8-99)



USER NAME	=	JCray
D264C24-SHT-007-Cantilever Boring.dgn		
PLOT SCALE	=	0.1667' / in.
PLOT DATE	=	2/10/2025

DESIGNED -	ZLD
CHECKED -	KWB
DRAWN -	ZLD
CHECKED -	MDC

REVISED	-
REVISED	-
REVISED	-
REVISED	-

**STATE OF ILLINOIS
DEPARTMENT OF TRANSPORTATION**

**SOIL BORING LOGS
OVERHEAD SIGN STRUCTURES**

SHEET 7 OF 8 SHEETS

F.A.I. RTE.	SECTION	COUNTY	TOTAL SHEETS	SHEET NO.
39	(201-3)R & (4-1.5)R	WINNEBAGO	1685	466
		CONTRACT NO. 64C24		
ILLINOIS		FED. AID PROJECT		



Page 1 of 1

Date 1/4/24

ROUTE	FAI 39	DESCRIPTION	P92-111-06 - Various sign trusses on Bypass 20	LOGGED BY	W. Garza
--------------	--------	--------------------	--	------------------	----------

SECTION (201-3)K **LOCATION** Cherry Valley, NE 1/4 10, SE 1/4 3, SW 1/4, N 1/2 2, SEC. , TWP. 43N, RNG. 2E

COUNTY Winnebago DRILLING METHOD Hollow Stem Auger HAMMER TYPE CME-75 Automatic

STRUCT. NO. _____ Latitude 42° 14' 16.97" Northing 2,031,555.4740
 Station _____ Longitude -88° 58' 00.33" Easting 2,621,507.3910

BORING NO. ST-1
Station 2719+25
Offset 60.00ft NB Rt
Ground Surface Elev. 791.10

[illegible]

The Unconfined Compressive Strength (UCS) Failure Mode is indicated by (B-Bulge, S-Shear, P-Penetrometer)
The SPT (N value) is the sum of the last two blow values in each sampling zone (AASHTO T206)

BBS, from 137 (Rev. 8-99)



USER NAME = JCray	DESIGNED - ZLD	REVISED -
D264C24-SHT-008-Cantilever Boring.dgn	CHECKED - KWB	REVISED -
PLOT SCALE = 0.1667' / in.	DRAWN - ZLD	REVISED -
PLOT DATE = 2/10/2025	CHECKED - MDC	REVISED -

**STATE OF ILLINOIS
DEPARTMENT OF TRANSPORTATION**

SOIL BORING LOGS OVERHEAD SIGN STRUCTURES


SHEET 8 OF 8 SHEETS

F.A.I. RTE.	SECTION	COUNTY	TOTAL SHEETS	SHEET NO.
39	(201-3)R & (4-1,5)R	WINNEBAGO	1685	467
		CONTRACT NO. 64C24		
ILLINOIS		FED. AID PROJECT		

LANDSCAPING GENERAL NOTES


1. THE CONTRACTOR SHALL TAKE ALL NECESSARY PRECAUTIONS FOR THE PROTECTION OF EXISTING PLANTS MATERIAL FOR WHICH THE CONTRACT DOES NOT PROVIDE REMOVAL. THE PROTECTION OF EXISTING PLANT MATERIAL AND THE REPAIR OR REPLACEMENT OF EXISTING PLANT MATERIAL DAMAGED BY THE CONTRACTOR SHALL BE DONE IN ACCORDANCE WITH THE REQUIREMENTS OF SECTION 201 OF THE STANDARD SPECIFICATIONS.
2. THE SEEDING DATES FOR BARE EARTH SEEDING SHALL BE FROM MAY 15 TO JUNE 30 AND OCTOBER 15 TO DECEMBER 1. ALL SEEDING NOT SOWN ACCORDING TO THE SPECIFIED SEASONAL DATES SHALL REQUIRE PRIOR WRITTEN APPROVAL FROM THE ENGINEER, FAILURE TO SECURE SUCH APPROVAL SHALL RESULT IN THE REJECTION OF THE SEEDING AND REPLACEMENT BY THE CONTRACTOR AT THEIR OWN EXPENSE.
3. TURF REINFORCEMENT MAT WILL BE PLACED ON SLOPES 3:1 AND GREATER. MULCH WILL BE PLACED ON SLOPES LESS THAN 3:1.
4. SEE EROSION AND SEDIMENT CONTROL AND DRAINAGE PLANS FOR MORE INFORMATION ON EROSION CONTROL BLANKETS AND TURF REINFORCEMENT MATS LOCATED ON SLOPES STEEPER THAN 3:1 AND ALONG DTICH LINES.
5. ALL EROSION CONTROL BLANKET AND TURF REINFORCEMENT MAT WILL BE PLACED AS SHOWN IN THE EROSION AND SEDIMENT CONTROL PLANS AND WILL REMAIN IN PLACE EVEN IF PLACED DURING A TEMPORARY STAGE.
6. CLASS 4A AND 5 SEED SHALL BE USED ON ALL BACKSLOPES AND FORESLOPES ON THE PROJECT. PLEASE REFER TO SPECIAL PROVISION FOR ADDITIONAL INFORMATION AND FOLLOW THE SPECS IN SECTION 250 IN THE MANUAL FOR ANY TEMPORARY DISTURBANCE WITHIN THE PROJECT LIMITS. CLASS 5 INTERSEEDING SHALL BE PAID FOR AS SEEDING, CLASS 5.
7. HERBICIDE FOR CLASS 5 INTERSEEDING SHALL BE APPLIED FIRST BEFORE PLANTING ANY PERMANENT SEEDING.

TYPICAL ROADSIDE DITCH SEEDING CROSS SECTION

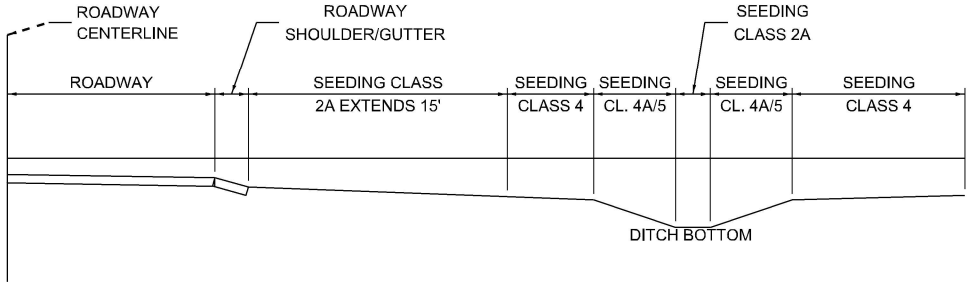

*FOR DITCHES THAT FALL WITHIN THE 15' OFFSET FROM THE ROADWAY, THE ENTIRE DITCH WILL BE CLASS 2A INCLUDING THE SIDESLOPES AND DITCH BOTTOMS. IN AREAS WHERE ONLY A PORTION OF THE DITCH FALLS WITHIN THE 15' OFFSET FROM THE ROADWAY, ONLY THE FORESLOPE AND DITCH BOTTOM WILL BE CLASS 2A, WHILE THE BACKSLOPE WILL BE CLASS 4A/5 SEEDING. FOR ANY AREAS WHERE THE SLOPE IS GREATER THAN 3:1, CLASS 4 SEEDING WILL BE USED REGARDLESS OF THE PROXIMITY TO THE ROADWAY OR LOCATION WITHIN A DITCHES.

TYPICAL RETENTION BASIN SEEDING CROSS SECTION

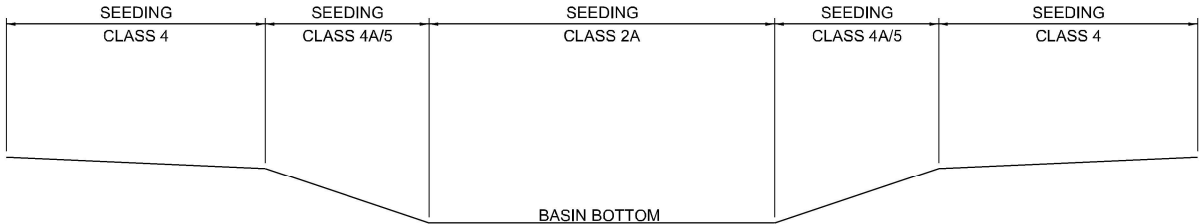


MODEL: LS General Notes [Sheet]
FILE NAME: c:\pwworkdir\benesch_projects\projects\00173917\ML_LS_GENERAL_NOTES.dgn



 Kaskaskia Engineering Group, LLC Illinois Professional Design Firm Professional Engineering Group 200 E. Main St., Suite 300 Bellaire, Illinois 62220 618.233.5877 phone 618.233.5977 fax www.kaskaskiaeng.com ILLINOIS Professional Engineering Group ILLINOIS PE 0000001	USER NAME = Ifranceschina	DESIGNED - RJB	REVISED -	STATE OF ILLINOIS DEPARTMENT OF TRANSPORTATION	LANDSCAPING PLAN GENERAL NOTES			F.A.I RTE.	SECTION	COUNTY	TOTAL SHEETS	SHEET NO.
		DRAWN - SRS	REVISED -					*	(201-3)R & (4-1,5)R	WINNEBAGO	1685	468
	PLOT SCALE = \$\$SCALE\$	CHECKED - RJB	REVISED -					CONTRACT NO. 64C24				
	PLOT DATE = 8/12/2024	DATE - 02/14/2025	REVISED -		SCALE:	SHEET 1	OF 18 SHEETS	STA.	TO STA.	ILLINOIS FED. AID PROJECT		

* FAI ROUTE 39 (I-39) & FAP 301 (US 20) •

SEEDING CLASS 4 WITH
SLOPES 3:1 OR STEEPER AND
TRM FROM PRIOR STAGES

DITCH BOTTOM LIMITS

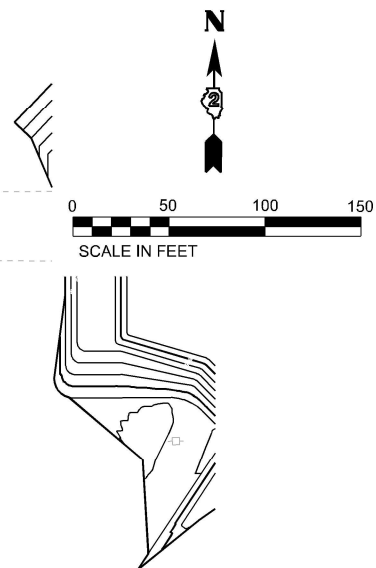

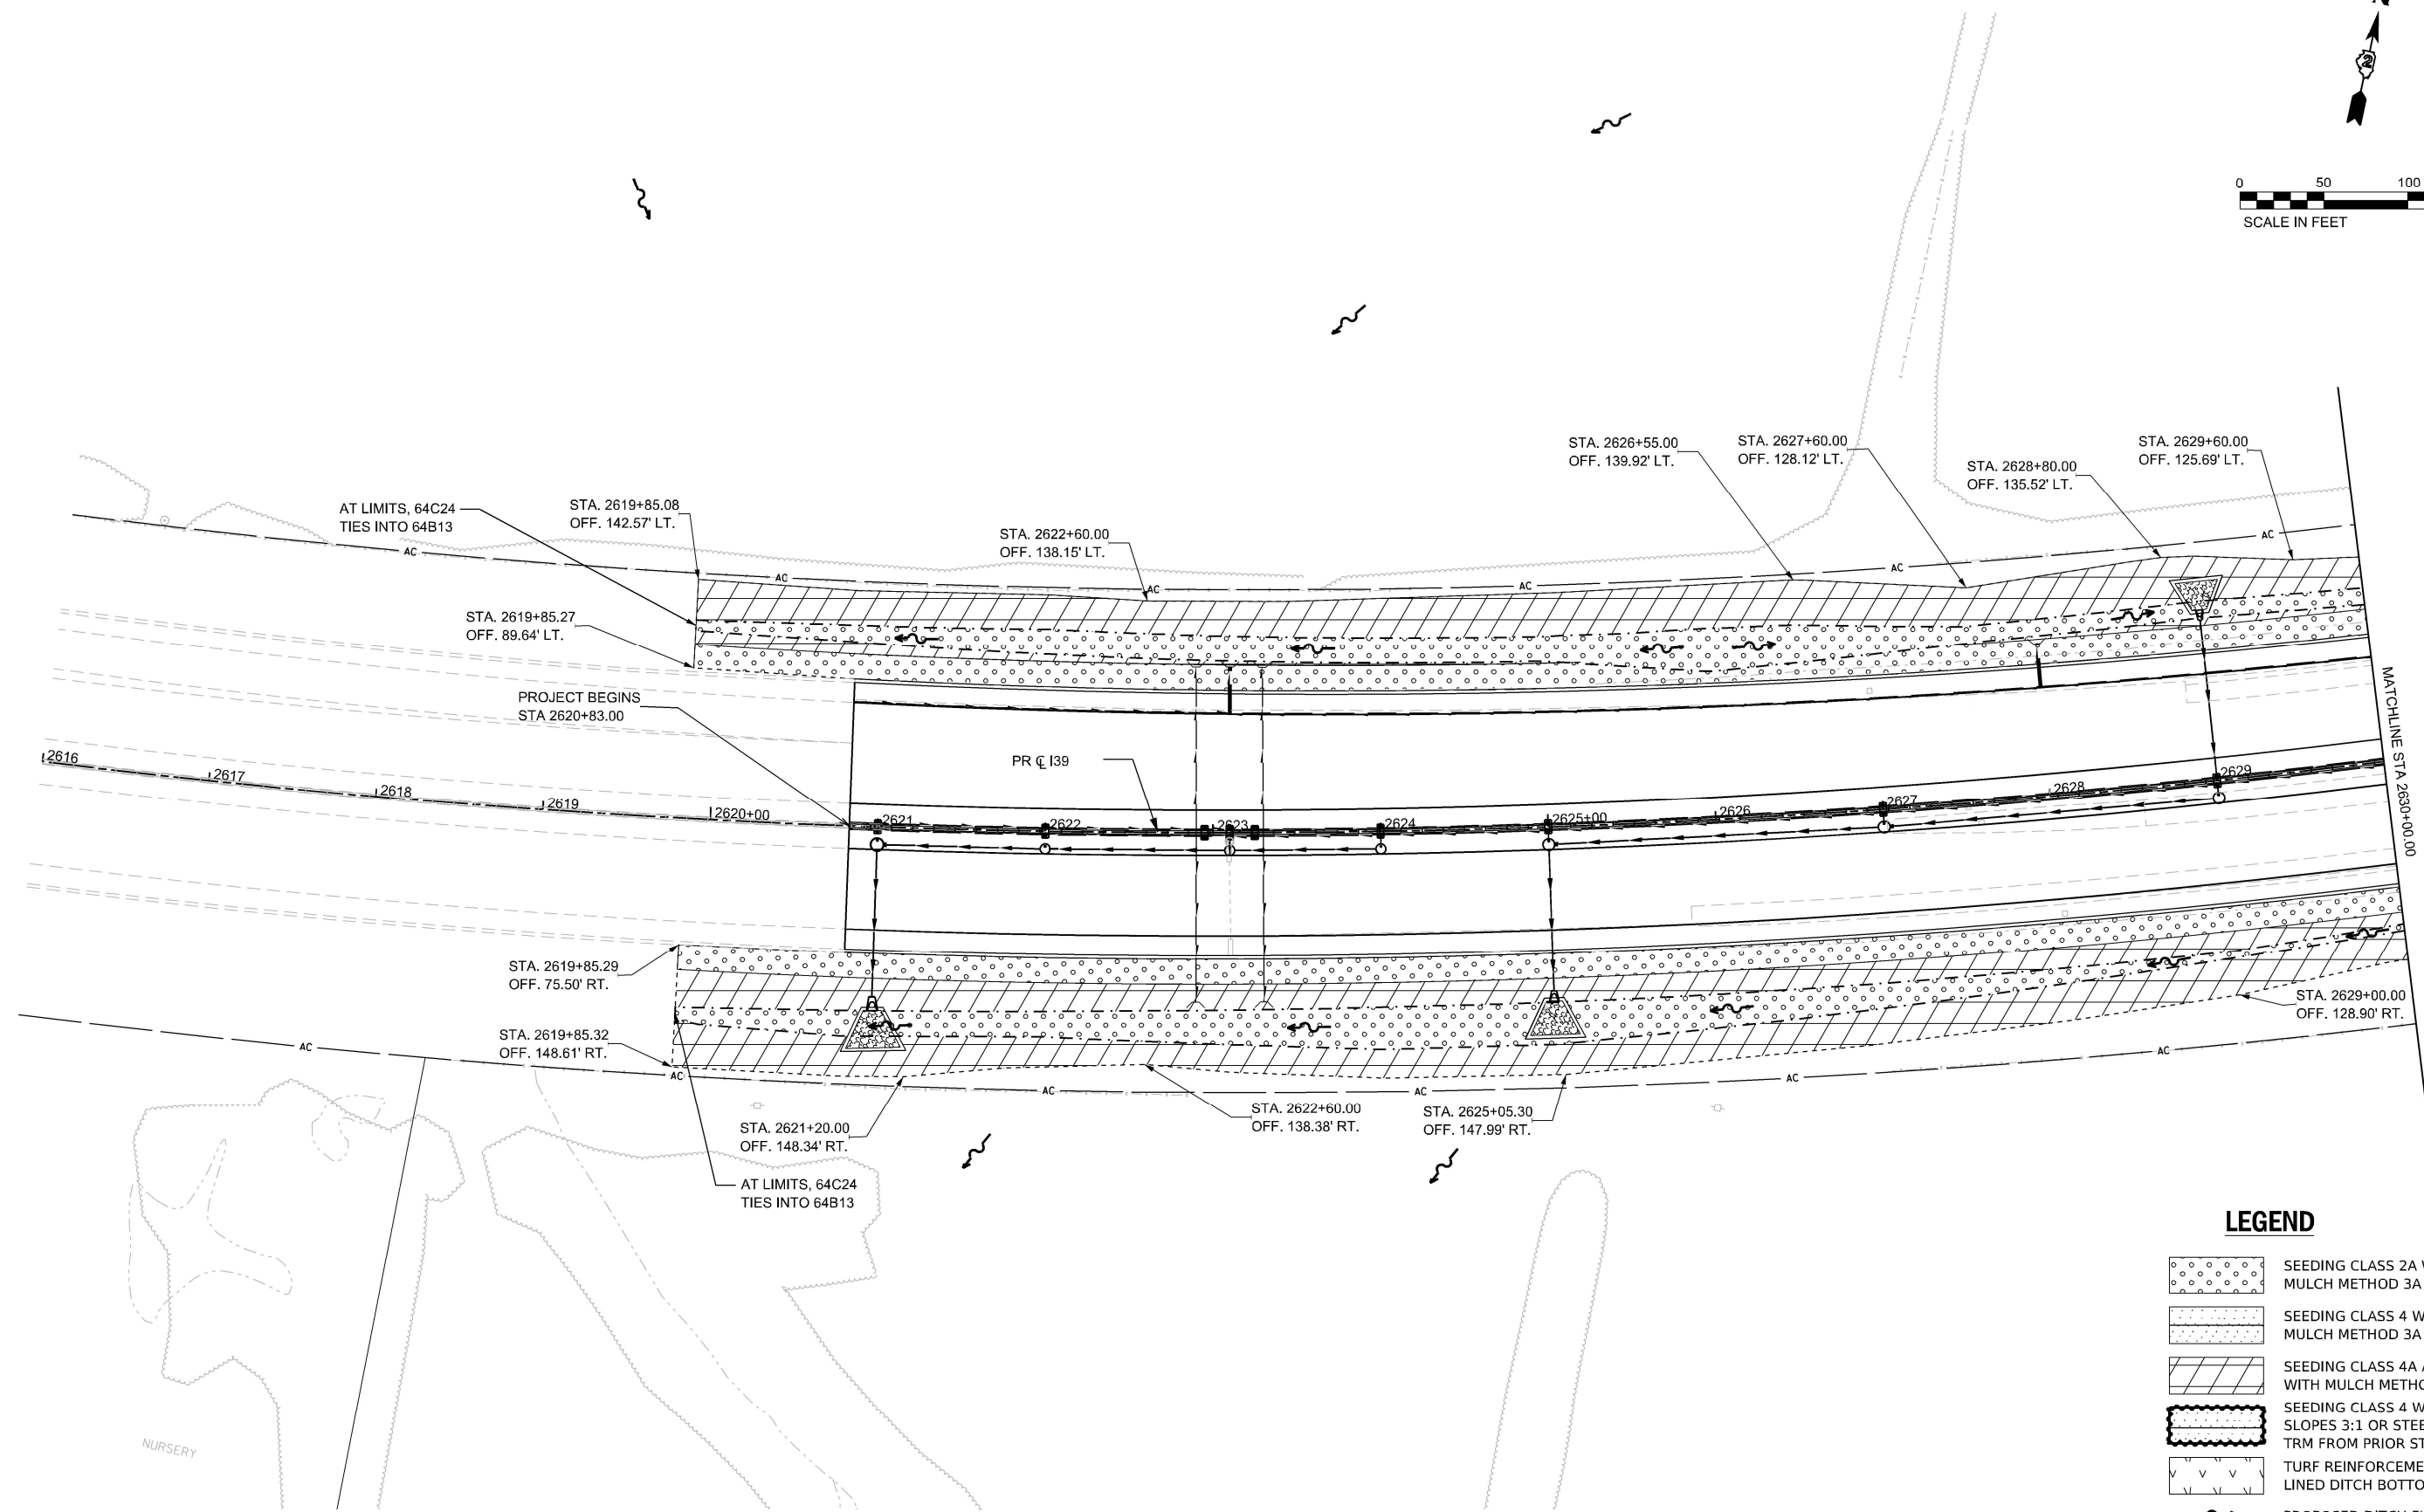 

LEGEND

- SEEDING CLASS 2A WITH MULCH METHOD 3A
- SEEDING CLASS 4 WITH MULCH METHOD 3A
- SEEDING CLASS 4A AND 5 WITH MULCH METHOD 3A
- SEEDING CLASS 4 WITH SLOPES 3:1 OR STEEPER AND TRM FROM PRIOR STAGES
- TURF REINFORCEMENT MAT LINED DITCH BOTTOM
- PROPOSED DITCH FLOW ARROW
- EXISTING DITCH FLOW ARROW
- DITCH BOTTOM LIMITS

MODEL: 130 Wide - Plan 5 (Sheet)
FILE NAME: c:\pwworkdir\benesch_projects\projects\10173917\ML LANDSCAPE SHEETS.dgn

Kaskaskia
Engineering Group, LLC
Professional Engineering Group

200 E. Main St., Suite 100
Bella Vista, IL 61011
618.233.5877 phone
618.233.5977 fax
www.kaskaskiaeng.com

ILLINOIS
26-000001

USER NAME = sshuler	DESIGNED - RJB	REVISED -
	DRAWN - SRS	REVISED -
PLOT SCALE = \$SCALE\$	CHECKED - RJB	REVISED -
PLOT DATE = 2/10/2025	DATE - 02/14/2025	REVISED -



STATE OF ILLINOIS
DEPARTMENT OF TRANSPORTATION

LANDSCAPING PLAN
I-39/ US 20

SCALE: 1"=50'	SHEET 3	OF 18 SHEETS	STA. 2616+00.00	TO STA. 2630+00.00
---------------	---------	--------------	-----------------	--------------------

F.A.I. RTE.	SECTION	COUNTY	TOTAL SHEETS	SHEET NO.
*	(201-3)R & (4-1.5)R	WINNEBAGO	1685	470
CONTRACT NO. 64C24				
ILLINOIS FED. AID PROJECT				

* FAI ROUTE 39 (I-39) & FAP 301 (US 20)

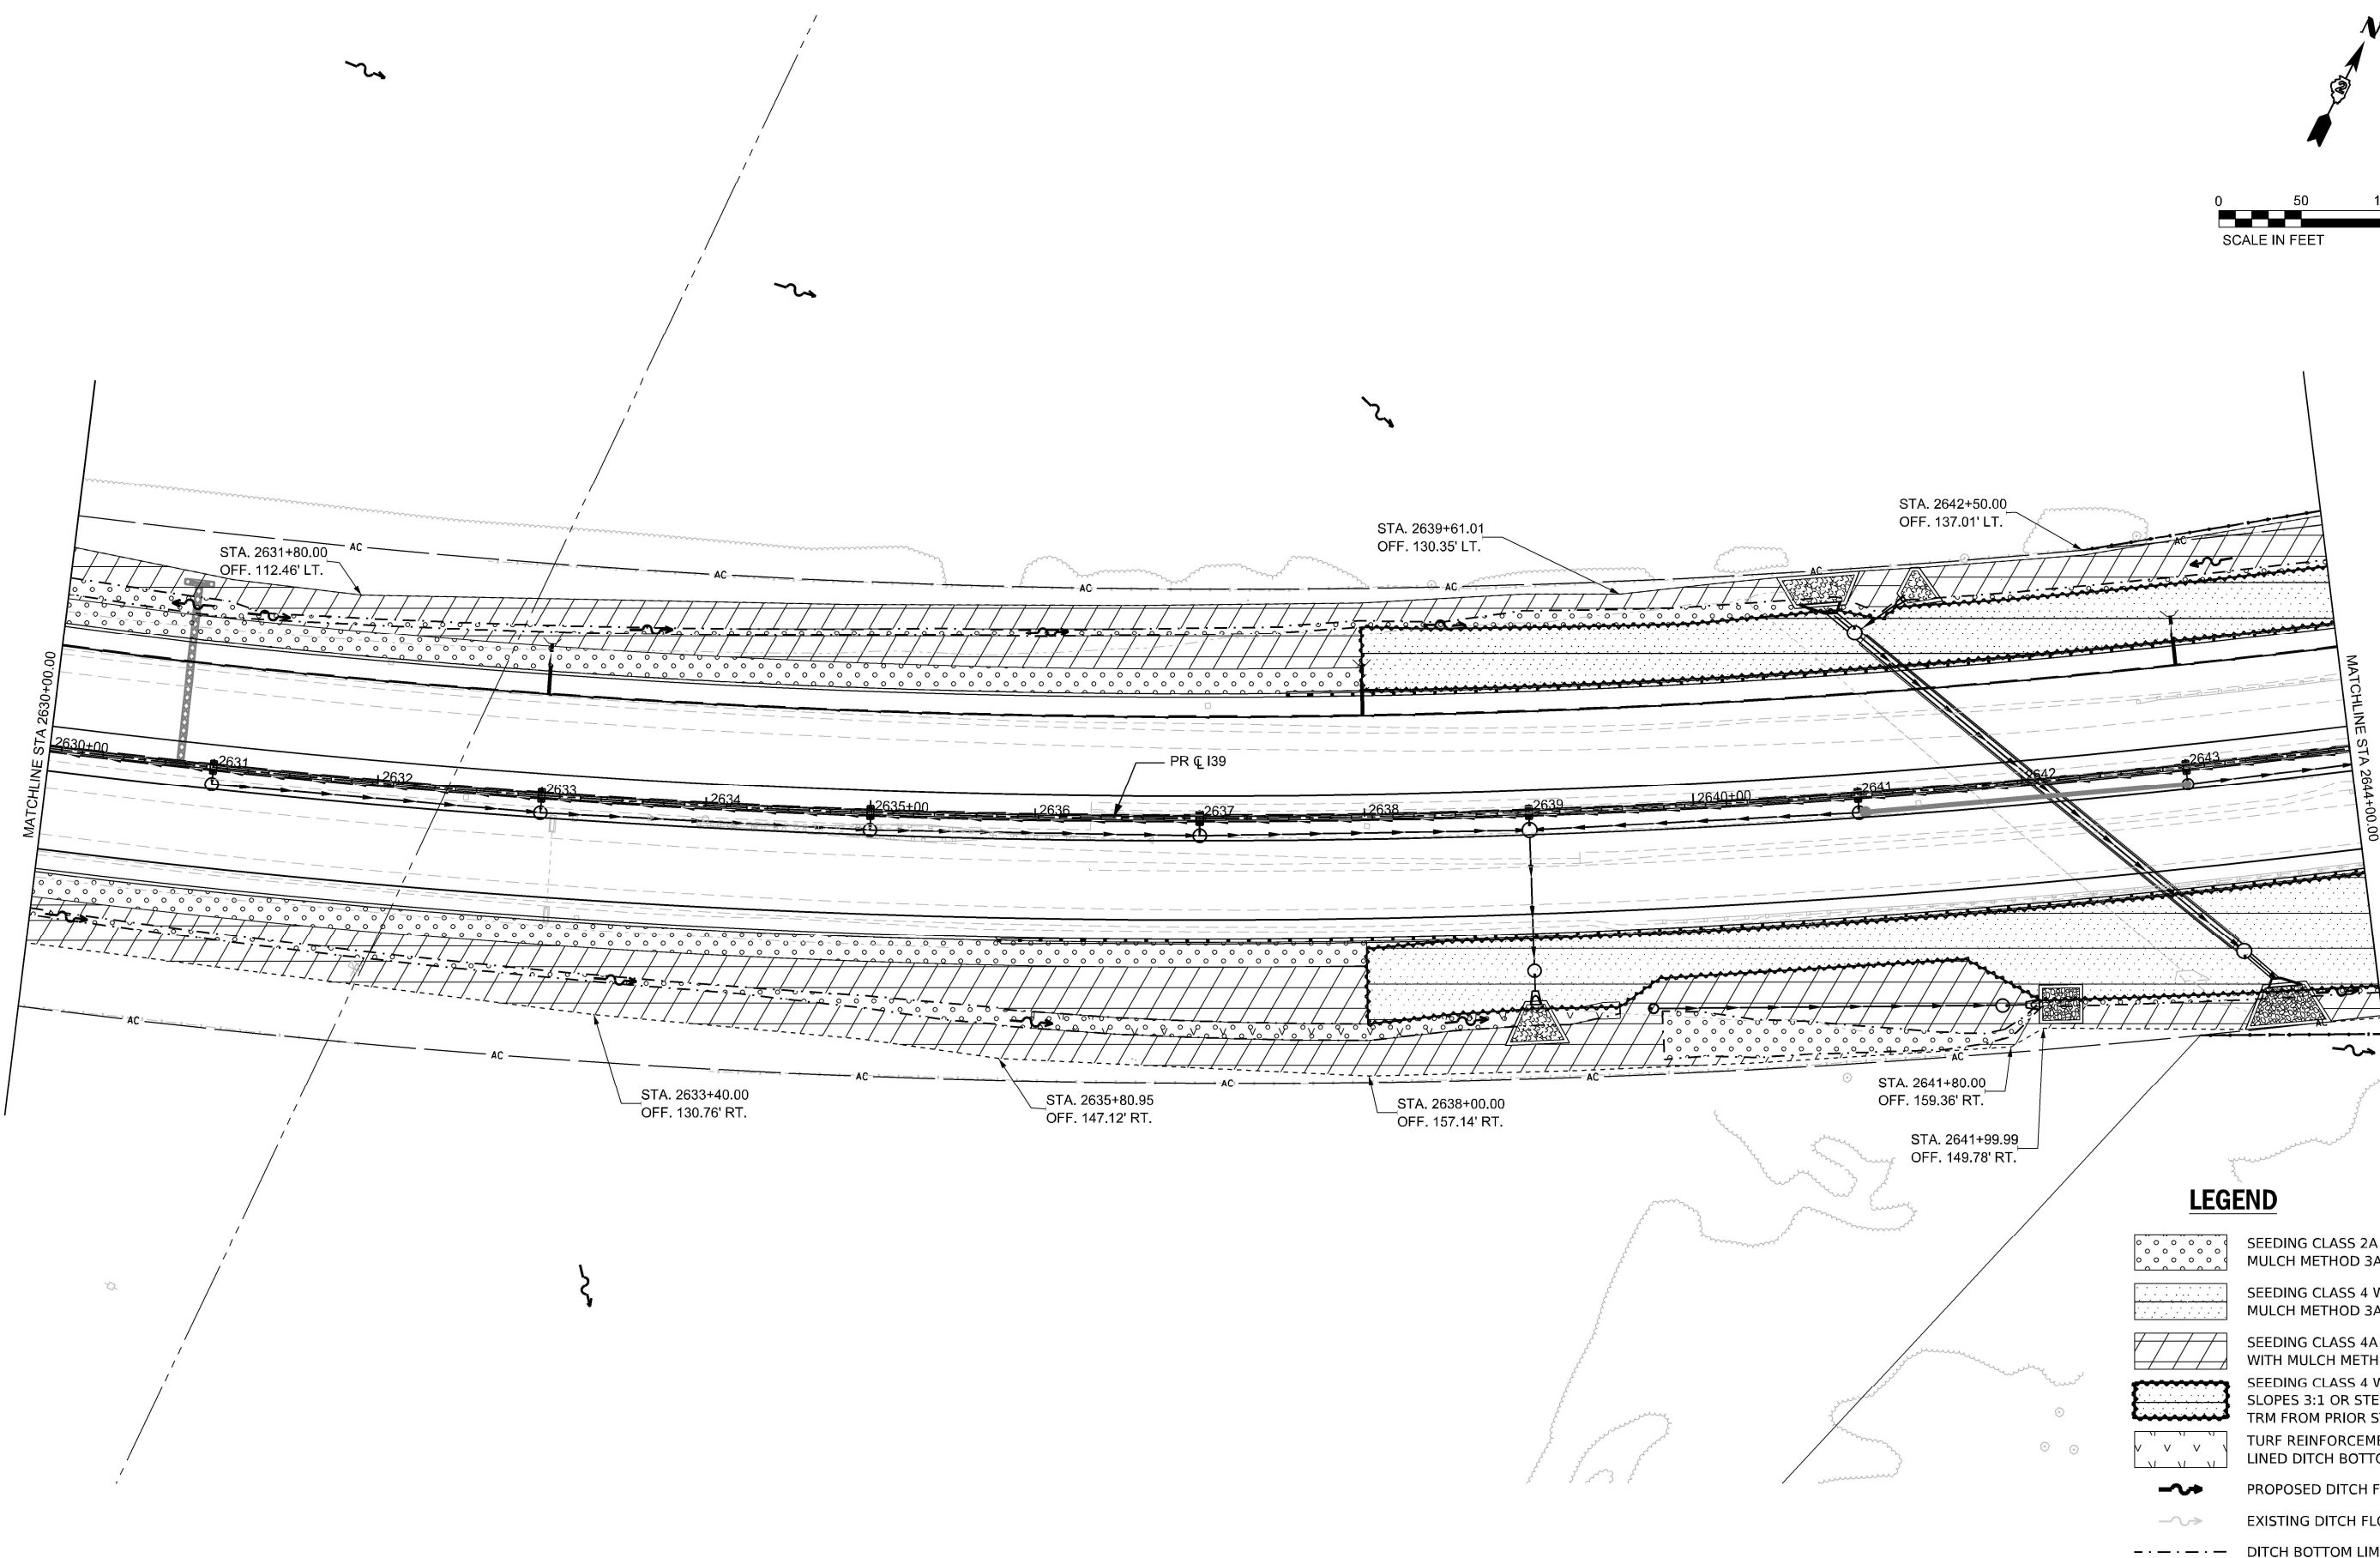 

LEGEND

- SEEDING CLASS 2A WITH MULCH METHOD 3A
- SEEDING CLASS 4 WITH MULCH METHOD 3A
- SEEDING CLASS 4A AND 5 WITH MULCH METHOD 3A
- SEEDING CLASS 4 WITH SLOPES 3:1 OR STEEPER AND TRM FROM PRIOR STAGES
- TURF REINFORCEMENT MAT LINED DITCH BOTTOM
- PROPOSED DITCH FLOW ARROW
- EXISTING DITCH FLOW ARROW
- DITCH BOTTOM LIMITS

MODEL: 139 Wide - Plan 6 [Sheet]
FILE NAME: c:\pwworkdir\benesch_projects\projects\10173917\ML LANDSCAPE SHEETS.dgn

Kaskaskia
Engineering Group, LLC
Professional Engineering Group

208 E. Main St., Suite 100
Bella Vista, IL 61001-4229
618.233.5877 phone
618.233.5877 fax
www.kaskaskiaeng.com

ILLINOIS REG. NO. 02-000000

USER NAME = bfernandez	DESIGNED - RJB	REVISED -
	DRAWN - SRS	REVISED -
PLOT SCALE = \$SCALE\$	CHECKED - RJB	REVISED -
PLOT DATE = 2/7/2025	DATE - 02/14/2025	REVISED -



**STATE OF ILLINOIS
DEPARTMENT OF TRANSPORTATION**

**LANDSCAPING PLAN
I-39/ US 20**

SCALE: 1"=50'	SHEET 4	OF 18 SHEETS	STA. 2630+00.00	TO STA. 2644+00.00
---------------	---------	--------------	-----------------	--------------------

F.A.I. RTE.	SECTION	COUNTY	TOTAL SHEETS	SHEET NO.
*	(201-3)R & (4-1.5)R	WINNEBAGO	1685	471
CONTRACT NO. 64C24				
ILLINOIS FED. AID PROJECT				

* FAI ROUTE 39 (I-39) & FAP 301 (US 20) *

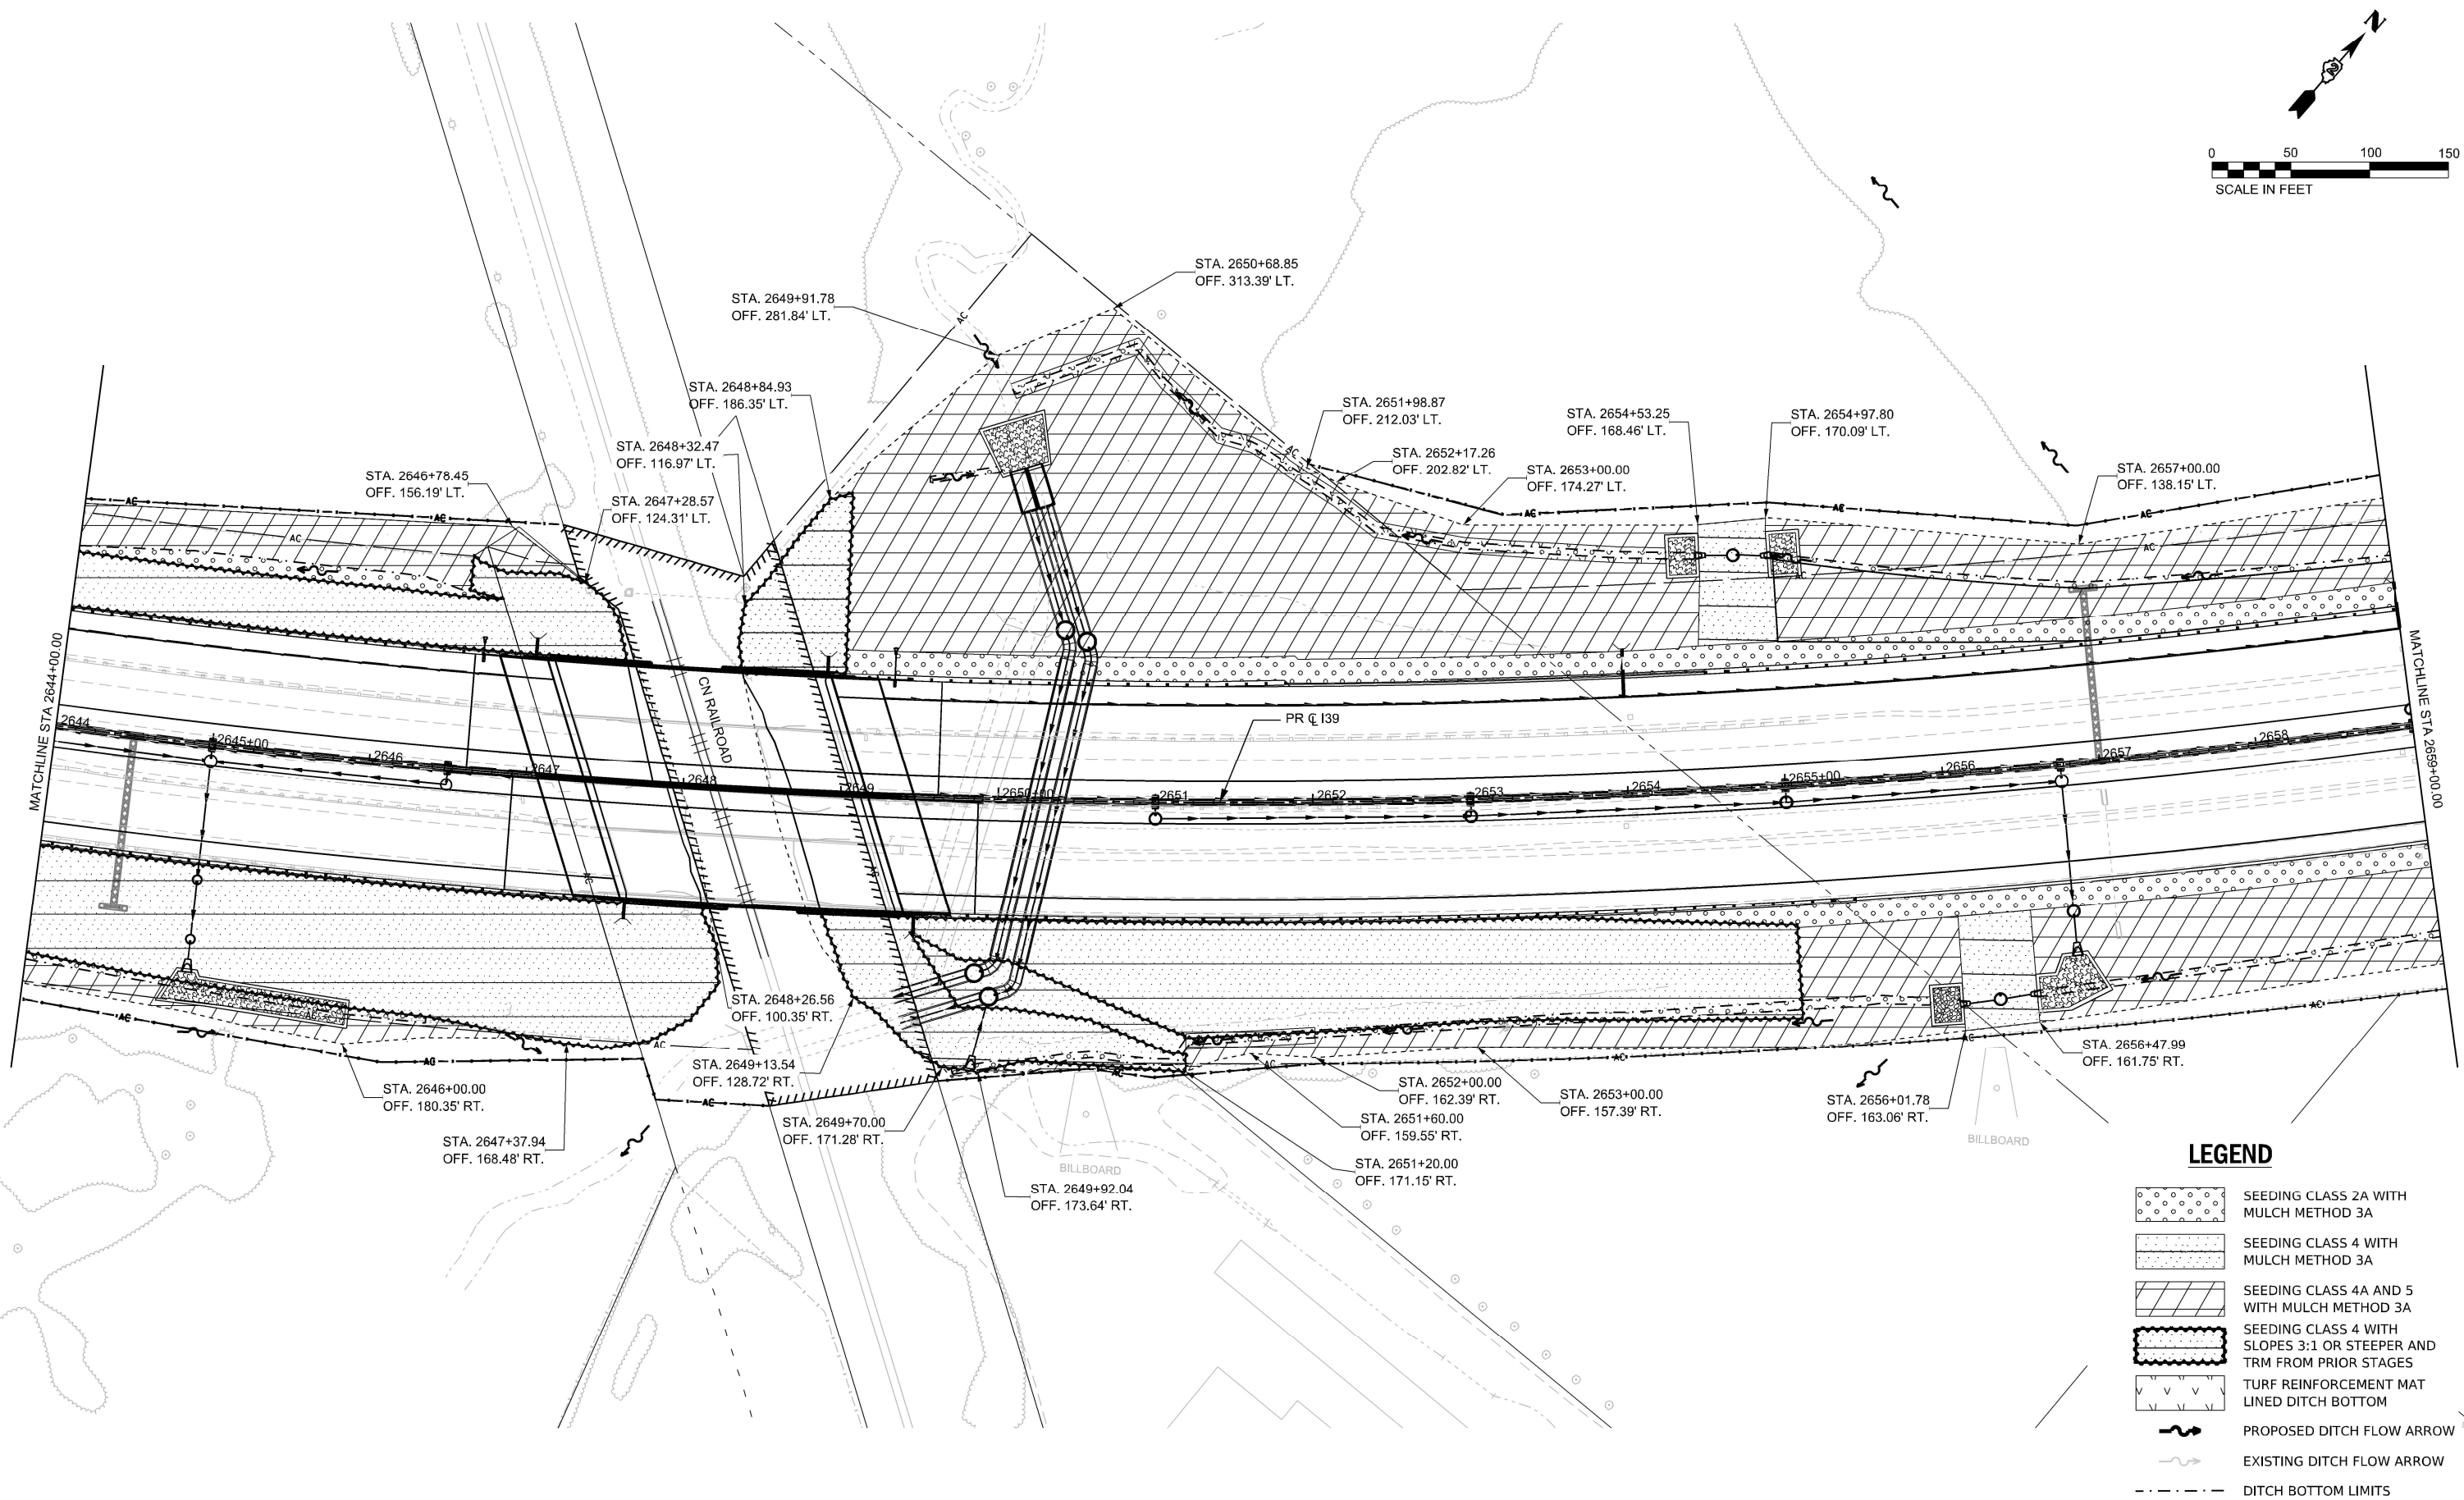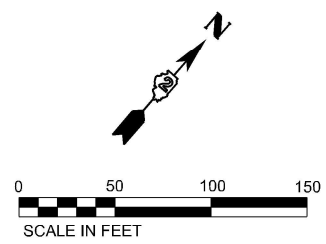

LEGEND

- SEEDING CLASS 2A WITH MULCH METHOD 3A
- SEEDING CLASS 4 WITH MULCH METHOD 3A
- SEEDING CLASS 4A AND 5 WITH MULCH METHOD 3A
- SEEDING CLASS 4 WITH SLOPES 3:1 OR STEEPER AND TRM FROM PRIOR STAGES
- TURF REINFORCEMENT MAT LINED DITCH BOTTOM
- PROPOSED DITCH FLOW ARROW
- EXISTING DITCH FLOW ARROW
- DITCH BOTTOM LIMITS

MODEL: 139 Wide - Plan 7 (Sheet)
FILE NAME: c:\pwworkdir\businessch_projects\projects\173917\ML LANDSCAPE SHEETS.dgn

Kaskaskia
Engineering Group, LLC
Professional Engineering Group

208 E. Main St., Suite 100
Bellaire, OH 44603
419.233.2677 phone
419.233.2677 fax
www.kaskaskiaeng.com

1/16/2025
JL 208055

USER NAME =	agibson	DESIGNED -	RJB	REVISED -	
		DRAWN -	SRS	REVISED -	
PLOT SCALE =	SSCALE\$	CHECKED -	RJB	REVISED -	
PLOT DATE =	2/6/2025	DATE -	02/14/2025	REVISED -	

STATE OF ILLINOIS
DEPARTMENT OF TRANSPORTATION

LANDSCAPING PLAN
I-39/ US 20

SCALE: 1"=50'

SHEET 5 OF 18 SHEETS

STA. 2644+00.00 TO STA. 2659+00.00

F.A.I. RTE.	SECTION	COUNTY	TOTAL SHEETS	SHEET NO.
*	(201-3)R & (4-1.5)R	WINNEBAGO	1685	472
CONTRACT NO. 64C24				
ILLINOIS FED. AID PROJECT				

* FAI ROUTE 39 (I-39) & FAP 301 (US 20) *

MODEL: I-39 Wide - Plan & Sheet
FILE NAME: c:\pwworkdir\benesch_projects\projects\i0173917\ML LANDSCAPE SHEETS.dgn



Kaskaskia
Engineering Group, LLC

208 E. Main St., Suite 300
Bellaire, OH 44703
419.233.5877 phone
419.233.5977 fax
www.kaskaskiaeng.com

REGISTERED PROFESSIONAL ENGINEER
ILLINOIS LICENSE NO. 021-000000

REGISTERED PROFESSIONAL LANDSCAPE ARCHITECT
ILLINOIS LICENSE NO. 021-000000

USER NAME = sshuler

PLOT SCALE = \$SCALE\$

PLOT DATE = 2/10/2025

DESIGNED - RJB

DRAWN - SRS

CHECKED - RJB

DATE - 02/14/2025

REVISED -

REVISED -

REVISED -

REVISED -

STATE OF ILLINOIS
DEPARTMENT OF TRANSPORTATION

LANDSCAPING PLAN
I-39/ US 20

SCALE: 1"=50' SHEET 6 OF 18 SHEETS STA. 2659+00.00 TO STA. 2674+00.00

FAI RTE.	SECTION	COUNTY	TOTAL SHEETS	SHEET NO.
*	(201-3)R & (4-1.5)R	WINNEBAGO	1685	473
CONTRACT NO. 64C24				
ILLINOIS FED. AID PROJECT				

* FAI ROUTE 39 (I-39) & FAP 301 (US 20) *

STA. 2659+20.00
OFF. 145.60' LT.

STA. 2661+00.00
OFF. 124.80' LT.

STA. 2665+14.60
OFF. 126.65' LT.

STA. 2665+90.00
OFF. 107.78' LT.

STA. 2667+67.45
OFF. 111.05' LT.

STA. 2668+61.00
OFF. 117.23' LT.

STA. 2671+80.00
OFF. 131.45' LT.

STA. 2664+42.80
OFF. 84.92' RT.

STA. 2665+44.71
OFF. 75.50' RT.

STA. 2666+70.27
OFF. 86.34' RT.

STA. 2665+59.59
OFF. 110.84' RT.

STA. 2661+74.63
OFF. 135.79' RT.

STA. 2663+00.00
OFF. 124.10' RT.

STA. 2665+65.33
OFF. 122.85' RT.

STA. 2666+00.04
OFF. 129.99' RT.

STA. 2660+90.63
OFF. 152.27' RT.

STA. 2671+00.00
OFF. 148.49' RT.

STA. 2673+80.00
OFF. 162.53' RT.

NOISE WALL


PERRYVILLE RD

PR C 139

LEGEND

- SEEDING CLASS 2A WITH MULCH METHOD 3A
- SEEDING CLASS 4 WITH MULCH METHOD 3A
- SEEDING CLASS 4A AND 5 WITH MULCH METHOD 3A
- SEEDING CLASS 4 WITH SLOPES 3:1 OR STEEPER AND TRM FROM PRIOR STAGES
- TURF REINFORCEMENT MAT LINED DITCH BOTTOM
- PROPOSED DITCH FLOW ARROW
- EXISTING DITCH FLOW ARROW
- DITCH BOTTOM LIMITS

MODEL: 139 Wide - Plan 9 (Sheet)
FILE NAME: c:\pwworkdir\benesch_projects\projects\17397\ML LANDSCAPE SHEETS.dgn

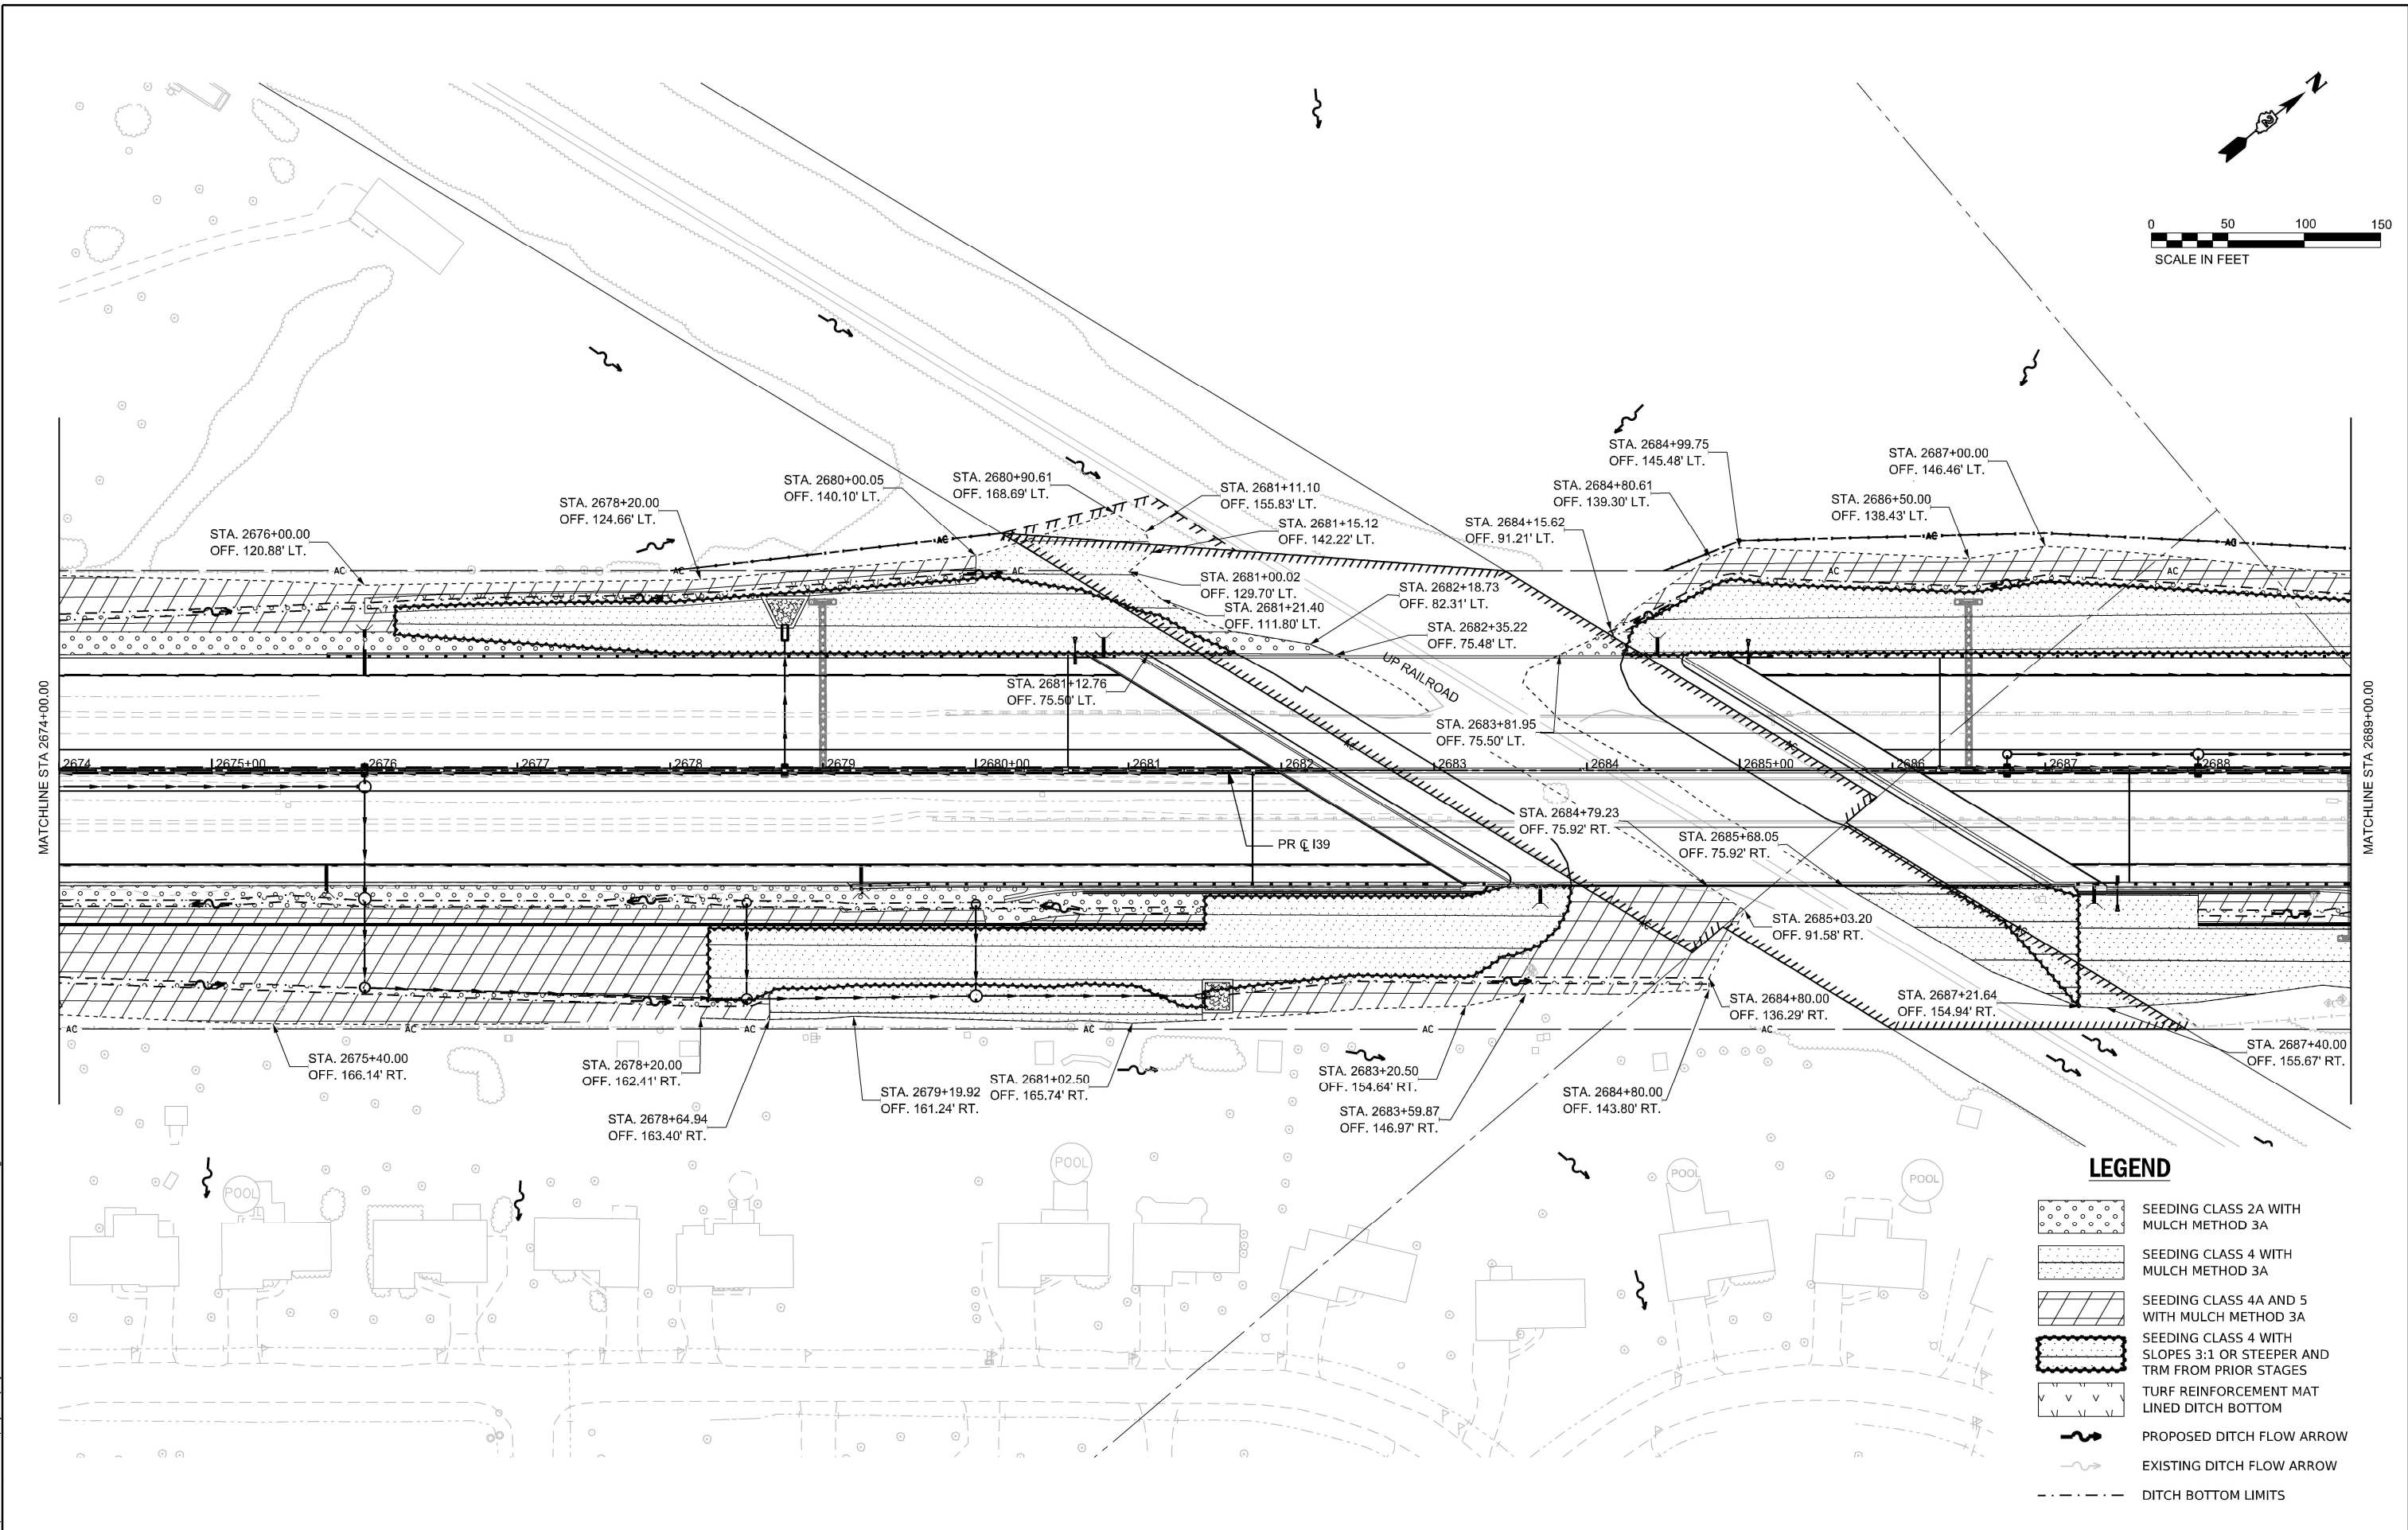

LEGEND



- SEEDING CLASS 2A WITH MULCH METHOD 3A
- SEEDING CLASS 4 WITH MULCH METHOD 3A
- SEEDING CLASS 4A AND 5 WITH MULCH METHOD 3A
- SEEDING CLASS 4 WITH SLOPES 3:1 OR STEEPER AND TRM FROM PRIOR STAGES
- TURF REINFORCEMENT MAT LINED DITCH BOTTOM
- PROPOSED DITCH FLOW ARROW
- EXISTING DITCH FLOW ARROW
- DITCH BOTTOM LIMITS

 208 E. Main St., Suite 100 Bella Vista, Illinois 62220 618.233.5877 phone 618.233.5877 fax www.kaskaskiaeng.com Professional Engineering Group ILLINOIS No. 588665	USER NAME = bfermandez		DESIGNED - RJB	REVISED -	STATE OF ILLINOIS DEPARTMENT OF TRANSPORTATION	LANDSCAPING PLAN I-39/ US 20		FAI RTE.	SECTION	COUNTY	TOTAL SHEETS	SHEET NO.
	PLOT SCALE = \$SCALE\$		DRAWN - SRS	REVISED -		SCALE: 1"=50'		*	(201-3)R & (4-1.5)R	WINNEBAGO	1685	474
	CHECKED - RJB		DATE - 02/14/2025	REVISED -		SHEET 7 OF 18 SHEETS		CONTRACT NO. 64C24				
	PLOT DATE = 2/7/2025		DATE - 02/14/2025	REVISED -		STA. 2674+00.00 TO STA. 2689+00.00		ILLINOIS FED. AID PROJECT				

* FAI ROUTE 39 (I-39) & FAP 301 (US 20) *

LEGEND

- SEEDING CLASS 2A WITH MULCH METHOD 3A
- SEEDING CLASS 4 WITH MULCH METHOD 3A
- SEEDING CLASS 4A AND 5 WITH MULCH METHOD 3A
- SEEDING CLASS 4 WITH SLOPES 3:1 OR STEEPER AND TRM FROM PRIOR STAGES
- TURF REINFORCEMENT MAT LINED DITCH BOTTOM
- PROPOSED DITCH FLOW ARROW
- EXISTING DITCH FLOW ARROW
- DITCH BOTTOM LIMITS

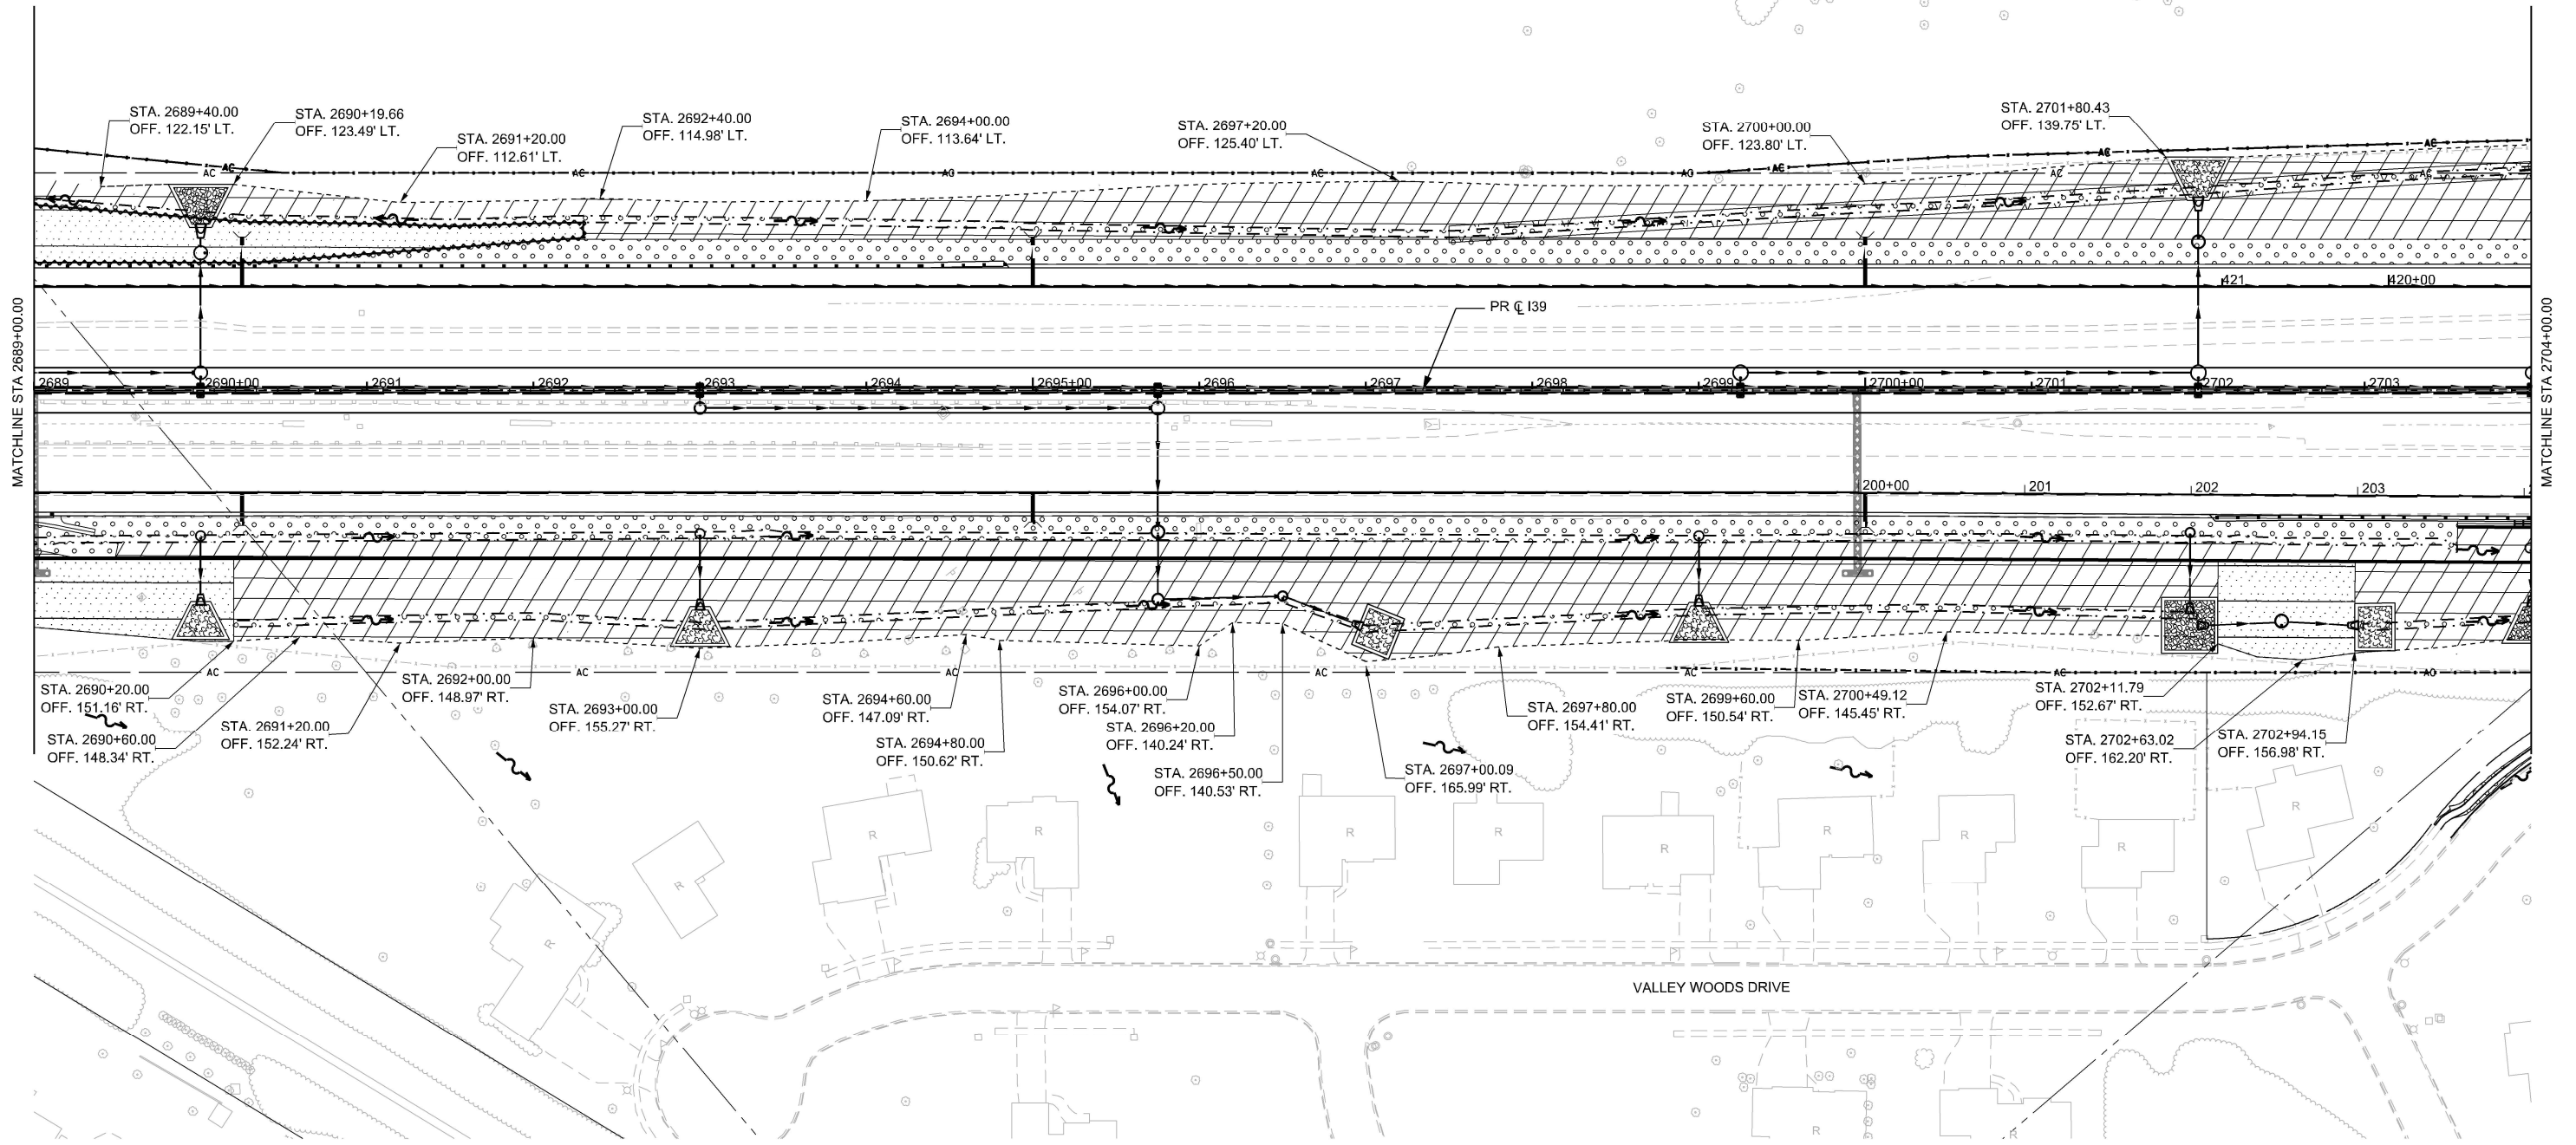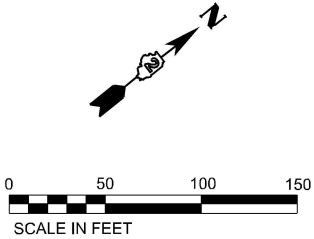

MODEL: I39 Wide - Plan 10 (Sheet)
FILE NAME: c:\pwworkdir\benesch_projects\projects\00173917\ML LANDSCAPE SHEETS.dgn

Kaskaskia
Engineering Group, LLC
Professional Engineering Group

208 E. Main St., Suite 300
Bellaire, OH 44803
419.233.5877 phone
419.233.5877 fax
www.kaskaskiaeng.com

ILLINOIS
Professional Engineering Group

USER NAME = agibson	DESIGNED - RJB	REVISED -
PLOT SCALE = \$SCALE\$	DRAWN - SRS	REVISED -
PLOT DATE = 2/6/2025	CHECKED - RJB	REVISED -
	DATE - 02/14/2025	REVISED -




STATE OF ILLINOIS
DEPARTMENT OF TRANSPORTATION

LANDSCAPING PLAN
I-39/ US 20

SCALE: 1"=50' SHEET 8 OF 18 SHEETS STA. 2689+00.00 TO STA. 2704+00.00

F.A.I. RTE.	SECTION	COUNTY	TOTAL SHEETS	SHEET NO.
*	(201-3)R & (4-1.5)R	WINNEBAGO	1685	475
CONTRACT NO. 64C24				
ILLINOIS FED. AID PROJECT				

* FAI ROUTE 39 (I-39) & FAP 301 (US 20) *

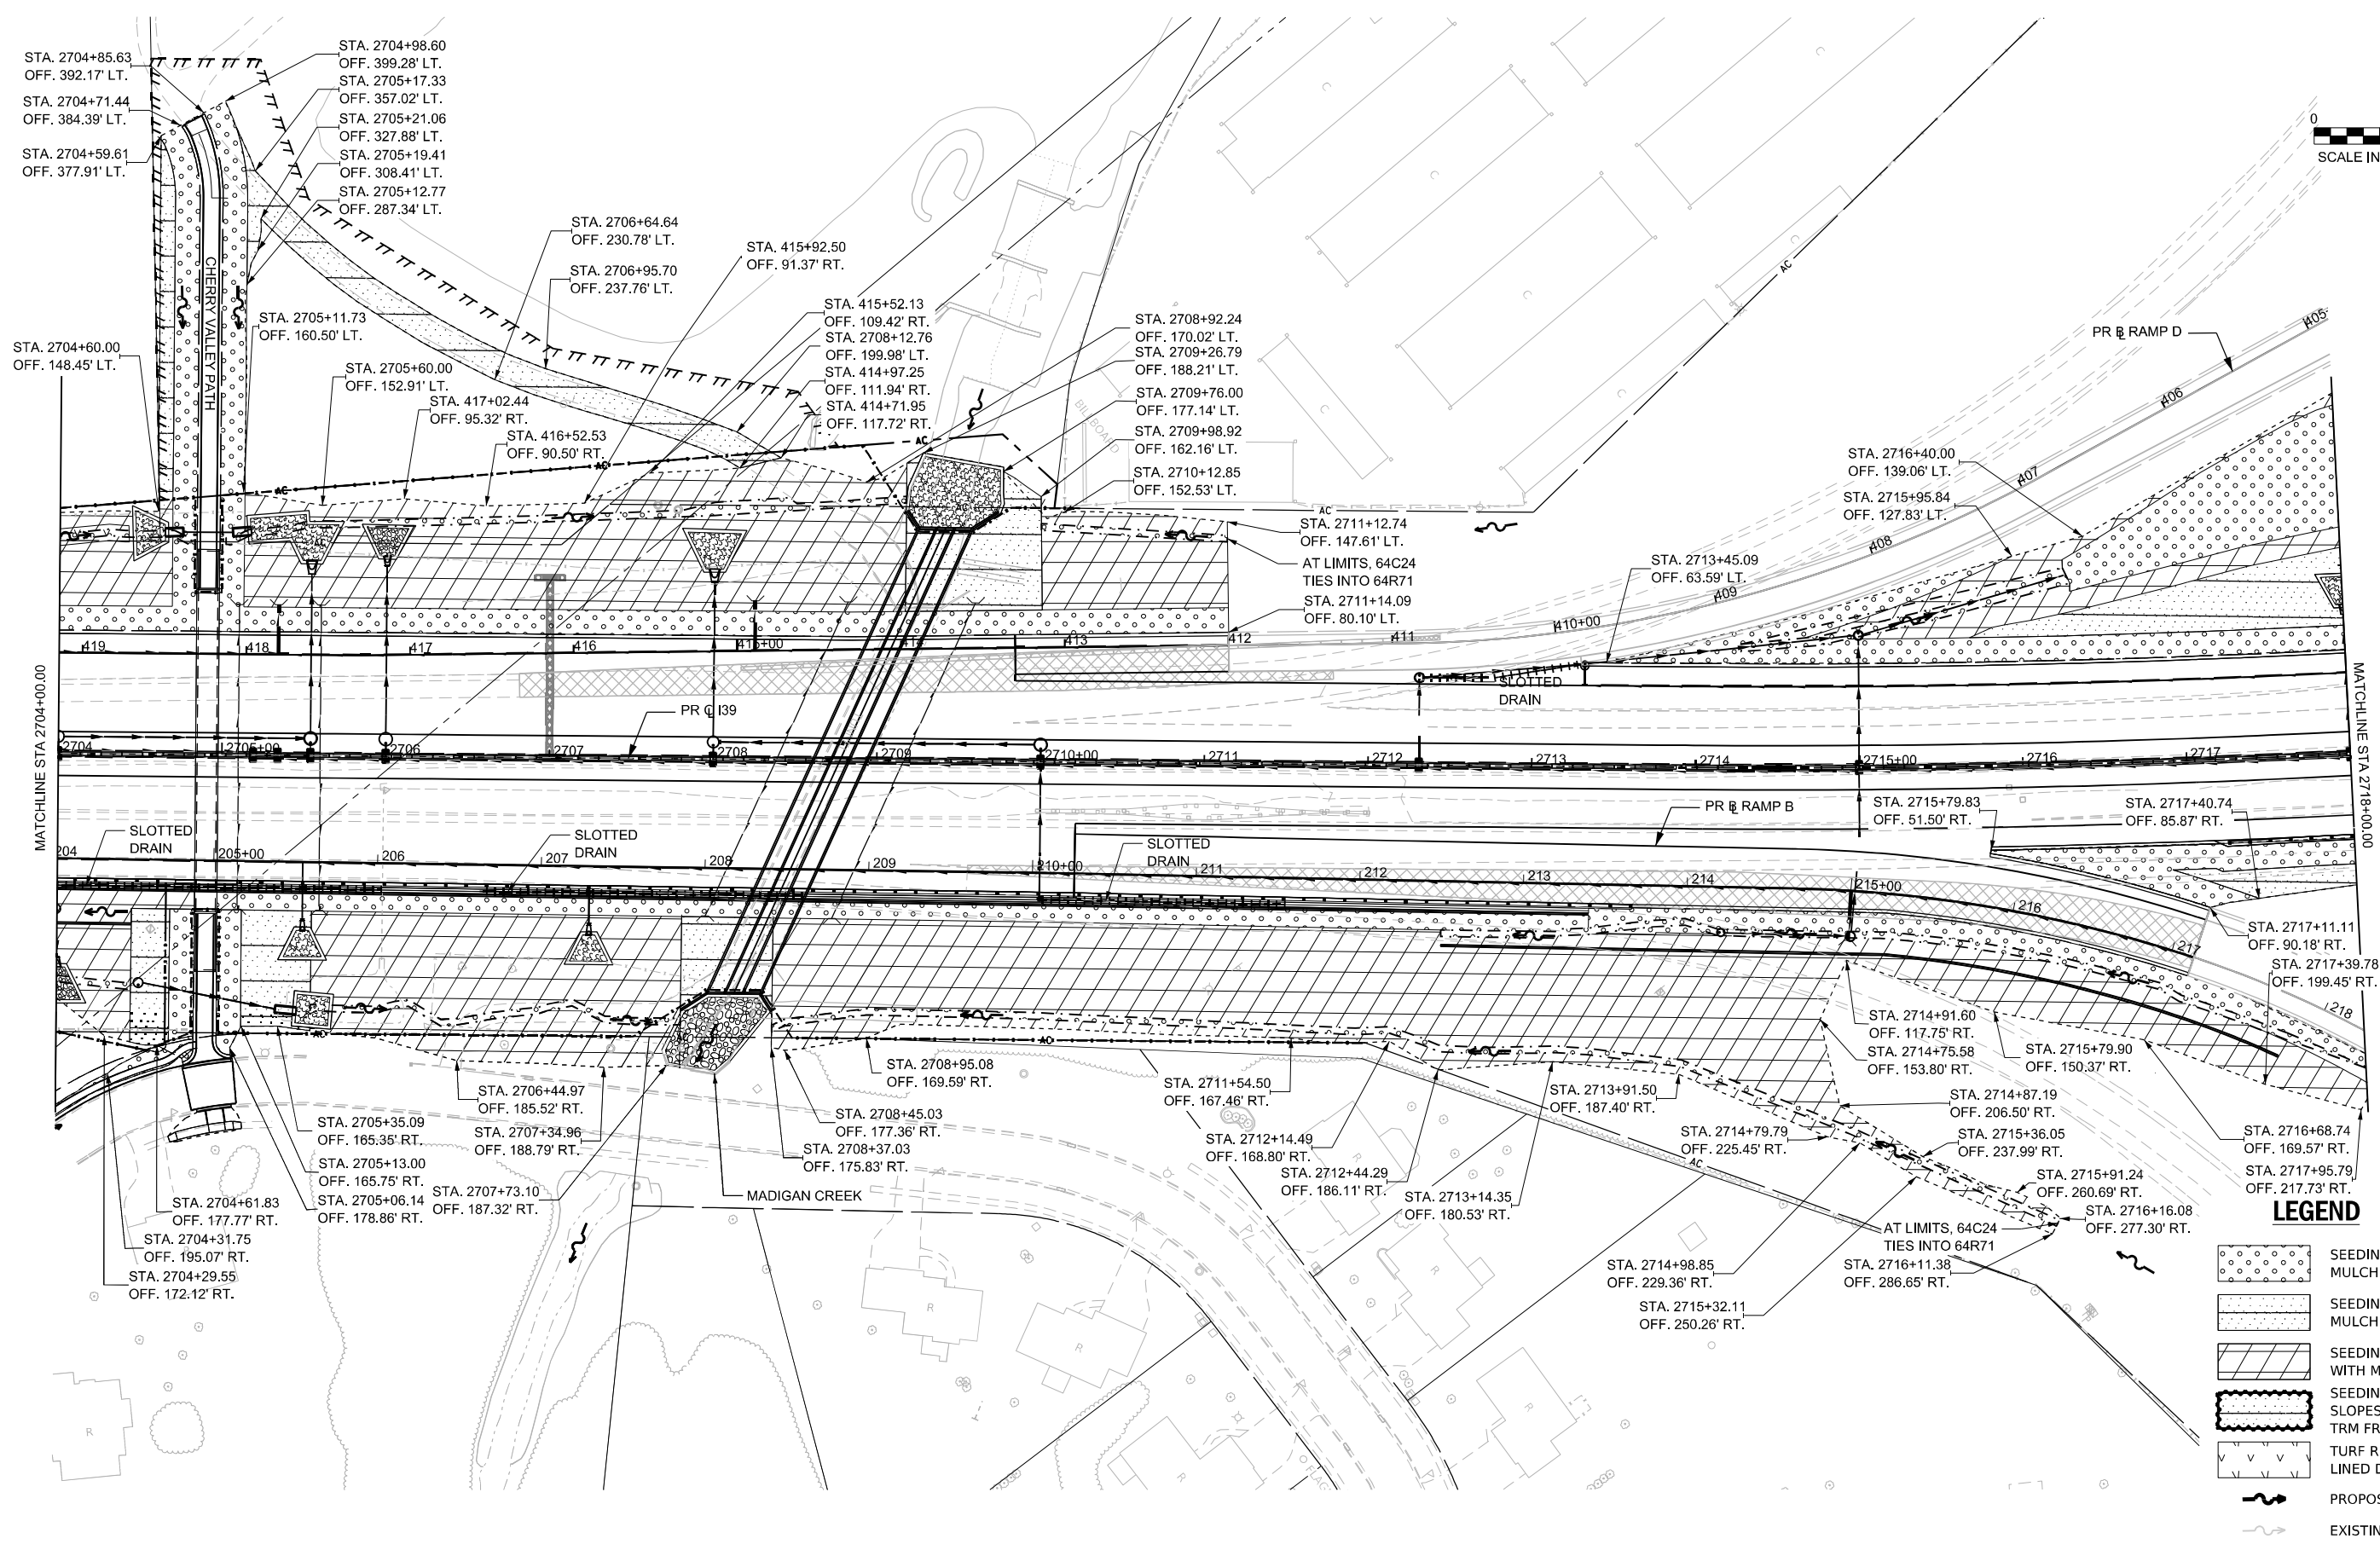 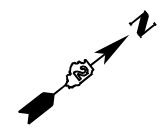

LEGEND

- SEEDING CLASS 2A WITH MULCH METHOD 3A
- SEEDING CLASS 4 WITH MULCH METHOD 3A
- SEEDING CLASS 4A AND 5 WITH MULCH METHOD 3A
- SEEDING CLASS 4 WITH SLOPES 3:1 OR STEEPER AND TRM FROM PRIOR STAGES
- TURF REINFORCEMENT MAT LINED DITCH BOTTOM
- PROPOSED DITCH FLOW ARROW
- EXISTING DITCH FLOW ARROW
- DITCH BOTTOM LIMITS

MODEL: I-39 Wide - Plan 11 [Sheet]
FILE NAME: c:\pwworkdir\benesh projects\projects\0173917\ML LANDSCAPE SHEETS.dgn

Kaskaskia
Engineering Group, LLC
Professional Engineering Group
208 E. Main St., Suite 300
Bella Vista, Illinois 62220
618.233.2877 phone
618.233.2877 fax
www.kaskaskiaeng.com

USER NAME = sshuler	DESIGNED - RJB	REVISED -
	DRAWN - SRS	REVISED -
PLOT SCALE = \$SCALE\$	CHECKED - RJB	REVISED -
PLOT DATE = 2/10/2025	DATE - 02/14/2025	REVISED -



**STATE OF ILLINOIS
DEPARTMENT OF TRANSPORTATION**

**LANDSCAPING PLAN
I-39/ US 20**

SCALE: 1"=50' SHEET 9 OF 18 SHEETS STA. 2704+00.00 TO STA. 2718+00.00

FAI RTE.	SECTION	COUNTY	TOTAL SHEETS	SHEET NO.
*	(201-3)R & (4-1.5)R	WINNEBAGO	1685	476
CONTRACT NO. 64C24				

* FAI ROUTE 39 (I-39) & FAP 301 (US 20) *

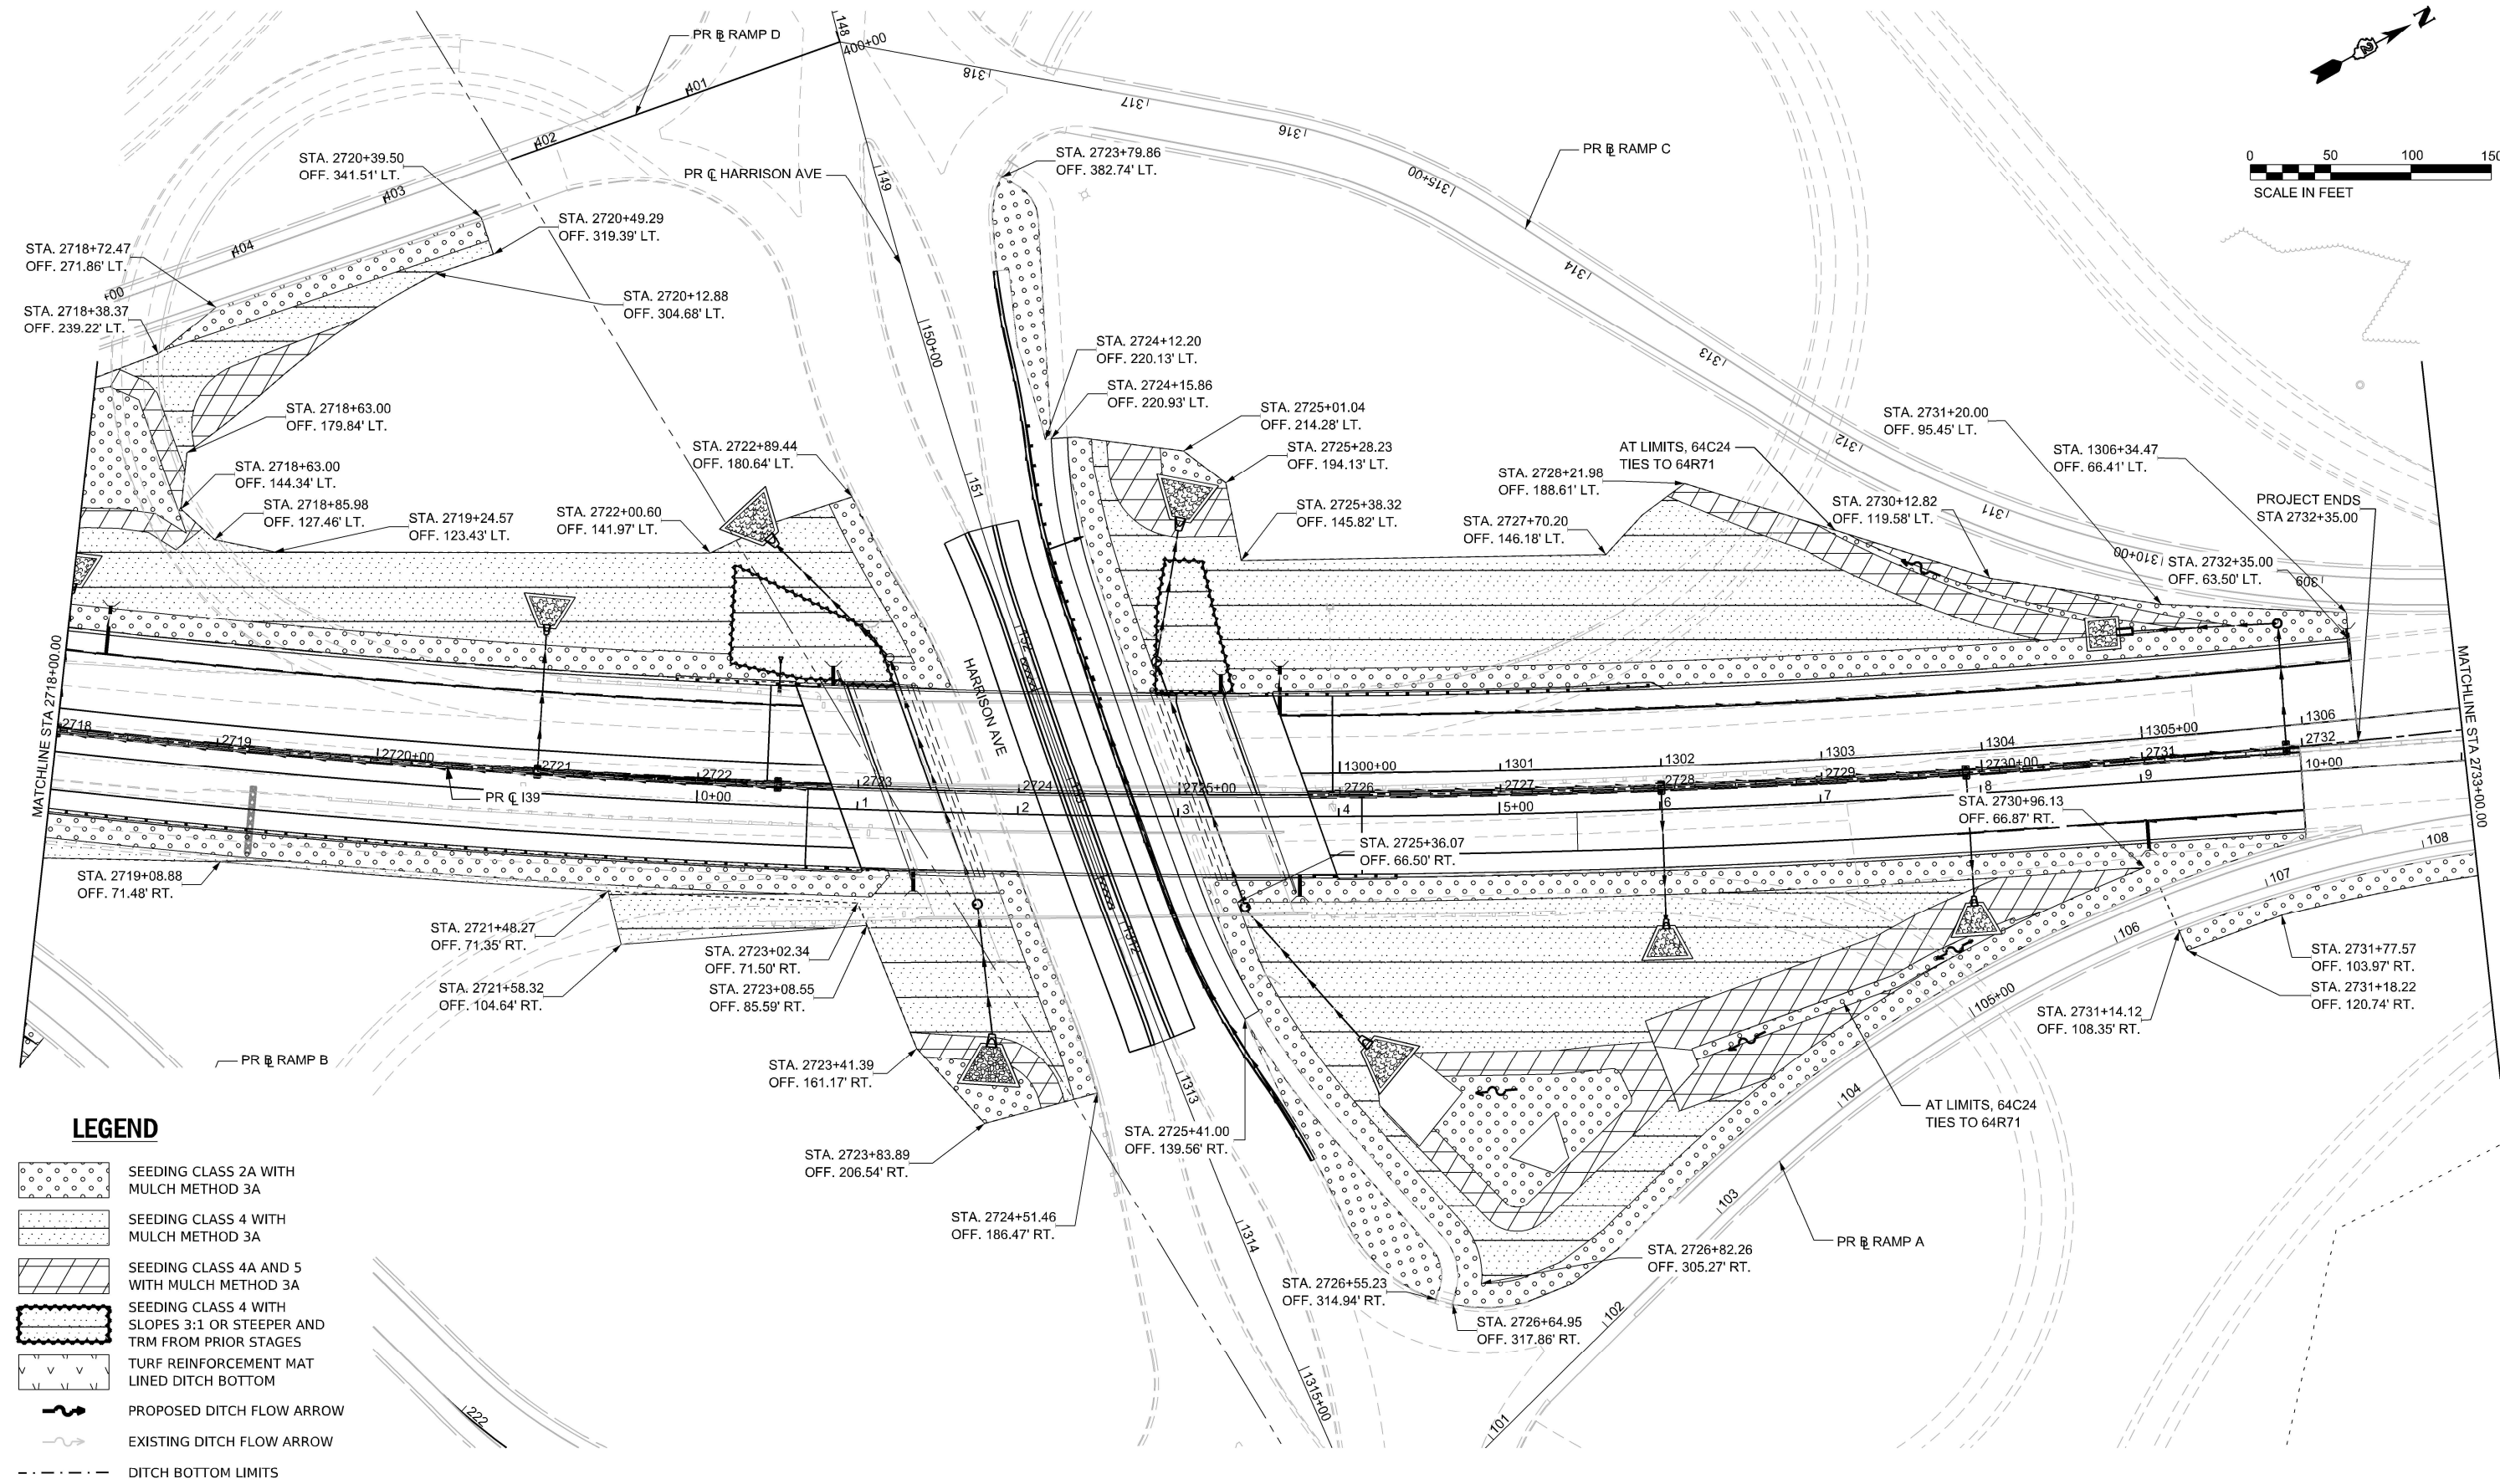 

LEGEND

- SEEDING CLASS 2A WITH MULCH METHOD 3A
- SEEDING CLASS 4 WITH MULCH METHOD 3A
- SEEDING CLASS 4A AND 5 WITH MULCH METHOD 3A
- SEEDING CLASS 4 WITH SLOPES 3:1 OR STEEPER AND TRM FROM PRIOR STAGES
- TURF REINFORCEMENT MAT LINED DITCH BOTTOM
- PROPOSED DITCH FLOW ARROW
- EXISTING DITCH FLOW ARROW
- DITCH BOTTOM LIMITS

MODEL: 139 Wide - Plan 12 (Sheet)
FILE NAME: c:\pwworkdir\benesch projects\projects\10173917\ML LANDSCAPE SHEETS.dgn

Kaskaskia
Engineering Group, LLC
208 E. Main St., Suite 100
Bella Vista, Illinois 62226
618.233.5877 phone
618.233.5877 fax
www.kaskaskiaeng.com
ILLINOIS PROFESSIONAL ENGINEERING BOARD
No. 00000000

USER NAME	= bfermandez
PLOT SCALE	= \$SCALE\$
PLOT DATE	= 2/7/2025

DESIGNED -	RJB
DRAWN -	SRS
CHECKED -	RJB
DATE -	02/14/2025

REVISED -	
REVISED -	
REVISED -	
REVISED -	



**STATE OF ILLINOIS
DEPARTMENT OF TRANSPORTATION**

**LANDSCAPING PLAN
I-39/ US 20**

SCALE: 1"=50' SHEET 10 OF 18 SHEETS STA. 2718+00.00 TO STA. 2733+00.00

F.A.I RTE.	SECTION	COUNTY	TOTAL SHEETS	SHEET NO.
*	(201-3)R & (4-1.5)R	WINNEBAGO	1685	477
CONTRACT NO. 64C24				
ILLINOIS FED. AID PROJECT				

* FAI ROUTE 39 (I-39) & FAP 301 (US 20) *

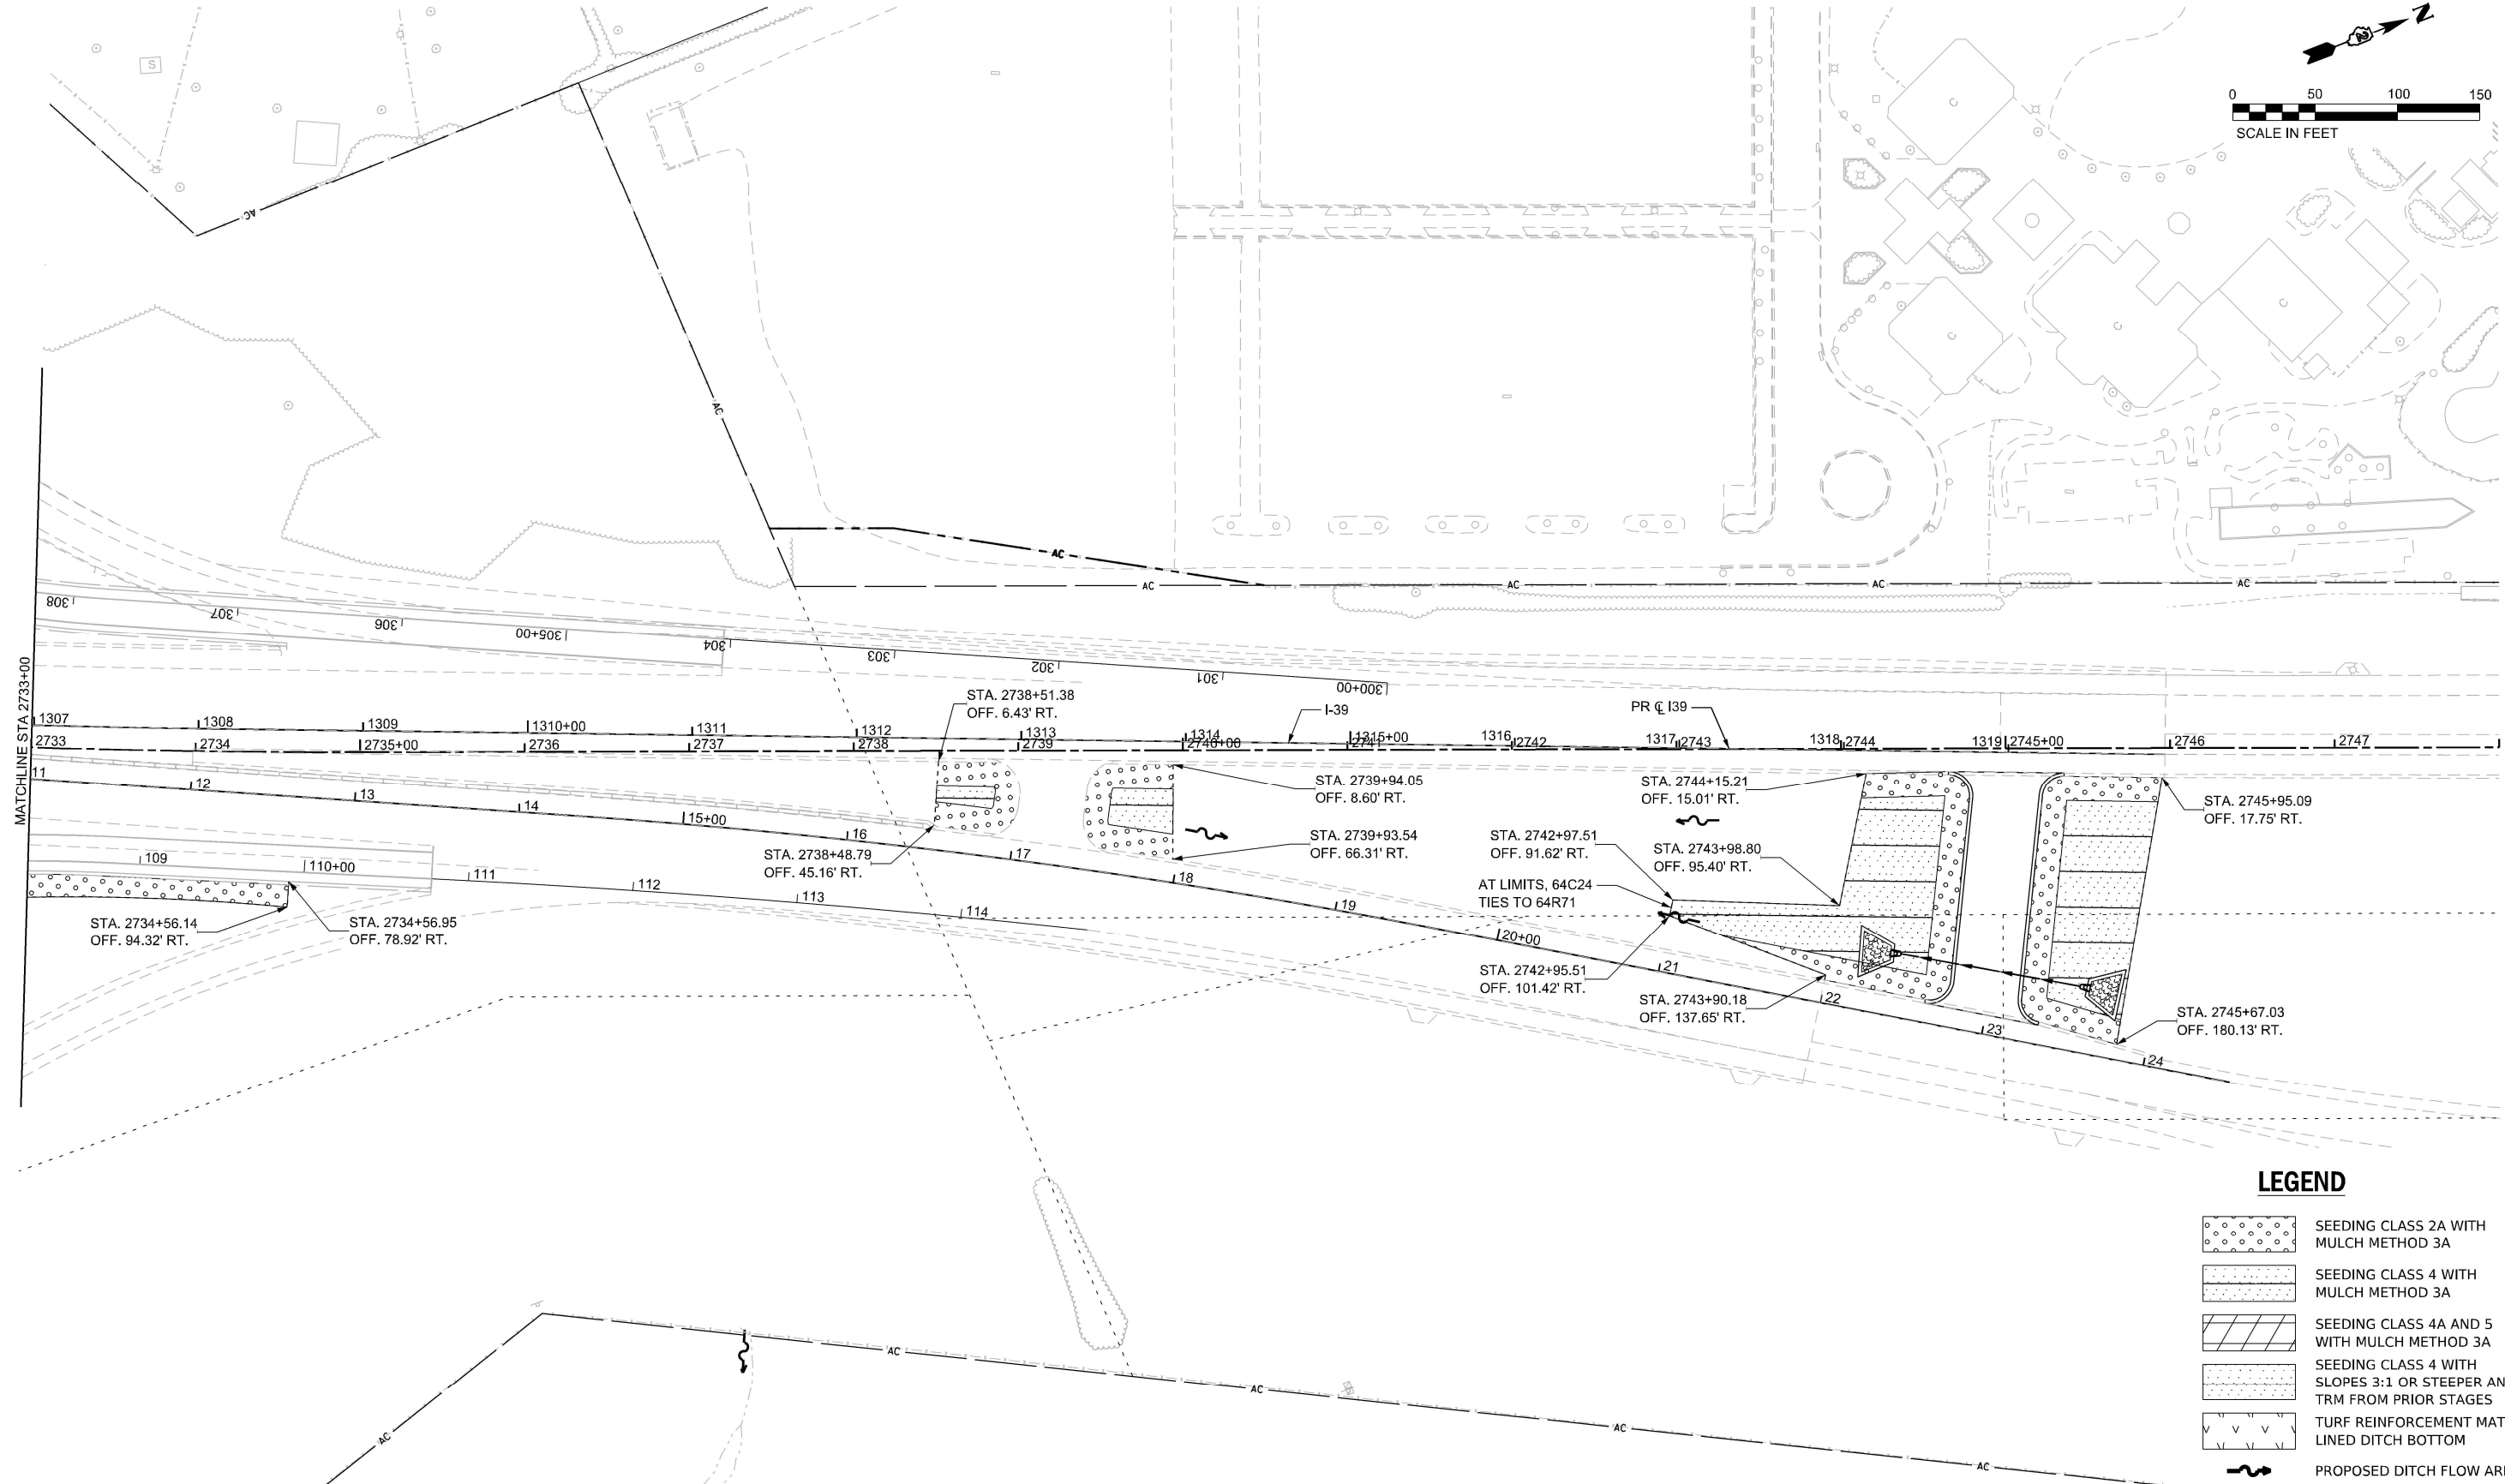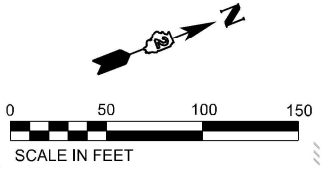

LEGEND

- SEEDING CLASS 2A WITH MULCH METHOD 3A
- SEEDING CLASS 4 WITH MULCH METHOD 3A
- SEEDING CLASS 4A AND 5 WITH MULCH METHOD 3A
- SEEDING CLASS 4 WITH SLOPES 3:1 OR STEEPER AND TRM FROM PRIOR STAGES
- TURF REINFORCEMENT MAT LINED DITCH BOTTOM
- PROPOSED DITCH FLOW ARROW
- EXISTING DITCH FLOW ARROW
- DITCH BOTTOM LIMITS

MODEL: 130 Wide - Plan 13 [Sheet]
FILE NAME: c:\pwworkdir\benesh projects\projects\00173917\ML LANDSCAPE SHEETS.dgn


 Kaskaskia Engineering Group, LLC Professional Engineering Group 2018 E. Main St., Suite 100 Bella Vista, Illinois 62223 618.333.5077 phone 618.333.5077 fax www.kaskaskiaeng.com 1/22/2018 2:05 PM 02/02/2018 21 000016	USER NAME = agibson	DESIGNED - RJB	REVISED -
	DRAWN - SRS	DRAWN - SRS	REVISED -
	PLOT SCALE = \$SCALE\$	CHECKED - RJB	REVISED -
	PLOT DATE = 2/6/2025	DATE - 02/14/2025	REVISED -

**STATE OF ILLINOIS
DEPARTMENT OF TRANSPORTATION**

LANDSCAPING PLAN I-39/US 20			
SCALE: 1"=50'	SHEET	OF 18 SHEETS	STA. 2733+00.00 TO STA. 2748+00.00

F.A.I RTE.	SECTION	COUNTY	TOTAL SHEETS	SHEET NO.
*	(201-3)R & (4-1.5)R	WINNEBAGO	1685	478
CONTRACT NO. 64C24				
ILLINOIS FED. AID PROJECT				

* FAI ROUTE 39 (I-39) & FAP 301 (US 20) *

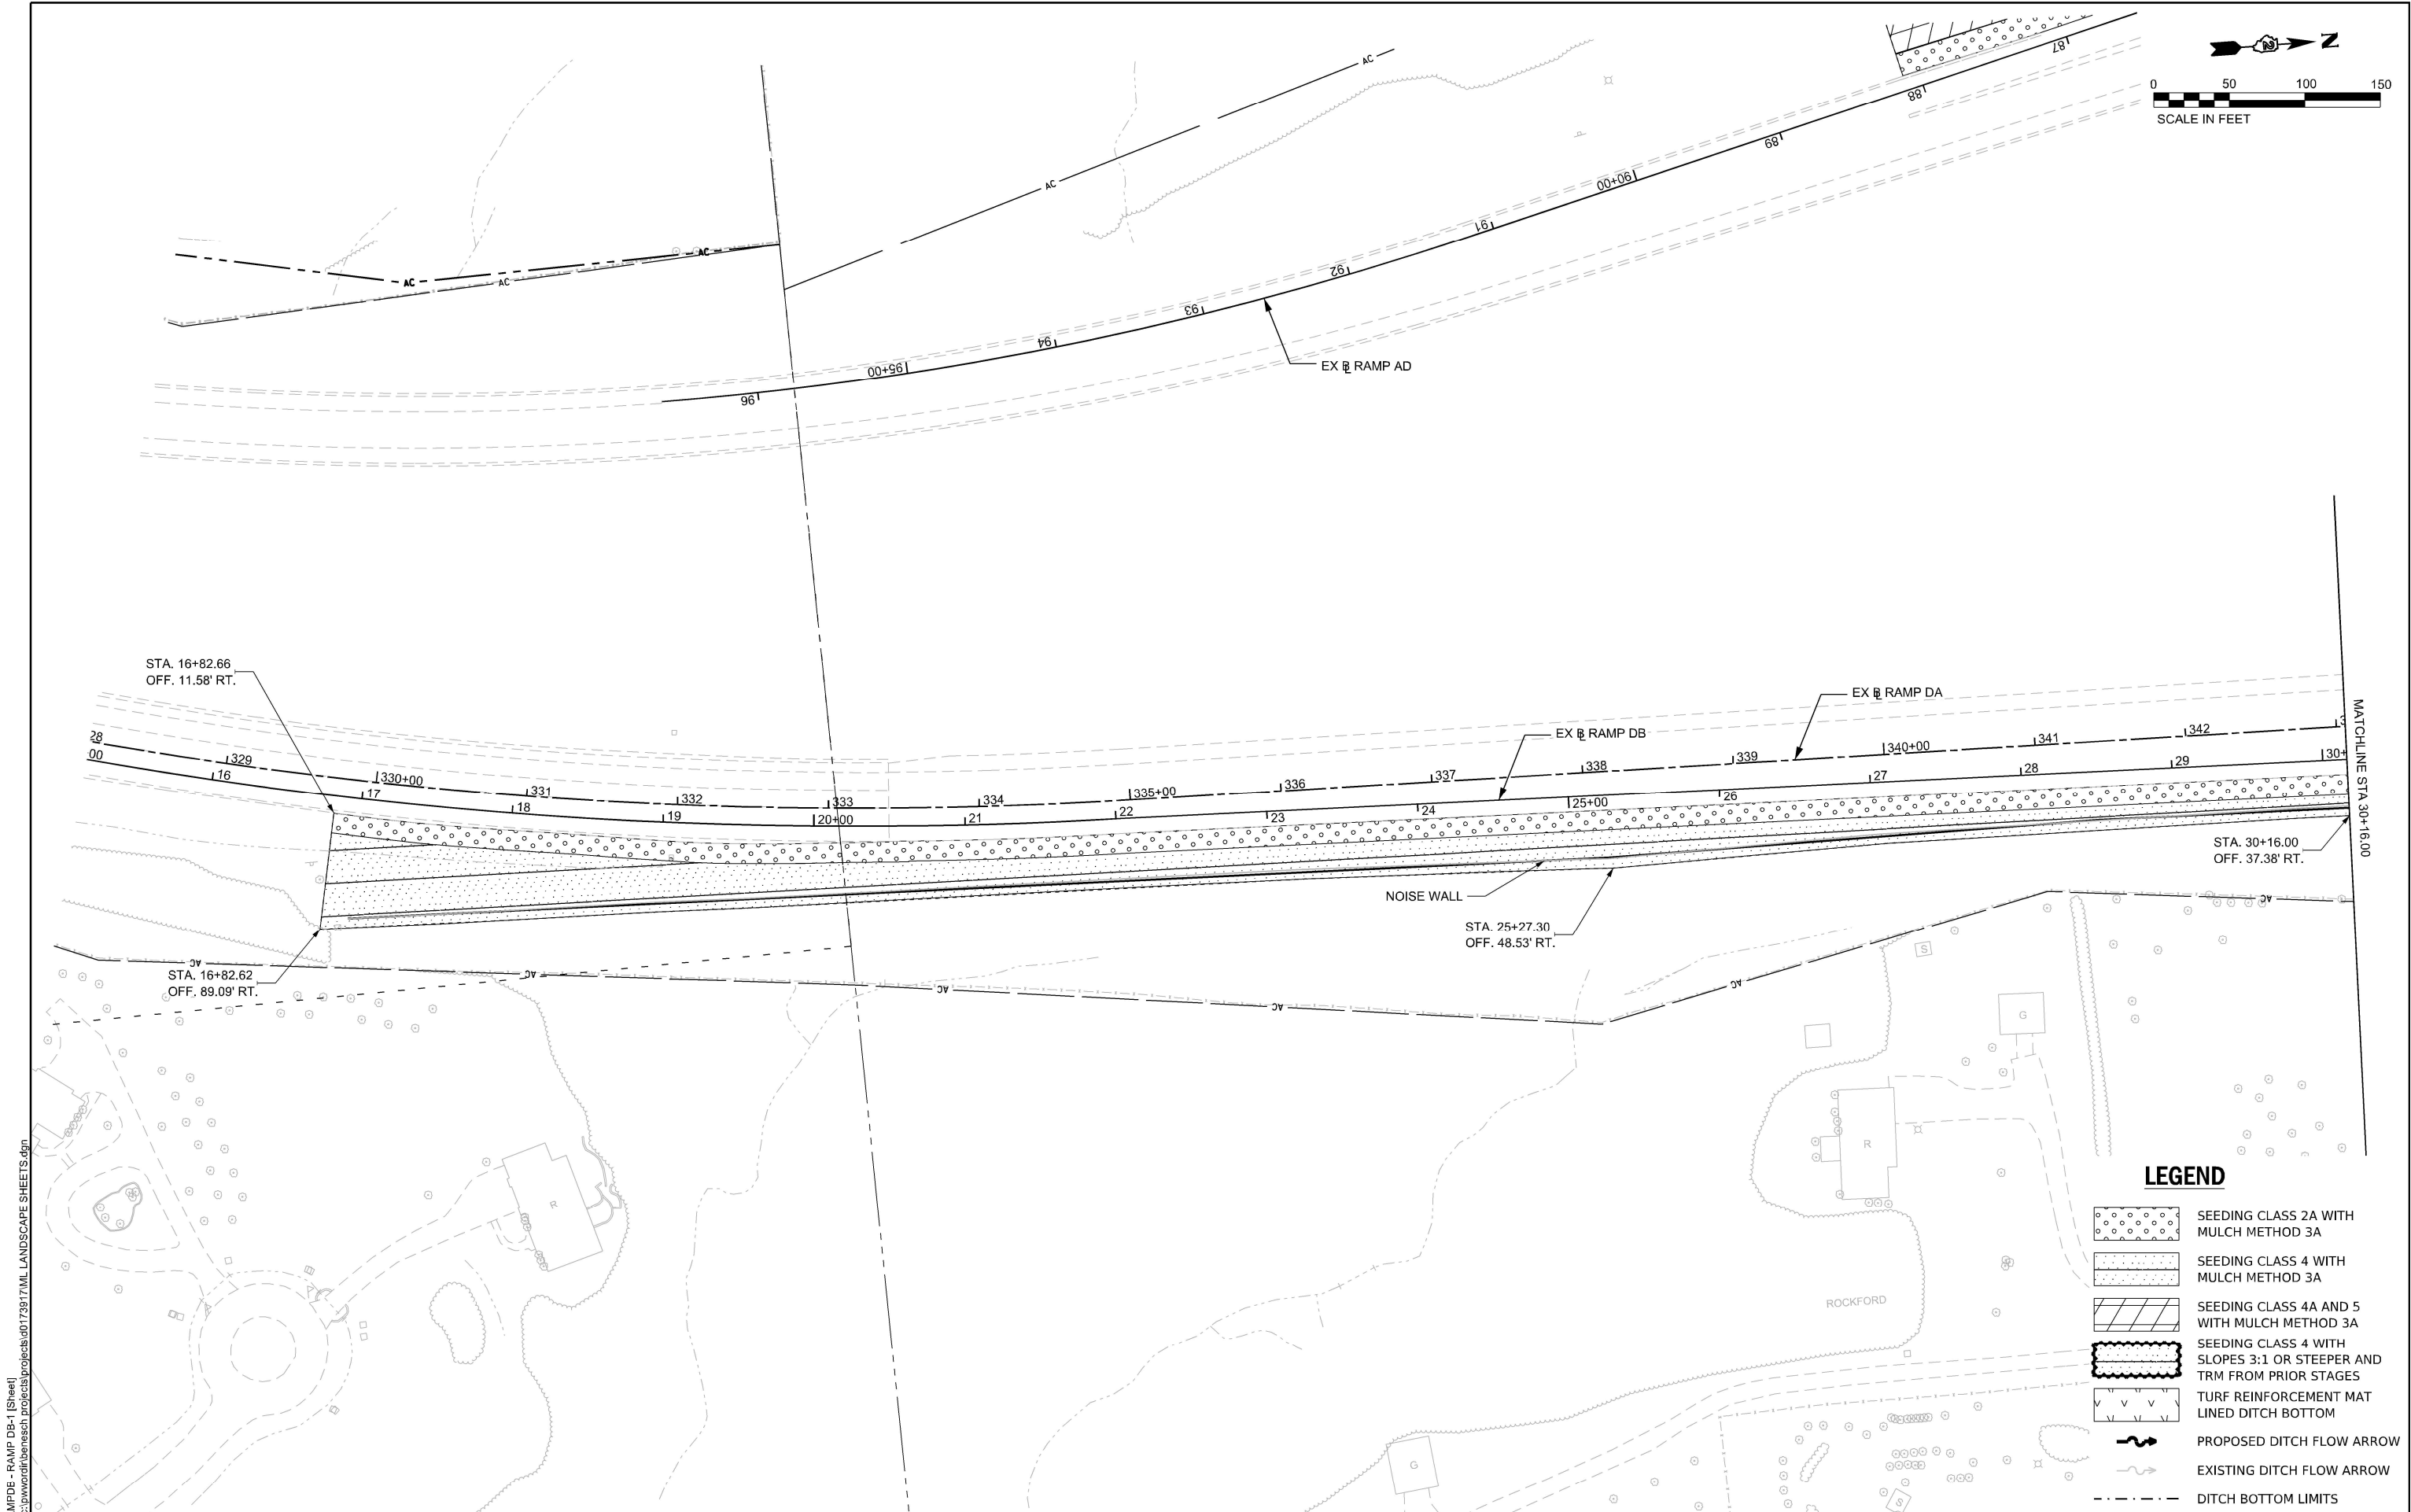

MODEL: PRAMPDE - RAMP DB-1 (Sheet)
FILE NAME: c:\paword\henssch projects\projects\0173917\ML LANDSCAPE SHEETS.dgn



Kaskaskia

Engineering Group, LLC

Illinois Professional Engineer Firm
Professional Engineering Group

200 E. Main St., Suite 300
Rockford, Illinois 61101
630.233.5877 phone
630.233.5877 fax
www.kaskaskiaeng.com

ILLINOIS
PE 0000000

USER NAME	= agibson	DESIGNED	- RJB	REVISED	-
		DRAWN	- SRS	REVISED	-
PLOT SCALE	= \$SCALE\$	CHECKED	- RJB	REVISED	-
PLOT DATE	= 2/6/2025	DATE	- 02/14/2025	REVISED	-

STATE OF ILLINOIS
DEPARTMENT OF TRANSPORTATION

LANDSCAPING PLAN
I-39/ US 20

SCALE: 1"=50'


SHEET 11 OF 18 SHEETS



TO STA. 30+16.000

F.A.I RTE.	SECTION	COUNTY	TOTAL SHEETS	SHEET NO.
*	(201-3)R & (4-1.5)R	WINNEBAGO	1685	479
CONTRACT NO. 64C24				
ILLINOIS FED. AID PROJECT				

* FAI ROUTE 39 (I-39) & FAP 301 (US 20) *

-
- SEEDING CLASS 2A WITH MULCH METHOD 3A
- SEEDING CLASS 4 WITH MULCH METHOD 3A
- SEEDING CLASS 4A AND 5 WITH MULCH METHOD 3A
- SEEDING CLASS 4 WITH SLOPES 3:1 OR STEEPER AND TRM FROM PRIOR STAGES
- TURF REINFORCEMENT MAT LINED DITCH BOTTOM
- PROPOSED DITCH FLOW ARROW
- EXISTING DITCH FLOW ARROW
- DITCH BOTTOM LIMITS

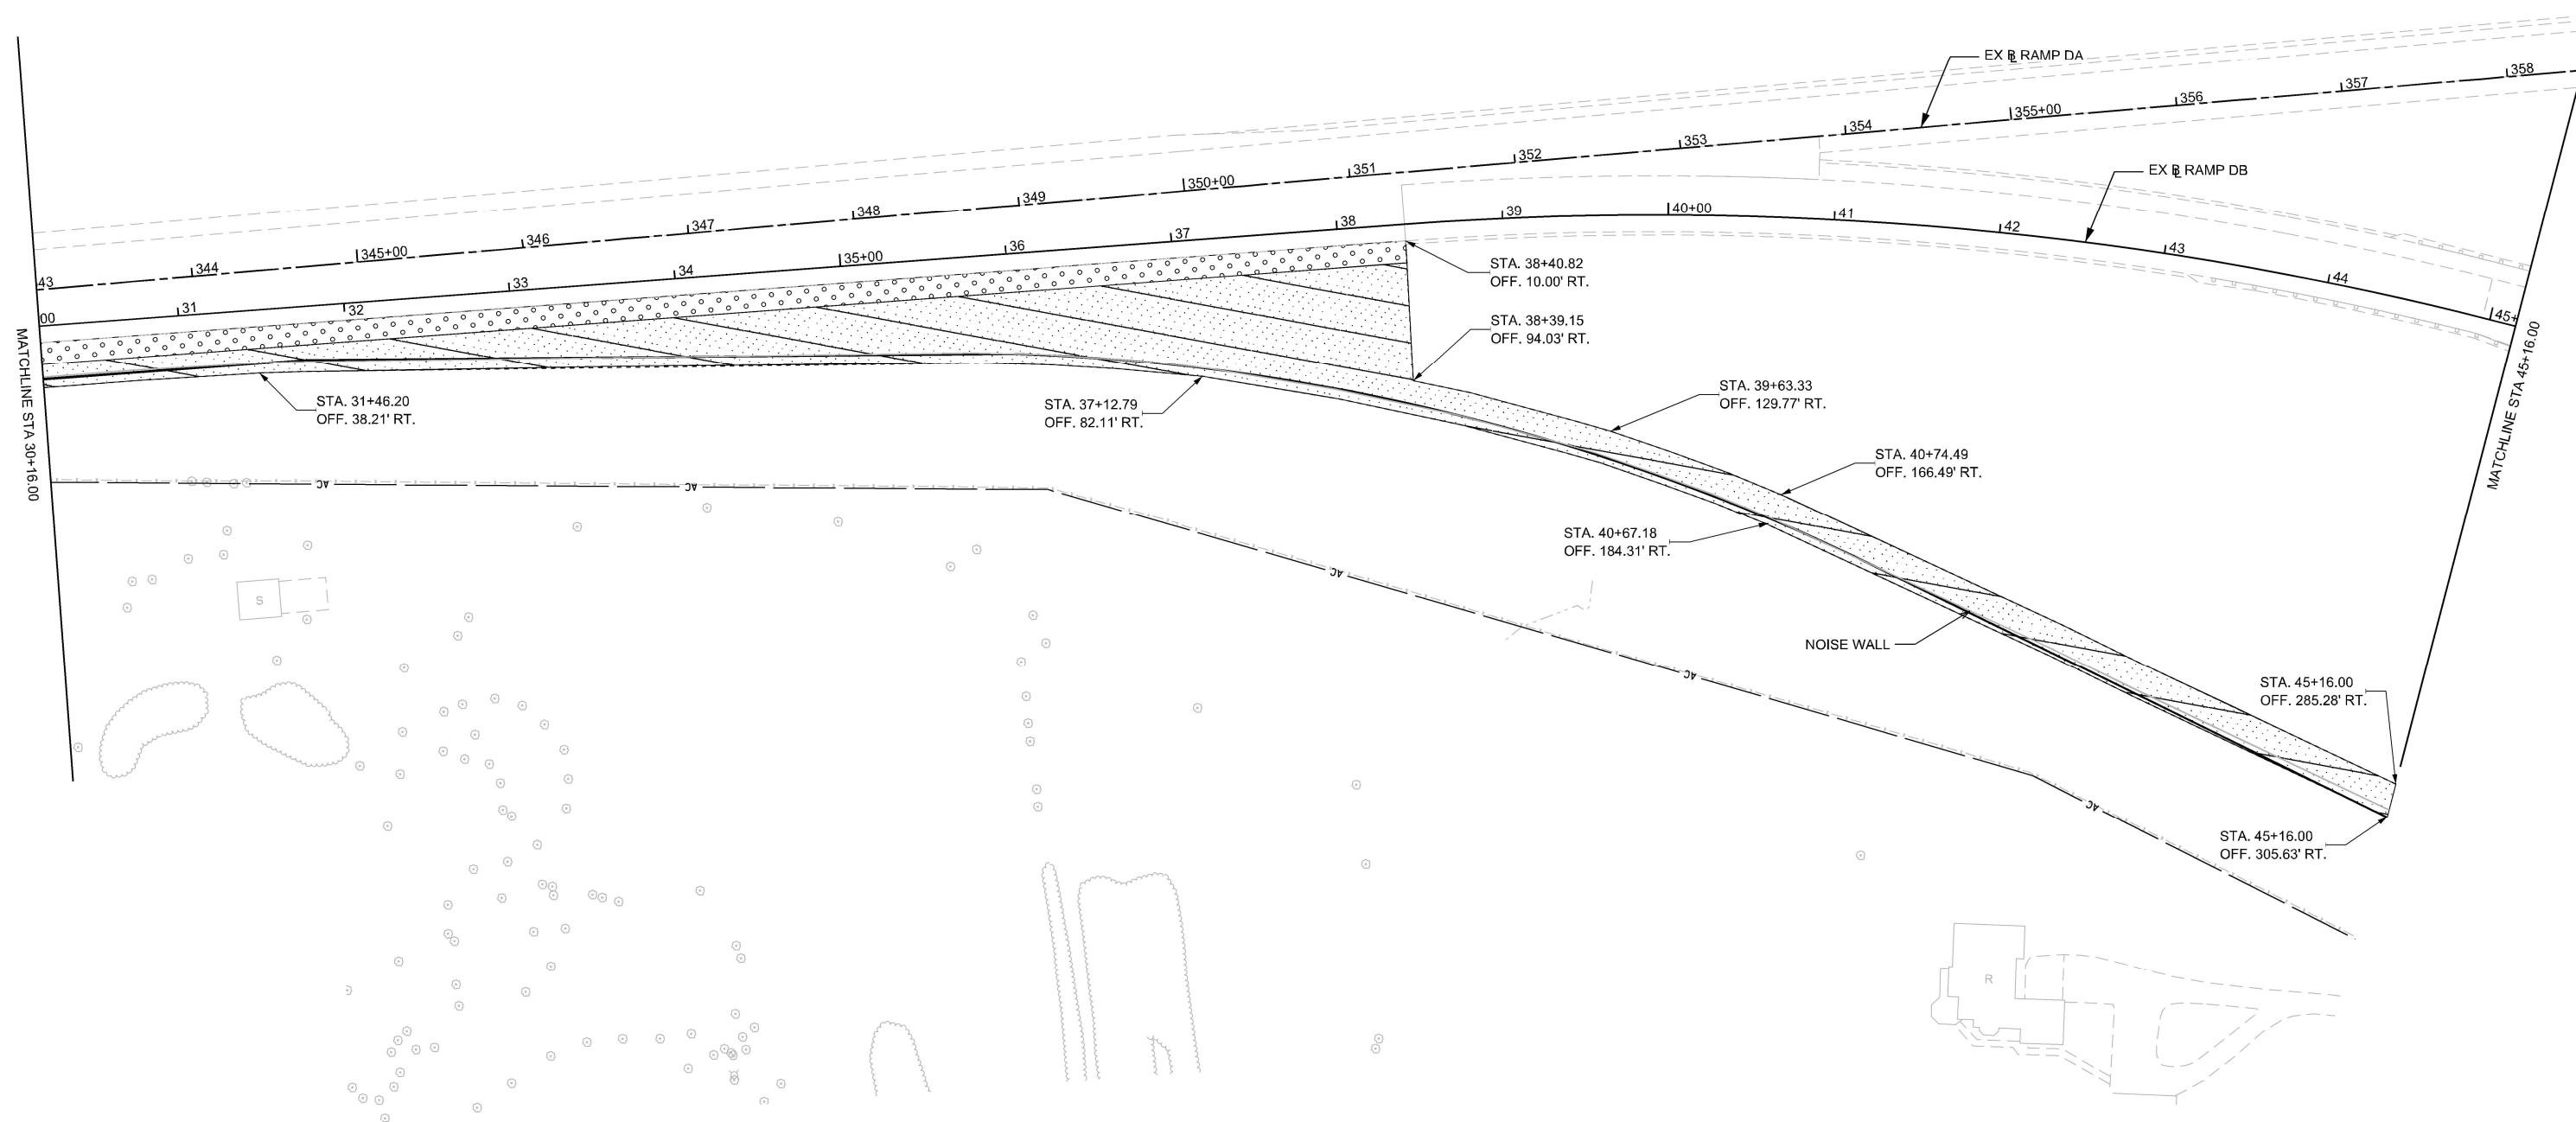

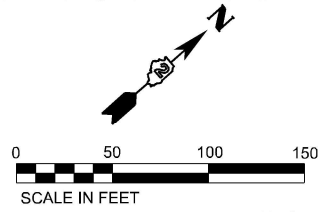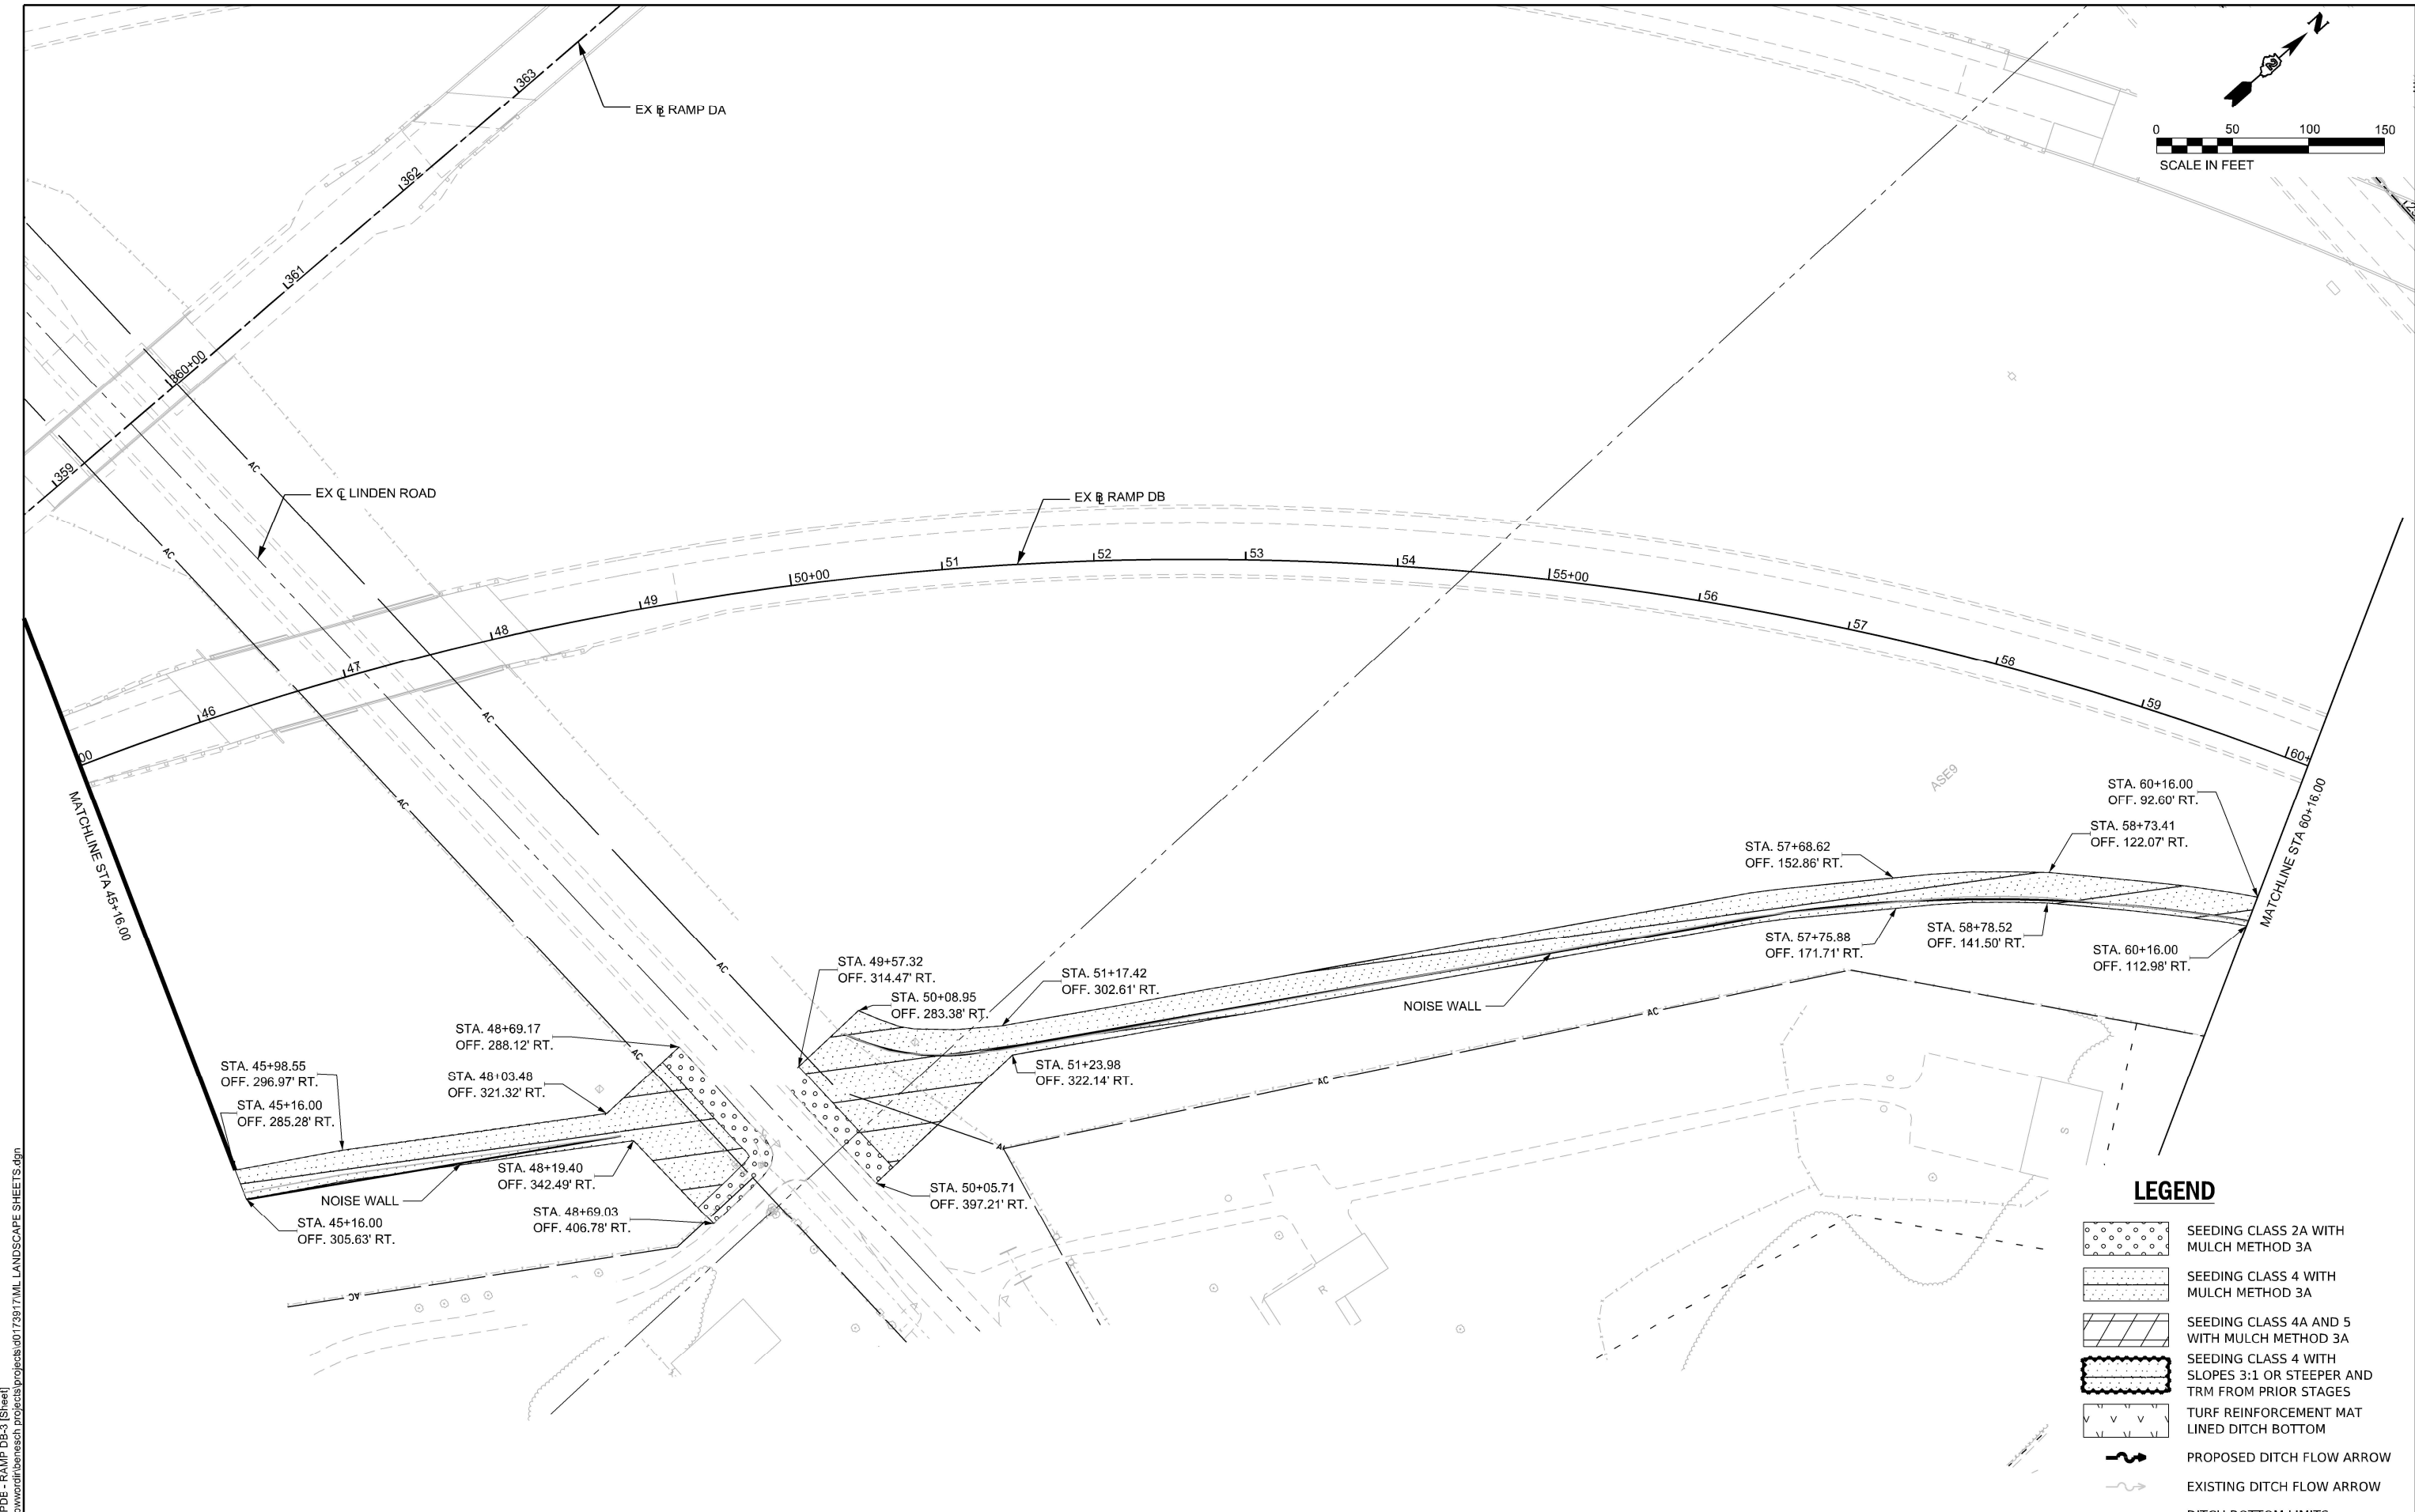

LEGEND

- SEEDING CLASS 2A WITH MULCH METHOD 3A
- SEEDING CLASS 4 WITH MULCH METHOD 3A
- SEEDING CLASS 4A AND 5 WITH MULCH METHOD 3A
- SEEDING CLASS 4 WITH SLOPES 3:1 OR STEEPER AND TRM FROM PRIOR STAGES
- TURF REINFORCEMENT MAT LINED DITCH BOTTOM
- PROPOSED DITCH FLOW ARROW
- EXISTING DITCH FLOW ARROW
- DITCH BOTTOM LIMITS

MODEL: PRAMPDE - RAMP DB-3 [Sheet]
FILE NAME: c:\paword\businessch\projects\projects\00173917\ML LANDSCAPE SHEETS.dgn

Kaskaskia
Engineering Group, LLC
Professional Engineering Group

208 E. Main St., Suite 300
Bella Vista, Illinois 62220
618.233.5877 phone
618.233.5877 fax
www.kaskaskiaeng.com

ILLINOIS
26-000056

USER NAME = bfermandez	DESIGNED - RJB	REVISED -
	DRAWN - SRS	REVISED -
PLOT SCALE = \$SCALE\$	CHECKED - RJB	REVISED -
PLOT DATE = 2/7/2025	DATE - 02/14/2025	REVISED -


STATE OF ILLINOIS
DEPARTMENT OF TRANSPORTATION

LANDSCAPING PLAN
I-39/ US 20

SCALE: 1"=50'
SHEET 13 OF 18 SHEETS
STA. 45+16.000 TO STA. 60+16.000

F.A.I RTE.	SECTION	COUNTY	TOTAL SHEETS	SHEET NO.
*	(201-3)R & (4-1.5)R	WINNEBAGO	1685	481
CONTRACT NO. 64C24				
ILLINOIS FED. AID PROJECT				

* FAI ROUTE 39 (I-39) & FAP 301 (US 20)

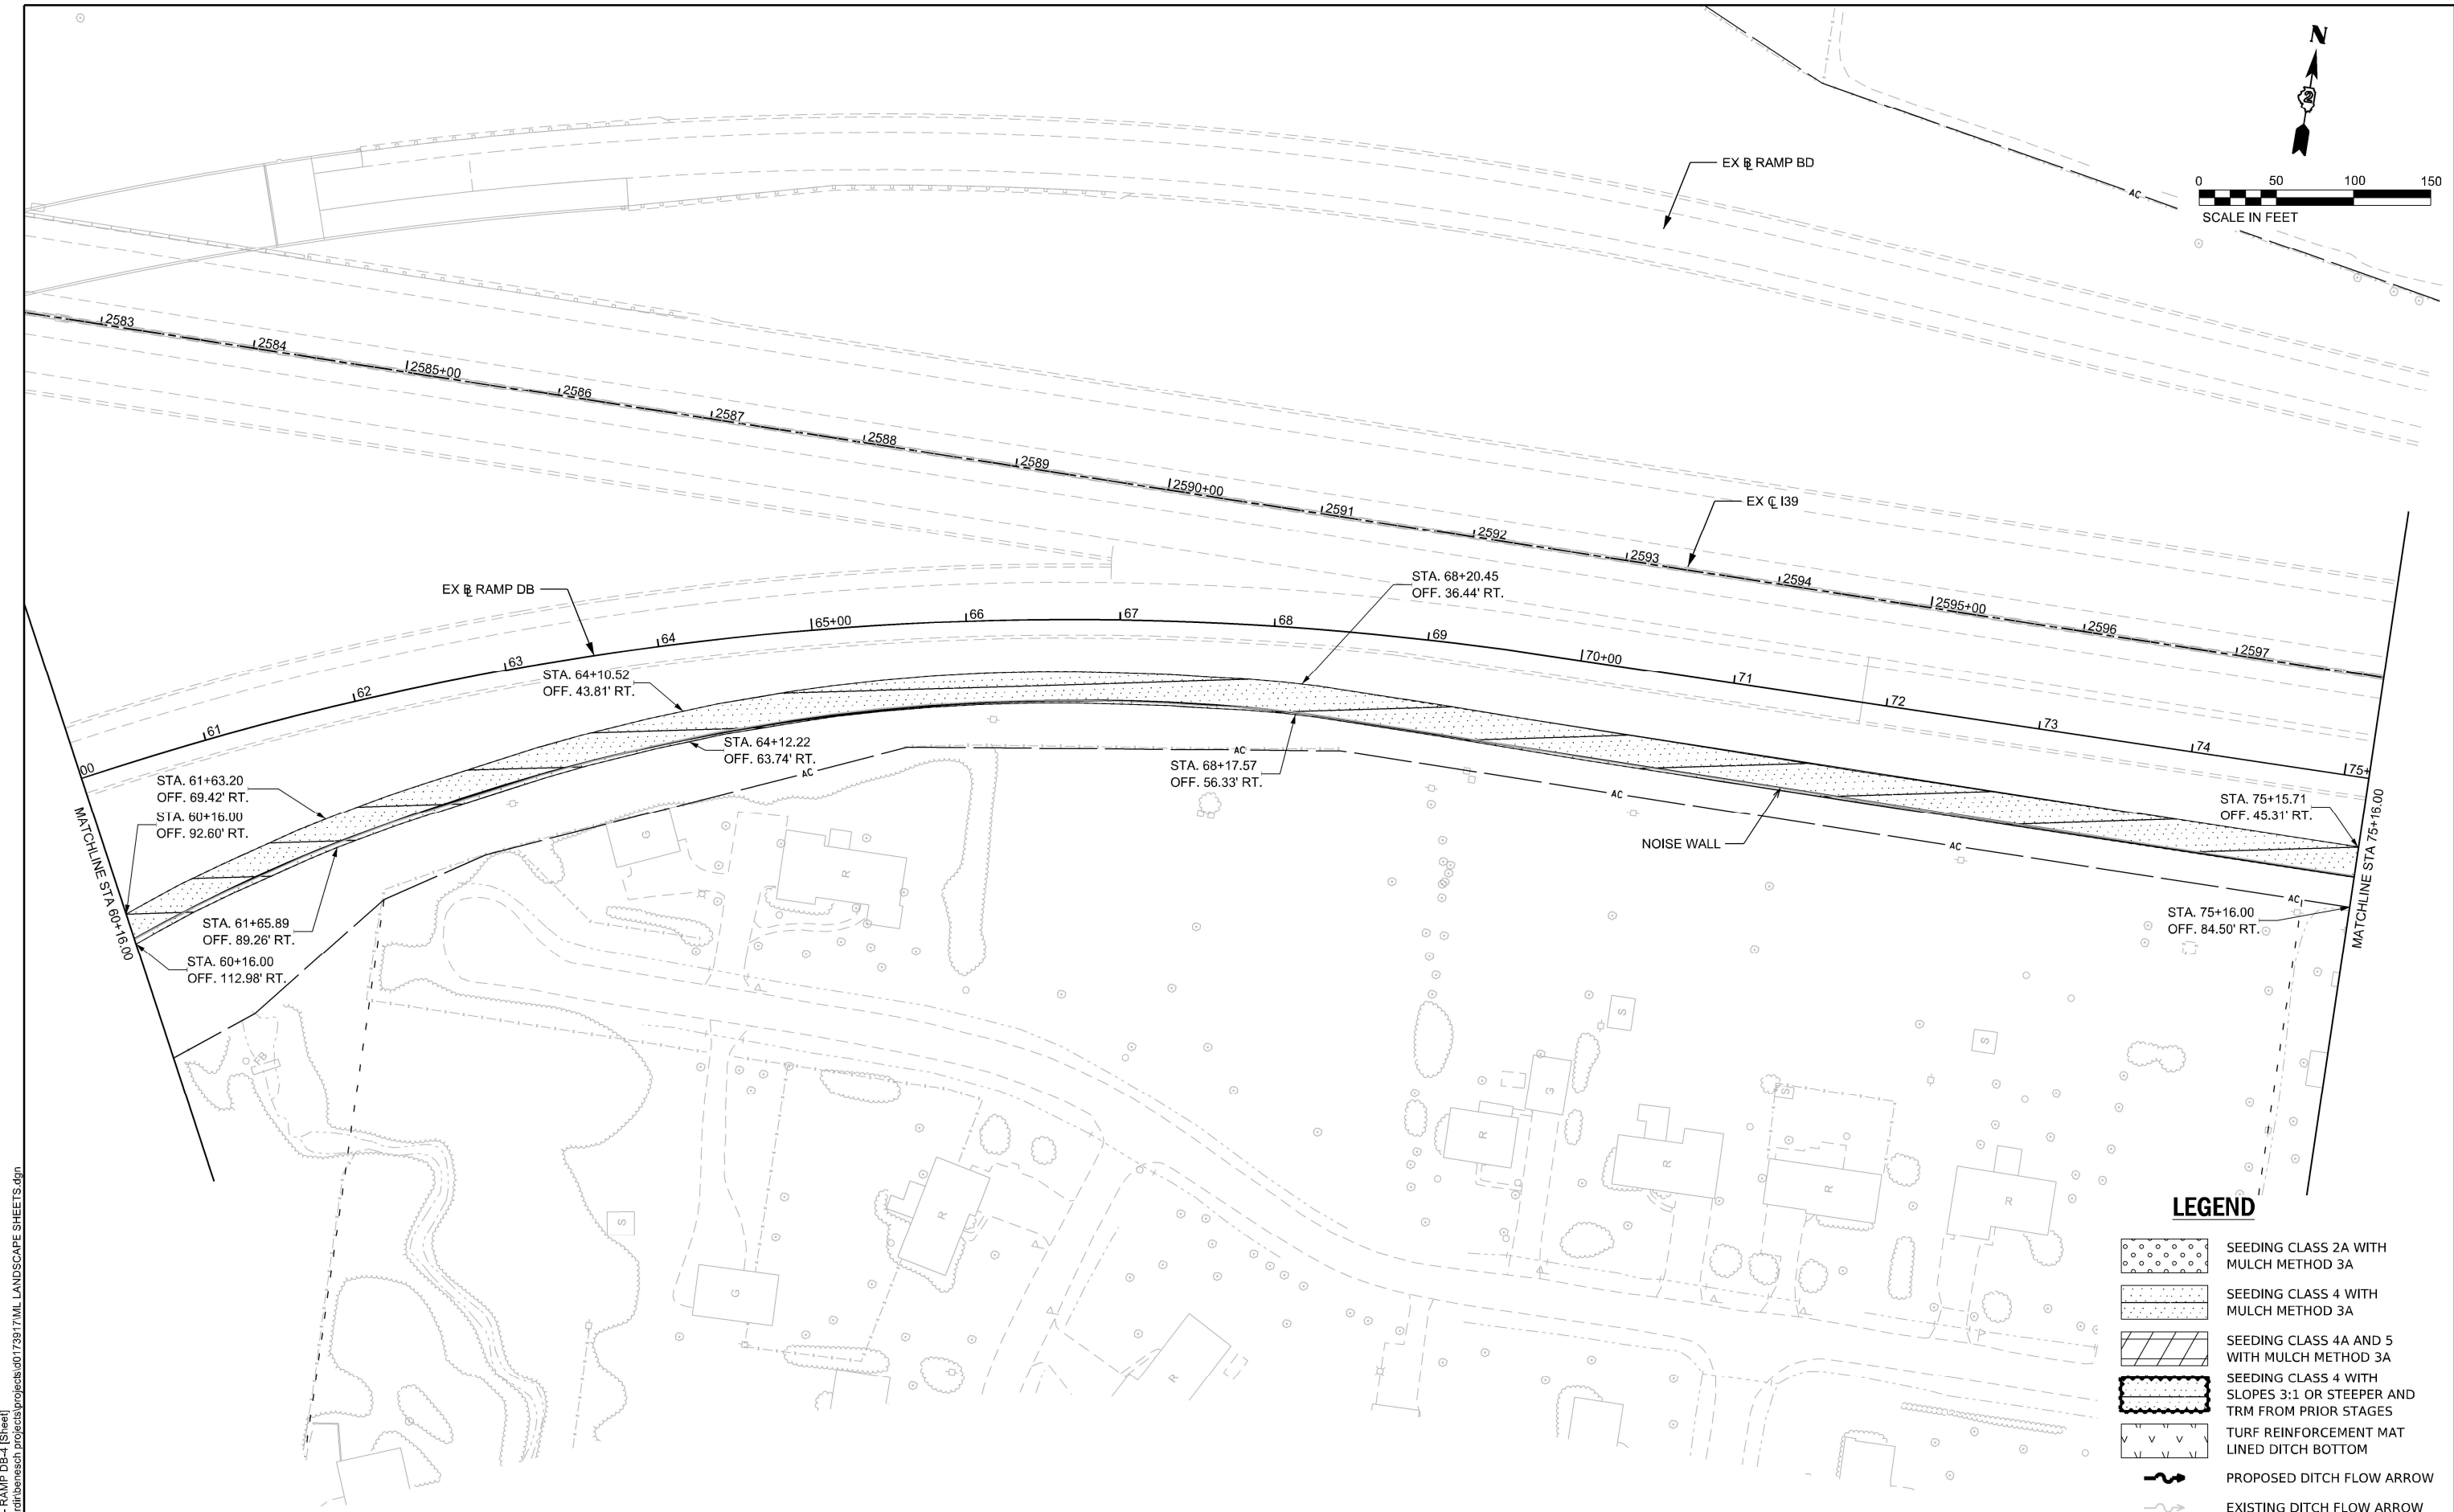

LEGEND

- SEEDING CLASS 2A WITH MULCH METHOD 3A
- SEEDING CLASS 4 WITH MULCH METHOD 3A
- SEEDING CLASS 4A AND 5 WITH MULCH METHOD 3A
- SEEDING CLASS 4 WITH SLOPES 3:1 OR STEEPER AND TRM FROM PRIOR STAGES
- TURF REINFORCEMENT MAT LINED DITCH BOTTOM
- PROPOSED DITCH FLOW ARROW
- EXISTING DITCH FLOW ARROW
- DITCH BOTTOM LIMITS

MODEL: PRAMPDE - RAMP DB-4 (Sheet)
FILE NAME: c:\paword\businessch\projects\projects\00173917\ML LANDSCAPE SHEETS.dgn

Kaskaskia
Engineering Group, LLC
Professional Engineering Group

USER NAME = bfermandez	DESIGNED - RJB	REVISED -
	DRAWN - SRS	REVISED -
PLOT SCALE = \$SCALE\$	CHECKED - RJB	REVISED -
PLOT DATE = 2/7/2025	DATE - 02/14/2025	REVISED -


**STATE OF ILLINOIS
DEPARTMENT OF TRANSPORTATION**

**LANDSCAPING PLAN
I-39/ US 20**

SCALE: 1"=50' SHEET 14 OF 18 SHEETS STA. 60+16.000 TO STA. 75+16.000

F.A.I. RTE.	SECTION	COUNTY	TOTAL SHEETS	SHEET NO.
*	(201-3)R & (4-1.5)R	WINNEBAGO	1685	482
CONTRACT NO. 64C24				

* FAI ROUTE 39 (I-39) & FAP 301 (US 20) *

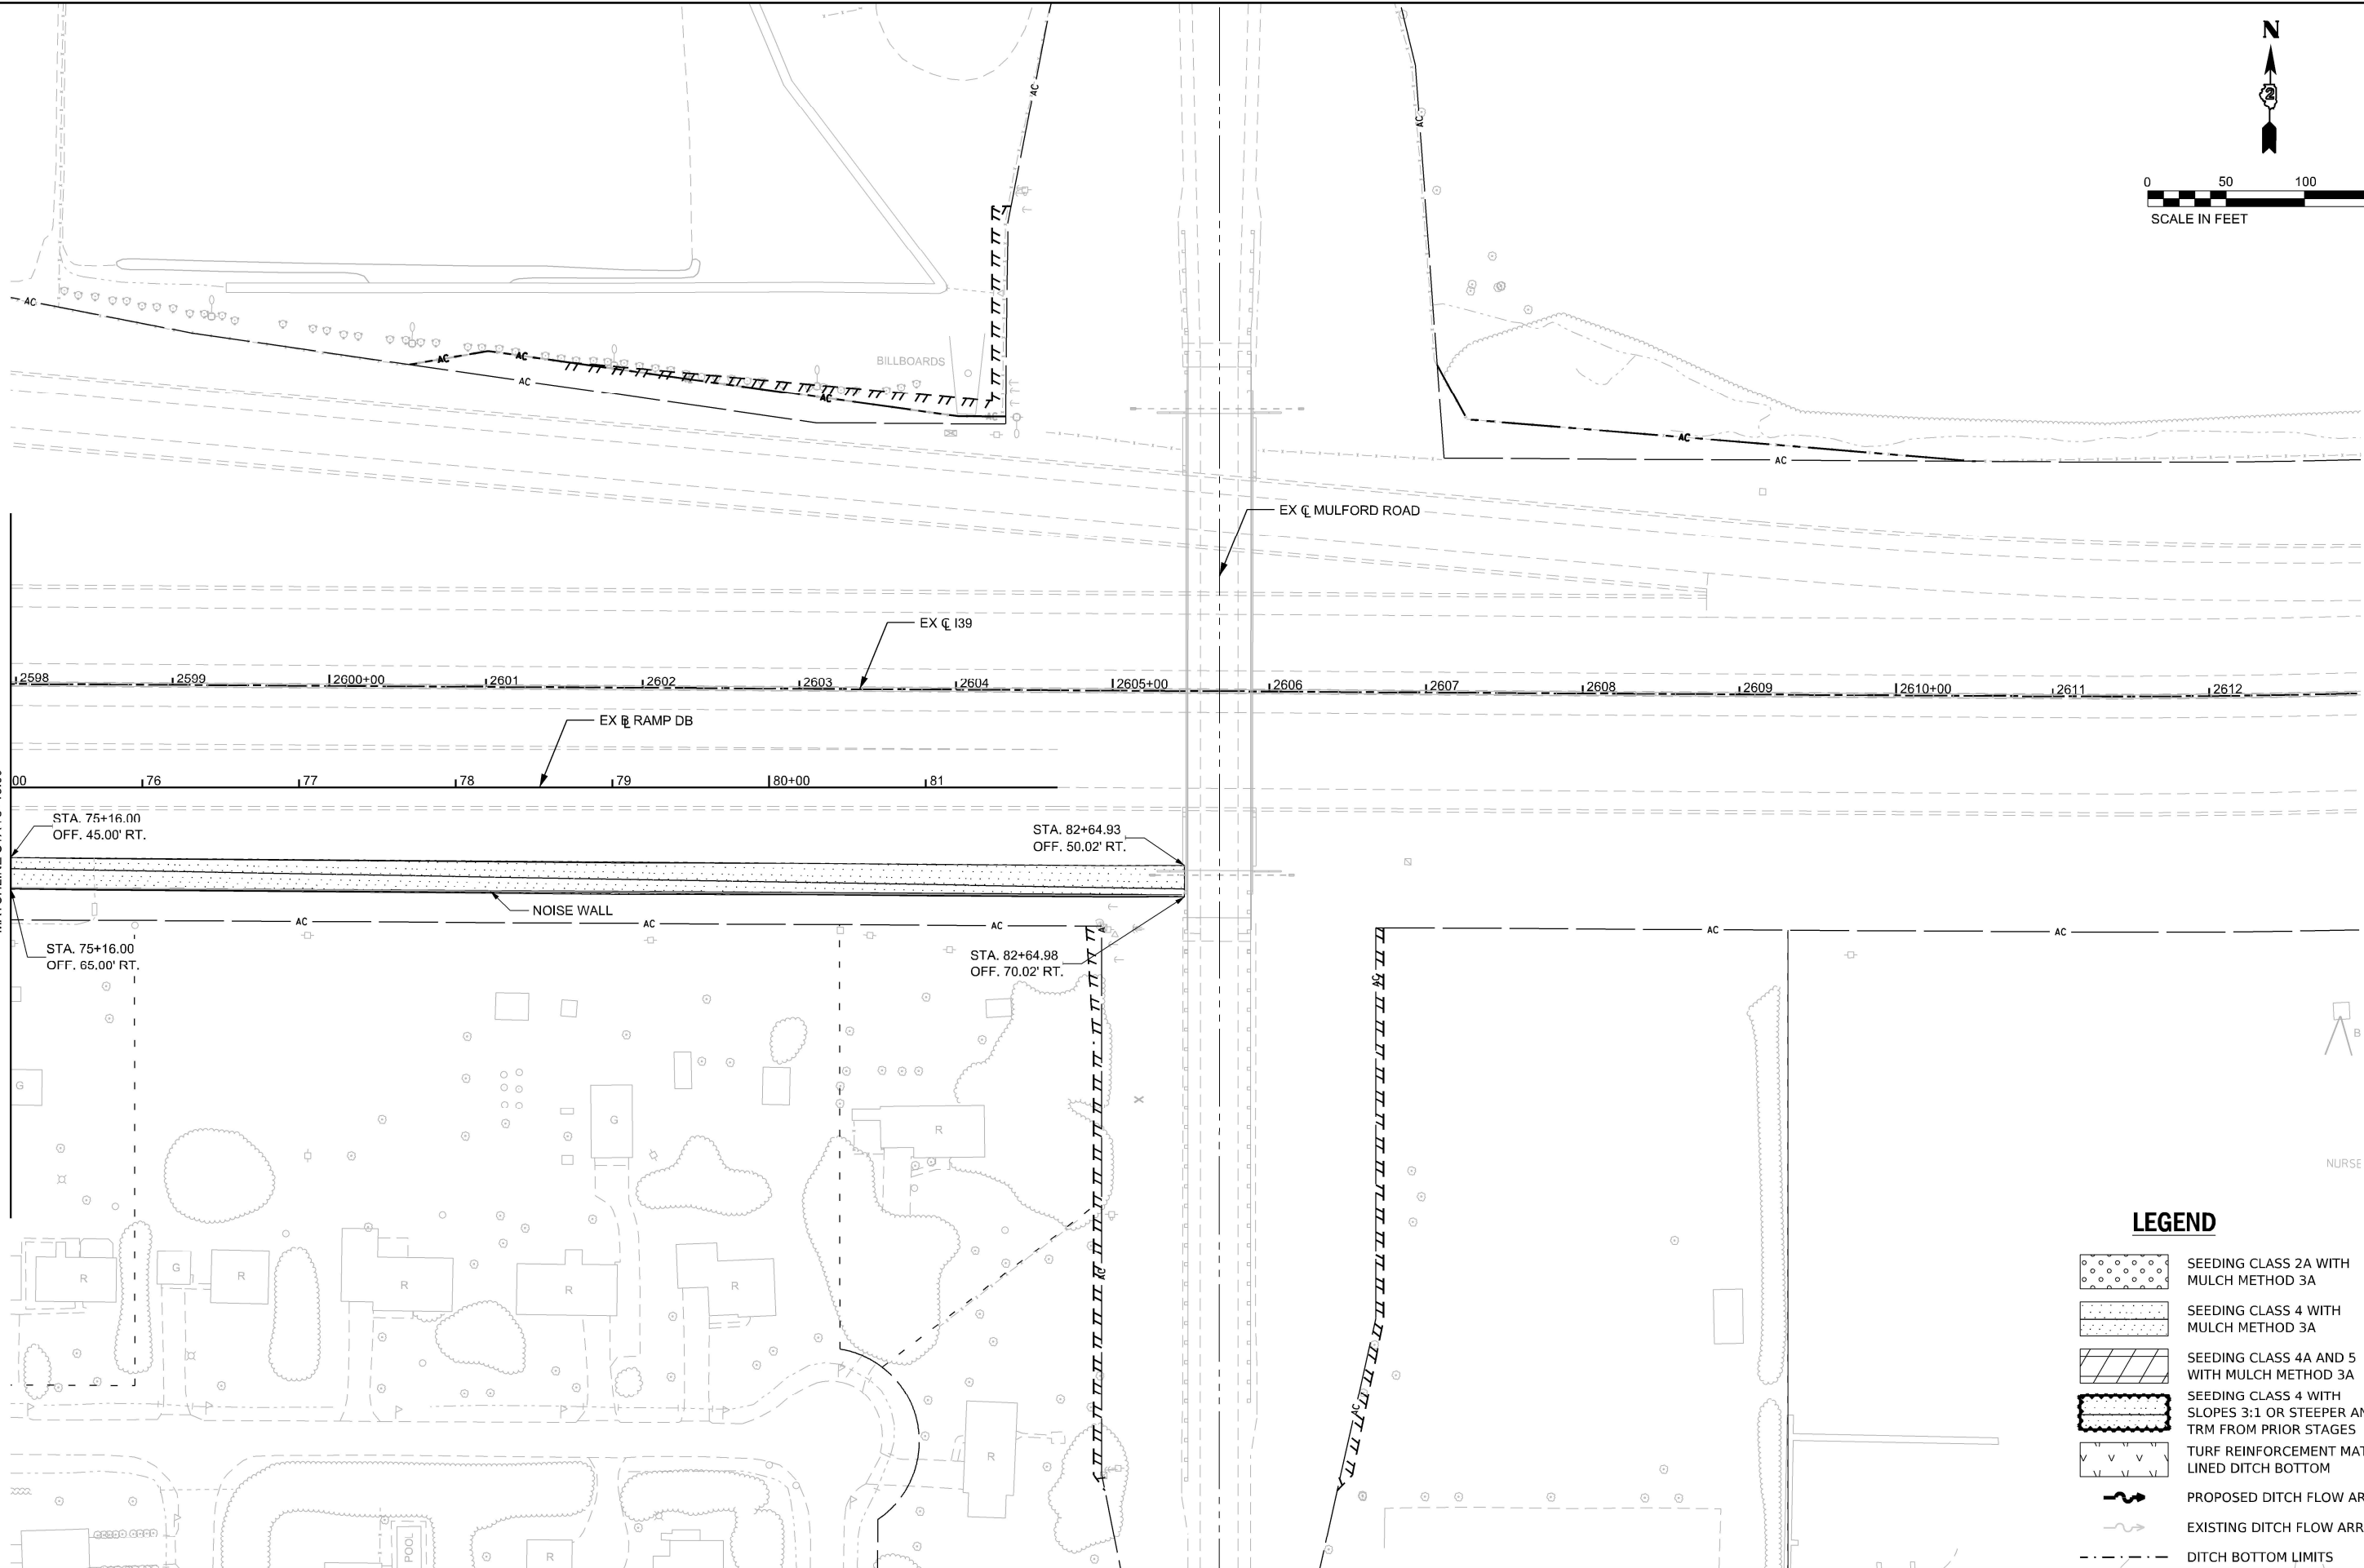

 Kaskaskia Engineering Group, LLC 200 E. Main St., Suite 100 Pekin, Illinois 61659 616.253.3777 Fax 616.253.3977 E-mail www.kaskaskiaeng.com PROFESSIONAL DESIGN ENGINEERS Illinois Professional Design Firm Professional Engineering Group 104 07014 26-5088046	USER NAME = bfernandez	DESIGNED = RJB	REVISED =	STATE OF ILLINOIS DEPARTMENT OF TRANSPORTATION	LANDSCAPING PLAN I-39/ US 20				
	PLOT SCALE = \$SCALE\$	DRAWN = SRS	REVISED =		SCALE: 1"=50'	SHEET 15	OF 18 SHEETS	STA. 75+16.000	TO STA. 90+16.000
	PLOT DATE = 2/7/2025	CHECKED = RJB	REVISED =						



 **Kaskaskia**
Engineering Group, LLC
PROFESSIONAL REGISTRATIONS
Illinois Professional Design Firm
Professional Engineering Group

USER NAME = bfernandez	DESIGNED - RJB	REVISED -
	DRAWN - SRS	REVISED -
PLOT SCALE = \$SCALE\$	CHECKED - RJB	REVISED -
PLOT DATE = 2/7/2025	DATE - 02/14/2025	REVISED -

**STATE OF ILLINOIS
DEPARTMENT OF TRANSPORTATION**

LANDSCAPING PLAN I-39/ US 20					
SCALE: 1"=50'	SHEET 15	OF 18	SHEETS	STA. 75+16.00	TO STA. 90+16.00

* FAI ROUTE 39 (I-39) & FAP 301 (US 20)

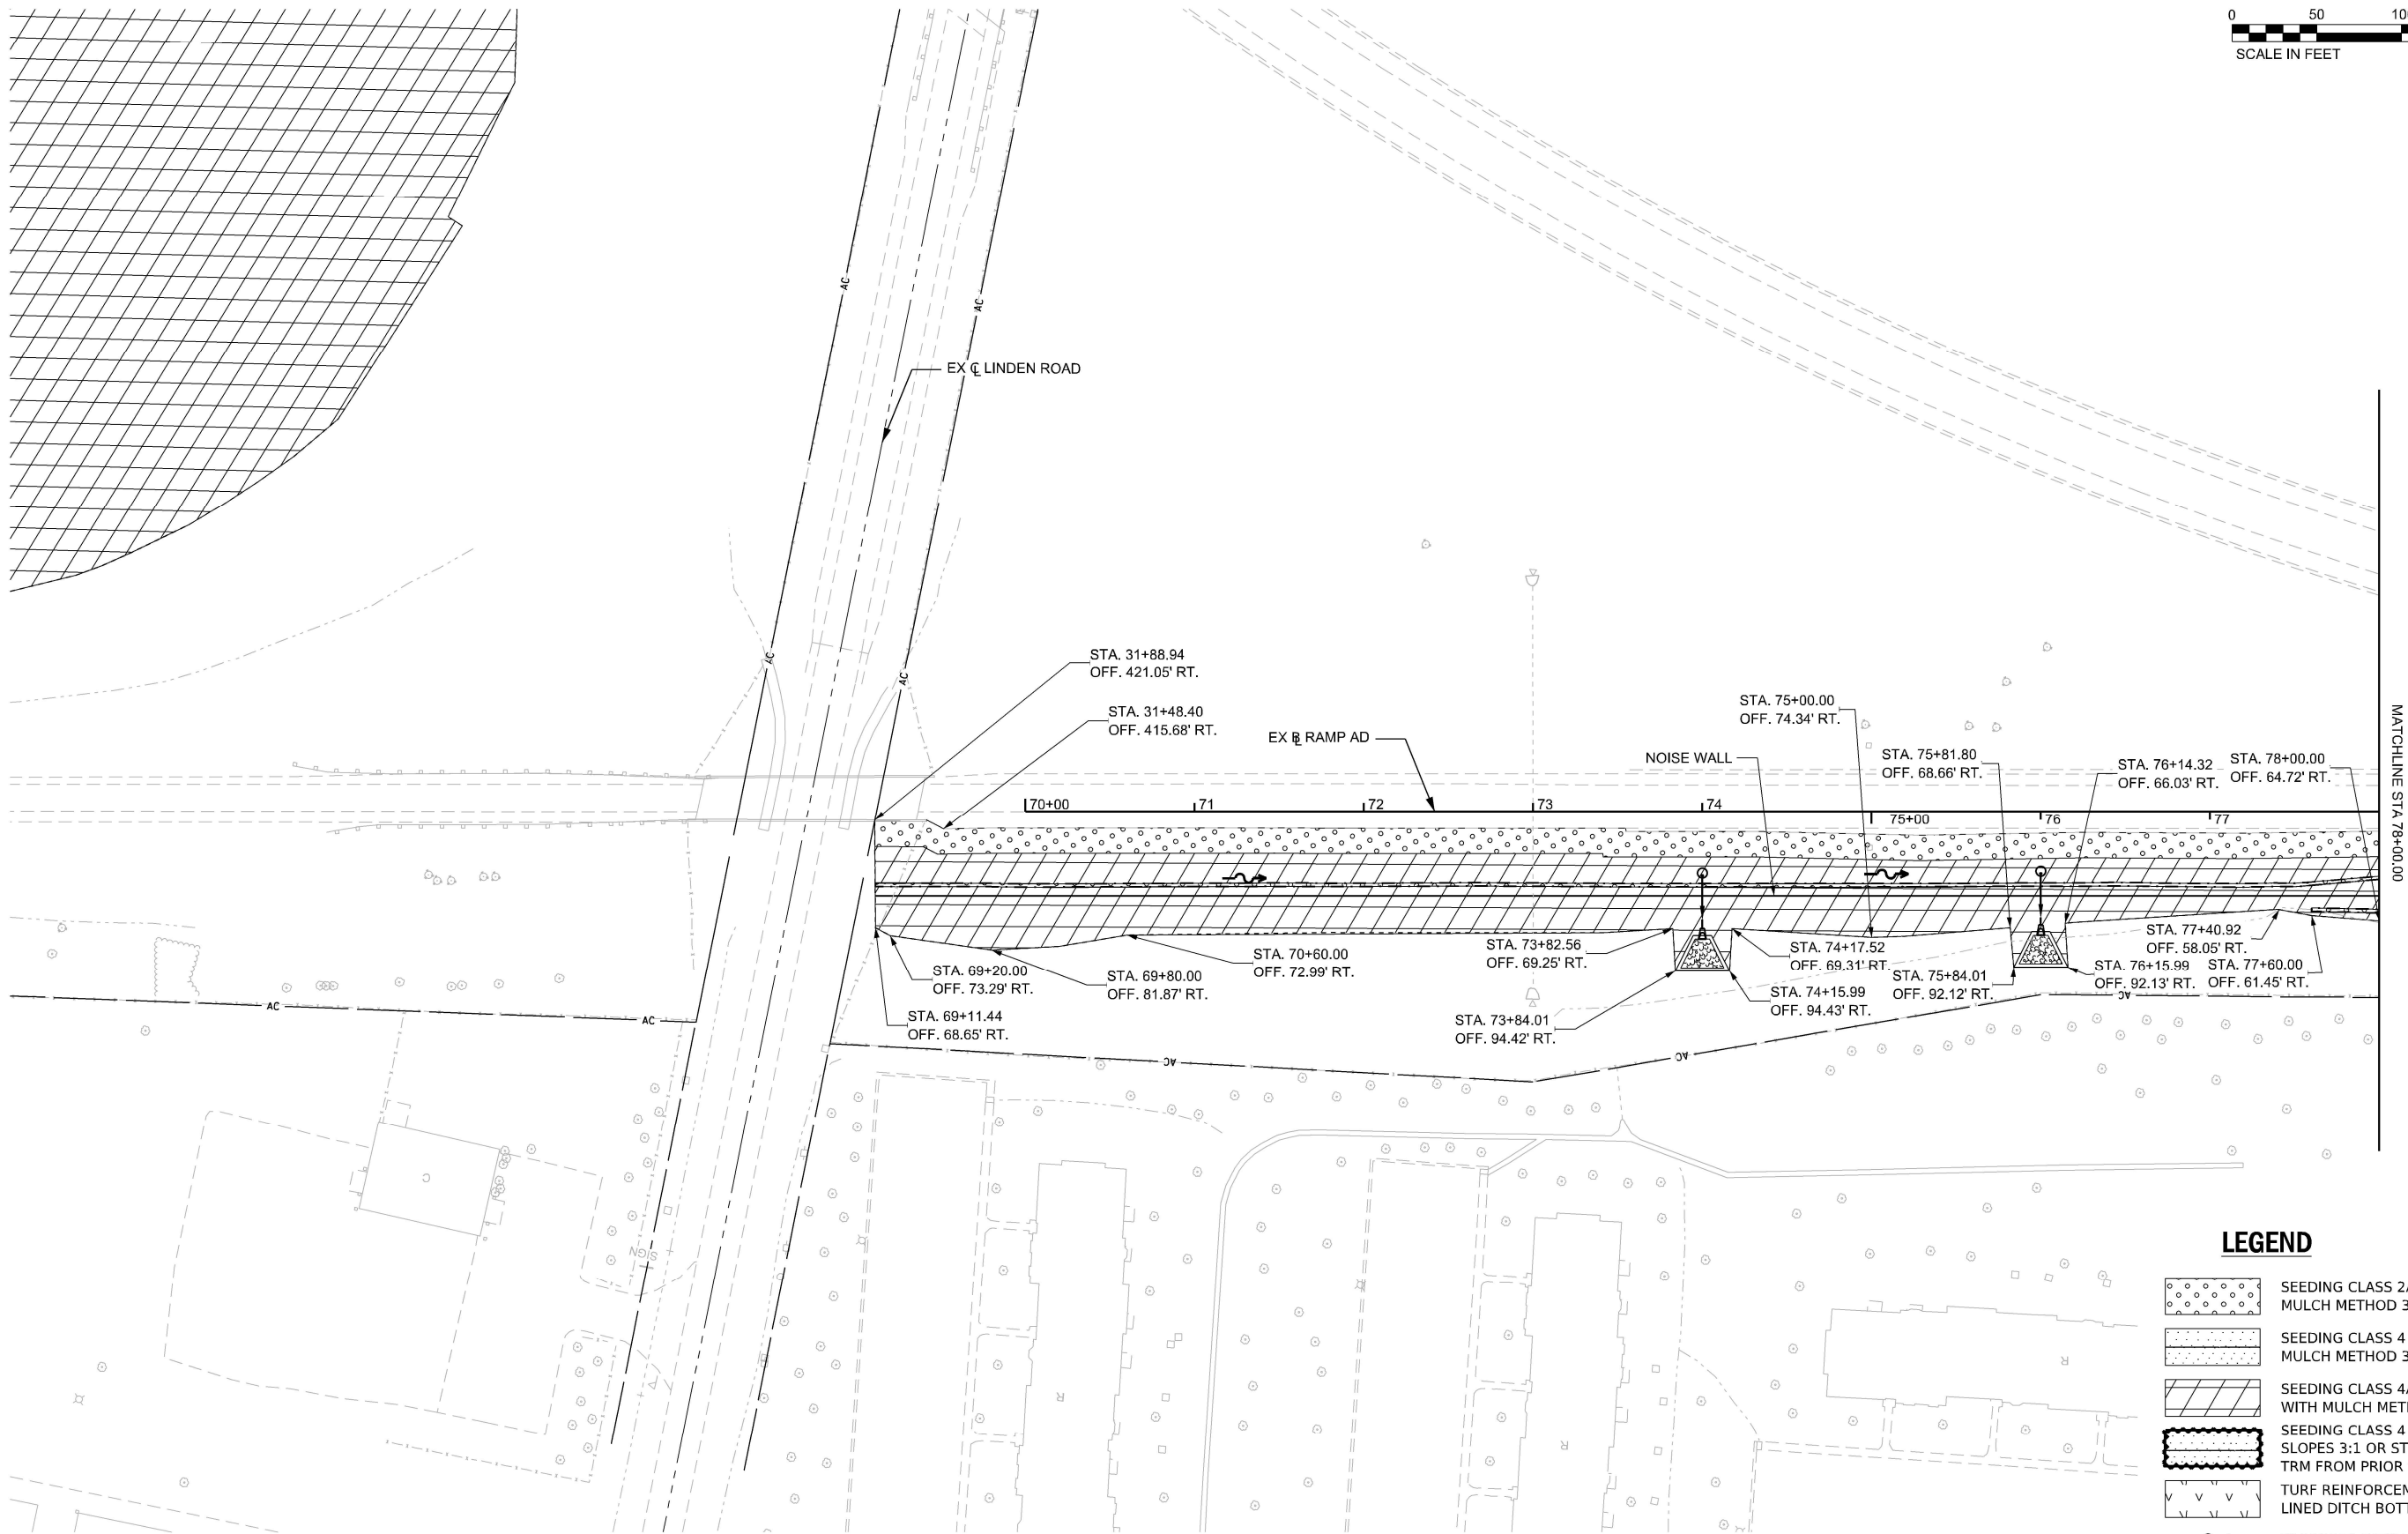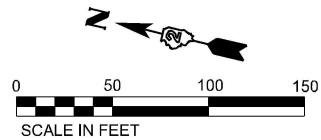

LEGEND

- SEEDING CLASS 2A WITH MULCH METHOD 3A
- SEEDING CLASS 4 WITH MULCH METHOD 3A
- SEEDING CLASS 4A AND 5 WITH MULCH METHOD 3A
- SEEDING CLASS 4 WITH SLOPES 3:1 OR STEEPER AND TRM FROM PRIOR STAGES
- TURF REINFORCEMENT MAT LINED DITCH BOTTOM
- PROPOSED DITCH FLOW ARROW
- EXISTING DITCH FLOW ARROW
- DITCH BOTTOM LIMITS

MODEL: Unnamed Plan - RAMP AD (Sheet)
FILE NAME: c:\pwworkdir\benesch_projects\projects\0173917\ML LANDSCAPE SHEETS.dgn

Kaskaskia
Engineering Group, LLC
208 E. Main St., Suite 100
Bella Vista, Illinois 62801
618.233.2877 phone
618.233.2877 fax
www.kaskaskiaeng.com
ILLINOIS
Professional Engineering Group

USER NAME =	agibson	DESIGNED -	RJB	REVISED -	
		DRAWN -	SRS	REVISED -	
PLOT SCALE =	SSCALE\$	CHECKED -	RJB	REVISED -	
PLOT DATE =	2/6/2025	DATE -	02/14/2025	REVISED -	



STATE OF ILLINOIS
DEPARTMENT OF TRANSPORTATION

LANDSCAPING PLAN
I-39/ US 20

SCALE: 1"=50' SHEET 16 OF 18 SHEETS STA. 0+00.00 TO STA. 37+00.00

F.A.I. RTE.	SECTION	COUNTY	TOTAL SHEETS	SHEET NO.
*	(201-3)R & (4-1.5)R	WINNEBAGO	1685	484
CONTRACT NO. 64C24				
ILLINOIS FED. AID PROJECT				

* FAI ROUTE 39 (I-39) & FAP 301 (US 20) *

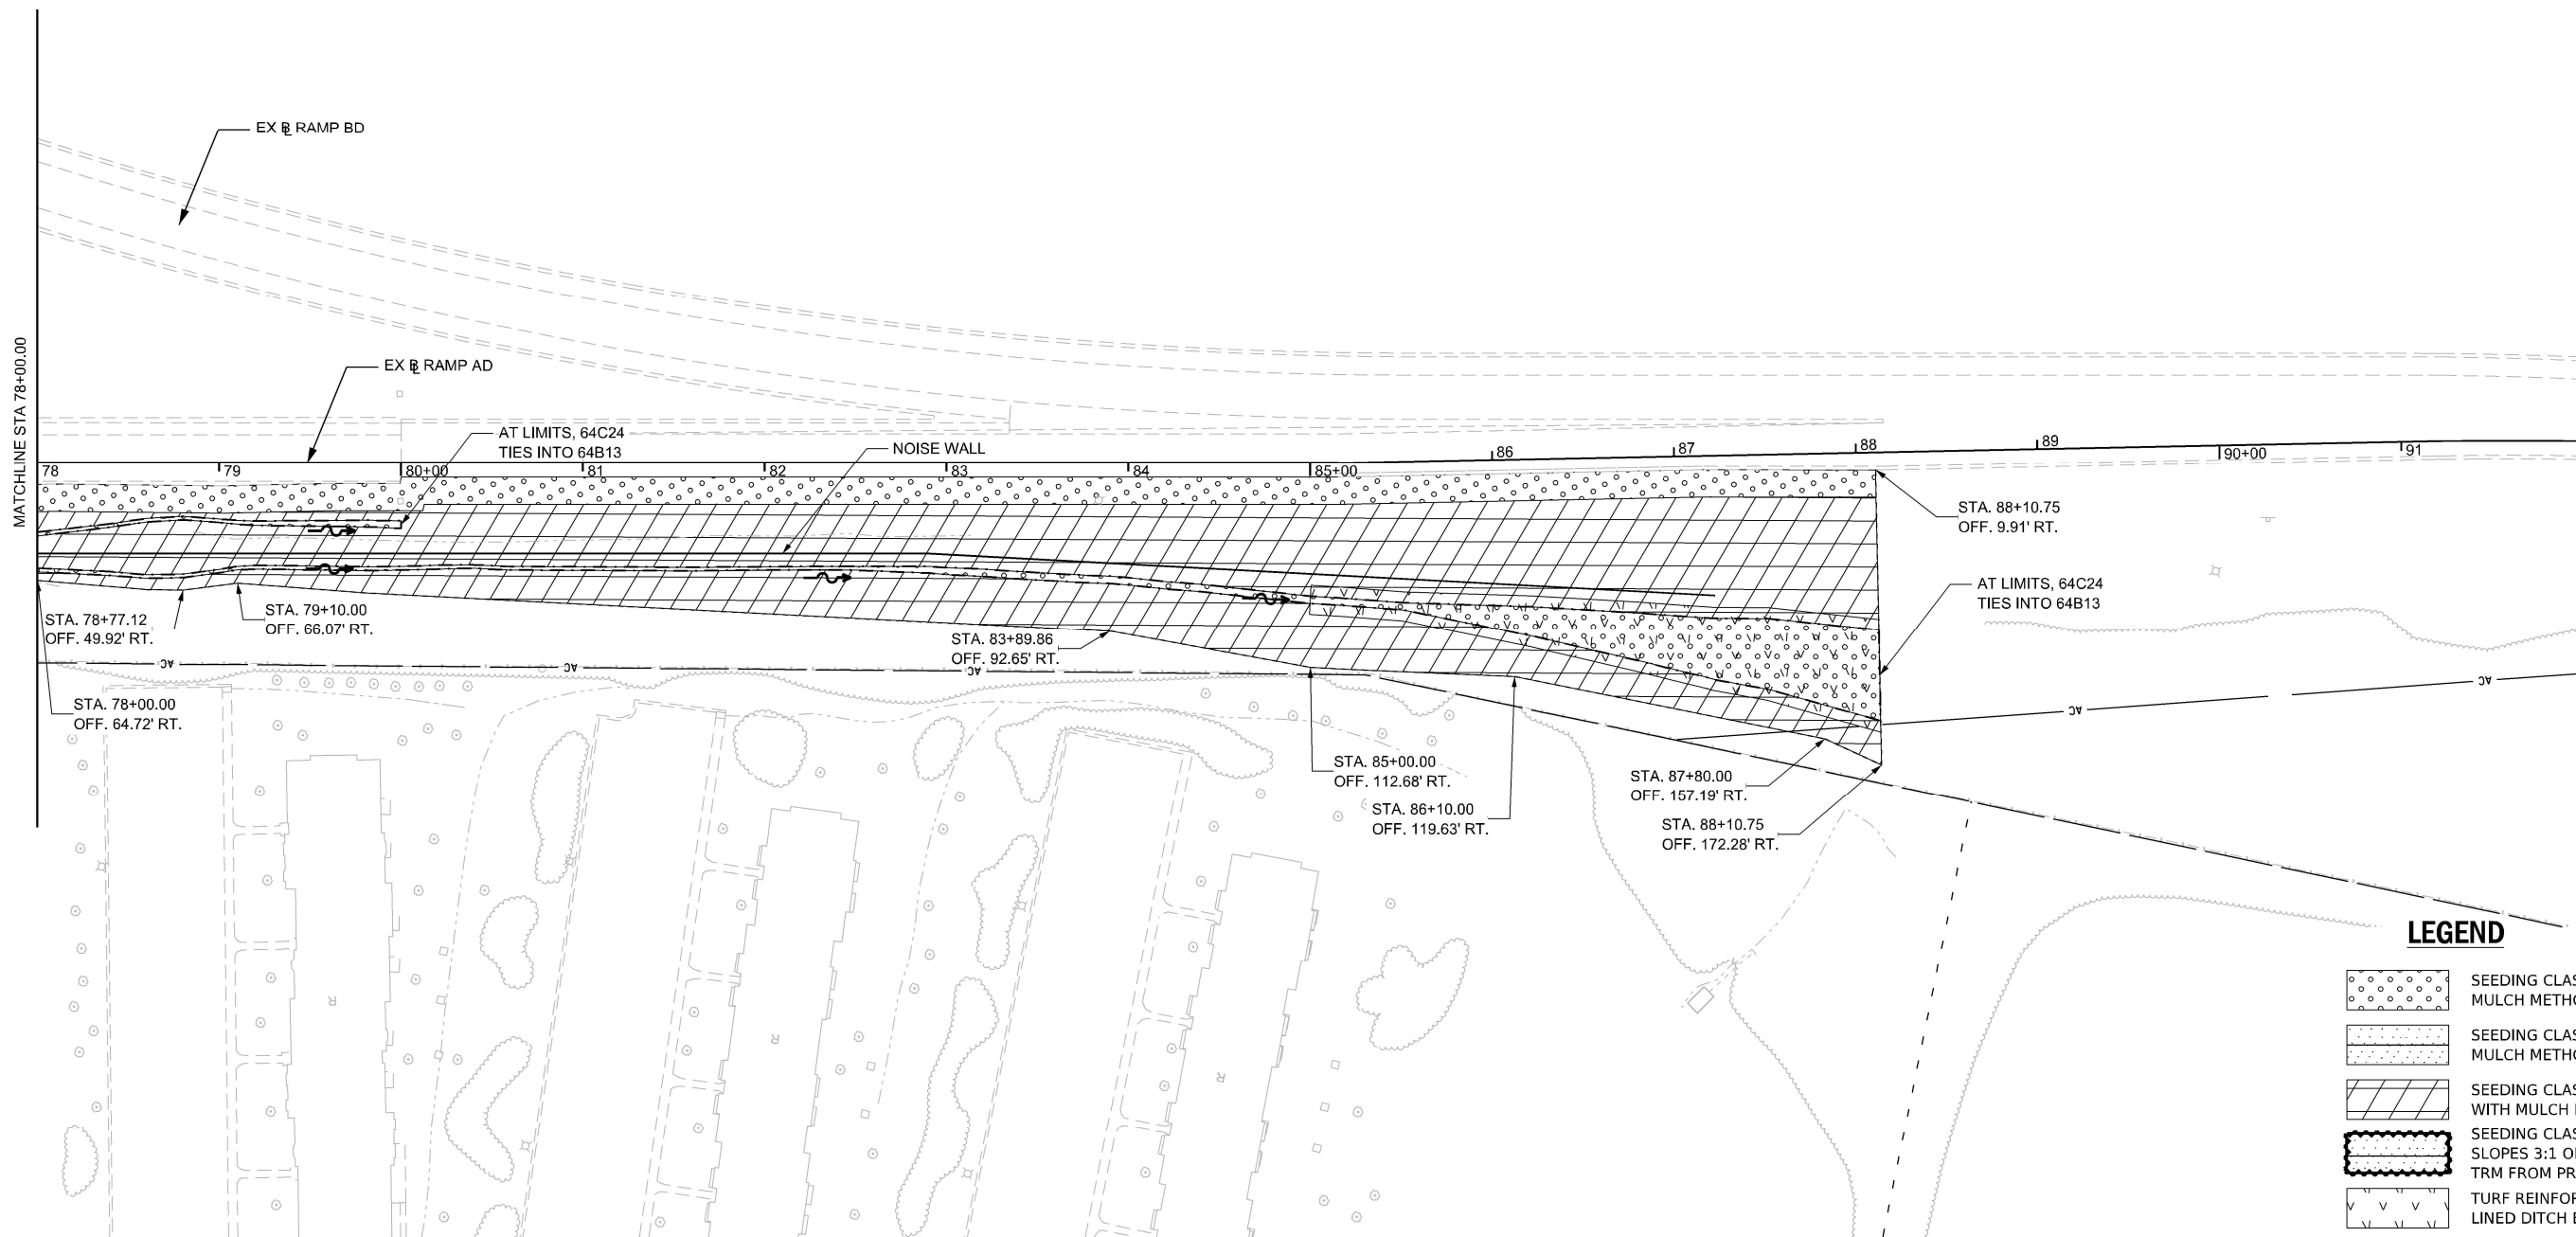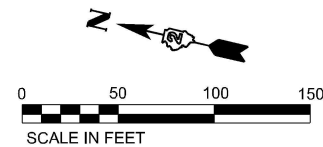

LEGEND

- SEEDING CLASS 2A WITH MULCH METHOD 3A
- SEEDING CLASS 4 WITH MULCH METHOD 3A
- SEEDING CLASS 4A AND 5 WITH MULCH METHOD 3A
- SEEDING CLASS 4 WITH SLOPES 3:1 OR STEEPER AND TRM FROM PRIOR STAGES
- TURF REINFORCEMENT MAT LINED DITCH BOTTOM
- PROPOSED DITCH FLOW ARROW
- EXISTING DITCH FLOW ARROW
- DITCH BOTTOM LIMITS

MODEL: Unnamed Plan-1 - RAMP DA-1 [Sheet]
FILE NAME: c:\pwworkdir\benesch_projects\projects\0173917\ML LANDSCAPE SHEETS.dgn

Kaskaskia
Engineering Group, LLC
Professional Engineering Group

200 E. Main St., Suite 300
Bella Vista, Illinois 62220
618.233.5877 phone
618.233.5877 fax
www.kaskaskiaeng.com

ILLINOIS
Professional Engineer
No. 0080055

USER NAME = bfermandez	DESIGNED - RJB	REVISED -
	DRAWN - SRS	REVISED -
PLOT SCALE = \$SCALE\$	CHECKED - RJB	REVISED -
PLOT DATE = 2/7/2025	DATE - 02/14/2025	REVISED -

STATE OF ILLINOIS
DEPARTMENT OF TRANSPORTATION

LANDSCAPING PLAN
I-39/ US 20

SCALE: 1"=50' SHEET 17 OF 18 SHEETS STA. 0+00.00 TO STA. 37+00.00

F.A.I. RTE.	SECTION	COUNTY	TOTAL SHEETS	SHEET NO.
*	(201-3)R & (4-1.5)R	WINNEBAGO	1685	485
CONTRACT NO. 64C24				
ILLINOIS FED. AID PROJECT				

* FAI ROUTE 39 (I-39) & FAP 301 (US 20) *

MODEL: LCT GEN NOTES [Sheet]
FILE NAME: c:\pwworkdir\benesch_projects\projects\0173716\0264c24_ML-shh-LGT-GenNotes.legend.dgn

ESTIMATED PROJECT LIGHTING QUANTITIES			
81028370	UNDERGROUND CONDUIT, PVC, 3" DIA	FOOT	92
81100300	CONDUIT ATTACHED TO STRUCTURE, 1" DIA., GALVANIZED STEEL	FOOT	1,195
81104580	CONDUIT ATTACHED TO STRUCTURE, 2" DIA., STAINLESS STEEL	FOOT	150
81200230	CONDUIT EMBEDDED IN STRUCTURE, 2" DIA, PVC	FOOT	11,052
81300220	JUNCTION BOX, STAINLESS STEEL, ATTACHED TO STRUCTURE, 6"x6"x4"	EACH	21
81300530	JUNCTION BOX, STAINLESS STEEL, ATTACHED TO STRUCTURE, 12"x10"x6"	EACH	1
81300610	JUNCTION BOX, STAINLESS STEEL, ATTACHED TO STRUCTURE, 14"x12"x6"	EACH	5
81300986	JUNCTION BOX, STAINLESS STEEL, EMBEDDED IN STRUCTURE, 8"x24"x10"	EACH	2
81603096	UNIT DUCT, 600V, 4-1/C NO.8, 1/C NO. 8 GROUND, 1 1/4" DIA POLYETHYLENE	FOOT	30
81603100	UNIT DUCT, 600V, 4-1/C NO.6, 1/C NO. 6 GROUND, 1 1/4" DIA POLYETHYLENE	FOOT	1,225
81702110	ELECTRIC CABLE IN CONDUIT, 600V 1/C NO. 10	FOOT	4,333
81702120	ELECTRIC CABLE IN CONDUIT, 600V 1/C NO. 8	FOOT	100
81702130	ELECTRIC CABLE IN CONDUIT, 600V 1/C NO. 6	FOOT	51,398
81800230	AERIAL CABLE, 2-1/C NO.6 WITH MESSENGER WIRE	FOOT	800
82110008	LUMINAIRE, LED, ROADWAY, OUTPUT DESIGNATION H	EACH	108
82110022	LUMINAIRE, LED, UNDERPASS, WALLMOUNT, OUTPUT DESIGNATION E	EACH	17
82110027	LUMINAIRE, LED, UNDERPASS, SUSPENDED, OUTPUT DESIGNATION E	EACH	2
83003550	LIGHT POLE, ALUMINIUM, 45FT M.H., 12FT. DAVIT ARM-TWIN	EACH	52
83600300	LIGHT POLE, FOUNDATION, 30" DIAMETER	FOOT	234
X8000003	MAINTENANCE OF LIGHTING SYSTEM	CAL MO	36
X8302151	TEMPORARY WOOD POLE, 50 FT, CLASS 4	EACH	4

ESTIMATED PROJECT CHERRY VALLEY PATH LIGHTING QUANTITIES			
81028370	UNDERGROUND CONDUIT, PVC, 3" DIA	FOOT	12
81100453	CONDUIT ATTACHED TO STRUCTURE, 3/4" DIA., STAINLESS STEEL	FOOT	440
81104580	CONDUIT ATTACHED TO STRUCTURE, 2" DIA., STAINLESS STEEL	FOOT	20
81300220	JUNCTION BOX, STAINLESS STEEL, ATTACHED TO STRUCTURE, 6"x6"x4"	EACH	47
81300530	JUNCTION BOX, STAINLESS STEEL, ATTACHED TO STRUCTURE, 12"x10"x6"	EACH	1
81603096	UNIT DUCT, 600V, 4-1/C NO.8, 1/C NO.8, GROUND, (XLP-TYPE USE), 1 1/4" DIA POLYETHYLENE	FOOT	380
81702110	ELECTRIC CABLE IN CONDUIT, 600V (XLP-TYPE USE) 1/C NO.10	FOOT	2160
81702120	ELECTRIC CABLE IN CONDUIT, 600V (XLP-TYPE USE) 1/C NO.8	EACH	100
82500350	LIGHTING CONTROLLER, BASE MOUNTED, 240 VOLT, 100 AMP	EACH	1
X1400342	UNDERPASS LIGHTING REMOVAL	LSUM	1
X8211000	UNDERPASS LUMINAIRE (SPECIAL)	EACH	46

1.

ALL CONDUIT CASINGS FOR CROSSING ROADWAYS SHALL BE 3" PVC SCHEDULE 80, UNLESS OTHERWISE NOTED.
2.

THE GROUND CONDUCTOR SHALL HAVE NO SPLICE OR KINKS BELOW GRADE. IT SHALL BE SOLIDLY CONNECTED TO THE GROUNDING LUG OF EACH POLE, JUNCTION BOX, AND TO THE GROUND ROD AT THE SERVICE INSTALLATION. IN AREAS WHERE MULTIPLE CIRCUIT CONDUCTORS SHARE A COMMON CONDUIT, A COMMON EQUIPMENT GROUND SHALL BE UTILIZED.
3.

ELECTRICAL EQUIPMENT, RACEWAY, ETC. ARE SHOWN IN APPROXIMATE LOCATIONS ONLY. CONTRACTOR SHALL INSTALL ELECTRICAL EQUIPMENT, RACEWAYS, ETC. WHERE DIRECTED BY THE ENGINEER IN ORDER TO BEST SUIT JOB CONDITIONS.
4.

ALL REPLACEMENT AND TEMPORARY WIRING SHALL BE AS PER DESIGN PLANS OR AS APPROVED BY THE ENGINEER.
5.

THE CONTRACTOR IS RESPONSIBLE FOR LOCATING ALL EXISTING STATE OWNED LIGHTING AND / OR TRAFFIC SIGNAL UTILITIES WITHIN THE LIMITS OF THE CONTRACT.
6.

NO POLES OR HANDHOLES SHALL BE INSTALLED IN THE FLOWLINE OF A DITCH. EQUIPMENT SETBACK TO BE ADJUSTED IF NECESSARY AS DIRECTED BY THE ENGINEER.
7.

SEE SHEET 5 OF THE PLANS FOR A LIST OF APPLICABLE HIGHWAY STANDARDS.

8.

EXPANSION/DEFLECTION COUPLINGS SHALL BE INSTALLED IN ALL LOCATIONS BETWEEN STRUCTURES, AT EXPANSION JOINTS, AND WHERE NECESSARY TO CONTROL MOVEMENT THAT WOULD DAMAGE THE CONDUIT. THE COST OF EXPANSION/DEFLECTION COUPLINGS SHALL BE INCLUDED IN THE COST OF THE ASSOCIATED CONDUIT AS CALLED OUT ON THE PLANS.
9.

ALL GPS COORDINATES AND SKETCH OF THE ELECTRICAL SERVICE AND METER LOCATIONS SHALL BE PROVIDED TO THE RESIDENT. METER NUMBERS SHALL ALSO BE INCLUDED.
10.

LIGHTING ITEMS 81800230, 82110008 (4 LUMINAIRES), AND X0327236 HAVE BEEN ADDED TO THE PLANS FOR ILLUMINATING TEMPORARY RAMP D. PLACEMENT OF POLES, LUMINAIRES, AND AERIAL CABLE SHALL BE AS DIRECTED BY THE ENGINEER.
11.


THE PAY ITEMS LISTED BELOW ARE TO BE UTILIZED AS DIRECTED BY THE ENGINEER IN THE ILLUMINATION OF THE TEMPORARY RAMP.

1. TEMPORARY WOOD POLES, 50FT, CLASS 4

2. AERIAL CABL, 2-1/C NO.6 WITH MESSENGER

3. LUMINAIRE, LED, ROADWAY, OUTPUT DESIGNATION H (4 NOS)

LIGHTING LEGEND

 


EXISTING TWIN ARM LED STREET LIGHT



EXISTING LED STREET LIGHT



EXISTING LIGHTING CONTROLLER (SIZE AS NOTED)

 

PROPOSED TWIN ARM LED STREET LIGHT, 45FT. M.H., 12FT. DAVIT ARM MOUNTED ON BARRIER WALL/BRIDGE PARAPET/RETAINING WALL



PROPOSED JUNCTION BOX, STAINLESS STEEL, TYPE AND SIZE AS NOTED



UNDERPASS LUMINAIRE, 480V



UNDERGROUND CONDUIT, SIZE AND TYPE AS INDICATED



CONDUIT EMBEDDED IN STRUCTURE



CONDUIT ATTACHED TO STRUCTURE



LIQUID TIGHT FLEXIBLE NON-METALLIC CONDUIT WITH 2-1/C#10 AND 1-1/C#10 GROUND (USED FOR UNDERPASSES)



UNIT DUCT, SIZE AS NOTED

CONDUIT /CABLE DESCRIPTION

- A

NOT USED
- B

CONDUIT EMBEDDED IN STRUCTURE, 2" DIA., PVC WITH ELECTRIC CABLE IN CONDUIT, 600V (XLP-TYPE USE) 2-1/C NO. 6 AND 1/C NO. 6 GROUND
- C

CONDUIT EMBEDDED IN STRUCTURE, 2" DIA., PVC WITH ELECTRIC CABLE IN CONDUIT, 600V (XLP-TYPE USE) 4-1/C NO. 6 AND 1/C NO. 6 GROUND
- D

UNDERGROUND CONDUIT, PVC, 3" DIA. (CASING FOR UNIT DUCT)
- E

CONDUIT ATTACHED TO STRUCTURE, 1" DIA., GALVANIZED STEEL WITH ELECTRIC CABLE IN CONDUIT, 600V (XLP-TYPE USE) 4-1/C NO. 10 AND 1/C NO. 10 GROUND
- F

CONDUIT ATTACHED TO STRUCTURE, 1" DIA., GALVANIZED STEEL WITH ELECTRIC CABLE IN CONDUIT, 600V (XLP-TYPE USE) 2-1/C NO. 10 AND 1/C NO. 10 GROUND
- G

UNIT DUCT, 600V, 4-1C NO. 8, 1/C NO. 8 GROUND, (XLP-TYPE USE), 1½" DIA. POLYETHYLENE
- H


UNIT DUCT, 600V, 4-1C NO. 6, 1/C NO. 6 GROUND, (XLP-TYPE USE), 1½" DIA. POLYETHYLENE
- I

CONDUIT EMBEDDED IN STRUCTURE, 2" DIA, PVC (EMPTY)
- J

CONDUIT ATTACHED TO STRUCTURE, 2" DIA, STAINLESS STEEL WITH ELECTRIC CABLE IN CONDUIT, 600 (XPL-TYPE USE) 4-1/C NO. 10 AND 1/C NO. 10 GROUND
- K

CONDUIT ATTACHED TO STRUCTURE, 2" DIA, STAINLESS STEEL WITH ELECTRIC CABLE IN CONDUIT, 600 (XPL-TYPE USE) 4-1/C NO. 6 AND 1/C NO. 6 GROUND
- L

CONDUIT ATTACHED TO STRUCTURE, 2" DIA, STAINLESS STEEL WITH ELECTRIC CABLE IN CONDUIT, 600 (XPL-TYPE USE) 4-1/C NO. 8 AND 1/C NO. 8 GROUND

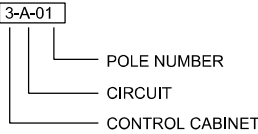

USER NAME	= rscaria
PLOT SCALE	= \$SCALES\$
PLOT DATE	= 2/14/2025

DESIGNED	-	R.SCARIA
DRAWN	-	R.SCARIA
CHECKED	-	G.THIESSE
DATE	-	02/14/2025

REVISED	-
REVISED	-
REVISED	-
REVISED	-



STATE OF ILLINOIS
DEPARTMENT OF TRANSPORTATION

PROPOSED LIGHTING PLAN
GENERAL NOTES AND LEGEND

SCALE:	SHEET 1	OF 21	SHEETS	STA.	TO STA.
--------	---------	-------	--------	------	---------

F.A.I RTE.	SECTION	COUNTY	TOTAL SHEETS	SHEET NO.
*	(201-3)R & (4-1.5)R	WINNEBAGO	1685	486
		CONTRACT NO. 64C24		
		ILLINOIS	FED. AID PROJECT	

NOTES:
1. CONDUIT FROM SYSTEM INTERCHANGE WAS CAPPED AND SEALED
FOR FUTURE CONNECTIONS. CONTRACTOR TO USE THIS CONDUIT FOR
CIRCUIT CONTINUATION.

 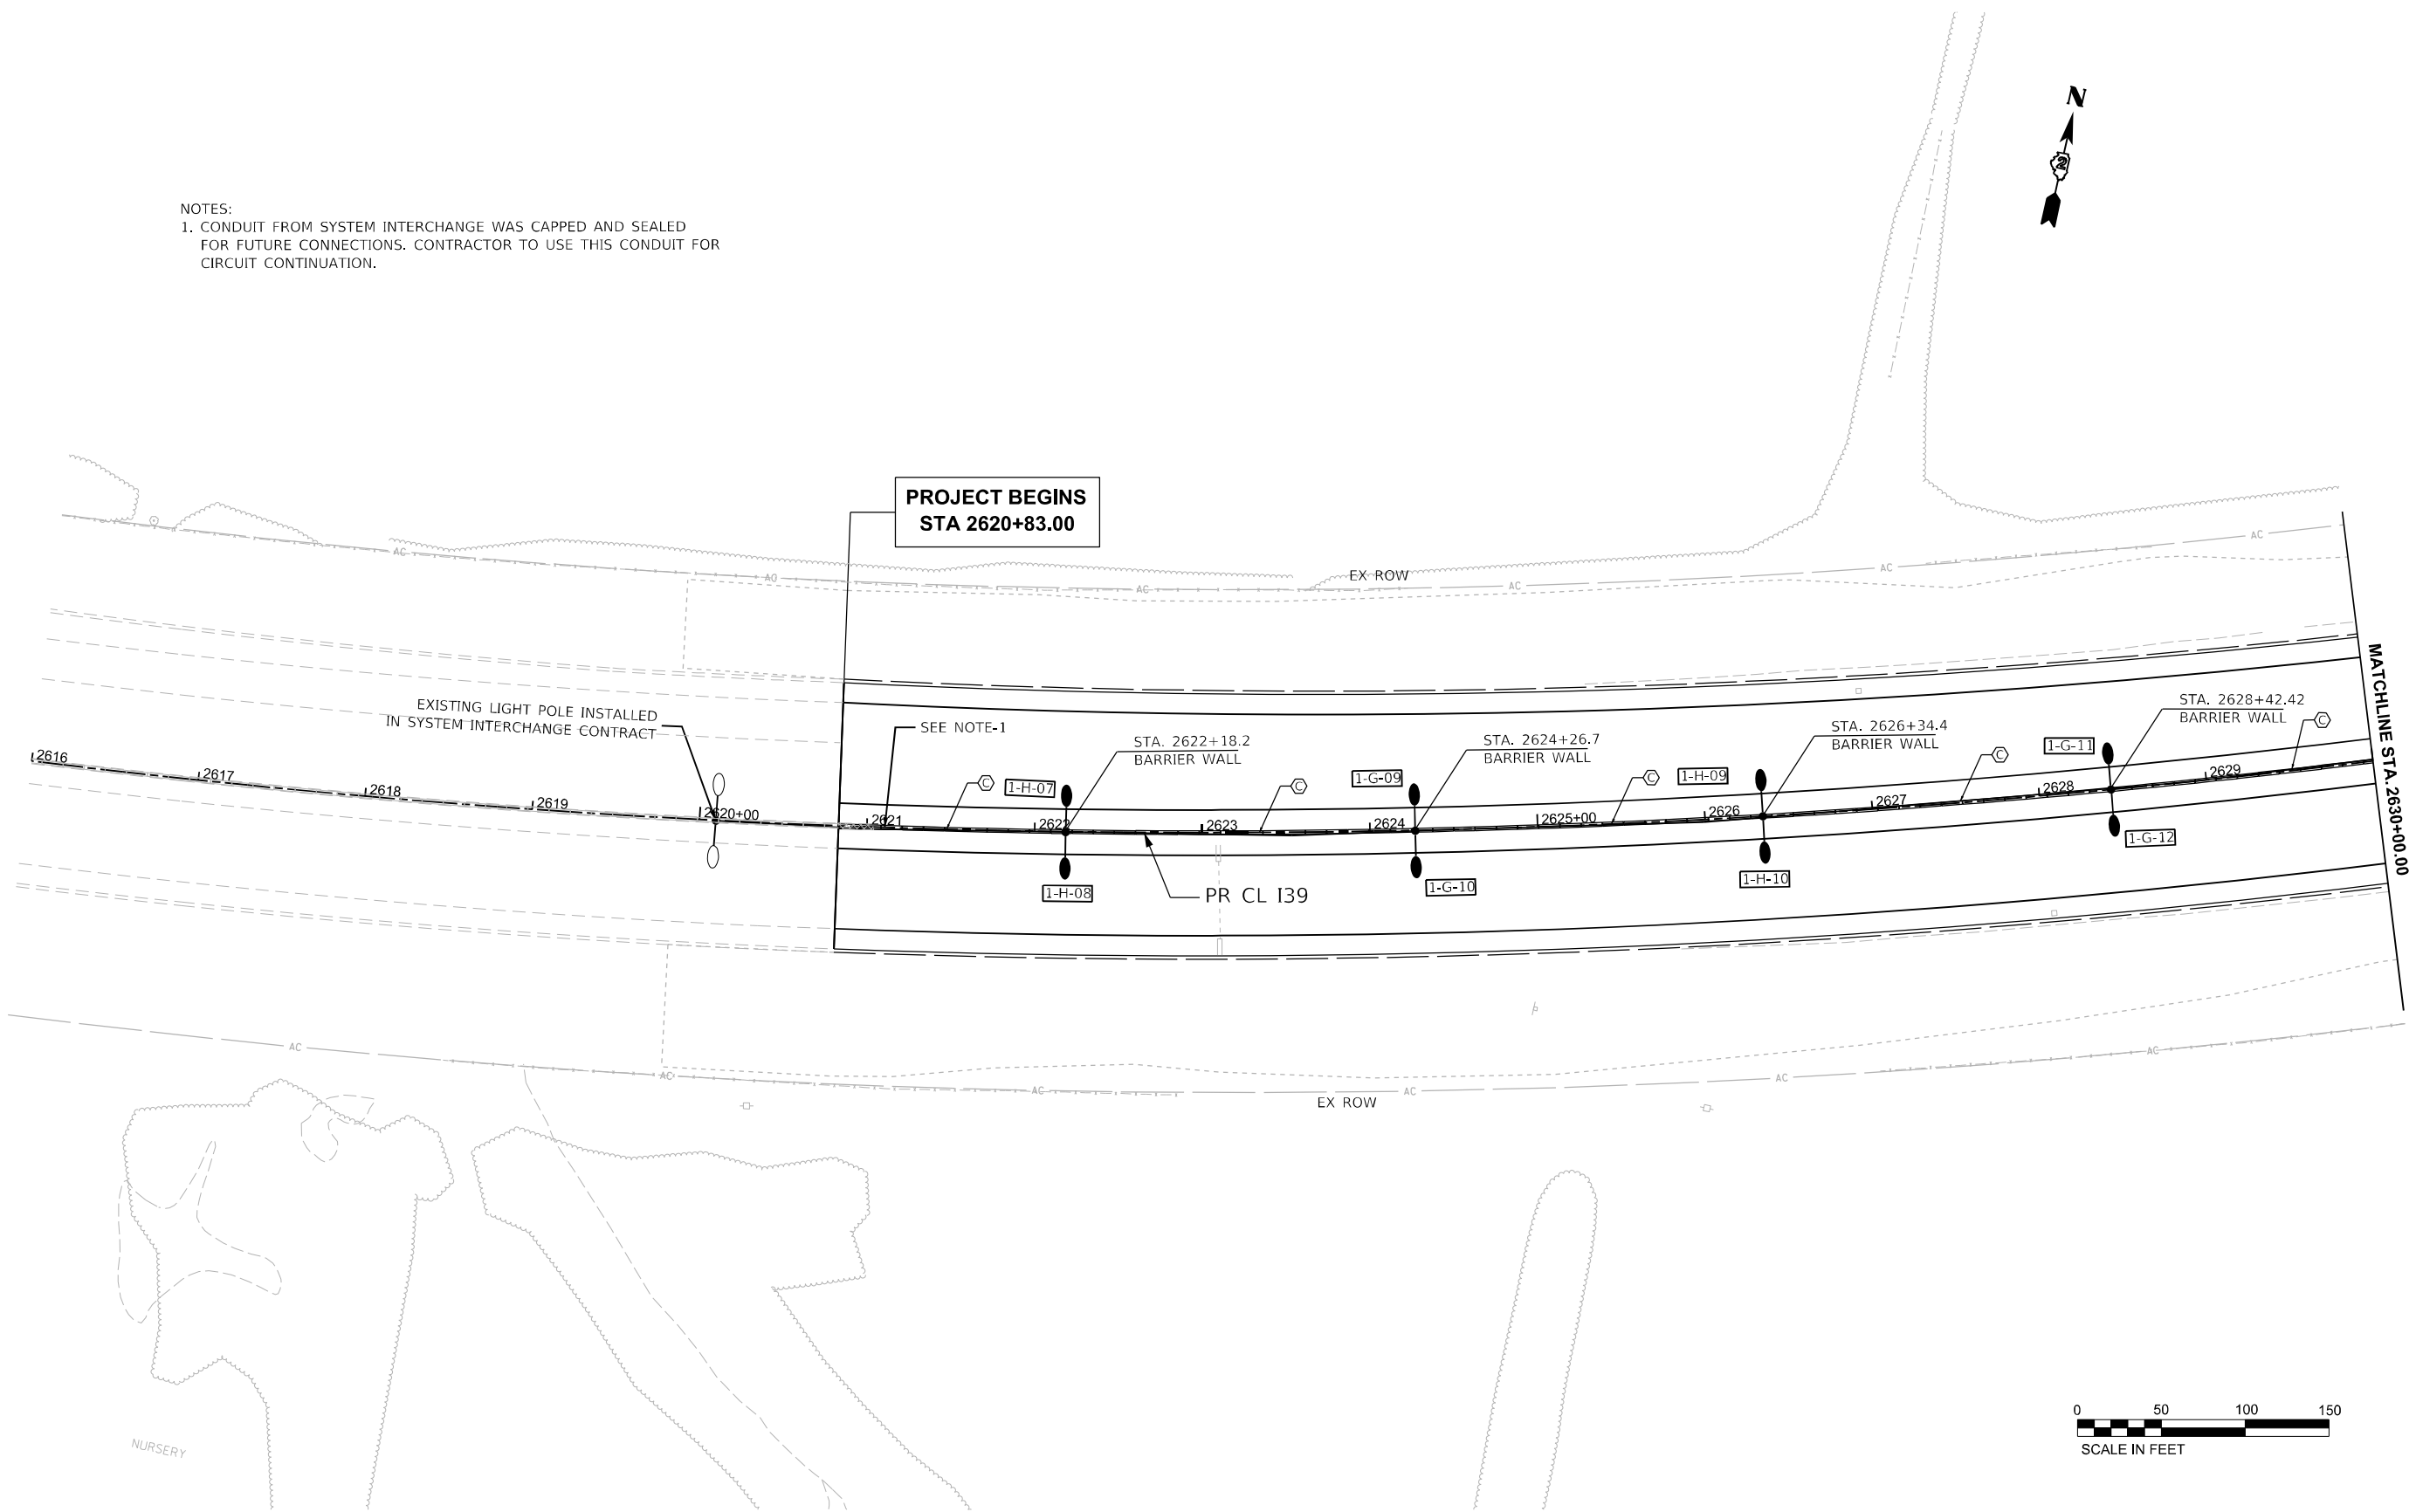

MODEL: I39 Wide - LGT Plan 5 [Sheet]
FILE NAME: c:\pwworkdir\benesch\projects\projects\0173716\0266C42_ML-sh-H-GT-I39.dgn



USER NAME	= agibson
PLOT SCALE	= \$SCALE\$
PLOT DATE	= 2/6/2025

DESIGNED -	R.SCARIA
DRAWN -	R.SCARIA
CHECKED -	G.THIESSE
DATE -	02/14/2025

REVISED -	
REVISED -	
REVISED -	
REVISED -	

STATE OF ILLINOIS
DEPARTMENT OF TRANSPORTATION


PROPOSED LIGHTING PLAN
I-39

SCALE: 1"=50' SHEET 2 OF 21 SHEETS STA. 2616+00.00 TO STA. 2630+00.00

F.A.I RTE.	SECTION	COUNTY	TOTAL SHEETS	SHEET NO.
*	(201-3)R & (4-1.5)R	WINNEBAGO	1685	487
CONTRACT NO. 64C24				
ILLINOIS FED. AID PROJECT				

* FAI ROUTE 39 (I-39) & FAP 301 (US 20) *

MODEL: 130 Wide - LGT Plan 6 [Sheet]
FILE NAME: c:\pwworkdir\benesch_projects\projects\0173716\266C42_ML-sh-H-GT-I39.dgn

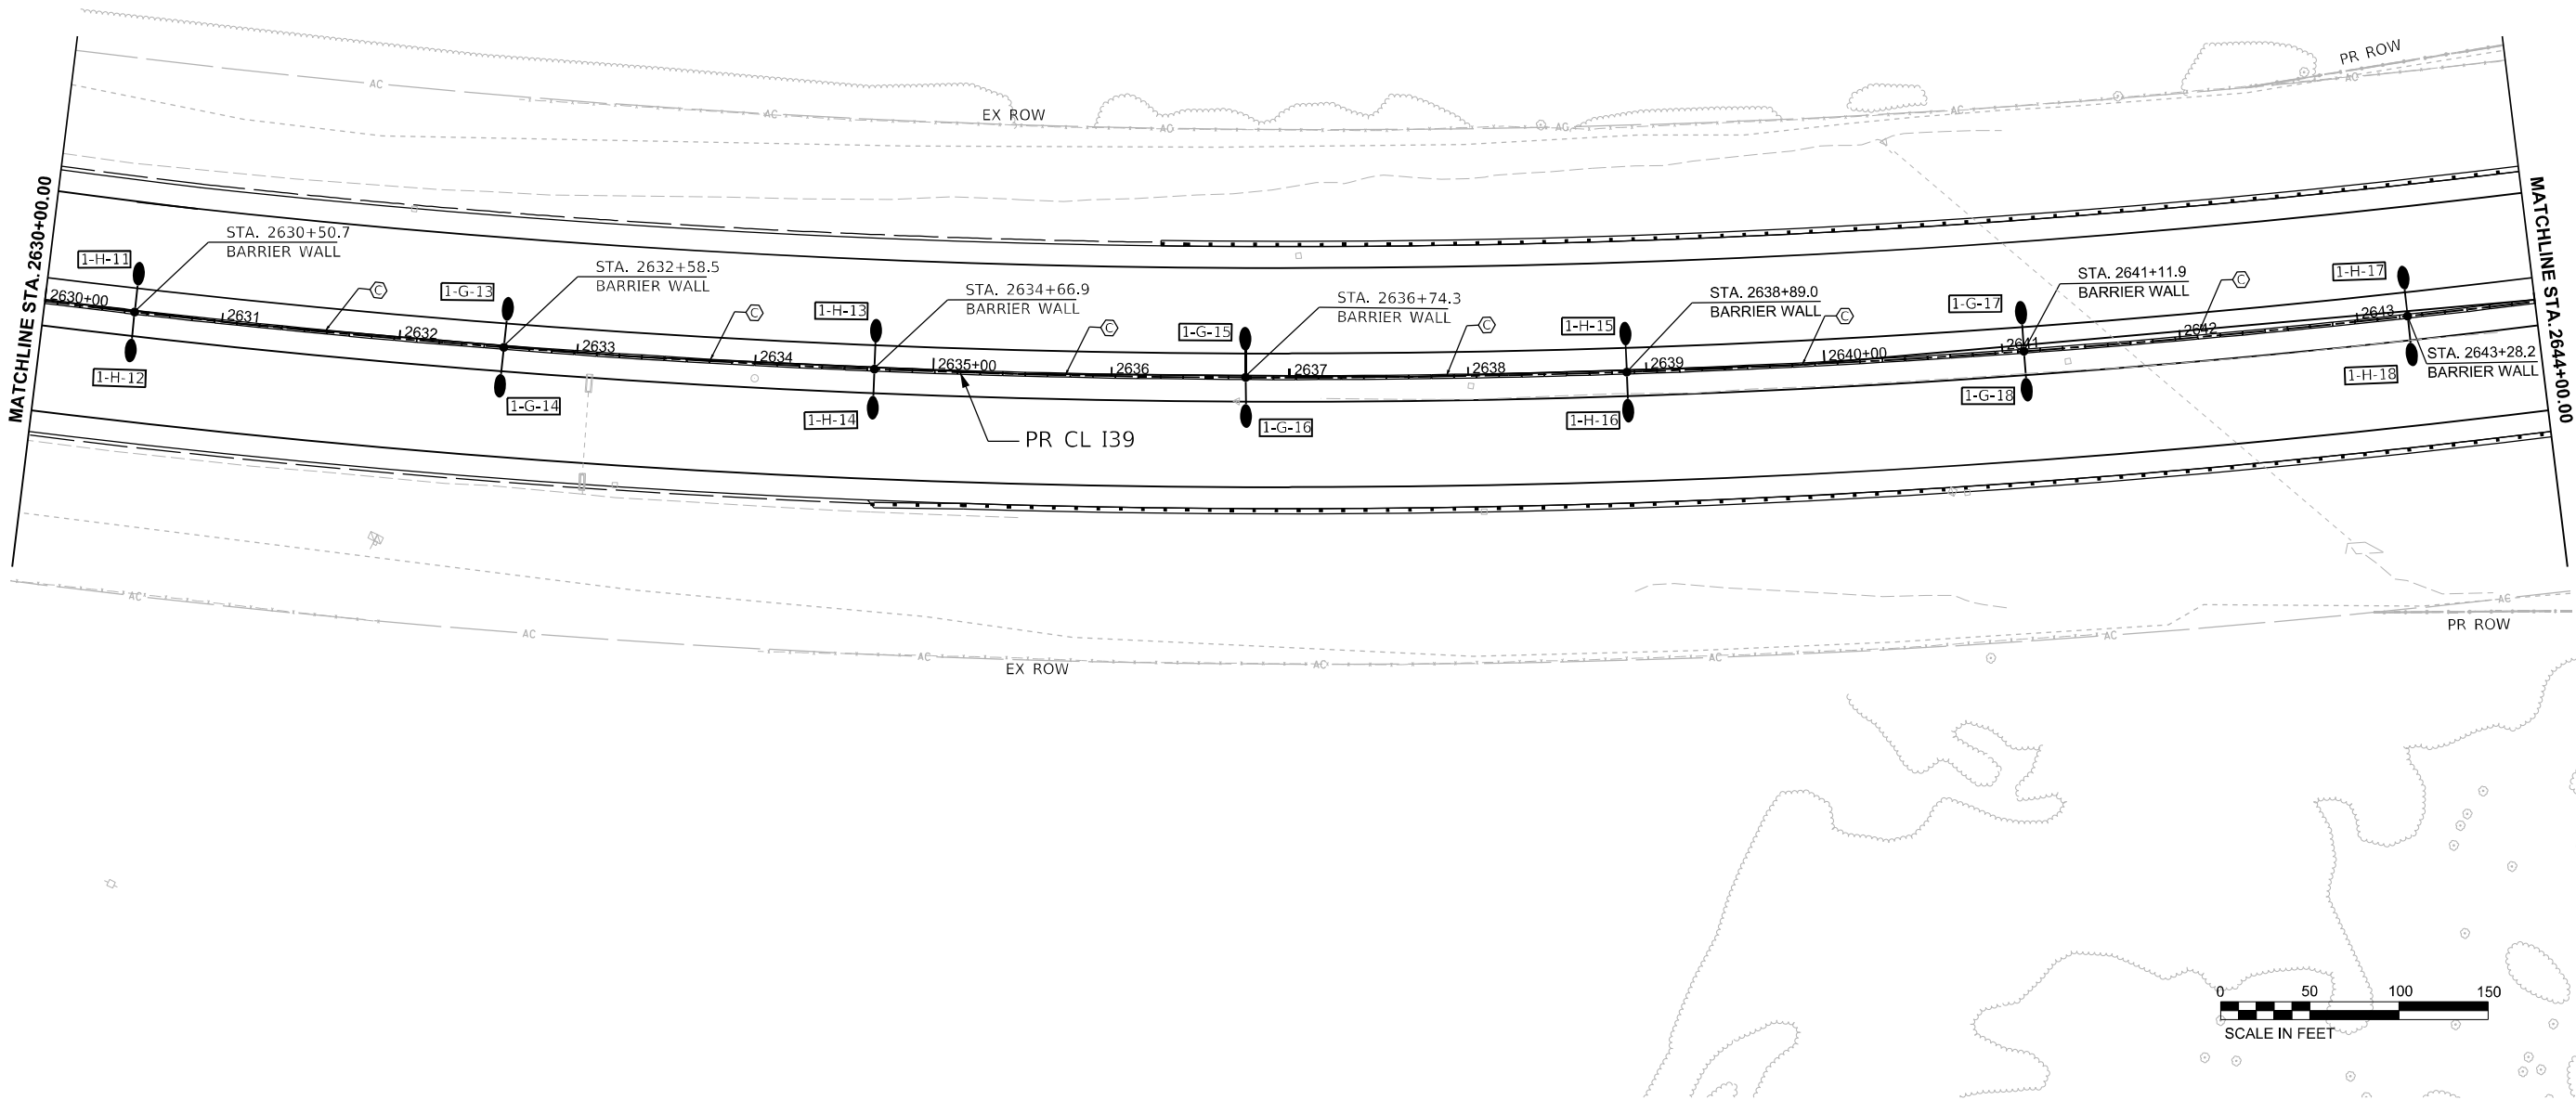

USER NAME = agibson
PLOT SCALE = \$SCALE\$
PLOT DATE = 2/6/2025

DESIGNED - R.SCARIA
DRAWN - R.SCARIA
CHECKED - G.THIESSE
DATE - 02/14/2025

REVISED -
REVISED -
REVISED -
REVISED -

STATE OF ILLINOIS
DEPARTMENT OF TRANSPORTATION


PROPOSED LIGHTING PLAN
I-39

SCALE: 1"=50' SHEET 3 OF 21 SHEETS STA. 2630+00.00 TO STA. 2644+00.00

F.A.I RTE.	SECTION	COUNTY	TOTAL SHEETS	SHEET NO.
*	(201-3)R & (4-1.5)R	WINNEBAGO	1685	488
CONTRACT NO. 64C24				
ILLINOIS FED. AID PROJECT				

* FAI ROUTE 39 (I-39) & FAP 301 (US 20) *

MODEL: I39 Wide - LGT Plan 7 [Sheet]
FILE NAME: c:\pwworkdir\benesch_projects\projects\i0173716\I266C42_ML-sh-H GT-I39.dgn

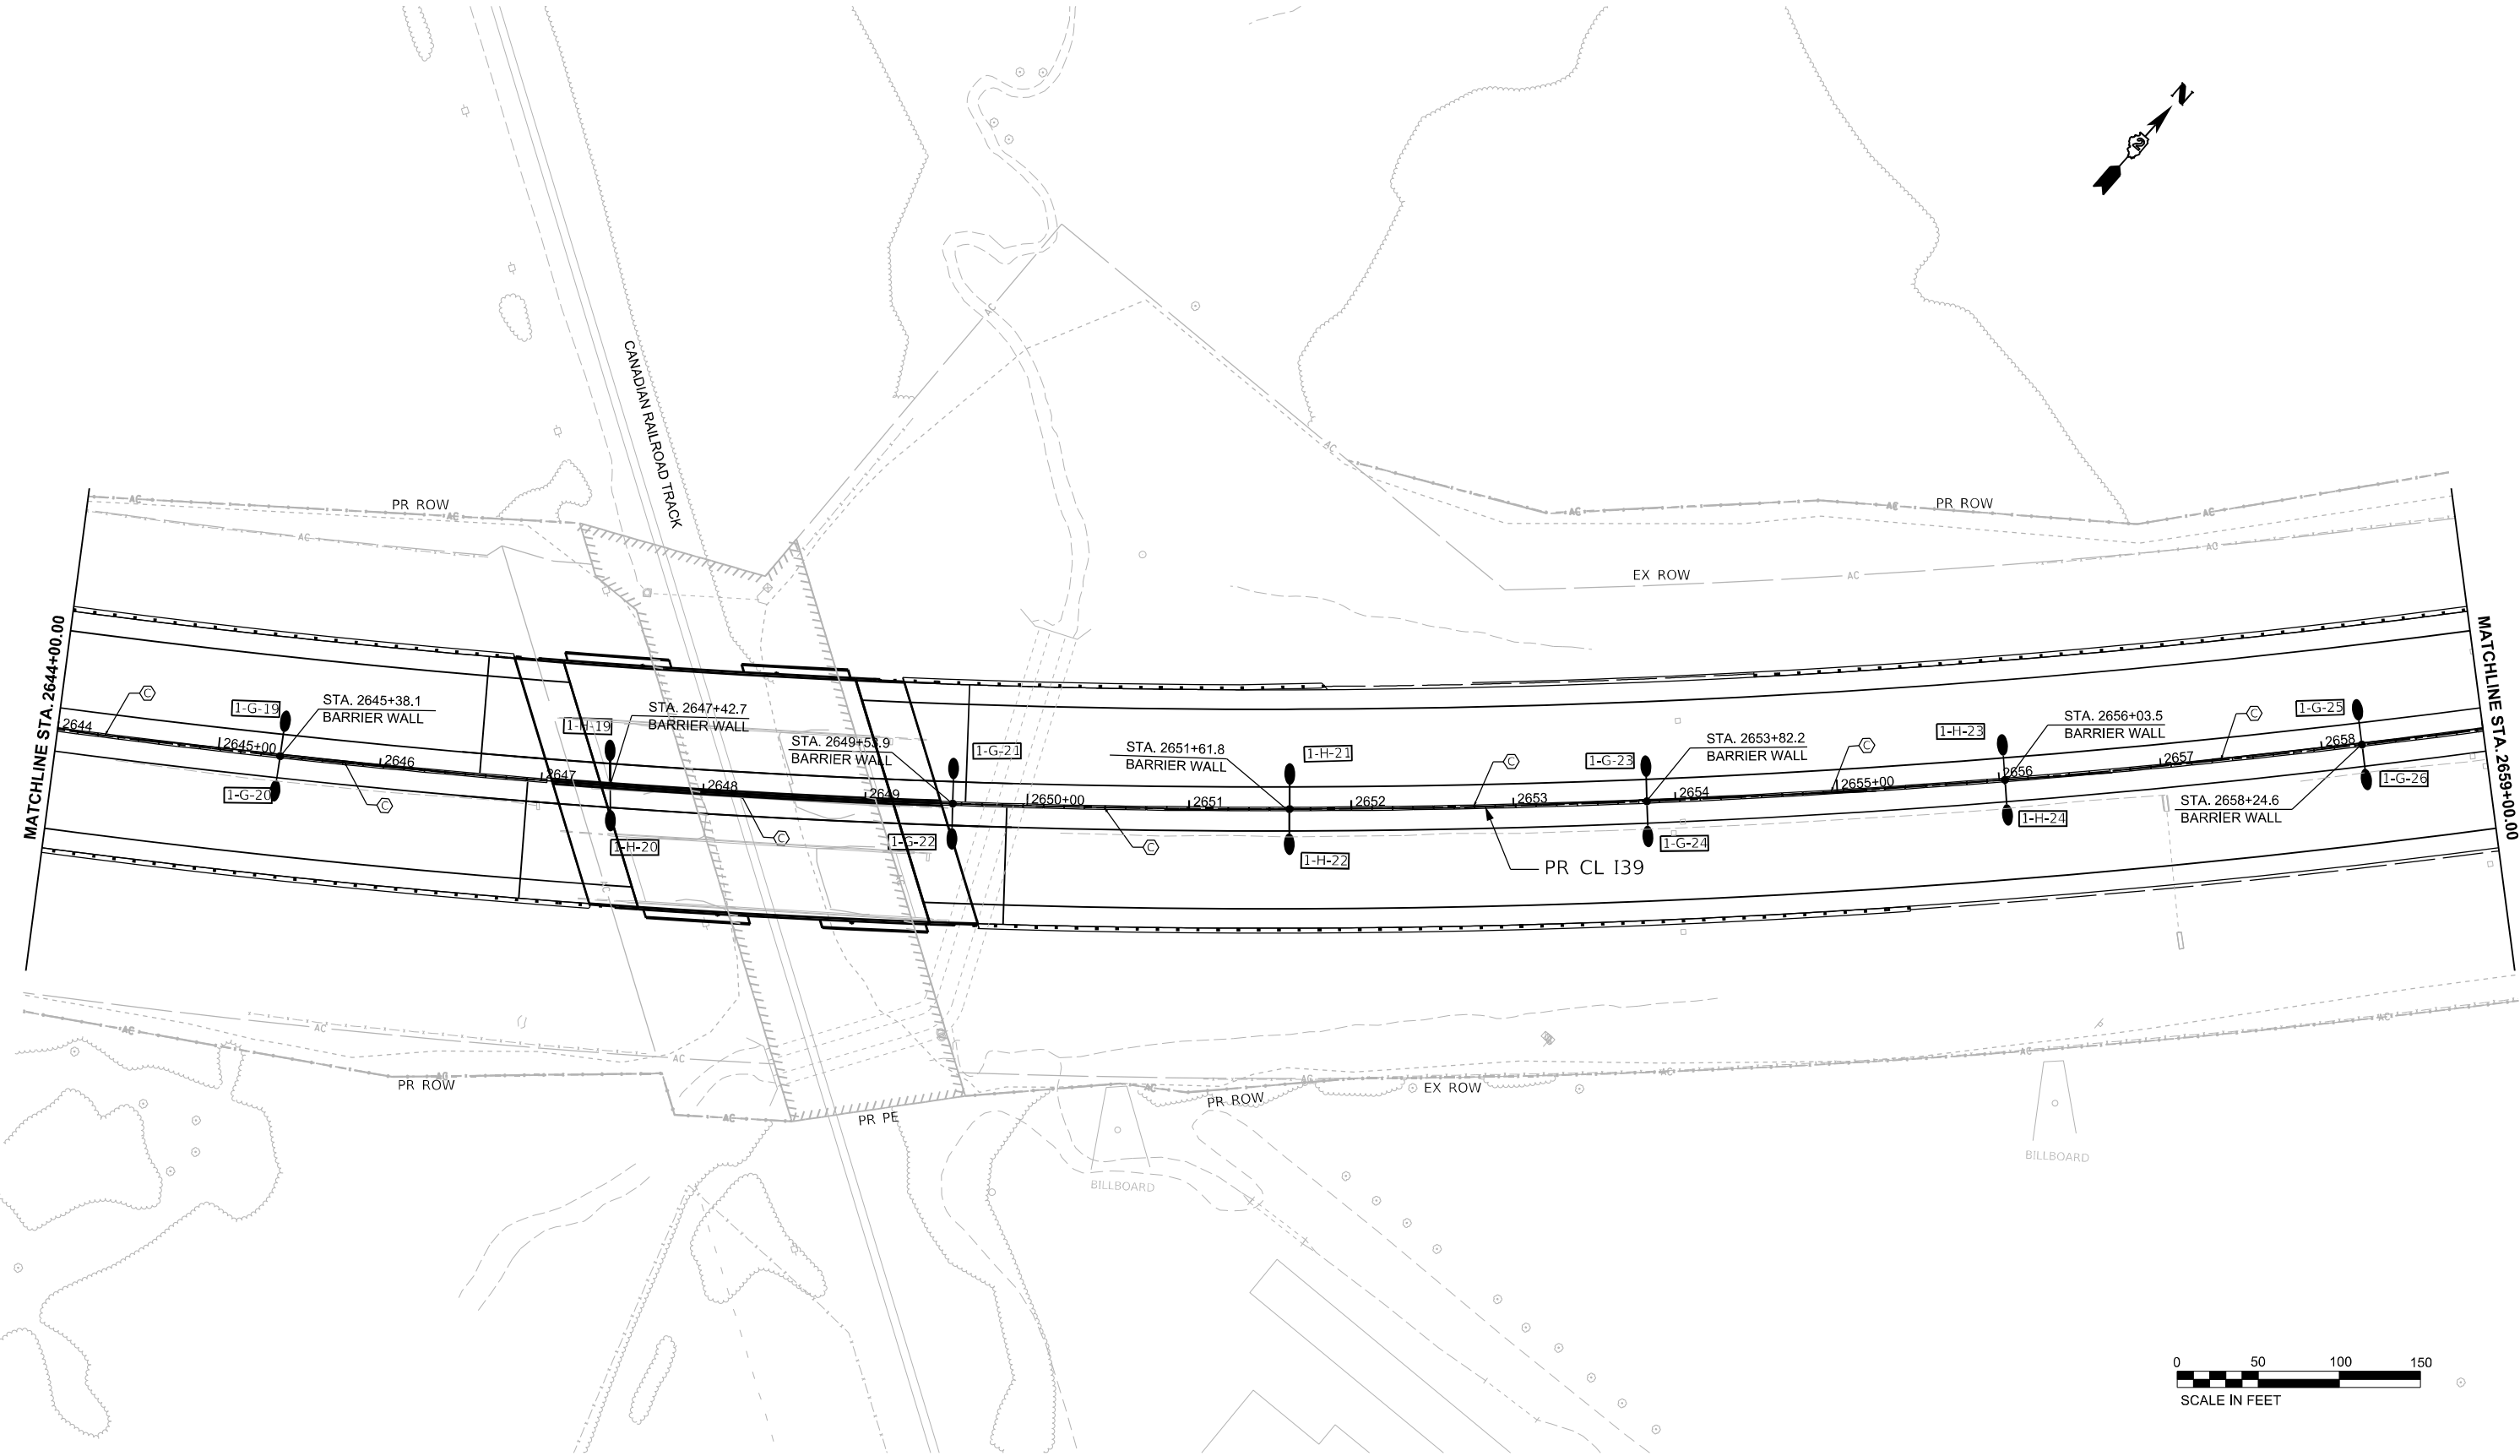

USER NAME	= agibson
DESIGNED	- R.SCARIA
DRAWN	- R.SCARIA
PLOT SCALE	= \$SCALE\$
PLOT DATE	= 2/6/2025

REVISED	-
REVISED	-
REVISED	-
REVISED	-

STATE OF ILLINOIS
DEPARTMENT OF TRANSPORTATION


PROPOSED LIGHTING PLAN
I-39

SCALE: 1"=50' SHEET 4 OF 21 SHEETS STA. 2644+00.00 TO STA. 2659+00.00

F.A.I RTE.	SECTION	COUNTY	TOTAL SHEETS	SHEET NO.
*	(201-3)R & (4-1.5)R	WINNEBAGO	1685	489
CONTRACT NO. 64C24				
ILLINOIS FED. AID PROJECT				

* FAI ROUTE 39 (I-39) & FAP 301 (US 20) *

NOTES:
1. REFER UNDERPASS LIGHTING SHEETS FOR PROPOSED UNDERPASS LIGHTING.

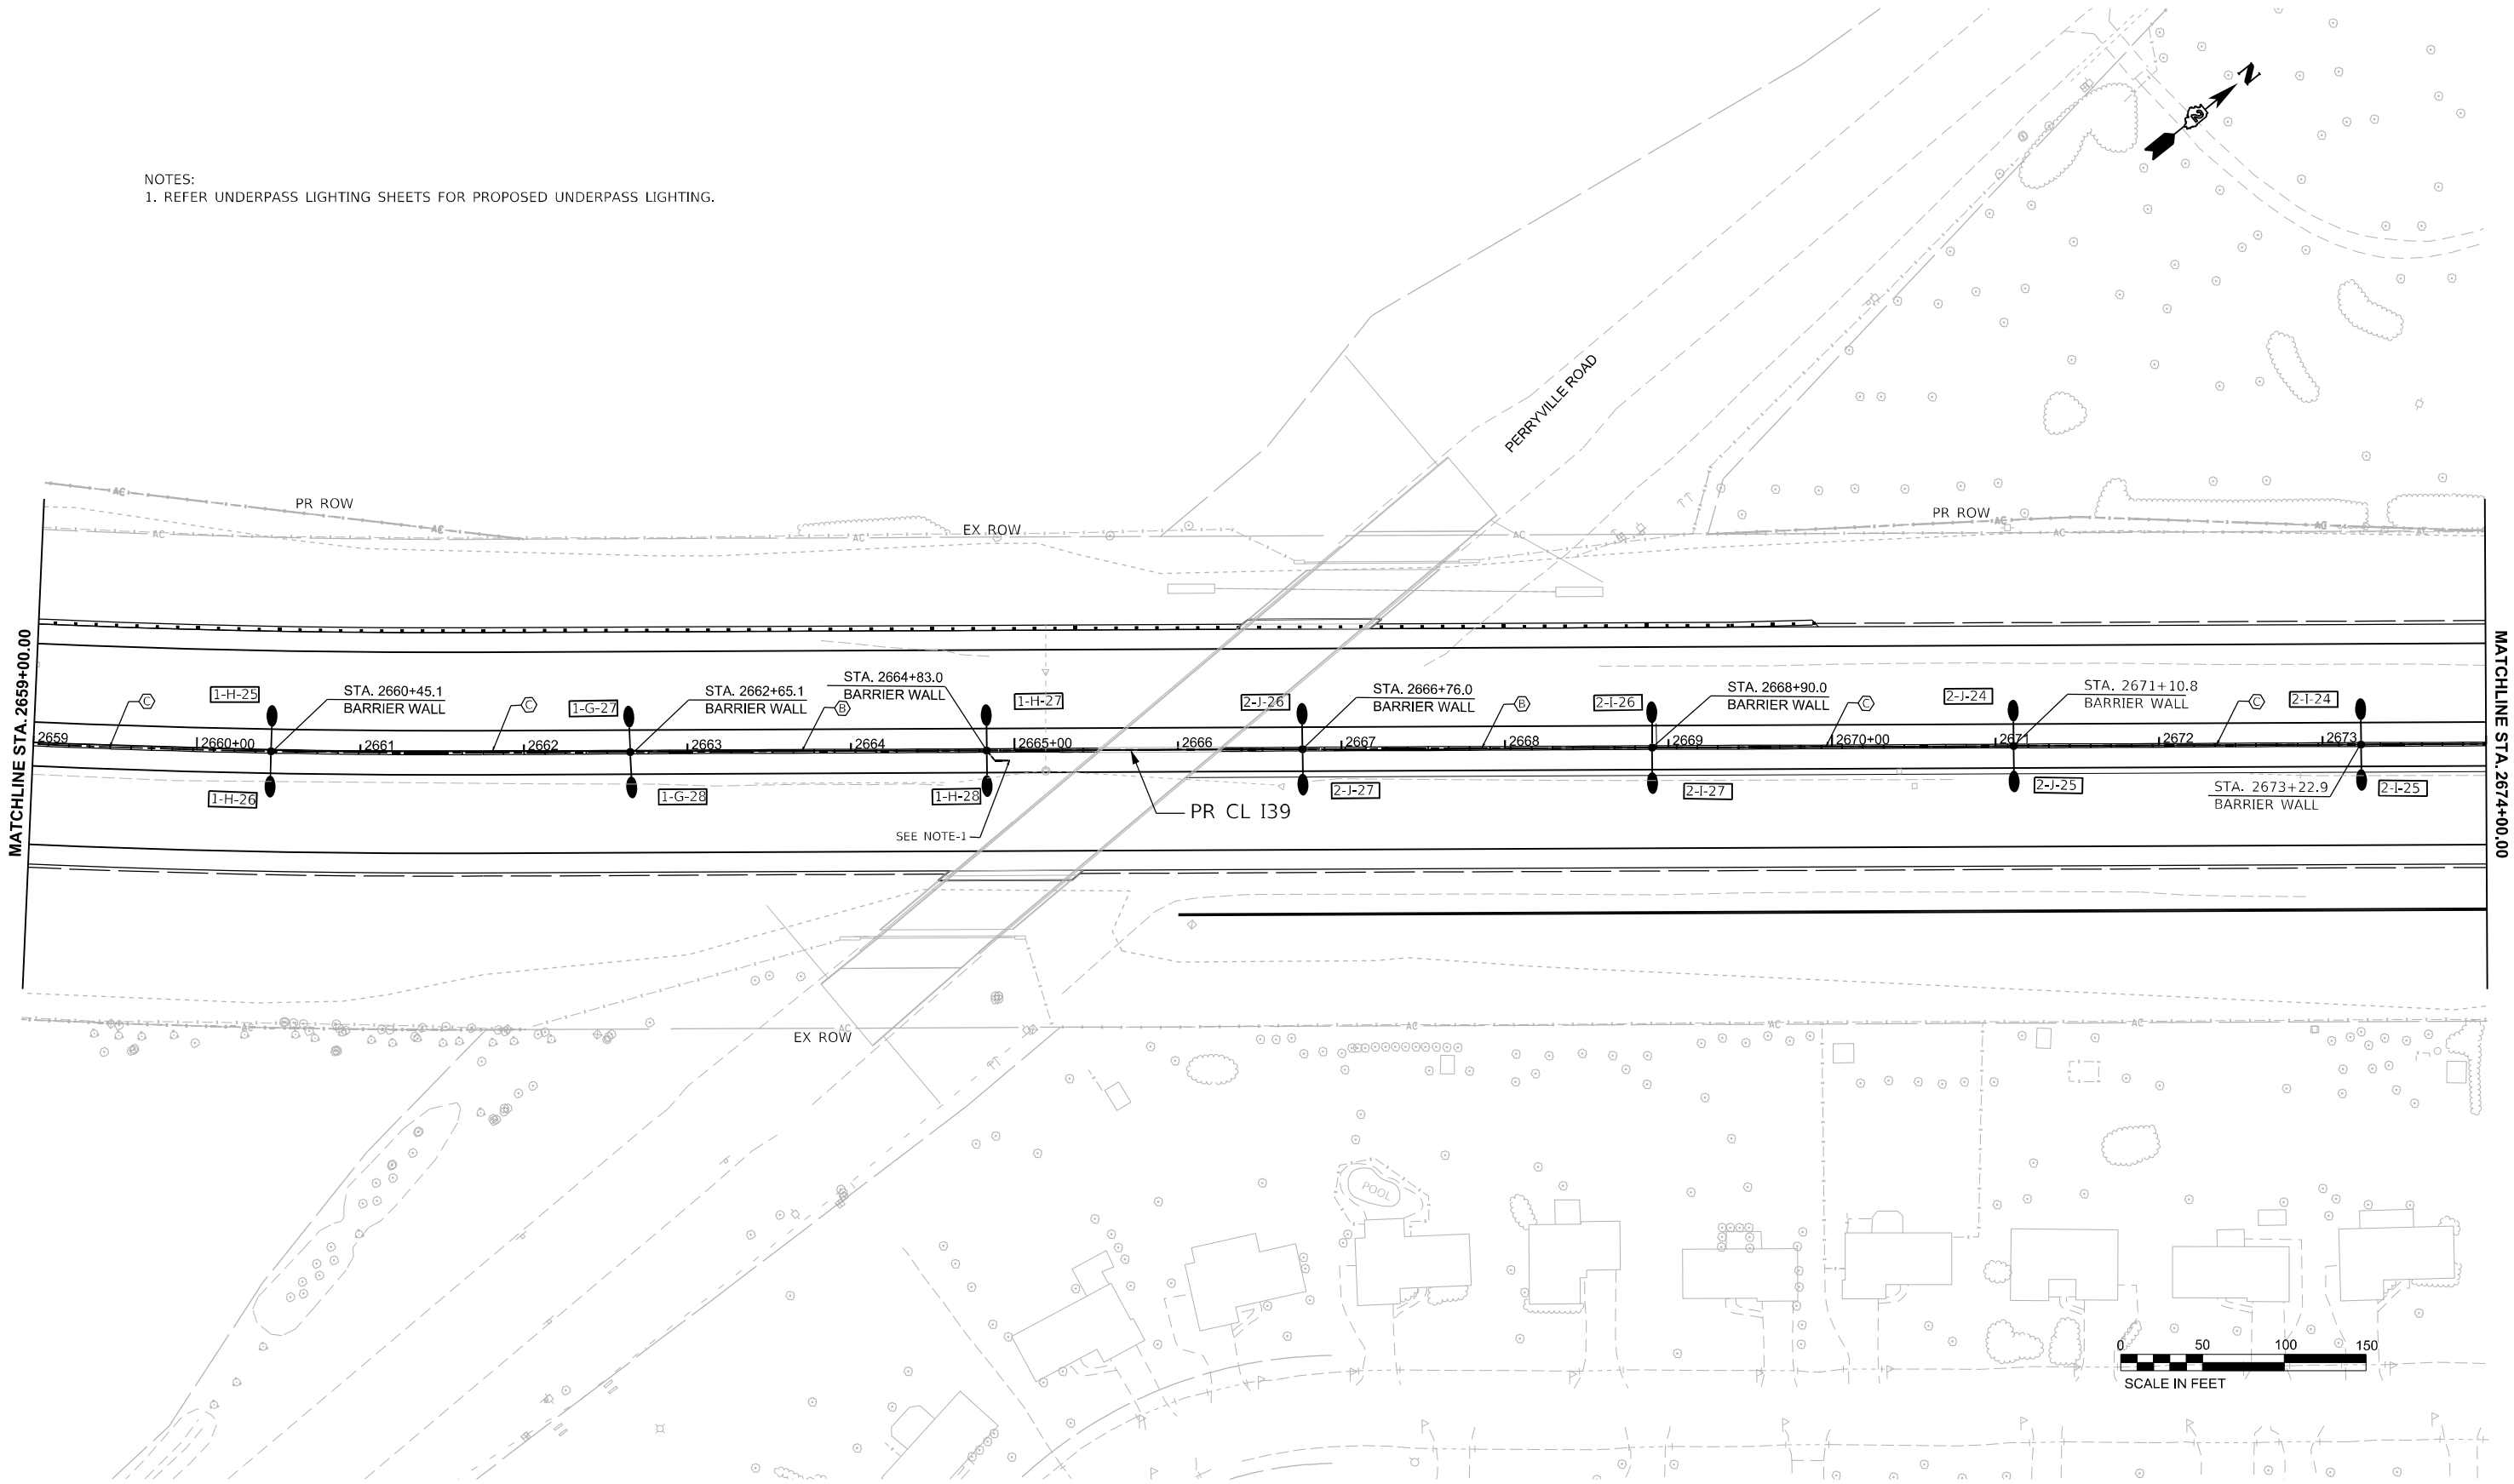

MODEL: 130 Wide - LGT Plan & Sheet
FILE NAME: c:\pwworkdir\benesch\projects\173716\266C42_ML-sh-H GT-I39.dgn



USER NAME = Ifranceschina
PLOT SCALE = \$SCALE\$
PLOT DATE = 8/12/2024

DESIGNED - R.SCARIA
DRAWN - R.SCARIA
CHECKED - G.THIESSE
DATE - 02/14/2025

REVISED -
REVISED -
REVISED -
REVISED -


STATE OF ILLINOIS
DEPARTMENT OF TRANSPORTATION

PROPOSED LIGHTING PLAN
I-39


SCALE: 1"=50' SHEET 5 OF 21 SHEETS STA. 2659+00.00 TO STA. 2674+00.00

F.A.I RTE.	SECTION	COUNTY	TOTAL SHEETS	SHEET NO.
*	(201-3)R & (4-1-5)R	WINNEBAGO	1685	490
CONTRACT NO. 64C24				
ILLINOIS FED. AID PROJECT				

* FAI ROUTE 39 (I-39) & FAP 301 (US 20) *

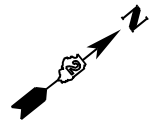

NOTES:
1. REFER UNDERPASS LIGHTING SHEETS FOR PROPOSED UNDERPASS LIGHTING.

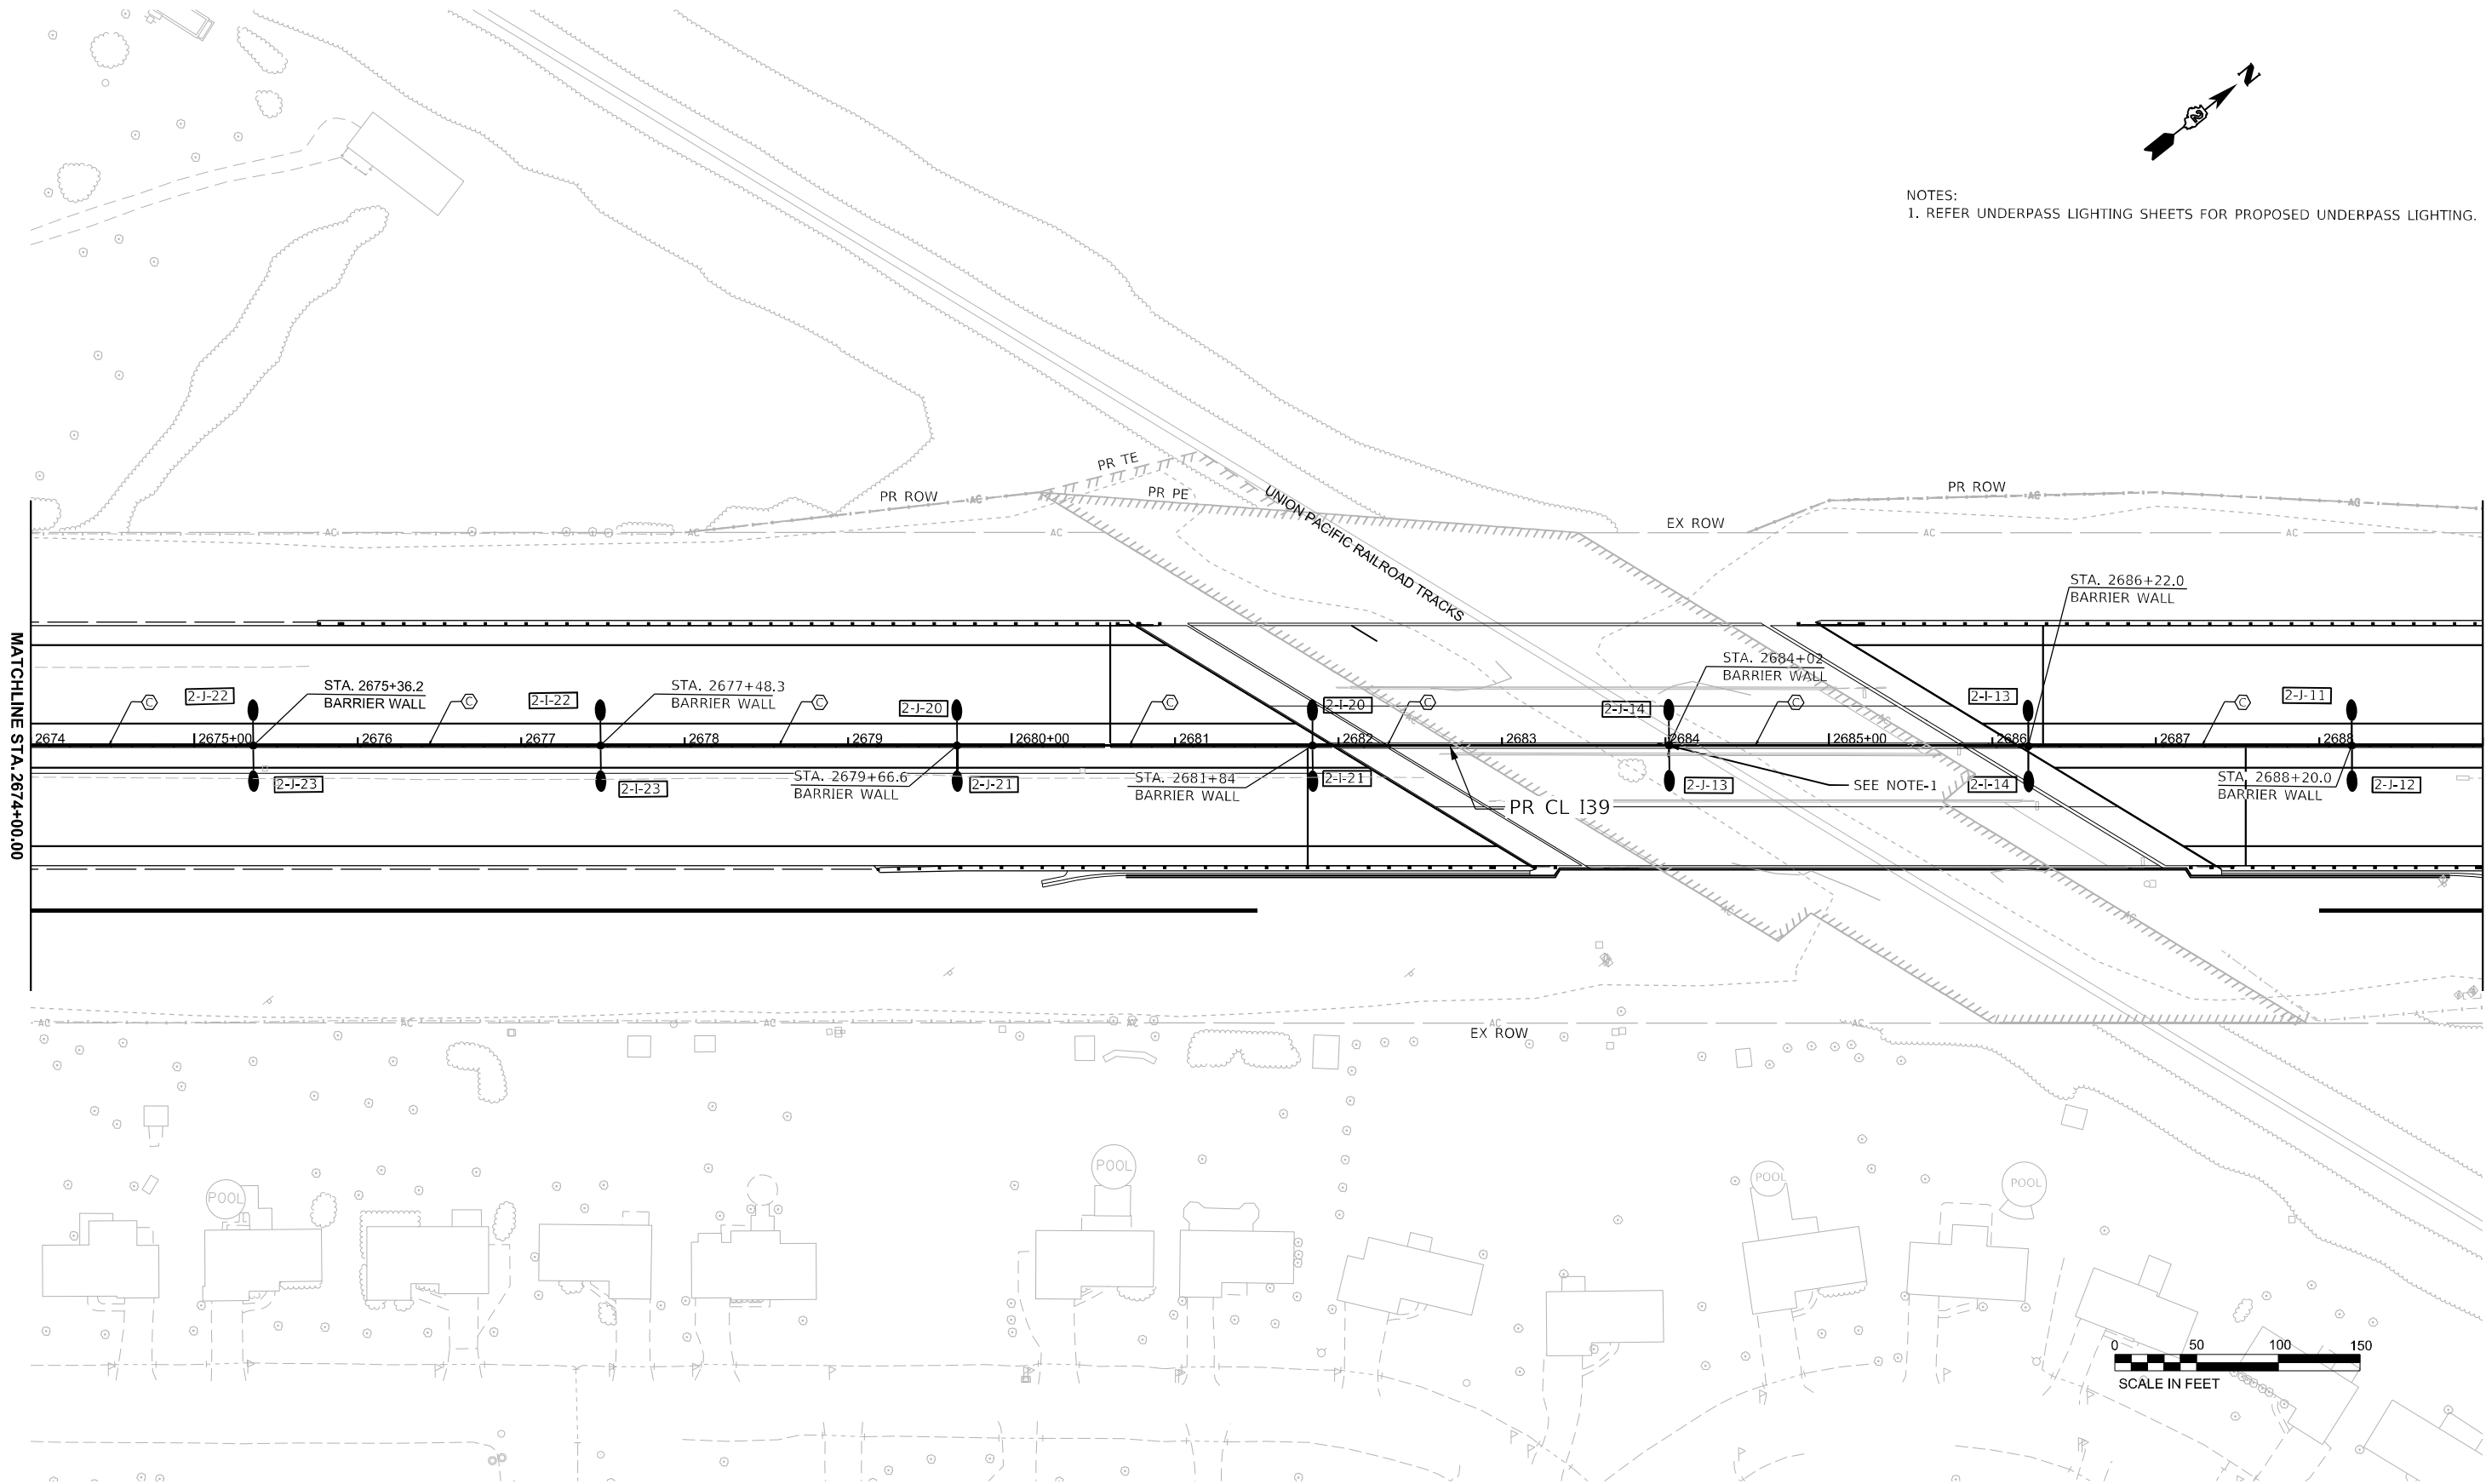

MODEL: I39 Wide - LGT Plan 9 (Sheet)
FILE NAME: c:\pwworkdir\benesch\projects\173716\266C42_ML-sh-I-39.dgn



USER NAME	= agibson	DESIGNED -	R.SCARIA	REVISED -	
DRAWN	-	R.SCARIA	REVISED -		
PLOT SCALE	= \$SCALE\$	CHECKED -	G.THIESSE	REVISED -	
PLOT DATE	= 2/6/2025	DATE	= 02/14/2025	REVISED -	

STATE OF ILLINOIS
DEPARTMENT OF TRANSPORTATION


PROPOSED LIGHTING PLAN
I-39

SCALE: 1"=50' SHEET 6 OF 21 SHEETS STA. 2674+00.00 TO STA. 2689+00.00

F.A.I RTE.	SECTION	COUNTY	TOTAL SHEETS	SHEET NO.
*	(201-3)R & (4-1.5)R	WINNEBAGO	1685	491
CONTRACT NO. 64C24				
ILLINOIS FED. AID PROJECT				

* FAI ROUTE 39 (I-39) & FAP 301 (US 20) *

MODEL: I39 Wide - LGT Plan 10 [Sheet]
FILE NAME: c:\paward\benesch_projects\projects\0173716\0266C42_ML-sh-H GT-I39.dgn

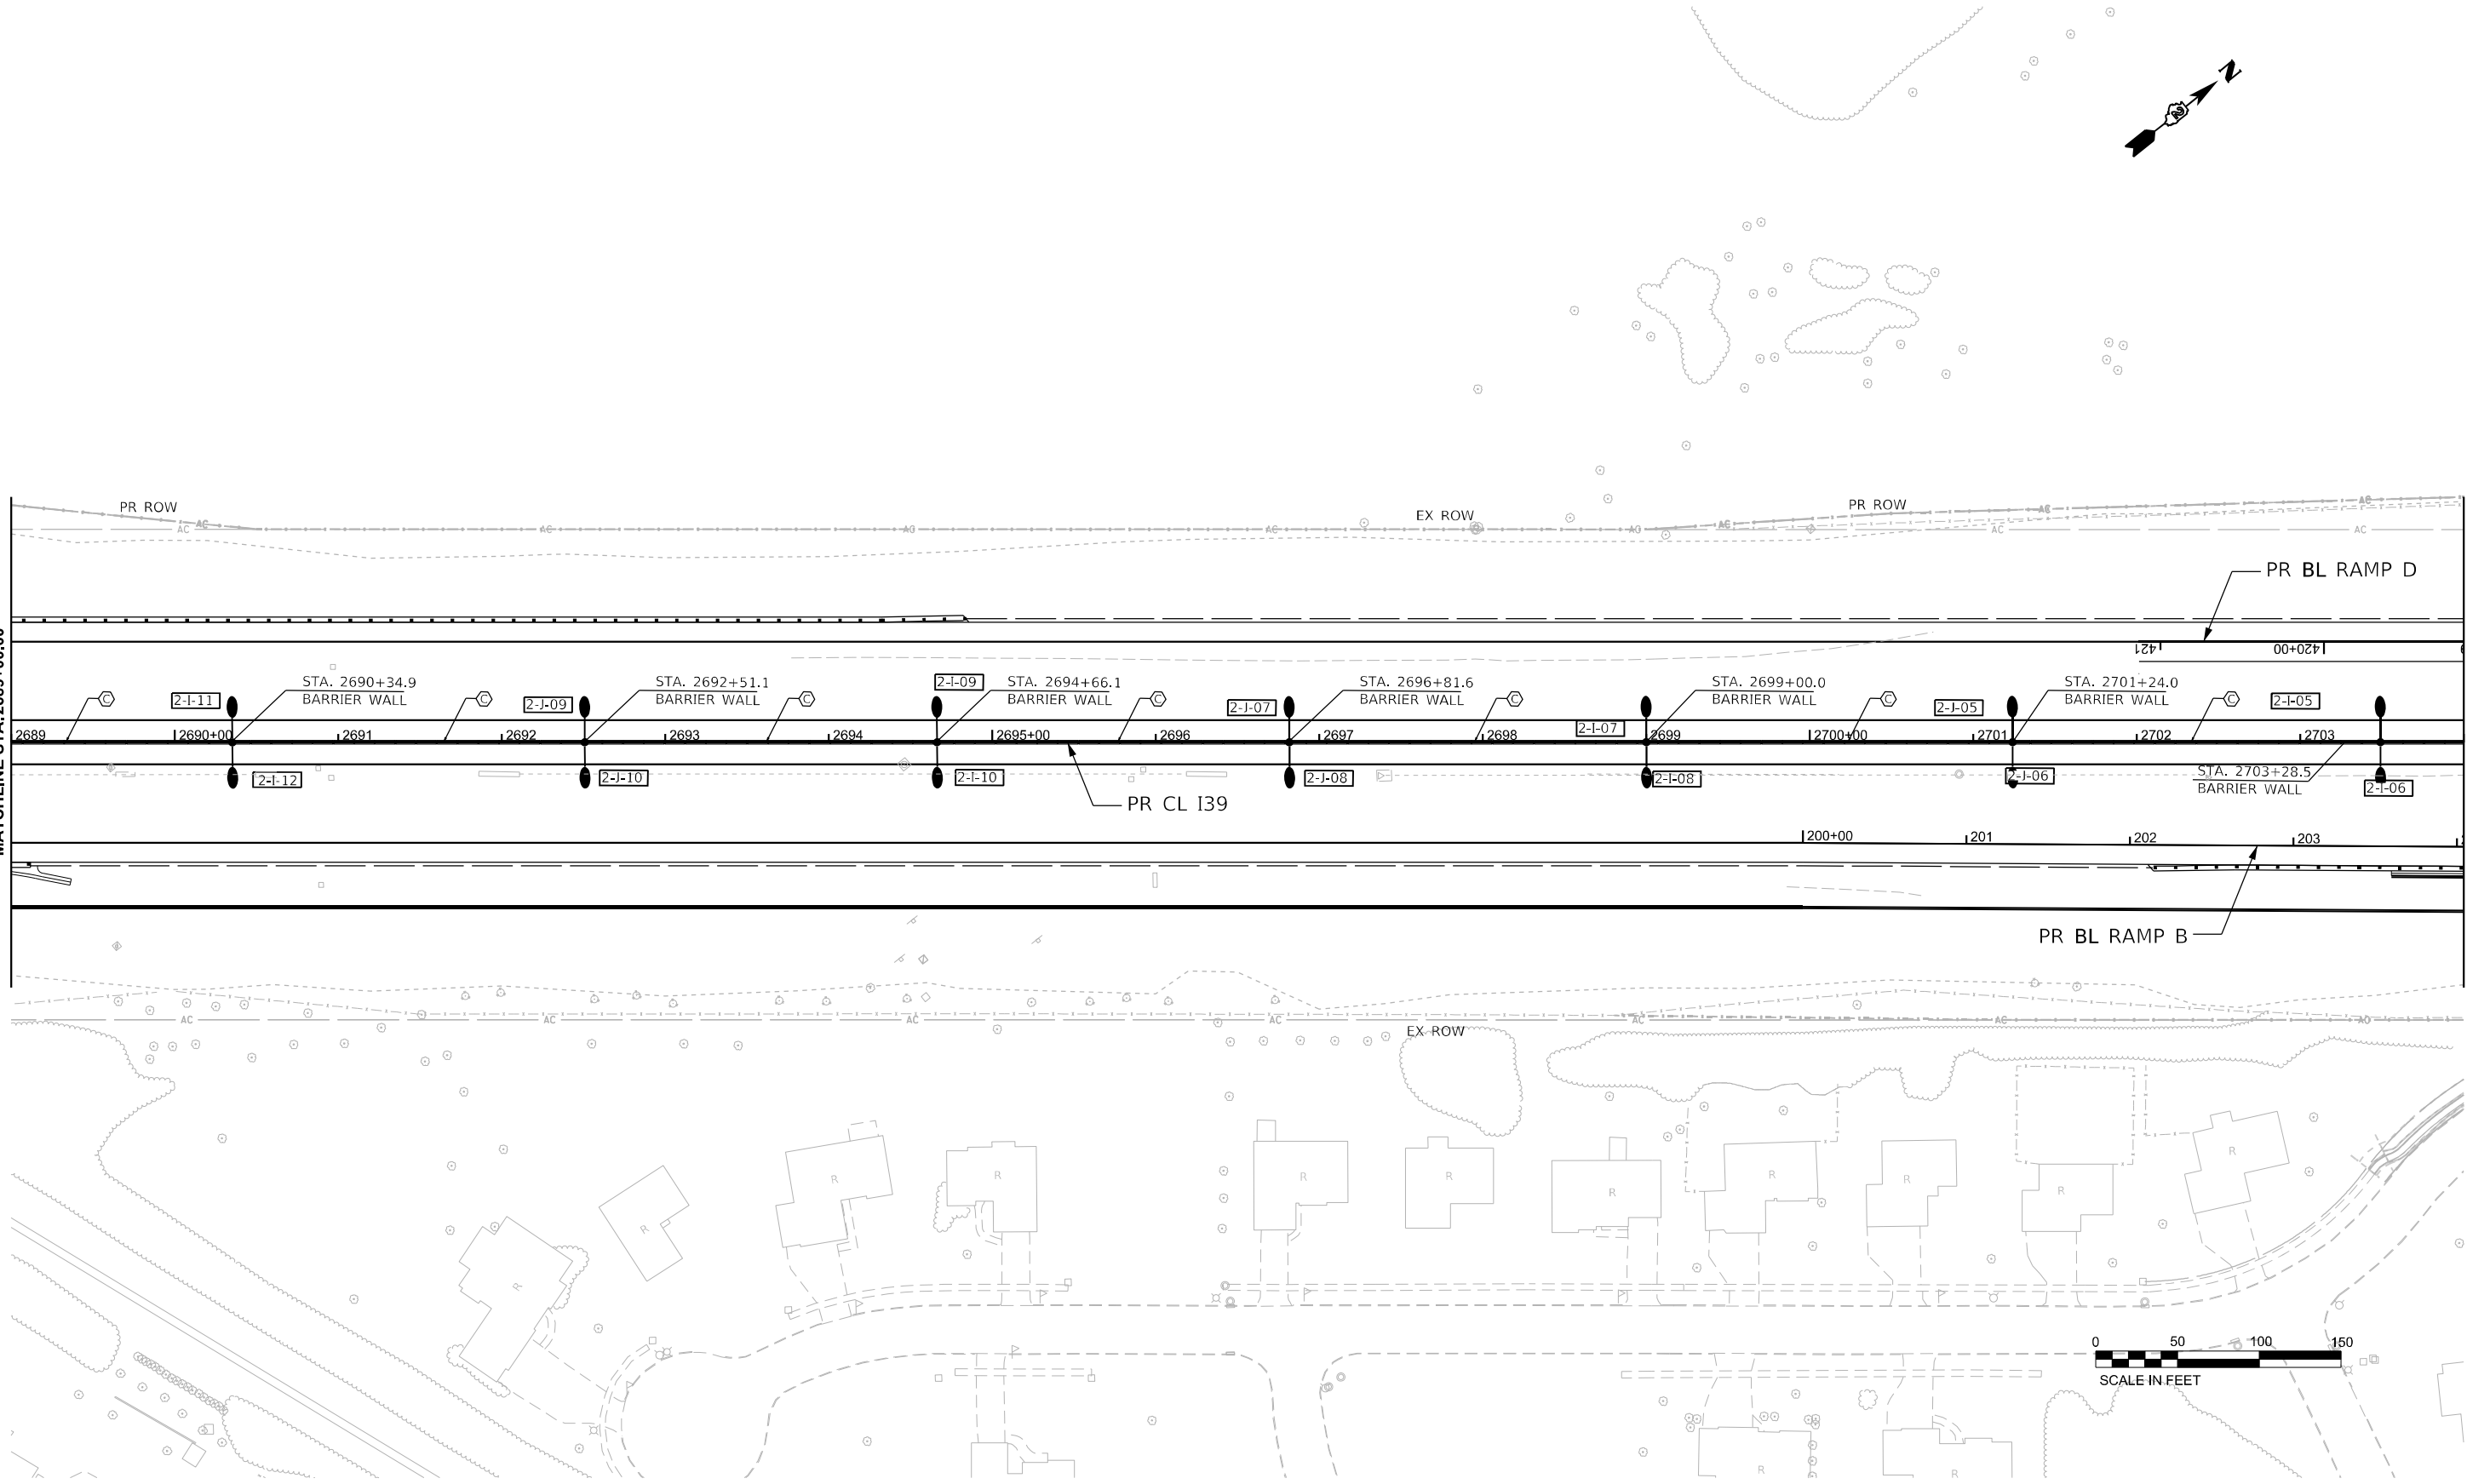

USER NAME = agibson
PLOT SCALE = \$SCALE\$
PLOT DATE = 2/6/2025

DESIGNED - R.SCARIA
DRAWN - R.SCARIA
CHECKED - G.THIESSE
DATE - 02/14/2025

REVISED -
REVISED -
REVISED -
REVISED -

STATE OF ILLINOIS
DEPARTMENT OF TRANSPORTATION


PROPOSED LIGHTING PLAN
I-39

SCALE: 1"=50' SHEET 7 OF 21 SHEETS STA. 2689+00.00 TO STA. 2704+00.00

F.A.I RTE.	SECTION	COUNTY	TOTAL SHEETS	SHEET NO.
*	(201-3)R & (4-1.5)R	WINNEBAGO	1685	492
CONTRACT NO. 64C24				
ILLINOIS FED. AID PROJECT				

* FAI ROUTE 39 (I-39) & FAP 301 (US 20) *

MODEL: 130 Wide - LGT Plan 11 [Sheet]
FILE NAME: c:\pwworkdir\benesch\projects\projects\173716\266C42_ML-sh-H GT-I-39.dgn

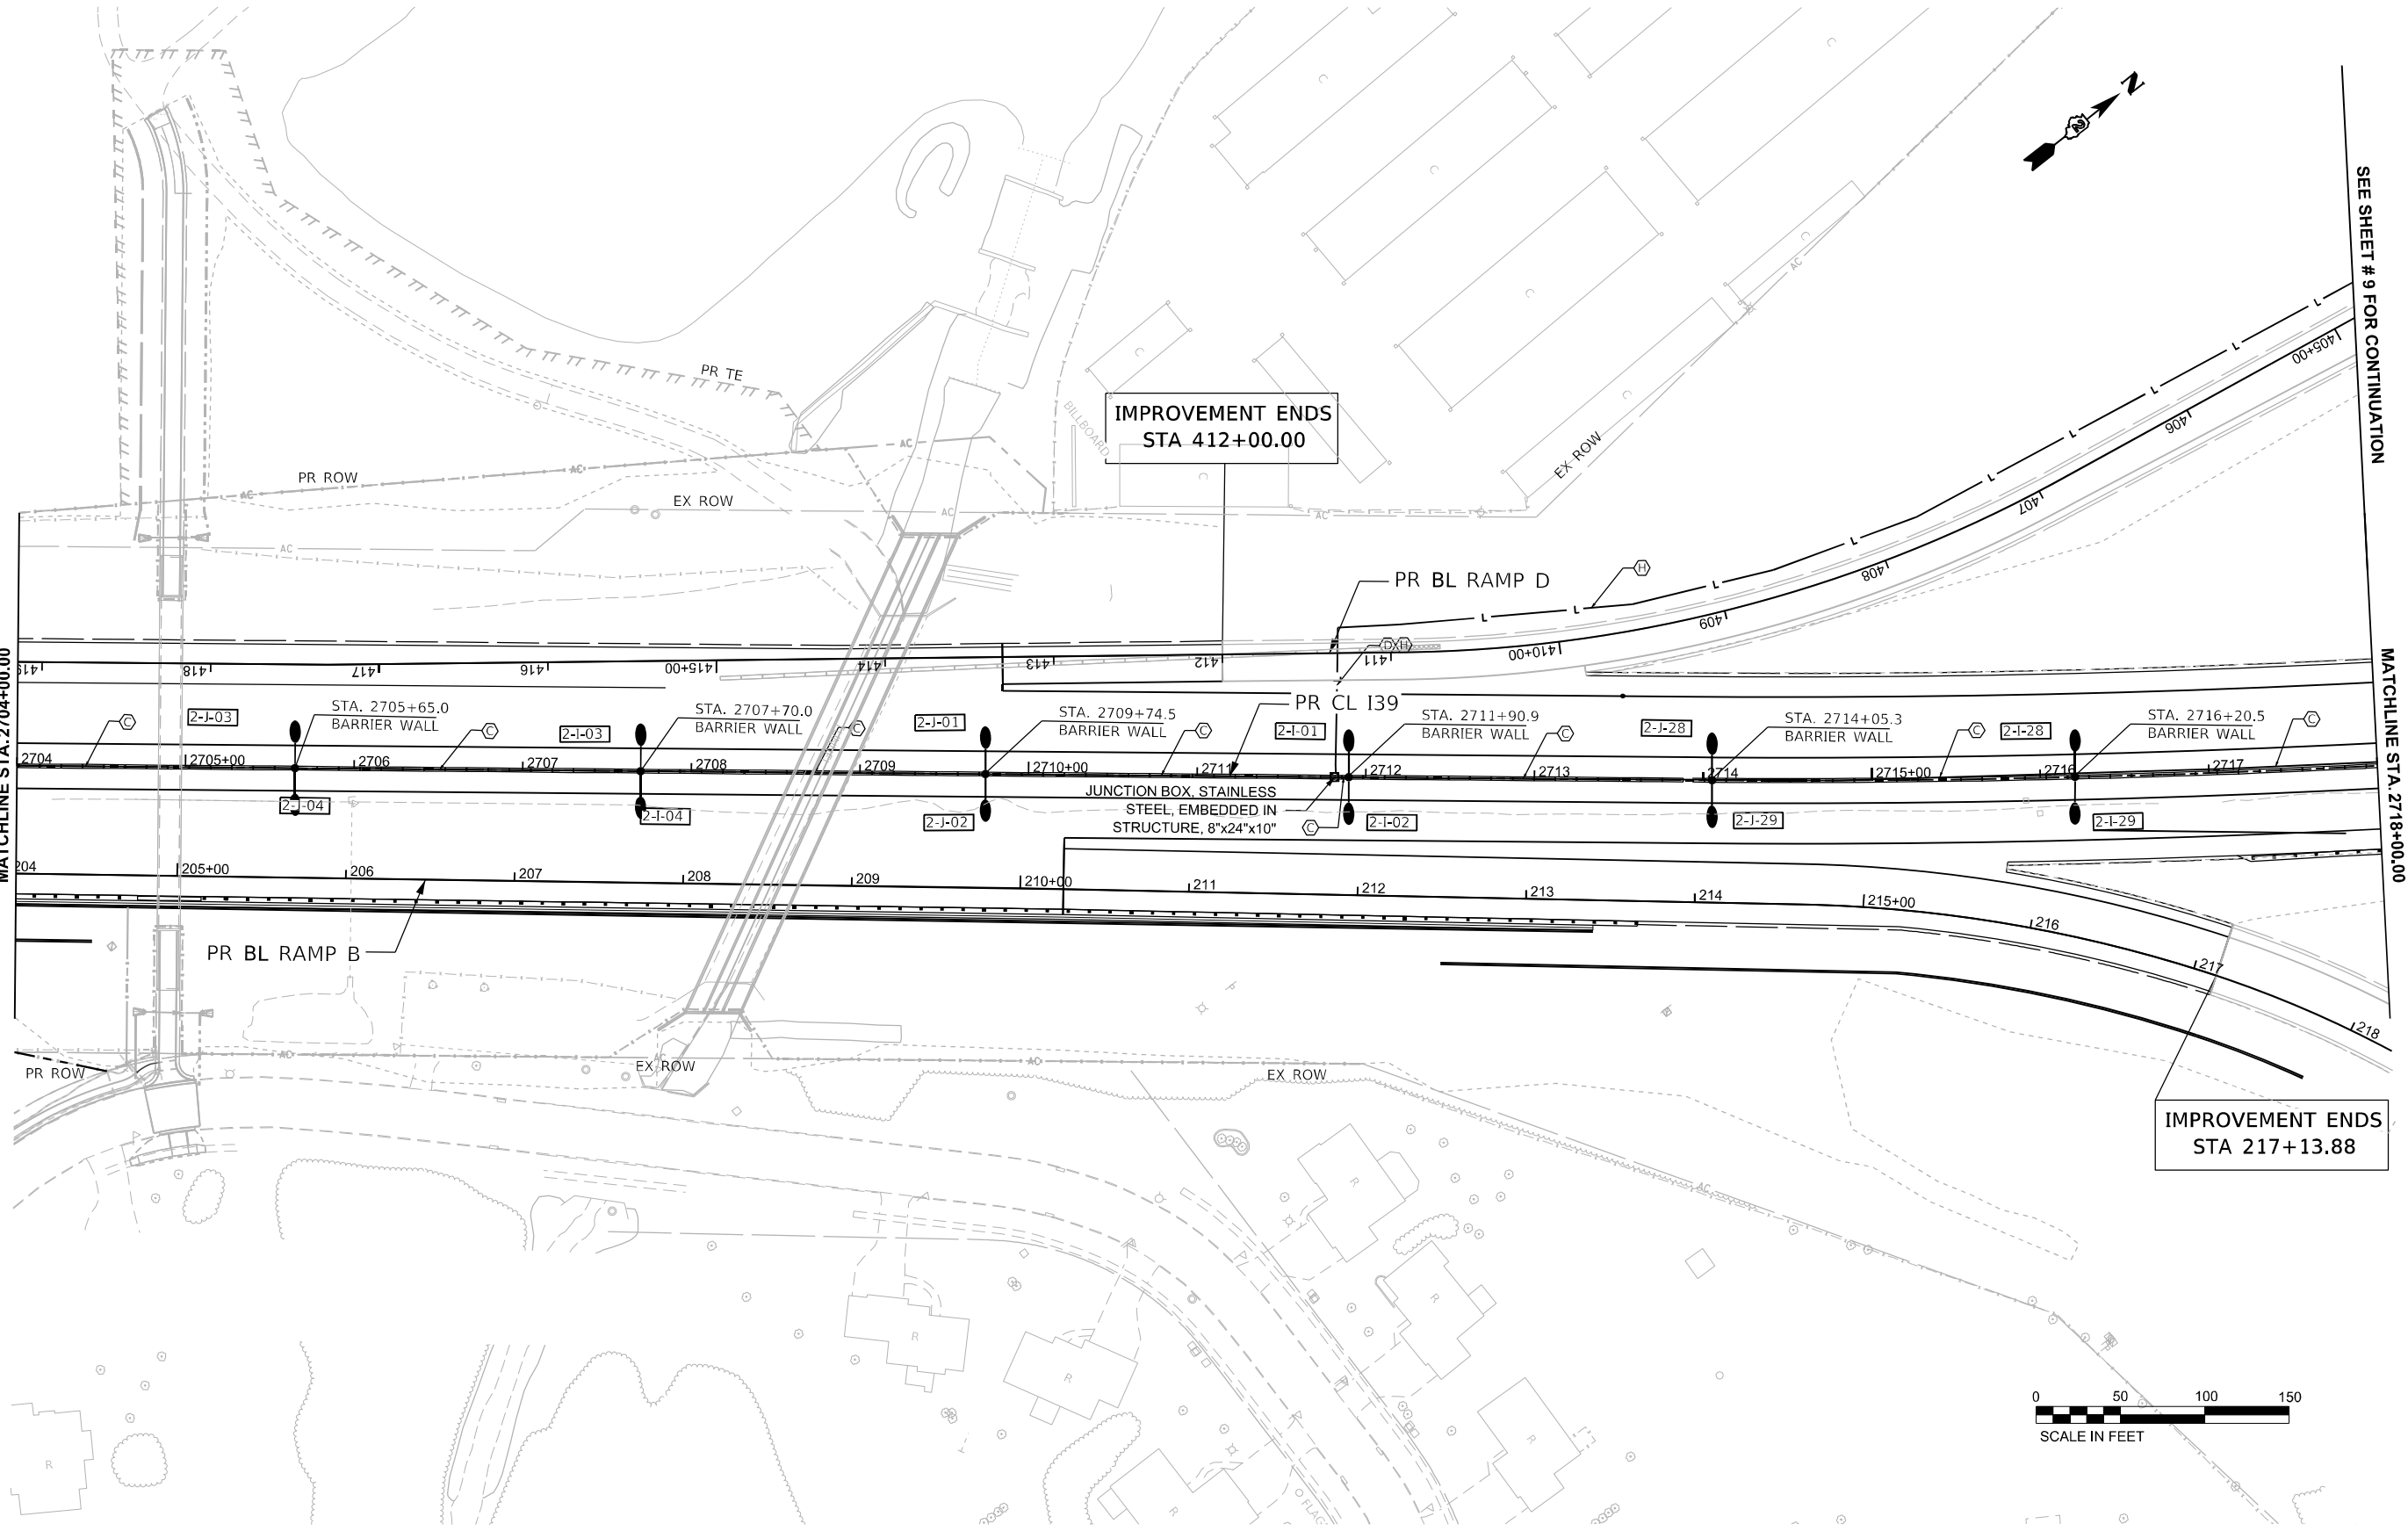

USER NAME = agibson	DESIGNED - R.SCARIA	REVISED -
	DRAWN - R.SCARIA	REVISED -
PLOT SCALE = \$SCALE\$	CHECKED - G.THIESSE	REVISED -
PLOT DATE = 2/6/2025	DATE - 02/14/2025	REVISED -

STATE OF ILLINOIS
DEPARTMENT OF TRANSPORTATION


PROPOSED LIGHTING PLAN
I-39

SCALE: 1"=50' SHEET 8 OF 21 SHEETS STA. 2704+00.00 TO STA. 2718+00.00

F.A.I RTE.	SECTION	COUNTY	TOTAL SHEETS	SHEET NO.
*	(201-3)R & (4-1.5)R	WINNEBAGO	1685	493
CONTRACT NO. 64C24				
ILLINOIS FED. AID PROJECT				

* FAI ROUTE 39 (I-39) & FAP 301 (US 20) *

MODEL: I39 Wide - LGT Plan 12 [Sheet]
FILE NAME: c:\pwworkdir\benesch\projects\projects\0173716\0266C42_ML-sh-H GT-I39.dgn

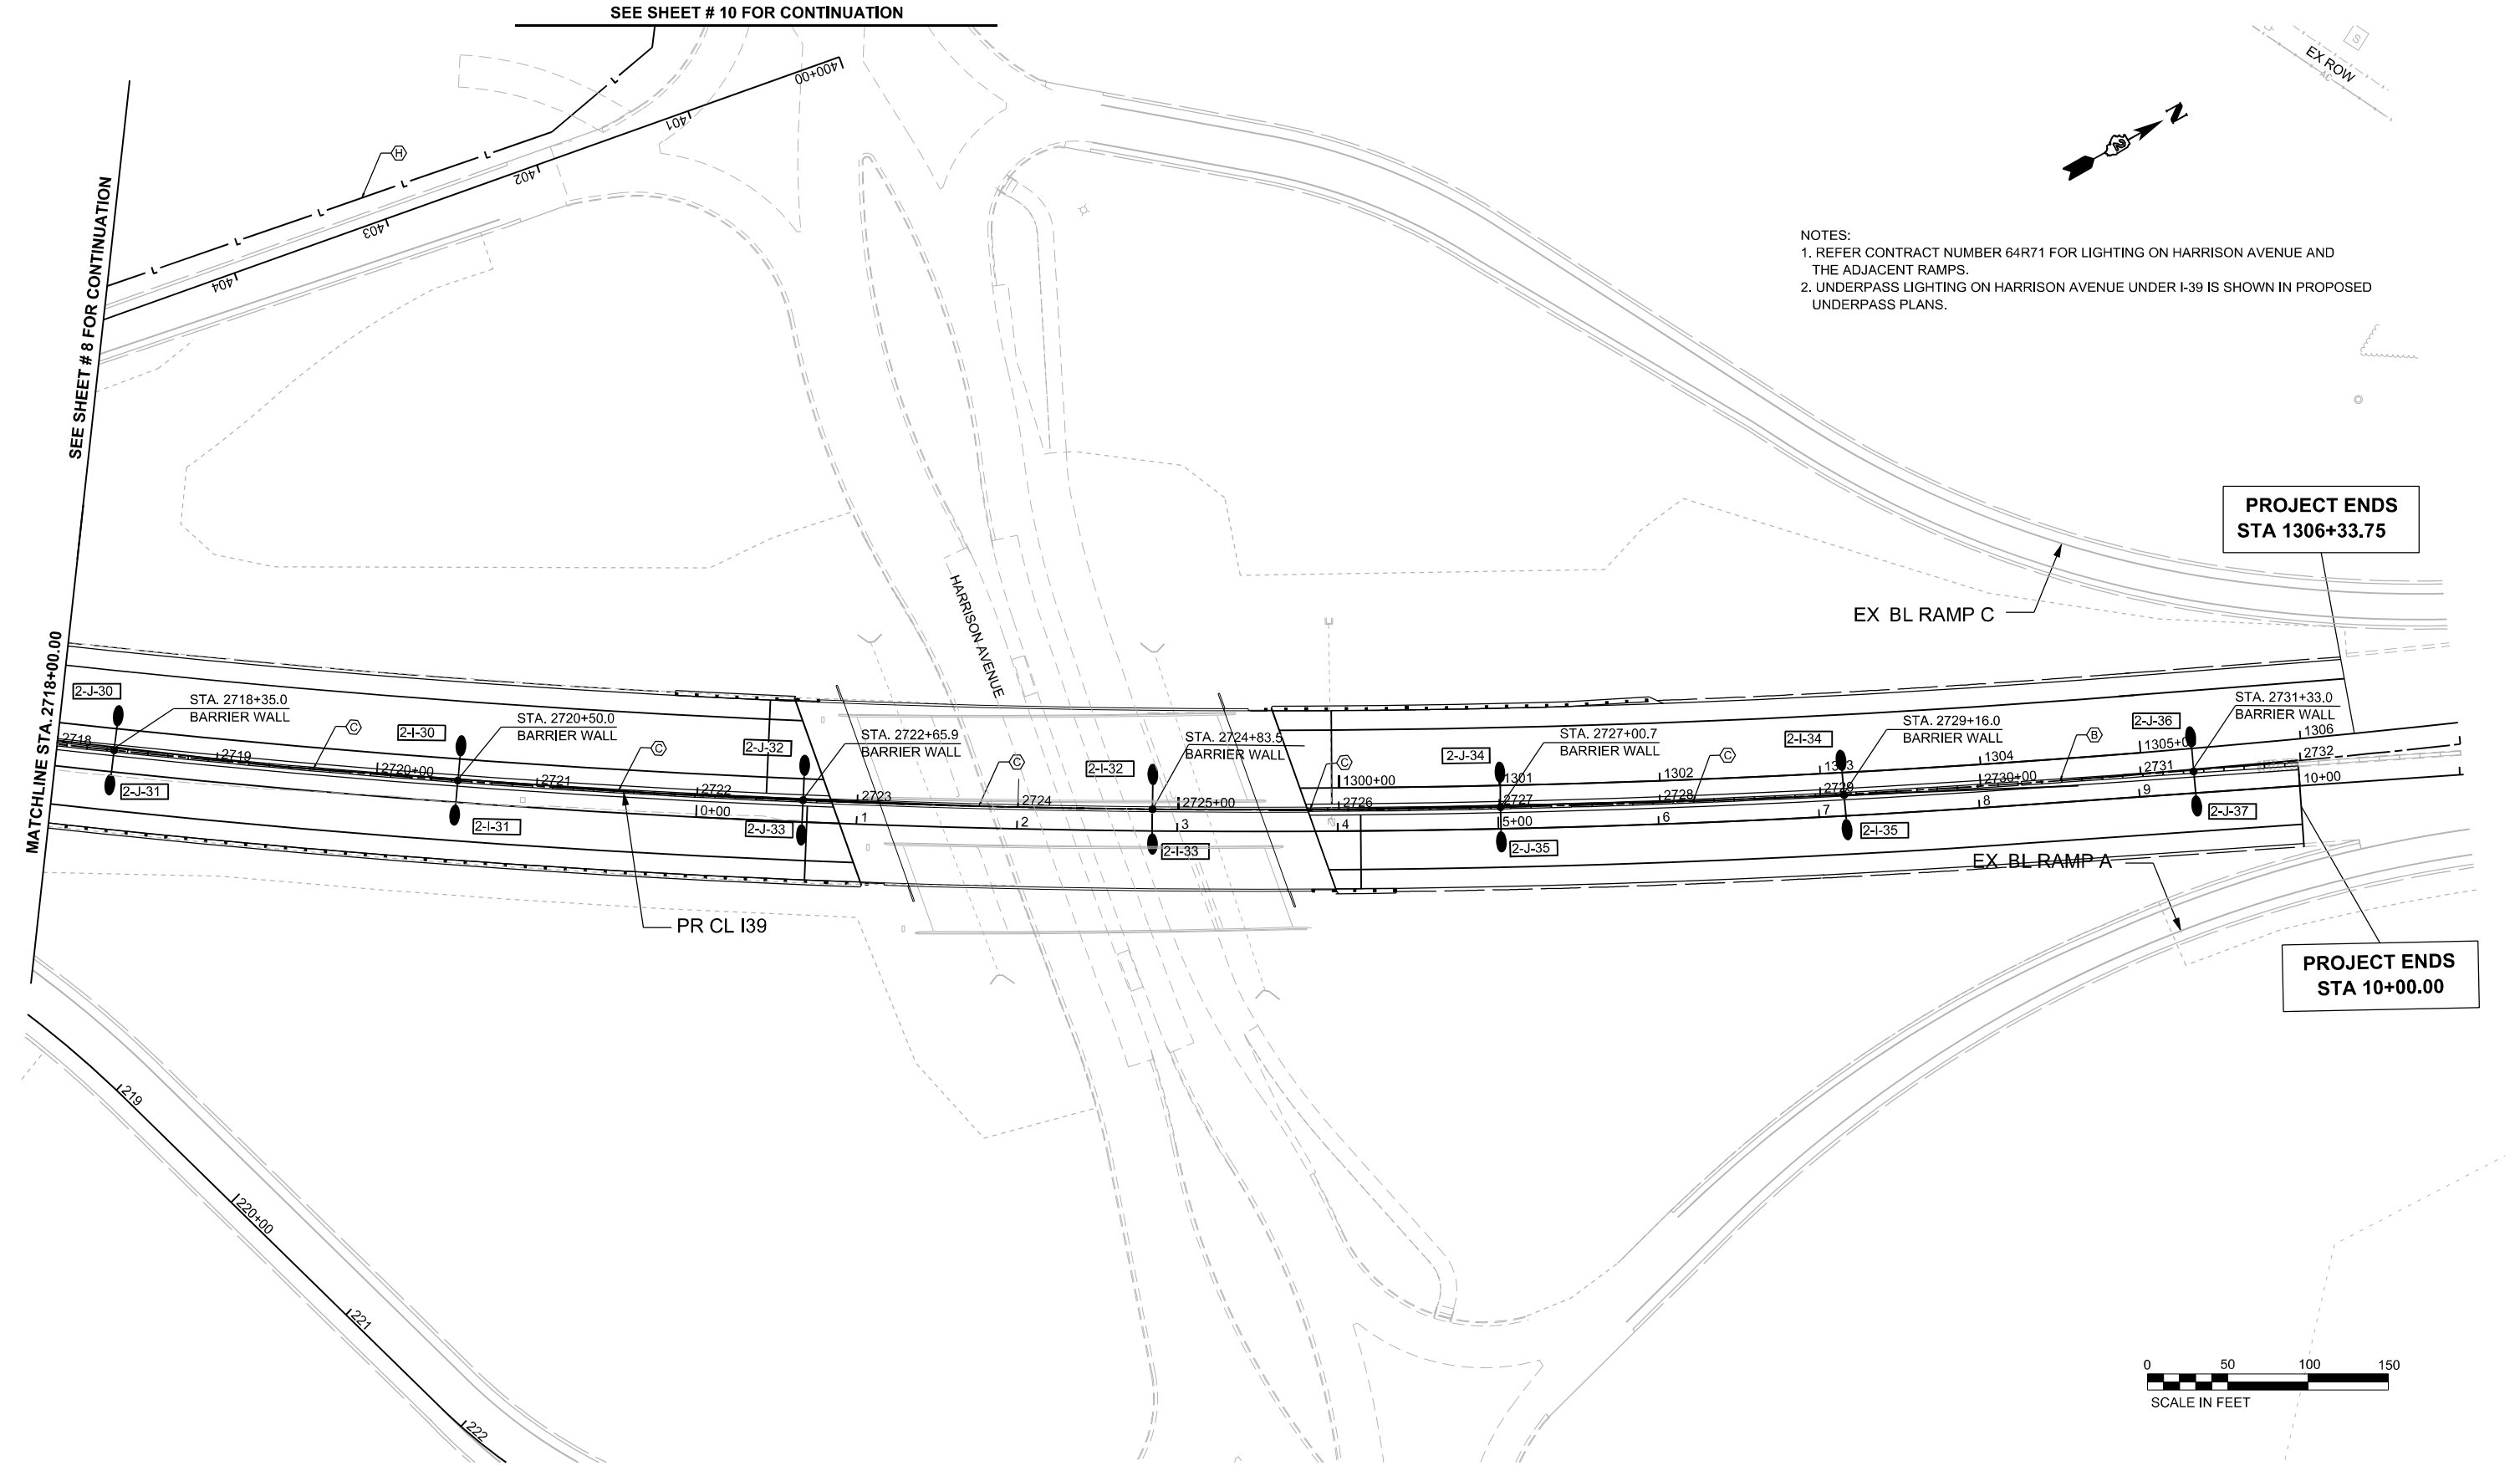

USER NAME = gthiesse
PLOT SCALE = \$SCALE\$
PLOT DATE = 5/12/2025

DESIGNED - R.SCARIA
DRAWN - R.SCARIA
CHECKED - G.THIESSE
DATE - 02/27/24

REVISED -
REVISED -
REVISED -
REVISED -

STATE OF ILLINOIS
DEPARTMENT OF TRANSPORTATION

PROPOSED LIGHTING PLAN
I-39

SCALE: 1"=50' SHEET 9 OF 21 SHEETS STA. 2718+00.00 TO STA. 2733+00.00


F.A.I RTE.	SECTION	COUNTY	TOTAL SHEETS	SHEET NO.
*	(201-3)R & (4-1.5)R	WINNEBAGO	1685	494
CONTRACT NO. 64C24				
ILLINOIS FED. AID PROJECT				

* FAI ROUTE 39 (I-39) & FAP 301 (US 20) *



* FAI ROUTE 39 (I-39) & FAP 301 (US 20) •

MODEL: Underpass Lighting - Plan 1 [Sheet]
FILE NAME: c:\pwworkdir\benesch projects\projects\0173716\0264C24_ML-sh+ProUnderpassLighting.dgn

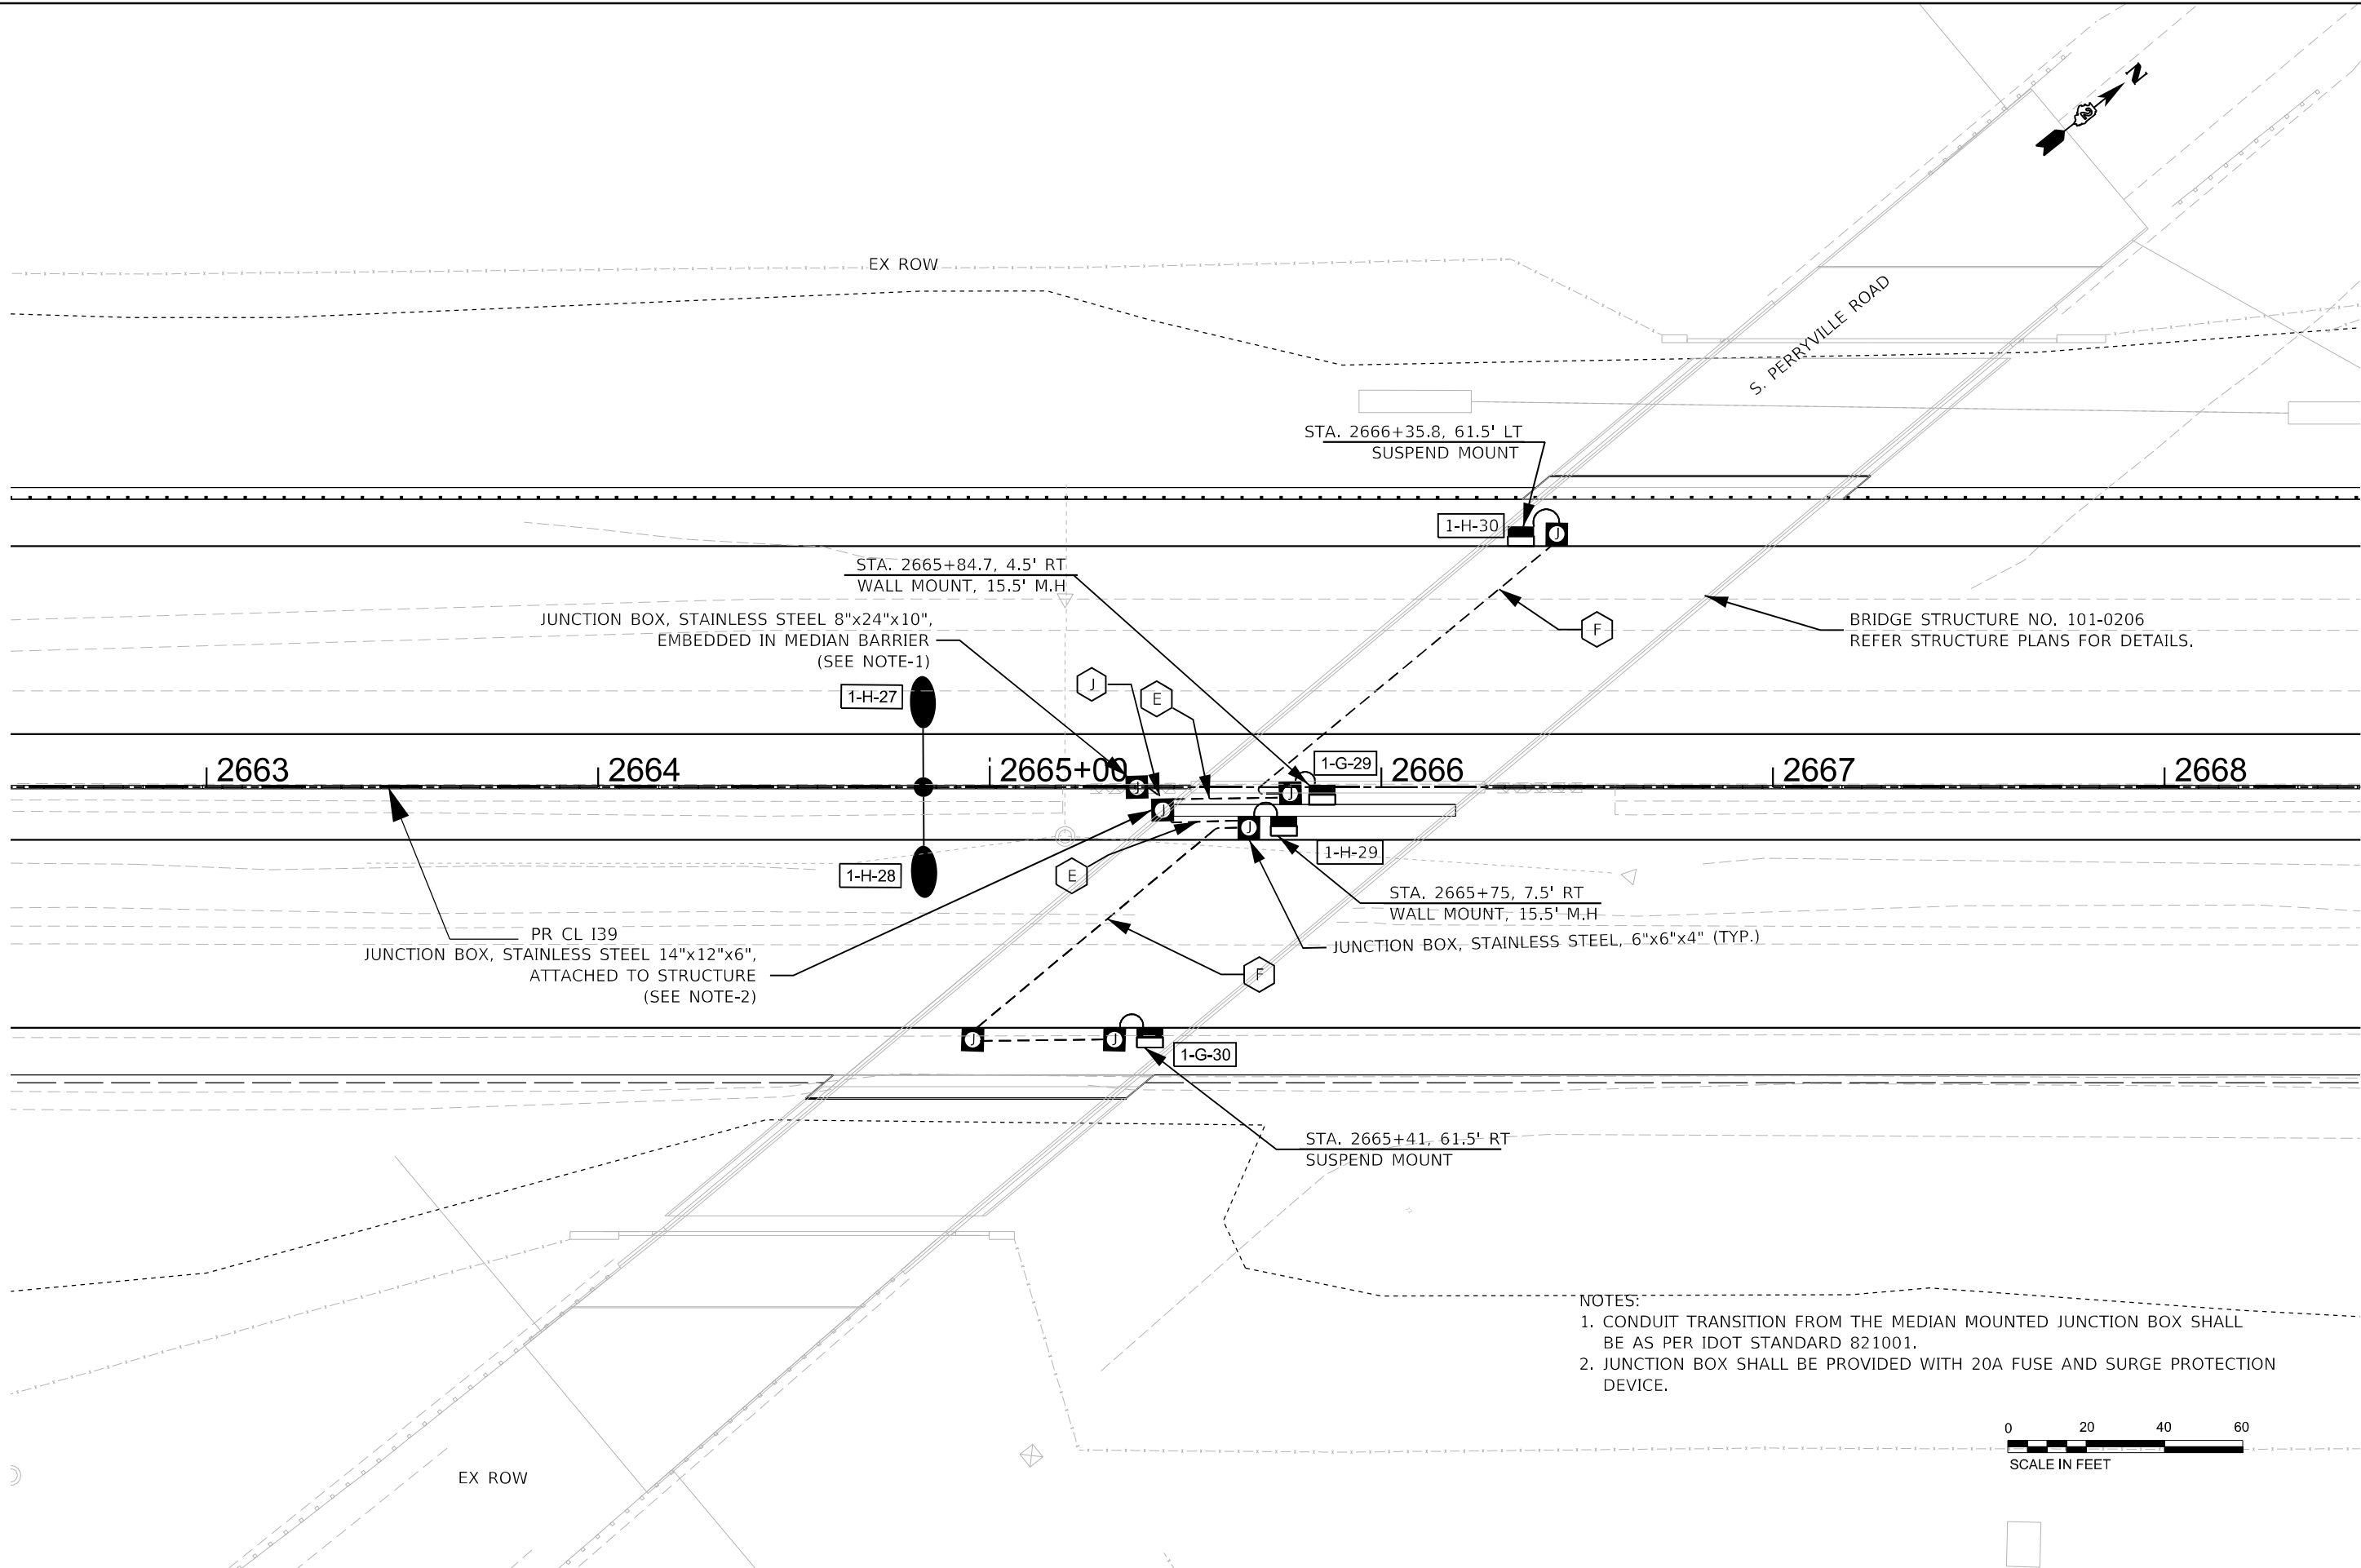

- NOTES:
1. CONDUIT TRANSITION FROM THE MEDIAN MOUNTED JUNCTION BOX SHALL BE AS PER IDOT STANDARD 821001.
 2. JUNCTION BOX SHALL BE PROVIDED WITH 20A FUSE AND SURGE PROTECTION DEVICE.



USER NAME = Ifranceschina
PLOT SCALE = \$SCALE\$
PLOT DATE = 8/12/2024

DESIGNED - R.SCARIA
DRAWN - R.SCARIA
CHECKED - G.THIESSE
DATE - 02/14/2025

REVISED -
REVISED -
REVISED -
REVISED -

STATE OF ILLINOIS
DEPARTMENT OF TRANSPORTATION


UNDERPASS LIGHTING PLAN
I-39 UNDER PERRYVILLE RD

SCALE: 1"=20' SHEET 11 OF 21 SHEETS STA. 2662+50.00 TO STA. 2668+50.00

F.A.I RTE.	SECTION	COUNTY	TOTAL SHEETS	SHEET NO.
*	(201-3)R & (4-1.5)R	WINNEBAGO	1685	496
CONTRACT NO. 64C24				
ILLINOIS FED. AID PROJECT				

* FAI ROUTE 39 (I-39) & FAP 301 (US 20) *

MODEL: Underpass Lighting - Plan 2 (Sheet)
FILE NAME: c:\pwworkdir\benesch\projects\projects\0173716\0264C24_ML-sh+ProUnderpassLighting.dgn

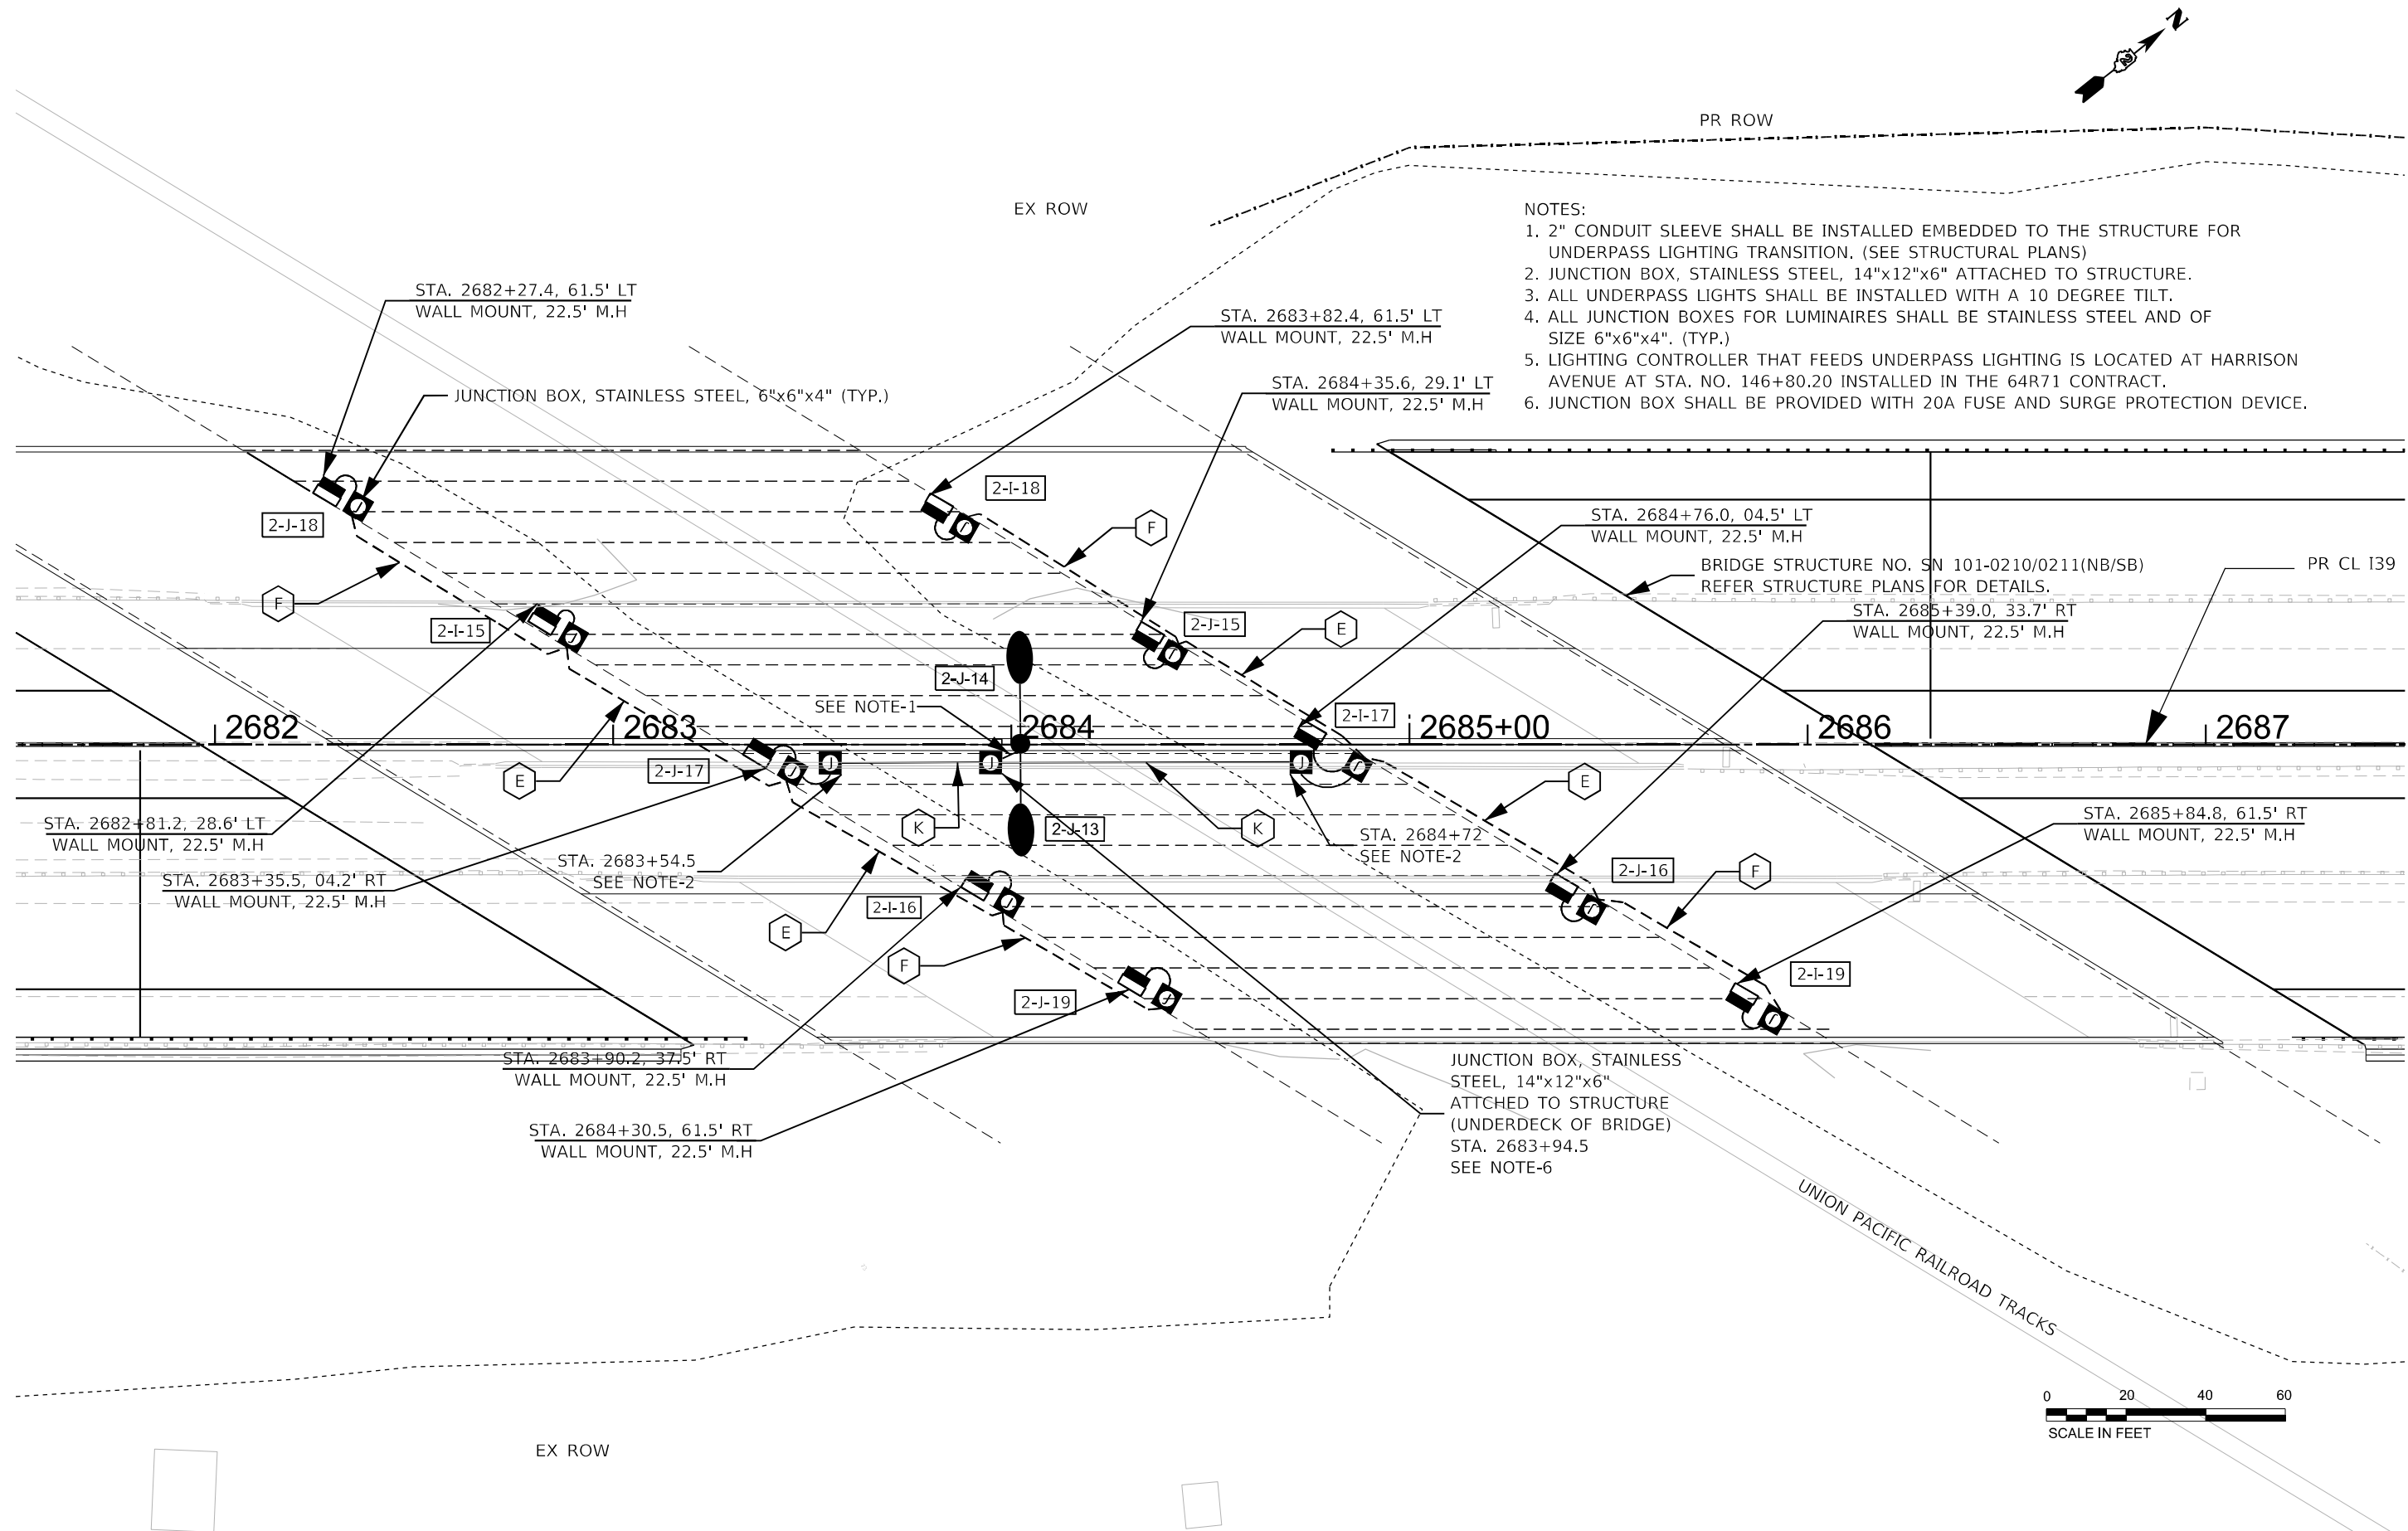

USER NAME	= agibson
PLOT SCALE	= \$SCALE\$
PLOT DATE	= 2/6/2025

DESIGNED	- R.SCARIA
DRAWN	- R.SCARIA
CHECKED	- G.THIESSE
DATE	- 02/14/2025

REVISED	-
REVISED	-
REVISED	-
REVISED	-

STATE OF ILLINOIS
DEPARTMENT OF TRANSPORTATION


UNDERPASS LIGHTING PLAN
I-39 OVER UPRR

SCALE: 1"=20' SHEET 12 OF 21 SHEETS STA. 2681+50.00 TO STA. 2687+50.00





F.A.I RTE.	SECTION	COUNTY	TOTAL SHEETS	SHEET NO.
*	(201-3)R & (4-1.5)R	WINNEBAGO	1685	497
CONTRACT NO. 64C24				
ILLINOIS FED. AID PROJECT				

* FAI ROUTE 39 (I-39) & FAP 301 (US 20) *

MODEL: Underpass Lighting - Plan 3 (Sheet)
FILE NAME: c:\pwworkdir\benesch\projects\projects\0173716\0264C24_ML-sh+ProUnderpassLighting.dgn

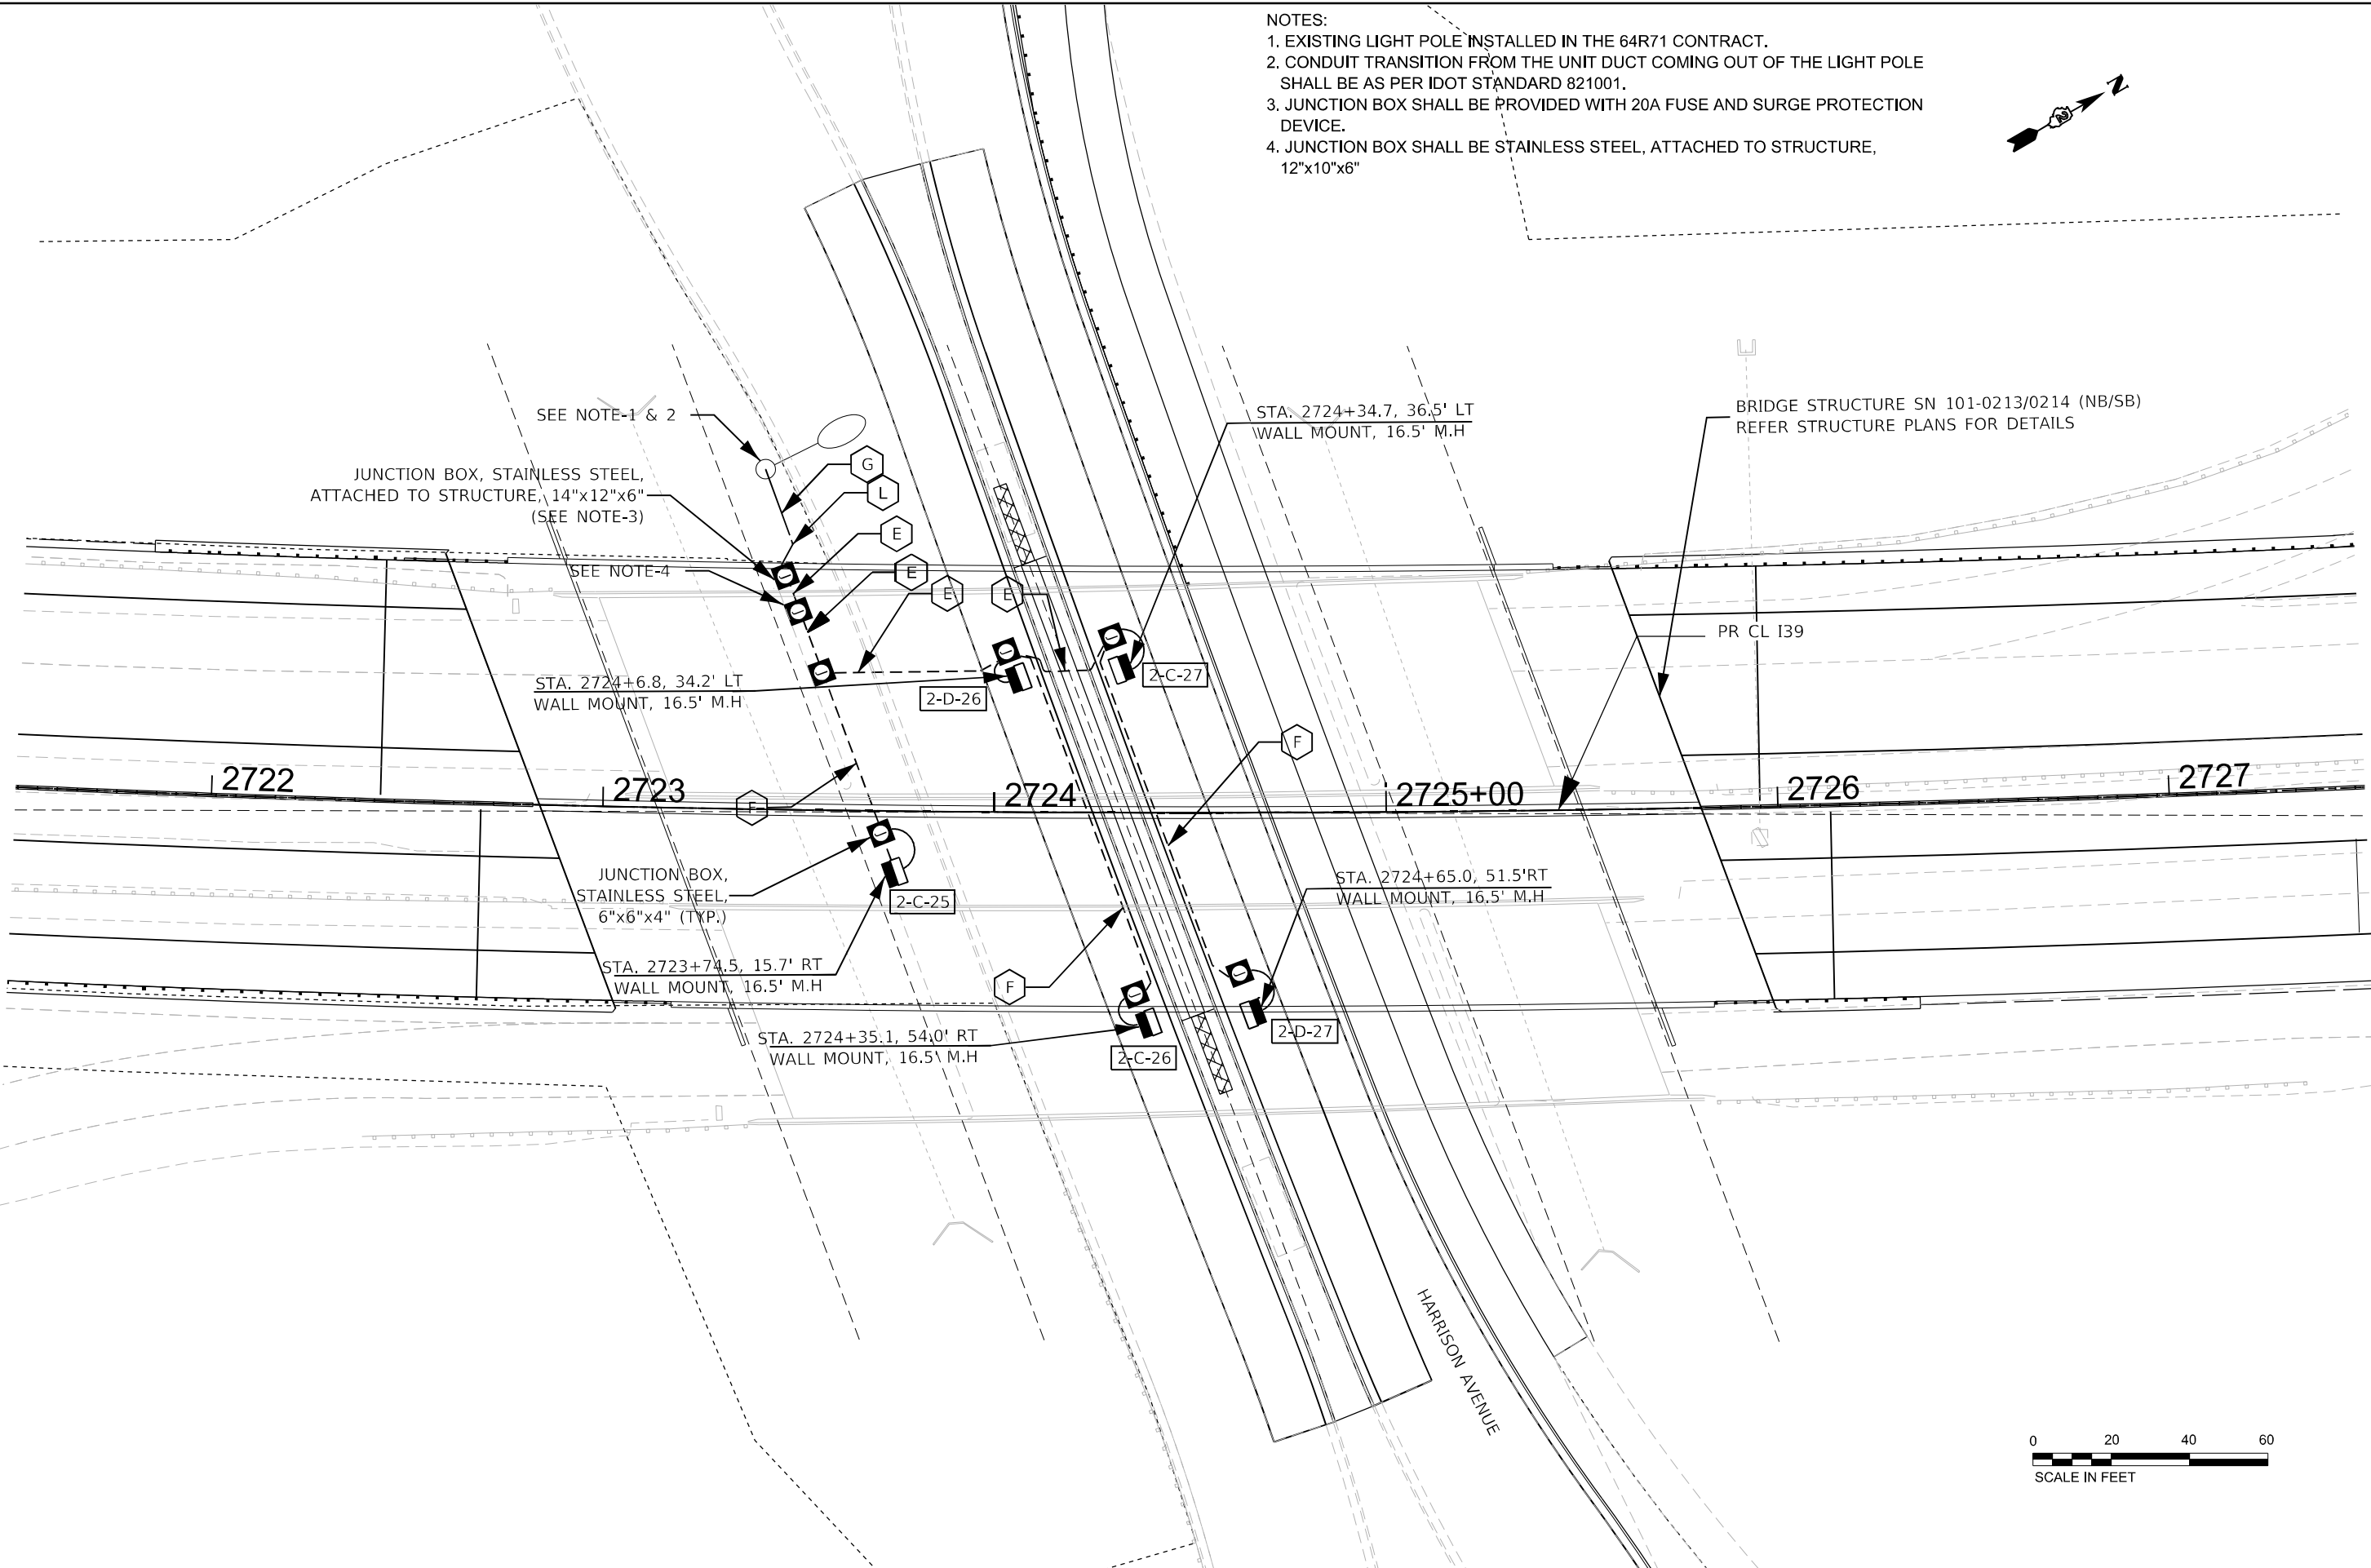

MODEL: Schematics (Sheet)
FILE NAME: c:\paward\benesch_projects\projects\0173716\0264C24_ML-shp-Schematics-1.dgn

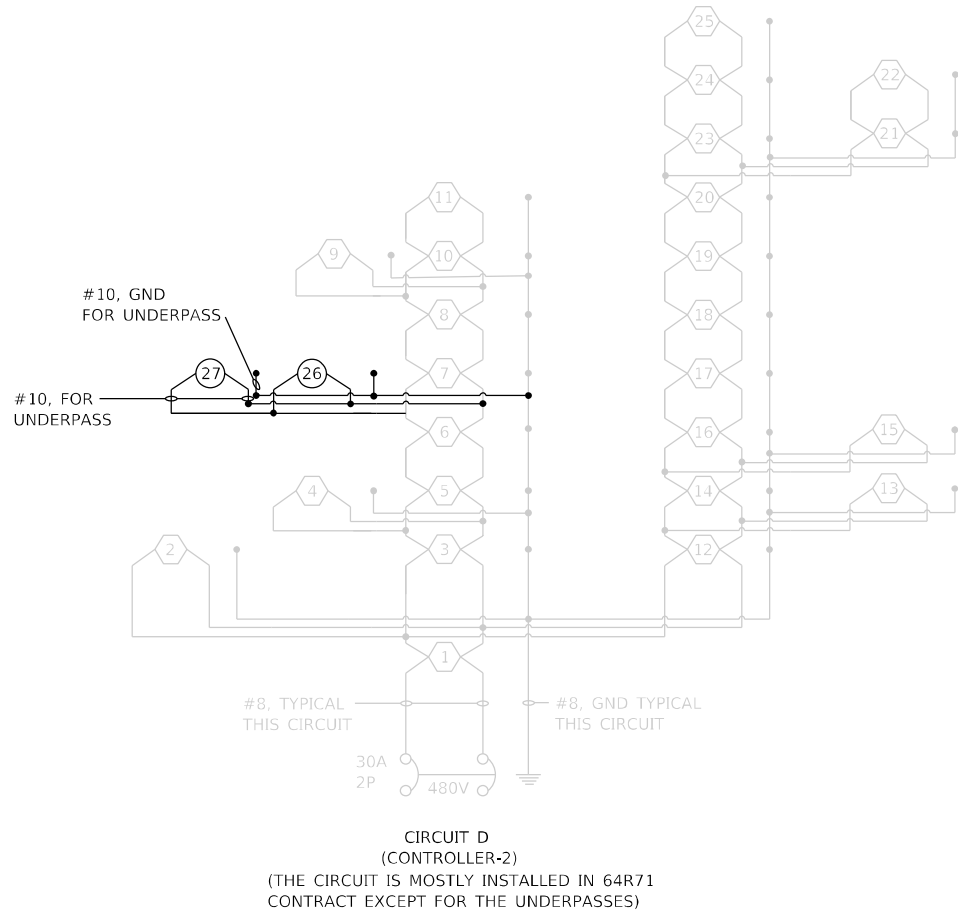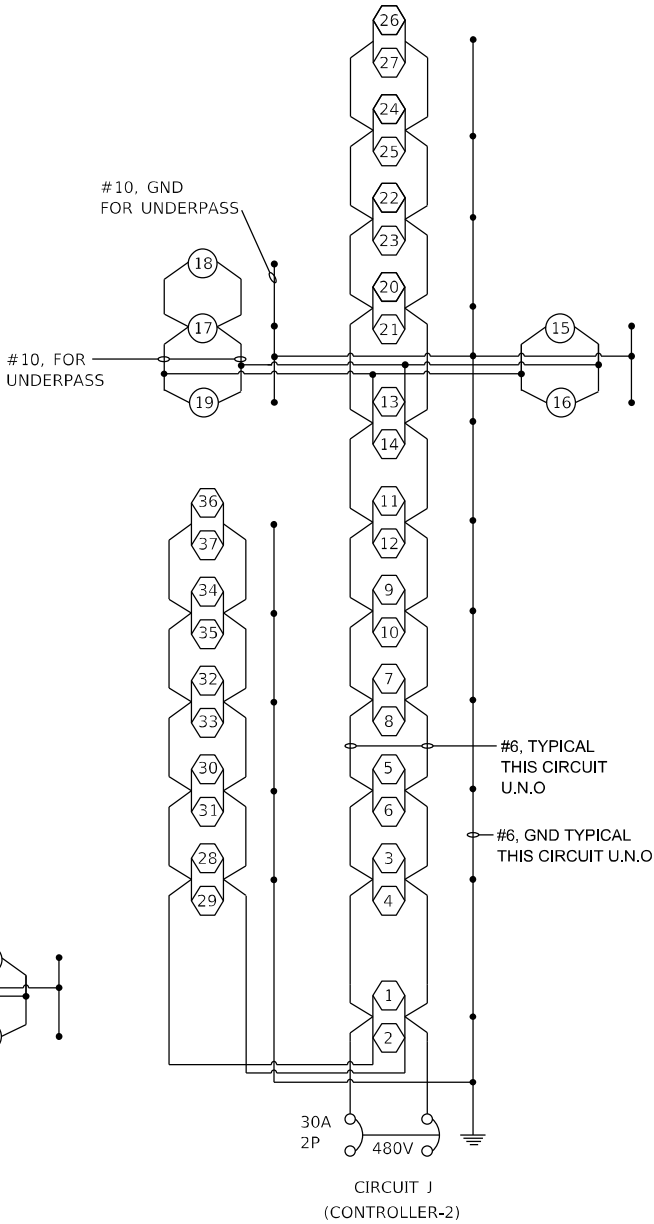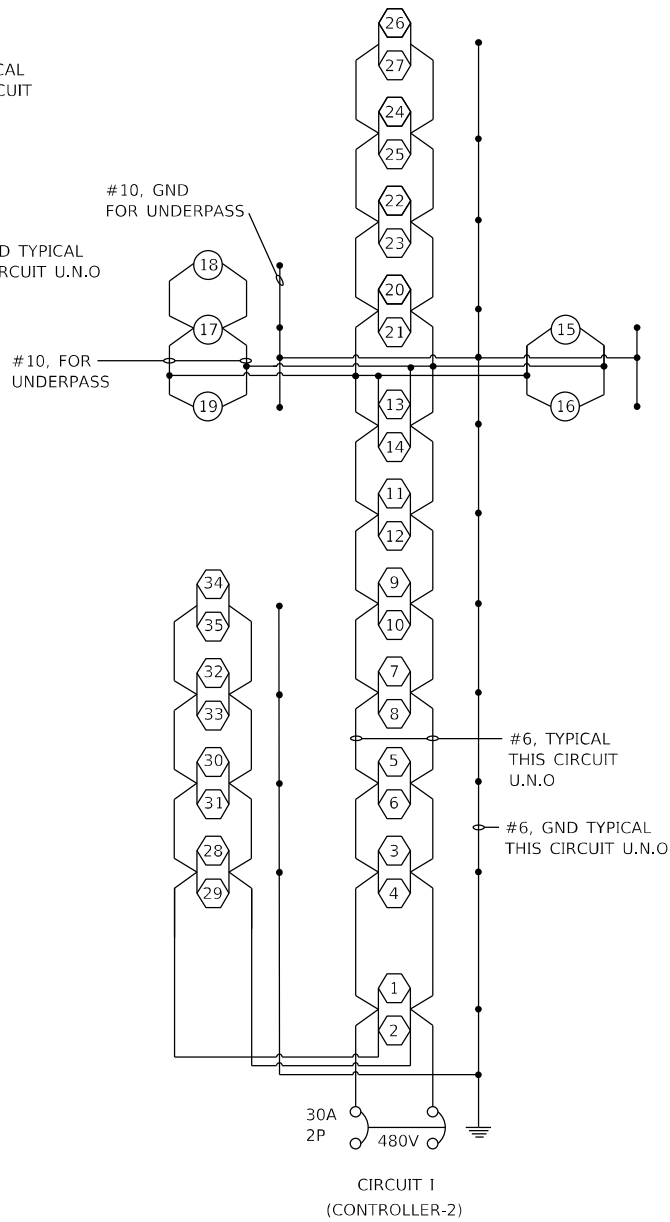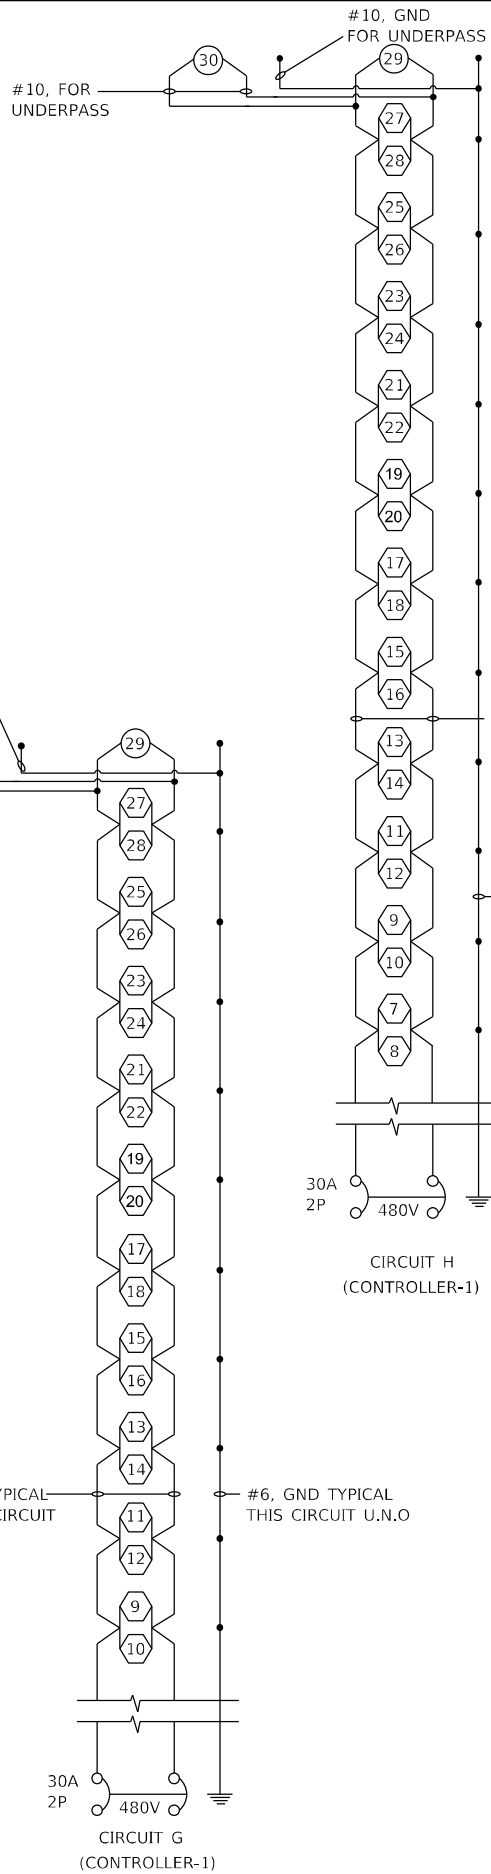

- (X) LED ROADWAY LUMINAIRE, DESIGNATION H
- (X) LED UNDERPASS LUMINAIRE, DESIGNATION E
- GROUND CONNECTION AT EACH POLE
- ≡ GROUND ROD

1. BOND EACH JUNCTION BOX TO EQUIPMENT GROUNDING CONDUCTOR.



USER NAME = lfranceschina
PLOT SCALE = SSCALE\$
PLOT DATE = 8/12/2024

DESIGNED - R.SCARIA
DRAWN - R.SCARIA
CHECKED - G.THIESSE
DATE - 02/14/2025

REVISED -
REVISED -
REVISED -
REVISED -

STATE OF ILLINOIS
DEPARTMENT OF TRANSPORTATION

PROPOSED LIGHTING DETAILS
SCHEMATICS

SCALE: SHEET 14 OF 21 SHEETS STA. TO STA.

F.A.I RTE.	SECTION	COUNTY	TOTAL SHEETS	SHEET NO.
*	(201-3)R & (4-1.5)R	WINNEBAGO	1685	499
CONTRACT NO. 64C24				
ILLINOIS FED. AID PROJECT				

* FAI ROUTE 39 (I-39) & FAP 301 (US 20) •



Luminaire Performance Table

Reset Form

Project

Date	Contract Number	Section Number	County
01/25/24	D264C24	(201-3)K	Winnebago

Marked Route Number	Municipality
I-39 / US-20	VILLAGE OF CHERRY VALLEY

Roadway

Lane Width	# of Lanes	Median Width	I.E.S. Surface Classification	Q-Zero Value
12'	3	18'	R3	0.07

Structure

Mounting Height	Arm Length	Set-Back	Number of Luminares (Highmast & Sign Lighting Only)
45'	12'	3'	N/A

Luminaire

Description	I.E.S. Lateral Distribution	I.E.S. Distribution (Transverse)
LUM., LED, ROADWAY, DESIGNATION H	MEDIUM	TYPE III

Total Light Loss Factor (LLF)	B-U-G Rating	Shields	Dimming Protocol
0.7	U=0	0	0

Layout

Spacing (to Nearest 5 ft)	Configuration (Opposite, Staggered, 1 Sided, or Median)
225'	MEDIAN

Performance

Average Illuminance, E _{AVE} (fc)	Uniformity Ratio, E _{AVE} /E _{MIN}
0.9	3.0

Average Luminance, L _{AVE} (cd/m ²)	Uniformity Ratio, L _{AVE} /L _{MIN}	Uniformity Ratio, L _{MAX} /L _{MIN}	Veiling Luminance Ratio, L _v /L _{AVE}
0.6	3.0	5.0	0.3

Light Trespass

Distance to ROW (behind pole)	Max. Horizontal Illuminance at ROW, E _H	Max. Vertical Illuminance at ROW, E _v
N/A	N/A	N/A

Notes

3 LANES IN EACH DIRECTION

Printed 01/25/24

BDE 5630 (04/10/19)



Luminaire Performance Table

Reset Form

Project

Date	Contract Number	Section Number	County
01/25/24	D264C24	(201-3)K	Winnebago

Marked Route Number	Municipality
I-39 / US-20	VILLAGE OF CHERRY VALLEY

Roadway

Lane Width	# of Lanes	Median Width	I.E.S. Surface Classification	Q-Zero Value
12'	3	27'	R3	0.07

Structure

Mounting Height	Arm Length	Set-Back	Number of Luminares (Highmast & Sign Lighting Only)
15.5'	N/A	1'	N/A

Luminaire

Description	I.E.S. Lateral Distribution	I.E.S. Distribution (Transverse)
UNDERPASS LUM., LED, DESIGNATION E	MEDIUM	TYPE III

Total Light Loss Factor (LLF)	B-U-G Rating	Shields	Dimming Protocol
0.7	U=0	0	0

Layout

Spacing (to Nearest 5 ft)	Configuration (Opposite, Staggered, 1 Sided, or Median)
70'	OPPOSITE

Performance

Average Illuminance, E _{AVE} (fc)	Uniformity Ratio, E _{AVE} /E _{MIN}
0.9	3.0

Average Luminance, L _{AVE} (cd/m ²)	Uniformity Ratio, L _{AVE} /L _{MIN}	Uniformity Ratio, L _{MAX} /L _{MIN}	Veiling Luminance Ratio, L _v /L _{AVE}
0.6	3.0	5.0	0.3

Light Trespass

Distance to ROW (behind pole)	Max. Horizontal Illuminance at ROW, E _H	Max. Vertical Illuminance at ROW, E _v
N/A	N/A	N/A

Notes

LED, UNDERPASS LUMINAIRE, OPPOSITE, WALL MOUNTED

Printed 01/25/24

BDE 5630 (04/10/19)

MODEL: PER TBL [Sheet]
FILE NAME: c:\pwworkdir\benesch_projects\projects\0173716\D264C24_ML-sh-LuminairePerformanceTable.dgn



USER NAME = Ifranceschina	DESIGNED - R.SCARIA	REVISED -
	DRAWN - R.SCARIA	REVISED -
PLOT SCALE = \$SCALE\$	CHECKED - G.THIESSE	REVISED -
PLOT DATE = 8/12/2024	DATE - 02/14/2025	REVISED -

STATE OF ILLINOIS
DEPARTMENT OF TRANSPORTATION

PROPOSED LIGHTING DETAILS
PERFORMANCE TABLE

SCALE: SHEET 15 OF 21 SHEETS STA. TO STA.

F.A.I RTE.	SECTION	COUNTY	TOTAL SHEETS	SHEET NO.
*	(201-3)R & (4-1.5)R	WINNEBAGO	1685	500
CONTRACT NO. 64C24				
ILLINOIS FED. AID PROJECT				

* FAI ROUTE 39 (I-39) & FAP 301 (US 20) •