



Page 1 of 1

Date 6/16/08

ROUTE FAP 301 DESCRIPTION Pg2-111-06 Bridge over the CC&P RR, .3 m. W. of Perryville Road LOGGED BY W. Garza
SECTION (201-3), K (4-1, 5) K LOCATION Cherry Valley Twp. - 10 NE, SEC., TWP. 43N, RNG. 2E
COUNTY Winnebago DRILLING METHOD Hollow Stem Auger HAMMER TYPE B-53 Diedrich Automatic

The Unconfined Compressive Strength (UCS) Failure Mode is indicated by (B-Bulge, S-Shcar, P-Penetrometer)
The SPT (N value) is the sum of the last two blow values in each sampling zone (AASHTO T206)

BBS, from 137 (Rev. 8-99)

Station: 2648+67.50

Offset from C 1-39: 85.33' Rt.



Page 1 of 1

Date 6/16/08

ROUTE <u>FAP 301</u>		DESCRIPTION <u>P92-111-06 Bridge over the CC&P RR, 3 m. W. of Perryville Road</u>		LOGGED BY <u>W. Garza</u>	
SECTION <u>(201-3), K (4-1, 5) K</u>		LOCATION <u>Cherry Valley Twp. - 10 NE, SEC., TWP. 43N, RNG. 2E</u>			
COUNTY <u>Winnebago</u>	CORING METHOD	R	CORE	S	

Color pictures of the cores _____
 Cores will be stored for examination until _____
 The "Strength" column represents the uniaxial compressive strength of the core sample (ASTM D-2938)
 BBS, form 138 (Rev. 6-99)

Page 1 of 2Date 6/17/08

ROUTE FAP 301 DESCRIPTION P92-111-06 Bridge over the CC&P RR, .3 m. W. of Perryville Road LOGGED BY W. Garza
SECTION (201-3), K (4-1, 5) K LOCATION Cherry Valley Twp. - 10 NE, SEC., TWP. 43N, RNG. 2E
COUNTY Winnebago DRILLING METHOD Hollow Stem Auger HAMMER TYPE B-53 Diedrich Automatic

The Unconfined Compressive Strength (UCS) Failure Mode is indicated by (B-Bulge, S-Shear, P-Penetrometer)
The SPT (N value) is the sum of the last two blow values in each sampling zone (AASHTO T206)

BBS, from 137 (Rev. 8-99)

Station: 2649+31.16

Offset from C I-39: 17.58' Rt.



Page 2 of 2

Date 6/17/08

STRUCT. NO.	_____	D E P T H	B L O W S	U C S	M O I S T	Surface Water Elev. _____ ft
Station	_____					Stream Bed Elev. _____ 72.50 ft
BORING NO.	B-2h					Groundwater Elev.:
Station	[REDACTED]					First Encounter _____ 750.1 ft ▼
Offset	_____					Upon Completion _____ ft
Ground Surface Elev.	795.10 ft					After _____ Hrs. _____ ft
(ft)	(6")					(tsf)
VERY STIFF gray LOAM TILL	3					
	6	2.3	31.0			
	9	B				
753.10						
MEDIUM tan dirty moist SAND	10					
	11					
	14					
750.60						
HARD gray SANDY LOAM TILL	11					
	23	4.2	9.0			
	29	S				
748.60						
VERY STIFF olive-green SANDY LOAM TILL	5					
	22	3.1	12.0			
	28	P				
745.90						
-50						
VERY DENSE tan weathered LIMESTONE	100/6"					
743.60						
742.60						
VERY DENSE tan weathered LIMESTONE	100/1"					
Auger Refusal at 52.5'						
End of Boring						
-55						
-60						

BORING B-2h
Station: 2649+31.16
Offset from C/L-39: 17.58' Rt.

Page 1 of 1Date 6/20/08

STRUCT. NO.		D	B	U	M	Surface Water Elev.		ft
Station		E	L	C	O	Stream Bed Elev.	72.50	ft
		P	O	S	I			
BORING NO.	B-3h	T	W	Qu	S	Groundwater Elev.:		
Station		H	S	(tsf)	T	First Encounter		ft
Offset				(%)		Upon Completion		ft
Ground Surface Elev.	769.80	(ft)	(/6")			After _____ Hrs.		ft
MEDIUM dark brown SILTY CLAY LOAM				0.5 P	24.0			
	767.30							
STIFF brown CLAY LOAM				2				
				3	1.5	18.0		
				4	P			
	765.80							
	-5			8				
STIFF tan SANDY LOAM				9	1.1	12.0		
				10	P			
	763.30							
				7				
STIFF tan SANDY LOAM TILL				9	1.8	11.0		
				11	P			
	760.30							
	-10			37				
VERY DENSE tan weathered LIMESTONE				100/5				
	758.30							
				100/2*				
VERY DENSE tan weathered LIMESTONE								
Auger Refusal at 14'	755.80							
Borehole continued with rock coring.								
	-15							
	-20							

BORING B-3h
Station: 2647+72.12
Offset from C/L-39: 61.58' Lt.



Page 1 of 1

Date 6/20/08

STRUCT. NO. _____ Station _____		CORING BARREL TYPE & SIZE _____		DEPTH (ft)	CORE (#)	COVERY (%)	R.Q.D. (%)	TIME (min/ft)	TRENTH (tsf)
BORING NO. <u>B-3h</u> Station <u> </u> Offset <u> </u> Ground Surface Elev. <u>769.80</u> ft		Core Diameter <u>2</u> in Top of Rock Elev. <u>760.30</u> ft Begin Core Elev. <u>755.80</u> ft							
Dolomite: yellow tan-buff, vuggy and pitted, very finely crystalline, with chert inclusions, top foot contains one-inch segments. t.s.f.: 751.8 to 751.2				755.80	1	100	32	1.8	97.0
Dolomite: as above, though medium to massively bedded, with sandy inclusions. t.s.f.: 747.1 to 746.5				750.80	2	100	62	1.4	87.0
Dolomite: as above, less pitted t.s.f.: 744.2 to 743.5				745.80	3	100	83	2	184.0
End of Boring				740.80					

BORING LOGS 2 STRUCTURE NO. 101-0208/0209					F.A.I RTE.	SECTION	COUNTY	TOTAL SHEETS	SHEET NO.
					*	(201-3)R & (4-1,5)R	WINNEBAGO	1685	602
					CONTRACT NO. 64C24				
SCALE:	SHEET 59	OF 60	SHEETS	STA.	TO STA.				
					ILLINOIS		FED. AID PROJECT		

* FAI ROUTE 39 (I-39) & FAP 301 (US 20)



Page 1 of 2

Date 6/24/08

ROUTE	FAP 301	DESCRIPTION	P92-111-06 Bridge over the CC&P RR., 3 m. W. of Perryville Road	LOGGED BY	W. Garza
-------	---------	-------------	---	-----------	----------

SECTION (201-3), K (4-1, 5) K LOCATION Cherry Valley Twp. - 10 NE, SEC., TWP. 43N, RNG. 2E

COUNTY Winnebago DRILLING METHOD Hollow Stem Auger HAMMER TYPE CME-45 Automatic

STRUCT. NO. _____ Station _____	D E P T H (ft) (6")	B L O W S (6")	U C S (tsf)	M O I S T (%)	Surface Water Elev. _____ ft Stream Bed Elev. <u>72.50</u> ft	D E P T H (ft) (6")	B L O W S (6")	U C S (tsf)	M O I S T (%)
BORING NO. <u>B-4h</u> Station _____ Offset _____ Ground Surface Elev. <u>797.00</u> ft			Qu		Groundwater Elev.: First Encounter <u>757.0</u> ft  Upon Completion _____ ft After _____ Hrs. _____ ft				

The Unconfined Compressive Strength (UCS) Failure Mode is indicated by (B-Bulge, S-Shear, P-Penetrometer)
The SPT (N value) is the sum of the last two blow values in each sampling zone (AASHTO T206)

BBS, from 137 (Rev. 8-99)



Page 2 of 2

Date 6/24/08

ROUTE	FAP 301	DESCRIPTION	P92-111-06 Bridge over the CC&P RR., 3 m. W. of Perryville Road	LOGGED BY	W. Garza
-------	---------	-------------	---	-----------	----------

SECTION (201-3), K (4-1, 5) K LOCATION Cherry Valley Twp. - 10 NE, SEC., TWP. 43N, RNG. 2E

COUNTY Winnebago DRILLING METHOD Hollow Stem Auger HAMMER TYPE CME-45 Automatic

STRUCT. NO. _____ Station _____	D E P T H (ft) (6") (tsf) (%)	B L O W S (ft) (6") (tsf) (%)	U C S Qu	M O I S T (%)	Surface Water Elev. _____ ft
BORING NO. _____ B-4h					Stream Bed Elev. _____ 72.90 ft
Station _____					Groundwater Elev.: _____
Offset _____					First Encounter _____ 757.0 ft
Ground Surface Elev. _____ 797.00 ft					Upon Completion _____ ft
					After _____ Hrs. _____ ft

The Unconfined Compressive Strength (UCS) Failure Mode is indicated by (B-Bulge, S-Shear, P-Penetration).
The SPT (N value) is the sum of the last two blow values in each sampling zone (AASHTO T206)

BBS (3-99)



Page 1 of 1

Date 6/24/08

ROUTE	FAP 301	DESCRIPTION	DATE
		P92-111-08 Bridge over the CC&P RR., 3 m. W. of Barnsville Road	6/24/00

SECTION (201-3) K (4-1 5) K LOCATION Cherry Valley Twp. 10 NE SEC. TWP. 12N. RNC. 25

COUNTY	Winnebago	CORING METHOD	R		CORE	S
--------	-----------	---------------	---	--	------	---

STRUCT. NO. _____ Station _____	CORING BARREL TYPE & SIZE _____	D E P T H (ft)	C O R E (in)	C O V E R Y (%)	R Q D (%)	T I M E (min)	T R E N G T H (ksi)
BORING NO. B-4h Station _____	Core Diameter 2 in						
Offset _____	Top of Rock Elev. 760.00 ft						
Ground Surface Elev. 797.00 ft	Begin Core Elev. 753.50 ft						

Color pictures of the cores _____
 Cores will be stored for examination until _____
 The "Strength" column represents the uniaxial compressive strength of the core sample (ASTM D-2938)

BBS, form 138 (Rev. 8-99)

BBS, form 138 (Rev. 8-99)

Station: 2647+36.30

Offset from @ I-39: 11.8' Rt.

STATE OF ILLINOIS
DEPARTMENT OF TRANSPORTATION

BORING LOGS 3
STRUCTURE NO. 101-0208/0209

SCALE:	SHEET 60	OF 60	SHEETS	STA.	TO STA.
--------	----------	-------	--------	------	---------

* FAI ROUTE 39 (I-39) & FAP 301 (US 20)

F.A.I RTE.	SECTION	COUNTY	TOTAL SHEETS	SHEET NO.
*	(201-3)R & (4-1,5)R	WINNEBAGO	1685	603
		CONTRACT NO. 64C24		
ILLINOIS		FED. AID PROJECT		


MODEL: SHEET
FILE NAME: c:\pwword\benesch projects\projects\d0173871D264C24 SHT 0208-0209-CN BORING-LOG-3.dgn

Bowman

10 S. LaSalle Street, Suite 2110
Chicago, Illinois 60603
312-614-0360
www.assn.org

Existing Structure: S.N. 101-0069 (S.B.) and S.N. 101-0070 (N.B.) built as F.A. Route 194, Section 4 VB-1 at Station 832 +49.16 in 1963. Bridges widened and deck replaced in 1991 as F.A.I. Route 39, Section 4 VBY-1. Each superstructure consists of 3 spans of continuous composite rolled steel beams with partial length flange cover plates. Each substructure consists of concrete stub abutments and concrete 5 column piers supported on piles. Length = 279'-8½" (back-to-back of abutments). Width = 42'-2" (out-to-out deck). Traffic is to be maintained utilizing stage construction.

Traffic Barrier Terminal
Type 6, Std. 631031
(S.E. & N.W. bridge
corners)

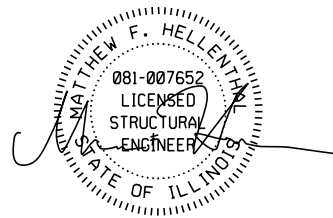

APPROVED
For Structural Adequacy Only
Jayne F. Schiff
Engineer of Bridges & Structures


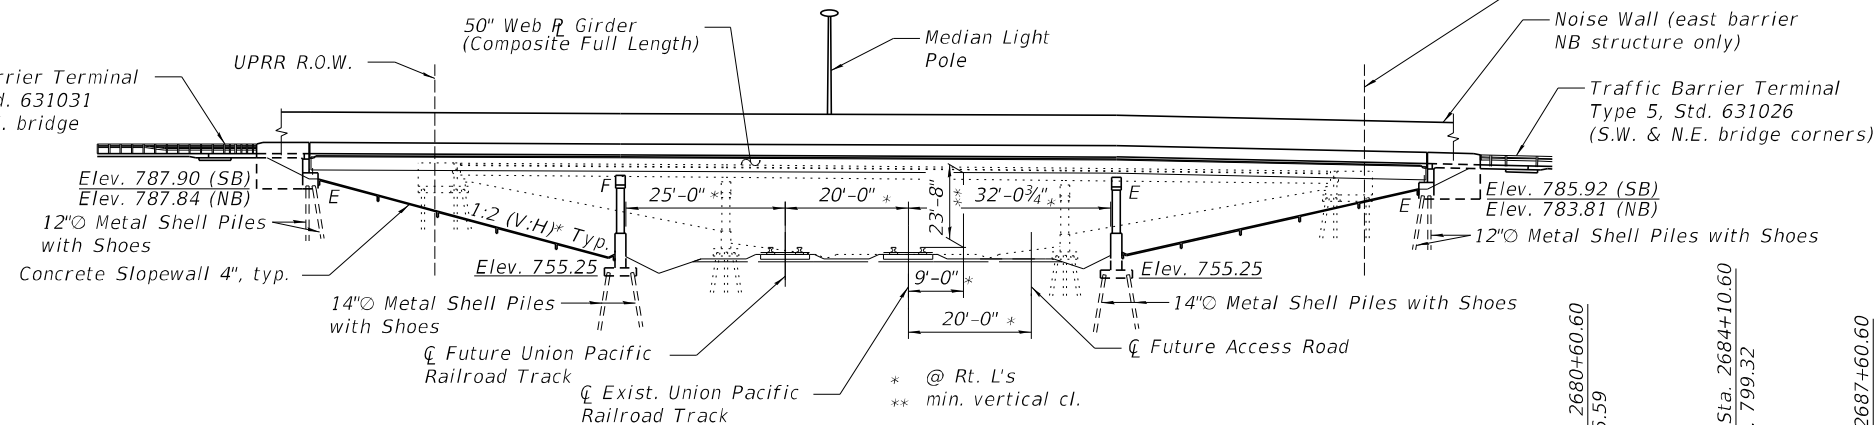


Diagram illustrating a vertical curve with a length of $LVC = 700'$. The curve is defined by the following data points and grades:

- PVI Sta. 2684+10.60** (Elev. 799.32)
- PVT Sta. 2687+60.60** (Elev. 792.30)
- Grade 1:** $+0.78\%$
- Grade 2:** -2.01%
- Starting Elevation:** Elev. 796.59

Along Prop. PGL (NB) & Prop. PGL NB
Note: Up to ¼ inch may be ground off the
bridge deck and the bridge approach slabs.
The profile grade shows the final elevation
after grinding.

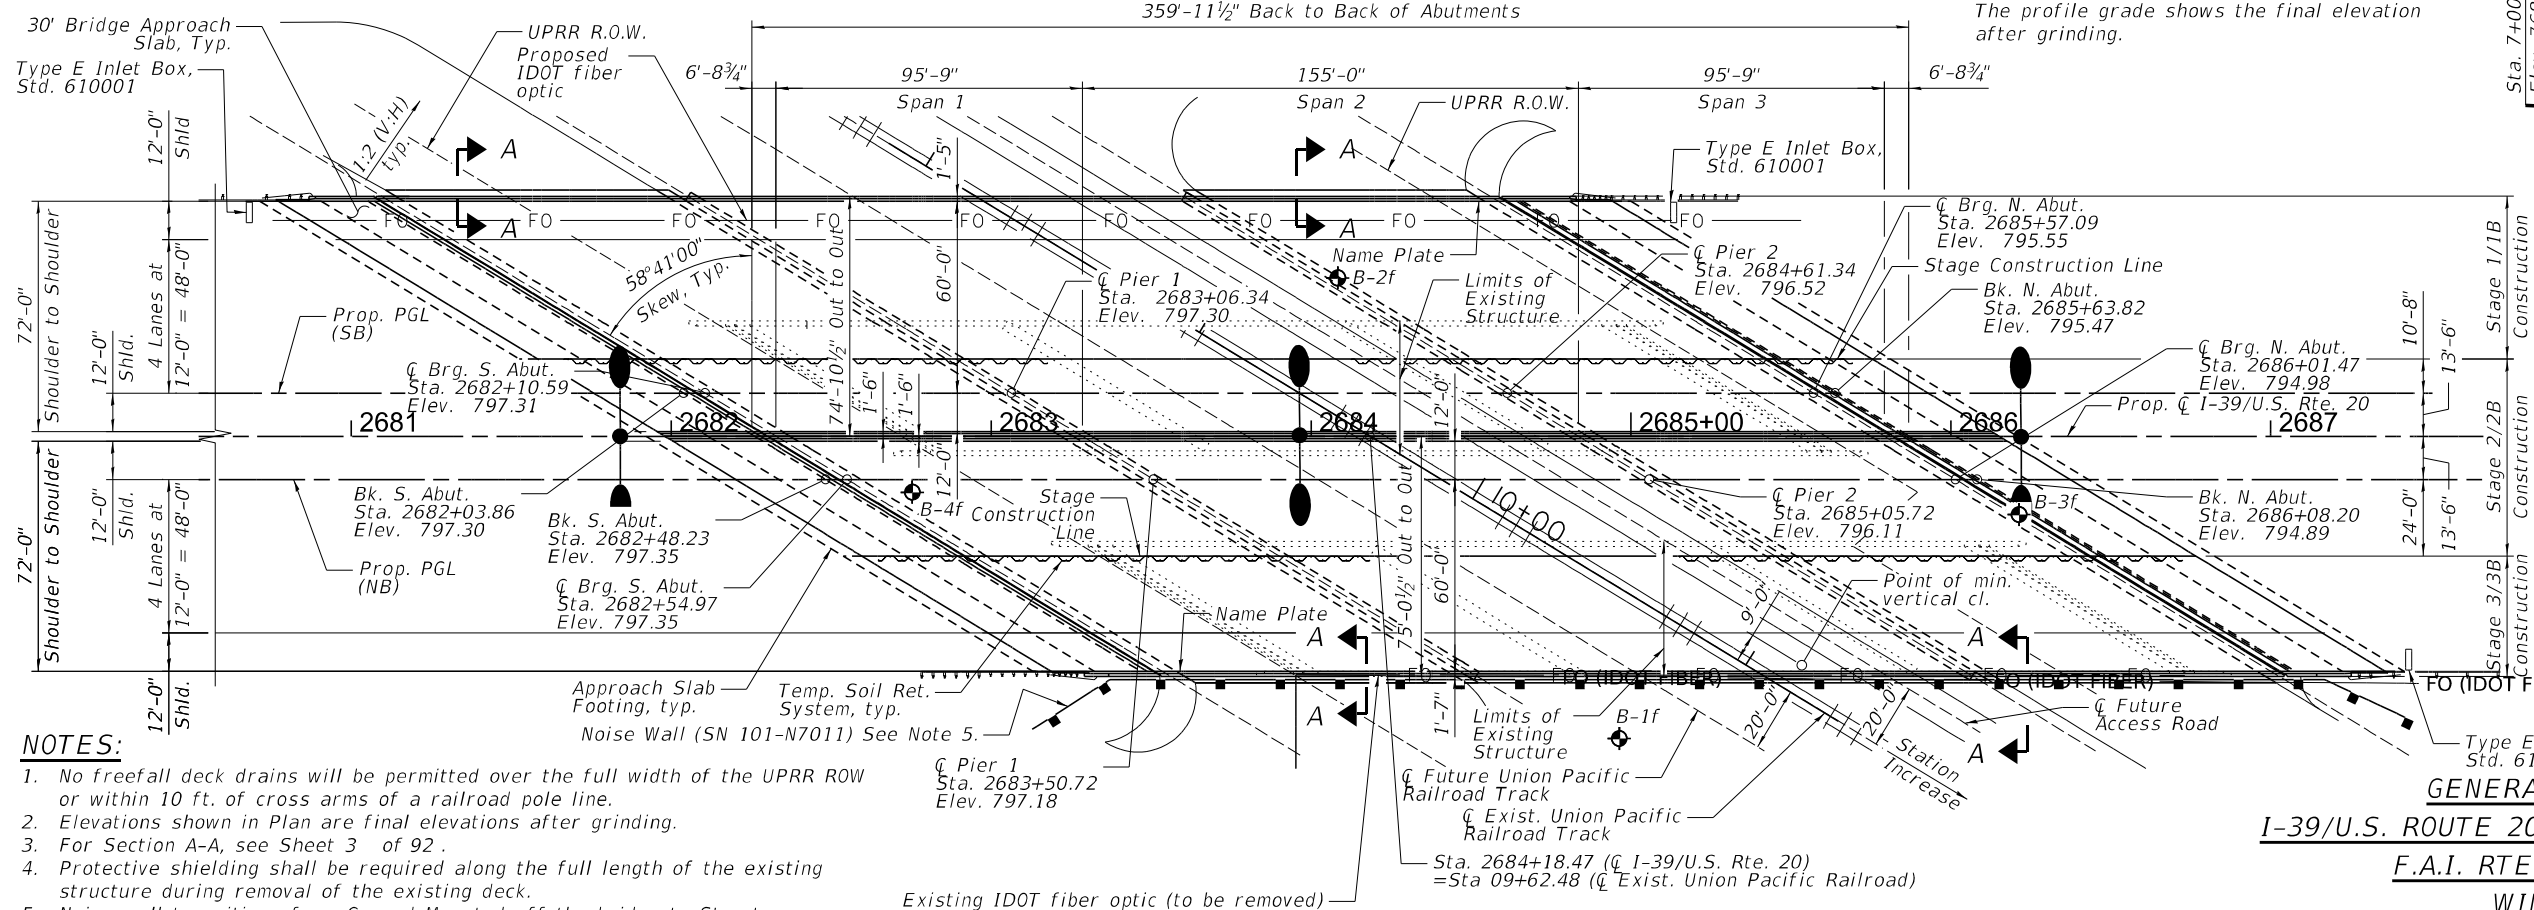

1. No freefall deck drains will be permitted over the full width of the UPRR ROW or within 10 ft. of cross arms of a railroad pole line.
2. Elevations shown in Plan are final elevations after grinding.
3. For Section A-A, see Sheet 3 of 92.
4. Protective shielding shall be required along the full length of the existing structure during removal of the existing deck.
5. Noise wall transitions from Ground Mounted off the bridge to Structure Mounted on the bridge. For further details on Ground/Structure Mounted Noise Wall, See Plans for SN 101-N7011 in Contract 64C24.

PLAN

USER NAME =	DESIGNED - AAB	REVISED -
	CHECKED - MFH	REVISED -
PLOT SCALE =	DRAWN - KMS	REVISED -
PLOT DATE =	CHECKED - MFH	REVISED -

**STATE OF ILLINOIS
DEPARTMENT OF TRANSPORTATION**

SHEET 1 OF 92 SHEETS

2020 AASHTO LRFD Bridge Design
Specifications, 9th Edition

Allow 50#/sq. ft. for future wearing surface.
200 plf allowance for noise wall posts and paneling
extending up to 8'-0" above top of barrier

Seismic Performance Zone (SPZ) = 1
Design Spectral Acceleration at 1.0 sec. (S_{D1}) = 0.079g
Design Spectral Acceleration at 0.2 sec. (S_{D5}) = 0.135g
Soil Site Class = D

FIELD UNITS


$f'_c = 3,500$ psi (Substructure)
 $f'_c = 4,000$ psi (Superstructure Concrete)
 $f_y = 60,000$ psi (Reinforcement)
 $f_y = 50,000$ psi (M270 Grade 50)***

*** Structural steel to be metalized.

Sta. 7+00.00	Elev. 768.39
Sta. 8+00.00	Elev. 767.81
Sta. 9+00.00	Elev. 767.30
Sta. 10+00.00	Elev. 766.74
Sta. 11+00.00	Elev. 766.16
Sta. 12+00.00	Elev. 765.71
Sta. 13+00.00	Elev. 765.30

Along & Exist. UPRR Track

 Indicates Soil Boring Location

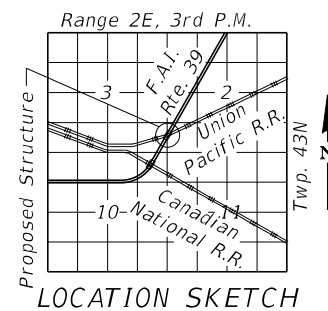

I-39/U.S. ROUTE 20 OVER UNION PACIFIC RAILROAD

WINNEBAGO COUNTY

STA. 2684+18.47

STRUCTURE NUMBER 101-0210 (SB)

STRUCTURE NUMBER 101-0211 (NB)

F.A.I. RTE.	SECTION	COUNTY	TOTAL SHEETS	SHEET NO.
39	(201-3)R & (4-1, 5)R	WINNEBAGO	1685	604
CONTRACT NO. 64C24				
	ILLINOIS	FED. AID PROJECT		

MODEL: sMODELNAME\$
FILE NAME: c:\pwword\benesch_projects\projects\02-47003\02464C2-4-1010210_0211-shl-gennotes_REV-INSP.dgn

INDEX OF SHEETS:

- 1 General Plan and Elevation
- 2 General Notes, Bill of Material and Index of Sheets
- 3 General Data
- 4 Foundation Layout (Southbound)
- 5 Foundation Layout (Northbound)
- 6 Stage Construction Details (1 of 3)
- 7 Stage Construction Details (2 of 3)
- 8 Stage Construction Details (3 of 3)
- 9 Temporary Concrete Barrier Details
- 10 Existing Abutment Removal Details
- 11 Existing Pier Removal Details (1 of 2)
- 12 Existing Pier Removal Details (2 of 2)
- 13 Temporary Soil Retention System Details
- 14 Top of Slab Elevations Plan (Southbound)
- 15 Top of Slab Elevations Plan (Northbound)
- 16 Top of Slab Elevations (1 of 12)
- 17 Top of Slab Elevations (2 of 12)
- 18 Top of Slab Elevations (3 of 12)
- 19 Top of Slab Elevations (4 of 12)
- 20 Top of Slab Elevations (5 of 12)
- 21 Top of Slab Elevations (6 of 12)
- 22 Top of Slab Elevations (7 of 12)
- 23 Top of Slab Elevations (8 of 12)
- 24 Top of Slab Elevations (9 of 12)
- 25 Top of Slab Elevations (10 of 12)
- 26 Top of Slab Elevations (11 of 12)
- 27 Top of Slab Elevations (12 of 12)
- 28 Top of North Approach Slab Elevations (Southbound)
- 29 Top of South Approach Slab Elevations (Southbound)
- 30 Top of North Approach Slab Elevations (Northbound)
- 31 Top of South Approach Slab Elevations (Northbound)
- 32 Deck Plan (Southbound 1 of 2)
- 33 Deck Plan (Southbound 2 of 2)
- 34 Deck Plan (Northbound 1 of 2)
- 35 Deck Plan (Northbound 2 of 2)
- 36 Deck Cross Section
- 37 West Parapet Elevation (Southbound)
- 38 East Parapet Elevation (Southbound)
- 39 West Parapet Elevation (Northbound)
- 40 East Parapet Elevation (Northbound)
- 41 Parapet Details (1 of 3)
- 42 Parapet Details (2 of 3)
- 43 Parapet Details (3 of 3)
- 44 Deck Details at Diaphragms
- 45 Superstructure Details
- 46 North Approach Slab Plan (Southbound)
- 47 South Approach Slab Plan (Southbound)
- 48 North Approach Slab Plan (Northbound)
- 49 South Approach Slab Plan (Northbound)
- 50 Approach Slab Details (1 of 3)
- 51 Approach Slab Details (2 of 3)
- 52 Approach Slab Details (3 of 3)
- 53 North Modular Joint Details (1 of 2)
- 54 North Modular Joint Details (2 of 2)
- 55 South Preformed Joint Strip Seal
- 56 Framing Plan (Southbound)
- 57 Framing Plan (Northbound)
- 58 Girder Elevation
- 59 Girder Moment and Reaction Tables
- 60 Girder Top of Web Elevations and Camber
- 61 Field Splice Details
- 62 Diaphragm Details (1 of 3)
- 63 Diaphragm Details (2 of 3)
- 64 Diaphragm Details (3 of 3)
- 65 Cross Frame Details
- 66 Girder Details
- 67 Elastomeric Bearing Details - Abutments
- 68 Fixed HLMR Disc Bearing Details - Pier 1
- 69 Guided Expansion HLMR Disc Bearing Details - Pier 2
- 70 North Abutment Plan and Elevation (Stage 1)
- 71 North Abutment Plan and Elevation (Stage 2)
- 72 North Abutment Plan and Elevation (Stage 3)
- 73 South Abutment Plan and Elevation (Stage 1)
- 74 South Abutment Plan and Elevation (Stage 2)
- 75 South Abutment Plan and Elevation (Stage 3)
- 76 Abutment Details (1 of 5)
- 77 Abutment Details (2 of 5)

INDEX OF SHEETS (CONT.):

- 78 Abutment Details (3 of 5)
- 79 Abutment Details (4 of 5)
- 80 Abutment Details (5 of 5)
- 81 Pier Plan and Elevation (Stage 1)
- 82 Pier Plan and Elevation (Stage 2)
- 83 Pier Plan and Elevation (Stage 3)
- 84 Pier Details (1 of 2)
- 85 Pier Details (2 of 2)
- 86 Metal Shell Pile Details
- 87 Concrete Parapet Slipforming Option
- 88 Bar Splicer Assembly and Mechanical Splicer Details
- 89 Soil Boring Logs (1 of 4)
- 90 Soil Boring Logs (2 of 4)
- 91 Soil Boring Logs (3 of 4)
- 92 Soil Boring Logs (4 of 4)

GENERAL NOTES:

- 1. These plans are for erection of the bridges. All work shown related to the Beam and Bearing Fabrication Contract (64U51) is for information only.
- 2. Fasteners shall be ASTM F 3125 Grade A325 Type 1, hot dip galvanized bolts in metallized areas. Bolts 7/8" diameter, holes 15/16" diameter, unless otherwise noted. See special provision for "Metallizing of Structural Steel".
- 3. Calculated weight of Structural Steel = 2,220,000 lbs
- 4. FOR INFORMATION ONLY - All structural steel shall be AASHTO M270 Grade 50 and shall be metallized. See Special Provision for "Metallizing of Structural Steel."
- 5. No field welding is permitted except as specified in the contract documents.
- 6. Reinforcement bars designated (E) shall be epoxy coated.
- 7. If the Contractor elects to use cantilever forming brackets on the exterior beams or girders, the brackets shall be placed at the same locations as required for the hardwood blocks in Article 503.06(b) of the Standard Specifications. If additional cantilever forming brackets are required, hardwood blocking shall be wedged between the exterior and first interior beam at each of the additional bracket locations.
- 8. The concrete for bridge decks finished according to Article 503.16(a) of the Standard Specifications shall be placed and compacted parallel to the skew in uniform increments along centerline of bridge. The machine used for finishing shall be set parallel to the skew for striking off and screeding the concrete.
- 9. A film forming Concrete Sealer shall be applied to the designated areas of the abutments.
- 10. Bearing seat surfaces shall be constructed or adjusted to the designated elevations within a tolerance of 1/8 in. (0.01 ft.). Adjustment shall be made either by grinding the surface or by shimming the bearings.
- 11. It shall be the Contractor's responsibility to verify the location of all utilities prior to starting construction.
- 12. The existing structural steel coating contains lead. The Contractor shall take appropriate precautions to address the presence of lead on this project.
- 13. Slipforming is only permitted for the west parapet of the southbound structure (SN 101-0210).
- 14. It is anticipated that the structural steel and bearings will be fabricated by June 1, 2026 for Stage 1, June 1, 2027 for Stage 2, and June 1, 2028 for Stage 3. The delivery dates shall be coordinated with IDOT and the Contractor responsible for Contract No. 64U51.

TOTAL BILL OF MATERIAL

ITEM	UNIT	SN 101-0210/0211		
		SUPER	SUB	TOTAL
Removal of Existing Structures No. 3	Each	0.5	0.5	1
Removal of Existing Structures No. 4	Each	0.5	0.5	1
Protective Shield	Sq Yd	2,580		2,580
Structure Excavation	Cu Yd		7,526	7,526
Concrete Structures	Cu Yd		3,178.6	3,178.6
Concrete Superstructure	Cu Yd	1,758.2		1,758.2
Protective Coat	Sq Yd	7,576		7,576
Concrete Superstructure (Approach Slab)	Cu Yd	416.6		416.6
Erecting Structural Steel	L Sum	0.58		0.58
Stud Shear Connectors	Each	31,620		31,620
Reinforcement Bars, Epoxy Coated	Pound	640,340	388,000	1,028,340
Bar Splicers	Each	2,644	648	3,292
Mechanical Splicers	Each	18	80	98
Slope Wall 4 Inch	Sq Yd		3,370	3,370
Furnishing Metal Shell Piles 12" x 0.250"	Foot		4,990	4,990
Furnishing Metal Shell Piles 14" x 0.312"	Foot		4,132	4,132
Driving Piles	Foot		9,122	9,122
Test Pile Metal Shells	Each		10	10
Pile Shoes	Each		320	320
Name Plates	Each	2		2
Preformed Joint Strip Seal	Foot	282		282
Erecting Elastomeric Bearing Assembly, Type I	Each	20		20
Erecting Elastomeric Bearing Assembly, Type II	Each	20		20
Anchor Bolts, 1"	Each		80	80
Anchor Bolts, 1 1/4"	Each		160	160
Temporary Soil Retention System	Sq Ft		8,597	8,597
Granular Backfill for Structures	Cu Yd		1,114	1,114
Concrete Sealer	Sq Ft		7,085	7,085
Geocomposite Wall Drain	Sq Yd		534	534
Pipe Underdrains for Structures 4"	Foot		649	649
Bridge Deck Grooving (Longitudinal)	Sq Yd	4,438		4,438
Bar Terminators	Each	152		152
Erecting High Load Multi-Rotational Bearings, Disc, Fixed-600K	Each	20		20
Erecting High Load Multi-Rotational Bearings, Disc, Guided Expansion-600K	Each	20		20
Diamond Grinding (Bridge Section)	Sq Yd	8,626		8,626
Modular Expansion Joint 6"	Foot	284		284
Temporary Shoring	Each		4	4
Noise Abatement Wall Anchor Rod Assembly	Each	40		40

RAILROAD NOTES:

- 1. Use the Union Pacific Railroad Public Projects Manual as a guide for assisting in administering, coordinating, planning, and implementing your project.
- 2. Prior to construction, obtain Railroad review and approval of all relevant construction items, including but not limited to, shoring, track & ground monitoring, erection, demolition, and falsework. All designs must adhere to the most restrictive provisions of the current UPRR and AREMA standards and guidelines in effect at the time the work is executed. Allow a minimum of 4 weeks for review and approval of each submittal. For submittals not in accordance with these notes, longer review times shall be expected.
- 3. Projects shall be designed such that all construction activities and phasing will not compromise safety nor impact Railroad operations.
- 4. Railroad requirements do not allow work within 50 feet of track centerline when a train passes the work site and all personnel must clear the area within 25 feet of the track centerline and secure all equipment.
- 5. Construction activities must be performed within naturally occurring track windows. Coordinate all requests for construction work windows with the Railroad's Designated Representative to ensure that the work is scheduled to eliminate any potential disruption to the Railroad's operations.
- 6. Verify the elevation of the existing top-of-rail profile before starting construction. Top-of-rail survey shall be performed for 1000 feet on either side of proposed overhead structure. Additional vertical clearance may be required for adjustment of sag in vertical curve, future track raise, flood considerations, construction and maintenance purposes. Bring all discrepancies to the attention of the Railroad prior to construction.

RAILROAD NOTES (CONT.):

- 7. Construction activities are not allowed within the temporary construction clearance envelope per the current UPRR Guidelines for Railroad Grade Separation Projects and Guidelines for Temporary Shoring.
- 8. The minimum permanent vertical clearance shall be 23'-4" measured from top of highest rail to the lowest obstruction under the structure. The extent of this vertical clearance shall be a minimum of 9 feet to the field side of the outermost existing or future tracks, measured perpendicular from the centerline of said tracks. In curved track, 9 feet shall be increased either 6 inches total or 1.5 inches for every degree of curve, whichever is greater. The permanent vertical clearance shall extend to cover all existing and future tracks, including the space in between.
- 9. All permanent clearances shall be verified throughout construction. A compliance report shall be submitted to the Railroad before project closing. All discrepancies shall be brought to the attention of the Railroad.
- 10. The permanent vertical and horizontal design clearances, which are specified in the bid documents approved by the Railroad, must be maintained in relation to the top-of-rail and centerline of existing and future tracks, respectively. Any reduction of these clearances is not permitted.
- 11. The proposed project shall not increase the quantity and/or characteristics of the flow in the Railroad's ditches and/or drainage structures.
- 12. Appropriate measures for the location and protection of UPRR facilities shall be addressed in all project submittals. For specific Railroad requirements and additional information refer to www.up.com/cbud. Abandonment of utilities must follow the UPRR Guidelines For Abandonment of Subsurface Utility Structures.

 Alfred Benesch & Company 35 W Wacker Drive, Suite 2300 Chicago, Illinois 60601 31246540150 Joe No. 10800	USER NAME =	DESIGNED - AAB	REVISED -
		CHECKED - MFH	REVISED -
	PLOT SCALE =	DRAWN - KMS	REVISED -
	PLOT DATE =	CHECKED - MFH	REVISED -


STATE OF ILLINOIS
DEPARTMENT OF TRANSPORTATION

GENERAL NOTES, BILL OF MATERIAL AND INDEX OF SHEETS
STRUCTURE NO. 101-0210 & 101-0211


SHEET 2 OF 92 SHEETS

F.A.I. RTE.	SECTION	COUNTY	TOTAL SHEETS	SHEET NO.
39	(201-3)R & (4-1, 5)R	WINNEBAGO	1685	605
CONTRACT NO. 64C24				
		ILLINOIS	FED. AID PROJECT	

MODEL: sMODELNAME5
FILE NAME: c:\pwworking\benesch_projects\projects\dms65238\1010210_0211-sh-gendtlis.dgn

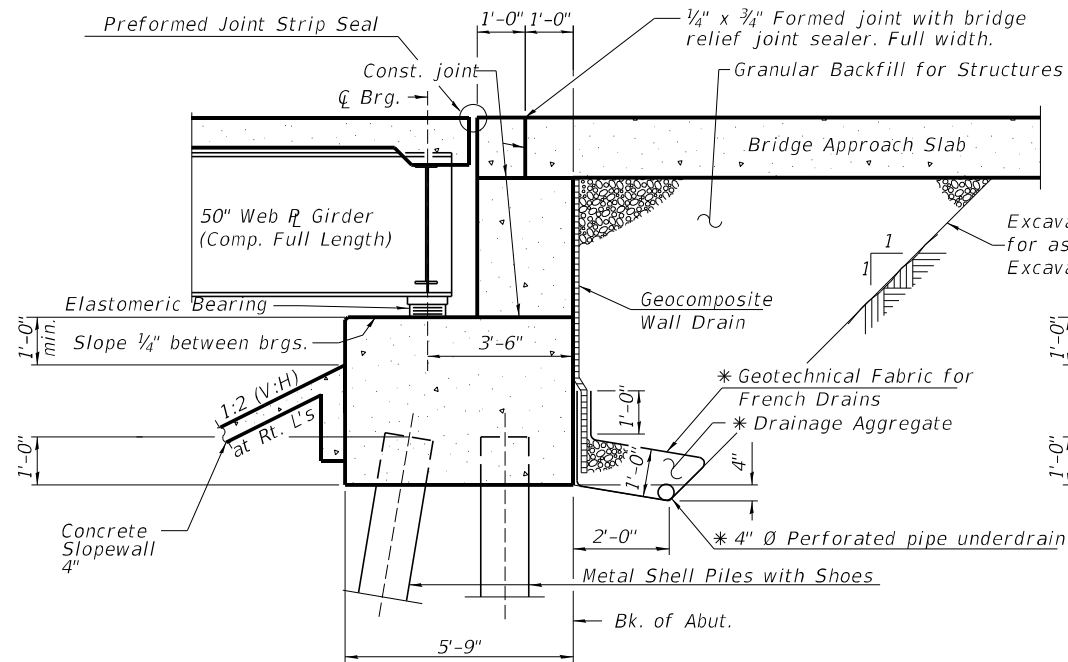

SECTION THRU SOUTH ABUTMENT
(Horiz. dim. @ Rt. angles)

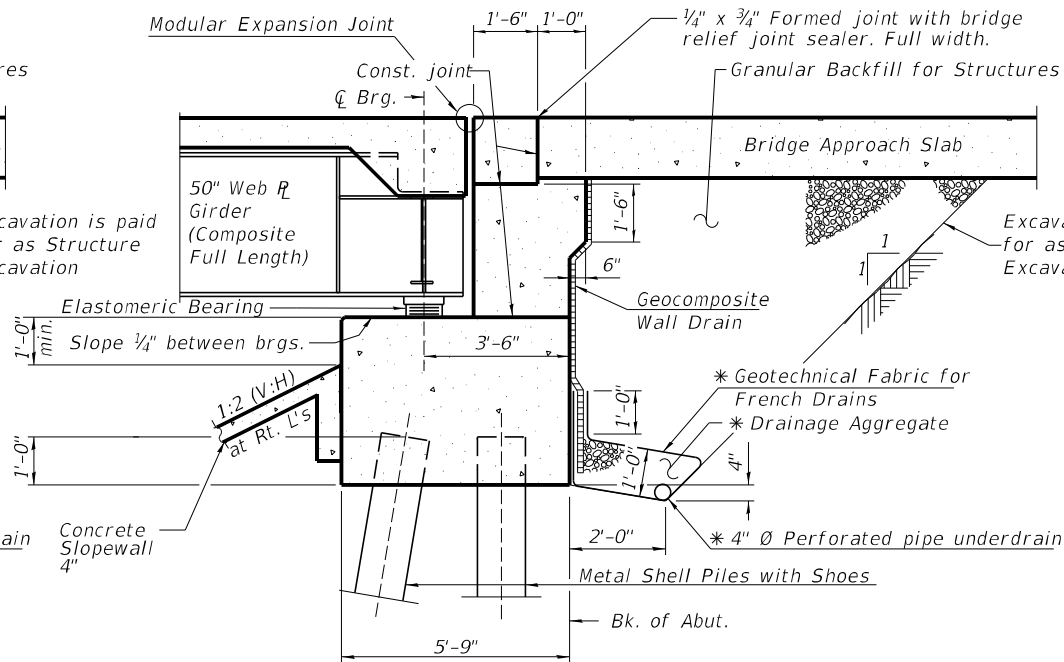

SECTION THRU NORTH ABUTMENT
(Horiz. dim. @ Rt. angles)

* Included in the cost of Pipe Underdrains for Structures 4".


Note:
All drainage system components shall extend parallel to the abutment back wall until they intersect the wingwalls or 2'-0" from the end of the wingwalls when the wings are parallel to the abutment. The pipe shall extend under the wingwall, if necessary, until intersecting the side slopes. The pipes shall drain into concrete headwalls. (See Article 601.05 of the Standard Specifications and Highway Standard 601101).

STATION 2684+18.47
BUILT 202 BY
STATE OF ILLINOIS
F.A.I. RT. 39
SEC. (4-1, 5)R
LOADING HL-93
STRUCTURE NO. 101-0210


NAME PLATE
See Std. 515001

STATION 2684+18.47
BUILT 202 BY
STATE OF ILLINOIS
F.A.I. RT. 39
SEC. (4-1, 5)R
LOADING HL-93
STRUCTURE NO. 101-0211


NAME PLATE
See Std. 515001

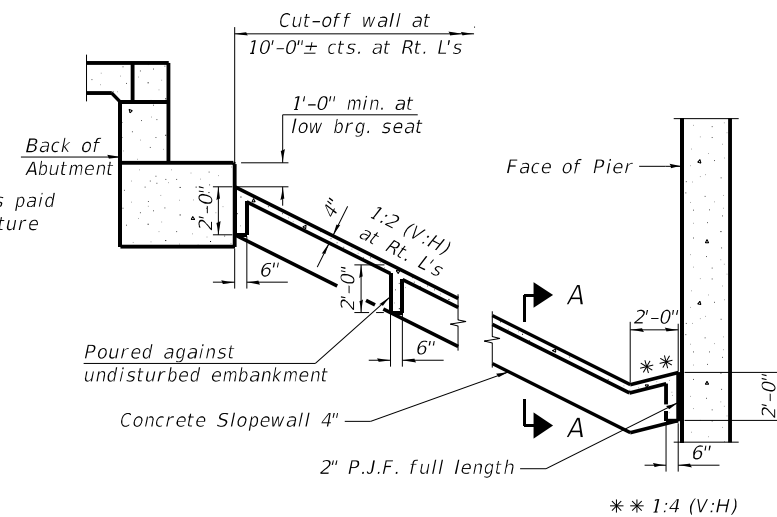

SECTION THRU CONCRETE SLOPEWALL
(Horiz. dim. @ Rt. L's)

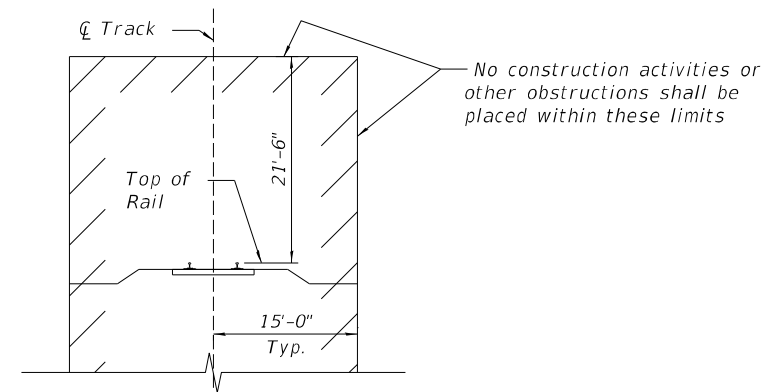

**MIN. CONSTRUCTION
CLEARANCE ENVELOPE**
(Normal to Railroad)

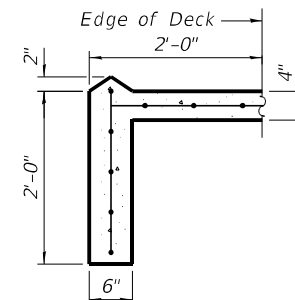

SECTION A-A

NOTES:
1. Slope wall shall be reinforced with welded wire fabric, 6in x 6in - W4.0 x W4.0, weighing 58 lbs. per 100 sq. ft.

S. ABUT. WORK POINTS

W.P.	*Station	*Offset
1	2680+86.76	74.92 Lt.
2	2680+86.76	72.42 Lt.
3	2681+07.02	72.42 Lt.
4	2682+26.51	00.28 Rt.
5	2682+30.01	00.04 Lt.
6	2682+31.91	03.16 Lt.
7	2681+08.71	78.12 Lt.
8	2681+06.76	74.92 Lt.

PIER 1 WORK POINTS

W.P.	*Station	*Offset
9	2682+04.71	70.06 Lt.
10	2683+26.10	3.79 Rt.
11	2683+30.77	3.90 Lt.
12	2682+09.39	77.75 Lt.


PIER 2 WORK POINTS

W.P.	*Station	*Offset
13	2683+59.71	70.06 Lt.
14	2684+81.10	3.79 Rt.
15	2684+85.77	3.90 Lt.
16	2683+64.39	77.75 Lt.


N. ABUT. WORK POINTS

W.P.	*Station	*Offset
17	2684+57.08	71.71 Lt.
18	2685+80.08	03.12 Rt.
19	2685+82.00	00.04 Lt.
20	2685+85.48	00.33 Lt.
21	2684+66.99	72.42 Lt.
22	2684+82.88	72.42 Lt.
23	2684+82.88	74.92 Lt.
24	2684+59.03	74.92 Lt.

*All Stations and Offsets Are Measured from ζ I-39

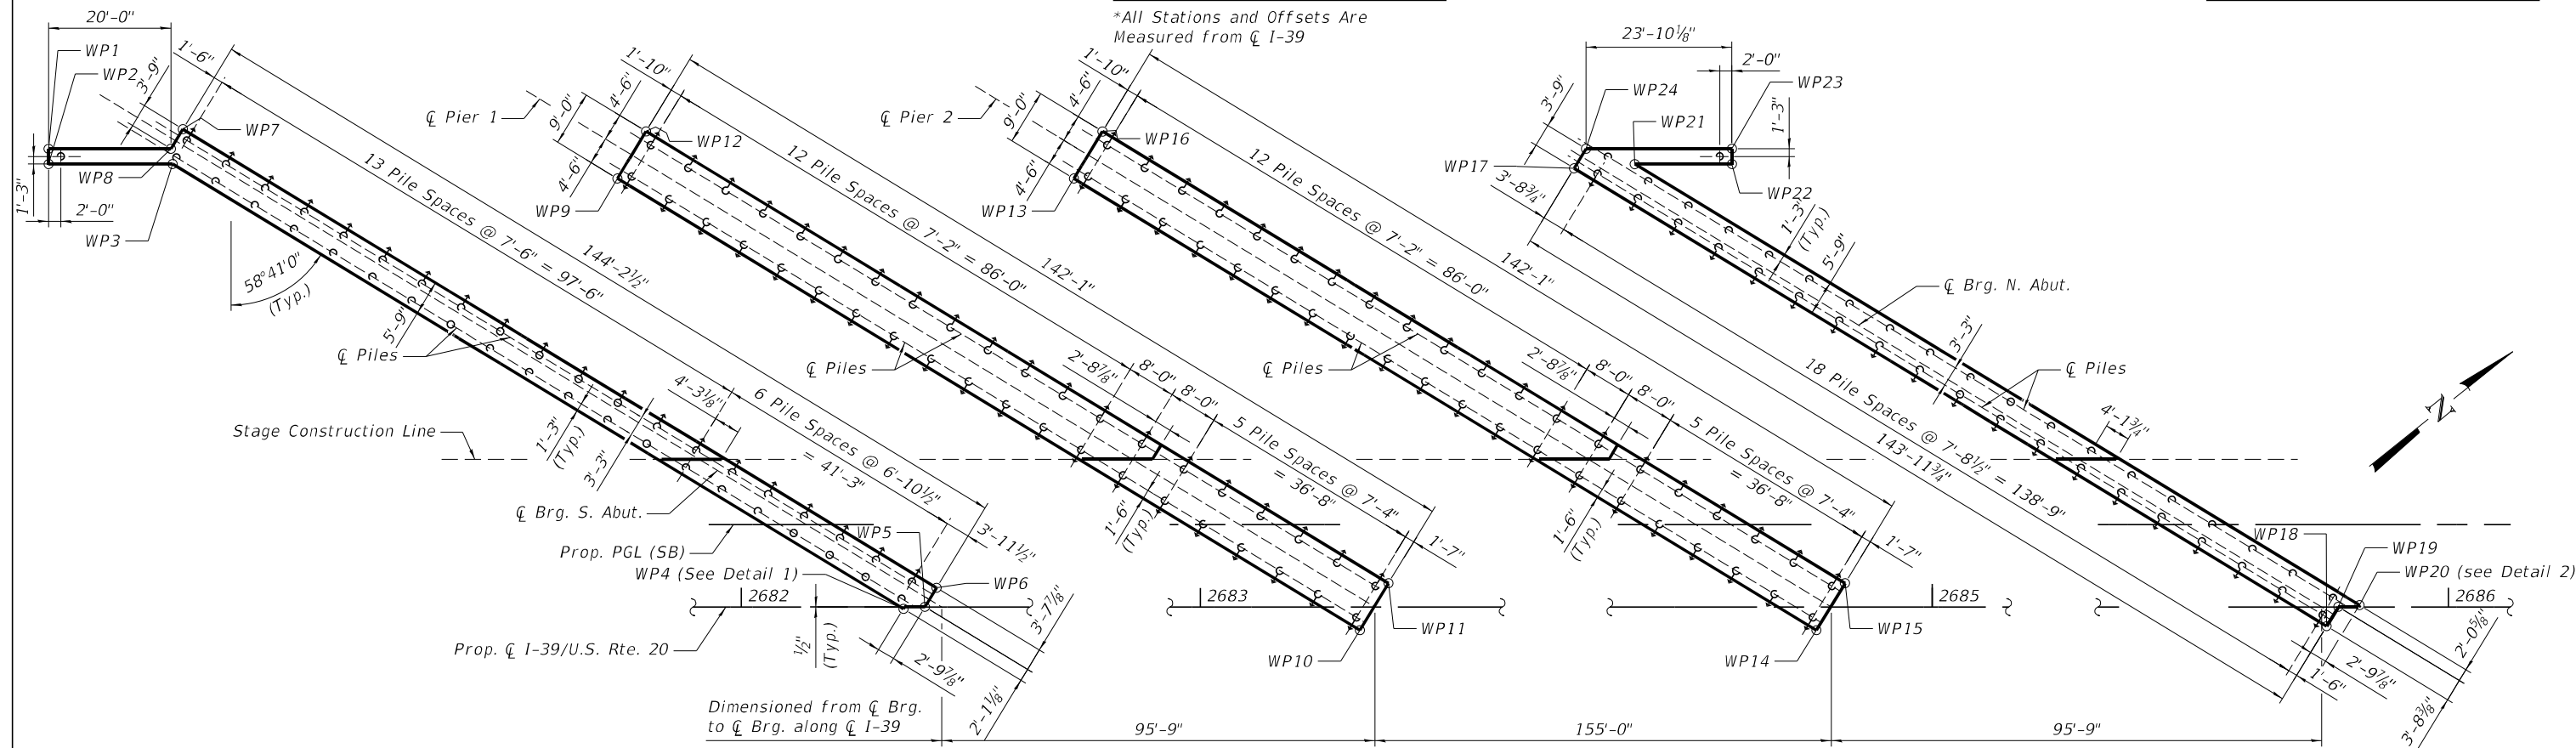

FOUNDATION LAYOUT

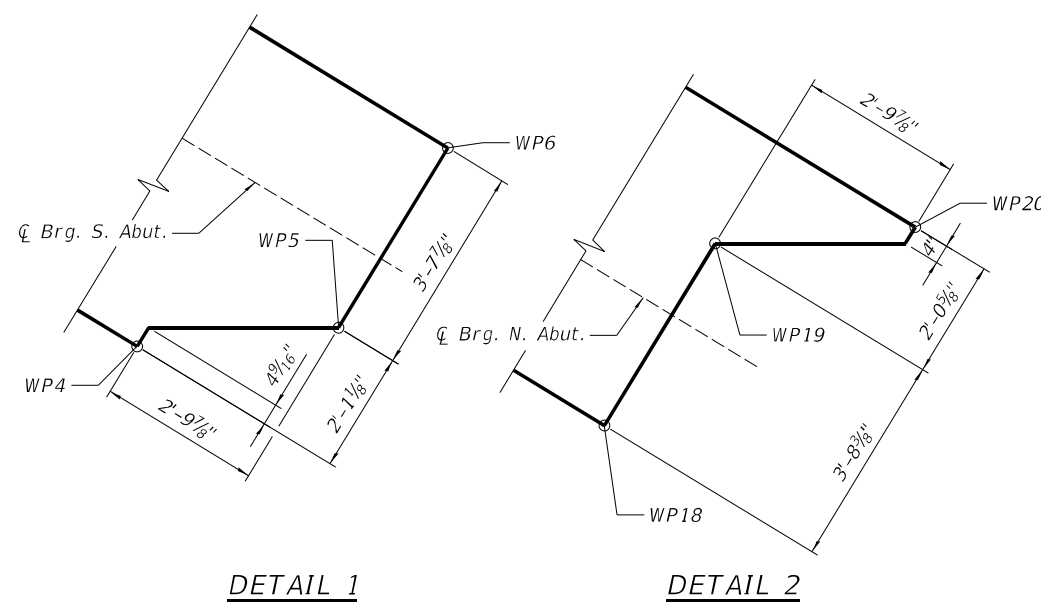

DETAIL 1

DETAIL 2

LEGEND

- = Pile Battered 1H:4V
 = Vertical Pile

NOTES:

- See Sheets 81 to 85 of 92 for pier details.
- See Sheets 70 to 79 of 92 for abutment details.
- After demolition of the existing abutments, the Contractor shall verify that the existing back row vertical piles will not conflict with driving the proposed abutment batter piles. The Contractor shall inform the Engineer of any potential conflicts before driving piles.
- Pile batter may be reduced to a minimum of 1H:12V for piles located directly adjacent to the stage lines where the pile leads conflict with the existing or proposed structure.

STATE OF ILLINOIS
DEPARTMENT OF TRANSPORTATION

FOUNDATION LAYOUT (SOUTHBOUND)
STRUCTURE NO. 101-0210 & 101-0211

SHEET 4 OF 92 SHEETS

F.A.I. RTE.	SECTION	COUNTY	TOTAL SHEETS	SHEET NO.
39	(201-3)R & (4-1, 5)R	WINNEBAGO	1685	607
CONTRACT NO. 64C24				
ILLINOIS FED. AID PROJECT				



Alfred Benesch & Company
35 W Wacker Drive, Suite 3300
Chicago, Illinois 60601
312.465.4050 Job No. 10800

USER NAME =	DESIGNED - AAB	REVISED -
	CHECKED - JHG	REVISED -
PLOT SCALE =	DRAWN - KMS	REVISED -
PLOT DATE =	CHECKED - JHG	REVISED -

MODEL: smodelnames
FILE NAME: c:\pwworking\benesch_projects\projects\dms65238\1010210_0211-sh-fnd1.dgn

2/11/2025 9:32:35 AM

S. ABUT. WORK POINTS

W.P.	* Station	* Offset
1	2682+26.58	00.33 Rt.
2	2683+45.35	72.58 Rt.
3	2683+29.18	72.58 Rt.
4	2683+29.18	75.08 Rt.
5	2683+52.93	75.08 Rt.
6	2683+54.98	71.71 Rt.
7	2682+31.98	03.12 Lt.
8	2682+30.06	00.04 Rt.

PIER 1 WORK POINTS


<i>W.P.</i>	<i>* Station</i>	<i>* Offset</i>
9	2683+26.28	03.90 Rt.
10	2684+46.81	77.23 Rt.
11	2684+51.49	69.54 Rt.
12	2683+30.96	03.79 Lt.

PIER 2 WORK POINTS


<i>W.P.</i>	<i>* Station</i>	<i>* Offset</i>
13	2684+81.28	03.90 Rt.
14	2686+01.81	77.23 Rt.
15	2686+06.49	69.54 Rt.
16	2684+85.96	03.79 Lt.

N. ABUT. WORK POINTS


W.P.	* Station	* Offset
17	2685+80.15	03.16 Rt.
18	2687+03.35	78.12 Rt.
19	2687+05.20	75.08 Rt.
20	2687+25.20	75.08 Rt.
21	2687+25.20	72.58 Rt.
22	2687+05.31	72.58 Rt.
23	2685+85.55	00.28 Lt.
24	2685+82.05	00.04 Rt.

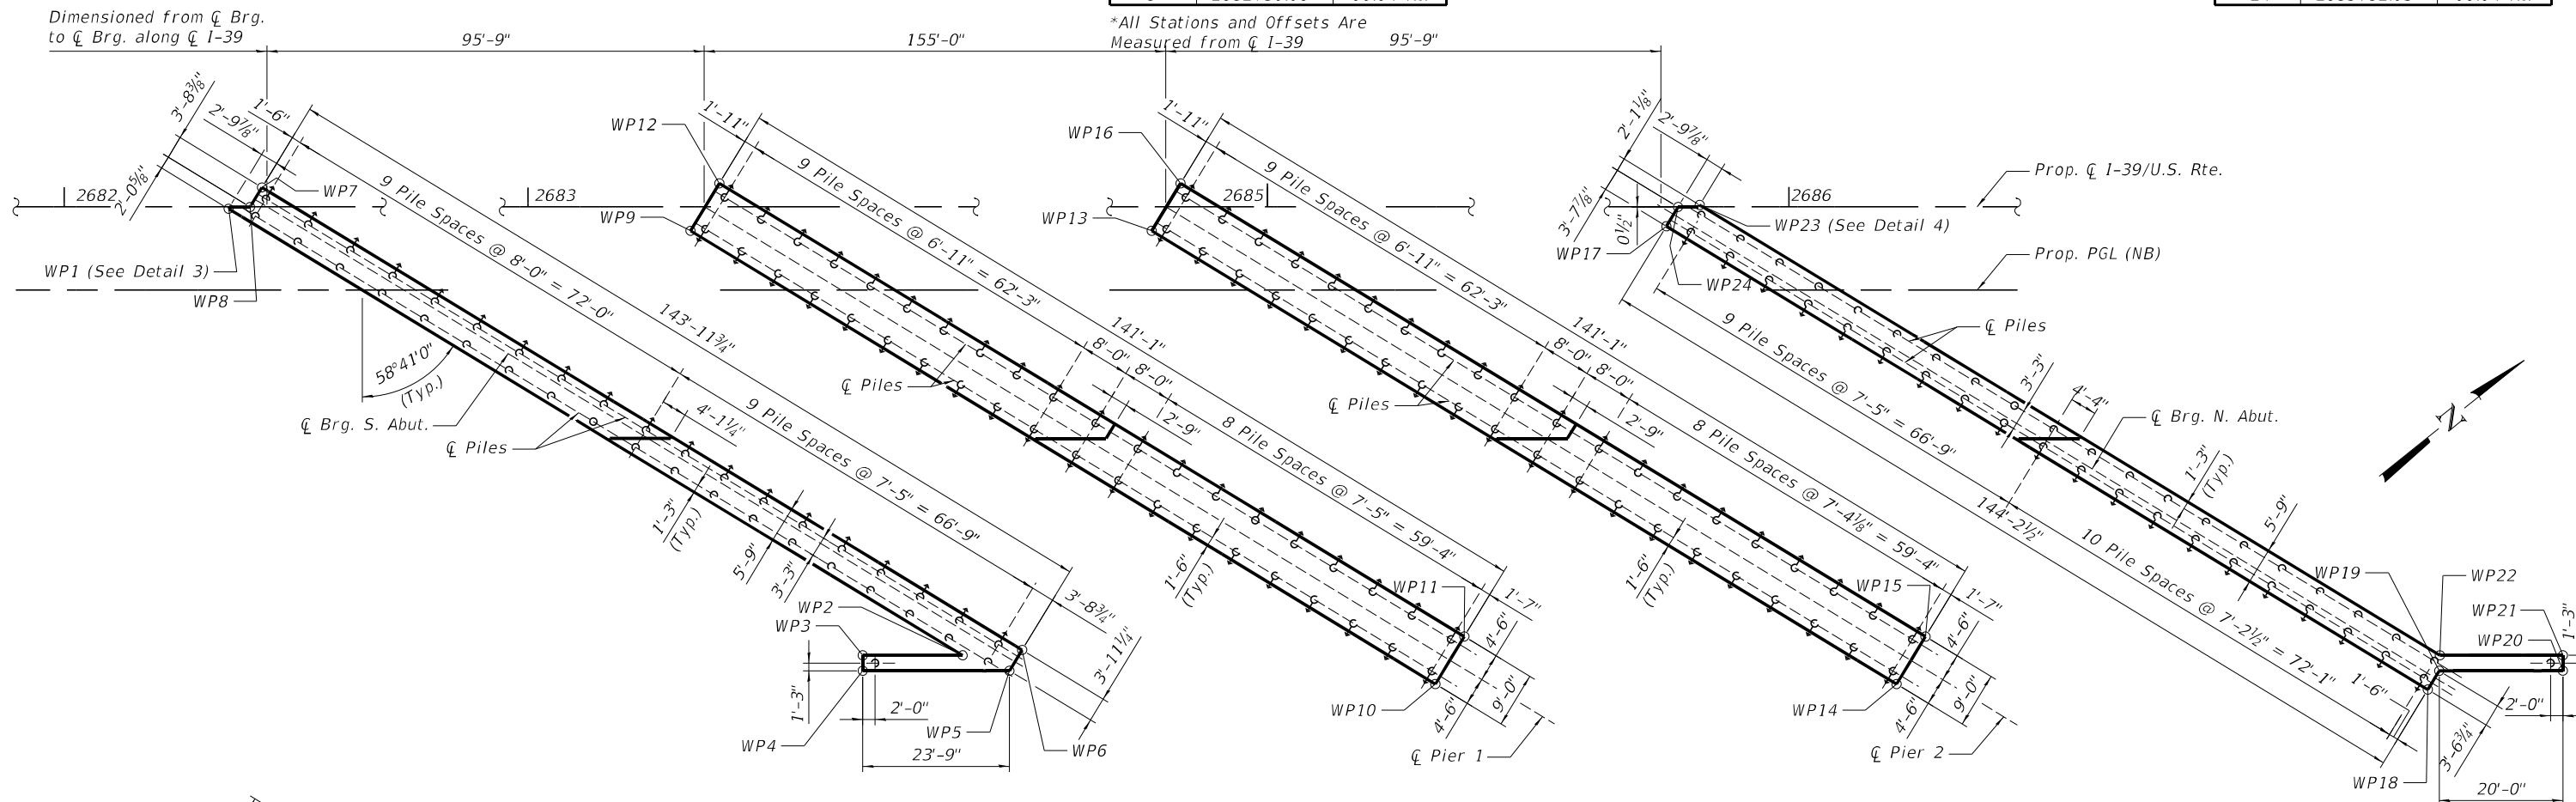

FOUNDATION LAYOUT

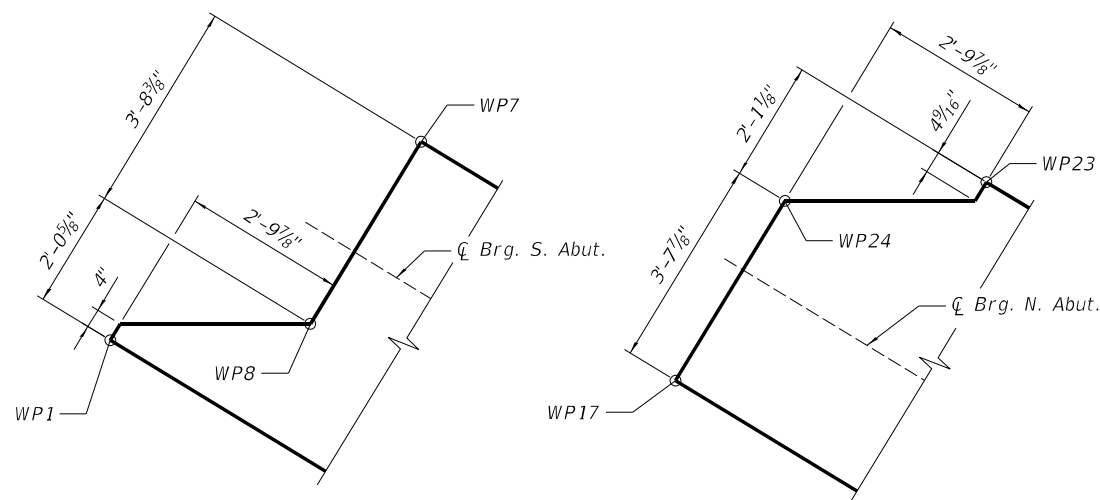

DETAIL 3

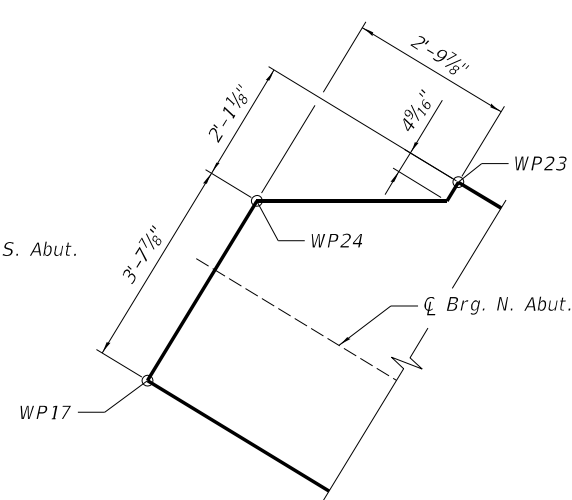

DETAIL 4

LEGEND


 = Pile Battered 1H:4V

$\odot$ = Vertical Pile


NOTES:

1. See Sheets 81 to 85 of 92 for pier details.
2. See Sheets 70 to 79 of 92 for abutment details.
3. After demolition of the existing abutments, the Contractor shall verify that the existing back row vertical piles will not conflict with driving the proposed abutment batter piles. The Contractor shall inform the Engineer of any potential conflicts before driving piles.
4. Pile batter may be reduced to a minimum of 1H:12V for piles located directly adjacent to the stage lines where the pile leads conflict with the existing or proposed structure.


MODEL: sMODELNAME\$
FILE NAME: c:\pwword\benesch_projects\projects\dms65238\1010210_0211-sh-cs1g1.dgn

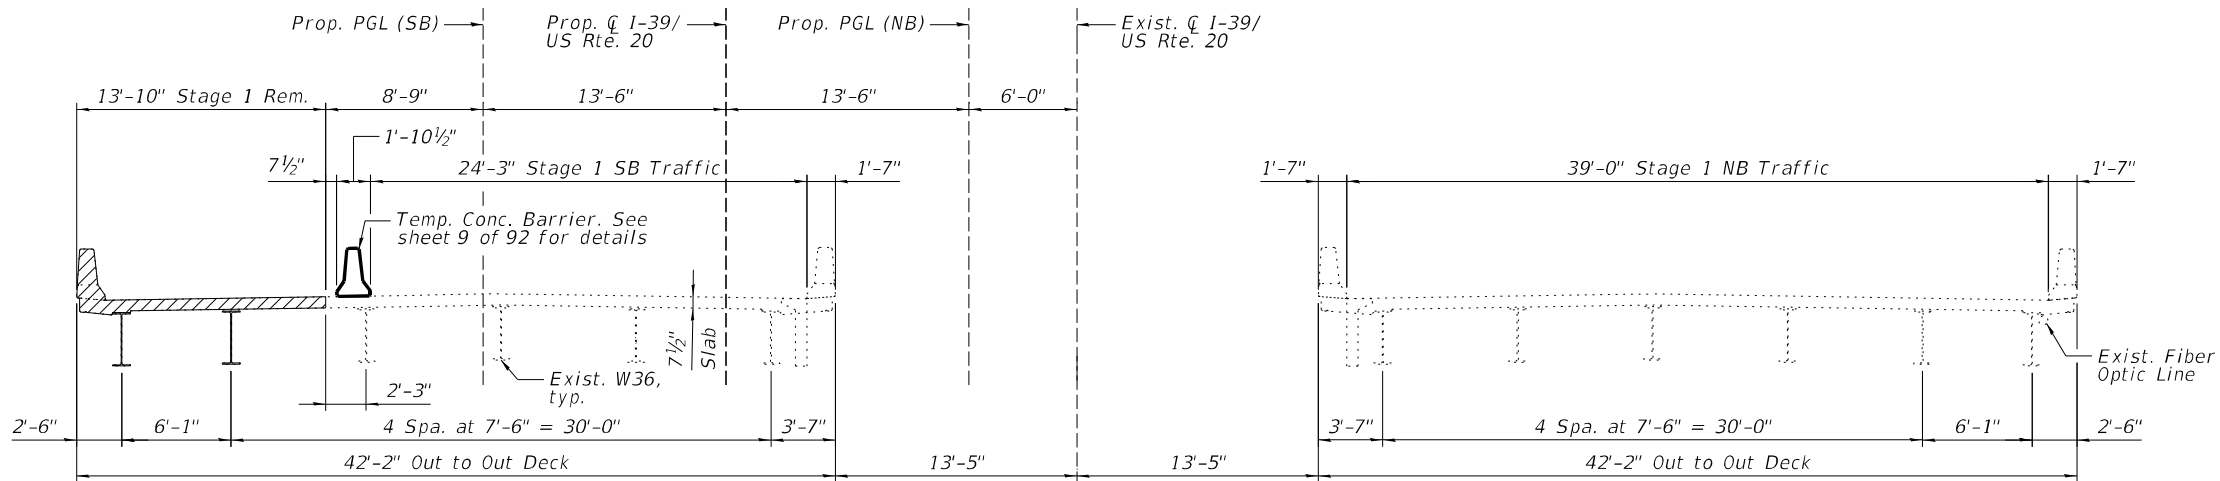

STAGE 1 REMOVAL
(Looking North)

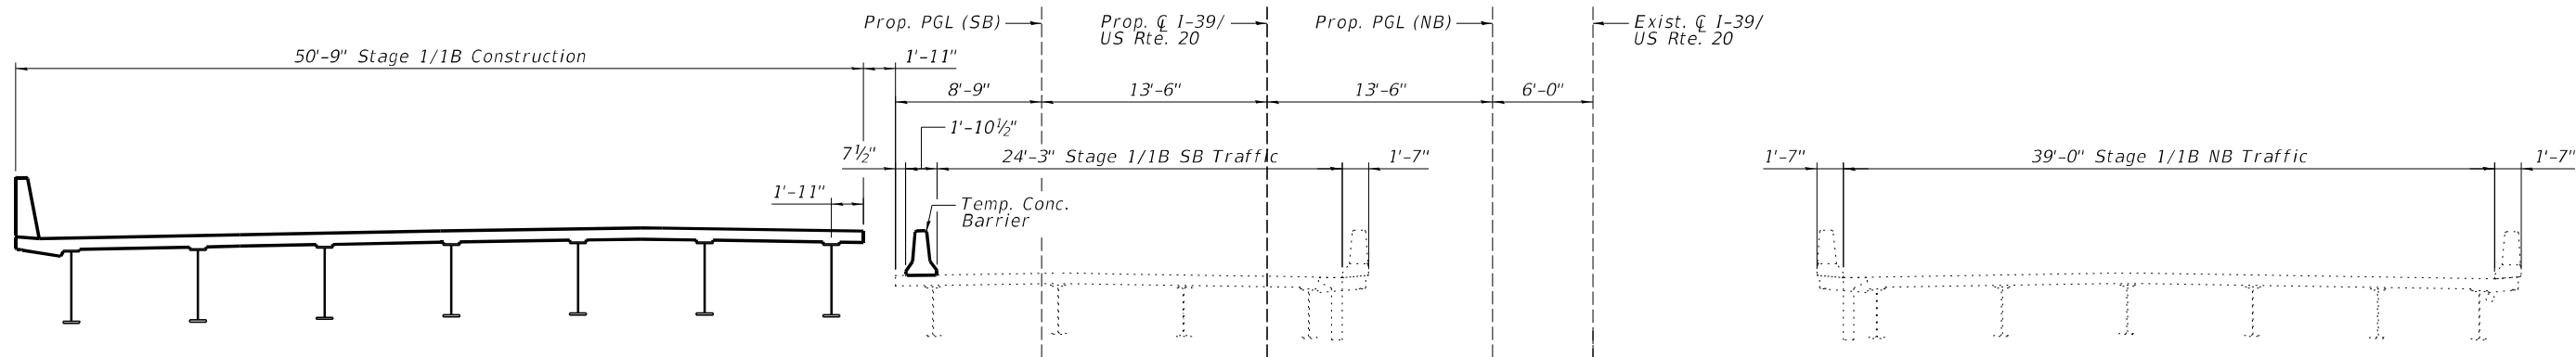

STAGE 1/1B CONSTRUCTION
(Looking North)

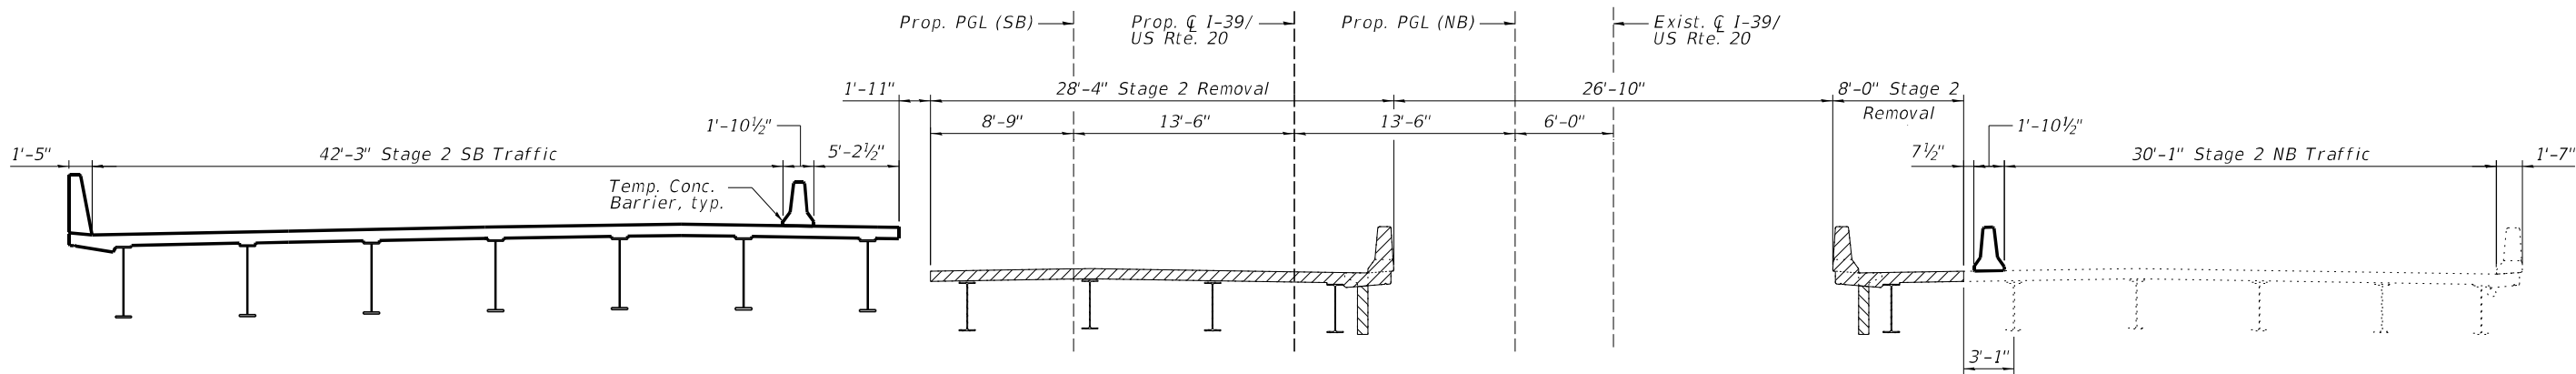

STAGE 2 REMOVAL
(Looking North)

NOTES:

- All removal dimensions and details are approximate based on the existing plans and shall be confirmed by the Contractor prior to beginning removal.
- Payment for superstructure removal, as shown herein, shall be included in the cost for Removal of Existing Structures No. 3 for SB (SN 101-0210) and Removal of Existing Structures No. 4 for NB (SN 101-0211).
- Work this sheet with substructure removal limits and staging shown on sheets 10 thru 12 of 92 .
- For quantity of Temporary Concrete Barrier, see Roadway Plans.
- Hatched area indicates Removal of Existing Structures.



USER NAME	=	_____	DESIGNED	-	AAB	REVISED	-	_____
			CHECKED	-	MFH	REVISED	-	_____
PLOT SCALE	=	_____	DRAWN	-	KMS	REVISED	-	_____
PLOT DATE	=	_____	CHECKED	-	MFH	REVISED	-	_____


STATE OF ILLINOIS
DEPARTMENT OF TRANSPORTATION

STAGE CONSTRUCTION DETAILS (1 OF 3)
STRUCTURE NO. 101-0210 & 101-0211


SHEET 6 OF 92 SHEETS

F.A.I. RTE.	SECTION	COUNTY	TOTAL SHEETS	SHEET NO.
39	(201-3)R & (4-1, 5)R	WINNEBAGO	1685	609
CONTRACT NO. 64C24				
ILLINOIS		FED. AID PROJECT		


MODEL: sMODELNAME5
FILE NAME: c:\pwwork\benesch_projects\projects\dms65238\ID264C24-1010210_02.11-sh-cs1g2.dgn

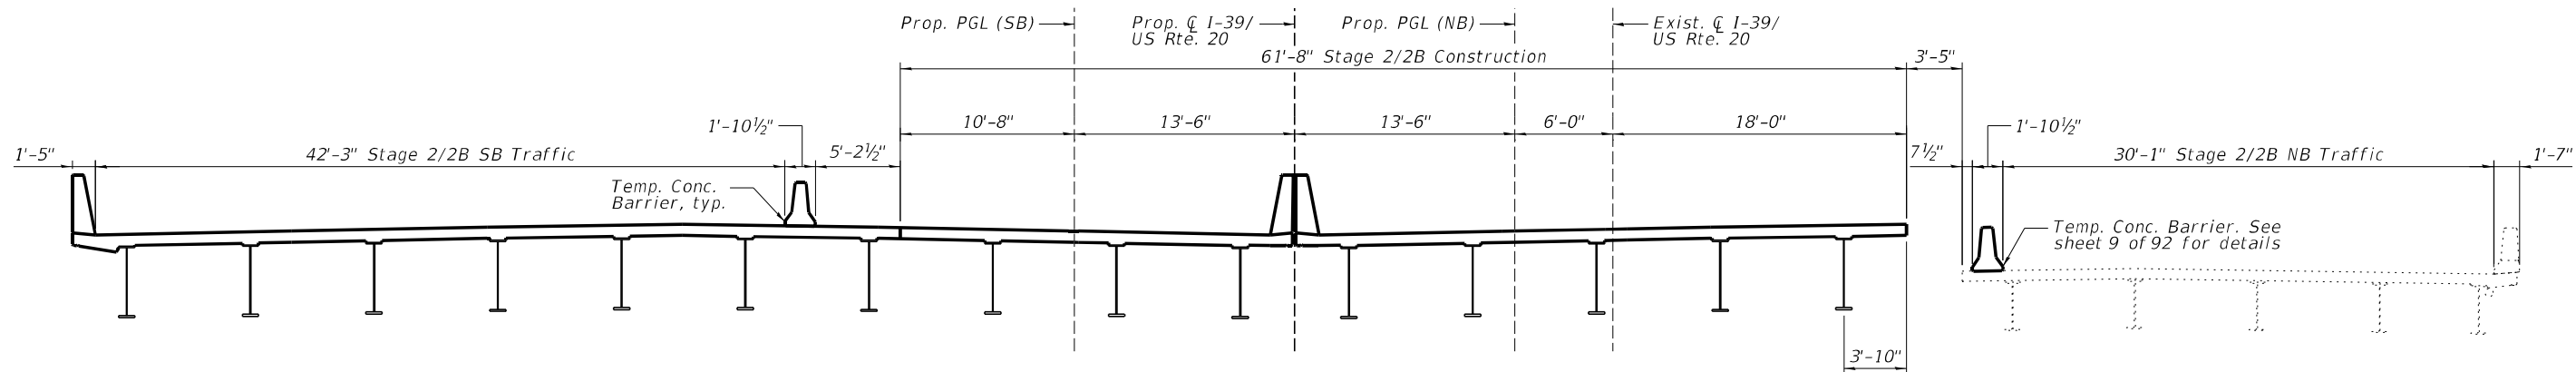

STAGE 2/2B CONSTRUCTION
(Looking North)

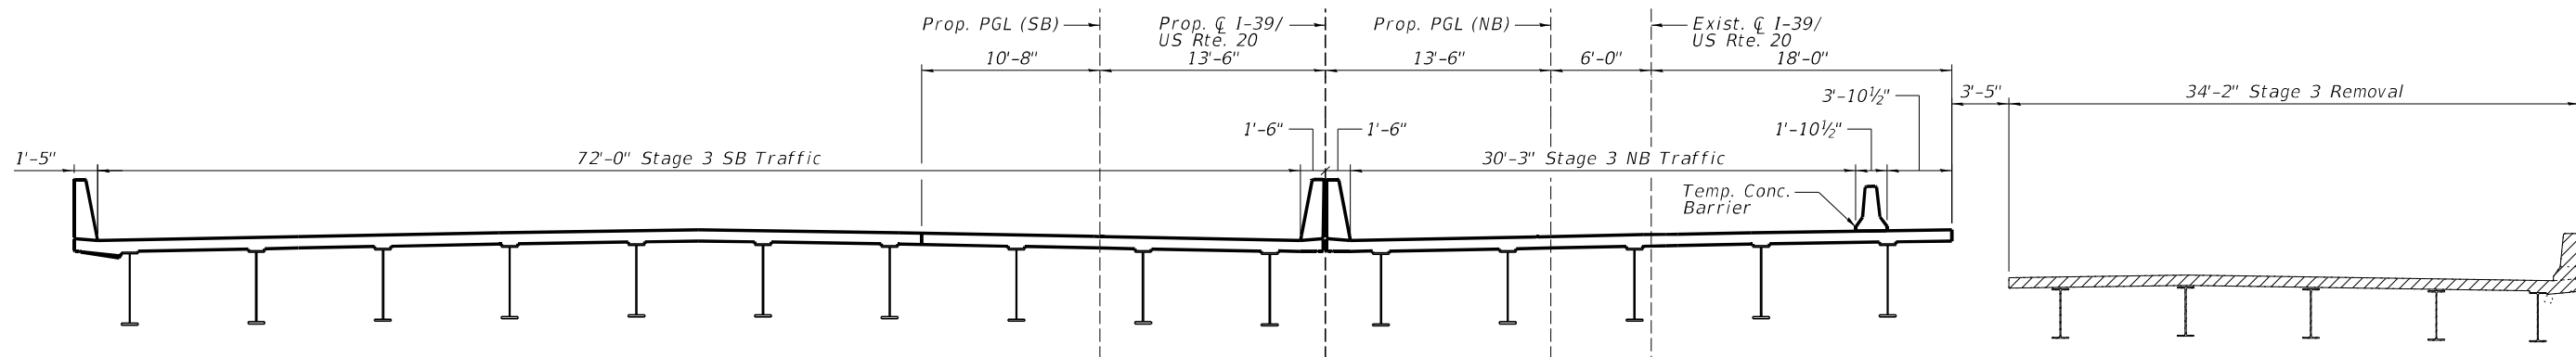

STAGE 3 REMOVAL
(Looking North)

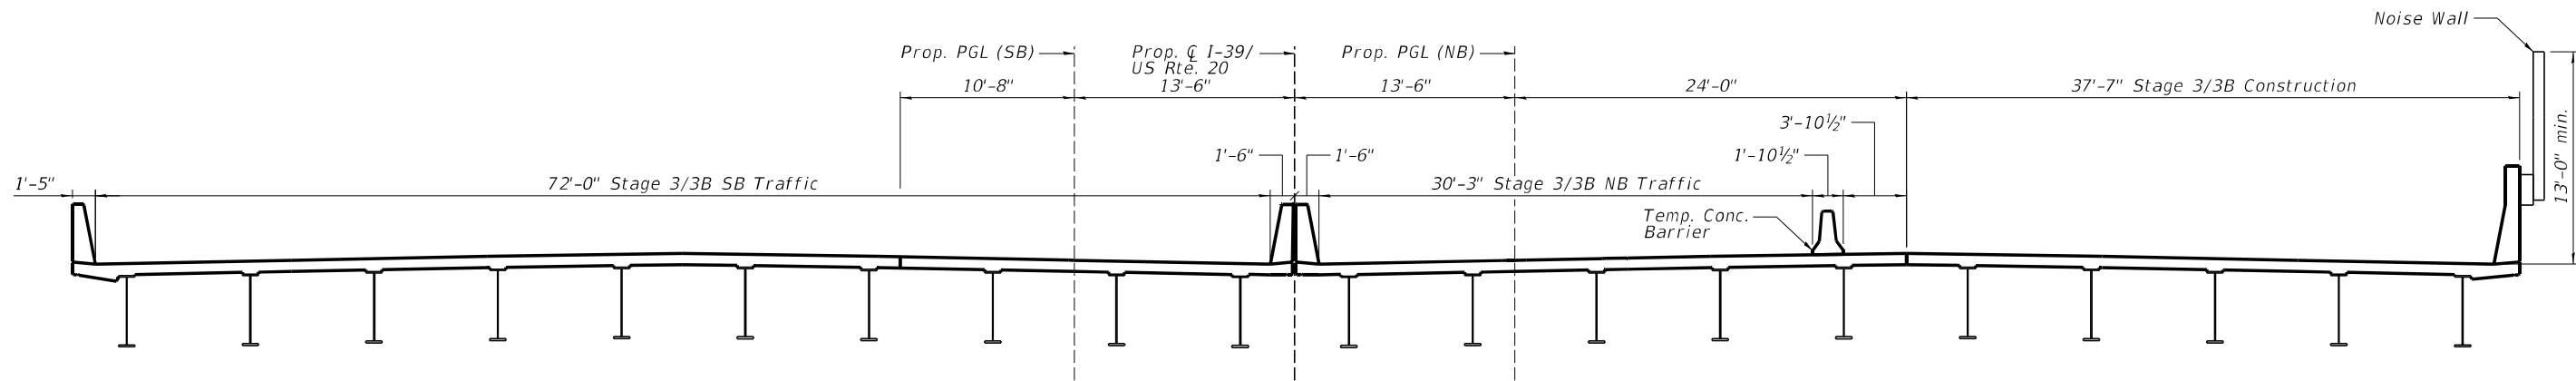

STAGE 3/3B CONSTRUCTION
(Looking North)

NOTES:

- All removal dimensions and details are approximate based on the existing plans and shall be confirmed by the Contractor prior to beginning removal.
- Payment for superstructure removal, as shown herein, shall be included in the cost for Removal of Existing Structures No. 3 for SB (SN 101-0210) and Removal of Existing Structures No. 4 for NB (SN 101-0211).
- Work this sheet with substructure removal limits and staging shown on sheets 10 thru 12 of 92.
- For quantity of Temporary Concrete Barrier, see Roadway Plans.
- Hatched area indicates Removal of Existing Structures.



USER NAME	=	DESIGNED	-	AAB	REVISED	-
		CHECKED	-	MFH	REVISED	-
PLOT SCALE	=	DRAWN	-	KMS	REVISED	-
PLOT DATE	=	CHECKED	-	MFH	REVISED	-


**STATE OF ILLINOIS
DEPARTMENT OF TRANSPORTATION**

**STAGE CONSTRUCTION DETAILS (2 OF 3)
STRUCTURE NO. 101-0210 & 101-0211**

SHEET 7 OF 92 SHEETS

F.A.I. RTE.	SECTION	COUNTY	TOTAL SHEETS	SHEET NO.
39	(201-3)R & (4-1, 5)R	WINNEBAGO	1685	610
CONTRACT NO. 64C24				
ILLINOIS FED. AID PROJECT				

MODEL: smodelnames
FILE NAME: c:\pwwork\benesch_projects\projects\dms65238\ID264C24-1010210_0211-shl-sig3.dgn

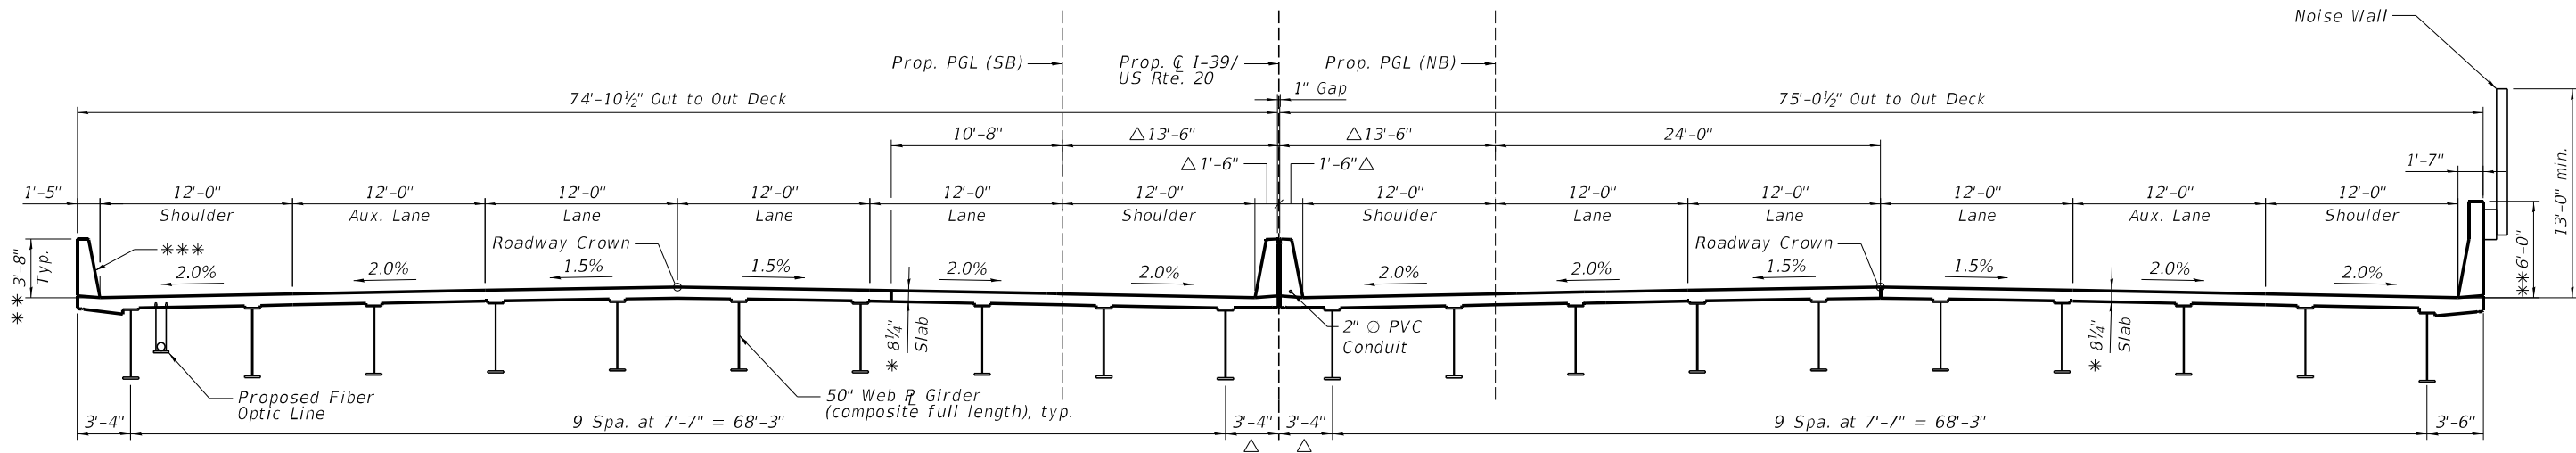

* Prior to grinding.
** After grinding.
*** Constant-slope concrete parapet, typ.
△ Measured to Prop. $\bar{C}$ I-39/US Rte. 20.

CROSS SECTION (FINAL CONDITION)
(Looking North)




USER NAME	=	DESIGNED	-	AAB	REVISED	-
		CHECKED	-	MFH	REVISED	-
PLOT SCALE	=	DRAWN	-	KMS	REVISED	-
PLOT DATE	=	CHECKED	-	MFH	REVISED	-

STATE OF ILLINOIS
DEPARTMENT OF TRANSPORTATION

STAGE CONSTRUCTION DETAILS (3 OF 3)
STRUCTURE NO. 101-0210 & 101-0211


SHEET 8 OF 92 SHEETS

F.A.I. RTE.	SECTION	COUNTY	TOTAL SHEETS	SHEET NO.
39	(201-3)R & (4-1, 5)R	WINNEBAGO	1685	611
CONTRACT NO. 64C24				
ILLINOIS FED. AID PROJECT				

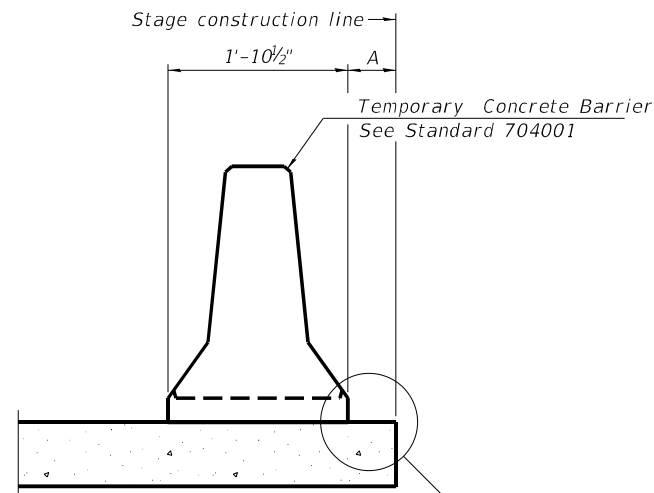


When "A" is 3'-1" or less, the temporary concrete barrier shall be restrained to the new slab according to Detail I, II or III. No restraint is required when "A" is greater than 3'-1".

NEW SLAB OR NEW DECK BEAM

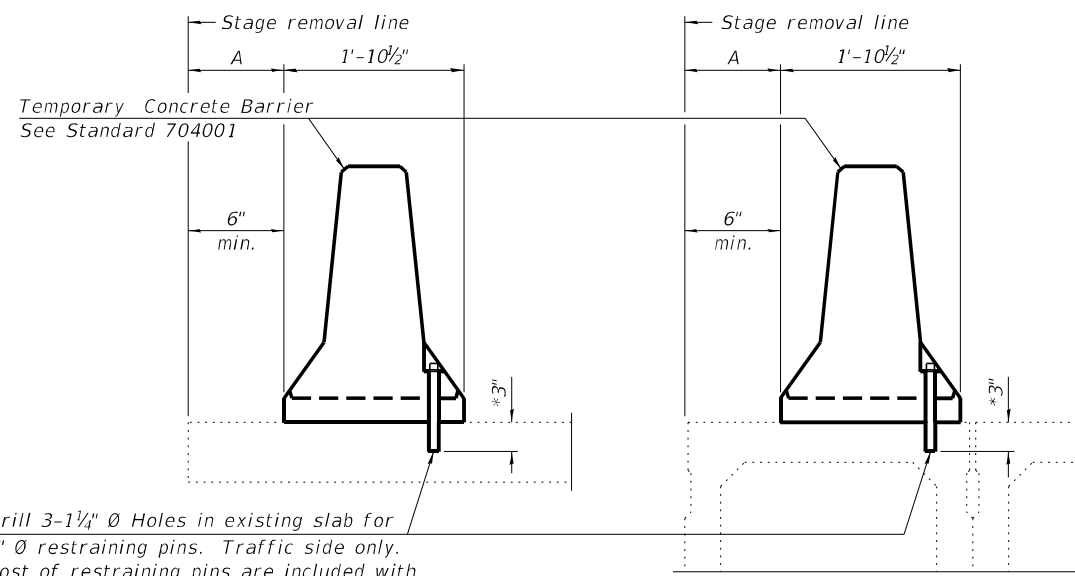


Drill 3-1 $\frac{1}{4}$ " $\varnothing$ Holes in existing slab for 1" $\varnothing$ restraining pins. Traffic side only. Cost of restraining pins are included with Temporary Concrete Barrier. No restraint is required when "A" is greater than 3'-1".

EXISTING SLAB

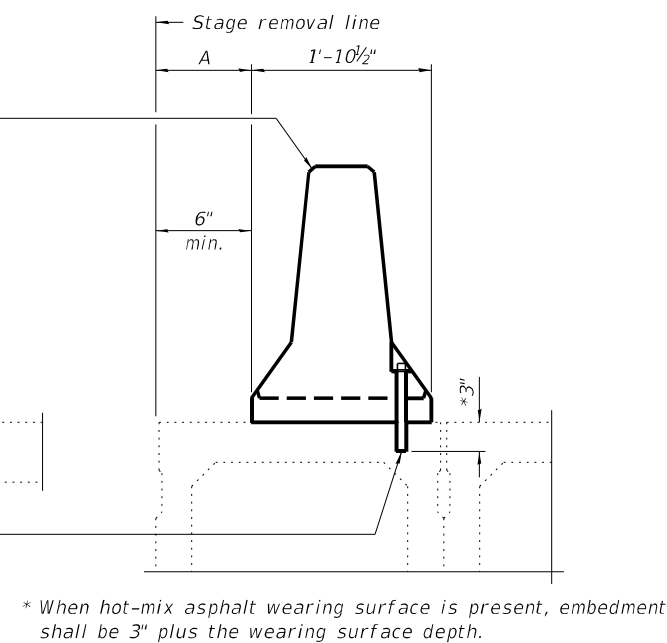


* When hot-mix asphalt wearing surface is present, embedment shall be 3" plus the wearing surface depth.


EXISTING DECK BEAM

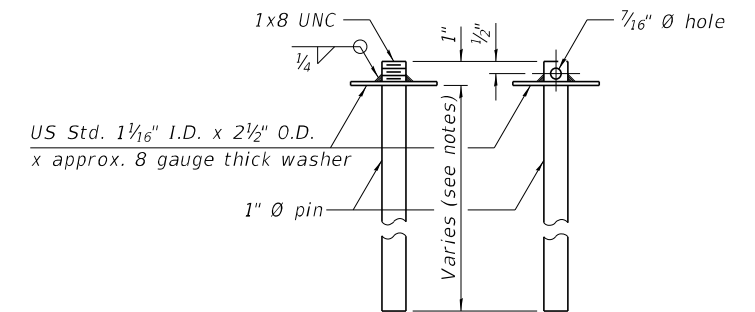



RESTRAINING PIN

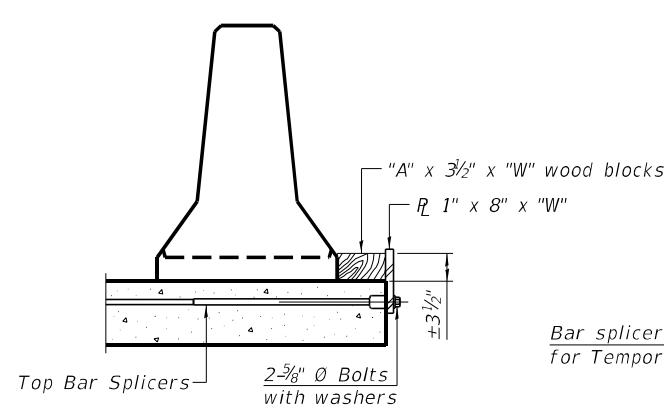

DETAIL I

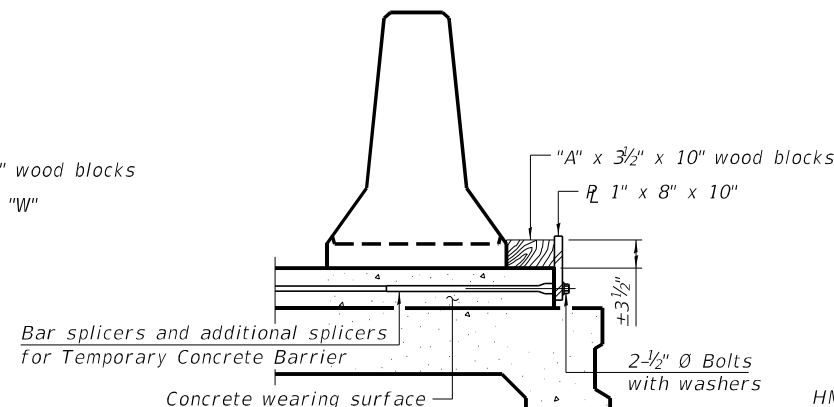

DETAIL II

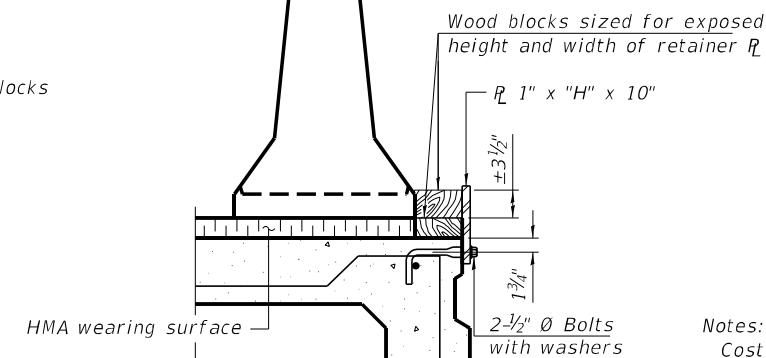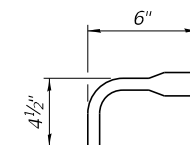DETAIL III

BAR SPLICER FOR #4 BAR - DETAIL III


Notes:

Cost of retainer assembly is included with Temporary Concrete Barrier.
A retainer assembly shall be located at the approximate C of each temporary concrete barrier.
The retainer plate shall not be removed until the concrete on the adjacent stage is ready to be poured. For Detail III applications the retainer plate shall not be removed until just prior to placing the adjacent beam.
When the 'A' dimension is less than 1½", the wood block shall be omitted and the barrier shall be placed in direct contact with the steel retainer plate.
For deck beam applications the minimum required 'A' distance is 6" to accommodate the shear key clamping device.


Detail 1 - Installation for a new bridge deck or bridge slab.

Detail II - Installation for a new deck beam with an initial concrete wearing surface. Additional bar splicers shall be provided at 6'-0" centers and paired with the bar splicers of the concrete wearing surface reinforcement to accommodate the installation of the retainer assemblies. The cost of the additional bar splicers is included with the concrete wearing surface.

Detail III - Installation for a new deck beam with no initial wearing surface or with an initial hot-mix asphalt (HMA) wearing surface present. The deck beam directly beneath the temporary concrete barrier shall be fabricated with bar splicer inserts in the side of the beam, as detailed, to accommodate the installation of the retainer assemblies. A pair of bar splicers, 6" apart, shall be placed at 6'-0" centers along the length of the beam. The cost of the bar splicers is included with the deck beam.

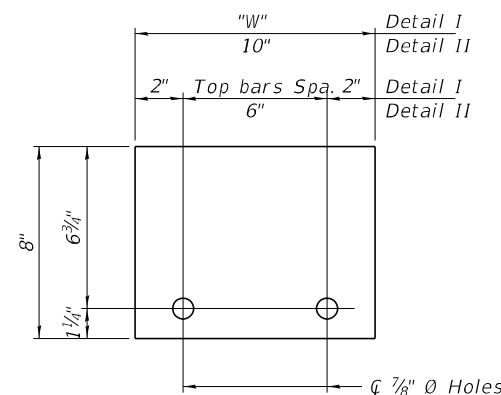


STEEL RETAINER PL 1" x 8" x "W"
(Detail I and II)

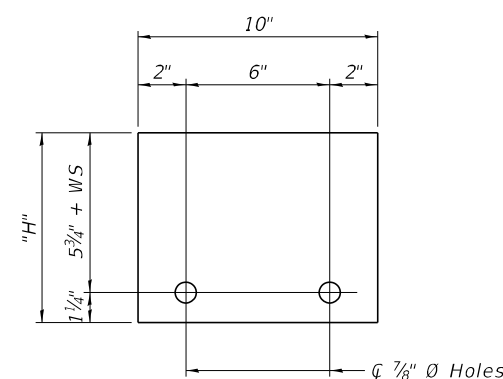



STEEL RETAINER P_L 1" x "H" x 10"
(Detail III)

RAILING CRITERIA


NCHRP 350 Test Level	3
Railing Weight (plf)	440

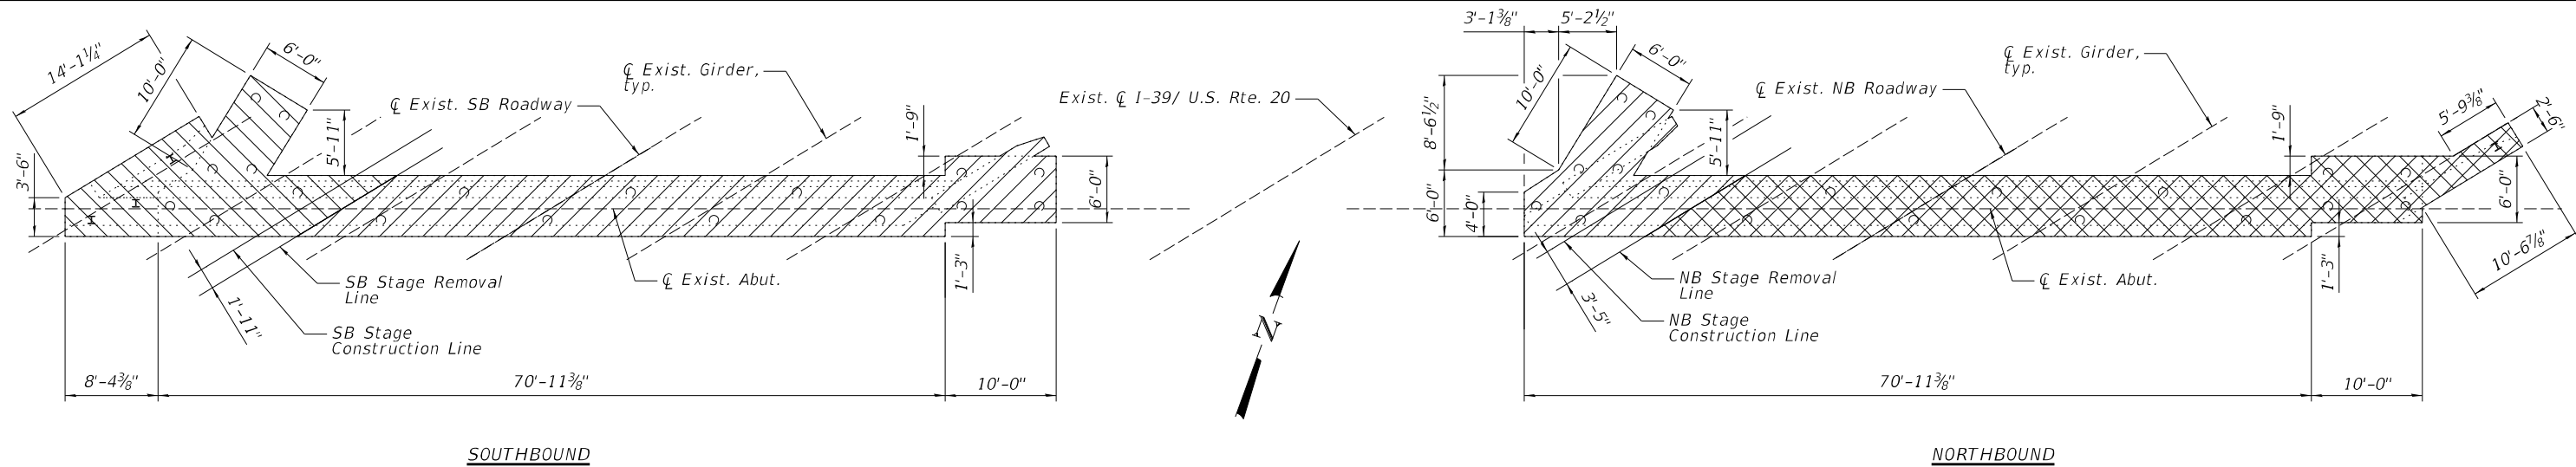

PLAN - NORTH ABUTMENT REMOVAL
(North abutment shown, south abutment similar)

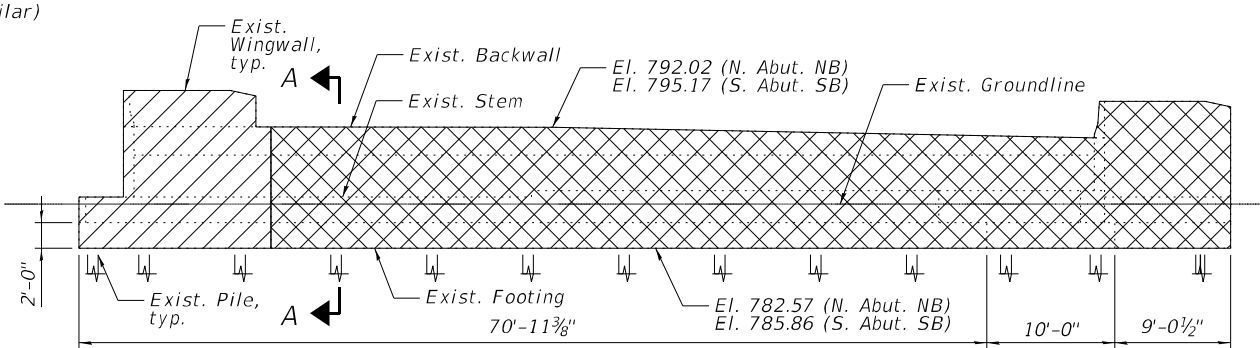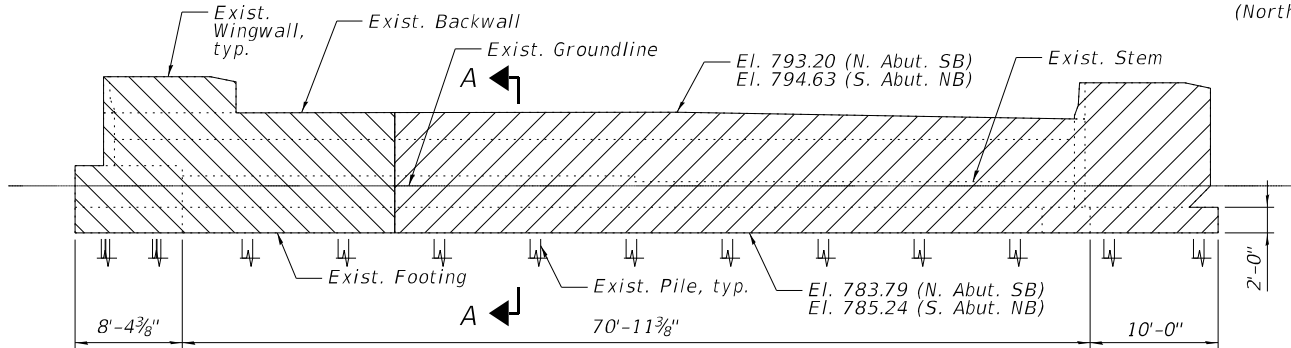

ELEVATION - NORTH ABUTMENT REMOVAL
(North abutment shown, south abutment similar)

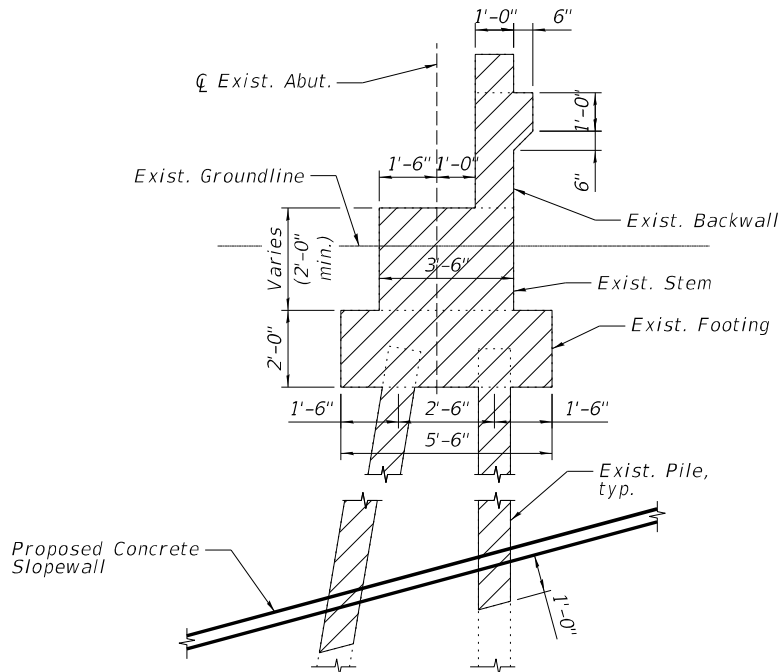

SECTION A-A

LEGEND

- Stage 1 Removal
- Stage 2 Removal
- Stage 3 Removal

NOTES:

- All removal dimensions and details are approximate based on the existing plans and shall be confirmed by the Contractor prior to beginning removal.
- Payment for substructure removal, as shown herein, shall be included in the cost for Removal of Existing Structures No. 3 for SB (SN 101-0210) and Removal of Existing Structures No. 4 for NB (SN 101-0211).
- Work this sheet with superstructure removal limits and staging shown on Sheets 6 and 7 of 92.

MODEL: sMODELNAME5
FILE NAME: c:\pwwork\benesch\projects\projects\dms65238\ID264C24-1010210_0211-sh-exabutremoval.dgn



USER NAME	=	DESIGNED	-	AAB	REVISED	-
		CHECKED	-	MFH	REVISED	-
PLOT SCALE	=	DRAWN	-	KMS	REVISED	-
PLOT DATE	=	CHECKED	-	MFH	REVISED	-




STATE OF ILLINOIS
DEPARTMENT OF TRANSPORTATION

EXISTING ABUTMENT REMOVAL DETAILS
STRUCTURE NO. 101-0210 & 101-0211

SHEET 10 OF 92 SHEETS

F.A.I. RTE.	SECTION	COUNTY	TOTAL SHEETS	SHEET NO.
39	(201-3)R & (4-1, 5)R	WINNEBAGO	1685	613
CONTRACT NO. 64C24				
ILLINOIS FED. AID PROJECT				

MODEL: sMODELNAME5
FILE NAME: c:\pwwork\benesch projects\projects\dms65238\1010210_02.11-sh-pierrem1.dgn

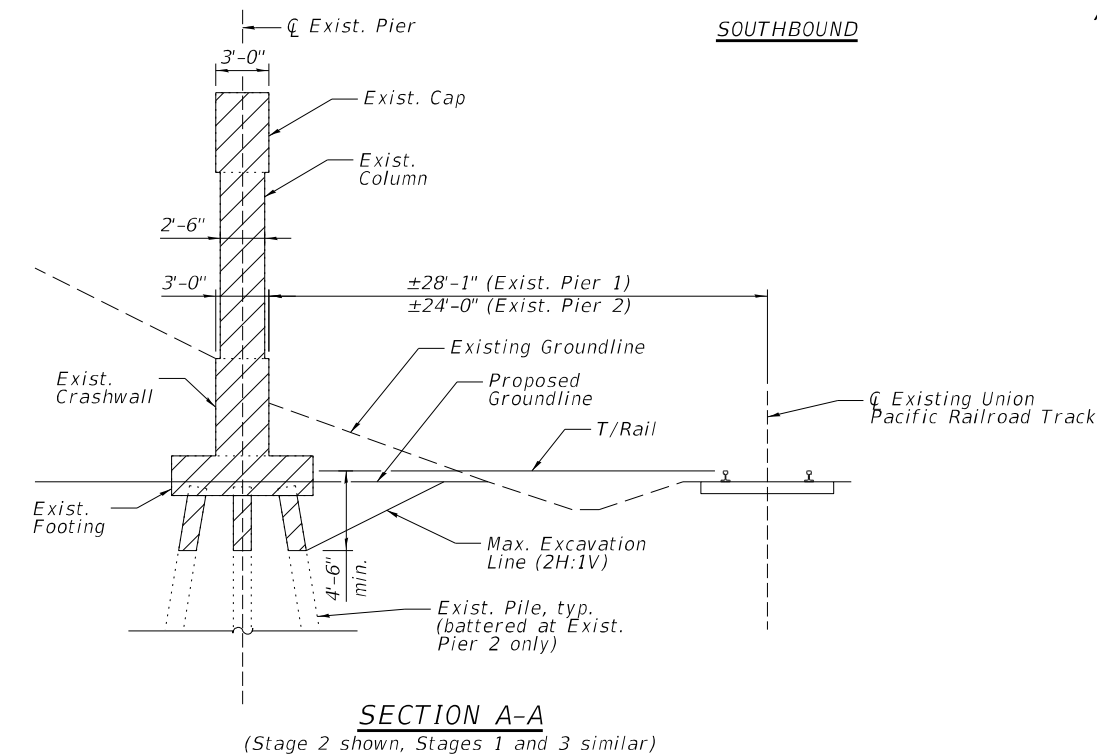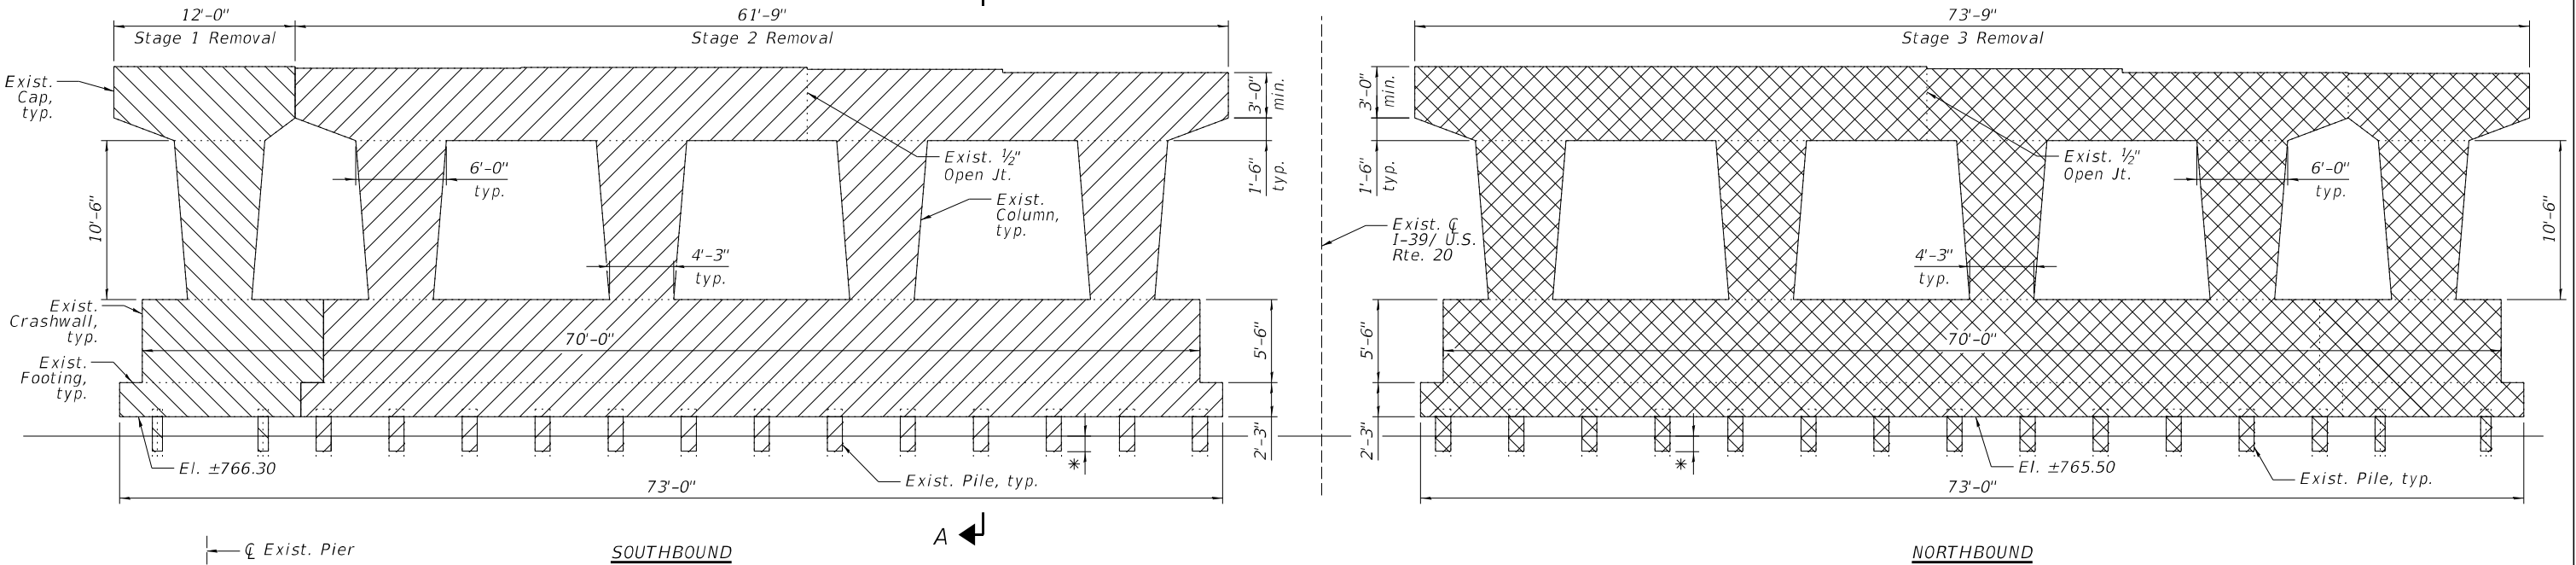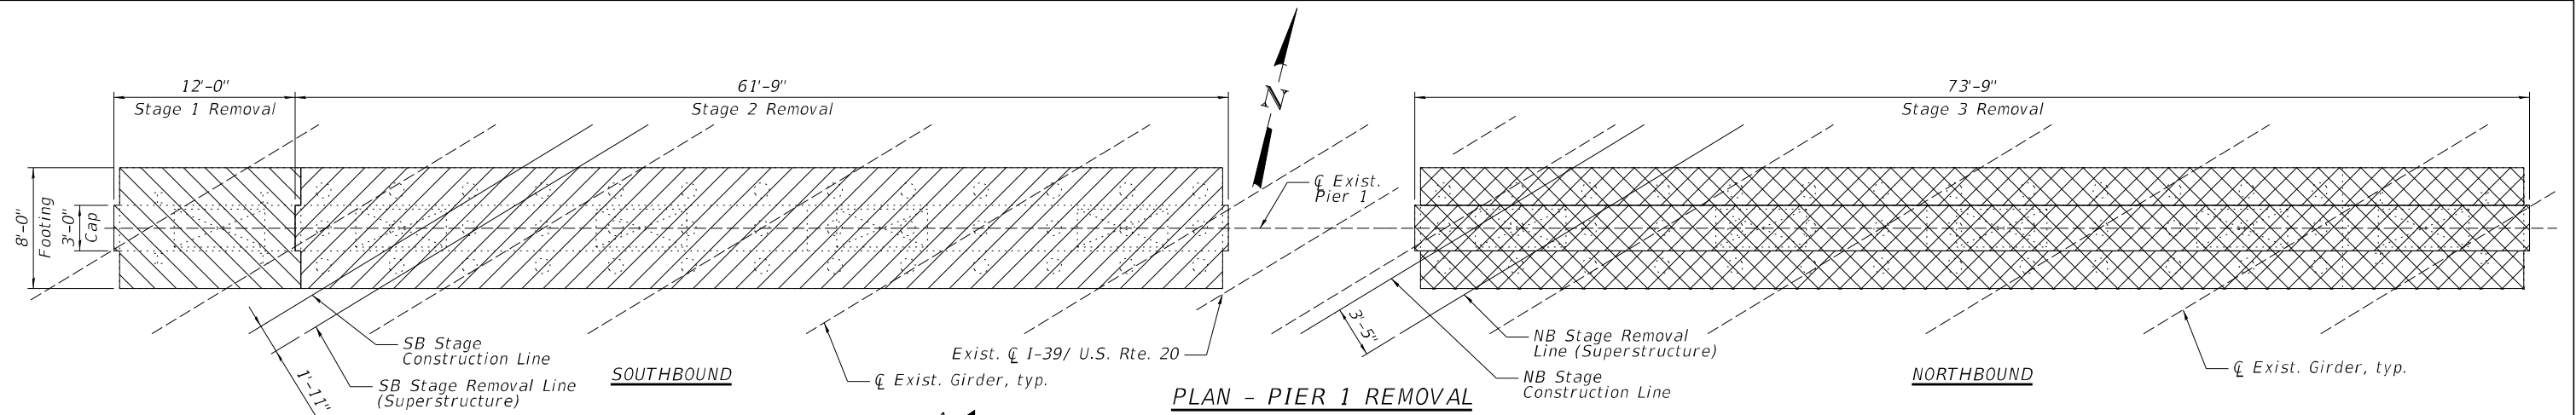

LEGEND

	Stage 1 Removal
	Stage 2 Removal
	Stage 3 Removal

NOTES:

- All removal dimensions and details are approximate based on the existing plans and shall be confirmed by the Contractor prior to beginning removal.
- Payment for substructure removal, as shown herein, shall be included in the cost for Removal of Existing Structures No. 3 for SB (SN 101-0210) and Removal of Existing Structures No. 4 for NB (SN 101-0211).
- Work this sheet with superstructure removal limits and staging shown on Sheets 6 and 7 of 92.



USER NAME	=	DESIGNED	-	AAB	REVISED	-
PLOT SCALE	=	CHECKED	-	MFH	REVISED	-
PLOT DATE	=	DRAWN	-	KMS	REVISED	-
		CHECKED	-	MFH	REVISED	-


STATE OF ILLINOIS
DEPARTMENT OF TRANSPORTATION

EXISTING PIER REMOVAL DETAILS (1 OF 2)
STRUCTURE NO. 101-0210 & 101-0211

SHEET 11 OF 92 SHEETS

F.A.I. RTE.	SECTION	COUNTY	TOTAL SHEETS	SHEET NO.
39	(201-3)R & (4-1, 5)R	WINNEBAGO	1685	614
CONTRACT NO. 64C24				
ILLINOIS FED. AID PROJECT				

MODEL: sMODELNAME5
FILE NAME: c:\pwword\benesch_projects\projects\dms65238\ID264C24-1010210_02.11-shr-pierrem2.dgn

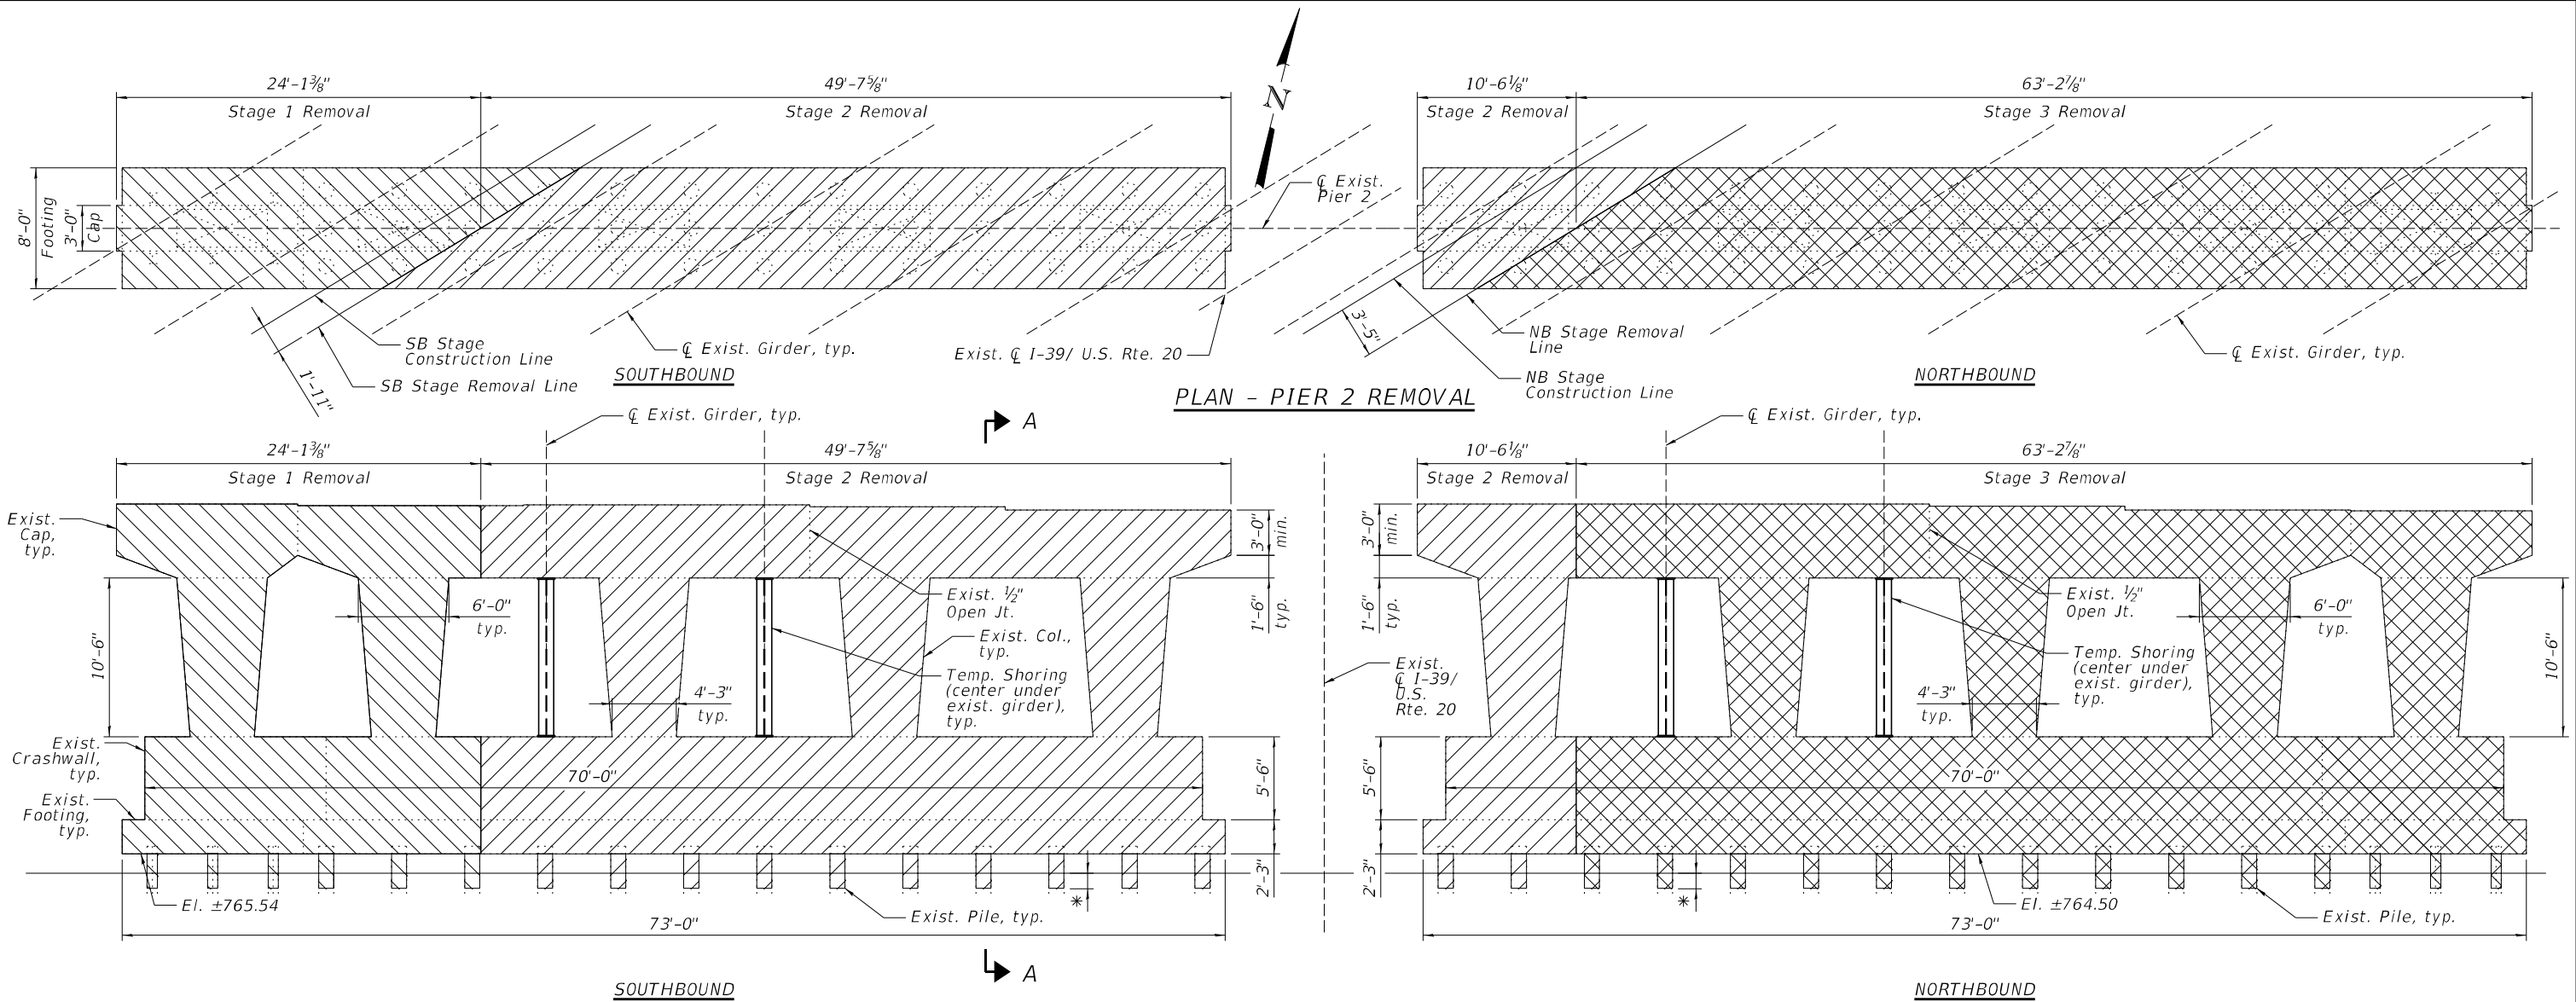

TEMPORARY SHORING
SERVICE LOADS
(at ea. location)

Case	Load (k)
DL	166.1
LL	65.9

BILL OF MATERIAL
SB (SN 101-0210)

Item	Unit	Total
Temporary Shoring	Each	2

BILL OF MATERIAL
NB (SN 101-0211)

Item	Unit	Total
Temporary Shoring	Each	2

LEGEND

	Stage 1 Removal
	Stage 2 Removal
	Stage 3 Removal

NOTES:

- All removal dimensions and details are approximate based on the existing plans and shall be confirmed by the Contractor prior to beginning removal.
- Payment for substructure removal, as shown herein, shall be included in the cost for Removal of Existing Structures No. 3 for SB (SN 101-0210) and Removal of Existing Structures No. 4 for NB (SN 101-0211).
- Work this sheet with superstructure removal limits and staging shown on Sheets 6 and 7 of 92.
- See Sheet 11 of 92 for Section A-A.
- Temporary shoring shall be installed prior to Stage 1 removal for SB and prior to Stage 2 removal for NB.
- See Special Provision for Temporary Shoring for additional information.




USER NAME =	DESIGNED - AAB	REVISED -
	CHECKED - MFH	REVISED -
PLOT SCALE =	DRAWN - KMS	REVISED -
PLOT DATE =	CHECKED - MFH	REVISED -

STATE OF ILLINOIS
DEPARTMENT OF TRANSPORTATION

EXISTING PIER REMOVAL DETAILS (2 OF 2)
STRUCTURE NO. 101-0210 & 101-0211

SHEET 12 OF 92 SHEETS

F.A.I. RTE.	SECTION	COUNTY	TOTAL SHEETS	SHEET NO.
39	(201-3)R & (4-1, 5)R	WINNEBAGO	1685	615
CONTRACT NO. 64C24				
ILLINOIS FED. AID PROJECT				

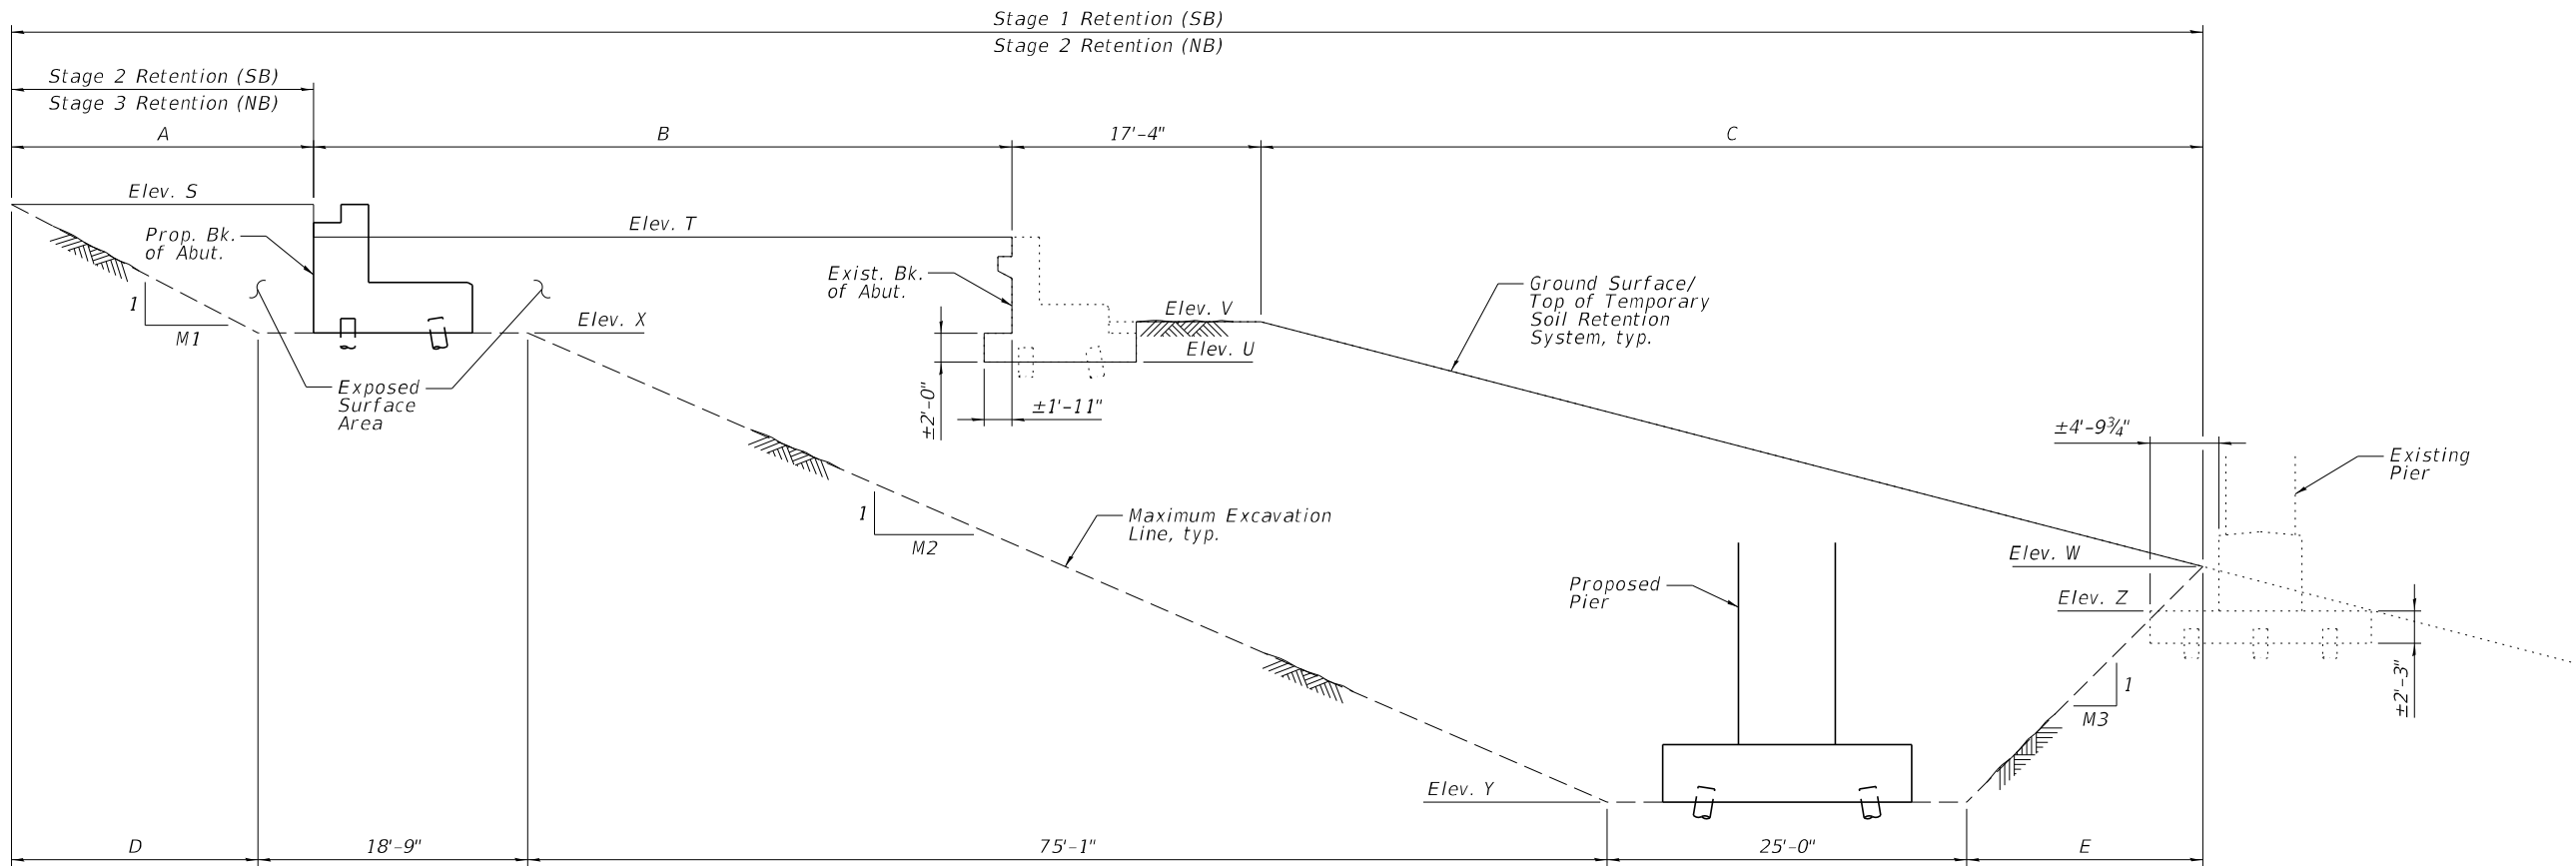

ELEVATION - TEMPORARY SOIL RETENTION SYSTEM
(Looking west at south abutment, north abutment opposite hand)

DIMENSIONS AND ELEVATIONS

Abut.	Bound	A	B	C	D	E	M1	M2	M3	S	T	U	V	W	X	Y	Z
S. Abut.	SB	22'-3"	±48'-7"	±65'-6"	18'-5"	±16'-5"	1.9	2.3	1.0	797.47	±795.06	±785.86	±788.68	±771.66	787.90	755.25	±768.55
	NB	22'-11"	±48'-7"	±65'-6"	19'-1"	±16'-5"	1.9	2.3	1.0	797.75	±794.53	±785.24	±788.68	±771.66	787.84	755.25	±767.75
N. Abut.	SB	23'-0"	±31'-8"	±84'-0"	19'-2"	±18'-0"	1.9	2.4	1.9	795.89	±793.20	±783.79	±786.46	±764.63	785.92	755.25	±767.79
	NB	24'-10"	±31'-8"	±84'-0"	21'-0"	±18'-0"	1.9	2.6	1.9	794.72	±792.08	±782.57	±786.46	±764.63	783.81	755.25	±766.75

BILL OF MATERIAL
SB (SN 101-0210)

Item	Unit	Total
Temporary Soil Retention System	Sq. Ft.	4,265

BILL OF MATERIAL
NB (SN 101-0211)

Item	Unit	Total
Temporary Soil Retention System	Sq. Ft.	4,332

NOTES:

1. A cantilevered sheet piling design does not appear feasible and additional members or other retention systems may be necessary. The Contractor shall submit a temporary soil retention system design including plan details and calculations for review and acceptance by the Engineer.
2. All slopes and dimensions are measured along the temporary soil retention system.
3. Plan dimensions and details relative to the existing structure have been taken from existing plans and are subject to nominal construction variations. The Contractor shall field verify existing dimensions and details affecting the temporary soil retention system and make necessary approved adjustments prior to construction or ordering of materials. Such variations shall not be cause for additional compensation for a change in scope of work; however, the Contractor will be paid for the quantity actually furnished at the unit price bid for the work.

MODEL: sMODELNAME\$
FILE NAME: c:\pword\in\benesch_projects\projects\dms65238\0210_0211-sh-rs.dgn




USER NAME =	DESIGNED - MFH	REVISED -
	CHECKED - KMP	REVISED -
PLOT SCALE =	DRAWN - KMS	REVISED -
PLOT DATE =	CHECKED - KMP	REVISED -

STATE OF ILLINOIS
DEPARTMENT OF TRANSPORTATION

TEMPORARY SOIL RETENTION SYSTEM DETAILS
STRUCTURE NO. 101-0210 & 101-0211

SHEET 13 OF 92 SHEETS

F.A.I. RTE.	SECTION	COUNTY	TOTAL SHEETS	SHEET NO.
39	(201-3)R & (4-1, 5)R	WINNEBAGO	1685	616
CONTRACT NO. 64C24				
		ILLINOIS	FED. AID PROJECT	

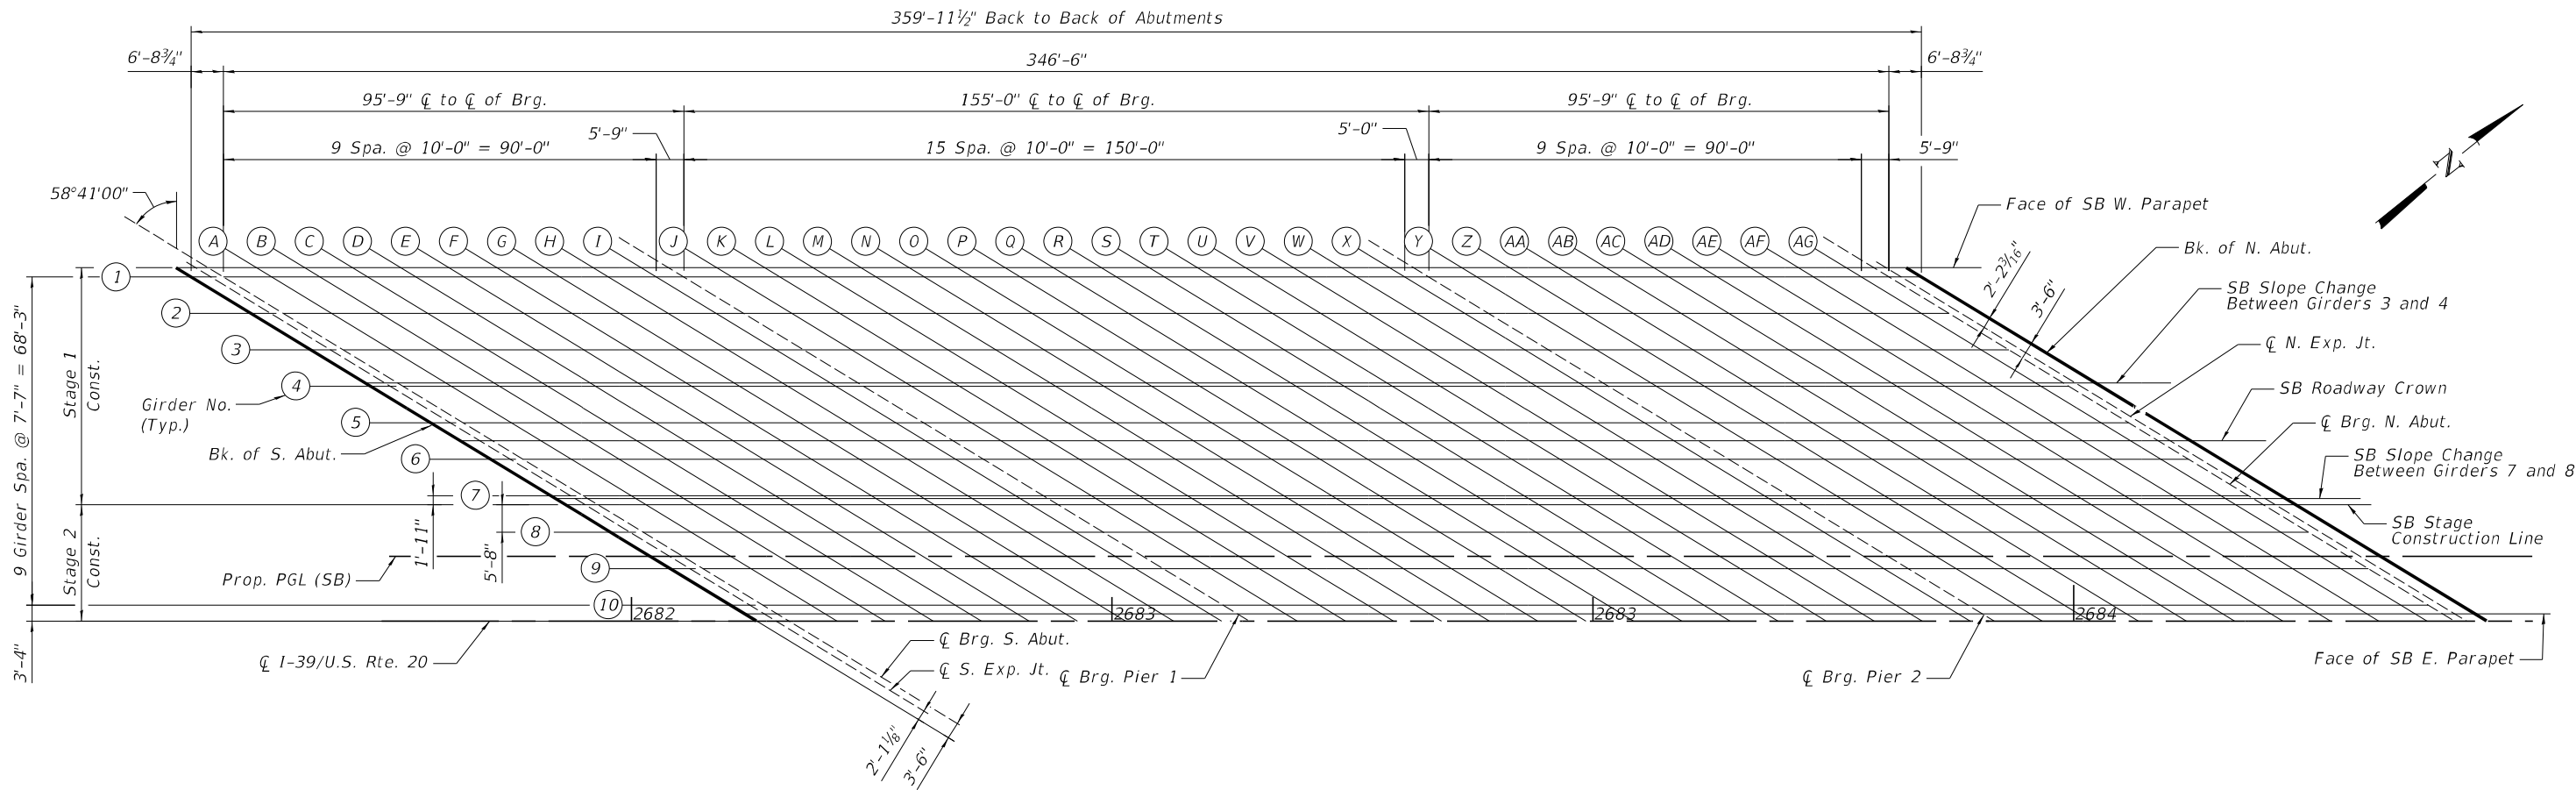

PLAN

MODEL: sMODELNAME5
FILE NAME: c:\pwwork\benesch_projects\projects\dms65238\ID264C24-1010210_0211-shl-tslp\p1.dgn
2/11/2025 9:33:13 AM



USER NAME =	DESIGNED - AAB	REVISED -
	CHECKED - KMP	REVISED -
PLOT SCALE =	DRAWN - KMS	REVISED -
PLOT DATE =	CHECKED - KMP	REVISED -

STATE OF ILLINOIS
DEPARTMENT OF TRANSPORTATION

TOP OF SLAB ELEVATIONS PLAN (SOUTHBOUND)
STRUCTURE NO. 101-0210 & 101-0211


SHEET 14 OF 92 SHEETS

F.A.I. RTE.	SECTION	COUNTY	TOTAL SHEETS	SHEET NO.
39	(201-3)R & (4-1, 5)R	WINNEBAGO	1685	617
CONTRACT NO. 64C24				
ILLINOIS		FED. AID PROJECT		

MODEL: sMODELNAME5
FILE NAME: c:\pwword\benesch_projects\projects\dms65238\1010210_02-11-sh-csltbl1.dgn

FACE OF SB. W. PARAPET				
Location	Station	Offset	Theoretical Grade Elevations	Theoretical Grade Elevations Adjusted For Dead Load Deflection & Grinding
BK. S. ABUT.	2681+05.24	-73.50	796.66	796.68
CL. S. EXP. JT.	2681+09.27	-73.50	796.68	796.70
CL. BRG. S. ABUT.	2681+11.97	-73.50	796.70	796.72
A	2681+21.97	-73.50	796.75	796.79
B	2681+31.97	-73.50	796.81	796.86
C	2681+41.97	-73.50	796.85	796.91
D	2681+51.97	-73.50	796.90	796.95
E	2681+61.97	-73.50	796.94	796.98
F	2681+71.97	-73.50	796.97	797.00
G	2681+81.97	-73.50	797.00	797.02
H	2681+91.97	-73.50	797.03	797.04
I	2682+01.97	-73.50	797.05	797.07
CL. BRG. PIER 1	2682+07.72	-73.50	797.07	797.09
J	2682+17.72	-73.50	797.08	797.14
K	2682+27.72	-73.50	797.10	797.19
L	2682+37.72	-73.50	797.11	797.25
M	2682+47.72	-73.50	797.11	797.30
N	2682+57.72	-73.50	797.11	797.35
O	2682+67.72	-73.50	797.11	797.38
P	2682+77.72	-73.50	797.10	797.39
Q	2682+87.72	-73.50	797.09	797.39
R	2682+97.72	-73.50	797.08	797.36
S	2683+07.72	-73.50	797.06	797.31
T	2683+17.72	-73.50	797.04	797.26
U	2683+27.72	-73.50	797.01	797.18
V	2683+37.72	-73.50	796.98	797.10
W	2683+47.72	-73.50	796.95	797.02
X	2683+57.72	-73.50	796.91	796.95
CL. BRG. PIER 2	2683+62.72	-73.50	796.89	796.91
Y	2683+72.72	-73.50	796.84	796.85
Z	2683+82.72	-73.50	796.79	796.80
AA	2683+92.72	-73.50	796.74	796.75
AB	2684+02.72	-73.50	796.69	796.71
AC	2684+12.72	-73.50	796.63	796.67
AD	2684+22.72	-73.50	796.56	796.61
AE	2684+32.72	-73.50	796.49	796.55
AF	2684+42.72	-73.50	796.42	796.47
AG	2684+52.72	-73.50	796.34	796.38
CL. BRG. N. ABUT.	2684+58.47	-73.50	796.30	796.32
CL. N. EXP. JT.	2684+61.00	-73.50	796.28	796.30
BK. N. ABUT.	2684+65.20	-73.50	796.24	796.26


GIRDER 1				
Location	Station	Offset	Theoretical Grade Elevations	Theoretical Grade Elevations Adjusted For Dead Load Deflection & Grinding
BK. S. ABUT.	2681+08.40	-71.58	796.72	796.74
CL. S. EXP. JT.	2681+12.43	-71.58	796.74	796.76
CL. BRG. S. ABUT.	2681+15.13	-71.58	796.75	796.78
A	2681+25.13	-71.58	796.81	796.85
B	2681+35.13	-71.58	796.86	796.91
C	2681+45.13	-71.58	796.91	796.97
D	2681+55.13	-71.58	796.95	797.00
E	2681+65.13	-71.58	796.99	797.03
F	2681+75.13	-71.58	797.02	797.05
G	2681+85.13	-71.58	797.05	797.06
H	2681+95.13	-71.58	797.08	797.08
I	2682+05.13	-71.58	797.10	797.11
CL. BRG. PIER 1	2682+10.88	-71.58	797.11	797.13
J	2682+20.88	-71.58	797.13	797.18
K	2682+30.88	-71.58	797.14	797.23
L	2682+40.88	-71.58	797.15	797.29
M	2682+50.88	-71.58	797.15	797.34
N	2682+60.88	-71.58	797.15	797.39
O	2682+70.88	-71.58	797.15	797.42
P	2682+80.88	-71.58	797.14	797.43
Q	2682+90.88	-71.58	797.13	797.42
R	2683+00.88	-71.58	797.11	797.39
S	2683+10.88	-71.58	797.09	797.35
T	2683+20.88	-71.58	797.07	797.29
U	2683+30.88	-71.58	797.04	797.21
V	2683+40.88	-71.58	797.01	797.13
W	2683+50.88	-71.58	796.97	797.05
X	2683+60.88	-71.58	796.93	796.97
CL. BRG. PIER 2	2683+65.88	-71.58	796.91	796.93
Y	2683+75.88	-71.58	796.87	796.87
Z	2683+85.88	-71.58	796.82	796.82
AA	2683+95.88	-71.58	796.76	796.78
AB	2684+05.88	-71.58	796.71	796.73
AC	2684+15.88	-71.58	796.64	796.69
AD	2684+25.88	-71.58	796.58	796.63
AE	2684+35.88	-71.58	796.51	796.56
AF	2684+45.88	-71.58	796.44	796.48
AG	2684+55.88	-71.58	796.36	796.39
CL. BRG. N. ABUT.	2684+61.63	-71.58	796.31	796.33
CL. N. EXP. JT.	2684+64.16	-71.58	796.29	796.31
BK. N. ABUT.	2684+68.36	-71.58	796.26	796.28

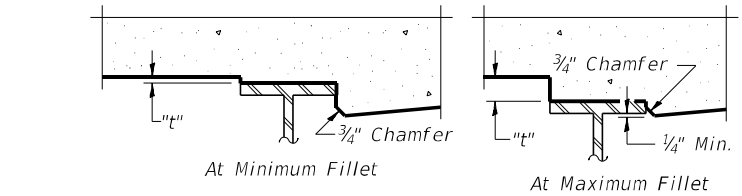

To determine "t": After all structural steel has been erected, elevations of the top flanges of the girders shall be taken at intervals shown on sheets 14 & 15 of 92 . These elevations subtracted from the "Theoretical Grade Elevations Adjusted for Dead Load Deflection and Grinding" shown below and on sheets 17 thru 27 of 92 , minus the initial slab thickness prior to grinding, equals the fillet heights "t" above top flange of girders.

The slab is to be ground after curing to achieve smoothness, but the slab is not to be ground to elevations below the "Theoretical Grade Elevations" shown below and on Sheets 17 thru 27 of 92 . For grinding the deck, see Special Provisions.

FILLET HEIGHTS

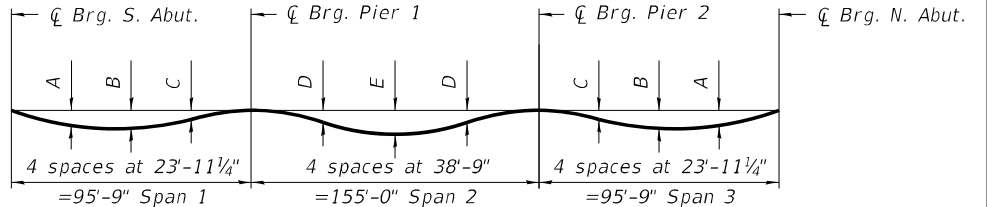

DEAD LOAD DEFLECTION DIAGRAM

(Includes weight of concrete only.)
(See Dead Load Deflection Table.)

Note:
The above deflections are not to be used in the field if the engineer is working from the grade elevations adjusted for dead load deflections and grinding as shown in the tables on this sheet and Sheets 17 thru 27 of 92 .

DEAD LOAD DEFLECTION TABLE

(All deflections given in inches.)

Girders	A	B	C	D	E
1,10,11,20	7/16	5/16	-1/8	2	3 3/16
2,9,12,19	7/16	5/16	-1/8	1 7/8	3 1/16
3,8,13,18	3/8	1/4	-1/8	1 3/8	2 3/4
4-7,14-17	3/8	1/4	-1/16	1 1/16	2 7/16



USER NAME =	DESIGNED - AAB	REVISED -
	CHECKED - KMP	REVISED -
PLOT SCALE =	DRAWN - KMS	REVISED -
PLOT DATE =	CHECKED - KMP	REVISED -

STATE OF ILLINOIS
DEPARTMENT OF TRANSPORTATION

TOP OF SLAB ELEVATIONS (1 OF 12)
STRUCTURE NO. 101-0210 & 101-0211

SHEET 16 OF 92 SHEETS

F.A.I. RTE.	SECTION	COUNTY	TOTAL SHEETS	SHEET NO.
39	(201-3)R & (4-1, 5)R	WINNEBAGO	1685	619
CONTRACT NO. 64C24				
ILLINOIS FED. AID PROJECT				

MODEL: sMODELNAME5
FILE NAME: c:\pwword\benesch_projects\projects\1010210_02-11-sh-cs\tbl2.dgn

GIRDER 2				
Location	Station	Offset	Theoretical Grade Elevations	Theoretical Grade Elevations Adjusted For Dead Load Deflection & Grinding
BK. S. ABUT.	2681+20.86	-64.00	796.94	796.96
CL. S. EXP. JT.	2681+24.89	-64.00	796.96	796.98
CL. BRG. S. ABUT.	2681+27.59	-64.00	796.97	796.99
A	2681+37.59	-64.00	797.02	797.06
B	2681+47.59	-64.00	797.07	797.12
C	2681+57.59	-64.00	797.11	797.17
D	2681+67.59	-64.00	797.15	797.20
E	2681+77.59	-64.00	797.18	797.22
F	2681+87.59	-64.00	797.21	797.24
G	2681+97.59	-64.00	797.23	797.25
H	2682+07.59	-64.00	797.26	797.26
I	2682+17.59	-64.00	797.27	797.29
CL. BRG. PIER 1	2682+23.34	-64.00	797.28	797.30
J	2682+33.34	-64.00	797.29	797.35
K	2682+43.34	-64.00	797.30	797.39
L	2682+53.34	-64.00	797.30	797.44
M	2682+63.34	-64.00	797.30	797.48
N	2682+73.34	-64.00	797.30	797.52
O	2682+83.34	-64.00	797.29	797.54
P	2682+93.34	-64.00	797.28	797.55
Q	2683+03.34	-64.00	797.26	797.53
R	2683+13.34	-64.00	797.24	797.50
S	2683+23.34	-64.00	797.21	797.45
T	2683+33.34	-64.00	797.19	797.39
U	2683+43.34	-64.00	797.15	797.31
V	2683+53.34	-64.00	797.12	797.23
W	2683+63.34	-64.00	797.07	797.15
X	2683+73.34	-64.00	797.03	797.07
CL. BRG. PIER 2	2683+78.34	-64.00	797.01	797.03
Y	2683+88.34	-64.00	796.96	796.96
Z	2683+98.34	-64.00	796.90	796.91
AA	2684+08.34	-64.00	796.84	796.86
AB	2684+18.34	-64.00	796.78	796.81
AC	2684+28.34	-64.00	796.71	796.75
AD	2684+38.34	-64.00	796.64	796.69
AE	2684+48.34	-64.00	796.57	796.62
AF	2684+58.34	-64.00	796.49	796.53
AG	2684+68.34	-64.00	796.41	796.44
CL. BRG. N. ABUT.	2684+74.09	-64.00	796.36	796.38
CL. N. EXP. JT.	2684+76.62	-64.00	796.34	796.36
BK. N. ABUT.	2684+80.82	-64.00	796.30	796.32

GIRDER 3				
Location	Station	Offset	Theoretical Grade Elevations	Theoretical Grade Elevations Adjusted For Dead Load Deflection & Grinding
BK. S. ABUT.	2681+33.33	-56.41	797.15	797.17
CL. S. EXP. JT.	2681+37.36	-56.41	797.17	797.19
CL. BRG. S. ABUT.	2681+40.06	-56.41	797.19	797.21
A	2681+50.06	-56.41	797.23	797.27
B	2681+60.06	-56.41	797.27	797.32
C	2681+70.06	-56.41	797.31	797.36
D	2681+80.06	-56.41	797.34	797.39
E	2681+90.06	-56.41	797.37	797.41
F	2682+00.06	-56.41	797.39	797.42
G	2682+10.06	-56.41	797.41	797.43
H	2682+20.06	-56.41	797.43	797.44
I	2682+30.06	-56.41	797.44	797.46
CL. BRG. PIER 1	2682+35.81	-56.41	797.45	797.47
J	2682+45.81	-56.41	797.45	797.50
K	2682+55.81	-56.41	797.45	797.54
L	2682+65.81	-56.41	797.45	797.58
M	2682+75.81	-56.41	797.45	797.61
N	2682+85.81	-56.41	797.44	797.64
O	2682+95.81	-56.41	797.42	797.65
P	2683+05.81	-56.41	797.41	797.65
Q	2683+15.81	-56.41	797.38	797.63
R	2683+25.81	-56.41	797.36	797.60
S	2683+35.81	-56.41	797.33	797.54
T	2683+45.81	-56.41	797.30	797.48
U	2683+55.81	-56.41	797.26	797.40
V	2683+65.81	-56.41	797.22	797.32
W	2683+75.81	-56.41	797.17	797.24
X	2683+85.81	-56.41	797.12	797.16
CL. BRG. PIER 2	2683+90.81	-56.41	797.09	797.12
Y	2684+00.81	-56.41	797.04	797.05
Z	2684+10.81	-56.41	796.98	796.99
AA	2684+20.81	-56.41	796.92	796.93
AB	2684+30.81	-56.41	796.85	796.87
AC	2684+40.81	-56.41	796.78	796.81
AD	2684+50.81	-56.41	796.70	796.75
AE	2684+60.81	-56.41	796.62	796.67
AF	2684+70.81	-56.41	796.54	796.58
AG	2684+80.81	-56.41	796.45	796.48
CL. BRG. N. ABUT.	2684+86.56	-56.41	796.40	796.42
CL. N. EXP. JT.	2684+89.09	-56.41	796.38	796.40
BK. N. ABUT.	2684+93.29	-64.00	796.34	796.36

SB SLOPE CHANGE BETWEEN GIRDERS 3 AND 4				
Location	Station	Offset	Theoretical Grade Elevations	Theoretical Grade Elevations Adjusted For Dead Load Deflection & Grinding
BK. S. ABUT.	2681+44.69	-49.50	797.34	797.37
CL. S. EXP. JT.	2681+48.72	-49.50	797.36	797.38
CL. BRG. S. ABUT.	2681+51.42	-49.50	797.37	797.39
A	2681+61.42	-49.50	797.41	797.45
B	2681+71.42	-49.50	797.45	797.50
C	2681+81.42	-49.50	797.48	797.53
D	2681+91.42	-49.50	797.51	797.56
E	2682+01.42	-49.50	797.53	797.57
F	2682+11.42	-49.50	797.55	797.58
G	2682+21.42	-49.50	797.57	797.58
H	2682+31.42	-49.50	797.58	797.59
I	2682+41.42	-49.50	797.59	797.60
CL. BRG. PIER 1	2682+47.17	-49.50	797.59	797.61
J	2682+57.17	-49.50	797.59	797.64
K	2682+67.17	-49.50	797.59	797.67
L	2682+77.17	-49.50	797.58	797.69
M	2682+87.17	-49.50	797.57	797.72
N	2682+97.17	-49.50	797.56	797.74
O	2683+07.17	-49.50	797.54	797.74
P	2683+17.17	-49.50	797.52	797.73
Q	2683+27.17	-49.50	797.49	797.71
R	2683+37.17	-49.50	797.46	797.67
S	2683+47.17	-49.50	797.43	797.62
T	2683+57.17	-49.50	797.39	797.55
U	2683+67.17	-49.50	797.35	797.48
V	2683+77.17	-49.50	797.30	797.40
W	2683+87.17	-49.50	797.25	797.31
X	2683+97.17	-49.50	797.20	797.23
CL. BRG. PIER 2	2684+02.17	-49.50	797.17	797.19
Y	2684+12.17	-49.50	797.11	797.12
Z	2684+22.17	-49.50	797.04	797.05
AA	2684+32.17	-49.50	796.98	796.99
AB	2684+42.17	-49.50	796.90	796.93
AC	2684+52.17	-49.50	796.83	796.86
AD	2684+62.17	-49.50	796.75	796.79
AE	2684+72.17	-49.50	796.66	796.71
AF	2684+82.17	-49.50	796.58	796.62
AG	2684+92.17	-49.50	796.48	796.51
CL. BRG. N. ABUT.	2684+97.92	-49.50	796.43	796.45
CL. N. EXP. JT.	2685+00.45	-49.50	796.41	796.43
BK. N. ABUT.	2685+04.65	-49.50	796.36	796.38



Alfred Benesch & Company

35 W Wacker Drive, Suite 3300

Chicago, Illinois 60601

312.465.4150

Job No. 10800

USER NAME	=	DESIGNED	-	AAB	REVISED	-
		CHECKED	-	KMP	REVISED	-
PLOT SCALE	=	DRAWN	-	KMS	REVISED	-
PLOT DATE	=	CHECKED	-	KMP	REVISED	-

STATE OF ILLINOIS
DEPARTMENT OF TRANSPORTATION

TOP OF SLAB ELEVATIONS (2 OF 12)
STRUCTURE NO. 101-0210 & 101-0211

F.A.I. RTE.	SECTION	COUNTY	TOTAL SHEETS	SHEET NO.
39	(201-3)R & (4-1, 5)R	WINNEBAGO	1685	620
CONTRACT NO. 64C24				
		ILLINOIS	FED. AID PROJECT	

MODEL: sMODELNAME5
FILE NAME: c:\pwwork\benesch_projects\projects\dms65238\ID264C24-1010210_0211-sh-c4se\tbl3.dgn

GIRDER 4				
Location	Station	Offset	Theoretical Grade Elevations	Theoretical Grade Elevations Adjusted For Dead Load Deflection & Grinding
BK. S. ABUT.	2681+45.79	-48.83	797.36	797.38
CL. S. EXP. JT.	2681+49.82	-48.83	797.38	797.40
CL. BRG. S. ABUT.	2681+52.52	-48.83	797.39	797.41
A	2681+62.52	-48.83	797.43	797.46
B	2681+72.52	-48.83	797.46	797.51
C	2681+82.52	-48.83	797.49	797.55
D	2681+92.52	-48.83	797.52	797.57
E	2682+02.52	-48.83	797.55	797.58
F	2682+12.52	-48.83	797.57	797.59
G	2682+22.52	-48.83	797.58	797.60
H	2682+32.52	-48.83	797.59	797.60
I	2682+42.52	-48.83	797.60	797.61
CL. BRG. PIER 1	2682+48.27	-48.83	797.60	797.62
J	2682+58.27	-48.83	797.60	797.65
K	2682+68.27	-48.83	797.60	797.68
L	2682+78.27	-48.83	797.59	797.70
M	2682+88.27	-48.83	797.58	797.73
N	2682+98.27	-48.83	797.57	797.74
O	2683+08.27	-48.83	797.55	797.75
P	2683+18.27	-48.83	797.53	797.74
Q	2683+28.27	-48.83	797.50	797.72
R	2683+38.27	-48.83	797.47	797.68
S	2683+48.27	-48.83	797.43	797.63
T	2683+58.27	-48.83	797.40	797.56
U	2683+68.27	-48.83	797.35	797.48
V	2683+78.27	-48.83	797.31	797.40
W	2683+88.27	-48.83	797.26	797.32
X	2683+98.27	-48.83	797.20	797.24
CL. BRG. PIER 2	2684+03.27	-48.83	797.17	797.19
Y	2684+13.27	-48.83	797.11	797.12
Z	2684+23.27	-48.83	797.05	797.06
AA	2684+33.27	-48.83	796.98	796.99
AB	2684+43.27	-48.83	796.91	796.93
AC	2684+53.27	-48.83	796.83	796.87
AD	2684+63.27	-48.83	796.75	796.79
AE	2684+73.27	-48.83	796.67	796.71
AF	2684+83.27	-48.83	796.58	796.62
AG	2684+93.27	-48.83	796.48	796.51
CL. BRG. N. ABUT.	2684+99.02	-48.83	796.43	796.45
CL. N. EXP. JT.	2685+01.55	-48.83	796.40	796.43
BK. N. ABUT.	2685+05.75	-48.83	796.36	796.38

GIRDER 5				
Location	Station	Offset	Theoretical Grade Elevations	Theoretical Grade Elevations Adjusted For Dead Load Deflection & Grinding
BK. S. ABUT.	2681+58.25	-41.25	797.53	797.55
CL. S. EXP. JT.	2681+62.28	-41.25	797.54	797.56
CL. BRG. S. ABUT.	2681+64.98	-41.25	797.55	797.57
A	2681+74.98	-41.25	797.59	797.62
B	2681+84.98	-41.25	797.62	797.66
C	2681+94.98	-41.25	797.64	797.69
D	2682+04.98	-41.25	797.66	797.71
E	2682+14.98	-41.25	797.68	797.72
F	2682+24.98	-41.25	797.70	797.72
G	2682+34.98	-41.25	797.71	797.72
H	2682+44.98	-41.25	797.71	797.72
I	2682+54.98	-41.25	797.72	797.73
CL. BRG. PIER 1	2682+60.73	-41.25	797.72	797.74
J	2682+70.73	-41.25	797.71	797.76
K	2682+80.73	-41.25	797.71	797.78
L	2682+90.73	-41.25	797.69	797.80
M	2683+00.73	-41.25	797.68	797.82
N	2683+10.73	-41.25	797.66	797.83
O	2683+20.73	-41.25	797.63	797.84
P	2683+30.73	-41.25	797.61	797.82
Q	2683+40.73	-41.25	797.57	797.79
R	2683+50.73	-41.25	797.54	797.75
S	2683+60.73	-41.25	797.50	797.69
T	2683+70.73	-41.25	797.46	797.62
U	2683+80.73	-41.25	797.41	797.54
V	2683+90.73	-41.25	797.36	797.45
W	2684+00.73	-41.25	797.30	797.36
X	2684+10.73	-41.25	797.24	797.28
CL. BRG. PIER 2	2684+15.73	-41.25	797.21	797.23
Y	2684+25.73	-41.25	797.14	797.15
Z	2684+35.73	-41.25	797.08	797.08
AA	2684+45.73	-41.25	797.00	797.02
AB	2684+55.73	-41.25	796.92	796.95
AC	2684+65.73	-41.25	796.84	796.88
AD	2684+75.73	-41.25	796.76	796.80
AE	2684+85.73	-41.25	796.67	796.71
AF	2684+95.73	-41.25	796.57	796.61
AG	2685+05.73	-41.25	796.48	796.51
CL. BRG. N. ABUT.	2685+11.48	-41.25	796.42	796.44
CL. N. EXP. JT.	2685+14.01	-41.25	796.39	796.41
BK. N. ABUT.	2685+18.21	-41.25	796.35	796.37

SB ROADWAY CROWN				
Location	Station	Offset	Theoretical Grade Elevations	Theoretical Grade Elevations Adjusted For Dead Load Deflection & Grinding
BK. S. ABUT.	2681+64.41	-37.50	797.60	797.63
CL. S. EXP. JT.	2681+68.44	-37.50	797.62	797.64
CL. BRG. S. ABUT.	2681+71.14	-37.50	797.63	797.65
A	2681+81.14	-37.50	797.66	797.70
B	2681+91.14	-37.50	797.69	797.74
C	2682+01.14	-37.50	797.71	797.76
D	2682+11.14	-37.50	797.73	797.78
E	2682+21.14	-37.50	797.75	797.79
F	2682+31.14	-37.50	797.76	797.79
G	2682+41.14	-37.50	797.77	797.78
H	2682+51.14	-37.50	797.77	797.78
I	2682+61.14	-37.50	797.77	797.79
CL. BRG. PIER 1	2682+66.89	-37.50	797.77	797.79
J	2682+76.89	-37.50	797.76	797.81
K	2682+86.89	-37.50	797.75	797.83
L	2682+96.89	-37.50	797.74	797.85
M	2683+06.89	-37.50	797.72	797.87
N	2683+16.89	-37.50	797.70	797.88
O	2683+26.89	-37.50	797.67	797.88
P	2683+36.89	-37.50	797.64	797.86
Q	2683+46.89	-37.50	797.61	797.83
R	2683+56.89	-37.50	797.57	797.78
S	2683+66.89	-37.50	797.53	797.72
T	2683+76.89	-37.50	797.48	797.65
U	2683+86.89	-37.50	797.43	797.56
V	2683+96.89	-37.50	797.38	797.47
W	2684+06.89	-37.50	797.32	797.38
X	2684+16.89	-37.50	797.26	797.29
CL. BRG. PIER 2	2684+21.89	-37.50	797.23	797.25
Y	2684+31.89	-37.50	797.16	797.17
Z	2684+41.89	-37.50	797.09	797.09
AA	2684+51.89	-37.50	797.01	797.02
AB	2684+61.89	-37.50	796.93	796.96
AC	2684+71.89	-37.50	796.85	796.88
AD	2684+81.89	-37.50	796.76	796.80
AE	2684+91.89	-37.50	796.67	796.71
AF	2685+01.89	-37.50	796.57	796.61
AG	2685+11.89	-37.50	796.47	796.50
CL. BRG. N. ABUT.	2685+17.64	-37.50	796.41	796.43
CL. N. EXP. JT.	2685+20.17	-37.50	796.39	796.41
BK. N. ABUT.	2685+24.37	-37.50	796.34	796.36



Alfred Benesch & Company
35 W Wacker Drive, Suite 3300
Chicago, Illinois 60601
312.465.4150 Job No. 10800

USER NAME	=
PLOT SCALE	=
PLOT DATE	=

DESIGNED	-	AAB
CHECKED	-	KMP
DRAWN	-	KMS
CHECKED	-	KMP

REVISED	-
REVISED	-
REVISED	-
REVISED	-

STATE OF ILLINOIS
DEPARTMENT OF TRANSPORTATION

TOP OF SLAB ELEVATIONS (3 OF 12)
STRUCTURE NO. 101-0210 & 101-0211

SHEET 18 OF 92 SHEETS

F.A.I. RTE.	SECTION	COUNTY	TOTAL SHEETS	SHEET NO.
39	(201-3)R & (4-1, 5)R	WINNEBAGO	1685	621
CONTRACT NO. 64C24				
ILLINOIS		FED. AID PROJECT		

MODEL: sMODELNAME5
FILE NAME: c:\pwwork\benesch_projects\projects\dms65238\ID264C24-1010210_0211-sh-c4se1b1d.dgn

GIRDER 6				
Location	Station	Offset	Theoretical Grade Elevations	Theoretical Grade Elevations Adjusted For Dead Load Deflection & Grinding
BK. S. ABUT.	2681+70.72	-33.66	797.57	797.59
CL. S. EXP. JT.	2681+74.75	-33.66	797.58	797.60
CL. BRG. S. ABUT.	2681+77.45	-33.66	797.59	797.61
A	2681+87.45	-33.66	797.62	797.66
B	2681+97.45	-33.66	797.65	797.69
C	2682+07.45	-33.66	797.67	797.72
D	2682+17.45	-33.66	797.69	797.73
E	2682+27.45	-33.66	797.70	797.74
F	2682+37.45	-33.66	797.71	797.73
G	2682+47.45	-33.66	797.71	797.73
H	2682+57.45	-33.66	797.72	797.73
I	2682+67.45	-33.66	797.71	797.73
CL. BRG. PIER 1	2682+73.20	-33.66	797.71	797.73
J	2682+83.20	-33.66	797.70	797.75
K	2682+93.20	-33.66	797.69	797.76
L	2683+03.20	-33.66	797.67	797.78
M	2683+13.20	-33.66	797.65	797.80
N	2683+23.20	-33.66	797.63	797.80
O	2683+33.20	-33.66	797.60	797.80
P	2683+43.20	-33.66	797.57	797.78
Q	2683+53.20	-33.66	797.53	797.75
R	2683+63.20	-33.66	797.49	797.70
S	2683+73.20	-33.66	797.44	797.63
T	2683+83.20	-33.66	797.39	797.56
U	2683+93.20	-33.66	797.34	797.47
V	2684+03.20	-33.66	797.29	797.38
W	2684+13.20	-33.66	797.23	797.28
X	2684+23.20	-33.66	797.16	797.19
CL. BRG. PIER 2	2684+28.20	-33.66	797.13	797.15
Y	2684+38.20	-33.66	797.06	797.07
Z	2684+48.20	-33.66	796.98	796.99
AA	2684+58.20	-33.66	796.90	796.92
AB	2684+68.20	-33.66	796.82	796.85
AC	2684+78.20	-33.66	796.73	796.77
AD	2684+88.20	-33.66	796.64	796.69
AE	2684+98.20	-33.66	796.55	796.59
AF	2685+08.20	-33.66	796.45	796.49
AG	2685+18.20	-33.66	796.35	796.38
CL. BRG. N. ABUT.	2685+23.95	-33.66	796.29	796.31
CL. N. EXP. JT.	2685+26.48	-33.66	796.26	796.28
BK. N. ABUT.	2685+30.68	-33.66	796.22	796.24

GIRDER 7				
Location	Station	Offset	Theoretical Grade Elevations	Theoretical Grade Elevations Adjusted For Dead Load Deflection & Grinding
BK. S. ABUT.	2681+83.18	-26.08	797.50	797.52
CL. S. EXP. JT.	2681+87.21	-26.08	797.51	797.53
CL. BRG. S. ABUT.	2681+89.91	-26.08	797.51	797.53
A	2681+99.91	-26.08	797.54	797.58
B	2682+09.91	-26.08	797.56	797.61
C	2682+19.91	-26.08	797.58	797.63
D	2682+29.91	-26.08	797.59	797.64
E	2682+39.91	-26.08	797.60	797.63
F	2682+49.91	-26.08	797.60	797.63
G	2682+59.91	-26.08	797.60	797.62
H	2682+69.91	-26.08	797.60	797.61
I	2682+79.91	-26.08	797.59	797.61
CL. BRG. PIER 1	2682+85.66	-26.08	797.58	797.61
J	2682+95.66	-26.08	797.57	797.62
K	2683+05.66	-26.08	797.55	797.63
L	2683+15.66	-26.08	797.53	797.64
M	2683+25.66	-26.08	797.51	797.65
N	2683+35.66	-26.08	797.48	797.65
O	2683+45.66	-26.08	797.44	797.64
P	2683+55.66	-26.08	797.41	797.62
Q	2683+65.66	-26.08	797.36	797.58
R	2683+75.66	-26.08	797.32	797.53
S	2683+85.66	-26.08	797.27	797.46
T	2683+95.66	-26.08	797.21	797.38
U	2684+05.66	-26.08	797.16	797.29
V	2684+15.66	-26.08	797.10	797.19
W	2684+25.66	-26.08	797.03	797.09
X	2684+35.66	-26.08	796.96	796.99
CL. BRG. PIER 2	2684+40.66	-26.08	796.92	796.95
Y	2684+50.66	-26.08	796.85	796.86
Z	2684+60.66	-26.08	796.77	796.78
AA	2684+70.66	-26.08	796.69	796.70
AB	2684+80.66	-26.08	796.60	796.62
AC	2684+90.66	-26.08	796.51	796.54
AD	2685+00.66	-26.08	796.41	796.46
AE	2685+10.66	-26.08	796.31	796.36
AF	2685+20.66	-26.08	796.21	796.25
AG	2685+30.66	-26.08	796.10	796.13
CL. BRG. N. ABUT.	2685+36.41	-26.08	796.04	796.06
CL. N. EXP. JT.	2685+38.94	-26.08	796.01	796.03
BK. N. ABUT.	2685+43.14	-26.08	795.96	795.98

SB SLOPE CHANGE BETWEEN GIRDERS 7 AND 8				
Location	Station	Offset	Theoretical Grade Elevations	Theoretical Grade Elevations Adjusted For Dead Load Deflection & Grinding
BK. S. ABUT.	2681+84.14	-25.50	797.49	797.51
CL. S. EXP. JT.	2681+88.17	-25.50	797.50	797.52
CL. BRG. S. ABUT.	2681+90.87	-25.50	797.51	797.53
A	2682+00.87	-25.50	797.53	797.57
B	2682+10.87	-25.50	797.55	797.60
C	2682+20.87	-25.50	797.57	797.62
D	2682+30.87	-25.50	797.58	797.63
E	2682+40.87	-25.50	797.59	797.63
F	2682+50.87	-25.50	797.59	797.62
G	2682+60.87	-25.50	797.59	797.61
H	2682+70.87	-25.50	797.59	797.60
I	2682+80.87	-25.50	797.58	797.60
CL. BRG. PIER 1	2682+86.62	-25.50	797.57	797.60
J	2682+96.62	-25.50	797.56	797.61
K	2683+06.62	-25.50	797.54	797.62
L	2683+16.62	-25.50	797.52	797.63
M	2683+26.62	-25.50	797.49	797.64
N	2683+36.62	-25.50	797.46	797.64
O	2683+46.62	-25.50	797.43	797.63
P	2683+56.62	-25.50	797.39	797.61
Q	2683+66.62	-25.50	797.35	797.57
R	2683+76.62	-25.50	797.30	797.52
S	2683+86.62	-25.50	797.25	797.45
T	2683+96.62	-25.50	797.20	797.37
U	2684+06.62	-25.50	797.14	797.27
V	2684+16.62	-25.50	797.08	797.18
W	2684+26.62	-25.50	797.02	797.07
X	2684+36.62	-25.50	796.95	796.98
CL. BRG. PIER 2	2684+41.62	-25.50	796.91	796.93
Y	2684+51.62	-25.50	796.83	796.84
Z	2684+61.62	-25.50	796.75	796.76
AA	2684+71.62	-25.50	796.67	796.68
AB	2684+81.62	-25.50	796.58	796.61
AC	2684+91.62	-25.50	796.49	796.53
AD	2685+01.62	-25.50	796.39	796.44
AE	2685+11.62	-25.50	796.29	796.34
AF	2685+21.62	-25.50	796.19	796.23
AG	2685+31.62	-25.50	796.08	796.11
CL. BRG. N. ABUT.	2685+37.37	-25.50	796.02	796.04
CL. N. EXP. JT.	2685+39.90	-25.50	795.99	796.01
BK. N. ABUT.	2685+44.10	-25.50	795.94	795.96



Alfred Benesch & Company
35 W Wacker Drive, Suite 3300
Chicago, Illinois 60601
312.465.4150 Job No. 10800

USER NAME	=
PLOT SCALE	=
PLOT DATE	=

DESIGNED	-	AAB
CHECKED	-	KMP
DRAWN	-	KMS
CHECKED	-	KMP

REVISED	-
REVISED	-
REVISED	-
REVISED	-

STATE OF ILLINOIS
DEPARTMENT OF TRANSPORTATION

TOP OF SLAB ELEVATIONS (4 OF 12)
STRUCTURE NO. 101-0210 & 101-0211

SHEET 19 OF 92 SHEETS

F.A.I. RTE.	SECTION	COUNTY	TOTAL SHEETS	SHEET NO.
39	(201-3)R & (4-1, 5)R	WINNEBAGO	1685	622
CONTRACT NO. 64C24				
ILLINOIS		FED. AID PROJECT		

MODEL: sMODELNAME5
FILE NAME: c:\pwwork\benesch_projects\projects\dms65238\ID264C24-1010210_0211-sh-c-ls-eltb1b5.dgn

SB STAGE CONSTRUCTION LINE

Location	Station	Offset	Theoretical Grade Elevations	Theoretical Grade Elevations Adjusted For Dead Load Deflection & Grinding
BK. S. ABUT.	2681+86.33	-24.17	797.47	797.49
CL. S. EXP. JT.	2681+90.36	-24.17	797.48	797.50
CL. BRG. S. ABUT.	2681+93.06	-24.17	797.49	797.51
A	2682+03.06	-24.17	797.51	797.55
B	2682+13.06	-24.17	797.53	797.58
C	2682+23.06	-24.17	797.54	797.60
D	2682+33.06	-24.17	797.56	797.60
E	2682+43.06	-24.17	797.56	797.60
F	2682+53.06	-24.17	797.57	797.59
G	2682+63.06	-24.17	797.57	797.58
H	2682+73.06	-24.17	797.56	797.57
I	2682+83.06	-24.17	797.55	797.57
CL. BRG. PIER 1	2682+88.81	-24.17	797.55	797.57
J	2682+98.81	-24.17	797.53	797.58
K	2683+08.81	-24.17	797.51	797.59
L	2683+18.81	-24.17	797.49	797.60
M	2683+28.81	-24.17	797.46	797.61
N	2683+38.81	-24.17	797.43	797.61
O	2683+48.81	-24.17	797.40	797.60
P	2683+58.81	-24.17	797.36	797.57
Q	2683+68.81	-24.17	797.31	797.53
R	2683+78.81	-24.17	797.27	797.48
S	2683+88.81	-24.17	797.22	797.41
T	2683+98.81	-24.17	797.16	797.33
U	2684+08.81	-24.17	797.10	797.23
V	2684+18.81	-24.17	797.04	797.13
W	2684+28.81	-24.17	796.97	797.03
X	2684+38.81	-24.17	796.90	796.94
CL. BRG. PIER 2	2684+43.81	-24.17	796.87	796.89
Y	2684+53.81	-24.17	796.79	796.80
Z	2684+63.81	-24.17	796.71	796.72
AA	2684+73.81	-24.17	796.62	796.64
AB	2684+83.81	-24.17	796.54	796.56
AC	2684+93.81	-24.17	796.44	796.48
AD	2685+03.81	-24.17	796.35	796.39
AE	2685+13.81	-24.17	796.25	796.29
AF	2685+23.81	-24.17	796.14	796.18
AG	2685+33.81	-24.17	796.03	796.06
CL. BRG. N. ABUT.	2685+39.56	-24.17	795.97	795.99
CL. N. EXP. JT.	2685+42.09	-24.17	795.94	795.96
BK. N. ABUT.	2685+46.29	-24.17	795.89	795.91

GIRDER 8

Location	Station	Offset	Theoretical Grade Elevations	Theoretical Grade Elevations Adjusted For Dead Load Deflection & Grinding
BK. S. ABUT.	2681+95.65	-18.50	797.38	797.40
CL. S. EXP. JT.	2681+99.68	-18.50	797.39	797.41
CL. BRG. S. ABUT.	2682+02.38	-18.50	797.40	797.42
A	2682+12.38	-18.50	797.41	797.45
B	2682+22.38	-18.50	797.43	797.48
C	2682+32.38	-18.50	797.44	797.50
D	2682+42.38	-18.50	797.45	797.50
E	2682+52.38	-18.50	797.45	797.49
F	2682+62.38	-18.50	797.45	797.48
G	2682+72.38	-18.50	797.45	797.46
H	2682+82.38	-18.50	797.44	797.45
I	2682+92.38	-18.50	797.43	797.44
CL. BRG. PIER 1	2682+98.13	-18.50	797.42	797.44
J	2683+08.13	-18.50	797.40	797.45
K	2683+18.13	-18.50	797.38	797.46
L	2683+28.13	-18.50	797.35	797.47
M	2683+38.13	-18.50	797.32	797.48
N	2683+48.13	-18.50	797.29	797.48
O	2683+58.13	-18.50	797.25	797.47
P	2683+68.13	-18.50	797.20	797.45
Q	2683+78.13	-18.50	797.16	797.40
R	2683+88.13	-18.50	797.11	797.34
S	2683+98.13	-18.50	797.05	797.27
T	2684+08.13	-18.50	796.99	797.18
U	2684+18.13	-18.50	796.93	797.08
V	2684+28.13	-18.50	796.86	796.97
W	2684+38.13	-18.50	796.79	796.86
X	2684+48.13	-18.50	796.72	796.76
CL. BRG. PIER 2	2684+53.13	-18.50	796.68	796.70
Y	2684+63.13	-18.50	796.60	796.61
Z	2684+73.13	-18.50	796.52	796.52
AA	2684+83.13	-18.50	796.43	796.44
AB	2684+93.13	-18.50	796.34	796.36
AC	2685+03.13	-18.50	796.24	796.28
AD	2685+13.13	-18.50	796.14	796.18
AE	2685+23.13	-18.50	796.03	796.08
AF	2685+33.13	-18.50	795.93	795.97
AG	2685+43.13	-18.50	795.81	795.84
CL. BRG. N. ABUT.	2685+48.88	-18.50	795.75	795.77
CL. N. EXP. JT.	2685+51.41	-18.50	795.72	795.74
BK. N. ABUT.	2685+55.61	-18.50	795.67	795.69

PROP. PGL (SB)

Location	Station	Offset	Theoretical Grade Elevations	Theoretical Grade Elevations Adjusted For Dead Load Deflection & Grinding
BK. S. ABUT.	2682+03.86	-13.50	797.30	797.32
CL. S. EXP. JT.	2682+07.89	-13.50	797.31	797.33
CL. BRG. S. ABUT.	2682+10.59	-13.50	797.31	797.33
A	2682+20.59	-13.50	797.33	797.37
B	2682+30.59	-13.50	797.34	797.39
C	2682+40.59	-13.50	797.35	797.41
D	2682+50.59	-13.50	797.35	797.41
E	2682+60.59	-13.50	797.35	797.39
F	2682+70.59	-13.50	797.35	797.38
G	2682+80.59	-13.50	797.34	797.35
H	2682+90.59	-13.50	797.33	797.34
I	2683+00.59	-13.50	797.31	797.33
CL. BRG. PIER 1	2683+06.34	-13.50	797.30	797.32
J	2683+16.34	-13.50	797.28	797.33
K	2683+26.34	-13.50	797.26	797.35
L	2683+36.34	-13.50	797.23	797.36
M	2683+46.34	-13.50	797.19	797.37
N	2683+56.34	-13.50	797.15	797.37
O	2683+66.34	-13.50	797.11	797.37
P	2683+76.34	-13.50	797.07	797.34
Q	2683+86.34	-13.50	797.02	797.29
R	2683+96.34	-13.50	796.96	797.23
S	2684+06.34	-13.50	796.90	797.14
T	2684+16.34	-13.50	796.84	797.05
U	2684+26.34	-13.50	796.78	796.94
V	2684+36.34	-13.50	796.71	796.82
W	2684+46.34	-13.50	796.63	796.70
X	2684+56.34	-13.50	796.56	796.59
CL. BRG. PIER 2	2684+61.34	-13.50	796.52	796.54
Y	2684+71.34	-13.50	796.43	796.44
Z	2684+81.34	-13.50	796.34	796.35
AA	2684+91.34	-13.50	796.25	796.27
AB	2685+01.34	-13.50	796.16	796.18
AC	2685+11.34	-13.50	796.06	796.10
AD	2685+21.34	-13.50	795.95	796.00
AE	2685+31.34	-13.50	795.85	795.90
AF	2685+41.34	-13.50	795.73	795.78
AG	2685+51.34	-13.50	795.62	795.65
CL. BRG. N. ABUT.	2685+57.09	-13.50	795.55	795.57
CL. N. EXP. JT.	2685+59.62	-13.50	795.52	795.54
BK. N. ABUT.	2685+63.82	-13.50	795.47	795.49



Alfred Benesch & Company
35 W Wacker Drive, Suite 3300
Chicago, Illinois 60601
312.465.4150 Job No. 10800

USER NAME	=
PLOT SCALE	=
PLOT DATE	=

DESIGNED	-	AAB
CHECKED	-	KMP
DRAWN	-	KMS
CHECKED	-	KMP

REVISED	-
REVISED	-
REVISED	-
REVISED	-

STATE OF ILLINOIS
DEPARTMENT OF TRANSPORTATION

TOP OF SLAB ELEVATIONS (5 OF 12)
STRUCTURE NO. 101-0210 & 101-0211

SHEET 20 OF 92 SHEETS

F.A.I. RTE.	SECTION	COUNTY	TOTAL SHEETS	SHEET NO.
39	(201-3)R & (4-1, 5)R	WINNEBAGO	1685	623
CONTRACT NO. 64C24				
ILLINOIS		FED. AID PROJECT		

MODEL: sMODELNAME5
FILE NAME: c:\pwwork\benesch_projects\projects\dms65238\ID264C24-1010210_0211-sh-cseltbl6.dgn

GIRDER 9				
Location	Station	Offset	Theoretical Grade Elevations	Theoretical Grade Elevations Adjusted For Dead Load Deflection & Grinding
BK. S. ABUT.	2682+08.11	-10.91	797.26	797.28
CL. S. EXP. JT.	2682+12.14	-10.91	797.26	797.28
CL. BRG. S. ABUT.	2682+14.84	-10.91	797.27	797.29
A	2682+24.84	-10.91	797.28	797.32
B	2682+34.84	-10.91	797.29	797.35
C	2682+44.84	-10.91	797.30	797.36
D	2682+54.84	-10.91	797.30	797.35
E	2682+64.84	-10.91	797.30	797.34
F	2682+74.84	-10.91	797.29	797.32
G	2682+84.84	-10.91	797.29	797.30
H	2682+94.84	-10.91	797.27	797.28
I	2683+04.84	-10.91	797.25	797.27
CL. BRG. PIER 1	2683+10.59	-10.91	797.24	797.26
J	2683+20.59	-10.91	797.22	797.27
K	2683+30.59	-10.91	797.19	797.28
L	2683+40.59	-10.91	797.16	797.30
M	2683+50.59	-10.91	797.12	797.30
N	2683+60.59	-10.91	797.08	797.31
O	2683+70.59	-10.91	797.04	797.29
P	2683+80.59	-10.91	796.99	797.26
Q	2683+90.59	-10.91	796.94	797.22
R	2684+00.59	-10.91	796.89	797.15
S	2684+10.59	-10.91	796.83	797.07
T	2684+20.59	-10.91	796.76	796.97
U	2684+30.59	-10.91	796.70	796.86
V	2684+40.59	-10.91	796.62	796.74
W	2684+50.59	-10.91	796.55	796.62
X	2684+60.59	-10.91	796.47	796.51
CL. BRG. PIER 2	2684+65.59	-10.91	796.43	796.45
Y	2684+75.59	-10.91	796.34	796.35
Z	2684+85.59	-10.91	796.25	796.26
AA	2684+95.59	-10.91	796.16	796.17
AB	2685+05.59	-10.91	796.06	796.09
AC	2685+15.59	-10.91	795.96	796.00
AD	2685+25.59	-10.91	795.86	795.91
AE	2685+35.59	-10.91	795.75	795.80
AF	2685+45.59	-10.91	795.63	795.68
AG	2685+55.59	-10.91	795.52	795.55
CL. BRG. N. ABUT.	2685+61.34	-10.91	795.45	795.47
CL. N. EXP. JT.	2685+63.87	-10.91	795.42	795.44
BK. N. ABUT.	2685+68.07	-10.91	795.36	795.39

GIRDER 10				
Location	Station	Offset	Theoretical Grade Elevations	Theoretical Grade Elevations Adjusted For Dead Load Deflection & Grinding
BK. S. ABUT.	2682+20.58	-3.33	797.12	797.15
CL. S. EXP. JT.	2682+24.61	-3.33	797.13	797.15
CL. BRG. S. ABUT.	2682+27.31	-3.33	797.13	797.15
A	2682+37.31	-3.33	797.14	797.18
B	2682+47.31	-3.33	797.15	797.20
C	2682+57.31	-3.33	797.15	797.21
D	2682+67.31	-3.33	797.15	797.20
E	2682+77.31	-3.33	797.14	797.18
F	2682+87.31	-3.33	797.13	797.16
G	2682+97.31	-3.33	797.12	797.13
H	2683+07.31	-3.33	797.10	797.10
I	2683+17.31	-3.33	797.08	797.09
CL. BRG. PIER 1	2683+23.06	-3.33	797.06	797.08
J	2683+33.06	-3.33	797.03	797.09
K	2683+43.06	-3.33	797.00	797.10
L	2683+53.06	-3.33	796.96	797.11
M	2683+63.06	-3.33	796.92	797.11
N	2683+73.06	-3.33	796.88	797.11
O	2683+83.06	-3.33	796.83	797.10
P	2683+93.06	-3.33	796.78	797.06
Q	2684+03.06	-3.33	796.72	797.01
R	2684+13.06	-3.33	796.66	796.94
S	2684+23.06	-3.33	796.60	796.85
T	2684+33.06	-3.33	796.53	796.74
U	2684+43.06	-3.33	796.45	796.62
V	2684+53.06	-3.33	796.38	796.50
W	2684+63.06	-3.33	796.30	796.37
X	2684+73.06	-3.33	796.21	796.25
CL. BRG. PIER 2	2684+78.06	-3.33	796.17	796.19
Y	2684+88.06	-3.33	796.08	796.08
Z	2684+98.06	-3.33	795.99	795.99
AA	2685+08.06	-3.33	795.89	795.90
AB	2685+18.06	-3.33	795.78	795.81
AC	2685+28.06	-3.33	795.68	795.72
AD	2685+38.06	-3.33	795.57	795.62
AE	2685+48.06	-3.33	795.45	795.51
AF	2685+58.06	-3.33	795.34	795.38
AG	2685+68.06	-3.33	795.21	795.24
CL. BRG. N. ABUT.	2685+73.81	-3.33	795.14	795.16
CL. N. EXP. JT.	2685+76.34	-3.33	795.11	795.13
BK. N. ABUT.	2685+80.54	-3.33	795.05	795.08

FACE OF SB E. PARAPET				
Location	Station	Offset	Theoretical Grade Elevations	Theoretical Grade Elevations Adjusted For Dead Load Deflection & Grinding
BK. S. ABUT.	2682+23.58	-1.50	797.09	797.11
CL. S. EXP. JT.	2682+27.61	-1.50	797.10	797.12
CL. BRG. S. ABUT.	2682+30.31	-1.50	797.10	797.12
A	2682+40.31	-1.50	797.11	797.15
B	2682+50.31	-1.50	797.11	797.17
C	2682+60.31	-1.50	797.11	797.17
D	2682+70.31	-1.50	797.11	797.16
E	2682+80.31	-1.50	797.10	797.14
F	2682+90.31	-1.50	797.09	797.12
G	2683+00.31	-1.50	797.07	797.09
H	2683+10.31	-1.50	797.06	797.06
I	2683+20.31	-1.50	797.03	797.04
CL. BRG. PIER 1	2683+26.06	-1.50	797.02	797.04
J	2683+36.06	-1.50	796.99	797.04
K	2683+46.06	-1.50	796.95	797.05
L	2683+56.06	-1.50	796.91	797.06
M	2683+66.06	-1.50	796.87	797.07
N	2683+76.06	-1.50	796.83	797.06
O	2683+86.06	-1.50	796.78	797.05
P	2683+96.06	-1.50	796.72	797.01
Q	2684+06.06	-1.50	796.67	796.96
R	2684+16.06	-1.50	796.60	796.89
S	2684+26.06	-1.50	796.54	796.79
T	2684+36.06	-1.50	796.47	796.69
U	2684+46.06	-1.50	796.40	796.57
V	2684+56.06	-1.50	796.32	796.44
W	2684+66.06	-1.50	796.24	796.31
X	2684+76.06	-1.50	796.15	796.19
CL. BRG. PIER 2	2684+81.06	-1.50	796.11	796.13
Y	2684+91.06	-1.50	796.01	796.02
Z	2685+01.06	-1.50	795.92	795.92
AA	2685+11.06	-1.50	795.82	795.83
AB	2685+21.06	-1.50	795.72	795.74
AC	2685+31.06	-1.50	795.61	795.65
AD	2685+41.06	-1.50	795.50	795.55
AE	2685+51.06	-1.50	795.38	795.43
AF	2685+61.06	-1.50	795.26	795.31
AG	2685+71.06	-1.50	795.14	795.17
CL. BRG. N. ABUT.	2685+76.81	-1.50	795.07	795.09
CL. N. EXP. JT.	2685+79.34	-1.50	795.03	795.05
BK. N. ABUT.	2685+83.54	-1.50	794.98	795.00



Alfred Benesch & Company

35 W Wacker Drive, Suite 3300

Chicago, Illinois 60601

312.465.4150

Job No. 10800

USER NAME =	DESIGNED - AAB	REVISED -
	CHECKED - KMP	REVISED -
PLOT SCALE =	DRAWN - KMS	REVISED -
PLOT DATE =	CHECKED - KMP	REVISED -

STATE OF ILLINOIS
DEPARTMENT OF TRANSPORTATION

TOP OF SLAB ELEVATIONS (6 OF 12)
STRUCTURE NO. 101-0210 & 101-0211

F.A.I. RTE.	SECTION	COUNTY	TOTAL SHEETS	SHEET NO.
39	(201-3)R & (4-1, 5)R	WINNEBAGO	1685	624
CONTRACT NO. 64C24				
		ILLINOIS	FED. AID PROJECT	

MODEL: sMODELNAME5
FILE NAME: c:\pwwork\benesch_projects\projects\dms65238\ID264C24-1010210_0211-sh-c-lseltb17.dgn

FACE OF NB W. PARAPET				
Location	Station	Offset	Theoretical Grade Elevations	Theoretical Grade Elevations Adjusted For Dead Load Deflection & Grinding
BK. S. ABUT.	2682+28.51	1.50	797.10	797.12
CL. S. EXP. JT.	2682+32.55	1.50	797.10	797.12
CL. BRG. S. ABUT.	2682+35.25	1.50	797.10	797.13
A	2682+45.25	1.50	797.11	797.15
B	2682+55.25	1.50	797.11	797.17
C	2682+65.25	1.50	797.11	797.17
D	2682+75.25	1.50	797.11	797.16
E	2682+85.25	1.50	797.10	797.14
F	2682+95.25	1.50	797.08	797.11
G	2683+05.25	1.50	797.07	797.08
H	2683+15.25	1.50	797.04	797.05
I	2683+25.25	1.50	797.02	797.03
CL. BRG. PIER 1	2683+31.00	1.50	797.00	797.02
J	2683+41.00	1.50	796.97	797.03
K	2683+51.00	1.50	796.93	797.03
L	2683+61.00	1.50	796.89	797.04
M	2683+71.00	1.50	796.85	797.04
N	2683+81.00	1.50	796.80	797.04
O	2683+91.00	1.50	796.75	797.02
P	2684+01.00	1.50	796.70	796.98
Q	2684+11.00	1.50	796.64	796.93
R	2684+21.00	1.50	796.57	796.85
S	2684+31.00	1.50	796.51	796.76
T	2684+41.00	1.50	796.43	796.65
U	2684+51.00	1.50	796.36	796.53
V	2684+61.00	1.50	796.28	796.40
W	2684+71.00	1.50	796.19	796.27
X	2684+81.00	1.50	796.11	796.15
CL. BRG. PIER 2	2684+86.00	1.50	796.06	796.08
Y	2684+96.00	1.50	795.97	795.97
Z	2685+06.00	1.50	795.87	795.87
AA	2685+16.00	1.50	795.77	795.78
AB	2685+26.00	1.50	795.66	795.69
AC	2685+36.00	1.50	795.55	795.60
AD	2685+46.00	1.50	795.44	795.49
AE	2685+56.00	1.50	795.32	795.38
AF	2685+66.00	1.50	795.20	795.25
AG	2685+76.00	1.50	795.08	795.11
CL. BRG. N. ABUT.	2685+81.75	1.50	795.00	795.02
CL. N. EXP. JT.	2685+84.27	1.50	794.97	794.99
BK. N. ABUT.	2685+88.48	1.50	794.91	794.94

GIRDER 11				
Location	Station	Offset	Theoretical Grade Elevations	Theoretical Grade Elevations Adjusted For Dead Load Deflection & Grinding
BK. S. ABUT.	2682+31.52	3.33	797.14	797.16
CL. S. EXP. JT.	2682+35.56	3.33	797.14	797.16
CL. BRG. S. ABUT.	2682+38.26	3.33	797.14	797.16
A	2682+48.26	3.33	797.15	797.19
B	2682+58.26	3.33	797.15	797.20
C	2682+68.26	3.33	797.15	797.21
D	2682+78.26	3.33	797.14	797.20
E	2682+88.26	3.33	797.13	797.17
F	2682+98.26	3.33	797.11	797.14
G	2683+08.26	3.33	797.10	797.11
H	2683+18.26	3.33	797.07	797.08
I	2683+28.26	3.33	797.05	797.06
CL. BRG. PIER 1	2683+34.01	3.33	797.03	797.05
J	2683+44.01	3.33	797.00	797.05
K	2683+54.01	3.33	796.96	797.06
L	2683+64.01	3.33	796.92	797.06
M	2683+74.01	3.33	796.87	797.07
N	2683+84.01	3.33	796.82	797.06
O	2683+94.01	3.33	796.77	797.04
P	2684+04.01	3.33	796.72	797.00
Q	2684+14.01	3.33	796.65	796.95
R	2684+24.01	3.33	796.59	796.87
S	2684+34.01	3.33	796.52	796.77
T	2684+44.01	3.33	796.45	796.67
U	2684+54.01	3.33	796.37	796.54
V	2684+64.01	3.33	796.29	796.41
W	2684+74.01	3.33	796.21	796.28
X	2684+84.01	3.33	796.12	796.16
CL. BRG. PIER 2	2684+89.01	3.33	796.07	796.09
Y	2684+99.01	3.33	795.98	795.98
Z	2685+09.01	3.33	795.88	795.88
AA	2685+19.01	3.33	795.77	795.79
AB	2685+29.01	3.33	795.67	795.69
AC	2685+39.01	3.33	795.56	795.60
AD	2685+49.01	3.33	795.44	795.49
AE	2685+59.01	3.33	795.32	795.38
AF	2685+69.01	3.33	795.20	795.25
AG	2685+79.01	3.33	795.07	795.11
CL. BRG. N. ABUT.	2685+84.76	3.33	795.00	795.02
CL. N. EXP. JT.	2685+87.28	3.33	794.97	794.99
BK. N. ABUT.	2685+91.49	3.33	794.91	794.93

GIRDER 12				
Location	Station	Offset	Theoretical Grade Elevations	Theoretical Grade Elevations Adjusted For Dead Load Deflection & Grinding
BK. S. ABUT.	2682+43.98	10.92	797.30	797.32
CL. S. EXP. JT.	2682+48.02	10.92	797.30	797.32
CL. BRG. S. ABUT.	2682+50.72	10.92	797.30	797.32
A	2682+60.72	10.92	797.30	797.34
B	2682+70.72	10.92	797.30	797.35
C	2682+80.72	10.92	797.29	797.35
D	2682+90.72	10.92	797.28	797.33
E	2683+00.72	10.92	797.26	797.30
F	2683+10.72	10.92	797.24	797.27
G	2683+20.72	10.92	797.22	797.23
H	2683+30.72	10.92	797.19	797.20
I	2683+40.72	10.92	797.16	797.17
CL. BRG. PIER 1	2683+46.47	10.92	797.14	797.16
J	2683+56.47	10.92	797.10	797.15
K	2683+66.47	10.92	797.06	797.15
L	2683+76.47	10.92	797.01	797.15
M	2683+86.47	10.92	796.96	797.14
N	2683+96.47	10.92	796.91	797.13
O	2684+06.47	10.92	796.85	797.11
P	2684+16.47	10.92	796.79	797.06
Q	2684+26.47	10.92	796.72	797.00
R	2684+36.47	10.92	796.65	796.92
S	2684+46.47	10.92	796.58	796.82
T	2684+56.47	10.92	796.50	796.71
U	2684+66.47	10.92	796.42	796.58
V	2684+76.47	10.92	796.34	796.45
W	2684+86.47	10.92	796.25	796.32
X	2684+96.47	10.92	796.15	796.19
CL. BRG. PIER 2	2685+01.47	10.92	796.10	796.12
Y	2685+11.47	10.92	796.00	796.01
Z	2685+21.47	10.92	795.90	795.90
AA	2685+31.47	10.92	795.79	795.81
AB	2685+41.47	10.92	795.68	795.71
AC	2685+51.47	10.92	795.57	795.61
AD	2685+61.47	10.92	795.45	795.49
AE	2685+71.47	10.92	795.32	795.37
AF	2685+81.47	10.92	795.19	795.24
AG	2685+91.47	10.92	795.06	795.09
CL. BRG. N. ABUT.	2685+97.22	10.92	794.99	795.01
CL. N. EXP. JT.	2685+99.74	10.92	794.95	794.97
BK. N. ABUT.	2686+03.95	10.92	794.89	794.91



Alfred Benesch & Company
35 W Wacker Drive, Suite 3300
Chicago, Illinois 60601
312.465.4150 Job No. 10800

USER NAME	=
PLOT SCALE	=
PLOT DATE	=

DESIGNED	-	AAB
CHECKED	-	KMP
DRAWN	-	KMS
CHECKED	-	KMP

REVISED	-
REVISED	-
REVISED	-
REVISED	-

STATE OF ILLINOIS
DEPARTMENT OF TRANSPORTATION

TOP OF SLAB ELEVATIONS (7 OF 12)
STRUCTURE NO. 101-0210 & 101-0211

SHEET 22 OF 92 SHEETS

F.A.I. RTE.	SECTION	COUNTY	TOTAL SHEETS	SHEET NO.
39	(201-3)R & (4-1, 5)R	WINNEBAGO	1685	625
CONTRACT NO. 64C24				
ILLINOIS		FED. AID PROJECT		

MODEL: sMODELNAME\$
FILE NAME: c:\pwwork\benesch_projects\projects\dms65238\ID264C24-1010210_0211-sh-c-1set\blb.dgn

PROP. PBL (NB)				
Location	Station	Offset	Theoretical Grade Elevations	Theoretical Grade Elevations Adjusted For Dead Load Deflection & Grinding
BK. S. ABUT.	2682+48.23	13.50	797.35	797.37
CL. S. EXP. JT.	2682+52.27	13.50	797.35	797.37
CL. BRG. S. ABUT.	2682+54.97	13.50	797.35	797.37
A	2682+64.97	13.50	797.35	797.39
B	2682+74.97	13.50	797.35	797.40
C	2682+84.97	13.50	797.34	797.39
D	2682+94.97	13.50	797.32	797.38
E	2683+04.97	13.50	797.31	797.35
F	2683+14.97	13.50	797.28	797.31
G	2683+24.97	13.50	797.26	797.27
H	2683+34.97	13.50	797.23	797.24
I	2683+44.97	13.50	797.20	797.21
CL. BRG. PIER 1	2683+50.72	13.50	797.18	797.20
J	2683+60.72	13.50	797.14	797.19
K	2683+70.72	13.50	797.09	797.18
L	2683+80.72	13.50	797.04	797.18
M	2683+90.72	13.50	796.99	797.17
N	2684+00.72	13.50	796.94	797.16
O	2684+10.72	13.50	796.88	797.13
P	2684+20.72	13.50	796.81	797.08
Q	2684+30.72	13.50	796.75	797.02
R	2684+40.72	13.50	796.68	796.94
S	2684+50.72	13.50	796.60	796.84
T	2684+60.72	13.50	796.52	796.73
U	2684+70.72	13.50	796.44	796.60
V	2684+80.72	13.50	796.35	796.46
W	2684+90.72	13.50	796.26	796.33
X	2685+00.72	13.50	796.16	796.20
CL. BRG. PIER 2	2685+05.72	13.50	796.11	796.13
Y	2685+15.72	13.50	796.01	796.02
Z	2685+25.72	13.50	795.91	795.91
AA	2685+35.72	13.50	795.80	795.81
AB	2685+45.72	13.50	795.68	795.71
AC	2685+55.72	13.50	795.57	795.61
AD	2685+65.72	13.50	795.45	795.49
AE	2685+75.72	13.50	795.32	795.37
AF	2685+85.72	13.50	795.19	795.23
AG	2685+95.72	13.50	795.06	795.09
CL. BRG. N. ABUT.	2686+01.47	13.50	794.98	795.00
CL. N. EXP. JT.	2686+03.99	13.50	794.94	794.96
BK. N. ABUT.	2686+08.20	13.50	794.89	794.91

GIRDER 13				
Location	Station	Offset	Theoretical Grade Elevations	Theoretical Grade Elevations Adjusted For Dead Load Deflection & Grinding
BK. S. ABUT.	2682+56.45	18.50	797.45	797.47
CL. S. EXP. JT.	2682+60.49	18.50	797.45	797.47
CL. BRG. S. ABUT.	2682+63.19	18.50	797.45	797.47
A	2682+73.19	18.50	797.45	797.49
B	2682+83.19	18.50	797.44	797.49
C	2682+93.19	18.50	797.43	797.48
D	2683+03.19	18.50	797.41	797.46
E	2683+13.19	18.50	797.39	797.43
F	2683+23.19	18.50	797.36	797.39
G	2683+33.19	18.50	797.34	797.35
H	2683+43.19	18.50	797.30	797.31
I	2683+53.19	18.50	797.27	797.28
CL. BRG. PIER 1	2683+58.94	18.50	797.24	797.26
J	2683+68.94	18.50	797.20	797.25
K	2683+78.94	18.50	797.15	797.24
L	2683+88.94	18.50	797.10	797.23
M	2683+98.94	18.50	797.05	797.21
N	2684+08.94	18.50	796.99	797.19
O	2684+18.94	18.50	796.93	797.15
P	2684+28.94	18.50	796.86	797.10
Q	2684+38.94	18.50	796.79	797.04
R	2684+48.94	18.50	796.71	796.95
S	2684+58.94	18.50	796.63	796.85
T	2684+68.94	18.50	796.55	796.74
U	2684+78.94	18.50	796.47	796.61
V	2684+88.94	18.50	796.37	796.48
W	2684+98.94	18.50	796.28	796.35
X	2685+08.94	18.50	796.18	796.22
CL. BRG. PIER 2	2685+13.94	18.50	796.13	796.15
Y	2685+23.94	18.50	796.03	796.03
Z	2685+33.94	18.50	795.92	795.92
AA	2685+43.94	18.50	795.80	795.82
AB	2685+53.94	18.50	795.69	795.71
AC	2685+63.94	18.50	795.57	795.61
AD	2685+73.94	18.50	795.44	795.49
AE	2685+83.94	18.50	795.31	795.36
AF	2685+93.94	18.50	795.18	795.22
AG	2686+03.94	18.50	795.04	795.07
CL. BRG. N. ABUT.	2686+09.69	18.50	794.96	794.99
CL. N. EXP. JT.	2686+12.21	18.50	794.93	794.95
BK. N. ABUT.	2686+16.42	18.50	794.87	794.89

NB W. SLOPE CHANGE				
Location	Station	Offset	Theoretical Grade Elevations	Theoretical Grade Elevations Adjusted For Dead Load Deflection & Grinding
BK. S. ABUT.	2682+67.95	25.50	797.59	797.61
CL. S. EXP. JT.	2682+71.99	25.50	797.59	797.61
CL. BRG. S. ABUT.	2682+74.69	25.50	797.59	797.61
A	2682+84.69	25.50	797.58	797.61
B	2682+94.69	25.50	797.56	797.61
C	2683+04.69	25.50	797.55	797.60
D	2683+14.69	25.50	797.53	797.57
E	2683+24.69	25.50	797.50	797.54
F	2683+34.69	25.50	797.47	797.50
G	2683+44.69	25.50	797.44	797.45
H	2683+54.69	25.50	797.40	797.41
I	2683+64.69	25.50	797.36	797.37
CL. BRG. PIER 1	2683+70.44	25.50	797.33	797.35
J	2683+80.44	25.50	797.29	797.33
K	2683+90.44	25.50	797.23	797.31
L	2684+00.44	25.50	797.18	797.29
M	2684+10.44	25.50	797.12	797.26
N	2684+20.44	25.50	797.06	797.23
O	2684+30.44	25.50	796.99	797.19
P	2684+40.44	25.50	796.92	797.13
Q	2684+50.44	25.50	796.84	797.06
R	2684+60.44	25.50	796.76	796.97
S	2684+70.44	25.50	796.68	796.87
T	2684+80.44	25.50	796.59	796.76
U	2684+90.44	25.50	796.50	796.63
V	2685+00.44	25.50	796.41	796.50
W	2685+10.44	25.50	796.31	796.37
X	2685+20.44	25.50	796.20	796.24
CL. BRG. PIER 2	2685+25.44	25.50	796.15	796.17
Y	2685+35.44	25.50	796.04	796.05
Z	2685+45.44	25.50	795.93	795.93
AA	2685+55.44	25.50	795.81	795.82
AB	2685+65.44	25.50	795.69	795.71
AC	2685+75.44	25.50	795.56	795.60
AD	2685+85.44	25.50	795.43	795.48
AE	2685+95.44	25.50	795.30	795.35
AF	2686+05.44	25.50	795.16	795.20
AG	2686+15.44	25.50	795.02	795.05
CL. BRG. N. ABUT.	2686+21.19	25.50	794.94	794.96
CL. N. EXP. JT.	2686+23.71	25.50	794.90	794.92
BK. N. ABUT.	2686+27.92	25.50	794.84	794.86



Alfred Benesch & Company

35 W Wacker Drive, Suite 3300

Chicago, Illinois 60601

312.465.4150 Joe Ng, 10800

USER NAME =	DESIGNED - AAB	REVISED -
	CHECKED - KMP	REVISED -
PLOT SCALE =	DRAWN - KMS	REVISED -
PLOT DATE =	CHECKED - KMP	REVISED -

STATE OF ILLINOIS
DEPARTMENT OF TRANSPORTATION

TOP OF SLAB ELEVATIONS (8 OF 12)
STRUCTURE NO. 101-0210 & 101-0211

F.A.I. RTE.	SECTION	COUNTY	TOTAL SHEETS	SHEET NO.
39	(201-3)R & (4-1, 5)R	WINNEBAGO	1685	626
CONTRACT NO. 64C24				
		ILLINOIS	FED. AID PROJECT	

MODEL: sMODELNAME5
FILE NAME: c:\pwworkin\benesch projects\projects\dms65238\ID264C24-1010210_0211-sh-c-lseltb19.dgn

GIRDER 14				
Location	Station	Offset	Theoretical Grade Elevations	Theoretical Grade Elevations Adjusted For Dead Load Deflection & Grinding
BK. S. ABUT.	2682+68.91	26.08	797.60	797.62
CL. S. EXP. JT.	2682+72.95	26.08	797.60	797.62
CL. BRG. S. ABUT.	2682+75.65	26.08	797.59	797.62
A	2682+85.65	26.08	797.58	797.62
B	2682+95.65	26.08	797.57	797.62
C	2683+05.65	26.08	797.55	797.60
D	2683+15.65	26.08	797.53	797.58
E	2683+25.65	26.08	797.51	797.54
F	2683+35.65	26.08	797.48	797.50
G	2683+45.65	26.08	797.44	797.46
H	2683+55.65	26.08	797.41	797.42
I	2683+65.65	26.08	797.36	797.38
CL. BRG. PIER 1	2683+71.40	26.08	797.34	797.36
J	2683+81.40	26.08	797.29	797.34
K	2683+91.40	26.08	797.24	797.31
L	2684+01.40	26.08	797.18	797.29
M	2684+11.40	26.08	797.12	797.27
N	2684+21.40	26.08	797.06	797.24
O	2684+31.40	26.08	796.99	797.19
P	2684+41.40	26.08	796.92	797.13
Q	2684+51.40	26.08	796.84	797.06
R	2684+61.40	26.08	796.76	796.97
S	2684+71.40	26.08	796.68	796.87
T	2684+81.40	26.08	796.59	796.76
U	2684+91.40	26.08	796.50	796.63
V	2685+01.40	26.08	796.40	796.50
W	2685+11.40	26.08	796.31	796.36
X	2685+21.40	26.08	796.20	796.24
CL. BRG. PIER 2	2685+26.40	26.08	796.15	796.17
Y	2685+36.40	26.08	796.04	796.05
Z	2685+46.40	26.08	795.92	795.93
AA	2685+56.40	26.08	795.81	795.82
AB	2685+66.40	26.08	795.69	795.71
AC	2685+76.40	26.08	795.56	795.60
AD	2685+86.40	26.08	795.43	795.47
AE	2685+96.40	26.08	795.30	795.34
AF	2686+06.40	26.08	795.16	795.20
AG	2686+16.40	26.08	795.02	795.05
CL. BRG. N. ABUT.	2686+22.15	26.08	794.93	794.96
CL. N. EXP. JT.	2686+24.67	26.08	794.90	794.92
BK. N. ABUT.	2686+28.88	26.08	794.84	794.86

GIRDER 15				
Location	Station	Offset	Theoretical Grade Elevations	Theoretical Grade Elevations Adjusted For Dead Load Deflection & Grinding
BK. S. ABUT.	2682+81.38	33.67	797.70	797.72
CL. S. EXP. JT.	2682+85.42	33.67	797.70	797.72
CL. BRG. S. ABUT.	2682+88.12	33.67	797.70	797.72
A	2682+98.12	33.67	797.68	797.72
B	2683+08.12	33.67	797.66	797.71
C	2683+18.12	33.67	797.64	797.69
D	2683+28.12	33.67	797.61	797.66
E	2683+38.12	33.67	797.58	797.62
F	2683+48.12	33.67	797.55	797.57
G	2683+58.12	33.67	797.51	797.52
H	2683+68.12	33.67	797.47	797.48
I	2683+78.12	33.67	797.42	797.43
CL. BRG. PIER 1	2683+83.87	33.67	797.39	797.41
J	2683+93.87	33.67	797.34	797.38
K	2684+03.87	33.67	797.28	797.36
L	2684+13.87	33.67	797.22	797.33
M	2684+23.87	33.67	797.16	797.30
N	2684+33.87	33.67	797.09	797.26
O	2684+43.87	33.67	797.01	797.22
P	2684+53.87	33.67	796.94	797.15
Q	2684+63.87	33.67	796.86	797.08
R	2684+73.87	33.67	796.77	796.98
S	2684+83.87	33.67	796.68	796.87
T	2684+93.87	33.67	796.59	796.76
U	2685+03.87	33.67	796.49	796.62
V	2685+13.87	33.67	796.39	796.49
W	2685+23.87	33.67	796.29	796.35
X	2685+33.87	33.67	796.18	796.21
CL. BRG. PIER 2	2685+38.87	33.67	796.12	796.15
Y	2685+48.87	33.67	796.01	796.02
Z	2685+58.87	33.67	795.89	795.90
AA	2685+68.87	33.67	795.77	795.78
AB	2685+78.87	33.67	795.64	795.67
AC	2685+88.87	33.67	795.51	795.55
AD	2685+98.87	33.67	795.38	795.42
AE	2686+08.87	33.67	795.24	795.28
AF	2686+18.87	33.67	795.10	795.14
AG	2686+28.87	33.67	794.95	794.98
CL. BRG. N. ABUT.	2686+34.62	33.67	794.86	794.88
CL. N. EXP. JT.	2686+37.14	33.67	794.83	794.85
BK. N. ABUT.	2686+41.35	33.67	794.76	794.78

NB STAGE CONSTRUCTION LINE & CROWN				
Location	Station	Offset	Theoretical Grade Elevations	Theoretical Grade Elevations Adjusted For Dead Load Deflection & Grinding
BK. S. ABUT.	2682+87.68	37.50	797.75	797.77
CL. S. EXP. JT.	2682+91.72	37.50	797.75	797.77
CL. BRG. S. ABUT.	2682+94.42	37.50	797.74	797.77
A	2683+04.42	37.50	797.73	797.76
B	2683+14.42	37.50	797.71	797.75
C	2683+24.42	37.50	797.68	797.73
D	2683+34.42	37.50	797.65	797.70
E	2683+44.42	37.50	797.62	797.66
F	2683+54.42	37.50	797.58	797.61
G	2683+64.42	37.50	797.54	797.56
H	2683+74.42	37.50	797.50	797.51
I	2683+84.42	37.50	797.45	797.46
CL. BRG. PIER 1	2683+90.17	37.50	797.42	797.44
J	2684+00.17	37.50	797.36	797.41
K	2684+10.17	37.50	797.30	797.38
L	2684+20.17	37.50	797.24	797.35
M	2684+30.17	37.50	797.17	797.32
N	2684+40.17	37.50	797.10	797.28
O	2684+50.17	37.50	797.02	797.23
P	2684+60.17	37.50	796.94	797.16
Q	2684+70.17	37.50	796.86	797.08
R	2684+80.17	37.50	796.77	796.99
S	2684+90.17	37.50	796.68	796.87
T	2685+00.17	37.50	796.59	796.75
U	2685+10.17	37.50	796.49	796.62
V	2685+20.17	37.50	796.39	796.48
W	2685+30.17	37.50	796.28	796.34
X	2685+40.17	37.50	796.17	796.20
CL. BRG. PIER 2	2685+45.17	37.50	796.11	796.13
Y	2685+55.17	37.50	795.99	796.00
Z	2685+65.17	37.50	795.87	795.88
AA	2685+75.17	37.50	795.75	795.76
AB	2685+85.17	37.50	795.62	795.64
AC	2685+95.17	37.50	795.48	795.52
AD	2686+05.17	37.50	795.35	795.39
AE	2686+15.17	37.50	795.21	795.25
AF	2686+25.17	37.50	795.06	795.10
AG	2686+35.17	37.50	794.91	794.94
CL. BRG. N. ABUT.	2686+40.92	37.50	794.83	794.85
CL. N. EXP. JT.	2686+43.44	37.50	794.79	794.81
BK. N. ABUT.	2686+47.65	37.50	794.72	794.74



Alfred Benesch & Company

35 W Wacker Drive, Suite 3300

Chicago, Illinois 60601

312.465.4150 Job No. 10800

USER NAME	=	DESIGNED	-	AAB	REVISED	-
		CHECKED	-	KMP	REVISED	-
PLOT SCALE	=	DRAWN	-	KMS	REVISED	-
PLOT DATE	=	CHECKED	-	KMP	REVISED	-

STATE OF ILLINOIS
DEPARTMENT OF TRANSPORTATION

TOP OF SLAB ELEVATIONS (9 OF 12)
STRUCTURE NO. 101-0210 & 101-0211

F.A.I. RTE.	SECTION	COUNTY	TOTAL SHEETS	SHEET NO.
39	(201-3)R & (4-1, 5)R	WINNEBAGO	1685	627
CONTRACT NO. 64C24				
		ILLINOIS	FED. AID PROJECT	

MODEL: sMODELNAME5
FILE NAME: c:\pwwork\benesch_projects\projects\dms65238\1010210_02-11-sh-c-ls\tbl10.dgn

GIRDER 16

Location	Station	Offset	Theoretical Grade Elevations	Theoretical Grade Elevations Adjusted For Dead Load Deflection & Grinding
BK. S. ABUT.	2682+93.84	41.25	797.69	797.71
CL. S. EXP. JT.	2682+97.88	41.25	797.68	797.70
CL. BRG. S. ABUT.	2683+00.58	41.25	797.68	797.70
A	2683+10.58	41.25	797.66	797.69
B	2683+20.58	41.25	797.63	797.68
C	2683+30.58	41.25	797.61	797.66
D	2683+40.58	41.25	797.58	797.62
E	2683+50.58	41.25	797.54	797.58
F	2683+60.58	41.25	797.50	797.53
G	2683+70.58	41.25	797.46	797.47
H	2683+80.58	41.25	797.41	797.42
I	2683+90.58	41.25	797.36	797.37
CL. BRG. PIER 1	2683+96.33	41.25	797.33	797.35
J	2684+06.33	41.25	797.27	797.31
K	2684+16.33	41.25	797.21	797.28
L	2684+26.33	41.25	797.14	797.25
M	2684+36.33	41.25	797.07	797.22
N	2684+46.33	41.25	797.00	797.17
O	2684+56.33	41.25	796.92	797.12
P	2684+66.33	41.25	796.84	797.05
Q	2684+76.33	41.25	796.75	796.97
R	2684+86.33	41.25	796.66	796.87
S	2684+96.33	41.25	796.57	796.76
T	2685+06.33	41.25	796.47	796.64
U	2685+16.33	41.25	796.37	796.50
V	2685+26.33	41.25	796.26	796.36
W	2685+36.33	41.25	796.15	796.21
X	2685+46.33	41.25	796.04	796.07
CL. BRG. PIER 2	2685+51.33	41.25	795.98	796.00
Y	2685+61.33	41.25	795.86	795.87
Z	2685+71.33	41.25	795.74	795.75
AA	2685+81.33	41.25	795.61	795.63
AB	2685+91.33	41.25	795.48	795.50
AC	2686+01.33	41.25	795.34	795.38
AD	2686+11.33	41.25	795.21	795.25
AE	2686+21.33	41.25	795.06	795.11
AF	2686+31.33	41.25	794.91	794.95
AG	2686+41.33	41.25	794.76	794.79
CL. BRG. N. ABUT.	2686+47.08	41.25	794.67	794.69
CL. N. EXP. JT.	2686+49.60	41.25	794.63	794.66
BK. N. ABUT.	2686+53.81	41.25	794.57	794.59

GIRDER 17

Location	Station	Offset	Theoretical Grade Elevations	Theoretical Grade Elevations Adjusted For Dead Load Deflection & Grinding
BK. S. ABUT.	2683+06.30	48.83	797.55	797.57
CL. S. EXP. JT.	2683+10.34	48.83	797.55	797.57
CL. BRG. S. ABUT.	2683+13.04	48.83	797.54	797.56
A	2683+23.04	48.83	797.51	797.55
B	2683+33.04	48.83	797.49	797.53
C	2683+43.04	48.83	797.45	797.50
D	2683+53.04	48.83	797.42	797.46
E	2683+63.04	48.83	797.38	797.41
F	2683+73.04	48.83	797.33	797.36
G	2683+83.04	48.83	797.28	797.30
H	2683+93.04	48.83	797.23	797.24
I	2684+03.04	48.83	797.17	797.19
CL. BRG. PIER 1	2684+08.79	48.83	797.14	797.16
J	2684+18.79	48.83	797.08	797.12
K	2684+28.79	48.83	797.01	797.09
L	2684+38.79	48.83	796.94	797.05
M	2684+48.79	48.83	796.86	797.01
N	2684+58.79	48.83	796.79	796.96
O	2684+68.79	48.83	796.70	796.91
P	2684+78.79	48.83	796.62	796.83
Q	2684+88.79	48.83	796.53	796.75
R	2684+98.79	48.83	796.43	796.64
S	2685+08.79	48.83	796.33	796.52
T	2685+18.79	48.83	796.23	796.39
U	2685+28.79	48.83	796.12	796.25
V	2685+38.79	48.83	796.01	796.11
W	2685+48.79	48.83	795.90	795.96
X	2685+58.79	48.83	795.78	795.81
CL. BRG. PIER 2	2685+63.79	48.83	795.72	795.74
Y	2685+73.79	48.83	795.59	795.60
Z	2685+83.79	48.83	795.47	795.47
AA	2685+93.79	48.83	795.33	795.35
AB	2686+03.79	48.83	795.20	795.22
AC	2686+13.79	48.83	795.06	795.09
AD	2686+23.79	48.83	794.91	794.96
AE	2686+33.79	48.83	794.76	794.81
AF	2686+43.79	48.83	794.61	794.65
AG	2686+53.79	48.83	794.45	794.48
CL. BRG. N. ABUT.	2686+59.54	48.83	794.36	794.38
CL. N. EXP. JT.	2686+62.06	48.83	794.32	794.34
BK. N. ABUT.	2686+66.27	48.83	794.25	794.27

NB E. SLOPE CHANGE

Location	Station	Offset	Theoretical Grade Elevations	Theoretical Grade Elevations Adjusted For Dead Load Deflection & Grinding
BK. S. ABUT.	2683+07.40	49.50	797.54	797.56
CL. S. EXP. JT.	2683+11.44	49.50	797.53	797.55
CL. BRG. S. ABUT.	2683+14.14	49.50	797.53	797.55
A	2683+24.14	49.50	797.50	797.54
B	2683+34.14	49.50	797.47	797.52
C	2683+44.14	49.50	797.44	797.49
D	2683+54.14	49.50	797.40	797.45
E	2683+64.14	49.50	797.36	797.40
F	2683+74.14	49.50	797.32	797.34
G	2683+84.14	49.50	797.27	797.28
H	2683+94.14	49.50	797.21	797.22
I	2684+04.14	49.50	797.16	797.17
CL. BRG. PIER 1	2684+09.89	49.50	797.12	797.14
J	2684+19.89	49.50	797.06	797.11
K	2684+29.89	49.50	796.99	797.07
L	2684+39.89	49.50	796.92	797.03
M	2684+49.89	49.50	796.85	796.99
N	2684+59.89	49.50	796.77	796.94
O	2684+69.89	49.50	796.68	796.89
P	2684+79.89	49.50	796.60	796.81
Q	2684+89.89	49.50	796.51	796.73
R	2684+99.89	49.50	796.41	796.62
S	2685+09.89	49.50	796.31	796.50
T	2685+19.89	49.50	796.21	796.37
U	2685+29.89	49.50	796.10	796.23
V	2685+39.89	49.50	795.99	796.08
W	2685+49.89	49.50	795.88	795.94
X	2685+59.89	49.50	795.76	795.79
CL. BRG. PIER 2	2685+64.89	49.50	795.70	795.72
Y	2685+74.89	49.50	795.57	795.58
Z	2685+84.89	49.50	795.44	795.45
AA	2685+94.89	49.50	795.31	795.32
AB	2686+04.89	49.50	795.17	795.20
AC	2686+14.89	49.50	795.03	795.07
AD	2686+24.89	49.50	794.89	794.93
AE	2686+34.89	49.50	794.74	794.78
AF	2686+44.89	49.50	794.58	794.62
AG	2686+54.89	49.50	794.43	794.46
CL. BRG. N. ABUT.	2686+60.64	49.50	794.34	794.36
CL. N. EXP. JT.	2686+63.16	49.50	794.29	794.32
BK. N. ABUT.	2686+67.37	49.50	794.23	794.25



Alfred Benesch & Company
35 W Wacker Drive, Suite 3300
Chicago, Illinois 60601
312.465.4150 Job No. 10800

USER NAME	=
PLOT SCALE	=
PLOT DATE	=

DESIGNED	-	AAB
CHECKED	-	KMP
DRAWN	-	KMS
CHECKED	-	KMP

REVISED	-
REVISED	-
REVISED	-
REVISED	-

STATE OF ILLINOIS
DEPARTMENT OF TRANSPORTATION

TOP OF SLAB ELEVATIONS (10 OF 12)
STRUCTURE NO. 101-0210 & 101-0211

SHEET 25 OF 92 SHEETS

F.A.I. RTE.	SECTION	COUNTY	TOTAL SHEETS	SHEET NO.
39	(201-3)R & (4-1, 5)R	WINNEBAGO	1685	628
CONTRACT NO. 64C24				
		ILLINOIS	FED. AID PROJECT	

MODEL: sMODELNAME\$
FILE NAME: c:\pwwork\benesch_projects\projects\dms65238\ID264C24-1010210_0211-sh-c4set\bl11.dgn

2/11/2025 9:33:55 AM

GIRDER 18

Location	Station	Offset	Theoretical Grade Elevations	Theoretical Grade Elevations Adjusted For Dead Load Deflection & Grinding
BK. S. ABUT.	2683+18.77	56.42	797.38	797.40
CL. S. EXP. JT.	2683+22.81	56.42	797.37	797.39
CL. BRG. S. ABUT.	2683+25.51	56.42	797.36	797.38
A	2683+35.51	56.42	797.33	797.37
B	2683+45.51	56.42	797.30	797.35
C	2683+55.51	56.42	797.26	797.31
D	2683+65.51	56.42	797.22	797.27
E	2683+75.51	56.42	797.17	797.21
F	2683+85.51	56.42	797.12	797.15
G	2683+95.51	56.42	797.07	797.08
H	2684+05.51	56.42	797.01	797.02
I	2684+15.51	56.42	796.95	796.96
CL. BRG. PIER 1	2684+21.26	56.42	796.91	796.93
J	2684+31.26	56.42	796.84	796.89
K	2684+41.26	56.42	796.77	796.86
L	2684+51.26	56.42	796.70	796.82
M	2684+61.26	56.42	796.62	796.78
N	2684+71.26	56.42	796.53	796.73
O	2684+81.26	56.42	796.45	796.67
P	2684+91.26	56.42	796.35	796.60
Q	2685+01.26	56.42	796.26	796.51
R	2685+11.26	56.42	796.16	796.40
S	2685+21.26	56.42	796.06	796.27
T	2685+31.26	56.42	795.95	796.13
U	2685+41.26	56.42	795.84	795.98
V	2685+51.26	56.42	795.72	795.83
W	2685+61.26	56.42	795.60	795.67
X	2685+71.26	56.42	795.48	795.51
CL. BRG. PIER 2	2685+76.26	56.42	795.41	795.44
Y	2685+86.26	56.42	795.29	795.29
Z	2685+96.26	56.42	795.15	795.16
AA	2686+06.26	56.42	795.01	795.03
AB	2686+16.26	56.42	794.87	794.90
AC	2686+26.26	56.42	794.73	794.77
AD	2686+36.26	56.42	794.58	794.62
AE	2686+46.26	56.42	794.42	794.47
AF	2686+56.26	56.42	794.27	794.31
AG	2686+66.26	56.42	794.11	794.13
CL. BRG. N. ABUT.	2686+72.01	56.42	794.01	794.03
CL. N. EXP. JT.	2686+74.53	56.42	793.97	793.99
BK. N. ABUT.	2686+78.74	56.42	793.90	793.92

GIRDER 19

Location	Station	Offset	Theoretical Grade Elevations	Theoretical Grade Elevations Adjusted For Dead Load Deflection & Grinding
BK. S. ABUT.	2683+31.23	64.00	797.19	797.21
CL. S. EXP. JT.	2683+35.27	64.00	797.18	797.20
CL. BRG. S. ABUT.	2683+37.97	64.00	797.17	797.19
A	2683+47.97	64.00	797.14	797.18
B	2683+57.97	64.00	797.10	797.15
C	2683+67.97	64.00	797.05	797.11
D	2683+77.97	64.00	797.01	797.06
E	2683+87.97	64.00	796.96	797.00
F	2683+97.97	64.00	796.90	796.93
G	2684+07.97	64.00	796.84	796.86
H	2684+17.97	64.00	796.78	796.79
I	2684+27.97	64.00	796.72	796.73
CL. BRG. PIER 1	2684+33.72	64.00	796.68	796.70
J	2684+43.72	64.00	796.60	796.66
K	2684+53.72	64.00	796.53	796.62
L	2684+63.72	64.00	796.45	796.58
M	2684+73.72	64.00	796.36	796.54
N	2684+83.72	64.00	796.27	796.49
O	2684+93.72	64.00	796.18	796.43
P	2685+03.72	64.00	796.08	796.35
Q	2685+13.72	64.00	795.98	796.26
R	2685+23.72	64.00	795.88	796.14
S	2685+33.72	64.00	795.77	796.01
T	2685+43.72	64.00	795.66	795.86
U	2685+53.72	64.00	795.54	795.70
V	2685+63.72	64.00	795.42	795.53
W	2685+73.72	64.00	795.30	795.37
X	2685+83.72	64.00	795.17	795.20
CL. BRG. PIER 2	2685+88.72	64.00	795.10	795.12
Y	2685+98.72	64.00	794.97	794.97
Z	2686+08.72	64.00	794.83	794.83
AA	2686+18.72	64.00	794.69	794.70
AB	2686+28.72	64.00	794.54	794.57
AC	2686+38.72	64.00	794.39	794.43
AD	2686+48.72	64.00	794.23	794.28
AE	2686+58.72	64.00	794.08	794.13
AF	2686+68.72	64.00	793.91	793.96
AG	2686+78.72	64.00	793.75	793.78
CL. BRG. N. ABUT.	2686+84.47	64.00	793.65	793.67
CL. N. EXP. JT.	2686+86.99	64.00	793.61	793.63
BK. N. ABUT.	2686+91.20	64.00	793.53	793.55

GIRDER 20

Location	Station	Offset	Theoretical Grade Elevations	Theoretical Grade Elevations Adjusted For Dead Load Deflection & Grinding
BK. S. ABUT.	2683+43.70	71.58	797.00	797.02
CL. S. EXP. JT.	2683+47.74	71.58	796.99	797.01
CL. BRG. S. ABUT.	2683+50.44	71.58	796.98	797.00
A	2683+60.44	71.58	796.94	796.98
B	2683+70.44	71.58	796.89	796.95
C	2683+80.44	71.58	796.84	796.90
D	2683+90.44	71.58	796.79	796.85
E	2684+00.44	71.58	796.74	796.78
F	2684+10.44	71.58	796.68	796.70
G	2684+20.44	71.58	796.61	796.63
H	2684+30.44	71.58	796.55	796.55
I	2684+40.44	71.58	796.48	796.49
CL. BRG. PIER 1	2684+46.19	71.58	796.43	796.45
J	2684+56.19	71.58	796.36	796.41
K	2684+66.19	71.58	796.27	796.37
L	2684+76.19	71.58	796.19	796.33
M	2684+86.19	71.58	796.10	796.29
N	2684+96.19	71.58	796.00	796.24
O	2685+06.19	71.58	795.91	796.18
P	2685+16.19	71.58	795.81	796.09
Q	2685+26.19	71.58	795.70	795.99
R	2685+36.19	71.58	795.59	795.87
S	2685+46.19	71.58	795.48	795.73
T	2685+56.19	71.58	795.36	795.58
U	2685+66.19	71.58	795.24	795.41
V	2685+76.19	71.58	795.11	795.23
W	2685+86.19	71.58	794.98	795.06
X	2685+96.19	71.58	794.85	794.89
CL. BRG. PIER 2	2686+01.19	71.58	794.78	794.80
Y	2686+11.19	71.58	794.64	794.65
Z	2686+21.19	71.58	794.50	794.50
AA	2686+31.19	71.58	794.35	794.36
AB	2686+41.19	71.58	794.20	794.23
AC	2686+51.19	71.58	794.04	794.09
AD	2686+61.19	71.58	793.88	793.94
AE	2686+71.19	71.58	793.72	793.77
AF	2686+81.19	71.58	793.55	793.60
AG	2686+91.19	71.58	793.38	793.41
CL. BRG. N. ABUT.	2686+96.94	71.58	793.28	793.30
CL. N. EXP. JT.	2686+99.46	71.58	793.24	793.26
BK. N. ABUT.	2687+03.67	71.58	793.16	793.18



FACE OF NB E. PARAPET

Location	Station	Offset	Theoretical Grade Elevations	Theoretical Grade Elevations Adjusted For Dead Load Deflection & Grinding
BK. S. ABUT.	2683+46.85	73.50	796.95	796.97
CL. S. EXP. JT.	2683+50.89	73.50	796.93	796.96
CL. BRG. S. ABUT.	2683+53.59	73.50	796.92	796.95
A	2683+63.59	73.50	796.88	796.92
B	2683+73.59	73.50	796.84	796.89
C	2683+83.59	73.50	796.79	796.85
D	2683+93.59	73.50	796.74	796.79
E	2684+03.59	73.50	796.68	796.72
F	2684+13.59	73.50	796.62	796.65
G	2684+23.59	73.50	796.56	796.57
H	2684+33.59	73.50	796.49	796.49
I	2684+43.59	73.50	796.41	796.43
CL. BRG. PIER 1	2684+49.34	73.50	796.37	796.39
J	2684+59.34	73.50	796.29	796.35
K	2684+69.34	73.50	796.21	796.30
L	2684+79.34	73.50	796.12	796.27
M	2684+89.34	73.50	796.03	796.22
N	2684+99.34	73.50	795.94	796.17
O	2685+09.34	73.50	795.84	796.11
P	2685+19.34	73.50	795.73	796.02
Q	2685+29.34	73.50	795.63	795.92
R	2685+39.34	73.50	795.52	795.80
S	2685+49.34	73.50	795.40	795.66
T	2685+59.34	73.50	795.28	795.50
U	2685+69.34	73.50	795.16	795.33
V	2685+79.34	73.50	795.03	795.16
W	2685+89.34	73.50	794.90	794.98
X	2685+99.34	73.50	794.77	794.81
CL. BRG. PIER 2	2686+04.34	73.50	794.70	794.72
Y	2686+14.34	73.50	794.56	794.56
Z	2686+24.34	73.50	794.41	794.42
AA	2686+34.34	73.50	794.27	794.28
AB	2686+44.34	73.50	794.11	794.14
AC	2686+54.34	73.50	793.96	794.00
AD	2686+64.34	73.50	793.80	793.85
AE	2686+74.34	73.50	793.63	793.68
AF	2686+84.34	73.50	793.46	793.51
AG	2686+94.34	73.50	793.29	793.32
CL. BRG. N. ABUT.	2687+00.09	73.50	793.19	793.21
CL. N. EXP. JT.	2687+02.61	73.50	793.14	793.16
BK. N. ABUT.	2687+06.82	73.50	793.07	793.09

MODEL: sMODELNAME5
FILE NAME: c:\pwwork\benesch_projects\projects\dms65238ID264C24-1010210_02-11-sh-tsel\bb12.dgn

2/11/2025 9:33:58 AM

MODEL: sMODELNAME5
FILE NAME: c:\pwwork\benesch_projects\projects\dms65238\ID264C24-1010210_0211-shl-happrset1.dgn

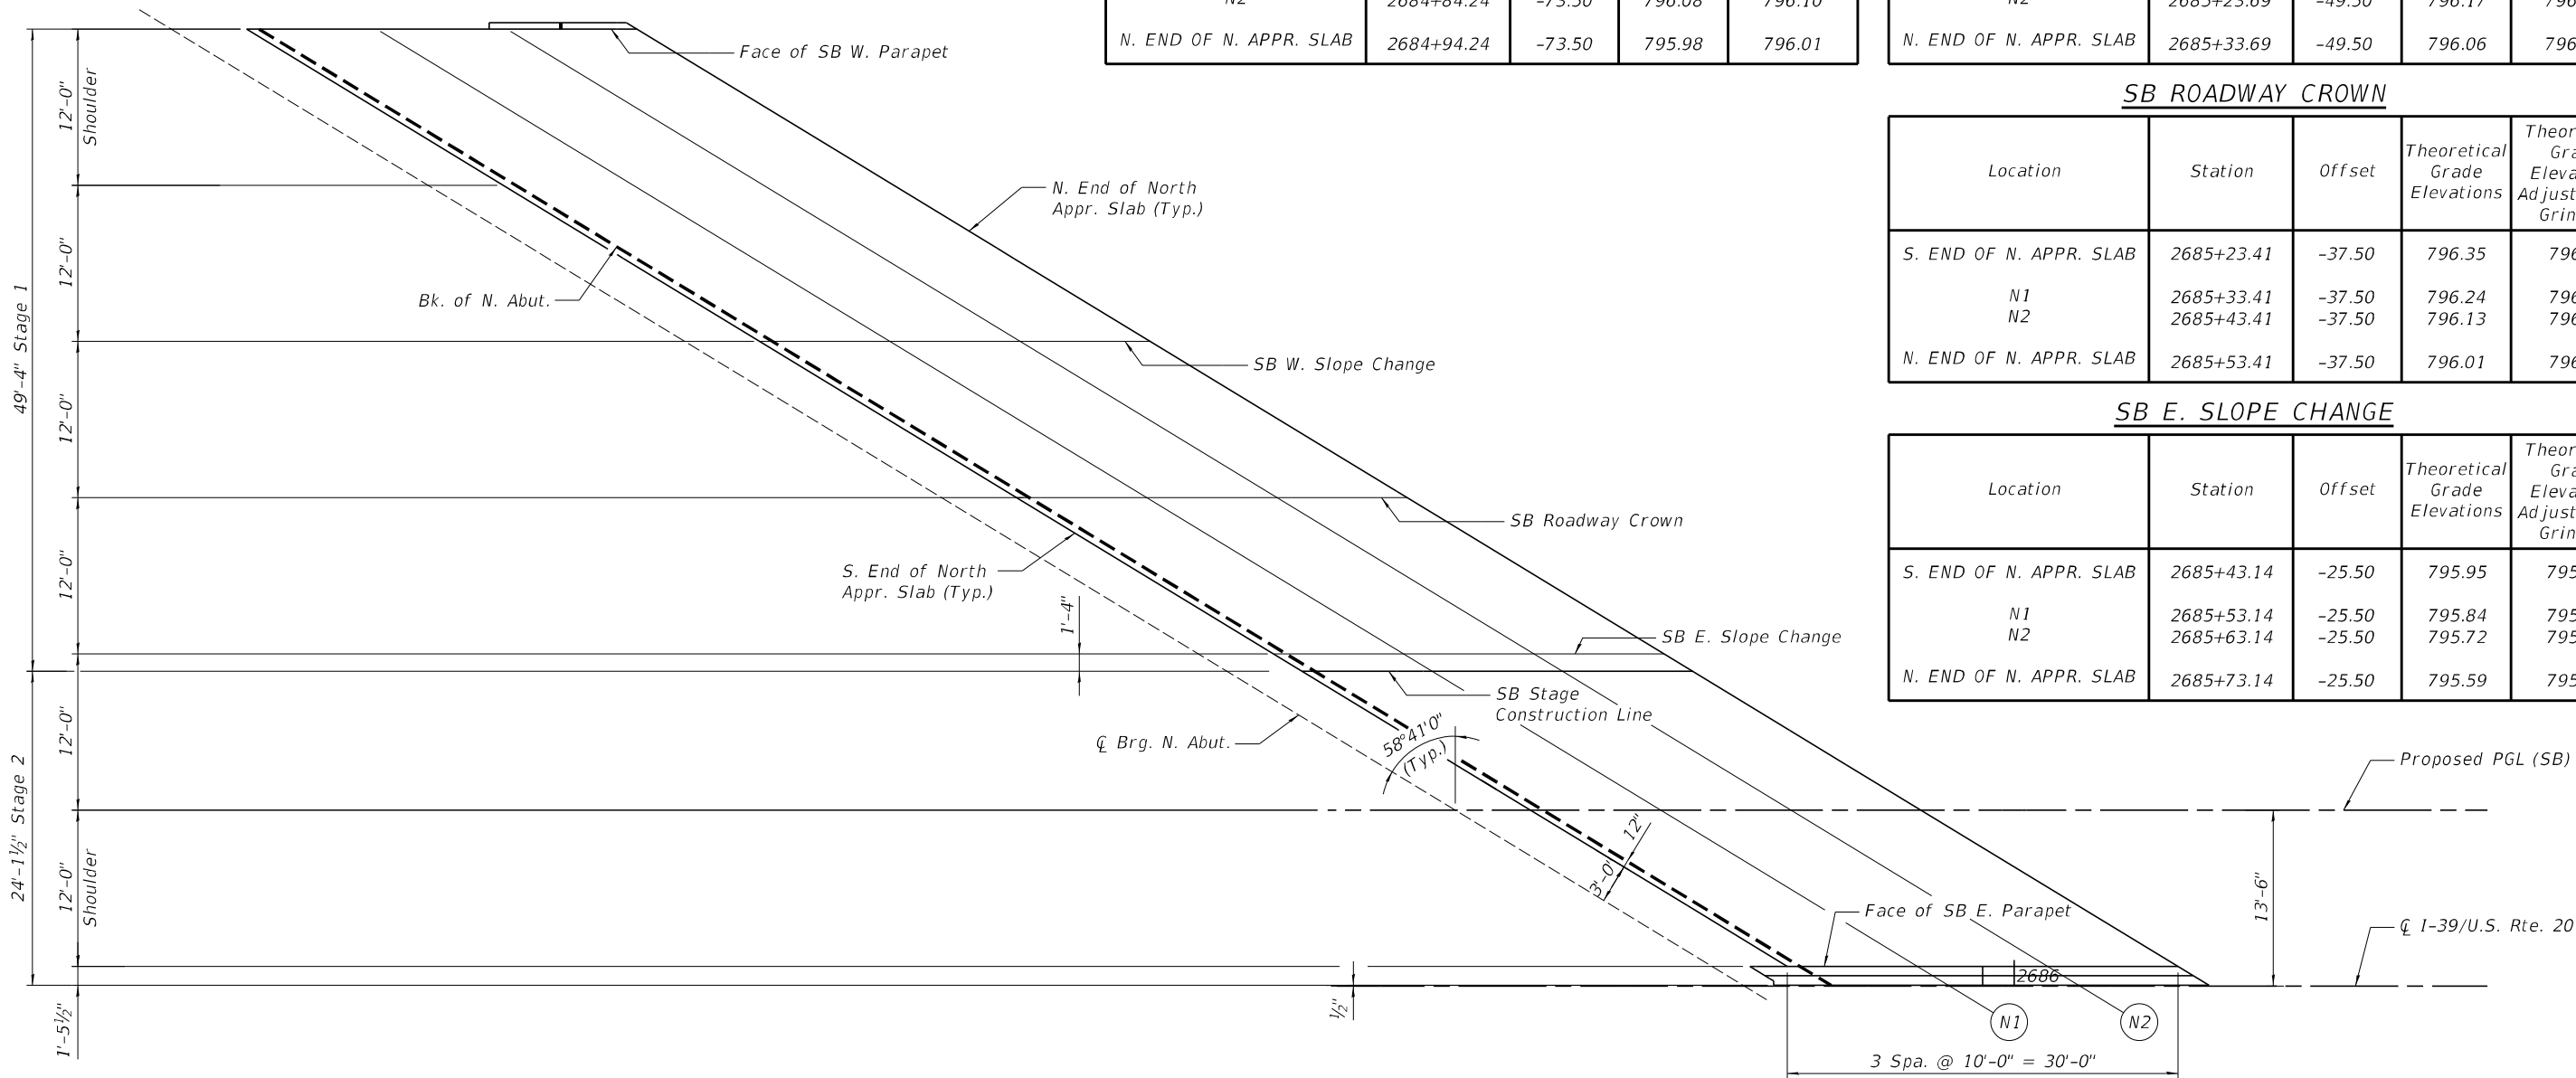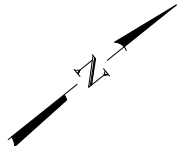

FACE OF SB W. PARAPET

Location	Station	Offset	Theoretical Grade Elevations	Theoretical Grade Elevations Adjusted for Grinding
S. END OF N. APPR. SLAB	2684+64.24	-73.50	796.25	796.27
N1	2684+74.24	-73.50	796.17	796.19
N2	2684+84.24	-73.50	796.08	796.10
N. END OF N. APPR. SLAB	2684+94.24	-73.50	795.98	796.01

SB. W. SLOPE CHANGE

Location	Station	Offset	Theoretical Grade Elevations	Theoretical Grade Elevations Adjusted for Grinding
S. END OF N. APPR. SLAB	2685+03.69	-49.50	796.37	796.39
N1	2685+13.69	-49.50	796.27	796.29
N2	2685+23.69	-49.50	796.17	796.19
N. END OF N. APPR. SLAB	2685+33.69	-49.50	796.06	796.08

SB ROADWAY CROWN

Location	Station	Offset	Theoretical Grade Elevations	Theoretical Grade Elevations Adjusted for Grinding
S. END OF N. APPR. SLAB	2685+23.41	-37.50	796.35	796.37
N1	2685+33.41	-37.50	796.24	796.26
N2	2685+43.41	-37.50	796.13	796.15
N. END OF N. APPR. SLAB	2685+53.41	-37.50	796.01	796.03

SB E. SLOPE CHANGE

Location	Station	Offset	Theoretical Grade Elevations	Theoretical Grade Elevations Adjusted for Grinding
S. END OF N. APPR. SLAB	2685+43.14	-25.50	795.95	795.97
N1	2685+53.14	-25.50	795.84	795.86
N2	2685+63.14	-25.50	795.72	795.74
N. END OF N. APPR. SLAB	2685+73.14	-25.50	795.59	795.61

TOP OF NORTH APPROACH SLAB ELEVATIONS (SOUTHBOUND)

SB STAGE CONSTRUCTION LINE

Location	Station	Offset	Theoretical Grade Elevations	Theoretical Grade Elevations Adjusted for Grinding
S. END OF N. APPR. SLAB	2685+45.33	-24.17	795.90	795.92
N1	2685+55.33	-24.17	795.78	795.81
N2	2685+65.33	-24.17	795.66	795.68
N. END OF N. APPR. SLAB	2685+75.33	-24.17	795.54	795.56

PROP. PGL (SB)

Location	Station	Offset	Theoretical Grade Elevations	Theoretical Grade Elevations Adjusted for Grinding
S. END OF N. APPR. SLAB	2685+62.86	-13.50	795.48	795.50
N1	2685+72.86	-13.50	795.36	795.38
N2	2685+82.86	-13.50	795.23	795.25
N. END OF N. APPR. SLAB	2685+92.86	-13.50	795.10	795.12

FACE OF SB E. PARAPET

Location	Station	Offset	Theoretical Grade Elevations	Theoretical Grade Elevations Adjusted for Grinding
S. END OF N. APPR. SLAB	2685+82.58	-1.50	794.99	795.01
N1	2685+92.58	-1.50	794.86	794.88
N2	2686+02.58	-1.50	794.72	794.74
N. END OF N. APPR. SLAB	2686+12.58	-1.50	794.58	794.60



Alfred Benesch & Company
35 W Wacker Drive, Suite 3300
Chicago, Illinois 60601
312.465.4150 Job No. 10800

USER NAME =	DESIGNED - AAB	REVISED -
	CHECKED - KMP	REVISED -
PLOT SCALE =	DRAWN - KMS	REVISED -
PLOT DATE =	CHECKED - KMP	REVISED -


STATE OF ILLINOIS
DEPARTMENT OF TRANSPORTATION

TOP OF NORTH APPROACH SLAB ELEVATIONS (SOUTHBOUND)
STRUCTURE NO. 101-0210 & 101-0211

SHEET 28 OF 92 SHEETS

F.A.I. RTE.	SECTION	COUNTY	TOTAL SHEETS	SHEET NO.
39	(201-3)R & (4-1, 5)R	WINNEBAGO	1685	631
CONTRACT NO. 64C24				
ILLINOIS FED. AID PROJECT				

MODEL: sMODELNAME5
FILE NAME: c:\pwworking\benesch_projects\projects\dms565238\101-0210_0211-shl-happrset2.dgn

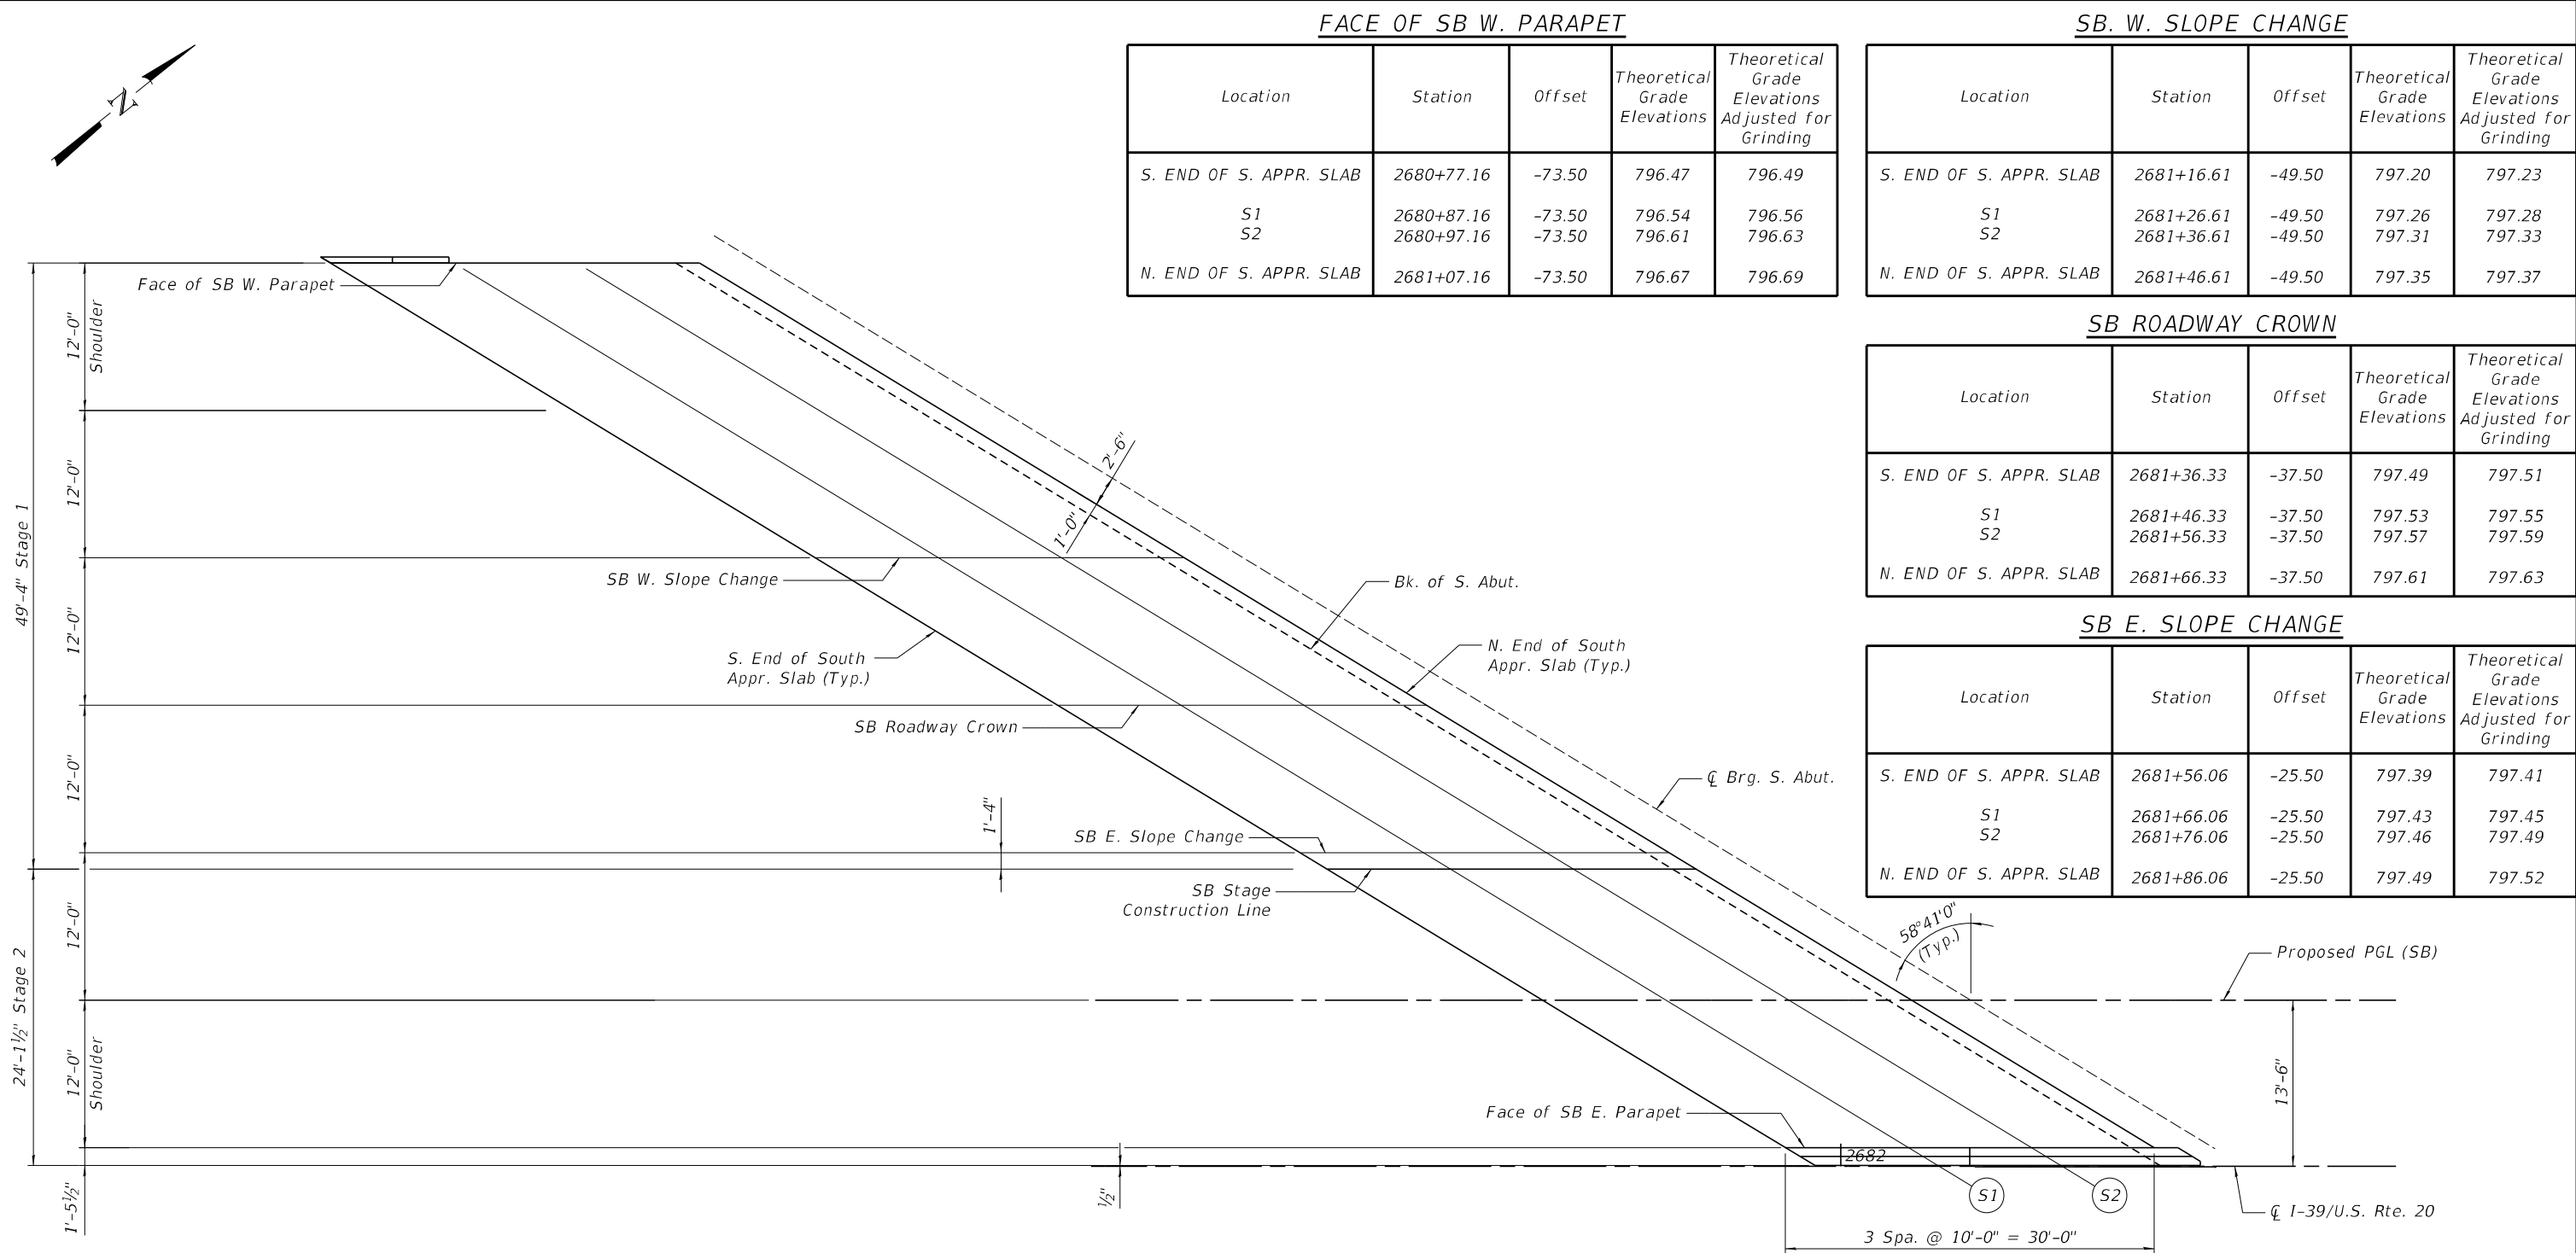

FACE OF SB W. PARAPET

Location	Station	Offset	Theoretical Grade Elevations	Theoretical Grade Elevations Adjusted for Grinding
S. END OF S. APPR. SLAB	2680+77.16	-73.50	796.47	796.49
S1	2680+87.16	-73.50	796.54	796.56
S2	2680+97.16	-73.50	796.61	796.63
N. END OF S. APPR. SLAB	2681+07.16	-73.50	796.67	796.69

SB. W. SLOPE CHANGE

Location	Station	Offset	Theoretical Grade Elevations	Theoretical Grade Elevations Adjusted for Grinding
S. END OF S. APPR. SLAB	2681+16.61	-49.50	797.20	797.23
S1	2681+26.61	-49.50	797.26	797.28
S2	2681+36.61	-49.50	797.31	797.33
N. END OF S. APPR. SLAB	2681+46.61	-49.50	797.35	797.37

SB ROADWAY CROWN

Location	Station	Offset	Theoretical Grade Elevations	Theoretical Grade Elevations Adjusted for Grinding
S. END OF S. APPR. SLAB	2681+36.33	-37.50	797.49	797.51
S1	2681+46.33	-37.50	797.53	797.55
S2	2681+56.33	-37.50	797.57	797.59
N. END OF S. APPR. SLAB	2681+66.33	-37.50	797.61	797.63

SB E. SLOPE CHANGE

Location	Station	Offset	Theoretical Grade Elevations	Theoretical Grade Elevations Adjusted for Grinding
S. END OF S. APPR. SLAB	2681+56.06	-25.50	797.39	797.41
S1	2681+66.06	-25.50	797.43	797.45
S2	2681+76.06	-25.50	797.46	797.49
N. END OF S. APPR. SLAB	2681+86.06	-25.50	797.49	797.52

SB STAGE CONSTRUCTION LINE

Location	Station	Offset	Theoretical Grade Elevations	Theoretical Grade Elevations Adjusted for Grinding
S. END OF S. APPR. SLAB	2681+58.25	-24.17	797.37	797.40
S1	2681+68.25	-24.17	797.41	797.43
S2	2681+78.25	-24.17	797.45	797.47
N. END OF S. APPR. SLAB	2681+88.25	-24.17	797.47	797.50

TOP OF SOUTH APPROACH SLAB ELEVATIONS (SOUTHBOUND)

PROP. PGL (SB)

Location	Station	Offset	Theoretical Grade Elevations	Theoretical Grade Elevations Adjusted for Grinding
S. END OF S. APPR. SLAB	2681+75.78	-13.50	797.22	797.24
S1	2681+85.78	-13.50	797.25	797.27
S2	2681+95.78	-13.50	797.28	797.30
N. END OF S. APPR. SLAB	2682+05.78	-13.50	797.30	797.32

FACE OF SB E. PARAPET

Location	Station	Offset	Theoretical Grade Elevations	Theoretical Grade Elevations Adjusted for Grinding
S. END OF S. APPR. SLAB	2681+95.50	-1.50	797.04	797.06
S1	2682+05.50	-1.50	797.06	797.08
S2	2682+15.50	-1.50	797.08	797.10
N. END OF S. APPR. SLAB	2682+25.50	-1.50	797.09	797.12



USER NAME =	DESIGNED - AAB	REVISED -
CHECKED - KMP	REVIS	
PLOT SCALE =	DRAWN - KMS	REVISED -
PLOT DATE =	CHECKED - KMP	REVISED -



STATE OF ILLINOIS
DEPARTMENT OF TRANSPORTATION

TOP OF SOUTH APPROACH SLAB ELEVATIONS (SOUTHBOUND)
STRUCTURE NO. 101-0210 & 101-0211

SHEET 29 OF 92 SHEETS

F.A.I. RTE.	SECTION	COUNTY	TOTAL SHEETS	SHEET NO.
39	(201-3)R & (4-1, 5)R	WINNEBAGO	1685	632
CONTRACT NO. 64C24				
ILLINOIS FED. AID PROJECT				

MODEL: sMODELNAME5
FILE NAME: c:\pwwork\benesch_projects\projects\dms65238\ID264C24-1010210_0211-shl-tapprset3.dgn

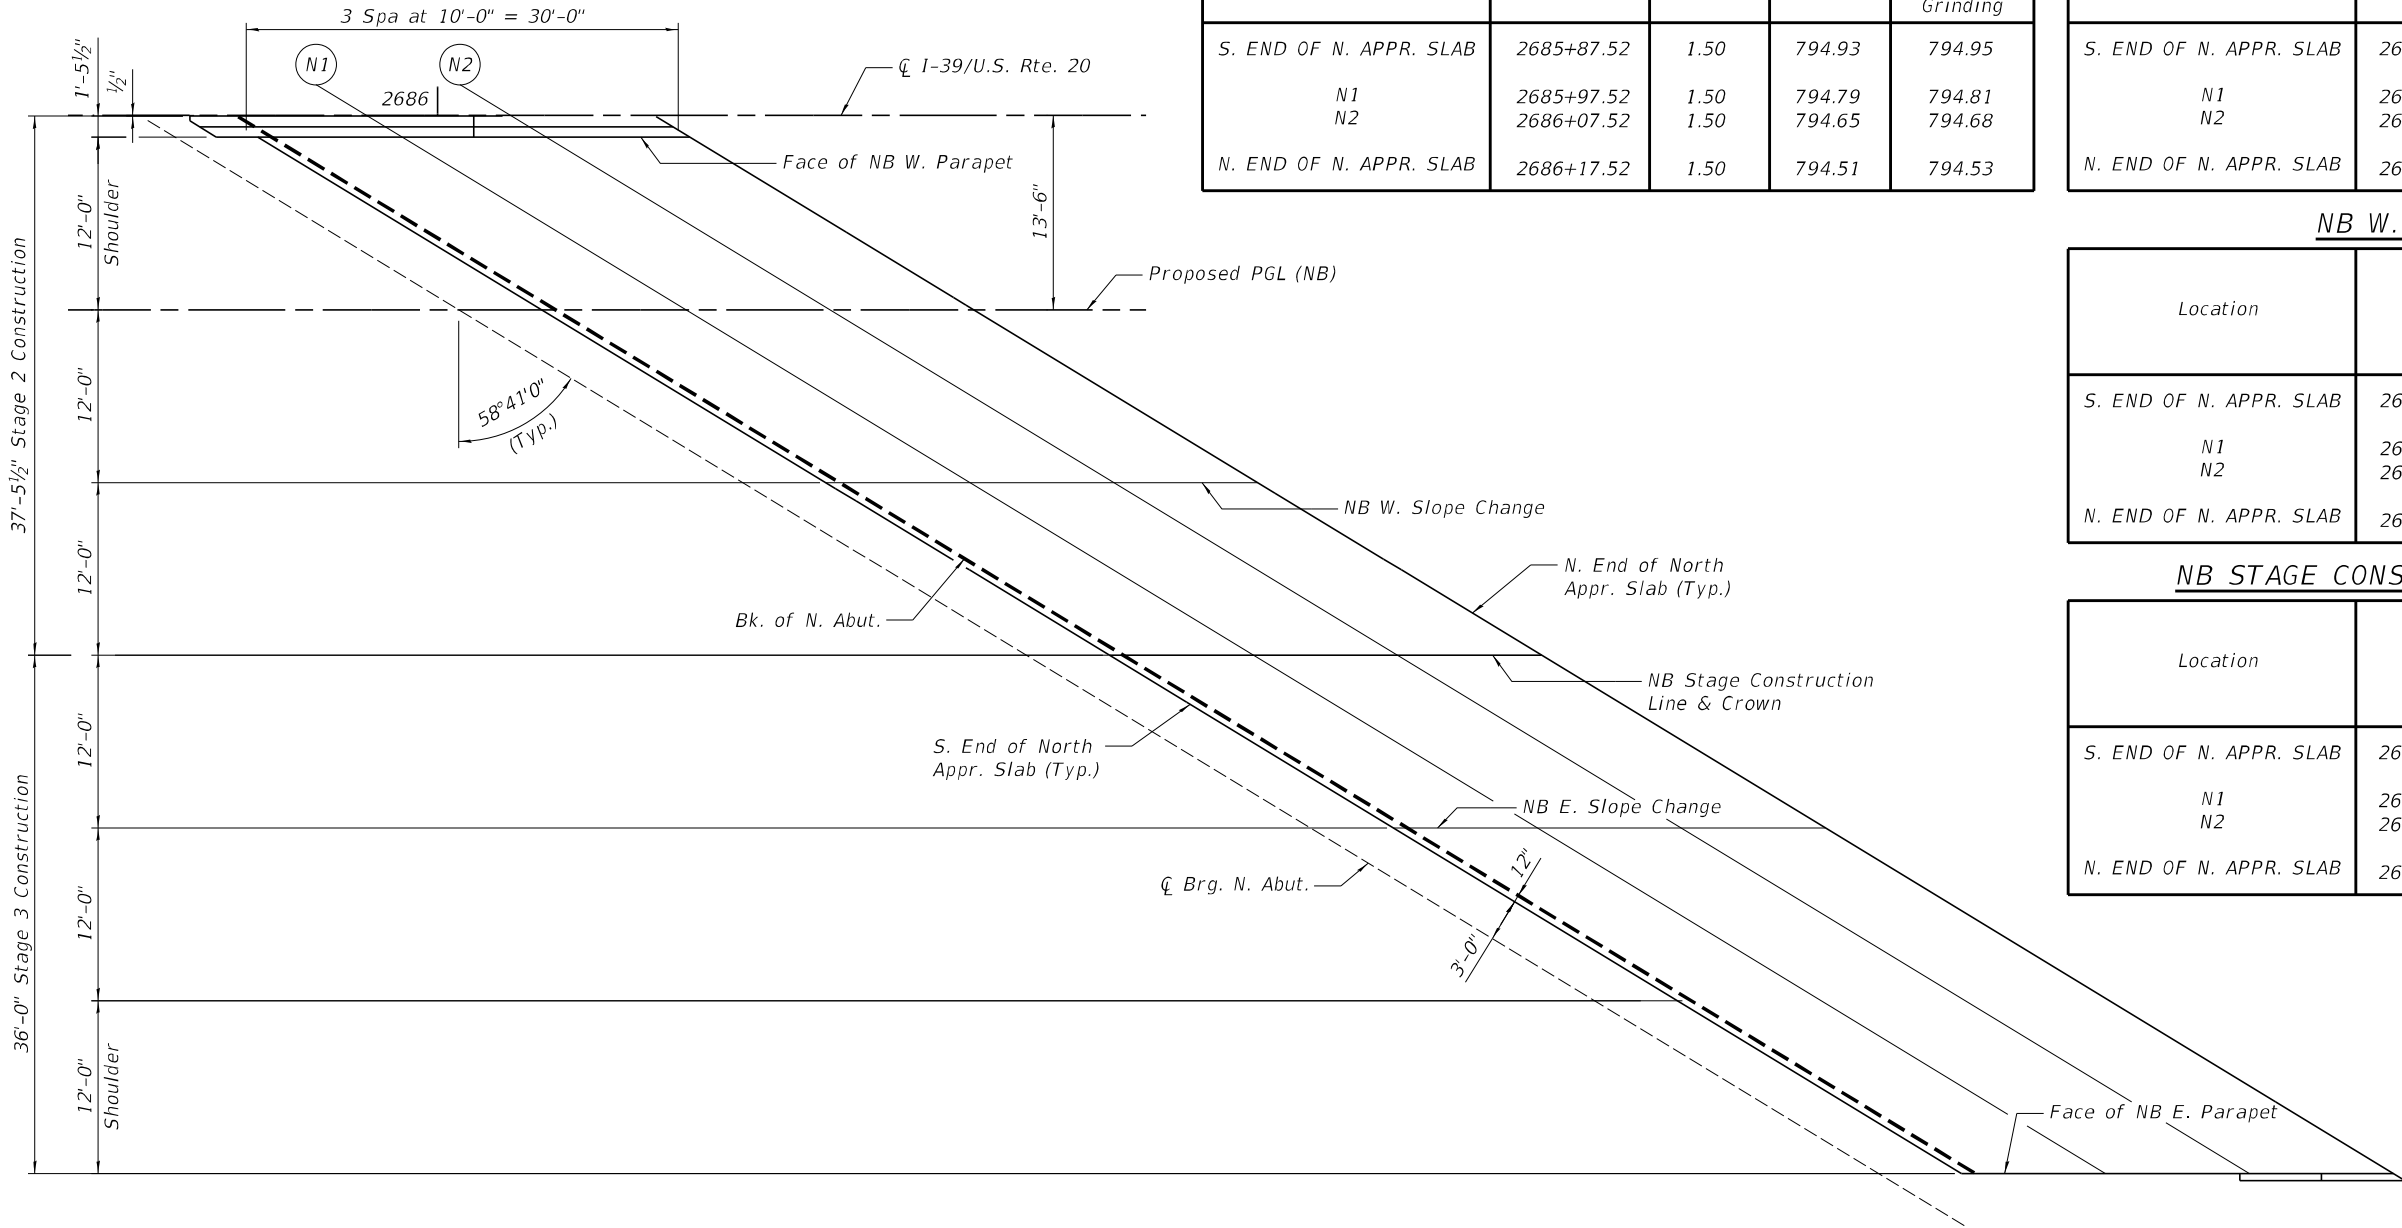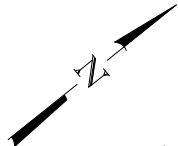

FACE OF NB W. PARAPET

Location	Station	Offset	Theoretical Grade Elevations	Theoretical Grade Elevations Adjusted for Grinding
S. END OF N. APPR. SLAB	2685+87.52	1.50	794.93	794.95
N1	2685+97.52	1.50	794.79	794.81
N2	2686+07.52	1.50	794.65	794.68
N. END OF N. APPR. SLAB	2686+17.52	1.50	794.51	794.53

PROP. PGL (NB)

Location	Station	Offset	Theoretical Grade Elevations	Theoretical Grade Elevations Adjusted for Grinding
S. END OF N. APPR. SLAB	2686+07.24	13.50	794.90	794.92
N1	2686+17.24	13.50	794.76	794.78
N2	2686+27.24	13.50	794.61	794.63
N. END OF N. APPR. SLAB	2686+37.24	13.50	794.46	794.48

NB W. SLOPE CHANGE

Location	Station	Offset	Theoretical Grade Elevations	Theoretical Grade Elevations Adjusted for Grinding
S. END OF N. APPR. SLAB	2686+26.96	25.50	794.86	794.88
N1	2686+36.96	25.50	794.71	794.73
N2	2686+46.96	25.50	794.55	794.57
N. END OF N. APPR. SLAB	2686+56.96	25.50	794.39	794.41

NB STAGE CONSTRUCTION LINE & CROWN

Location	Station	Offset	Theoretical Grade Elevations	Theoretical Grade Elevations Adjusted for Grinding
S. END OF N. APPR. SLAB	2686+46.69	37.50	794.74	794.76
N1	2686+56.69	37.50	794.58	794.60
N2	2686+66.69	37.50	794.42	794.44
N. END OF N. APPR. SLAB	2686+76.69	37.50	794.25	794.27

TOP OF NORTH APPROACH SLAB ELEVATIONS (NORTHBOUND)

NB E. SLOPE CHANGE

Location	Station	Offset	Theoretical Grade Elevations	Theoretical Grade Elevations Adjusted for Grinding
S. END OF N. APPR. SLAB	2686+66.41	49.50	794.24	794.26
N1	2686+76.41	49.50	794.08	794.10
N2	2686+86.41	49.50	793.91	793.93
N. END OF N. APPR. SLAB	2686+96.41	49.50	793.73	793.75

FACE OF NB E. PARAPET

Location	Station	Offset	Theoretical Grade Elevations	Theoretical Grade Elevations Adjusted for Grinding
S. END OF N. APPR. SLAB	2687+05.86	73.50	793.09	793.11
N1	2687+15.86	73.50	792.90	792.93
N2	2687+25.86	73.50	792.72	792.74
N. END OF N. APPR. SLAB	2687+35.86	73.50	792.53	792.55



USER NAME =	DESIGNED - AAB	REVISED -
	CHECKED - KMP	REVISED -
PLOT SCALE =	DRAWN - KMS	REVISED -
PLOT DATE =	CHECKED - KMP	REVISED -



STATE OF ILLINOIS
DEPARTMENT OF TRANSPORTATION

TOP OF NORTH APPROACH SLAB ELEVATIONS (NORTHBOUND)
STRUCTURE NO. 101-0210 & 101-0211

SHEET 30 OF 92 SHEETS

F.A.I. RTE.	SECTION	COUNTY	TOTAL SHEETS	SHEET NO.
39	(201-3)R & (4-1, 5)R	WINNEBAGO	1685	633
CONTRACT NO. 64C24				
ILLINOIS FED. AID PROJECT				

MODEL: sMODELNAME5
FILE NAME: c:\pwwork\benesch_projects\projects\dms65238\ID264C24-1010210_0211-shl-happrset4.dgn

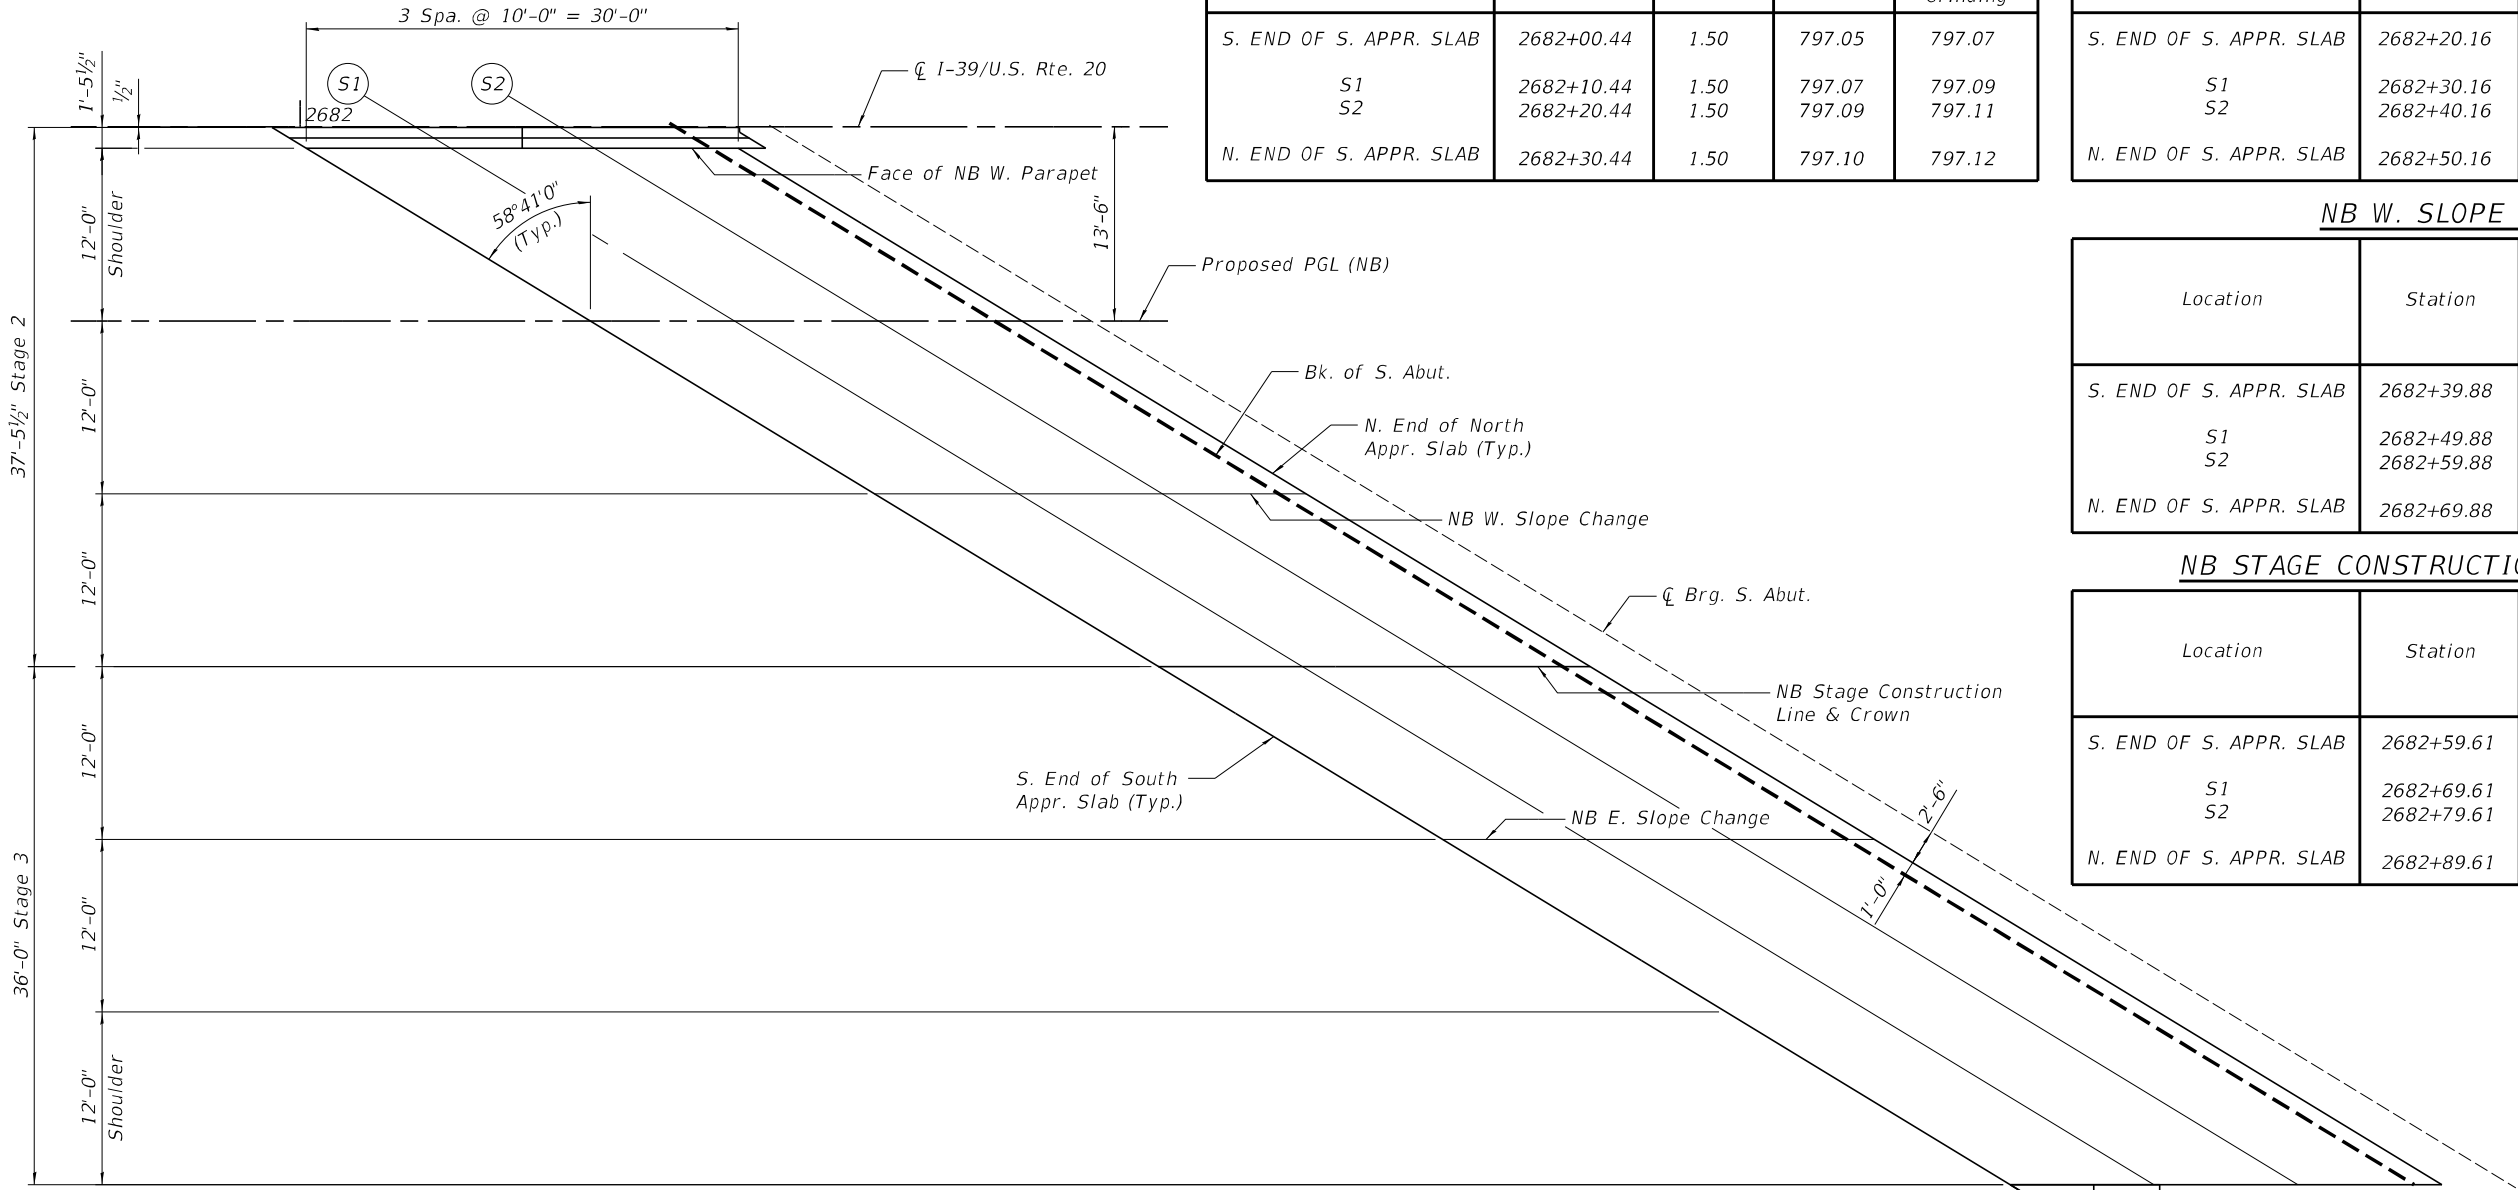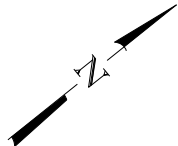

FACE OF NB W. PARAPET

Location	Station	Offset	Theoretical Grade Elevations	Theoretical Grade Elevations Adjusted for Grinding
S. END OF S. APPR. SLAB	2682+00.44	1.50	797.05	797.07
S1	2682+10.44	1.50	797.07	797.09
S2	2682+20.44	1.50	797.09	797.11
N. END OF S. APPR. SLAB	2682+30.44	1.50	797.10	797.12

PROP. PGL (NB)

Location	Station	Offset	Theoretical Grade Elevations	Theoretical Grade Elevations Adjusted for Grinding
S. END OF S. APPR. SLAB	2682+20.16	13.50	797.33	797.35
S1	2682+30.16	13.50	797.34	797.36
S2	2682+40.16	13.50	797.35	797.37
N. END OF S. APPR. SLAB	2682+50.16	13.50	797.35	797.37

NB W. SLOPE CHANGE

Location	Station	Offset	Theoretical Grade Elevations	Theoretical Grade Elevations Adjusted for Grinding
S. END OF S. APPR. SLAB	2682+39.88	25.50	797.59	797.61
S1	2682+49.88	25.50	797.59	797.61
S2	2682+59.88	25.50	797.59	797.61
N. END OF S. APPR. SLAB	2682+69.88	25.50	797.59	797.61

NB STAGE CONSTRUCTION LINE & CROWN

Location	Station	Offset	Theoretical Grade Elevations	Theoretical Grade Elevations Adjusted for Grinding
S. END OF S. APPR. SLAB	2682+59.61	37.50	797.77	797.79
S1	2682+69.61	37.50	797.77	797.79
S2	2682+79.61	37.50	797.76	797.78
N. END OF S. APPR. SLAB	2682+89.61	37.50	797.75	797.77

TOP OF SOUTH APPROACH SLAB ELEVATIONS (NORTHBOUND)

NB E. SLOPE CHANGE

Location	Station	Offset	Theoretical Grade Elevations	Theoretical Grade Elevations Adjusted for Grinding
S. END OF S. APPR. SLAB	2682+79.33	49.50	797.58	797.60
S1	2682+89.33	49.50	797.57	797.59
S2	2682+99.33	49.50	797.56	797.58
N. END OF S. APPR. SLAB	2683+09.33	49.50	797.54	797.56

FACE OF NB E. PARAPET

Location	Station	Offset	Theoretical Grade Elevations	Theoretical Grade Elevations Adjusted for Grinding
S. END OF S. APPR. SLAB	2683+18.78	73.50	797.04	797.06
S1	2683+28.78	73.50	797.01	797.03
S2	2683+38.78	73.50	796.98	797.00
N. END OF S. APPR. SLAB	2683+48.78	73.50	796.94	796.96



Alfred Benesch & Company
35 W Wacker Drive, Suite 3300
Chicago, Illinois 60601
312.465.4150 Job No. 10800

USER NAME =	DESIGNED - AAB	REVISED -
	CHECKED - KMP	REVISED -
PLOT SCALE =	DRAWN - KMS	REVISED -
PLOT DATE =	CHECKED - KMP	REVISED -

STATE OF ILLINOIS
DEPARTMENT OF TRANSPORTATION

TOP OF SOUTH APPROACH SLAB ELEVATIONS (NORTHBOUND)
STRUCTURE NO. 101-0210 & 101-0211

F.A.I. RTE.	SECTION	COUNTY	TOTAL SHEETS	SHEET NO.
39	(201-3)R & (4-1, 5)R	WINNEBAGO	1685	634
CONTRACT NO. 64C24				
ILLINOIS FED. AID PROJECT				

SHEET 31 OF 92 SHEETS

MODEL: smodelnames
FILE NAME: c:\pwworking\benesch\projects\101-0210_02-11-sh-deck\101-0210_02-11-sh-deck.dgn

MINIMUM BAR LAP
#5 bar = 3'-6"
#6 bar = 4'-10"
#7 bar = 4'-8"

NORTHBOUND PARTIAL PLAN




USER NAME =	DESIGNED - SHK	REVISED -
	CHECKED - TPS	REVISED -
PLOT SCALE =	DRAWN - KMS	REVISED -
PLOT DATE =	CHECKED - TPS	REVISED -

**STATE OF ILLINOIS
DEPARTMENT OF TRANSPORTATION**


**DECK PLAN (NORTHBOUND 2 OF 2)
STRUCTURE NO. 101-0210 & 101-0211**

SHEET 35 OF 92 SHEETS

F.A.I. RTE.	SECTION	COUNTY	TOTAL SHEETS	SHEET NO.
39	(201-3)R & (4-1, 5)R	WINNEBAGO	1685	638
CONTRACT NO. 64C24				
ILLINOIS FED. AID PROJECT				

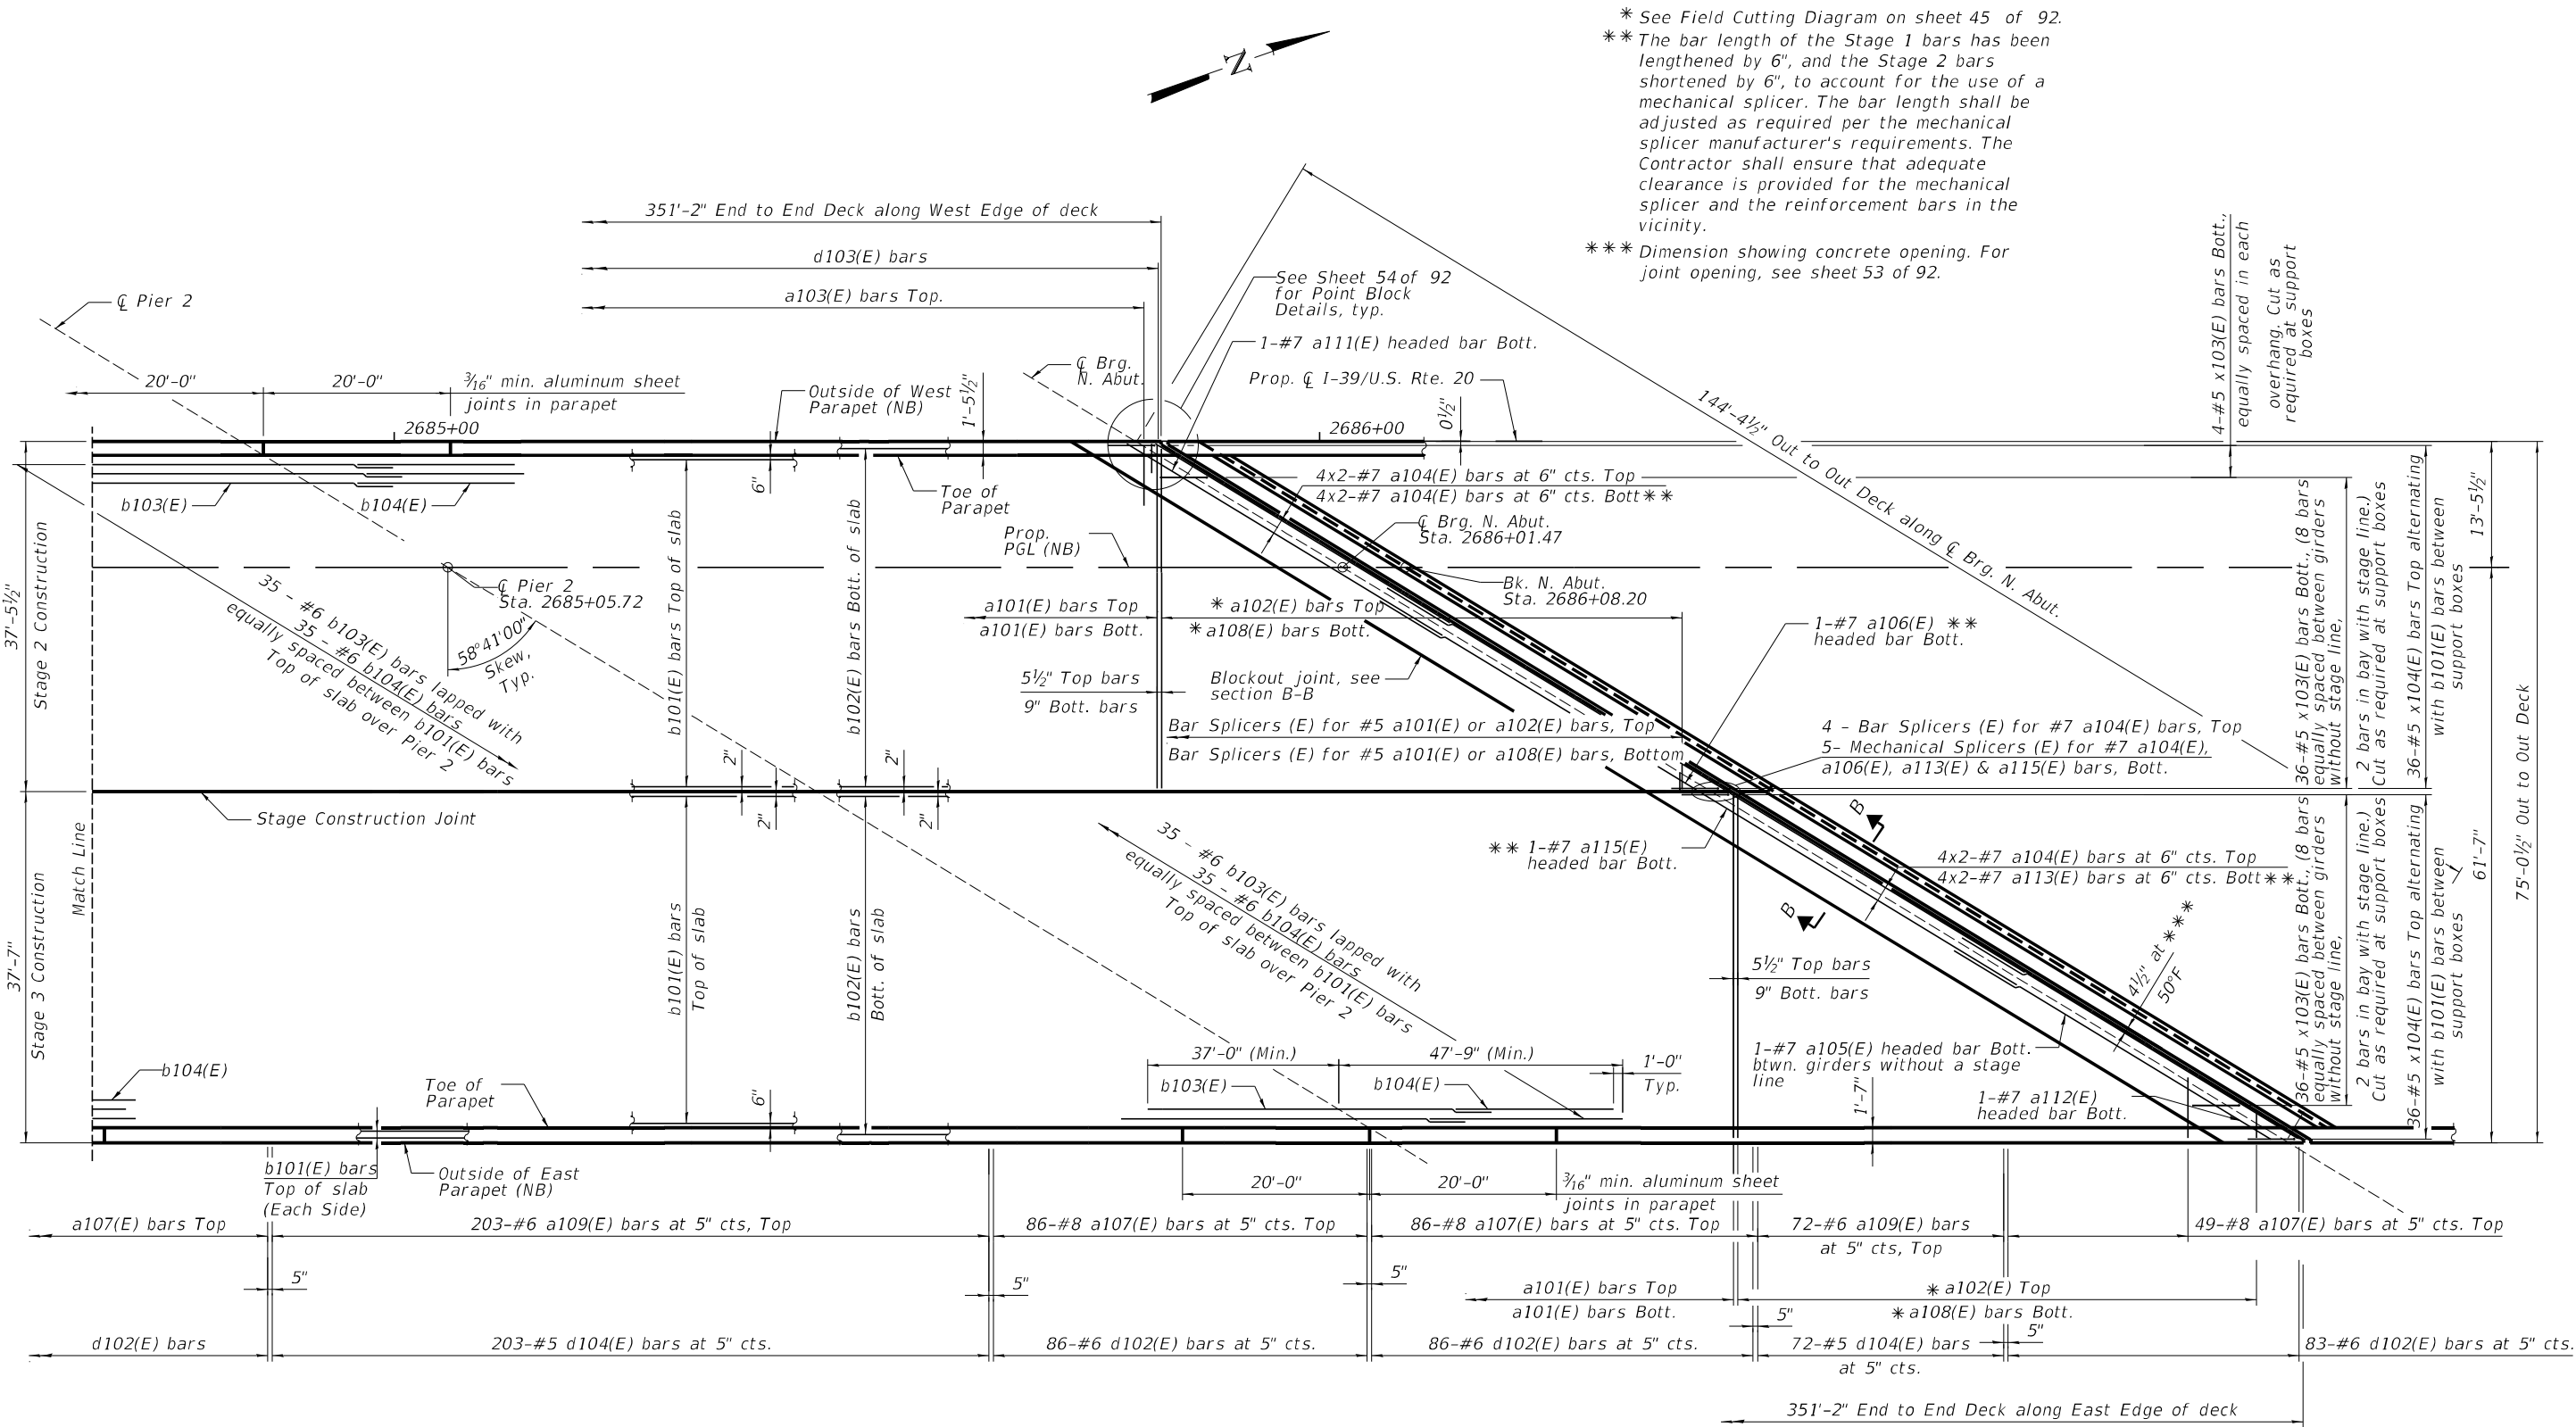

- * See Field Cutting Diagram on sheet 45 of 92.
- ** The bar length of the Stage 1 bars has been lengthened by 6", and the Stage 2 bars shortened by 6", to account for the use of a mechanical splicer. The bar length shall be adjusted as required per the mechanical splicer manufacturer's requirements. The Contractor shall ensure that adequate clearance is provided for the mechanical splicer and the reinforcement bars in the vicinity.
- *** Dimension showing concrete opening. For joint opening, see sheet 53 of 92.

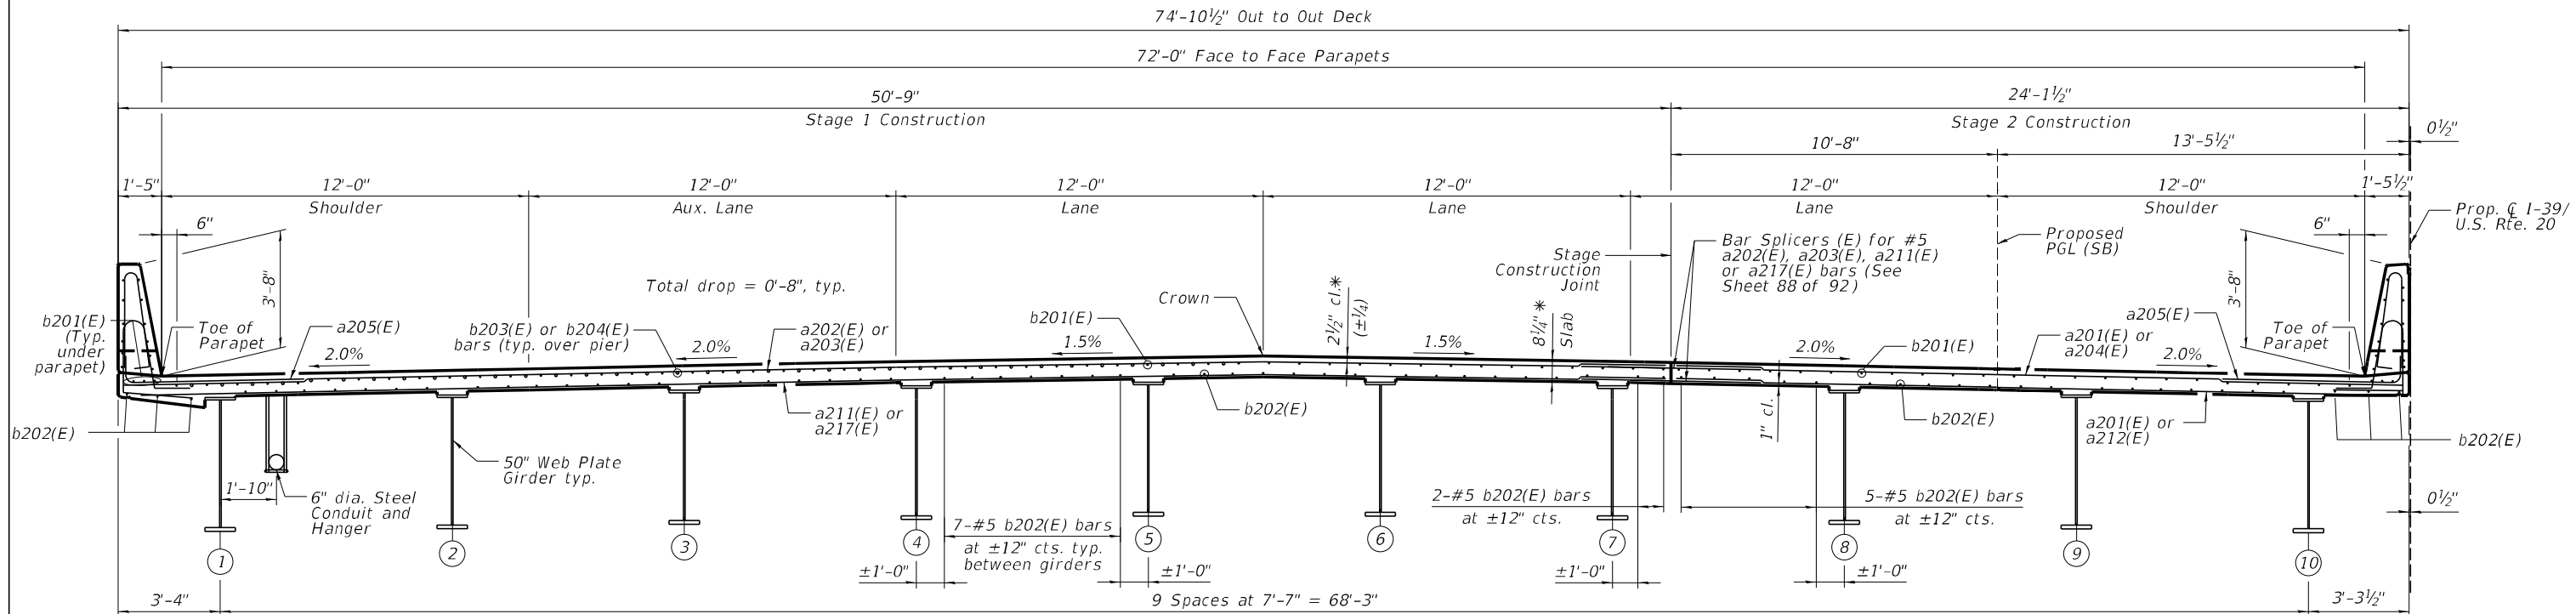


NEAR PIER

SOUTHBOUND CROSS SECTION

(Looking North)

NEAR MIDSPAN

* Prior to grinding

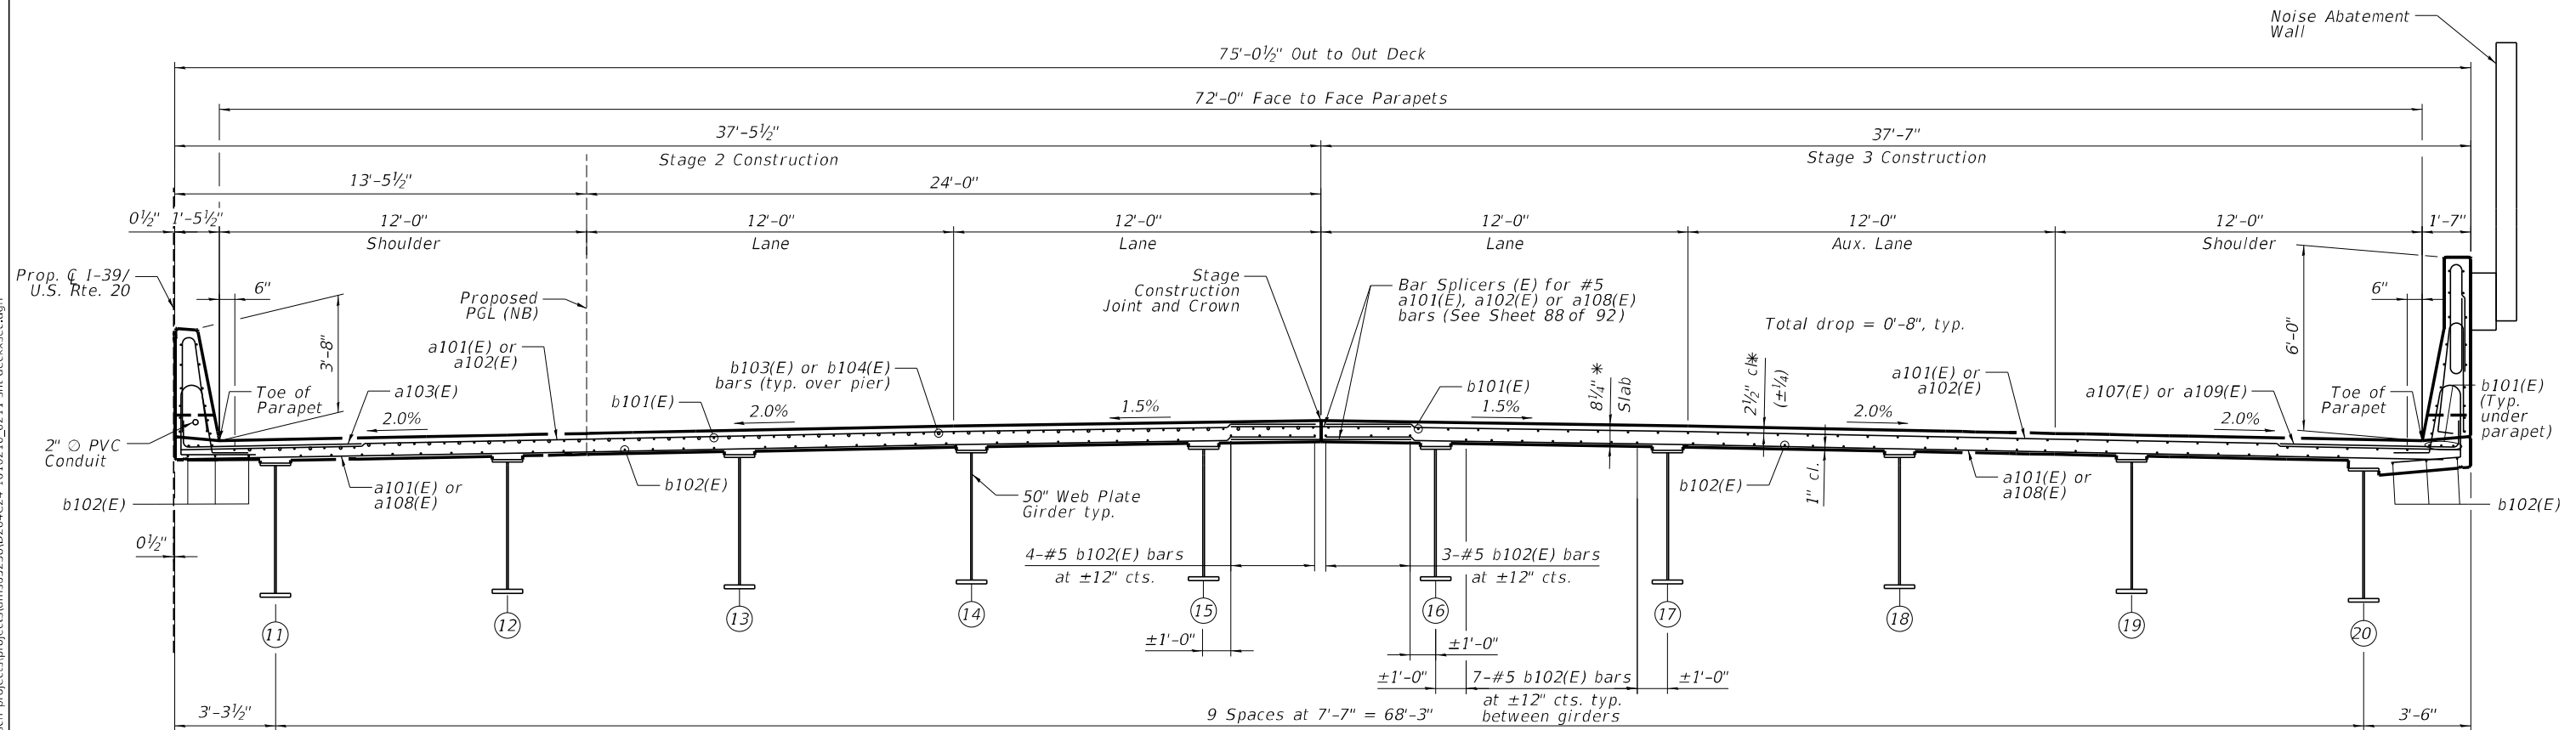

NEAR PIER

NORTHBOUND CROSS SECTION

(Looking North)

NEAR MIDSPAN

NOTE:
See Electrical Plans for the conduit and junction box attached to the underside of deck.

MODEL: sMODELNAME5
FILE NAME: c:\pwwork\benesch\projects\projects\dms65238\101-0210_0211-sh-decksec.dgn







USER NAME =	DESIGNED - SHK	REVISED -
	CHECKED - TPS	REVISED -
PLOT SCALE =	DRAWN - KMS	REVISED -
PLOT DATE =	CHECKED - TPS	REVISED -

STATE OF ILLINOIS
DEPARTMENT OF TRANSPORTATION

DECK CROSS SECTION
STRUCTURE NO. 101-0210 & 101-0211

SHEET 36 OF 92 SHEETS

F.A.I. RTE.	SECTION	COUNTY	TOTAL SHEETS	SHEET NO.
39	(201-3)R & (4-1, 5)R	WINNEBAGO	1685	639
CONTRACT NO. 64C24				
ILLINOIS FED. AID PROJECT				

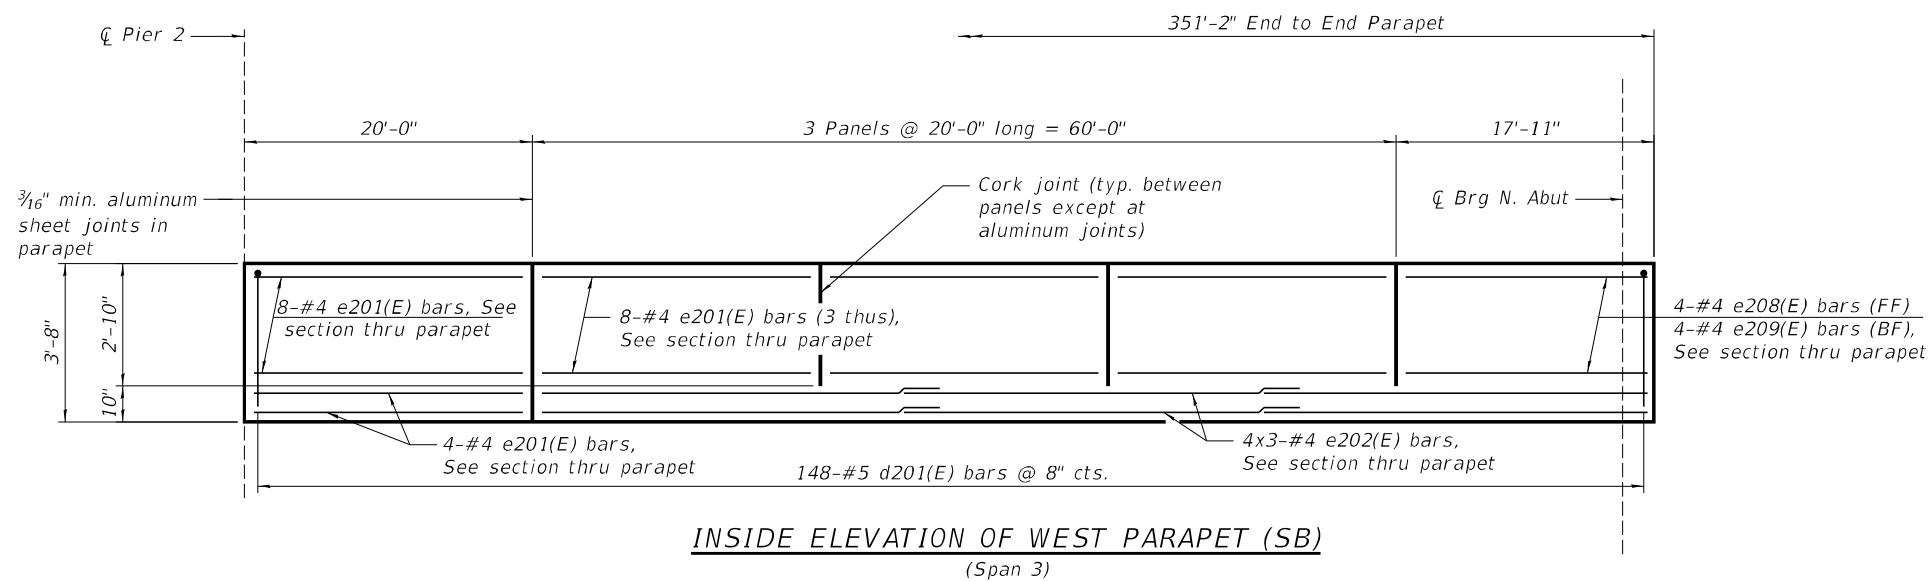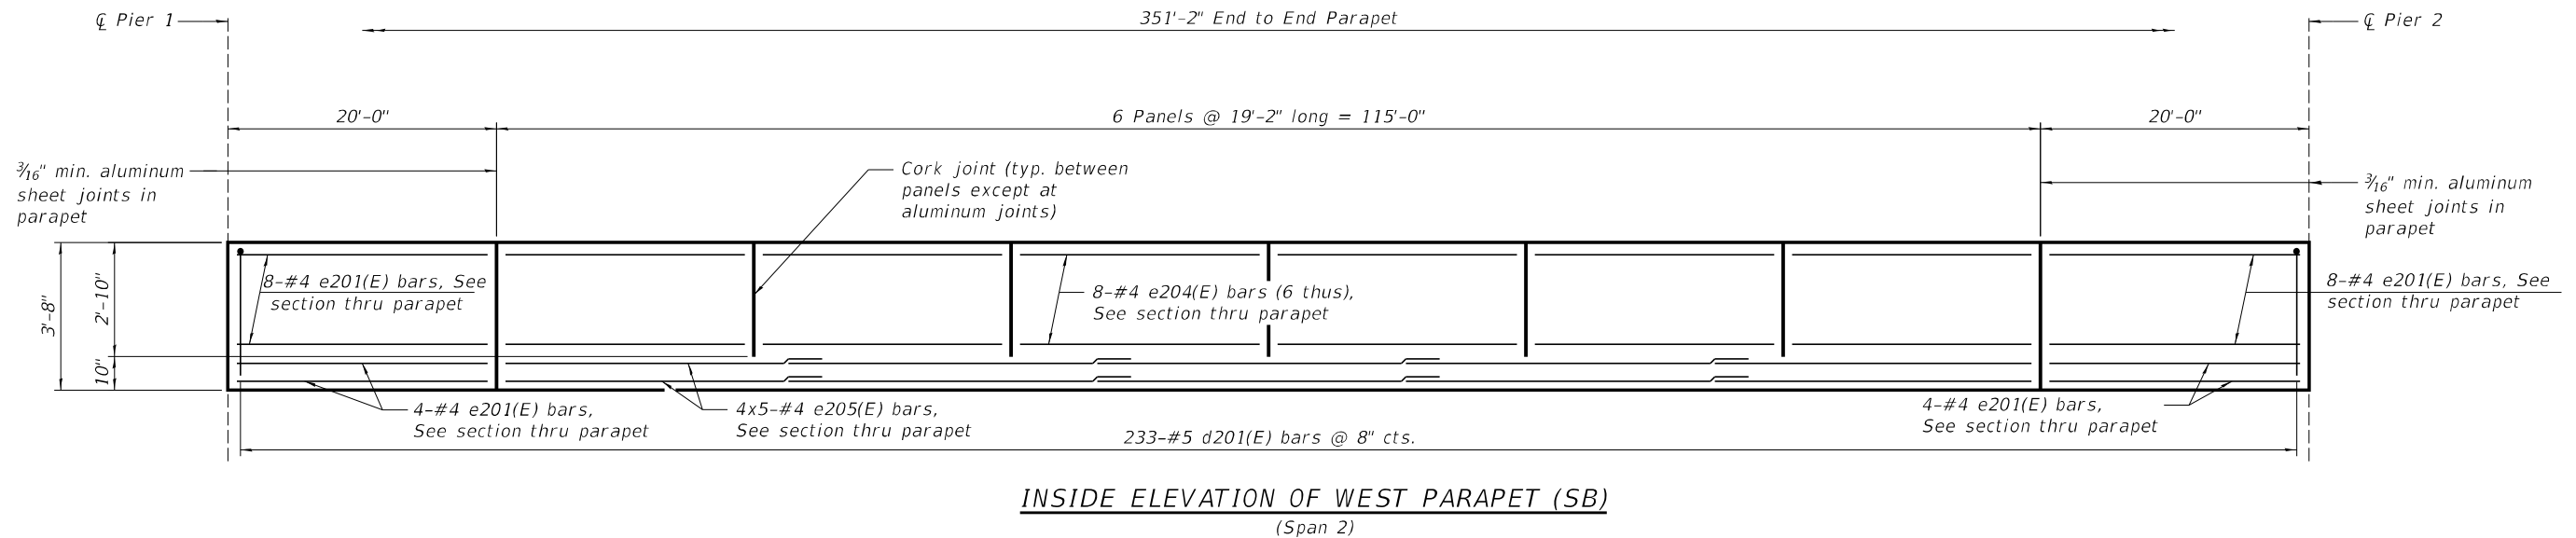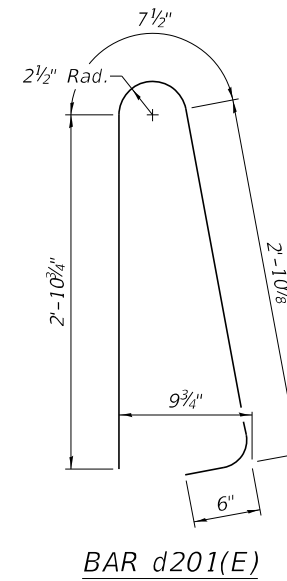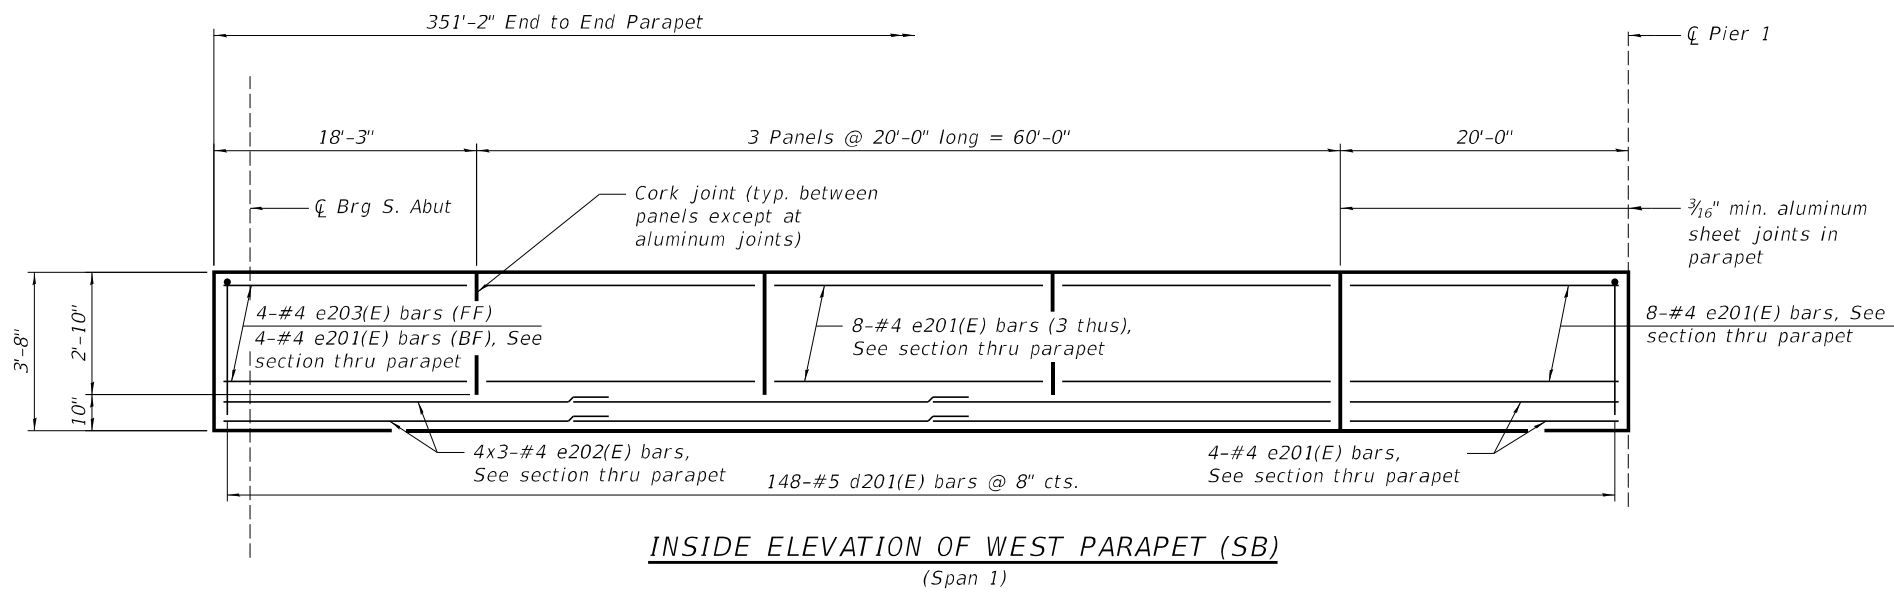

MINIMUM BAR LAP
#4 bar = 2'-5"

NOTES:

1. Bars indicated thus 4x5-#4 etc. indicates 4 lines of bars with 5 lengths per line.
2. All horizontal dimensions shown are taken at the toe of the parapet.
3. For sections thru parapets, see sheet 42 of 92.

MODEL: sMODELNAME\$
FILE NAME: c:\pwwork\benesch_projects\projects\dms65238\1010210_02.11-sh-parapet1.dgn



Alfred Benesch & Company
35 W Wacker Drive, Suite 3300
Chicago, Illinois 60601
312.465.4150 Job No. 10800





USER NAME =	DESIGNED - SHK	REVISED -
	CHECKED - TPS	REVISED -
PLOT SCALE =	DRAWN - KMS	REVISED -
PLOT DATE =	CHECKED - TPS	REVISED -

STATE OF ILLINOIS
DEPARTMENT OF TRANSPORTATION


WEST PARAPET ELEVATION (SOUTHBOUND)
STRUCTURE NO. 101-0210 & 101-0211

SHEET 37 OF 92 SHEETS

F.A.I. RTE.	SECTION	COUNTY	TOTAL SHEETS	SHEET NO.
39	(201-3)R & (4-1, 5)R	WINNEBAGO	1685	640
CONTRACT NO. 64C24				
ILLINOIS FED. AID PROJECT				

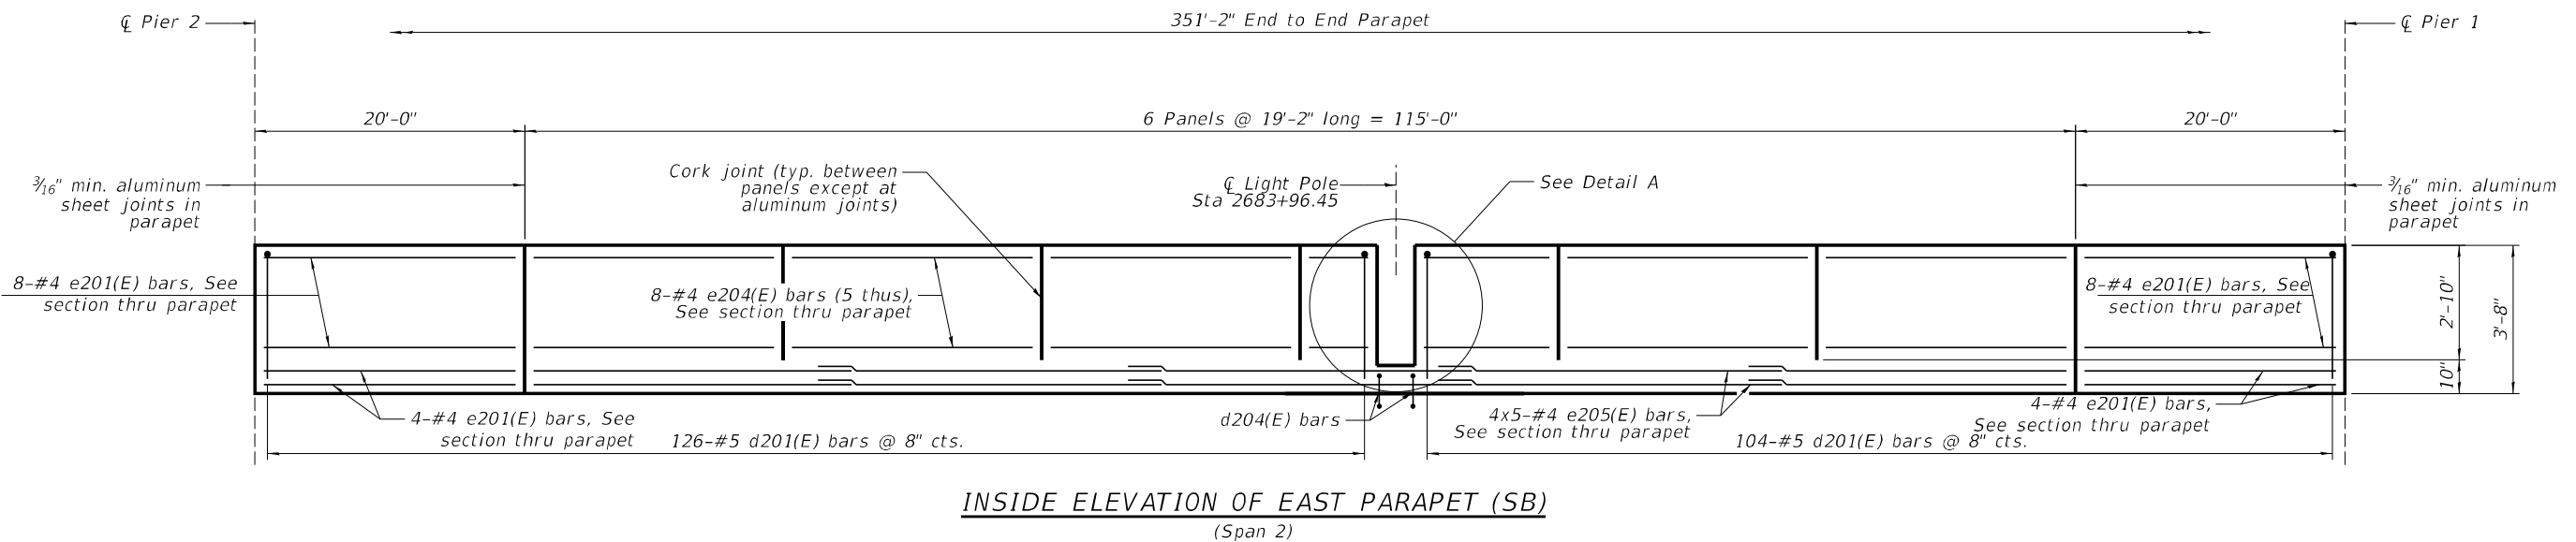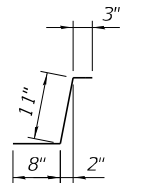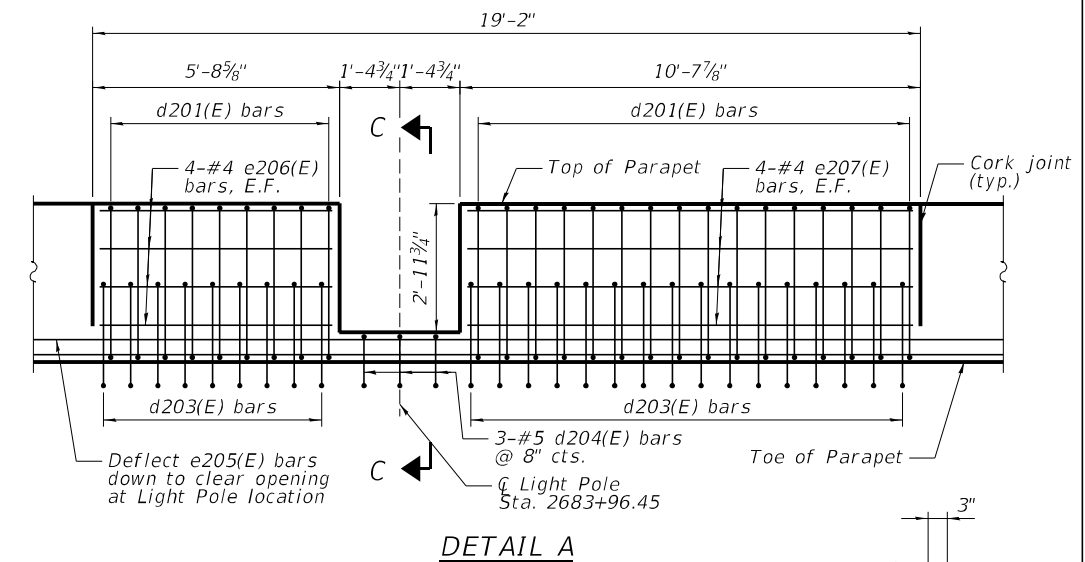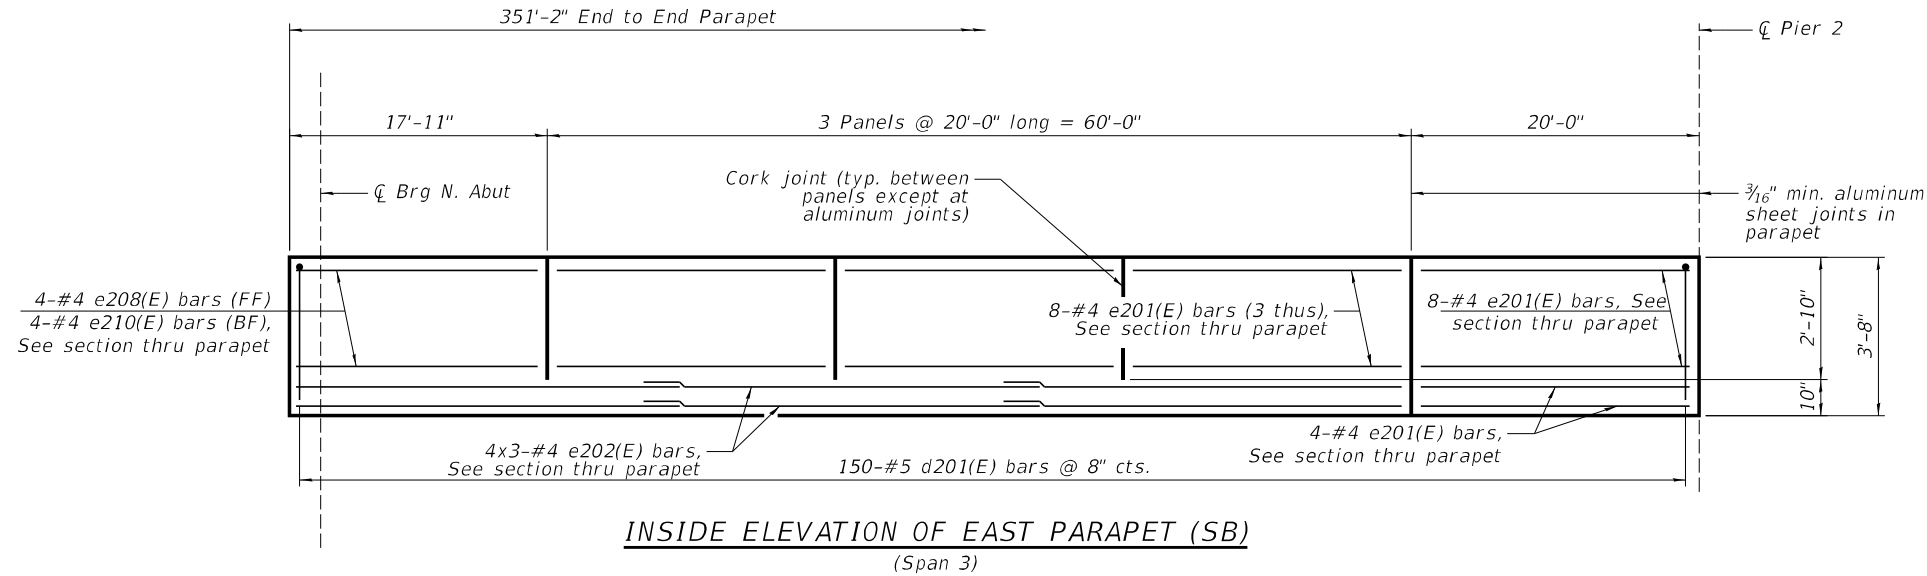

BAR d204(E)

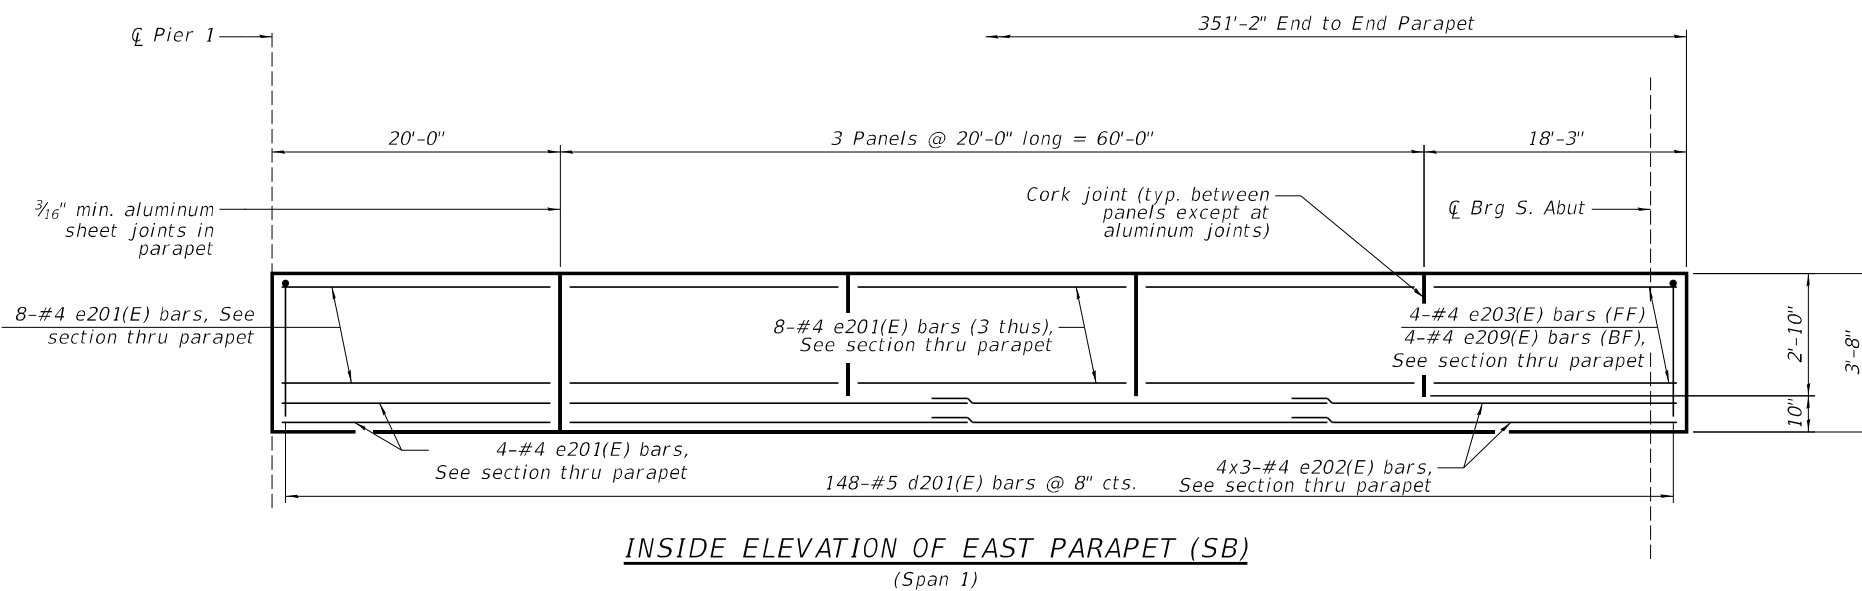

MINIMUM BAR LAP
#4 bar = 2'-5"

NOTES:

1. Bars indicated thus 4x5-#4 etc. indicates 4 lines of bars with 5 lengths per line.
2. All horizontal dimensions shown are taken at the toe of the parapet.
3. For sections thru parapets, see sheet 42 of 92.
4. For Section C-C, see sheet 41 of 92.

MODEL: sMODELNAME5
FILE NAME: c:\pwworking\benesch_projects\projects\dms65238\1010210_0211-sh-sb-pp1d2.dgn



USER NAME =	DESIGNED - SHK	REVISED -
	CHECKED - TPS	REVISED -
PLOT SCALE =	DRAWN - KMS	REVISED -
PLOT DATE =	CHECKED - TPS	REVISED -





**STATE OF ILLINOIS
DEPARTMENT OF TRANSPORTATION**

**EAST PARAPET ELEVATION (SOUTHBOUND)
STRUCTURE NO. 101-0210 & 101-0211**

SHEET 38 OF 92 SHEETS

F.A.I. RTE.	SECTION	COUNTY	TOTAL SHEETS	SHEET NO.
39	(201-3)R & (4-1, 5)R	WINNEBAGO	1685	641
CONTRACT NO. 64C24				
ILLINOIS FED. AID PROJECT				

2/11/2025 9:34:38 AM

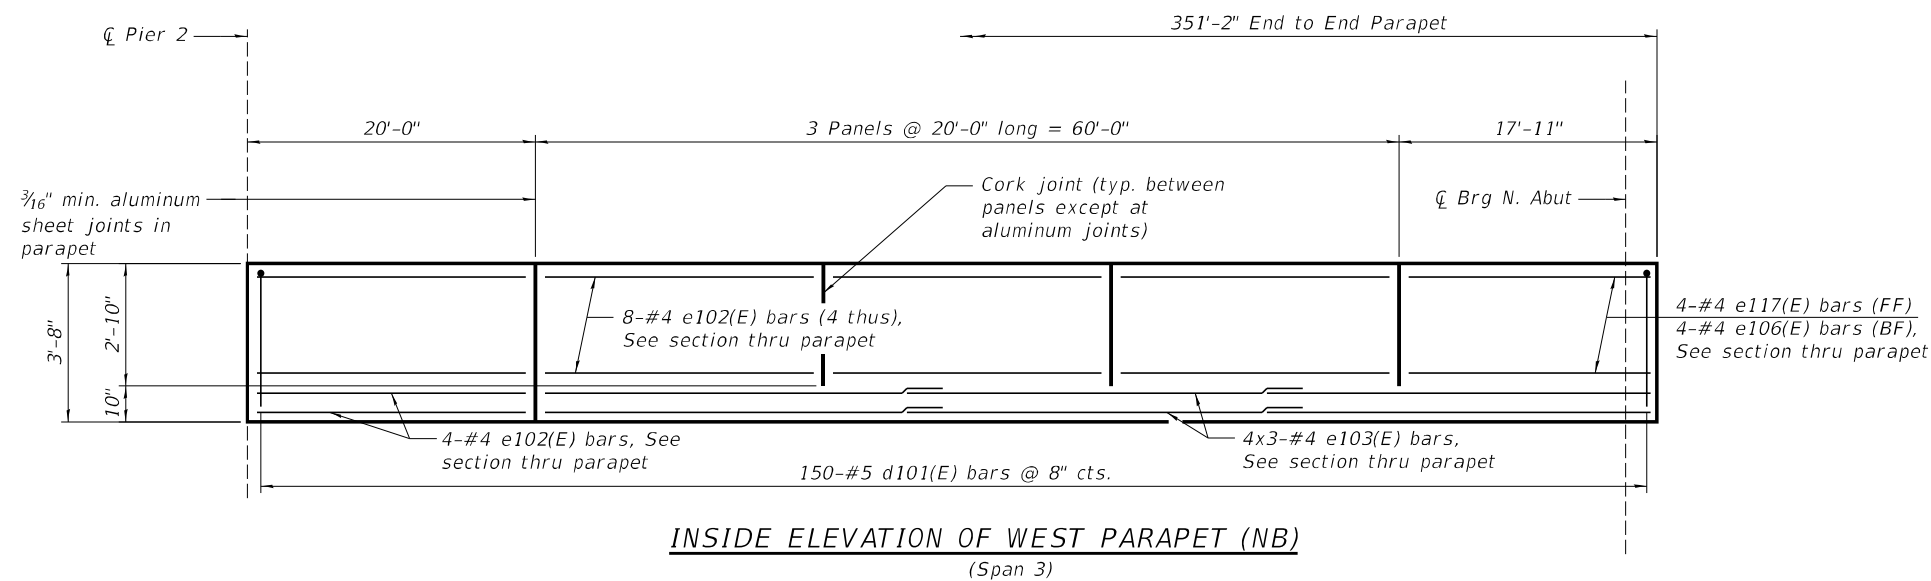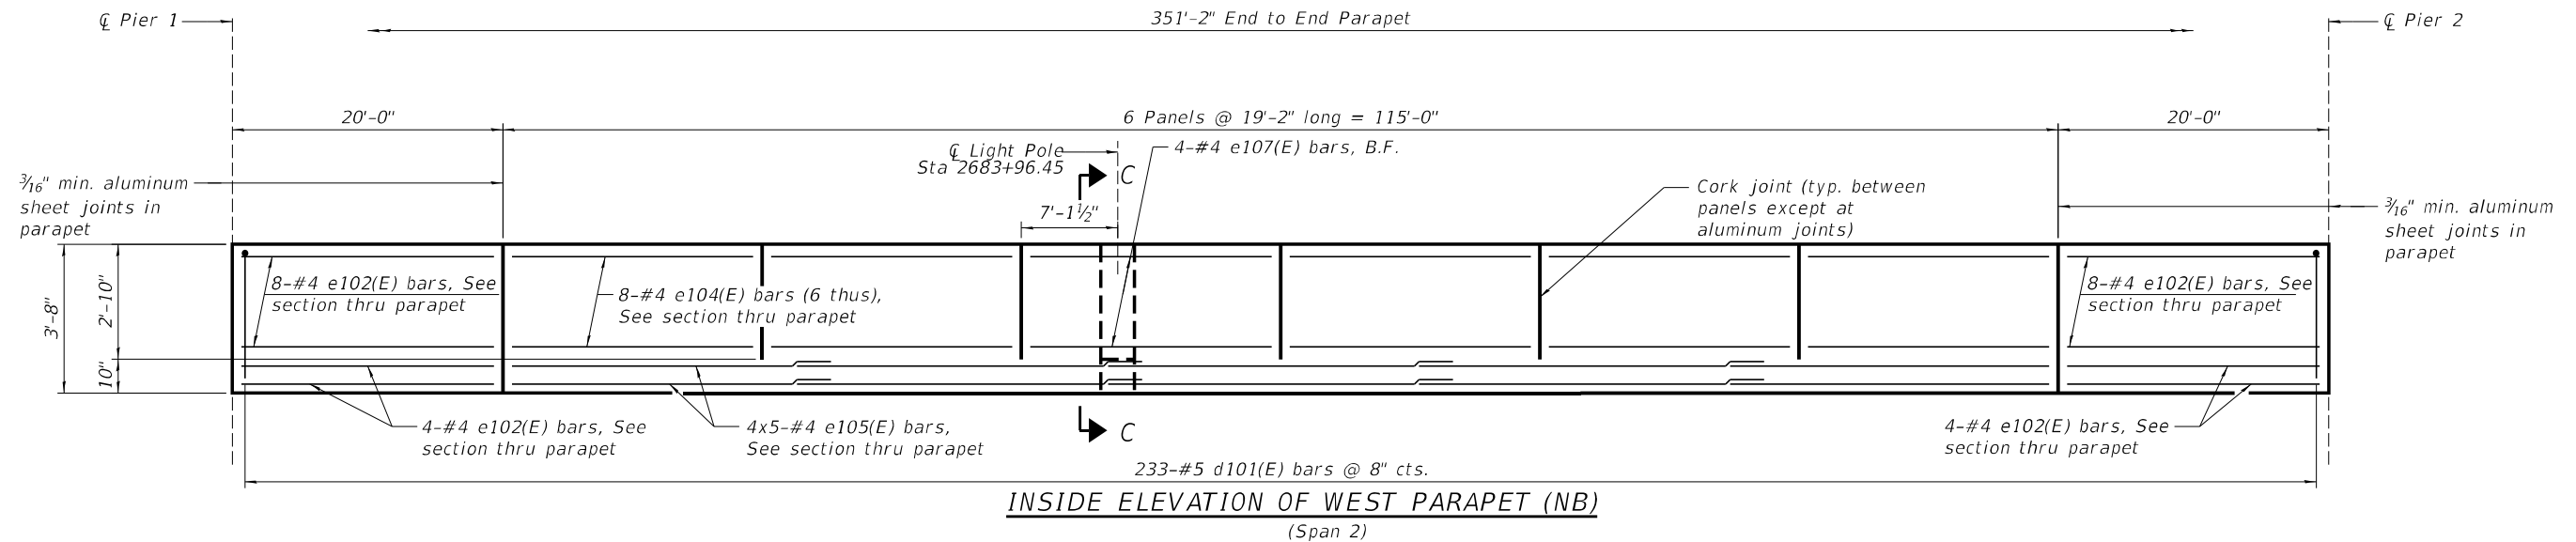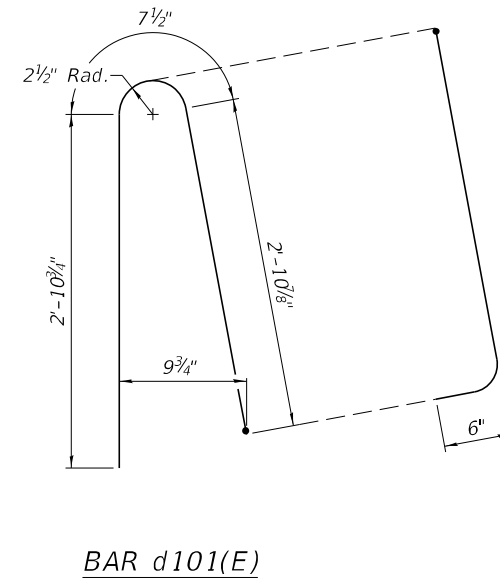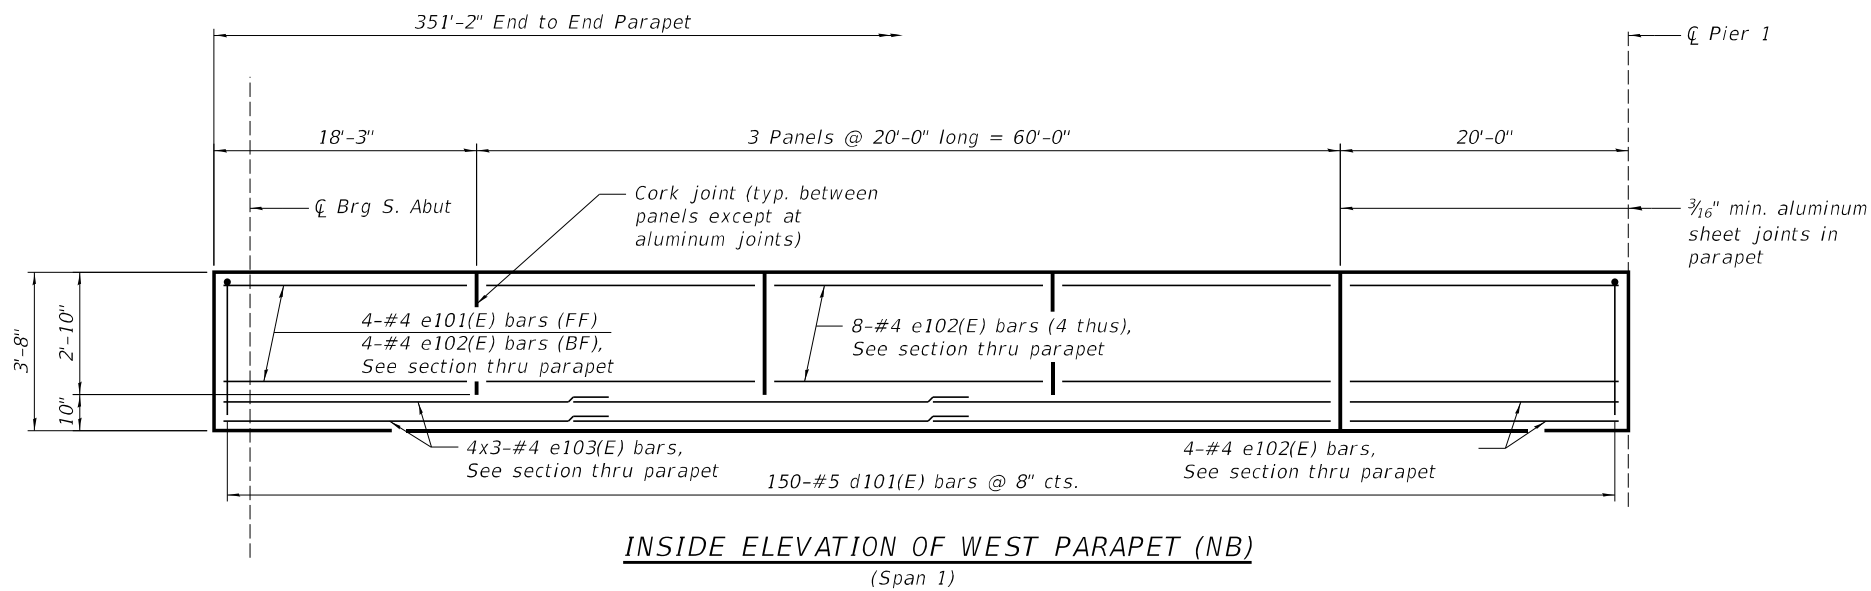

MINIMUM BAR LAP
#4 bar = 2'-5"

NOTES:

1. Bars indicated thus 4x5-#4 etc. indicates 4 lines of bars with 5 lengths per line.
2. All horizontal dimensions shown are taken at the toe of the parapet.
3. Provide expansion / deflection couplings for embedded conduit at parapet expansion joint locations.
4. For sections thru parapets, see sheet 42 of 92.
5. For Section C-C, see sheet 41 of 92.

MODEL: sMODELNAME5
FILE NAME: c:\pwwork\benesch_projects\projects\dms65238\1010210_0211-sh-nb-pprpt3.dgn







USER NAME =	DESIGNED - SHK	REVISED -
	CHECKED - TPS	REVISED -
PLOT SCALE =	DRAWN - KMS	REVISED -
PLOT DATE =	CHECKED - TPS	REVISED -

STATE OF ILLINOIS
DEPARTMENT OF TRANSPORTATION

WEST PARAPET ELEVATION (NORTHBOUND)
STRUCTURE NO. 101-0210 & 101-0211

SHEET 39 OF 92 SHEETS

F.A.I. RTE.	SECTION	COUNTY	TOTAL SHEETS	SHEET NO.
39	(201-3)R & (4-1, 5)R	WINNEBAGO	1685	642
CONTRACT NO. 64C24				
ILLINOIS FED. AID PROJECT				

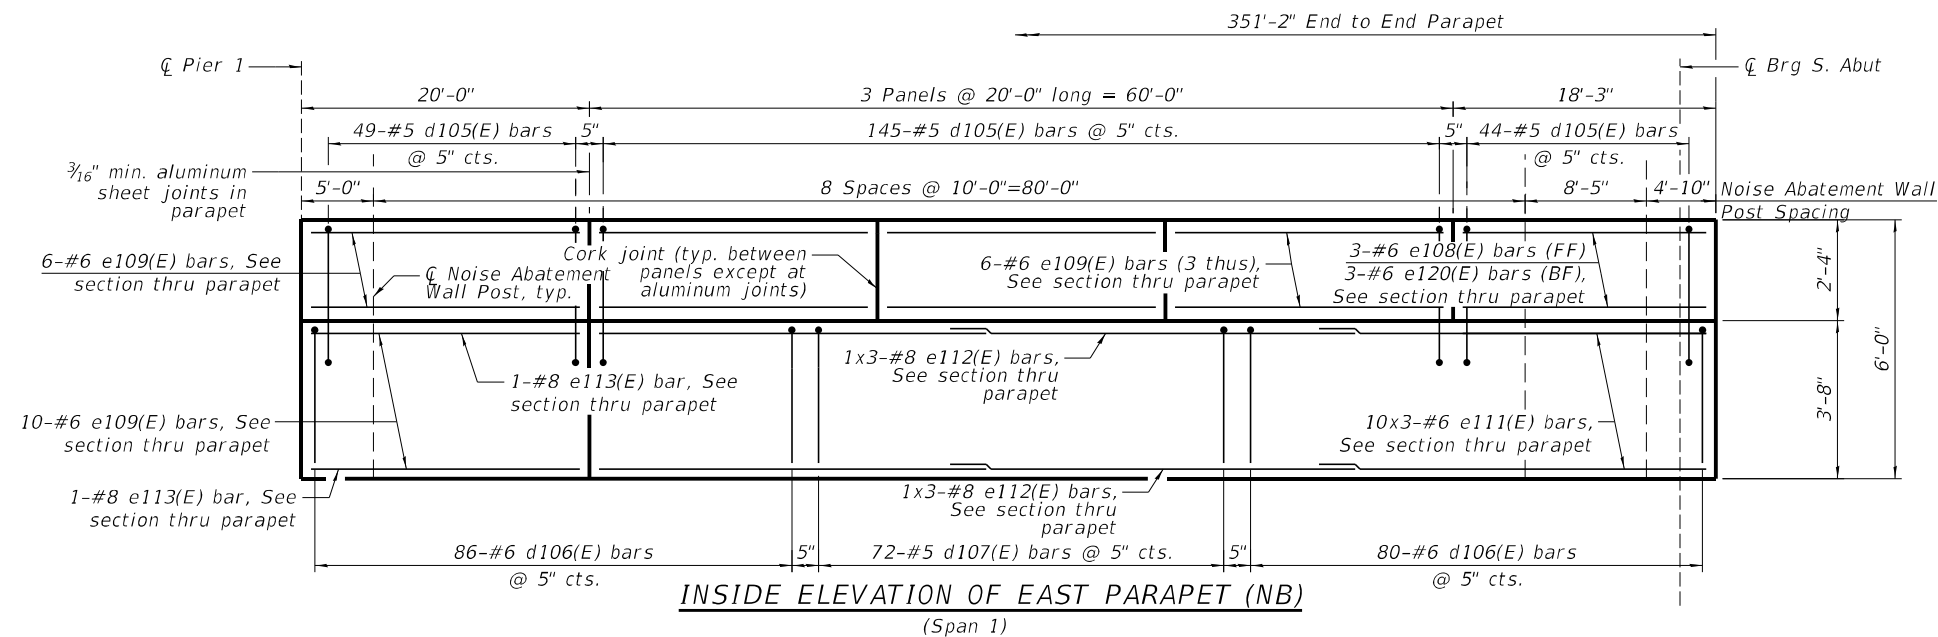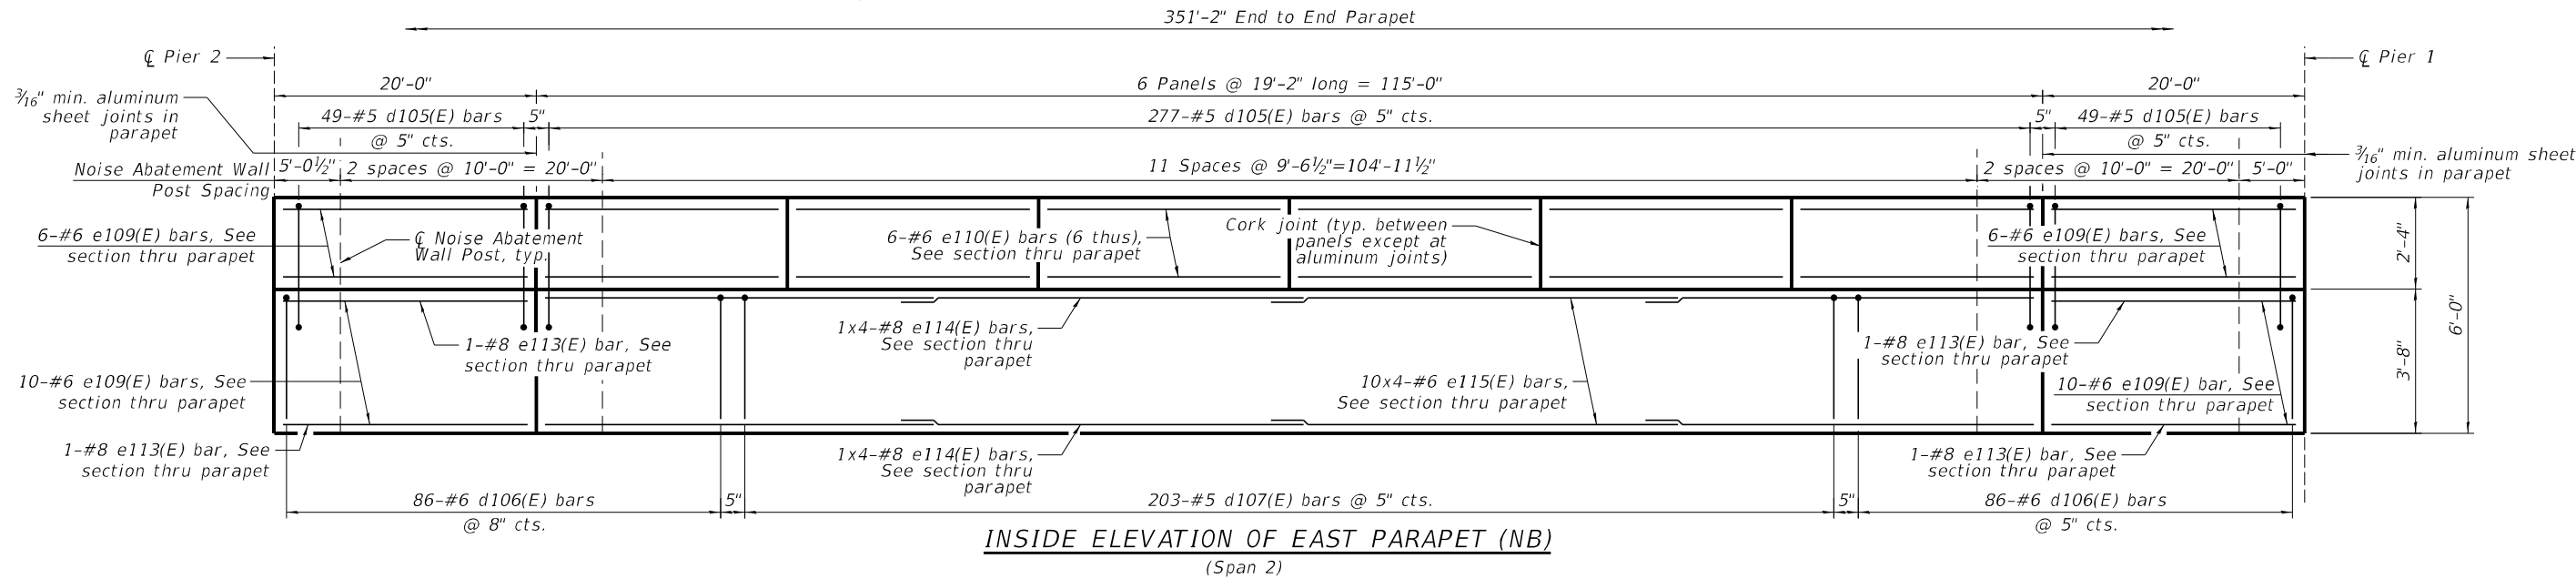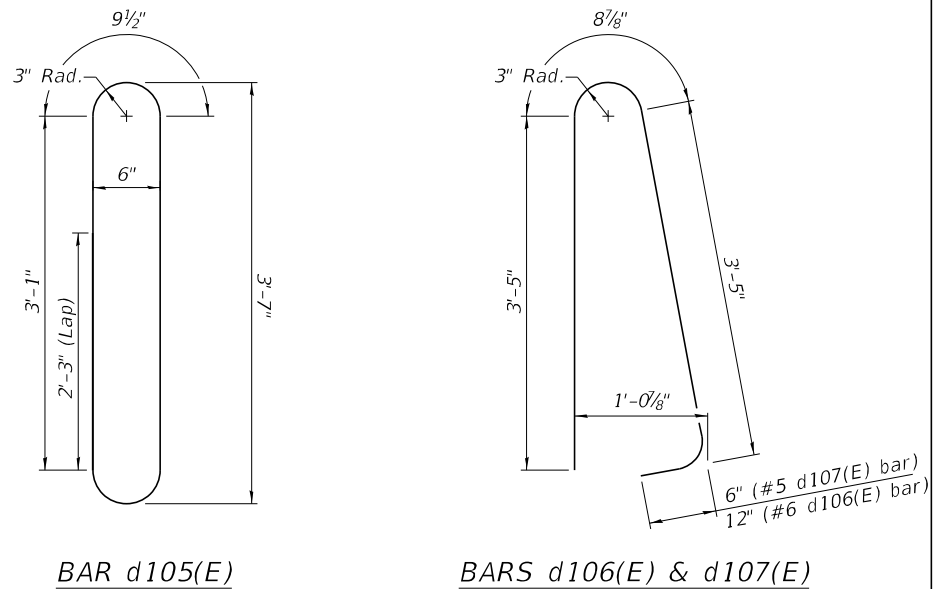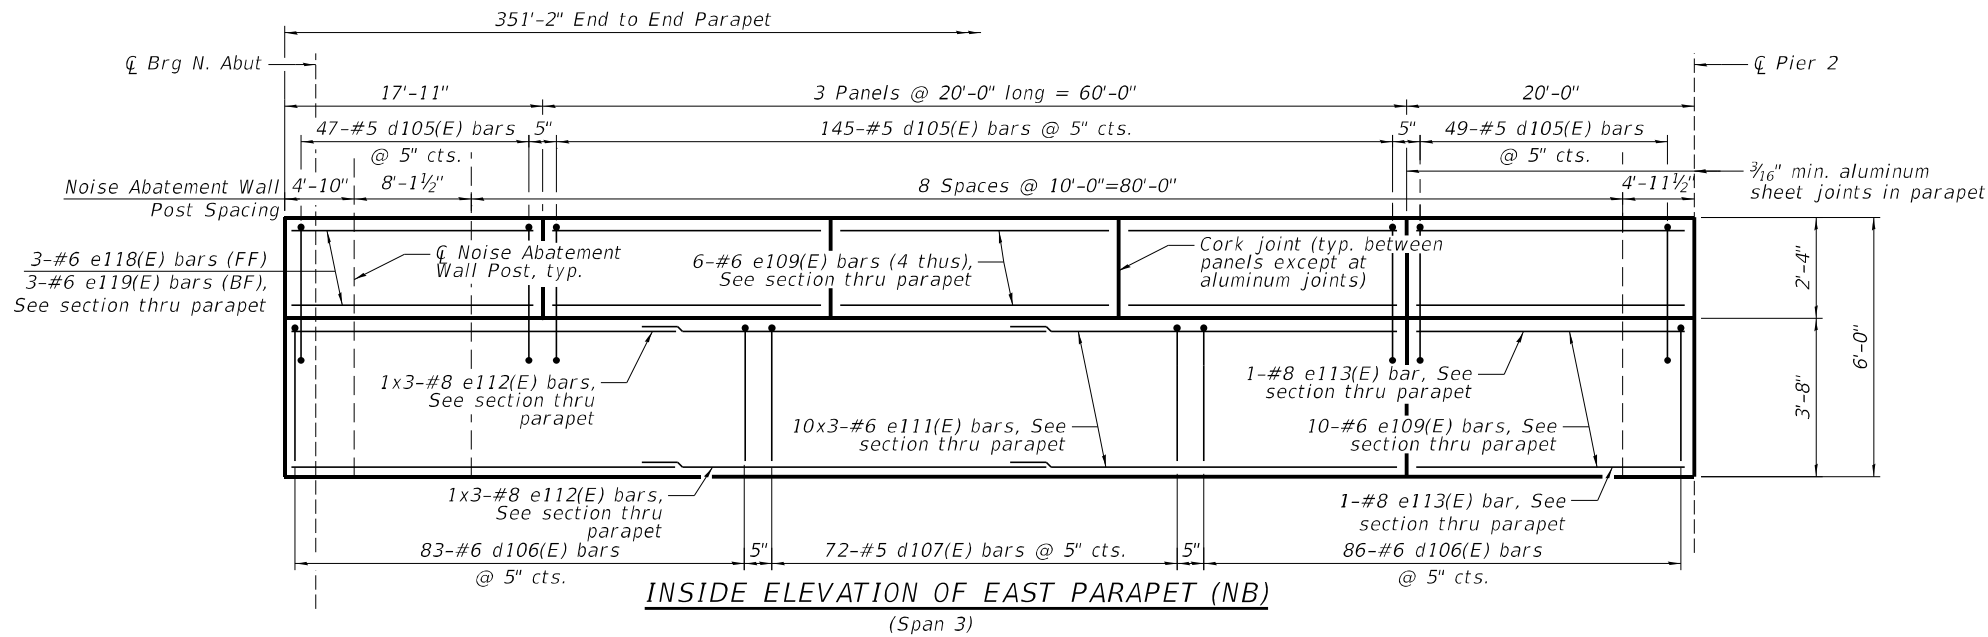

MINIMUM BAR LAP
#6 bar = 5'-0"
#8 bar = 7'-7"

- NOTES:**
- Bars indicated thus 4x5-#4 etc. indicates 4 lines of bars with 5 lengths per line.
 - All horizontal dimensions shown are taken at the toe of the parapet.
 - For sections thru parapets, see sheet 42 of 92.

MODEL: sMODELNAME\$
FILE NAME: c:\pwworking\benesch_projects\projects\dms65238\1010210_0211-shr-ppr\1010210_0211-shr-ppr.dgn



USER NAME =	DESIGNED - SHK	REVISED -
	CHECKED - TPS	REVISED -
PLOT SCALE =	DRAWN - KMS	REVISED -
PLOT DATE =	CHECKED - TPS	REVISED -

STATE OF ILLINOIS
DEPARTMENT OF TRANSPORTATION

EAST PARAPET ELEVATION (NORTHBOUND)
STRUCTURE NO. 101-0210 & 101-0211

SHEET 40 OF 92 SHEETS

F.A.I. R.T.E.	SECTION	COUNTY	TOTAL SHEETS	SHEET NO.
39	(201-3)R & (4-1, 5)R	WINNEBAGO	1685	643
CONTRACT NO. 64C24				
ILLINOIS FED. AID PROJECT				


2/11/2025 9:34:44 AM

MODEL: sMODELNAME5
FILE NAME: c:\pwwork\benesch_projects\projects\dms65238\101-0210_02-11-sh-prpdtb-2.dgn




2/11/2025 9:34:50 AM

Prop. $\frac{1}{4}$ I-39/U.S. Rte. 20
See Detail A

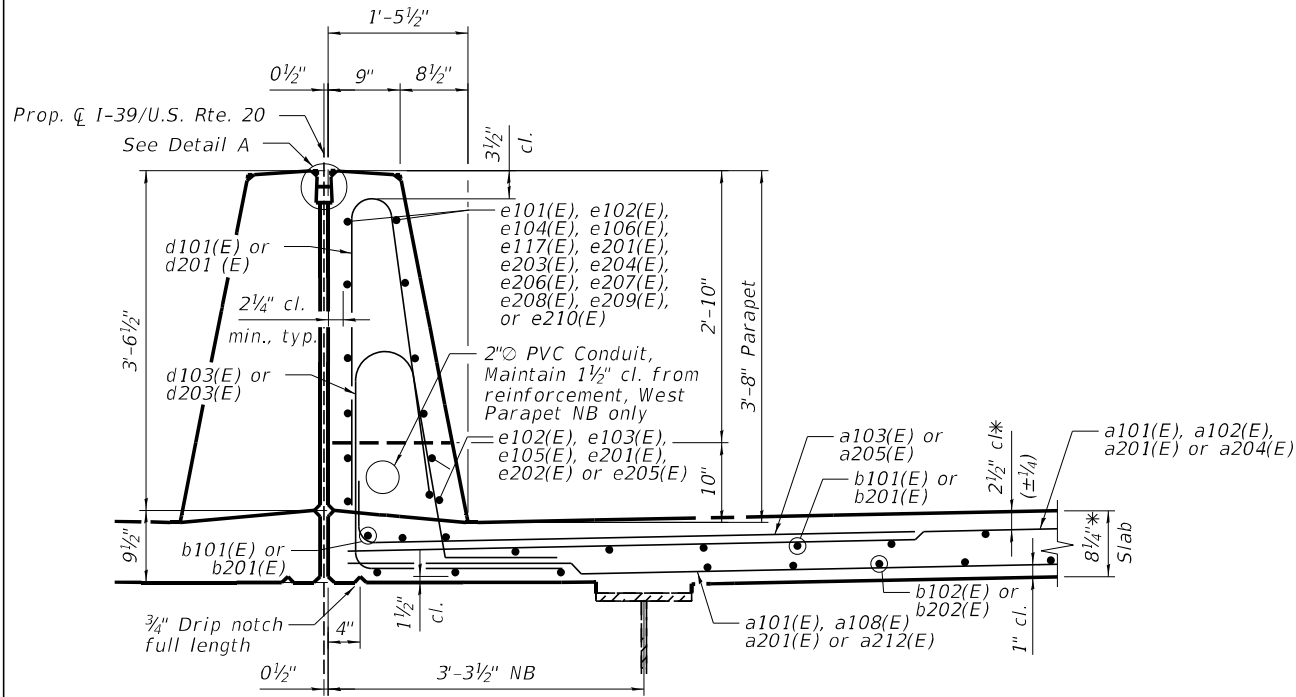


**SECTION THRU
WEST PARAPET (NB)**
(East Parapet (SB) similar)

* Prior to grinding

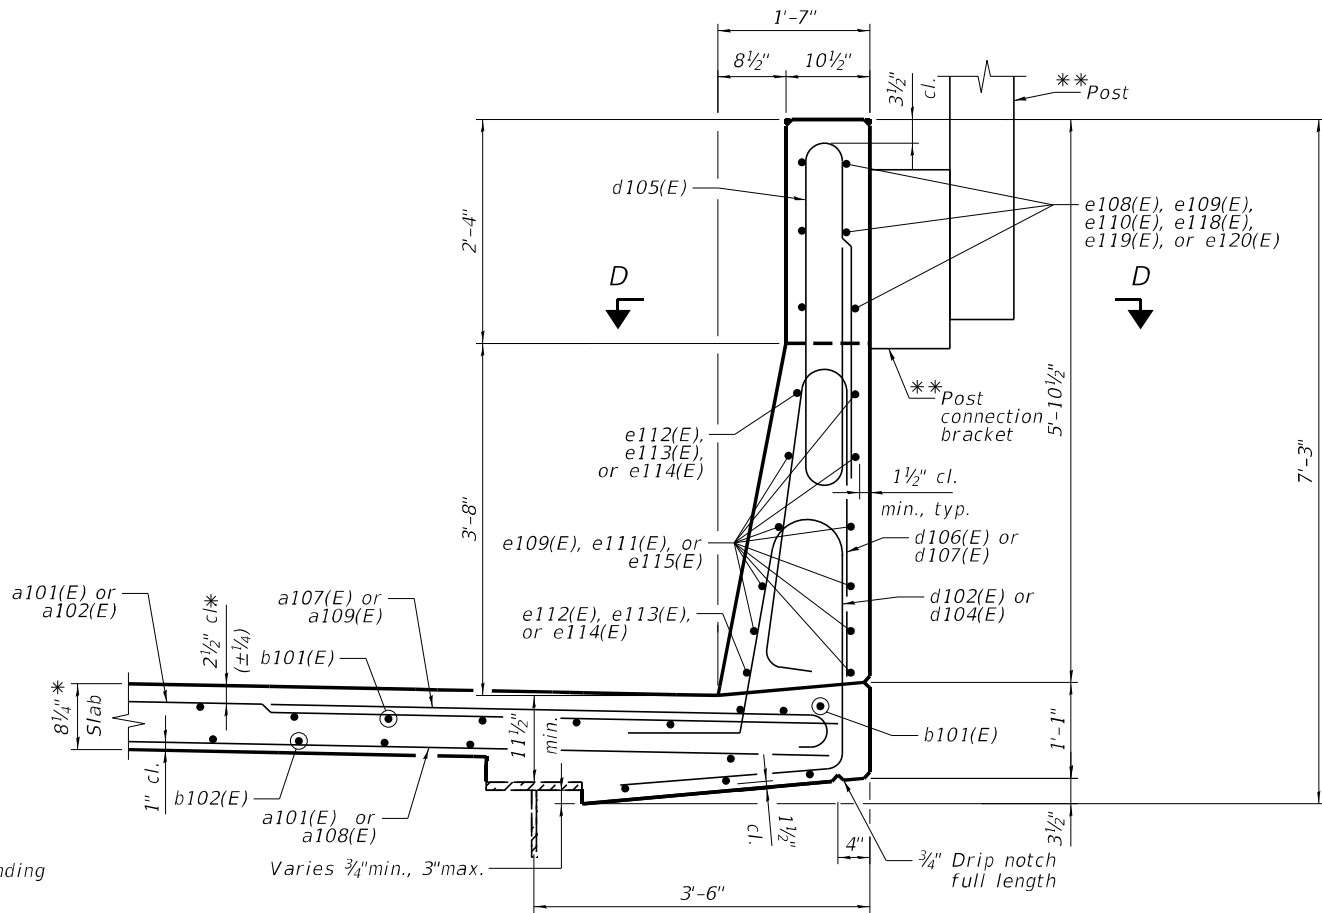


**SECTION THRU
EAST PARAPET (NB)**

** Shown for information only.
See Noise Abatement Wall
plans for full details.

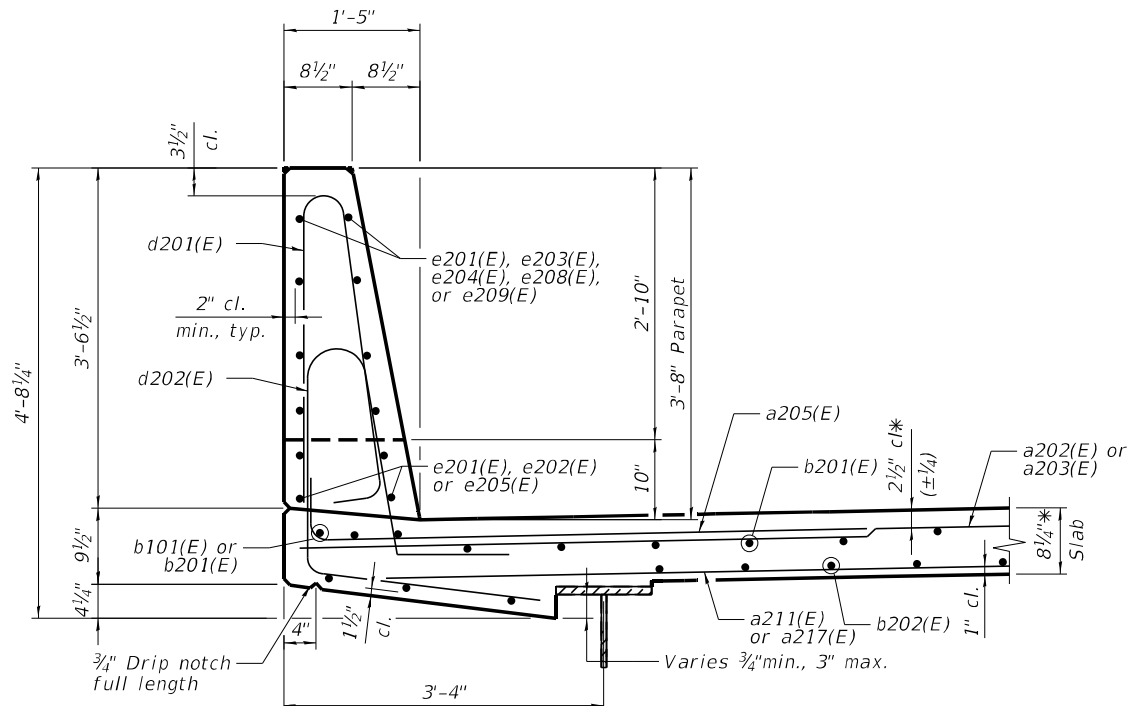

**SECTION THRU
WEST PARAPET (SB)**

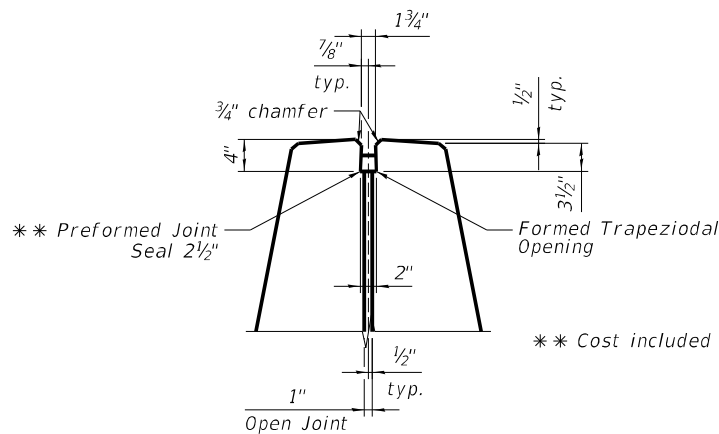

** Cost included in Concrete Superstructure.

DETAIL A


NOTE:
See sheet 43 of 92 for Section D-D.

**STATE OF ILLINOIS
DEPARTMENT OF TRANSPORTATION**


**PARAPET DETAILS (2 OF 3)
STRUCTURE NO. 101-0210 & 101-0211**

SHEET 42 OF 92 SHEETS


F.A.I. RTE.	SECTION	COUNTY	TOTAL SHEETS	SHEET NO.
39	(201-3)R & (4-1, 5)R	WINNEBAGO	1685	645
CONTRACT NO. 64C24				
ILLINOIS FED. AID PROJECT				

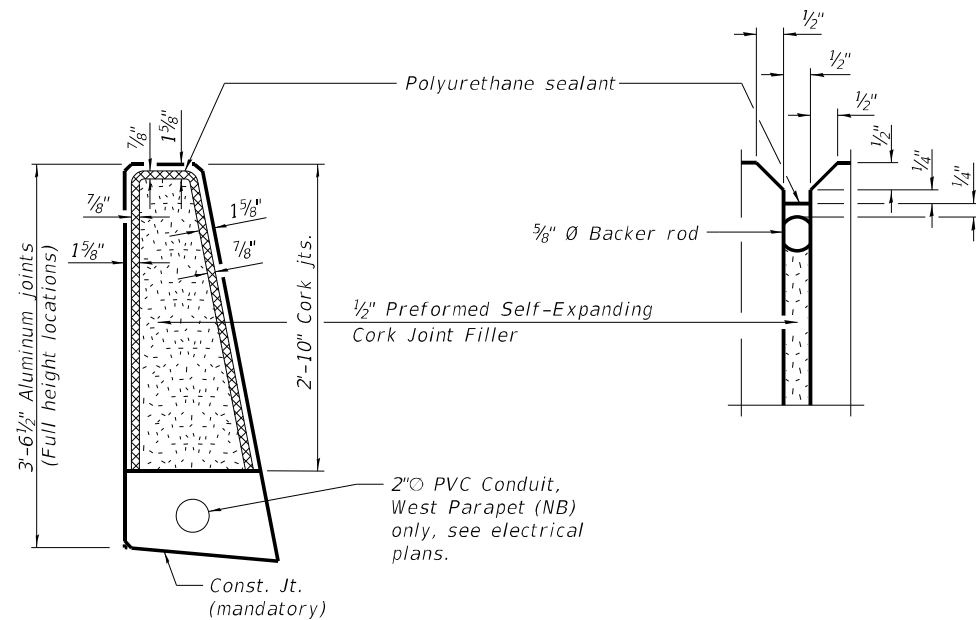


3'-8" PARAPET JOINT DETAILS

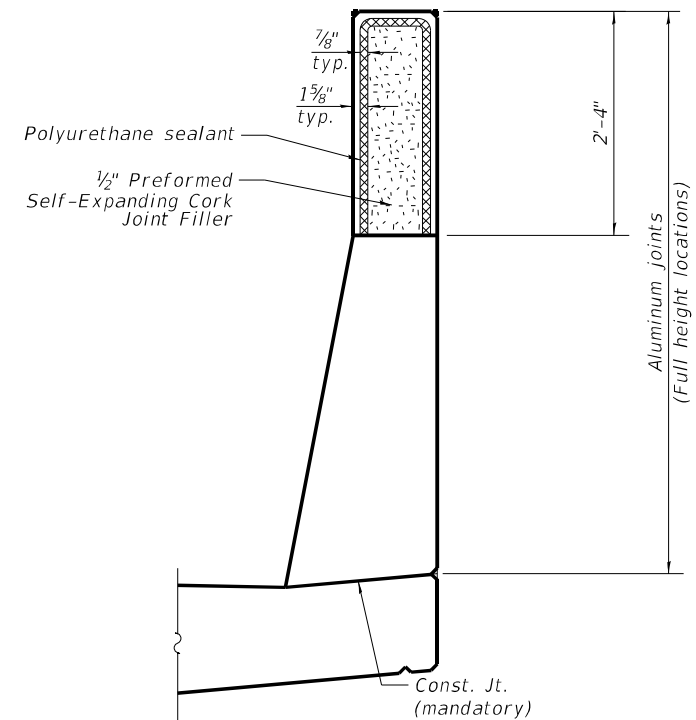


6'-0" PARAPET JOINT DETAILS

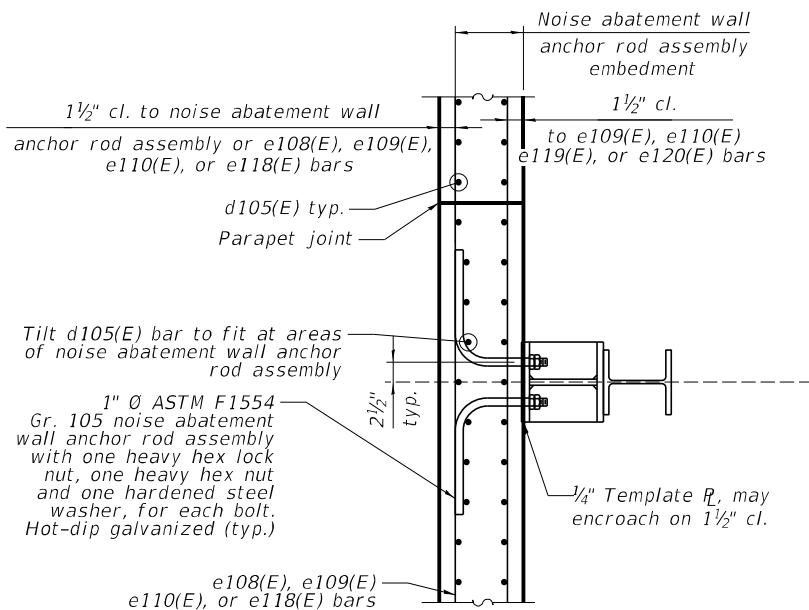

SECTION D-D

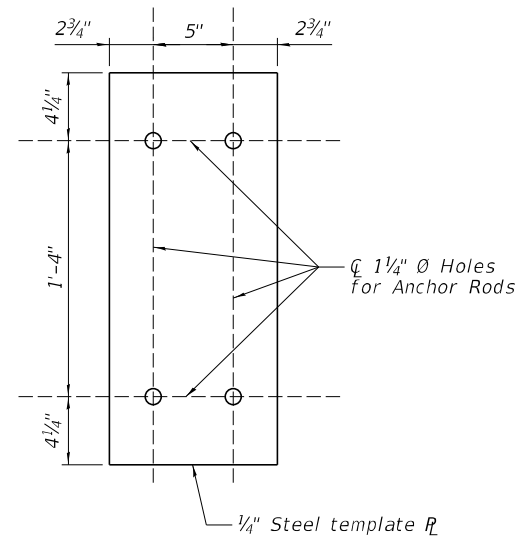

TEMPLATE PLATE FOR NOISE ABATEMENT WALL ANCHOR ROD ASSEMBLY

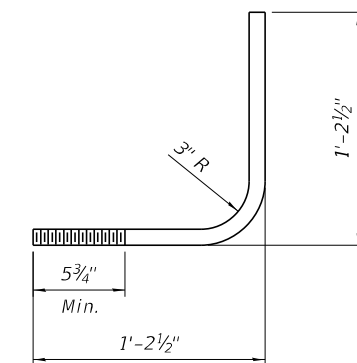

NOISE ABATEMENT WALL ANCHOR ROD ASSEMBLY

NOTES:


- The 3/16" minimum aluminum sheet shall be ASTM B 209 alloy 3003-H14 and coated with 5 mils of either bitumen paint or epoxy paint to minimize reaction with wet concrete. Cost included with Concrete Superstructure.
- The polyurethane sealant shall be according to Article 1050.04 of the Std. Spec. and the color shall be gray.

**STATE OF ILLINOIS
DEPARTMENT OF TRANSPORTATION**


**PARAPET DETAILS (3 OF 3)
STRUCTURE NO. 101-0210 & 101-0211**

SHEET 43 OF 92 SHEETS


F.A.I. RTE.	SECTION	COUNTY	TOTAL SHEETS	SHEET NO.
39	(201-3)R & (4-1, 5)R	WINNEBAGO	1685	646
CONTRACT NO. 64C24				
ILLINOIS FED. AID PROJECT				

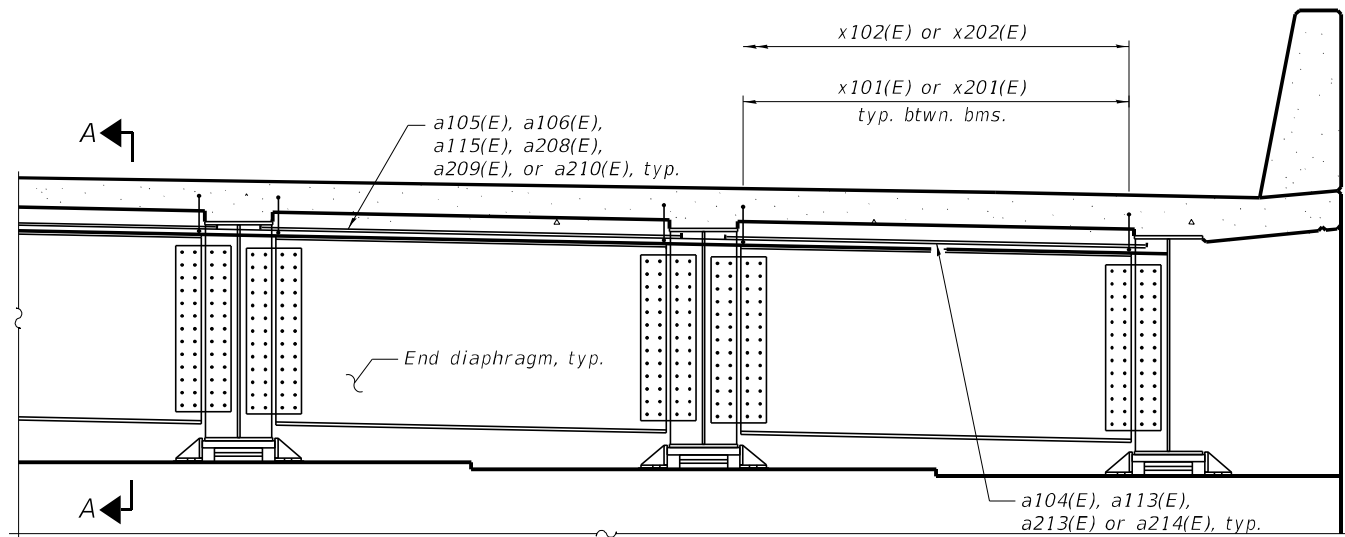

DIAPHRAGM AT SOUTH ABUTMENT
(Looking South)
(Northbound shown, Southbound similar)

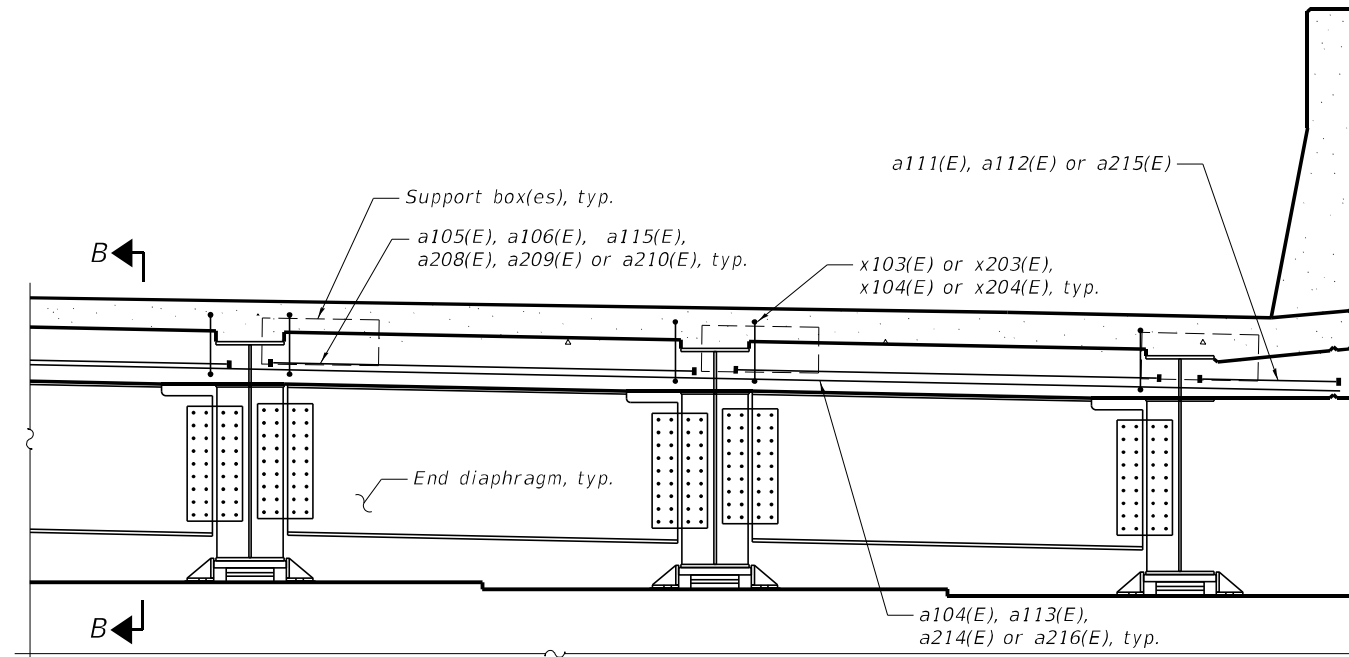


DIAPHRAGM AT NORTH ABUTMENT
(Looking North)
(Northbound shown, Southbound similar)

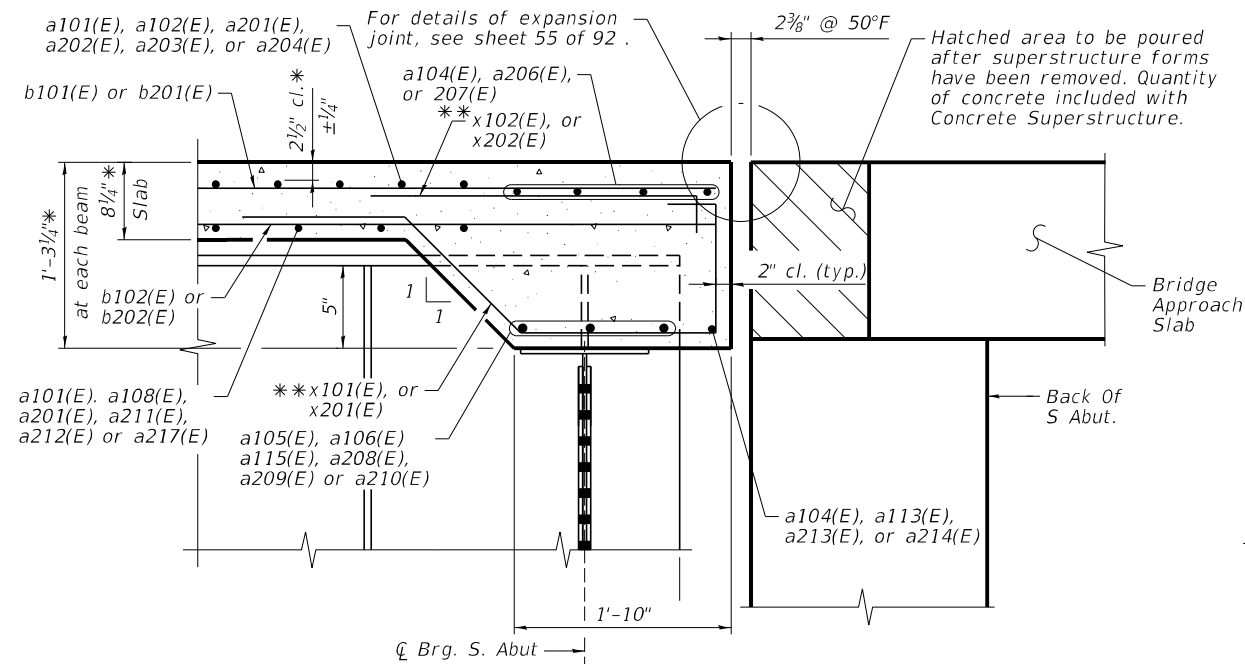

SECTION A-A
(at Rt. Angles)
(Full end diaphragm not shown for clarity)

* Prior to grinding
** Bars shall be placed parallel to the girders. Spacing for these bars shall be at right angles to the girders.

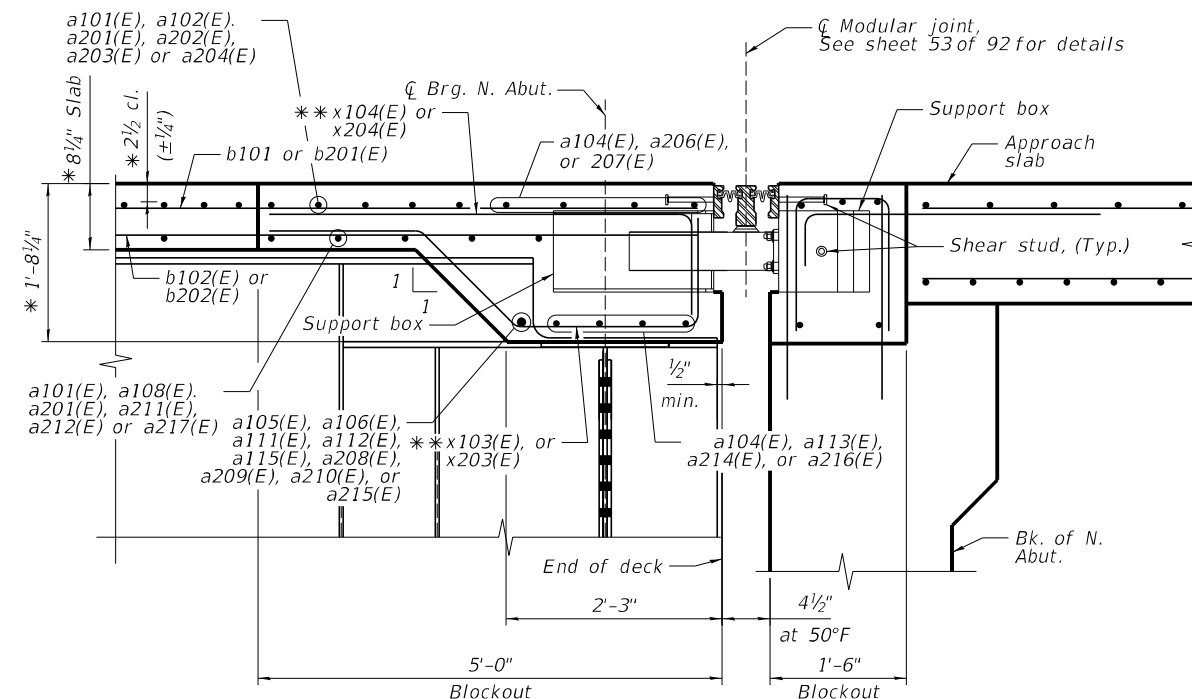

SECTION B-B

Note:
See sheet 45 of 92 for superstructure details and Bill of Material.

MODEL: smodelnames
FILE NAME: c:\pwwork\benesch\projects\projects\dms65238\1010210_0211-sh-diaphexp.dgn

benesch
Alfred Benesch & Company
35 W Wacker Drive, Suite 3300
Chicago, Illinois 60601
312.465.4150 Job No. 10800

USER NAME =	DESIGNED - MFH	REVISED -
CHECKED - KMP	REVIS	
PLOT SCALE =	DRAWN - KMS	REVISED -
PLOT DATE =	CHECKED - KMP	REVISED -


**STATE OF ILLINOIS
DEPARTMENT OF TRANSPORTATION**

**DECK DETAILS AT DIAPHRAGMS
STRUCTURE NO. 101-0210 & 101-0211**

SHEET 44 OF 92 SHEETS

F.A.I. RTE.	SECTION	COUNTY	TOTAL SHEETS	SHEET NO.
39	(201-3)R & (4-1, 5)R	WINNEBAGO	1685	647
CONTRACT NO. 64C24				
ILLINOIS FED. AID PROJECT				


2/11/2025 9:34:56 AM

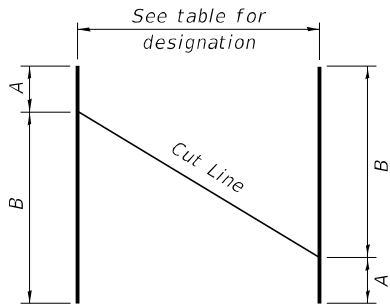


FIELD CUTTING DIAGRAM

Order bars full length. Cut as shown and use remainder of bars in opposite end of deck.


Bar	No.	Size	A	B
a102(E)	246	#5	3'-0"	36'-8"
a108(E)	150	#5	3'-0"	36'-6"
a203(E)	170	#5	3'-0"	50'-1"
a211(E)	102	#5	3'-0"	49'-11"
a204(E)	74	#5	3'-0"	23'-4"
a212(E)	45	#5	3'-0"	23'-1"

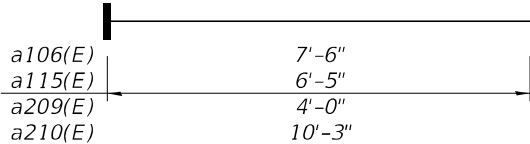


HEADED BARS a106(E), a115(E), a209(E), & 210(E)
(Headed. 16-#7 Bar Terminators)

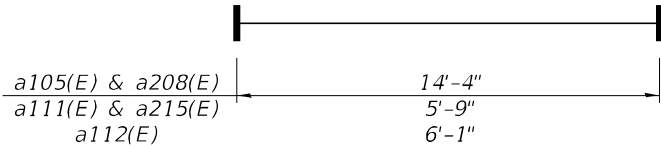


HEADED BARS a105(E), a111(E), a112(E), a208(E) & a215(E)
(Headed. 136-#7 Bar Terminators)

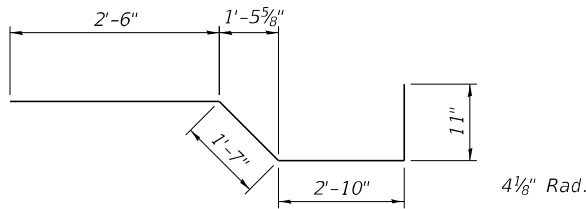


BARS x101(E) & x201(E)

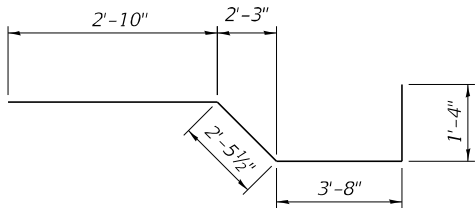


BARS x103(E) & x203(E)

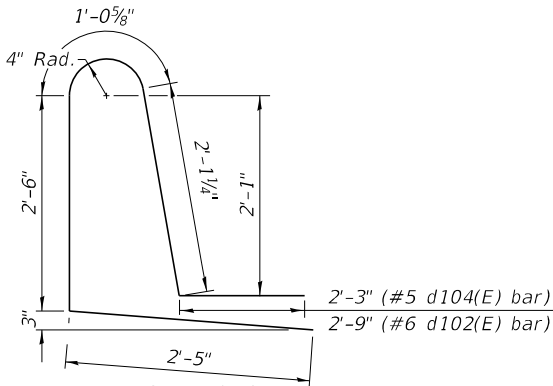


BARS d102(E) & d104(E)

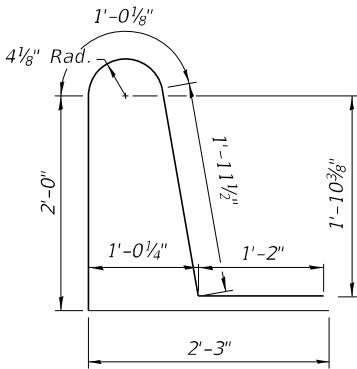


BARS d103(E) & d203(E)

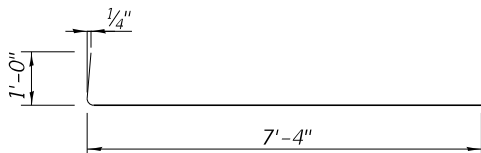


BARS a103(E) & a205(E)

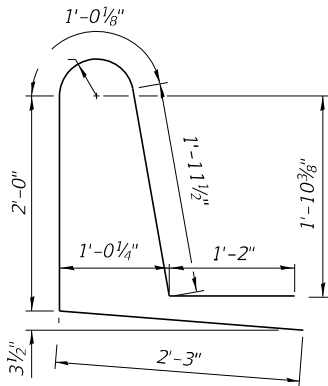


BAR d202(E)

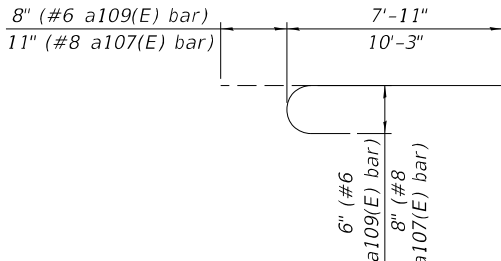

BARS a107(E) & a109(E)

 

BARS x102(E) & x202(E)

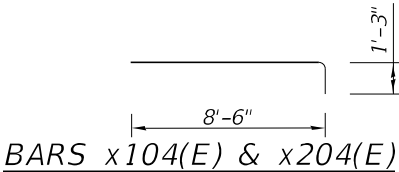

BARS x104(E) & x204(E)

SUPERSTRUCTURE BILL OF MATERIAL NB (SN 101-0211)

Bar	No.	Size	Length	Shape
a101(E)	2044	#5	37'-2"	—
a102(E)	246	#5	39'-8"	—
a103(E)	740	#6	8'-4"	—
a104(E)	42	#7	38'-6"	—
a105(E)	32	#7	14'-4"	—
a106(E)	4	#7	7'-6"	—
a107(E)	473	#8	11'-2"	—
a108(E)	150	#5	39'-6"	—
a109(E)	347	#6	8'-7"	—
a110(E)	10	#6	5'-1"	—
a111(E)	1	#7	5'-9"	—
a112(E)	1	#7	6'-1"	—
a113(E)	10	#7	38'-1"	—
a115(E)	4	#7	6'-5"	—
b101(E)	624	#5	47'-2"	—
b102(E)	483	#5	53'-3"	—
b103(E)	140	#6	58'-6"	—
b104(E)	140	#6	32'-2"	—
b105(E)	2	#5	2'-2"	—
d101(E)	533	#5	7'-0"	—
d102(E)	507	#6	10'-10"	—
d103(E)	527	#5	8'-5"	—
d104(E)	347	#5	10'-4"	—
d105(E)	854	#5	10'-0"	—
d106(E)	507	#6	8'-7"	—
d107(E)	347	#5	8'-1"	—
d108(E)	6	#6	5'-11"	—
d109(E)	6	#5	3'-4"	—
e101(E)	8	#4	17'-11"	—
e102(E)	100	#4	19'-8"	—
e103(E)	24	#4	28'-2"	—
e104(E)	48	#4	18'-10"	—
e105(E)	20	#4	25'-0"	—
e106(E)	4	#4	15'-9"	—
e107(E)	4	#4	2'-2"	—
e108(E)	3	#6	17'-11"	—
e109(E)	100	#6	19'-8"	—
e110(E)	36	#6	18'-10"	—
e111(E)	60	#6	30'-0"	—
e112(E)	12	#8	31'-9"	—
e113(E)	8	#8	19'-8"	—
e114(E)	8	#8	34'-6"	—
e115(E)	40	#6	32'-6"	—
e116(E)	7	#6	8'-11"	—
e117(E)	4	#4	17'-7"	—
e118(E)	3	#6	17'-7"	—
e119(E)	3	#6	19'-5"	—
e120(E)	3	#6	15'-11"	—
x101(E)	72	#5	7'-10"	—
x102(E)	70	#5	4'-1"	—
x103(E)	80	#5	10'-4"	—
x104(E)	72	#5	9'-9"	—
Concrete Superstructure			Cu. Yds.	891.3
Protective Coat			Sq. Yd.	3,328
Reinforcement Bars, Epoxy Coated			Lbs.	260,810


SUPERSTRUCTURE BILL OF MATERIAL SB (SN 101-0210)

Bar	No.	Size	Length	Shape
a201(E)	1099	#5	23'-9"	—
a202(E)	586	#5	50'-5"	—
a203(E)	170	#5	53'-1"	—
a204(E)	74	#5	26'-4"	—
a205(E)	1480	#6	8'-4"	—
a206(E)	16	#7	51'-5"	—
a207(E)	8	#7	45'-9"	—
a208(E)	32	#7	14'-4"	—
a209(E)	4	#7	4'-0"	—
a210(E)	4	#7	10'-3"	—
a211(E)	102	#5	52'-11"	—
a212(E)	45	#5	26'-1"	—
a213(E)	1	#7	39'-3"	—
a214(E)	10	#7	51'-11"	—
a215(E)	2	#7	5'-9"	—
a216(E)	4	#7	45'-6"	—
a217(E)	359	#5	49'-7"	—
b201(E)	632	#5	47'-2"	—
b202(E)	483	#5	53'-3"	—
b203(E)	142	#6	58'-6"	—
b204(E)	142	#6	32'-2"	—
b205(E)	4	#5	2'-0"	—
d201(E)	1057	#5	7'-0"	—
d202(E)	527	#5	8'-5"	—
d203(E)	527	#5	8'-5"	—
d204(E)	3	#5	1'-10"	—
e201(E)	200	#4	19'-8"	—
e202(E)	48	#4	28'-2"	—
e203(E)	8	#4	18'-0"	—
e204(E)	88	#4	18'-10"	—
e205(E)	40	#4	25'-0"	—
e206(E)	8	#4	5'-4"	—
e207(E)	8	#4	10'-3"	—
e208(E)	8	#4	17'-7"	—
e209(E)	8	#4	15'-11"	—
e210(E)	4	#5	19'-5"	—
x201(E)	72	#5	7'-10"	—
x202(E)	71	#5	4'-1"	—
x203(E)	80	#5	10'-4"	—
x204(E)	73	#5	9'-9"	—
Concrete Superstructure			Cu. Yds.	847.7
Protective Coat			Sq. Yd.	3,218
Reinforcement Bars, Epoxy Coated			Lbs.	220,930

NOTE:

Bar terminators paid for separately. See Total Bill of Materials.

MODEL: sMODELNAME5
FILE NAME: c:\pwworking\benesch_projects\projects\dms65238\1010210_0211-sht-approach1.dgn

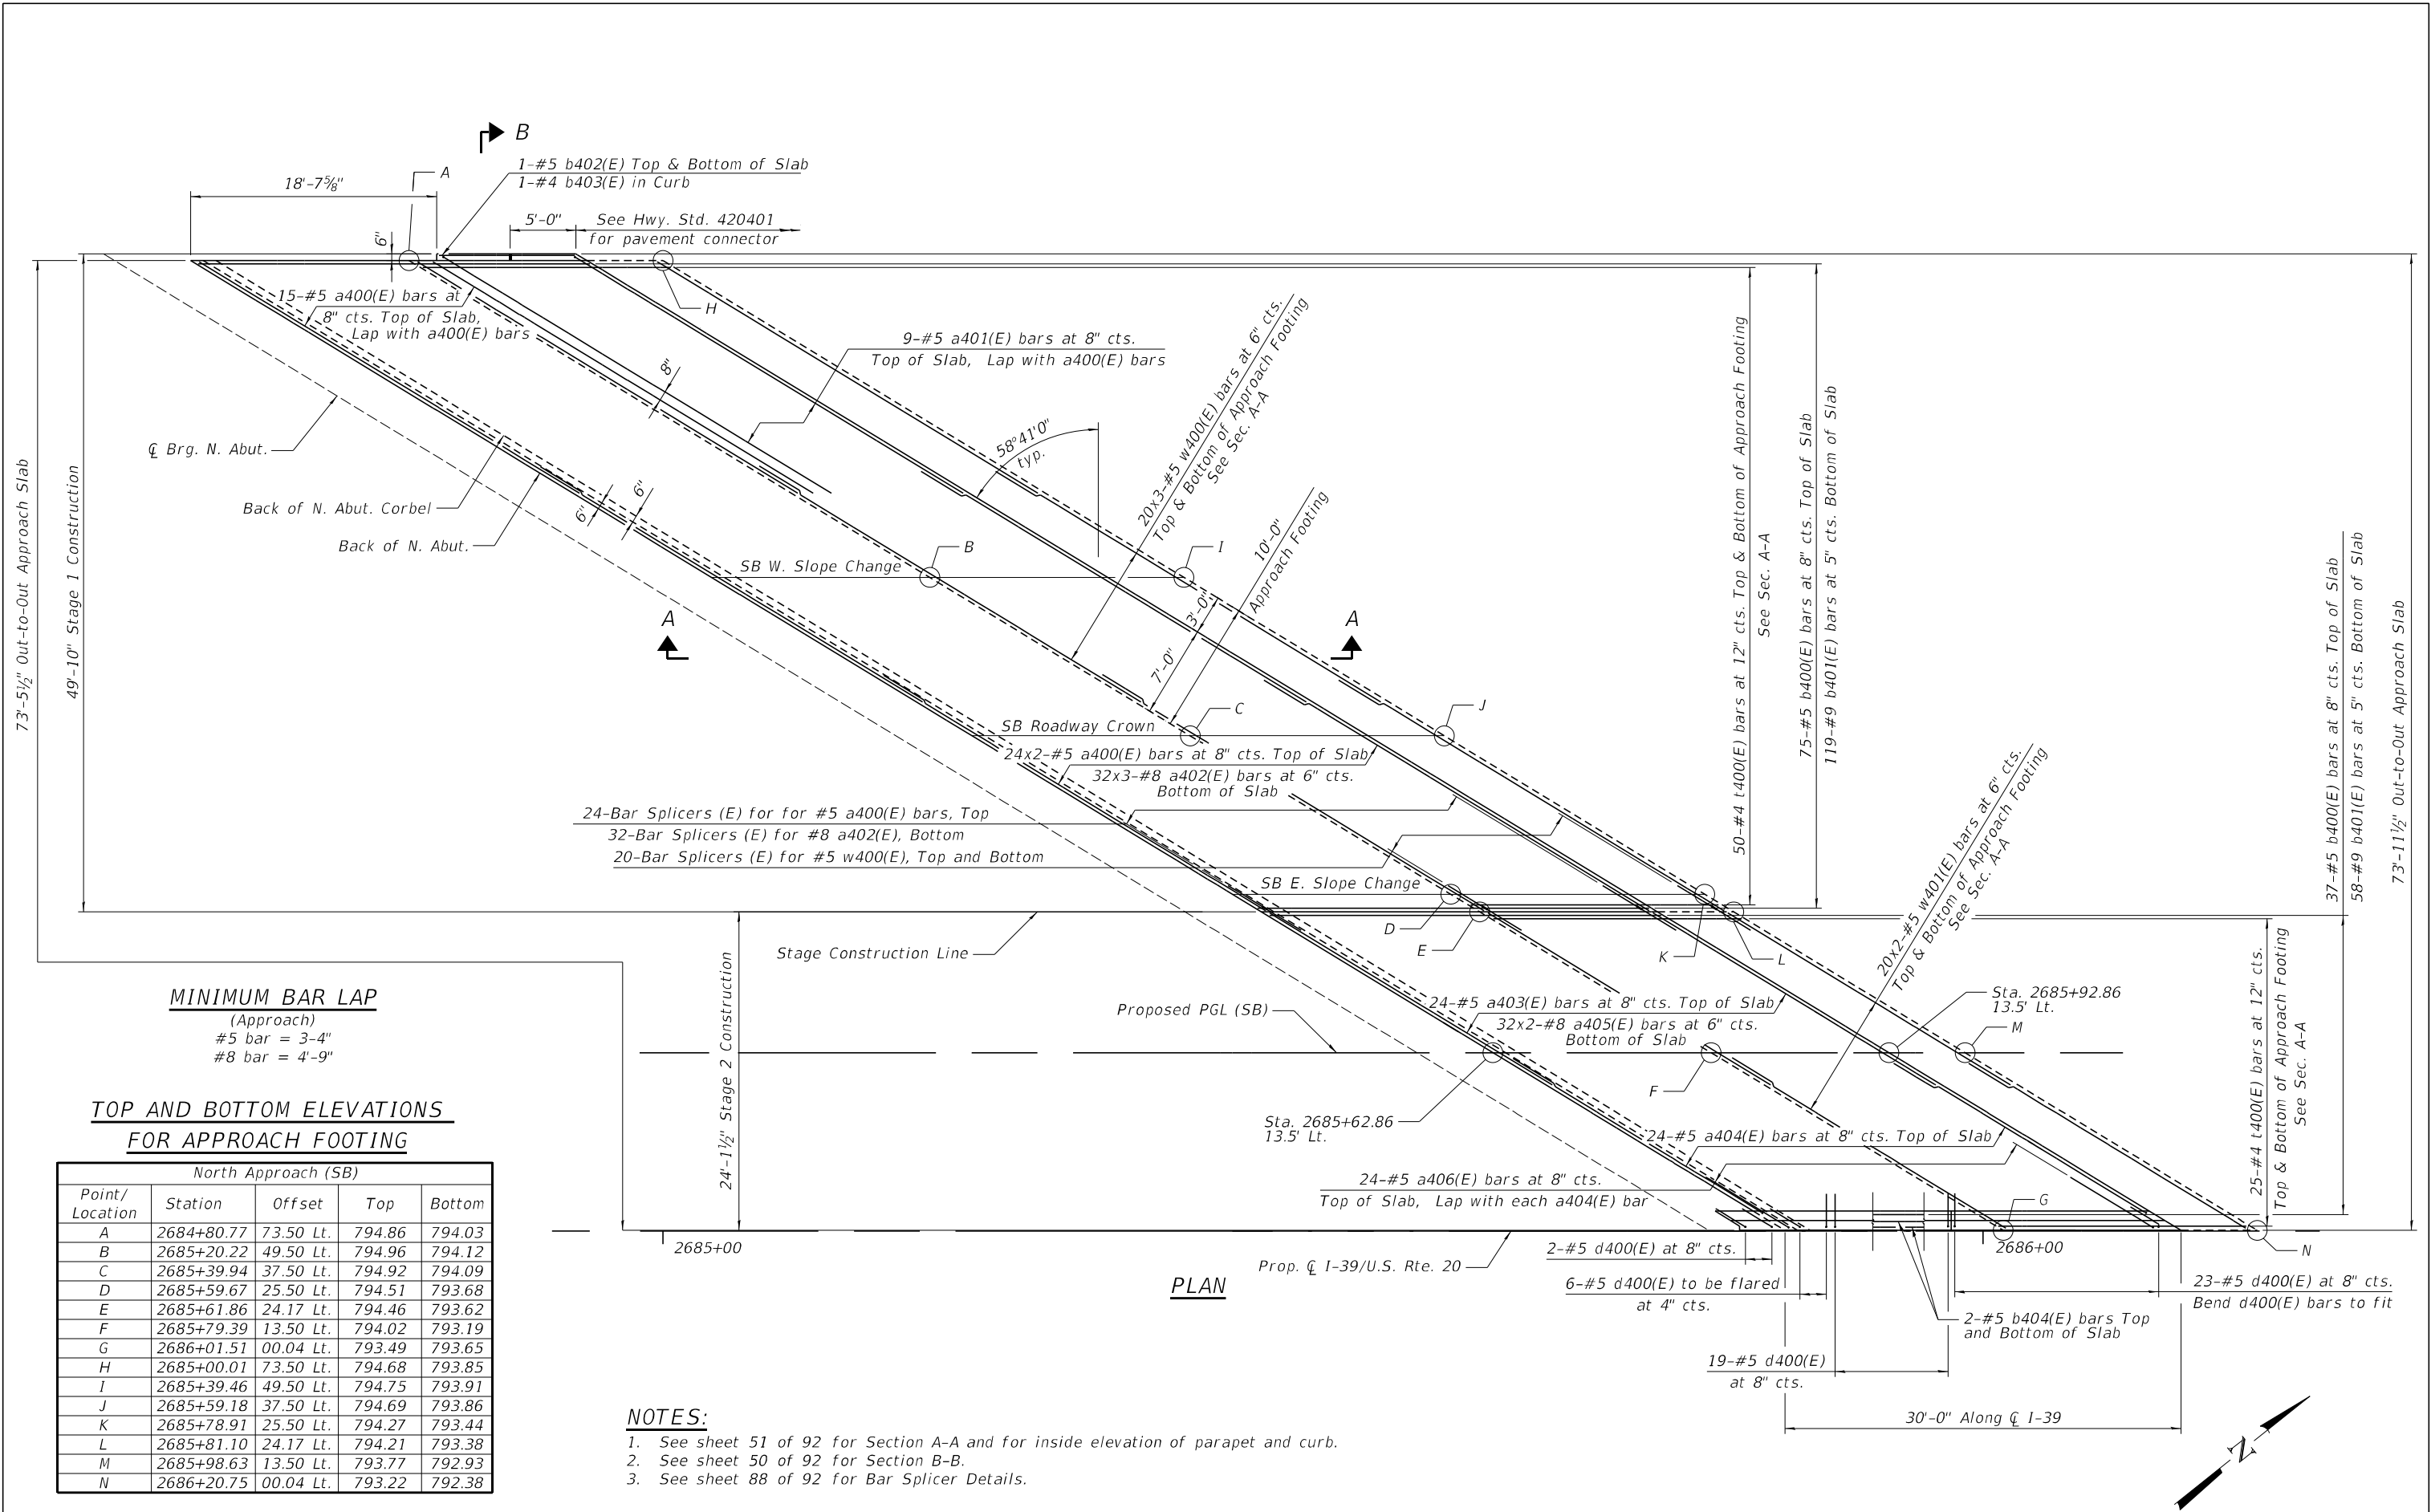

MINIMUM BAR LAP
(Approach)
#5 bar = 3'-4"
#8 bar = 4'-9"

**TOP AND BOTTOM ELEVATIONS
FOR APPROACH FOOTING**

North Approach (SB)				
Point/ Location	Station	Offset	Top	Bottom
A	2684+80.77	73.50 Lt.	794.86	794.03
B	2685+20.22	49.50 Lt.	794.96	794.12
C	2685+39.94	37.50 Lt.	794.92	794.09
D	2685+59.67	25.50 Lt.	794.51	793.68
E	2685+61.86	24.17 Lt.	794.46	793.62
F	2685+79.39	13.50 Lt.	794.02	793.19
G	2686+01.51	00.04 Lt.	793.49	793.65
H	2685+00.01	73.50 Lt.	794.68	793.85
I	2685+39.46	49.50 Lt.	794.75	793.91
J	2685+59.18	37.50 Lt.	794.69	793.86
K	2685+78.91	25.50 Lt.	794.27	793.44
L	2685+81.10	24.17 Lt.	794.21	793.38
M	2685+98.63	13.50 Lt.	793.77	792.93
N	2686+20.75	00.04 Lt.	793.22	792.38

NOTES:

- See sheet 51 of 92 for Section A-A and for inside elevation of parapet and curb.
- See sheet 50 of 92 for Section B-B.
- See sheet 88 of 92 for Bar Splicer Details.

PLAN



USER NAME =	DESIGNED -	RPC	REVISED -
	CHECKED -	KMP	REVISED -
PLOT SCALE =	DRAWN -	RPC	REVISED -
	CHECKED -	KMP	REVISED -
PLOT DATE =			


**STATE OF ILLINOIS
DEPARTMENT OF TRANSPORTATION**

**NORTH APPROACH SLAB PLAN (SOUTHBOUND)
STRUCTURE NO. 101-0210 & 101-0211**

SHEET 46 OF 92 SHEETS

F.A.I. RTE.	SECTION	COUNTY	TOTAL SHEETS	SHEET NO.
39	(201-3)R & (4-1, 5)R	WINNEBAGO	1685	649
CONTRACT NO. 64C24				
ILLINOIS		FED. AID PROJECT		

MODEL: sMODELNAME5
FILE NAME: c:\pwworking\benesch_projects\projects\dms65238\101-0210_02-11-shl-approach2.dgn

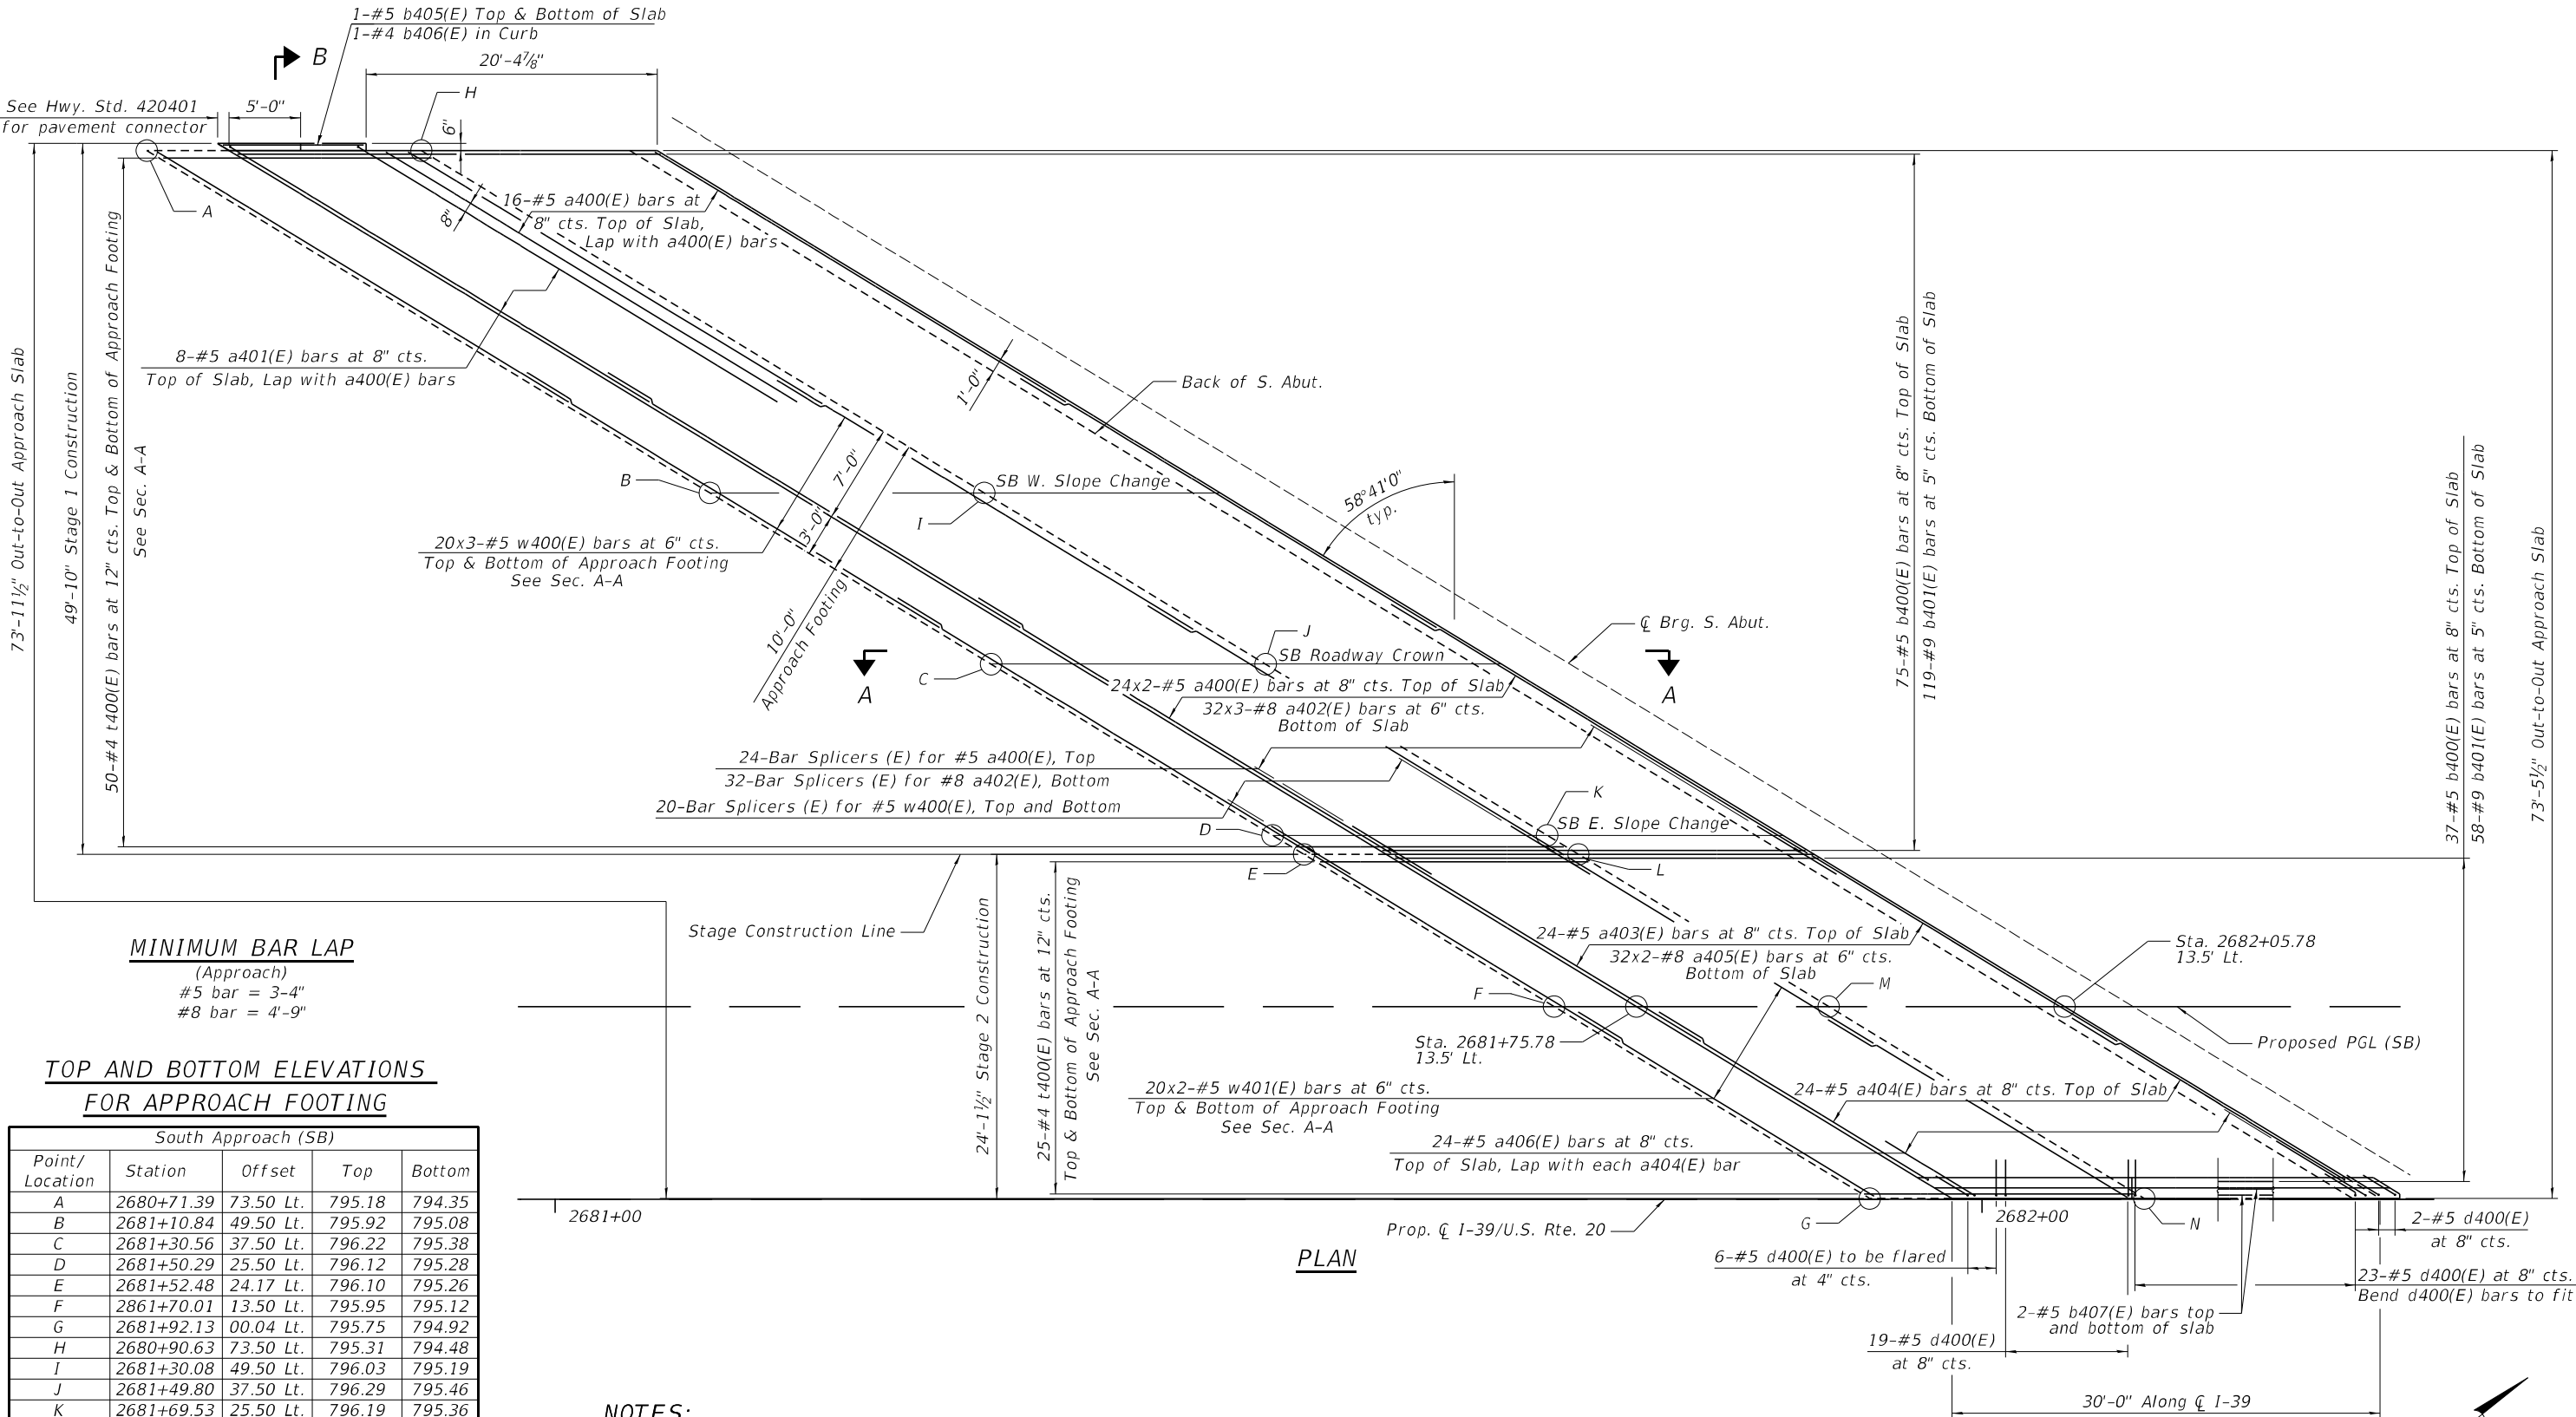

MINIMUM BAR LAP
(Approach)
#5 bar = 3'-4"
#8 bar = 4'-9"

**TOP AND BOTTOM ELEVATIONS
FOR APPROACH FOOTING**

South Approach (SB)				
Point/ Location	Station	Offset	Top	Bottom
A	2680+71.39	73.50 Lt.	795.18	794.35
B	2681+10.84	49.50 Lt.	795.92	795.08
C	2681+30.56	37.50 Lt.	796.22	795.38
D	2681+50.29	25.50 Lt.	796.12	795.28
E	2681+52.48	24.17 Lt.	796.10	795.26
F	2861+70.01	13.50 Lt.	795.95	795.12
G	2681+92.13	00.04 Lt.	795.75	794.92
H	2680+90.63	73.50 Lt.	795.31	794.48
I	2681+30.08	49.50 Lt.	796.03	795.19
J	2681+49.80	37.50 Lt.	796.29	795.46
K	2681+69.53	25.50 Lt.	796.19	795.36
L	2681+71.72	24.17 Lt.	796.17	795.34
M	2681+89.25	13.50 Lt.	796.01	795.18
N	2682+11.36	00.04 Lt.	795.79	794.96

NOTES:

- See sheet 51 of 92 for Section A-A and for inside elevation of parapet and curb.
- See sheet 50 of 92 for Section B-B.
- See sheet 88 of 92 for Bar Splicer Details.



USER NAME =
PLOT SCALE =
PLOT DATE =

DESIGNED - RPC
CHECKED - KMP
DRAWN - RPC
CHECKED - KMP

REVISED -
REVISED -
REVISED -
REVISED -


STATE OF ILLINOIS
DEPARTMENT OF TRANSPORTATION

SOUTH APPROACH SLAB PLAN (SOUTHBOUND)
STRUCTURE NO. 101-0210 & 101-0211

SHEET 47 OF 92 SHEETS

F.A.I. RTE.	SECTION	COUNTY	TOTAL SHEETS	SHEET NO.
39	(201-3)R & (4-1, 5)R	WINNEBAGO	1685	650
CONTRACT NO. 64C24				
ILLINOIS FED. AID PROJECT				

MODEL: sMODELNAME\$
FILE NAME: c:\pwworking\benesch_projects\projects\dms65238\1010210_0211-shl-approach3.dgn

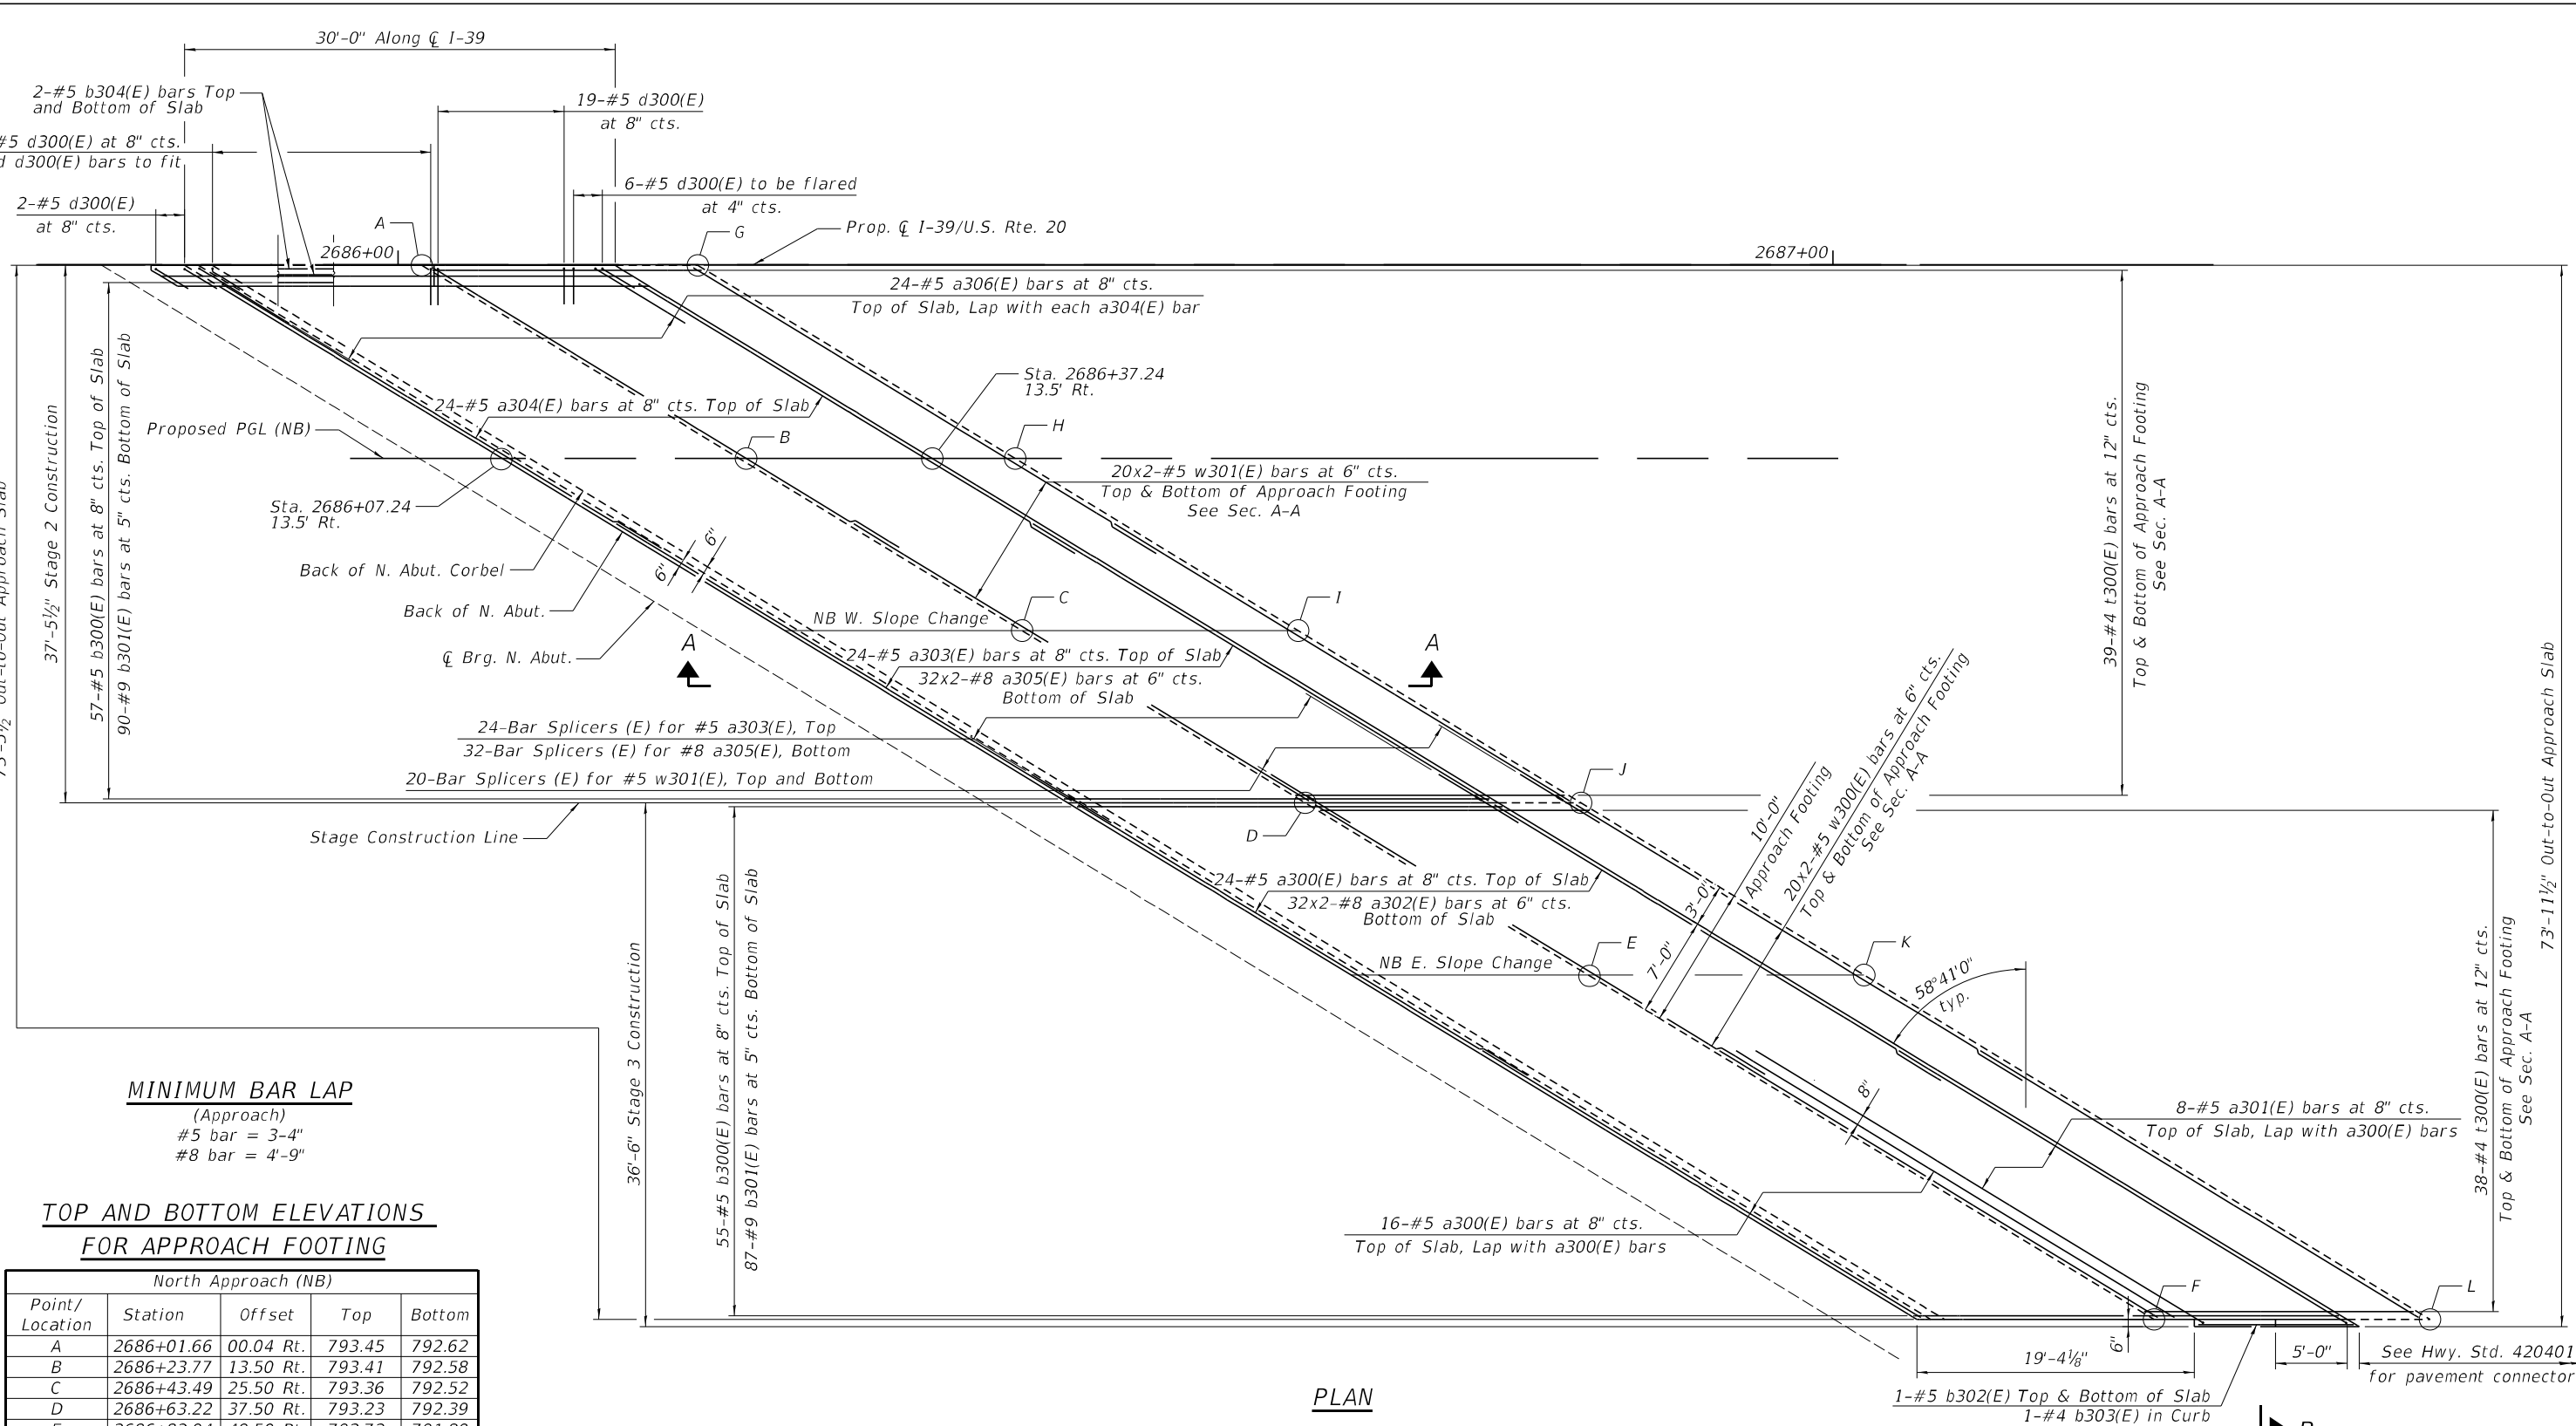

MINIMUM BAR LAP
(Approach)
#5 bar = 3'-4"
#8 bar = 4'-9"

**TOP AND BOTTOM ELEVATIONS
FOR APPROACH FOOTING**

North Approach (NB)				
Point/ Location	Station	Offset	Top	Bottom
A	2686+01.66	00.04 Rt.	793.45	792.62
B	2686+23.77	13.50 Rt.	793.41	792.58
C	2686+43.49	25.50 Rt.	793.36	792.52
D	2686+63.22	37.50 Rt.	793.23	792.39
E	2686+82.94	49.50 Rt.	792.72	791.89
F	6287+22.39	73.50 Rt.	791.53	790.70
G	2686+20.90	00.04 Rt.	793.18	792.35
H	2686+43.01	13.50 Rt.	793.12	792.29
I	2686+62.73	25.50 Rt.	793.05	792.21
J	2686+82.46	37.50 Rt.	792.90	792.07
K	2687+02.18	49.50 Rt.	792.38	791.54
L	2867+41.63	73.50 Rt.	791.17	790.34

NOTES:

- See sheet 51 of 92 for Section A-A and for inside elevation of parapet and curb.
- See sheet 50 of 92 for Section B-B.
- See sheet 88 of 92 for Bar Splicer Details.



USER NAME =	DESIGNED - RPC	REVISED -
	CHECKED - KMP	REVISED -
PLOT SCALE =	DRAWN - RPC	REVISED -
PLOT DATE =	CHECKED - KMP	REVISED -


**STATE OF ILLINOIS
DEPARTMENT OF TRANSPORTATION**

**NORTH APPROACH SLAB PLAN (NORTHBOUND)
STRUCTURE NO. 101-0210 & 101-0211**

SHEET 48 OF 92 SHEETS

F.A.I. RTE.	SECTION	COUNTY	TOTAL SHEETS	SHEET NO.
39	(201-3)R & (4-1, 5)R	WINNEBAGO	1685	651
CONTRACT NO. 64C24				
ILLINOIS FED. AID PROJECT				

MODEL: sMODELNAME5
FILE NAME: c:\pwwork\benesch_projects\projects\dms65238\101-0210_0211-sht-approach4.dgn

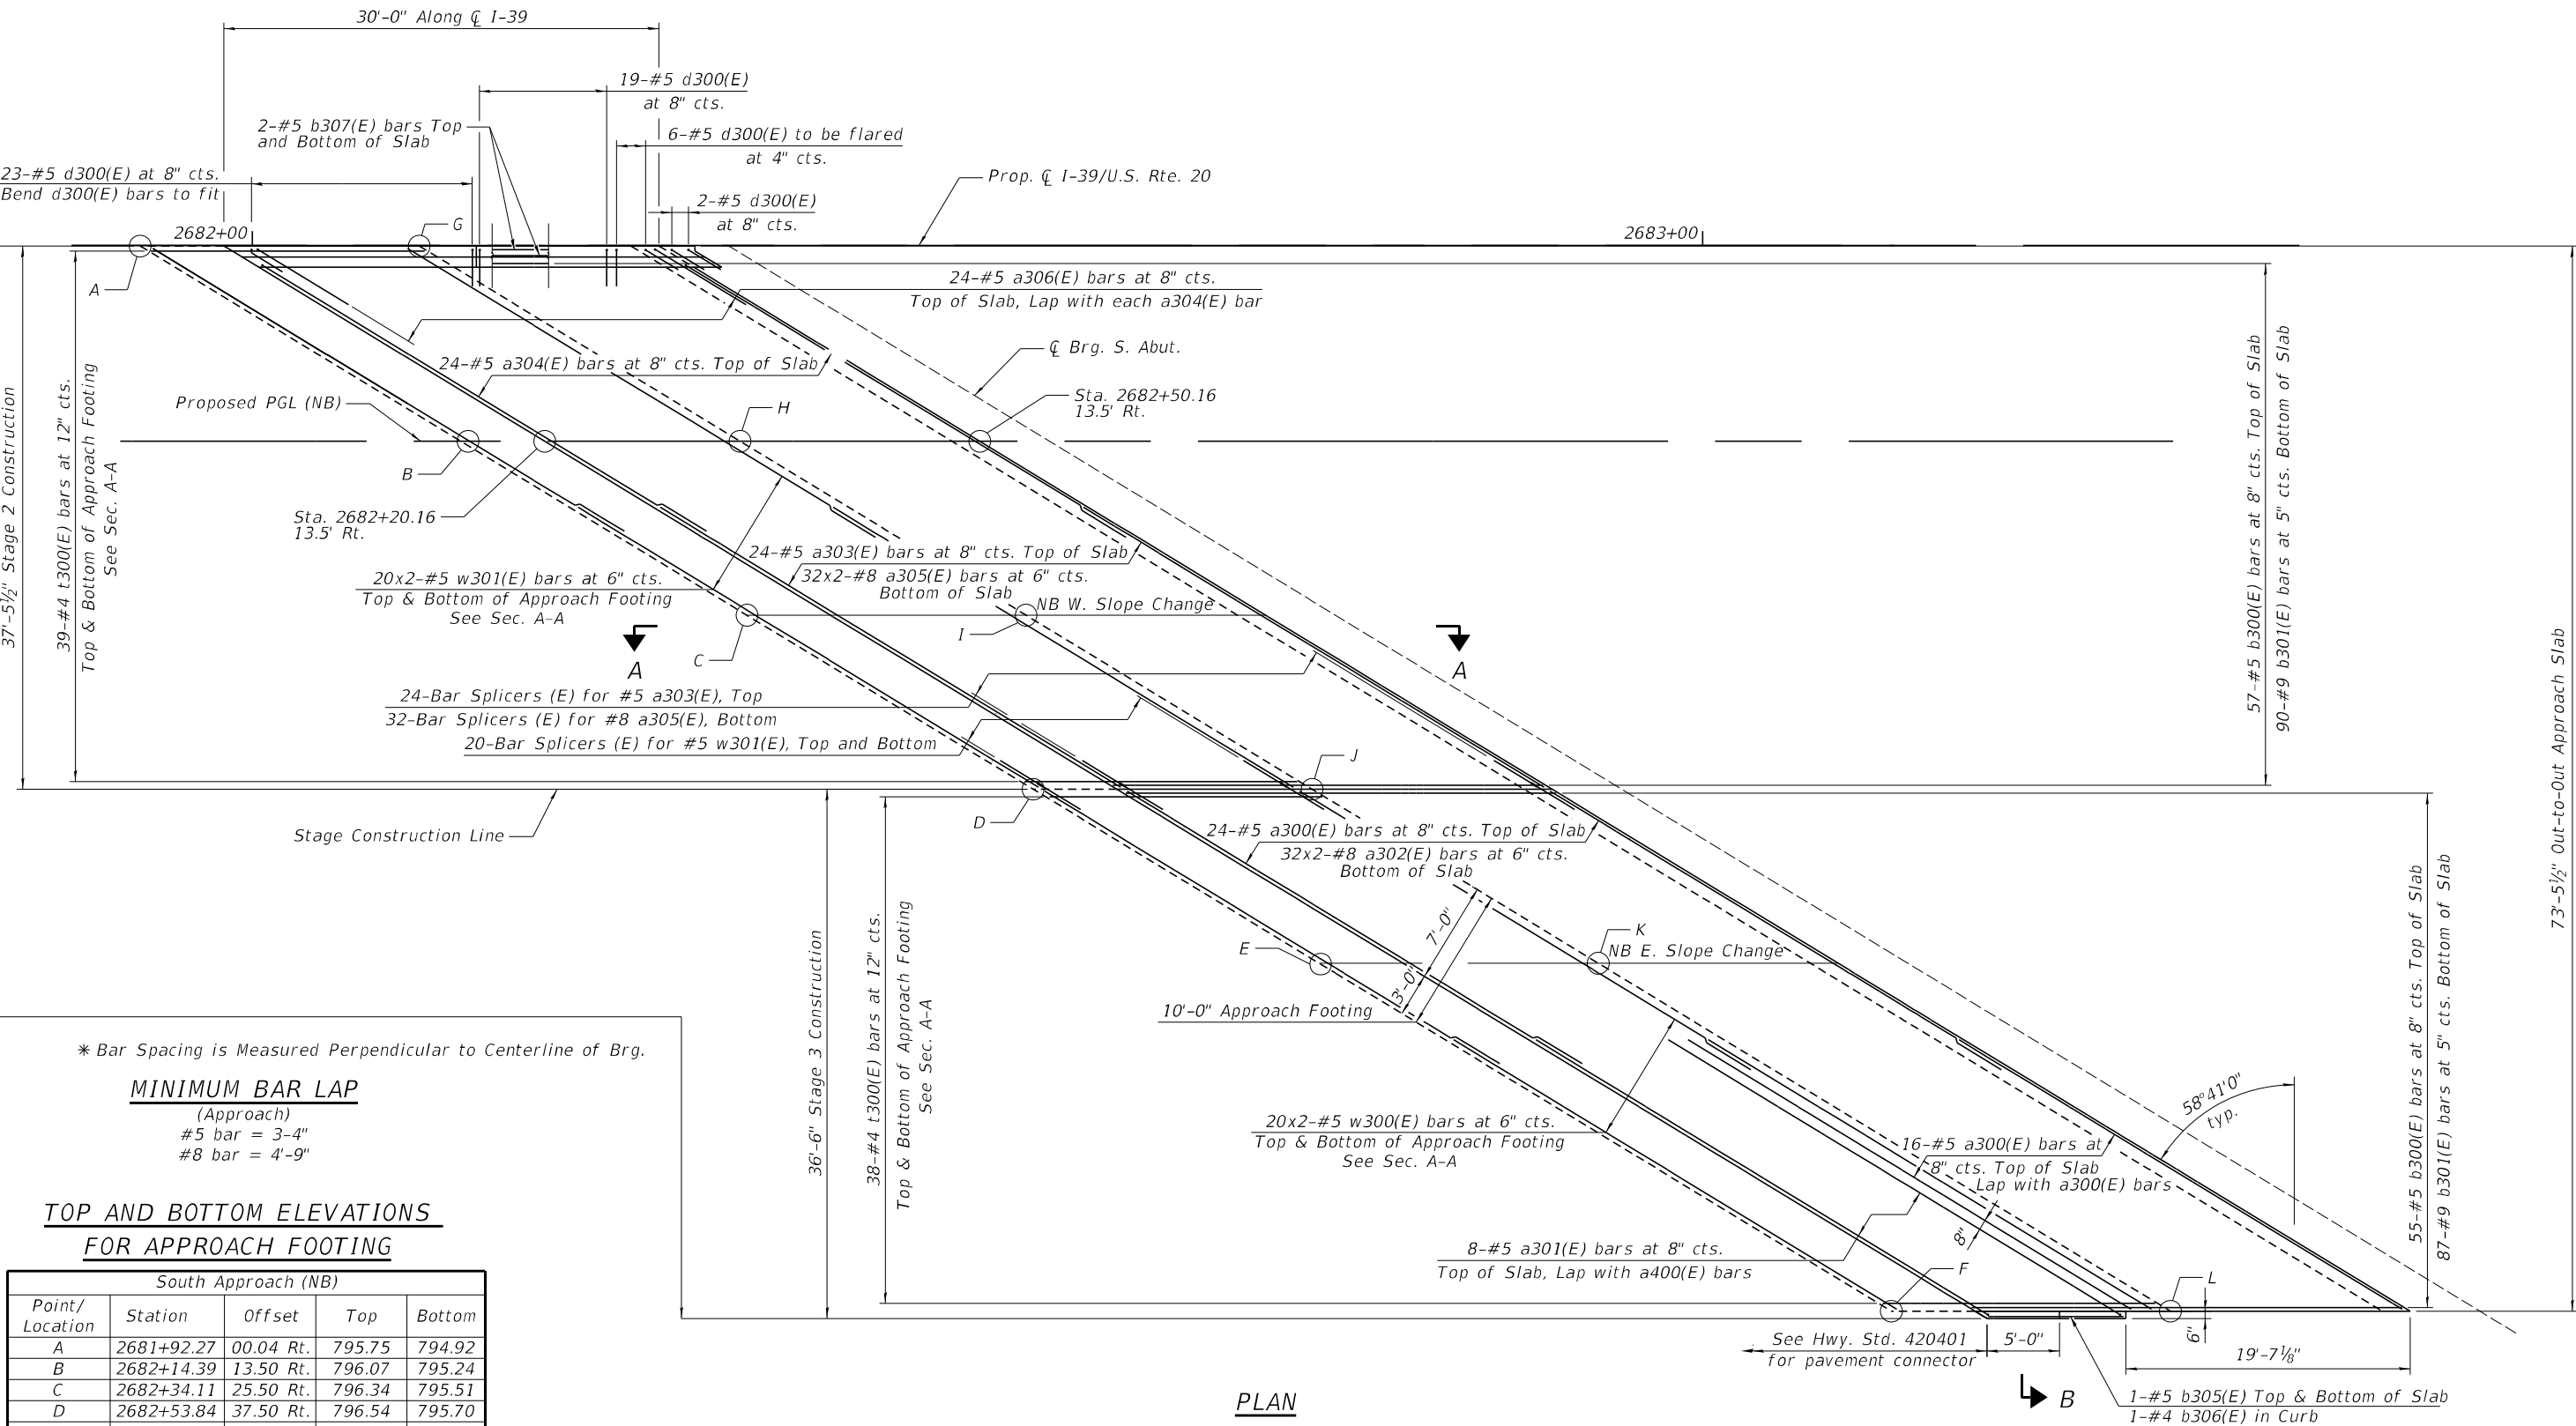

* Bar Spacing is Measured Perpendicular to Centerline of Brg.

MINIMUM BAR LAP

(Approach)
#5 bar = 3'-4"
#8 bar = 4'-9"

**TOP AND BOTTOM ELEVATIONS
FOR APPROACH FOOTING**

South Approach (NB)				
Point/ Location	Station	Offset	Top	Bottom
A	2681+92.27	00.04 Rt.	795.75	794.92
B	2682+14.39	13.50 Rt.	796.07	795.24
C	2682+34.11	25.50 Rt.	796.34	795.51
D	2682+53.84	37.50 Rt.	796.54	795.70
E	2682+73.56	49.50 Rt.	796.34	795.50
F	6283+13.01	73.50 Rt.	795.81	794.97
G	2682+11.51	00.04 Rt.	795.80	794.97
H	2682+33.63	13.50 Rt.	796.10	795.27
I	2682+53.35	25.50 Rt.	796.34	795.51
J	2682+73.08	37.50 Rt.	796.52	795.68
K	2682+92.80	49.50 Rt.	796.32	795.49
L	2863+32.25	73.50 Rt.	795.76	794.92

NOTES:

1. See sheet 51 of 92 for Section A-A and for inside elevation of parapet and curb.
2. See sheet 50 of 92 for Section B-B.
3. See sheet 88 of 92 for Bar Splicer Details.



Alfred Benesch & Company
35 W Wacker Drive, Suite 3300
Chicago, Illinois 60601
312.465.4150 Job No. 10800




USER NAME	=	DESIGNED	-	RPC	REVISED	-
		CHECKED	-	KMP	REVISED	-
PLOT SCALE	=	DRAWN	-	RPC	REVISED	-
PLOT DATE	=	CHECKED	-	KMP	REVISED	-

**STATE OF ILLINOIS
DEPARTMENT OF TRANSPORTATION**

**SOUTH APPROACH SLAB PLAN (NORTHBOUND)
STRUCTURE NO. 101-0210 & 101-0211**

SHEET 49 OF 92 SHEETS

F.A.I. RTE.	SECTION	COUNTY	TOTAL SHEETS	SHEET NO.
39	(201-3)R & (4-1, 5)R	WINNEBAGO	1685	652
CONTRACT NO. 64C24				
ILLINOIS FED. AID PROJECT				

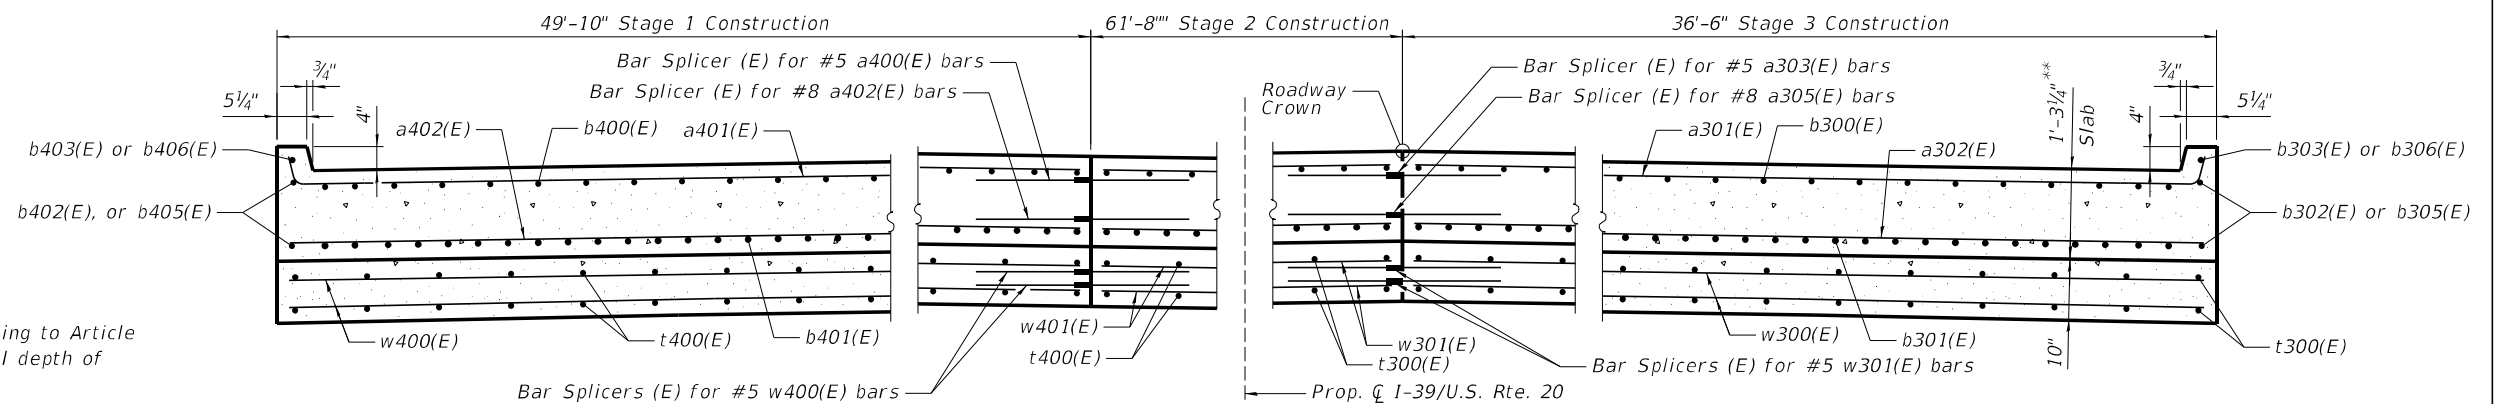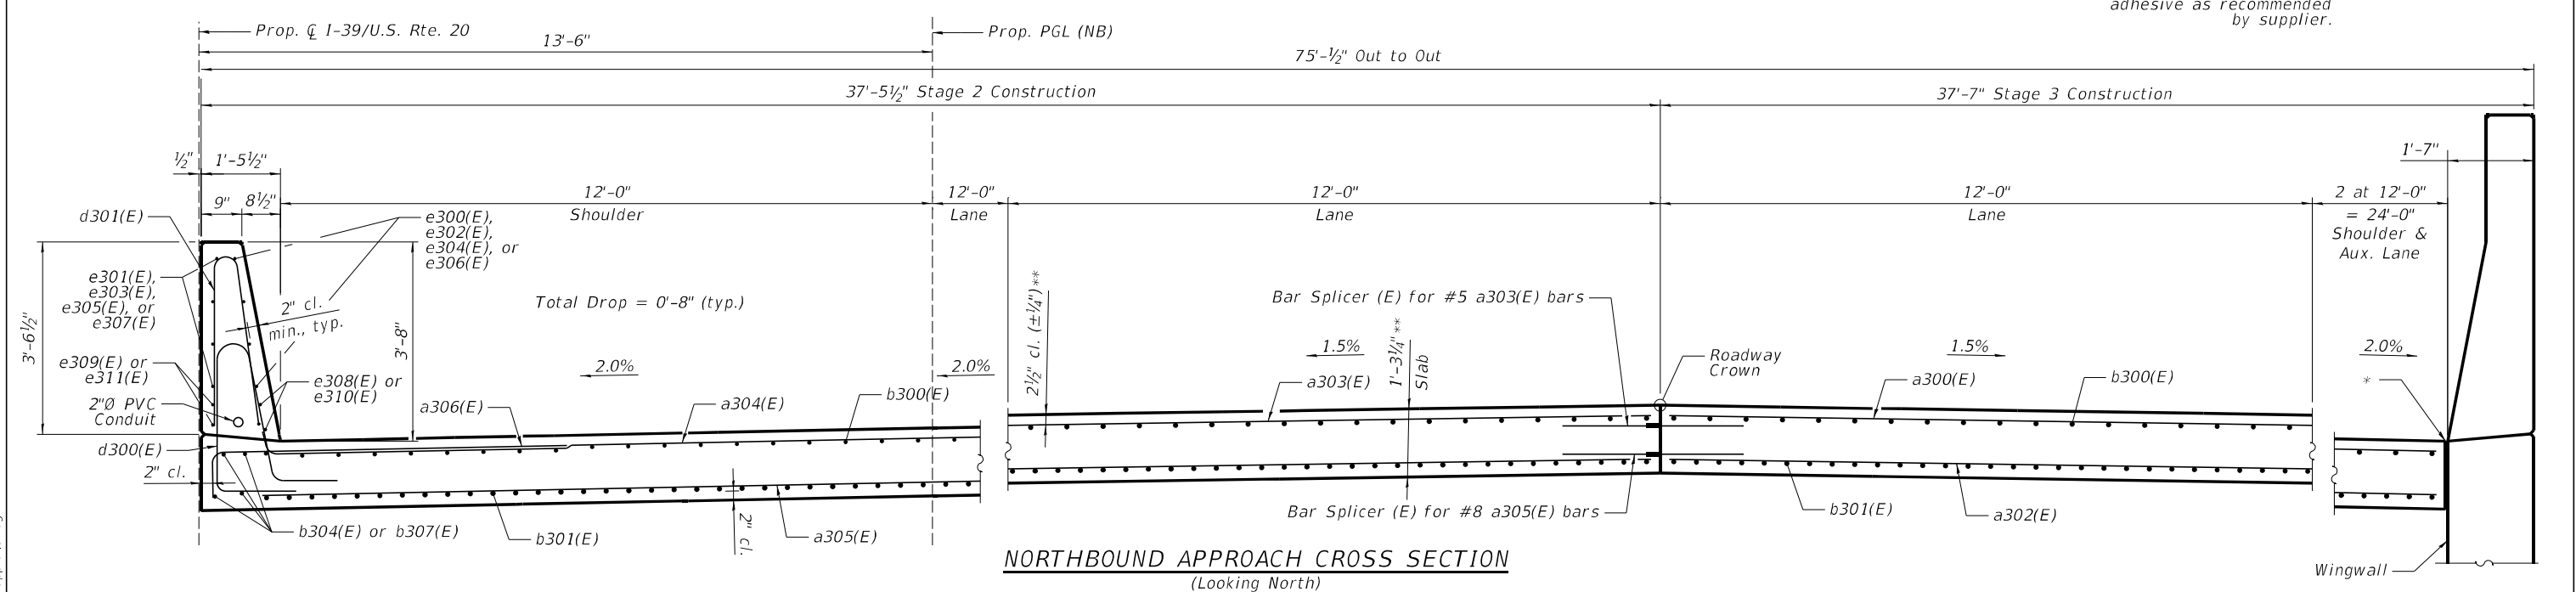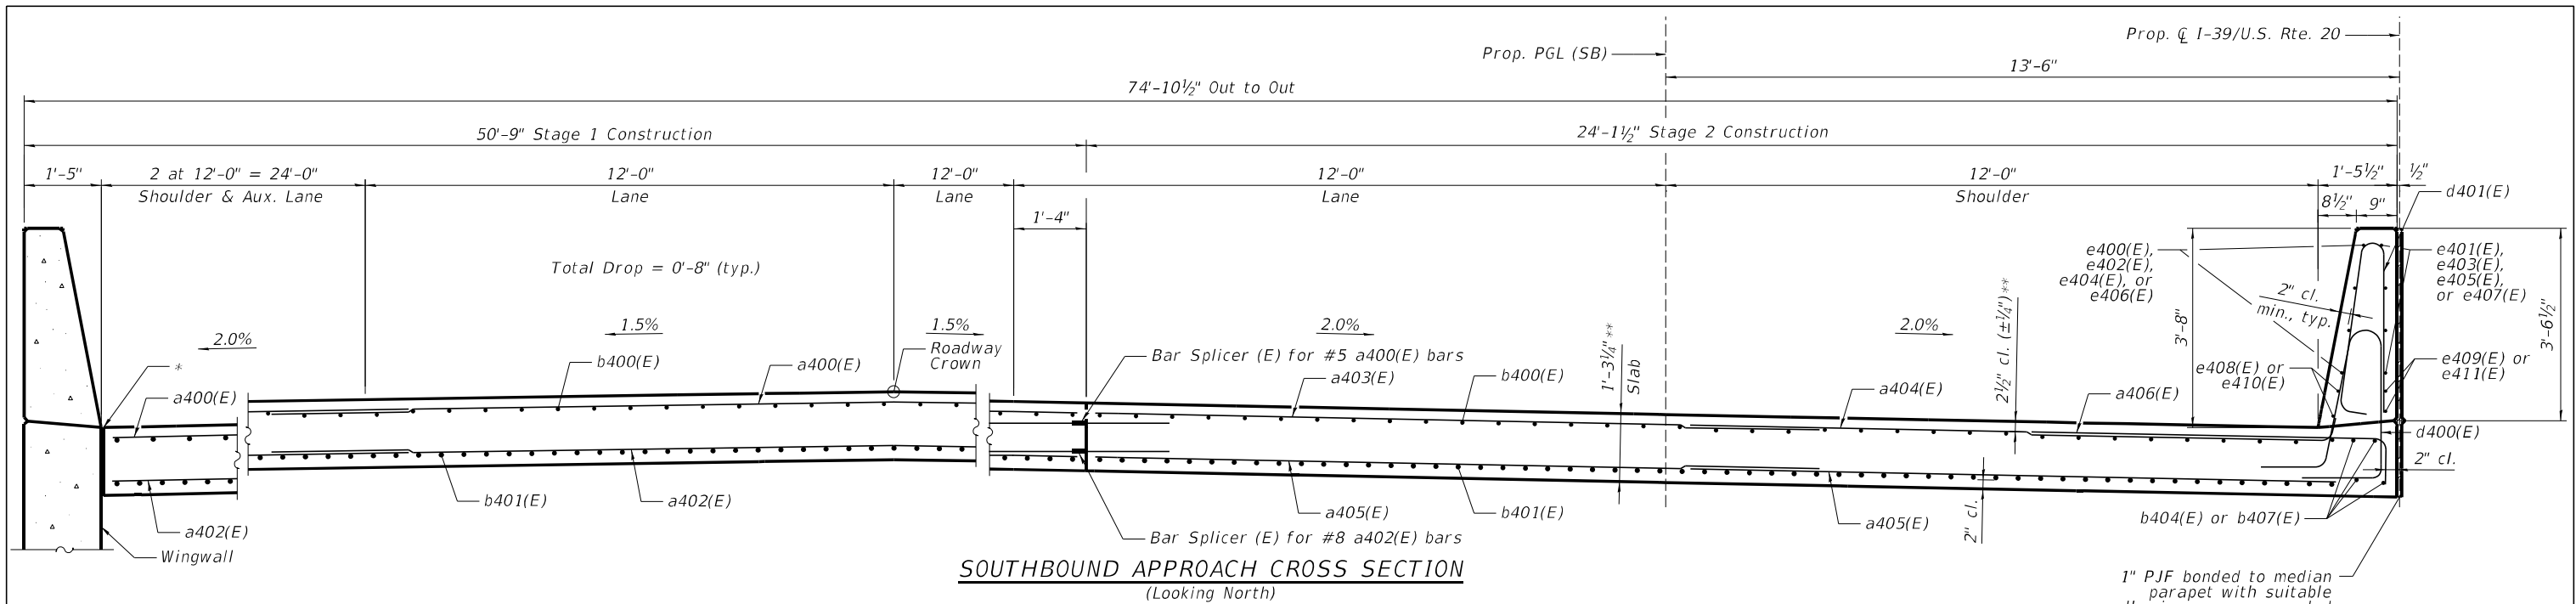

* 1/2" Preformed Expansion Joint Filler according to Article 1051.09 of the Standard Specifications; full depth of slab, full length of parapet.

** Prior to grinding

MODEL: sMODELNAME5
FILE NAME: c:\pwworking\benesch\projects\101-0210_0211-shl-approach\101-0210_0211-shl-approach.dgn



USER NAME =	DESIGNED - RPC	REVISED -
PLOT SCALE =	CHECKED - KMP	REVISED -
PLOT DATE =	DRAWN - RPC	REVISED -
	CHECKED - KMP	REVISED -


**STATE OF ILLINOIS
DEPARTMENT OF TRANSPORTATION**

**APPROACH SLAB DETAILS (1 OF 3)
STRUCTURE NO. 101-0210 & 101-0211**


SHEET 50 OF 92 SHEETS

F.A.I. RTE.	SECTION	COUNTY	TOTAL SHEETS	SHEET NO.
39	(201-3)R & (4-1, 5)R	WINNEBAGO	1685	653
CONTRACT NO. 64C24				
ILLINOIS FED. AID PROJECT				


2/11/2025 9:35:14 AM

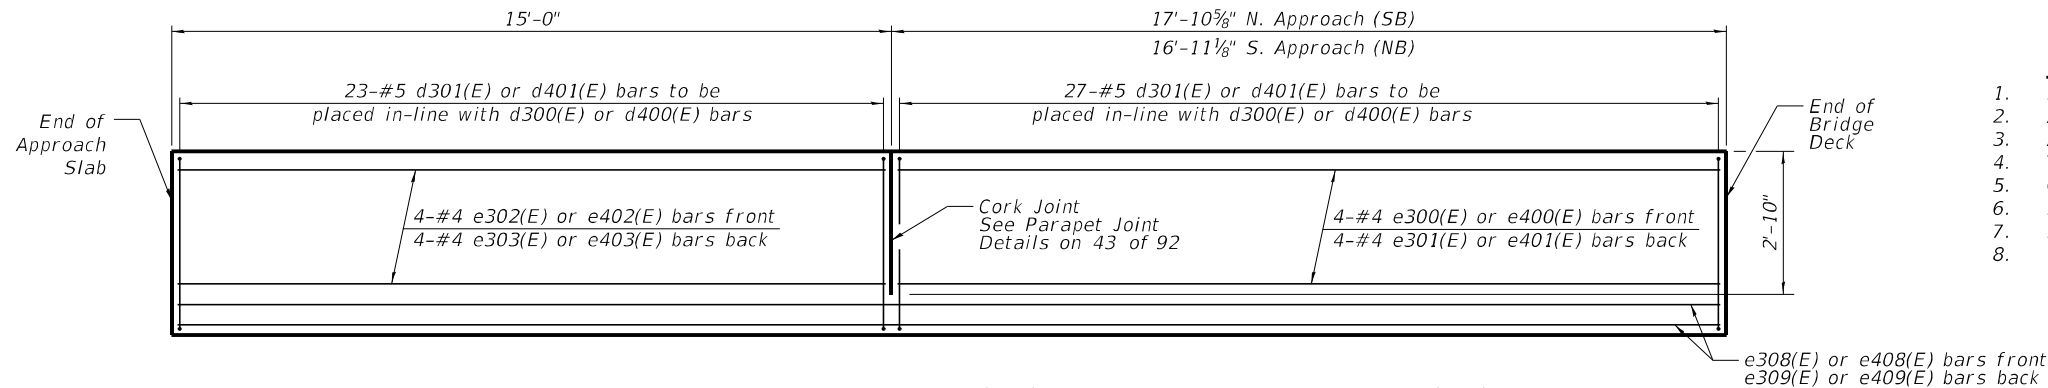


INSIDE ELEVATION OF N. APPROACH PARAPET (SB) & S. APPROACH PARAPET (NB)

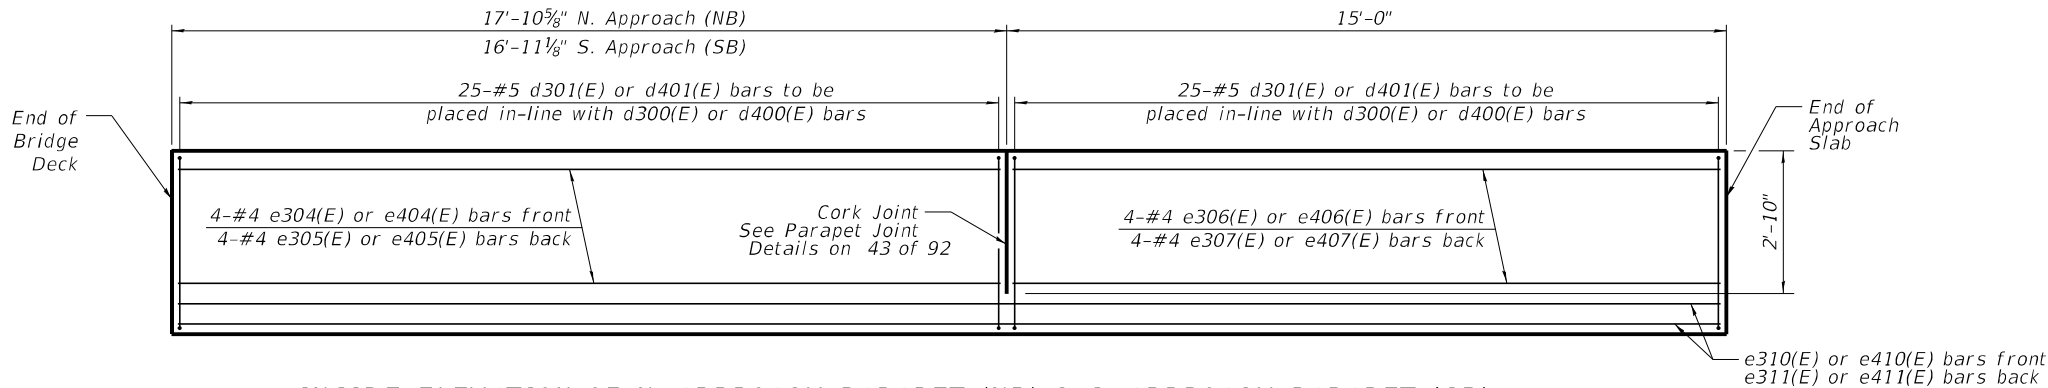

INSIDE ELEVATION OF N. APPROACH PARAPET (NB) & S. APPROACH PARAPET (SB)

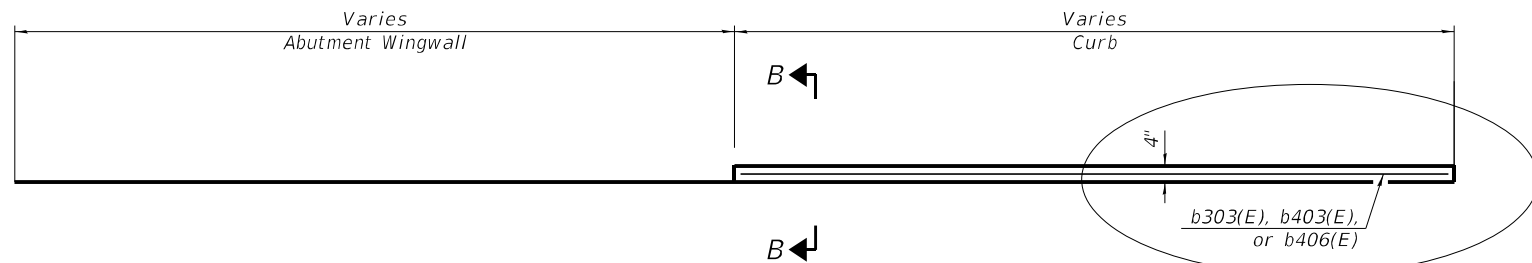

INSIDE ELEVATION OF ABUTMENT WINGWALL AND CURB

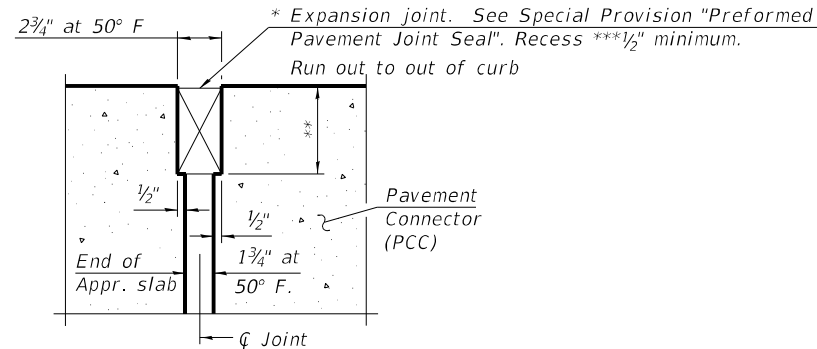


DETAIL A


* Cost included with Concrete Superstructure (Approach Slab).

** Per manufacturer recommendations

*** Prior to grinding

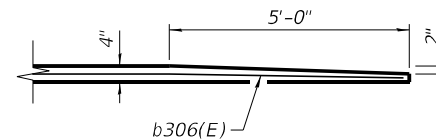

INSIDE ELEVATION TAPERED CURB DETAIL
(NB South Approach Curb)

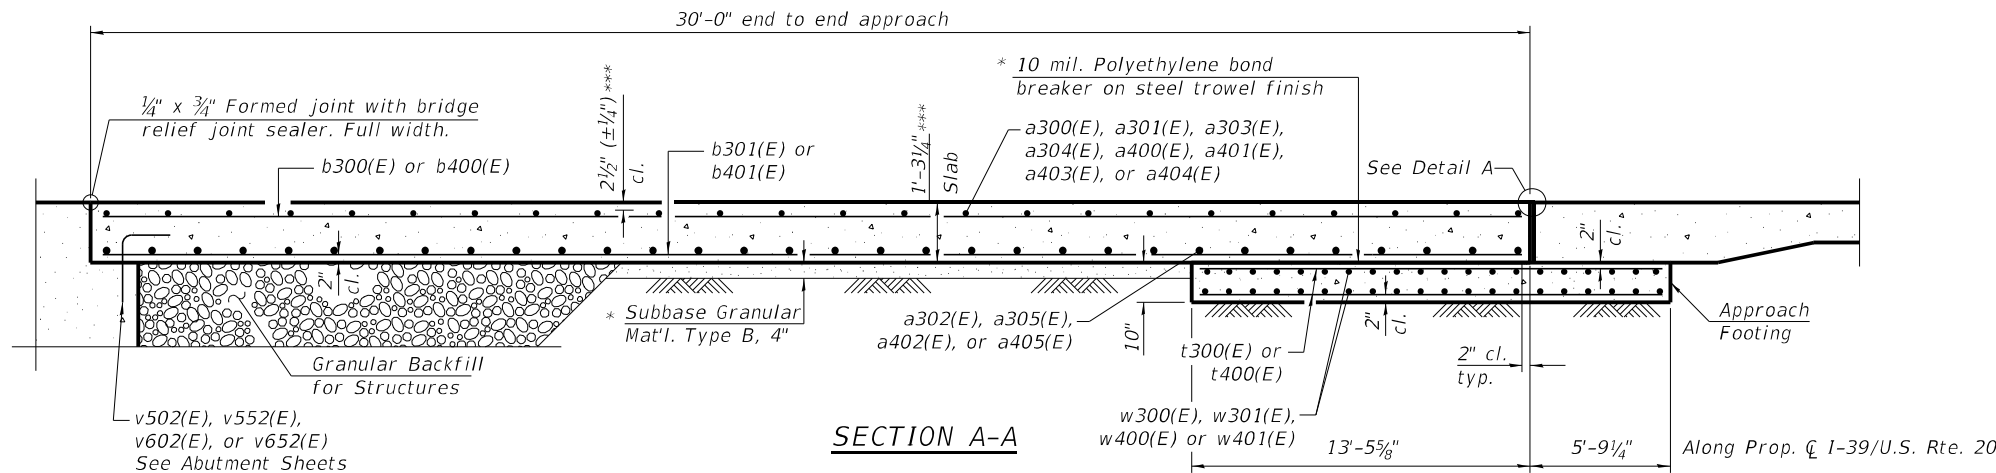

SECTION A-A

STATE OF ILLINOIS
DEPARTMENT OF TRANSPORTATION

APPROACH SLAB DETAILS (2 OF 3)
STRUCTURE NO. 101-0210 & 101-0211

SHEET 51 OF 92 SHEETS

F.A.I. RTE.	SECTION	COUNTY	TOTAL SHEETS	SHEET NO.
39	(201-3)R & (4-1, 5)R	WINNEBAGO	1685	654
CONTRACT NO. 64C24				
ILLINOIS FED. AID PROJECT				

MODEL: sMODELNAME5
FILE NAME: c:\pwwork\benesch projects\projects\dms65238\1010210_0211-shl-approdts2.dgn

benesch
Alfred Benesch & Company
35 W Wacker Drive, Suite 3300
Chicago, Illinois 60601
312.465.4150 Job No. 10800

USER NAME =	DESIGNED - RPC	REVISED -
PLOT SCALE =	CHECKED - KMP	REVISED -
PLOT DATE =	DRAWN - RPC	REVISED -
	CHECKED - KMP	REVISED -

2/11/2025 9:35:16 AM

NORTH APPROACH
BILL OF MATERIAL
NB (SN 101-0211)

Bar	No.	Size	Length	Shape
a300(E)	40	#5	36'-8"	_____
a301(E)	8	#5	37'-2"	_____
a302(E)	64	#8	37'-5"	_____
a303(E)	24	#5	37'-7"	_____
a304(E)	24	#5	38'-1"	_____
a305(E)	64	#8	38'-4"	_____
a306(E)	24	#5	7'-4"	_____
b300(E)	112	#5	29'-8"	_____
b301(E)	177	#9	29'-8"	_____
b302(E)	2	#5	10'-7"	_____
b303(E)	1	#4	10'-7"	_____
b304(E)	4	#5	31'-8"	_____
d300(E)	50	#5	8'-6"	_____
d301(E)	50	#5	7'-0"	_____
e304(E)	4	#4	17'-9"	_____
e305(E)	4	#4	19'-4"	_____
e306(E)	4	#4	14'-4"	_____
e307(E)	4	#4	12'-3"	_____
e310(E)	2	#4	32'-5"	_____
e311(E)	2	#4	31'-11"	_____
t300(E)	154	#4	18'-11"	_____
w300(E)	80	#5	36'-2"	_____
w301(E)	80	#5	37'-7"	_____
Concrete Superstructure	Cu. Yd.	4.9		
Protective Coat	Sq. Yd.	258		
Concrete Superstructure (Approach Slab)	Cu. Yd.	104.2		
Concrete Structures	Cu. Yd.	43.7		
Reinforcement Bars, Epoxy Coated	Pound	47510		

SOUTH APPROACH
BILL OF MATERIAL
NB (SN 101-0211)


Bar	No.	Size	Length	Shape
a300(E)	40	#5	36'-8"	_____
a301(E)	8	#5	37'-2"	_____
a302(E)	64	#8	37'-5"	_____
a303(E)	24	#5	37'-7"	_____
a304(E)	24	#5	38'-1"	_____
a305(E)	64	#8	38'-4"	_____
a306(E)	24	#5	7'-4"	_____
b300(E)	112	#5	29'-8"	_____
b301(E)	177	#9	29'-8"	_____
b305(E)	2	#5	9'-3"	_____
b306(E)	1	#4	9'-3"	_____
b307(E)	4	#5	31'-2"	_____
d300(E)	50	#5	8'-6"	_____
d301(E)	50	#5	7'-0"	_____
e300(E)	4	#4	16'-3"	_____
e301(E)	4	#4	14'-8"	_____
e302(E)	4	#4	14'-11"	_____
e303(E)	4	#4	16'-9"	_____
e308(E)	2	#4	31'-6"	_____
e309(E)	2	#4	31'-9"	_____
t300(E)	154	#4	18'-11"	_____
w300(E)	80	#5	36'-2"	_____
w301(E)	80	#5	37'-7"	_____
Concrete Superstructure	Cu. Yd.	4.7		
Protective Coat	Sq. Yd.	257		
Concrete Superstructure (Approach Slab)	Cu. Yd.	104.1		
Concrete Structures	Cu. Yd.	43.7		
Reinforcement Bars, Epoxy Coated	Pound	47500		

NORTH APPROACH
BILL OF MATERIAL
SB (SN 101-0210)


Bar	No.	Size	Length	Shape
a400(E)	63	#5	34'-2"	_____
a401(E)	9	#5	34'-8"	_____
a402(E)	96	#8	35'-1"	_____
a403(E)	24	#5	24'-9"	_____
a404(E)	24	#5	25'-3"	_____
a405(E)	64	#8	25'-6"	_____
a406(E)	24	#5	7'-4"	_____
b400(E)	112	#5	29'-8"	_____
b401(E)	177	#9	29'-8"	_____
b402(E)	2	#5	10'-2"	_____
b403(E)	1	#4	10'-2"	_____
b404(E)	4	#5	31'-8"	_____
d400(E)	50	#5	8'-6"	_____
d401(E)	50	#5	7'-0"	_____
e400(E)	4	#4	17'-2"	_____
e401(E)	4	#4	15'-8"	_____
e402(E)	4	#4	14'-11"	_____
e403(E)	4	#4	16'-8"	_____
e408(E)	2	#4	32'-5"	_____
e409(E)	2	#4	32'-8"	_____
t400(E)	150	#4	18'-11"	_____
w400(E)	120	#5	33'-10"	_____
w401(E)	80	#5	24'-9"	_____
Concrete Superstructure	Cu. Yd.	4.9		
Protective Coat	Sq. Yd.	258		
Concrete Superstructure (Approach Slab)	Cu. Yd.	104.2		
Concrete Structures	Cu. Yd.	43.7		
Reinforcement Bars, Epoxy Coated	Pound	48100		

SOUTH APPROACH
BILL OF MATERIAL
SB (SN 101-0210)


Bar	No.	Size	Length	Shape
a400(E)	64	#5	34'-2"	_____
a401(E)	8	#5	34'-8"	_____
a402(E)	96	#8	35'-1"	_____
a403(E)	24	#5	24'-9"	_____
a404(E)	24	#5	25'-3"	_____
a405(E)	64	#8	25'-6"	_____
a406(E)	24	#5	7'-4"	_____
b400(E)	112	#5	29'-8"	_____
b401(E)	177	#9	29'-8"	_____
b405(E)	2	#5	9'-3"	_____
b406(E)	1	#4	9'-3"	_____
b407(E)	4	#5	31'-2"	_____
d400(E)	50	#5	8'-6"	_____
d401(E)	50	#5	7'-0"	_____
e404(E)	4	#4	16'-8"	_____
e405(E)	4	#4	18'-5"	_____
e406(E)	4	#4	14'-4"	_____
e407(E)	4	#4	12'-6"	_____
e410(E)	2	#4	31'-4"	_____
e411(E)	2	#4	31'-3"	_____
t400(E)	150	#4	18'-11"	_____
w400(E)	120	#5	33'-10"	_____
w401(E)	80	#5	24'-9"	_____
Concrete Superstructure	Cu. Yd.	4.7		
Protective Coat	Sq. Yd.	257		
Concrete Superstructure (Approach Slab)	Cu. Yd.	104.1		
Concrete Structures	Cu. Yd.	43.7		
Reinforcement Bars, Epoxy Coated	Pound	48090		

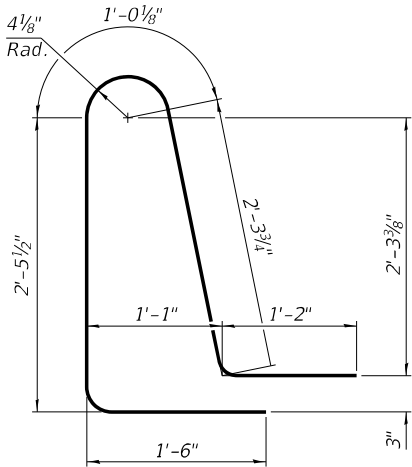


BAR d300(E) & d400(E)

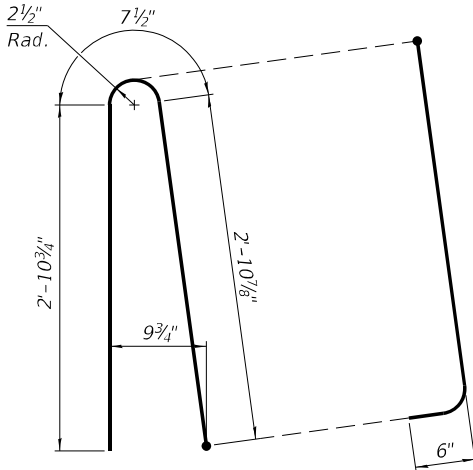


BAR d301(E)

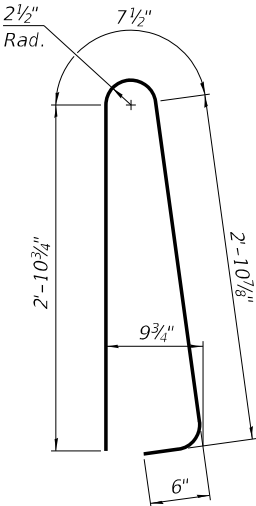

BAR d401(E)

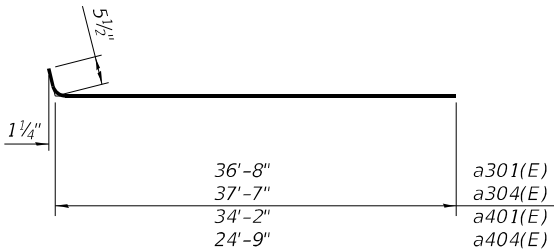

BARS a301(E), a304(E), a401(E), & a404(E)

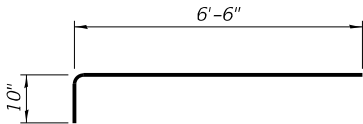

BAR a306(E) & a406(E)

MODEL: sMODELNAME5
FILE NAME: c:\pwwork\benesch_projects\projects\dms65238\264c24-1010210_0211-sh-capprot1s3.dgn



USER NAME =
DESIGNED - RPC
CHECKED - KMP
PLOT SCALE =
DRAWN - RPC
PLOT DATE =
CHECKED - KMP

REVISED -
REVISED -
REVISED -
REVISED -


STATE OF ILLINOIS
DEPARTMENT OF TRANSPORTATION

STATE OF ILLINOIS
DEPARTMENT OF TRANSPORTATION


APPROACH SLAB DETAILS (3 OF 3)
STRUCTURE NO. 101-0210 & 101-0211

SHEET 52 OF 92 SHEETS

F.A.I. RTE.	SECTION	COUNTY	TOTAL SHEETS	SHEET NO.
39	(201-3)R & (4-1, 5)R	WINNEBAGO	1685	655
CONTRACT NO. 64C24				
ILLINOIS FED. AID PROJECT				


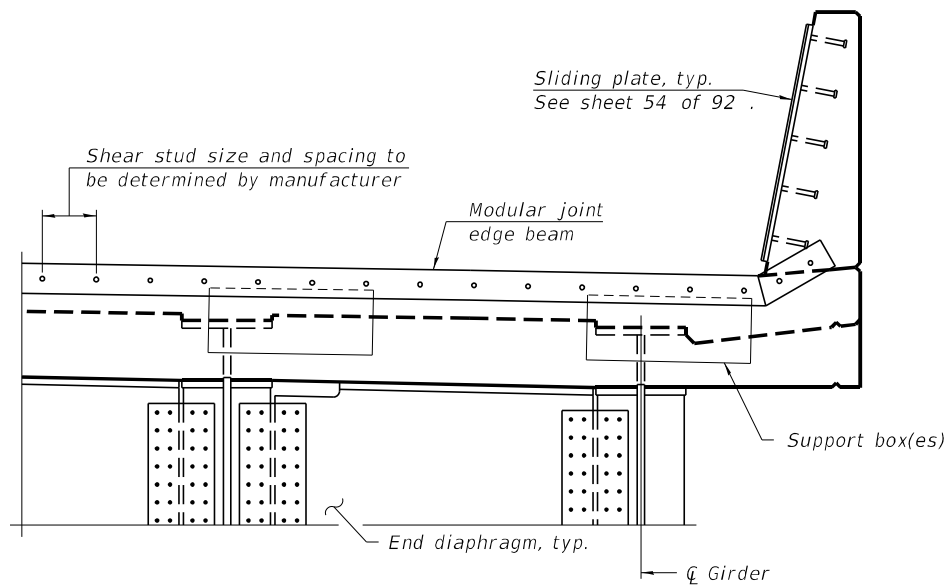


SECTION A-A

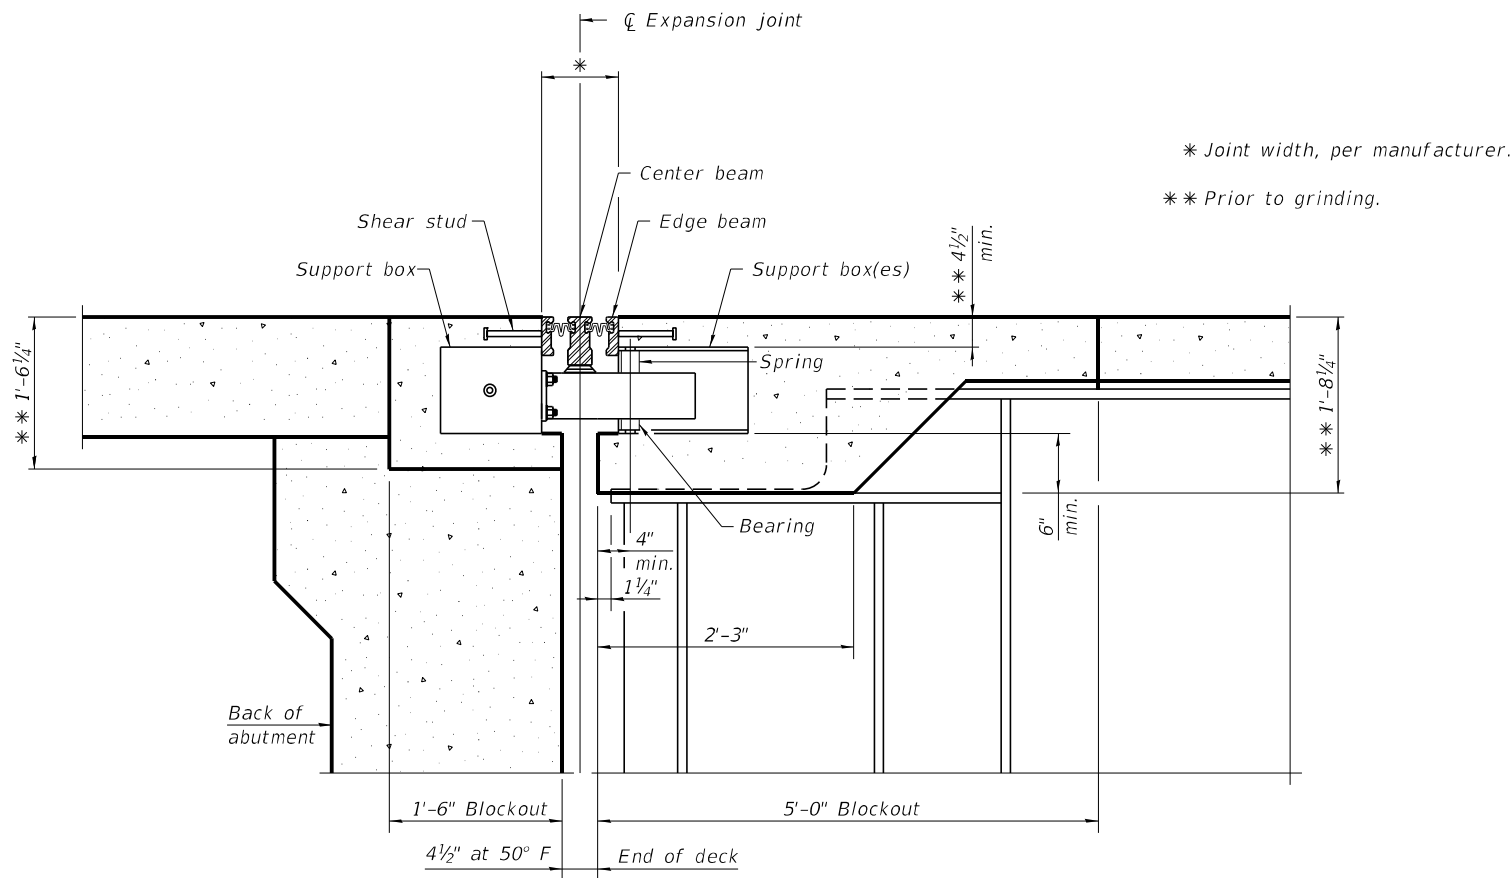

SECTION B-B

(Dimensions shown at right L's to the joint)

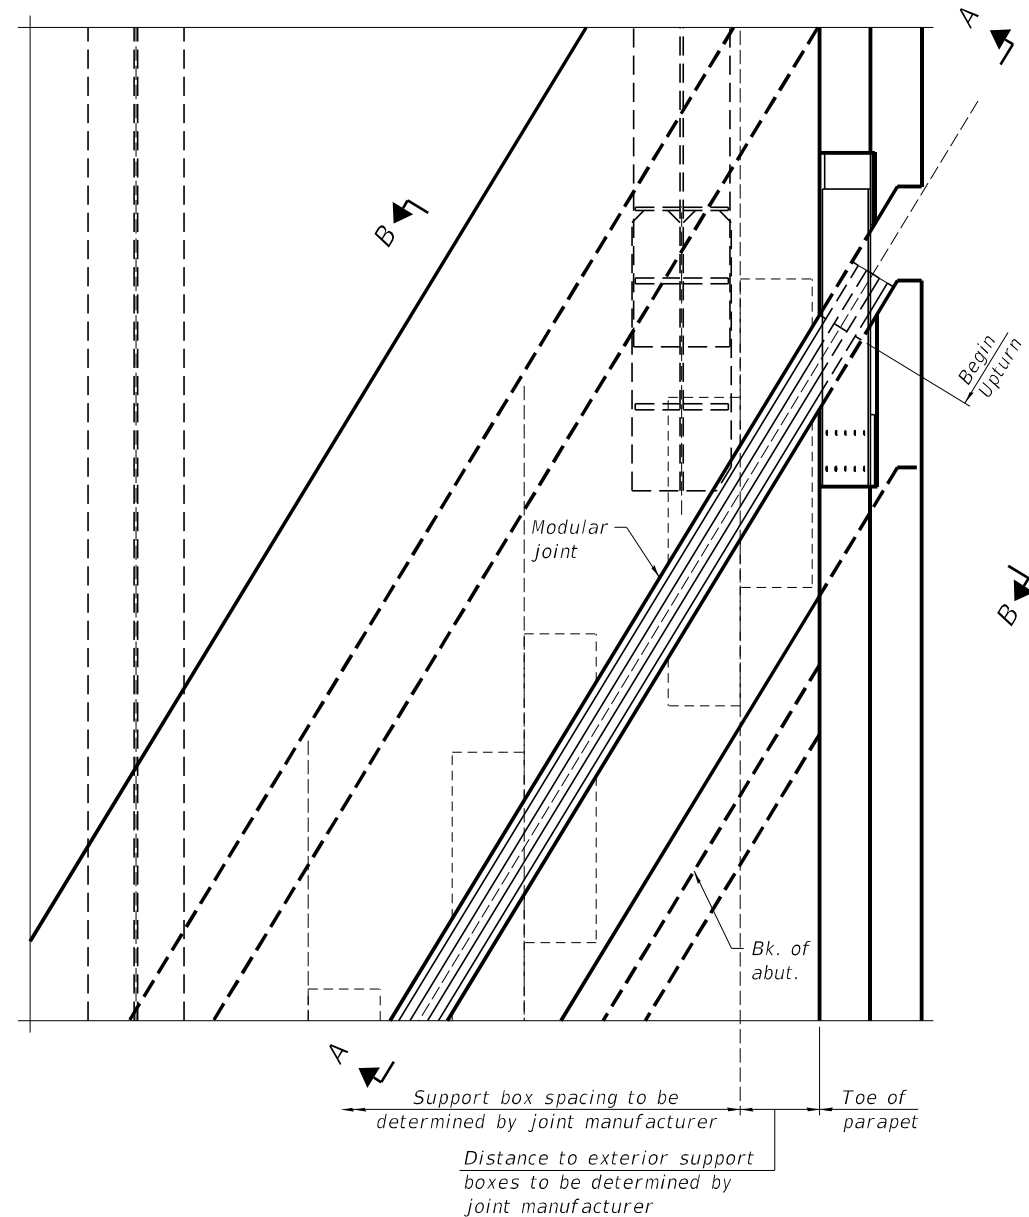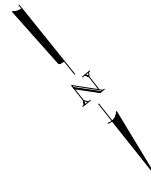

PARTIAL PLAN

Notes:

- Actual dimensions may vary depending on modular joint manufacturer's design.
- A support box is required outside the fascia beam.
- Modular expansion joints shall be installed with forming and reinforcement bars in place prior to pouring the adjoining concrete deck span or approach slab.
- Modular joint assemblies shall be temporarily supported off the beam ends until the concrete is placed. Additional supports, if required by design, shall be detailed on the shop drawings to connect to the top of the end diaphragm.
- Modular expansion joints shall be adjusted for temperature prior to pouring the blockout area.
- Modular expansion joints shall be assembled in their final relative position with ends in place for shop inspection and acceptance.
- For beam coping details see sheet 66 of 92 .
- For end diaphragm details see sheet 64 of 92 .
- For modular joint deck edge beam details see sheet 44 of 92 .
- Bars in the blockout may be adjusted in the field if necessary to miss joint support boxes, as approved by the Engineer.

Total Long. Movement	Total Lateral Movement	Joint Size
3 3/8"	1/2"	6"

BILL OF MATERIAL
SB (SN 101-0210)

Item	Unit	Quantity
Modular Expansion Joint 6"	Foot	142.0

BILL OF MATERIAL
NB (SN 101-0211)

Item	Unit	Quantity
Modular Expansion Joint 6"	Foot	142.0

MODEL: sMODELNAME5
FILE NAME: c:\pwwork\benesch_projects\projects\dms65238\1010210_0211-shi-modul1.dgn



Alfred Benesch & Company
35 W Wacker Drive, Suite 3300
Chicago, Illinois 60601
312.465.4150 Job No. 10800


USER NAME =	DESIGNED - MFH	REVISED -
	CHECKED - TPS	REVISED -
PLOT SCALE =	DRAWN - KMS	REVISED -
PLOT DATE =	CHECKED - TPS	REVISED -

STATE OF ILLINOIS
DEPARTMENT OF TRANSPORTATION


NORTH MODULAR JOINT DETAILS (1 OF 2)
STRUCTURE NO. 101-0210 & 101-0211

SHEET 53 OF 92 SHEETS

F.A.I. RTE.	SECTION	COUNTY	TOTAL SHEETS	SHEET NO.
39	(201-3)R & (4-1, 5)R	WINNEBAGO	1685	656
CONTRACT NO. 64C24				
ILLINOIS FED. AID PROJECT				

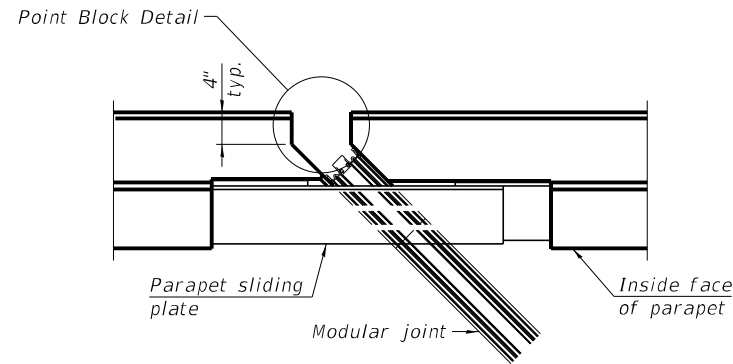


PLAN AT PARAPET

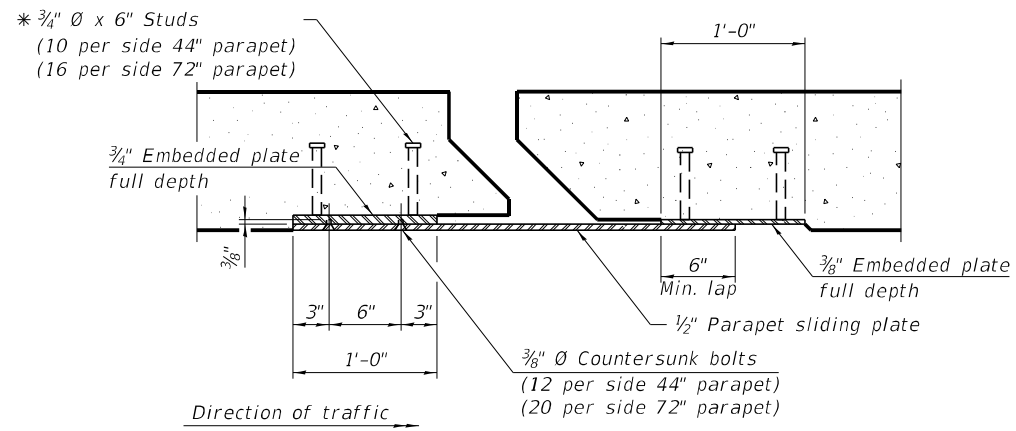


SECTION B-B


Notes:
All steel components shall be galvanized after fabrication according to Article 520.03 of the Standard Specifications.
Cost of parapet sliding plates, embedded plates, and anchorage studs, is included with Modular Expansion Joint 6".
Actual dimension of joint opening may vary based on modular joint manufacturer's design.

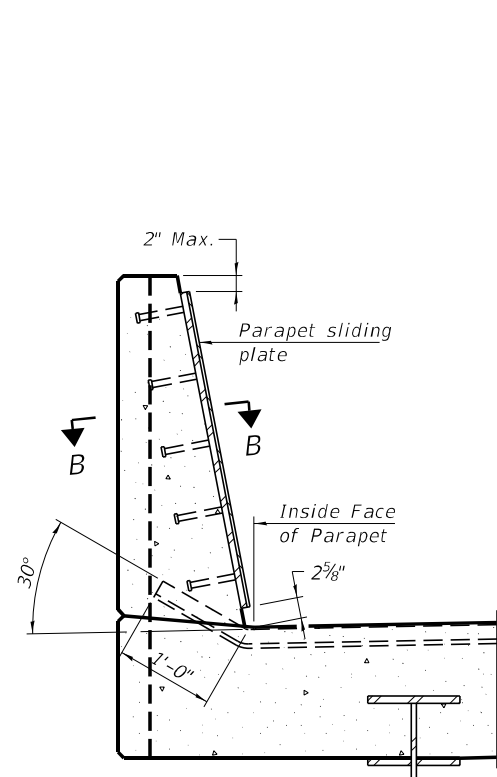

SECTION AT 44" PARAPET

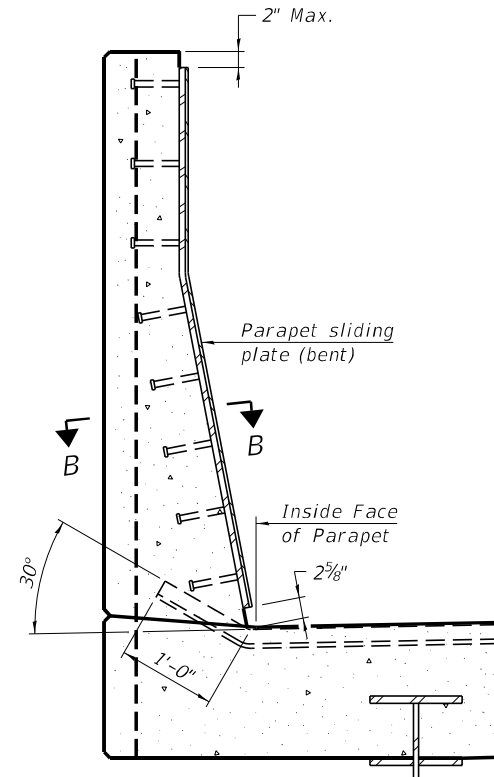

SECTION AT 72" PARAPET

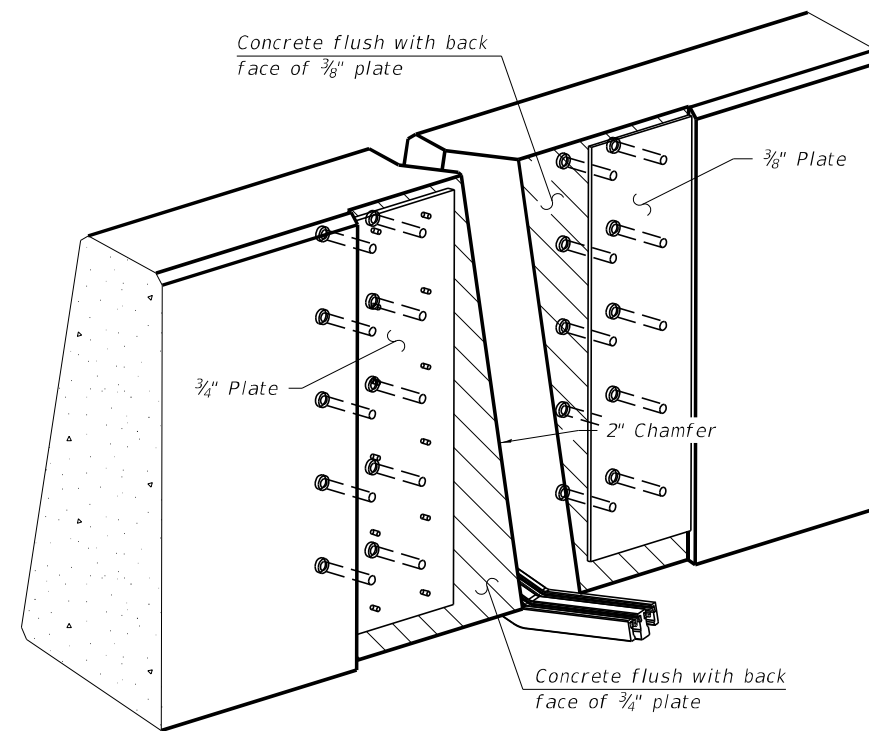

TRIMETRIC VIEW
(Showing embedded plates only;
44" barrier shown, 72" barrier similar)

* Granular or solid flux filled headed studs conforming to Article 1006.32 of the Standard Specifications, automatically end welded.

MODEL: sMODELNAME\$
FILE NAME: c:\pwwork\benesch_projects\projects\dms56238\1010210_02-11-shi-modell-2.dgn

benesch
Alfred Benesch & Company
35 W Wacker Drive, Suite 3300
Chicago, Illinois 60601
312.465.4150 Job No. 10800

USER NAME =	DESIGNED - MFH	REVISED -
	CHECKED - TPS	REVISED -
PLOT SCALE =	DRAWN - KMS	REVISED -
PLOT DATE =	CHECKED - TPS	REVISED -


**STATE OF ILLINOIS
DEPARTMENT OF TRANSPORTATION**

**NORTH MODULAR JOINT DETAILS (2 OF 2)
STRUCTURE NO. 101-0210 & 101-0211**


SHEET 54 OF 92 SHEETS

F.A.I. RTE.	SECTION	COUNTY	TOTAL SHEETS	SHEET NO.
39	(201-3)R & (4-1, 5)R	WINNEBAGO	1685	657
CONTRACT NO. 64C24				
ILLINOIS FED. AID PROJECT				


2/11/2025 9:35:24 AM

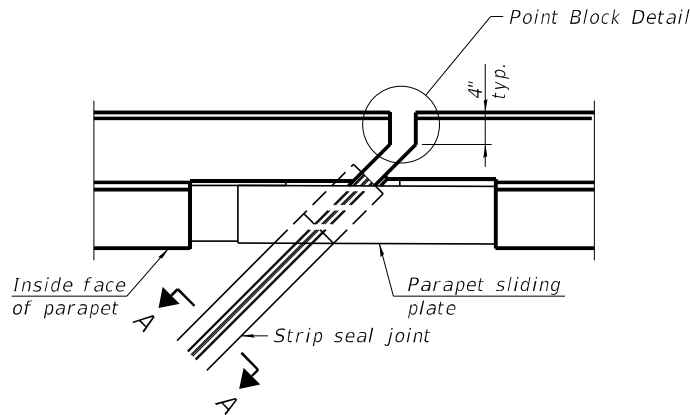


PLAN AT PARAPET

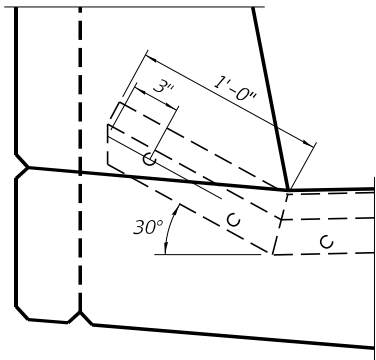

DETAIL A

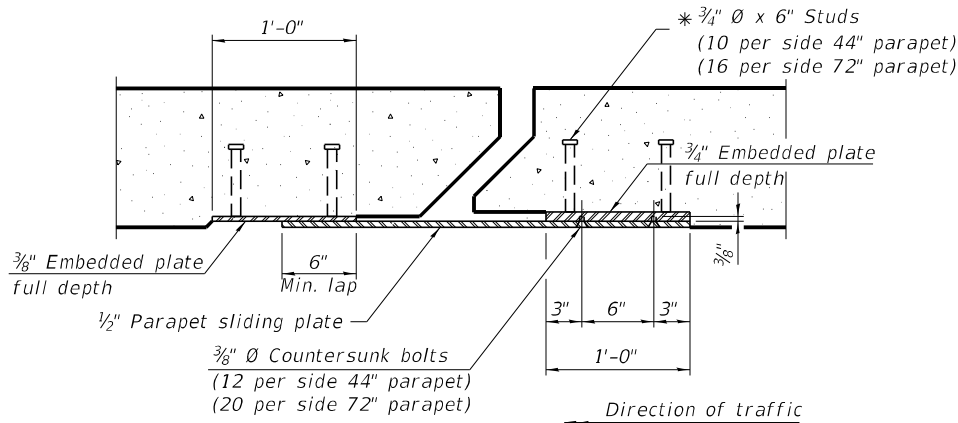


SECTION B-B

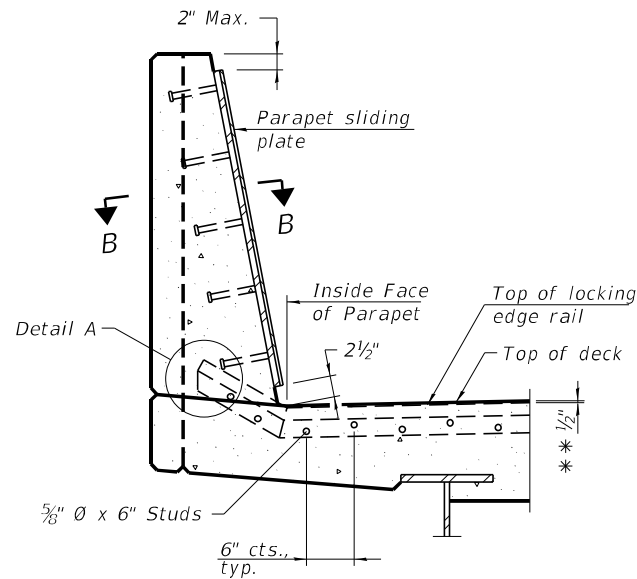


SECTION AT 44" PARAPET


** Prior to grinding.

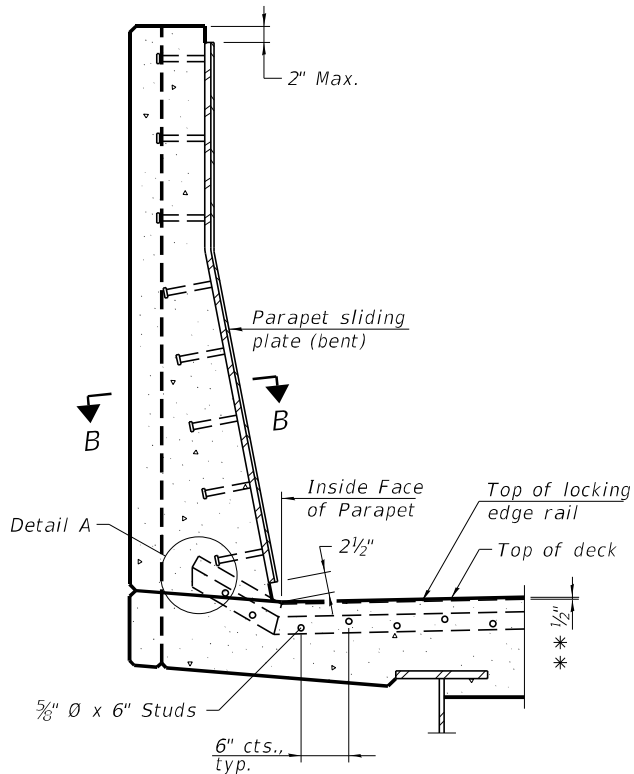

SECTION AT 72" PARAPET

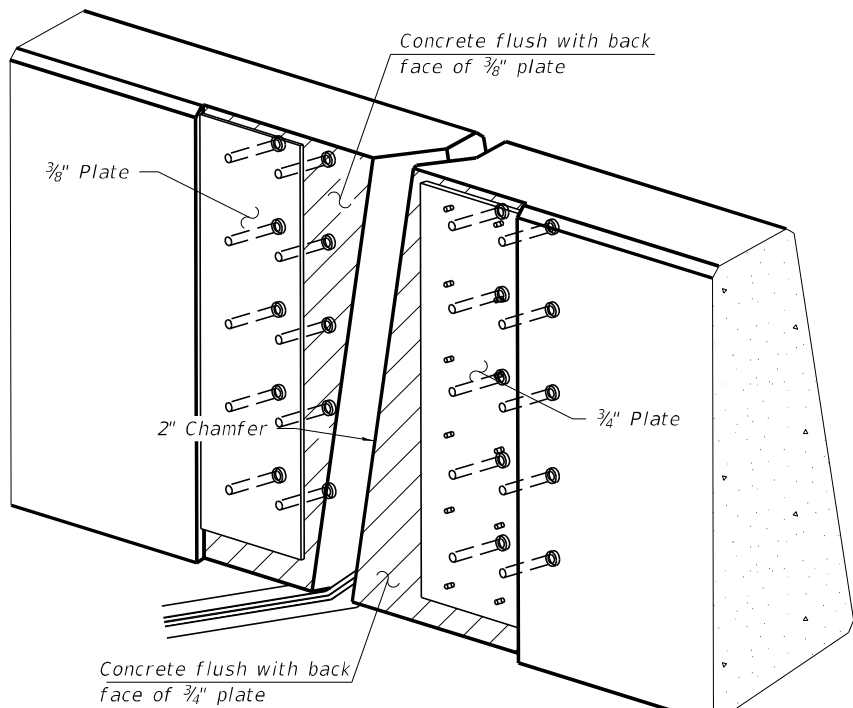


TRIMETRIC VIEW
(Showing embedded plates only;
44" barrier shown, 72" barrier similar)

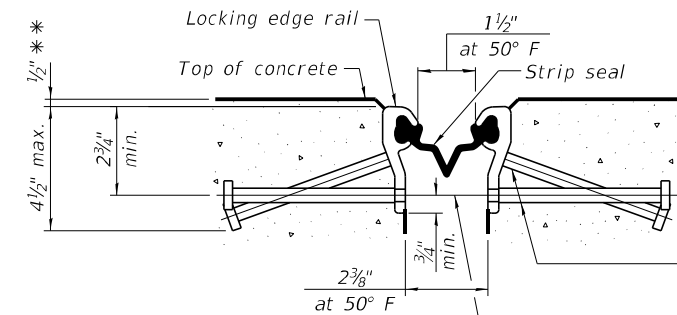


SHOWING ROLLED RAIL JOINT

* 5/8" Ø x 6" studs @ 6" cts. (alternate angled/bent studs with horizontal studs)


3/8" Ø threaded rods in 7/16" Ø holes at ±4'-0" cts. for holding the proper joint opening based on the temperature during the deck pour. Place to miss studs. All rods shall be burned, or sawed off flush with the plates after concrete is set.

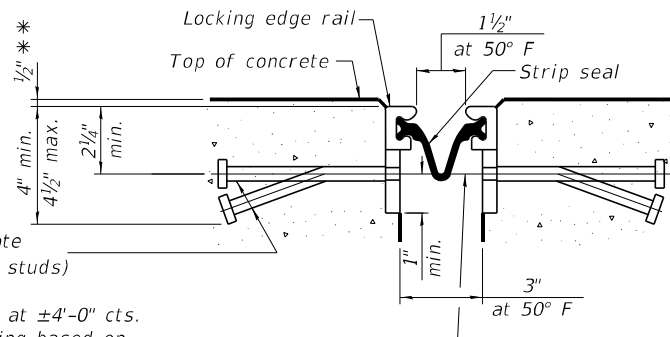


SHOWING WELDED RAIL JOINT

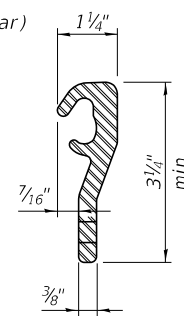

ROLLED (EXTRUDED) RAIL

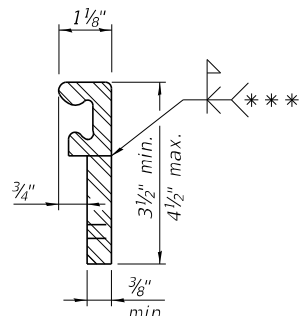

WELDED RAIL

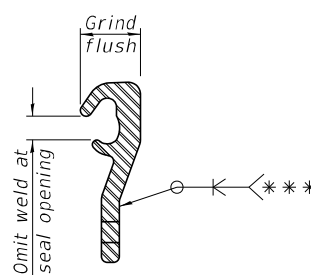

LOCKING EDGE RAIL SPLICE

The inside of the locking edge rail groove shall be free of weld residue. Rolled rail shown, welded rail similar.

LOCKING EDGE RAILS
*** Back gouge not required if complete joint penetration is verified by mock-up.

BILL OF MATERIAL
SB (SN 101-0210)

Item	Unit	Total
Preformed Joint Strip Seal	Foot	141.0

BILL OF MATERIAL
NB (SN 101-0211)

Item	Unit	Total
Preformed Joint Strip Seal	Foot	141.0

Notes:

The strip seal shall be made continuous and shall have a minimum thickness of 1/4". The configuration of the strip seal shall match the configuration of the locking edge rails. Open or "webbed" strip seal gland configurations are not permitted. The gland shall be sized for a maximum rated movement of 4 inches.

The locking edge rails depicted are configured for typical applications and are conceptual only. The actual configuration of the locking edge rails and matching strip seal may vary from manufacturer to manufacturer provided they fit the application and meet the minimum anchorage shown. Flanged edge rails, however, will not be allowed. Locking edge rails may exceed the 4 1/2" maximum depth provided the anchorage system is revised according to the manufacturer's recommendation.


The manufacturer's recommended installation methods shall be followed.

All steel components shall be galvanized after fabrication according to Article 520.03 of the Standard Specifications.

The maximum space between locking edge rail segments shall be 3/16" and sealed with a suitable sealant; however, any rail joint within 10' measured perpendicular to the face of the curb or parapet shall be welded as shown in the locking edge rail splice detail.

Cost of parapet sliding plates, embedded plates, and anchorage studs included with Preformed Joint Strip Seal.


The concrete opening below the strip seal will vary based on the locking edge rail chosen by the Contractor. Deck and parapet lengths shown elsewhere in the plans are dimensioned to the concrete opening, not the joint opening, and are based on the rolled locking edge rail. If the Contractor elects to use a different locking edge rail, dimensional adjustments may be required. One exception to this would be the strip seal joint at the end of the precast bridge approach slab. For these cases the pavement connector length shall be adjusted, not the length of the bridge approach slab.

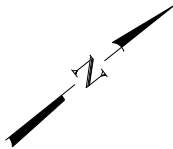

NOTES:

1. *All cross frames and diaphragms shall be installed as steel is erected and secured with erection pins and bolts in accordance with the erection plan approved by the Engineer. Individual diaphragms at supports may be temporarily disconnected to install bearing anchor bolts.*
2. *Load carrying components designated "CVN" shall conform to the Charpy-V-Notch Impact Energy Requirement, Zone 2.*
3. *See Sheet 58 of 92 for girder elevation.*
4. *See Sheets 62 thru 65 of 92 for cross frame/diaphragm details.*
5. *See Sheet 61 of 92 for field splice details.*


MODEL: smodelnames
FILE NAME: c:\pwworkdir\benesch_projects\projects\dms65238\1010210_0211-shl-frmpn2.dgn

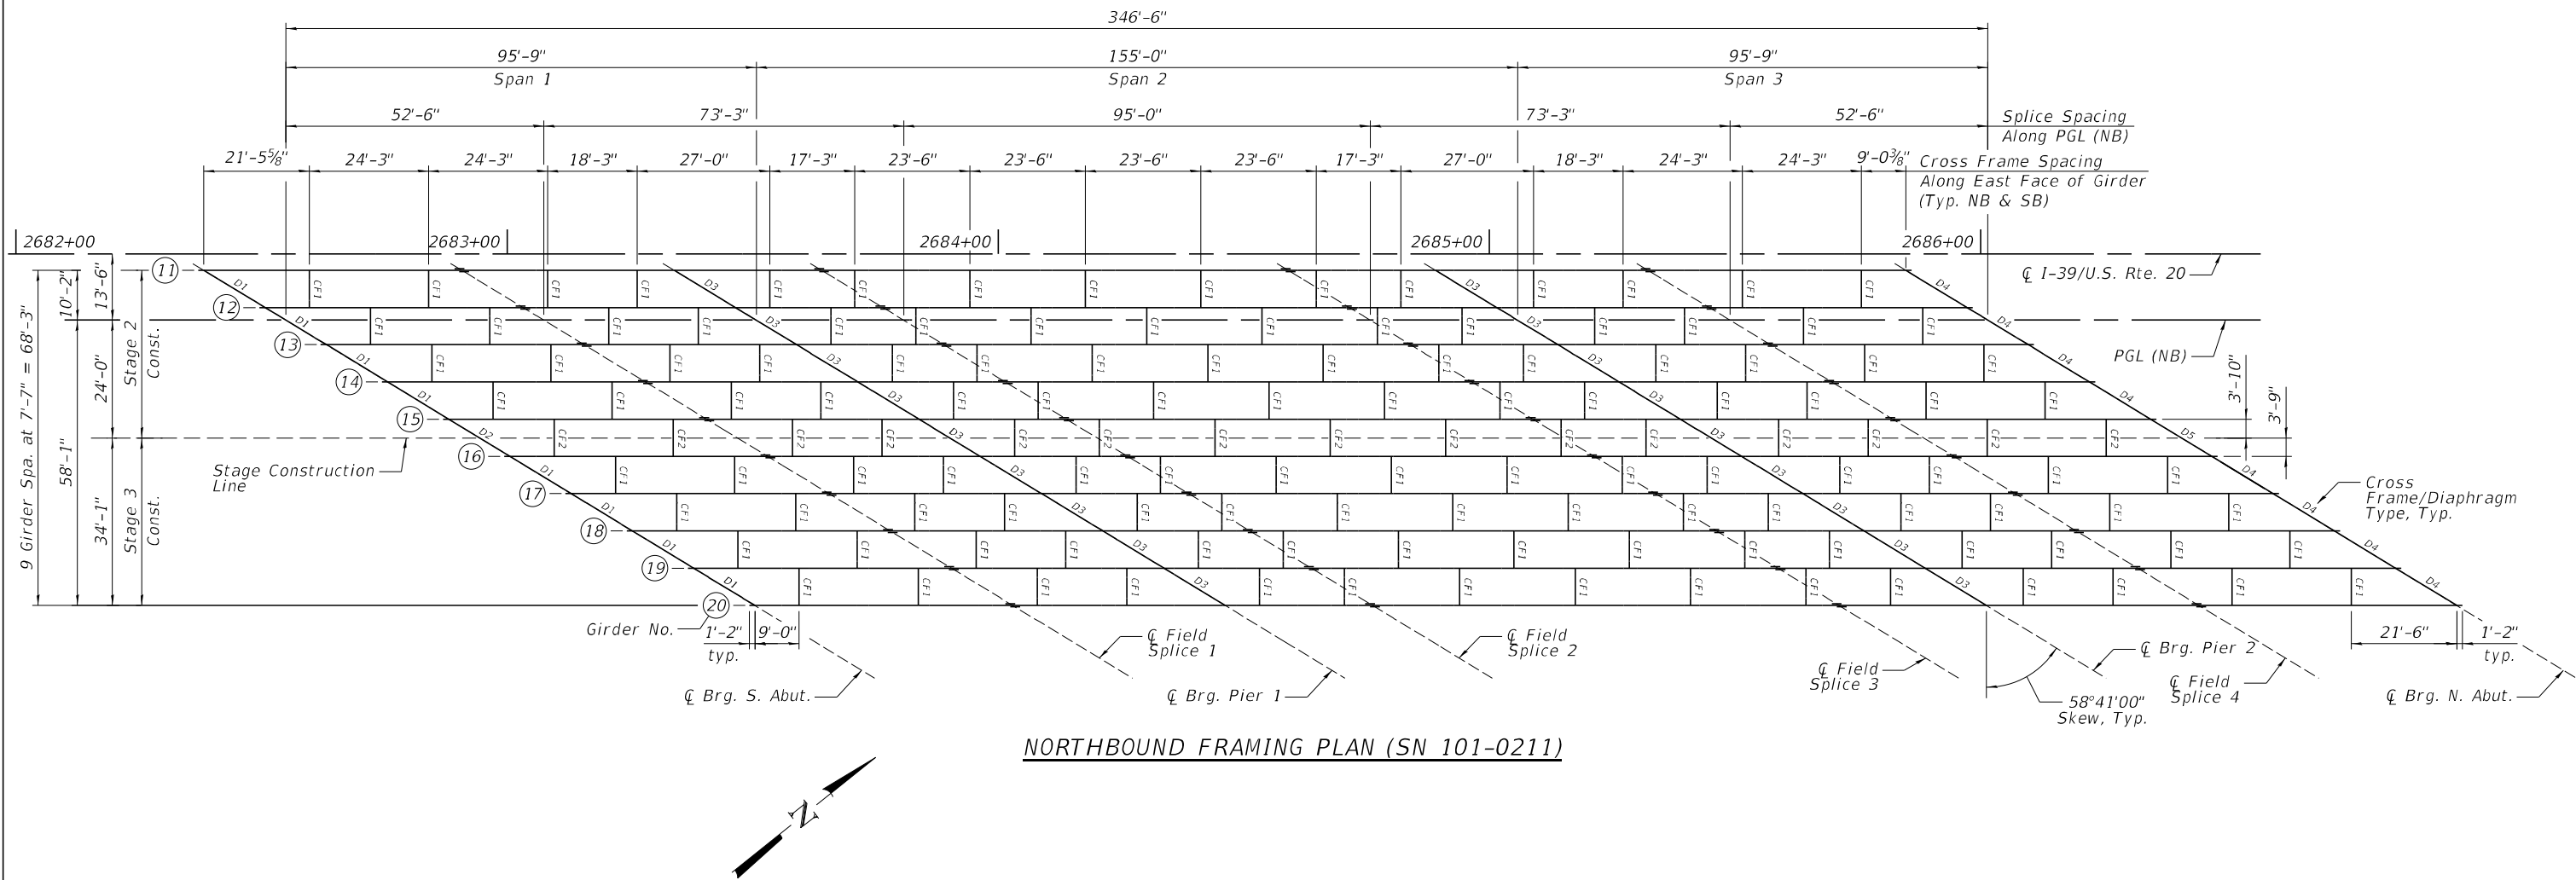

NOTES:


- All cross frames and diaphragms shall be installed as steel is erected and secured with erection pins and bolts in accordance with the erection plan approved by the Engineer. Individual diaphragms at supports may be temporarily disconnected to install bearing anchor bolts.
- Load carrying components designated "CVN" shall conform to the Charpy-V-Notch Impact Energy Requirement, Zone 2.
- See Sheet 58 of 92 for girder elevation.
- See Sheets 62 thru 65 of 92 for cross frame/diaphragm details.
- See Sheet 61 of 92 for field splice details.

MODEL: sMODELNAME5
FILE NAME: c:\pwworkdir\benesch projects\projects\dms65238\1010210_02-11-shi-girder.dgn

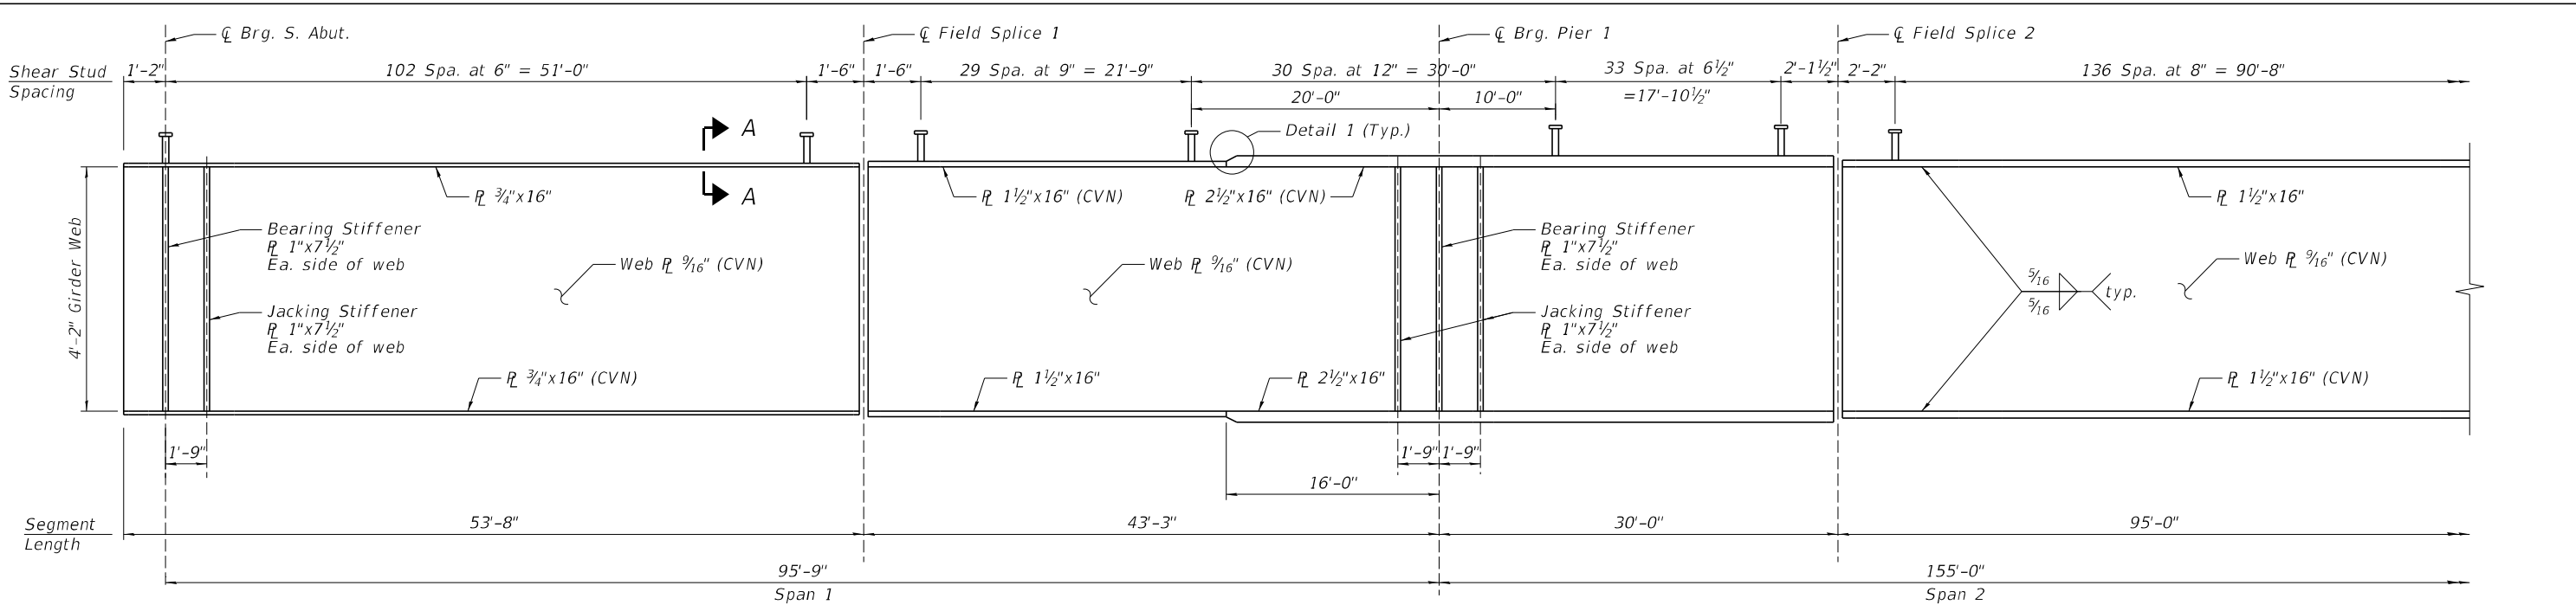


GIRDER ELEVATION

(Cross Frame Connection Plates Not Shown For Clarity)

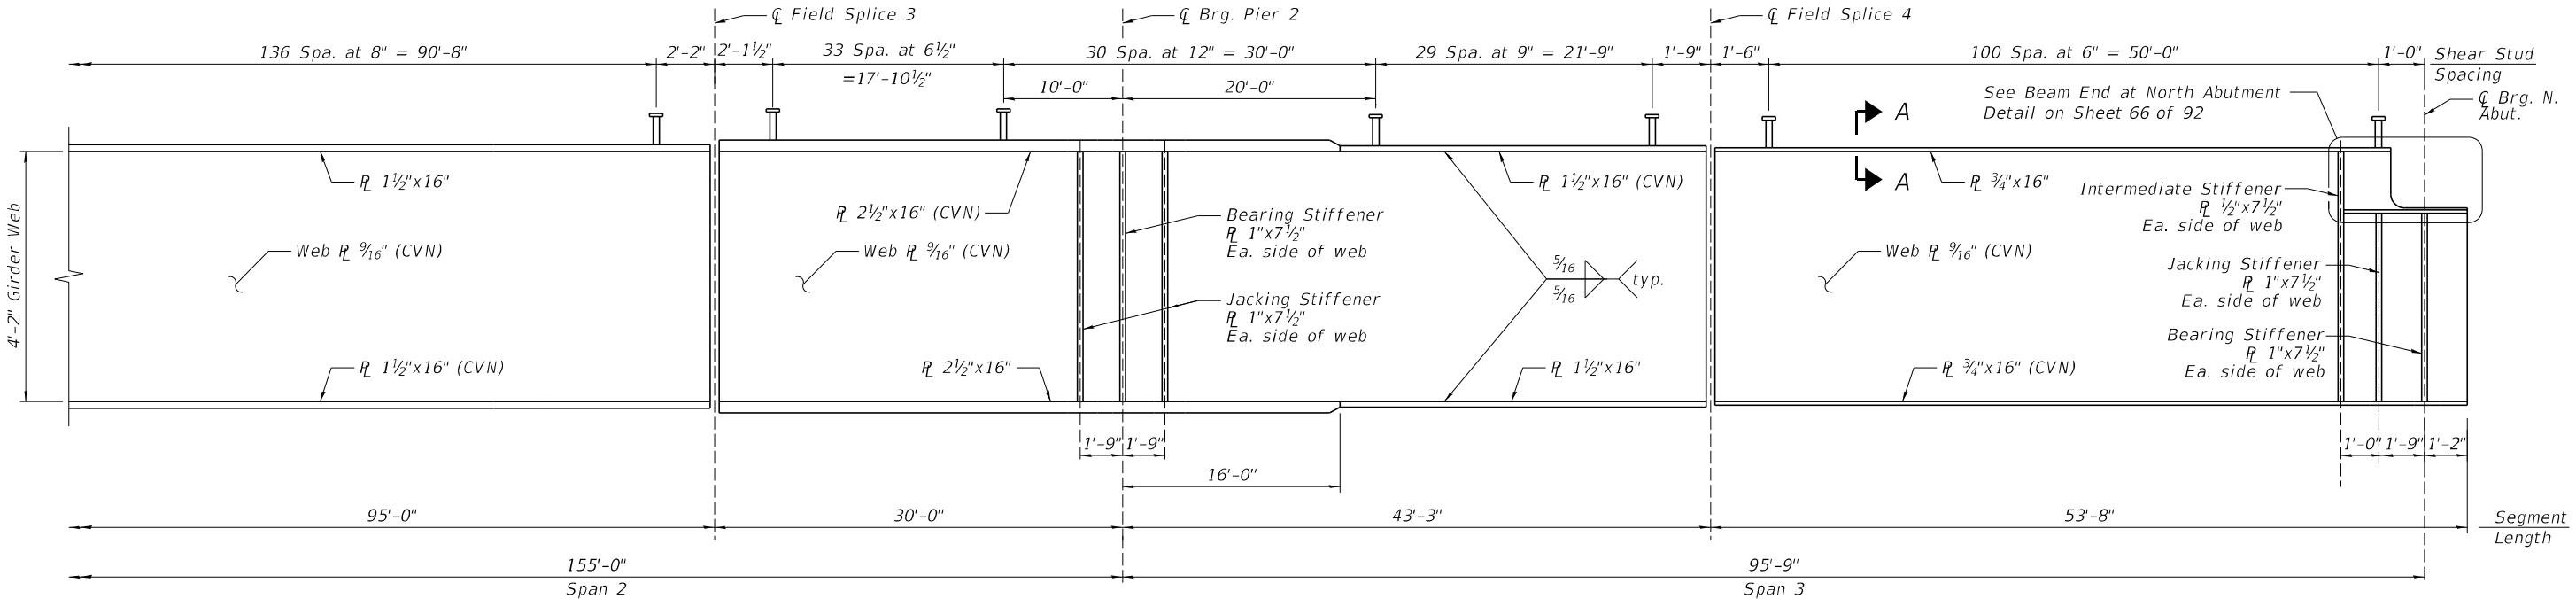


GIRDER ELEVATION

(Cross Frame/Diaphragm Connection Plates Not Shown For Clarity)

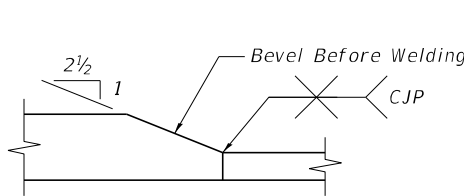

DETAIL 1

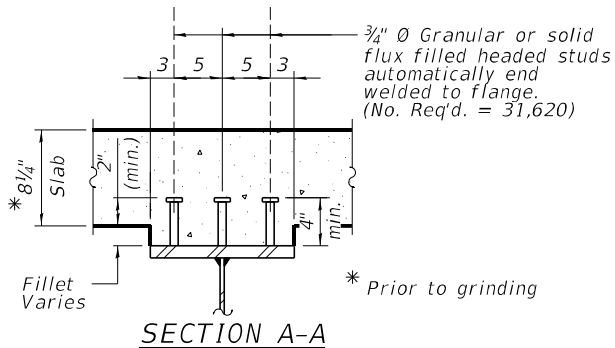

SECTION A-A

NOTES:

- All structural steel shall be AASHTO M270 Grade 50.
- Load carrying components designated "CVN" shall conform to the Charpy-V-Notch Impact Energy Requirement, Zone 2.
- See Sheets 56 & 57 of 92 for framing plan.
- See Sheets 62 thru 65 of 92 for cross frame and diaphragm details.
- See Sheet 61 of 92 for field splice details.
- See Sheet 66 of 92 for girder details.



USER NAME =	DESIGNED - AAB	REVISED -
	CHECKED - JHG	REVISED -
PLOT SCALE =	DRAWN - KMS	REVISED -
PLOT DATE =	CHECKED - JHG	REVISED -

STATE OF ILLINOIS
DEPARTMENT OF TRANSPORTATION

GIRDER ELEVATION
STRUCTURE NO. 101-0210 & 101-0211

SHEET 58 OF 92 SHEETS

F.A.I. RTE.	SECTION	COUNTY	TOTAL SHEETS	SHEET NO.
39	(201-3)R & (4-1, 5)R	WINNEBAGO	1685	661
CONTRACT NO. 64C24				
ILLINOIS FED. AID PROJECT				

MODEL: sMODELNAME5
FILE NAME: c:\pwword\benesch_projects\projects\dms65238\0210210_02.11-shi-mrntl.dgn
2/11/2025 9:35:37 AM

INTERIOR GIRDER MOMENT TABLE				
	0.4 Sp. 1/ 0.6 Sp. 3	Pier 1/ Pier 2	0.5 Sp. 2	
Is	(in ⁴) 21,314	61,026	37,695	
Ic(n)	(in ⁴) 55,913	-----	83,107	
Ic(3n)	(in ⁴) 41,505	-----	61,707	
Ic(cr)	(in ⁴) -----	69,009	-----	
Ss	(in ³) 828	2,219	1,422	
Sc(n)	(in ³) 1,206	-----	1,861	
Sc(3n)	(in ³) 1,097	-----	1,707	
Sc(cr)	(in ³) -----	2,320	-----	
Sx	(in ³) 1,165	2,296	1,751	
DC1	(k/')	1.019	1.210	1.101
MDC1	('k)	318	2,194	1,246
DC2	(k/')	0.386	0.386	0.386
MDC2	('k)	133	738	425
DW	(k/')	0.380	0.380	0.380
MDW	('k)	131	727	419
LLDF	('k)	0.612	0.584	0.563
M _ℓ + I _M	('k)	1,299	1,947	1,663
fℓ (Strength I)	('k)	16.0	14.5	14.8
Mu + 1/3 fℓ S _{xc}	('k)	3,551	9,088	6,347
Øf Mn	(ksi)	6,251	-	9,113
f _s DC1	(ksi)	4.6	11.9	10.5
f _s DC2	(ksi)	1.5	3.8	3.0
f _s DW	(ksi)	1.4	3.8	2.9
f _s (ℓ+IM)	(ksi)	12.9	10.1	10.7
fℓ (Service II)	(ksi)	12.1	11.2	11.4
f _s + ^{fℓ} /2 (Service II)	(ksi)	30.3	38.1	36.1
Service II Resistance	(ksi)	47.5	47.5	47.5
f _s + ^{fℓ} /3 (Strength I)	(ksi)	37.7	47.7	45.0
Øf F _n	(ksi)	-	50.0	-
Vf	(k)	125.7	458.3	105.2

INTERIOR GIRDER REACTION TABLE		
	S. Abut./ N. Abut.	Pier 1/ Pier 2
LLDF	1.044	1.044
OCF	1.333	1.333
RDC1	(k) 29.4	168.0
RDC2	(k) 10.8	56.2
RDW	(k) 10.6	55.3
R _ℓ	(k) 95.0	208.2
R _{IM}	(k) 21.7	38.5
RTotal (Strength I) (Impact)	(k) 270.3	794.9
RTotal (Strength I) (No Impact)	(k) 232.3	727.5

EXTERIOR GIRDER MOMENT TABLE				
	0.4 Sp. 1/ 0.6 Sp. 3	Pier 1/ Pier 2	0.5 Sp. 2	
Is	(in ⁴) 21,314	61,026	37,695	
Ic(n)	(in ⁴) 55,203	-----	81,955	
Ic(3n)	(in ⁴) 40,800	-----	60,761	
Ic(cr)	(in ⁴) -----	69,009	-----	
Ss	(in ³) 828	2,219	1,422	
Sc(n)	(in ³) 1,202	-----	1,855	
Sc(3n)	(in ³) 1,090	-----	1,699	
Sc(cr)	(in ³) -----	2,320	-----	
Sx	(in ³) 1,162	2,297	1,747	
DC1	(k/')	0.951	1.142	1.033
MDC1	('k)	295	2,063	1,173
DC2	(k/')	0.551	0.551	0.551
MDC2	('k)	190	1,054	607
DW	(k/')	0.360	0.360	0.360
MDW	('k)	124	689	397
LLDF	('k)	0.612	0.584	0.563
M _ℓ + I _M	('k)	1,299	1,947	1,663
fℓ (Strength I)	('k)	3.2	2.9	3.0
Mu + 1/3 fℓ S _{xc}	('k)	3,169	8,522	5,876
Øf Mn	(ksi)	6,235	-	9,030
f _s DC1	(ksi)	4.3	11.2	9.9
f _s DC2	(ksi)	2.1	5.5	4.3
f _s DW	(ksi)	1.4	3.6	2.8
f _s (ℓ+IM)	(ksi)	13.0	10.1	10.8
fℓ (Service II)	(ksi)	2.4	2.2	2.3
f _s + ^{fℓ} /2 (Service II)	(ksi)	25.8	34.4	32.1
Service II Resistance	(ksi)	47.5	47.5	47.5
f _s + ^{fℓ} /3 (Strength I)	(ksi)	33.8	44.7	41.8
Øf F _n	(ksi)	-	50.0	-
Vf	(k)	106.2	413.0	83.4

EXTERIOR GIRDER REACTION TABLE		
	S. Abut./ N. Abut.	Pier 1/ Pier 2
LLDF	0.827	0.827
OCF	1.333	1.333
RDC1	(k) 27.5	158.1
RDC2	(k) 15.5	80.2
RDW	(k) 10.1	52.4
R _ℓ	(k) 75.2	165.0
R _{IM}	(k) 17.2	30.5
RTotal (Strength I) (Impact)	(k) 230.6	718.4
RTotal (Strength I) (No Impact)	(k) 200.5	665.0

OCF: Obtuse Correction Factor according to Article 4.6.2.2.3c or as further simplified by IDOT provisions.

R_{DC1} : Un-factored reaction due to non-composite dead load (kip).

R_{DC2} : Un-factored reaction due to long-term composite (superimposed excluding future wearing surface) dead load (kip).

R_{DW} : Un-factored reaction due to long-term composite (superimposed future wearing surface only) dead load (kip).

R_ℓ : Un-factored live load reaction (kip).

R_{IM} : Un-factored dynamic load allowance (impact) (kip).

R_{TOTAL} (Strength I)(Impact) : Strength I load combination of factored design reactions (kip).
1.25 (R_{DC1} + R_{DC2}) + 1.5 R_{DW} + 1.75 (R_ℓ + R_{IM})

R_{TOTAL} (Strength I)(No Impact) : Strength I load combination of factored design reactions, not including dynamic load allowance (Impact) (kip).
1.25 (R_{DC1} + R_{DC2}) + 1.5 R_{DW} + 1.75 (R_ℓ)

I_s, S_s: Non-composite moment of inertia and section modulus of the steel section used for computing f_s (Total-Strength I, and Service II) due to non-composite dead loads (in.⁴ and in.³).

I_c(n), S_c(n): Composite moment of inertia and section modulus of the steel and deck based upon the modular ratio, "n", used for computing f_s (Total-Strength I, and Service II) in uncracked sections due to short term composite live loads (in.⁴ and in.³).

I_c(3n), S_c(3n): Composite moment of inertia and section modulus of the steel and deck based upon 3 times the modular ratio, "3n", used for computing f_s (Total-Strength I, and Service II) in uncracked sections due to long-term composite (superimposed) dead loads (in.⁴ and in.³).

I_c(cr), S_c(cr): Composite moment of inertia and section modulus of the steel and longitudinal deck reinforcement, used for computing f_s (Total-Strength I and Service II) in cracked sections, due to both short-term composite live loads and long-term composite (superimposed) dead loads (in.⁴ and in.³).

S_x: Section modulus about the major axis of section to the controlling flange, tension or compression, taken as yield moment with respect to the controlling flange over the yield strength of the controlling flange (in.³).

DC1: Un-factored non-composite dead load (kips/ft.).

MDC1: Un-factored moment due to non-composite dead load (kip-ft.).

DC2: Un-factored long-term composite (superimposed excluding future wearing surface) dead load (kips/ft.).

MDC2: Un-factored moment due to long-term composite (superimposed excluding future wearing surface) dead load (kip-ft.).

DW: Un-factored long-term composite (superimposed future wearing surface only) dead load (kips/ft.).

MDW: Un-factored moment due to long-term composite (superimposed future wearing surface only) dead load (kip-ft.).

LLDF: Live Load Distribution Factor for moment and shear computed according to Article 4.6.2.2 and other IDOT provisions.

M_ℓ + I_M: Un-factored live load moment plus dynamic load allowance (impact)(kip-ft.).

Mu: Strength I load combination of factored design moments (kip-ft.).
1.25 (MDC1+ MDC2) + 1.5 MDW + 1.75 M_ℓ + I_M

fℓ: Factored calculated flange lateral bending stress as calculated using Article 6.10.1.6 and as further simplified by IDOT provisions (ksi).

Øf Mn: Factored nominal flexural resistance of the section determined as specified in Article 6.10.7.1 or A6 as applicable (kip-ft)

f_s DC1: Un-factored stress at edge of flange for controlling steel flange due to vertical non-composite dead loads as calculated below (ksi).

MDC1 / S_s

f_s DC2: Un-factored stress at edge of flange for controlling steel flange due to vertical composite dead loads as calculated below (ksi).

MDC2 / S_c(3n) or MDC2 / S_c(cr) as applicable.

f_s DW: Un-factored stress at edge of flange for controlling steel flange due to vertical composite future wearing surface loads as calculated below (ksi).

MDW / S_c(3n) or MDW / S_c(cr) as applicable.

f_s (ℓ+IM): Un-factored stress at edge of flange for controlling steel flange due to vertical composite live plus impact loads as calculated below (ksi).

M_ℓ + I_M / S_c(n) or M_ℓ + I_M / S_c(cr) as applicable.

f_s + ^{fℓ}/2 (Service II): Sum of stresses as computed below (ksi).
f_sDC1 + f_sDC2 + f_sDW + 1.3 f_s(ℓ+ I_M) + ^{fℓ}/2


Service II Resistance: Composite (0.95RhFyf) or noncomposite (0.80RhFyf) stress capacity according to Article 6.10.4.2 (ksi).

f_s + ^{fℓ}/3 (Strength I): Sum of stresses as computed below on non-compact section (ksi).
1.25 (f_sDC1 + f_sDC2) + 1.5 f_sDW + 1.75 f_s(ℓ + I_M) + ^{fℓ}/3

Øf F_n: Factored nominal flexural resistance of the section a specified in Article 6.10.7.2 or 6.10.8 as applicable (ksi).

Vf: Maximum factored shear range in span computed according to Article 6.10.10.


Note:
M_ℓ and R_ℓ include the effects of centrifugal force and superelevation.

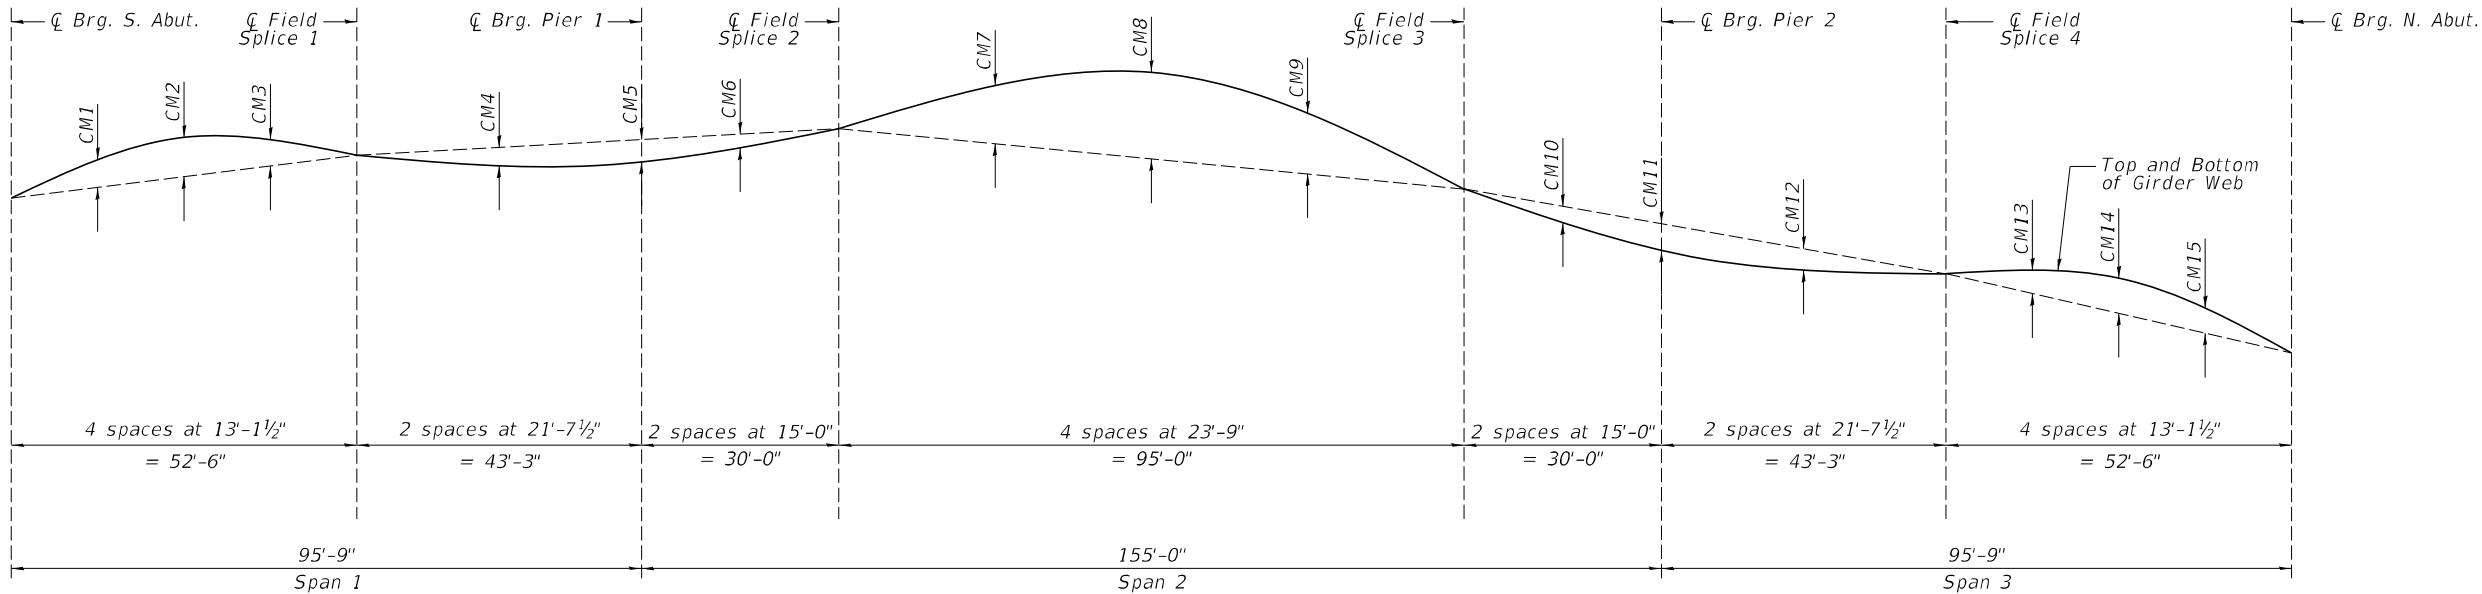

CAMBER DIAGRAM

GIRDER DIMENSIONS

Girders	CM1	CM2	CM3	CM4	CM5	CM6	CM7	CM8	CM9	CM10	CM11	CM12	CM13	CM14	CM15
1 thru 20	1 5/16"	1 1/4"	1 5/16"	5/8"	3/4"	1/2"	3 5/16"	4 3/8"	3 5/16"	1/2"	3/4"	5/8"	1 5/16"	1 1/4"	1 5/16"

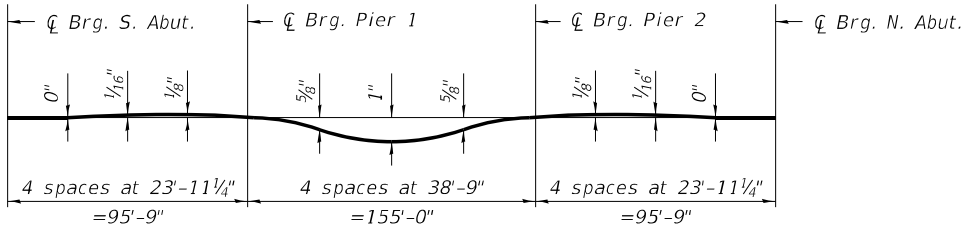

STEEL DEAD LOAD DEFLECTION DIAGRAM
(All Girders)

TOP OF WEB ELEVATIONS*

Location	Girder 1	Girder 2	Girder 3	Girder 4	Girder 5	Girder 6	Girder 7	Girder 8	Girder 9	Girder 10
℄ Brg. S. Abut.	795.92	796.14	796.35	796.56	796.72	796.76	796.68	796.56	796.43	796.30
℄ Field Splice 1	796.09	796.28	796.47	796.64	796.78	796.80	796.69	796.55	796.39	796.23
℄ Brg. Pier 1	796.14	796.30	796.46	796.61	796.72	796.72	796.59	796.43	796.26	796.09
℄ Field Splice 2	796.28	796.42	796.56	796.69	796.79	796.77	796.63	796.46	796.28	796.09
℄ Field Splice 3	796.16	796.26	796.35	796.43	796.48	796.41	796.23	796.01	795.79	795.55
℄ Brg. Pier 2	795.94	796.03	796.11	796.18	796.22	796.13	795.93	795.69	795.45	795.19
℄ Field Splice 4	795.77	795.85	795.91	795.97	795.99	795.88	795.66	795.39	795.12	794.84
℄ Brg. N. Abut.	795.46	795.50	795.54	795.58	795.57	795.43	795.18	794.89	794.59	794.29

Location	Girder 11	Girder 12	Girder 13	Girder 14	Girder 15	Girder 16	Girder 17	Girder 18	Girder 19	Girder 20
℄ Brg. S. Abut.	796.31	796.47	796.62	796.76	796.86	796.84	796.71	796.53	796.34	795.87
℄ Field Splice 1	796.22	796.35	796.48	796.59	796.67	796.62	796.46	796.25	796.04	795.57
℄ Brg. Pier 1	796.06	796.16	796.26	796.34	796.40	796.33	796.15	795.93	795.70	795.22
℄ Field Splice 2	796.05	796.13	796.21	796.28	796.31	796.23	796.03	795.81	795.57	795.09
℄ Field Splice 3	795.46	795.50	795.53	795.55	795.54	795.42	795.17	794.89	794.61	794.08
℄ Brg. Pier 2	795.10	795.13	795.14	795.15	795.13	794.99	794.73	794.43	794.12	793.57
℄ Field Splice 4	794.72	794.73	794.74	794.73	794.69	794.53	794.24	793.91	793.58	792.99
℄ Brg. N. Abut.	794.15	794.13	794.11	794.08	794.01	793.82	793.51	793.16	792.80	792.18

*For fabrication only.

NOTES:

- See sheet 58 of 92 for girder segment lengths.

MODEL: sMODELNAME5
FILE NAME: c:\pwworkin\benesch projects\projects\dms65238\1010210_02-11-shr-camber.dgn



Alfred Benesch & Company
35 W Wacker Drive, Suite 3300
Chicago, Illinois 60601
312.465.4150 Job No. 10800








USER NAME =	DESIGNED - AAB	REVISED -
	CHECKED - KMP	REVISED -
PLOT SCALE =	DRAWN - KMS	REVISED -
PLOT DATE =	CHECKED - KMP	REVISED -

STATE OF ILLINOIS
DEPARTMENT OF TRANSPORTATION

GIRDER TOP OF WEB ELEVATIONS AND CAMBER
STRUCTURE NO. 101-0210 & 101-0211

SHEET 60 OF 92 SHEETS

F.A.I. RTE.	SECTION	COUNTY	TOTAL SHEETS	SHEET NO.
39	(201-3)R & (4-1, 5)R	WINNEBAGO	1685	663
CONTRACT NO. 64C24				
ILLINOIS		FED. AID PROJECT		

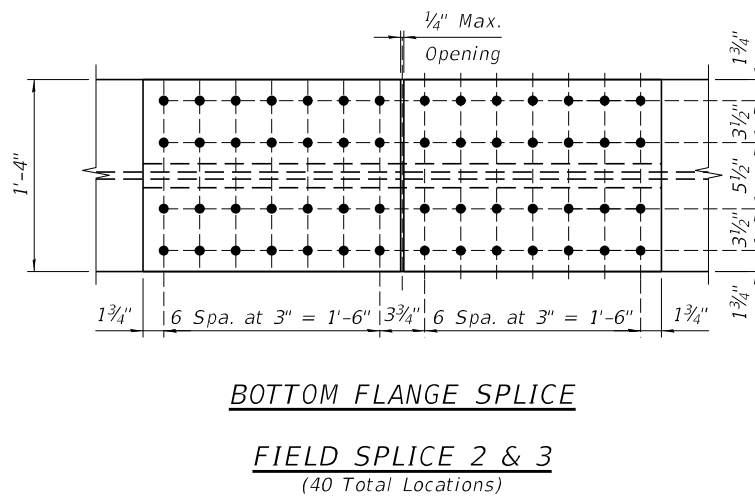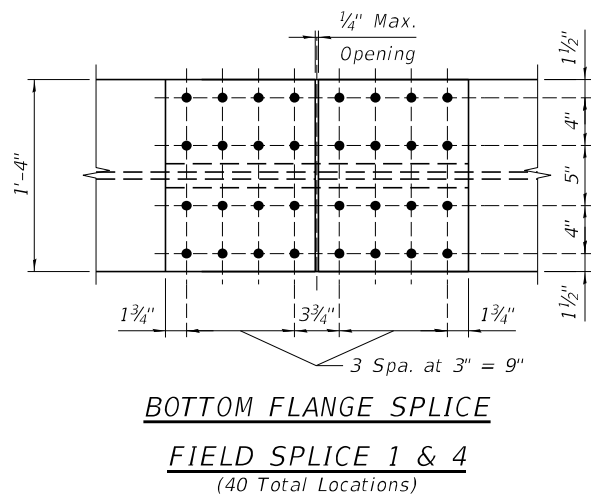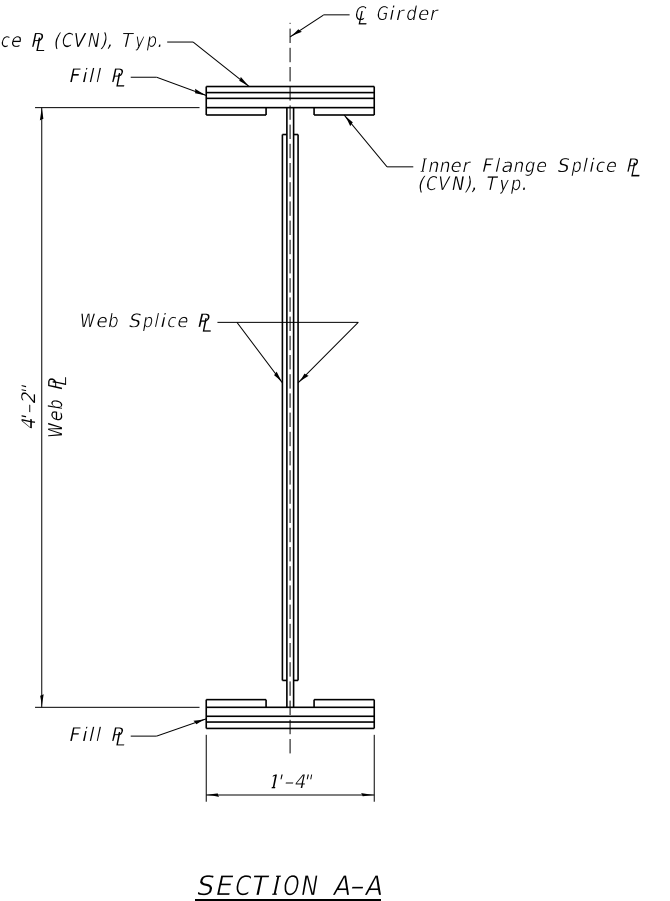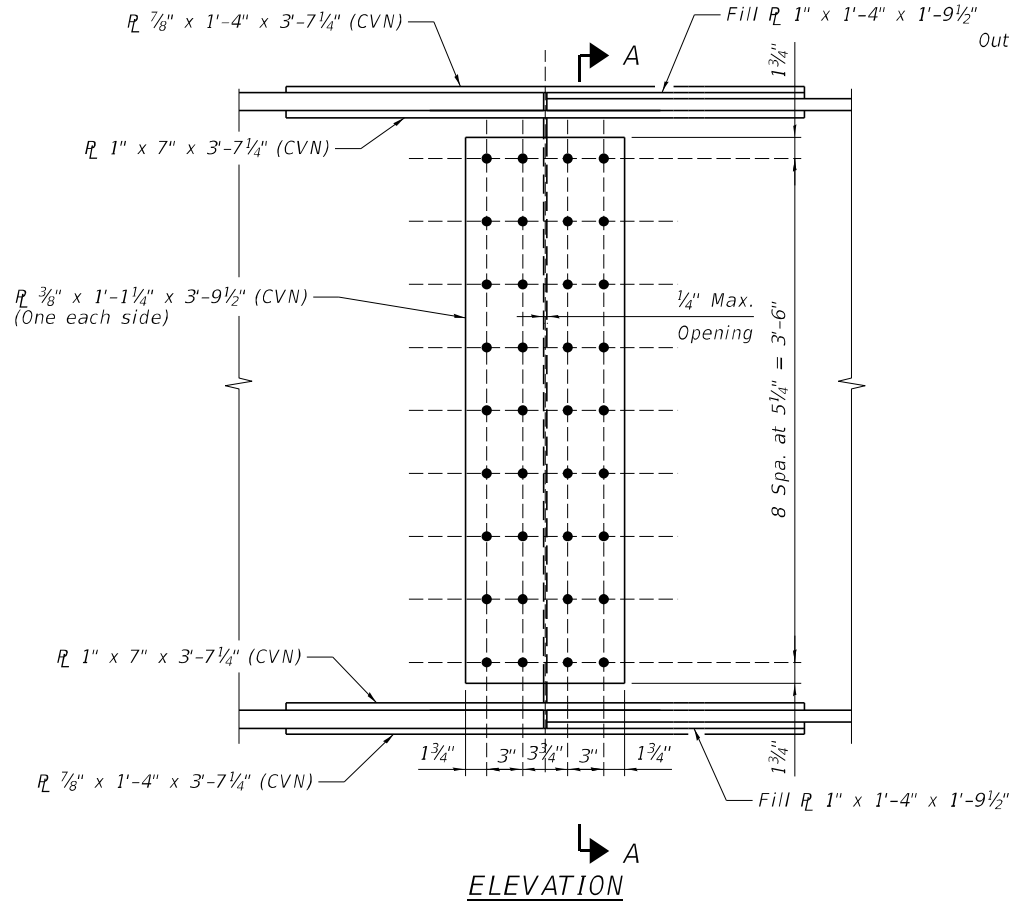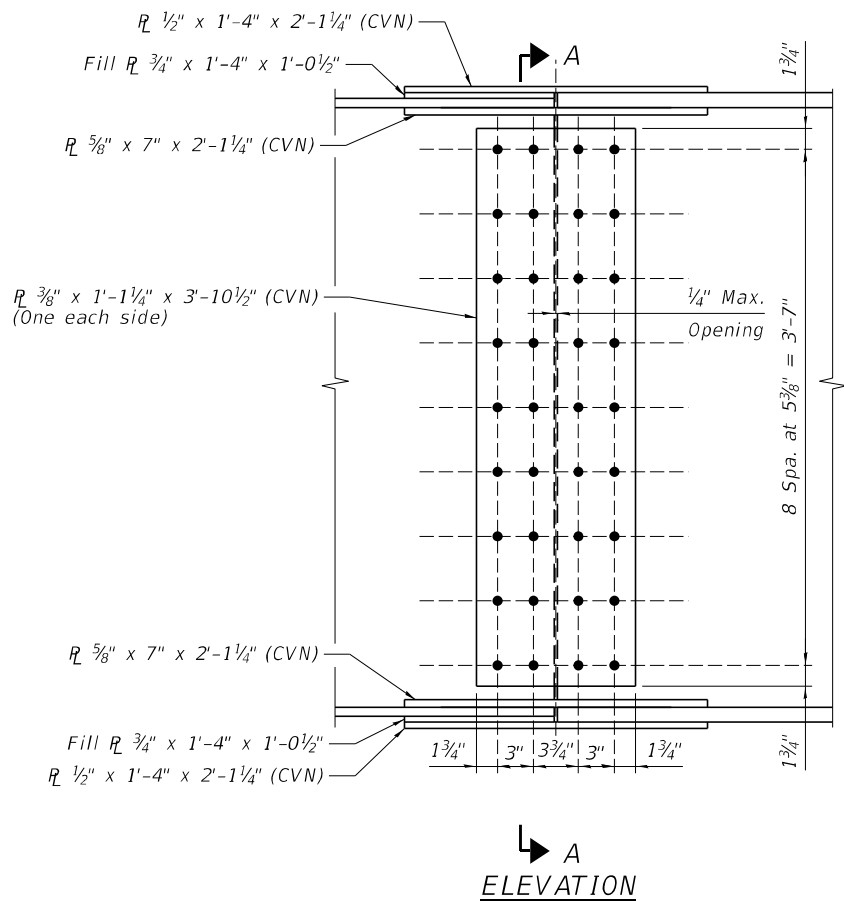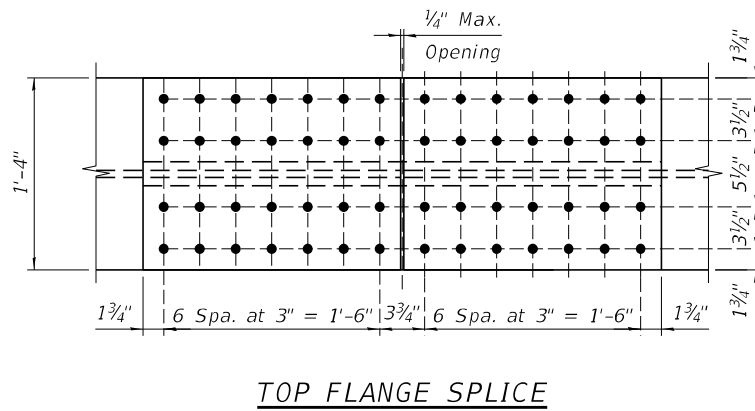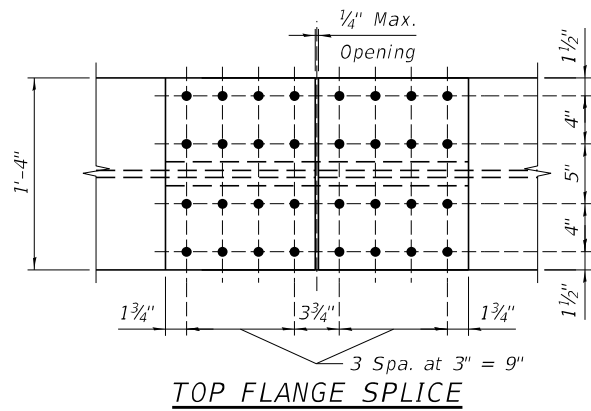

- NOTES:**
- Load carrying components designated "CVN" shall conform to the Charpy-V-Notch Impact Energy Requirement, Zone 2.
 - Fasteners shall be ASTM F 3125 A325 Type 1, hot dipped galvanized bolts. Bolts 7/8" diameter, holes 15/16" diameter. See provision for "Metalizing of Structural Steel".

MODEL: sMODELNAME5
FILE NAME: c:\pwwork\benesch projects\projects\dms65238\1010210_02\11-shr-fsdlb.dgn



USER NAME =	DESIGNED - AAB	REVISED -
PLOT SCALE =	CHECKED - JHG	REVISED -
PLOT DATE =	DRAWN - KMS	REVISED -
	CHECKED - JHG	REVISED -


**STATE OF ILLINOIS
DEPARTMENT OF TRANSPORTATION**

**FIELD SPLICE DETAILS
STRUCTURE NO. 101-0210 & 101-0211**


SHEET 61 OF 92 SHEETS

F.A.I. RTE.	SECTION	COUNTY	TOTAL SHEETS	SHEET NO.
39	(201-3)R & (4-1, 5)R	WINNEBAGO	1685	664
CONTRACT NO. 64C24				
ILLINOIS FED. AID PROJECT				


2/11/2025 9:35:42 AM

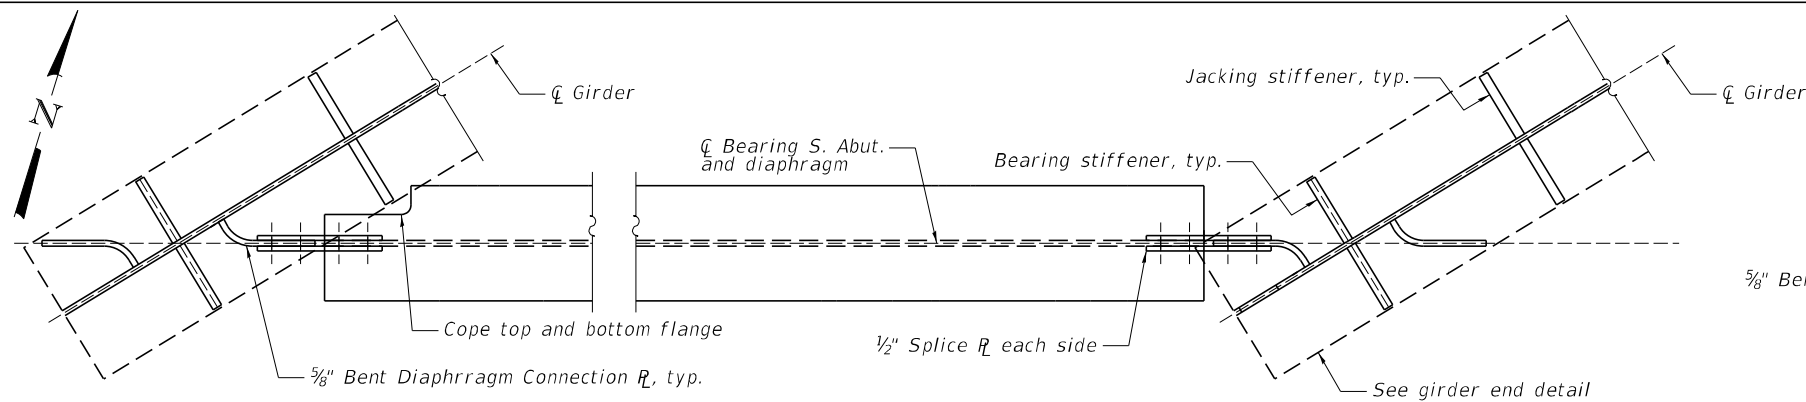


DIAPHRAGM D1 - PLAN
(Diaphragm D2 similar, with splice)

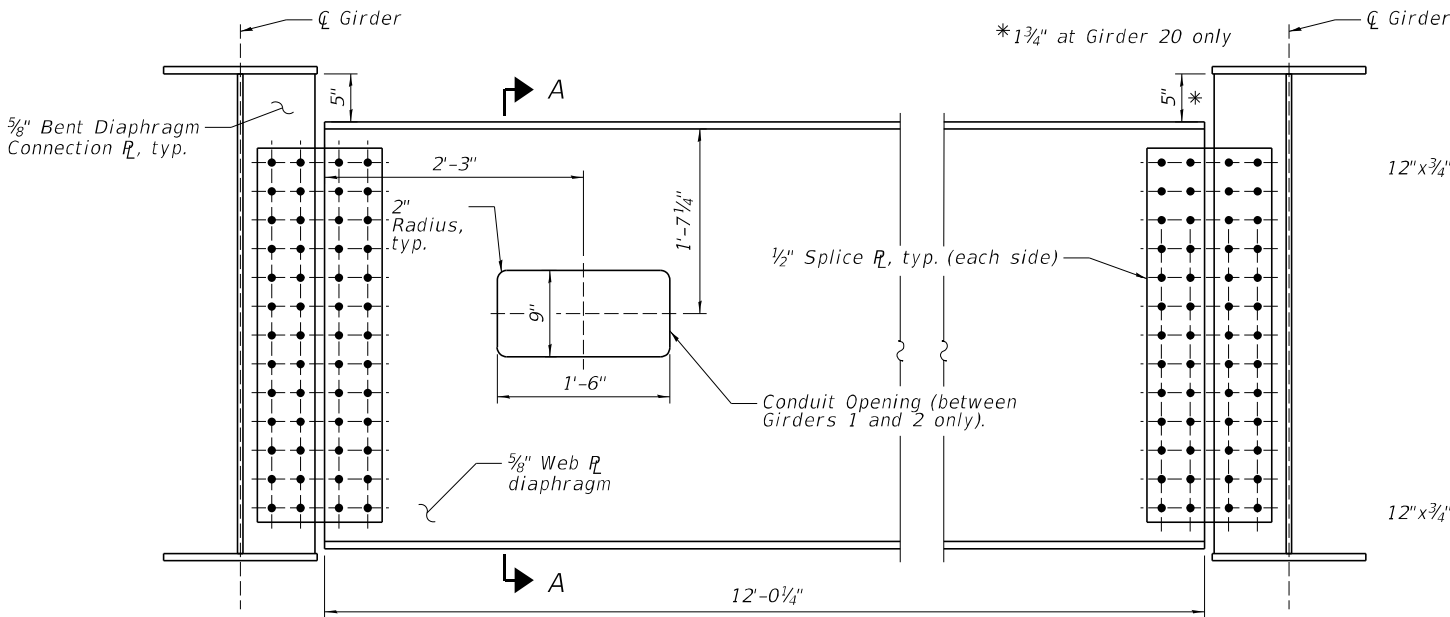


DIAPHRAGM D1 - ELEVATION
(Looking upstation)

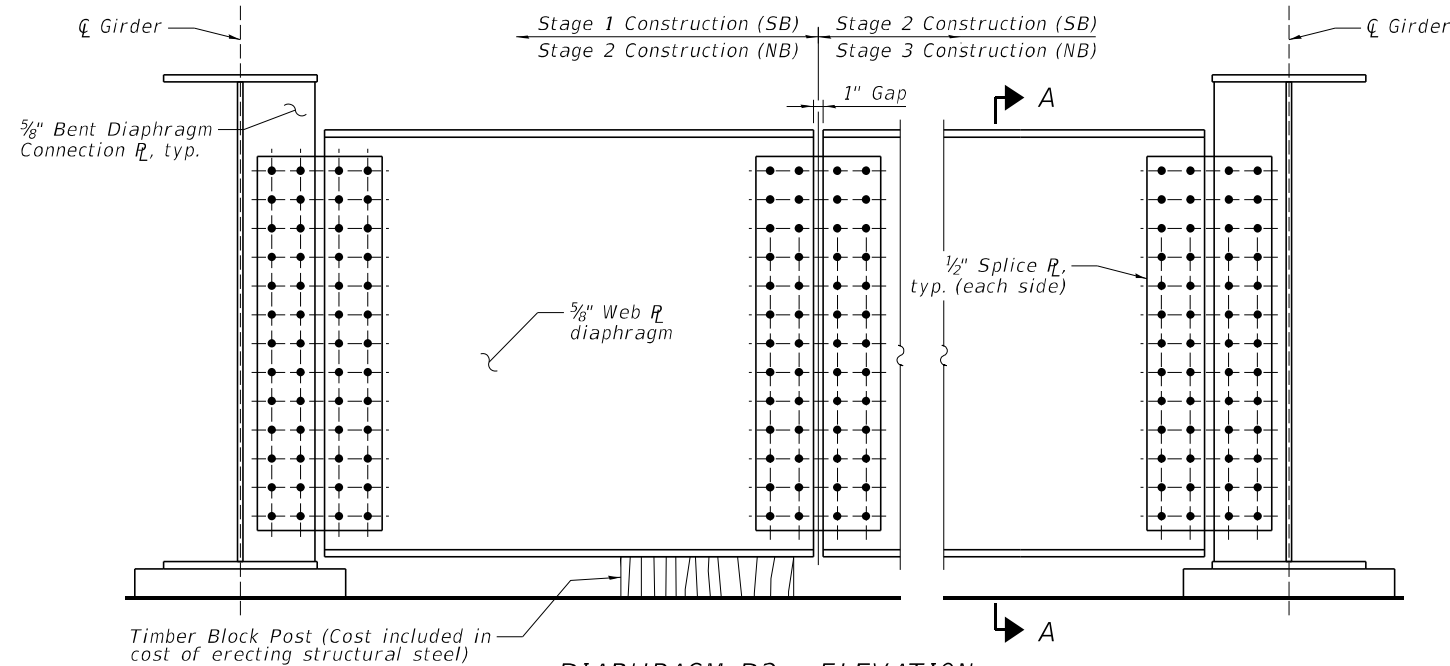


DIAPHRAGM D2 - ELEVATION
(Looking upstation)

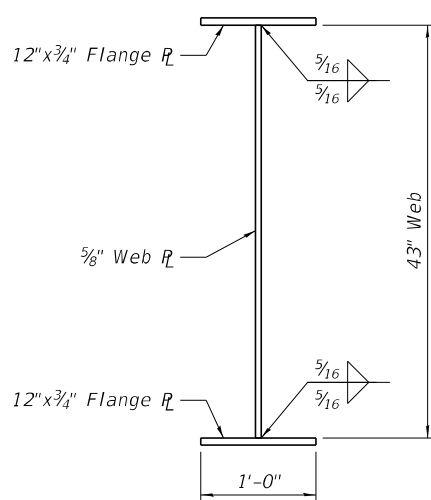


SECTION A-A

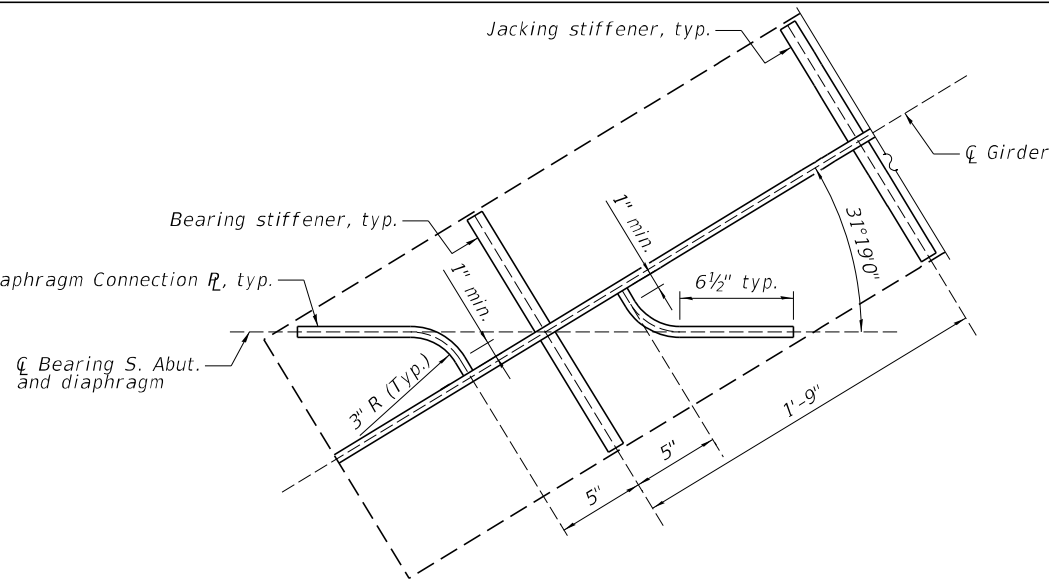

GIRDER END DETAIL

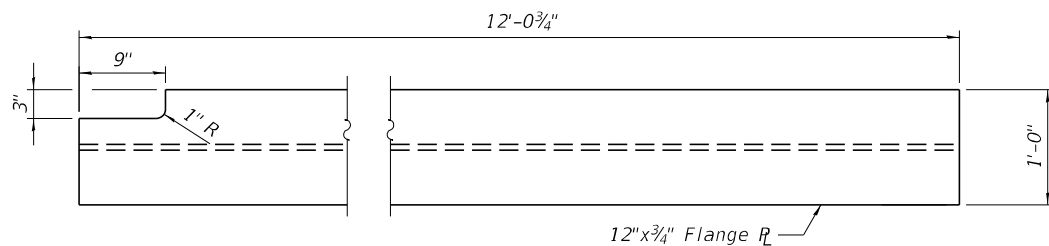

TOP & BOTTOM FLANGE PLAN

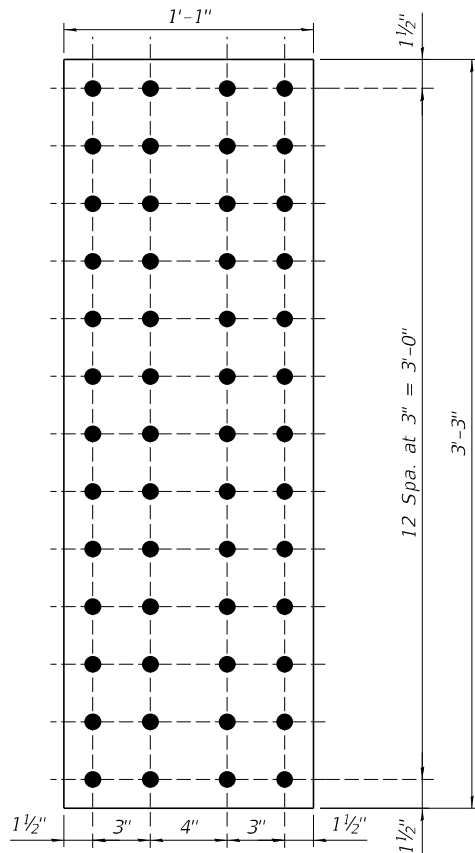

SPLICE PLATE

NOTES:

1. All diaphragms between girders shall be installed with erection pins and bolts in accordance with the erection plan approved by the Engineer. Individual diaphragms at supports may be temporarily disconnected to install bearing anchor rods.
2. For locations of diaphragms, see Sheets 56 and 57 of 92.
3. For further details on the bent diaphragm connection plates, see Sheet 66 of 92.
4. Fasteners shall be ASTM F 3125 A325 Type 1, hot dip galvanized bolts. Bolts $\frac{7}{8}$ " diameter, holes $\frac{15}{16}$ " diameter. See special provision for "Metallizing of Structural Steel"

MODEL: sMODELNAME5
FILE NAME: c:\pwwork\benesch projects\projects\101-0210_0211-sh\frame-1_REV-INS.Pgn




USER NAME =	DESIGNED - AAB	REVISED -
	CHECKED - JHG	REVISED -
PLOT SCALE =	DRAWN - KMS	REVISED -
PLOT DATE =	CHECKED - JHG	REVISED -

**STATE OF ILLINOIS
DEPARTMENT OF TRANSPORTATION**


**DIAPHRAGM DETAILS (1 OF 3)
STRUCTURE NO. 101-0210 & 101-0211**

SHEET 62 OF 92 SHEETS


F.A.I. RTE.	SECTION	COUNTY	TOTAL SHEETS	SHEET NO.
39	(201-3)R & (4-1, 5)R	WINNEBAGO	1685	665
CONTRACT NO. 64C24				
ILLINOIS FED. AID PROJECT				

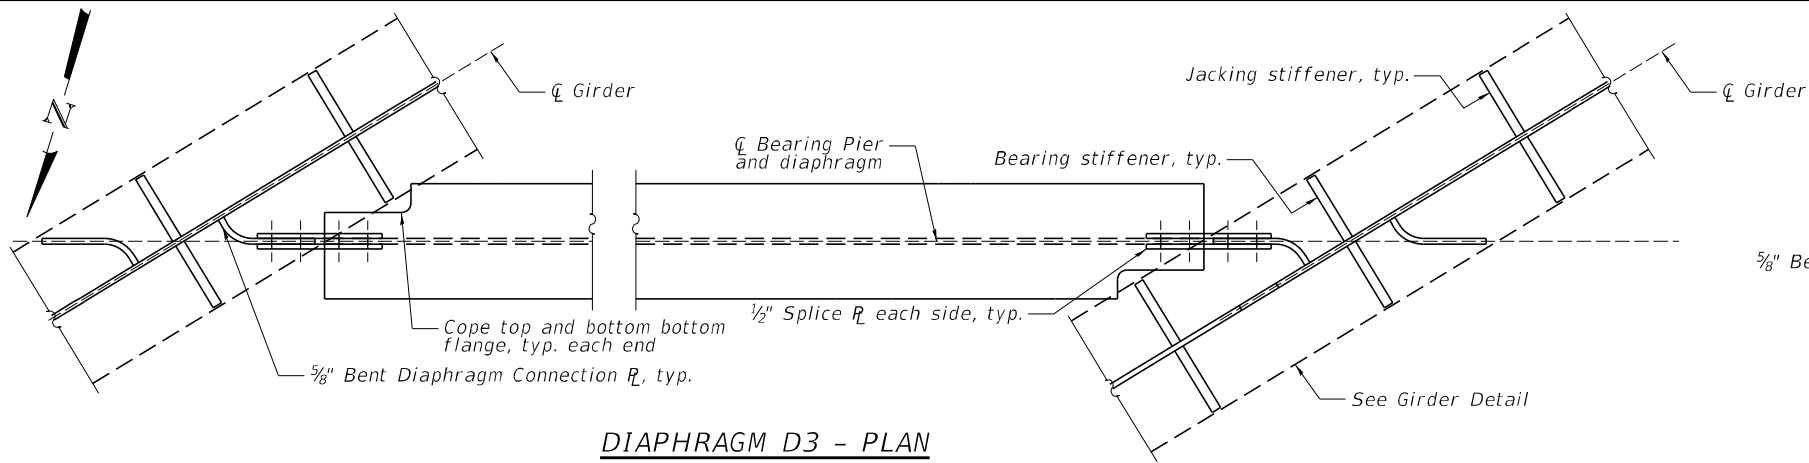


DIAPHRAGM D3 - PLAN

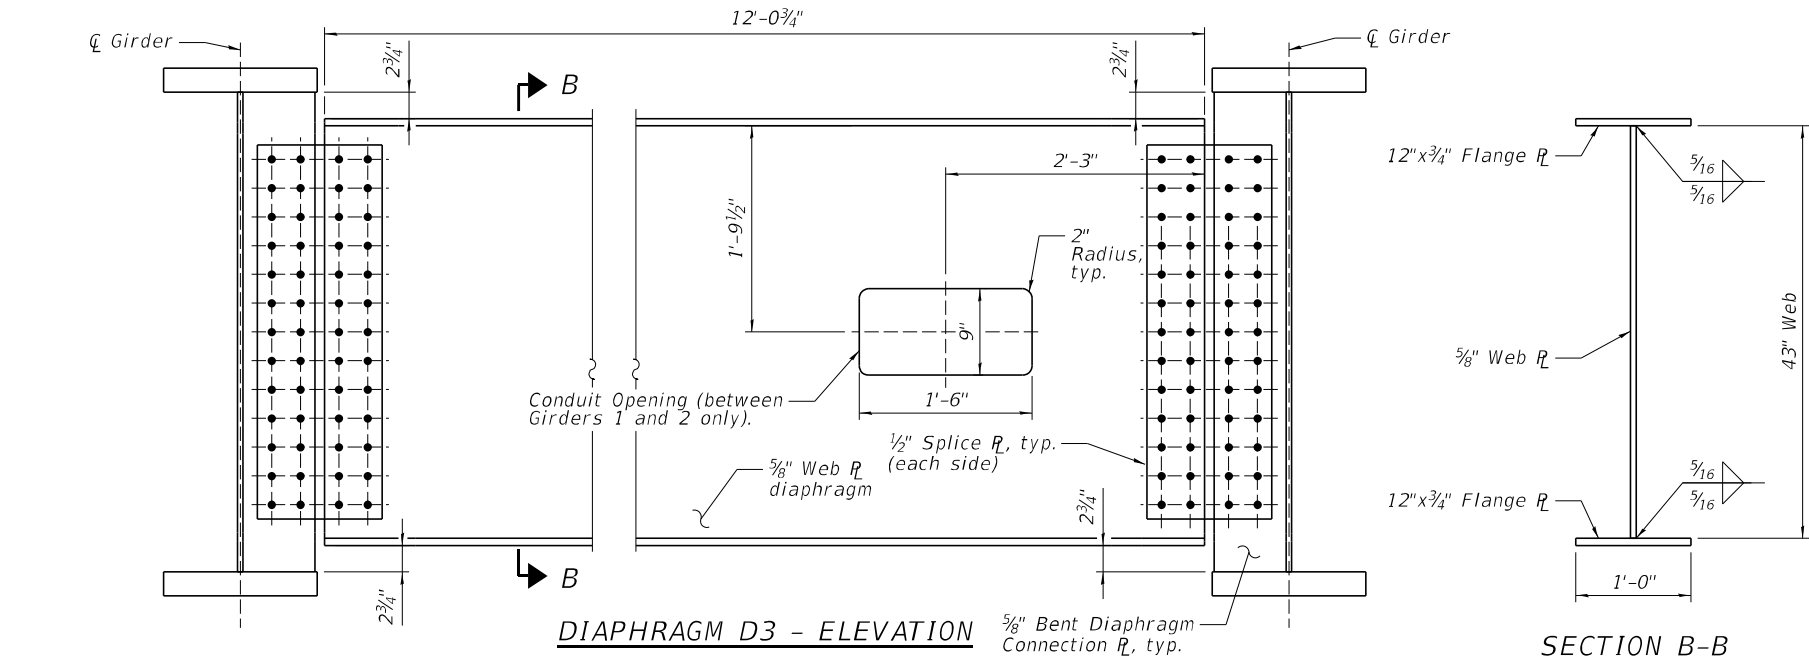


DIAPHRAGM D3 - ELEVATION

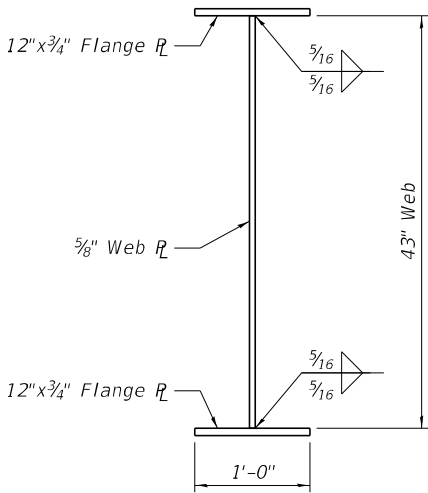


SECTION B-B

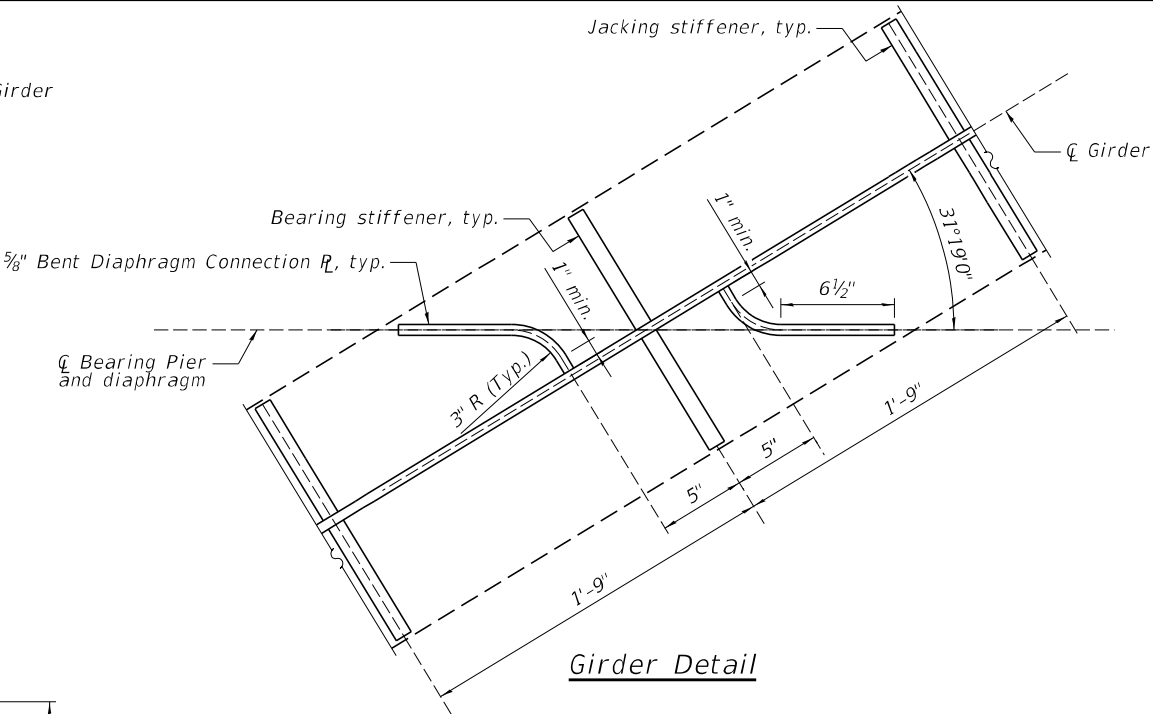

GIRDER DETAIL

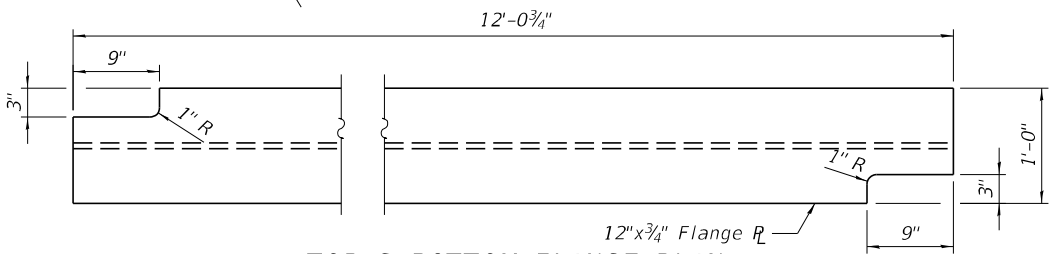

TOP & BOTTOM FLANGE PLAN

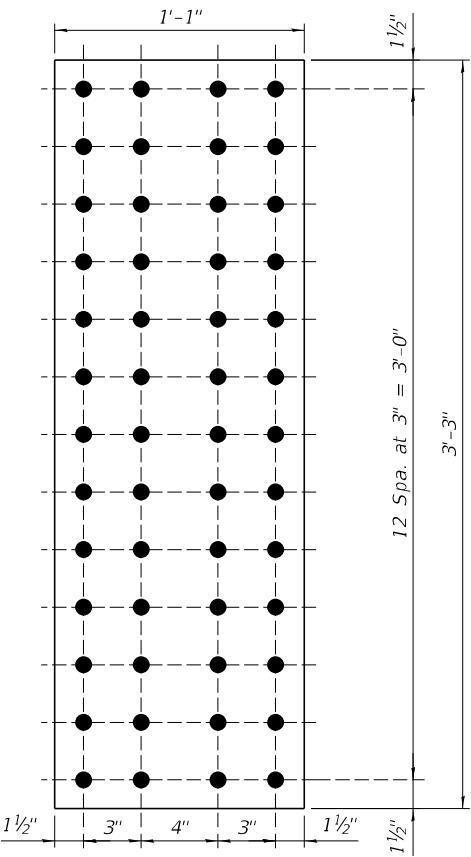

SPLICE PLATE

- NOTES:**
- All diaphragms between girders shall be installed with erection pins and bolts in accordance with the erection plan approved by the Engineer. Individual diaphragms at supports may be temporarily disconnected to install bearing anchor rods.
 - For locations of diaphragms, see Sheets 56 and 57 of 92.
 - For further details on the bent diaphragm connection plates, see Sheet 66 of 92.
 - Fasteners shall be ASTM F 3125 A325 Type 1, hot dip galvanized bolts. Bolts 7/8 inch diameter, holes 15/16 inch diameter. See special provision for "Metallizing of Structural Steel"


USER NAME	=	DESIGNED	-	AAB	REVISED	-
		CHECKED	-	JHG	REVISED	-
PLOT SCALE	=	DRAWN	-	KMS	REVISED	-
PLOT DATE	=	CHECKED	-	JHG	REVISED	-

STATE OF ILLINOIS
DEPARTMENT OF TRANSPORTATION


DIAPHRAGM DETAILS (2 OF 3)
STRUCTURE NO. 101-0210 & 101-0211

SHEET 63 OF 92 SHEETS


F.A.I. RTE.	SECTION	COUNTY	TOTAL SHEETS	SHEET NO.
39	(201-3)R & (4-1, 5)R	WINNEBAGO	1685	666
CONTRACT NO. 64C24				
ILLINOIS FED. AID PROJECT				

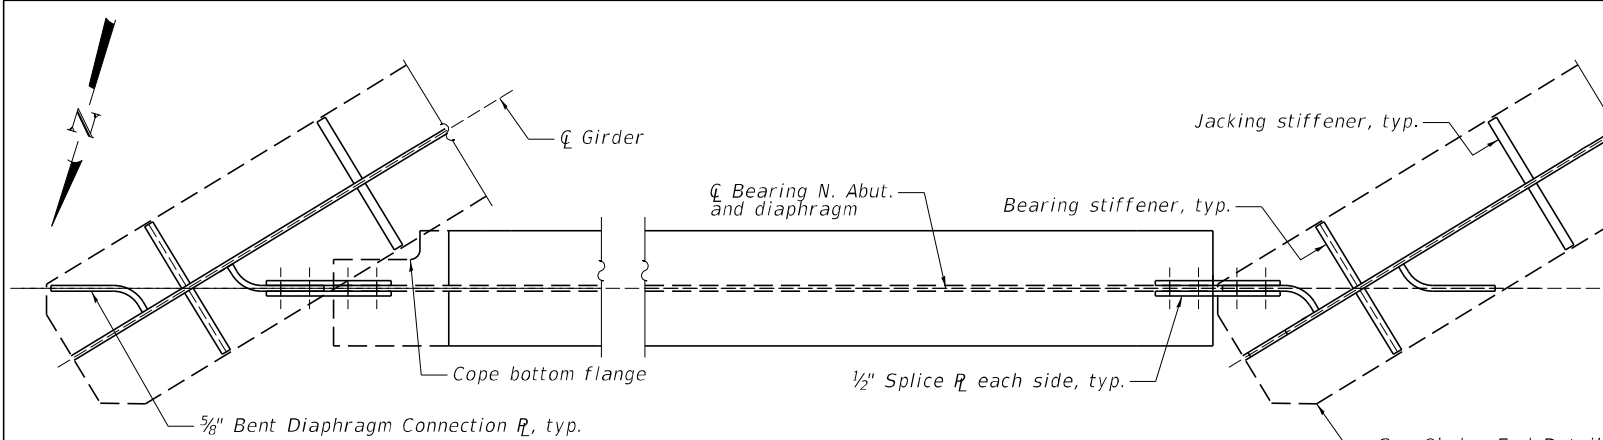


DIAPHRAGM D4 - PLAN
(Diaphragm D5 similar, with splice)

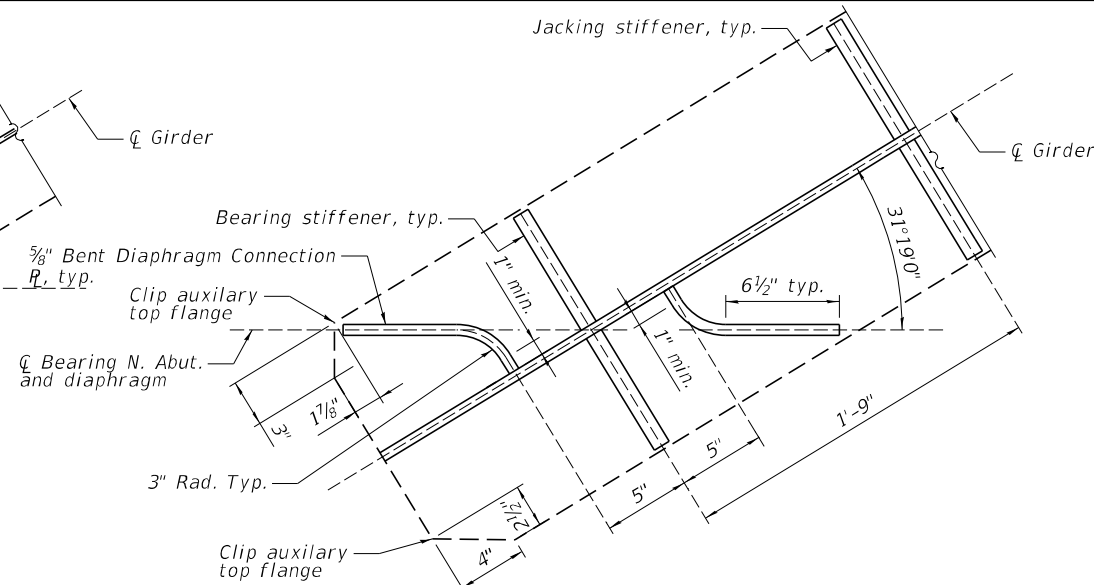


GIRDER END DETAIL

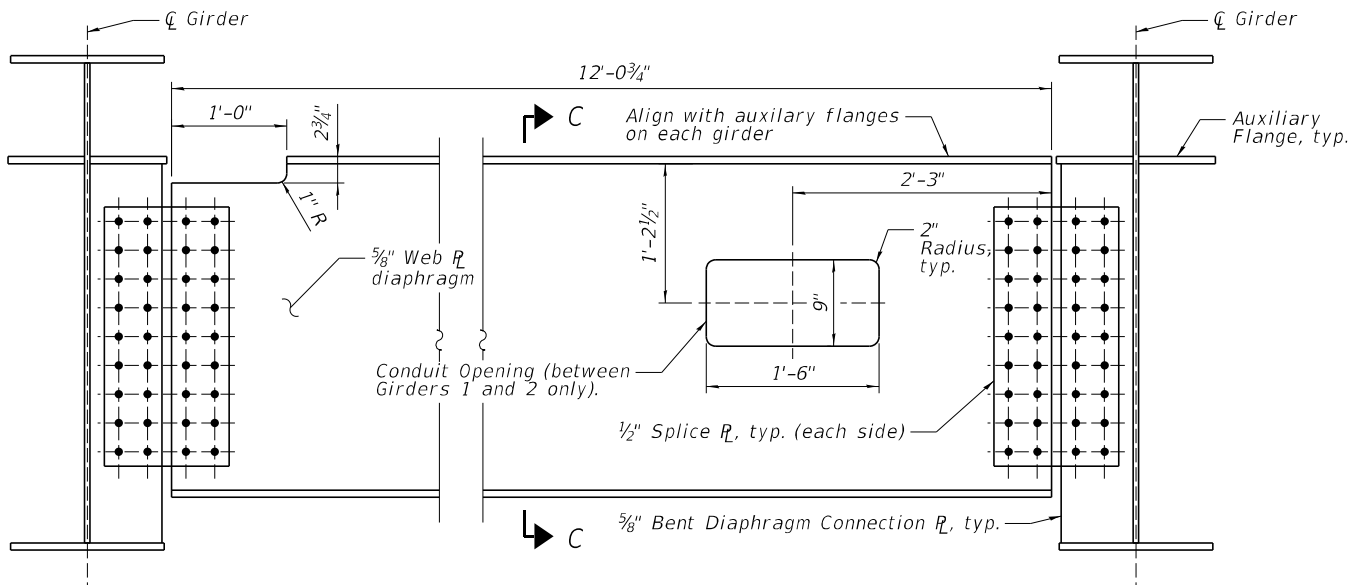

DIAPHRAGM D4 - ELEVATION
(Looking downstation)

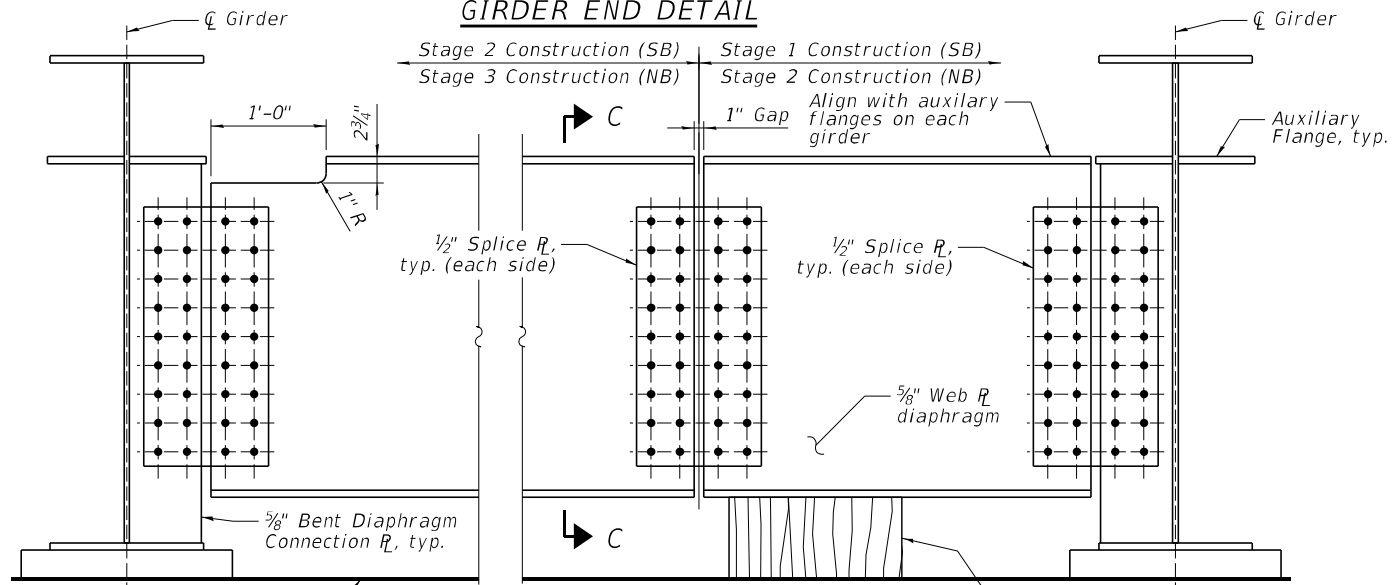


DIAPHRAGM D5 - ELEVATION
(Looking downstation)

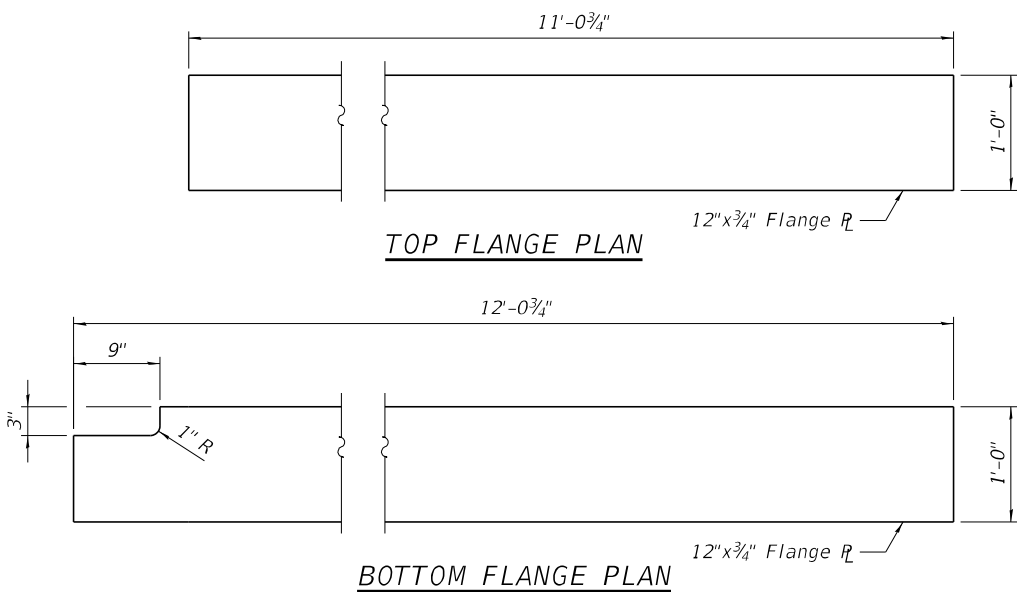


TOP FLANGE PLAN

BOTTOM FLANGE PLAN

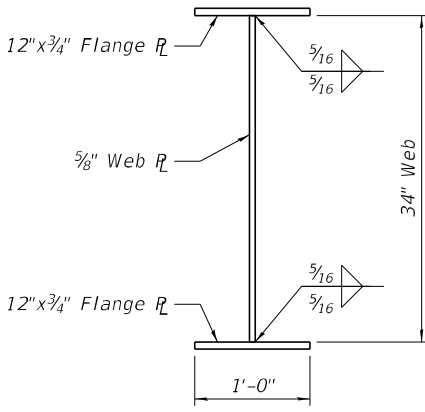

SECTION C-C

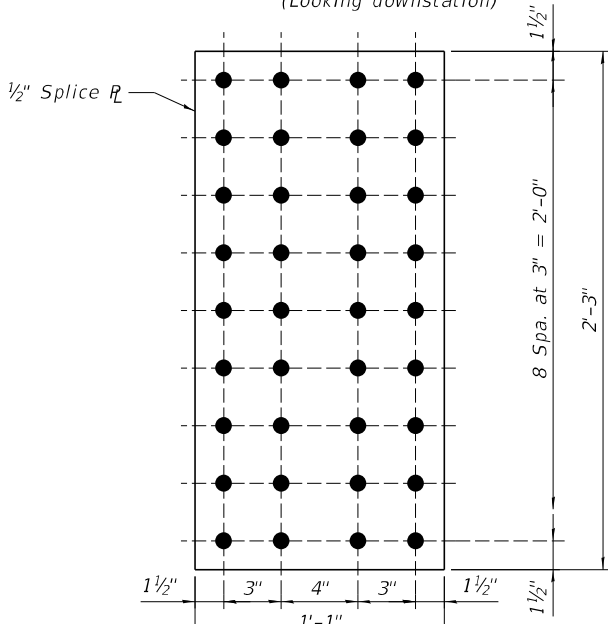

SPLICE PLATE

- NOTES:**
1. All diaphragms between girders shall be installed with erection pins and bolts in accordance with the erection plan approved by the Engineer. Individual diaphragms at supports may be temporarily disconnected to install bearing anchor rods.
 2. For locations of diaphragms, see Sheets 56 and 57 of 92.
 3. For further details on the bent diaphragm connection plates, see Sheet 66 of 92.
 4. Fasteners shall be ASTM F 3125 A325 Type 1, hot dip galvanized bolts. Bolts 7/8" diameter, holes 15/16" diameter. See special provision for "Metallizing of Structural Steel"

MODEL: sMODELNAME5
FILE NAME: c:\pwwork\benesch_projects\projects\02-47003\02-47003\02-47003\frame-3_REV-INS.dgn
5/16/2025 12:34:19 PM





USER NAME =	DESIGNED - AAB	REVISED -
	CHECKED - JHG	REVISED -
PLOT SCALE =	DRAWN - KMS	REVISED -
PLOT DATE =	CHECKED - JHG	REVISED -

**STATE OF ILLINOIS
DEPARTMENT OF TRANSPORTATION**

**DIAPHRAGM DETAILS (3 OF 3)
STRUCTURE NO. 101-0210 & 101-0211**

SHEET 64 OF 92 SHEETS


F.A.I. RTE.	SECTION	COUNTY	TOTAL SHEETS	SHEET NO.
39	(201-3)R & (4-1, 5)R	WINNEBAGO	1685	667
CONTRACT NO. 64C24				
ILLINOIS FED. AID PROJECT				

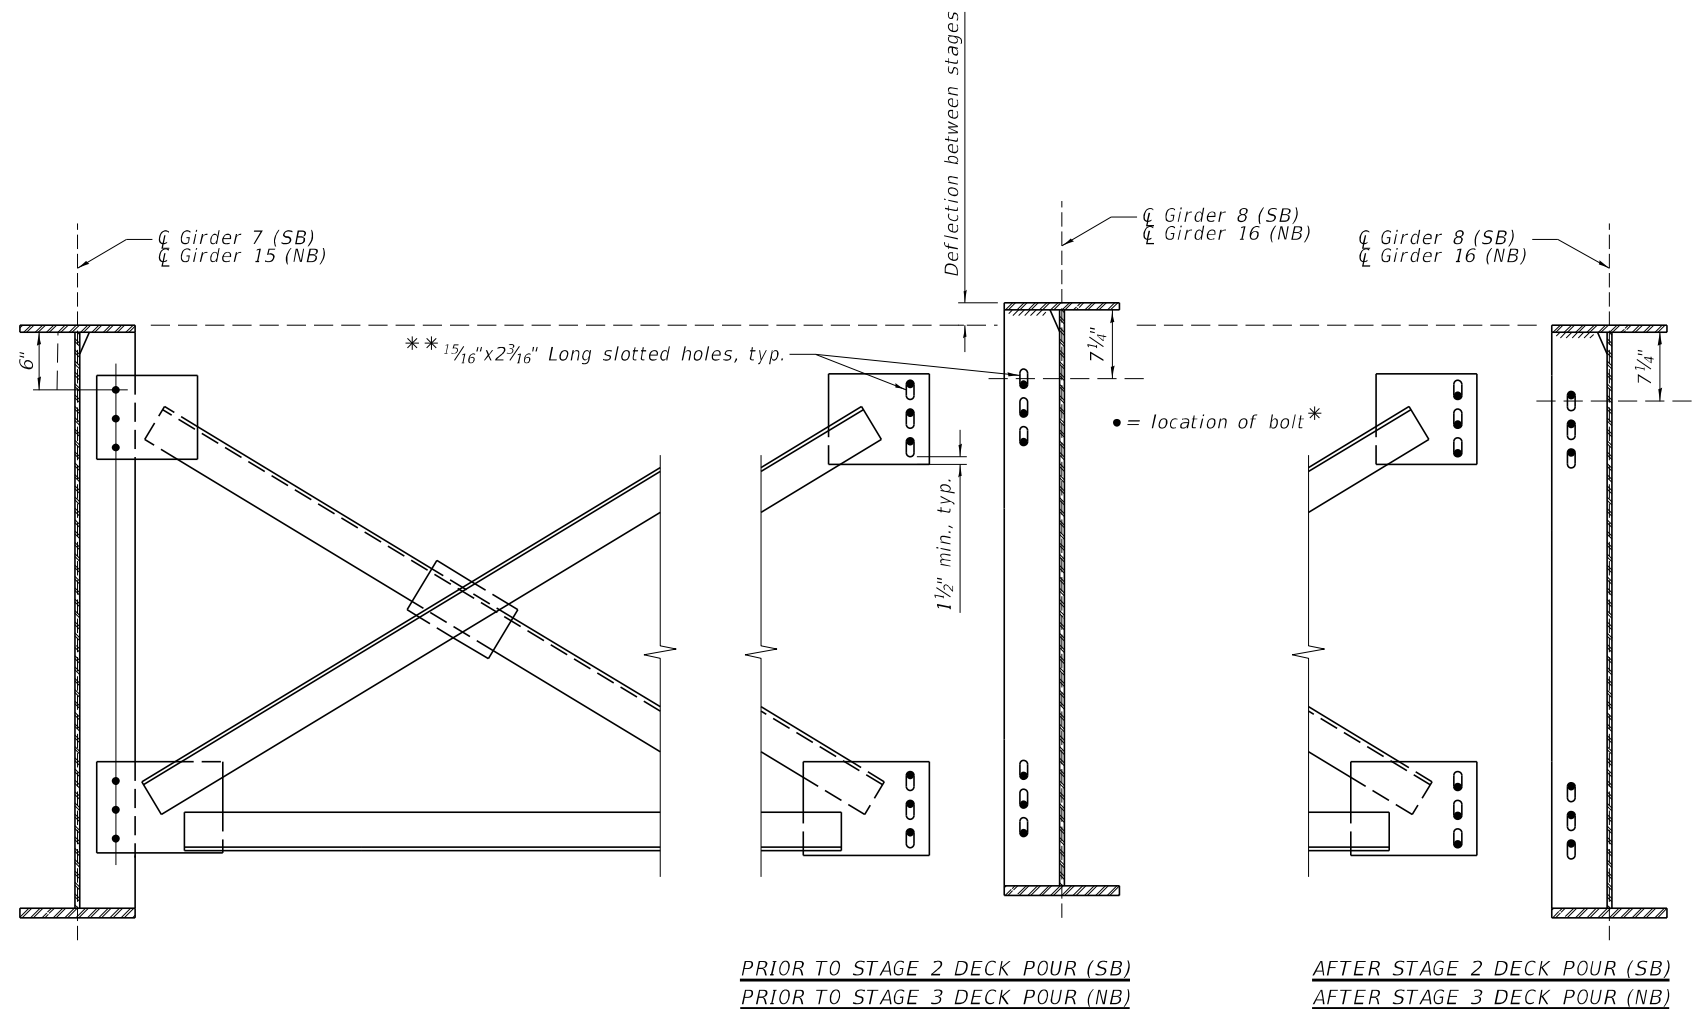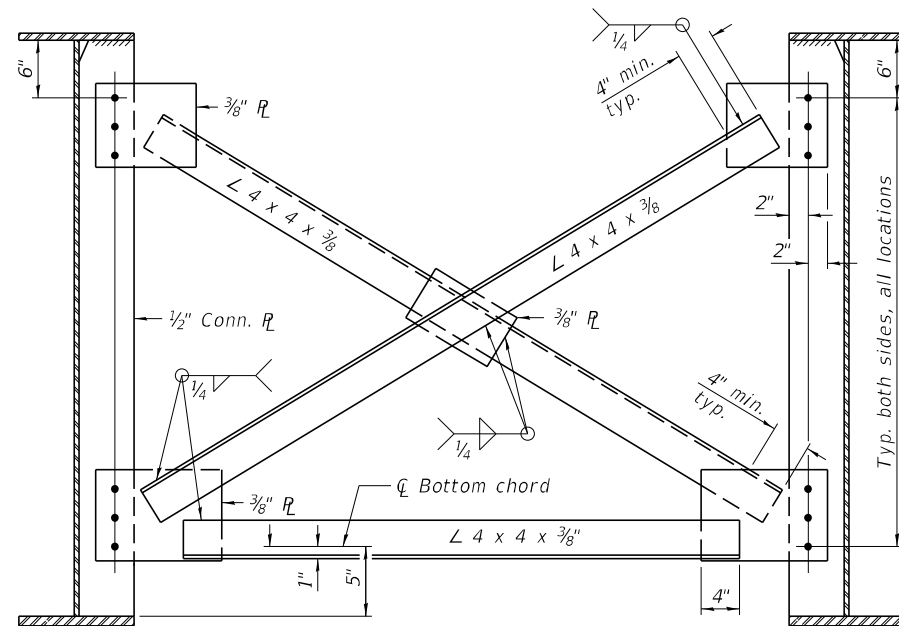


*The bolts shall be finger tight until the Stage 2 (SB)/Stage 3 (NB) deck concrete is poured, girders to deflect vertically without stressing the cross frames or previous stage's girders.

NOTES:


1. *All cross frames between girders shall be installed with erection pins and bolts in accordance with the erection plan approved by the Engineer. Individual diaphragms at supports may be temporarily disconnected to install bearing anchor rods.*
2. *For locations of cross frames, see Sheets 56 and 57 of 92 .*
3. *Cross frames shall be fitted during the girder erection sequence and shall be detailed for steel dead load fit.*
4. *Fasteners shall be ASTM F 3125 A325 Type 1, hot dip galvanized bolts. Bolts $\frac{7}{8}$ " diameter, holes $\frac{15}{16}$ " diameter. See special provision for "Metallizing of Structural Steel"*

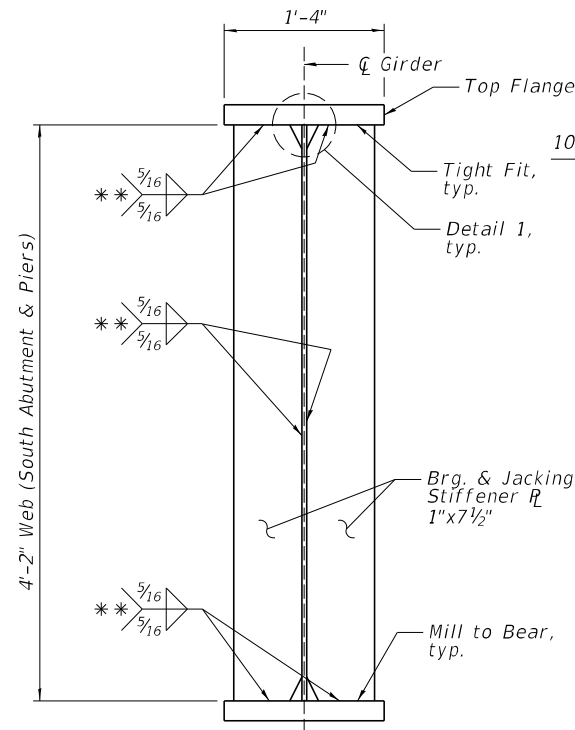

BEARING AND JACKING STIFFENER PLATES
(No. Plates Req'd = 320)

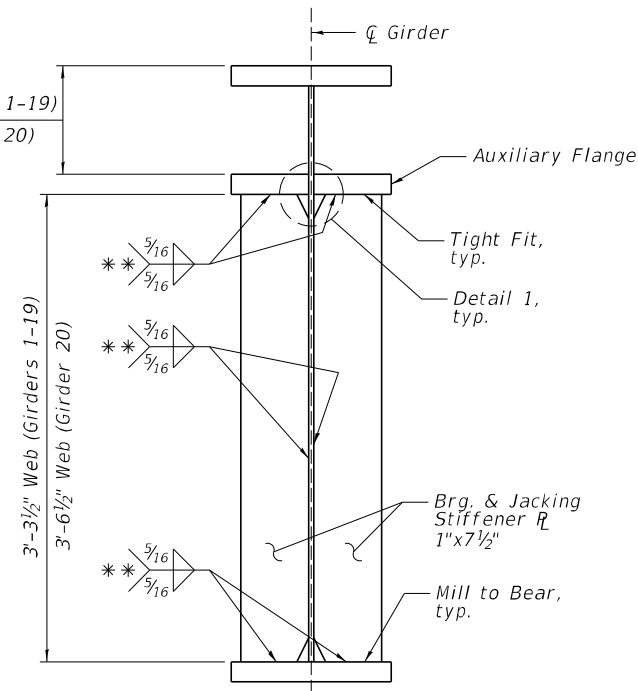


**BEARING AND JACKING STIFFENER PLATES
- NORTH ABUTMENT ONLY**
(No. Plates Req'd = 80)

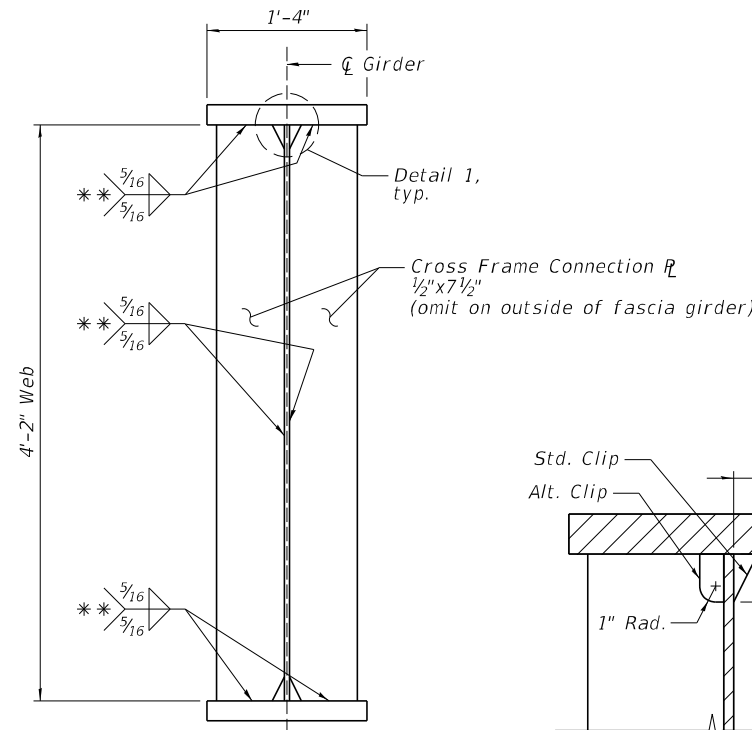


CONNECTION PLATES
(No. Plates Req'd = 540)


** Terminate weld 1/4" ($\pm 1/8$ ") from edges of plate

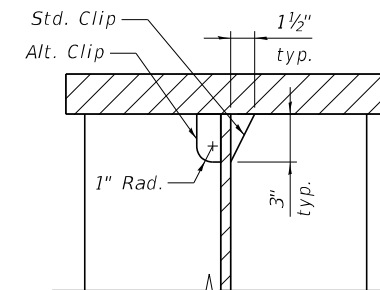

DETAIL 1
(Top and bottom flanges where applicable)

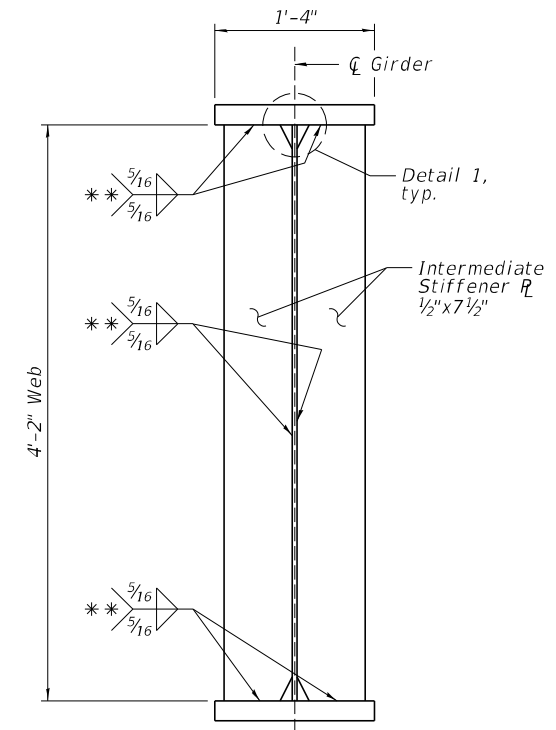


INTERMEDIATE STIFFENER
North Abutment Only
(No. Plates Req'd = 40)

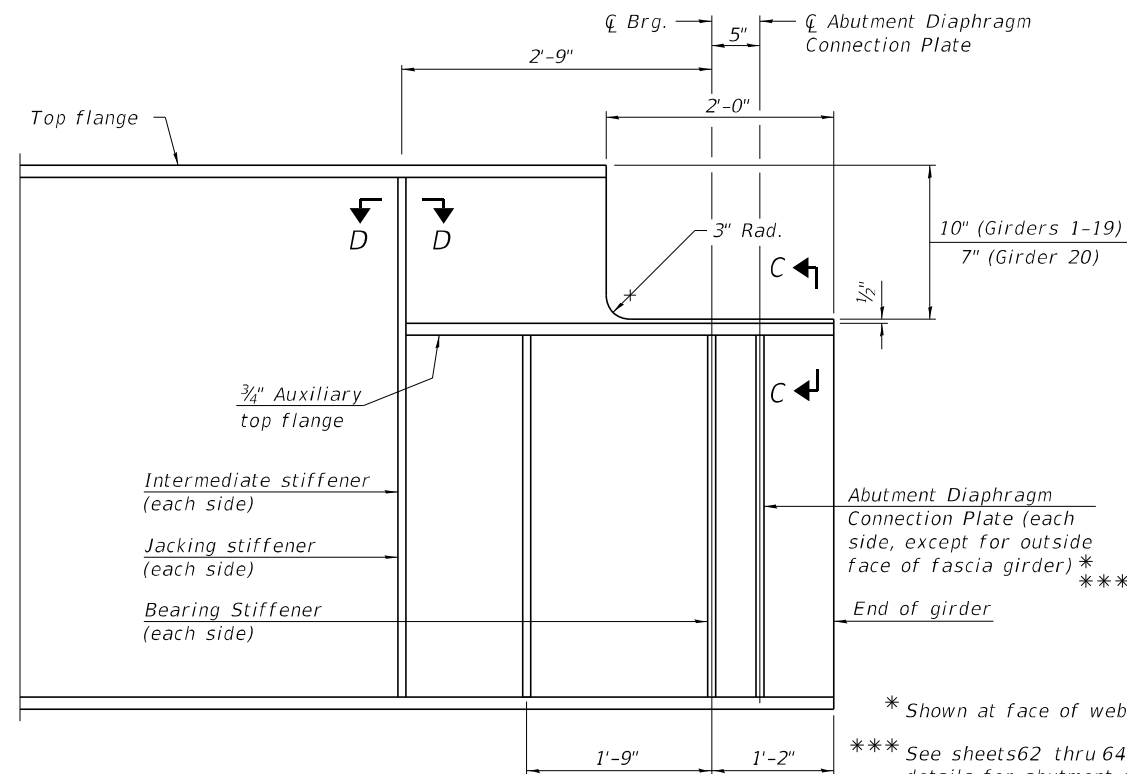


BEAM END AT NORTH ABUTMENT
(End diaphragm girder not shown for clarity)


* Shown at face of web
*** See sheets 62 thru 64 for additional details for abutment and pier diaphragm connection plates

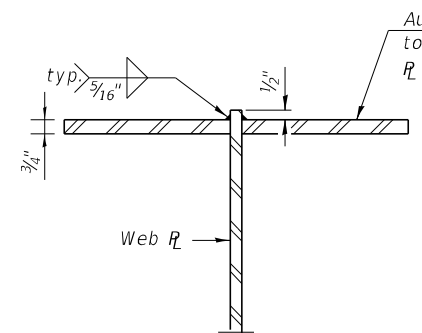


SECTION C-C

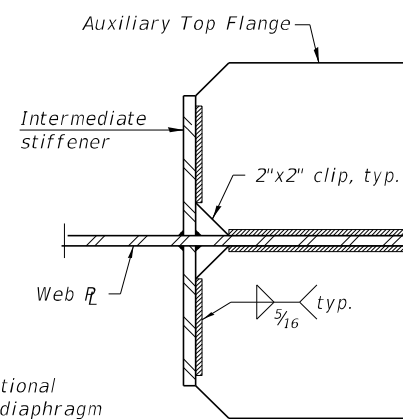

SECTION D-D

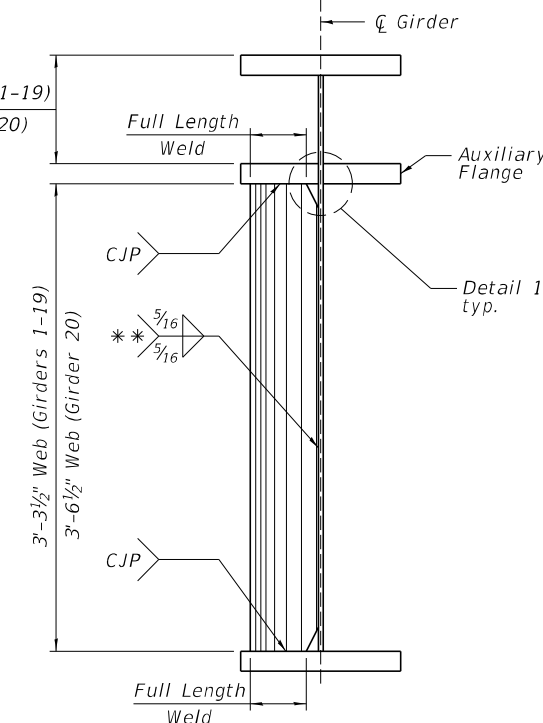

**NORTH ABUTMENT DIAPHRAGM
CONNECTION PLATES *****
(No. Plates Req'd = 36)

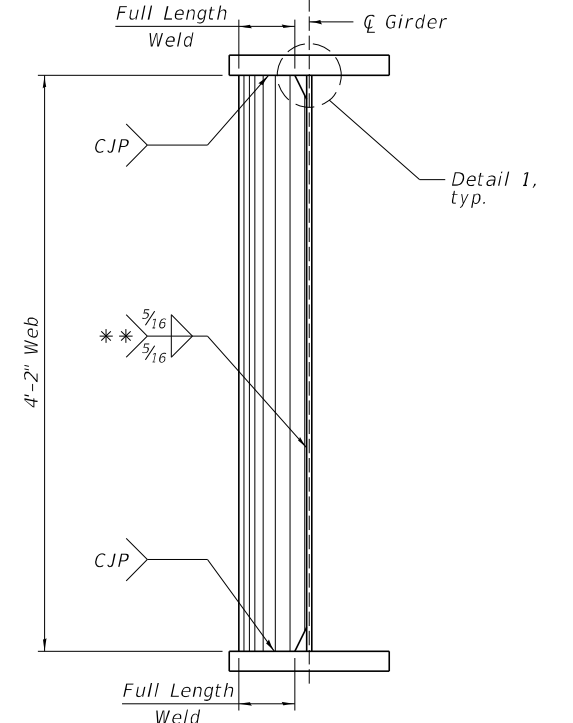

**SOUTH ABUTMENT AND PIERS
DIAPHRAGM CONNECTION PLATES *****
(No. Plates Req'd = 108)

**STATE OF ILLINOIS
DEPARTMENT OF TRANSPORTATION**


**GIRDER DETAILS
STRUCTURE NO. 101-0210 & 101-0211**

SHEET 66 OF 92 SHEETS

F.A.I. RTE.	SECTION	COUNTY	TOTAL SHEETS	SHEET NO.
39	(201-3)R & (4-1, 5)R	WINNEBAGO	1685	669
CONTRACT NO. 64C24				
ILLINOIS FED. AID PROJECT				


USER NAME =	DESIGNED - AAB	REVISED -
PLOT SCALE =	CHECKED - JHG	REVISED -
PLOT DATE =	DRAWN - KMS	REVISED -
	CHECKED - JHG	REVISED -

MODEL: sMODELNAME\$
FILE NAME: c:\pwworking\benesch_projects\projects\0247003\0247003D264C24-1010210_0211-sfh-bearing-1_REV-INSF.dgn

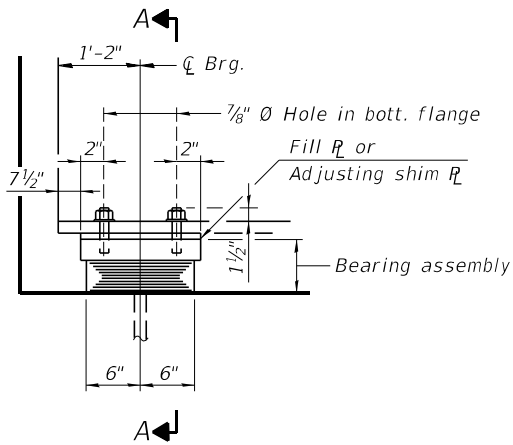

ELEVATION AT SOUTH ABUT.

TYPE I ELASTOMERIC EXP. BRG.

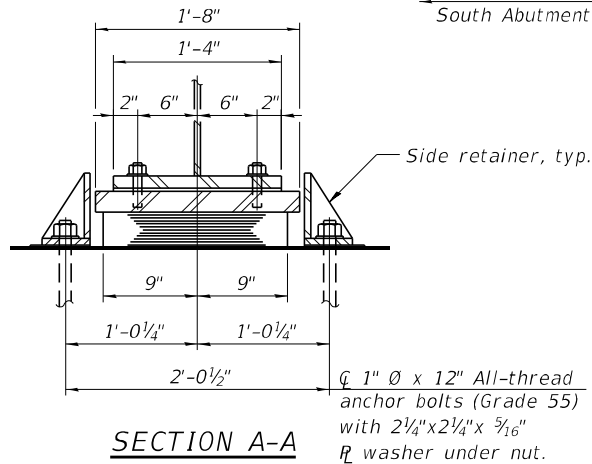


SECTION A-A

REQUIRED FILL
PLATE AT S. ABUT.

Girder	Thickness
5	1/2"
6	1"
15	1/4"


NOTES:

- Installation of side retainers, shims, and stainless steel plates shall be included in the cost of Erecting Elastomeric Bearing Assembly, Type I.
- Two 1/8" adjusting shims shall be furnished as part of Contract 64U51 for each bearing in addition to all other plates or shims and placed as shown on bearing details.
- Anchor bolts and side retainers at all supports shall be installed as each member is erected unless an equivalent temporary means of lateral restraint is used.
- All (embedded and separate) bearing plates, side retainers, anchor bolts, nuts, washers, and pintles shall be galvanized according to AASHTO M111 or M232 as applicable.
- The structural steel plates of the bearing assembly shall conform to the requirements of AASHTO M270 Grade 50.

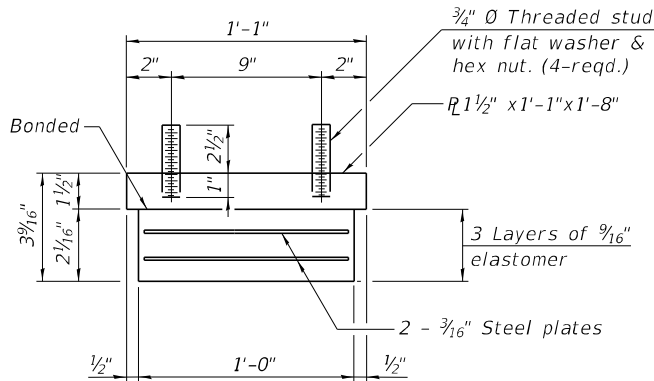

BEARING ASSEMBLY

Note:
Shim plates shall not be placed under bearing assembly.

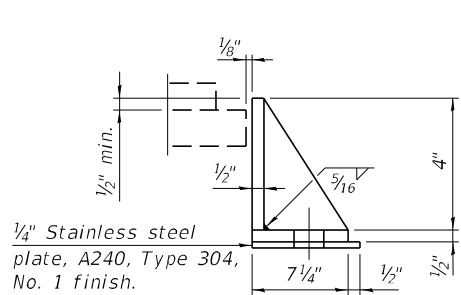

SIDE RETAINER

Equivalent rolled angle with stiffeners will be allowed in lieu of welded plates.

BILL OF MATERIAL SB (SN 101-0210)


Item	Unit	Total
Erecting Elastomeric Bearing Assembly Type I	Each	10
Anchor Bolts, 1"	Each	20

BILL OF MATERIAL NB (SN 101-0211)

Item	Unit	Total
Erecting Elastomeric Bearing Assembly Type I	Each	10
Anchor Bolts, 1"	Each	20


Type I Details
South Abutment

Type II Details
North Abutment

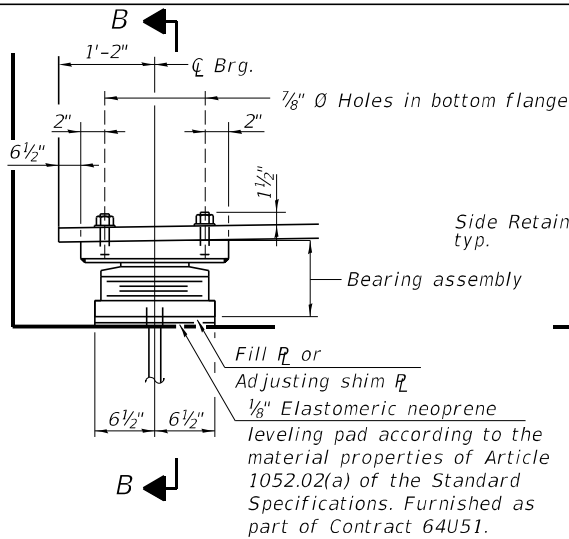


ELEVATION AT NORTH ABUT.

TYPE II ELASTOMERIC EXP. BRG.

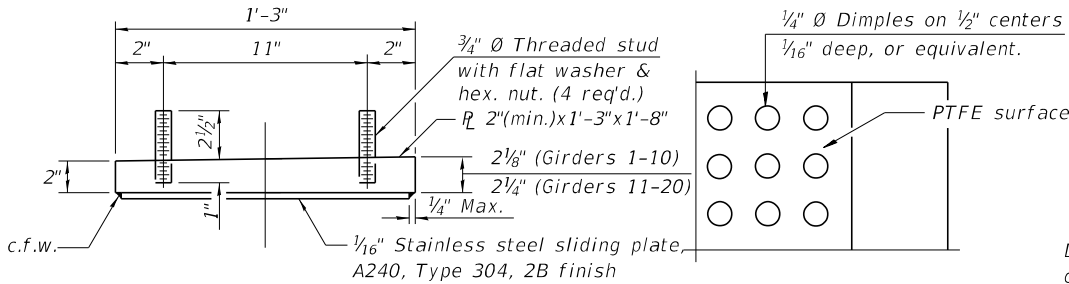

TOP BEARING ASSEMBLY

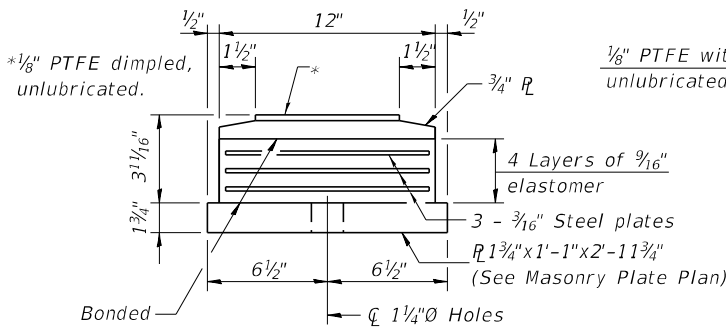


BOTTOM BEARING ASSEMBLY

SIDE RETAINER


Equivalent rolled angle with stiffeners will be allowed in lieu of welded plates.

BILL OF MATERIAL SB (SN 101-0210)


Item	Unit	Total
Erecting Elastomeric Bearing Assembly Type II	Each	10
Anchor Bolts, 1"	Each	20

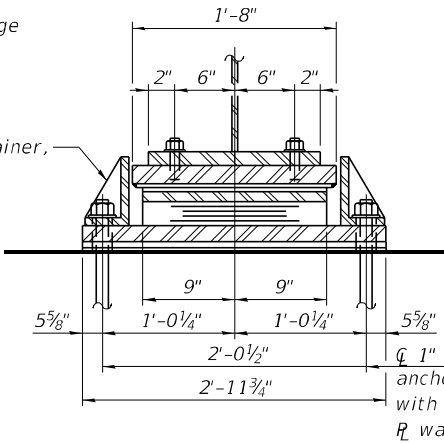

SECTION B-B

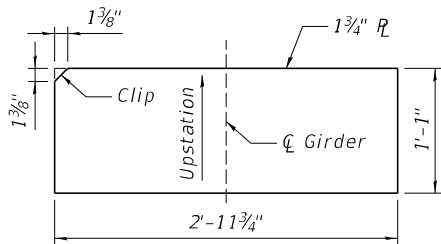

MASONRY PLATE PLAN

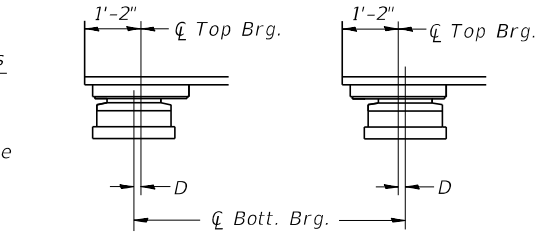

BELOW 50°F.
D=1/8" per each 100' of expansion for every 15° temp. change from the normal temp. of 50°F.

EXPANSION BEARING ORIENTATION

The above diagrams are for informational purposes only to show the amount of expected offset "D" for the current temperature in the field.


NOTES:

- Installation of side retainers, shims, and leveling pad required for the elastomeric bearing assembly shall be included in the cost of Erecting Elastomeric Bearing Assembly, Type II.
- The 1/8" PTFE sheet shall be bonded directly to the top steel plate with a two-component, medium viscosity epoxy resin, conforming to the requirements of the Federal Specification MMM-A-134, Type I. The bond agent shall be applied on the full area of the contact surfaces.
- Bonding of 1/8" PTFE sheet during vulcanizing process will be permitted provided the process and method of adjusting assembly height is approved by the Engineer.
- Anchor bolts and side retainers at all supports shall be installed as each member is erected unless an equivalent temporary means of lateral restraint is used.
- All (embedded and separate) bearing plates, side retainers, anchor bolts, nuts, washers, and pintles shall be galvanized according to AASHTO M111 or M232 as applicable.
- Two 1/8" adjusting shims shall be furnished as part of Contract 64U51 for each bearing in addition to all other plates or shims and placed as shown on bearing details.
- The structural steel plates of the bearing assembly shall conform to the requirements of AASHTO M270 Grade 50.

REQUIRED FILL
PLATE AT N. ABUT.


Girder	Thickness
2	1/2"
4	1/2"
5	3/8"
12	5/8"
13	3/8"

SECTION THRU PTFE

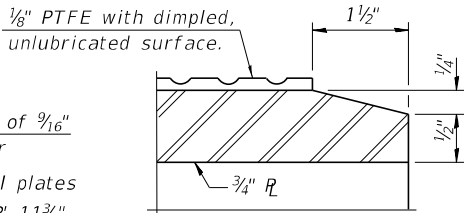

BILL OF MATERIAL NB (SN 101-0211)

Item	Unit	Total
Erecting Elastomeric Bearing Assembly Type II	Each	10
Anchor Bolts, 1"	Each	20

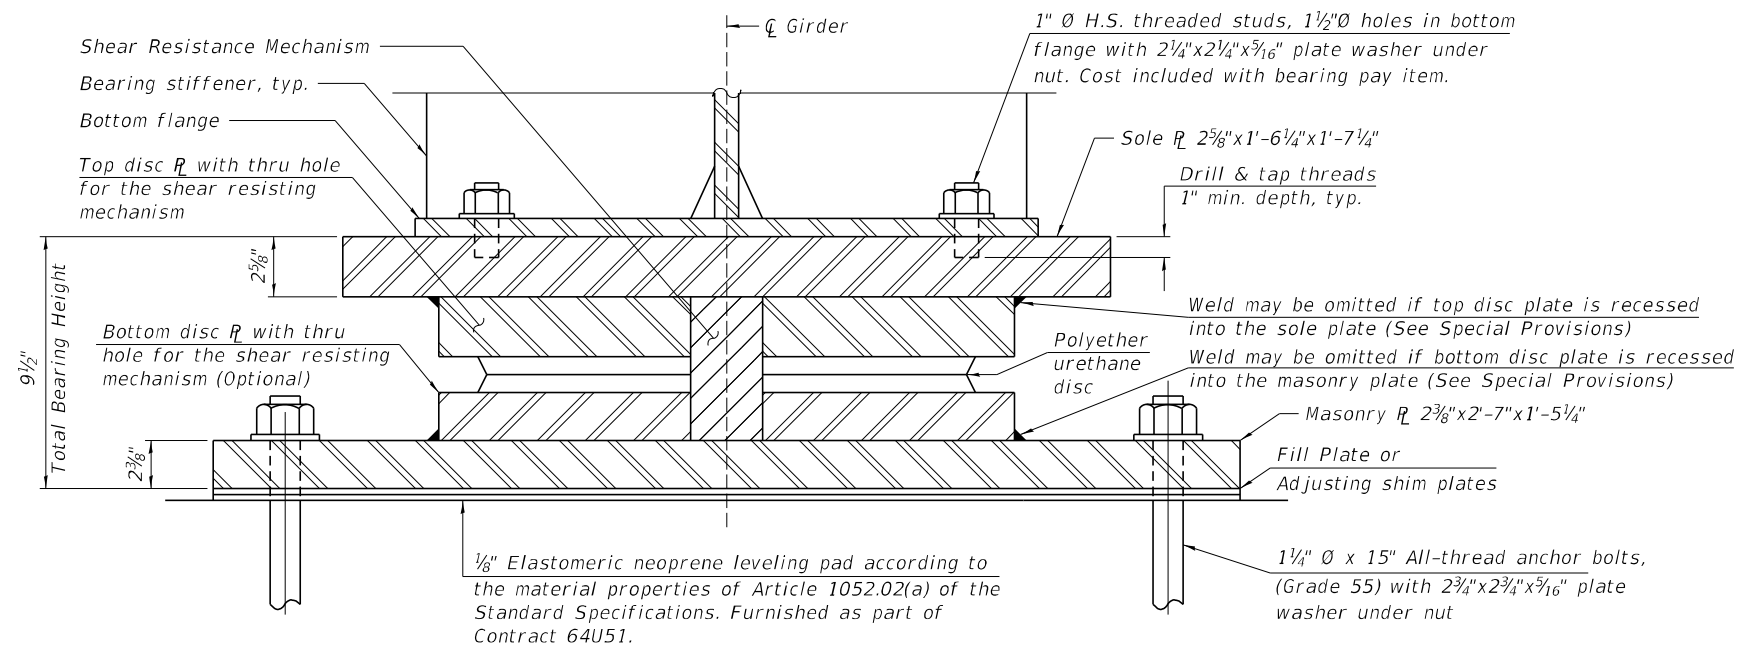

SECTION THRU BEARING


DESIGN DATA

Unfactored Vertical Dead Load Reaction (R_{DC})	240	kips
Unfactored Vertical Wearing Surface Reaction (R_{DW})	56	kips
Unfactored Vertical Live Load without Impact Reaction (R_{LL})	210	kips
Maximum Strength or Extreme Event Lateral Reaction (H_u)	74	kips
Maximum Strength Limit State Rotation (Θ_u according to Article 14.4.2.2)	0.022	rad
Service I Factored Lateral Reaction	59.2	kips
Service I Rotation	0.021	rad
Service I Factored Vertical Reaction	506	kips
Strength I Factored Vertical Reaction	822	kips


Service I Load Factors = 1.0DC + 1.0DW + 1.00LL
Strength I Load Factors = 1.25DC + 1.5DW + 1.75LL + 1.2TU
Extreme Event Load Factors = 1.0EQ

NOTES:

1. Two 1/8 in. adjusting shims shall be furnished as part of Contract 64U51 for each bearing in addition to all other plates or shims and placed as shown on bearing details. Shim plates not included in total bearing height.
2. Total bearing height is estimated based on manufacturer data. Actual bearing height may differ from contract plans. The Contractor shall be responsible for verifying bearing heights and adjusting seat elevations, if required, prior to placing pier or abutment concrete.
3. The structural steel plates of the bearing assembly shall conform to the requirements of AASHTO M270 Grade 50.
4. All (embedded and separate) bearing plates, side retainers, anchor bolts, nuts, washers and pintles shall be galvanized according to AASHTO M111 or M232 as applicable.
5. Installation of shims and leveling pad shall be included in the cost of Erecting High Load Multi-Rotational Bearings, Disc, Fixed-600K.

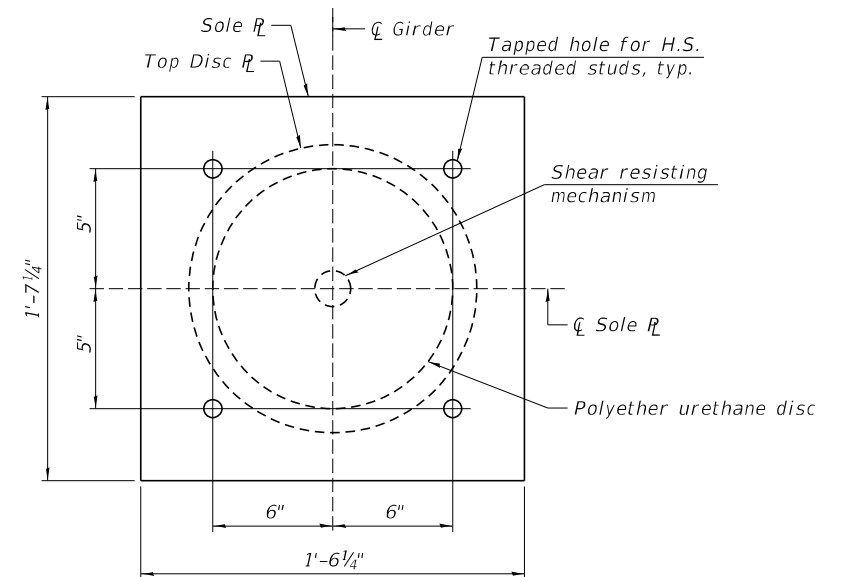

SOLE PLATE AND TOP DISC PLATE PLAN

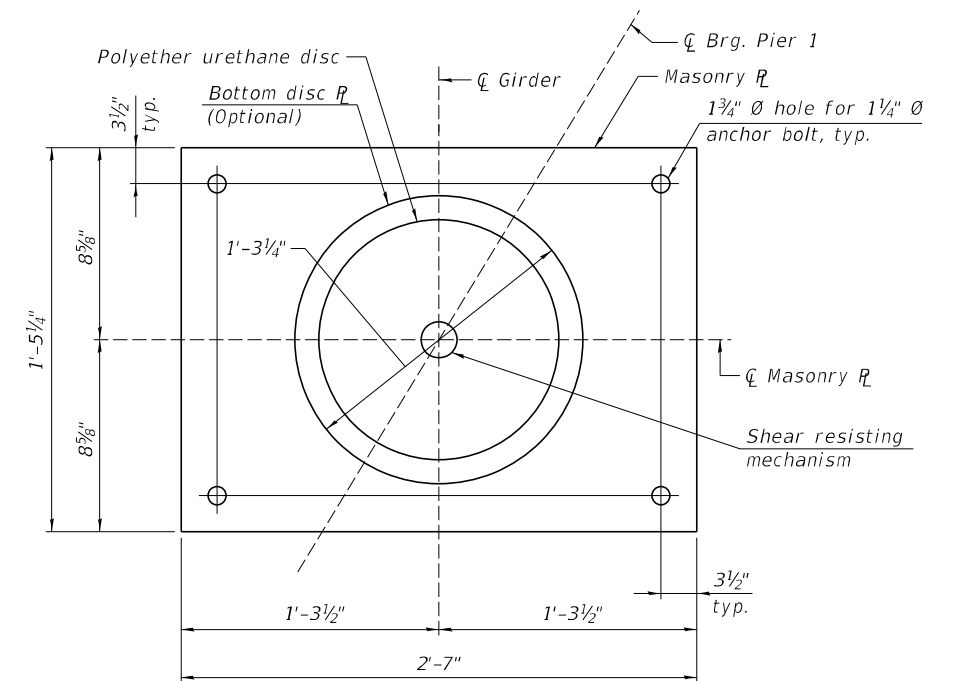

MASONRY PLATE AND
BOTTOM DISC PLATE PLAN

REQUIRED FILL
PLATE AT PIER 1

Girder	Thickness
5	1/8"
14	1/8"
15	3/4"


BILL OF MATERIAL SB (SN 101-0210)

Item	Unit	Total
Erecting High Load Multi-Rotational Bearings, Disc, Fixed-600K	Each	10
Anchor Bolts, 1 1/2"	Each	40

BILL OF MATERIAL NB (SN 101-0211)


	Item	Unit	Total
*	Erecting High Load Multi-Rotational Bearings, Disc, Fixed-600K	Each	10
	Anchor Bolts, 1½"	Each	40

* The value specified in the pay item name is an approximate vertical load capacity that is used for letting and bidding purposes only. Exact bearing capacity will vary subject to final design.

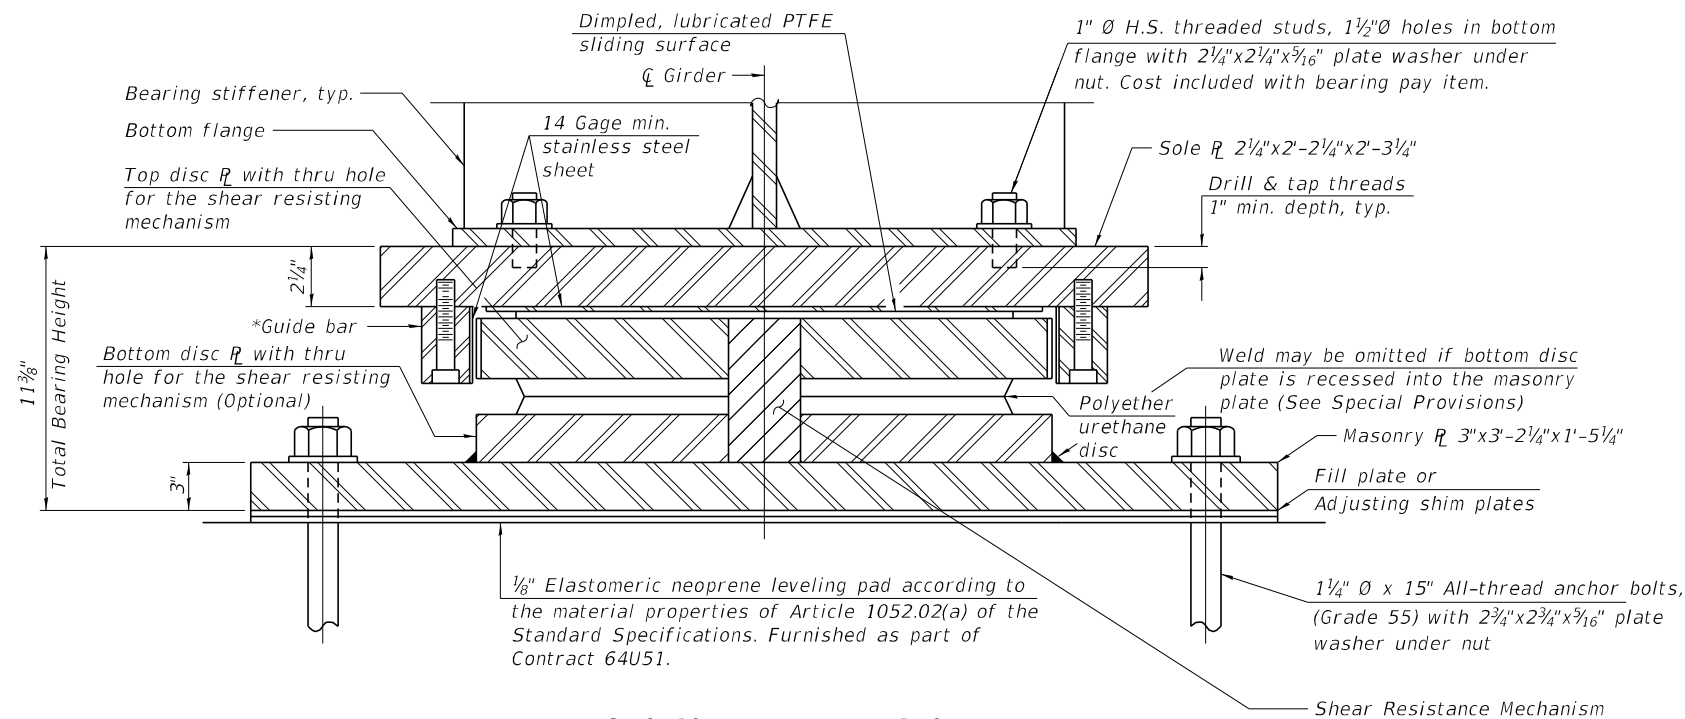


SECTION THRU BEARING

**As alternates to the bolted connection shown, the guide bars may be connected to the sole plate by groove welds or the guide bars and sole plate may be fabricated as a single piece.*

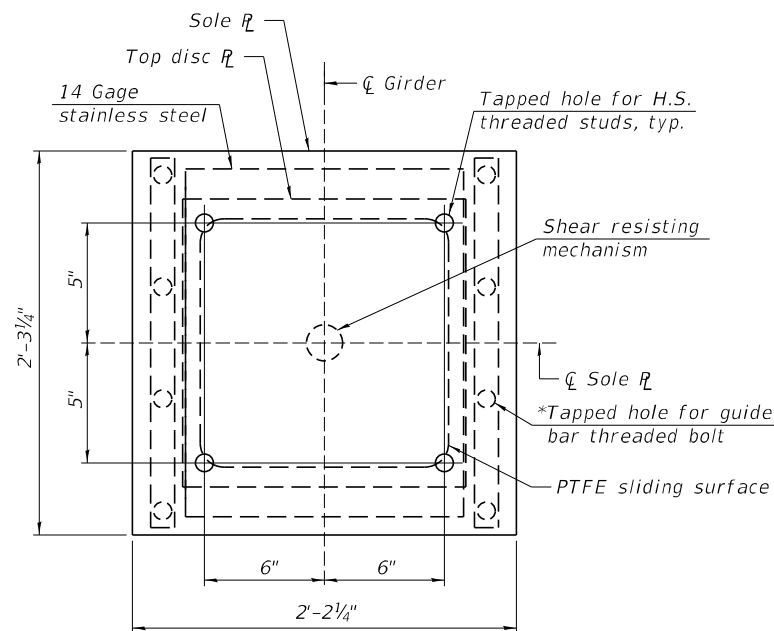


SOLE PLATE AND TOP DISC PLATE PLAN

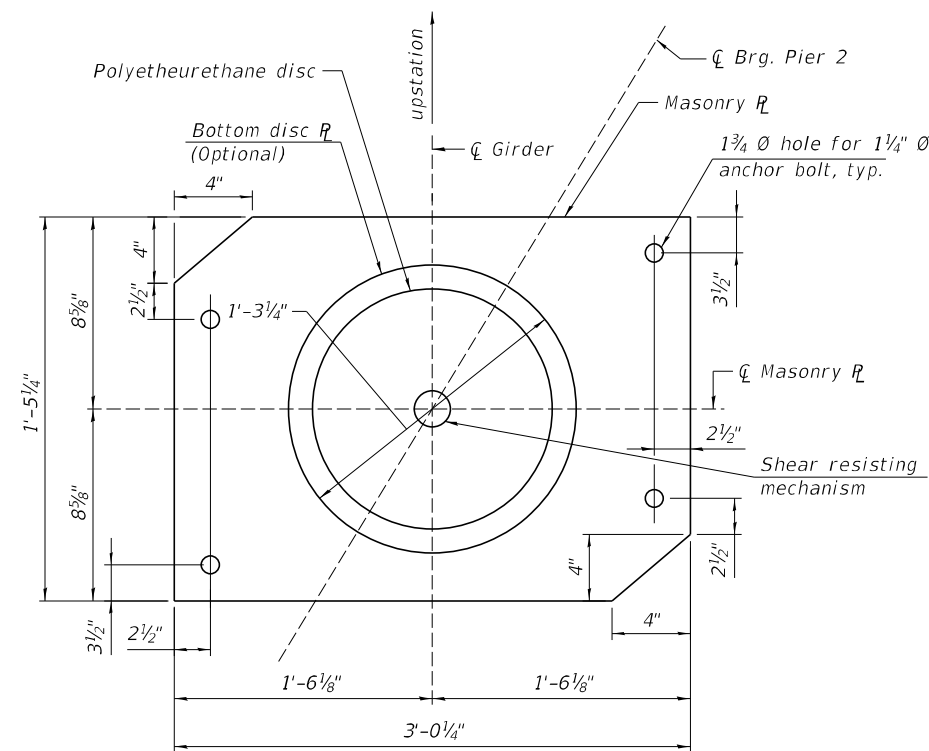

MASONRY PLATE AND
BOTTOM DISC PLATE PLAN

<u>DESIGN DATA</u>	
Unfactored Vertical Dead Load Reaction (R_{DC})	240 kips
Unfactored Vertical Wearing Surface Reaction (R_{pw})	56 kips
Unfactored Vertical Live Load without Impact Reaction (R_{LL})	210 kips
Maximum Strength or Extreme Event Lateral Reaction (H_u)	74.0 kips
Maximum Strength Limit State Rotation (Θ_u according to Article 14.4.2.2)	0.022 rad
Unfactored Design Thermal Movement from 50° F (ΔT)	0.85 in.
Service I Factored Lateral Reaction	59.2 kips
Service I Rotation	0.021 rad
Strength I Factored Longitudinal Movement	1.02 in.
Service I Factored Vertical Reaction	506 kips
Strength I Factored Vertical Reaction	822 kips

Service I Load Factors = 1.0DC + 1.0DW + 1.00LL
Strength I Load Factors = 1.25DC + 1.5DW + 1.75LL + 1.2TU
Extreme Event Load Factors = 1.0EQ

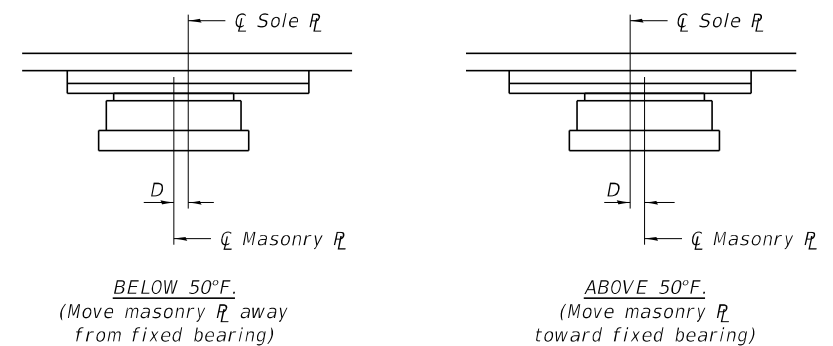

SETTING ANCHOR BOLTS AT EXPANSION BEARING

$D = \frac{1}{8}$ " per each 100' of expansion for every 15° temp. change from the normal temp. of 50° F.

NOTES:

1. Two $\frac{1}{8}$ in. adjusting shims shall be furnished as part of Contract 64U51 for each bearing in addition to all other plates or shims and placed as shown on bearing details. Shim plates not included in total bearing height.
2. Total bearing height is estimated based on manufacturer data. Actual bearing height may differ from contract plans. The Contractor shall be responsible for verifying bearing heights and adjusting seat elevations, if required, prior to placing pier or abutment concrete.
3. The structural steel plates of the bearing assembly shall conform to the requirements of AASHTO M270 Grade 50.
4. All (embedded and separate) bearing plates, side retainers, anchor bolts, nuts, washers and pintles shall be galvanized according to AASHTO M111 or M232 as applicable.
5. Installation of shims and leveling pad shall be included in the cost of Erecting High Load Multi-Rotational Bearings, Disc, Guided-Expansion-600K.

BILL OF MATERIAL SB (SN 101-0210)

	Item	Unit	Total
**	Erecting High Load Multi-Rotational Bearings, Disc, Guided Expansion-600K	Each	10
	Anchor Bolts, 1 1/4"	Each	40


BILL OF MATERIAL NB (SN 101-0211)

	Item	Unit	Total
**	Erecting High Load Multi-Rotational Bearings, Disc, Guided Expansion-600K	Each	10
	Anchor Bolts, 1½"	Each	40

*** The value specified in the pay item name is an approximate vertical load capacity that is used for letting and bidding purposes only. Exact bearing capacity will vary subject to final design.*

 Alfred Benesch & Company 35 W Wacker Drive, Suite 3300 Chicago, Illinois 60601 312.565.6450 Job No. 10800	USER NAME =	DESIGNED - AAB	REVISED -	STATE OF ILLINOIS DEPARTMENT OF TRANSPORTATION	GUIDED EXPANSION HLMR DISC BEARING DETAILS - PIER 2 STRUCTURE NO. 101-0210 & 101-0211	F.A.I. RTE.		SECTION		COUNTY	TOTAL SHEETS	SHEET NO.
		CHECKED - JHG	REVISED -			39	(201-3)R & (4-1, 5)R		WINNEBAGO	1685	64C24	
	PLOT SCALE =	DRAWN - KMS	REVISED -									
	PLOT DATE =	CHECKED - JHG	REVISED -									
					SHEET 69 OF 92 SHEETS							

MODEL: sMODELNAME5
FILE NAME: c:\pwworking\benesch_projects\projects\dms65238\1010210_02\11-sh-nabut3.dgn

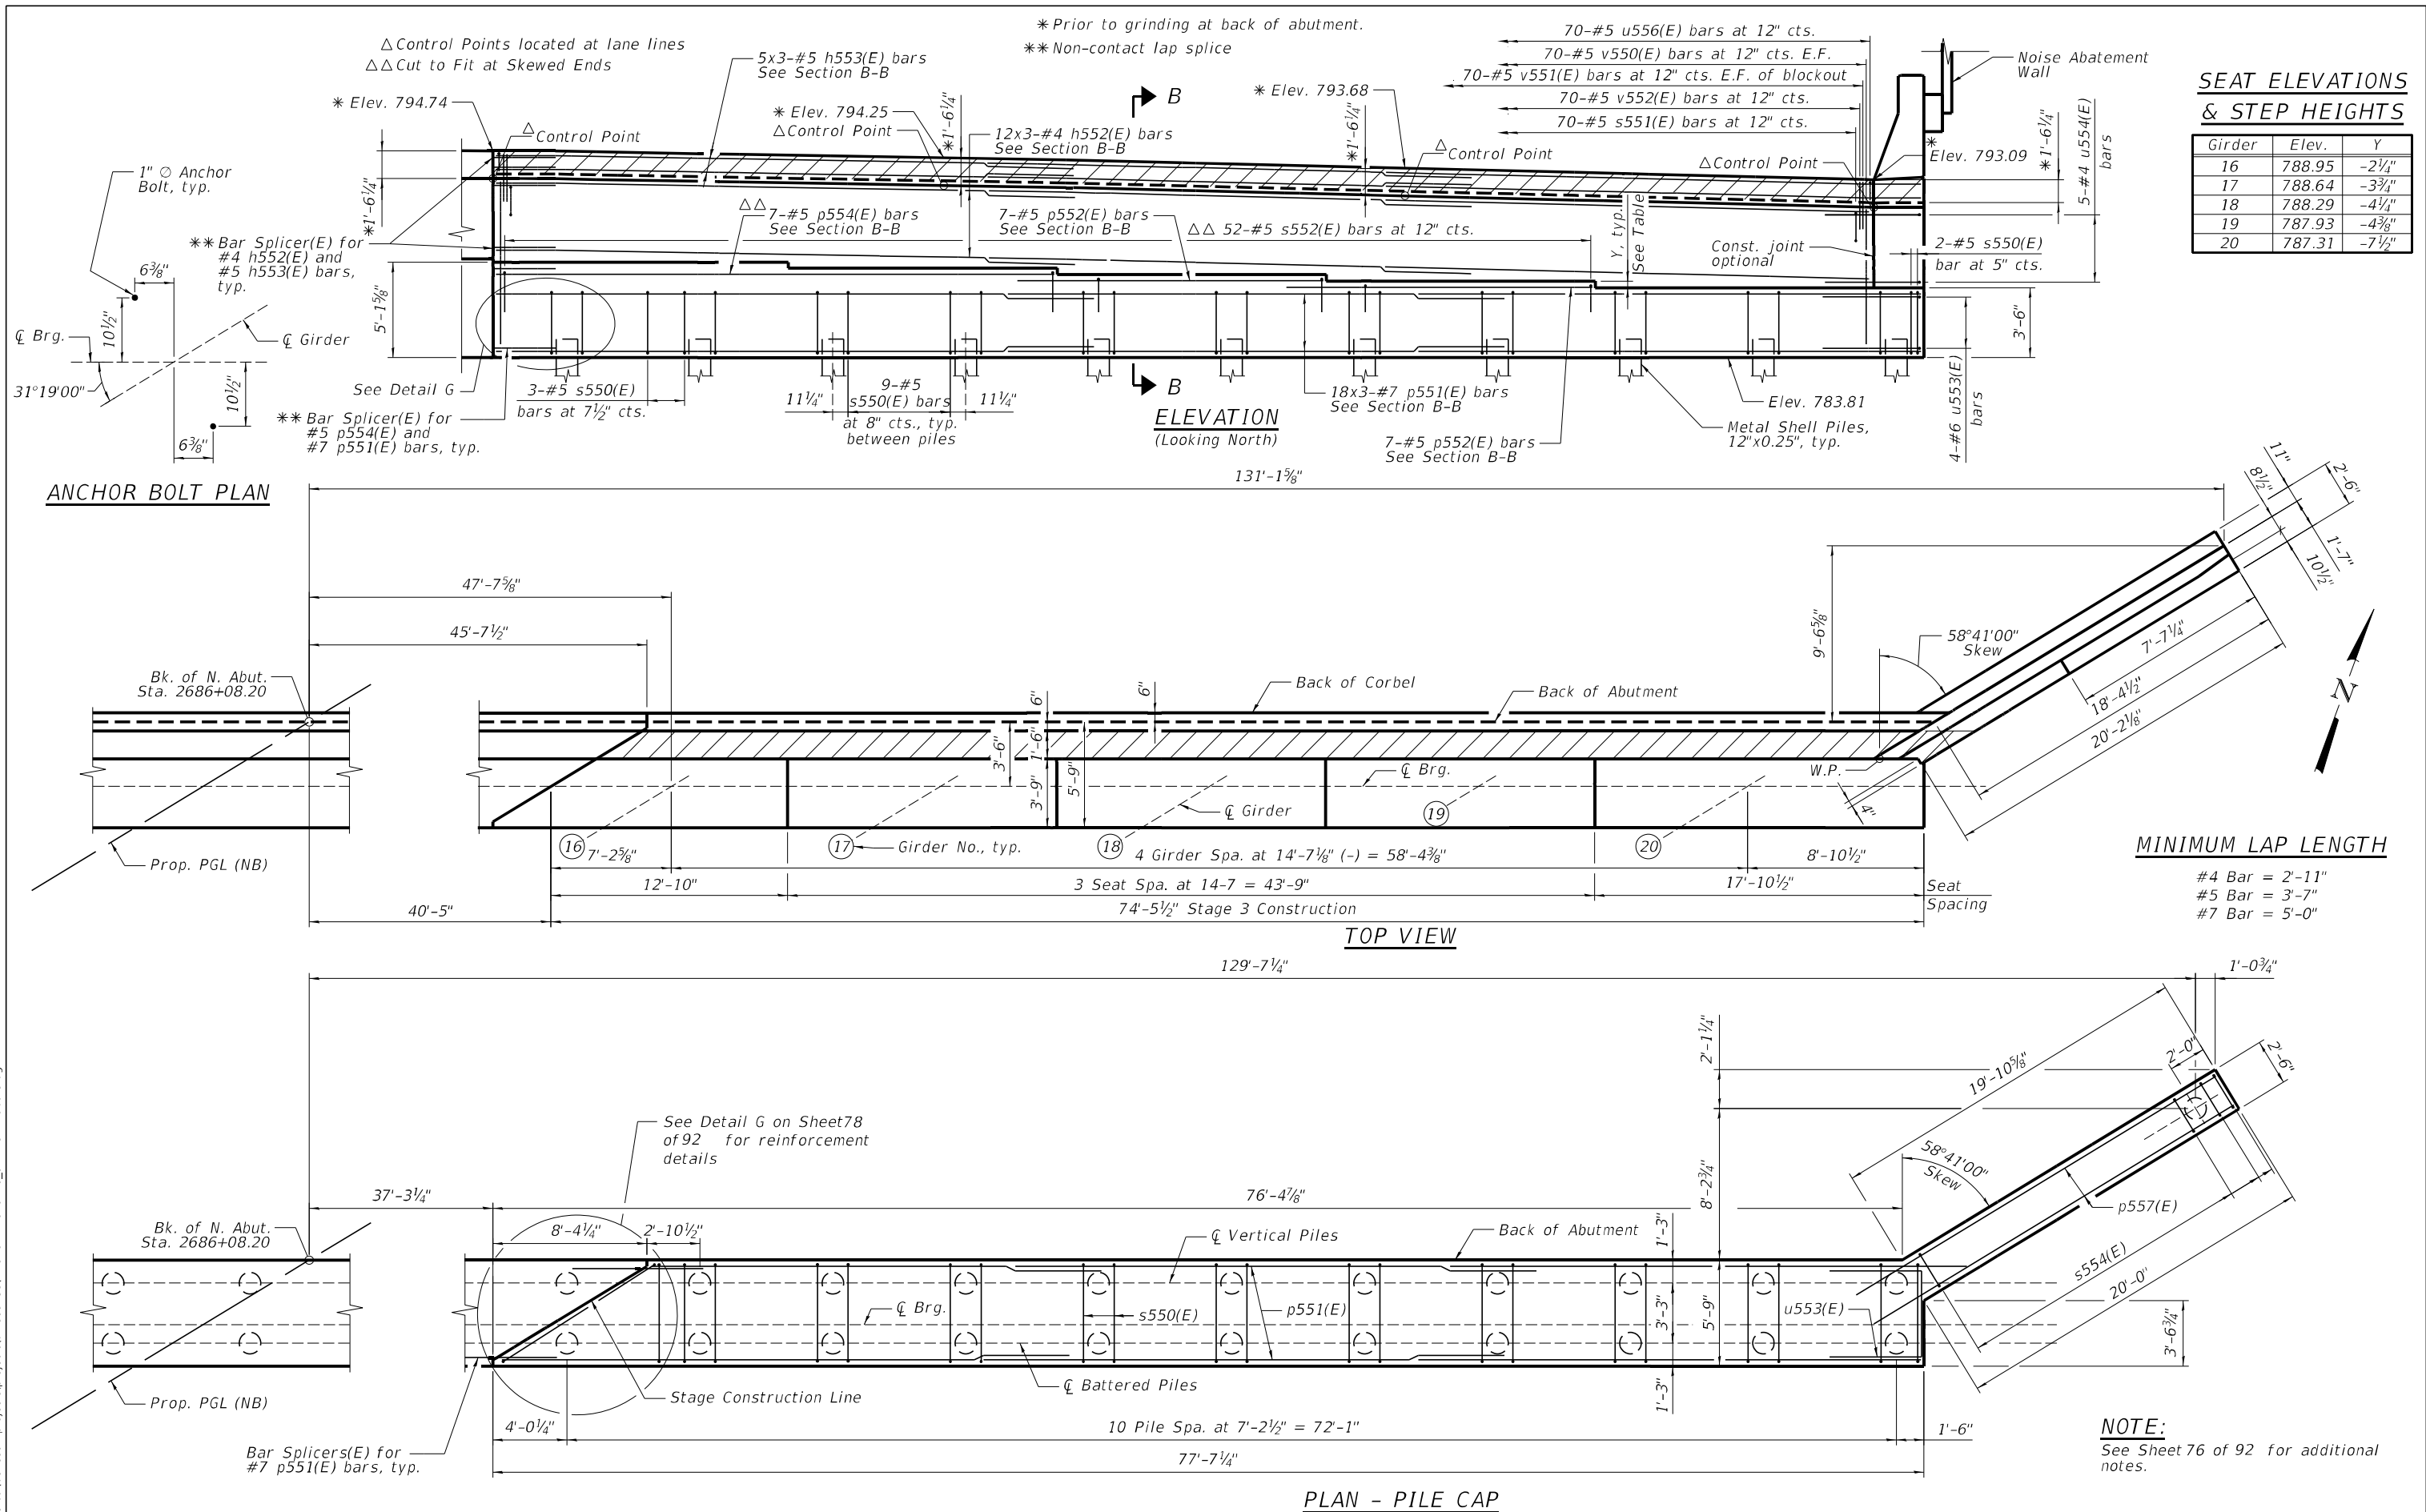

USER NAME	=	DESIGNED	-	WKK	REVISED	-
PLOT SCALE	=	CHECKED	-	MFH	REVISED	-
PLOT DATE	=	DRAWN	-	KMS	REVISED	-
		CHECKED	-	MFH	REVISED	-


STATE OF ILLINOIS
DEPARTMENT OF TRANSPORTATION

NORTH ABUTMENT PLAN AND ELEVATION (STAGE 3)
STRUCTURE NO. 101-0210 & 101-0211

SHEET 72 OF 92 SHEETS

F.A.I. RTE.	SECTION	COUNTY	TOTAL SHEETS	SHEET NO.
39	(201-3)R & (4-1, 5)R	WINNEBAGO	1685	675
CONTRACT NO. 64C24				
ILLINOIS FED. AID PROJECT				

2/11/2025 9:36:14 AM

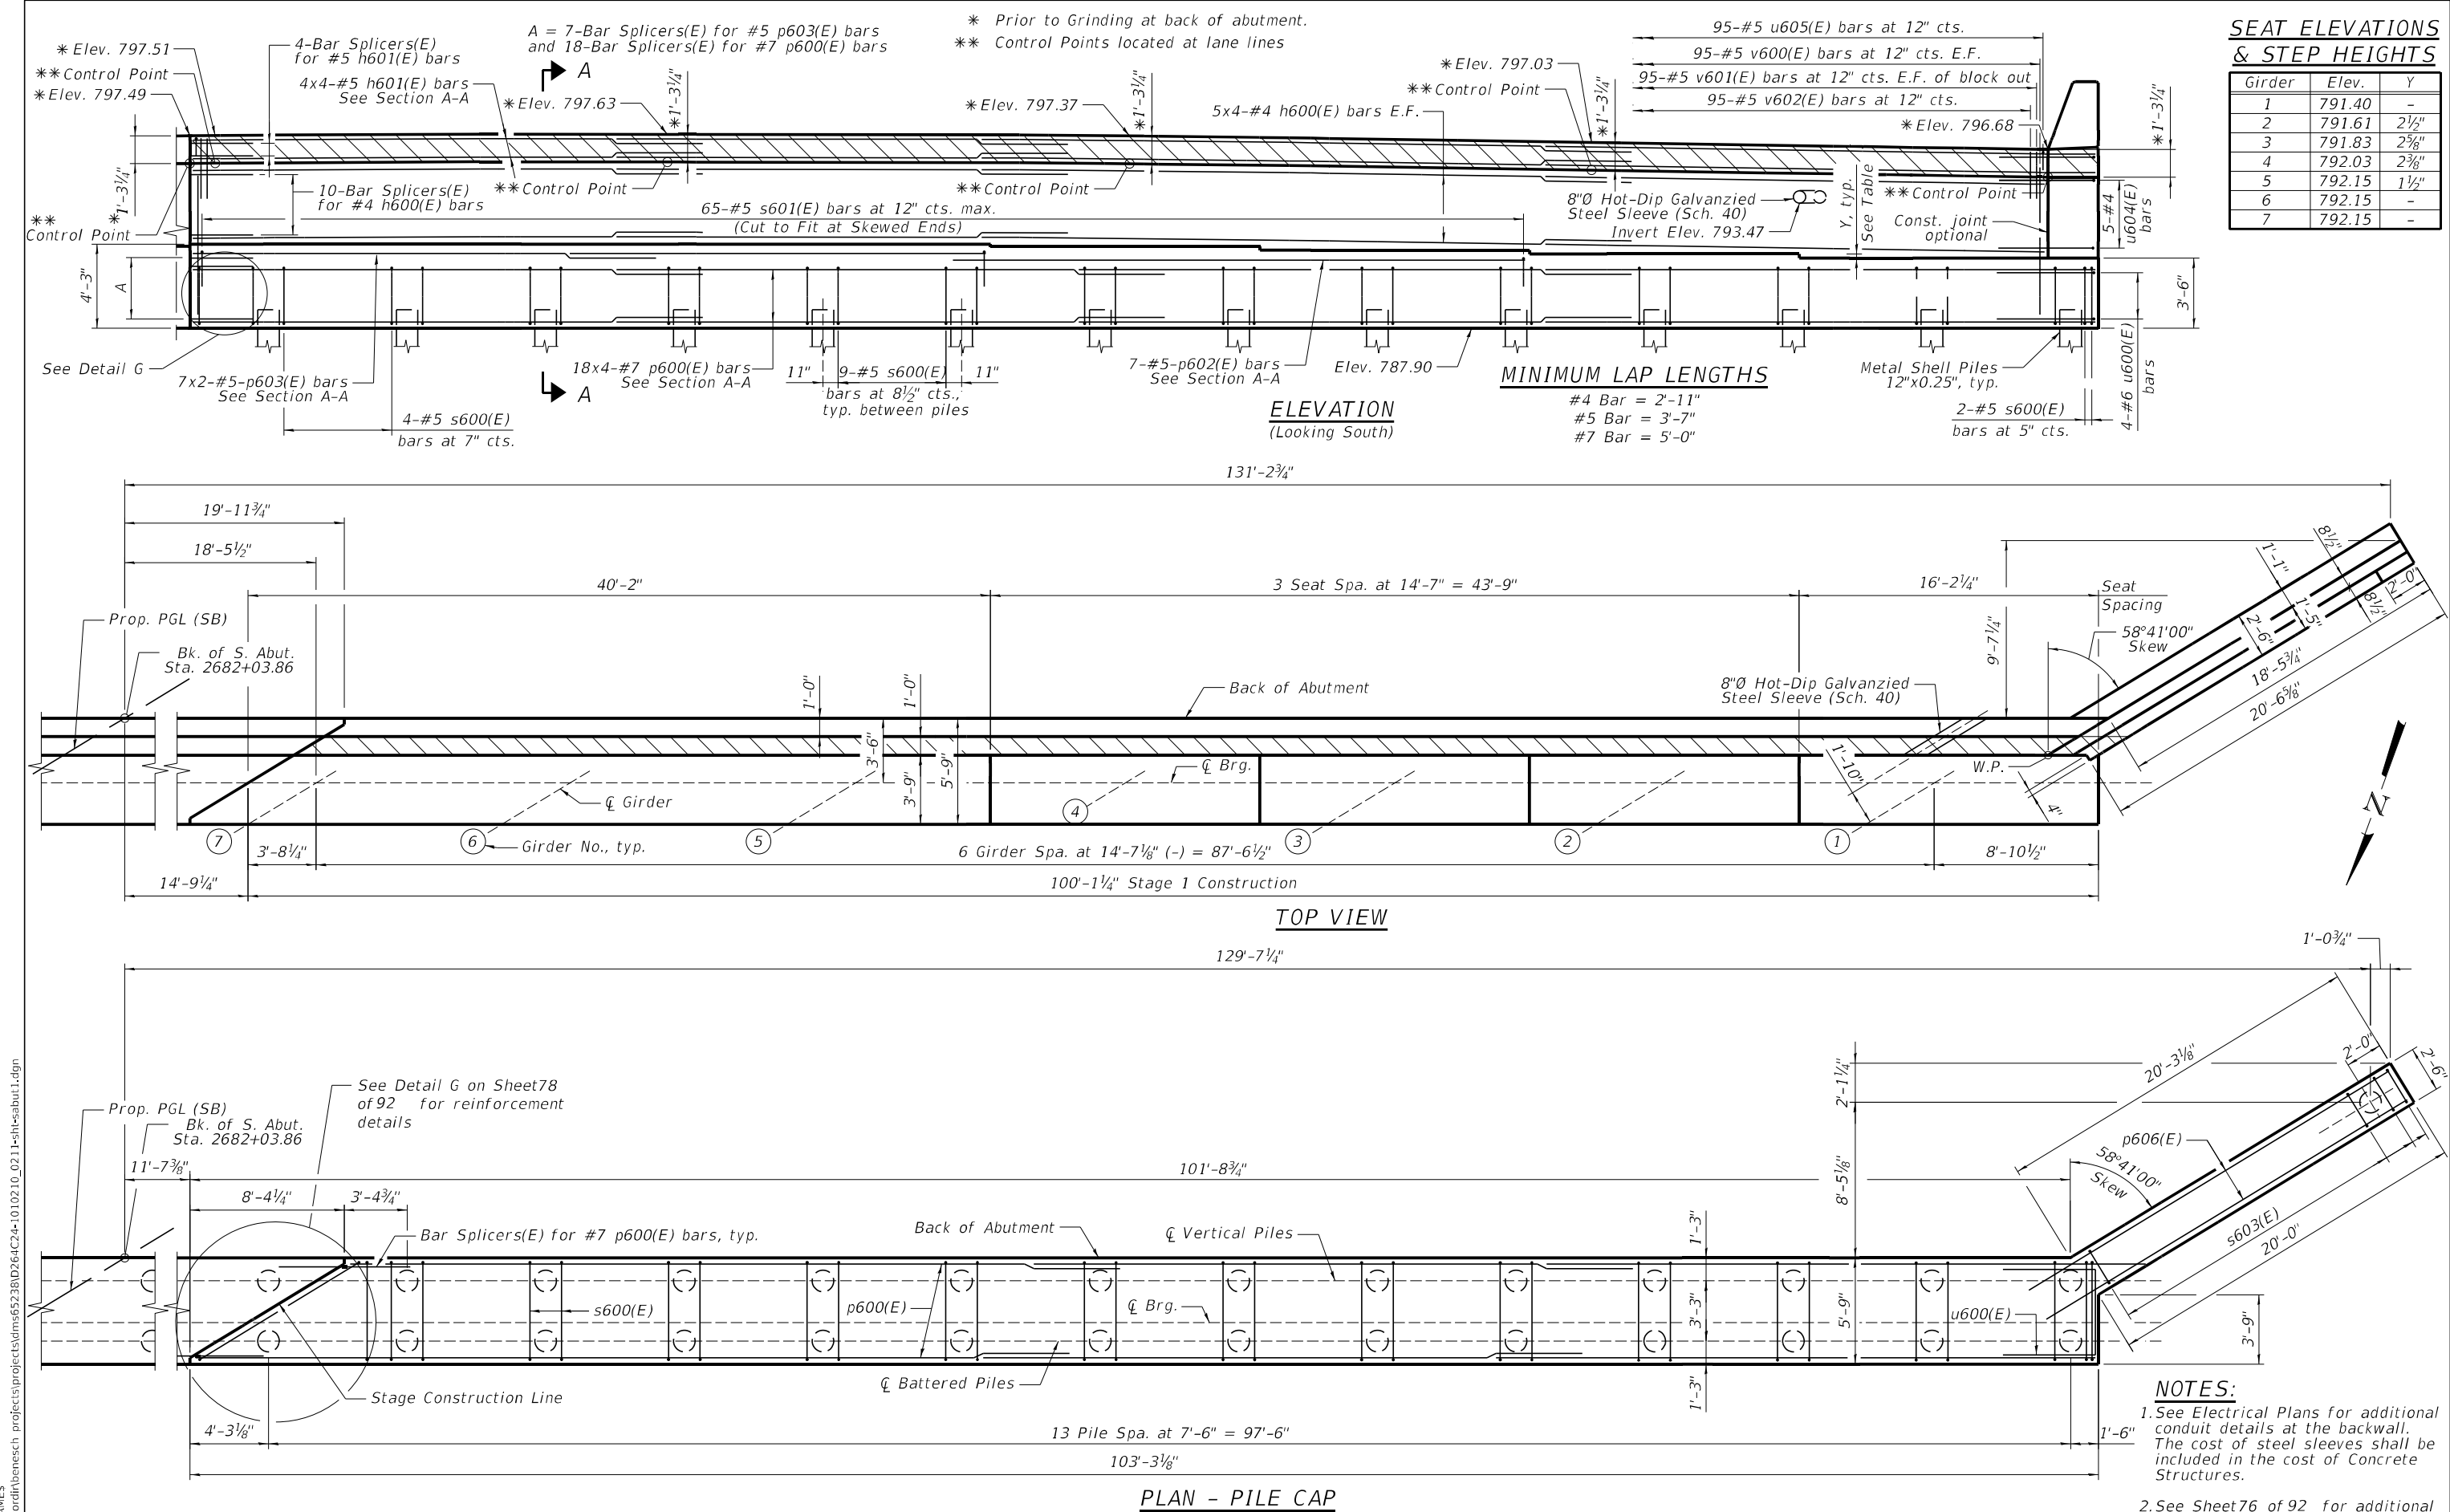

MODEL: sMODELNAME5
FILE NAME: c:\pwwork\benesch projects\projects\dms65238\1010210_0211-sh-abut1.dgn



Alfred Benesch & Company
35 W Wacker Drive, Suite 3300
Chicago, Illinois 60601
312.465.4050 Job No. 10800


USER NAME	=	DESIGNED	-	WKK	REVISED	-
PLOT SCALE	=	CHECKED	-	MFH	REVISED	-
PLOT DATE	=	DRAWN	-	KMS	REVISED	-
		CHECKED	-	MFH	REVISED	-

STATE OF ILLINOIS
DEPARTMENT OF TRANSPORTATION

SOUTH ABUTMENT PLAN AND ELEVATION (STAGE 1)
STRUCTURE NO. 101-0210 & 101-0211

SHEET 73 OF 92 SHEETS

F.A.I. RTE.	SECTION	COUNTY	TOTAL SHEETS	SHEET NO.
39	(201-3)R & (4-1, 5)R	WINNEBAGO	1685	676
CONTRACT NO. 64C24				
ILLINOIS FED. AID PROJECT				

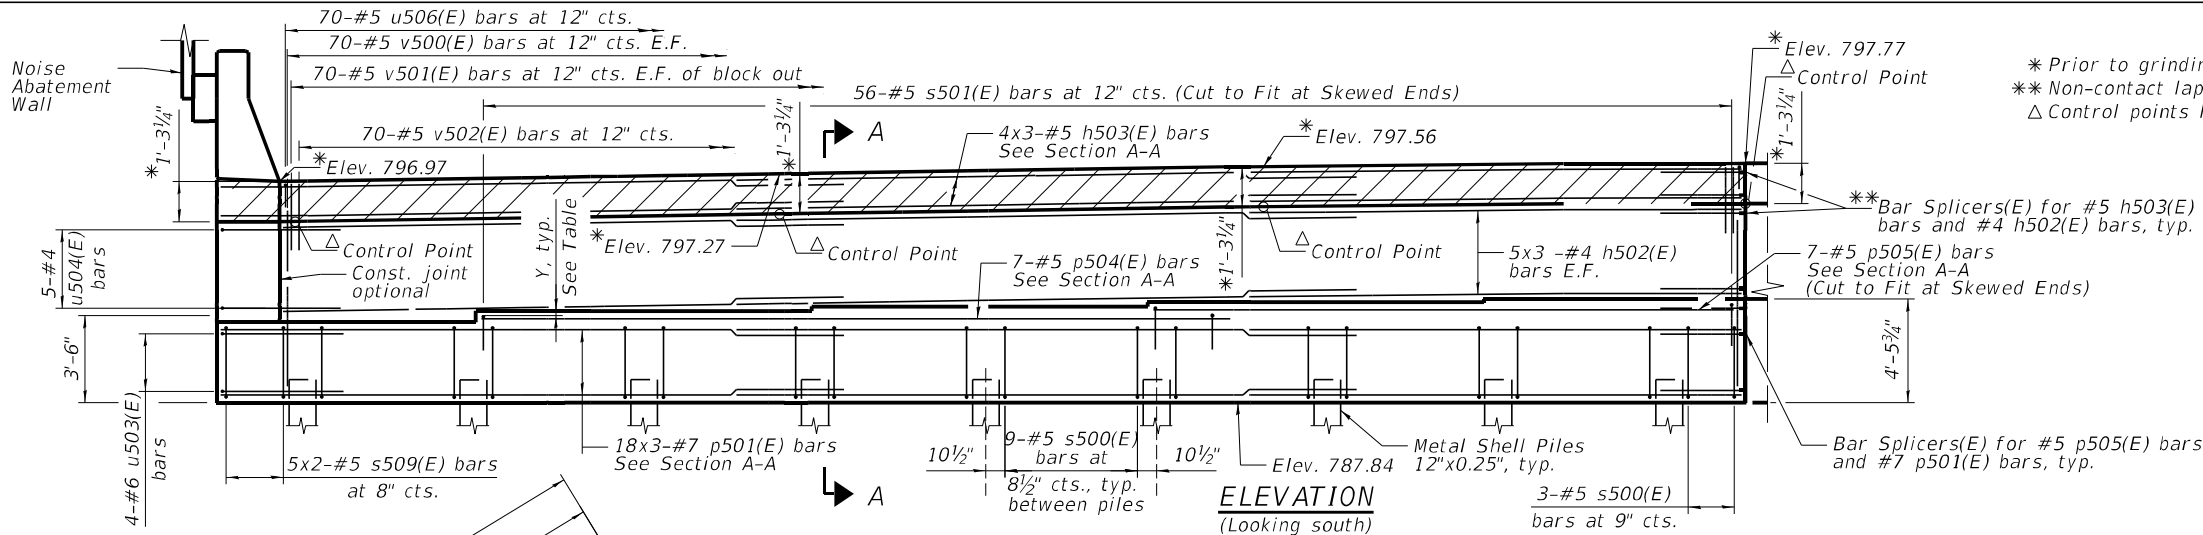

ELEVATION
(Looking south)


* Prior to grinding at back of abutment.
** Non-contact lap splice
△ Control points located at lane lines.

SEAT ELEVATIONS & STEP HEIGHTS


Girder	Elev.	Y
16	792.32	-
17	792.18	-1 ⁵ / ₈ "
18	792.00	-2 ¹ / ₈ "
19	791.81	-2 ¹ / ₄ "
20	791.34	-5 ³ / ₈ "

MINIMUM LAP LENGTHS


#4 Bar = 2'-11"
#5 Bar = 3'-7"
#7 Bar = 5'-0"

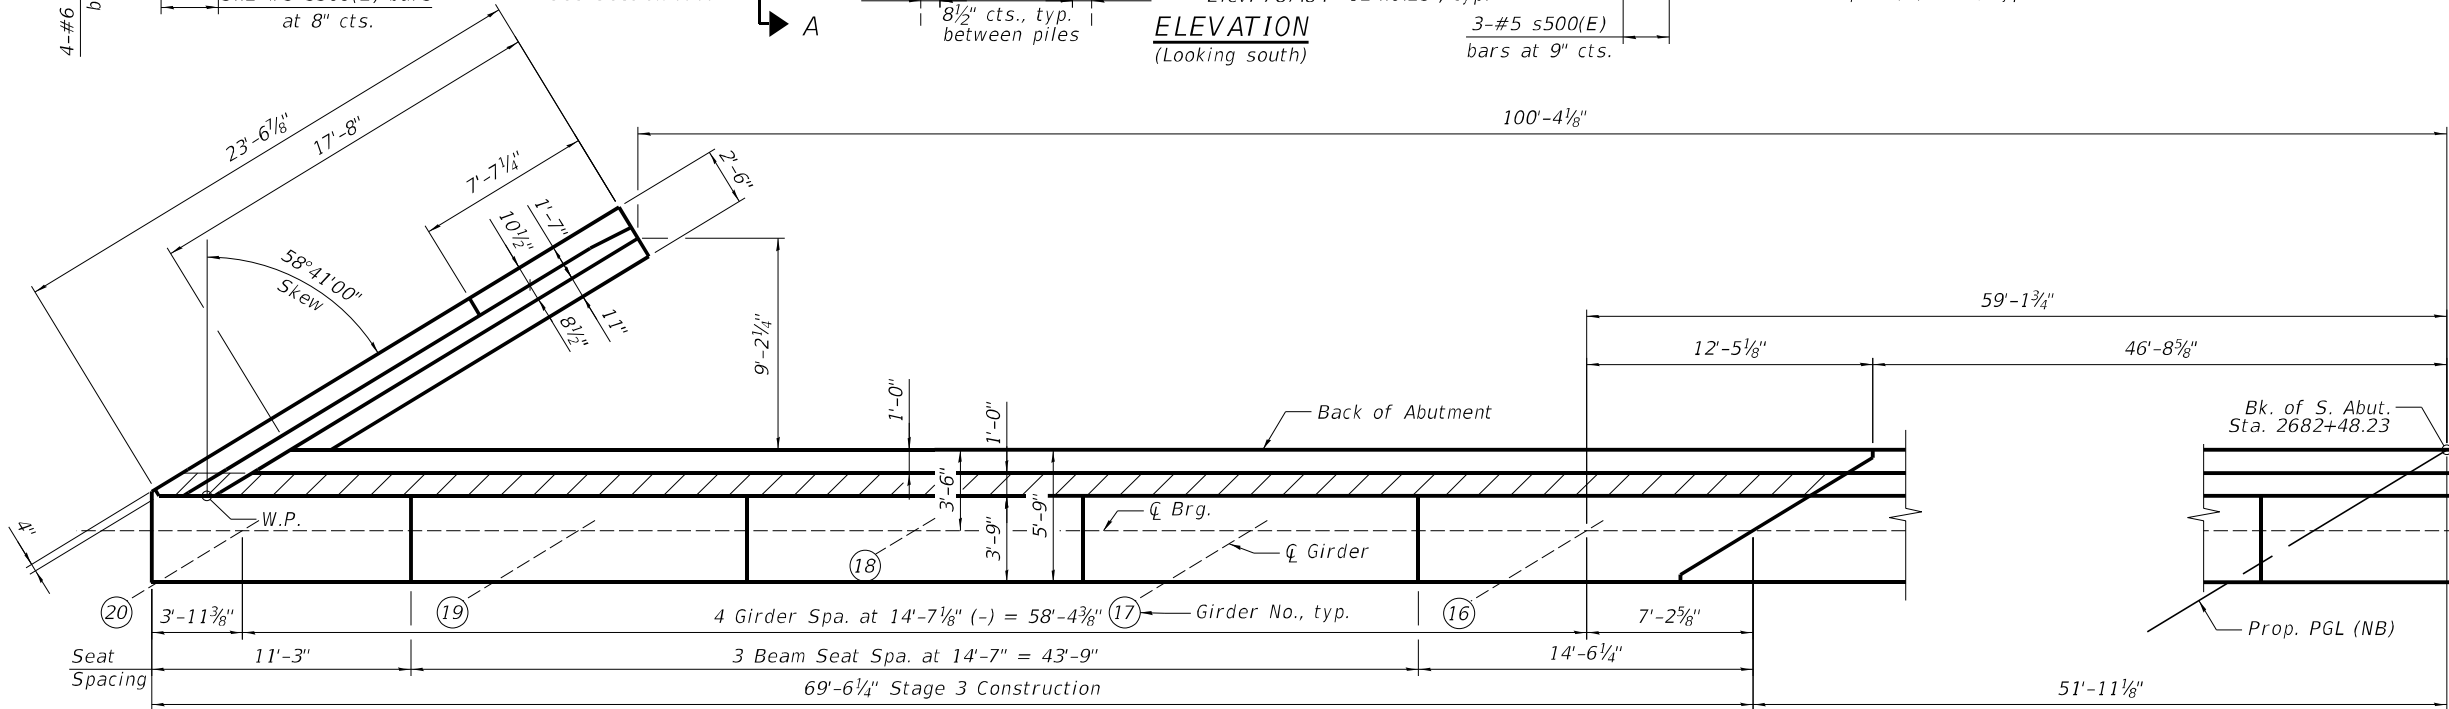

TOP VIEW

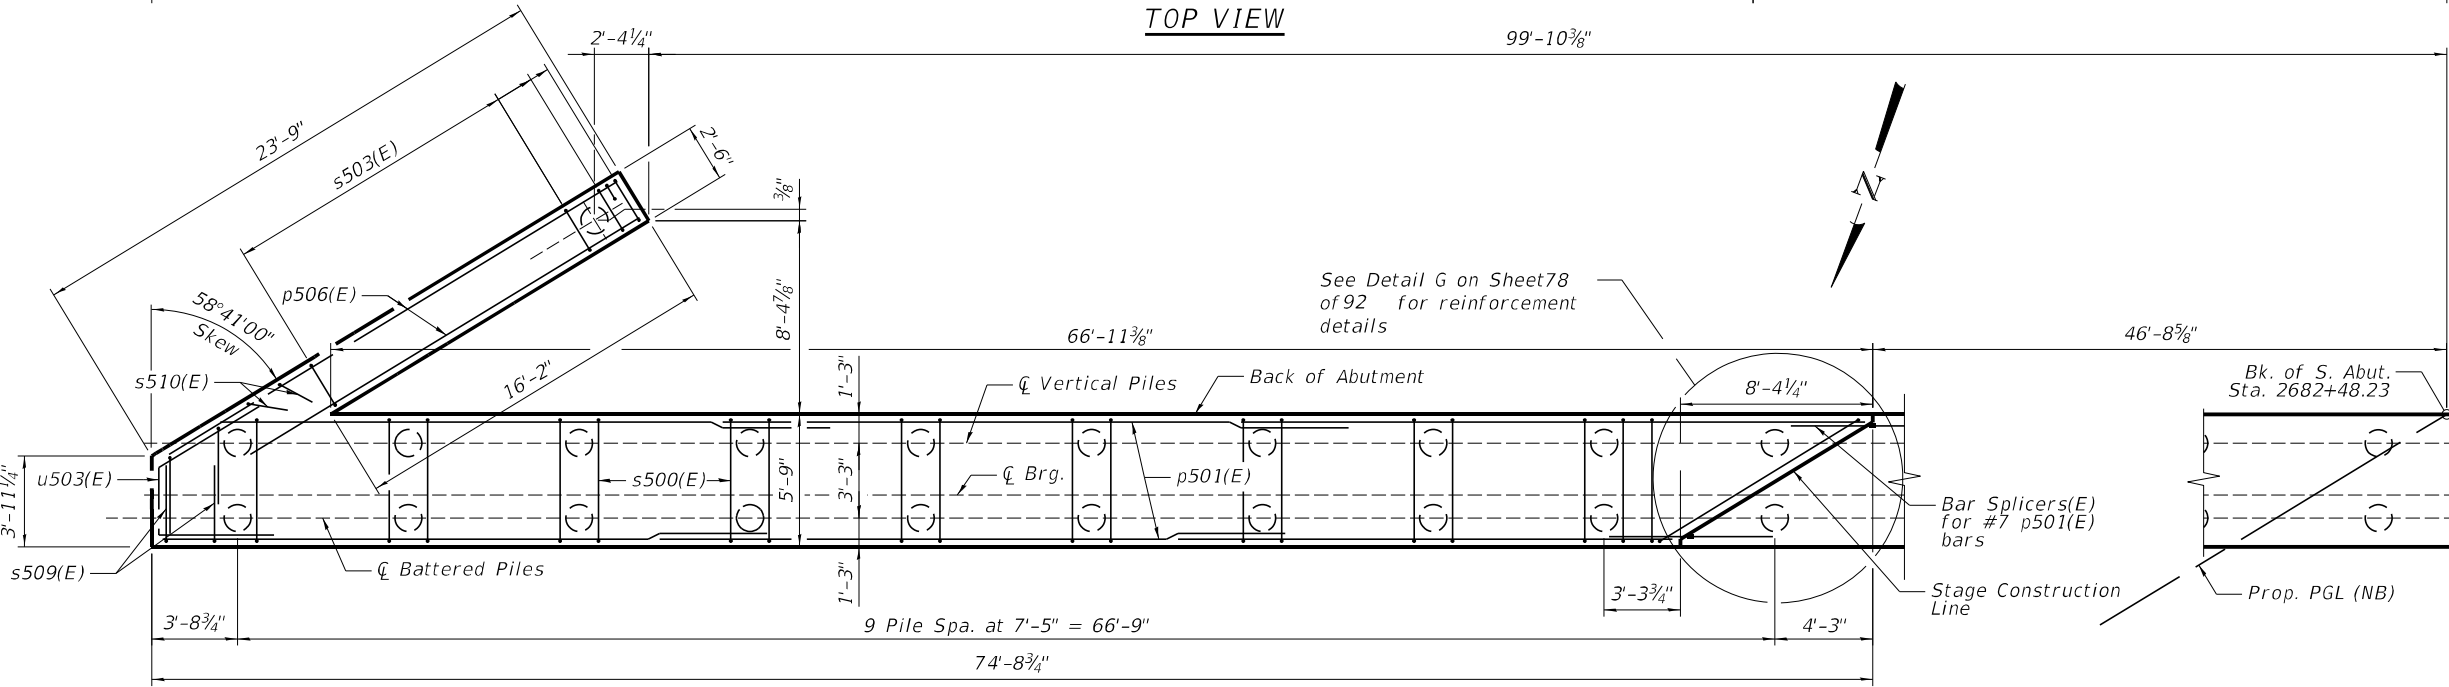

PLAN - PILE CAP

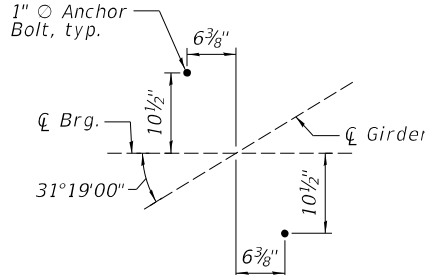

ANCHOR BOLT PLAN

NOTE:
See Sheet 76 of 92 for additional notes.

MODEL: smodelnames
FILE NAME: c:\pwwork\benesch\projects\projects\dms65238\1010210_0211-sh-abut3.dgn



USER NAME =	DESIGNED - WKK	REVISED -
PLOT SCALE =	CHECKED - MFH	REVISED -
PLOT DATE =	DRAWN - KMS	REVISED -
	CHECKED - MFH	REVISED -

STATE OF ILLINOIS
DEPARTMENT OF TRANSPORTATION

SOUTH ABUTMENT PLAN AND ELEVATION (STAGE 3)
STRUCTURE NO. 101-0210 & 101-0211





SHEET 75 OF 92 SHEETS

F.A.I. RTE.	SECTION	COUNTY	TOTAL SHEETS	SHEET NO.
39	(201-3)R & (4-1, 5)R	WINNEBAGO	1685	678
CONTRACT NO. 64C24				

ILLINOIS FED. AID PROJECT

2/11/2025 9:36:23 AM

MODEL: sMODELNAME\$
FILE NAME: c:\pwworking\benesch\projects\101-0210\101-0210-02-11-sh-abutdtls.dgn

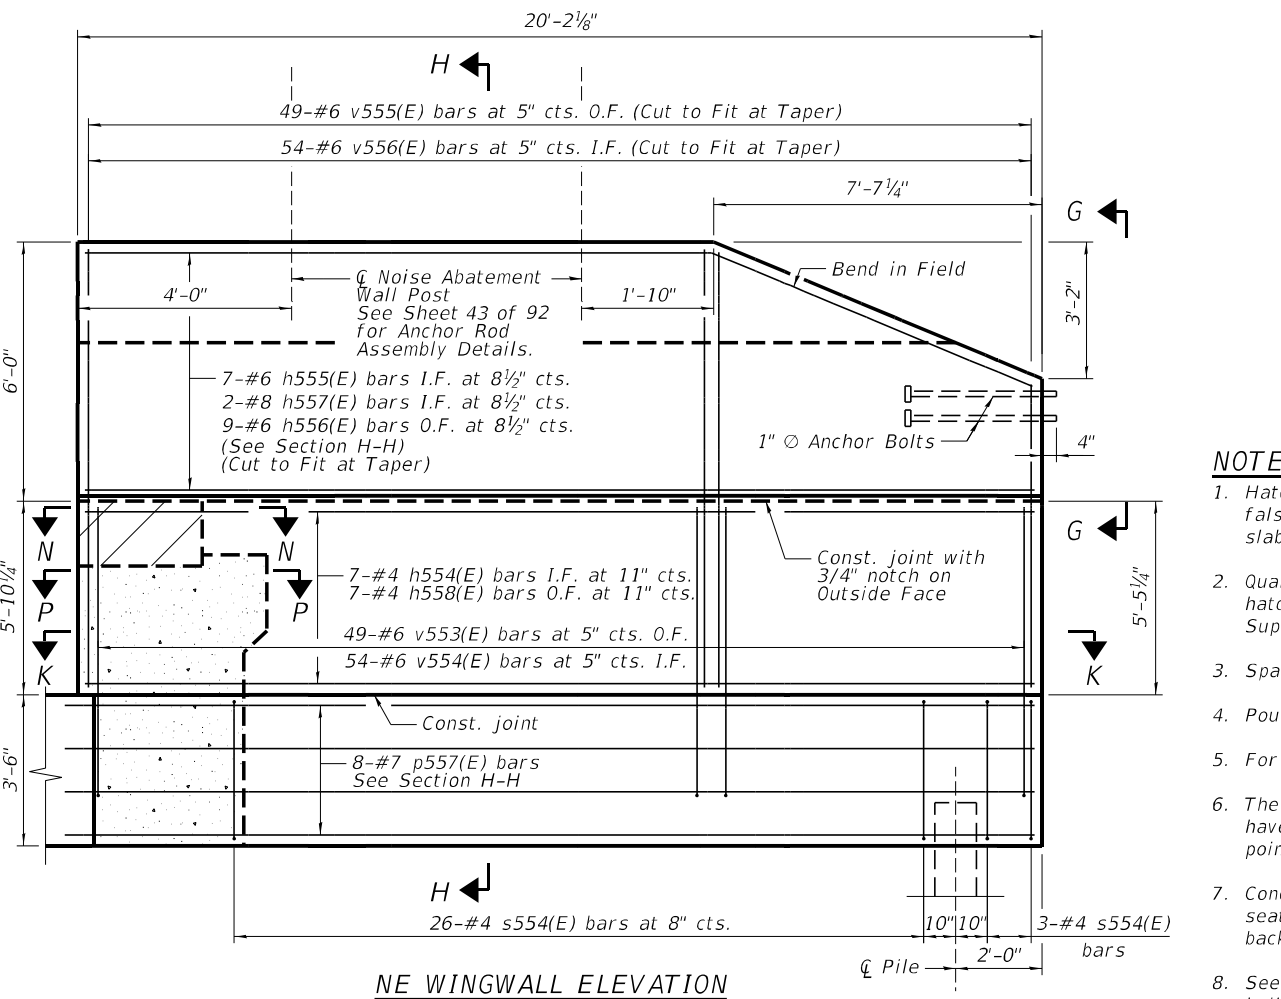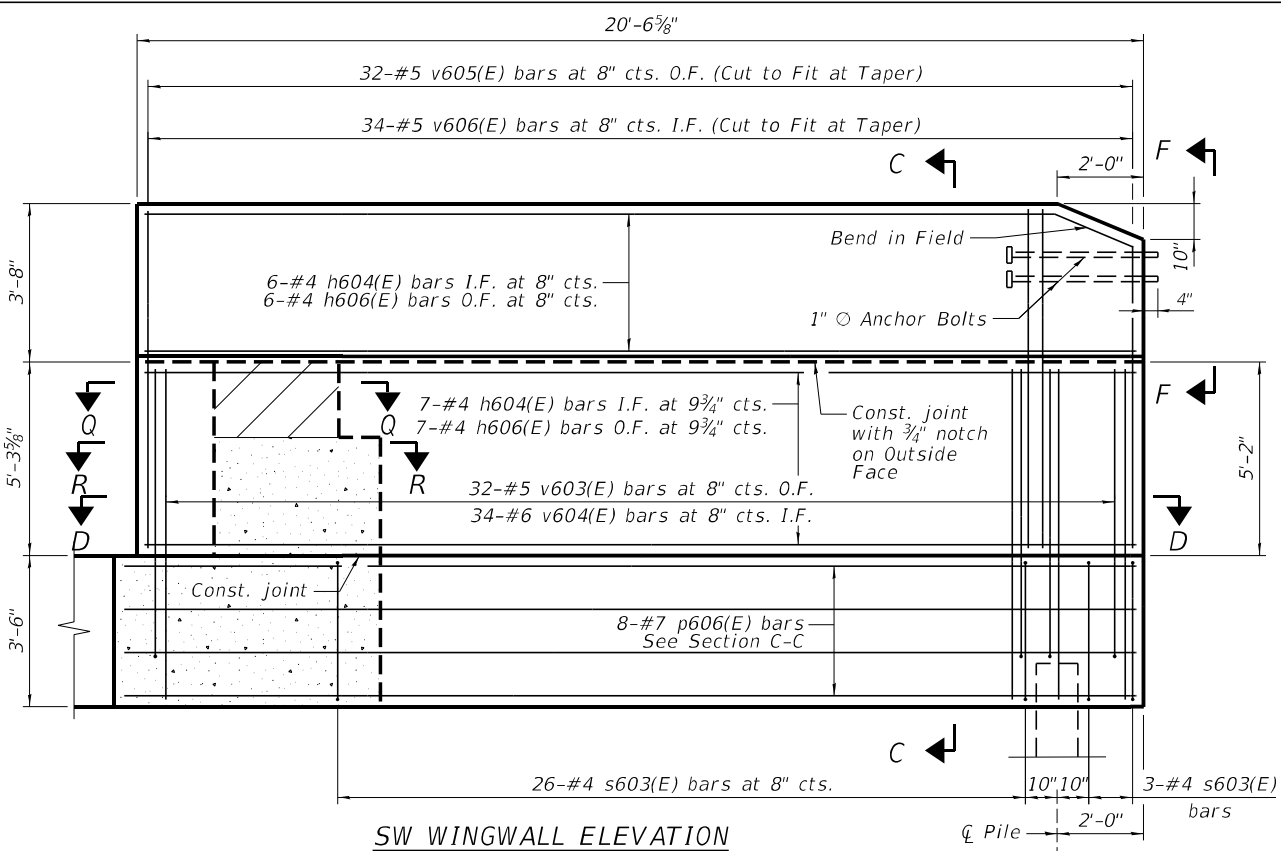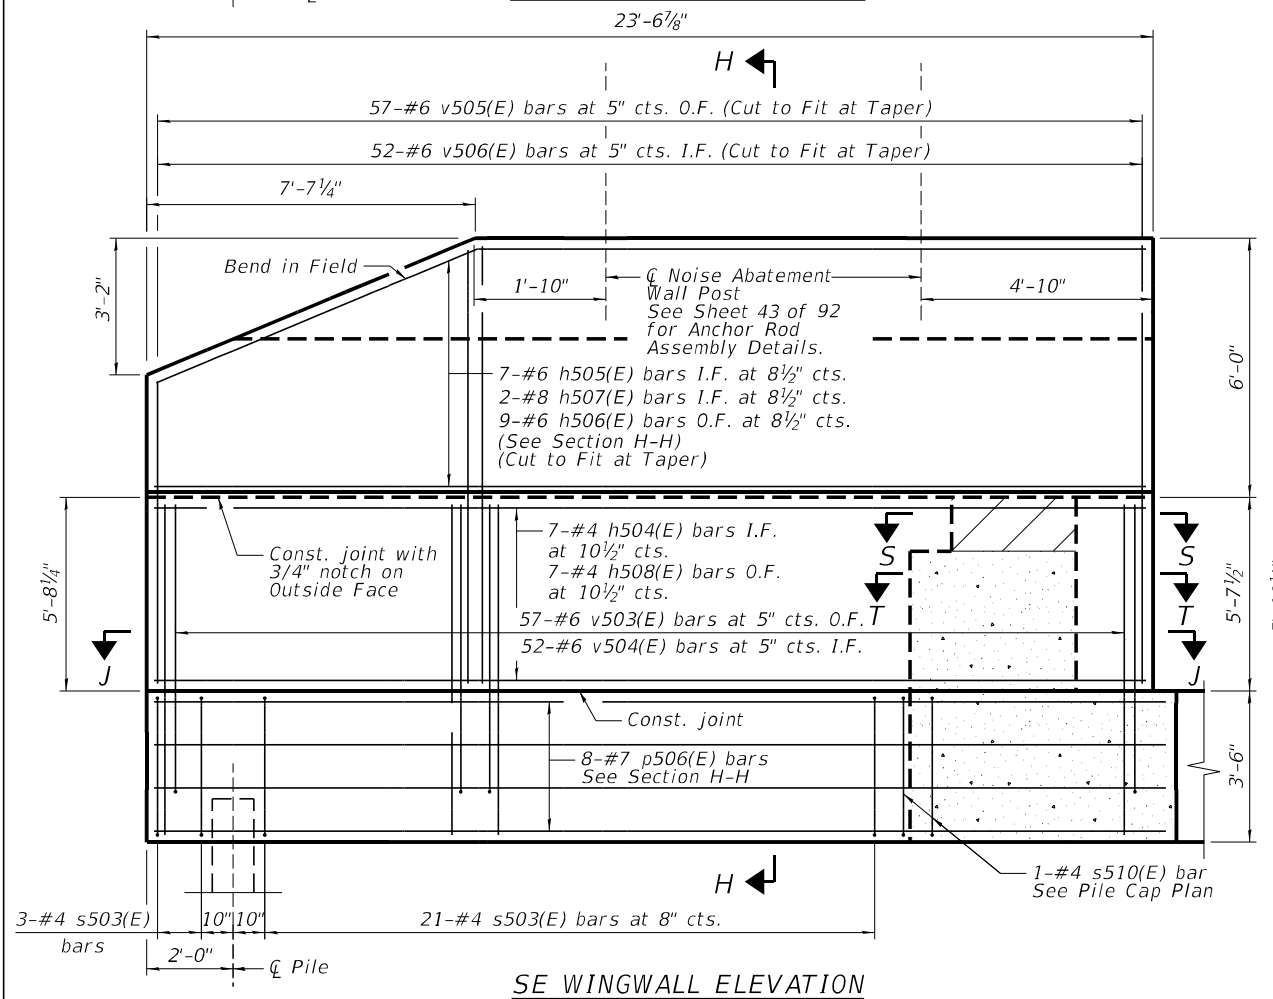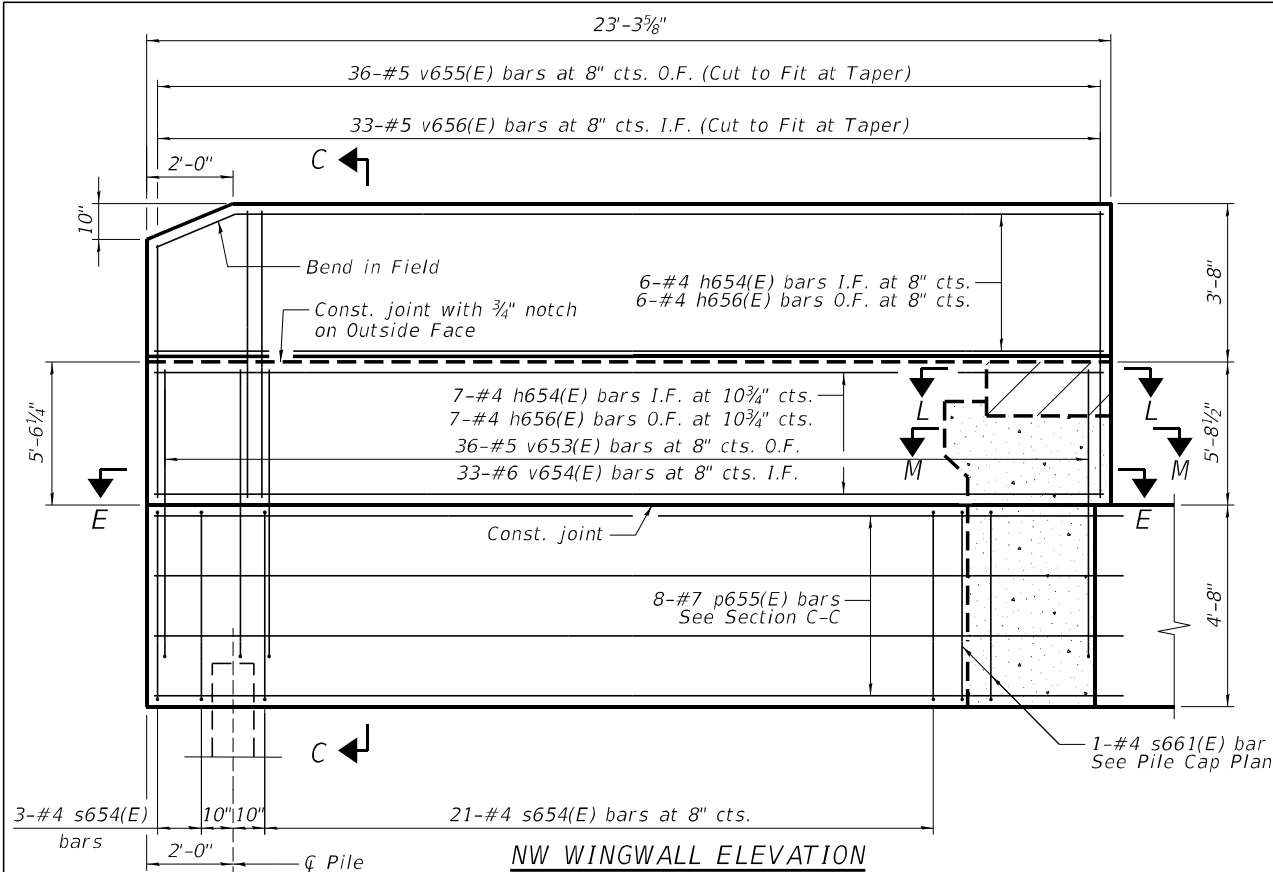

NOTES:

- Hatched area to be poured after superstructure false work has been removed and after approach slab side formwork has been removed.
- Quantity of concrete in wingwall parapet and hatched area included with Concrete Superstructure on sheet 52 of 92.
- Space reinforcement in cap to miss anchor bolts.
- Pour steps monolithically with cap.
- For details of piles, see sheet 86 of 92.
- The top of backwall and approach slab seat shall have a constant slope determined from the control points shown.
- Concrete sealer shall be applied to the bearing seats and front faces of the hatched block, backwall, and abutment cap.
- See Sheet 77 of 92 for all sections and views indicated on this sheet and anchor bolt details.



Alfred Benesch & Company
35 W Wacker Drive, Suite 3300
Chicago, Illinois 60601
312.465.4050 Job No. 10800

USER NAME	=	DESIGNED	-	WKK	REVISED	-
		CHECKED	-	MFH	REVISED	-
PLOT SCALE	=	DRAWN	-	KMS	REVISED	-
PLOT DATE	=	CHECKED	-	MFH	REVISED	-

STATE OF ILLINOIS
DEPARTMENT OF TRANSPORTATION

ABUTMENT DETAILS (1 OF 5)
STRUCTURE NO. 101-0210 & 101-0211

SHEET 76 OF 92 SHEETS

F.A.I. RTE.	SECTION	COUNTY	TOTAL SHEETS	SHEET NO.
39	(201-3)R & (4-1, 5)R	WINNEBAGO	1685	679
CONTRACT NO. 64C24				
ILLINOIS FED. AID PROJECT				



Type: Metal Shell Piles 12"x0.25" w/ Pile Shoes
Nominal Required Bearing: 328 kips
Factored Resistance Available: 180 kips
Est. Length: 36 feet
No. Production Piles: 38
No. Test Piles: 1

MODEL: smodelnames
FILE NAME: c:\pwworking\benesch_projects\projects\dms65238\101-0210_02-11-sh-abutments4.dgn



2/11/2025 9:36:35 AM


USER NAME	=	DESIGNED	-	WKK	REVISED	-
		CHECKED	-	MFH	REVISED	-
PLOT SCALE	=	DRAWN	-	KMS	REVISED	-
PLOT DATE	=	CHECKED	-	MFH	REVISED	-

STATE OF ILLINOIS
DEPARTMENT OF TRANSPORTATION


ABUTMENT DETAILS (4 OF 5)
STRUCTURE NO. 101-0210 & 101-0211

SHEET 79 OF 92 SHEETS


F.A.I. RTE.	SECTION	COUNTY	TOTAL SHEETS	SHEET NO.
39	(201-3)R & (4-1, 5)R	WINNEBAGO	1685	682
CONTRACT NO. 64C24				
ILLINOIS FED. AID PROJECT				

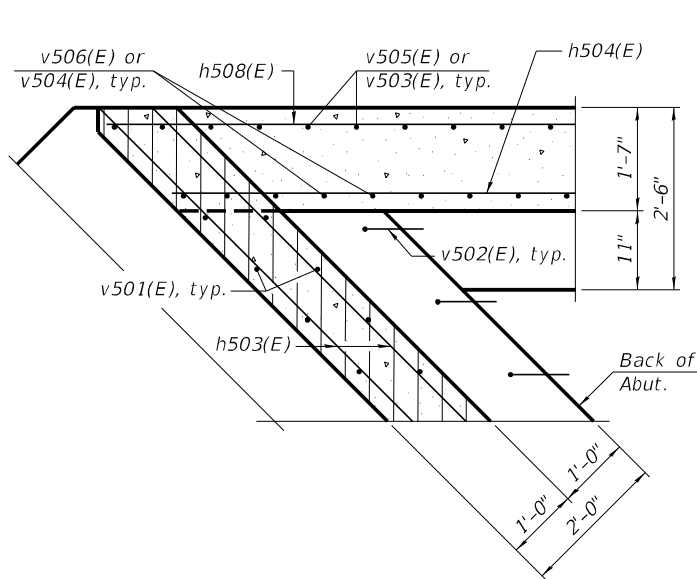

SECTION S-S

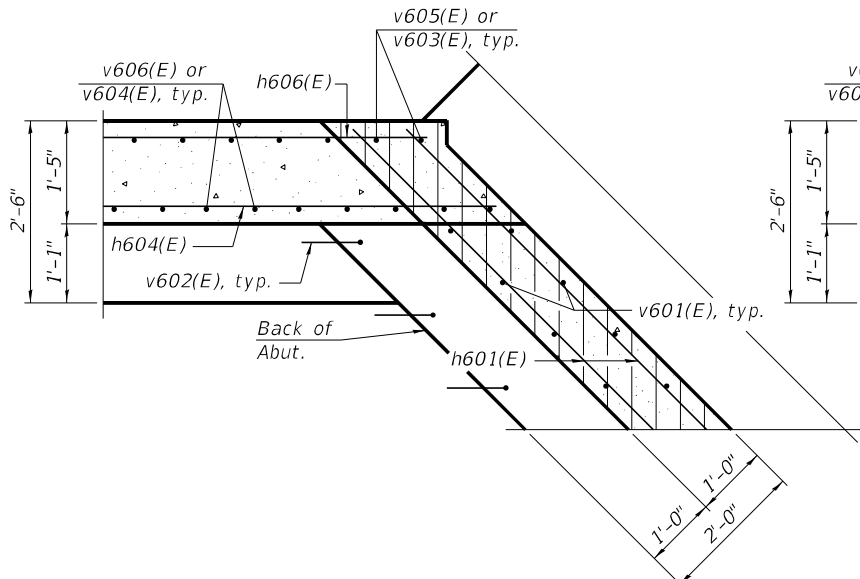


SECTION Q-Q

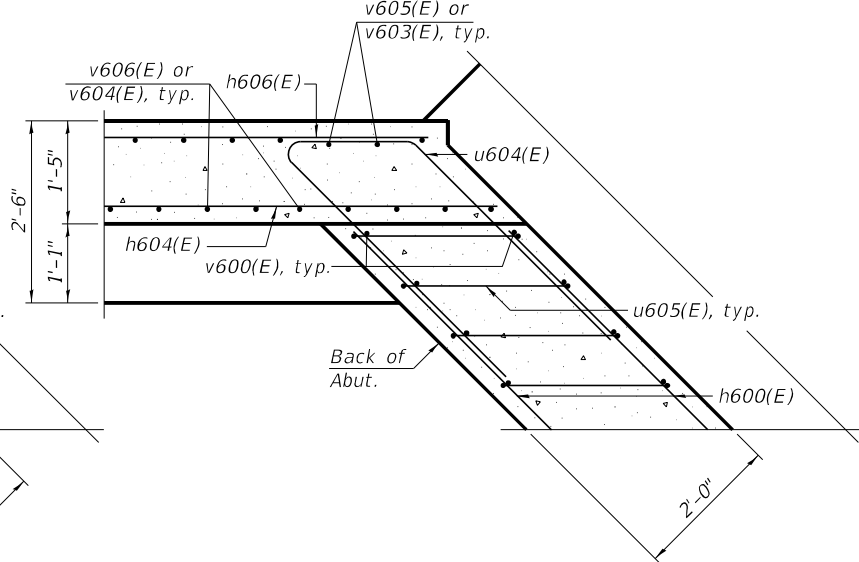


SECTION R-R

(v601(E) bars are not shown for clarity)

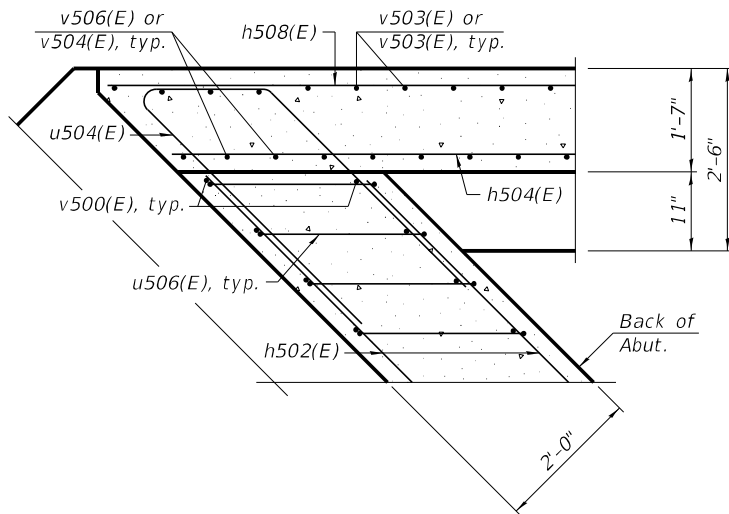


SECTION T-T


(v501(E) bars are not shown for clarity)

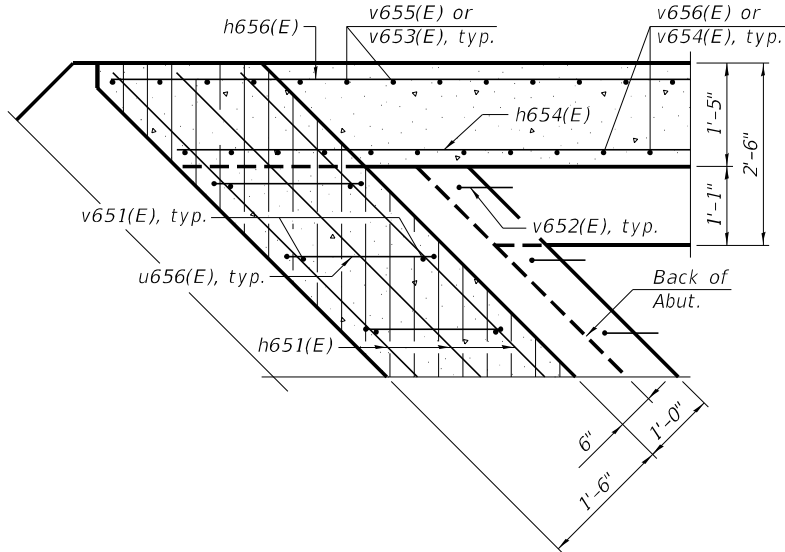

SECTION L-L

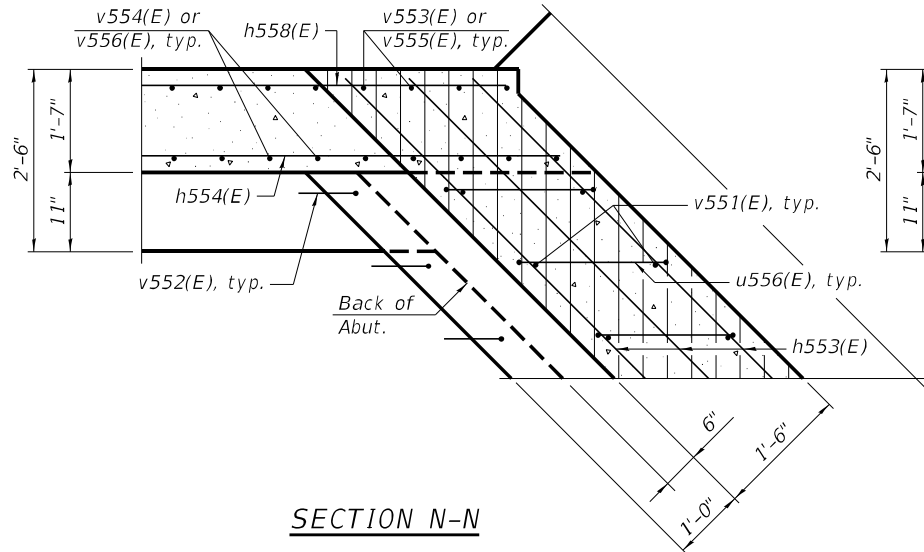


SECTION N-N

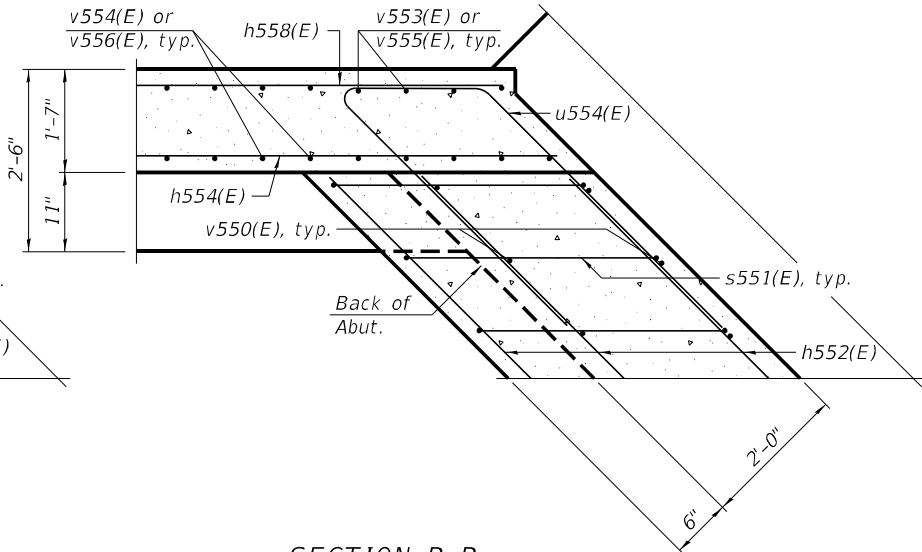

SECTION P-P


(v551(E) bars are not shown for clarity)

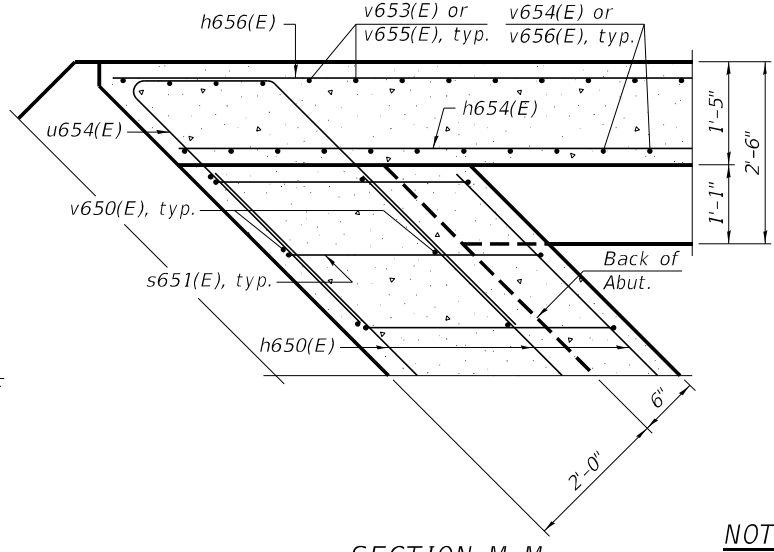


SECTION M-M

(v651(E) bars are not shown for clarity)


NOTE:
See Sheet 76 of 92 for locations
of sections.

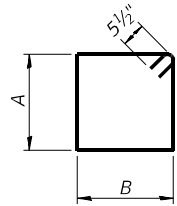

BARS s500(E), s502(E)-s508(E),
s550(E), s553(E)-s559(E),
s600(E), s602(E)-s608(E),
s650(E) & s653-s659(E)

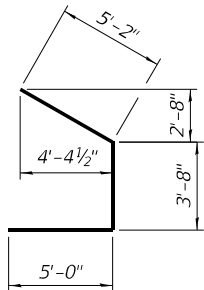


BAR u503(E) & u650(E)

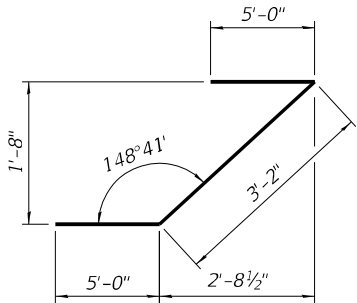


BAR u504(E), u554(E),
u604(E), & u654(E)


Bar	A	B
s500(E)	3'-1"	5'-5"
s502(E)	3'-1"	10'-5"
s503(E)	3'-1"	2'-2"
s504(E)	3'-1"	11"
s505(E)	3'-1"	1'-9"
s506(E)	3'-1"	2'-8"
s507(E)	3'-1"	3'-6"
s508(E)	3'-1"	4'-5"
s550(E)	3'-1"	5'-5"
s553(E)	3'-1"	10'-5"
s554(E)	3'-1"	2'-2"
s555(E)	3'-1"	11"
s556(E)	3'-1"	1'-9"
s557(E)	3'-1"	2'-8"
s558(E)	3'-1"	3'-6"
s559(E)	3'-1"	4'-5"
s600(E)	3'-1"	5'-5"
s602(E)	3'-1"	10'-5"
s603(E)	3'-1"	2'-2"
s604(E)	3'-1"	11"
s605(E)	3'-1"	1'-9"
s606(E)	3'-1"	2'-8"
s607(E)	3'-1"	3'-6"
s608(E)	3'-1"	4'-5"
s650(E)	3'-1"	5'-5"
s653(E)	3'-1"	10'-5"
s654(E)	4'-3"	2'-2"
s655(E)	3'-1"	11"
s656(E)	3'-1"	1'-9"
s657(E)	3'-1"	2'-8"
s658(E)	3'-1"	3'-6"
s659(E)	3'-1"	4'-5"

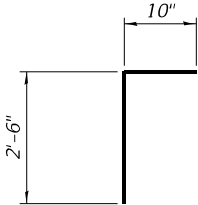


BARS v502(E), v552(E),
v602(E), & v652(E)

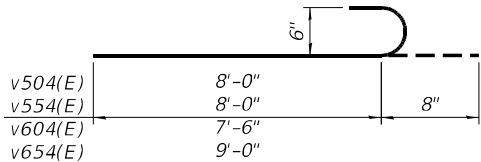


BARS v504(E), v554(E),
v604(E), and v654(E)

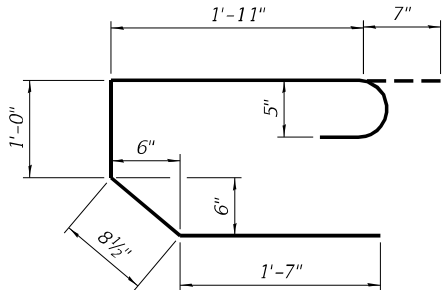

BARS s551(E) & s651(E)

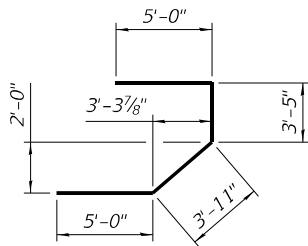

BARS u550(E) & u603(E)

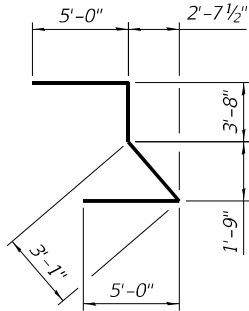

BARS u500(E) & u653(E)

S. ABUTMENT
BILL OF MATERIAL
SB (SN 101-0210)

Bar	No.	Size	Length	Shape
h600(E)	40	#4	26'-9"	—
h601(E)	16	#5	27'-3"	—
h602(E)	20	#4	24'-6"	—
h603(E)	8	#5	25'-0"	—
h604(E)	13	#4	22'-0"	—
h606(E)	13	#4	20'-2"	—
p600(E)	72	#7	29'-6"	—
p601(E)	36	#7	25'-9"	—
p602(E)	7	#5	32'-10"	—
p603(E)	14	#5	23'-6"	—
p604(E)	7	#5	15'-0"	—
p605(E)	7	#5	37'-8"	—
p606(E)	8	#7	22'-0"	—
s600(E)	162	#5	17'-11"	□
s601(E)	104	#5	11'-5"	□
s602(E)	2	#5	27'-11"	□
s603(E)	29	#4	11'-5"	□
s604(E)	4	#5	8'-11"	□
s605(E)	4	#5	10'-7"	□
s606(E)	4	#5	12'-5"	□
s607(E)	4	#5	14'-1"	□
s608(E)	4	#5	15'-11"	□
s609(E)	10	#5	9'-11"	□
u600(E)	4	#6	15'-3"	□
u603(E)	5	#6	17'-4"	□
u604(E)	10	#4	13'-2"	□
u605(E)	142	#5	7'-2"	□
v600(E)	284	#5	7'-2"	—
v601(E)	284	#5	3'-1"	—
v602(E)	142	#5	3'-4"	—
v603(E)	32	#5	8'-3"	—
v604(E)	34	#6	8'-2"	—
v605(E)	32	#5	7'-0"	—
v606(E)	34	#5	7'-1"	—
Structure Excavation		Cu. Yd.	446	
Concrete Structures		Cu. Yd.	178.8	
Reinforcement Bars, Epoxy Coated		Pound	20,620	
Furnishing Metal Shell Piles 12"x0.25"		Foot	1,440	
Driving Piles		Foot	1,440	
Test Pile Metal Shells		Each	1	
Pile Shoes		Each	41	
Concrete Sealer		Sq. Ft.	1,711	

For details of Bar Splicers, see sheet 88 of 92.

For details of piles, see sheet 86 of 92.

S. ABUTMENT
BILL OF MATERIAL
NB (SN 101-0211)

Bar	No.	Size	Length	Shape
h500(E)	30	#4	26'-0"	—
h501(E)	12	#5	26'-6"	—
h502(E)	30	#4	26'-0"	—
h503(E)	12	#5	26'-6"	—
h504(E)	7	#4	21'-2"	—
h505(E)	7	#6	21'-2"	—
h506(E)	9	#6	23'-2"	—
h507(E)	2	#8	21'-2"	—
h508(E)	7	#4	23'-2"	—
p500(E)	54	#7	29'-3"	—
p501(E)	54	#7	27'-3"	—
p502(E)	14	#5	32'-10"	—
p503(E)	7	#5	17'-6"	—
p504(E)	7	#5	32'-9"	—
p505(E)	7	#5	34'-0"	—
p506(E)	8	#7	22'-9"	—
s500(E)	153	#5	17'-11"	□
s501(E)	128	#5	9'-5"	□
s502(E)	2	#5	27'-11"	□
s503(E)	24	#4	11'-5"	□
s504(E)	4	#5	8'-11"	□
s505(E)	4	#5	10'-7"	□
s506(E)	4	#5	12'-5"	□
s507(E)	4	#5	14'-1"	□
s508(E)	4	#5	15'-11"	□
s509(E)	10	#5	9'-11"	□
s510(E)	2	#4	6'-9"	□
u500(E)	5	#6	16'-9"	□
u503(E)	4	#6	13'-10"	□
u504(E)	10	#4	13'-2"	□
u506(E)	142	#5	7'-2"	□
v500(E)	284	#5	7'-2"	—
v501(E)	284	#5	3'-1"	—
v502(E)	142	#5	3'-4"	—
v503(E)	57	#6	8'-8"	—
v504(E)	52	#6	8'-8"	—
v505(E)	57	#6	9'-4"	—
v506(E)	52	#6	9'-5"	—
Structure Excavation		Cu. Yd.	406	
Concrete Structures		Cu. Yd.	186.4	
Reinforcement Bars, Epoxy Coated		Pound	22,840	
Furnishing Metal Shell Piles 12"x0.25"		Foot	1,368	
Driving Piles		Foot	1,368	
Test Pile Metal Shells		Each	1	
Pile Shoes		Each	39	
Concrete Sealer		Sq. Ft.	1,734	


N. ABUTMENT
BILL OF MATERIAL
SB (SN 101-0210)

Bar	No.	Size	Length	Shape
h650(E)	48	#4	26'-6"	—
h651(E)	20	#5	27'-0"	—
h652(E)	24	#4	24'-6"	—
h653(E)	10	#5	24'-10"	—
h654(E)	13	#4	21'-5"	—
h656(E)	13	#4	23'-2"	—
p650(E)	54	#7	35'-9"	—
p651(E)	36	#7	28'-4"	—
p652(E)	7	#5	20'-2"	—
p653(E)	7	#5	36'-1"	—
p654(E)	14	#5	23'-6"	—
p655(E)	8	#7	23'-6"	—
p656(E)	7	#5	27'-5"	—
s650(E)	154	#5	17'-11"	□
s651(E)	142	#5	5'-10"	□
s652(E)	105	#5	11'-5"	□
s653(E)	2	#5	27'-11"	□
s654(E)	24	#4	13'-9"	□
s655(E)	4	#5	8'-11"	□
s656(E)	4	#5	10'-7"	□
s657(E)	4	#5	12'-5"	□
s658(E)	4	#5	14'-1"	□
s659(E)	4	#5	15'-11"	□
s660(E)	10	#5	9'-11"	□
s661(E)	2	#4	6'-9"	□
u650(E)	5	#6	13'-10"	□
u653(E)	4	#6	16'-9"	□
u654(E)	10	#4	13'-2"	□
u656(E)	142	#5	4'-7"	□
v650(E)	284	#5	7'-6"	—
v651(E)	284	#5	3'-4"	—
v652(E)	142	#5	3'-4"	—
v653(E)	36	#5	9'-1"	—
v654(E)	33	#6	9'-8"	—
v655(E)	36	#5	7'-0"	—
v656(E)	33	#5	7'-1"	—
Structure Excavation		Cu. Yd.	453	
Concrete Structures		Cu. Yd.	199.1	
Reinforcement Bars, Epoxy Coated		Pound	21,470	
Furnishing Metal Shell Piles 12"x0.25"		Foot	1,102	
Driving Piles		Foot	1,102	
Test Pile Metal Shells		Each	1	
Pile Shoes		Each	39	
Concrete Sealer		Sq. Ft.	1,782	


Bars indicated thus 6x2 #5 etc. indicates
6 lines of bars with 2 lengths per line.

N. ABUTMENT
BILL OF MATERIAL
NB (SN 101-0211)

Bar	No.	Size	Length	Shape
h550(E)	36	#4	25'-11"	—
h551(E)	15	#5	26'-4"	—
h552(E)	36	#4	25'-10"	—
h553(E)	15	#5	26'-3"	—
h554(E)	7	#4	21'-10"	—
h555(E)	7	#6	21'-10"	—
h556(E)	9	#6	19'-10"	—
h557(E)	2	#8	21'-10"	—
h558(E)	7	#4	19'-10"	—
p550(E)	54	#7	27'-6"	—
p551(E)	54	#7	29'-3"	—
p552(E)	14	#5	18'-2"	—
p554(E)	7	#5	30'-2"	—
p556(E)	42	#5	26'-6"	—
p557(E)	8	#7	22'-0"	—
s550(E)	162	#5	17'-11"	□
s551(E)	142	#5	5'-10"	□
s552(E)	117	#5	9'-5"	□
s553(E)	2	#5	27'-11"	□
s554(E)	29	#4	11'-5"	□
s555(E)	4	#5	8'-11"	□
s556(E)	4	#5	10'-7"	□
s557(E)	4	#5	12'-5"	□
s558(E)	4	#5	14'-1"	□
s559(E)	4	#5	15'-11"	□
s560(E)	10	#5	9'-11"	□
u550(E)	5	#6	17'-4"	□
u553(E)	4	#6	15'-3"	□
u554(E)	10	#4	13'-2"	□
u556(E)	142	#5	4'-7"	□
v550(E)	284	#5	7'-6"	—
v551(E)	284	#5	3'-4"	—
v552(E)	142	#5	3'-4"	—
v553(E)	49	#6	8'-6"	—
v554(E)	54	#6	8'-8"	—
v555(E)	49	#6	9'-4"	—
v556(E)	54	#6	9'-5"	—
Structure Excavation		Cu. Yd.	531	
Concrete Structures		Cu. Yd.	213.3	
Reinforcement Bars, Epoxy Coated		Pound	24,300	
Furnishing Metal Shell Piles 12"x0.25"		Foot	1,080	
Driving Piles		Foot	1,080	
Test Pile Metal Shells		Each	1	
Pile Shoes		Each	41	
Concrete Sealer		Sq. Ft.	1,858	

 

BAR v606(E) & v656(E)

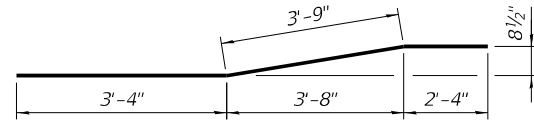

BAR v506(E) & v556(E)

MODEL: sMODELNAME5
FILE NAME: c:\pwword\benesch projects\projects\dms65238\ID264C24-1010210_0211-sh-abutdtls5.dgn






USER NAME	=	DESIGNED	-	WKK	REVISED	-	
		CHECKED	-	MFH	REVISED	-	
PLOT SCALE	=	DRAWN	-	KMS	REVISED	-	
PLOT DATE	=	CHECKED	-	MFH	REVISED	-	

STATE OF ILLINOIS
DEPARTMENT OF TRANSPORTATION

ABUTMENT DETAILS (5 OF 5)
STRUCTURE NO. 101-0210 & 101-0211

SHEET 80 OF 92 SHEETS

F.A.I. RTE.	SECTION	COUNTY	TOTAL SHEETS	SHEET NO.
39	(201-3)R & (4-1, 5)R	WINNEBAGO	1685	683
CONTRACT NO. 64C24				
ILLINOIS FED. AID PROJECT				

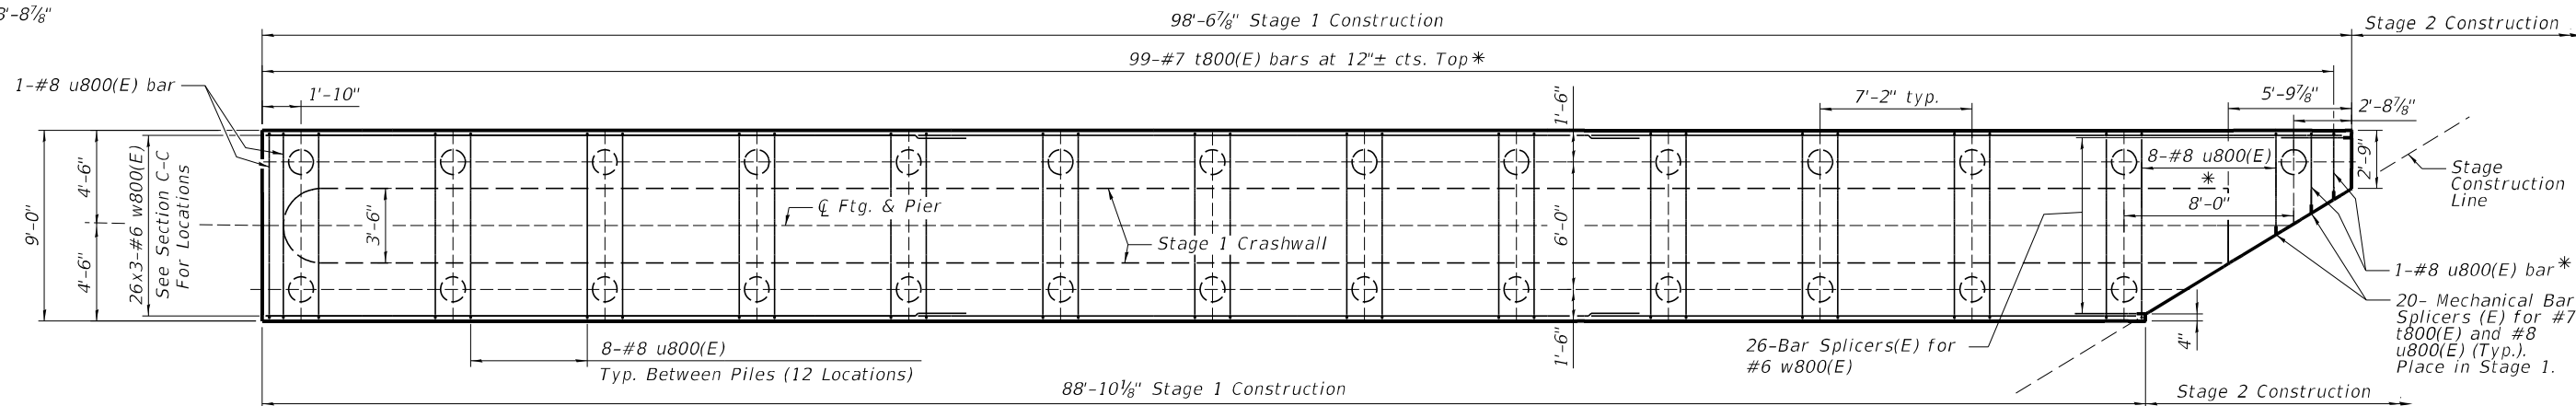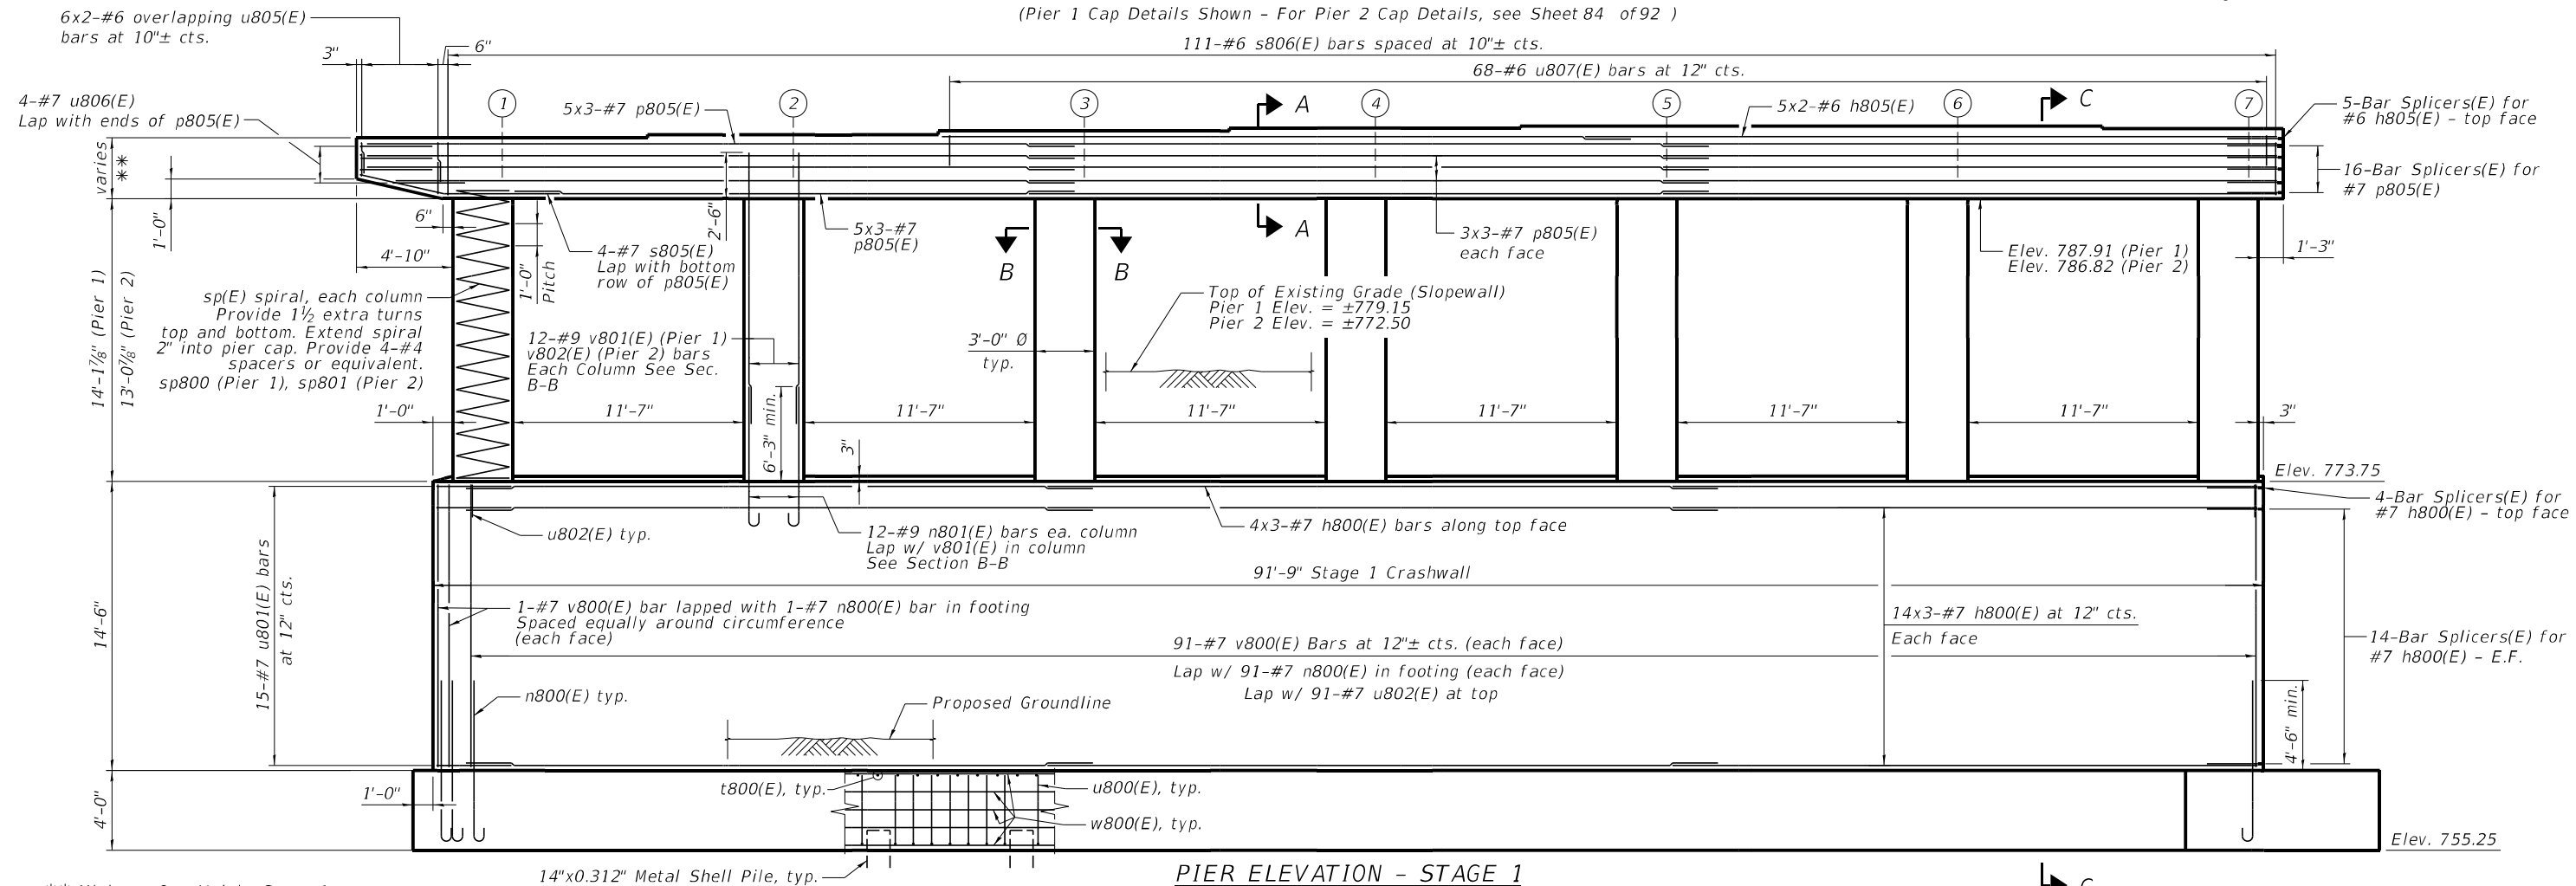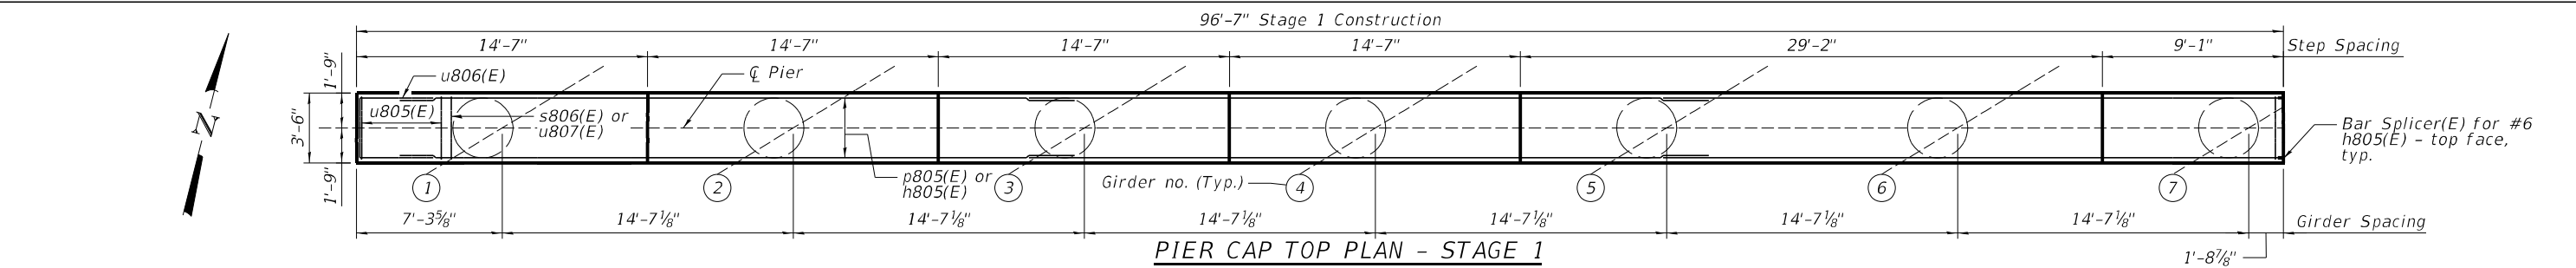

NOTES:

1. For Pier notes and seat elevations see sheet 84 of 92 .
2. For Sections A-A, B-B, and C-C, see sheet 85 of 92 .



* Cut and splice all transverse
t800(E) and u800(E) bars crossing
the stage construction joint

MINIMUM LAP LENGTHS

#6 BAR - 4'-4"
#7 BAR - 5'-0"

#7 BAR - 5'-0"


MODEL: sMODELNAME\$
FILE NAME: c:\pwwork\benesch\projects\101-0210-101-0210-02-11-sh-pier101-2.dgn

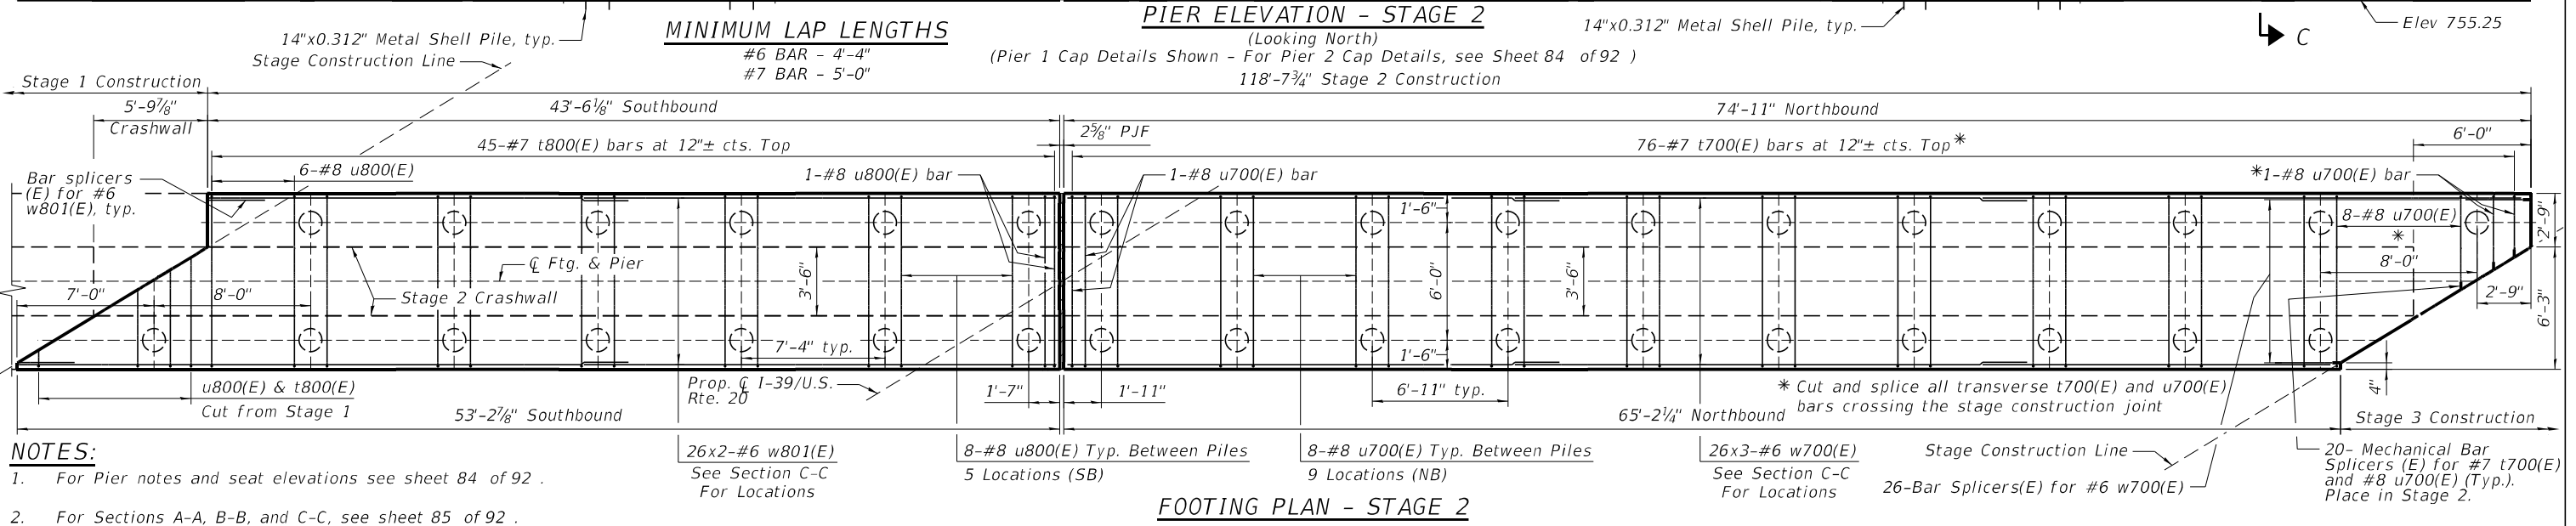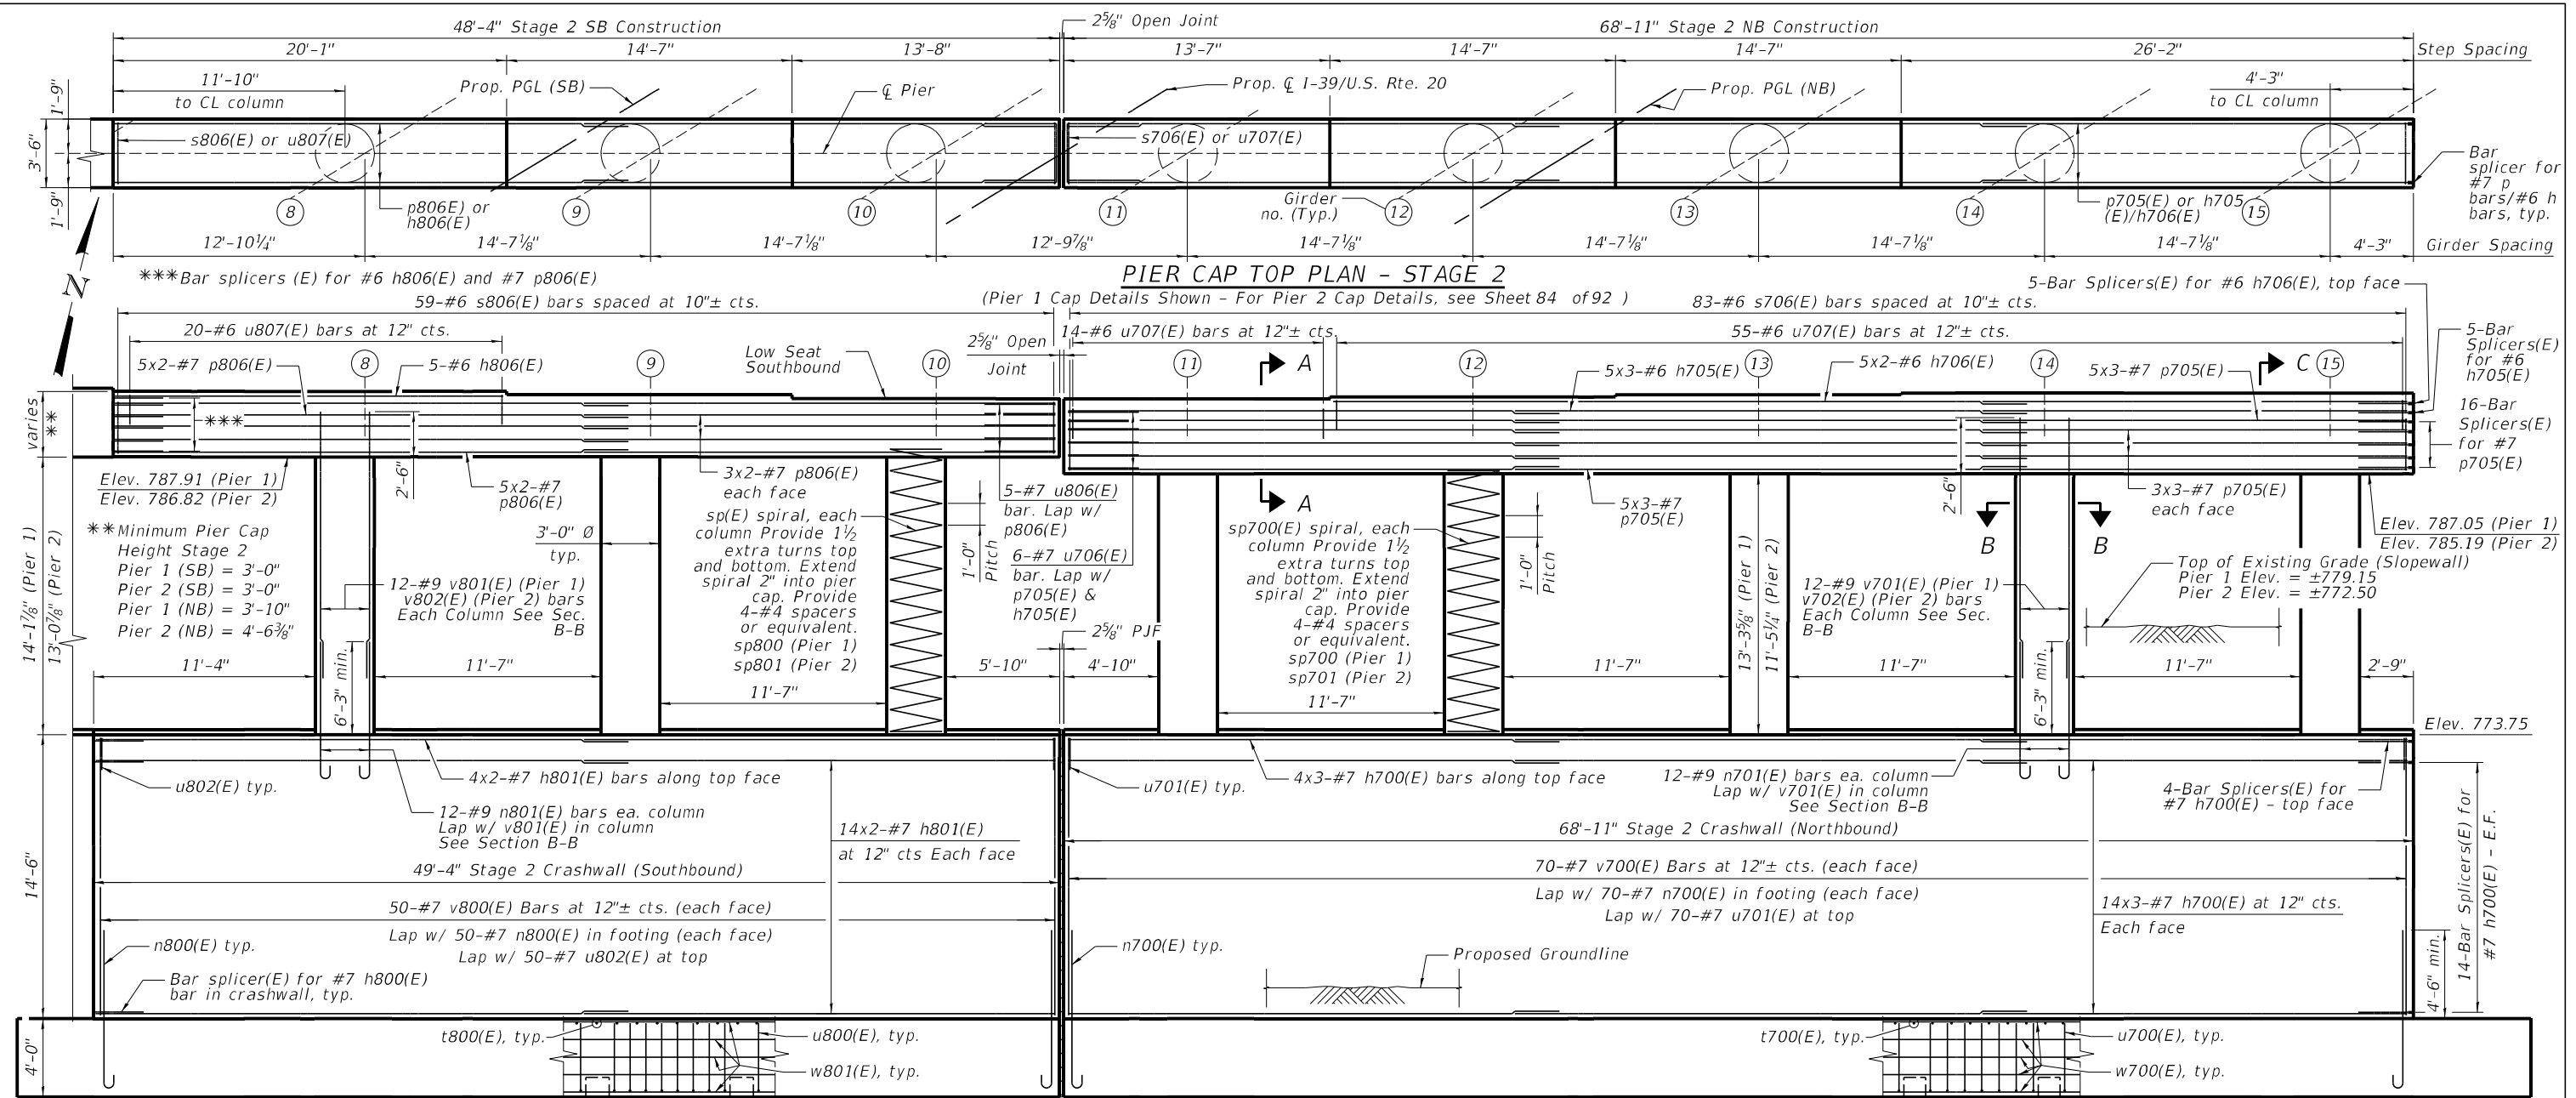

NOTES:


- For Pier notes and seat elevations see sheet 84 of 92.
- For Sections A-A, B-B, and C-C, see sheet 85 of 92.

 Alfred Benesch & Company 35 W Wacker Drive, Suite 2000 Chicago, Illinois 60601 312.465.4050 Job No. 10800	USER NAME =		DESIGNED - AAB	REVISED -	STATE OF ILLINOIS DEPARTMENT OF TRANSPORTATION	PIER PLAN AND ELEVATION (STAGE 2) STRUCTURE NO. 101-0210 & 101-0211		F.A.I. RTE. 39	SECTION (201-3)R & (4-1, 5)R	COUNTY WINNEBAGO	TOTAL SHEETS 1685	SHEET NO. 685
	PLOT SCALE =		CHECKED - JHG	REVISED -		SHEET 82 OF 92 SHEETS		CONTRACT NO. 64C24				
	PLOT DATE =		DRAWN - KMS	REVISED -				ILLINOIS FED. AID PROJECT				
			CHECKED - JHG	REVISED -								

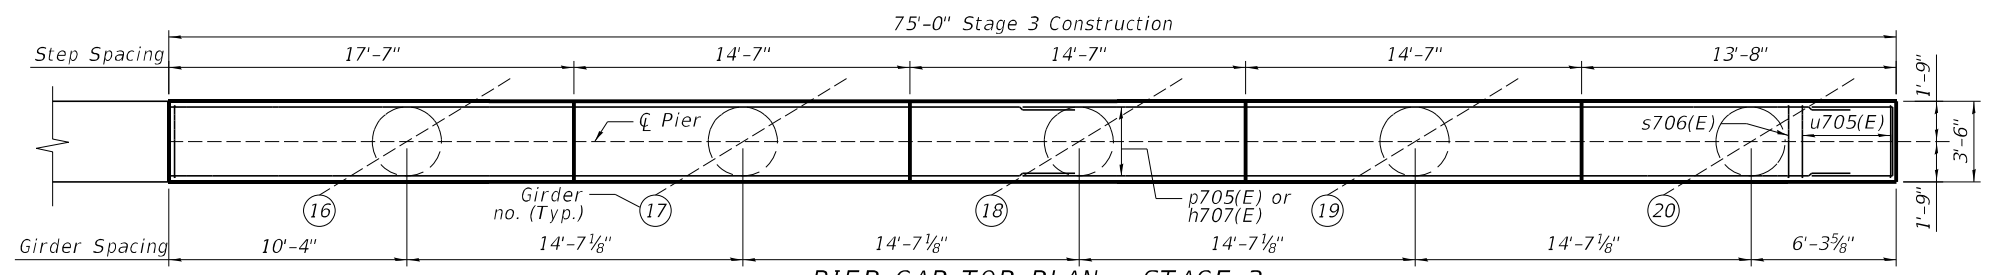

** Minimum Cap Height Stage 3
Pier 1 = 3'-0"
Pier 2 = 3'-0"

*** Bar splicers(E) for #6 h707(E) and #7 p705(E)

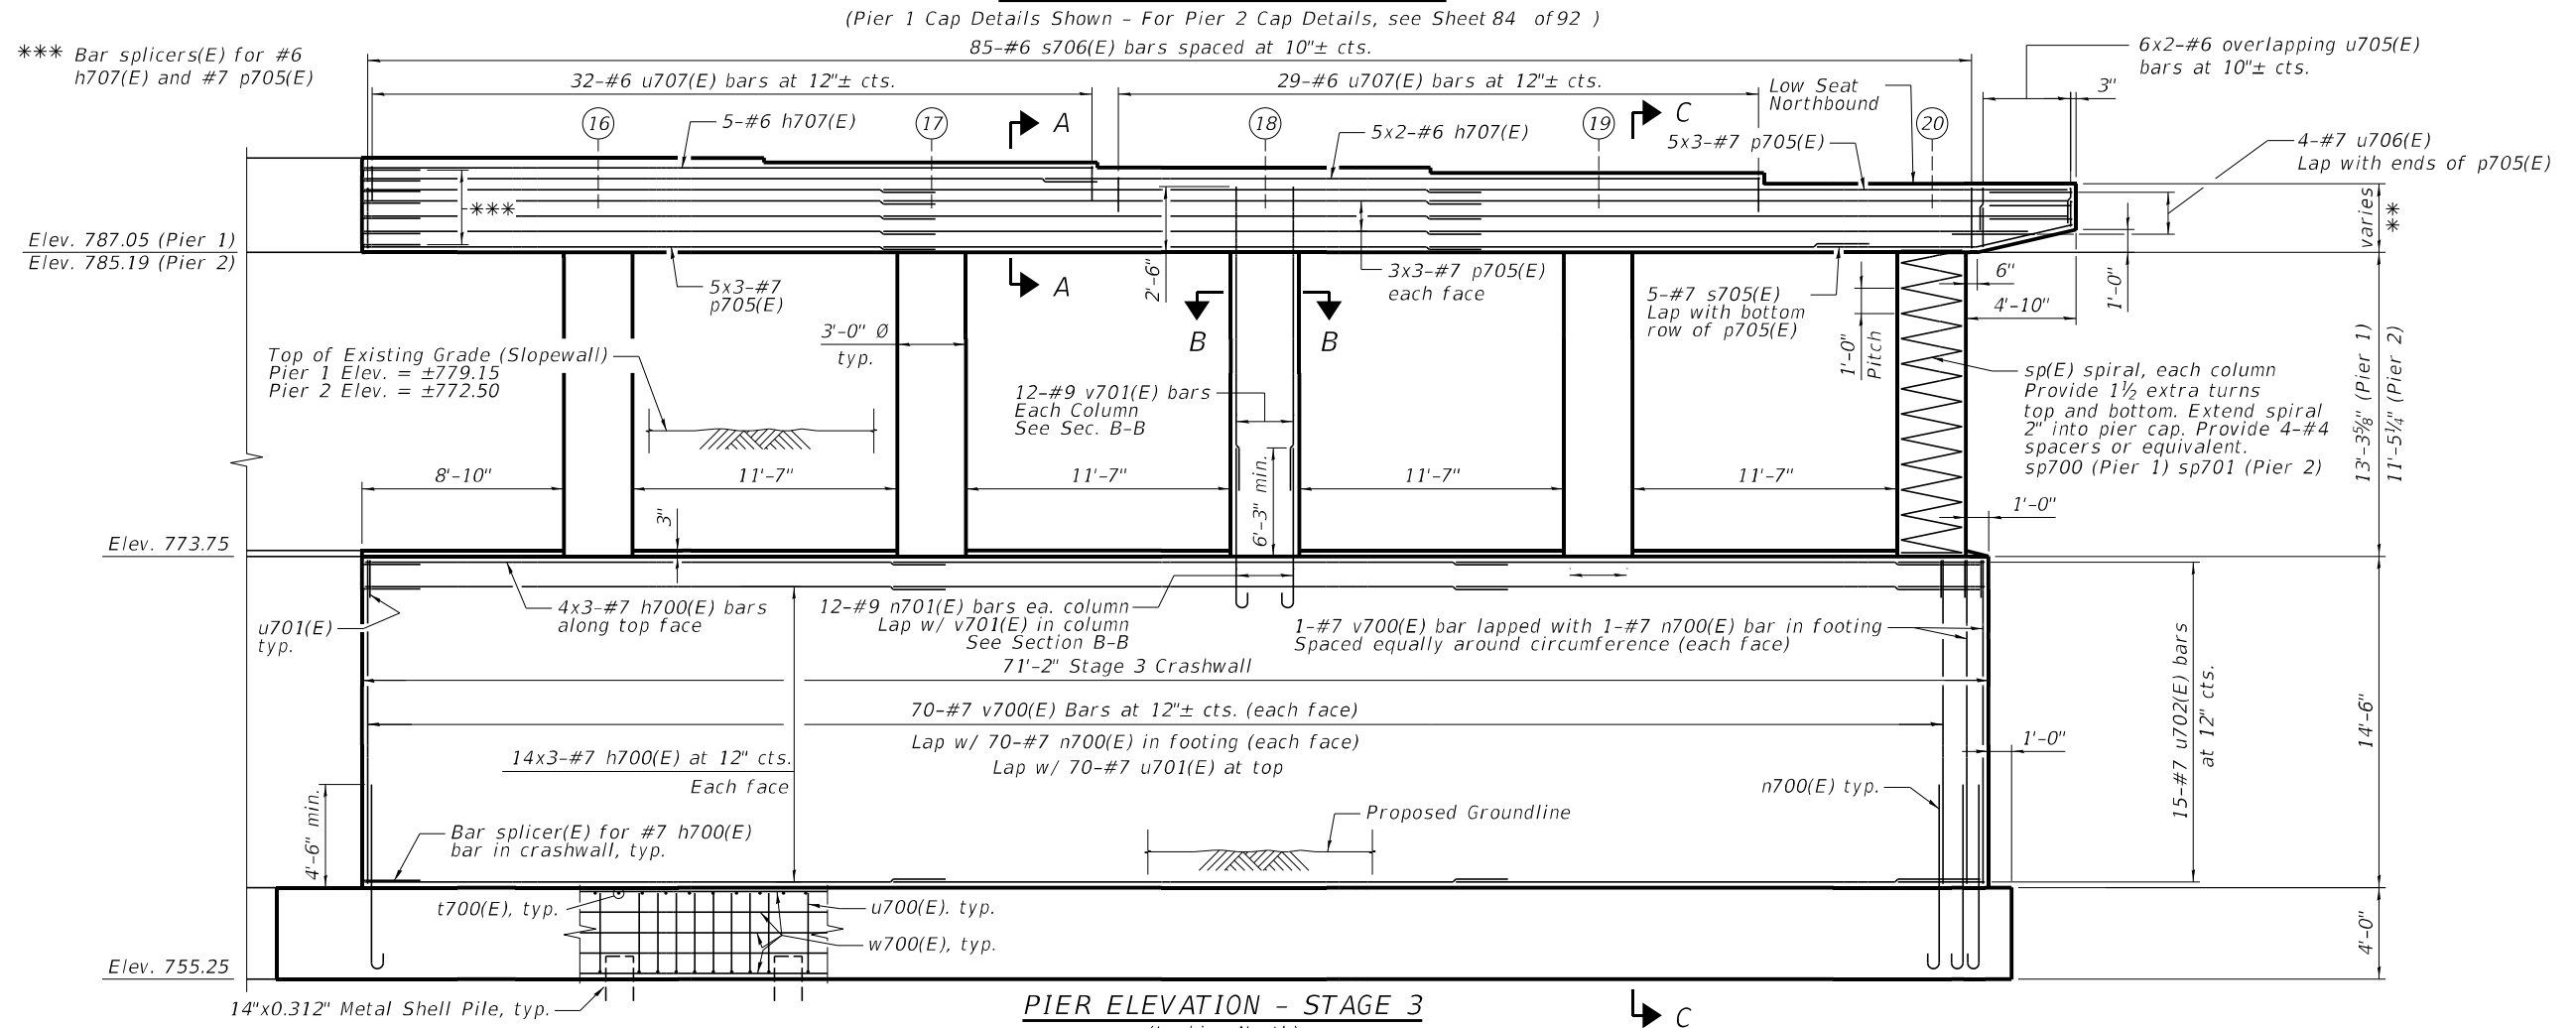


PIER ELEVATION - STAGE 3

(Looking North)
(Pier 1 Cap Details Shown - For Pier 2 Cap Details, see Sheet 84 of 92)

MINIMUM LAP LENGTHS
#6 BAR - 4'-4"
#7 BAR - 5'-0"

Stage Construction Line

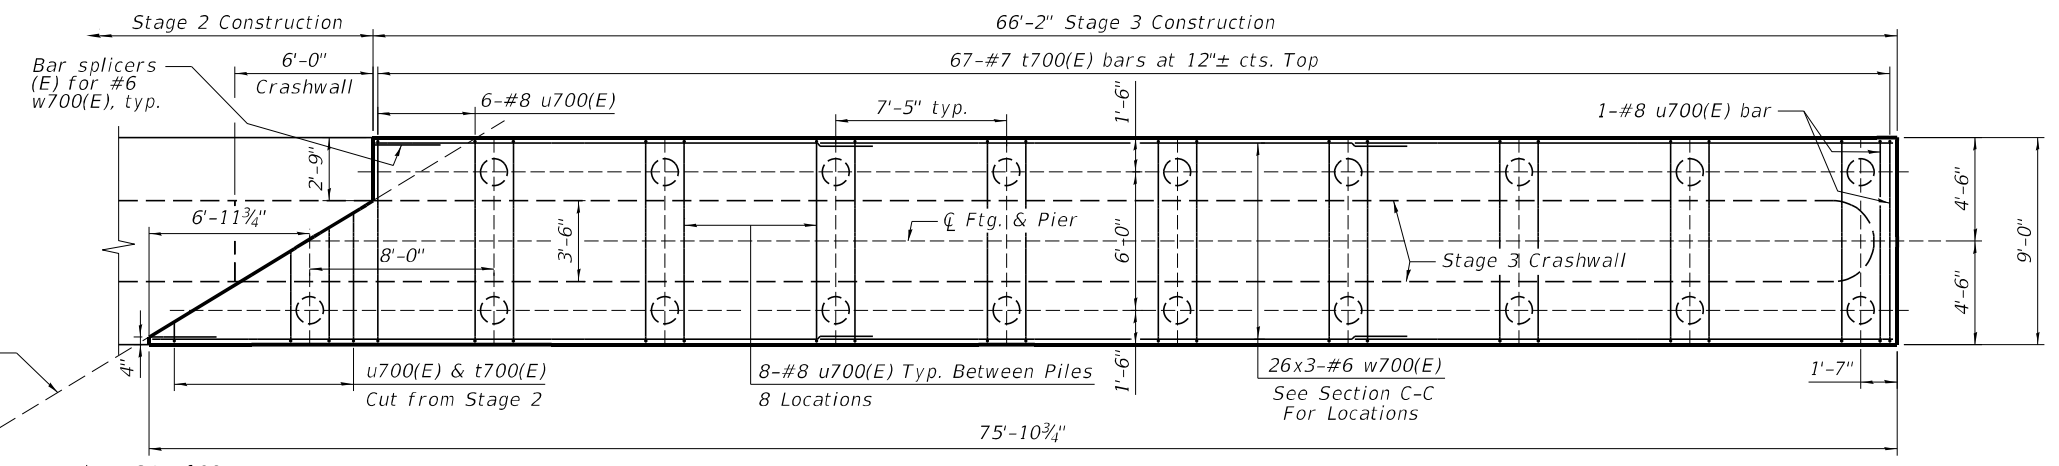

FOOTING PLAN - STAGE 3


- NOTES:**
- For Pier notes and seat elevations see sheet 84 of 92 .
 - For Sections A-A, B-B, and C-C, see sheet 85 of 92 .

MODEL: sMODELNAME5
FILE NAME: c:\pword\benesch projects\projects\dms65238\1010210_0211-sh-pierdtb3.dgn

 Alfred Benesch & Company 35 W Wacker Drive, Suite 3300 Chicago, Illinois 60601 312.465.4150 Job No. 10880	USER NAME =	DESIGNED - AAB	REVISED -	STATE OF ILLINOIS DEPARTMENT OF TRANSPORTATION	PIER PLAN AND ELEVATION (STAGE 3) STRUCTURE NO. 101-0210 & 101-0211	F.A.I. RTE.	SECTION	COUNTY	TOTAL SHEETS	SHEET NO.
	PLOT SCALE =	CHECKED - JHG	REVISED -			39	(201-3)R & (4-1, 5)R	WINNEBAGO	1685	686
	PLOT DATE =	DRAWN - KMS	REVISED -			CONTRACT NO. 64C24				
		CHECKED - JHG	REVISED -			ILLINOIS FED. AID PROJECT				
SHEET 83 OF 92 SHEETS										

2/11/2025 9:36:48 AM

MODEL: sMODELNAME\$
FILE NAME: c:\pwworking\benesch_projects\projects\dms65238\1010210_0211-sh-pier114.dgn

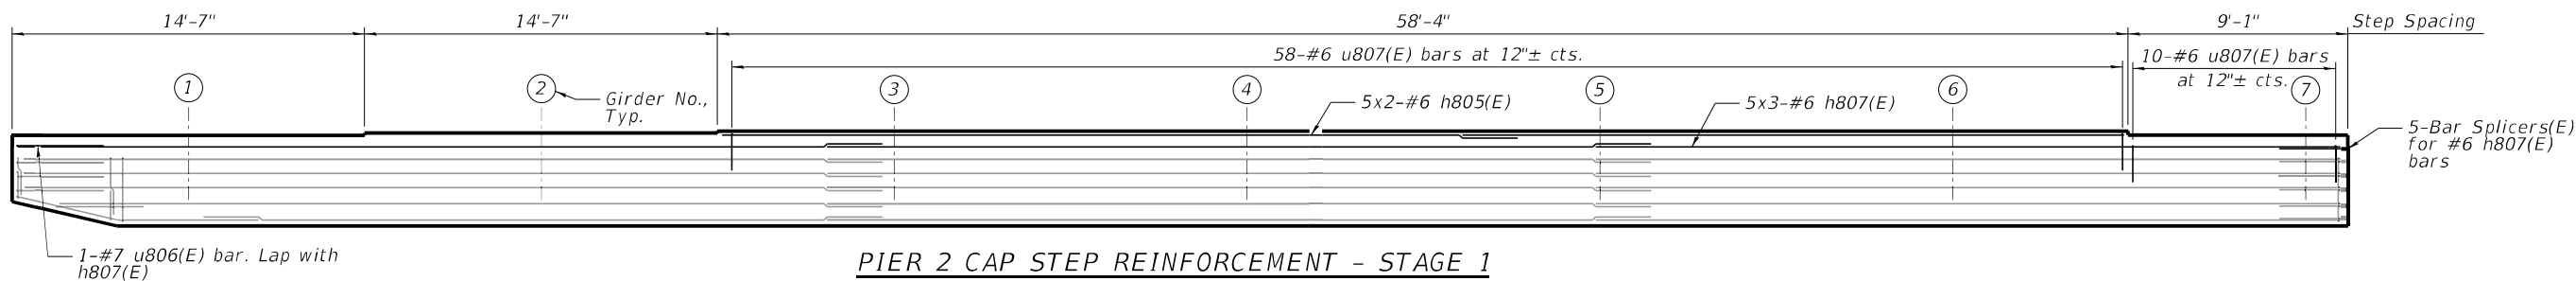


PIER 2 CAP STEP REINFORCEMENT - STAGE 1
(Main cap reinforcement equivalent to Pier 1)
(Looking North)

PIER 1 SEAT ELEVATIONS


PIER 2 SEAT ELEVATIONS

Girder	Elev.	Step Height
1	790.96	-
2	791.13	2"
3	791.30	2"
4	791.45	1¾"
5	791.56	1⅝"
6	791.56	-
7	791.43	-1½"
8	791.27	-1⅞"
9	791.09	-2⅝"
10	790.91	-2⅞"
11	790.88	-
12	790.99	1⅝"
13	791.09	1¼"
14	791.18	1⅝"
15	791.18	-
16	791.18	-
17	790.99	-2¼"
18	790.76	-2¾"
19	790.52	-2⅞"
20	790.05	-5⅝"

Girder	Elev.	Step Height
1	790.56	-
2	790.65	1⅝"
3	790.74	1⅝"
4	790.74	-
5	790.74	-
6	790.74	-
7	790.57	-2"
8	790.33	-2⅞"
9	790.07	-3⅝"
10	789.82	-3"
11	789.72	-
12	789.72	-
13	789.72	-
14	789.72	-
15	789.72	-
16	789.63	-1⅝"
17	789.36	-3¼"
18	789.06	-3⅝"
19	788.75	-3¾"
20	788.19	-6¾"

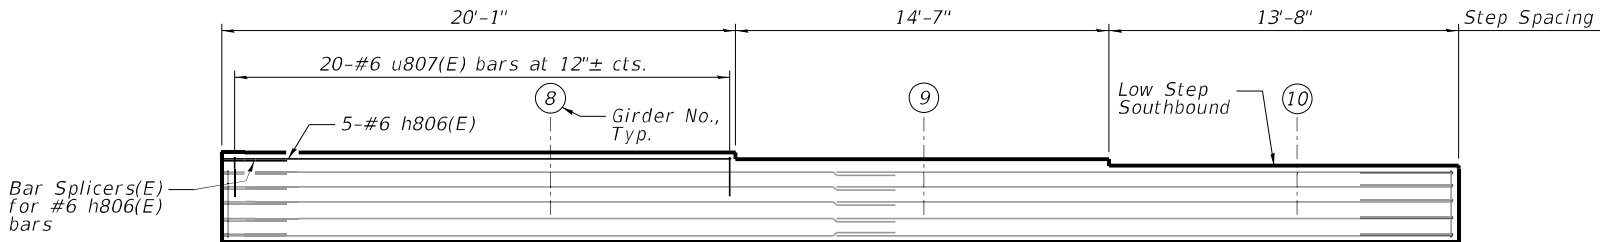

PIER 2 CAP STEP REINFORCEMENT - STAGE 2 (SB)
(Main cap reinforcement equivalent to Pier 1)
(Looking North)

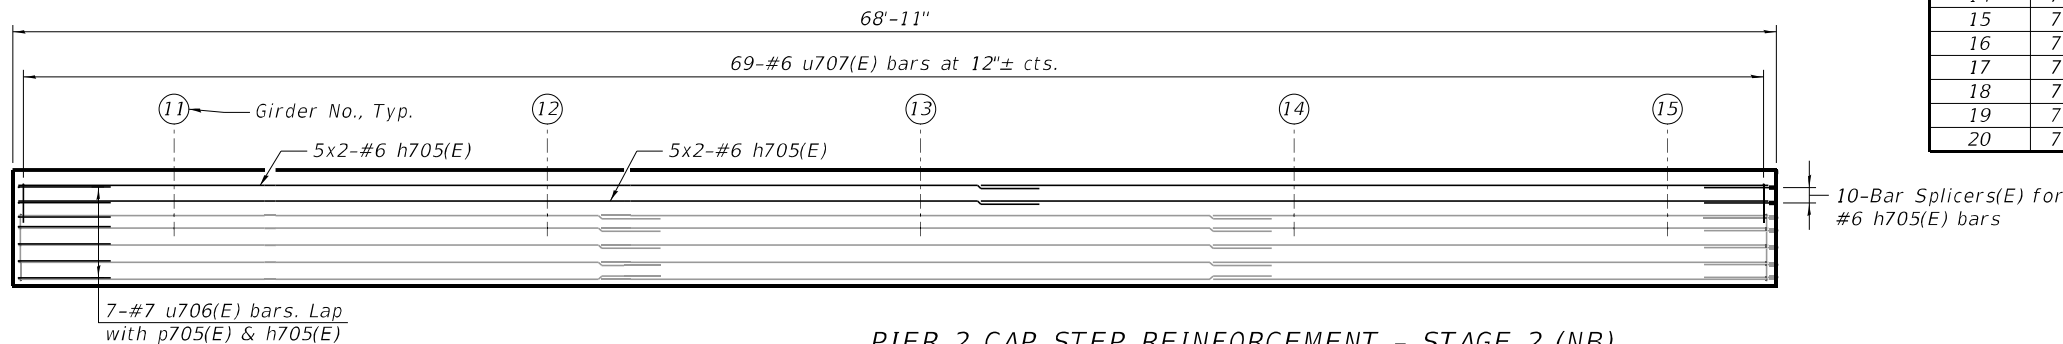

PIER 2 CAP STEP REINFORCEMENT - STAGE 2 (NB)
(Main cap reinforcement equivalent to Pier 1)
(Looking North)

PILE DATA - PIER 1 - NORTHBOUND

Type: Metal Shell Piles 14"x0.312" w/ Pile Shoes
Nominal Required Bearing: 513 kips
Factored Resistance Available: 282 kips
Est. Length: 40 feet
No. Production Piles: 38
No. Test Piles: 2 *

PILE DATA - PIER 2 - NORTHBOUND

Type: Metal Shell Piles 14"x0.312" w/ Pile Shoes
Nominal Required Bearing: 513 kips
Factored Resistance Available: 282 kips
Est. Length: 40 feet
No. Production Piles: 38
No. Test Piles: 2 *


PILE DATA - PIER 1 - SOUTHBOUND

Type: Metal Shell Piles 14"x0.312" w/ Pile Shoes
Nominal Required Bearing: 513 kips
Factored Resistance Available: 282 kips
Est. Length: 14 feet
No. Production Piles: 39
No. Test Piles: 1 *


PILE DATA - PIER 2 - SOUTHBOUND

Type: Metal Shell Piles 14"x0.312" w/ Pile Shoes
Nominal Required Bearing: 513 kips
Factored Resistance Available: 282 kips
Est. Length: 14 feet
No. Production Piles: 39
No. Test Piles: 1 *


* Due to varying soil strata encountered at the site, it is recommended that a test pile be driven at the east end of each stage.

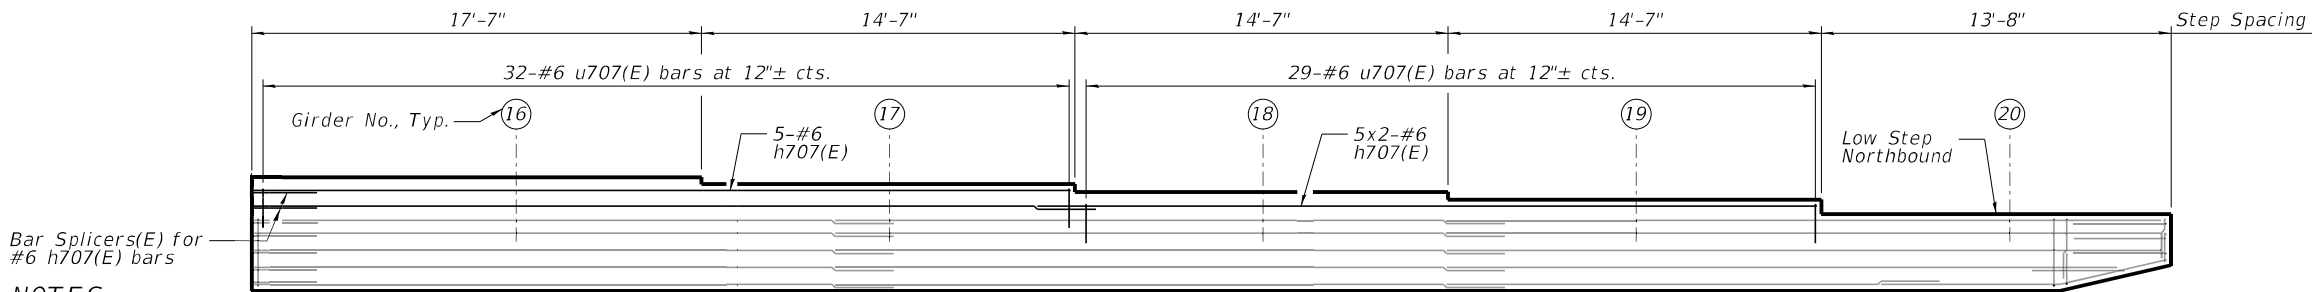

PIER 2 CAP STEP REINFORCEMENT - STAGE 3
(Main cap reinforcement equivalent to Pier 1)
(Looking North)

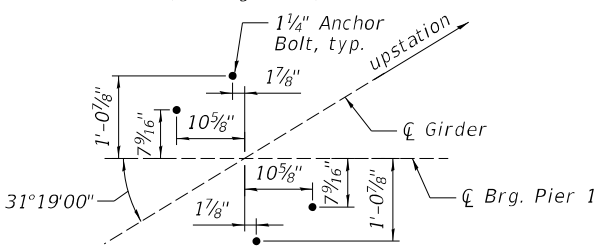

ANCHOR BOLT PLAN - PIER 1

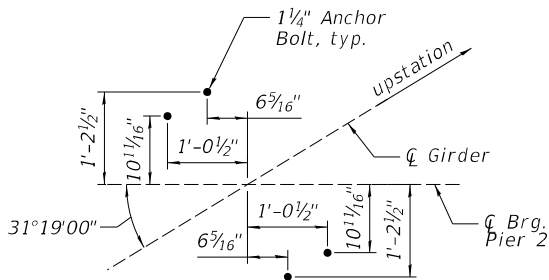

ANCHOR BOLT PLAN - PIER 2



USER NAME =	DESIGNED - AAB	REVISED -
	CHECKED - JHG	REVISED -
PLOT SCALE =	DRAWN - KMS	REVISED -
PLOT DATE =	CHECKED - JHG	REVISED -

STATE OF ILLINOIS
DEPARTMENT OF TRANSPORTATION

PIER DETAILS (1 OF 2)
STRUCTURE NO. 101-0210 & 101-0211

SHEET 84 OF 92 SHEETS

F.A.I. RTE.	SECTION	COUNTY	TOTAL SHEETS	SHEET NO.
39	(201-3)R & (4-1, 5)R	WINNEBAGO	1685	687
CONTRACT NO. 64C24				
ILLINOIS FED. AID PROJECT				

PIER 1 BILL OF MATERIAL
SB (SN 101-0210)

Bar	No.	Size	Length	Shape
h800(E)	96	#7	33'-6"	—
h801(E)	64	#7	27'-6"	—
h805(E)	10	#6	36'-0"	—
h806(E)	5	#6	19'-10"	—
n800(E)	286	#7	9'-2"	┘
n801(E)	120	#9	9'-0"	┘
p805(E)	48	#7	36'-0"	—
p806(E)	32	#7	27'-0"	—
s805(E)	5	#7	9'-3"	┘
s806(E)	170	#6	12'-8"	□
sp800(E)	10	#5	14'-2"	⋈
t800(E)	144	#7	8'-8"	—
u800(E)	156	#8	15'-10"	┘
u801(E)	15	#7	15'-3"	┘
u802(E)	141	#7	10'-0"	┘
u805(E)	12	#6	8'-6"	┘
u806(E)	9	#7	13'-2"	┘
u807(E)	88	#6	7'-2"	┘
v800(E)	286	#7	14'-4"	—
v801(E)	120	#9	16'-8"	—
w800(E)	78	#6	36'-0"	—
w801(E)	52	#6	29'-0"	—
Structure Excavation			Cu. Yd.	1659
Concrete Structures			Cu. Yd.	553.8
Reinforcement Bars, Epoxy Coated			Pound	65,520
Furnishing Metal Shell Piles 14"x0.312"			Foot	546
Driving Piles			Foot	546
Pile Shoes			Each	40
Test Pile Metal Shells			Each	1

PIER 2 BILL OF MATERIAL
SB (SN 101-0210)








Bar	No.	Size	Length	Shape
h800(E)	96	#7	33'-6"	—
h801(E)	64	#7	27'-6"	—
h805(E)	10	#6	36'-0"	—
h806(E)	5	#6	19'-10"	—
h807(E)	15	#6	35'-0"	—
n800(E)	286	#7	9'-2"	┘
n801(E)	120	#9	9'-0"	┘
p805(E)	48	#7	36'-0"	—
p806(E)	32	#7	27'-0"	—
s805(E)	5	#7	9'-3"	┘
s806(E)	170	#6	12'-8"	□
sp801(E)	10	#5	13'-1"	⋈
t800(E)	144	#7	8'-8"	—
u800(E)	156	#8	15'-10"	┘
u801(E)	15	#7	15'-3"	┘
u802(E)	141	#7	10'-0"	┘
u805(E)	12	#6	8'-6"	┘
u806(E)	10	#7	13'-2"	┘
u807(E)	88	#6	7'-2"	┘
v800(E)	286	#7	14'-4"	—
v802(E)	120	#9	15'-7"	—
w800(E)	78	#6	36'-0"	—
w801(E)	52	#6	29'-0"	—
Structure Excavation			Cu. Yd.	1196
Concrete Structures			Cu. Yd.	557.0
Reinforcement Bars, Epoxy Coated			Pound	65,900
Furnishing Metal Shell Piles 14"x0.312"			Foot	546
Driving Piles			Foot	546
Pile Shoes			Each	40
Test Pile Metal Shells			Each	1

PIER 1 BILL OF MATERIAL
NB (SN 101-0211)

Bar	No.	Size	Length	Shape
h700(E)	192	#7	27'-6"	—
h705(E)	15	#6	26'-0"	—
h706(E)	10	#6	30'-0"	—
h707(E)	15	#6	32'-0"	—
n700(E)	284	#7	9'-2"	┘
n701(E)	120	#9	9'-0"	┘
p705(E)	96	#7	29'-0"	—
s705(E)	5	#7	9'-3"	┘
s706(E)	168	#6	12'-8"	□
sp700(E)	10	#5	13'-4"	⋈
t700(E)	143	#7	8'-8"	—
u700(E)	156	#8	15'-10"	┘
u701(E)	140	#7	10'-0"	┘
u702(E)	15	#7	15'-3"	┘
u705(E)	12	#6	8'-6"	┘
u706(E)	10	#7	13'-2"	┘
u707(E)	130	#6	7'-2"	┘
v700(E)	284	#7	14'-4"	—
v701(E)	120	#9	15'-10"	—
w700(E)	156	#6	29'-0"	—
Structure Excavation			Cu. Yd.	1647
Concrete Structures			Cu. Yd.	557.1
Reinforcement Bars, Epoxy Coated			Pound	67,880
Furnishing Metal Shell Piles 14"x0.312"			Foot	1520
Driving Piles			Foot	1520
Pile Shoes			Each	40
Test Pile Metal Shells			Each	2


PIER 2 BILL OF MATERIAL
NB (SN 101-0211)


Bar	No.	Size	Length	Shape
h700(E)	192	#7	27'-6"	—
h705(E)	20	#6	26'-0"	—
h707(E)	15	#6	32'-0"	—
n700(E)	284	#7	9'-2"	┘
n701(E)	120	#9	9'-0"	┘
p705(E)	96	#7	29'-0"	—
s705(E)	5	#7	9'-3"	┘
s706(E)	168	#6	12'-8"	□
sp701(E)	10	#5	11'-6"	⋈
t700(E)	143	#7	8'-8"	—
u700(E)	156	#8	15'-10"	┘
u701(E)	140	#7	10'-0"	┘
u702(E)	15	#7	15'-3"	┘
u705(E)	12	#6	8'-6"	┘
u706(E)	11	#7	13'-2"	┘
u707(E)	130	#6	7'-2"	┘
v700(E)	284	#7	14'-4"	—
v702(E)	120	#9	13'-11"	—
w700(E)	156	#6	29'-0"	—
Structure Excavation			Cu. Yd.	1188
Concrete Structures			Cu. Yd.	558.4
Reinforcement Bars, Epoxy Coated			Pound	66,870
Furnishing Metal Shell Piles 14"x0.312"			Foot	1520
Driving Piles			Foot	1520
Pile Shoes			Each	40
Test Pile Metal Shells			Each	2

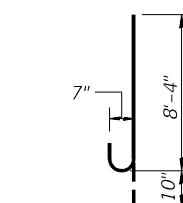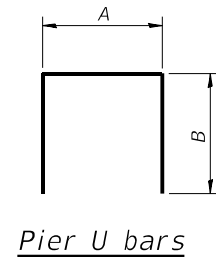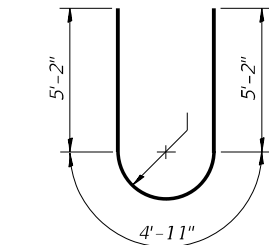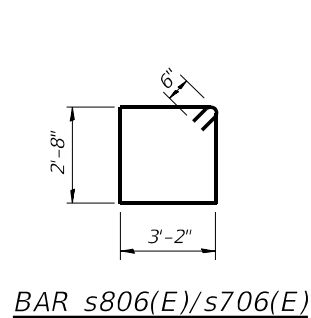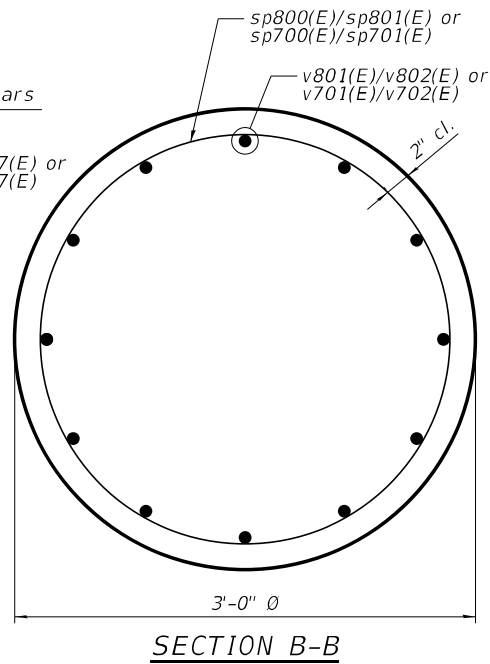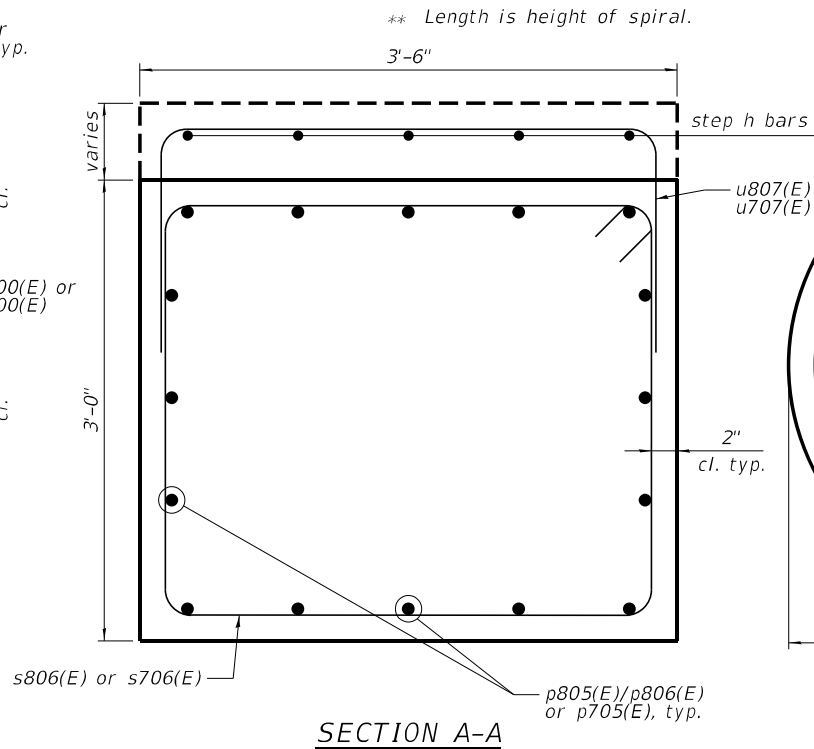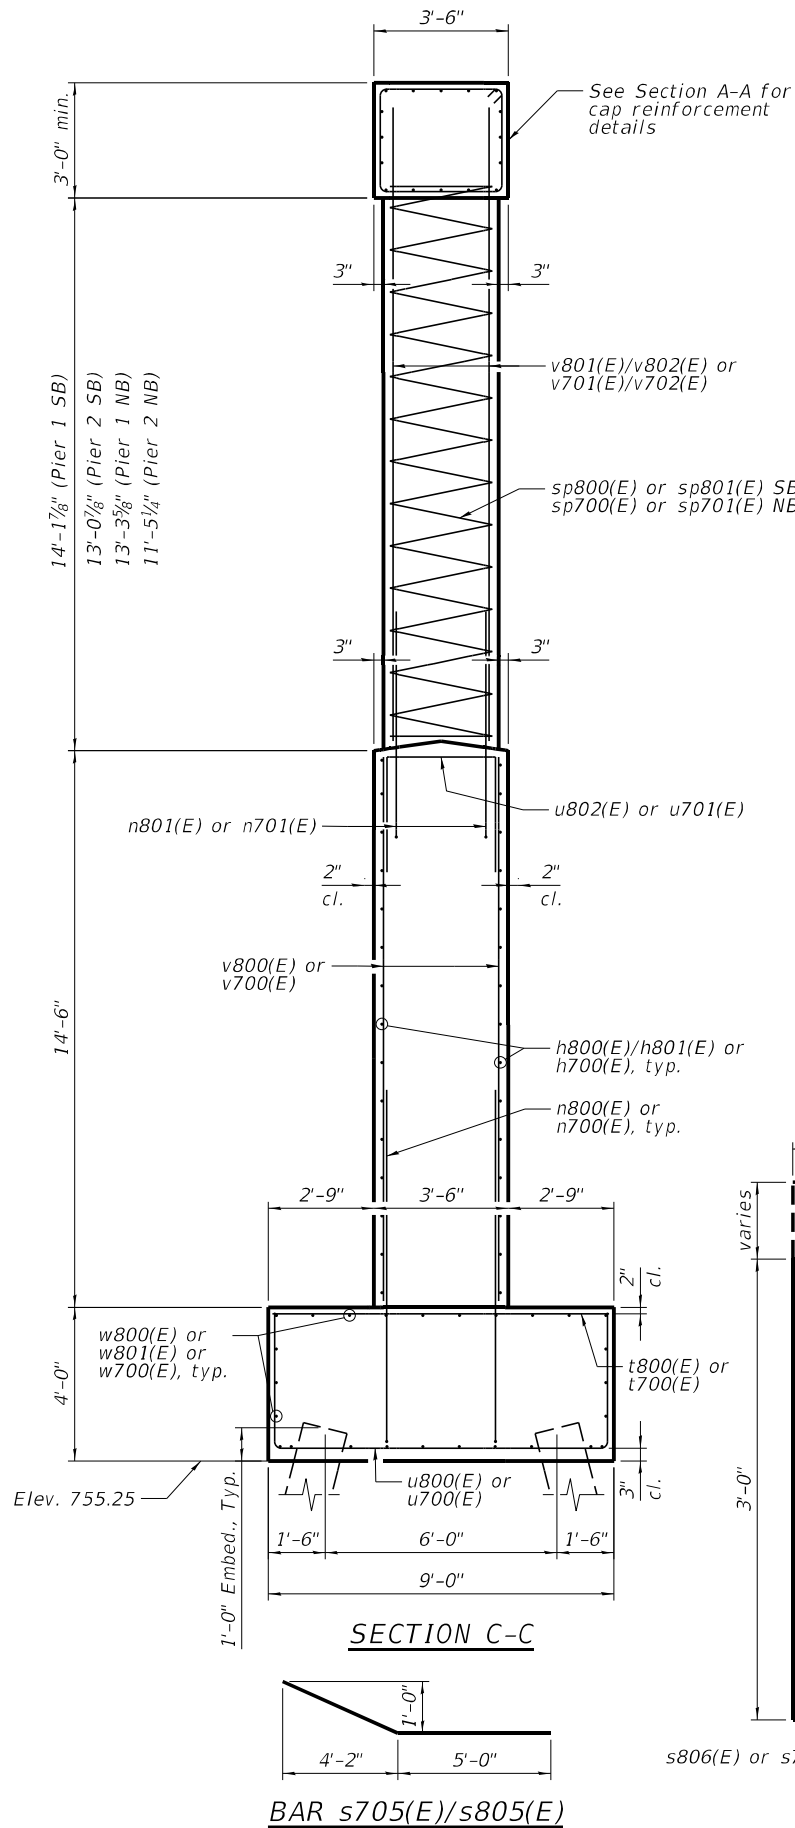

A & B DIMENSIONS


Bar	A	B
u800(E)	8'-8"	3'-7"
u700(E)	8'-8"	3'-7"
u802(E)	3'-2"	3'-5"
u701(E)	3'-2"	3'-5"
u806(E)	3'-2"	5'-0"
u706(E)	3'-2"	5'-0"
u805(E)	3'-2"	2'-8"
u705(E)	3'-2"	2'-8"
u807(E)	3'-2"	2'-0"
u707(E)	3'-2"	2'-0"

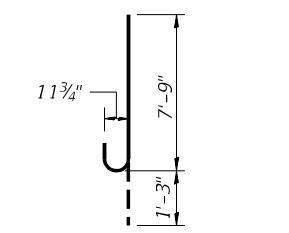

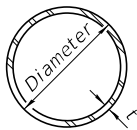


METAL SHELL PILE TABLE


Designation and outside diameter	Wall thickness t	Weight per foot (Lbs./ft.)	Inside volume (yd. ³ /ft.)
PP12	0.250"	31.40	0.0267
PP14	0.250"	36.75	0.0368
PP14	0.312"	45.65	0.0361
PP16	0.312"	52.32	0.0478
PP16	0.375"	62.64	0.0470

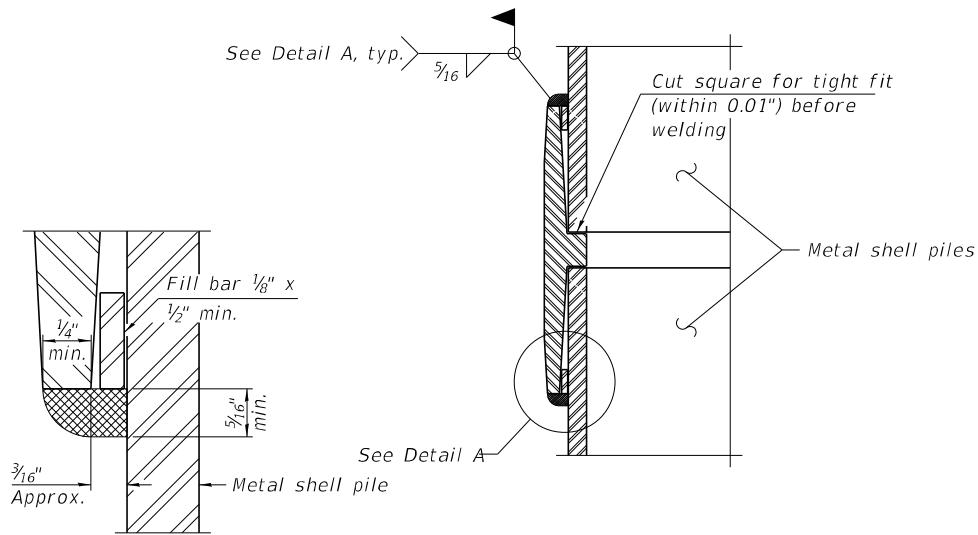

DETAIL A

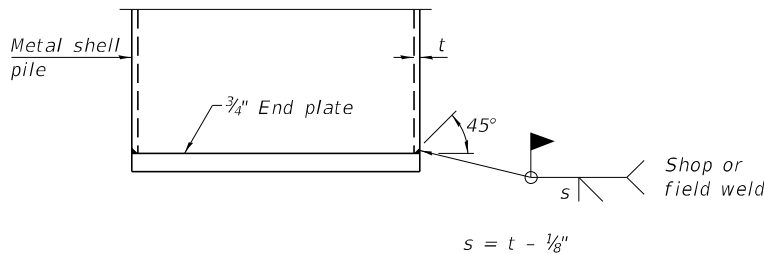

END PLATE ATTACHMENT

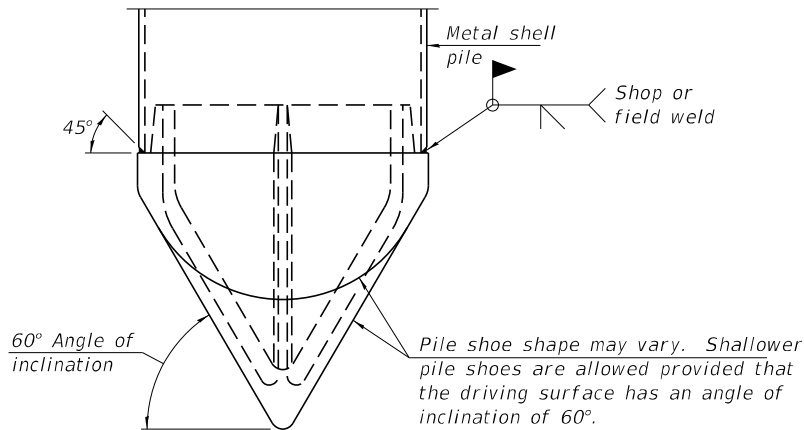


PILE SHOE ATTACHMENT

(When called for on the plans, the Contractor shall furnish metal shell pile shoes consisting of a single piece conical pile point as shown. The pile shoes shall be cast in one piece steel according to either ASTM A 148 Grade 80-50 or AASHTO M 103 Grade 65-35 and shall provide full bearing over the full circumference of the metal shell pile. The pile shoe shall have tapered leads to assure proper alignment and fitting and shall be secured to the pile with a circumferential weld).


WELDED COMMERCIAL SPLICE

Notes:
The 1/8" x 1/2" min. fill bar may be constructed of 2 bars with a 1/8" max. gap between them.
Pile segments shall be driven to solid contact with splicer before welding.

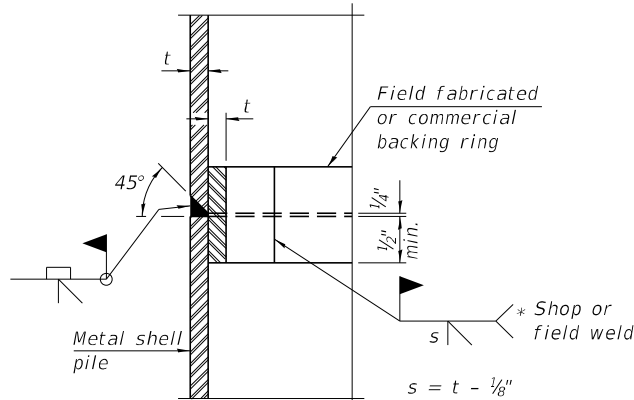


COMPLETE PENETRATION WELD SPLICE

* Field fabricated backing ring may be made from pile shell by removing segment to allow reducing circumference and vertically rejoin with partial joint penetration weld.

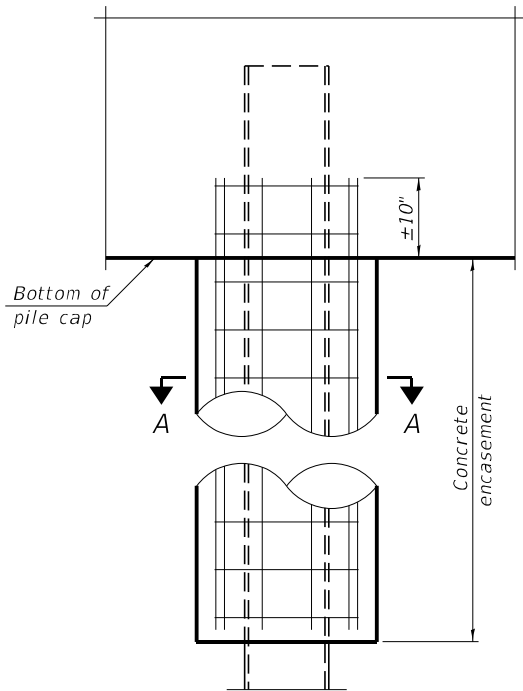


ELEVATION

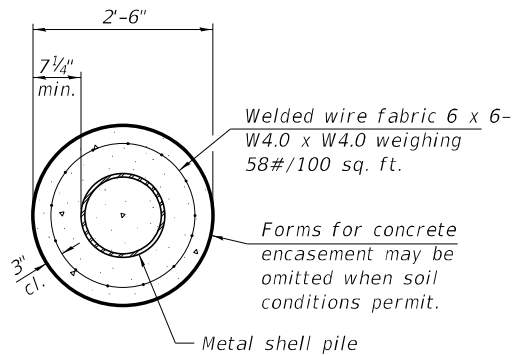


SECTION A-A

INDIVIDUAL PILE
CONCRETE ENCASEMENT
(When specified)

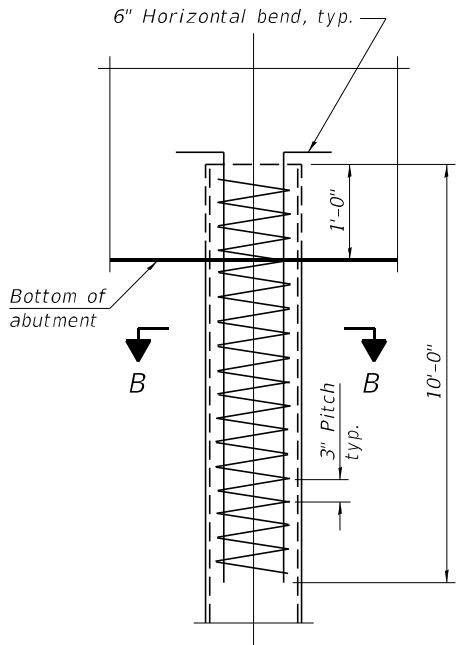

ELEVATION

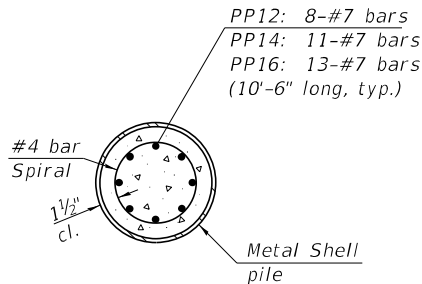

SECTION B-B

REINFORCEMENT AT ABUTMENTS
(Omit when concrete encasement is specified)

Note:
The metal shell piles shall be according to Article 1006.05 of the Standard Specifications.

F-MS

5-15-2023



USER NAME	=	DESIGNED	-	AAB	REVISED	-
CHECKED	-	MFH	REVISED	-		
PLOT SCALE	=	DRAWN	-	KMS	REVISED	-
PLOT DATE	=	CHECKED	-	MFH	REVISED	-

STATE OF ILLINOIS
DEPARTMENT OF TRANSPORTATION

METAL SHELL PILE DETAILS
STRUCTURE NO. 101-0210 & 101-0211

SHEET 86 OF 92 SHEETS

F.A.I. RTE.	SECTION	COUNTY	TOTAL SHEETS	SHEET NO.
39	(201-3)R & (4-1, 5)R	WINNEBAGO	1685	689
CONTRACT NO. 64C24				
ILLINOIS FED. AID PROJECT				

MODEL: sMODELNAME\$
FILE NAME: c:\pwwork\benesch_projects\projects\dms65238\ID264C24-1010210_0211-sh-slipform.dgn



Alfred Benesch & Company
35 W Wacker Drive, Suite 3300
Chicago, Illinois 60601
312.465.4150 Job No. 10800



USER NAME	=		DESIGNED	-	MFH	REVISED	-	
			CHECKED	-	TPS	REVISED	-	
PLOT SCALE	=		DRAWN	-	KMS	REVISED	-	
PLOT DATE	=		CHECKED	-	TPS	REVISED	-	

STATE OF ILLINOIS
DEPARTMENT OF TRANSPORTATION

CONCRETE PARAPET SLIPFORMING OPTION
STRUCTURE NO. 101-0210 & 101-0211

SHEET 87 OF 92 SHEETS


F.A.I. RTE.	SECTION	COUNTY	TOTAL SHEETS	SHEET NO.
39	(201-3)R & (4-1, 5)R	WINNEBAGO	1685	690
CONTRACT NO. 64C24				
		ILLINOIS	FED. AID PROJECT	

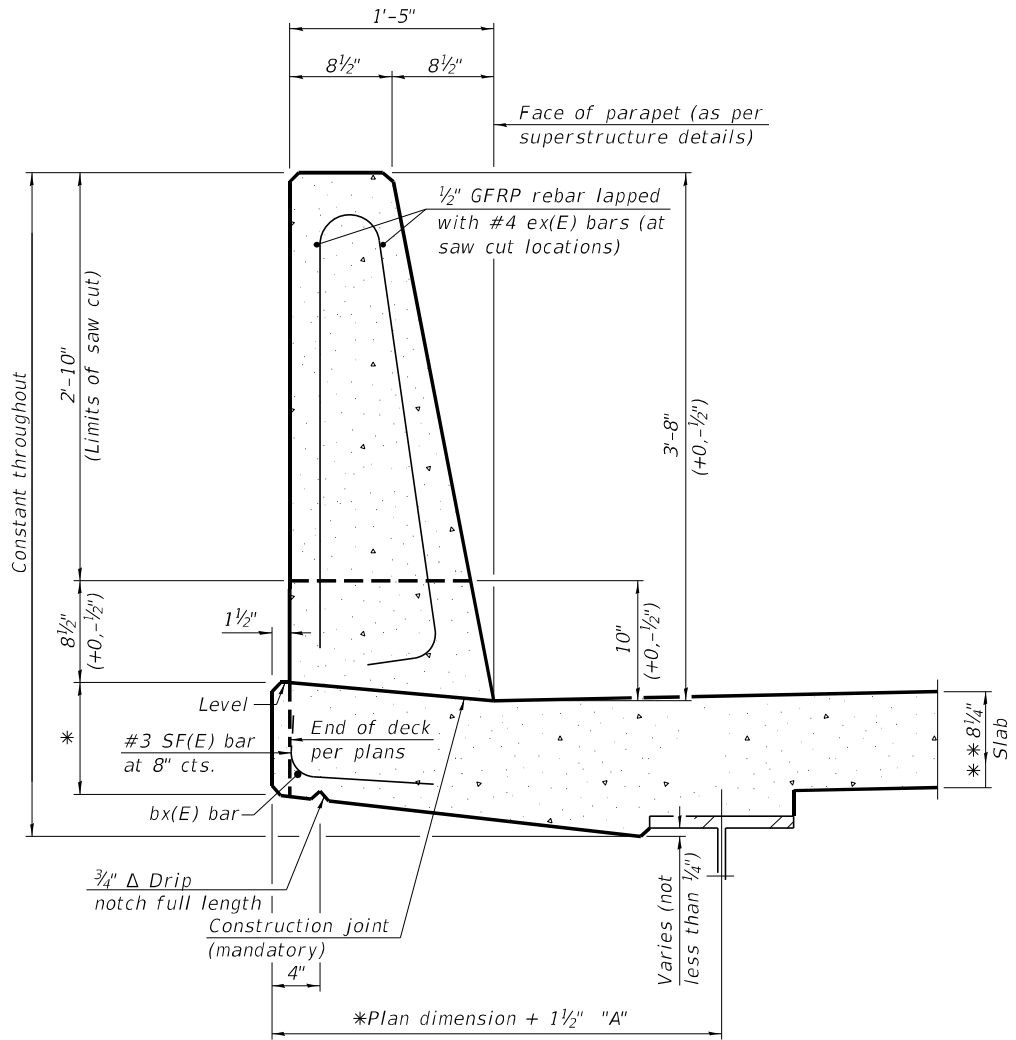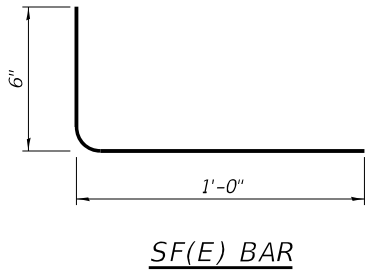

* See Superstructure Details.

** Prior to grinding.


44" CONCRETE-SLOPE
PARAPET SECTION
(Showing dimensions, dx(E), and 1/2" Ø GFRP rebar)

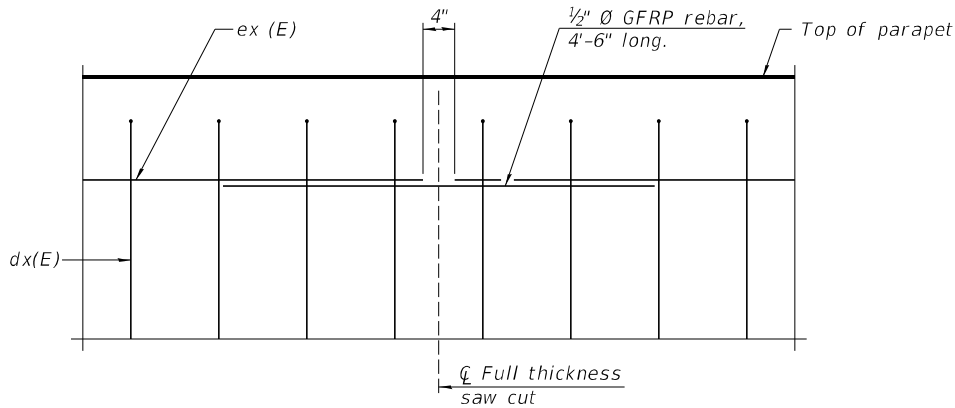

DETAIL - GFRP REBAR STIFFENING ELEVATION
(Place as shown in parapet section
at each parapet joint location.)

Notes:
All dimensions shall remain the same as shown on
superstructure details, except dimension "A" which is
to be revised as shown. Additional concrete
needed to revise dimension "A" = 0.00348 cu. yds./ft.
Place full depth aluminum sheets as shown on
superstructure details.
Replace all cork joint filler locations with a full
thickness saw cut.


MODEL: sMODELNAME\$
FILE NAME: c:\pwwork\benesch_projects\projects\dms65238\1010210_02\11-sh-barspl.dgn

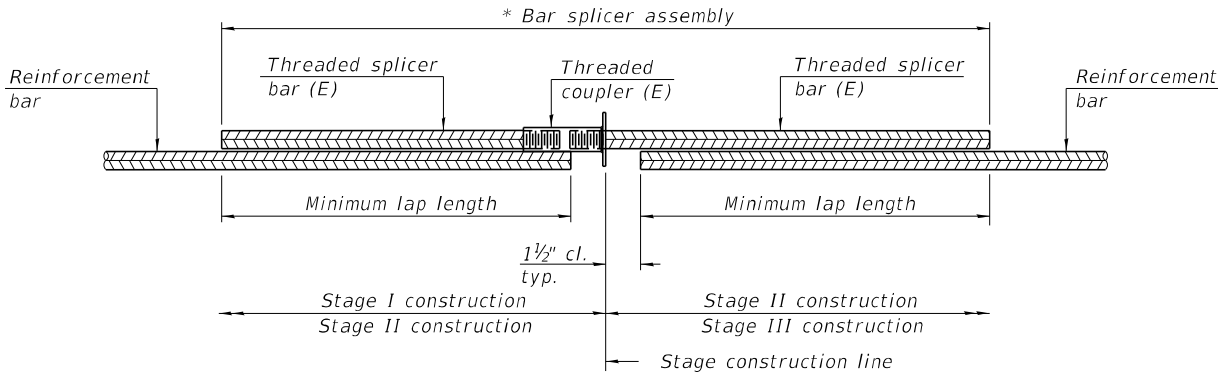

STANDARD BAR SPLICER ASSEMBLY PLAN


Only bar splicer assemblies as presented on the approved QPL list may be used.
Threaded splicer bar length = min. lap length + 1 thread length
* Epoxy not required on Bar Splicer Assembly components used in conjunction with black bars.

Location	Bar size	No. assemblies required	Minimum lap length
NB Deck	#5	1203	3'-6"
NB Deck	#7	8	4'-8"
SB Deck	#5	1201	3'-6"
SB Deck	#7	8	4'-8"
SB S. Approach	#5	64	3'-4"
SB S. Approach	#8	32	4'-9"
SB N. Approach	#5	64	3'-4"
SB N. Approach	#8	32	4'-9"
NB S. Approach	#5	64	3'-4"
NB S. Approach	#8	32	4'-9"
NB N. Approach	#5	64	3'-4"
NB N. Approach	#8	32	4'-9"
SB S. Abut.	#4	10	2'-11"
SB S. Abut.	#5	11	3'-7"
SB S. Abut.	#7	18	5'-0"
NB S. Abut.	#4	10	2'-11"
NB S. Abut.	#5	11	3'-7"
NB S. Abut.	#7	18	5'-0"
SB N. Abut.	#4	12	2'-11"
SB N. Abut.	#5	12	3'-7"
SB N. Abut.	#7	18	5'-0"
NB N. Abut.	#4	12	2'-11"
NB N. Abut.	#5	12	3'-7"
NB N. Abut.	#7	18	5'-0"
Pier 1 SB Footing	#6	26	4'-4"
Pier 2 SB Footing	#6	26	4'-4"
Pier 1 NB Footing	#6	26	4'-4"
Pier 2 NB Footing	#6	26	4'-4"
Pier 1 SB Crashwall	#7	32	5'-0"
Pier 2 SB Crashwall	#7	32	5'-0"
Pier 1 NB Crashwall	#7	32	5'-0"
Pier 2 NB Crashwall	#7	32	5'-0"
Pier 1 SB Cap	#7	16	5'-0"
Pier 2 SB Cap	#7	16	5'-0"
Pier 1 NB Cap	#7	16	5'-0"
Pier 2 NB Cap	#7	16	5'-0"
Pier 1 SB Cap	#6	5	4'-4"
Pier 2 SB Cap	#6	5	4'-4"
Pier 1 NB Cap	#6	10	4'-4"
Pier 2 NB Cap	#6	10	4'-4"

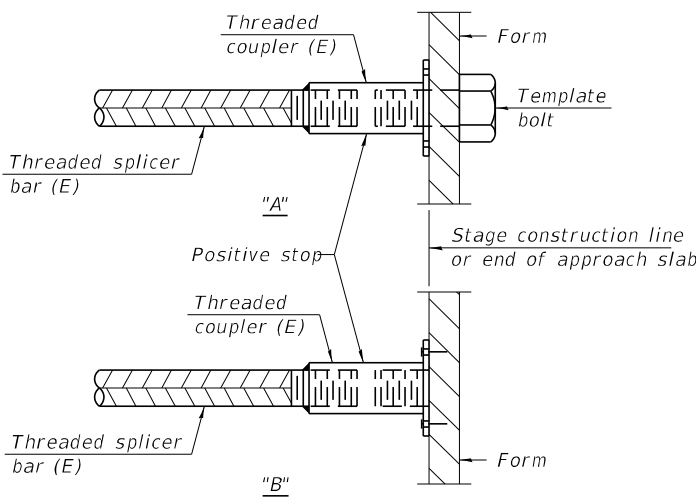

INSTALLATION AND SETTING METHODS

"A" : Set bar splicer assembly by means of a template bolt.
"B" : Set bar splicer assembly by nailing to wood forms or cementing to steel forms.
(E) : Indicates epoxy coating.

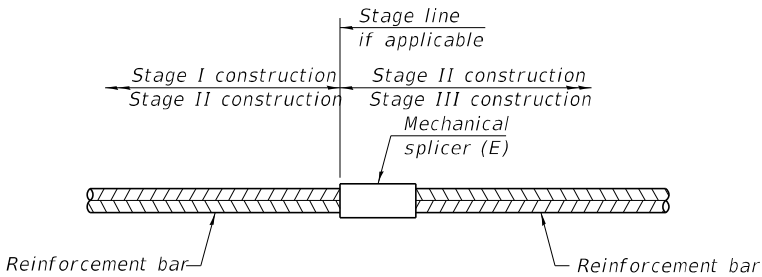

STANDARD MECHANICAL SPLICER

Location	Bar size	No. assemblies required
NB Deck	#7	9
SB Deck	#7	9
Pier 1 SB Footing	#7	10
Pier 2 SB Footing	#7	10
Pier 1 NB Footing	#7	10
Pier 2 NB Footing	#7	10
Pier 1 SB Footing	#8	10
Pier 2 SB Footing	#8	10
Pier 1 NB Footing	#8	10
Pier 2 NB Footing	#8	10

Notes:
Splicer bars shall be deformed with threaded ends and have a minimum 60 ksi yield strength.
All reinforcement shall be lapped and tied to the splicer bars.
Bar splicer assemblies shall be epoxy coated according to the requirements for reinforcement bars. See Section 508 of the Standard Specifications.
See approved list of bar splicer assemblies and mechanical splicers for alternatives.

BSD-1

5-15-2023



USER NAME =	DESIGNED - AAB	REVISED -
	CHECKED - MFH	REVISED -
PLOT SCALE =	DRAWN - KMS	REVISED -
PLOT DATE =	CHECKED - MFH	REVISED -

STATE OF ILLINOIS
DEPARTMENT OF TRANSPORTATION

BAR SPLICER ASSEMBLY AND MECHANICAL SPLICER DETAILS
STRUCTURE NO. 101-0210 & 101-0211

SHEET 88 OF 92 SHEETS

F.A.I. RTE.	SECTION	COUNTY	TOTAL SHEETS	SHEET NO.
39	(201-3)R & (4-1, 5)R	WINNEBAGO	1685	691
CONTRACT NO. 64C24				
		ILLINOIS	FED. AID PROJECT	



Illinois Department
of Transportation
Division of Highways
Illinois Department of Transportation/D-2

SOIL BORING LOG

Page 1 of 2

Date 5/19/08

ROUTE Bypass 20 DESCRIPTION P92-111-06 US Bypass 20 Bridge over U.P.R.R.,
8 m. S. of Harrison Avenue LOGGED BY J. Strating

SECTION LOCATION Cherry Valley Twp. - 2 SW, SEC., TWP. 43N, RNG. 2E

COUNTY Winnebago DRILLING METHOD Hollow Stem Auger HAMMER TYPE CME-45 Automatic

STRUCT. NO.	DEPT H	BLOWS	UCS	MOIST	Surface Water Elev.	DEPT H	BLOWS	UCS	MOIST
Station	(ft)	(/6")	(tsf)	(%)	ft	(ft)	(/6")	(tsf)	(%)
BORING NO. B-1f					Groundwater Elev.:				
Station 832+95					First Encounter 756.5 ft				
Offset 43.00ft Rt EB CL					Upon Completion				
Ground Surface Elev. 773.50 ft					After Hrs.				
SOFT brown SILTY CLAY LOAM			0.3 P	20.0	Wash	4			
					LOOSE tan fine SAND	5			
					(continued)				
771.50	2				MEDIUM tan fine SAND	8			
	2	1.5	27.0			13			
770.00	4	B				11			
MEDIUM brown SILTY LOAM	1				MEDIUM tan fine SAND	4			
	2	1.0	26.0			9			
767.50	4	P				7			
STIFF tan/gray SILTY CLAY LOAM	2				LOOSE tan fine SAND	0			
	3	1.5	26.0			2			
765.00	4	B				7			
MEDIUM brown SANDY LOAM	2				STIFF tan SILT	3			
	4	0.5	15.0			3	1.0	26.0	
762.00	8	P				7	P		
LOOSE tan moist fine SAND	4				STIFF tan/gray SILT with SAND lenses	3			
	3					5	1.7	22.0	
760.00	5					10	P		
LOOSE tan very moist fine SAND	1				MEDIUM tan dirty medium SAND with GRAVEL	1			
	4					2			
757.50	4					8			
MEDIUM tan fine SAND	2				VERY DENSE tan medium SAND with GRAVEL, bottom 2" LOAM	13			
	6					26			
755.00	6					25			
	3					8			

The Unconfined Compressive Strength (UCS) Failure Mode is indicated by (B-Bulge, S-Shear, P-Penetrometer)
The SPT (N value) is the sum of the last two blow values in each sampling zone (AASHTO T206)

BBS, from 137 (Rev. 8-99)



Illinois Department
of Transportation
Division of Highways
Illinois Department of Transportation/D-2

SOIL BORING LOG

Page 2 of 2

Date 5/19/08

ROUTE Bypass 20 DESCRIPTION P92-111-06 US Bypass 20 Bridge over U.P.R.R.,
8 m. S. of Harrison Avenue LOGGED BY J. Strating

SECTION LOCATION Cherry Valley Twp. - 2 SW, SEC., TWP. 43N, RNG. 2E

COUNTY Winnebago DRILLING METHOD Hollow Stem Auger HAMMER TYPE CME-45 Automatic

STRUCT. NO.	DEPT H	BLOWS	UCS	MOIST	Surface Water Elev.	DEPT H	BLOWS	UCS	MOIST
Station	(ft)	(/6")	(tsf)	(%)	ft	(ft)	(/6")	(tsf)	(%)
BORING NO. B-1f					Groundwater Elev.:				
Station 832+95					First Encounter 756.5 ft				
Offset 43.00ft Rt EB CL					Upon Completion				
Ground Surface Elev. 773.50 ft					After Hrs.				
MEDIUM tan fine SAND, bottom	8				DENSE tan/gray dirty medium	20			
2" SILT (continued)	9				SAND with GRAVEL (continued)	22			
732.00					End of Boring				
MEDIUM gray SILT	8								
	12								
729.50	14								
DENSE tan fine SAND with gray	0								
SILT lens	14								
727.50	22								
MEDIUM tan fine SAND	5								
	8								
725.00	9								
DENSE tan clean medium SAND	14								
with GRAVEL	17								
722.00	31								
Wash	15								
HARD gray CLAY LOAM TILL	9	4.3	12.0						
	13	B							
719.50									
VERY DENSE tan/brown dirty	17								
SAND & GRAVEL with 2" TILL	30								
lens in middle	33								
717.50									
MEDIUM tan dirty medium SAND	14								
with GRAVEL	9								
715.00	13								
	18								

The Unconfined Compressive Strength (UCS) Failure Mode is indicated by (B-Bulge, S-Shear, P-Penetrometer)
The SPT (N value) is the sum of the last two blow values in each sampling zone (AASHTO T206)

BBS, from 137 (Rev. 8-99)

Along CL 1-39, Boring B-1f is located at Sta. 2684+96, 94.5' RT

STATE OF ILLINOIS
DEPARTMENT OF TRANSPORTATION

SOIL BORING LOGS (1 OF 4)
STRUCTURE NO. 101-0210 & 101-0211

SHEET 89 OF 92 SHEETS

F.A.I. RTE.	SECTION	COUNTY	TOTAL SHEETS	SHEET NO.
39	(201-3)R & (4-1, 5)R	WINNEBAGO	1685	692
CONTRACT NO. 64C24				
ILLINOIS FED. AID PROJECT				

MODEL: sMODELNAME5
FILE NAME: c:\pwwork\benesch\projects\projects\dms65238\B264C24-1010210_02-11-shl-soil-1.dgn

benesch
Alfred Benesch & Company
35 W Wacker Drive, Suite 3300
Chicago, Illinois 60601
312.465.4150 Job No. 10800

2/11/2025 9:37:05 AM



Illinois Department
of Transportation
Division of Highways
Illinois Department of Transportation/D-2

SOIL BORING LOG

Page 1 of 1

Date 5/21/08

ROUTE Bypass 20 DESCRIPTION P92-111-06 US Bypass 20 Bridge over U.P.R.R.,
8 m. S. of Harrison Avenue LOGGED BY J. Strating

SECTION LOCATION Cherry Valley Twp. - 2 SW, SEC., TWP. 43N, RNG. 1E

COUNTY Winnebago DRILLING METHOD Hollow Stem Auger HAMMER TYPE B-53 Diedrich Automatic

STRUCT. NO.	DEPT H	BLOWS	UCS	MOIST	Surface Water Elev.	DEPT H	BLOWS	UCS	MOIST
Station	(ft)	(/6")	(tsf)	(%)	ft	(ft)	(/6")	(tsf)	(%)
BORING NO. B-2f					Stream Bed Elev. 765.00				
Station 832+07					Groundwater Elev.:				
Offset 37.00ft Lt WB CL					First Encounter 750.0				
Ground Surface Elev. 772.00					Upon Completion 747.5				
					After Hrs.				
STIFF brown SILTY CLAY LOAM			1.0	18.0	HARD tan LOAM TILL (continued)	45		6.0	
			P		751.00	50			
STIFF tan/brown SILTY CLAY LOAM	770.00	4			HARD tan LOAM TILL	20			
		6	1.5	26.0		100/7"		8.0	
768.50	7	P			748.50				
SOFT tan/brown SILTY CLAY LOAM					HARD tan LOAM TILL	18			
	-5	2				-25	43		7.0
		2	0.4	24.0			42		
765.50	8	B			End of Boring				
MEDIUM tan LOAM TILL		2							
		5	0.9	12.0					
763.50	6	B							
STIFF tan LOAM TILL		6							
	-10	7	2.0	8.0		-30			
761.00	7	P							
VERY STIFF tan LOAM TILL		6							
		10	2.3	10.0					
758.50	14	P							
HARD tan LOAM TILL		24				-35			
	-15	40	4.5	6.0					
756.00	45	P							
HARD tan LOAM TILL		21							
		100/11"		6.0					
753.50									
HARD tan LOAM TILL		25				-40			

The Unconfined Compressive Strength (UCS) Failure Mode is indicated by (B-Bulge, S-Shear, P-Penetrometer)
The SPT (N value) is the sum of the last two blow values in each sampling zone (AASHTO T206)

BBS, from 137 (Rev. 8-99)



Illinois Department
of Transportation
Division of Highways
Illinois Department of Transportation/D-2

SOIL BORING LOG

Page 1 of 2

Date 5/22/08

ROUTE Bypass 20 DESCRIPTION P92-111-06 US Bypass 20 Bridge over U.P.R.R.,
8 m. S. of Harrison Avenue LOGGED BY J. Strating

SECTION LOCATION Cherry Valley Twp. - 2 SW, SEC., TWP. 43N, RNG. 1E

COUNTY Winnebago DRILLING METHOD Hollow Stem Auger HAMMER TYPE B-53 Diedrich Automatic

STRUCT. NO.	DEPT H	BLOWS	UCS	MOIST	Surface Water Elev.	DEPT H	BLOWS	UCS	MOIST
Station	(ft)	(/6")	(tsf)	(%)	ft	(ft)	(/6")	(tsf)	(%)
BORING NO. B-3f					Stream Bed Elev. 765.00				
Station 834+20					Groundwater Elev.:				
Offset 5.00ft Rt Med CL					First Encounter 784.5				
Ground Surface Elev. 792.00					Upon Completion				
					After Hrs.				
MEDIUM brown SILTY CLAY LOAM			0.5	11.0	MEDIUM dark gray SILTY LOAM		3		
			P		770.50	4	0.8	28.0	
789.50						5	P		
STIFF brown SILTY CLAY LOAM		2			STIFF tan/brown SILTY CLAY LOAM		1		
		3	1.8	16.0		3	1.5	26.0	
788.00	3	P				3	B		
					767.50				
MEDIUM brown SILTY CLAY LOAM		1			STIFF tan/gray LOAM TILL		4		
	-5					-25			
785.50	1	0.5	20.0			7	1.8	9.0	
		2	P		765.50	10	P		
VERY STIFF brown CLAY LOAM		3			HARD tan LOAM TILL		15		
		4	3.3	19.0		23	4.5	7.0	
783.00	9	B			763.00	23	P		
VERY STIFF brown CLAY LOAM		7			HARD tan LOAM TILL		10		
	-10					-30			
780.50	9	2.0	14.0			9	4.5	7.0	
		10	B		760.50	9	P		
VERY STIFF brown CLAY LOAM		4			HARD tan LOAM TILL		5		
		7	3.3	20.0		14	4.5	8.0	
778.00	7	B			758.00	26	P		
STIFF brown/gray CLAY LOAM		4			HARD tan LOAM TILL		16		
	-15					-35			
775.50	6	1.3	17.0			28	4.5	9.0	
		7	P		755.50	36			
VERY STIFF brown/gray LOAM		7			HARD tan LOAM TILL		17		
		10	2.5	13.0		100/10"		8.0	
773.00	11	S			753.00				
	-20					-40			

The Unconfined Compressive Strength (UCS) Failure Mode is indicated by (B-Bulge, S-Shear, P-Penetrometer)
The SPT (N value) is the sum of the last two blow values in each sampling zone (AASHTO T206)

BBS, from 137 (Rev. 8-99)

Along CL 1-39, Boring B-2f is located at Sta. 2684+08, 49.5' LT
Along CL 1-39, Boring B-3f is located at Sta. 2686+21, 24.5' RT

STATE OF ILLINOIS
DEPARTMENT OF TRANSPORTATION

SOIL BORING LOGS (2 OF 4)
STRUCTURE NO. 101-0210 & 101-0211

SHEET 90 OF 92 SHEETS

F.A.I. RTE.	SECTION	COUNTY	TOTAL SHEETS	SHEET NO.
39	(201-3)R & (4-1, 5)R	WINNEBAGO	1685	693
CONTRACT NO. 64C24				
ILLINOIS FED. AID PROJECT				

MODEL: sMODELNAME5
FILE NAME: c:\pwword\benesch projects\projects\dms65238\B264C24-1010210_0211-sh-solt-2.dgn



USER NAME =	DESIGNED - AAB	REVISED -
	CHECKED - MFH	REVISED -
PLOT SCALE =	DRAWN - KMS	REVISED -
PLOT DATE =	CHECKED - MFH	REVISED -

2/11/2025 9:37:11 AM



Page 2 of 2

Date 5/22/08

COUNTY	Winnebago	DRILLING METHOD	Hollow Stem Auger	HAMMER TYPE B-53 Diedrich Automatic
---------------	-----------	------------------------	-------------------	--

[illegible]

The Unconfined Compressive Strength (UCS) Failure Mode is indicated by (B-Bulge, S-Shear, P-Penetrometer)
The SPT (N value) is the sum of the last two blow values in each sampling zone (AASHTO T206)



Page 1 of 2

Date 6/12/08

COUNTY Winnebago DRILLING METHOD Hollow Stem Auger HAMMER TYPE B-53 Diedrich Automatic

STRUCT. NO. _____ Station _____	DEPTH (ft)	BLOWS (/6")	UCS (tsf)	MOIST (%)	Surface Water Elev. _____ ft Stream Bed Elev. _____ 765.00 ft	DEPTH (ft)	BLOWS (/6")	UCS (tsf)	MOIST (%)
BORING NO. _____ B-4f Station _____ 830+74 Offset _____ 2.00ft Lt Med CL Ground Surface Elev. _____ 793.00 ft					Groundwater Elev.: First Encounter _____ 755.5 ft ▽ Upon Completion _____ ft After _____ Hrs. _____ ft				
STIFF brown SILTY CLAY LOAM			1.1 P	17.0	STIFF redish brown CLAY LOAM		3		
							4	2.0	15.0
					771.50		7	B	
STIFF brown LOAM	790.50	2					1		
		3	1.1	19.0	MEDIUM dark gray SILTY LOAM		3	0.8	32.0
		4	B		769.00		5	S	
STIFF brown SILTY CLAY LOAM	-5	2				-25	3		
		2	1.2	25.0	STIFF gray SILTY CLAY LOAM		3	1.7	25.0
		3	B		766.50		6	B	
MEDIUM gray LOAM		1					1		
		2	0.7	24.0	MEDIUM gray SANDY LOAM with SAND lens		3	0.6	17.0
		6	S				8	B	
					763.50				
STIFF gray SILTY CLAY LOAM with SAND lens	-10	5			VERY STIFF tan SANDY LOAM TILL	-30	4		
		5	1.2	23.0			4	2.5	9.0
		8	B		761.50		8	P	
STIFF gray/brown LOAM		3					10		
		7	1.2	17.0	HARD tan SANDY LOAM TILL		13	4.5	8.0
		8	B		759.00		17	P	
VERY STIFF gray LOAM	-15	5				-35	12		
		5	2.5	22.0	VERY DENSE tan SANDY LOAM TILL		22		
		8	B		756.50		32		
VERY STIFF tan SANDY LOAM		5				▽	3		
		6	2.8	9.0	VERY DENSE tan SANDY LOAM TILL with SAND lens		16		
		5	P				35		
					753.50				
	-20					-40			

The Unconfined Compressive Strength (UCS) Failure Mode is indicated by (B-Bulge, S-Shear, P-Penetrometer)
The SPT (N value) is the sum of the last two blow values in each sampling zone (AASHTO T208)

Along CL I-39, Boring B-3f is located at Sta. 2686+21, 24.5' RT
Along CL I-39, Boring B-4f is located at Sta. 2682+75, 17.5' RT



Alfred Benesch & Company
35 W Wacker Drive, Suite 3300
Chicago, Illinois 60601
312-565-0450 Job No. 10800

USER NAME =	DESIGNED - AAB	REVISED -
	CHECKED - MFH	REVISED -
PLOT SCALE =	DRAWN - KMS	REVISED -
PLOT DATE =	CHECKED - MFH	REVISED -

**STATE OF ILLINOIS
DEPARTMENT OF TRANSPORTATION**

SOIL BORING LOGS (3 OF 4)
STRUCTURE NO. 101-0210 & 101-0211

SHEET 91 OF 92 SHEETS

F.A.I. RTE.	SECTION	COUNTY	TOTAL SHEETS	SHEET NO.
39	(201-3)R & (4-1, 5)R	WINNEBAGO	1685	694
CONTRACT NO. 64C24				
ILLINOIS		FED. AID PROJECT		

MODEL: \$MODELNAMES
FILE NAME: c:\password\benesch_projects\projects\dms65238\D264C24-1010210 0211-shl-soil-3.dan

2/11/2025 9:37:16 AM



Page 2 of 2


Date 6/12/08

SECTION _____ **LOCATION** Cherry Valley Twp. - 2 SW, **SEC.** TWP.43N, **RNG.** 1E

COUNTY Winnebago DRILLING METHOD Hollow Stem Auger HAMMER TYPE B-53 Diedrich Automatic

The Unconfined Compressive Strength (UCS) Failure Mode is indicated by (B-Bulge, S-Shear, P-Penetrometer)
The SPT (N value) is the sum of the last two blow values in each sampling zone (AASHTO T206)

Along CL I-39, Boring B-4f is located at Sta. 2682+75, 17.5' RT

 

**STATE OF ILLINOIS
DEPARTMENT OF TRANSPORTATION**

SOIL BORING LOGS (4 OF 4)
STRUCTURE NO. 101-0210 & 101-0211

SHEET 92 OF 92 SHEETS

F.A.I. RTE.	SECTION	COUNTY	TOTAL SHEETS	SHEET NO.
39	(201-3)R & (4-1, 5)R	WINNEBAGO	1685	695
		CONTRACT NO. 64C24		
ILLINOIS		FED. AID PROJECT		

MODEL: \$MODELNAME\$

No Salvage.



F.A.I. RTE.	SECTION	COUNTY	TOTAL SHEETS	SHEET NO.
39	(201-3)R & (4-1, 5)R	WINNEBAGO	1685	696
		CONTRACT NO. 64C24		
ILLINOIS		FED. AID PROJECT		

INDEX OF SHEETS:

- 1 General Plan and Elevation
- 2 General Notes, Bill of Material and Index of Sheets
- 3 General Details
- 4 Foundation Layout Plan (1 of 2)
- 5 Foundation Layout Plan (2 of 2)
- 6 Staging Details (1 of 4)
- 7 Staging Details (2 of 4)
- 8 Staging Details (3 of 4)
- 9 Staging Details (4 of 4)
- 10 Temporary Concrete Barrier
- 11 Abutment Removal Details
- 12 Pier Removal Details
- 13 Temporary Sheet Piling Details
- 14 Temporary Soil Retention System
- 15 Top of Slab Elevations Plan
- 16 Top of Slab Elevations (1 of 9)
- 17 Top of Slab Elevations (2 of 9)
- 18 Top of Slab Elevations (3 of 9)
- 19 Top of Slab Elevations (4 of 9)
- 20 Top of Slab Elevations (5 of 9)
- 21 Top of Slab Elevations (6 of 9)
- 22 Top of Slab Elevations (7 of 9)
- 23 Top of Slab Elevations (8 of 9)
- 24 Top of Slab Elevations (9 of 9)
- 25 Southbound Top of South Approach Slab Elevations
- 26 Southbound Top of North Approach Slab Elevations
- 27 Northbound Top of South Approach Slab Elevations
- 28 Northbound Top of North Approach Slab Elevations
- 29 Southbound Deck Plan (1 of 2)
- 30 Southbound Deck Plan (2 of 2)
- 31 Northbound Deck Plan (1 of 2)
- 32 Northbound Deck Plan (2 of 2)
- 33 Deck Cross Section
- 34 Southbound Parapet Elevations
- 35 Northbound Parapet Elevations
- 36 Parapet Details (1 of 2)
- 37 Parapet Details (2 of 2)
- 38 Southbound Abutment Diaphragm
- 39 Northbound Abutment Diaphragm
- 40 Superstructure Details
- 41 South Bridge Approach Slab Plan (Southbound)
- 42 North Bridge Approach Slab Plan (Southbound)
- 43 South Bridge Approach Slab Plan (Northbound)
- 44 North Bridge Approach Slab Plan (Northbound)
- 45 Bridge Approach Slab Details (1 of 3)
- 46 Bridge Approach Slab Details (2 of 3)
- 47 Bridge Approach Slab Details (3 of 3)
- 48 Framing Plan
- 49 Beam Elevation
- 50 Beam Moment and Reaction Tables (Southbound)
- 51 Beam Moment and Reaction Tables (Northbound)
- 52 Splice Details
- 53 Steel Diaphragm Details
- 54 Fixed Bearing Details
- 55 Expansion Bearing Details
- 56 South Abutment Details (Stage 1B)
- 57 South Abutment Details (Stage 2/2B)
- 58 South Abutment Details (Stage 3)
- 59 North Abutment Details (Stage 1B)
- 60 North Abutment Details (Stage 2/2B)
- 61 North Abutment Details (Stage 3)
- 62 Abutment Details
- 63 Pier 1 Details (Stage 1B)
- 64 Pier 1 Details (Stage 2/2B)
- 65 Pier 1 Details (Stage 3)
- 66 Pier 2 Details (Stage 1B)
- 67 Pier 2 Details (Stage 2/2B)
- 68 Pier 2 Details (Stage 3)
- 69 Pier 3 Details (Stage 1B)
- 70 Pier 3 Details (Stage 2/2B)
- 71 Pier 3 Details (Stage 3)
- 72 Pier Details (1 of 2)
- 73 Pier Details (2 of 2)

INDEX OF SHEETS (CONT.):

- 74 Metal Shell Pile Details
- 75 Concrete Parapet Slipforming Option
- 76 Bar Splicer Assembly and Mechanical Splicer Details
- 77 Soil Boring Logs (1 of 5)
- 78 Soil Boring Logs (2 of 5)
- 79 Soil Boring Logs (3 of 5)
- 80 Soil Boring Logs (4 of 5)
- 81 Soil Boring Logs (5 of 5)

GENERAL NOTES:

1. These plans are for erection of the bridges. All work shown related to the Beam and Bearing Fabrication Contract (64U51) is for information only.
2. Fasteners shall be ASTM F 3125 Grade A325 Type 1, hot dip galvanized bolts in metallized areas. Bolts 7/8" diameter, holes 15/16" diameter, unless otherwise noted. See Special Provision for "Metallizing of Structural Steel".
3. Calculated weight of Structural Steel (Grade 50) = 693,000 lbs. and Structural Steel (Grade 36) = 78,000 lbs.
4. FOR INFORMATION ONLY – All structural steel shall be metallized. See Special Provision for "Metallizing of Structural Steel."
5. No field welding is permitted except as specified in the contract documents.
6. Reinforcement bars designated (E) shall be epoxy coated.
7. If the Contractor elects to use cantilever forming brackets on the exterior beams, the brackets shall be placed at the same locations as required for the hardwood blocks in Article 503.06(b) of the Standard Specifications. If additional cantilever forming brackets are required, hardwood blocking shall be wedged between the exterior and first interior beam at each of these additional bracket locations.
8. Bearing seat surfaces shall be constructed or adjusted to the designated elevations within a tolerance of 1/8 in. (0.01 ft.). Adjustment shall be made either by grinding the surface or by shimming the bearings.
9. Concrete Sealer shall be applied to the exposed surface areas of Pier 2.
10. The existing structural steel coating contains lead. The Contractor shall take appropriate precautions to address the presence of lead on this project.
11. It shall be the Contractor's responsibility to verify the location of all utilities prior to starting construction.
12. FOR INFORMATION ONLY – Exterior fascia and bottom of bottom flange areas shall be metalized and shop painted with System 3 (see detail this sheet). The color of the final finish coat of paint of fascia areas shall be Blue, Munsell No. 10B 3/6. See Special Provision for "Metallizing of Structural Steel." The interior metalized areas shall be painted with System 1.
13. It is anticipated that the structural steel and bearings will be fabricated by June 1, 2026 for Stage 1, June 1, 2027 for Stage 2, and June 1, 2028 for Stage 3. The delivery dates shall be coordinated with IDOT and the Contractor responsible for Contract No. 64U51.

TOTAL BILL OF MATERIAL

ITEM	UNIT	SUPER	SUB	TOTAL
Removal of Existing Structures No. 5	Each	0.5	0.5	1
Removal of Existing Structures No. 6	Each	0.5	0.5	1
Protective Shield	Sq. Yd.	2,730		2,730
Structure Excavation	Cu. Yd.		1,589	1,589
Concrete Structures	Cu. Yd.		1,248.9	1,248.9
Concrete Superstructure	Cu. Yd.	955.0		955.0
Protective Coat	Sq. Yd.	4,135		4,135
Concrete Superstructure (Approach Slab)	Cu. Yd.	321.9		321.9
Erecting Structural Steel	L. Sum	0.20		0.20
Stud Shear Connectors	Each	21,744		21,744
Reinforcement Bars, Epoxy Coated	Pound	371,400	180,370	551,770
Bar Splicers	Each	2,063	582	2,645
Mechanical Splicers	Each	28		28
Slope Wall 4 Inch	Sq. Yd.		1,243	1,243
Furnishing Metal Shell Piles 14" x 0.312"	Foot		2,745	2,745
Driving Piles	Foot		2,745	2,745
Test Pile Metal Shells	Each		10	10
Pile Shoes	Each		130	130
Name Plates	Each	2		2
Erecting Elastomeric Bearing Assembly, Type I	Each	32		32
Anchor Bolts, 1"	Each		160	160
Temporary Sheet Piling	Sq. Ft.		2,162	2,162
Temporary Soil Retention System	Sq. Ft.		3,602	3,602
Granular Backfill for Structures	Cu. Yd.		320	320
Concrete Sealer	Sq. Ft.		4,407	4,407
Geocomposite Wall Drain	Sq. Yd.		180	180
Pipe Underdrains for Structures 4"	Foot		293	293
Bridge Deck Grooving (Longitudinal)	Sq. Yd.	1,979		1,979
Bar Terminators	Each	690	1,210	1,900
Pedestrian Rail (Special)	Foot		179	179
Diamond Grinding (Bridge Section)	Sq. Yd.	3,877		3,877
Temporary Shoring	Each		3	3


FOR INFORMATION ONLY

STATION 2724+32.54
BUILT 202_ BY
STATE OF ILLINOIS
F.A.I. RT. 39
SEC. (201-3)R & (4-1, 5)R
LOADING HL-93
STR. NO. 101-0213

NAME PLATE (NB)
See Std. 515001

STATION 2724+32.54
BUILT 202_ BY
STATE OF ILLINOIS
F.A.I. RT. 39
SEC. (201-3)R & (4-1, 5)R
LOADING HL-93
STR. NO. 101-0214


NAME PLATE (SB)
See Std. 515001

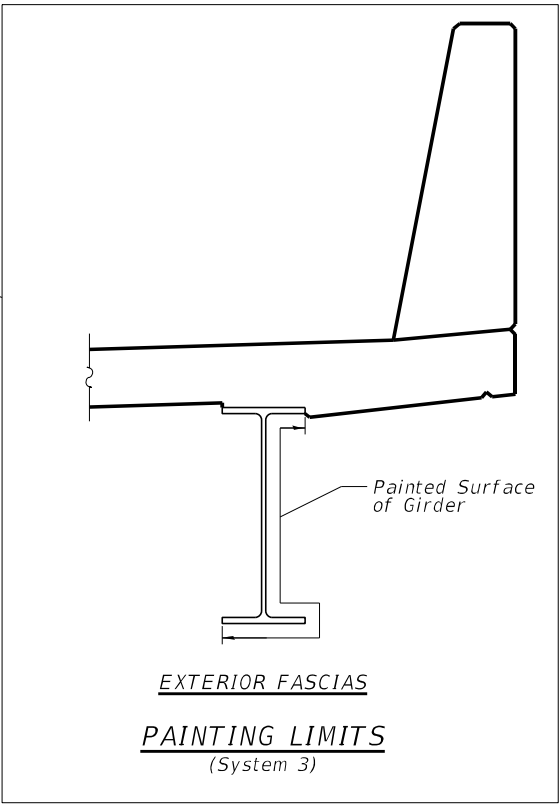

USER NAME =	DESIGNED - JPM	REVISED -
	CHECKED - JLS	REVISED -
PLOT SCALE =	DRAWN - KMS	REVISED -
PLOT DATE =	CHECKED - JLS	REVISED -

F.A.I. RTE.	SECTION	COUNTY	TOTAL SHEETS	SHEET NO.
39	(201-3)R & (4-1, 5)R	WINNEBAGO	1685	697
CONTRACT NO. 64C24				
		ILLINOIS	FED. AID PROJECT	

MODEL: sMODELNAME5
FILE NAME: c:\pwworking\benesch_projects\projects\dms65240\1010213_0214-shl-agend11s.dgn

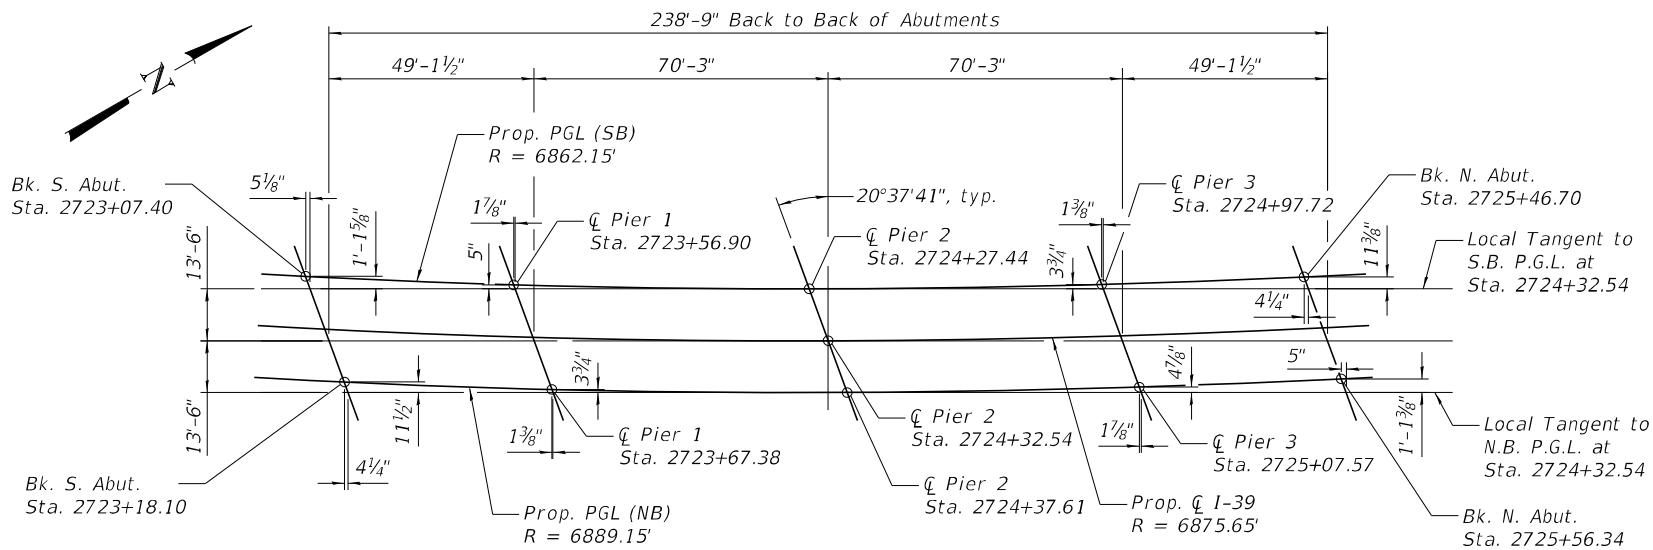

OFFSET SKETCH

CURVE DATA

F.A.I. I-39

P.I. STA. = 2724+62.27
Δ = 17° 40' 00" (LT)
D = 0° 50' 00"
R = 6,875.65'
T = 1,068.50'
L = 2,120.05'
E = 82.53'
S.E. = 3.0%
P.C. STA. = 2713+93.76
P.T. STA. = 2735+13.81

CURVE DATA

HARRISON AVE.

P.I. STA. = 1311+92.30
Δ = 17° 55' 04" (LT)
D = 1° 00' 00"
R = 5,729.71'
T = 903.28'
L = 1,791.80'
E = 70.76'
P.C. STA. = 144+84.47
P.T. STA. = 1320+80.83

CURVE DATA

SHARED USE PATH

P.I. STA. = 514+00.18
Δ = 2° 05' 42" (LT)
D = 1° 00' 32"
R = 5,679.12'
T = 103.84'
L = 207.65'
E = 0.95'
P.C. STA. = 512+96.34
P.T. STA. = 515+04.00

CURVE DATA


DDI WB

P.I. STA. = 2011+92.52
Δ = 2° 29' 06" (RT)
D = 0° 59' 32"
R = 5,774.71'
T = 125.24'
L = 250.44'
E = 1.36'
P.C. STA. = 2010+67.28
P.T. STA. = 2013+17.72


CURVE DATA

DDI EB

P.I. STA. = 3012+28.33
Δ = 2° 40' 19" (LT)
D = 1° 00' 21"
R = 5,696.68'
T = 132.86'
L = 265.66'
E = 1.55'
P.C. STA. = 3010+95.47
P.T. STA. = 3013+61.13

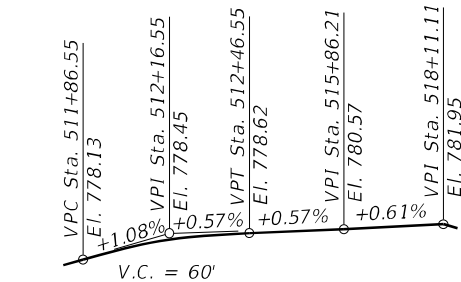


PROFILE GRADE SHARED USE PATH

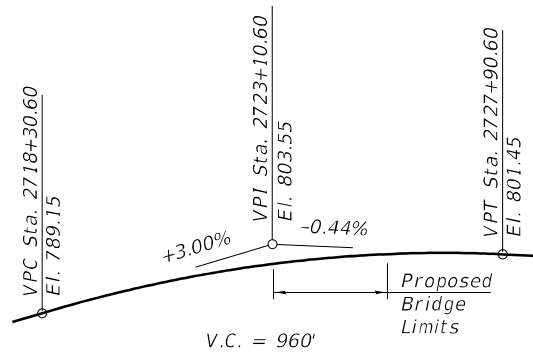

PROFILE GRADE I-39


Along NB & SB PGL

Note: The profile grade shows the final elevations after grinding. Up to 1/4 inch may be ground off the bridge deck and the bridge approach slabs.

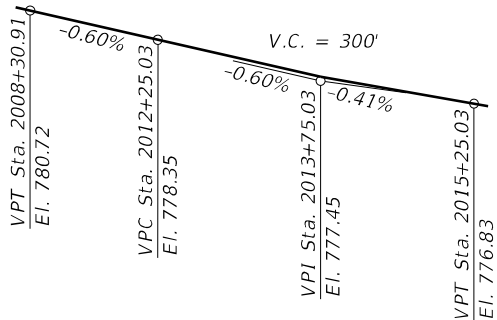


PROFILE GRADE DDI

Along WB PGL

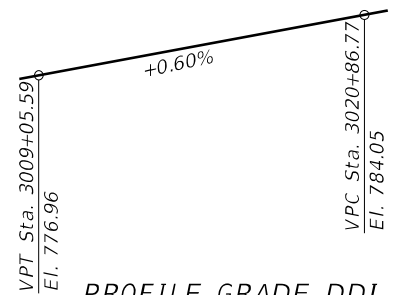

PROFILE GRADE DDI

Along EB PGL

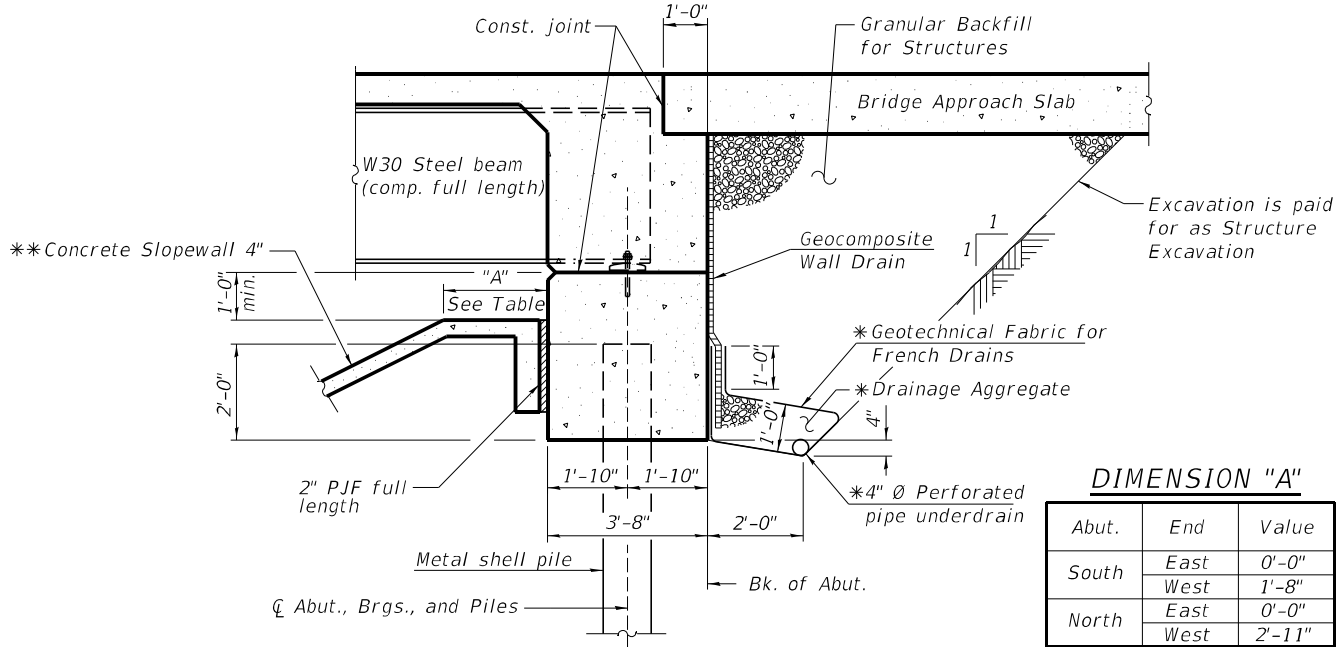


SECTION THRU INTEGRAL ABUTMENT

(Horiz. dim. at Rt. L's)


* Included in the cost of Pipe Underdrains for Structures 4".

Note: All drainage system components shall extend to 2'-0" from the end of each wingwall except an outlet pipe shall extend until intersecting with the side slopes. The pipes shall drain into concrete headwalls. (See Article 601.05 of the Standard Specifications and Highway Standard 601101).

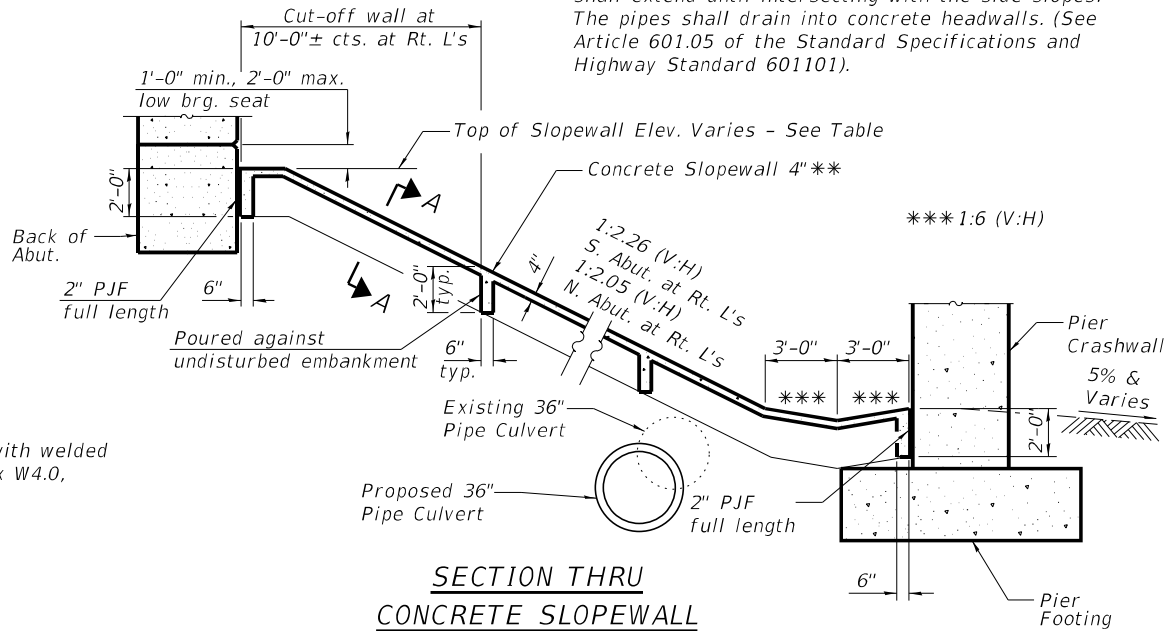

SECTION THRU CONCRETE SLOPEWALL

(Horiz. dim. at Rt. L's)

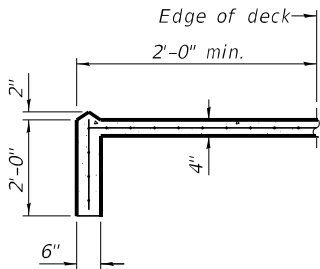

SECTION A-A

TOP OF SLOPEWALL ELEVATIONS

Abut.	End	Elev.
South	East	795.25
	West	793.29
North	East	797.09
	West	795.46



Alfred Benesch & Company
35 W Wacker Drive, Suite 3300
Chicago, Illinois 60601
312.465.4050 Job No. 10800


USER NAME =	DESIGNED - JPM	REVISED -
PLOT SCALE =	CHECKED - JLS	REVISED -
PLOT DATE =	DRAWN - KMS	REVISED -
	CHECKED - JLS	REVISED -

STATE OF ILLINOIS
DEPARTMENT OF TRANSPORTATION

GENERAL DETAILS
STRUCTURE NO. 101-0213 & 101-0214

SHEET 3 OF 81 SHEETS

F.A.I. RTE.	SECTION	COUNTY	TOTAL SHEETS	SHEET NO.
39	(201-3)R & (4-1, 5)R	WINNEBAGO	1685	698
CONTRACT NO. 64C24				
ILLINOIS FED. AID PROJECT				

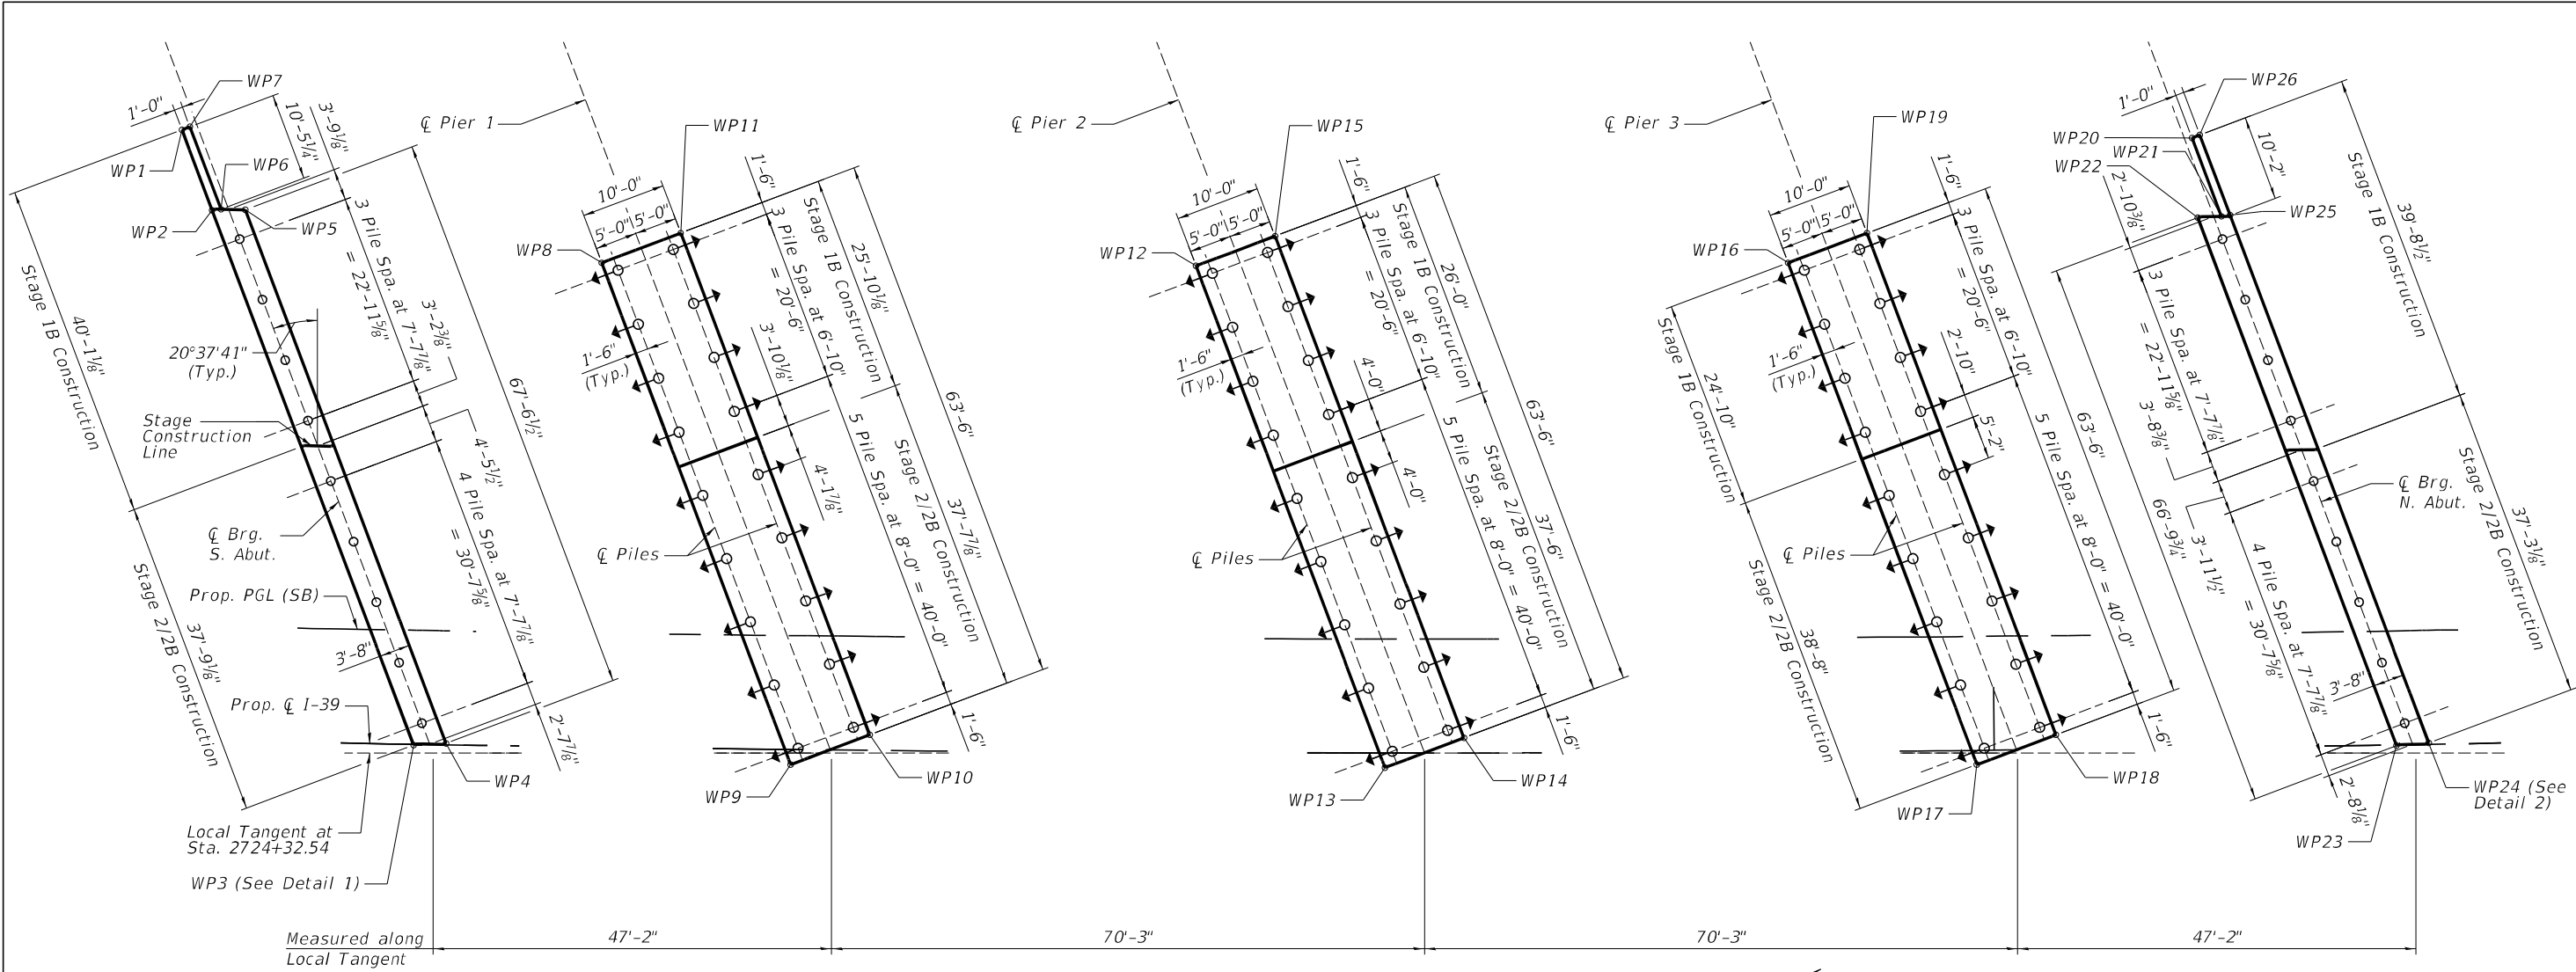

FOUNDATION LAYOUT PLAN (SOUTHBOUND)

S. ABUT. WORK POINTS

W.P.	Station	Offset
1	2722+83.80	72.23 Lt.
2	2722+87.62	62.79 Lt.
3	2723+12.80	00.09 Rt.
4	2723+16.64	00.16 Lt.
5	2722+91.56	62.92 Lt.
6	2722+88.66	62.92 Lt.
7	2722+84.74	72.60 Lt.

*All Stations and Offsets Are Measured from Prop. ζ I-39

PIER 1 WORK POINTS

W.P.	Station	Offset
8	2723+34.26	57.37 Lt.
9	2723+57.48	01.77 Rt.
10	2723+66.80	01.85 Lt.
11	2723+43.65	61.02 Lt.

*All Stations and Offsets Are Measured from Prop. ζ I-39

PIER 2 WORK POINTS

W.P.	Station	Offset
12	2724+05.24	57.65 Lt.
13	2724+27.84	01.72 Rt.
14	2724+37.20	01.80 Lt.
15	2724+14.67	61.21 Lt.

*All Stations and Offsets Are Measured from Prop. ζ I-39

PIER 3 WORK POINTS


W.P.	Station	Offset
16	2724+75.95	57.93 Lt.
17	2724+97.94	01.68 Rt.
18	2725+07.34	01.75 Lt.
19	2724+85.42	61.39 Lt.

*All Stations and Offsets Are Measured from Prop. ζ I-39

N. ABUT. WORK POINTS

W.P.	Station	Offset
20	2725+24.39	72.25 Lt.
21	2725+27.79	62.92 Lt.
22	2725+24.97	62.80 Lt.
23	2725+47.66	00.08 Rt.
24	2725+51.48	00.15 Lt.
25	2725+28.82	63.03 Lt.
26	2725+25.34	72.59 Lt.

*All Stations and Offsets Are Measured from Prop. ζ I-39

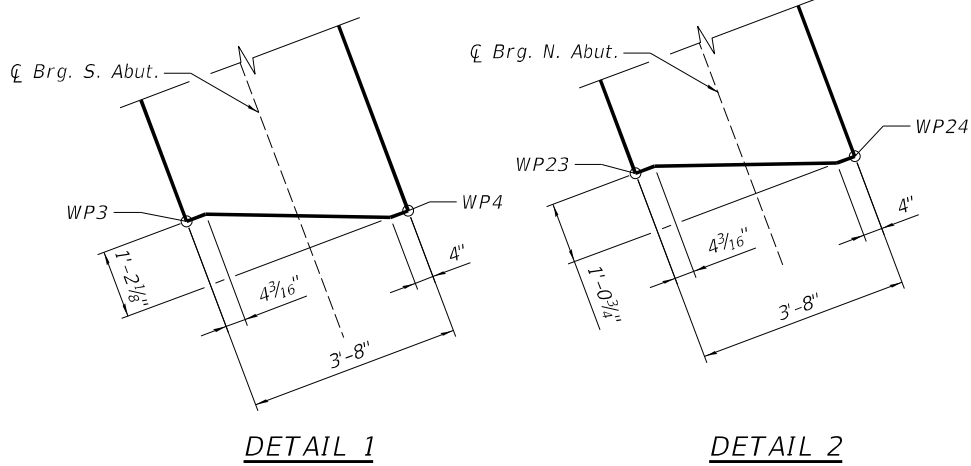


LEGEND

- = Pile Battered 1H:6V
- = Vertical Pile

NOTES:

- See Sheets 63 to 72 of 81 for pier details.
- See Sheets 56 to 62 of 81 for abutment details.
- After demolition of the existing abutments, the Contractor shall verify that the existing back row vertical piles will not conflict with driving the proposed abutment batter piles. The Contractor shall inform the Engineer of any potential conflicts before driving piles.
- Pile batter may be reduced for piles located directly adjacent to the stage lines where the pile leads conflict with the existing or proposed structure.
- To miss existing piles, the pile driving tolerance relative to the plan position in Article 512.12 of the Standard Specifications may be increased to 1 ft. measured along centerline of bearing. The tolerance measured perpendicular to centerline of bearing shall remain at 6 in.

MODEL: sMODELNAME5
FILE NAME: c:\pwworking\benesch_projects\projects\dms65240\1010213_0214-shl-fdr-002.dgn
4/22/2025 12:38:43 PM

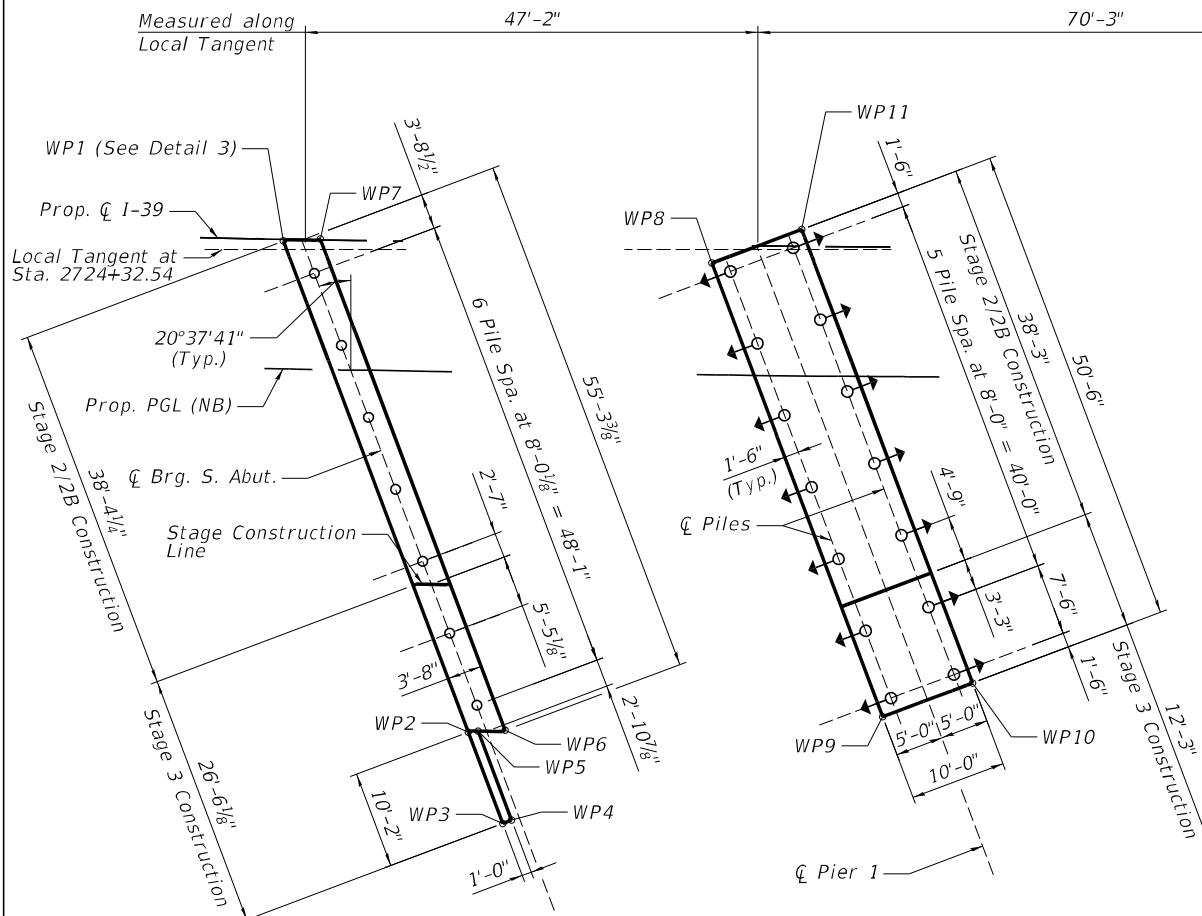

FOUNDATION LAYOUT PLAN (NORTHBOUND)

S. ABUT. WORK POINTS

W.P.	Station	Offset
1	2723+12.83	00.16 Rt.
2	2723+32.84	51.04 Rt.
3	2723+36.52	60.50 Rt.
4	2723+37.45	60.14 Rt.
5	2723+33.86	50.92 Rt.
6	2723+36.65	50.79 Rt.
7	2723+16.67	00.09 Lt.

*All Stations and Offsets Are Measured from Prop. ζ I-39

PIER 1 WORK POINTS

W.P.	Station	Offset
8	2723+57.51	01.85 Rt.
9	2723+75.68	48.94 Rt.
10	2723+84.95	45.35 Rt.
11	2723+66.83	01.77 Lt.

*All Stations and Offsets Are Measured from Prop. ζ I-39

PIER 2 WORK POINTS

W.P.	Station	Offset
12	2724+27.87	01.80 Rt.
13	2724+45.57	49.08 Rt.
14	2724+54.87	45.58 Rt.
15	2724+37.23	01.72 Lt.

*All Stations and Offsets Are Measured from Prop. ζ I-39

PIER 3 WORK POINTS


W.P.	Station	Offset
16	2724+97.97	01.75 Rt.
17	2725+15.19	49.21 Rt.
18	2725+24.53	45.80 Rt.
19	2725+07.37	01.67 Lt.

*All Stations and Offsets Are Measured from Prop. ζ I-39


N. ABUT. WORK POINTS

W.P.	Station	Offset
20	2725+47.69	00.15 Rt.
21	2725+65.70	50.92 Rt.
22	2725+68.50	50.92 Rt.
23	2725+71.94	60.72 Rt.
24	2725+72.88	60.39 Rt.
25	2725+69.52	50.81 Rt.
26	2725+51.50	00.08 Lt.

*All Stations and Offsets Are Measured from Prop. ζ I-39

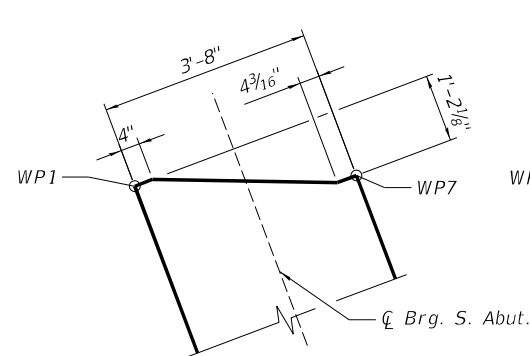

DETAIL 3

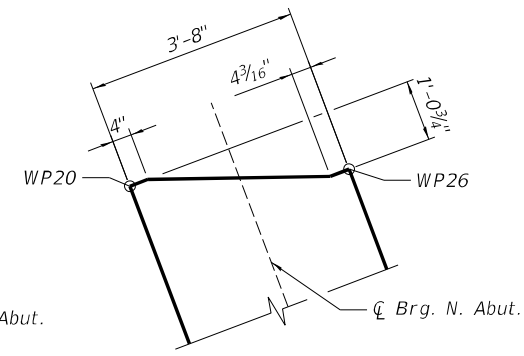

DETAIL 4

LEGEND

- = Pile Battered 1H:6V
 = Vertical Pile

NOTES:

- See Sheets 63 to 72 of 81 for pier details.
- See Sheets 56 to 62 of 81 for abutment details.
- After demolition of the existing abutments, the Contractor shall verify that the existing back row vertical piles will not conflict with driving the proposed abutment batter piles. The Contractor shall inform the Engineer of any potential conflicts before driving piles.
- Pile batter may be reduced for piles located directly adjacent to the stage lines where the pile leads conflict with the existing or proposed structure.
- To miss existing piles, the pile driving tolerance relative to the plan position in Article 512.12 of the Standard Specifications may be increased to 1 ft. measured along centerline of bearing. The tolerance measured perpendicular to centerline of bearing shall remain at 6 in.



USER NAME =
DESIGNED - WKK
CHECKED - JHG
PLOT SCALE =
PLOT DATE =

DESIGNED - WKK
CHECKED - JHG
DRAWN - KMS
CHECKED - JHG

REVISED -
REVISED -
REVISED -
REVISED -

STATE OF ILLINOIS
DEPARTMENT OF TRANSPORTATION

FOUNDATION LAYOUT PLAN (NORTHBOUND)
STRUCTURE NO. 101-0213 & 101-0214

SHEET 5 OF 81 SHEETS

F.A.I. RTE.	SECTION	COUNTY	TOTAL SHEETS	SHEET NO.
39	(201-3)R & (4-1, 5)R	WINNEBAGO	1685	700
CONTRACT NO. 64C24				
ILLINOIS FED. AID PROJECT				