

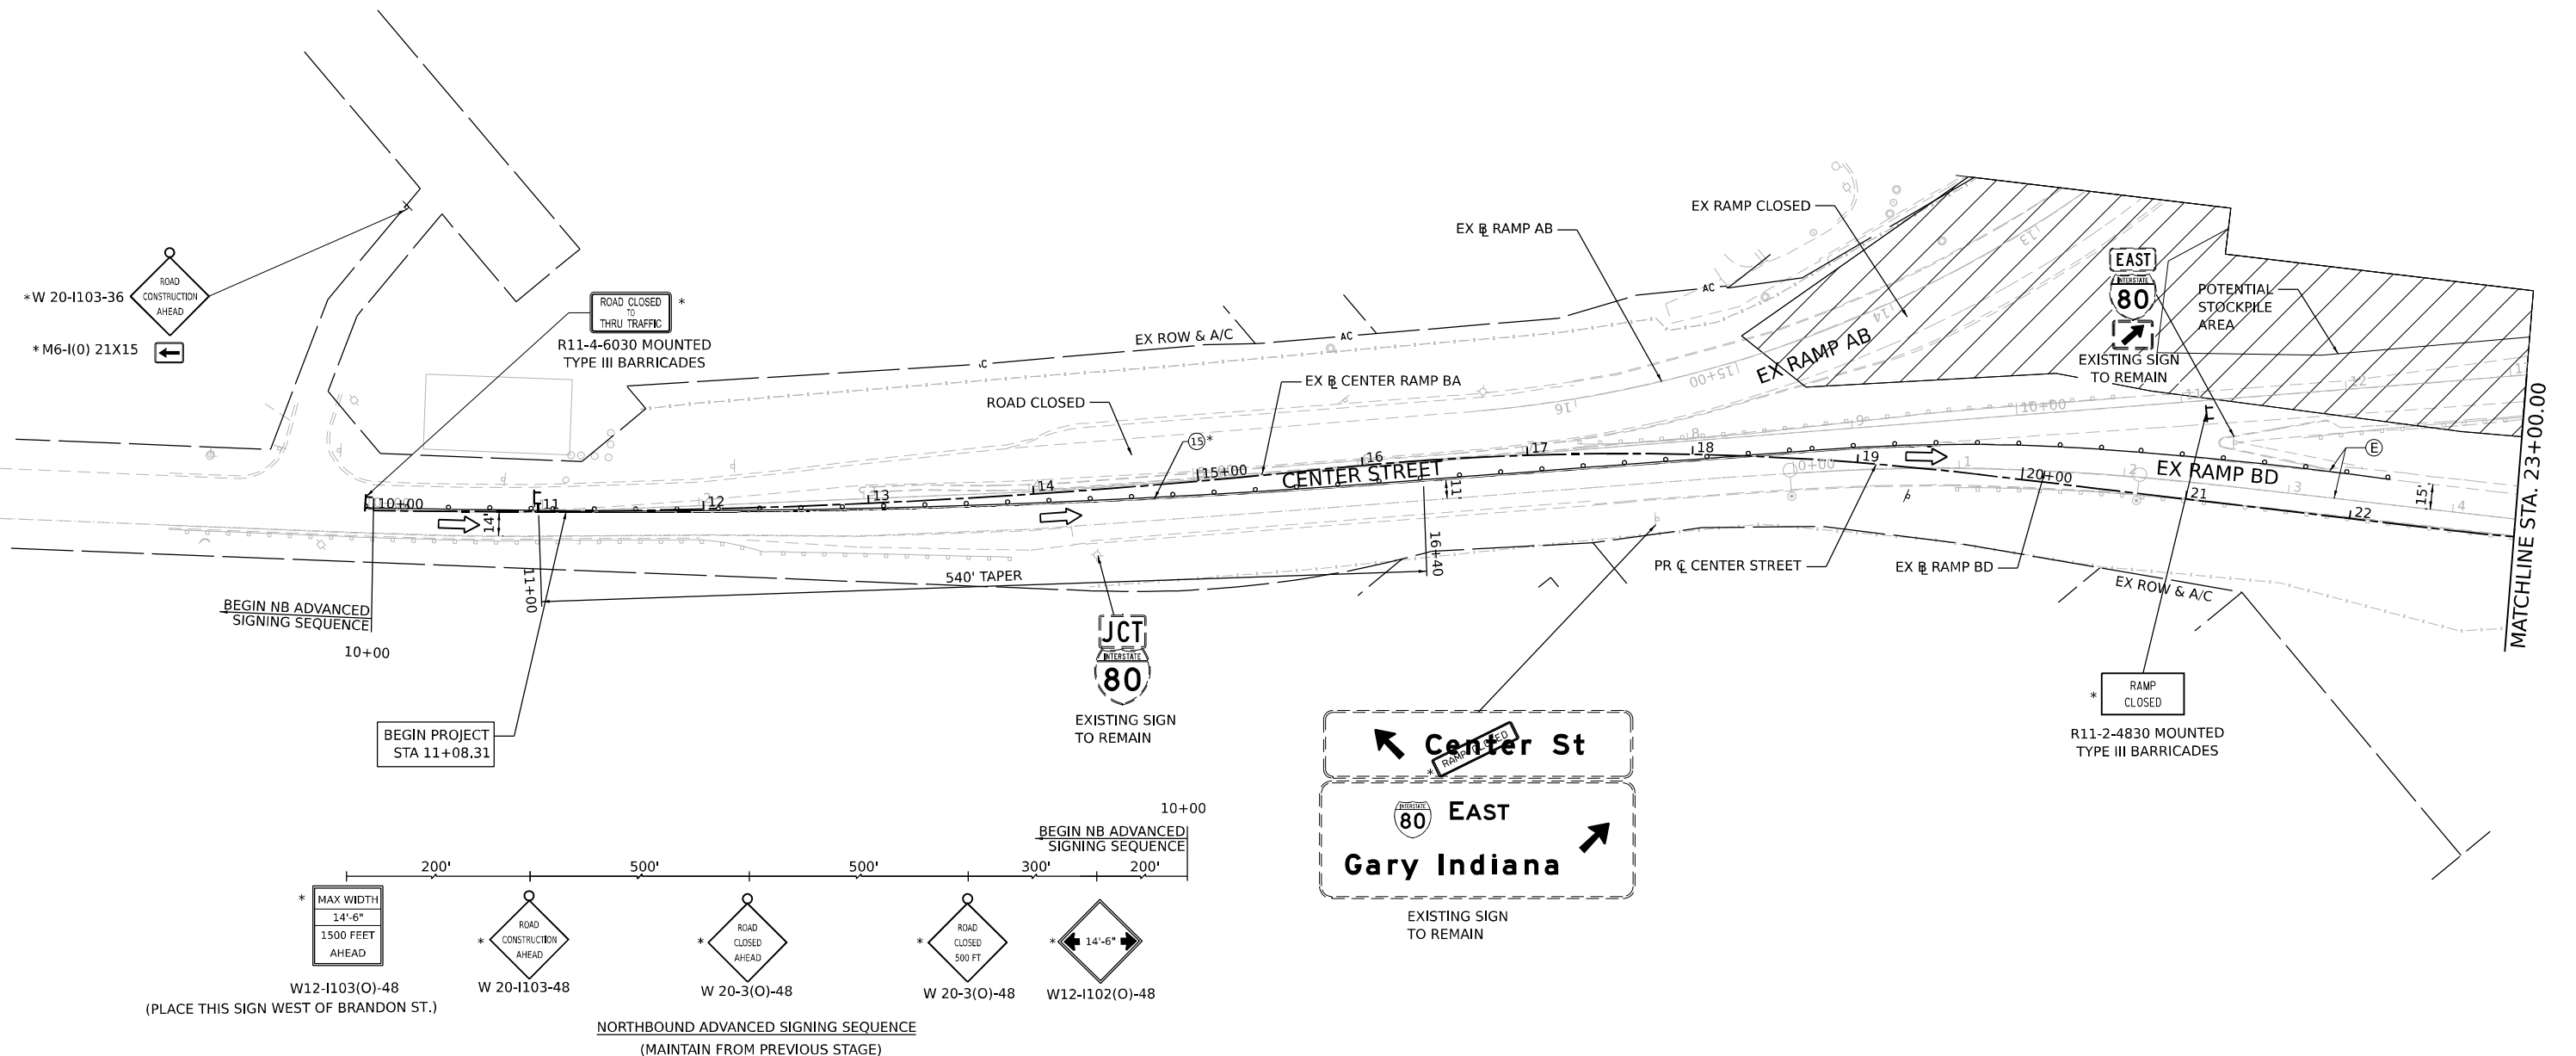


NOTE
SEE DETOUR PLANS FOR ADDITIONAL GUIDE
SIGNS, WARNING SIGNS AND DETOUR SIGN

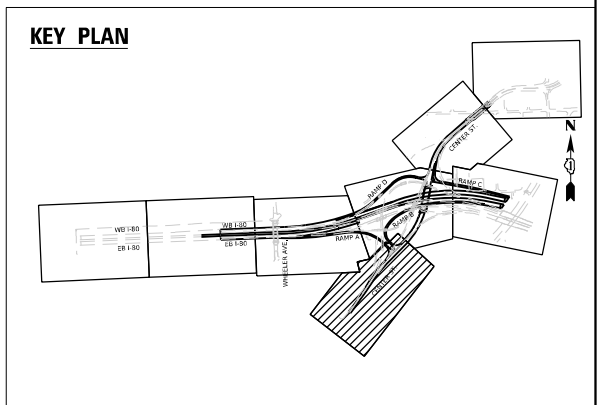

LEGEND		
	WORK ZONE	
	PAVEMENT CONSTRUCTED IN PREVIOUS STAGE	
	TEMPORARY PAVEMENT (PREVIOUSLY CONSTRUCTED)	
	TEMPORARY PAVEMENT (ACTIVELY CONSTRUCTING)	
	TEMPORARY CONCRETE BARRIER	
	OR RELOCATE TEMPORARY CONCRETE BARRIER	
	TYPE II BARRICADE, DRUM, OR VERTICAL BARRICADE WITH STEADY BURN MONODIRECTIONAL LIGHT @ 100 FT C-C ALONG ROADWAY (TANGENT), 50 FT CENTERS ALONG TAPERS AND RAMPS	
	TEMPORARY IMPACT ATTENUATOR (NARROW) TL-3	
	TEMPORARY IMPACT ATTENUATOR (WIDE) TL-3	
	DIRECTIONAL INDICATOR BARRICADE WITH STEADY BURN MONODIRECTIONAL LIGHT	
	TYPE III BARRICADE	* FROM PREVIOUS STAGE
	DIRECTION OF TRAFFIC	TEMPORARY TRAFFIC CONTROL SIGN AND SUPPORT
	ARROW BOARD	TEMPORARY SOIL RETENTION SYSTEM
		(E) EXISTING PAVEMENT MARKINGS
		(R) PAVEMENT MARKING REMOVAL
		(1) TEMP PVT MK - LINE 4" - EPOXY: 6' SKIP, 2' DASH WHITE
		(2) TEMP PVT MK - LINE 4" - EPOXY: SOLID WHITE
		(3) TEMP PVT MK - LINE 4" - EPOXY: SOLID YELLOW
		(4) TEMP PVT MK - LINE 5" - EPOXY: 30' SKIP, 10' DASH WHITE
		(5) TEMP PVT MK - LINE 8" - EPOXY: SOLID WHITE
		(6) TEMP PVT MK - LINE 12" - EPOXY: SOLID WHITE
		(8) TEMP PVT MK - LINE 4" - EPOXY: SOLID DOUBLE YELLOW
		(9) TEMP PVT MK - LINE 4" - EPOXY: 30' SKIP, 10' DASH WHITE
		(11) TEMP PVT MK - LINE 12" - EPOXY: YELLOW 45° DIAGONALS @ 75' SPACING INTERVALS
		(12) TEMP PVT MK - LINE 4" - TYPE IV TAPE: WHITE 45° DIAGONALS
		(13) TEMP PVT MK - EPOXY: WHITE LETTERS AND SYMBOLS
		(14) TEMP PVT MK - LINE 6" - EPOXY: 9' SKIP, 3' DASH WHITE
		(15) TEMP PVT MK - LINE 4" - TYPE IV TAPE: SOLID YELLOW
		(16) TEMP PVT MK - LINE 4" - TYPE IV TAPE: SOLID WHITE
		(17) TEMP PVT MK - LINE 8" - TYPE IV TAPE: SOLID WHITE
		(18) TEMP PVT MK - LINE 12" - TYPE IV TAPE: SOLID WHITE
		(19) TEMP PVT MK - LINE 4" - TYPE IV TAPE: 30' SKIP, 10' DASH WHITE
		(20) TEMP PVT MK - LINE 24" - TYPE IV TAPE: SOLID WHITE

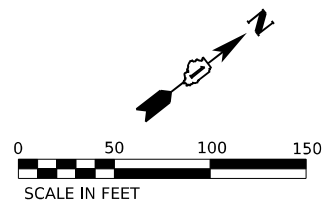

WORK ZONE

PAVEMENT CONSTRUCTED IN PREVIOUS STAGE

TEMPORARY PAVEMENT (PREVIOUSLY CONSTRUCTED)

TEMPORARY PAVEMENT (ACTIVELY CONSTRUCTING)

TEMPORARY CONCRETE BARRIER

OR RELOCATE TEMPORARY CONCRETE BARRIER

TYPE II BARRICADE, DRUM, OR VERTICAL BARRICADE WITH STEADY BURN MONODIRECTIONAL LIGHT @ 100 FT C-C ALONG ROADWAY (TANGENT), 50 FT CENTERS ALONG TAPERS AND RAMP

TEMPORARY IMPACT ATTENUATOR (NARROW) TL-3

TEMPORARY IMPACT ATTENUATOR (WIDE) TL-3

DIRECTIONAL INDICATOR BARRICADE WITH STEADY BURN MONODIRECTIONAL LIGHT

TYPE III BARRICADE

DIRECTION OF TRAFFIC

ARROW BOARD

LEGEND

EXISTING PAVEMENT MARKINGS

PAVEMENT MARKING REMOVAL

TEMP PVT MK - LINE 4" - EPOXY: 6' SKIP, 2' DASH WHITE

TEMP PVT MK - LINE 4" - EPOXY: SOLID WHITE

TEMP PVT MK - LINE 4" - EPOXY: SOLID YELLOW

TEMP PVT MK - LINE 5" - EPOXY: 30' SKIP, 10' DASH WHITE

TEMP PVT MK - LINE 8" - EPOXY: SOLID WHITE

TEMP PVT MK - LINE 12" - EPOXY: SOLID WHITE

TEMP PVT MK - LINE 4" - EPOXY: SOLID DOUBLE YELLOW

TEMP PVT MK - LINE 4" - EPOXY: 30' SKIP, 10' DASH WHITE

TEMP PVT MK - LINE 12" - EPOXY: YELLOW 45° DIAGONALS @ 75' SPACING INTERVALS

TEMP PVT MK - LINE 4" - TYPE IV TAPE: WHITE 45° DIAGONALS

TEMP PVT MK - EPOXY: WHITE LETTERS AND SYMBOLS

TEMP PVT MK - LINE 6" - EPOXY: 9' SKIP, 3' DASH WHITE

TEMP PVT MK - LINE 4" - TYPE IV TAPE: SOLID YELLOW

TEMP PVT MK - LINE 4" - TYPE IV TAPE: SOLID WHITE

TEMP PVT MK - LINE 8" - TYPE IV TAPE: SOLID WHITE

TEMP PVT MK - LINE 12" - TYPE IV TAPE: SOLID WHITE

TEMP PVT MK - LINE 4" - TYPE IV TAPE: 30' SKIP, 10' DASH WHITE

TEMP PVT MK - LINE 24" - TYPE IV TAPE: SOLID WHITE

* FROM PREVIOUS STAGE

TEMPORARY TRAFFIC CONTROL SIGN AND SUPPORT

TEMPORARY SOIL RETENTION SYSTEM

NOTE:
SEE DETOUR PLANS FOR ADDITIONAL GUIDE SIGNS, WARNING SIGNS AND DETOUR SIGN

MAX WIDTH
14' - 6"
1500 FEET
AHEAD

W12-I103(O)-48
PLACE THIS SIGN
NORTH OF MORGAN ST.

200'

N

0 50 100 150

SCALE IN FEET

KEY PLAN

Model: Default
File Name: p:\transystems-pw\hntb\comtransyscorp\pw\hntb\Documents\Projects_2018\CH401\401180022\03-W59\CAD\62R22-INT-4_Center\Sheet\CLW\ID12R22-shi-stage3-7.dgn


WSP USA INC.
30 N. LA SALLE STREET
SUITE 4200
CHICAGO, IL 60602
TEL: (312) 782-8150

USER NAME	= USHA669697	DESIGNED	- HA	REVISED	-
DRAWN	- HA	REVIS	-	REVIS	-
PLOT SCALE	= 100,000' / in.	CHECKED	- SW	REVISED	-
PLOT DATE	= 6/11/2025	DATE	- 4/25/2025	REVISED	-

STATE OF ILLINOIS
DEPARTMENT OF TRANSPORTATION


SUGGESTED STAGES OF CONSTRUCTION AND TRAFFIC CONTROL				
STAGE 3				
SCALE: 1"=50"	SHEET 7	OF 7 SHEETS	STA. 44+00	TO STA. NA

F.A.I. RTE.	SECTION	COUNTY	TOTAL SHEETS	SHEET NO.
80	FAI 80 21 INTERCHANGE	WILL	1209	203
CONTRACT NO. 62R22				
ILLINOIS FED. AID PROJECT				

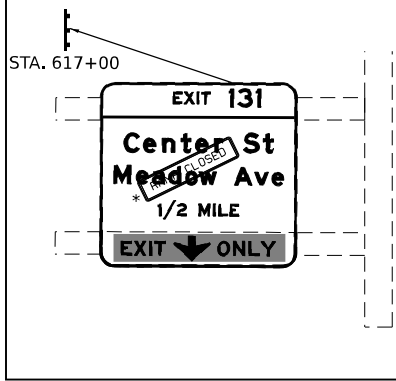


Wheeler Ave


EXISTING SIGN TO REMAIN

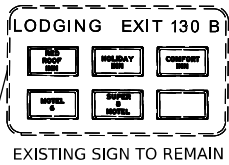

PR C STG 3
SEE TEMPORARY PAVEMENT ALIGNMENT SHEET
FOR CURVE DATA

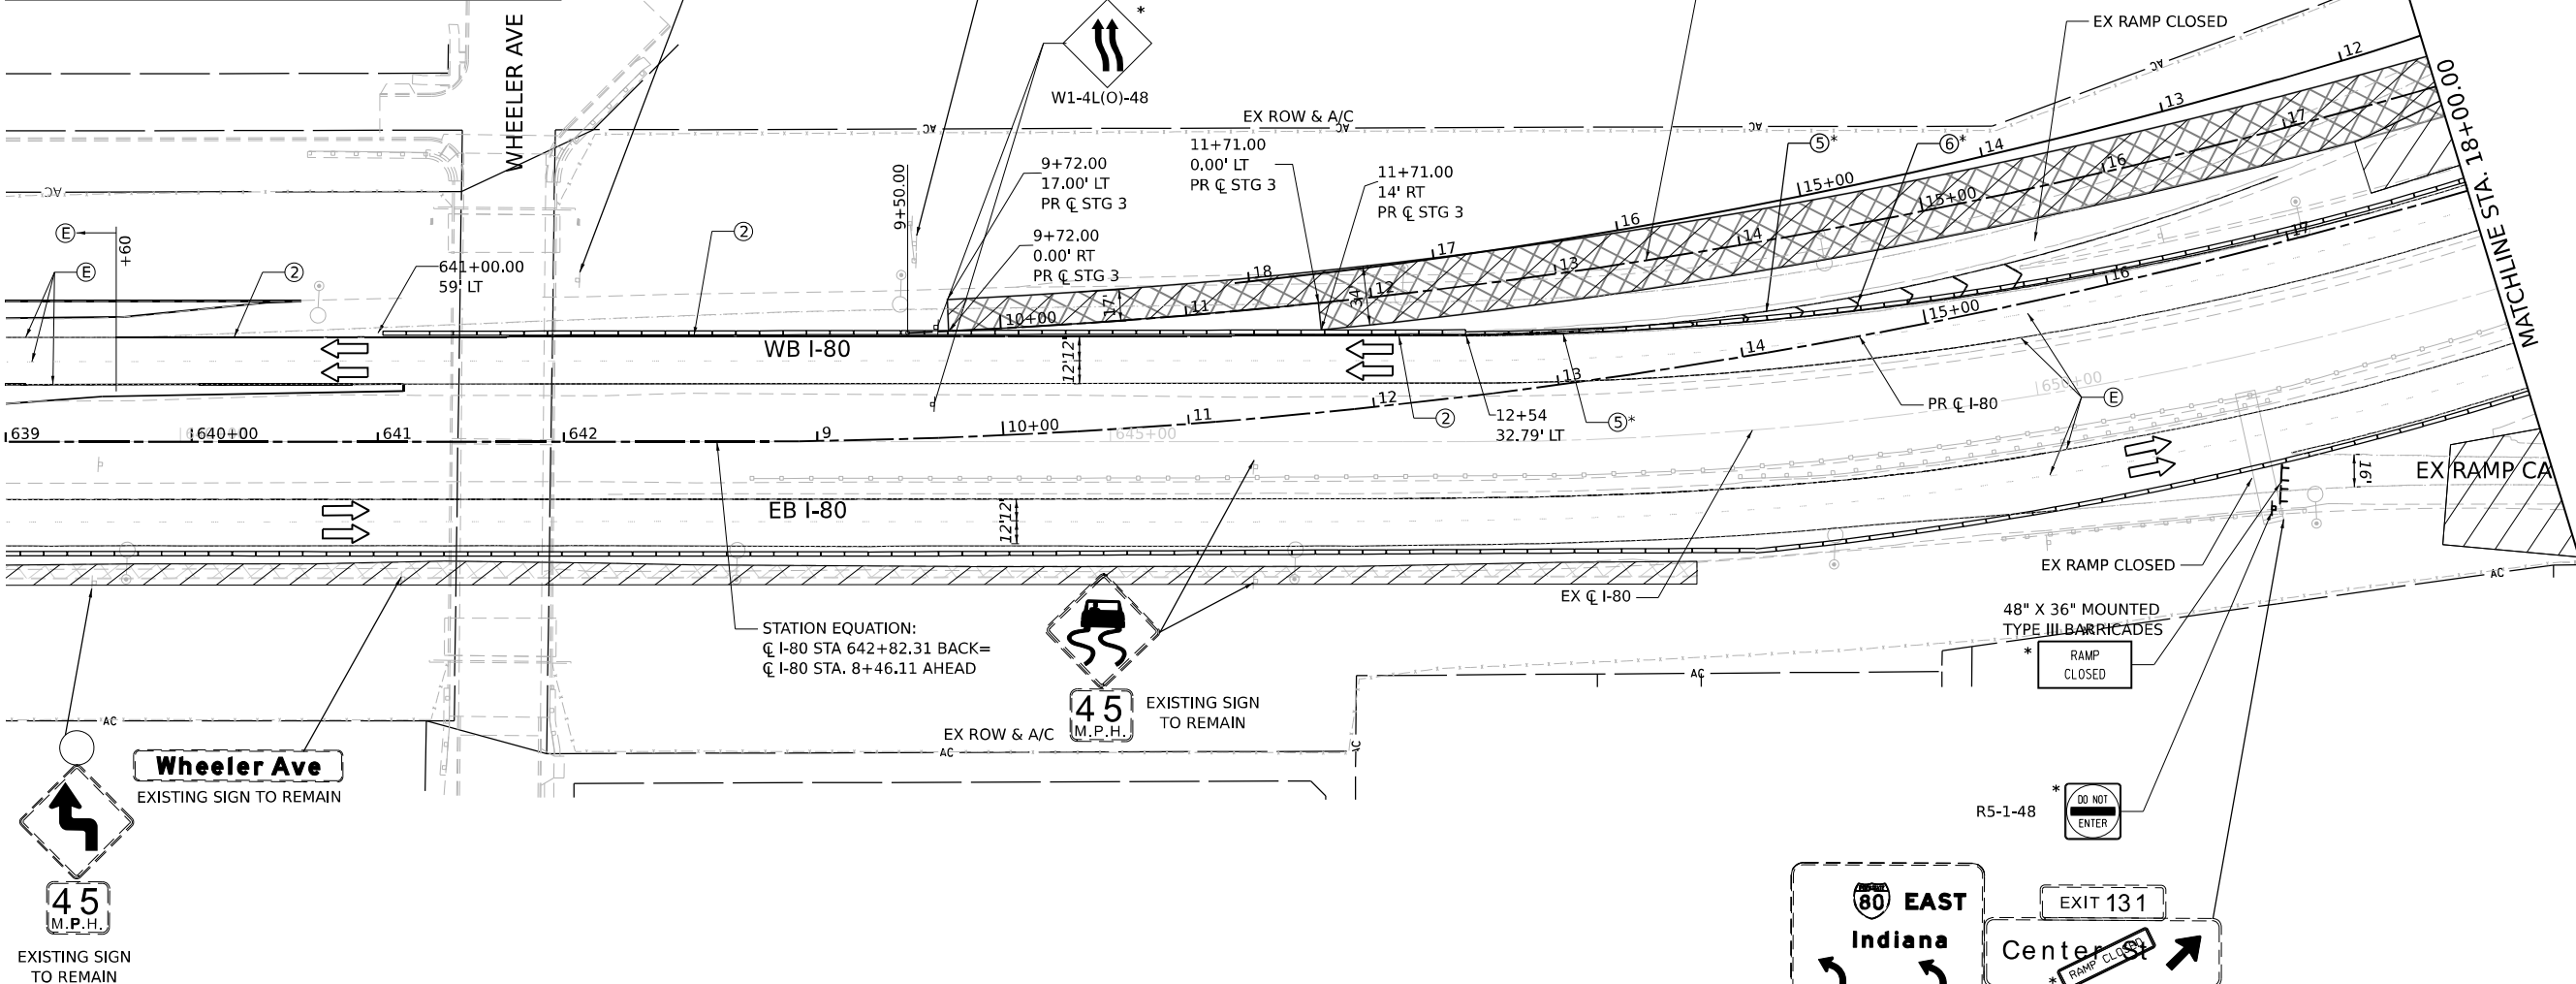

Model: Default
File Name: p:\projects\transcorp\ppl\hatched\Documents\Projects_2018\CH401\401180022\03-WSP\CAD\62R22-INT-4 [Center]\Sheets\CL\1\1D121222-shl-stage\3B-6.dgn

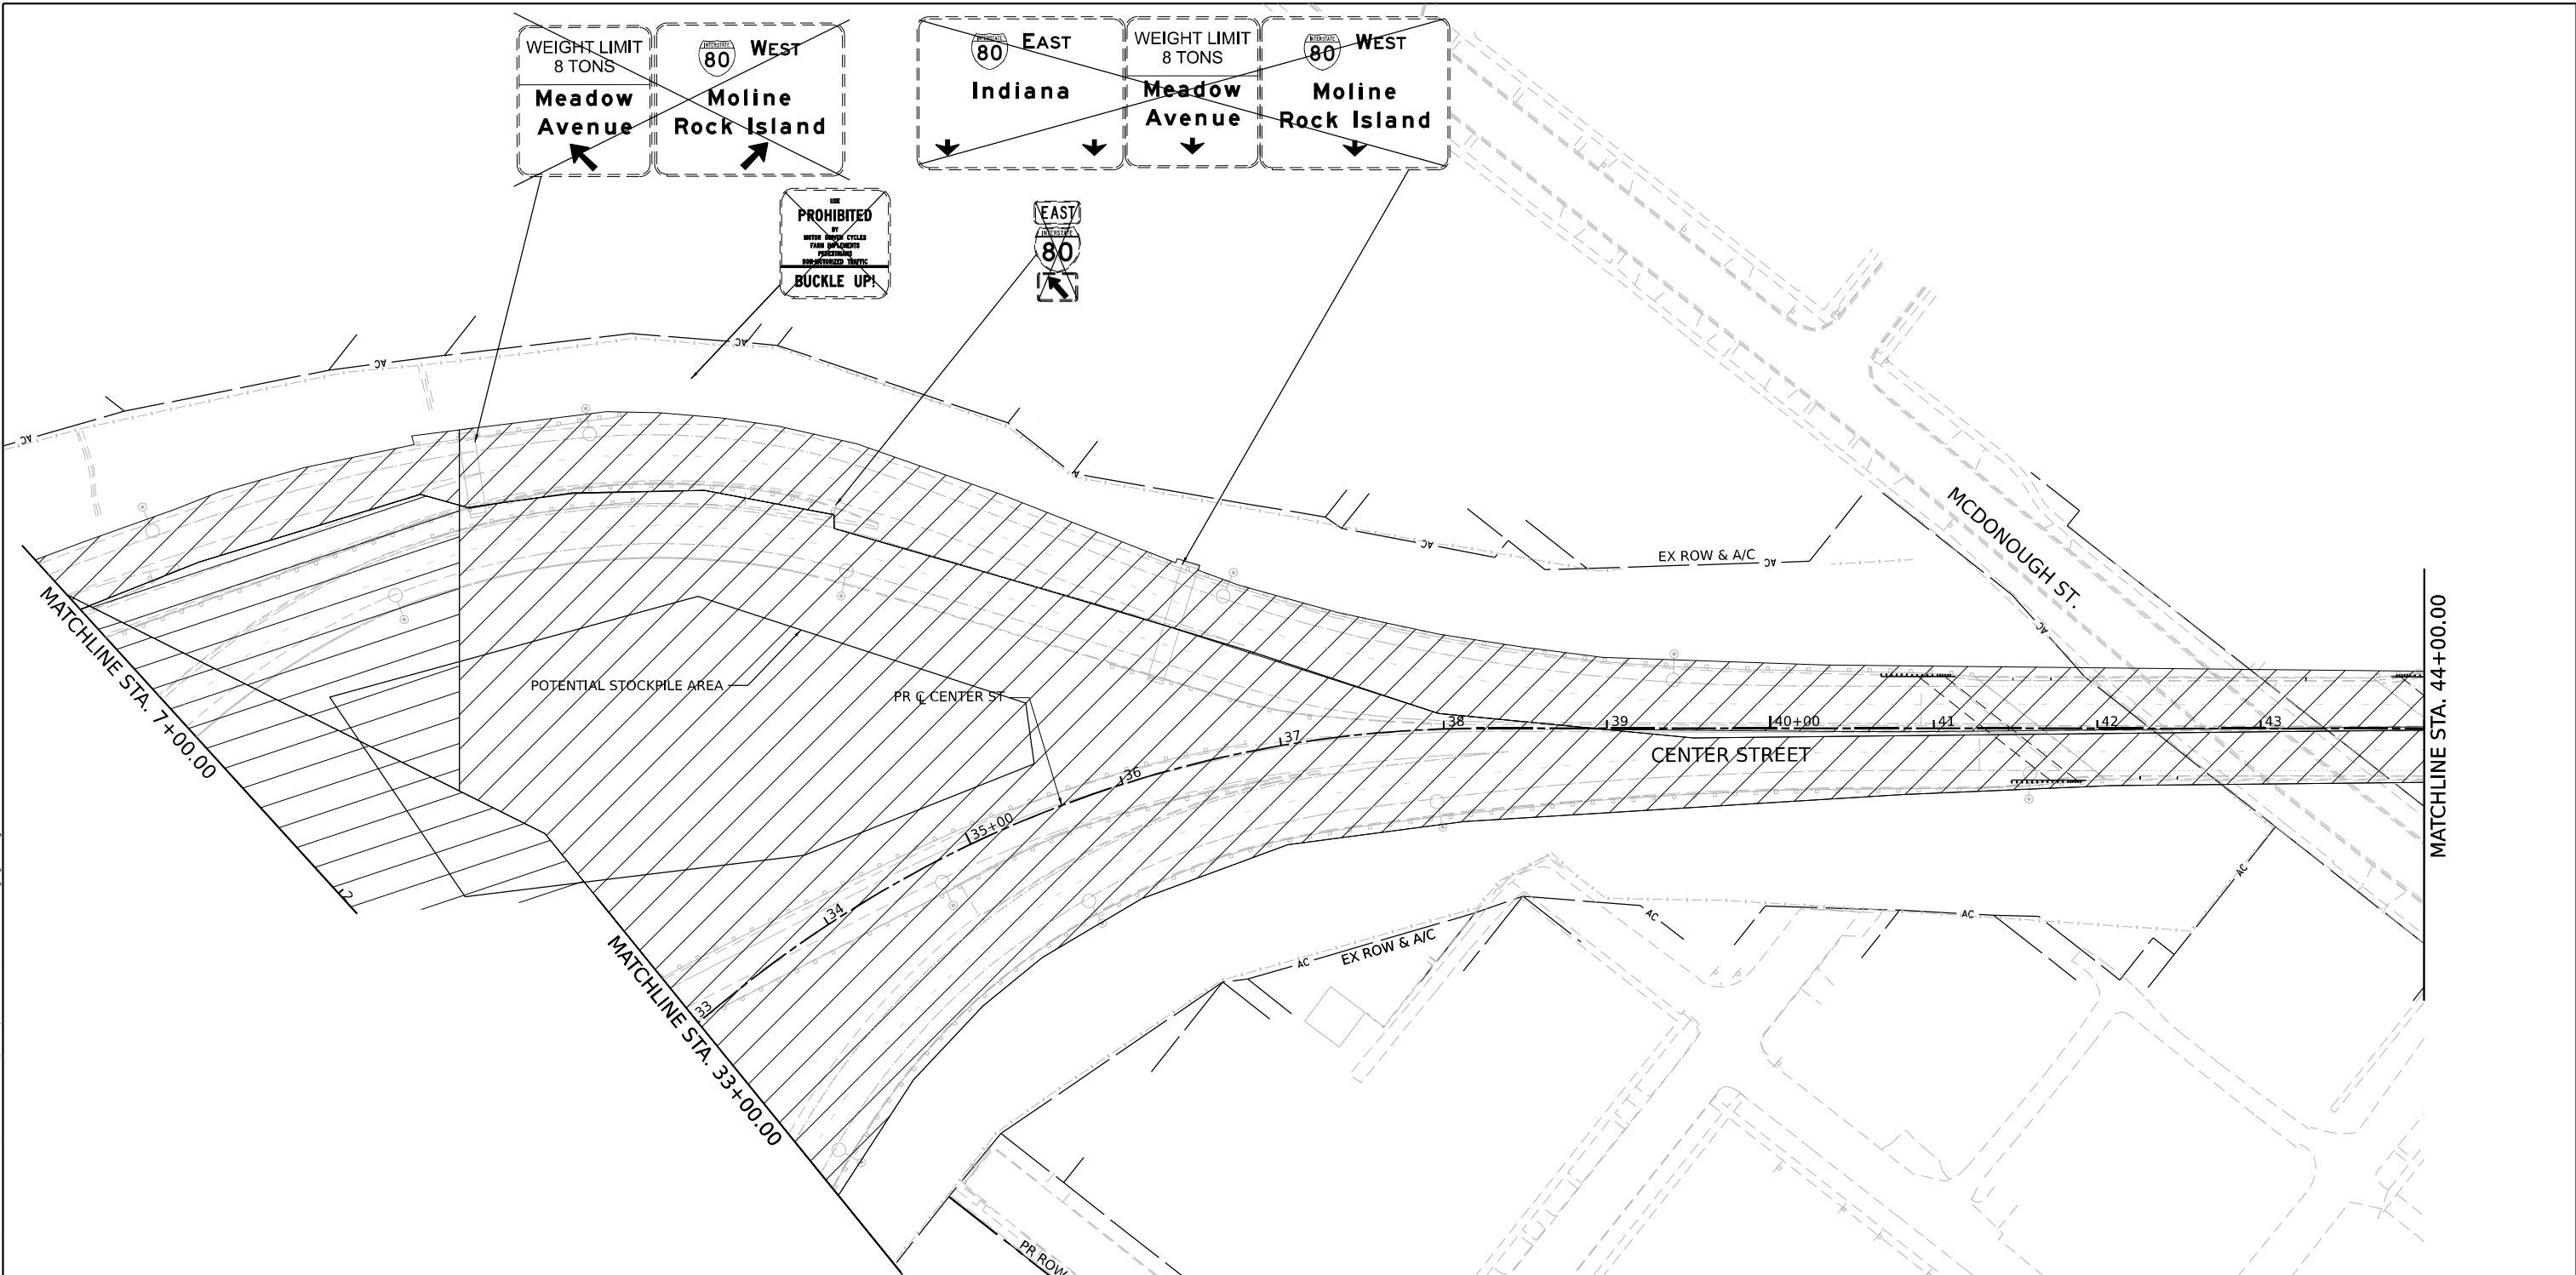

WORK ZONE

PAVEMENT CONSTRUCTED IN PREVIOUS STAGE

TEMPORARY PAVEMENT (PREVIOUSLY CONSTRUCTED)

TEMPORARY PAVEMENT (ACTIVELY CONSTRUCTING)

TEMPORARY CONCRETE BARRIER
OR RELOCATE TEMPORARY CONCRETE BARRIER

TYPE II BARRICADE, DRUM, OR VERTICAL BARRICADE WITH STEADY BURN
MONODIRECTIONAL LIGHT @ 100 FT C-C ALONG ROADWAY (TANGENT),
50 FT CENTERS ALONG TAPERS AND RAMPS

TEMPORARY IMPACT ATTENUATOR (NARROW) TL-3

TEMPORARY IMPACT ATTENUATOR (WIDE) TL-3

DIRECTIONAL INDICATOR BARRICADE WITH
STEADY BURN MONODIRECTIONAL LIGHT

TYPE III BARRICADE

DIRECTION OF TRAFFIC

ARROW BOARD

LEGEND

(E)

EXISTING PAVEMENT MARKINGS

(R)

PAVEMENT MARKING REMOVAL

(1)

TEMP PVT MK - LINE 4" - EPOXY: 6' SKIP, 2' DASH WHITE

(2)

TEMP PVT MK - LINE 4" - EPOXY: SOLID WHITE

(3)

TEMP PVT MK - LINE 4" - EPOXY: SOLID YELLOW

(4)

TEMP PVT MK - LINE 5" - EPOXY: 30' SKIP, 10' DASH WHITE

(5)

TEMP PVT MK - LINE 8" - EPOXY: SOLID WHITE

(6)

TEMP PVT MK - LINE 12" - EPOXY: SOLID WHITE

(8)

TEMP PVT MK - LINE 4" - EPOXY: SOLID DOUBLE YELLOW

(9)

TEMP PVT MK - LINE 4" - EPOXY: 30' SKIP, 10' DASH WHITE

(11)

TEMP PVT MK - LINE 12" - EPOXY: YELLOW 45°
DIAGONALS @ 75' SPACING INTERVALS

(12)

TEMP PVT MK - LINE 4" - TYPE IV
TAPE: WHITE 45° DIAGONALS

(13)

TEMP PVT MK - EPOXY:
WHITE LETTERS
AND SYMBOLS

(14)

TEMP PVT MK - LINE 6" -
EPOXY: 9' SKIP, 3' DASH WHITE

(15)

TEMP PVT MK - LINE 4" -
TYPE IV TAPE: SOLID YELLOW

(16)

TEMP PVT MK - LINE 4" -
TYPE IV TAPE: SOLID WHITE

(17)

TEMP PVT MK - LINE 8" -
TYPE IV TAPE: SOLID WHITE

(18)

TEMP PVT MK - LINE 12" -
TYPE IV TAPE: SOLID WHITE

(19)

TEMP PVT MK - LINE 4" -
TYPE IV TAPE: 30' SKIP,
10' DASH WHITE

(20)



TEMP PVT MK - LINE 24" -
TYPE IV TAPE: SOLID WHITE

* FROM PREVIOUS STAGE

TEMPORARY TRAFFIC CONTROL SIGN AND SUPPORT



TEMPORARY SOIL RETENTION SYSTEM

WSP WSP USA INC. 30 N. LA SALLE STREET SUITE 4200 CHICAGO, IL 60602 TEL: (312) 782-8150	USER NAME = USCP702533		DESIGNED - HA	REVISED -	STATE OF ILLINOIS DEPARTMENT OF TRANSPORTATION	SUGGESTED STAGES OF CONSTRUCTION AND TRAFFIC CONTROL STAGE 3B				F.A.I. RTE.	SECTION	COUNTY	TOTAL SHEETS	SHEET NO.
	DRAWN - HA		REVIS	REVISED -						80	FAI 80 21 INTERCHANGE	WILL	1209	206
	PLOT SCALE = 100,000' / in.		CHECKED - SW	REVISED -						CONTRACT NO. 62R22				
	PLOT DATE = 4/23/2025		DATE - 4/25/2025	REVISED -		SCALE: 1"=50"	SHEET 3 OF 4 SHEETS	STA. 33+00	TO STA. 44+00	ILLINOIS FED. AID PROJECT				

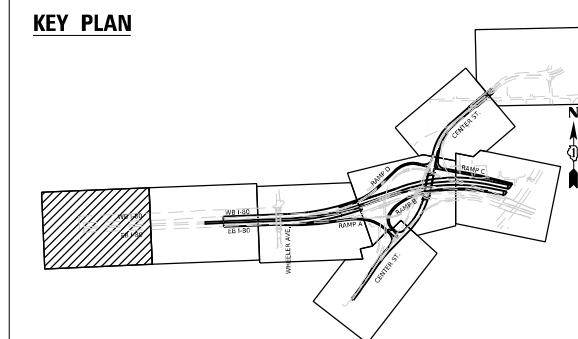 

F.A.I. RTE.	SECTION	COUNTY	TOTAL SHEETS	SHEET NO.
80	FAI 80 21 INTERCHANGE	WILL	1209	208
		CONTRACT NO. 62R22		
ILLINOIS		FED. AID PROJECT		

KEY PLAN

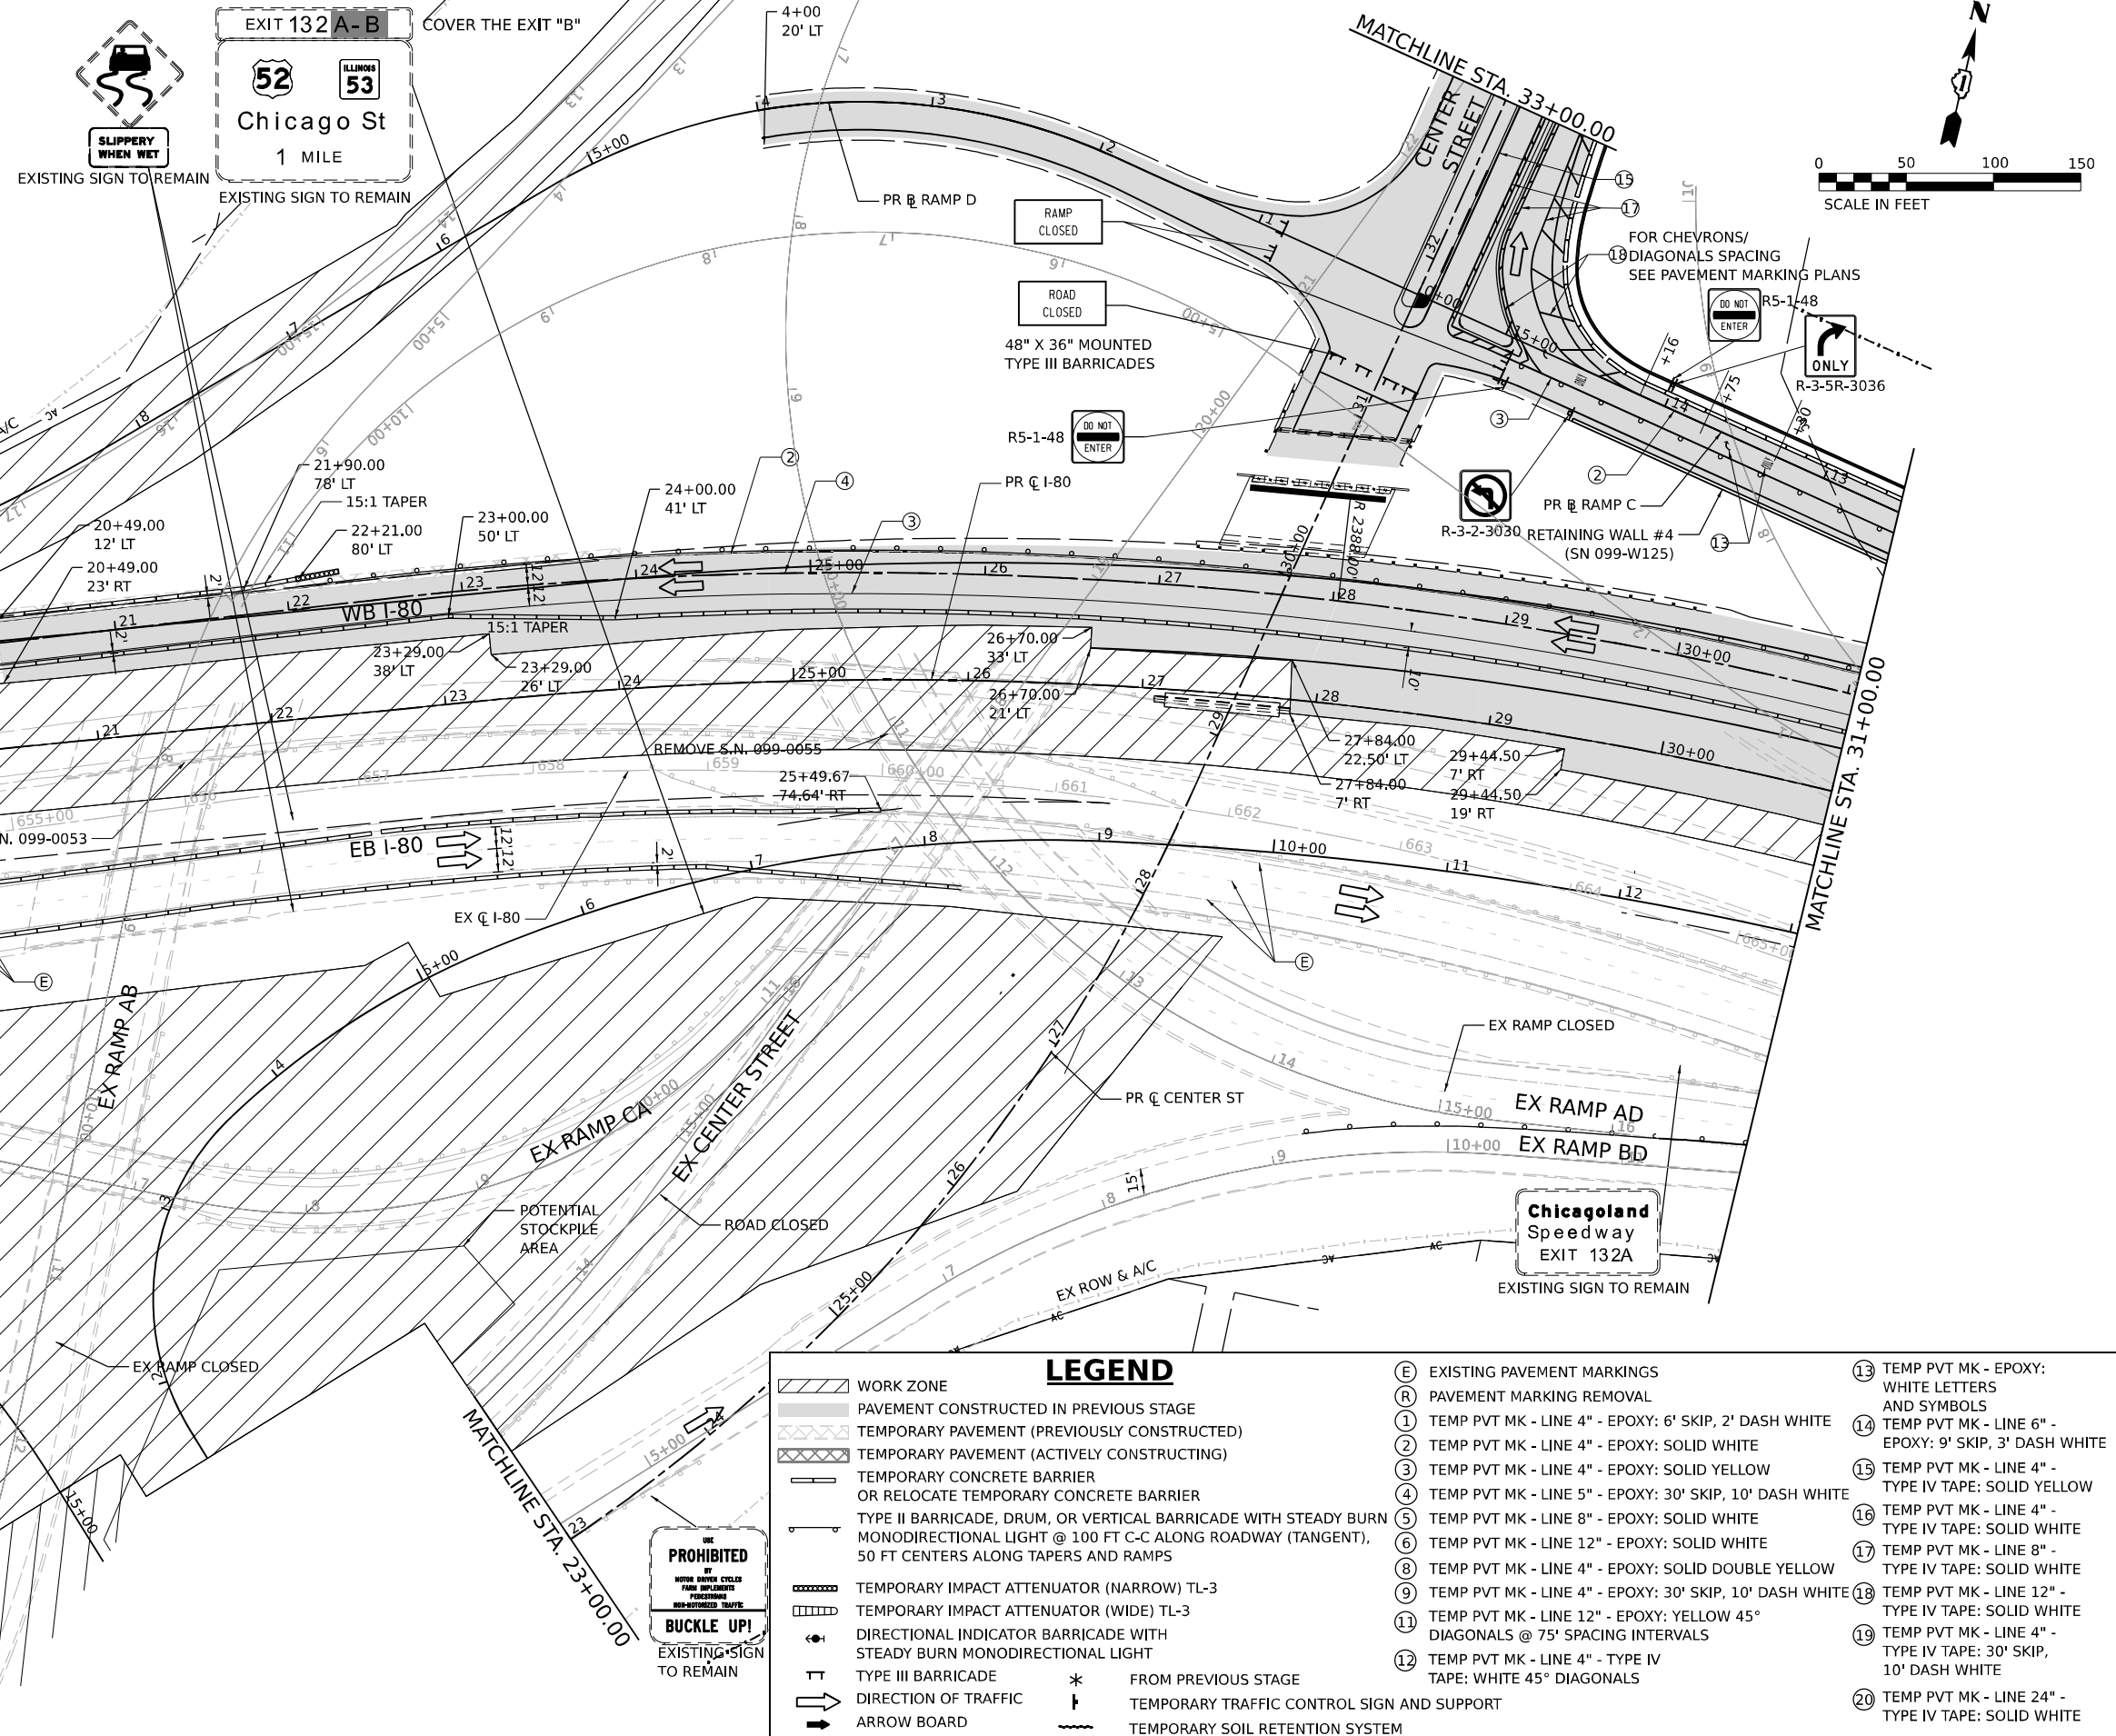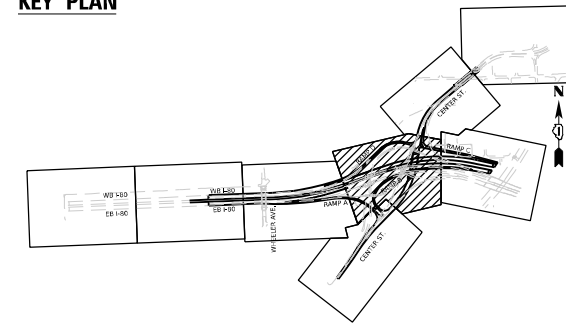

LEGEND		
	WORK ZONE	
	PAVEMENT CONSTRUCTED IN PREVIOUS STAGE	
	TEMPORARY PAVEMENT (PREVIOUSLY CONSTRUCTED)	
	TEMPORARY PAVEMENT (ACTIVELY CONSTRUCTING)	
	TEMPORARY CONCRETE BARRIER	
	OR RELOCATE TEMPORARY CONCRETE BARRIER	
	TYPE II BARRICADE, DRUM, OR VERTICAL BARRICADE WITH STEADY BURN MONODIRECTIONAL LIGHT @ 100 FT C-C ALONG ROADWAY (TANGENT), 50 FT CENTERS ALONG TAPERS AND RAMP	
	TEMPORARY IMPACT ATTENUATOR (NARROW) TL-3	
	TEMPORARY IMPACT ATTENUATOR (WIDE) TL-3	
	DIRECTIONAL INDICATOR BARRICADE WITH STEADY BURN MONODIRECTIONAL LIGHT	
	TYPE III BARRICADE	
	DIRECTION OF TRAFFIC	
	ARROW BOARD	
	FROM PREVIOUS STAGE	
	TEMPORARY TRAFFIC CONTROL SIGN AND SUPPORT	
	TEMPORARY SOIL RETENTION SYSTEM	
	EXISTING PAVEMENT MARKINGS	
	PAVEMENT MARKING REMOVAL	
	TEMP PVT MK - LINE 4" - EPOXY: 6' SKIP, 2' DASH WHITE	
	TEMP PVT MK - LINE 4" - EPOXY: SOLID WHITE	
	TEMP PVT MK - LINE 4" - EPOXY: SOLID YELLOW	
	TEMP PVT MK - LINE 5" - EPOXY: 30' SKIP, 10' DASH WHITE	
	TEMP PVT MK - LINE 8" - EPOXY: SOLID WHITE	
	TEMP PVT MK - LINE 12" - EPOXY: SOLID WHITE	
	TEMP PVT MK - LINE 4" - EPOXY: SOLID DOUBLE YELLOW	
	TEMP PVT MK - LINE 4" - EPOXY: 30' SKIP, 10' DASH WHITE	
	TEMP PVT MK - LINE 12" - EPOXY: YELLOW 45° DIAGONALS @ 75' SPACING INTERVALS	
	TEMP PVT MK - LINE 4" - TYPE IV TAPE: WHITE 45° DIAGONALS	
	TEMP PVT MK - EPOXY: WHITE LETTERS AND SYMBOLS	
	TEMP PVT MK - LINE 6" - EPOXY: 9' SKIP, 3' DASH WHITE	
	TEMP PVT MK - LINE 4" - TYPE IV TAPE: SOLID YELLOW	
	TEMP PVT MK - LINE 4" - TYPE IV TAPE: SOLID WHITE	
	TEMP PVT MK - LINE 8" - TYPE IV TAPE: SOLID WHITE	
	TEMP PVT MK - LINE 12" - TYPE IV TAPE: SOLID WHITE	
	TEMP PVT MK - LINE 4" - TYPE IV TAPE: 30' SKIP, 10' DASH WHITE	
	TEMP PVT MK - LINE 24" - TYPE IV TAPE: SOLID WHITE	

WSP WSP USA Inc. 30 N. LASALLE STREET SUITE 4200 CHICAGO, IL 60602 TEL: (312) 782-8150	USER NAME = USCP702533	DESIGNED - HA	REVISED -	STATE OF ILLINOIS DEPARTMENT OF TRANSPORTATION	SUGGESTED STAGES OF CONSTRUCTION AND TRAFFIC CONTROL					F.A.I. RTE.	SECTION	COUNTY	TOTAL SHEETS	SHEET NO.
		DRAWN - HA	REVISED -		STAGE 4					80	FAI 80 21 INTERCHANGE	WILL	1209	211
	PLOT SCALE = 100.000' / in.	CHECKED - SW	REVISED -							CONTRACT NO. 62R22				
	PLOT DATE = 4/23/2025	DATE - 4/25/2025	REVISED -		SCALE: 1"=50"	SHEET 4 OF 8 SHEETS	STA. 18+00 TO STA. 31+00			ILLINOIS	FED. AID PROJECT			

SEE DETOUR PLANS FOR ADDITIONAL GUIDE
SIGNS, WARNING SIGNS AND DETOUR SIGNS



LEGEND	
	WORK ZONE
	PAVEMENT CONSTRUCTED IN PREVIOUS STAGE
	TEMPORARY PAVEMENT (PREVIOUSLY CONSTRUCTED)
	TEMPORARY PAVEMENT (ACTIVELY CONSTRUCTING)
	TEMPORARY CONCRETE BARRIER OR RELOCATE TEMPORARY CONCRETE BARRIER
	TYPE II BARRICADE, DRUM, OR VERTICAL BARRICADE WITH STEADY BURN MONODIRECTIONAL LIGHT @ 100 FT C-C ALONG ROADWAY (TANGENT), 50 FT CENTERS ALONG TAPERS AND RAMPS
	TEMPORARY IMPACT ATTENUATOR (NARROW) TL-3
	TEMPORARY IMPACT ATTENUATOR (WIDE) TL-3
	DIRECTIONAL INDICATOR BARRICADE WITH STEADY BURN MONODIRECTIONAL LIGHT
	TYPE III BARRICADE
	DIRECTION OF TRAFFIC
	ARROW BOARD
	FROM PREVIOUS STAGE
	TEMPORARY TRAFFIC CONTROL SIGNAL
	TEMPORARY SOIL RETENTION SYSTEM

- STATE OF ILLINOIS
DEPARTMENT OF TRANSPORTATION**


STAGE 4

SCALE: 1'=50"	SHEET	6	OF	8	SHEETS	STA.	10+00	TO STA.	23+00
---------------	-------	---	----	---	--------	------	-------	---------	-------

[illegible]



F.A.I. RTE.	SECTION	COUNTY	TOTAL SHEETS	SHEET NO.
80	FAI 80 21 INTERCHANGE	WILL	1209	213
		CONTRACT NO. 62R22		
		ILLINOIS	FED. AID PROJECT	

Model: Default
File Name: p:\trans\stone-pw-bentley.com\trans\corp-pw-l\hatched\Documents\Projects_2018\C4001401180022\03-W59\CAD\62R22-INT-4 [Center]\Sheet\CLW\ID121222-shr-stage\p04-6.dgn

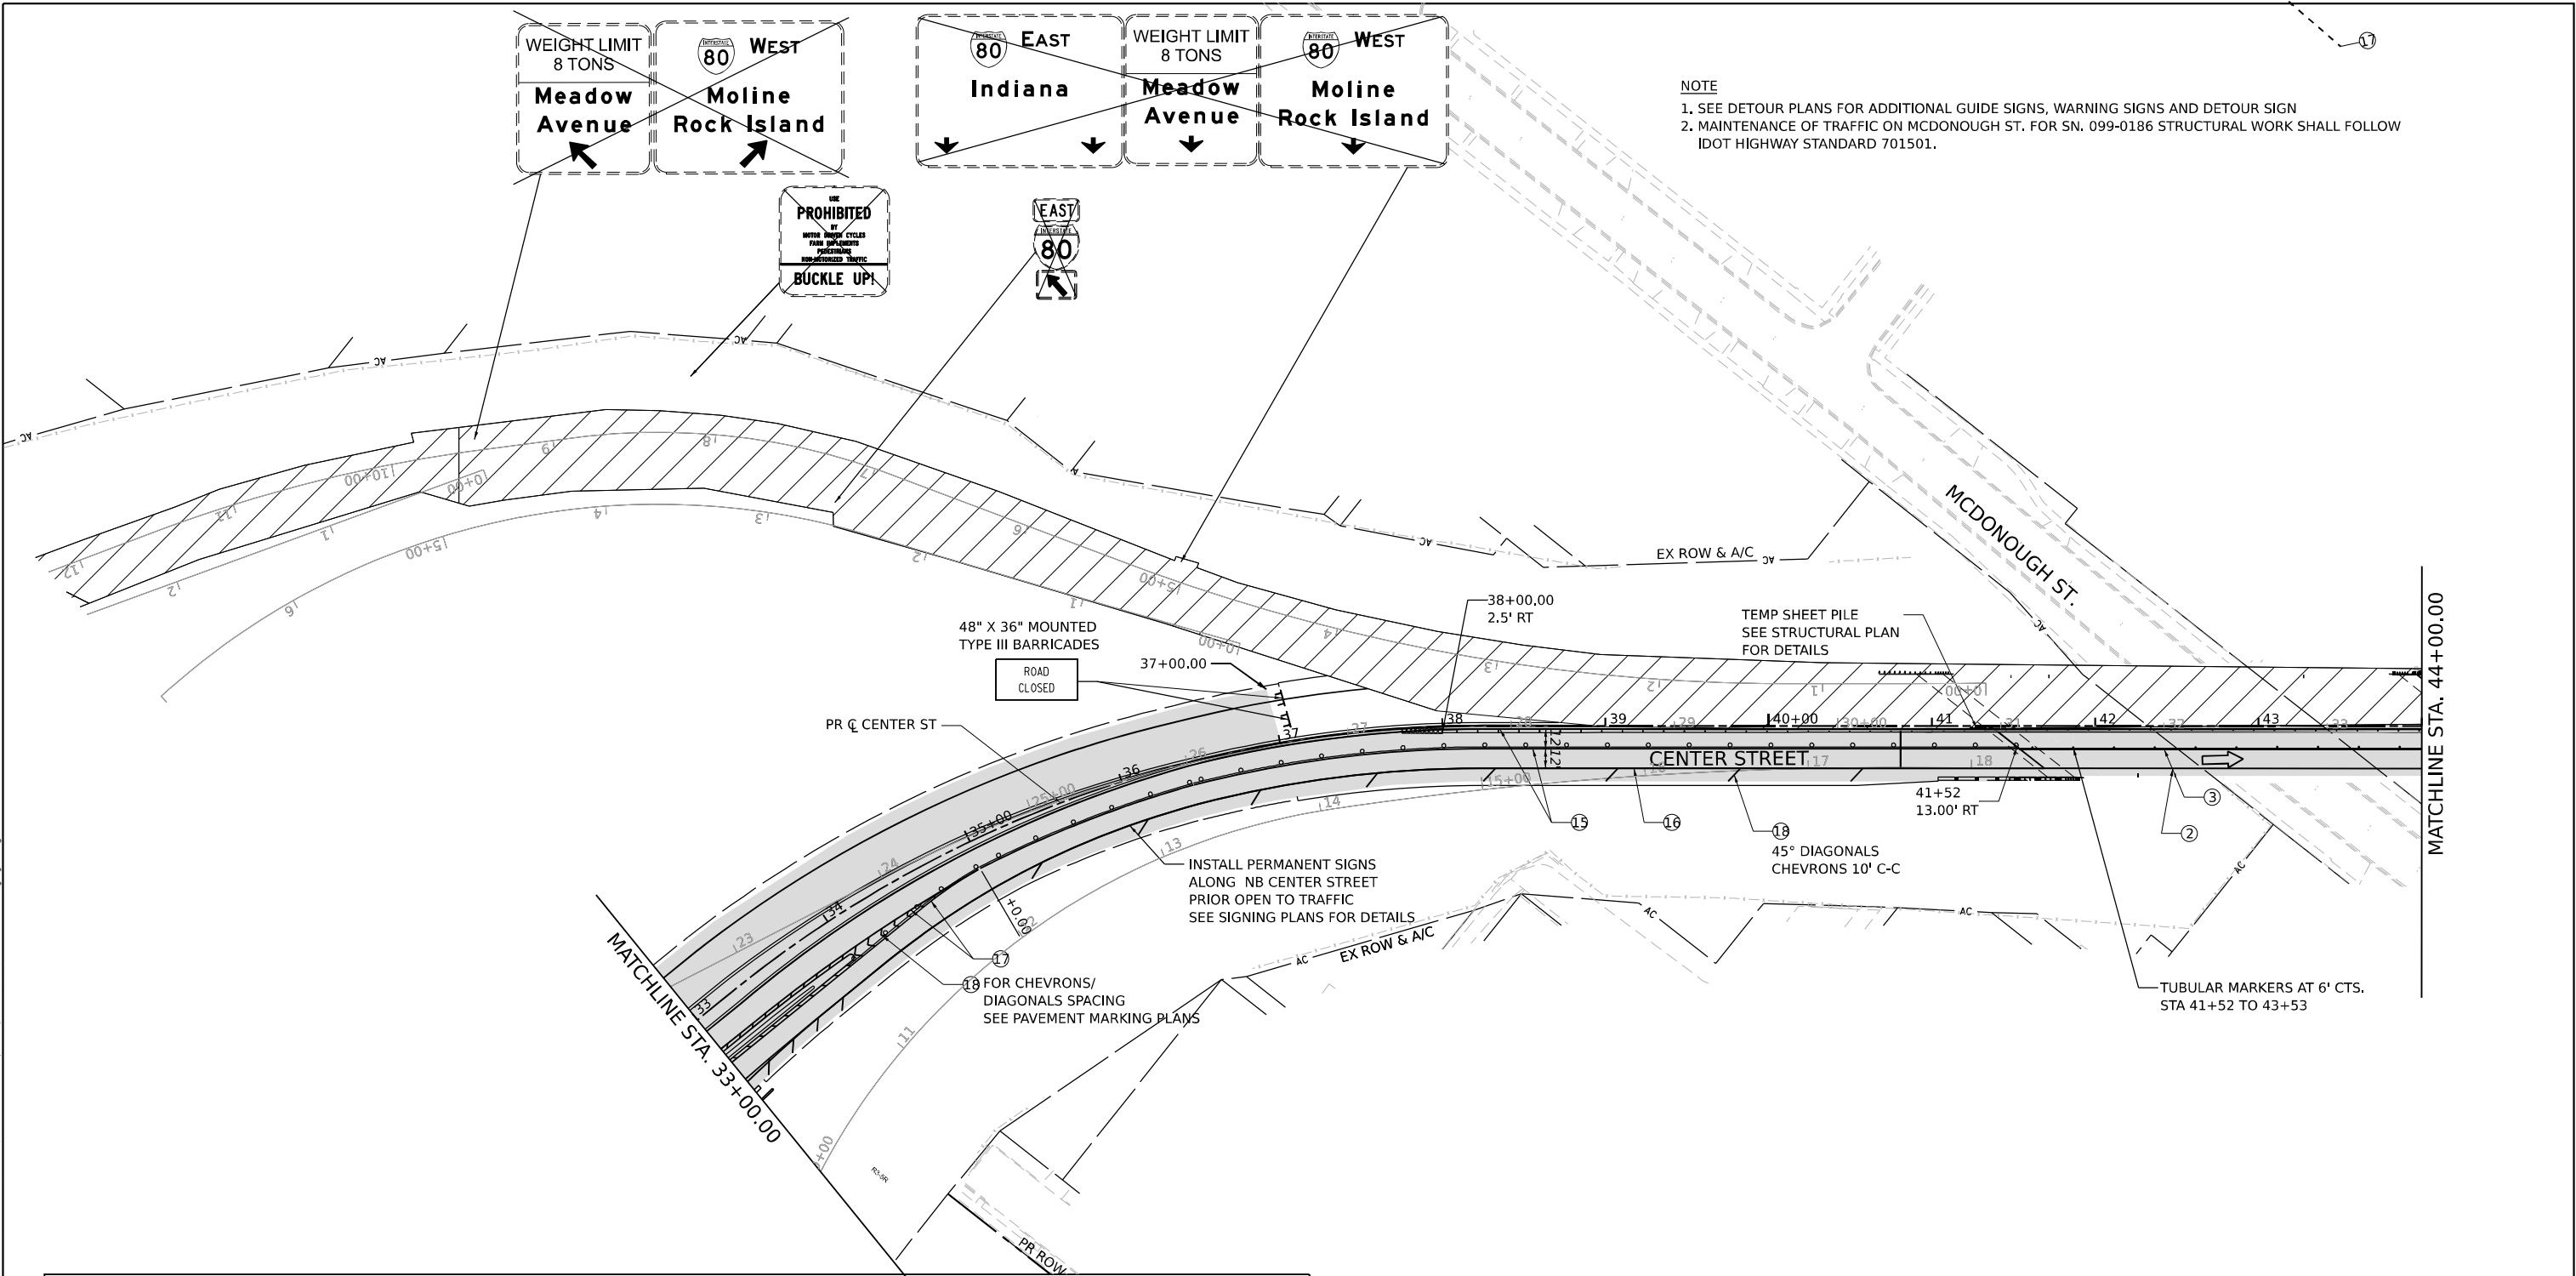

NOTE
1. SEE DETOUR PLANS FOR ADDITIONAL GUIDE SIGNS, WARNING SIGNS AND DETOUR SIGN
2. MAINTENANCE OF TRAFFIC ON MCDONOUGH ST. FOR SN. 099-0186 STRUCTURAL WORK SHALL FOLLOW IDOT HIGHWAY STANDARD 701501.

LEGEND	
	WORK ZONE
	PAVEMENT CONSTRUCTED IN PREVIOUS STAGE
	TEMPORARY PAVEMENT (PREVIOUSLY CONSTRUCTED)
	TEMPORARY PAVEMENT (ACTIVELY CONSTRUCTING)
	TEMPORARY CONCRETE BARRIER OR RELOCATE TEMPORARY CONCRETE BARRIER
	TYPE II BARRICADE, DRUM, OR VERTICAL BARRICADE WITH STEADY BURN MONODIRECTIONAL LIGHT @ 100 FT C-C ALONG ROADWAY (TANGENT), 50 FT CENTERS ALONG TAPERS AND RAMPS
	TEMPORARY IMPACT ATTENUATOR (NARROW) TL-3
	TEMPORARY IMPACT ATTENUATOR (WIDE) TL-3
	DIRECTIONAL INDICATOR BARRICADE WITH STEADY BURN MONODIRECTIONAL LIGHT
	TYPE III BARRICADE
	ARROW BOARD
	FROM PREVIOUS STAGE
	TEMPORARY TRAFFIC CONTROL SIGN AND SUPPORT
	TEMPORARY SOIL RETENTION SYSTEM
	EXISTING PAVEMENT MARKINGS
	PAVEMENT MARKING REMOVAL
	TEMP PVT MK - LINE 4" - EPOXY: 6' SKIP, 2' DASH WHITE
	TEMP PVT MK - LINE 4" - EPOXY: SOLID WHITE
	TEMP PVT MK - LINE 4" - EPOXY: SOLID YELLOW
	TEMP PVT MK - LINE 5" - EPOXY: 30' SKIP, 10' DASH WHITE
	TEMP PVT MK - LINE 8" - EPOXY: SOLID WHITE
	TEMP PVT MK - LINE 12" - EPOXY: SOLID WHITE
	TEMP PVT MK - LINE 4" - EPOXY: SOLID DOUBLE YELLOW
	TEMP PVT MK - LINE 4" - EPOXY: 30' SKIP, 10' DASH WHITE
	TEMP PVT MK - LINE 12" - EPOXY: YELLOW 45° DIAGONALS @ 75' SPACING INTERVALS
	TEMP PVT MK - LINE 4" - TYPE IV TAPE: WHITE 45° DIAGONALS
	TEMP PVT MK - EPOXY: WHITE LETTERS AND SYMBOLS
	TEMP PVT MK - LINE 6" - EPOXY: 9' SKIP, 3' DASH WHITE
	TEMP PVT MK - LINE 4" - TYPE IV TAPE: SOLID YELLOW
	TEMP PVT MK - LINE 4" - TYPE IV TAPE: SOLID WHITE
	TEMP PVT MK - LINE 8" - TYPE IV TAPE: SOLID WHITE
	TEMP PVT MK - LINE 12" - TYPE IV TAPE: SOLID WHITE
	TEMP PVT MK - LINE 4" - TYPE IV TAPE: 30' SKIP, 10' DASH WHITE
	TEMP PVT MK - LINE 24" - TYPE IV TAPE: SOLID WHITE

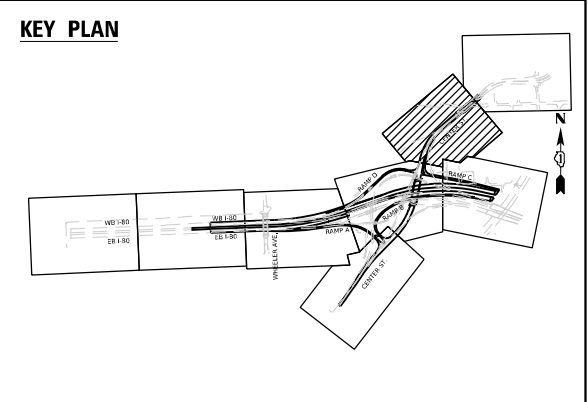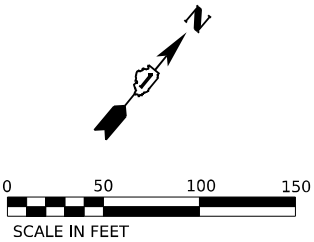




 WSP USA INC. 30 N. LASALLE STREET SUITE 4200 CHICAGO, IL 60602 TEL: (312) 782-8150	USER NAME = USCP702533	DESIGNED - HA	REVISED -	STATE OF ILLINOIS DEPARTMENT OF TRANSPORTATION	SUGGESTED STAGES OF CONSTRUCTION AND TRAFFIC CONTROL STAGE 4					F.A.I. RTE.	SECTION	COUNTY	TOTAL SHEETS	SHEET NO.
	PLOT SCALE = 100,000 ' / in.	DRAWN - HA	REVISED -							80	FAI 80 21 INTERCHANGE	WILL	1209	214
	PLOT DATE = 4/23/2025	CHECKED - SW	REVISED -							CONTRACT NO. 62R22				
		DATE - 4/25/2025	REVISED -							ILLINOIS FED. AID PROJECT				
	SCALE: 1"=50"				SHEET 7 OF 8 SHEETS			STA. 33+00 TO STA. 44+00						

<u>LEGEND</u>			(E)	EXISTING PAVEMENT MARKINGS	(13)	TEMP PVT MK - EPOXY: WHITE LETTERS AND SYMBOLS
	WORK ZONE		(R)	PAVEMENT MARKING REMOVAL	(14)	TEMP PVT MK - LINE 6" - EPOXY: 9' SKIP, 3' DASH WHITE
	PAVEMENT CONSTRUCTED IN PREVIOUS STAGE		(1)	TEMP PVT MK - LINE 4" - EPOXY: 6' SKIP, 2' DASH WHITE	(15)	TEMP PVT MK - LINE 4" - TYPE IV TAPE: SOLID YELLOW
	TEMPORARY PAVEMENT (PREVIOUSLY CONSTRUCTED)		(2)	TEMP PVT MK - LINE 4" - EPOXY: SOLID WHITE	(16)	TEMP PVT MK - LINE 4" - TYPE IV TAPE: SOLID WHITE
	TEMPORARY PAVEMENT (ACTIVELY CONSTRUCTING)		(3)	TEMP PVT MK - LINE 4" - EPOXY: SOLID YELLOW	(17)	TEMP PVT MK - LINE 8" - TYPE IV TAPE: SOLID WHITE
	TEMPORARY CONCRETE BARRIER OR RELOCATE TEMPORARY CONCRETE BARRIER		(4)	TEMP PVT MK - LINE 5" - EPOXY: 30' SKIP, 10' DASH WHITE	(18)	TEMP PVT MK - LINE 12" - TYPE IV TAPE: SOLID WHITE
	TYPE II BARRICADE, DRUM, OR VERTICAL BARRICADE WITH STEADY BURN MONODIRECTIONAL LIGHT @ 100 FT C-C ALONG ROADWAY (TANGENT), 50 FT CENTERS ALONG TAPERS AND RAMP		(5)	TEMP PVT MK - LINE 8" - EPOXY: SOLID WHITE	(19)	TEMP PVT MK - LINE 4" - TYPE IV TAPE: 30' SKIP, 10' DASH WHITE
			(6)	TEMP PVT MK - LINE 12" - EPOXY: SOLID WHITE	(20)	TEMP PVT MK - LINE 24" - TYPE IV TAPE: SOLID WHITE
	TEMPORARY IMPACT ATTENUATOR (NARROW) TL-3		(8)	TEMP PVT MK - LINE 4" - EPOXY: SOLID DOUBLE YELLOW		
	TEMPORARY IMPACT ATTENUATOR (WIDE) TL-3		(9)	TEMP PVT MK - LINE 4" - EPOXY: 30' SKIP, 10' DASH WHITE		
	DIRECTIONAL INDICATOR BARRICADE WITH STEADY BURN MONODIRECTIONAL LIGHT		(11)	TEMP PVT MK - LINE 12" - EPOXY: YELLOW 45° DIAGONALS @ 75' SPACING INTERVALS		
	TYPE III BARRICADE	* FROM PREVIOUS STAGE	(12)	TEMP PVT MK - LINE 4" - TYPE IV TAPE: WHITE 45° DIAGONALS		
	DIRECTION OF TRAFFIC	TEMPORARY TRAFFIC CONTROL SIGN AND SUPPORT				
	ARROW BOARD	~ TEMPORARY SOIL RETENTION SYSTEM				


*  R11-4-6030 MOUNTED
TYPE III BARRICADES

* 
R11-2-4830 MOUNTED
TYPE III BARRICADES

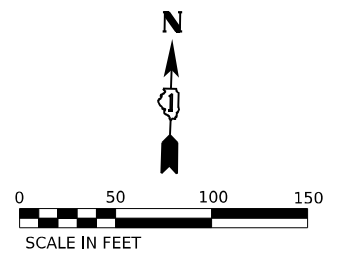
[illegible]

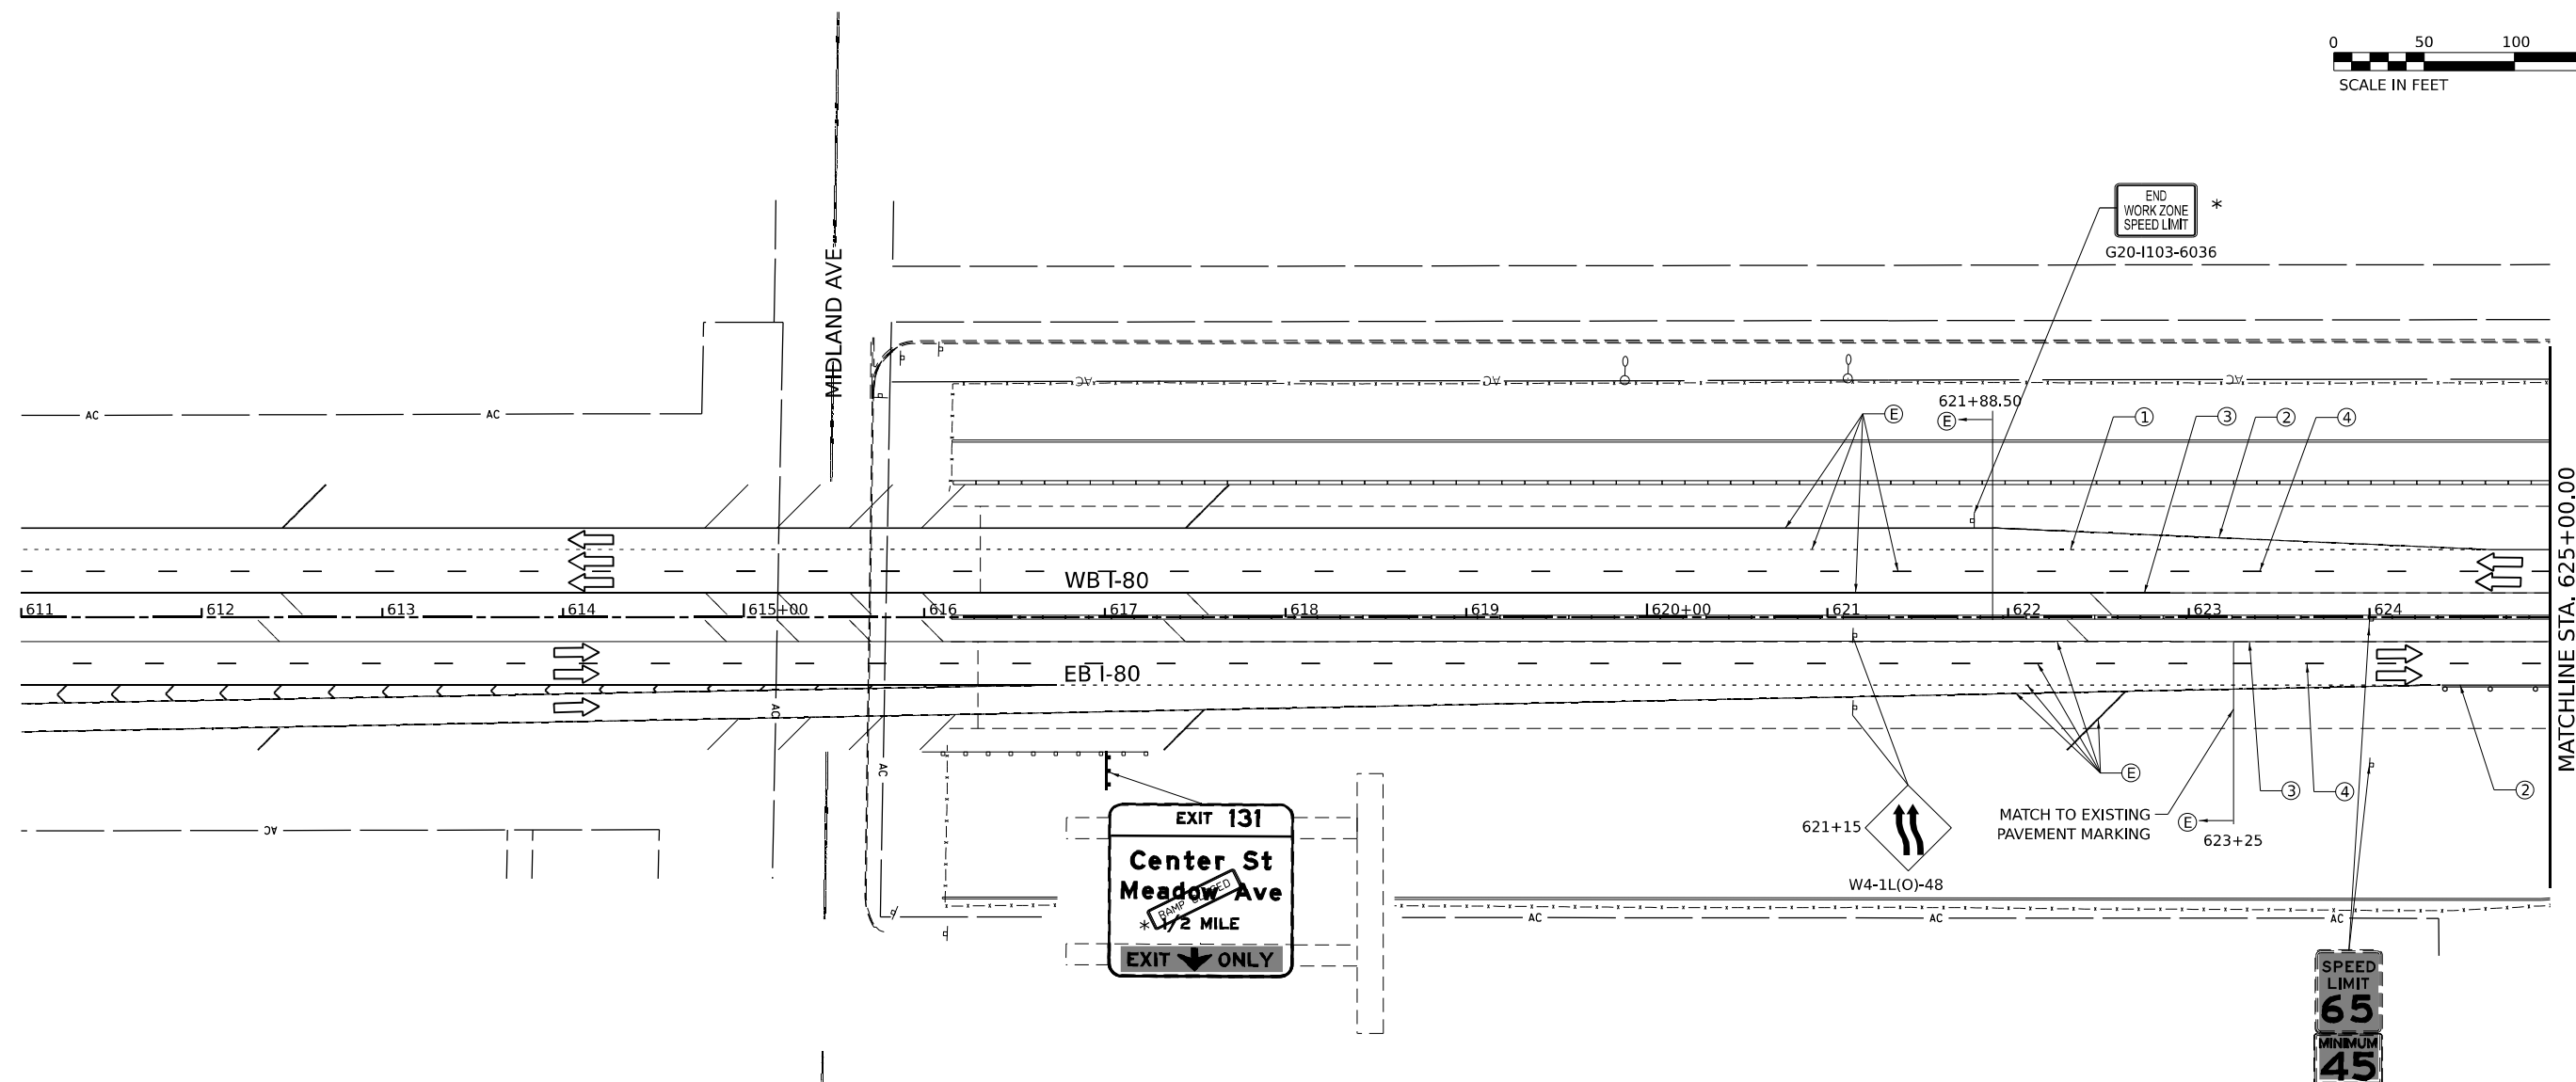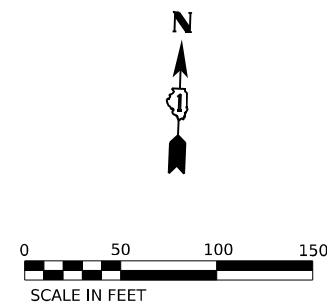

Model: Default
File Name: p:\transystems-pw-bentley.com\transys\corp-pw1-hosted\Documents\Projects_2018\CH401\401180022\03-WSP\CH401\62R22-INT-4 (Center)\Sheets\Civil\0162R22-shl-stage5-1.dgn


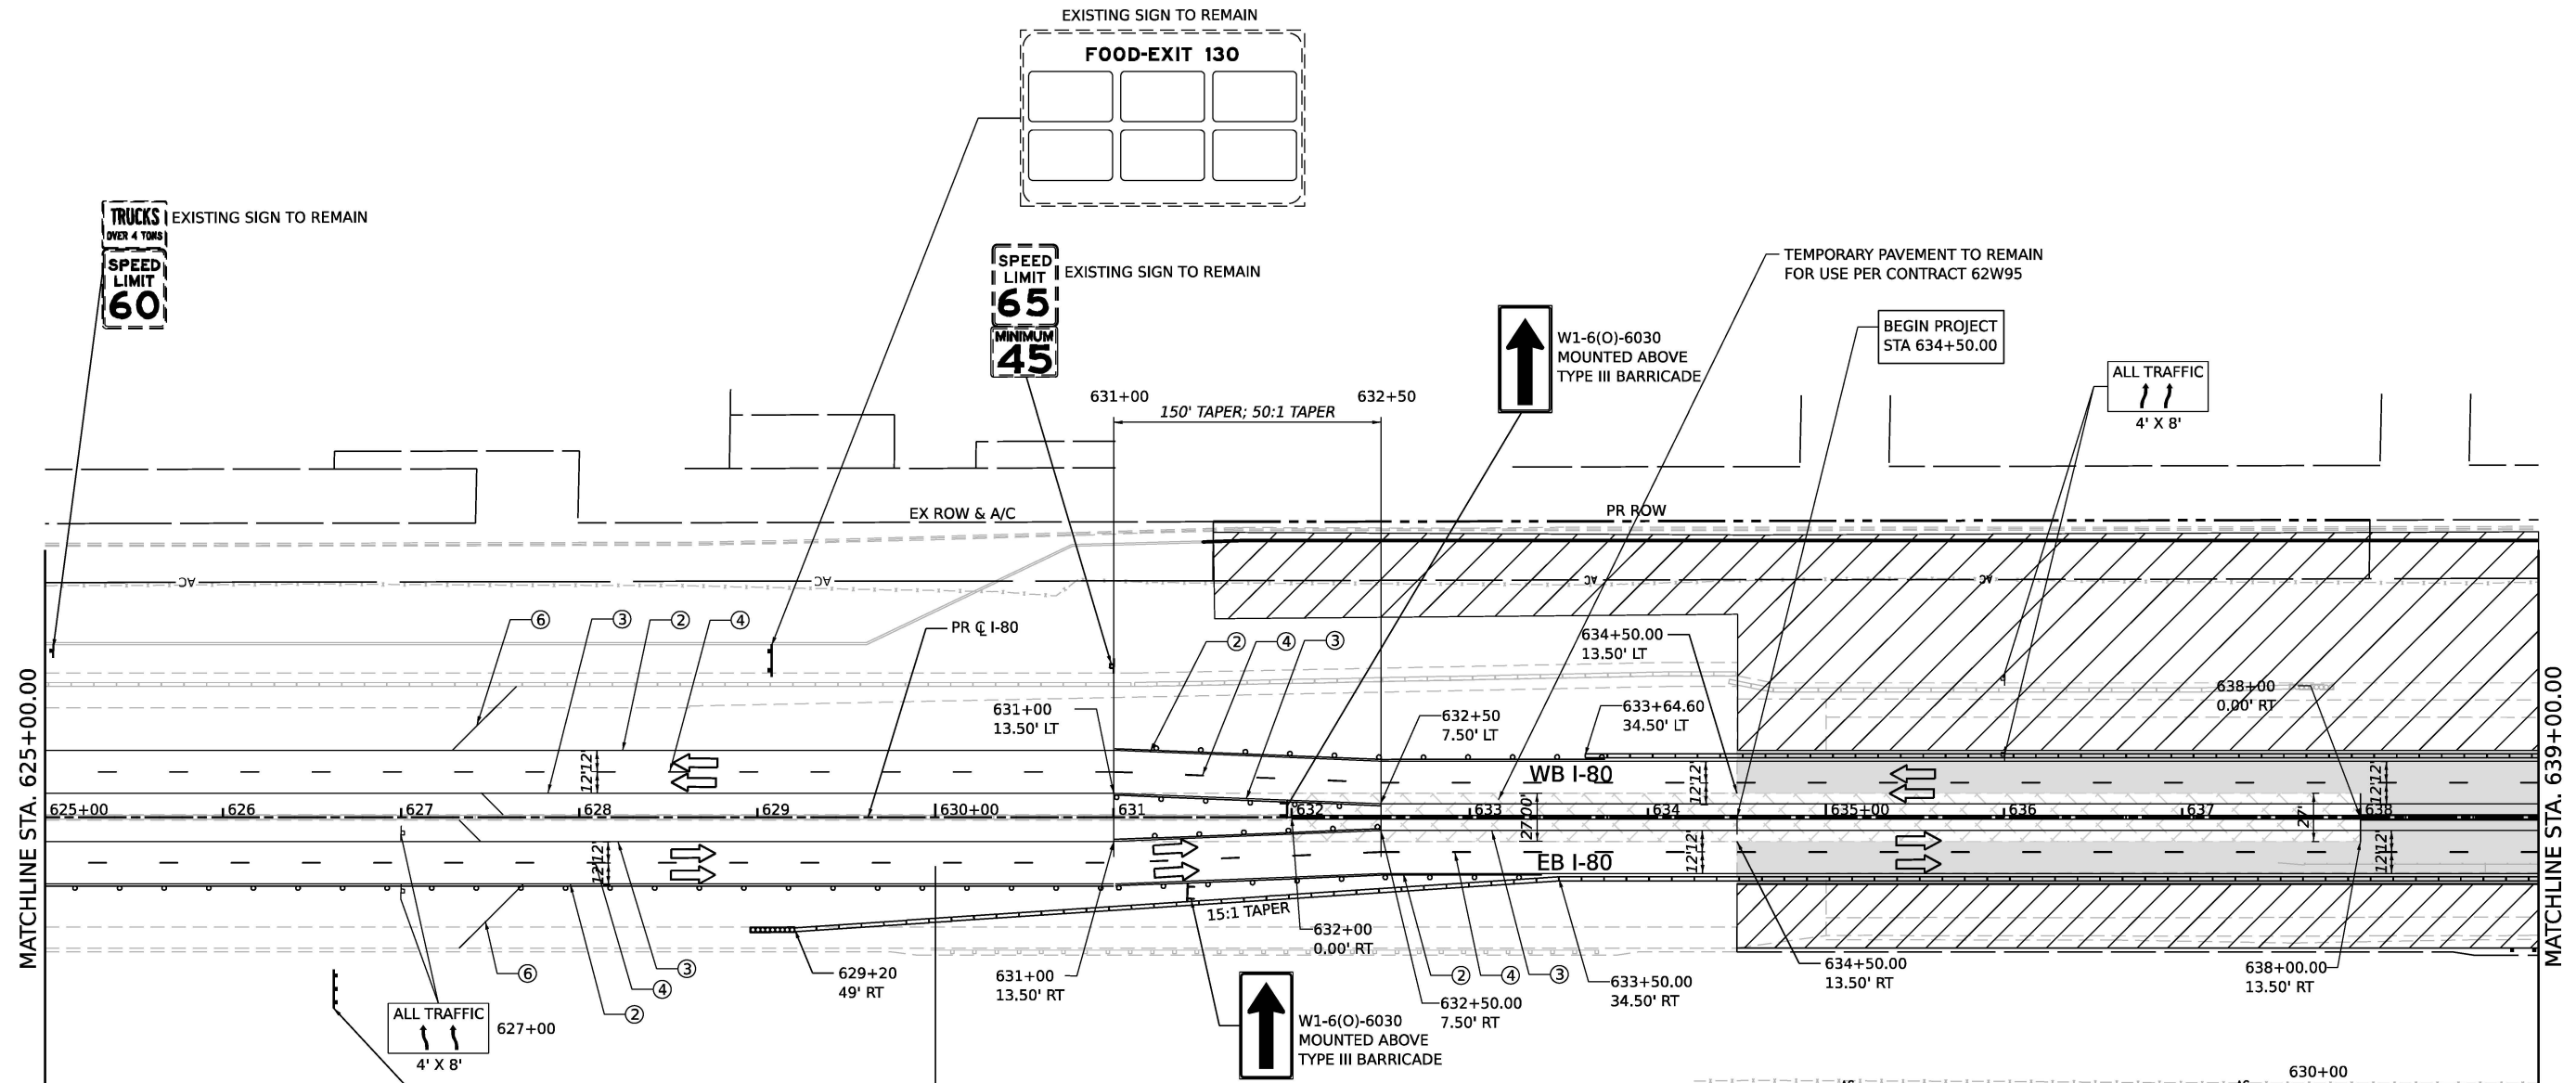


**Entering
I & M Canal
Nat'l Heritage Corridor**
EXISTING SIGN TO REMAIN

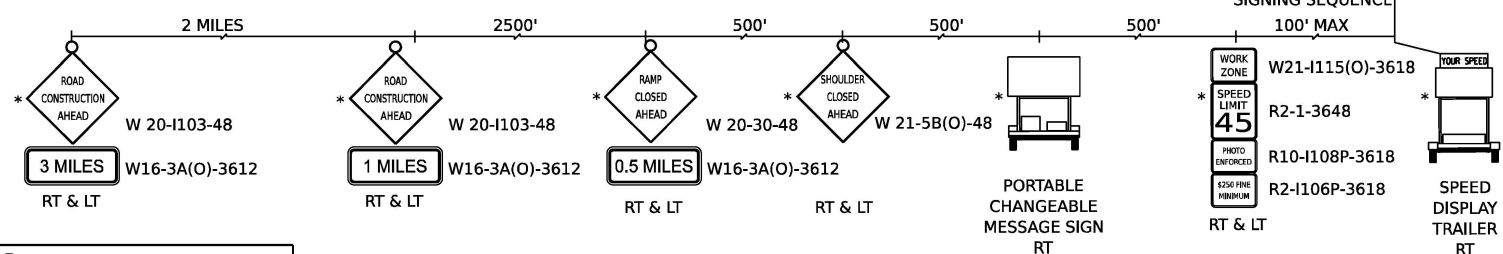


- LEGEND**
- | | | |
|---|--|--|
| WORK ZONE | EXISTING PAVEMENT MARKINGS | TEMP PVT MK - EPOXY: WHITE LETTERS AND SYMBOLS |
| PAVEMENT CONSTRUCTED IN PREVIOUS STAGE | PAVEMENT MARKING REMOVAL | TEMP PVT MK - LINE 4" - EPOXY: 6' SKIP, 2' DASH WHITE |
| TEMPORARY PAVEMENT (PREVIOUSLY CONSTRUCTED) | TEMP PVT MK - LINE 4" - EPOXY: SOLID WHITE | TEMP PVT MK - LINE 6" - EPOXY: 9' SKIP, 3' DASH WHITE |
| TEMPORARY PAVEMENT (ACTIVELY CONSTRUCTING) | TEMP PVT MK - LINE 4" - EPOXY: SOLID YELLOW | TEMP PVT MK - LINE 4" - TYPE IV TAPE: SOLID YELLOW |
| TEMPORARY CONCRETE BARRIER OR RELOCATE TEMPORARY CONCRETE BARRIER | TEMP PVT MK - LINE 5" - EPOXY: 30' SKIP, 10' DASH WHITE | TEMP PVT MK - LINE 4" - TYPE IV TAPE: SOLID WHITE |
| TYPE II BARRICADE, DRUM, OR VERTICAL BARRICADE WITH STEADY BURN MONODIRECTIONAL LIGHT @ 100 FT C-C ALONG ROADWAY (TANGENT), 50 FT CENTERS ALONG TAPERS AND RAMP | TEMP PVT MK - LINE 8" - EPOXY: SOLID WHITE | TEMP PVT MK - LINE 4" - TYPE IV TAPE: SOLID WHITE |
| TEMPORARY IMPACT ATTENUATOR (NARROW) TL-3 | TEMP PVT MK - LINE 12" - EPOXY: SOLID WHITE | TEMP PVT MK - LINE 8" - TYPE IV TAPE: SOLID WHITE |
| TEMPORARY IMPACT ATTENUATOR (WIDE) TL-3 | TEMP PVT MK - LINE 4" - EPOXY: SOLID DOUBLE YELLOW | TEMP PVT MK - LINE 12" - TYPE IV TAPE: SOLID WHITE |
| DIRECTIONAL INDICATOR BARRICADE WITH STEADY BURN MONODIRECTIONAL LIGHT | TEMP PVT MK - LINE 4" - EPOXY: 30' SKIP, 10' DASH WHITE | TEMP PVT MK - LINE 4" - TYPE IV TAPE: SOLID WHITE |
| TYPE III BARRICADE | TEMP PVT MK - LINE 12" - EPOXY: YELLOW 45° DIAGONALS @ 75' SPACING INTERVALS | TEMP PVT MK - LINE 4" - TYPE IV TAPE: 30' SKIP, 10' DASH WHITE |
| DIRECTION OF TRAFFIC | TEMP PVT MK - LINE 4" - TYPE IV TAPE: WHITE 45° DIAGONALS | TEMP PVT MK - LINE 24" - TYPE IV TAPE: SOLID WHITE |
| ARROW BOARD | FROM PREVIOUS STAGE | |
| | TEMPORARY TRAFFIC CONTROL SIGN AND SUPPORT | |
| | TEMPORARY SOIL RETENTION SYSTEM | |

EASTBOUND ADVANCED SIGNING SEQUENCE
(MAINTAIN FROM PREVIOUS STAGE)

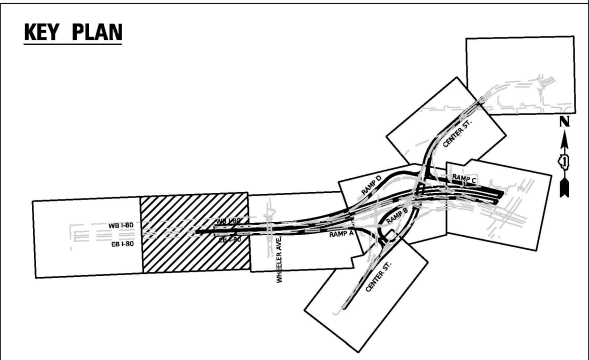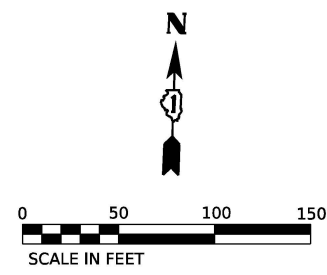

 WSP USA Inc. 30 N. LASALLE STREET SUITE 4200 CHICAGO, IL 60602 TEL: (312) 782-9150	USER NAME = USCP702533		DESIGNED - HA	REVISED -	STATE OF ILLINOIS DEPARTMENT OF TRANSPORTATION	SUGGESTED STAGES OF CONSTRUCTION AND TRAFFIC CONTROL						F.A.I. RTE.	SECTION	COUNTY	TOTAL SHEETS	SHEET NO.
	DRAWN - HA		REVISIED -	REVISIED -		STAGE 5						80	FAI 80 21 INTERCHANGE	WILL	1209	217
	PLOT SCALE = 100,000' / in.		CHECKED - SW	REVISIED -								CONTRACT NO. 62R22				
	PLOT DATE = 4/23/2025		DATE - 4/25/2025	REVISIED -								ILLINOIS FED. AID PROJECT				
								SCALE: 1"=50"		SHEET 2 OF 8 SHEETS		STA. 625+00 TO STA. 639+00				

KEY PLAN

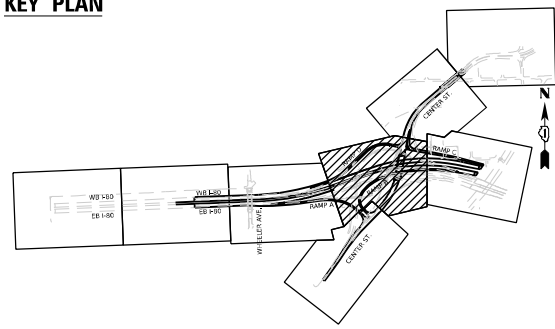


EXIT 130 A-B
Larkin Ave
1 MILE

EXIT 132 A-B
Chicago St
1 MILE

MATCHLINE STA. 18+00.00


MATCHLINE STA. 31+00.00

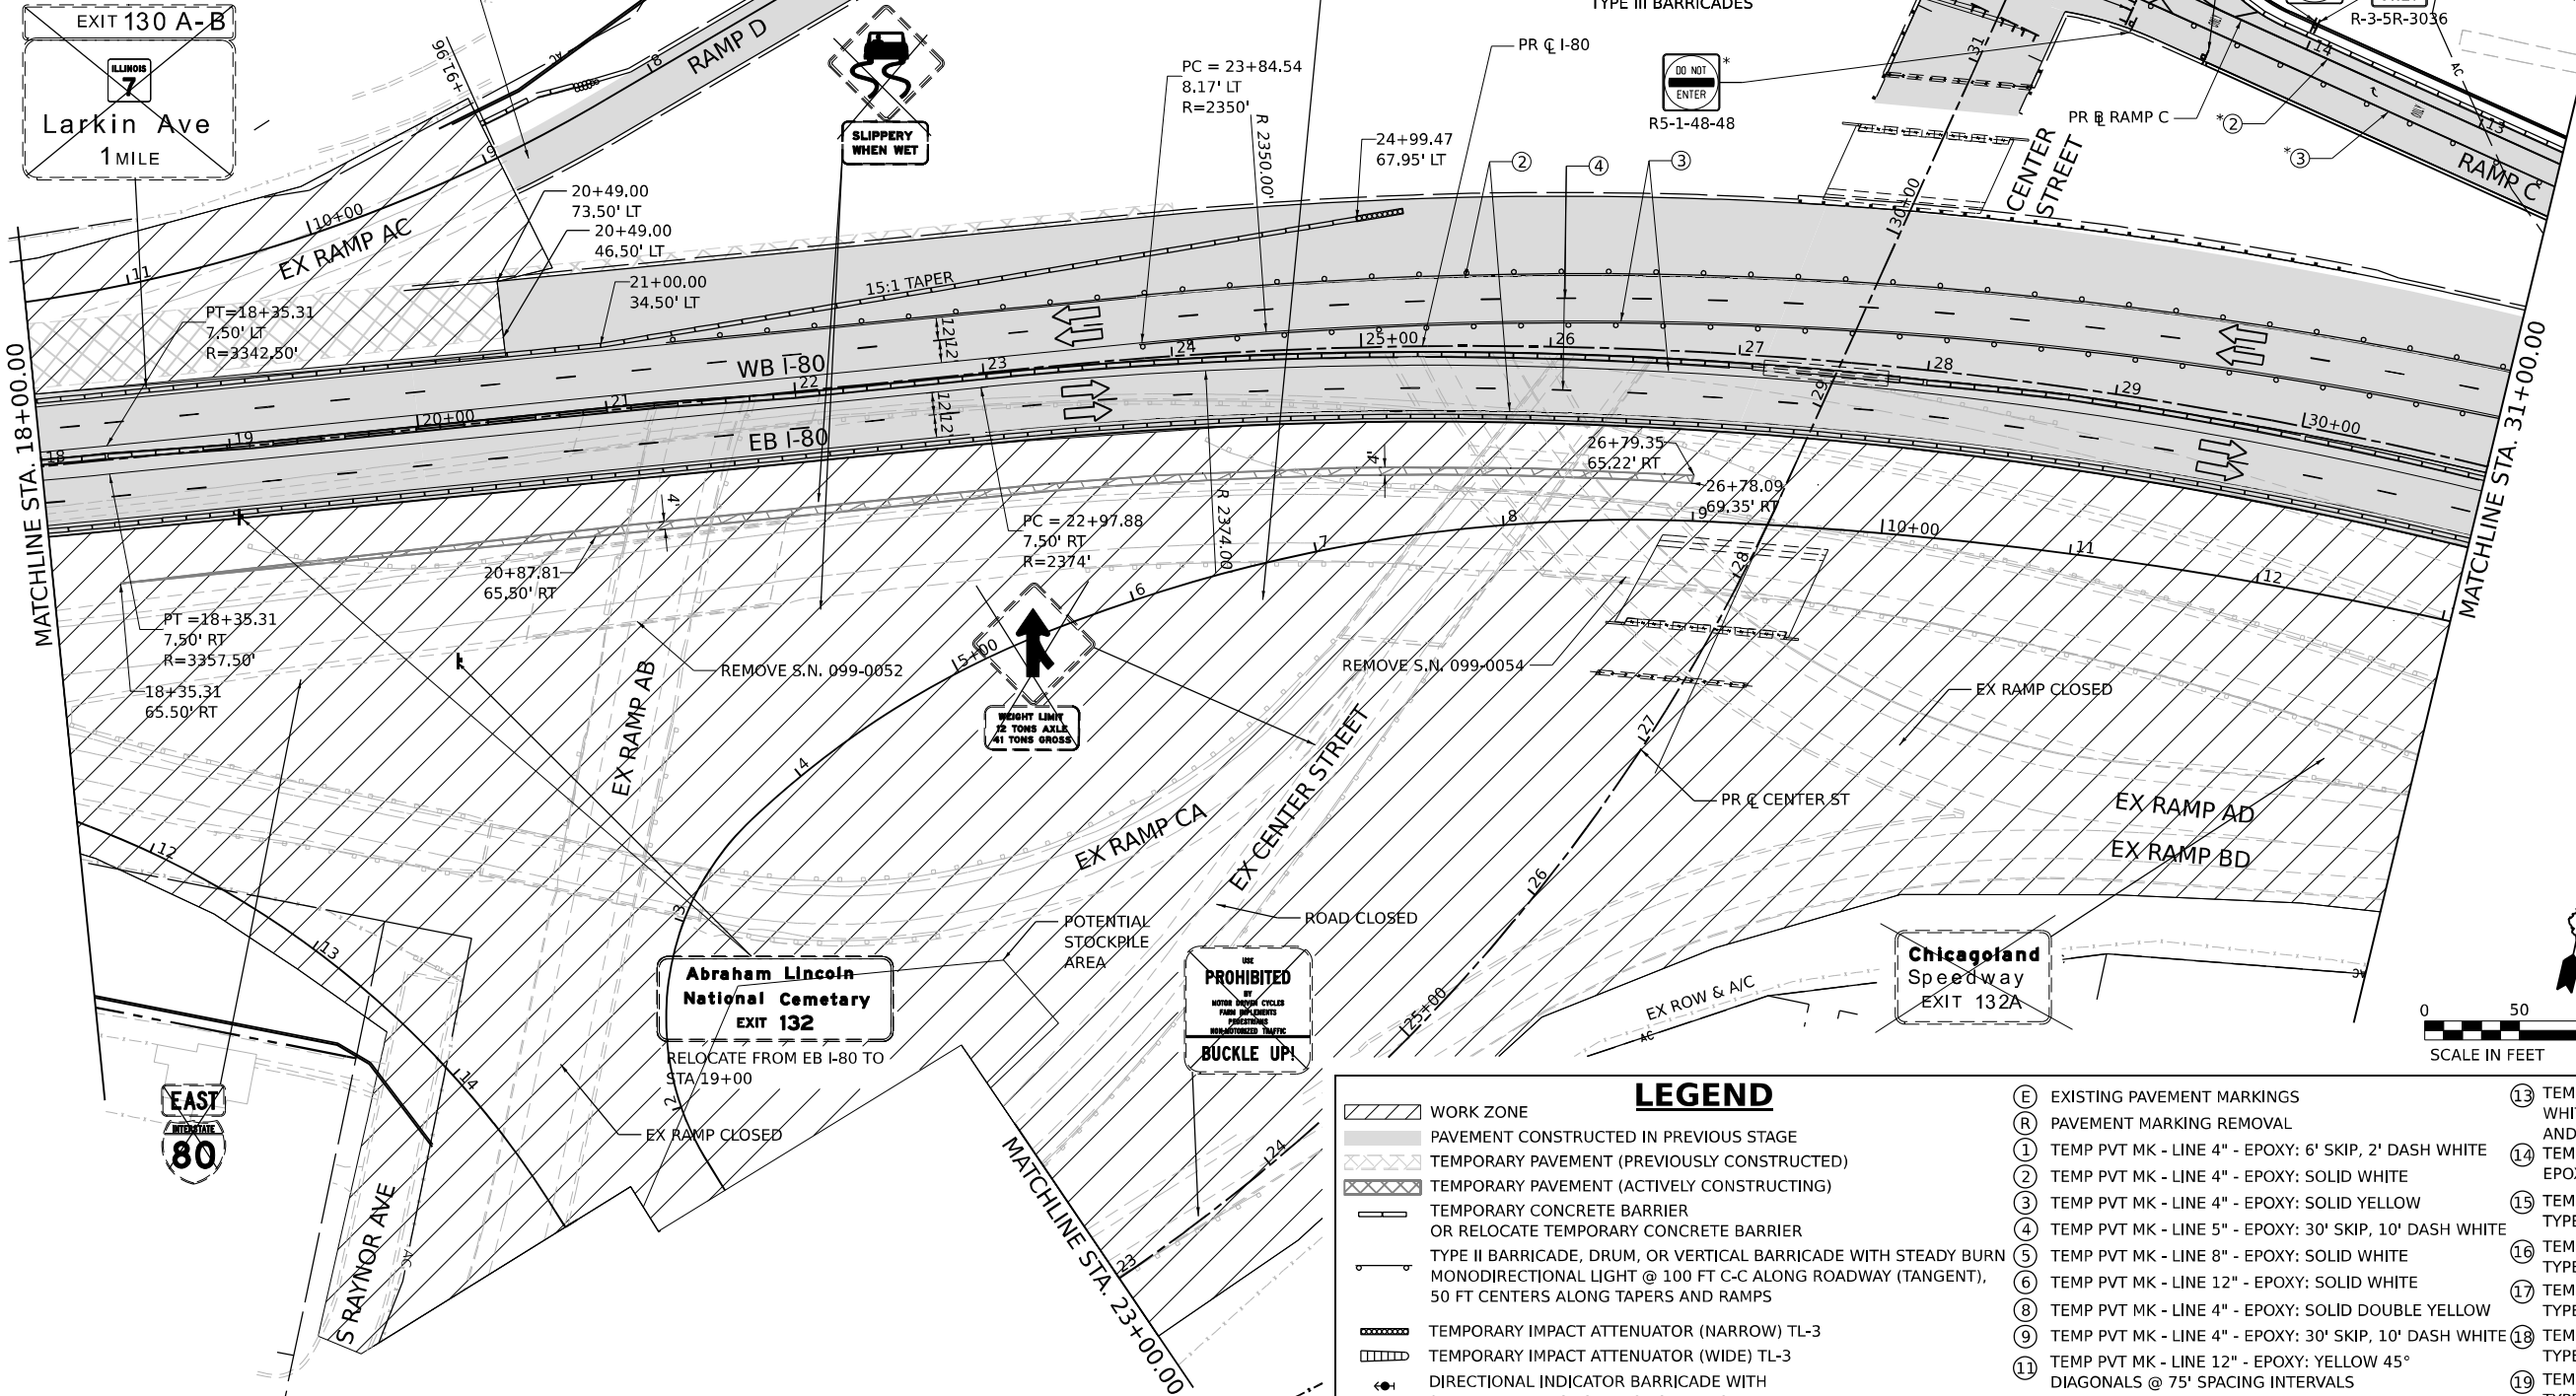

EAST
INTERSTATE
80

Abraham Lincoln
National Cemetery
EXIT 132

Chicagoand
Speedway
EXIT 132A

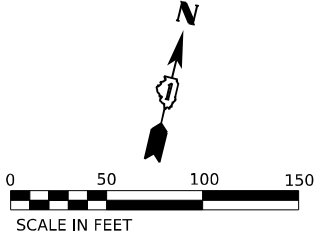

LEGEND			
	WORK ZONE	(E)	EXISTING PAVEMENT MARKINGS
	PAVEMENT CONSTRUCTED IN PREVIOUS STAGE	(R)	PAVEMENT MARKING REMOVAL
	TEMPORARY PAVEMENT (PREVIOUSLY CONSTRUCTED)	(1)	TEMP PVT MK - LINE 4" - EPOXY: 6' SKIP, 2' DASH WHITE
	TEMPORARY PAVEMENT (ACTIVELY CONSTRUCTING)	(2)	TEMP PVT MK - LINE 4" - EPOXY: SOLID WHITE
	TEMPORARY CONCRETE BARRIER	(3)	TEMP PVT MK - LINE 4" - EPOXY: SOLID YELLOW
	OR RELOCATE TEMPORARY CONCRETE BARRIER	(4)	TEMP PVT MK - LINE 5" - EPOXY: 30' SKIP, 10' DASH WHITE
	TYPE II BARRICADE, DRUM, OR VERTICAL BARRICADE WITH STEADY BURN MONODIRECTIONAL LIGHT @ 100 FT C-C ALONG ROADWAY (TANGENT), 50 FT CENTERS ALONG TAPERS AND RAMP	(5)	TEMP PVT MK - LINE 8" - EPOXY: SOLID WHITE
	TEMPORARY IMPACT ATTENUATOR (NARROW) TL-3	(6)	TEMP PVT MK - LINE 12" - EPOXY: SOLID WHITE
	TEMPORARY IMPACT ATTENUATOR (WIDE) TL-3	(8)	TEMP PVT MK - LINE 4" - EPOXY: SOLID DOUBLE YELLOW
	DIRECTIONAL INDICATOR BARRICADE WITH STEADY BURN MONODIRECTIONAL LIGHT	(9)	TEMP PVT MK - LINE 4" - EPOXY: 30' SKIP, 10' DASH WHITE
	TYPE III BARRICADE	(11)	TEMP PVT MK - LINE 12" - EPOXY: YELLOW 45° DIAGONALS @ 75' SPACING INTERVALS
	DIRECTION OF TRAFFIC	(12)	TEMP PVT MK - LINE 4" - TYPE IV TAPE: WHITE 45° DIAGONALS
	ARROW BOARD	(13)	TEMP PVT MK - EPOXY: WHITE LETTERS AND SYMBOLS
	* FROM PREVIOUS STAGE	(14)	TEMP PVT MK - LINE 6" - EPOXY: 9' SKIP, 3' DASH WHITE
	TEMPORARY TRAFFIC CONTROL SIGN AND SUPPORT	(15)	TEMP PVT MK - LINE 4" - TYPE IV TAPE: SOLID YELLOW
	TEMPORARY SOIL RETENTION SYSTEM	(16)	TEMP PVT MK - LINE 4" - TYPE IV TAPE: SOLID WHITE
		(17)	TEMP PVT MK - LINE 8" - TYPE IV TAPE: SOLID WHITE
		(18)	TEMP PVT MK - LINE 12" - TYPE IV TAPE: SOLID WHITE
		(19)	TEMP PVT MK - LINE 4" - TYPE IV TAPE: 30' SKIP, 10' DASH WHITE
		(20)	TEMP PVT MK - LINE 24" - TYPE IV TAPE: SOLID WHITE

STATE OF ILLINOIS
DEPARTMENT OF TRANSPORTATION



SUGGESTED STAGES OF CONSTRUCTION AND TRAFFIC CONTROL
STAGE 5

SCALE: 1"=50' SHEET 4 OF 8 SHEETS STA. 18+00 TO STA. 31+00



F.A.I. RTE.	SECTION	COUNTY	TOTAL SHEETS	SHEET NO.
80	FAI 80 21 INTERCHANGE	WILL	1209	219
CONTRACT NO. 62R22				
ILLINOIS FED. AID PROJECT				

WSP
WSP USA INC.
30 N. LA SALLE STREET
SUITE 4200
CHICAGO, IL 60602
TEL: (312) 782-8150


USER NAME	= USCP702533	DESIGNED	- HA	REVISED	-
DRAWN	- HA	CHECKED	- SW	REVISED	-
PLOT SCALE	= 100,000' / in.	DATE	- 4/25/2025	REVISED	-
PLOT DATE	= 4/23/2025				

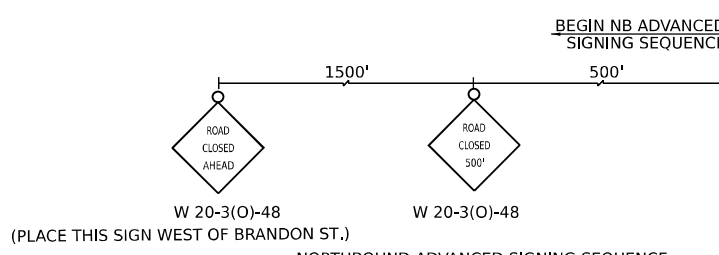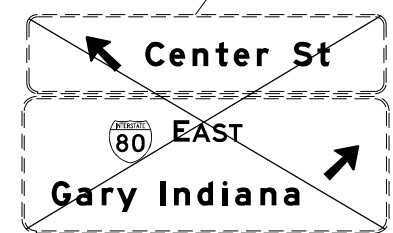

LEGEND		
	WORK ZONE	
	PAVEMENT CONSTRUCTED IN PREVIOUS STAGE	
	TEMPORARY PAVEMENT (PREVIOUSLY CONSTRUCTED)	
	TEMPORARY PAVEMENT (ACTIVELY CONSTRUCTING)	
	TEMPORARY CONCRETE BARRIER	
	OR RELOCATE TEMPORARY CONCRETE BARRIER	
	TYPE II BARRICADE, DRUM, OR VERTICAL BARRICADE WITH STEADY BURN MONODIRECTIONAL LIGHT @ 100 FT C-C ALONG ROADWAY (TANGENT), 50 FT CENTERS ALONG TAPERS AND RAMPS	
	TEMPORARY IMPACT ATTENUATOR (NARROW) TL-3	
	TEMPORARY IMPACT ATTENUATOR (WIDE) TL-3	
	DIRECTIONAL INDICATOR BARRICADE WITH STEADY BURN MONODIRECTIONAL LIGHT	
	TYPE III BARRICADE	
	DIRECTION OF TRAFFIC	
	ARROW BOARD	
	FROM PREVIOUS STAGE	
	TEMPORARY TRAFFIC CONTROL SIGN AND SUPPORT	
	TEMPORARY SOIL RETENTION SYSTEM	
	EXISTING PAVEMENT MARKINGS	
	PAVEMENT MARKING REMOVAL	
	TEMP PVT MK - LINE 4" - EPOXY: 6' SKIP, 2' DASH WHITE	
	TEMP PVT MK - LINE 4" - EPOXY: SOLID WHITE	
	TEMP PVT MK - LINE 4" - EPOXY: SOLID YELLOW	
	TEMP PVT MK - LINE 5" - EPOXY: 30' SKIP, 10' DASH WHITE	
	TEMP PVT MK - LINE 8" - EPOXY: SOLID WHITE	
	TEMP PVT MK - LINE 12" - EPOXY: SOLID WHITE	
	TEMP PVT MK - LINE 4" - EPOXY: SOLID DOUBLE YELLOW	
	TEMP PVT MK - LINE 4" - EPOXY: 30' SKIP, 10' DASH WHITE	
	TEMP PVT MK - LINE 12" - EPOXY: YELLOW 45° DIAGONALS @ 75' SPACING INTERVALS	
	TEMP PVT MK - LINE 4" - TYPE IV TAPE: WHITE 45° DIAGONALS	
	TEMP PVT MK - EPOXY: WHITE LETTERS AND SYMBOLS	
	TEMP PVT MK - LINE 6" - EPOXY: 9' SKIP, 3' DASH WHITE	
	TEMP PVT MK - LINE 4" - TYPE IV TAPE: SOLID YELLOW	
	TEMP PVT MK - LINE 4" - TYPE IV TAPE: SOLID WHITE	
	TEMP PVT MK - LINE 8" - TYPE IV TAPE: SOLID WHITE	
	TEMP PVT MK - LINE 12" - TYPE IV TAPE: SOLID WHITE	
	TEMP PVT MK - LINE 4" - TYPE IV TAPE: 30' SKIP, 10' DASH WHITE	
	TEMP PVT MK - LINE 24" - TYPE IV TAPE: SOLID WHITE	

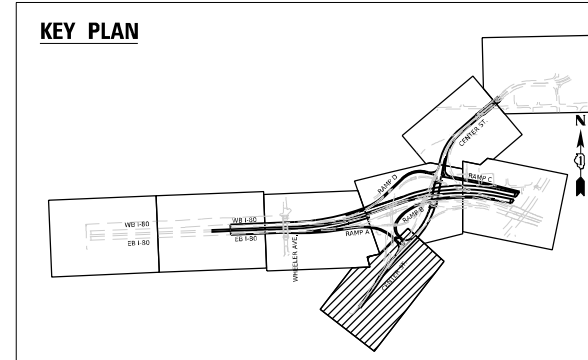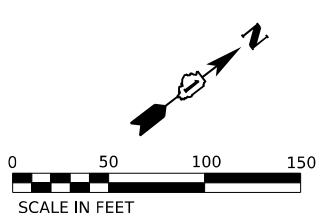



NOTE:
SEE DETOUR PLANS FOR ADDITIONAL GUIDE SIGNS, WARNING SIGNS AND DETOUR SIGN

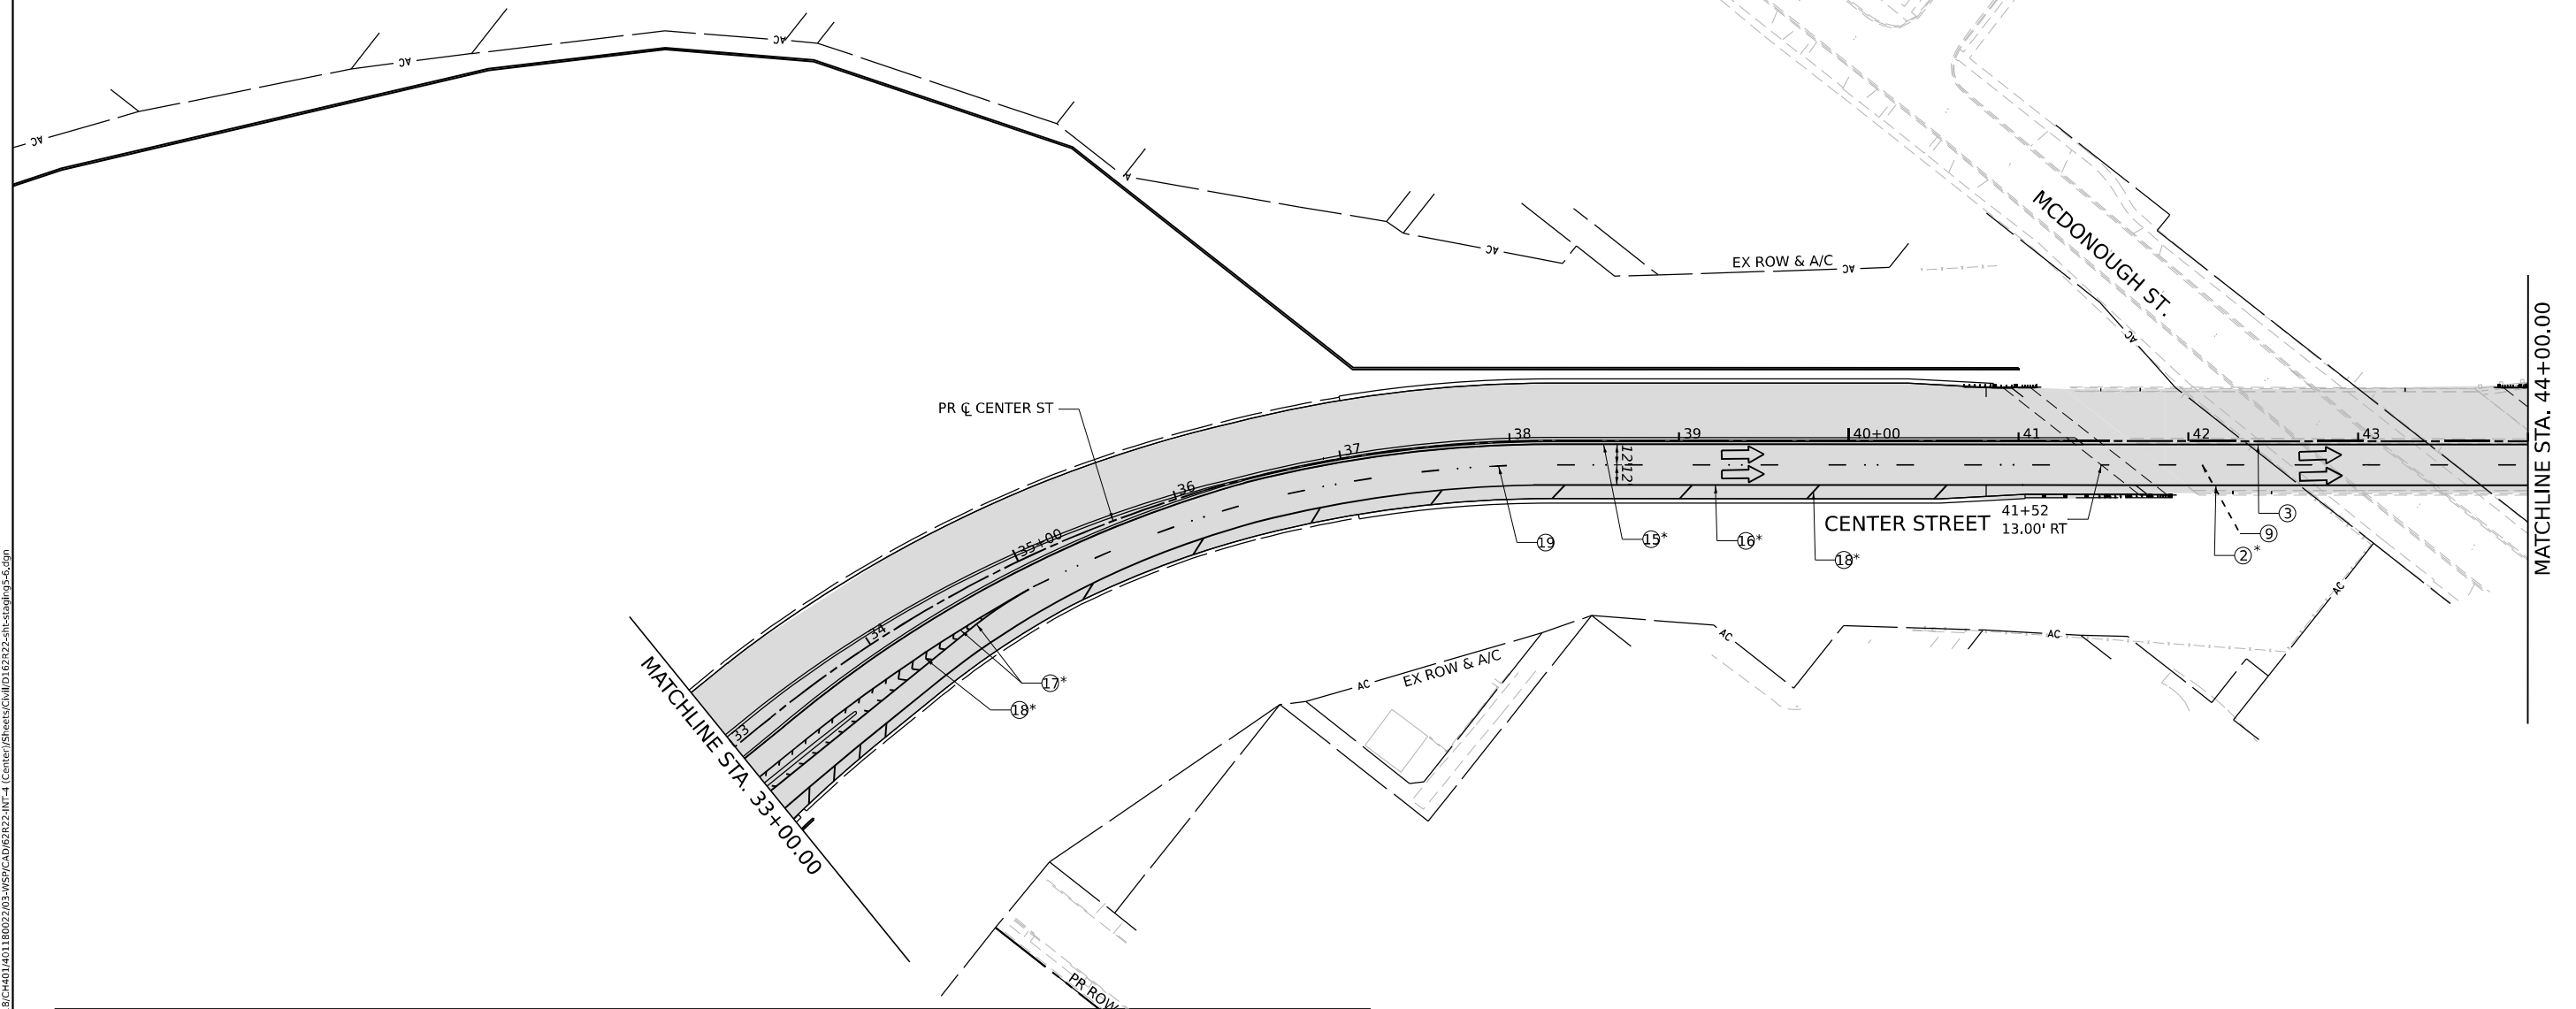

LEGEND

- | LEGEND | | |
|---|--|---|
|  | WORK ZONE | (E) EXISTING PAVEMENT MARKINGS |
|  | PAVEMENT CONSTRUCTED IN PREVIOUS STAGE | (R) PAVEMENT MARKING REMOVAL |
|  | TEMPORARY PAVEMENT (PREVIOUSLY CONSTRUCTED) | (1) TEMP PVT MK - LINE 4" - EPOXY: 6' SKIP, 2' DASH WHITE |
|  | TEMPORARY PAVEMENT (ACTIVELY CONSTRUCTING) | (2) TEMP PVT MK - LINE 4" - EPOXY: SOLID WHITE |
|  | TEMPORARY CONCRETE BARRIER | (3) TEMP PVT MK - LINE 4" - EPOXY: SOLID YELLOW |
|  | OR RELOCATE TEMPORARY CONCRETE BARRIER | (4) TEMP PVT MK - LINE 5" - EPOXY: 30' SKIP, 10' DASH WHITE |
|  | TYPE II BARRICADE, DRUM, OR VERTICAL BARRICADE WITH STEADY BURN MONODIRECTIONAL LIGHT @ 100 FT C-C ALONG ROADWAY (TANGENT), 50 FT CENTERS ALONG TAPERS AND RAMPS | (5) TEMP PVT MK - LINE 8" - EPOXY: SOLID WHITE |
|  | TEMPORARY IMPACT ATTENUATOR (NARROW) TL-3 | (6) TEMP PVT MK - LINE 12" - EPOXY: SOLID WHITE |
|  | TEMPORARY IMPACT ATTENUATOR (WIDE) TL-3 | (8) TEMP PVT MK - LINE 4" - EPOXY: SOLID DOUBLE YELLOW |
|  | DIRECTIONAL INDICATOR BARRICADE WITH STEADY BURN MONODIRECTIONAL LIGHT | (9) TEMP PVT MK - LINE 4" - EPOXY: 30' SKIP, 10' DASH WHITE |
|  | TYPE III BARRICADE | (11) TEMP PVT MK - LINE 12" - EPOXY: YELLOW 45° DIAGONALS @ 75' SPACING INTERVALS |
|  | DIRECTION OF TRAFFIC | (12) TEMP PVT MK - LINE 4" - TYPE IV TAPE: WHITE 45° DIAGONALS |
|  | ARROW BOARD | (13) TEMP PVT MK - LINE 4" - EPOXY: WHITE LETTERS AND SYMBOLS |
|  | TEMPORARY SOIL RETENTION SYSTEM | (14) TEMP PVT MK - LINE 6" - EPOXY: 9' SKIP, 3' DASH WHITE |
| | | (15) TEMP PVT MK - LINE 4" - TYPE IV TAPE: SOLID YELLOW |
| | | (16) TEMP PVT MK - LINE 4" - TYPE IV TAPE: SOLID WHITE |
| | | (17) TEMP PVT MK - LINE 8" - TYPE IV TAPE: SOLID WHITE |
| | | (18) TEMP PVT MK - LINE 12" - TYPE IV TAPE: SOLID WHITE |
| | | (19) TEMP PVT MK - LINE 4" - TYPE IV TAPE: 30' SKIP, 10' DASH WHITE |
| | | (20) TEMP PVT MK - LINE 24" - TYPE IV TAPE: SOLID WHITE |

KEY PLAN

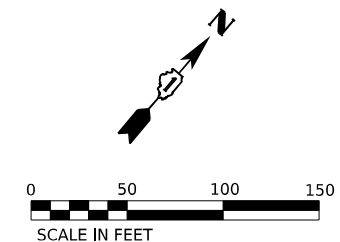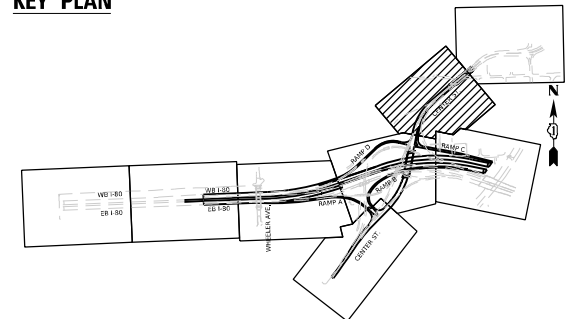

**STATE OF ILLINOIS
DEPARTMENT OF TRANSPORTATION**

SUGGESTED STAGES OF CONSTRUCTION AND TRAFFIC CONTROL


STAGE 5

F.A.I. RTE.	SECTION	COUNTY	TOTAL SHEETS	SHEET NO.
80	FAI 80 21 INTERCHANGE	WILL	1209	222
		CONTRACT NO. 62R22		
		ILLINOIS	FED. AID PROJECT	

Model: Default
File Name: p:\projects\transystems-pw\hntb\comtransystems-pw\hntb\hntb\Documents\Projects_2018\CH400140118002203-MS9\CAD\62R22-INT-4_Center\Sheet\CLW\ID12R22-sh-tap\tag5-7.dgn

LEGEND		
	WORK ZONE	(E) EXISTING PAVEMENT MARKINGS
	PAVEMENT CONSTRUCTED IN PREVIOUS STAGE	(R) PAVEMENT MARKING REMOVAL
	TEMPORARY PAVEMENT (PREVIOUSLY CONSTRUCTED)	(1) TEMP PVT MK - LINE 4" - EPOXY: 6' SKIP, 2' DASH WHITE
	TEMPORARY PAVEMENT (ACTIVELY CONSTRUCTING)	(2) TEMP PVT MK - LINE 4" - EPOXY: SOLID WHITE
	TEMPORARY CONCRETE BARRIER	(3) TEMP PVT MK - LINE 4" - EPOXY: SOLID YELLOW
	OR RELOCATE TEMPORARY CONCRETE BARRIER	(4) TEMP PVT MK - LINE 5" - EPOXY: 30' SKIP, 10' DASH WHITE
	TYPE II BARRICADE, DRUM, OR VERTICAL BARRICADE WITH STEADY BURN MONODIRECTIONAL LIGHT @ 100 FT C-C ALONG ROADWAY (TANGENT), 50 FT CENTERS ALONG TAPERS AND RAMP	(5) TEMP PVT MK - LINE 8" - EPOXY: SOLID WHITE
	TEMPORARY IMPACT ATTENUATOR (NARROW) TL-3	(6) TEMP PVT MK - LINE 12" - EPOXY: SOLID WHITE
	TEMPORARY IMPACT ATTENUATOR (WIDE) TL-3	(8) TEMP PVT MK - LINE 4" - EPOXY: SOLID DOUBLE YELLOW
	DIRECTIONAL INDICATOR BARRICADE WITH STEADY BURN MONODIRECTIONAL LIGHT	(9) TEMP PVT MK - LINE 4" - EPOXY: 30' SKIP, 10' DASH WHITE
	TYPE III BARRICADE	(11) TEMP PVT MK - LINE 12" - EPOXY: YELLOW 45° DIAGONALS @ 75' SPACING INTERVALS
	DIRECTION OF TRAFFIC	(12) TEMP PVT MK - LINE 4" - TYPE IV TAPE: WHITE 45° DIAGONALS
	ARROW BOARD	(13) TEMP PVT MK - EPOXY: WHITE LETTERS AND SYMBOLS
	FROM PREVIOUS STAGE	(14) TEMP PVT MK - LINE 6" - EPOXY: 9' SKIP, 3' DASH WHITE
	TEMPORARY TRAFFIC CONTROL SIGN AND SUPPORT	(15) TEMP PVT MK - LINE 4" - TYPE IV TAPE: SOLID YELLOW
	TEMPORARY SOIL RETENTION SYSTEM	(16) TEMP PVT MK - LINE 4" - TYPE IV TAPE: SOLID WHITE
		(17) TEMP PVT MK - LINE 8" - TYPE IV TAPE: SOLID WHITE
		(18) TEMP PVT MK - LINE 12" - TYPE IV TAPE: SOLID WHITE
		(19) TEMP PVT MK - LINE 4" - TYPE IV TAPE: 30' SKIP, 10' DASH WHITE
		(20) TEMP PVT MK - LINE 24" - TYPE IV TAPE: SOLID WHITE

NOTE:
SEE DETOUR PLANS FOR ADDITIONAL GUIDE SIGNS, WARNING SIGNS AND DETOUR SIGN

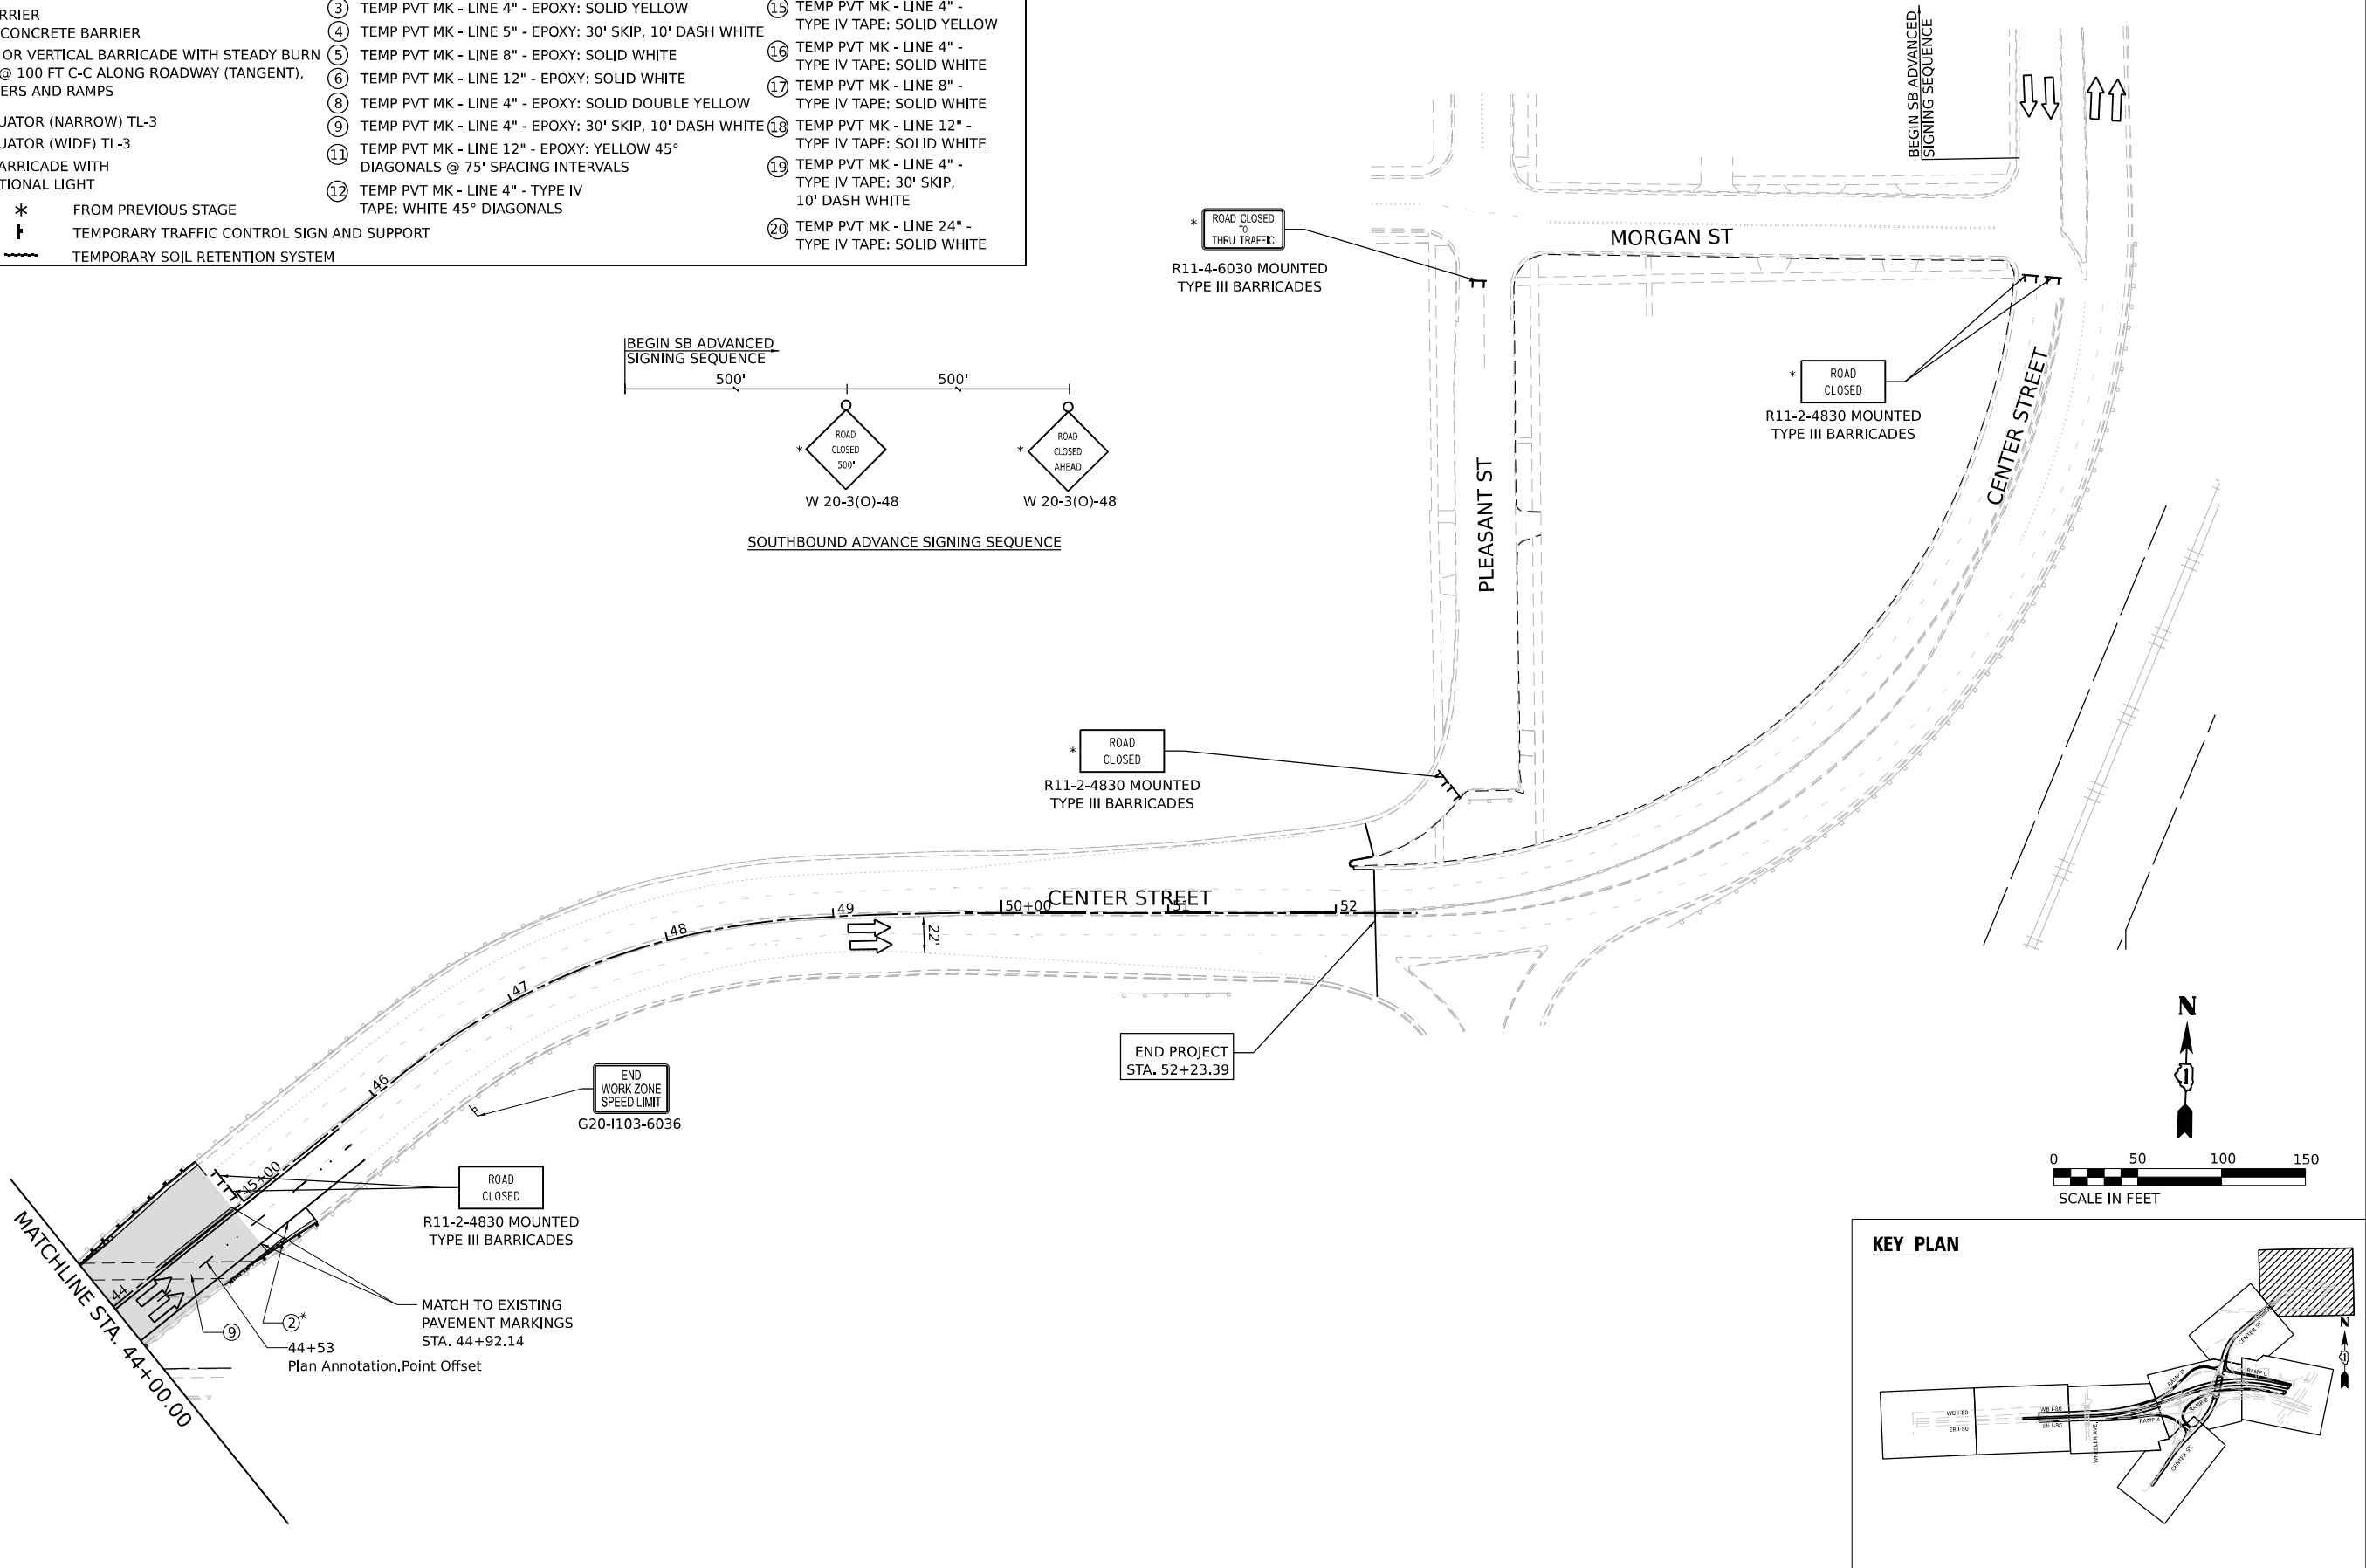

WSP USA INC.
30 N. LA SALLE STREET
SUITE 4200
CHICAGO, IL 60602
TEL: (312) 782-8150

USER NAME	= USHA669697
DESIGNED	- HA
DRAWN	- HA
CHECKED	- SW
DATE	- 4/25/2025
PLOT SCALE	= 100,000' / in.
PLOT DATE	= 6/11/2025


REVISED	-
REVISED	-
REVISED	-
REVISED	-

STATE OF ILLINOIS
DEPARTMENT OF TRANSPORTATION


SUGGESTED STAGES OF CONSTRUCTION AND TRAFFIC CONTROL
STAGE 5

SCALE: 1"=50" SHEET 8 OF 8 SHEETS STA. 44+00 TO STA. NA

F.A.I. RTE.	SECTION	COUNTY	TOTAL SHEETS	SHEET NO.
80	FAI 80 21 INTERCHANGE	WILL	1209	223
CONTRACT NO. 62R22				
ILLINOIS FED. AID PROJECT				

 



1. CONTRACTOR SHALL SCHEDULE WORK TO MINIMIZE DURATION OF DRIVEWAY CLOSURE.
2. CONTRACTOR SHALL COORDINATE CLOSURE OF DRIVEWAY WITH PROPERTY OWNER.
3. TEMPORARY AGGREGATE RAMPS SHALL BE INSTALLED AS NEEDED OR AS DIRECTED BY THE ENGINEER. AGGREGATE SURFACE COURSE FOR TEMPORARY ACCESS WILL BE PAID FOR AS "TEMPORARY ACCESS (PRIVATE ENTRANCE)".
4. WINTERIZED TEMPORARY ACCESS FOR PRIVATE ENTRANCES AND ROADS WILL BE PAID FOR AS "TEMPORARY ACCESS (WINTERIZE)".

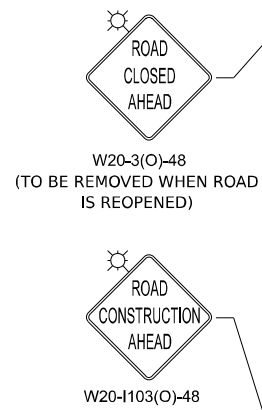

WOODS AVENUE

BEGIN IMPROVEMENT
STA. 1000+36.60


END IMPROVEMENT STA. 1001+86.00

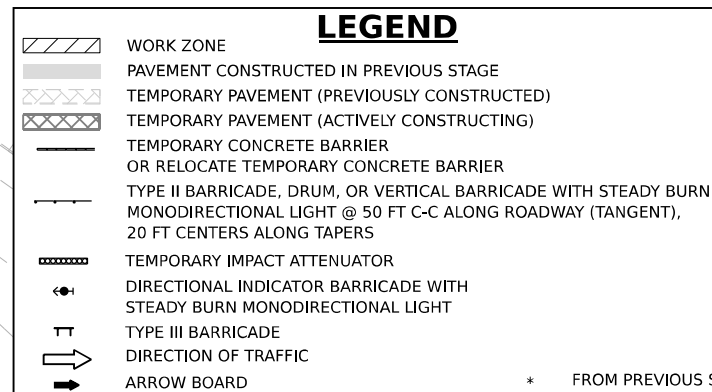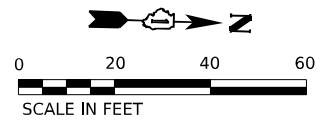

- (E) EXISTING PAVEMENT MARKINGS
- (R) PAVEMENT MARKING REMOVAL
- (1) TEMP PVT MK - LINE 8" - TYPE IV TAPE: 9' SKIP, 3' DASH WHITE
- (2) TEMP PVT MK - LINE 4" - TYPE IV TAPE: SOLID WHITE
- (3) TEMP PVT MK - LINE 4" - TYPE IV TAPE: SOLID YELLOW
- (4) TEMP PVT MK - LINE 5" - TYPE IV TAPE: 30' SKIP, 10' DASH WHITE
- (5) TEMP PVT MK - LINE 8" - TYPE IV TAPE: SOLID WHITE
- (6) TEMP PVT MK - LINE 12" - TYPE IV TAPE: SOLID WHITE
- (7) TEMP PVT MK - LINE 4" - TYPE IV TAPE: 30' SKIP, 10' DASH WHITE
- (8) TEMP PVT MK - LINE 4" - TYPE IV TAPE: SOLID DOUBLE YELLOW
- (9) TEMP PVT MK - LINE 6" - TYPE IV TAPE: SOLID WHITE
- (10) TEMP PVT MK - LINE 24" - TYPE IV TAPE: SOLID WHITE
- (11) TEMP PVT MK - LINE 24" - TYPE IV TAPE: WHITE LETTERS AND SYMBOLS

* FROM PREVIOUS STAGE

† TEMPORARY TRAFFIC CONTROL SIGN AND SUPPORT

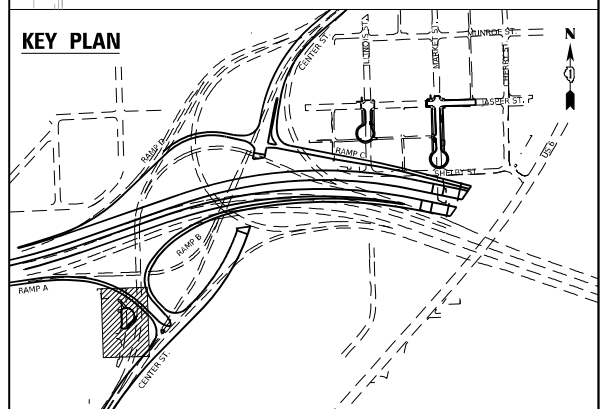

WSP USA Inc.
30 N. LASALLE STREET
SUITE 4200
CHICAGO, IL 60602
TEL: (312) 782-8150

USER NAME = USCYP702533	DESIGNED - HA	REVISED -
	DRAWN - HA	REVISED -
PLOT SCALE = 40,000' / in.	CHECKED - SW	REVISED -
PLOT DATE = 4/23/2025	DATE = 4/25/2025	REVISED -


**STATE OF ILLINOIS
DEPARTMENT OF TRANSPORTATION**

**PROPOSED STAGING PLAN
SOUTH RAYNOR AVENUE**



SCALE: 1"=20'	SHEET 3 OF 3 SHEETS	STA.	TO STA.
---------------	---------------------	------	---------

F.A.I. RTE.	SECTION	COUNTY	TOTAL SHEETS	SHEET NO.
80	FAI 80 21 INTERCHANGE	WILL	1209	226
		CONTRACT NO. 62R22		
		ILLINOIS	FED. AID PROJECT	

MODEL: Default
FILE NAME: pw:/transyscorp-pw1-hosted/Documents/Projects_2018/CH401/401180022/03-WSP/CAD/62R22-INT-4 (Center)/Sheets/Civil/D162R22-sht-stading-SRaynorAve-1-1.dgn

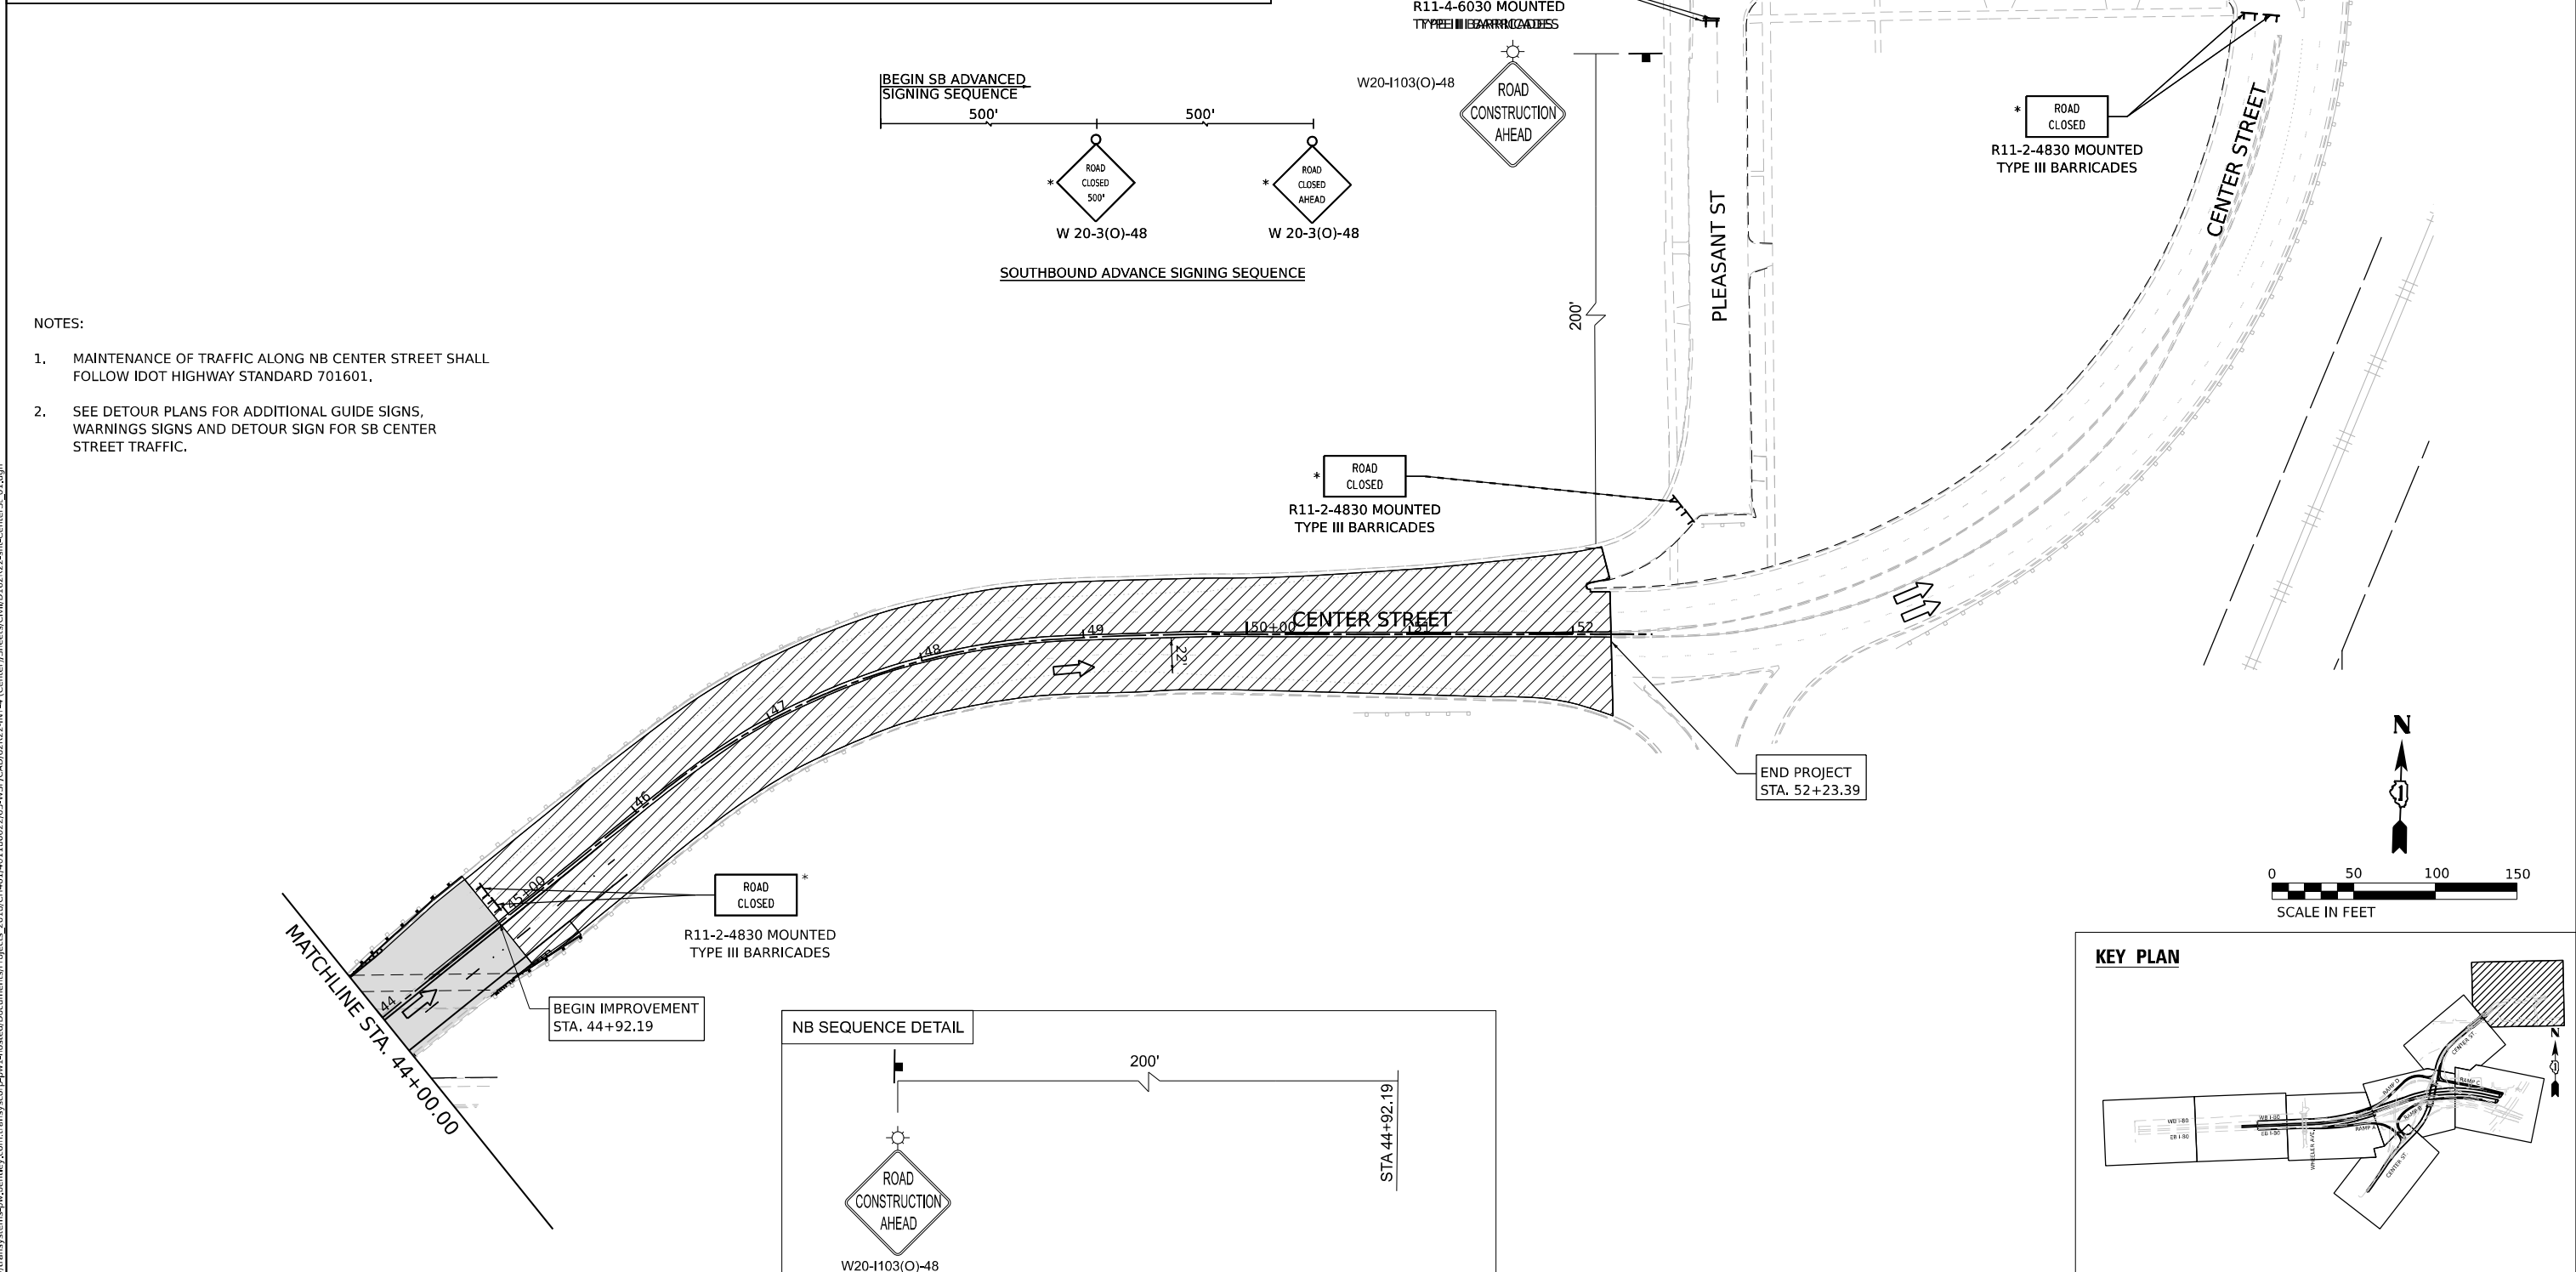

MODEL: Sheet
FILE NAME: p:\projects\trans\transcorp\ppl\hatched\Documents\Projects_2018\CH400140118002203-WSP\CAD\62R22-INT-4 (Center)\Sheets\CH40014011802222-shr-MDT\pave-02.dgn

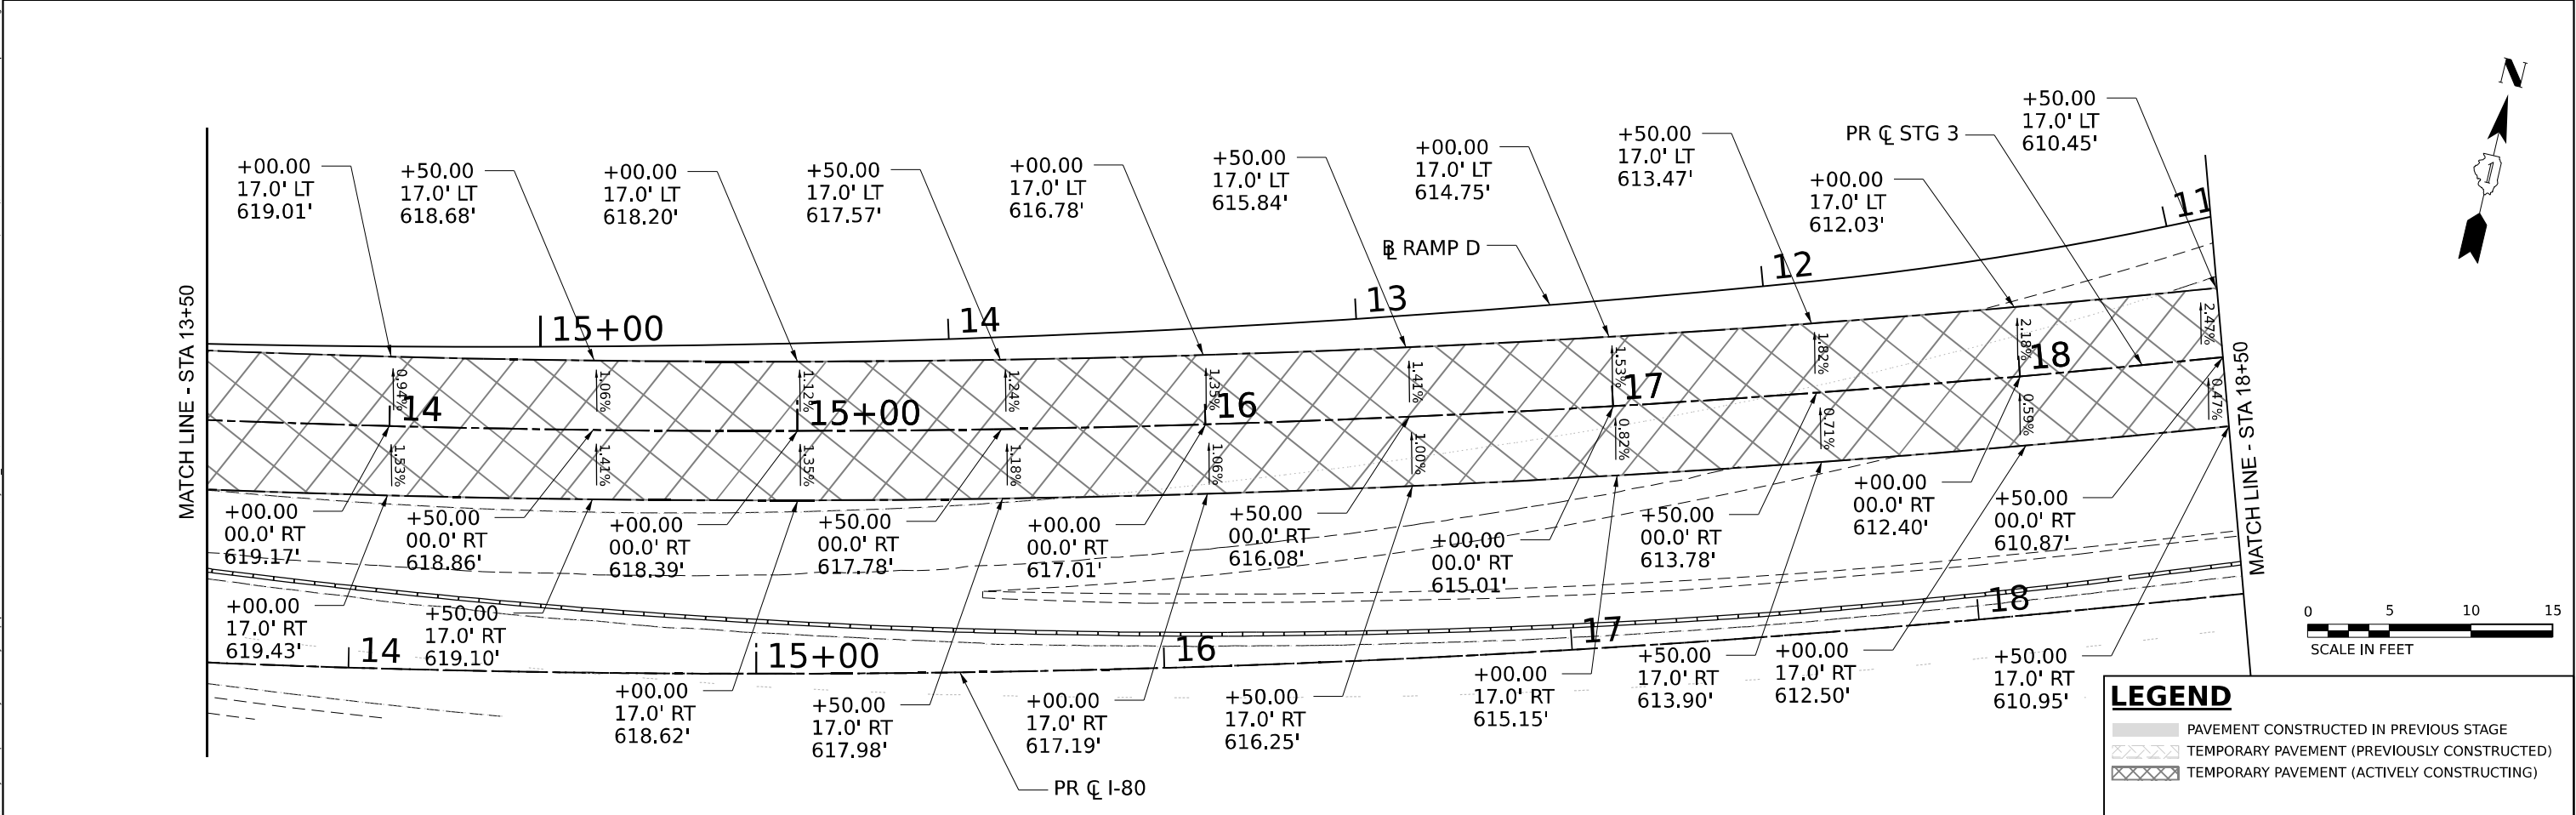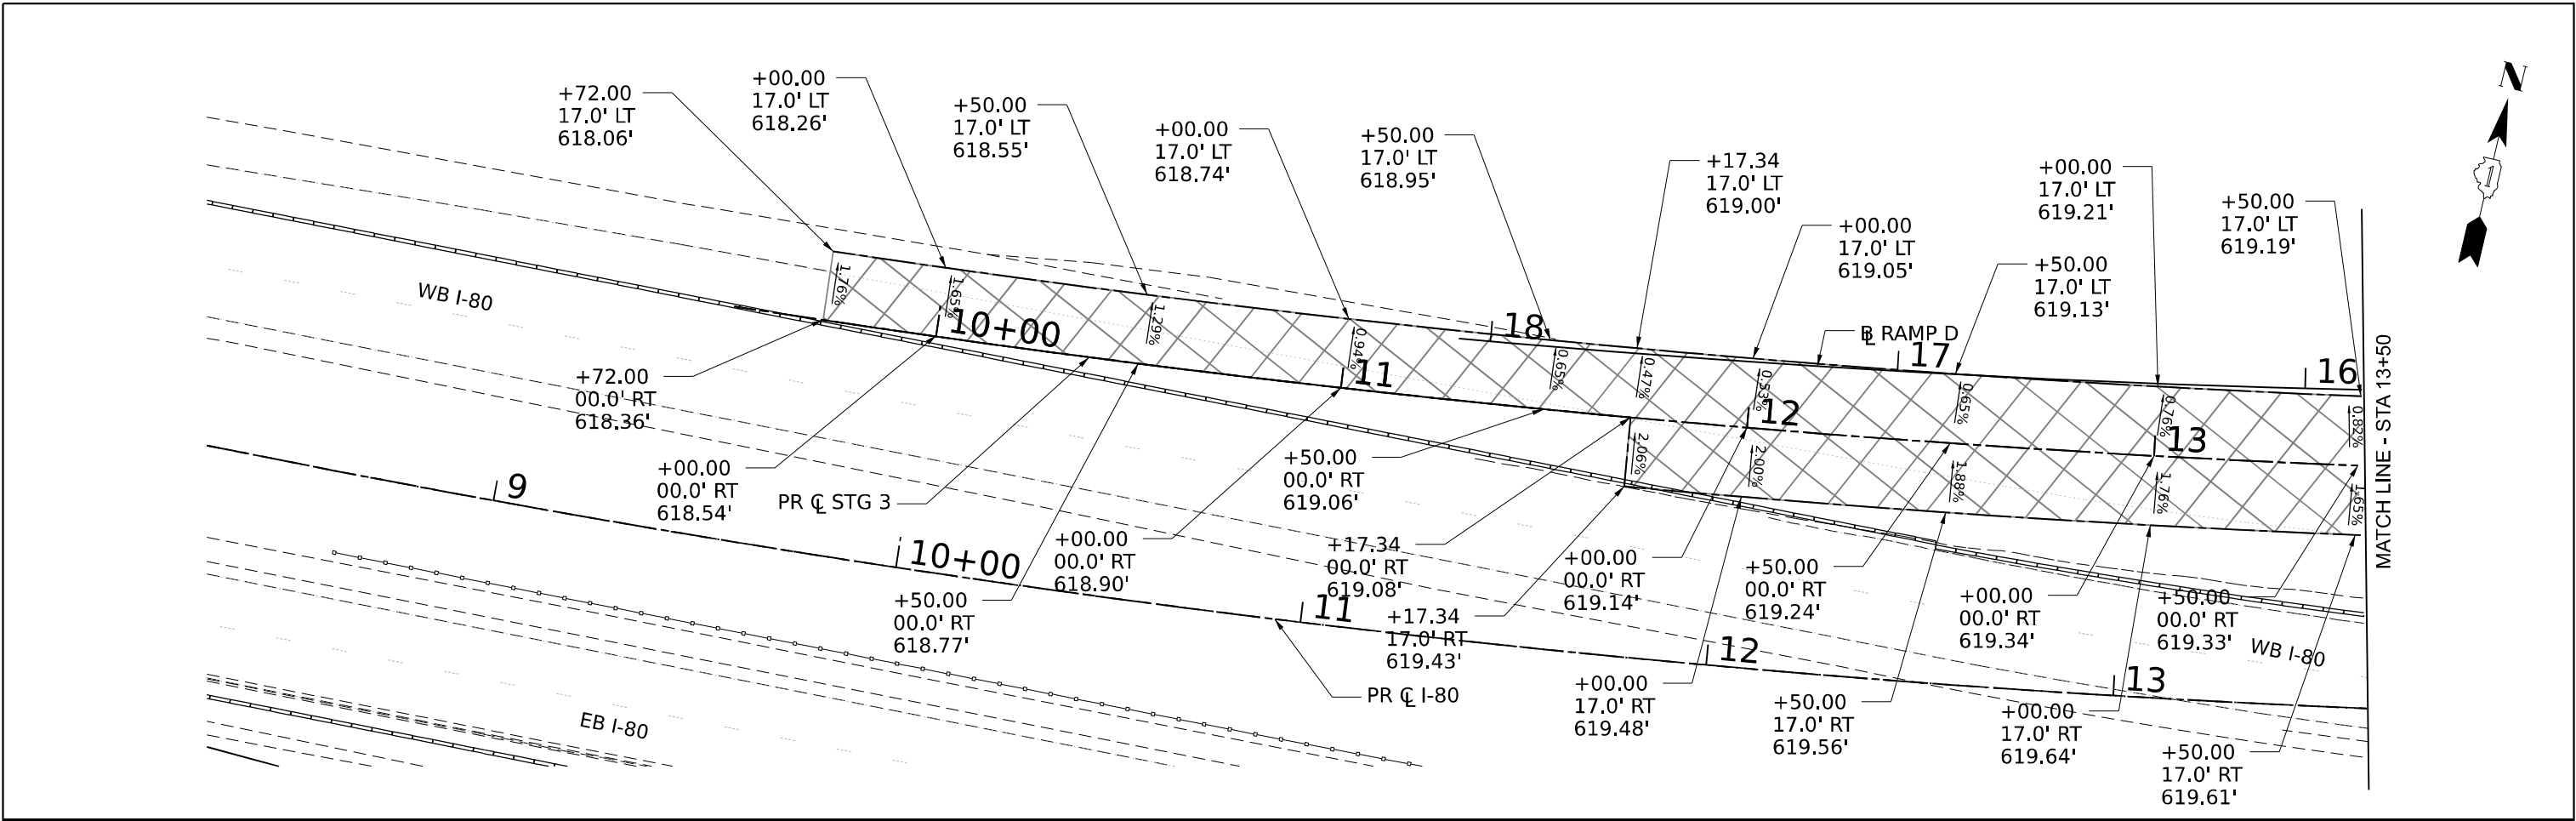

LEGEND				
	PAVEMENT CONSTRUCTED IN PREVIOUS STAGE			
	TEMPORARY PAVEMENT (PREVIOUSLY CONSTRUCTED)			
	TEMPORARY PAVEMENT (ACTIVELY CONSTRUCTING)			

 WSP USA INC. 30 N. LA SALLE STREET SUITE 4200 CHICAGO, IL 60602 TEL: (312) 782-8150	USER NAME = USCP702533	DESIGNED - HA	REVISED -	STATE OF ILLINOIS DEPARTMENT OF TRANSPORTATION	SUGGESTED STAGES OF CONSTRUCTION AND TRAFFIC CONTROL TEMPORARY PAVEMENT DETAIL – STAGE 4	F.A.I. RTE.		SECTION		COUNTY	TOTAL SHEETS	SHEET NO.
	DRAWN - SW	REVIS	REVIS			80	FAI 80 21 INTERCHANGE	WILL	1209	229		
	PLOT SCALE = 40,000' / in.	CHECKED - MMA	REVIS			CONTRACT NO. 62R22						
	PLOT DATE = 4/23/2025	DATE - 4/25/2025	REVISED -			ILLINOIS FED. AID PROJECT						
	SCALE: 1" = 20'		SHEET 1 OF 3 SHEETS			STA. TO STA.						

	PAVEMENT CONSTRUCTED IN PREVIOUS STAGE
	TEMPORARY PAVEMENT (PREVIOUSLY CONSTRUCTED)
	TEMPORARY PAVEMENT (ACTIVELY CONSTRUCTING)



MODEL: Sheet
FILE NAME: pw:/transys/pw-bentlev.com:transyscorp-pw1-hosted/Documents/Projects_2018/CH401/401180022/03-WSP/CAD/62R22-INT-4 (Center)/Sheets/Civil/D162R22-sht-MOTpave-02.dgn





USER NAME = USCP702533	DESIGNED - SW	REVISED -
	DRAWN - HA	REVISED -
PLOT SCALE = 40,000' / in.	CHECKED - MMA	REVISED -
PLOT DATE = 4/23/2025	DATE - 4/25/2025	REVISED -

SUGGESTED STAGES OF CONSTRUCTION AND TRAFFIC CONTROL
TEMPORARY PAVEMENT DETAIL – STAGE 3B

SCALE: 1" = 20'	SHEET 2 OF 3 SHEETS	STA.	TO STA.
-----------------	---------------------	------	---------

F.A.I. RTE.	SECTION	COUNTY	TOTAL SHEETS	SHEET NO.
80	FAI 80 21 INTERCHANGE	WILL	1209	230
CONTRACT NO. 62R22				
	ILLINOIS	FED. AID PROJECT		

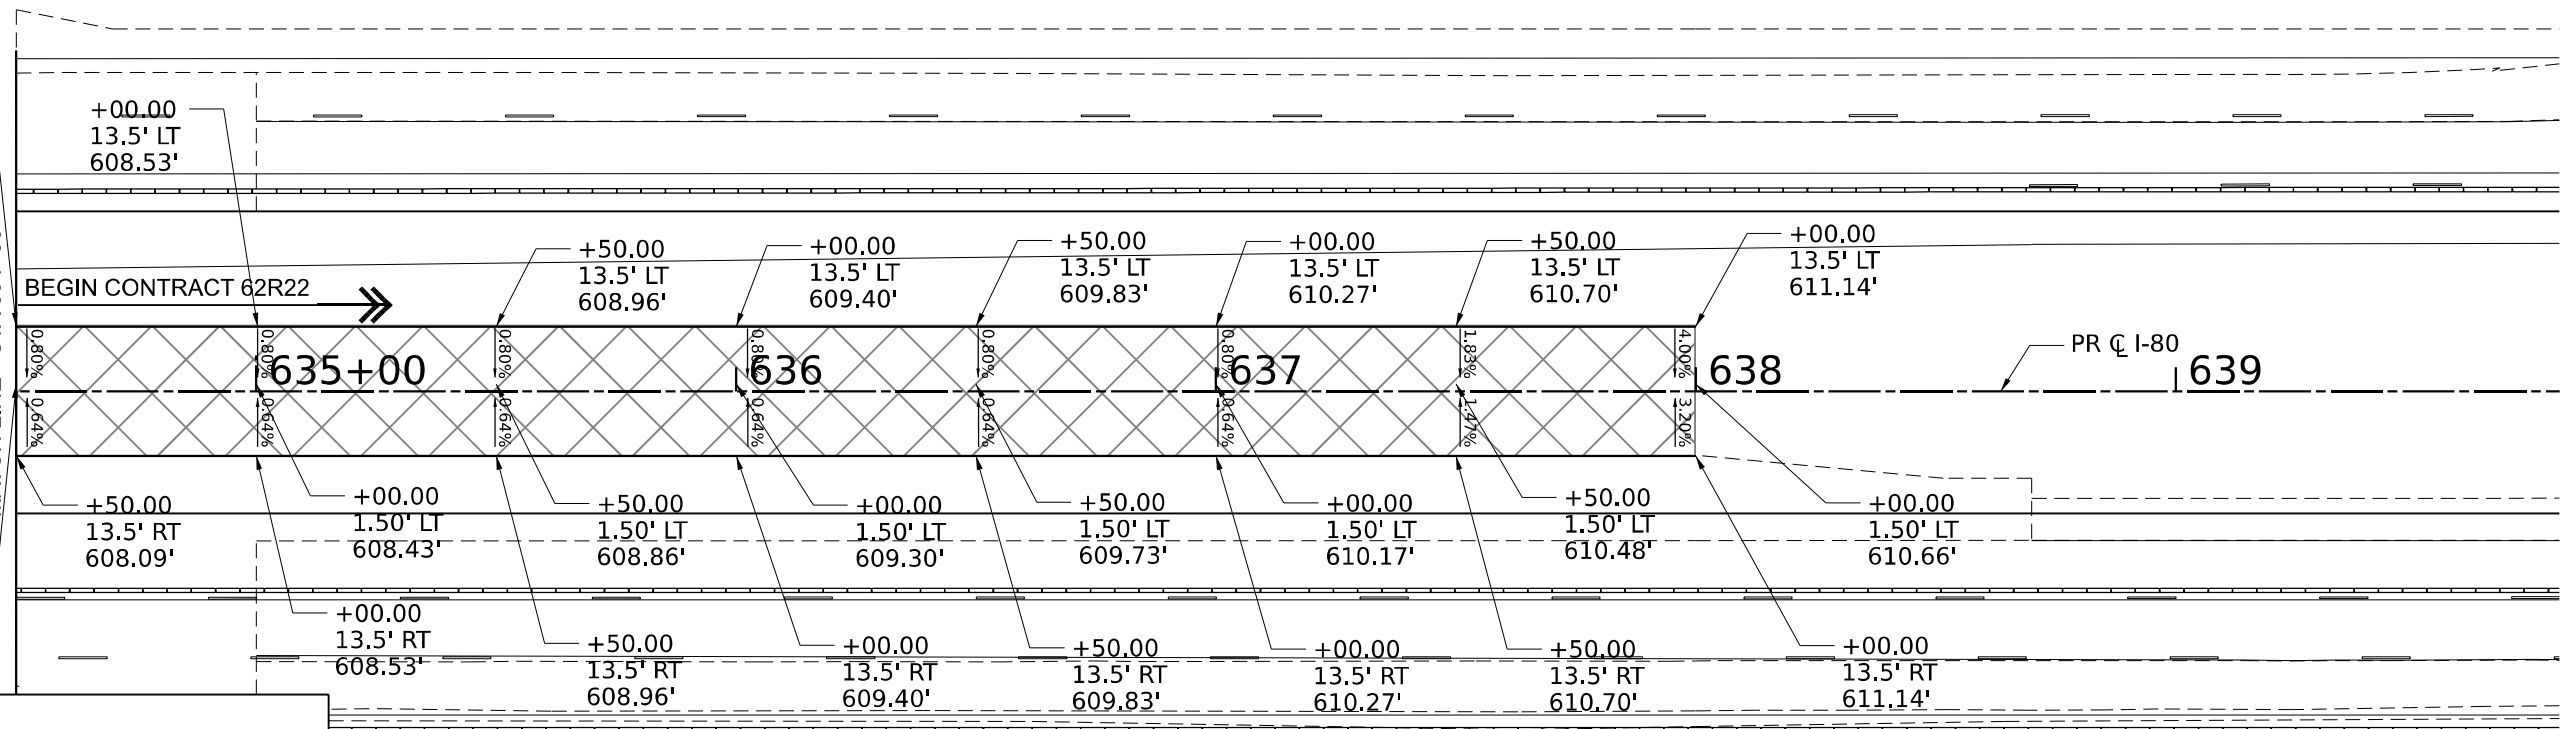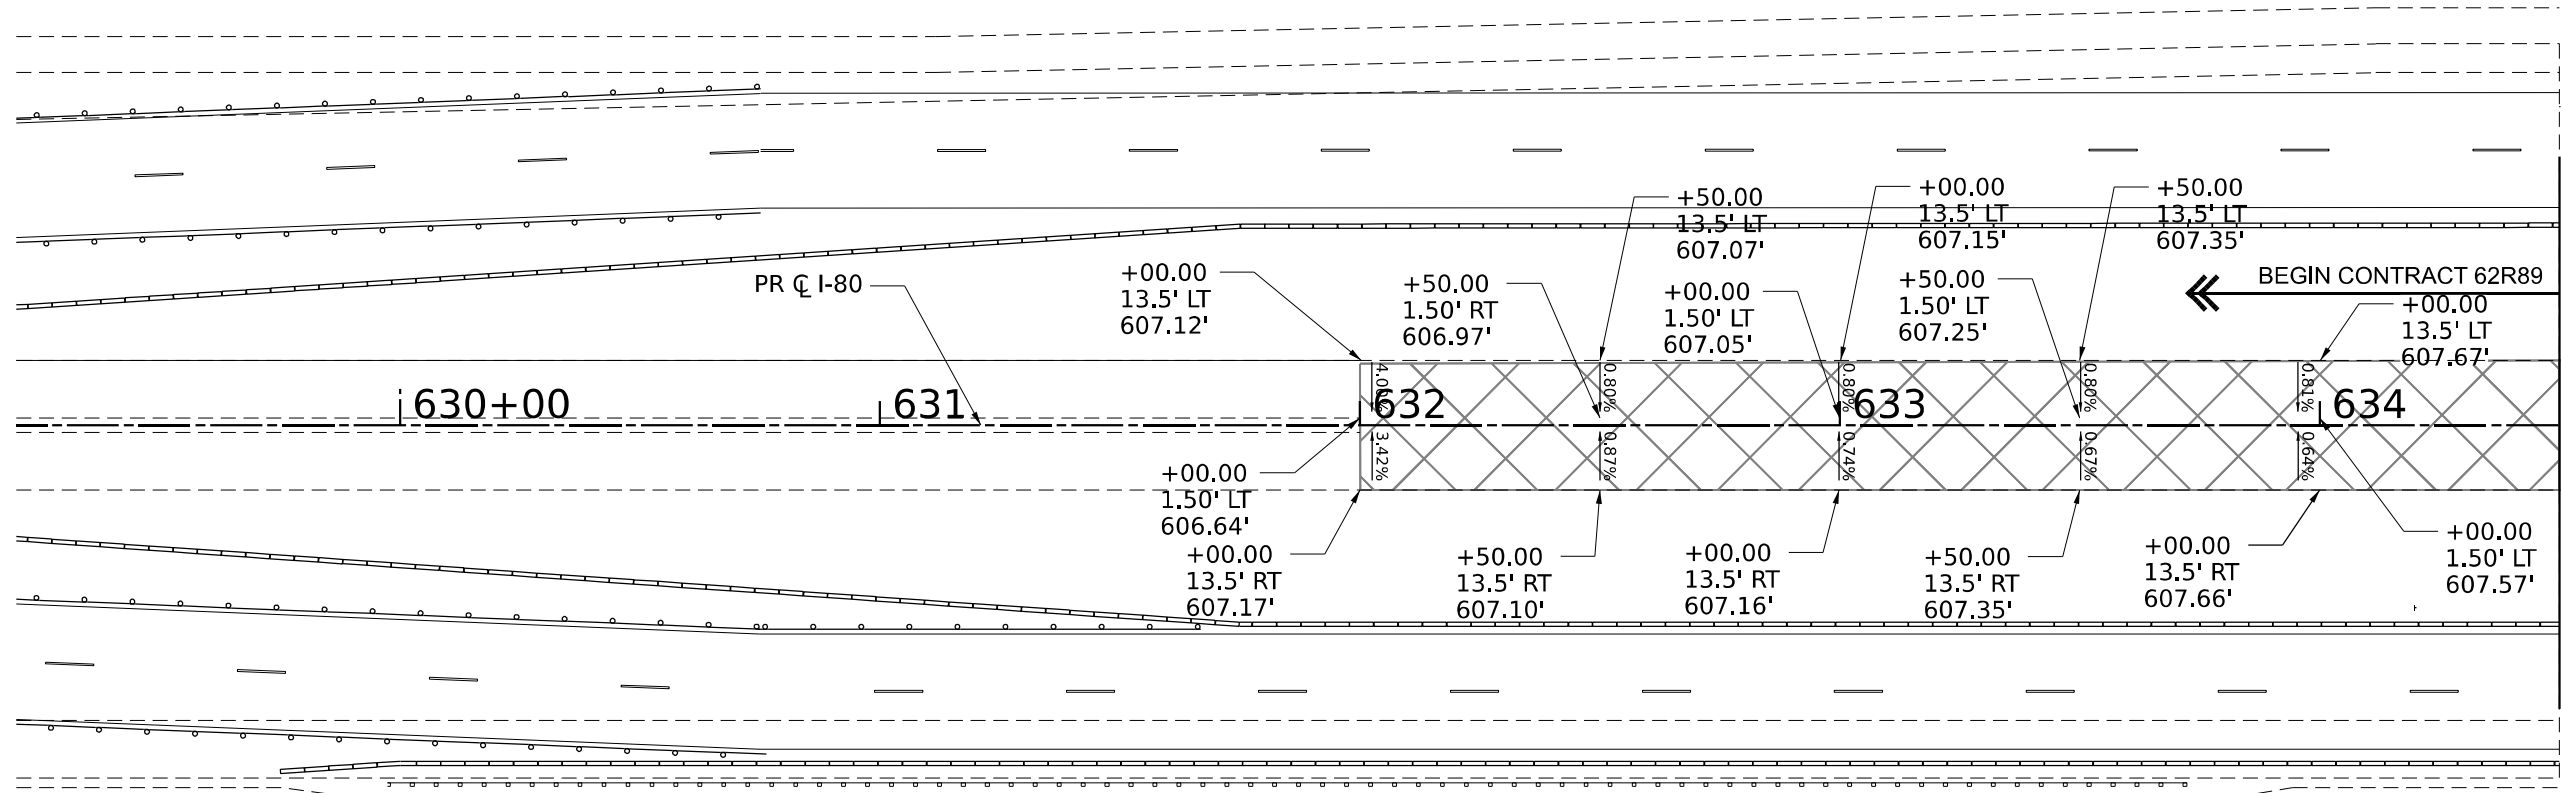

LEGEND

PAVEMENT CONSTRUCTED IN PREVIOUS STAGE

TEMPORARY PAVEMENT (PREVIOUSLY CONSTRUCTED)

TEMPORARY PAVEMENT (ACTIVELY CONSTRUCTING)

NOTES:

SEE EROSION AND SEDIMENT CONTROL PLAN STAGE 4
FOR TEMPORARY DRAINAGE DETAILS

051015


SCALE IN FEET

WSP WSP USA Inc. 30 N. LA SALLE STREET SUITE 4200 CHICAGO, IL 60602 TEL: (312) 782-8150	USER NAME = USCP702533		DESIGNED - SW	REVISED -	STATE OF ILLINOIS DEPARTMENT OF TRANSPORTATION	SUGGESTED STAGES OF CONSTRUCTION AND TRAFFIC CONTROL TEMPORARY PAVEMENT DETAIL – STAGE 4				F.A.I. RTE.	SECTION	COUNTY	TOTAL SHEETS	SHEET NO.
	DRAWN - HA		REVIS	REVISED -						80	FAI 80 21 INTERCHANGE	WILL	1209	231
	PLOT SCALE = 40,000' / in.		CHECKED - MMA	REVISED -		SCALE: 1" = 20'				CONTRACT NO. 62R22				
	PLOT DATE = 4/23/2025		DATE - 4/25/2025	REVISED -		SHEET 3 OF 3 SHEETS				ILLINOIS FED. AID PROJECT				

PLAN	SURVEYED PLOTTED ALIGNMENT CHECKED AS BUILT CADD FILE NAME	BY	DATE


PROFILE	SURVEYED PLOTTED GRADES CHECKED STRUCTURE NOTATIONS CHKD	BY	DATE

MODEL: Default
FILE NAME: p:\w\transystems\pub\key.com\transys\corp\pw\1\stated\Documents\Projects\2018\CH401\401180022\03-WSP\CD\62122-INT-4 (Center)\Sheets\Civil\12622-sht-stage4d-TSRs.dgn

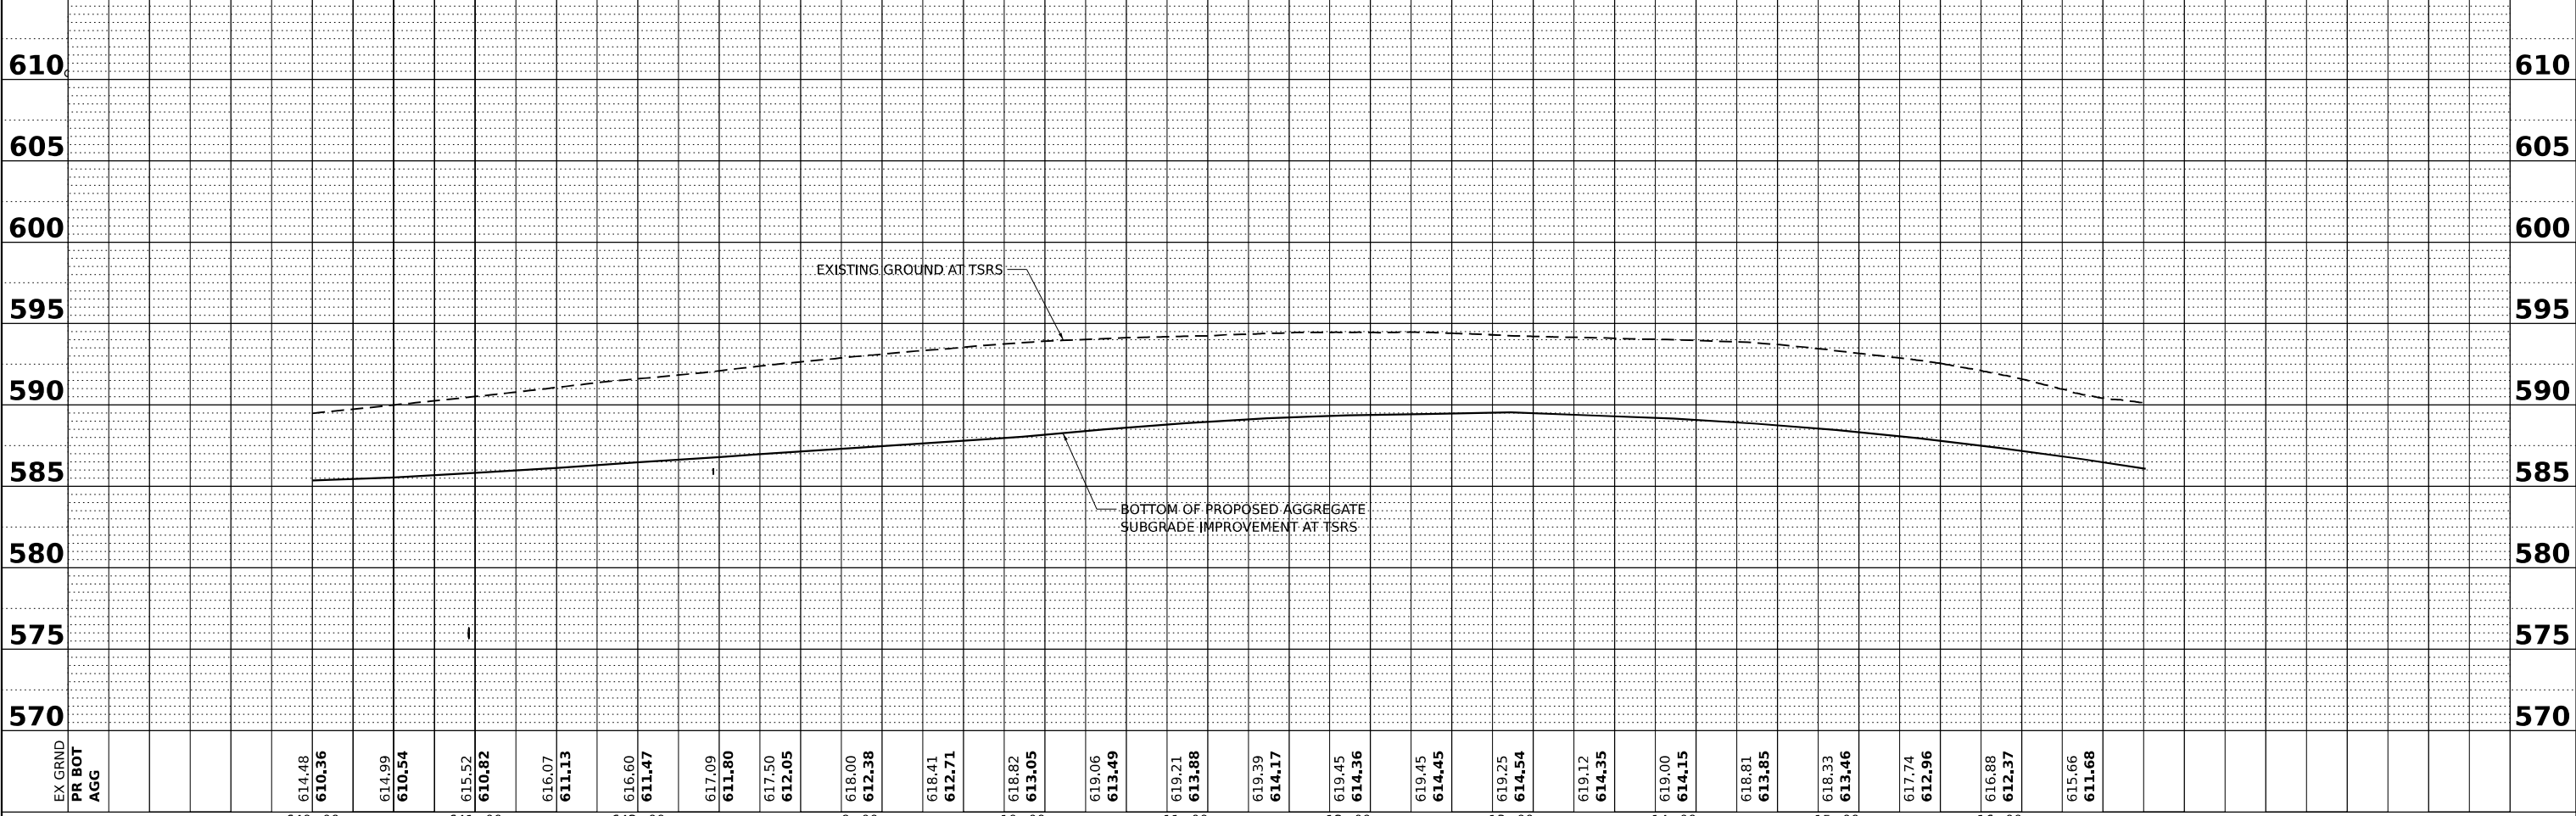

 WSP USA Inc. 30 N. LASALLE STREET SUITE 4200 CHICAGO, IL 60602 TEL: (312) 782-8150		640+00			641+00			642+00			9+00			10+00			11+00			12+00			13+00			14+00			15+00			16+00	
		USER NAME = USCP702533			DESIGNED - SW			REVISED -			STATE OF ILLINOIS DEPARTMENT OF TRANSPORTATION															SUGGESTED STAGES OF CONSTRUCTION AND TRAFFIC CONTROL												F.A. RTE.	SECTION			COUNTY	TOTAL SHEETS	SHEET NO.	
		DRAWN - HA			REVISED -			STAGE 4 – TSRS PLAN AND PROFILE																		80	FAI 80 21 INTERCHANGE			WILL	1209	232	
		PLOT SCALE = 100,000' / in.			CHECKED - MMA			REVISED -																		SCALE: 1" = 50'												SHEET	1	OF	1	SHEETS	STA.	TO STA.							ILLINOIS	FED. AID PROJECT	
		PLOT DATE = 4/23/2025			DATE - 4/25/2025			REVISED -	

MODEL: NOT STG 3 Ramp D: 9+72.00 [Sheet]
FILE NAME: p:\transportation\p\ad\by\consultans\corp\p\h\hosted\Documents\Projects_2018\CH401\401180022\03\WSP\CAD\62R22-INT-4 [Center]\Sheets\CL\WID\62R22-shl-stage3ySCstage4

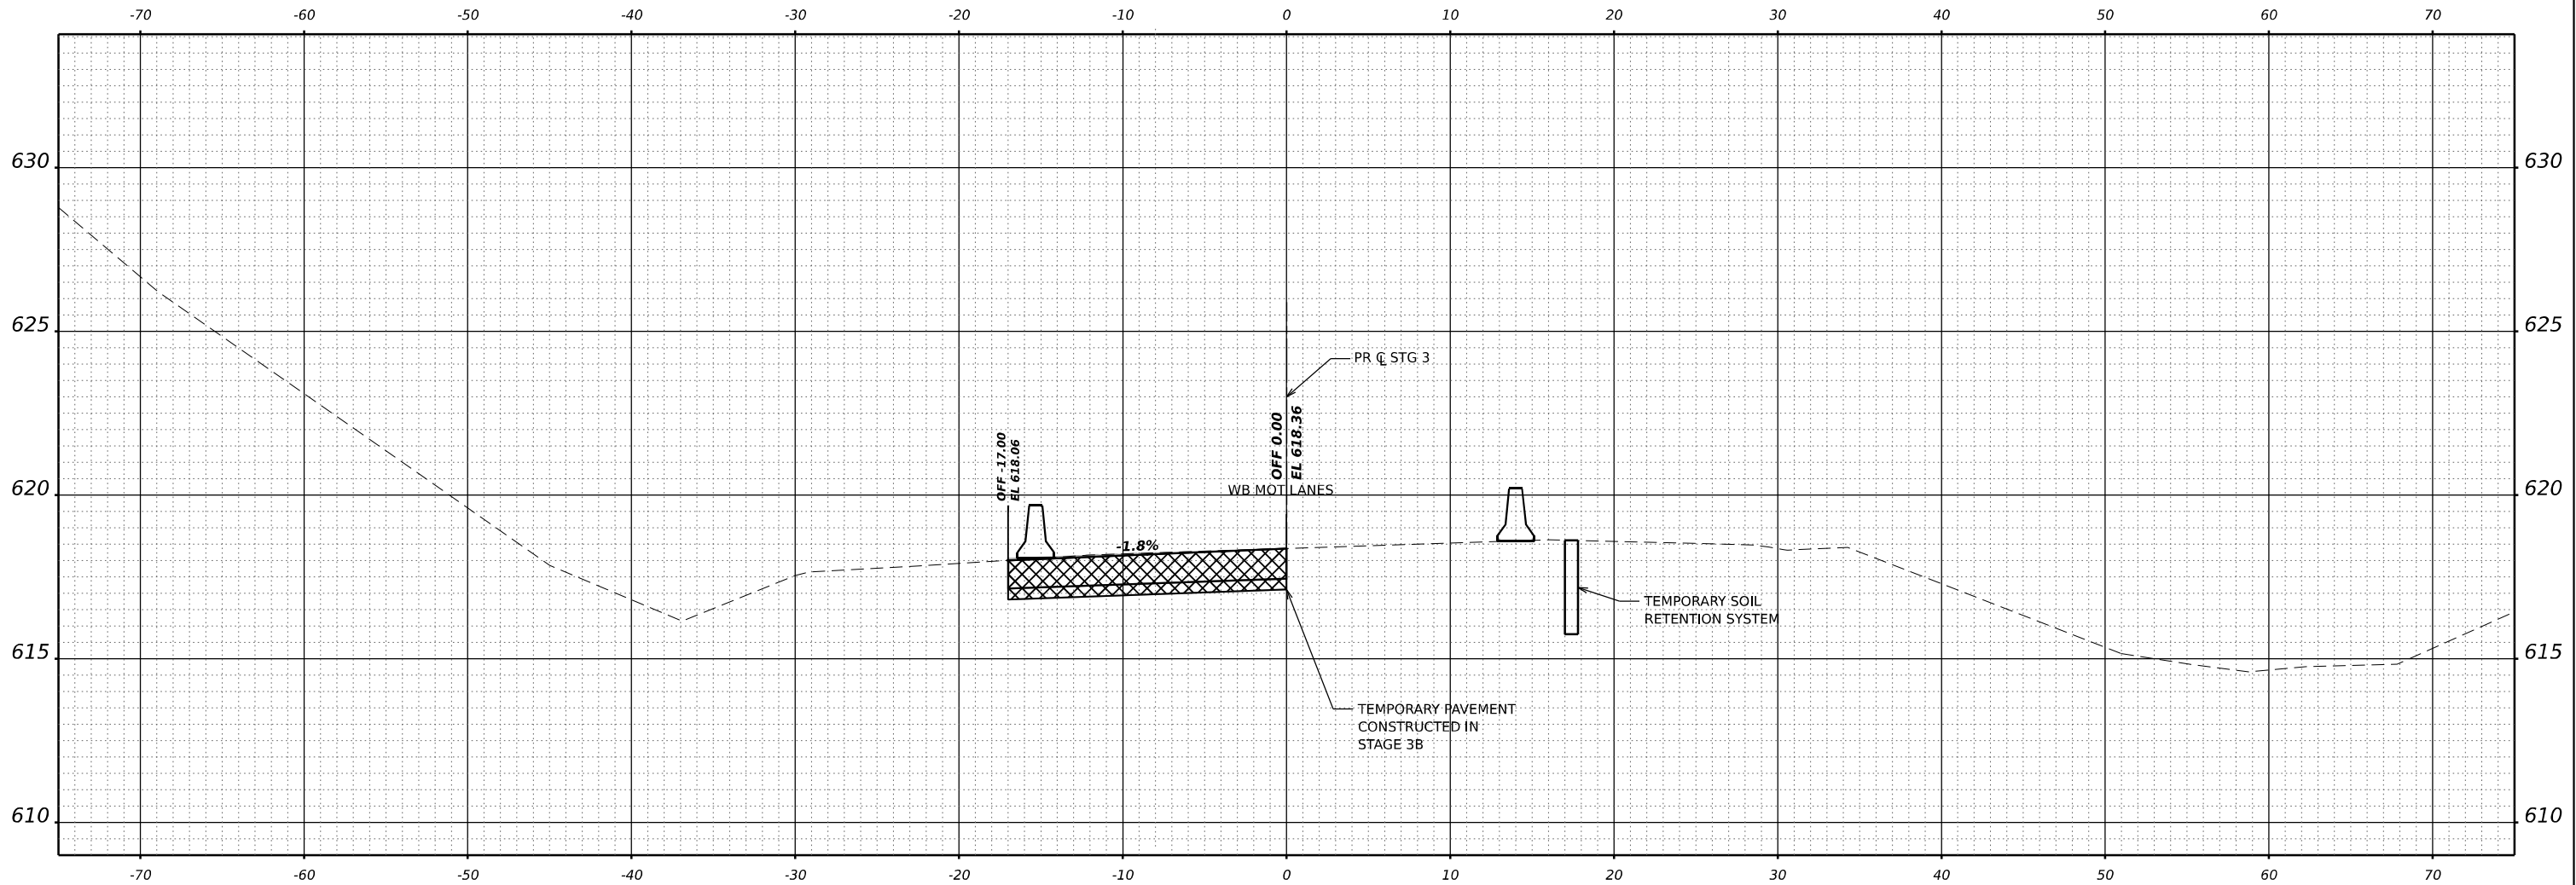

CL STG 3 ALIGN STA 9+72.00



WSP USA INC.
30 N. LA SALLE STREET
SUITE 4200
CHICAGO, IL 60602
TEL: (312) 782-8150

USER NAME	= USCP702533
PLOT SCALE	= 0.16666667" / in.
PLOT DATE	= 4/23/2025

DESIGNED	- SW
DRAWN	- HA
CHECKED	- MMA
DATE	- 4/25/2025

REVISED	-
REVISED	-
REVISED	-
REVISED	-


STATE OF ILLINOIS
DEPARTMENT OF TRANSPORTATION

TEMPORARY PAVEMENT CROSS SECTIONS
STAGE 4

SCALE: HORIZ: 1"=10'
VERT: 1"=5'
SHEET 1 OF 27 SHEETS STA. TO STA.

F.A.I. RTE.	SECTION	COUNTY	TOTAL SHEETS	SHEET NO.
80	FAI 80 21 INTERCHANGE	WILL	1209	233
CONTRACT NO. 62R22				
ILLINOIS FED. AID PROJECT				

MODEL: NOT STG 3 Ramp D - 10+00.00 [Sheet]
FILE NAME: p:\transportation\p2\ad\by\consultants\corp\p1\hosted\Documents\Projects_2018\CH401\401180022\03\WSP\CAD\62R22-INT-4 [Center]\Sheets\CL\WID\62R22-shl-stg3-lyg\SCstage4

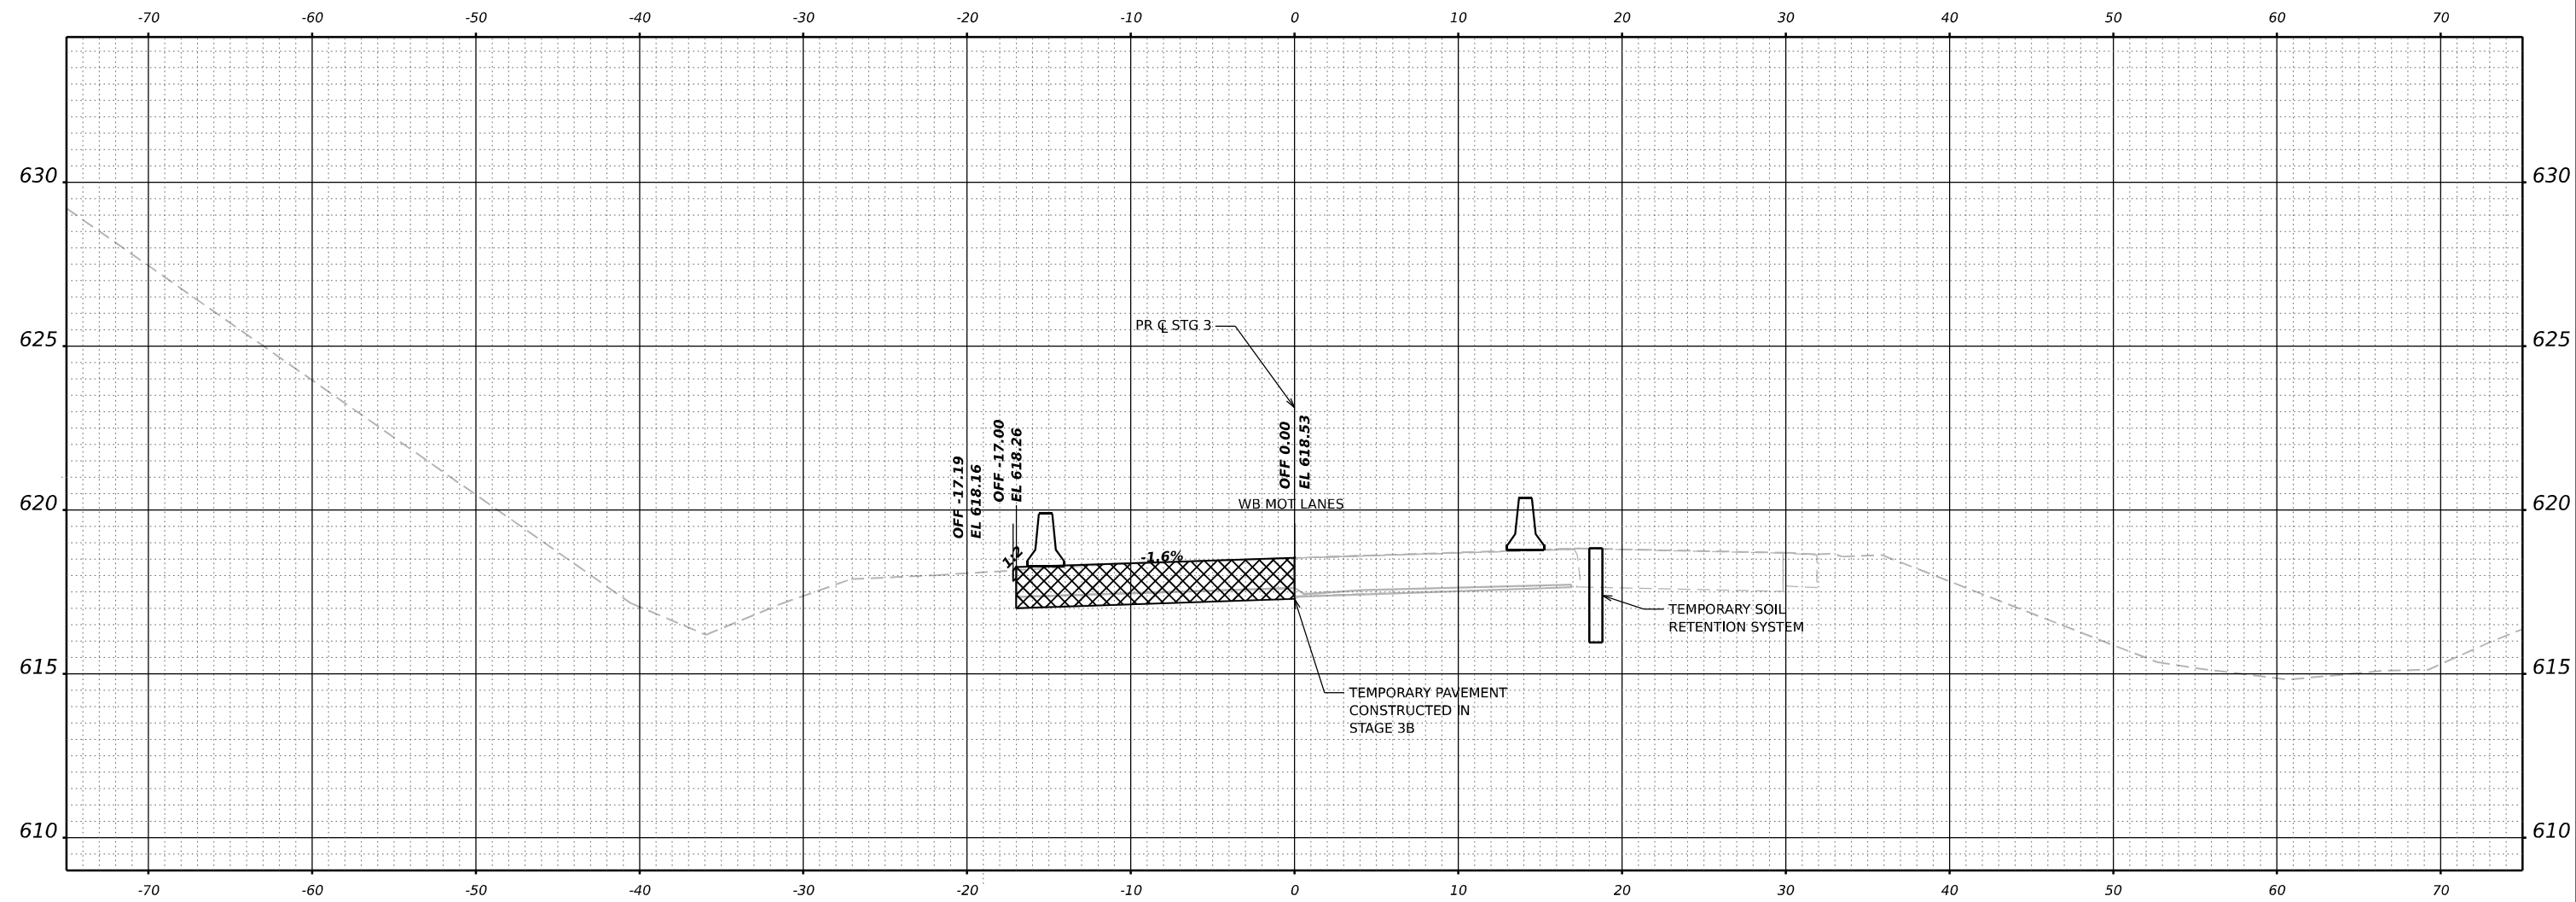

WSP USA INC.
30 N. LA SALLE STREET
SUITE 4200
CHICAGO, IL 60602
TEL: (312) 782-8150


USER NAME	= USCP702533	DESIGNED -	SW	REVISED -	
		DRAWN -	HA	REVISED -	
PLOT SCALE	= 0.16666667 ' / in.	CHECKED -	MMA	REVISED -	
PLOT DATE	= 4/23/2025	DATE -	4/25/2025	REVISED -	

STATE OF ILLINOIS
DEPARTMENT OF TRANSPORTATION

TEMPORARY PAVEMENT CROSS SECTIONS			
STAGE 4			
SCALE: HORIZ: 1"=10'	VERT: 1"=5'	SHEET 2 OF 27 SHEETS	STA. TO STA.

F.A.I. RTE.	SECTION	COUNTY	TOTAL SHEETS	SHEET NO.
80	FAI 80 21 INTERCHANGE	WILL	1209	234
CONTRACT NO. 62R22				
ILLINOIS		FED. AID PROJECT		

MODEL: NOT STG 3 Ramp D - 10+50.00 [Sheet]
FILE NAME: p:\transportation\p\ad\city\contransys\corp\p\l\hosted\Documents\Projects_2018\CH401\401180022\03\WSP\CAD\62R22-INT-4 (Center)\Sheets\CL\WID\62R22-shl-stg3-ly5C\stage4

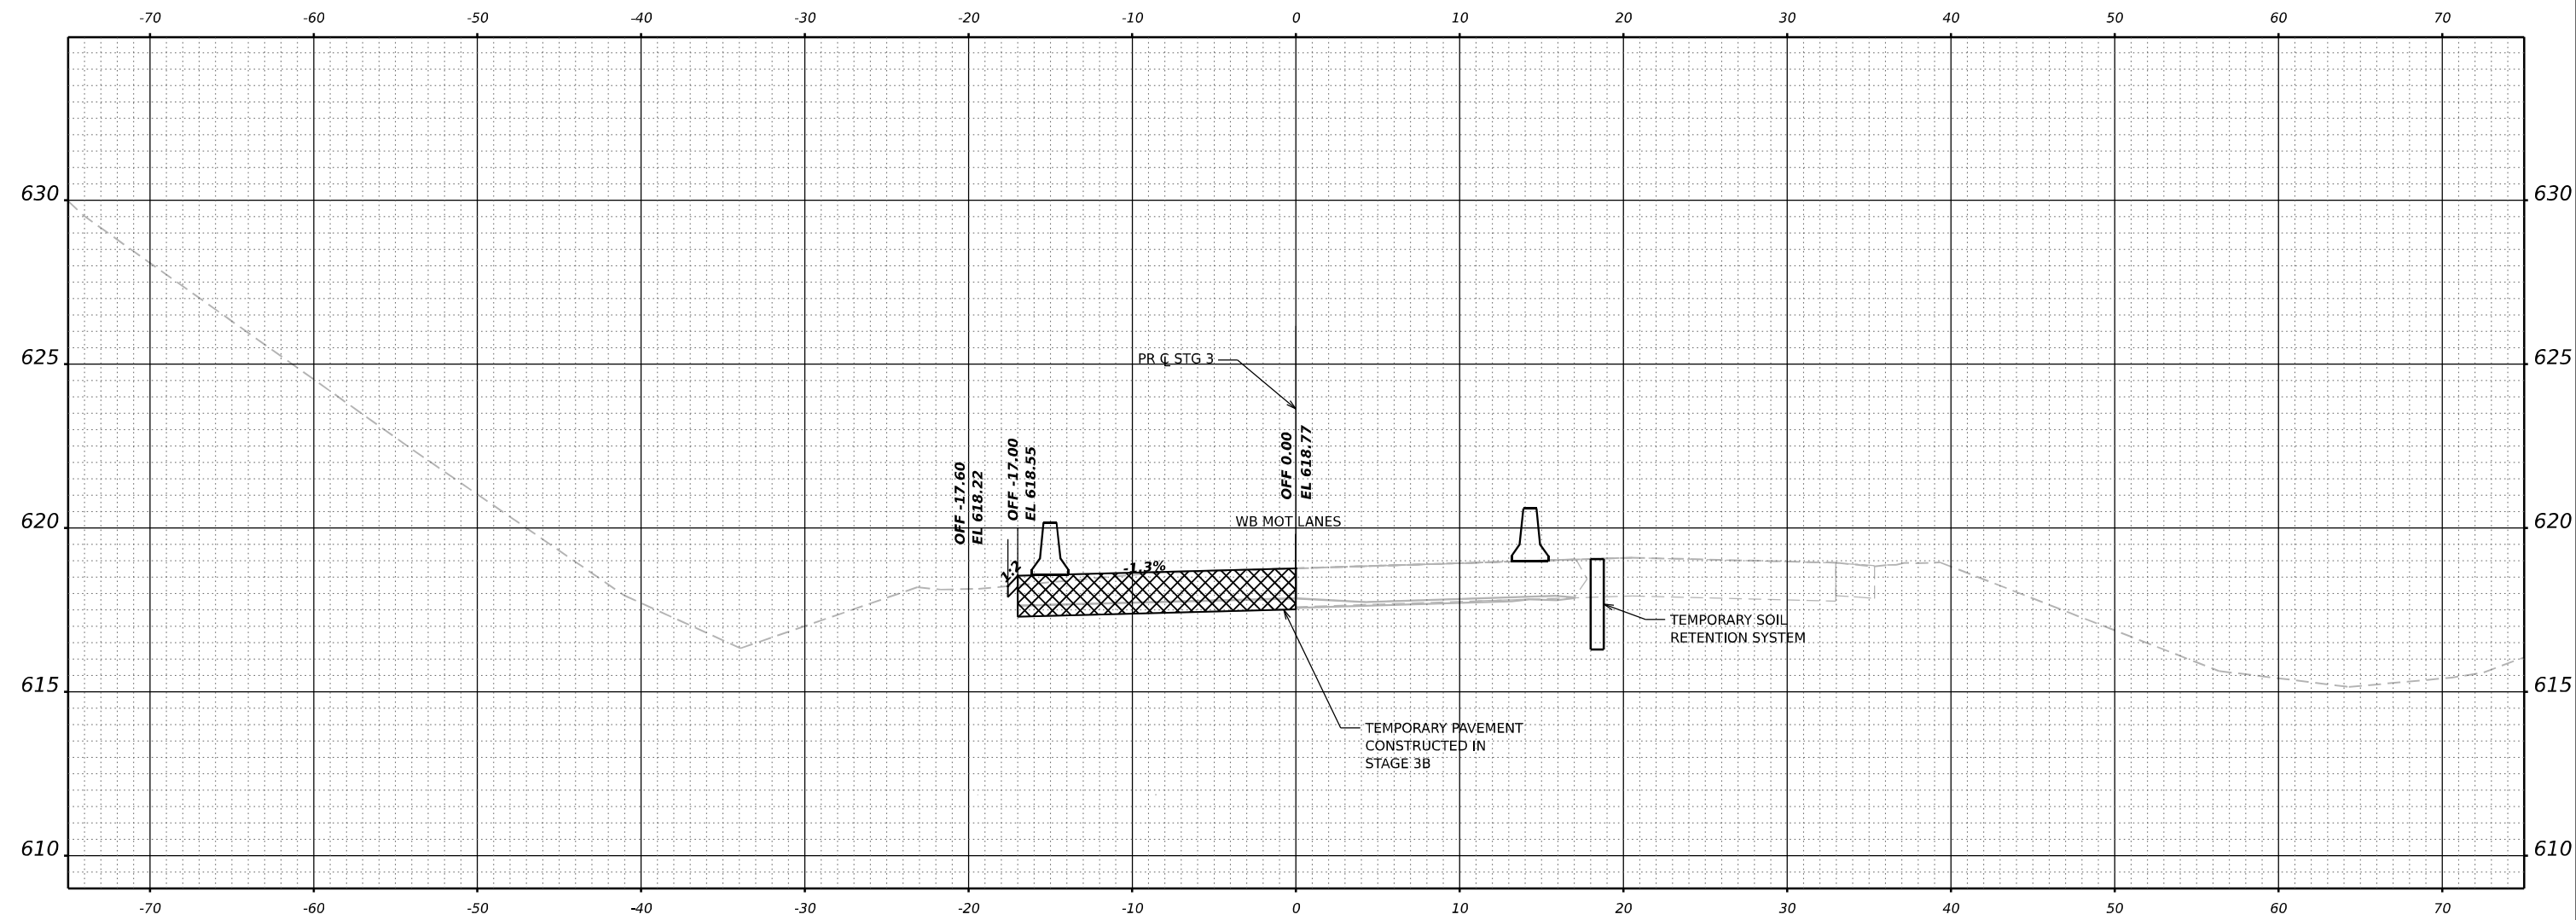

WSP USA INC.
30 N. LA SALLE STREET
SUITE 4200
CHICAGO, IL 60602
TEL: (312) 782-8150


USER NAME	= USCP702533	DESIGNED -	SW	REVISED -	
		DRAWN -	HA	REVISED -	
PLOT SCALE	= 0.16666667 ' / in.	CHECKED -	MMA	REVISED -	
PLOT DATE	= 4/23/2025	DATE -	4/25/2025	REVISED -	

STATE OF ILLINOIS
DEPARTMENT OF TRANSPORTATION

TEMPORARY PAVEMENT CROSS SECTIONS STAGE 4			
SCALE: HORIZ: 1"=10'	VERT: 1"=5'	SHEET 3 OF 27 SHEETS	STA. TO STA.

F.A.I. RTE.	SECTION	COUNTY	TOTAL SHEETS	SHEET NO.
80	FAI 80 21 INTERCHANGE	WILL	1209	235
CONTRACT NO. 62R22				
ILLINOIS		FED. AID PROJECT		


MODEL: NOT STG 3 Ramp D - 11+00.00 (Sheet)
FILE NAME: p:\transportation\p\clients\wsp\corporate\hosted\documents\projects_2018\CH401\401180022\03\WSP\CD\62R22-INT-4 (Center)\Sheets\CL\11D162R22-shl-stage3ySCstage4

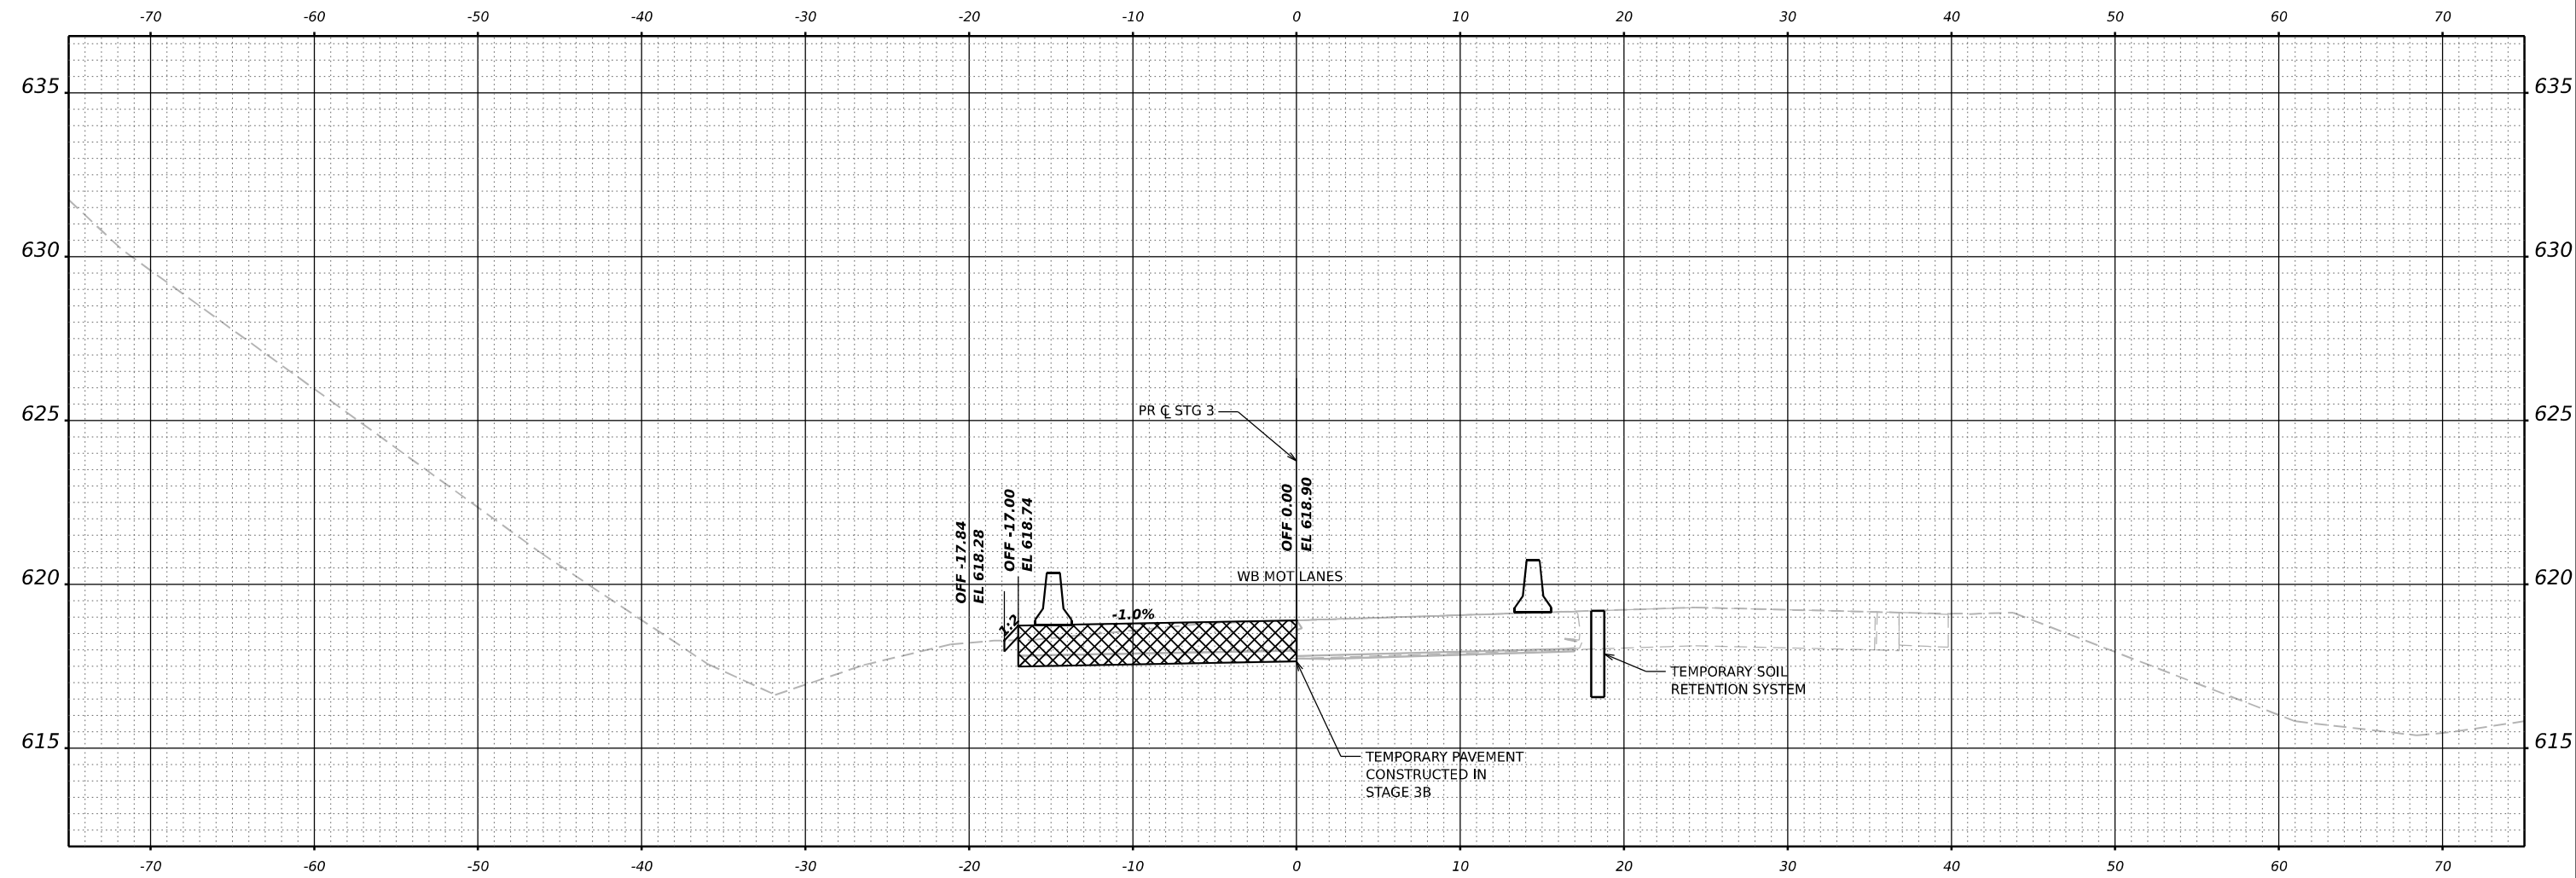

CL STG 3 ALIGN STA 11+00.00


WSP WSP USA Inc. 30 N. LA SALLE STREET SUITE 4200 CHICAGO, IL 60602 TEL: (312) 782-8150	USER NAME = USCP702533		DESIGNED - SW	REVISED -	STATE OF ILLINOIS DEPARTMENT OF TRANSPORTATION	TEMPORARY PAVEMENT CROSS SECTIONS STAGE 4			F.A.I. RTE.	SECTION	COUNTY	TOTAL SHEETS	SHEET NO.
	DRAWN - HA		CHECKED - MMA	REVISED -		SCALE: HORIZ: 1"=10' VERT: 1"=5'	SHEET 4 OF 27 SHEETS	STA. TO STA.	80	FAI 80 21 INTERCHANGE	WILL	1209	236
	PLOT SCALE = 0.16666667" / in.		DATE - 4/25/2025	REVISED -					CONTRACT NO. 62R22				
	PLOT DATE = 4/23/2025								ILLINOIS FED. AID PROJECT				

MODEL: NOT STG 3 Ramp D - 11+50.00 [Sheet]
FILE NAME: p:\transportation\p\identifiers\consultants\corp\p\hosted\Documents\Projects_2018\CH401\40118002\203\WSP\CD\62R22-INT-4 [Center]\Sheets\CL\11D162R22-shr-stag1g\ySCstage4

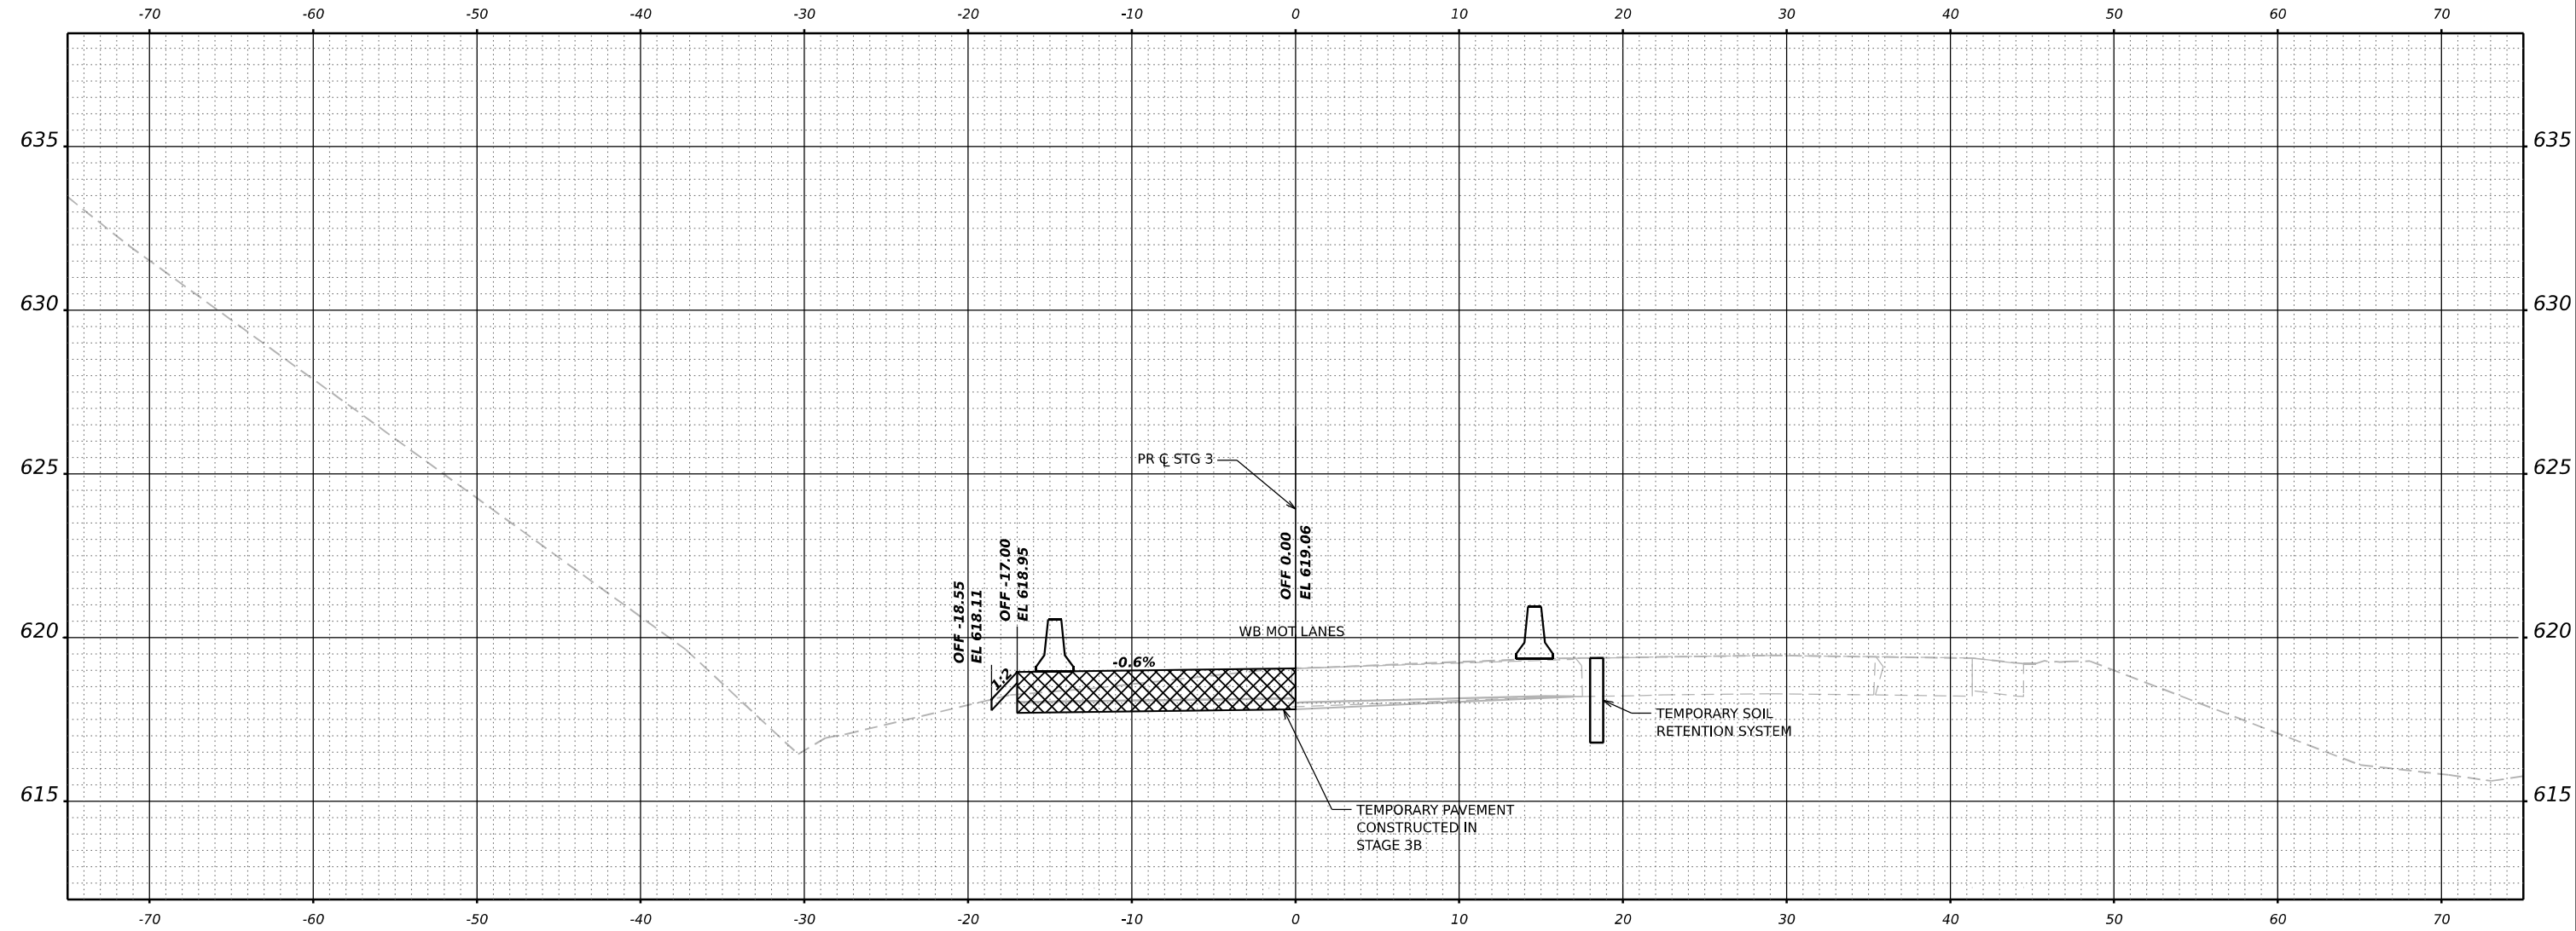

CL STG 3 ALIGN STA 11+50.00

 WSP USA Inc. 30 N. LA SALLE STREET SUITE 4200 CHICAGO, IL 60602 TEL: (312) 782-8150	USER NAME = USCP702533			DESIGNED - SW	REVISED -	STATE OF ILLINOIS DEPARTMENT OF TRANSPORTATION				TEMPORARY PAVEMENT CROSS SECTIONS STAGE 4				F.A.I. RTE.	SECTION	COUNTY	TOTAL SHEETS	SHEET NO.
	DRAWN - HA			CHECKED - MMA	REVISED -					SCALE: HORIZ: 1"=10' VERT: 1"=5'				80	FAI 80 21 INTERCHANGE	WILL	1209	237
	PLOT SCALE = 0.16666667" / in.			DATE - 4/25/2025	REVISED -					SHEET 5 OF 27 SHEETS STA. TO STA.				CONTRACT NO. 62R22				
	PLOT DATE = 4/23/2025			DATE - 4/25/2025	REVISED -									ILLINOIS FED. AID PROJECT				

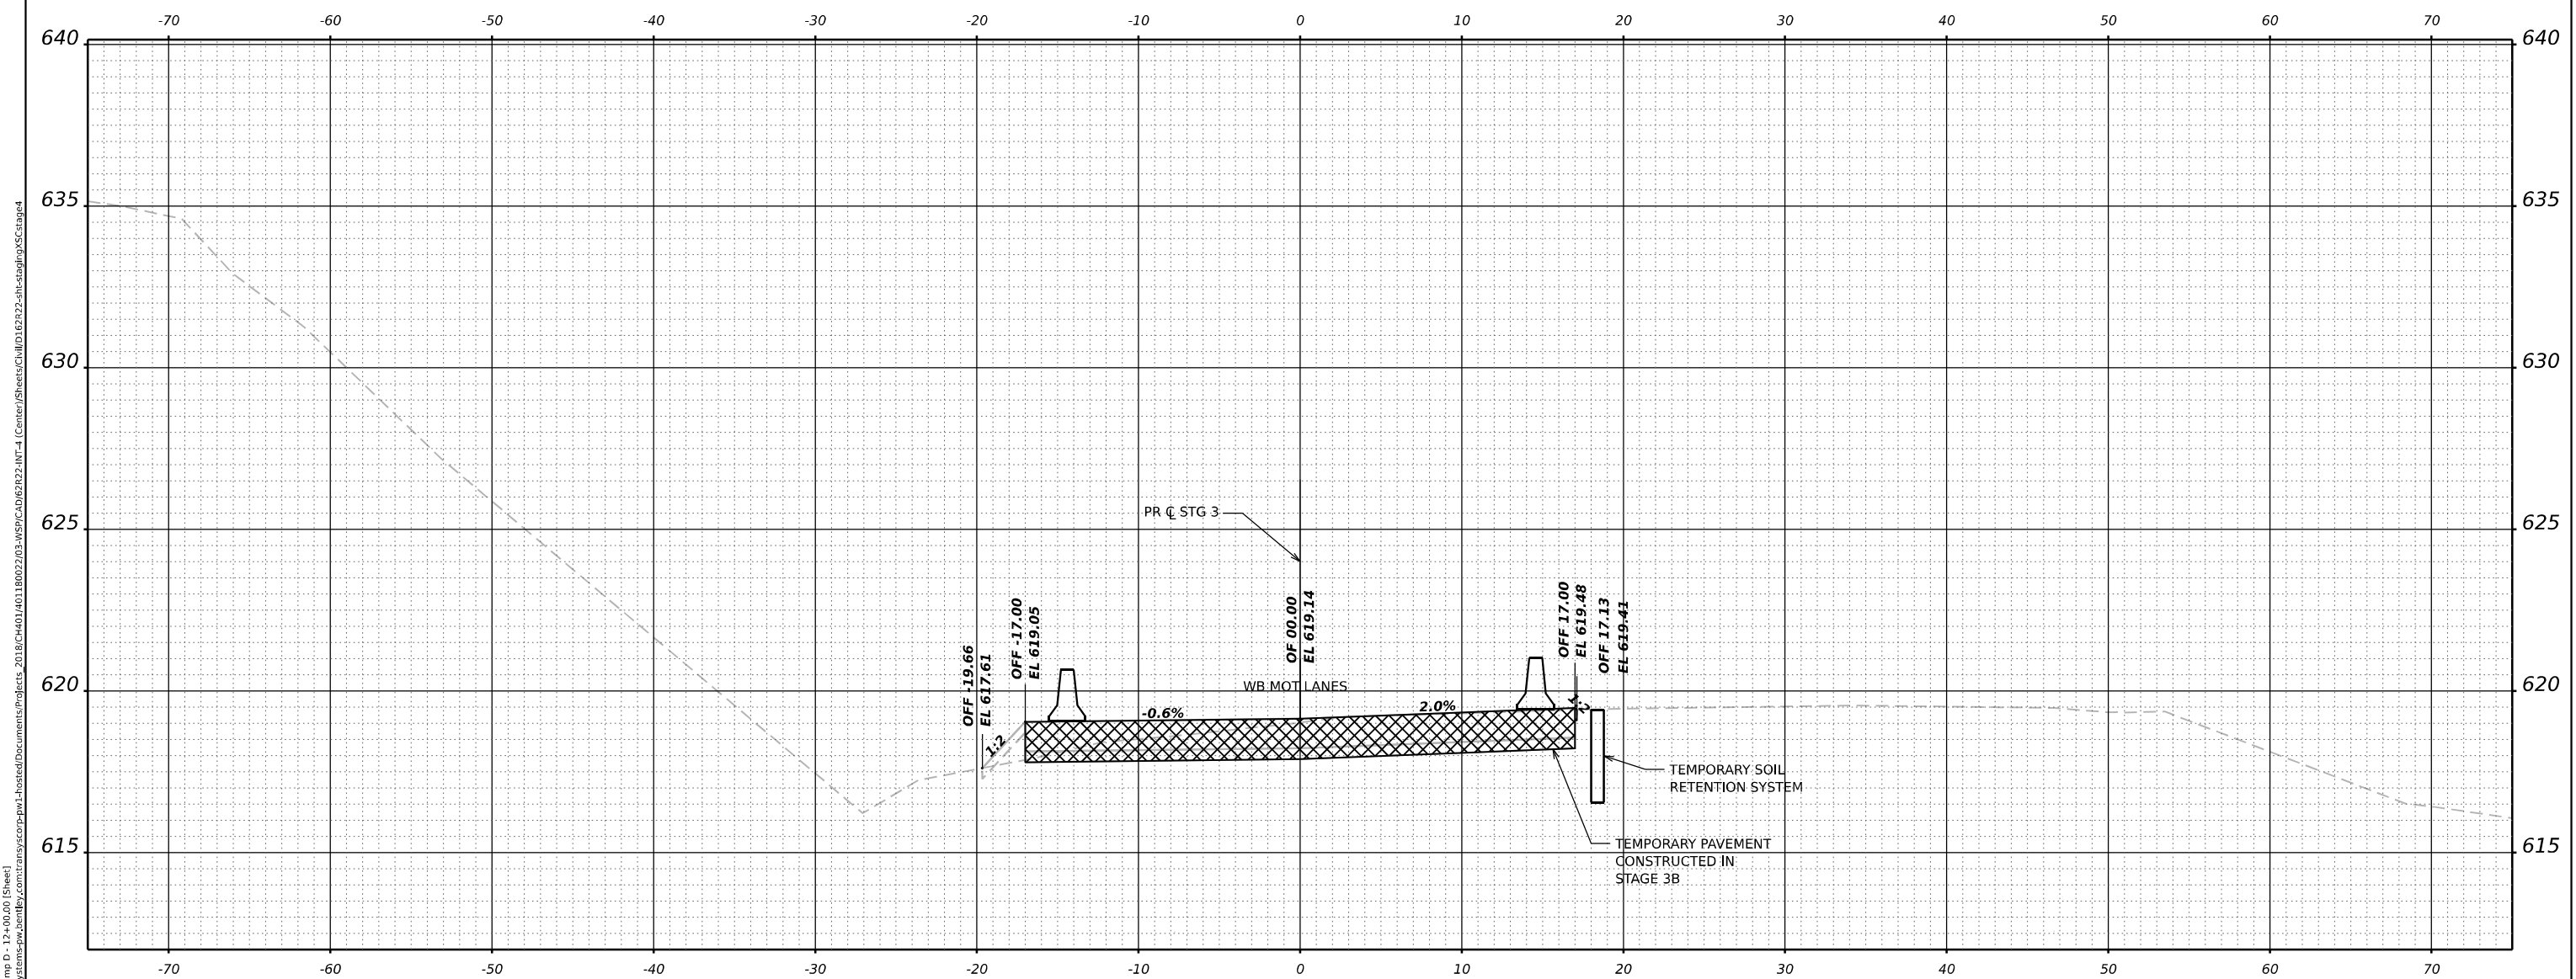


CL STG 3 ALIGN **STA 12+00.00**

WSP USA Inc.
30 N. LASALLE STREET
SUITE 4200
CHICAGO, IL 60602
TEL: (312) 782-8150

DESIGNED	-	SW
DRAWN	-	HA
CHECKED	-	MMA
DATE	-	4/25/2025

STATE OF ILLINOIS
DEPARTMENT OF TRANSPORTATION


F.A.I. RTE.	SECTION	COUNTY	TOTAL SHEETS	SHEET NO.
80	FAI 80 21 INTERCHANGE	WILL	1209	238
		CONTRACT NO. 62R22		
		ILLINOIS	FED. AID PROJECT	

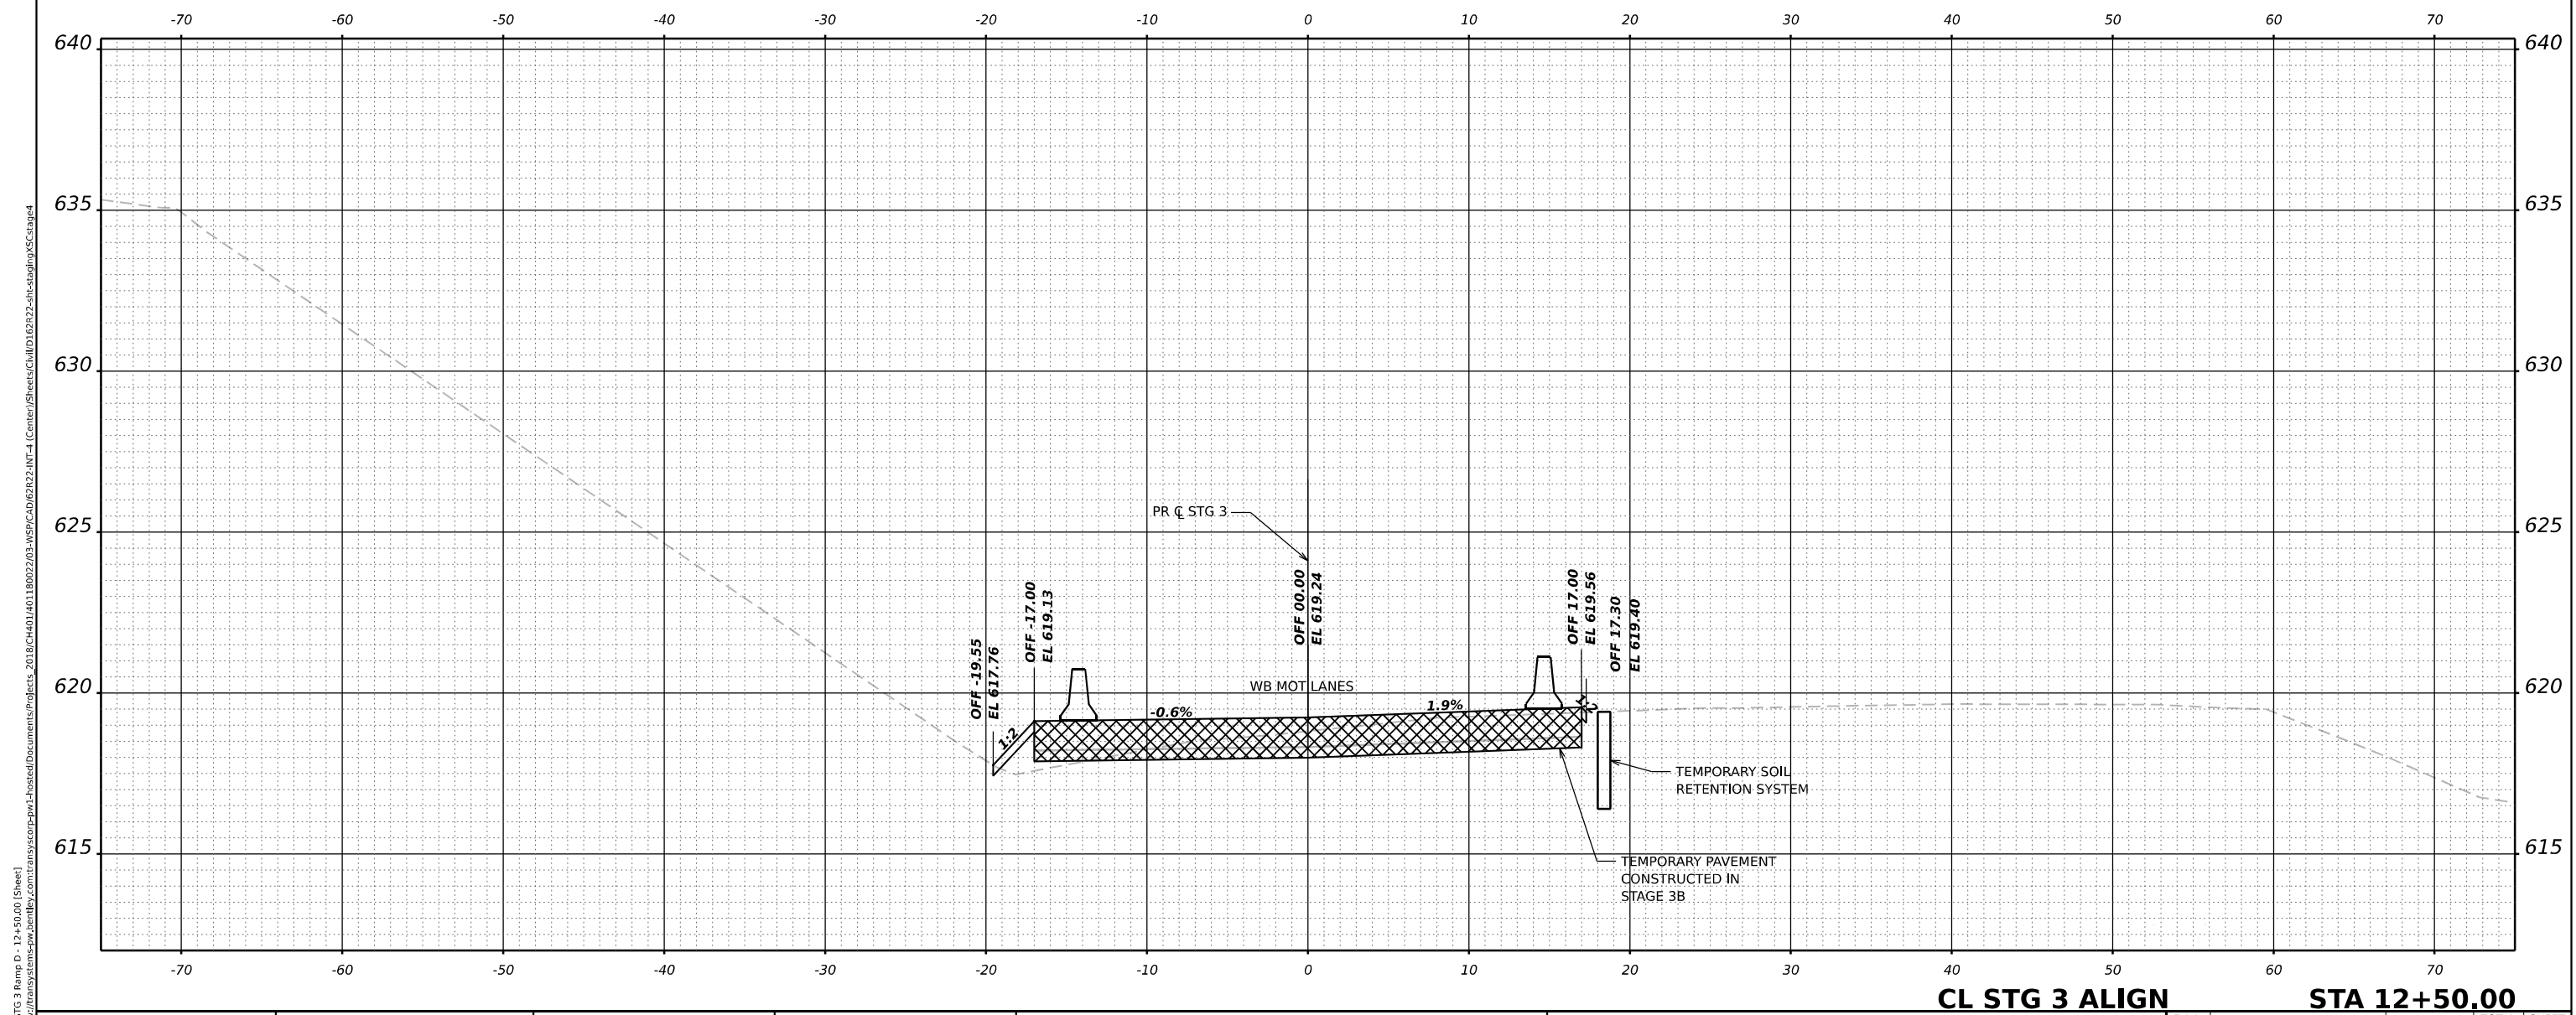

CL STG 3 ALIGN STA 12+50.00

WSP WSP USA INC. 30 N. LASALLE STREET SUITE 4200 CHICAGO, IL 60602 TEL: (312) 782-8150	USER NAME = USCP702533	DESIGNED - SW	REVISED -	STATE OF ILLINOIS DEPARTMENT OF TRANSPORTATION	TEMPORARY PAVEMENT CROSS SECTIONS STAGE 4					F.A.I. RTE.	SECTION	COUNTY	TOTAL SHEETS	SHEET NO.
	PLOT SCALE = 0,16666667' / in.	DRAWN - HA	REVISED -		80	FAI 80 21 INTERCHANGE	WILL	1209	239					
	PLOT DATE = 4/23/2025	CHECKED - MMA	REVISED -		CONTRACT NO. 62R22									
	DATE - 4/25/2025	REVISED -	SCALE: HORIZ: 1"=10' VERT: 1"=5'		SHEET 7 OF 27 SHEETS	STA.	TO STA.	ILLINOIS FED. AID PROJECT						

MODEL: NOT STG 3 Ramp D - 13+00.00 [Sheet]
FILE NAME: p:\transportation\p2\identity\conduanyscorp\ppl-hosted\Documents\Projects_2018\CH401\401180022\03\WSP\CAD\62R22-INT-4 [Center]\Sheet\CL\1D162R22-shl-stage3g\XSTage4

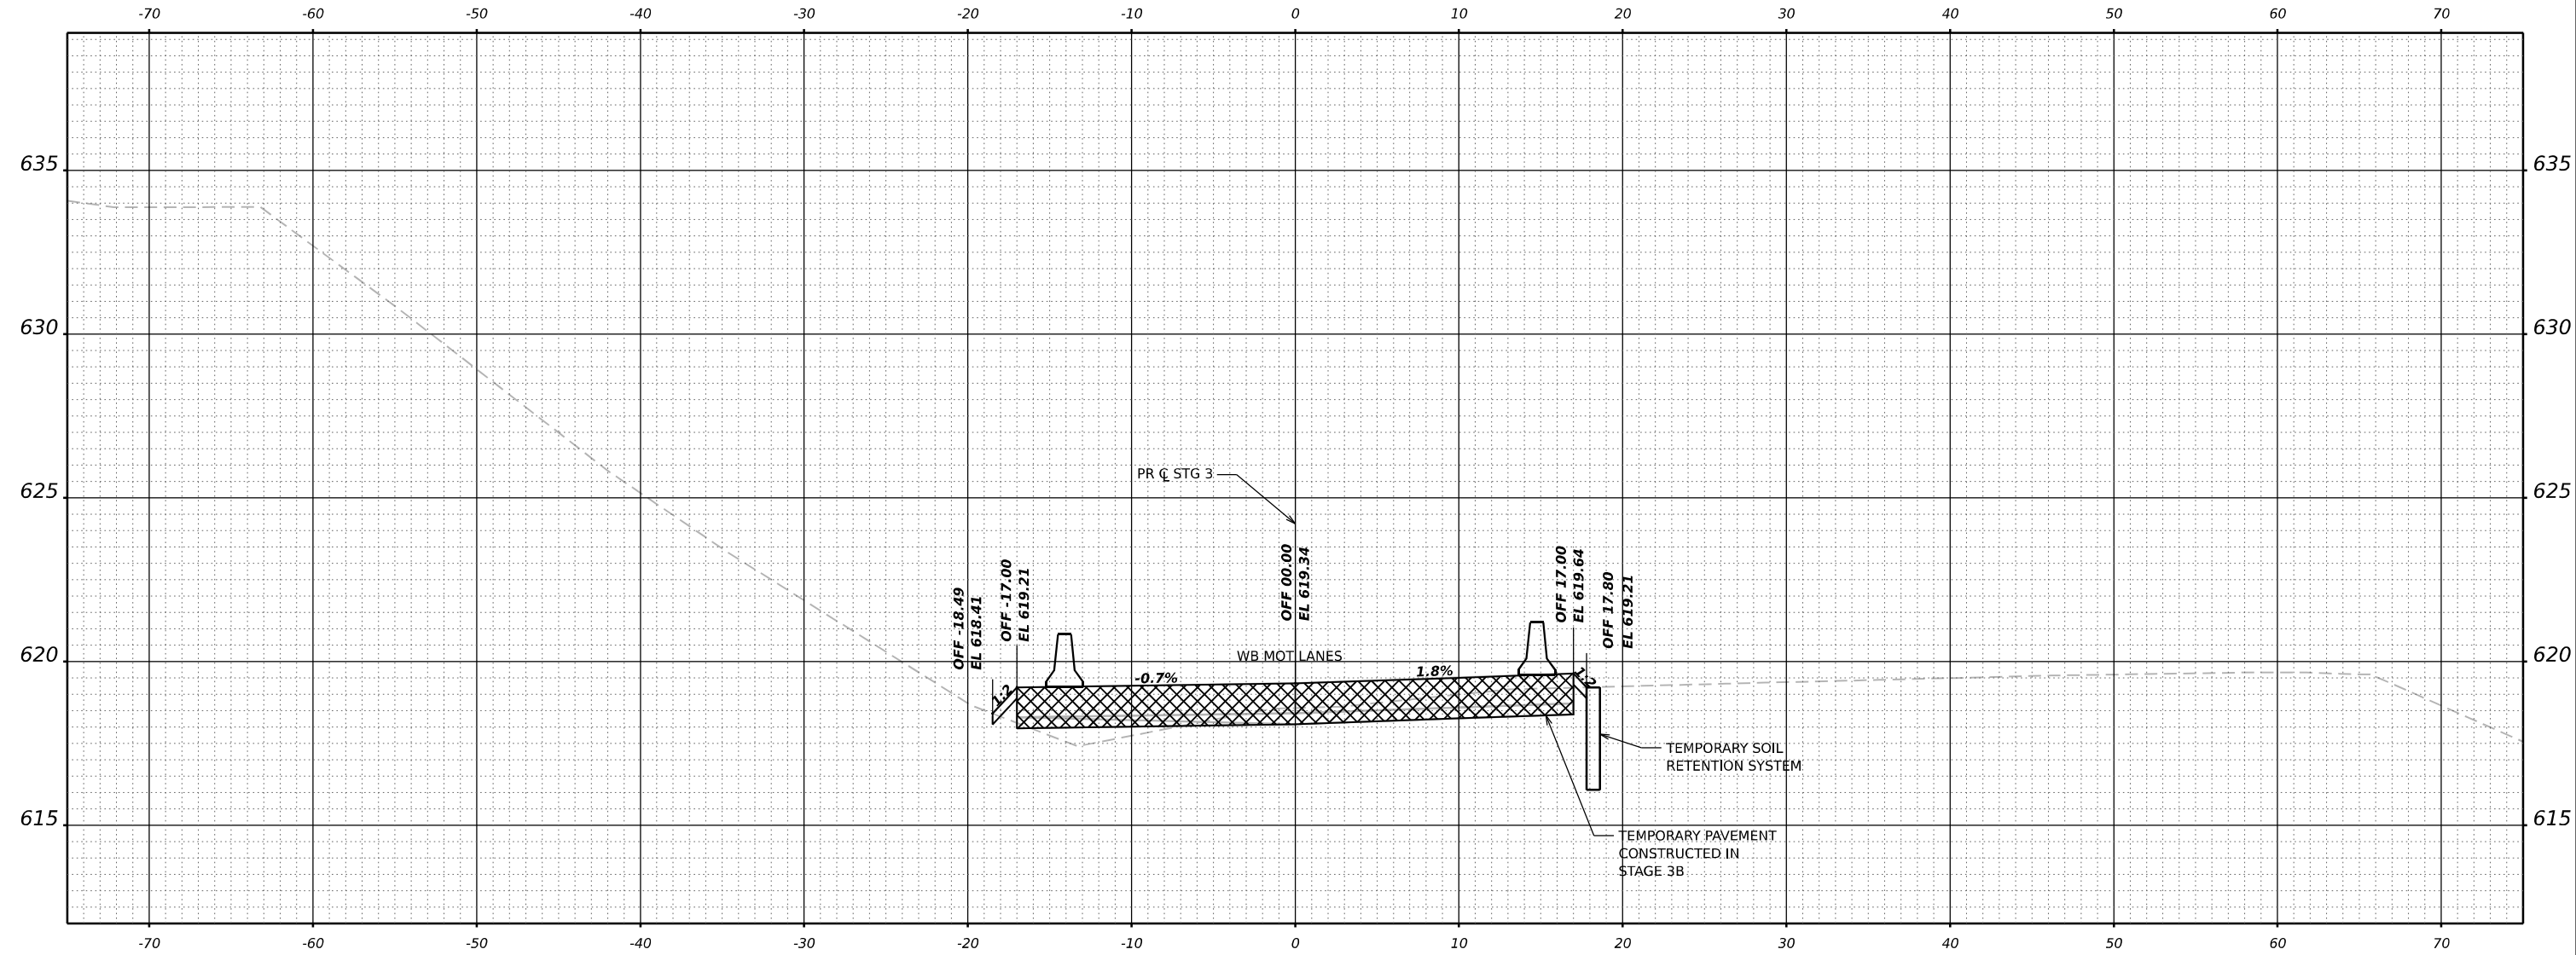

CL STG 3 ALIGN STA 13+00.00



WSP USA INC.
30 N. LA SALLE STREET
SUITE 4200
CHICAGO, IL 60602
TEL: (312) 782-8150

USER NAME	= USCP702533
PLOT SCALE	= 0.16666667 ' / in.
PLOT DATE	= 4/23/2025

DESIGNED -	SW
DRAWN -	HA
CHECKED -	MMA
DATE -	4/25/2025

REVISED -	
REVISED -	
REVISED -	
REVISED -	


STATE OF ILLINOIS
DEPARTMENT OF TRANSPORTATION

TEMPORARY PAVEMENT CROSS SECTIONS
STAGE 4

SCALE: HORIZ: 1"=10'
VERT: 1"=5' SHEET 8 OF 27 SHEETS STA. TO STA.

F.A.I. RTE.	SECTION	COUNTY	TOTAL SHEETS	SHEET NO.
80	FAI 80 21 INTERCHANGE	WILL	1209	240
CONTRACT NO. 62R22				
ILLINOIS FED. AID PROJECT				

MODEL: NOT STG 3 Ramp D - 13+50.00 [Sheet]
FILE NAME: p:\transportation\p\2025\Illinois\CD\62R22-INT-4 [Center]Sheet\CD\62R22-INT-4 [Center]Stage4

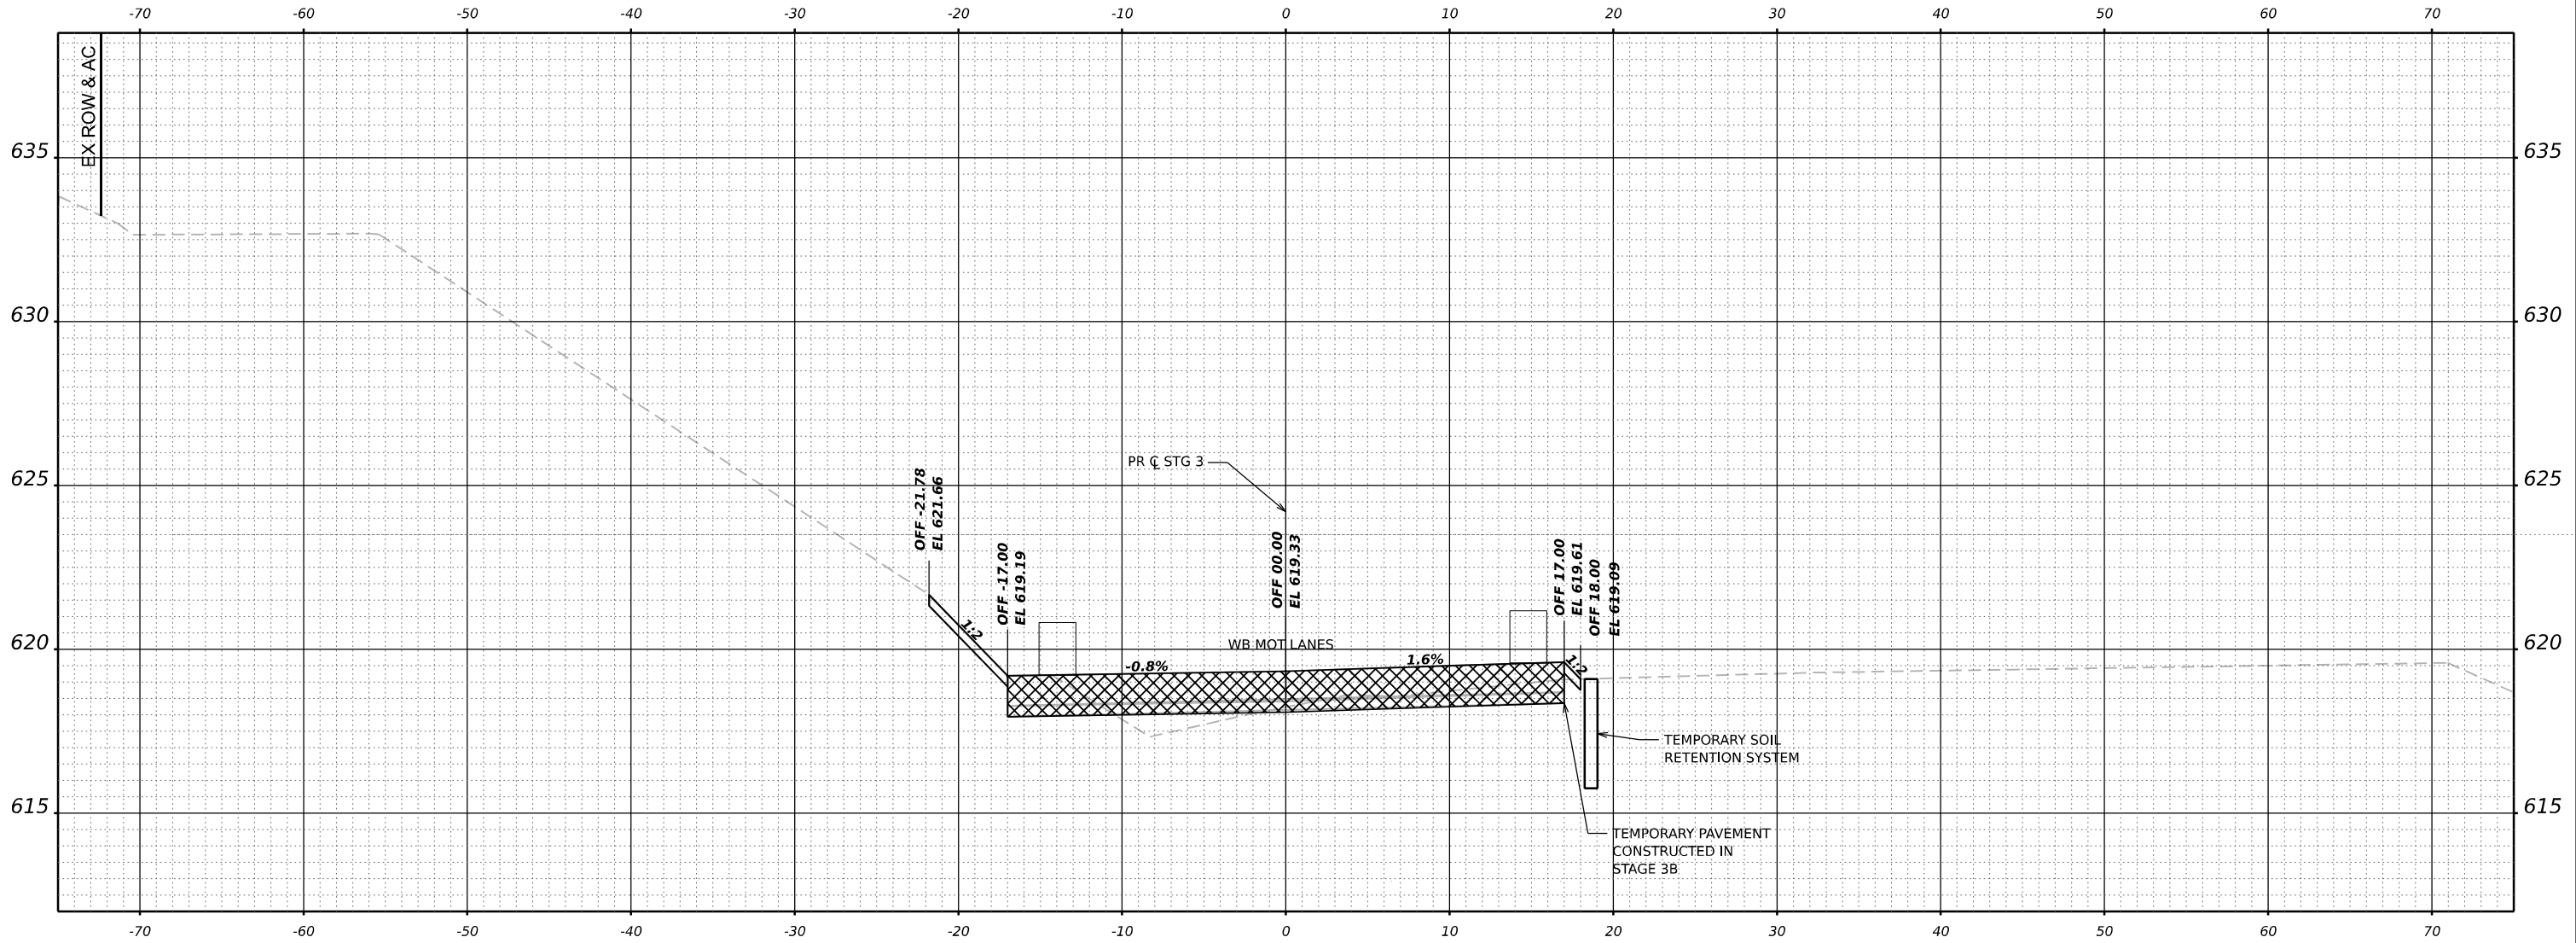


	USER NAME	= USCP702533	DESIGNED -	SW	REVISED -	
	DRAWN -	HA	REVIS			
	PLOT SCALE	= 0.16666667 ' / in.	CHECKED -	MMA	REVISED -	
	PLOT DATE	= 4/23/2025	DATE -	4/25/2025	REVISED -	

STATE OF ILLINOIS
DEPARTMENT OF TRANSPORTATION


TEMPORARY PAVEMENT CROSS SECTIONS			
STAGE 4			
SCALE: HORIZ: 1"=10'		SHEET 9 OF 27 SHEETS	
VERT: 1"=5'		STA. TO STA.	

F.A.I. RTE.	SECTION	COUNTY	TOTAL SHEETS	SHEET NO.
80	FAI 80 21 INTERCHANGE	WILL	1209	241
CONTRACT NO. 62R22				
ILLINOIS		FED. AID PROJECT		

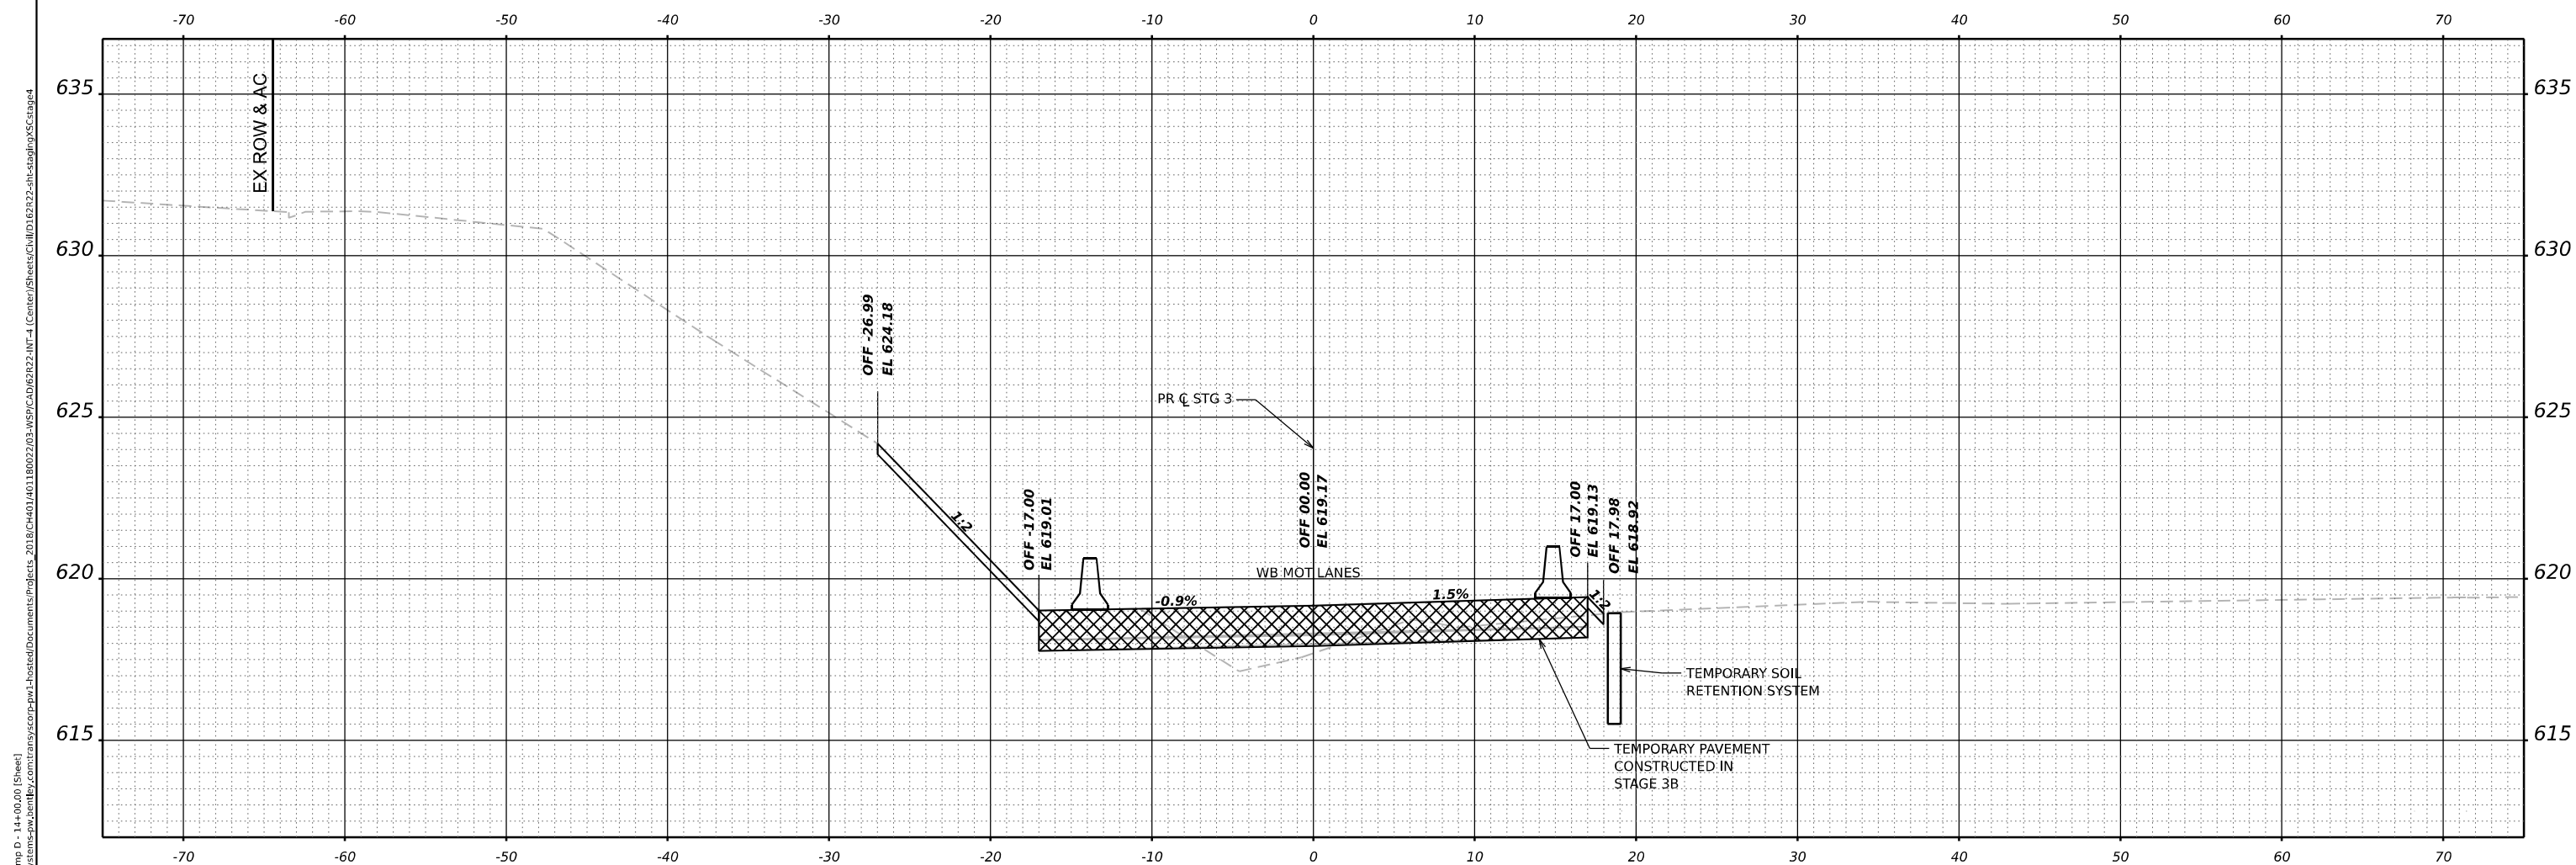

CL STG 3 ALIGN STA 14+00.00

WSP WSP USA Inc. 30 N. LASALLE STREET SUITE 4200 CHICAGO, IL 60602 TEL: (312) 782-8150	USER NAME = USCP702533	DESIGNED - SW	REVISED -	STATE OF ILLINOIS DEPARTMENT OF TRANSPORTATION	TEMPORARY PAVEMENT CROSS SECTIONS					F.A.I. RTE.	SECTION	COUNTY	TOTAL SHEETS	SHEET NO.
		DRAWN - HA	REVISED -		STAGE 4					80	FAI 80 21 INTERCHANGE	WILL	1209	242
	PLOT SCALE = 0.16666667" / in.	CHECKED - MMA	REVISED -		SCALE: HORIZ: 1"=100'					CONTRACT NO. 62R22				
	PLOT DATE = 4/23/2025	DATE = 4/25/2025	REVISED -		SHEET 10 OF 27 SHEETS STA. TO STA.					ILLINOIS FED. AID PROJECT				

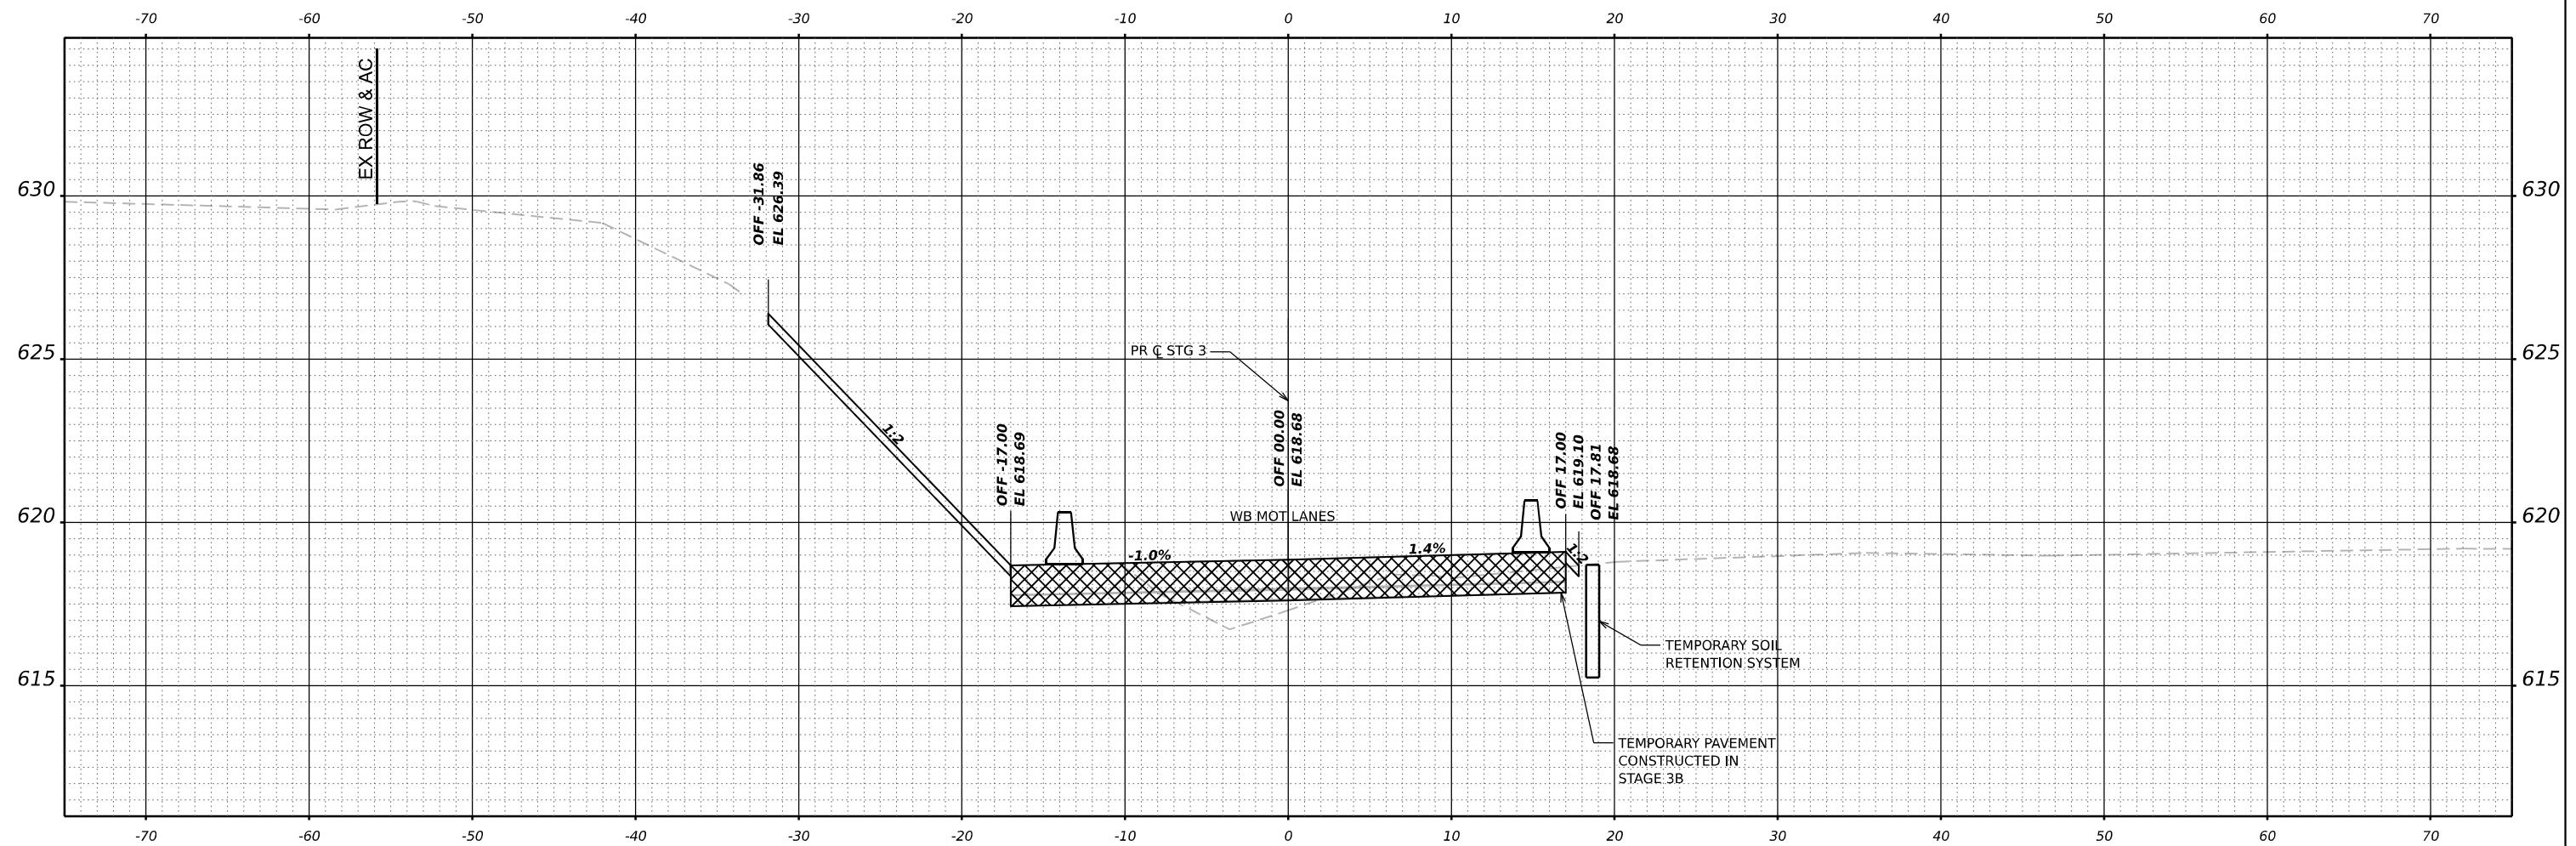

CL STG 3 ALIGN STA 14+50.00



WSP USA Inc.
30 N. LASALLE STREET
SUITE 4200
CHICAGO, IL 60602
TEL: (312) 782-8150

USER NAME	= USCP702533
PLOT SCALE	= 0.16666667
PLOT DATE	= 4/23/2025

DESIGNED	-	SW
DRAWN	-	HA
CHECKED	-	MMA
DATE	-	4/25/2025

REVISED	-
REVISED	-
REVISED	-
REVISED	-

**STATE OF ILLINOIS
DEPARTMENT OF TRANSPORTATION**


TEMPORARY PAVEMENT CROSS SECTIONS STAGE 4

SCALE: HORIZ: 1"=10'	SHEET 11 OF 27 SHEETS	STA.	TO STA.
----------------------	-----------------------	------	---------

F.A.I. RTE.	SECTION	COUNTY	TOTAL SHEETS	SHEET NO.
80	FAI 80 21 INTERCHANGE	WILL	1209	243
CONTRACT NO. 62R22				
ILLINOIS		FED. AID PROJECT		


MODEL: MOT STG 3 Ramp D - 14+50.00 [Sheet]
FILE NAME: nw:/transystems-nw bentley.com:tra

MODEL: MOT STG 3 Ramp D - 14+50.00 [Sheet]
FILE NAME: pw:/transys/pw_bentley.com/transyscorp-pw1-hosted/Documents/Projects_2018/CH401/401180022/03-WSP/CAD/62R22-INT'-4 (Center)/Sheets/Civil/D162R22-shs-stagingXSCstage4

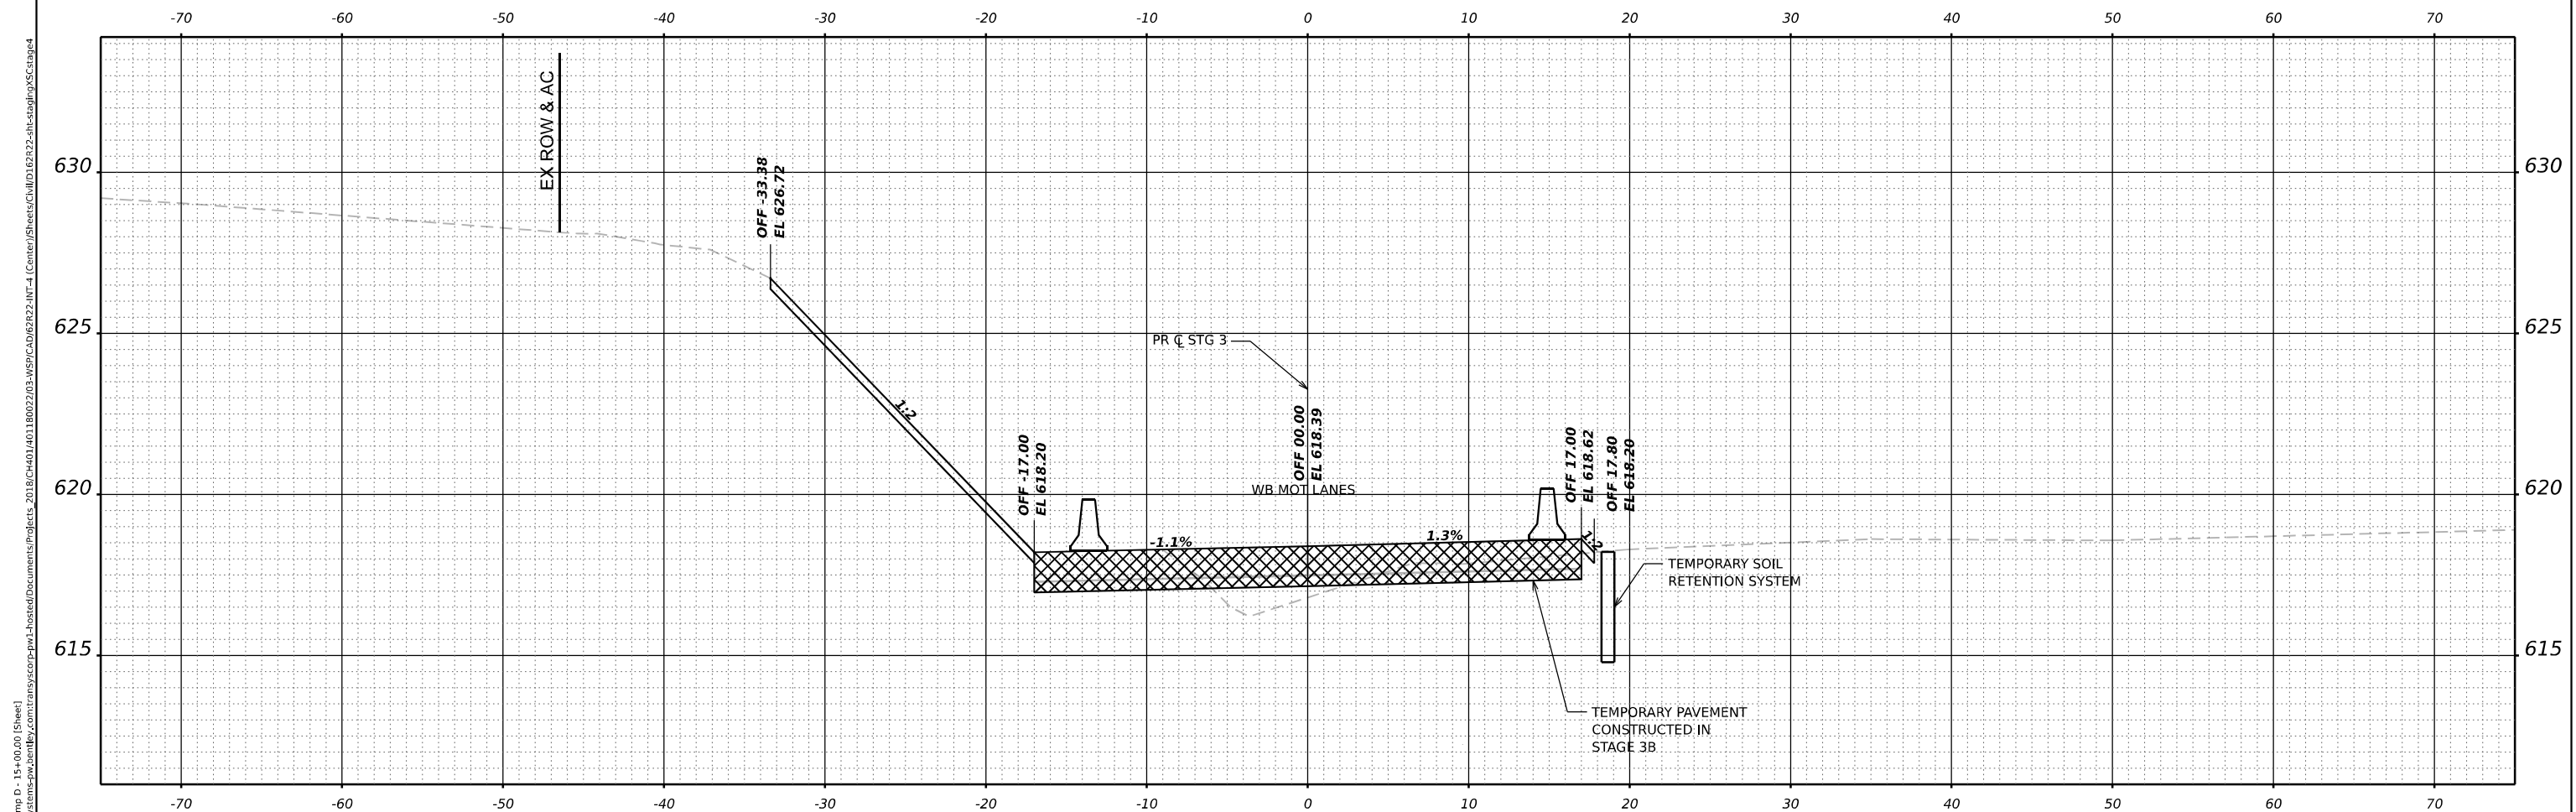

CL STG 3 ALIGN **STA 15+00.00**

 WSP USA INC. 30 N. LASALLE STREET SUITE 4200 CHICAGO, IL 60602 TEL: (312) 782-9150	USER NAME = USCP702533	DESIGNED - SW	REVISED -	STATE OF ILLINOIS DEPARTMENT OF TRANSPORTATION	TEMPORARY PAVEMENT CROSS SECTIONS STAGE 4					F.A.I. RTE.	SECTION	COUNTY	TOTAL SHEETS	SHEET NO.
	PLOT SCALE = 0.16666667' / in.	DRAWN - HA	REVISED -							80	FAI 80 21 INTERCHANGE	WILL	1209	244
	PLOT DATE = 4/23/2025	CHECKED - MMA	REVISED -		SCALE: HORIZ. 1"=10' VERT. 1"=5'					SHEET 12 OF 27 SHEETS STA. TO STA.				
	PLOT DATE = 4/23/2025	DATE - 4/25/2025	REVISED -							CONTRACT NO. 62R22				

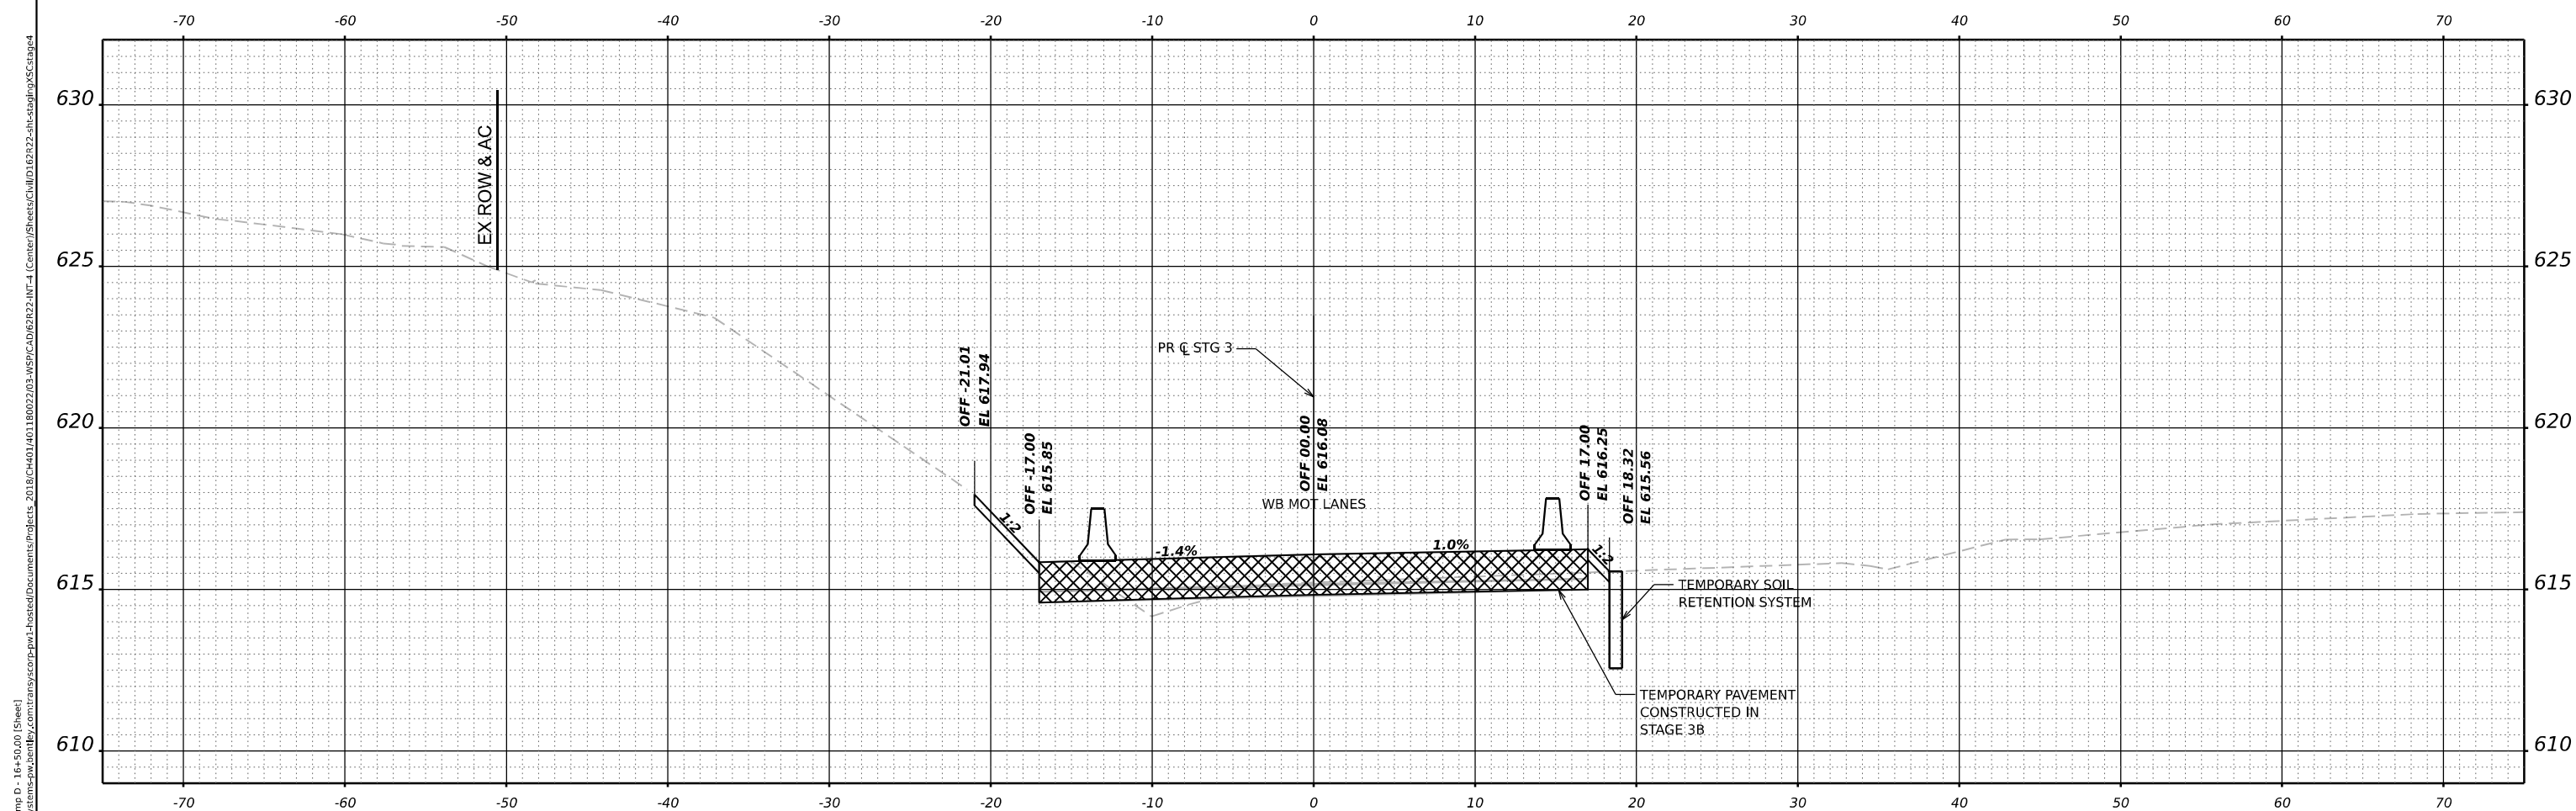

CL STG 3 ALIGN **STA 16+50.00**



WSP USA Inc.
30 N. LASALLE STREET
SUITE 4200
CHICAGO, IL 60602
TEL: (312) 782-8150

USER NAME	= USCP702533
PLOT SCALE	= 0.16666667
PLOT DATE	= 4/23/2025

DESIGNED	-	SW
DRAWN	-	HA
CHECKED	-	MMA
DATE	-	4/25/2025

REVISED	-
REVISED	-
REVISED	-
REVISED	-



STATE OF ILLINOIS
DEPARTMENT OF TRANSPORTATION

TEMPORARY PAVEMENT CROSS SECTIONS STAGE 4

SCALE: HORIZ. 1"=10'	SHEET 15 OF 27 SHEETS	STA.	TO STA.
----------------------	-----------------------	------	---------

F.A.I. RTE.	SECTION	COUNTY	TOTAL SHEETS	SHEET NO.
80	FAI 80 21 INTERCHANGE	WILL	1209	247
		CONTRACT NO. 62R22		
ILLINOIS		FED. AID PROJECT		

MODEL: NOT STG 3 Ramp D - 18+50.00 [Sheet]
FILE NAME: p:\transys\comp\ppl\hatched\Documents\Projects_2018\CH401\401180022\03-WSP\CAD\62R22-INT-4 [Center]\Sheets\CL\1D121212-shr-stage4\XSCstage4

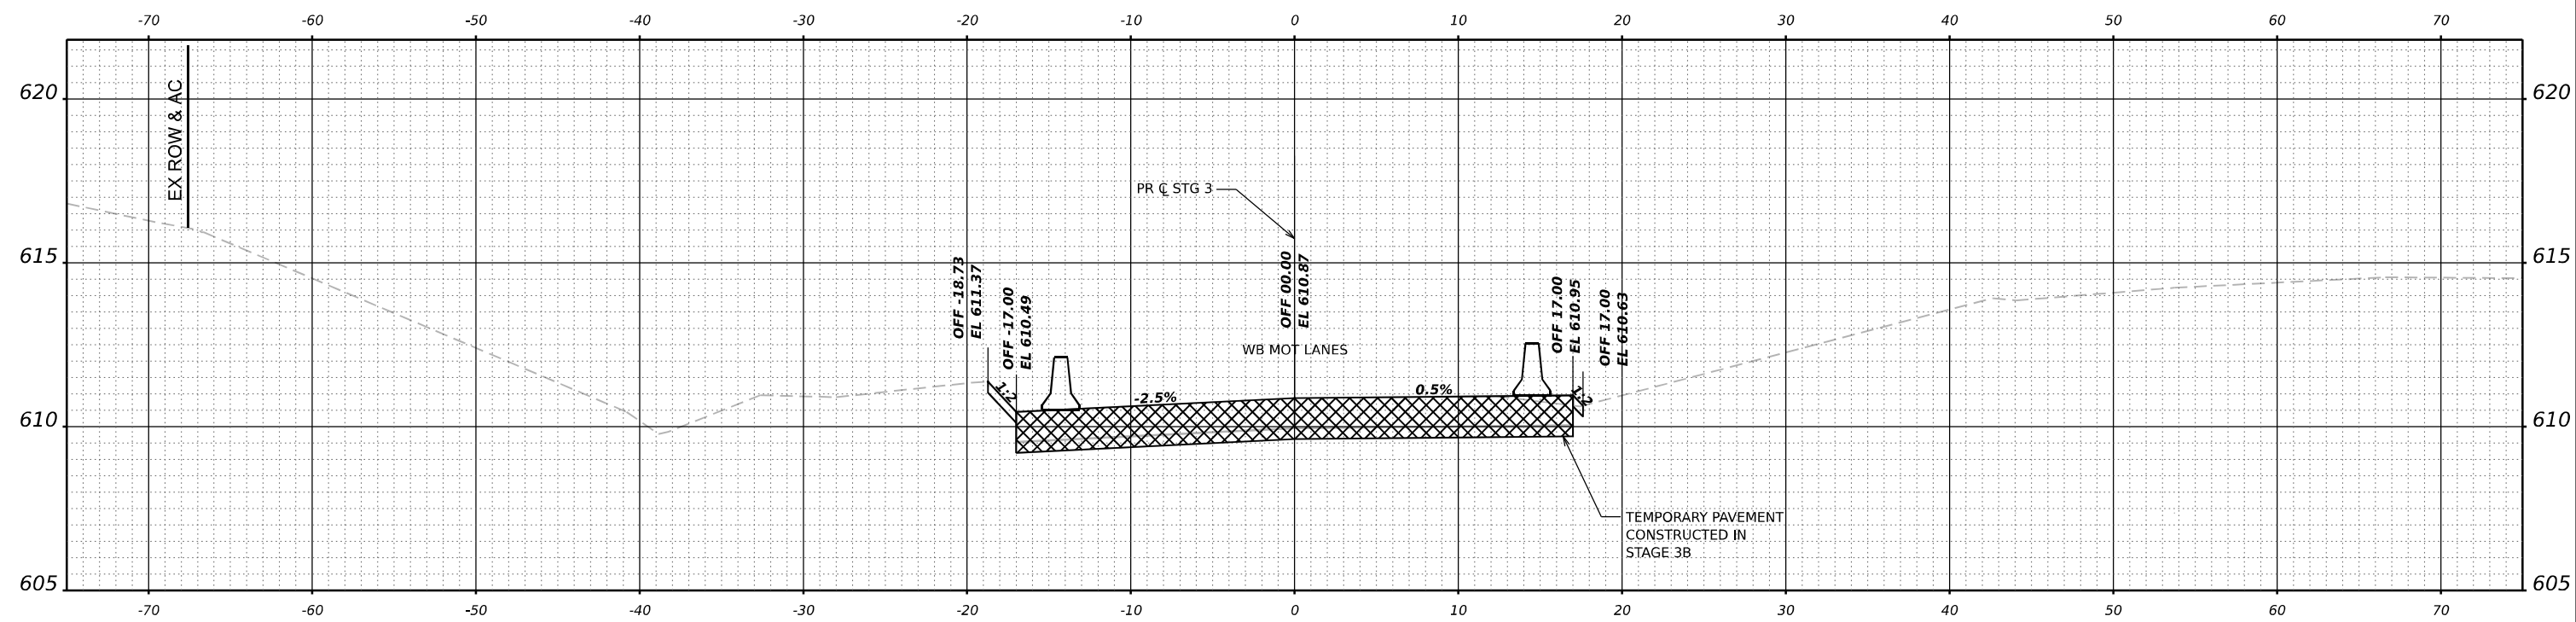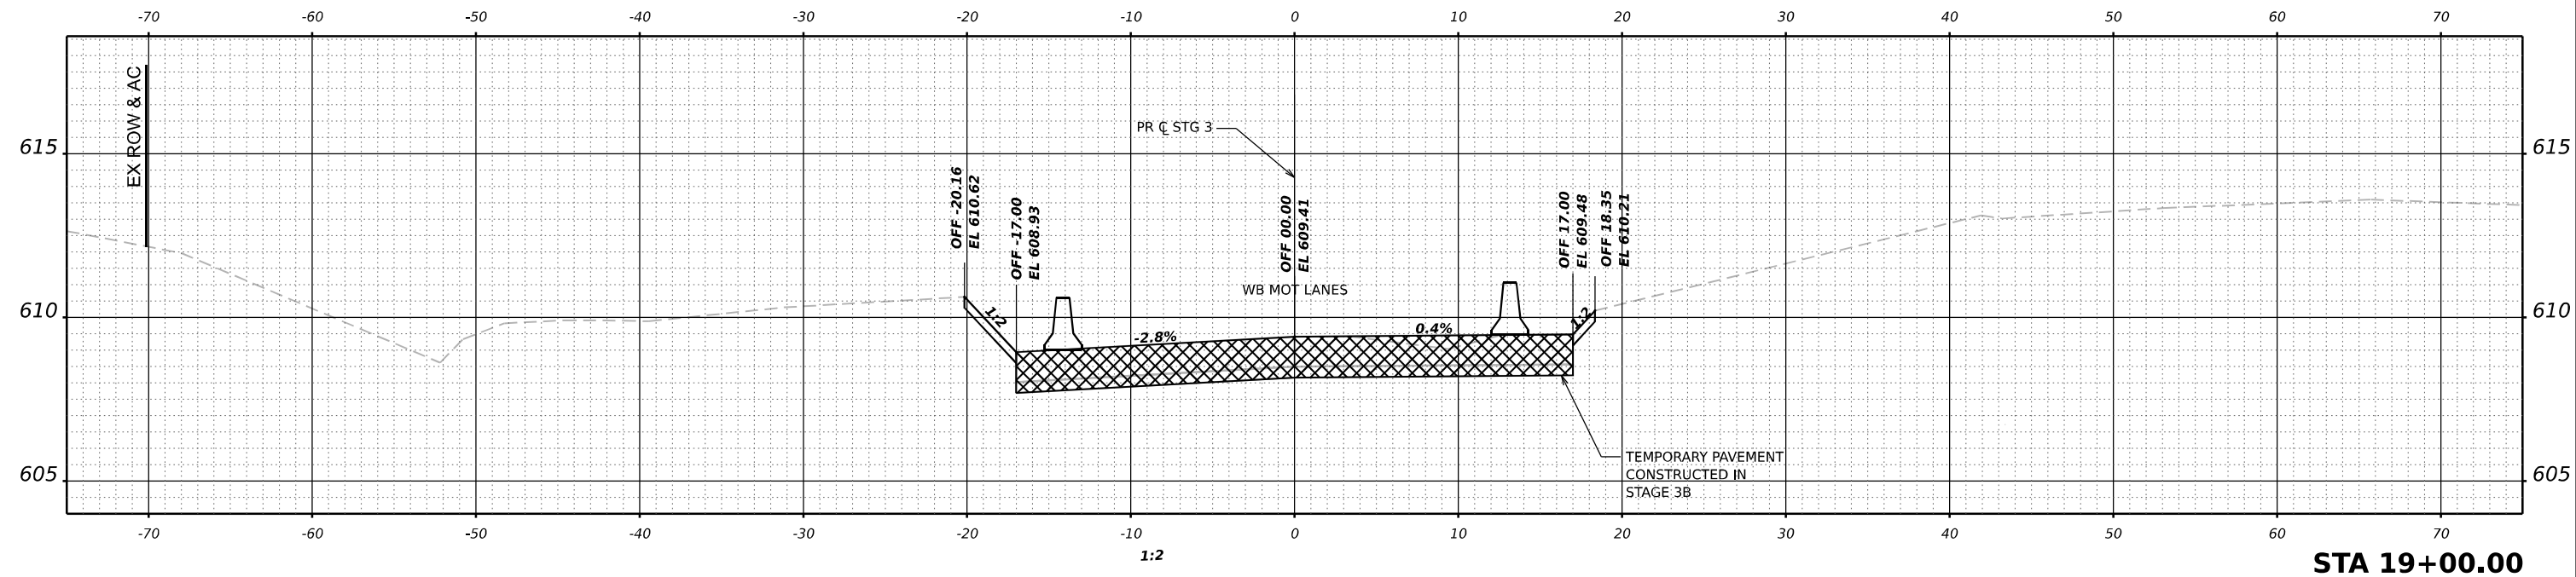

CL STG 3 ALIGN STA 18+50.00

WSP

WSP USA INC.

30 N. LA SALLE STREET

SUITE 4200

CHICAGO, IL 60602

TEL: (312) 782-8150

USER NAME	= USCP702533	DESIGNED	- SW	REVISED	-
		DRAWN	- HA	REVIEWED	-
PLOT SCALE	= 0.16666667" / in.	CHECKED	- MMA	REVISED	-
PLOT DATE	= 4/23/2025	DATE	- 4/25/2025	REVISED	-



STATE OF ILLINOIS

DEPARTMENT OF TRANSPORTATION

TEMPORARY PAVEMENT CROSS SECTIONS				
STAGE 4				
SCALE: HORIZ: 1"=10'				
VERT: 1"=5'				
SHEET 18		OF 27 SHEETS		STA.
				TO STA.

F.A.I. RTE.	SECTION	COUNTY	TOTAL SHEETS	SHEET NO.
80	FAI 80 21 INTERCHANGE	WILL	1209	250
CONTRACT NO. 62R22				
ILLINOIS FED. AID PROJECT				

MODEL: NOT STG 3 Ramp D - 19+50.00 [Sheet]
FILE NAME: p:\transys\transys\corporate\ppl-hosted\Documents\Projects_2018\CH401\401180022\03-WSP\CAD\62R22-INT-4 [Center]\Sheets\CL\19+50.00-CL-4-STA19+50.00.dwg

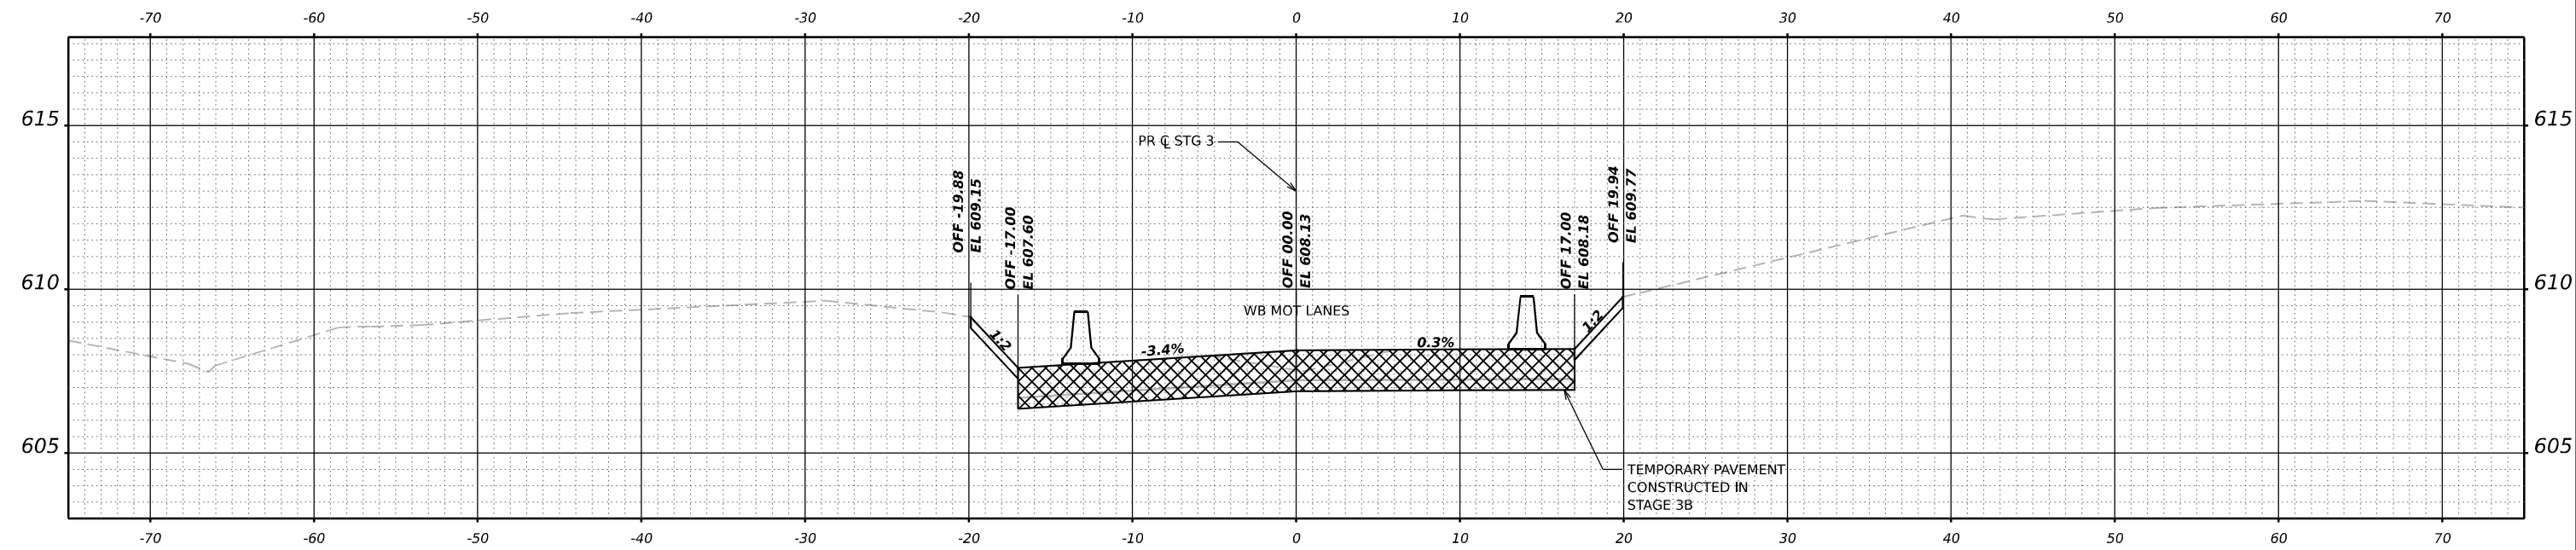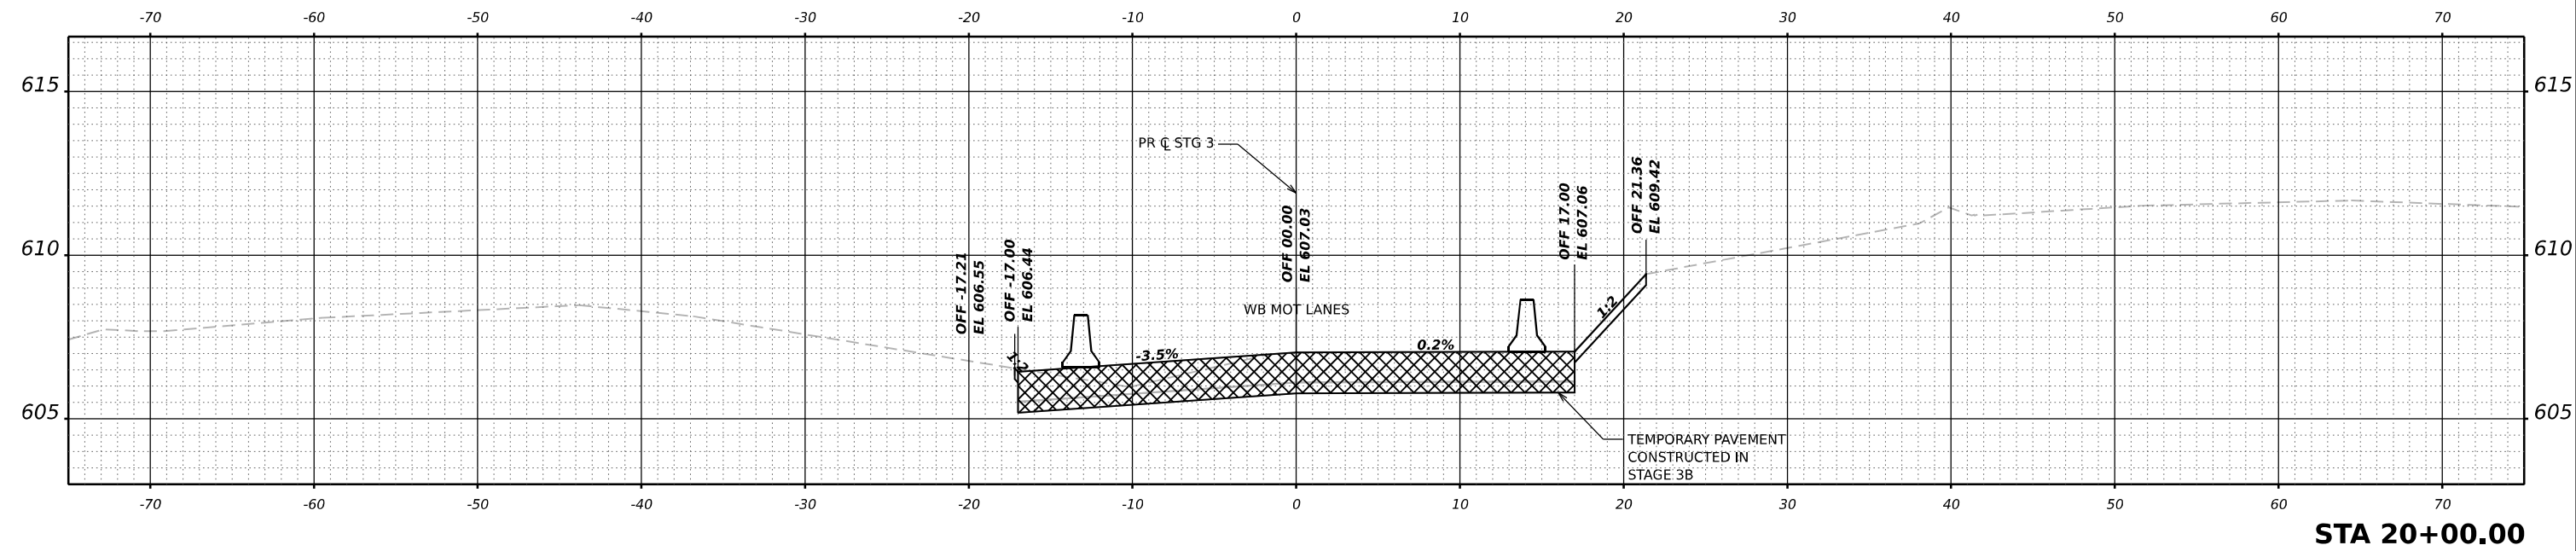

CL STG 3 ALIGN STA 19+50.00



USER NAME	= USCP702533	DESIGNED -	SW	REVISED -	
		DRAWN -	HA	REVISED -	
PLOT SCALE	= 0.16666667 ' / in.	CHECKED -	MMA	REVISED -	
PLOT DATE	= 4/23/2025	DATE -	4/25/2025	REVISED -	

STATE OF ILLINOIS
DEPARTMENT OF TRANSPORTATION


TEMPORARY PAVEMENT CROSS SECTIONS
STAGE 4

SCALE: HORIZ: 1"=10'
VERT: 1"=5'

SHEET 19 OF 27 SHEETS STA. TO STA.

F.A.I. RTE.	SECTION	COUNTY	TOTAL SHEETS	SHEET NO.
80	FAI 80 21 INTERCHANGE	WILL	1209	251
CONTRACT NO. 62R22				
ILLINOIS FED. AID PROJECT				

MODEL: NOT STG 3 Ramp D - 20+33.00 [Sheet]
FILE NAME: p:\transportation\p\p\identity\consulting\corp\p\h\shared\Documents\Projects_2018\CH401\401180022\03\WSP\CD\62R22-INT-4 (Center)\Sheet\CL\WID\12R22-shl-stage3\Stage4

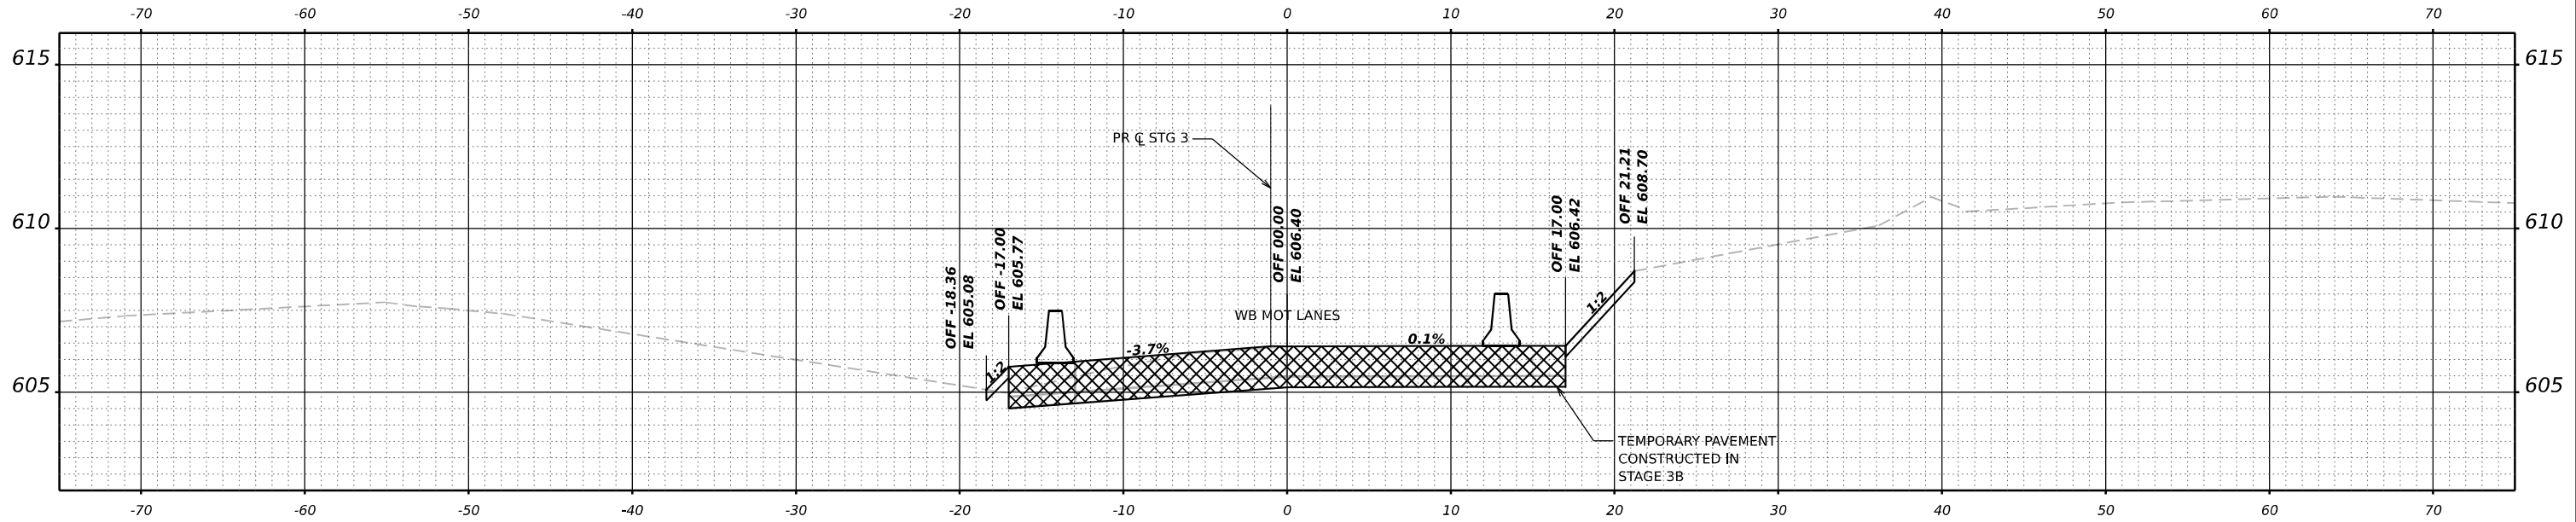

WSP USA INC.
30 N. LA SALLE STREET
SUITE 4200
CHICAGO, IL 60602
TEL: (312) 782-8150

USER NAME	= USCP702533
DESIGNED	- SW
DRAWN	- HA
PLOT SCALE	= 0.16666667 ' / in.
PLOT DATE	= 4/23/2025

DESIGNED	- SW
DRAWN	- HA
CHECKED	- MMA
DATE	- 4/25/2025

REVISED	-
REVISED	-
REVISED	-
REVISED	-

STATE OF ILLINOIS
DEPARTMENT OF TRANSPORTATION



TEMPORARY PAVEMENT CROSS SECTIONS
STAGE 4

SCALE: HORIZ: 1"=10'
VERT: 1"=5'

SHEET 20 OF 27 SHEETS STA. TO STA.

F.A.I. RTE.	SECTION	COUNTY	TOTAL SHEETS	SHEET NO.
80	FAI 80 21 INTERCHANGE	WILL	1209	252
CONTRACT NO. 62R22				
ILLINOIS FED. AID PROJECT				

Model: h:\m_all\jld2-20+50+00 (Sheet)
File Name: p:\transys\pdp\pdp\transys\pdp\h\m_all\jld2-20+50+00 (Sheet)
Project: 2018\CH401\401180022\03\WSP\CAD\62R22-INT-4 (Center)\Sheet\CL\JLD2-20+50+00 (Sheet)
Sheet: 21 OF 27 SHEETS

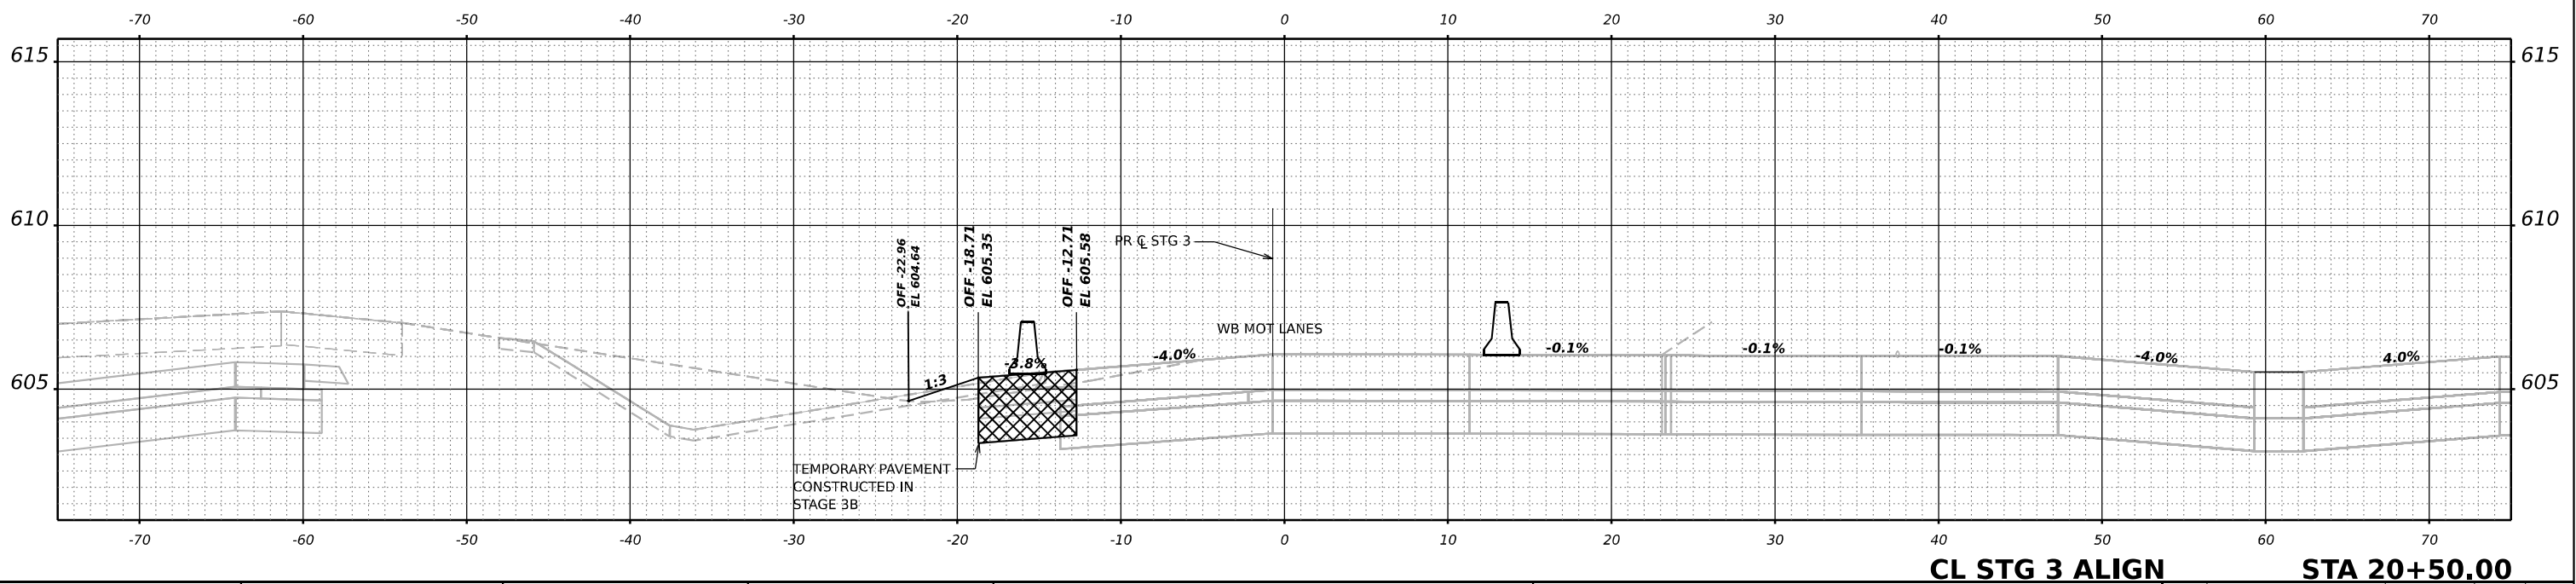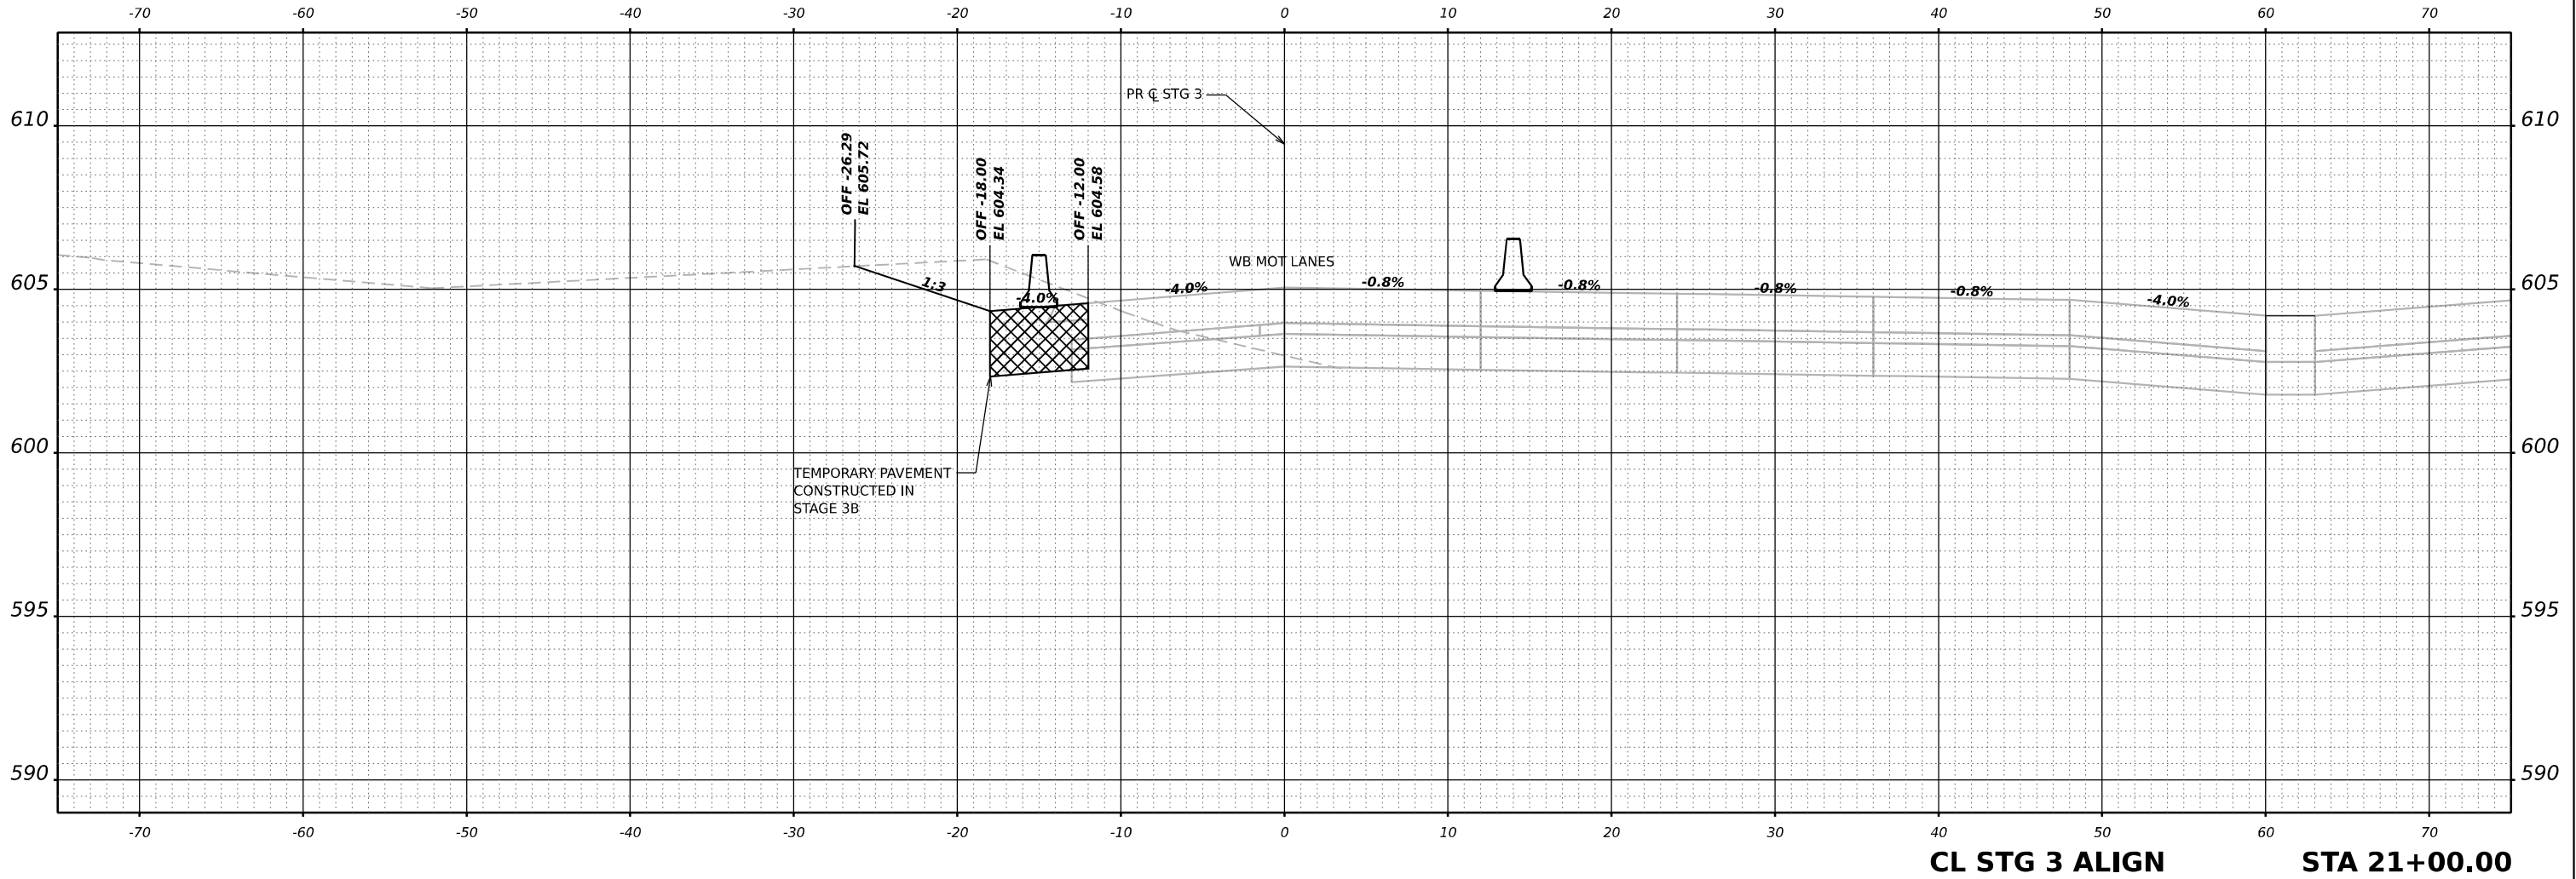

WSP

WSP USA INC.

30 N. LA SALLE STREET

SUITE 4200

CHICAGO, IL 60602

TEL: (312) 782-8150

USER NAME	= USCP702533	DESIGNED	- SW	REVISED	-
		DRAWN	- HA	REVISED	-
PLOT SCALE	= 0.16666667' / in.	CHECKED	- MMA	REVISED	-
PLOT DATE	= 4/23/2025	DATE	- 4/25/2025	REVISED	-


STATE OF ILLINOIS

DEPARTMENT OF TRANSPORTATION

TEMPORARY PAVEMENT CROSS SECTIONS									
STAGE 4									
SCALE: HORIZ: 1"=10'		SHEET 21 OF 27 SHEETS		STA. TO STA.					
VERT: 1"=5'									

F.A.I. RTE.	SECTION	COUNTY	TOTAL SHEETS	SHEET NO.
80	FAI 80 21 INTERCHANGE	WILL	1209	253
CONTRACT NO. 62R22				
ILLINOIS		FED. AID PROJECT		


MODEL: h:\m\all\fig02-21+50.00 (Sheet)
FILE NAME: p:\trans\systems\p\ad\city\comtrans\corp\p\l\hosted\Documents\Projects_2018\CH401\401180022\03\WSP\CD\62R22-INT-4 (Center)\Sheet\CL\WID\62R22-shl-stage3\Stage4_B.dgn

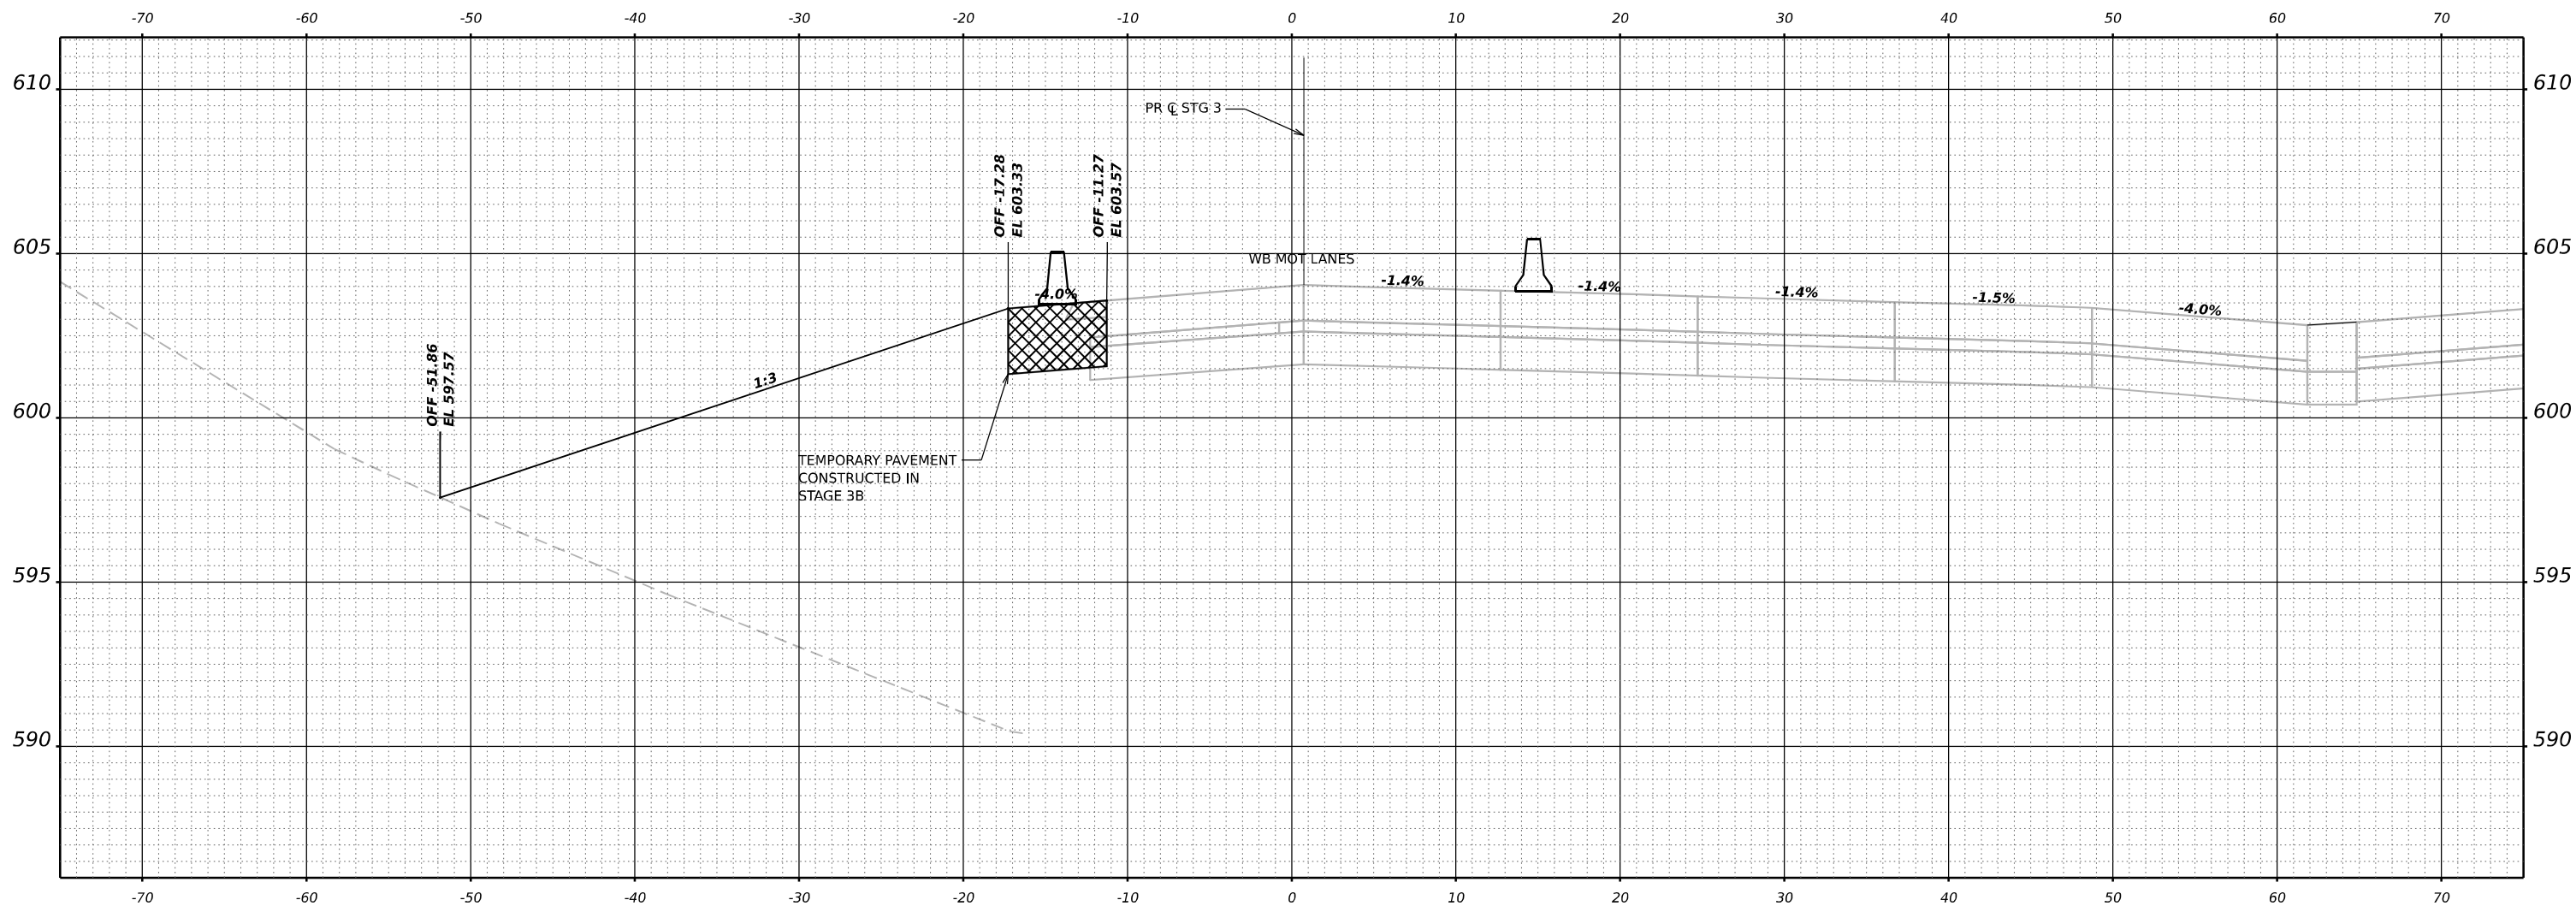

CL STG 3 ALIGN STA 21+50.00

WSP WSP USA Inc. 30 N. LASALLE STREET SUITE 4200 CHICAGO, IL 60602 TEL: (312) 782-8150	USER NAME = USCP702533		DESIGNED - SW		REVISED -		STATE OF ILLINOIS DEPARTMENT OF TRANSPORTATION										TEMPORARY PAVEMENT CROSS SECTIONS STAGE 4										F.A.I. RTE.	SECTION		COUNTY	TOTAL SHEETS	SHEET NO.	
			DRAWN - HA		REVISED -																						80	FAI 80 21 INTERCHANGE		WILL		1209	254
	PLOT SCALE = 0.16666667' / in.		CHECKED - MMA		REVISED -		CONTRACT NO. 62R22											ILLINOIS	FED. AID PROJECT														
	PLOT DATE = 4/23/2025		DATE - 4/25/2025		REVISED -																												
								SCALE: HORIZ: 1"=10' VERT: 1"=5'										SHEET 22		OF 27		SHEETS		STA.		TO STA.							

MODEL: h:\m_all\fig02-224\00.00 (Sheet)
FILE NAME: p:\transys\transys\ppl\hatched\Documents\Projects_2018\CH401\401180022\03\WSP\CAD\62R22-INT-4 (Center)\Sheet\CL\WID\62R22-shl-stage4\Stage4_B.dgn

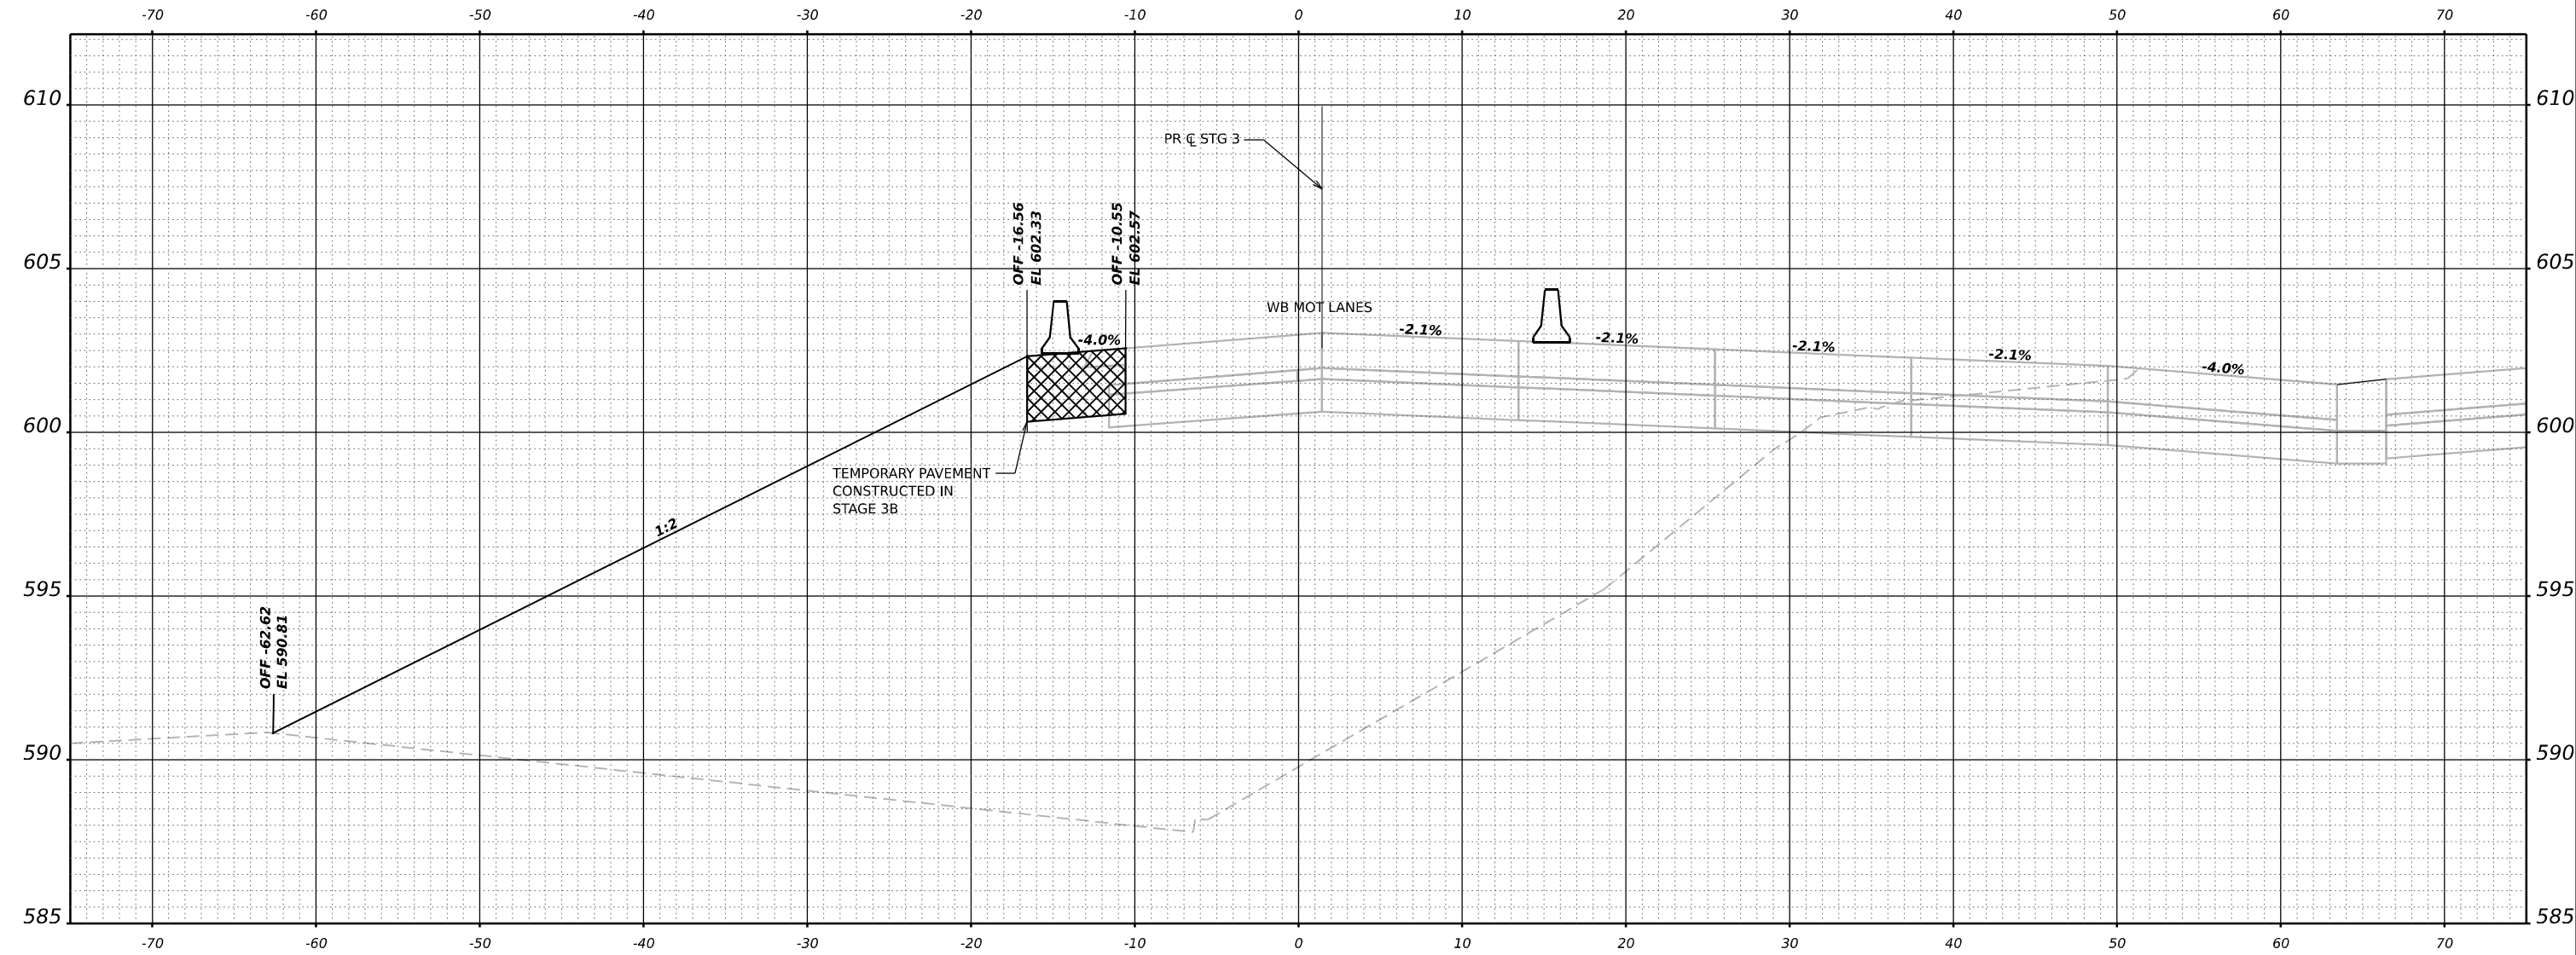

CL STG 3 ALIGN STA 22+00.00



WSP USA INC.
30 N. LA SALLE STREET
SUITE 4200
CHICAGO, IL 60602
TEL: (312) 782-8150

USER NAME	= USCP702533	DESIGNED -	SW	REVISED -	
DRAWN	- HA	REVIS	-		
PLOT SCALE	= 0.16666667 ' / in.	CHECKED -	MMA	REVISED -	
PLOT DATE	= 4/23/2025	DATE -	4/25/2025	REVISED -	


STATE OF ILLINOIS
DEPARTMENT OF TRANSPORTATION

TEMPORARY PAVEMENT CROSS SECTIONS
STAGE 4

SCALE: HORIZ: 1"=10'
VERT: 1"=5' SHEET 23 OF 27 SHEETS STA. TO STA.


F.A.I. RTE.	SECTION	COUNTY	TOTAL SHEETS	SHEET NO.
80	FAI 80 21 INTERCHANGE	WILL	1209	255
CONTRACT NO. 62R22				
		ILLINOIS	FED. AID PROJECT	

Model: h:\m11\g102-23+00.00 (Sheet)
File Name: p:\transys\comp\ppl\hosted\Documents\Projects_2018\CH401\401180022\03\WSP\CAD\62R22-INT-4 (Center)\Sheet\CL\WID\62R22-shl-stage4\Stage4_B.dgn

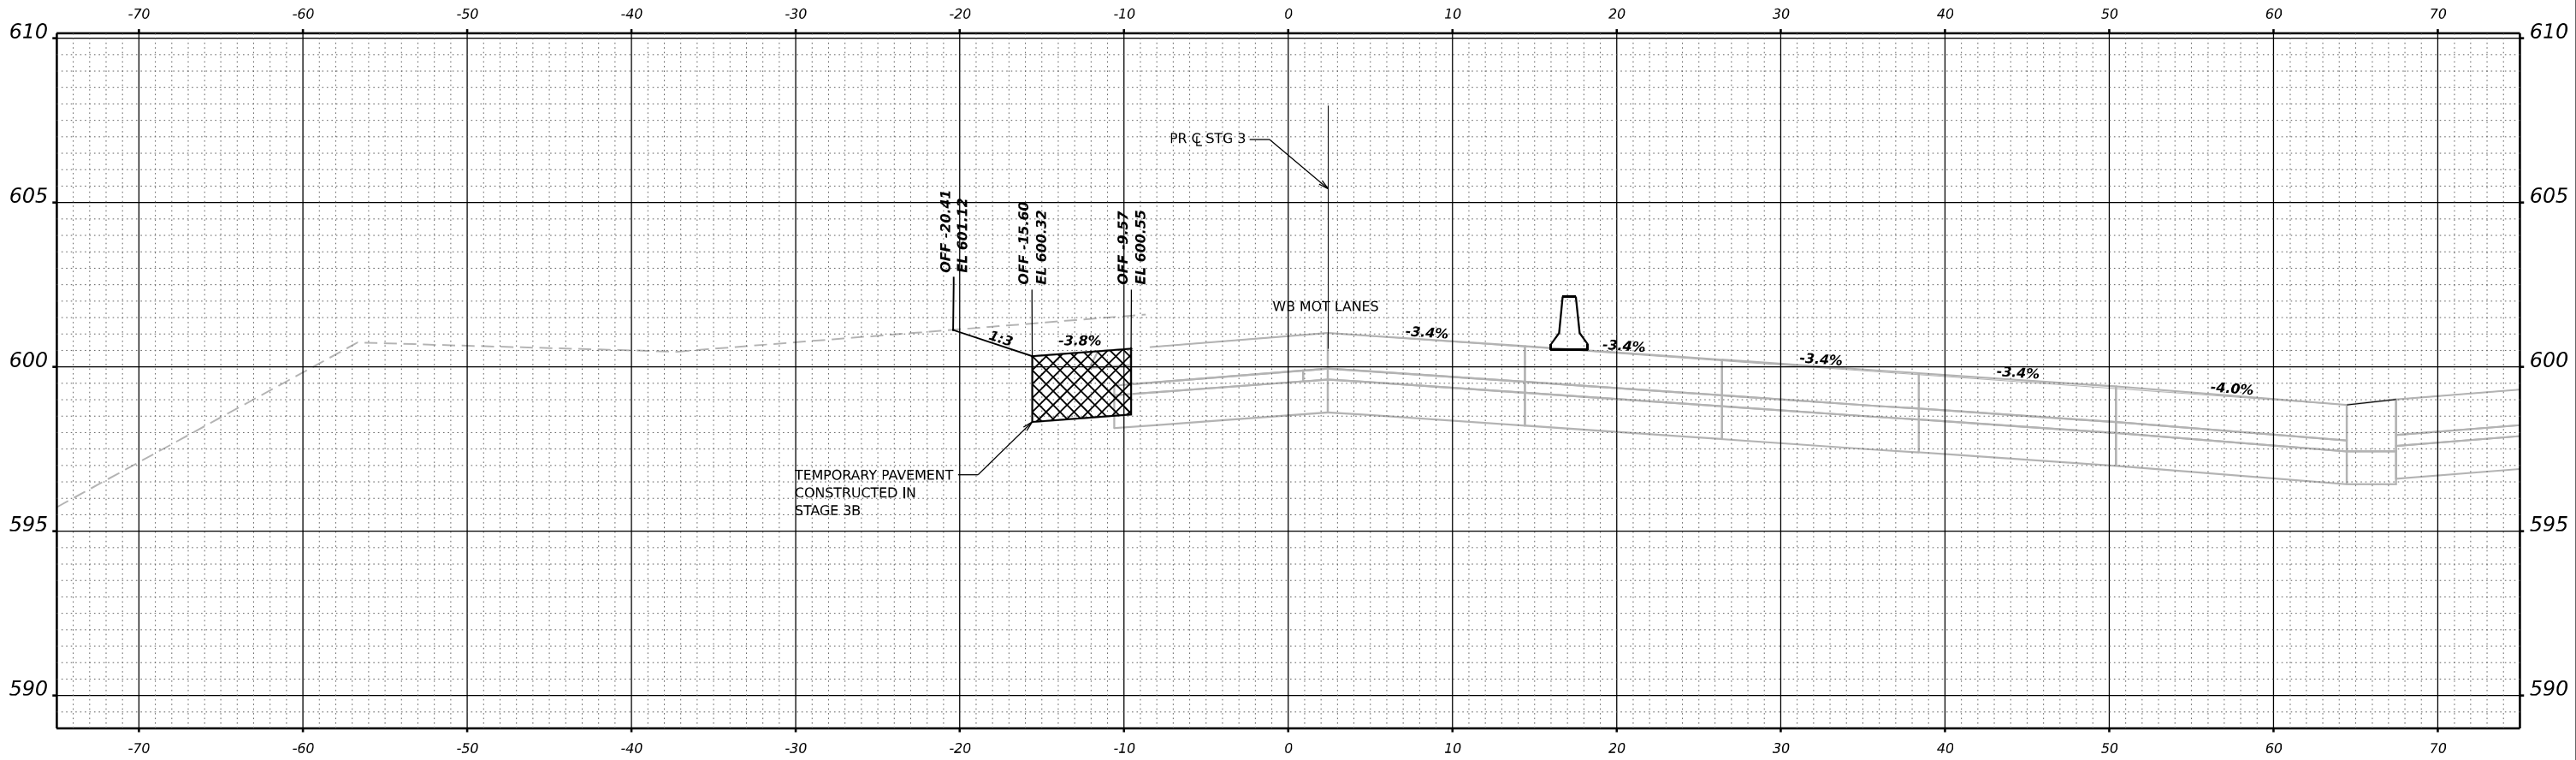

CL STG 3 ALIGN										STA 23+00.00						
WSP WSP USA Inc. 30 N. LASALLE STREET SUITE 4200 CHICAGO, IL 60602 TEL: (312) 782-8150	USER NAME = USCP702533		DESIGNED - SW	REVISED -	STATE OF ILLINOIS DEPARTMENT OF TRANSPORTATION	TEMPORARY PAVEMENT CROSS SECTIONS STAGE 4					F.A.I. RTE.	SECTION		COUNTY	TOTAL SHEETS	SHEET NO.
	DRAWN - HA		REVISED -	80							FAI 80 21 INTERCHANGE		WILL	1209	257	
	PLOT SCALE = 0.16666667 ' / in.		CHECKED - MMA	REVISED -		CONTRACT NO. 62R22										
	PLOT DATE = 4/23/2025		DATE - 4/25/2025	REVISED -												
						SCALE: HORIZ: 1"=10' VERT: 1"=5'										
					SHEET 25 OF 27 SHEETS		STA.		TO STA.							

Model: temp_align02 - 23+50.00 (Sheet)
File Name: p:\projects\transcorp\ppl\hosted\Documents\Projects_2018\CH401\40118002\03\WSP\CD\62R22-INT-4 (Center)\Sheet\CL\WID\62R22-shl-stage3\Stage4_B.dgn

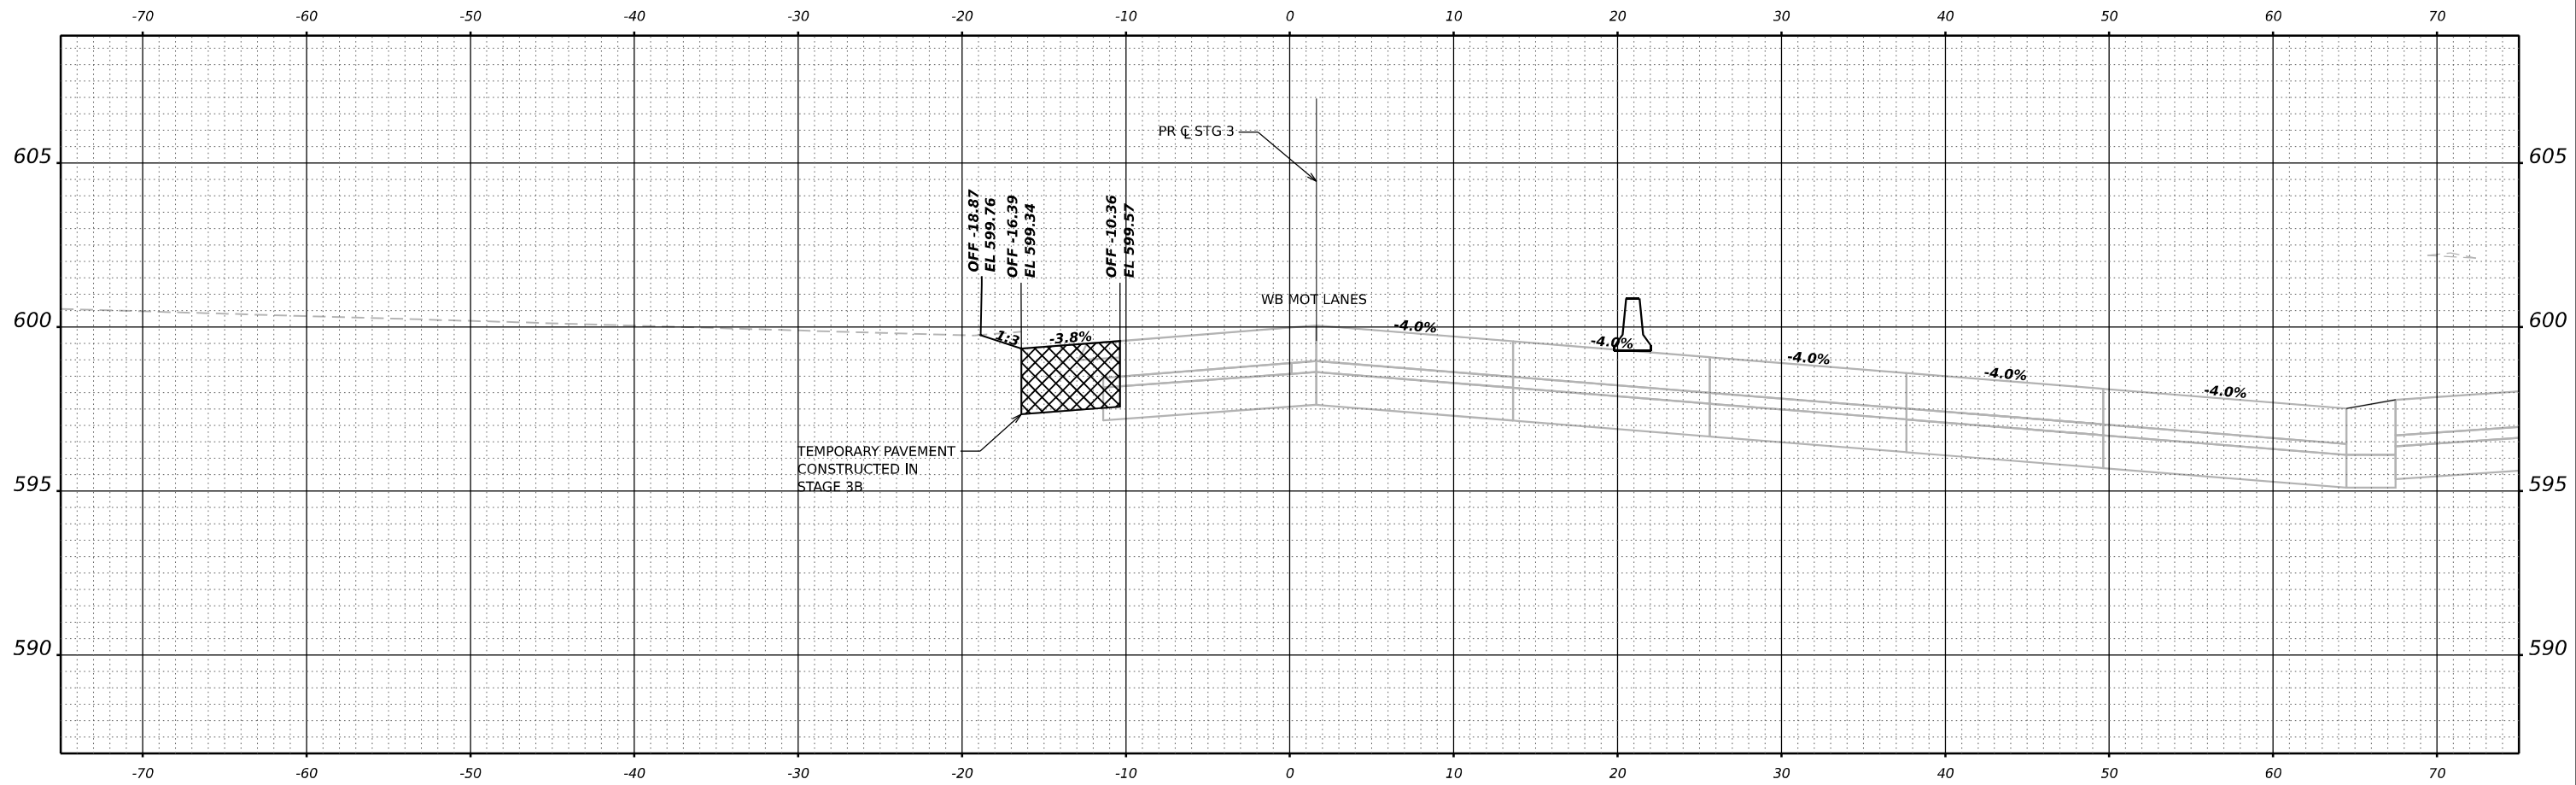

CL STG 3 ALIGN STA 23+50.00



WSP USA INC.
30 N. LA SALLE STREET
SUITE 4200
CHICAGO, IL 60602
TEL: (312) 782-8150


USER NAME	= USCP702533	DESIGNED -	SW	REVISED -	
		DRAWN -	HA	REVISED -	
PLOT SCALE	= 0.16666667 ' / in.	CHECKED -	MMA	REVISED -	
PLOT DATE	= 4/23/2025	DATE -	4/25/2025	REVISED -	



STATE OF ILLINOIS
DEPARTMENT OF TRANSPORTATION

TEMPORARY PAVEMENT CROSS SECTIONS
STAGE 4

SCALE: HORIZ: 1"=10'
VERT: 1"=5' SHEET 26 OF 27 SHEETS STA. TO STA.



F.A.I. RTE.	SECTION	COUNTY	TOTAL SHEETS	SHEET NO.
80	FAI 80 21 INTERCHANGE	WILL	1209	258
CONTRACT NO. 62R22				
ILLINOIS		FED. AID PROJECT		

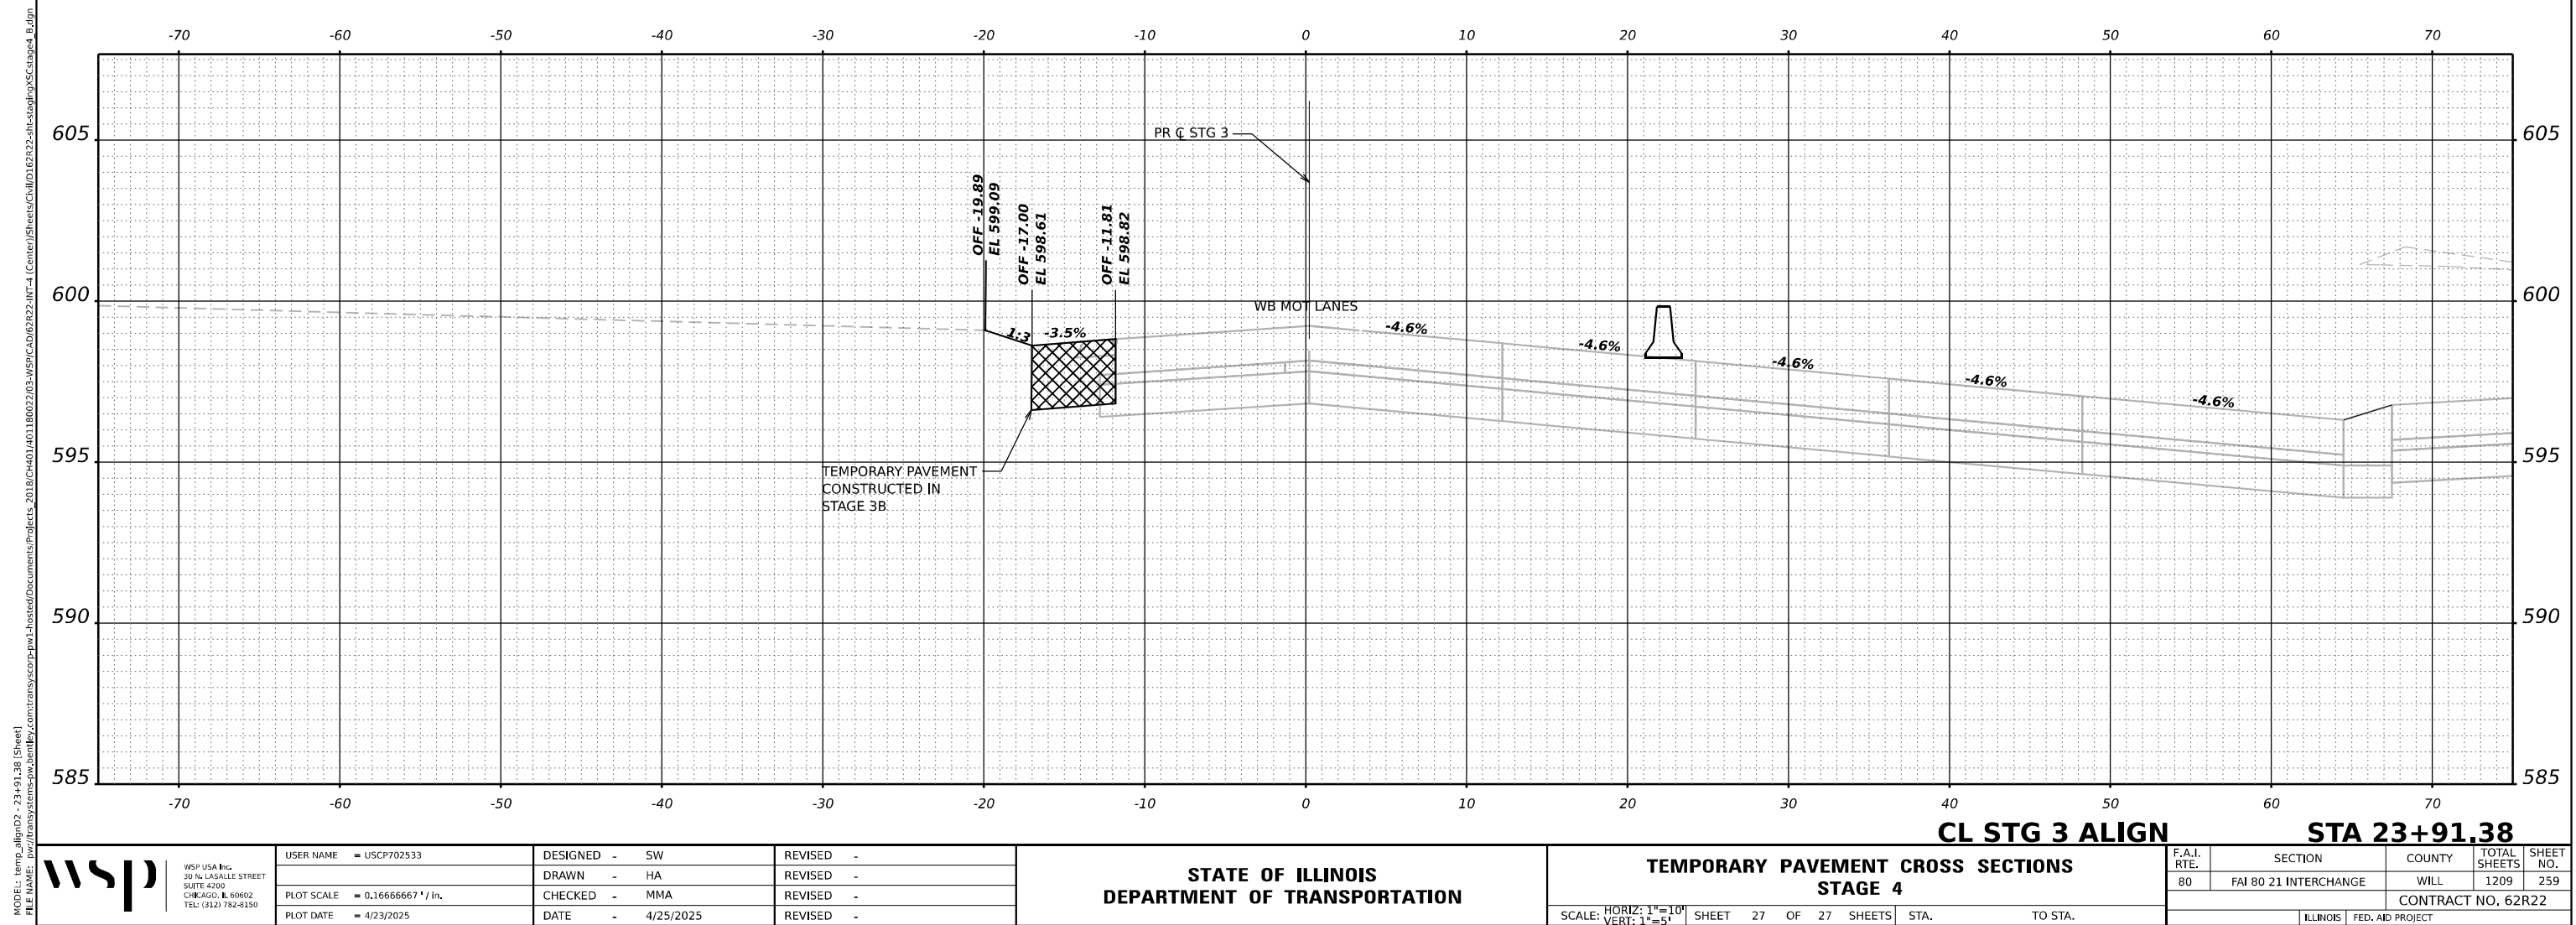

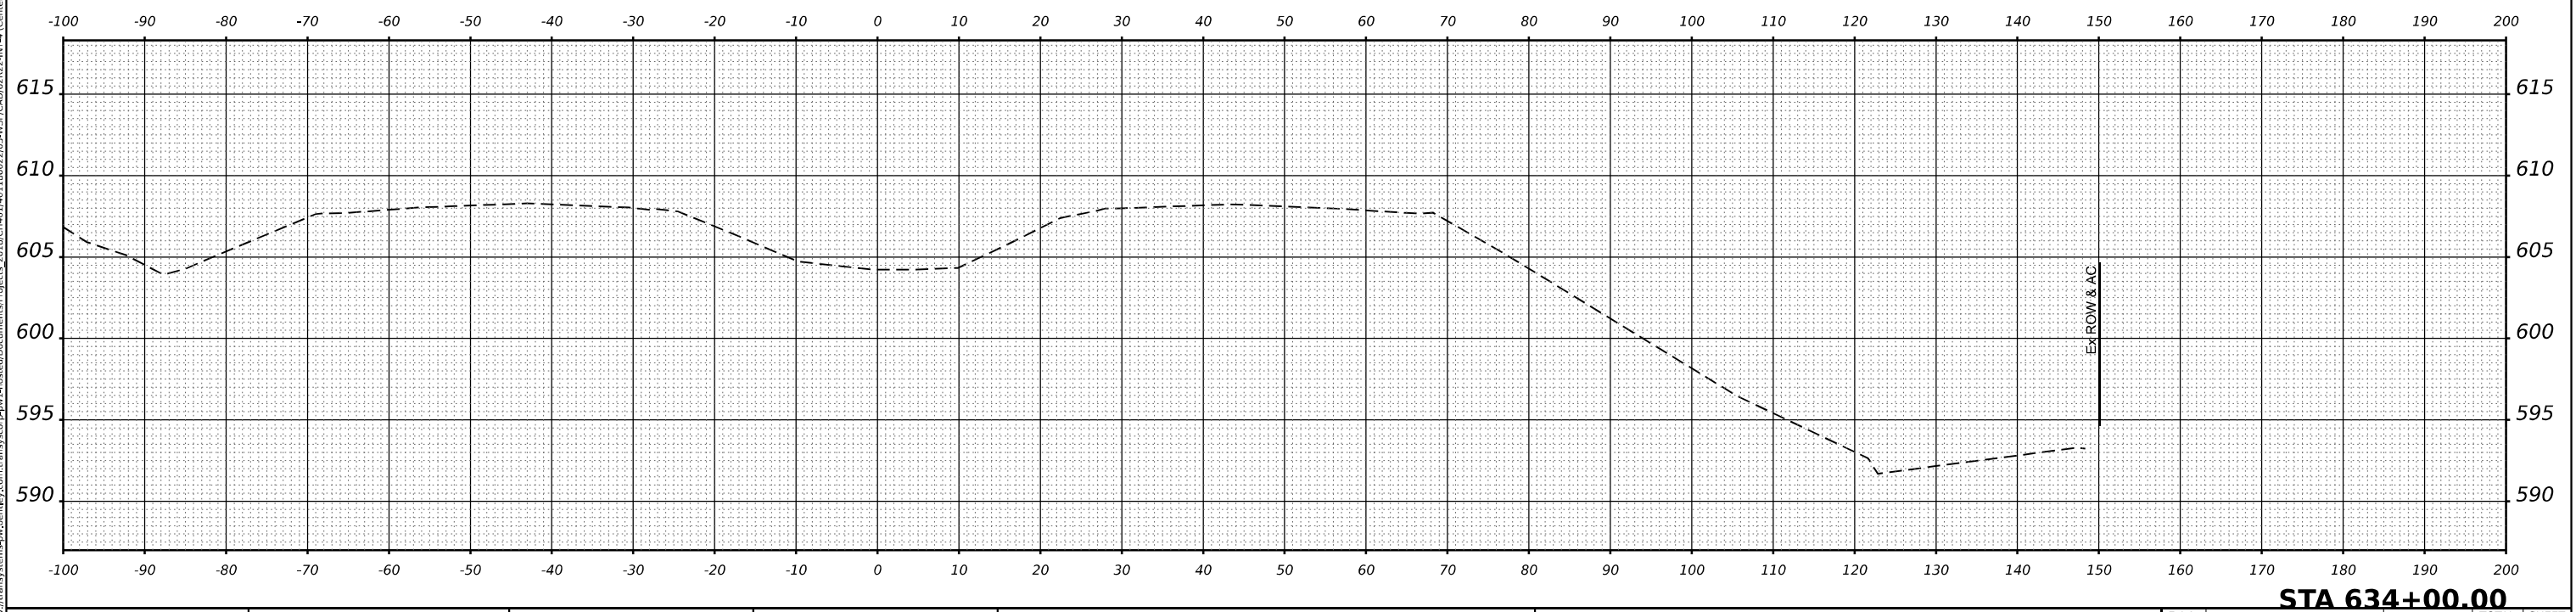
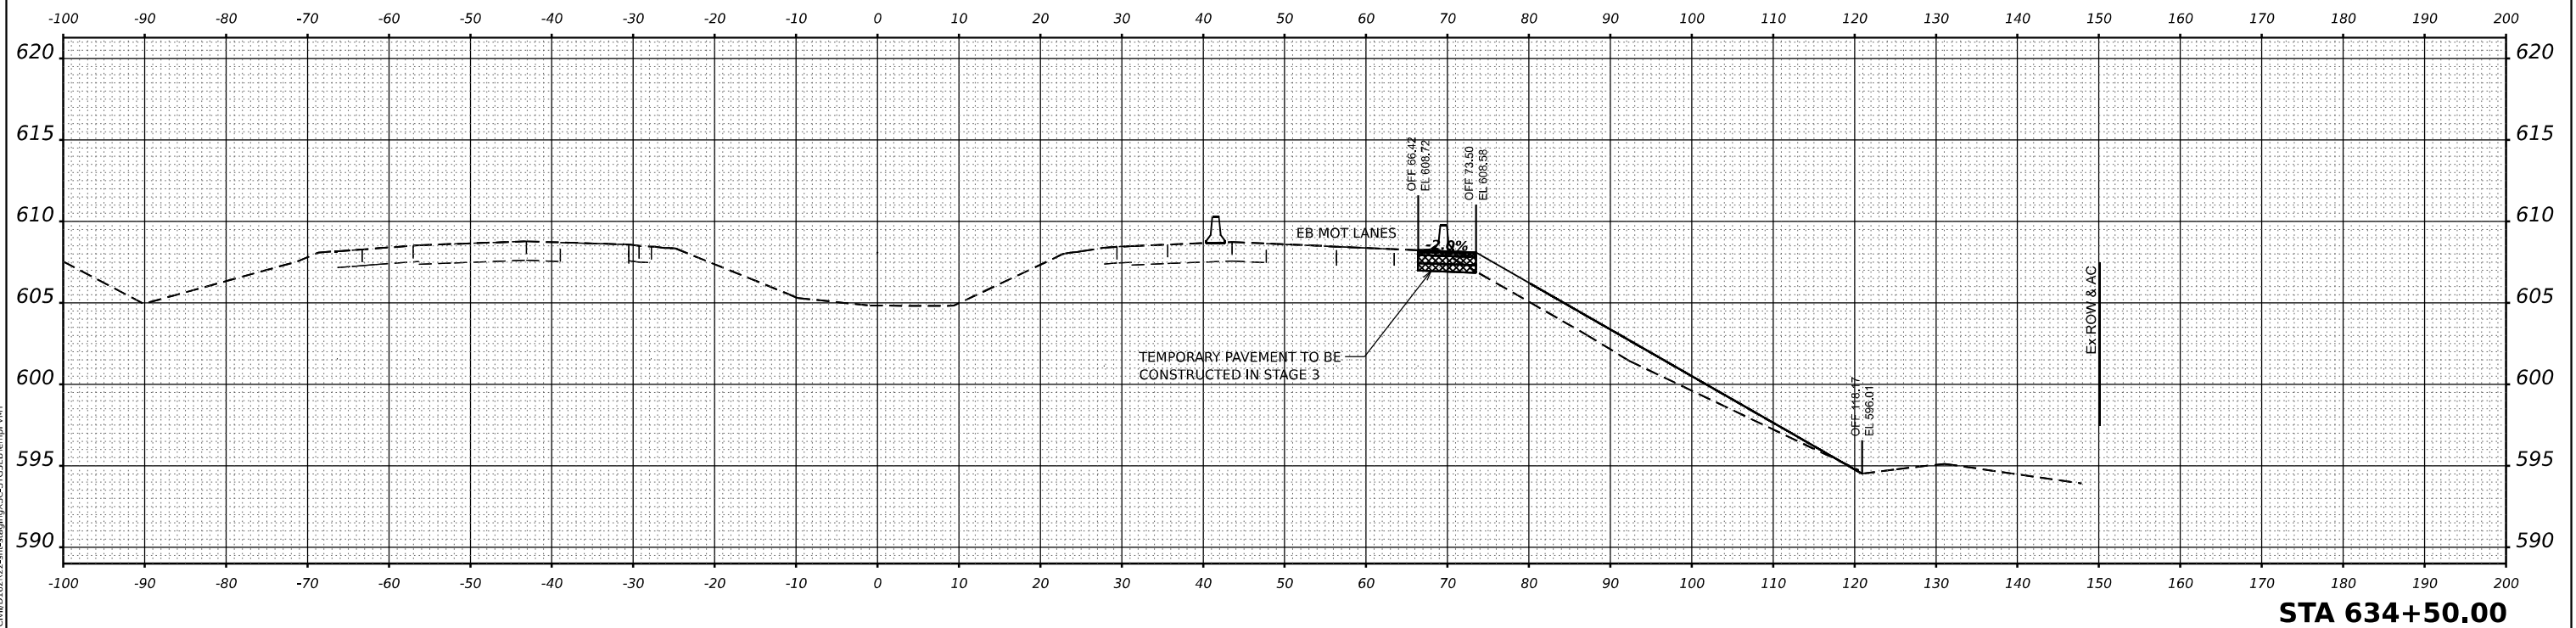


MODEL: PR-180-NORTH-7 - 634+00.00 [Sheet]
FILE NAME: nw:/transcoms-nw/bentley.com/transcom-nw/_hosted/Drawings/Projects_2018/CH401/401180027/03.WSP/CD/63822.INT_4 (Center/Sheets/CH/1/03822-shr-standoff.XSC-STG3ERTpmBWT

 WSP USA INC. 30 N. LA SALLE STREET SUITE 4200 CHICAGO, IL 60602 TEL: (312) 782-9150	USER NAME = USCP702533	DESIGNED - SW	REVISED -	STATE OF ILLINOIS DEPARTMENT OF TRANSPORTATION	TEMPORARY PAVEMENT CROSS SECTIONS STAGE 4				F.A.I. RTE.	SECTION	COUNTY	TOTAL SHEETS	SHEET NO.
	PLOT SCALE = 0.16666667' / in.	DRAWN - HA	REVISED -		80	FAI 80 21 INTERCHANGE	WILL	1209	260				
	PLOT DATE = 4/23/2025	CHECKED - MMA	REVISED -		CONTRACT NO. 62R22								
	PLOT DATE = 4/23/2025	DATE - 4/25/2025	REVISED -		SCALE: HORIZ: 1"=10' VERT: 1"=5'								
					SHEET 1 OF 15 SHEETS	STA.	TO STA.						

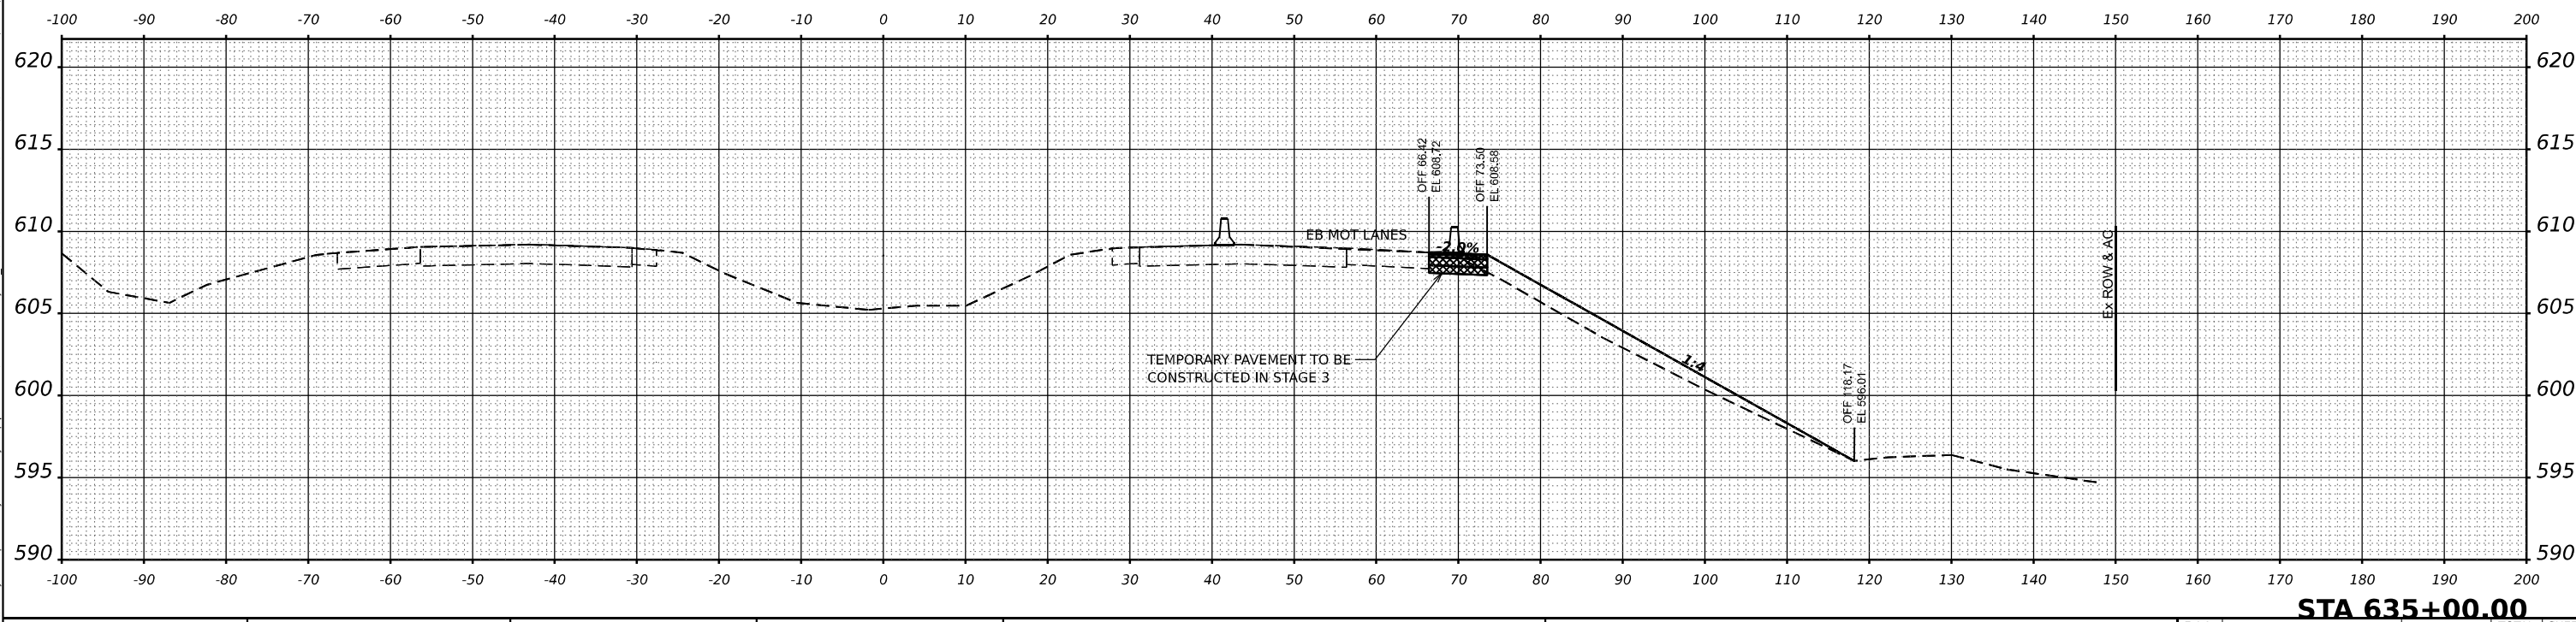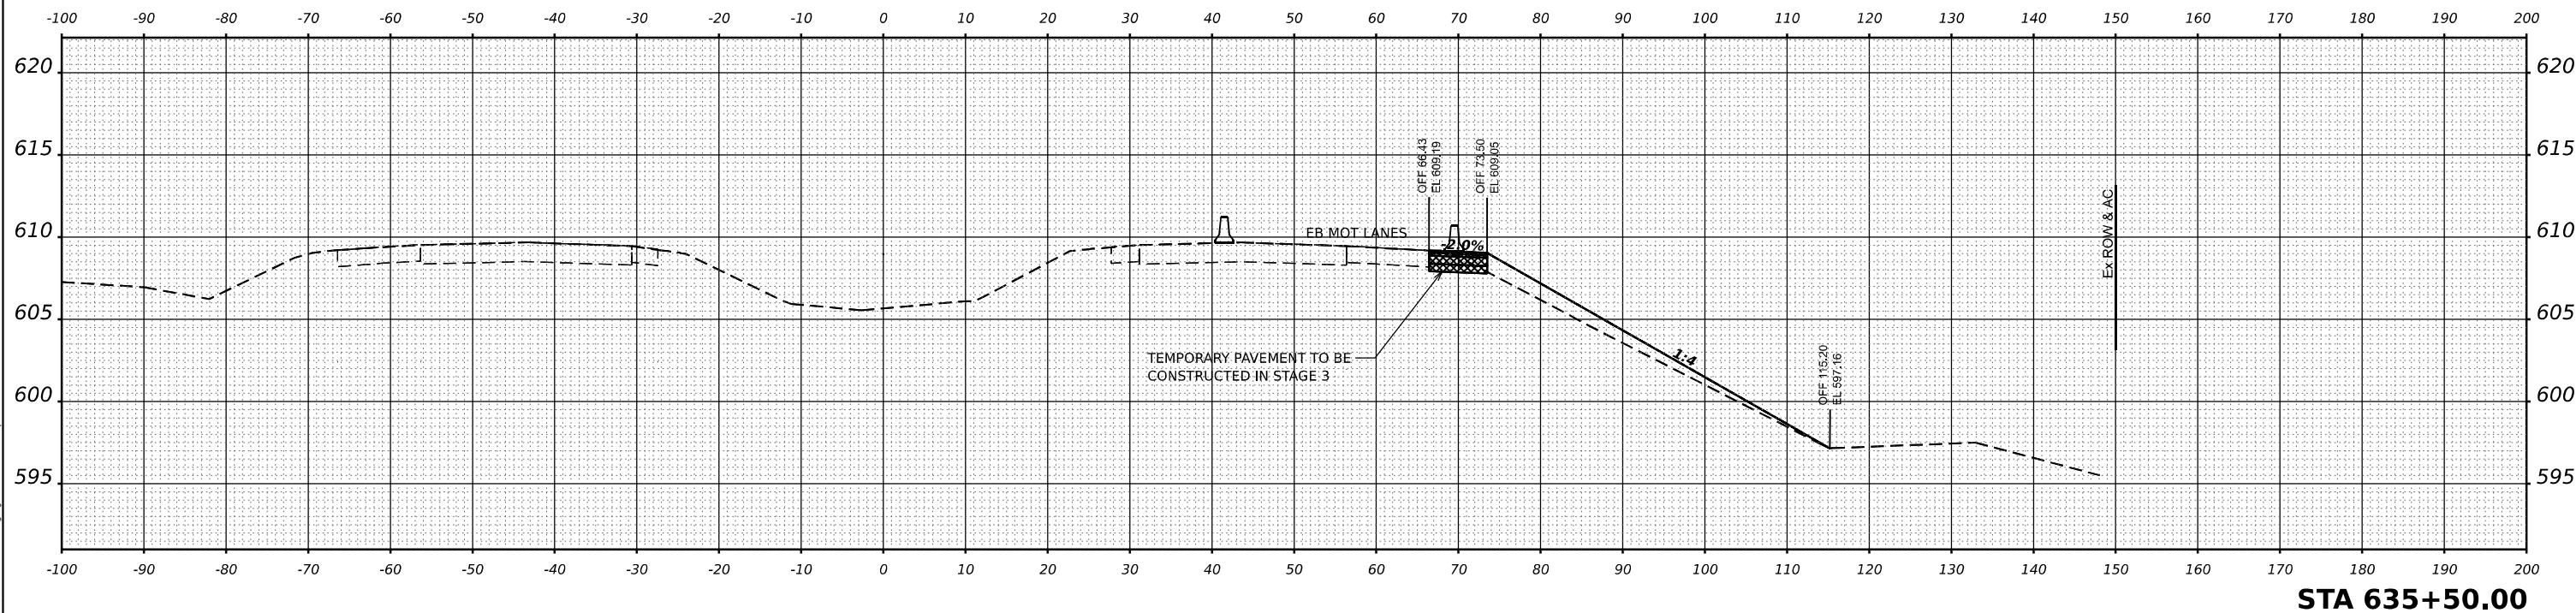

MODEL: PR-80-NORTH-7 - 636+00.00 [Sheet]
FILE NAME: pr-80-north-7-636+00.00.dwg
C:\Users\pawel\Documents\Projects\2018\CH401\401180022\03\WSP\CD\62R22-INT-4 [Center] Streets\CL\1D12R22-shr-stage3\ySC-ST636TempPWT

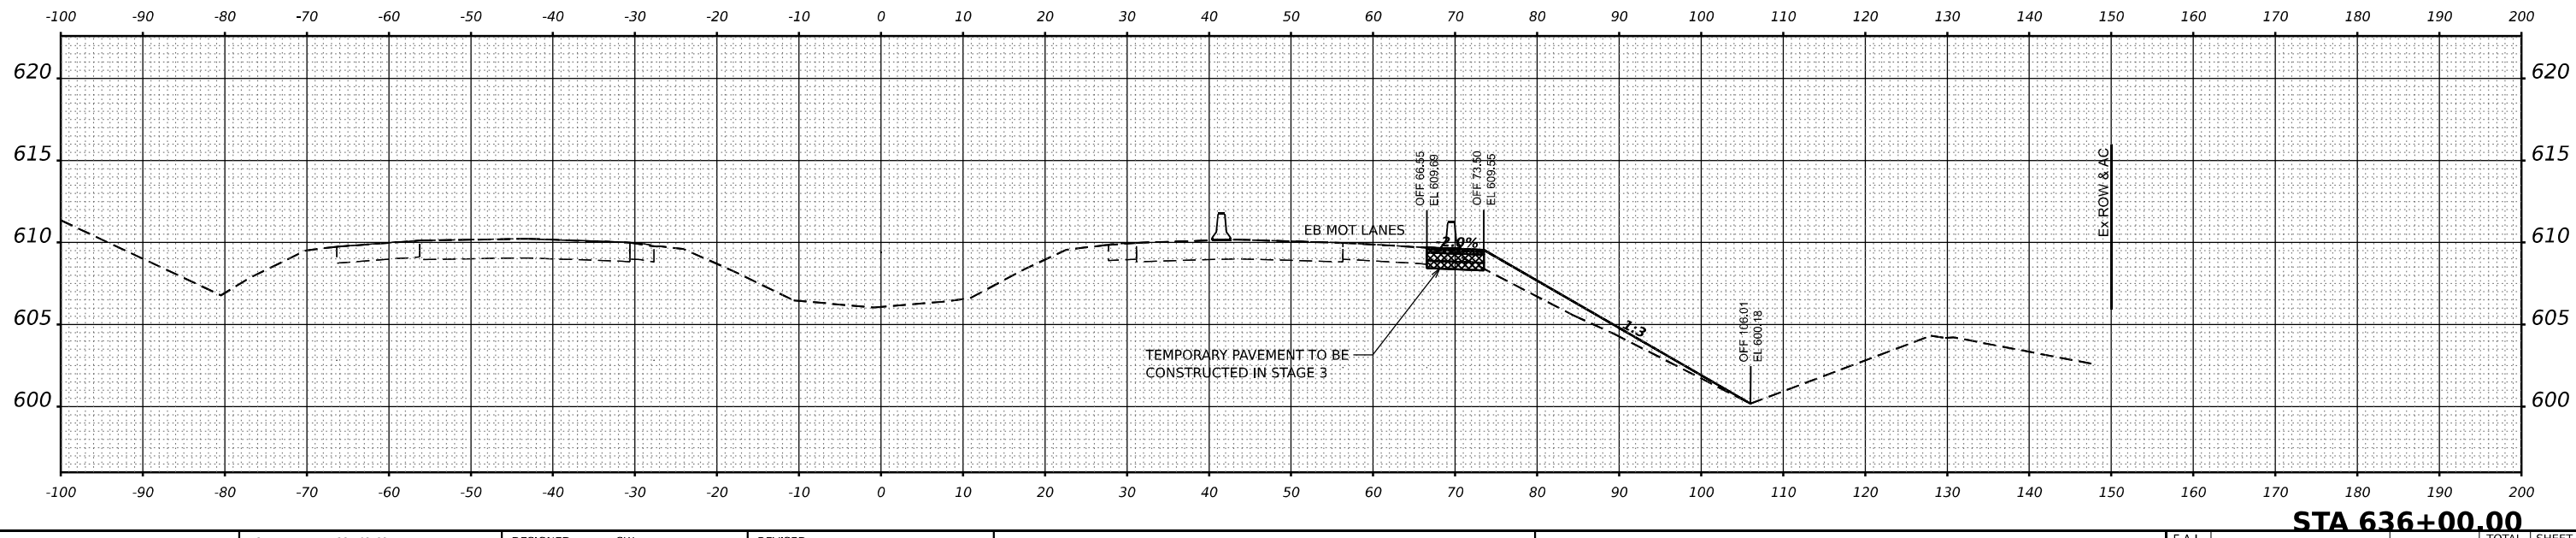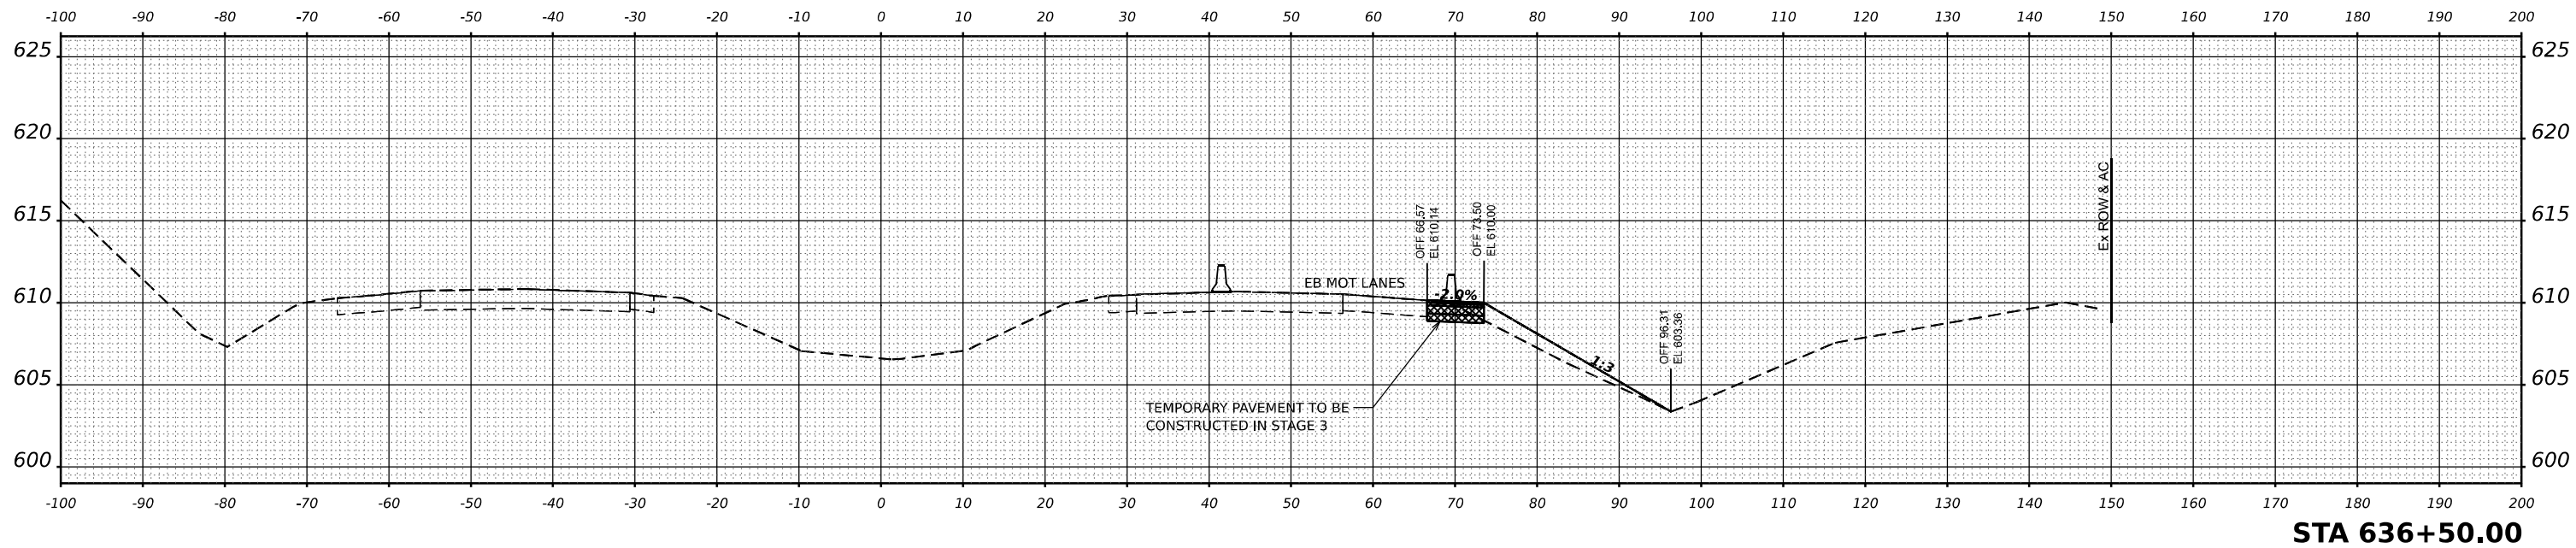

STA 636+00.00



WSP USA INC.
30 N. LASALLE STREET
SUITE 4200
CHICAGO, IL 60602
TEL: (312) 782-8150

USER NAME	= USCP702533	DESIGNED -	SW	REVISED -	
		DRAWN -	HA	REVISED -	
PLOT SCALE	= 0.16666667 ' / in.	CHECKED -	MMA	REVISED -	
PLOT DATE	= 4/23/2025	DATE -	4/25/2025	REVISED -	

STATE OF ILLINOIS
DEPARTMENT OF TRANSPORTATION



TEMPORARY PAVEMENT CROSS SECTIONS
STAGE 4

SCALE: HORIZ: 1"=10'
VERT: 1"=5'
SHEET 3 OF 15 SHEETS
STA. TO STA.

F.A.I. RTE.	SECTION	COUNTY	TOTAL SHEETS	SHEET NO.
80	FAI 80 21 INTERCHANGE	WILL	1209	262
CONTRACT NO. 62R22				
ILLINOIS FED. AID PROJECT				


MODEL: PR-80-NORTH-7 - 637+00.00 [Sheet]
FILE NAME: pr-80-north-7-637+00.00.dwg

Center/Sheet/CL/ID/ET/22-INT-4 (Center/Sheet/CL/ID/ET/22-INT-4)

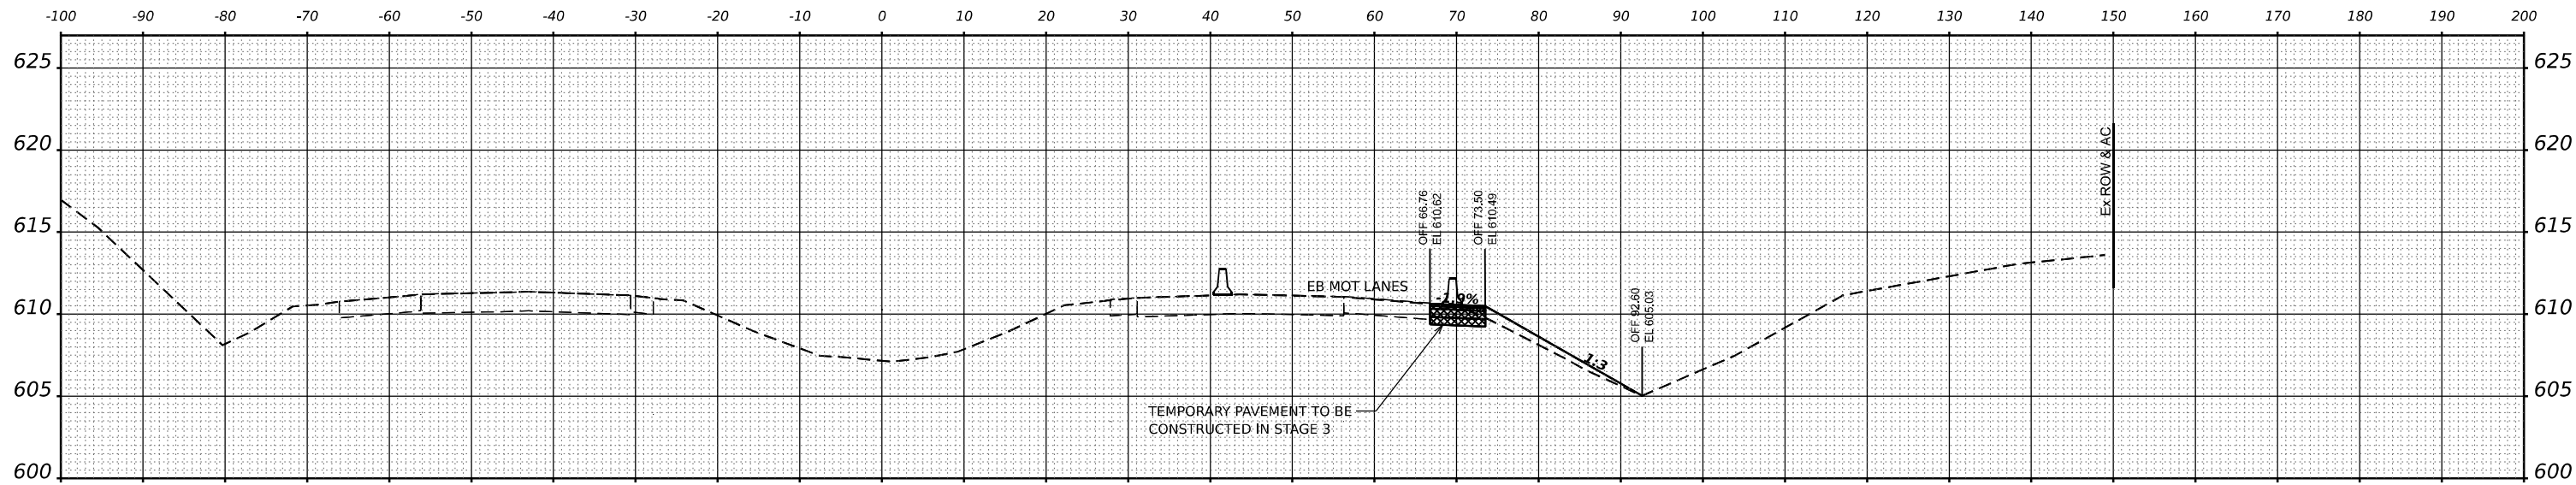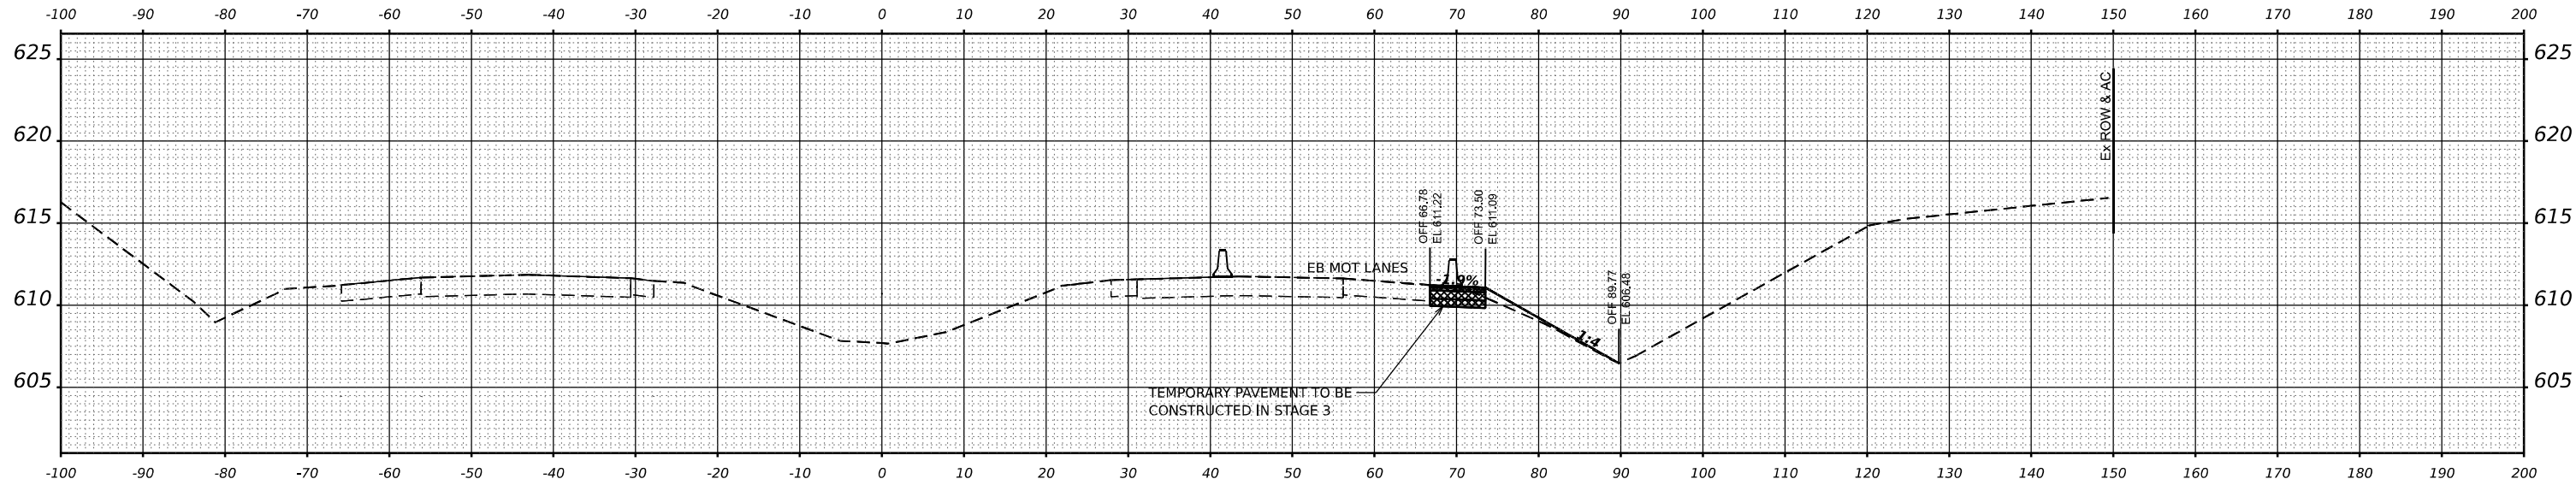


 WSP USA Inc. 30 N. LASALLE STREET SUITE 4200 CHICAGO, IL 60602 TEL: (312) 782-8150	USER NAME = USCP702533		DESIGNED - SW	REVISED -	STATE OF ILLINOIS DEPARTMENT OF TRANSPORTATION	TEMPORARY PAVEMENT CROSS SECTIONS STAGE 4				F.A.I. RTE.	SECTION	COUNTY	TOTAL SHEETS	SHEET NO.
	DRAWN - HA		CHECKED - MMA	REVISED -		80	FAI 80 21 INTERCHANGE	WILL	1209	263				
	PLOT SCALE = 0.16666667' / in.		DATE - 4/25/2025	REVISED -		CONTRACT NO. 62R22								
	PLOT DATE = 4/23/2025					ILLINOIS FED. AID PROJECT								
			SCALE: HORIZ: 1"=10' VERT: 1"=5'					SHEET 4	OF 15 SHEETS	STA.	TO STA.			

MODEL: P:\60-NORTH-7 - 638+00.00 [Sheet]
FILE NAME: p:\transys\transys\p\1-hatched\Documents\Projects_2018\CH401\401180022\03-WSP\CH401\401180022-INT-4 [Center] Streets\Civil\012\62R22-shr-stage\gYSC-STA638TempPWT

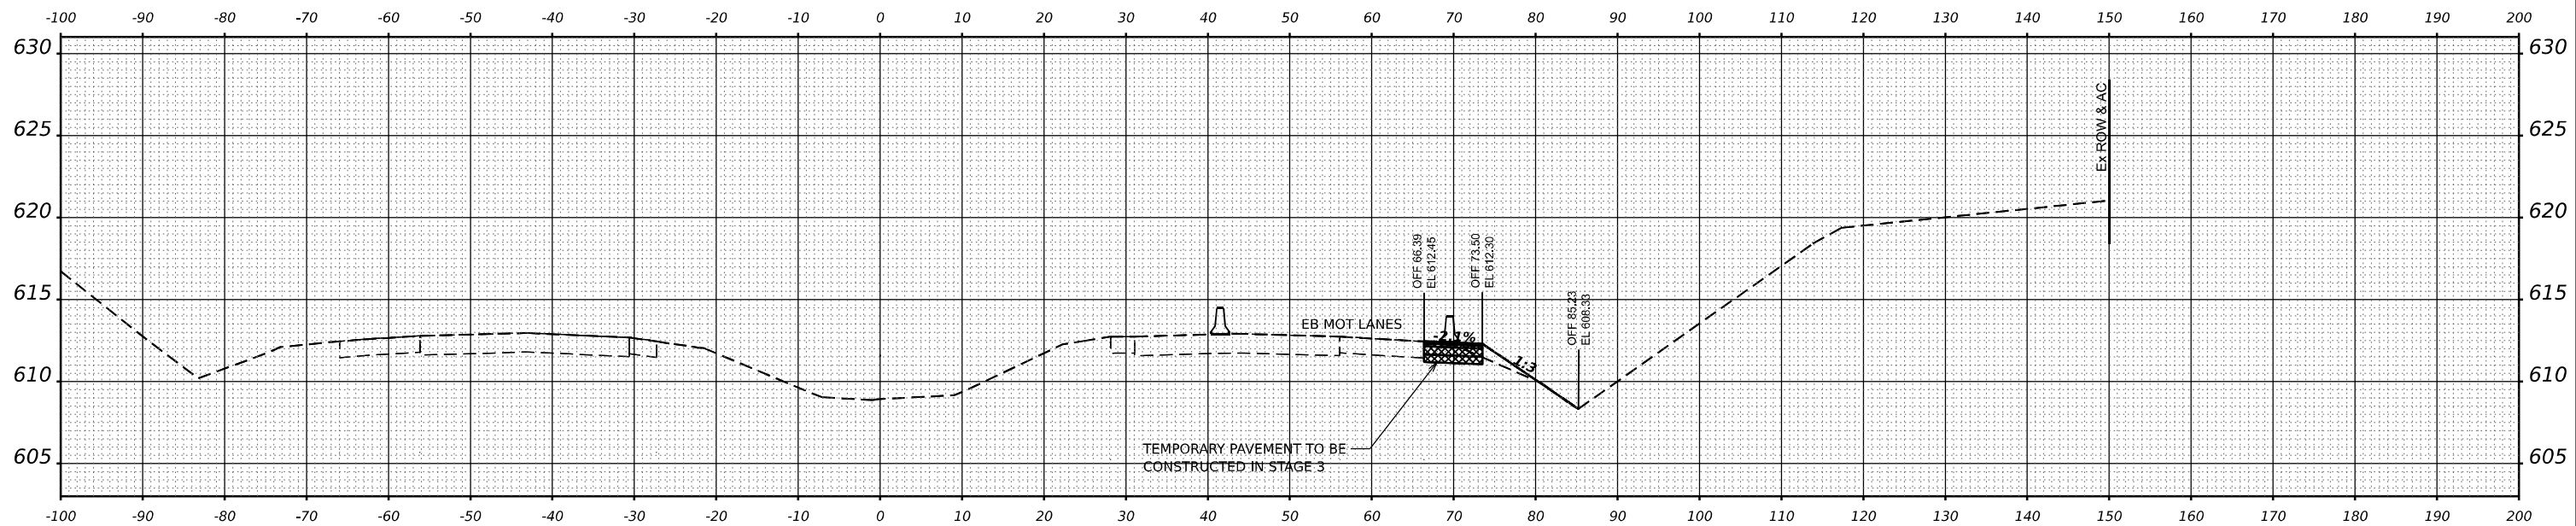

STA 638+50.00

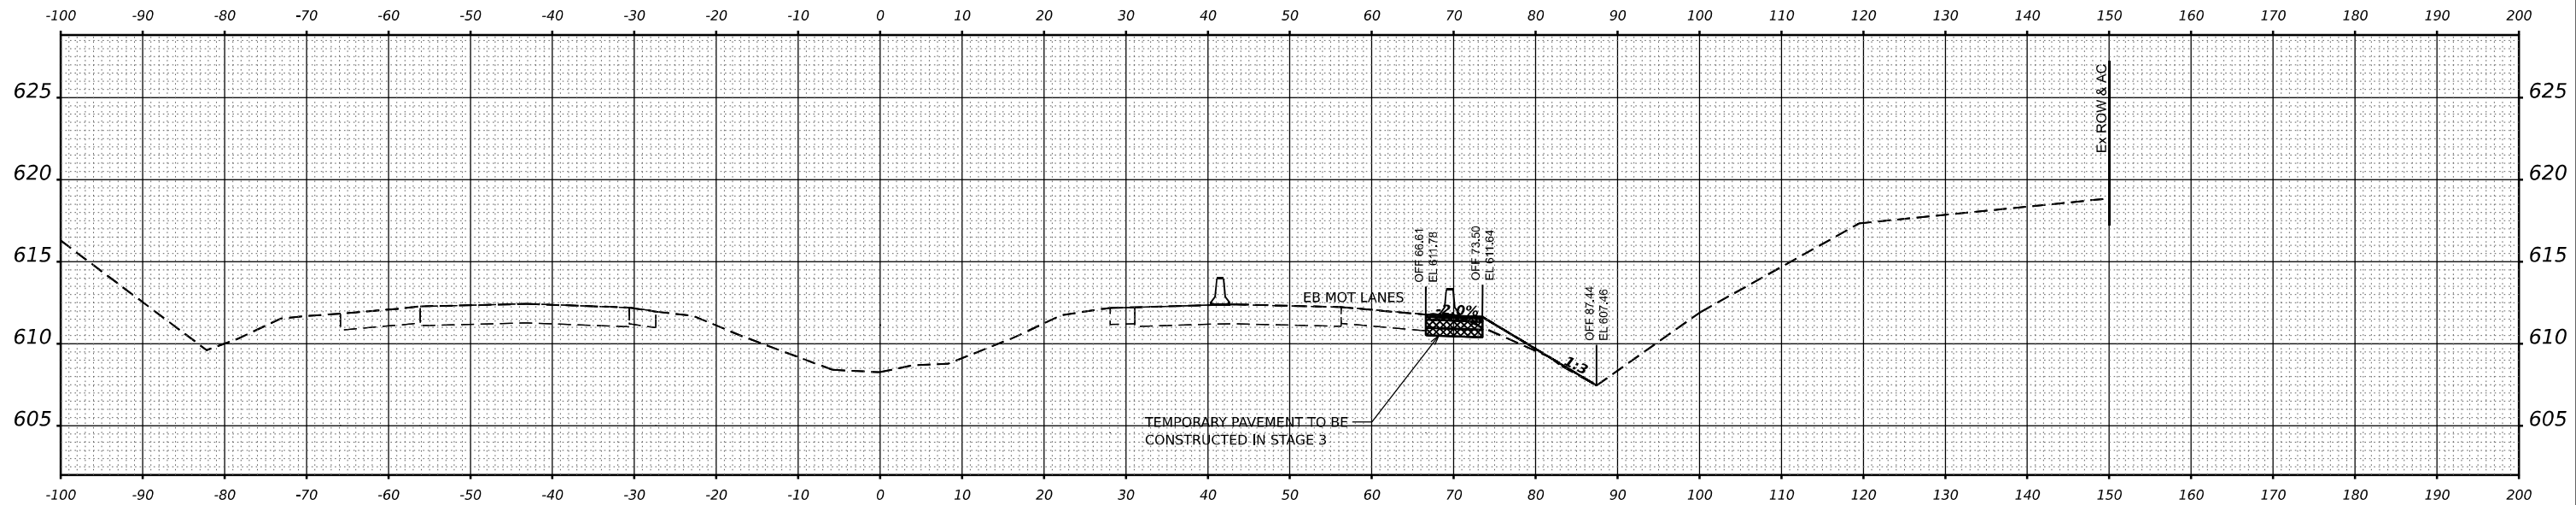

STA 638+00.00



WSP USA INC.
30 N. LA SALLE STREET
SUITE 4200
CHICAGO, IL 60602
TEL: (312) 782-8150

USER NAME	= USCP702533	DESIGNED -	SW	REVISED -	
		DRAWN -	HA	REVISED -	
PLOT SCALE	= 0.16666667 ' / in.	CHECKED -	MMA	REVISED -	
PLOT DATE	= 4/23/2025	DATE -	4/25/2025	REVISED -	

STATE OF ILLINOIS
DEPARTMENT OF TRANSPORTATION



TEMPORARY PAVEMENT CROSS SECTIONS
STAGE 4

SCALE: HORIZ: 1"=10'
VERT: 1"=5'

SHEET 5 OF 15 SHEETS STA. TO STA.



F.A.I. RTE.	SECTION	COUNTY	TOTAL SHEETS	SHEET NO.
80	FAI 80 21 INTERCHANGE	WILL	1209	264
CONTRACT NO. 62R22				
ILLINOIS FED. AID PROJECT				

MODEL: PR-80-NORTH-7 - 639+00.00 [Sheet]
FILE NAME: pr-80-north-7-639+00.00.dwg
C:\Users\pawel\Documents\Projects\2018\CH401\401180022\03-WSP\CAD\62R22-INT-4 [Center]\Sheets\Civil\1D12R22-shr-stage4gYSC-STG3BTempPWT

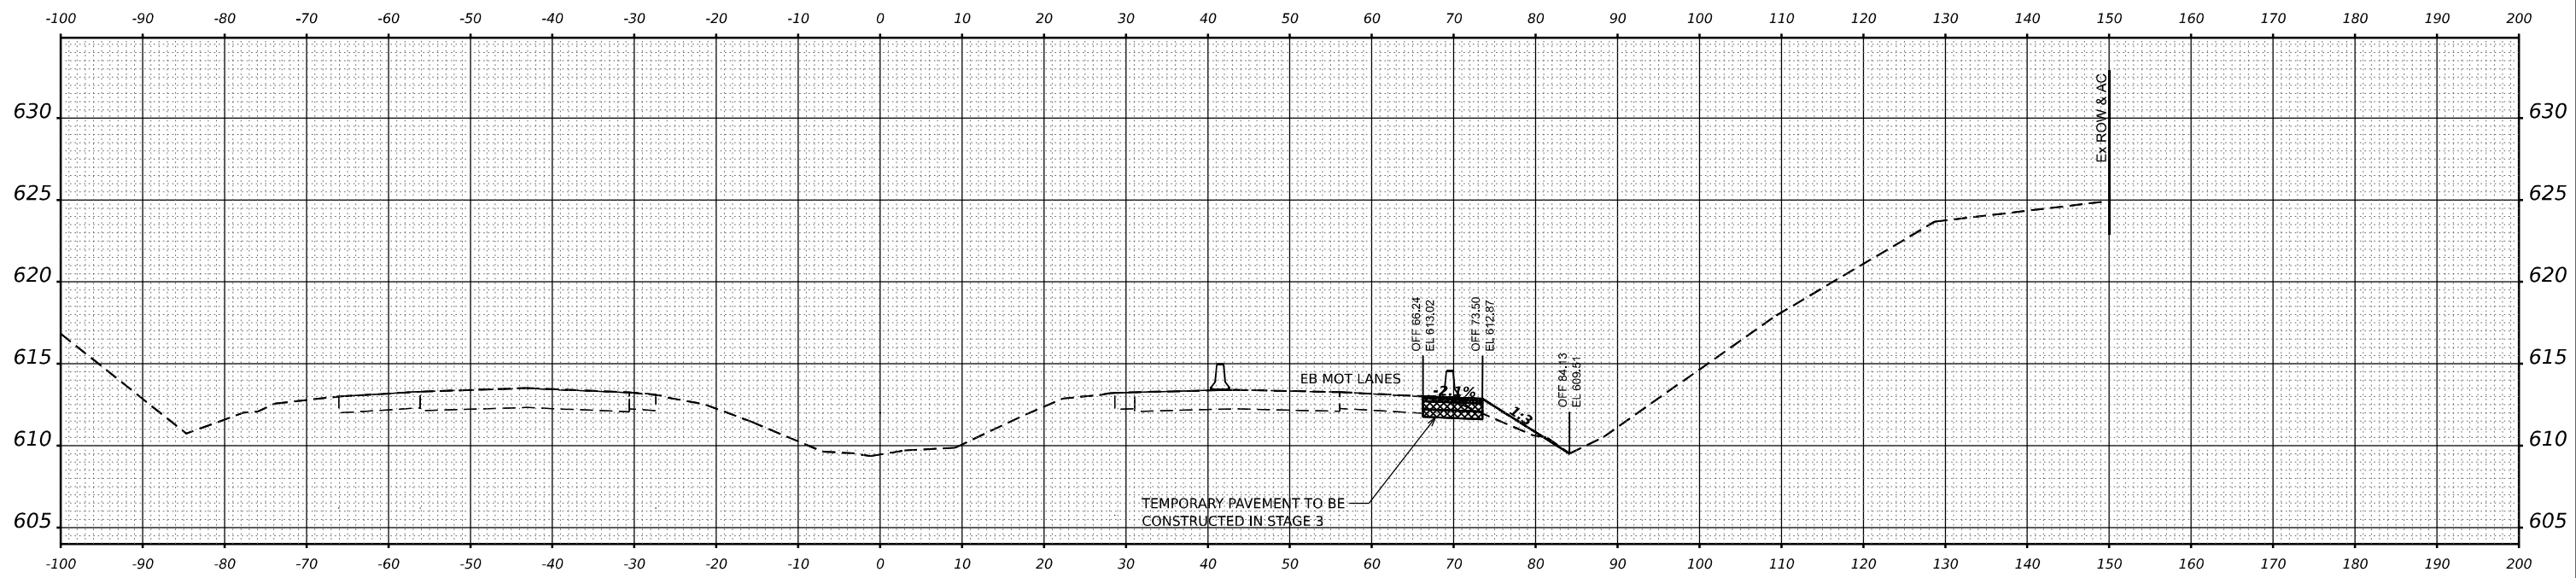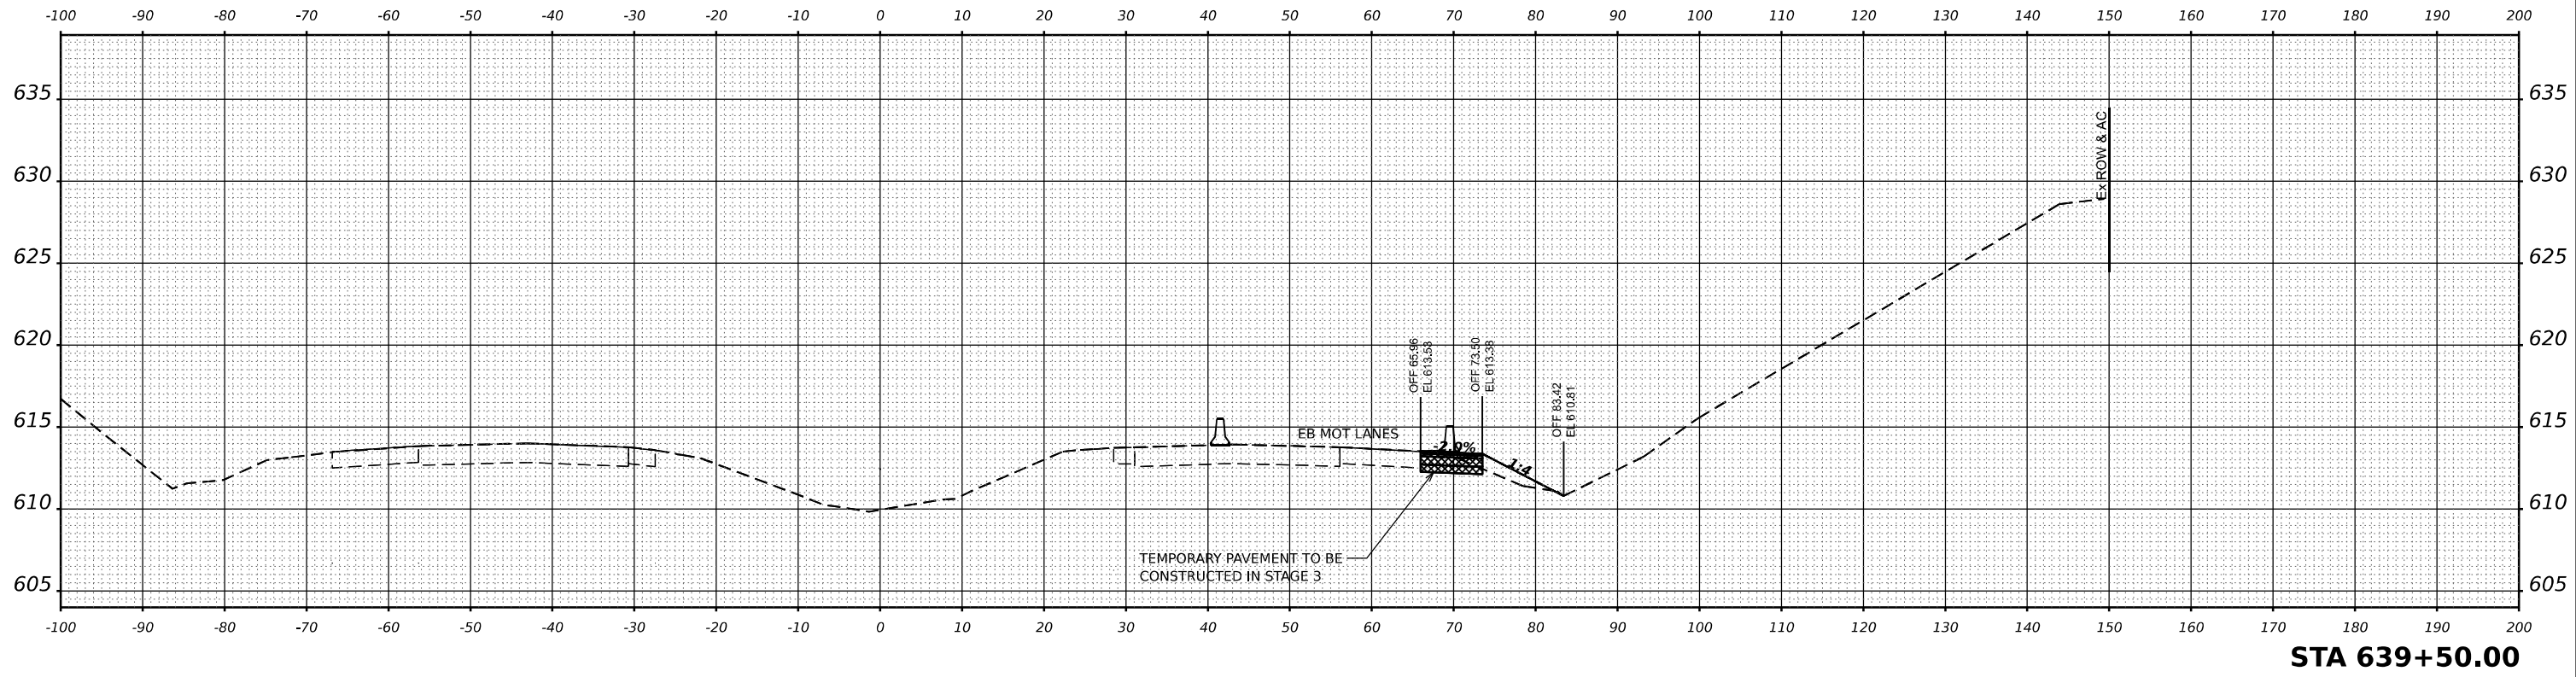



 WSP USA INC. 30 N. LA SALLE STREET SUITE 4200 CHICAGO, IL 60602 TEL: (312) 782-8150	USER NAME = USCP702533		DESIGNED - SW	REVISED -	STATE OF ILLINOIS DEPARTMENT OF TRANSPORTATION	TEMPORARY PAVEMENT CROSS SECTIONS STAGE 4					F.A.I. RTE.	SECTION	COUNTY	TOTAL SHEETS	SHEET NO.	
	DRAWN - HA		CHECKED - MMA	REVISED -		80	FAI 80 21 INTERCHANGE	WILL	1209	265						
	PLOT SCALE = 0.16666667' / in.		DATE - 4/25/2025	REVISED -		CONTRACT NO. 62R22										
	PLOT DATE = 4/23/2025					ILLINOIS FED. AID PROJECT										
		SCALE: HORIZ: 1"=10' VERT: 1"=5'		SHEET 6	OF 15 SHEETS	STA.	TO STA.									

MODEL: P:\80-NORTH-7 - 641+00.00 [Sheet]
FILE NAME: p:\transys\transys\corp\p1-hosted\Documents\Projects_2018\CH401\401180022\03-WSP\CD\62R22-INT-4 [Center] \Sheets\Civil\ID12\62R22-shl-stage4\ySC-STG3BTempPWT

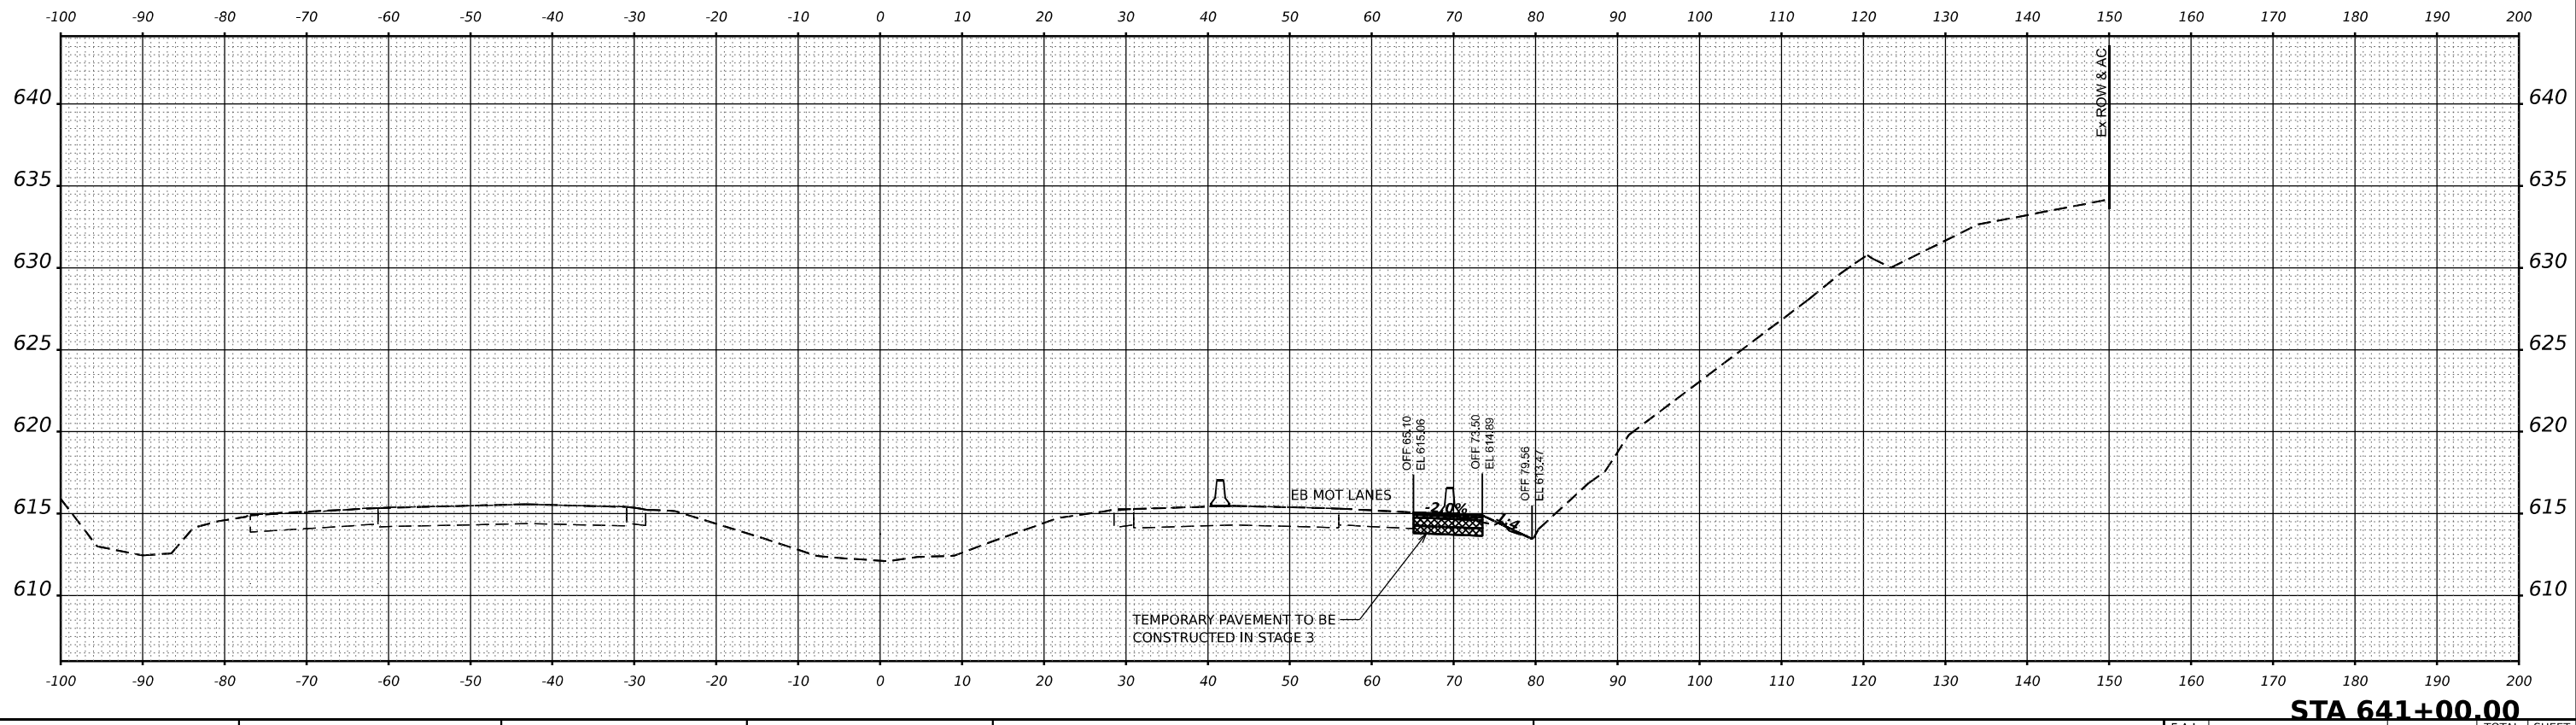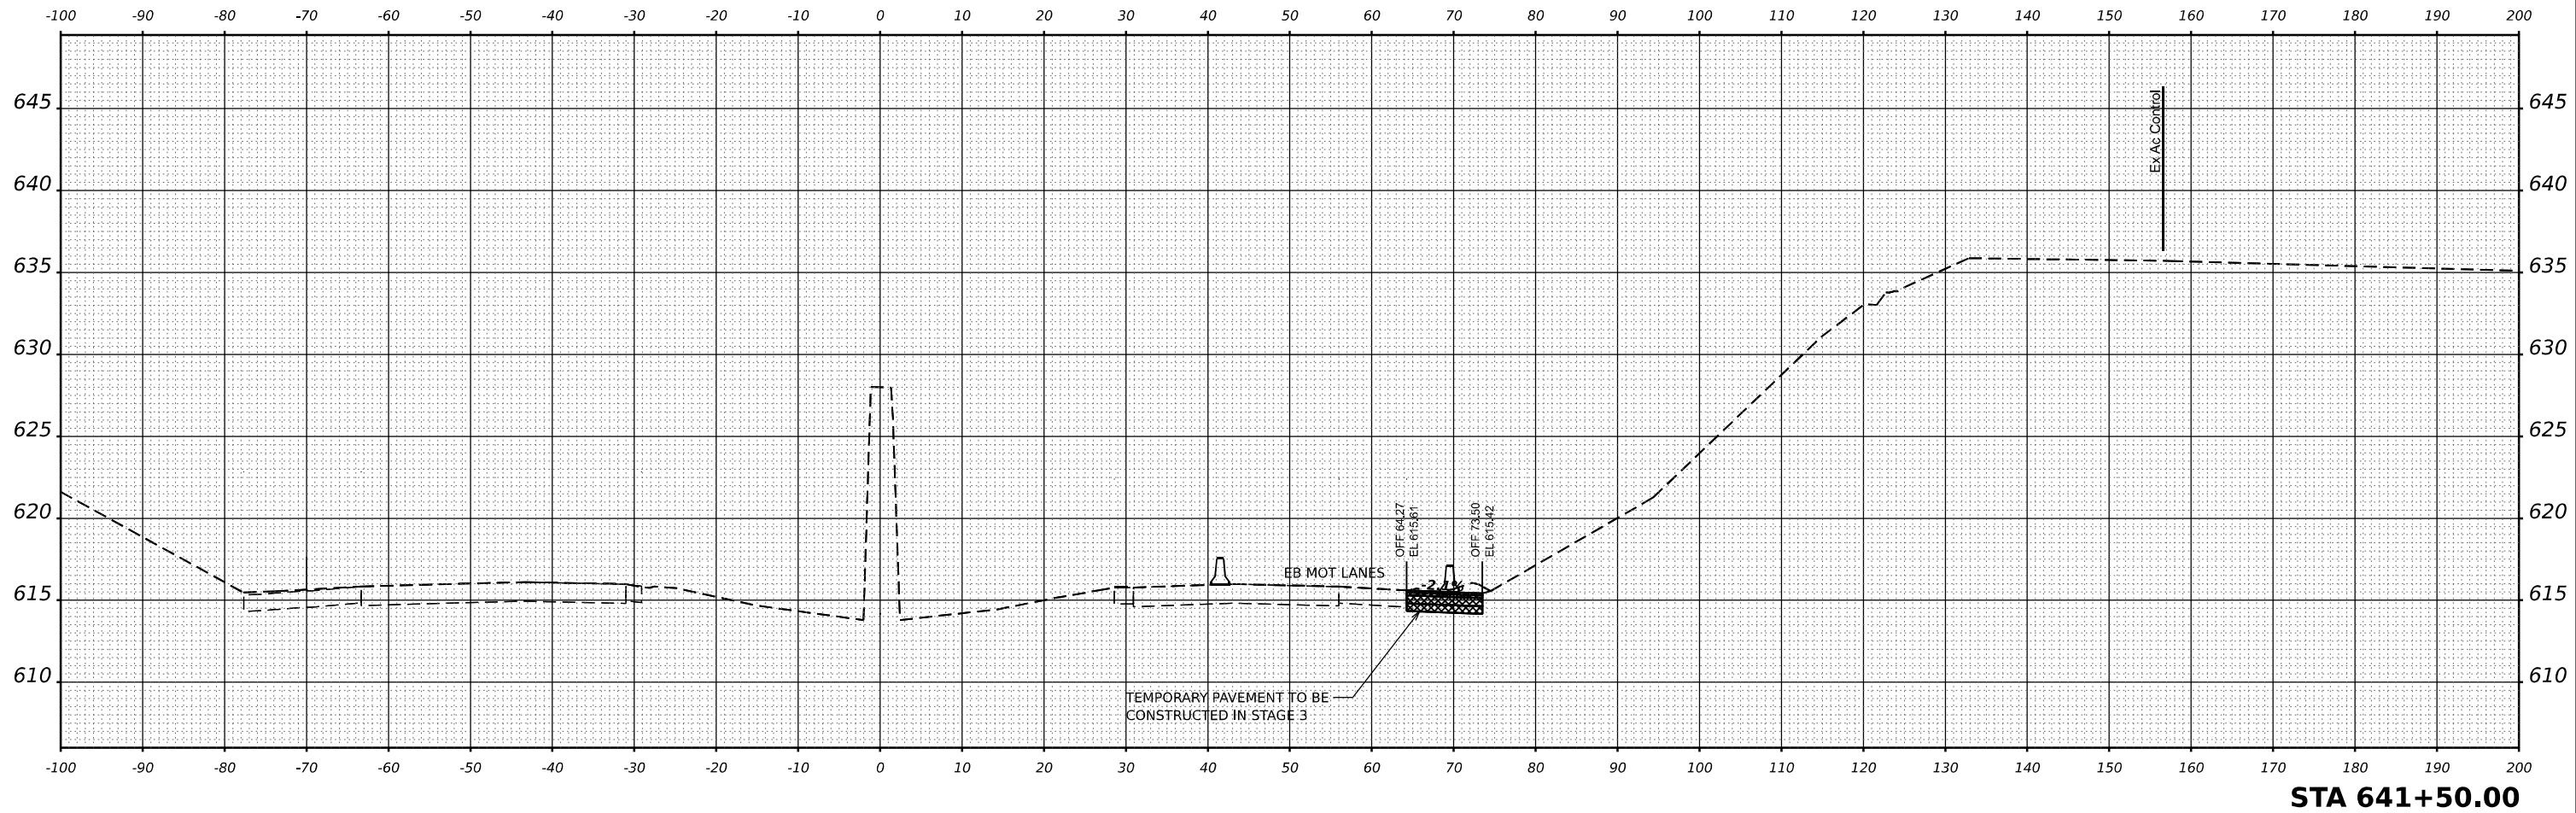

 WSP USA INC. 30 N. LA SALLE STREET SUITE 4200 CHICAGO, IL 60602 TEL: (312) 782-8150	USER NAME = USCP702533		DESIGNED - SW	REVISED -	STATE OF ILLINOIS DEPARTMENT OF TRANSPORTATION				TEMPORARY PAVEMENT CROSS SECTIONS STAGE 4				F.A.I. RTE.	SECTION	COUNTY	TOTAL SHEETS	SHEET NO.
	DRAWN - HA		CHECKED - MMA	REVISED -									80	FAI 80 21 INTERCHANGE	WILL	1209	267
	PLOT SCALE = 0.16666667' / in.		DATE - 4/25/2025	REVISED -									CONTRACT NO. 62R22				
	PLOT DATE = 4/23/2025												ILLINOIS FED. AID PROJECT				
			SCALE: HORIZ: 1"=10' VERT: 1"=5'										SHEET 8 OF 15 SHEETS	STA.	TO STA.		

MODEL: PR-80-NORTH-7 - 642+00.00 [Sheet]
FILE NAME: pr-80-north-7-642+00.00.dwg
C:\Users\paw\Documents\Projects\2018\CH401\401180022\03-WSP\CH401\401180022-INT-4 [Center] Sheets\CH401\401180022-shr-stage3\SC-STG3BTempPWT

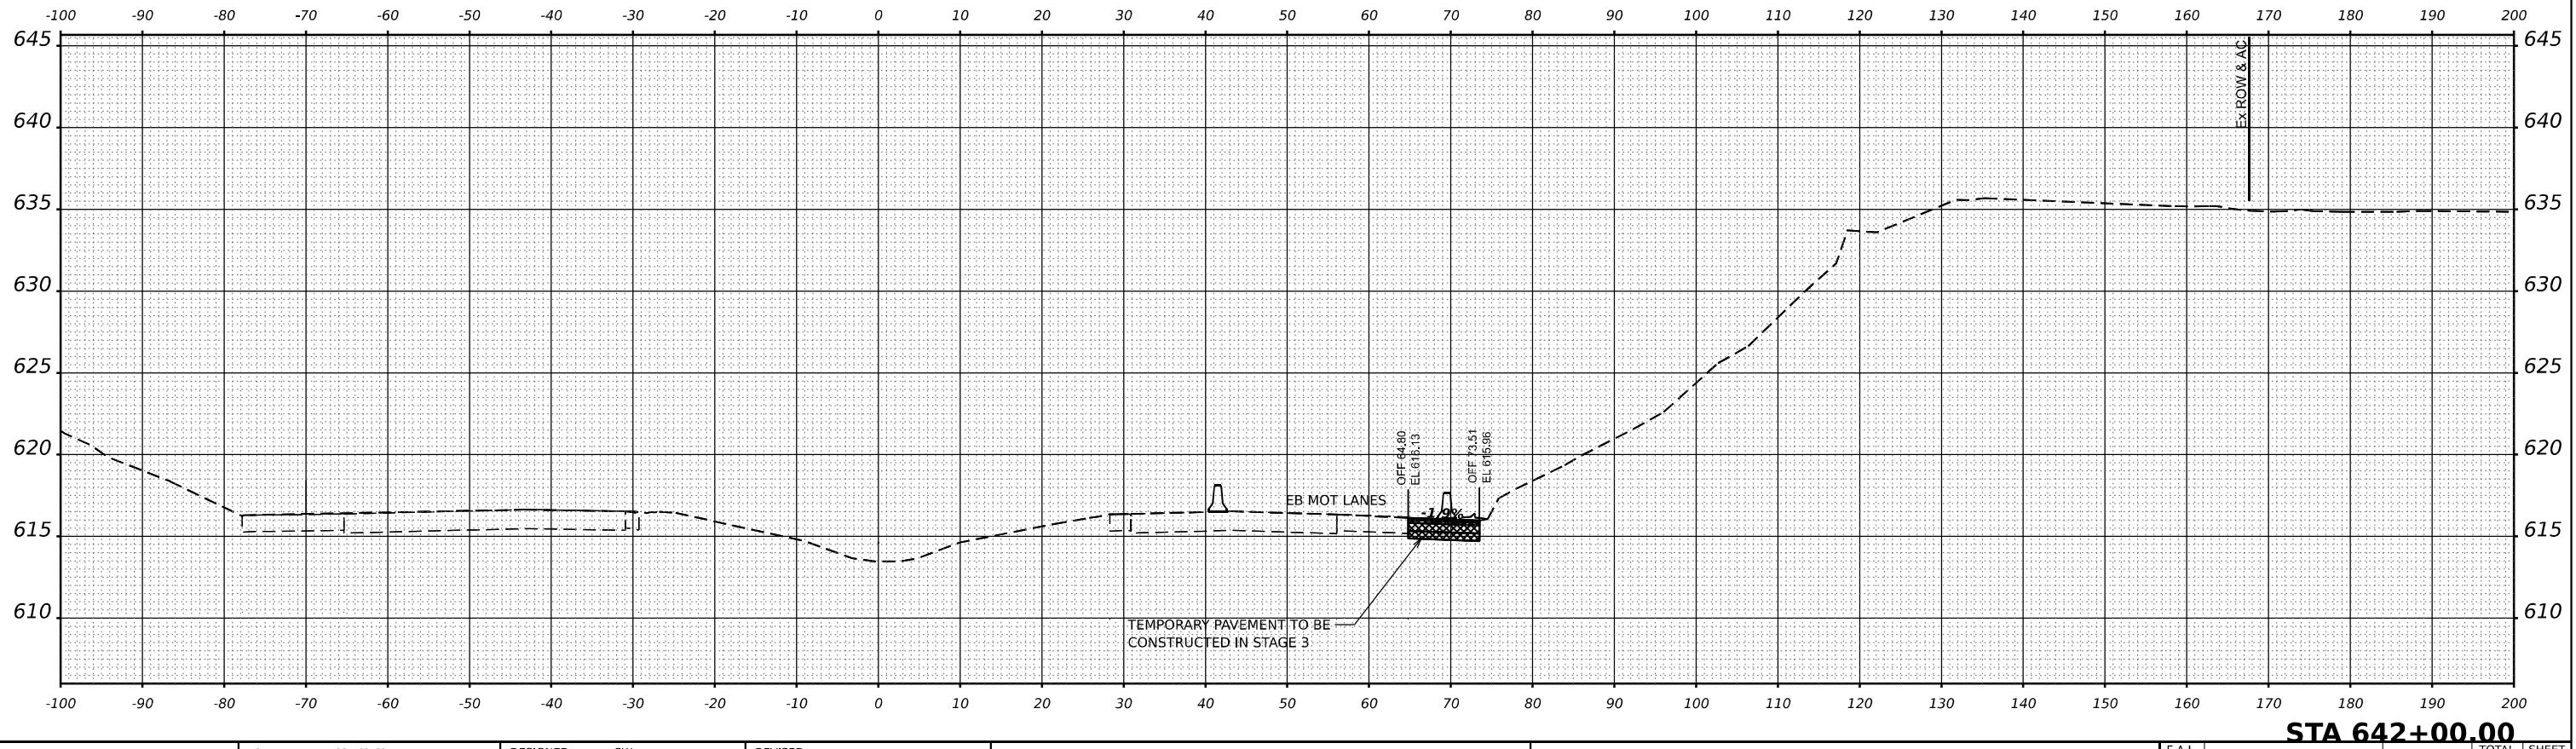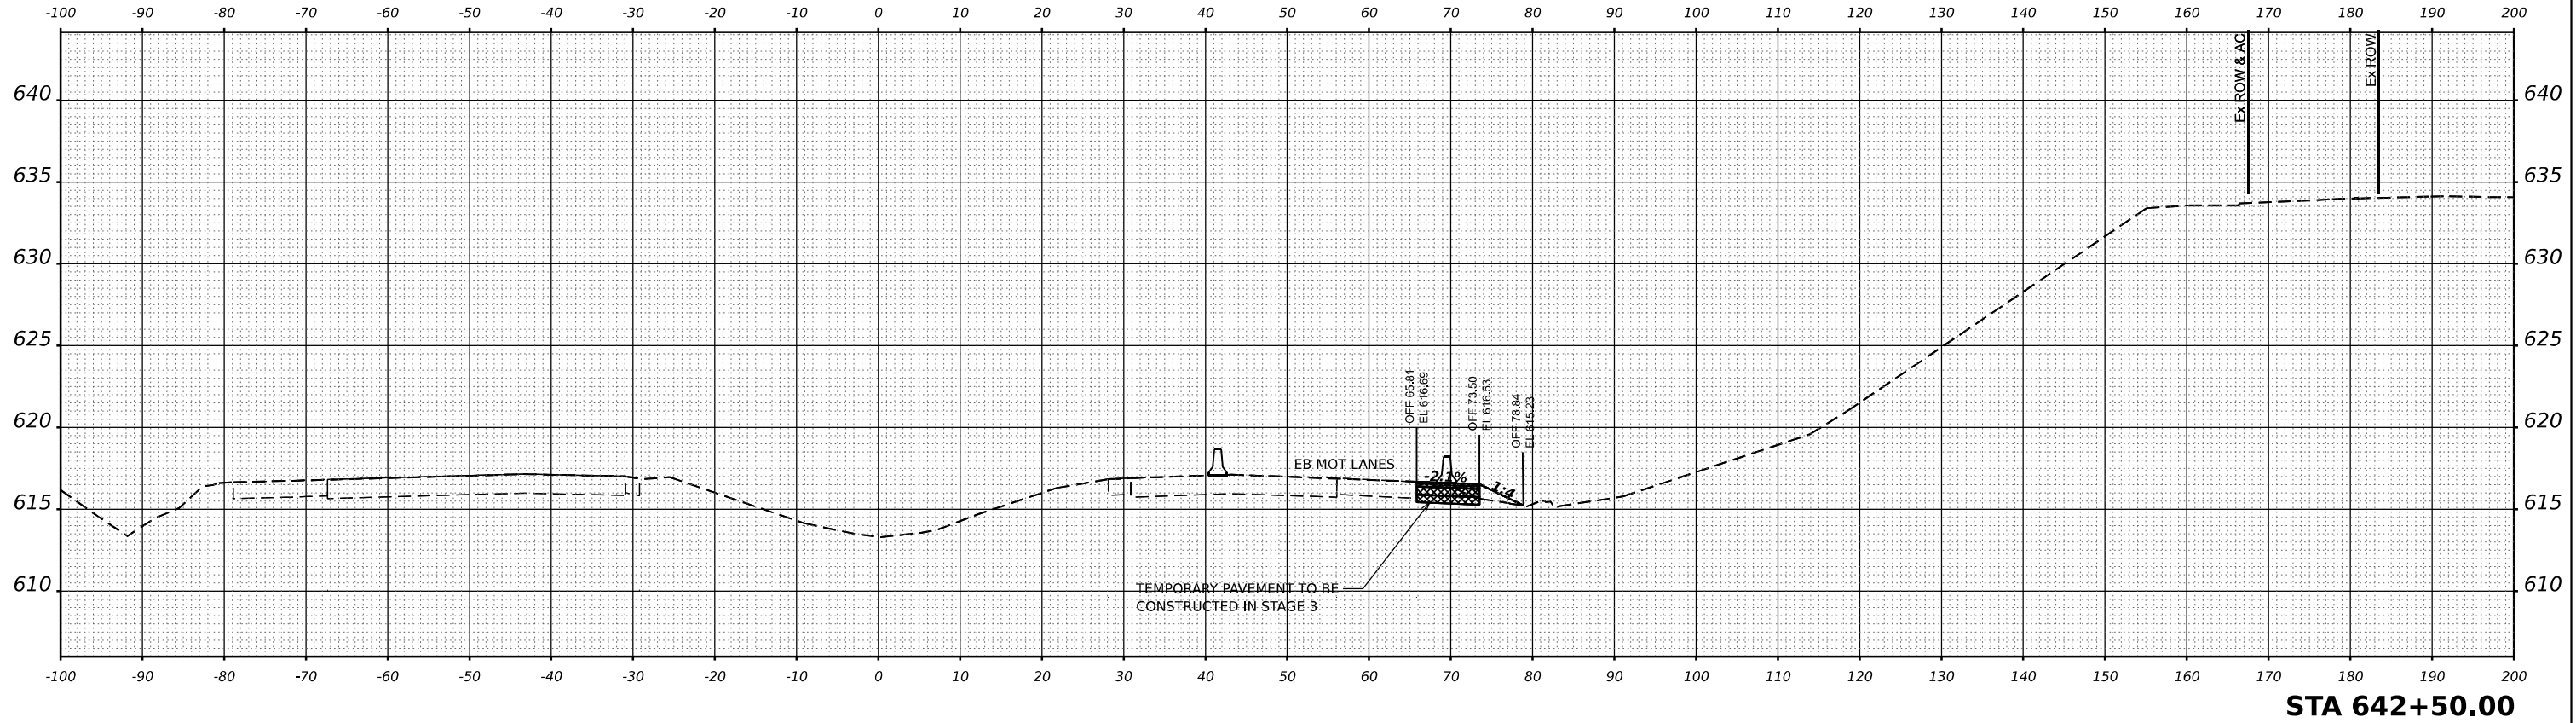

WSP

WSP USA INC.
30 N. LA SALLE STREET
SUITE 4200
CHICAGO, IL 60602
TEL: (312) 782-8150



USER NAME	= USCP702533	DESIGNED	- SW	REVISED	-
		DRAWN	- HA	REVISED	-
PLOT SCALE	= 0.16666667 ' / in.	CHECKED	- MMA	REVISED	-
PLOT DATE	= 4/23/2025	DATE	- 4/25/2025	REVISED	-

STATE OF ILLINOIS
DEPARTMENT OF TRANSPORTATION

TEMPORARY PAVEMENT CROSS SECTIONS STAGE 4					
SCALE: HORIZ: 1"=10'		SHEET 9 OF 15 SHEETS		STA. TO STA.	
VERT: 1"=5'					



F.A.I. RTE.	SECTION	COUNTY	TOTAL SHEETS	SHEET NO.
80	FAI 80 21 INTERCHANGE	WILL	1209	268
CONTRACT NO. 62R22				
		ILLINOIS	FED. AID PROJECT	

MODEL: P:\80-NORTH-7 - A 8+50.00 [Sheet]
FILE NAME: p:\transys\pmp\p1\hatched\Documents\Projects_2018\CH401\401180022\03-WSP\CAD\62R22-INT-4 (Center)\Sheets\CH401\62R22-shl-stage\p1\SC-5T63BTempPWT

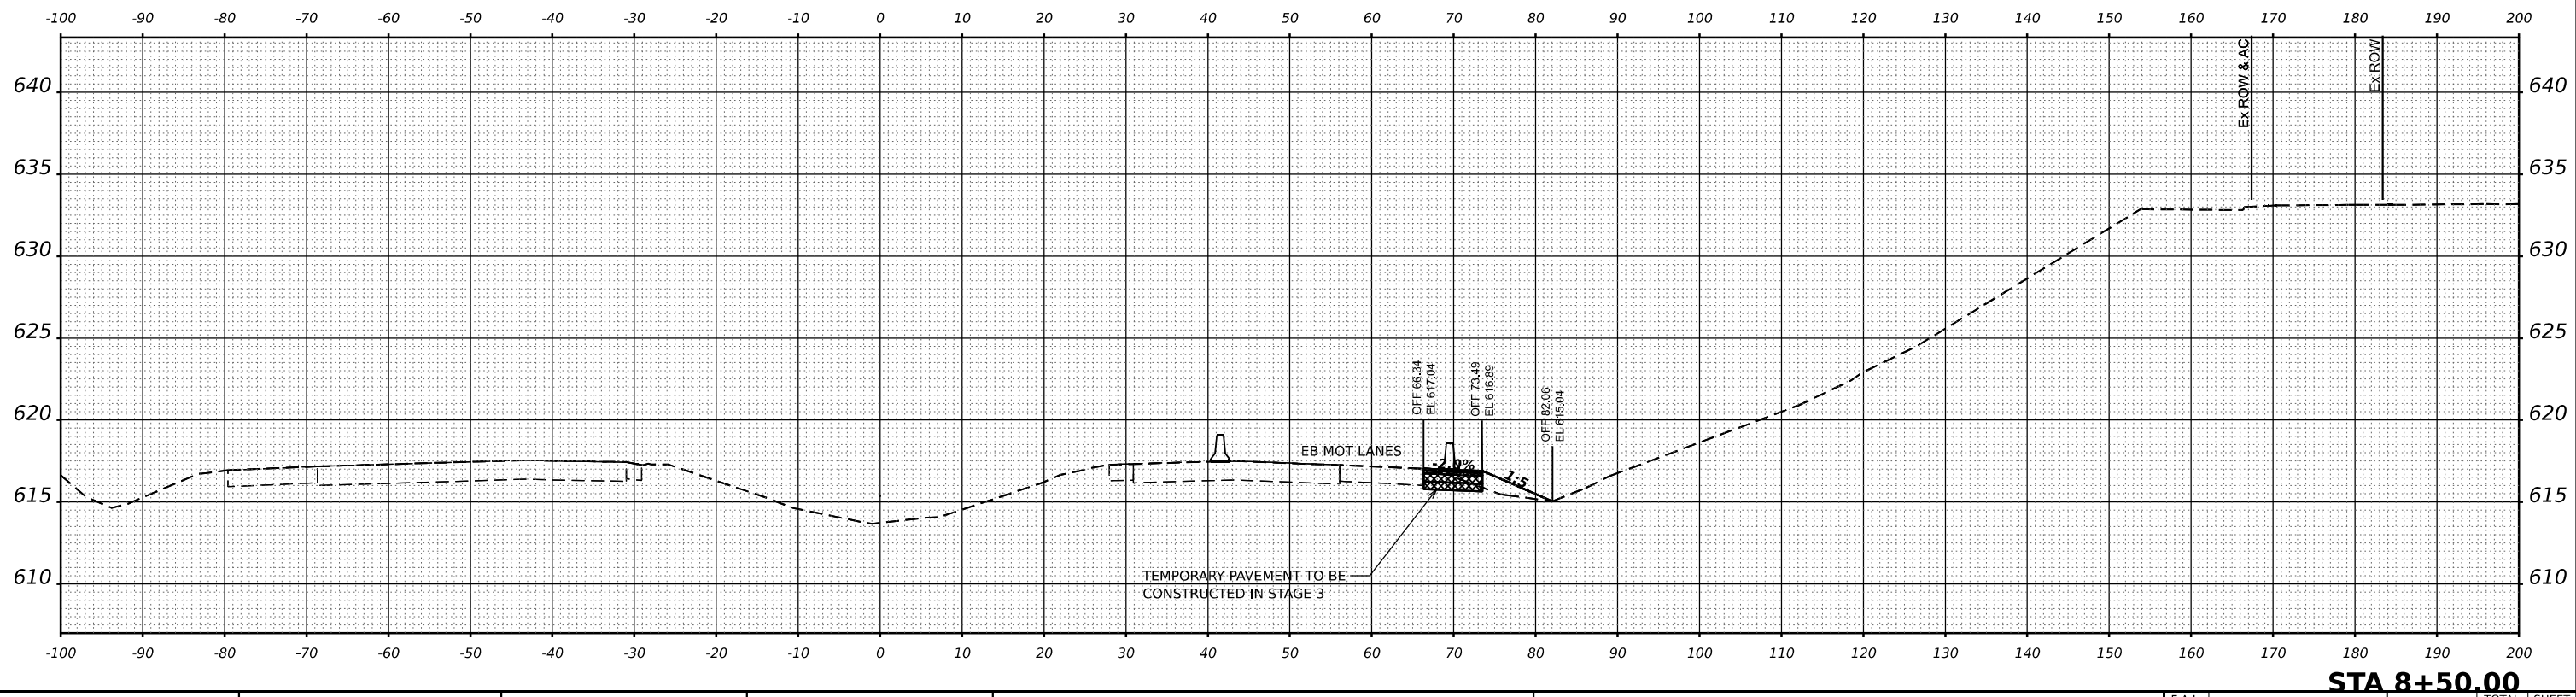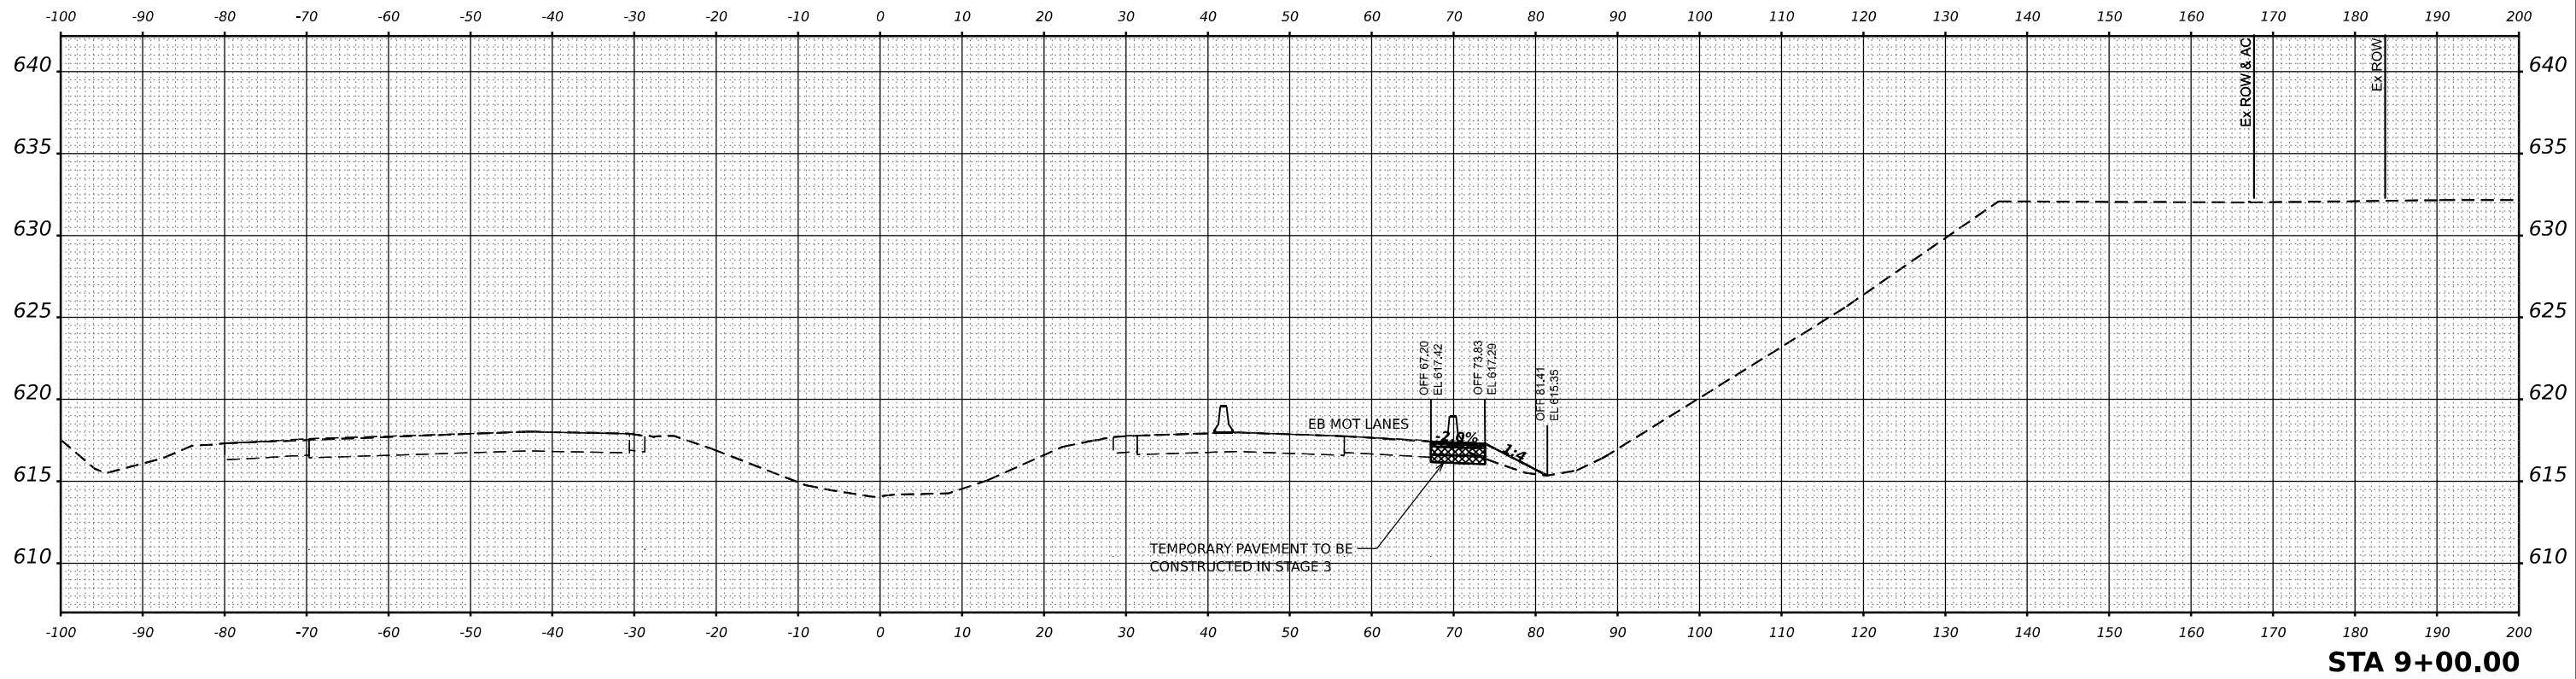



WSP WSP USA INC. 30 N. LA SALLE STREET SUITE 4200 CHICAGO, IL 60602 TEL: (312) 782-8150	USER NAME = USCP702533		DESIGNED - SW	REVISED -	STATE OF ILLINOIS DEPARTMENT OF TRANSPORTATION	TEMPORARY PAVEMENT CROSS SECTIONS STAGE 4					F.A.I. RTE.	SECTION	COUNTY	TOTAL SHEETS	SHEET NO.				
	DRAWN - HA		CHECKED - MMA	REVISED -		80	FAI 80 21 INTERCHANGE	WILL	1209	269									
	PLOT SCALE = 0.16666667 ' / in.					CONTRACT NO. 62R22													
	PLOT DATE = 4/23/2025		DATE - 4/25/2025	REVISED -		ILLINOIS FED. AID PROJECT													
						SCALE: HORIZ: 1"=10' VERT: 1"=5'										SHEET 10	OF 15	SHEETS	STA.

MODEL: P:\80-NORTH-7 - A 10+50.00 [Sheet]
FILE NAME: p:\transys\transys\p\1\hatched\Documents\Projects_2018\CH401\401180022\03-WSP\CD\62R22-INT-4 [Center]\Sheets\CD\62R22-shr-stage\gxc-STA11+00.00TempPWT

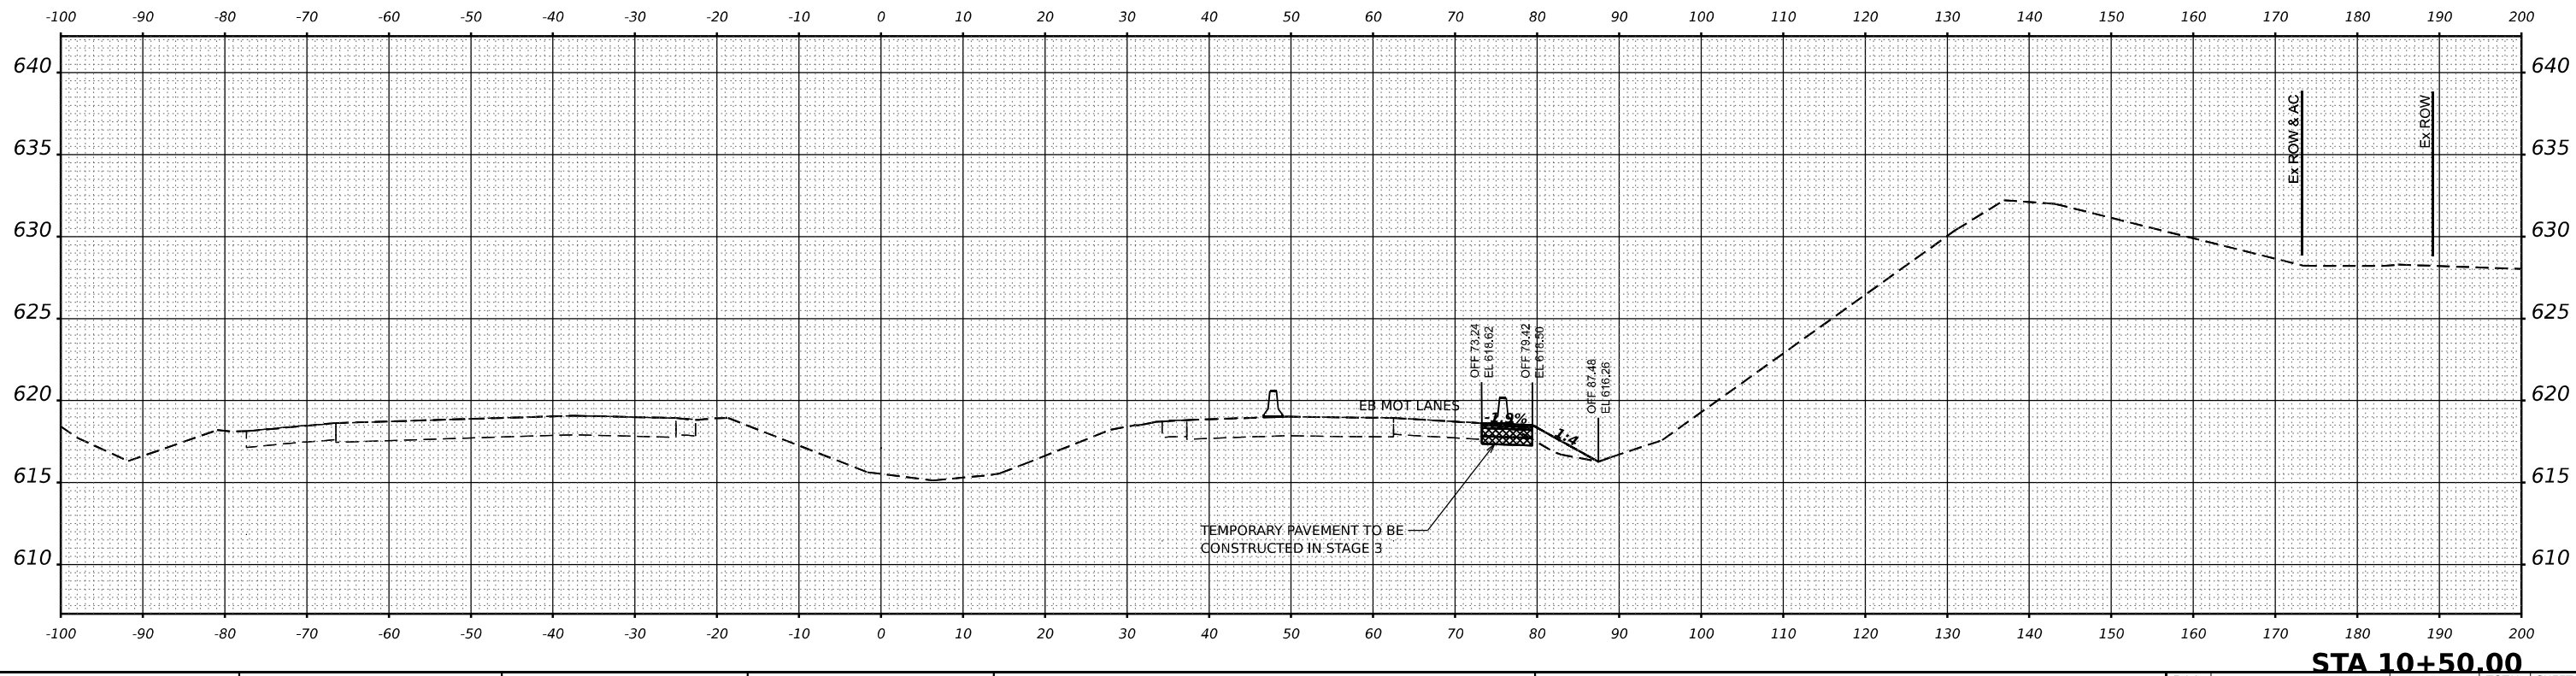
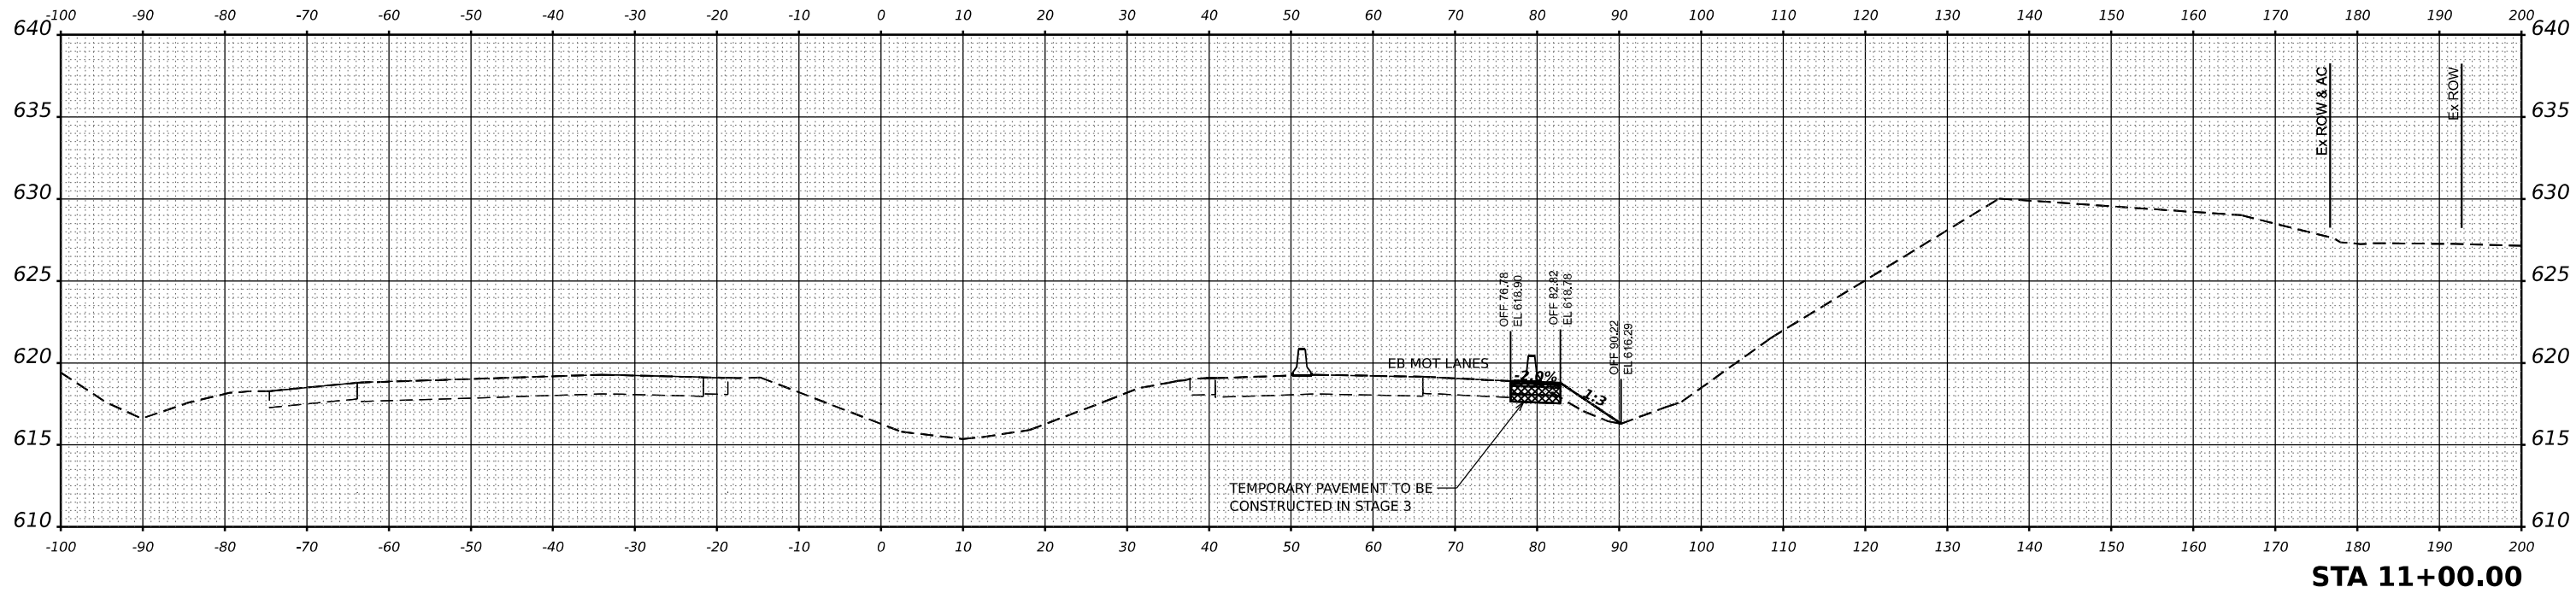




WSP WSP USA Inc. 30 N. LASALLE STREET SUITE 4200 CHICAGO, IL 60602 TEL: (312) 782-8150	USER NAME = USCP702533		DESIGNED - SW	REVISED -	STATE OF ILLINOIS DEPARTMENT OF TRANSPORTATION				TEMPORARY PAVEMENT CROSS SECTIONS STAGE 4				F.A.I. RTE.	SECTION		COUNTY	TOTAL SHEETS	SHEET NO.
			DRAWN - HA	REVISED -									80	FAI 80 21 INTERCHANGE		WILL	1209	271
	PLOT SCALE = 0.16666667' / in.		CHECKED - MMA	REVISED -									CONTRACT NO. 62R22					
	PLOT DATE = 4/23/2025		DATE - 4/25/2025	REVISED -									ILLINOIS FED. AID PROJECT					
						SCALE: HORIZ: 1"=10' VERT: 1"=5'		SHEET 12	OF 15 SHEETS	STA.	TO STA.							

MODEL: P:\80-NORTH-7 - A 11+50.00 [Sheet]
FILE NAME: p:\trans\pavement\p2\county\corporate\p1\hosted\Documents\Projects_2018\CH401\401180022\03-WSP\CD\62R22-INT-4 [Center] Streets\CL\1D12R22-shr-stage\gYSC-STG3BTempPWT


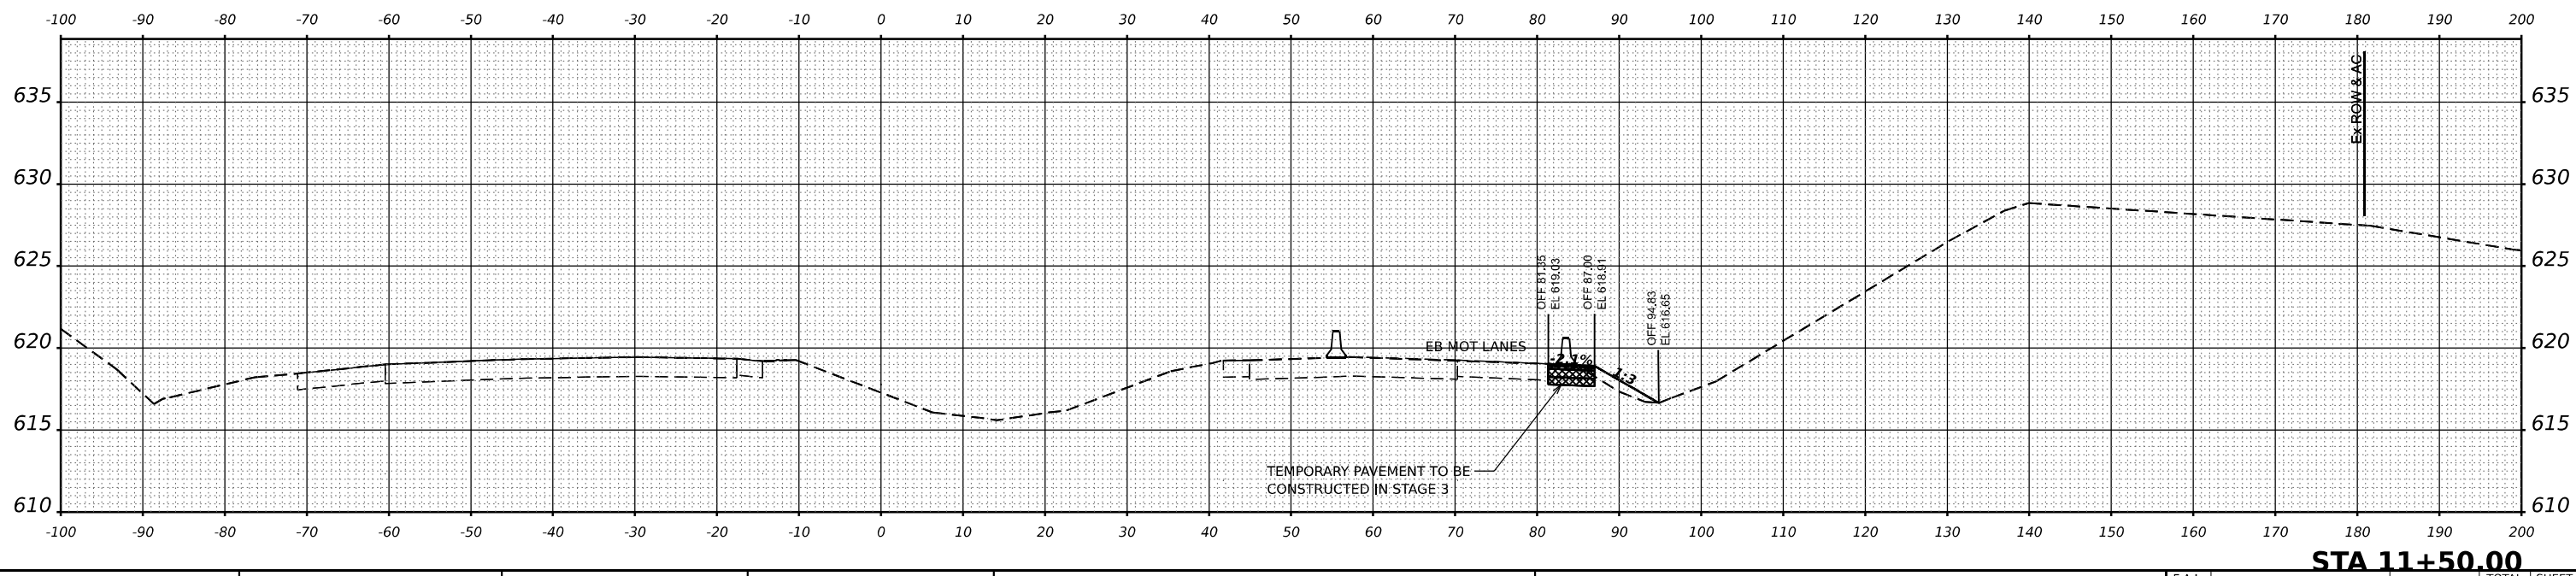
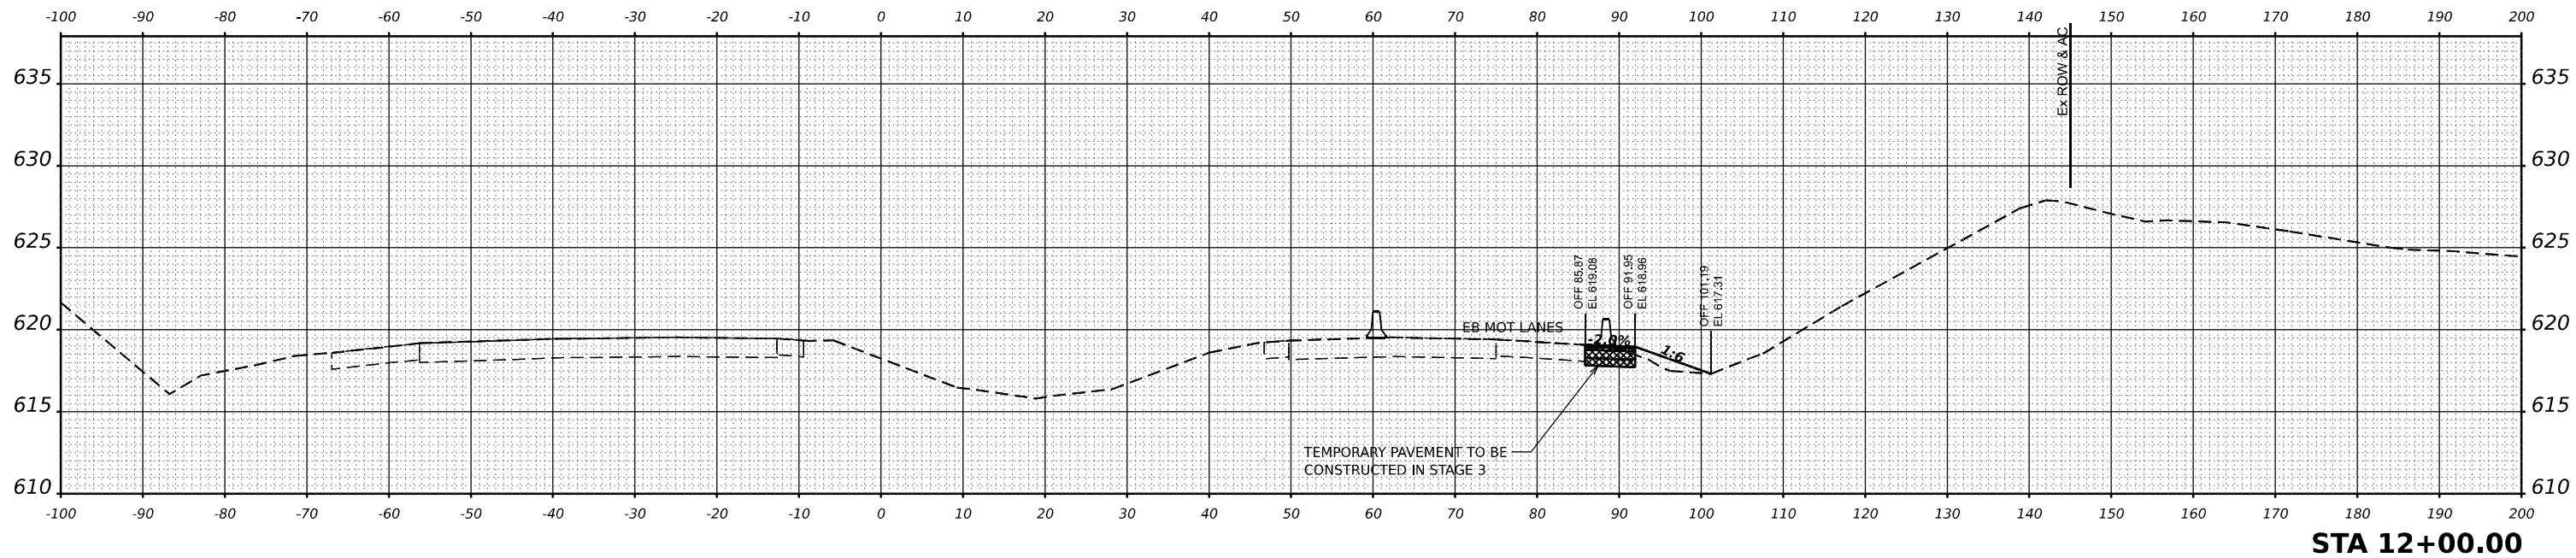


wsp WSP USA INC. 30 N. LASALLE STREET SUITE 4200 CHICAGO, IL 60602 TEL: (312) 782-8150	USER NAME = USCP702533		DESIGNED - SW	REVISED -	STATE OF ILLINOIS DEPARTMENT OF TRANSPORTATION	TEMPORARY PAVEMENT CROSS SECTIONS STAGE 4					F.A.I. RTE.	SECTION	COUNTY	TOTAL SHEETS	SHEET NO.		
	DRAWN - HA		CHECKED - MMA	REVISED -		80	FAI 80 21 INTERCHANGE	WILL	1209	272							
	PLOT SCALE = 0.16666667' / in.					CONTRACT NO. 62R22											
	PLOT DATE = 4/23/2025					ILLINOIS FED. AID PROJECT											
			SCALE: HORIZ: 1"=10' VERT: 1"=5'										SHEET 13	OF 15 SHEETS	STA.	TO STA.	

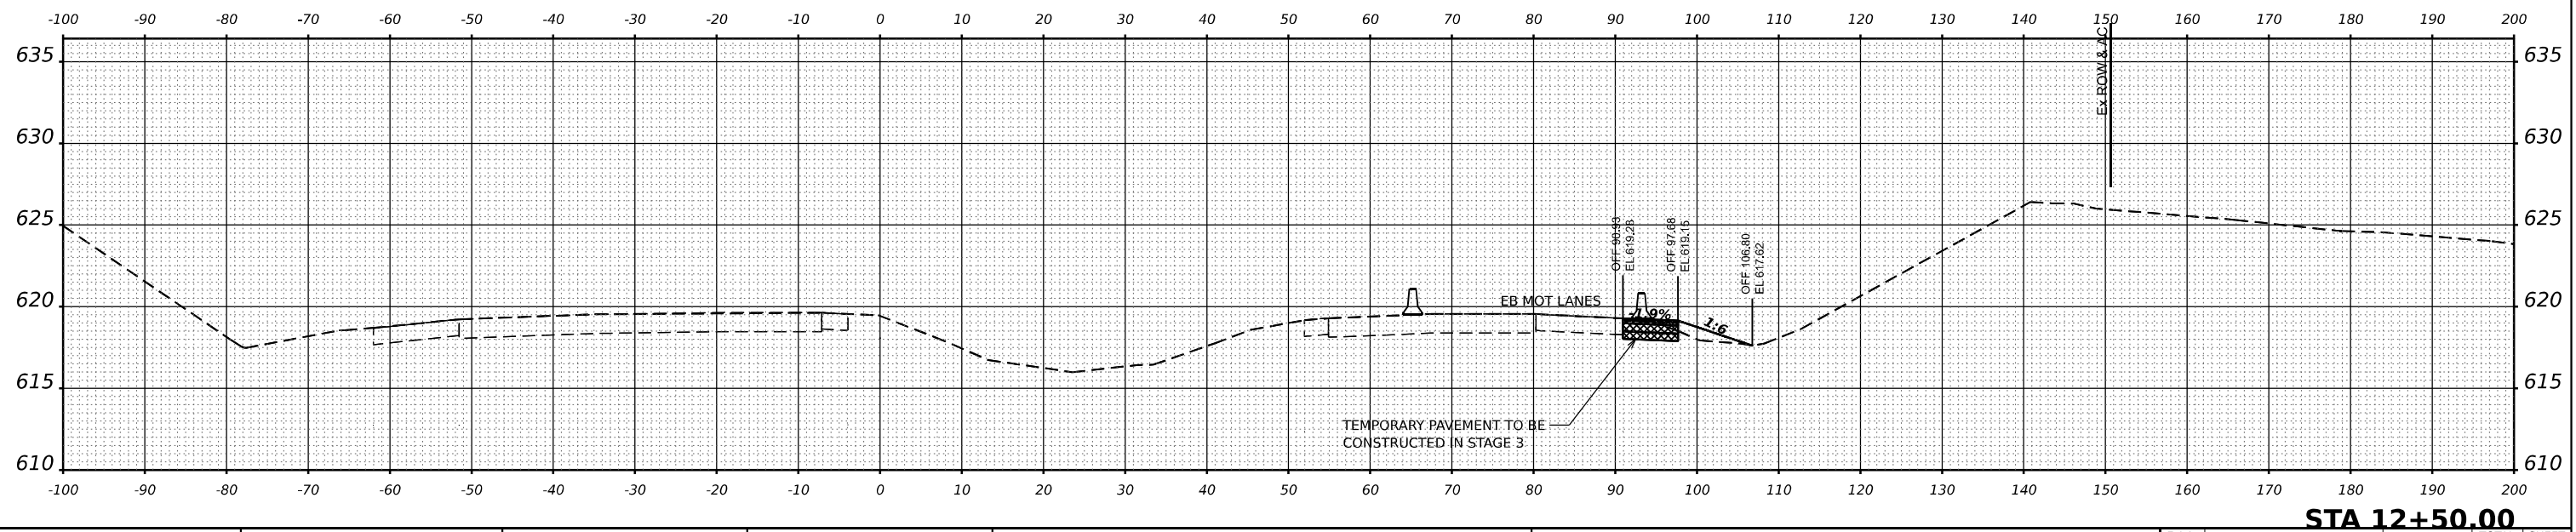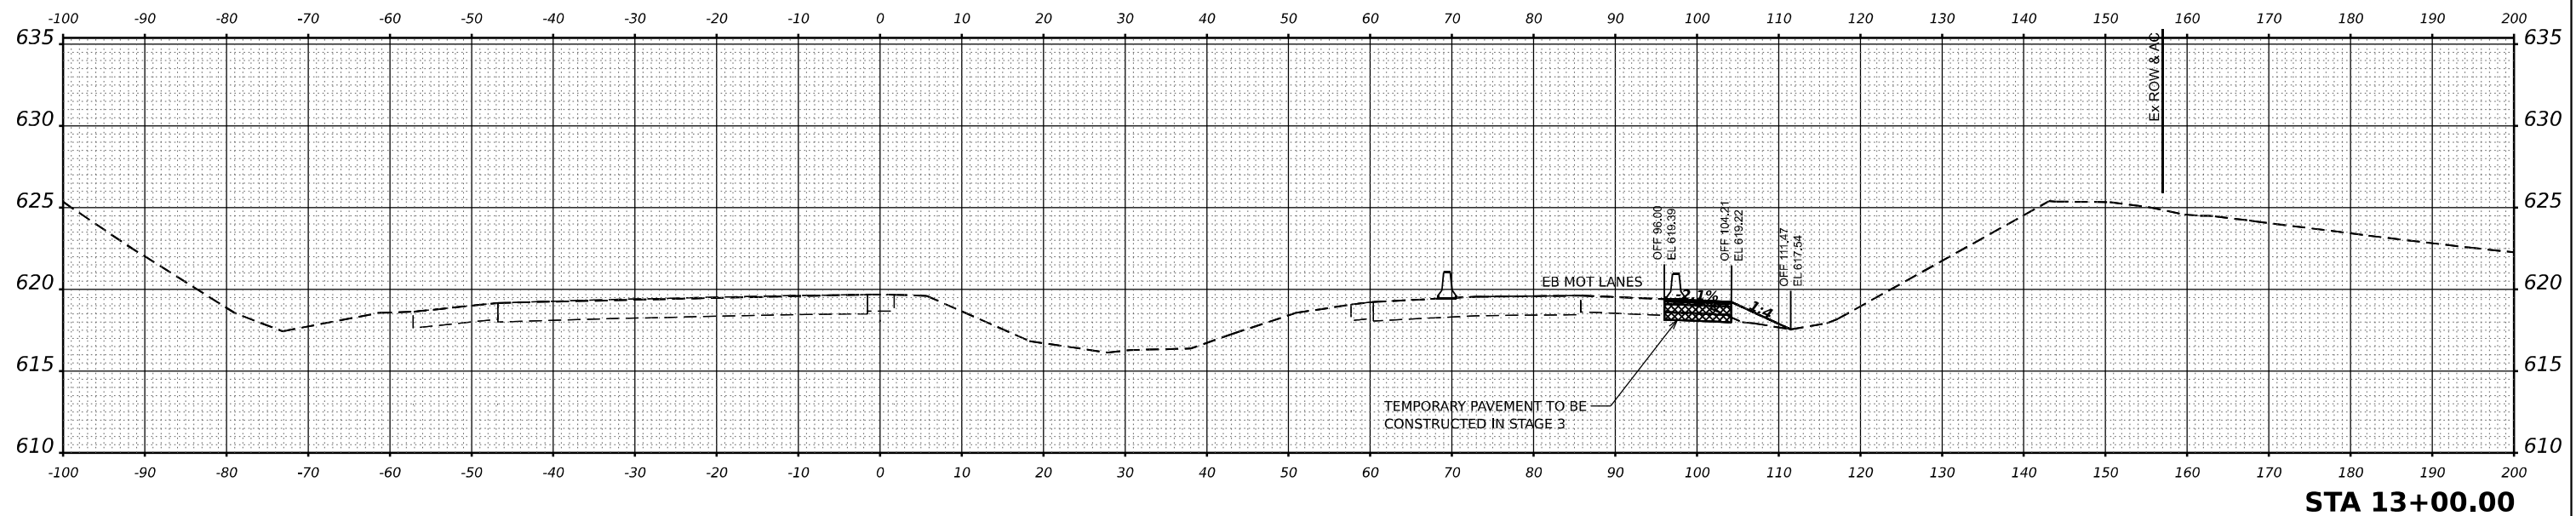

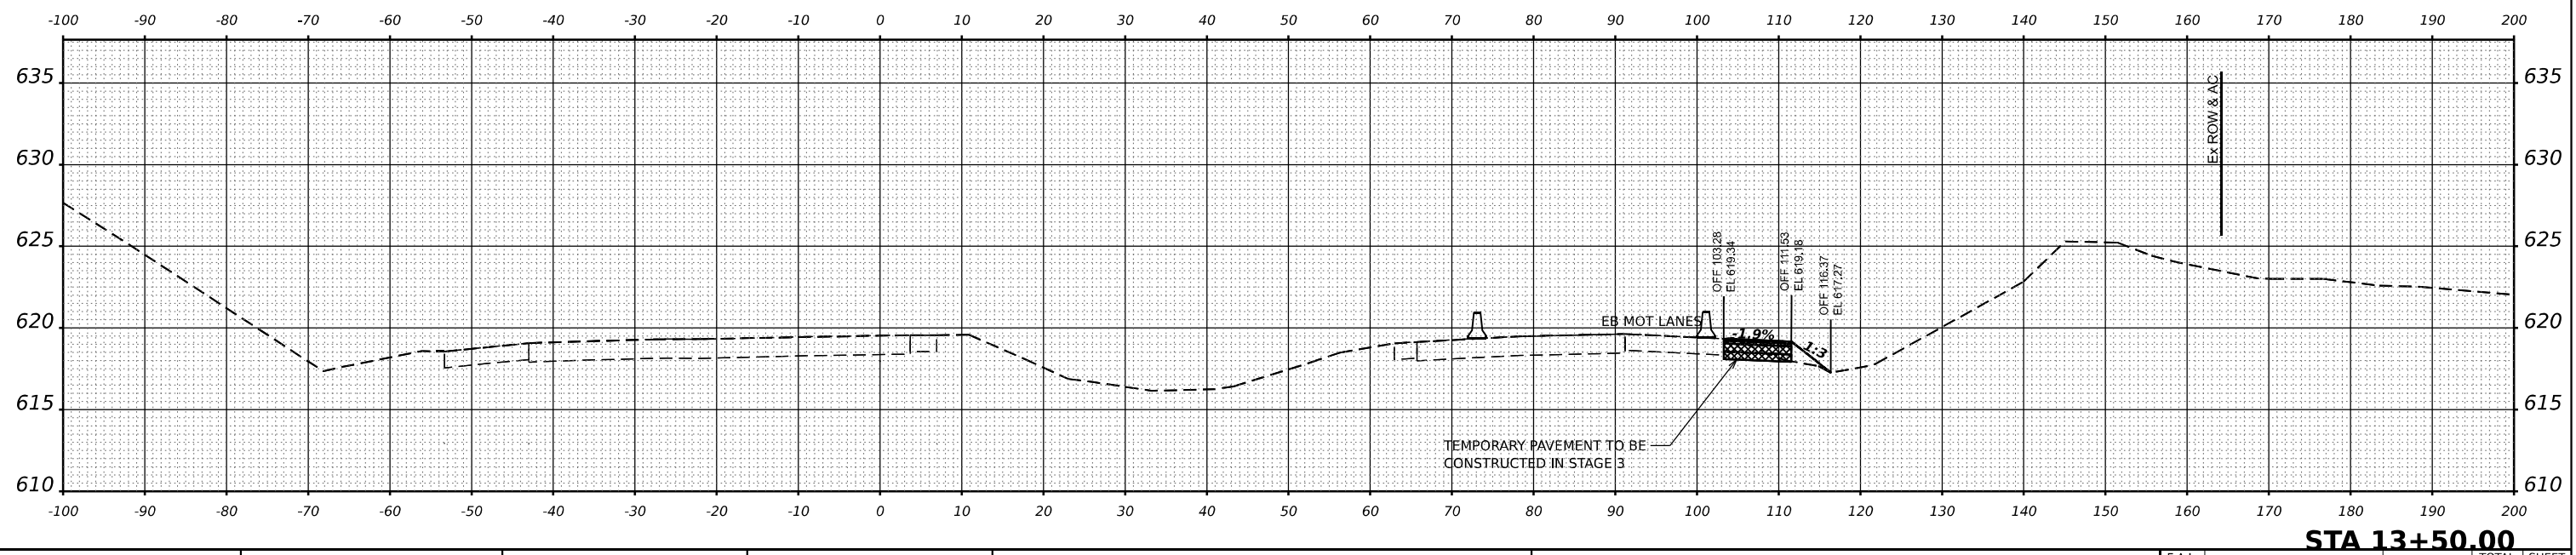
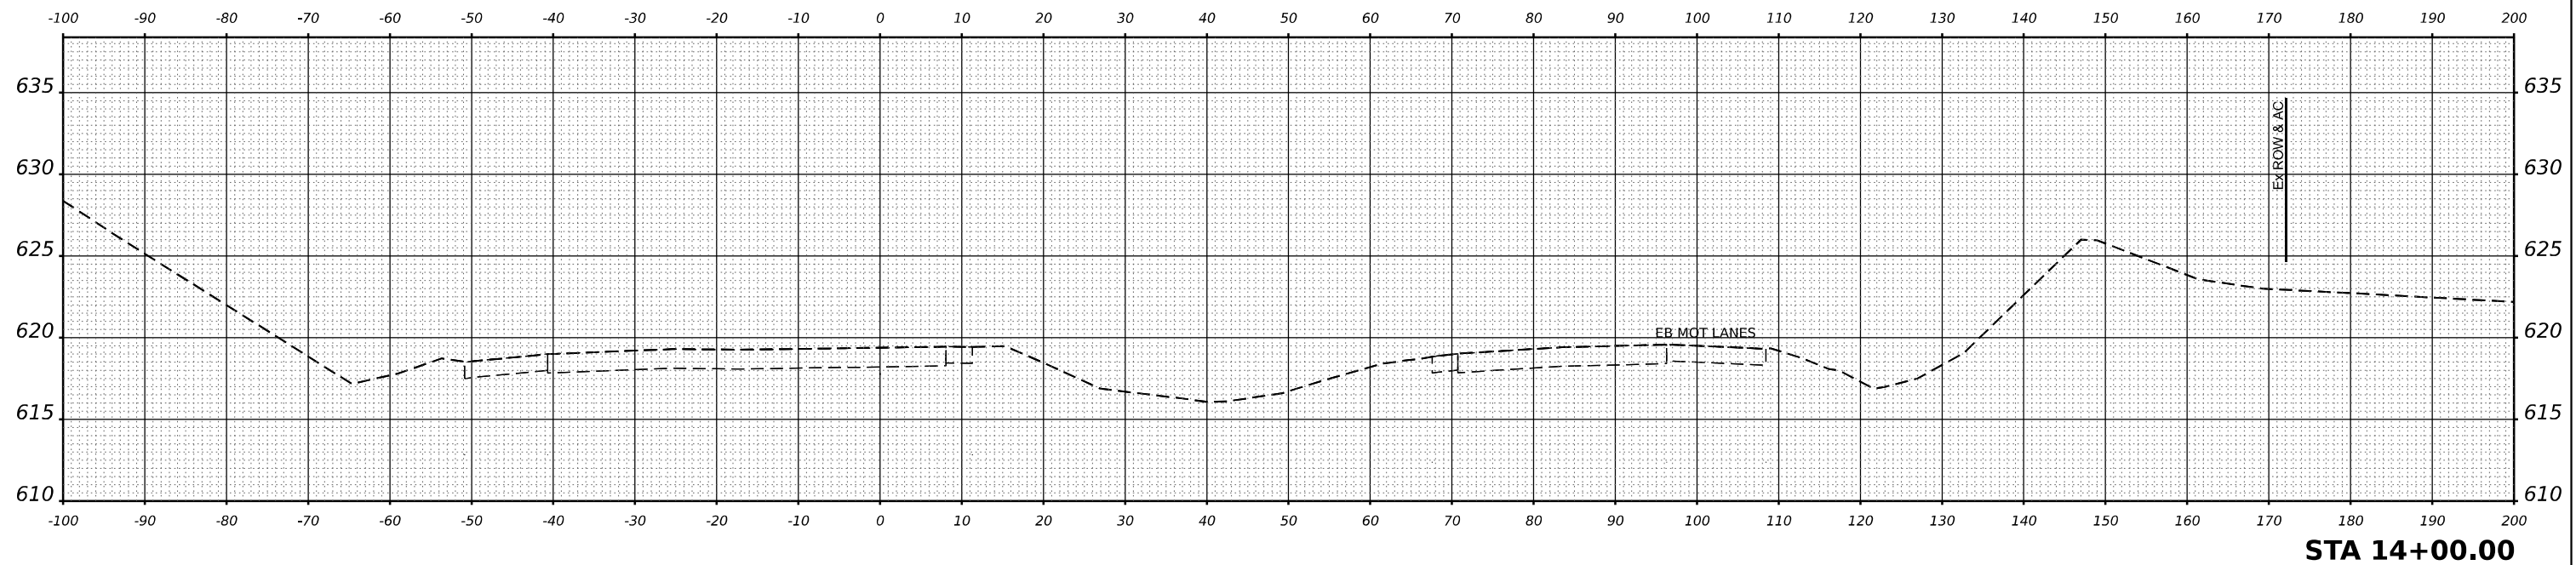


MODEL: STG 6 - A 18+00.00 (Sheet)
FILE NAME: p:\wsp\transp\stg6\p1\hatched\Documents\Projects_2018\CH401\401180022\03\WSP\CAD\62R22\INT-4 (Center)\3D\62R22_MOT_STG 5 EB.dgn

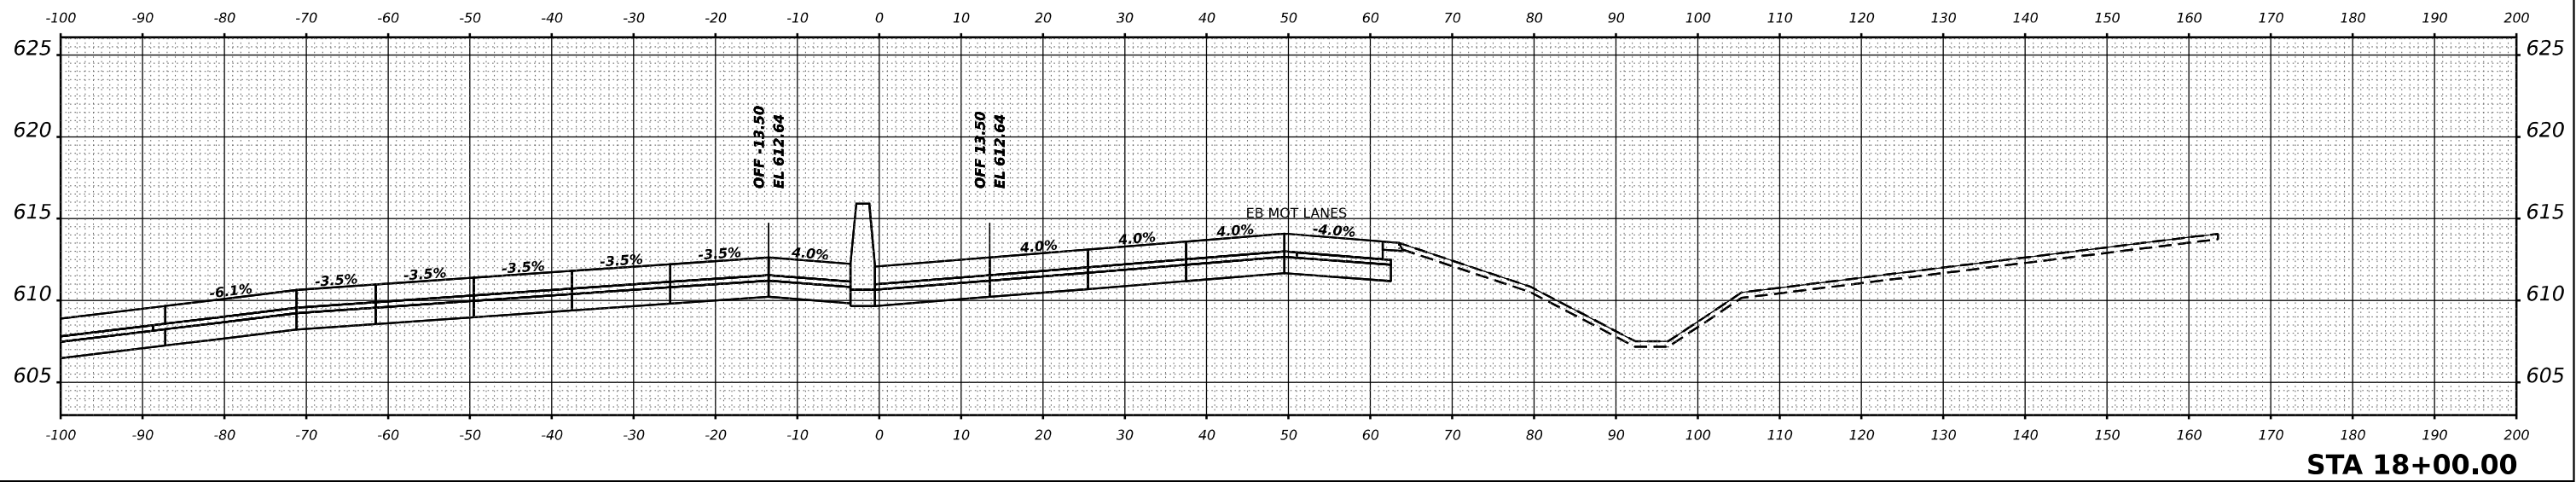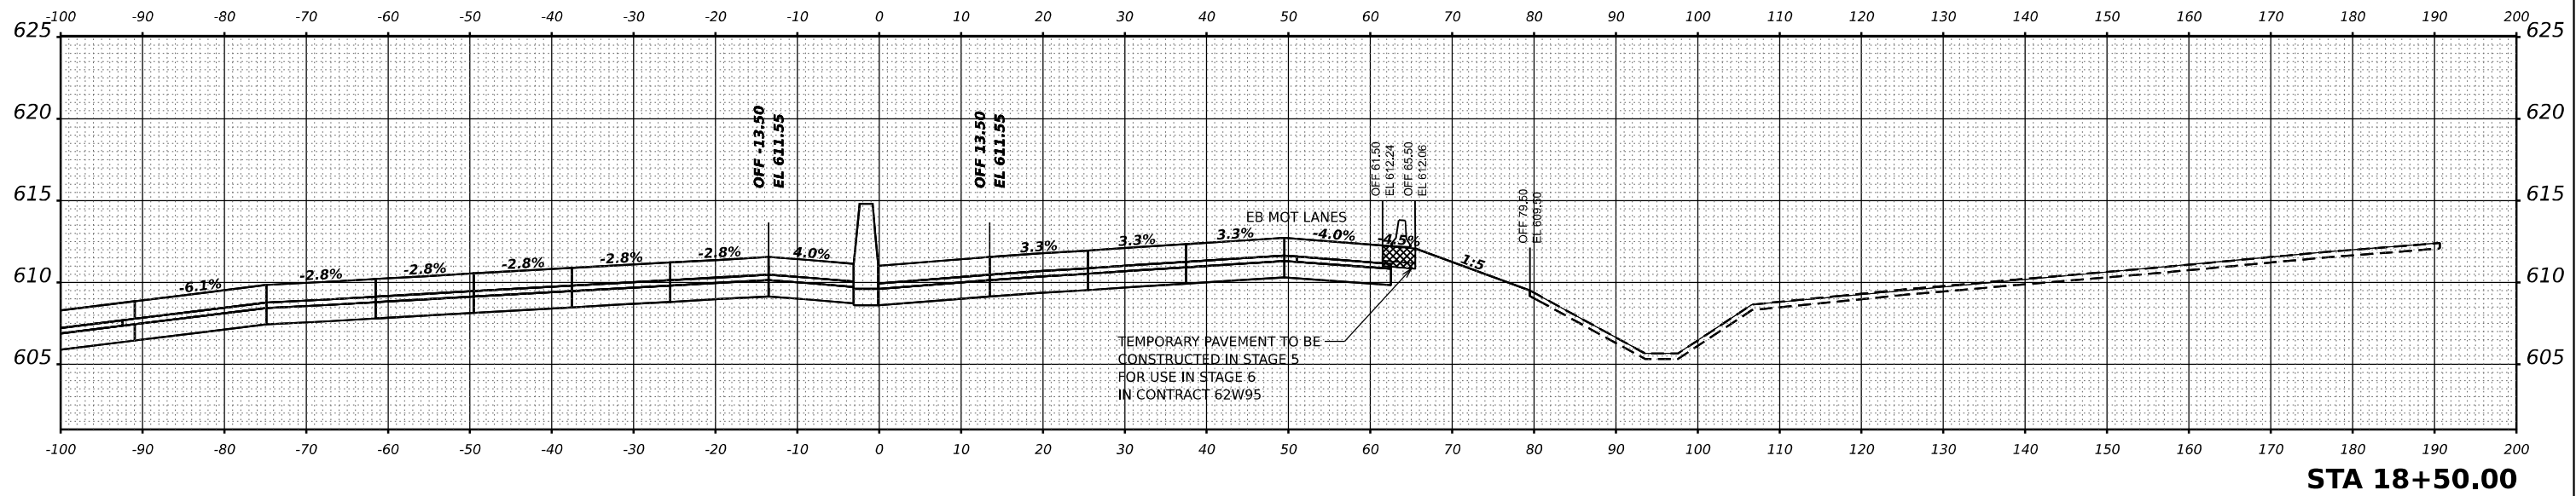
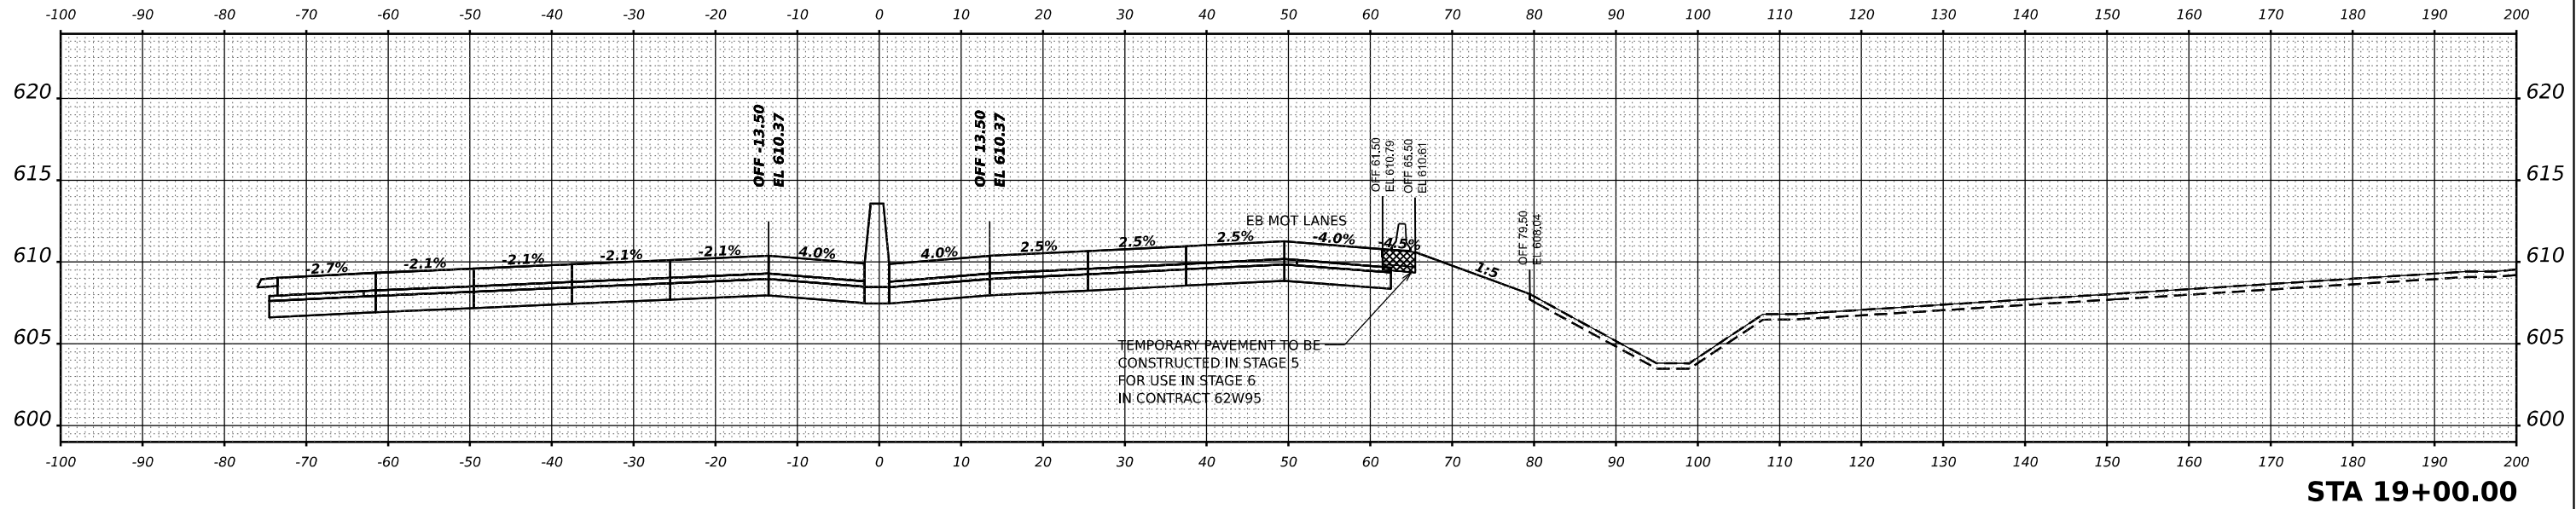


 WSP USA INC. 30 N. LASALLE STREET SUITE 4200 CHICAGO, IL 60602 TEL: (312) 782-8150	USER NAME = USCP702533		DESIGNED - SW	REVISED -	STATE OF ILLINOIS DEPARTMENT OF TRANSPORTATION	TEMPORARY PAVEMENT CROSS SECTIONS STAGE 6						F.A.I. RTE.	SECTION	COUNTY	TOTAL SHEETS	SHEET NO.
	PLOT SCALE = 0.16666685' / in.		DRAWN - HA	REVISED -		80	FAI 80 21 INTERCHANGE	WILL	1209	275						
	PLOT DATE = 4/23/2025		CHECKED - MMA	REVISED -		CONTRACT NO. 62R22										
			DATE - 4/25/2025	REVISED -		ILLINOIS FED. AID PROJECT										
			SCALE: HORIZ: 1"=10' VERT: 1"=5'										SHEET 1	OF 12 SHEETS	STA.	TO STA.

MODEL: STG 6 - A 19+50.00 (Sheet)
FILE NAME: p:\transportation\p2\ident\by.com\transys\corp\ppl-based\Documents\Projects_2018\CH401\401180022\03-WSP\CH401\401180022-INT-4 (Center)\3D\62R22 MOT STG 5 EB.dgn

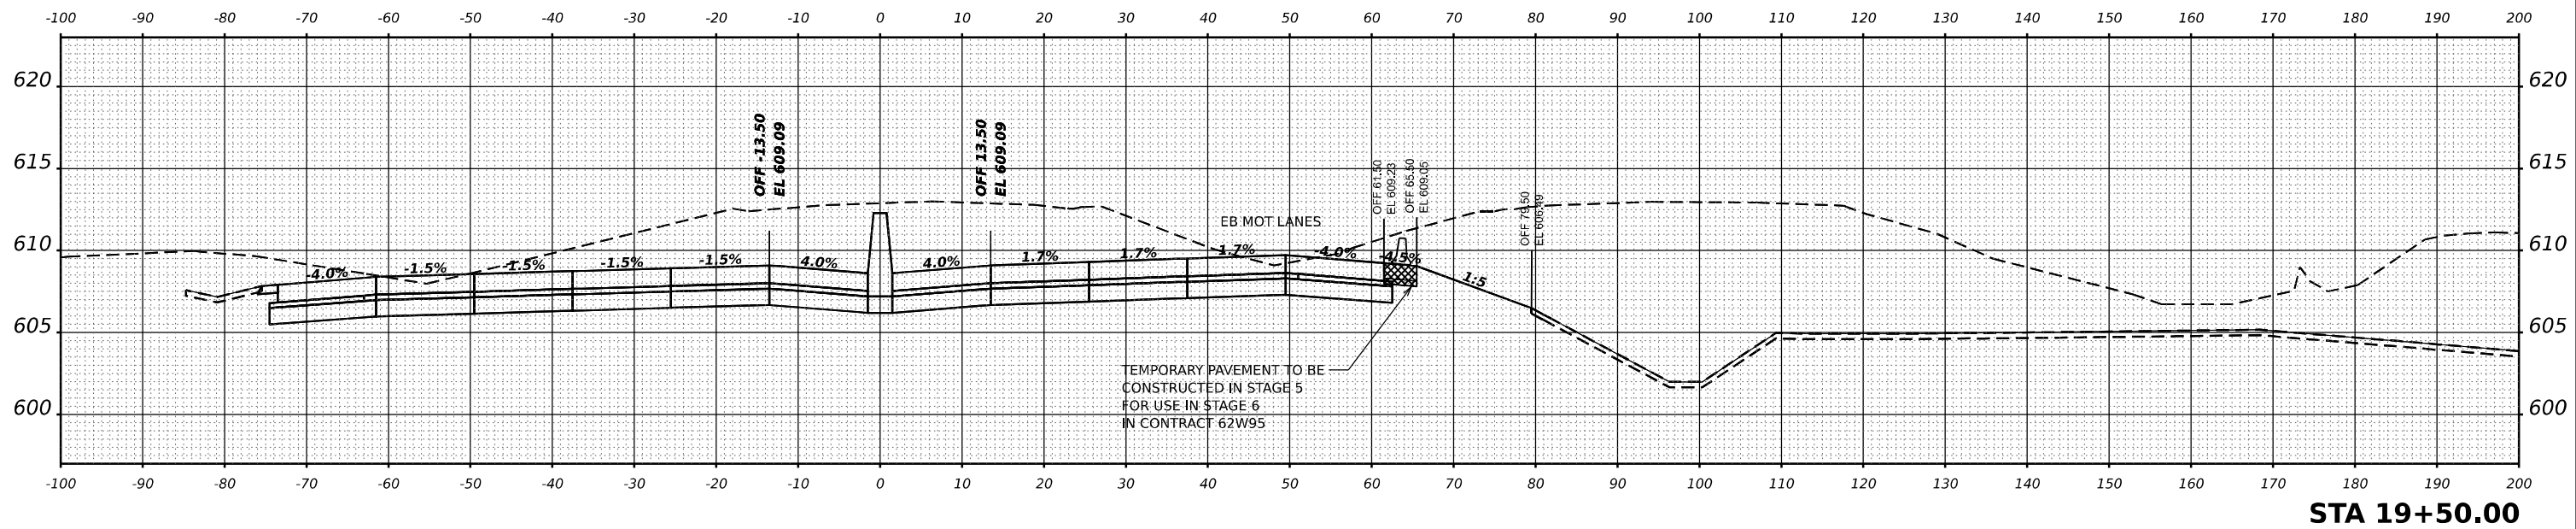
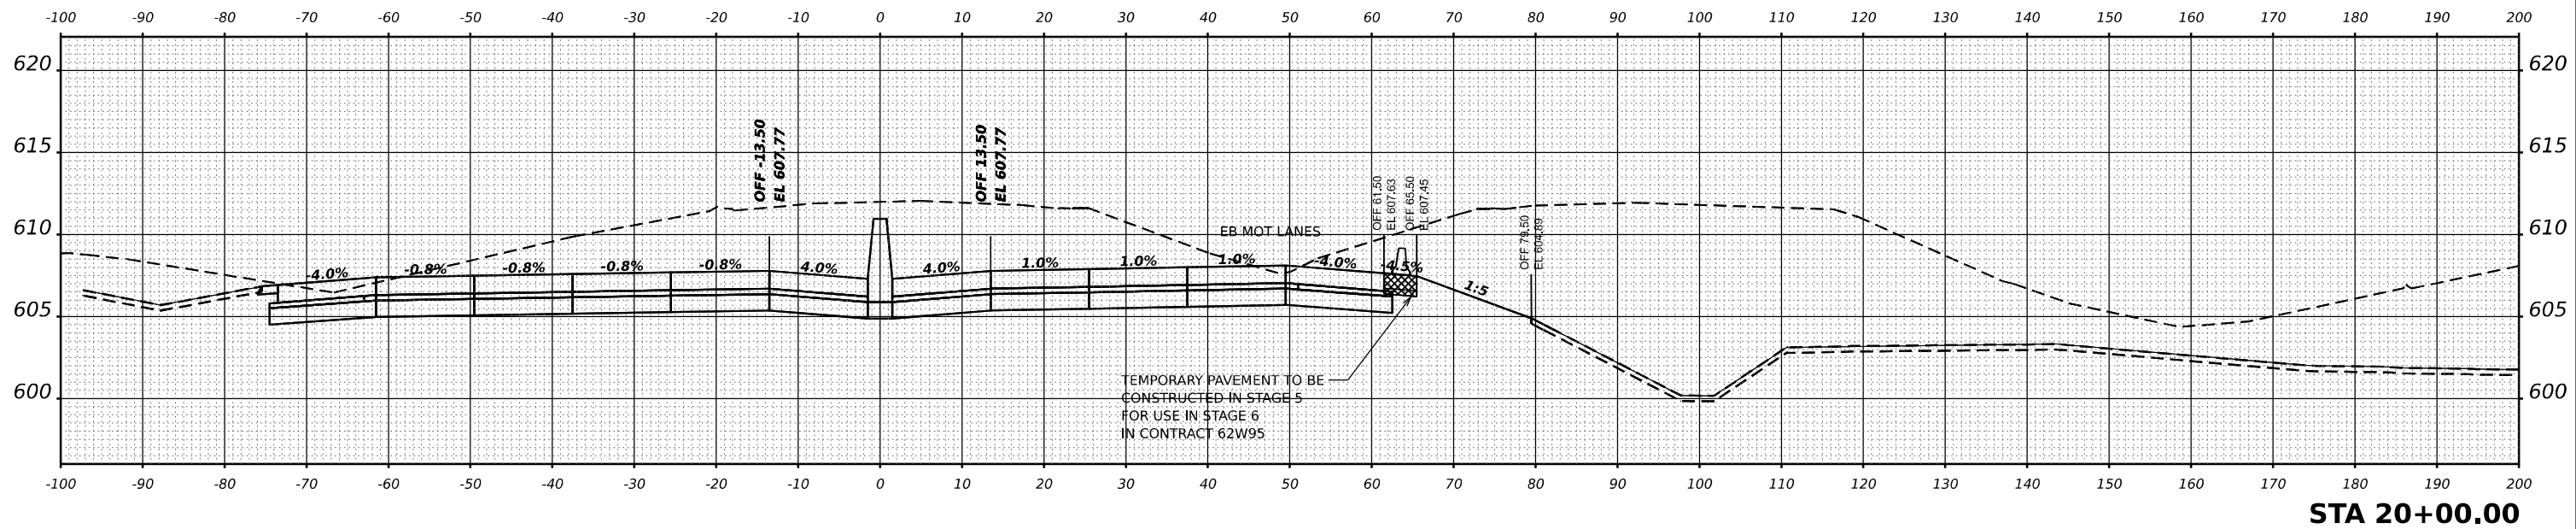


 WSP USA INC. 30 N. LASALLE STREET SUITE 4200 CHICAGO, IL 60602 TEL: (312) 782-8150	USER NAME = USCP702533		DESIGNED - SW	REVISED -	STATE OF ILLINOIS DEPARTMENT OF TRANSPORTATION	TEMPORARY PAVEMENT CROSS SECTIONS STAGE 6						F.A.I. RTE.	SECTION		COUNTY	TOTAL SHEETS	SHEET NO.
	DRAWN - HA		CHECKED - MMA	REVISED -		80	FAI 80 21 INTERCHANGE		WILL		1209	276					
	PLOT SCALE = 0.16666685 ' / in.		DATE - 4/25/2025	REVISED -		CONTRACT NO. 62R22											
	PLOT DATE = 4/23/2025					ILLINOIS FED. AID PROJECT											
						SCALE: HORIZ: 1"=10' VERT: 1"=5'		SHEET 2		OF 12 SHEETS		STA.		TO STA.			

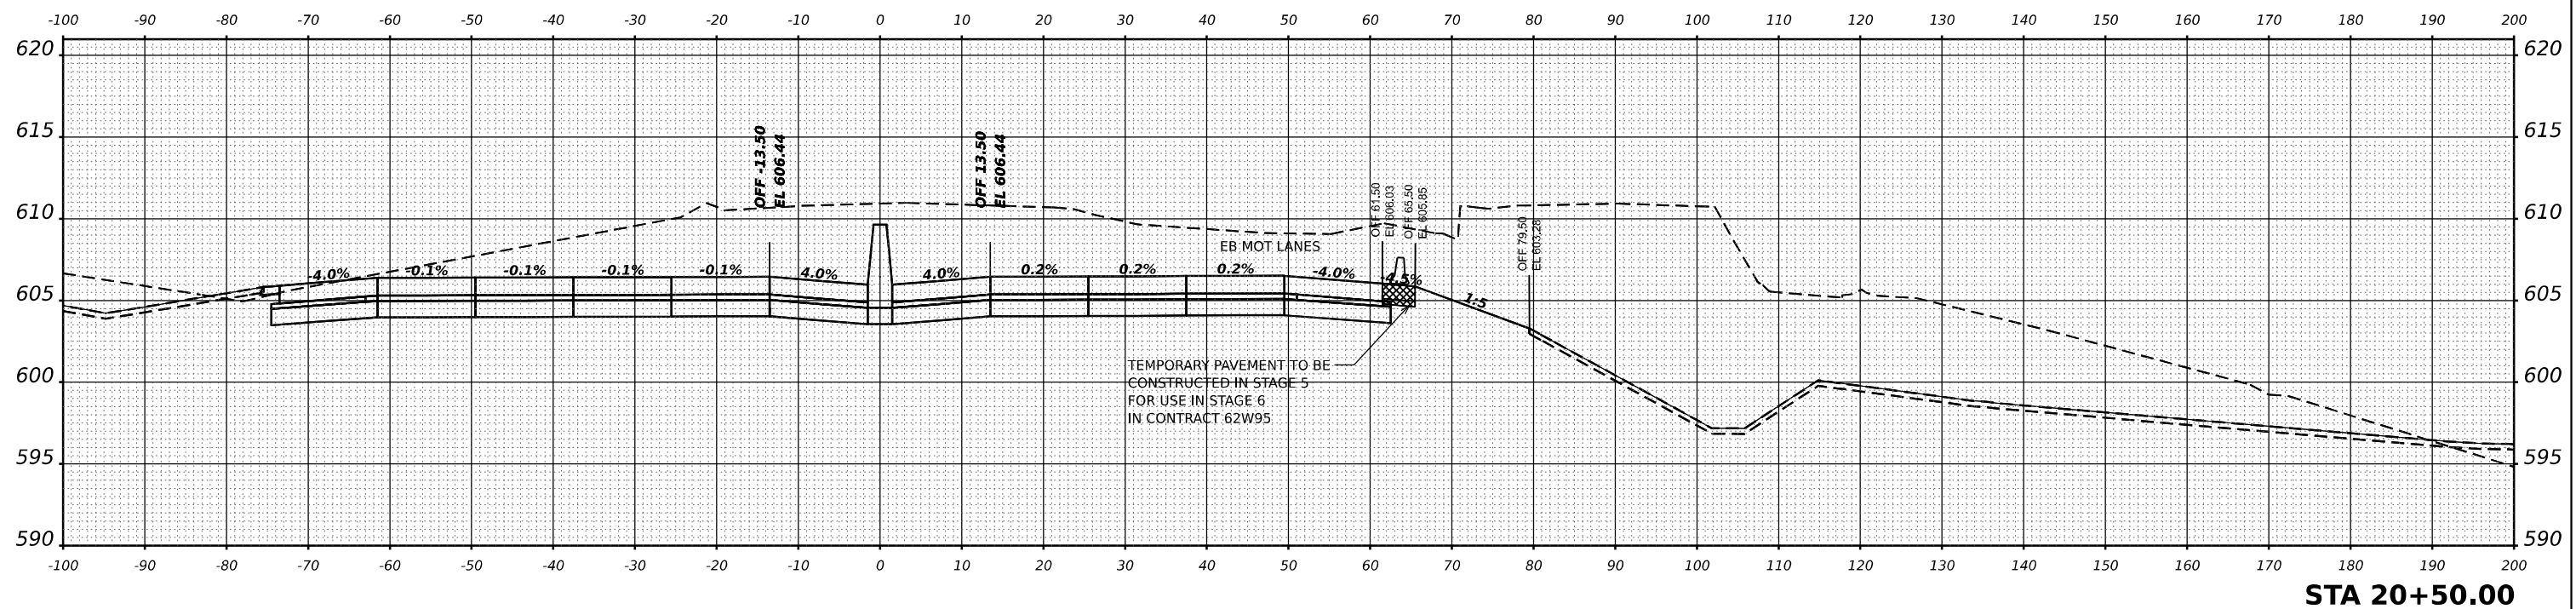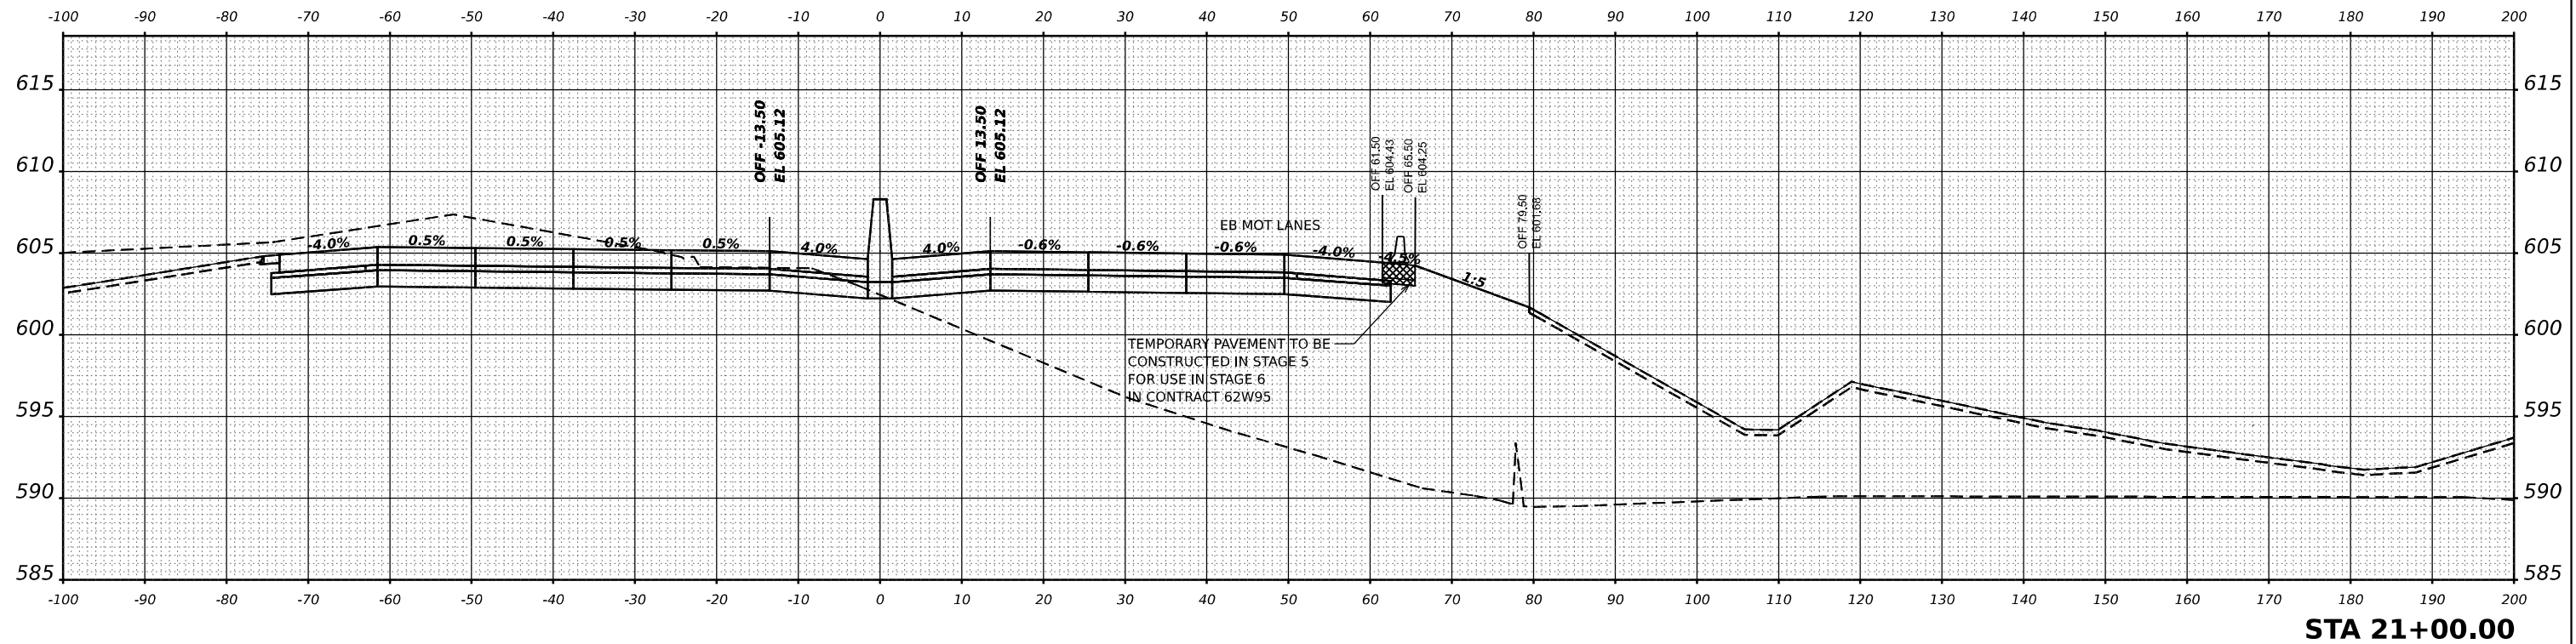



 WSP USA INC. 30 N. LASALLE STREET SUITE 4200 CHICAGO, IL 60602 TEL: (312) 782-9150	USER NAME = USCP702533	DESIGNED - SW	REVISED -	STATE OF ILLINOIS DEPARTMENT OF TRANSPORTATION	TEMPORARY PAVEMENT CROSS SECTIONS STAGE 6	F.A.I. RTE.	SECTION	COUNTY	TOTAL SHEETS	SHEET NO.
		DRAWN - HA	REVISED -			80	FAI 80 21 INTERCHANGE	WILL	1209	277
	PLOT SCALE = 0.16666668 ' / in.	CHECKED - MMA	REVISED -			CONTRACT NO. 62R22				
	PLOT DATE = 4/23/2025	DATE - 4/25/2025	REVISED -			SCALE: HORIZ: 1"=10' SHEET 3 OF 12 SHEETS STA. TO STA.				
ILLINOIS FED. AID PROJECT										

MODEL: STG 6 - A 21+50.00 (Sheet)
FILE NAME: p:\transportation\p2\ident\by.com\trans\corp\p1-based\Documents\Projects_2018\C4001401180022\03-WSP\CAD\62R22-INT-4 (Center)\3D\62R22 MOT STG 5 EB.dgn

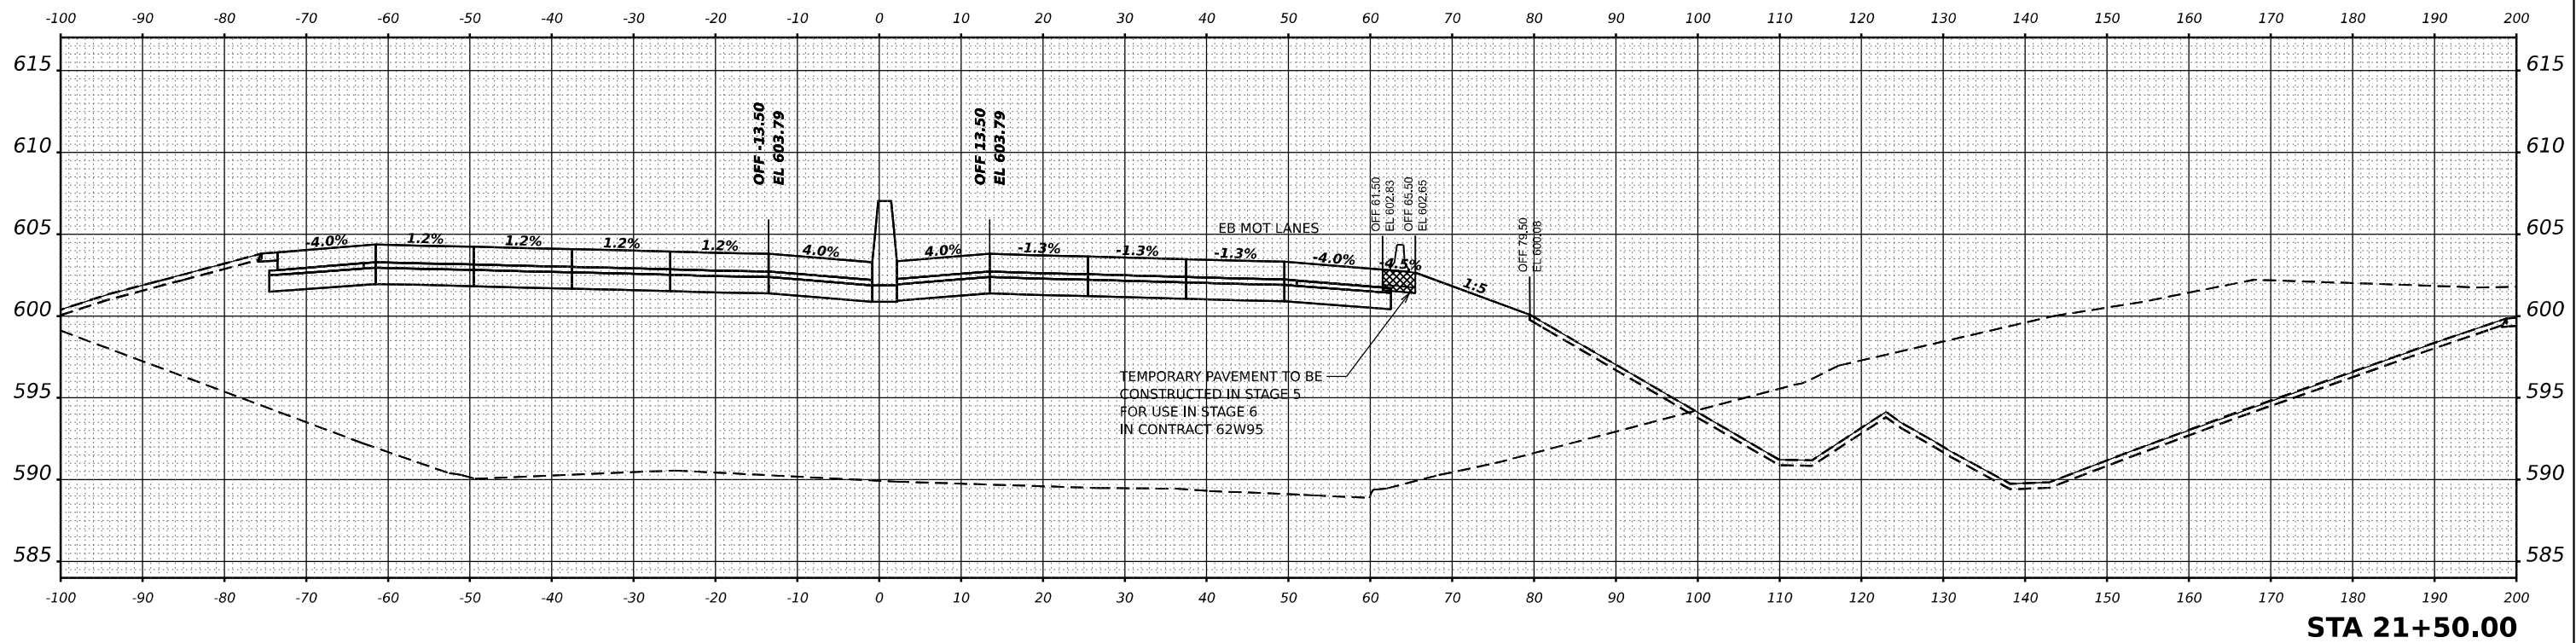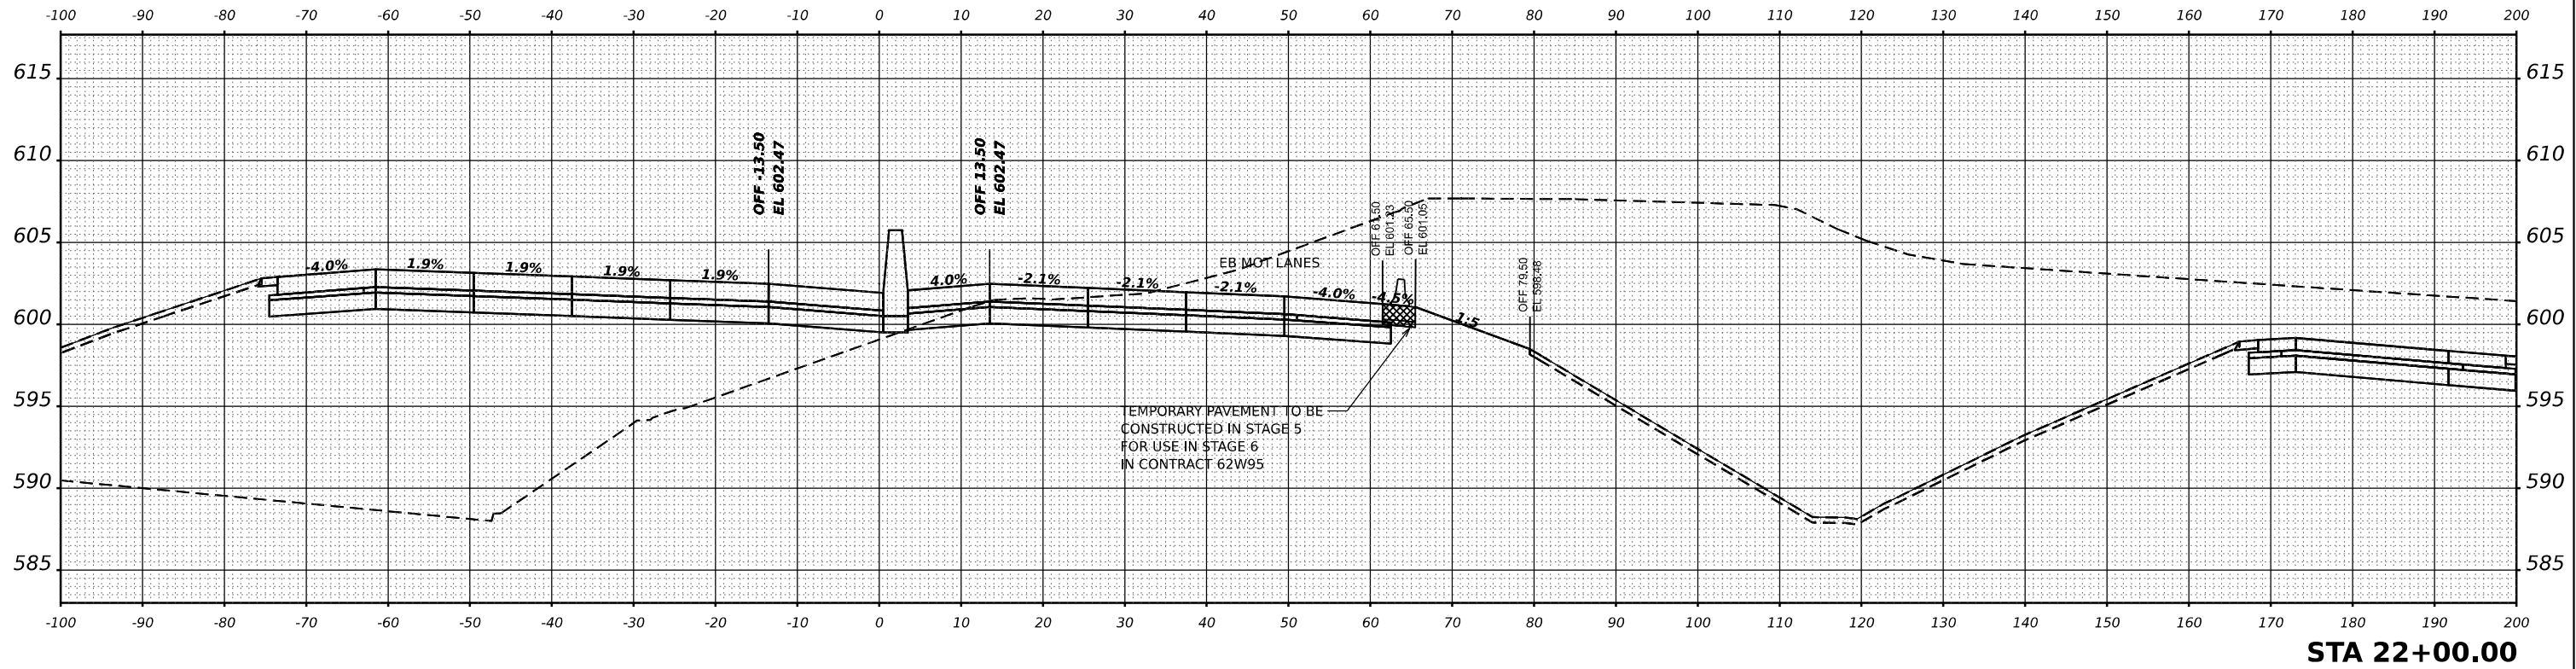



 WSP USA INC. 30 N. LASALLE STREET SUITE 4200 CHICAGO, IL 60602 TEL: (312) 782-8150	USER NAME = USCP702533		DESIGNED - SW	REVISED -	STATE OF ILLINOIS DEPARTMENT OF TRANSPORTATION	TEMPORARY PAVEMENT CROSS SECTIONS STAGE 6					F.A.I. RTE.	SECTION	COUNTY	TOTAL SHEETS	SHEET NO.
	DRAWN - HA		CHECKED - MMA	REVISED -		80	FAI 80 21 INTERCHANGE	WILL	1209	278					
	PLOT SCALE = 0.16666685" / in.		DATE - 4/25/2025	REVISED -		CONTRACT NO. 62R22									
	PLOT DATE = 4/23/2025					ILLINOIS FED. AID PROJECT									
						SCALE: HORIZ: 1"=10' VERT: 1"=5'					SHEET 4	OF 12 SHEETS	STA.	TO STA.	

MODEL: STG 6 - A 22+50.00 (Sheet)
FILE NAME: p:\wsp\transp\stg6\ppl\hatched\Documents\Projects_2018\CH401\401180022\03-WSP\CAD\62R22-INT-4 (Center)\3D\62R22 MOT STG 5 EB.dgn

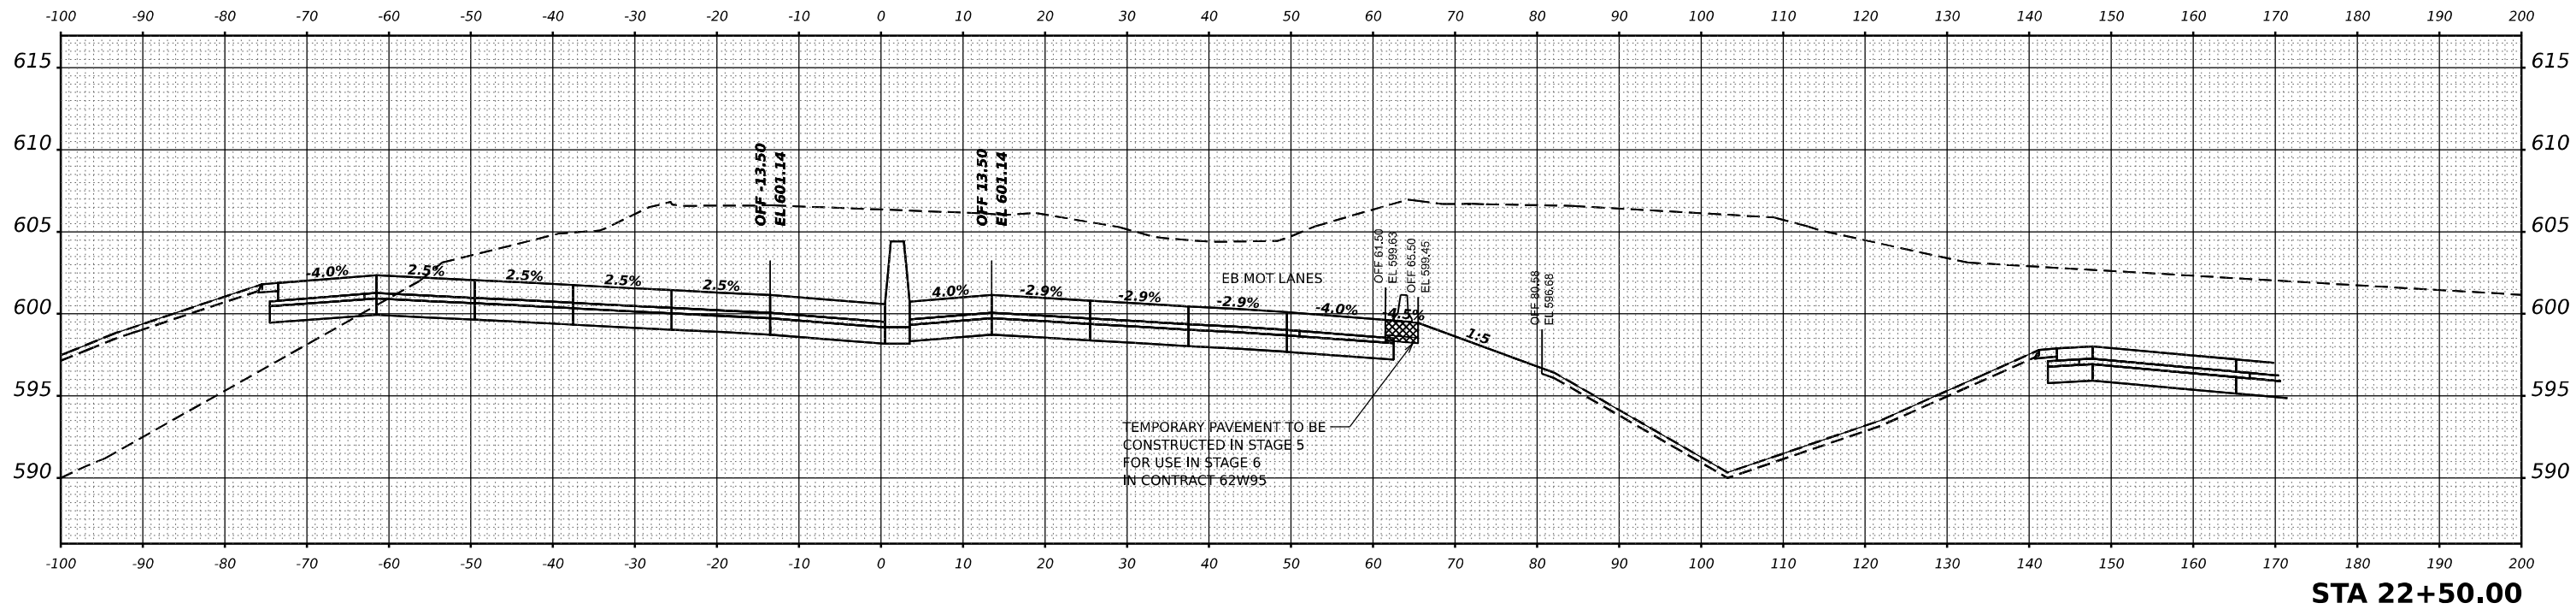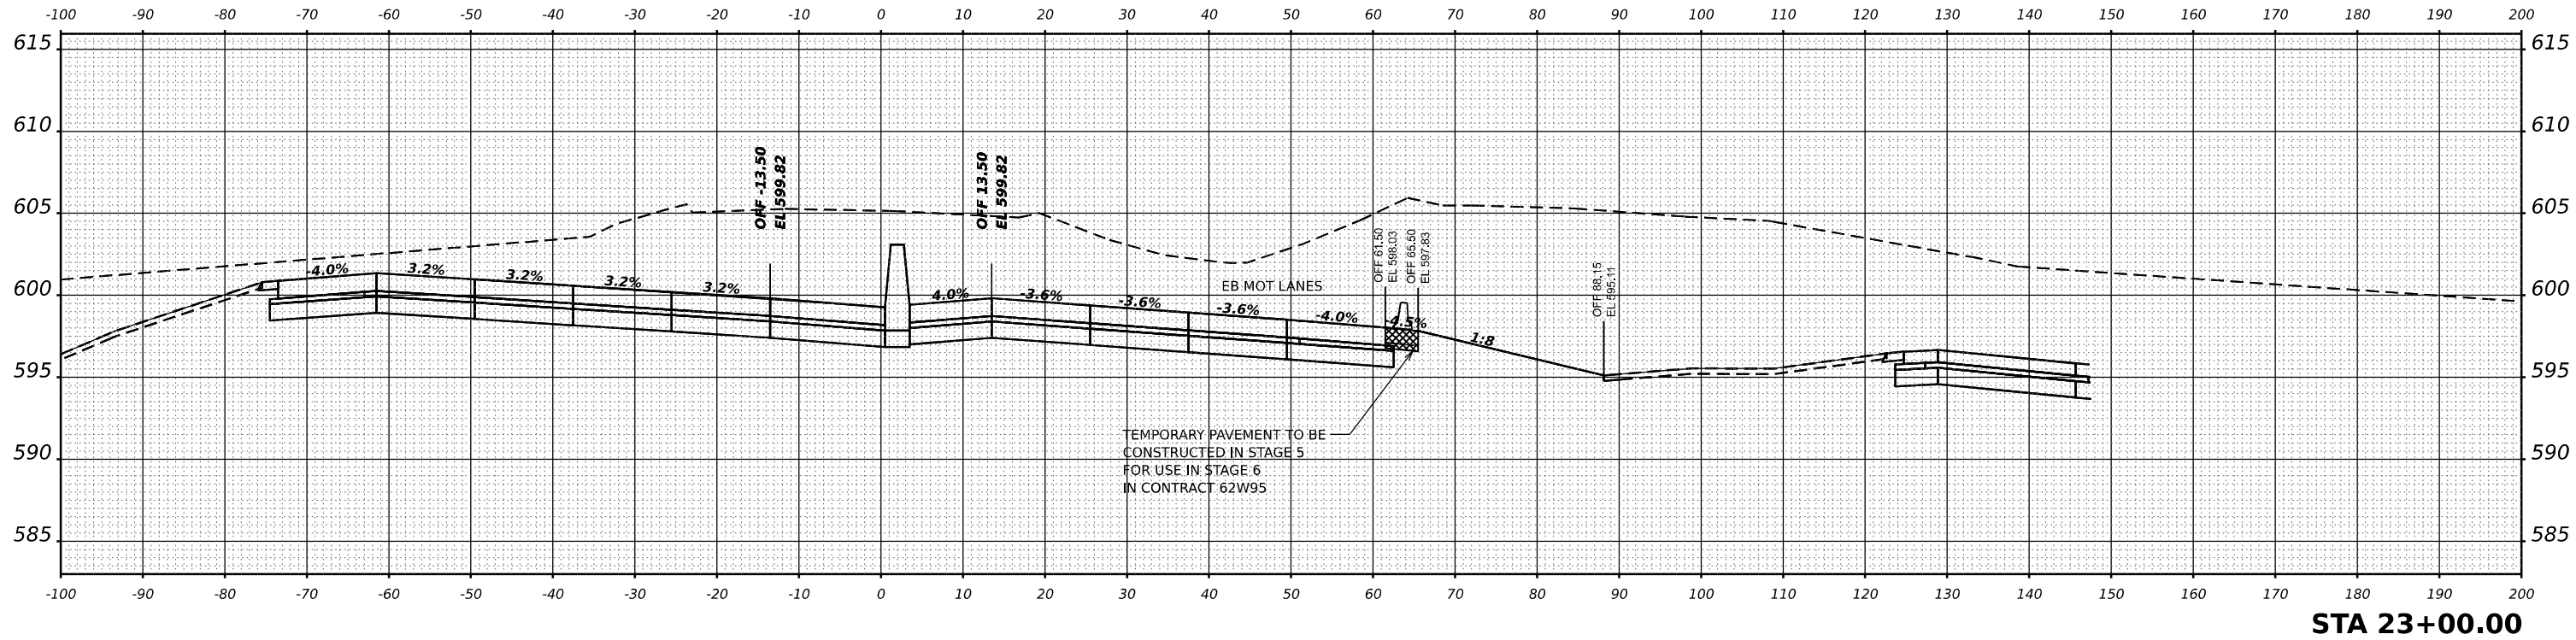


 WSP USA INC. 30 N. LA SALLE STREET SUITE 4200 CHICAGO, IL 60602 TEL: (312) 782-8150	USER NAME = USCP702533		DESIGNED - SW	REVISED -	STATE OF ILLINOIS DEPARTMENT OF TRANSPORTATION	TEMPORARY PAVEMENT CROSS SECTIONS STAGE 6				F.A.I. RTE.	SECTION	COUNTY	TOTAL SHEETS	SHEET NO.			
	DRAWN - HA		CHECKED - MMA	REVISED -		80	FAI 80 21 INTERCHANGE	WILL	1209	279							
	PLOT SCALE = 0.16666685" / in.		DATE - 4/25/2025	REVISED -		CONTRACT NO. 62R22											
	PLOT DATE = 4/23/2025			REVISED -		ILLINOIS FED. AID PROJECT											
SCALE: HORIZ: 1"=10' VERT: 1"=5'										SHEET 5	OF 12 SHEETS	STA.	TO STA.				

MODEL: STG 6 - A 23+50.00 (Sheet)
FILE NAME: p:\transportation\p2\ident\by.com\transcorp\ppl-hosted\Documents\Projects_2018\C4001401180022\03-WSP\CAD\62R22-INT-4 (Center)\3D\62R22 MOT STG 5 EB.dgn

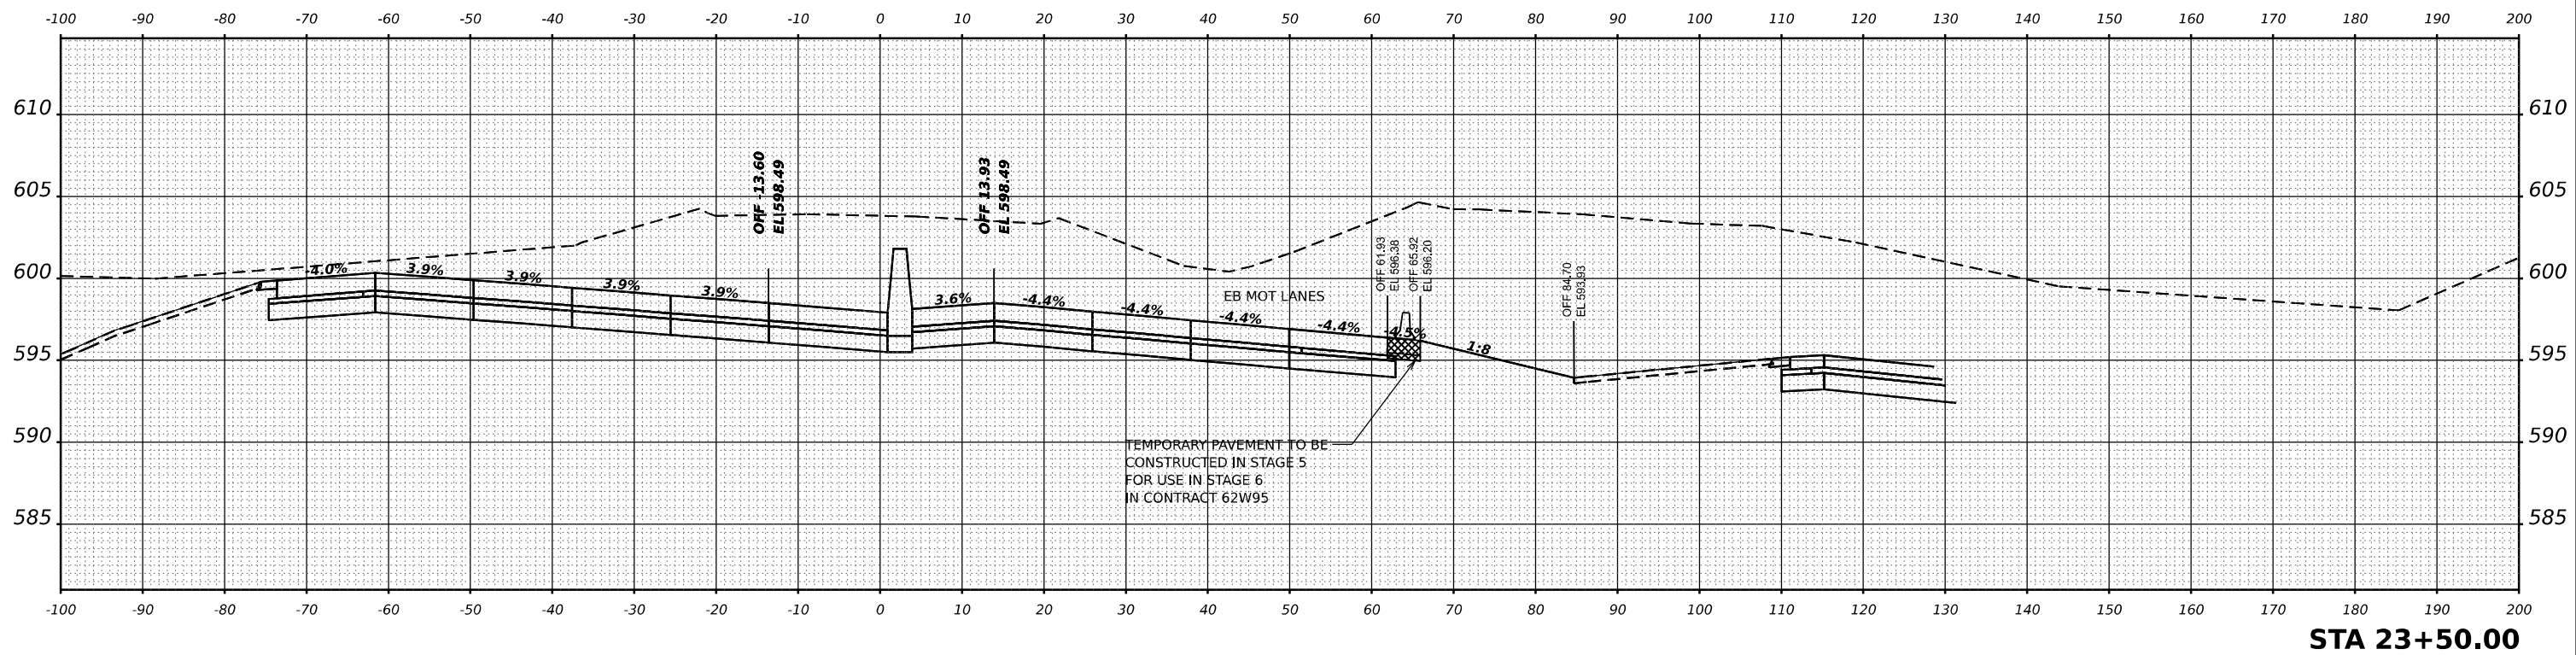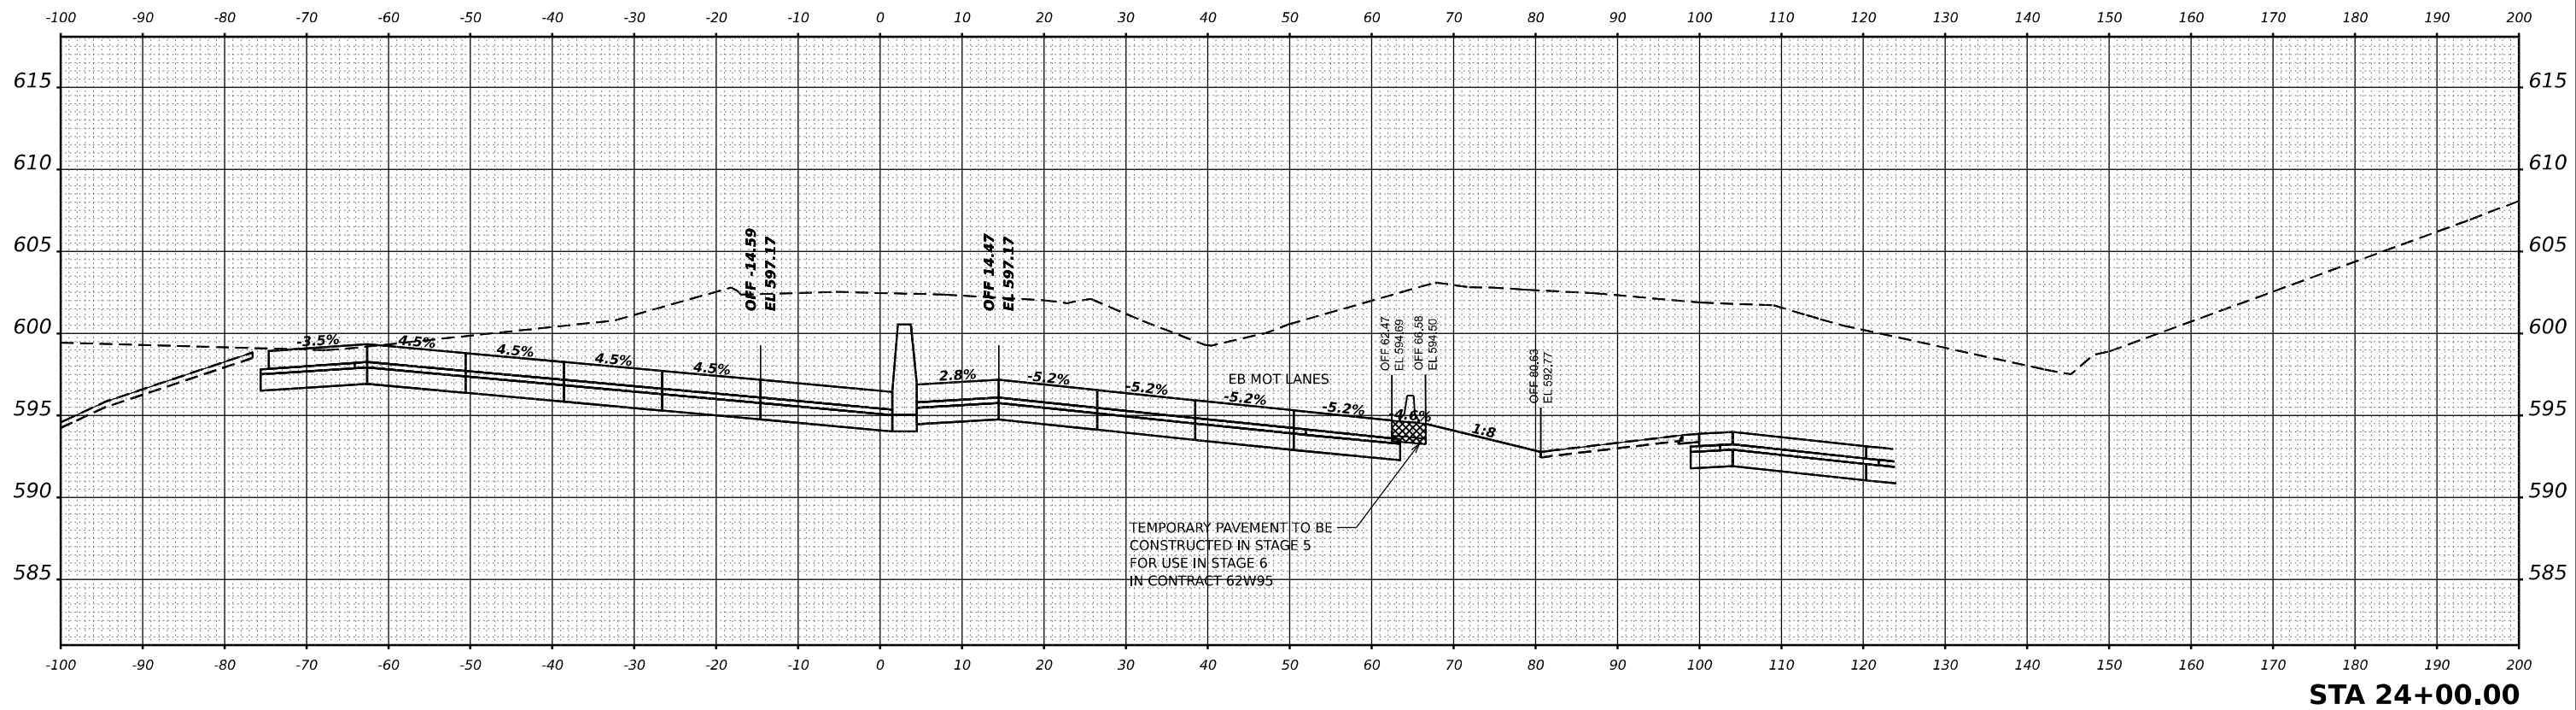

 WSP USA INC. 30 N. LASALLE STREET SUITE 4200 CHICAGO, IL 60602 TEL: (312) 782-8150	USER NAME = USCP702533		DESIGNED - SW	REVISED -	STATE OF ILLINOIS DEPARTMENT OF TRANSPORTATION	TEMPORARY PAVEMENT CROSS SECTIONS STAGE 6				F.A.I. RTE.	SECTION	COUNTY	TOTAL SHEETS	SHEET NO.
	PLOT SCALE = 0.16666685 ' / in.		DRAWN - HA	REVISED -		80	FAI 80 21 INTERCHANGE	WILL	1209	280				
	PLOT DATE = 4/23/2025		CHECKED - MMA	REVISED -		CONTRACT NO. 62R22								
			DATE - 4/25/2025	REVISED -		ILLINOIS FED. AID PROJECT								
						SCALE: HORIZ: 1"=10' VERT: 1"=5'	SHEET 6	OF 12	SHEETS	STA.	TO STA.			

MODEL: STG 6 - A 24+50.00 (Sheet)
FILE NAME: p:\transportation\p2\ident\by.com\transys\corp\p1\boxed\Documents\Projects_2018\CH401\40118002\2\03\WSP\CAD\62R22\INT-4 (Center)\3D\62R22 MOT STG 5 EB.dgn

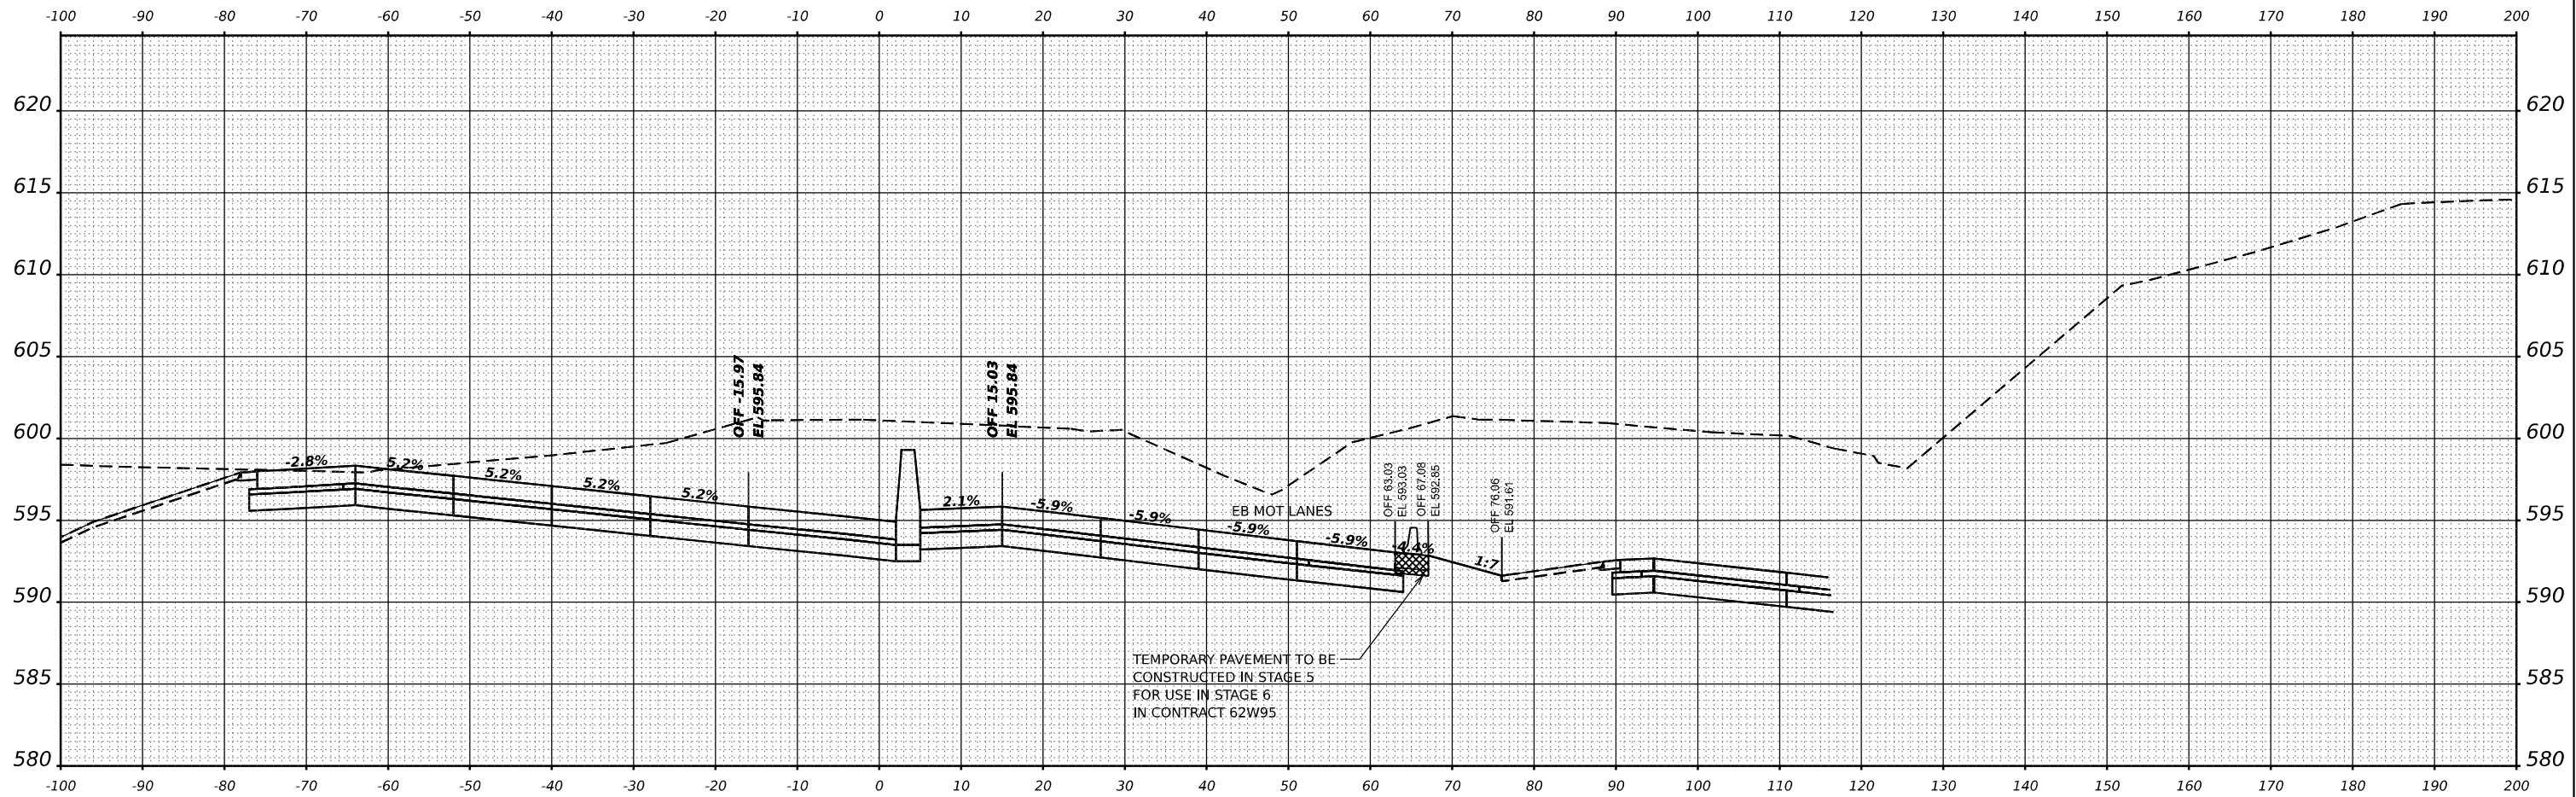

WSP USA INC.
30 N. LASALLE STREET
SUITE 4200
CHICAGO, IL 60602
TEL: (312) 782-8150

USER NAME	= USCP702533
PLOT SCALE	= 0.16666665" / in.
PLOT DATE	= 4/23/2025

DESIGNED	- SW
DRAWN	- HA
CHECKED	- MMA
DATE	- 4/25/2025

REVISED	-
REVISED	-
REVISED	-
REVISED	-


STATE OF ILLINOIS
DEPARTMENT OF TRANSPORTATION

TEMPORARY PAVEMENT CROSS SECTIONS
STAGE 6

SCALE: HORIZ: 1"=10'
VERT: 1"=5'
SHEET 7 OF 12 SHEETS STA. TO STA.

F.A.I. RTE.	SECTION	COUNTY	TOTAL SHEETS	SHEET NO.
80	FAI 80 21 INTERCHANGE	WILL	1209	281
CONTRACT NO. 62R22				
ILLINOIS FED. AID PROJECT				


MODEL: STG 6 - A 25+00.00 (Sheet)
FILE NAME: p:\transportation\p2\ident\by.com\trans\corp\p1\hosed\Documents\Projects_2018\CH401\40118002\203\WSP\CD\62R22\INT-4 (Center)\3D\62R22 MOT STG 5 EB.dgn

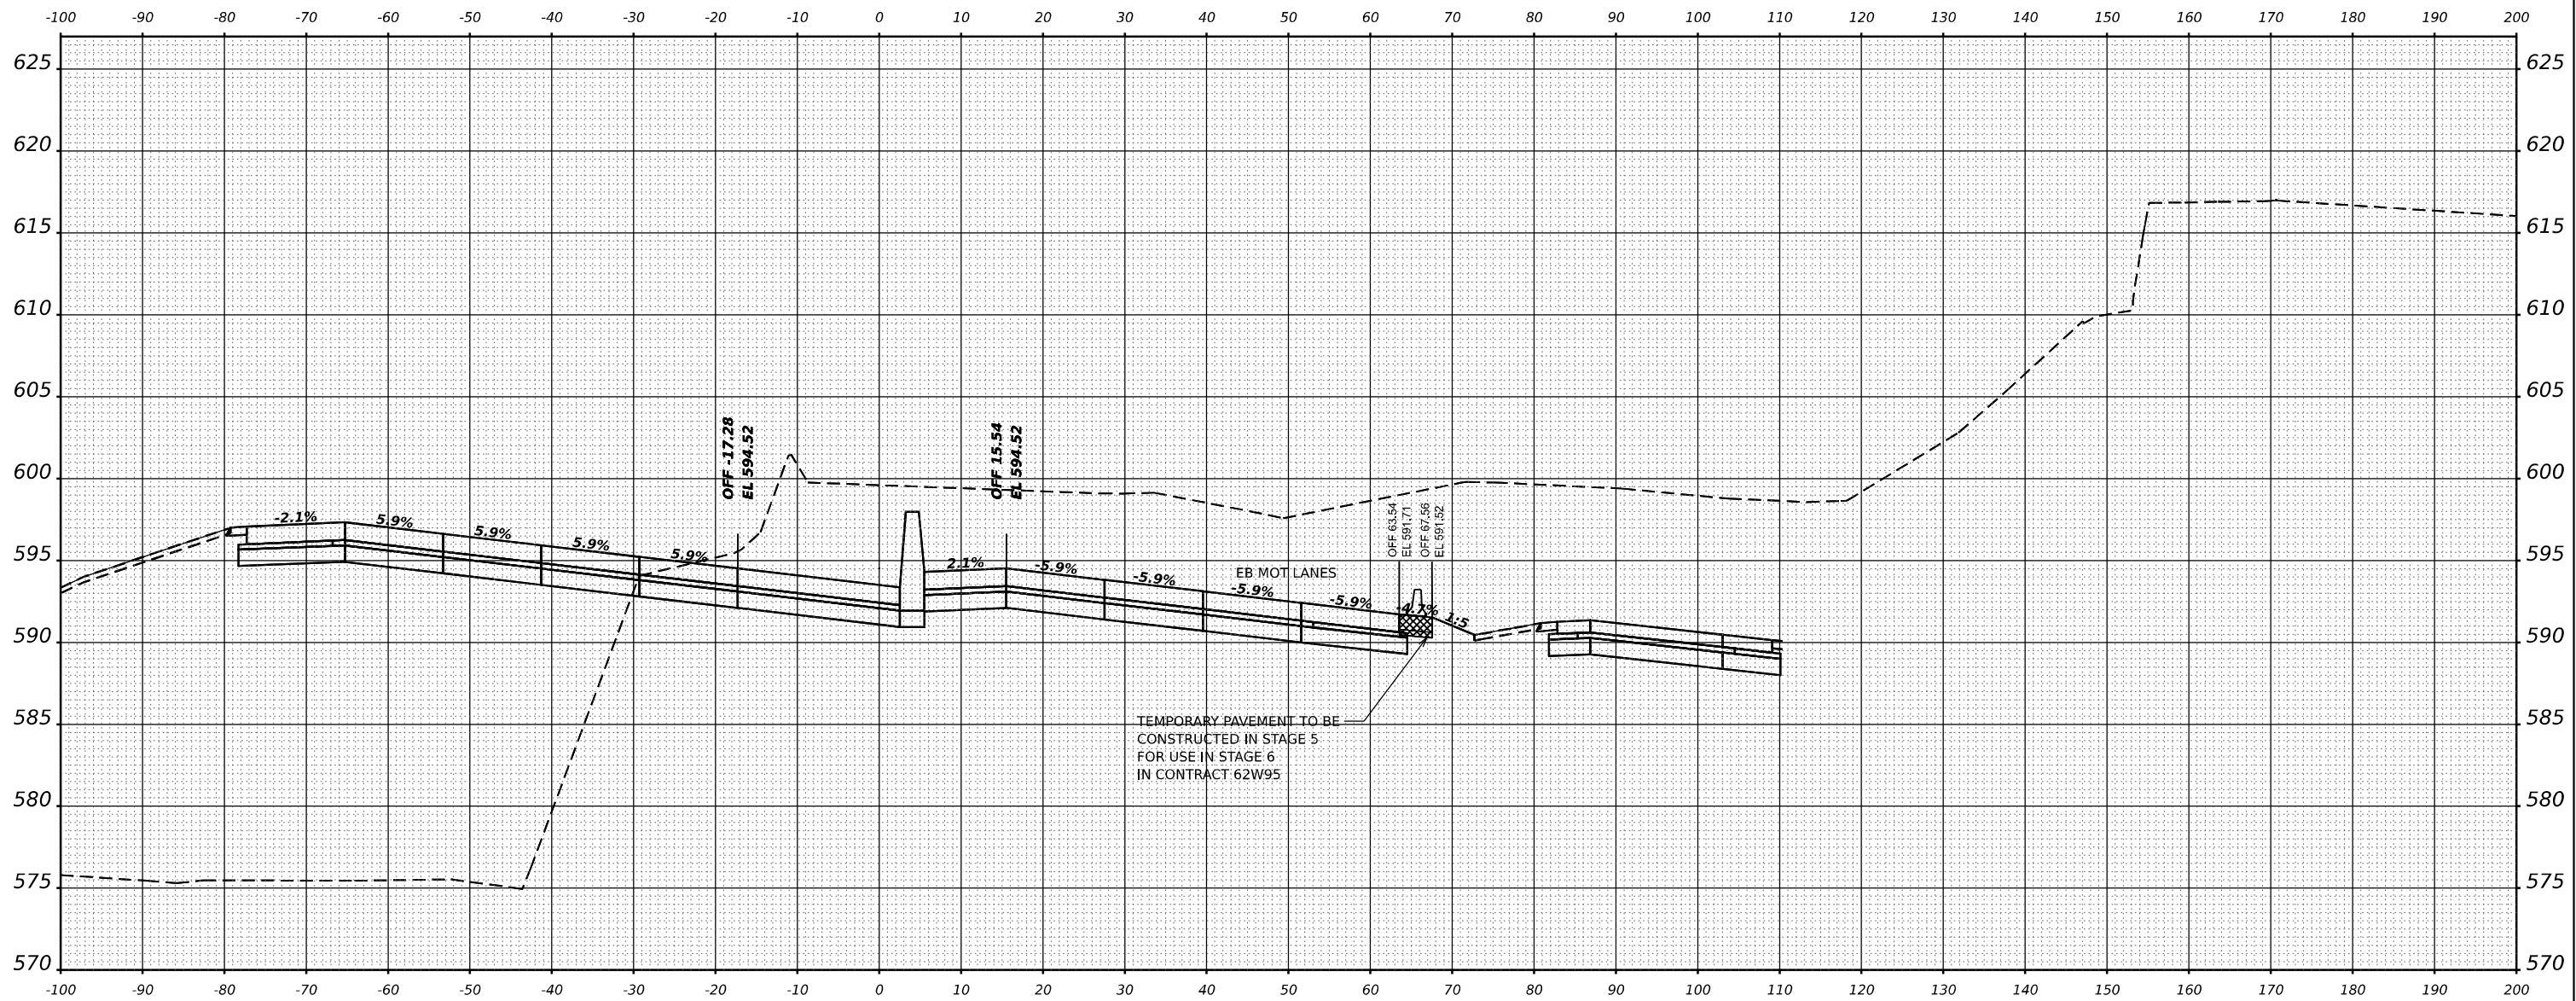

STA 25+00.00

	WSP USA INC. 30 N. LASALLE STREET SUITE 4200 CHICAGO, IL 60602 TEL: (312) 782-8150	USER NAME = USCP702533		DESIGNED - SW		REVISED -		STATE OF ILLINOIS DEPARTMENT OF TRANSPORTATION	TEMPORARY PAVEMENT CROSS SECTIONS STAGE 6						F.A.I. RTE.	SECTION		COUNTY	TOTAL SHEETS	SHEET NO.						
		DRAWN - HA		CHECKED - MMA		REVISED -			80	FAI 80 21 INTERCHANGE		WILL	1209	282												
		PLOT SCALE = 0.16666685" / in.		DATE - 4/25/2025		REVISED -			SCALE: HORIZ: 1"=10' VERT: 1"=5'						SHEET 8		OF 12 SHEETS		STA.		TO STA.		CONTRACT NO. 62R22			
		PLOT DATE = 4/23/2025																							ILLINOIS FED. AID PROJECT	

MODEL: STG 6 - A 25+50.00 (Sheet)
FILE NAME: p:\transportation\p\ident\by.com\transcorp\p\1-based\Documents\Projects_2018\CH401\40118002\203\WSP\CD\62R22-INT-4 (Center)\3D\62R22_MOT-STG 5_EB.dgn

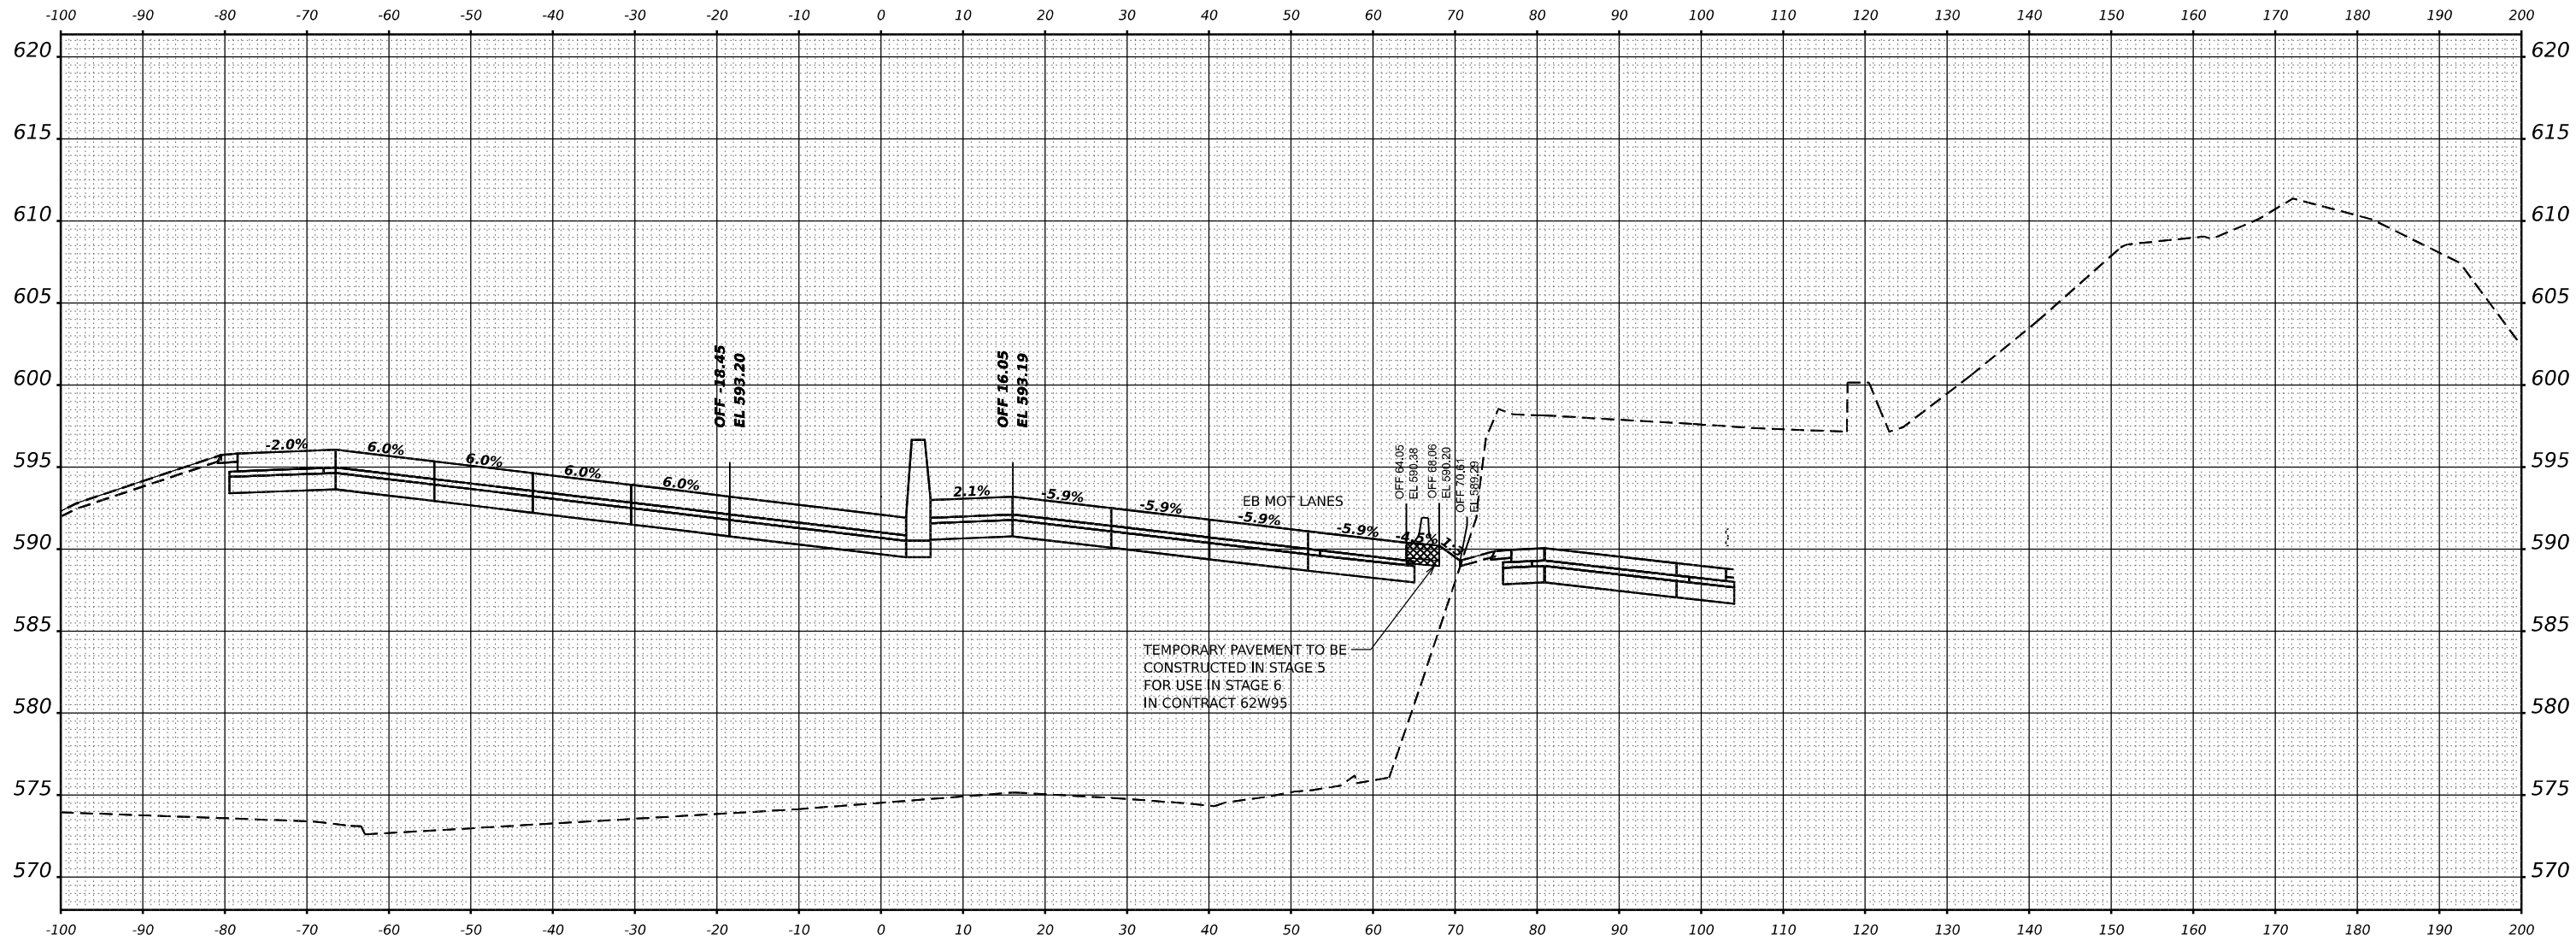

STA 25+50.00



WSP USA INC.
30 N. LA SALLE STREET
SUITE 4200
CHICAGO, IL 60602
TEL: (312) 782-8150

USER NAME	= USCP702533
PLOT SCALE	= 0.16666665" / in.
PLOT DATE	= 4/23/2025

DESIGNED -	SW
DRAWN -	HA
CHECKED -	MMA
DATE -	4/25/2025

REVISED -	
REVISED -	
REVISED -	
REVISED -	

STATE OF ILLINOIS
DEPARTMENT OF TRANSPORTATION


TEMPORARY PAVEMENT CROSS SECTIONS
STAGE 6

SCALE: HORIZ: 1"=10'
VERT: 1"=5'

SHEET 9 OF 12 SHEETS STA. TO STA.

F.A.I. RTE.	SECTION	COUNTY	TOTAL SHEETS	SHEET NO.
80	FAI 80 21 INTERCHANGE	WILL	1209	283
CONTRACT NO. 62R22				
		ILLINOIS	FED. AID PROJECT	

MODEL: STG 6 - A 26+00.00 (Sheet)
FILE NAME: p:\transportation\p2\ident\by.com\transcorp\p2\ident\Documents\Projects_2018\CH401\401180022\03\WSP\CD\62R22-INT-4 (Center)\3D\62R22_MOT-STG 5_EB.dgn

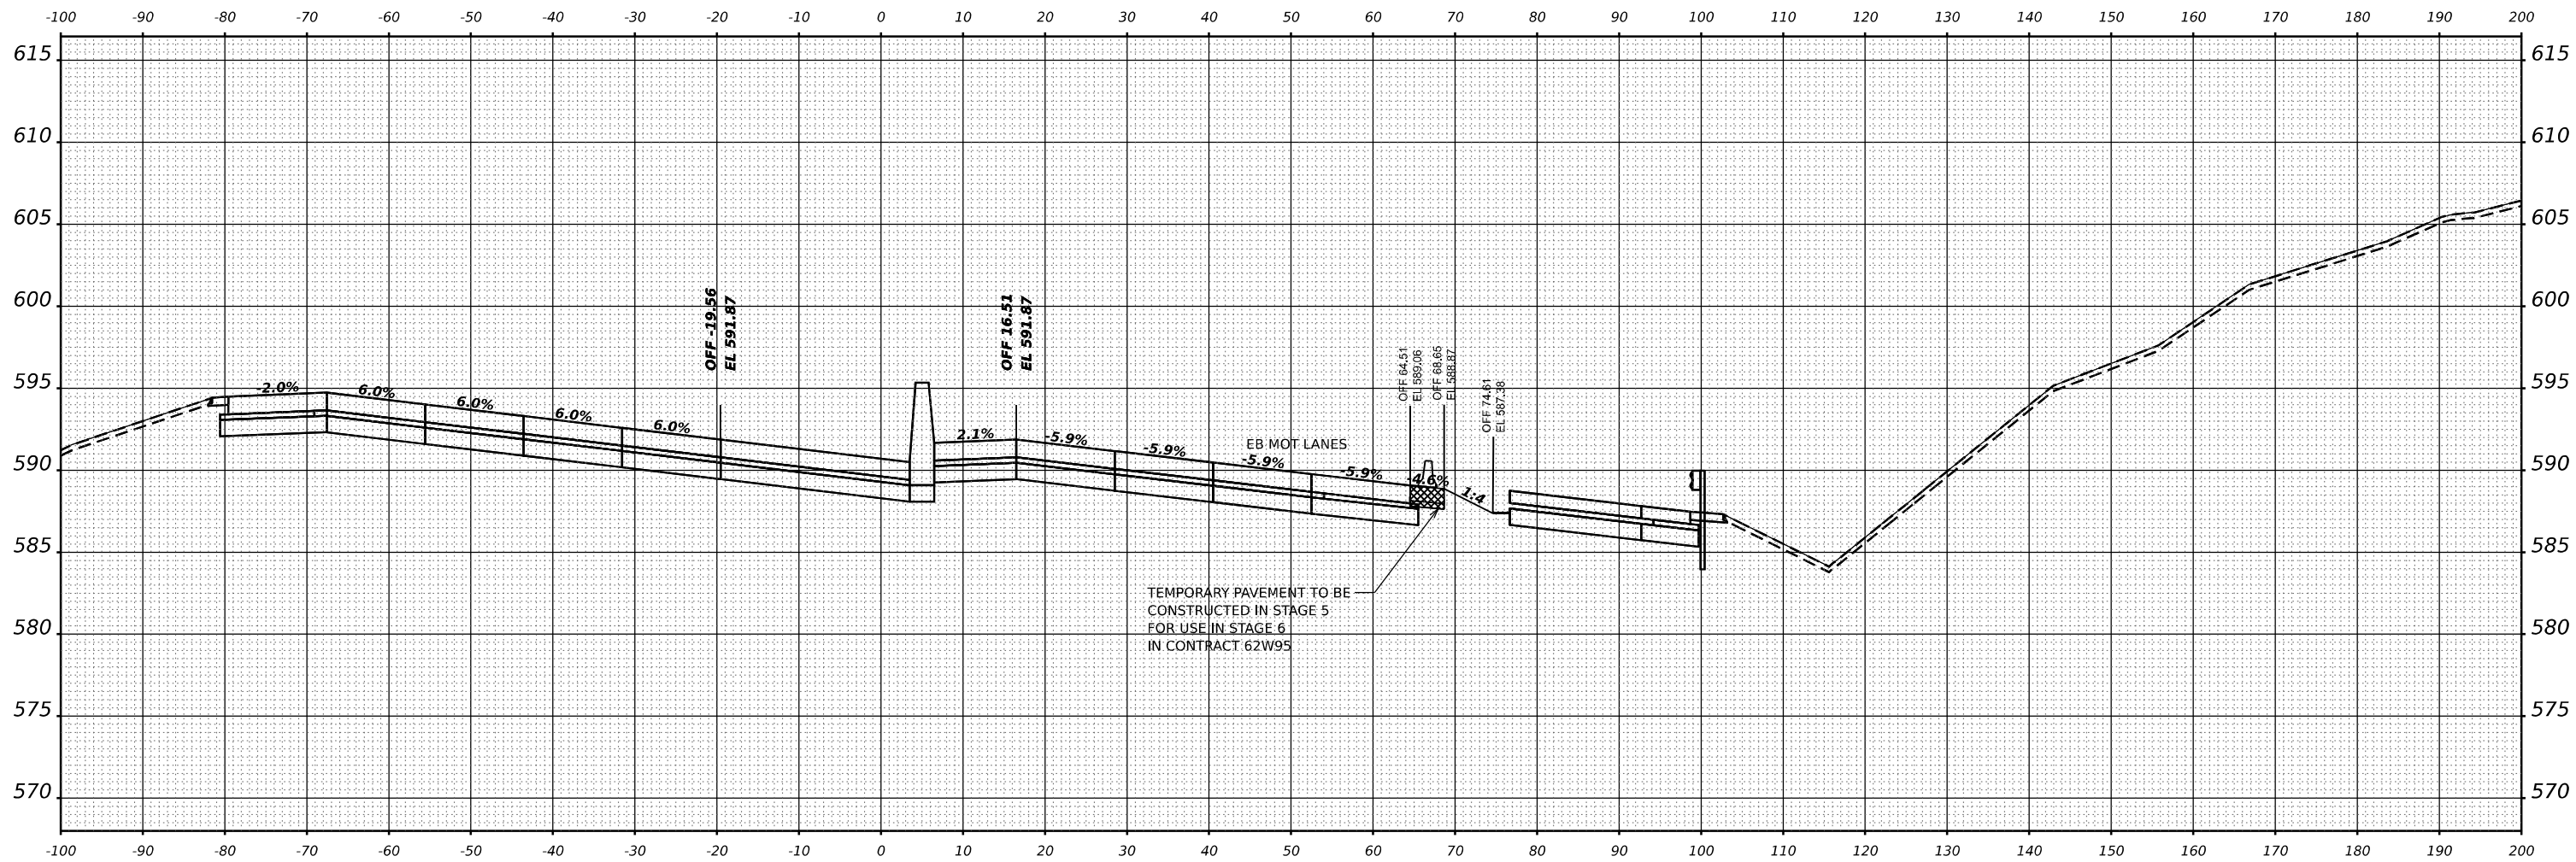

STA 26+00.00



WSP USA INC.
30 N. LA SALLE STREET
SUITE 4200
CHICAGO, IL 60602
TEL: (312) 782-8150

USER NAME	= USCP702533
PLOT SCALE	= 0.16666665" / in.
PLOT DATE	= 4/23/2025

DESIGNED -	SW
DRAWN -	HA
CHECKED -	MMA
DATE -	4/25/2025

REVISED -	
REVISED -	
REVISED -	
REVISED -	


STATE OF ILLINOIS
DEPARTMENT OF TRANSPORTATION

TEMPORARY PAVEMENT CROSS SECTIONS
STAGE 6

SCALE: HORIZ: 1"=10'
VERT: 1"=5'
SHEET 10 OF 12 SHEETS STA. TO STA.

F.A.I. RTE.	SECTION	COUNTY	TOTAL SHEETS	SHEET NO.
80	FAI 80 21 INTERCHANGE	WILL	1209	284
CONTRACT NO. 62R22				
		ILLINOIS	FED. AID PROJECT	

MODEL: STG 6 - A 26+50.00 (Sheet)
FILE NAME: p:\transportation\p2\ident\by.com\transys\corp\p1\boxed\Documents\Projects_2018\CH401\40118002\203\WSP\CD\62R22\INT-4 (Center)\3D\62R22_MOT-STG 5_EB.dgn

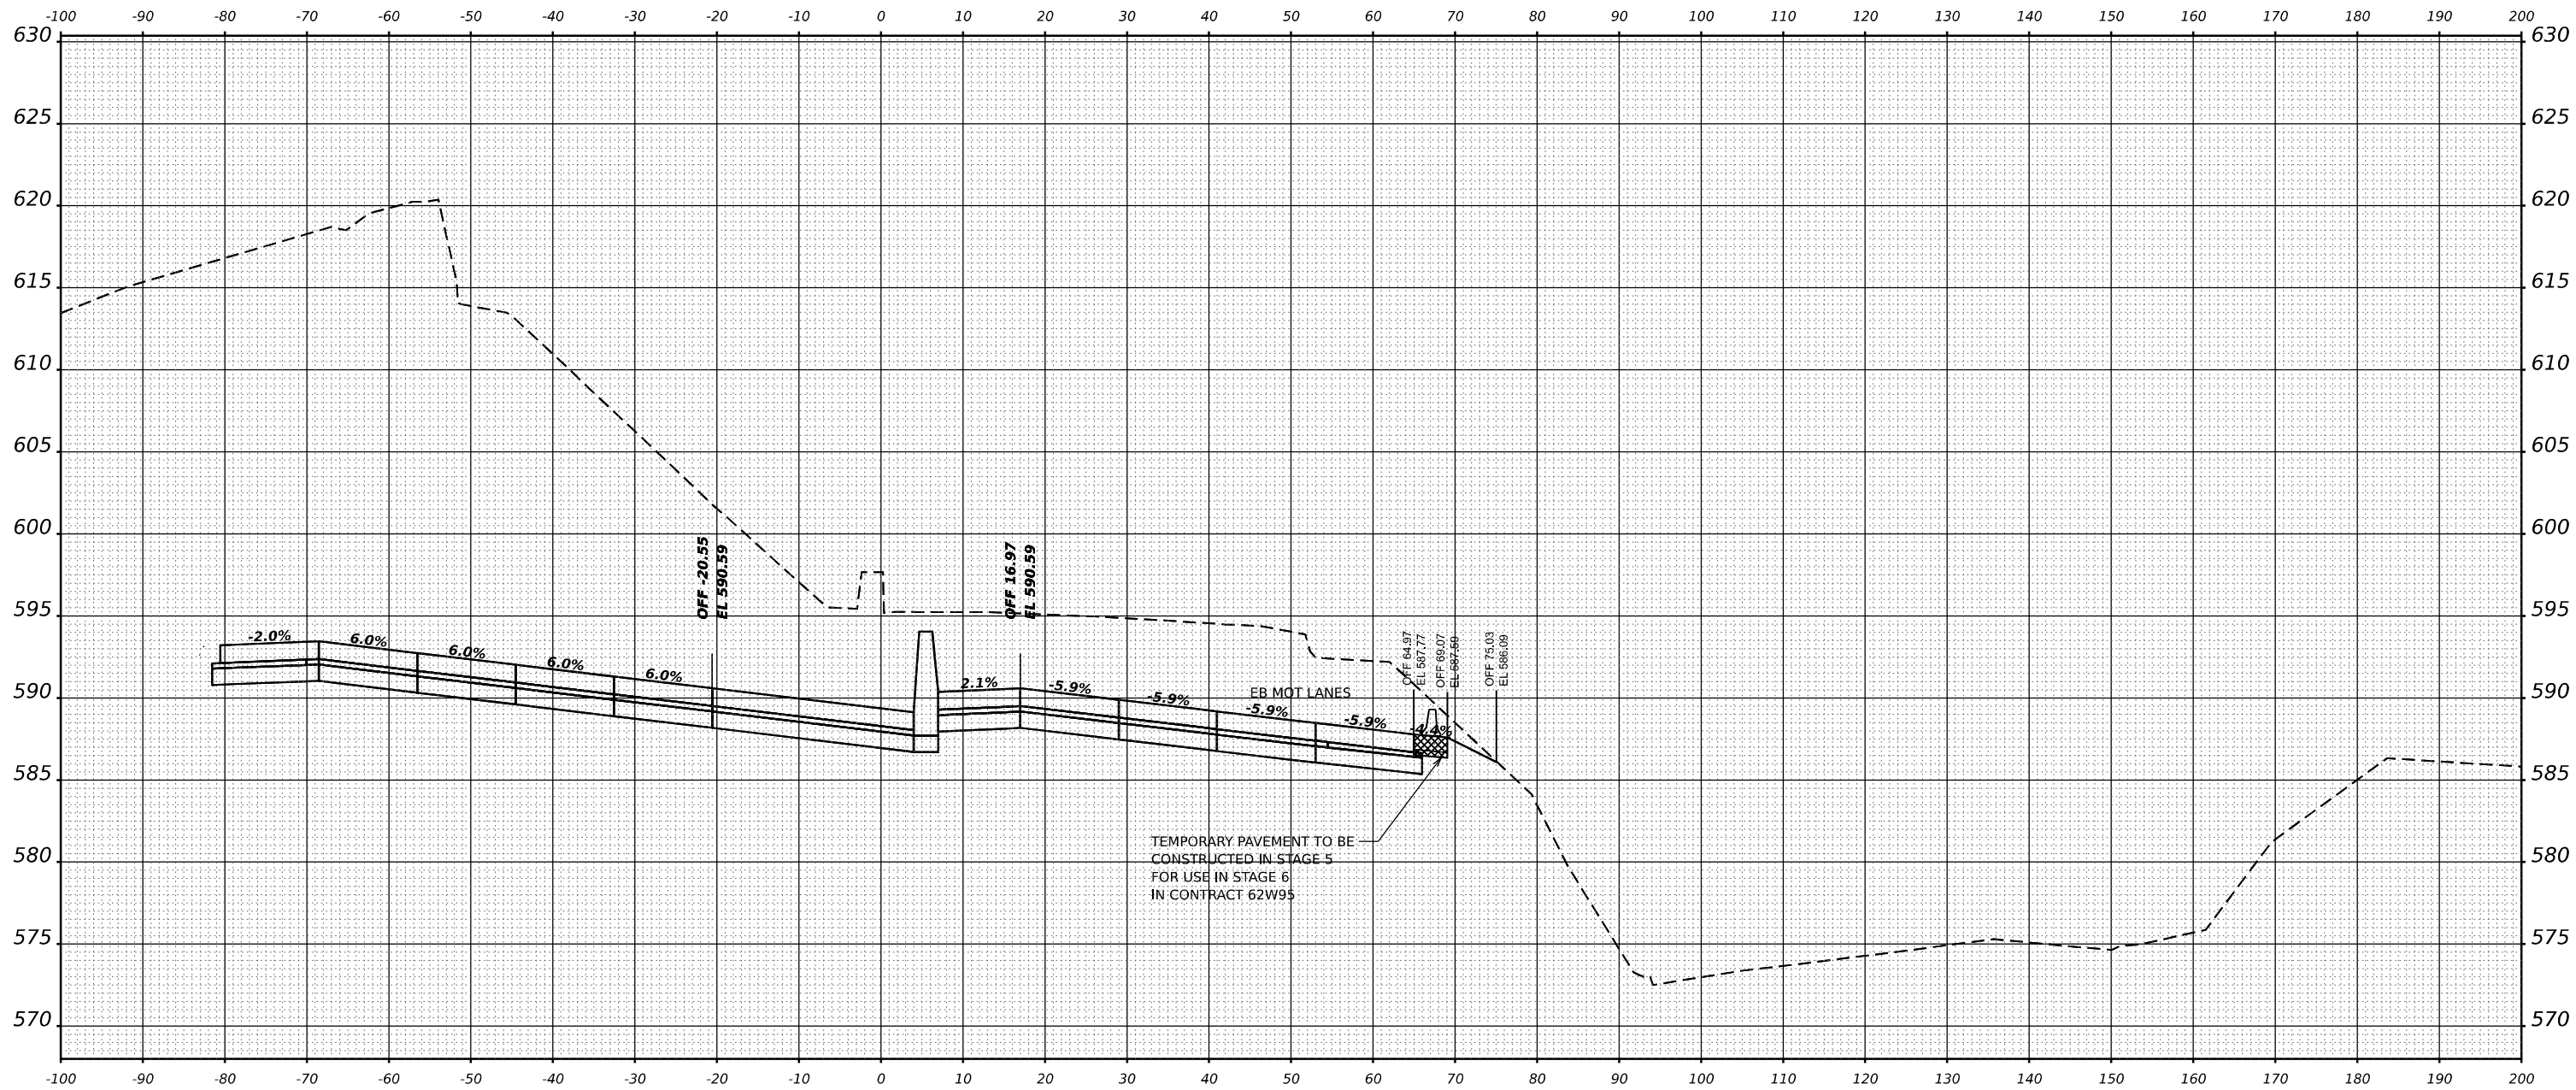

STA 26+50.00



WSP USA INC.
30 N. LA SALLE STREET
SUITE 4200
CHICAGO, IL 60602
TEL: (312) 782-8150

USER NAME	= USCP702533
PLOT SCALE	= 0.16666665" / in.
PLOT DATE	= 4/23/2025

DESIGNED -	SW
DRAWN -	HA
CHECKED -	MMA
DATE -	4/25/2025

REVISED -	
REVISED -	
REVISED -	
REVISED -	

STATE OF ILLINOIS
DEPARTMENT OF TRANSPORTATION


TEMPORARY PAVEMENT CROSS SECTIONS
STAGE 6

SCALE: HORIZ: 1"=10'
VERT: 1"=5'

SHEET 11 OF 12 SHEETS STA. TO STA.

F.A.I. RTE.	SECTION	COUNTY	TOTAL SHEETS	SHEET NO.
80	FAI 80 21 INTERCHANGE	WILL	1209	285
CONTRACT NO. 62R22				
ILLINOIS FED. AID PROJECT				


MODEL: STG 6 - A 27+00.00 (Sheet)
FILE NAME: p:\transportation\p2\adent\by.com\transys\corp\p1\hosted\Documents\Projects_2018\CH401\401180022\03\WSP\CD\62R22-INT-4 (Center)\3D\62R22_MOT-STG 5_EB.dgn

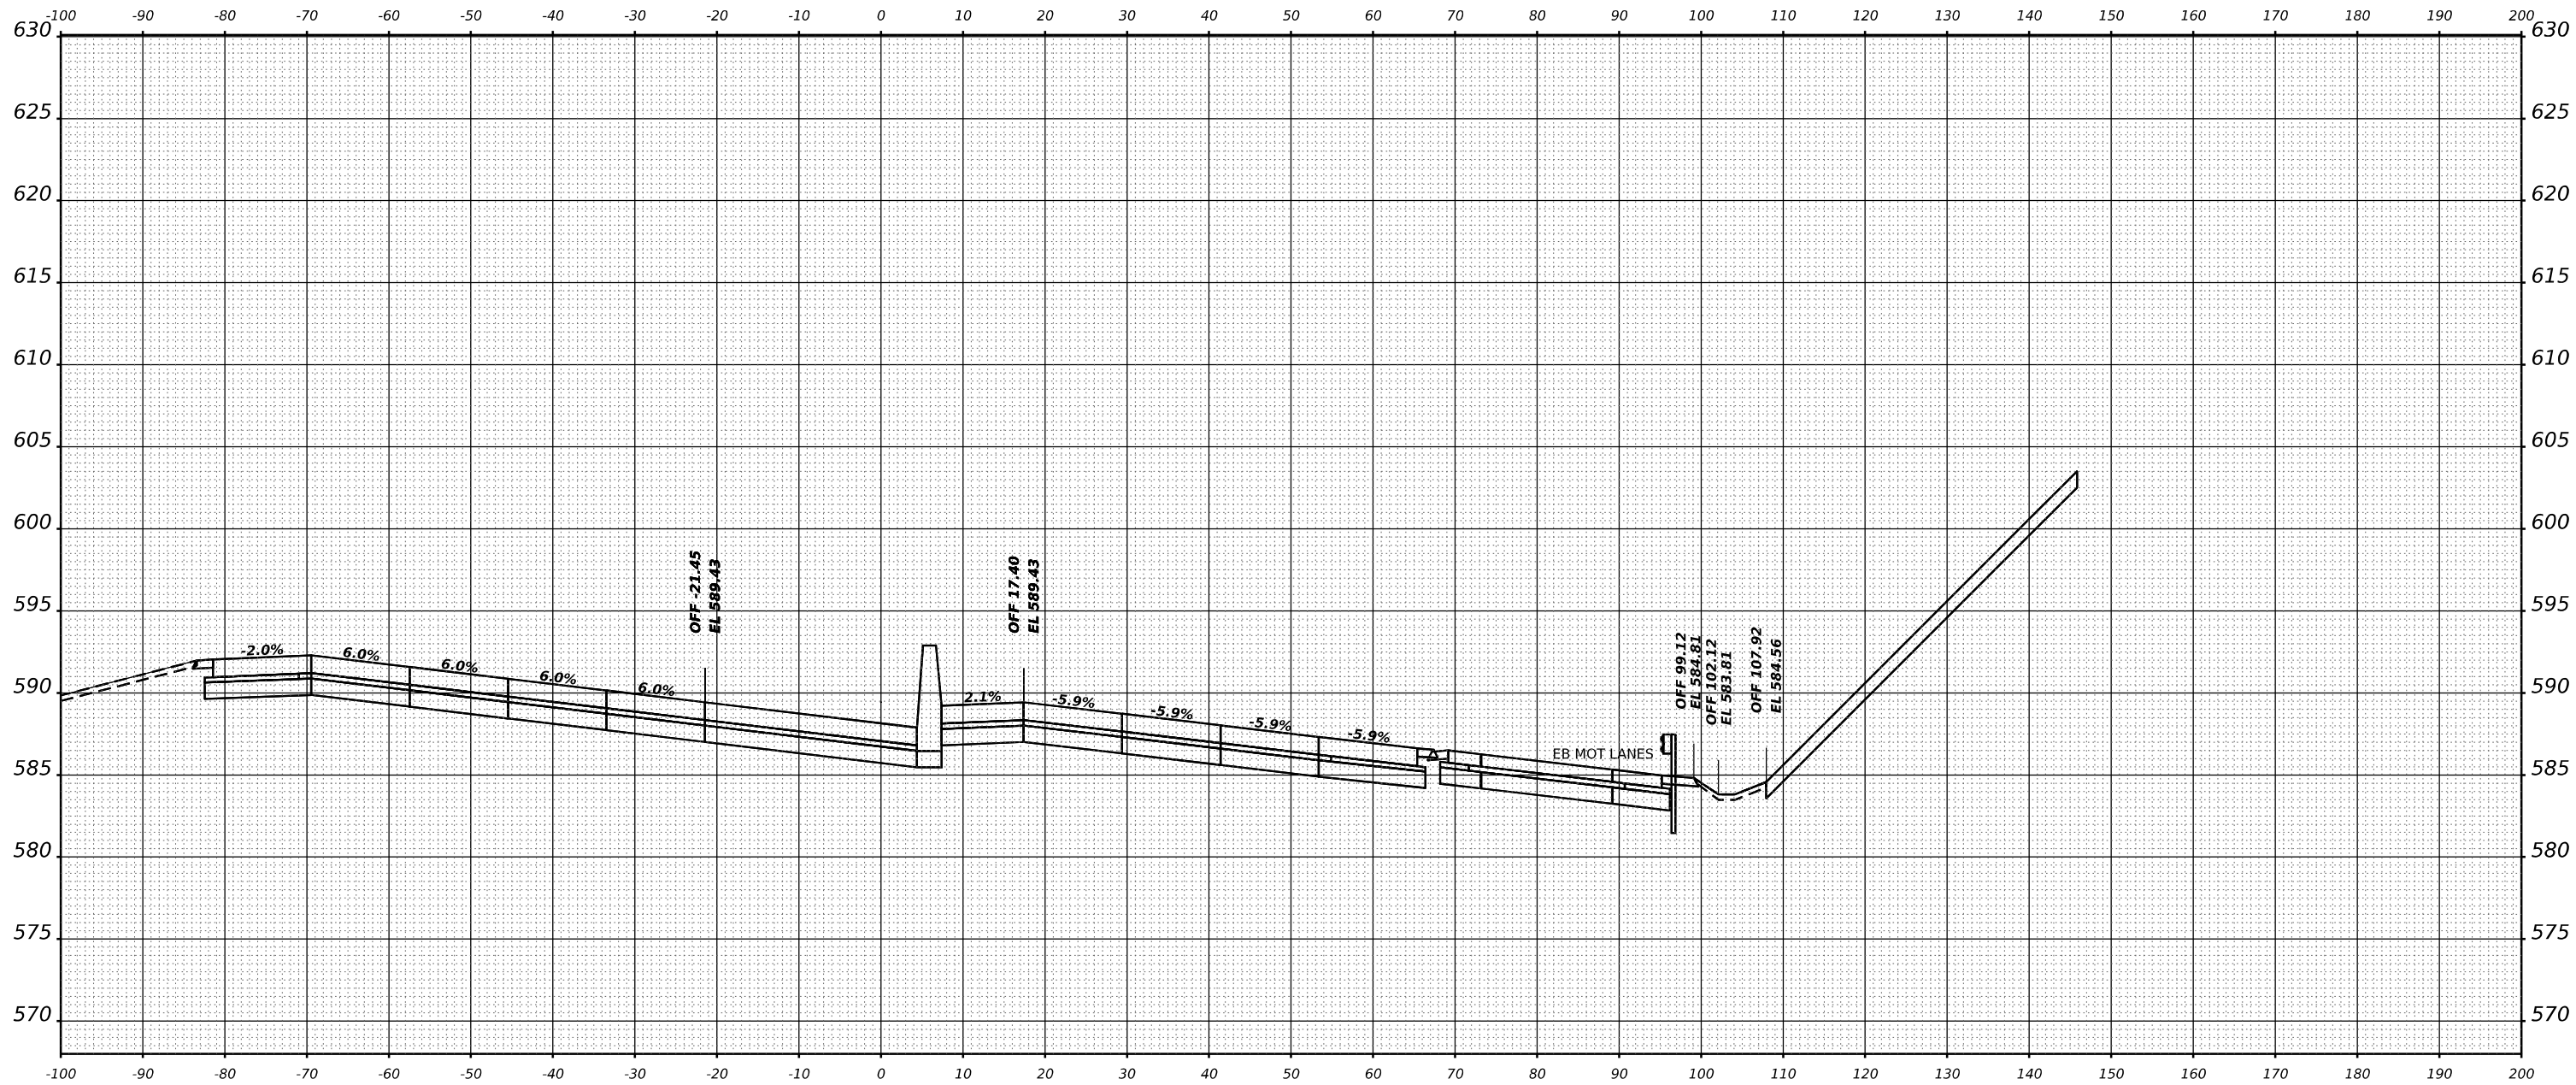

STA 27+00.00



 WSP USA Inc. 30 N. LA SALLE STREET SUITE 4200 CHICAGO, IL 60602 TEL: (312) 782-8150	USER NAME = USCP702533		DESIGNED - SW	REVISED -	STATE OF ILLINOIS DEPARTMENT OF TRANSPORTATION	TEMPORARY PAVEMENT CROSS SECTIONS STAGE 6				F.A.I. RTE.	SECTION	COUNTY	TOTAL SHEETS	SHEET NO.
	DRAWN - HA		CHECKED - MMA	REVISED -		80	FAI 80 21 INTERCHANGE	WILL	1209	286				
	PLOT SCALE = 0.16666685" / in.		DATE - 4/25/2025	REVISED -		CONTRACT NO. 62R22								
	PLOT DATE = 4/23/2025					ILLINOIS FED. AID PROJECT								
					SCALE: HORIZ: 1"=10' VERT: 1"=5'	SHEET 12	OF 12	SHEETS	STA.	TO STA.				

MODEL TEMP PAVEMENT STAGE 10 - 7+50.00 [Sheet]
FILE NAME: p:\projects\transp\62w95\contract\62w95\corporate\ppl\hatched\Documents\Projects_2018\CH401\401180022\03\WSP\CH40162R22-INT-4 (Center)\3D\0162R22-Corridor-MOT STG 5.dgn


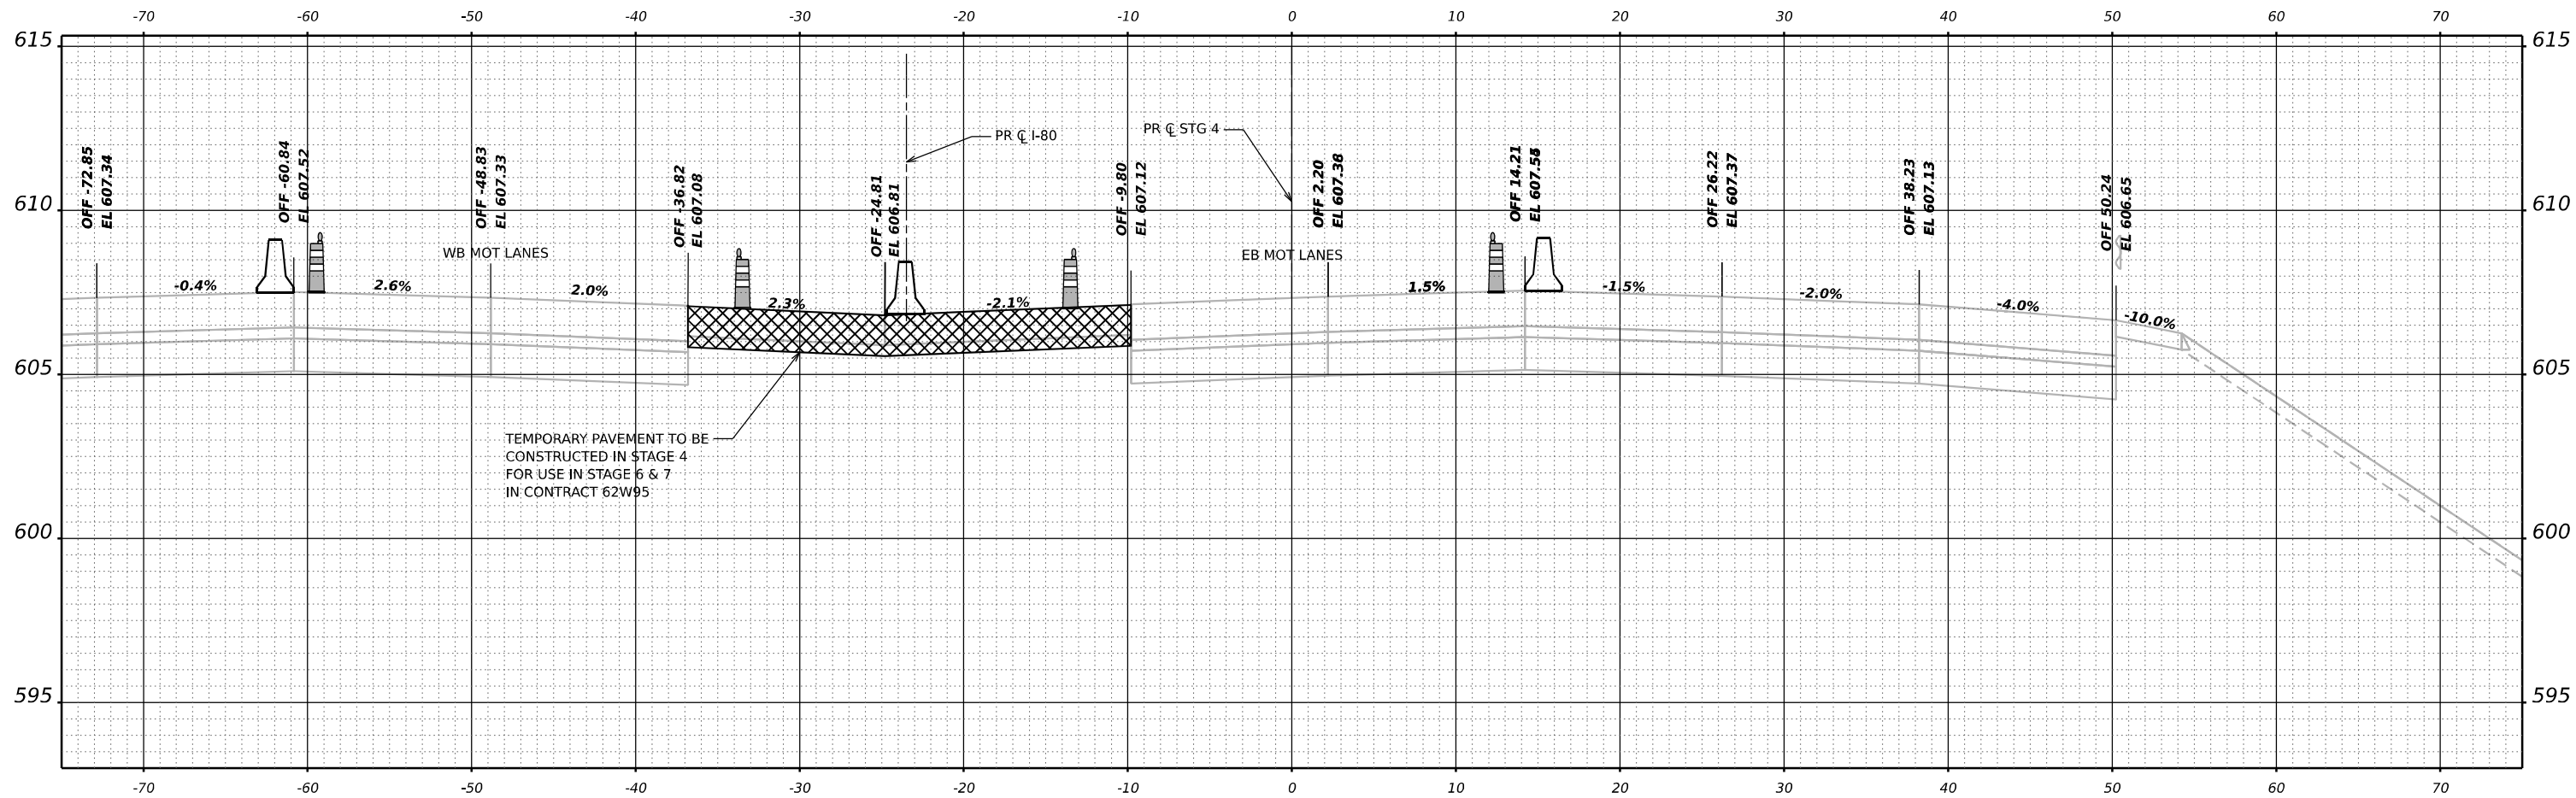


CL STG 4 ALIGN STA 7+50.00

 WSP USA INC. 30 N. LA SALLE STREET SUITE 4200 CHICAGO, IL 60602 TEL: (312) 782-8150	USER NAME = USCP702533		DESIGNED - SW	REVISED -	STATE OF ILLINOIS DEPARTMENT OF TRANSPORTATION	TEMPORARY PAVEMENT CROSS SECTIONS				SCALE: HORIZ: 1"=10' VERT: 1"=5'	SHEET 2 OF 9 SHEETS	STA.	TO STA.	F.A.I. RTE.	SECTION	COUNTY	TOTAL SHEETS	SHEET NO.
	DRAWN - HA		CHECKED - MMA	REVISED -										80	FAI 80 21 INTERCHANGE	WILL	1209	288
	PLOT SCALE = 0.16666667" / in.		DATE - 4/25/2025	REVISED -										CONTRACT NO. 62R22				
	PLOT DATE = 4/23/2025													ILLINOIS FED. AID PROJECT				

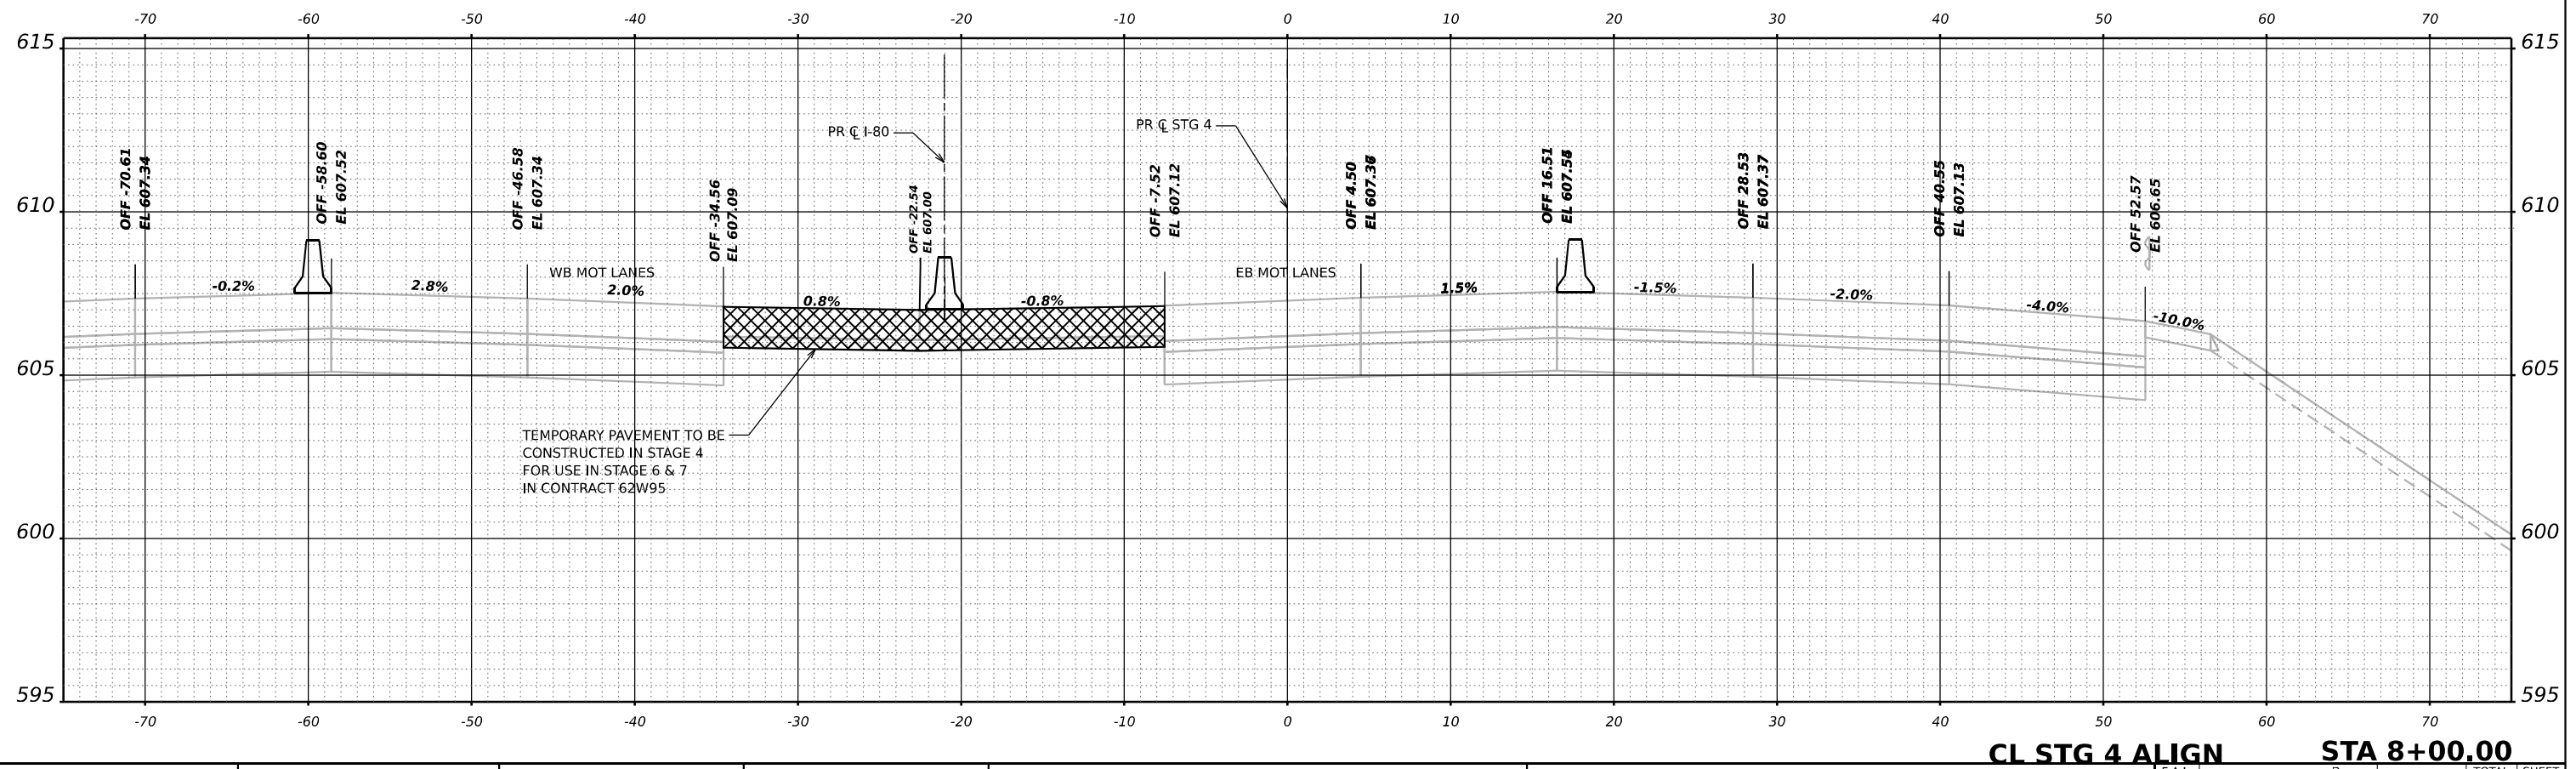
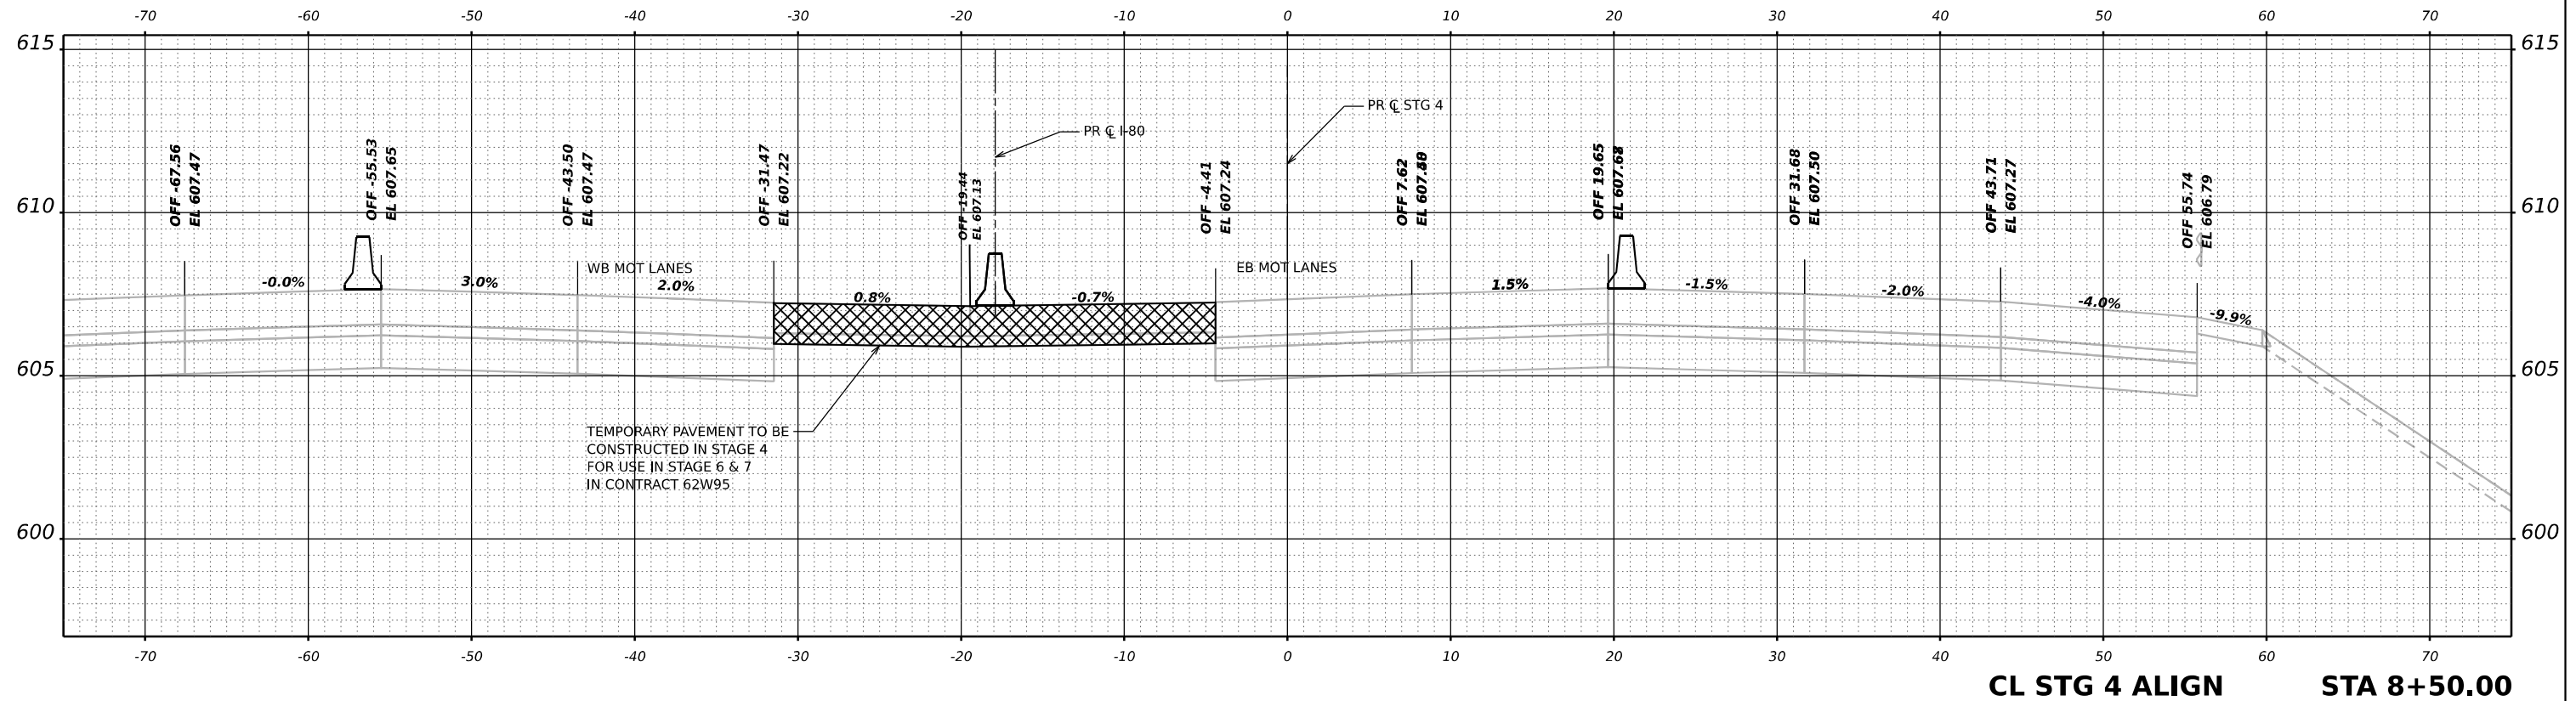


MODEL TEMP PAVEMENT STAGE 10 - 10+00.00 [Sheet]
FILE NAME: p:\projects\stage10\stage10.dgn
PROJECT: 2018 CH401.401.180022.03.WSP\CD\62R22-INT-4 (Center)\3D\162R22-Corridor-MOT STG 5.dgn

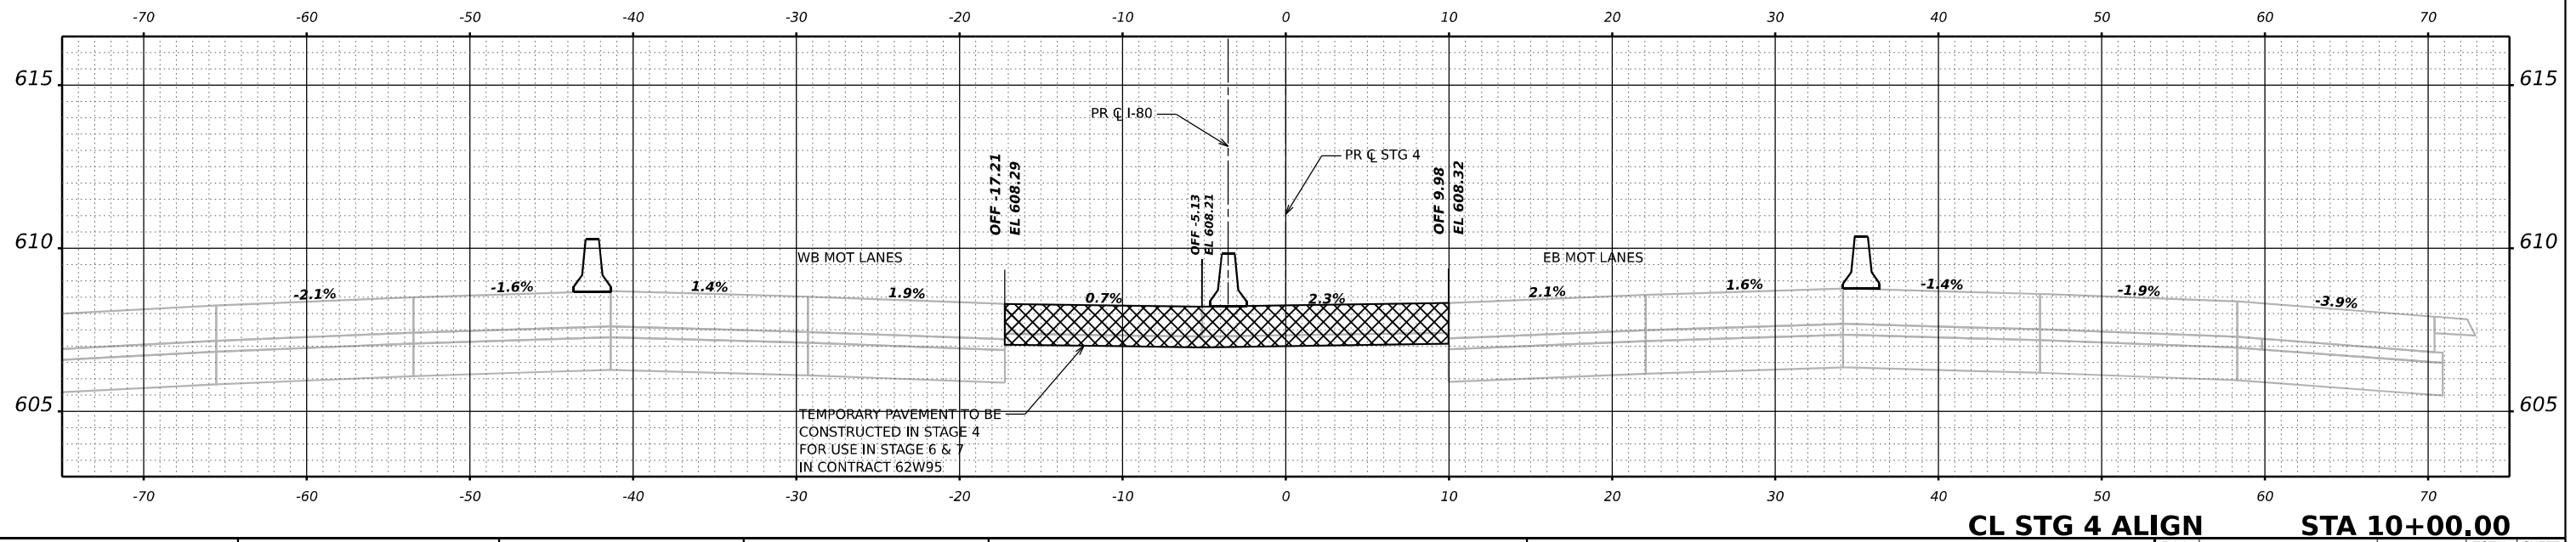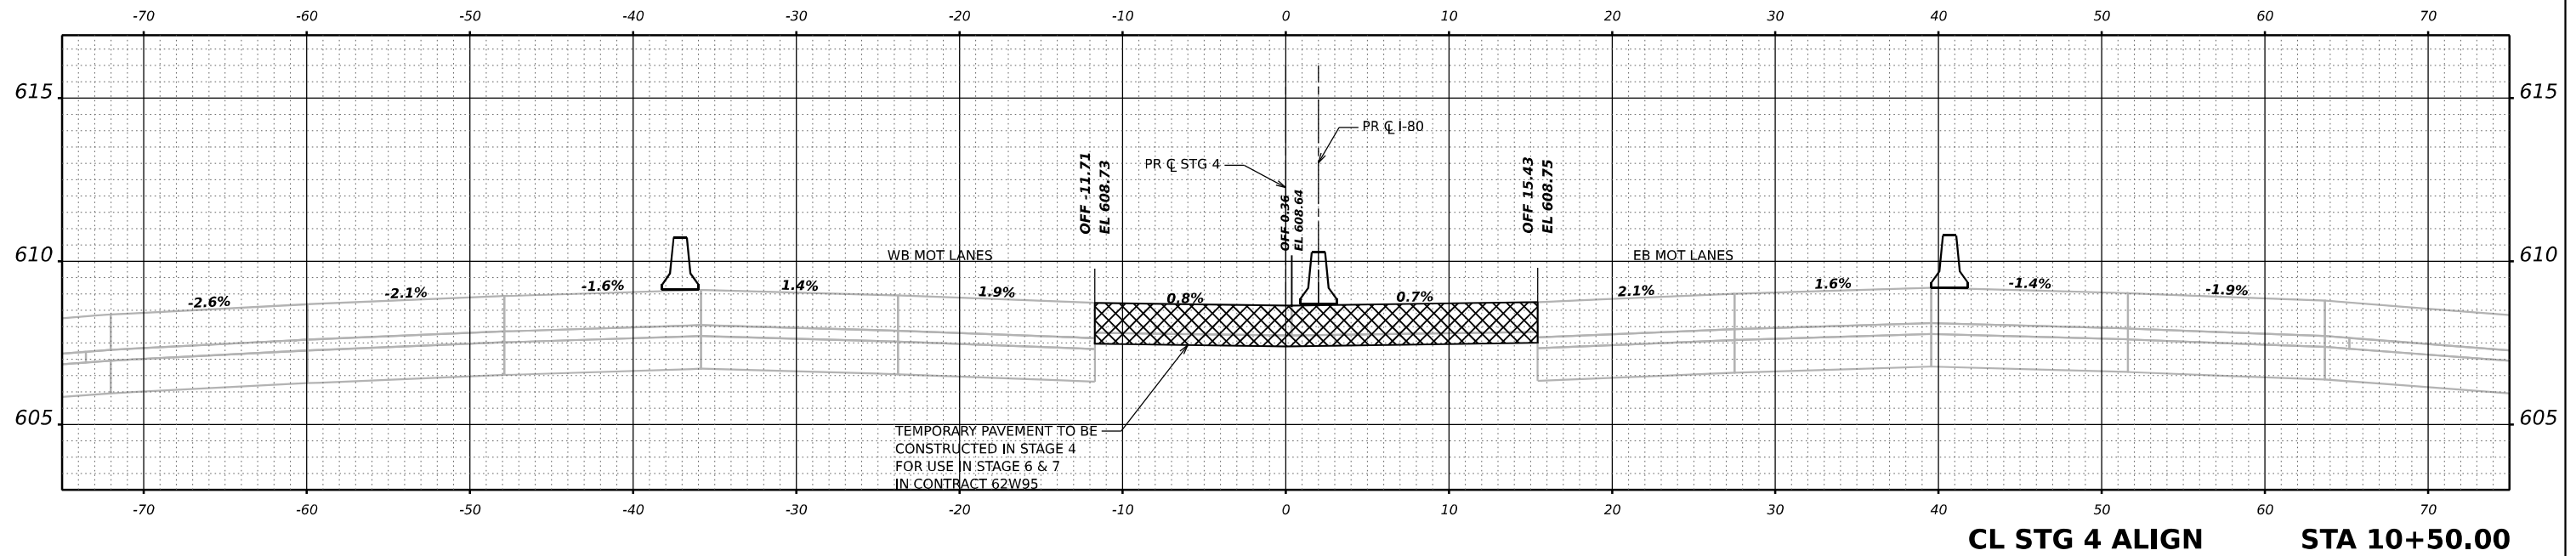



	WSP USA INC. 30 N. LASALLE STREET SUITE 4200 CHICAGO, IL 60602 TEL: (312) 782-8150	USER NAME = USCP702533	DESIGNED - SW	REVISED -	STATE OF ILLINOIS DEPARTMENT OF TRANSPORTATION	TEMPORARY PAVEMENT CROSS SECTIONS				F.A.I. RTE.	SECTION	COUNTY	TOTAL SHEETS	SHEET NO.
		DRAWN - HA	REVIS	ED -		80	FAI 80 21 INTERCHANGE	WILL	1209	291				
		PLOT SCALE = 0.16666667" / in.	CHECKED - MMA	REVISED -		CONTRACT NO. 62R22								
		PLOT DATE = 4/23/2025	DATE - 4/25/2025	REVISED -		SCALE: HORIZ: 1"=10' VERT: 1"=5'	SHEET 5	OF 9 SHEETS	STA.	TO STA.	ILLINOIS	FED. AID PROJECT		

MODEL TEMP PAVEMENT STAGE 10 - 11+00.00 (Sheet)
FILE NAME: p:\projects\stage-10-11+00.00\stage-10-11+00.00.dgn

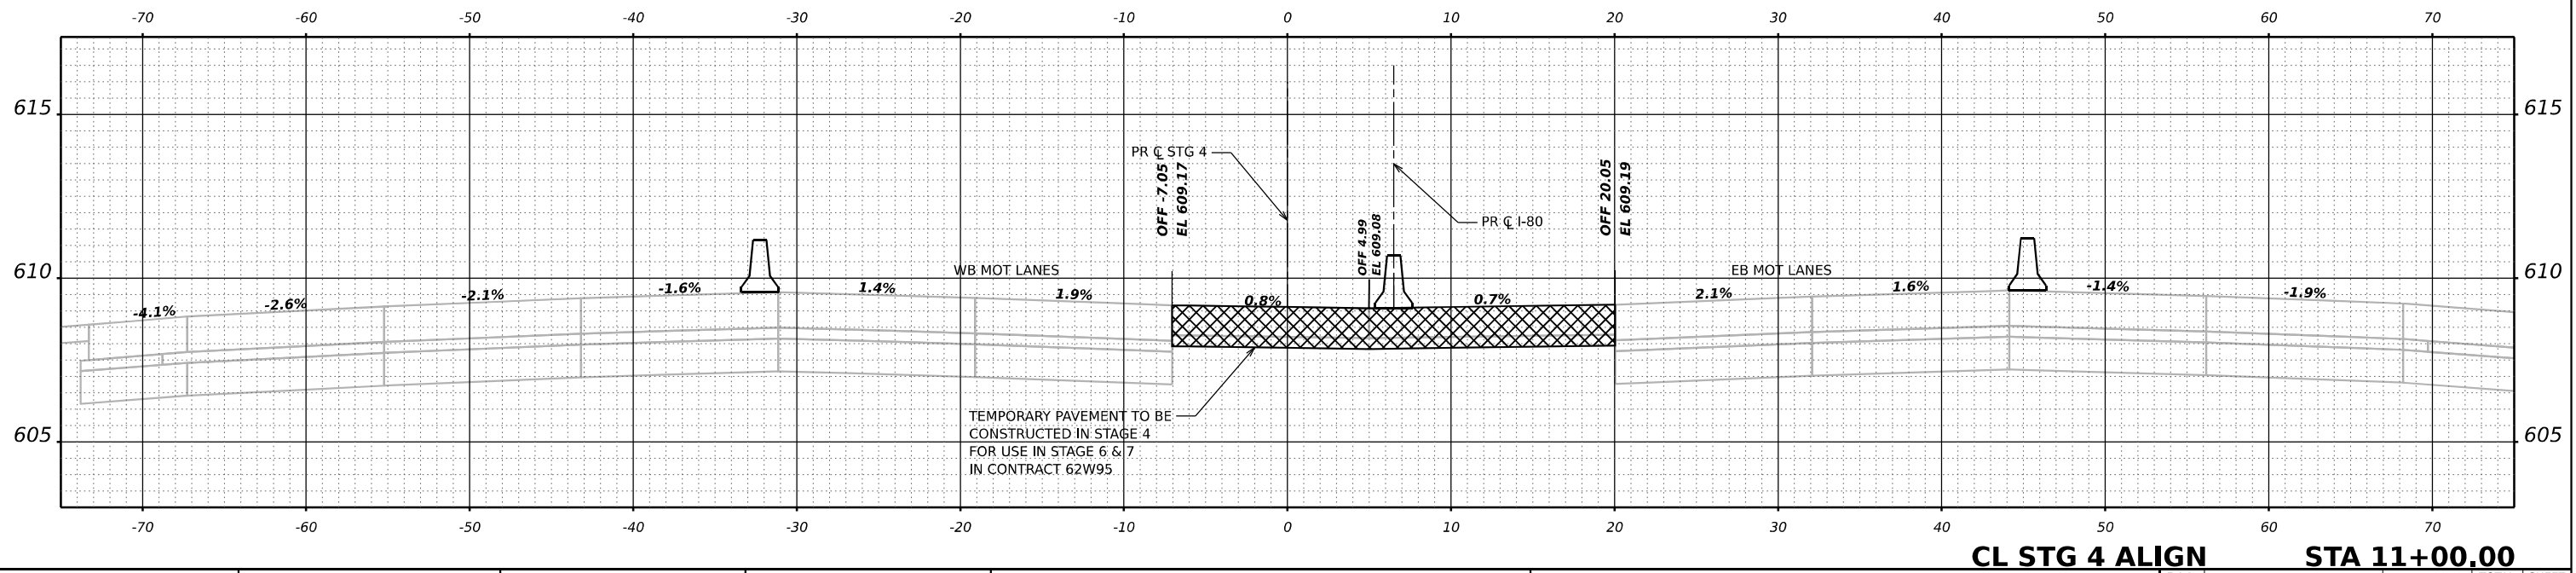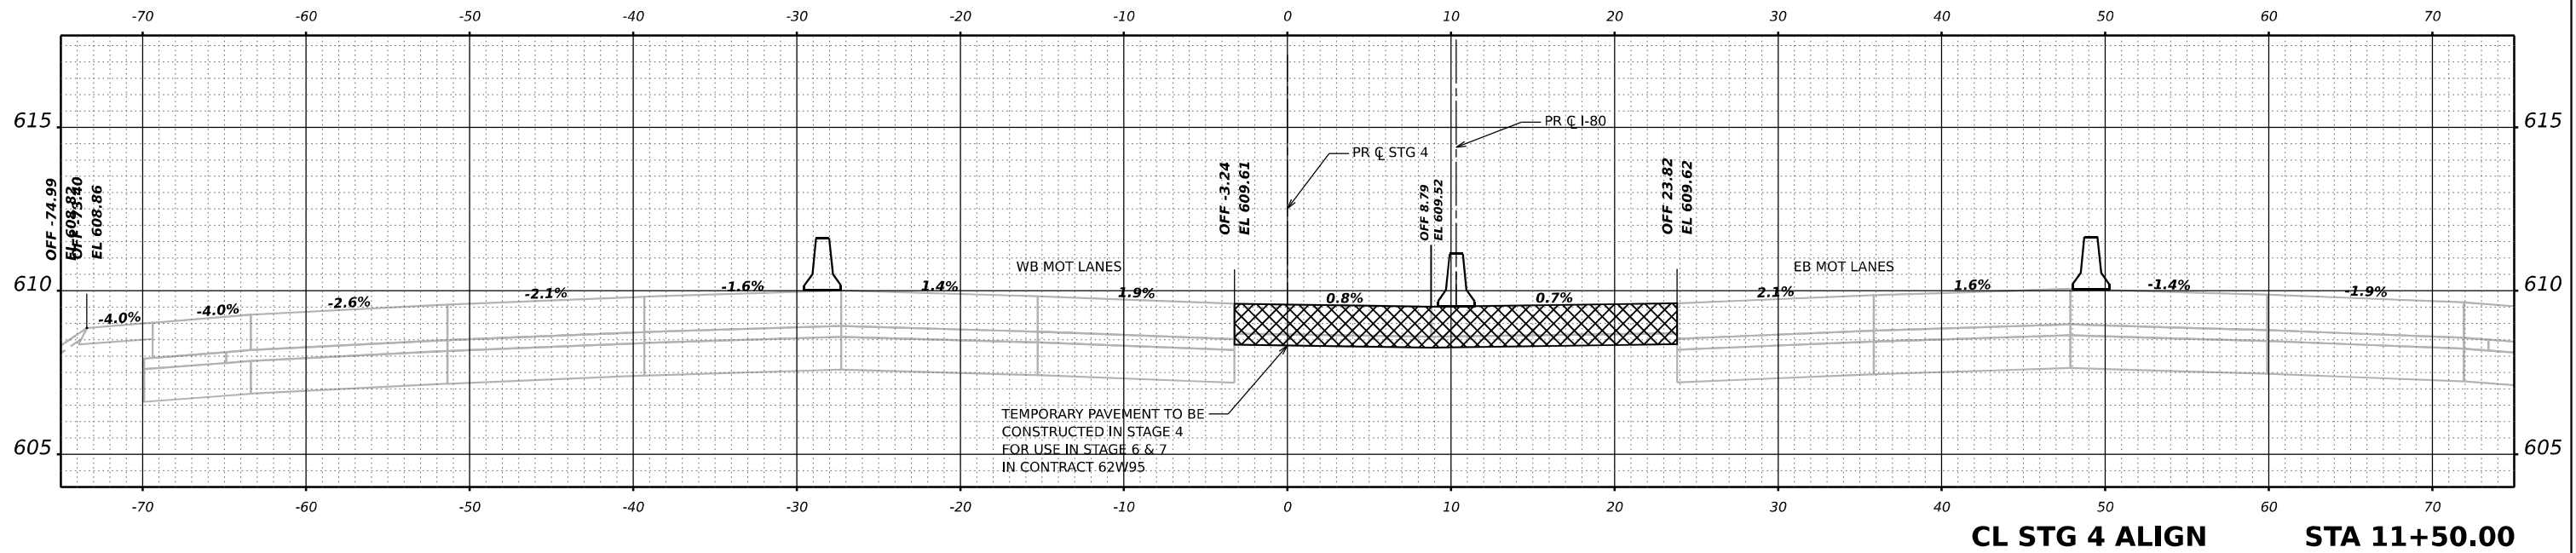


STATE OF ILLINOIS DEPARTMENT OF TRANSPORTATION				TEMPORARY PAVEMENT CROSS SECTIONS STAGE 5				CL STG 4 ALIGN STA 11+00.00			
SCALE: HORIZ: 1"=10' VERT: 1"=5'				SHEET 6 OF 9 SHEETS STA. TO STA.				ILLINOIS FED. AID PROJECT			
F.A.I. RTE. 80				SECTION FAI 80 21 INTERCHANGE				COUNTY WILL			
TOTAL SHEETS 1209				SHEET NO. 292				CONTRACT NO. 62R22			

MODEL TEMP PAVEMENT STAGE 10 - 12+00.00 [Sheet]
FILE NAME: p:\projects\62R22\62R22-INT-4 (Center)\3DD162R22-Corridor-MOT STG 5.dgn

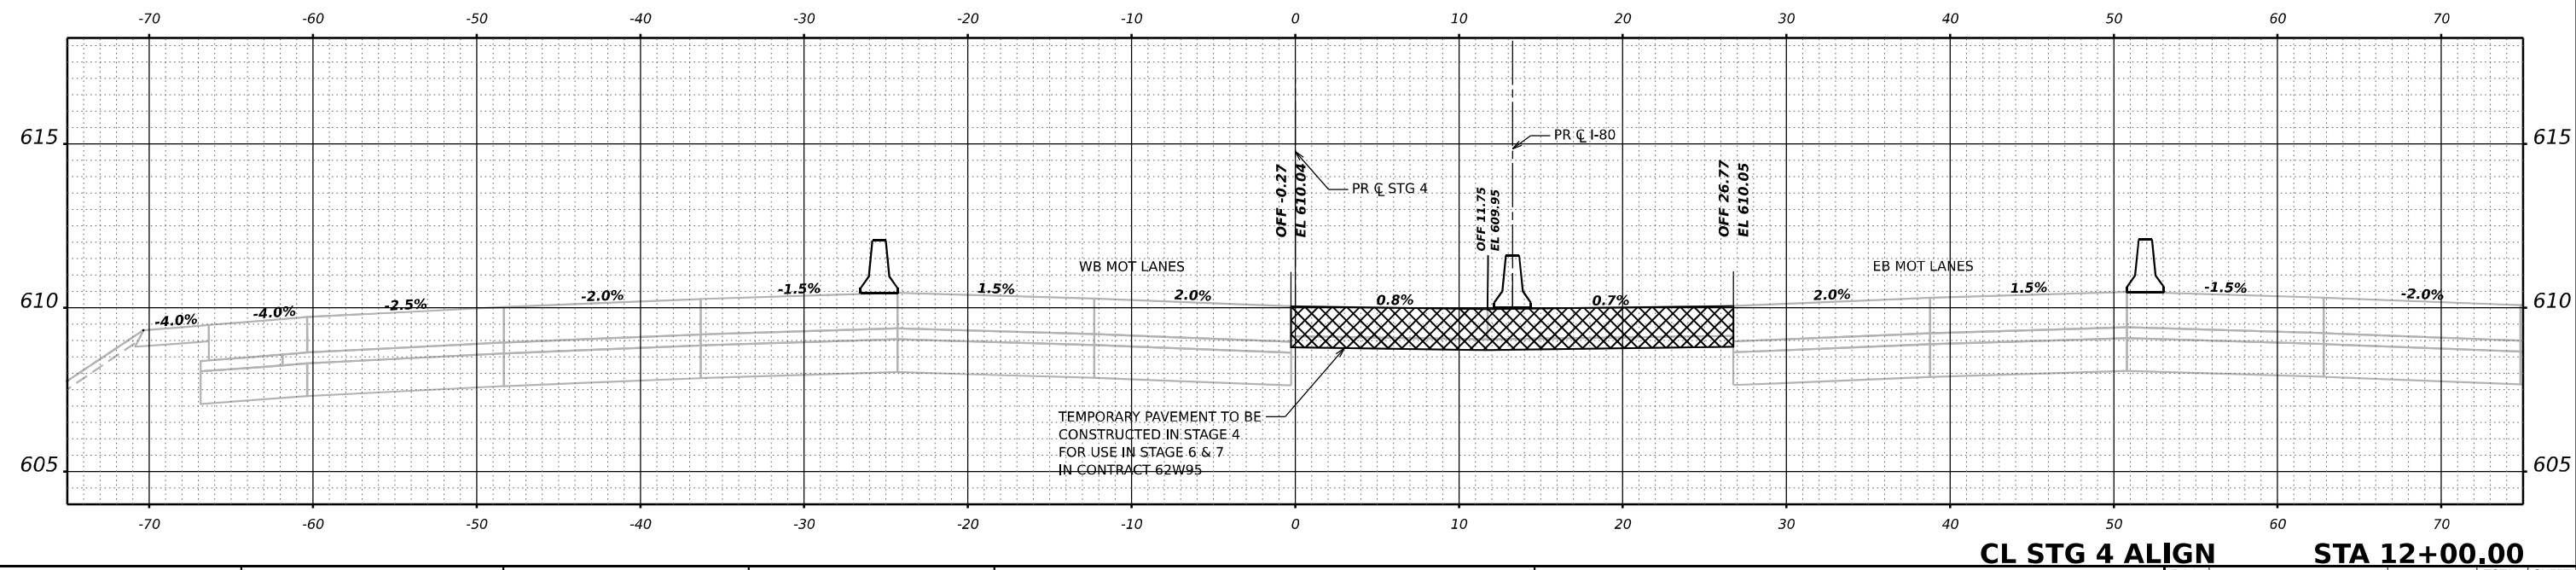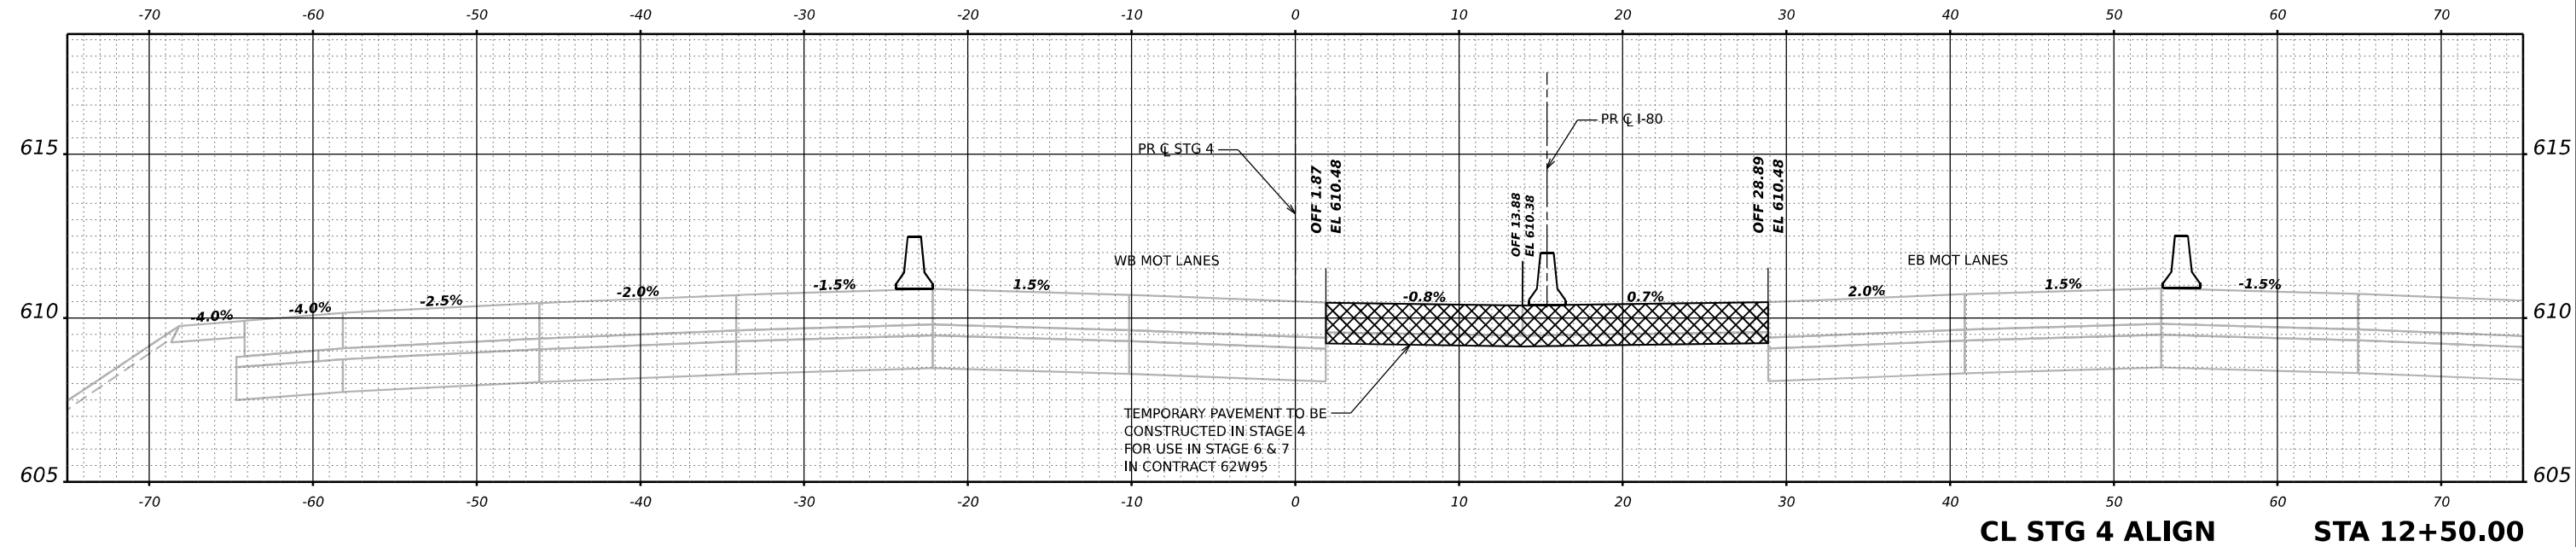

WSP WSP USA Inc. 30 N. LA SALLE STREET SUITE 4200 CHICAGO, IL 60602 TEL: (312) 782-8150	USER NAME = USCP702533		DESIGNED - SW		REVISED -		STATE OF ILLINOIS DEPARTMENT OF TRANSPORTATION						TEMPORARY PAVEMENT CROSS SECTIONS						F.A.I. RTE.	SECTION		COUNTY	TOTAL SHEETS	SHEET NO.			
	DRAWN - HA		CHECKED - MMA		REVISED -								STAGE 5						80	FAI 80 21 INTERCHANGE		WILL	1209	293			
	PLOT SCALE = 0.16666667' / in.		DATE - 4/25/2025		REVISED -								SCALE: HORIZ: 1"=10' VERT: 1"=5'						SHEET 7	OF 9	SHEETS	STA.	TO STA.	CONTRACT NO. 62R22			
	PLOT DATE = 4/23/2025																								ILLINOIS	FED. AID PROJECT	

MODEL: TEMP PAVEMENT STAGE 10 - 13+00.00 [Sheet]
FILE NAME: p:\work\systems\pp\2025\1180022\03\WSP\CD\62R22\INT-4 [Center]\3DD\162R22-Corridor-MOT STG 5.dgn

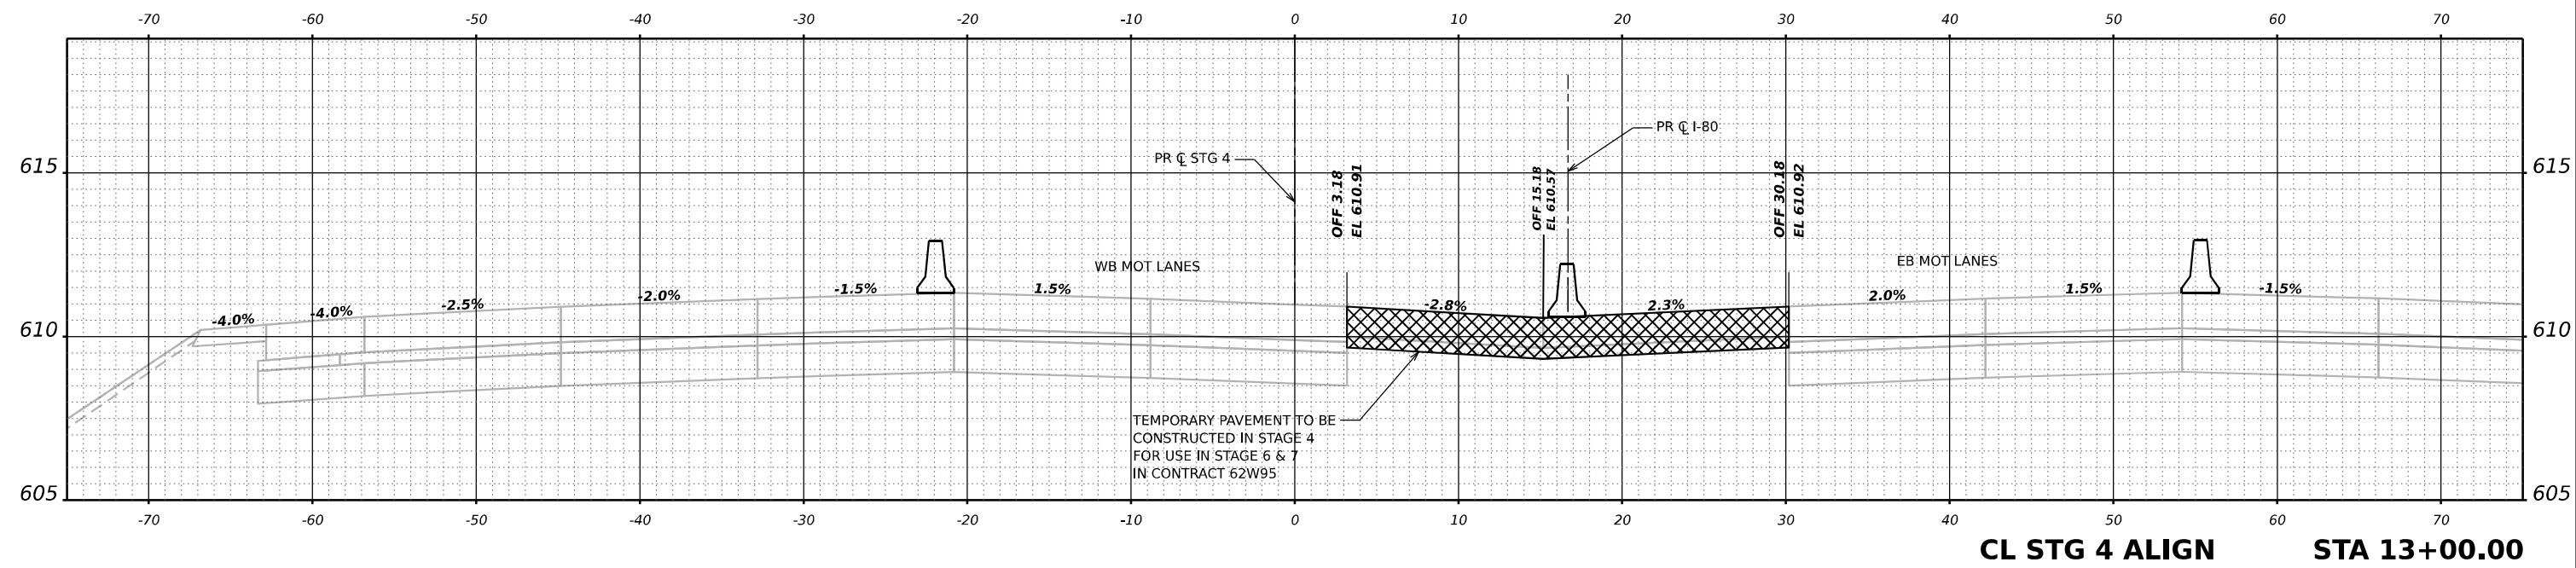

WSP USA Inc.
30 N. LA SALLE STREET
SUITE 4700
CHICAGO, IL 60602
TEL: (312) 782-8150



USER NAME	= USCP702533	DESIGNED -	SW	REVISED -	
DRAWN -	HA	REVISED -			
PLOT SCALE	= 0.16666667 ' / in.	CHECKED -	MMA	REVISED -	
PLOT DATE	= 4/23/2025	DATE -	4/25/2025	REVISED -	

STATE OF ILLINOIS
DEPARTMENT OF TRANSPORTATION

TEMPORARY PAVEMENT CROSS SECTIONS			
STAGE 5			
SCALE: HORIZ: 1"=10'	SHEET 8	OF 9 SHEETS	STA. TO STA.
VERT: 1"=5'			

F.A.I. RTE.	SECTION	COUNTY	TOTAL SHEETS	SHEET NO.
80	FAI 80 21 INTERCHANGE	WILL	1209	294
CONTRACT NO. 62R22				
ILLINOIS FED. AID PROJECT				

MODEL TEMP PAVEMENT STAGE 10 - 14+00.00 [Sheet]
FILE NAME: p:\transportation\p22\county\corporate\hosted\Documents\Projects_2018\CH401\401180022\03-WSP\CD\62R22-INT-4 [Center]\3D\0162R22-Corridor-MOT STG 5.dgn

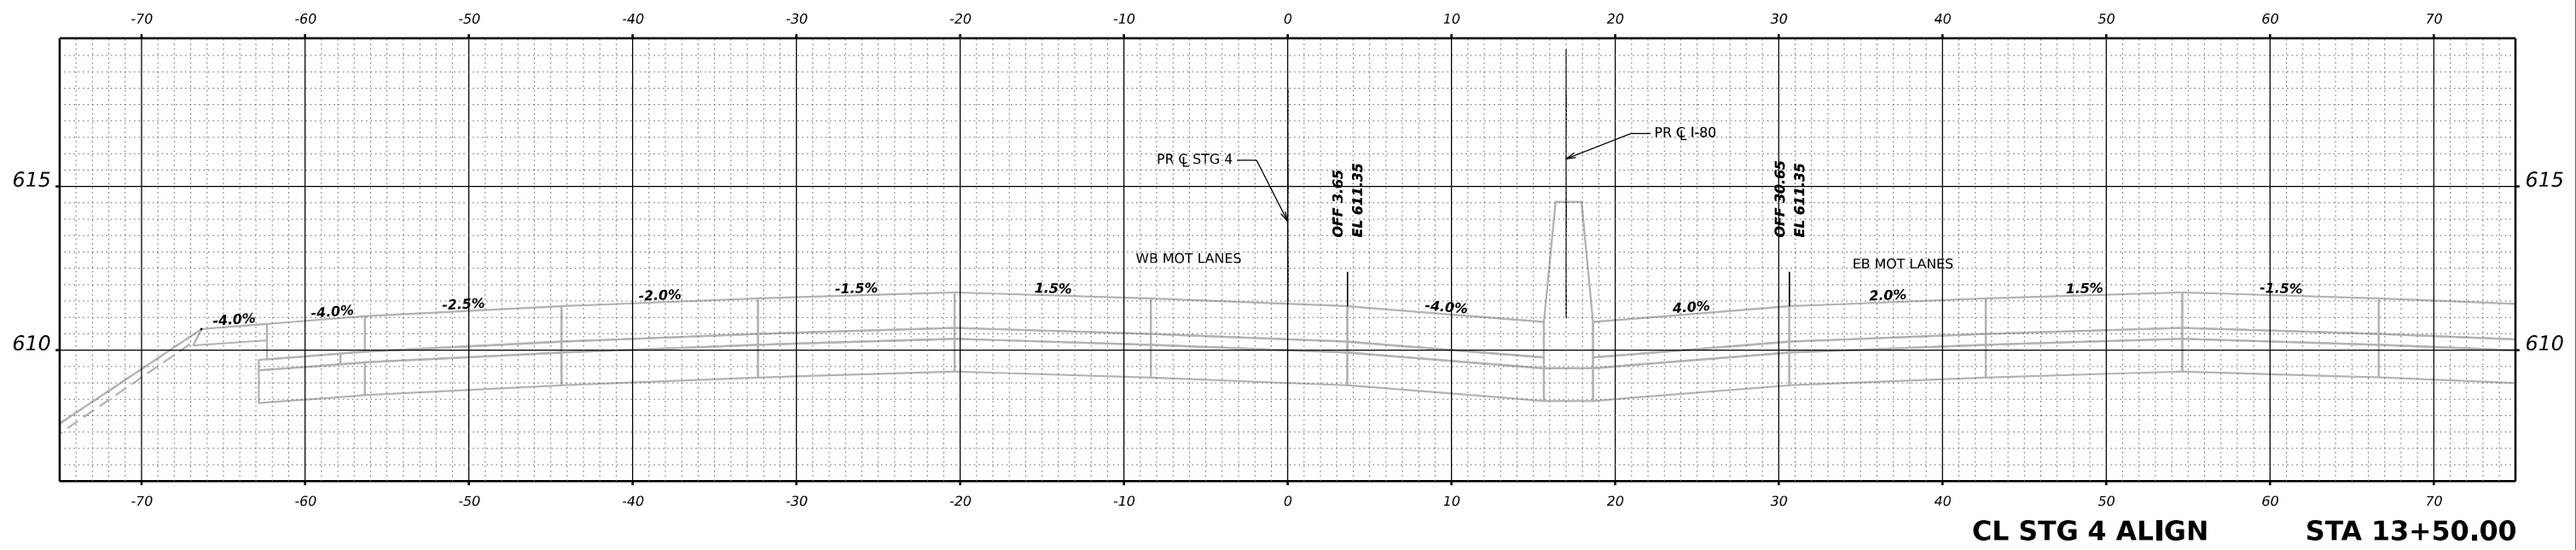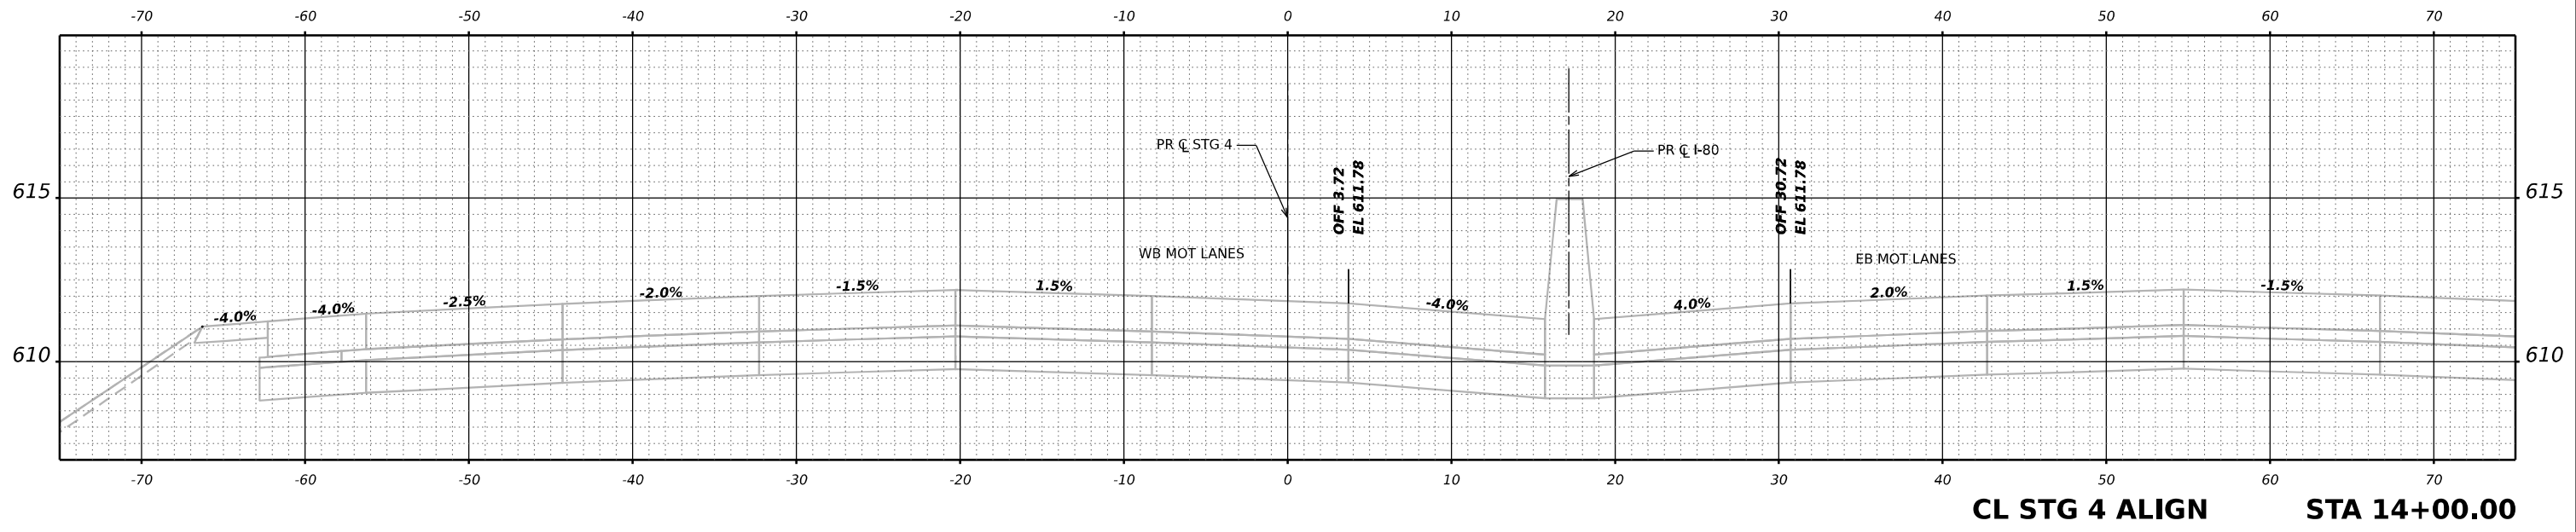

 WSP USA INC. 30 N. LASALLE STREET SUITE 4200 CHICAGO, IL 60602 TEL: (312) 782-8150	USER NAME = USCP702533		DESIGNED - SW	REVISED -	STATE OF ILLINOIS DEPARTMENT OF TRANSPORTATION	TEMPORARY PAVEMENT CROSS SECTIONS STAGE 5					F.A.I. RTE.	SECTION	COUNTY	TOTAL SHEETS	SHEET NO.			
	DRAWN - HA		CHECKED - MMA	REVISED -		80	FAI 80 21 INTERCHANGE	WILL	1209	295								
	PLOT SCALE = 0.16666667' / in.		DATE - 4/25/2025	REVISED -		CONTRACT NO. 62R22												
	PLOT DATE = 4/23/2025					ILLINOIS FED. AID PROJECT												
			SCALE: HORIZ: 1"=10' VERT: 1"=5'										SHEET 9	OF 9	SHEETS	STA.	TO STA.	

DETOUR NOTES:

1.

DETOUR SIGNAGE SHALL BE CONSIDERED INCLUDED IN THE COST FOR DETOUR SIGNING UNLESS AS OTHERWISE NOTED.
2.

MAINTAIN ALL EXISTING GUIDE SIGNS FOR LARKIN AVENUE INTERCHANGE AT I-80.
3.

THE CONTRACTOR SHALL NOT OBSTRUCT ANY EXISTING SIGN WITH PLACEMENT OF DETOUR SIGNAGE.
4.

THE CONTRACTOR SHALL MAINTAIN SIGN/SIGN TRUSS UNTIL THE APPLICABLE STAGE DURING CONSTRUCTION.
5.

IDOT DISTRICT ONE STANDARD TC-21 SHOULD BE FOLLOWED FOR DETOUR SIGN SPACING.
6.

A MINIMUM OF FOURTEEN (14) DAYS IN ADVANCE OF THE CLOSURE, THE CONTRACTOR SHALL PLACE ONE (1) PORTABLE CHANGEABLE MESSAGE SIGN AT EACH END OF THE PROJECT AS DIRECTED AND AT ALLOCATION DESIGNATED BY THE ENGINEER TO INFORM MOTORISTS OF THE UPCOMING CLOSURE. THE MESSAGE SHALL BE APPROVED BY THE ENGINEER. THIS WORK IS TO BE PAID FOR AT THE CONTRACT UNIT PRICE PER CALENDAR DAY FOR THE CHANGEABLE MESSAGE SIGN.
7.

TEMPORARY TRAFFIC SIGNAL TIMING TO BE REQUIRED AT THE FOLLOWING SIGNALS:

US ROUTE 6 AND BRANDON ROAD
US ROUTE 6 AND IL ROUTE 7
IL ROUTE 7 AND ROUTE 52 (JEFFERSON STREET)
8.

OVERSIZED SIGNS (O.S.) TO BE USED ON I-80.
9.

ANY NON-STANDARD MUTCD SIGNS WITHOUT A SIGN ID SHALL BE CUSTOMIZED BY THE CONTRACTOR AND APPROVED BY THE RESIDENT ENGINEER. "RAMP CLOSED AHEAD" SIGNS SHOULD FOLLOW THE MUTCD SIGN STANDARD FOR "W20-3(O)" WITH "ROAD" TO BE REPLACED WITH "RAMP".
10.

ALL DETOUR SIGN LEGEND AND BORDER COLORS SHALL BE ACCORDING TO THE LATEST EDITION OF THE MUTCD.

RAMP CLOSURE VISUALIZER:

CENTER STREET INTERCHANGE														
RAMP CLOSED		TRAFFIC MOVEMENT	DETOUR ROUTE	CONTRACT 62R22								BY OTHERS: CONTRACT 62W95		
				STAGES										
EXISTING RAMP ID	PROPOSED RAMP ID					1	2	3A	3B	4A	4B	5A	5B	6
RAMP CA	RAMP A	EB I-80 TO NB CENTER ST			X	X	X	X	X	X	X			
RAMP DA	RAMP C	WB I-80 TO NB CENTER ST				X	X					X		
RAMP DB	RAMP C	WB I-80 TO SB MEADOW AVE			X	X	X	X	X	X	X			
RAMP AD	RAMP B	SB CENTER ST TO EB I-80			X	X	X	X	X	X	X			
RAMP AC	RAMP D	SB CENTER ST TO WB I-80					X	X	X	X	X			
RAMP AB	N/A	SB CENTER ST TO SB MEADOW AVE			X	X	X	X	X	X	X			
RAMP BD	RAMP B	NB CENTER ST TO EB I-80								X	X		X	
RAMP BA	N/A	NB MEADOW AVE TO NB CENTER ST			X	X	X	X	X	X	X			
NOTE: X - RAMP CLOSED														

ADJACENT INTERCHANGE RAMP CLOSURES BY OTHERS:

CHICAGO STREET INTERCHANGE AND RICHARDS STREET INTERCHANGE											
RAMP CLOSED		TRAFFIC MOVEMENT	CONTRACT 62R23				CONTRACTS 62R23 & 62F94				
EXISTING RAMP ID	PROPOSED RAMP ID		STAGES								
			1	2	3A	3B	4A	4B	5A	5B	
RAMP CA	RAMP A	EB I-80 TO NB CHICAGO ST							X		
RAMP CB	RAMP A	EB I-80 TO SB CHICAGO ST							X		
RAMP DB	RAMP BB	WB I-80 TO CHICAGO ST			X	X	X	X	X		
RAMP AD	RAMP AA	NB CHICAGO ST TO EB I-80						X	X	X	
RAMP BC	RAMP C	NB CHICAGO ST TO WB I-80				X					
RAMP AD	RAMP AA	SB CHICAGO ST TO EB I-80						X	X	X	
RAMP AC	RAMP C	SB CHICAGO ST TO WB I-80			X	X					
RAMP A	RAMP A	EB I-80 TO RICHARDS ST							X	X	
RAMP D	RAMP D	RICHARDS ST TO WB I-80							X	X	
NOTE: X - RAMP CLOSED											

Model: Default
File Name: p:\projects\transystems-pw\hntb\comtransystems\corp-pw\hosted\Documents\Projects_2018\CH401\401180022\03-W59\CAD\62R22-INT-4 [Center]\Sheets\CLW\ID12R22-sh-detour-genotes.dgn































USER NAME	= jschumann	DESIGNED - AK	REVISED -
DRAWN - AK		REVISED -	
PLOT SCALE	= 100,000 ' / in.	CHECKED - AB	REVISED -
PLOT DATE	= 6/11/2025	DATE - 4/25/2025	REVISED -

STATE OF ILLINOIS
DEPARTMENT OF TRANSPORTATION

DETOUR NOTES AND DETAILS			
I-80			
SCALE: NONE	SHEET 1 OF 1 SHEETS	STA.	TO STA.

F.A.I. RTE.	SECTION	COUNTY	TOTAL SHEETS	SHEET NO.
80	FAI 80 21 INTERCHANGE	WILL	1209	296
CONTRACT NO. 62R22				
		ILLINOIS	FED. AID PROJECT	

Model: Default
File Name: p:\transystems-pw-bentley.com\transyscorp-pw1-hosted\Documents\Projects_2018\CH401\401180022\03-MS9\CAD\62R22-INT-4 (Center)\Sheets\CH401\62R22-shl-detour-signs1.dgn

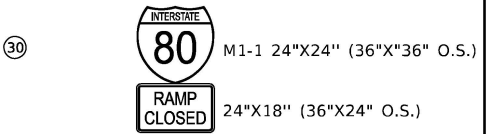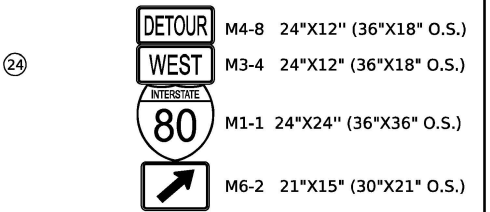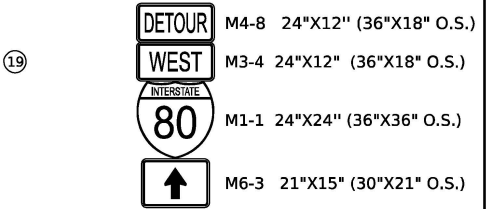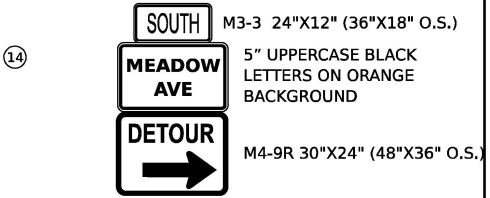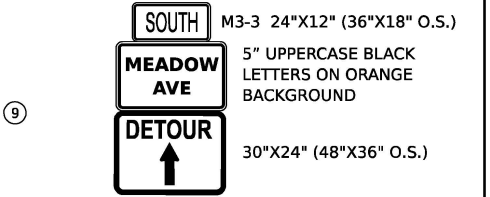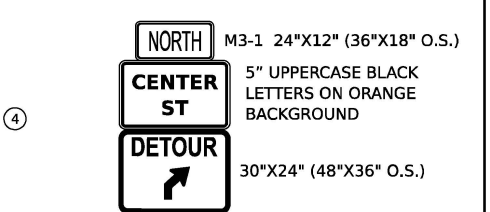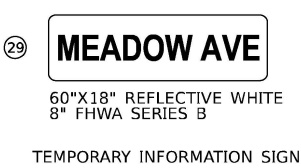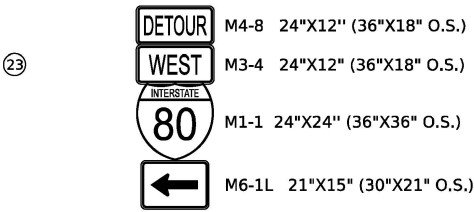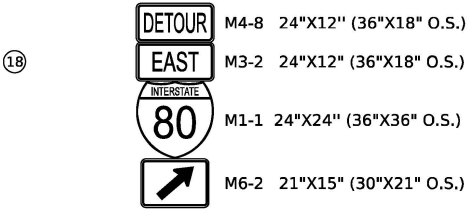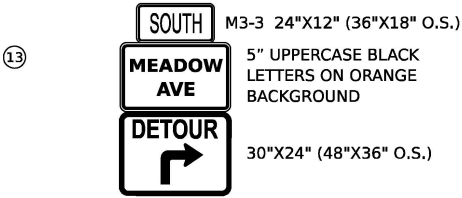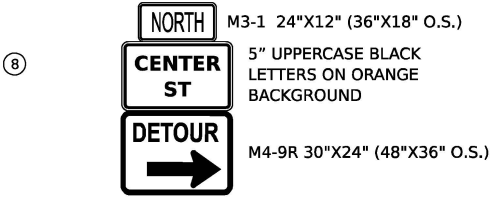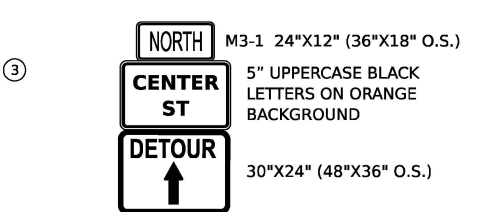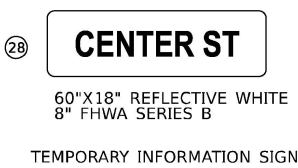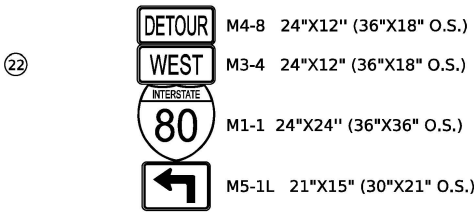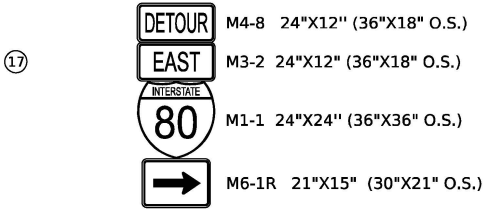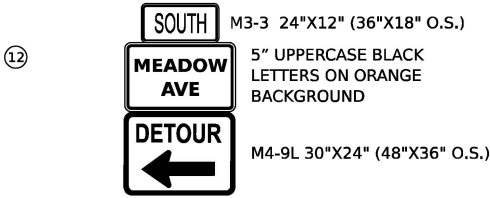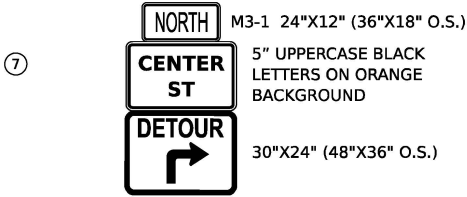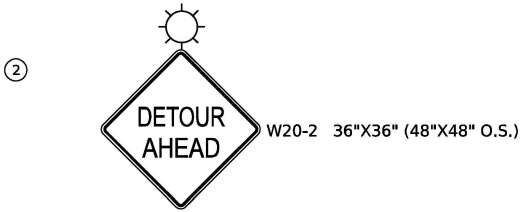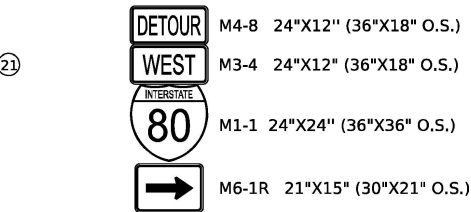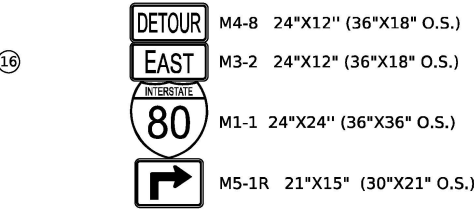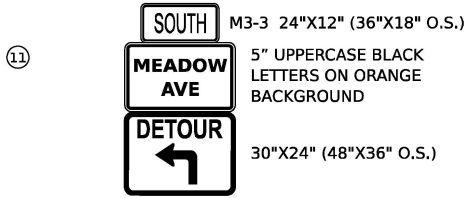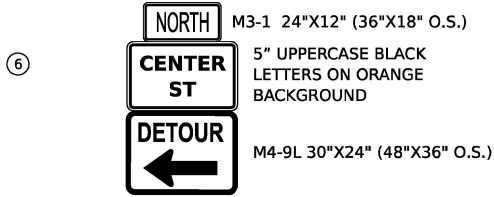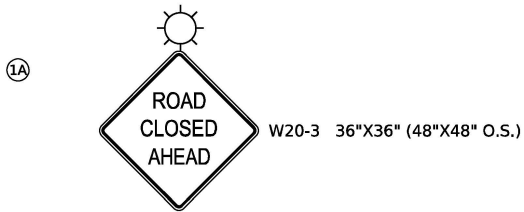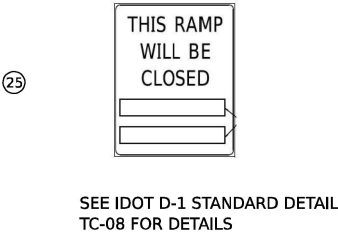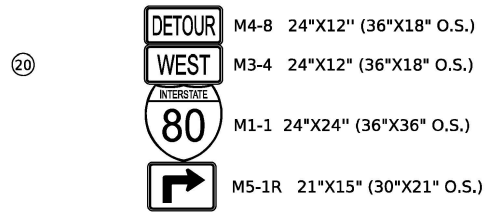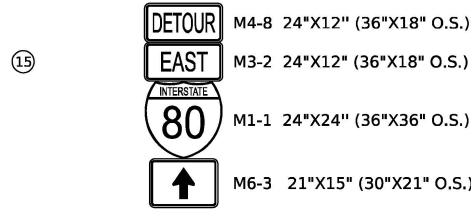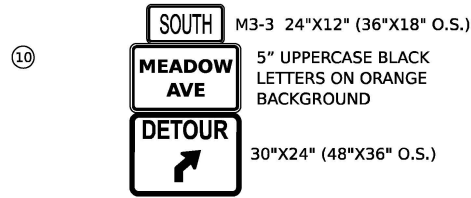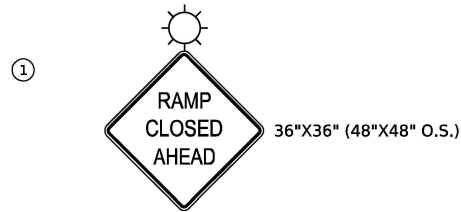

USER NAME	= jschumann
DESIGNED	- AK
DRAWN	- AK
PLOT SCALE	= 116.6667" / in.
PLOT DATE	= 4/22/2025

REVISED	-
REVISED	-
REVISED	-
REVISED	-

STATE OF ILLINOIS
DEPARTMENT OF TRANSPORTATION

DETOUR ROUTE PLAN – SIGN LEGEND
I-80

SCALE: NONE SHEET 1 OF 14 SHEETS STA. TO STA.

F.A.I. RTE.	SECTION	COUNTY	TOTAL SHEETS	SHEET NO.
80	FAI 80 21 INTERCHANGE	WILL	1209	297
CONTRACT NO. 62R22				
ILLINOIS FED. AID PROJECT				

Model: Default
File Name: p:\transystems-pw\transystems-pw1-loaded\Documents\Projects_2018\CH401\401180022\03-WSP\CAD\62R22-INT-4 [Center] Sheets\Civil\0162R22-shl-detour-signs2.dgn

31

EAST
INTERSTATE
80
RAMP
CLOSED

M3-2 24"x12" (36"x18" O.S.)
M1-1 24"x24" (36"x36" O.S.)
24"x18" (36"x24" O.S.)

32

NORTH
CENTER ST
DETOUR

M3-1 24"x12" (36"x18" O.S.)
5" UPPERCASE BLACK LETTERS ON ORANGE BACKGROUND
30"x24" (48"x36" O.S.)

33

DETOUR
EAST
INTERSTATE
80

M4-8 30"x15" (36"x18" O.S.)
M3-2 24"x12" (36"x18" O.S.)
M1-1 24"x24" (36"x36" O.S.)
M6-2 21"x15" (30"x21" O.S.)

34

DETOUR
EAST
INTERSTATE
80

M4-8 30"x15" (36"x18" O.S.)
M3-2 24"x12" (36"x18" O.S.)
M1-1 24"x24" (36"x36" O.S.)
M5-2R 21"x15" (30"x21" O.S.)

35

ROAD CLOSED
TO
THRU TRAFFIC
DETOUR

R11-4 60"x30"
M4-10R 48"x18"

36

MEADOW AVE
CLOSED AT I-80
FOLLOW DETOUR

TEMPORARY INFORMATION
SIGN 60"x48"

37

ROAD
CLOSED
500 FT

W20-3 36"x36"

38

ROAD
CLOSED

R11-2 48"x30"

39

SOUTH
MEADOW AVE
DETOUR

M3-3 24"x12" (36"x18" O.S.)
5" UPPERCASE BLACK LETTERS ON ORANGE BACKGROUND
30"x24" (48"x36" O.S.)

40

CASINO
Riverboat
Casino
Harrah's
EXIT 130

180"x90"

41

NO
PARKING
ANY
TIME

R7-1 12"x18"

42

CENTER ST.
RAMP
CLOSED
FOLLOW
DETOUR

TEMPORARY INFORMATION
SIGN 60"x72"

43

R5-2 24"x24"

44

WEST
INTERSTATE
80
RAMP
CLOSED

M3-4 24"x12" (36"x18" O.S.)
M1-1 24"x24" (36"x36" O.S.)
24"x18" (36"x24" O.S.)

45

CENTER ST
CLOSED AT I-80
FOLLOW DETOUR

TEMPORARY INFORMATION
SIGN 60"x48"

46

DETOUR
EAST
INTERSTATE
80

M4-8 30"x15" (36"x18" O.S.)
M3-2 24"x12" (36"x18" O.S.)
M1-1 24"x24" (36"x36" O.S.)
M5-1L 21"x15" (30"x21" O.S.)

47

DETOUR
EAST
INTERSTATE
80

M4-8 30"x15" (36"x18" O.S.)
M3-2 24"x12" (36"x18" O.S.)
M1-1 24"x24" (36"x36" O.S.)
M6-1L 21"x15" (30"x21" O.S.)

48

DETOUR
WEST
INTERSTATE
80

M4-8 30"x15" (36"x18" O.S.)
M3-4 24"x12" (36"x18" O.S.)
M1-1 24"x24" (36"x36" O.S.)
M5-2R 21"x15" (30"x21" O.S.)

49

CENTER ST
CLOSED AT
MORGAN ST

TEMPORARY INFORMATION
SIGN 60"x48"

50

DETOUR
TO
INTERSTATE
80

M4-8 30"x15" (36"x18" O.S.)
M4-5 24"x12"
M1-1 24"x24" (36"x36" O.S.)
M5-1R 21"x15" (30"x21" O.S.)

51

DETOUR
TO
INTERSTATE
80

M4-8 30"x15" (36"x18" O.S.)
M4-5 24"x12"
M1-1 24"x24" (36"x36" O.S.)
M6-1R 21"x15" (30"x21" O.S.)

52

DETOUR
TO
INTERSTATE
80

M4-8 30"x15" (36"x18" O.S.)
M4-5 24"x12"
M1-1 24"x24" (36"x36" O.S.)
M6-3 21"x15" (30"x21" O.S.)

53

DETOUR
TO
INTERSTATE
80

M4-8 30"x15" (36"x18" O.S.)
M4-5 24"x12"
M1-1 24"x24" (36"x36" O.S.)
M5-1L 21"x15" (30"x21" O.S.)

54

DETOUR
TO
INTERSTATE
80

M4-8 30"x15" (36"x18" O.S.)
M4-5 24"x12"
M1-1 24"x24" (36"x36" O.S.)
M6-1L 21"x15" (30"x21" O.S.)

55

MEADOW AVE
CLOSED AT
WORTMAN DR

TEMPORARY INFORMATION
SIGN 60"x48"



USER NAME	= Jschumann	DESIGNED	- AK	REVISED	-
DRAWN	- AK	DRAWN	- AK	REVISED	-
PLOT SCALE	= 116.6667' / in.	CHECKED	- AB	REVISED	-
PLOT DATE	= 4/22/2025	DATE	- 4/25/2025	REVISED	-

STATE OF ILLINOIS
DEPARTMENT OF TRANSPORTATION

DETOUR ROUTE PLAN – SIGN LEGEND II
I-80


SCALE: NONE SHEET 2 OF 14 SHEETS STA. TO STA.

F.A.I. RTE.	SECTION	COUNTY	TOTAL SHEETS	SHEET NO.
80	FAI 80 21 INTERCHANGE	WILL	1209	298
CONTRACT NO. 62R22				
ILLINOIS FED. AID PROJECT				

Model: Default
File Name: p:\transystems-pw-bentley.com\transcorp-pw1-hosted\Documents\Projects_2018\CH401401180022\03-WSP\CD\62R22-INT-4 (Center)\Sheets\Civil\0162R22-shl-detour-signs3.dgn


A

OVERHEAD SIGN STRUCTURE, STA 572+13 (I-80)

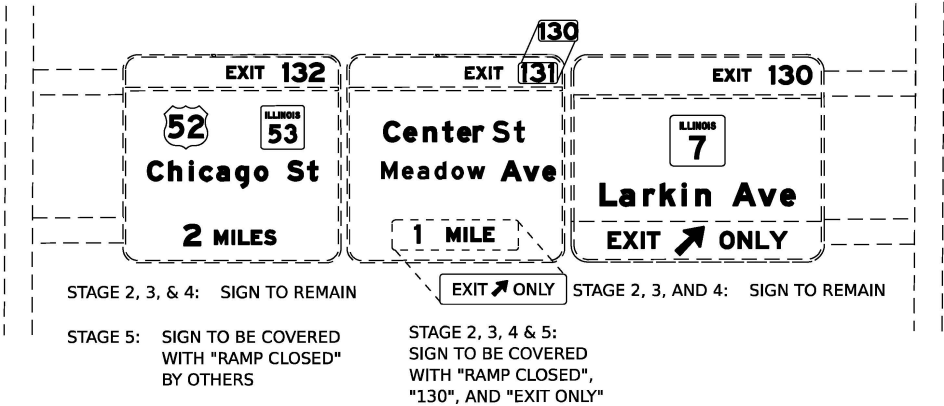

B

OVERHEAD SIGN STRUCTURE, STA 617+00 (I-80)

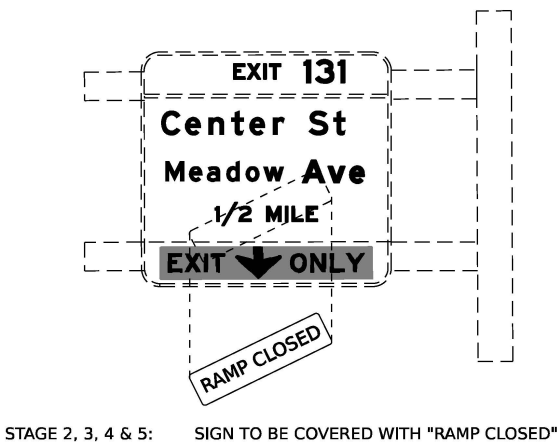


C

GROUND MOUNTED RECREATIONAL SIGN , STA 622+33 (I-80)




D

GROUND MOUNTED RECREATIONAL SIGN, STA 628+65 (I-80)

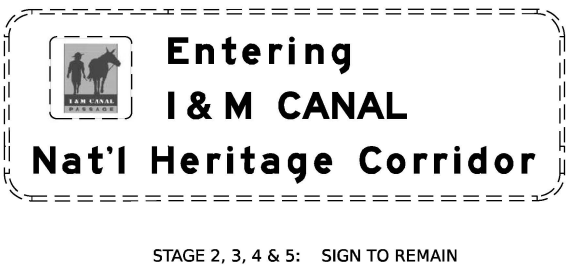


E

OVERHEAD SIGN STRUCTURE, STA 651+10 (I-80)

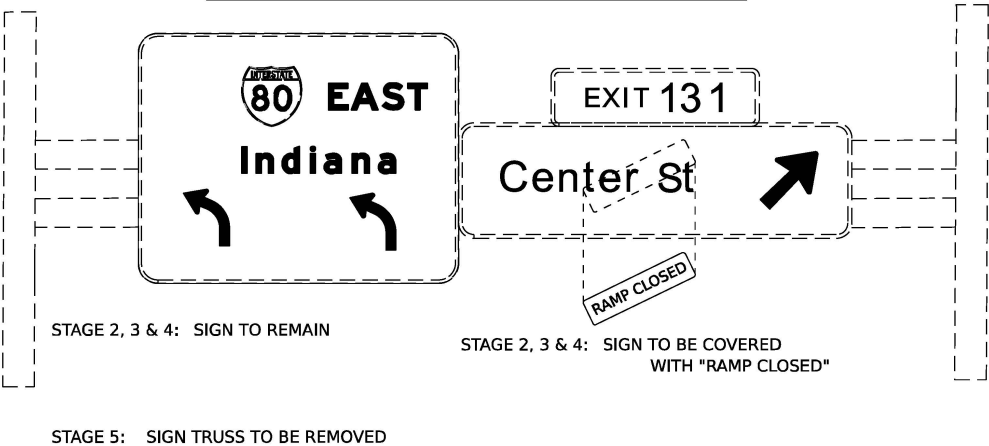

F

OVERHEAD SIGN ATTACHED TO BRIDGE TRUSS, STA 683+33 (I-80)

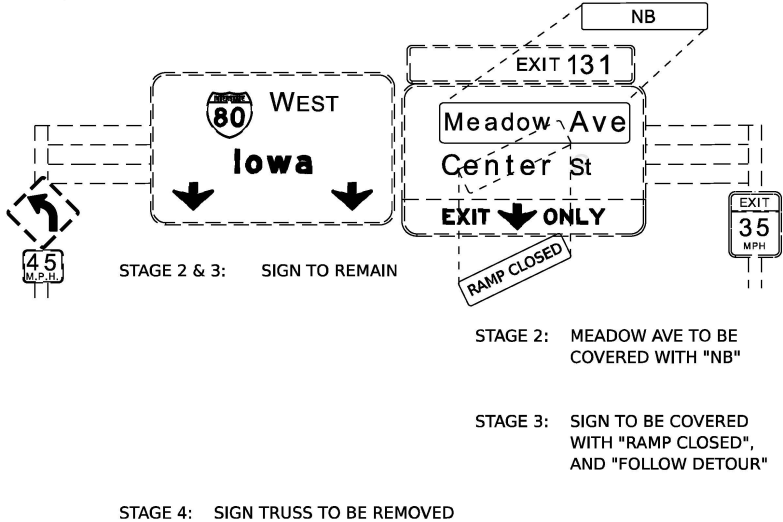

NOTE : ROAD/RAMP CLOSED SHOULD BE AS PER D1 TC-08 STANDARDS.



USER NAME	= jschumann	DESIGNED	- AK
DRAWN	- AK	REVISED	-
PLOT SCALE	= 116.6667" / in.	CHECKED	- AB
PLOT DATE	= 4/22/2025	DATE	- 4/25/2025

REVISED	-
REVISED	-
REVISED	-
REVISED	-

STATE OF ILLINOIS
DEPARTMENT OF TRANSPORTATION


DETOUR ROUTE PLAN – OVERHEAD SIGN PANEL I
I-80

SCALE: NONE SHEET 3 OF 14 SHEETS STA. TO STA.

F.A.I. RTE.	SECTION	COUNTY	TOTAL SHEETS	SHEET NO.
80	FAI 80 21 INTERCHANGE	WILL	1209	299
CONTRACT NO. 62R22				
ILLINOIS FED. AID PROJECT				


G

OVERHEAD SIGN STRUCTURE, STA 671+09 (I-80)

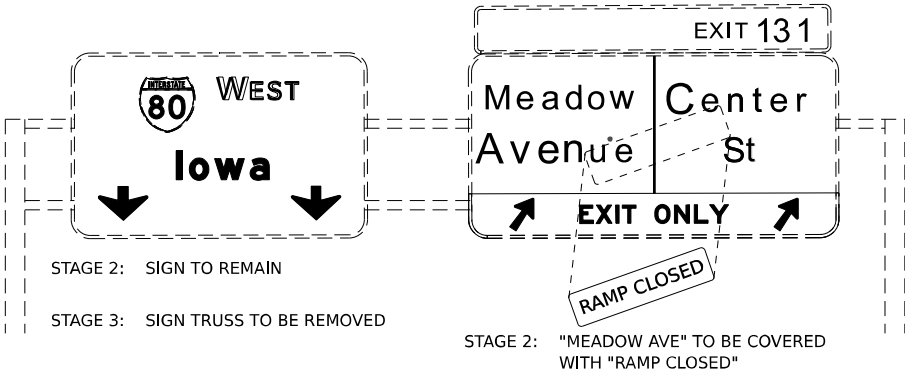


H

GROUND MOUNTED SIGN, STA 17+78 (CENTER ST)

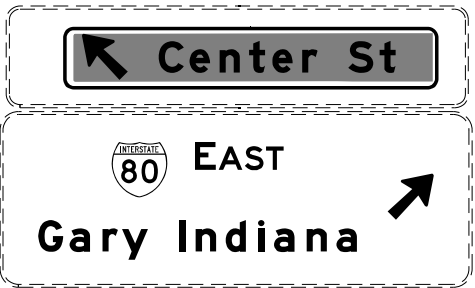


I

GROUND MOUNTED SIGN STRUCTURE NORTH OF MCDONOUGH ST, STA 45+00 (CENTER ST)

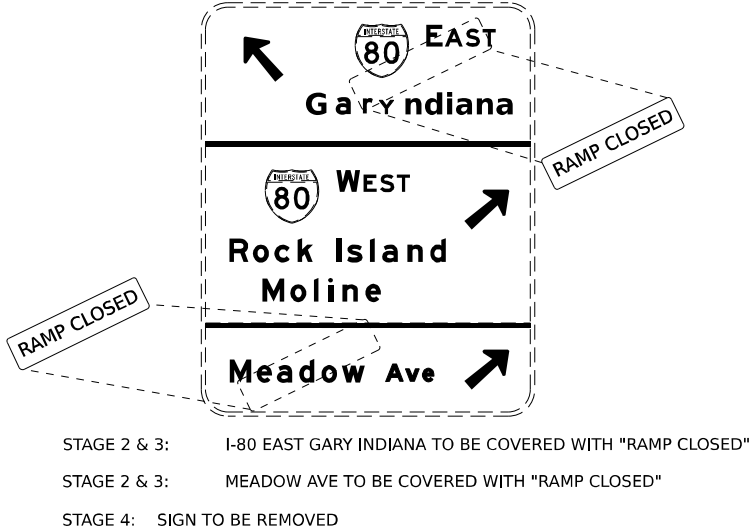

J

OVERHEAD SIGN STRUCTURE, STA 00+39 (CENTER ST, EX RAMP AD)

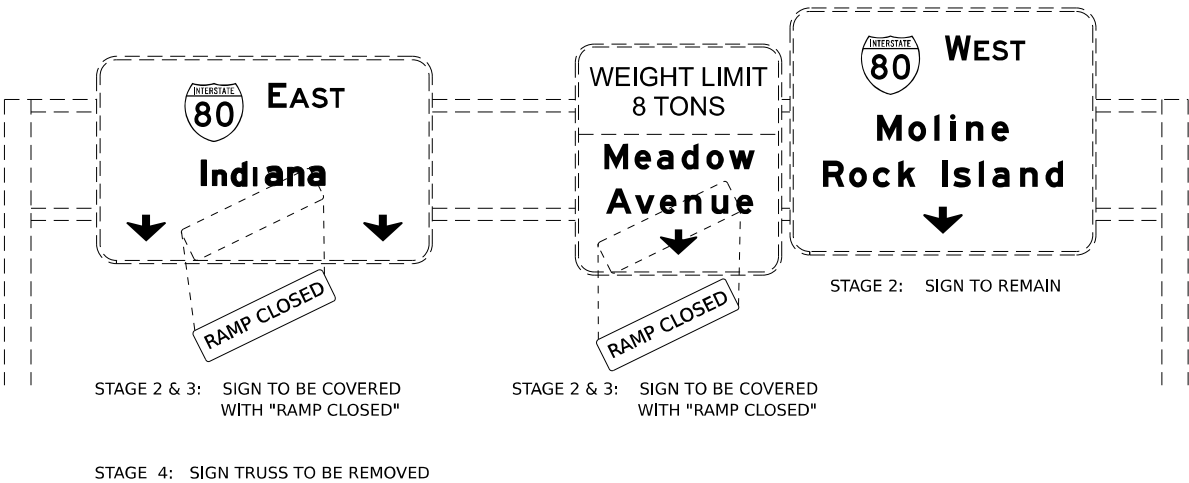

NOTE : ROAD/RAMP CLOSED SHOULD BE AS PER D1 TC-08 STANDARDS.

Model: Default
File Name: p:\projects\trans\scorp\p1\hatched\Documents\projects_2018\CH401\401180022\03-W59\CAD\62022-INT-4 [Center] Streets\CLW\ID121222-shi-detour-signs.dgn



USER NAME	= jschumann	DESIGNED	- AK
DRAWN	- AK	REVIS	-
PLOT SCALE	= 116.6667" / in.	CHECKED	- AB
PLOT DATE	= 6/9/2025	DATE	- 4/25/2025

REVISED	-
REVISED	-
REVISED	-
REVISED	-

STATE OF ILLINOIS
DEPARTMENT OF TRANSPORTATION

DETOUR ROUTE PLAN – OVERHEAD SIGN PANEL II			
I-80			
SCALE: NONE	SHEET 4 OF 14 SHEETS	STA.	TO STA.

F.A.I. RTE.	SECTION	COUNTY	TOTAL SHEETS	SHEET NO.
80	FAI 80 21 INTERCHANGE	WILL	1209	300
CONTRACT NO. 62R22				
ILLINOIS FED. AID PROJECT				