



USER NAME	= ggedemer	DESIGNED	GJG	REVISED	-
		DRAWN	GJG	REVISED	-
PLOT SCALE	= 40,000' / in.	CHECKED	MG	REVISED	-
PLOT DATE	= 4/24/2025	DATE	4/25/2025	REVISED	-

STATE OF ILLINOIS
DEPARTMENT OF TRANSPORTATION


MAST ARM MOUNTED STREET NAME SIGNS
AND SCHEDULE OF QUANTITIES
CENTER STREET AT WB I-80 RAMPS

SCALE: NONE SHEET OF SHEETS STA. TO STA.

F.A.I. RTE.	SECTION	COUNTY	TOTAL SHEETS	SHEET NO.
80	FAI 80 21 INTERCHANGE	WILL	1209	601
CONTRACT NO. 62R22				
ILLINOIS FED. AID PROJECT				

SIGN PANEL – TYPE 1

ALL DIMENSIONS ARE IN INCHES UNLESS NOTED OTHERWISE

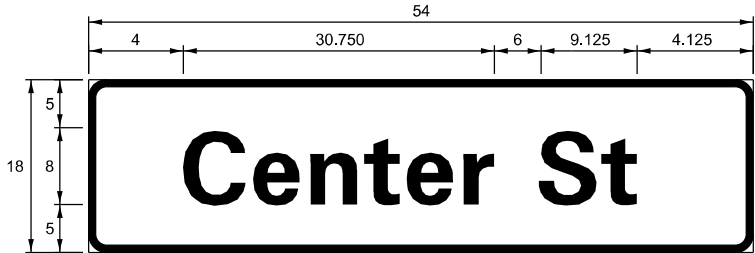


DESIGN SERIES	AREA (SQ FT)	SIGN PANEL TYPE	SHEETING TYPE	QTY REQUIRED
D	6.75	1	ZZ	1

NOTE: FOR ADDITIONAL DESIGN AND INSTALLATION INFORMATION
PLEASE SEE DISTRICT ONE MAST ARM MOUNTED STREET
NAME SIGNS DETAIL.

SCHEDULE OF QUANTITIES


ITEM DESCRIPTION	UNITS	TOTAL QTY
CHANGEABLE MESSAGE SIGN	CAL DA	56
SIGN PANEL - TYPE 1	SQ FT	7
UNDERGROUND CONDUIT, GALVANIZED STEEL, 2" DIA.	FOOT	575
UNDERGROUND CONDUIT, GALVANIZED STEEL, 3" DIA.	FOOT	50
UNDERGROUND CONDUIT, GALVANIZED STEEL, 4" DIA.	FOOT	564
HANDHOLE	EACH	1
HEAVY-DUTY HANDHOLE	EACH	4
DOUBLE HANDHOLE	EACH	2
ELECTRIC CABLE IN CONDUIT, SIGNAL NO. 14 3C	FOOT	662
ELECTRIC CABLE IN CONDUIT, SIGNAL NO. 14 5C	FOOT	3,260
ELECTRIC CABLE IN CONDUIT, SIGNAL NO. 14 7C	FOOT	780
ELECTRIC CABLE IN CONDUIT, LEAD-IN, NO. 14 1 PAIR	FOOT	1,283
ELECTRIC CABLE IN CONDUIT, SERVICE, NO. 6 2 C	FOOT	349
ELECTRIC CABLE IN CONDUIT, EQUIPMENT GROUNDING CONDUCTOR, NO. 6 1C	FOOT	932
TRAFFIC SIGNAL POST, GALVANIZED STEEL 16 FT.	EACH	1
STEEL MAST ARM ASSEMBLY AND POLE, 32 FT.	EACH	2
STEEL COMBINATION MAST ARM ASSEMBLY AND POLE 22 FT.	EACH	1
STEEL COMBINATION MAST ARM ASSEMBLY AND POLE 36 FT.	EACH	1
CONCRETE FOUNDATION, TYPE A	FOOT	8
CONCRETE FOUNDATION, TYPE C	FOOT	4
CONCRETE FOUNDATION, TYPE E 30-INCH DIAMETER	FOOT	27
CONCRETE FOUNDATION, TYPE E 36-INCH DIAMETER	FOOT	22
SIGNAL HEAD, LED, 1-FACE, 3-SECTION, MAST-ARM MOUNTED	EACH	6
SIGNAL HEAD, LED, 1-FACE, 3-SECTION, BRACKET MOUNTED	EACH	3
SIGNAL HEAD, LED, 1-FACE, 4-SECTION, BRACKET MOUNTED	EACH	1
SIGNAL HEAD, LED, 1-FACE, 5-SECTION, MAST-ARM MOUNTED	EACH	2
TRAFFIC SIGNAL BACKPLATE, LOUVERED, FORMED PLASTIC	EACH	8
INDUCTIVE LOOP DETECTOR	EACH	3
DETECTOR LOOP, TYPE I	FOOT	175
* LIGHT DETECTOR	EACH	2
* LIGHT DETECTOR AMPLIFIER	EACH	1
* EMERGENCY VEHICLE PRIORITY SYSTEM LINE SENSOR CABLE, NO. 20 3/C	FOOT	662
SERVICE INSTALLATION, GROUND MOUNTED, METERED	EACH	1
REMOTE CONTROLLED VIDEO SYSTEM	EACH	1
FULL-ACTUATED CONTROLLER AND TYPE SUPER R CABINET	EACH	1
UNINTERRUPTABLE POWER SUPPLY (SPECIAL)	EACH	1
LED SIGNAL FACE, LENS COVER	EACH	12
VIDEO VEHICLE DETECTION SYSTEM, SINGLE APPROACH	EACH	1
CAMERA MOUNTING ASSEMBLY	EACH	1

* 100% COST TO THE CITY OF JOLIET

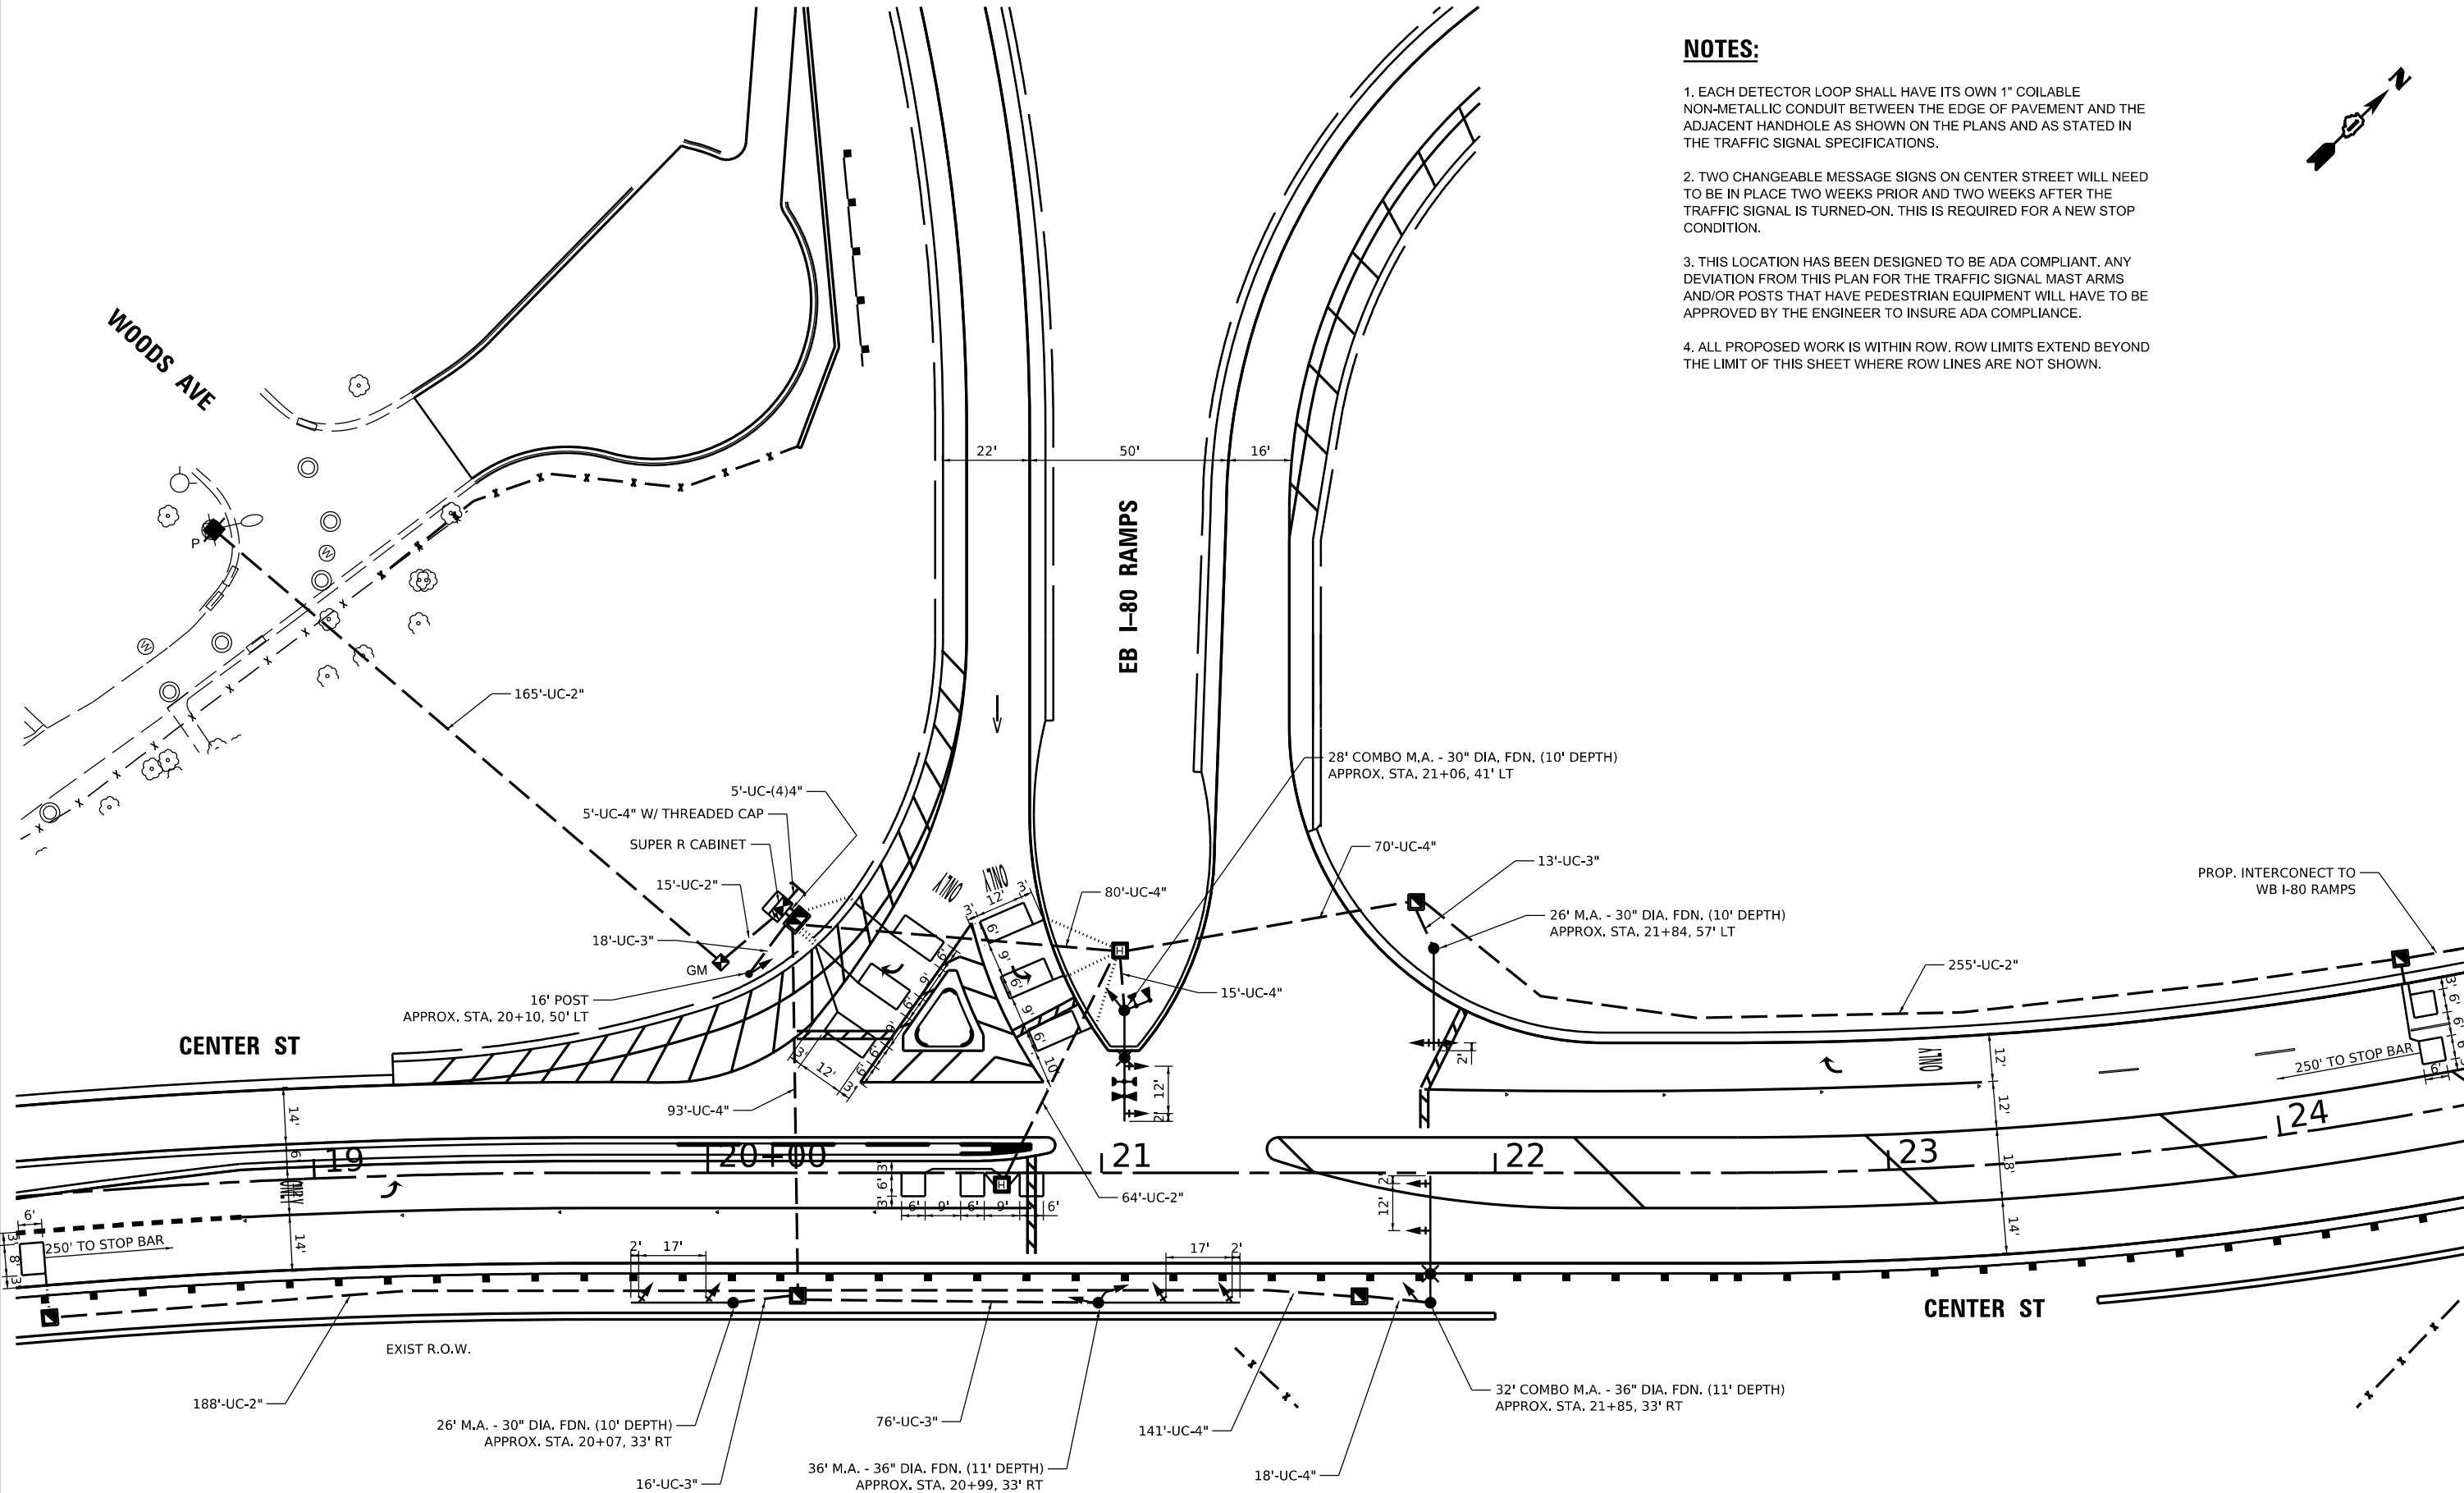

NOTES:

1. EACH DETECTOR LOOP SHALL HAVE ITS OWN 1" COILABLE NON-METALLIC CONDUIT BETWEEN THE EDGE OF PAVEMENT AND THE ADJACENT HANDHOLE AS SHOWN ON THE PLANS AND AS STATED IN THE TRAFFIC SIGNAL SPECIFICATIONS.
2. TWO CHANGEABLE MESSAGE SIGNS ON CENTER STREET WILL NEED TO BE IN PLACE TWO WEEKS PRIOR AND TWO WEEKS AFTER THE TRAFFIC SIGNAL IS TURNED-ON. THIS IS REQUIRED FOR A NEW STOP CONDITION.
3. THIS LOCATION HAS BEEN DESIGNED TO BE ADA COMPLIANT. ANY DEVIATION FROM THIS PLAN FOR THE TRAFFIC SIGNAL MAST ARMS AND/OR POSTS THAT HAVE PEDESTRIAN EQUIPMENT WILL HAVE TO BE APPROVED BY THE ENGINEER TO INSURE ADA COMPLIANCE.
4. ALL PROPOSED WORK IS WITHIN ROW. ROW LIMITS EXTEND BEYOND THE LIMIT OF THIS SHEET WHERE ROW LINES ARE NOT SHOWN.

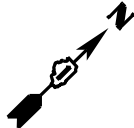



USER NAME = ggedemer	DESIGNED GJG	REVISED -
	DRAWN GJG	REVISED -
PLOT SCALE = 40,000' / in.	CHECKED MG	REVISED -
PLOT DATE = 4/24/2025	DATE 4/25/2025	REVISED -

STATE OF ILLINOIS
DEPARTMENT OF TRANSPORTATION


MAST ARM MOUNTED STREET NAME SIGNS
AND SCHEDULE OF QUANTITIES
CENTER STREET AT EB I-80 RAMPS

SCALE: NONE SHEET OF SHEETS STA. TO STA.

F.A.I. RTE.	SECTION	COUNTY	TOTAL SHEETS	SHEET NO.
80	FAI 80 21 INTERCHANGE	WILL	1209	604
CONTRACT NO. 62R22				
ILLINOIS FED. AID PROJECT				

SIGN PANEL – TYPE 1

ALL DIMENSIONS ARE IN INCHES UNLESS NOTED OTHERWISE

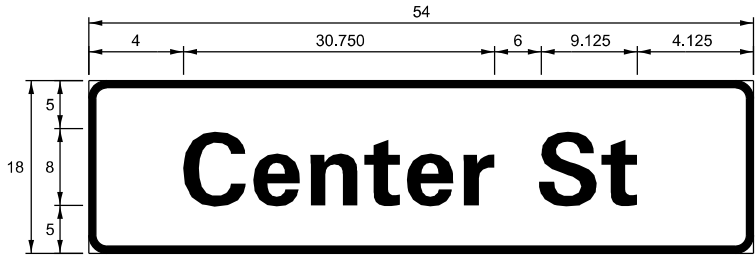


DESIGN SERIES	AREA (SQ FT)	SIGN PANEL TYPE	SHEETING TYPE	QTY REQUIRED
D	6.75	1	ZZ	2

NOTE: FOR ADDITIONAL DESIGN AND INSTALLATION INFORMATION PLEASE SEE DISTRICT ONE MAST ARM MOUNTED STREET NAME SIGNS DETAIL.

SCHEDULE OF QUANTITIES

ITEM DESCRIPTION	UNITS	TOTAL QTY
CHANGEABLE MESSAGE SIGN	CAL DA	56
SIGN PANEL - TYPE 1	SQ FT	13
UNDERGROUND CONDUIT, GALVANIZED STEEL, 2" DIA.	FOOT	687
UNDERGROUND CONDUIT, GALVANIZED STEEL, 3" DIA.	FOOT	123
UNDERGROUND CONDUIT, GALVANIZED STEEL, 4" DIA.	FOOT	442
HANDHOLE	EACH	5
HEAVY-DUTY HANDHOLE	EACH	2
DOUBLE HANDHOLE	EACH	1
ELECTRIC CABLE IN CONDUIT, SIGNAL NO. 14 3C	FOOT	311
ELECTRIC CABLE IN CONDUIT, SIGNAL NO. 14 5C	FOOT	2,296
ELECTRIC CABLE IN CONDUIT, SIGNAL NO. 14 7C	FOOT	1,001
ELECTRIC CABLE IN CONDUIT, LEAD-IN, NO. 14 1 PAIR	FOOT	1,631
ELECTRIC CABLE IN CONDUIT, SERVICE, NO. 6 2 C	FOOT	219
ELECTRIC CABLE IN CONDUIT, EQUIPMENT GROUNDING CONDUCTOR, NO. 6 1C	FOOT	694
TRAFFIC SIGNAL POST, GALVANIZED STEEL 16 FT.	EACH	1
STEEL MAST ARM ASSEMBLY AND POLE, 36 FT.	EACH	1
STEEL COMBINATION MAST ARM ASSEMBLY AND POLE 28 FT.	EACH	1
STEEL COMBINATION MAST ARM ASSEMBLY AND POLE 32 FT.	EACH	1
CONCRETE FOUNDATION, TYPE A	FOOT	8
CONCRETE FOUNDATION, TYPE C	FOOT	4
CONCRETE FOUNDATION, TYPE E 30-INCH DIAMETER	FOOT	30
CONCRETE FOUNDATION, TYPE E 36-INCH DIAMETER	FOOT	22
SIGNAL HEAD, LED, 1-FACE, 3-SECTION, MAST-ARM MOUNTED	EACH	6
SIGNAL HEAD, LED, 1-FACE, 3-SECTION, BRACKET MOUNTED	EACH	5
SIGNAL HEAD, LED, 1-FACE, 5-SECTION, MAST-ARM MOUNTED	EACH	4
TRAFFIC SIGNAL BACKPLATE, LOUVERED, FORMED PLASTIC	EACH	10
INDUCTIVE LOOP DETECTOR	EACH	7
DETECTOR LOOP, TYPE I	FOOT	502
* LIGHT DETECTOR	EACH	2
* LIGHT DETECTOR AMPLIFIER	EACH	1
* EMERGENCY VEHICLE PRIORITY SYSTEM LINE SENSOR CABLE, NO. 20 3/C	FOOT	309
SERVICE INSTALLATION, GROUND MOUNTED, METERED	EACH	1
FULL-ACTUATED CONTROLLER AND TYPE SUPER R CABINET	EACH	1
UNINTERRUPTABLE POWER SUPPLY (SPECIAL)	EACH	1
LED SIGNAL FACE, LENS COVER	EACH	15

* 100% COST TO THE CITY OF JOLIET

 

**INTERCONNECT PLAN
CENTER ST AT I-80**


F.A.I. RTE.	SECTION	COUNTY	TOTAL SHEETS	SHEET NO.
80	FAI 80 21 INTERCHANGE	WILL	1209	605
		CONTRACT NO. 62R22		
ILLINOIS		FED. AID PROJECT		

ITEM DESCRIPTION	UNITS	TOTAL QTY
UNDERGROUND CONDUIT, GALVANIZED STEEL, 2" DIA.	FOOT	325
CONDUIT EMBEDDED IN STRUCTURE, 2" DIA., PVC	FOOT	330
JUNCTION BOX, STAINLESS STEEL, ATTACHED TO STRUCTURE, 6" X 6" X 4"	EACH	2
HANDHOLE	EACH	2
ELECTRIC CABLE IN CONDUIT, TRACER, NO. 14 1C	FOOT	1413
CELLULAR MODEM	EACH	1
OUTDOOR RATED NETWORK CABLE	FOOT	848
LAYER II (DATALINK) SWITCH	EACH	1
FIBER OPTIC CABLE 24 FIBERS, SINGLE MODE	FOOT	1413
FIBER OPTIC INTERCONNECT CENTER, 24 PORT	EACH	2
OPTIMIZE TRAFFIC SIGNAL SYSTEM	EACH	1

SCHEDULE OF QUANTITIES

NOTES:

1. THE CONSULTANT WILL DETERMINE THE LOCATION OF THE SYSTEM DETECTORS.
2. THE PROPOSED SYSTEM IS OPEN TO EITHER EAGLE OR ECONOLITE CONTROLLERS. LICENSES FOR CENTRALIZED SYSTEM WILL BE PROVIDED BY IDOT TRAFFIC. NETWORK SWITCH SET UP, CONFIGURATION, AND SYSTEM PROGRAMMING WITH CENTRACS OR TACTICS SYSTEM FOR COMPLETE FUNCTIONALITY OF THE INTERSECTION SHALL BE INCLUDED IN THE UNIT PRICE OF LAYER II DATALINK SWITCH.

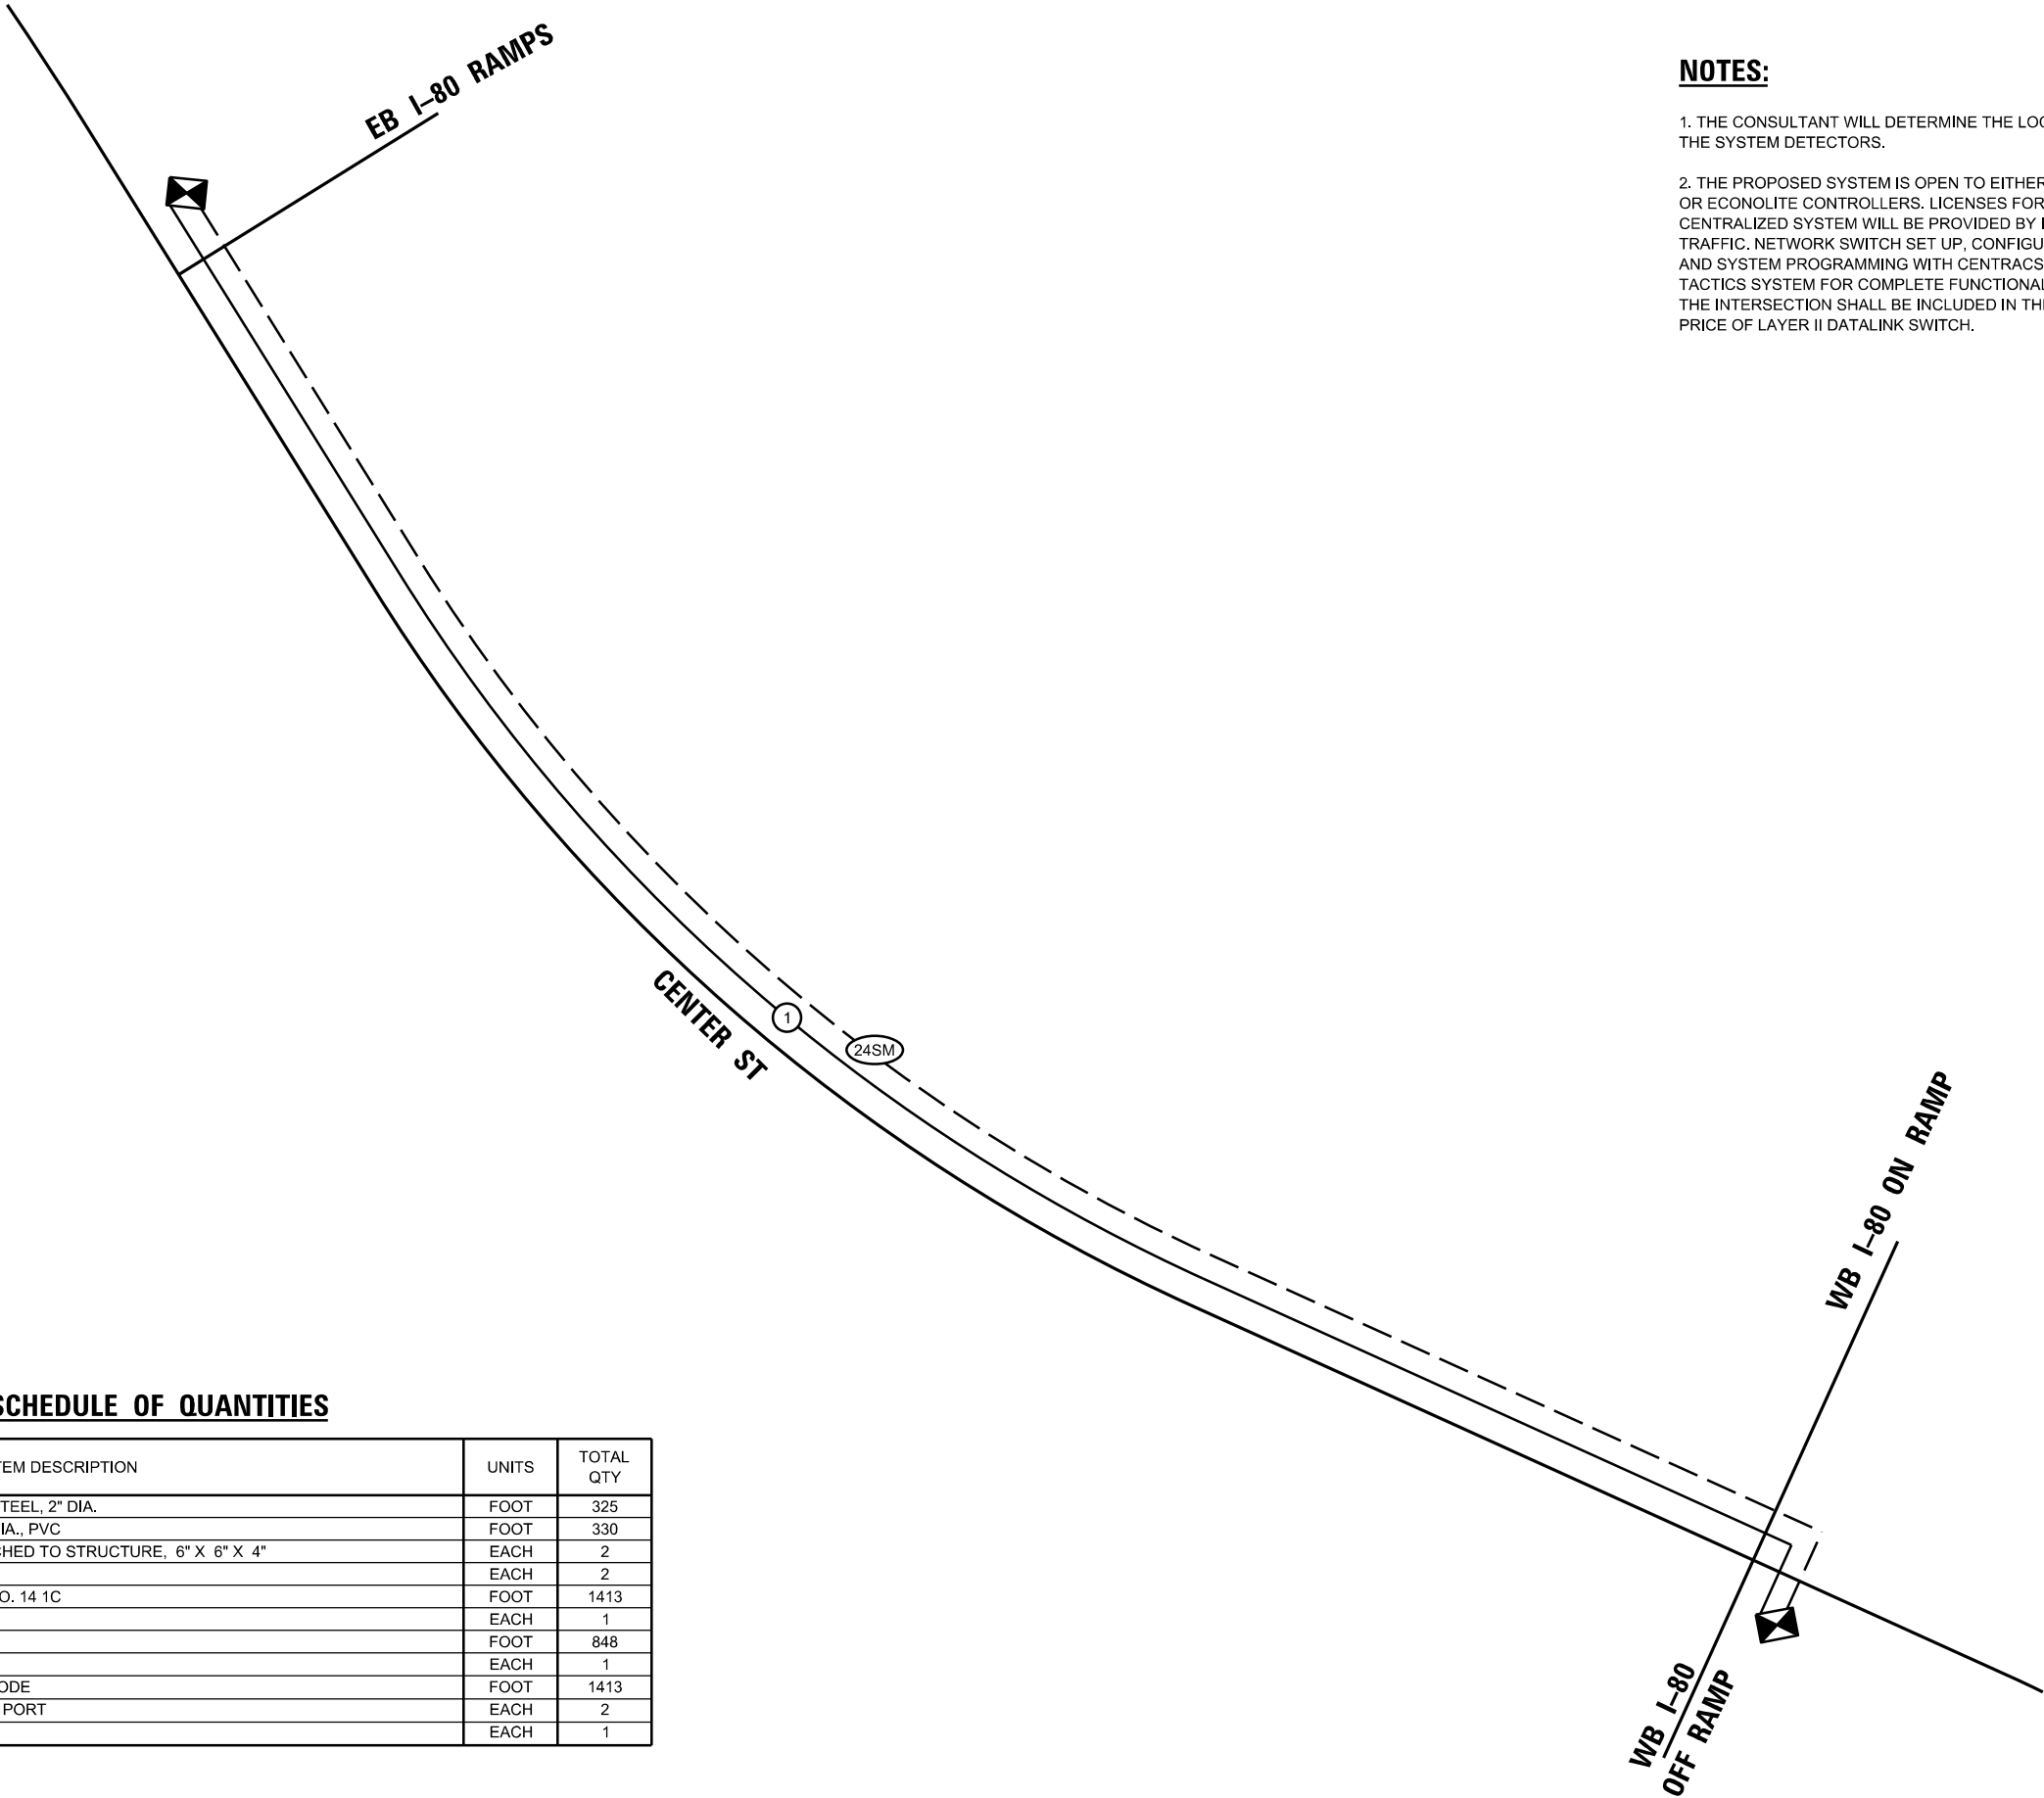

USER NAME = ggedemer	DESIGNED GJG	REVISED -
	DRAWN GJG	REVISED -
PLOT SCALE = 100,000' / in.	CHECKED MG	REVISED -
PLOT DATE = 4/24/2025	DATE 4/25/2025	REVISED -

STATE OF ILLINOIS
DEPARTMENT OF TRANSPORTATION

PROPOSED INTERCONNECT SCHEMATIC AND
SCHEDULE OF QUANTITIES
CENTER ST AT I-80

SCALE: 1"=50'	SHEET	OF	SHEETS	STA.	TO STA.
---------------	-------	----	--------	------	---------

F.A.I. RTE.	SECTION	COUNTY	TOTAL SHEETS	SHEET NO.
80	FAI 80 21 INTERCHANGE	WILL	1209	606
CONTRACT NO. 62R22				
ILLINOIS FED. AID PROJECT				

SYMBOLS FOR PROPOSED WORK

- HEAVY DUTY HANDHOLE (ELECTRICAL)
- COMMUNICATIONS VAULT (IDOT)
- COMMUNICATIONS VAULT (THIRD PARTY)
- CLOSED CIRCUIT TELEVISION CAMERA STRUCTURE FOUNDATION*
- CONCRETE FOUNDATION (SPECIAL) - FOR FUTURE DISCONNECT

*TYPE AND SIZE AS INDICATED ON PLANS

LINESTYLES FOR PROPOSED WORK

- CONDUIT FOR FUTURE ELECTRICAL CABLE*
- MICRODUCT OR INNERDUCT FOR FUTURE FIBER OPTIC CABLE*
- CONDUIT SLEEVE*
- *TYPE AND SIZE AS INDICATED ON PLANS

NON-ITS ELEMENTS LEGEND

- EXISTING UNDERGROUND TELEPHONE
- EXISTING UNDERGROUND GAS
- EXISTING UNDERGROUND CABLE TV
- EXISTING UNDERGROUND WATER
- EXISTING UNDERGROUND OIL
- EXISTING ACCESS CONTROL AND ROW FENCE
- EXISTING AERIAL LINE
- EXISTING GUARDRAIL
- EXISTING STORM SEWER
- EXISTING SANITARY SEWER
- EXISTING LIGHTING
- EXISTING SIGNAGE
- PROPOSED ACCESS CONTROL AND ROW FENCE
- PROPOSED GUARDRAIL
- PROPOSED STORM SEWER
- PROPOSED UNDERDRAIN
- PROPOSED DRAINAGE
- PROPOSED DRAINAGE FLOW
- PROPOSED LIGHTING
- PROPOSED SIGNAGE

ABBREVIATIONS

ATS	ATTACHED TO STRUCTURE
CNC	COILABLE NONMETALLIC CONDUIT
COMM	COMMUNICATIONS
(E)	EXISTING TO REMAIN
FRE	FIBERGLASS REINFORCED EPOXY (CONDUIT)
FT	FEET
GSC	GALVANIZED STEEL CONDUIT
HDHH	HEAVY-DUTY HANDHOLE
(I)	INSTALL
NTS	NOT TO SCALE
OFF	OFFSET

MODEL: general
FILE NAME: pw\transystems-pw.bentley.com\transyscorp-pw1-hosted\Documents\Projects_2018\CH401.401180022\03-W59\CAD\62R22-INT-4 (Center)\Sheet\ITS\016R22-INT-fs-01.dgn

ATLAS

ATLAS TECHNICAL CONSULTANTS, LLC

100 S. WACKER DRIVE, SUITE 400

CHICAGO, IL 60606

USER NAME	= jmalcolm	DESIGNED -	DJM	REVISED -	
		DRAWN -	JNR	REVISED -	
PLOT SCALE	= 100.000 ' / in.	CHECKED -	REL	REVISED -	
PLOT DATE	= 4/22/2025	DATE -	4/25/2025	REVISED -	

STATE OF ILLINOIS
DEPARTMENT OF TRANSPORTATION

LEGEND AND ABBREVIATIONS			
SCALE:	SHEET 1 OF 12 SHEETS	STA.	TO STA.

F.A.I. RTE.	SECTION	COUNTY	TOTAL SHEETS	SHEET NO.
80	FAI 80 21 INTERCHANGE	WILL	1209	607
CONTRACT NO. 62R22				
		ILLINOIS	FED. AID PROJECT	

ITS GENERAL NOTES

1.

AFTER THE INITIAL LOCATE OF IDOT FACILITIES, THE CONTRACTOR WILL BE RESPONSIBLE FOR LOCATING EXISTING IDOT ELECTRICAL FACILITIES AT HIS/HER OWN EXPENSE. THE CONTRACTOR SHALL ALSO BE LIABLE FOR ANY DAMAGE TO IDOT FACILITIES RESULTING FROM INACCURATE LOCATING.
2.

THE CONTRACTOR SHALL BE RESPONSIBLE FOR THE PROTECTION OF ALL UNDERGROUND OR SURFACE UTILITIES EVEN THOUGH THEY MAY NOT BE SHOWN IN THE PLANS. ANY UTILITY THAT IS DAMAGED DURING CONSTRUCTION SHALL BE REPAIRED OR REPLACED TO THE SATISFACTION OF THE ENGINEER. THIS WORK WILL BE AT THE CONTRACTOR'S EXPENSE.
3.

POTHOLING TO LOCATE EXISTING UNDERGROUND UTILITIES SHALL BE INCLUDED IN THE CONTRACT BID PRICE FOR THE UNDERGROUND CONDUIT/MICRODUCT/INNERDUCT PAY ITEMS.
4.

THE CONTRACTOR IS RESPONSIBLE FOR THE COST OF UNCOVERING OR HAND DIGGING AROUND UTILITIES AS NECESSARY. THIS COST OF THIS WORK SHALL BE INCLUDED IN THE UNIT PRICES FOR THE CONDUIT/MICRODUCT/INNERDUCT PAY ITEMS.
5.

THE CONTRACTOR SHALL VERIFY ADEQUATE CLEARANCE OVER/UNDER EXISTING AND PROPOSED FACILITIES BEFORE INSTALLING DUCTS OR CONDUIT. WHERE THE CONTRACTOR'S EXCAVATION MEETS AN OBSTRUCTION, THE CONTRACTOR SHALL NOTIFY THE ENGINEER FOR DIRECTION IN WRITING PRIOR TO EXCAVATION.
6.

CONDUIT OR DUCT CROSSING OVER/UNDER OTHER UTILITIES OR DRAINAGE SHALL MAINTAIN A SEPERATION OF AT LEAST 18 INCHES OR AS SPECIFIED BY OWNING UTILITY.
7.

CONDUITS AND DUCTS SHALL BE POSITIONED IN THE FIELD TO AVOID CONFLICT WITH ROADWAY UNDERDRAINS AND OTHER EXISTING AND PROPOSED UTILITIES.
8.

NO ADDITIONAL COMPENSATION SHALL BE ALLOWED FOR PLACING CONDUIT AT GREATER THAN MINIMUM DEPTH SPECIFIED TO AVOID OBSTACLES SUCH AS UNDERGROUND UTILITIES, DRAIANGE PIPES, AND STRUCTURES OR TO ENTER COMMUNICATIONS VAULTS OR HANDHOLES.
9.

THE CONTRACTOR SHALL AVOID TRENCHING THROUGH WETLAND AREA, ROADSIDE DITCHES AND RETENTION PONDS.
10.

IDOT MICRODUCT SHALL ONLY ENTER IDOT COMMUNICATIONS VAULTS.
11.

THIRD PARTY MICRODUCT SHALL ONLY ENTER THIRD PARTY COMMUNICATIONS VAULTS.
12.

ALL EXCAVATED MATERIAL, WHICH INCLUDES DIGGING OR GRADING OF ANY SOIL OR FILL MATERIAL, WITH THE EXCEPTION OF AGGREGATE FILLS, MUST BE INCORPORATED WITHIN THE IDOT RIGHT OF WAY DUE TO ENVIRONMENTAL DOCUMENTATION REQUIREMENTS. EXCAVATED MATERIALS SHALL BE DISPOSED OF AT LOCATIONS DESIGNATED BY THE ENGINEER. ANY SUCH DISPOSAL SHALL BE COMPLETED IN SUCH A MANNER THAT PUBLIC OR PRIVATE PROPERTY WILL NOT BE DAMAGED OR ENDANGERED AND SHALL NOT CREATE AN UNSIGHTLY OR OBJECTIONABLE APPEARANCE OR DETRACT FORM THE NATURAL TOPOGRAPHIC FEATURES WITHOUT WRITTEN PERMISSION FROM THE ENGINEER.
13.

ALL SURPLUS MATERIALS SHALL BE DISPOSED OF IN ACCORDANCE WITH ARTICLE 202.03 OF THE STANDARD SPECIFICATIONS.
14.

ELECTRICAL WORK SHALL CONFORM WITH NATIONAL, STATE, AND LOCAL CODES.
15.

ANY REFERENCE TO A STANDARD IN THESE PLANS SHALL BE INTERPRETED TO MEAN THE EDITION AS INDICATED BY THE SUBNUMBER SHOWN IN THE LIST OF STANDARDS OR THE COPY INCLUDED IN THESE PLANS.
16.

ELECTRICAL HANDHOLE COVER LEGEND SHALL BE "IDOT ITS".
17.

ITS SYMBOLS ARE OVERSIZED ON THE PLANS FOR CLARITY. CONTRACTOR SHALL USE STATIONS AND OFFSETS TO ACCURATELY LOCATE EQUIPMENT.


BILL OF MATERIALS

ITEM	DESCRIPTION	UNIT	QTY	IDOT QTY*	THIRD PARTY QTY*
81028240	UNDERGROUND CONDUIT, GALVANIZED STEEL, 4" DIA.	FOOT	1,778	1409	369
81028750	UNDERGROUND CONDUIT, COILABLE NONMETALLIC CONDUIT, 2" DIA.	FOOT	2,722	-	-
81400200	HEAVY-DUTY HANDHOLE	EACH	9	-	-
X0326949	CLOSED CIRCUIT TELEVISION CAMERA STRUCTURE FOUNDATION, 30" DIAMETER	FOOT	27	-	-
X8101102	UNDERGROUND CONDUIT, MULTI-DUCT, 7-18MM MICRODUCTS	FOOT	12,713	8159	4554
X8710318	FIBER OPTIC UTILITY MARKER	EACH	22	-	-
X8710402	FIBER OPTIC INNERDUCT 1 1/4" DIA.	FOOT	1,687	-	-
X8780107	CONCRETE FOUNDATION (SPECIAL)	FOOT	9	-	-
Z0033052	COMMUNICATIONS VAULT	EACH	17	11	6
	TRACER WIRE, NO. 12	FOOT	1,825	-	-



*THESE COLUMNS ARE NOT ADDITIONAL QUANTITY. THEY PROVIDE THE QUANTITY SPLIT BETWEEN IDOT AND THIRD PARTY FOR THE ITEMS LISTED.

MODEL: general
FILE NAME: pw:\transystems-pw.bentley.com\transyscorp-pw1-hosted\Documents\Projects_2018\CH401.401180022\03-VS9\CAD\62R22-INT.4 (Center)\Sheets\ITS\016R22-ht-its-02.dgn

Model: Default
File Name: p:\transystems-pw\hntb\comtranscorp-pw\hntb\Documents\Projects_2018\CH4001401180022\03-W59\CAD\62R22-INT-4 (Center)\Sheet\ITS\0162R22-ht-its-03.dgn

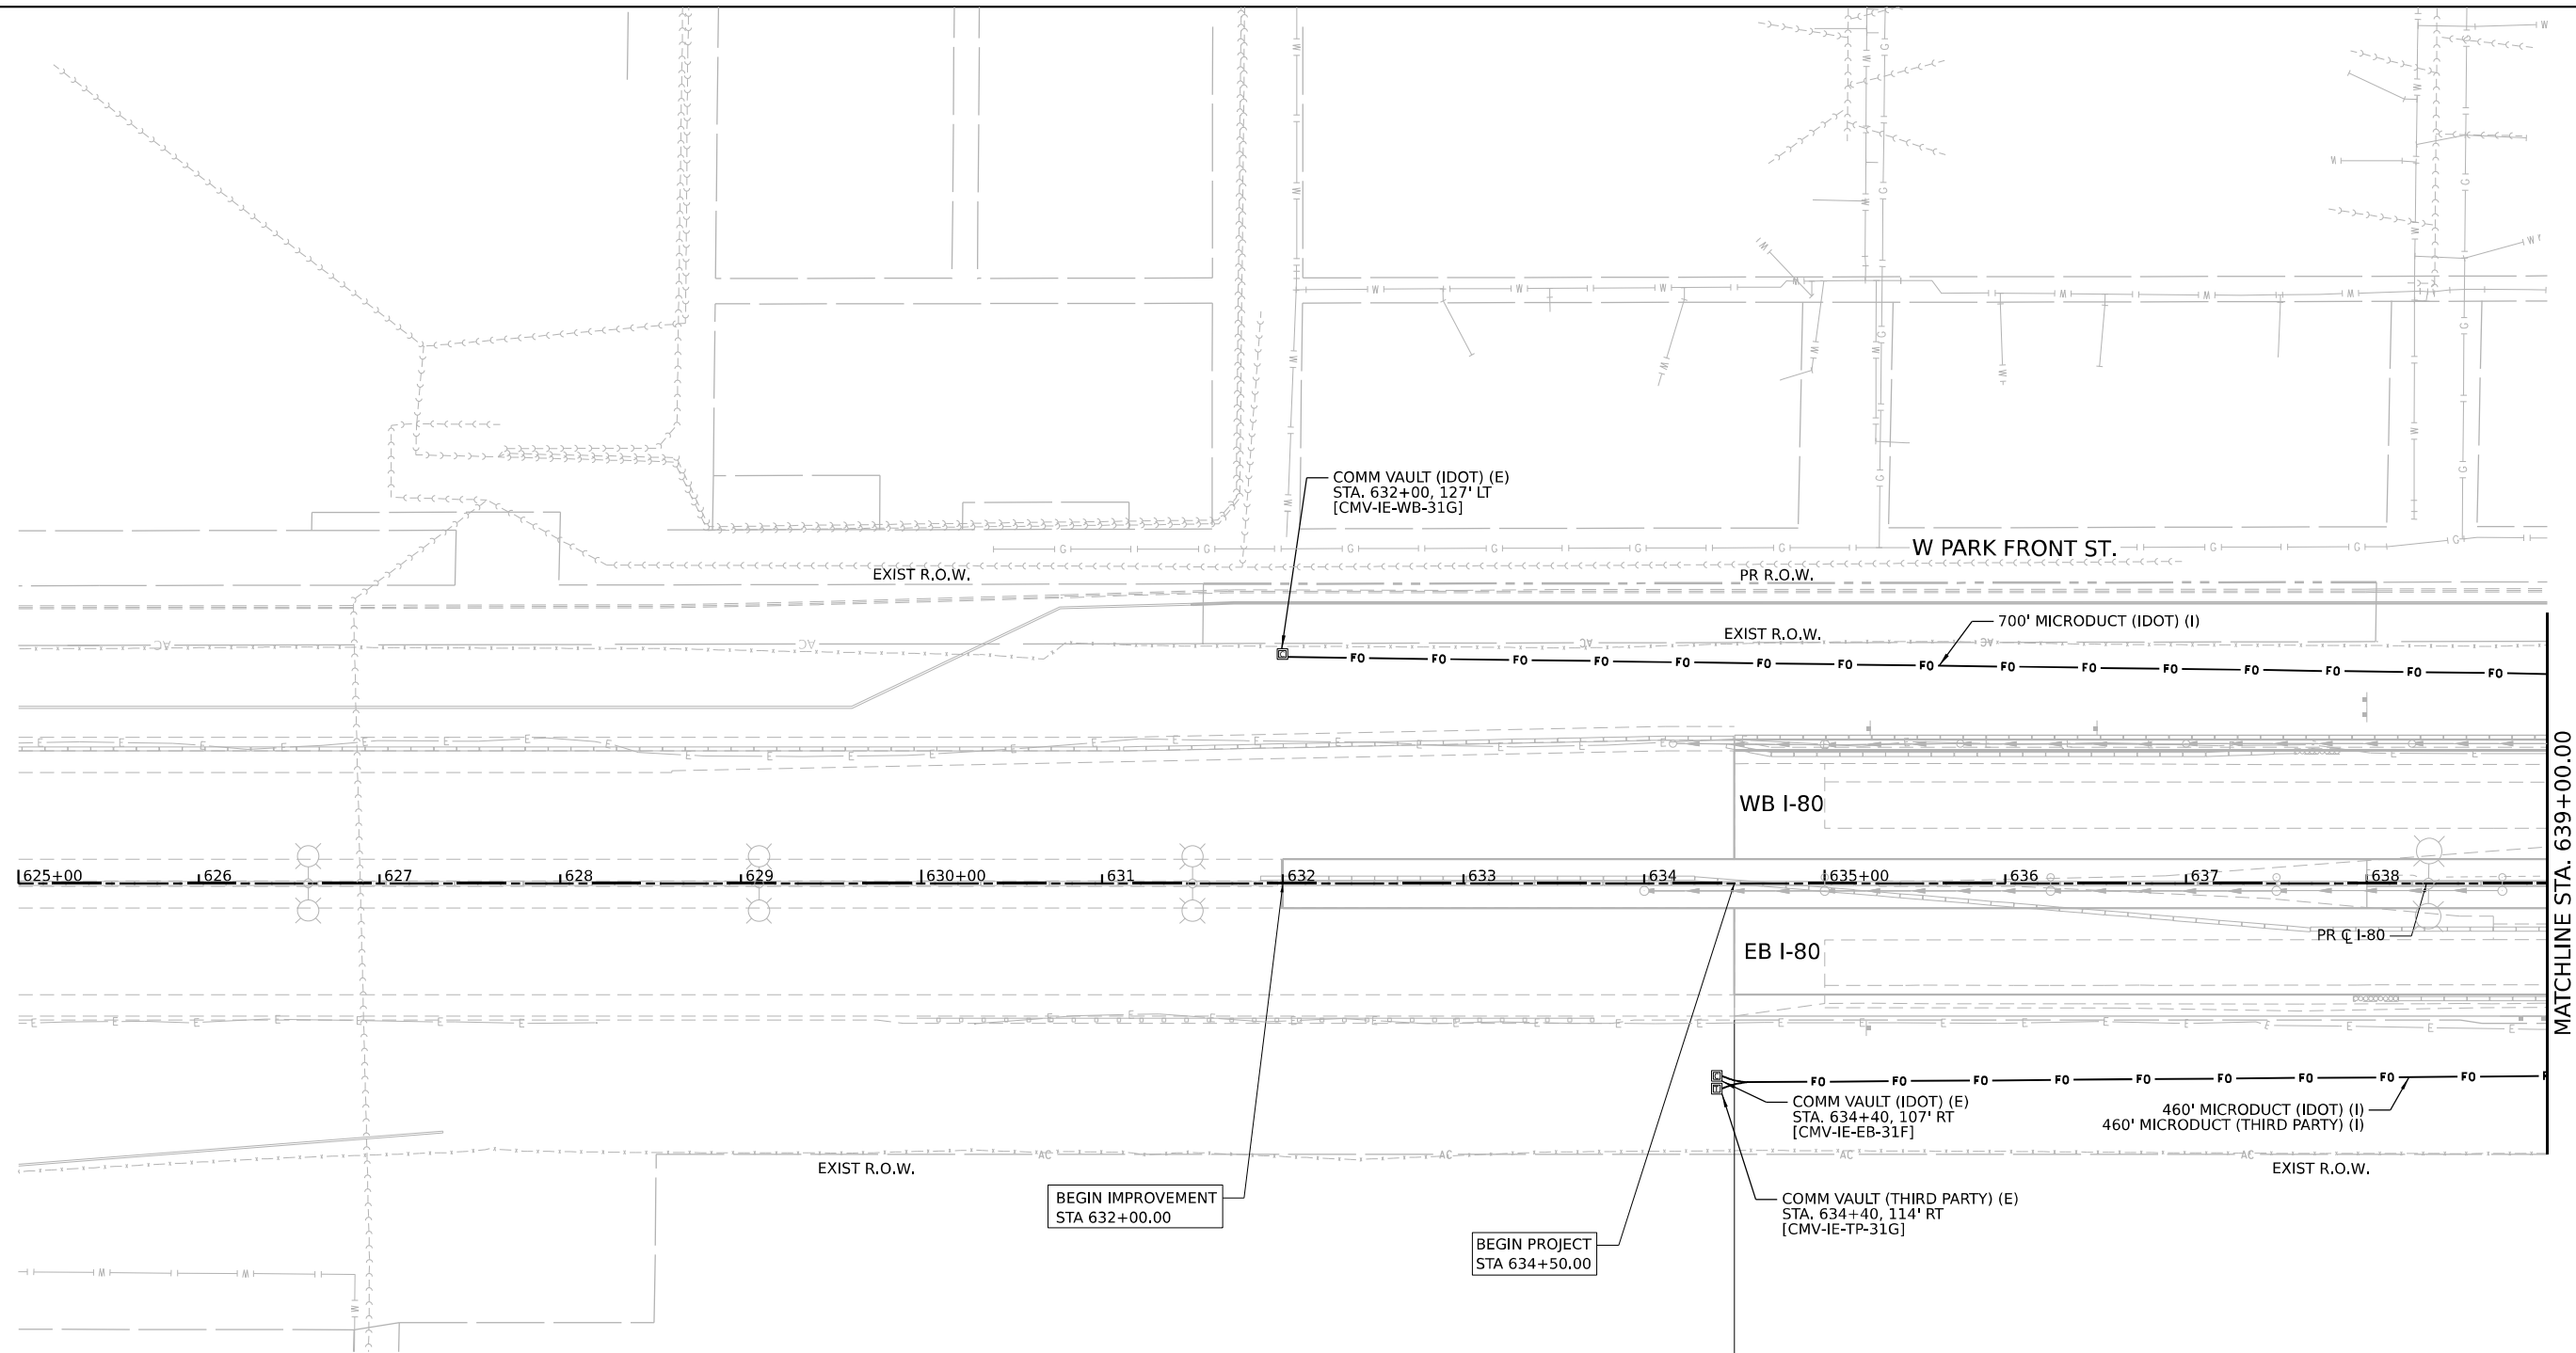

MATCHLINE
SEE CONTRACT NO. 62R89

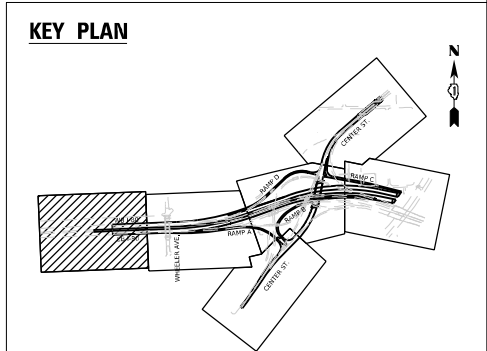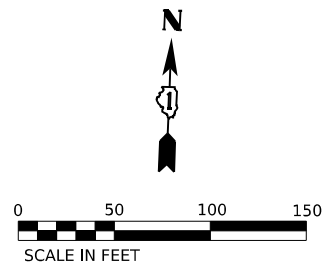

USER NAME	= jmalcolm	DESIGNED -	DJM	REVISED -	
		DRAWN -	JNR	REVISED -	
PLOT SCALE	= 100,000' / in.	CHECKED -	REL	REVISED -	
PLOT DATE	= 4/22/2025	DATE -	4/25/2025	REVISED -	


STATE OF ILLINOIS
DEPARTMENT OF TRANSPORTATION

PROPOSED ITS INFRASTRUCTURE PLAN
I-80

SCALE: 1"=50" SHEET 3 OF 12 SHEETS STA. TO STA.

F.A.I. RTE.	SECTION	COUNTY	TOTAL SHEETS	SHEET NO.
80	FAI 80 21 INTERCHANGE	WILL	1209	609
CONTRACT NO. 62R22				
ILLINOIS FED. AID PROJECT				


Model: Default
File Name: p:\transystems-pw\hntb\comtranscorp\ppl\hntb\Documents\Projects_2018\CH4001401180022\03-W59\CAD\62R22-INT-4 [Center]\Sheet\ITS\0162R22-ht-its-04.dgn

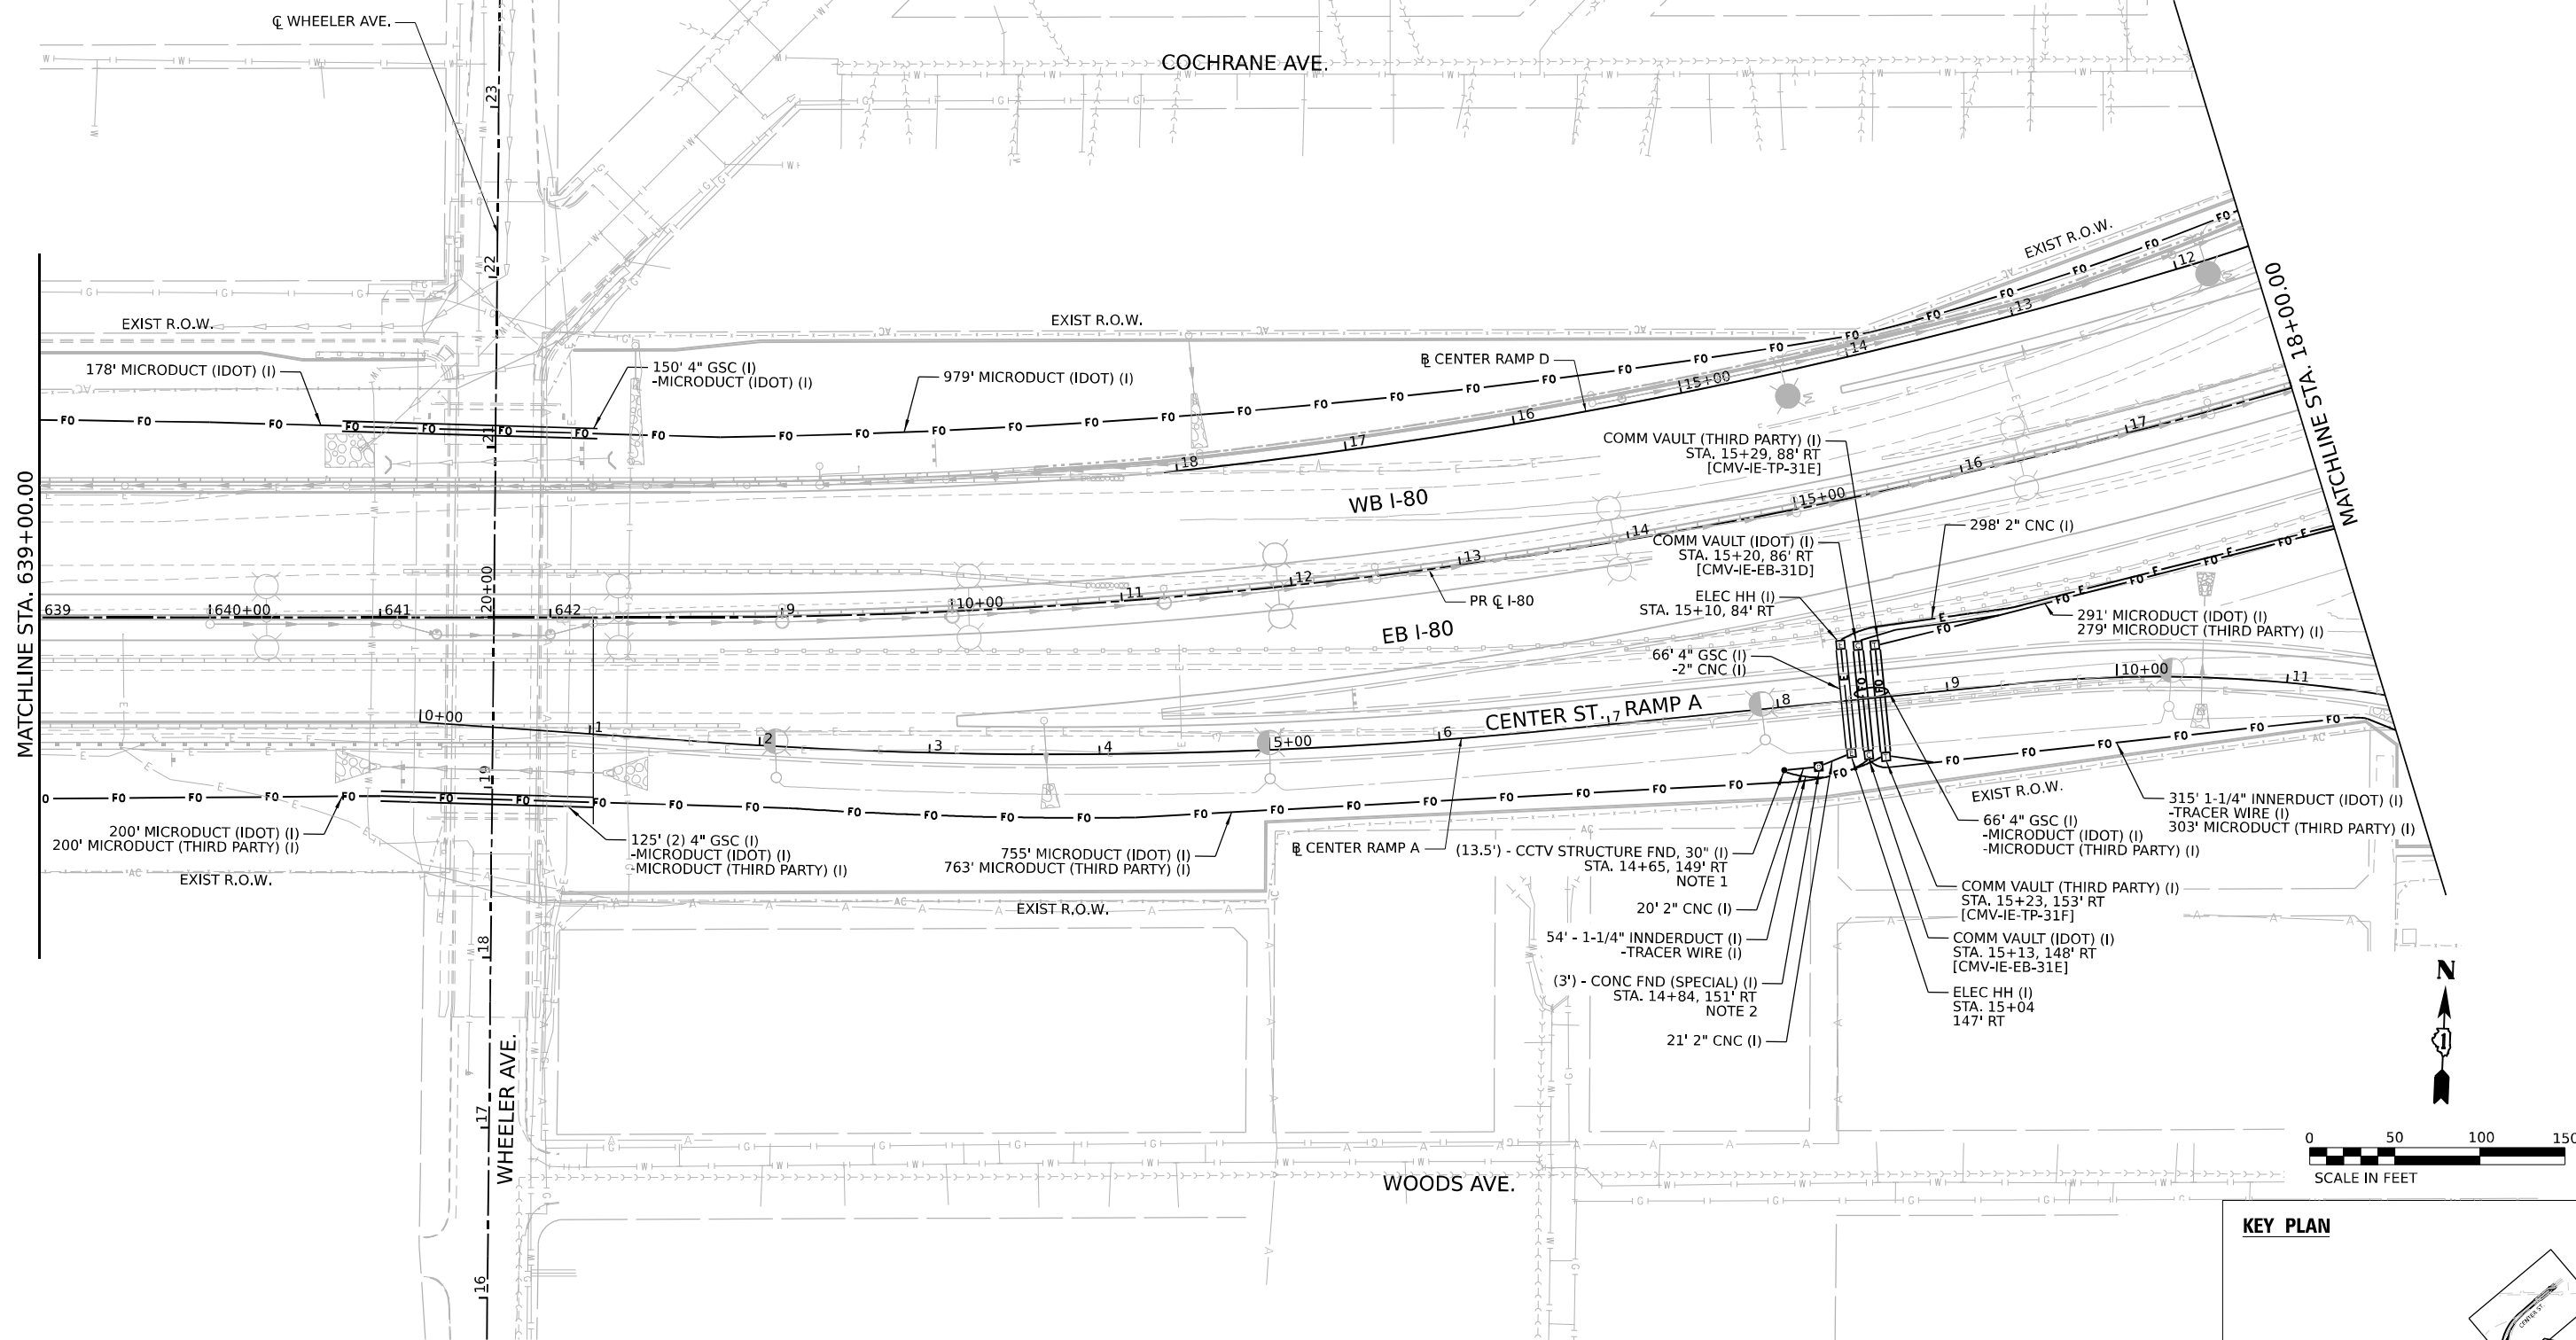

NOTES:

1. 2" CNC CONDUIT SHALL BE COUPLED TO THE 2" CONCRETE FOUNDATION STUB OUT. 1-1/4" INNERDUCT SHALL BE INSTALLED IN THE OTHER 2" CONCRETE FOUNDATION STUB OUT UP THROUGH THE TOP OF THE FOUNDATION.
2. THE 2" CONDUITS SHALL BE COUPLED TO THE 2" CONCRETE FOUNDATION STUB OUTS.

KEY PLAN

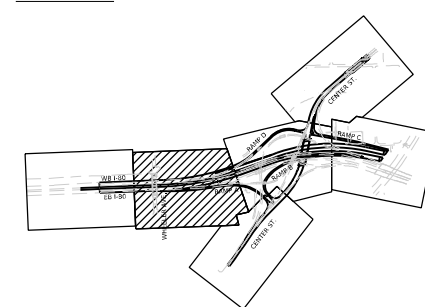

USER NAME	= jmalcolm	DESIGNED -	DJM	REVISED -	
		DRAWN -	JNR	REVISED -	
PLOT SCALE	= 100,000' / in.	CHECKED -	REL	REVISED -	
PLOT DATE	= 4/22/2025	DATE -	4/25/2025	REVISED -	



STATE OF ILLINOIS
DEPARTMENT OF TRANSPORTATION

PROPOSED ITS INFRASTRUCTURE PLAN
I-80


SCALE: 1"=50" SHEET 4 OF 12 SHEETS STA. TO STA.

F.A.I. RTE.	SECTION	COUNTY	TOTAL SHEETS	SHEET NO.
80	FAI 80 21 INTERCHANGE	WILL	1209	610
CONTRACT NO. 62R22				
ILLINOIS FED. AID PROJECT				

Model: Default
File Name: p:\transystems-pw-bentley.com\transystems-pw\labeled\Documents\projects_2018\C4401\401180022\03-W59\CAD\62R22-INT-4 [Center]\Sheet\ITS\62R22-INT-05.dgn

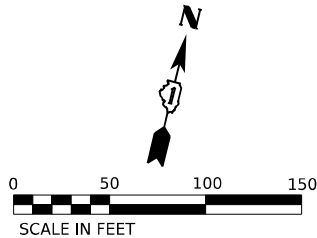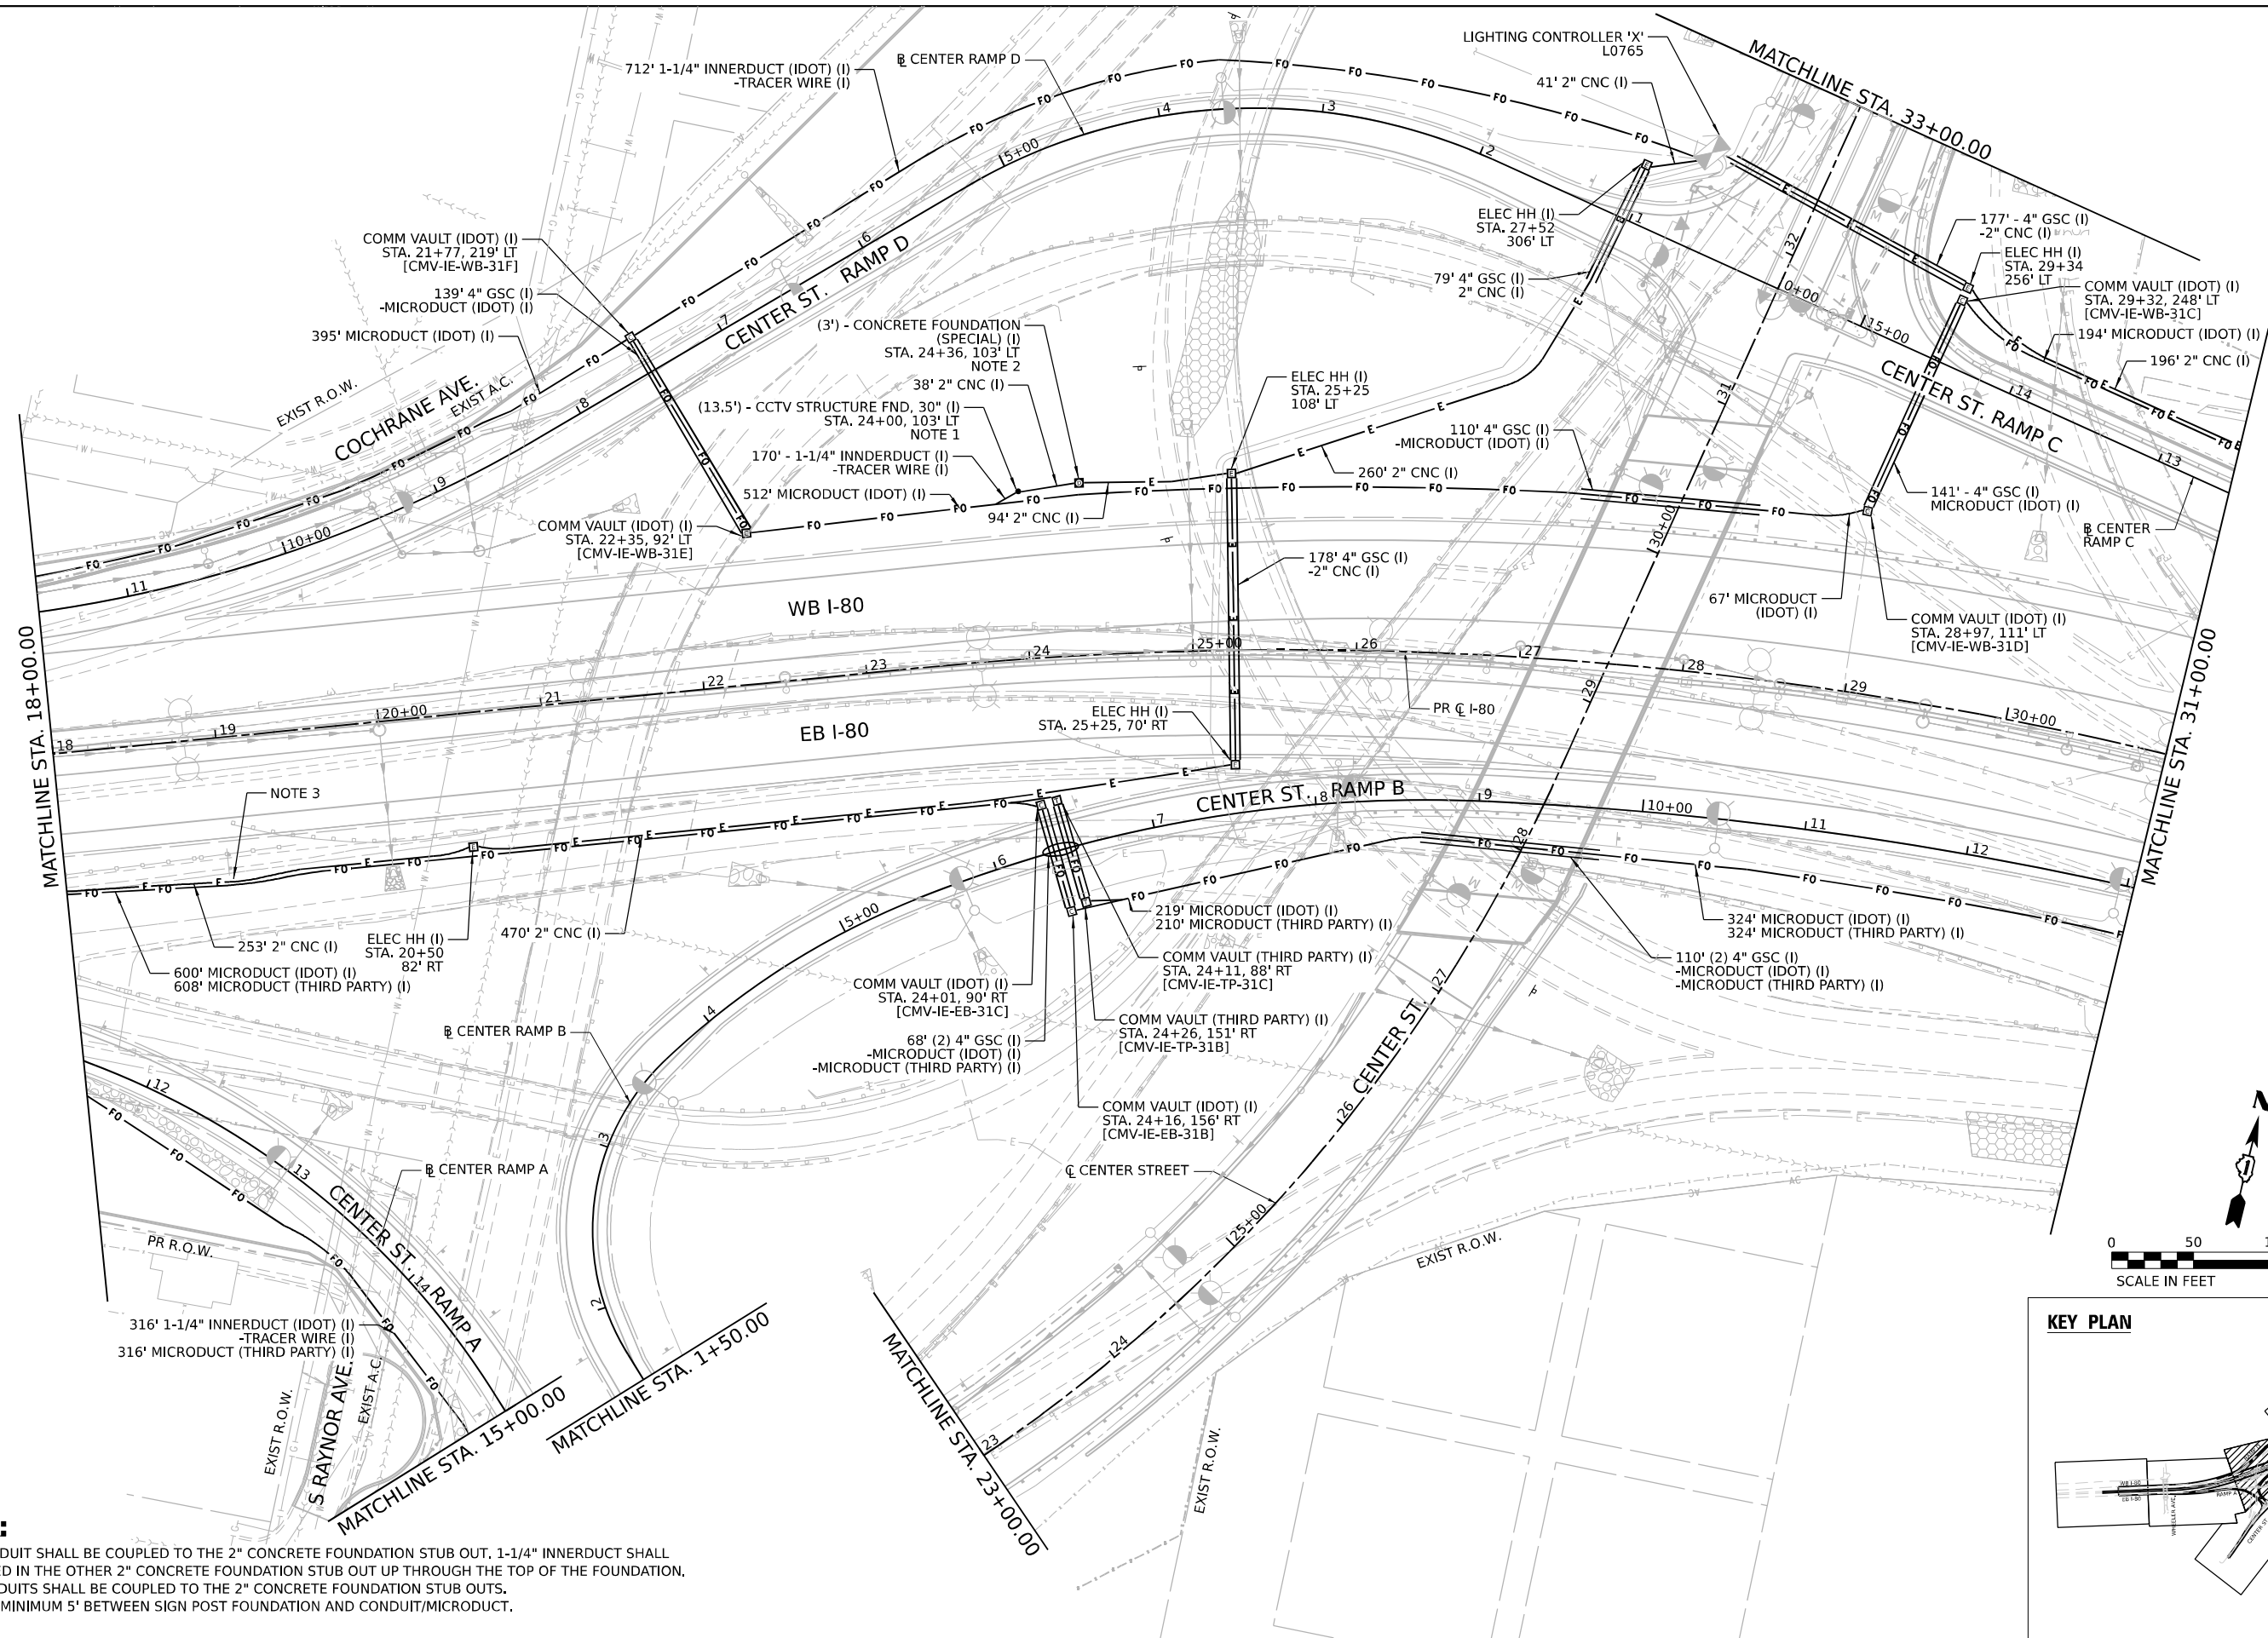

KEY PLAN

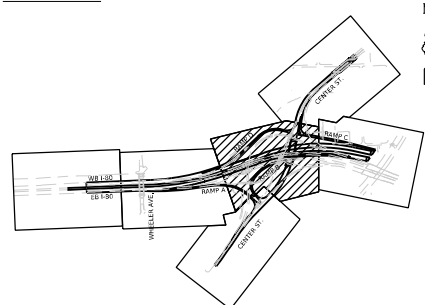

NOTES:

1. 2" CNC CONDUIT SHALL BE COUPLED TO THE 2" CONCRETE FOUNDATION STUB OUT. 1-1/4" INNERDUCT SHALL BE INSTALLED IN THE OTHER 2" CONCRETE FOUNDATION STUB OUT UP THROUGH THE TOP OF THE FOUNDATION.
2. THE 2" CONDUITS SHALL BE COUPLED TO THE 2" CONCRETE FOUNDATION STUB OUTS.
3. MAINTAIN A MINIMUM 5' BETWEEN SIGN POST FOUNDATION AND CONDUIT/MICRODUCT.



USER NAME	= jmalcolm	DESIGNED	- DJM	REVISED	-
PLOT SCALE	= 100,000' / in.	DRAWN	- JNR	REVISED	-
PLOT DATE	= 4/22/2025	CHECKED	- REL	REVISED	-
		DATE	- 4/25/2025	REVISED	-

STATE OF ILLINOIS
DEPARTMENT OF TRANSPORTATION

PROPOSED ITS INFRASTRUCTURE PLAN
I-80

SCALE: 1"=50" SHEET 5 OF 12 SHEETS STA. TO STA.

F.A.I. RTE.	SECTION	COUNTY	TOTAL SHEETS	SHEET NO.
80	FAI 80 21 INTERCHANGE	WILL	1209	611
CONTRACT NO. 62R22				
ILLINOIS FED. AID PROJECT				

Model: Default
File Name: p:\transystems-pw\hntb\comtrans\corp-pw\hntb\Documents\Projects_2018\CH401\401180022\03-W59\CD\62R22-INT-4 [Center]\Sheet\ITS\0162R22-ht-its-06.dgn

NOTES:

1. THIS FOUNDATION IS SHOWN FOR REFERENCE ONLY AND SHALL BE INSTALLED AS PART OF A FUTURE CONTRACT.
2. CONDUIT TO BE INSTALLED BY OTHERS (62R23).
3. MICRODUCT TO BE INSTALLED BY CONTRACT 62R23.
4. MAINTAIN A MINIMUM 5' BETWEEN SIGN POST FOUNDATION AND MICRODUCT.




USER NAME	= dmeter	DESIGNED -	DJM	REVISED -	
		DRAWN -	JNR	REVISED -	
PLOT SCALE	= 100,000' / in.	CHECKED -	REL	REVISED -	
PLOT DATE	= 6/11/2025	DATE -	6/11/2025	REVISED -	

STATE OF ILLINOIS
DEPARTMENT OF TRANSPORTATION

PROPOSED ITS INFRASTRUCTURE PLAN
I-80




SCALE: 1"=50" SHEET 6 OF 12 SHEETS STA. TO STA.

KEY PLAN

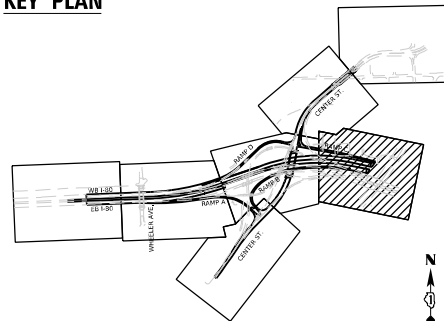

F.A.I. RTE.	SECTION	COUNTY	TOTAL SHEETS	SHEET NO.
80	FAI 80 21 INTERCHANGE	WILL	1209	612
CONTRACT NO. 62R22				
ILLINOIS FED. AID PROJECT				

Model: Default
File Name: p:\transportation\pwr\hntb\comtrans\corp-pwr\hntb\Documents\Projects_2018\CH401\401180022\03-W59\CAD\62R22-INT-4 (Center)\Sheet\ITS\0162R22-ht-its-07.dgn

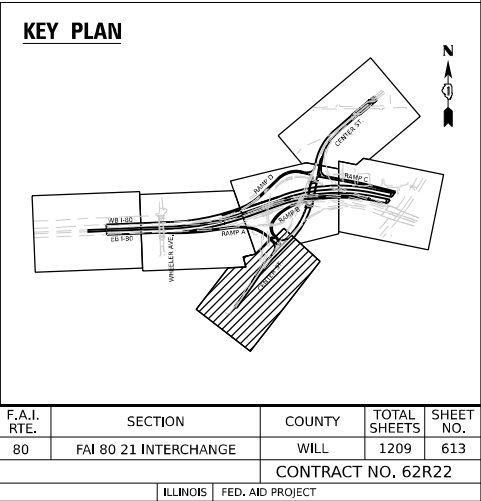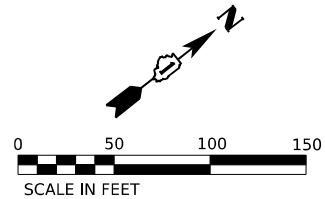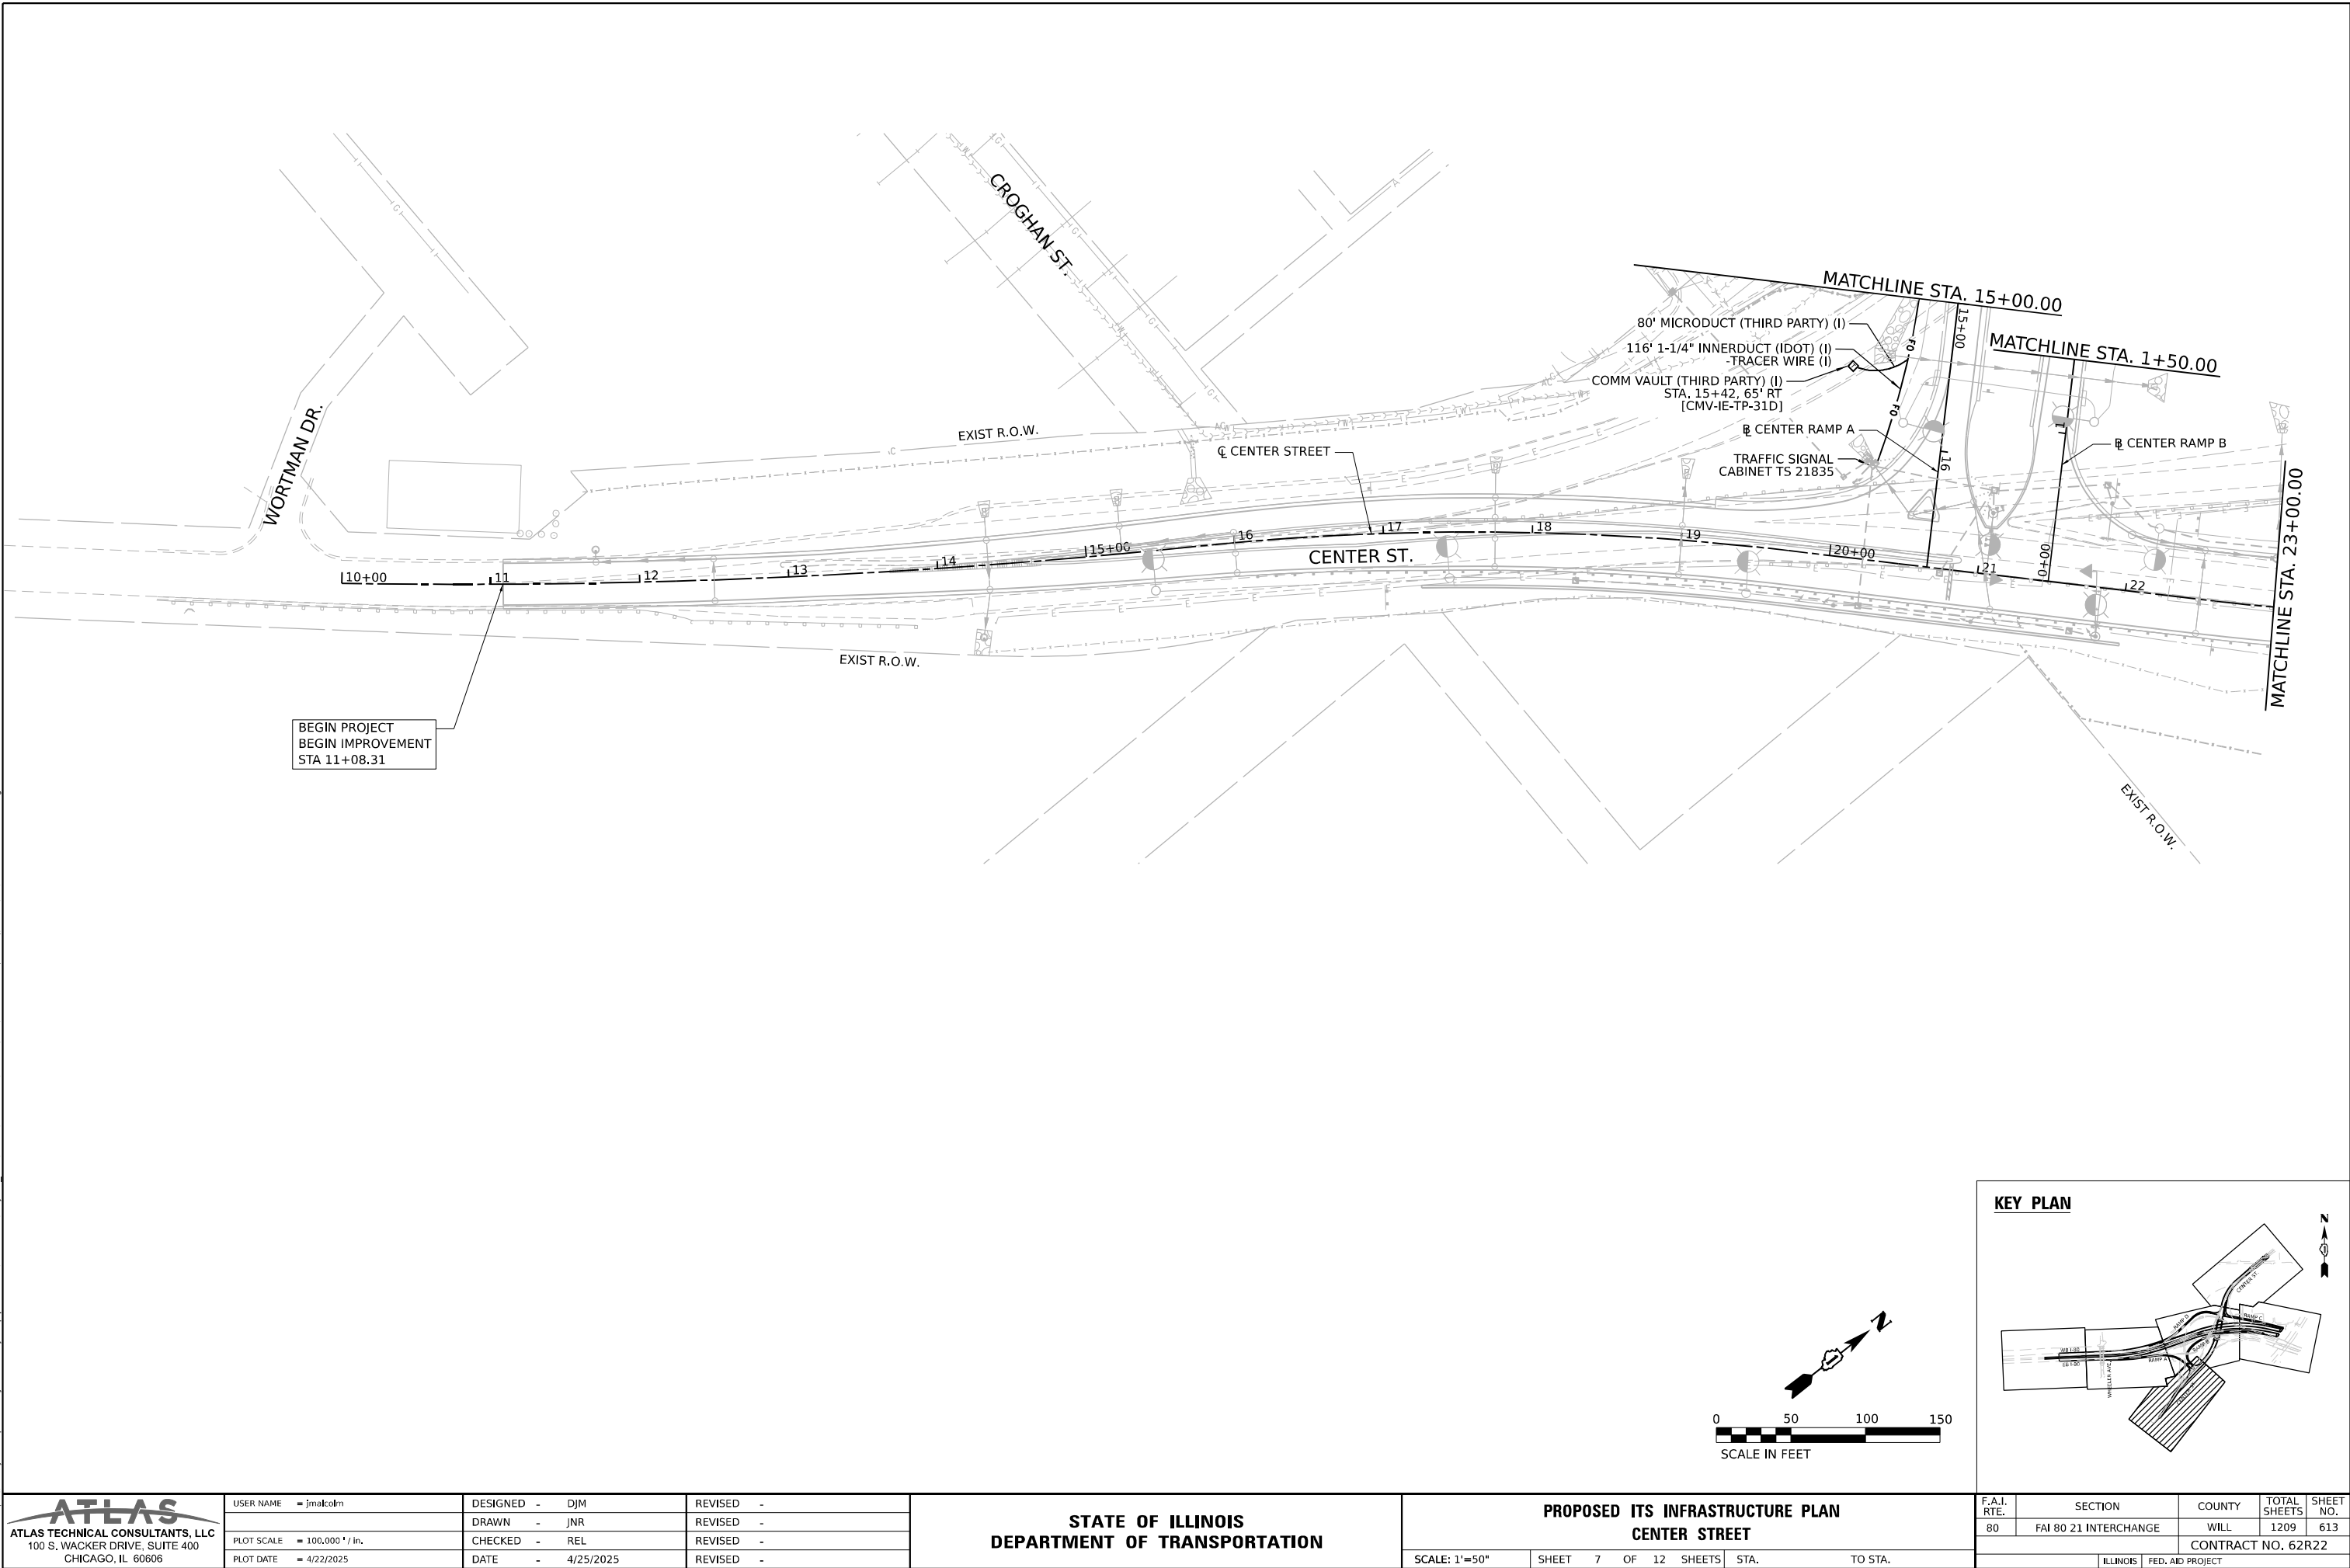

ATLAS
ATLAS TECHNICAL CONSULTANTS, LLC
100 S. WACKER DRIVE, SUITE 400
CHICAGO, IL 60606


USER NAME	= jmalcolm	DESIGNED -	DJM	REVISED -	
		DRAWN -	JNR	REVISED -	
PLOT SCALE	= 100,000' / in.	CHECKED -	REL	REVISED -	
PLOT DATE	= 4/22/2025	DATE -	4/25/2025	REVISED -	

**STATE OF ILLINOIS
DEPARTMENT OF TRANSPORTATION**

**PROPOSED ITS INFRASTRUCTURE PLAN
CENTER STREET**

SCALE: 1"=50"	SHEET 7 OF 12 SHEETS	STA.	TO STA.
---------------	----------------------	------	---------


F.A.I. RTE.	SECTION	COUNTY	TOTAL SHEETS	SHEET NO.
80	FAI 80 21 INTERCHANGE	WILL	1209	613
CONTRACT NO. 62R22				
ILLINOIS FED. AID PROJECT				

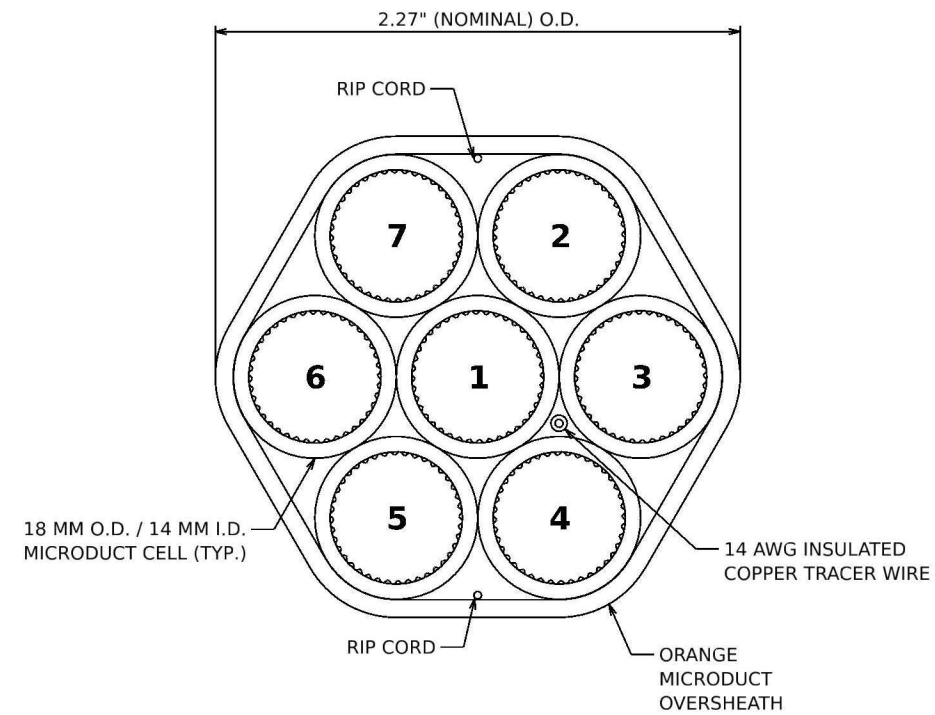

IDOT MICRODUCT DETAIL

CELL NO.	CELL COLOR	CELL ALLOCATION
1	BLUE	FUTURE 144 IDOT (TCF)
2	ORANGE	FUTURE 144 IDOT (DCF)
3	GREEN	SPARE
4	BROWN	SPARE
5	GREY	SPARE
6	WHITE	SPARE
7	RED	SPARE

IDOT MICRODUCT CELL INFORMATION

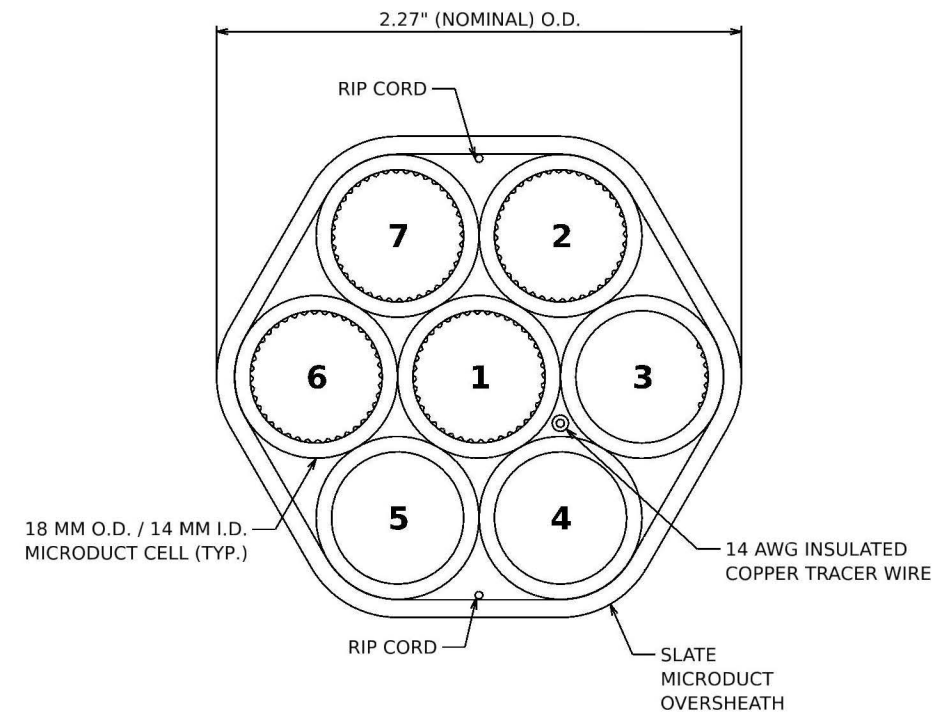


THIRD PARTY MICRODUCT DETAIL

CELL NO.	CELL COLOR	CELL ALLOCATION
1	BLUE	FUTURE 144 THIRD PARTY
2	ORANGE	SPARE
3	GREEN	SPARE
4	BROWN	SPARE
5	GREY	SPARE
6	WHITE	SPARE
7	RED	SPARE

THIRD PARTY MICRODUCT CELL INFORMATION


MODEL: general
FILE NAME: p:\projects\trans\transcorp-pw1-hosted\Documents\Projects_2018\CH401\401180022\03-MS9\CAD\62R22-INT-4 (Center)\Sheet\ITS\01618R22-INT-4-08.dgn

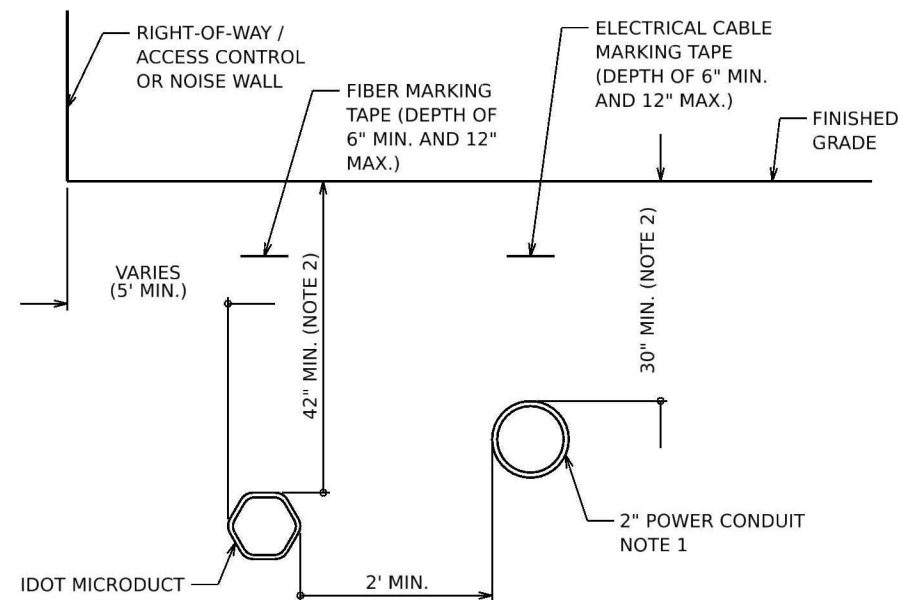

I-80 WESTBOUND **TYPICAL CONDUIT SECTION**

NOTES


1. INSTALLATION CONFIGURATION/QUANTITY OF POWER CONDUITS VARIES BY LOCATION.
2. GREATER DEPTH MAY BE REQUIRED IN CERTAIN SITUATIONS, INCLUDING, BUT NOT LIMITED TO:
ENTERING HANDHOLES/VAULTS, UTILITY AVOIDANCE, CROSSING BENEATH BOX CULVERTS AND FLOW LINES OF DITCHES.

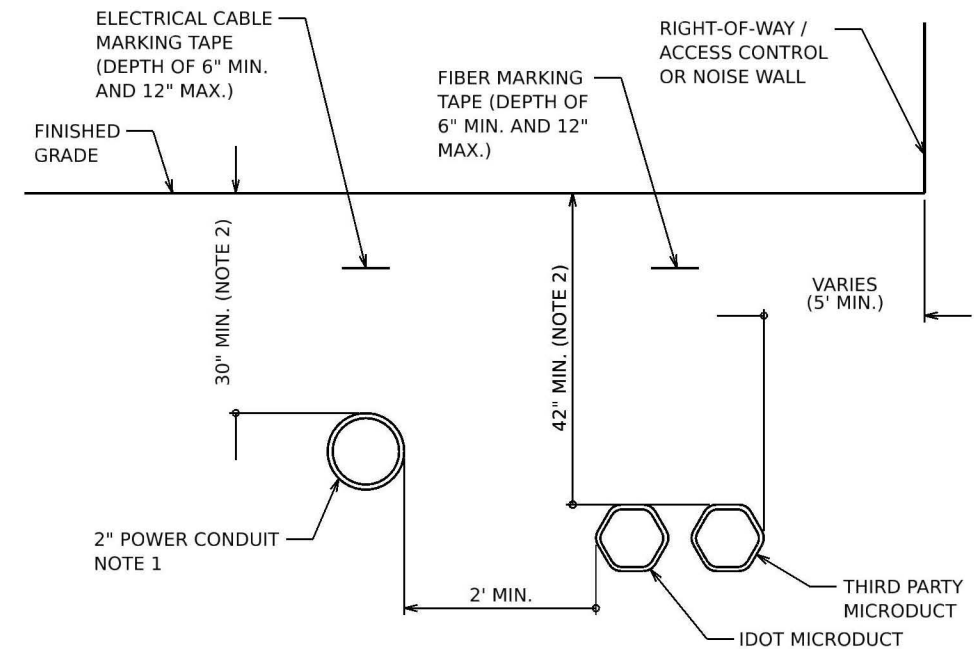


I-80 EASTBOUND **TYPICAL CONDUIT SECTION**

NOTES

1. INSTALLATION CONFIGURATION/QUANTITY OF POWER CONDUITS VARIES BY LOCATION.
2. GREATER DEPTH MAY BE REQUIRED IN CERTAIN SITUATIONS, INCLUDING, BUT NOT LIMITED TO:
ENTERING HANDHOLES/VAULTS, UTILITY AVOIDANCE, CROSSING BENEATH BOX CULVERTS AND FLOW LINES OF DITCHES..

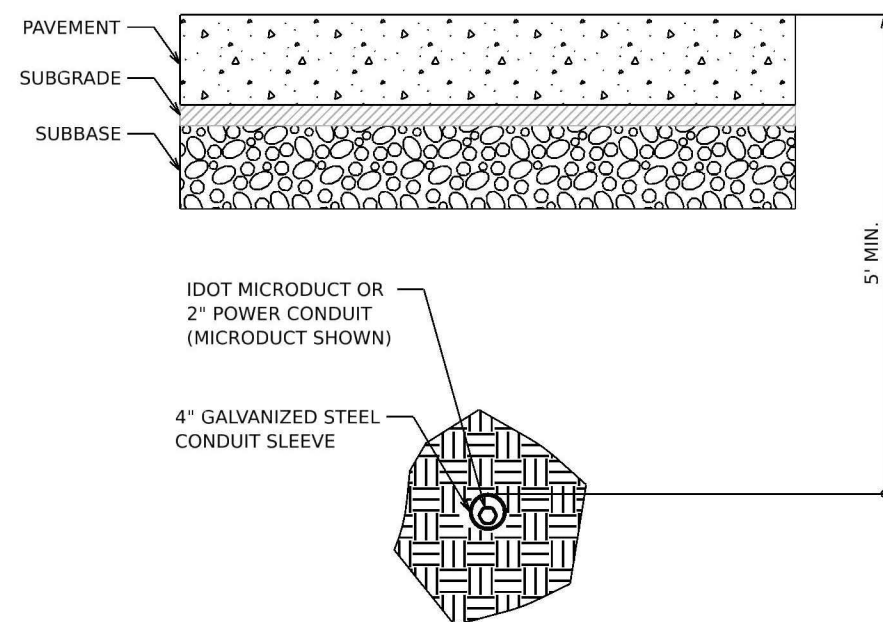


BORED CONDUIT UNDER ROADWAY

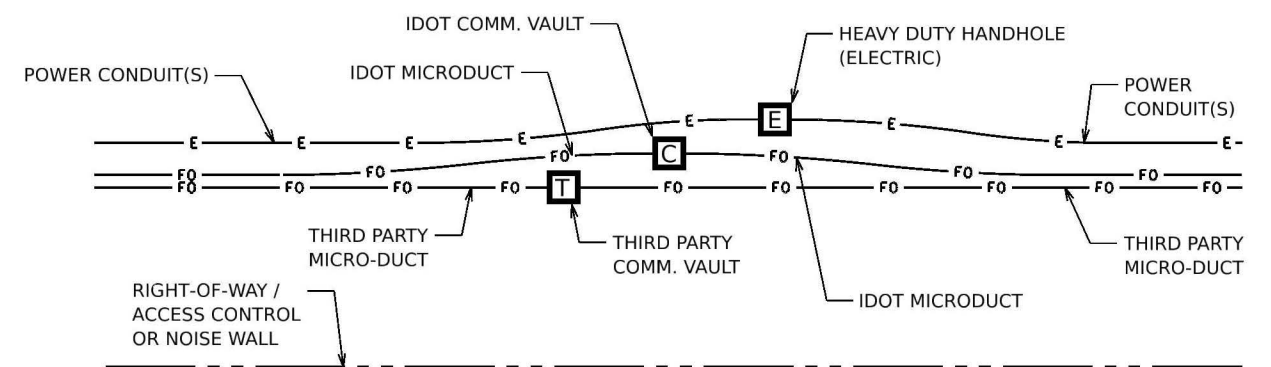


TYPICAL CONDUIT ROUTING AT HANDHOLES

NOTES


1. INSTALLATION CONFIGURATION/QUANTITY OF POWER CONDUITS VARIES BY LOCATION AND ROADWAY DIRECTION. EASTBOUND DIRECTION SHOWN ABOVE WITH POWER CONDUIT, IDOT MICRODUCT, AND THIRD PARTY MICRODUCT.
2. IDOT MICRODUCT SHALL ENTER IDOT COMMUNICATIONS VAULTS ONLY.
3. THIRD PARTY MICRODUCT SHALL ENTER THIRD PARTY COMMUNICATIONS VAULTS ONLY.

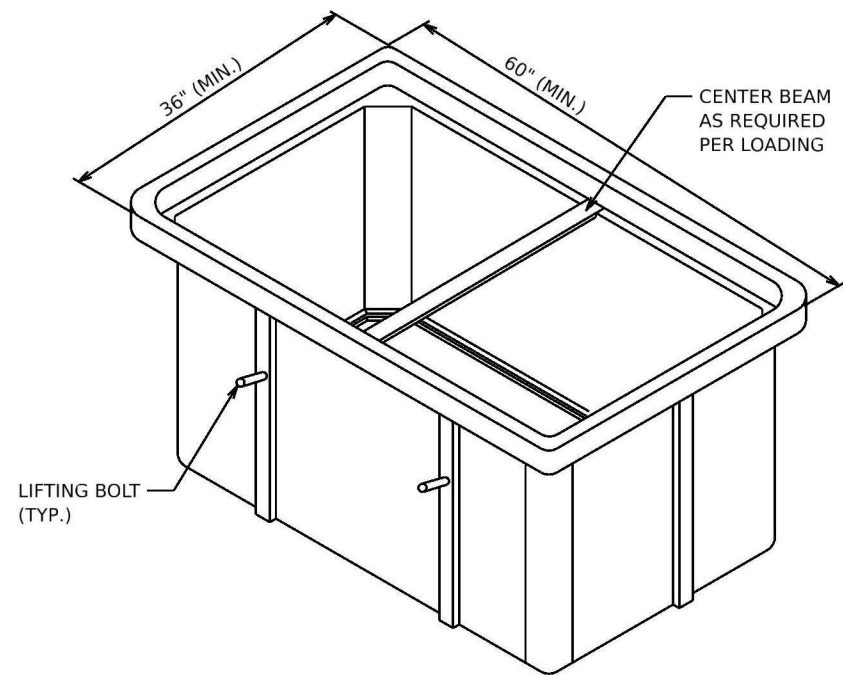


**VAULT BOX
ISOMETRIC VIEW**

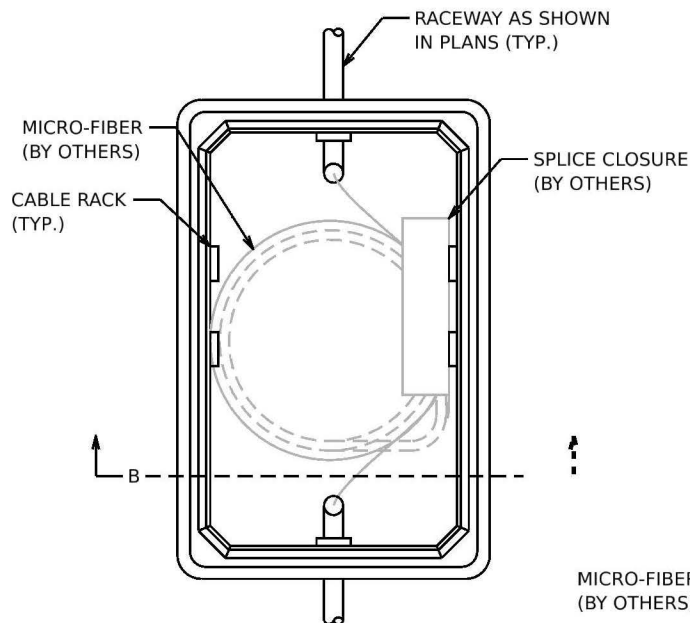

TOP VIEW

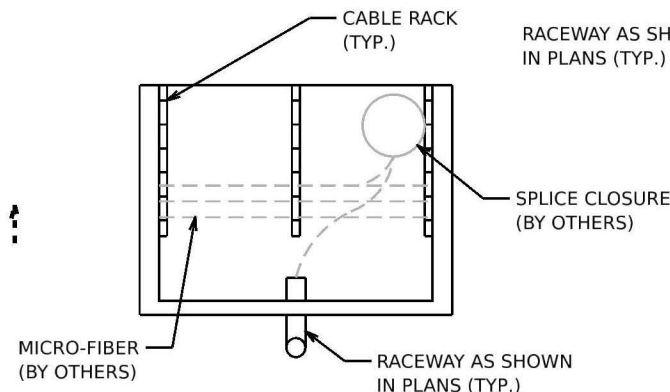


SECTION B-B

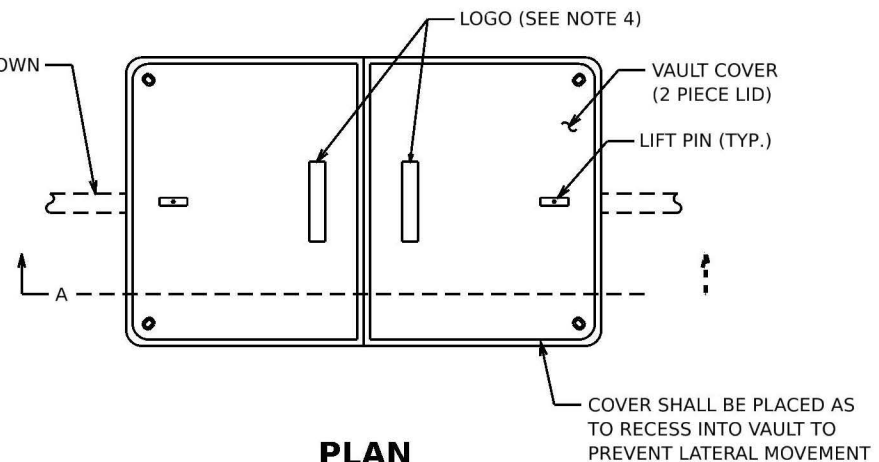


PLAN

NOTES:


1. GROUND ROD, 1-1/2" CONDUIT, #6 AWG GROUND WIRE, LOCATE POST AND ASSOCIATED WORK ARE INCLUDED AS PART OF COMMUNICATIONS VAULT AND WILL NOT BE PAID FOR SEPARATELY. ALL MATERIALS FOR MECHANICAL CONNECTION SHALL BE UL LISTED AND INSTALLED PER NEC ARTICLE 250.
2. #14 AWG TRACER CABLE SHALL BE SPLICED TO THE #14 AWG TRACER CABLE IN THE MICRODUCT USING A WATERPROOF SPLICE KIT AS RECOMENDED BY THE MICRODUCT MANUFACTURER. THE #14 AWG WIRE, SPLICE KIT AND ASSOCIATED WORK ARE INCLUDED AS PART OF COMMUNICATIONS VAULT AND WILL NOT BE PAID FOR SEPARATELY.
3. A WATERPROOF MICRODUCT PLUG(S) OR INNERDUCT PLUG SHALL BE INSTALLED AROUND EACH MICRODUCT OR INNERDUCT TO SEAL AROUND THE DUCT FOR ALL MICRODUCTS OR INNERDUCTS COMING INTO THE VAULT. THE PLUGS SHALL BE APPROPRIATELY SIZED AND INSTALLED AS RECOMMENDED BY THE MANUFACTURER AND IS INCLUDED AS PART OF THE MICRODUCT OR INNERDUCT PAY ITEM AND WILL NOT BE PAID SEPARATELY.
4. IDOT COMMUNICATIONS VAULTS SHALL HAVE A PERMANENTLY RECESSED LOGO THAT READS "IDOT" AND THIRD PARTY COMMUNICATIONS VAULTS SHALL HAVE A PERMANENTLY RECESSED LOGO THAT READS "IDOT - DoIT".
5. COMMUNICATIONS VAULT SHALL HAVE AN OPEN BASE. ALL CONDUITS AS SHOWN ON THE PLANS SHALL ENTER THE VAULT VIA THE OPEN BASE.
6. ALL DIMENSIONS ARE MINIMUM AND A LARGER SIZE VAULT MAY BE USED, WITH THE APPROVAL OF THE ENGINEER, TO FACILITATE USING A MANUFACTURER'S STANDARD PRODUCT.

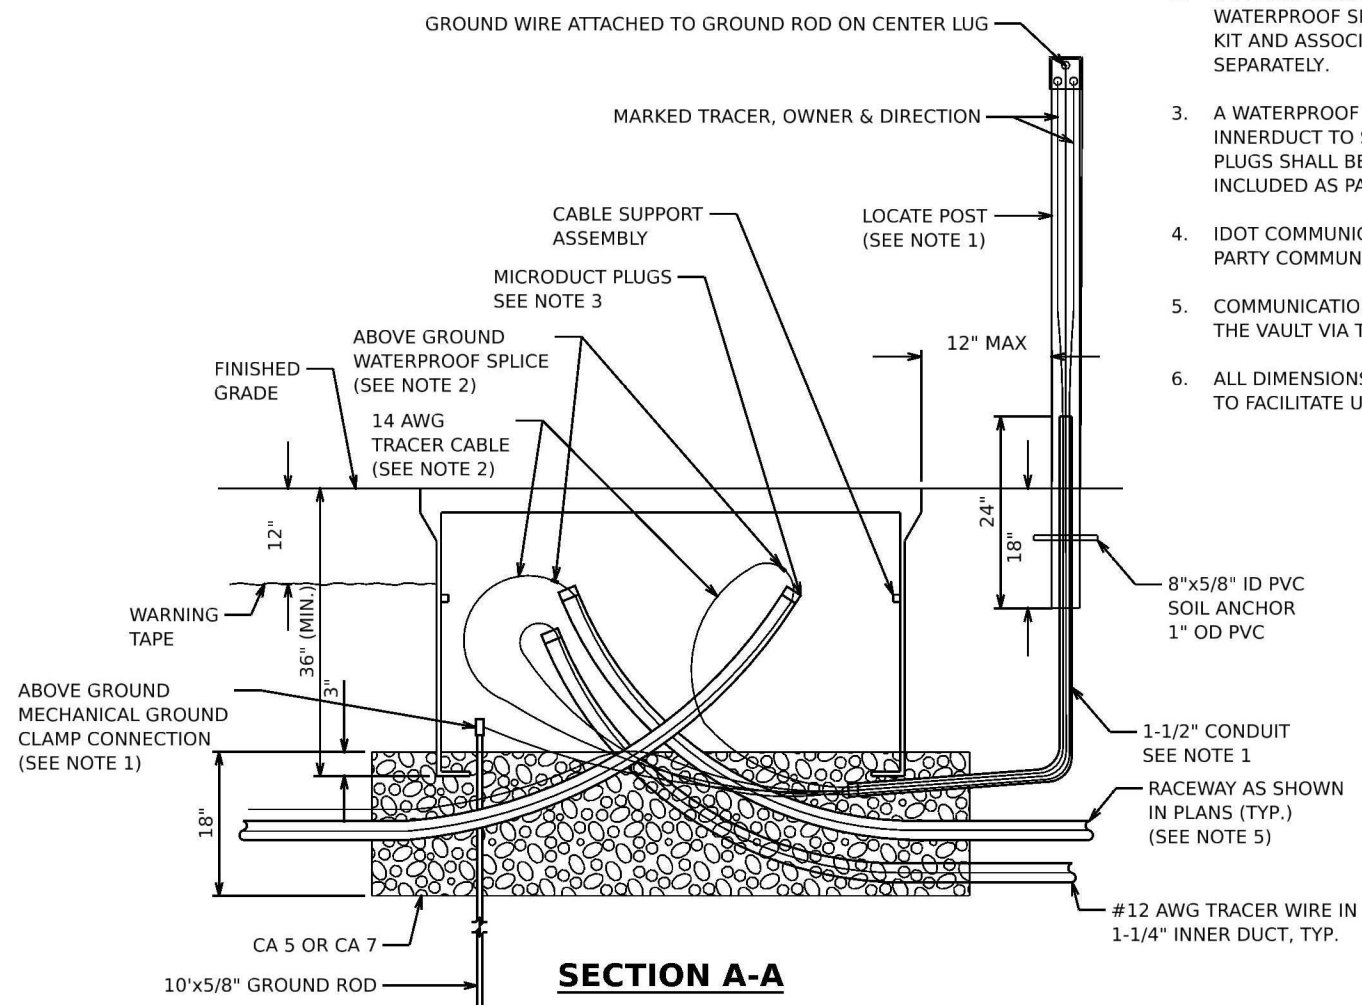

SECTION A-A

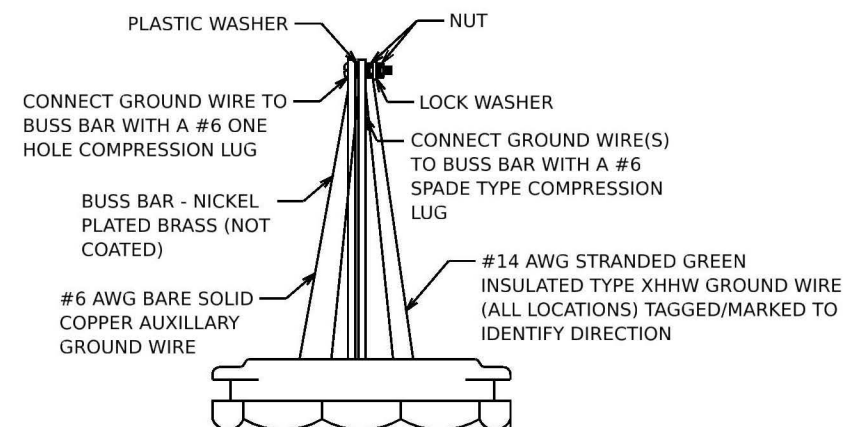

**LOCATE POST TOP HAT BOND PLATE
N.T.S.**

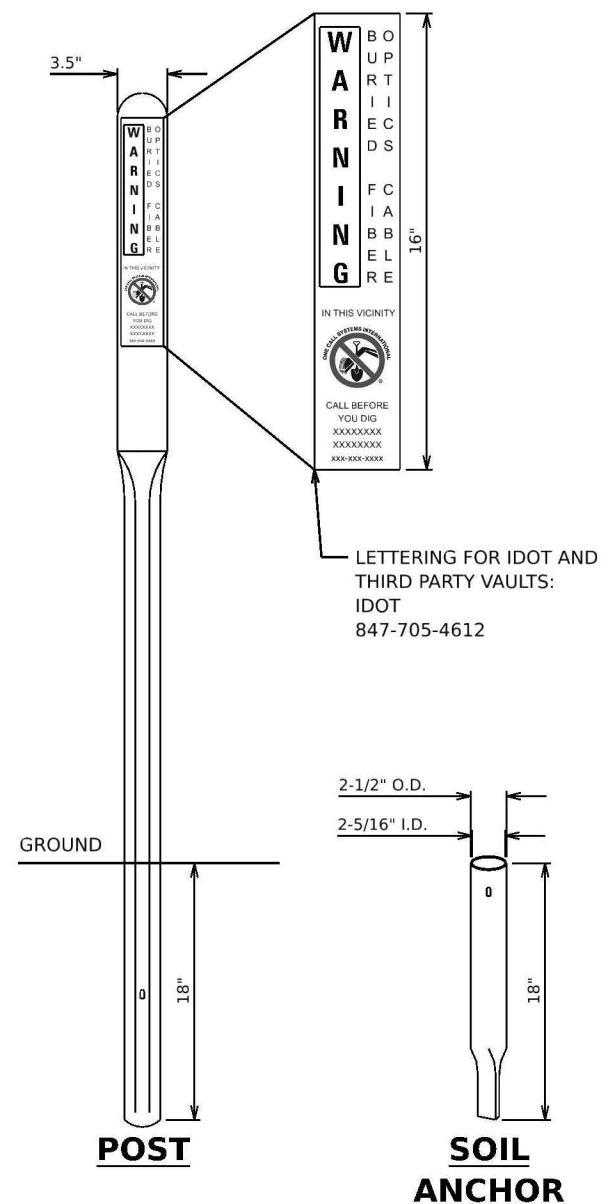

POST

**SOIL
ANCHOR**

**STATE OF ILLINOIS
DEPARTMENT OF TRANSPORTATION**


**ITS INFRASTRUCTURE DETAILS
COMMUNICATIONS VAULT**

SCALE: SHEET 10 OF 12 SHEETS STA. TO STA.


F.A.I. RTE.	SECTION	COUNTY	TOTAL SHEETS	SHEET NO.
80	FAI 80 21 INTERCHANGE	WILL	1209	616
CONTRACT NO. 62R22				
ILLINOIS FED. AID PROJECT				

USER NAME	= jmalcolm
DESIGNED	- DJM
DRAWN	- JNR
CHECKED	- REL
DATE	- 4/25/2025
PLOT SCALE	= 100.000' / in.
PLOT DATE	= 4/22/2025

REVISED	-
REVISED	-
REVISED	-
REVISED	-

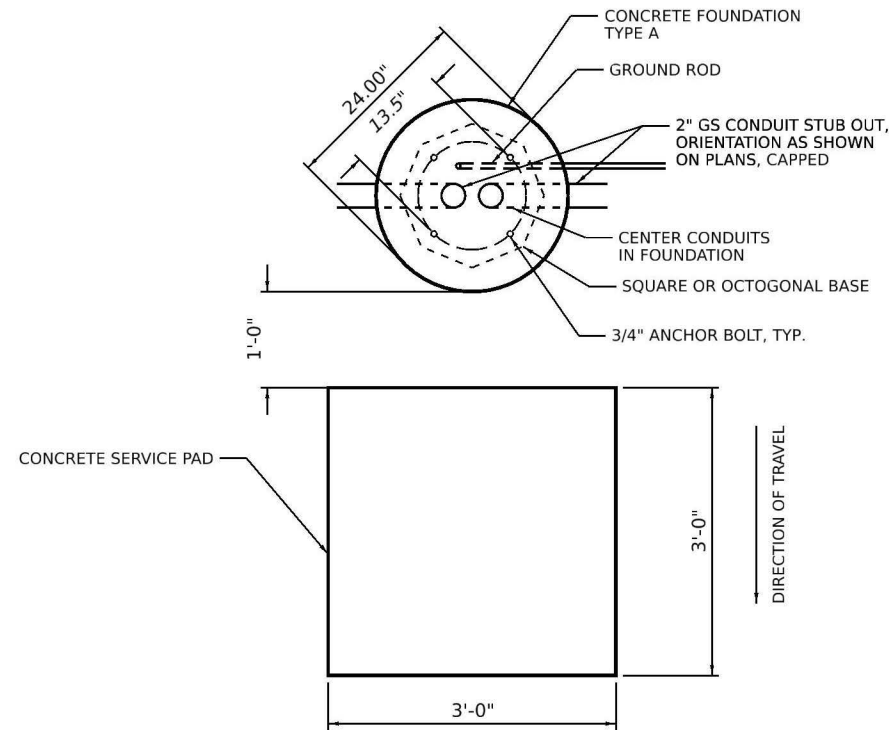


**TOP VIEW
PROPOSED CONCRETE
FOUNDATION (SPECIAL)**
N.T.S.

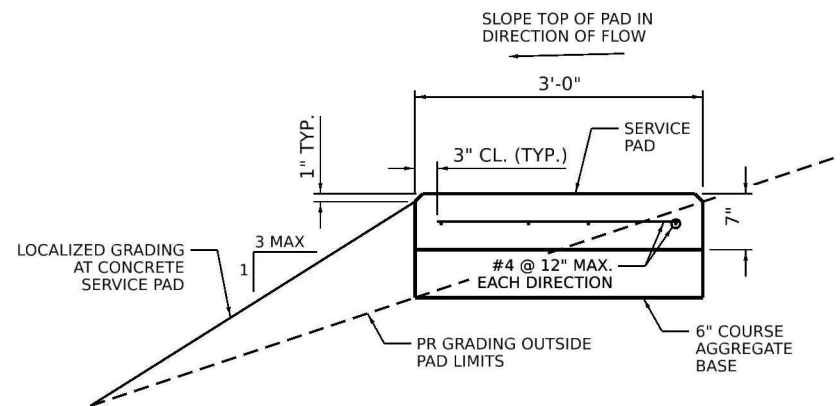


**CONCRETE SERVICE
PAD SECTION**
N.T.S.

NOTES

1. TOP VIEW FOR CONCRETE FOUNDATION (SPECIAL) AND CLOSED CIRCUIT TELEVISION CAMERA STRUCTURE FOUNDATION, 30" DIA. SHOWN ON THIS SHEET ARE FOR INFORMATION ONLY ON CONDUITS ENTERING FOUNDATION, SERVICE PAD, AND ANOCHOR BOLT CIRCLE DIMENSIONS REQUIRED. FOR FURTHER FOUNDATION DETAILS, SEE HIGHWAY STANDARD 878001-11 (CONCRETE FOUNDATION DETAILS).

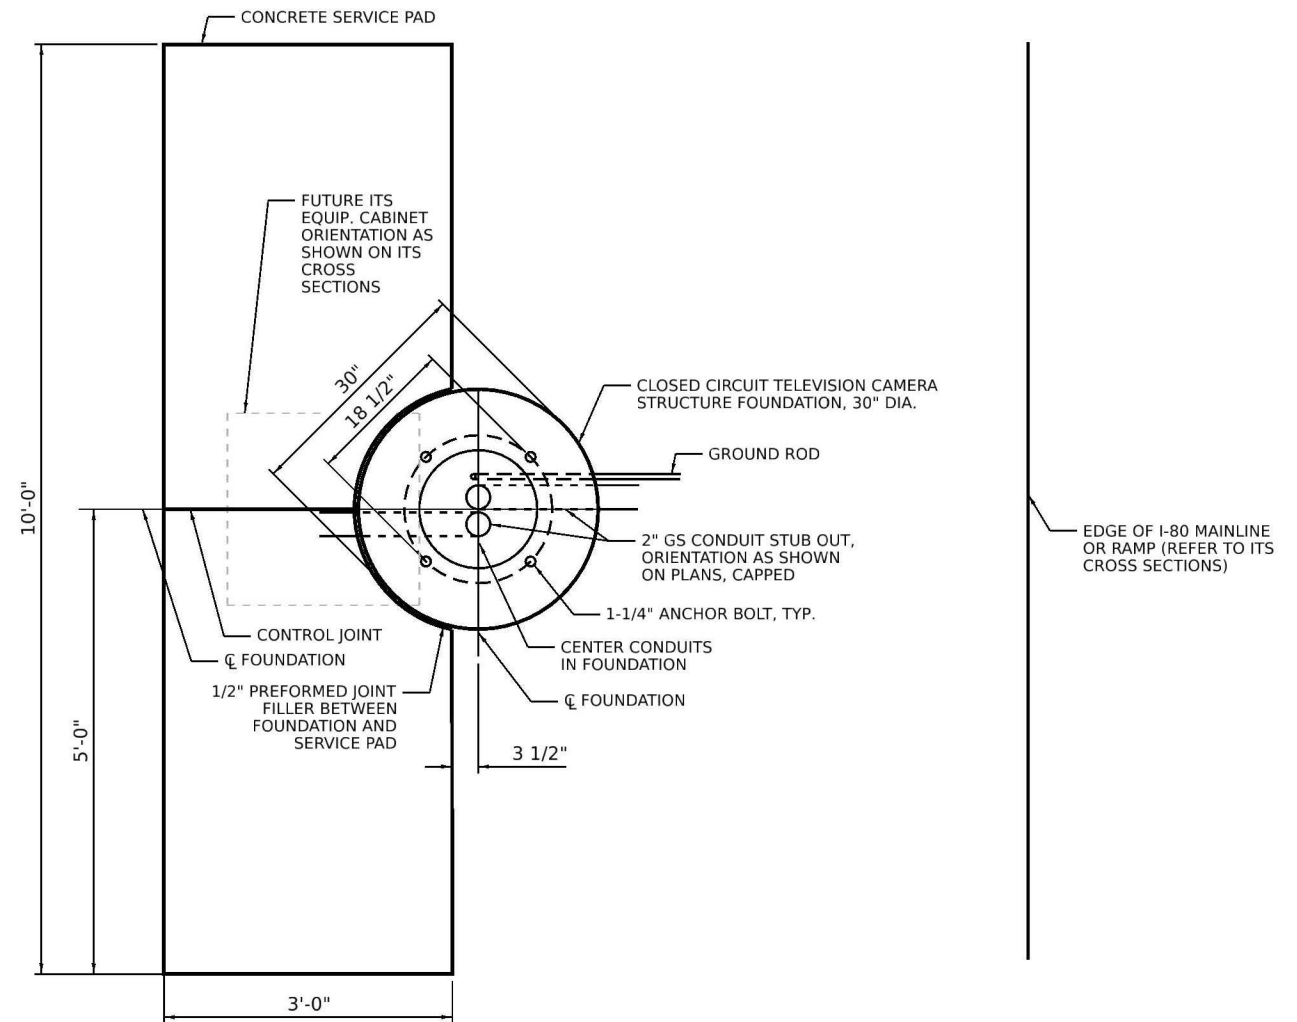


**CLOSED CIRCUIT TELEVISION CAMERA
STRUCTURE FOUNDATION, 30" DIA.
PLAN VIEW**
N.T.S.

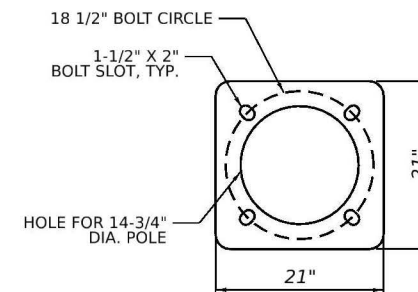


**CCTV POLE BASE PLATE DETAIL
18-1/2" BOLT CIRCLE**
N.T.S.
(SHOWN FOR REFERENCE ONLY)

MODEL: general
FILE NAME: p:\projects\trans\trans\corp\p01\hatched\Documents\Projects_2018\CH401\401180022\03-VS9\CAD\62R22-INT-4 (Center)\Sheet\ITS\016R22-CH-11.dgn

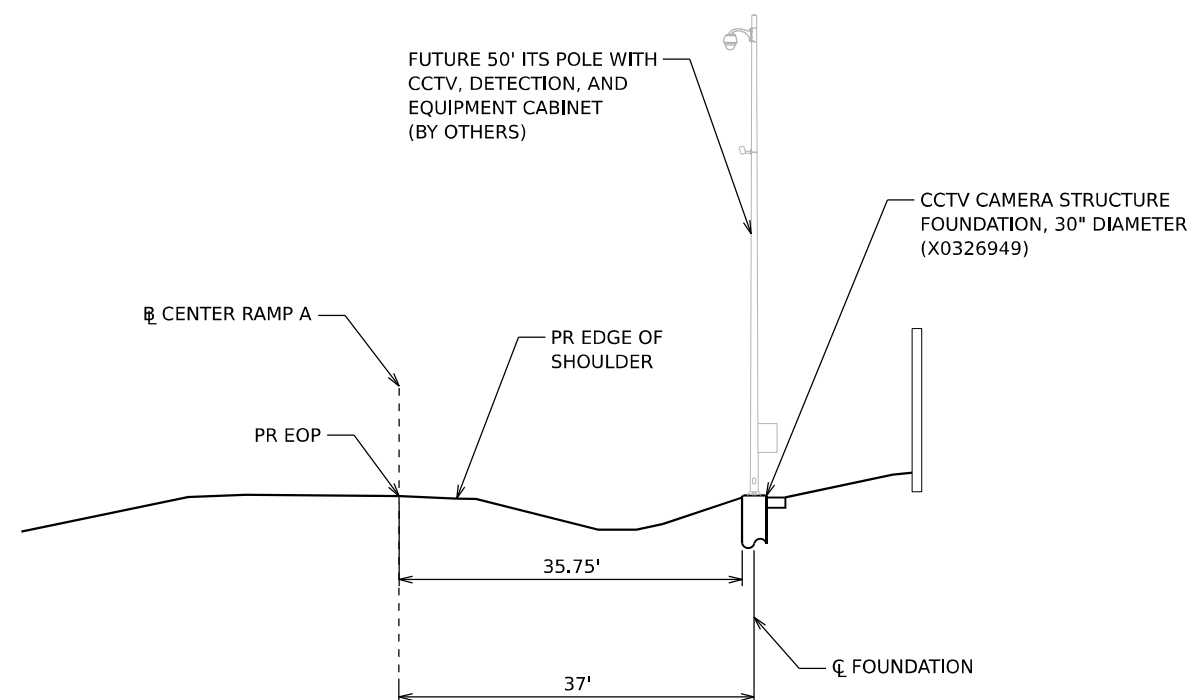

RAMP A, STA 8+00
(LOOKING EAST)
CLOSED CIRCUIT TELEVISION CAMERA STRUCTURE
FOUNDATION, 30" DIAMETER

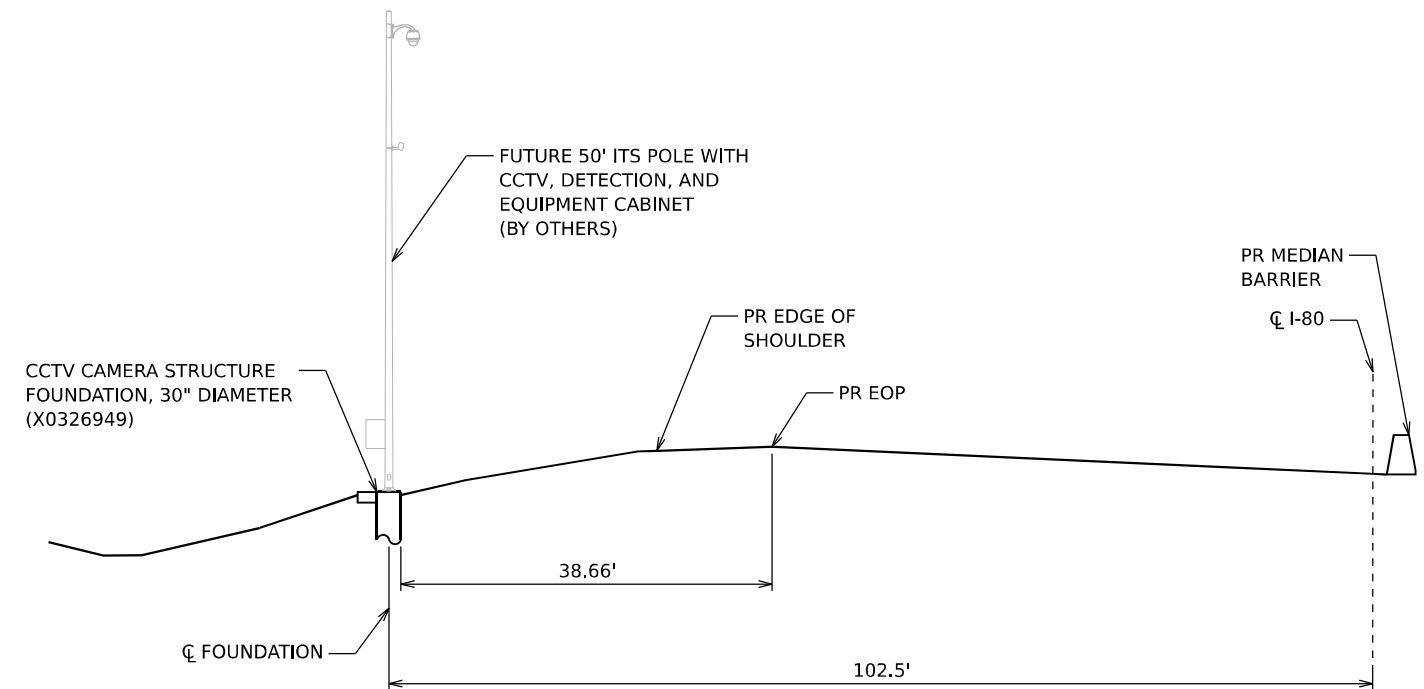

STA 24+00
(LOOKING EAST)
CLOSED CIRCUIT TELEVISION CAMERA STRUCTURE
FOUNDATION, 30" DIAMETER

No salvage.

 $E_s = 29,000 \text{ ksi}$ (structural steel, ASTM A36)

Allow 25#/sq. ft. for future wearing surface.

A circular professional engineer seal for the State of Illinois. The outer ring contains the text "STATE OF ILLINOIS" at the top and "LICENSED STRUCTURAL ENGINEER" at the bottom, separated by two stars. The center of the seal contains the name "PATRICK J. LAUX", the license number "081-007655", and the location "CHICAGO, ILLINOIS".

Date 4/25/2025


	Boring Location		Existing Sewer
	Temporary Soil Retention System		Existing Water Main
	Existing Aerial		Existing Gas Main
	Existing ROW		Existing Underground Electric
	Existing ROW for Access Control		Existing Telephone

<i>Southbound Scuppers (Lt.)</i>	<i>Northbound Scuppers (Rt.)</i>
<i>Sta. 41+49.00</i>	<i>Sta. 42+26.00</i>
<i>Sta. 41+72.00</i>	<i>Sta. 42+49.00</i>
<i>Sta. 43+28.00</i>	<i>Sta. 44+01.00</i>

The map shows a section of Twp. 35N with a grid of townships (16, 17, 20, 21) and ranges (1, 2). The Raines River flows from the top left towards the bottom right. Several bridges are indicated: Center St. bridge, Regan Ave. bridge, McDonough St. bridge, and a bridge labeled 'Prop. I-80'. A section of the river is labeled 'C&D' and 'US'. An existing bridge is labeled 'Exst. I-80'. A creek labeled 'Hickory Creek' is shown on the right side. A north arrow points upwards.

STRUCTURE NO. 099-0186

Note:
See sheet SA-34 of SA-37 for Section A-A.

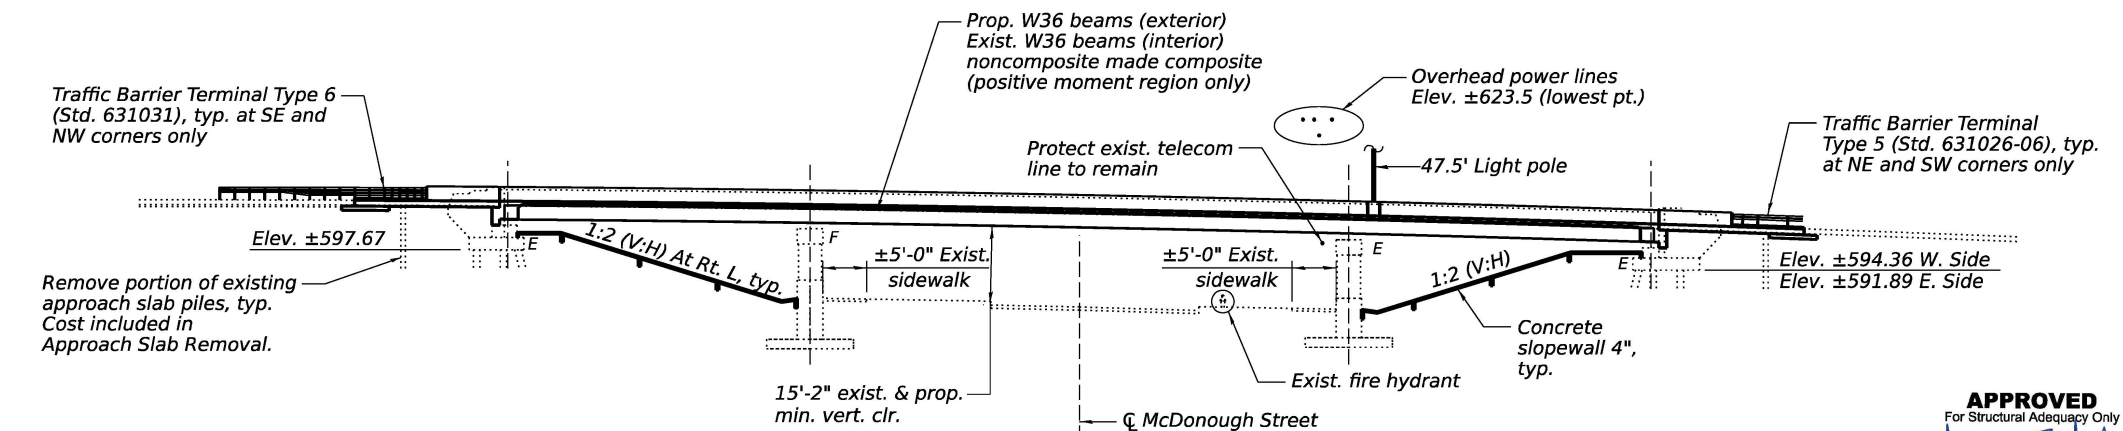[illegible]

PLAN

**STATE OF ILLINOIS
DEPARTMENT OF TRANSPORTATION**


**GENERAL PLAN AND ELEVATION
STRUCTURE NO. 099-0186**

SHEET SA-1 OF SA-37 SHEETS


F.A.U RTE.	SECTION	COUNTY	TOTAL SHEETS	SHEET NO.
316	FAI 80 21 INTERCHANGE	WILL	1209	619
		CONTRACT NO. 62R22		
		ILLINOIS	FED. AID PROJECT	

GENERAL NOTES:

1. Fasteners shall be ASTM F3125 Grade A325 Type 1, mechanically galvanized bolts in painted areas. Bolts 7/8" diameter, holes 13/16" diameter, unless otherwise noted.
2. Calculated weight of Structural Steel = 105,210 Pounds
3. All structural steel shall be AASHTO M270 Grade 50.
4. No field welding is permitted except as specified in the contract documents.
5. The Contractor shall test the existing welds by non-destructive methods within 2 ft. of the end of the existing cover plates for cracks after removal of the existing concrete deck. Dye penetrant (PT), magnetic particle (MT), or other approved testing method shall be performed by qualified personnel approved by the Engineer. If cracks are found, report them to the Bureau of Bridges and Structures for disposition. The cost of testing is included in Removal of Existing Concrete Deck. The cost of crack repair, if necessary, will be paid for according to Article 109.04 of the Standard Specifications.
6. Reinforcement bars designated (E) shall be epoxy coated.
7. Prior to pouring the new concrete deck, all heavy or loose rust, loose mill scale, and other loose or potentially detrimental foreign material shall be removed from the surfaces in contact with concrete (SSPC-SP3 standards). Tightly adhered paint may remain unless otherwise noted. Removal shall be accomplished by methods that will not damage the steel and the cost will be paid for according to Article 109.04 of the Standard Specifications. As directed by the Engineer, existing construction accessories welded to the top flange of beams and girders shall be removed. The weld areas shall be ground flush and inspected for cracks using magnetic particle testing (MT) or dye penetrant testing (PT) by qualified personnel approved by the Engineer. Any cracks that cannot be removed by grinding 3/4 in. deep shall be identified and reported to the Bureau of Bridges and Structures for further disposition. The cost of removing welded accessories, grinding and inspecting weld areas and grinding cracks will be paid for according to Article 109.04 of the Standard Specifications.
8. The concrete for bridge decks finished according to Article 503.16(a) of the Standard Specifications shall be placed and compacted parallel to the skew in uniform increments along the centerline of the bridge. The machine used for finishing shall be set parallel to the skew for striking off and screeding the concrete.
9. Slipforming of the parapets is not allowed.
10. Plan dimensions and details relative to the existing structure have been taken from existing plans are subject to nominal construction variations. The Contractor shall field verify existing dimensions and details affecting new construction and make necessary approved adjustments prior to construction or ordering of materials. Such variations shall not be cause for additional compensation for a change in scope of the work, however, the Contractor will be paid for the quantity actually furnished at the unit price bid for the work.
11. The existing structural steel coating contains lead. The Contractor shall take appropriate precautions to deal with he presence of lead on this project.
12. All new structural steel shall be shop painted with an inorganic zinc rich primer per AASHTO M300, Type 1.
13. Cleaning and painting of the existing and new structural steel shall be specified in the special provision for "Cleaning and Painting Existing Steel Structures". All existing steel shall be cleaned per Near White Blast Cleaning - SSPC-SP-10. All existing steel be painted according to the requirements of Paint System 1 - OZ/E/U. The color of the final finish coat for all interior steel surfaces shall be Gray, Munsell No. 5B 7/1. The color of the final finish coat for the exterior and bottom flange of the fascia beams shall be Reddish Brown, Munsell No. 2.5YR 3/4.
14. A minimum of four air monitors will be required to monitor abrasive blasting operations at this site. See special provision for "Containment and Disposal of Lead Paint Cleaning Residues".
15. Contractor to protect existing underdeck luminaires during bridge construction. See Electrical plans.

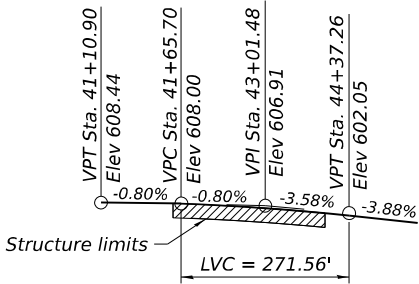

CENTER STREET PROFILE GRADE
(Along NB & SB PGL)

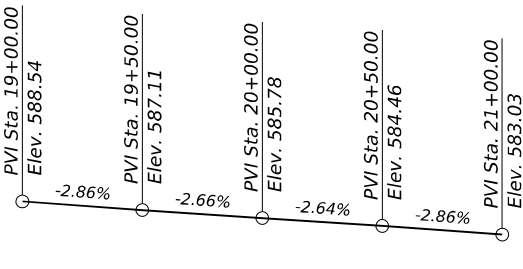

McDONOUGH STREET PROFILE GRADE
(Along C Roadway)

STATION 42+86.50
RE-BUILT 20__ BY
STATE OF ILLINOIS
FAU RTE 316
SEC FAI 80 21 INTERCHANGE
LOADING HS20-44
STRUCTURE NO. 099-0186

NAME PLATE
See Std. 515001


Note:
Existing Name Plate shall be cleaned and relocated next to new Name Plate. Cost included with Name Plates.

INDEX OF SHEETS

SA-1	General Plan and Elevation
SA-2	General Data
SA-3 - SA-4	Stage Construction Details
SA-5	Temporary Concrete Barrier
SA-6	Temporary Sheet Piling
SA-7	Top of Slab Elevations - Location Plan
SA-8 - SA-11	Top of Slab Elevations
SA-12 - SA-13	Top of Approach Slab Elevations
SA-14	Superstructure Plan
SA-15	Superstructure Details
SA-16	Diaphragm Details
SA-17 - SA-19	Precast Bridge Approach Slab
SA-20	Preformed Joint Strip Seal
SA-21	Framing Plan
SA-22 - SA-23	Steel Details
SA-24	Type I Elastomeric Bearings - South Abutment
SA-25	Fixed Bearings - Pier 1
SA-26	Type I Elastomeric Bearings - Pier 2
SA-27	Type I Elastomeric Bearings - North Abutment
SA-28	Abutment Removal Details
SA-29	South Abutment Repair Plans
SA-30	North Abutment Repair Plans
SA-31	Wingwall Details
SA-32	Pier 1 Repair Details
SA-33	Pier 2 Repair Details
SA-34	Slope Wall
SA-35	Drainage Scupper, DS-11
SA-36	Bar Splicer Assembly and Mechanical Splicer Details
SA-37	Boring Logs

TOTAL BILL OF MATERIAL

ITEM	UNIT	SUPER	SUB	TOTAL
Concrete Removal	Cu Yd		42.8	42.8
Slope Wall Removal	Sq Yd		1,107	1,107
Removal of Existing Concrete Deck	Each	1		1
Protective Shield	Sq Yd	782		782
Structure Excavation	Cu Yd		252	252
Concrete Structures	Cu Yd		68.0	68.0
Concrete Superstructure	Cu Yd	573.7		573.7
Bridge Deck Grooving	Sq Yd	1,874		1,874
Protective Coat	Sq Yd	2,430		2,430
Furnishing and Erecting Structural Steel	L Sum	0.1		0.1
Stud Shear Connectors	Each	5,874		5,874
Reinforcement Bars, Epoxy Coated	Pound	130,480	7,880	138,360
Bar Splicers	Each	689	80	769
Slope Wall 4 Inch	Sq Yd		1,131	1,131
Name Plates	Each	1		1
Preformed Joint Strip Seal	Foot	206		206
Elastomeric Bearing Assembly, Type I	Each	26		26
Anchor Bolts, 3/4"	Each	104		104
Temporary Sheet Piling	Sq Ft		455	455
Granular Backfill for Structures	Cu Yd		201	201
Epoxy Crack Injection	Foot		16	16
Geocomposite Wall Drain	Sq Yd		173	173
Pipe Underdrains For Structures 4"	Foot		270	270
Concrete Wearing Surface, 5"	Sq Yd	422		422
Precast Bridge Approach Slab	Sq Ft	3,820		3,820
Bar Terminators	Each	352		352
Containment and Disposal of Lead Paint Cleaning Residues No. 1	L Sum	1		1
Jack and Remove Existing Bearings	Each	20		20
Structural Steel Removal	Pound	105,880		105,880
Cleaning and Painting Steel Bridge No. 1	L Sum	1		1
Structural Repair of Concrete (Depth Equal to or Less than 5 Inches)	Sq Ft		108	108
Structural Repair of Concrete (Depth Greater than 5 Inches)	Sq Ft		29	29
Drainage Scuppers, DS-11	Each	6		6

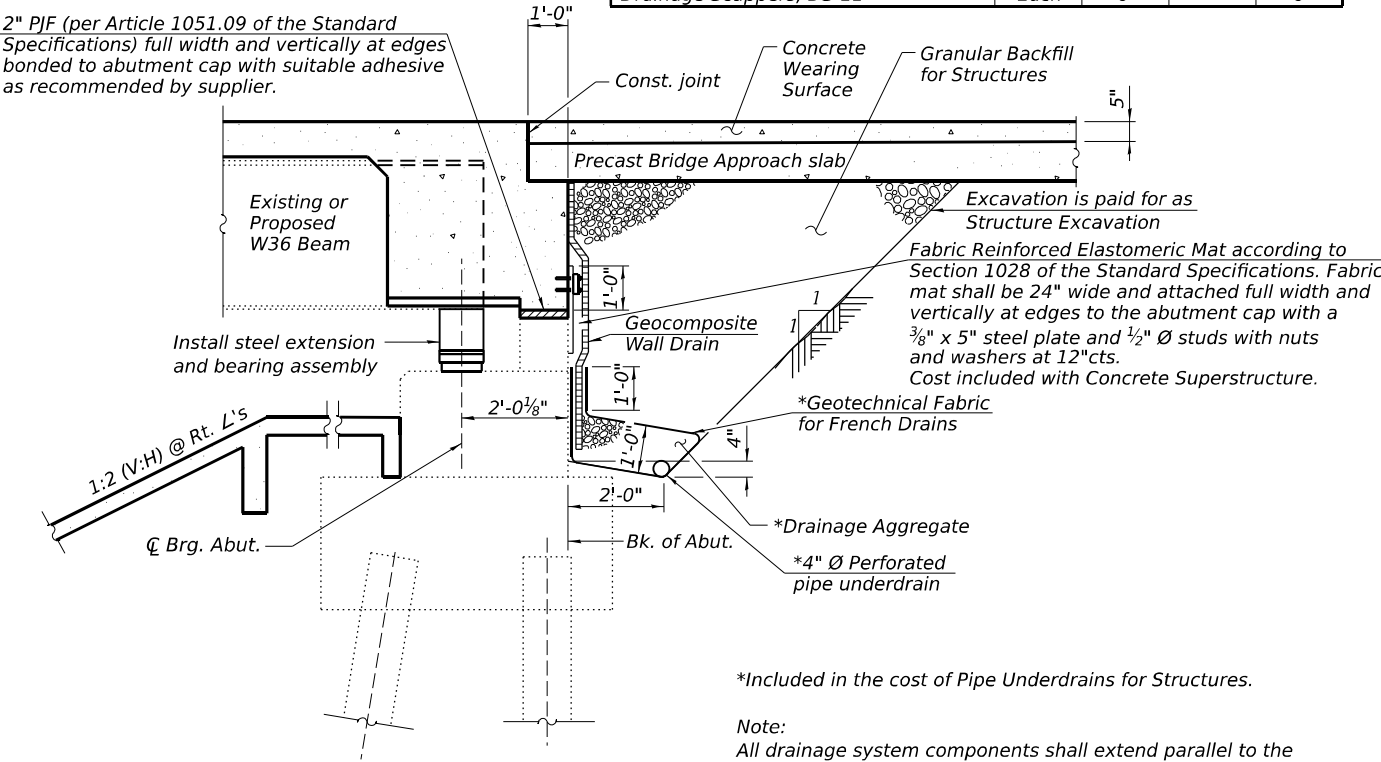

SECTION THRU ABUTMENT
(Horizontal dimensions @ Rt. L's)

*Included in the cost of Pipe Underdrains for Structures.

Note:
All drainage system components shall extend parallel to the abutment back wall until they intersect the wingwalls or 2'-0" from the end of the wingwalls when the wings are parallel to the abutment. The pipe shall extend under the wingwall, if necessary, until intersecting the side slopes. The pipes shall drain into concrete headwalls. (See Article 601.05 of the Standard Specifications and Highway Standard 601101).



WSP USA Inc.
30 N. LA SALLE STREET
SUITE 4000
CHICAGO, IL 60602
TEL: (312) 782-8150
FAX: (312) 782-1684



USER NAME = USSJ696614	DESIGNED - LAS	REVISED -
	CHECKED - MS	REVISED -
PLOT SCALE = 34,000' / in.	DRAWN - MA	REVISED -
PLOT DATE = 6/10/2025	CHECKED - LAS	REVISED -

STATE OF ILLINOIS
DEPARTMENT OF TRANSPORTATION

GENERAL DATA
STRUCTURE NO. 099-0186

SHEET SA-2 OF SA-37 SHEETS

F.A.U. RTE.	SECTION	COUNTY	TOTAL SHEETS	SHEET NO.
316	FAI 80 21 INTERCHANGE	WILL	1209	620
CONTRACT NO. 62R22				
ILLINOIS FED. AID PROJECT				

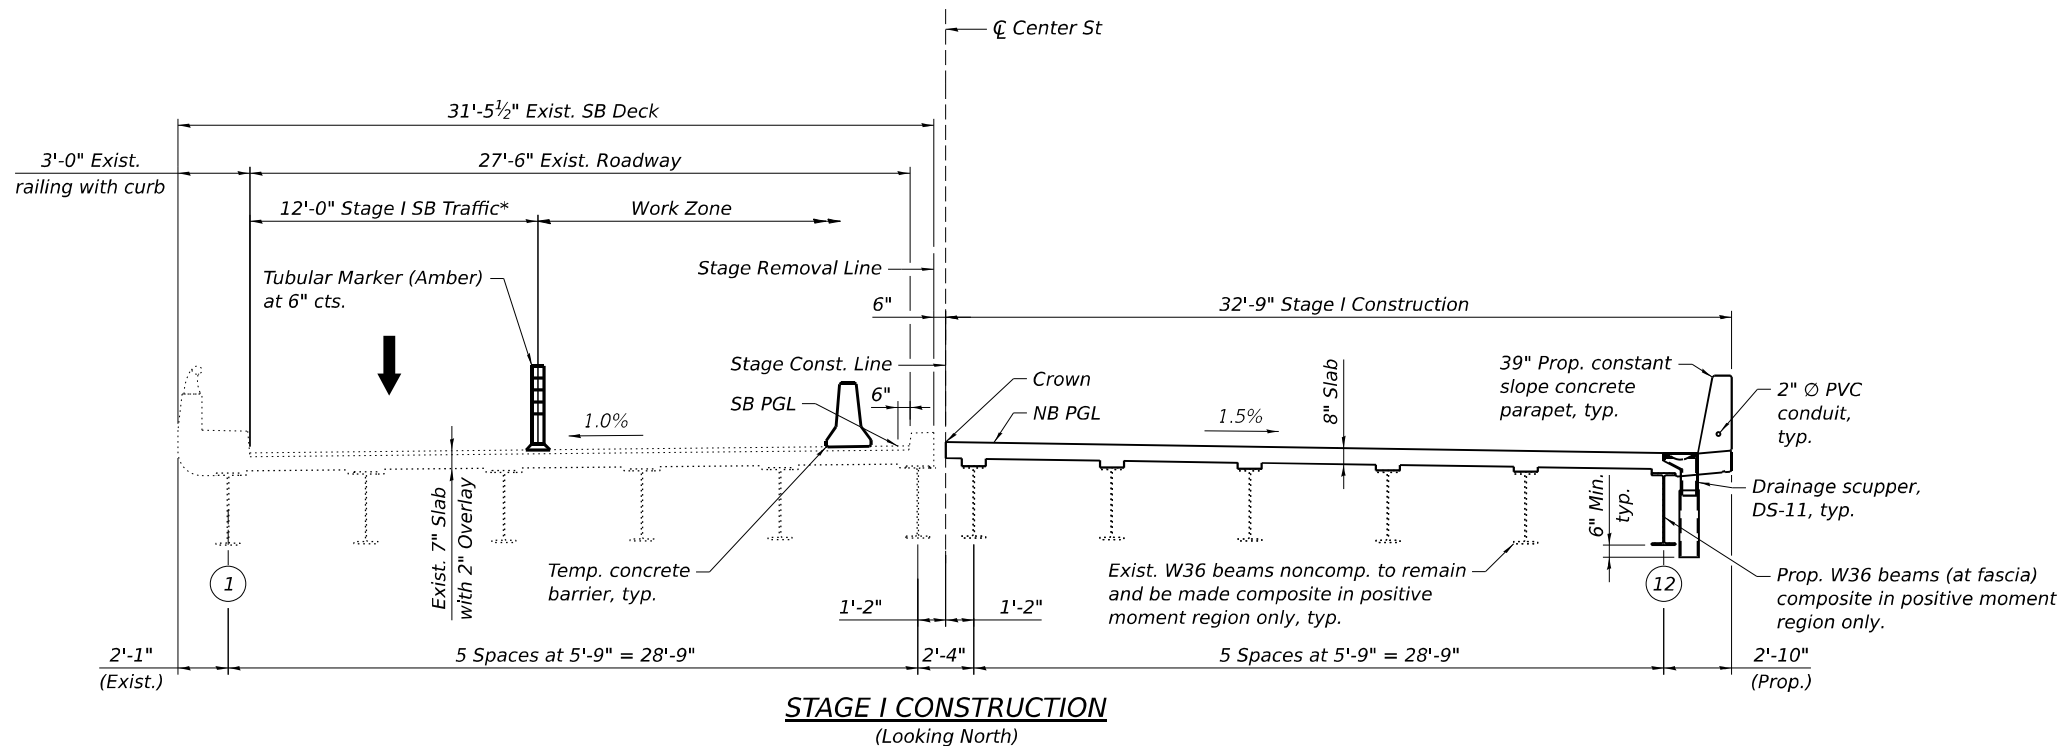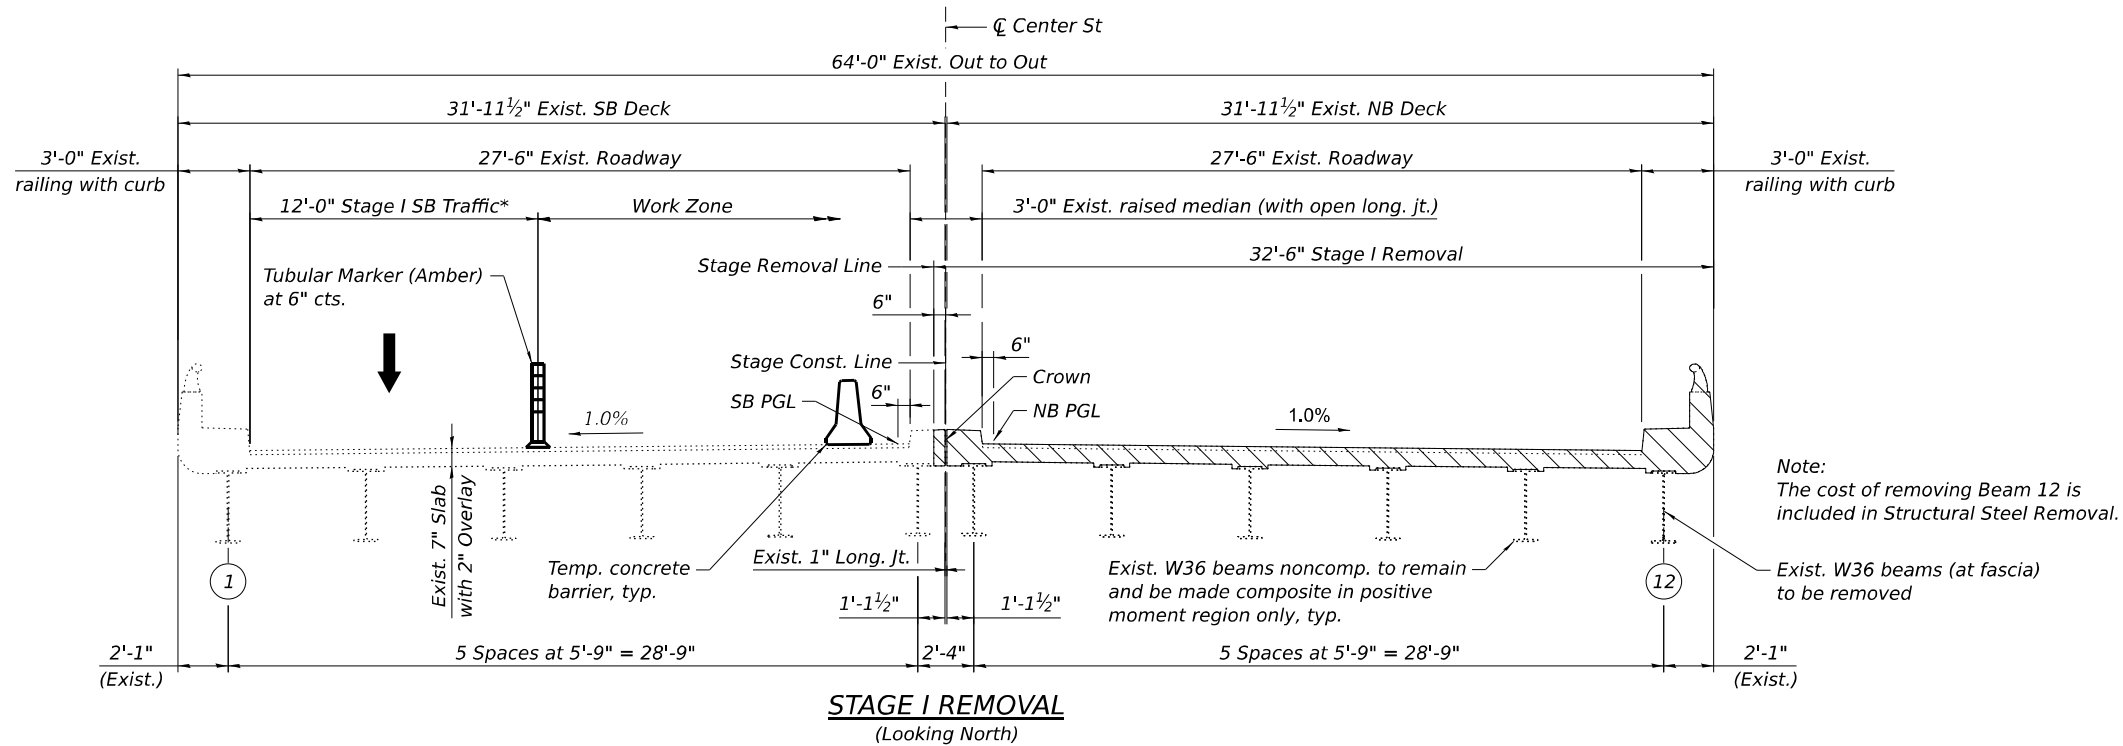

- NOTES:**
1. For Temporary Concrete Barrier, see sheet SA-5.
 2. For quantity of Temporary Concrete Barrier, see Roadway Plans.
 3. The cost of removing the existing railing, overlay, and protective shield is included in Removal of Existing Concrete Deck.

* SB traffic to WB I-80 Ramp with NB construction access, all other traffic detoured to local roads in Stage I

**STATE OF ILLINOIS
DEPARTMENT OF TRANSPORTATION**

**STAGE CONSTRUCTION DETAILS 1
STRUCTURE NO. 099-0186**


SHEET SA-3 OF SA-37 SHEETS

F.A.U. RTE.	SECTION	COUNTY	TOTAL SHEETS	SHEET NO.
316	FAI 80 21 INTERCHANGE	WILL	1209	621
CONTRACT NO. 62R22				
ILLINOIS FED. AID PROJECT				


MODEL: Sheet
FILE NAME: p:\projects\trans\scorp\p1\hosted\Documents\Projects_2018\CH401\401180022\03-WSP\CD\62R22-INT-4 [Center]Streets\Structural\SN-099-0186-0990186-62R22-SA-03-Construction Staging 1.dgn

wsp
WSP USA Inc.
30 N. LA SALLE STREET
SUITE 4000
CHICAGO, IL 60602
TEL: (312) 782-8150
FAX: (312) 782-1684

USER NAME = USSJ696614	DESIGNED - LAS	REVISED -
	CHECKED - MS	REVISED -
PLOT SCALE = 0.167' / in.	DRAWN - MA	REVISED -
PLOT DATE = 6/10/2025	CHECKED - LAS	REVISED -

 


NEW SLAB OR NEW DECK BEAM

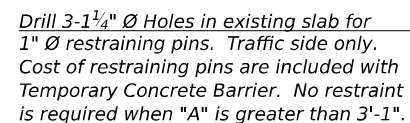

EXISTING SLAB


* When hot-mix asphalt wearing surface is present, embedment shall be 3" plus the wearing surface depth.

EXISTING DECK BEAM

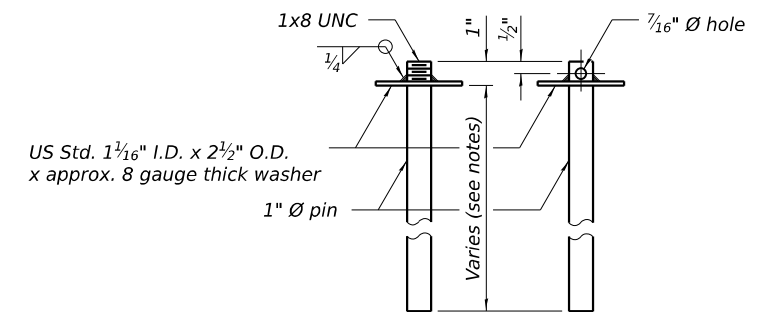

RESTRAINING PIN


SECTIONS THRU SLAB OR DECK BEAM

 

DETAIL II



DETAIL III

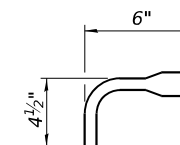

BAR SPLICER FOR #4 BAR - DETAIL III

Notes:

Cost of retainer assembly is included with Temporary Concrete Barrier.
A retainer assembly shall be located at the approximate C of each temporary concrete barrier.

The retainer plate shall not be removed until the concrete on the adjacent stage is ready to be poured. For Detail III applications the retainer plate shall not be removed until just prior to placing the adjacent beam.

When the 'A' dimension is less than $1\frac{1}{2}$ ", the wood block shall be omitted and the barrier shall be placed in direct contact with the steel retainer plate. For deck beam applications the minimum required 'A' distance is 6" to accommodate the shear key clamping device.

Detail I - Installation for a new bridge deck or bridge slab.

Detail II - Installation for a new deck beam with an initial concrete wearing surface. Additional bar splicers shall be provided at 6'-0" centers and paired with the bar splicers of the concrete wearing surface reinforcement to accommodate the installation of the retainer assemblies. The cost of the additional bar splicers is included with the concrete wearing surface.

Detail III - Installation for a new deck beam with no initial wearing surface or with an initial hot-mix asphalt (HMA) wearing surface present. The deck beam directly beneath the temporary concrete barrier shall be fabricated with bar splicer inserts in the side of the beam, as detailed, to accommodate the installation of the retainer assemblies. A pair of bar splicers, 6" apart, shall be placed at 6'-0" centers along the length of the beam. The cost of the bar splicers is included with the deck beam.

RAILING CRITERIA



NCHRP 350 Test Level	3
Railing Weight (plf)	440

R-27

5-15-2023


STEEL RETAINER P 1" x 8" x "W"

(Detail I and II)

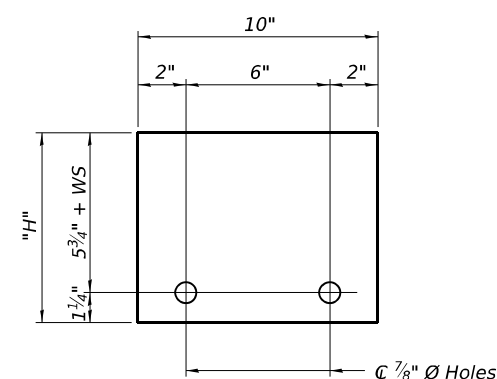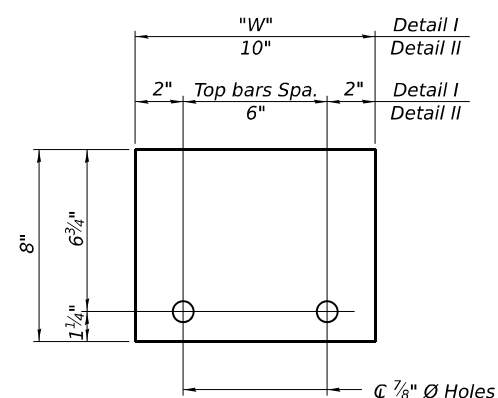


STEEL RETAINER R 1" x "H" x 10"

(Detail III)

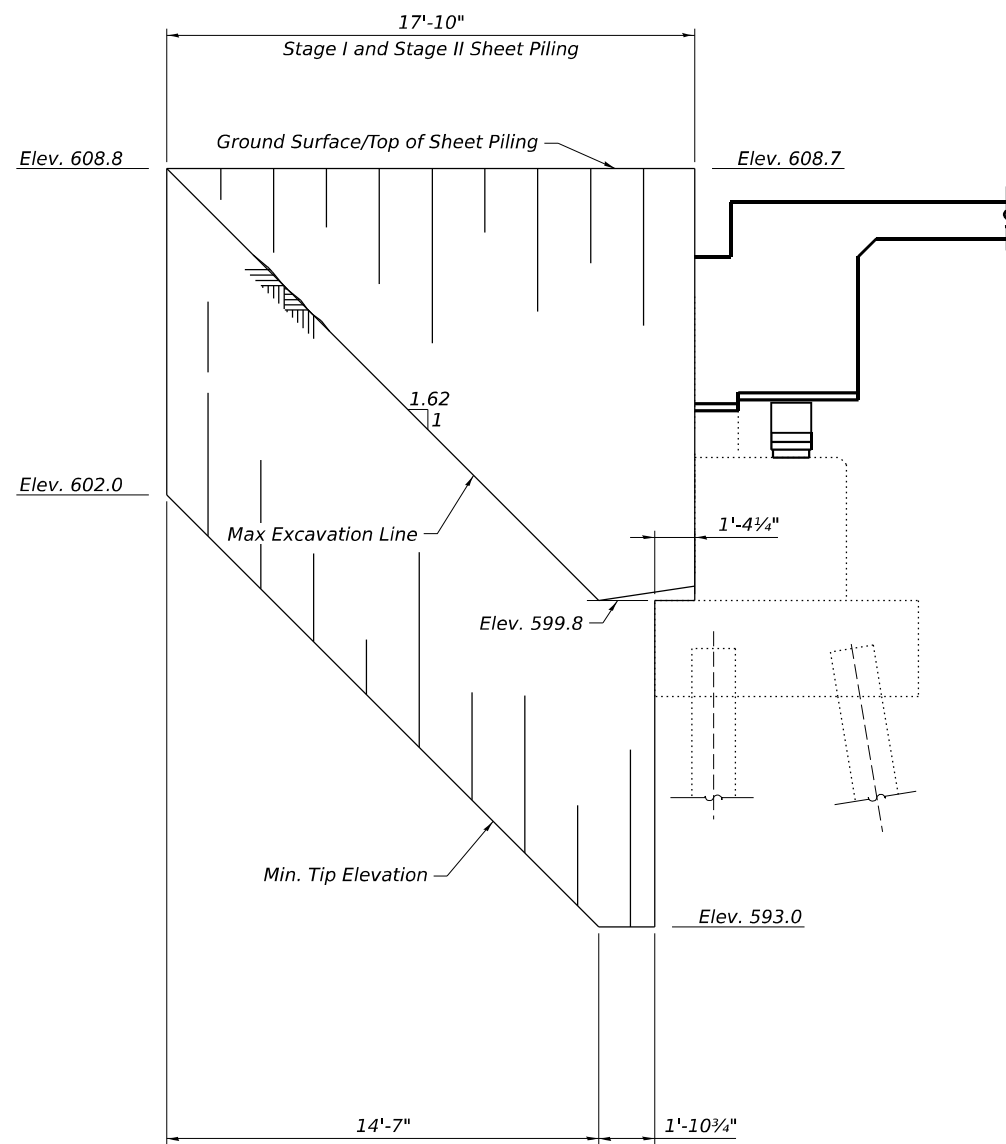

SOUTH ABUTMENT
TEMPORARY SHEET PILING

Minimum Section Modulus = 4.3 in.³/ft

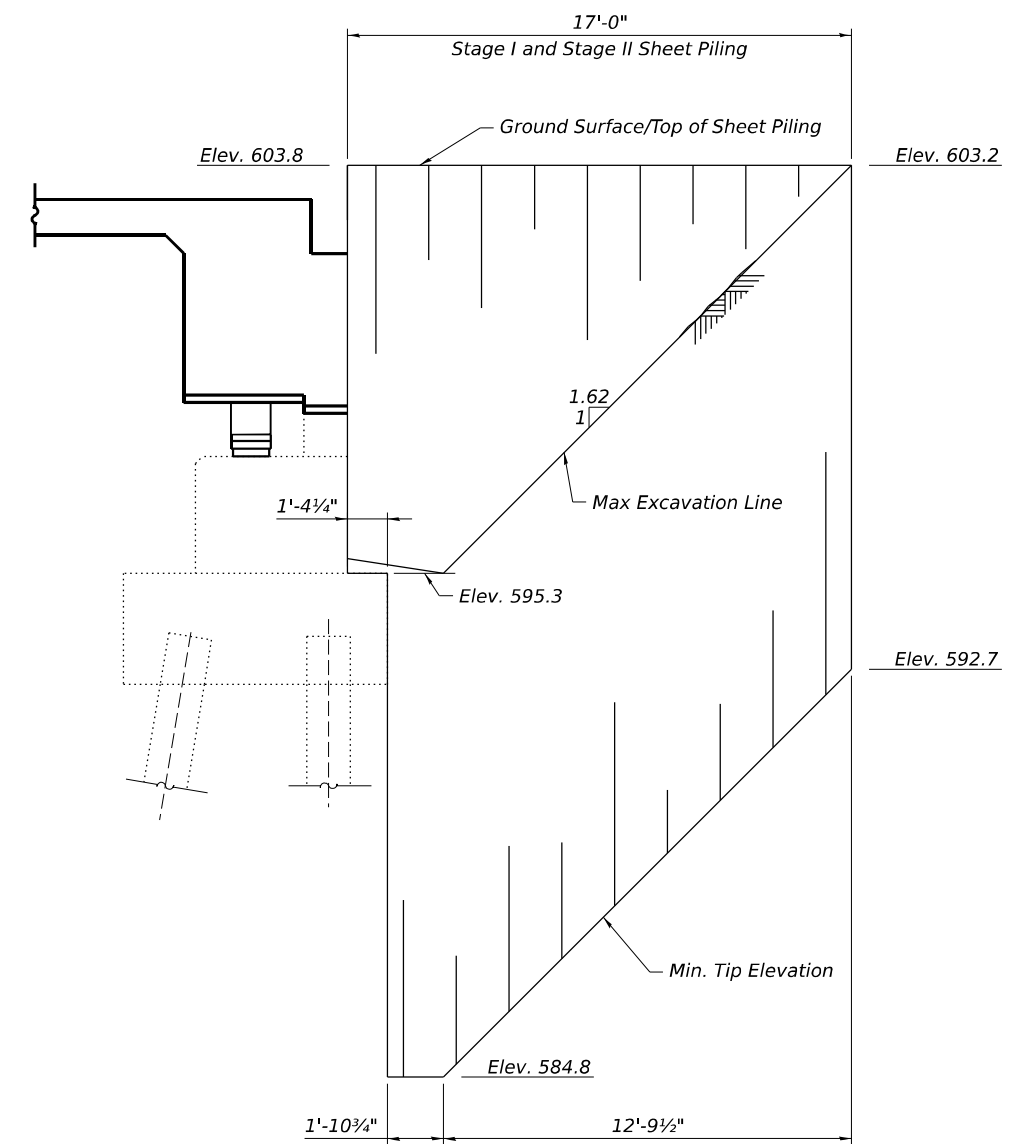

NORTH ABUTMENT
TEMPORARY SHEET PILING

$$\text{Minimum Section Modulus} = 7.9 \text{ in.}^3/\text{ft}$$

Notes:


If the Contractor chooses to alter the temporary cantilevered sheet piling design requirements shown on the plans, a design submittal including plan details and calculations will be required for review and acceptance by the Engineer.

The Contractor shall connect the first sheet to the existing abutment wall to ensure the stability of the sheets driven to the top of the existing footing. This connection shall be reviewed and accepted by the Engineer and included in the cost for Temporary Sheet Piling.

BILL OF MATERIAL

Item	Unit	Quantity
Temporary Sheet Piling	Sq. Ft.	455

FILE NAME: D:\ WSP WSP USA Inc. 30 N. LASALLE STREET SUITE 4000 CHICAGO, IL 60602 TEL: (312) 782-8150 FAX: (312) 782-1884	USER NAME = USSJ696614	DESIGNED - MA	REVISED -	STATE OF ILLINOIS DEPARTMENT OF TRANSPORTATION	TEMPORARY SHEET PILING STRUCTURE NO. 099-0186	F.A.U RTE.	SECTION	COUNTY	TOTAL SHEETS	SHEET NO.		
	PLOT SCALE = 0.166665000' / in.	DRAWN - MA	REVISED -			316	FAI 80 21 INTERCHANGE	WILL	1209	624		
	PLOT DATE = 4/22/2025	CHECKED - LAS	REVISED -			CONTRACT NO. 62R22						
						ILLINOIS FED. AID PROJECT						
	SHEET SA-6 OF SA-37 SHEETS											

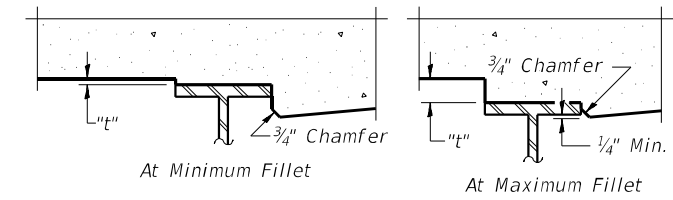

To determine "t": After all structural steel has been erected, elevations of the top flanges of the beams shall be taken at intervals shown below. These elevations subtracted from the "Theoretical Grade Elevations Adjusted for Dead Load Deflection" shown on sheets SA-8 to SA-11, minus slab thickness, equals the fillet heights "t" above top flange of beams.

FILLET HEIGHTS



MODEL: Default
FILE NAME: p:\wsp\trans\stone-pw-bentley.com\trans\corp-pw-hosted\Documents\Projects_2018\C4001401180022\03-WSP\CAD\62R22-INT-4 [Center]\Sheets\Structure\SN-099-0186\0990186-62R22-SA-08-Top of Slab Elev 2.dgn

INSIDE FACE OF WEST PARAPET					BEAM 1					WEST EDGE OF ROADWAY				
Location	Station	Offset	Theoretical Grade Elevations	Theoretical Grade Elevations Adjusted for Dead Load Deflection	Location	Station	Offset	Theoretical Grade Elevations	Theoretical Grade Elevations Adjusted for Dead Load Deflection	Location	Station	Offset	Theoretical Grade Elevations	Theoretical Grade Elevations Adjusted for Dead Load Deflection
Bk. S. Abutment	41+24.18	-31.33'	607.89	607.89	Bk. S. Abutment	41+25.98	-29.92'	607.90	607.90	Bk. S. Abutment	41+30.97	-26.00'	607.92	607.92
⌒ Brg. S. Abutment	41+27.43	-31.33'	607.87	607.87	⌒ Brg. S. Abutment	41+29.24	-29.92'	607.87	607.87	⌒ Brg. S. Abutment	41+34.23	-26.00'	607.89	607.89
A	41+37.43	-31.33'	607.79	607.79	A	41+39.24	-29.92'	607.79	607.79	A	41+44.23	-26.00'	607.81	607.81
B	41+47.43	-31.33'	607.71	607.71	B	41+49.24	-29.92'	607.71	607.71	B	41+54.23	-26.00'	607.73	607.74
C	41+57.43	-31.33'	607.63	607.63	C	41+59.24	-29.92'	607.63	607.63	C	41+64.23	-26.00'	607.65	607.65
D	41+67.43	-31.33'	607.54	607.53	D	41+69.24	-29.92'	607.55	607.54	D	41+74.23	-26.00'	607.56	607.55
E	41+77.43	-31.33'	607.46	607.44	E	41+79.24	-29.92'	607.46	607.44	E	41+84.23	-26.00'	607.47	607.46
⌒ Brg. Pier 1	41+90.43	-31.33'	607.33	607.33	⌒ Brg. Pier 1	41+92.24	-29.92'	607.33	607.33	⌒ Brg. Pier 1	41+97.23	-26.00'	607.33	607.33
F	42+00.43	-31.33'	607.22	607.26	F	42+02.24	-29.92'	607.22	607.26	F	42+07.23	-26.00'	607.22	607.25
G	42+10.43	-31.33'	607.10	607.20	G	42+12.24	-29.92'	607.09	607.19	G	42+17.23	-26.00'	607.09	607.16
H	42+20.43	-31.33'	606.97	607.12	H	42+22.24	-29.92'	606.96	607.11	H	42+27.23	-26.00'	606.95	607.05
I	42+30.43	-31.33'	606.82	607.01	I	42+32.24	-29.92'	606.82	607.01	I	42+37.23	-26.00'	606.80	606.93
J	42+40.43	-31.33'	606.67	606.88	J	42+42.24	-29.92'	606.67	606.88	J	42+47.23	-26.00'	606.64	606.79
K	42+50.43	-31.33'	606.51	606.73	K	42+52.24	-29.92'	606.50	606.72	K	42+57.23	-26.00'	606.48	606.63
L	42+60.43	-31.33'	606.34	606.54	L	42+62.24	-29.92'	606.33	606.53	L	42+67.23	-26.00'	606.30	606.44
M	42+70.43	-31.33'	606.16	606.32	M	42+72.24	-29.92'	606.14	606.30	M	42+77.23	-26.00'	606.11	606.22
N	42+80.43	-31.33'	605.96	606.07	N	42+82.24	-29.92'	605.95	606.06	N	42+87.23	-26.00'	605.91	605.98
O	42+90.43	-31.33'	605.76	605.81	O	42+92.24	-29.92'	605.75	605.80	O	42+97.23	-26.00'	605.70	605.73
⌒ Brg. Pier 2	43+02.68	-31.33'	605.50	605.50	⌒ Brg. Pier 2	43+04.49	-29.92'	605.48	605.48	⌒ Brg. Pier 2	43+09.48	-26.00'	605.43	605.43
P	43+12.68	-31.33'	605.27	605.25	P	43+14.49	-29.92'	605.25	605.23	P	43+19.48	-26.00'	605.20	605.19
Q	43+22.68	-31.33'	605.04	605.03	Q	43+24.49	-29.92'	605.02	605.01	Q	43+29.48	-26.00'	604.95	604.94
R	43+32.68	-31.33'	604.79	604.78	R	43+34.49	-29.92'	604.77	604.76	R	43+39.48	-26.00'	604.70	604.70
S	43+42.68	-31.33'	604.54	604.54	S	43+44.49	-29.92'	604.51	604.51	S	43+49.48	-26.00'	604.44	604.44
T	43+52.68	-31.33'	604.27	604.27	T	43+54.49	-29.92'	604.24	604.24	T	43+59.48	-26.00'	604.16	604.17
⌒ Brg. N. Abutment	43+65.68	-31.33'	603.91	603.91	⌒ Brg. N. Abutment	43+67.49	-29.92'	603.88	603.88	⌒ Brg. N. Abutment	43+72.48	-26.00'	603.79	603.79
Bk. N. Abutment	43+68.94	-31.33'	603.82	603.82	Bk. N. Abutment	43+70.74	-29.92'	603.79	603.79	Bk. N. Abutment	43+75.73	-26.00'	603.70	603.70

BEAM 2					BEAM 3					BEAM 4				
Location	Station	Offset	Theoretical Grade Elevations	Theoretical Grade Elevations Adjusted for Dead Load Deflection	Location	Station	Offset	Theoretical Grade Elevations	Theoretical Grade Elevations Adjusted for Dead Load Deflection	Location	Station	Offset	Theoretical Grade Elevations	Theoretical Grade Elevations Adjusted for Dead Load Deflection
Bk. S. Abutment	41+33.31	-24.17'	607.93	607.93	Bk. S. Abutment	41+40.64	-18.42'	607.96	607.96	Bk. S. Abutment	41+47.97	-12.67'	607.98	607.98
⌒ Brg. S. Abutment	41+36.57	-24.17'	607.90	607.90	⌒ Brg. S. Abutment	41+43.90	-18.42'	607.93	607.93	⌒ Brg. S. Abutment	41+51.22	-12.67'	607.96	607.96
A	41+46.57	-24.17'	607.82	607.82	A	41+53.90	-18.42'	607.85	607.85	A	41+61.22	-12.67'	607.88	607.88
B	41+56.57	-24.17'	607.74	607.75	B	41+63.90	-18.42'	607.77	607.78	B	41+71.22	-12.67'	607.79	607.80
C	41+66.57	-24.17'	607.66	607.66	C	41+73.90	-18.42'	607.68	607.68	C	41+81.22	-12.67'	607.70	607.70
D	41+76.57	-24.17'	607.57	607.56	D	41+83.90	-18.42'	607.59	607.58	D	41+91.22	-12.67'	607.60	607.59
E	41+86.57	-24.17'	607.47	607.46	E	41+93.90	-18.42'	607.48	607.47	E	42+01.22	-12.67'	607.49	607.48
⌒ Brg. Pier 1	41+99.57	-24.17'	607.33	607.33	⌒ Brg. Pier 1	42+06.90	-18.42'	607.33	607.33	⌒ Brg. Pier 1	42+14.22	-12.67'	607.33	607.33
F	42+09.57	-24.17'	607.21	607.24	F	42+16.90	-18.42'	607.21	607.24	F	42+24.22	-12.67'	607.19	607.22
G	42+19.57	-24.17'	607.08	607.15	G	42+26.90	-18.42'	607.07	607.14	G	42+34.22	-12.67'	607.05	607.12
H	42+29.57	-24.17'	606.94	607.04	H	42+36.90	-18.42'	606.92	607.02	H	42+44.22	-12.67'	606.89	606.99
I	42+39.57	-24.17'	606.79	606.92	I	42+46.90	-18.42'	606.76	606.89	I	42+54.22	-12.67'	606.73	606.86
J	42+49.57	-24.17'	606.63	606.78	J	42+56.90	-18.42'	606.59	606.74	J	42+64.22	-12.67'	606.55	606.70
K	42+59.57	-24.17'	606.46	606.61	K	42+66.90	-18.42'	606.42	606.57	K	42+74.22	-12.67'	606.37	606.52
L	42+69.57	-24.17'	606.28	606.42	L	42+76.90	-18.42'	606.23	606.37	L	42+84.22	-12.67'	606.17	606.31
M	42+79.57	-24.17'	606.09	606.20	M	42+86.90	-18.42'	606.03	606.14	M	42+94.22	-12.67'	605.96	606.07
N	42+89.57	-24.17'	605.89	605.96	N	42+96.90	-18.42'	605.82	605.89	N	43+04.22	-12.67'	605.75	605.82
O	42+99.57	-24.17'	605.68	605.71	O	43+06.90	-18.42'	605.60	605.63	O	43+14.22	-12.67'	605.52	605.55
⌒ Brg. Pier 2	43+11.82	-24.17'	605.40	605.40	⌒ Brg. Pier 2	43+19.15	-18.42'	605.32	605.32	⌒ Brg. Pier 2	43+26.47	-12.67'	605.23	605.23
P	43+21.82	-24.17'	605.17	605.16	P	43+29.15	-18.42'	605.08	605.07	P	43+36.47	-12.67'	604.98	604.97
Q	43+31.82	-24.17'	604.92	604.91	Q	43+39.15	-18.42'	604.82	604.81	Q	43+46.47	-12.67'	604.72	604.71
R	43+41.82	-24.17'	604.67	604.67	R	43+49.15	-18.42'	604.56	604.56	R	43+56.47	-12.67'	604.45	604.45
S	43+51.82	-24.17'	604.40	604.40	S	43+59.15	-18.42'	604.29	604.29	S	43+66.47	-12.67'	604.17	604.17
T	43+61.82	-24.17'	604.13	604.14	T	43+69.15	-18.42'	604.00	604.01	T	43+76.47	-12.67'	603.88	603.89
⌒ Brg. N. Abutment	43+74.82	-24.17'	603.75	603.75	⌒ Brg. N. Abutment	43+82.15	-18.42'	603.62	603.62	⌒ Brg. N. Abutment	43+89.47	-12.67'	603.48	603.48
Bk. N. Abutment	43+78.07	-24.17'	603.66	603.66	Bk. N. Abutment	43+85.40	-18.42'	603.52	603.52	Bk. N. Abutment	43+92.73	-12.67'	603.38	603.38

NOTES:

- All Elevations and Offsets are in feet.
- Offsets are measured with respect to ⌒ Center Street. Negative offsets are left and positive are right of the centerline.



WSP USA Inc.
30 N. LA SALLE STREET
SUITE 4000
CHICAGO, IL 60602
TEL: (312) 782-8150
FAX: (312) 782-1684

USER NAME	= USSJ696614
PLOT SCALE	= 7:11.99616 '"/ in.
PLOT DATE	= 4/22/2025

DESIGNED	-	MEA
CHECKED	-	LAS
DRAWN	-	MEA
CHECKED	-	LAS

REVISED	-
REVISED	-
REVISED	-
REVISED	-

STATE OF ILLINOIS
DEPARTMENT OF TRANSPORTATION

TOP OF SLAB ELEVATIONS 2
STRUCTURE NO. 099-0186

SHEET SA-8 OF SA-37 SHEETS

F.A.U RTE.	SECTION	COUNTY	TOTAL SHEETS	SHEET NO.
316	FAI 80 21 INTERCHANGE	WILL	1209	626
CONTRACT NO. 62R22				
ILLINOIS		FED. AID PROJECT		

MODEL: Default: p:\wsp\transystone-pw-bentley.com\transyscorp-pw-hosted\Documents\Projects_2018\CH401\401180022\03-WSP\CD\62R22-INT-4 [Center]\Sheet\Structure\SN-099-0186-0990186-62R22-SA-09-Top of Slab Elevs 3.dgn
FILE NAME: p:\wsp\transystone-pw-bentley.com\transyscorp-pw-hosted\Documents\Projects_2018\CH401\401180022\03-WSP\CD\62R22-INT-4 [Center]\Sheet\Structure\SN-099-0186-0990186-62R22-SA-09-Top of Slab Elevs 3.dgn

BEAM 5

Location	Station	Offset	Theoretical Grade Elevations	Theoretical Grade Elevations Adjusted for Dead Load Deflection
Bk. S. Abutment	41+55.30	-6.92'	608.01	608.01
⌒ Brg. S. Abutment	41+58.55	-6.92'	607.98	607.98
A	41+68.55	-6.92'	607.90	607.90
B	41+78.55	-6.92'	607.81	607.82
C	41+88.55	-6.92'	607.71	607.71
D	41+98.55	-6.92'	607.60	607.59
E	42+08.55	-6.92'	607.49	607.48
⌒ Brg. Pier 1	42+21.55	-6.92'	607.32	607.32
F	42+31.55	-6.92'	607.17	607.20
G	42+41.55	-6.92'	607.02	607.09
H	42+51.55	-6.92'	606.86	606.96
I	42+61.55	-6.92'	606.69	606.82
J	42+71.55	-6.92'	606.50	606.65
K	42+81.55	-6.92'	606.31	606.46
L	42+91.55	-6.92'	606.10	606.24
M	43+01.55	-6.92'	605.89	606.00
N	43+11.55	-6.92'	605.67	605.74
O	43+21.55	-6.92'	605.43	605.46
⌒ Brg. Pier 2	43+33.80	-6.92'	605.13	605.13
P	43+43.80	-6.92'	604.87	604.86
Q	43+53.80	-6.92'	604.61	604.60
R	43+63.80	-6.92'	604.33	604.33
S	43+73.80	-6.92'	604.04	604.04
T	43+83.80	-6.92'	603.74	603.75
⌒ Brg. N. Abutment	43+96.80	-6.92'	603.34	603.34
Bk. N. Abutment	44+00.06	-6.92'	603.24	603.24

BEAM 6

Location	Station	Offset	Theoretical Grade Elevations	Theoretical Grade Elevations Adjusted for Dead Load Deflection
Bk. S. Abutment	41+62.63	-1.17'	608.04	608.04
⌒ Brg. S. Abutment	41+65.88	-1.17'	608.01	608.01
A	41+75.88	-1.17'	607.92	607.92
B	41+85.88	-1.17'	607.83	607.84
C	41+95.88	-1.17'	607.72	607.72
D	42+05.88	-1.17'	607.60	607.59
E	42+15.88	-1.17'	607.48	607.47
⌒ Brg. Pier 1	42+28.88	-1.17'	607.30	607.30
F	42+38.88	-1.17'	607.15	607.18
G	42+48.88	-1.17'	606.99	607.06
H	42+58.88	-1.17'	606.82	606.92
I	42+68.88	-1.17'	606.64	606.77
J	42+78.88	-1.17'	606.45	606.60
K	42+88.88	-1.17'	606.25	606.40
L	42+98.88	-1.17'	606.04	606.18
M	43+08.88	-1.17'	605.81	605.92
N	43+18.88	-1.17'	605.58	605.65
O	43+28.88	-1.17'	605.34	605.37
⌒ Brg. Pier 2	43+41.13	-1.17'	605.03	605.03
P	43+51.13	-1.17'	604.77	604.76
Q	43+61.13	-1.17'	604.49	604.48
R	43+71.13	-1.17'	604.21	604.21
S	43+81.13	-1.17'	603.91	603.91
T	43+91.13	-1.17'	603.60	603.61
⌒ Brg. N. Abutment	44+04.13	-1.17'	603.19	603.19
Bk. N. Abutment	44+07.39	-1.17'	603.09	603.09

PROFILE GRADE (S.B.)

Location	Station	Offset	Theoretical Grade Elevations	Theoretical Grade Elevations Adjusted for Dead Load Deflection
Bk. S. Abutment	41+61.57	-2.00'	608.03	608.03
⌒ Brg. S. Abutment	41+64.82	-2.00'	608.01	608.01
A	41+74.82	-2.00'	607.92	607.92
B	41+84.82	-2.00'	607.82	607.83
C	41+94.82	-2.00'	607.72	607.72
D	42+04.82	-2.00'	607.60	607.59
E	42+14.82	-2.00'	607.48	607.47
⌒ Brg. Pier 1	42+27.82	-2.00'	607.30	607.30
F	42+37.82	-2.00'	607.15	607.18
G	42+47.82	-2.00'	606.99	607.06
H	42+57.82	-2.00'	606.82	606.92
I	42+67.82	-2.00'	606.65	606.78
J	42+77.82	-2.00'	606.46	606.61
K	42+87.82	-2.00'	606.26	606.41
L	42+97.82	-2.00'	606.05	606.19
M	43+07.82	-2.00'	605.83	605.94
N	43+17.82	-2.00'	605.59	605.66
O	43+27.82	-2.00'	605.35	605.38
⌒ Brg. Pier 2	43+40.07	-2.00'	605.04	605.04
P	43+50.07	-2.00'	604.78	604.77
Q	43+60.07	-2.00'	604.51	604.50
R	43+70.07	-2.00'	604.22	604.22
S	43+80.07	-2.00'	603.93	603.93
T	43+90.07	-2.00'	603.62	603.63
⌒ Brg. N. Abutment	44+03.07	-2.00'	603.21	603.21
Bk. N. Abutment	44+06.33	-2.00'	603.11	603.11

⌒ CENTER ST. & STAGE CONSTRUCTION LINE

Location	Station	Offset	Theoretical Grade Elevations	Theoretical Grade Elevations Adjusted for Dead Load Deflection
Bk. S. Abutment	41+64.11	0.00'	608.04	608.04
⌒ Brg. S. Abutment	41+67.37	0.00'	608.01	608.01
A	41+77.37	0.00'	607.93	607.93
B	41+87.37	0.00'	607.83	607.84
C	41+97.37	0.00'	607.72	607.72
D	42+07.37	0.00'	607.60	607.59
E	42+17.37	0.00'	607.48	607.47
⌒ Brg. Pier 1	42+30.37	0.00'	607.29	607.29
F	42+40.37	0.00'	607.14	607.17
G	42+50.37	0.00'	606.98	607.05
H	42+60.37	0.00'	606.81	606.91
I	42+70.37	0.00'	606.63	606.76
J	42+80.37	0.00'	606.44	606.59
K	42+90.37	0.00'	606.23	606.38
L	43+00.37	0.00'	606.02	606.16
M	43+10.37	0.00'	605.80	605.91
N	43+20.37	0.00'	605.56	605.63
O	43+30.37	0.00'	605.32	605.35
⌒ Brg. Pier 2	43+42.62	0.00'	605.01	605.01
P	43+52.62	0.00'	604.74	604.73
Q	43+62.62	0.00'	604.47	604.46
R	43+72.62	0.00'	604.18	604.18
S	43+82.62	0.00'	603.88	603.88
T	43+92.62	0.00'	603.58	603.59
⌒ Brg. N. Abutment	44+05.62	0.00'	603.16	603.16
Bk. N. Abutment	44+08.88	0.00'	603.05	603.05

WEST EDGE OF CURB

Location	Station	Offset	Theoretical Grade Elevations	Theoretical Grade Elevations Adjusted for Dead Load Deflection
Bk. S. Abutment	41+62.20	-1.50'	608.04	608.04
⌒ Brg. S. Abutment	41+65.46	-1.50'	608.01	608.01
A	41+75.46	-1.50'	607.92	607.92
B	41+85.46	-1.50'	607.83	607.84
C	41+95.46	-1.50'	607.72	607.72
D	42+05.46	-1.50'	607.60	607.59
E	42+15.46	-1.50'	607.48	607.47
⌒ Brg. Pier 1	42+28.46	-1.50'	607.30	607.30
F	42+38.46	-1.50'	607.15	607.18
G	42+48.46	-1.50'	606.99	607.06
H	42+58.46	-1.50'	606.82	606.92
I	42+68.46	-1.50'	606.64	606.77
J	42+78.46	-1.50'	606.45	606.60
K	42+88.46	-1.50'	606.25	606.40
L	42+98.46	-1.50'	606.04	606.18
M	43+08.46	-1.50'	605.82	605.93
N	43+18.46	-1.50'	605.59	605.66
O	43+28.46	-1.50'	605.35	605.38
⌒ Brg. Pier 2	43+40.71	-1.50'	605.04	605.04
P	43+50.71	-1.50'	604.77	604.76
Q	43+60.71	-1.50'	604.50	604.49
R	43+70.71	-1.50'	604.21	604.21
S	43+80.71	-1.50'	603.92	603.92
T	43+90.71	-1.50'	603.61	603.62
⌒ Brg. N. Abutment	44+03.71	-1.50'	603.20	603.20
Bk. N. Abutment	44+06.96	-1.50'	603.09	603.09

NOTES:

- All Elevations and Offsets are in feet.
- Offsets are measured with respect to ⌒ Center Street. Negative offsets are left and positive are right of the centerline.

PROFILE GRADE (N.B.)

Location	Station	Offset	Theoretical Grade Elevations	Theoretical Grade Elevations Adjusted for Dead Load Deflection
Bk. S. Abutment	41+66.66	2.00'	607.99	607.99
☒ Brg. S. Abutment	41+69.92	2.00'	607.96	607.96
A	41+79.92	2.00'	607.87	607.87
B	41+89.92	2.00'	607.77	607.78
C	41+99.92	2.00'	607.66	607.66
D	42+09.92	2.00'	607.54	607.53
E	42+19.92	2.00'	607.41	607.40
☒ Brg. Pier 1	42+32.92	2.00'	607.23	607.23
F	42+42.92	2.00'	607.07	607.10
G	42+52.92	2.00'	606.91	606.98
H	42+62.92	2.00'	606.73	606.83
I	42+72.92	2.00'	606.55	606.68
J	42+82.92	2.00'	606.36	606.51
K	42+92.92	2.00'	606.15	606.30
L	43+02.92	2.00'	605.93	606.07
M	43+12.92	2.00'	605.71	605.82
N	43+22.92	2.00'	605.47	605.54
O	43+32.92	2.00'	605.23	605.26
☒ Brg. Pier 2	43+45.17	2.00'	604.91	604.91
P	43+55.17	2.00'	604.64	604.63
Q	43+65.17	2.00'	604.36	604.35
R	43+75.17	2.00'	604.07	604.07
S	43+85.17	2.00'	603.78	603.78
T	43+95.17	2.00'	603.47	603.48
☒ Brg. N. Abutment	44+08.17	2.00'	603.05	603.05
Bk. N. Abutment	44+11.42	2.00'	602.94	602.94

BEAM 9

Location	Station	Offset	Theoretical Grade Elevations	Theoretical Grade Elevations Adjusted for Dead Load Deflection
Bk. S. Abutment	41+80.26	12.67'	607.71	607.71
☒ Brg. S. Abutment	41+83.52	12.67'	607.68	607.68
A	41+93.52	12.67'	607.57	607.57
B	42+03.52	12.67'	607.46	607.47
C	42+13.52	12.67'	607.34	607.34
D	42+23.52	12.67'	607.20	607.19
E	42+33.52	12.67'	607.06	607.05
☒ Brg. Pier 1	42+46.52	12.67'	606.86	606.86
F	42+56.52	12.67'	606.69	606.72
G	42+66.52	12.67'	606.51	606.58
H	42+76.52	12.67'	606.32	606.42
I	42+86.52	12.67'	606.12	606.25
J	42+96.52	12.67'	605.91	606.06
K	43+06.52	12.67'	605.69	605.84
L	43+16.52	12.67'	605.47	605.61
M	43+26.52	12.67'	605.23	605.34
N	43+36.52	12.67'	604.98	605.05
O	43+46.52	12.67'	604.72	604.75
☒ Brg. Pier 2	43+58.77	12.67'	604.38	604.38
P	43+68.77	12.67'	604.10	604.09
Q	43+78.77	12.67'	603.81	603.80
R	43+88.77	12.67'	603.50	603.50
S	43+98.77	12.67'	603.19	603.19
T	44+08.77	12.67'	602.87	602.88
☒ Brg. N. Abutment	44+21.77	12.67'	602.43	602.43
Bk. N. Abutment	44+25.02	12.67'	602.32	602.32

1. All Elevations and Offsets are in feet.
2. Offsets are measured with respect to C Center Street. Negative offsets are left and positive are right of the centerline.

MODEL: Default: p:\wsp\transystems-pw-bentley.com\transyscorp-pw-hosted\Documents\Projects_2018\CH401\401180022\03-WSP\CD\62R22-INT-4 [Center]\Sheet\Structure\SA-11-Top of Slab Elev 5.dgn
FILE NAME: p:\wsp\transystems-pw-bentley.com\transyscorp-pw-hosted\Documents\Projects_2018\CH401\401180022\03-WSP\CD\62R22-INT-4 [Center]\Sheet\Structure\SA-11-Top of Slab Elev 5.dgn

BEAM 10				
Location	Station	Offset	Theoretical Grade Elevations	Theoretical Grade Elevations Adjusted for Dead Load Deflection
Bk. S. Abutment	41+87.59	18.42'	607.55	607.55
⌒ Brg. S. Abutment	41+90.85	18.42'	607.52	607.52
A	42+00.85	18.42'	607.41	607.41
B	42+10.85	18.42'	607.28	607.29
C	42+20.85	18.42'	607.15	607.15
D	42+30.85	18.42'	607.01	607.00
E	42+40.85	18.42'	606.86	606.85
⌒ Brg. Pier 1	42+53.85	18.42'	606.65	606.65
F	42+63.85	18.42'	606.47	606.50
G	42+73.85	18.42'	606.29	606.36
H	42+83.85	18.42'	606.09	606.19
I	42+93.85	18.42'	605.88	606.01
J	43+03.85	18.42'	605.67	605.82
K	43+13.85	18.42'	605.44	605.59
L	43+23.85	18.42'	605.20	605.34
M	43+33.85	18.42'	604.96	605.07
N	43+43.85	18.42'	604.70	604.77
O	43+53.85	18.42'	604.43	604.46
⌒ Brg. Pier 2	43+66.10	18.42'	604.09	604.09
P	43+76.10	18.42'	603.80	603.79
Q	43+86.10	18.42'	603.50	603.49
R	43+96.10	18.42'	603.19	603.19
S	44+06.10	18.42'	602.87	602.87
T	44+16.10	18.42'	602.54	602.55
⌒ Brg. N. Abutment	44+29.10	18.42'	602.09	602.09
Bk. N. Abutment	44+32.35	18.42'	601.98	601.98

BEAM 12				
Location	Station	Offset	Theoretical Grade Elevations	Theoretical Grade Elevations Adjusted for Dead Load Deflection
Bk. S. Abutment	42+02.25	29.92'	607.22	607.22
⌒ Brg. S. Abutment	42+05.50	29.92'	607.18	607.18
A	42+15.50	29.92'	607.05	607.05
B	42+25.50	29.92'	606.92	606.92
C	42+35.50	29.92'	606.77	606.77
D	42+45.50	29.92'	606.61	606.60
E	42+55.50	29.92'	606.45	606.43
⌒ Brg. Pier 1	42+68.50	29.92'	606.21	606.21
F	42+78.50	29.92'	606.02	606.06
G	42+88.50	29.92'	605.82	605.92
H	42+98.50	29.92'	605.61	605.76
I	43+08.50	29.92'	605.39	605.58
J	43+18.50	29.92'	605.16	605.37
K	43+28.50	29.92'	604.92	605.14
L	43+38.50	29.92'	604.67	604.87
M	43+48.50	29.92'	604.40	604.56
N	43+58.50	29.92'	604.13	604.24
O	43+68.50	29.92'	603.85	603.90
⌒ Brg. Pier 2	43+80.75	29.92'	603.49	603.49
P	43+90.75	29.92'	603.18	603.16
Q	44+00.75	29.92'	602.87	602.86
R	44+10.75	29.92'	602.54	602.53
S	44+20.75	29.92'	602.21	602.21
T	44+30.75	29.92'	601.86	601.86
⌒ Brg. N. Abutment	44+43.75	29.92'	601.38	601.38
Bk. N. Abutment	44+47.01	29.92'	601.25	601.25

BEAM 11				
Location	Station	Offset	Theoretical Grade Elevations	Theoretical Grade Elevations Adjusted for Dead Load Deflection
Bk. S. Abutment	41+94.92	24.17'	607.39	607.39
⌒ Brg. S. Abutment	41+98.18	24.17'	607.35	607.35
A	42+08.18	24.17'	607.23	607.23
B	42+18.18	24.17'	607.10	607.11
C	42+28.18	24.17'	606.96	606.96
D	42+38.18	24.17'	606.82	606.81
E	42+48.18	24.17'	606.66	606.65
⌒ Brg. Pier 1	42+61.18	24.17'	606.43	606.43
F	42+71.18	24.17'	606.25	606.28
G	42+81.18	24.17'	606.06	606.13
H	42+91.18	24.17'	605.85	605.95
I	43+01.18	24.17'	605.64	605.77
J	43+11.18	24.17'	605.42	605.57
K	43+21.18	24.17'	605.18	605.33
L	43+31.18	24.17'	604.94	605.08
M	43+41.18	24.17'	604.68	604.79
N	43+51.18	24.17'	604.42	604.49
O	43+61.18	24.17'	604.14	604.17
⌒ Brg. Pier 2	43+73.43	24.17'	603.79	603.79
P	43+83.43	24.17'	603.50	603.49
Q	43+93.43	24.17'	603.19	603.18
R	44+03.43	24.17'	602.87	602.87
S	44+13.43	24.17'	602.54	602.54
T	44+23.43	24.17'	602.20	602.21
⌒ Brg. N. Abutment	44+36.43	24.17'	601.75	601.75
Bk. N. Abutment	44+39.68	24.17'	601.62	601.62

INSIDE FACE OF EAST PARAPET				
Location	Station	Offset	Theoretical Grade Elevations	Theoretical Grade Elevations Adjusted for Dead Load Deflection
Bk. S. Abutment	42+04.05	31.33'	607.17	607.17
⌒ Brg. S. Abutment	42+07.31	31.33'	607.13	607.13
A	42+17.31	31.33'	607.01	607.01
B	42+27.31	31.33'	606.87	606.87
C	42+37.31	31.33'	606.72	606.72
D	42+47.31	31.33'	606.56	606.55
E	42+57.31	31.33'	606.39	606.37
⌒ Brg. Pier 1	42+70.31	31.33'	606.16	606.16
F	42+80.31	31.33'	605.97	606.01
G	42+90.31	31.33'	605.76	605.86
H	43+00.31	31.33'	605.55	605.70
I	43+10.31	31.33'	605.33	605.52
J	43+20.31	31.33'	605.10	605.31
K	43+30.31	31.33'	604.85	605.07
L	43+40.31	31.33'	604.60	604.80
M	43+50.31	31.33'	604.33	604.49
N	43+60.31	31.33'	604.06	604.17
O	43+70.31	31.33'	603.78	603.83
⌒ Brg. Pier 2	43+82.56	31.33'	603.41	603.41
P	43+92.56	31.33'	603.11	603.09
Q	44+02.56	31.33'	602.79	602.78
R	44+12.56	31.33'	602.46	602.45
S	44+22.56	31.33'	602.12	602.12
T	44+32.56	31.33'	601.78	601.78
⌒ Brg. N. Abutment	44+45.56	31.33'	601.29	601.29
Bk. N. Abutment	44+48.81	31.33'	601.16	601.16

EAST EDGE OF ROADWAY				
Location	Station	Offset	Theoretical Grade Elevations	Theoretical Grade Elevations Adjusted for Dead Load Deflection
Bk. S. Abutment	41+97.26	26.00'	607.33	607.33
⌒ Brg. S. Abutment	42+00.51	26.00'	607.30	607.30
A	42+10.51	26.00'	607.17	607.17
B	42+20.51	26.00'	607.04	607.05
C	42+30.51	26.00'	606.90	606.90
D	42+40.51	26.00'	606.75	606.74
E	42+50.51	26.00'	606.59	606.58
⌒ Brg. Pier 1	42+63.51	26.00'	606.36	606.36
F	42+73.51	26.00'	606.18	606.21
G	42+83.51	26.00'	605.98	606.05
H	42+93.51	26.00'	605.78	605.88
I	43+03.51	26.00'	605.56	605.69
J	43+13.51	26.00'	605.34	605.49
K	43+23.51	26.00'	605.10	605.25
L	43+33.51	26.00'	604.85	604.99
M	43+43.51	26.00'	604.60	604.71
N	43+53.51	26.00'	604.33	604.40
O	43+63.51	26.00'	604.05	604.08
⌒ Brg. Pier 2	43+75.76	26.00'	603.70	603.70
P	43+85.76	26.00'	603.40	603.39
Q	43+95.76	26.00'	603.09	603.08
R	44+05.76	26.00'	602.77	602.77
S	44+15.76	26.00'	602.44	602.44
T	44+25.76	26.00'	602.09	602.10
⌒ Brg. N. Abutment	44+38.76	26.00'	601.63	601.63
Bk. N. Abutment	44+42.02	26.00'	601.51	601.51

NOTES:

- All Elevations and Offsets are in feet.
- Offsets are measured with respect to ⌒ Center Street. Negative offsets are left and positive are right of the centerline.



WSP USA Inc.
30 N. LASALLE STREET
SUITE 4000
CHICAGO, IL 60602
TEL: (312) 782-8150
FAX: (312) 782-1684

USER NAME	= USSJ696614
PLOT SCALE	= 7:11.99616 '"/ in.
PLOT DATE	= 4/22/2025

DESIGNED	- MEA
CHECKED	- LAS
DRAWN	- MEA
CHECKED	- LAS

REVISED	-
REVISED	-
REVISED	-
REVISED	-


STATE OF ILLINOIS
DEPARTMENT OF TRANSPORTATION

TOP OF SLAB ELEVATIONS 5
STRUCTURE NO. 099-0186

SHEET SA-11 OF SA-37 SHEETS

F.A.U RTE.	SECTION	COUNTY	TOTAL SHEETS	SHEET NO.
316	FAI 80 21 INTERCHANGE	WILL	1209	629
		CONTRACT NO. 62R22		
		ILLINOIS	FED. AID PROJECT	

Model: Default
File Name: p:\wtrans\systems-pw\hntb\com\trans\corp-pw\hntb\hntb\Documents\Projects_2018\CH401\401180022\03-MS9\CD\62022-INT-4 (Center)\Streets\Structure\SN-099-0186\0900186-62022-SA-12-Top of Slab S Appr.dgn

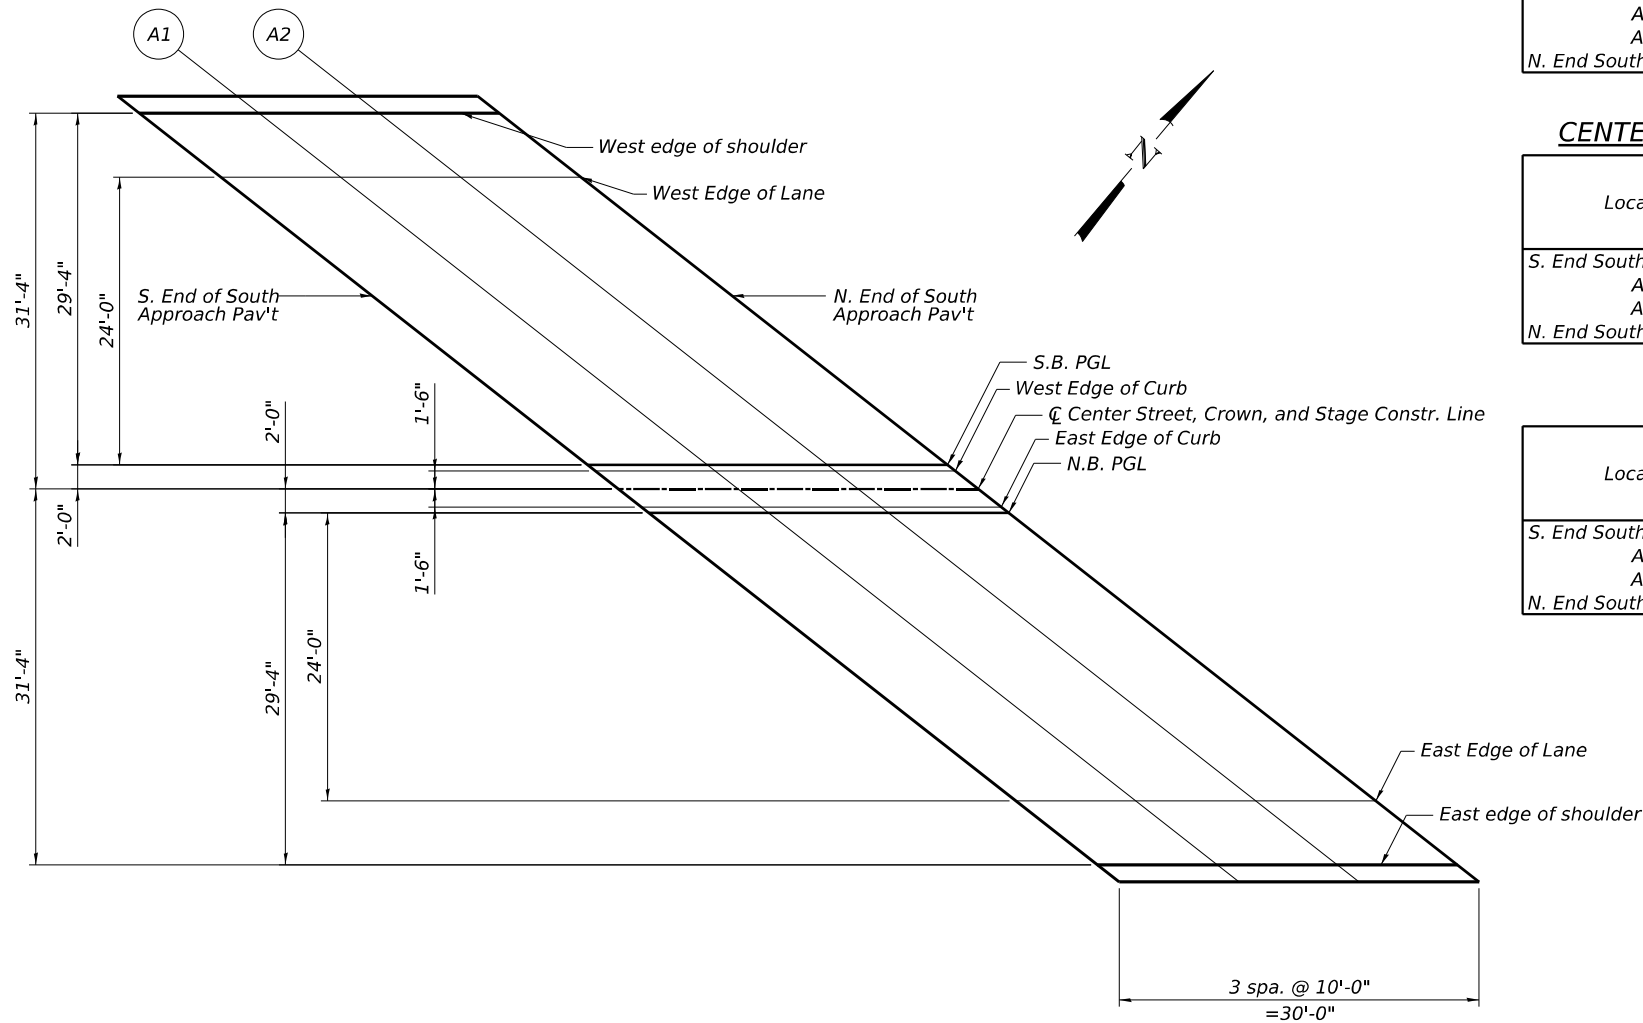

PLAN
(South Approach)

WEST EDGE OF SHOULDER

Location	Station	Offset	Theoretical Grade Elevations
S. End South Appr. Pav't.	40+95.79	-31.33	608.11
A1	41+05.79	-31.33	608.04
A2	41+15.79	-31.33	607.96
N. End South Appr. Pav't.	41+25.79	-31.33	607.88

WEST EDGE OF LANE

Location	Station	Offset	Theoretical Grade Elevations
S. End South Appr. Pav't.	41+02.59	-26.00	608.14
A1	41+12.59	-26.00	608.07
A2	41+22.59	-26.00	607.99
N. End South Appr. Pav't.	41+32.59	-26.00	607.91

S.B. PROFILE GRADE LINE

Location	Station	Offset	Theoretical Grade Elevations
S. End South Appr. Pav't.	41+33.18	-2.00	608.26
A1	41+43.18	-2.00	608.18
A2	41+53.18	-2.00	608.10
N. End South Appr. Pav't.	41+63.18	-2.00	608.02

WEST EDGE OF CURB

Location	Station	Offset	Theoretical Grade Elevations
S. End South Appr. Pav't.	41+33.82	-1.50	608.26
A1	41+43.82	-1.50	608.18
A2	41+53.82	-1.50	608.10
N. End South Appr. Pav't.	41+63.82	-1.50	608.02

CENTER ST., CROWN, & STAGE CONSTR. LINE

Location	Station	Offset	Theoretical Grade Elevations
S. End South Appr. Pav't.	41+35.73	0.00'	608.27
A1	41+45.73	0.00'	608.19
A2	41+55.73	0.00'	608.11
N. End South Appr. Pav't.	41+65.73	0.00'	608.03

EAST EDGE OF CURB

Location	Station	Offset	Theoretical Grade Elevations
S. End South Appr. Pav't.	41+37.64	1.50'	608.23
A1	41+47.64	1.50'	608.15
A2	41+57.64	1.50'	608.07
N. End South Appr. Pav't.	41+67.64	1.50'	607.99

N.B. PROFILE GRADE LINE

Location	Station	Offset	Theoretical Grade Elevations
S. End South Appr. Pav't.	41+38.28	2.00'	608.22
A1	41+48.28	2.00'	608.14
A2	41+58.28	2.00'	608.06
N. End South Appr. Pav't.	41+68.28	2.00'	607.98

EAST EDGE OF LANE

Location	Station	Offset	Theoretical Grade Elevations
S. End South Appr. Pav't.	41+68.87	26.00'	607.61
A1	41+78.87	26.00'	607.52
A2	41+88.87	26.00'	607.42
N. End South Appr. Pav't.	41+98.87	26.00'	607.31

EAST EDGE OF SHOULDER

Location	Station	Offset	Theoretical Grade Elevations
S. End South Appr. Pav't.	41+75.67	31.33'	607.47
A1	41+85.05	31.33'	607.38
A2	41+95.05	31.33'	607.27
N. End South Appr. Pav't.	42+05.05	31.33'	607.15

NOTES:

- All Elevations and Offsets are in feet.
- Offsets are measured with respect to CL Center Street.



WSP USA Inc.
30 N. LA SALLE STREET
SUITE 4000
CHICAGO, IL 60602
TEL: (312) 782-8150
FAX: (312) 782-1684

USER NAME	= USSJ696614
DESIGNED	- MEA
CHECKED	- LAS
PLOT SCALE	= 7:11.99616 1" / in.
PLOT DATE	= 4/22/2025

DESIGNED	- MEA
CHECKED	- LAS
DRAWN	- MEA
CHECKED	- LAS

REVISED	-
REVISED	-
REVISED	-
REVISED	-


**STATE OF ILLINOIS
DEPARTMENT OF TRANSPORTATION**

**TOP OF SOUTH APPROACH SLAB ELEVATIONS
STRUCTURE NO. 099-0186**

SHEET SA-12 OF SA-37 SHEETS

F.A.U. RTE.	SECTION	COUNTY	TOTAL SHEETS	SHEET NO.
316	FAI 80 21 INTERCHANGE	WILL	1209	630
CONTRACT NO. 62R22				
ILLINOIS FED. AID PROJECT				

MODEL Sheet
FILE NAME: p:\wsp\trans\systems-pw\hntb\com\trans\corp-pw\hntb\hntb\Documents\Projects_2018\CH401\401180022\03-WSP\CD\62022-INT-4 (Center)\Sheet\Structure\SN-099-0186\0900186-62022-SA-13-Top of Slab N Appr.dgn

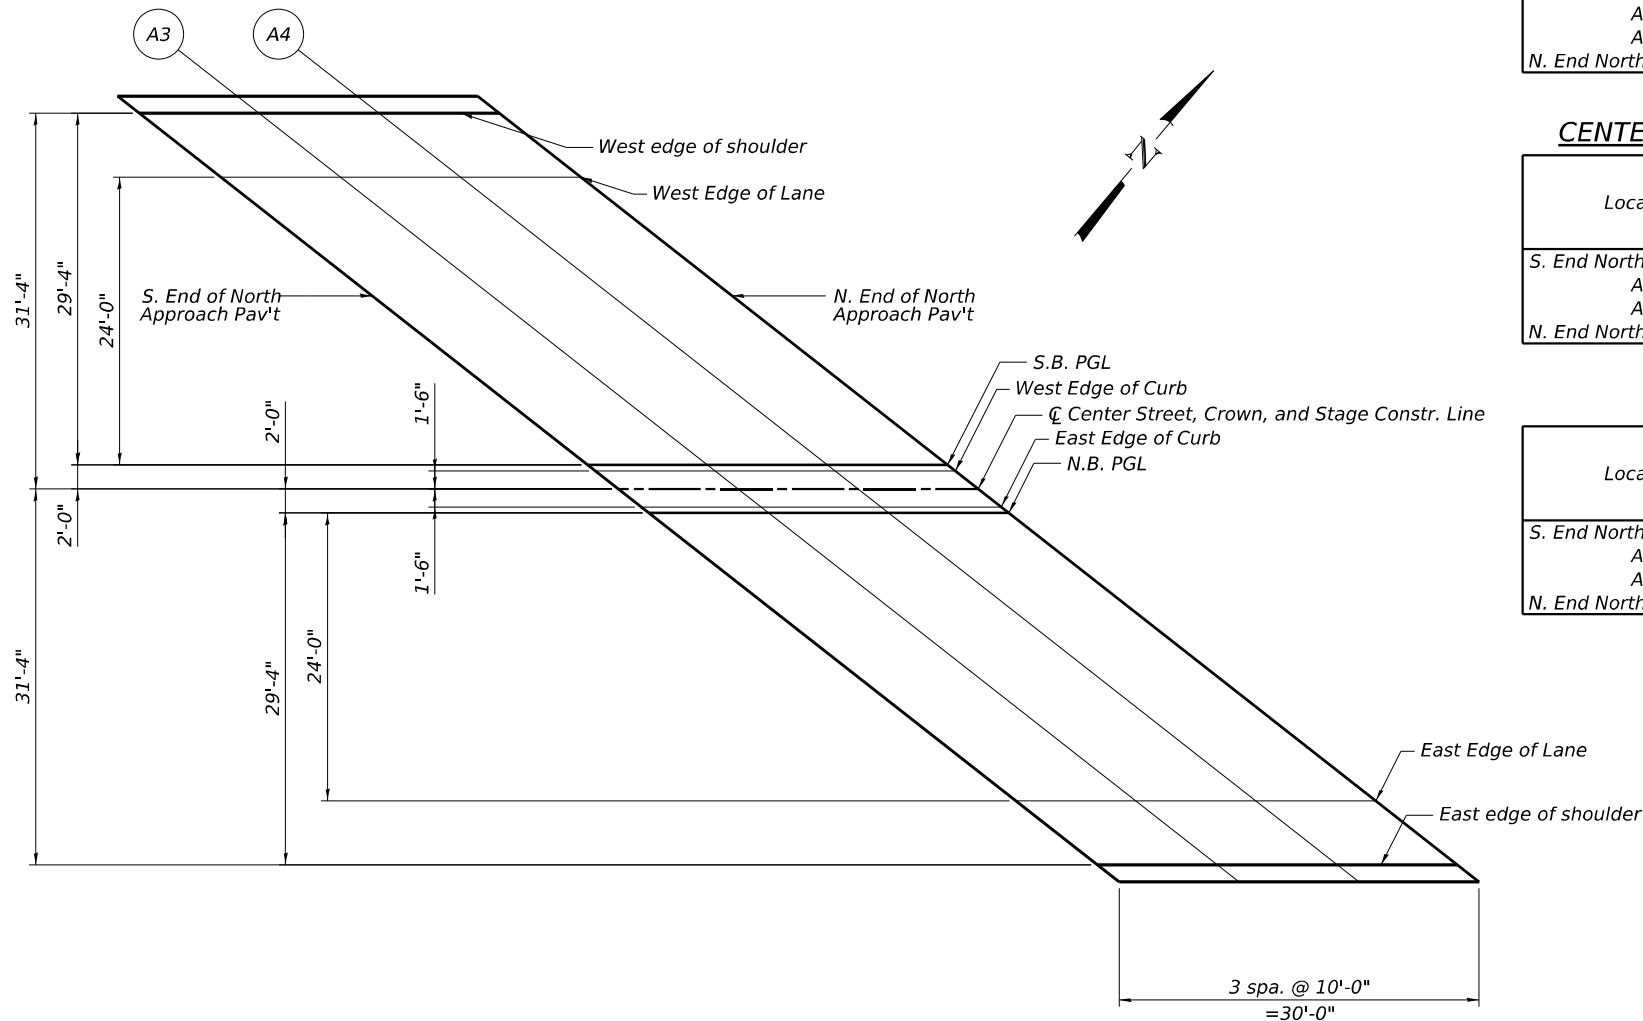

PLAN
(North Approach)

WEST EDGE OF SHOULDER

Location	Station	Offset	Theoretical Grade Elevations
S. End North Appr. Pav't.	43+67.32	-31.33'	603.86
A3	43+77.32	-31.33'	603.57
A4	43+87.32	-31.33'	603.27
N. End North Appr. Pav't.	43+97.32	-31.33'	602.96

WEST EDGE OF LANE

Location	Station	Offset	Theoretical Grade Elevations
S. End North Appr. Pav't.	43+74.12	-26.00'	603.75
A3	43+84.12	-26.00'	603.45
A4	43+94.12	-26.00'	603.14
N. End North Appr. Pav't.	44+04.12	-26.00'	602.80

S.B. PROFILE GRADE LINE

Location	Station	Offset	Theoretical Grade Elevations
S. End North Appr. Pav't.	44+04.71	-2.00'	603.16
A3	44+14.71	-2.00'	602.83
A4	44+24.71	-2.00'	602.49
N. End North Appr. Pav't.	44+34.71	-2.00'	602.14

WEST EDGE OF CURB

Location	Station	Offset	Theoretical Grade Elevations
S. End North Appr. Pav't.	44+05.35	-1.50'	603.15
A3	44+15.35	-1.50'	602.82
A4	44+25.35	-1.50'	602.48
N. End North Appr. Pav't.	44+35.35	-1.50'	602.12

CENTER ST., CROWN, & STAGE CONSTR. LINE

Location	Station	Offset	Theoretical Grade Elevations
S. End North Appr. Pav't.	44+07.26	0.00'	603.11
A3	44+17.26	0.00'	602.77
A4	44+27.26	0.00'	602.43
N. End North Appr. Pav't.	44+37.26	0.00'	602.07

EAST EDGE OF CURB

Location	Station	Offset	Theoretical Grade Elevations
S. End North Appr. Pav't.	44+09.17	1.50'	603.02
A3	44+19.17	1.50'	602.69
A4	44+29.17	1.50'	602.34
N. End North Appr. Pav't.	44+39.17	1.50'	601.98

N.B. PROFILE GRADE LINE

Location	Station	Offset	Theoretical Grade Elevations
S. End North Appr. Pav't.	44+09.81	2.00'	602.99
A3	44+19.81	2.00'	602.66
A4	44+29.81	2.00'	602.31
N. End North Appr. Pav't.	44+39.81	2.00'	601.95

EAST EDGE OF LANE

Location	Station	Offset	Theoretical Grade Elevations
S. End North Appr. Pav't.	44+40.40	26.00'	601.56
A3	44+50.40	26.00'	601.17
A4	44+60.40	26.00'	600.79
N. End North Appr. Pav't.	44+70.40	26.00'	600.40

EAST EDGE OF SHOULDER

Location	Station	Offset	Theoretical Grade Elevations
S. End North Appr. Pav't.	44+47.20	31.33'	601.22
A3	44+57.20	31.33'	600.83
A4	44+67.20	31.33'	600.44
N. End North Appr. Pav't.	44+77.20	31.33'	600.06

NOTES:

- All Elevations and Offsets are in feet.
- Offsets are measured with respect to CL Center Street.



WSP USA Inc.
30 N. LASALLE STREET
SUITE 4000
CHICAGO, IL 60602
TEL: (312) 782-8150
FAX: (312) 782-1684

USER NAME	= USSJ696614
PLOT SCALE	= 7:11.99616 1" / in.
PLOT DATE	= 4/22/2025

DESIGNED	-	MEA
CHECKED	-	LAS
DRAWN	-	MEA
CHECKED	-	LAS

REVISED	-
REVISED	-
REVISED	-
REVISED	-



**STATE OF ILLINOIS
DEPARTMENT OF TRANSPORTATION**

**TOP OF NORTH APPROACH SLAB ELEVATIONS
STRUCTURE NO. 099-0186**

SHEET SA-13 OF SA-37 SHEETS

F.A.U. RTE.	SECTION	COUNTY	TOTAL SHEETS	SHEET NO.
316	FAI 80 21 INTERCHANGE	WILL	1209	631
CONTRACT NO. 62R22				
ILLINOIS FED. AID PROJECT				

MODEL: Sheet
FILE NAME: p:\wsp\trans\stons-pw\hntb\com\trans\corp\pw\hntb\Documents\Projects_2018\CH401\401180022\03-WSP\CD\62022-INT-4 [Center]Sheet\Structure\SA-14-Superstructure Plan.dgn
WSP USA INC.
30 N. LASALLE STREET
SUITE 400
CHICAGO, IL 60602
TEL: (312) 782-8150
FAX: (312) 782-1684

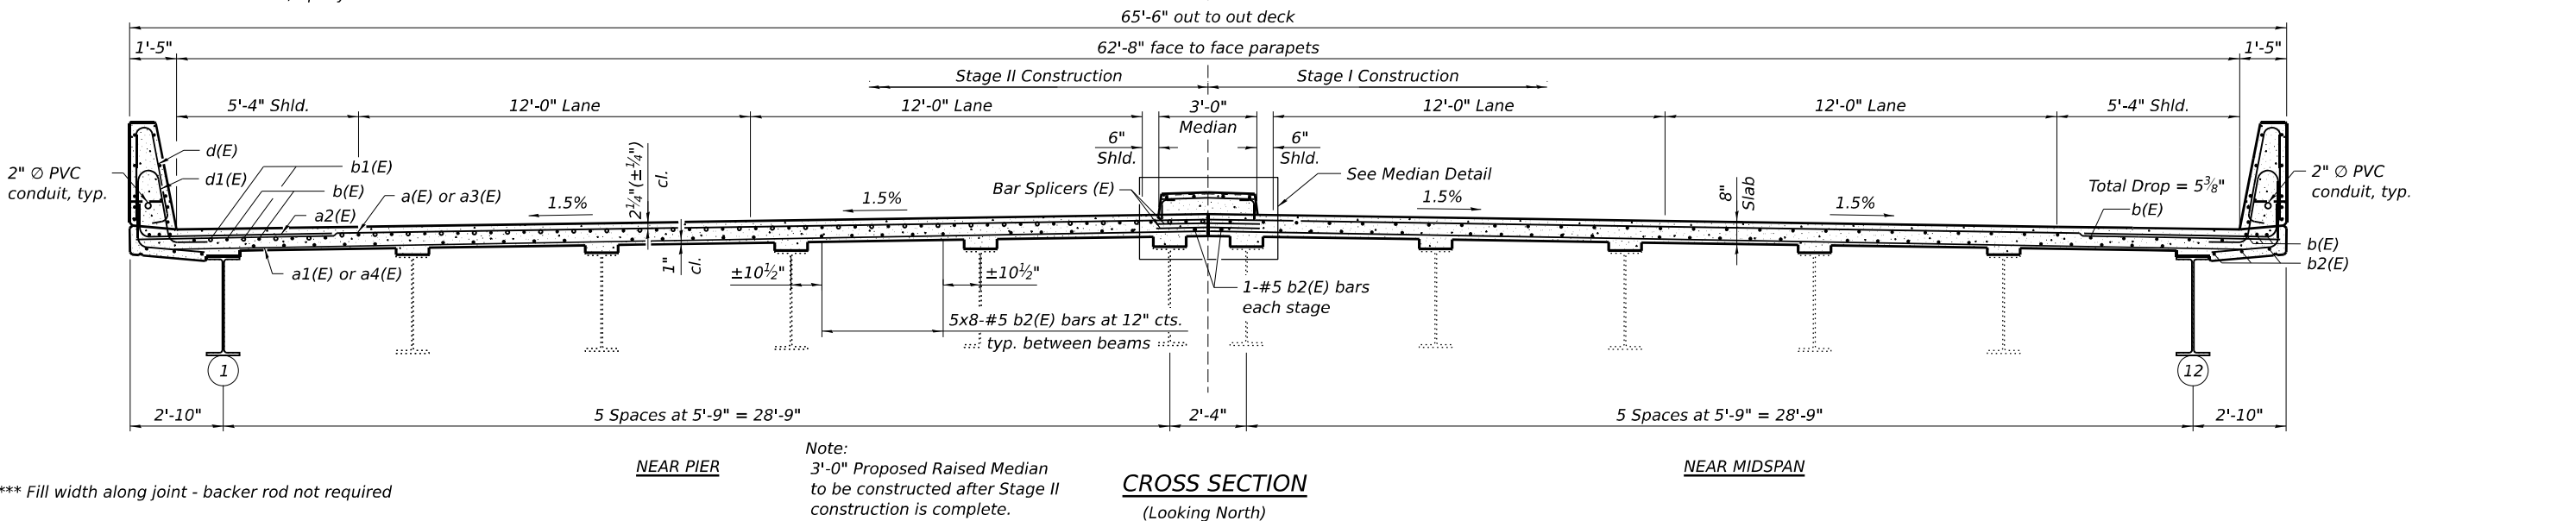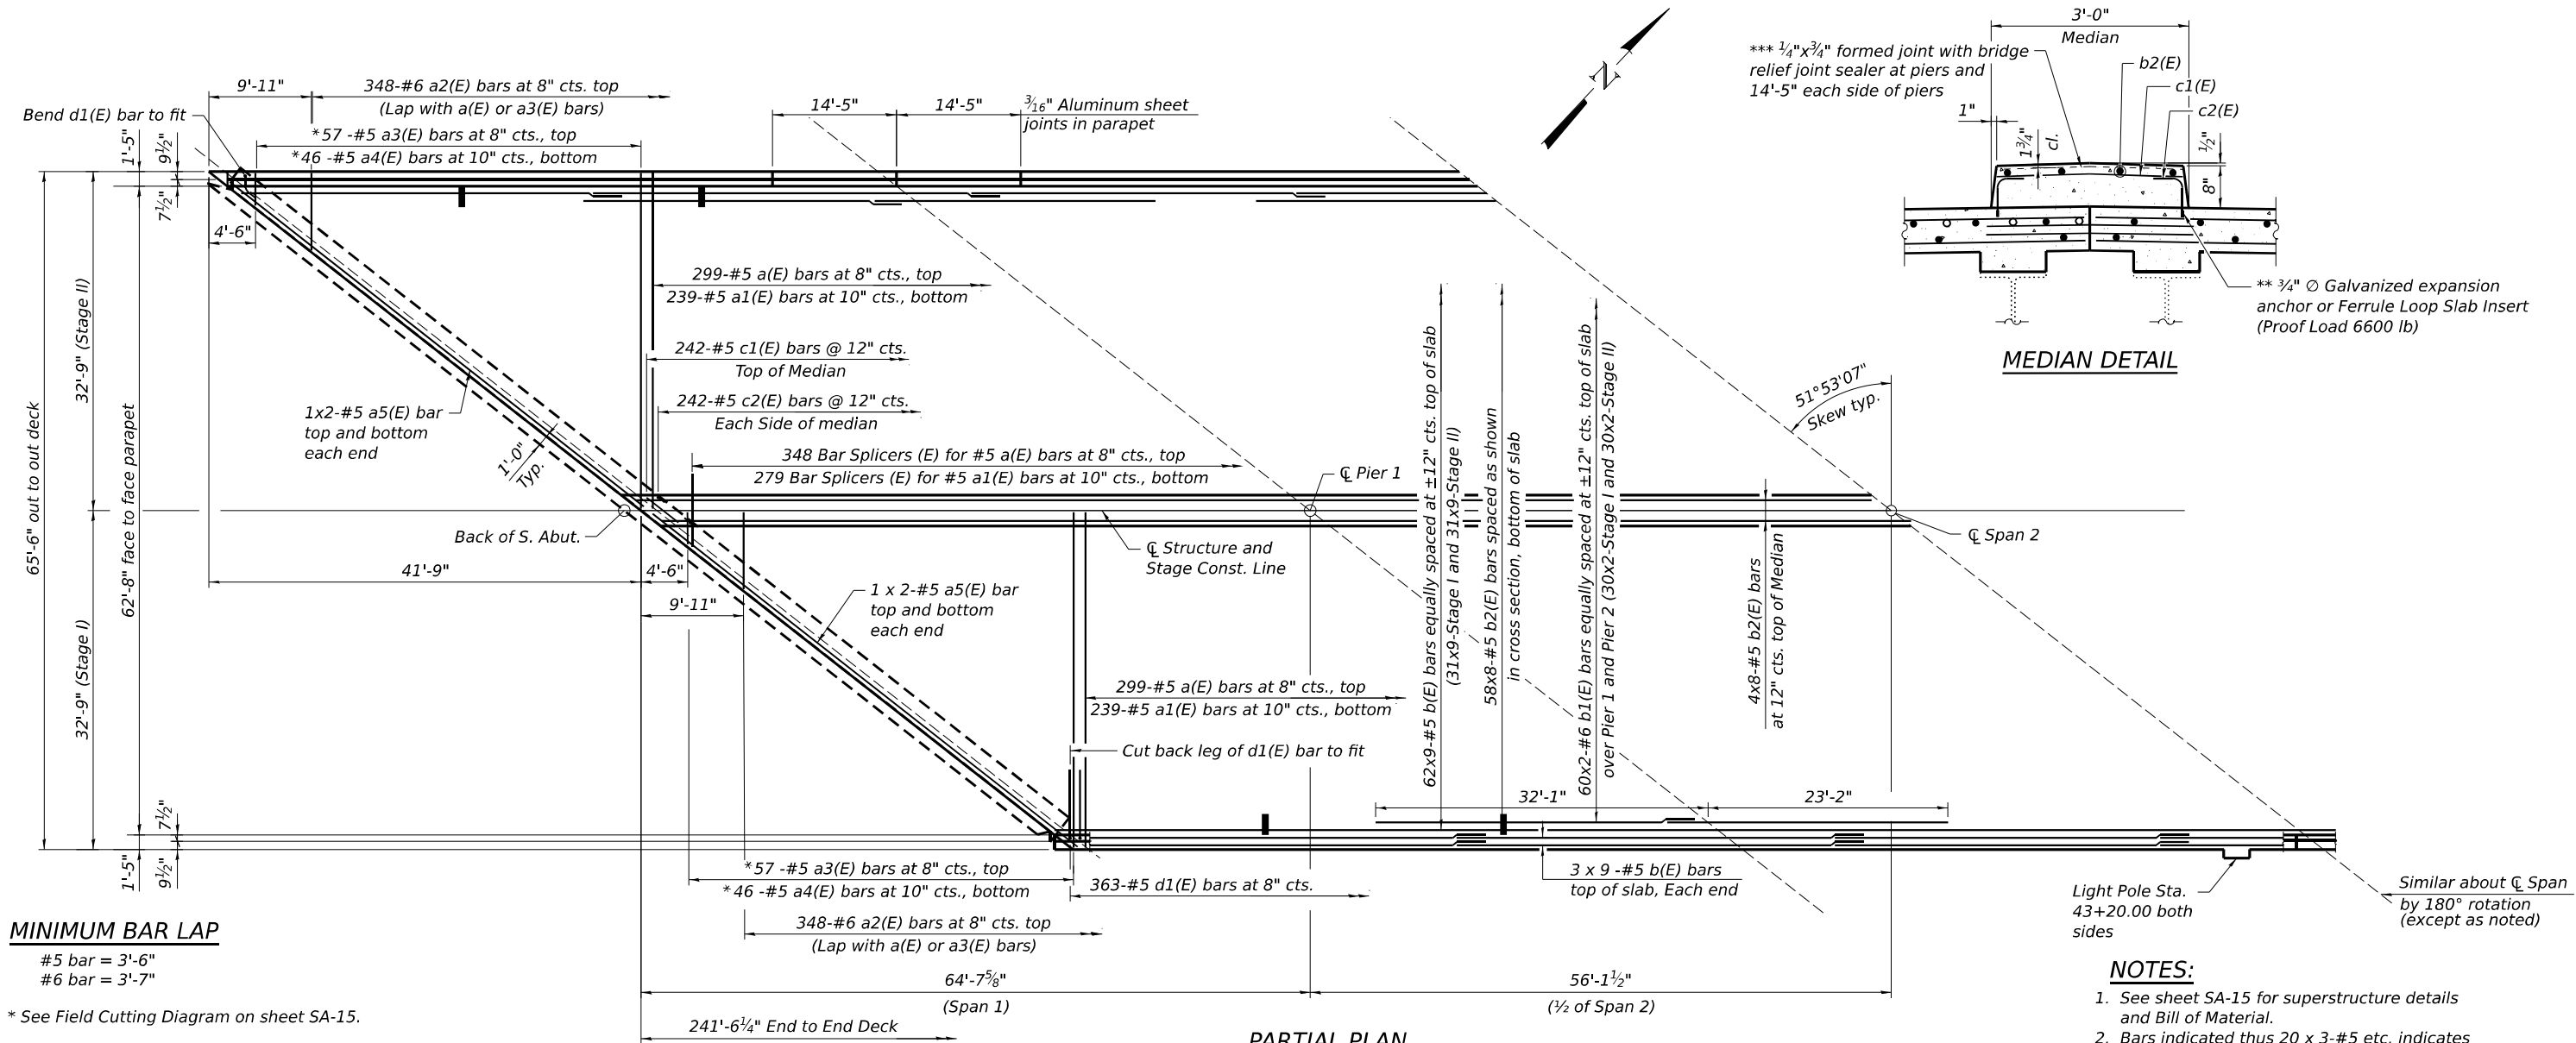

*** Fill width along joint - backer rod not required

Note:
3'-0" Proposed Raised Median to be constructed after Stage II construction is complete.


STATE OF ILLINOIS
DEPARTMENT OF TRANSPORTATION

SUPERSTRUCTURE PLAN
STRUCTURE NO. 099-0186


SHEET SA-14 OF SA-37 SHEETS

F.A.U. RTE.	SECTION	COUNTY	TOTAL SHEETS	SHEET NO.
316	FAI 80 21 INTERCHANGE	WILL	1209	632
CONTRACT NO. 62R22				
ILLINOIS FED. AID PROJECT				

MODEL: Sheet
FILE NAME: p:\projects\transp\ppl\hatched\Documents\Projects_2018\CH401\40118002\03-MS9\CAD\62022-INT-4 [Center]SheetStructure.dgn
2018/CH401/40118002\03-MS9\CAD\62022-INT-4 [Center]SheetStructure.dgn

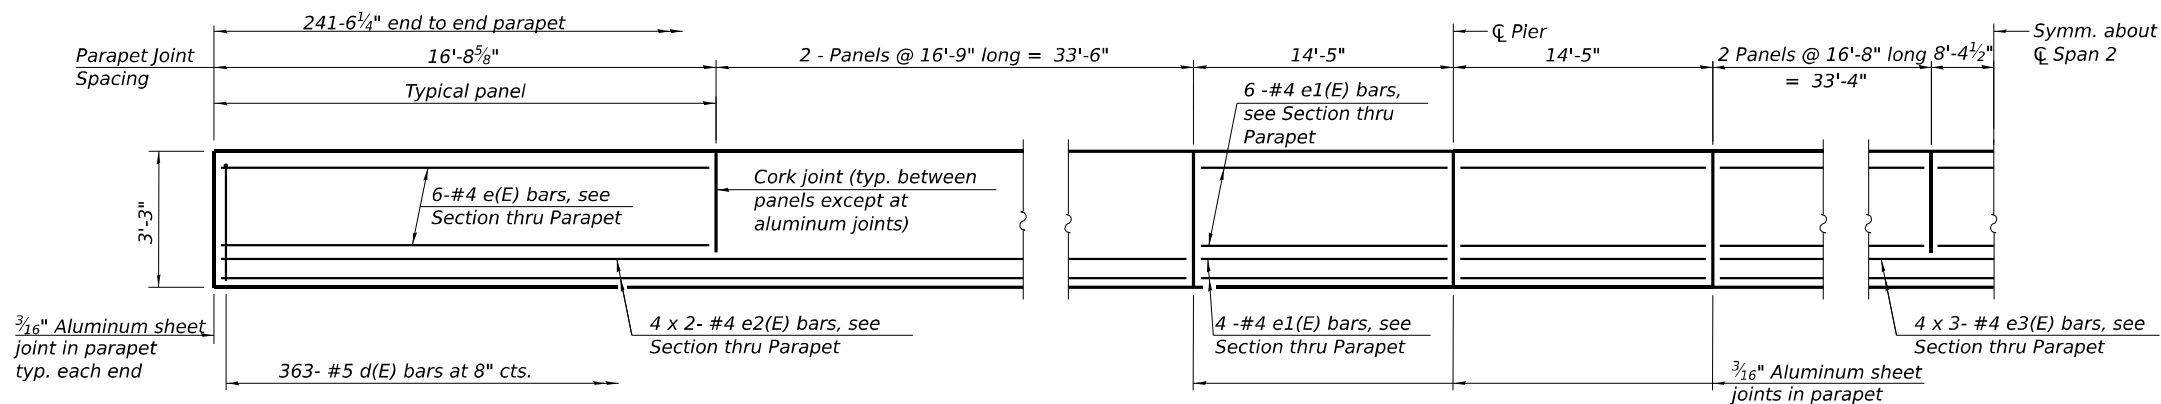


INSIDE ELEVATION OF PARAPET

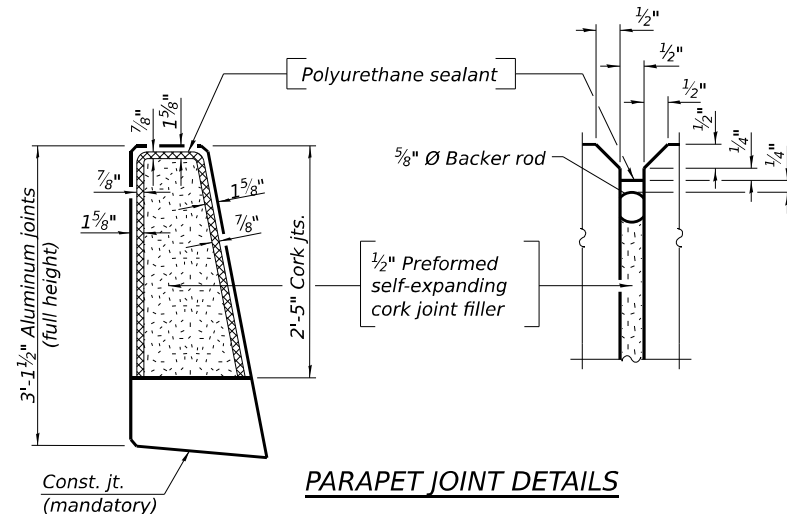


PARAPET JOINT DETAILS

Notes:
The 3/16" aluminum sheet shall be ASTM B 209 alloy 3003-H14 and coated to minimize reaction with wet concrete. Cost included with Concrete Superstructure.
The polyurethane sealant shall be according to Article 1050.04 of the Std. Spec. and the color shall be gray.
Bar Terminators paid for separately. See Total Bill of Material.

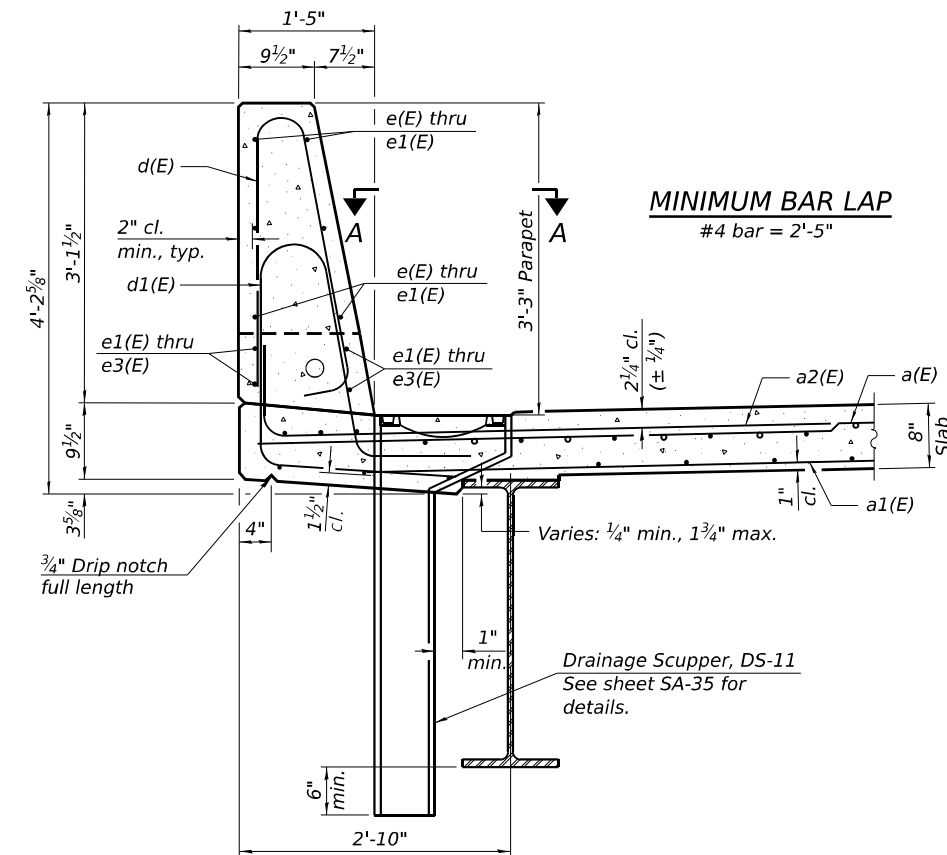


SECTION THRU PARAPET

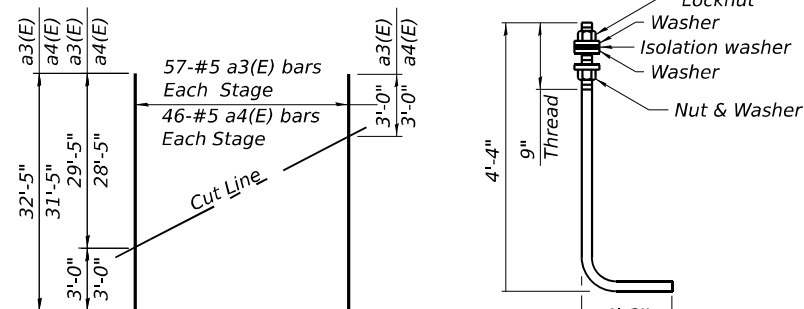


FIELD CUTTING DIAGRAM

Order a3(E) and a4(E) bars full length. Cut as shown and use remainder of bars in opposite end of deck.

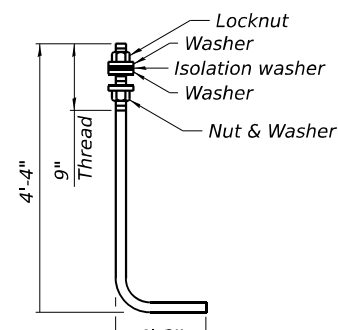


ANCHOR ROD

Diameter as specified for light poles. (ASTM F 1554 Grade 105) Full length hot dipped galvanized.

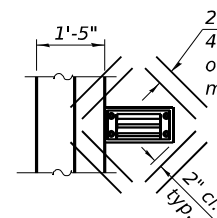


SECTION A-A

Note: Cut longitudinal reinforcement to clear drainage scuppers.

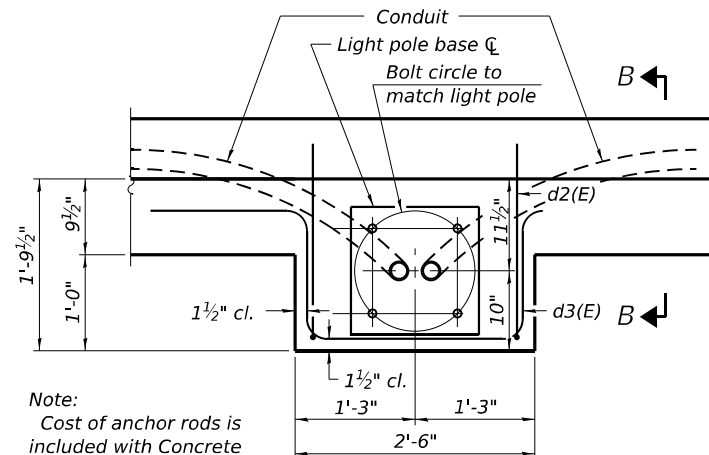

PLAN


Note: Cost of anchor rods is included with Concrete Superstructure.

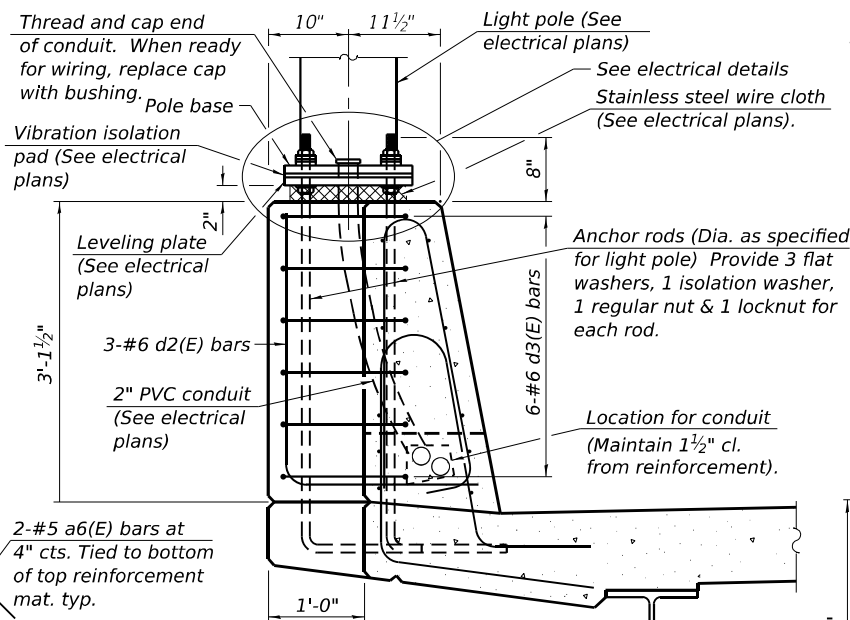


SECTION B-B

Note: See Highway Standard 812001.

* Provide minimum 1.5 bolt diameters of thread length on each connecting end of the anchor rod.

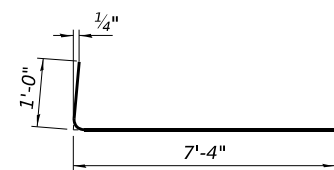


BAR a2(E)

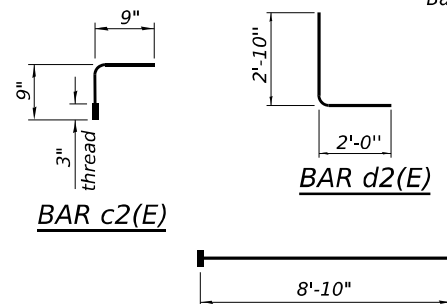


BAR c2(E)

BAR d2(E)

BAR m3(E)
(Hearth 80 - #6 Bar Terminators)

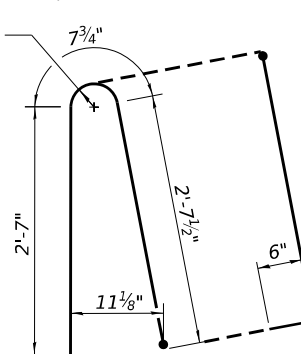


BAR d(E)

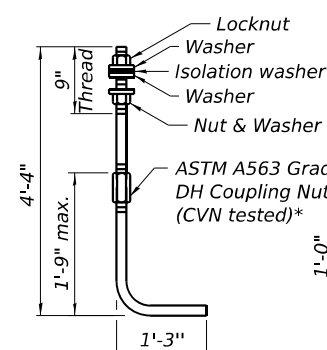


ALTERNATE ANCHOR ROD


BAR s(E)
(Hearth 272 - #5 Bar Terminators)

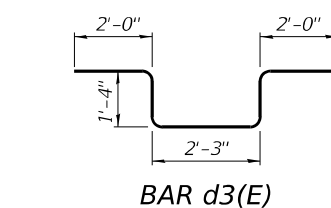

BAR d3(E)

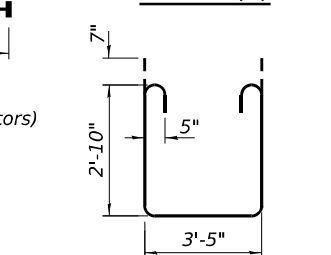

BAR s1(E)

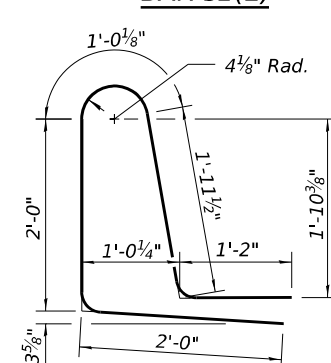

BAR d1(E)

BAR u(E)

SUPERSTRUCTURE
BILL OF MATERIAL

Bar	No.	Size	Length	Shape
a(E)	598	#5	32'-5"	—
a1(E)	478	#5	31'-5"	—
a2(E)	696	#6	8'-4"	—
a3(E)	114	#5	32'-5"	—
a4(E)	92	#5	31'-5"	—
a5(E)	16	#5	28'-0"	—
a6(E)	48	#5	1'-6"	—
b(E)	612	#5	29'-11"	—
b1(E)	240	#6	29'-5"	—
b2(E)	496	#5	33'-3"	—
c1(E)	242	#5	2'-8"	—
c2(E)	484	#5	1'-6"	—
d(E)	726	#5	6'-5"	—
d1(E)	726	#5	8'-2"	—
d2(E)	6	#6	4'-10"	—
d3(E)	12	#6	8'-11"	—
e(E)	132	#4	16'-4"	—
e1(E)	80	#4	14'-1"	—
e2(E)	32	#4	26'-2"	—
e3(E)	24	#4	29'-4"	—
m(E)	40	#6	28'-5"	—
m1(E)	16	#4	27'-8"	—
m2(E)	40	#6	8'-10"	—
m3(E)	40	#6	8'-10"	—
m4(E)	6	#6	5'-5"	—
m5(E)	4	#6	4'-11"	—
m6(E)	10	#6	5'-0"	—
s(E)	136	#5	11'-4"	—
s1(E)	136	#5	10'-3"	—
u(E)	136	#4	4'-8"	—
Reinforcement Bars, Epoxy Coated			Pound	121,510
Concrete Superstructure			Cu Yd	573.7

Bars indicated thus 1 x 2-#4 etc. indicates 1 line of bars with 2 lengths per line.



WSP USA INC.
30 N. LA SALLE STREET
SUITE 4000
CHICAGO, IL 60602
TEL: (312) 782-8150
FAX: (312) 782-1684

USER NAME = USSJ696614
DESIGNED - PP
CHECKED - LAS
PLOT SCALE = 0.167" / in.
DRAWN - PP
CHECKED - LAS
PLOT DATE = 4/22/2025

DESIGNED - PP
CHECKED - LAS
DRAWN - PP
CHECKED - LAS

REVISED -
REVISED -
REVISED -
REVISED -


STATE OF ILLINOIS
DEPARTMENT OF TRANSPORTATION

SUPERSTRUCTURE DETAILS
STRUCTURE NO. 099-0186

SHEET SA-15 OF SA-37 SHEETS


F.A.U. RTE. SECTION COUNTY TOTAL SHEETS SHEET NO.
316 FAI 80 21 INTERCHANGE WILL 1209 633
CONTRACT NO. 62R22
ILLINOIS FED. AID PROJECT

Model: Untitled
File Name: p:\projects\transcorp\p1\hatched\Documents\Projects_2018\CH401\401180022\03-MS9\CAD\62022-INT-4 (Center)\Streets\Structural\SA-099-0186\0900186-62022-SA-17-Precast Bridge Approach Slab 1.dgn

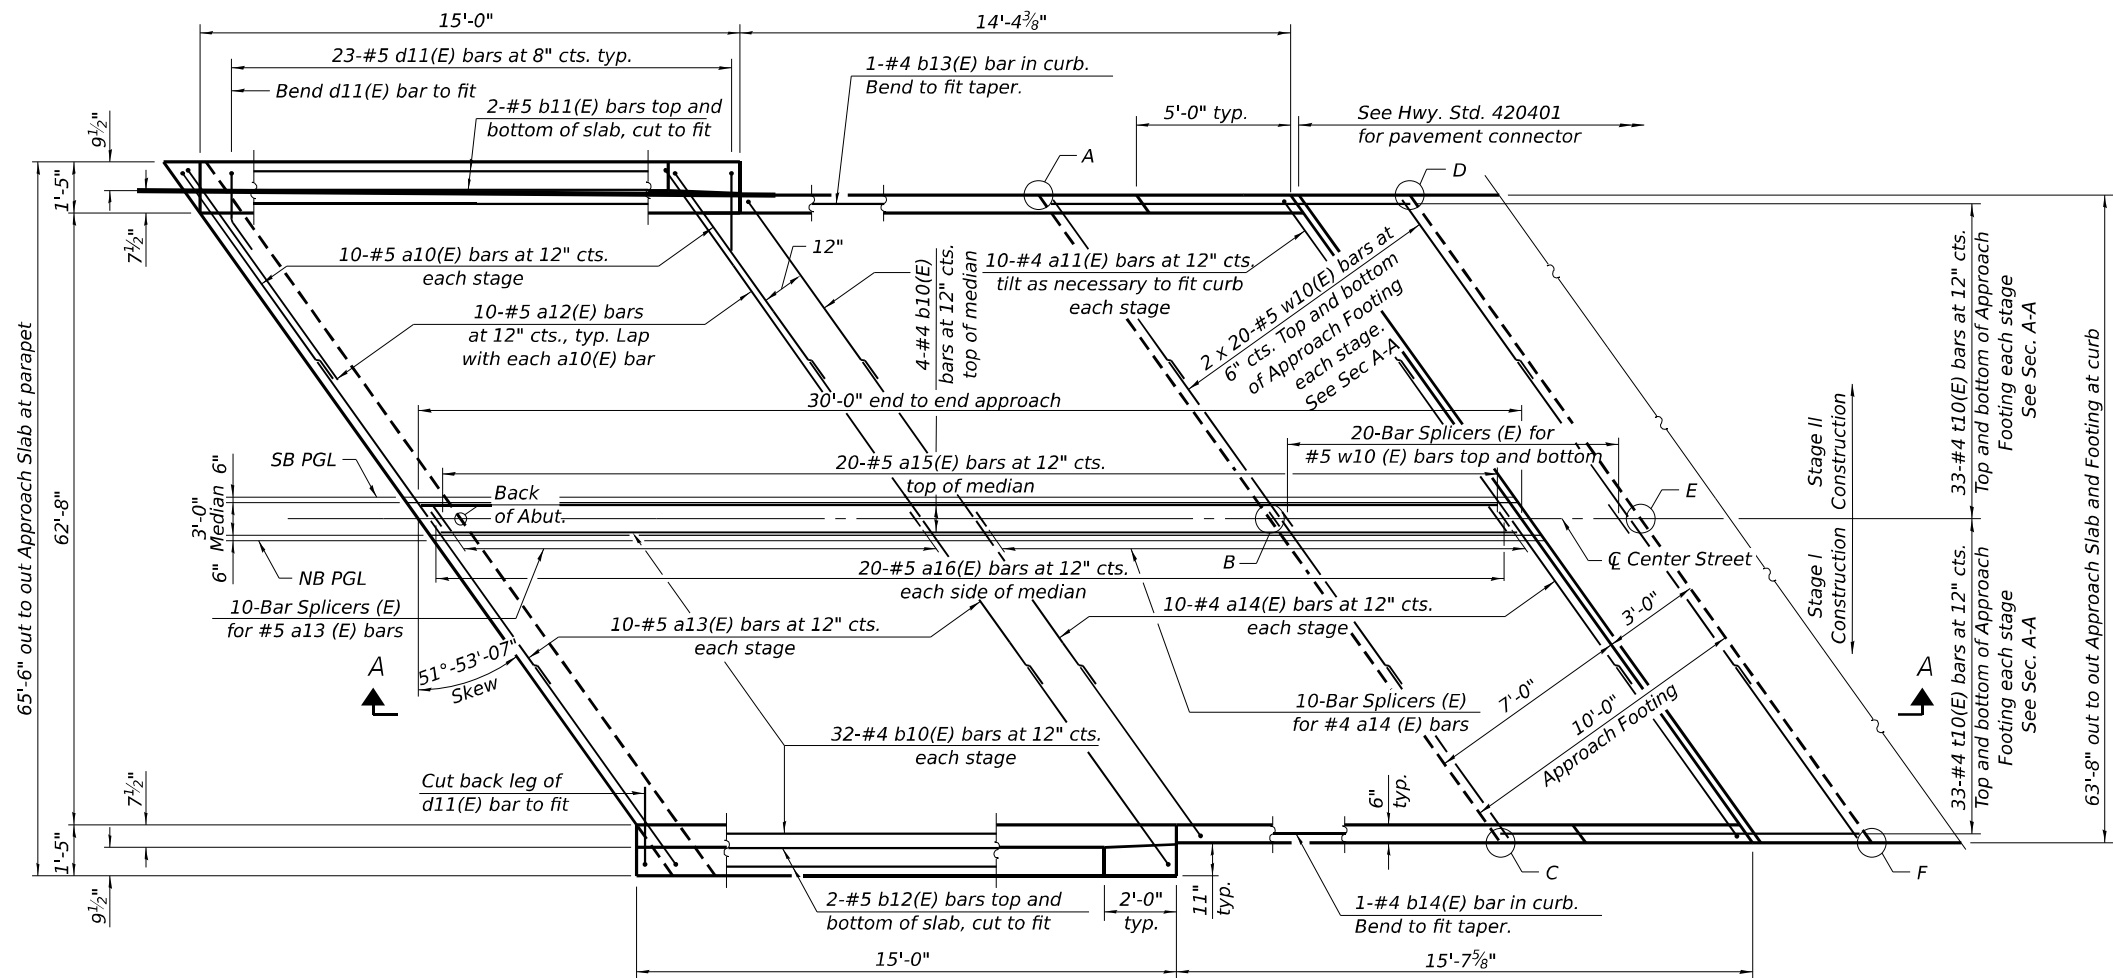

PLAN

(North approach slab shown; South approach slab similar by 180° rotation)

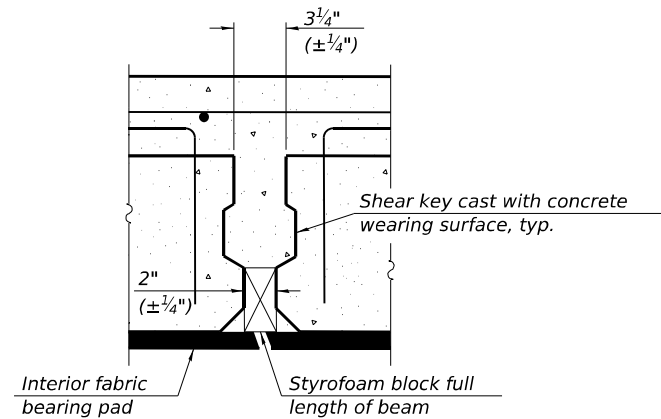


DETAIL 'A'

TOP AND BOTTOM ELEVATIONS
FOR APPROACH FOOTING

South Approach			North Approach		
Point/ Location	Top	Bottom	Point/ Location	Top	Bottom
A - NE	605.92	605.09	A - SW	601.90	601.06
B - NCL	606.75	605.92	B - SCL	601.05	600.22
C - NW	606.60	605.77	C - SE	599.04	598.20
D - SE	606.08	605.24	D - NW	601.39	600.56
E - SCL	606.88	606.05	E - NCL	600.46	599.63
F - SW	606.71	605.88	F - NE	598.41	597.58

* Fabric bearing pads at the expansion end shall be recessed 1/4" into the approach footing and bonded. Adjusting shims, when required, shall be bonded to the top of the fabric bearing pads.

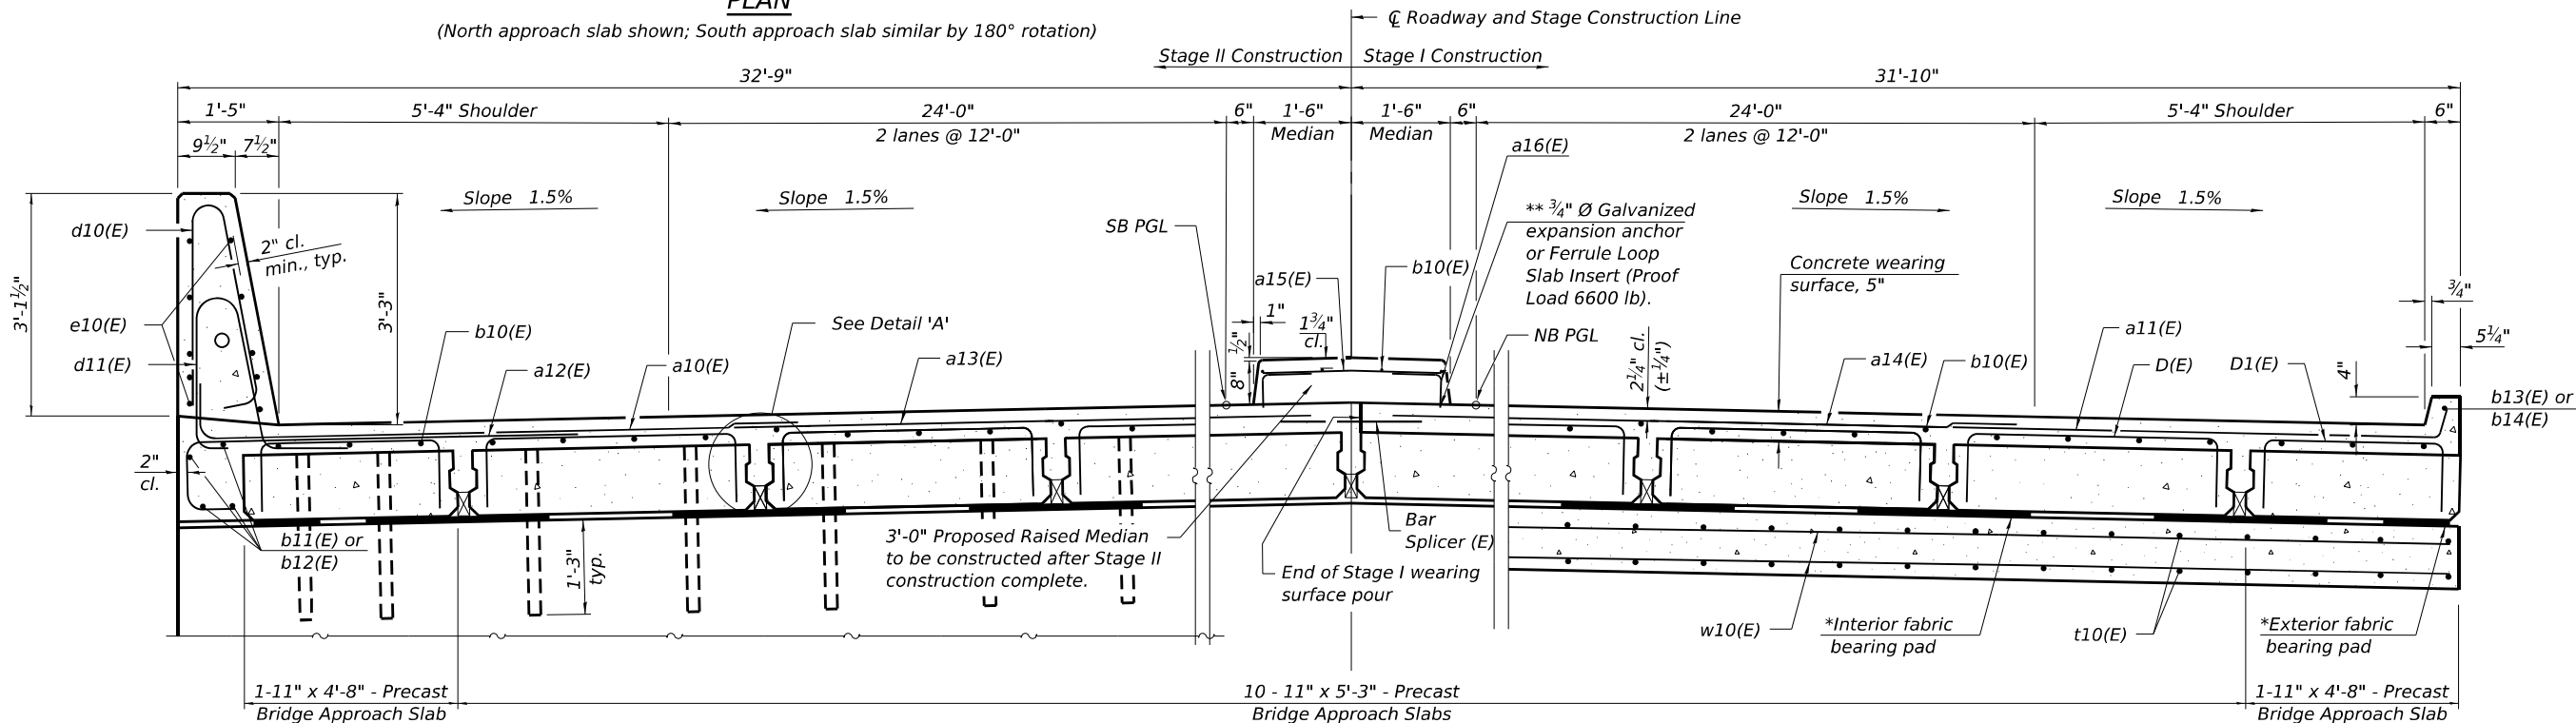

NEAR ABUTMENT

CROSS SECTION
(Looking North)

AT APPROACH FOOTING

(Sheet 1 of 3)



USER NAME = USSJ696614	DESIGNED - MEA	REVISED -
CHECKED - LAS	REVIS	
PLOT SCALE = 0.16666000' / in.	DRAWN - MEA	REVISED -
PLOT DATE = 4/22/2025	CHECKED - LAS	REVISED -


STATE OF ILLINOIS
DEPARTMENT OF TRANSPORTATION

PRECAST BRIDGE APPROACH SLAB
STRUCTURE NO. 099-0186

SHEET SA-17 OF SA-37 SHEETS

F.A.U. RTE.	SECTION	COUNTY	TOTAL SHEETS	SHEET NO.
316	FAI 80 21 INTERCHANGE	WILL	1209	635
CONTRACT NO. 62R22				
ILLINOIS FED. AID PROJECT				






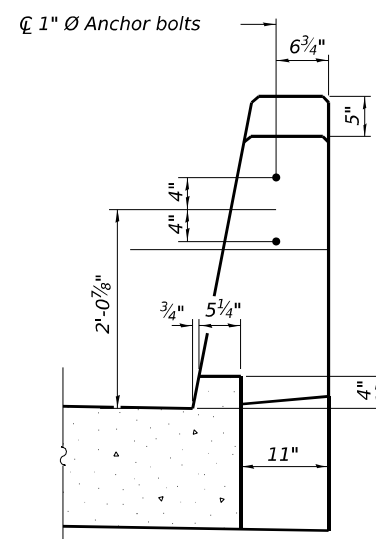

VIEW E-E



BAR d10(E)

   



Bar	No.	Size	Length	Shape
a10(E)	40	#5	28'-1"	
a11(E)	40	#4	26'-9"	
a12(E)	40	#5	8'-2"	
a13(E)	40	#5	27'-3"	
a14(E)	40	#4	26'-4"	
a15(E)	40	#5	4'-4"	
a16(E)	80	#5	1'-3"	
b10(E)	136	#4	29'-8"	
b11(E)	8	#5	16'-5"	
b12(E)	8	#5	14'-8"	
b13(E)	2	#4	14'-0"	
b14(E)	2	#4	15'-4"	
d10(E)	92	#5	6'-5"	
d11(E)	92	#5	6'-5"	
e10(E)	40	#4	14'-8"	
t10(E)	264	#4	15'-8"	
w10(E)	160	#5	26'-6"	
Concrete Superstructure			Cu. Yd.	12.4
Concrete Structures			Cu. Yd.	63.7
Reinforcement Bars, Epoxy Coated			Pound	16,150
Precast Bridge Approach Slab			Sq. Ft.	3,820
Concrete Wearing Surface, 5"			Sa. Yd.	422

**STATE OF ILLINOIS
DEPARTMENT OF TRANSPORTATION**

**PRECAST BRIDGE APPROACH SLAB
STRUCTURE NO. 099-0186**

SHEET SA-19 OF SA-37 SHEETS

F.A.U RTE.	SECTION	COUNTY	TOTAL SHEETS	SHEET NO.
316	FAI 80 21 INTERCHANGE	WILL	1209	637
		CONTRACT NO. 62R22		
ILLINOIS		FED. AID PROJECT		

  

*The inside of the locking edge rail groove shall be free of weld residue.
Rolled rail shown, welded rail similar.*


LOCKING EDGE RAILS

**** Back gouge not required if complete joint penetration is verified by mock-up.**

BILL OF MATERIAL

Item	Unit	Total
Preformed joint Strip Seal	Foot	206

MODEL: Default: p:\transystone-pw-bentley.com\transyscorp-pw-hosted\Documents\Projects_2018\C4401\401180022\03-WSP\CVN\Structural\SA-21-Framing Plan.dgn
FILE NAME: p:\transystone-pw-bentley.com\transyscorp-pw-hosted\Documents\Projects_2018\C4401\401180022\03-WSP\CVN\Structural\SA-21-Framing Plan.dgn

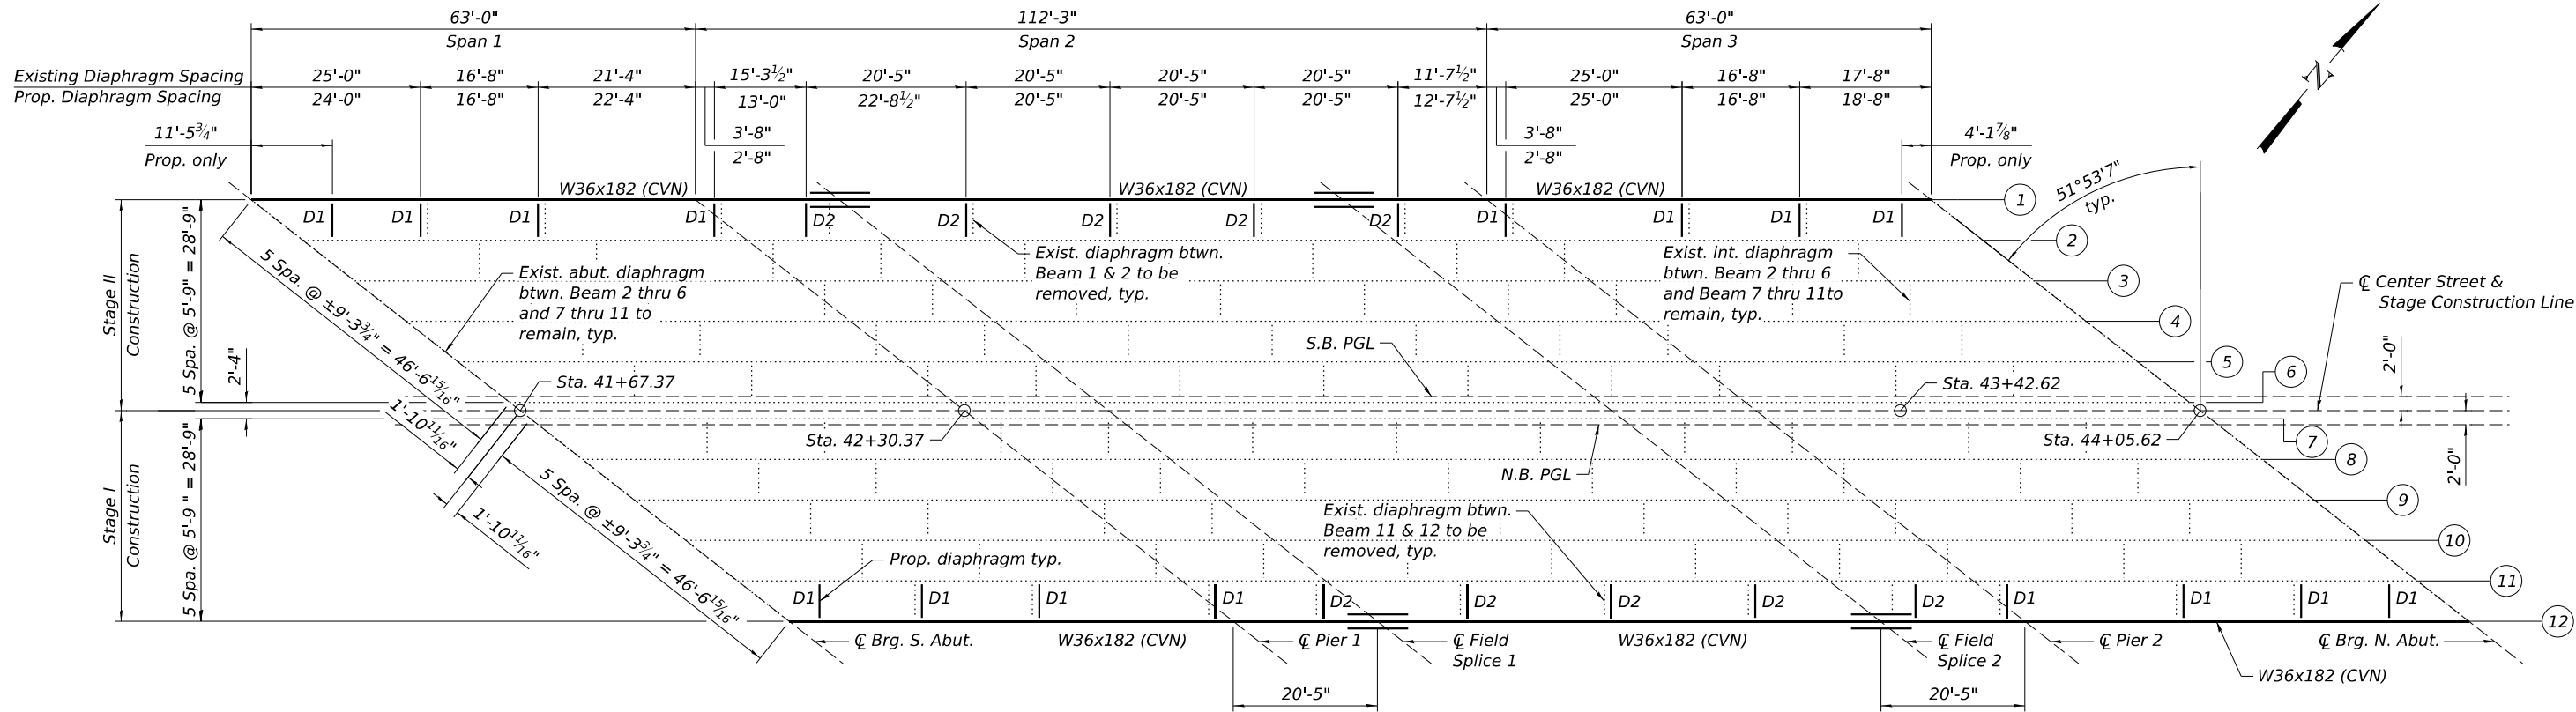

FRAMING PLAN

EXTERIOR BEAM MOMENT TABLE				
		0.4 Sp. 1 or 0.6 SP. 3	Pier	0.5 Sp. 2
I_s	(in ⁴)	11,300	11,300	11,300
$I_c(n)$	(in ⁴)	27,781	--	27,781
$I_c(3n)$	(in ⁴)	20,003	--	20,003
S_s	(in ³)	623	623	623
$S_c(n)$	(in ³)	892	--	892
$S_c(3n)$	(in ³)	798	--	798
Z	(in ³)	--	--	--
$\bar{P}$	(k/ft)	0.912	1.149	0.912
$M\bar{P}$	(k-ft)	110	995	625
$s\bar{P}$	(k/ft)	0.237	--	0.237
$M_s\bar{P}$	(k-ft)	40	--	190
M_L	(k-ft)	379	364	654
M_{IM}	(k-ft)	101	85	137
$\bar{S}_3 [M_L + I]$	(k-ft)	800	748	1318
M_a	(k-ft)	1,235	2,266	2,773
M_u	(k-ft)	--	--	--
$f_s \bar{P}$ non-comp	(ksi)	2.1	19.2	12.0
$f_s \bar{P}$ (comp)	(ksi)	0.6	--	2.9
$\bar{S}_3 [M_L + M_{IM}]$	(ksi)	10.8	14.4	17.7
f_s (Overload)	(ksi)	13.5	33.6	32.6
f_s (Total)	(ksi)	17.5	43.7	42.4
VR	(k)	42.6	42.9	42.9

* Compact section

** Braced non-compact and partially braced section

INTERIOR BEAM MOMENT TABLE				
		0.4 Sp. 1 or 0.6 SP. 3	Pier	0.5 Sp. 2
I_s	(in ⁴)	9,040	18,027	15,550
$I_c(n)$	(in ⁴)	24,862	--	34,878
$I_c(3n)$	(in ⁴)	17,840	--	25,355
S_s	(in ³)	504	942	826
$S_c(n)$	(in ³)	764	--	1,114
$S_c(3n)$	(in ³)	682	--	1,006
Z	(in ³)	--	--	--
$\bar{P}$	(k/ft)	0.764	1.09	0.830
$M\bar{P}$	(k-ft)	82	954	571
$s\bar{P}$	(k/ft)	0.237	--	0.237
$M_s\bar{P}$	(k-ft)	38	--	186
M_L	(k-ft)	374	416	581
M_{IM}	(k-ft)	98	128	123
$\bar{S}_3 [M_L + I]$	(k-ft)	789	907	1,173
M_a	(k-ft)	1,181	2,355	2,509
M_u	(k-ft)	--	--	--
$f_s \bar{P}$ non-comp	(ksi)	1.9	11.5	8.3
$f_s \bar{P}$ (comp)	(ksi)	0.7	--	2.2
$\bar{S}_3 [M_L + M_{IM}]$	(ksi)	12.4	11.6	12.6
f_s (Overload)	(ksi)	15.0	23.1	23.2
f_s (Total)	(ksi)	19.5	30.0	30.1
VR	(k)	52.2	51.2	39.6

*

**

EXTERIOR BEAM REACTION TABLE		
	Abut.	Pier
$R\bar{P}$	(k)	61.6
R_L	(k)	28.9
R_I	(k)	7.7
R_{Total}	(k)	98.2

INTERIOR BEAM REACTION TABLE		
	Abut.	Pier
$R\bar{P}$	(k)	58.9
R_L	(k)	35.2
R_I	(k)	9.3
R_{Total}	(k)	103.4

Abutment R DL shown also includes tributary approach slab reaction, tributary weight of concrete diaphragm, and weight of steel extension.

- I_s, S_s : Non-composite moment of inertia and section modulus of the steel section used for computing f_s (Total and Overload) due to non-composite dead loads (in.⁴ and in.³).
- $I_c(n), S_c(n)$: Composite moment of inertia and section modulus of the steel and deck based upon the modular ratio, "n", used for computing f_s (Total and Overload) due to short-term composite live loads (in.⁴ and in.³).
- $I_c(3n), S_c(3n)$: Composite moment of inertia and section modulus of the steel and deck based upon 3 times the modular ratio, "3n", used for computing f_s (Total and Overload) due to long-term composite (superimposed) dead loads (in.⁴ and in.³).
- Z : Plastic Section Modulus of the steel section in non-composite areas (in.³).
- $\bar{P}$: Un-factored non-composite dead load (kips/ft.).
- $M\bar{P}$: Un-factored moment due to non-composite dead load (kip-ft.).
- $s\bar{P}$: Un-factored long-term composite (superimposed) dead load (kips/ft.).
- $M_s\bar{P}$: Un-factored moment due to long-term composite (superimposed) dead load (kip-ft.).
- M_L : Un-factored live load moment (kip-ft.).
- M_{IM} : Un-factored moment due to impact (kip-ft.).
- M_a : Factored design moment (kip-ft.).
- $1.3 [M\bar{P} + M_s\bar{P} + \frac{5}{3} (M_L + M_{IM})]$
- M_u : Compact composite moment capacity according to AASHTO LFD 10.50.1.1 or compact non-composite moment capacity according to AASHTO LFD 10.48.1 (kip-ft.).
- f_s (Overload): Sum of stresses as computed from the moments below (ksi).
- $M\bar{P} + M_s\bar{P} + \frac{5}{3} (M_L + M_{IM})$
- f_s (Total): Sum of stresses as computed from the moments below on non-compact section (ksi).
- $1.3 [M\bar{P} + M_s\bar{P} + \frac{5}{3} (M_L + M_{IM})]$
- VR: Maximum L_t + impact shear range within the composite portion of the span for stud shear connector design (kips).

NOTES:

- See sheet SA-22 for beam elevations.
- See sheet SA-23 for diaphragm details and splice details.
- All beams and splice plates shall be AASHTO M270 Grade 50.
- All diaphragms shall be installed as steel is erected and secured with erection pins and bolts except as otherwise noted. Individual diaphragms at supports may be temporarily disconnected to install bearing anchor rods.
- Load carrying components designated "CVN" shall conform to the Charpy-V-Notch Impact Energy Requirement, Zone 2.



WSP USA INC.
30 N. LAMAR STREET
SUITE 4000
CHICAGO, IL 60602
TEL: (312) 782-8150
FAX: (312) 782-1684

USER NAME	= USSJ696614
DESIGNED	- SJJ
CHECKED	- PJL
PLOT SCALE	= 23:11.9885 " = 1" / in.
DRAWN	- SJJ
REVIS	-
PLOT DATE	= 4/22/2025
CHECKED	- PJL
REVIS	-

DESIGNED	- SJJ
CHECKED	- PJL
DRAWN	- SJJ
REVIS	-
CHECKED	- PJL
REVIS	-

DESIGNED	- SJJ
CHECKED	- PJL
DRAWN	- SJJ
REVIS	-
CHECKED	- PJL
REVIS	-


STATE OF ILLINOIS
DEPARTMENT OF TRANSPORTATION

FRAMING PLAN
STRUCTURE NO. 099-0186

SHEET SA-21 OF SA-35 SHEETS


F.A.U. RTE.	SECTION	COUNTY	TOTAL SHEETS	SHEET NO.
316	FAI 80 21 INTERCHANGE	WILL	1209	639
CONTRACT NO. 62R22				
ILLINOIS FED. AID PROJECT				

Model: Untitled
File Name: p:\transstone-pw\hntb\comtranscorp\pw\hntb\Documents\Projects_2018\CH4001401180022\03-WSP\CAD\62022-SA-23-Steel Details 1.dgn

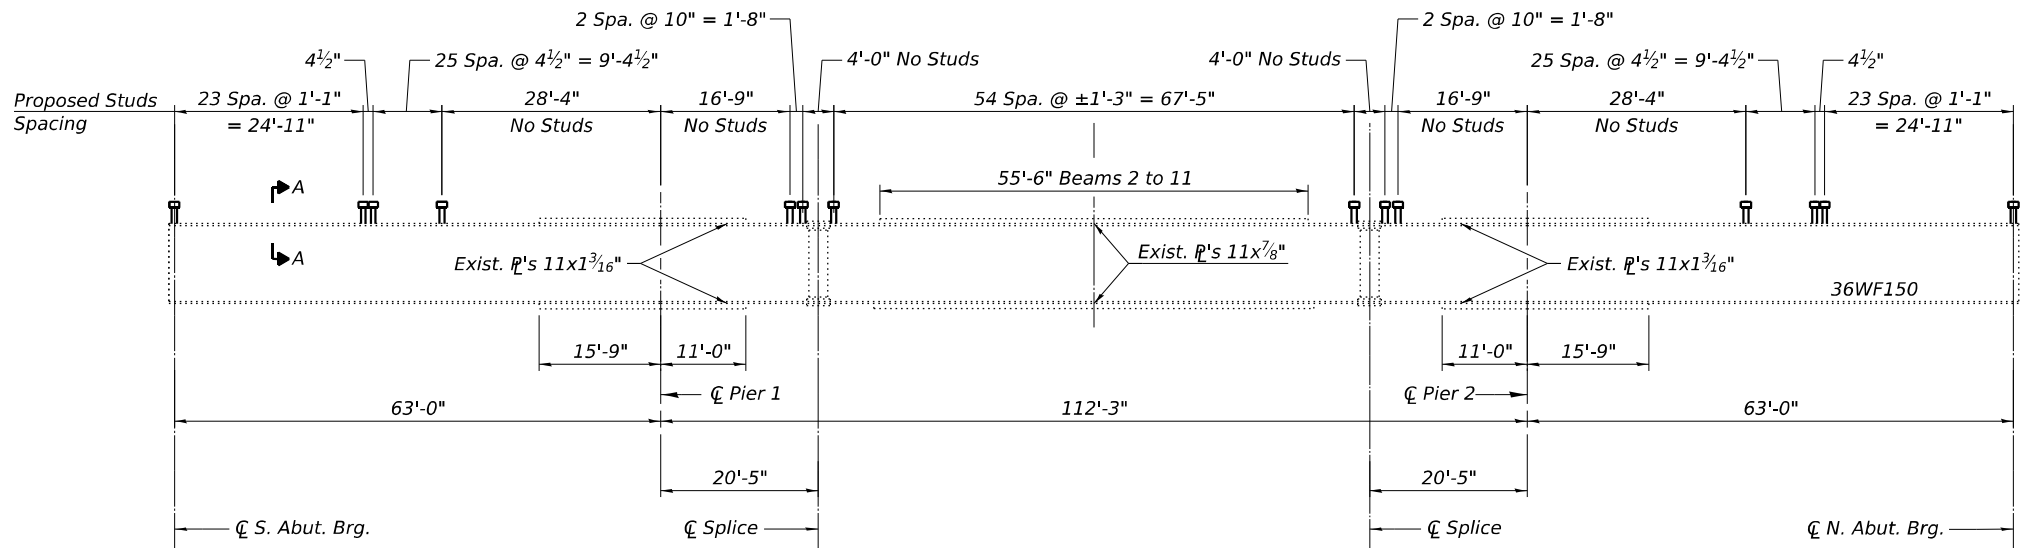

Note:
Adjust stud location in field as necessary at cover plate.
See Existing Cover Plate Detail on sheet SA-23.


EXISTING INTERIOR BEAM ELEVATION
(Showing Stud Shear Connectors Spacing Typical Beams 2 through 11)

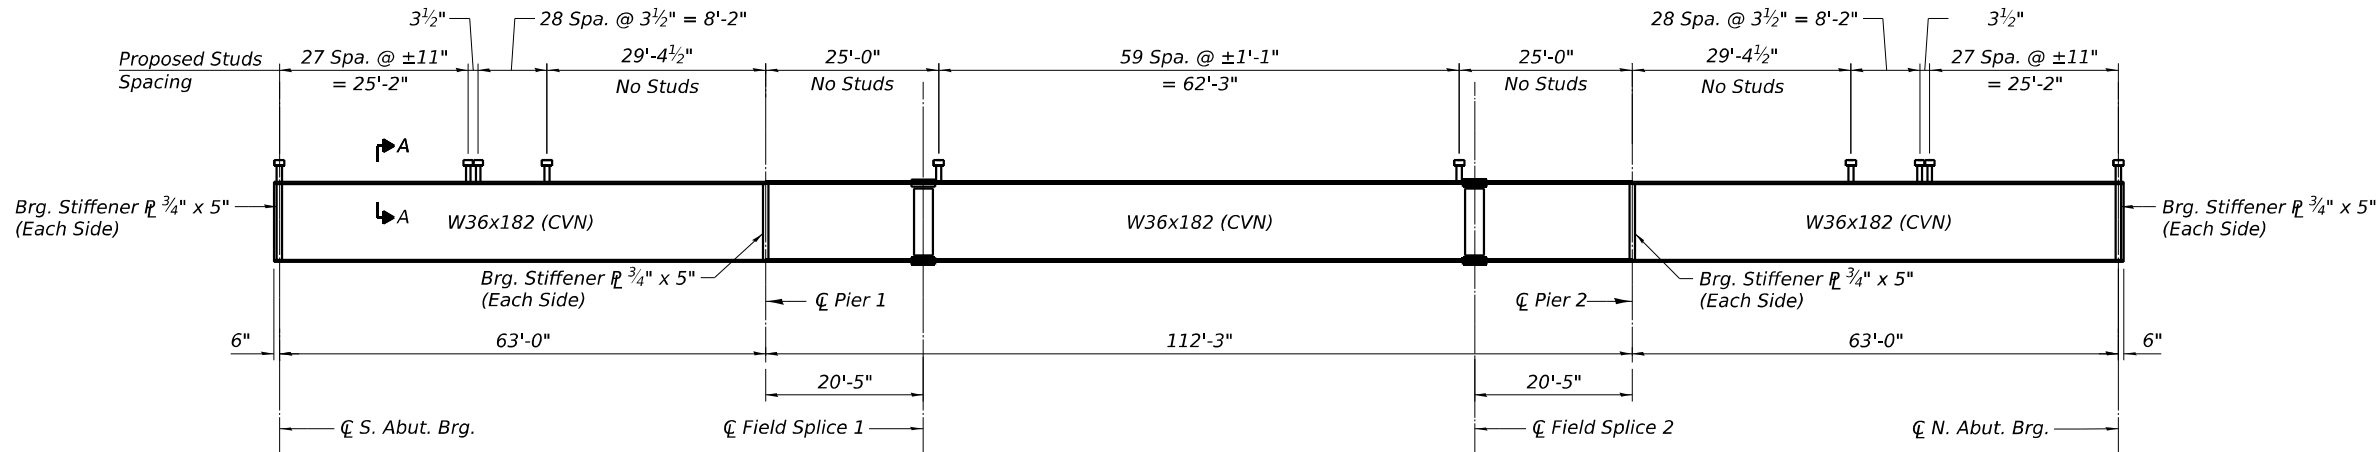

PROPOSED EXTERIOR BEAM ELEVATION
Load carrying components designated "CVN" shall conform to the Charpy-V-Notch Impact Energy Requirements, Zone 2

TOP OF BEAM ELEVATIONS
(For Fabrication Only)


Location	CL Brg. S. Abut.	CL Pier 1	CL Field Splice 1	CL Field Splice 2	CL Pier 2	CL Brg. N. Abut.
Beam 1	607.12	606.55	606.36	605.18	604.68	603.13
Beam 12	606.43	605.41	605.08	603.35	602.68	600.63

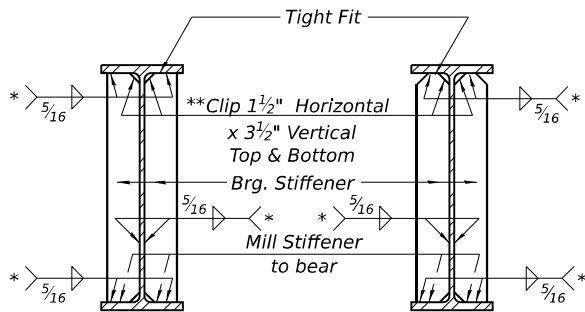

SECTION AT PIER

SECTION AT ABUTMENT

* Terminate 1/4" (±1/8") from the end of plate intersects.
** Clip may be rounded for ease of shop painting.

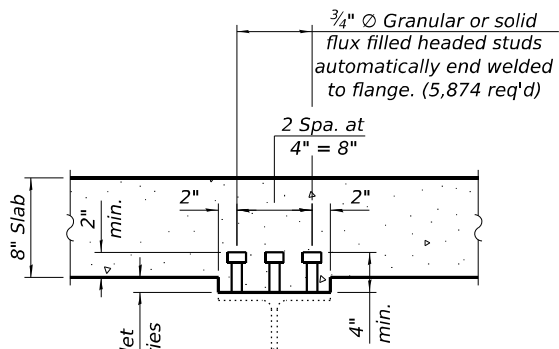

SECTION A-A



WSP USA Inc.
30 N. LA SALLE STREET
SUITE 4000
CHICAGO, IL 60602
TEL: (312) 782-8150
FAX: (312) 782-1684

USER NAME = USSJ696614
DESIGNED - LAS
CHECKED - MS
PLOT SCALE = 0.16666000"/in.
DRAWN - MA
PLOT DATE = 4/25/2025

DESIGNED - LAS
CHECKED - MS
DRAWN - MA
PLOT DATE = 4/25/2025


REVISED -
REVISED -
REVISED -
REVISED -

**STATE OF ILLINOIS
DEPARTMENT OF TRANSPORTATION**


**STEEL DETAILS 1
STRUCTURE NO. 099-0186**

SHEET SA-22 OF SA-37 SHEETS


F.A.U. RTE.	SECTION	COUNTY	TOTAL SHEETS	SHEET NO.
316	FAI 80 21 INTERCHANGE	WILL	1209	640
CONTRACT NO. 62R22				
ILLINOIS FED. AID PROJECT				

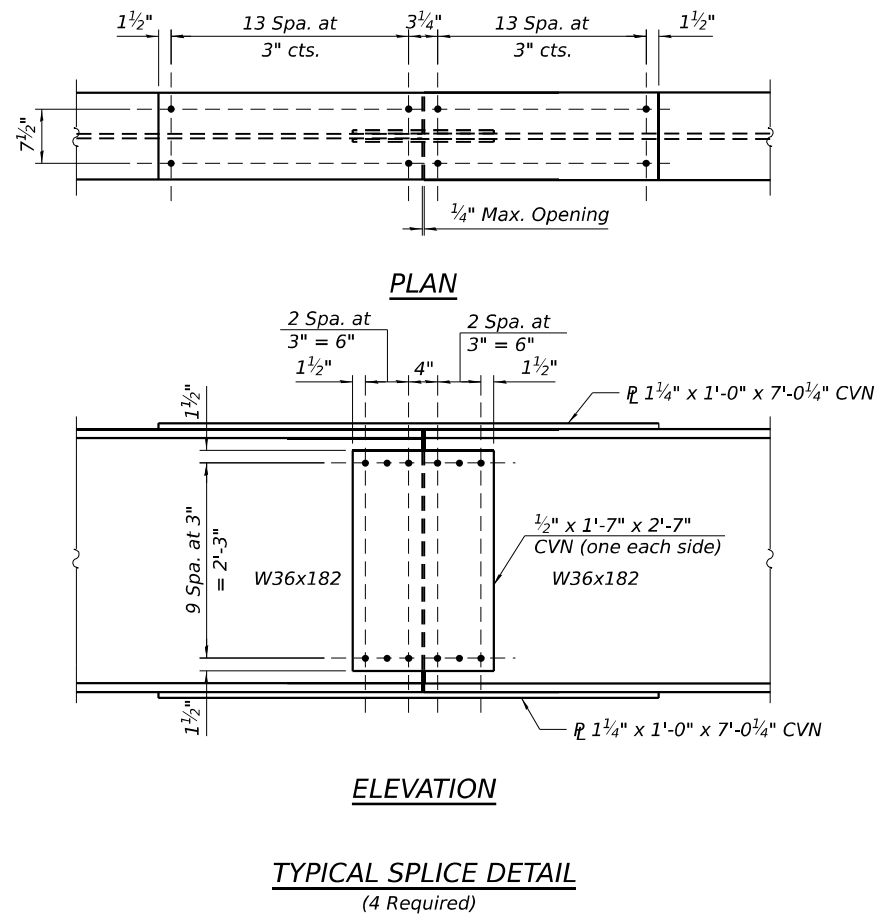

MODEL: Sheet
FILE NAME: p:\projects\transcorp\pvt\hatched\Documents\Projects_2018\CH401\401180022\03-WSP\CAD\62022-INT-4 (Center)\Structural\ASB\099-0186\0900186-62022-SA-24-Type 1 Elastomeric Bearings - South Abutment.dgn

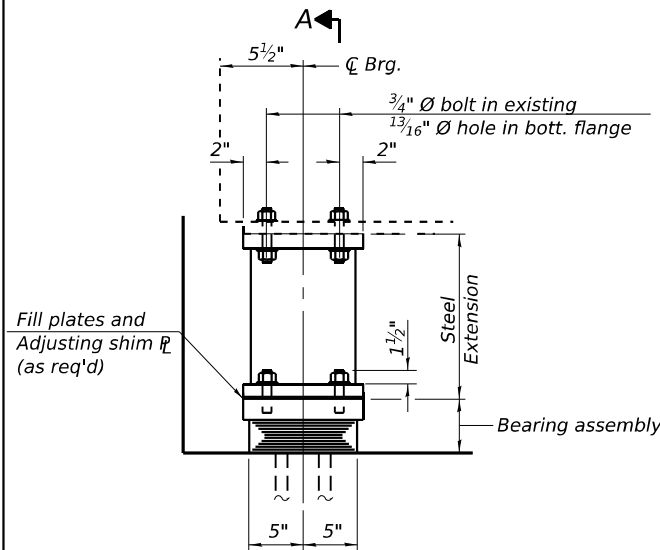


ELEVATION AT SOUTH ABUT.
(Bearing at existing beam shown,
bearing at proposed beam similar)

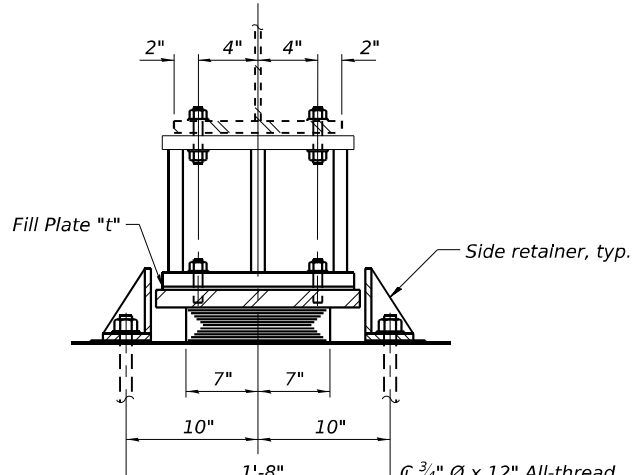



SECTION A-A
(Bearing at existing beam shown,
bearing at proposed beam similar)

TYPE I ELASTOMERIC EXP. BRG.

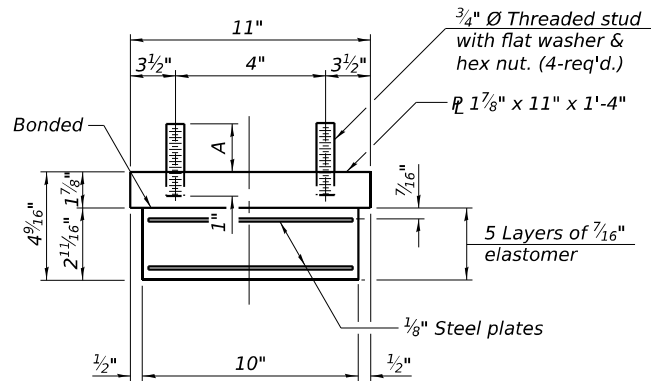

BEARING ASSEMBLY


Note:
Shim plates shall not be placed
under bearing assembly.

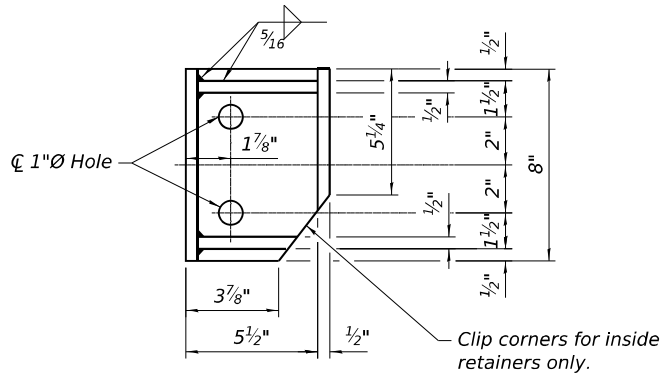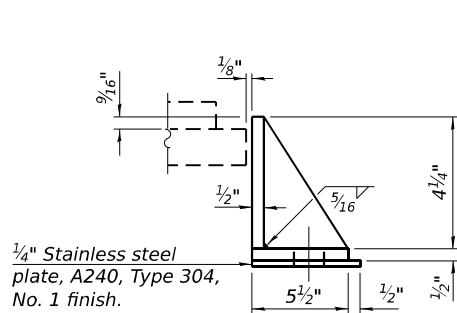


SIDE RETAINER

Equivalent rolled angle with stiffeners
will be allowed in lieu of welded plates.


Notes:
Side retainers and stainless steel plates shall be included in the cost of Elastomeric Bearing Assembly, Type I.
Anchor bolts and side retainers at all supports shall be installed as each member is erected unless an equivalent temporary means of lateral restraint is used.
Two 1/8 in. adjusting shims shall be provided for each bearing in addition to all other plates or shims and placed as shown on bearing details.
The steel extensions are being paid as "Furnishing and Erecting Structural Steel."

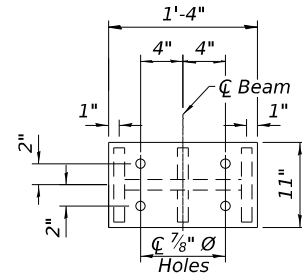

PLAN STEEL EXTENSION

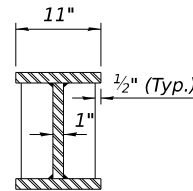

SECTION B-B

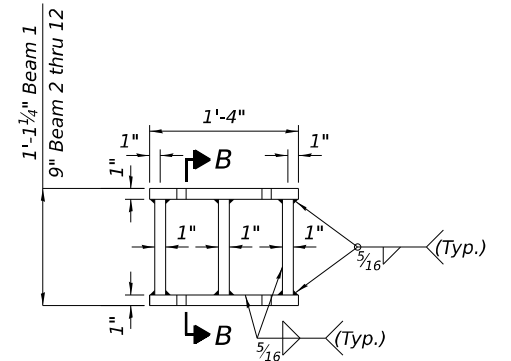


ELEVATION STEEL EXTENSION

STUD HEIGHT "A" DIMENSION

Beam	A
Bm 1	2 3/4"
Bm 2	2 3/4"
Bm 3	3 1/4"
Bm 4	3 1/4"
Bm 5	3 1/2"
Bm 6	3 1/2"
Bm 7	2 3/4"
Bm 8	2 3/4"
Bm 9	2 3/4"
Bm 10	2 3/4"
Bm 11	2 3/4"
Bm 12	5 1/2"

FILL PLATE THICKNESS

Beam	t
Bm 1	-
Bm 2	-
Bm 3	3/8"
Bm 4	1/2"
Bm 5	3/4"
Bm 6	3/4"
Bm 7	-
Bm 8	-
Bm 9	-
Bm 10	-
Bm 11	-
Bm 12	2 9/16"

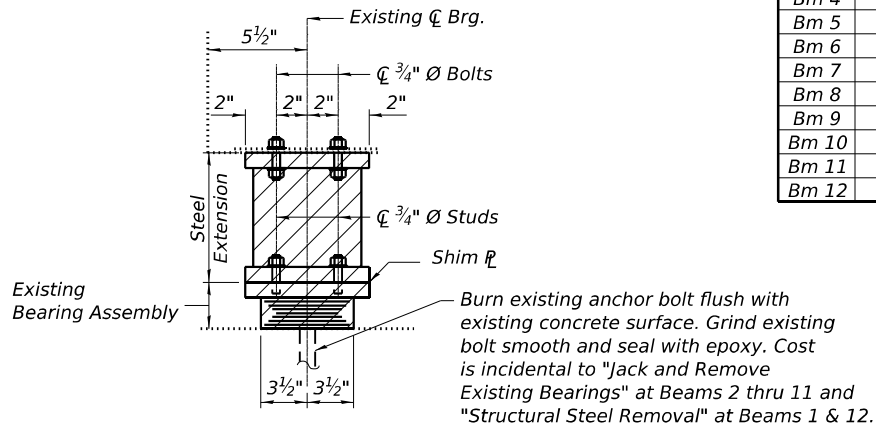

EXISTING BEARING REMOVAL

BILL OF MATERIAL

Item	Unit	Total
Elastomeric Bearing Assembly Type I	Each	12
Anchor Bolts 3/4"	Each	48
Jack and Remove Existing Bearings	Each	10
Structural Steel Removal	Pound	270



WSP USA INC.
30 N. LA SALLE STREET
SUITE 4000
CHICAGO, IL 60602
TEL: (312) 782-8150
FAX: (312) 782-1884


USER NAME = USSJ696614	DESIGNED - LAS	REVISED -
CHECKED - MS	CHECKED - MS	REVISED -
PLOT SCALE = 0.167 ' / in.	DRAWN - MA	REVISED -
PLOT DATE = 6/10/2025	CHECKED - LAS	REVISED -

**STATE OF ILLINOIS
DEPARTMENT OF TRANSPORTATION**


**TYPE I ELASTOMERIC BEARINGS - SOUTH ABUTMENT
STRUCTURE NO. 099-0186**

SHEET SA-24 OF SA-37 SHEETS

F.A.U. RTE.	SECTION	COUNTY	TOTAL SHEETS	SHEET NO.
316	FAI 80 21 INTERCHANGE	WILL	1209	642
CONTRACT NO. 62R22				
ILLINOIS FED. AID PROJECT				

 

1/8" Elastomeric neoprene leveling pad according to the material properties of Article 1052.02(a) of the Standard Specifications. Cost included with Furnishing and Erecting Structural Steel.

 

SECTION A-A



PLAN BOLSTER




PINTLE



SECTION B-B



ELEVATION BOLSTER

 


EXISTING BEARING REMOVAL - BEAM 1 & 12

Note:
The cost of removal is included in Structural Steel Removal.


BILL OF MATERIAL

Item	Unit	Total
Anchor Bolts, $\frac{3}{4}$ "	Each	8
Structural Steel Removal	Pound	570


MODEL: Untitled
FILE NAME: p:\projects\trans\scorp\p1\hatched\Documents\Projects_2018\CH401\401180022\03-MS9\CAD\62022-INT-4 [Center]\Sheet\Structural\SN-099-0186\0900186-62022-SA-26-1.dgn
TYPE 1 ELASTOMERIC BEARINGS - Pier 2.dgn

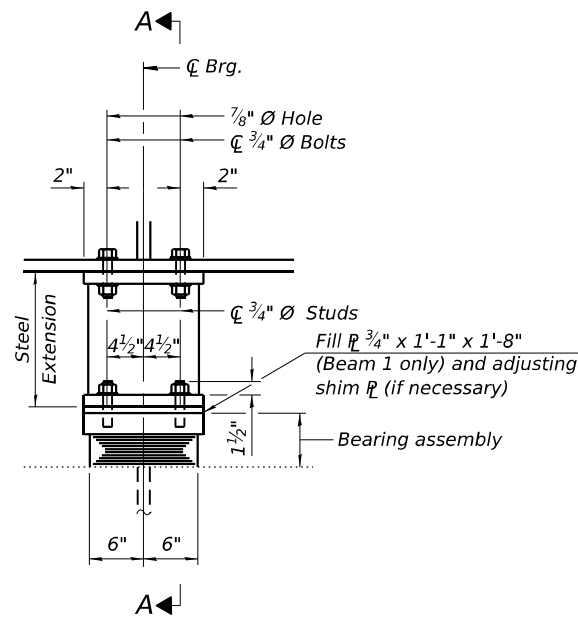


ELEVATION AT PIER 2

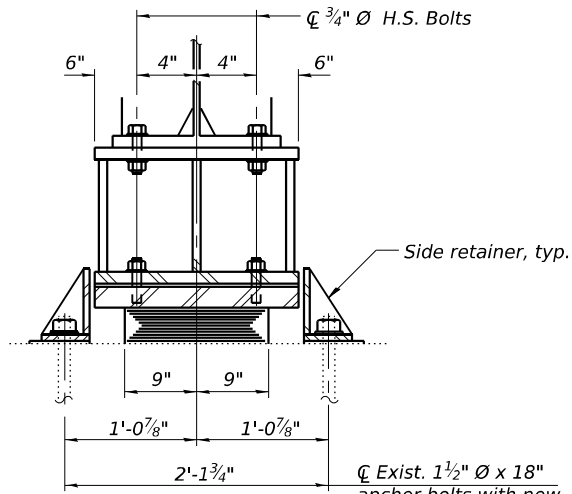


SECTION A-A

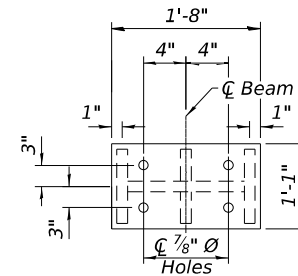

PLAN STEEL EXTENSION

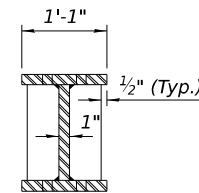


SECTION B-B

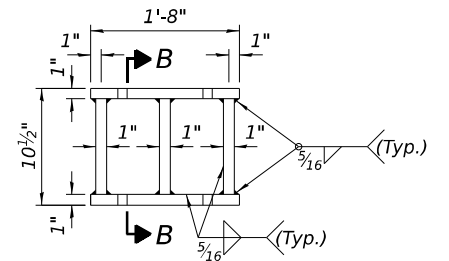


ELEVATION STEEL EXTENSION

FIXED BEARING

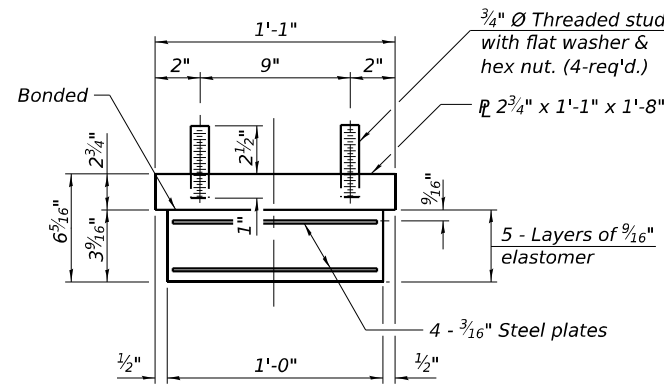

BEARING ASSEMBLY


Note:
Shim plates shall not be placed under bearing assembly.

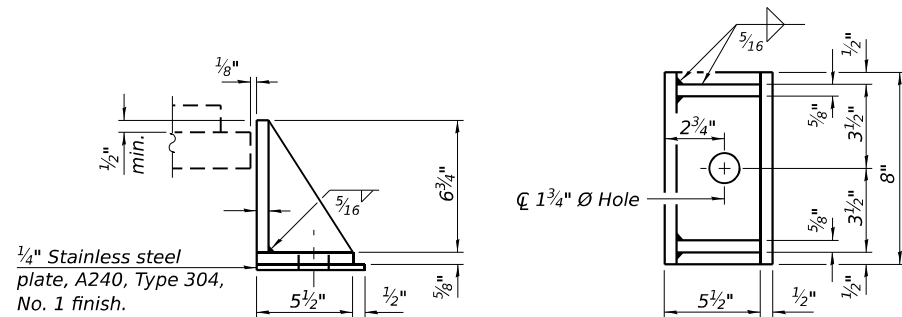

SIDE RETAINER

Equivalent rolled angle with stiffeners will be allowed in lieu of welded plates.

Notes:
Side retainers and stainless steel plates shall be included in the cost of Elastomeric Bearing Assembly, Type I.
Side retainers at all supports shall be installed as each member is erected unless an equivalent temporary means of lateral restraint is used.
Two 1/8" adjusting shims shall be provided for each bearing in addition to all other plates or shims and placed as shown on bearing details.
The steel extensions are being paid as "Furnishing and Erecting Structural Steel."

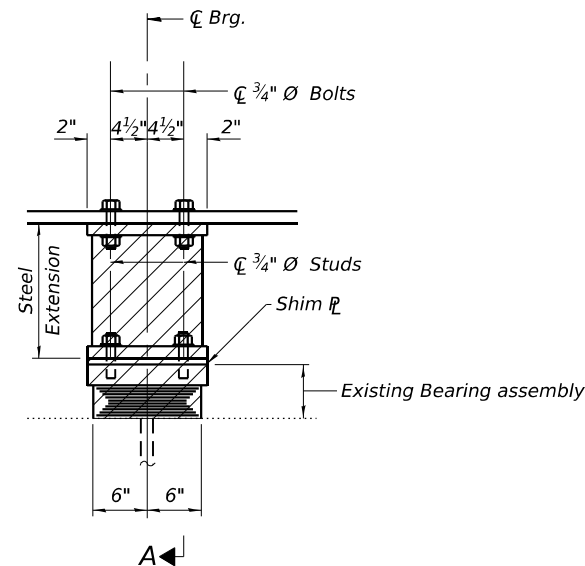

EXISTING BEARING REMOVAL - BEAM 1 & 12

Note:
The cost of removal is included in Structural Steel Removal.

BILL OF MATERIAL

Item	Unit	Total
Elastomeric Bearing Assembly Type I	Each	2
Structural Steel Removal	Pound	580



WSP USA INC.
30 N. LA SALLE STREET
SUITE 400
CHICAGO, IL 60602
TEL: (312) 782-8150
FAX: (312) 782-1684

USER NAME	= USSJ696614
DESIGNED	- SJJ
CHECKED	- P/L
PLOT SCALE	= 0.16666000" / in.
DRAWN	- SJJ
CHECKED	- P/L
PLOT DATE	= 6/10/2025

DESIGNED	- SJJ
CHECKED	- P/L
DRAWN	- SJJ
CHECKED	- P/L


REVISED	-
REVISED	-
REVISED	-
REVISED	-

STATE OF ILLINOIS
DEPARTMENT OF TRANSPORTATION

TYPE 1 ELASTOMERIC BEARINGS - PIER 2
STRUCTURE NO. 099-0186

SHEET SA-26 OF SA-37 SHEETS

F.A.U. RTE.	SECTION	COUNTY	TOTAL SHEETS	SHEET NO.
316	FAI 80 21 INTERCHANGE	WILL	1209	644
CONTRACT NO. 62R22				
ILLINOIS FED. AID PROJECT				

 

(Bearing at existing beam shown,
bearing at proposed beam similar)



(Bearing at existing beam shown,
bearing at proposed beam similar)

$\frac{3}{4}$ " $\varnothing$ x 12" All-thread
 anchor bolts (Grade 55)
 with 2" x 2" x $\frac{5}{16}$ "
 P washer under nut.



SIDE RETAINER

Notes:



Beam	A
Bm 1	4 $\frac{1}{4}$ "
Bm 2	2 $\frac{3}{4}$ "
Bm 3	2 $\frac{3}{4}$ "
Bm 4	2 $\frac{3}{4}$ "
Bm 5	2 $\frac{3}{4}$ "
Bm 6	2 $\frac{3}{4}$ "
Bm 7	2 $\frac{3}{4}$ "
Bm 8	2 $\frac{3}{4}$ "
Bm 9	2 $\frac{3}{4}$ "
Bm 10	2 $\frac{3}{4}$ "
Bm 11	2 $\frac{3}{4}$ "
Bm 12	3 $\frac{3}{4}$ "

Beam	t
Bm 1	1½"
Bm 2	-
Bm 3	-
Bm 4	-
Bm 5	-
Bm 6	-
Bm 7	-
Bm 8	-
Bm 9	-
Bm 10	-
Bm 11	-
Bm 12	1"

BILL OF MATERIAL

USER NAME	= USSJ696614
PLOT SCALE	= 0.167 " / in.

DESIGNED	-	LAS
CHECKED	-	MS
DRAWN	-	MA
CHECKED	-	LAS

REVISED	-
REVISED	-
REVISED	-
REVISED	-


**STATE OF ILLINOIS
DEPARTMENT OF TRANSPORTATION**

**TYPE I ELASTOMERIC BEARINGS - NORTH ABUTMENT
STRUCTURE NO. 099-0186**


SHEET SA-27 OF SA-37 SHEETS

F.A.U RTE.	SECTION	COUNTY	TOTAL SHEETS	SHEET NO.
316	FAI 80 21 INTERCHANGE	WILL	1209	645
		CONTRACT NO. 62R22		

ILLINOIS	FED. AID PROJECT
----------	------------------

 

LEGEND


 


Notes:

1. Existing piles not shown, except at Section A-A.
2. Any damage to portions of the existing structure to remain in service shall be repaired by the Contractor at no additional cost to the Department.


BILL OF MATERIAL

ITEM	UNIT	TOTAL
Concrete Removal	Cu. Yd.	42.8

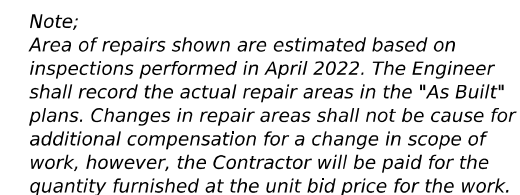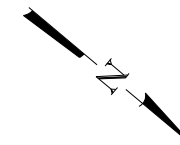


Item	Unit	Quantity
Structural Repair of Concrete (Depth Equal to or Less Than 5")	Sq. Ft.	43
Epoxy Crack Injection	Foot	3

F.A.U RTE.	SECTION	COUNTY	TOTAL SHEETS	SHEET NO.
316	FAI 80 21 INTERCHANGE	WILL	1209	642
		CONTRACT NO. 62R22		
ILLINOIS		FED. AID PROJECT		

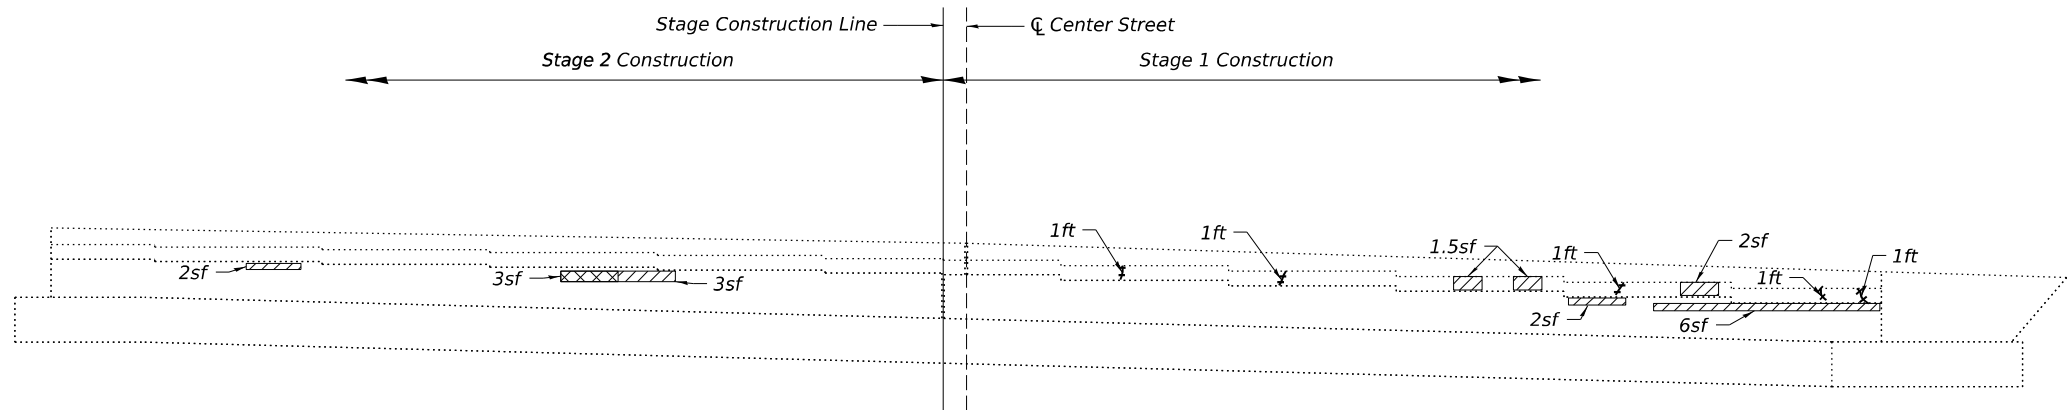

ELEVATION - NORTH ABUTMENT
(Showing Elevation after Concrete Removal)

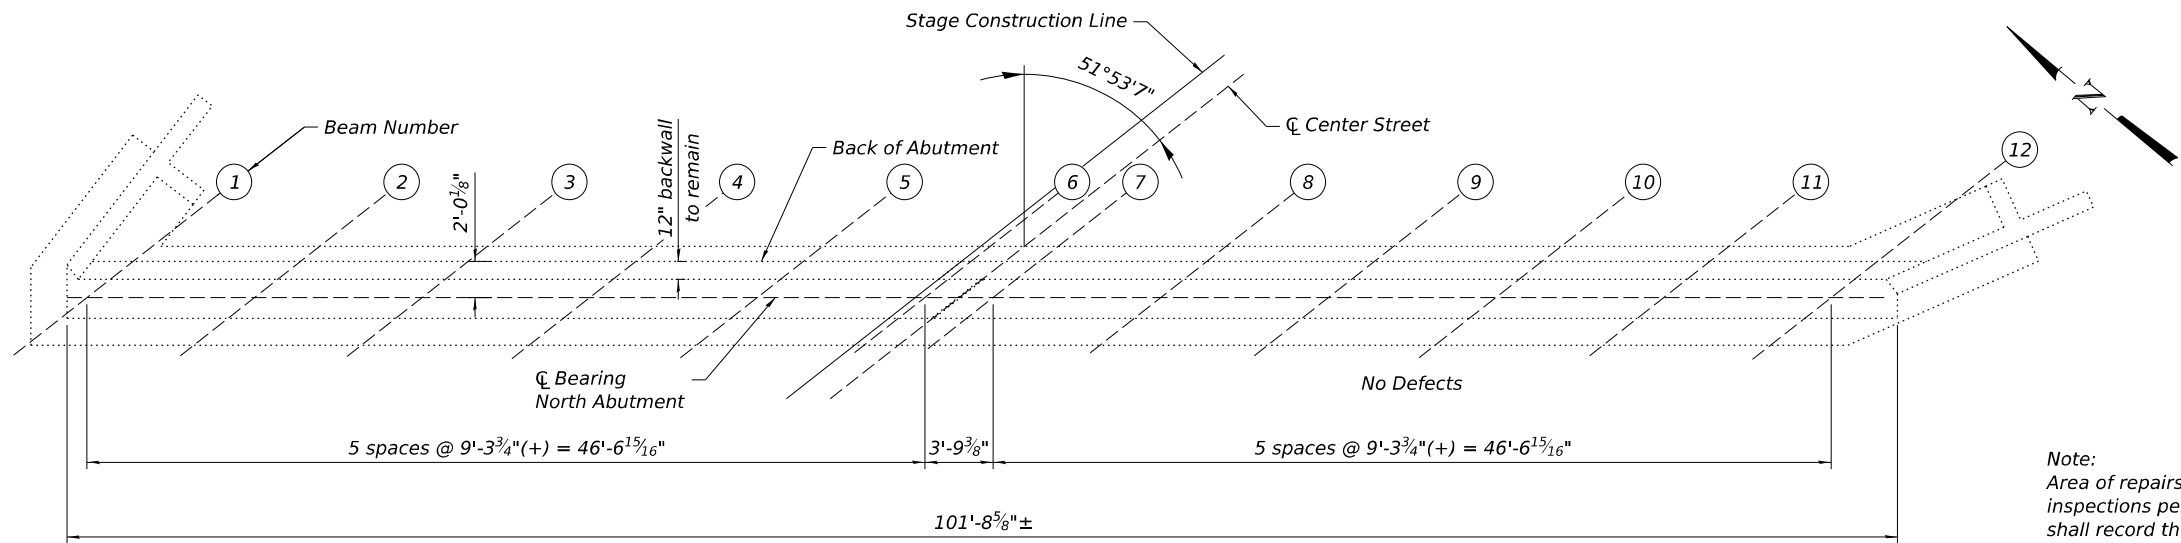

PLAN - NORTH ABUTMENT


Note:
Area of repairs shown are estimated based on inspections performed in April 2022. The Engineer shall record the actual repair areas in the "As Built" plans. Changes in repair areas shall not be cause for additional compensation for a change in scope of work, however, the Contractor will be paid for the quantity furnished at the unit bid price for the work. For Section through Abutment and Anchor Bolt Layout see Sheet SA-29.

LEGEND


- Structural Repair of Concrete (Depth Greater than 5 inches)
- Structural Repair of Concrete (Depth equal to or less than 5 inches)
- Epoxy Crack Injection

BILL OF MATERIAL

Item	Unit	Quantity
Structural Repair of Concrete (Depth Equal to or Less Than 5")	Sq. Ft.	18
Structural Repair of Concrete (Depth Greater Than 5")	Sq. Ft.	3
Epoxy Crack Injection	Foot	13

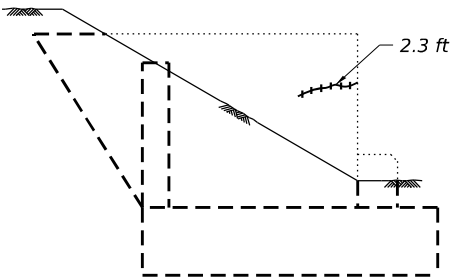

WEST WINGWALL
Looking East

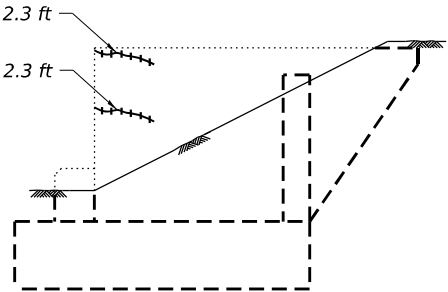

EAST WINGWALL
Looking West

NORTH ABUTMENT WINGWALLS

STATE OF ILLINOIS
DEPARTMENT OF TRANSPORTATION

NORTH ABUTMENT REPAIR PLANS
STRUCTURE NO. 099-0186

SHEET SA-30 OF SA-37 SHEETS


F.A.U. RTE.	SECTION	COUNTY	TOTAL SHEETS	SHEET NO.
316	FAI 80 21 INTERCHANGE	WILL	1209	648
CONTRACT NO. 62R22				
ILLINOIS FED. AID PROJECT				

MODEL: Sheet
FILE NAME: p:\wsp\transystems-pw\hntb\comtrans\corp-pw\hntb\Documents\Projects_2018\CH401\401180022\03-WSP\CD\62R22-INT-4 [Center]Sheet\Structural\SN-099-0186\0990186-62R22-SA-30-44 Abut Repair Details.dgn




WSP USA Inc.
30 N. LASALLE STREET
SUITE 4000
CHICAGO, IL 60602
TEL: (312) 782-8150
FAX: (312) 782-1684

USER NAME = USSJ696614	DESIGNED - MA	REVISED -
	CHECKED - LAS	REVISED -
PLOT SCALE = 8,000' / in.	DRAWN - MA	REVISED -
PLOT DATE = 4/22/2025	CHECKED - LAS	REVISED -

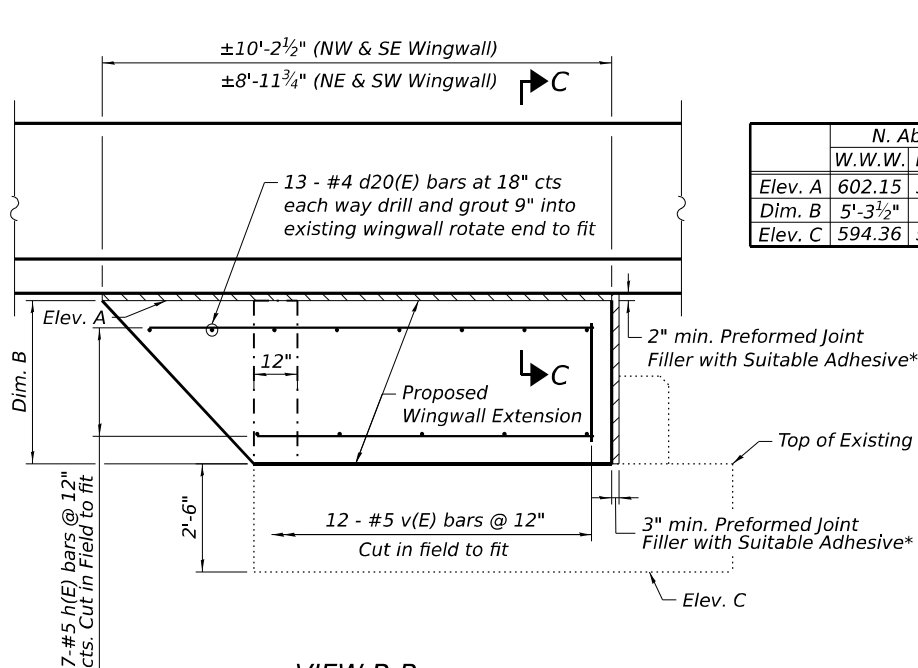


VIEW B-B

	N. Abut.		S. Abut.	
	W.W.W.	E.W.W.	W.W.W.	E.W.W.
Elev. A	602.15	599.44	606.37	605.64
Dim. B	5'-3½"	5'-0⅝"	6'-2⅜"	5'-5⅝"
Elev. C	594.36	591.89	597.67	597.67

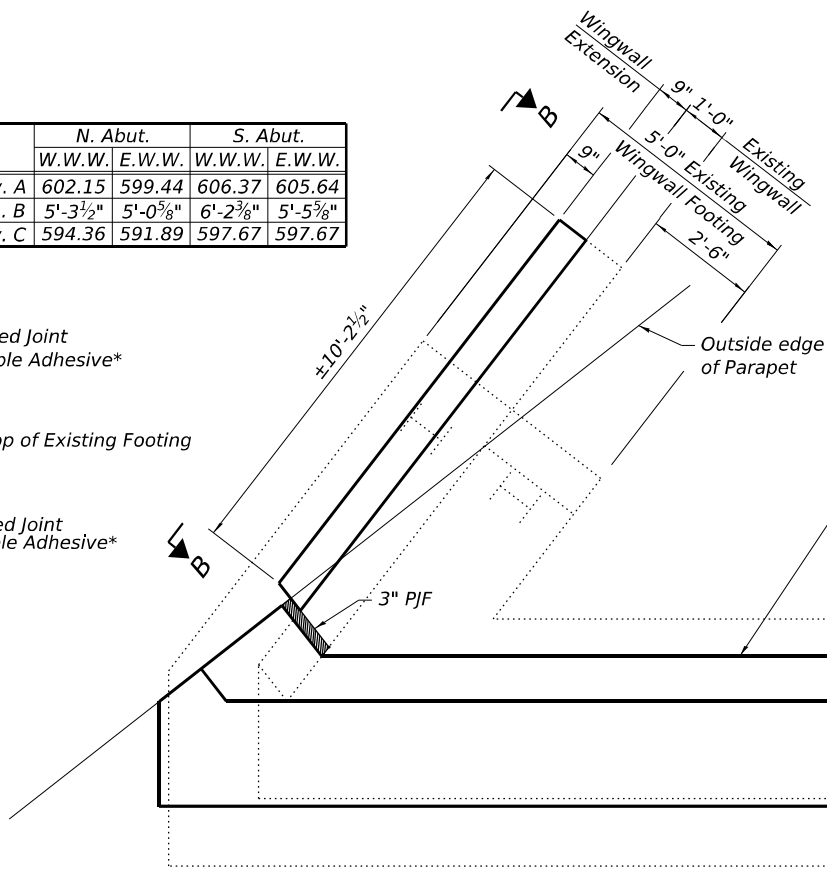


PLAN - SOUTH ABUTMENT

(Similar at North Abutment, Opposite Hand)

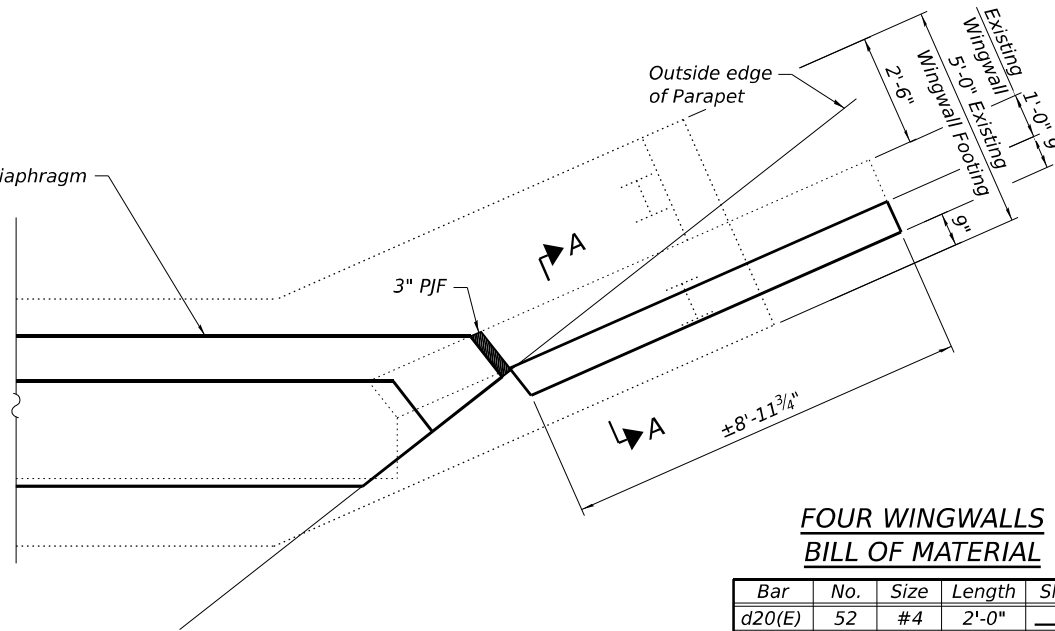


FOUR WINGWALLS
BILL OF MATERIAL

Bar	No.	Size	Length	Shape
d20(E)	52	#4	2'-0"	
h(E)	28	#5	11'-8"	
v(E)	48	#5	5'-10"	
Concrete Structures			Cu. Yd.	4.3
Reinforcement Bars, Epoxy Coated			Pound	700

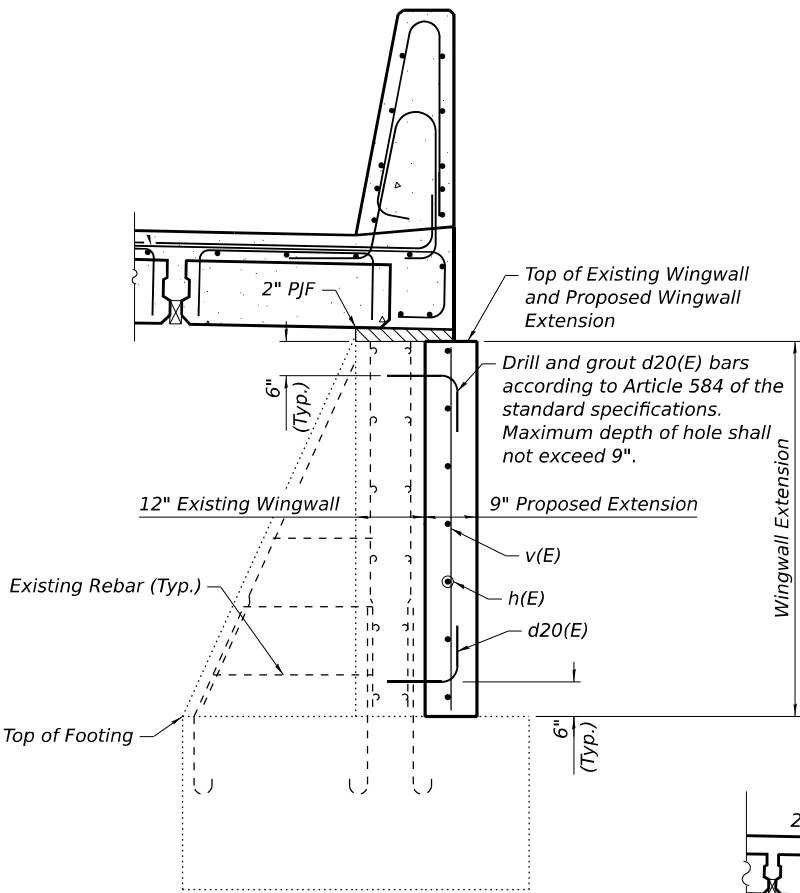


SECTION A-A

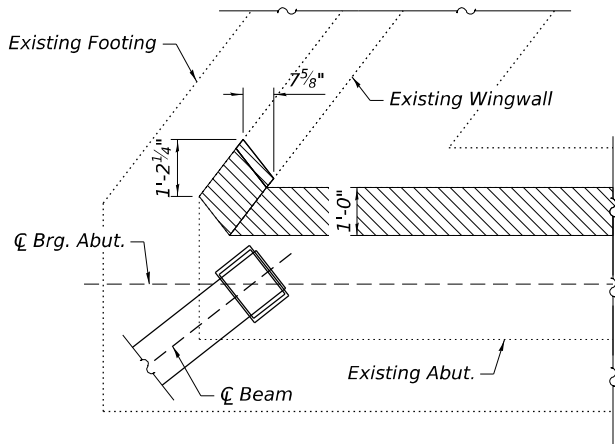


WINGWALL CORNER
REMOVAL DETAIL

(NW & SE Corner)

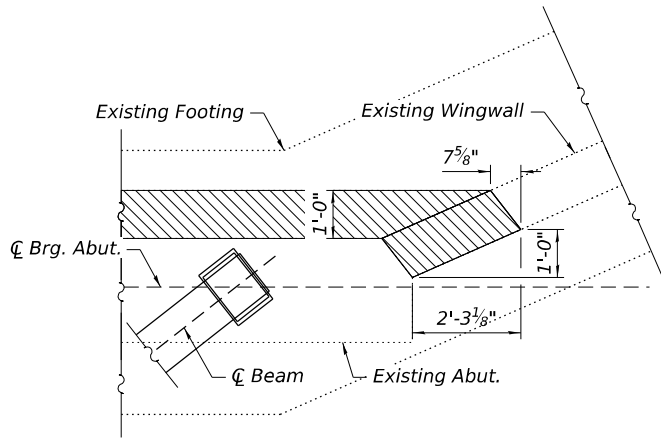

WINGWALL CORNER
REMOVAL DETAIL

(NE & SW Corner)

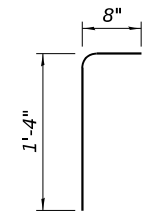

BAR d20(E)

LEGEND



Concrete removal

NOTES:

- The clear cover for reinforcement bars to the surface of concrete shall be 2" unless otherwise shown.
- See sheet SA-28 for Abutment Removal Details.

* Adhesive must be compatible with Preformed Joint Filler material and concrete. Surface preparation shall be in accordance with Manufacturer's Guidelines. PJF shall completely separate the approach slab from the top of the wingwall.

** Limits of fabric reinforced elastomeric mat according to Section 1028 of the Standard Specifications and installed according to applicable requirements of Article 520.06 of the Standard Specifications. Attach to wingwall with nails and at approach end, drill holes into membrane and tie to reinforcement. Provide 6" slack in fabric. Cost included with Concrete Superstructures.

Fabric reinforced elastomeric mat**

SECTION C-C

STATE OF ILLINOIS
DEPARTMENT OF TRANSPORTATION

WINGWALL DETAILS
STRUCTURE NO. 099-0186


SHEET SA-31 OF SA-37 SHEETS

F.A.U. RTE.	SECTION	COUNTY	TOTAL SHEETS	SHEET NO.
316	FAI 80 21 INTERCHANGE	WILL	1209	649
CONTRACT NO. 62R22				


ILLINOIS FED. AID PROJECT

USER NAME = USSJ696614	DESIGNED - MEA	REVISED -
	CHECKED - LAS	REVISED -
PLOT SCALE = 8,000 * 1 in.	DRAWN - MEA	REVISED -
PLOT DATE = 4/22/2025	CHECKED - LAS	REVISED -


MODEL: Sheet
FILE NAME: p:\wsp\transystems-pw\hntb\comtransyscorp-pw\hosted\Documents\Projects_2018\CH401\401180022\03-WSP\CAD\62R22-INT-4 (Center)\Sheets\Structure\SN-099-0186\0900186-62R22-SA-32-Pier 1 Repair Plans.dgn

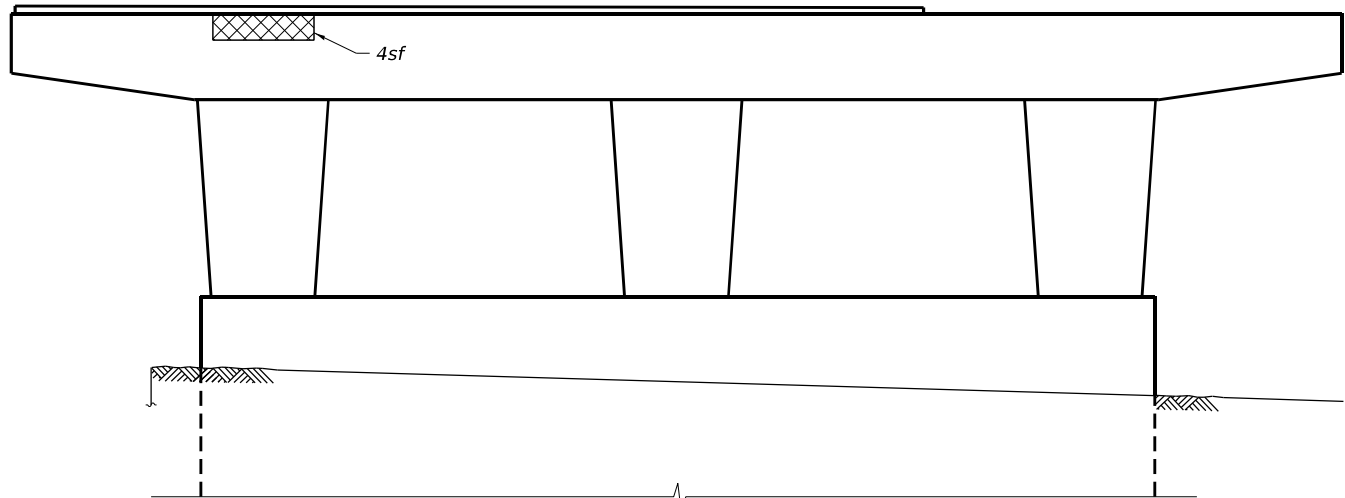


ELEVATION - PIER 1 WEST
(Looking North)

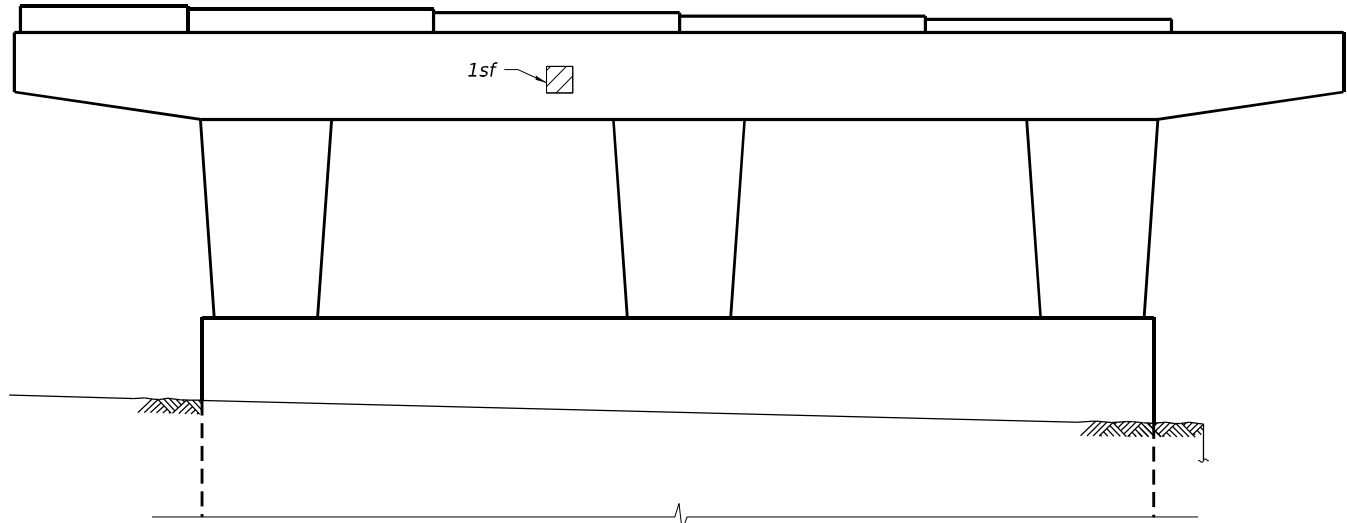


ELEVATION - PIER 1 EAST
(Looking North)

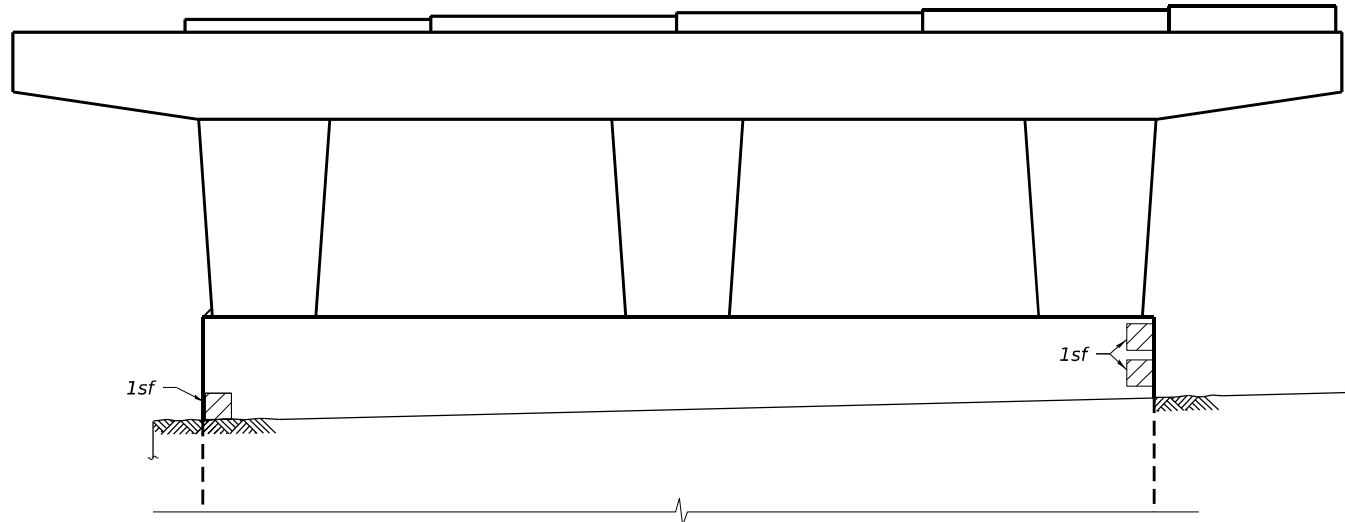


ELEVATION - PIER 1 EAST
(Looking South)

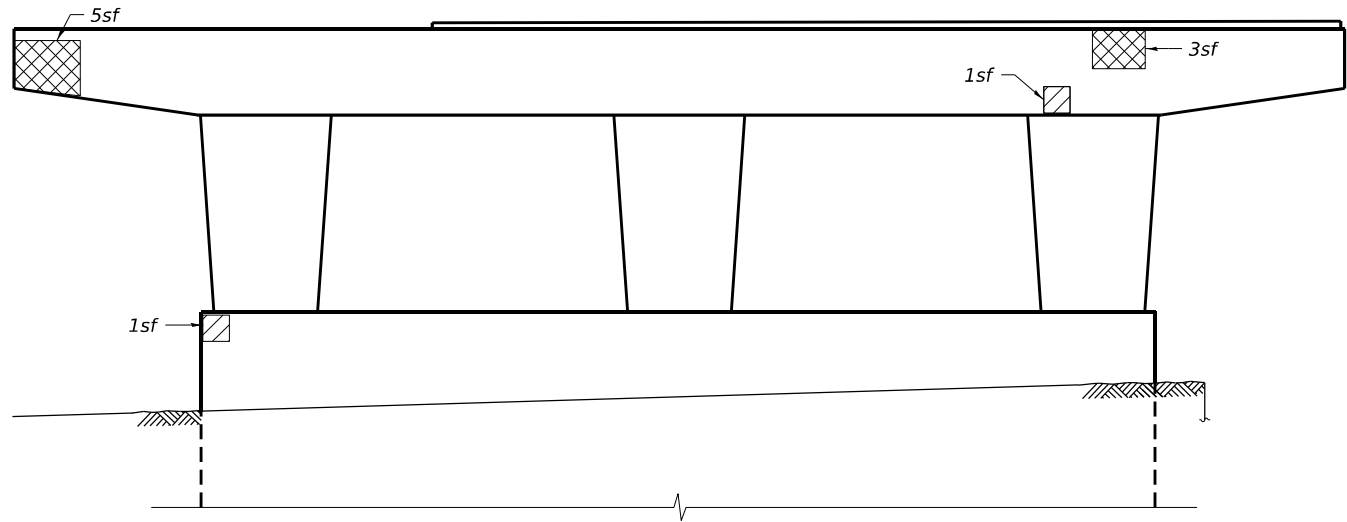

ELEVATION - PIER 1 WEST
(Looking South)

 

PIER 1 WEST CAP TOP PLAN

 

PIER 1 WEST CAP BOTTOM PLAN

Note:
Area of repairs shown are estimated based on inspections performed in April 2022. The Engineer shall record the actual repair areas in the "As Built" plans. Changes in repair areas shall not be cause for additional compensation for a change in scope of work, however, the Contractor will be paid for the quantity furnished at the unit bid price for the work.

- LEGEND**
- Structural Repair of Concrete (Depth Greater Than 5")
 - Structural Repair of Concrete (Depth Equal to or Less Than 5")

BILL OF MATERIAL

Item	Unit	Quantity
Structural Repair of Concrete (Depth Greater Than 5")	Sq. Ft.	15
Structural Repair of Concrete (Depth Equal to or Less Than 5")	Sq. Ft.	19



WSP USA Inc.
30 N. LASALLE STREET
SUITE 4000
CHICAGO, IL 60602
TEL: (312) 782-8150
FAX: (312) 782-1684

USER NAME = USSJ696614	DESIGNED - MEA	REVISED -
CHECKED - LAS	REVIS	ED -
PLOT SCALE = 8,000' = 1 in.	DRAWN - MEA	REVISED -
PLOT DATE = 4/22/2025	CHECKED - LAS	REVISED -


STATE OF ILLINOIS
DEPARTMENT OF TRANSPORTATION

PIER 1 REPAIR DETAILS
STRUCTURE NO. 099-0186


SHEET SA-32 OF SA-37 SHEETS

F.A.U. RTE.	SECTION	COUNTY	TOTAL SHEETS	SHEET NO.
316	FAI 80 21 INTERCHANGE	WILL	1209	650
CONTRACT NO. 62R22				
ILLINOIS FED. AID PROJECT				

MODEL: Sheet
FILE NAME: p:\projects\transystems-pw\hntb\comtrans\corp\p1\hntb\Documents\Projects_2018\CH401\401180022\03-WSP\CD\62R22-INT-4 [Center]\Sheet\Structure\SN-099-0186\0990186-62R22-SA-33-Pier 2 Repair Plans.dgn

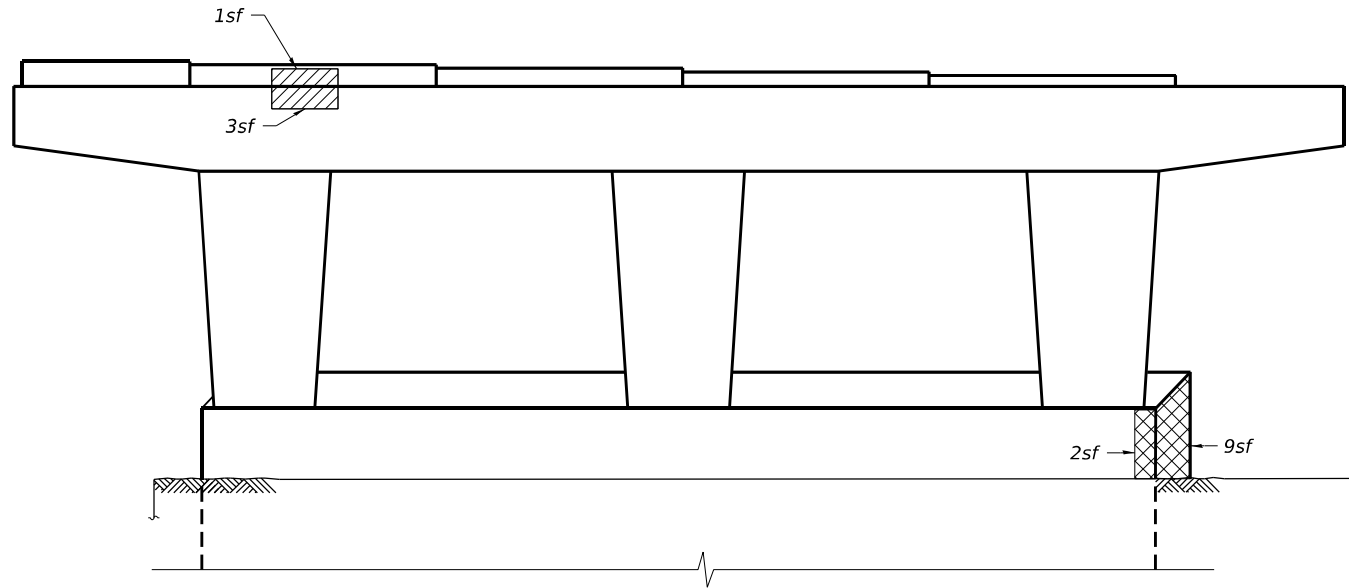

ELEVATION - PIER 2 WEST
(Looking North)

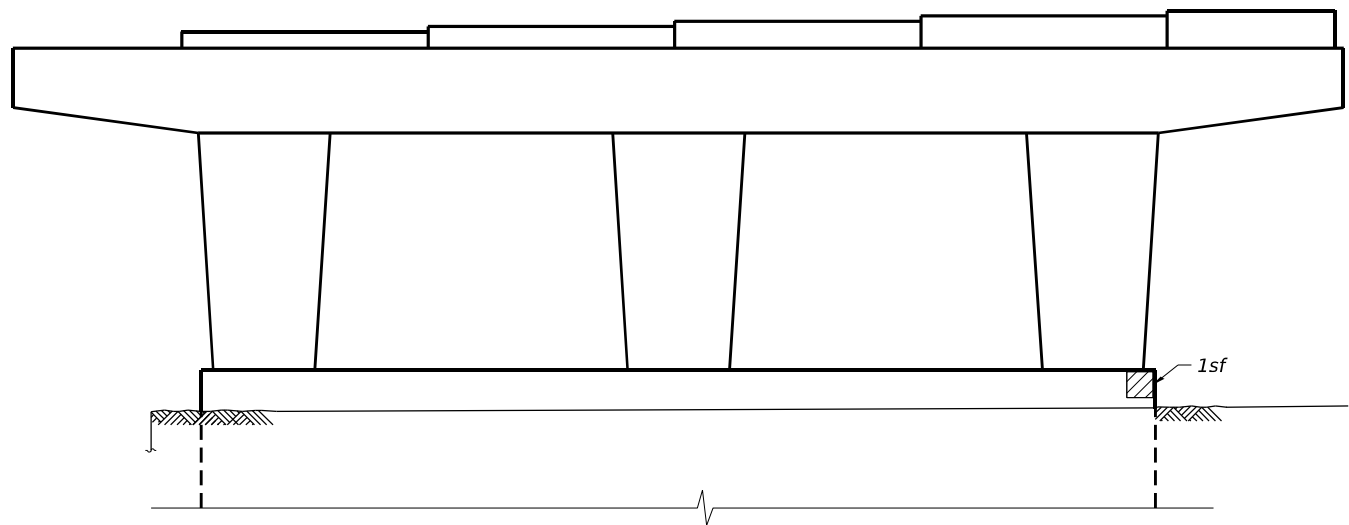


ELEVATION - PIER 2 EAST
(Looking South)


Note:
Area of repairs shown are estimated based on inspections performed in April 2022. The Engineer shall record the actual repair areas in the "As Built" plans. Changes in repair areas shall not be cause for additional compensation for a change in scope of work, however, the Contractor will be paid for the quantity furnished at the unit bid price for the work.



PIER 2 WEST CAP BOTTOM PLAN

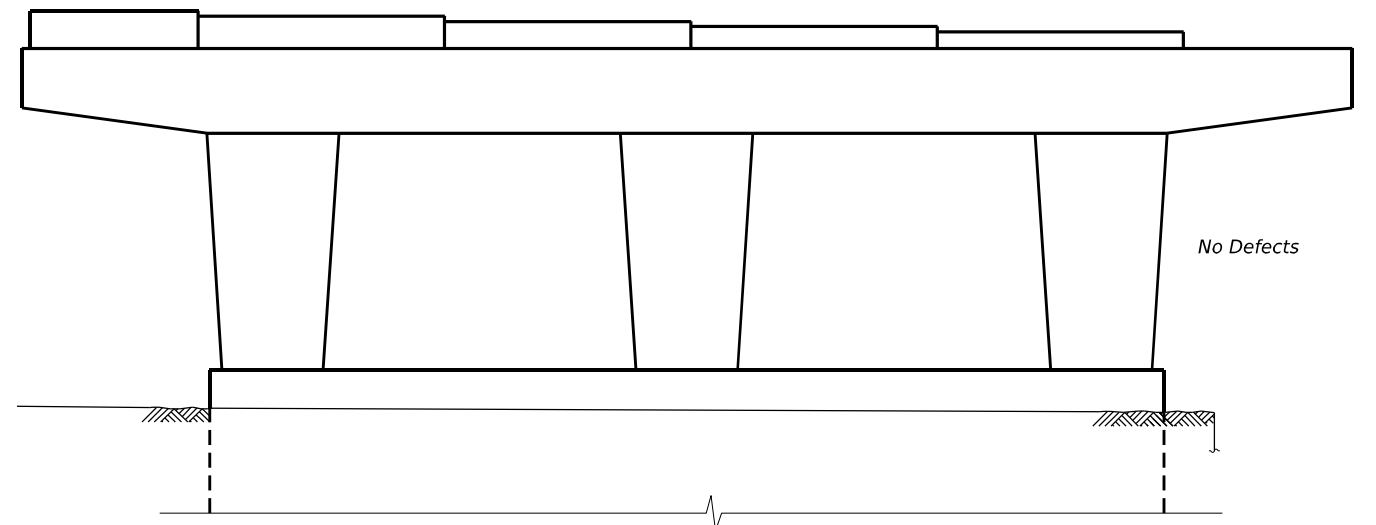

ELEVATION - PIER 2 EAST
(Looking North)

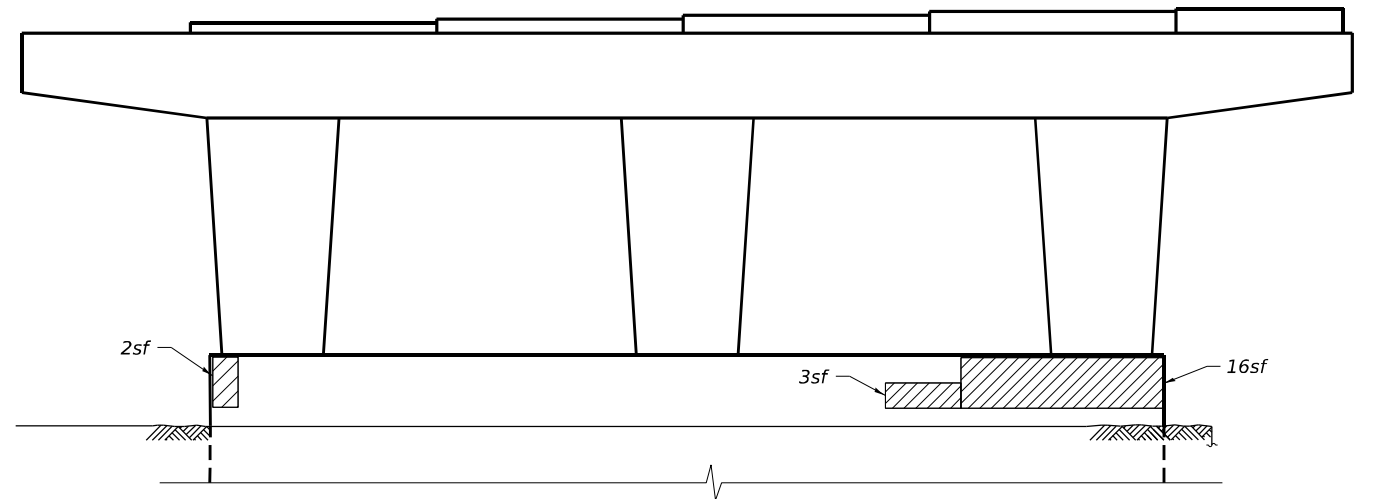


ELEVATION - PIER 2 WEST
(Looking South)

LEGEND


- Structural Repair of Concrete (Depth Greater Than 5'')
- Structural Repair of Concrete (Depth Equal or Less Than 5'')

BILL OF MATERIAL


Item	Unit	Quantity
Structural Repair of Concrete (Depth Greater Than 5'')	Sq. Ft.	11
Structural Repair of Concrete (Depth Equal or Less Than 5'')	Sq. Ft.	28

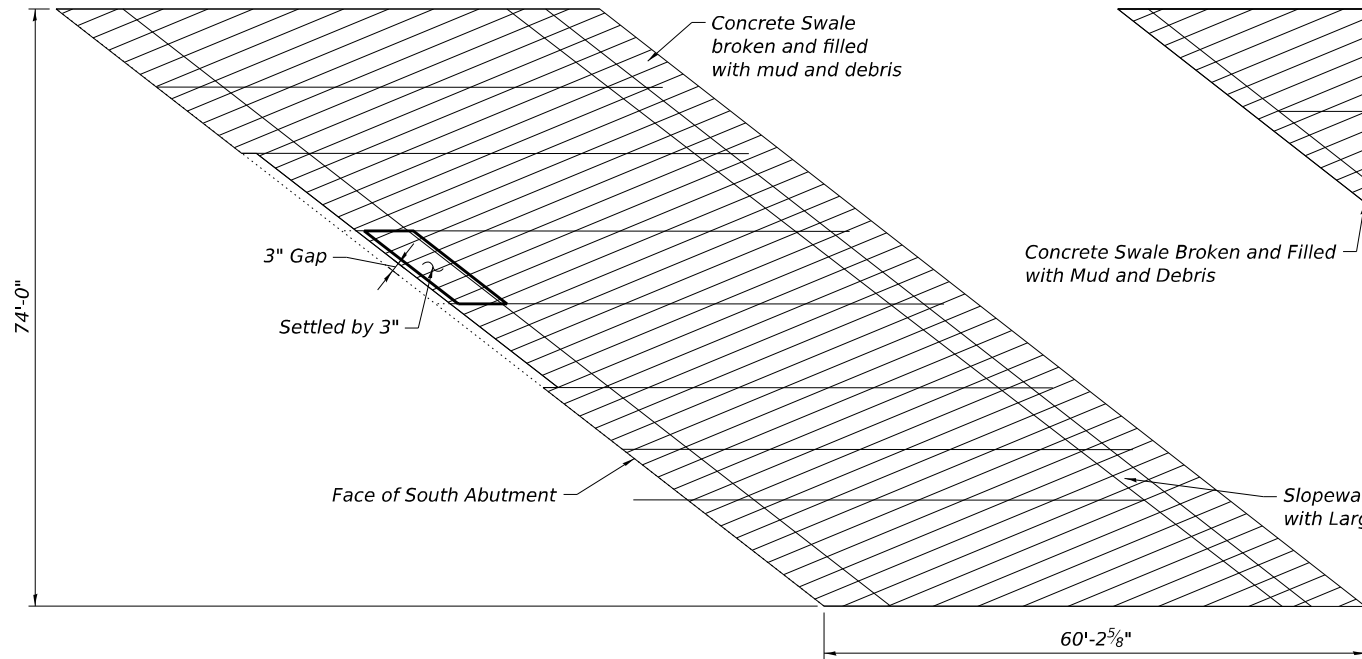


EXISTING SOUTH SLOPEWALL PLAN

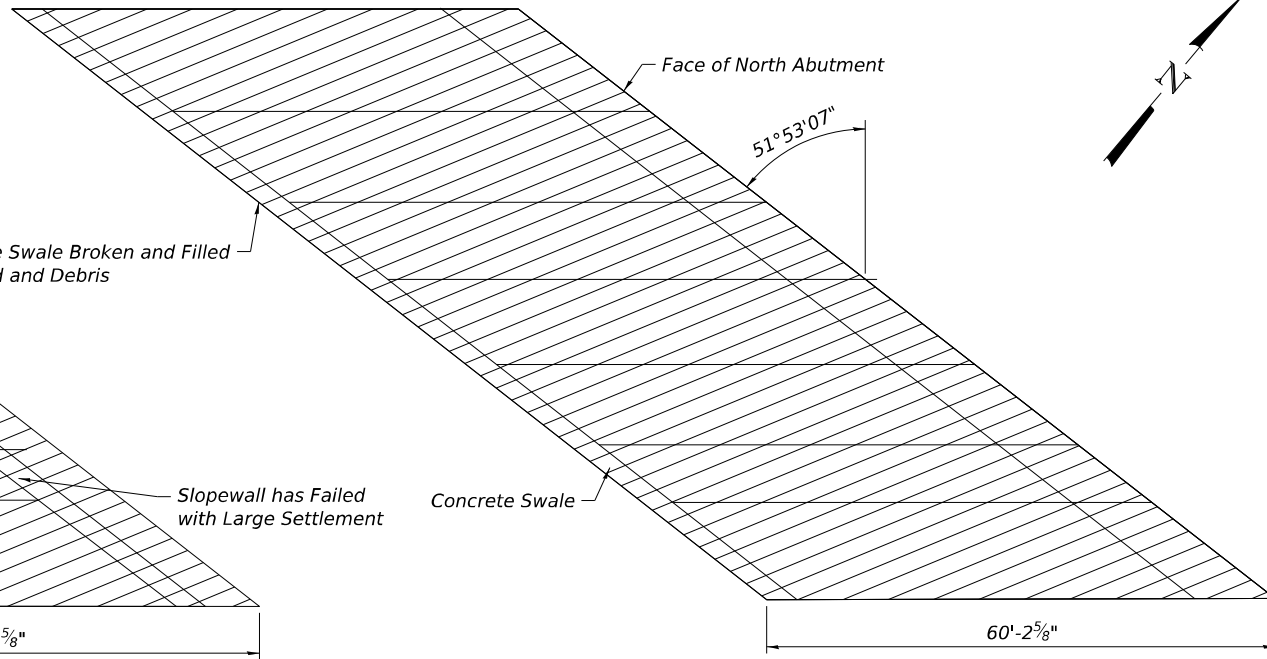


EXISTING NORTH SLOPEWALL PLAN

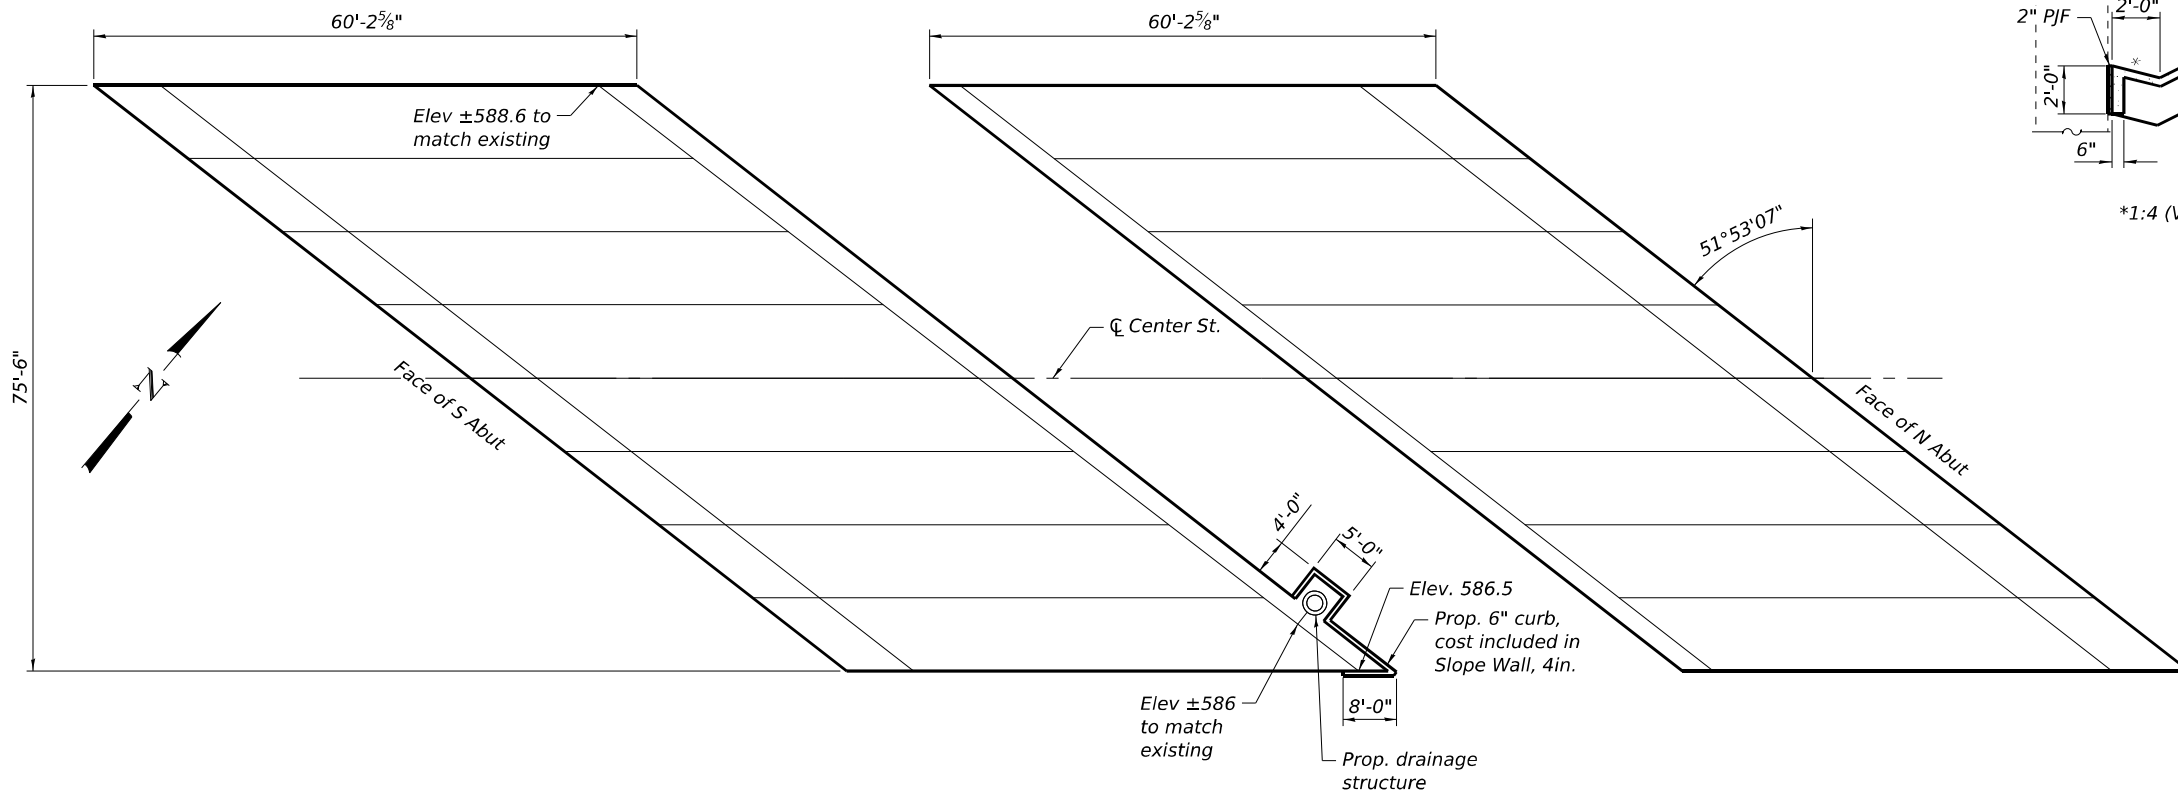


PROPOSED SOUTH SLOPEWALL PLAN

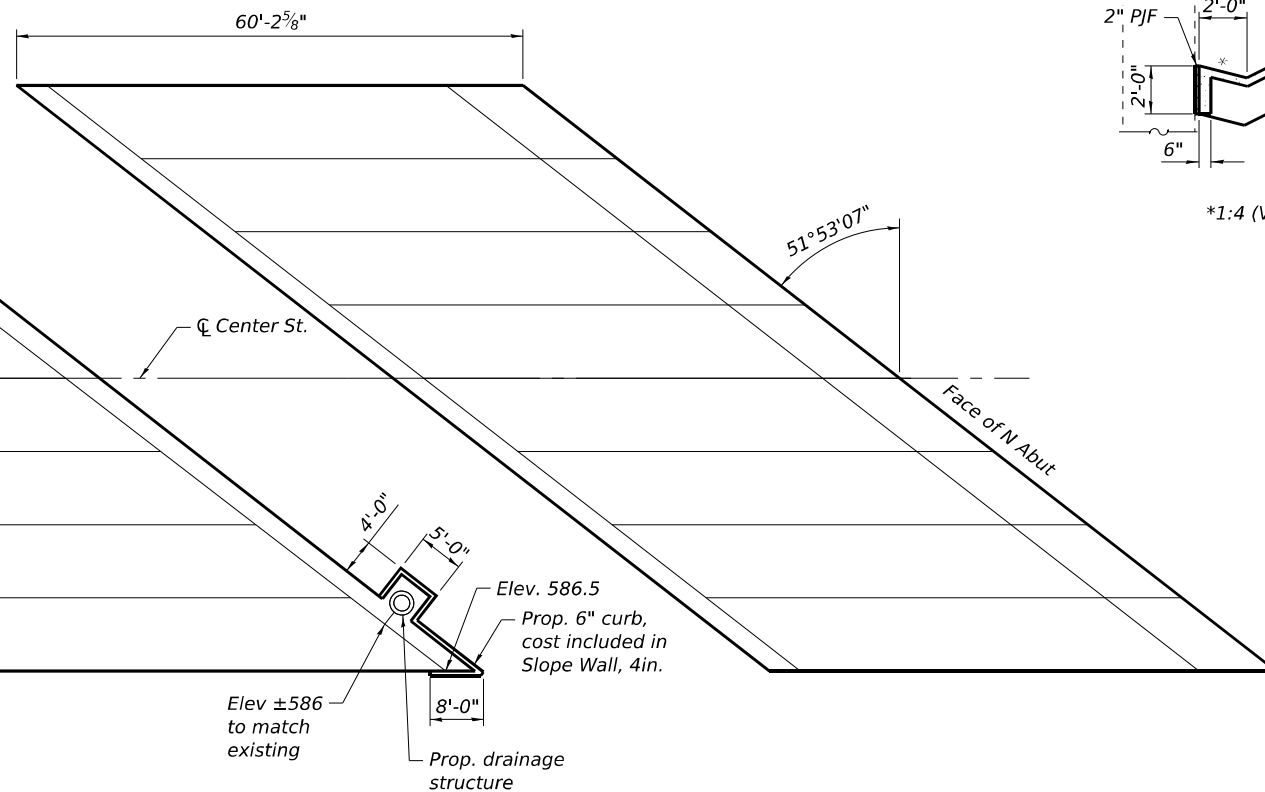

PROPOSED NORTH SLOPEWALL PLAN

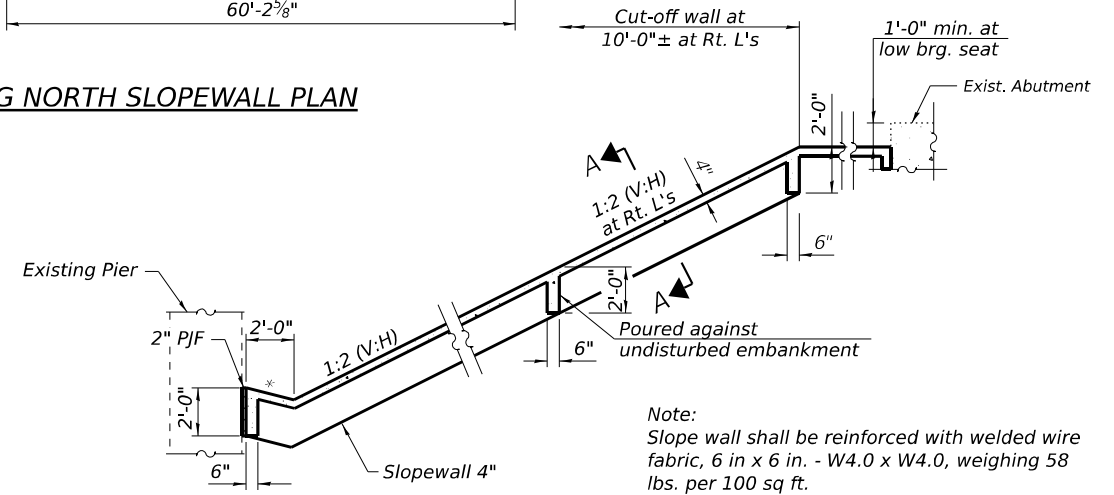

**SECTION THRU
CONCRETE SLOPEWALL**
(Horizontal dimensions @ Rt. L's)

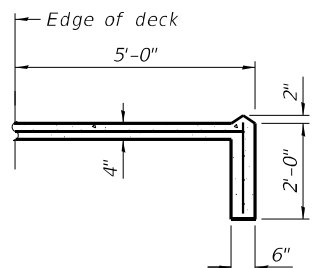

SECTION A-A

BILL OF MATERIAL

Item	Unit	Quantity
Slope Wall Removal	Sq. Yd.	1,107
Slope Wall, 4 in.	Sq. Yd.	1,191

**STATE OF ILLINOIS
DEPARTMENT OF TRANSPORTATION**

**SLOPEWALL
STRUCTURE NO. 099-0186**

SHEET SA-34 OF SA-37 SHEETS

F.A.U. RTE.	SECTION	COUNTY	TOTAL SHEETS	SHEET NO.
316	FAI 80 21 INTERCHANGE	WILL	1209	652
CONTRACT NO. 62R22				
ILLINOIS FED. AID PROJECT				


MODEL: Sheet
FILE NAME: p:\projects\trans\trans\corp\p1\hosted\Documents\Projects_2018\CH401\401180022\03\MS9\CD\62R22-INT-4 [Center]\Sheet\Structural\SA-099-0186\0990186-62R22-SA-34-SlopeWall.dgn

wsp
WSP USA INC.
30 N. LASALLE STREET
SUITE 400
CHICAGO, IL 60602
TEL: (312) 782-8150
FAX: (312) 782-1684

USER NAME	= USSJ696614
DESIGNED	- LAS
CHECKED	- MS
PLOT SCALE	= 8,000' / in.
PLOT DATE	= 4/22/2025

DESIGNED	- LAS
CHECKED	- MS
DRAWN	- MA
CHECKED	- LAS

REVISED	-
REVISED	-
REVISED	-
REVISED	-

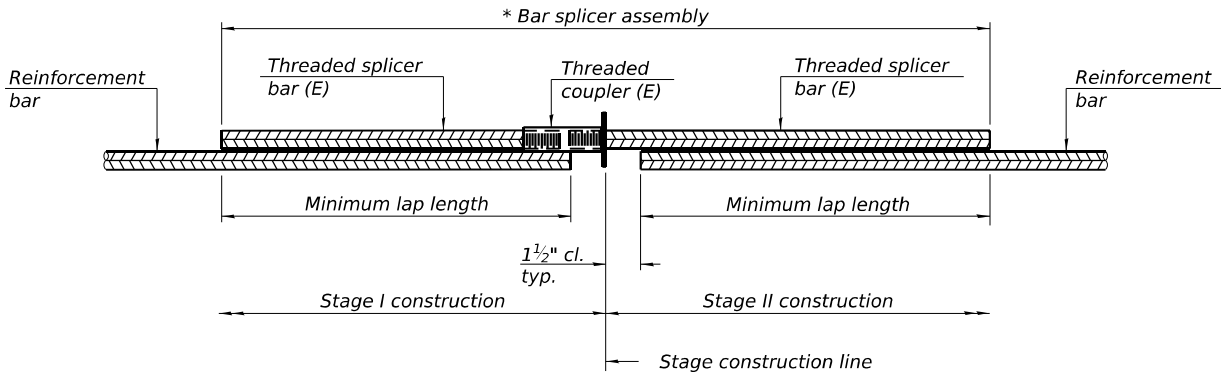

STANDARD BAR SPLICER ASSEMBLY PLAN


Only bar splicer assemblies as presented on the approved QPL list may be used.

Threaded splicer bar length = min. lap length + 1½" + thread length

* Epoxy not required on Bar Splicer Assembly components used in conjunction with black bars.


Location	Bar size	No. assemblies required	Minimum lap length
Top of Deck	#5	348	3'-6"
Bottom of Deck	#5	279	3'-6"
Diaphragm	#6	10	4'-0"
Diaphragm	#6	8	**
Diaphragm	#4	4	2'-5"
Approach Slab	#5	20	3'-0"
Approach Slab	#4	20	2'-5"
Approach Slab Footing	#5	80	3'-2"

** Splicer is not lapped, total length to be 3'-4".
See sheet SA-16.

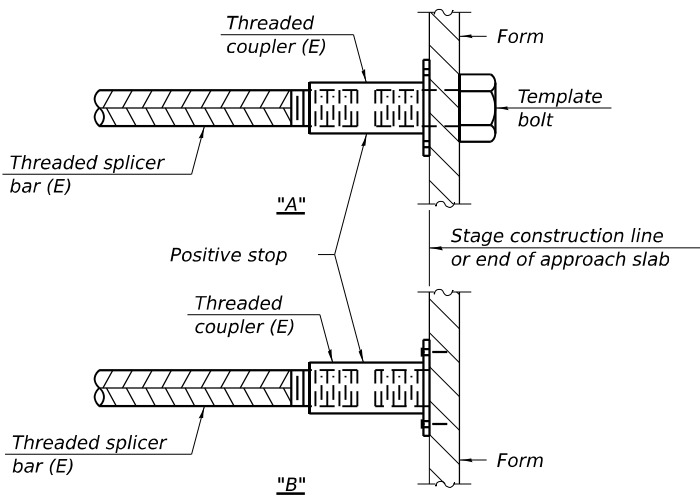

INSTALLATION AND SETTING METHODS

"A" : Set bar splicer assembly by means of a template bolt.
"B" : Set bar splicer assembly by nailing to wood forms or cementing to steel forms.
(E) : Indicates epoxy coating.

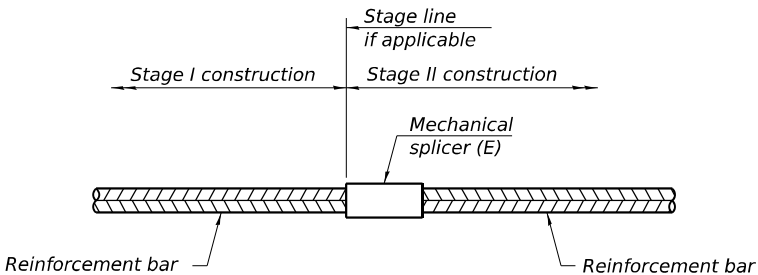

STANDARD MECHANICAL SPLICER

Location	Bar size	No. assemblies required

Notes:
Splicer bars shall be deformed with threaded ends and have a minimum 60 ksi yield strength.
All reinforcement shall be lapped and tied to the splicer bars.
Bar splicer assemblies shall be epoxy coated according to the requirements for reinforcement bars. See Section 508 of the Standard Specifications.
See approved list of bar splicer assemblies and mechanical splicers for alternatives.

BSD-1

5-15-2023

MODEL: Unlitled
FILE NAME: p:\wsp\transystems-pw\hntbty.com\transys\corp-pw\hosted\Documents\Projects_2018\CH401\401180022\03-WSP\CAD\62022-INT-4 (Center)\Sheets\Structural\SA-36-46-47-SplicerDetails.dgn



WSP USA Inc.

30 N. LASALLE STREET

SUITE 4000

CHICAGO, IL 60602

TEL: (312) 782-8150

FAX: (312) 782-1684

USER NAME = USSJ696614	DESIGNED - PP	REVISED -
	CHECKED - LAS	REVISED -
PLOT SCALE = 0.16666000 " / in.	DRAWN - PP	REVISED -
PLOT DATE = 4/22/2025	CHECKED - LAS	REVISED -

STATE OF ILLINOIS
DEPARTMENT OF TRANSPORTATION

BAR SPLICER ASSEMBLY AND MECHANICAL SPLICER DETAILS
STRUCTURE NO. 099-0186

SHEET SA-36 OF SA-37 SHEETS

F.A.U RTE.	SECTION	COUNTY	TOTAL SHEETS	SHEET NO.
316	FAI 80 21 INTERCHANGE	WILL	1209	654
CONTRACT NO. 62R22				
		ILLINOIS	FED. AID PROJECT	



Illinois Department
of Transportation
Division of Highways
GSG Consultants, Inc.

SOIL BORING LOG

Page 1 of 1

Date 9/26/22

ROUTE I-80 DESCRIPTION I-80 at Center Street over McDonough LOGGED BY DF

SECTION C-91-109-22 LOCATION SEC. 16, TWP. 35 N, RNG. 10 E.

COUNTY Will DRILLING RIG CME-75 HAMMER TYPE HSA Auto
DRILLING METHOD HAMMER EFF (%) 80

STRUCT. NO. 099-0186		D E P T H (ft)	B L O W S (/6")	U C S Qu (tsf)	M O I S T (%)	Surface Water Elev. N/A ft		D E P T H (ft)	B L O W S (/6")	U C S Qu (tsf)	M O I S T (%)
Station						Stream Bed Elev. N/A ft					
BORING NO. BSB-101						Groundwater Elev.:					
Station 44+54.19						First Encounter Dry ft					
Offset 2.68ft LT						Upon Completion N/A ft					
Ground Surface Elev. 601.23 ft		After Hrs. N/A ft									
3 inches of Asphalt 600.98						(CL/ML)					
9 inches of Concrete 600.23						Very Dense					
7 inches of Aggregate Base Course 599.65		2				Light Brown, Moist					
Dark Brown, Moist		3	3.3	21		Gravel, with cobble (GP)					
FILL: SILTY CLAY, trace gravel		17	B			Split spoon refusal at 20 feet					
						End of Boring					
597.23		3									
Brown, Moist		3		21							
FILL: SILTY CLAY, trace gravel		-5	5					-25			
			1								
			7	6.5	13						
			10	B							
			2								
			5	3.3	15						
		-10	7	B				-30			
			2								
			4	3.8	19						
			11	B							
587.73											
Loose to Very Dense			4								
Light Brown, Dry			6		4						
GRAVEL, with cobble (GP)		-15	3					-35			
			32								
			26		4						
			25								
582.73											
Stiff			4								
Black, Moist			9		11						
SILTY CLAY, trace gravel		581.73									
		581.23	-20	50/2"				-40			

The Unconfined Compressive Strength (UCS) Failure Mode is indicated by (B-Bulge, S-Shear, P-Penetrometer)
The SPT (N value) is the sum of the last two blow values in each sampling zone (AASHTO T206)

BBS, form 137 (Rev. 8-99)



Illinois Department
of Transportation
Division of Highways
GSG Consultants, Inc.

SOIL BORING LOG

Page 1 of 1

Date 9/26/22

ROUTE I-80 DESCRIPTION I-80 at Center Street over McDonough LOGGED BY DF

SECTION C-91-109-22 LOCATION SEC. 16, TWP. 35 N, RNG. 10 E.

COUNTY Will DRILLING RIG CME-75 HAMMER TYPE HAS Auto
DRILLING METHOD HAMMER EFF (%) 80

STRUCT. NO.	099-0186	D	B	U	M	Surface Water Elev.	N/A	ft	D	B	U	M	
Station		E	L	C	O	Stream Bed Elev.	N/A	ft	E	L	C	O	
		P	O	S	I				P	O	S	I	
		T	W		S				H	S	Qu	T	
BORING NO.	BSB-102	H	S	Qu	T	Groundwater Elev.:			H	S	Qu	T	
Station	41+33.57					First Encounter	Dry	ft					
Offset	0.64ft LT					Upon Completion	N/A	ft					
Ground Surface Elev.	607.85	ft	(ft)	(/6")	(tsf)	After	Hrs.	N/A	ft	(ft)	(/6")	(tsf)	(%)
3 inches of Asphalt	607.60					Gray, Moist							
9 inches of Concrete	606.85					FILL: SILTY CLAY, trace gravel	586.85						
6 inches of Aggregate Base	606.35		3			(continued)				5			
Course			2	2.8	19	Hard				5	4.2	23	
Brown, Moist			2	P		Brown, Moist				6	B		
FILL: SILTY CLAY, trace gravel						SILTY CLAY, trace gravel							
						(CL/ML)							
			2				584.35						
			1	1.0	20	Very Stiff				7			
			2	B		Dark Brown and Black, Very Moist				31	3.0	42	
			-5			SILTY CLAY, with gravel (CL/ML)	582.85	-25		50/6"	P		
						Auger refusal at 25 feet							
						End of Boring							
			2										
			5	2.7	15								
			6	B									
			2										
			3	1.7	20								
			-10										
			2										
	595.85		4	2.9	18								
			5	B									
Gray, Moist													
FILL: SILTY CLAY, trace gravel													
			3										
			4	3.5	20								
			-15										
			4										
			5	2.9	25								
			6	B									
			3										
			5	3.1	22								
			-20										
				B									

The Unconfined Compressive Strength (UCS) Failure Mode is indicated by (B-Bulge, S-Shear, P-Penetrometer)
The SPT (N value) is the sum of the last two blow values in each sampling zone (AASHTO T206)

BBS, form 137 (Rev. 8-99)

MODEL: Sheet
FILE NAME: p:\w\transystems-pw\entley.com\transyscorp-pw\hosted\Documents\Projects_2018\CH401\401180022\03-WSP\CAD\62R22-INT-4 [Center]\Sheets\Structural\SN-099-0186\0990186-62R22-SA-37-Boring_Logs.dgn



WSP USA Inc.
30 N. LA SALLE STREET
SUITE 4000
CHICAGO, IL 60602
TEL: (312) 782-8150
FAX: (312) 782-1684

USER NAME	= USSJ696614	DESIGNED	-	MA	REVISED	-
		CHECKED	-	LAS	REVISED	-
PLOT SCALE	= 7:11.99616 1" = 10'	DRAWN	-	MA	REVISED	-
PLOT DATE	= 4/22/2025	CHECKED	-	LAS	REVISED	-

STATE OF ILLINOIS
DEPARTMENT OF TRANSPORTATION


SOIL BORING LOGS
STRUCTURE NO. 099-0186

SHEET SA-37 OF SA-37 SHEETS

F.A.U. RTE.	SECTION	COUNTY	TOTAL SHEETS	SHEET NO.
316	FAI 80 21 INTERCHANGE	WILL	1209	655
CONTRACT NO. 62R22				
ILLINOIS FED. AID PROJECT				


Existing Structure: S.N. 099-0188 was originally constructed in 1961 as a four (4) span structure with a skew carrying northbound Center Street Route 61 over eastbound and westbound I-80 (F.A.I. Route 80; Section 10 (Str. 5)). The bridge has an overall length of approximately 259'-6" (back-to-back-abutments), an overall width that varies from 39'-5½" to 47'-10½" (out-to-out superstructure), and consists of a 7"-thick reinforced concrete deck with 2" microsilica concrete overlay. The existing deck is supported by seven (7) steel beams spaced from 3'-7¼" to 8'-5¾" center-to-center spacing. The substructure consists of reinforced concrete abutments on battered steel piles and cross-tied timber piles and reinforced concrete piers with spread footings on rock.

Salvage: None.

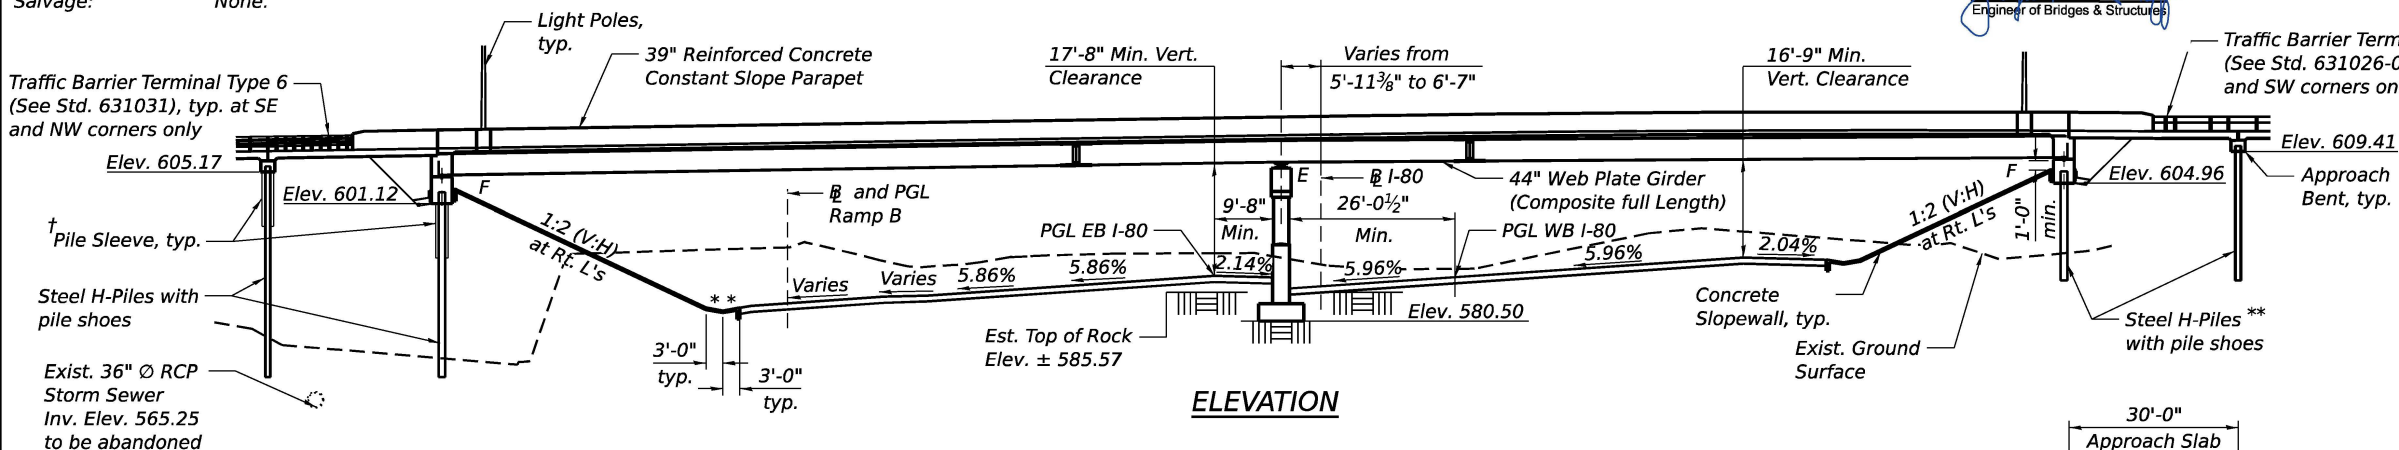

ELEVATION

290'-11½" Bk. to Bk. Abutments

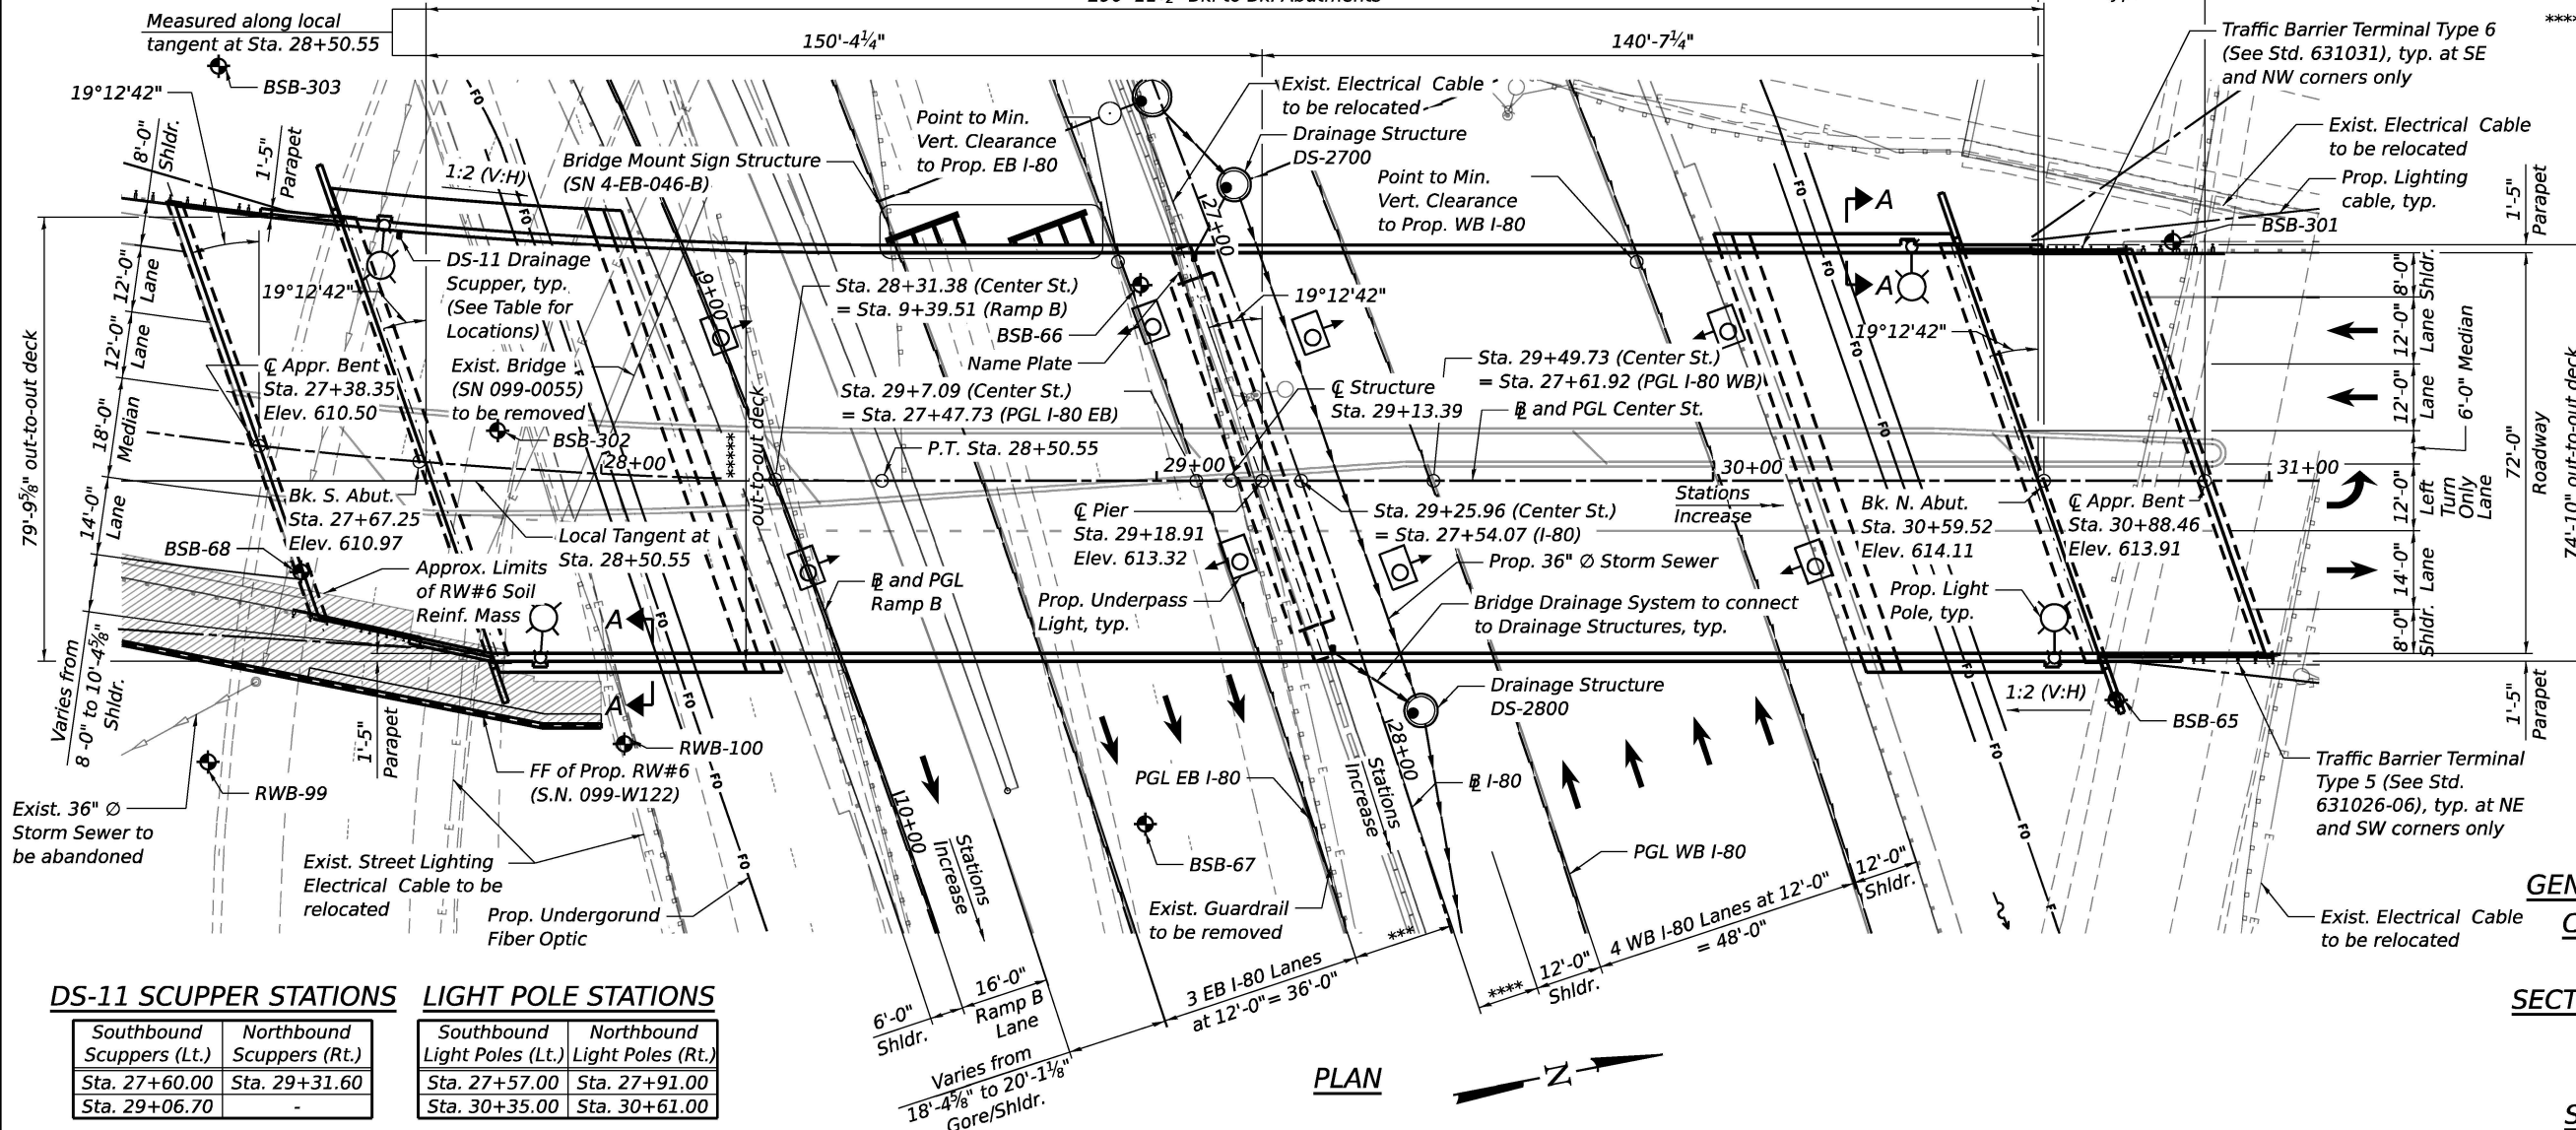

PLAN

Z


Seismic Performance Zone (SPZ) = 1
Design Spectral Acceleration at 1.0 sec. (SD1) = 0.068 g
Design Spectral Acceleration at 0.2 sec. (SDS) = 0.126 g
Soil Site Class = C

† Piles within the Retaining Wall #6 (SN 099-W122, MSE Reinforced Soil Mass) are required to have pile sleeves. The pile sleeves shall extend to the top of the leveling pad elevation.

* 1:6 (V:H) at Rt. L's

*** *Varies from 17'-5" to 18'-0⁵/₈"*
 **** *Varies from 9'-7⁷/₈" to 10'-10"*
 ***** *Varies from 76'-6³/₈" to 74'-10"*
 (Sta. 27+91.49 to Sta. 30+58.46,
 Varies from 79'-9⁵/₈" to 76'-6³/₈"
 (Sta. 27+68.34 to Sta. 27+91.49

	Exist. Electrical Cable
	Exist. Storm Sewer
	Prop. Storm Sewer
	Prop. Pipe Underdrain
	Exist. Guardrail
	Exist. Light Pole
	Prop. Light Pole
	Prop. Underpass Light Pole
	Soil Boring

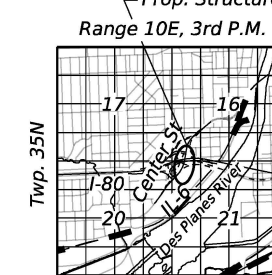

LOCATION SKETCH

STRUCTURE NO. 099-8332

<i>Southbound Scuppers (Lt.)</i>	<i>Northbound Scuppers (Rt.)</i>
<i>Sta. 27+60.00</i>	<i>Sta. 29+31.60</i>
<i>Sta. 29+06.70</i>	-

<i>Southbound Light Poles (Lt.)</i>	<i>Northbound Light Poles (Rt.)</i>
<i>Sta. 27+57.00</i>	<i>Sta. 27+91.00</i>
<i>Sta. 30+35.00</i>	<i>Sta. 30+61.00</i>

HB
ENGINEERING GROUP, LLC

USER NAME =	DESIGNED - PG	REVISED -
	CHECKED - MI	REVISED -
PLOT SCALE =	DRAWN - PG	REVISED -
PLOT DATE =	CHECKED - MI	REVISED -

STATE OF ILLINOIS
DEPARTMENT OF TRANSPORTATION

SHEET SB-01 OF SB-48 SHEETS

F.A.I. RTE.	SECTION	COUNTY	TOTAL SHEETS	SHEET NO.
80	FAI 80 21 INTERCHANGE	WILL	1209	656
		CONTRACT NO. 62R22		
		ILLINOIS FED. AID PROJECT		

MODEL: Default
FILE NAME: pw:///transys/pw.bentley.com/transyscorp/pdw1-hosted/Documents/Projects_2018/CH40_1/401.180022/03-WSP(CAD/62R22-INT-4 (Center)/Sheets/Structural/SN-099-8332/0998332-62R22-5B-02-General Notes

GENERAL NOTES:

1.

Fasteners shall be ASTM F3125 Grade A325 Type 1, hot dip galvanized bolts in metalized areas. Bolts $\frac{7}{8}$ in. diameter, holes $\frac{15}{16}$ in. diameter, unless otherwise noted. See Special Provision for "Metalizing of Structural Steel".
2.

Calculated weight of Structural Steel = 1,264,450 lbs. (Grade 50).
3.

All structural steel shall be AASHTO M270 Grade 50 and shall be metalized. See Special Provision for "Metalizing of Structural Steel".
4.

No field welding is permitted except as specified in the contract documents.
5.

Reinforcement bars designated (E) shall be epoxy coated.
6.

Slipforming of the parapets is not allowed.
7.

Bearing seat surfaces shall be constructed or adjusted to the designated elevations within a tolerance of $\frac{1}{8}$ inch (0.01 ft.). Adjustment shall be made either by grinding the surface or by shimming the bearings.
8.

Concrete Sealer shall be applied to the designated areas of the pier.
9.

Granular backfill behind the abutments shall be compacted according to Article 205.06 of the Standard Specifications.
10.

Due to the plan variation in Nominal Required Bearing values at the substructures, the Contractor may need to provide more than one size of pile driving equipment. Cost included in Driving Piles.

INDEX OF SHEETS:

- SB-01

General Plan & Elevation
- SB-02

General Notes, Index of Sheets and Total Bill of Material
- SB-03

Curve Data, Prof. Grade Lines, Misc. Sections & Details
- SB-04

Substructure Layout
- SB-05

Top of Slab Elevations Layout
- SB-06

Top of Slab Elevations Tables (Sheet 1 of 3)
- SB-07

Top of Slab Elevations Tables (Sheet 2 of 3)
- SB-08

Top of Slab Elevations Tables (Sheet 3 of 3)
- SB-09

Top of South Approach Slab Elevations
- SB-10

Top of North Approach Slab Elevations
- SB-11

Superstructure Plan (Sheet 1 of 2)
- SB-12

Superstructure Plan (Sheet 2 of 2)
- SB-13

Superstructure Cross Section (Sheet 1 of 2)
- SB-14

Superstructure Cross Section (Sheet 2 of 2)
- SB-15

Parapet Elevations
- SB-16

Light Pole Bumpout Details
- SB-17

Superstructure Details
- SB-18

South Abutment Diaphragm Elevation and Details
- SB-19

North Abutment Diaphragm Elevation and Details
- SB-20

South Approach Slab Plan
- SB-21

South Approach Slab Sections and Details
- SB-22

North Approach Slab Plan
- SB-23

North Approach Slab Sections and Details
- SB-24

Drainage Scuppers, DS-11
- SB-25

Drainage System Details
- SB-26

Framing Plan
- SB-27

Girder Elevation And Details (Sheet 1of 3)
- SB-28

Girder Elevation And Details (Sheet 2 of 3)
- SB-29

Girder Elevation And Details (Sheet 3 of 3)
- SB-30

Girder Moment and Reaction Tables (Sheet 1 of 2)
- SB-31

Girder Moment and Reaction Tables (Sheet 2 of 2)
- SB-32

Camber Diagram
- SB-33

Structural Steel Details (Sheet 1 of 2)
- SB-34

Structural Steel Details (Sheet 2 of 2)
- SB-35

Bearing Details
- SB-36

South Abutment Plan and Elevation
- SB-37

South Abutment Sections and Details
- SB-38

North Abutment Plan and Elevation
- SB-39

North Abutment Sections and Details
- SB-40

South Approach Bent Details
- SB-41

North Approach Bent Details
- SB-42

Pier Plan and Elevation
- SB-43

Pier Sections and Details
- SB-44

HP Pile Details
- SB-45

Boring Logs (Sheet 1 of 4)
- SB-46

Boring Logs (Sheet 2 of 4)
- SB-47

Boring Logs (Sheet 3 of 4)
- SB-48

Boring Logs (Sheet 4 of 4)

TOTAL BILL OF MATERIAL

ITEM	UNIT	SUPER	SUB	TOTAL
Structure Excavation	Cu Yd	-	793	793
Rock Excavation For Structures	Cu Yd	-	124	124
Concrete Structures	Cu Yd	-	354.9	354.9
Concrete Superstructure	Cu Yd	782.8	-	782.8
Bridge Deck Grooving	Sq Yd	2,742	-	2,742
Protective Coat	Sq Yd	3,127	-	3,127
Concrete Superstructure (Approach Slab)	Cu Yd	211.0	-	211.0
Furnishing And Erecting Structural Steel	L Sum	0.9	-	0.9
Stud Shear Connectors	Each	19,676	-	19,676
Reinforcement Bars, Epoxy Coated	Pound	272,360	86,100	358,460
Slope Wall 4 Inch	Sq Yd	-	909	909
Furnishing Steel Piles HP12X53	Foot	-	608	608
Furnishing Steel Piles HP14X117	Foot	-	720	720
Driving Piles	Foot	-	1,328	1,328
Test Pile Steel HP12X53	Each	-	2	2
Test Pile Steel HP14X117	Each	-	2	2
Pile Shoes	Each	-	48	48
Name Plates	Each	-	1	1
Anchor Bolts, 1"	Each	50	-	50
Anchor Bolts, 1 1/4"	Each	48	-	48
Drainage System For Structures	L Sum	1	-	1
Granular Backfill For Structures	Cu Yd	-	366	366
Concrete Sealer	Sq Ft	-	2,817	2,817
Geocomposite Wall Drain	Sq Yd	-	181	181
Pipe Underdrains For Structures 4"	Foot	-	210	210
Bar Terminators	Each	453	818	1,271
High Load Multi-Rotational Bearings, Disc, Guided Expansion-500K	Each	12	-	12
Drainage Scuppers, DS-11	Each	3	-	3

STA. 29+13.39
BUILT 20__BY
STATE OF ILLINOIS
F.A.I. RTE. 80
SEC. FAI 80 21 INTERCHANGE
LOADING HL-93
STR. NO. 099-8332

NAME PLATE
See Std. 515001



USER NAME =	DESIGNED - PG	REVISED -
	CHECKED - MI	REVISED -
PLOT SCALE =	DRAWN - PG	REVISED -
PLOT DATE =	CHECKED - MI	REVISED -


STATE OF ILLINOIS
DEPARTMENT OF TRANSPORTATION

GENERAL NOTES, INDEX OF SHEETS AND TOTAL BILL OF MATERIAL
STRUCTURE NO. 099-8332

SHEET SB-02 OF SB-48 SHEETS




F.A.I. RTE.	SECTION	COUNTY	TOTAL SHEETS	SHEET NO.
80	FAI 80 21 INTERCHANGE	WILL	1209	657
CONTRACT NO. 62R22				
		ILLINOIS	FED. AID PROJECT	

MODEL: Default
FILE NAME: pw:///transys/pw1-hosted/Documents/Projects_2018/CH401/401.180022/03-WSP/CAD/62R22-INT-4 (Center)/Sheets/Structural/SN-099-8332-62R22-SB-03-Curve Data, PGL, Misc. Sections and Details
4/22/2025 4:03:03 PM

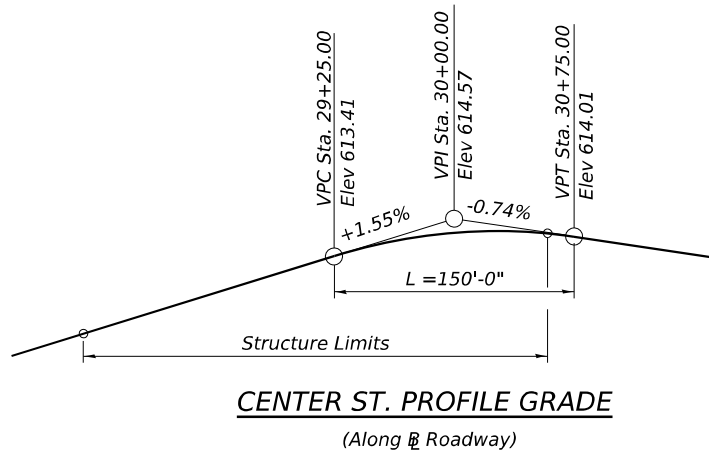

PR CURVE CENTER-3

PI Sta. = 25+64.87
 $\Delta = 33^\circ 44' 53''$ (LT)
 $D = 5^\circ 43' 46''$
 $R = 1000.00'$
 $T = 303.33'$
 $L = 589.01'$
 $E = 44.99'$
 $e = 0.03$
 $T.R. = 80'$
 $S.E. RUN = 160.00'$
 $P.C. STA. = 22+61.54$
 $P.T. STA. = 28+50.55$

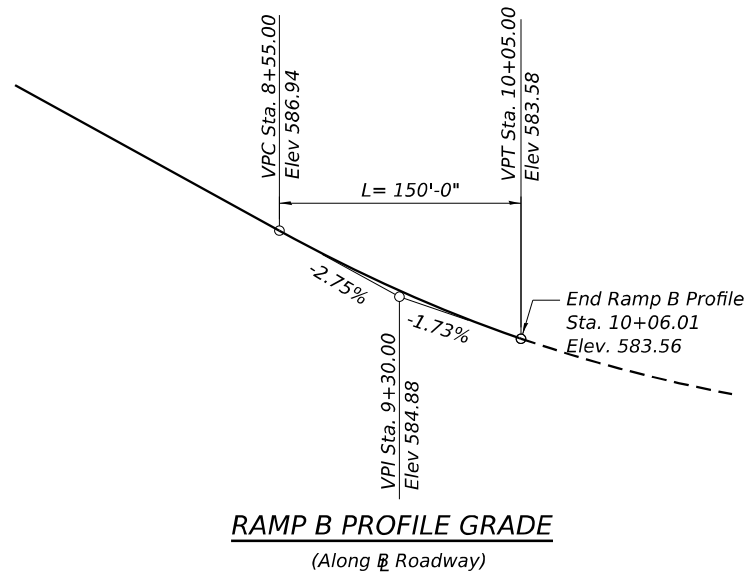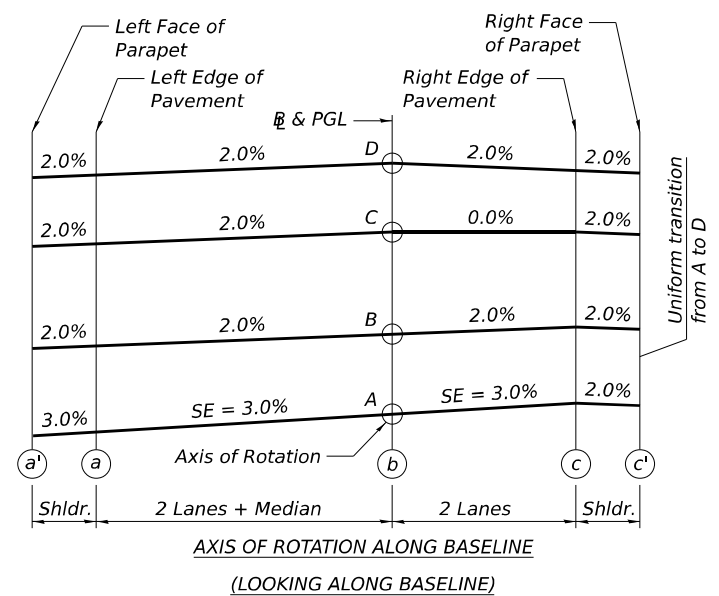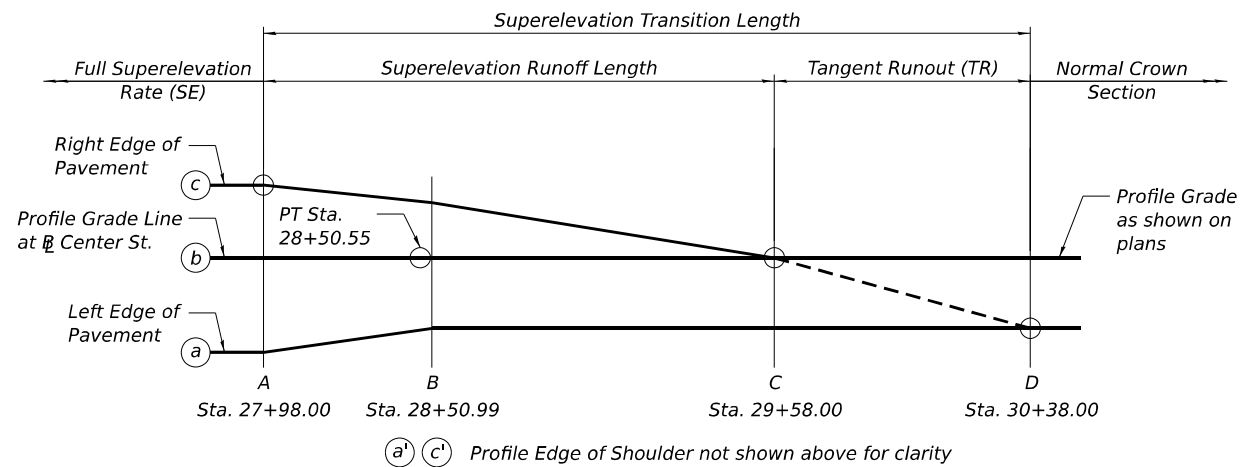


PR CURVE CENTER-B-4

PI Sta. = 13+34.70
 $\Delta = 21^\circ 26' 33''$ (RT)
 $D = 02^\circ 31' 22''$
 $R = 2,271.26'$
 $T = 430.03'$
 $L = 850.00$
 $E = 40.35'$
 $e = 0.0586$
 $T.R. = N/A$
 $S.E. RUN = N/A$
 $P.C. STA. = 9+04.67$
 $P.T. STA. = 17+54.67$


PR CURVE CENTER-B-3

PI Sta. = 7+27.63
 $\Delta = 24^\circ 44' 45''$ (RT)
 $D = 06^\circ 52' 42''$
 $R = 833.00'$
 $T = 182.73'$
 $L = 359.77'$
 $E = 19.81'$
 $e = 0.06$
 $T.R. = N/A$
 $S.E. RUN = N/A$
 $P.C. STA. = 5+44.90$
 $P.T. STA. = 9+04.67$


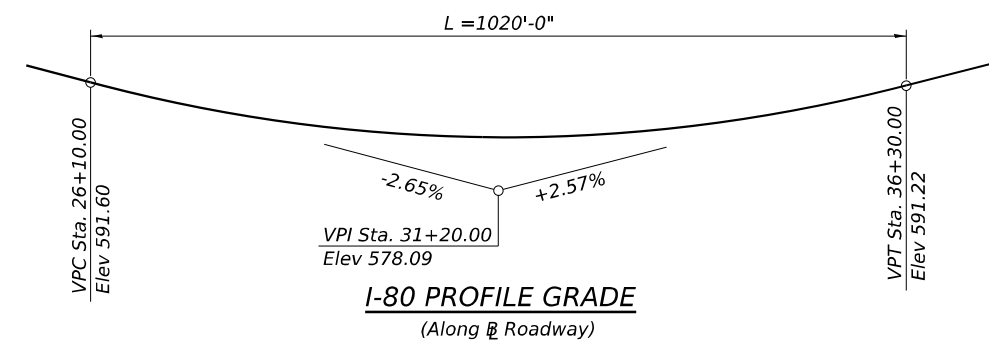


PR CURVE PR-I80-NORTH-2


PI Sta. = 29+63.27
 $\Delta = 30^\circ 49' 42''$ (RT)
 $D = 2^\circ 29' 28''$
 $R = 2300.00'$
 $T = 634.14'$
 $L = 1237.53'$
 $E = 85.82'$
 $e = 0.0586\%$ (EB)
 $e = 0.0596\%$ (WB)
 $T.R. = 89.00'$ (EB & WB)
 $S.E. RUN = 447.00'$ (WB)
 $S.E. RUN = 439.50'$ (EB)
 $P.C. STA. = 23+29.13$
 $P.T. STA. = 35+66.66$

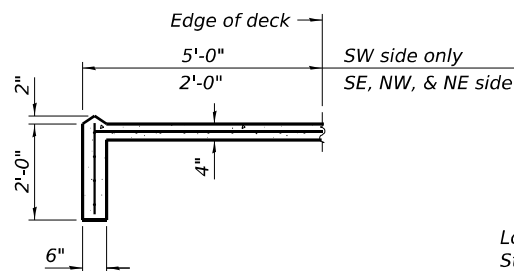

SECTION A-A

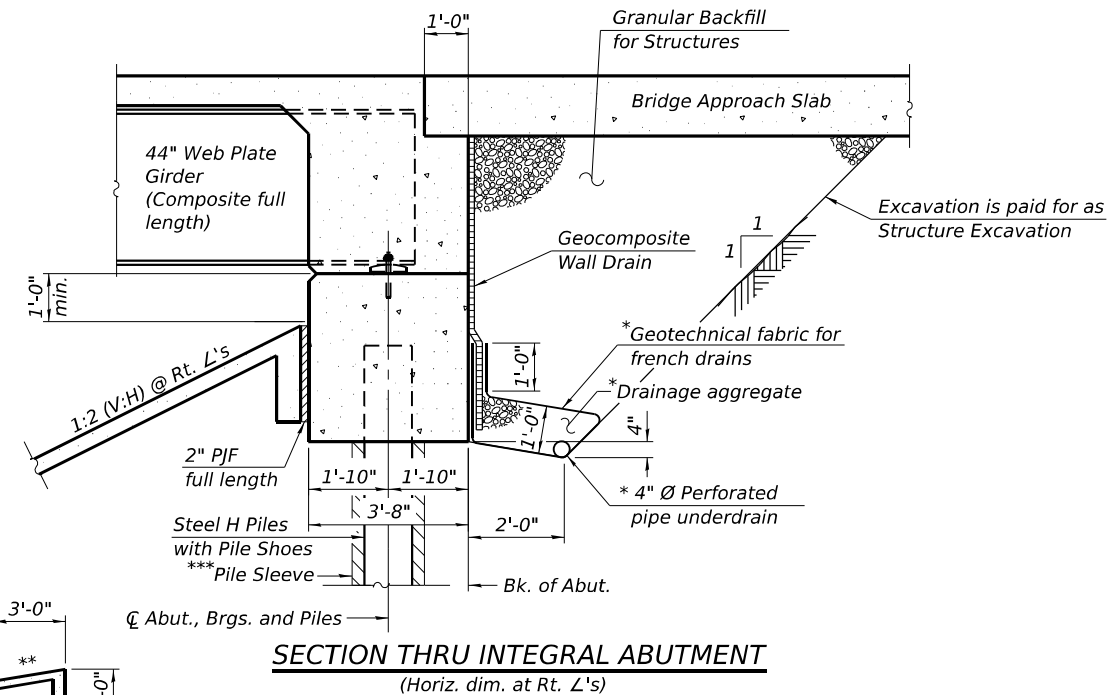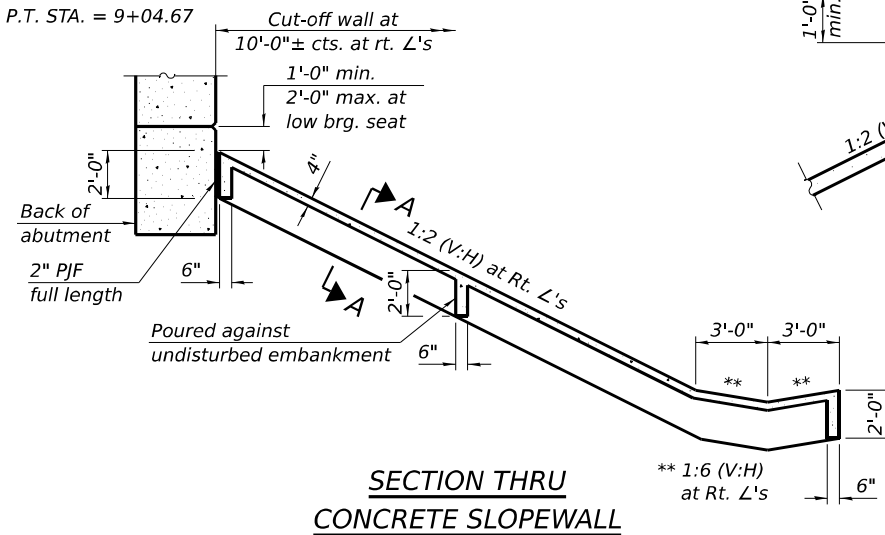

* Included in the cost of Pipe Underdrains for Structures.
*** Only Piles within Retaining Wall #6 (SN 099-W122) MSE reinforced soil mass are required to have pile sleeves. The pile sleeves shall extend to the top of leveling pad elevation.

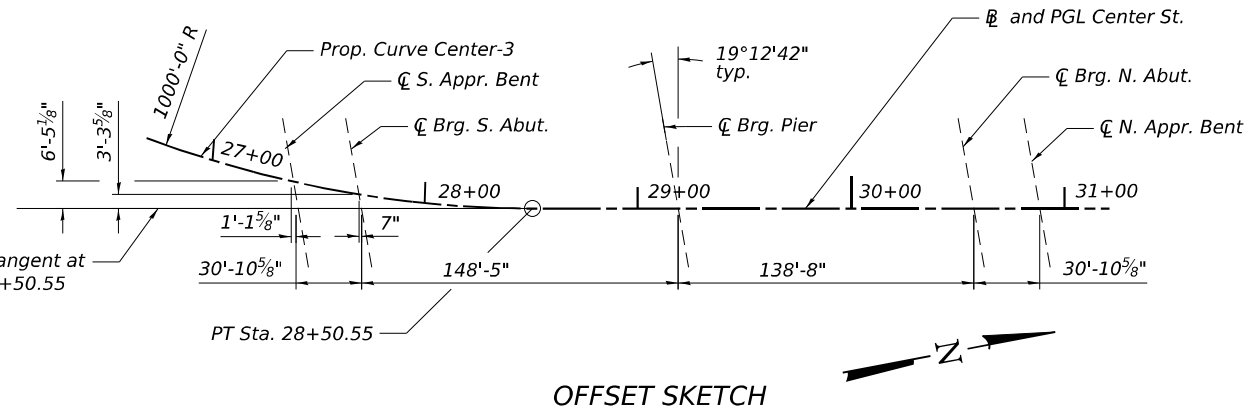

NOTES:

- All drainage system components shall extend to 2'-0" from the end of each wingwall except an outlet pipe shall extend until intersecting with the side slopes. The pipes shall drain into concrete headwalls. (See Article 601.05 of the Standard Specifications and Highway Standard 601101).
- Slope wall shall be reinforced with welded wire fabric, 6 in. x 6 in. - W4.0 x W4.0, weighing 58 lbs. per 100 sq. ft.



USER NAME =	DESIGNED - PG	REVISED -
	CHECKED - MI	REVISED -
PLOT SCALE =	DRAWN - PG	REVISED -
PLOT DATE =	CHECKED - MI	REVISED -


STATE OF ILLINOIS
DEPARTMENT OF TRANSPORTATION

CURVE DATA, PROF. GRADE LINES, MISC. SECTIONS & DETAILS
STRUCTURE NO. 099-8332


SHEET SB-03 OF SB-48 SHEETS

F.A.I. RTE.	SECTION	COUNTY	TOTAL SHEETS	SHEET NO.
80	FAI 80 21 INTERCHANGE	WILL	1209	658
CONTRACT NO. 62R22				
ILLINOIS FED. AID PROJECT				

MODEL: Default
FILE NAME: pw:///transsystems-pw/bentley.com/transscorp-pw1-hosted/Documents/Projects_2018/CH40_1/401.180022/03-WSP(CAD)/62R22-NT-4 (Center)/Sheets/Structural/SN-099-8332/62R22-SB-04-Substructure Layout
4/22/2025 4:09:58 PM

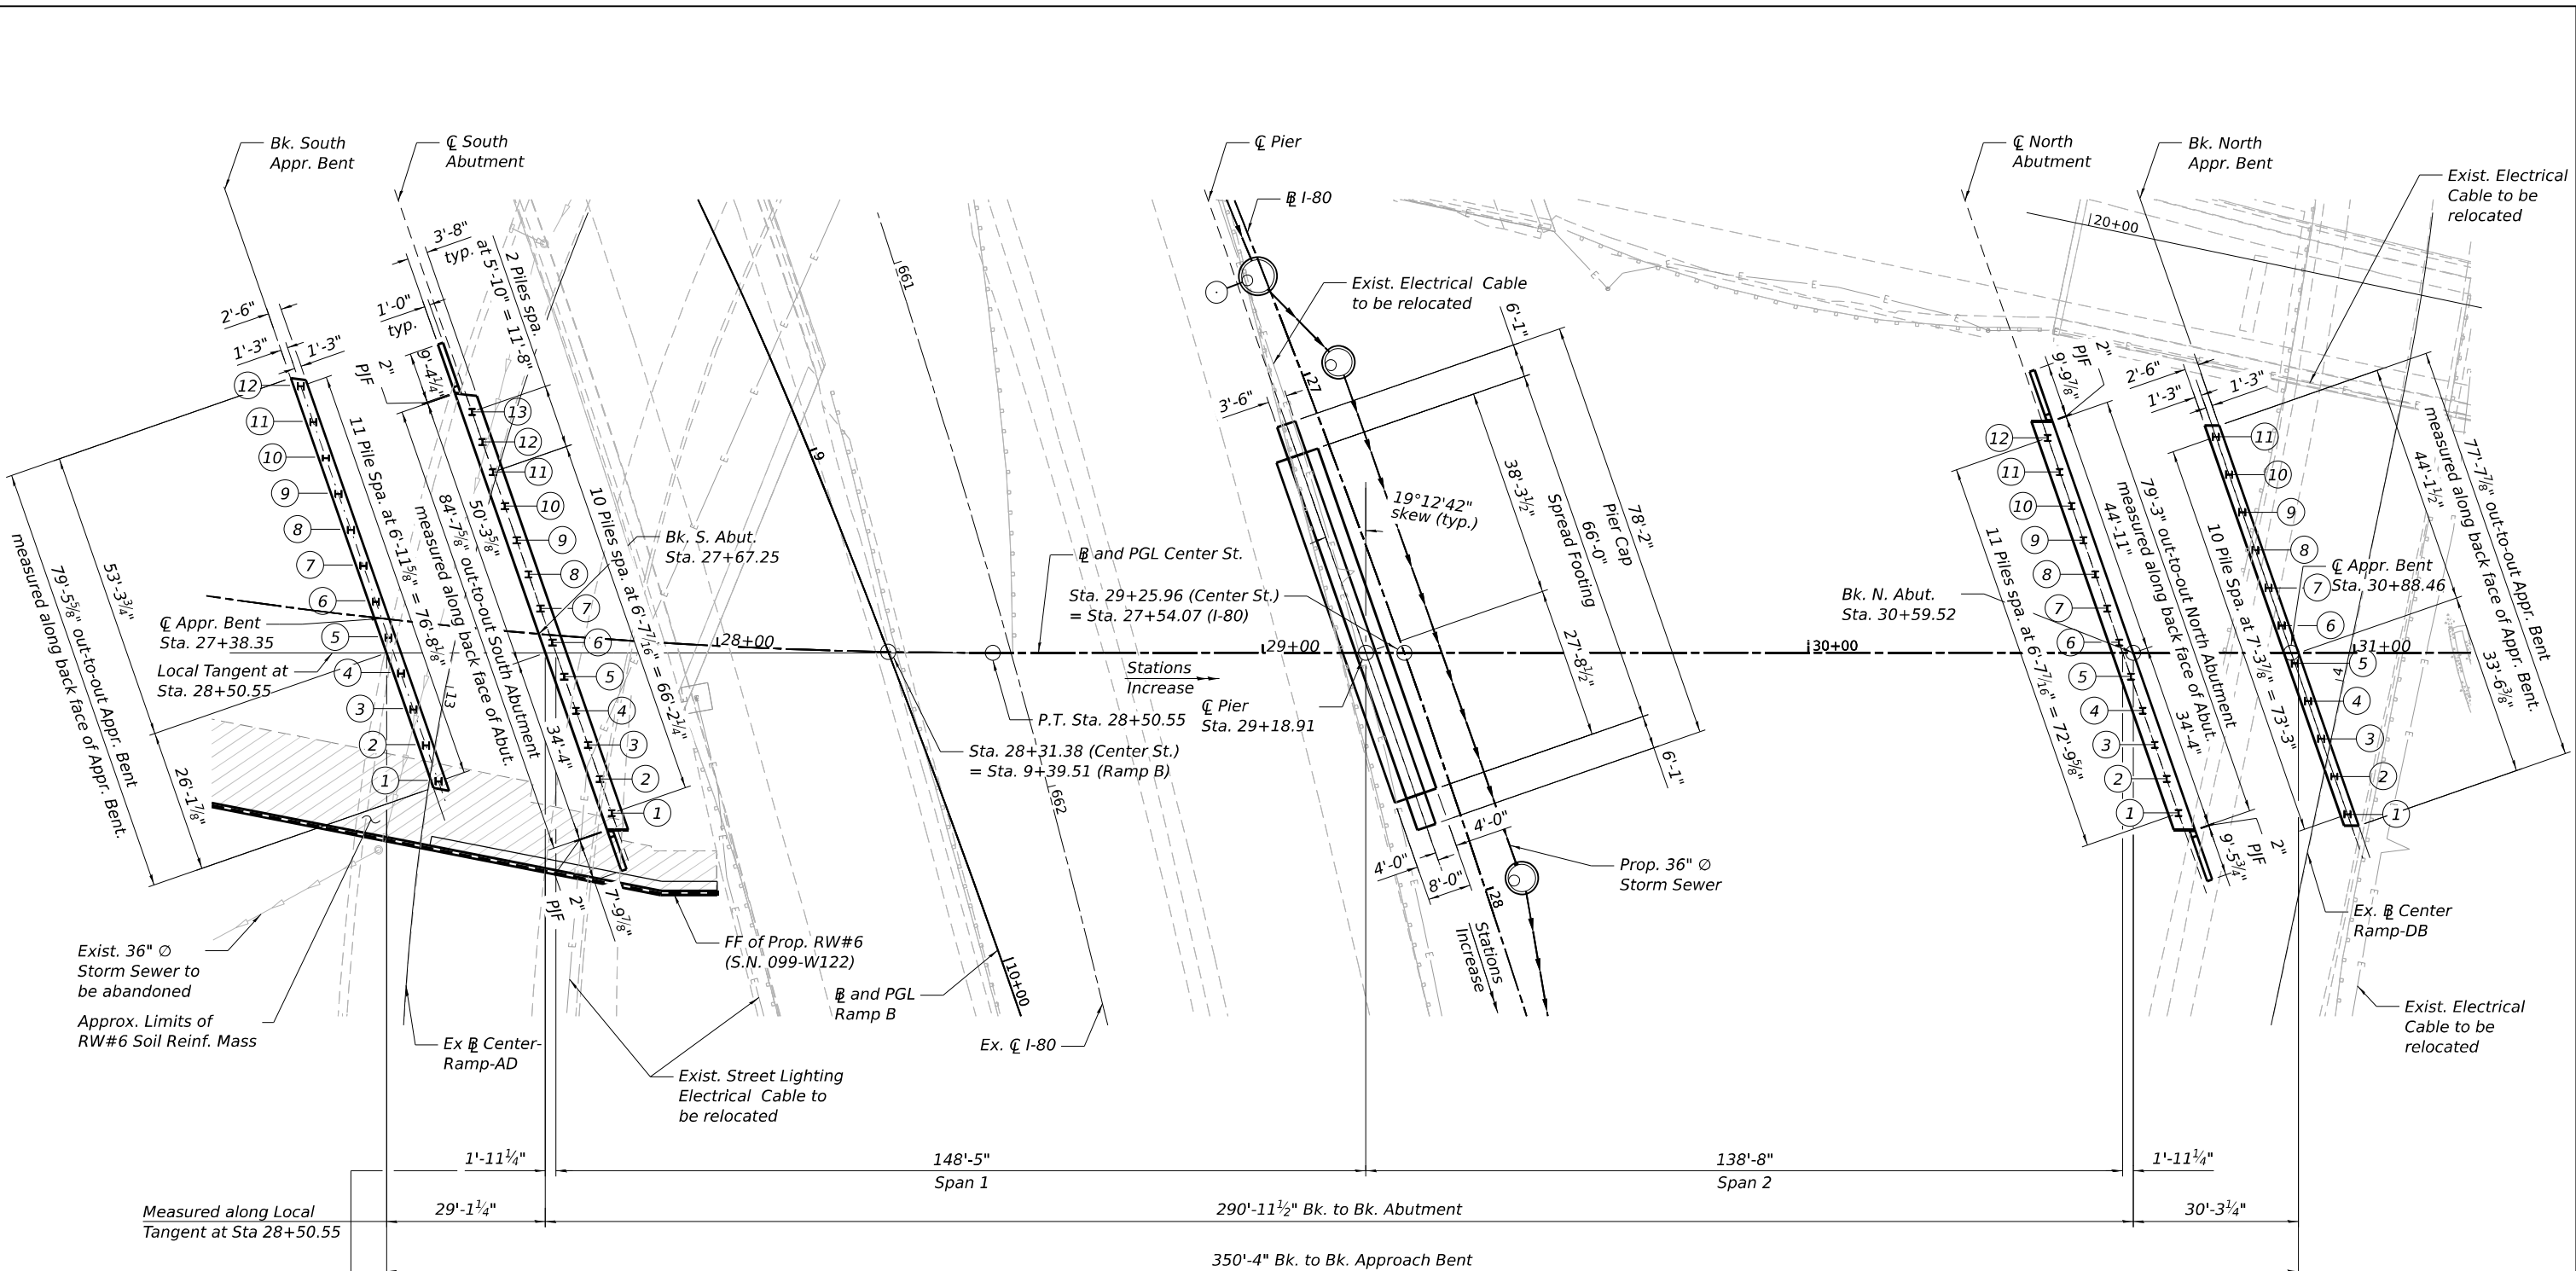

SUBSTRUCTURE LAYOUT

 



USER NAME =	DESIGNED - PG	REVISED -
	CHECKED - MI	REVISED -
PLOT SCALE =	DRAWN - PG	REVISED -
PLOT DATE =	CHECKED - MI	REVISED -

STATE OF ILLINOIS
DEPARTMENT OF TRANSPORTATION


SUBSTRUCTURE LAYOUT
STRUCTURE NO. 099-8332

SHEET SB-04 OF SB-48 SHEETS


F.A.I. RTE.	SECTION	COUNTY	TOTAL SHEETS	SHEET NO.
80	FAI 80 21 INTERCHANGE	WILL	1209	659
CONTRACT NO. 62R22				
ILLINOIS FED. AID PROJECT				

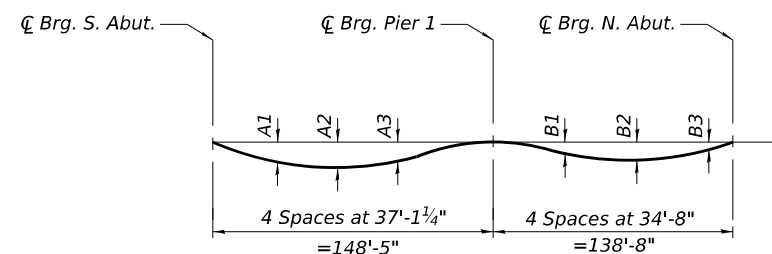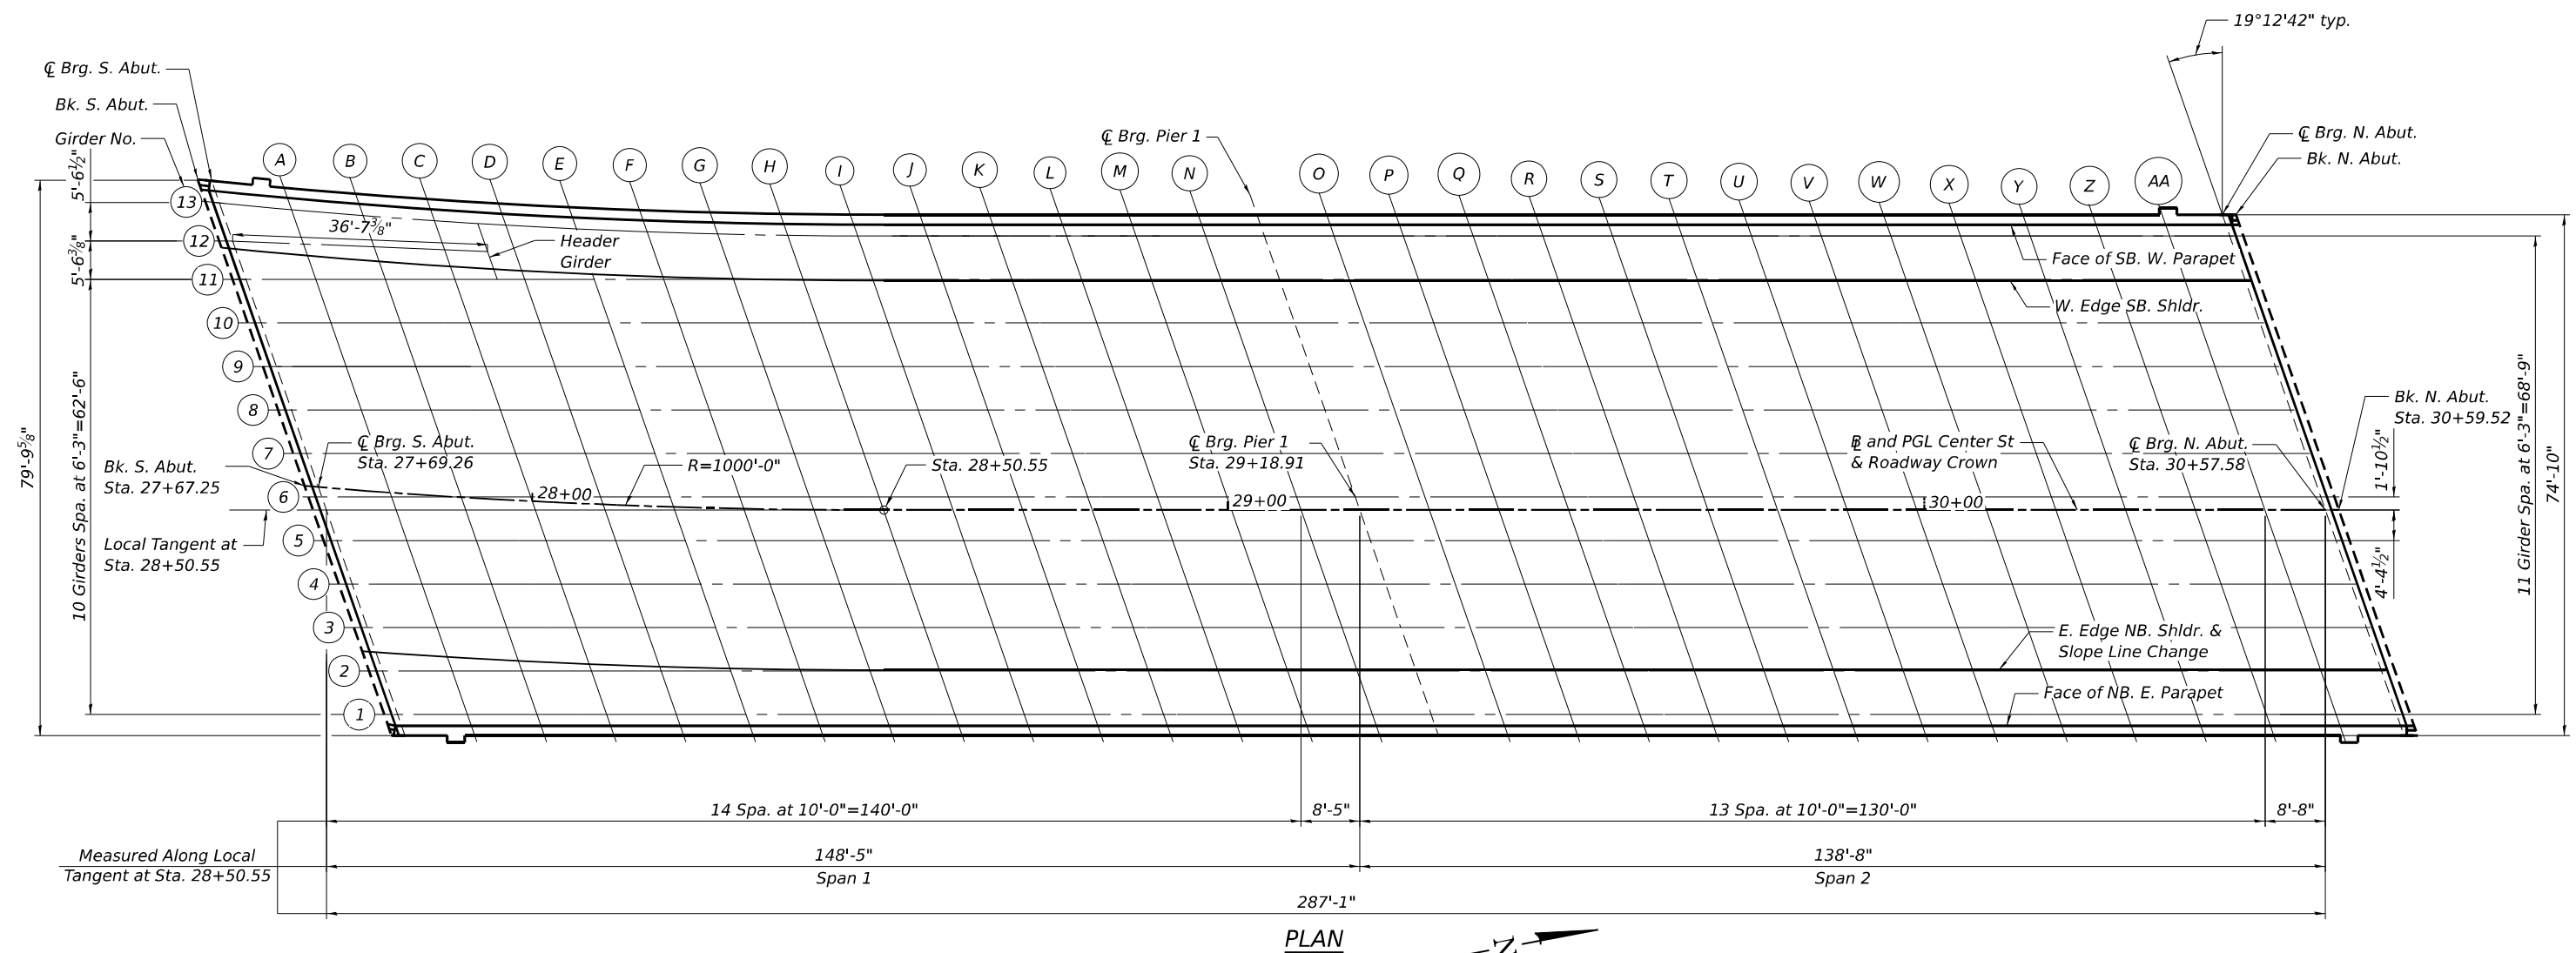

Girder Number	Dead Load Deflection					
	Span 1			Span 2		
	A1	A2	A3	B1	B2	B3
G1	3 $\frac{3}{8}$ "	4"	1 $\frac{3}{4}$ "	1 $\frac{1}{2}$ "	2"	2"
G2 & G3	3"	3 $\frac{3}{4}$ "	1 $\frac{3}{4}$ "	1"	1 $\frac{7}{8}$ "	1 $\frac{7}{8}$ "
G4 Thru G9	2 $\frac{3}{4}$ "	3 $\frac{1}{2}$ "	1 $\frac{1}{2}$ "	1 $\frac{1}{2}$ "	1 $\frac{5}{8}$ "	1 $\frac{5}{8}$ "
G10 & G11	2 $\frac{3}{4}$ "	3 $\frac{1}{2}$ "	1 $\frac{1}{2}$ "	1 $\frac{1}{2}$ "	1 $\frac{1}{2}$ "	1 $\frac{1}{2}$ "
G13	3"	3 $\frac{3}{4}$ "	1 $\frac{3}{4}$ "	1 $\frac{1}{4}$ "	1 $\frac{1}{2}$ "	1 $\frac{1}{2}$ "

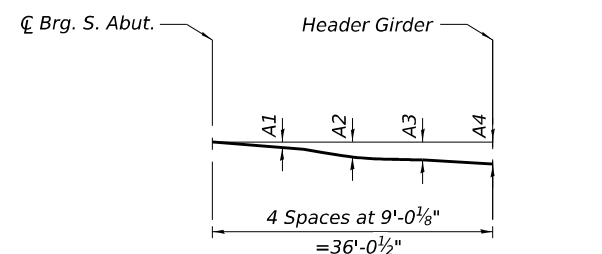

Girder Number	Dead Load Deflection			
	Span 1			
	A1	A2	A3	A4
G12	1"	2"	2½"	3"

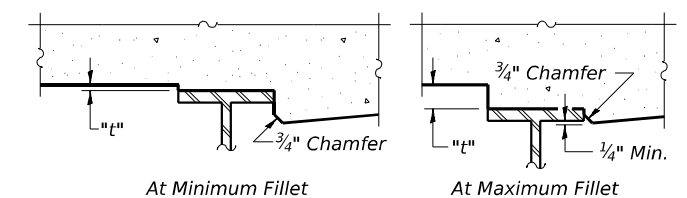

To determine "t": After all structural steel has been erected, elevations of the top flanges of the beams shall be taken at intervals shown below. These elevations subtracted from the "Theoretical Grade Elevations Adjusted for Dead Load Deflection" shown on Sheets SB-06 thru SB-08, minus slab thickness, equals the fillet heights "t" above top flange of beams.

FILLET HEIGHTS

- NOTES:

1. The above deflections are not to be used in the field if the engineer is working from the grade elevations adjusted for dead load deflections as shown on Sheets SB-06 thru SB-08
2. The deflection at the north end of Girder 12 is due to the overall movement of the structure, between Girder 11 and Girder 13.

MODEL: Default
FILE NAME: pw:///transystems-pw.bentley.com/transyscorp-pw1-hosted/Documents/Projects_2018/CH40.1/401.180022/03-WSP/CAD/62R22-NT-4 (Center)/Sheets/Structural/SN-099-8332/0998332-62R22-SB-06-Top of Slab Elevation Table (Sheet 1 of 3)

FACE OF NB. E. PARAPET

Location	Station	Offset	Theoretical Grade Elevations	Theoretical Grade Elevations Adjusted For Dead Load Deflection
Bk. S. Abut.	27+81.51	33.22'	611.68	611.68
⌒ Brg. S. Abut.	27+83.48	33.32'	611.70	611.70
A	27+93.14	32.70'	611.87	611.96
B	28+02.82	32.18'	612.01	612.18
C	28+12.50	31.75'	612.12	612.37
D	28+22.19	31.42'	612.24	612.54
E	28+31.88	31.18'	612.35	612.69
F	28+41.58	31.04'	612.46	612.81
G	28+51.30	31.00'	612.57	612.91
H	28+61.30	31.00'	612.68	613.00
I	28+71.30	31.00'	612.79	613.07
J	28+81.30	31.00'	612.90	613.12
K	28+91.30	31.00'	613.02	613.18
L	29+01.30	31.00'	613.13	613.23
M	29+11.30	31.00'	613.24	613.29
N	29+21.30	31.00'	613.35	613.37
⌒ Brg. Pier 1	29+29.72	31.00'	613.44	613.44
O	29+39.72	31.00'	613.54	613.54
P	29+49.72	31.00'	613.62	613.63
Q	29+59.72	31.00'	613.68	613.72
R	29+69.72	31.00'	613.72	613.79
S	29+79.72	31.00'	613.74	613.85
T	29+89.72	31.00'	613.75	613.89
U	29+99.72	31.00'	613.74	613.91
V	30+09.72	31.00'	613.71	613.90
W	30+19.72	31.00'	613.67	613.87
X	30+29.72	31.00'	613.62	613.80
Y	30+39.72	31.00'	613.56	613.70
Z	30+49.72	31.00'	613.53	613.63
AA	30+59.72	31.00'	613.49	613.54
⌒ Brg. N. Abut.	30+68.38	31.00'	613.44	613.44
Bk. N. Abut.	30+70.32	31.00'	613.42	613.42

E. EDGE NB. SHLDR & SLOPE LINE CHANGE

Location	Station	Offset	Theoretical Grade Elevations	Theoretical Grade Elevations Adjusted For Dead Load Deflection
Bk. S. Abut.	27+77.23	23.00'	611.81	611.81
⌒ Brg. S. Abut.	27+79.18	23.00'	611.84	611.84
A	27+89.21	23.00'	612.00	612.09
B	27+99.20	23.00'	612.15	612.32
C	28+09.15	23.00'	612.26	612.49
D	28+19.05	23.00'	612.37	612.66
E	28+28.92	23.00'	612.48	612.80
F	28+38.76	23.00'	612.59	612.92
G	28+48.56	23.00'	612.70	613.02
H	28+58.51	23.00'	612.81	613.11
I	28+68.51	23.00'	612.92	613.18
J	28+78.51	23.00'	613.03	613.24
K	28+88.51	23.00'	613.14	613.30
L	28+98.51	23.00'	613.26	613.36
M	29+08.51	23.00'	613.37	613.42
N	29+18.51	23.00'	613.48	613.49
⌒ Brg. Pier 1	29+26.93	23.00'	613.57	613.57
O	29+36.93	23.00'	613.67	613.67
P	29+46.93	23.00'	613.76	613.77
Q	29+56.93	23.00'	613.83	613.86
R	29+66.93	23.00'	613.87	613.94
S	29+76.93	23.00'	613.90	614.00
T	29+86.93	23.00'	613.91	614.04
U	29+96.93	23.00'	613.90	614.06
V	30+06.93	23.00'	613.88	614.06
W	30+16.93	23.00'	613.85	614.02
X	30+26.93	23.00'	613.80	613.96
Y	30+36.93	23.00'	613.73	613.87
Z	30+46.93	23.00'	613.70	613.79
AA	30+56.93	23.00'	613.66	613.71
⌒ Brg. N. Abut.	30+65.59	23.00'	613.61	613.61
Bk. N. Abut.	30+67.54	23.00'	613.60	613.60

GIRDER 1

Location	Station	Offset	Theoretical Grade Elevations	Theoretical Grade Elevations Adjusted For Dead Load Deflection
Bk. S. Abut.	27+80.95	31.87'	611.69	611.69
⌒ Brg. S. Abut.	27+82.83	31.74'	611.73	611.73
A	27+92.50	31.11'	611.89	611.98
B	28+02.19	30.58'	612.03	612.21
C	28+11.89	30.14'	612.15	612.40
D	28+21.59	29.81'	612.26	612.57
E	28+31.30	29.57'	612.37	612.72
F	28+41.01	29.42'	612.49	612.84
G	28+50.73	29.37'	612.60	612.94
H	28+60.73	29.37'	612.71	613.03
I	28+70.73	29.37'	612.82	613.09
J	28+80.73	29.37'	612.93	613.15
K	28+90.73	29.37'	613.04	613.21
L	29+00.73	29.37'	613.15	613.26
M	29+10.73	29.37'	613.27	613.32
N	29+20.73	29.37'	613.38	613.40
⌒ Brg. Pier 1	29+29.15	29.37'	613.47	613.47
O	29+39.15	29.37'	613.57	613.56
P	29+49.15	29.37'	613.65	613.66
Q	29+59.15	29.37'	613.72	613.75
R	29+69.15	29.37'	613.75	613.82
S	29+79.15	29.37'	613.77	613.88
T	29+89.15	29.37'	613.78	613.92
U	29+99.15	29.37'	613.77	613.94
V	30+09.15	29.37'	613.75	613.94
W	30+19.15	29.37'	613.71	613.90
X	30+29.15	29.37'	613.66	613.83
Y	30+39.15	29.37'	613.59	613.74
Z	30+49.15	29.37'	613.56	613.67
AA	30+59.15	29.37'	613.52	613.57
⌒ Brg. N. Abut.	30+67.82	29.37'	613.47	613.47
Bk. N. Abut.	30+69.76	29.37'	613.46	613.46

GIRDER 3

Location	Station	Offset	Theoretical Grade Elevations	Theoretical Grade Elevations Adjusted For Dead Load Deflection
Bk. S. Abut.	27+75.84	19.72'	611.69	611.69
⌒ Brg. S. Abut.	27+77.74	19.58'	611.72	611.72
A	27+87.53	18.90'	611.85	611.93
B	27+97.33	18.32'	611.98	612.14
C	28+07.14	17.83'	612.09	612.32
D	28+16.96	17.45'	612.20	612.48
E	28+26.78	17.16'	612.31	612.62
F	28+36.61	16.97'	612.43	612.75
G	28+46.45	16.88'	612.55	612.86
H	28+56.38	16.87'	612.67	612.95
I	28+66.38	16.87'	612.79	613.04
J	28+76.38	16.87'	612.92	613.11
K	28+86.38	16.87'	613.04	613.18
L	28+96.38	16.87'	613.16	613.26
M	29+06.38	16.87'	613.28	613.33
N	29+16.38	16.87'	613.41	613.43
⌒ Brg. Pier 1	29+24.79	16.87'	613.51	613.51
O	29+34.79	16.87'	613.63	613.62
P	29+44.79	16.87'	613.73	613.74
Q	29+54.79	16.87'	613.81	613.85
R	29+64.79	16.87'	613.88	613.94
S	29+74.79	16.87'	613.92	614.01
T	29+84.79	16.87'	613.95	614.07
U	29+94.79	16.87'	613.96	614.11
V	30+04.79	16.87'	613.96	614.13
W	30+14.79	16.87'	613.94	614.11
X	30+24.79	16.87'	613.91	614.07
Y	30+34.79	16.87'	613.86	613.99
Z	30+44.79	16.87'	613.83	613.92
AA	30+54.79	16.87'	613.79	613.84
⌒ Brg. N. Abut.	30+63.46	16.87'	613.75	613.75
Bk. N. Abut.	30+65.40	16.87'	613.74	613.74

GIRDER 2

Location	Station	Offset	Theoretical Grade Elevations	Theoretical Grade Elevations Adjusted For Dead Load Deflection
Bk. S. Abut.	27+78.41	25.79'	611.78	611.78
⌒ Brg. S. Abut.	27+80.30	25.66'	611.81	611.81
A	27+90.03	25.00'	611.97	612.06
B	27+99.77	24.45'	612.13	612.29
C	28+09.53	23.99'	612.24	612.48
D	28+19.29	23.63'	612.36	612.65
E	28+29.05	23.36'	612.47	612.79
F	28+38.83	23.20'	612.59	612.92
G	28+48.60	23.13'	612.70	613.02
H	28+58.55	23.12'	612.81	613.10
I	28+68.55	23.12'	612.92	613.18
J	28+78.55	23.12'	613.03	613.23
K	28+88.55	23.12'	613.14	613.29
L	28+98.55	23.12'	613.25	613.35
M	29+08.55	23.12'	613.37	613.42
N	29+18.55	23.12'	613.47	613.49
⌒ Brg. Pier 1	29+26.97	23.12'	613.57	613.57
O	29+36.97	23.12'	613.67	613.67
P	29+46.97	23.12'	613.76	613.77
Q	29+56.97	23.12'	613.83	613.86
R	29+66.97	23.12'	613.87	613.94
S	29+76.97	23.12'	613.90	614.00
T	29+86.97	23.12'	613.91	614.04
U	29+96.97	23.12'	613.90	614.06
V	30+06.97	23.12'	613.88	614.05
W	30+16.97	23.12'	613.84	614.02
X	30+26.97	23.12'	613.79	613.96
Y	30+36.97	23.12'	613.73	613.86
Z	30+46.97	23.12'	613.70	613.79
AA	30+56.97	23.12'	613.66	613.70
⌒ Brg. N. Abut.	30+65.64	23.12'	613.61	613.61
Bk. N. Abut.	30+67.58	23.12'	613.60	613.60

GIRDER 4

Location	Station	Offset	Theoretical Grade Elevations	Theoretical Grade Elevations Adjusted For Dead Load Deflection
Bk. S. Abut.	27+73.23	13.65'	611.47	611.47
⌒ Brg. S. Abut.	27+75.14	13.51'	611.50	611.50
A	27+84.99	12.80'	611.63	611.71
B	27+94.85	12.20'	611.76	611.91
C	28+04.72	11.69'	611.89	612.09
D	28+14.60	11.28'	612.01	612.26
E	28+24.48	10.97'	612.13	612.41
F	28+34.37	10.76'	612.26	612.55
G	28+44.27	10.64'	612.39	612.67
H	28+54.20	10.62'	612.52	612.78
I	28+64.20	10.62'	612.66	612.88
J	28+74.20	10.62'	612.79	612.97
K	28+84.20	10.62'	612.93	613.06
L	28+94.20	10.62'	613.06	613.15
M	29+04.20	10.62'	613.20	613.24
N	29+14.20	10.62'	613.33	613.35
⌒ Brg. Pier 1	29+22.62	10.62'	613.44	613.44
O	29+32.62	10.62'	613.57	613.57
P	29+42.62	10.62'	613.69	613.70
Q	29+52.62	10.62'	613.79	613.82
R	29+62.62	10.62'	613.87	613.93
S	29+72.62	10.62'	613.93	614.02
T	29+82.62	10.62'	613.98	614.10
U	29+92.62	10.62'	614.01	614.15
V	30+02.62	10.62'	614.03	614.18
W	30+12.62	10.62'	614.03	614.19
X	30+22.62	10.62'	614.02	614.16
Y	30+32.62	10.62'	613.99	614.11
Z	30+42.62	10.62'	613.96	614.04
AA	30+52.62	10.62'	613.93	613.97
⌒ Brg. N. Abut.	30+61.28	10.62'	613.89	613.89
Bk. N. Abut.	30+63.22	10.62'	613.87	613.87

NOTES:

1. All Elevations and Offsets are in feet.
2. Offsets are measured with respect to ⌒ Center Street. Negative offsets are left and positive are right of the centerline.



USER NAME =	DESIGNED - ANS	REVISED -
	CHECKED - LAB	REVISED -
PLOT SCALE =	DRAWN - ANS	REVISED -
PLOT DATE =	CHECKED - LAB	REVISED -

STATE OF ILLINOIS
DEPARTMENT OF TRANSPORTATION

TOP OF SLAB ELEVATIONS TABLES (SHEET 1 OF 3)
STRUCTURE NO. 099-8332

SHEET SB-06 OF SB-48 SHEETS

FA.I. RTE.	SECTION	COUNTY	TOTAL SHEETS	SHEET NO.
80	FAI 80 21 INTERCHANGE	WILL	1209	661
CONTRACT NO. 62R22				
		ILLINOIS	FED. AID PROJECT	

MODEL: Default
FILE NAME: pw:///transyspwpw1-hosted/Documents/Projects_2018/CH40.1/401.180022/03-WSP/CAD/62R2-INT-4 (Center)/Sheets/Structural/SN-099-8332/0998332-62R2-5B-07-Top of Slab Elevation Table (Sheet 2 of 3)

GIRDER 5

Location	Station	Offset	Theoretical Grade Elevations	Theoretical Grade Elevations Adjusted For Dead Load Deflection
Bk. S. Abut.	27+70.60	7.59'	611.25	611.25
⌒ Brg. S. Abut.	27+72.52	7.44'	611.27	611.27
A	27+82.42	6.71'	611.41	611.48
B	27+92.34	6.08'	611.54	611.69
C	28+02.27	5.55'	611.67	611.88
D	28+12.21	5.11'	611.81	612.06
E	28+22.15	4.78'	611.94	612.22
F	28+32.10	4.55'	612.08	612.37
G	28+42.06	4.41'	612.22	612.51
H	28+52.02	4.37'	612.37	612.63
I	28+62.02	4.37'	612.51	612.74
J	28+72.02	4.37'	612.66	612.84
K	28+82.02	4.37'	612.81	612.94
L	28+92.02	4.37'	612.95	613.04
M	29+02.02	4.37'	613.10	613.15
N	29+12.02	4.37'	613.25	613.26
⌒ Brg. Pier 1	29+20.44	4.37'	613.37	613.37
O	29+30.44	4.37'	613.51	613.51
P	29+40.44	4.37'	613.64	613.65
Q	29+50.44	4.37'	613.76	613.79
R	29+60.44	4.37'	613.86	613.91
S	29+70.44	4.37'	613.94	614.03
T	29+80.44	4.37'	614.01	614.12
U	29+90.44	4.37'	614.06	614.20
V	30+00.44	4.37'	614.10	614.25
W	30+10.44	4.37'	614.12	614.27
X	30+20.44	4.37'	614.12	614.26
Y	30+30.44	4.37'	614.11	614.23
Z	30+40.44	4.37'	614.09	614.17
AA	30+50.44	4.37'	614.06	614.10
⌒ Brg. N. Abut.	30+59.10	4.37'	614.02	614.02
Bk. N. Abut.	30+61.05	4.37'	614.01	614.01

GIRDER 7

Location	Station	Offset	Theoretical Grade Elevations	Theoretical Grade Elevations Adjusted For Dead Load Deflection
Bk. S. Abut.	27+65.24	-4.50'	610.80	610.80
⌒ Brg. S. Abut.	27+67.18	-4.67'	610.83	610.83
A	27+77.20	-5.45'	610.96	611.04
B	27+87.23	-6.13'	611.10	611.24
C	27+97.28	-6.72'	611.23	611.44
D	28+07.34	-7.20'	611.39	611.64
E	28+17.41	-7.58'	611.55	611.83
F	28+27.48	-7.86'	611.71	612.00
G	28+37.56	-8.04'	611.88	612.16
H	28+47.64	-8.12'	612.05	612.31
I	28+57.66	-8.13'	612.21	612.43
J	28+67.66	-8.13'	612.36	612.54
K	28+77.66	-8.13'	612.52	612.65
L	28+87.66	-8.13'	612.67	612.76
M	28+97.66	-8.13'	612.82	612.87
N	29+07.66	-8.13'	612.98	613.00
⌒ Brg. Pier 1	29+16.08	-8.13'	613.11	613.11
O	29+26.08	-8.13'	613.26	613.26
P	29+36.08	-8.13'	613.41	613.42
Q	29+46.08	-8.13'	613.54	613.57
R	29+56.08	-8.13'	613.65	613.71
S	29+66.08	-8.13'	613.75	613.84
T	29+76.08	-8.13'	613.84	613.95
U	29+86.08	-8.13'	613.91	614.04
V	29+96.08	-8.13'	613.96	614.11
W	30+06.08	-8.13'	614.00	614.15
X	30+16.08	-8.13'	614.02	614.16
Y	30+26.08	-8.13'	614.03	614.15
Z	30+36.08	-8.13'	614.02	614.10
AA	30+46.08	-8.13'	614.00	614.04
⌒ Brg. N. Abut.	30+54.75	-8.13'	613.97	613.97
Bk. N. Abut.	30+56.69	-8.13'	613.96	613.96

B AND PGL CENTER ST & ROADWAY CROWN

Location	Station	Offset	Theoretical Grade Elevations	Theoretical Grade Elevations Adjusted For Dead Load Deflection
Bk. S. Abut.	27+67.25	0.00'	610.97	610.97
⌒ Brg. S. Abut.	27+69.26	0.00'	611.00	611.00
A	27+79.56	0.00'	611.16	611.24
B	27+89.82	0.00'	611.32	611.47
C	28+00.03	0.00'	611.48	611.68
D	28+10.20	0.00'	611.63	611.89
E	28+20.33	0.00'	611.79	612.07
F	28+30.42	0.00'	611.95	612.24
G	28+40.48	0.00'	612.10	612.39
H	28+50.50	0.00'	612.26	612.52
I	28+60.50	0.00'	612.41	612.64
J	28+70.50	0.00'	612.57	612.75
K	28+80.50	0.00'	612.72	612.86
L	28+90.50	0.00'	612.88	612.96
M	29+00.50	0.00'	613.03	613.08
N	29+10.50	0.00'	613.19	613.20
⌒ Brg. Pier 1	29+18.91	0.00'	613.32	613.32
O	29+28.91	0.00'	613.47	613.47
P	29+38.91	0.00'	613.61	613.62
Q	29+48.91	0.00'	613.74	613.76
R	29+58.91	0.00'	613.85	613.90
S	29+68.91	0.00'	613.94	614.03
T	29+78.91	0.00'	614.02	614.13
U	29+88.91	0.00'	614.09	614.22
V	29+98.91	0.00'	614.14	614.29
W	30+08.91	0.00'	614.17	614.32
X	30+18.91	0.00'	614.19	614.33
Y	30+28.91	0.00'	614.19	614.31
Z	30+38.91	0.00'	614.18	614.26
AA	30+48.91	0.00'	614.15	614.19
⌒ Brg. N. Abut.	30+57.58	0.00'	614.12	614.12
Bk. N. Abut.	30+59.52	0.00'	614.11	614.11

GIRDER 8

Location	Station	Offset	Theoretical Grade Elevations	Theoretical Grade Elevations Adjusted For Dead Load Deflection
Bk. S. Abut.	27+62.50	-10.54'	610.58	610.58
⌒ Brg. S. Abut.	27+64.46	-10.71'	610.61	610.61
A	27+74.54	-11.52'	610.74	610.81
B	27+84.63	-12.23'	610.87	611.02
C	27+94.74	-12.84'	611.01	611.22
D	28+04.86	-13.35'	611.17	611.42
E	28+14.99	-13.75'	611.34	611.62
F	28+25.13	-14.06'	611.52	611.81
G	28+35.27	-14.26'	611.69	611.98
H	28+45.41	-14.36'	611.88	612.14
I	28+55.49	-14.38'	612.05	612.27
J	28+65.49	-14.38'	612.20	612.38
K	28+75.49	-14.38'	612.36	612.49
L	28+85.49	-14.38'	612.51	612.60
M	28+95.49	-14.38'	612.67	612.71
N	29+05.49	-14.38'	612.82	612.84
⌒ Brg. Pier 1	29+13.90	-14.38'	612.95	612.95
O	29+23.90	-14.38'	613.11	613.10
P	29+33.90	-14.38'	613.25	613.26
Q	29+43.90	-14.38'	613.39	613.42
R	29+53.90	-14.38'	613.51	613.56
S	29+63.90	-14.38'	613.61	613.69
T	29+73.90	-14.38'	613.70	613.81
U	29+83.90	-14.38'	613.77	613.91
V	29+93.90	-14.38'	613.83	613.98
W	30+03.90	-14.38'	613.87	614.02
X	30+13.90	-14.38'	613.89	614.03
Y	30+23.90	-14.38'	613.90	614.02
Z	30+33.90	-14.38'	613.90	613.98
AA	30+43.90	-14.38'	613.88	613.92
⌒ Brg. N. Abut.	30+52.57	-14.38'	613.85	613.85
Bk. N. Abut.	30+54.51	-14.38'	613.84	613.84

GIRDER 6

Location	Station	Offset	Theoretical Grade Elevations	Theoretical Grade Elevations Adjusted For Dead Load Deflection
Bk. S. Abut.	27+67.93	1.54'	610.93	610.93
⌒ Brg. S. Abut.	27+69.87	1.38'	610.97	610.97
A	27+79.83	0.63'	611.15	611.22
B	27+89.80	-0.03'	611.32	611.46
C	27+99.79	-0.59'	611.46	611.66
D	28+09.79	-1.05'	611.60	611.85
E	28+19.79	-1.40'	611.75	612.03
F	28+29.81	-1.66'	611.90	612.19
G	28+39.82	-1.82'	612.05	612.33
H	28+49.84	-1.87'	612.21	612.47
I	28+59.84	-1.88'	612.36	612.59
J	28+69.84	-1.88'	612.52	612.70
K	28+79.84	-1.88'	612.67	612.81
L	28+89.84	-1.88'	612.83	612.92
M	28+99.84	-1.88'	612.98	613.03
N	29+09.84	-1.88'	613.14	613.15
⌒ Brg. Pier 1	29+18.26	-1.88'	613.27	613.27
O	29+28.26	-1.88'	613.42	613.42
P	29+38.26	-1.88'	613.56	613.57
Q	29+48.26	-1.88'	613.69	613.72
R	29+58.26	-1.88'	613.80	613.86
S	29+68.26	-1.88'	613.90	613.98
T	29+78.26	-1.88'	613.98	614.09
U	29+88.26	-1.88'	614.04	614.18
V	29+98.26	-1.88'	614.10	614.25
W	30+08.26	-1.88'	614.13	614.28
X	30+18.26	-1.88'	614.15	614.29
Y	30+28.26	-1.88'	614.15	614.27
Z	30+38.26	-1.88'	614.14	614.23
AA	30+48.26	-1.88'	614.12	614.16
⌒ Brg. N. Abut.	30+56.93	-1.88'	614.08	614.08
Bk. N. Abut.	30+58.87	-1.88'	614.07	614.07

GIRDER 9

Location	Station	Offset	Theoretical Grade Elevations	Theoretical Grade Elevations Adjusted For Dead Load Deflection
Bk. S. Abut.	27+59.74	-16.57'	610.36	610.36
⌒ Brg. S. Abut.	27+61.71	-16.75'	610.38	610.38
A	27+71.85	-17.58'	610.51	610.59
B	27+82.00	-18.32'	610.65	610.79
C	27+92.17	-18.95'	610.79	610.99
D	28+02.35	-19.49'	610.94	611.20
E	28+12.54	-19.92'	611.13	611.41
F	28+22.74	-20.25'	611.32	611.61
G	28+32.95	-20.47'	611.51	611.79
H	28+43.16	-20.60'	611.70	611.96
I	28+53.31	-20.63'	611.89	612.11
J	28+63.31	-20.63'	612.04	612.22
K	28+73.31	-20.63'	612.20	612.33
L	28+83.31	-20.63'	612.35	612.44
M	28+93.31	-20.63'	612.51	612.55
N	29+03.31	-20.63'	612.66	612.68
⌒ Brg. Pier 1	29+11.73	-20.63'	612.79	612.79
O	29+21.73	-20.63'	612.95	612.94
P	29+31.73	-20.63'	613.10	613.11
Q	29+41.73	-20.63'	613.23	613.26
R	29+51.73	-20.63'	613.36	613.41
S	29+61.73	-20.63'	613.46	613.55
T	29+71.73	-20.63'	613.55	613.67
U	29+81.73	-20.63'	613.63	613.77
V	29+91.73	-20.63'	613.69	613.84
W	30+01.73	-20.63'	613.73	613.89
X	30+11.73	-20.63'	613.76	613.91
Y	30+21.73	-20.63'	613.78	613.90
Z	30+31.73	-20.63'	613.78	613.86
AA	30+41.73	-20.63'	613.76	613.80
⌒ Brg. N. Abut.	30+50.39	-20.63'	613.73	613.73
Bk. N. Abut.	30+52.33	-20.63'	613.73	613.73

NOTES:

1. All Elevations and Offsets are in feet.
2. Offsets are measured with respect to ⌒ Center Street. Negative offsets are left and positive are right of the centerline.



USER NAME =	DESIGNED - ANS	REVISED -
	CHECKED - LAB	REVISED -
PLOT SCALE =	DRAWN - ANS	REVISED -
PLOT DATE =	CHECKED - LAB	REVISED -

STATE OF ILLINOIS
DEPARTMENT OF TRANSPORTATION

TOP OF SLAB ELEVATIONS TABLES (SHEET 2 OF 3)
STRUCTURE NO. 099-8332

SHEET SB-07 OF SB-48 SHEETS

FA.I. RTE.	SECTION	COUNTY	TOTAL SHEETS	SHEET NO.
80	FAI 80 21 INTERCHANGE	WILL	1209	662
CONTRACT NO. 62R22				
		ILLINOIS	FED. AID PROJECT	

MODEL: Default
FILE NAME: pw:///transystems-pw.bentley.com/transcor-pw1-hosted/Documents/Projects_2018/CH40.1/401.180022/03-WSP/CAD/62R2-INT-4 (Center)/Sheets/Structural/SN-099-8332/0998332-62R2-5B-08-Top of Slab Elevation Table (Sheet 3 of 3)
4/22/2025 4:03:39 PM

GIRDER 10

Location	Station	Offset	Theoretical Grade Elevations	Theoretical Grade Elevations Adjusted For Dead Load Deflection
Bk. S. Abut.	27+56.94	-22.60'	610.13	610.13
⌒ Brg. S. Abut.	27+58.92	-22.77'	610.16	610.16
A	27+69.12	-23.64'	610.29	610.36
B	27+79.33	-24.40'	610.42	610.56
C	27+89.57	-25.06'	610.56	610.77
D	27+99.81	-25.62'	610.71	610.95
E	28+10.06	-26.08'	610.91	611.17
F	28+20.33	-26.43'	611.11	611.38
G	28+30.60	-26.68'	611.31	611.58
H	28+40.87	-26.83'	611.52	611.76
I	28+51.13	-26.88'	611.73	611.93
J	28+61.13	-26.88'	611.88	612.05
K	28+71.13	-26.88'	612.04	612.17
L	28+81.13	-26.88'	612.19	612.28
M	28+91.13	-26.88'	612.35	612.39
N	29+01.13	-26.88'	612.50	612.51
⌒ Brg. Pier 1	29+09.55	-26.88'	612.62	612.62
O	29+19.55	-26.88'	612.79	612.79
P	29+29.55	-26.88'	612.94	612.95
Q	29+39.55	-26.88'	613.08	613.10
R	29+49.55	-26.88'	613.21	613.25
S	29+59.55	-26.88'	613.32	613.39
T	29+69.55	-26.88'	613.41	613.51
U	29+79.55	-26.88'	613.49	613.60
V	29+89.55	-26.88'	613.55	613.68
W	29+99.55	-26.88'	613.60	613.73
X	30+09.55	-26.88'	613.63	613.76
Y	30+19.55	-26.88'	613.65	613.75
Z	30+29.55	-26.88'	613.65	613.73
AA	30+39.55	-26.88'	613.64	613.68
⌒ Brg. N. Abut.	30+48.21	-26.88'	613.62	613.62
Bk. N. Abut.	30+50.16	-26.88'	613.61	613.61

GIRDER 12

Location	Station	Offset	Theoretical Grade Elevations	Theoretical Grade Elevations Adjusted For Dead Load Deflection
Bk. S. Abut.	27+51.57	-33.93'	609.71	609.71
⌒ Brg. S. Abut.	27+53.58	-34.10'	609.74	609.74
A	27+64.08	-34.61'	609.88	610.00
B	27+74.59	-35.02'	610.03	610.30
C	27+85.11	-35.33'	610.19	610.49
Header Girder	27+91.49	-35.46'	610.28	610.63

GIRDER 11

Location	Station	Offset	Theoretical Grade Elevations	Theoretical Grade Elevations Adjusted For Dead Load Deflection
Bk. S. Abut.	27+54.11	-28.61'	609.91	609.91
⌒ Brg. S. Abut.	27+56.10	-28.80'	609.93	609.93
A	27+66.36	-29.69'	610.07	610.14
B	27+76.64	-30.48'	610.20	610.34
C	27+86.93	-31.16'	610.34	610.54
D	27+97.24	-31.75'	610.48	610.73
E	28+07.55	-32.23'	610.68	610.96
F	28+17.88	-32.61'	610.90	611.19
G	28+28.22	-32.88'	611.11	611.41
H	28+38.56	-33.06'	611.33	611.60
I	28+48.90	-33.12'	611.56	611.79
J	28+58.95	-33.13'	611.73	611.91
K	28+68.95	-33.13'	611.88	612.02
L	28+78.95	-33.13'	612.04	612.13
M	28+88.95	-33.13'	612.19	612.24
N	28+98.95	-33.13'	612.34	612.36
⌒ Brg. Pier 1	29+07.37	-33.13'	612.47	612.47
O	29+17.37	-33.13'	612.63	612.63
P	29+27.37	-33.13'	612.78	612.79
Q	29+37.37	-33.13'	612.93	612.95
R	29+47.37	-33.13'	613.06	613.10
S	29+57.37	-33.13'	613.17	613.27
T	29+67.37	-33.13'	613.27	613.36
U	29+77.37	-33.13'	613.35	613.46
V	29+87.37	-33.13'	613.41	613.54
W	29+97.37	-33.13'	613.47	613.59
X	30+07.37	-33.13'	613.50	613.62
Y	30+17.37	-33.13'	613.52	613.62
Z	30+27.37	-33.13'	613.53	613.60
AA	30+37.37	-33.13'	613.52	613.55
⌒ Brg. N. Abut.	30+46.04	-33.13'	613.50	613.50
Bk. N. Abut.	30+47.98	-33.13'	613.49	613.49

GIRDER 13

Location	Station	Offset	Theoretical Grade Elevations	Theoretical Grade Elevations Adjusted For Dead Load Deflection
Bk. S. Abut.	27+48.93	-39.39'	609.51	609.51
⌒ Brg. S. Abut.	27+51.04	-39.39'	609.54	609.54
A	27+61.85	-39.39'	609.70	609.78
B	27+72.61	-39.38'	609.87	610.02
C	27+83.32	-39.38'	610.04	610.25
D	27+93.98	-39.38'	610.20	610.46
E	28+04.60	-39.38'	610.42	610.71
F	28+15.16	-39.38'	610.66	610.97
G	28+25.69	-39.38'	610.90	611.22
H	28+36.17	-39.38'	611.14	611.43
I	28+46.62	-39.38'	611.38	611.62
J	28+56.78	-39.38'	611.57	611.76
K	28+66.78	-39.38'	611.72	611.87
L	28+76.78	-39.38'	611.88	611.97
M	28+86.78	-39.38'	612.03	612.09
N	28+96.78	-39.38'	612.19	612.21
⌒ Brg. Pier 1	29+05.19	-39.38'	612.32	612.32
O	29+15.19	-39.38'	612.47	612.48
P	29+25.19	-39.38'	612.63	612.63
Q	29+35.19	-39.38'	612.77	612.79
R	29+45.19	-39.38'	612.90	612.94
S	29+55.19	-39.38'	613.02	613.08
T	29+65.19	-39.38'	613.12	613.23
U	29+75.19	-39.38'	613.21	613.32
V	29+85.19	-39.38'	613.28	613.40
W	29+95.19	-39.38'	613.33	613.46
X	30+05.19	-39.38'	613.37	613.49
Y	30+15.19	-39.38'	613.40	613.50
Z	30+25.19	-39.38'	613.40	613.48
AA	30+35.19	-39.38'	613.40	613.44
⌒ Brg. N. Abut.	30+43.86	-39.38'	613.38	613.38
Bk. N. Abut.	30+45.80	-39.38'	613.38	613.38

WEST EDGE SB. SHLDR

Location	Station	Offset	Theoretical Grade Elevations	Theoretical Grade Elevations Adjusted For Dead Load Deflection
Bk. S. Abut.	27+52.01	-33.00'	609.74	609.74
⌒ Brg. S. Abut.	27+54.10	-33.00'	609.78	609.78
A	27+64.83	-33.00'	609.94	610.03
B	27+75.50	-33.00'	610.11	610.25
C	27+86.13	-33.00'	610.27	610.50
D	27+96.71	-33.00'	610.44	610.70
E	28+07.24	-33.00'	610.66	610.93
F	28+17.73	-33.00'	610.88	611.17
G	28+28.17	-33.00'	611.11	611.40
H	28+38.58	-33.00'	611.34	611.61
I	28+48.94	-33.00'	611.56	611.78
J	28+59.00	-33.00'	611.73	611.90
K	28+69.00	-33.00'	611.88	612.02
L	28+79.00	-33.00'	612.04	612.18
M	28+89.00	-33.00'	612.19	612.29
N	28+99.00	-33.00'	612.35	612.40
⌒ Brg. Pier 1	29+07.41	-33.00'	612.48	612.48
O	29+17.41	-33.00'	612.63	612.65
P	29+27.41	-33.00'	612.79	612.83
Q	29+37.41	-33.00'	612.93	612.97
R	29+47.41	-33.00'	613.06	613.16
S	29+57.41	-33.00'	613.17	613.33
T	29+67.41	-33.00'	613.27	613.46
U	29+77.41	-33.00'	613.35	613.57
V	29+87.41	-33.00'	613.42	613.64
W	29+97.41	-33.00'	613.47	613.69
X	30+07.41	-33.00'	613.51	613.71
Y	30+17.41	-33.00'	613.53	613.69
Z	30+27.41	-33.00'	613.53	613.65
AA	30+37.41	-33.00'	613.52	613.58
⌒ Brg. N. Abut.	30+46.08	-33.00'	613.50	613.50
Bk. N. Abut.	30+48.02	-33.00'	613.50	613.50

FACE OF SB. W. PARAPET

Location	Station	Offset	Theoretical Grade Elevations	Theoretical Grade Elevations Adjusted For Dead Load Deflection
Bk. S. Abut.	27+48.15	-41.00'	609.44	609.44
⌒ Brg. S. Abut.	27+50.26	-41.00'	609.48	609.48
A	27+61.09	-41.00'	609.64	609.75
B	27+71.87	-41.00'	609.81	609.97
C	27+82.60	-41.00'	609.98	610.21
D	27+93.28	-41.00'	610.14	610.42
E	28+03.92	-41.00'	610.35	610.64
F	28+14.51	-41.00'	610.60	610.91
G	28+25.05	-41.00'	610.84	611.16
H	28+35.56	-41.00'	611.09	611.36
I	28+46.02	-41.00'	611.33	611.54
J	28+56.21	-41.00'	611.53	611.68
K	28+66.21	-41.00'	611.68	611.83
L	28+76.21	-41.00'	611.84	611.95
M	28+86.21	-41.00'	611.99	612.07
N	28+96.21	-41.00'	612.14	612.17
⌒ Brg. Pier 1	29+04.63	-41.00'	612.27	612.27
O	29+14.63	-41.00'	612.43	612.43
P	29+24.63	-41.00'	612.58	612.60
Q	29+34.63	-41.00'	612.73	612.77
R	29+44.63	-41.00'	612.86	612.94
S	29+54.63	-41.00'	612.98	613.09
T	29+64.63	-41.00'	613.08	613.22
U	29+74.63	-41.00'	613.17	613.34
V	29+84.63	-41.00'	613.24	613.42
W	29+94.63	-41.00'	613.30	613.48
X	30+04.63	-41.00'	613.34	613.51
Y	30+14.63	-41.00'	613.36	613.50
Z	30+24.63	-41.00'	613.37	613.47
AA	30+34.63	-41.00'	613.37	613.42
⌒ Brg. N. Abut.	30+43.29	-41.00'	613.35	613.35
Bk. N. Abut.	30+45.23	-41.00'	613.34	613.34

NOTES:

- 1.All Elevations and Offsets are in feet.
2. Offsets are measured with respect to ⌒ Center Street. Negative offsets are left and positive are right of the centerline.



USER NAME =	DESIGNED - ANS	REVISED -
	CHECKED - LAB	REVISED -
PLOT SCALE =	DRAWN - ANS	REVISED -
PLOT DATE =	CHECKED - LAB	REVISED -


STATE OF ILLINOIS
DEPARTMENT OF TRANSPORTATION

TOP OF SLAB ELEVATIONS TABLES (SHEET 3 OF 3)
STRUCTURE NO. 099-8332

SHEET SB-08 OF SB-48 SHEETS

F.A.I. RTE.	SECTION	COUNTY	TOTAL SHEETS	SHEET NO.
80	FAI 80 21 INTERCHANGE	WILL	1209	663
CONTRACT NO. 62R22				
		ILLINOIS	FED. AID PROJECT	

MODEL: Default
FILE NAME: p:\w\transys\transyscorp\p\1-hosted\Documents\Projects_2018\CH40_1\401.180022\03-WSP\CAD\62R22-NT-4 (Center)\Sheets\Structural\SN-099-8332\0998332-62R22-SB-09-Top_South Approach Slab Layout

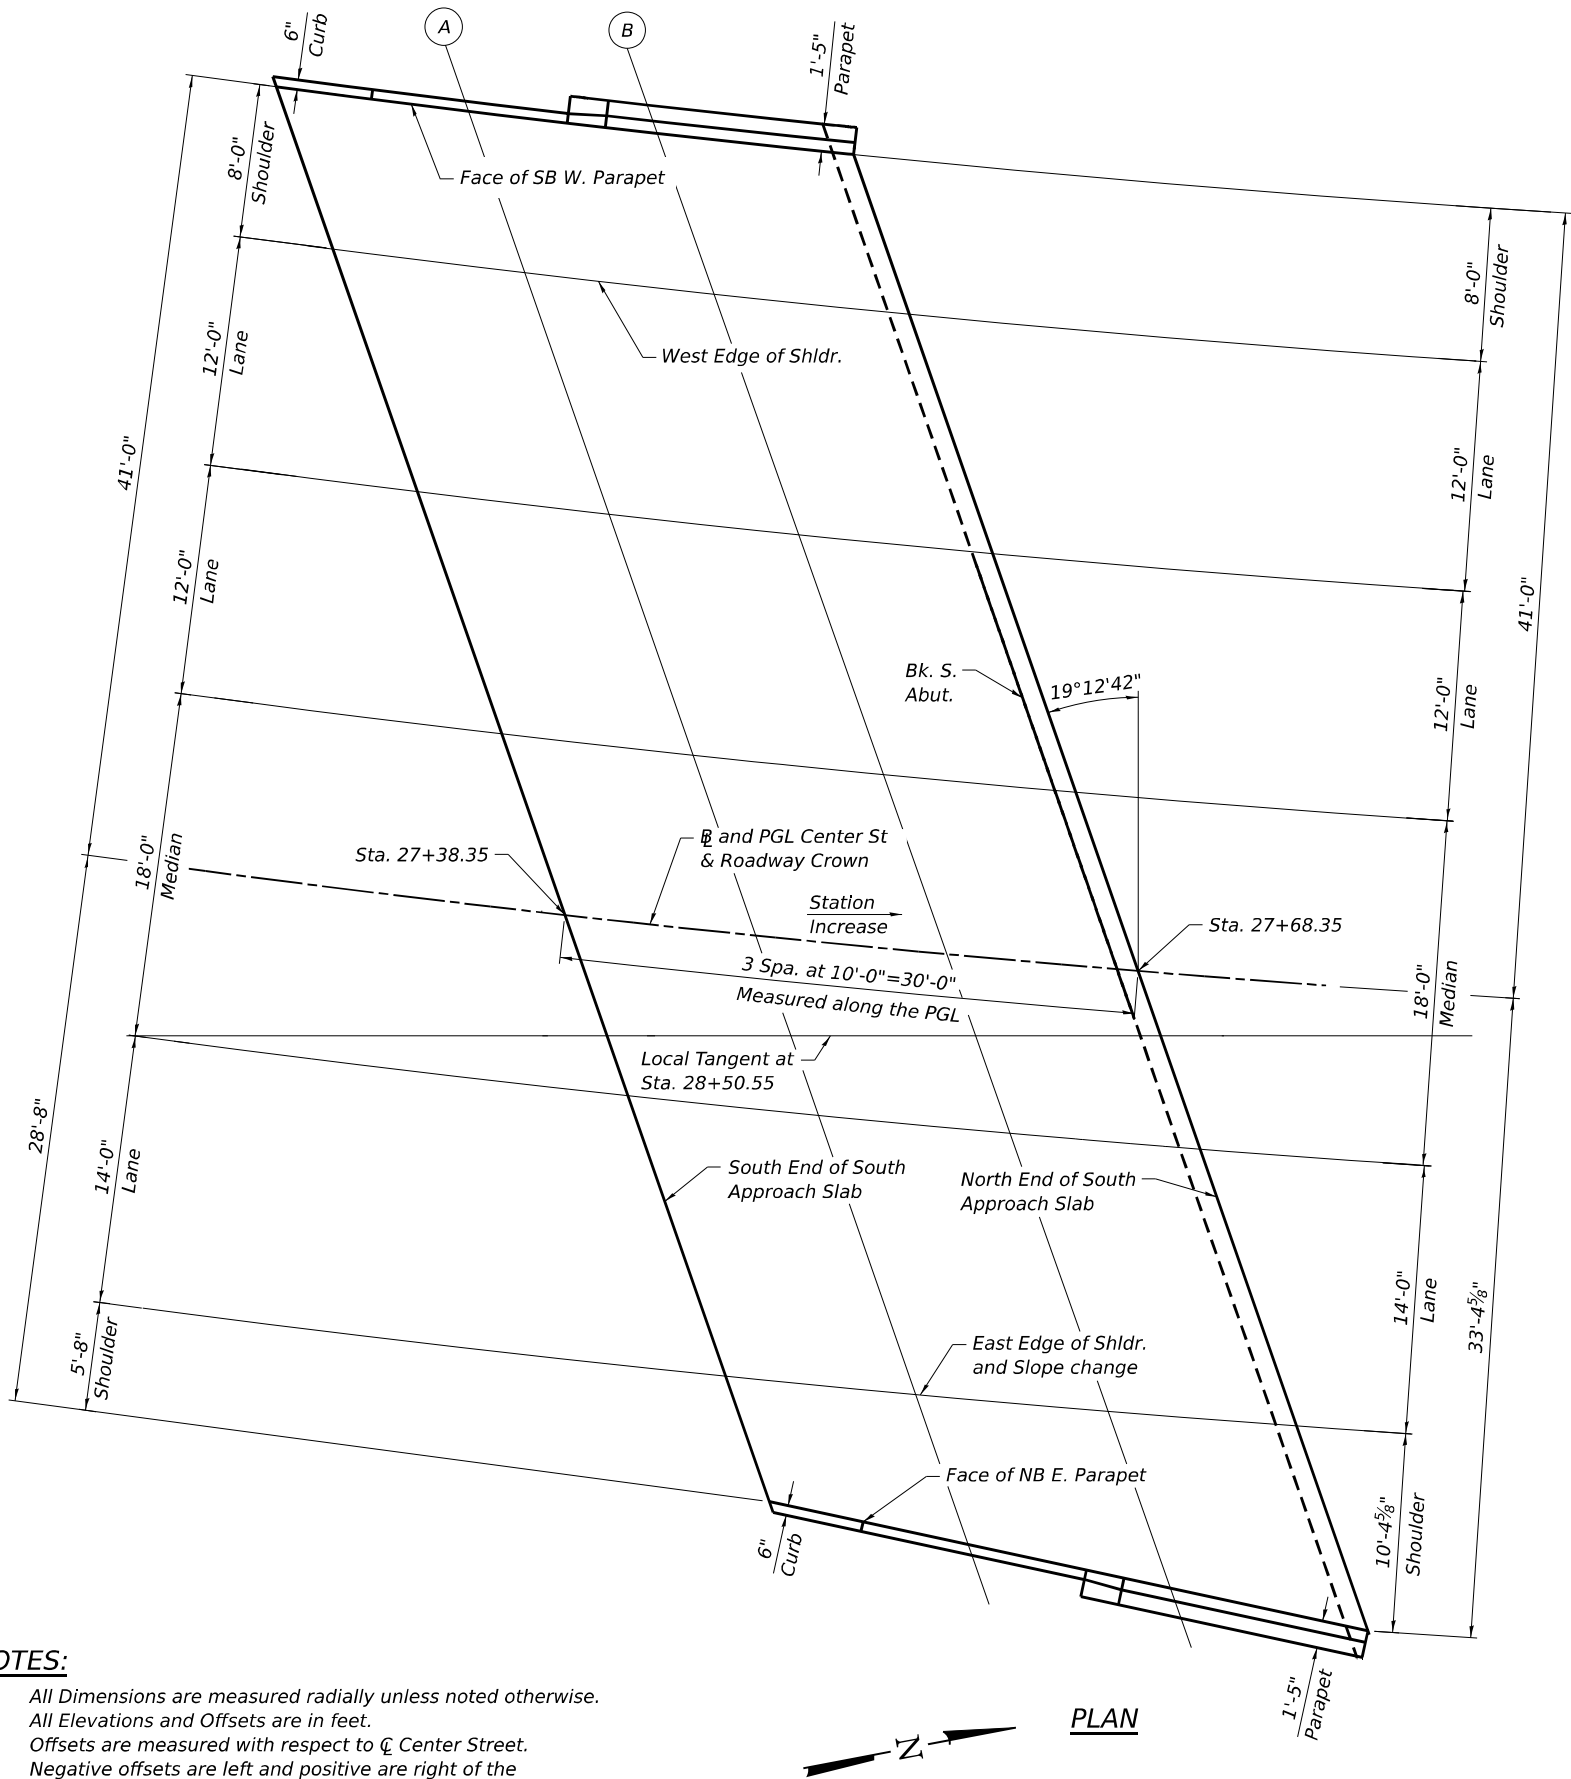

NOTES:

1. All Dimensions are measured radially unless noted otherwise.
2. All Elevations and Offsets are in feet.
3. Offsets are measured with respect to Center Street. Negative offsets are left and positive are right of the centerline.

FACE OF SB W. PARAPET

Location	Station	Offset	Theoretical Grade Elevations
S. End of South Approach Slab	27+17.72	-41.00'	608.97'
A	27+28.25	-41.00'	609.14'
B	27+38.58	-41.00'	609.30'
N. End of South Approach Slab	27+49.30	-41.00'	609.46'

WEST EDGE OF SHLDR.

Location	Bottom Elev	Offset	Theoretical Grade Elevations
S. End of South Approach Slab	27+21.90	-33.00'	609.28'
A	27+32.32	-33.00'	609.44'
B	27+42.58	-33.00'	609.60'
N. End of South Approach Slab	27+53.15	-33.00'	609.76'

AND PGL CENTER ST & ROADWAY CROWN

Location	Station	Offset	Theoretical Grade Elevations
S. End of South Approach Slab	27+38.35	0.00'	610.52'
A	27+48.35	0.00'	610.68'
B	27+58.35	0.00'	610.83'
N. End of South Approach Slab	27+68.35	0.00'	610.99'

EAST EDGE OF SHLDR. & SLOPE CHANGE

Location	Station	Offset	Theoretical Grade Elevations
S. End of South Approach Slab	27+49.11	23.00'	611.38'
A	27+58.84	23.00'	611.53'
B	27+68.67	23.00'	611.68'
N. End of South Approach Slab	27+78.30	23.00'	611.83'

FACE OF NB E. PARAPET

Location	Station	Offset	Theoretical Grade Elevations
S. End of South Approach Slab	27+51.95	29.27'	611.30'
A	27+62.16	30.53'	611.43'
B	27+72.54	31.92'	611.56'
N. End of South Approach Slab	27+82.63	33.38'	611.69'

STATE OF ILLINOIS
DEPARTMENT OF TRANSPORTATION

TOP OF SOUTH APPROACH SLAB ELEVATIONS
STRUCTURE NO. 099-8332


SHEET SB-09 OF SB-48 SHEETS

F.A.I. RTE.	SECTION	COUNTY	TOTAL SHEETS	SHEET NO.
80	FAI 80 21 INTERCHANGE	WILL	1209	664
CONTRACT NO. 62R22				
ILLINOIS FED. AID PROJECT				

HBM
ENGINEERING GROUP, LLC

USER NAME =	DESIGNED - ANS	REVISED -
	CHECKED - LAB	REVISED -
PLOT SCALE =	DRAWN - ANS	REVISED -
PLOT DATE =	CHECKED - LAB	REVISED -


MODEL: Default
FILE NAME: pw://transsystems-pw.bentley.com/transsyscorppdw1-hosted/Documents/Projects_2018/CH40_1/401.180022/03-WSP/CAD/62R22-INT-4 (Center)/Sheets/Structural/SN-099-8332/0998332-62R22-SB-10-Top North Approach Slab Layout

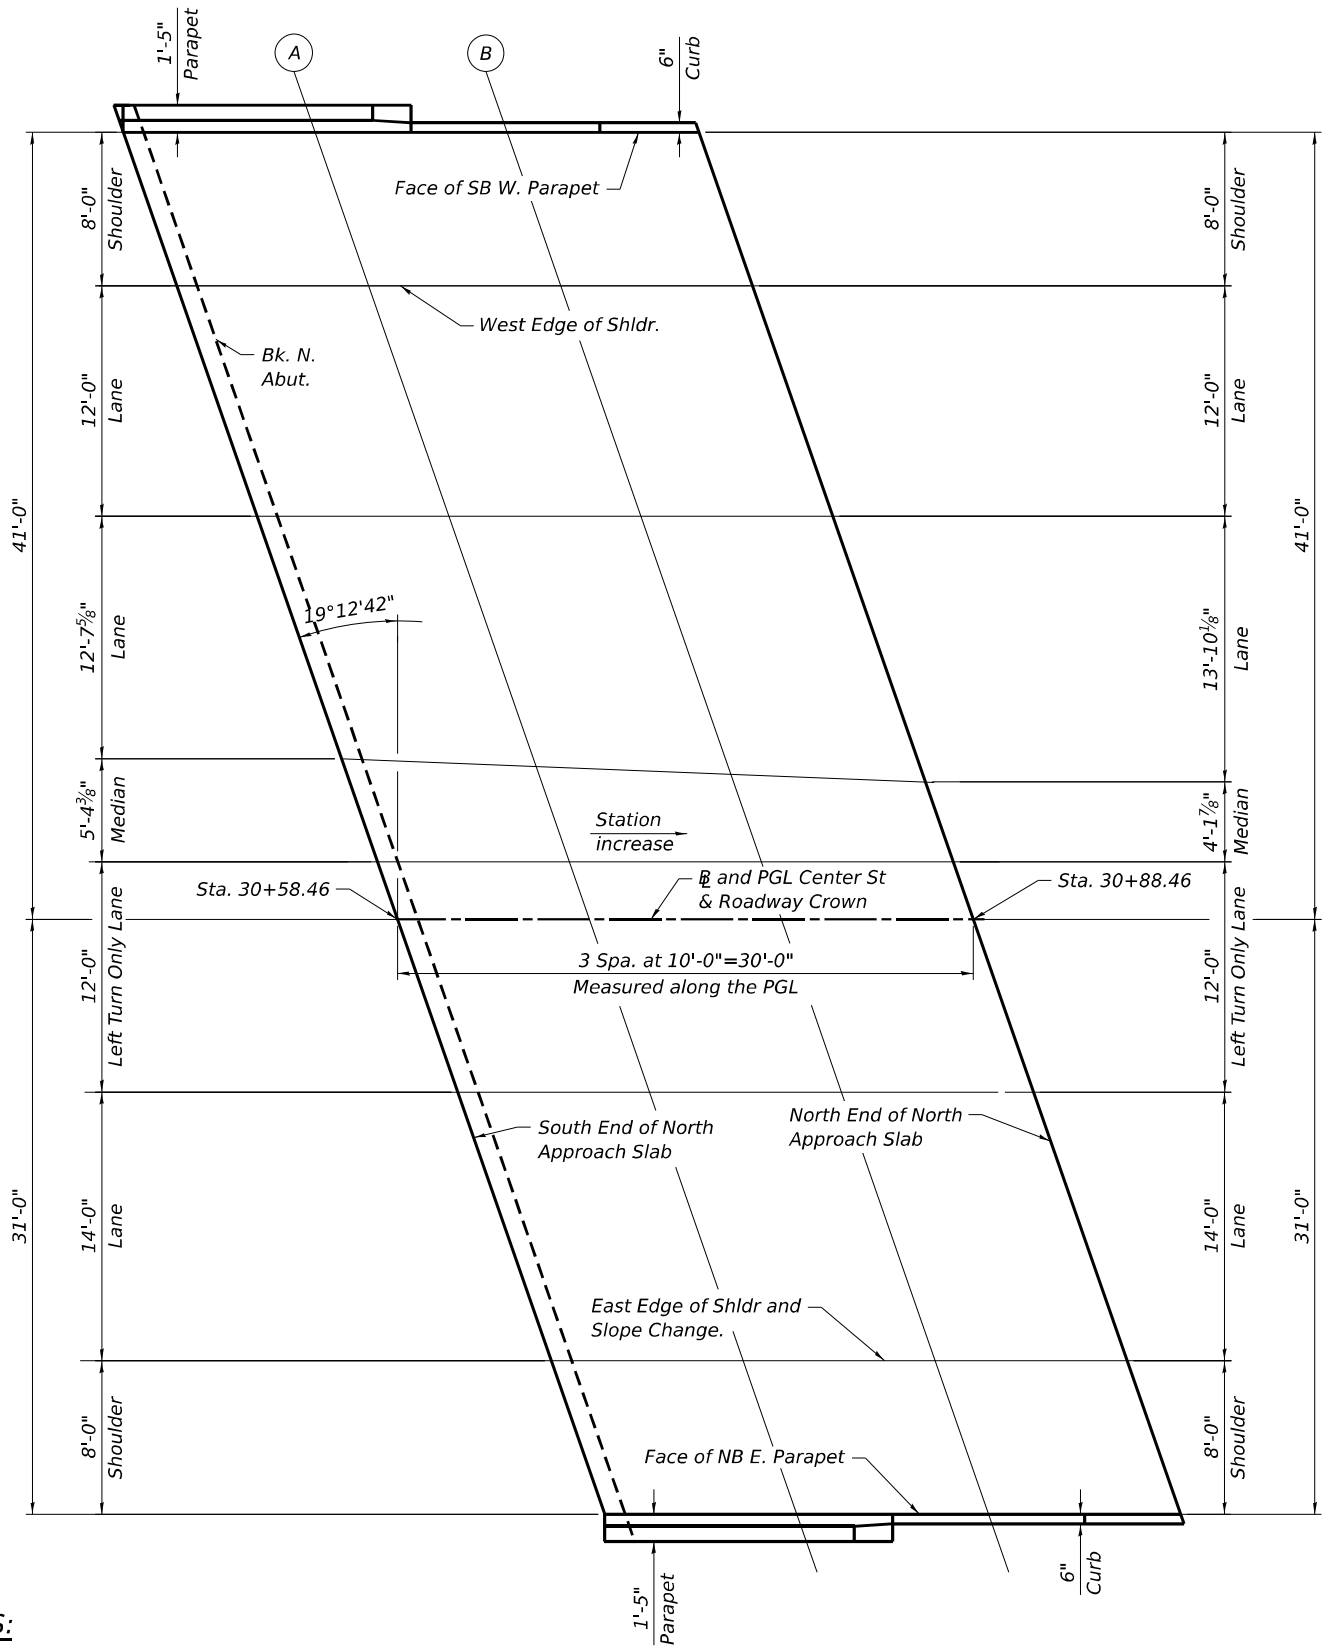

NOTES:

1. All Dimensions are measured radially unless noted otherwise.
2. All Elevations and Offsets are in feet.
3. Offsets are measured with respect to Center Street. Negative offsets are left and positive are right of the centerline.

PLAN

 

FACE OF SB W. PARAPET

Location	Station	Offset	Theoretical Grade Elevations
S. End of North Approach Slab	30+44.17	-41.00'	613.35'
A	30+54.17	-41.00'	613.31'
B	30+64.17	-41.00'	613.26'
N. End of North Approach Slab	30+74.17	-41.00'	613.20'

WEST EDGE OF SHLDR.

Location	Station	Offset	Theoretical Grade Elevations
S. End of North Approach Slab	30+46.96	-33.00'	613.50'
A	30+56.96	-33.00'	613.46'
B	30+66.96	-33.00'	613.41'
N. End of North Approach Slab	30+76.96	-33.00'	613.34'

B AND PGL CENTER ST & ROADWAY COWN

Location	Station	Offset	Theoretical Grade Elevations
S. End of North Approach Slab	30+58.46	0.00'	614.11'
A	30+68.46	0.00'	614.06'
B	30+78.46	0.00'	613.98'
N. End of North Approach Slab	30+88.46	0.00'	613.91'

EAST EDGE OF SHLDR. & SLOPE CHANGE

Location	Station	Offset	Theoretical Grade Elevations
S. End of North Approach Slab	30+66.48	23.00'	613.61'
A	30+76.48	23.00'	613.54'
B	30+86.48	23.00'	613.46'
N. End of North Approach Slab	30+96.48	23.00'	613.39'

FACE OF NB E. PARAPET

Location	Station	Offset	Theoretical Grade Elevations
S. End of North Approach Slab	30+69.26	31.00'	613.43'
A	30+79.26	31.00'	613.36'
B	30+89.26	31.00'	613.28'
N. End of North Approach Slab	30+99.26	31.00'	613.21'



USER NAME =	DESIGNED - ANS	REVISED -
	CHECKED - LAB	REVISED -
PLOT SCALE =	DRAWN - ANS	REVISED -
PLOT DATE =	CHECKED - LAB	REVISED -


**STATE OF ILLINOIS
DEPARTMENT OF TRANSPORTATION**

**TOP OF NORTH APPROACH SLAB ELEVATIONS
STRUCTURE NO. 099-8332**

SHEET SB-10 OF SB-48 SHEETS

F.A.I. RTE.	SECTION	COUNTY	TOTAL SHEETS	SHEET NO.
80	FAI 80 21 INTERCHANGE	WILL	1209	665
CONTRACT NO. 62R22				
ILLINOIS FED. AID PROJECT				

MODEL: Default
FILE NAME: pw://transsystems-pw.bentley.com/transsyscorp-pw1-hosted/Documents/Projects_2018/CH40_1/401.180022/03-WSP(CAD)62R22-NT-4 (Center)/Sheets/Structural/SN-099-8332/0998332-62R22-SB-11-Deck Plan 1

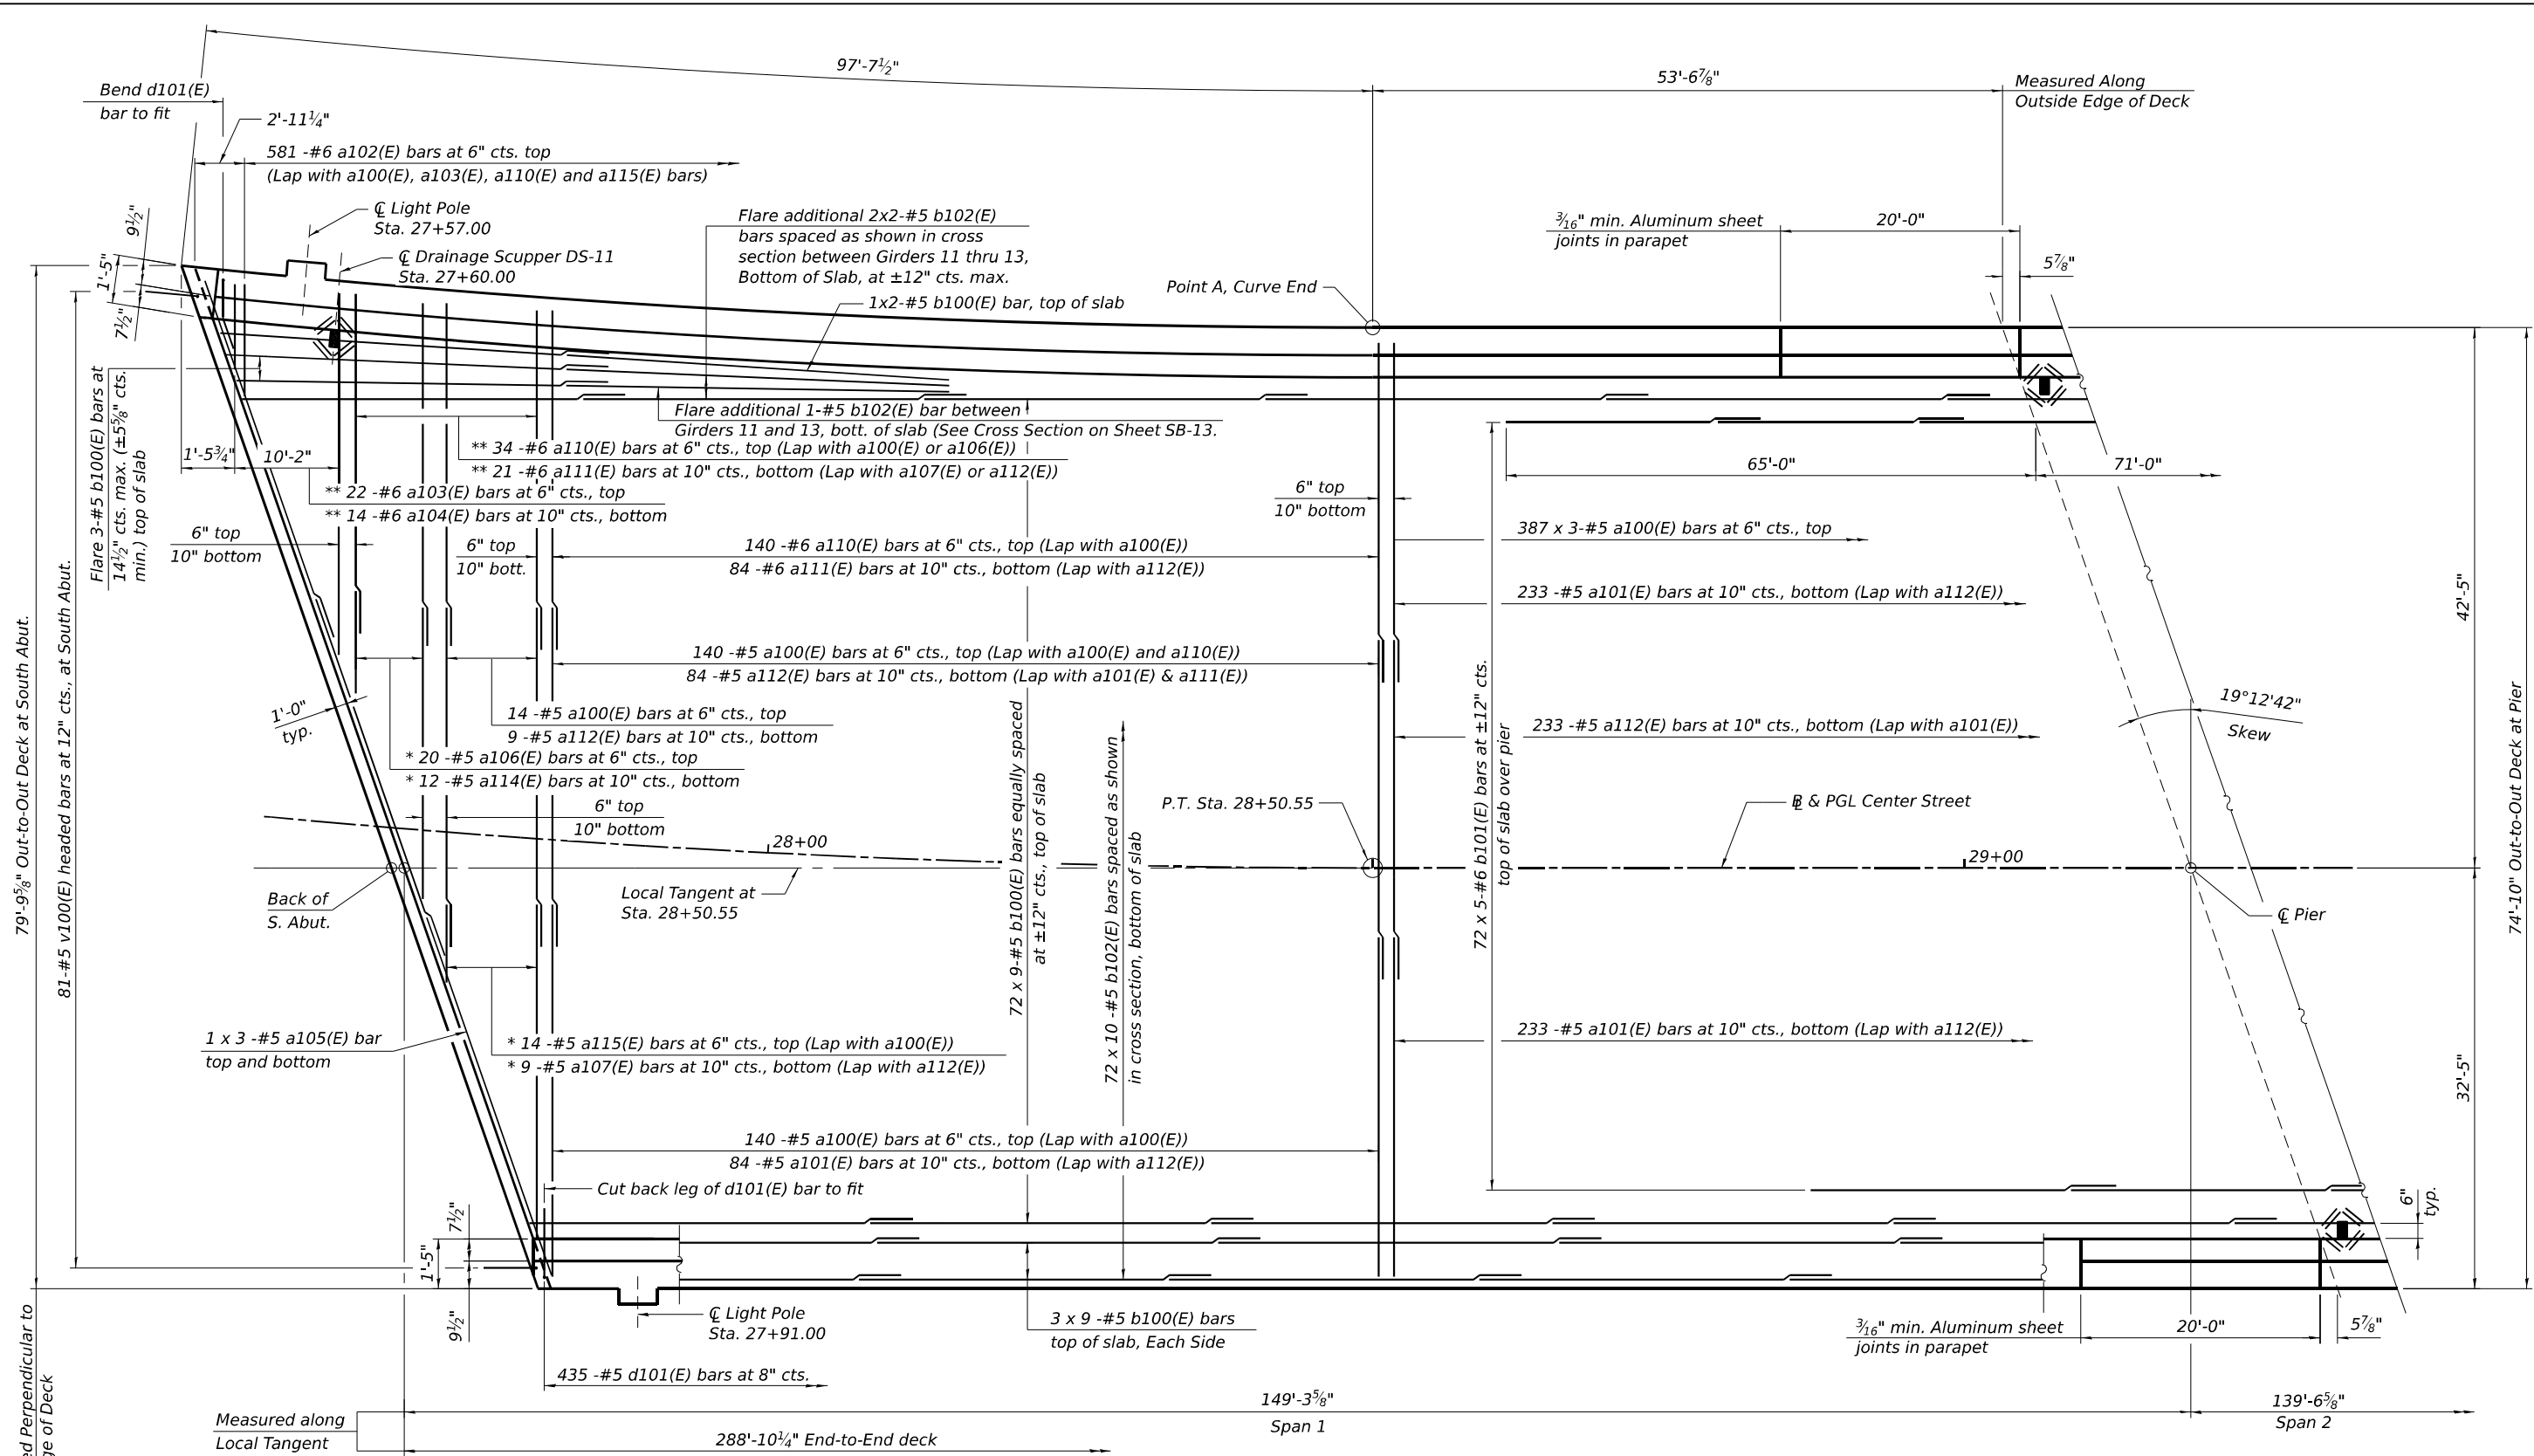


MINIMUM BAR LAP

#5 Bar = 3'-6"
#6 Bar = 4'-5"

* See Field Cutting Diagram on Sheet SB-17 of SB-48.
** Cut in field to fit

DECK PARTIAL PLAN

 

NOTES:

- See Sheet SB-17 of SB-48 for superstructure details and Bill of Material.
- For Deck Cross Sections, see Sheets SB-13 and SB-14 of SB-48.
- Bars indicated thus 78 x 11-#5 etc. indicates 78 lines of bars with 11 lengths per line.
- For light pole bumpout details, see Sheet SB-16 of SB-48.
- Light pole stations measured to centerline of light pole base.
- Drainage scupper stations measured to center of grate at inside face of parapet.




USER NAME =	DESIGNED - PG	REVISED -
	CHECKED - MI, JJS	REVISED -
PLOT SCALE =	DRAWN - PG	REVISED -
PLOT DATE =	CHECKED - MI, JJS	REVISED -

STATE OF ILLINOIS
DEPARTMENT OF TRANSPORTATION

SUPERSTRUCTURE PLAN (SHEET 1 OF 2)
STRUCTURE NO. 099-8332

SHEET SB-11 OF SB-48 SHEETS

FA.I. RTE.	SECTION	COUNTY	TOTAL SHEETS	SHEET NO.
80	FAI 80 21 INTERCHANGE	WILL	1209	666
CONTRACT NO. 62R22				
ILLINOIS FED. AID PROJECT				

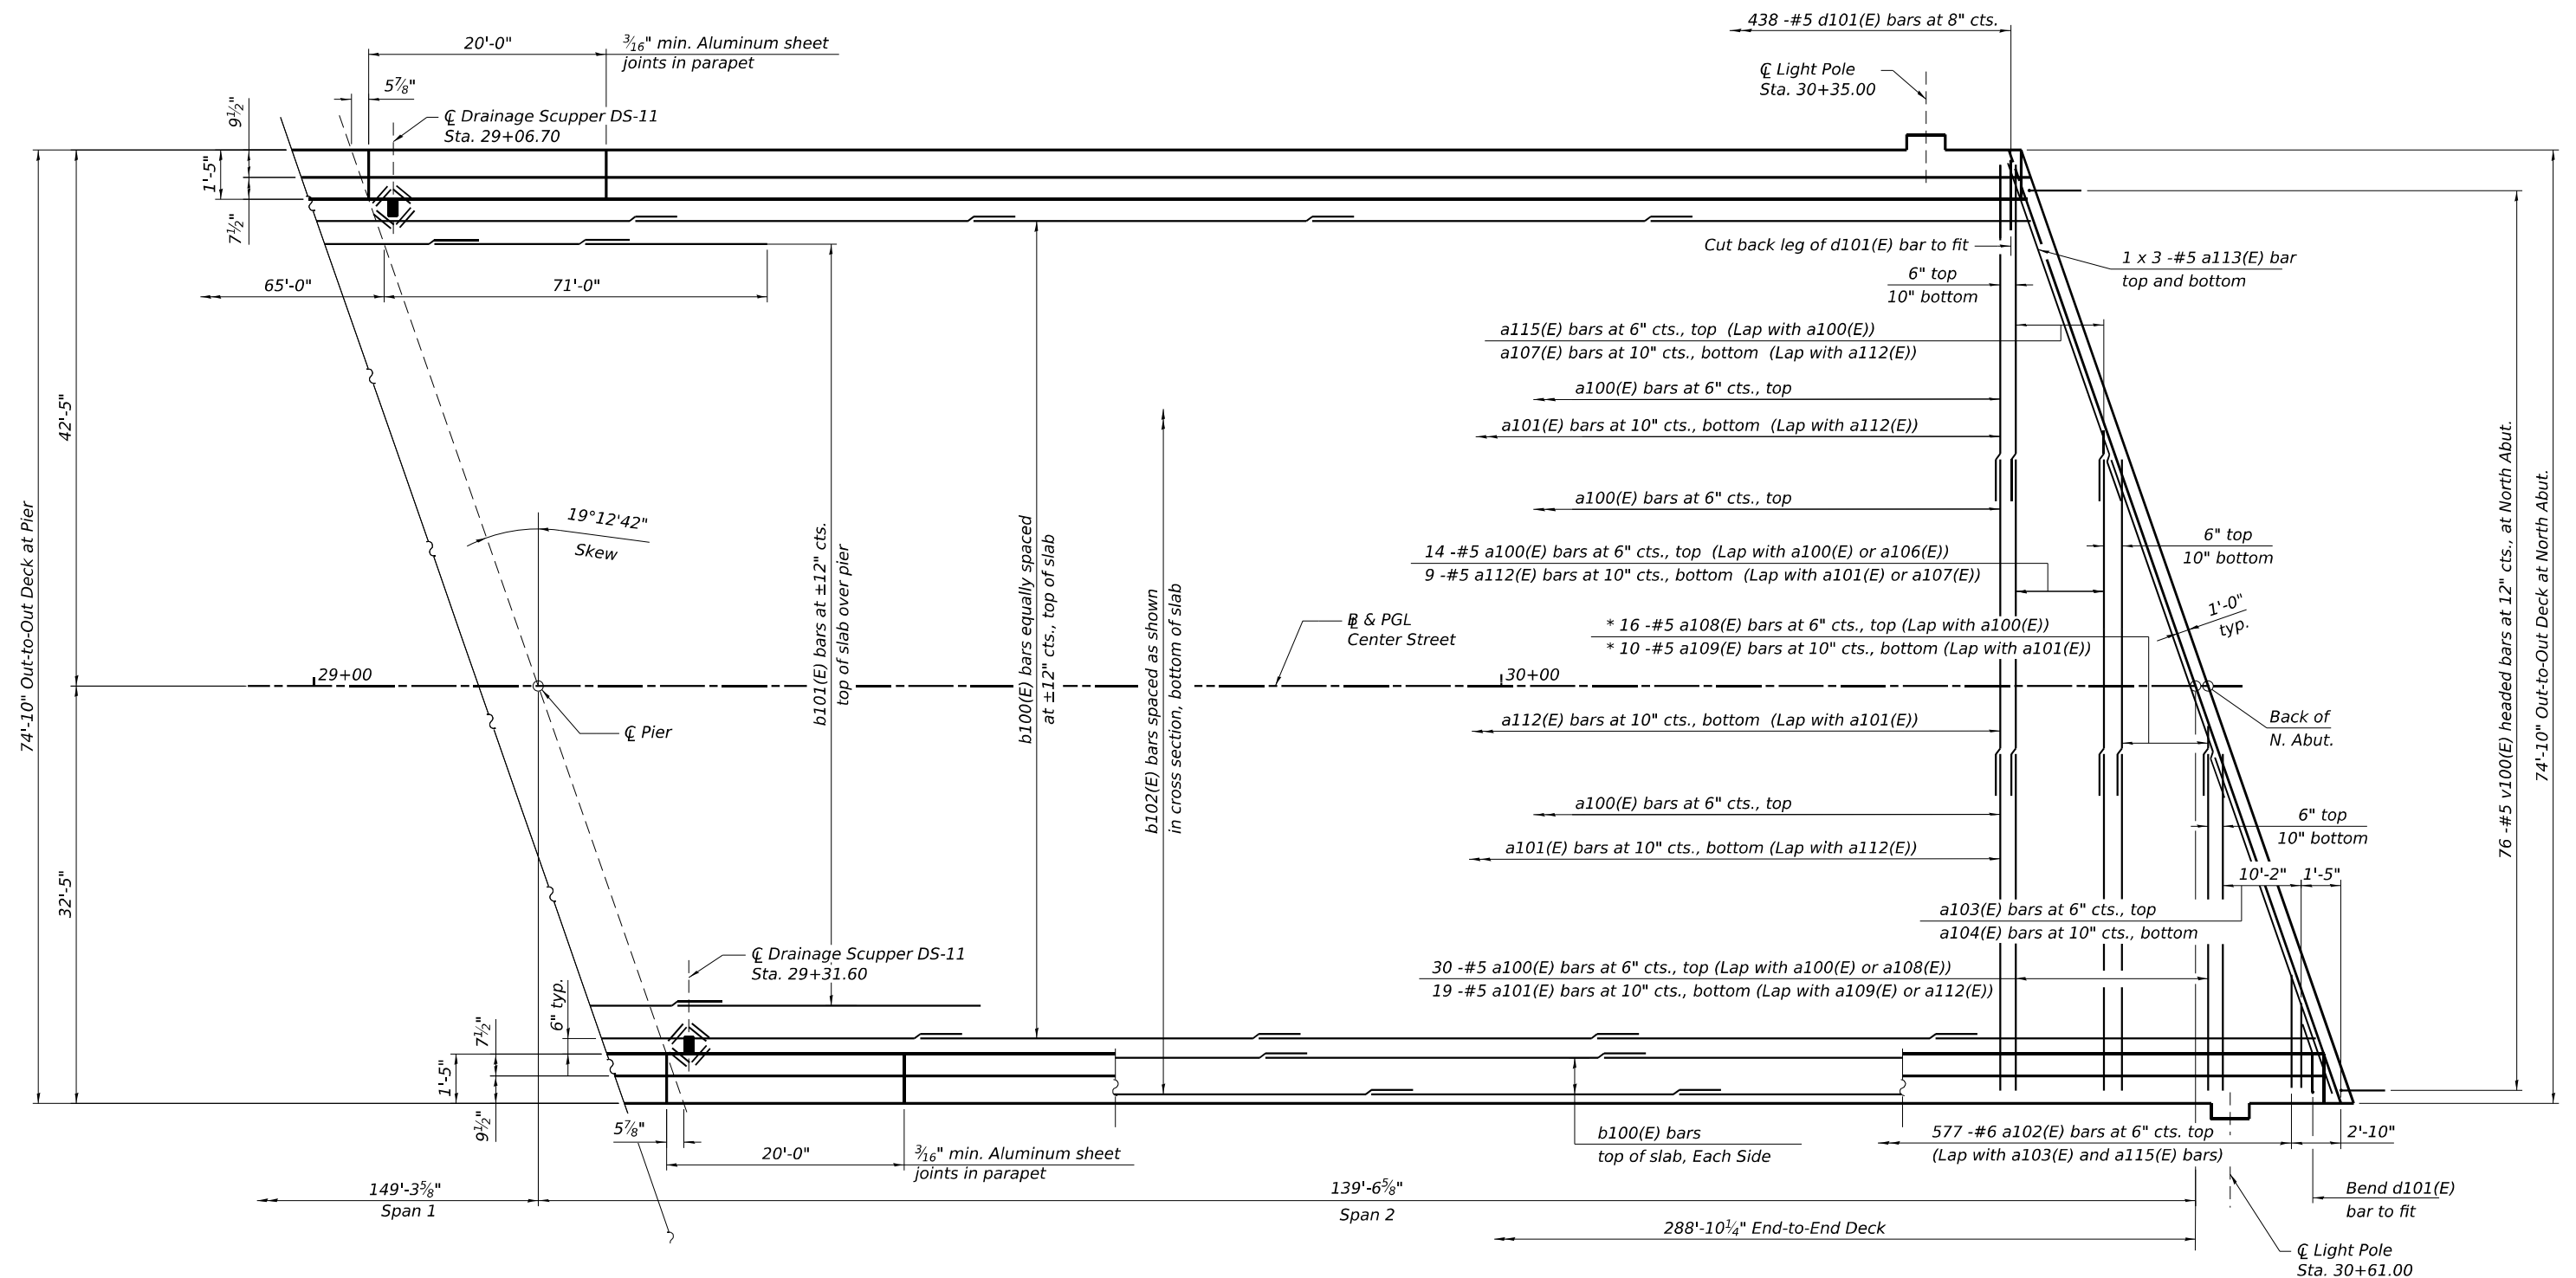

MINIMUM BAR LAP

#5 Bar = 3'-6"
#6 Bar = 4'-5"

* See Field Cutting Diagram on Sheet SB-17 of SB-48.

DECK PARTIAL PLAN





NOTES:

1. See Sheet SB-17 of SB-48 for superstructure details and Bill of Material.
2. For Deck Cross Sections, see Sheets SB-13 and SB-14 of SB-48.
3. Bars indicated thus 78 x 11-#5 etc. indicates 78 lines of bars with 11 lengths per line.
4. For light pole bumpout details, see Sheet SB-16 of SB-48.
5. Light pole stations measured to centerline of light pole base.
6. Drainage scupper stations measured to center of grate at inside face of parapet.

HBM ENGINEERING GROUP, LLC	USER NAME =	DESIGNED - PG	REVISED -	STATE OF ILLINOIS DEPARTMENT OF TRANSPORTATION	SUPERSTRUCTURE PLAN (SHEET 2 OF 2) STRUCTURE NO. 099-8332	F.A.I. RTE.	SECTION	COUNTY	TOTAL SHEETS	SHEET NO.	
		CHECKED - MI, JJS	REVISED -			80	FAI 80 21 INTERCHANGE	WILL	1209	667	
	PLOT SCALE =	DRAWN - PG	REVISED -			CONTRACT NO. 62R22					
	PLOT DATE =	CHECKED - MI, JJS	REVISED -			SHEET SB-12 OF SB-48 SHEETS					
ILLINOIS FED. AID PROJECT											

MODEL: Default
FILE NAME: pw:///transys/pw/bentley.com/transyscorp/pw1-hosted/Documents/Projects_2018/CH40_1/401.180022/03-WSP/CAD/62R22-NT-4 (Center)/Sheets/Structural/SN-099-8332-62R22-SB-13-Deck X5.1

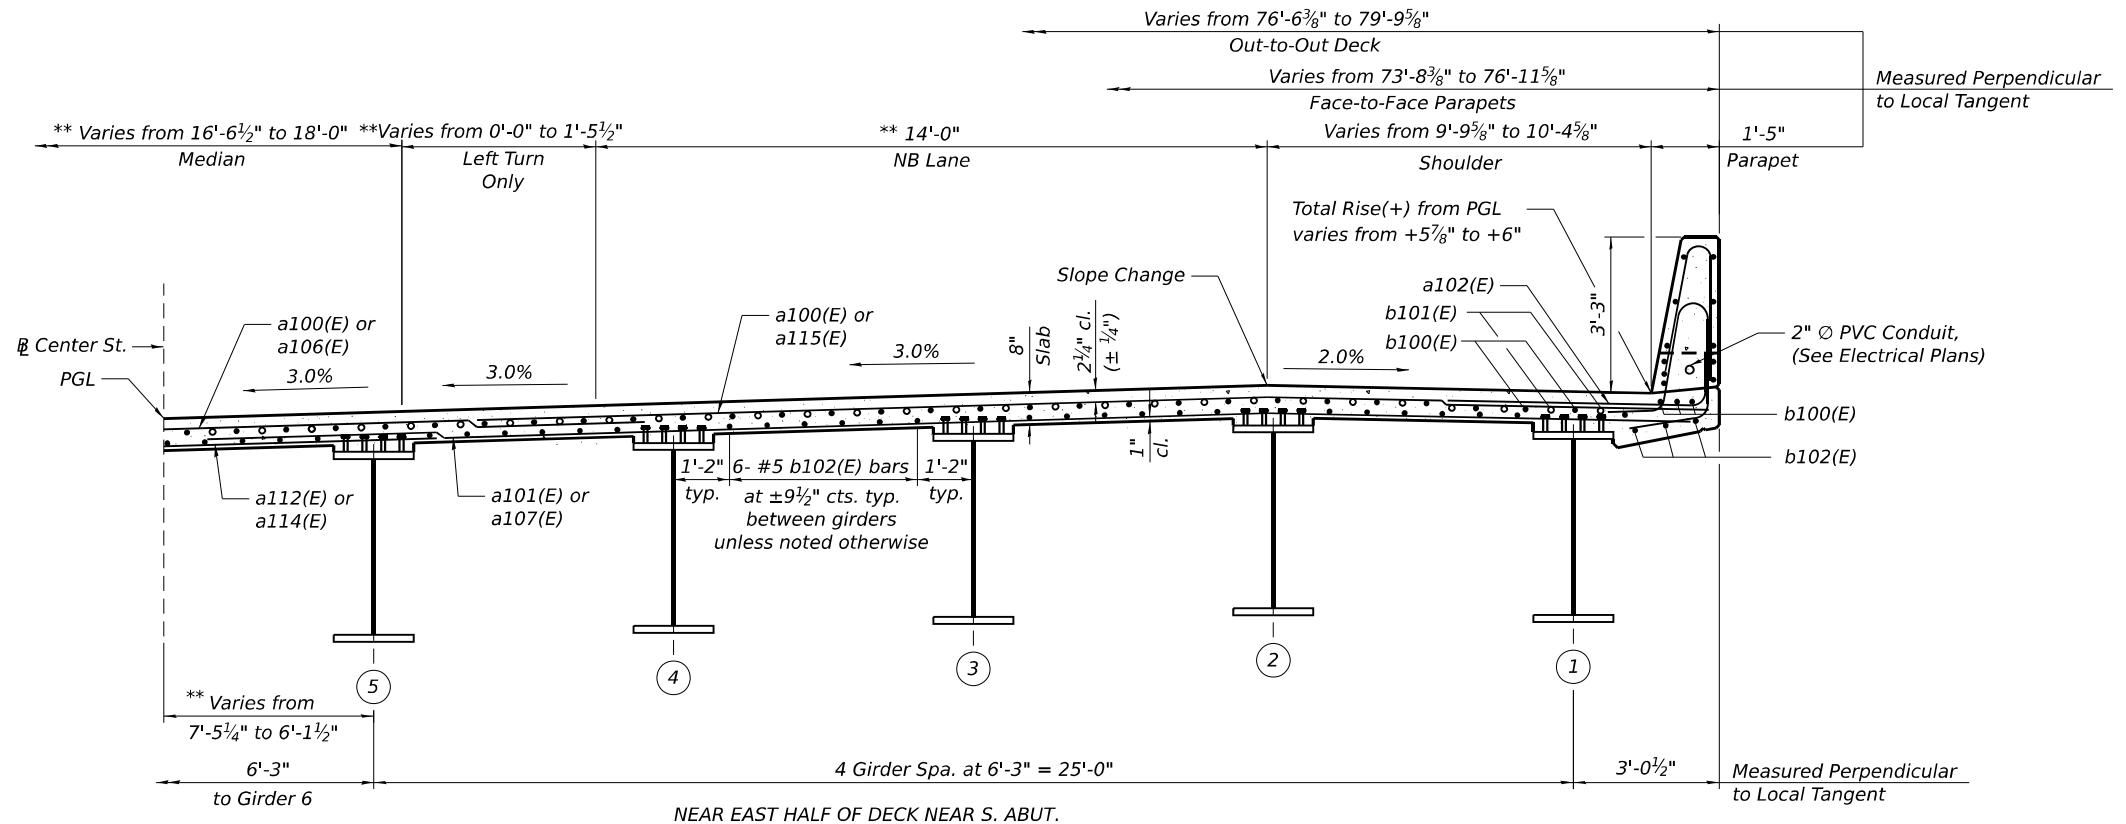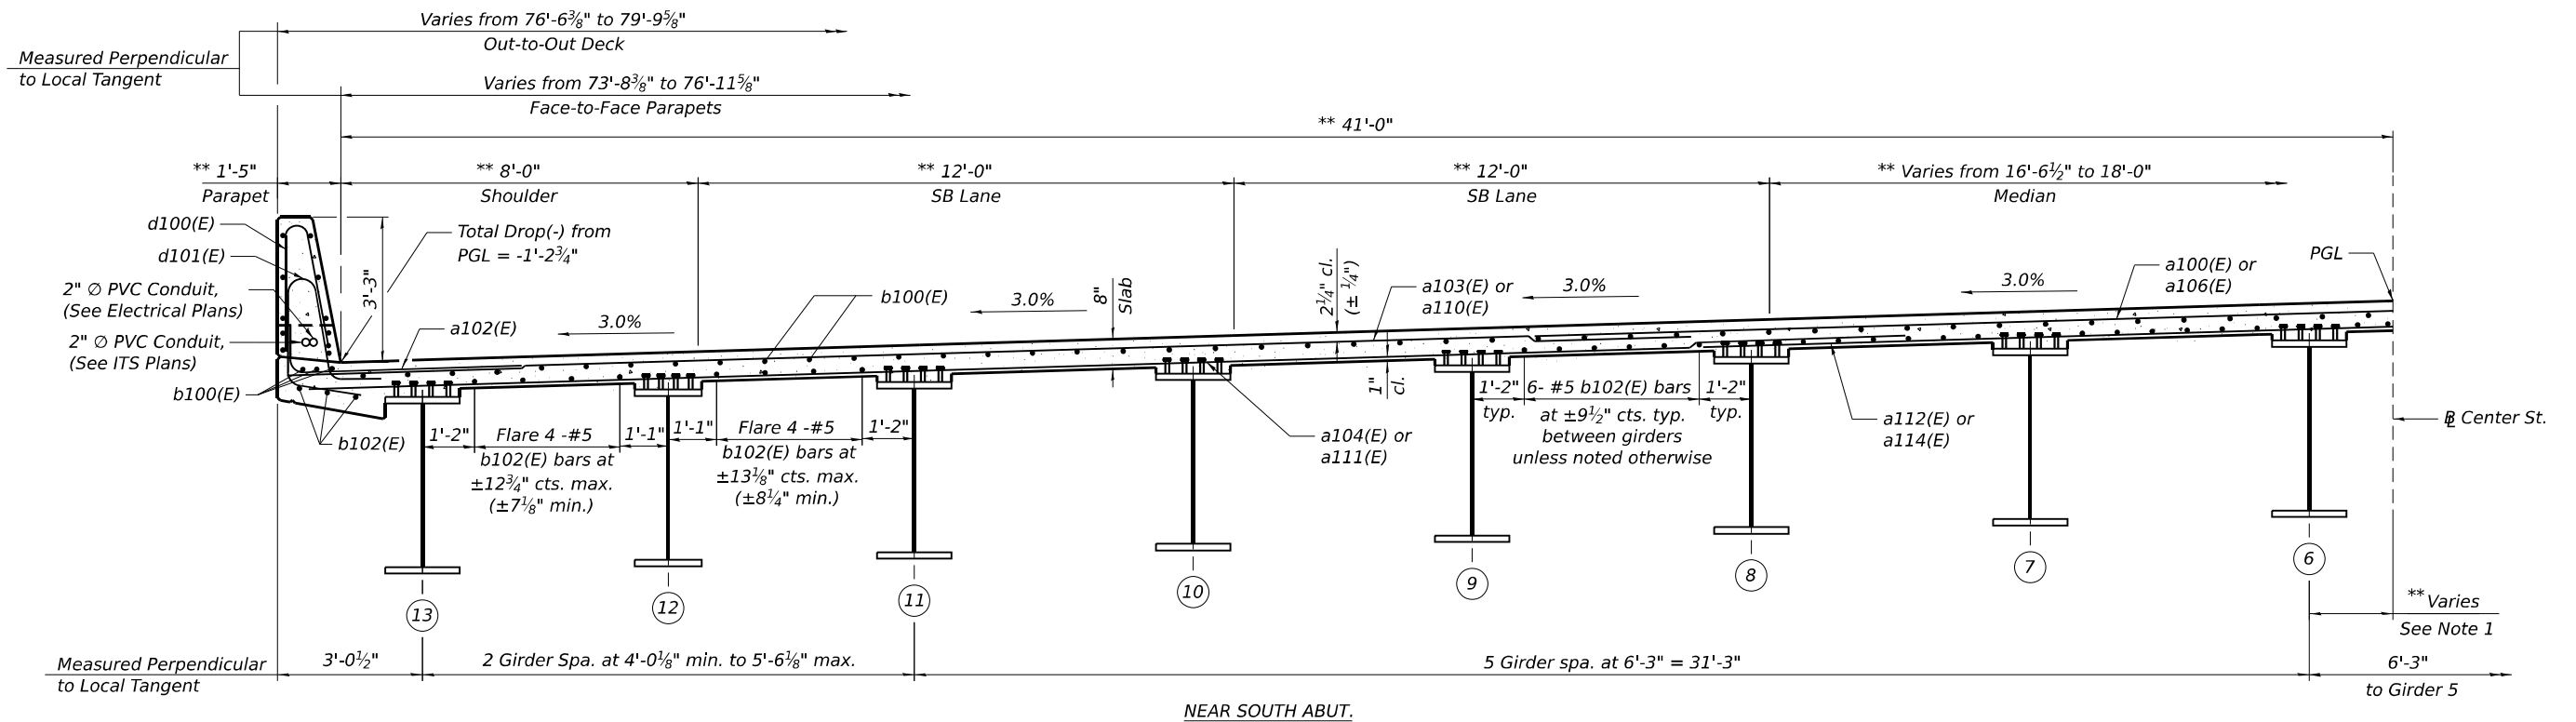

NOTE:

- Girder 6 is offset 1'-5" to the left of the Center St. at its maximum and transitions to 1⁵/₈" to the right of the Center St. (Measured Radially to Center St.)

CROSS SECTION

(Looking North)

(Sta. 27+68.34 to Sta. 27+91.49)

* For Deck Cross Slopes, See Method of Attaining Superelevation on Sheet SB-03.

** Measured Radially to Center Street.



USER NAME =	DESIGNED - PG	REVISED -
	CHECKED - MI, JJS	REVISED -
PLOT SCALE =	DRAWN - PG	REVISED -
PLOT DATE =	CHECKED - MI, JJS	REVISED -



STATE OF ILLINOIS
DEPARTMENT OF TRANSPORTATION

SUPERSTRUCTURE CROSS SECTION (SHEET 1 OF 2)
STRUCTURE NO. 099-8332

SHEET SB-13 OF SB-48 SHEETS

F.A.I. RTE.	SECTION	COUNTY	TOTAL SHEETS	SHEET NO.
80	FAI 80 21 INTERCHANGE	WILL	1209	668
CONTRACT NO. 62R22				
ILLINOIS FED. AID PROJECT				

MODEL: Default
FILE NAME: pw://transsystems-pw.bentley.com/transsystems-pw1-hosted/Documents/Projects_2018/CH40_1/401.180022/03-WSP/CAD/62R22-NT-4 (Center)/Sheets/Structural/SN-099-8332/0998332-62R22-SB-14-Deck X5 2

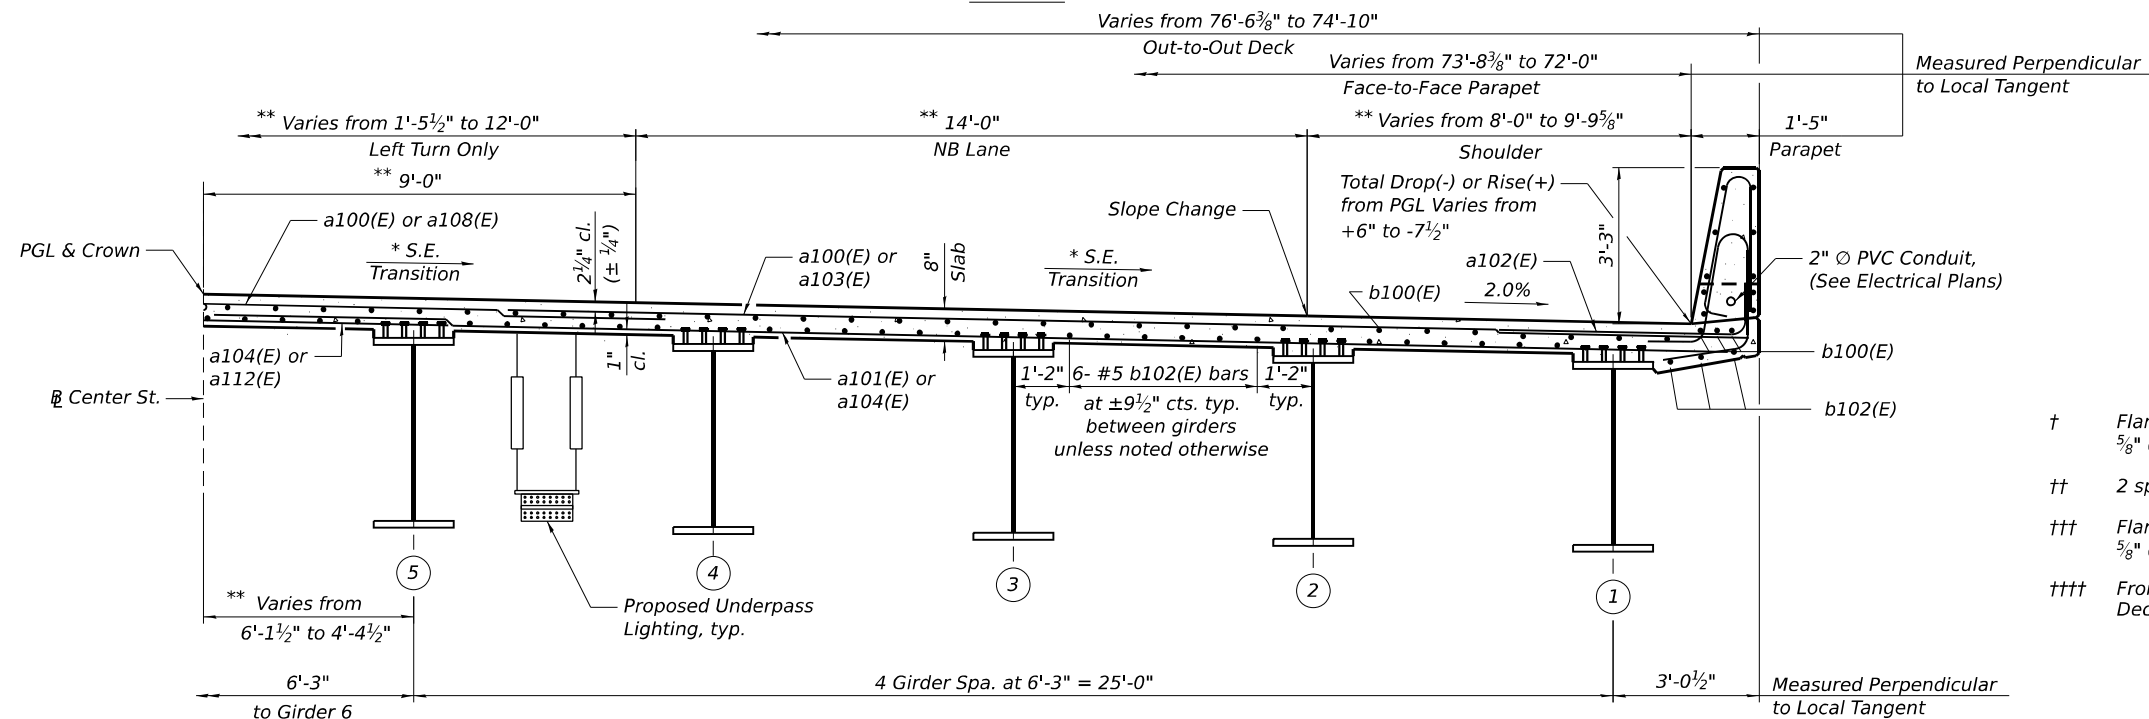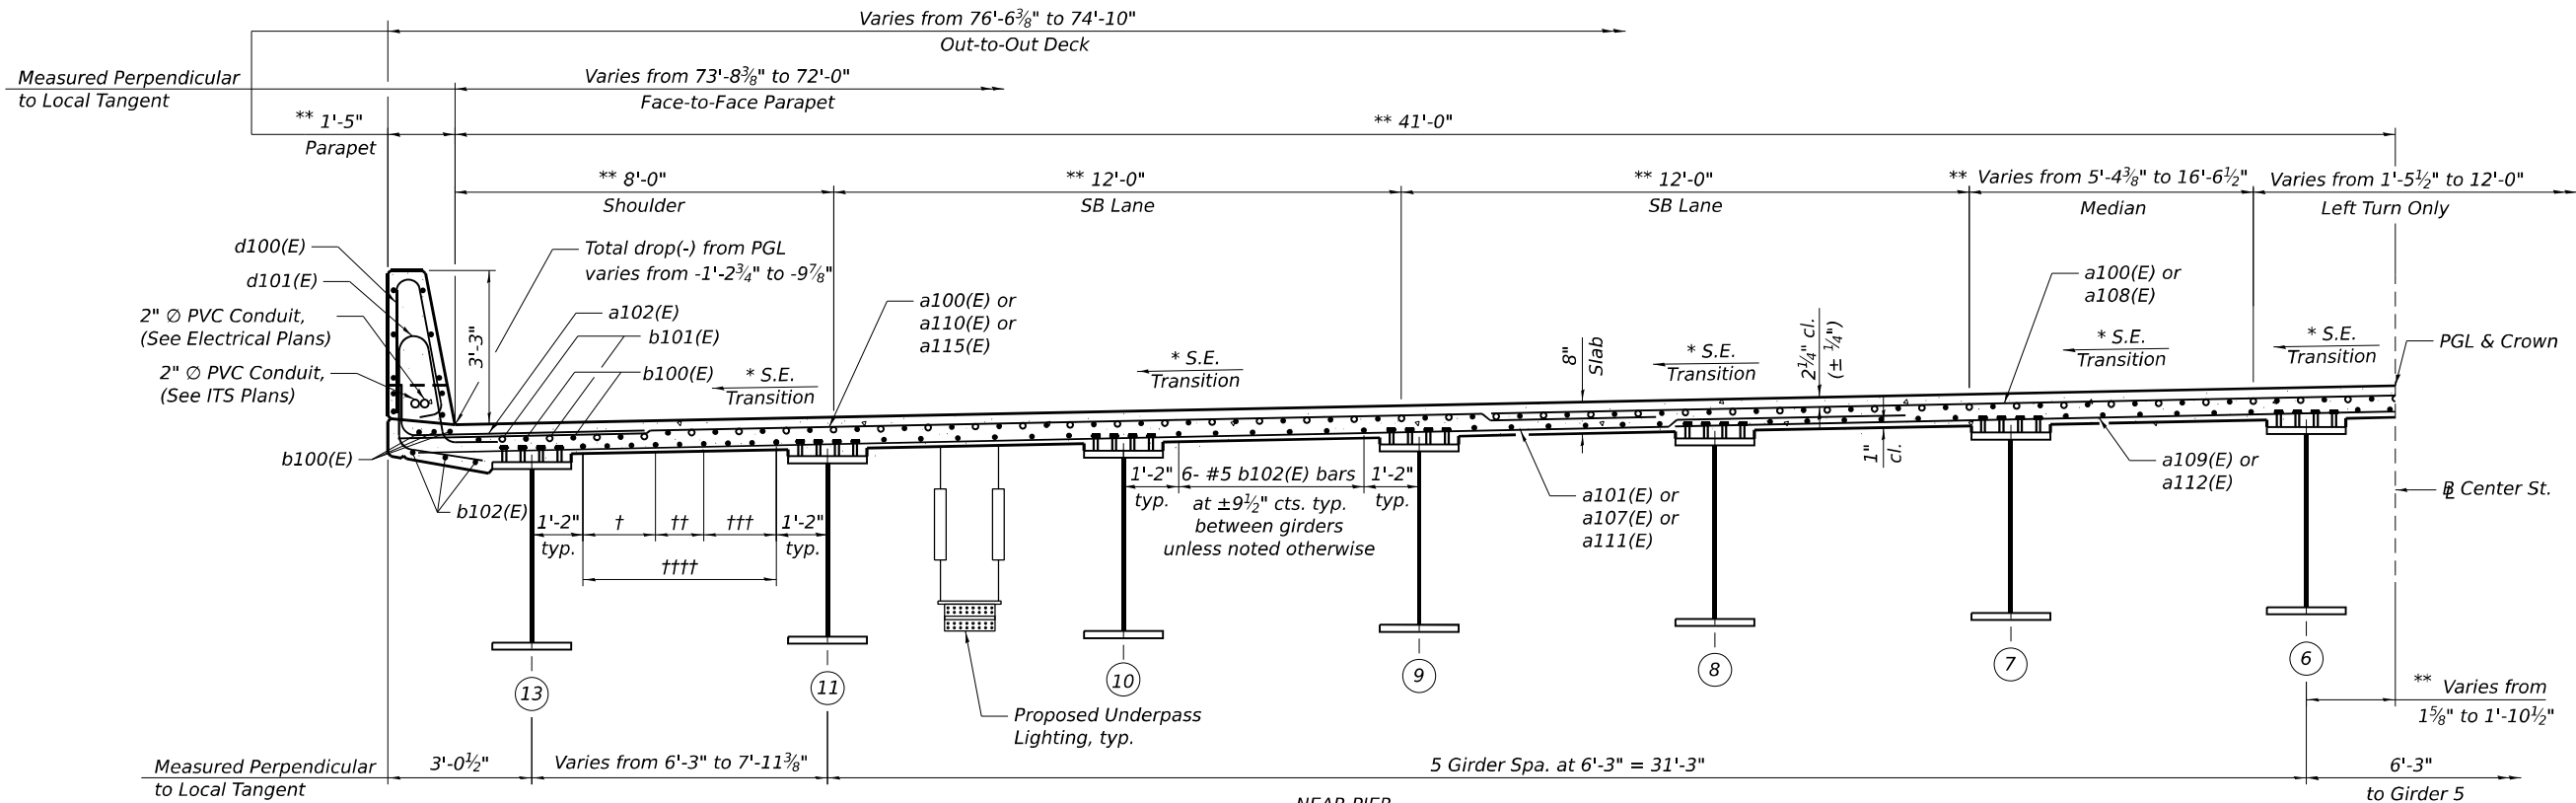

- † Flare 4-#5 b102(E) bars at $\pm 7/8$ " cts. max. ($6 \frac{5}{8}$ " cts. min.)
- †† 2 spaces at $11 \frac{1}{2}$ " cts. max. ($6 \frac{5}{8}$ " cts. min.)
- ††† Flare 4-#5 b102(E) bars at $\pm 8 \frac{1}{4}$ " cts. max. ($6 \frac{5}{8}$ " cts. min.)
- †††† From approx. Sta. 28+14.47 to North End of Deck; 6-#5 b102(E) bars at $\pm 9 \frac{1}{2}$ " cts.

CROSS SECTION

(Looking North)

(Sta. 27+91.49 to Sta. 30+58.46)

* For Deck Cross Slopes, See Method of Attaining Superelevation on Sheet SB-03.

** Measured Radially or at Right angles to Center Street.



USER NAME =	DESIGNED - PG	REVISED -
	CHECKED - MI, JJS	REVISED -
PLOT SCALE =	DRAWN - PG	REVISED -
PLOT DATE =	CHECKED - MI, JJS	REVISED -


STATE OF ILLINOIS
DEPARTMENT OF TRANSPORTATION

SUPERSTRUCTURE CROSS SECTION (SHEET 2 OF 2)
STRUCTURE NO. 099-8332


SHEET SB-14 OF SB-48 SHEETS

F.A.I. RTE.	SECTION	COUNTY	TOTAL SHEETS	SHEET NO.
80	FAI 80 21 INTERCHANGE	WILL	1209	669
CONTRACT NO. 62R22				
ILLINOIS FED. AID PROJECT				

MODEL: Default
FILE NAME: pw:///transsystems-pw/bentley.com/transscorp-pw1-hosted/Documents/Projects_2018/CH40_1/401.180022/03-WSP/CAD/62R22-NT-4 (Center)/Sheets/Structural/SN-099-8332/0998332-62R22-5B-15-Parapet. Elev

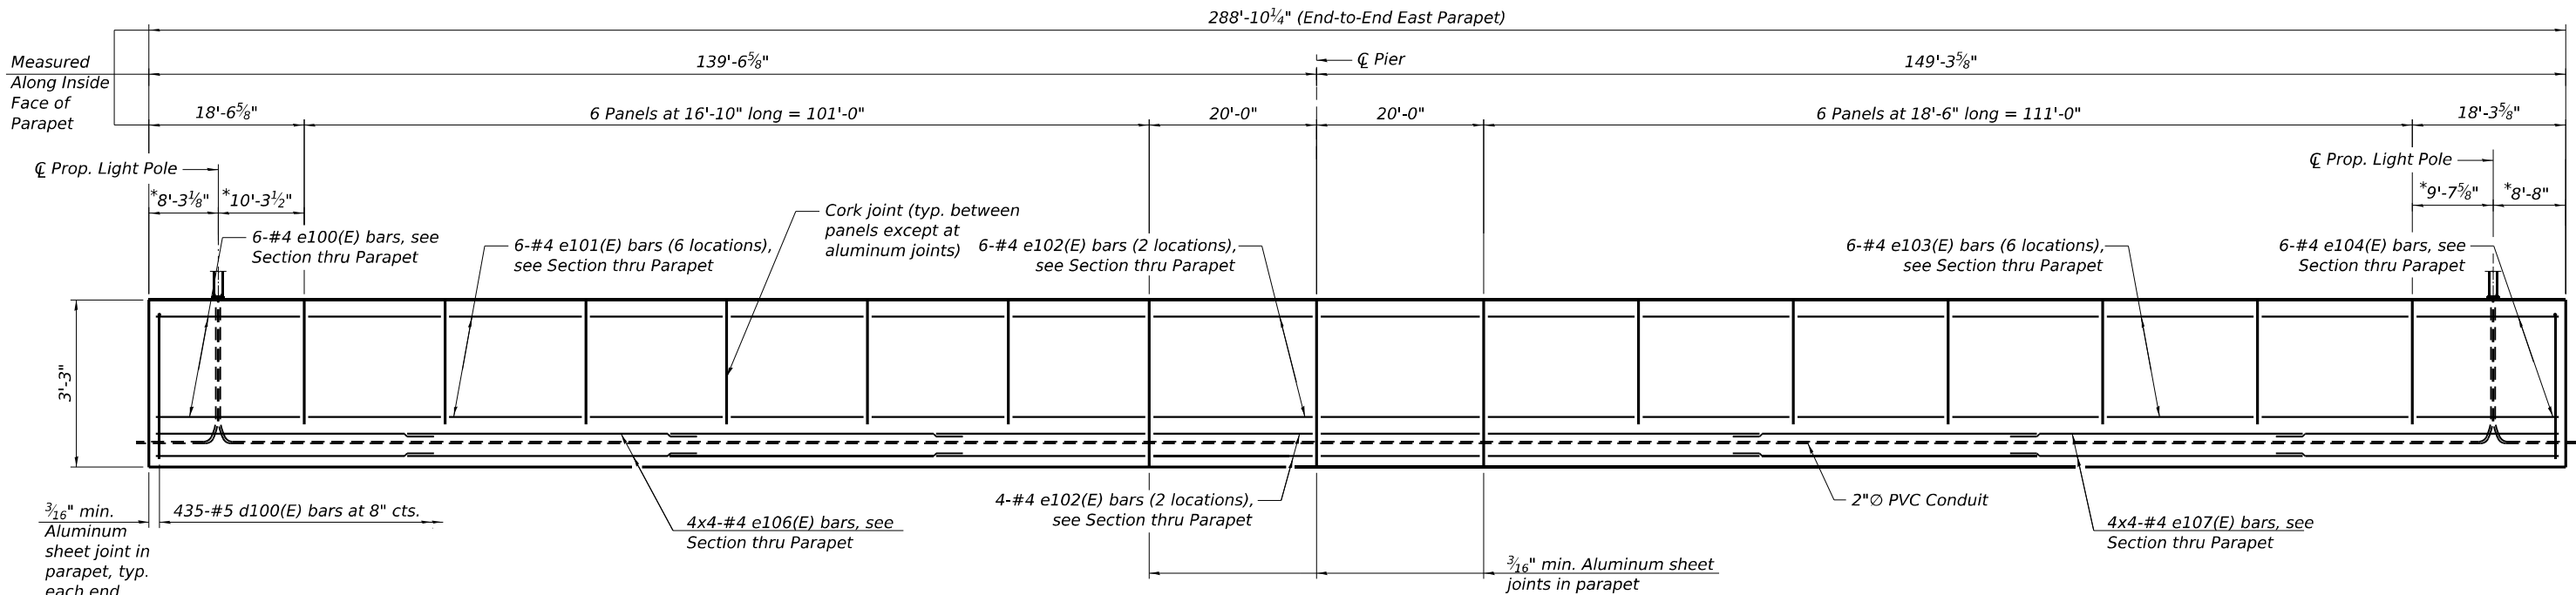

INSIDE ELEVATION OF EAST PARAPET
(Looking East)

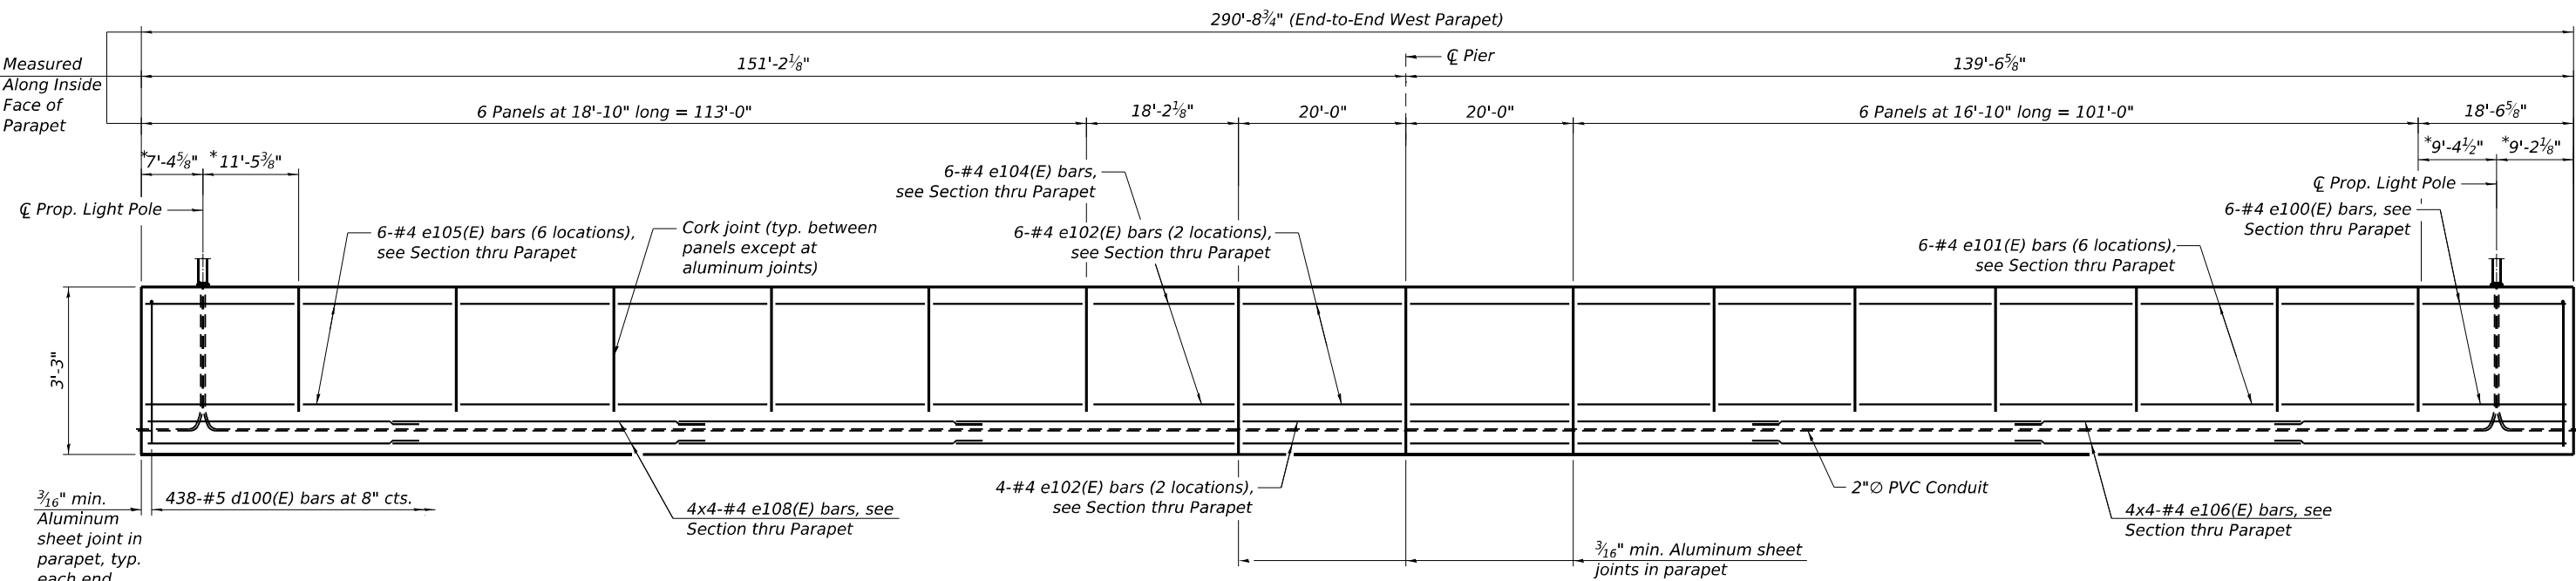

INSIDE ELEVATION OF WEST PARAPET
(Looking West)

MINIMUM BAR LAP
#4 Bar = 2'-5"


* Measured Along Inside Face of Parapet

- NOTES:**
- For Notes, Sections thru Parapet, parapet joint details, bar diagrams and Bill of Material, see Sheet SB-17 of SB-48.
 - For light pole bumpout details, see Sheet SB-16 of SB-48.

HBM ENGINEERING GROUP, LLC	USER NAME =	DESIGNED - PG	REVISED -	STATE OF ILLINOIS DEPARTMENT OF TRANSPORTATION	PARAPET ELEVATIONS STRUCTURE NO. 099-8332	F.A.I. RTE.	SECTION	COUNTY	TOTAL SHEETS	SHEET NO.
	PLOT SCALE =	CHECKED - MI, JJS	REVISED -			80	FAI 80 21 INTERCHANGE	WILL	1209	670
	PLOT DATE =	DRAWN - PG	REVISED -			CONTRACT NO. 62R22				
		CHECKED - MI, JJS	REVISED -			ILLINOIS FED. AID PROJECT				

SHEET SB-15 OF SB-48 SHEETS

MODEL: Default
FILE NAME: pw://transsystems-pw/bentley.com/transsyscorppw1-hosted/Documents/Projects_2018/CH40_1/401.180022/03-WSP/CAD/62R22-NT-4 (Center)/Sheets/Structural/SN-099-8332-62R22-5B-19-5-AbutmentIntegralDiaphragm
4/22/2025 4:04:10 PM

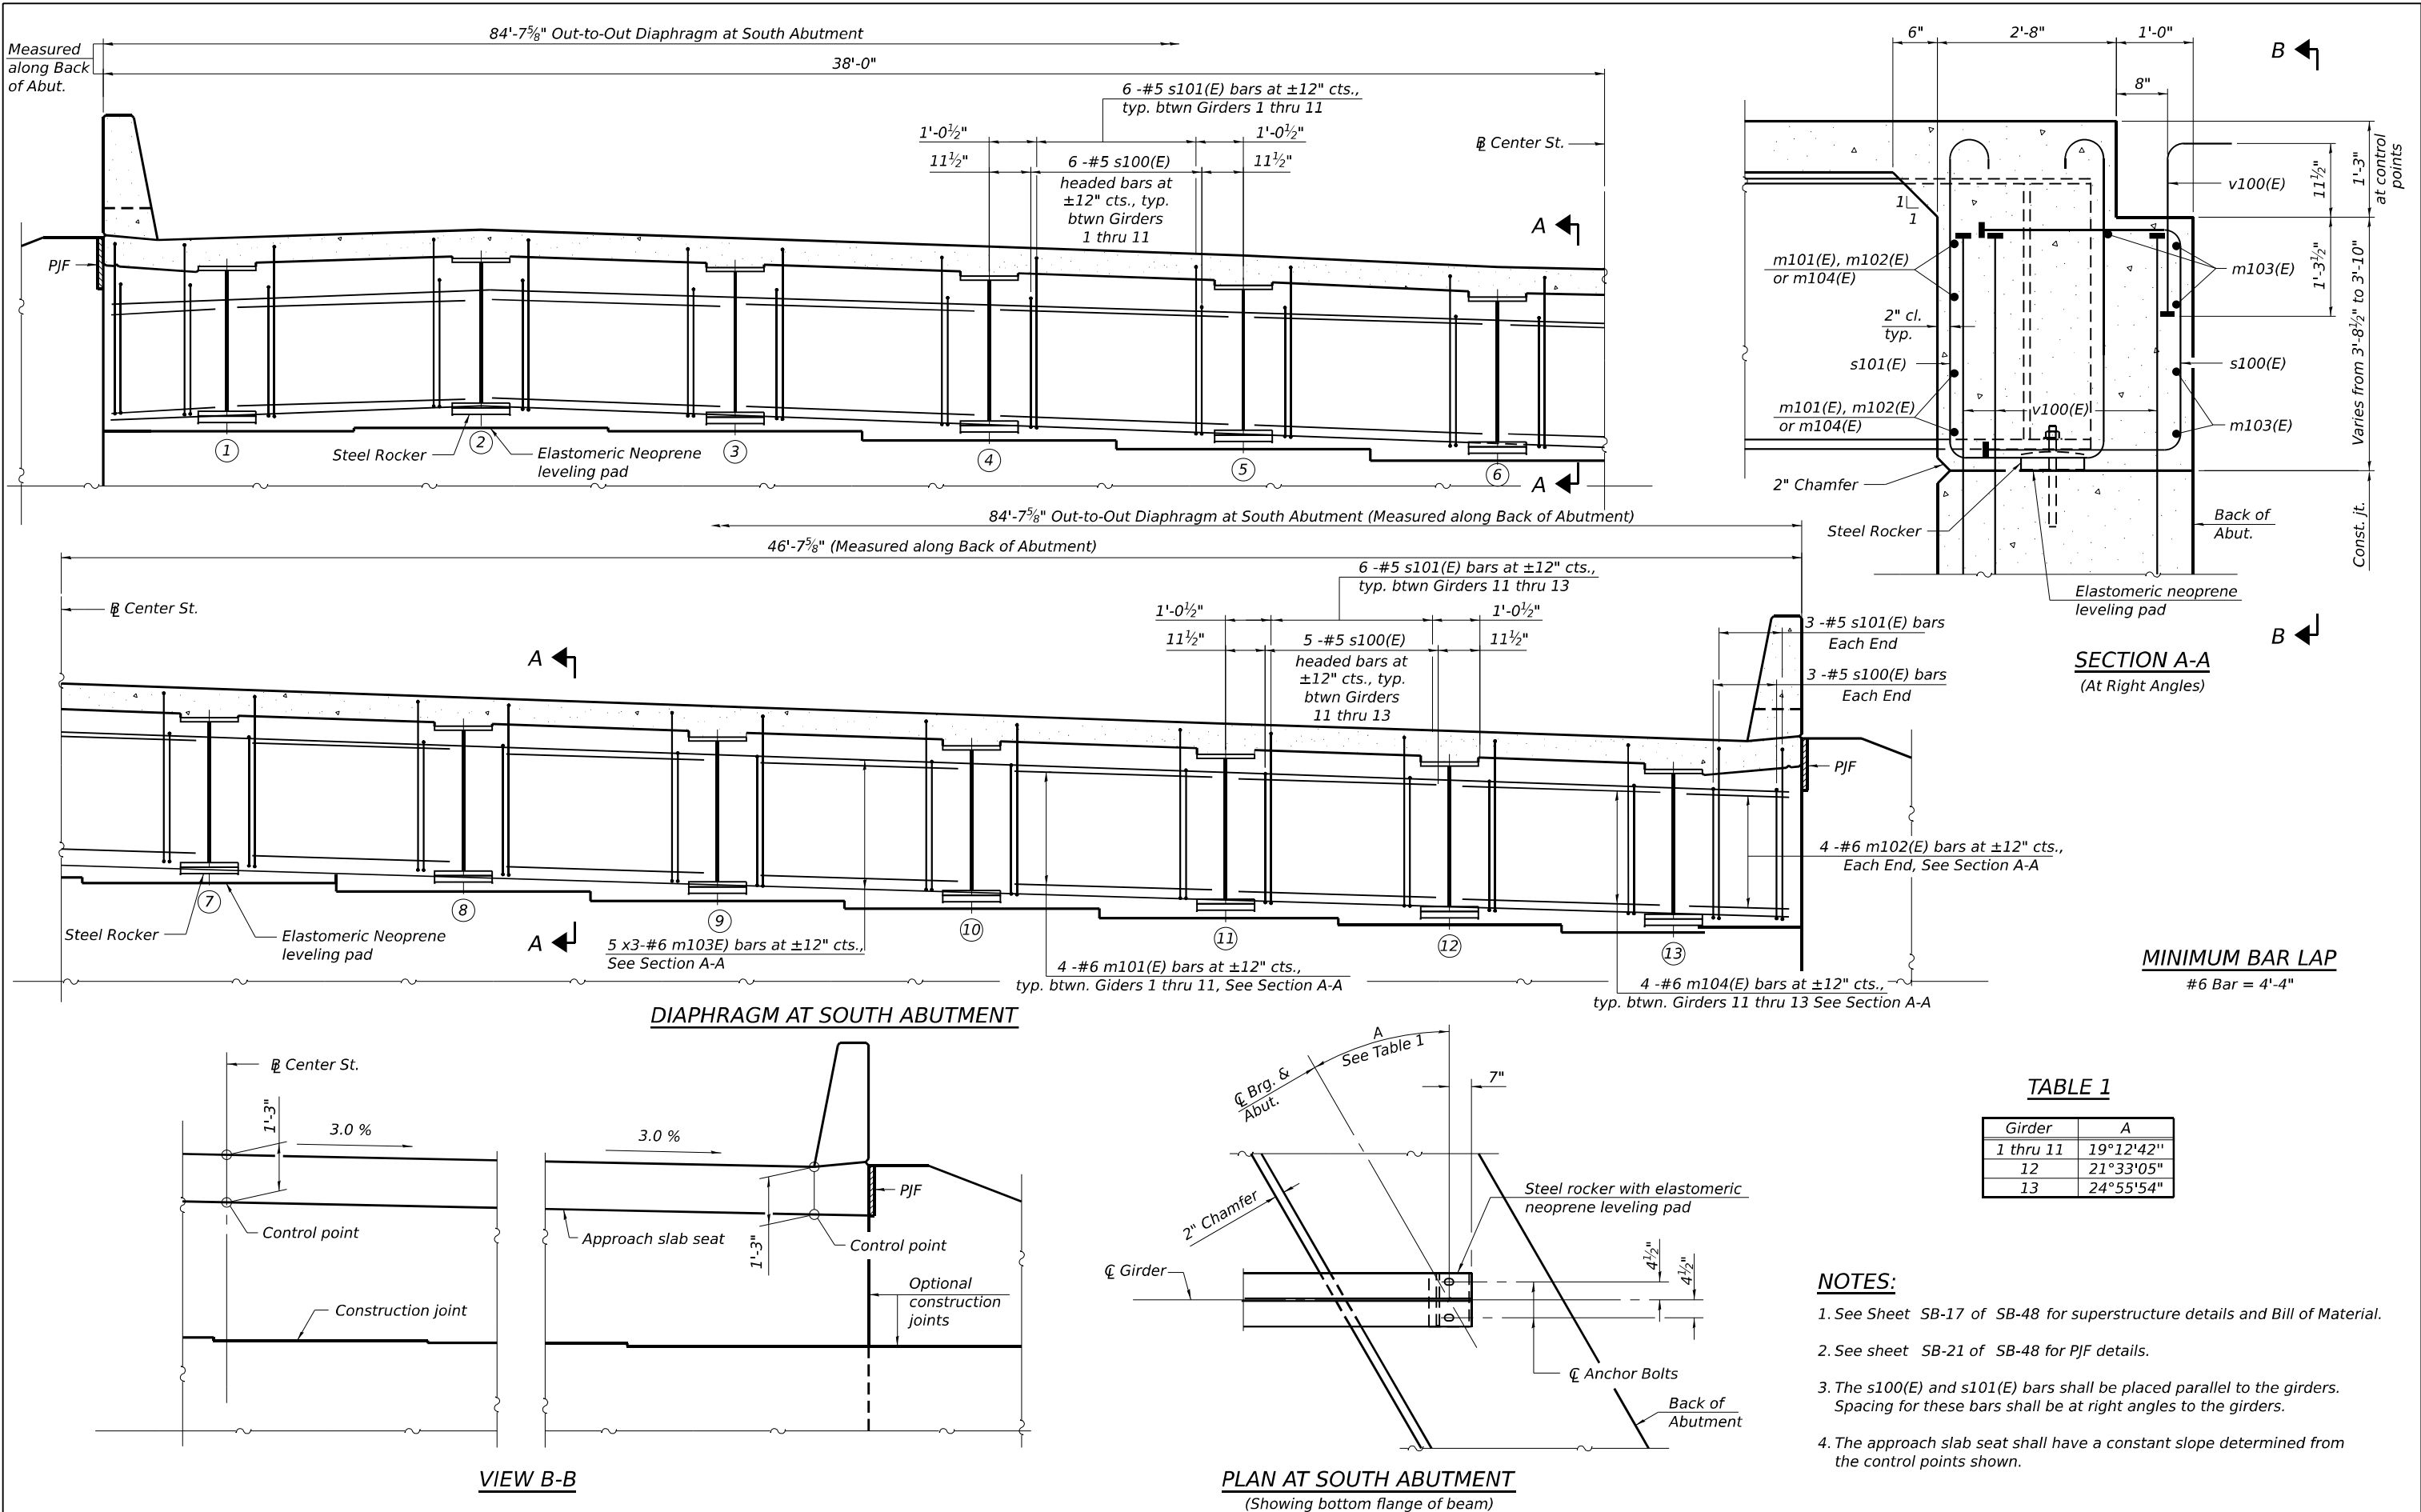

HBM
ENGINEERING GROUP, LLC

USER NAME =	DESIGNED - PG	REVISED -
	CHECKED - MI, JJS	REVISED -
PLOT SCALE =	DRAWN - PG	REVISED -
PLOT DATE =	CHECKED - MI, JJS	REVISED -


STATE OF ILLINOIS
DEPARTMENT OF TRANSPORTATION

SOUTH ABUTMENT DIAPHRAGM ELEVATION AND DETAILS
STRUCTURE NO. 099-8332


SHEET SB-18 OF SB-48 SHEETS

F.A.I. RTE.	SECTION	COUNTY	TOTAL SHEETS	SHEET NO.
80	FAI 80 21 INTERCHANGE	WILL	1209	673
CONTRACT NO. 62R22				
ILLINOIS FED. AID PROJECT				


MODEL: Default
FILE NAME: pw://transsystems-pw.bentley.com/transscorp-pw1-hosted/Documents/Projects_2018/CH40 /401.180022/03-WSP(CAD/62R22-NT-4 (Center)/Sheets/Structural/SN-099-8332-62R22-5B-1B-NAButIntegralDiaphragm

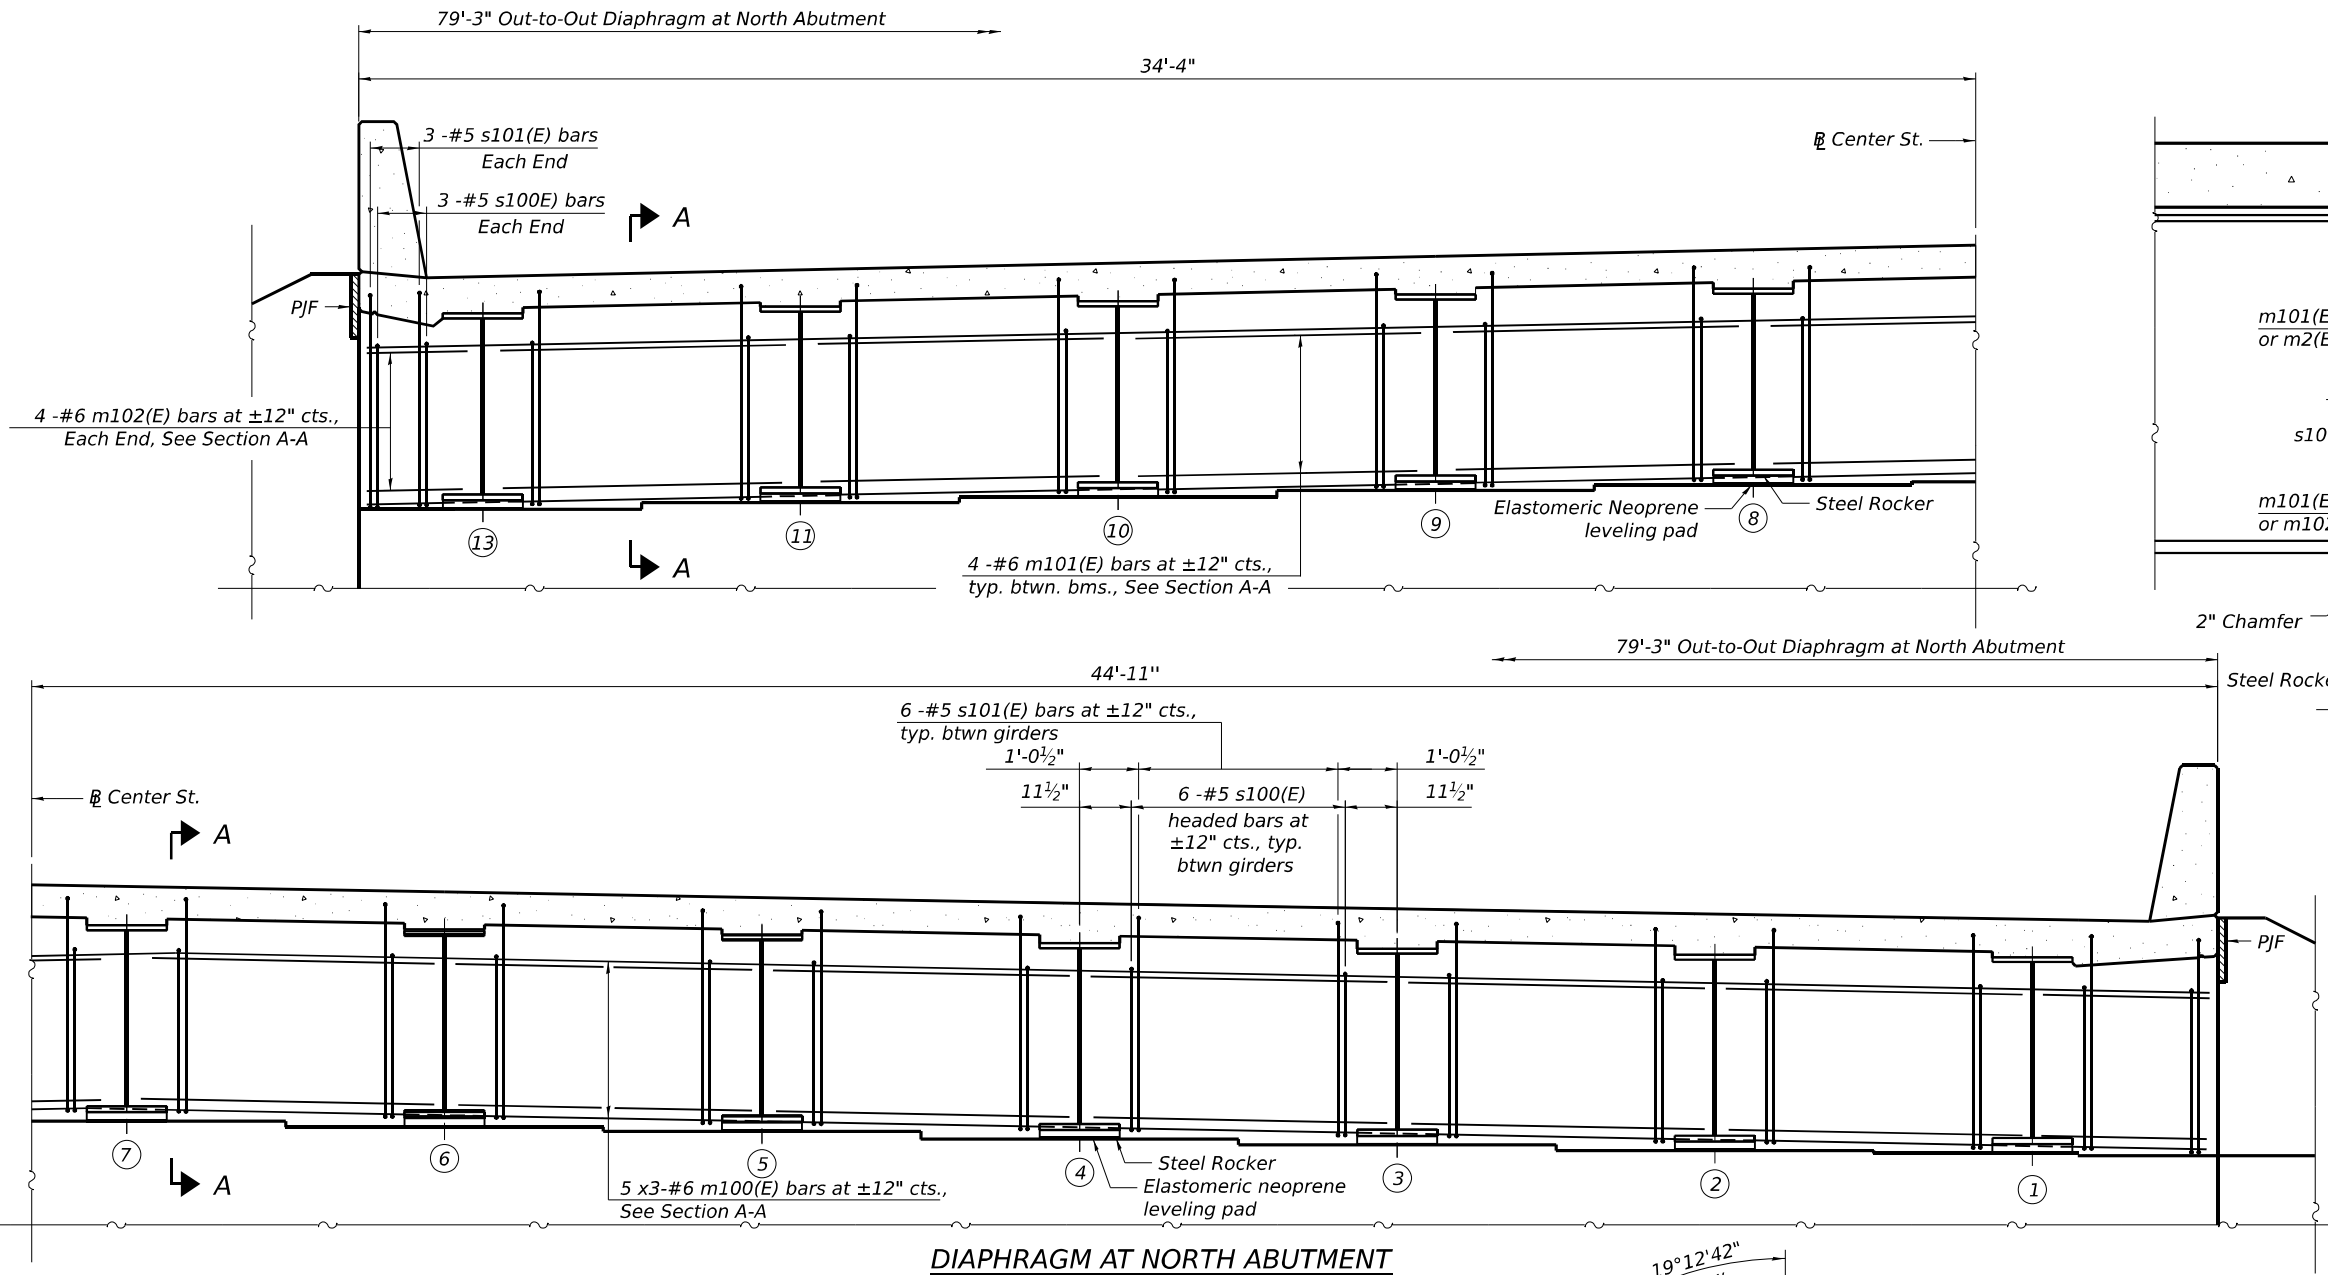


DIAPHRAGM AT NORTH ABUTMENT

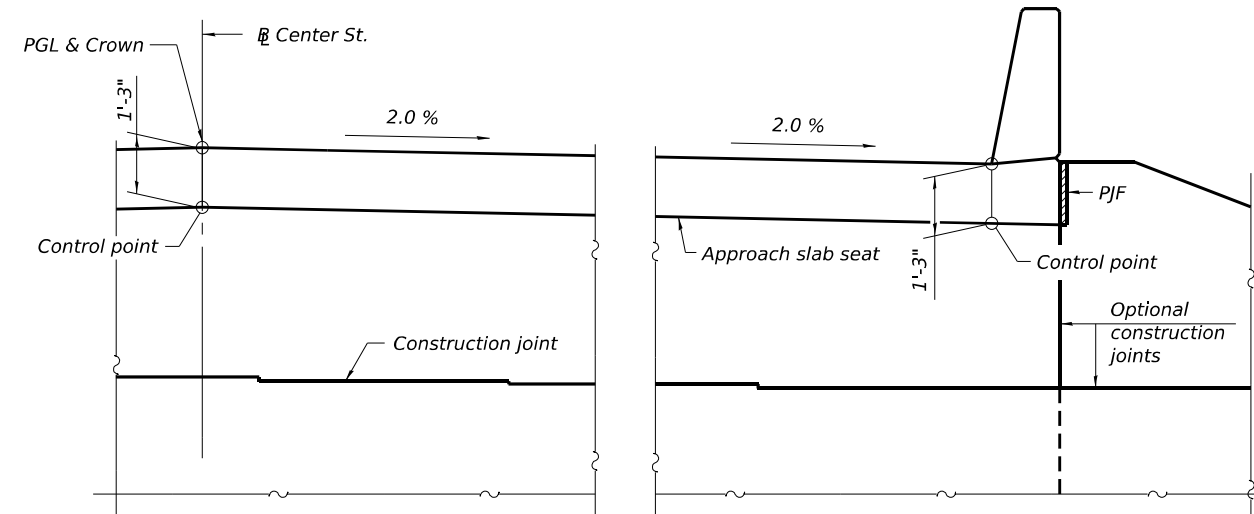

VIEW B-B

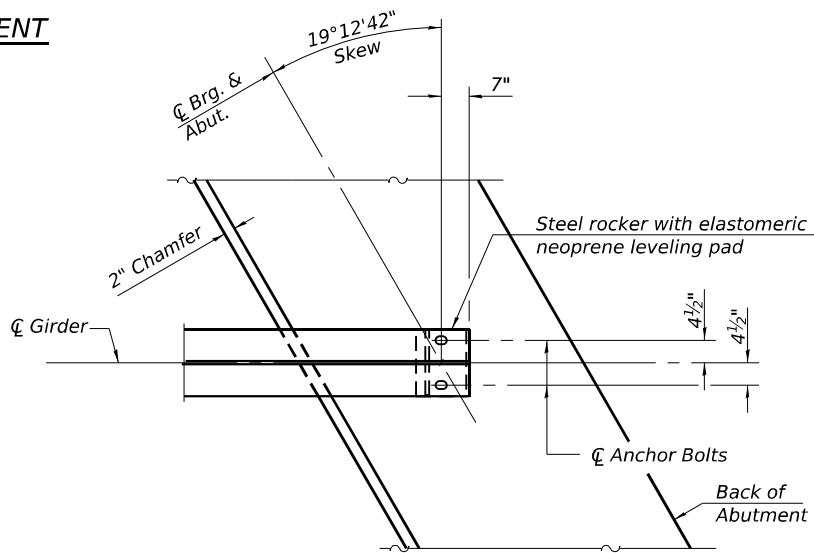

PLAN AT NORTH ABUTMENT
(Showing bottom flange of beam)

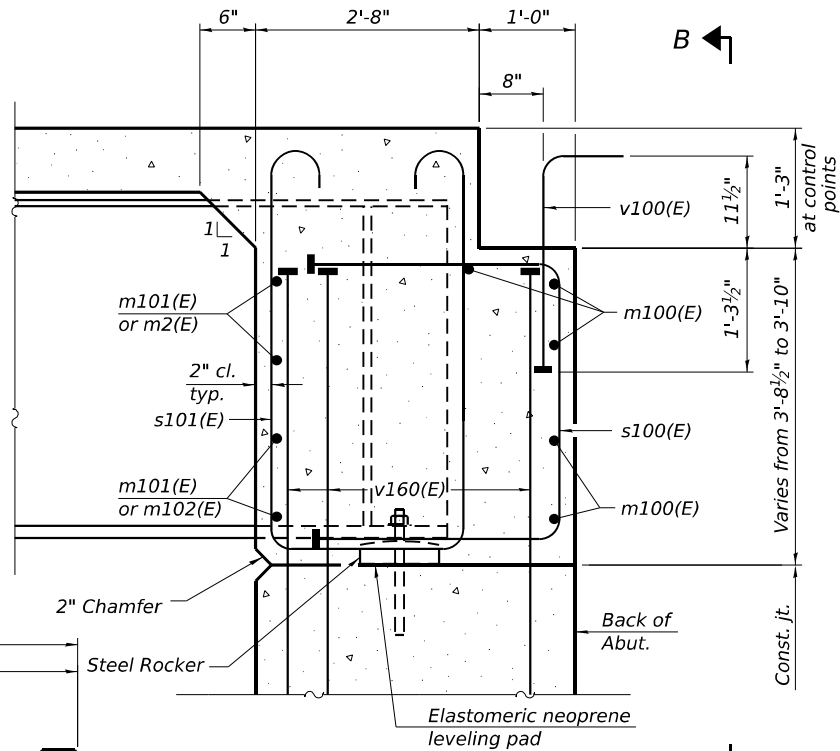

SECTION A-A
(At Right Angles)

MINIMUM BAR LAP
#6 Bar = 4'-4"

NOTES:

1. See Sheet SB-17 of SB-48 for superstructure details and Bill of Material.
2. See Sheet SB-23 of SB-48 for PJF details.
3. The s100(E) and s101(E) bars shall be placed parallel to the girders. Spacing for these bars shall be at right angles to the girders.
4. The approach slab seat shall have a constant slope determined from the control points shown.

HBM
ENGINEERING GROUP, LLC

USER NAME =	DESIGNED - PG	REVISED -
	CHECKED - MI, JJS	REVISED -
PLOT SCALE =	DRAWN - PG	REVISED -
PLOT DATE =	CHECKED - MI, JJS	REVISED -

STATE OF ILLINOIS
DEPARTMENT OF TRANSPORTATION

NORTH ABUTMENT DIAPHRAGM ELEVATION AND DETAILS
STRUCTURE NO. 099-8332

SHEET SB-19 OF SB-48 SHEETS

F.A.I. RTE.	SECTION	COUNTY	TOTAL SHEETS	SHEET NO.
80	FAI 80 21 INTERCHANGE	WILL	1209	674
CONTRACT NO. 62R22				
ILLINOIS FED. AID PROJECT				




1. *The joint opening shall be adjusted for temperature per Article 520.04 of the Standard Specifications. However, since this detail is for jointless structures, the length of bridge used to calculate the adjustment shall be equal to half the total bridge length plus the length of the bridge approach slab.*
2. *Bars indicated thus 60 x3-#8 etc. indicates 60 lines of bars with 3 lengths per line.*
3. *See Sheet SB-21 of SB-48 for Cross Section, Section A-A, Inside Elevation of Parapet and curb, bar diagrams and Bill of Material.*
4. *For South Approach Pile Bent details, including top and bottom elevations, see Sheet SB-40.*

DETAIL A
(at Rt. $\angle$'s)

[†] Cut in field to fit

#5 bar = 3'-6"
#8 bar = 6'-9"



MODEL: Default
FILE NAME: pw://transsystems-pw.bentley.com/transcorp-pw1-hosted/Documents/Projects_2018/CH40_1/401.180022/03-WSP(CAD)/62R22-SB-21-5Approach Sections
4/22/2025 4:04:17 PM

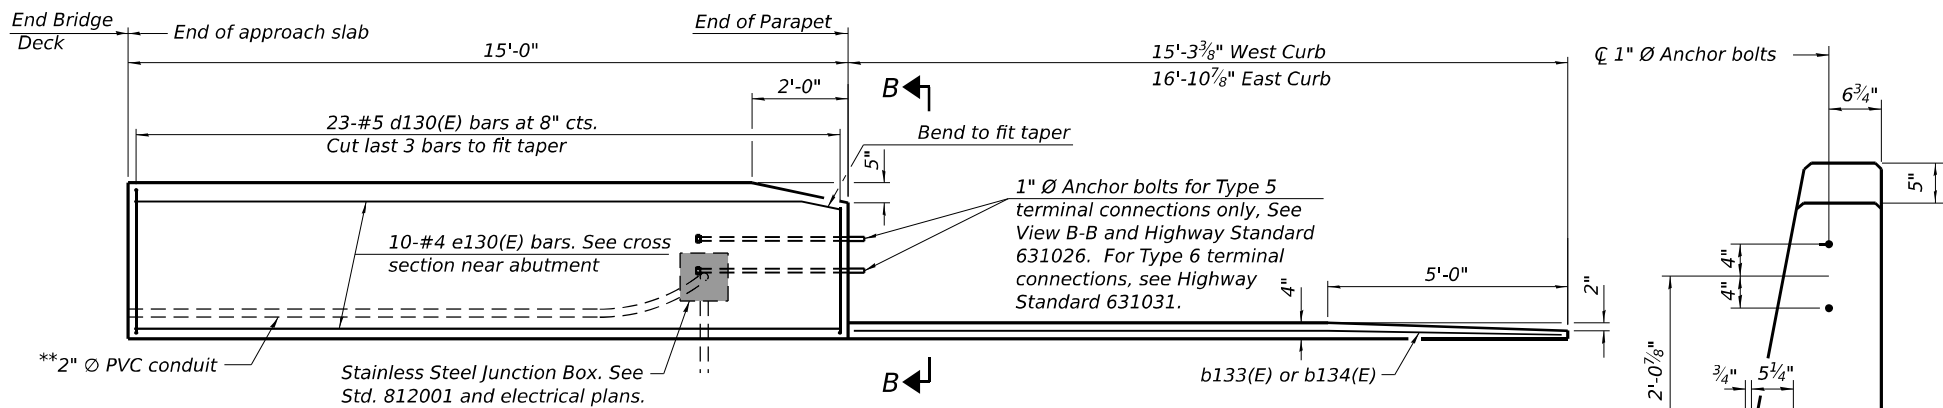


NOTES:

1. For Detail A, see Sheet SB-20 of SB-48 .
2. Parapet concrete shall be paid for as Concrete Superstructure.
3. Approach slab shall be paid for as Concrete Superstructure (Approach Slab).
4. For Approach Pile Bent details, see Sheet SB-40.
5. For Granular Backfill for Structures and drainage treatment details, see Sheet SB-03 of SB-48


INSIDE ELEVATION OF PARAPET AND CURB

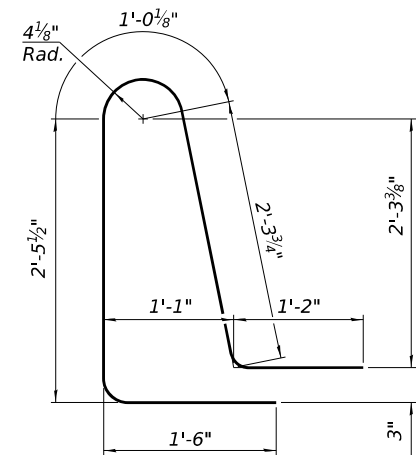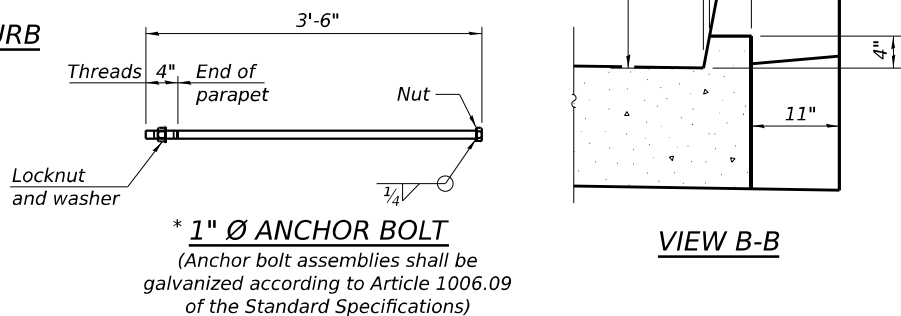


BAR d131(E)

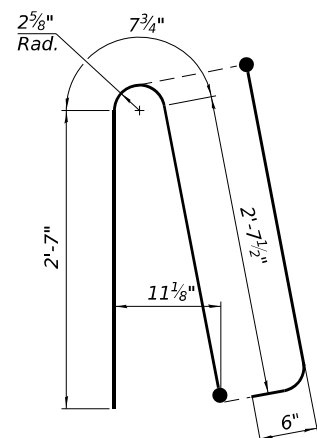

BAR d130(E)

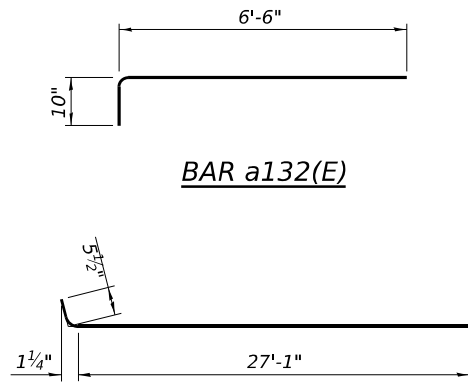


BAR a132(E)

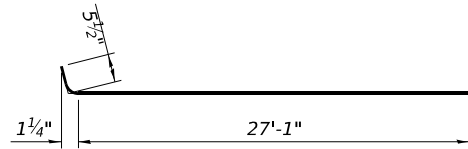

BAR a130(E)


SOUTH APPROACH BILL OF MATERIAL

Bar	No.	Size	Length	Shape
a130(E)	84	#5	27'-7"	
a131(E)	168	#8	31'-11"	
a132(E)	40	#5	7'-4"	
a133(E)	42	#5	34'-0"	
b130(E)	99	#5	29'-10"	
b131(E)	155	#9	29'-10"	
b132(E)	4	#5	14'-8"	
b133(E)	1	#4	15'-0"	
b134(E)	1	#4	16'-5"	
b135(E)	4	#5	15'-2"	
b136(E)	15	#5	31'-5"	
b137(E)	26	#9	31'-5"	
d130(E)	46	#5	6'-5"	
d131(E)	46	#5	8'-6"	
e130(E)	20	#4	14'-8"	
Concrete Superstructure			Cu Yd	4.0
Bridge Deck Grooving			Sq Yd	235
Protective Coat			Sq Yd	252
Concrete Superstructure (Approach Slab)			Cu Yd	106.0
Reinforcement Bars, Epoxy Coated			Pound	41,660

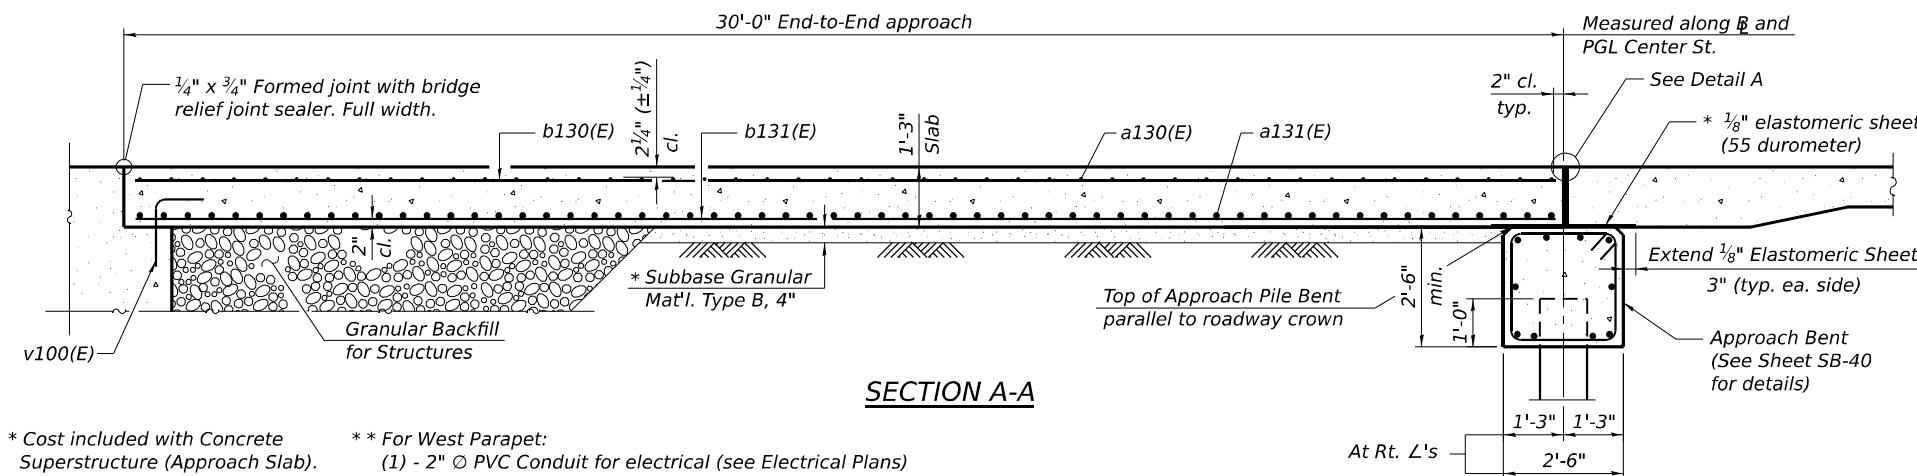

SECTION A-A

- * Cost included with Concrete Superstructure (Approach Slab).
- ** For West Parapet:
(1) - 2" Ø PVC Conduit for electrical (see Electrical Plans)
(1) - 2" Ø PVC Conduit for ITS (see ITS Plans)
For East Parapet:
(1) - 2" Ø PVC Conduit for electrical (see Electrical Plans)

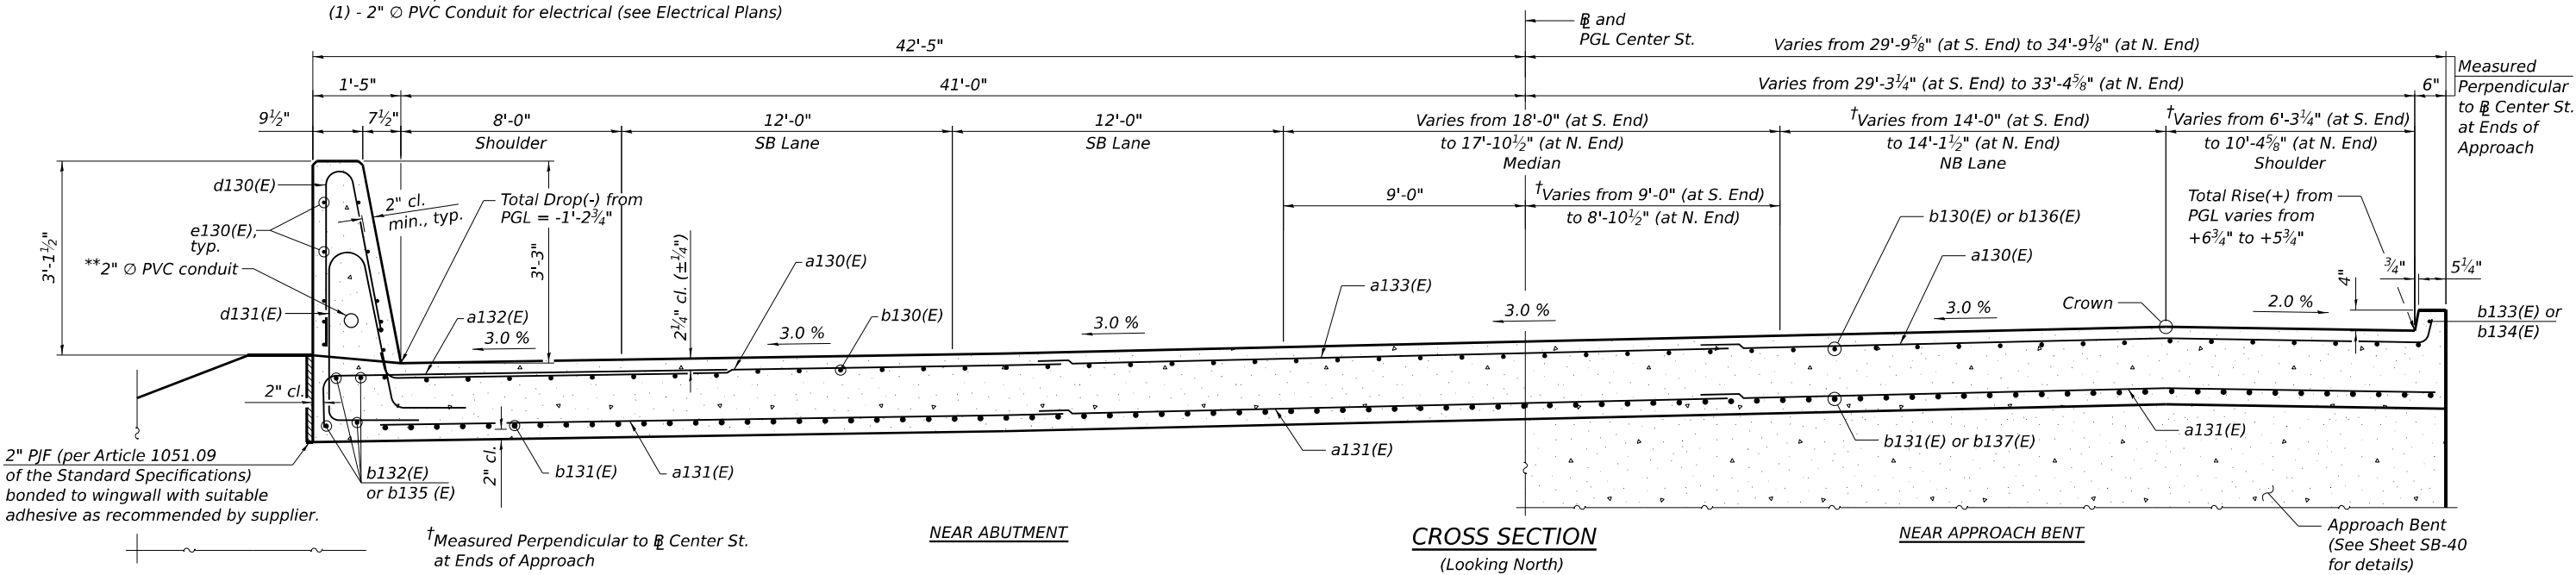

CROSS SECTION

NEAR APPROACH BENT

NEAR ABUTMENT



USER NAME =	DESIGNED - PG	REVISED -
CHECKED - MI, JJS	REVISED -	
PLOT SCALE =	DRAWN - PG	REVISED -
PLOT DATE =	CHECKED - MI, JJS	REVISED -


STATE OF ILLINOIS
DEPARTMENT OF TRANSPORTATION

SOUTH APPROACH SLAB SECTIONS AND DETAILS
STRUCTURE NO. 099-8332

SHEET SB-21 OF SB-48 SHEETS


FAI RTE.	SECTION	COUNTY	TOTAL SHEETS	SHEET NO.
80	FAI 80 21 INTERCHANGE	WILL	1209	676
CONTRACT NO. 62R22				
ILLINOIS FED. AID PROJECT				

MODEL: Default
FILE NAME: pw://transsystems-pw.bentley.com/transyscorp/pw1-hosted/Documents/Projects_2018/CH401/401.180022/03-WSP/CAD/62R22-NT-4 (Center)/Sheets/Structural/SN-099-8332/0998332-62R22-SB-22-NApproachPlan

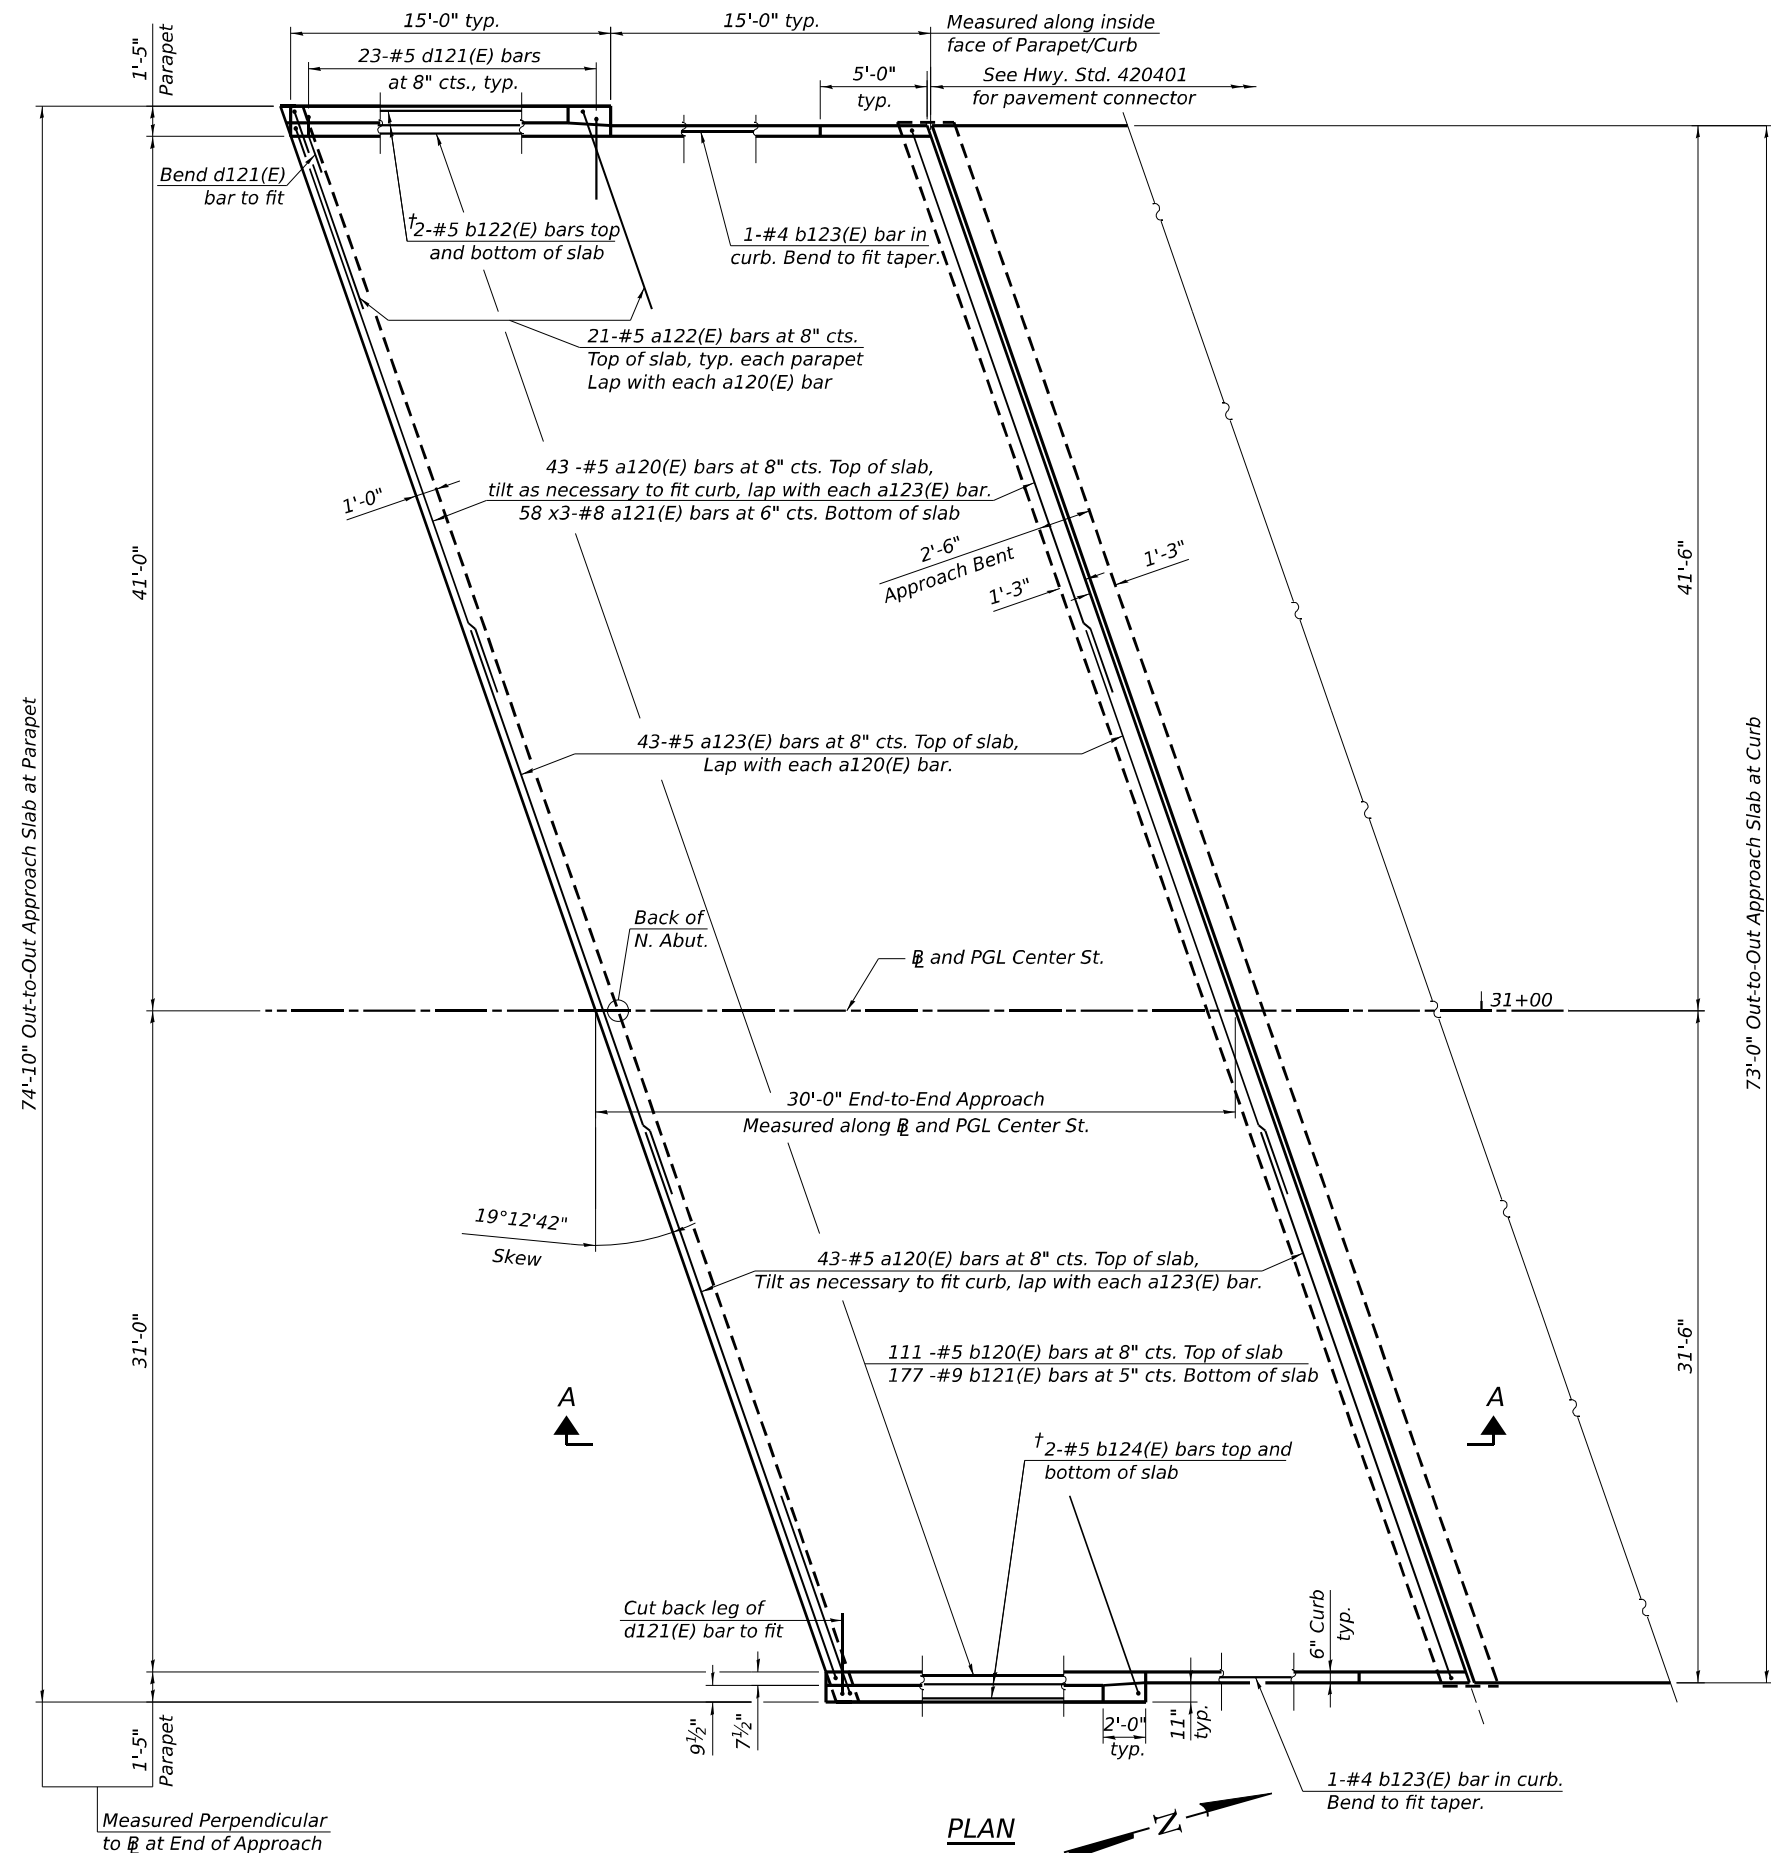

NOTES:

1. The joint opening shall be adjusted for temperature per Article 520.04 of the Standard Specifications. However, since this detail is for jointless structures, the length of bridge used to calculate the adjustment shall be equal to half the total bridge length plus the length of the bridge approach slab.
2. Bars indicated thus 60 x3-#8 etc. indicates 60 lines of bars with 3 lengths per line.
3. See Sheet SB-23 of SB-48 for Cross Section, Section A-A, Inside Elevation of Parapet and curb, bar diagrams and Bill of Material.
4. For North Approach Pile bent Details, including top and bottom elevations, see sheet SB-41

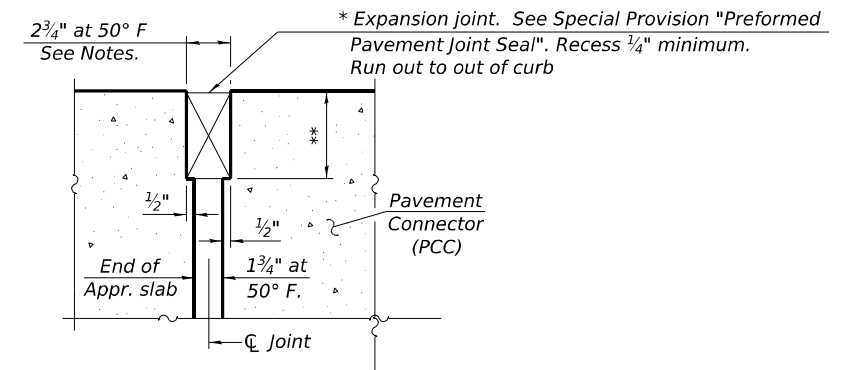

DETAIL A
(at Rt. L's)

* Cost included with Concrete Superstructure (Approach Slab).

** Per manufacturer recommendations

† Cut in field to fit

MINIMUM BAR LAPS

#5 bar = 3'-6"
#8 bar = 6'-9"

HBM
ENGINEERING GROUP, LLC

USER NAME =	DESIGNED - PG	REVISED -
	CHECKED - MI, JJS	REVISED -
PLOT SCALE =	DRAWN - PG	REVISED -
PLOT DATE =	CHECKED - MI, JJS	REVISED -




STATE OF ILLINOIS
DEPARTMENT OF TRANSPORTATION

NORTH APPROACH SLAB PLAN
STRUCTURE NO. 099-8332


SHEET SB-22 OF SB-48 SHEETS

F.A.I. RTE.	SECTION	COUNTY	TOTAL SHEETS	SHEET NO.
80	FAI 80 21 INTERCHANGE	WILL	1209	677
CONTRACT NO. 62R22				
ILLINOIS FED. AID PROJECT				


MODEL: Default
FILE NAME: pw://transystems-pw.bentley.com/transyscorp/pw1-hosted/Documents/Projects_2018/CH40_1/401.180022/03-WSP/CAD/62R22-NT-4 (Center)/Sheets/Structural/SN-099-8332/0998332-62R22-SB-24-DrainageScupperDS11

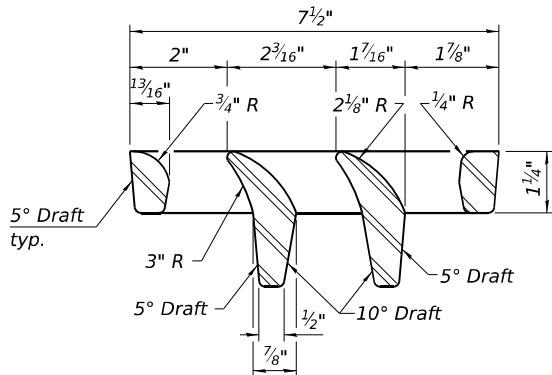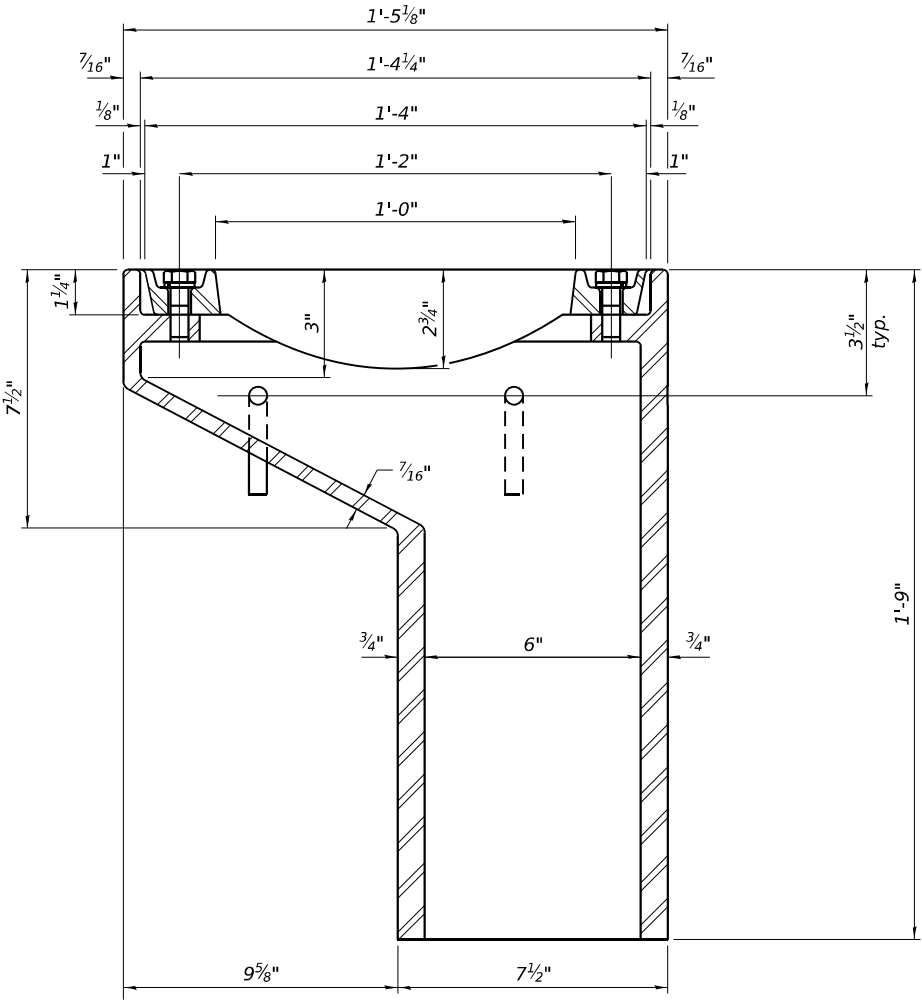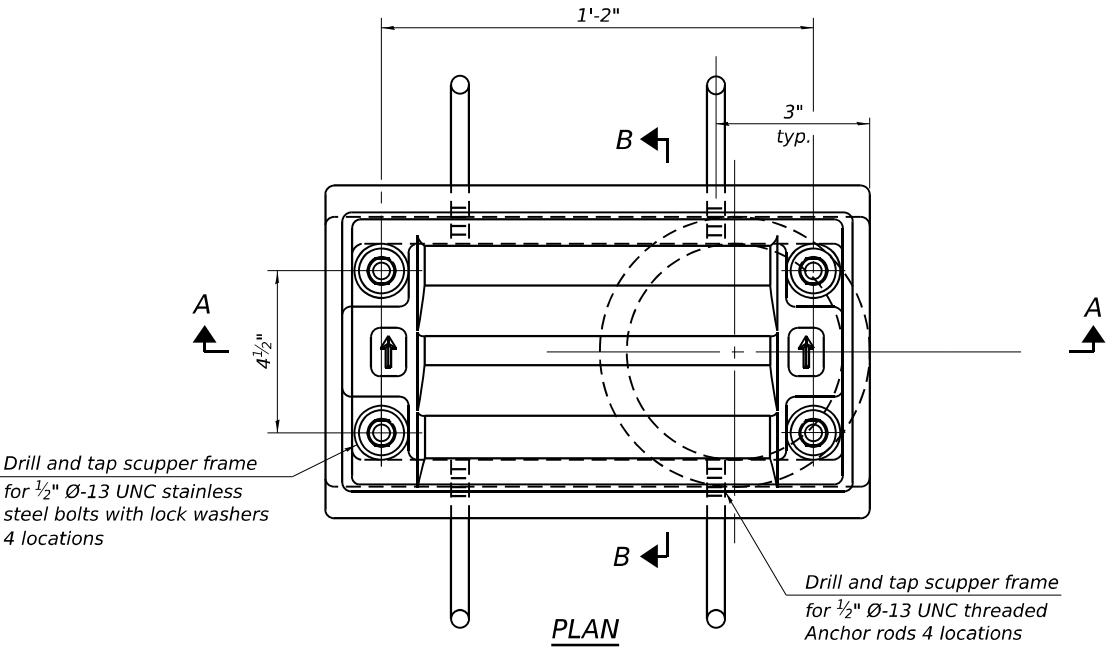


VANE GRATE DETAIL

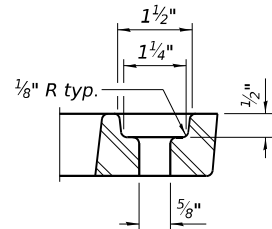


GRATE BOLT HOLE DETAIL

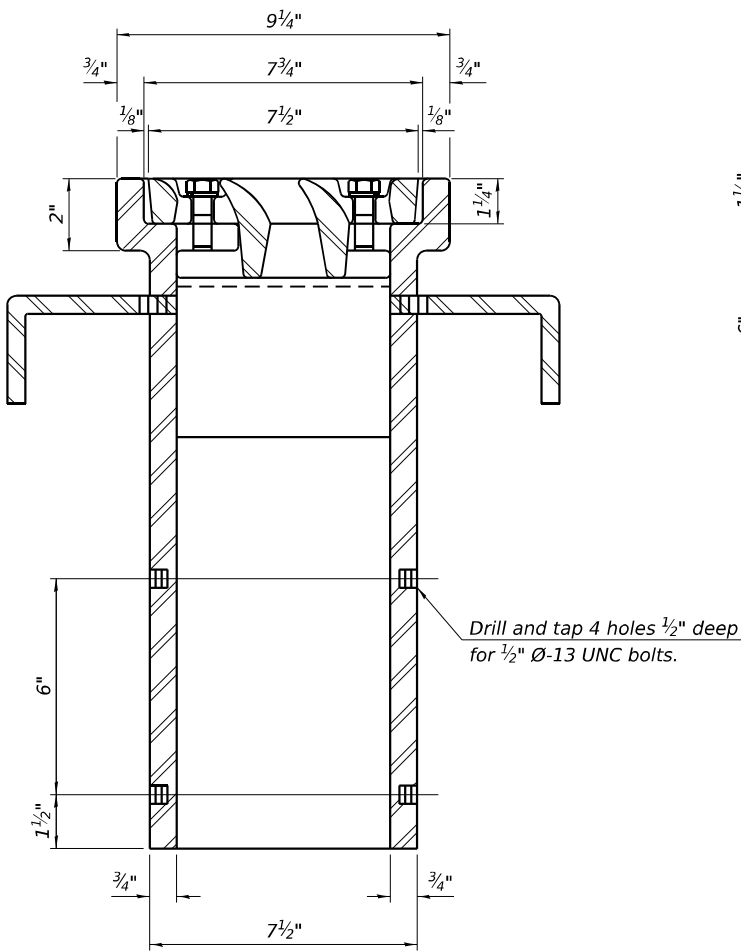

SECTION B-B

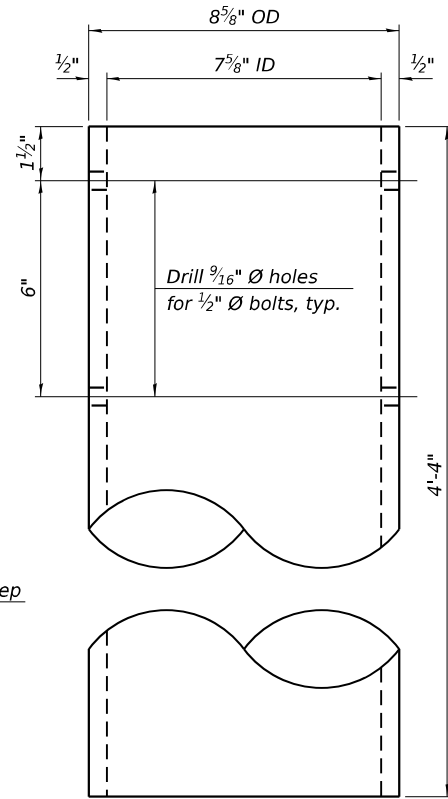

DOWNSPOUT

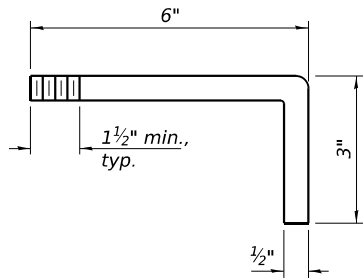

ANCHOR ROD DETAIL

Notes:

All cast iron parts shall be gray iron conforming to the requirements of AASHTO M105, Class 35B and AASHTO M306. Bolts, anchor rods, nuts and washers shall be according to ASTM A307 and shall be galvanized according to AASHTO M232. As an alternate stainless steel may be used. Stainless steel hardware shall be according to Article 1006.29(d) of the Standard Specifications. Structural steel weldments of equal sections and of the same configuration may be substituted for the cast iron scupper frames and downspouts; however, the scupper grates shall remain cast iron. Fillet or full penetration welds shall be used for the weldments. Details shall be submitted to the Engineer for approval. Structural steel scupper frames and downspouts, when utilized, shall be galvanized according to AASHTO M111. As an alternate, fiberglass may be used for downspouts according to ASTM D2996 with a short-time rupture strength hoop tensile stress of 30,000 psi min. in lieu of the cast iron or structural steel. Exterior surfaces of downspouts and exterior exposed surfaces of the scupper frame below deck shall be treated as specified on Sheet SB-17 of SB-48. The Contractor shall take appropriate measures to assure that Protective Coat is not applied to the scupper. Cost of the grate, frame, downspout, anchor rods, nuts and washers including complete installation of the scupper shall be paid for at the contract unit price for Drainage Scuppers, DS-11.

BILL OF MATERIAL

ITEM	UNIT	QUANTITY
Drainage Scuppers, DS-11	Each	3

DS-11

5-15-2023

HBM
ENGINEERING GROUP, LLC

USER NAME =	DESIGNED - PG	REVISED -
PLOT SCALE =	CHECKED - MI	REVISED -
PLOT DATE =	DRAWN - PG	REVISED -
	CHECKED - MI	REVISED -

STATE OF ILLINOIS
DEPARTMENT OF TRANSPORTATION





DRAINAGE SCUPPERS, DS-11
STRUCTURE NO. 099-8332

SHEET SB-24 OF SB-48 SHEETS


F.A.I. RTE.	SECTION	COUNTY	TOTAL SHEETS	SHEET NO.
80	FAI 80 21 INTERCHANGE	WILL	1209	679
CONTRACT NO. 62R22				
ILLINOIS FED. AID PROJECT				

4/22/2025 4:04:23 PM


MODEL: Default
FILE NAME: pw://transsystems-pw.bentley.com/transsyscorppw1-hosted/Documents/Projects_2018/CH40/401.180022/03-WSP/CAD/62R22-INT-4 (Center)/Sheets/Structural/SN-099-8332/0998332-62R22-5B-25-DrainageSystem

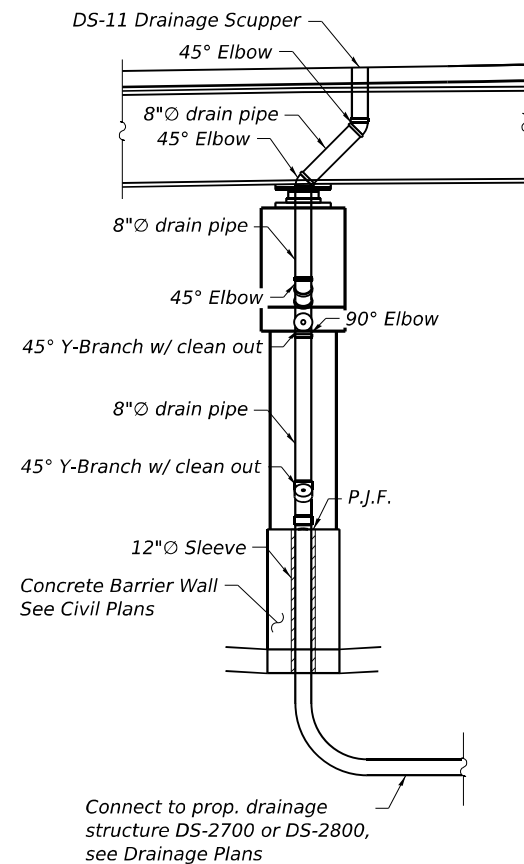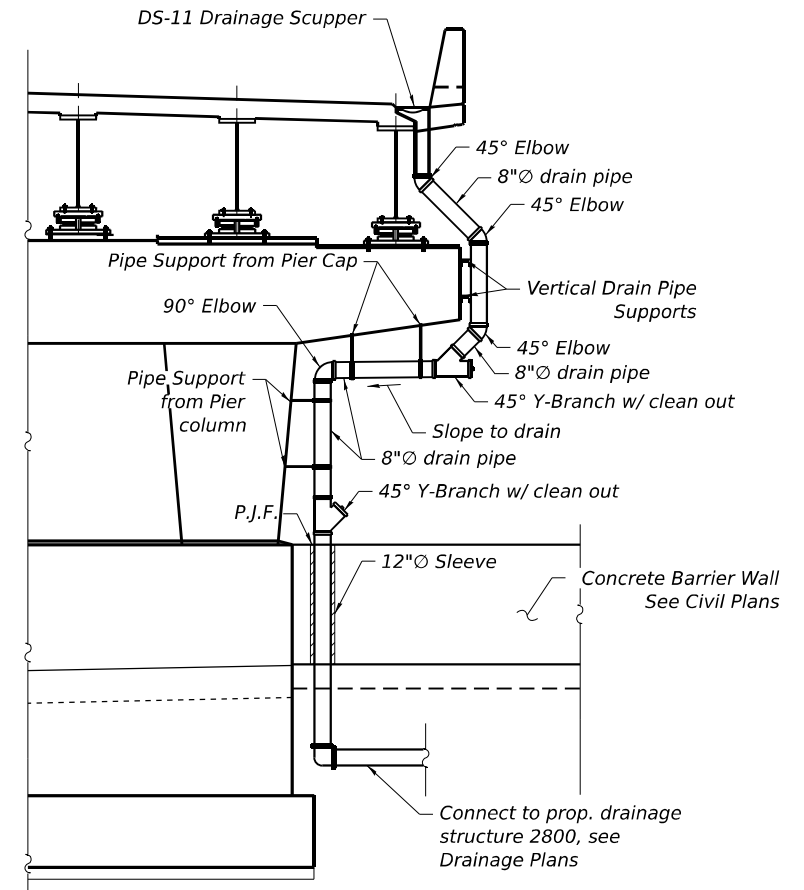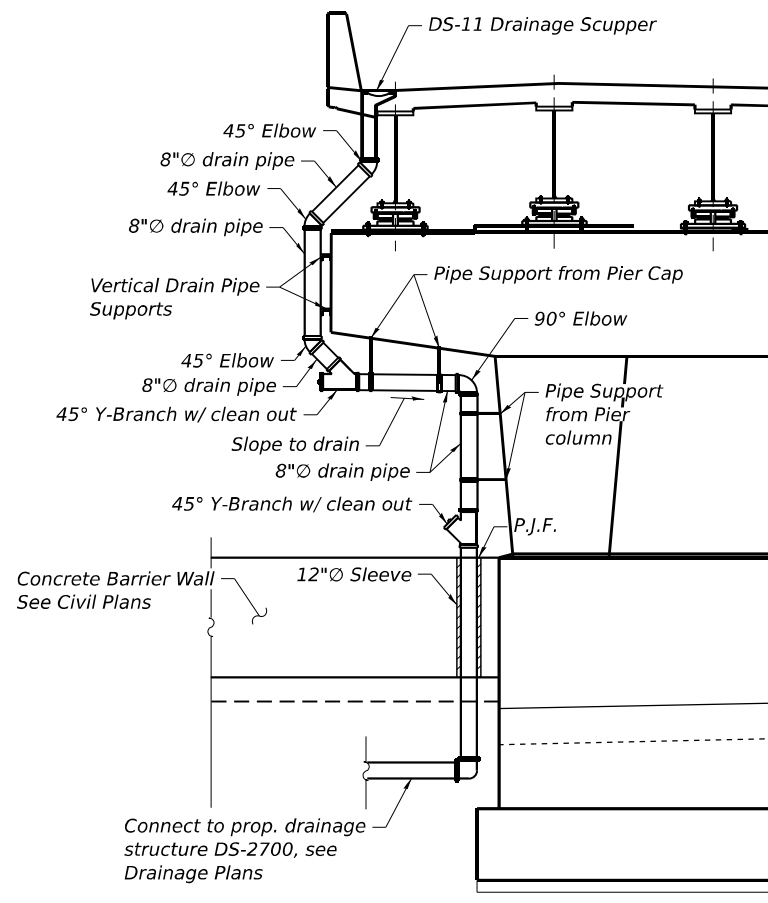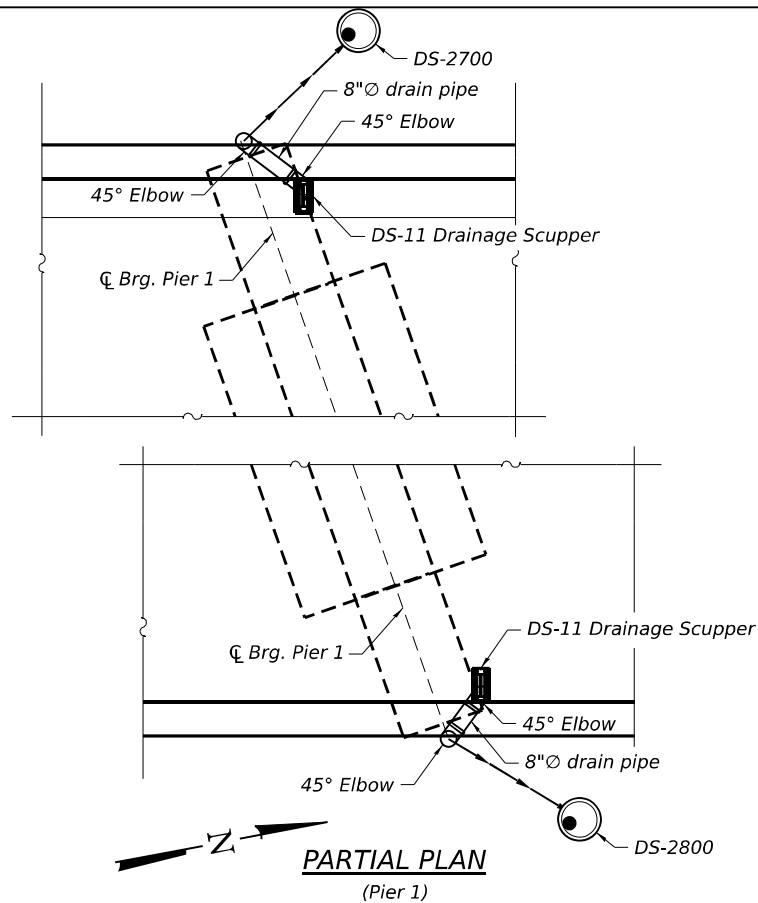

PIER & BARRIER WALL END VIEW

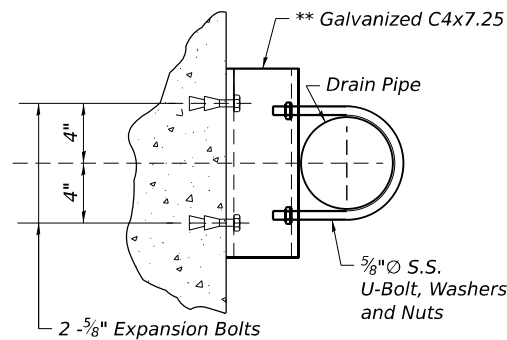


PLAN

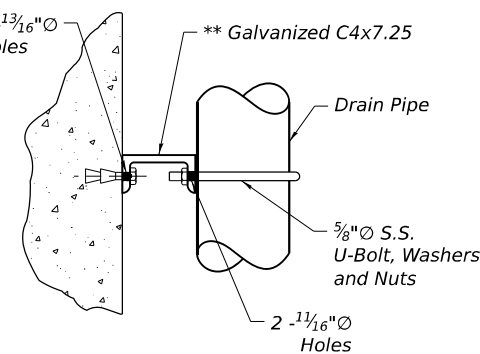


ELEVATION

PIPE SUPPORT DETAIL

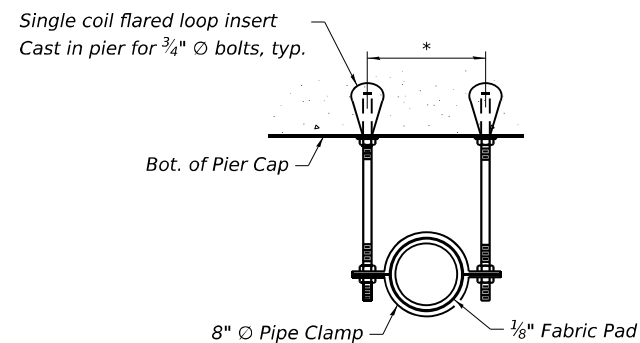

SECTION A-A

*Dimension as Required by Pipe Clamp

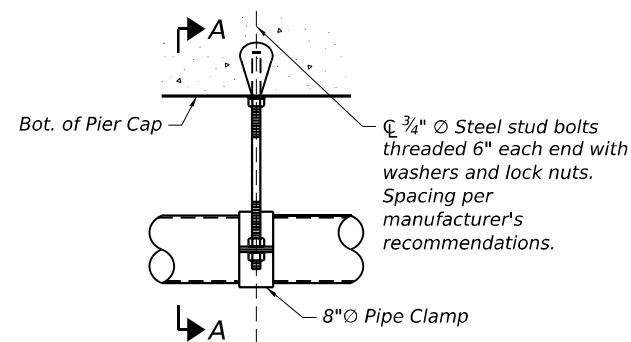

PIPE BRACKET DETAIL


NOTES

1. Provide structural support from proposed deck slab for drain pipe per manufacturer's recommendation, not to exceed 6' cts. Cost included with "Drainage System for Structures".
2. All pipes, pipe fittings, brackets sleeves and PJF needed shall be included with cost of "Drainage System for Structures".
3. Drain Pipes and fittings shall be 8"Ø.
4. Bolt pattern and size in drain pipe flange to match scupper flange.
5. Drainage system shall connect to drainage structure. See Drainage Schedule for stationing and offset of drainage structure.

BILL OF MATERIAL

Item	Unit	Quantity
Drainage System for Structures	L. Sum	1

MODEL: Default
FILE NAME: pw:///transsystems-pw/bentley.com/transscorp/pw1-hosted/Documents/Projects_2018/CH40_1/401.180022/03-WSP(CAD)62R22-INT-4 (Center)/Sheets/Structural/SN-099-8332/0998332-62R22-SB-26-Framing Plan

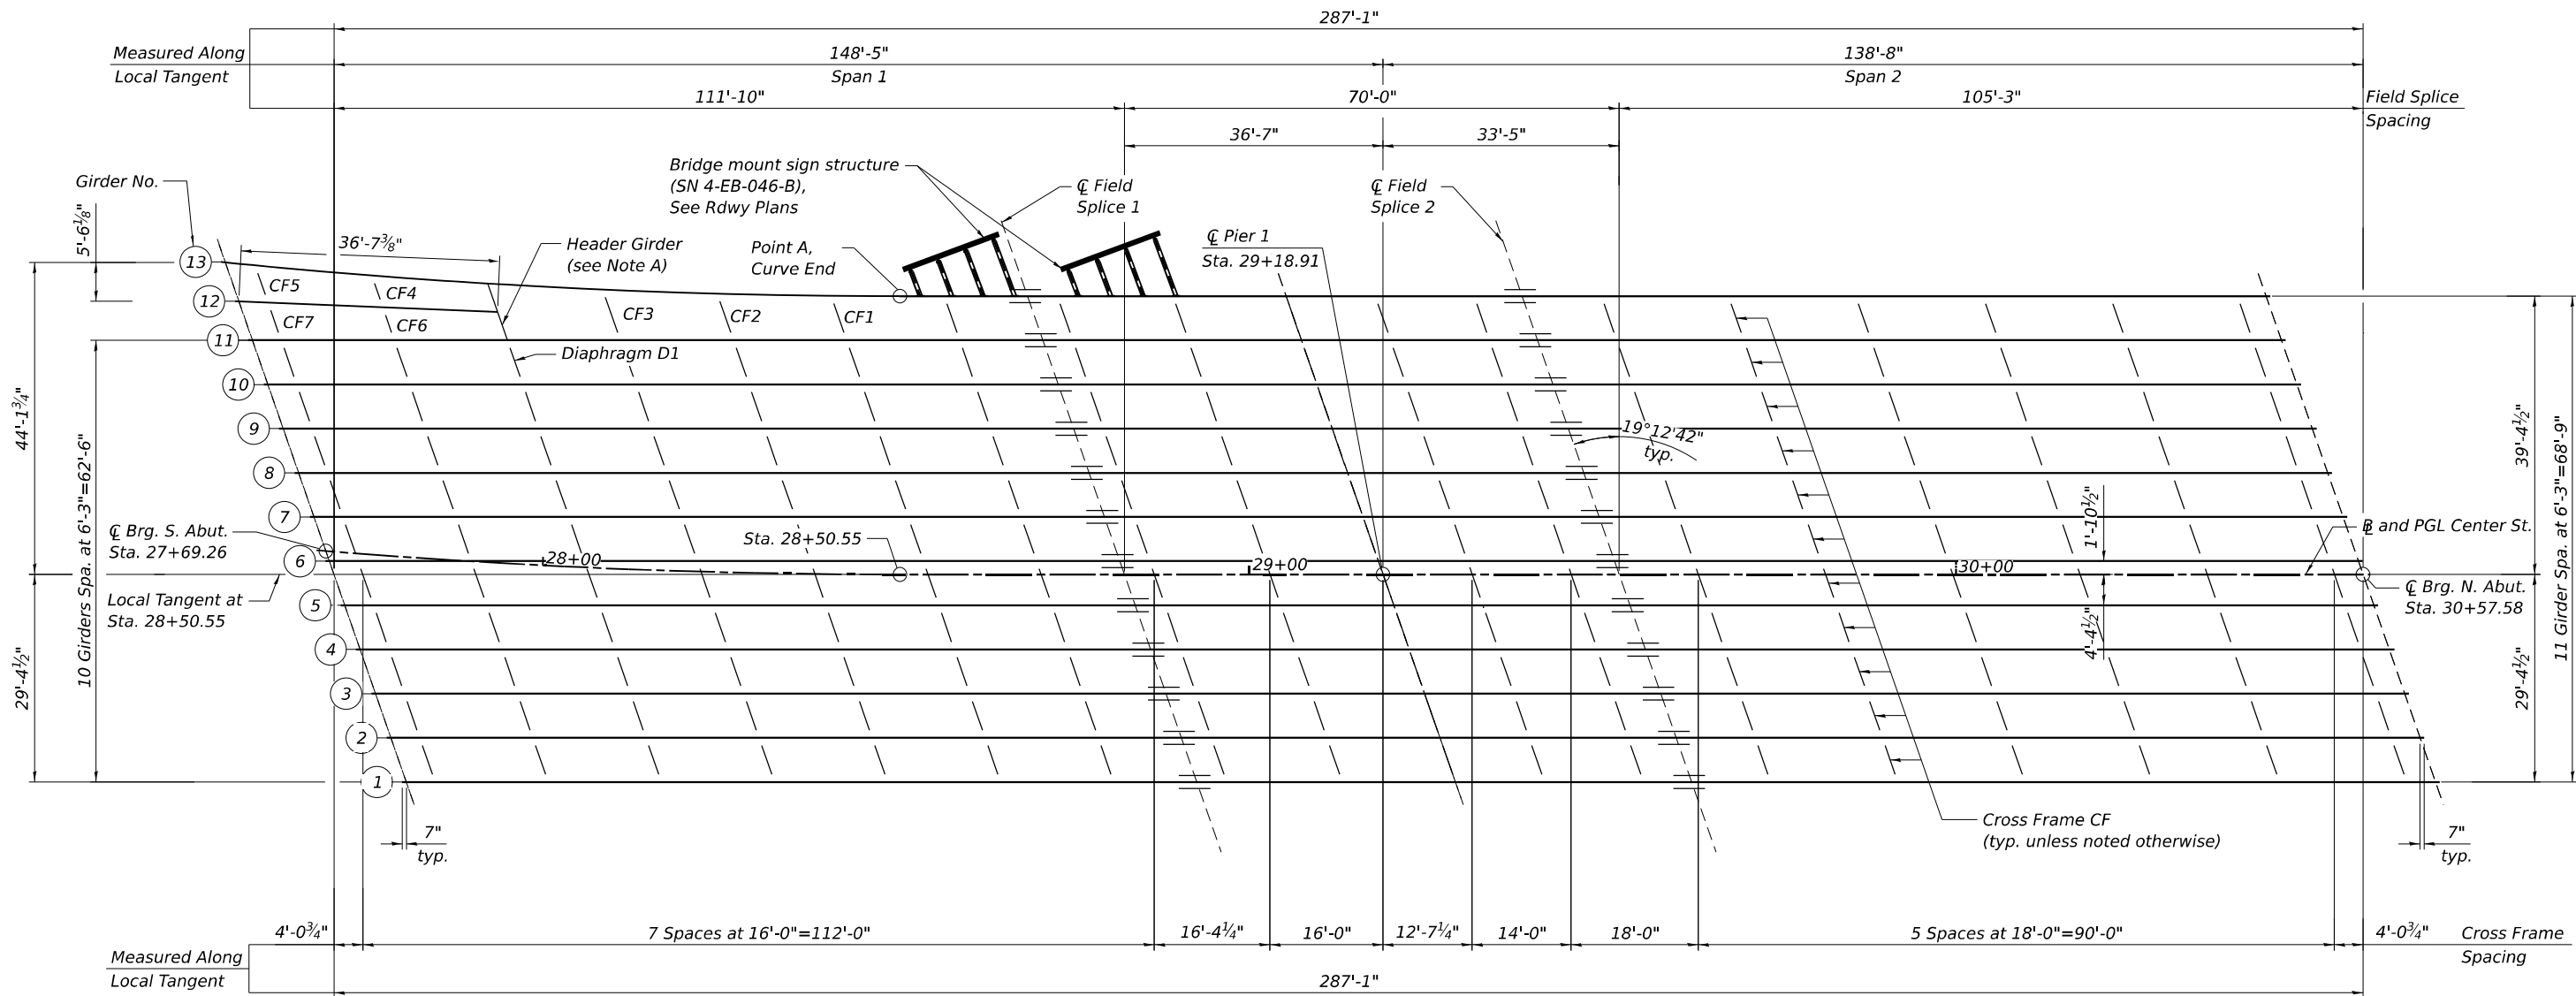


NOTE A:

Header Girder shall be treated as System Redundant Member (SRM) and shall be fabricated as per AWS Chapter 12.

NOTES:

- All structural steel shall be AASHTO M270 Grade 50.
- All cross frames or diaphragms shall be installed as steel is erected and secured with erection pins and bolts except as otherwise noted. Individual cross frames or diaphragms at supports may be temporarily disconnected to install bearing anchor bolts.
- For Girders 1 thru 11 Elevation, see Sheet SB-27.
- For Girder 12 Elevation, Header Girder Elevation and associated sections and details, see Sheet SB-29.
- For Girder 13 Elevation see Sheet SB-28.
- For Girder Moment and Reaction Tables, see Sheets SB-30 and SB-31.
- For Camber Diagram and Top of Web Elevations, see Sheet SB-32.
- For Girder Bolted field splice details, see Sheet SB-33.
- For Diaphragm D1 and Cross Frame CF, see Sheet SB-34.


FRAMING PLAN

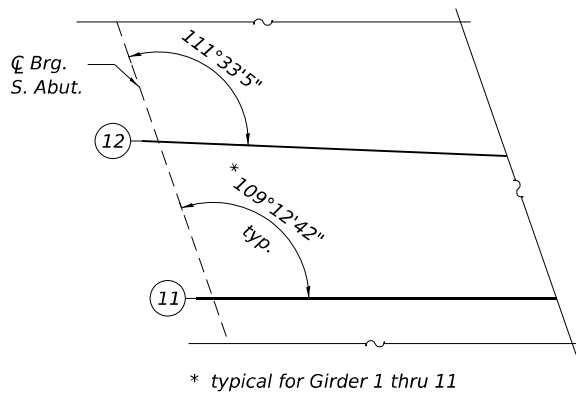

GIRDER LAYOUT

GIRDER 13 COORDINATES (All Dimensions in feet)

Girder	C. Brg. S. Abut.		Point A, Curve End		C. Splice 1	
	X	Y	X	Y	X	Y
13	-113.498	44.145	-18.057	39.375	0.000	39.375

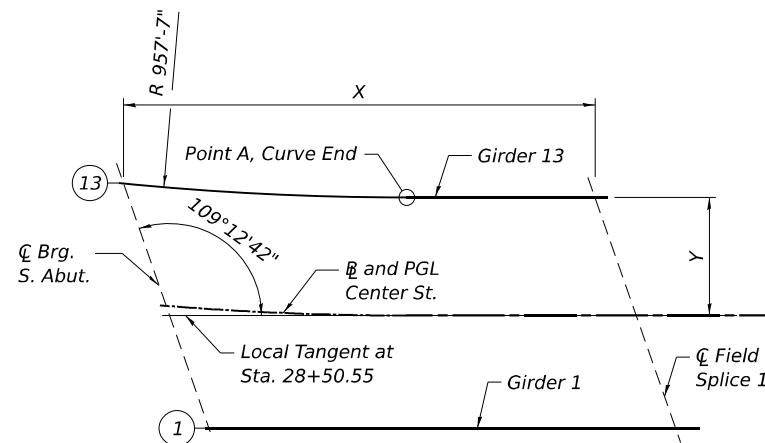

CURVED GIRDER 13 LAYOUT ("X" Measured Along Local Tangent)



USER NAME =	DESIGNED - ANS	REVISED -
PLOT SCALE =	CHECKED - MI, JJS	REVISED -
PLOT DATE =	DRAWN - ANS	REVISED -
	CHECKED - MI, JJS	REVISED -


STATE OF ILLINOIS
DEPARTMENT OF TRANSPORTATION

FRAMING PLAN
STRUCTURE NO. 099-8332



SHEET SB-26 OF SB-48 SHEETS

F.A.I. RTE.	SECTION	COUNTY	TOTAL SHEETS	SHEET NO.
80	FAI 80 21 INTERCHANGE	WILL	1209	681
CONTRACT NO. 62R22				
ILLINOIS FED. AID PROJECT				

MODEL: Default
FILE NAME: pw://transsystems-pw.bentley.com/transyscorp-pw1-hosted/Documents/Projects_2018/CH40_1/401.180022/03-WSP/CAD/62R22-INT-4 (Center)/Sheets/Structural/SN-099-8332/0998332-62R22-5B-27-Girder Elevation and Details (Sheet 1 of 3)
4/22/2025 4:04:30 PM

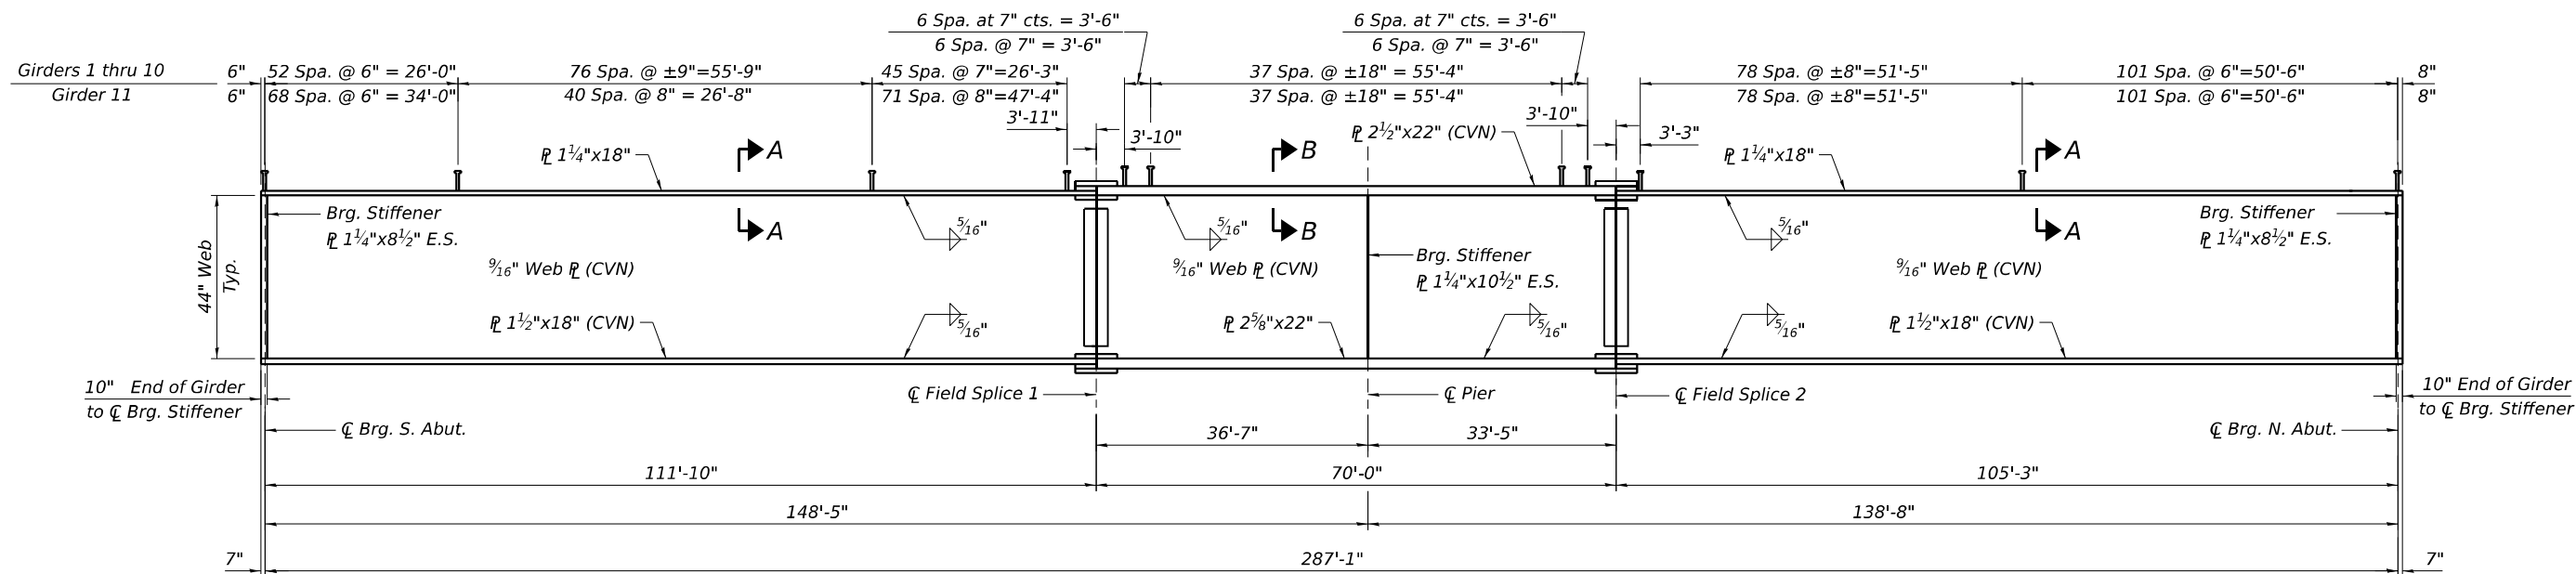


GIRDERS 1 THRU 11 ELEVATION

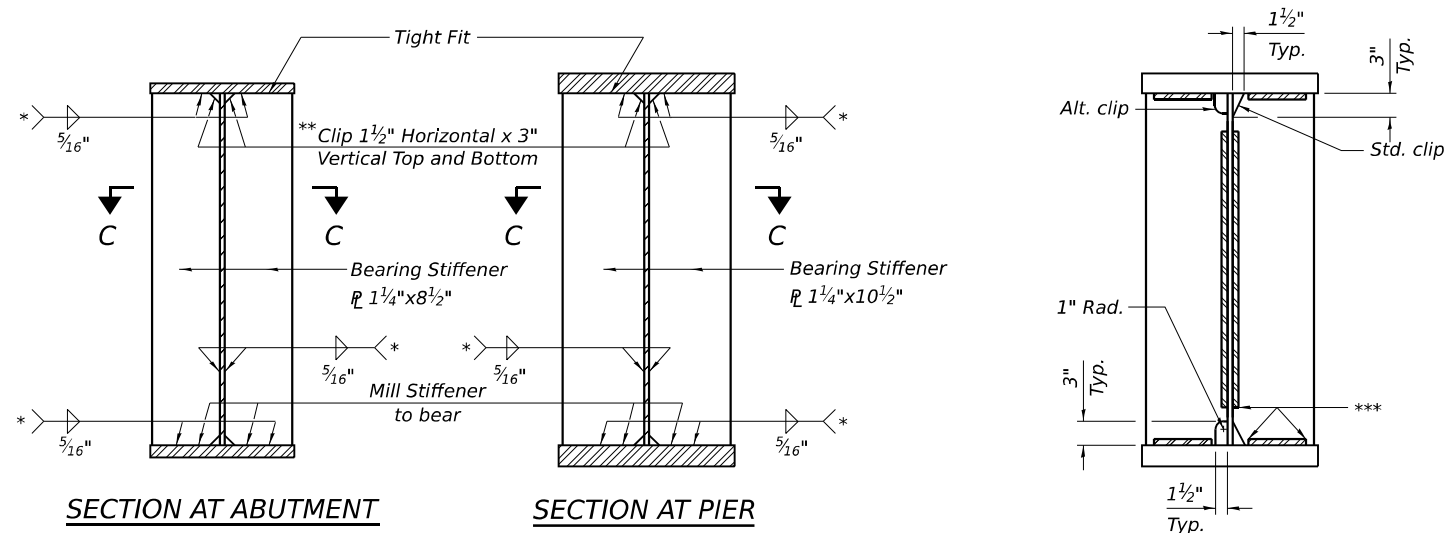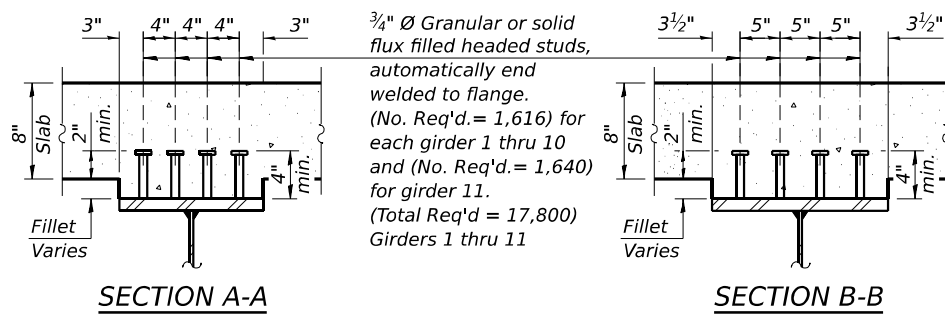

* Terminate 1/4" ($\pm 1/8"$) from the end of plate intersects.
** Clip may be rounded for ease of shop painting.

WELD LIMITS AND CLIP DETAILS
*** Stop welds 1/4" ($\pm 1/8"$) from edges as shown. Typical.

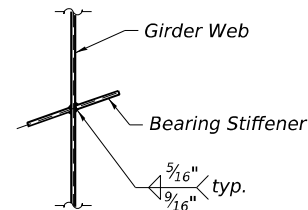

SECTION C-C

NOTES:

- All structural steel shall be AASHTO M270 Grade 50.
- Load carrying components designated "CVN" shall conform to the Charpy V-Notch Impact Energy Requirement, Zone 2.

LEGEND:

E.S. Each Side

HBM
ENGINEERING GROUP, LLC

USER NAME =	DESIGNED - ANS	REVISED -
CHECKED - MI, JJS	REVISED -	
PLOT SCALE =	DRAWN - ANS	REVISED -
PLOT DATE =	CHECKED - MI, JJS	REVISED -


STATE OF ILLINOIS
DEPARTMENT OF TRANSPORTATION

GIRDER ELEVATION AND DETAILS (SHEET 1 OF 3)
STRUCTURE NO. 099-8332



SHEET SB-27 OF SB-48 SHEETS

F.A.I. RTE.	SECTION	COUNTY	TOTAL SHEETS	SHEET NO.
80	FAI 80 21 INTERCHANGE	WILL	1209	682
CONTRACT NO. 62R22				
ILLINOIS FED. AID PROJECT				

MODEL: Default
FILE NAME: pw:///transsystems-pw/beniley.com/transyscorp/pw1-hosted/Documents/Projects_2018/CH40_1/401.180022/03-WSP/CAD/62R22-NT-4 (Center)/Sheets/Structural/SN-099-8332/0998332-62R22-SB-28-Girder Elevation and Details (Sheet 2 of 3)
4/22/2025 4:04:33 PM

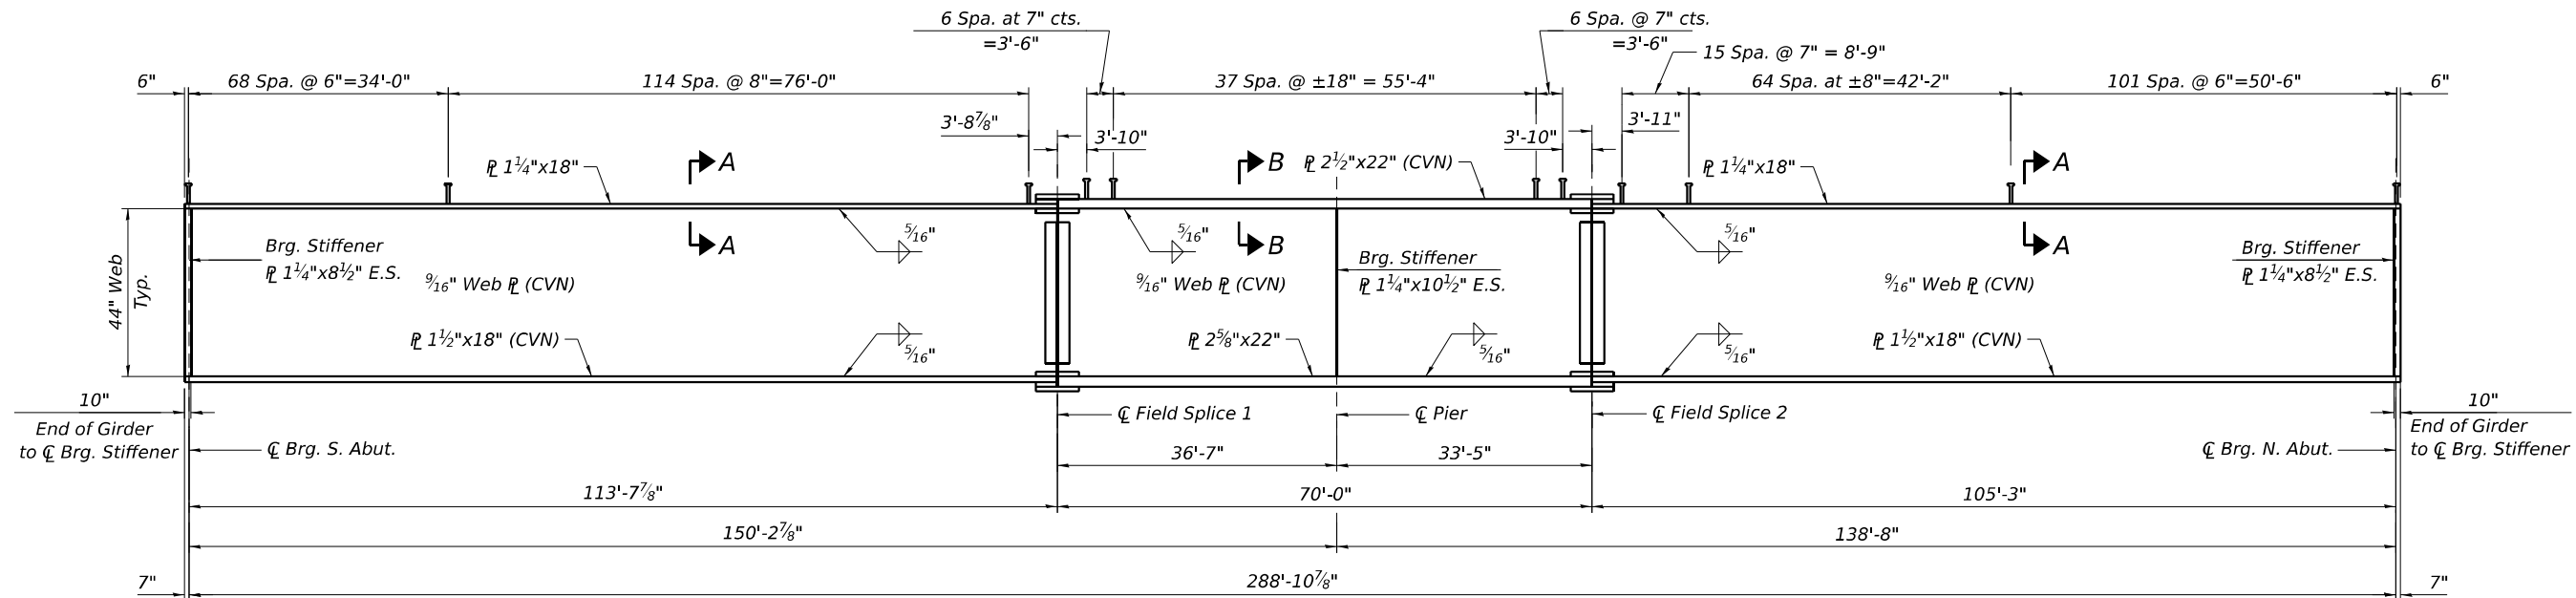


GIRDER 13 ELEVATION

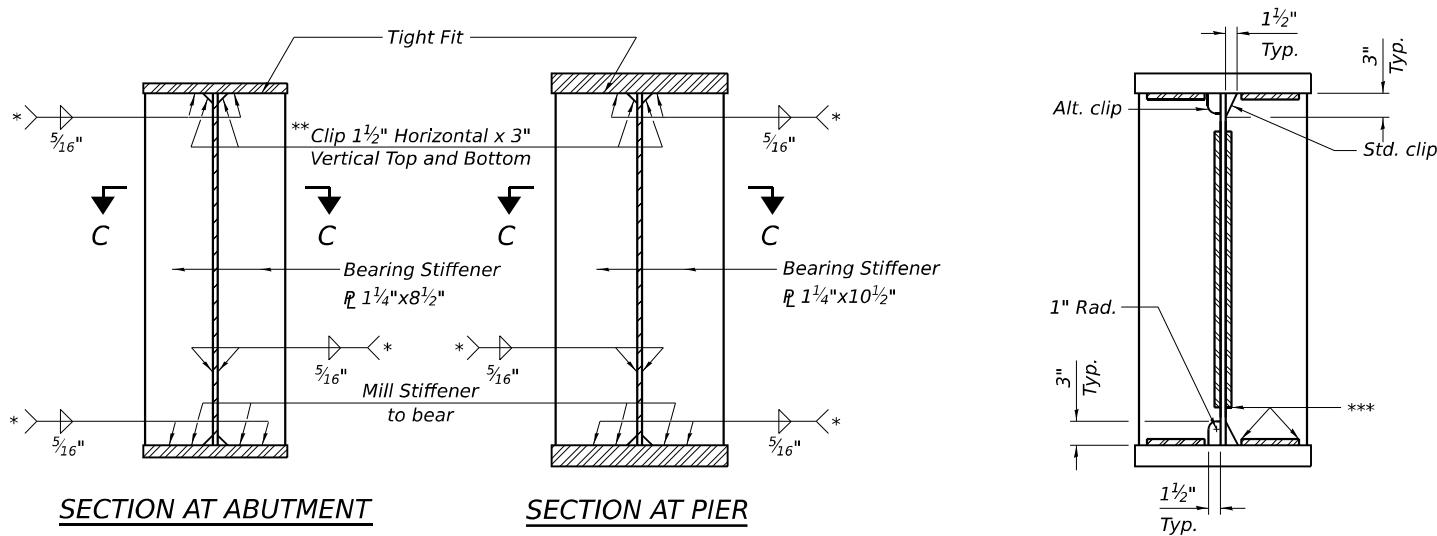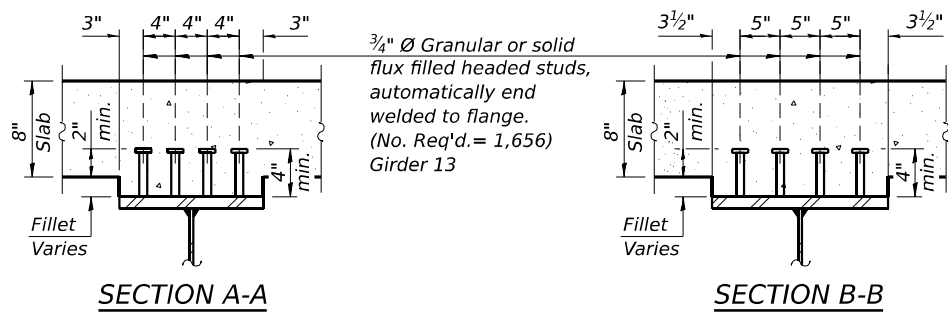

* Terminate 1/4" (±1/8") from the end of plate intersects.
** Clip may be rounded for ease of shop painting.

WELD LIMITS AND CLIP DETAILS

*** Stop welds 1/4" (±1/8") from edges as shown. Typical.

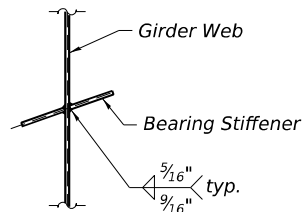

SECTION C-C

NOTES:

- All structural steel shall be AASHTO M270 Grade 50.
- Load carrying components designated "CVN" shall conform to the Charpy V-Notch Impact Energy Requirement, Zone 2.

LEGEND:

E.S. Each Side



USER NAME =	DESIGNED - ANS	REVISED -
PLOT SCALE =	CHECKED - MI, JJS	REVISED -
PLOT DATE =	DRAWN - ANS	REVISED -
	CHECKED - MI, JJS	REVISED -


STATE OF ILLINOIS
DEPARTMENT OF TRANSPORTATION

GIRDER ELEVATION AND DETAILS (SHEET 2 OF 3)
STRUCTURE NO. 099-8332



SHEET SB-28 OF SB-48 SHEETS

F.A.I. RTE.	SECTION	COUNTY	TOTAL SHEETS	SHEET NO.
80	FAI 80 21 INTERCHANGE	WILL	1209	683
CONTRACT NO. 62R22				
ILLINOIS FED. AID PROJECT				


MODEL: Default
FILE NAME: pw://transsystems-pw.bentley.com/transsyscorp/pw1-hosted/Documents/Projects_2018/CH40 /401.180022/03-WSP(CAD/62R22-INT-4 (Center)/Sheets/Structural/SN-099-8332/0998332-62R22-SB-29-Girder Elevation and Details (Sheet 3 of 3)

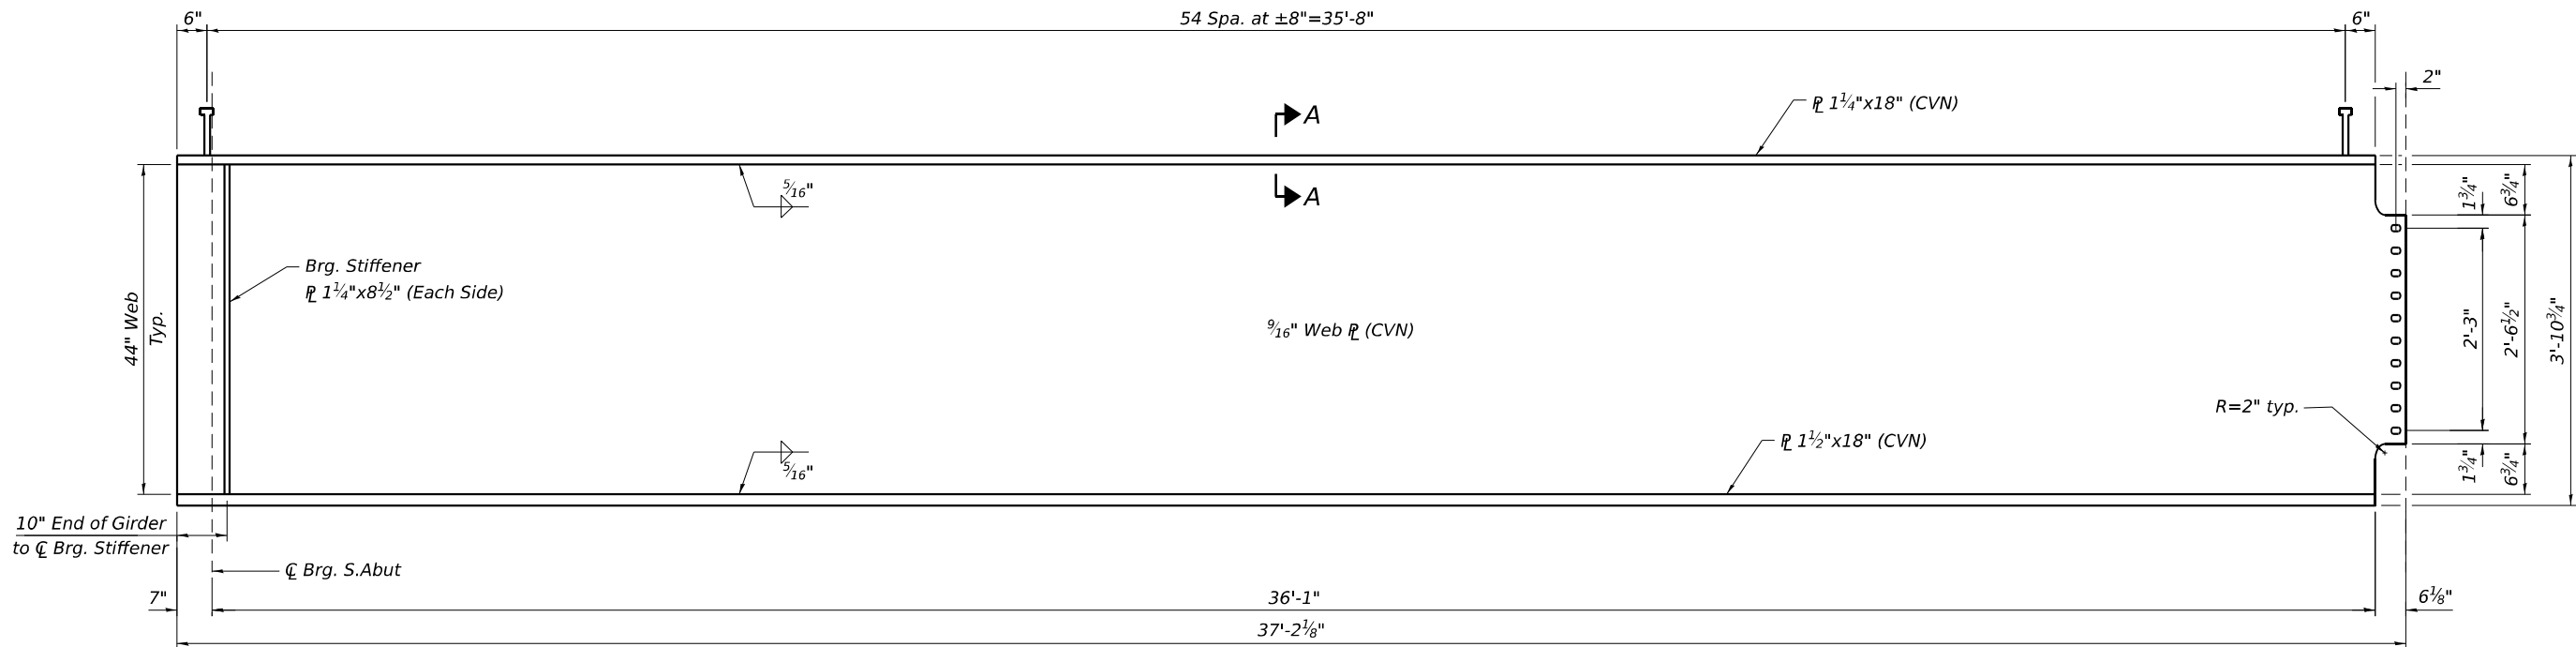


GIRDER 12 ELEVATION

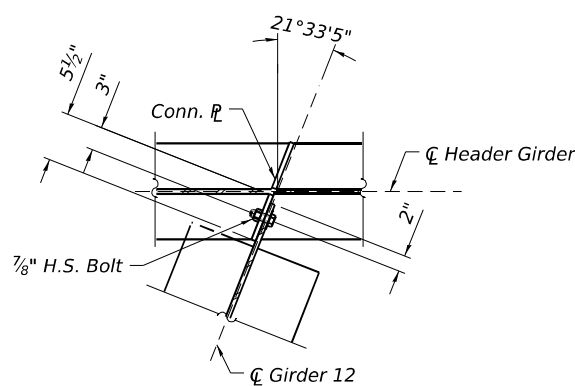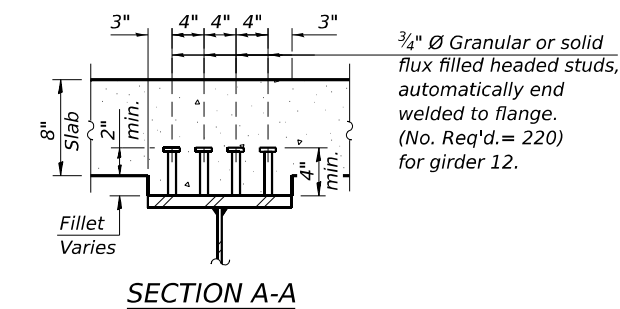


SECTION B-B

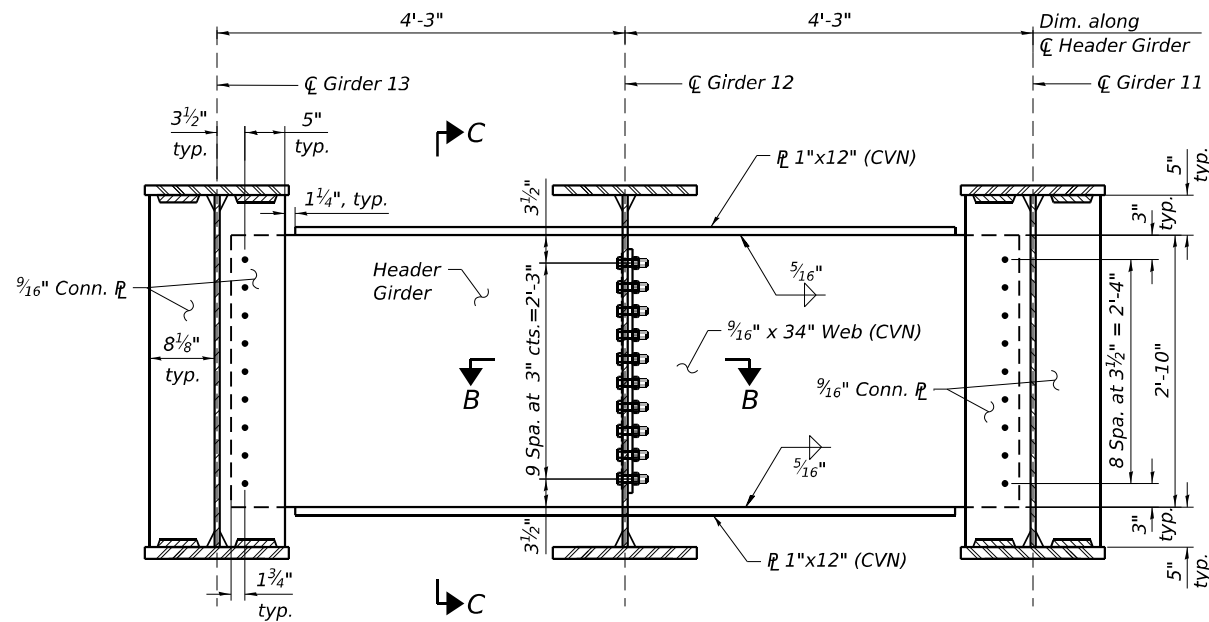

HEADER GIRDER

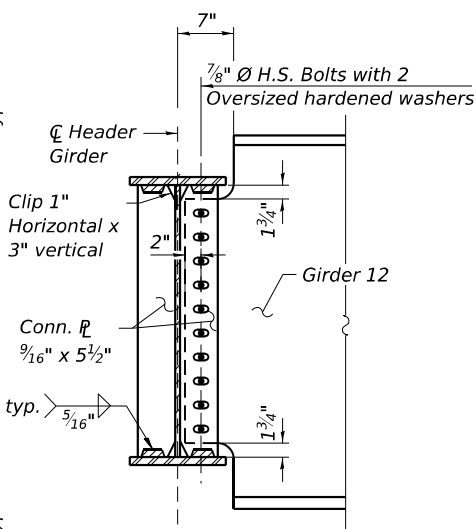

SECTION C-C

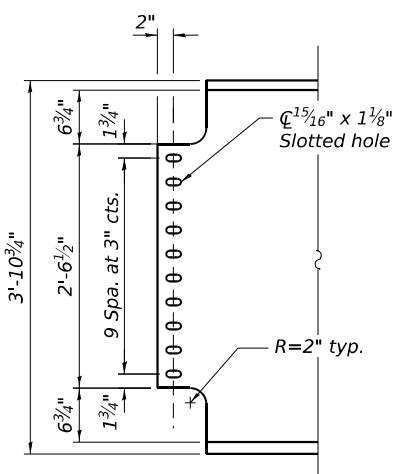

GIRDER 12 END AT HEADER GIRDER

NOTES:

1. All bolts in Header Girder are 7/8" in 1 1/16" Ø holes unless noted otherwise.
2. All structural steel shall be AASHTO M270 Grade 50.
3. Load carrying components designated "CVN" shall conform to the Charpy V-Notch Impact Energy Requirement, Zone 2.
4. Two hardened washers shall be required for each set of slotted holes.



USER NAME =	DESIGNED - ANS	REVISED -
	CHECKED - MI, JJS	REVISED -
PLOT SCALE =	DRAWN - ANS	REVISED -
PLOT DATE =	CHECKED - MI, JJS	REVISED -

STATE OF ILLINOIS
DEPARTMENT OF TRANSPORTATION

GIRDER ELEVATION AND DETAILS (SHEET 3 OF 3)
STRUCTURE NO. 099-8332

SHEET SB-29 OF SB-48 SHEETS

F.A.I. RTE.	SECTION	COUNTY	TOTAL SHEETS	SHEET NO.
80	FAI 80 21 INTERCHANGE	WILL	1209	684
CONTRACT NO. 62R22				
ILLINOIS FED. AID PROJECT				

MODEL: Default
FILE NAME: pw:///transysystems-pw-bentley.com/transysyscorp-pw1-hosted/Documents/Projects_2018/CH401/401.180022/03-WSP/CAD/62R22-INT-4 (Center)/Sheets/Structural/SN-099-8332/0998332-62R22-SB-30-Girder Moment and Reaction Tables (Sheet 1 of 2).
4/22/2025 4:04:37 PM

EXTERIOR GIRDER G1 MOMENT TABLE

	0.4 Sp. 1	Pier 1	0.6 Sp. 2
I_s	(in ⁴) 29,344	65,138	29,344
$I_c(n)$	(in ⁴) 61,074	-	61,074
$I_c(3n)$	(in ⁴) 45,348	-	45,348
$I_c(cr)$	(in ⁴) -	70,074	-
S_s	(in ³) 1,329	2,699	1,329
$S_c(n)$	(in ³) 1,660	-	1,660
$S_c(3n)$	(in ³) 1,535	-	1,535
$S_c(cr)$	(in ³) -	2,765	-
S_x	(in ³) 1,584	-	1,603
DC1	(k/')	0.96	0.96
M_{DC1}	('k) 1,330	3,155	1,001
DC2	(k/')	0.26	0.26
M_{DC2}	('k) 372	804	284
DW	(k/')	0.24	0.24
M_{DW}	('k) 337	728	257
LLDF		0.48	0.49
$M_L + IM$	('k) 1,997	2,462	1,873
f_t (Strength I)	(ksi) 0.00	0.00	0.00
$M_u + \frac{1}{3} f_t S_x$	('k) 6,128	10,349	5,270
$\Phi_f M_n$	('k) 7,919	11,380	7,919
f_s DC1	(ksi) 12.01	14.03	9.04
f_s DC2	(ksi) 2.91	3.49	2.22
f_s DW	(ksi) 2.63	3.16	2.01
f_s ($\ell + IM$)	(ksi) 14.44	10.68	13.54
f_t (Service II)	(ksi) 0.00	0.00	0.00
$f_s + \frac{f_t}{2}$ (Service II)	(ksi) 36.32	34.56	30.87
Service II Resistance	(ksi) 47.50	47.50	47.50
$f_s + \frac{f_t}{3}$ (Strength I)	(ksi) 47.86	45.33	40.78
$\Phi_f F_n$	(ksi) -	-	-
V_f	(k) 45.92	67.49	47.11

EXTERIOR GIRDER G1 REACTION TABLE

	S.Abut.	Pier 1	N. Abut
LLDF	0.73	0.68	0.73
OCF	1.07	1.07	1.06
RDC1	(k) 51.74	195.58	45.77
RDC2	(k) 14.06	48.89	11.90
RDW	(k) 12.73	44.27	12.04
RLL	(k) 78.63	155.18	76.60
RIM	(k) 16.10	26.94	15.99
RTotal (Strength I)(Impact)	(k) 267.12	690.70	252.18
RTotal (Strength I)(No Impact)	(k) 238.95	643.56	224.20

- $I_s, S_s:$

Non-composite moment of inertia and section modulus of the steel section used for computing f_s (Total-Strength I, and Service II) due to non-composite dead loads (in.⁴ and in.³).
- $I_c(n), S_c(n):$

Composite moment of inertia and section modulus of the steel and deck based upon the modular ratio, "n", used for computing f_s (Total-Strength I, and Service II) in uncracked sections due to short-term composite live loads (in.⁴ and in.³).
- $I_c(3n), S_c(3n):$

Composite moment of inertia and section modulus of the steel and deck based upon 3 times the modular ratio, "3n", used for computing f_s (Total-Strength I, and Service II) in uncracked sections, due to long-term composite (superimposed) dead loads (in.⁴ and in.³).
- $I_c(cr), S_c(cr):$

Composite moment of inertia and section modulus of the steel and longitudinal deck reinforcement, used for computing f_s (Total-Strength I and Service II) in cracked sections, due to both short-term composite live loads and long-term composite (superimposed) dead loads (in.⁴ and in.³).
- $S_x:$

Section modulus about the major axis of a section to the controlling flange, tension or compression, taken as yield moment with respect to the controlling flange over the yield strength of the controlling flange (in.³).

- DC1:

Un-factored non-composite dead load (kips/ft.).
- M_{DC1} :

Un-factored moment due to non-composite dead load (kip-ft.).
- DC2:

Un-factored long-term composite (superimposed excluding future wearing surface) dead load (kips/ft.).
- M_{DC2} :

Un-factored moment due to long-term composite (superimposed excluding future wearing surface) dead load (kip-ft.).
- DW:

Un-factored long-term composite (superimposed future wearing surface only) dead load (kips/ft.).
- M_{DW} :

Un-factored moment due to long-term composite (superimposed future wearing surface only) dead load (kip-ft.).
- LLDF:

Live Load Distribution Factor for moment and shear computed according to Article 4.6.2.2 and further IDOT provisions.
- $M_{\ell + IM}$:

Un-factored live load moment plus dynamic load allowance (impact) (kip-ft.).
- M_u :

Strength I load combination of factored design moments (kip-ft.).
 $1.25 (M_{DC1} + M_{DC2}) + 1.5 M_{DW} + 1.75 M_{\ell + IM}$
- f_t :

Factored calculated flange lateral bending stress as calculated using Article 6.10.1.6 and as further simplified by IDOT provisions (ksi).
- Service II Resistance:

Factored nominal flexural resistance of the section determined as specified in Article 6.10.7.1 or A6 as applicable (kip-ft.).
- $\Phi_f M_n$:

INTERIOR GIRDER G2 MOMENT TABLE

	0.4 Sp. 1	Pier 1	0.6 Sp. 2
I_s	(in ⁴) 29,344	65,138	29,344
$I_c(n)$	(in ⁴) 61,284	-	61,284
$I_c(3n)$	(in ⁴) 45,508	-	45,508
$I_c(cr)$	(in ⁴) -	70,138	-
S_s	(in ³) 1,329	2,699	1,329
$S_c(n)$	(in ³) 1,661	-	1,661
$S_c(3n)$	(in ³) 1,537	-	1,537
$S_c(cr)$	(in ³) -	2,764.60	-
S_x	(in ³) 1,582	-	1,602
DC1	(k/')	0.97	1.18
M_{DC1}	('k) 1,341	3,181	1,009
DC2	(k/')	0.16	0.16
M_{DC2}	('k) 223.00	482.00	171.00
DW	(k/')	0.31	0.31
M_{DW}	('k) 443.00	957.00	338.00
LLDF		0.48	0.49
$M_L + IM$	('k) 1,882	2,325	1,764
f_t (Strength I)	(ksi) 0.00	0.00	0.00
$M_u + \frac{1}{3} f_t S_x$	('k) 5,913	10,083	5,069
$\Phi_f M_n$	('k) 7,931	11,371	7,931
f_s DC1	(ksi) 12.11	14.14	9.11
f_s DC2	(ksi) 1.74	2.09	1.34
f_s DW	(ksi) 3.46	4.15	2.64
f_s ($\ell + IM$)	(ksi) 13.59	10.09	12.74
f_t (Service II)	(ksi) 0.00	0.00	0.00
$f_s + \frac{f_t}{2}$ (Service II)	(ksi) 34.98	33.51	29.65
Service II Resistance	(ksi) 47.50	47.50	47.50
$f_s + \frac{f_t}{3}$ (Strength I)	(ksi) 46.29	44.18	39.31
$\Phi_f F_n$	(ksi) -	-	-
V_f	(k) 45.92	67.49	47.11

INTERIOR GIRDER G2 REACTION TABLE

	S.Abut.	Pier 1	N. Abut
LLDF	0.74	0.68	0.74
OCF	1.07	1.07	1.06
RDC1	(k) 52.19	197.15	45.89
RDC2	(k) 8.44	29.33	7.44
RDW	(k) 16.74	58.20	14.77
RLL	(k) 78.63	155.18	76.60
RIM	(k) 16.10	26.94	15.99
RTotal (Strength I)(Impact)	(k) 266.68	689.11	250.85
RTotal (Strength I)(No Impact)	(k) 238.50	641.97	222.87

- f_s DC1:

Un-factored stress at edge of flange for controlling steel flange due to vertical non-composite dead loads as calculated below (ksi).
 M_{DC1} / S_s
- f_s DC2:

Un-factored stress at edge of flange for controlling steel flange due to vertical composite dead loads as calculated below (ksi).
 $M_{DC2} / S_c(3n)$ or $M_{DC2} / S_c(cr)$ as applicable.
- f_s DW:

Un-factored stress at edge of flange for controlling steel flange due to vertical composite future wearing surface loads as calculated below (ksi).
 $M_{DW} / S_c(3n)$ or $M_{DW} / S_c(cr)$ as applicable.
- f_s ($\ell + IM$):

Un-factored stress at edge of flange for controlling steel flange due to vertical composite live load plus impact loads as calculated below (ksi).
 $M_{\ell + IM} / S_c(n)$ or $M_{\ell + IM} / S_c(cr)$ as applicable.
- RTotal (Strength I)(Impact):

Sum of stresses as computed below (ksi).
 f_s DC1 + f_s DC2 + f_s DW + 1.3 f_s ($\ell + IM$) + $f_t / 2$ according to Article 6.10.4.2 (ksi).
- Service II Resistance:

Composite (0.95 $R_n F_{yr}$) or noncomposite (0.80 $R_n F_{yr}$) stress capacity according to Article 6.10.4.2 (ksi).
- f_s + f_t / 3 (Strength I):

Sum of stresses as computed below on non-compact sections (ksi).
 $1.25 (f_s$ DC1 + f_s DC2) + 1.5 f_s DW + 1.75 f_s ($\ell + IM$) + $f_t / 3$

INTERIOR GIRDER G11 MOMENT TABLE

	0.4 Sp. 1	Pier 1	0.6 Sp. 2
I_s	(in ⁴) 29,344	65,138	29,344
$I_c(n)$	(in ⁴) 61,284	-	61,284
$I_c(3n)$	(in ⁴) 45,508	-	45,508
$I_c(cr)$	(in ⁴) -	70,138	-
S_s	(in ³) 1,329	2,699	1,329
$S_c(n)$	(in ³) 1,661	-	1,661
$S_c(3n)$	(in ³) 1,537	-	1,537
$S_c(cr)$	(in ³) -	2,765	-
S_x	(in ³) 1,571	-	1,599
DC1	(k/')	0.97	1.18
M_{DC1}	('k) 1,499	3,502	1,028
DC2	(k/')	0.16	0.16
M_{DC2}	('k) 275	508	153
DW	(k/')	0.31	0.31
M_{DW}	('k) 414	886	308
LLDF		0.48	0.49
$M_L + IM$	('k) 1,904	2,352	1,758
f_t (Strength I)	(ksi) 0.00	0.00	0.00
$M_u + \frac{1}{3} f_t S_x$	('k) 6,171	10,458	5,015
$\Phi_f M_n$	('k) 7,931	11,370	7,931
f_s DC1	(ksi) 13.54	15.57	9.28
f_s DC2	(ksi) 2.15	2.21	1.19
f_s DW	(ksi) 3.23	3.85	2.40
f_s ($\ell + IM$)	(ksi) 13.75	10.21	12.70
f_t (Service II)	(ksi) 0.00	0.00	0.00
$f_s + \frac{f_t}{2}$ (Service II)	(ksi) 36.79	34.89	29.39
Service II Resistance	(ksi) 47.50	47.50	47.50
$f_s + \frac{f_t}{3}$ (Strength I)	(ksi) 48.52	45.85	38.93
$\Phi_f F_n$	(ksi) -	-	-
V_f	(k) 45.92	67.49	47.11

INTERIOR GIRDER G11 REACTION TABLE

	S.Abut.	Pier 1	N. Abut
LLDF	0.74	0.68	0.74
OCF	1.07	1.07	1.06
RDC1	(k) 62.34	200.25	45.26
RDC2	(k) 11.96	30.19	7.27
RDW	(k) 16.74	58.20	14.77
RLL	(k) 78.63	155.18	76.60
RIM	(k) 16.10	26.94	15.99
RTotal (Strength I)(Impact)	(k) 283.76	694.06	249.85
RTotal (Strength I)(No Impact)	(k) 255.59	646.92	221.87

- $\Phi_f F_n$:

Factored nominal flexural resistance of the section as specified in Article 6.10.7.2 or 6.10.8 as applicable (ksi).
- V_f :

Maximum factored shear range in span computed according to Article 6.10.10.
- OCF:

Obtuse Correction Factor according to Article 4.6.2.2.3c or as further simplified by IDOT provisions.
- R_{DC1} :

Un-factored reaction due to non-composite dead load (kip).
- R_{DC2} :

Un-factored reaction due to long-term composite (superimposed excluding future wearing surface) dead load (kip).
- R_{DW} :

Un-factored reaction due to long-term composite (superimposed future wearing surface only) dead load (kip).
- R_{ℓ} :

Un-factored live load reaction (kip).
- R_{IM} :

Un-factored dynamic load allowance (impact) (kip).
- RTotal (Strength I)(Impact):

Strength I load combination of factored design reactions (kip).
 $1.25 (R_{DC1} + R_{DC2}) + 1.5 R_{DW} + 1.75 (R_{\ell} + R_{IM})$
- RTotal (Strength I)(No Impact):

Strength I load combination of factored design reactions, not including dynamic load allowance (Impact) (kip).
 $1.25 (R_{DC1} + R_{DC2}) + 1.5 R_{DW} + 1.75 (R_{\ell})$
- Note:

M_{ℓ} and R_{ℓ} include the effects of centrifugal force and superelevation.



USER NAME =	DESIGNED - ANS	REVISED -
	CHECKED - MI, JJS	REVISED -
PLOT SCALE =	DRAWN - ANS	REVISED -
PLOT DATE =	CHECKED - MI, JJS	REVISED -

STATE OF ILLINOIS
DEPARTMENT OF TRANSPORTATION

GIRDER MOMENT AND REACTION TABLES (SHEET 1 OF 2)
STRUCTURE NO. 099-8332

SHEET SB-30 OF SB-48 SHEETS

FAI RTE.	SECTION	COUNTY	TOTAL SHEETS	SHEET NO.
80	FAI 80 21 INTERCHANGE	WILL	1209	685
CONTRACT NO. 62R22				
		ILLINOIS	FED. AID PROJECT	

MODEL: Default
FILE NAME: pw:///transys/pw-bentley.com/transyscorp/pw1-hosted/Documents/Projects_2018/CH40.1/401.180022/03-WSP/CAD/62R22-INT-4 (Center)/Sheets/Structural/SN-099-8332-62R22-5B-30-Girder Moment and Reaction Tables (Sheet 2 of 2).
4/22/2025 4:04:41 PM

GIRDER G12 MOMENT TABLE

		0.5 Sp. 1
I_s	(in ⁴)	29,344
$I_c(n)$	(in ⁴)	55,705
$I_c(3n)$	(in ⁴)	41,510
$I_c(cr)$	(in ⁴)	-
S_s	(in ³)	1,329
$S_c(n)$	(in ³)	1,622
$S_c(3n)$	(in ³)	1,493
$S_c(cr)$	(in ³)	-
S_x	(in ³)	1,615
DC1	(k/')	0.80
M_{DC1}	('k)	134.00
DC2	(k/')	0.16
M_{DC2}	('k)	26.23
DW	(k/')	0.24
M_{DW}	('k)	40.00
LLDF		0.42
$M_L + IM$	('k)	343
f_t (Strength I)	(ksi)	0.00
$M_u + \frac{1}{3} f_t S_x$	('k)	1,026
$\Phi_f M_n$	('k)	6,504
f_s DC1	(ksi)	1.21
f_s DC2	(ksi)	0.21
f_s DW	(ksi)	0.32
f_s (L+IM)	(ksi)	2.54
f_t (Service II)	(ksi)	0.00
$f_s + f_t/2$ (Service II)	(ksi)	5.04
Service II Resistance	(ksi)	0.00
$f_s + f_t/3$ (Strength I)	(ksi)	6.70
$\Phi_f F_n$	(ksi)	-
V _f	(k)	31.01

GIRDER G12 REACTION TABLE

	S. Abut.	Header Girder
LLDF	0.50	0.50
OCF	(k) 1.04	1.04
RDC1	(k) 15.97	14.91
RDC2	(k) 2.87	2.87
RDW	(k) 4.58	4.14
RLL	(k) 43.31	33.96
RIM	(k) 11.74	9.20
RTotal (Strength I)(Impact)	(k) 126.76	103.97
RTotal (Strength I)(No Impact)	(k) 106.21	87.87

I_s , S_s : Non-composite moment of inertia and section modulus of the steel section used for computing f_s (Total-Strength I, and Service II) due to non-composite dead loads (in.⁴ and in.³).

$I_c(n)$, $S_c(n)$: Composite moment of inertia and section modulus of the steel and deck based upon the modular ratio, "n", used for computing f_s (Total-Strength I, and Service II) in uncracked sections due to short-term composite live loads (in.⁴ and in.³).

$I_c(3n)$, $S_c(3n)$: Composite moment of inertia and section modulus of the steel and deck based upon 3 times the modular ratio, "3n", used for computing f_s (Total-Strength I, and Service II) in uncracked sections, due to long-term composite (superimposed) dead loads (in.⁴ and in.³).

$I_c(cr)$, $S_c(cr)$: Composite moment of inertia and section modulus of the steel and longitudinal deck reinforcement, used for computing f_s (Total-Strength I and Service II) in cracked sections, due to both short-term composite live loads and long-term composite (superimposed) dead loads (in.⁴ and in.³).

S_x : Section modulus about the major axis of a section to the controlling flange, tension or compression, taken as yield moment with respect to the controlling flange over the yield strength of the controlling flange (in.³).

DC1: Un-factored non-composite dead load (kips/ft.).

M_{DC1} : Un-factored moment due to non-composite dead load (kip-ft.).

DC2: Un-factored long-term composite (superimposed excluding future wearing surface) dead load (kips/ft.).

M_{DC2} : Un-factored moment due to long-term composite (superimposed excluding future wearing surface) dead load (kip-ft.).

DW: Un-factored long-term composite (superimposed future wearing surface only) dead load (kips/ft.).

M_{DW} : Un-factored moment due to long-term composite (superimposed future wearing surface only) dead load (kip-ft.).

LLDF: Live Load Distribution Factor for moment and shear computed according to Article 4.6.2.2 and further IDOT provisions.

$M_L + IM$: Un-factored live load moment plus dynamic load allowance (impact) (kip-ft.).

M_u : Strength I load combination of factored design moments (kip-ft.).

$1.25 (M_{DC1} + M_{DC2}) + 1.5 M_{DW} + 1.75 M_L + IM$

f_t : Factored calculated flange lateral bending stress as calculated using Article 6.10.1.6 and as further simplified by IDOT provisions (ksi).

Service II Resistance: Factored nominal flexural resistance of the section determined as specified in Article 6.10.7.1 or A6 as applicable (kip-ft.).

$\Phi_f M_n$: Factored nominal flexural resistance of the section determined as specified in Article 6.10.7.1 or A6 as applicable (kip-ft.).

HEADER GIRDER MOMENT TABLE

		0.5 Sp. 1
I_s	(in ⁴)	9,194
$I_c(n)$	(in ⁴)	-
$I_c(3n)$	(in ⁴)	-
$I_c(cr)$	(in ⁴)	-
S_s	(in ³)	510
$S_c(n)$	(in ³)	-
$S_c(3n)$	(in ³)	-
$S_c(cr)$	(in ³)	-
S_x	(in ³)	
DC1	(k/')	15.00
M_{DC1}	('k)	31.88
DC2	(k/')	2.87
M_{DC2}	('k)	6.17
DW	(k/')	5.11
M_{DW}	('k)	10.86
LLDF		-
$M_L + IM$	('k)	100
f_t (Strength I)	(ksi)	0.00
$M_u + \frac{1}{3} f_t S_x$	('k)	239
$\Phi_f M_n$	('k)	2,125
f_s DC1	(ksi)	0.75
f_s DC2	(ksi)	0.15
f_s DW	(ksi)	0.26
f_s (L+IM)	(ksi)	2.36
f_t (Service II)	(ksi)	0.00
$f_s + f_t/2$ (Service II)	(ksi)	4.22
Service II Resistance	(ksi)	0.00
$f_s + f_t/3$ (Strength I)	(ksi)	5.63
$\Phi_f F_n$	(ksi)	-
V _f	(k)	26.00

HEADER GIRDER REACTION TABLE

	Girder 13	Girder 11
LLDF	-	-
OCF	(k) -	-
RDC1	(k) 7.50	7.50
RDC2	(k) 1.44	1.44
RDW	(k) 2.56	2.56
RLL	(k) 18.00	18.00
RIM	(k) 4.00	4.00
RTotal (Strength I)(Impact)	(k) 53.50	53.50
RTotal (Strength I)(No Impact)	(k) 46.50	46.50

f_s DC1: Un-factored stress at edge of flange for controlling steel flange due to vertical non-composite dead loads as calculated below (ksi).

M_{DC1} / S_s

f_s DC2: Un-factored stress at edge of flange for controlling steel flange due to vertical composite dead loads as calculated below (ksi).

$M_{DC2} / S_c(3n)$ or $M_{DC2} / S_c(cr)$ as applicable.

f_s DW: Un-factored stress at edge of flange for controlling steel flange due to vertical composite future wearing surface loads as calculated below (ksi).

$M_{DW} / S_c(3n)$ or $M_{DW} / S_c(cr)$ as applicable.

f_s (L + IM): Un-factored stress at edge of flange for controlling steel flange due to vertical composite live load plus impact loads as calculated below (ksi).

$M_L + IM / S_c(n)$ or $M_L + IM / S_c(cr)$ as applicable.

Sum of stresses as computed below (ksi).

f_s DC1 + f_s DC2 + f_s DW + 1.3 f_s (L + IM) + $f_t / 2$

Composite (0.95 $R_n F_{yF}$) or noncomposite (0.80 $R_n F_{yF}$) stress capacity according to Article 6.10.4.2 (ksi).

Sum of stresses as computed below on non-compact sections (ksi).

1.25 (f_s DC1 + f_s DC2) + 1.5 f_s DW + 1.75 f_s (L + IM) + $f_t / 3$

EXTERIOR GIRDER G13 MOMENT TABLE

	0.4 Sp. 1	Pier 1	0.6 Sp. 2
I_s	(in ⁴) 29,344	65,138	29,344
$I_c(n)$	(in ⁴) 61,892	-	61,074
$I_c(3n)$	(in ⁴) 45,977	-	45,348
$I_c(cr)$	(in ⁴) -	70,074	-
S_s	(in ³) 1,329	2,699	1,329
$S_c(n)$	(in ³) 1,665	-	1,660
$S_c(3n)$	(in ³) 1,541	-	1,535
$S_c(cr)$	(in ³) -	2,762	-
S_x	(in ³) 1,576	-	1,603
DC1	(k/')	0.96	1.75
M_{DC1}	('k)	1,533	3,387
DC2	(k/')	0.26	0.26
M_{DC2}	('k)	445	866
DW	(k/')	0.24	0.24
M_{DW}	('k)	348	736
LLDF		0.48	0.51
$M_L + IM$	('k)	1,901	2,269
f_t (Strength I)	(ksi)	0.00	0.00
$M_u + \frac{1}{3} f_t S_x$	('k)	6,322	10,390
$\Phi_f M_n$	('k)	6,398	11,376
f_s DC1	(ksi)	13.84	15.06
f_s DC2	(ksi)	3.46	3.76
f_s DW	(ksi)	2.71	3.20
f_s (L+IM)	(ksi)	13.70	9.86
f_t (Service II)	(ksi)	0.00	0.00
$f_s + f_t/2$ (Service II)	(ksi)	37.83	34.83
Service II Resistance	(ksi)	47.50	47.50
$f_s + f_t/3$ (Strength I)	(ksi)	49.67	45.57
$\Phi_f F_n$	(ksi)	-	-
Vr	(k)	56.60	72.48

EXTERIOR GIRDER G13 REACTION TABLE

	S.Abut.	Pier 1	N. Abut
LLDF	0.74	0.69	0.73
OCF	(k) 1.07	1.07	1.06
RDC1	(k) 59.14	206.40	46.41
RDC2	(k) 20.24	51.37	15.52
RDW	(k) 12.91	44.43	11.13
RLL	(k) 79.60	168.14	77.30
RIM	(k) 16.23	29.10	16.14
RTotal (Strength I)(Impact)	(k) 286.29	734.03	257.63
RTotal (Strength I)(No Impact)	(k) 257.89	683.10	229.38

$\Phi_f F_n$: Factored nominal flexural resistance of the section as specified in Article 6.10.7.2 or 6.10.8 as applicable (ksi).

Vr: Maximum factored shear range in span computed according to Article 6.10.10.

OCF: Obtuse Correction Factor according to Article 4.6.2.2.3c or as further simplified by IDOT provisions.

R_{DC1} : Un-factored reaction due to non-composite dead load (kip).

R_{DC2} : Un-factored reaction due to long-term composite (superimposed excluding future wearing surface) dead load (kip).

R_{DW} : Un-factored reaction due to long-term composite (superimposed future wearing surface only) dead load (kip).

R_L : Un-factored live load reaction (kip).

R_{IM} : Un-factored dynamic load allowance (impact) (kip).

Strength I load combination of factored design reactions (kip).

1.25 ($R_{DC1} + R_{DC2}$) + 1.5 R_{DW} + 1.75 ($R_L + R_{IM}$)

Strength I load combination of factored design reactions, not including dynamic load allowance (Impact) (kip).

1.25 ($R_{DC1} + R_{DC2}$) + 1.5 R_{DW} + 1.75 (R_L)

Note:
 M_L and R_L include the effects of centrifugal force and superelevation.



USER NAME =	DESIGNED - ANS	REVISED -
	CHECKED - MI, JJS	REVISED -
PLOT SCALE =	DRAWN - ANS	REVISED -
PLOT DATE =	CHECKED - MI, JJS	REVISED -


STATE OF ILLINOIS
DEPARTMENT OF TRANSPORTATION

GIRDER MOMENT AND REACTION TABLES (SHEET 2 OF 2)
STRUCTURE NO. 099-8332

SHEET SB-31 OF SB-48 SHEETS

F.A.I. RTE.	SECTION	COUNTY	TOTAL SHEETS	SHEET NO.
80	FAI 80 21 INTERCHANGE	WILL	1209	686
CONTRACT NO. 62R22				
		ILLINOIS	FED. AID PROJECT	

MODEL: Default
FILE NAME: pw:///transysp-w/beniley.com/transyscorp/pw1-hosted/Documents/Projects_2018/CH40_401.180022/03-WSP/CAD/62R22-INT-4 (Center)/Sheets/Structural/SN-099-8332-62R22-SB-31-Camber Diagram

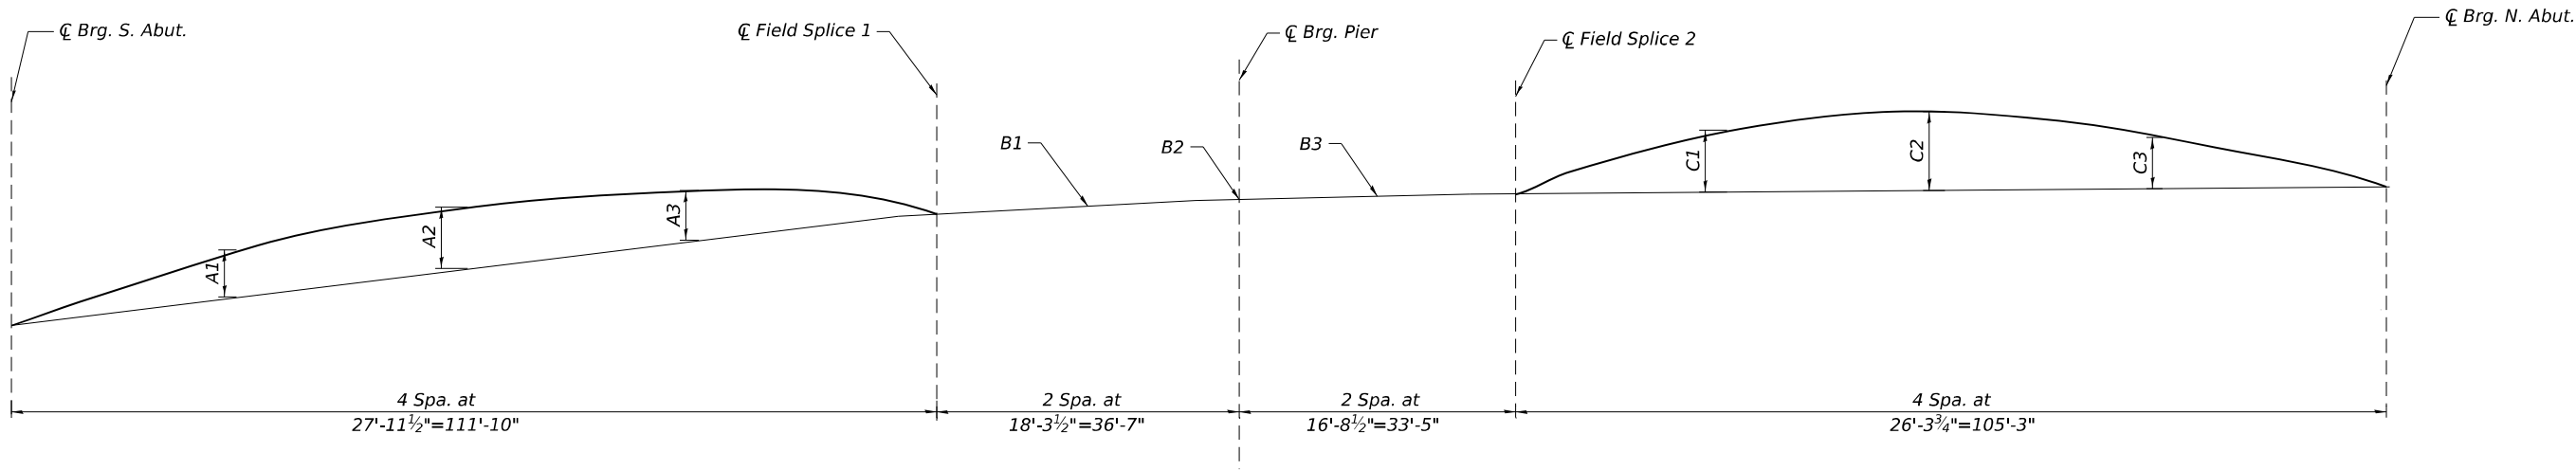

CAMBER DIAGRAM

TOP OF WEB ELEVATIONS

(For Fabrication Only)

Girder	☐ Brg. S. Abut.	☐ Splice 1	☐ Brg. Pier 1	☐ Splice 2	☐ Brg. N. Abut.
1	610.80	611.93	612.41	612.59	612.55
2	610.88	612.03	612.51	612.71	612.68
3	610.79	611.93	612.45	612.70	612.82
4	610.55	611.79	612.36	612.66	612.94
5	610.33	611.68	612.29	612.64	613.07
6	610.02	611.55	612.19	612.57	613.13
7	609.88	611.39	612.04	612.42	613.02
8	609.66	611.23	611.88	612.27	612.90
9	609.41	611.05	611.71	612.10	612.77
10	609.21	610.91	611.56	611.97	612.67
11	608.96	610.73	611.40	611.80	612.53
13	608.59	610.59	611.26	611.66	612.43

Girder	☐ Brg. S. Abut.	Header Girder
12	608.79	609.33

CAMBER ORDINATES

Girder	A1	A2	A3	B1	B2	B3	C1	C2	C3
1 Thru 6	3"	4"	3"	0"	0"	0"	3 1/2"	5"	3"
7 Thru 11; 13	2"	3"	2"	0"	0"	0"	3 1/2"	5"	3"
12	0"	-	-	-	-	-	-	-	-



USER NAME =	DESIGNED - ANS	REVISED -
	CHECKED - MI, LAB	REVISED -
PLOT SCALE =	DRAWN - ANS	REVISED -
PLOT DATE =	CHECKED - MI, LAB	REVISED -


STATE OF ILLINOIS
DEPARTMENT OF TRANSPORTATION

CAMBER DIAGRAM
STRUCTURE NO. 099-8332

SHEET SB-32 OF SB-48 SHEETS


F.A.I. RTE.	SECTION	COUNTY	TOTAL SHEETS	SHEET NO.
80	FAI 80 21 INTERCHANGE	WILL	1209	687
CONTRACT NO. 62R22				
ILLINOIS FED. AID PROJECT				

MODEL: Default
FILE NAME: pw://transsystems-pw.bentley.com/transsystems-pw1-hosted/Documents/Projects_2018/CH40 /401.180022/03-WSP(CAD/62R22-INT-4 (Center)/Sheets/Structural/SN-099-8332-62R22-SB-33-5-Structural Steel Details (Sheet 2 of 2)

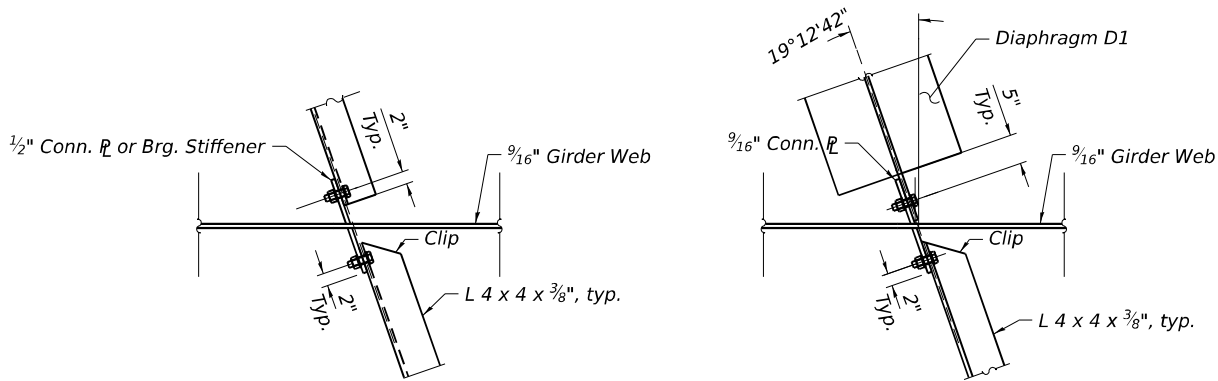


INTERIOR CROSS FRAME PLAN

SECTION A-A

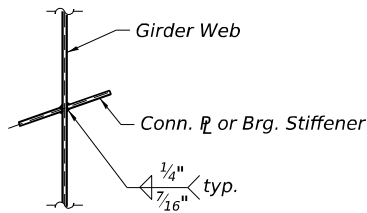

SECTION B-B

Standard Clip shown
For Alternate Clip Details,
see "Weld Limits and Clip
Details" on Sheet SB-27
thru SB-28
(typ. all conn. $\bar{P}$)

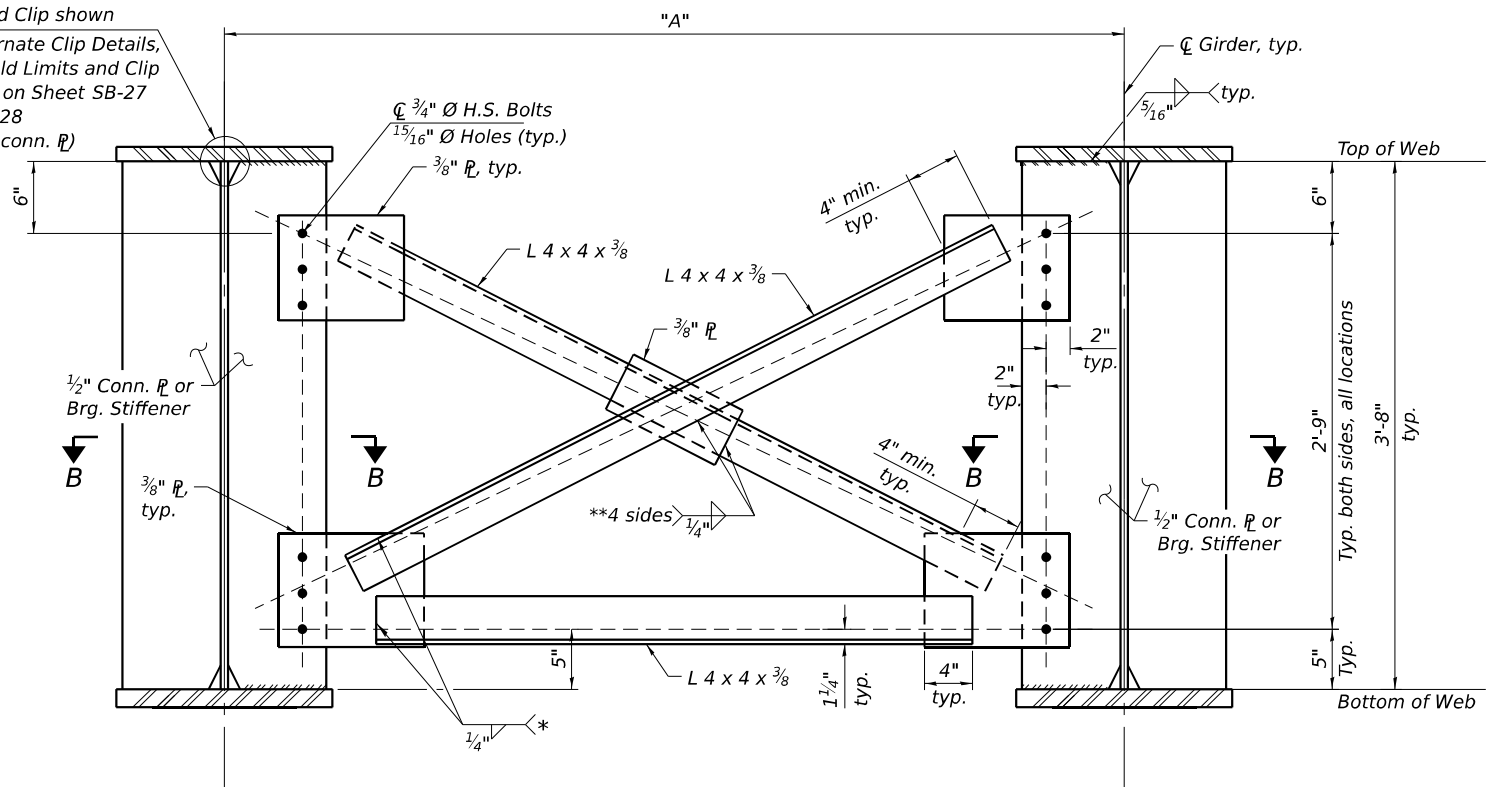

INTERIOR CROSS FRAME

*Fillet weld angles along 3 sides on one face of gusset plate;
however, if cross-frames are galvanized, weld all-around.


**If cross-frames are galvanized, weld all-around.

CROSS FRAME DIM. "A" TABLE


Cross Frame	Dim. A	# Req
CF	6'-7 ³ / ₈ "	191
CF1	6'-8"	1
CF2	6'-11 ¹ / ₈ "	1
CF3	7'-7 ¹ / ₈ "	1
CF4	4'-9 ¹ / ₈ "	1
CF5	5'-6 ⁷ / ₈ "	1
CF6	4'-11 ¹ / ₂ "	1
CF7	5'-7 ⁷ / ₈ "	1

NOTES:


- Load carrying components designated "CVN" shall conform to the Charpy V-Notch Impact Energy Requirement, Zone 2.
- All cross frames shall be installed as steel is erected and secured with erection pins and bolts except as otherwise noted. Individual cross frames at supports may be temporarily disconnected to install bearing anchor rods.
- Provide 15/16" $\bar{O}$ holes for 3/4" $\bar{O}$ High Strength bolts. Two hardened washers required for each set of oversized holes (typical all cross frame connections).
- All structural steel shall be AASHTO M270 Grade 50.

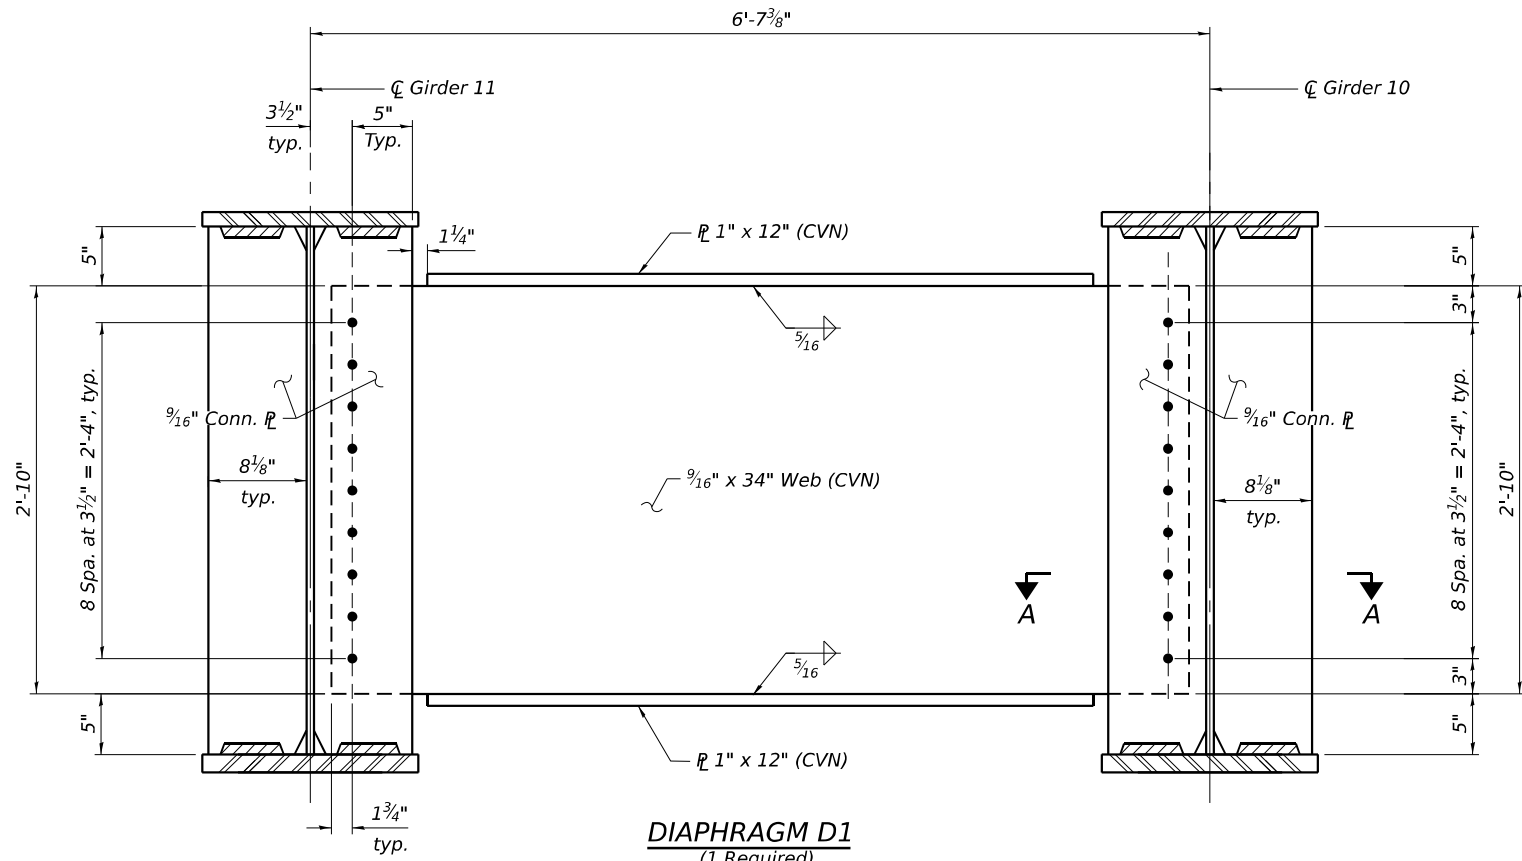

DIAPHRAGM D1
(1 Required)

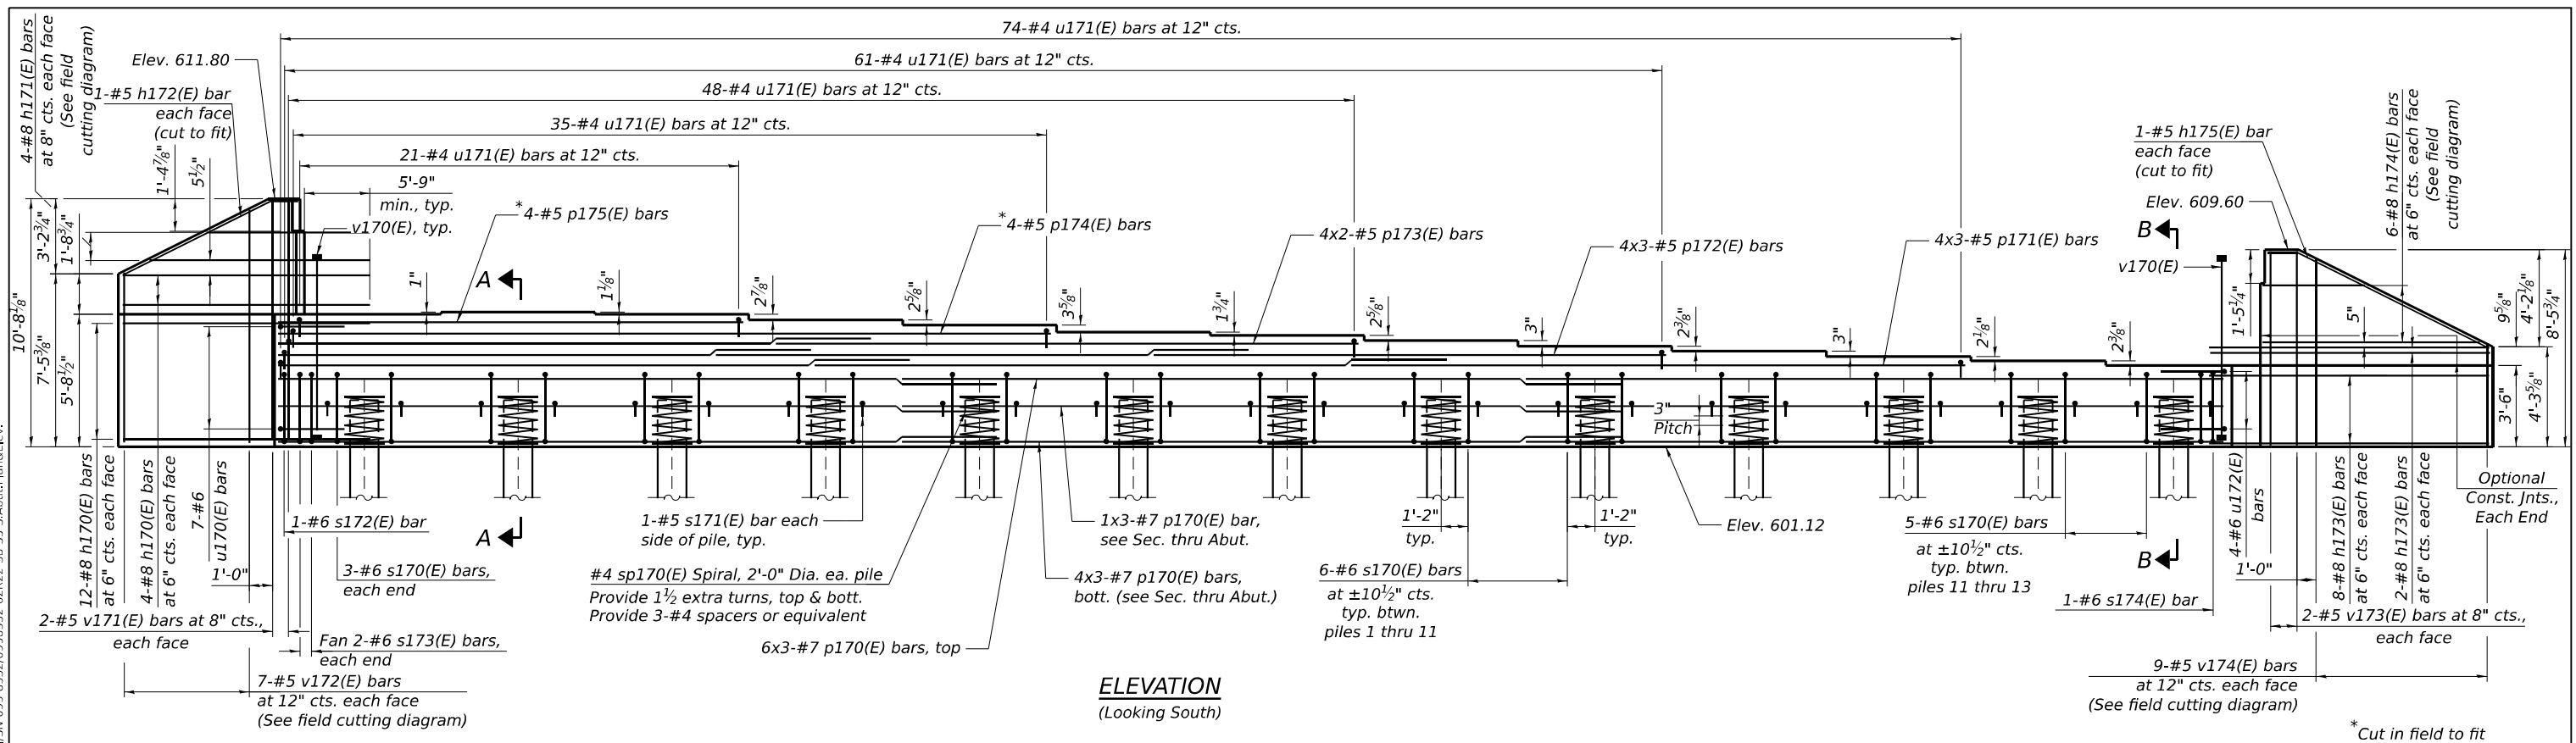


MODEL: Default
FILE NAME: pw:///transsystems-pw/bentley.com/transscorp-pw1-hosted/Documents/Projects_2018/CH40_1/401.180022/03-WSP/CAD/62R22-INT-4 (Center)/Sheets/Structural/SN-099-8332/0998332-62R22-SB-36-5.AboutSecs&Details

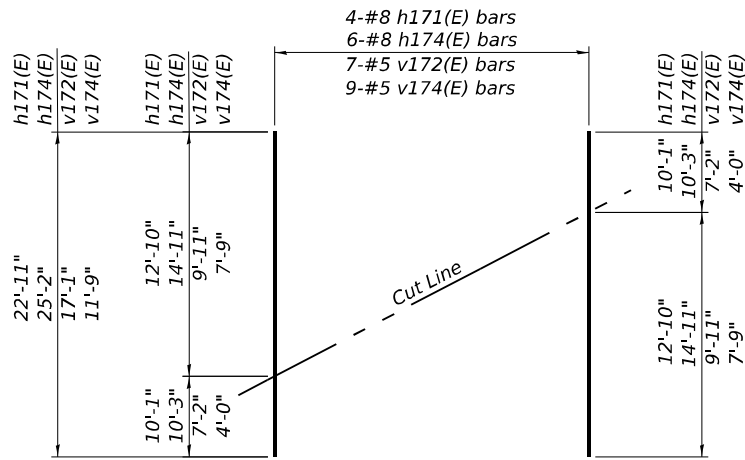


FIELD CUTTING DIAGRAM


Order h171(E), h174(E), v172(E) and v174(E) full length. Cut as shown and use remainder of bars in the opposite face.

 


BAR s171(E)

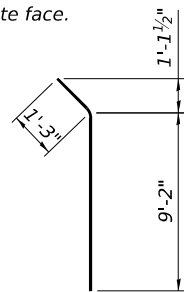


BAR h175(E)

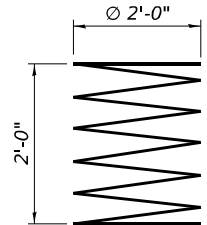


BAR sp170(E)

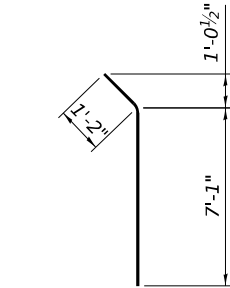

BAR h172(E)

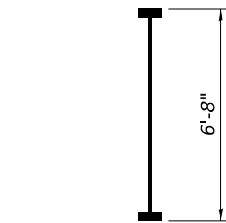


BAR v170(E)
(Headed. 422-#8 Bar terminators)

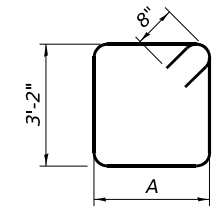

**BAR s170(E),
s172(E) AND s174(E)**

Bar	A
s170(E)	3'-4"
s172(E)	3'-8"
s174(E)	3'-10"

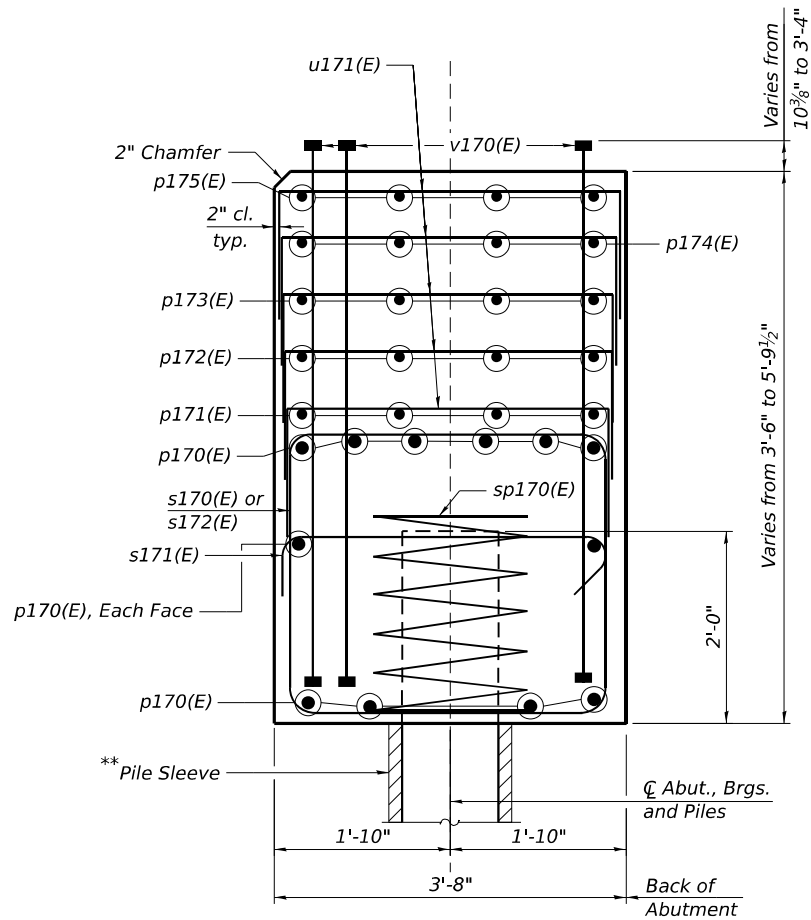

SECTION A-A

Dimensions at right angles to abutment

BILL OF MATERIAL


Bar	No.	Size	Length	Shape
h170(E)	23	#8	13'-9"	
h171(E)	4	#8	22'-11"	
h172(E)	2	#5	8'-3"	
h173(E)	20	#8	15'-7"	
h174(E)	6	#8	25'-2"	
h175(E)	2	#5	10'-5"	
p170(E)	33	#7	31'-5"	
p171(E)	12	#5	26'-7"	
p172(E)	12	#5	22'-4"	
p173(E)	8	#5	25'-1"	
p174(E)	4	#5	33'-3"	
p175(E)	4	#5	20'-1"	
s170(E)	76	#6	14'-4"	
s171(E)	26	#5	4'-4"	
s172(E)	1	#6	15'-0"	
s173(E)	4	#6	8'-2"	
s174(E)	1	#6	15'-4"	
* sp170(E)	13	#4	2'-0"	
u170(E)	7	#6	12'-1"	
u171(E)	239	#4	5'-4"	
u172(E)	4	#6	12'-3"	
v170(E)	211	#8	6'-8"	
v171(E)	4	#5	10'-4"	
v172(E)	7	#5	17'-1"	
v173(E)	4	#5	8'-2"	
v174(E)	9	#5	11'-9"	
Structure Excavation			Cu Yd	205
Concrete Structures			Cu Yd	60.0
Reinforcement Bars, Epoxy Coated			Pound	12,520
Furnishing Steel Piles HP14X117			Foot	456
Driving Piles			Foot	456
Test Pile Steel HP14X117			Each	1
Pile Shoes			Each	13
Granular Backfill For Structures			Cu Yd	198
Geocomposite Wall Drain			Sq Yd	99
Pipe Underdrains For Structures 4"			Foot	107

* Length is height of spiral

** Only piles within Retaining Wall #6 (SN 099-W122) MSE reinforced soil mass are required to have pile sleeves. All pile sleeves shall extend to the top of leveling pad elevation and be backfilled with bentonite to the bottom of South Abutment

SUGGESTED SOUTH ABUTMENT CONSTRUCTION SEQUENCE:

- Backfill to the theoretical top of leveling pad elevation of Retaining Wall #6 (SN 099-W122).
- Drive South Abutment and South Approach Bent piles located within the Retaining Wall #6 (SN 099-W122) MSE reinforced soil mass.
- Place pile sleeves around South Abutment and South Approach Bent piles located within the Retaining Wall #6 (SN 099-W122) MSE reinforced soil mass.
- Construct Retaining Wall #6 (SN 099-W122) MSE wall and backfill embankment to the bottoms of South Abutment and South Approach Bent.
- Fill pile sleeves with bentonite to the Bottom of South Abutment and Bottom of South Approach Bent Elevations.
- Drive remaining South Abutment and South Approach Bent piles and complete construction of these elements.

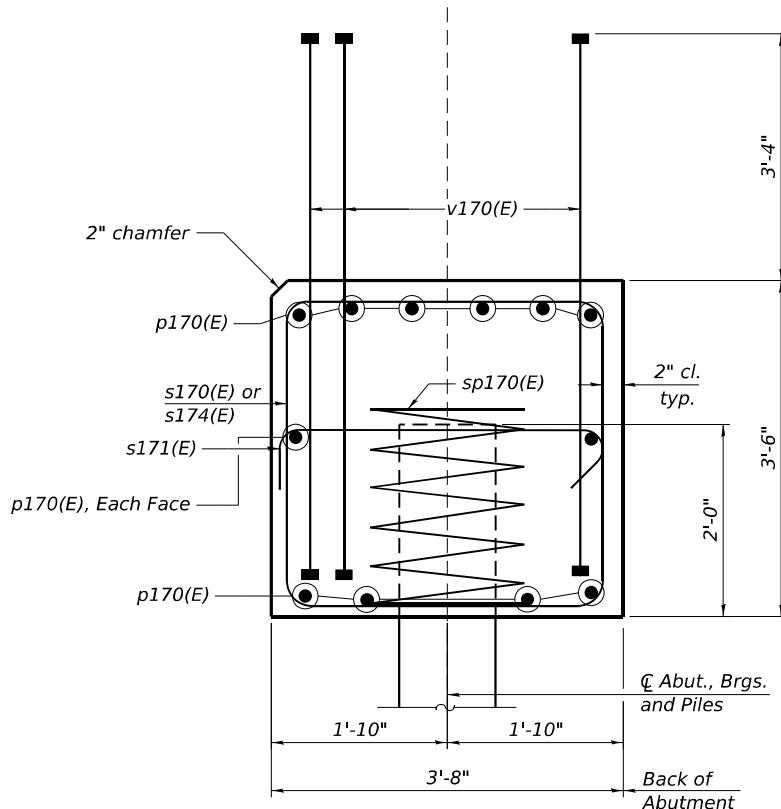


SECTION B-B

Dimensions at right angles to abutment

NOTES:

- Space reinforcement in cap to miss anchor bolts.
- Pour steps monolithically with cap.
- For Diaphragm Details, see Sheet SB-18.
- For details of piles, see Sheet SB-44.
- Bar terminators paid for separately. See Total Bill of Material.

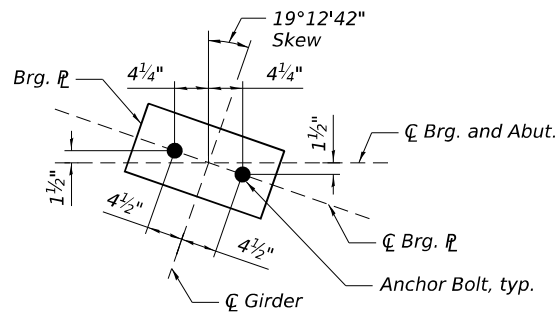

ANCHOR BOLT LOCATION DETAIL

HBM
ENGINEERING GROUP, LLC



USER NAME =	DESIGNED - IAL, EN	REVISED -
	CHECKED - MI, JJS	REVISED -
PLOT SCALE =	DRAWN - EN	REVISED -
PLOT DATE =	CHECKED - MI, JJS	REVISED -

STATE OF ILLINOIS
DEPARTMENT OF TRANSPORTATION

SOUTH ABUTMENT SECTIONS AND DETAILS
STRUCTURE NO. 099-8332

SHEET SB-37 OF SB-48 SHEETS

FAI RTE.	SECTION	COUNTY	TOTAL SHEETS	SHEET NO.
80	FAI 80 21 INTERCHANGE	WILL	1209	692
CONTRACT NO. 62R22				
ILLINOIS FED. AID PROJECT				

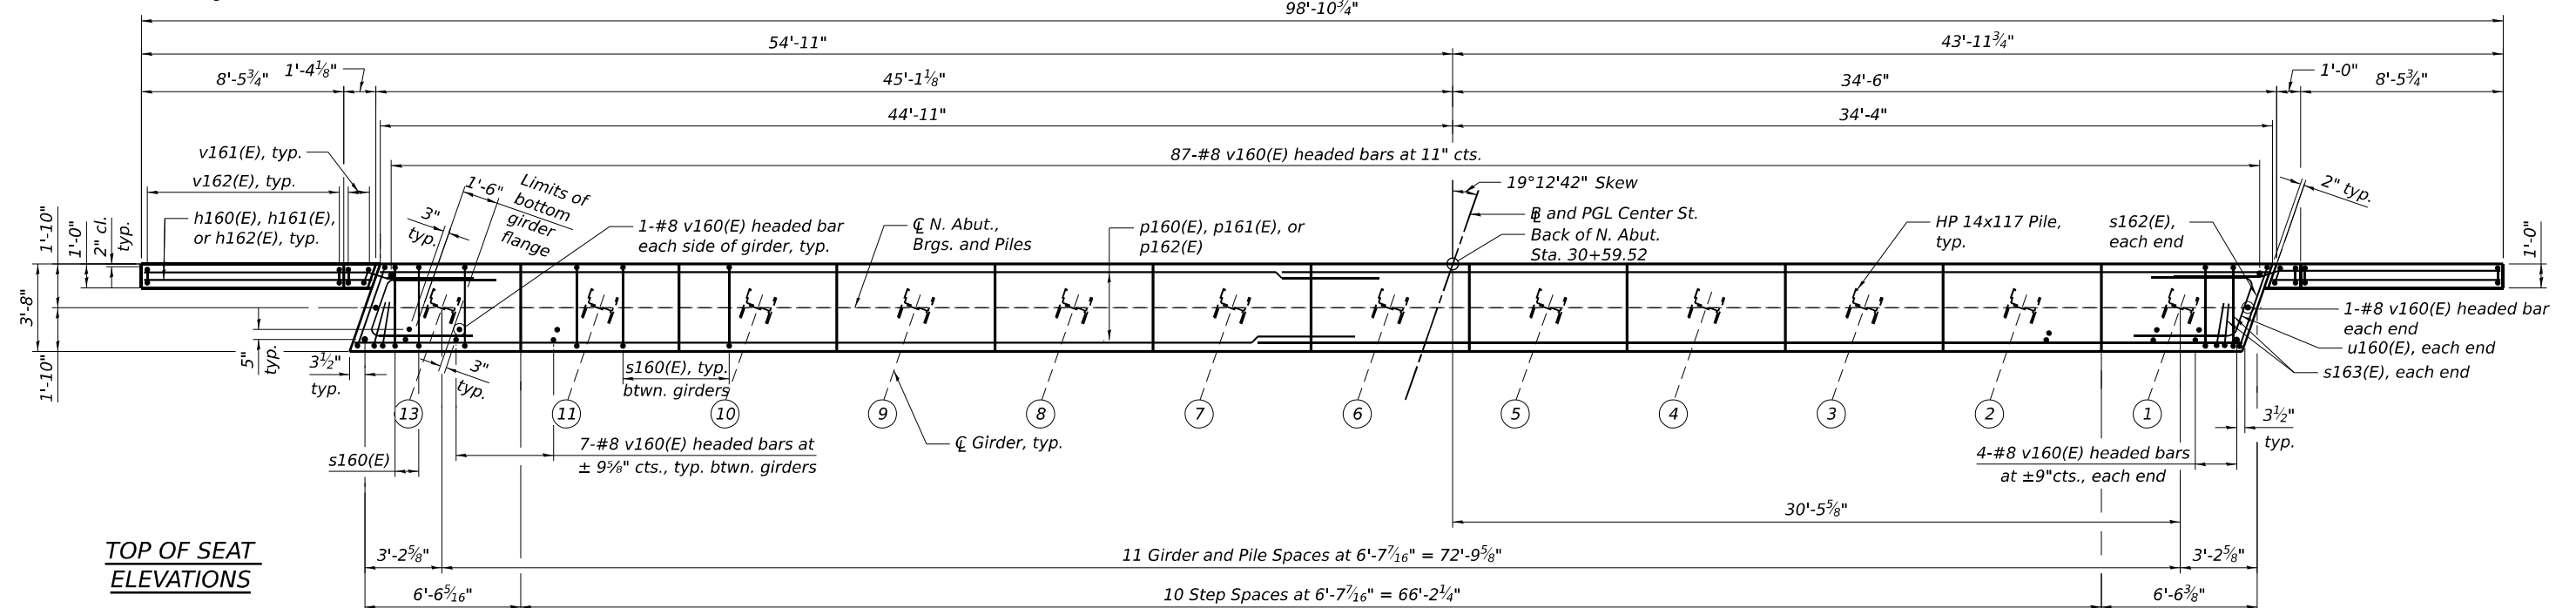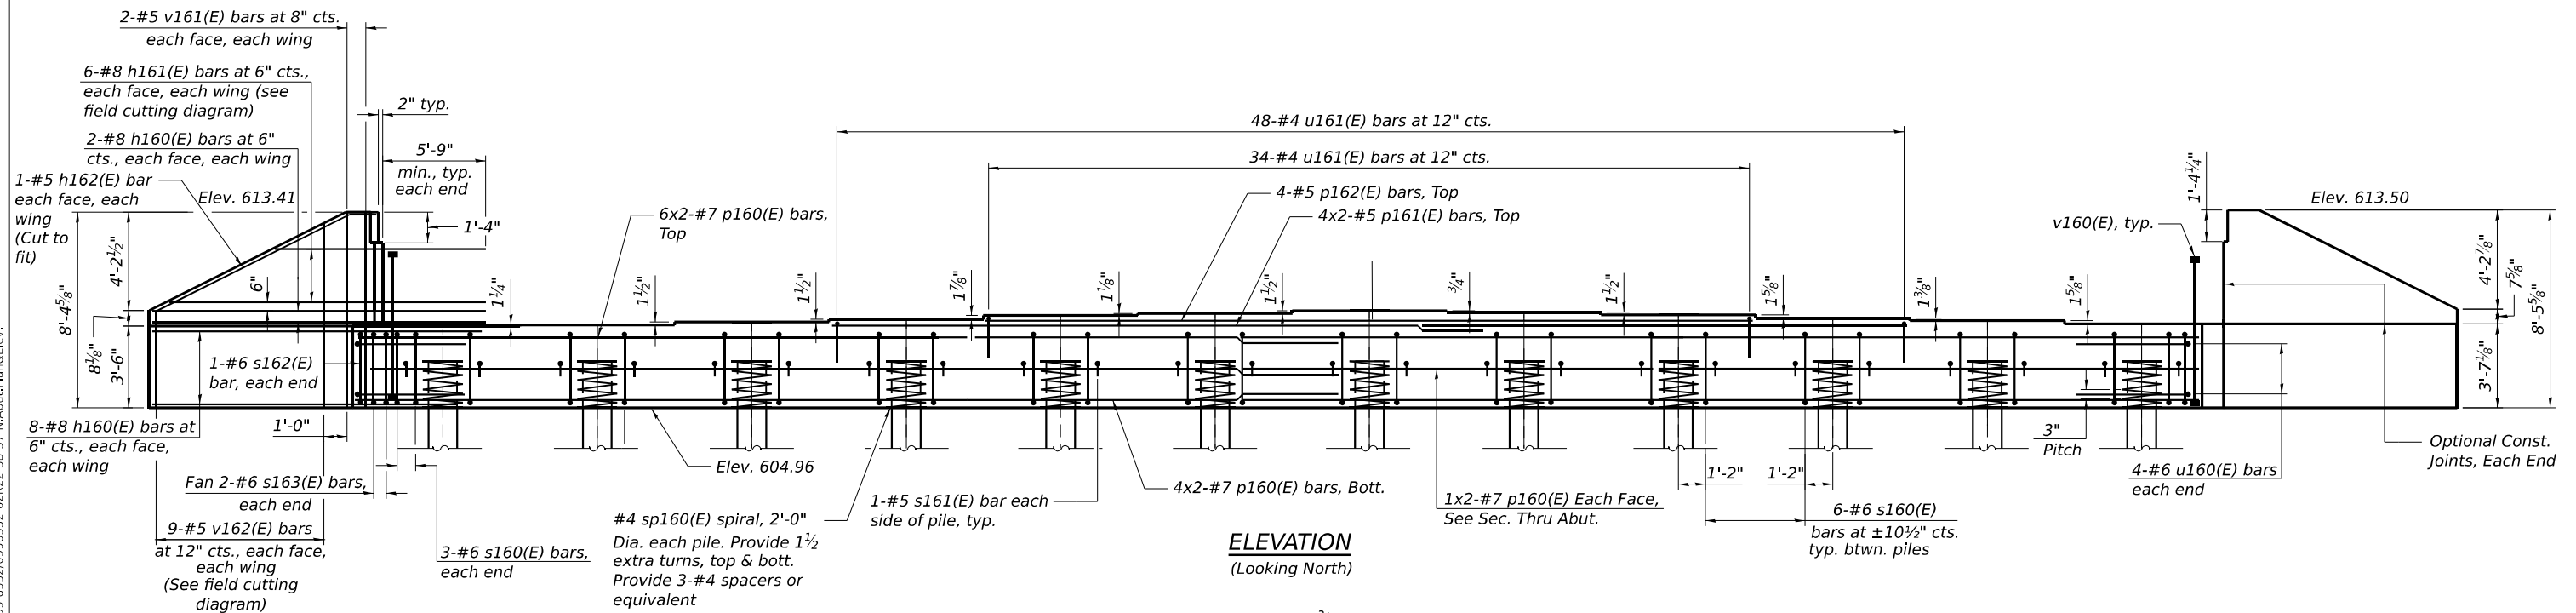

TOP OF SEAT
ELEVATIONS

Girder No.	Elev.
1	608.58
2	608.72
3	608.85
4	608.97
5	609.11
6	609.17
7	609.05
8	608.93
9	608.80
10	608.70
11	608.56
12	-
13	608.46

NOTES:

1. Bars noted thus, 4x2-#7, indicates 4 lines of #7 bars with 2 lengths per line.
2. For Notes, Section thru Abutment, Anchor Bolt Location Detail, Bar Diagrams and Bill of Material, see Sheet SB-39.


MINIMUM BAR LAPS

#8 bar = 5'-9"
#7 bar = 5'-0"
#5 bar = 3'-7"

PILE DATA

Type: HP14x117 with pile shoes
Nominal Required Bearing: 929 Kips
Factored Resistance Available: 456 Kips
Est. Length: 24 Feet
No. Production Piles: 11
No. Test Piles: 1

MODEL: Default
FILE NAME: pw://transystems-pw.bentley.com/transyscorp/pw1-hosted/Documents/Projects_2018/CH40_1/401.180022/03-WSP(CAD)62R22-NT-4 (Center)/Sheets/Structural/SN-099-8332/0998332-62R22-SB-38-N.Abut.Sections&Details

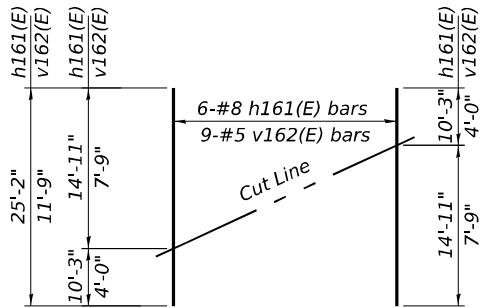


FIELD CUTTING DIAGRAM

(Order h161(E) and v162(E) full length. Cut as shown and use remainder of bars in opposite face)


BAR v160(E)

(Headed 396-#8 Bar terminators)


BAR h162(E)

 


BAR s161(E)

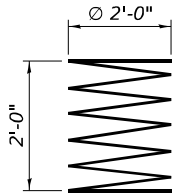


BAR sp160(E)

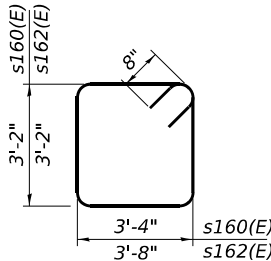


BAR s160(E) & s162(E)

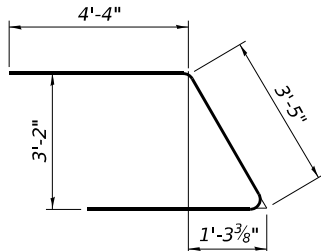


BAR u160(E)

 

BAR u161(E)

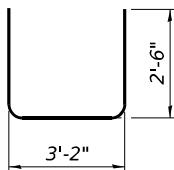


BAR s163(E)

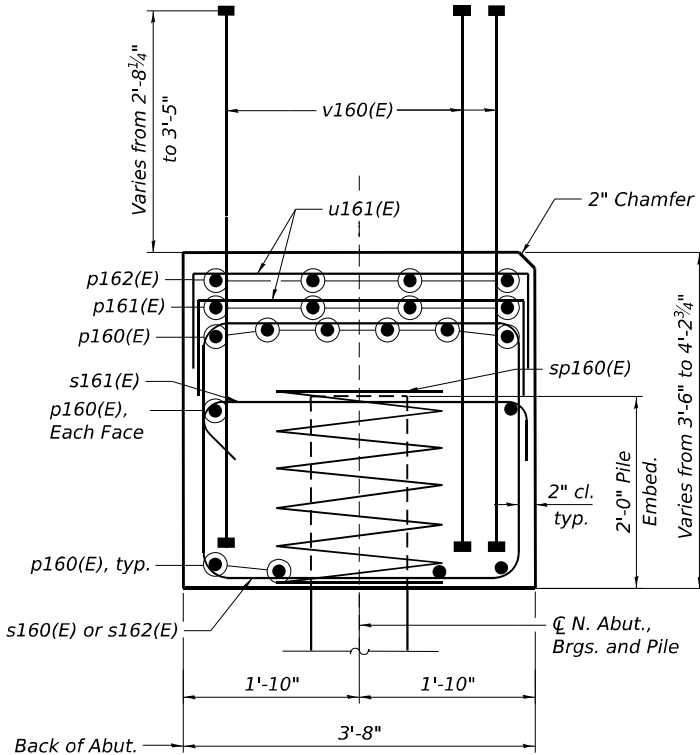

SEC. THRU ABUT.

Dimensions at right angles to abutment

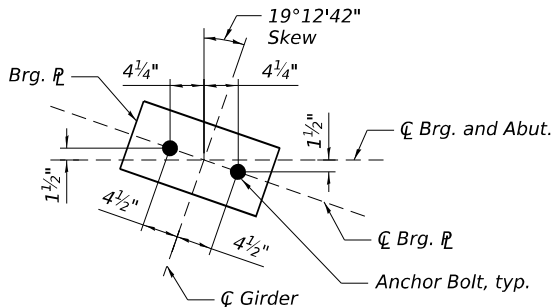

ANCHOR BOLT LOCATION DETAIL

BILL OF MATERIAL

Bar	No.	Size	Length	Shape
h160(E)	40	#8	15'-7"	—
h161(E)	12	#8	25'-2"	—
h162(E)	4	#5	10'-1"	—
p160(E)	22	#7	42'-0"	—
p161(E)	8	#5	24'-10"	—
p162(E)	4	#5	32'-9"	—
s160(E)	72	#6	14'-4"	—
s161(E)	24	#5	4'-4"	—
s162(E)	2	#6	15'-0"	—
s163(E)	4	#6	8'-2"	—
* sp160(E)	12	#4	2'-0"	—
u160(E)	8	#6	12'-1"	—
u161(E)	82	#4	5'-4"	—
v160(E)	198	#8	6'-9"	—
v161(E)	8	#5	8'-2"	—
v162(E)	18	#5	11'-9"	—
Structure Excavation	Cu Yd	167		
Concrete Structures	Cu Yd	46.3		
Reinforcement Bars, Epoxy Coated	Pound	10,810		
Furnishing Steel Piles HP14X117	Each	264		
Driving Piles	Foot	264		
Test Pile Steel HP14X117	Each	1		
Pile Shoes	Each	12		
Granular Backfill For Structures	Cu Yd	168		
Geocomposite Wall Drain	Sq Yd	82		
Pipe Underdrains For Structures 4"	Foot	103		

*Length is height of spiral

NOTES:

1. Space reinforcement in cap to miss anchor bolts.
2. Pour steps monolithically with cap.
3. For diaphragm details, see Sheet SB-19.
4. For details of piles, see Sheet SB-44.
5. Bar terminators paid for separately. See Total Bill of Material.

HBM
ENGINEERING GROUP, LLC

USER NAME =	DESIGNED - IAL, JMI	REVISED -
	CHECKED - MI, JJS	REVISED -
PLOT SCALE =	DRAWN - JMI	REVISED -
PLOT DATE =	CHECKED - MI, JJS	REVISED -


STATE OF ILLINOIS
DEPARTMENT OF TRANSPORTATION

NORTH ABUTMENT SECTIONS AND DETAILS
STRUCTURE NO. 099-8332


SHEET SB-39 OF SB-48 SHEETS

F.A.I. RTE.	SECTION	COUNTY	TOTAL SHEETS	SHEET NO.
80	FAI 80 21 INTERCHANGE	WILL	1209	694
CONTRACT NO. 62R22				
ILLINOIS FED. AID PROJECT				

MODEL: Default
FILE NAME: pw://transsystems-pw-bentley.com/transyscorp-pw1-hosted/Documents/Projects_2018/CH40 /401.180022/03-WSP/CAD/62R22-INT-4 (Center)/Sheets/Structural/SN-099-8332/0998332-62R22-5B-39-5-ApproachBent

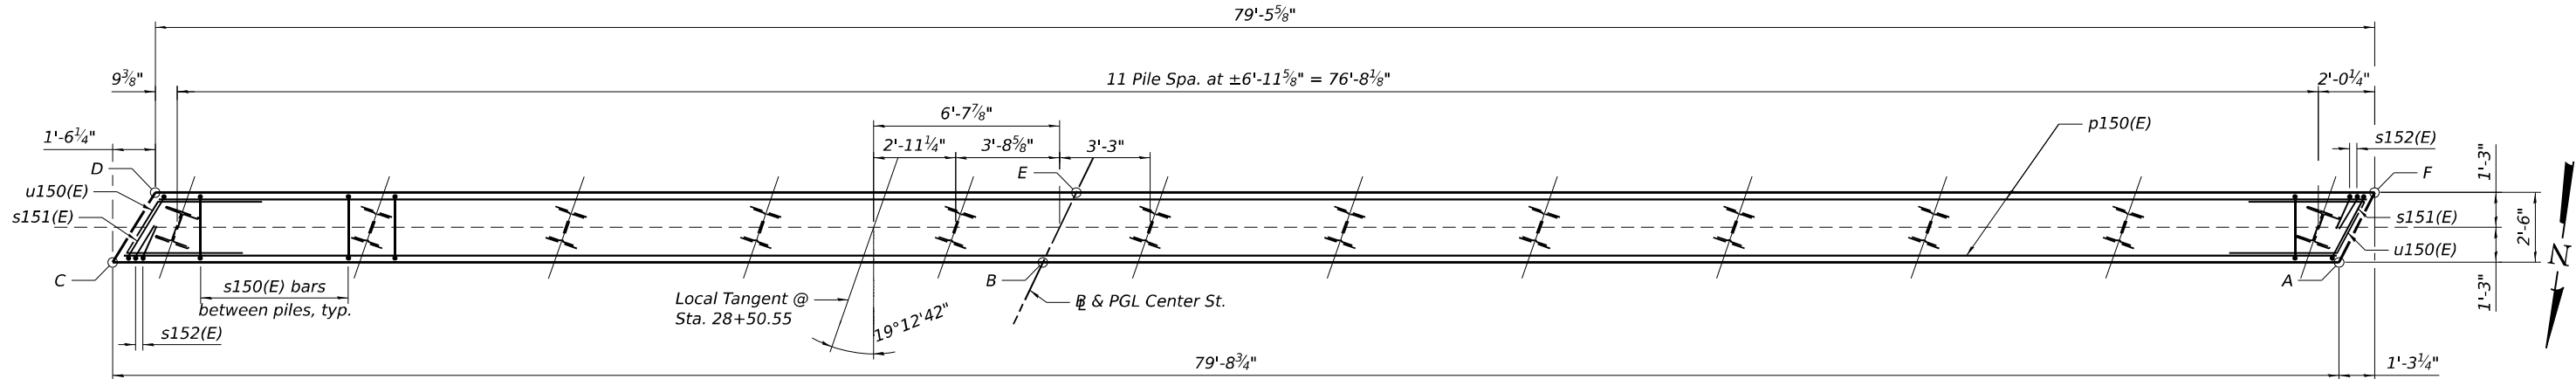

SOUTH APPROACH BENT PLAN
(p151(E) thru p154(E) bars not shown for clarity)

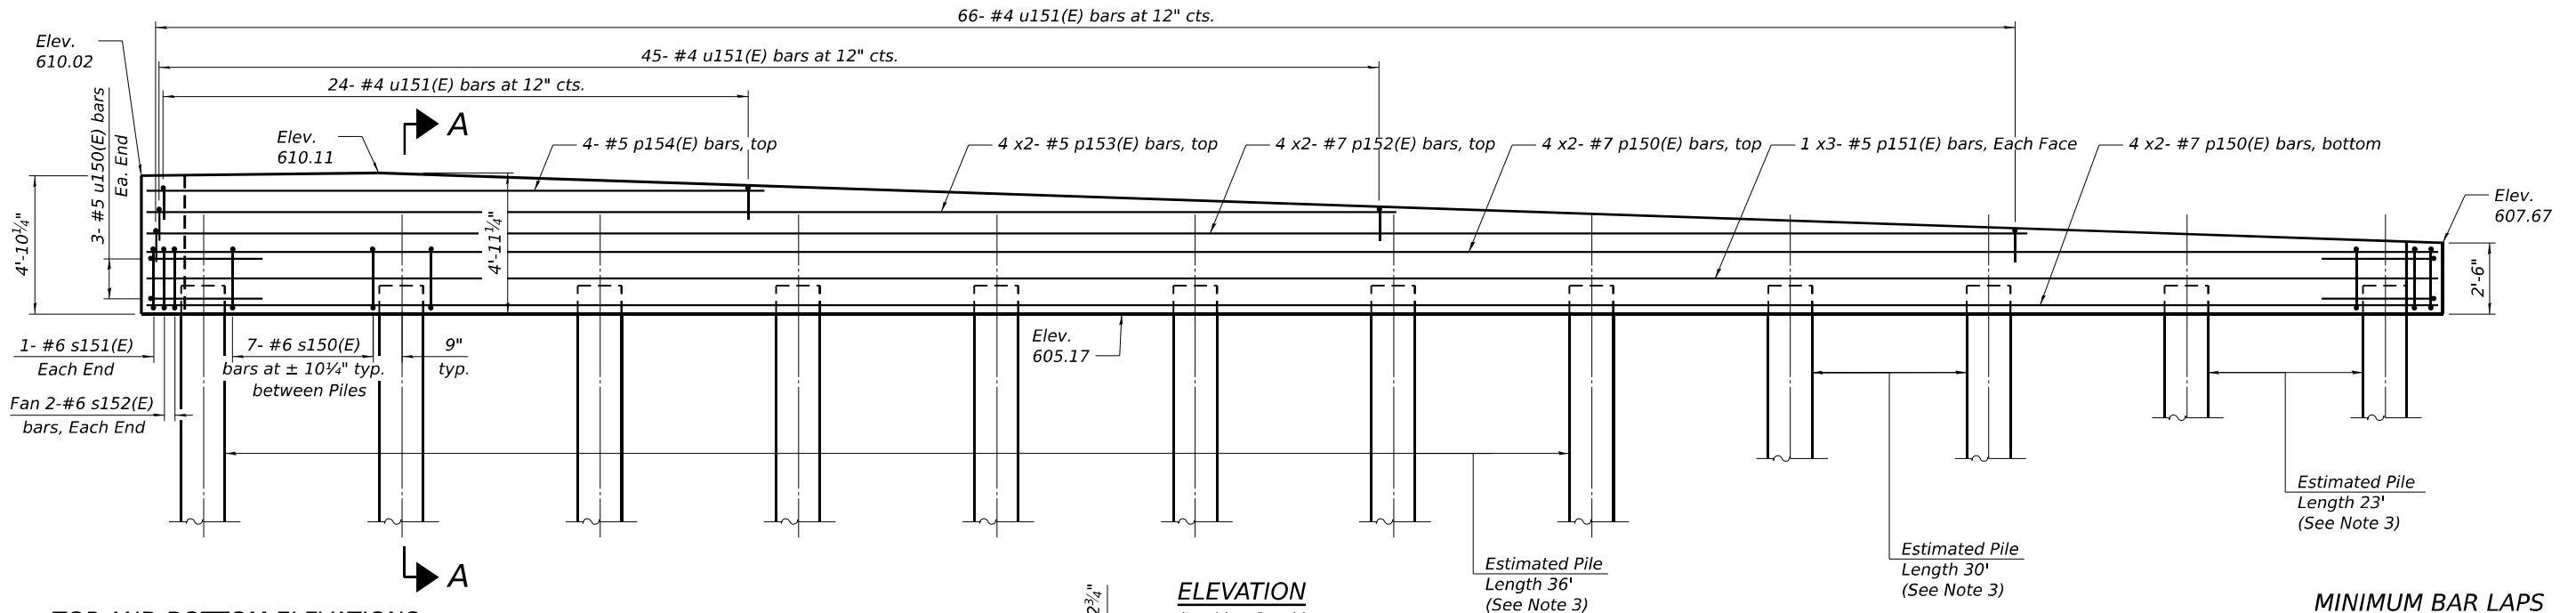


TOP AND BOTTOM ELEVATIONS FOR SOUTH APPROACH PILE BENT

South Approach		
Location	Top	Bottom
A-NW	607.71	605.17
B-N. CL	609.28	605.17
C-NE	610.06	605.17
D-SE	610.02	605.17
E-S. CL	609.24	605.17
F-SW	607.67	605.17

NOTES:


- Bars indicated thus 4 x 3 -#7 etc. indicates 4 lines of #7 bars with 3 lengths per line.
- For Suggested Construction Sequence, see sheet SB-37.
- The proposed layout of the South Approach Bent is positioned above the existing ground surface and the existing Center Ramp AD, which is embedded in excavated bedrock. Due to these conditions, the estimated pile lengths for the South Approach Bent may vary. This variability should be considered during construction planning and pile driving.

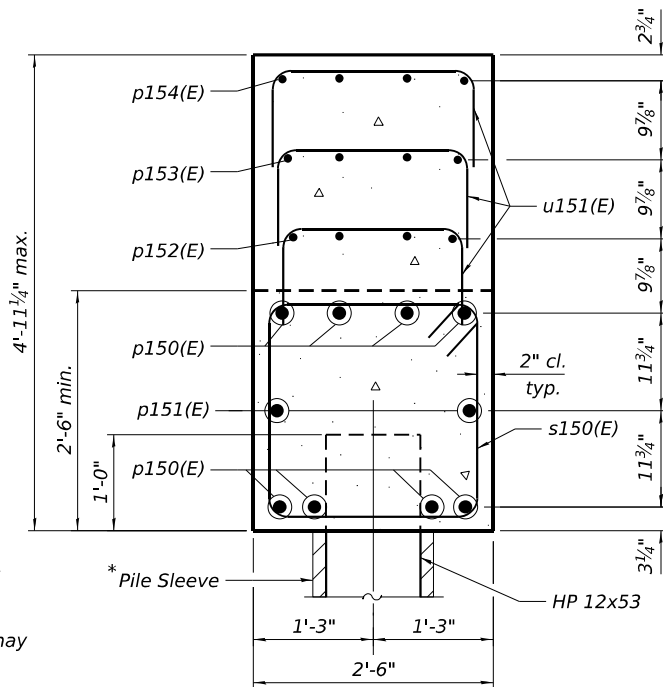


SECTION A-A

ELEVATION
(Looking South)


* Only piles within Retaining Wall #6 (SN 099-W122) MSE reinforced soil mass are required to have pile sleeves. All pile sleeves shall extend to the top of leveling pad elevation and be backfilled with bentonite to the bottom of South Approach Bent

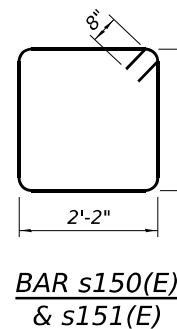


BAR s150(E) & s151(E)

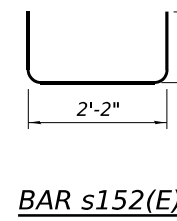

BAR s152(E)

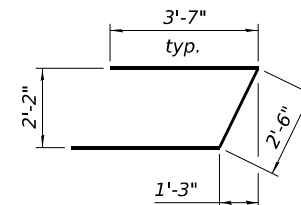

BAR u150(E)

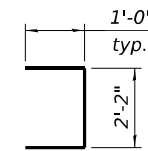

BAR u151(E)

PILE DATA

Type: HP 12X53 w/ Pile Shoes
Nominal Required Bearing: 418 kips
Factored Resistance Available: 230 kips
Est. Length: 23'-0", 30'-0", 36'-0"
No. Production Piles: 11
No. Test Piles: 1

MINIMUM BAR LAPS

#7 Bar = 5'-0"
#5 Bar = 3'-7"

BILL OF MATERIAL

Bar	No.	Size	Length	Shape
s150(E)	77	#6	10'-0"	□
s151(E)	2	#6	10'-8"	□
s152(E)	4	#6	4'-8"	□
u150(E)	6	#5	9'-8"	▤
u151(E)	135	#4	4'-2"	□
p150(E)	16	#7	42'-2"	▬
p151(E)	6	#5	28'-10"	▬
p152(E)	12	#5	23'-4"	▬
p153(E)	8	#5	22'-9"	▬
p154(E)	4	#5	22'-3"	▬
Structure Excavation			Cu Yd	126
Concrete Structures			Cu Yd	28.0
Reinforcement Bars, Epoxy Coated			Pound	3,790
Furnishing Steel Piles HP12X53			Foot	358
Driving Piles			Foot	358
Test Pile Steel HP12X53			Each	1
Pile Shoes			Each	12



USER NAME =	DESIGNED - PG, EN	REVISED -
	CHECKED - MI, JJS	REVISED -
PLOT SCALE =	DRAWN - PG, EN	REVISED -
PLOT DATE =	CHECKED - MI, JJS	REVISED -


STATE OF ILLINOIS
DEPARTMENT OF TRANSPORTATION

SOUTH APPROACH BENT DETAILS
STRUCTURE NO. 099-8332


SHEET SB-40 OF SB-48 SHEETS

F.A.I. RTE.	SECTION	COUNTY	TOTAL SHEETS	SHEET NO.
80	FAI 80 21 INTERCHANGE	WILL	1209	695
CONTRACT NO. 62R22				
ILLINOIS FED. AID PROJECT				

MODEL: Default
FILE NAME: pw:///transsystems-pw/bentley.com/transyscorp-pw1-hosted/Documents/Projects_2018/CH401/401.180022/03-WSP/CAD/62R22-INT-4 (Center)/Sheets/Structural/SN-09-8332/0998332-62R22-5B-40-NApproachBent

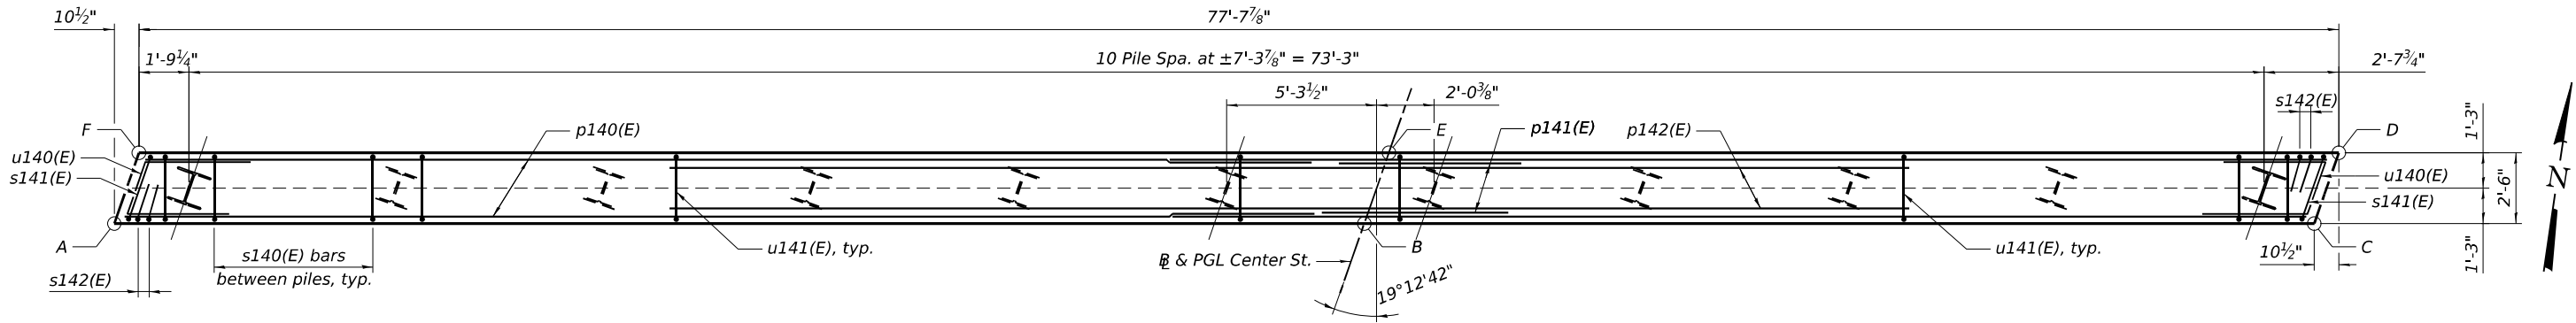

NORTH APPROACH BENT PLAN

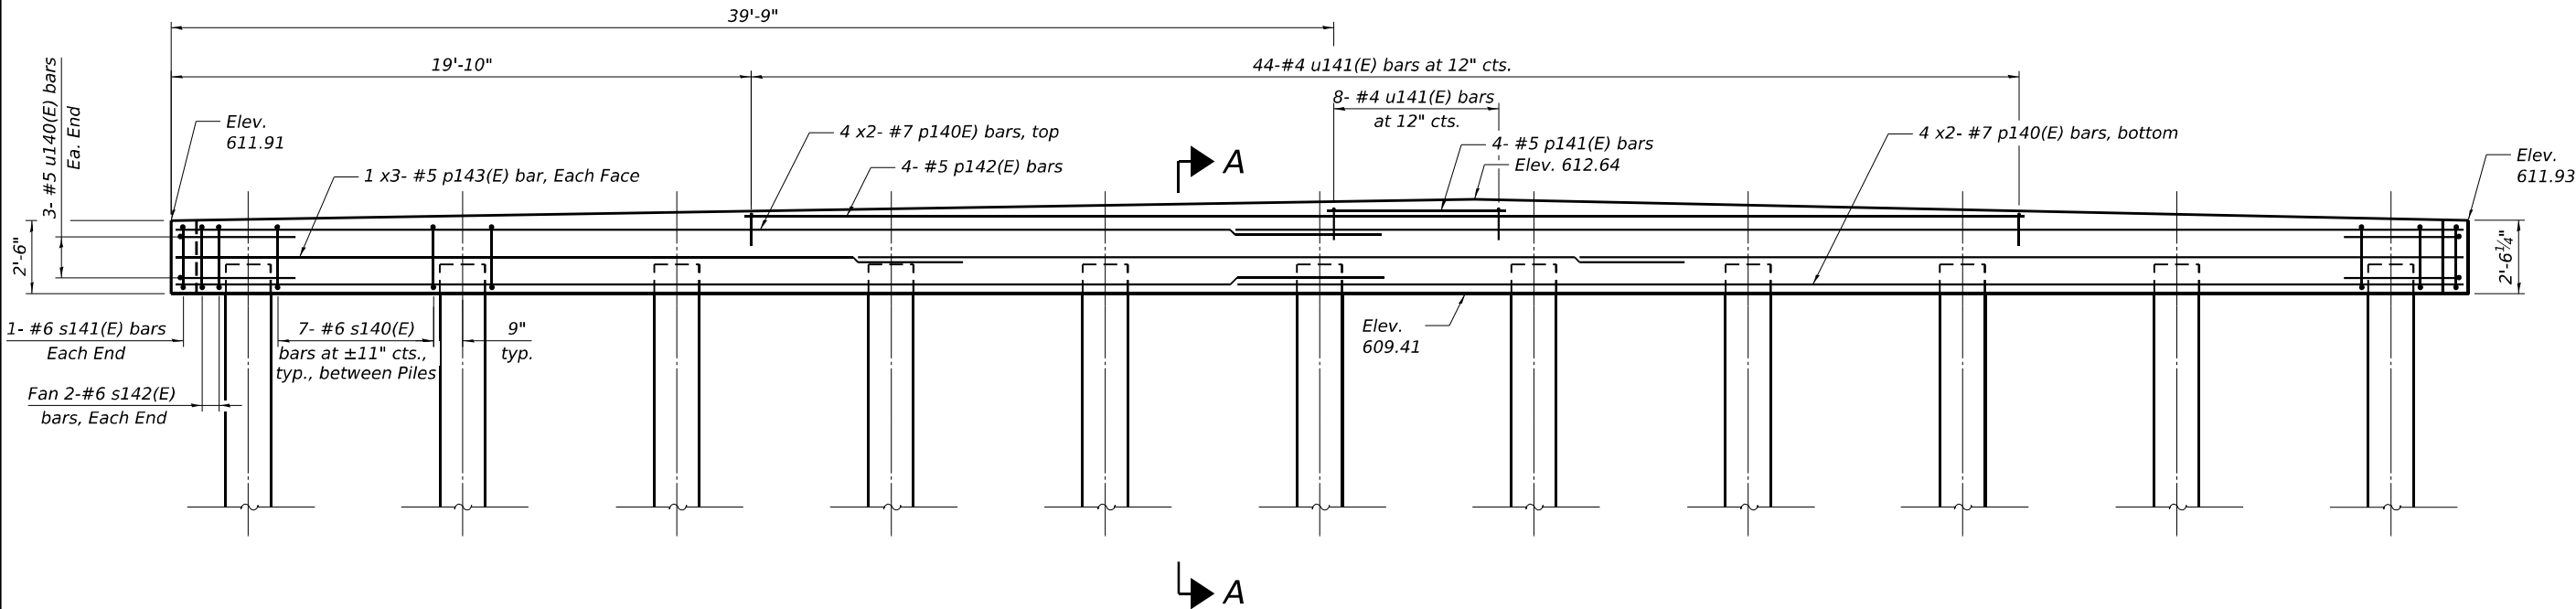


ELEVATION
(Looking North)

TOP AND BOTTOM ELEVATIONS
FOR NORTH APPROACH PILE BENT

North Approach		
Location	Top	Bottom
A-SW	611.93	609.41
B-S. CL	612.66	609.41
C-SE	611.95	609.41
D-NE	611.93	609.41
E-N. CL	612.64	609.41
F-NW	611.91	609.41

NOTE:


1. Bars indicated thus 4 x 3 -#7 etc. indicates 4 lines of #7 bars with 3 lengths per line.

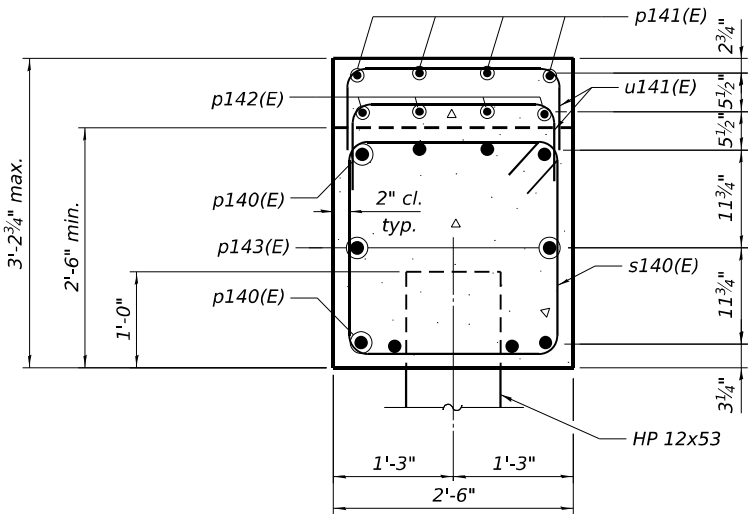


SECTION A-A

MINIMUM BAR LAPS


#7 Bar = 5'-0"
#5 Bar = 3'-7"

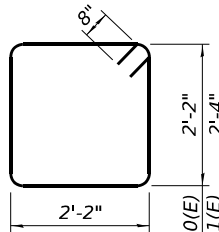


BAR s140(E)
& s141(E)

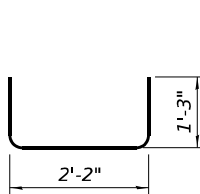

BAR s142(E)

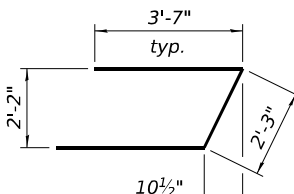

BAR u140(E)

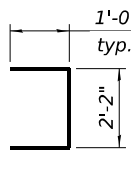

BAR u141(E)

PILE DATA

Type: HP 12X53 w/ Pile Shoes
Nominal Required Bearing: 418 kips
Factored Resistance Available: 134 kips
Est. Length: 25'-0"
No. Production Piles: 10
No. Test Piles: 1

NORTH APPROACH BENT
BILL OF MATERIAL

Bar	No.	Size	Length	Shape
p140(E)	16	#7	41'-3"	—
p141(E)	4	#5	6'-1"	—
p142(E)	4	#5	42'-6"	—
p143(E)	6	#5	28'-3"	—
u140(E)	6	#5	9'-6"	U
u141(E)	52	#4	4'-2"	U
s140(E)	70	#6	10'-0"	—
s141(E)	2	#6	10'-4"	—
s142(E)	4	#6	4'-8"	—
Structure Excavation			Cu Yd	78
Concrete Structures			Cu Yd	20.6
Reinforcement Bars, Epoxy Coated			Pound	3,050
Furnishing Steel Piles HP12X53			Foot	250
Driving Piles			Foot	250
Test Pile Steel HP12X53			Each	1
Pile Shoes			Each	11



USER NAME =	DESIGNED - PG, EN	REVISED -
	CHECKED - MI, JJS	REVISED -
PLOT SCALE =	DRAWN - PG, EN	REVISED -
PLOT DATE =	CHECKED - MI, JJS	REVISED -

STATE OF ILLINOIS
DEPARTMENT OF TRANSPORTATION

NORTH APPROACH BENT DETAILS
STRUCTURE NO. 099-8332

SHEET SB-41 OF SB-48 SHEETS

FA.I. RTE.	SECTION	COUNTY	TOTAL SHEETS	SHEET NO.
80	FAI 80 21 INTERCHANGE	WILL	1209	696
CONTRACT NO. 62R22				
ILLINOIS FED. AID PROJECT				


TOP OF SEAT ELEVATIONS

Girder No.	Elev.
1	607.49
2	607.59
3	607.53
4	607.44
5	607.37
6	607.28
7	607.12
8	606.97
9	606.79
10	606.64
11	606.49
12	-
13	606.34

MIN. LAP LENGTH

#5 bar = 3'-7"
#6 bar = 3'-3" (Stirrups)
#6 bar = 4'-4"
#8 bar = 7'-2"
#10 bar = 11'-6"

15 pairs-#6 s180(E)
bars at 6" cts. Top &
Bott., Cut to fit

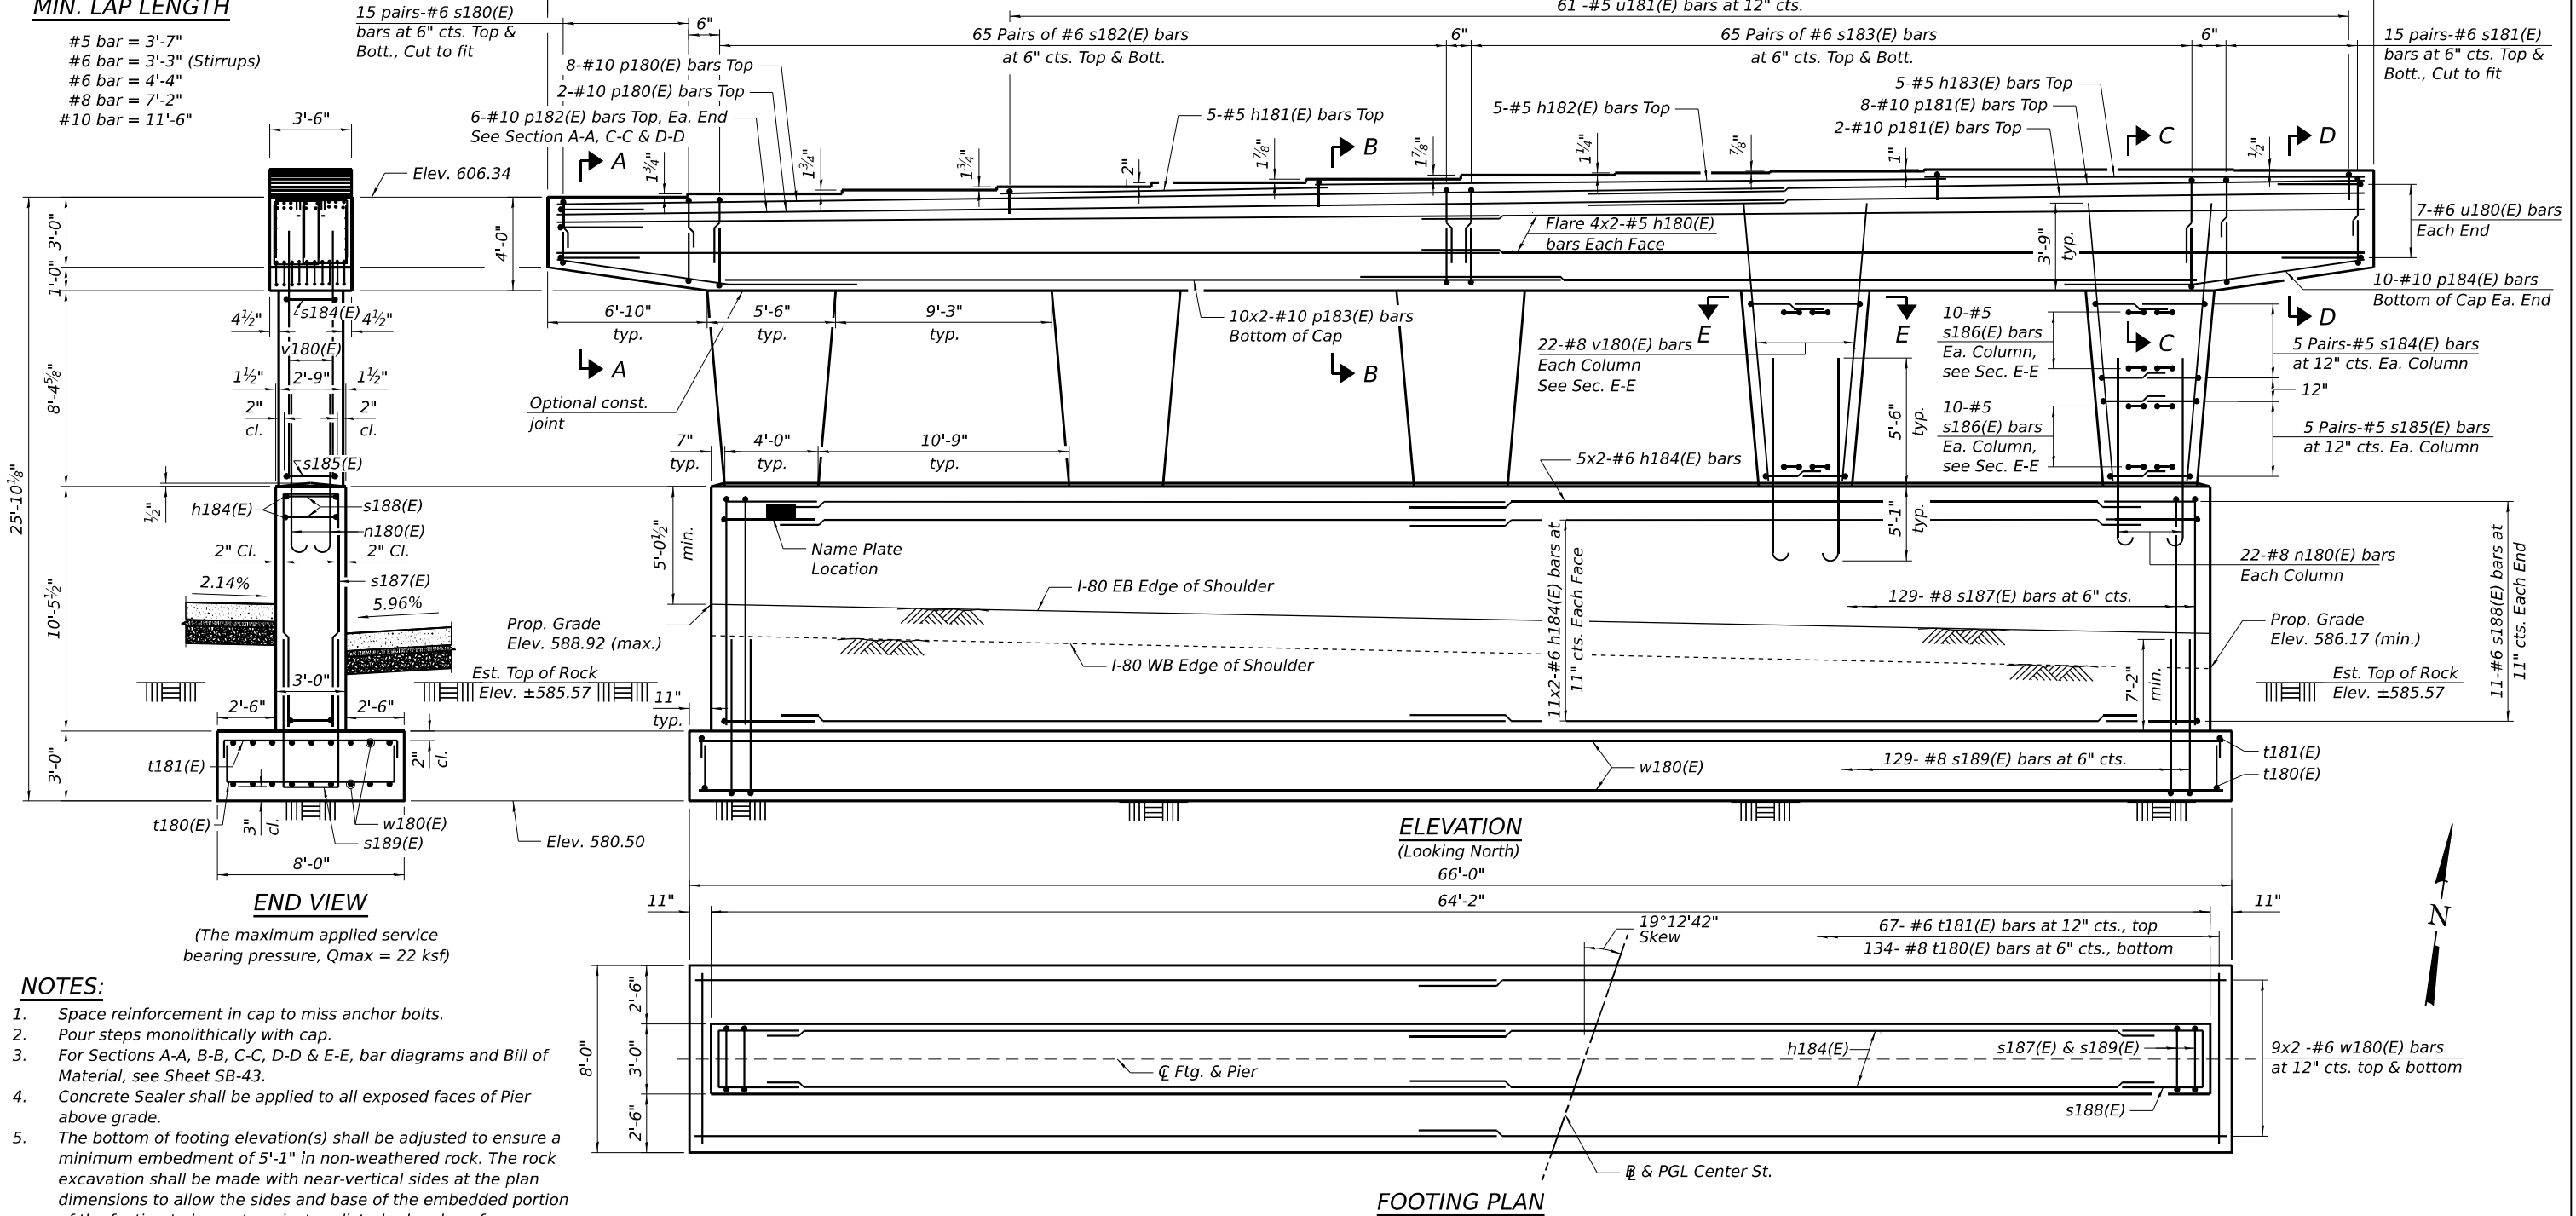

NOTES:

1. Space reinforcement in cap to miss anchor bolts.
2. Pour steps monolithically with cap.
3. For Sections A-A, B-B, C-C, D-D & E-E, bar diagrams and Bill of Material, see Sheet SB-43.
4. Concrete Sealer shall be applied to all exposed faces of Pier above grade.
5. The bottom of footing elevation(s) shall be adjusted to ensure a minimum embedment of 5'-1" in non-weathered rock. The rock excavation shall be made with near-vertical sides at the plan dimensions to allow the sides and base of the embedded portion of the footing to be cast against undisturbed rock surfaces.

HBM
ENGINEERING GROUP, LLC


USER NAME =	DESIGNED - PG, ANS	REVISED -
PLOT SCALE =	CHECKED - MI, JJS	REVISED -
PLOT DATE =	DRAWN - PG	REVISED -
	CHECKED - MI, JJS	REVISED -

STATE OF ILLINOIS
DEPARTMENT OF TRANSPORTATION


PIER PLAN AND ELEVATION
STRUCTURE NO. 099-8332

SHEET SB-42 OF SB-48 SHEETS


F.A.I. RTE.	SECTION	COUNTY	TOTAL SHEETS	SHEET NO.
80	FAI 80 21 INTERCHANGE	WILL	1209	697
CONTRACT NO. 62R22				
ILLINOIS FED. AID PROJECT				

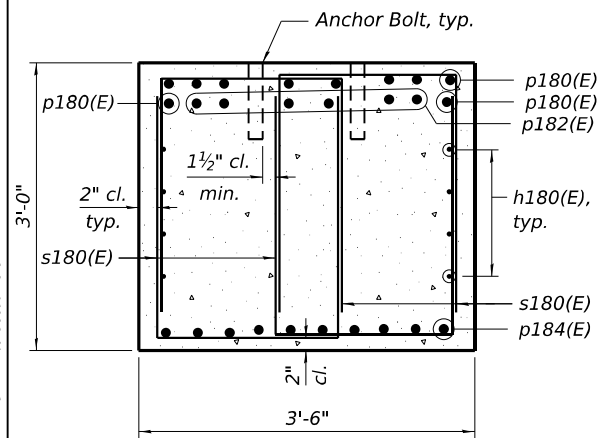


SECTION A-A
(At West end of cap)

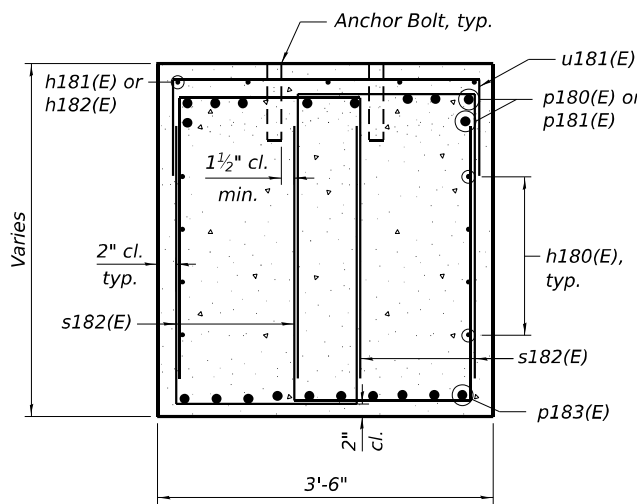


SECTION B-B

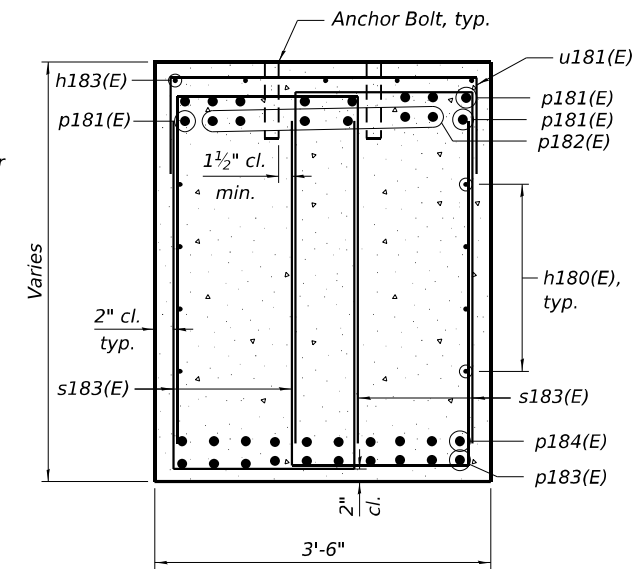


SECTION C-C

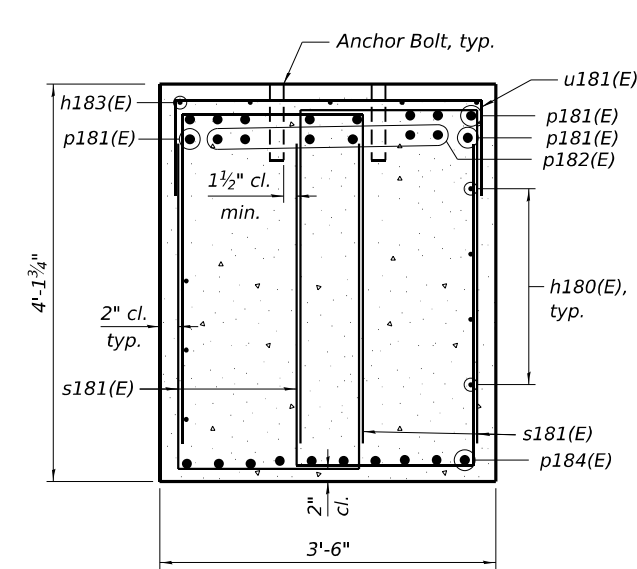


SECTION D-D
(At East end of cap)

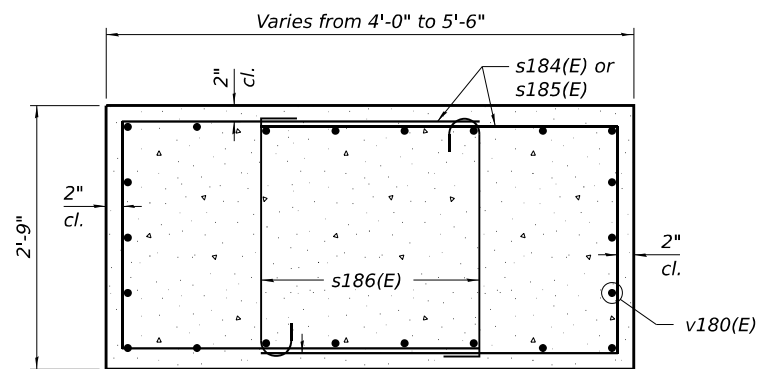


SECTION E-E

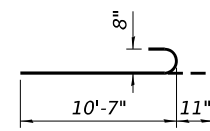


BAR n180(E)

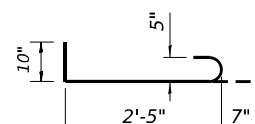

BAR s186(E)

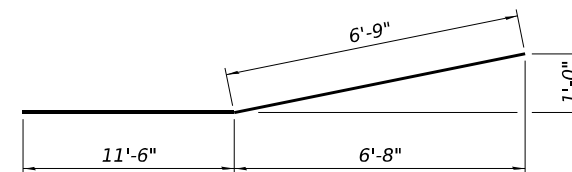

BAR p181(E)

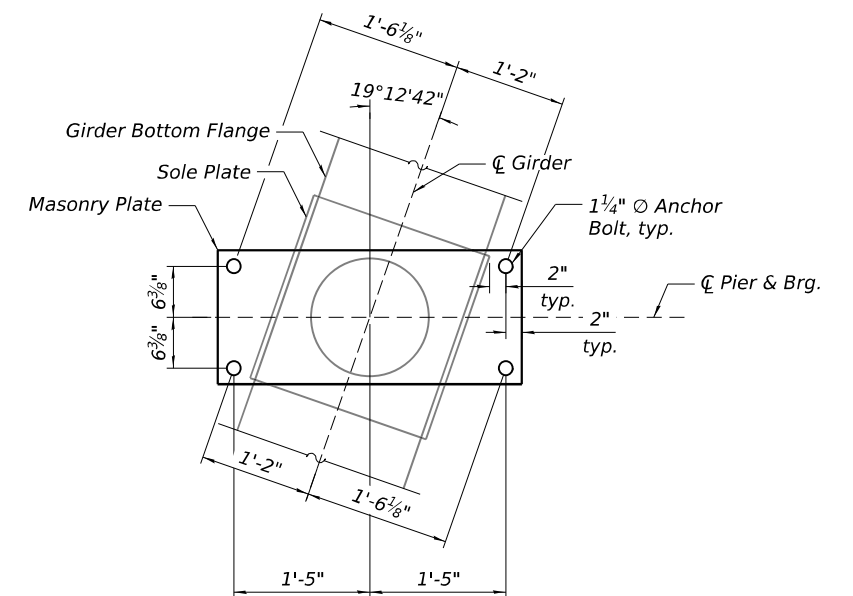


ANCHOR BOLT LAYOUT

BILL OF MATERIAL

Bar	No.	Size	Length	Shape
<i>h180(E)</i>	16	#5	40'-9"	————
<i>h181(E)</i>	5	#5	14'-0"	————
<i>h182(E)</i>	5	#5	27'-0"	————
<i>h183(E)</i>	5	#5	19'-0"	————
<i>h184(E)</i>	54	#6	35'-0"	————
<i>n180(E)</i>	110	#8	11'-7"	C————
<i>p180(E)</i>	10	#10	52'-0"	————
<i>p181(E)</i>	10	#10	38'-0"	————
<i>p182(E)</i>	12	#10	23'-8"	————
<i>p183(E)</i>	20	#10	37'-10"	————
<i>p184(E)</i>	20	#10	18'-3"	————
* <i>s180(E)</i>	60	#6	8'-11"	□
* <i>s181(E)</i>	60	#6	10'-1"	□
<i>s182(E)</i>	260	#6	9'-7"	□
<i>s183(E)</i>	260	#6	11'-1"	□
<i>s184(E)</i>	50	#5	11'-5"	□
<i>s185(E)</i>	50	#5	9'-9"	□
<i>s186(E)</i>	100	#5	3'-10"	└──┘
<i>s187(E)</i>	129	#8	22'-10"	□
<i>s188(E)</i>	22	#6	11'-4"	□
<i>s189(E)</i>	129	#8	22'-6"	□
<i>t180(E)</i>	134	#8	12'-8"	└──┘
<i>t181(E)</i>	67	#6	9'-4"	└──┘
<i>u180(E)</i>	14	#6	11'-10"	└──┘
<i>u181(E)</i>	61	#5	5'-2"	□
<i>v180(E)</i>	110	#8	12'-1"	————
<i>w180(E)</i>	36	#6	35'-0"	————
Structure Excavation			Cu Yd	217
Rock Excavation For Structures			Cu Yd	124
Concrete Structures			Cu Yd	200.0
Reinforcement Bars, Epoxy Coated			Pound	55,930
Concrete Sealer			Sq Ft	2,817

* *Cut in field to fit*

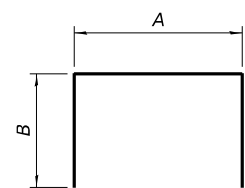


BARS
(See Table)

A & B DIMENSIONS


<i>Bar</i>	<i>A</i>	<i>B</i>
<i>u180(E)</i>	3'-2"	4'-4"
<i>u181(E)</i>	3'-2"	1'-0"
<i>s180(E)</i>	1'-11"	3'-6"
<i>s181(E)</i>	1'-11"	4'-1"
<i>s182(E)</i>	1'-11"	3'-10"
<i>s183(E)</i>	1'-11"	4'-7"
<i>s184(E)</i>	2'-5"	4'-6"
<i>s185(E)</i>	2'-5"	3'-8"
<i>s187(E)</i>	2'-8"	10'-1"
<i>s188(E)</i>	2'-8"	4'-4"
<i>s189(E)</i>	2'-8"	9'-11"
<i>t180(E)</i>	7'-8"	2'-6"
<i>t181(E)</i>	7'-8"	10"

MODEL: Default
FILE NAME: p:\w\transystems-pw\beniley.com\transyscorp\p\pw1-hosted\Documents\Projects_2018\CH-40_1\401.180022\03-WSP\CAD\62R22-NT-4 (Center)\Sheets\Structural\SN-099-8332\0998332-62R22-5B-43-HP Pile Details

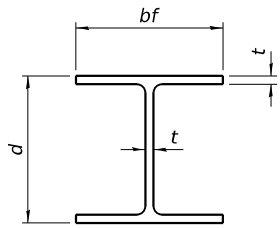


STEEL PILE TABLE


Designation	Depth d	Flange width bf	Web and Flange thickness t	Encasement diameter A
HP 18x181	18	18	1	36"
x157	17 ³ / ₄ "	17 ⁷ / ₈ "	⁷ / ₈ "	36"
x135	17 ¹ / ₂ "	17 ³ / ₄ "	³ / ₄ "	36"
HP 16x183	16 ¹ / ₂ "	16 ¹ / ₂ "	1 ¹ / ₈ "	36"
x162	16 ¹ / ₄ "	16 ¹ / ₈ "	1"	36"
x141	16	16	⁷ / ₈ "	36"
x121	15 ³ / ₄ "	15 ⁷ / ₈ "	³ / ₄ "	36"
HP 14x117	14 ¹ / ₄ "	14 ⁷ / ₈ "	1 ³ / ₁₆ "	30"
x102	14"	14 ³ / ₄ "	1 ¹ / ₁₆ "	30"
x89	13 ⁷ / ₈ "	14 ³ / ₄ "	⁵ / ₈ "	30"
x73	13 ⁵ / ₈ "	14 ⁵ / ₈ "	¹ / ₂ "	30"
HP 12x84	12 ¹ / ₄ "	12 ¹ / ₄ "	1 ¹ / ₁₆ "	24"
x74	12 ¹ / ₈ "	12 ¹ / ₄ "	⁵ / ₈ "	24"
x63	12"	12 ¹ / ₈ "	¹ / ₂ "	24"
x53	11 ³ / ₄ "	12"	⁷ / ₁₆ "	24"
HP 10x57	10"	10 ¹ / ₄ "	⁹ / ₁₆ "	24"
x42	9 ³ / ₄ "	10 ¹ / ₈ "	⁷ / ₁₆ "	24"
HP 8x36	8"	8 ¹ / ₈ "	⁷ / ₁₆ "	18"

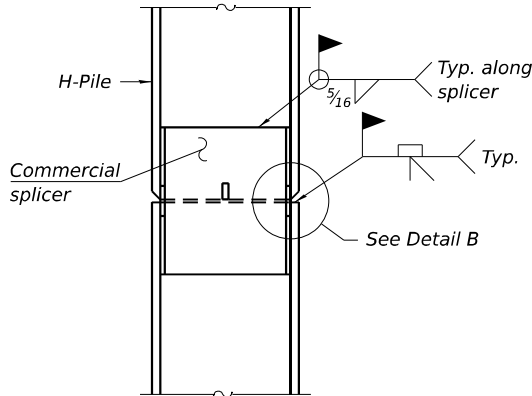

ELEVATION

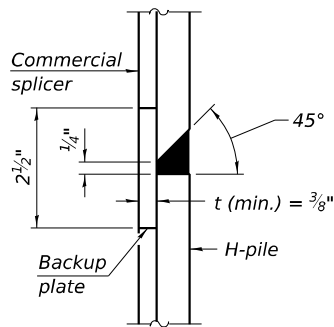


DETAIL B

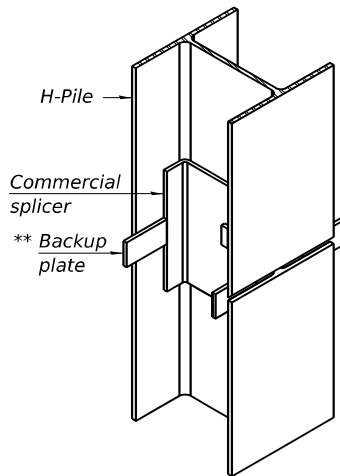

ISOMETRIC VIEW

WELDED COMMERCIAL SPLICE

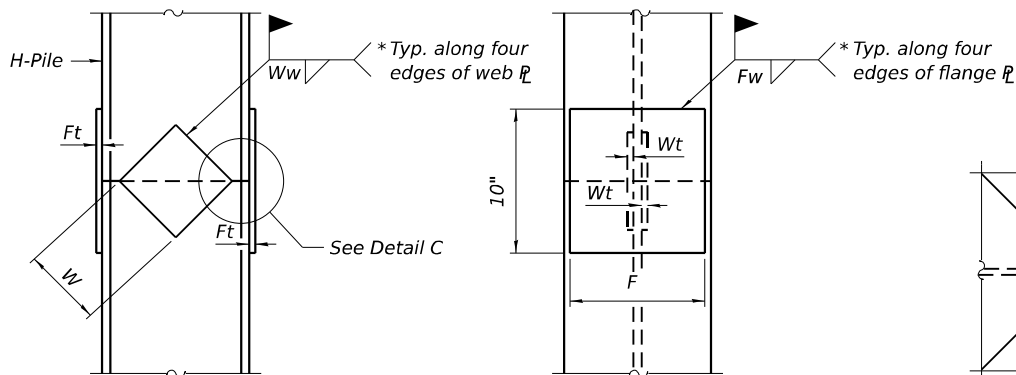


ELEVATION

END VIEW


DETAIL C

Designation	F	Ft	Fw	W	Wt	Ww
HP 18x181	15 ¹ / ₂ "	1 ¹ / ₂ "	1"	9 ¹ / ₂ "	⁷ / ₈ "	³ / ₄ "
x157	15 ¹ / ₄ "	1 ¹ / ₄ "	1"	9 ¹ / ₂ "	⁷ / ₈ "	³ / ₄ "
x135	15 ¹ / ₄ "	1 ¹ / ₄ "	1"	9 ¹ / ₂ "	⁷ / ₈ "	³ / ₄ "
HP 16x183	13 ³ / ₄ "	1 ¹ / ₂ "	1"	8 ¹ / ₄ "	⁷ / ₈ "	³ / ₄ "
x162	13 ¹ / ₂ "	1 ¹ / ₂ "	1"	8 ¹ / ₄ "	³ / ₄ "	⁵ / ₈ "
x141	13 ¹ / ₂ "	1 ¹ / ₄ "	⁷ / ₈ "	8 ¹ / ₄ "	³ / ₄ "	⁵ / ₈ "
x121	13 ¹ / ₂ "	1 ¹ / ₄ "	⁷ / ₈ "	8 ¹ / ₄ "	³ / ₄ "	⁵ / ₈ "
HP 14x117	12 ¹ / ₂ "	1 ¹ / ₄ "	⁷ / ₈ "	7 ³ / ₄ "	⁵ / ₈ "	¹ / ₂ "
x102	12 ¹ / ₂ "	1"	³ / ₄ "	7 ³ / ₄ "	⁵ / ₈ "	¹ / ₂ "
x89	12 ¹ / ₂ "	⁷ / ₈ "	1 ¹ / ₁₆ "	7 ³ / ₄ "	⁵ / ₈ "	¹ / ₂ "
x73	12 ¹ / ₂ "	³ / ₄ "	⁹ / ₁₆ "	7 ³ / ₄ "	⁵ / ₈ "	¹ / ₂ "
HP 12x84	10"	1"	1 ¹ / ₁₆ "	6 ¹ / ₂ "	⁵ / ₈ "	¹ / ₂ "
x74	10"	⁷ / ₈ "	1 ¹ / ₁₆ "	6 ¹ / ₂ "	⁵ / ₈ "	¹ / ₂ "
x63	10"	³ / ₄ "	¹ / ₂ "	6 ¹ / ₂ "	¹ / ₂ "	³ / ₈ "
x53	10"	³ / ₄ "	¹ / ₂ "	6 ¹ / ₂ "	¹ / ₂ "	³ / ₈ "
HP 10x57	8"	⁷ / ₈ "	⁹ / ₁₆ "	5 ¹ / ₄ "	¹ / ₂ "	³ / ₈ "
x42	8"	³ / ₄ "	⁹ / ₁₆ "	5 ¹ / ₄ "	¹ / ₂ "	³ / ₈ "
HP 8x36	6 ³ / ₄ "	⁵ / ₈ "	⁷ / ₁₆ "	4"	¹ / ₂ "	³ / ₈ "

WELDED PLATE FIELD SPLICE

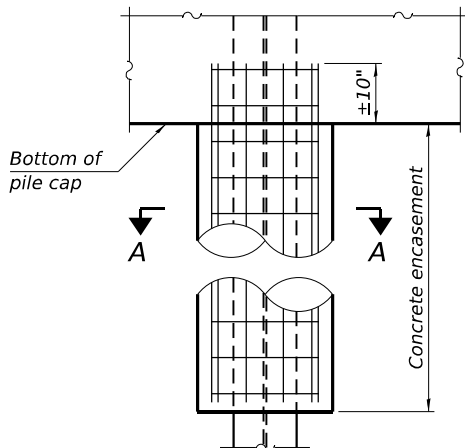


ELEVATION

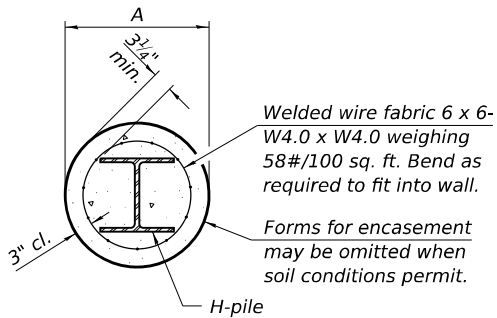


SECTION A-A

INDIVIDUAL PILE
CONCRETE ENCASEMENT
(when specified)

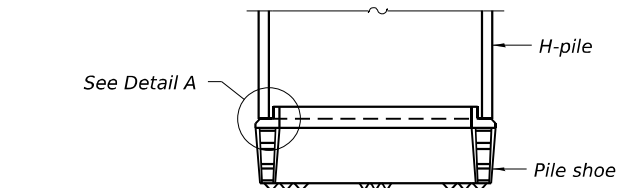


ELEVATION

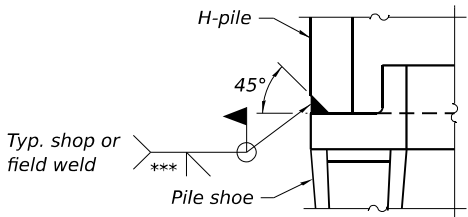

DETAIL A

SHOE ATTACHMENT

Note:
The steel H-piles shall be according to
AASHTO M270 Grade 50.

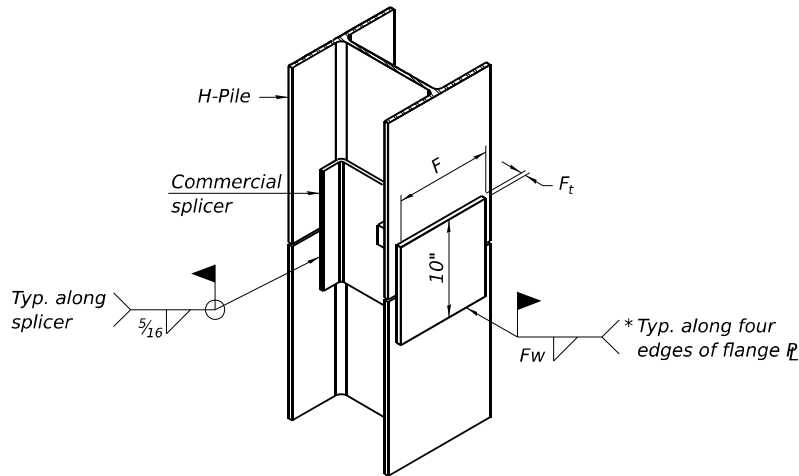

ISOMETRIC VIEW

WELDED COMMERCIAL SPLICE ALTERNATE

- * Interrupt welds ¹/₄" from end of web and/or each flange.
- ** Remove portions of backup plates that extend outside the flanges.
- *** Weld size per pile shoe manufacturer (⁵/₁₆" min.).

F-HP

10-27-2023

HBM
ENGINEERING GROUP, LLC

USER NAME =	DESIGNED - PG	REVIS	-
	CHECKED - MI	REVIS	-
PLOT SCALE =	DRAWN - PG	REVIS	-
PLOT DATE =	CHECKED - MI	REVIS	-

DESIGNED - PG	REVIS	-
CHECKED - MI	REVIS	-
DRAWN - PG	REVIS	-
CHECKED - MI	REVIS	-

STATE OF ILLINOIS
DEPARTMENT OF TRANSPORTATION

HP PILE DETAILS
STRUCTURE NO. 099-8332

SHEET SB-44 OF SB-48 SHEETS

F.A.I. RTE.	SECTION	COUNTY	TOTAL SHEETS	SHEET NO.
80	FAI 80 21 INTERCHANGE	WILL	1209	699
CONTRACT NO. 62R22				
ILLINOIS FED. AID PROJECT				

