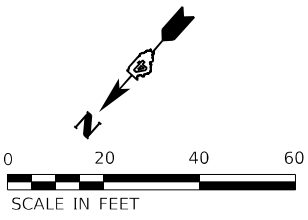
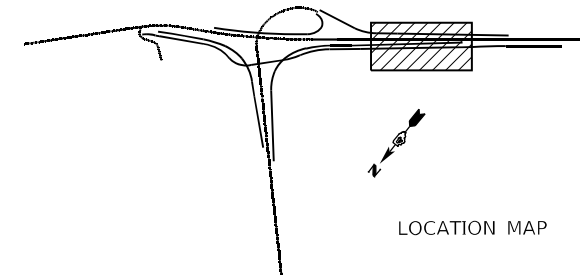
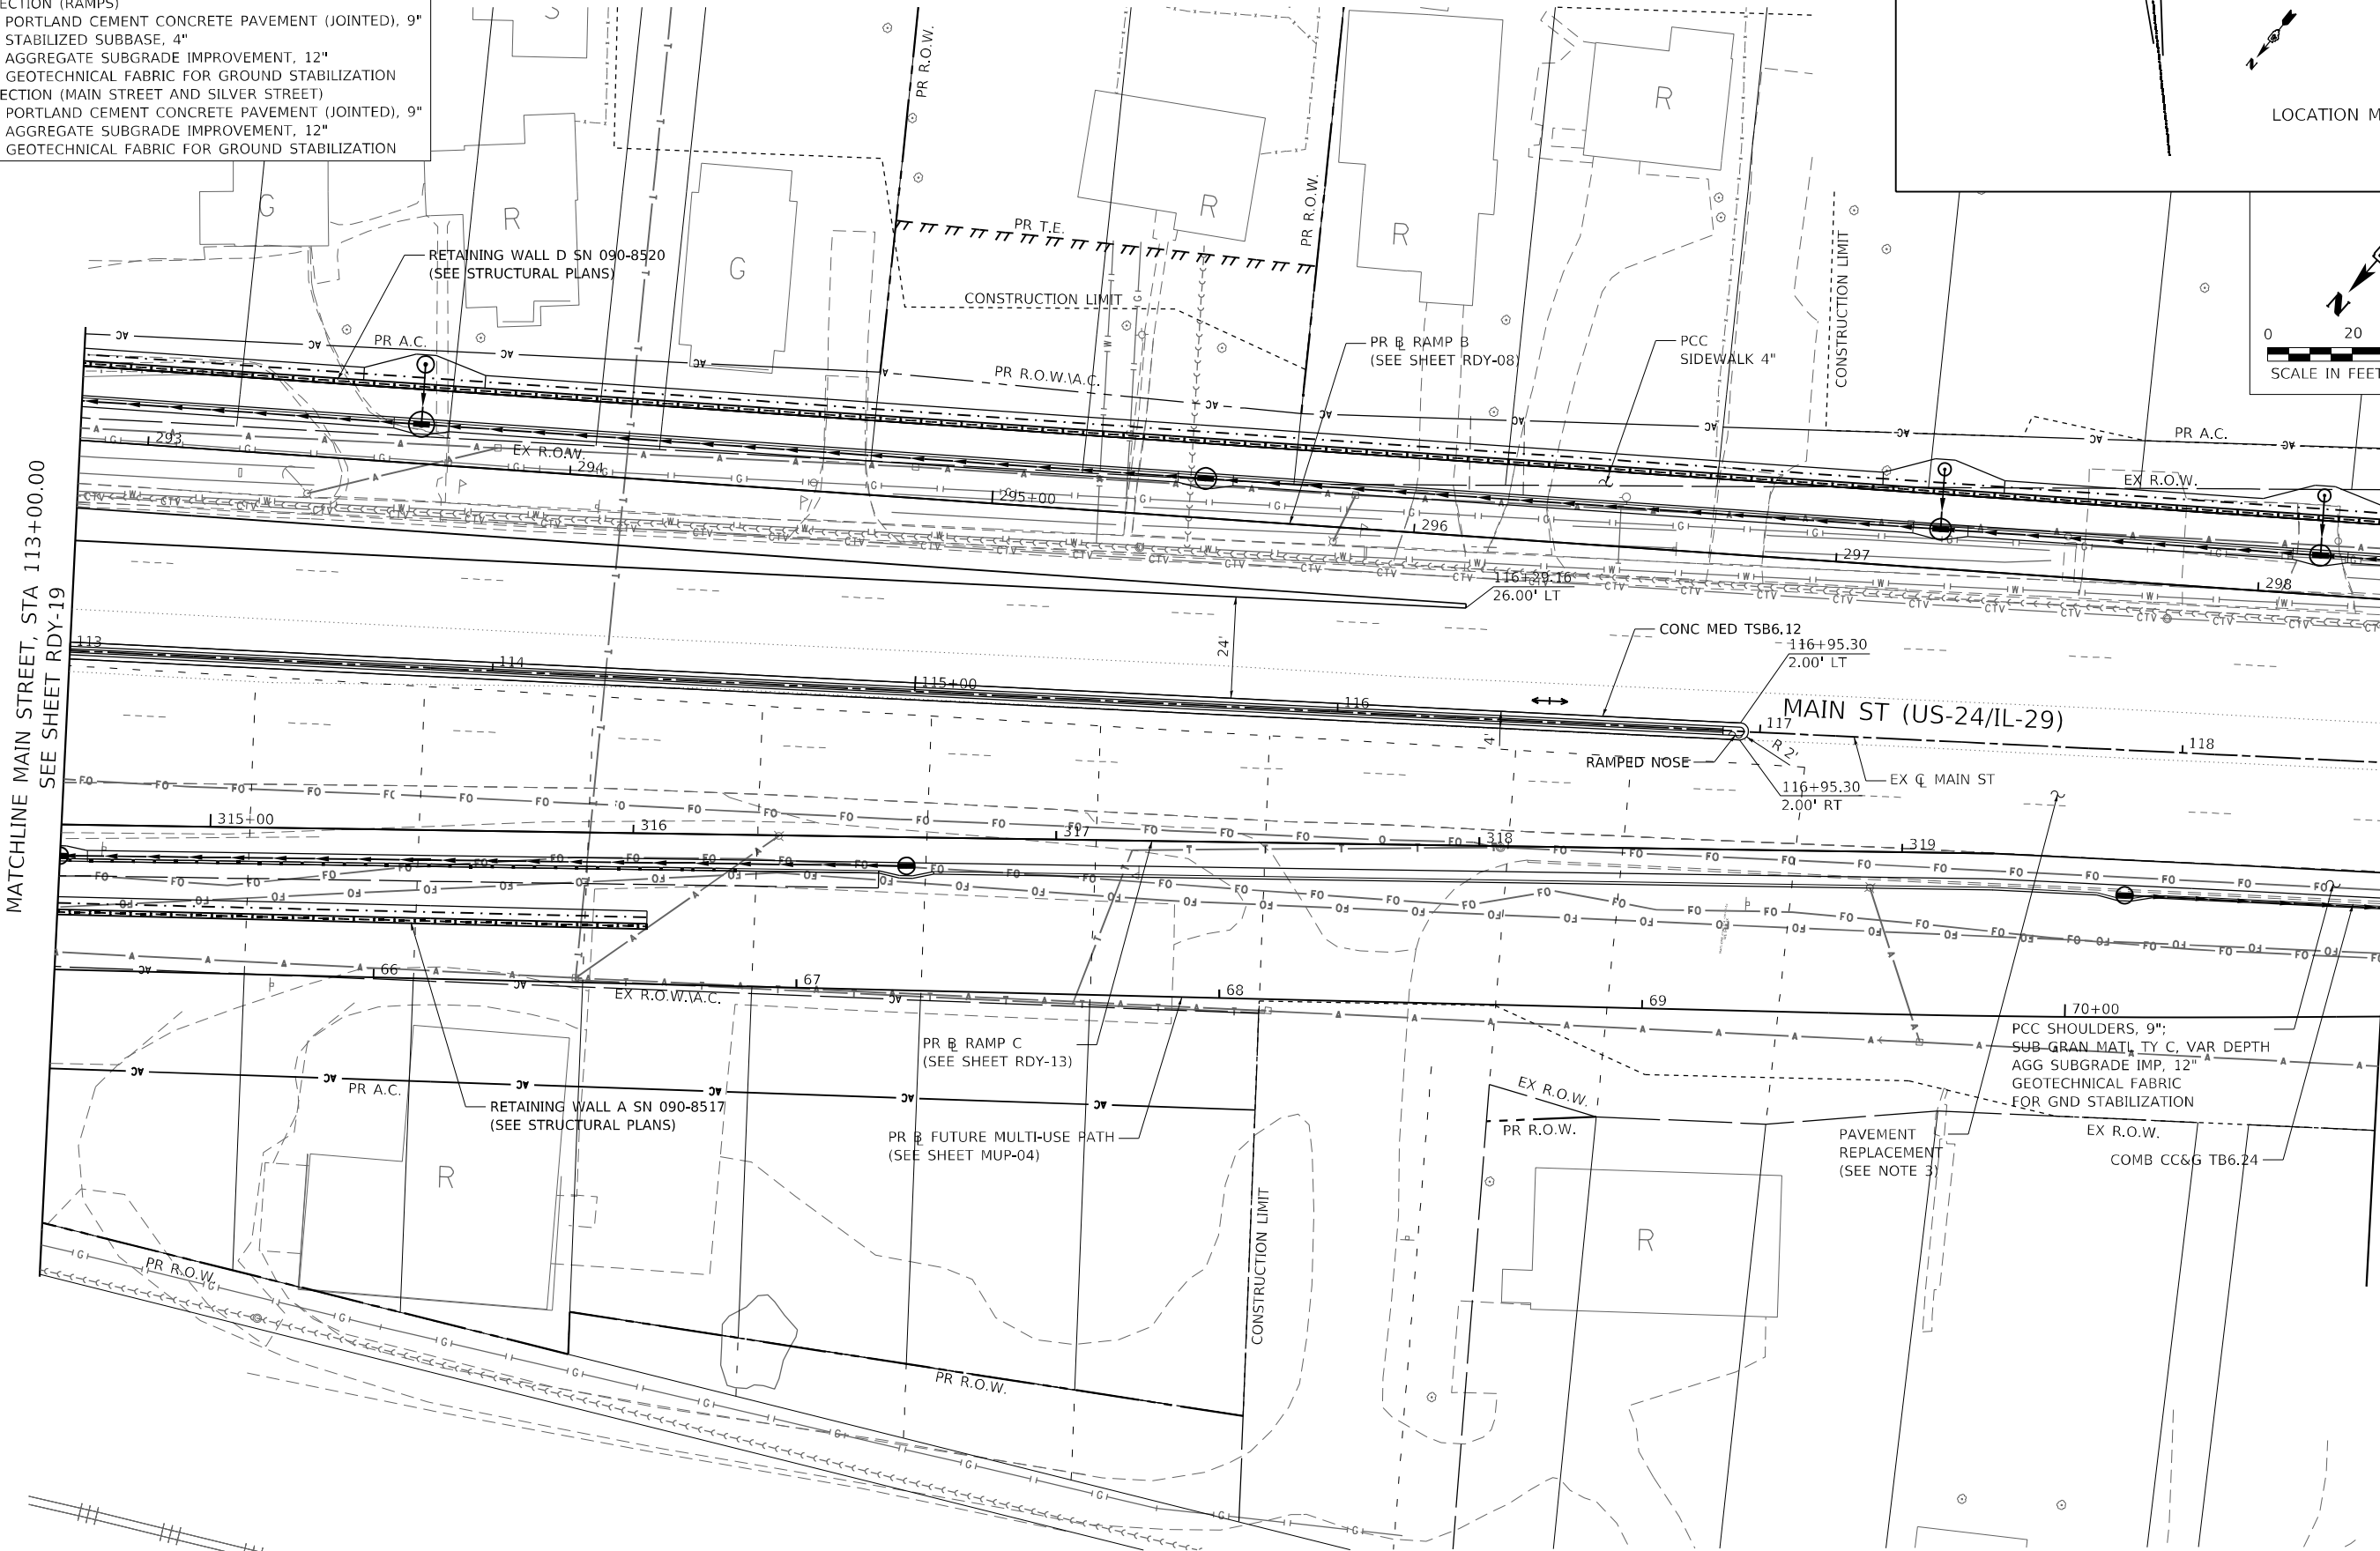


ROADWAY NOTES

- PAVEMENT SECTION (CEDAR STREET)
42000401 PORTLAND CEMENT CONCRETE PAVEMENT (JOINTED), 9"
31200100 STABILIZED SUBBASE, 4"
30300112 AGGREGATE SUBGRADE IMPROVEMENT, 12"
21001000 GEOTECHNICAL FABRIC FOR GROUND STABILIZATION
- PAVEMENT SECTION (RAMPS)
42000401 PORTLAND CEMENT CONCRETE PAVEMENT (JOINTED), 9"
31200100 STABILIZED SUBBASE, 4"
30300112 AGGREGATE SUBGRADE IMPROVEMENT, 12"
21001000 GEOTECHNICAL FABRIC FOR GROUND STABILIZATION
- PAVEMENT SECTION (MAIN STREET AND SILVER STREET)
42000401 PORTLAND CEMENT CONCRETE PAVEMENT (JOINTED), 9"
30300112 AGGREGATE SUBGRADE IMPROVEMENT, 12"
21001000 GEOTECHNICAL FABRIC FOR GROUND STABILIZATION

MATCHLINE MAIN STREET, STA 113+00.00
SEE SHEET RDY-19MATCHLINE MAIN STREET, STA 118+50.00
SEE SHEET RDY-21MODEL: Default
FILE: \\miller\p\miller\bus\miller\com\bus-us-24\Documents\Chicago\11011\Project\179740.IDOT CedarStExt_Plan115.0_CADD\CAD_Sheets\0468C55-shr-ph-A4m-In_S1_05.dgn**Michael Baker**
INTERNATIONAL
200 W Adams Street
Suite 1500
Chicago, IL 60606
PH: 312.707.8970
FAX: 312.707.8854




USER NAME = DLamb	DESIGNED - SAS	REVISED -
	DRAWN - DCL	REVISED -
PLOT SCALE = 40,000.0' / in.	CHECKED - RBB	REVISED -
PLOT DATE = 6/6/2023	DATE - 6/08/2023	REVISED -

STATE OF ILLINOIS
DEPARTMENT OF TRANSPORTATIONCEDAR ST. (IL-81L-116) OVER TZPR & IL-29
PROPOSED ROADWAY PLAN - MAIN STREET

SCALE: 1"=20' SHEET 20 OF 22 SHEETS STA. 113+00.00 TO STA. 118+50.00

F.A.P. RTE.	SECTION	COUNTY	TOTAL SHEETS	SHEET NO.
VAR.	13 (HVB, HB-3) BR-1:R	TAZEWELL	1173	101
CONTRACT NO. 68C55				
ILLINOIS				FED. AID PROJECT

RDY-20

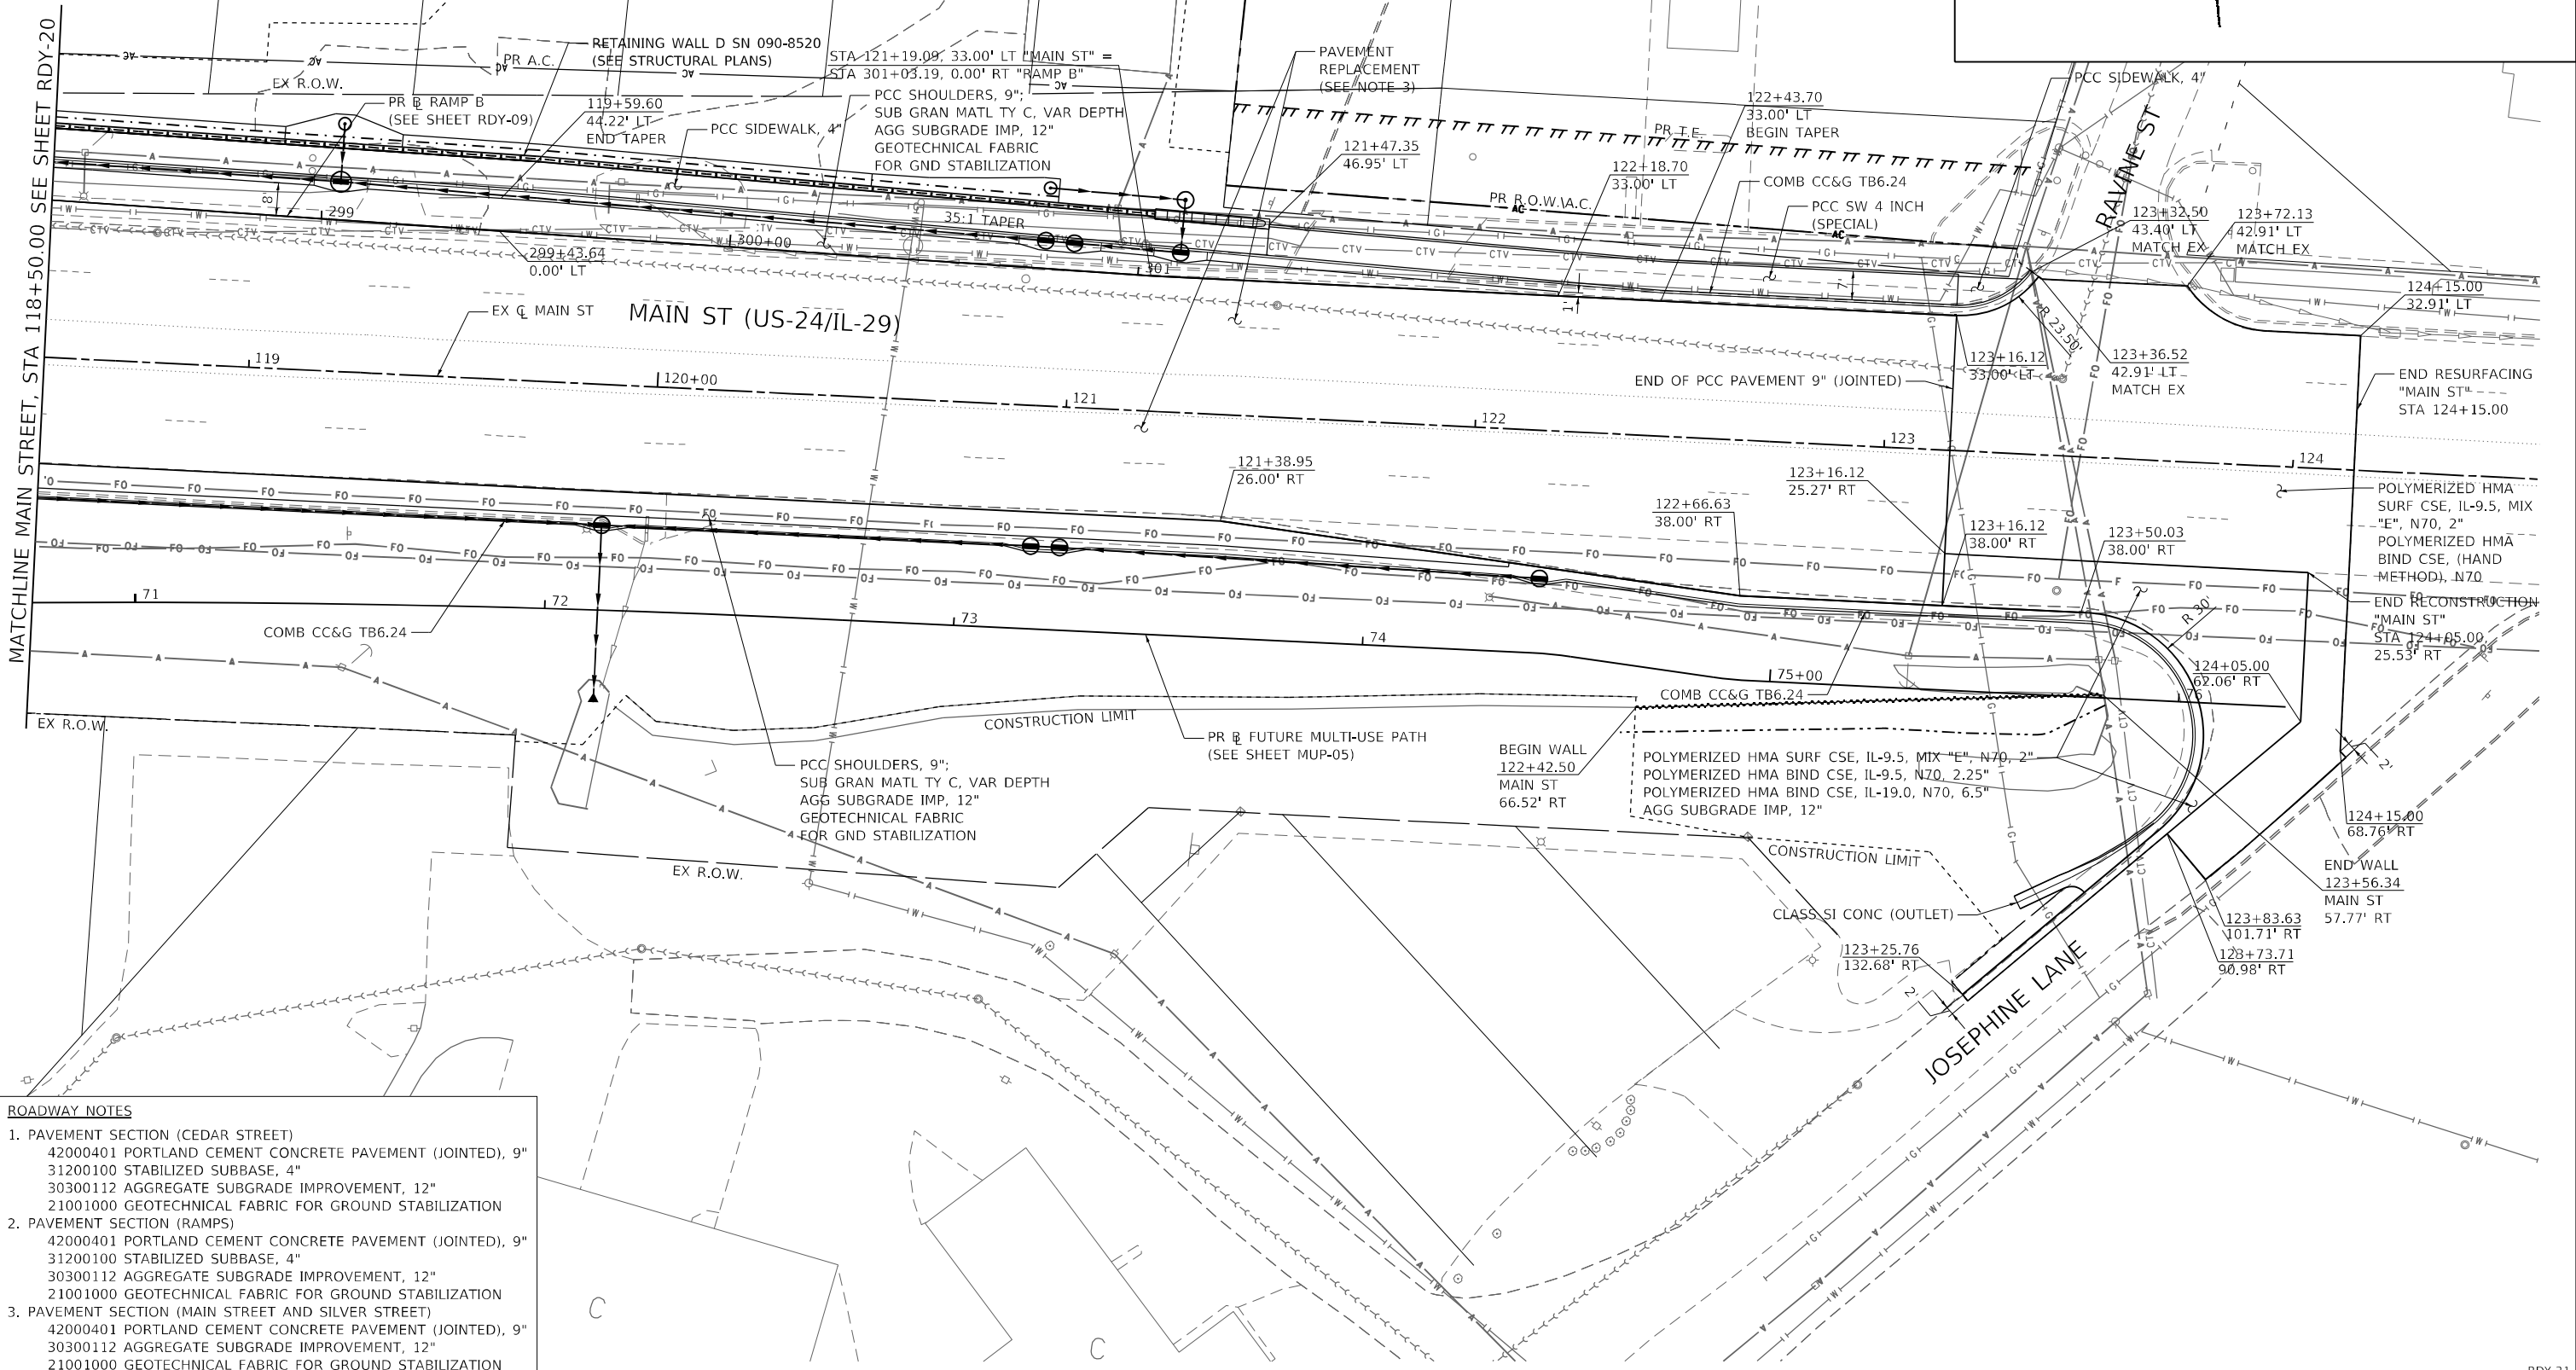
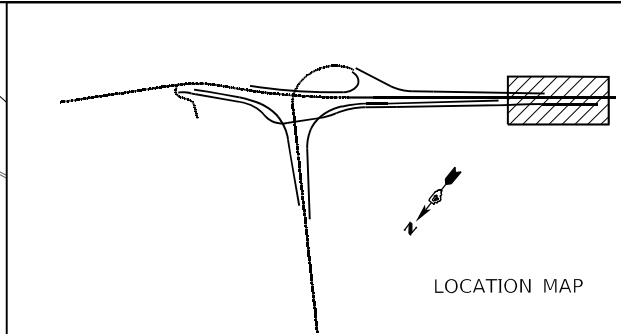
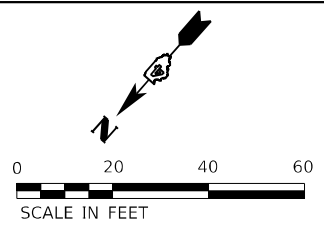


- ROADWAY NOTES**
- PAVEMENT SECTION (CEDAR STREET)**
42000401 PORTLAND CEMENT CONCRETE PAVEMENT (JOINTED), 9"
31200100 STABILIZED SUBBASE, 4"
30300112 AGGREGATE SUBGRADE IMPROVEMENT, 12"
21001000 GEOTECHNICAL FABRIC FOR GROUND STABILIZATION
 - PAVEMENT SECTION (RAMPS)**
42000401 PORTLAND CEMENT CONCRETE PAVEMENT (JOINTED), 9"
31200100 STABILIZED SUBBASE, 4"
30300112 AGGREGATE SUBGRADE IMPROVEMENT, 12"
21001000 GEOTECHNICAL FABRIC FOR GROUND STABILIZATION
 - PAVEMENT SECTION (MAIN STREET AND SILVER STREET)**
42000401 PORTLAND CEMENT CONCRETE PAVEMENT (JOINTED), 9"
30300112 AGGREGATE SUBGRADE IMPROVEMENT, 12"
21001000 GEOTECHNICAL FABRIC FOR GROUND STABILIZATION

Michael Baker International 200 W Adams Street Suite 1500 Chicago, IL 60606 Tel: 312.707.8970 Fax: 312.707.8854	USER NAME = D1amb	DESIGNED - SAS	REVISED -	STATE OF ILLINOIS DEPARTMENT OF TRANSPORTATION	CEDAR ST. (IL-8/IL-116) OVER IZPR & IL-29 PROPOSED ROADWAY PLAN - MAIN STREET	SCALE: 1"=20'	SHEET 21 OF 22 SHEETS	STA. 118+50.00 TO STA. 124+15.00	F.A.P. RTE.	SECTION	COUNTY	TOTAL SHEETS	SHEET NO.
	PLOT SCALE = 40,0000 * / in.	DRAWN - DCL	REVISED -						VAR.	13 (HVB, HB-3) BR-1:R	TAZEWELL	1173	102
	PLOT DATE = 6/6/2023	CHECKED - RBB	REVISED -						CONTRACT NO. 68C55				
	DATE = 6/08/2023	REVISD -	REVISED -						ILLINOIS FED. AID PROJECT				

MODEL: Default
FILE: \\miller\pwworkspace\ben\ben\com\bus-us-pw\03\Documents\Chicago\1101\Project\179740.IDOT CedarStExt_Plan15.0.CADD\CAD_Sheet\048C55-shr-ph-A4in_S1_02.dgn

RDY-21

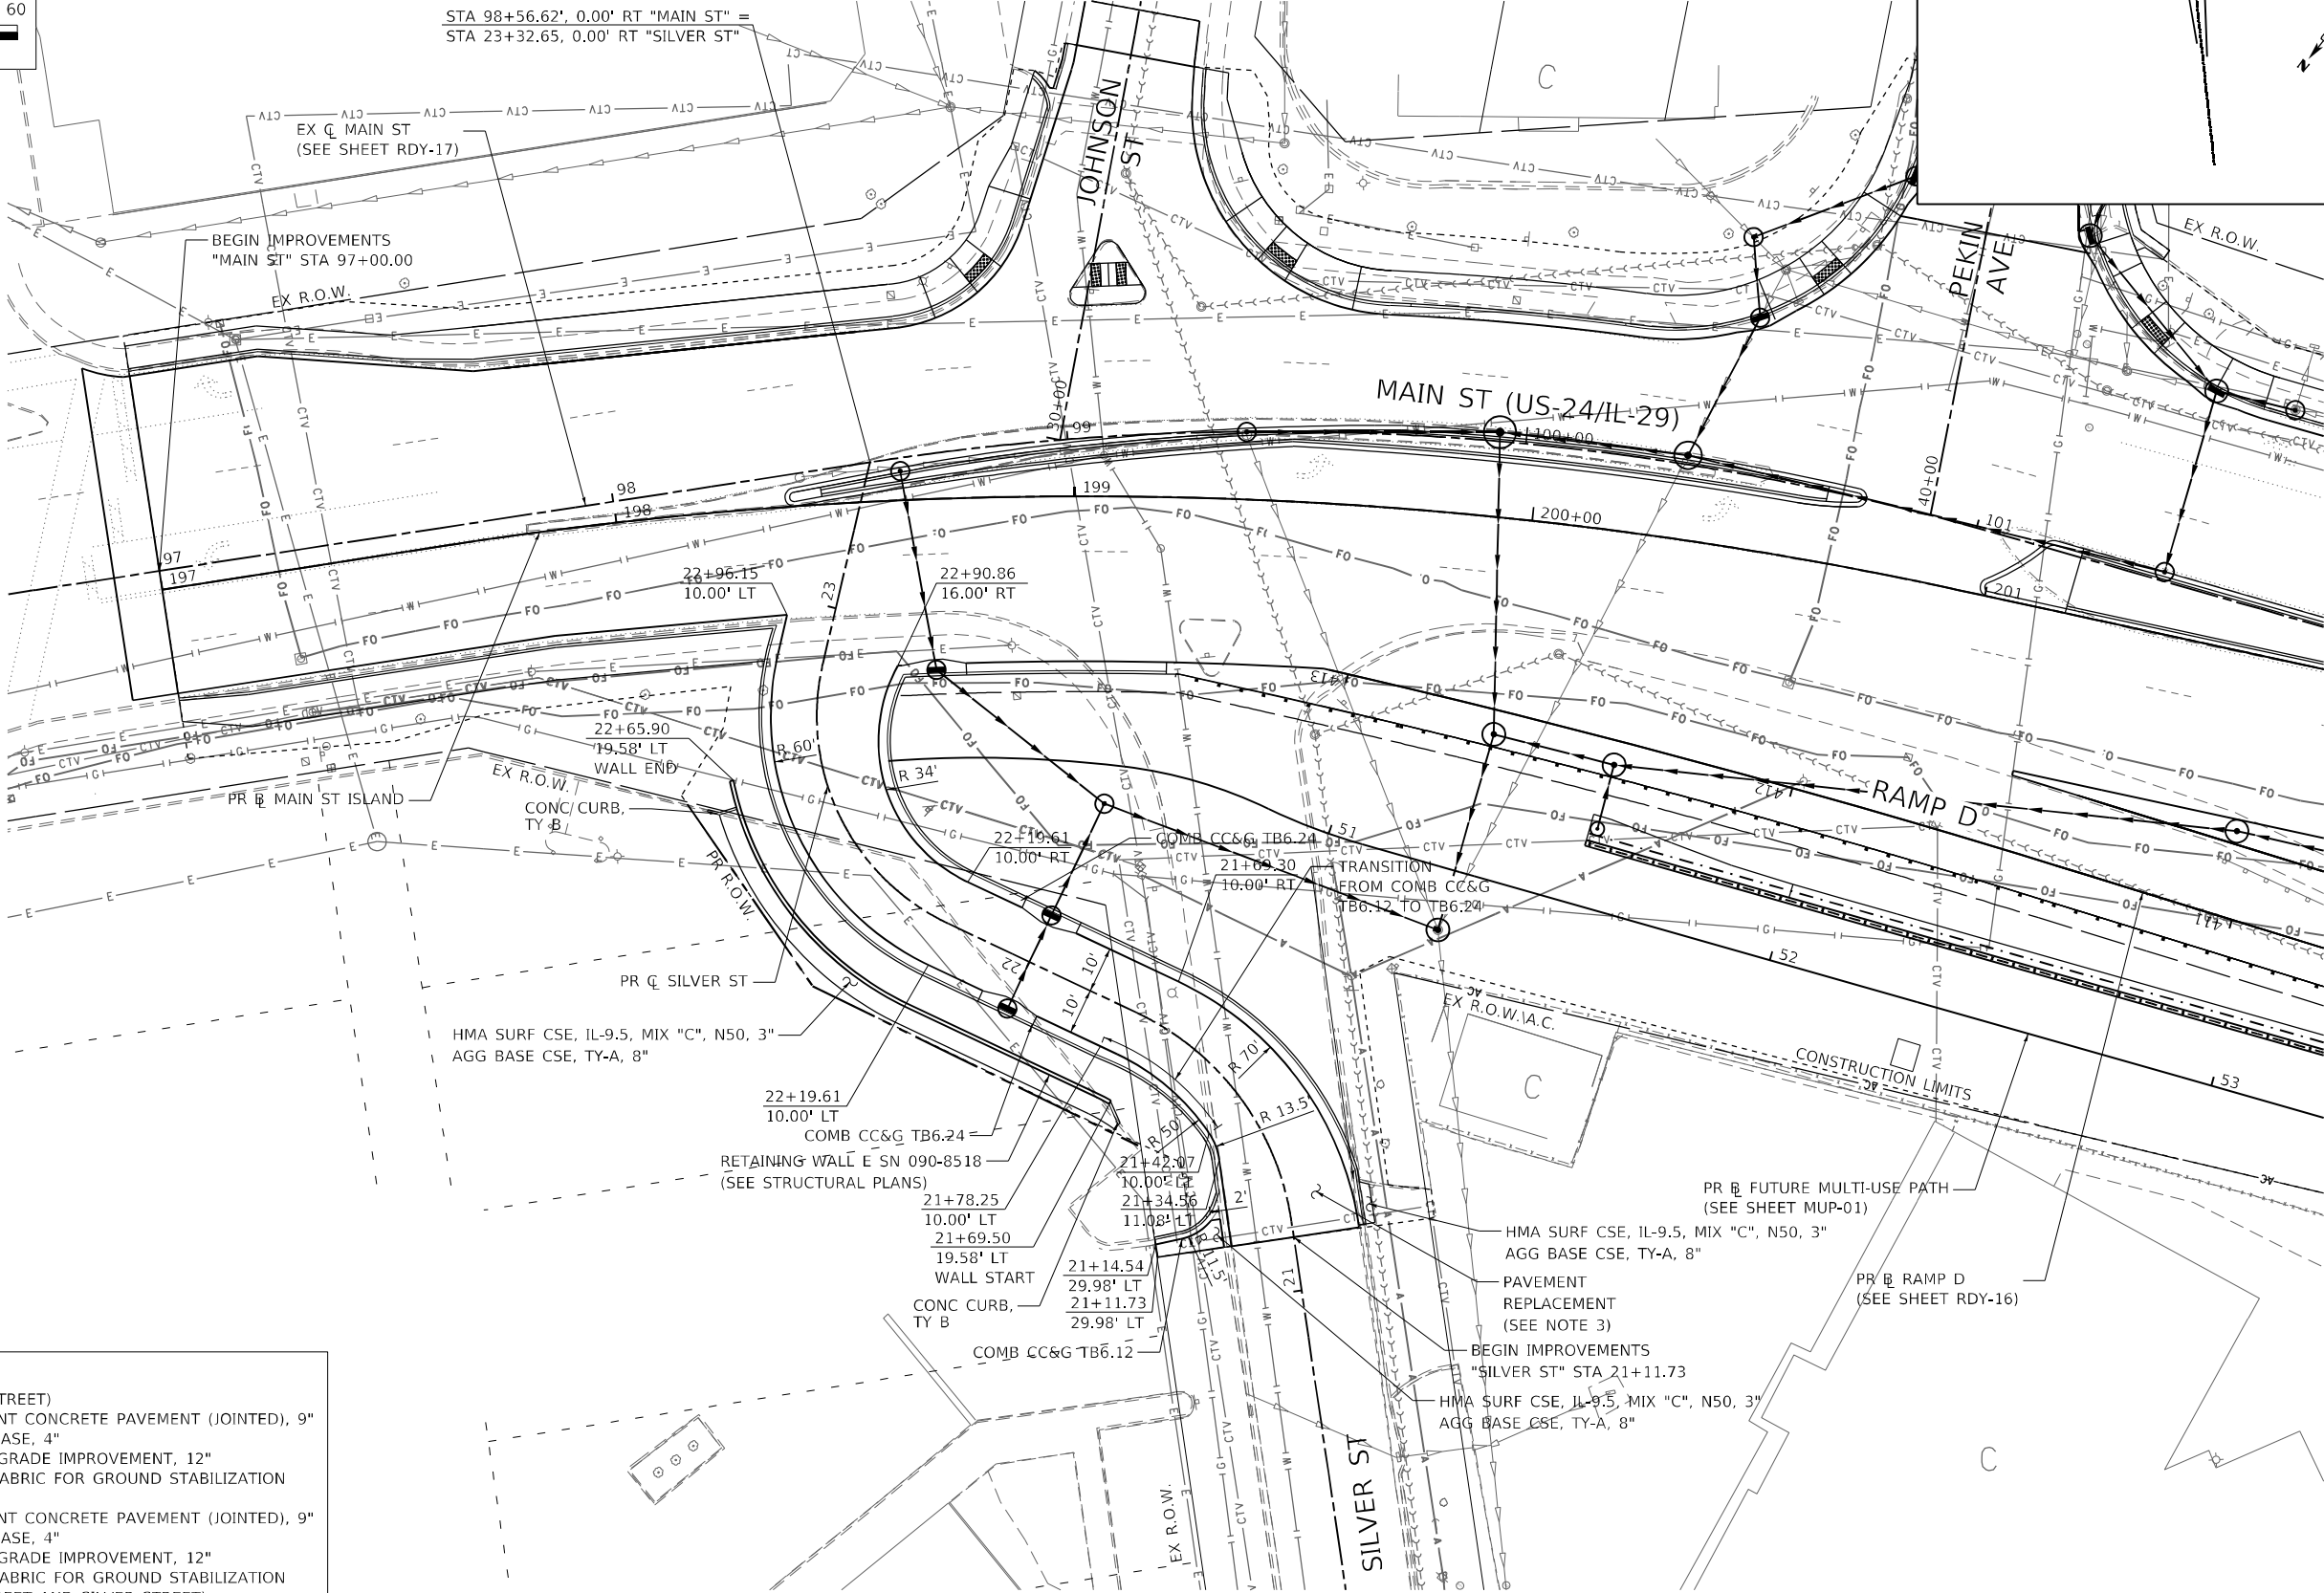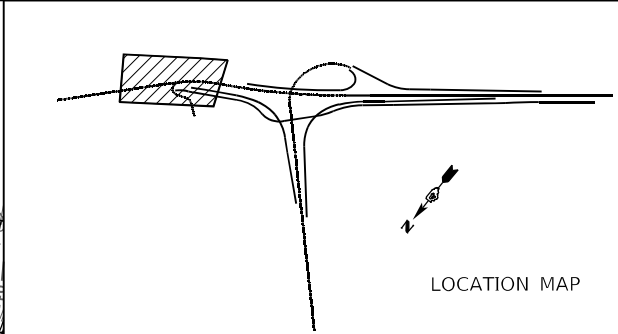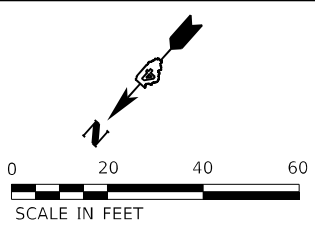

ROADWAY NOTES

- PAVEMENT SECTION (CEDAR STREET)
 - 42000401 PORTLAND CEMENT CONCRETE PAVEMENT (JOINTED), 9"
 - 31200100 STABILIZED SUBBASE, 4"
 - 30300112 AGGREGATE SUBGRADE IMPROVEMENT, 12"
 - 21001000 GEOTECHNICAL FABRIC FOR GROUND STABILIZATION
- PAVEMENT SECTION (RAMPS)
 - 42000401 PORTLAND CEMENT CONCRETE PAVEMENT (JOINTED), 9"
 - 31200100 STABILIZED SUBBASE, 4"
 - 30300112 AGGREGATE SUBGRADE IMPROVEMENT, 12"
 - 21001000 GEOTECHNICAL FABRIC FOR GROUND STABILIZATION
- PAVEMENT SECTION (MAIN STREET AND SILVER STREET)
 - 42000401 PORTLAND CEMENT CONCRETE PAVEMENT (JOINTED), 9"
 - 30300112 AGGREGATE SUBGRADE IMPROVEMENT, 12"
 - 21001000 GEOTECHNICAL FABRIC FOR GROUND STABILIZATION

Michael Baker
INTERNATIONAL
200 W Adams Street
Suite 1500
Chicago, IL 60606
PH: 312.707.8970
FAX: 312.707.8804

USER NAME = D1amb	DESIGNED - SAS	REVISED -
	DRAWN - DCL	REVISED -
PLOT SCALE = 40,0000' / in.	CHECKED - RBB	REVISED -
PLOT DATE = 6/6/2023	DATE - 6/08/2023	REVISED -

STATE OF ILLINOIS
DEPARTMENT OF TRANSPORTATION

CEDAR ST. (IL-81L-116) OVER TZPR & IL-29
PROPOSED ROADWAY PLAN - SILVER STREET

SCALE: 1"=20' SHEET 22 OF 22 SHEETS STA. TO STA.


F.A.P. RTE.	SECTION	COUNTY	TOTAL SHEETS	SHEET NO.
VAR.	13 (HVB, HB-3) BR-1:R	TAZEWELL	1173	103
CONTRACT NO. 68C55				
ILLINOIS FED. AID PROJECT				

RDY-22

PLAN	SURVEYED	BY	DATE
	PLOTTED		
	ALIGNMENT CHECKED		
	CADD FILE NAME		
NOTE BOOK NO.			

PROFILE	SURVEYED	BY	DATE
	PLOTTED		
	GRADES CHECKED		
	STRUCTURE NOTATIONS CHWD		
NOTE BOOK NO.			

MODEL: Default
FILE NAME: p:\m\w\p-j\w-j\ent\l\ay\comm\bus\p\3\Documents\Chicago_1\01_Projects\179740 IDOT Cedar St-Exi PH115.0 CADD\CAD Sheets\179740 IDOT Cedar St-Exi PH115.0.dgn

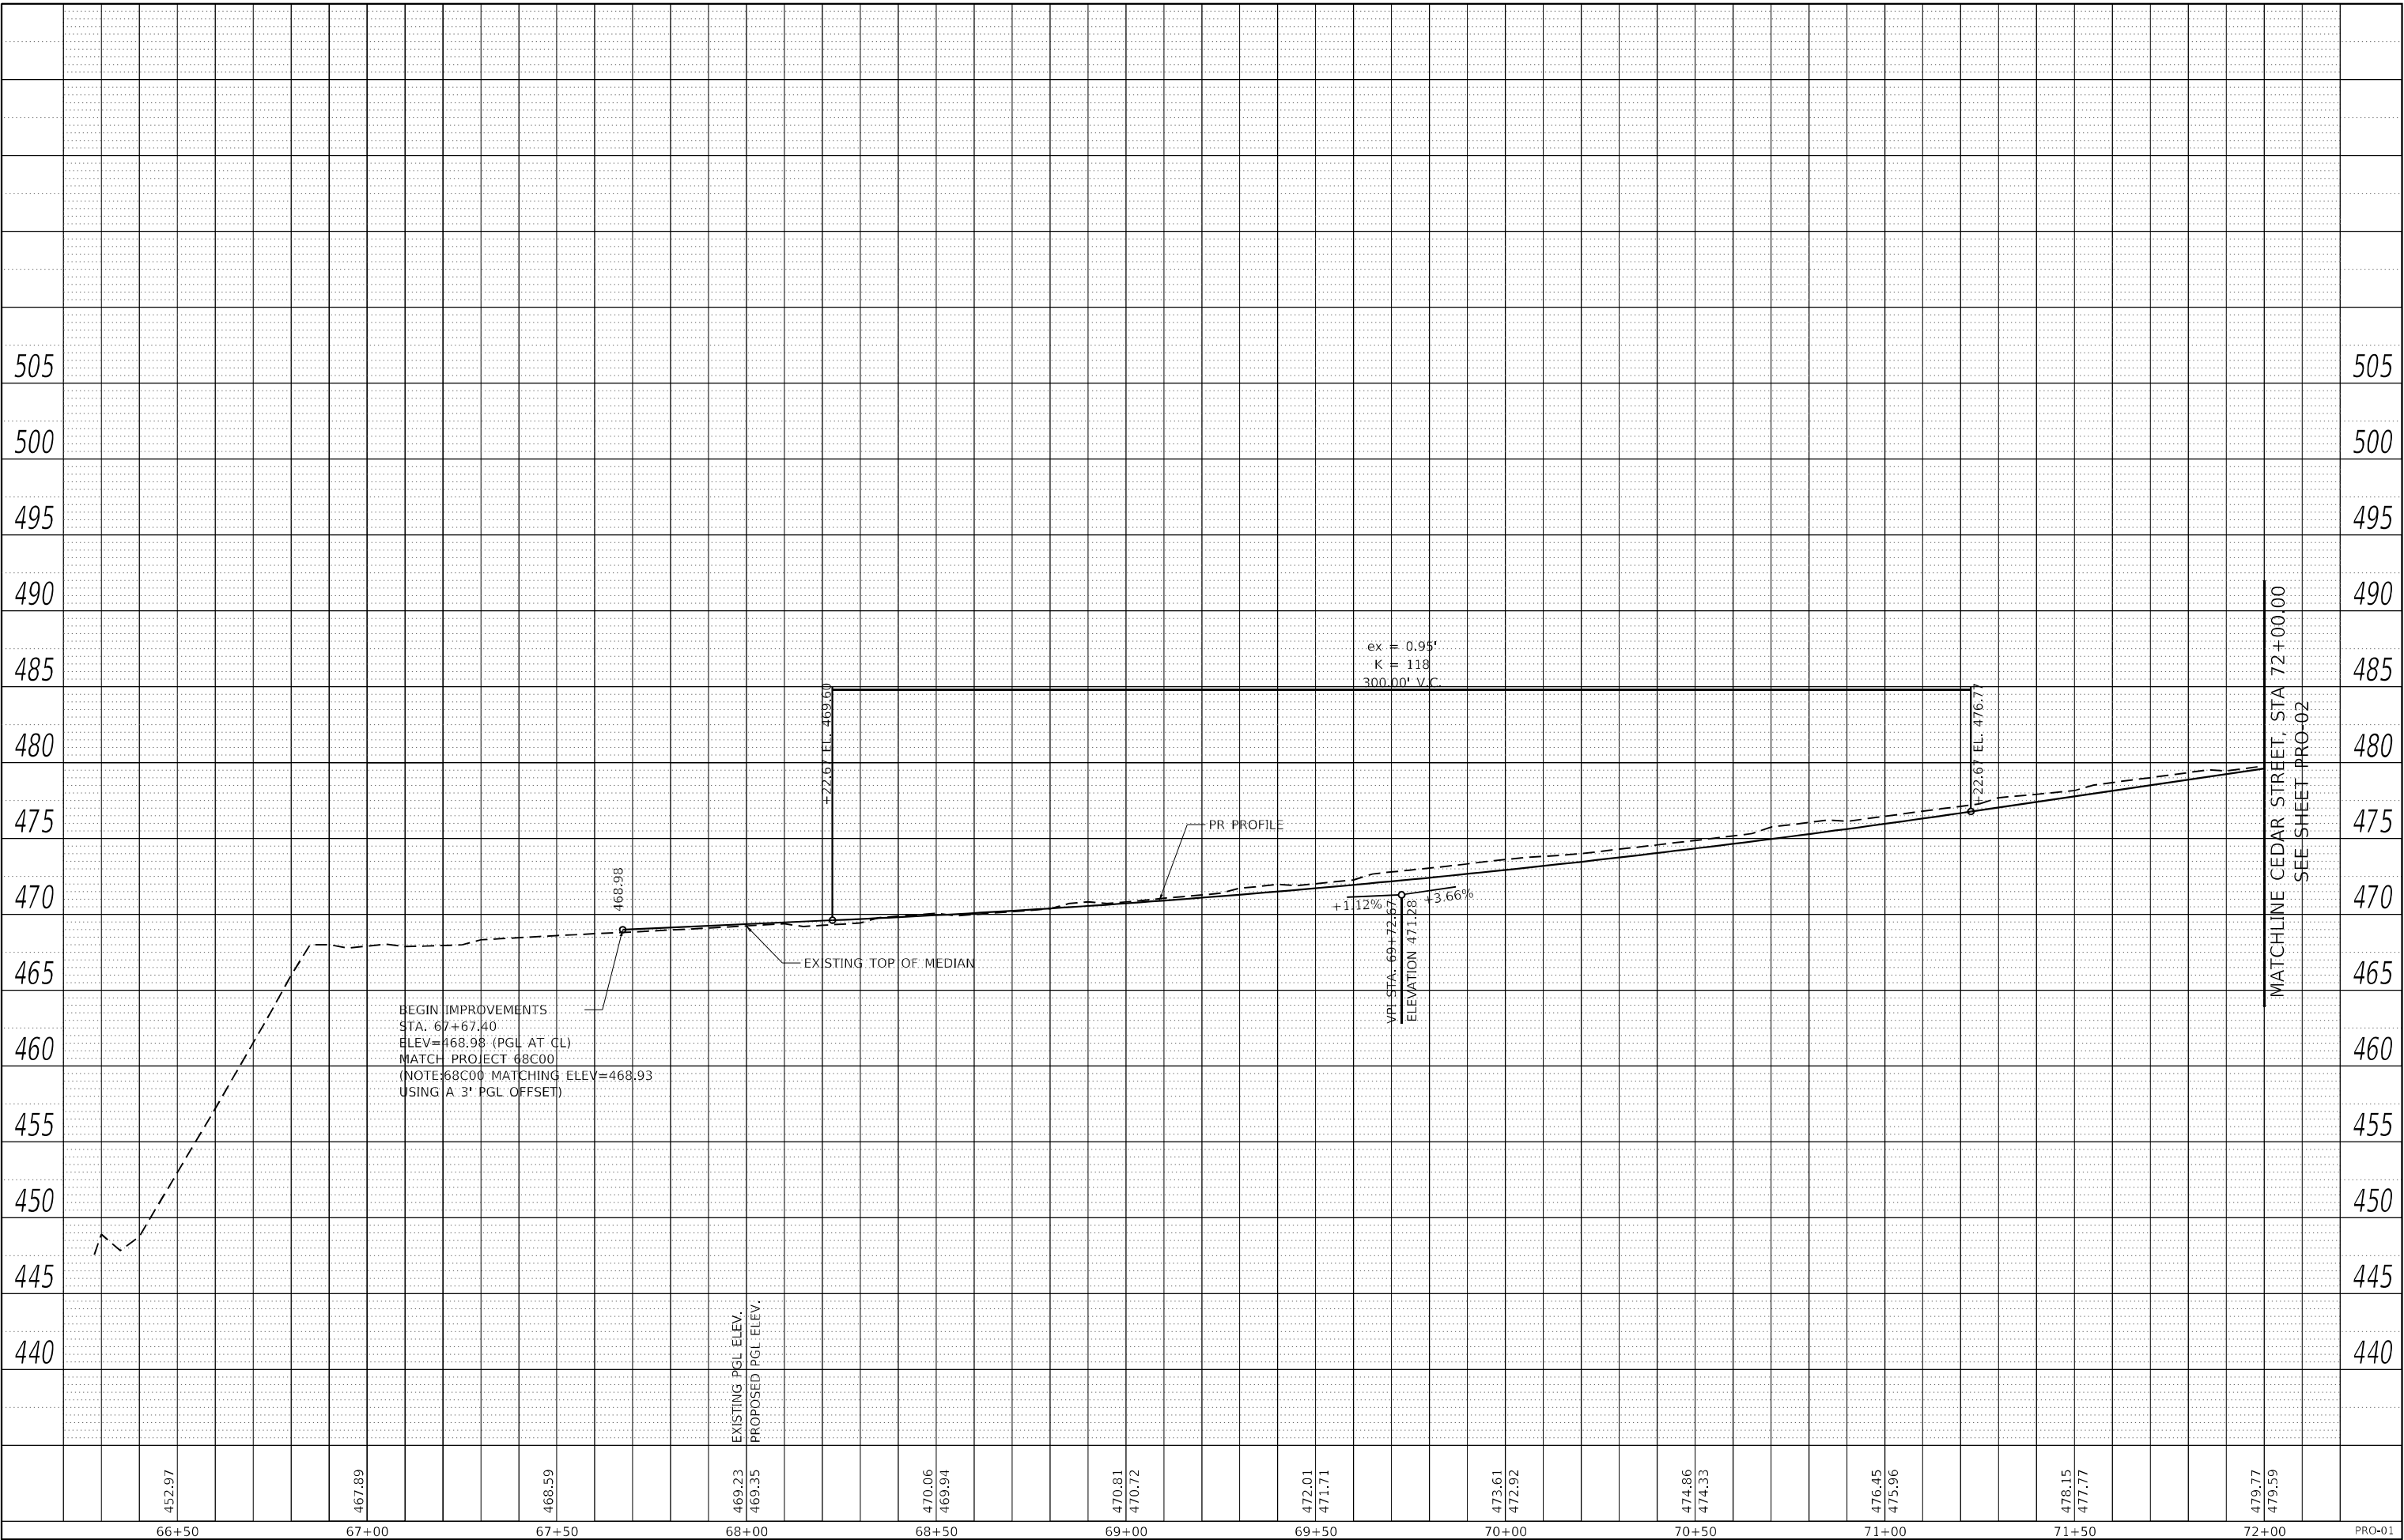


Michael Baker INTERNATIONAL 200 W Adams Street Suite 2800 Chicago, IL 60606 PH: 312.707.8770 FAX: 312.707.8804	USER NAME = DLamb	DESIGNED - SAS	REVISED -	STATE OF ILLINOIS DEPARTMENT OF TRANSPORTATION	CEDAR ST. (IL-81L-116) OVER TZPR & IL-29 PROPOSED ROADWAY PROFILE – CEDAR STREET					F.A.P. RTE.	SECTION	COUNTY	TOTAL SHEETS	SHEET NO.
	PLOT SCALE = 40,0000 ' / in.	DRAWN - DCL	REVISED -		VAR.	13 (HVB, HB-3) BR-1;R	TAZEWELL	1173	104					
	PLOT DATE = 6/6/2023	CHECKED - RBB	REVISED -		CONTRACT NO. 68C55					ILLINOIS FED. AID PROJECT				
	DATE = 6/08/2023				SCALE: 20H : 5V	SHEET 1	OF 22 SHEETS	STA. 67+67.40	TO STA. 72+00.00					

PLAN	SURVEYED	BY	DATE
NOTE BOOK NO.	PLOTTED		
	ALIGNMENT CHECKED		
	CADD FILE NAME		

PROFILE	SURVEYED	BY	DATE
NOTE BOOK NO.	PLOTTED		
	GRADES CHECKED		
	STRUCTURE NOTATIONS CHWD		

MODEL: Default
FILE NAME: p:\m\bus-jp-jan17\bycomm\bus-jp3\Documents\Chicago_1101_Projects\179740 IDOT Cedar St-Exi PH115.0 CADD\CAD Sheets\116855-sit-ph-Cedar-St-02.dgn

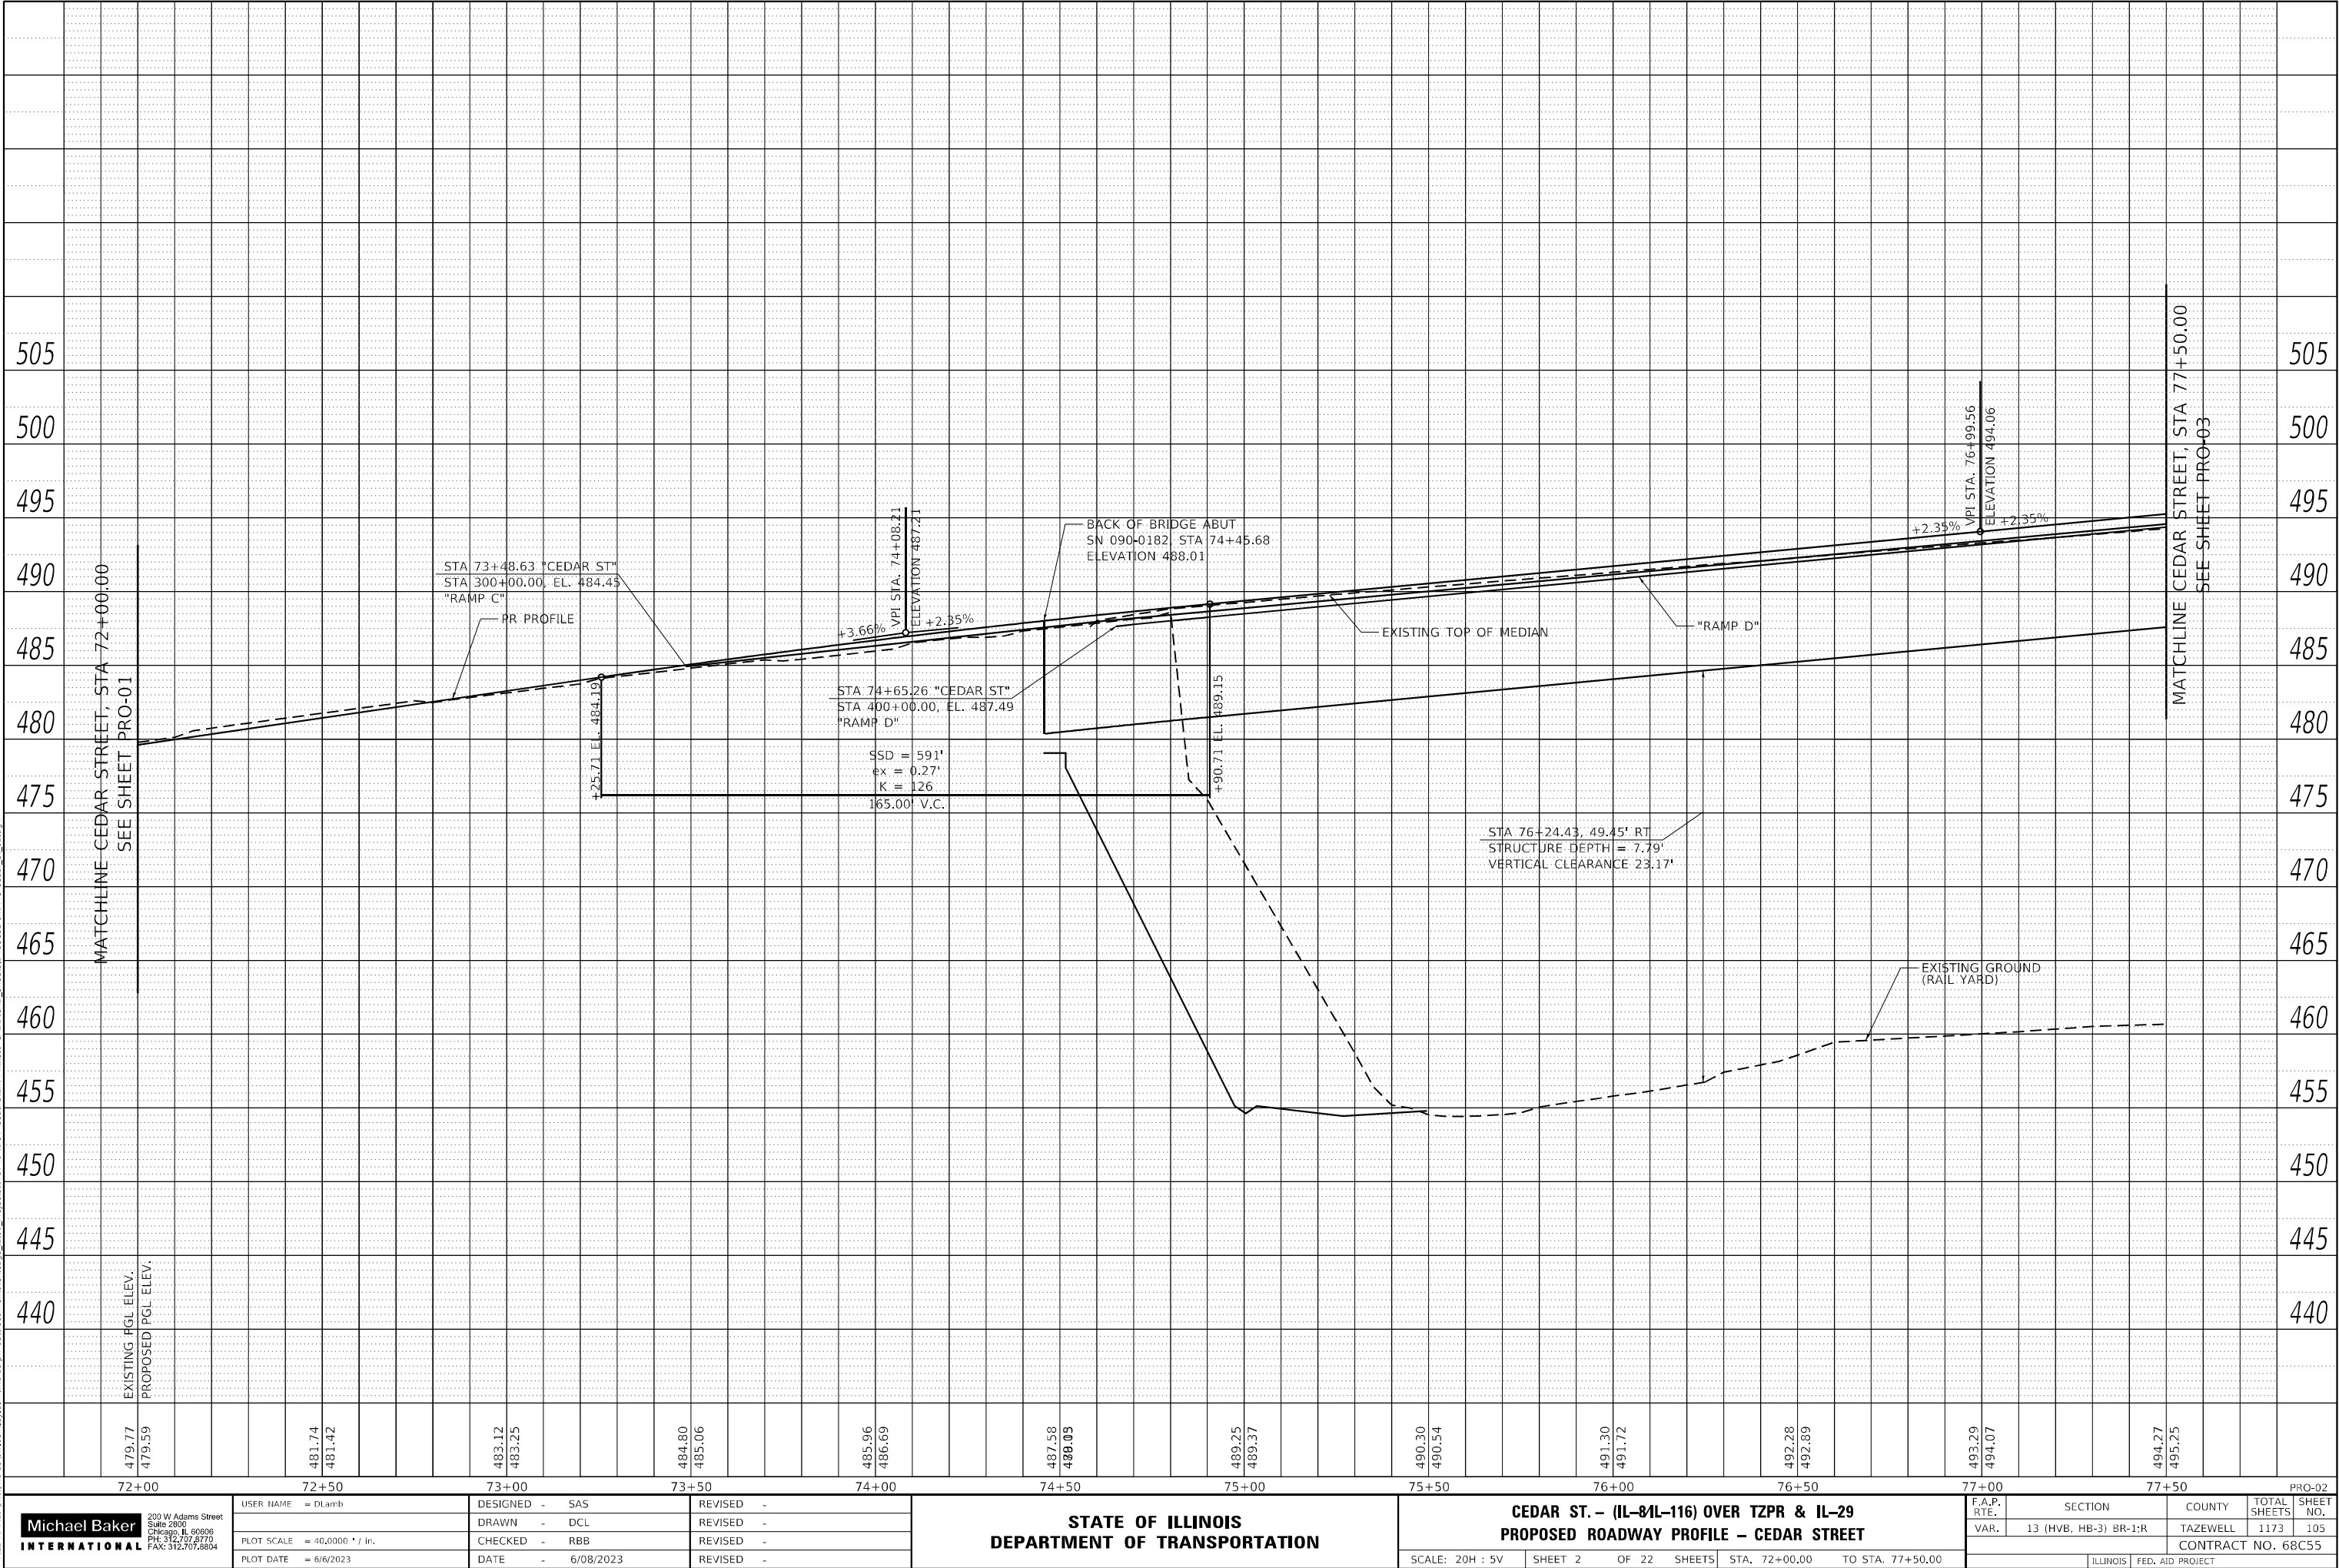

Michael Baker International
200 W Adams Street
Suite 2800
Chicago, IL 60606
PH: 312.707.8770
FAX: 312.707.8804

USER NAME = Dlamb
PLOT SCALE = 40,0000 * / in.
PLOT DATE = 6/6/2023

DESIGNED - SAS
DRAWN - DCL
CHECKED - RBB
DATE - 6/08/2023

REVISED -
REVISED -
REVISED -
REVISED -

**STATE OF ILLINOIS
DEPARTMENT OF TRANSPORTATION**

**CEDAR ST. - (IL-8/IL-116) OVER TZPR & IL-29
PROPOSED ROADWAY PROFILE - CEDAR STREET**


SCALE: 20H : 5V SHEET 2 OF 22 SHEETS STA. 72+00.00 TO STA. 77+50.00

F.A.P. RTE.	SECTION	COUNTY	TOTAL SHEETS	SHEET NO.
VAR.	13 (HVB, HB-3) BR-1:R	TAZEWELL	1173	105
CONTRACT NO. 68C55				

ILLINOIS FED. AID PROJECT

PLAN	SURVEYED _____		BY _____	DATE _____
	PLOTTED _____			
NOTE BOOK	ALIGNMENT CHECKED _____			
	R.T. OR WAY CHECKED _____			
NO. _____	CADD FILE NAME _____			


MODEL: Default	NO. _____	STRUCTURE NOTATIONS CHIRID
FILE NAME: pww\mp-us-ow-bentley.com\mp-us-ow-03\Documents\Chilcano II\01 Projects\179740 IDOT CedarStExt_Phl\3.0 CADD\CAD Sheets\DWG\C55-n-Pro-Cedar St 03.dgn		

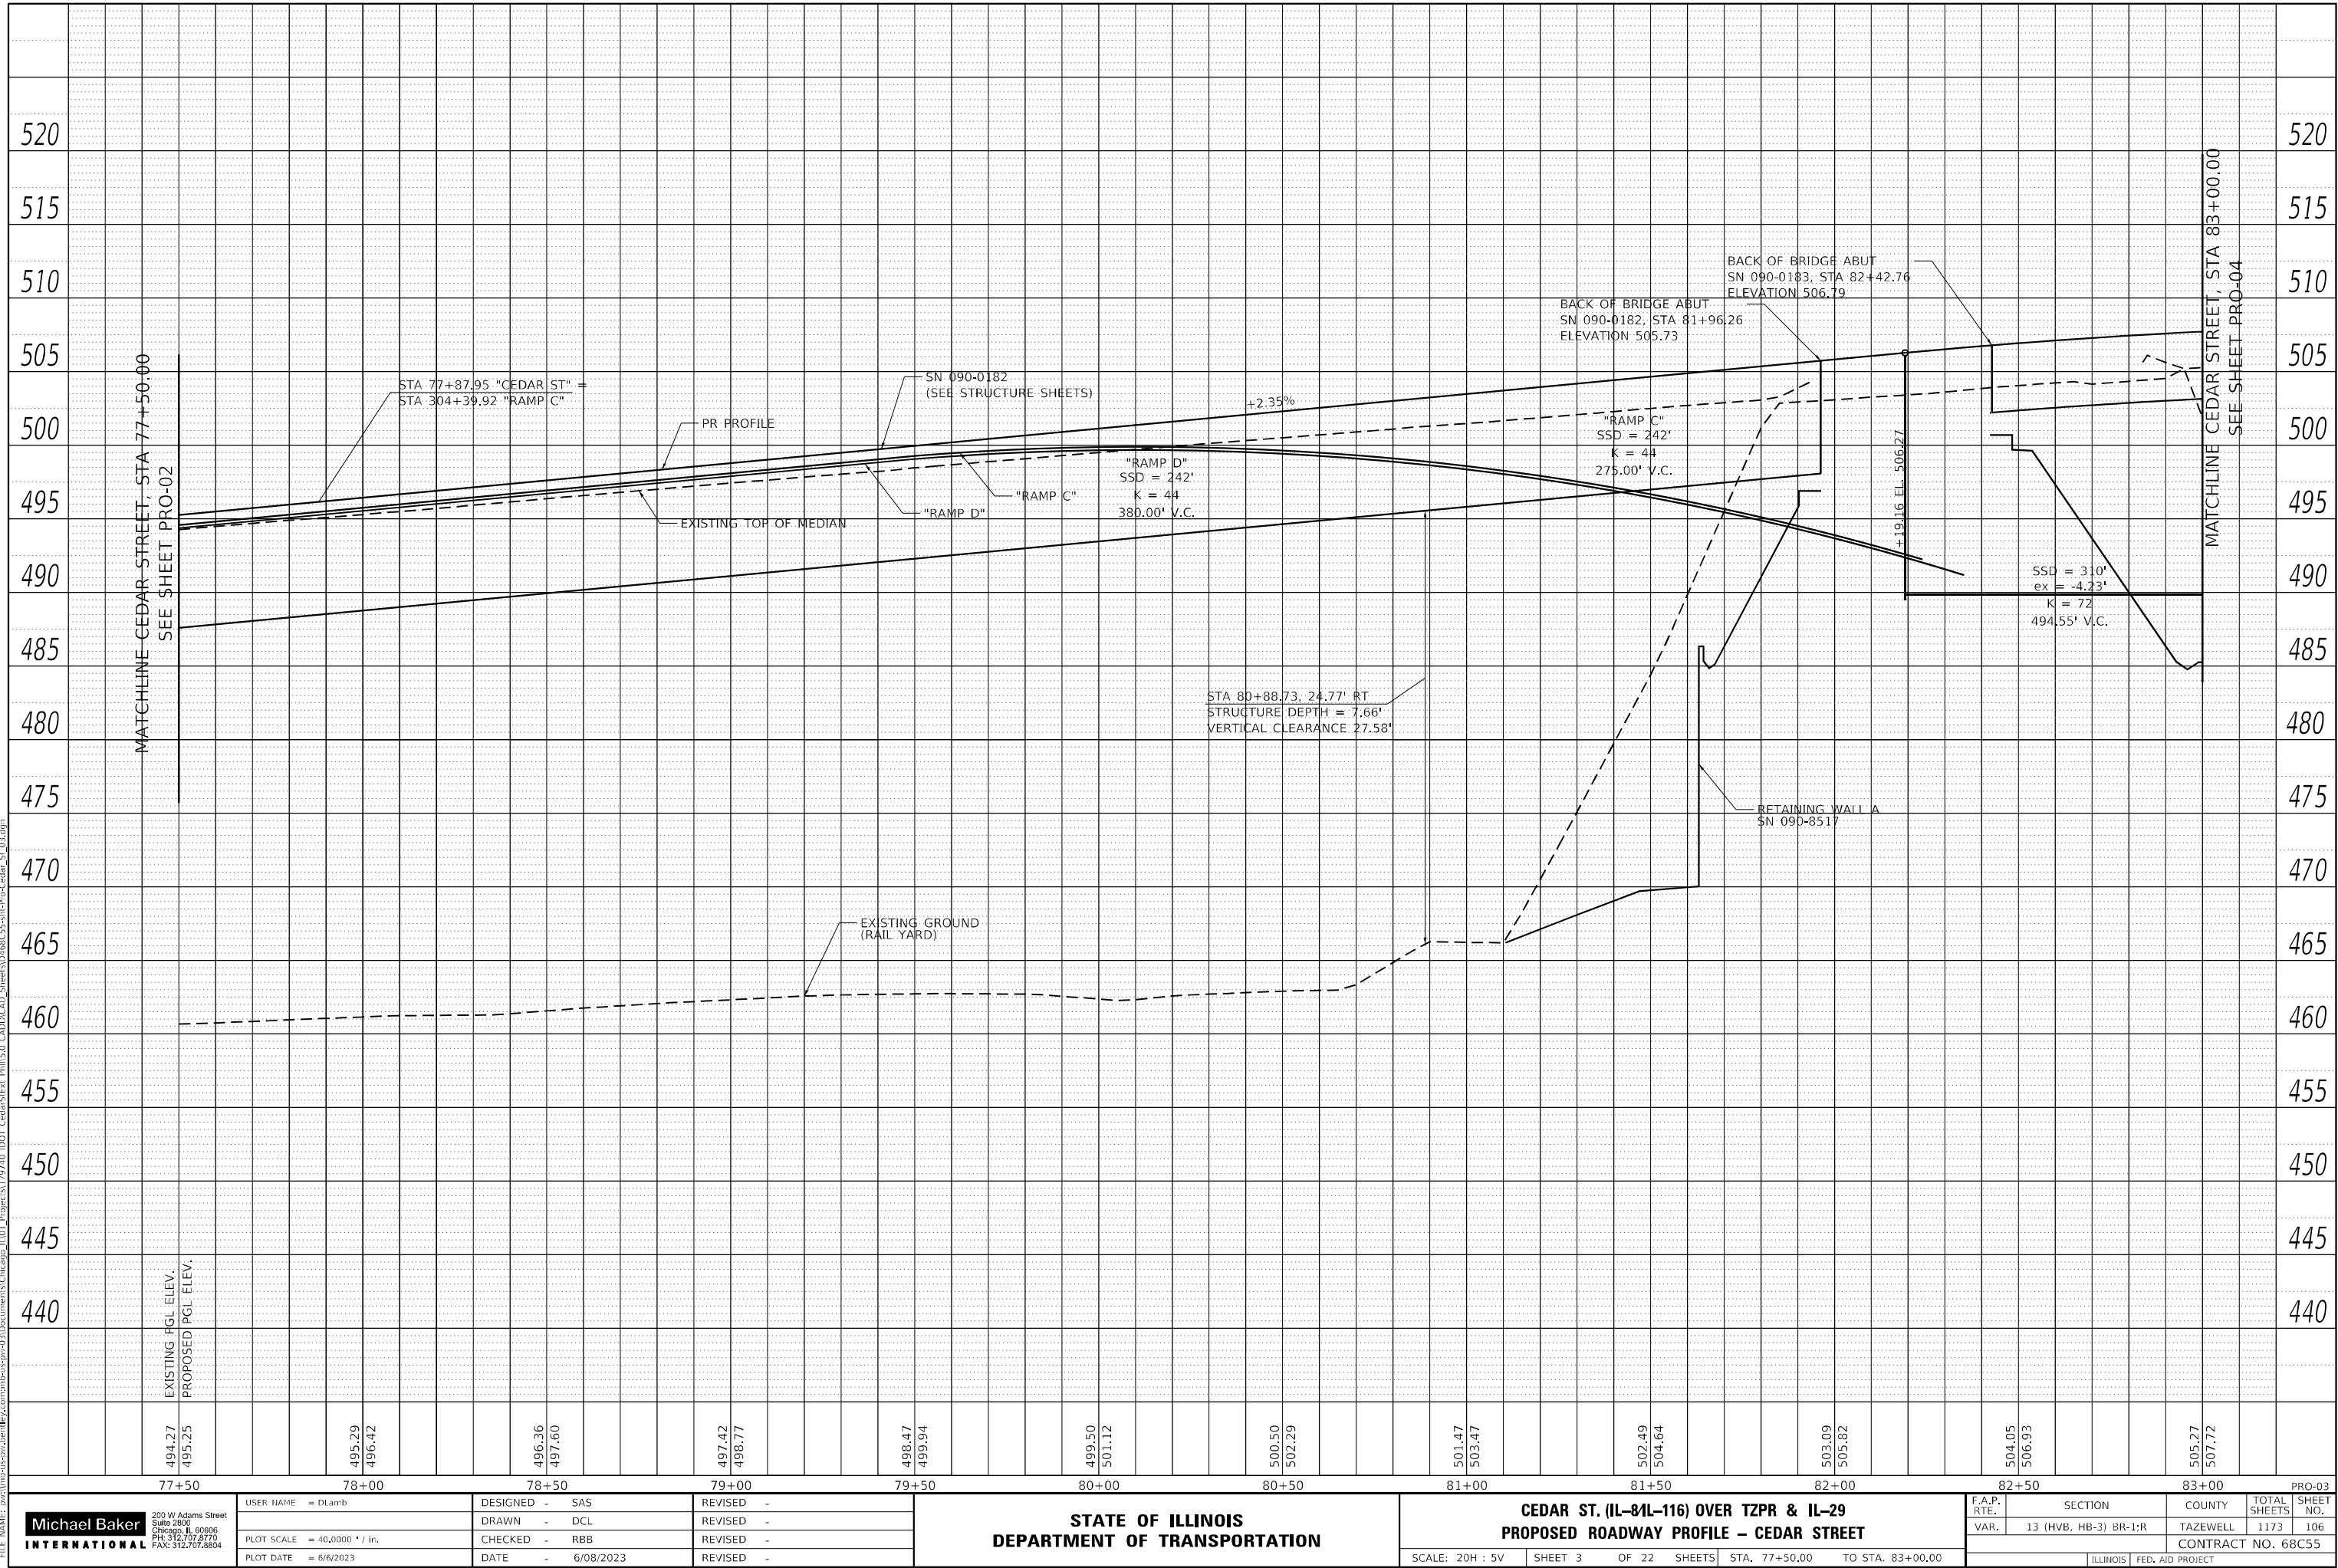

PLAN	SURVEYED	BY	DATE
	PLOTTED		
	ALIGNMENT CHECKED		
	CADD FILE NAME		
NOTE BOOK NO.			

PROFILE	SURVEYED	BY	DATE
	PLOTTED		
	GRADES CHECKED		
	STRUCTURE NOTATIONS CHWD		
NOTE BOOK NO.			

MODEL: Default
FILE NAME: p:\13\1305-us-pw-jentl\ey.com\mbus\p3\Documents\Chicago_1101_Projects\179740 IDOT Cedar St-Exi PH115.0 CADD\CAD Sheets\18655-sit-ph-rampA-07.dgn

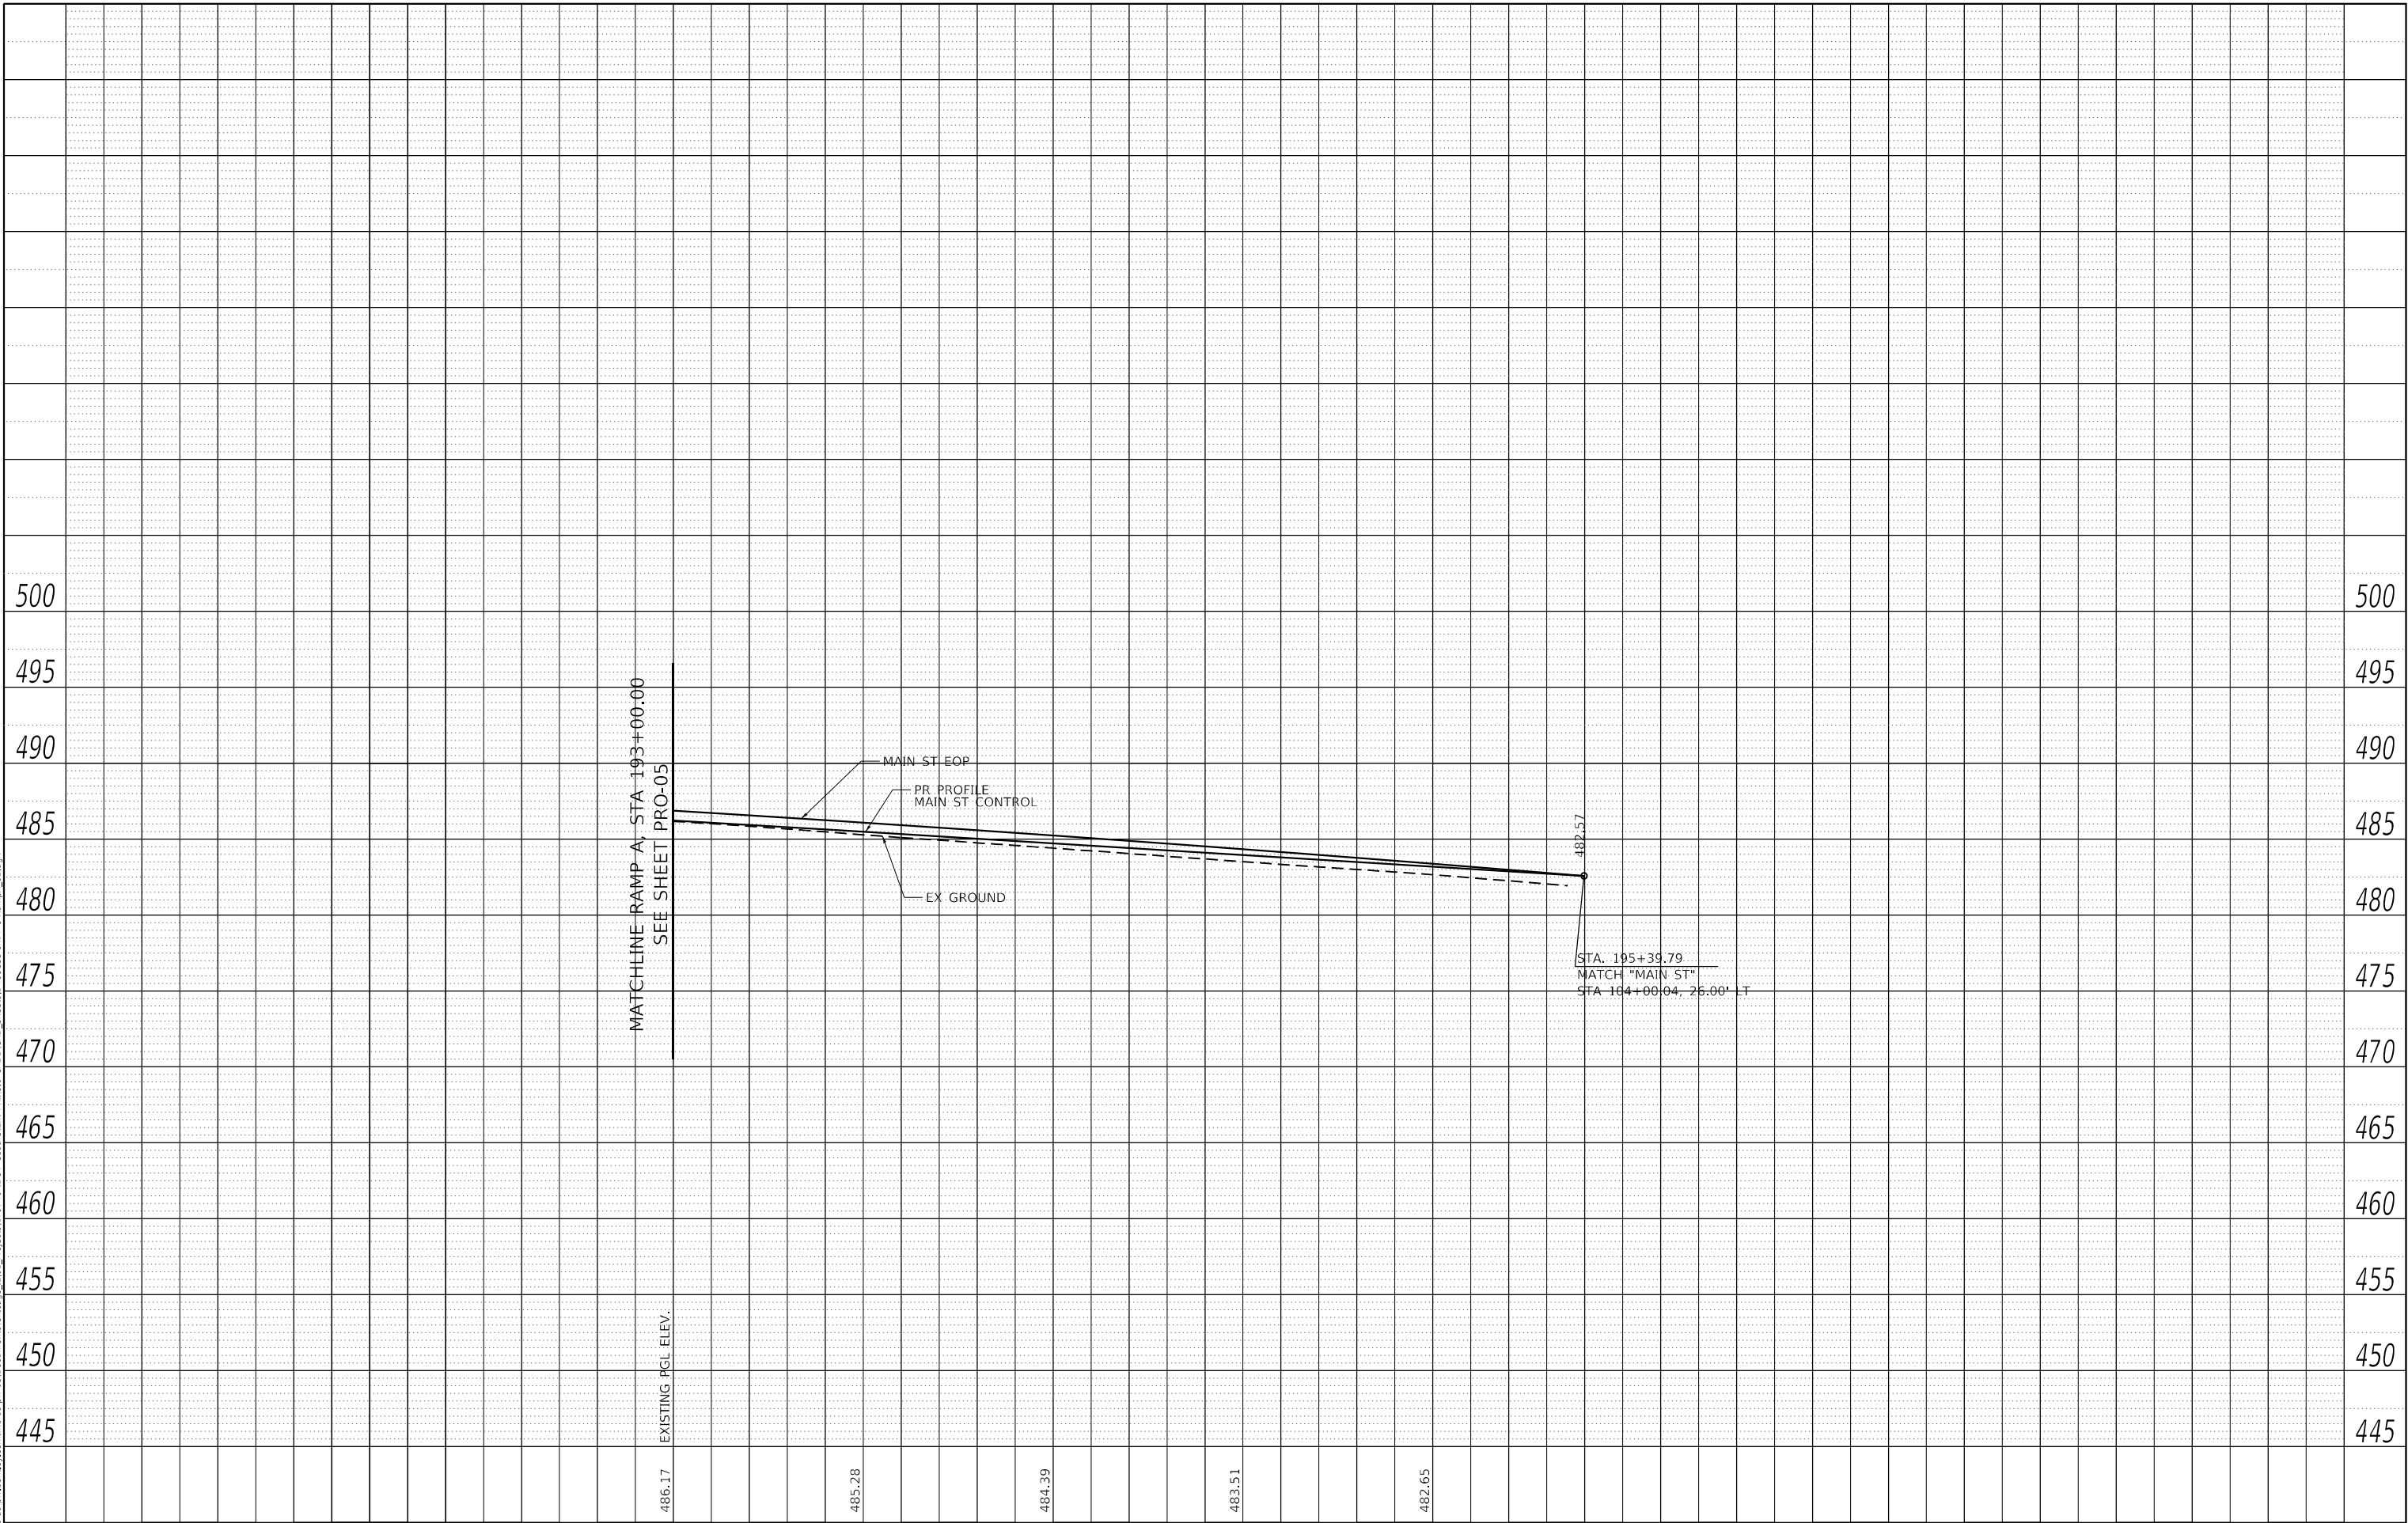

Michael Baker INTERNATIONAL
200 W Adams Street
Suite 2800
Chicago, IL 60606
PH: 312.707.6770
FAX: 312.707.8804

USER NAME = DLamb
PLOT SCALE = 40,0000 * / in.
PLOT DATE = 6/6/2023

DESIGNED - SAS
DRAWN - DCL
CHECKED - RBB
DATE - 6/08/2023

REVISED -
REVISED -
REVISED -
REVISED -

**STATE OF ILLINOIS
DEPARTMENT OF TRANSPORTATION**

SCALE: 20H : 5V SHEET 6 OF 22 SHEETS STA. 193+00.00 TO STA. 195+39.79

**CEDAR ST. (IL-81L-116) OVER TZPR & IL-29
PROPOSED ROADWAY PROFILE – RAMP A**


F.A.P. RTE.	SECTION	COUNTY	TOTAL SHEETS	SHEET NO.
VAR.	13 (HVB, HB-3) BR-1;R	TAZEWELL	1173	109
CONTRACT NO. 68C55				
ILLINOIS			FED. AID PROJECT	

PRO-06

PLAN	SURVEYED _____		BY _____	DATE _____
	PLOTTED _____			
NOTE BOOK	ALIGNMENT CHECKED _____			
	R.T. OR WAY CHECKED _____			
NO. _____	CADD FILE NAME _____			

PROFILE	SURVEYED _____	BY _____	DATE _____
	PLOTTED _____		
	GRADES CHECKED _____		
	B.M. NOTED _____		
	STRUCTURE NOTATIONS CHKD _____		
NOTE BOOK _____			
NO. _____			

MODEL: Default	STRUCTURE NOTATIONS CHORD
FILE NAME: bw:\mb-us-ow_bentlev.com:mb-us-ow-03\Documents\Chicago 11\01 Projects\179740 IDOT CedarStExt: Phil\5.0 CADD\CAD Sheets\ID468C55-shit-Pro-Ramp08 01.dgn	

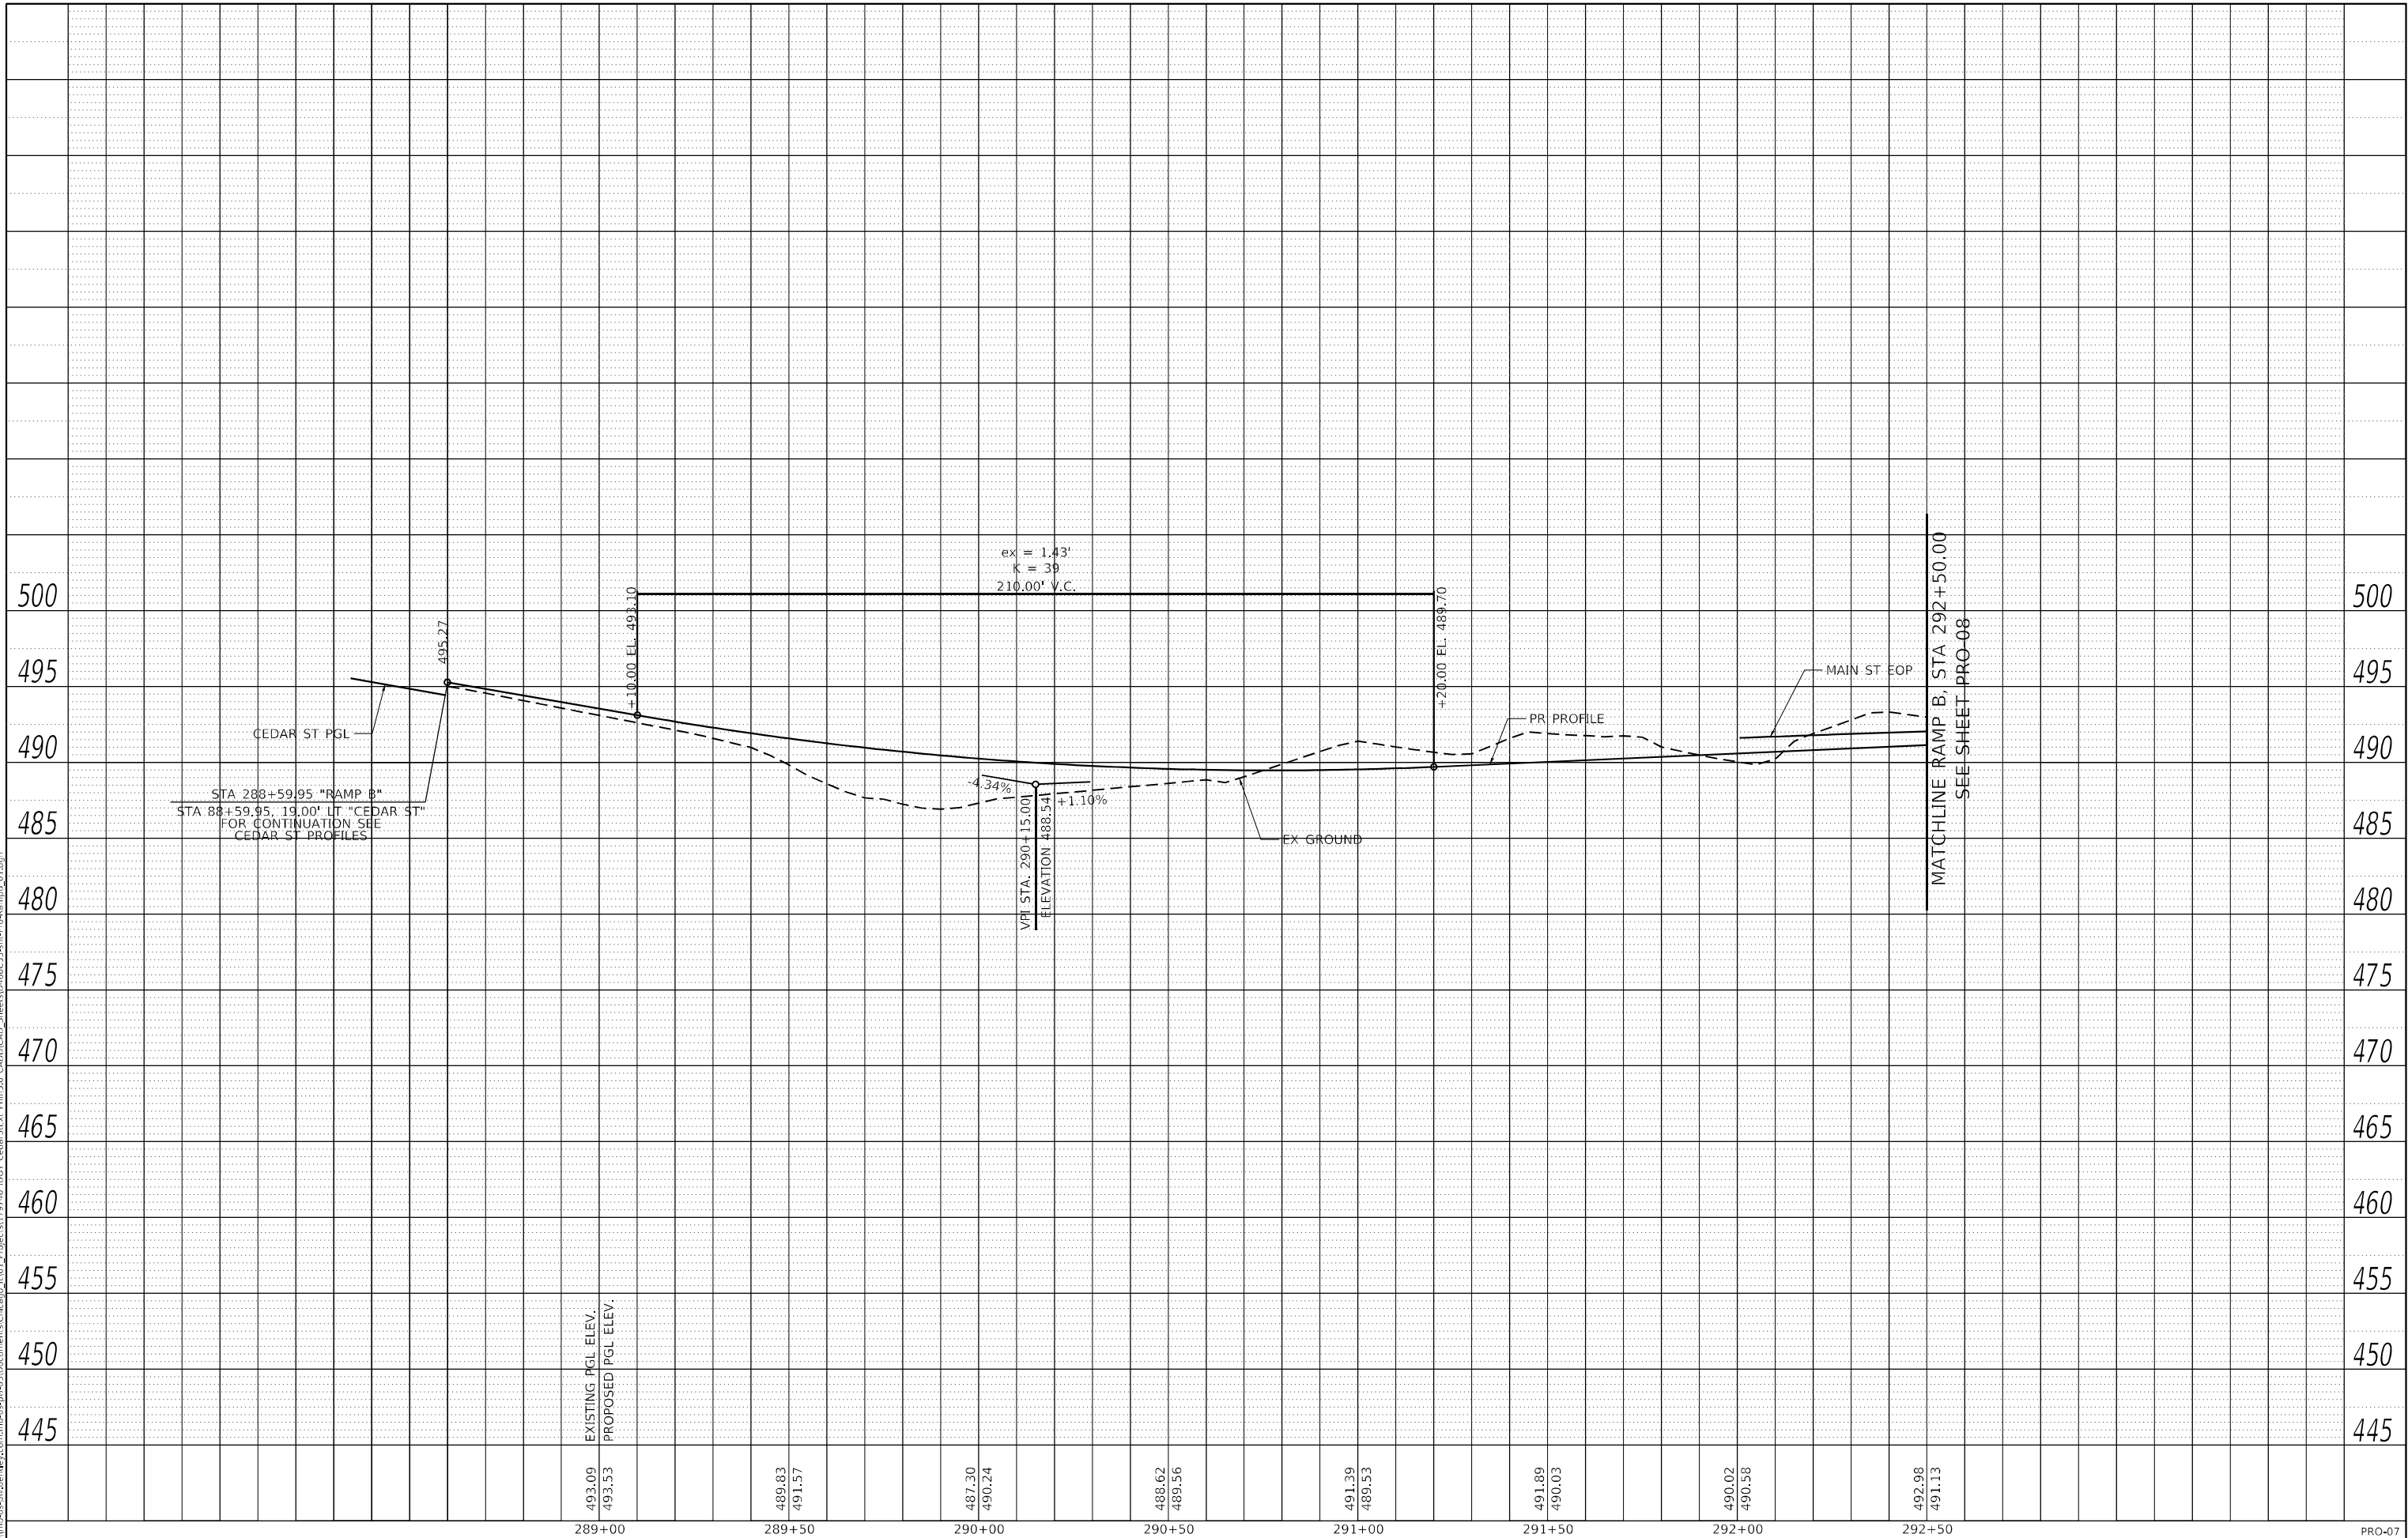


Michael Baker INTERNATIONAL 200 W Adams Street Suite 2800 Chicago, IL 60606 PH: 312.707.8770 FAX: 312.707.8804	USER NAME = DLamb	DESIGNED - SAS	REVISED -	STATE OF ILLINOIS DEPARTMENT OF TRANSPORTATION	CEDAR ST. (IL-84L-116) OVER TZPR & IL-29				F.A.P.	SECTION	COUNTY	TOTAL SHEETS	SHEET NO.
		DRAWN - DCL	REVISED -		VAR.	13 (HVB, HB-3) BR-1;R	TAEZEWELL	1173	110				
	PLOT SCALE = 40,0000' / in.	CHECKED - RBB	REVISED -		CONTRACT NO. 68C55								
	PLOT DATE = 6/6/2023	DATE - 6/08/2023	REVISED -		SCALE: 20H : 5V	SHEET 7	OF 22 SHEETS	STA. 288+59.95	TO STA. 292+50.00	ILLINOIS FED. AID PROJECT			

PLAN	SURVEYED	BY	DATE
NOTE BOOK NO.	PLOTTED		
	ALIGNMENT CHECKED		
	CADD FILE NAME		

PROFILE	SURVEYED	BY	DATE
NOTE BOOK NO.	PLOTTED		
	GRADES CHECKED		
	STRUCTURE NOTATIONS CHWD		

MODEL: Default
FILE NAME: p:\cadd\bus-jw\jenl\baycomm\buspw3\Documents\ClickandGo\1101_Projects\179740 IDOT CedarStExi PH115.0 CADD\CAD_Sheets\1101855-sht-20-rampB_07.dgn

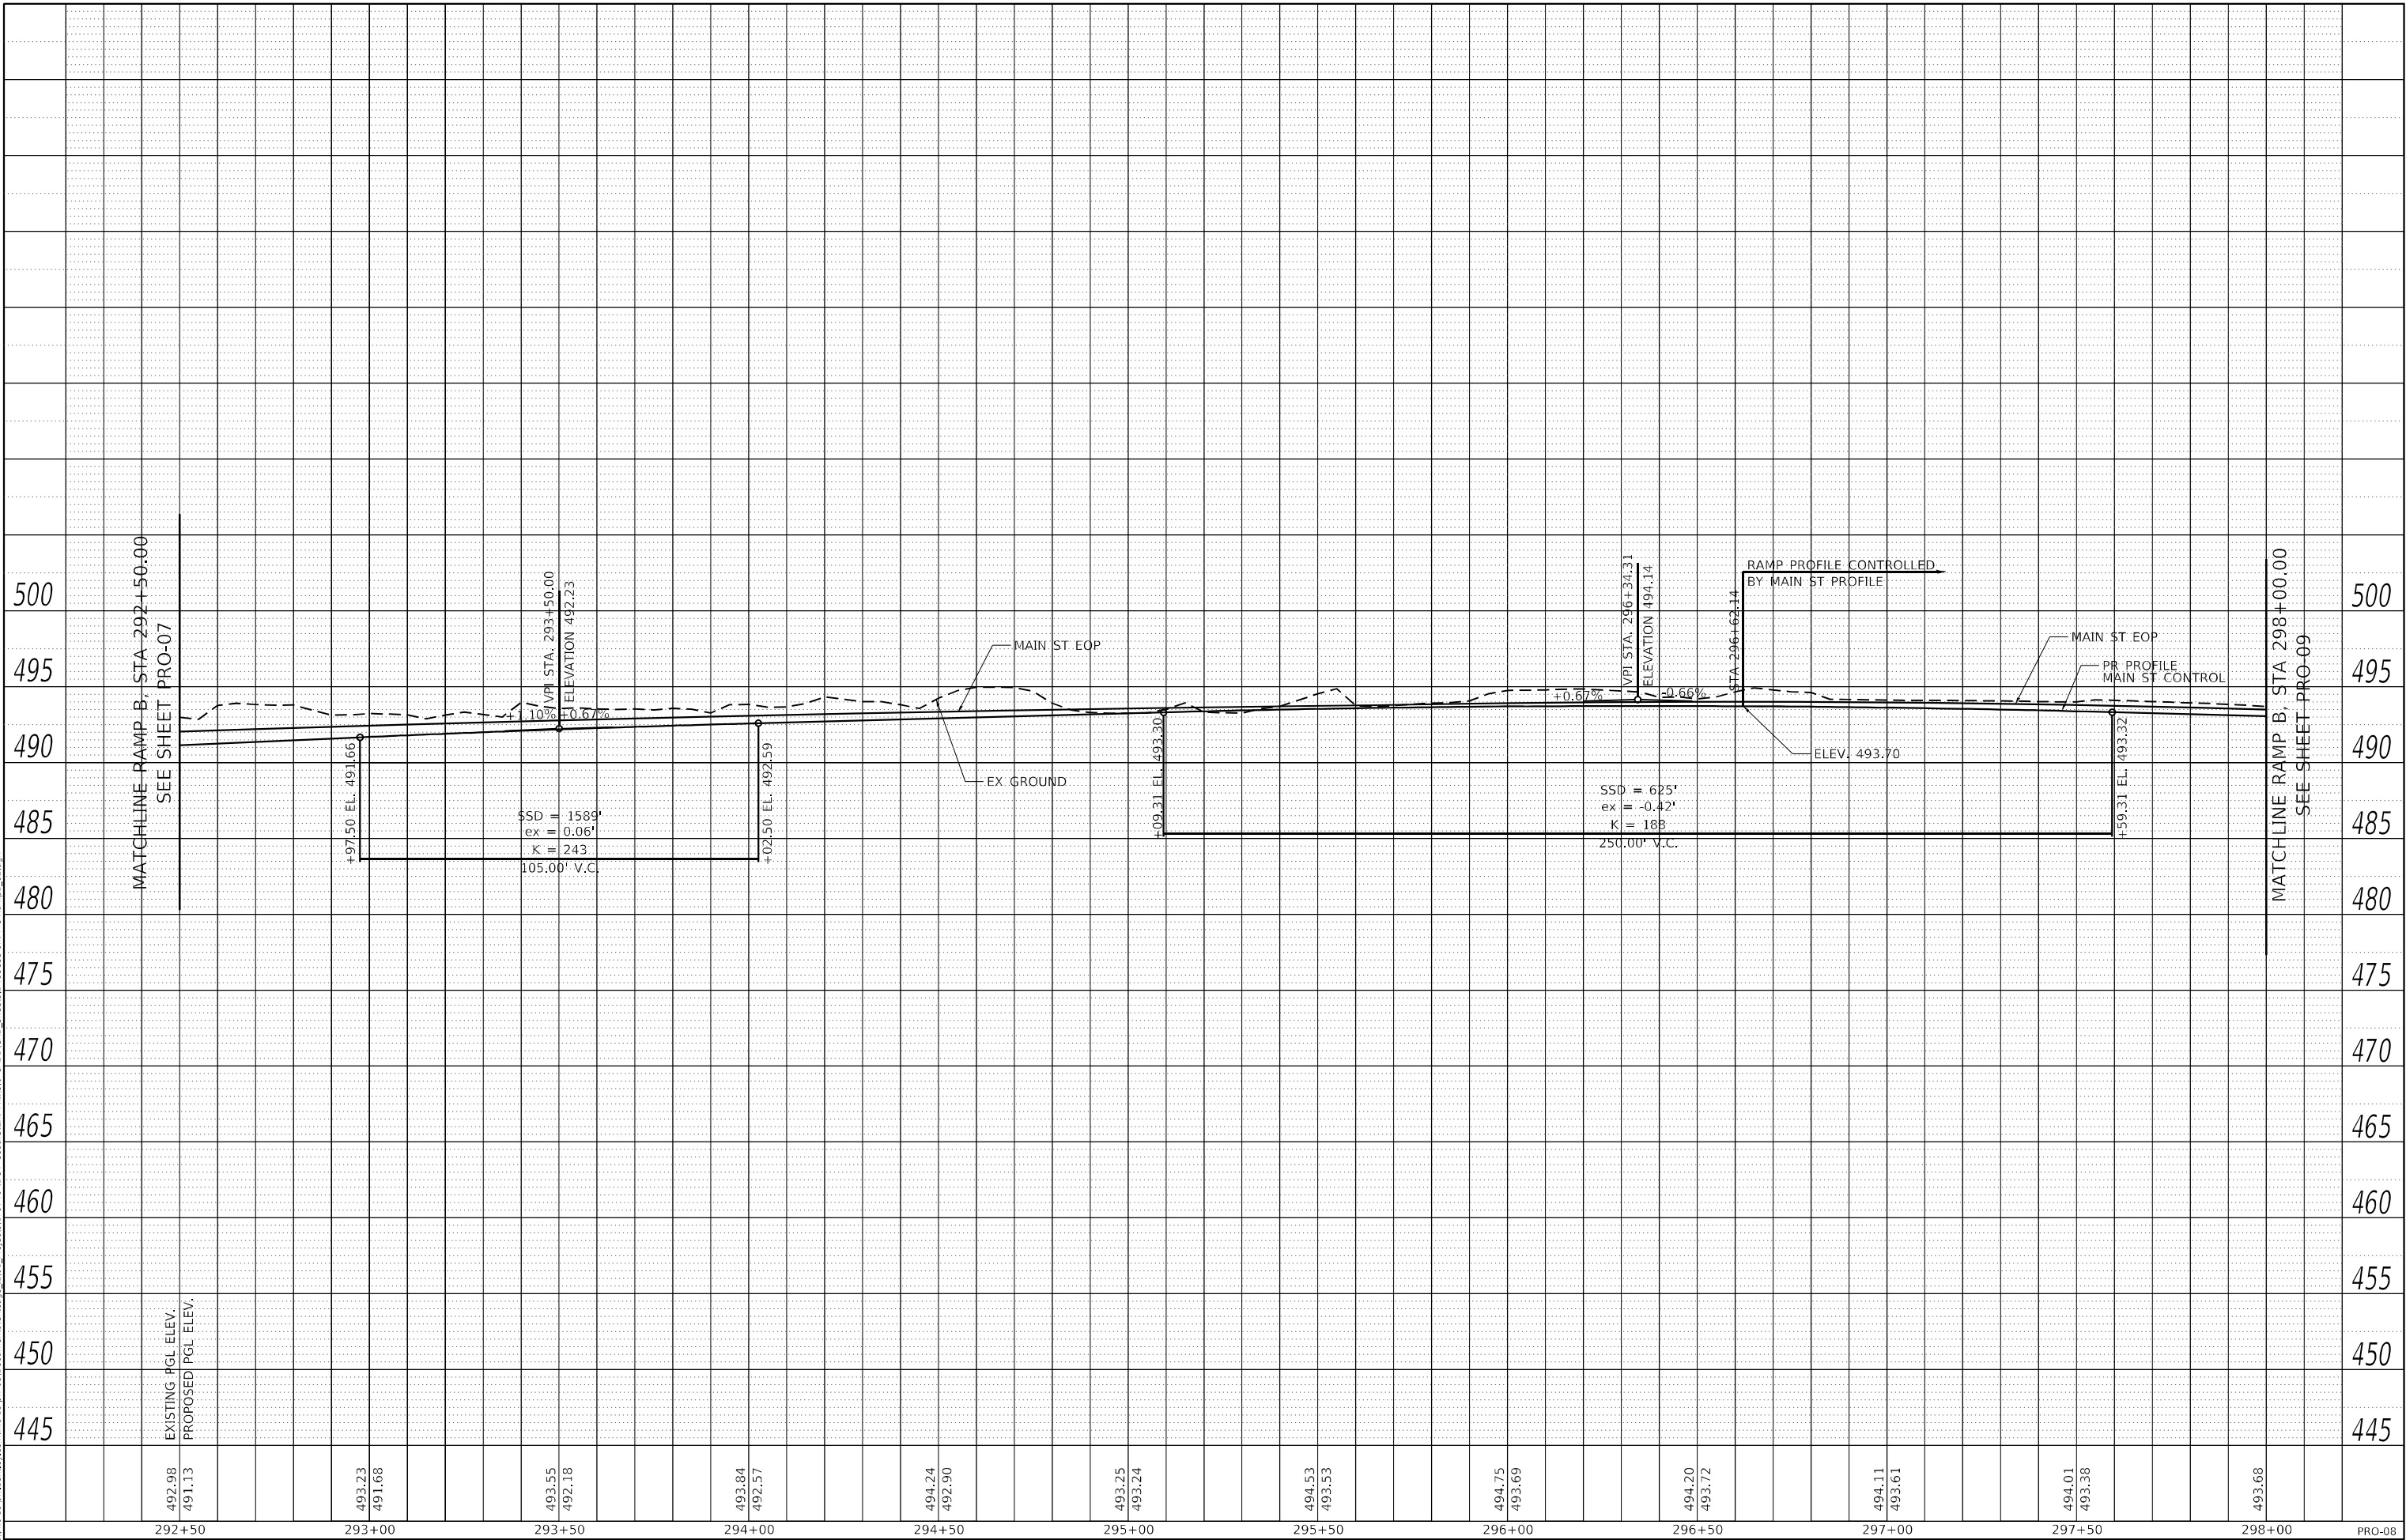

Michael Baker
INTERNATIONAL
200 W Adams Street
Suite 2800
Chicago, IL 60606
PH 312.707.8170
FAX 312.707.8804

USER NAME = Dlamb	DESIGNED - SAS	REVISED -
	DRAWN - DCL	REVISED -
PLOT SCALE = 40,0000 * / in.	CHECKED - RBB	REVISED -
PLOT DATE = 6/6/2023	DATE - 6/08/2023	REVISED -

DESIGNED - SAS	REVISED -
DRAWN - DCL	REVISED -
CHECKED - RBB	REVISED -
DATE - 6/08/2023	REVISED -

STATE OF ILLINOIS
DEPARTMENT OF TRANSPORTATION

CEDAR ST. (IL-81L-116) OVER TZPR & IL-29
PROPOSED ROADWAY PROFILE - RAMP B


SCALE: 20H : 5V SHEET 8 OF 22 SHEETS STA. 292+50.00 TO STA. 298+00.00

F.A.P. RTE.	SECTION	COUNTY	TOTAL SHEETS	SHEET NO.
VAR.	13 (HVB, HB-3) BR-1:R	TAZEWELL	1173	111
CONTRACT NO. 68C55				
ILLINOIS		FED. AID PROJECT		

PLAN	SURVEYED	BY	DATE
NOTE BOOK NO.	PLOTTED		
	ALIGNMENT CHECKED		
	CADD FILE NAME		

PROFILE	SURVEYED	BY	DATE
NOTE BOOK NO.	PLOTTED		
	GRADES CHECKED		
	STRUCTURE NOTATIONS CHWD		

MODEL: Default
FILE NAME: p:\cadd\bus-ramp\bus-rampB.dgn
179740 IDOT CedarSt-Exi-FH115.0 CADD\CAD_Sheets\179740-4-rampB_03.dgn

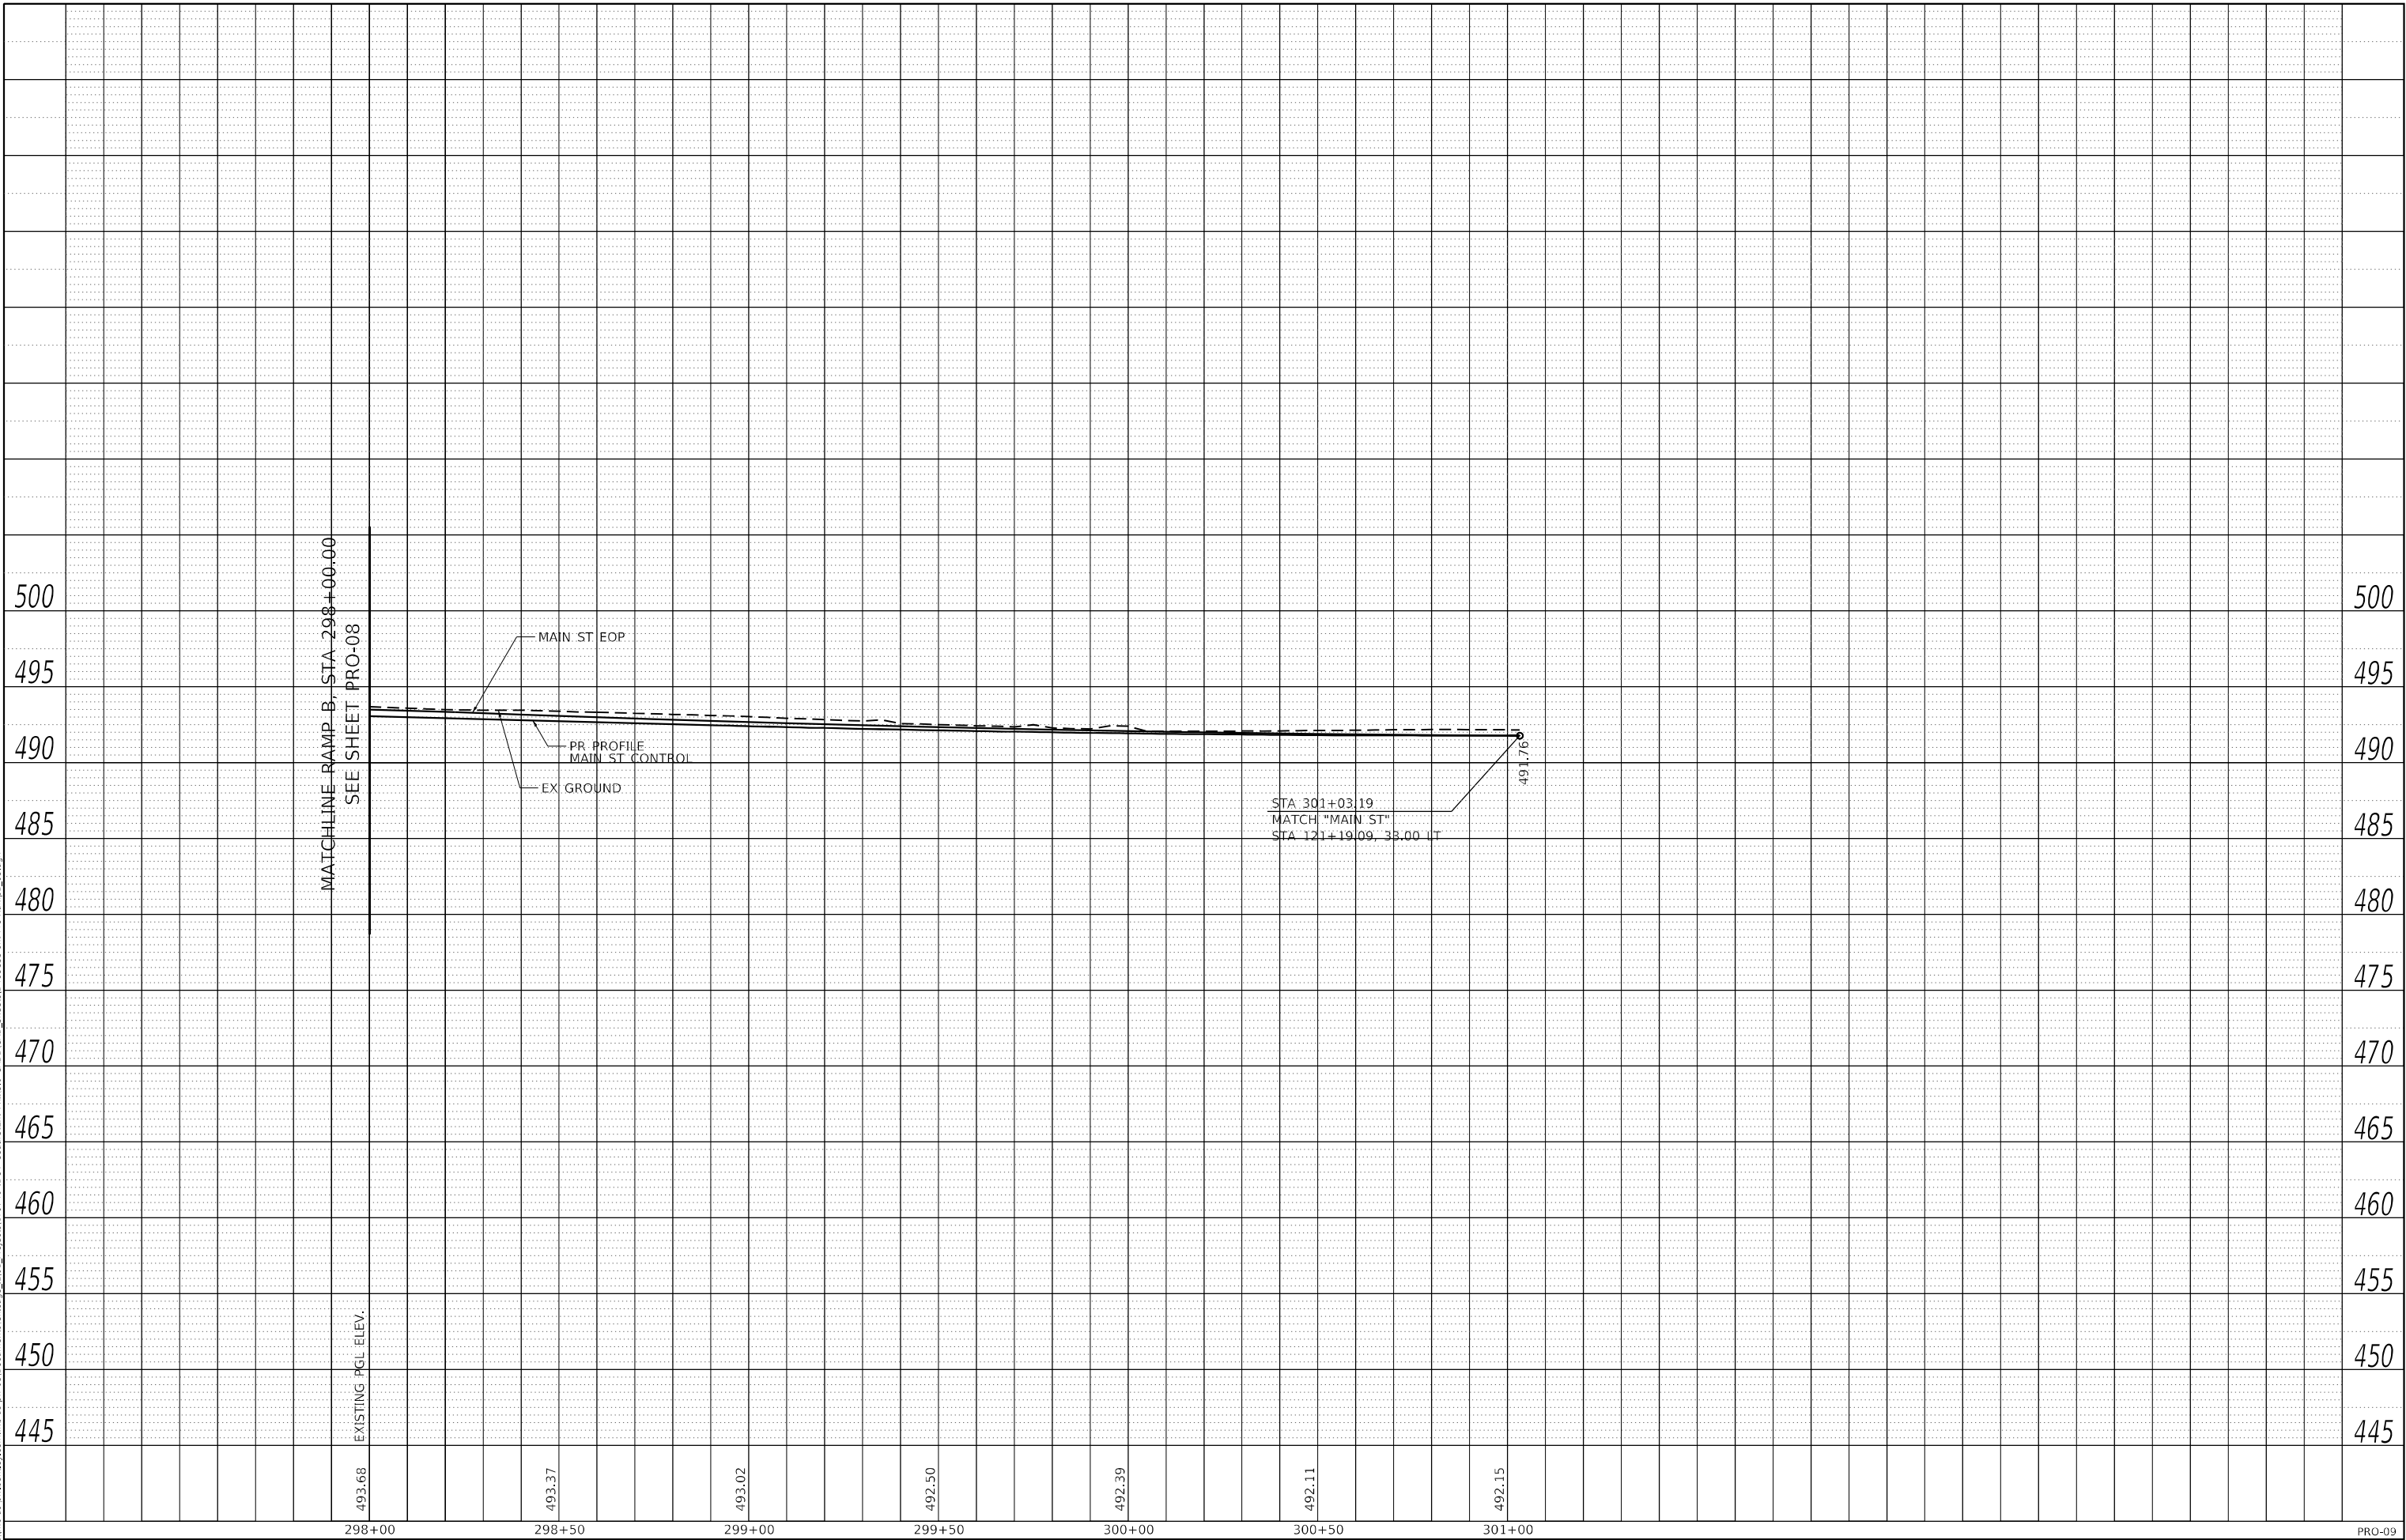

Michael Baker
INTERNATIONAL
200 W Adams Street
Suite 2800
Chicago, IL 60606
PH: 312.707.8770
FAX: 312.707.8804

USER NAME = D1amb
PLOT SCALE = 40,0000 * / in.
PLOT DATE = 6/6/2023

DESIGNED - SAS
DRAWN - DCL
CHECKED - RBB
DATE - 6/08/2023

REVISED -
REVISED -
REVISED -
REVISED -

STATE OF ILLINOIS
DEPARTMENT OF TRANSPORTATION

CEDAR ST. (IL-81L-116) OVER TZPR & IL-29
PROPOSED ROADWAY PROFILE - RAMP B

SCALE: 20H : 5V	SHEET 9	OF 22	SHEETS	STA. 298+00.00	TO STA. 301+03.19
-----------------	---------	-------	--------	----------------	-------------------


F.A.P. RTE.	SECTION	COUNTY	TOTAL SHEETS	SHEET NO.
VAR.	13 (HVB, HB-3) BR-1;R	TAZEWELL	1173	112
CONTRACT NO. 68C55				
ILLINOIS FED. AID PROJECT				

PRO-09

PLAN	SURVEYED _____			BY _____	DATE _____
	PLOTTED _____				
NOTE BOOK NO. _____	ALIGNMENT CHECKED _____				
	RT. OF WAY CHECKED _____				
	CADD FILE NAME _____				

PROFILE		BY	DATE
NOTE BOOK			
NO. _____	SURVEYED _____		
	PLOTTED _____		
	GRADES CHECKED _____		
	B.M. NOTED _____		
	STRUCTURE NOTATIONS CHKD _____		

MODEL: Default
FILE NAME: p:\m\bus-us-pw\ent\bay\comm\bus-us-pw\3\Documents\Chicago_1101_Projects\179740 IDOT Cedar St Exi PH115.0 CADD\CAD Sheets\18655-sit-rp-ramp\C-01.dgn

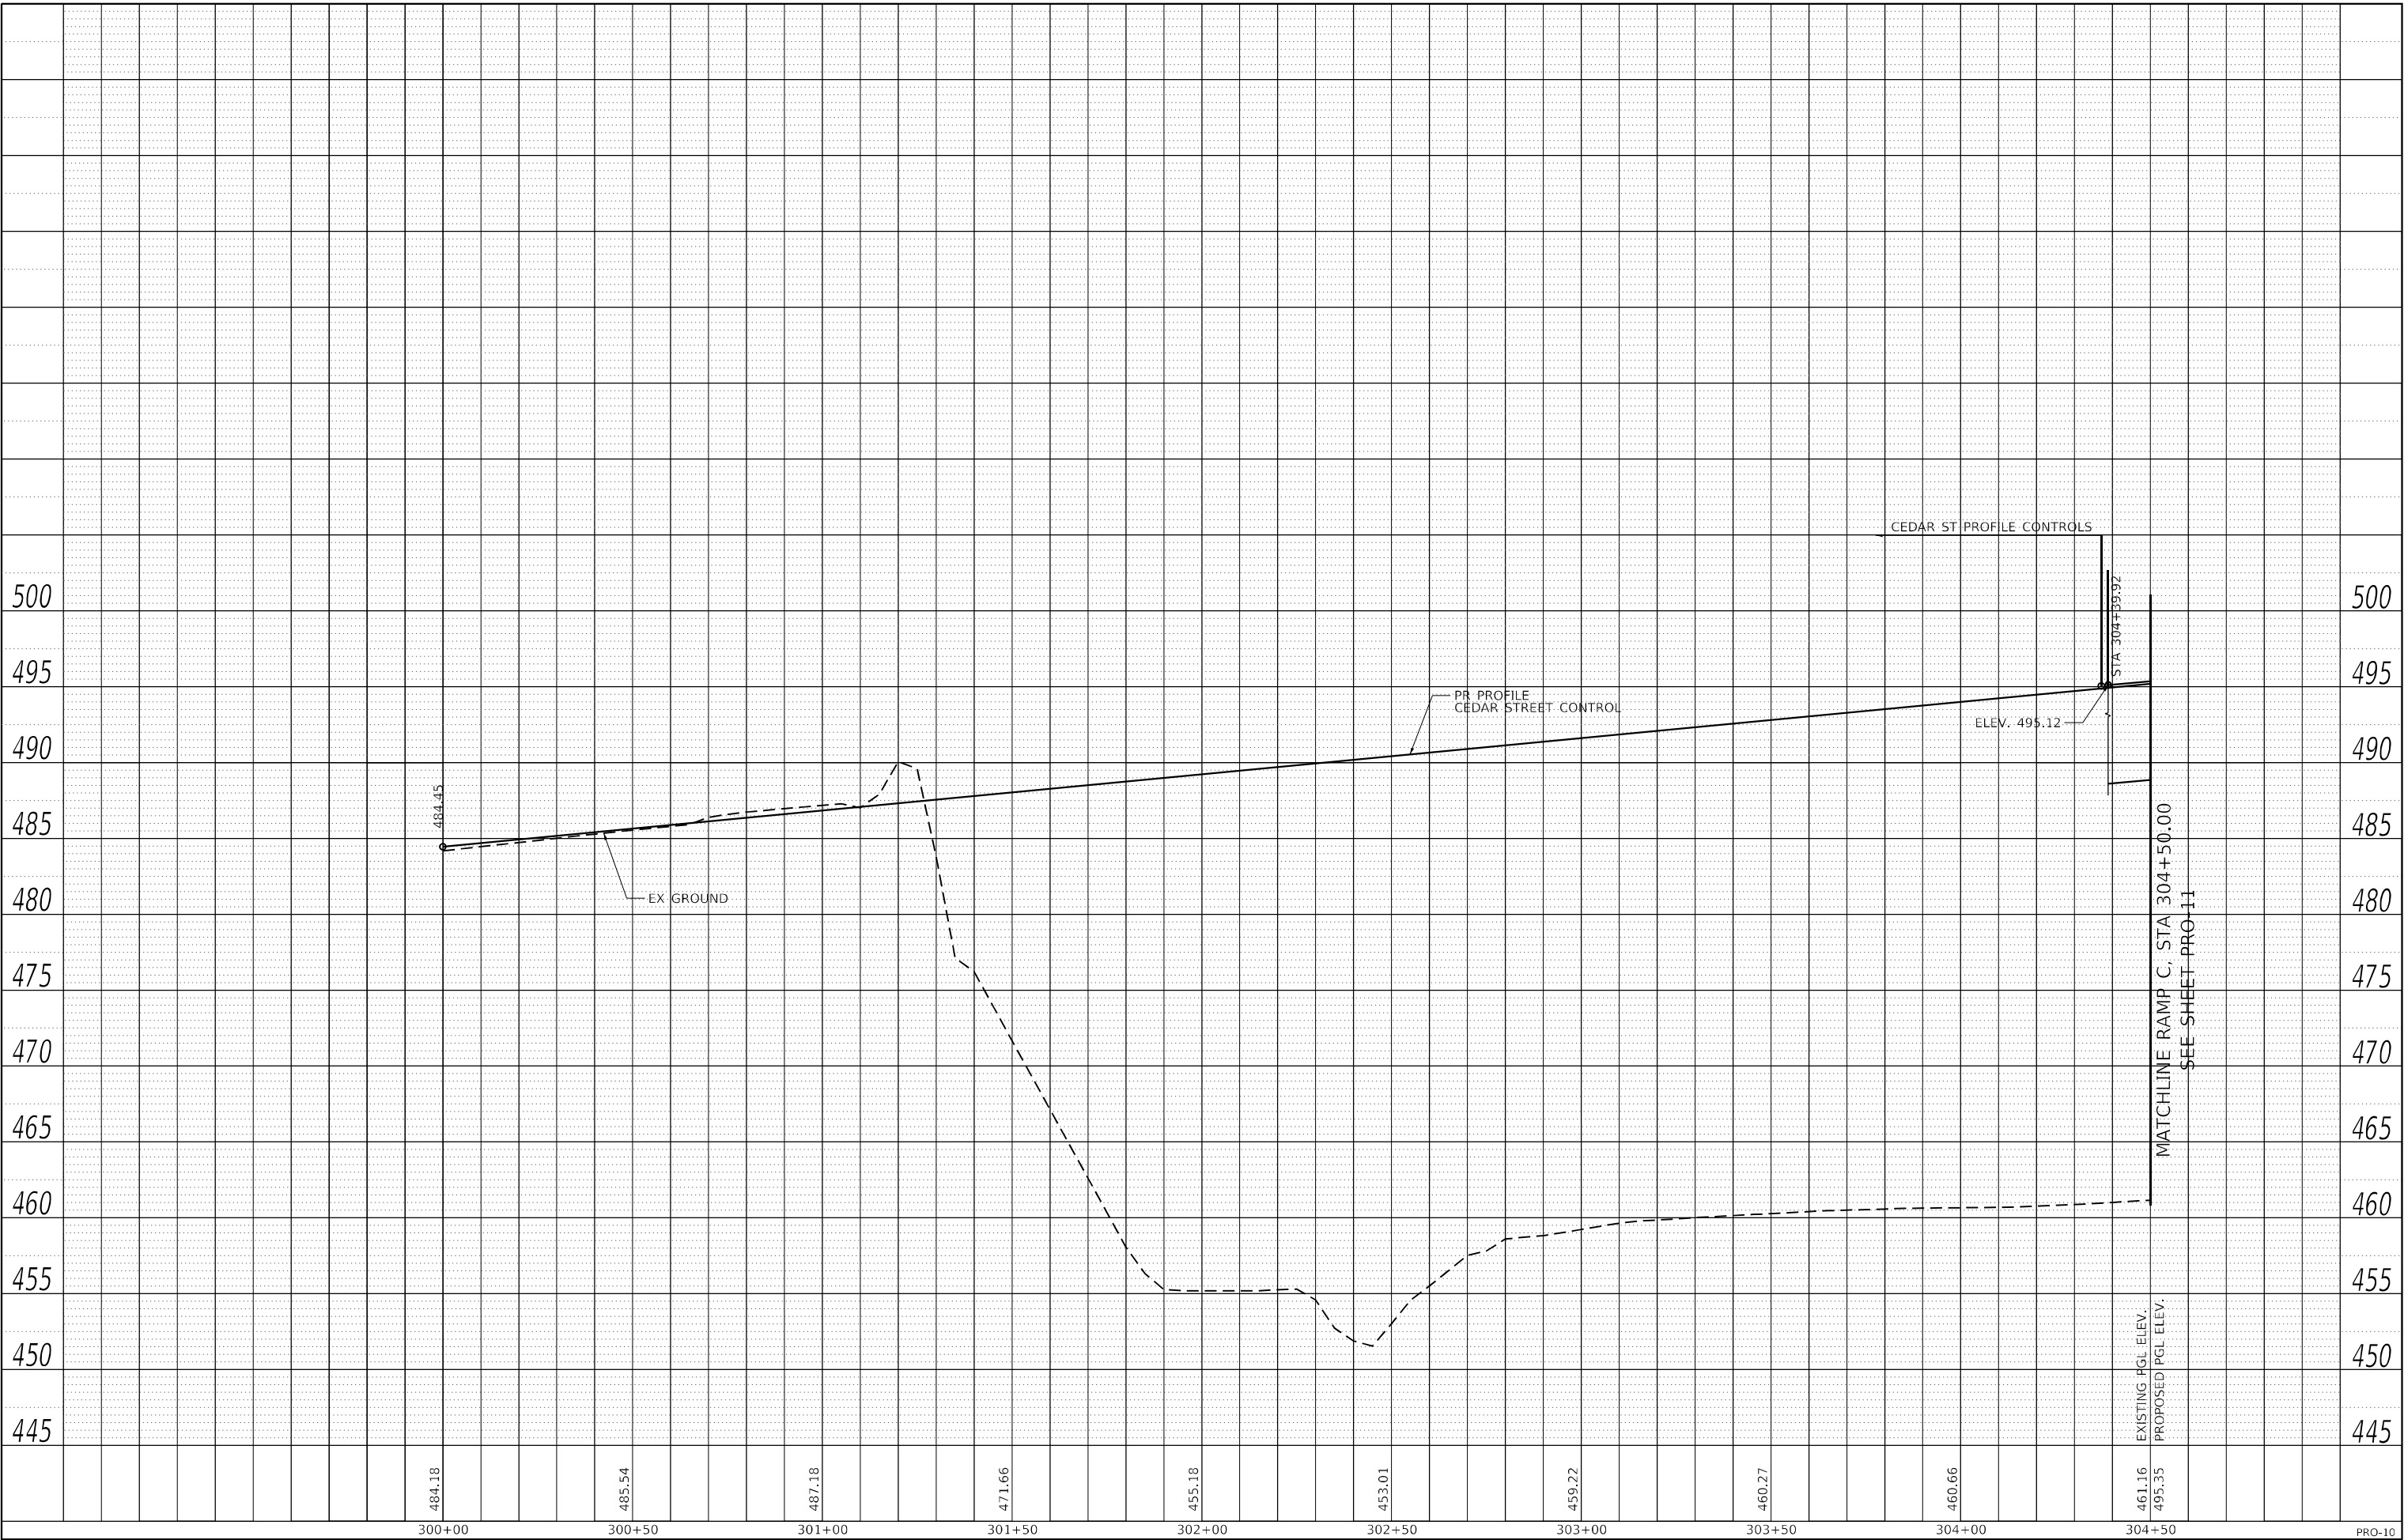

Michael Baker
INTERNATIONAL
200 W Adams Street
Suite 2800
Chicago, IL 60606
PH: 312.707.8770
FAX: 312.707.8804

USER NAME = DLamb	DESIGNED - SAS	REVISED -
	DRAWN - DCL	REVISED -
PLOT SCALE = 40,0000 * / in.	CHECKED - RBB	REVISED -
PLOT DATE = 6/6/2023	DATE - 6/08/2023	REVISED -

STATE OF ILLINOIS
DEPARTMENT OF TRANSPORTATION

CEDAR ST. (IL-81L-116) OVER TZPR & IL-29 PROPOSED ROADWAY PROFILE - RAMP C			
SCALE: 20H : 5V	SHEET 10	OF 22 SHEETS	STA. 300+00.00 TO STA. 304+50.00

F.A.P. RTE.	SECTION	COUNTY	TOTAL SHEETS	SHEET NO.
VAR.	13 (HVB, HB-3) BR-1;R	TAZEWELL	1173	113
CONTRACT NO. 68C55				
ILLINOIS		FED. AID PROJECT		

PROFILE	SURVEYED _____	BY _____	DATE _____
	PLOTTED _____		
NOTE BOOK _____	GRADES CHECKED _____		
NO. _____	B.M., NOTED _____		
	STRUCTURE NOTATIONS CHK'D _____		

Michael Baker
INTERNATIONAL

200 W Adams Street
Suite 2800
Chicago, IL 60606
PH: 312.707.8770
FAX: 312.707.8804

STATE OF ILLINOIS
DEPARTMENT OF TRANSPORTATION

F.A.P. RTE.	SECTION	COUNTY	TOTAL SHEETS	SHEET NO.
VAR.	13 (HVB, HB-3) BR-1:R	TAZEWELL	1173	116
		CONTRACT NO. 68C55		



PLAN	SURVEYED	BY	DATE
	PLOTTED		
	ALIGNMENT CHECKED		
	CADD FILE NAME		
NOTE BOOK NO.			

PROFILE	SURVEYED	BY	DATE
	PLOTTED		
	GRADES CHECKED		
	STRUCTURE NOTATIONS CHWD		
NOTE BOOK NO.			

MODEL: Default
FILE NAME: p:\1\m-p-jw-jentley\commbus\p3\Documents\Chicago_1\01_Projects\179740 IDOT CedarStExi PH115.0 CADD\CAD_Sheets\179740-4&D-01.dgn



Michael Baker INTERNATIONAL
200 W Adams Street
Suite 2800
Chicago, IL 60606
PH: 312.707.8770
FAX: 312.707.8804

USER NAME = DLamb	DESIGNED - SAS	REVISED -
	DRAWN - DCL	REVISED -
PLOT SCALE = 40,0000 * / in.	CHECKED - RBB	REVISED -
PLOT DATE = 6/6/2023	DATE - 6/08/2023	REVISED -

STATE OF ILLINOIS
DEPARTMENT OF TRANSPORTATION

CEDAR ST. (IL-81L-116) OVER TZPR & IL-29 PROPOSED ROADWAY PROFILE – RAMP D			
SCALE: 20H : 5V	SHEET 14	OF 22 SHEETS	STA. 400+00.00 TO STA. 403+00.00

F.A.P. RTE.	SECTION	COUNTY	TOTAL SHEETS	SHEET NO.
VAR.	13 (HVB, HB-3) BR-1;R	TAZEWELL	1173	117
CONTRACT NO. 68C55				PRO-14
ILLINOIS		FED. AID PROJECT		

PROFILE	SURVEYED _____	BY _____	DATE _____
	PLOTTED _____		
NOTE BOOK _____	GRADES CHECKED _____		
NO. _____	B.M., NOTED _____		
	STRUCTURE NOTATIONS CHK'D _____		

Michael Baker
INTERNATIONAL

DESIGNED	-	SAS
DRAWN	-	DCL
CHECKED	-	RBB
DATE	-	6/08/2023

STATE OF ILLINOIS
DEPARTMENT OF TRANSPORTATION

F.A.P. RTE.	SECTION	COUNTY	TOTAL SHEETS	SHEET NO.
VAR.	13 (HVB, HB-3) BR-1;R	TAZEWELL	1173	118
		CONTRACT NO. 68C55		
ILLINOIS		FED. AID PROJECT		

PROFILE	SURVEYED _____	BY _____	DATE _____
	PLOTTED _____		
NOTE BOOK _____	GRADES CHECKED _____		
NO. _____	B.M., NOTED _____		
	STRUCTURE NOTATIONS CHK'D _____		

MODEL: Detail

Michael Baker
INTERNATIONAL

200 W Adams Street
Suite 2800
Chicago, IL 60606
PH: 312.707.8770
FAX: 312.707.8804

USER NAME = Diamb	DESIGNED - SAS	REVISED -
	DRAWN - DCL	REVISED -
PLOT SCALE = 40,0000 * / in.	CHECKED - RBB	REVISED -
PLOT DATE = 6/6/2023	DATE - 6/08/2023	REVISED -

**STATE OF ILLINOIS
DEPARTMENT OF TRANSPORTATION**

**CEDAR ST. (IL-8/IL-116) OVER TZPR & IL-29
PROPOSED ROADWAY PROFILE – RAMP D**

SCALE: 20H : 5V	SHEET 16 OF 22 SHEETS	STA. 408+00.00 TO STA. 413+05.40
-----------------	-----------------------	----------------------------------

F.A.P. RTE.	SECTION	COUNTY	TOTAL SHEETS	SHEET NO.
VAR.	13 (HVB, HB-3) BR-1;R	TAZEWELL	1173	119
		CONTRACT NO. 68C55		
ILLINOIS		FED. AID PROJECT		

PROFILE	SURVEYED _____	BY _____	DATE _____
	PLOTTED _____		
NOTE BOOK _____	GRADES CHECKED _____		
NO. _____	B.M., NOTED _____		
	STRUCTURE NOTATIONS CHK'D _____		




MODEL: Default

PLAN	SURVEYED	BY	DATE
NOTE BOOK NO.	PLOTTED		
	ALIGNMENT CHECKED		
	CADD FILE NAME		

PROFILE	SURVEYED	BY	DATE
NOTE BOOK NO.	PLOTTED		
	GRADES CHECKED		
	STRUCTURE NOTATIONS CHWD		

MODEL: Default
FILE NAME: p:\m\bus-jp\jtbl\bycomm\busjpw3\Documents\Chicago_1101_Projects\179740 IDOT CedarStExi PH115.0 CADD\CAD Sheets\179740 Main St-20-02.dgn

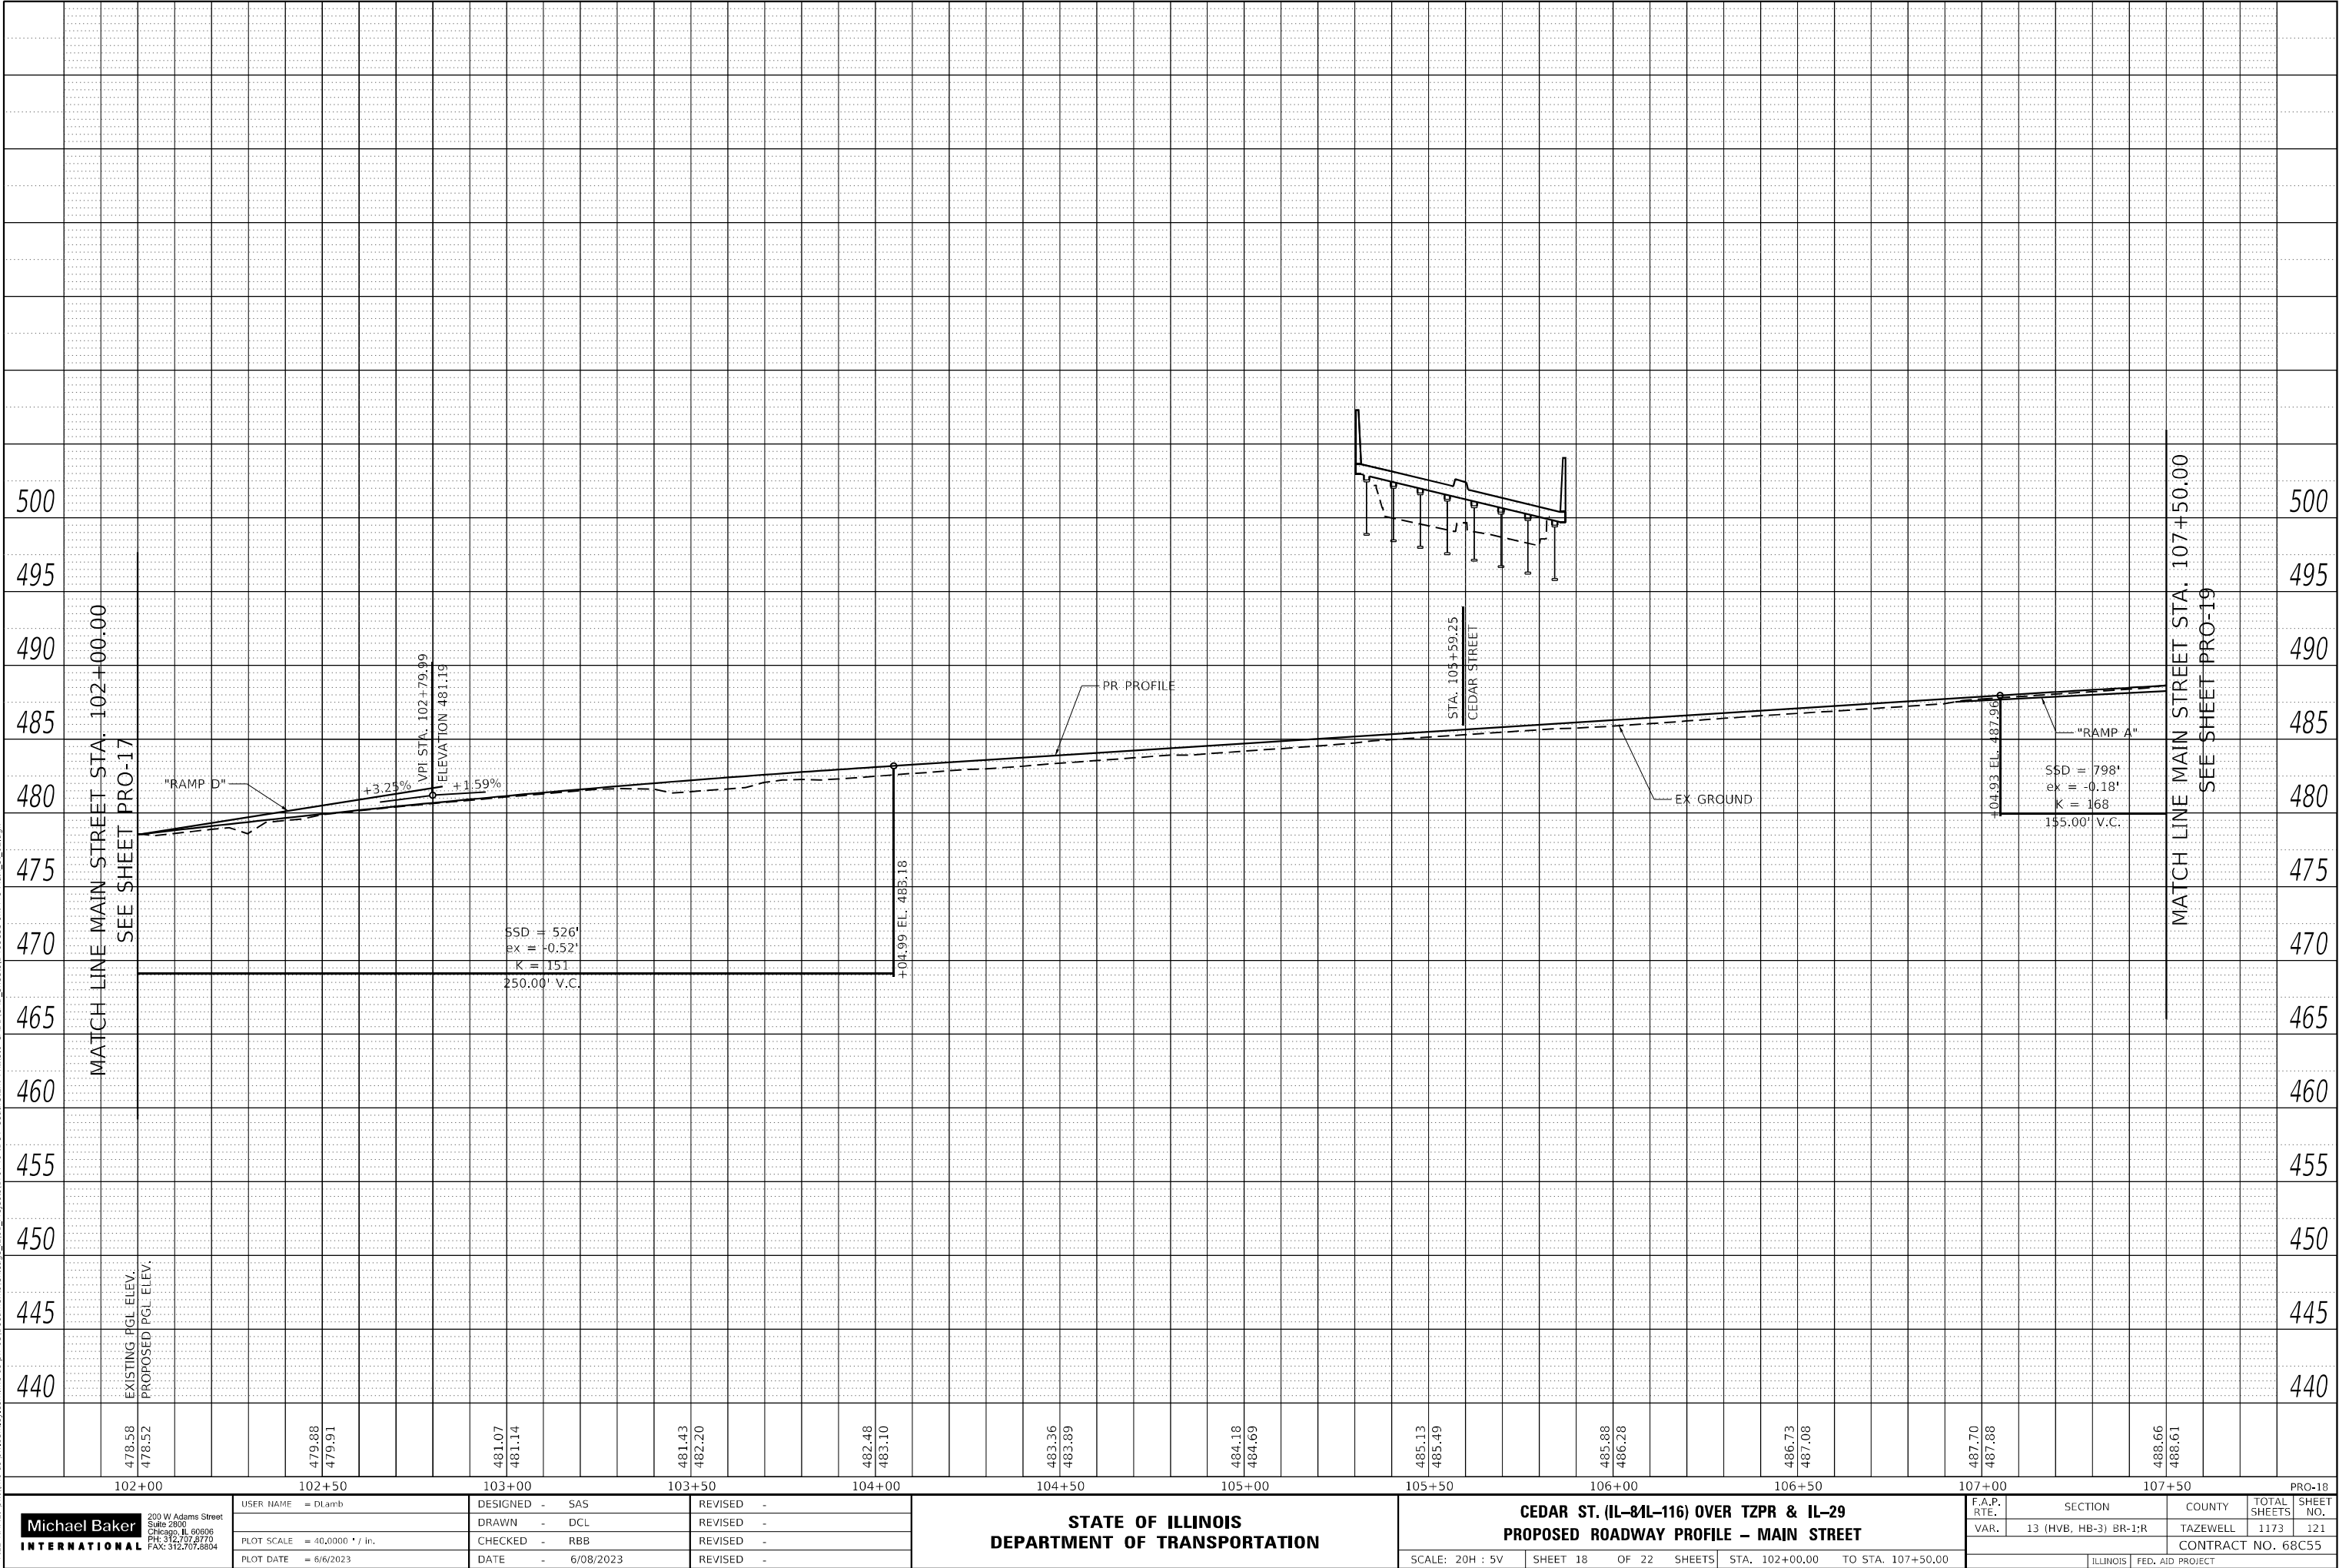

Michael Baker INTERNATIONAL
200 W Adams Street
Suite 2800
Chicago, IL 60606
PH: 312.707.8770
FAX: 312.707.8804

USER NAME = Dlamb
PLOT SCALE = 40,0000 * / in.
PLOT DATE = 6/6/2023

DESIGNED - SAS
DRAWN - DCL
CHECKED - RBB
DATE - 6/08/2023

REVISED -
REVISED -
REVISED -
REVISED -

STATE OF ILLINOIS
DEPARTMENT OF TRANSPORTATION

CEDAR ST. (IL-81L-116) OVER TZPR & IL-29
PROPOSED ROADWAY PROFILE - MAIN STREET


SCALE: 20H : 5V SHEET 18 OF 22 SHEETS STA. 102+00.00 TO STA. 107+50.00

F.A.P. RTE.	SECTION	COUNTY	TOTAL SHEETS	SHEET NO.
VAR.	13 (HVB, HB-3) BR-1;R	TAZEWELL	1173	121
CONTRACT NO. 68C55				
ILLINOIS FED. AID PROJECT				

PLAN	SURVEYED	BY	DATE
NOTE BOOK NO.	PLOTTED		
	ALIGNMENT CHECKED		
	FILED		
	CADD FILE NAME		

PROFILE	SURVEYED	BY	DATE
NOTE BOOK NO.	PLOTTED		
	GRADES CHECKED		
	STRUCTURE NOTATIONS CHWD		

MODEL: Default
FILE NAME: p:\m\bus-us-pw\jenl\kay\comm\buspw3\Documents\Chicago IL\01_Projects\179740 IDOT Cedar St-Exi PH115.0 CADD\CAD Sheets\168C55-sht-20-Main_S-03.dgn

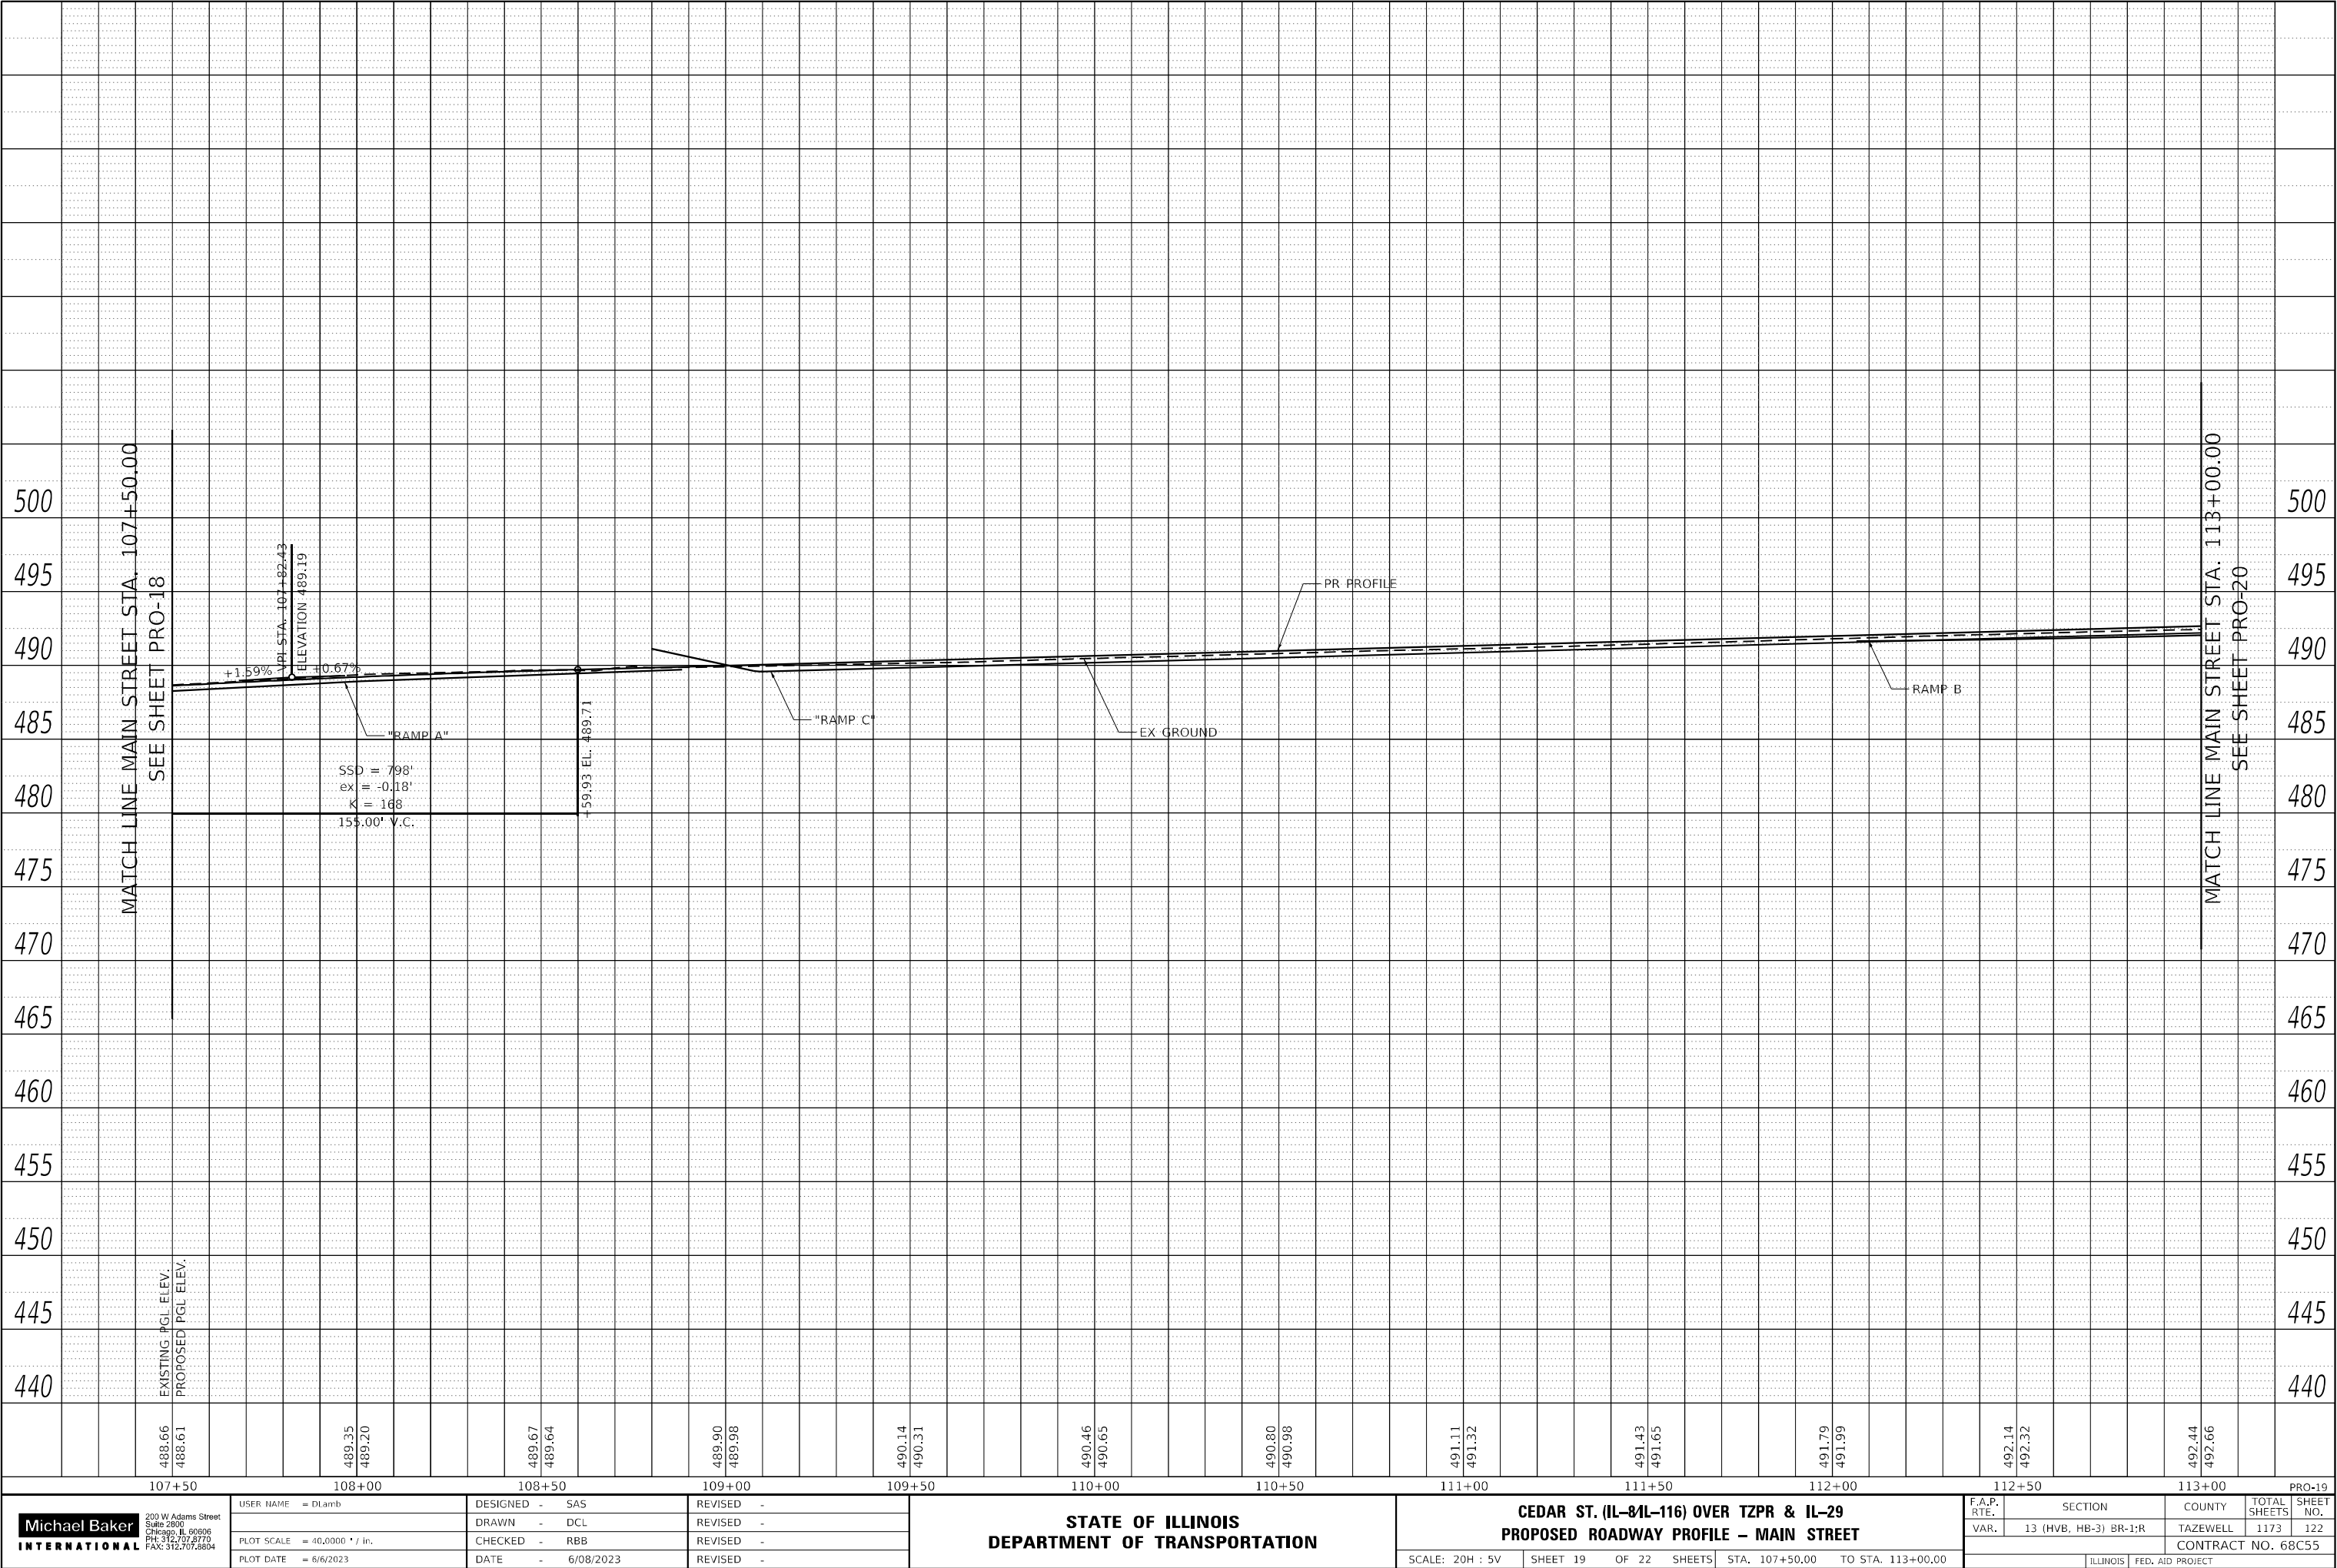

200 W Adams Street
Suite 2800
Chicago, IL 60606
PH 312.707.8170
FAX 312.707.8804

USER NAME = Dlamb	DESIGNED - SAS	REVISED -
	DRAWN - DCL	REVISED -
PLOT SCALE = 40,0000 * / in.	CHECKED - RBB	REVISED -
PLOT DATE = 6/6/2023	DATE - 6/08/2023	REVISED -

STATE OF ILLINOIS
DEPARTMENT OF TRANSPORTATION

CEDAR ST. (IL-81L-116) OVER TZPR & IL-29
PROPOSED ROADWAY PROFILE – MAIN STREET


SCALE: 20H : 5V SHEET 19 OF 22 SHEETS STA. 107+50.00 TO STA. 113+00.00

F.A.P. RTE.	SECTION	COUNTY	TOTAL SHEETS	SHEET NO.
VAR.	13 (HVB, HB-3) BR-1;R	TAZEWELL	1173	122
		CONTRACT NO. 68C55		
	ILLINOIS	FED. AID PROJECT		

PLAN	SURVEYED	BY	DATE
NOTE BOOK NO.	PLOTTED		
	ALIGNMENT CHECKED		
	BY		
	CADD FILE NAME		

PROFILE	SURVEYED	BY	DATE
NOTE BOOK NO.	PLOTTED		
	GRADES CHECKED		
	STRUCTURE NOTATIONS CHWD		

MODEL: Default
FILE NAME: p:\cadd\bus-jp\benf\baycomm\busjpw3\Documents\Chicago_1101_Projects\179740 IDOT Cedar St-Exi PH115.0 CADD\CAD Sheets\179740 Main_S-04.dgn

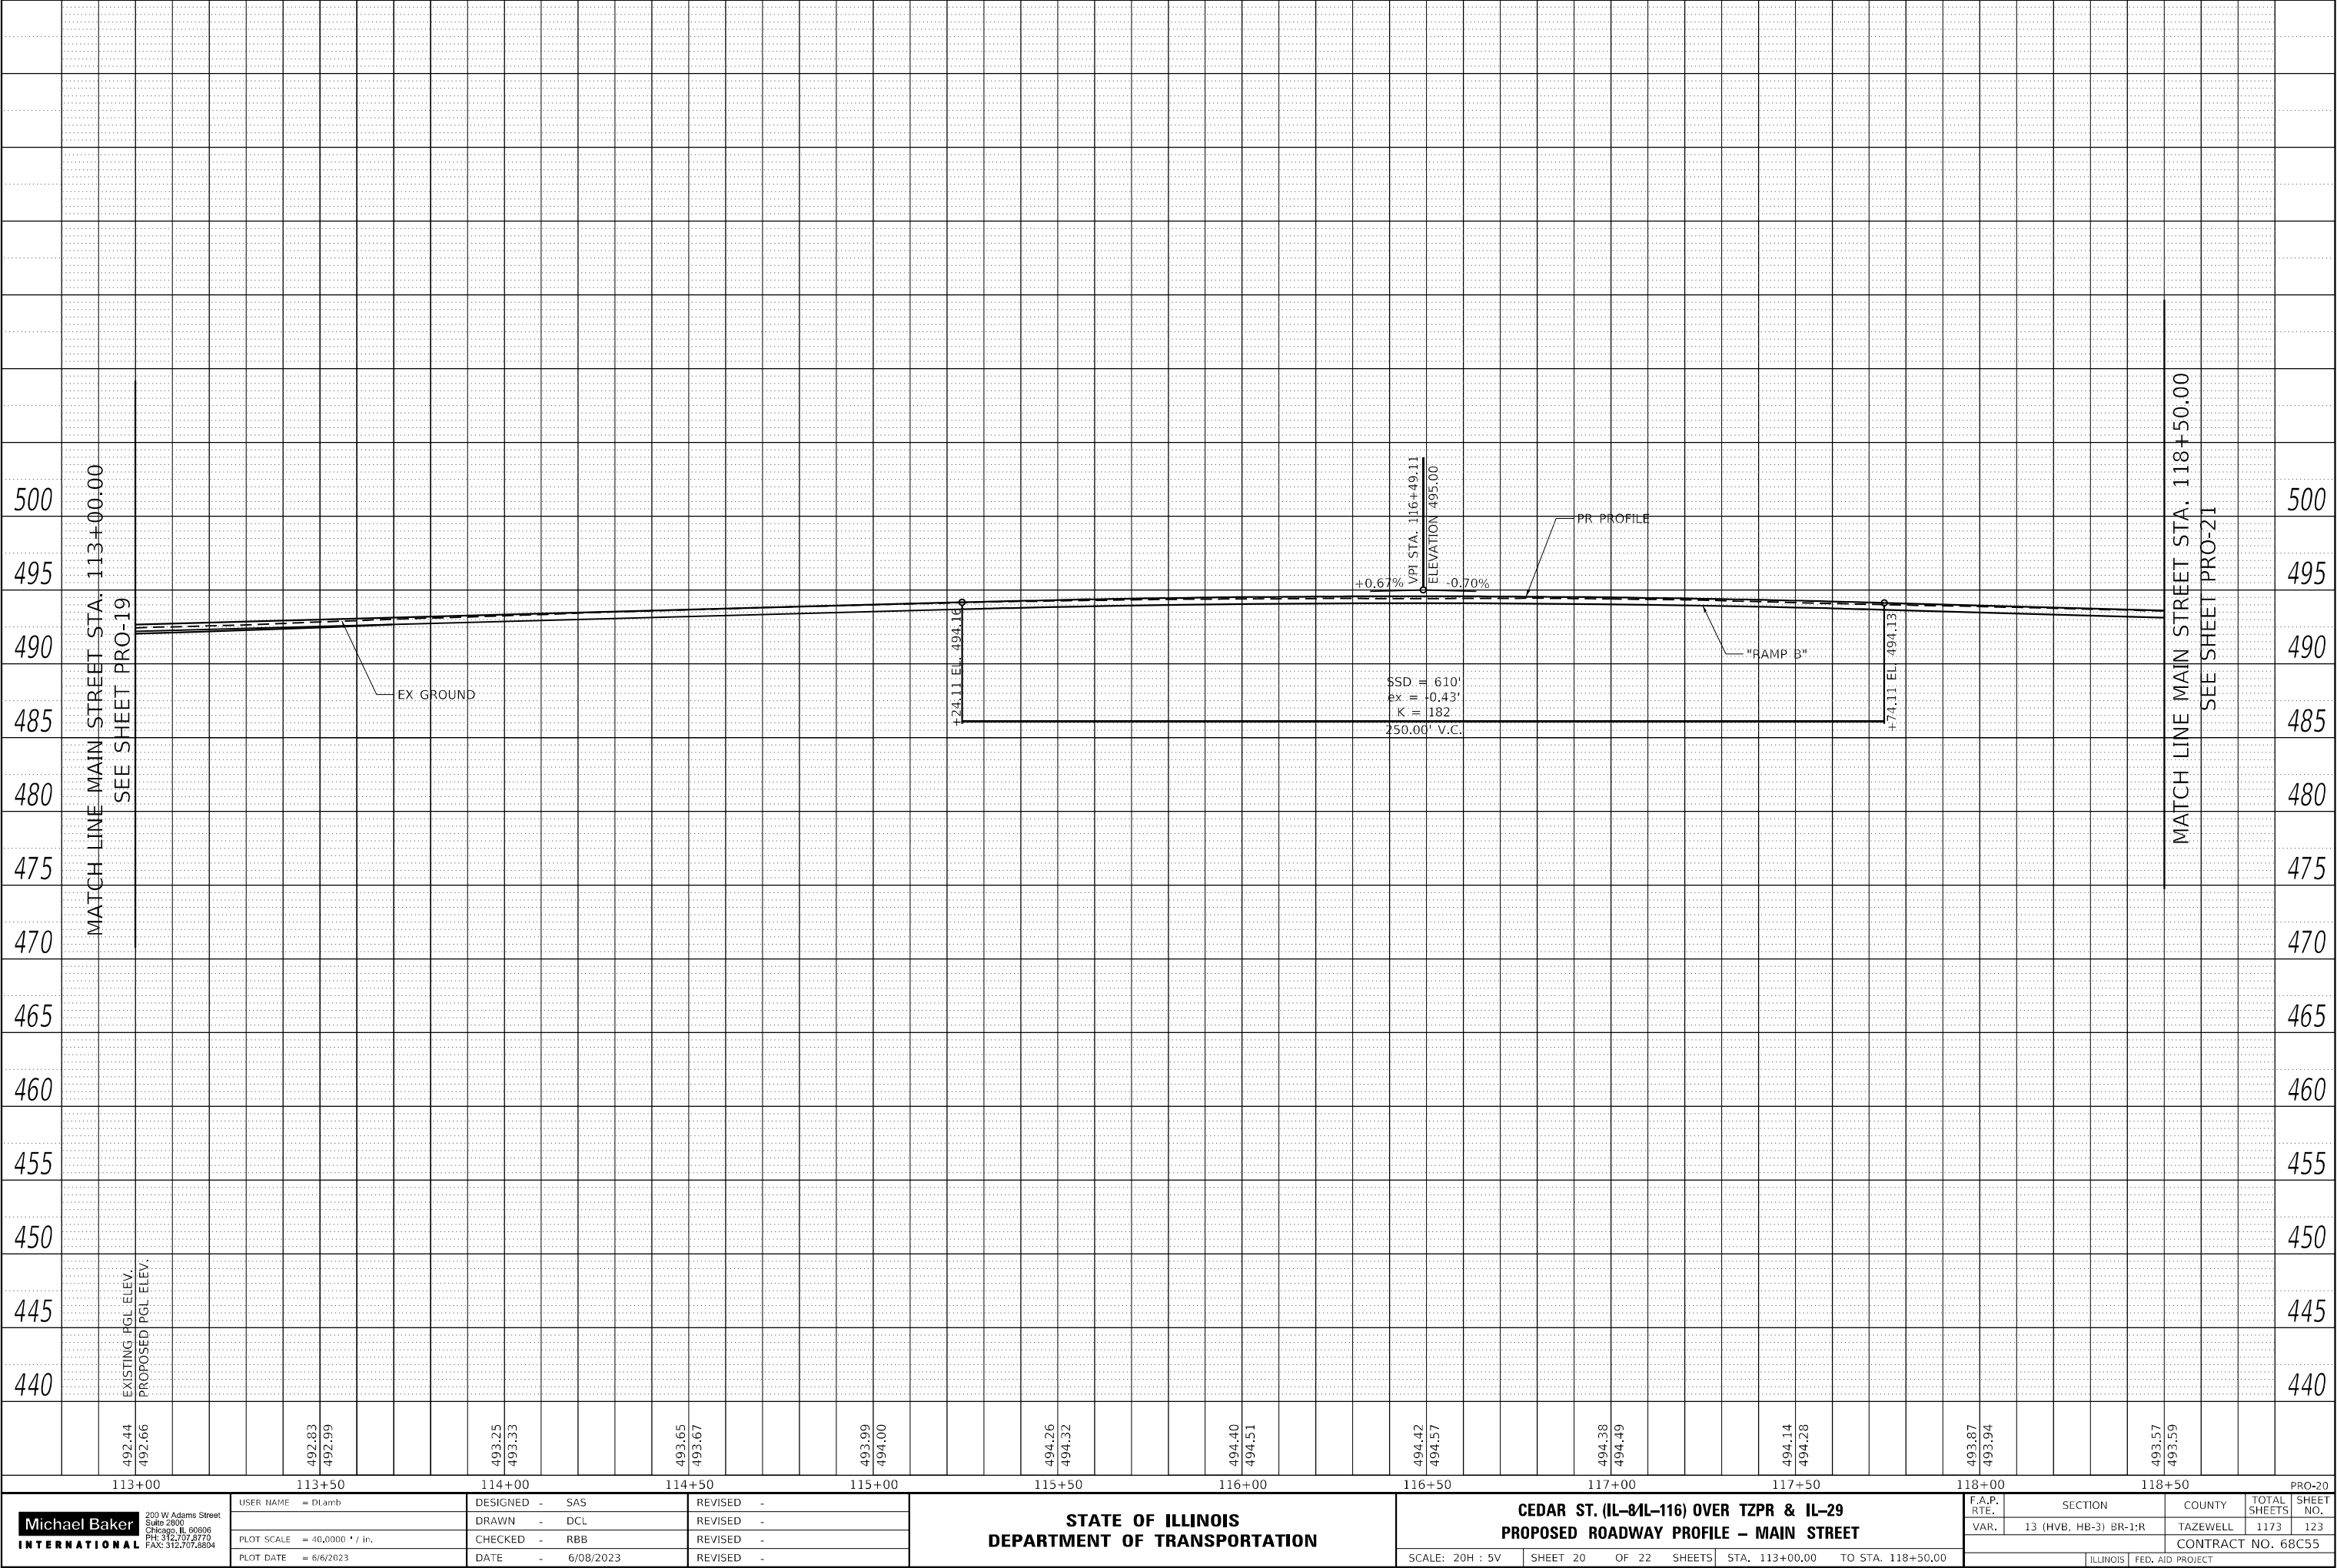

Michael Baker
INTERNATIONAL
200 W Adams Street
Suite 2800
Chicago, IL 60606
PH 312.707.8770
FAX 312.707.8804

USER NAME = D1amb
PLOT SCALE = 40,0000 * / in.
PLOT DATE = 6/6/2023

DESIGNED - SAS
DRAWN - DCL
CHECKED - RBB
DATE - 6/08/2023

REVISED -
REVISED -
REVISED -
REVISED -

STATE OF ILLINOIS
DEPARTMENT OF TRANSPORTATION

CEDAR ST. (IL-81L-116) OVER TZPR & IL-29
PROPOSED ROADWAY PROFILE – MAIN STREET


SCALE: 20H : 5V SHEET 20 OF 22 SHEETS STA. 113+00.00 TO STA. 118+50.00

F.A.P. RTE.	SECTION	COUNTY	TOTAL SHEETS	SHEET NO.
VAR.	13 (HVB, HB-3) BR-1;R	TAZEWELL	1173	123
CONTRACT NO. 68C55				
ILLINOIS		FED. AID PROJECT		

PLAN	SURVEYED	BY	DATE
NOTE BOOK NO.	PLOTTED		
	ALIGNMENT CHECKED		
	CADD FILE NAME		

PROFILE	SURVEYED	BY	DATE
NOTE BOOK NO.	PLOTTED		
	GRADES CHECKED		
	STRUCTURE NOTATIONS CHWD		

MODEL: Default
FILE NAME: p:\m\bus-us-pw\ent\ey.com\mbus-uspw3\Documents\Chicago IL\01_Projects\179740 IDOT CedarStExi PH115.0 CADD\CAD Sheets\18655-sit-pr-d-main_S-05.dgn

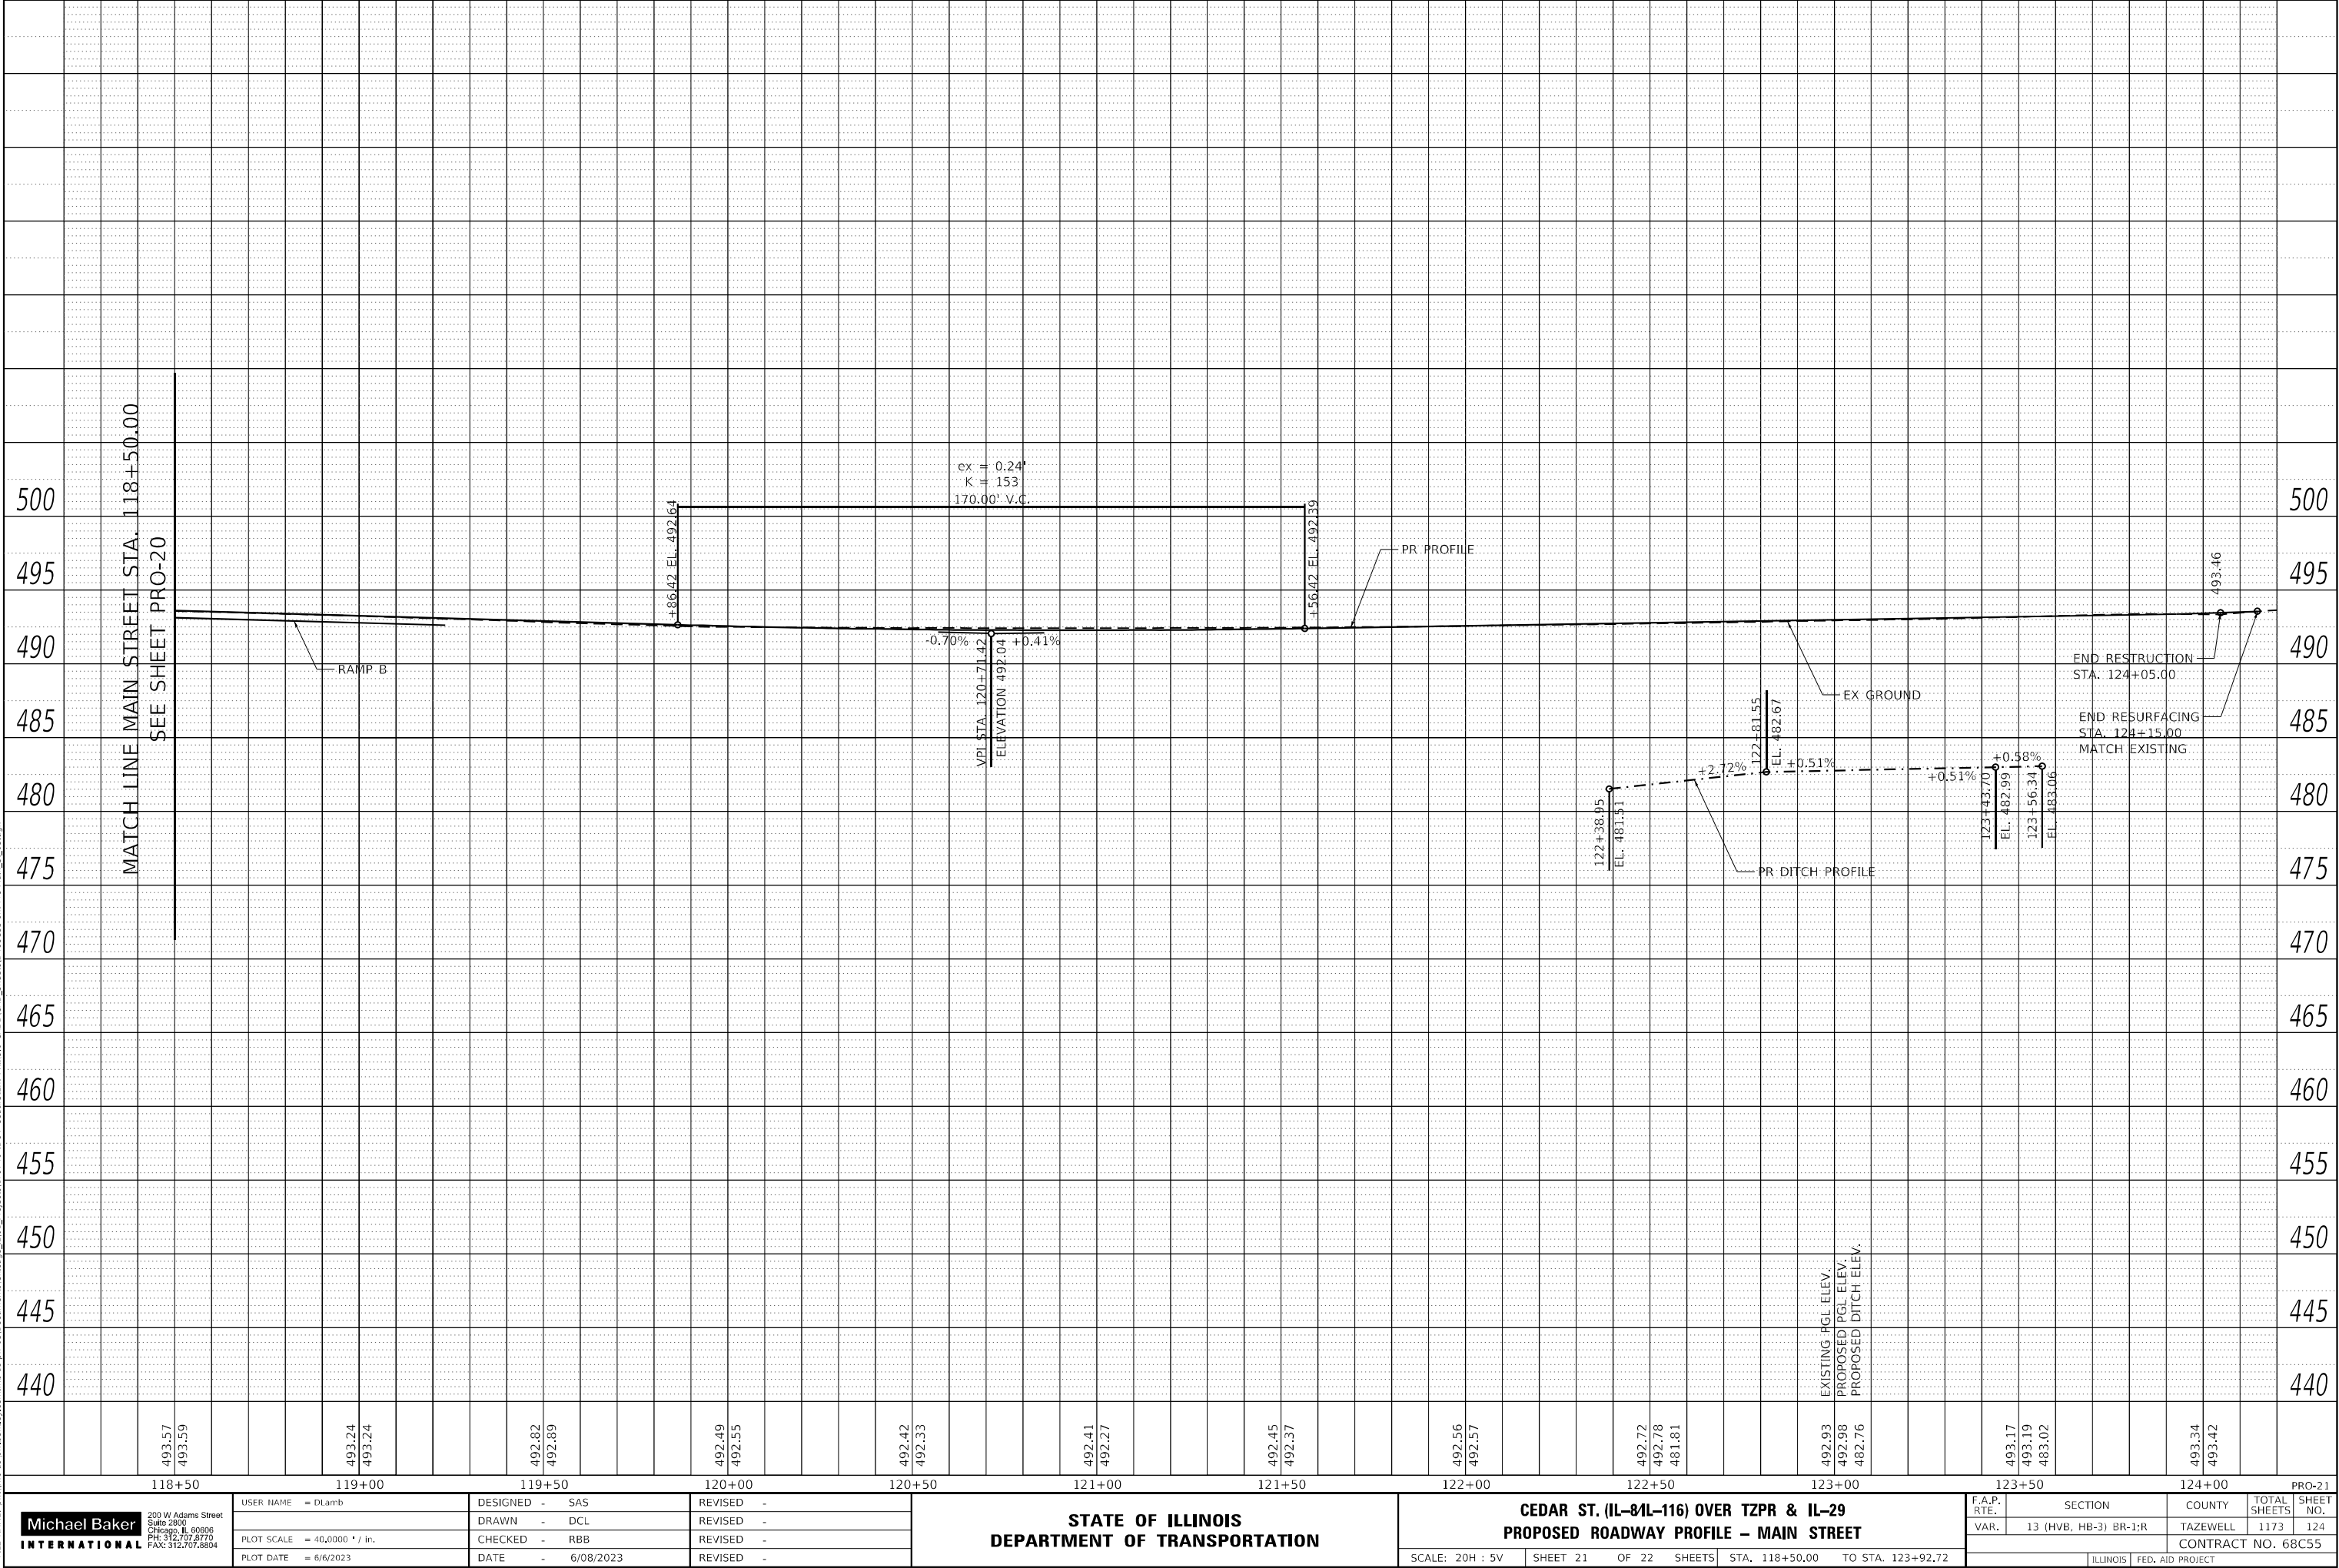

Michael Baker
INTERNATIONAL
200 W Adams Street
Suite 2800
Chicago, IL 60606
PH 312.707.8770
FAX 312.707.8804

USER NAME = Dlamb
PLOT SCALE = 40,0000 * / in.
PLOT DATE = 6/6/2023

DESIGNED - SAS
DRAWN - DCL
CHECKED - RBB
DATE - 6/08/2023

REVISED -
REVISED -
REVISED -
REVISED -

STATE OF ILLINOIS
DEPARTMENT OF TRANSPORTATION

CEDAR ST. (IL-81L-116) OVER TZPR & IL-29
PROPOSED ROADWAY PROFILE - MAIN STREET


SCALE: 20H : 5V	SHEET 21	OF 22	SHEETS	STA. 118+50.00	TO STA. 123+92.72
-----------------	----------	-------	--------	----------------	-------------------

F.A.P. RTE.	SECTION	COUNTY	TOTAL SHEETS	SHEET NO.
VAR.	13 (HVB, HB-3) BR-1:R	TAZEWELL	1173	124
CONTRACT NO. 68C55				
ILLINOIS				FED. AID PROJECT

PLAN	SURVEYED	BY	DATE
	PLOTTED		
	ALIGNMENT CHECKED		
	CADD FILE NAME		
NOTE BOOK NO.			

PROFILE	SURVEYED	BY	DATE
	PLOTTED		
	GRADES CHECKED		
	STRUCTURE NOTATIONS CHWD		
NOTE BOOK NO.			

MODEL: Default
FILE NAME: p:\m\bus-us-pw\entl\ey.com\mbuspw03\Documents\Chicago_1101_Projects\179740 IDOT Cedar St-Exi PH115.0 CADD\CAD Sheets\168C55-sil-2p-silver_01.dgn

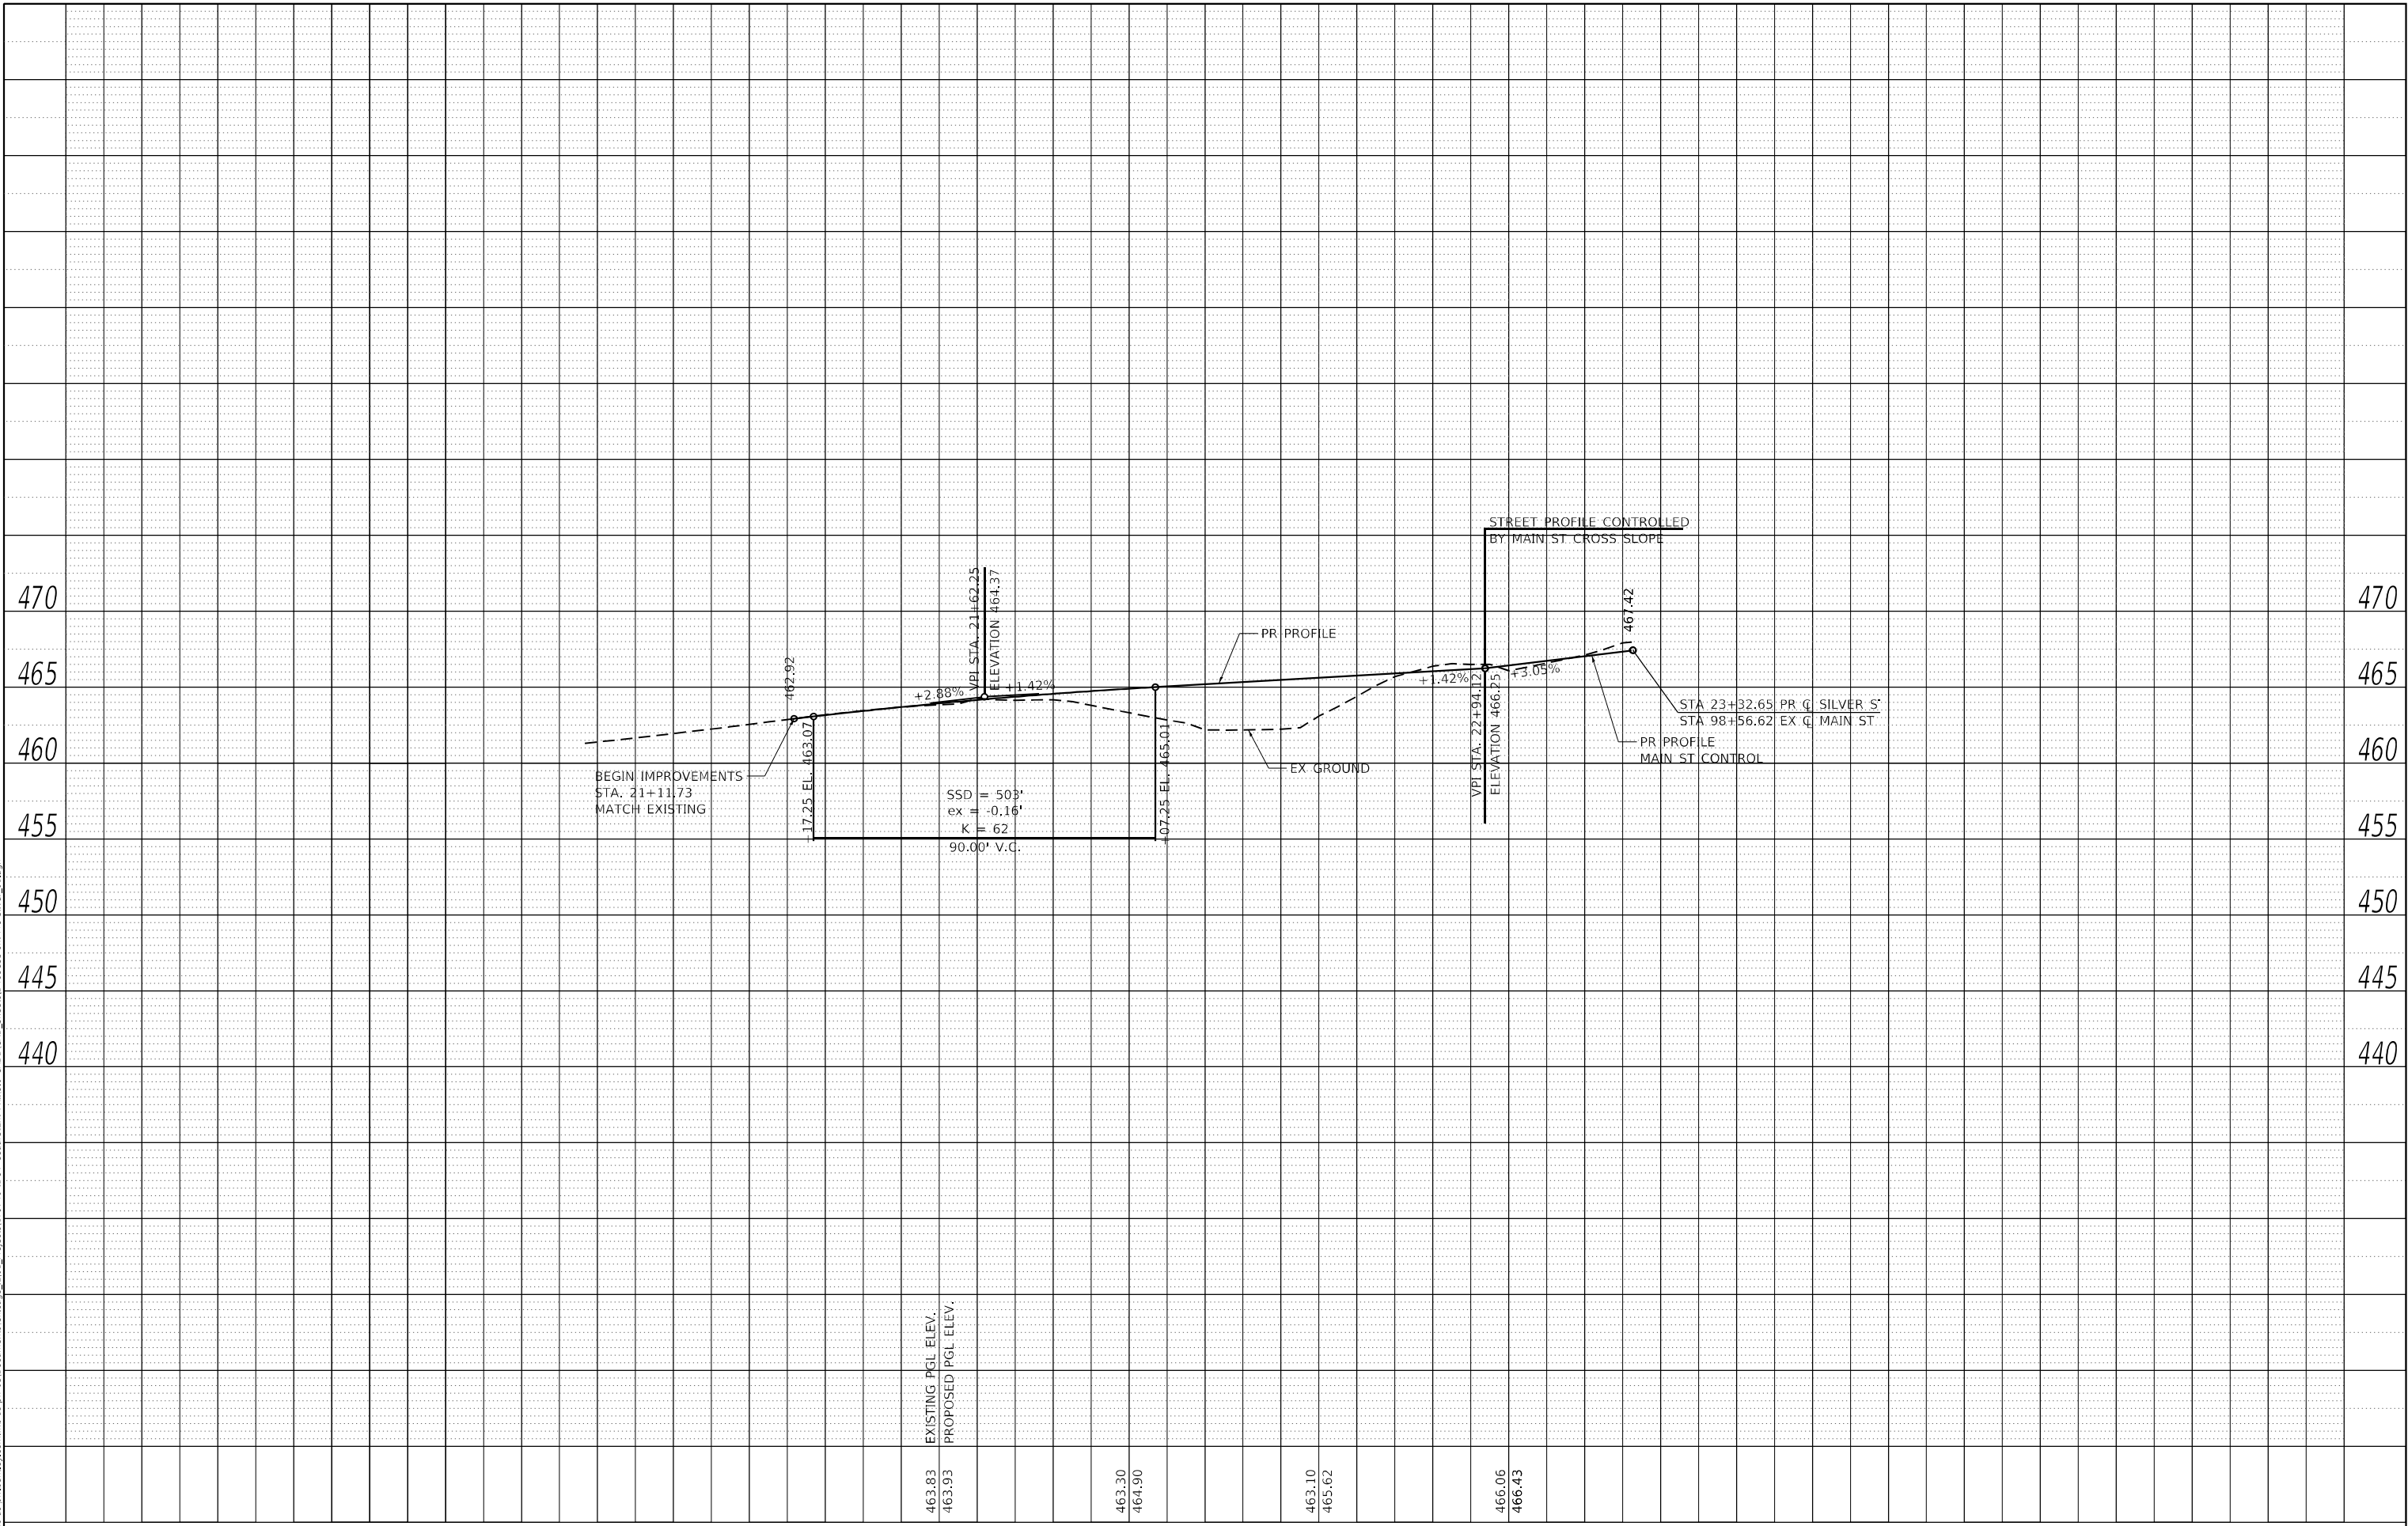

21+50 22+00 22+50 23+00

463.83 EXISTING PGL ELEV.
463.03 PROPOSED PGL ELEV.

463.30
464.90

463.10
465.62

466.06
466.43

Michael Baker INTERNATIONAL 200 W Adams Street Suite 2800 Chicago, IL 60606 PH: 312.707.8770 FAX: 312.707.8804	USER NAME = DLamb	DESIGNED - SAS	REVISED -	STATE OF ILLINOIS DEPARTMENT OF TRANSPORTATION	CEDAR ST. (IL-81L-116) OVER TZPR & IL-29 PROPOSED ROADWAY PROFILE – SILVER STREET				F.A.P. RTE.	SECTION	COUNTY	TOTAL SHEETS	SHEET NO.	
	PLOT SCALE = 40,0000 * / in.	CHECKED - RBB	REVISED -		SCALE: 20H : 5V	SHEET 22	OF 22 SHEETS	STA. 21+17.30	TO STA. 23+32.65	VAR.	13 (HVB, HB-3) BR-1;R	TAZEWELL	1173	125
	PLOT DATE = 6/6/2023	DATE - 6/08/2023	REVISED -		CONTRACT NO. 68C55									
										ILLINOIS	FED. AID PROJECT			

PRO-22

PROFILE	SURVEYED _____	BY _____	DATE _____
	PLOTTED _____		
NOTE BOOK _____	GRADES CHECKED _____		
	B.M., NOTED _____		
NO. _____	STRUCTURE NOTATIONS CHK'D _____		

ROADWAY NOTES

1. PAVEMENT SECTION (CEDAR STREET)
42000401 PORTLAND CEMENT CONCRETE PAVEMENT (JOINTED), 9"
31200100 STABILIZED SUBBASE, 4"
30300112 AGGREGATE SUBGRADE IMPROVEMENT, 12"
21001000 GEOTECHNICAL FABRIC FOR GROUND STABILIZATION
2. PAVEMENT SECTION (RAMPS)
42000401 PORTLAND CEMENT CONCRETE PAVEMENT (JOINTED), 9"
31200100 STABILIZED SUBBASE, 4"
30300112 AGGREGATE SUBGRADE IMPROVEMENT, 12"
21001000 GEOTECHNICAL FABRIC FOR GROUND STABILIZATION
3. PAVEMENT SECTION (MAIN STREET AND SILVER STREET)
42000401 PORTLAND CEMENT CONCRETE PAVEMENT (JOINTED), 9"
30300112 AGGREGATE SUBGRADE IMPROVEMENT, 12"
21001000 GEOTECHNICAL FABRIC FOR GROUND STABILIZATION

0 20 40 60
SCALE IN FEET

REFER TO ADA DETAILS SHEETS
FOR ADDITIONAL INFORMATION
HMA SURF CSE, IL-9.5,
MIX "C", N50, 2"

PR C JOHNSON ST
EX R.O.W.

JOHNSON ST

STA 30+00.00 "JOHNSON ST" =
STA 98+98.34 "MAIN ST"

PAVEMENT
REPLACEMENT
(SEE NOTE 3)

PR R MAIN ST ISLAND
(SEE SHEET RDY-17)


MAIN STREET
(US-24/IL-29)

EX C MAIN ST
(SEE SHEET RDY-17)



EX R.O.W.

CONSTRUCTION LIMITS

STA 30+95.30

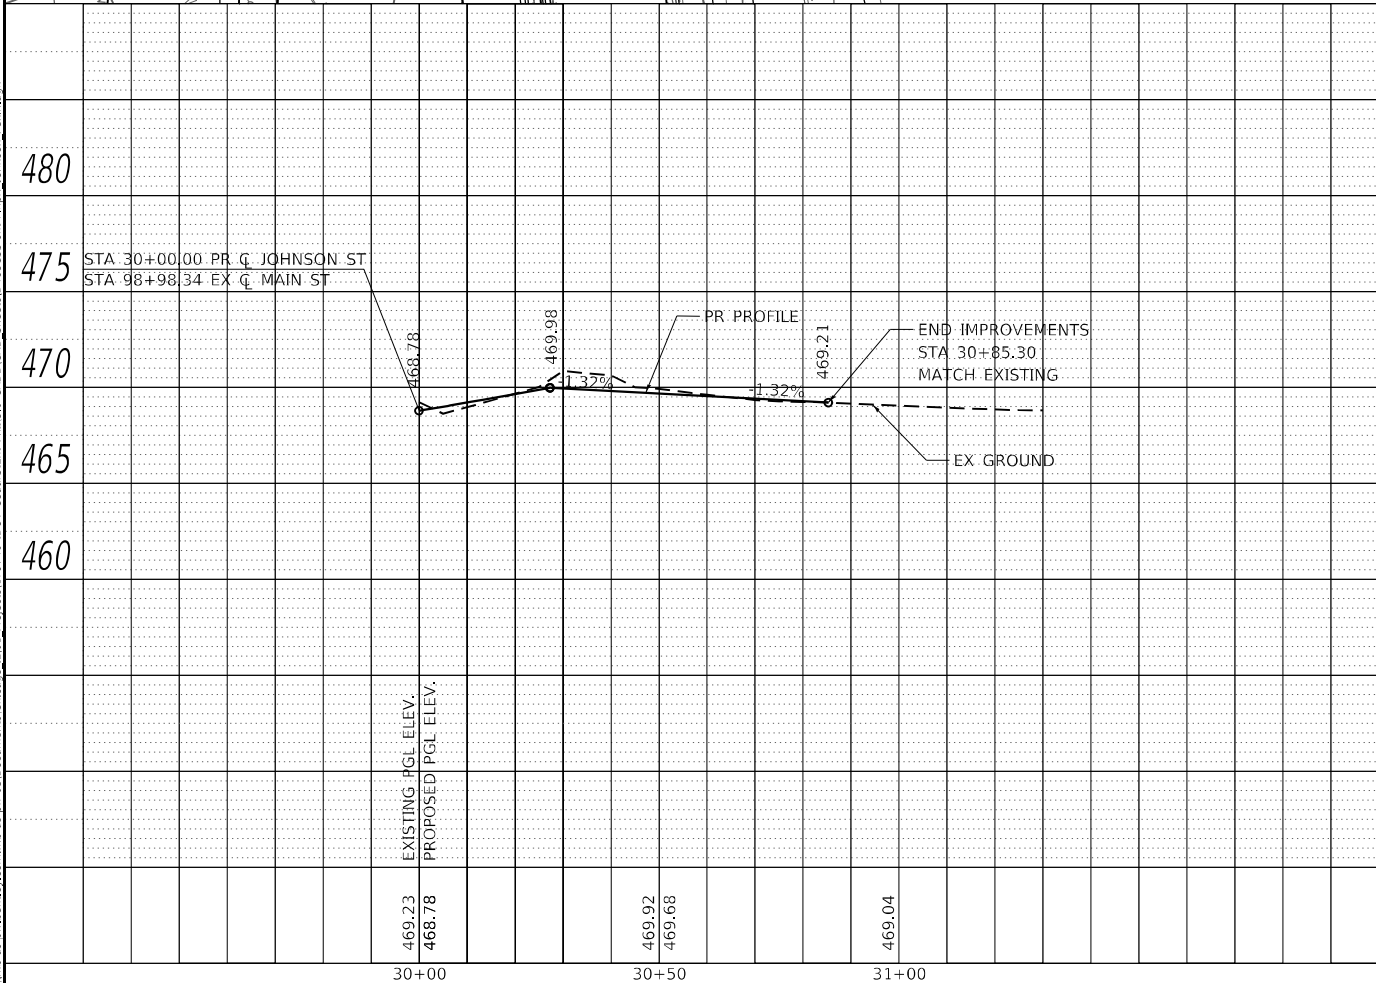

 Michael Baker INTERNATIONAL	200 W Adams Street Suite 2000 Chicago, IL 60606 PH: 312.707.6770 FAX: 312.707.8804	USER NAME = DLamb	DESIGNED - SAS	REVISED -
		PLOT SCALE = 40,0000 ' / in.	DRAWN - DCL	REVISED -
		PLOT DATE = 6/6/2023	CHECKED - RBB	REVISED -
		DATE - 6/08/2023	REVISED -	

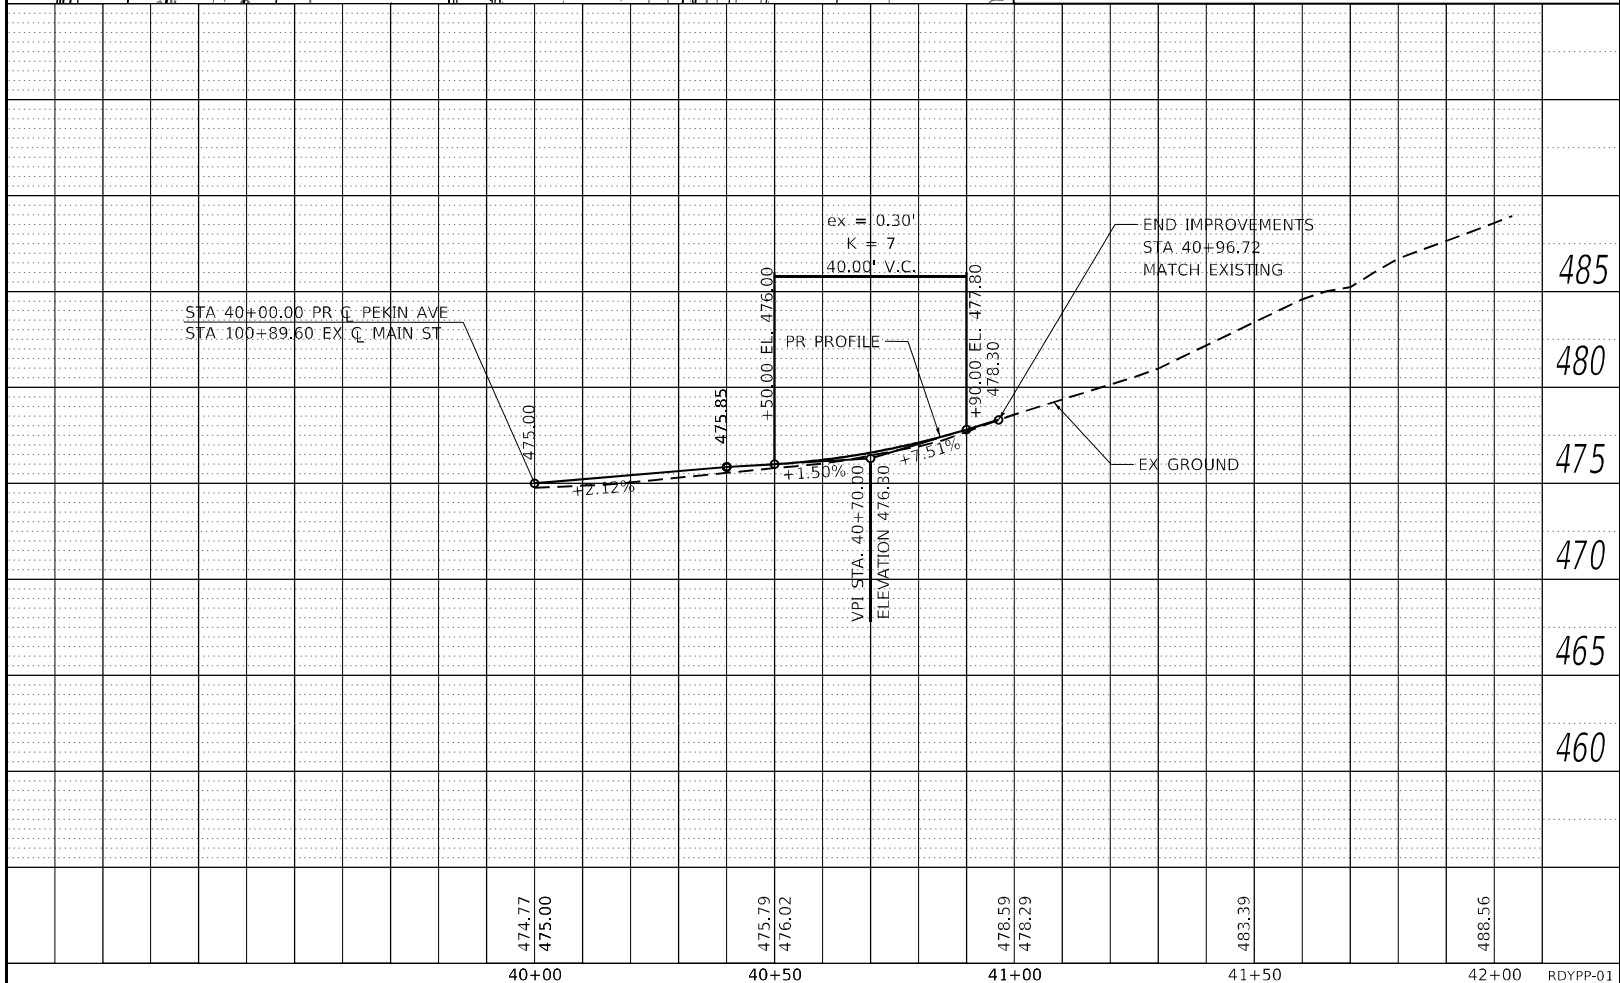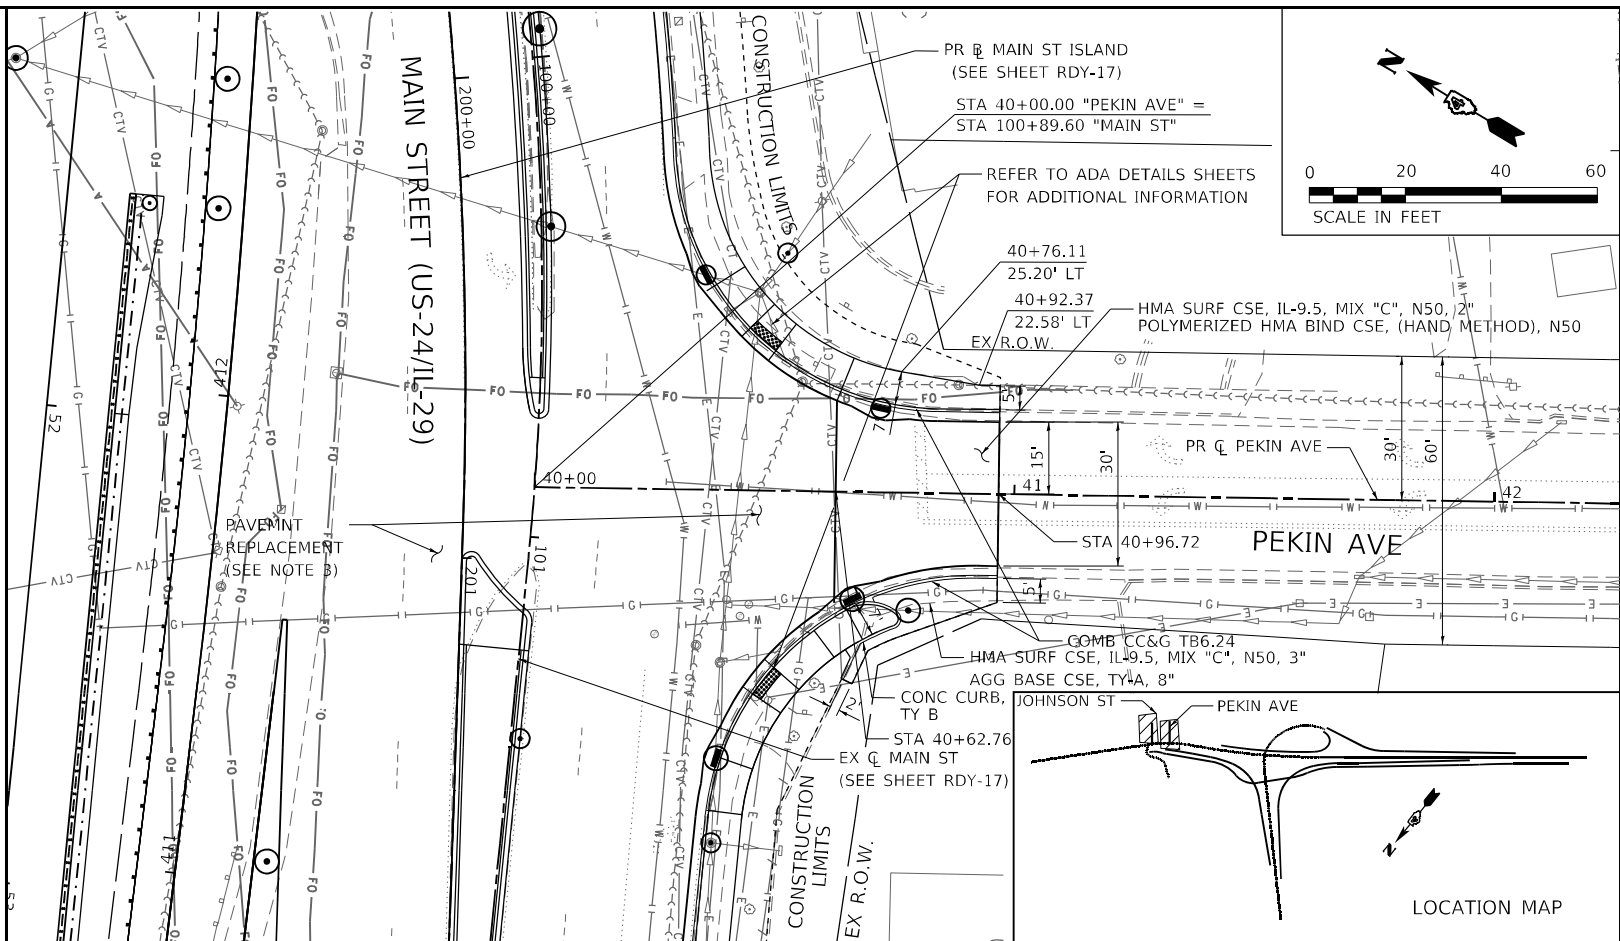

**STATE OF ILLINOIS
DEPARTMENT OF TRANSPORTATION**

**CEDAR ST. (IL-8/IL-116) OVER TZPR & IL-29
PLAN AND PROFILE - JOHNSON ST. AND PEKIN AVE**

SCALE: 1"=20'	SHEET 1	OF 1	SHEETS	STA.	TO STA.
---------------	---------	------	--------	------	---------

F.A.P. RTE.	SECTION	COUNTY	TOTAL SHEETS	SHEET NO.
VAR.	13 (HVB, HB-3) BR-1;R	TAZEWELL	1173	126
		CONTRACT NO. 68C55		
ILLINOIS		FED. AID PROJECT		

MODEL: Default
FILE: \\miller-prod\busdev\benley\com\busdev\proj\03\Documents\Chicago\11011\Project\179740.IDOT\CedarStExt_Plan15.0_CADD\CAD_Sheets\048C55-shr-ph-AUP_02.dgn

Michael Baker
INTERNATIONAL

200 W Adams Street
Suite 1500
Chicago, IL 60606
PH: 312.707.8970
FAX: 312.707.8854




USER NAME	= D1amb	DESIGNED -	KMP	REVISED -	
DRAWN	- DCL	REVISED -			
PLOT SCALE	= 40,0000 * / in.	CHECKED -	RBB	REVISED -	
PLOT DATE	= 6/6/2023	DATE	= 6/08/2023	REVISED -	

STATE OF ILLINOIS
DEPARTMENT OF TRANSPORTATION

CEDAR ST. (IL-8/IL-116) OVER TZPR & IL-29
PROPOSED PLAN - FUTURE MULTI-USE PATH

SCALE: 1"=20'
SHEET 2 OF 5 SHEETS
STA. 55+00.00 TO STA. 60+50.00

F.A.P. RTE.	SECTION	COUNTY	TOTAL SHEETS	SHEET NO.
VAR.	13 (HVB, HB-3) BR-1:R	TAZEWELL	1173	128
CONTRACT NO. 68C55				
ILLINOIS		FED. AID PROJECT		

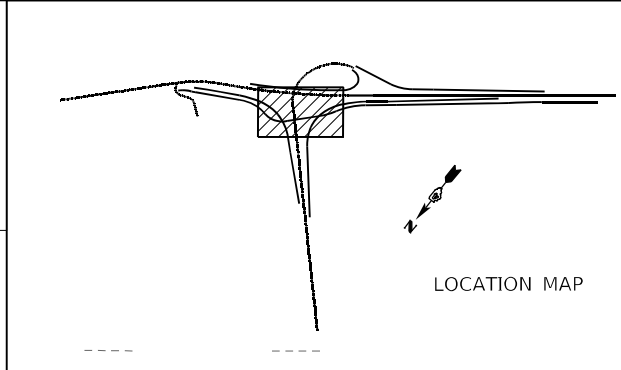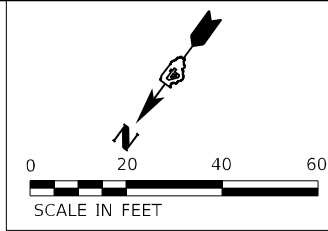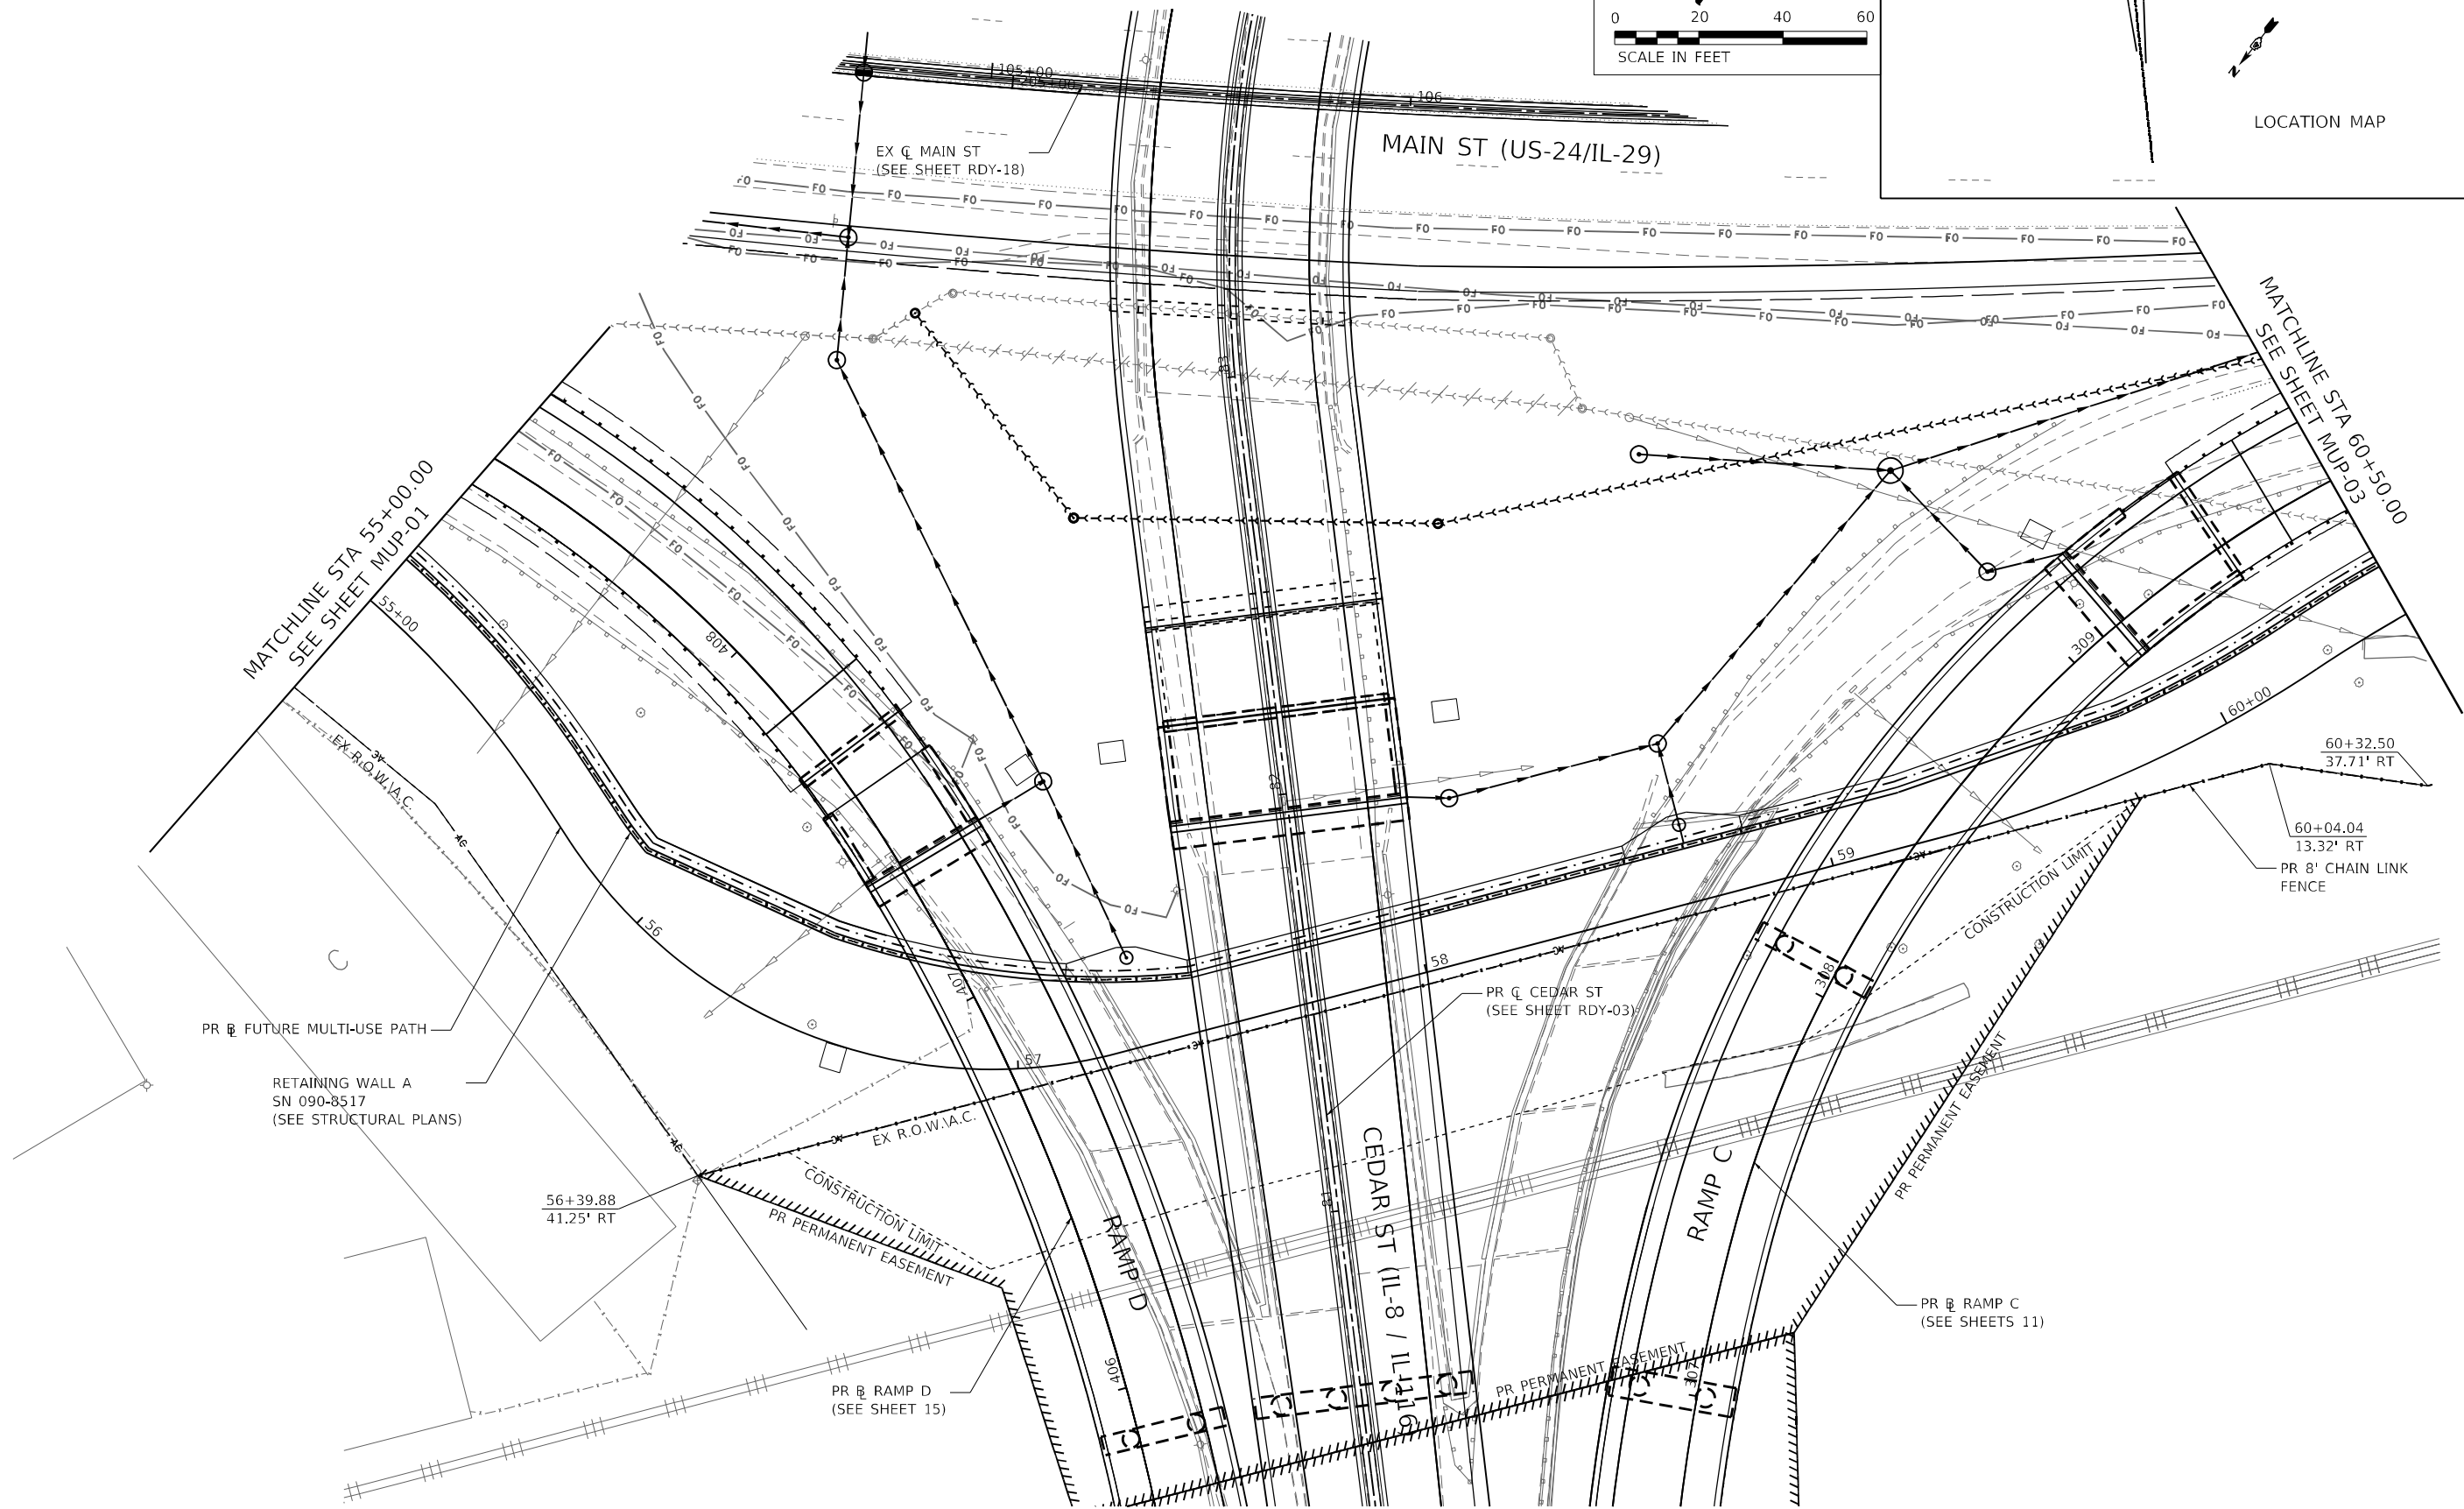

MUP-02

PLAN	SURVEYED _____			BY _____	DATE _____
	PLOTTED _____				
NOTE BOOK NO. _____	ALIGNMENT CHECKED _____				
	RT. OF WAY CHECKED _____				
	CADD FILE NAME _____				

PROFILE		BY	DATE
NOTE BOOK			
NO. _____	SURVEYED _____		
	PLOTTED _____		
	GRADES CHECKED _____		
	B.M. NOTED _____		
	STRUCTURE NOTATIONS CHKD _____		

MODEL: Default
FILE NAME: p:\1\mup-us-pw\jenlley.commbus\pwp3\Documents\Chicago IL\01_Projects\179740 IDOT Cedar St Exi PHH5.0 CADD\CAD Sheets\218655-sit-ph-a\Jup 01.dgn



Michael Baker
INTERNATIONAL
200 W Adams Street
Suite 2800
Chicago, IL 60606
PH: 312.707.8770
FAX: 312.707.8804

USER NAME = D1amb
PLOT SCALE = 40,0000 * / in.
PLOT DATE = 6/6/2023

DESIGNED - KMP
DRAWN - DCL
CHECKED - RBB
DATE - 6/08/2023

REVISED -
REVISED -
REVISED -
REVISED -

STATE OF ILLINOIS
DEPARTMENT OF TRANSPORTATION

CEDAR ST. (IL-81L-116) OVER TZPR & IL-29
PROPOSED PROFILE - FUTURE MULTI-USE PATH


SCALE: 20H : 5V	SHEET 1	OF 5	SHEETS	STA. 50+01.37	TO STA. 55+00.00
-----------------	---------	------	--------	---------------	------------------

F.A.P. RTE.	SECTION	COUNTY	TOTAL SHEETS	SHEET NO.
VAR.	13 (HVB, HB-3) BR-1;R	TAZEWELL	1173	132
		CONTRACT NO. 68C55		
		ILLINOIS	FED. AID PROJECT	

PLAN	SURVEYED	BY	DATE
NOTE BOOK NO.	PLOTTED		
	ALIGNMENT CHECKED		
	CADD FILE NAME		

PROFILE	SURVEYED	BY	DATE
NOTE BOOK NO.	PLOTTED		
	GRADES CHECKED		
	STRUCTURE NOTATIONS CHWD		

MODEL: Default
FILE NAME: p:\mup-us-sw\jenl\by.com\mbuswpv3\Documents\Clickand\1101_Projects\179740 IDOT Cedar St Exi PHH15.0 CADD\CAD Sheets\218855-sht-pr-a-01.mup 02.dgn

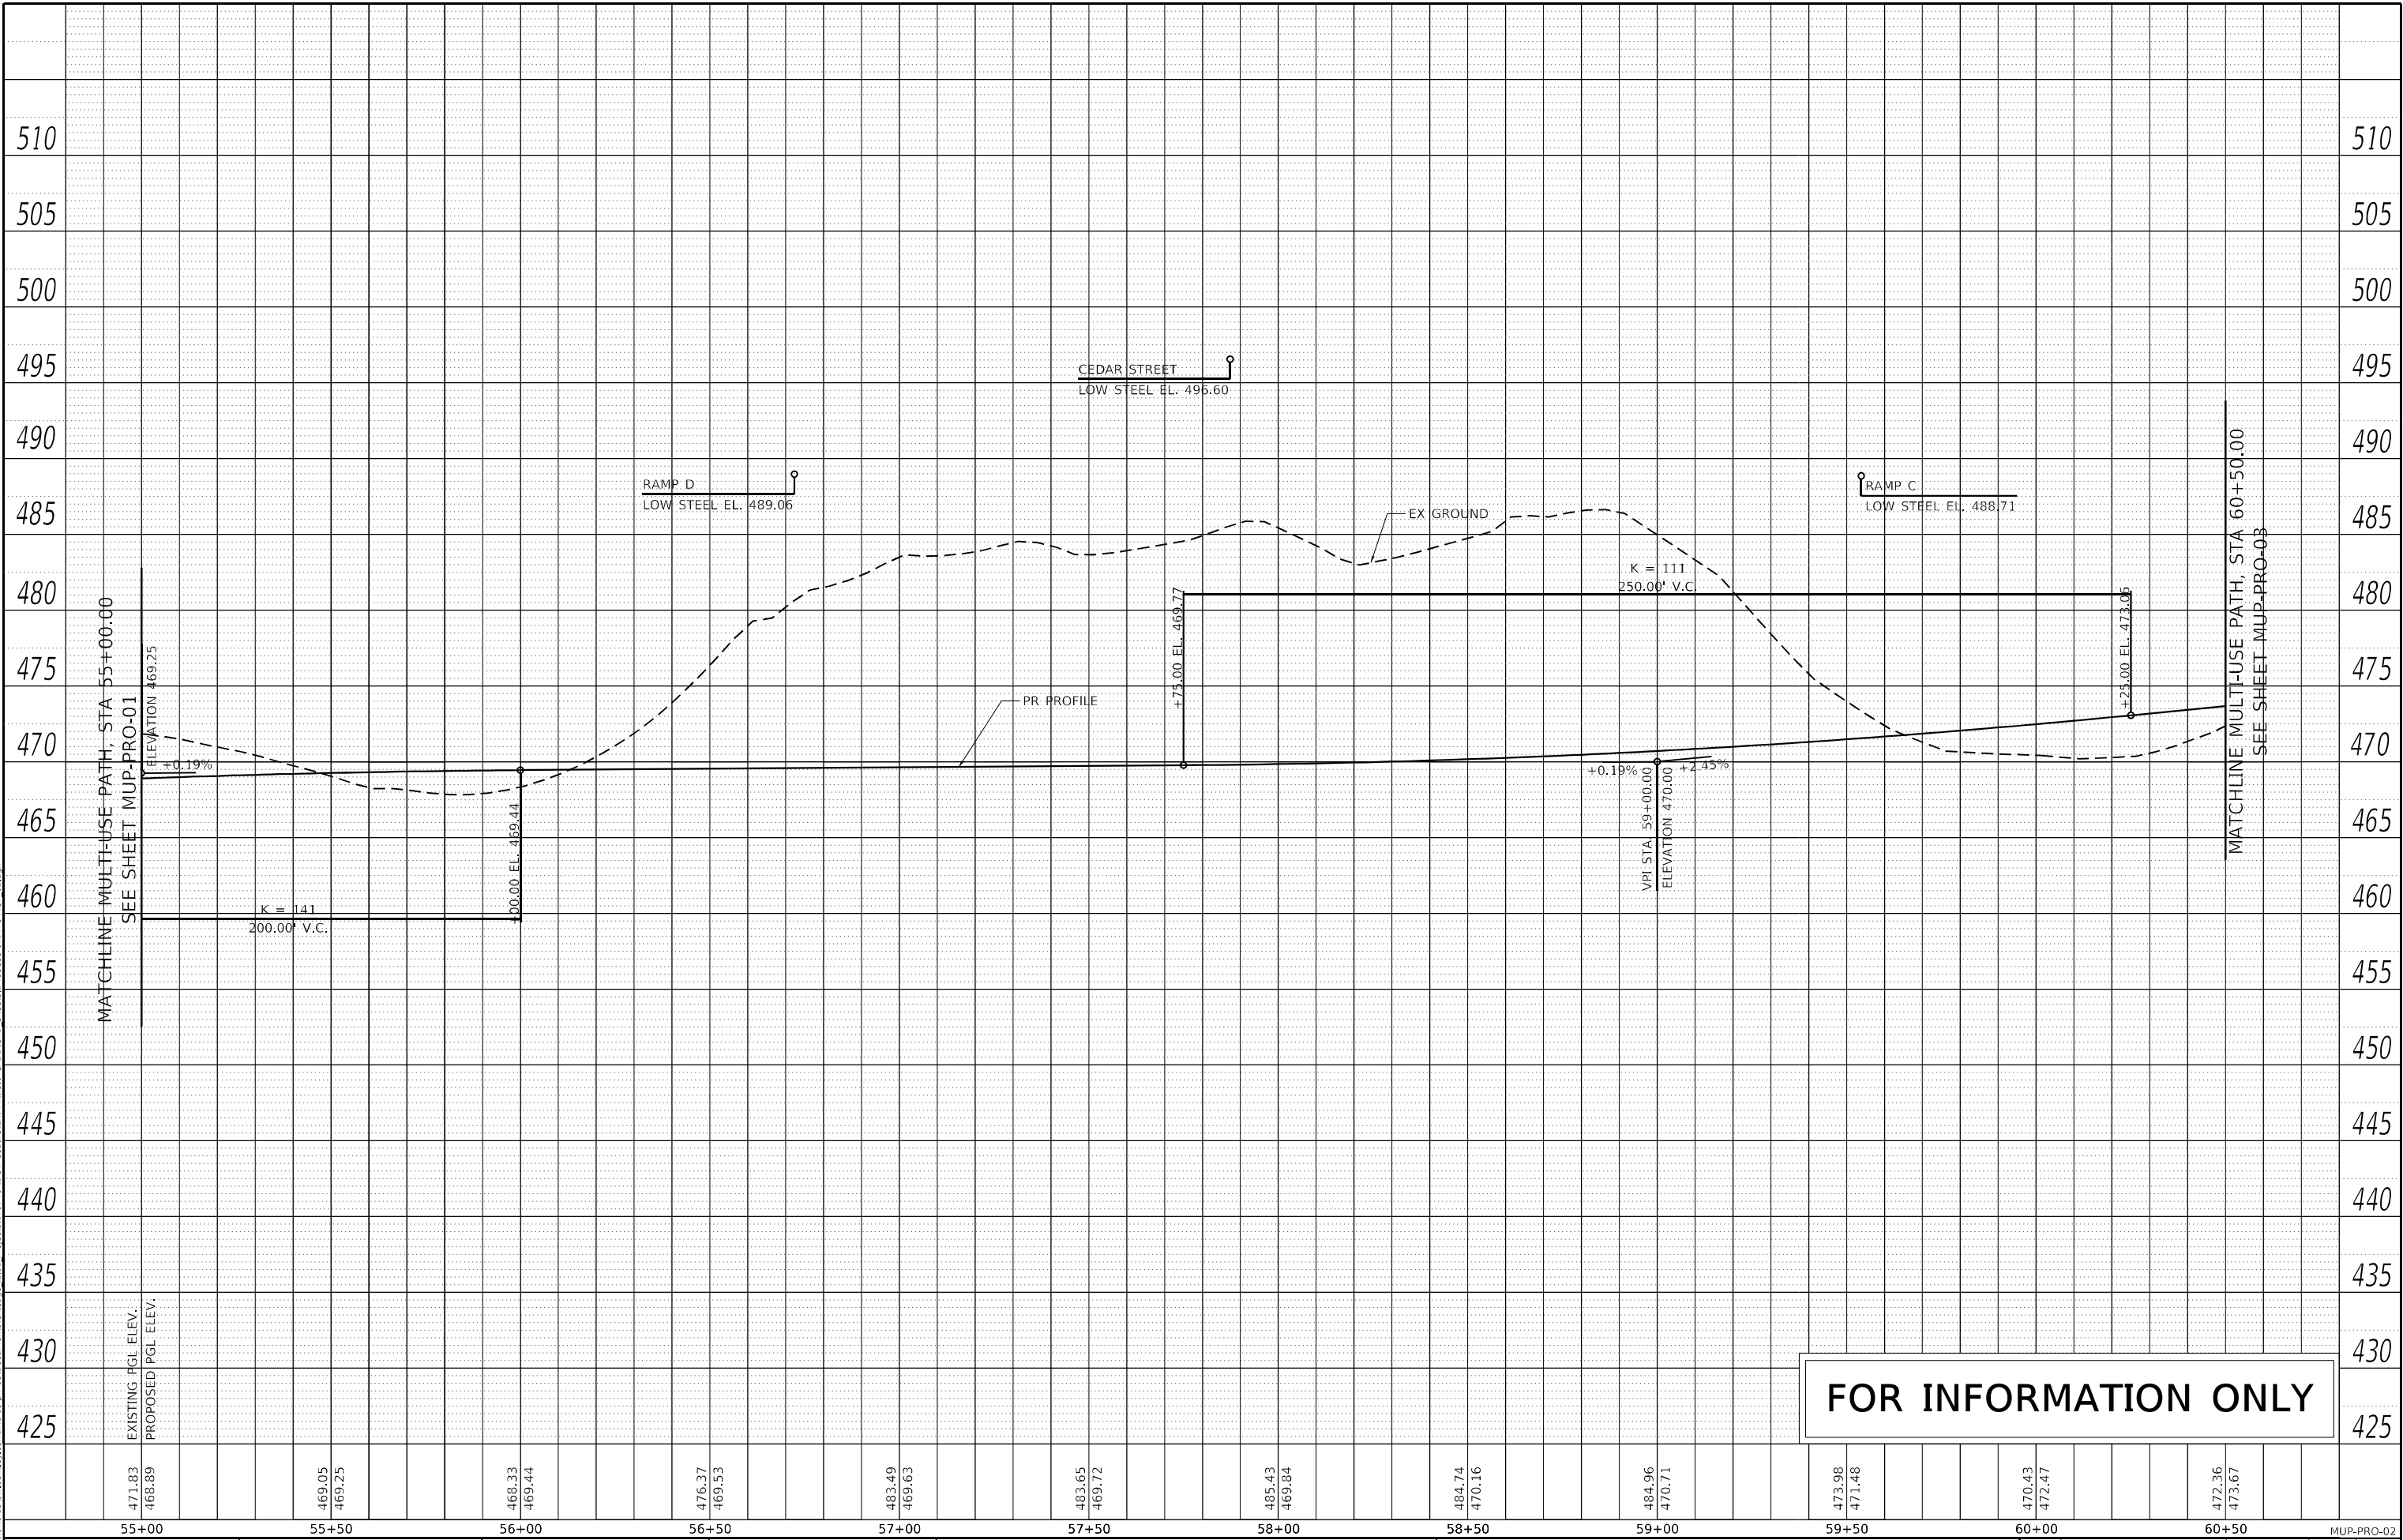


Michael Baker INTERNATIONAL 200 W Adams Street Suite 2800 Chicago, IL 60606 PH: 312.707.8770 FAX: 312.707.8804	USER NAME = D1amb		DESIGNED - KMP	REVISED -	STATE OF ILLINOIS DEPARTMENT OF TRANSPORTATION	CEDAR ST. (IL-8/IL-116) OVER TZPR & IL-29 PROPOSED PROFILE - FUTURE MULTI-USE PATH			F.A.P. RTE.	SECTION	COUNTY	TOTAL SHEETS	SHEET NO.
	PLOT SCALE = 40,0000' * / in.		DRAWN - DCL	REVISED -					VAR.	13 (HVB, HB-3) BR-1:R	TAZEWELL	1173	133
	PLOT DATE = 6/6/2023		CHECKED - RBB	REVISED -					CONTRACT NO. 68C55				
			DATE - 6/08/2023	REVISED -		SCALE: 20H : 5V			SHEET 2	OF 5	SHEETS	STA. 55+00.00	TO STA. 60+50.00

PLAN	SURVEYED	BY	DATE
	PLOTTED		
	ALIGNMENT CHECKED		
	CADD FILE NAME		
NO.	NOTE BOOK		

PROFILE	SURVEYED	BY	DATE
	PLOTTED		
	GRADES CHECKED		
	STRUCTURE NOTATIONS CHWD		
NO.	NOTE BOOK		

MODEL: Default
FILE NAME: p:\1\mup-us-pw\ent\Bey.com\mbuswpv3\Documents\Chicago_1101_Projects\179740 IDOT Cedar St Ex. FH115.0 CADD\CAD Sheets\2186C55-sht-29-a-MUP_03.dgn

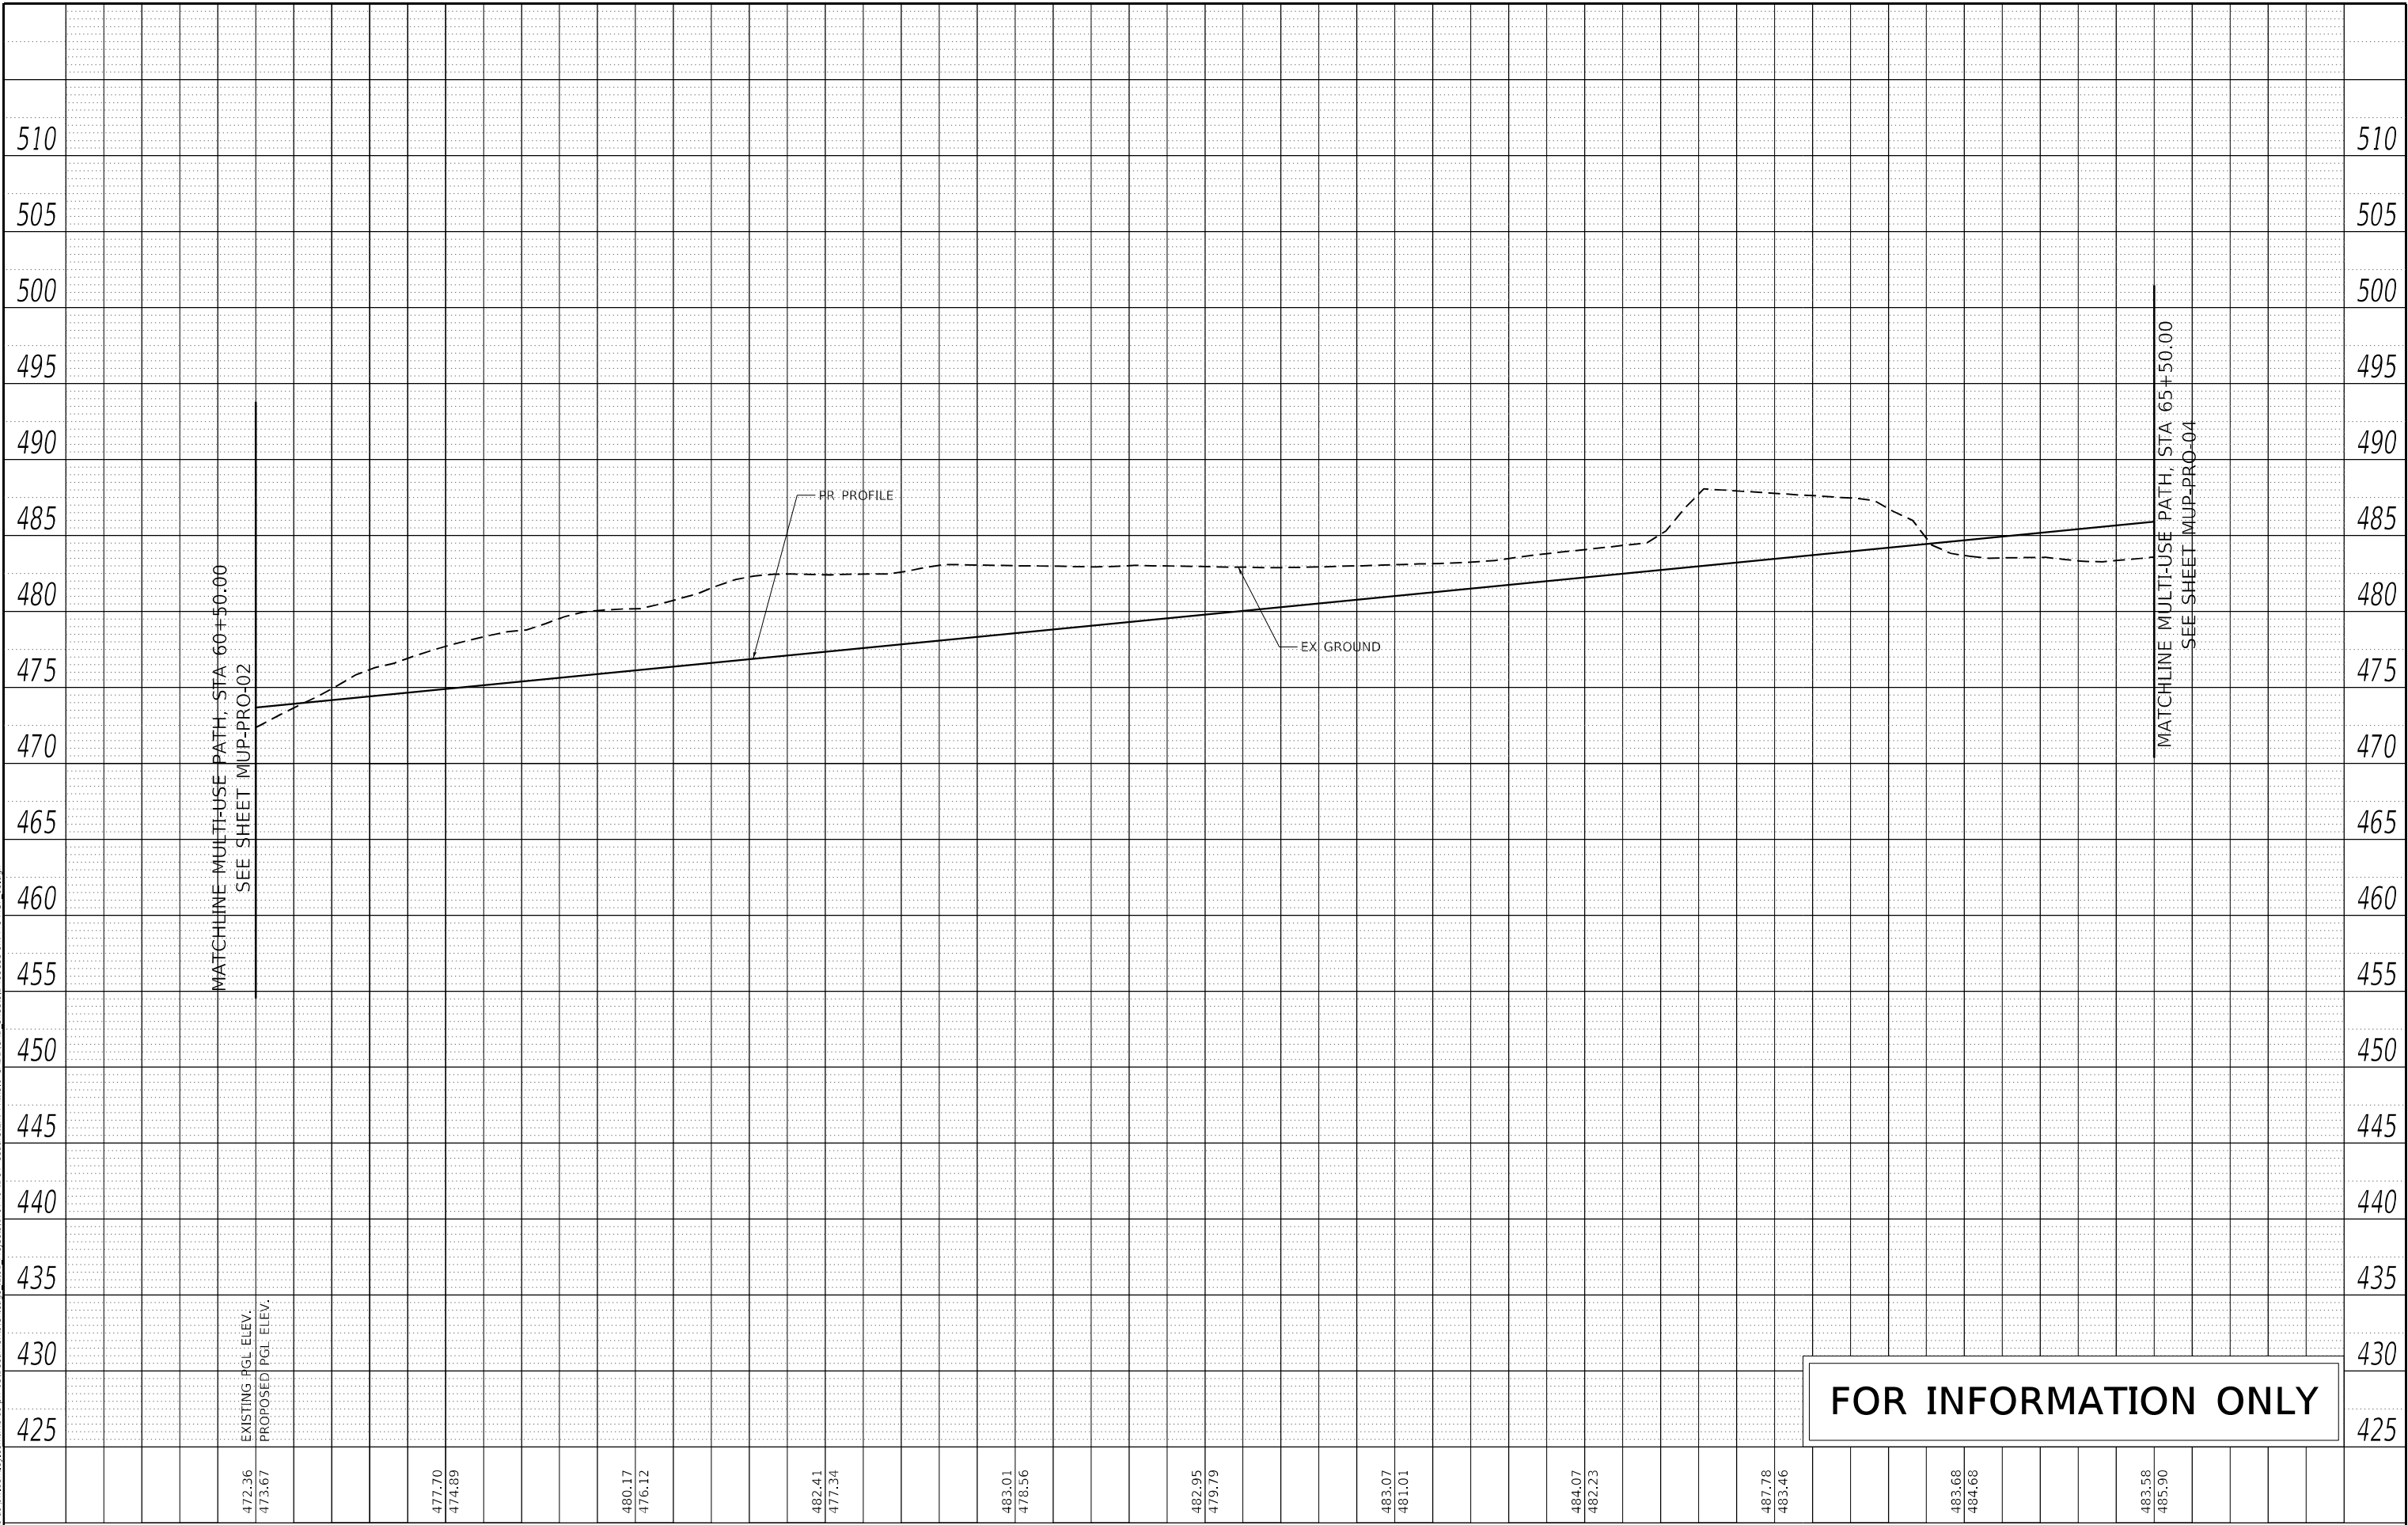

Michael Baker
INTERNATIONAL
200 W Adams Street
Suite 2800
Chicago, IL 60606
PH: 312.707.8770
FAX: 312.707.8804

USER NAME	= DLamb
PLOT SCALE	= 40,0000 * / in.
PLOT DATE	= 6/6/2023

DESIGNED	- KMP
DRAWN	- DCL
CHECKED	- RBB
DATE	= 6/08/2023

REVISED	-
REVISED	-
REVISED	-
REVISED	-

STATE OF ILLINOIS
DEPARTMENT OF TRANSPORTATION

CEDAR ST. (IL-81L-116) OVER TZPR & IL-29
PROPOSED PROFILE - FUTURE MULTI-USE PATH


SCALE: 20H : 5V	SHEET 3	OF 5	SHEETS	STA. 60+50.00	TO STA. 65+50.00
-----------------	---------	------	--------	---------------	------------------

F.A.P. RTE.	SECTION	COUNTY	TOTAL SHEETS	SHEET NO.
VAR.	13 (HVB, HB-3) BR-1;R	TAZEWELL	1173	134
CONTRACT NO. 68C55				
ILLINOIS		FED. AID PROJECT		

PLAN	SURVEYED	BY	DATE
	PLOTTED		
	ALIGNMENT CHECKED		
	CADD FILE NAME		
NO.	NOTE BOOK		

PROFILE	SURVEYED	BY	DATE
	PLOTTED		
	GRADES CHECKED		
	STRUCTURE NOTATIONS CHWD		
NO.	NOTE BOOK		

MODEL: Default
FILE NAME: p:\1\m-up-us-pw\ent\Bey.com\mbuswpv03\Documents\Clickand\1101_Projects\1179740 IDOT Cedar St Exi PHH15.0 CADD\CAD Sheets\1168655-sit-ph-a-jup_04.dgn

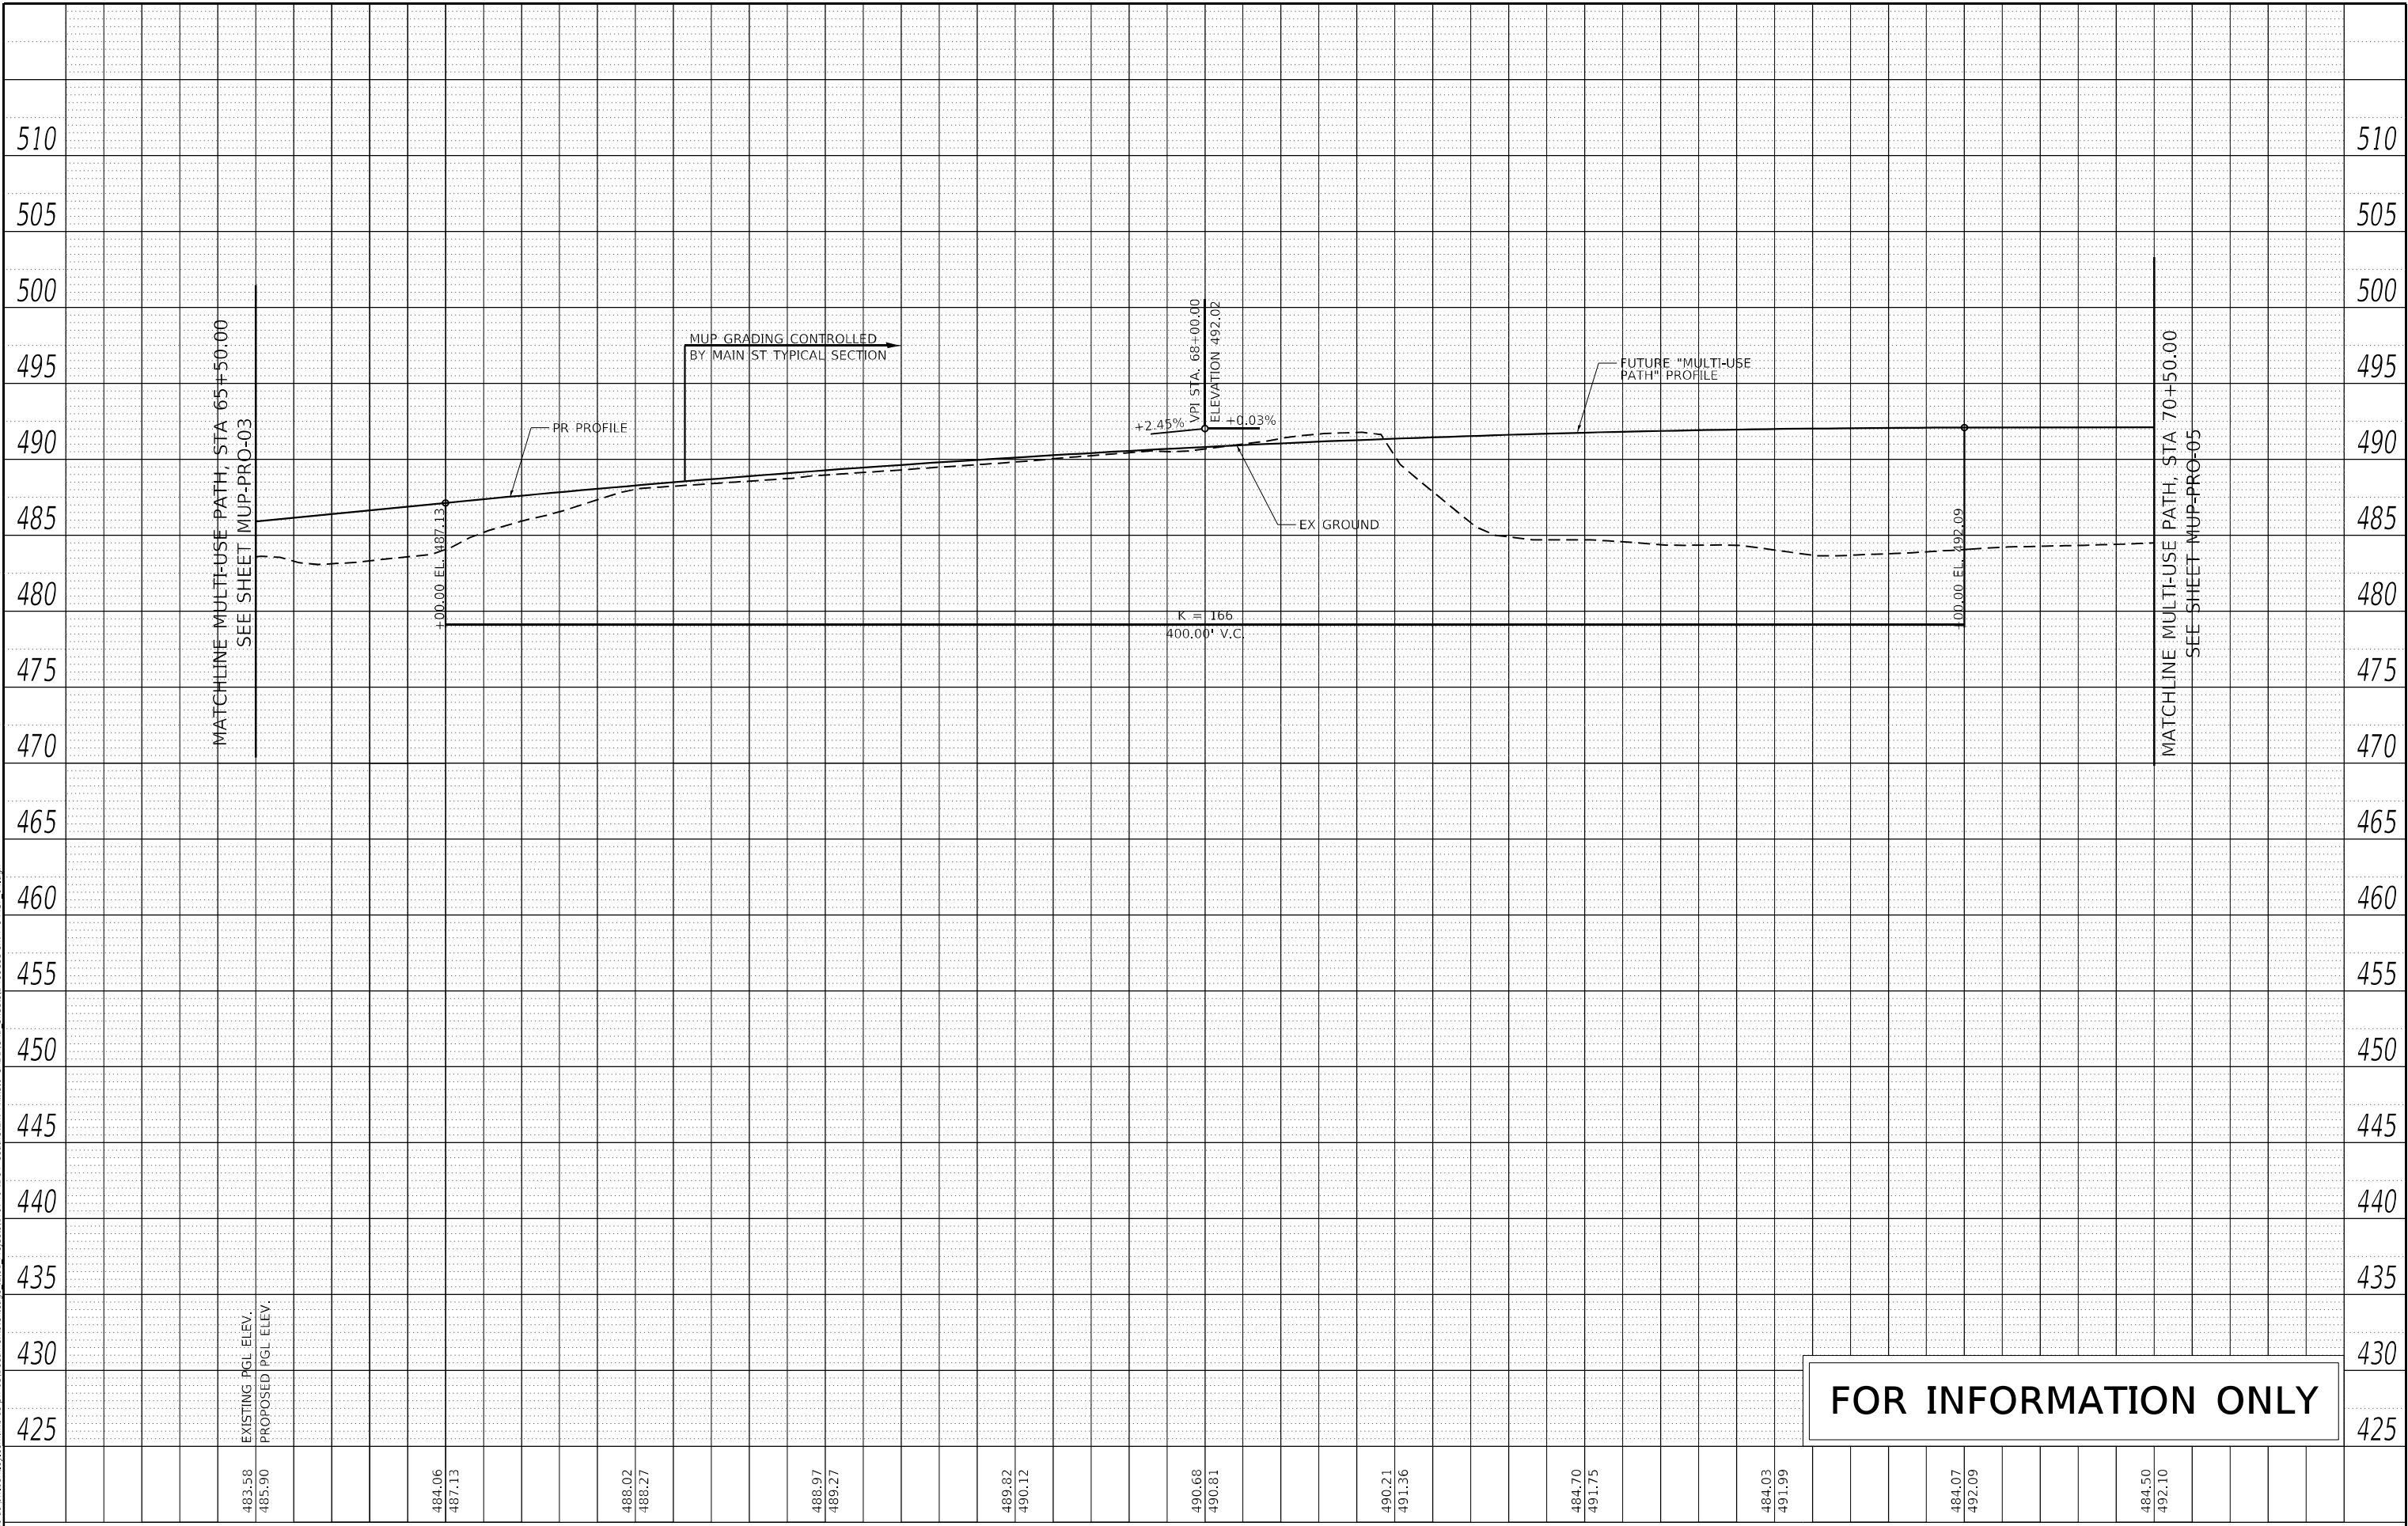

Michael Baker
INTERNATIONAL

200 W Adams Street
Suite 2800
Chicago, IL 60606
PH: 312.707.6170
FAX: 312.707.8804

USER NAME	= D1amb
PLOT SCALE	= 40,0000 * / in.
PLOT DATE	= 6/6/2023

DESIGNED -	KMP
DRAWN -	DCL
CHECKED -	RBB
DATE -	6/08/2023

REVISED -	
REVISED -	
REVISED -	
REVISED -	

STATE OF ILLINOIS
DEPARTMENT OF TRANSPORTATION

CEDAR ST. (IL-81L-116) OVER TZPR & IL-29
PROPOSED PROFILE – FUTURE MULTI-USE PATH


SCALE: 20H : 5V SHEET 4 OF 5 SHEETS STA. 65+50.00 TO STA. 70+50.00

F.A.P. RTE.	SECTION	COUNTY	TOTAL SHEETS	SHEET NO.
VAR.	13 (HVB, HB-3) BR-1:R	TAZEWELL	1173	135
CONTRACT NO. 68C55				
ILLINOIS		FED. AID PROJECT		


PLAN	SURVEYED	BY	DATE
	PLOTTED		
	ALIGNMENT CHECKED		
	CADD FILE NAME		
NOTE BOOK NO.	CHECKED		
	DATE		
	BY		

PROFILE	SURVEYED	BY	DATE
	PLOTTED		
	GRADES CHECKED		
	STRUCTURE NOTATIONS CHWD		
NOTE BOOK NO.	CHECKED		
	DATE		
	BY		

MODEL: Default
FILE NAME: p:\cadd\bus-us-pw\jenlley.com\bus-us-pw\3\Documents\Clickand\1101_Projects\179740 IDOT Cedar St Exi PH115.0 CADD\CAD Sheets\2168555-sit-ph-a-jup_05.dgn

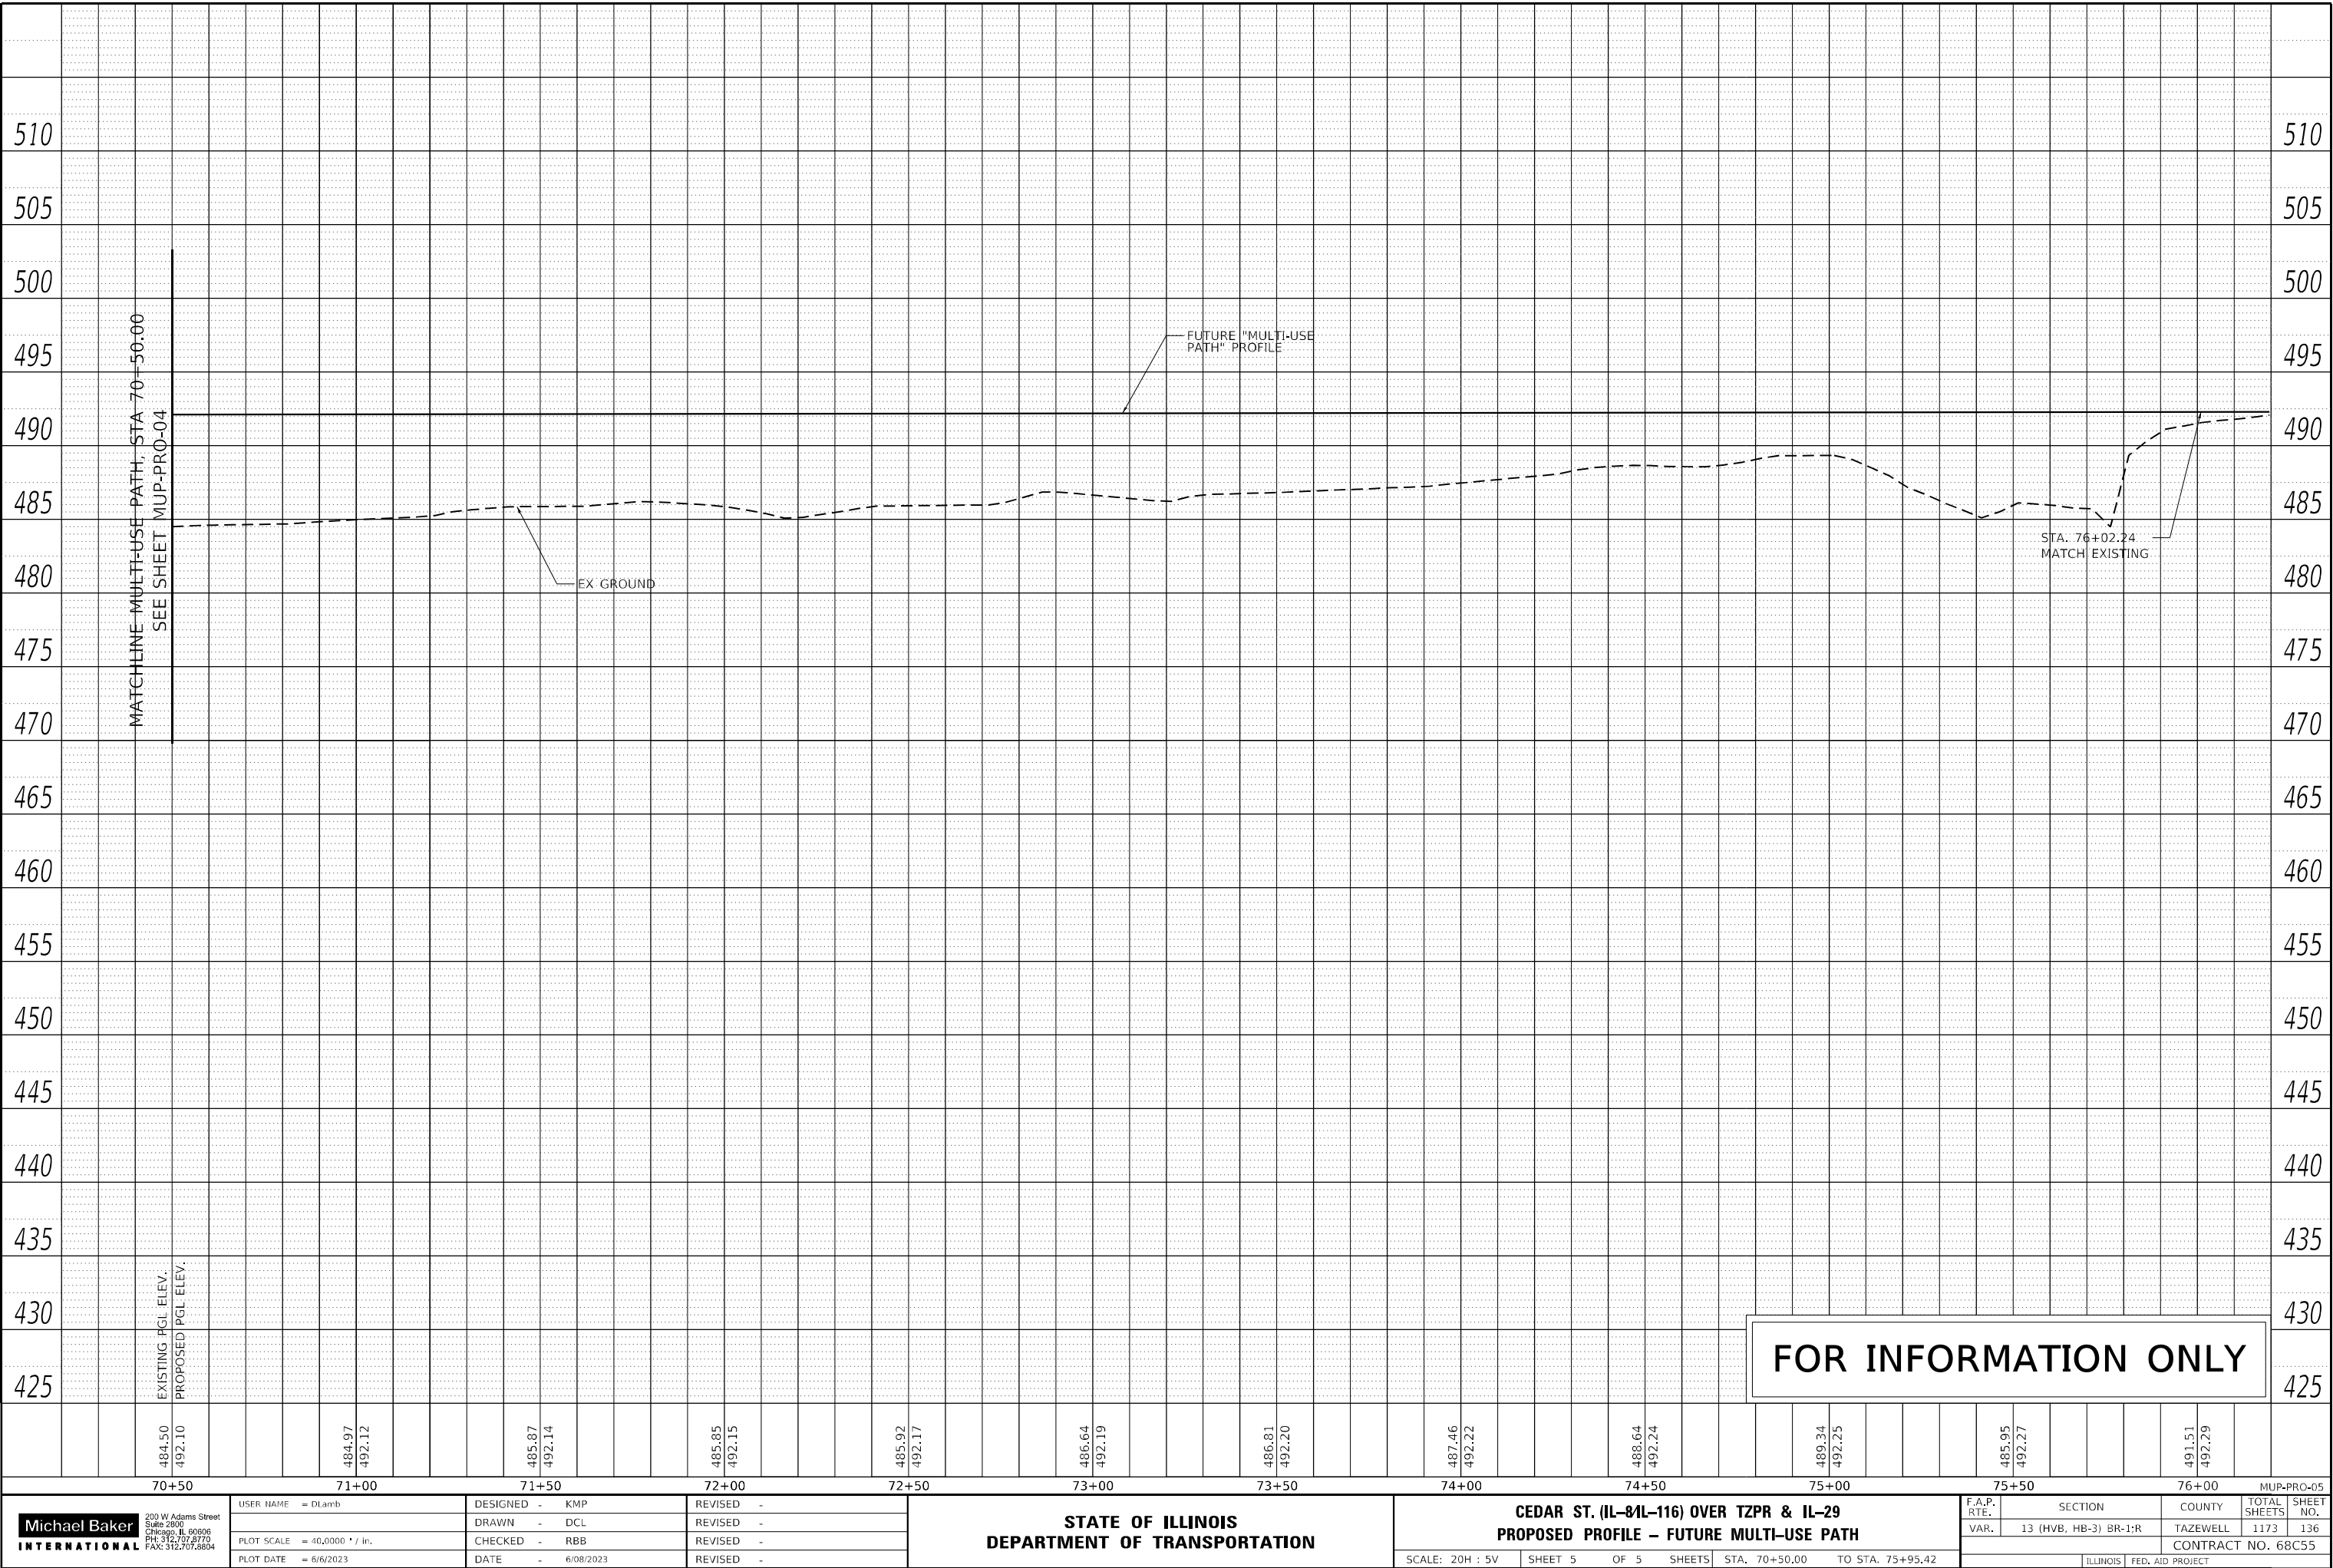


CEDAR STREET (IL-8/IL-116) CURVE CEDAR-1	SECTION	STATION	LT OUTSIDE SHLD		X-SLOPE	LT OUTSIDE EOP		X-SLOPE	LT INSIDE EOP		X-SLOPE	CL CEDAR ST PGL ELEV
	A	80+93.61	502.82	24.87	-2.0%	502.98	16.87	-2.0%	503.26	3	-2.0%	503.32
	B	81+51.37	504.68	26.03	0.0%	504.68	18.03	0.0%	504.68	3	0.0%	504.68
	C	82+09.13	506.57	27	2.0%	506.41	19	2.0%	506.09	3	2.0%	506.03
	D/PC	82+90.00	508.89	27	4.8%	508.50	19	4.8%	507.73	3	4.8%	507.59
	E	83+24.66	509.60	27	6.0%	509.12	19	6.0%	508.16	3	6.0%	507.98
CEDAR ST (IL-8/IL-116) CURVE CEDAR-2												
	X	85+43.18	508.23	27	6.0%	507.75	19	6.0%	506.79	3	6.0%	506.61
	X	86+43.18	504.76	27	-2.0%	504.92	19	6.0%	503.96	3	6.0%	503.78
	PCC	86+47.48	504.61	27	-2.0%	504.77	19	6.0%	503.81	3	6.0%	503.63
	E	88+28.03	496.79	27	-2.0%	496.95	19	6.0%	495.99	3	6.0%	495.81
	D/PT	88+59.95	495.03	27	-3.2%	495.28	19	4.8%	494.51	3	4.8%	494.37

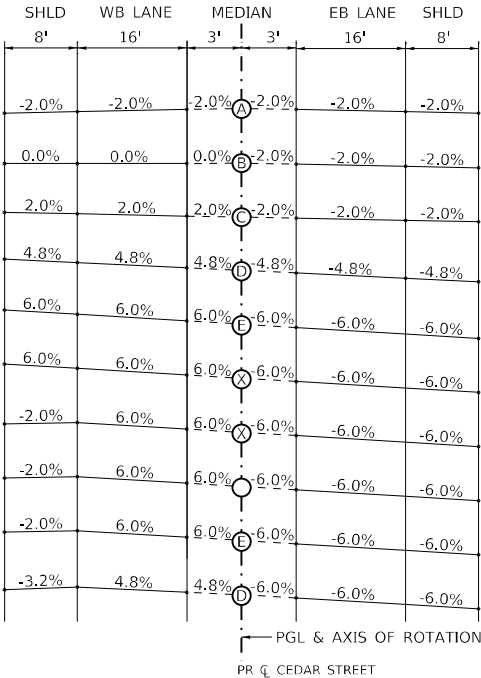


CL CEDAR ST PGL ELEV	X-SLOPE	RT INSIDE EOP		X-SLOPE	RT OUTSIDE EOP		X-SLOPE	RT OUTSIDE SHLD	
		OFFSET	ELEV		OFFSET	ELEV		OFFSET	ELEV
503.32	-2.0%	3	503.26	-2.0%	16.87	502.98	-2.0%	24.87	502.82
504.68	-2.0%	3	504.62	-2.0%	18.03	504.32	-2.0%	26.03	504.16
506.03	-2.0%	3	505.97	-2.0%	19	505.65	-2.0%	27	505.49
507.59	-4.8%	3	507.45	-4.8%	19	506.68	-4.8%	27	506.29
507.98	-6.0%	3	507.80	-6.0%	19	506.84	-6.0%	27	506.36
506.61	-6.0%	3	506.43	-6.0%	19	505.47	-6.0%	27	504.99
503.78	-6.0%	3	503.60	-6.0%	19	502.64	-6.0%	27	502.16
503.63	-6.0%	3	503.45	-6.0%	19	502.49	-6.0%	27	502.01
495.81	-6.0%	3	495.63	-6.0%	19	494.67	-6.0%	27	494.19
494.37	-6.0%	3	494.19	-6.0%	19	493.23	-6.0%	27	492.75

S.E. TRANSITION SECTIONS CEDAR STREET

RAMP A - CURVE RAMP A-1	SECTION	STATION	LT OUTSIDE SHLD		X-SLOPE	LT OUTSIDE EOP		X-SLOPE	BL RAMP A ELEV	X-SLOPE	RT OUTSIDE SHLD	
	PC	188+59.95 (88+59+95)	GORE (SEE NOTE 1)			494.19	16	6.0%	493.23	-6.0%	8	492.75
	E	190+44.98	GORE (SEE NOTE 1)			489.71	16	6.0%	488.75	-6.0%	8	488.27
	D/PT	190+87.75	GORE (SEE NOTE 1)			489.26	16	4.01%	488.62	-4.01%	8	488.30
	C	191+31.39	GORE (SEE NOTE 1)			488.75	16	2.0%	488.43	-4.0%	6.06	488.19

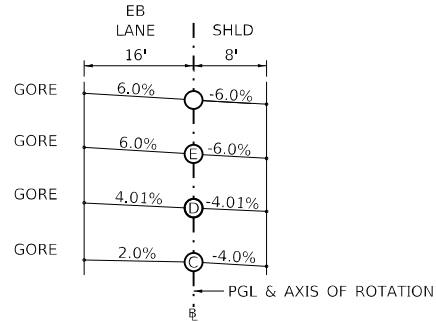

S.E. TRANSITION SECTIONS RAMP A

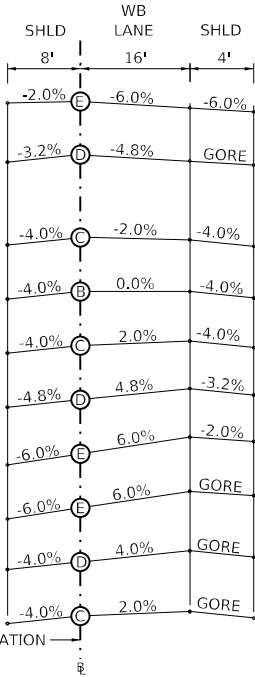

RAMP B - CURVE RAMP B-1	SECTION	STATION	LT OUTSIDE SHLD		X-SLOPE	BL RAMP B ELEV	X-SLOPE	RT OUTSIDE EOP		X-SLOPE	RT OUTSIDE SHLD	
	E	88+28.03 CEDAR ST	496.79	8	-2.0%	496.95	-6.0%	16	495.99	-6.0%	20	495.75
	D/PT	88+59.95 (288+59.95)	495.01	8	-3.2%	495.27	-4.8%	16	494.50	GORE (SEE NOTE 1)		
	C	289+34.43	491.79	8	-4.0%	492.11	-2.00%	16	491.79	-4.0%	20	491.63
	B	289+87.64	490.19	8	-4.0%	490.51	0.00%	16	490.51	-4.0%	20	490.35
	C	290+40.84	489.32	8	-4.0%	489.64	2.00%	16	489.96	-4.0%	20	489.8
	D/PC	291+15.32	489.27	8	-4.8%	489.65	4.8%	16	490.42	-3.2%	20	490.29
	E	291+47.24	489.52	8	-6.0%	490.00	6.0%	16	490.96	-2.0%	20	490.88
	E	292+06.31	490.17	8	-6.0%	490.65	6.0%	16	491.61	GORE (SEE NOTE 1)		
	D/PT	292+54.47	490.86	8	-4.0%	491.18	4.0%	16	491.82	GORE (SEE NOTE 1)		
	C	293+03.28	491.39	8	-4.0%	491.71	2.0%	16	492.03	GORE (SEE NOTE 1)		

LEGEND

- Ⓐ NORMAL CROWN
- Ⓑ TANGENT RUNOUT
- Ⓒ REVERSE CROWN/RAMP SLOPE
- Ⓓ PC/PT STATION
- Ⓔ FULL SUPER
- ⒫ SHOULDER TRANSITION
- Ⓖ INFORMATIVE STATION

NOTES

- FOR GORE TRANSITIONS SEE INTERCHANGE DETAIL SHEETS.

S.E. TRANSITION SECTIONS RAMP B

MODEL: Default
FILE: \\miller-prod\bus\sub\benley.com\bus-us-pw\03\Documents\Chicago_IL\DOT_CedarSt\Ext_Plan\15.0_CADD\CAD_Sheets\048C55-sh-detailed01.dgn

Michael Baker
INTERNATIONAL

200 W Adams Street
Suite 1500
Chicago, IL 60606
PH: 312.707.8970
FAX: 312.707.8804

USER NAME = DIamb	DESIGNED - RBB	REVISED -
	DRAWN - DCL	REVISED -
PLOT SCALE = 100,0000 ' / in.	CHECKED - JAL	REVISED -
PLOT DATE = 6/6/2023	DATE - 6/08/2023	REVISED -

STATE OF ILLINOIS
DEPARTMENT OF TRANSPORTATION

CEDAR ST. (IL-8/IL-116) OVER TZPR & IL-29
ROADWAY DETAILS – SUPER ELEVATION TRANSITION


SCALE: NO SCALE SHEET 1 OF 14 SHEETS STA. TO STA.

F.A.P. RTE.	SECTION	COUNTY	TOTAL SHEETS	SHEET NO.
VAR.	13 (HVB, HB-3) BR-1;R	TAZEWELL	1173	137
CONTRACT NO. 68C55				
ILLINOIS FED. AID PROJECT				

DET-01


MODEL: Default
FILE: \\mbl-c:\pwworkspace\jlbentley.com\mb-us-pw\03\Documents\Chicago IL\DOT CedarStExt-Ph115.0_CADD\CAD_Sheets\048C55-shs-detail02.dgn

RAMP C - CURVE RAMP C-1	SECTION	STATION	LT OUTSIDE SHLD		X-SLOPE	LT OUTSIDE EOP		X-SLOPE	BL RAMP C	X-SLOPE	RT OUTSIDE SHLD	
			ELEV	OFFSET		ELEV	OFFSET				OFFSET	ELEV
	C	305+23.42	497.40	20	2.0%	497.32	16	2.0%	497.00	-2.0%	8	496.84
	D/PC	305+79.02	499.05	20	4.02%	498.89	16	4.02%	498.24	-4.02%	8	497.92
	E	306+33.51	500.31	20	6.0%	500.07	16	6.0%	499.11	-6.0%	8	498.63
	X	309+47.75	493.53	20	6.0%	493.29	16	6.0%	492.33	-6.0%	8	491.85
	X	310+47.75	489.73	20	-2.0%	491.09	16	6.0%	490.13	-6.0%	8	489.65
RAMP C CURVE RAMP C-3	E	310+82.08	GORE (SEE NOTE 1)			490.69	16	6.0%	489.73	-6.0%	6	489.37
	D/PT	311+36.57	GORE (SEE NOTE 1)			490.12	16	4.0%	489.48	-4.0%	6	489.24
	C	311+92.17	GORE (SEE NOTE 1)			490.02	16	2.0%	489.70	-4.0%	6	489.46

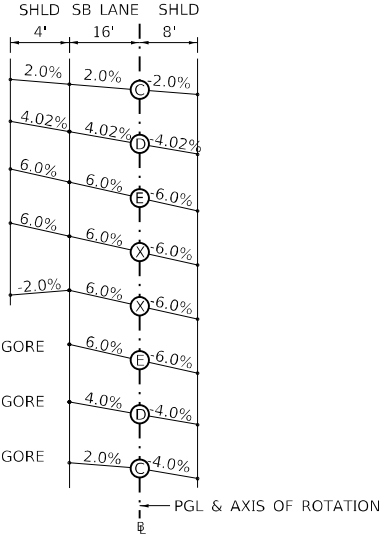

S.E. TRANSITION SECTIONS RAMP C

RAMP D - CURVE RAMP D-4	SECTION	STATION	LT OUTSIDE SHLD		X-SLOPE	BL RAMP D	X-SLOPE	RT OUTSIDE EOP		X-SLOPE	RT OUTSIDE SHLD	
			ELEV	OFFSET		ELEV		OFFSET	ELEV		OFFSET	ELEV
	C	404+96.51	499.05	8	-2.0%	499.21	2.0%	16	499.53	2.0%	20	499.61
	D/PC	405+45.05	499.30	8	-3.8%	499.60	3.8%	16	500.21	3.8%	20	500.36
	E	406+06.60	498.85	8	-6.0%	499.33	6.0%	16	500.29	6.0%	20	500.53
	X	407+68.52	494.04	8	-6.0%	494.52	6.0%	16	495.48	6.0%	20	495.72
	X	408+68.52	488.35	8	-6.0%	488.83	6.0%	16	489.79	-2.0%	20	489.71
RAMP D CURVE RAMP D-2	E	409+73.32	482.16	8	-6.0%	482.64	6.0%	16	483.60	-2.0%	20	483.52
	D/PT	410+27.81	479.71	8	-4.0%	480.03	4.0%	16	480.67	GORE (SEE NOTE 1)		
	C	410+83.41	477.62	8	-4.0%	477.94	2.0%	16	478.26	GORE (SEE NOTE 1)		

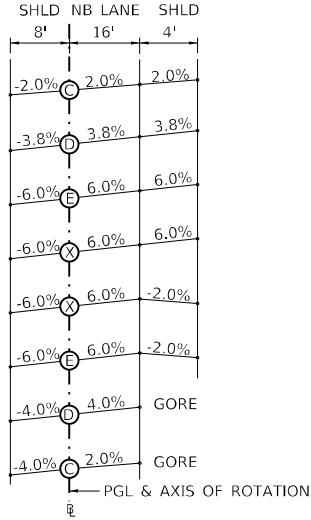

S.E. TRANSITION SECTIONS RAMP D

LEGEND

- Ⓐ NORMAL CROWN
- Ⓑ TANGENT RUNOUT
- Ⓒ REVERSE CROWN/RAMP SLOPE
- Ⓓ PC/PT STATION
- Ⓔ FULL SUPER
- ⓧ SHOULDER TRANSITION
- INFORMATIVE STATION

NOTES

- FOR GORE TRANSITIONS SEE INTERCHANGE DETAIL SHEETS.

Michael Baker
INTERNATIONAL
200 W Adams Street
Suite 1500
Chicago, IL 60606
PH: 312.707.8970
FAX: 312.707.8804

USER NAME = D1amb
PLOT SCALE = 100,0000 ' / in.
PLOT DATE = 6/6/2023

DESIGNED - RBB
DRAWN - DCL
CHECKED - JAL
DATE - 6/08/2023

REVISED -
REVISED -
REVISED -
REVISED -

STATE OF ILLINOIS
DEPARTMENT OF TRANSPORTATION

CEDAR ST. (IL-81L-116) OVER TZPR & IL-29
ROADWAY DETAILS – SUPER ELEVATION TRANSITION


SCALE: NO SCALE SHEET 2 OF 14 SHEETS STA. TO STA.

F.A.P. RTE.	SECTION	COUNTY	TOTAL SHEETS	SHEET NO.
VAR.	13 (HVB, HB-3) BR-1;R	TAZEWELL	1173	138
CONTRACT NO. 68C55				
ILLINOIS			FED. AID PROJECT	

DET-02


Model: Default
File Name: p:\mmbus\bus-bentley.com\mmbus-pw\03\Documents\Chicago IL\DOT CedarStExt-Ph115.0_CADD\CAD_Sheets\046C55-sh-detaill03.dgn

MAIN ST (US-24/IL-29) CURVE MAIN-1	SECTION	STATION	LT OUTSIDE SHLD		X-SLOPE	LT OUTSIDE EOP		X-SLOPE	LT INSIDE EOP		X-SLOPE	CL MAIN ST PGL ELEV
			OFFSET	ELEV		ELEV	OFFSET		ELEV	OFFSET		
	A	97+11.93	CONC CURB & GUTTER			462.47	43	-2.0%	463.33	0	-2.0%	463.33
	B	97+80.00	CONC CURB & GUTTER			465.01	32.42	0.0%	465.01	0	0.0%	465.01
	C	98+48.07	CONC CURB & GUTTER			467.73	29.02	2.0%	467.15	0	2.0%	467.15
	D/PC	98+57.46	CONC CURB & GUTTER			468.12	28.55	2.3%	467.46	0	2.3%	467.46
E	99+15.57	INTERSECTION			470.38	26.02	4.0%	469.34	0	4.0%	469.34	
E	100+07.86	CONC CURB & GUTTER			473.38	26	4.0%	472.42	2	4.0%	472.34	
D/PT	101+04.46	INTERSECTION			476.24	40	1.9%	475.48	0	1.9%	475.48	
C	101+94.62	GORE (SEE NOTE 1)			478.36	40	0.0%	478.36	2	0.0%	478.36	
MAIN ST (US-24/IL-29) CURVE MAIN-2	D/PC	102+02.42	CONC CURB & GUTTER			478.52	40	-0.17%	478.59	2	-0.17%	478.59
	E	102+88.00	CONC CURB & GUTTER			480.22	32.09	-2.0%	480.82	2	-2.0%	480.86
	E	108+67.31	GORE (SEE NOTE 1)			489.24	26	-2.0%	489.72	2	-2.0%	489.76
	D/PT	108+80.63	GORE (SEE NOTE 1)			489.33	26	-2.0%	489.81	2	-2.0%	489.85
	B	109+33.91	CONC CURB & GUTTER			489.69	26	-2.0%	490.17	2	-2.0%	490.21
A	110+00.51	CONC CURB & GUTTER			490.13	26	-2.0%	490.61	2	-2.0%	490.65	

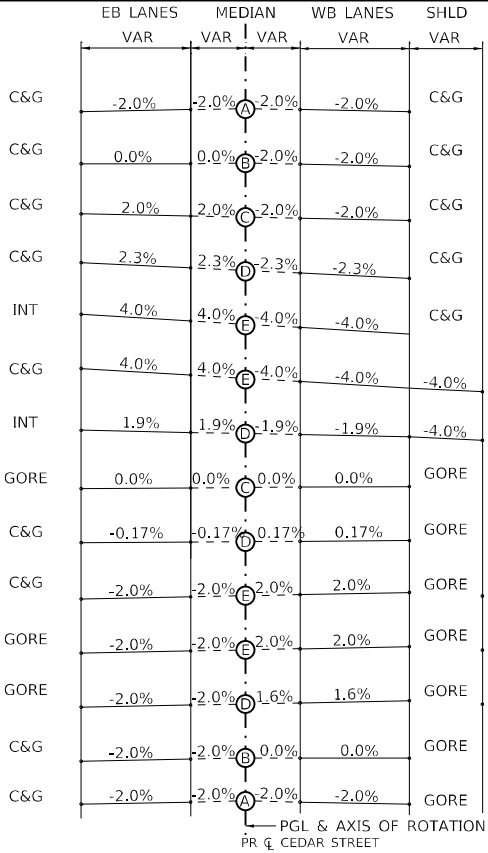

CL MAIN ST PGL ELEV	X-SLOPE	RT INSIDE EOP		X-SLOPE	RT OUTSIDE EOP		X-SLOPE	RT OUTSIDE SHLD	
		OFFSET	ELEV		OFFSET	ELEV		OFFSET	ELEV
463.33	-2.0%	0	463.33	-2.0%	27	462.79		CONC CURB & GUTTER	
465.01	-2.0%	0	465.01	-2.0%	27	464.47		CONC CURB & GUTTER	
467.15	-2.0%	0	467.15	-2.0%	39.08	466.37		CONC CURB & GUTTER	
467.46	-2.3%	0	467.46	-2.3%	44.71	466.43		CONC CURB & GUTTER	
469.34	-4.0%	0	469.34	-4.0%	49.5	467.36		CONC CURB & GUTTER	
472.34	-4.0%	3.32	472.21	-4.0%	59.47	469.96	-4.0%	67.55	469.64
475.48	-1.9%	0	475.48	-1.9%	65.6	474.23	-4.0%	73.6	473.91
478.36	0.0%	7.92	478.36	0.0%	43.92	478.36		GORE (SEE NOTE 1)	
478.59	0.17%	7.4	478.60	0.17%	43.4	478.66		GORE (SEE NOTE 1)	
480.86	2.0%	3.05	480.92	2.0%	39.05	481.64		GORE (SEE NOTE 1)	
489.76	2.0%	2	489.80	2.0%	29.11	490.34		GORE (SEE NOTE 1)	
489.85	1.6%	2	489.88	1.6%	28.66	490.31		GORE (SEE NOTE 1)	
490.21	0.0%	2	490.21	0.0%	26.88	490.21		GORE (SEE NOTE 1)	
490.65	-2.0%	2	490.61	-2.0%	26	490.13		GORE (SEE NOTE 1)	

S.E. TRANSITION SECTIONS MAIN STREET

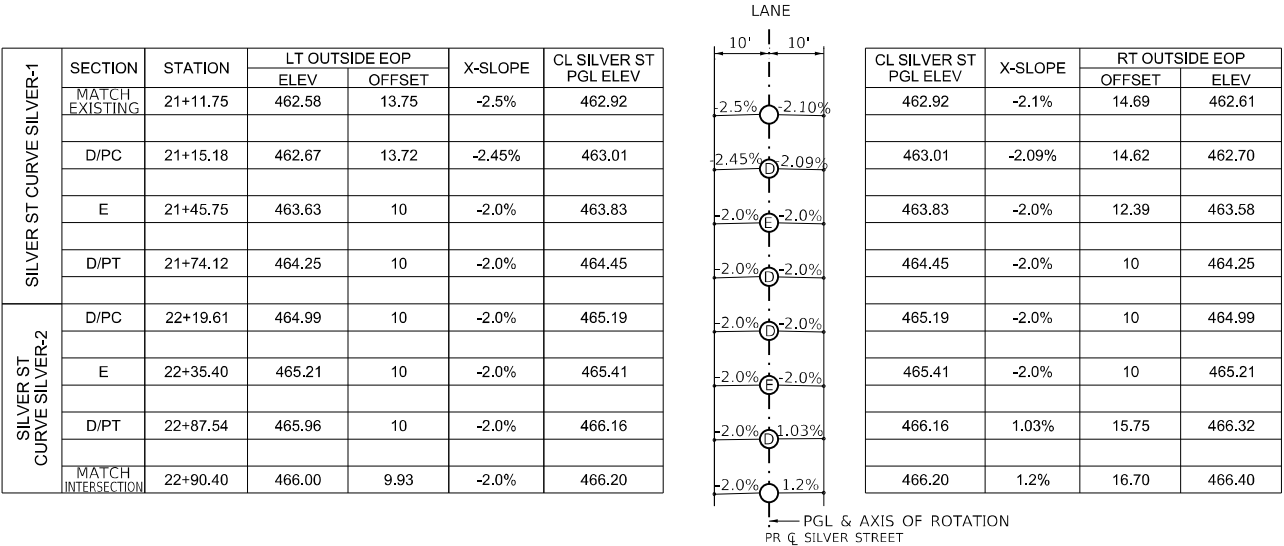

S.E. TRANSITION SECTIONS SILVER STREET

LEGEND

- Ⓐ NORMAL CROWN
- Ⓑ TANGENT RUNOUT
- Ⓒ REVERSE CROWN/RAMP SLOPE
- Ⓓ PC/PT STATION
- Ⓔ FULL SUPER
- ⓧ SHOULDER TRANSITION
- INFORMATIVE STATION

NOTES

- FOR GORE TRANSITIONS SEE INTERCHANGE DETAIL SHEETS.

Michael Baker
INTERNATIONAL

200 W Adams Street
Suite 1500
Chicago, IL 60606
PH: 312.707.8710
FAX: 312.707.8804

USER NAME = DLamb	DESIGNED - RBB	REVISED -
DRAWN - DCL	REVISED -	
PLOT SCALE = 100,0000 ' / in.	CHECKED - JAL	REVISED -
PLOT DATE = 6/6/2023	DATE - 6/08/2023	REVISED -



STATE OF ILLINOIS
DEPARTMENT OF TRANSPORTATION

CEDAR ST. (IL-8/IL-116) OVER TZPR & IL-29
ROADWAY DETAILS – SUPER ELEVATION TRANSITION

SCALE: NO SCALE SHEET 3 OF 14 SHEETS STA. TO STA.


F.A.P. RTE.	SECTION	COUNTY	TOTAL SHEETS	SHEET NO.
VAR.	13 (HVB, HB-3) BR-1:R	TAZEWELL	1173	139
				CONTRACT NO. 68C55
				ILLINOIS FED. AID PROJECT

DET-03

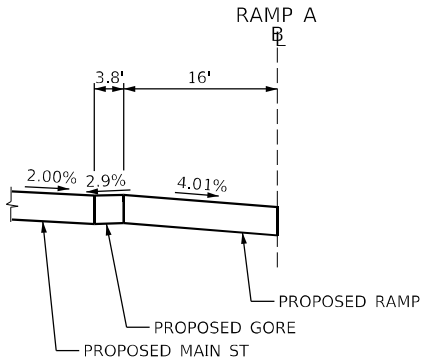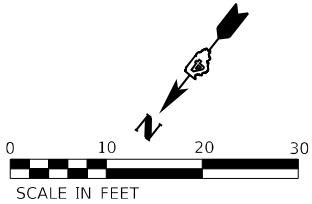


RAMP A GORE SECTION

RAMP A STA 190+87.75 (PT)

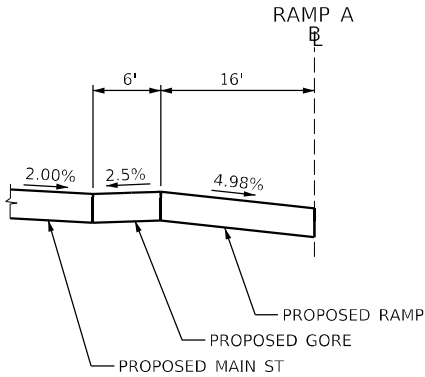


RAMP A GORE SECTION

RAMP A STA 190+66.83 (6' GORE)

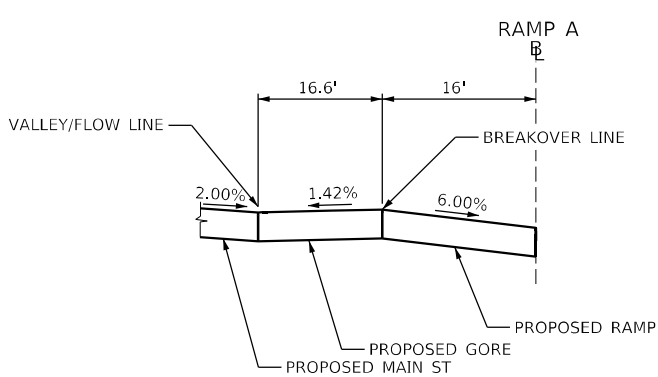

RAMP A GORE SECTION

RAMP A STA 190+44.98 (F.S.)
(END OF PAVED GORE)

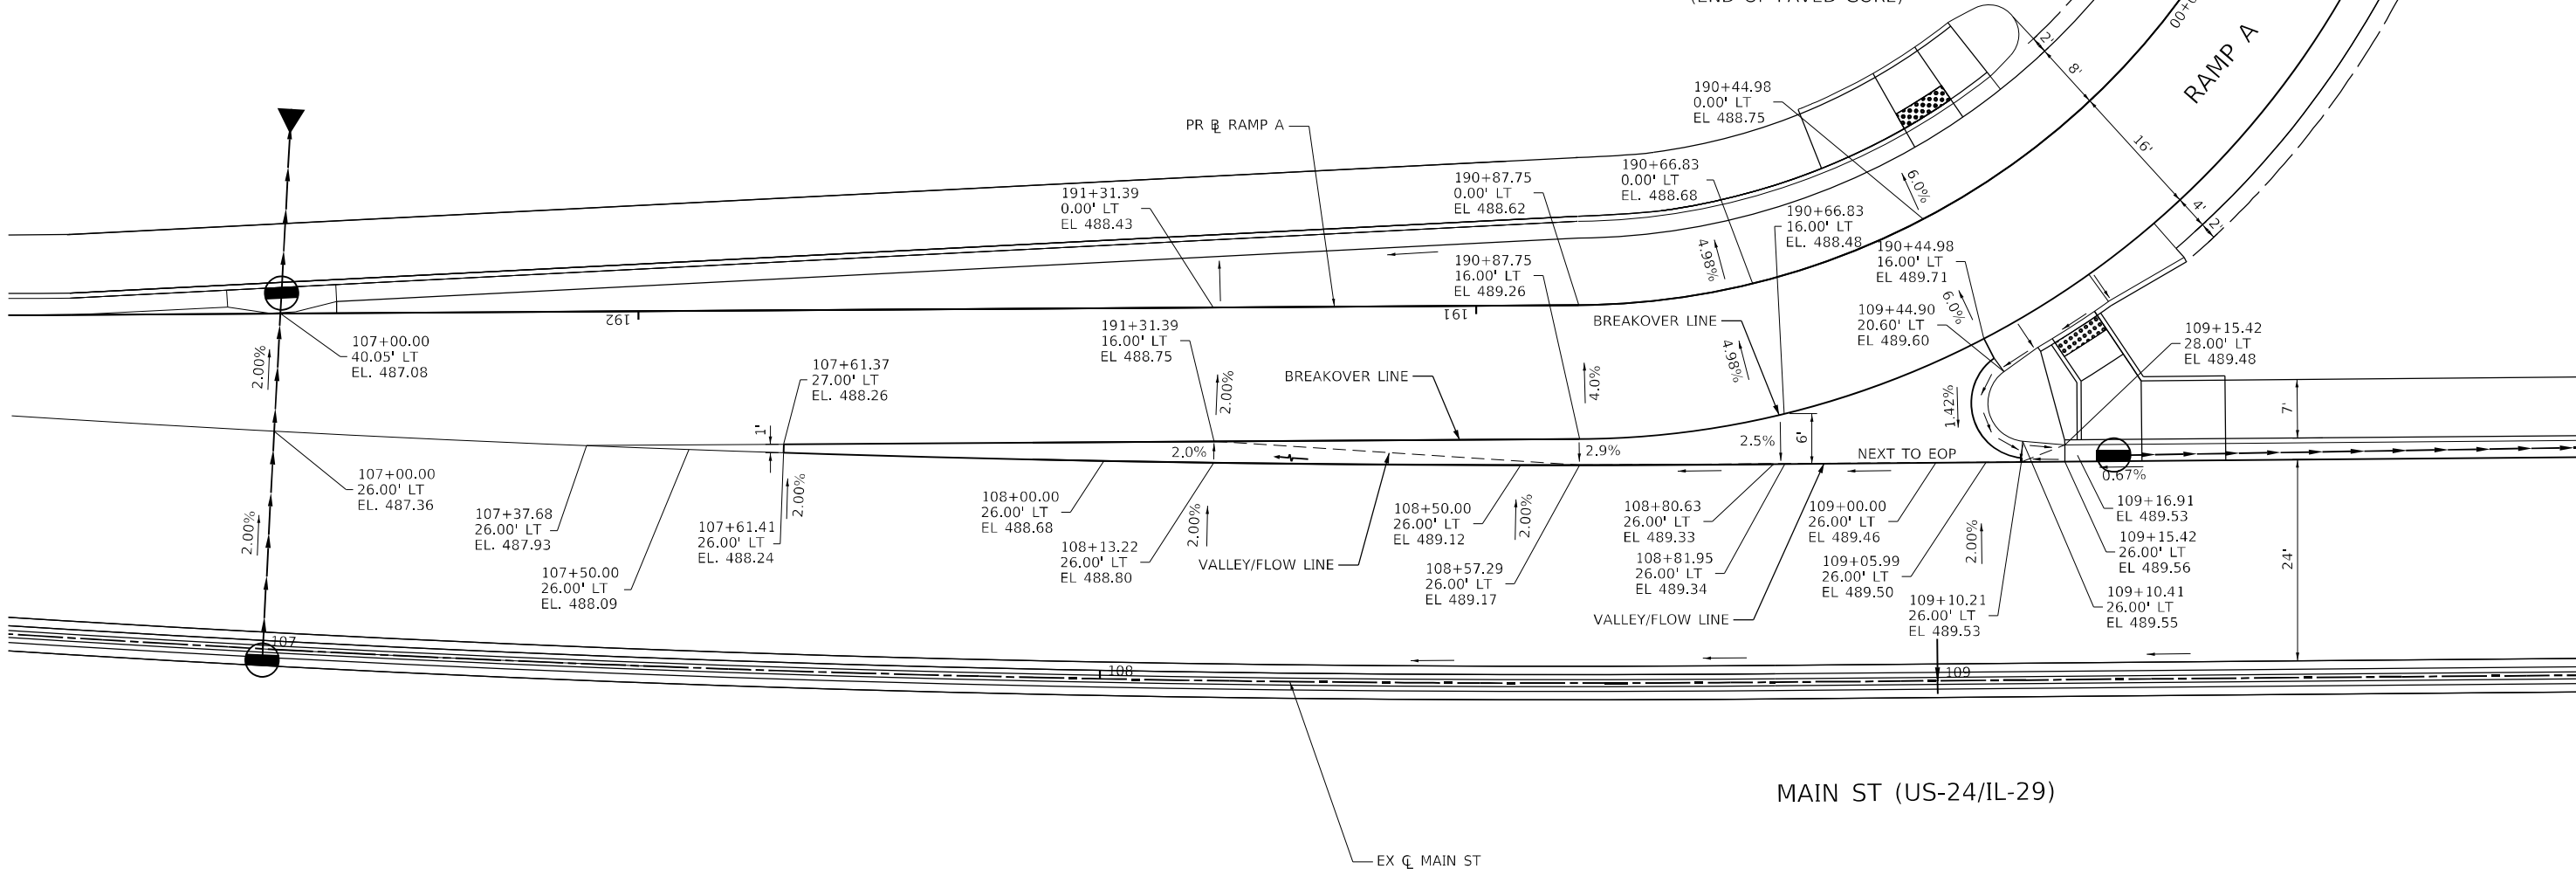

MAIN ST (US-24/IL-29)

EX MAIN ST

MODEL: Default
FILE: \\miller-prod\bus-usu-bentley.com\bus-usu\proj\03\Documents\Chicago_IL\01_Projects\179740_IDOT_CedarStExt_Plan\15.0_CADD\CAD_Sheets\048C55-shi-details_Gore_01.dgn

Michael Baker
INTERNATIONAL
200 W Adams Street
Suite 1500
Chicago, IL 60606
PH: 312.707.8910
FAX: 312.707.8804

USER NAME = DLamb	DESIGNED - JAL	REVISED -
DRAWN - DCL	REVISED -	
PLOT SCALE = 20,0000' = 1 in.	CHECKED - RBB	REVISED -
PLOT DATE = 6/6/2023	DATE - 6/08/2023	REVISED -


STATE OF ILLINOIS
DEPARTMENT OF TRANSPORTATION



CEDAR ST. (IL-81L-116) OVER TZPR & IL-29 MAIN ST AT RAMP A - GORE DETAIL			
SCALE: 1"=10'	SHEET 4	OF 14 SHEETS	STA. TO STA.

F.A.P. RTE.	SECTION	COUNTY	TOTAL SHEETS	SHEET NO.
VAR.	13 (HVB, HB-3) BR-1;R	TAZEWELL	1173	140
CONTRACT NO. 68C55				
ILLINOIS		FED. AID PROJECT		


DET-04

MODEL: Default
FILE: \\miller-prod\miller\bus\pww\03\Documents\Chicago\1101\Project\179740.IDOT CedarStExt_Plan15.0_CADD\CAD_Sheets\048C55-shs-details_Core_02.dgn

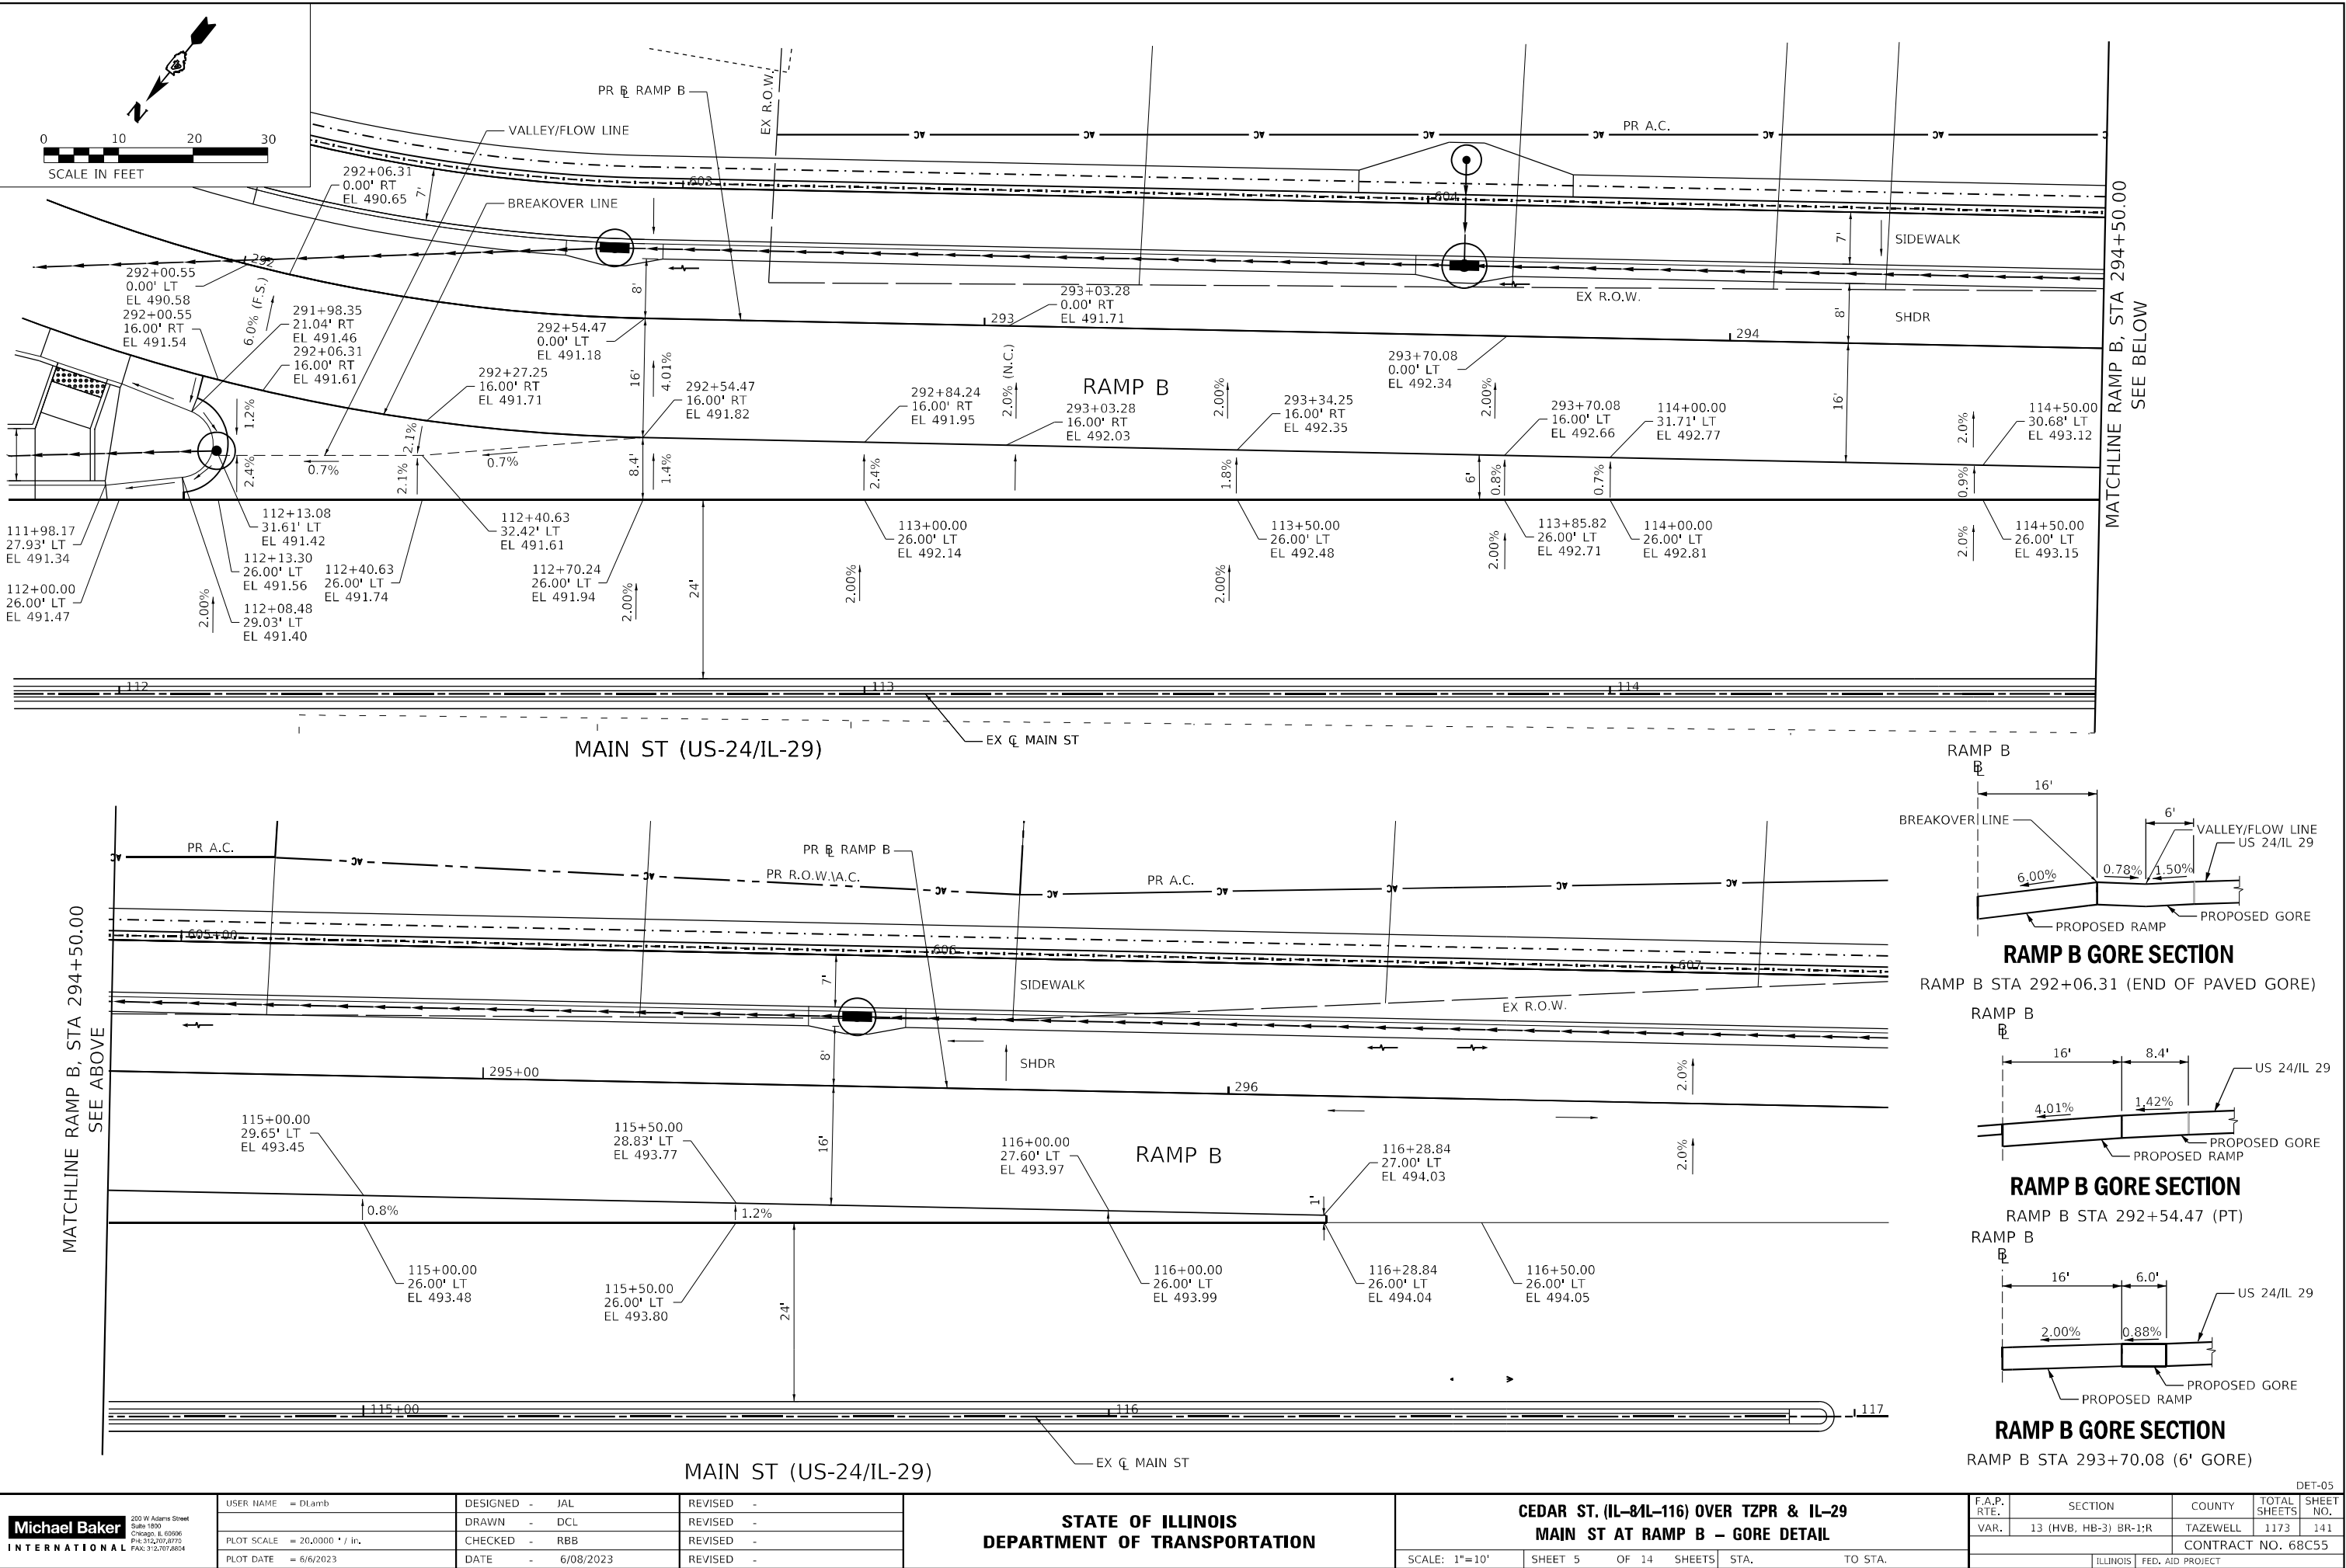


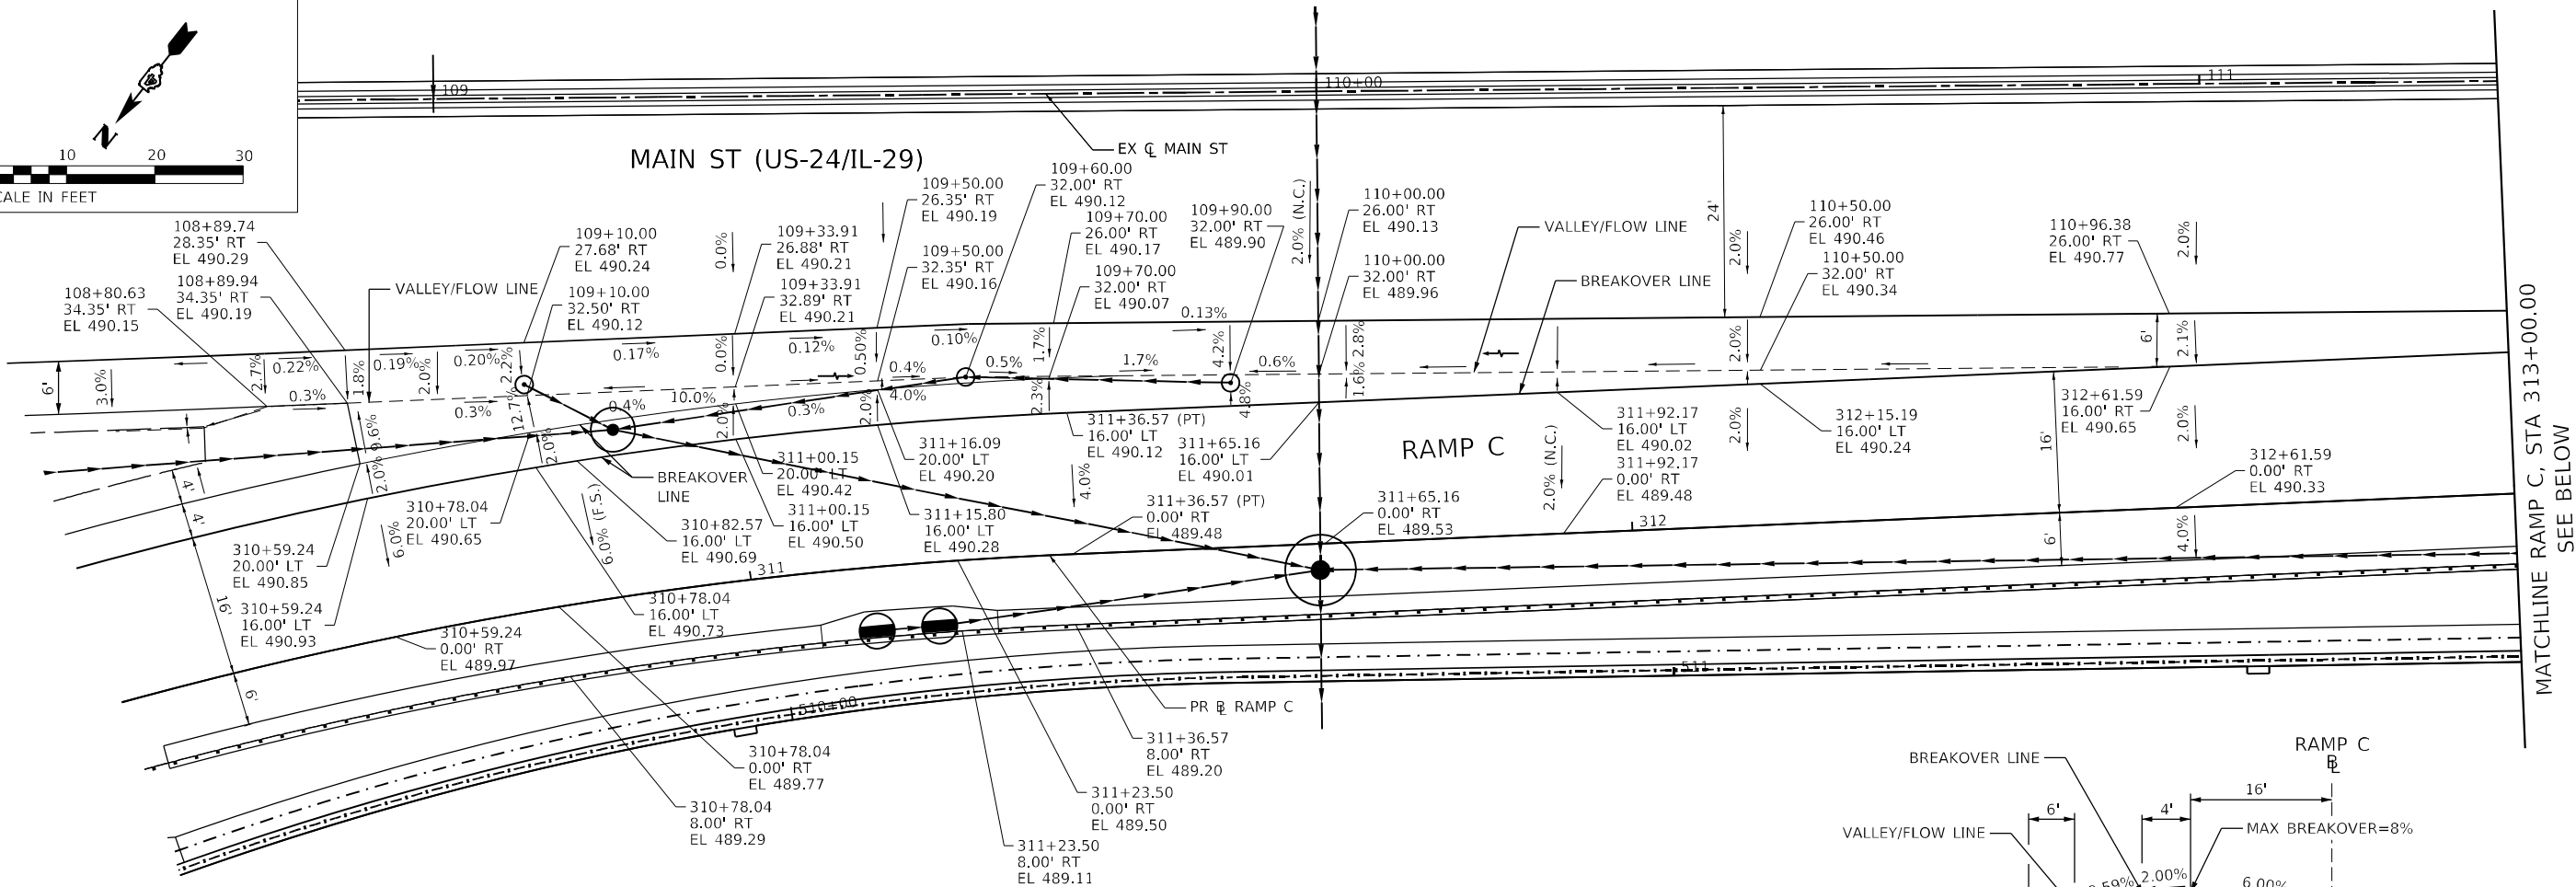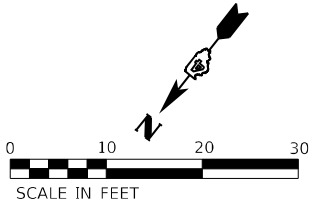


MATCHLINE RAMP C, STA 313+00.00
SEE BELOW

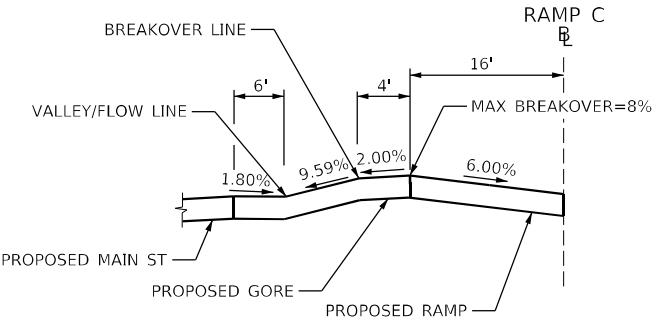

RAMP C GORE SECTION
RAMP C STA 310+59.24 (END OF PAVED GORE)

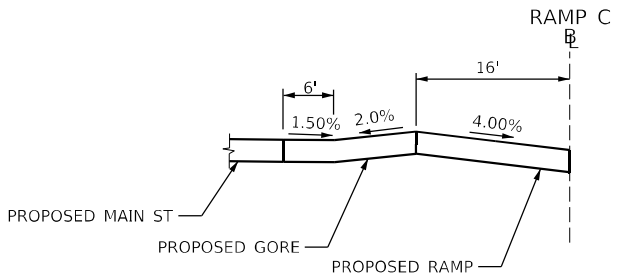


RAMP C GORE SECTION
RAMP C STA 311+36.57 (PT)

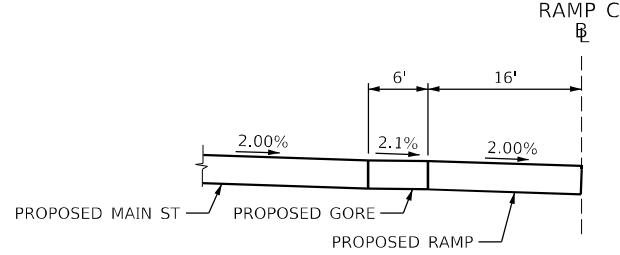

RAMP C GORE SECTION
RAMP C STA 312+61.59 (6' GORE)

MATCHLINE RAMP C, STA 313+00.00
SEE ABOVE

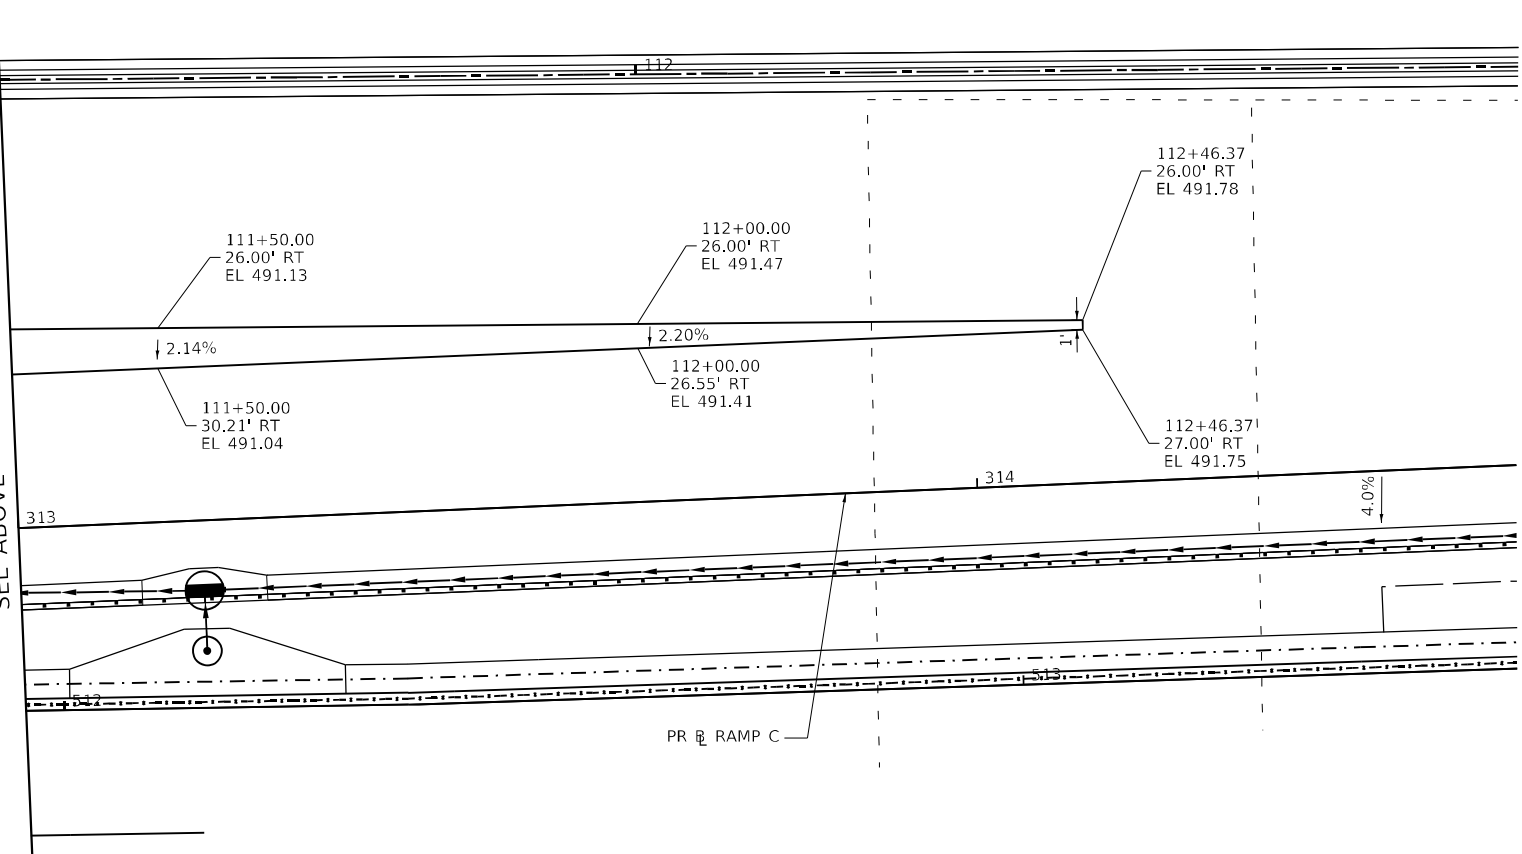



STATE OF ILLINOIS
DEPARTMENT OF TRANSPORTATION

CEDAR ST. (IL-8/IL-116) OVER TZPR & IL-29
MAIN ST AT RAMP C – GORE DETAIL
SCALE: 1"=10'
SHEET 6 OF 14 SHEETS
STA. TO STA.


F.A.P. RTE.	SECTION	COUNTY	TOTAL SHEETS	SHEET NO.
VAR.	13 (HVB, HB-3) BR-1:R	TAZEWELL	1173	142
CONTRACT NO. 68C55				DET-06
ILLINOIS		FED. AID PROJECT		

Michael Baker International
200 W Adams Street
Suite 1500
Chicago, IL 60606
PH: 312.707.8810
FAX: 312.707.8804


USER NAME = DLamb	DESIGNED - JAL	REVISED -
DRAWN - DCL	REVISED -	
PLOT SCALE = 20,0000' * / in.	CHECKED - RBB	REVISED -
PLOT DATE = 6/6/2023	DATE - 6/08/2023	REVISED -

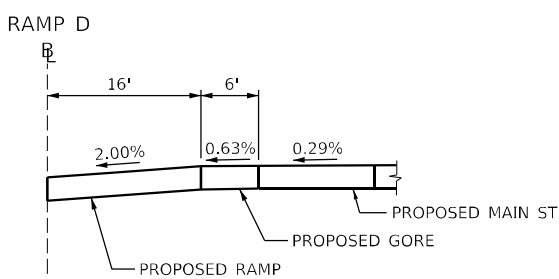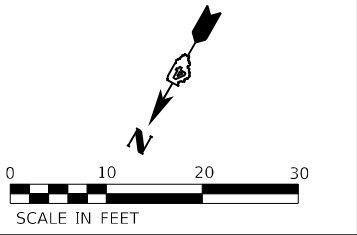


RAMP D GORE SECTION
RAMP D STA 410+96.44 (6' GORE)

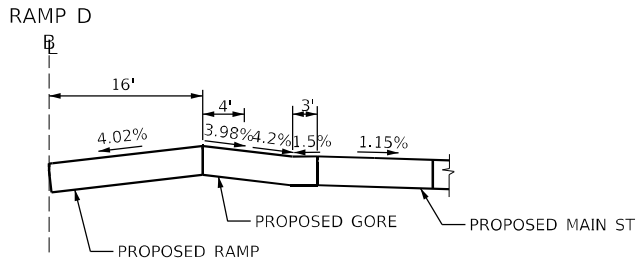

RAMP D GORE SECTION
RAMP D STA 410+27.81 (PT)

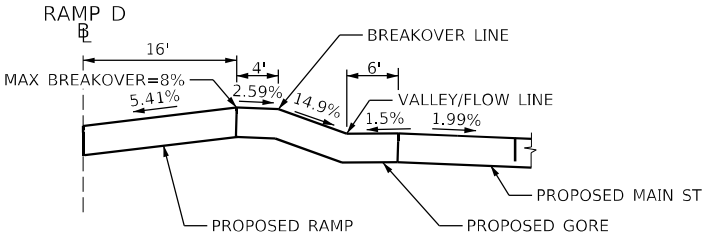


RAMP D GORE SECTION
RAMP D STA 409+90.07 (END OF PAVED GORE)

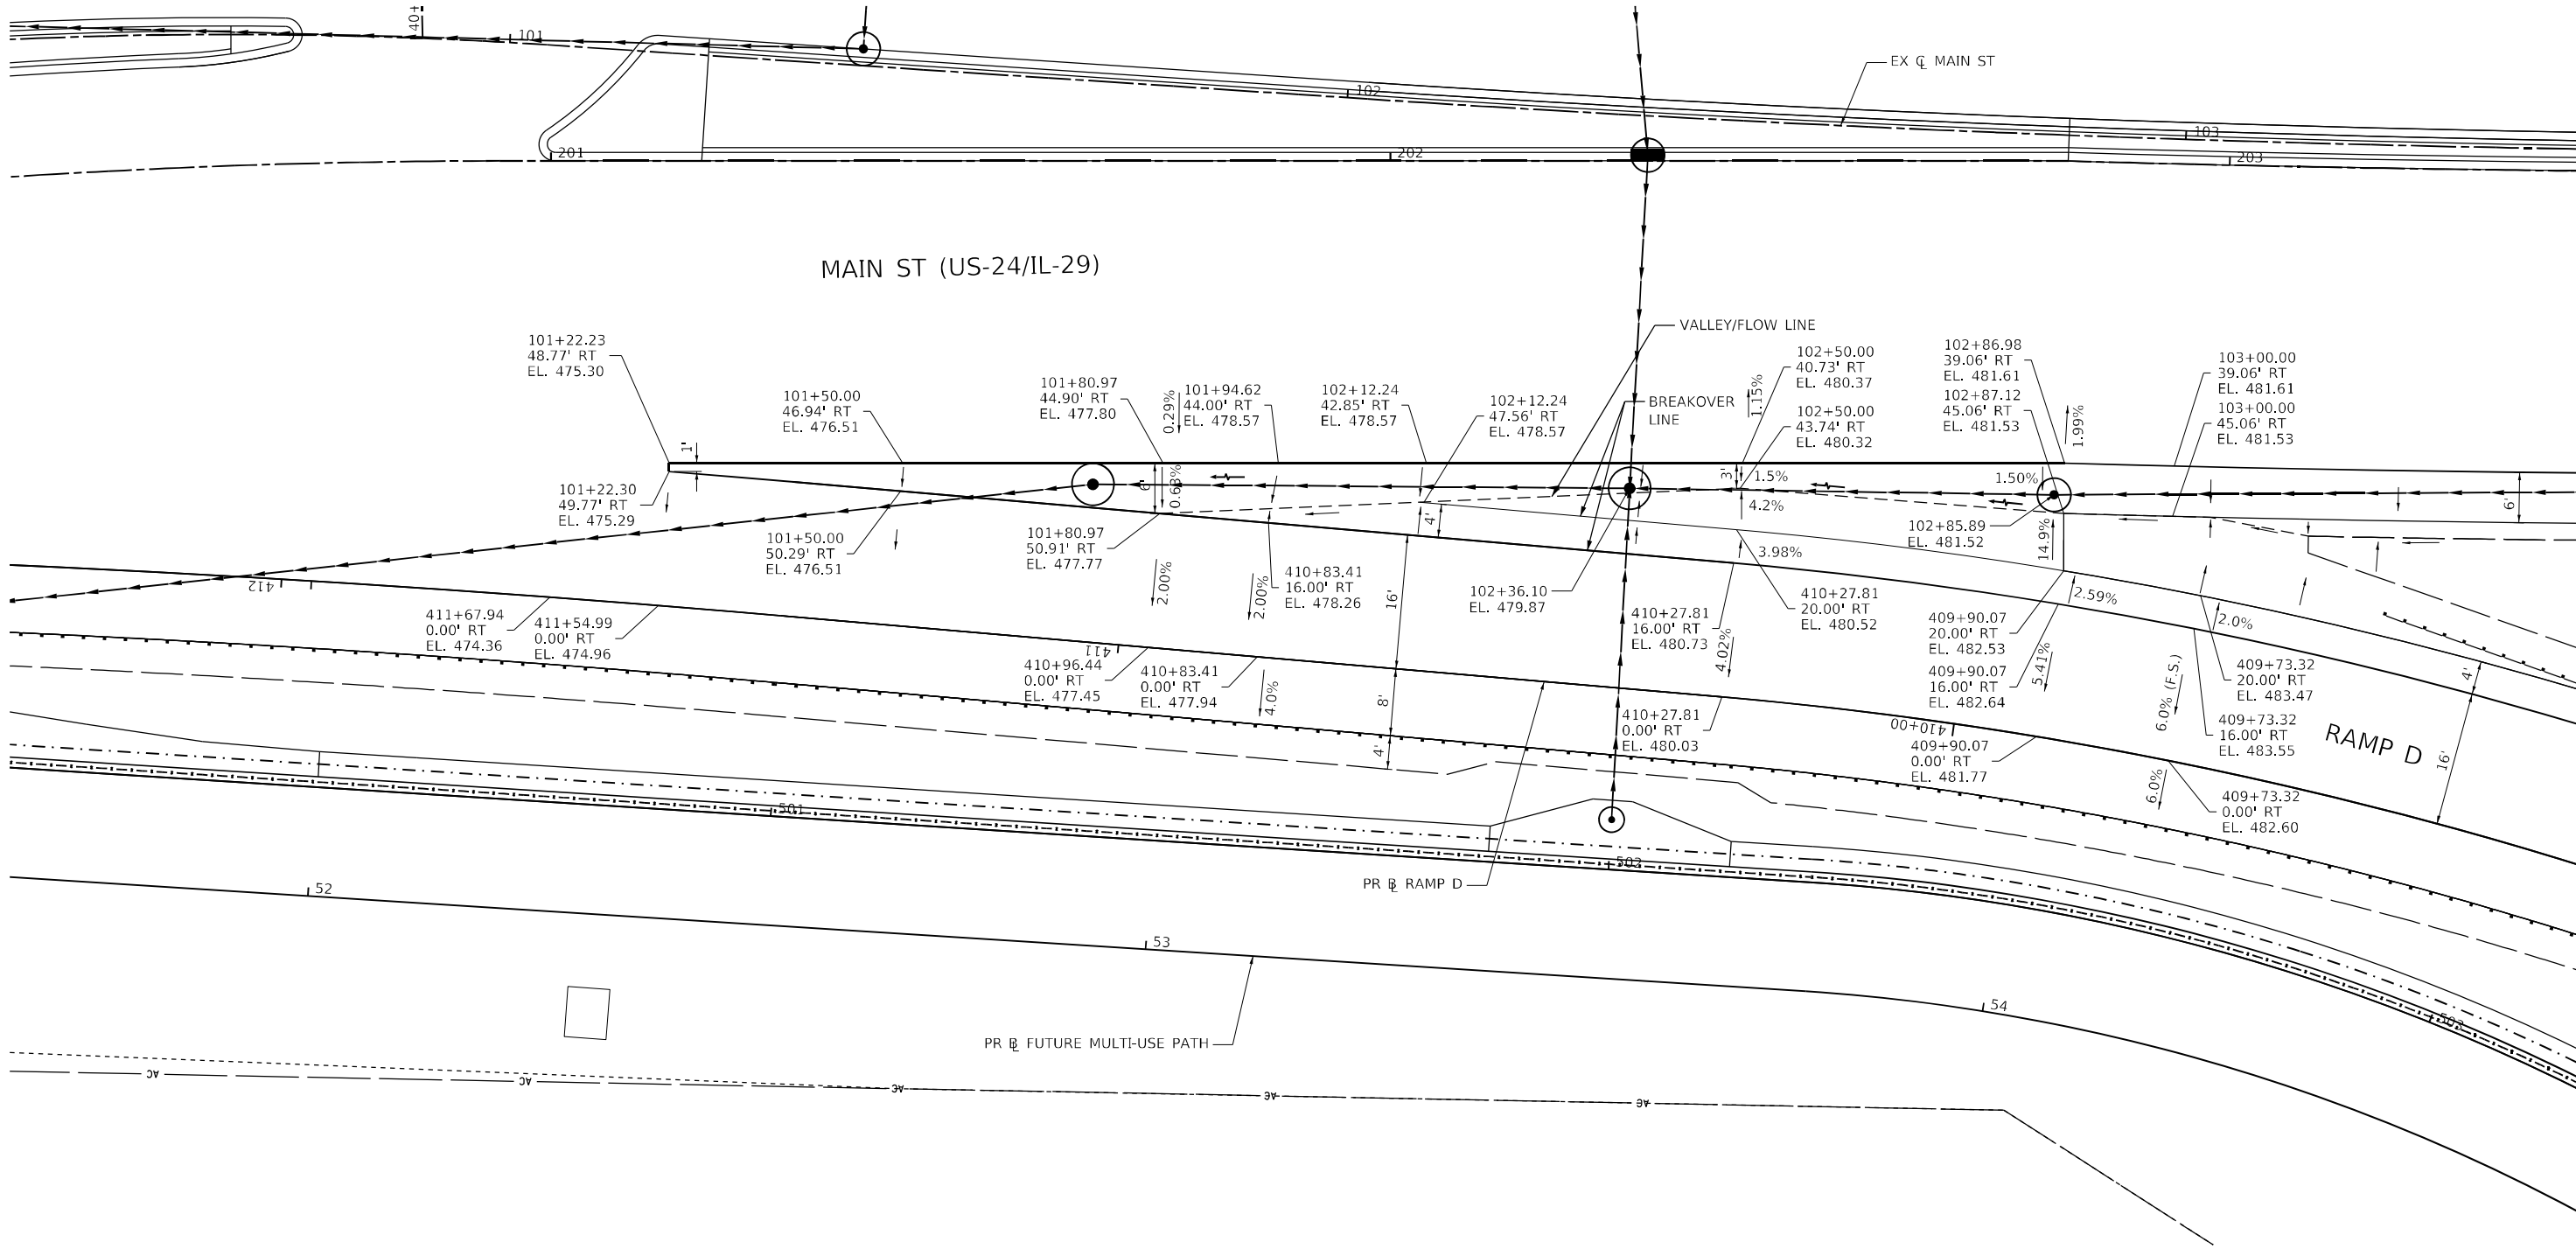

MODEL: Default
FILE: \\miller-prod\busdev\benley\combusdev\proj\03\Documents\Cedar St\11011 Project\179740 IDOT CedarStExt PH115.0 CAD\CAD Sheets\048C55-shs-details_Gore_04.dgn

Michael Baker INTERNATIONAL 200 W Adams Street Suite 1500 Chicago, IL 60606 PH: 312.707.8970 FAX: 312.707.8854	USER NAME = DLamb	DESIGNED - JAL	REVISED -	STATE OF ILLINOIS DEPARTMENT OF TRANSPORTATION	CEDAR ST. (IL-81L-116) OVER TZPR & IL-29 MAIN ST AT RAMP D - GORE DETAIL			F.A.P. RTE.	SECTION	COUNTY	TOTAL SHEETS	SHEET NO.
	PLOT SCALE = 20,0000' = 1" / in.	DRAWN - DCL	REVISED -					VAR.	13 (HVB, HB-3) BR-1;R	TAZEWELL	1173	143
	PLOT DATE = 6/6/2023	CHECKED - RBB	REVISED -		SCALE: 1"=10'			CONTRACT NO. 68C55				
		DATE - 6/08/2023	REVISED -		SHEET 7 OF 14 SHEETS			ILLINOIS FED. AID PROJECT				


DET-07

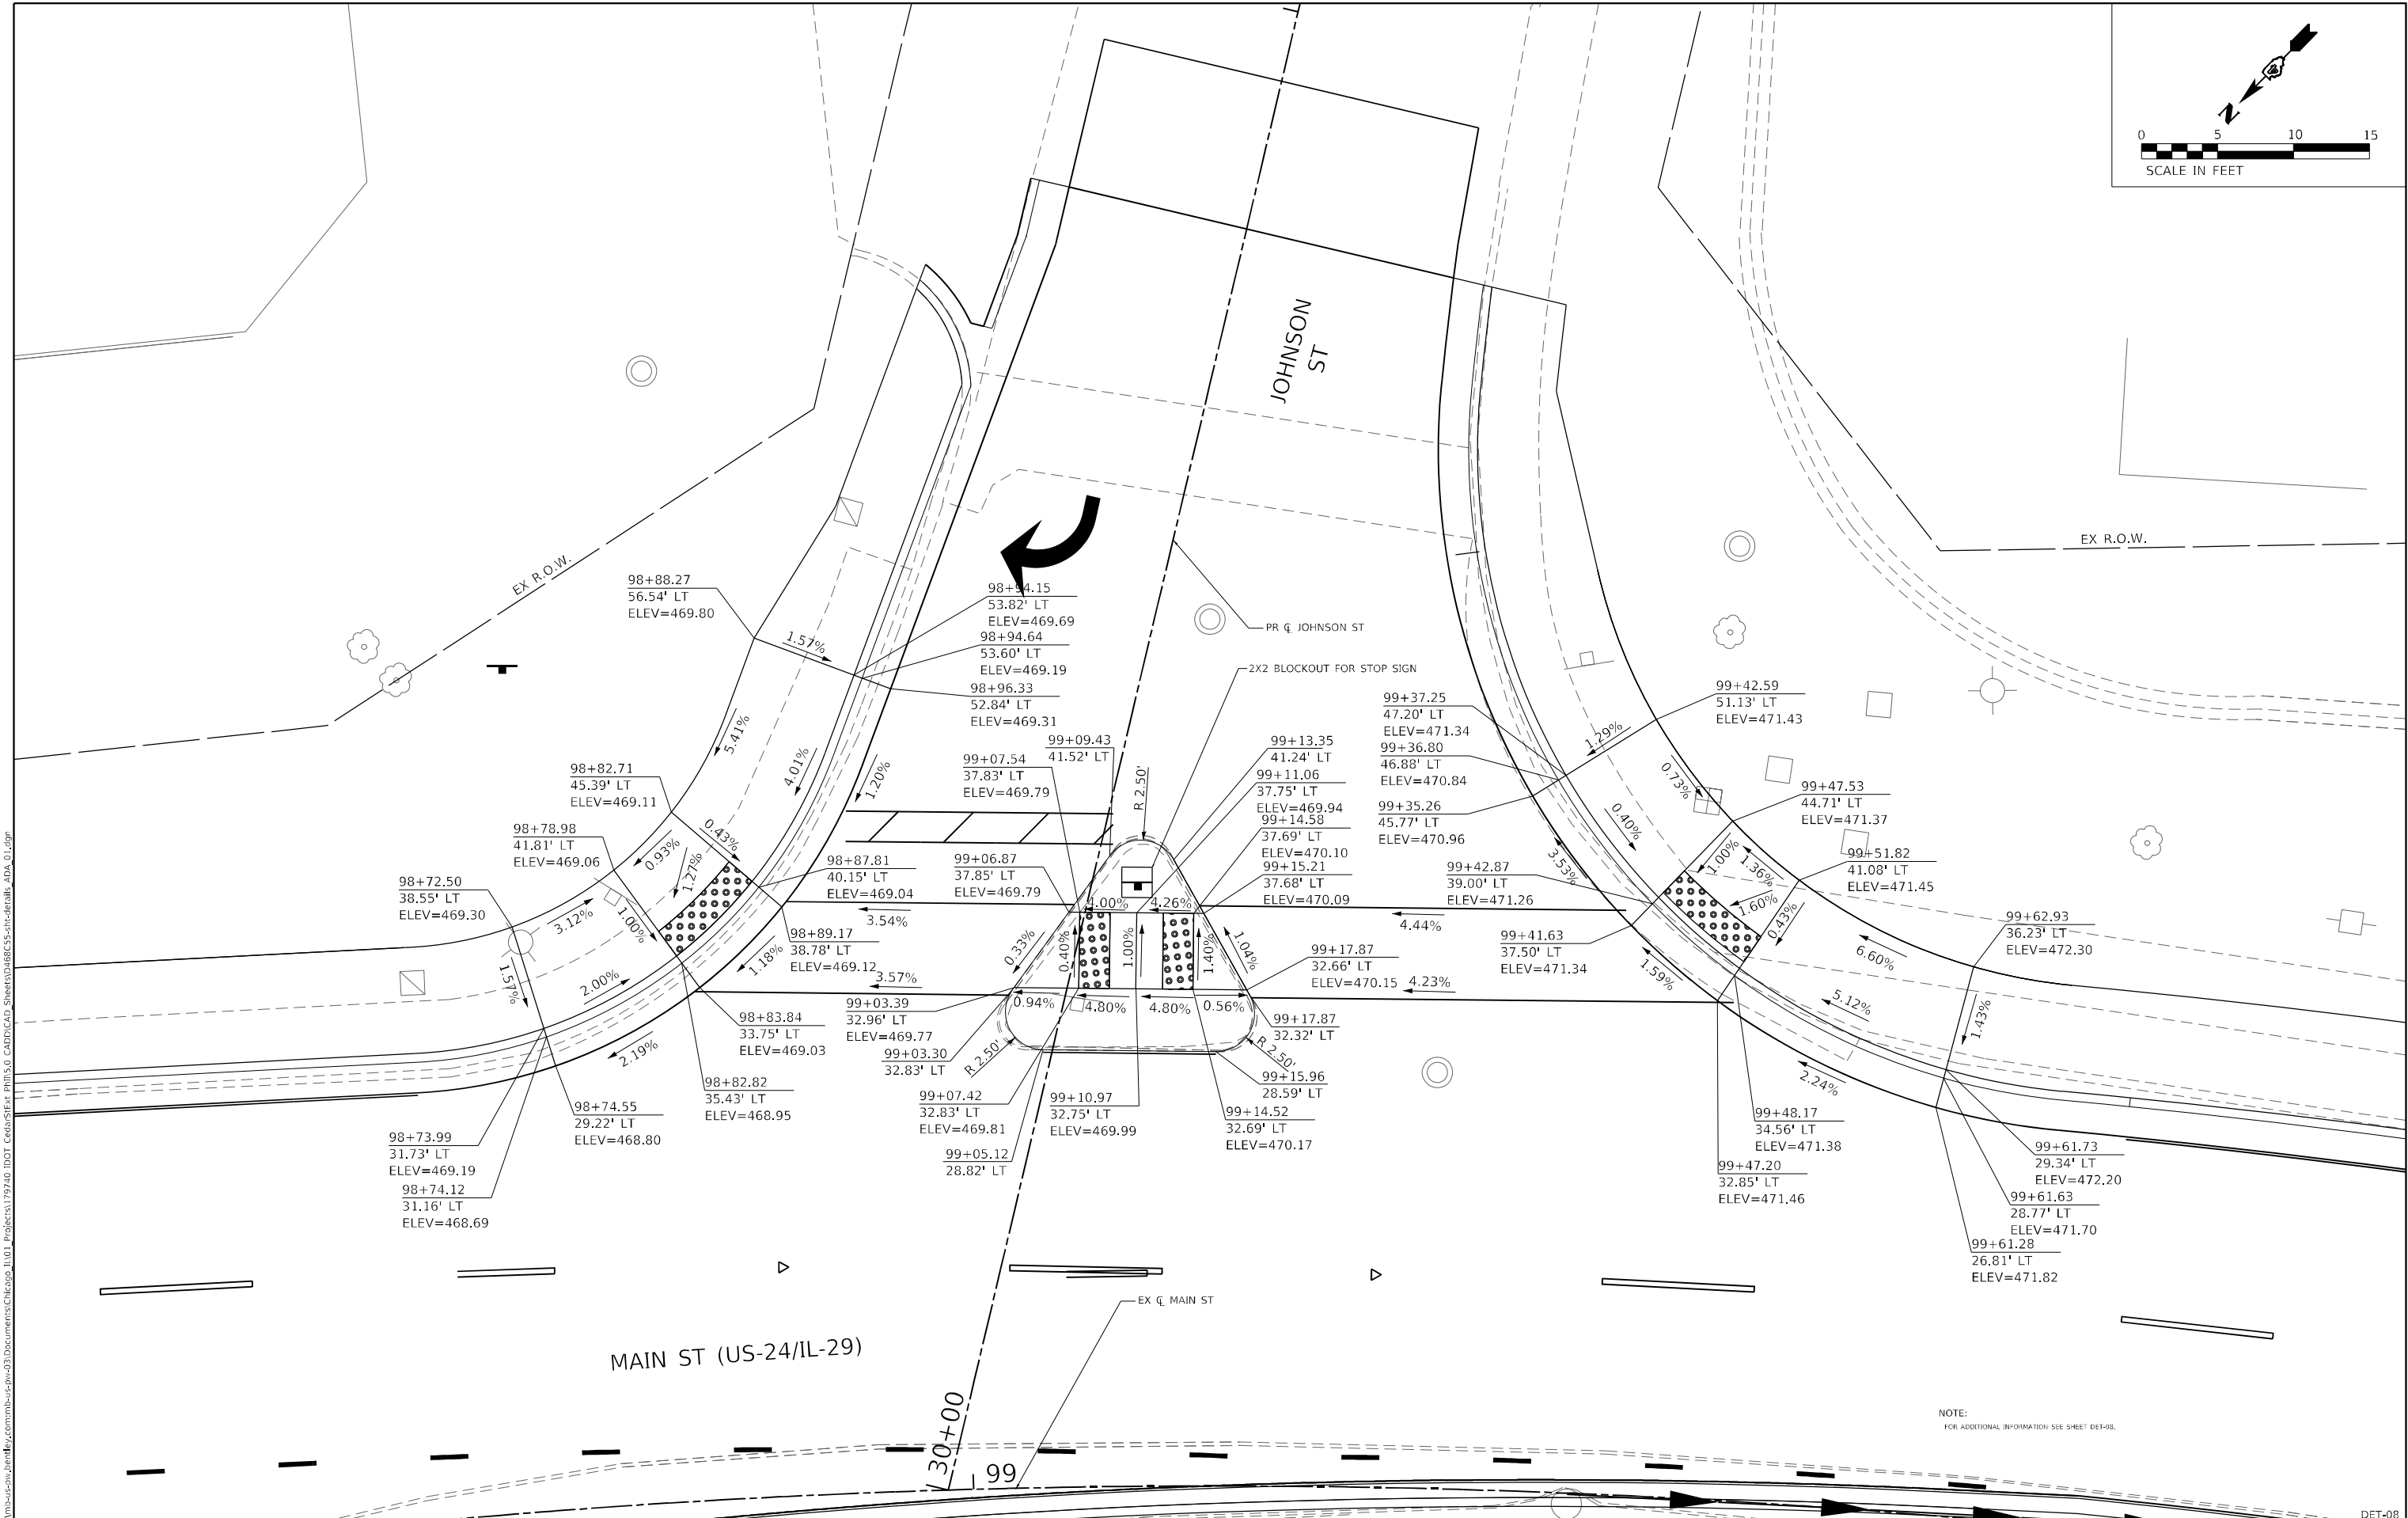

```
MODEL: Default
FILE NAME: nu\mb-us-nw bentley.com\mb-us-nw\3\Documents\Chicago 11\01 Projects\179740 IDOT CedarStExt PH115.0 CADD\CAD Sheets\DA68C55-sht-details ADA 01.dgn
```

F.A.P. RTE.	SECTION	COUNTY	TOTAL SHEETS	SHEET NO.
VAR.	13 (HVB, HB-3) BR-1;R	TAZEWELL	1173	144
		CONTRACT NO. 68C55		
ILLINOIS		FED. AID PROJECT		

MODEL: Default
FILE: \\miller-bentley.com\mb-usa\sh-bentley\com\bus-us\03\Documents\Chicago\1101\Project\179740.IDOT\CedarSt\Ext_Plan\15.0_CADD\CAD_Sheets\068C55-shs-detail1_ADA_02.dgn

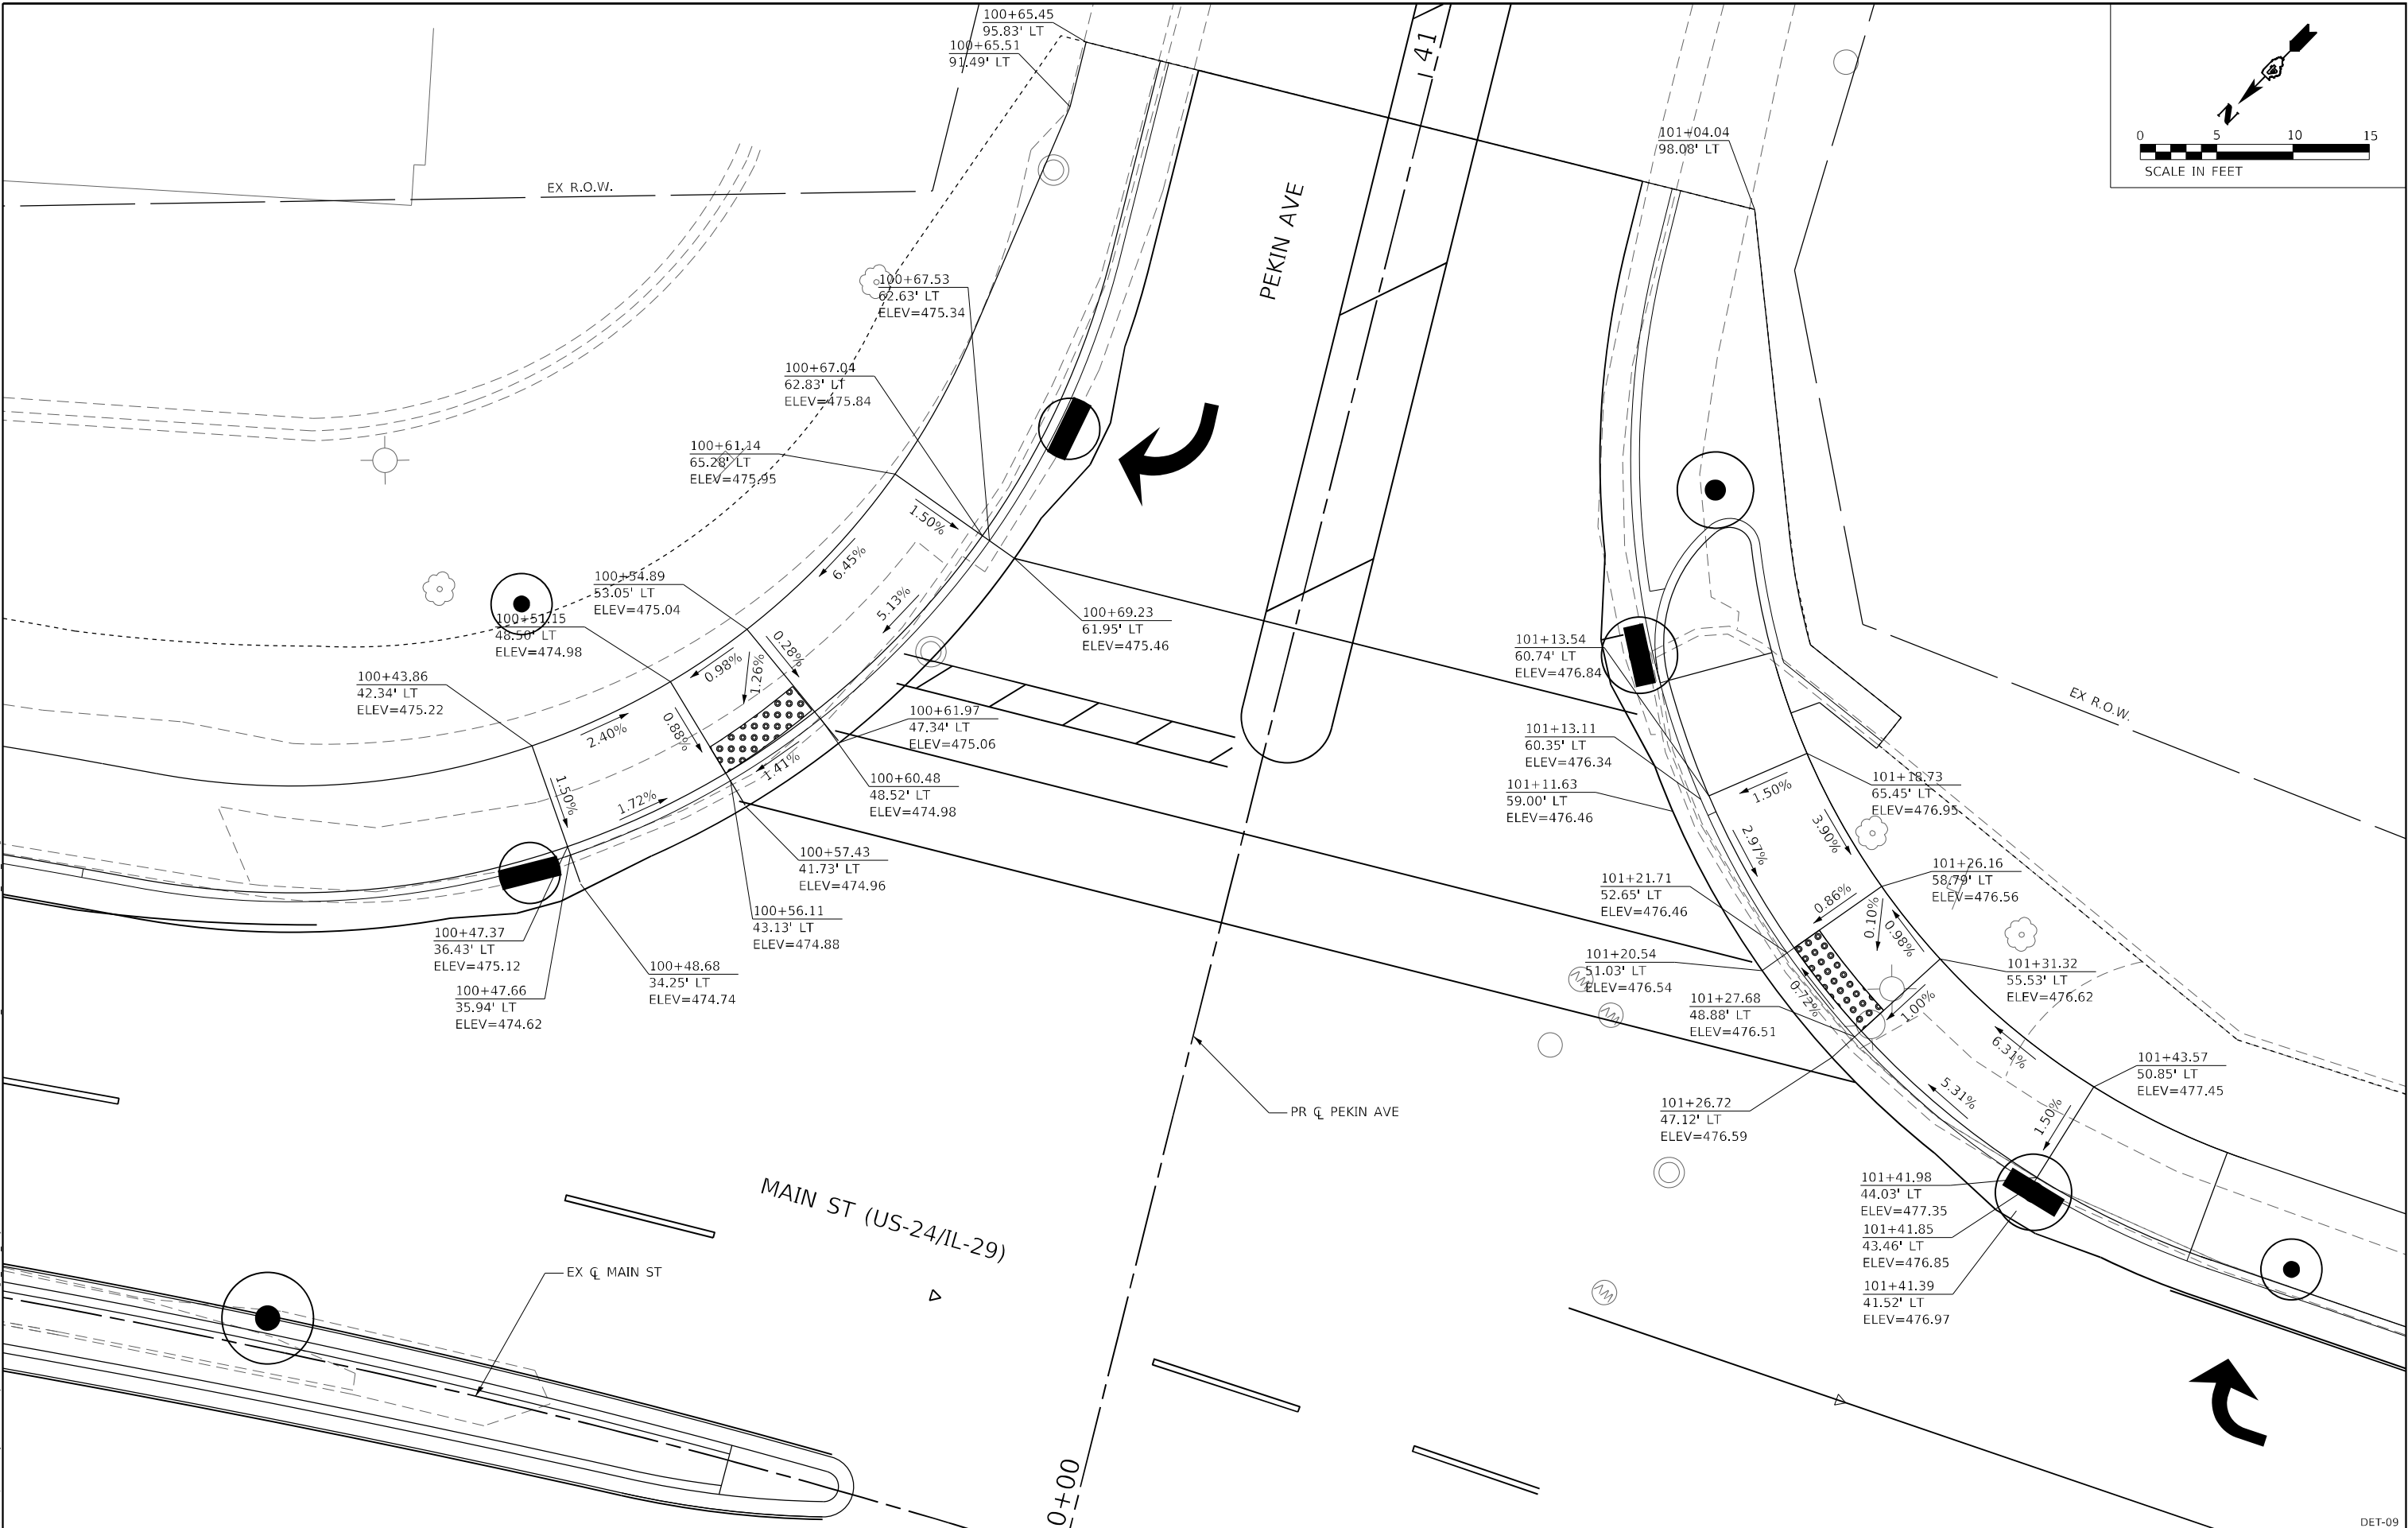

Michael Baker
INTERNATIONAL
200 W Adams Street
Suite 1500
Chicago, IL 60606
PH: 312.707.8870
FAX: 312.707.8854

USER NAME	= DLamb
DESIGNED	- TOM
DRAWN	- DCL
PLOT SCALE	= 10,0000 ' / in.
PLOT DATE	= 6/6/2023
CHECKED	- JAL
DATE	- 6/08/2023



REVISED	-
REVISED	-
REVISED	-
REVISED	-

STATE OF ILLINOIS
DEPARTMENT OF TRANSPORTATION

CEDAR ST. (IL-8/IL-116) OVER TZPR & IL-29
SIDEWALK ADA RAMP DETAILS – MAIN ST AT PEKIN St

SCALE: 1"=5' SHEET 9 OF 14 SHEETS STA. TO STA.

F.A.P. RTE.	SECTION	COUNTY	TOTAL SHEETS	SHEET NO.
VAR.	13 (HVB, HB-3) BR-1:R	TAZEWELL	1173	145
CONTRACT NO. 68C55				DET-09
ILLINOIS		FED. AID PROJECT		

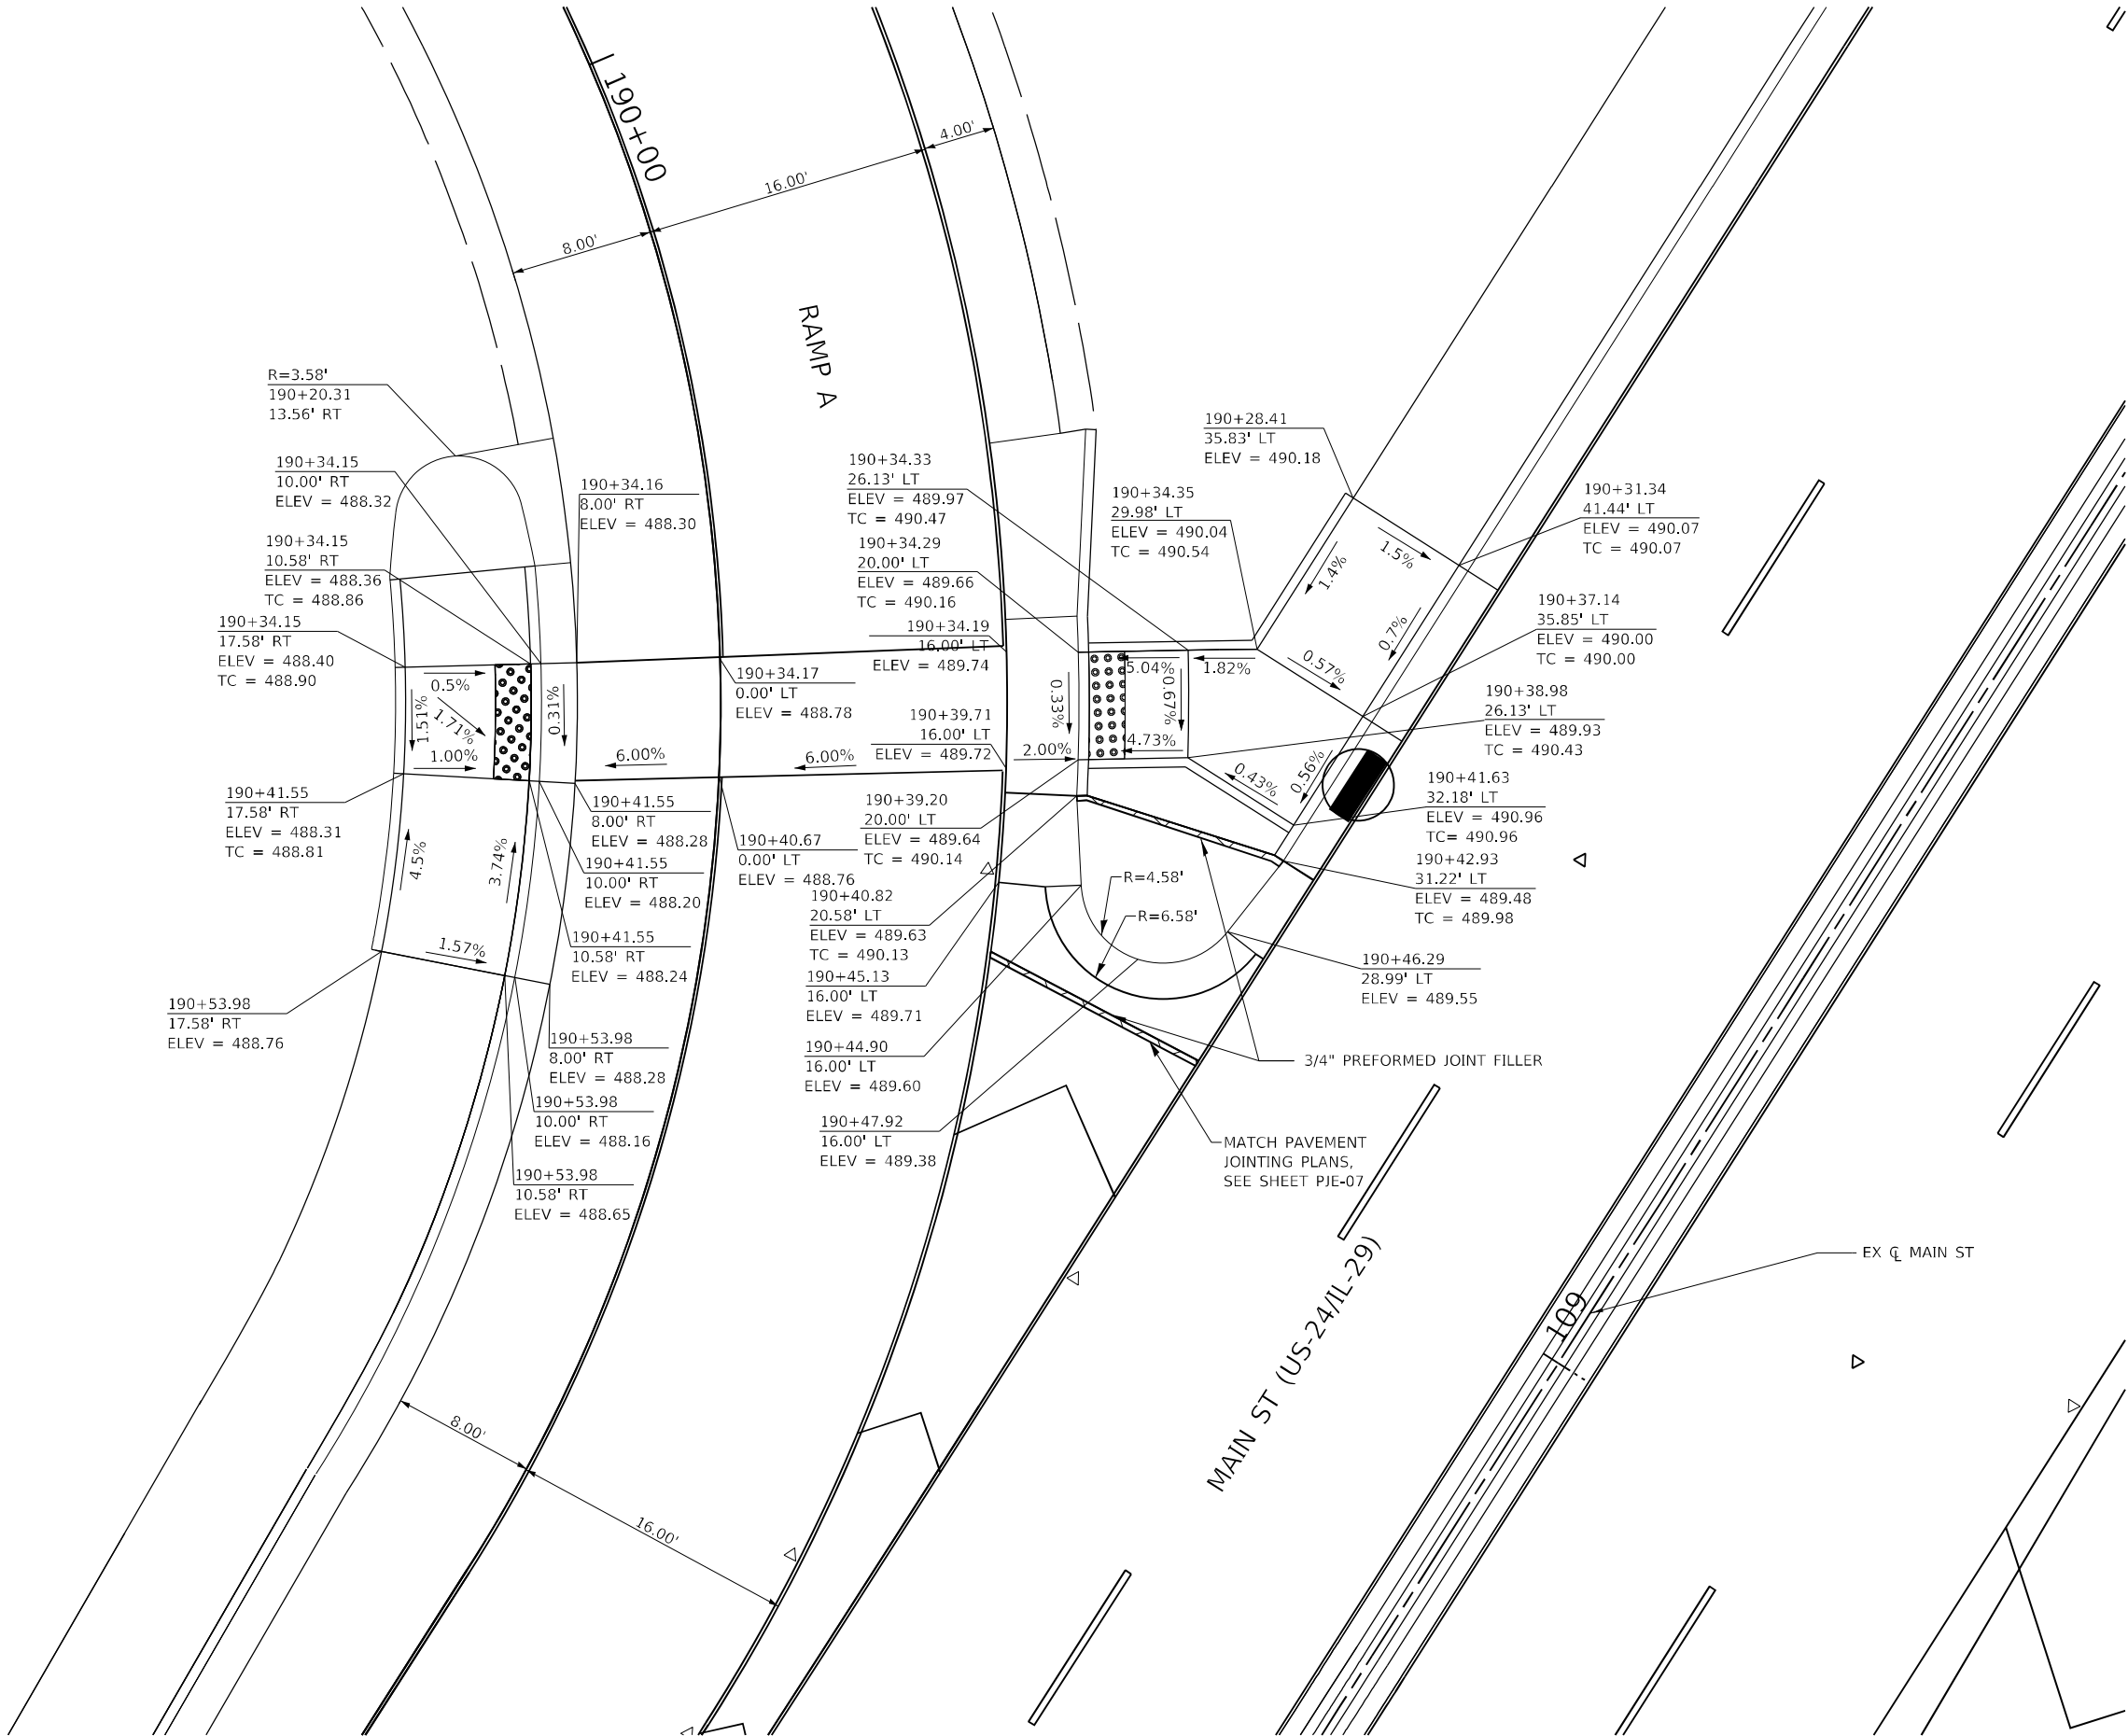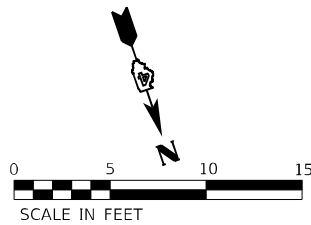

MODEL: Default
FILE NAME: p:\mibus-us-24\benley.com\mibus-us-24\DOT CedarStExt_PJ115.0_CADD\CAD_Sheets\DA68C55-shd-details_ADA_02.dgn

Michael Baker
INTERNATIONAL
200 W Adams Street
Suite 1500
Chicago, IL 60606
PH: 312.707.8910
FAX: 312.707.8804

USER NAME = D1amb	DESIGNED - TOM	REVISD -
DRAWN - DCL	REVISD -	
PLOT SCALE = 10,0000 ' / in.	CHECKED - JAL	REVISD -
PLOT DATE = 6/6/2023	DATE - 6/08/2023	REVISD -



STATE OF ILLINOIS
DEPARTMENT OF TRANSPORTATION

CEDAR ST. (IL-8/IL-116) OVER TZPR & IL-29
SIDEWALK ADA RAMP DETAILS – MAIN ST AT RAMP A

SCALE: 1"=5' SHEET 10 OF 14 SHEETS STA. TO STA.

F.A.P. RTE.	SECTION	COUNTY	TOTAL SHEETS	SHEET NO.
VAR.	13 (HVB, HB-3) BR-1:R	TAZEWELL	1173	146
CONTRACT NO. 68C55				
ILLINOIS FED. AID PROJECT				

DET-10

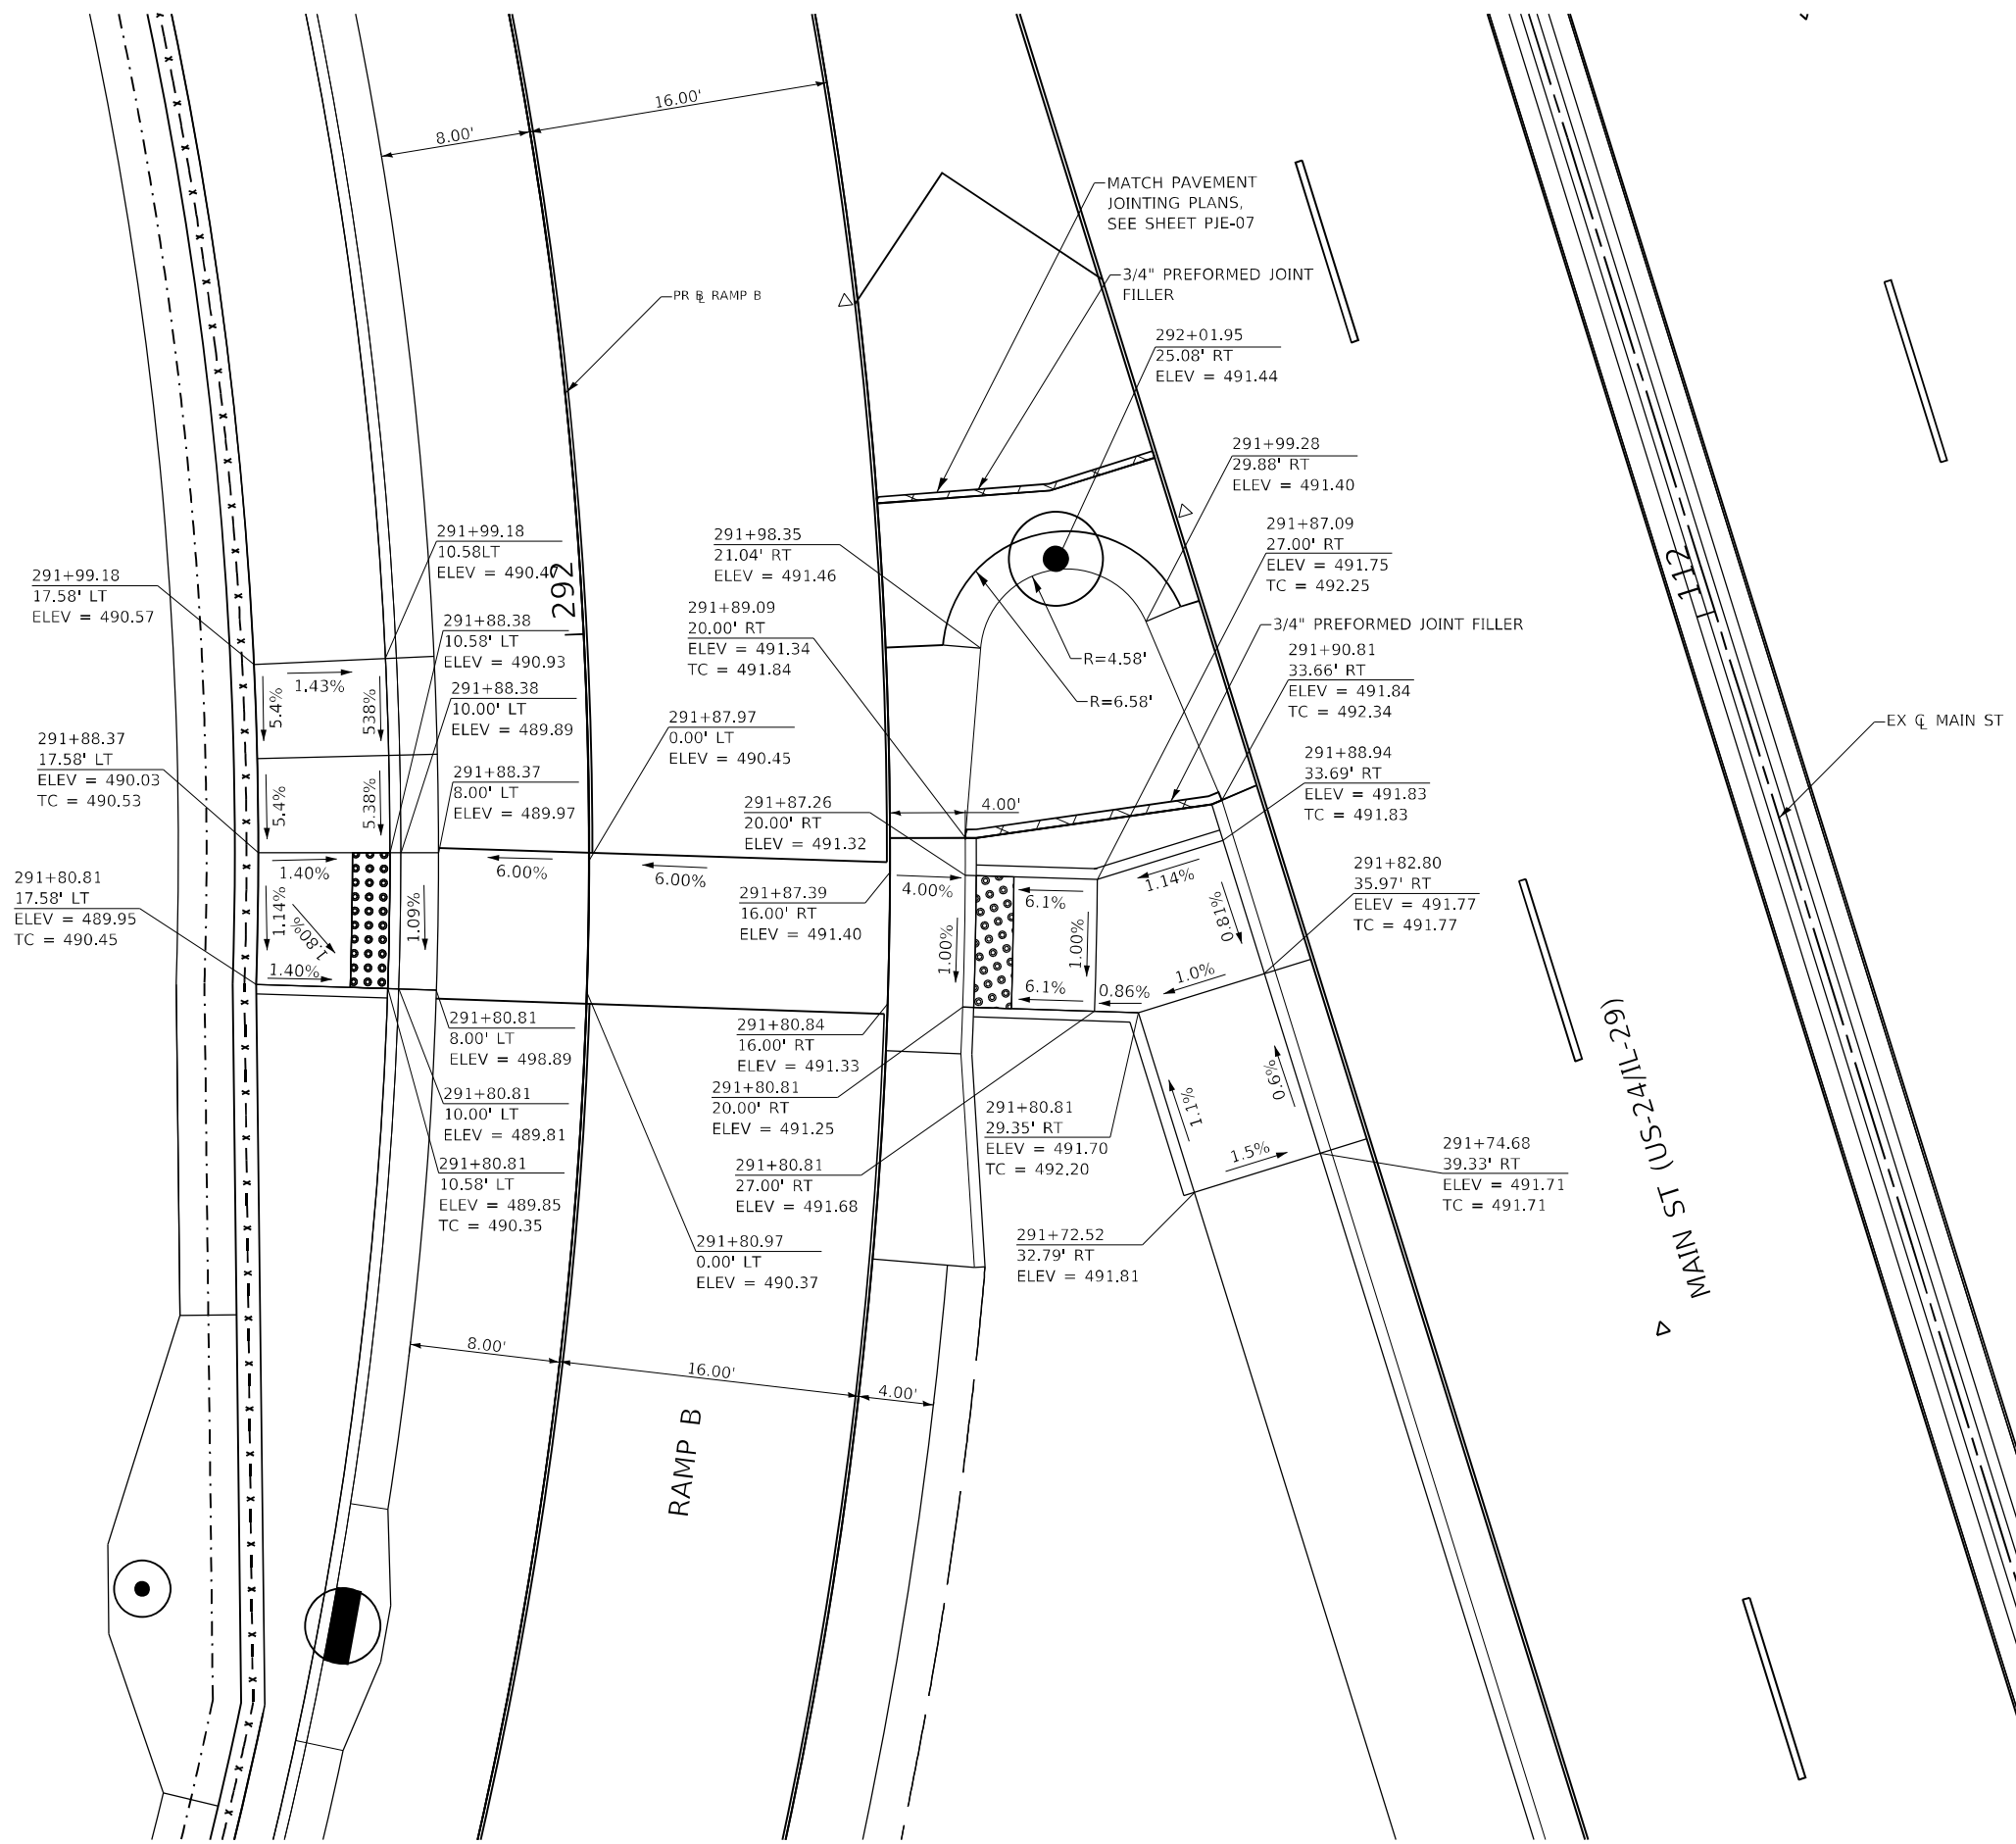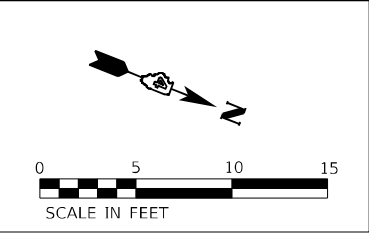

MODEL: Default
FILE: \\miller-growth.com\bus-shu-bentley.com\bus-shu\03\Documents\Chicago_IL\01_Projects\179740_IDOT_CedarStExt_Plan\15.0_CADD\CAD_Sheets\048C55-shd-details_ADA_04.dgn

Michael Baker
INTERNATIONAL

200 W Adams Street
Suite 1500
Chicago, IL 60606
PH: 312.707.8910
FAX: 312.707.8804

USER NAME = DLamb	DESIGNED - TOM	REVISED -
DRAWN - DCL	REVISED -	
PLOT SCALE = 10,0000' = 1 in.	CHECKED - JAL	REVISED -
PLOT DATE = 6/6/2023	DATE - 6/08/2023	REVISED -

STATE OF ILLINOIS
DEPARTMENT OF TRANSPORTATION

CEDAR ST. (IL-84L-116) OVER TZPR & IL-29
SIDEWALK ADA RAMP DETAILS – MAIN ST AT RAMP B



SCALE: 1"=5'

SHEET 11 OF 14 SHEETS

STA. TO STA.

F.A.P. RTE.	SECTION	COUNTY	TOTAL SHEETS	SHEET NO.
VAR.	13 (HVB, HB-3) BR-1;R	TAZEWELL	1173	147
CONTRACT NO. 68C55				
ILLINOIS		FED. AID PROJECT		

DET-11

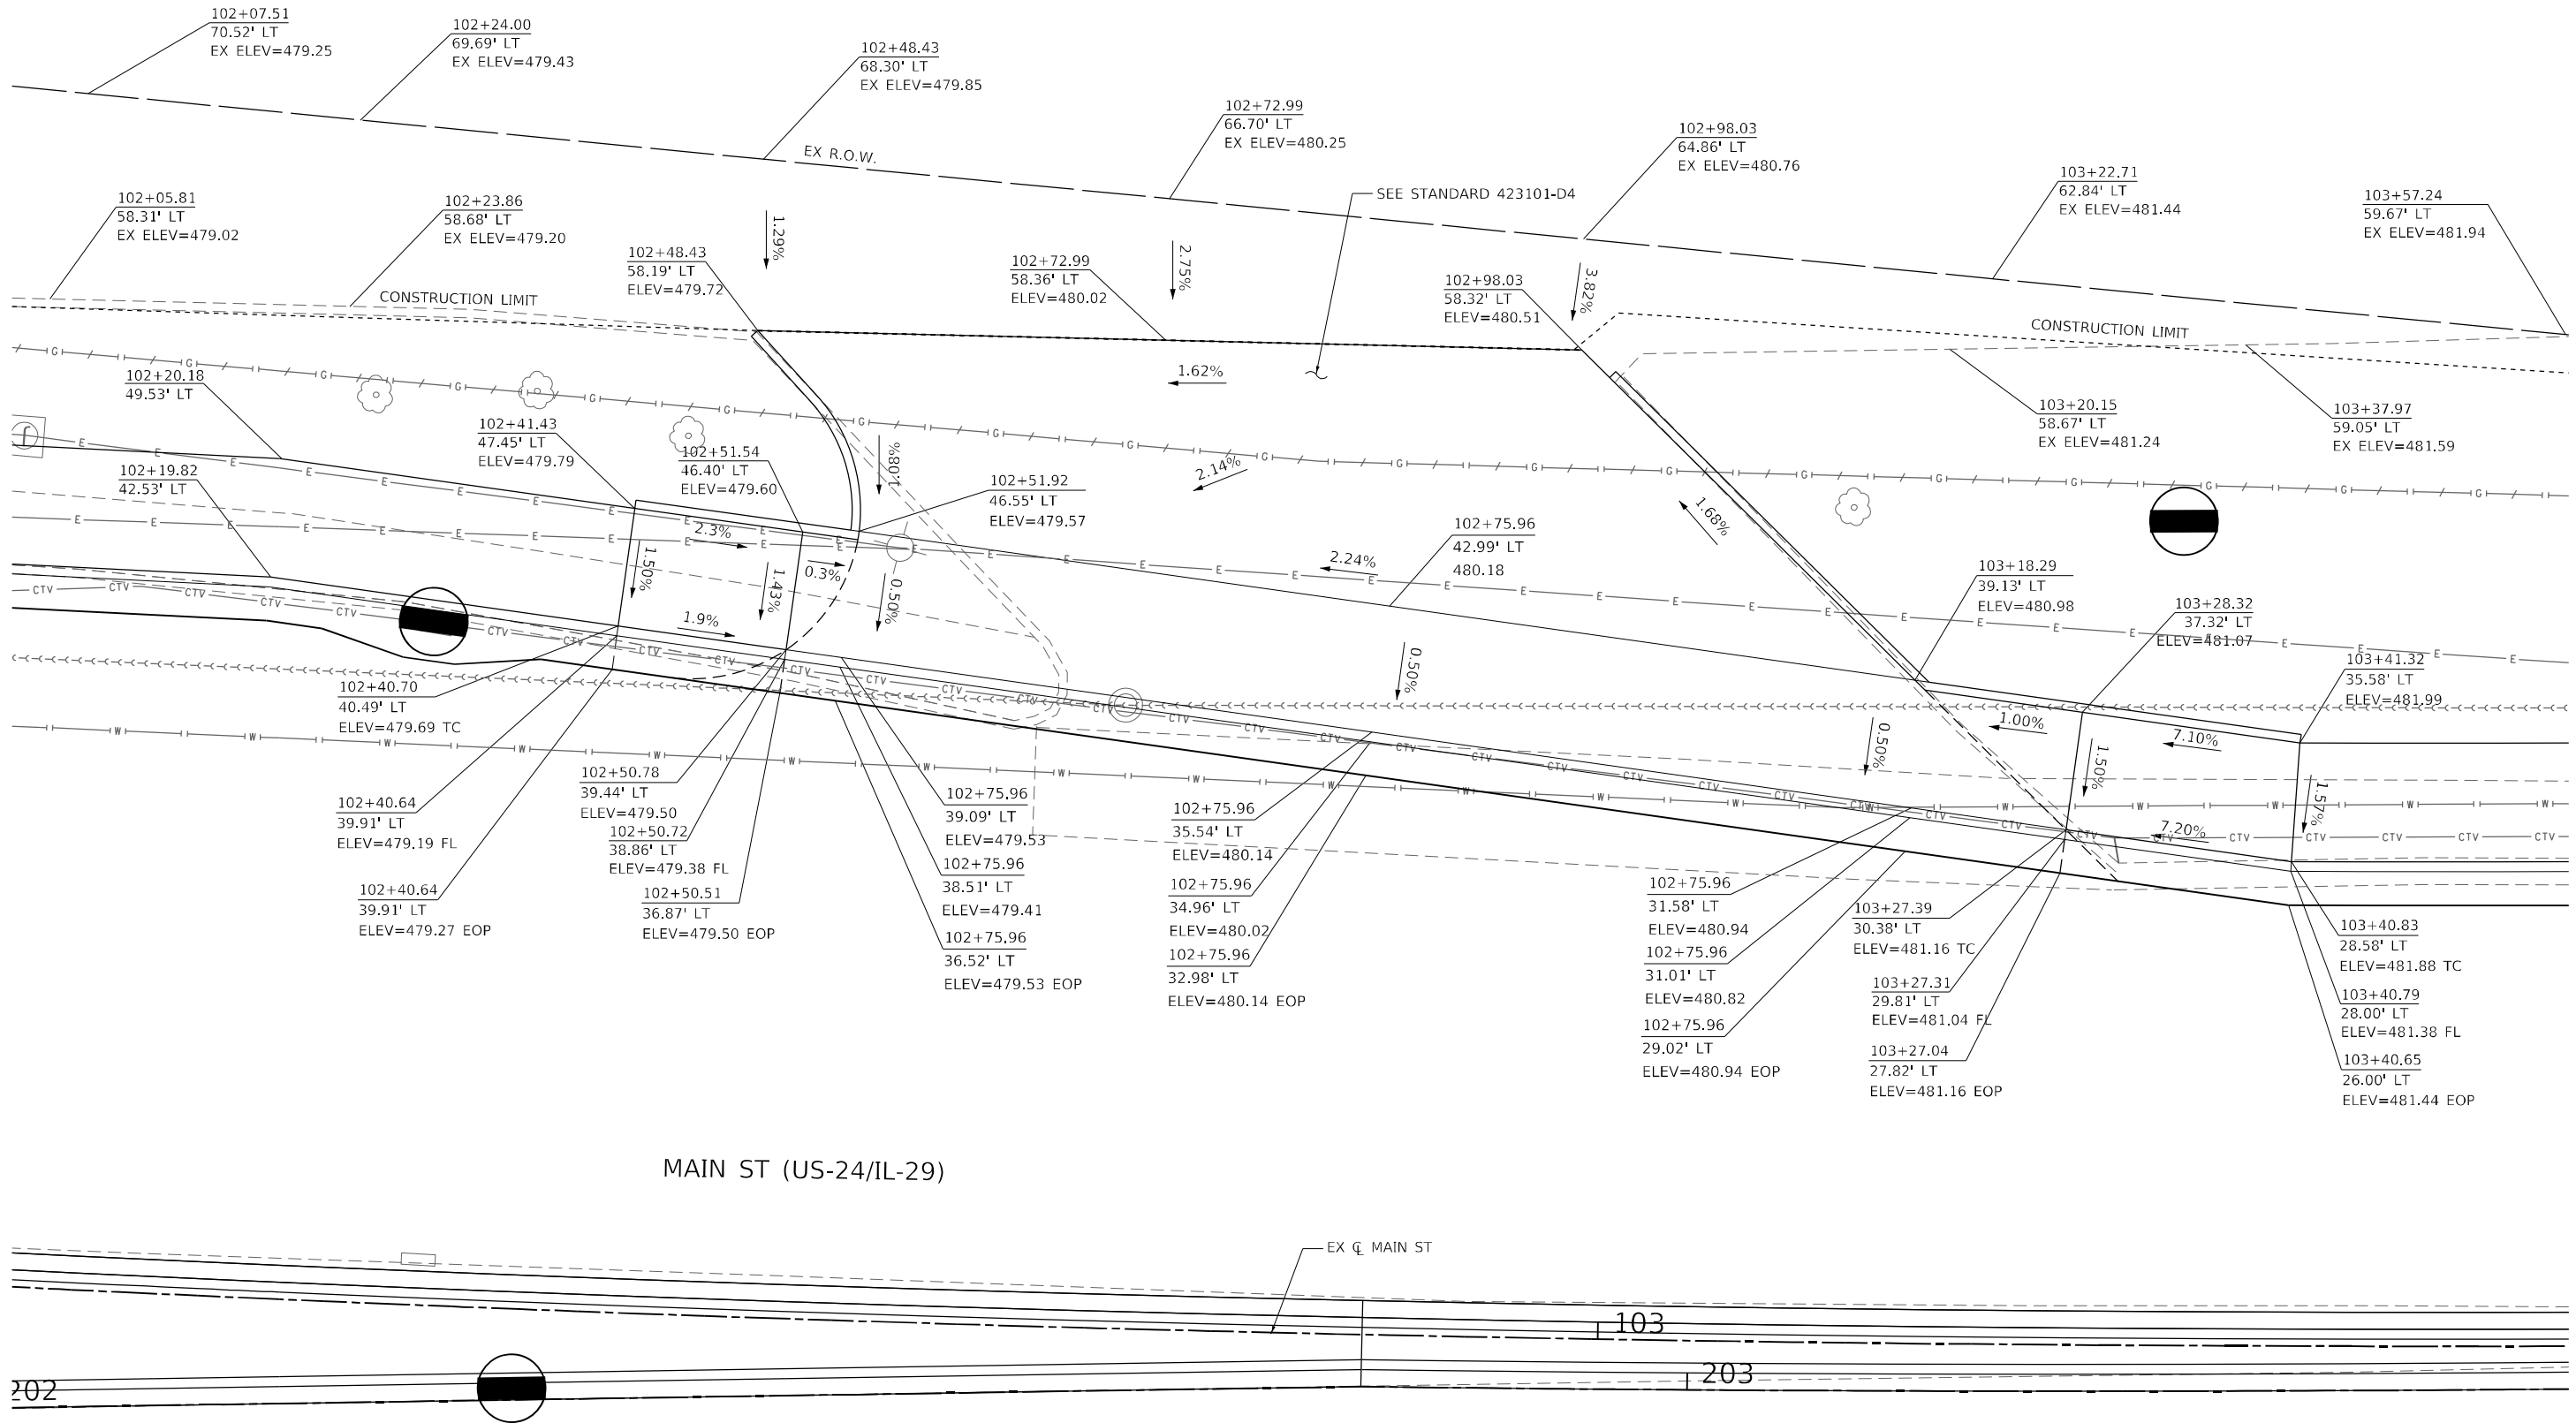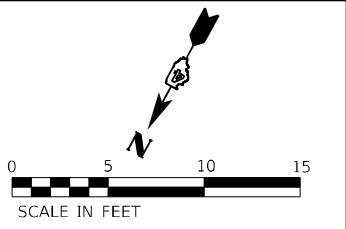

MAIN ST (US-24/IL-29)

EX Q MAIN ST

103

203

202

MODEL: Default
FILE: \\miller-prod\bus-usu-bentley\compbus-usu\proj\03\Documents\Chicago_IL\DOT_CedarSt\Ext_Plan\15.0_CADD\CAD_Sheets\048C55-shi-details_Drive_01.dgn

Michael Baker
INTERNATIONAL
200 W Adams Street
Suite 1500
Chicago, IL 60606
PH: 312.707.8970
FAX: 312.707.8854

USER NAME = DLamb	DESIGNED - TOM	REVISED -
DRAWN - DCL	REVISED -	
PLOT SCALE = 10,0000' = 1 in.	CHECKED - JAL	REVISED -
PLOT DATE = 6/6/2023	DATE - 6/08/2023	REVISED -


STATE OF ILLINOIS
DEPARTMENT OF TRANSPORTATION

CEDAR ST. (IL-8/IL-116) OVER IZPR & IL-29
DRIVEWAY DETAIL

SCALE: 1"=5' SHEET 12 OF 14 SHEETS STA. TO STA.

F.A.P. RTE.	SECTION	COUNTY	TOTAL SHEETS	SHEET NO.
VAR.	13 (HVB, HB-3) BR-1:R	TAZEWELL	1173	148
				CONTRACT NO. 68C55
		ILLINOIS	FED. AID PROJECT	

DET-12

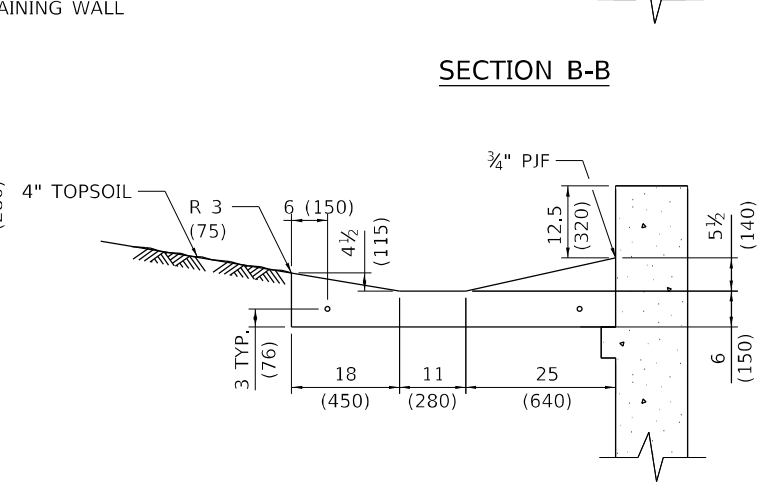

DET-13

SECTION C-C

SCALE:	SHEET 13	OF 14	SHEETS	STA.	TO STA.
--------	----------	-------	--------	------	---------


MODEL: Default
VIEW: com:mib-us-ov:03/Projects/179740 IDOT CedarStExt Ph115.0 CADD/CAD Sheets/D468C55-sht-details-doubleOutlet

CEDAR ST AND MAIN ST RECONSTRUCTION, EAST PEORIA, IL

SUGGESTED STAGE CONSTRUCTION GENERAL NOTES

- MODEL: Default
FILE NAME: ovc:\mcs-osw-bentDev\commbus-osw-pw\3\Documents\Chicago IL\01 Projects\179740 IDOT_Cedex\5TEx_Phill\5.0 CADD\Maintenance of Traffic\CADD0 Sheets\DA68C55-WOT\Schedule - Overall.dgn

MODEL: Default
FILE: \\miller-ar.com\bus\bus\benley.com\bus\bus\ow\03\Documents\Chicago_IL\01_Projects\179740_IDOT_CedarStExt_PHS15.0_CADD\Maintenance of Traffic\CADD Sheets\68C55-MOT PreStage_Overall.dgn

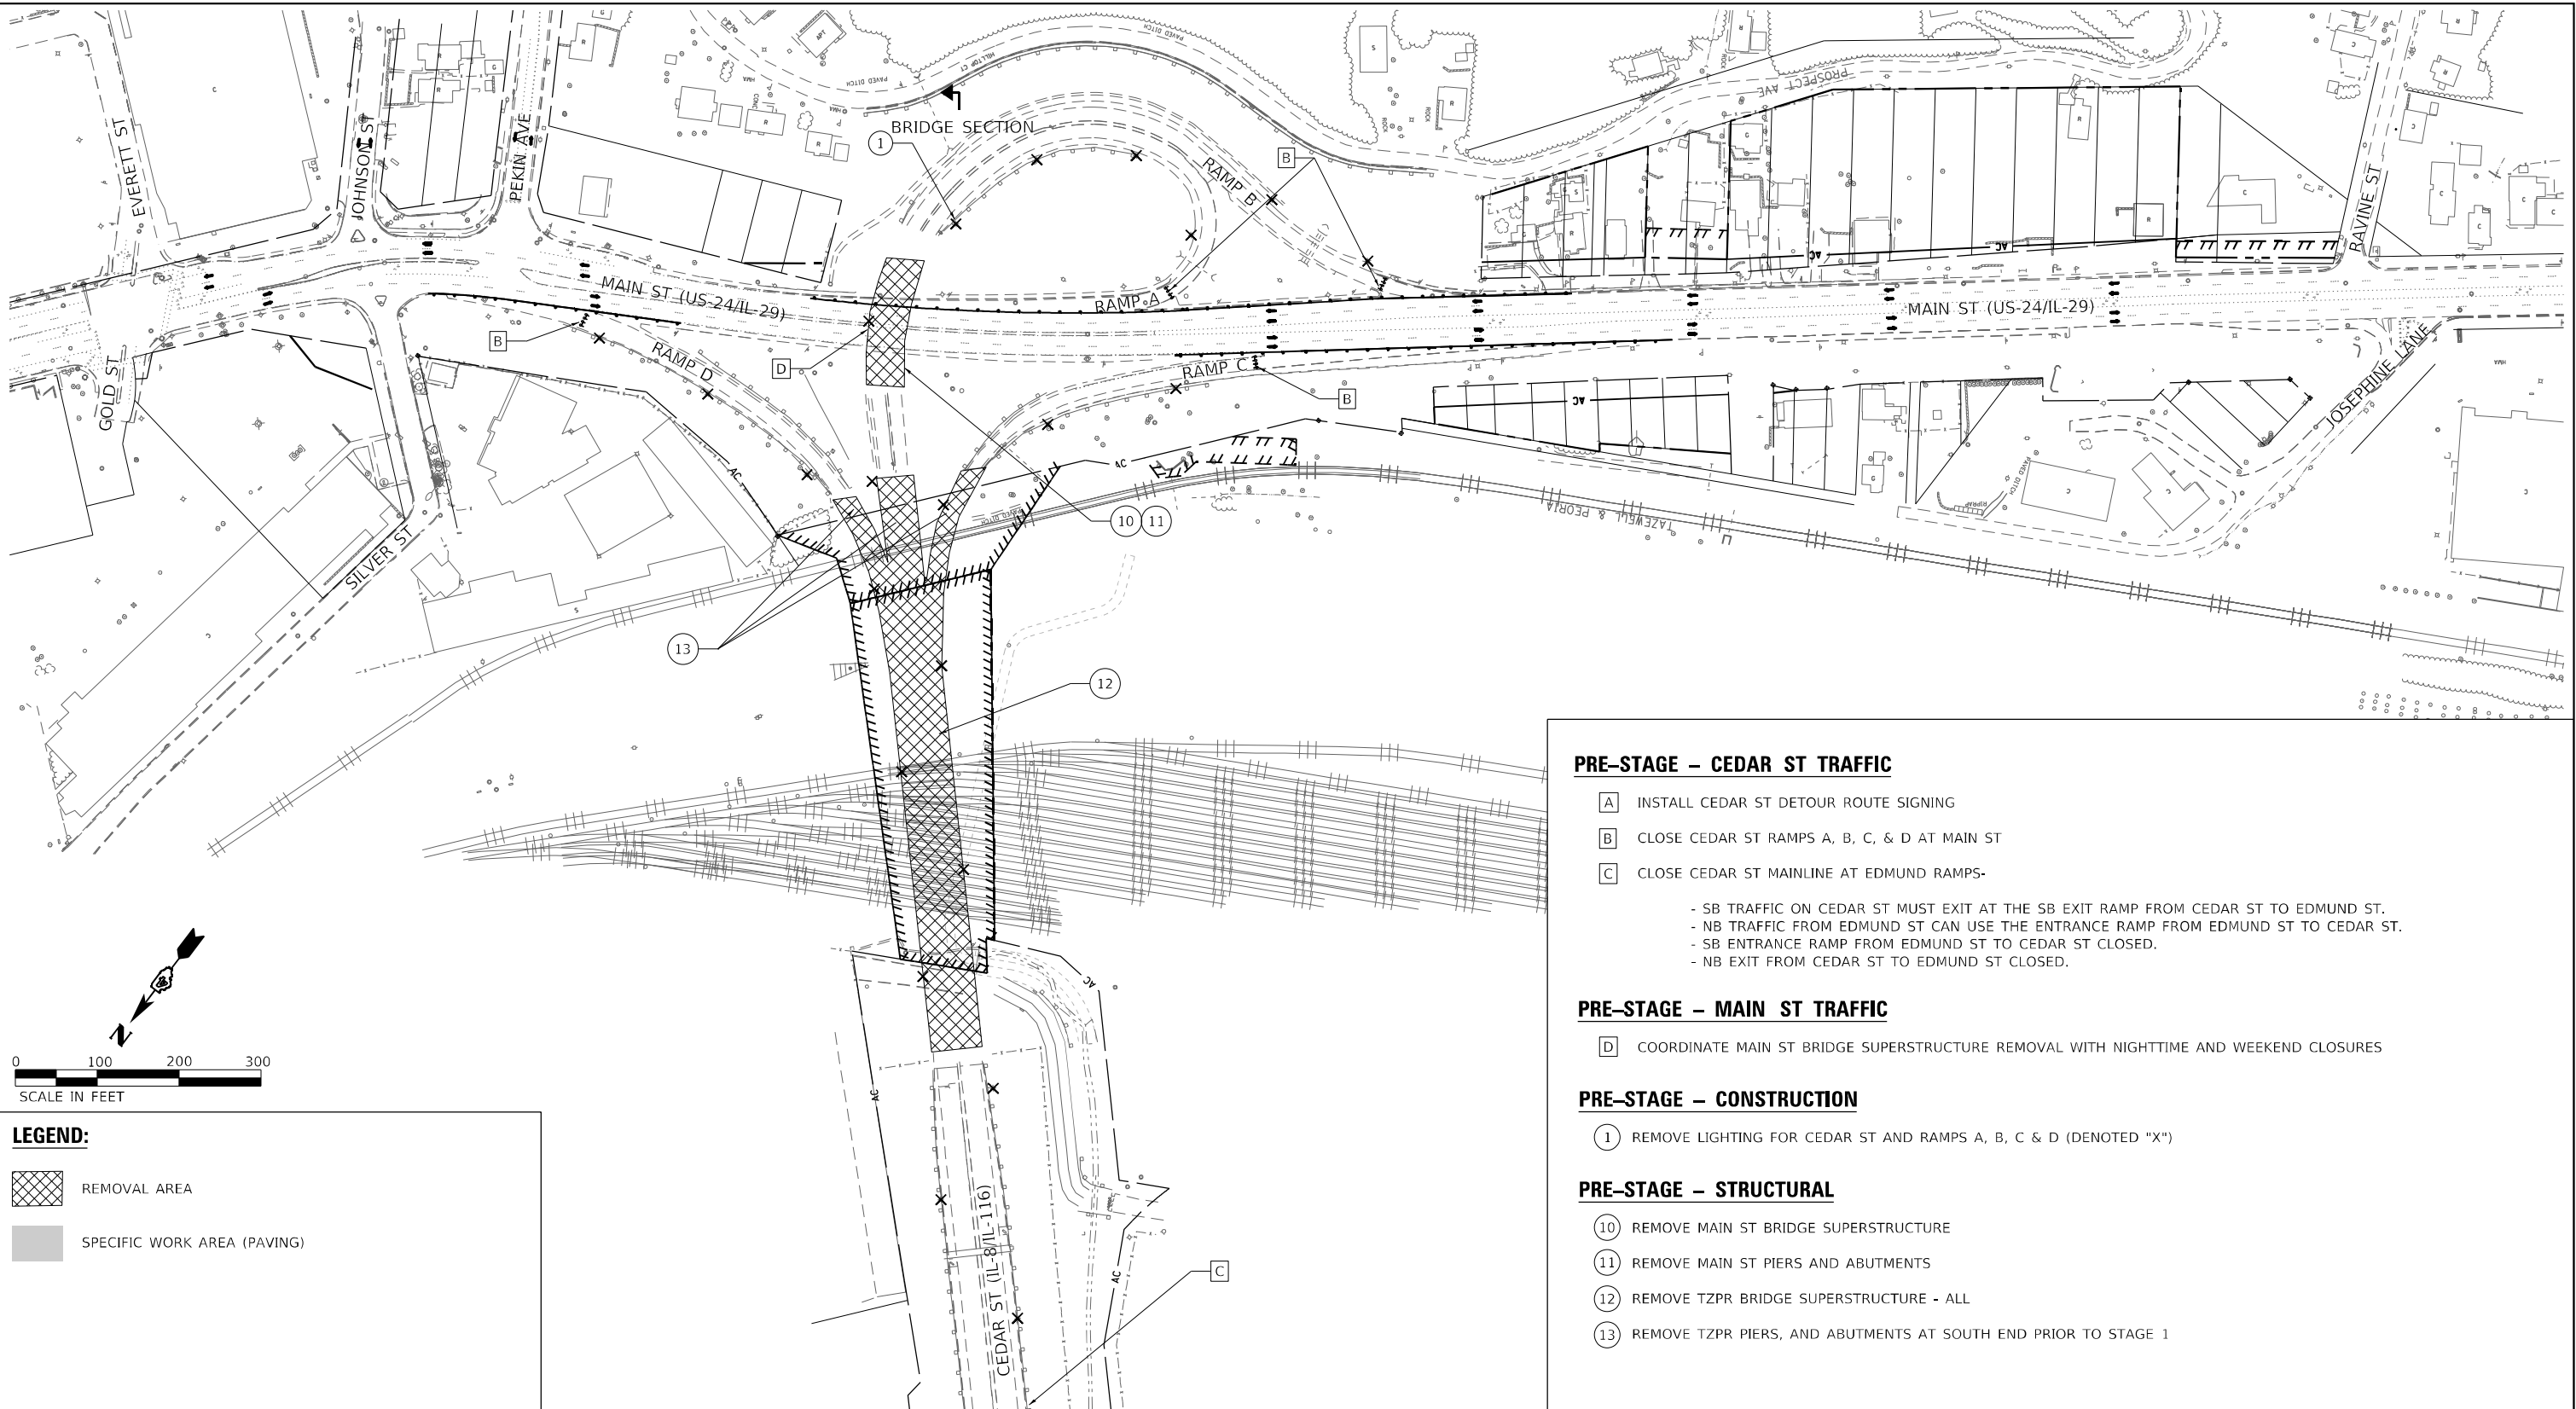

LEGEND:

 REMOVAL AREA

 SPECIFIC WORK AREA (PAVING)

PRE-STAGE – CEDAR ST TRAFFIC

- A

INSTALL CEDAR ST DETOUR ROUTE SIGNING
- B

CLOSE CEDAR ST RAMPS A, B, C, & D AT MAIN ST
- C

CLOSE CEDAR ST MAINLINE AT EDMUND RAMPS-
 - SB TRAFFIC ON CEDAR ST MUST EXIT AT THE SB EXIT RAMP FROM CEDAR ST TO EDMUND ST.
 - NB TRAFFIC FROM EDMUND ST CAN USE THE ENTRANCE RAMP FROM EDMUND ST TO CEDAR ST.
 - SB ENTRANCE RAMP FROM EDMUND ST TO CEDAR ST CLOSED.
 - NB EXIT FROM CEDAR ST TO EDMUND ST CLOSED.

PRE-STAGE – MAIN ST TRAFFIC

- D

COORDINATE MAIN ST BRIDGE SUPERSTRUCTURE REMOVAL WITH NIGHTTIME AND WEEKEND CLOSURES

PRE-STAGE – CONSTRUCTION

- 1

REMOVE LIGHTING FOR CEDAR ST AND RAMPS A, B, C & D (DENOTED "X")

PRE-STAGE – STRUCTURAL


- 10

REMOVE MAIN ST BRIDGE SUPERSTRUCTURE
- 11

REMOVE MAIN ST PIERS AND ABUTMENTS
- 12

REMOVE TZPR BRIDGE SUPERSTRUCTURE - ALL
- 13


REMOVE TZPR PIERS, AND ABUTMENTS AT SOUTH END PRIOR TO STAGE 1

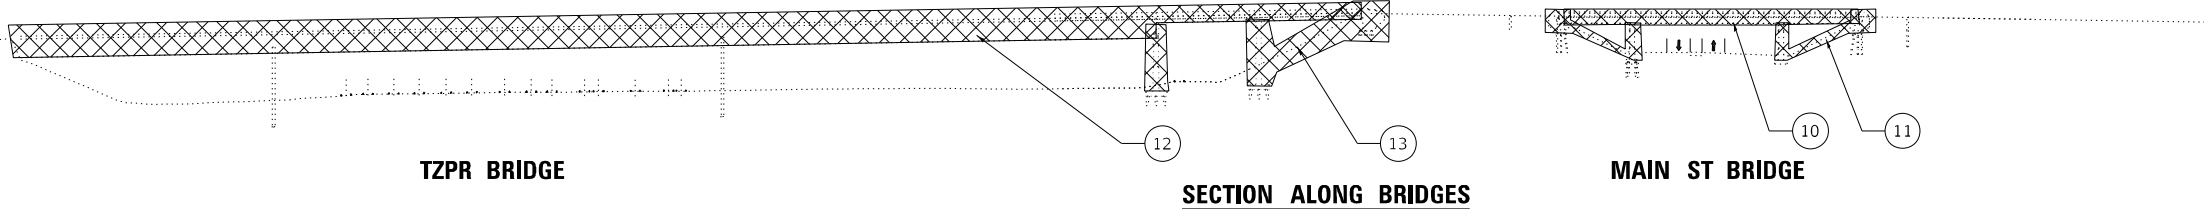

PRE-STAGE

Michael Baker INTERNATIONAL 200 W Adams Street Suite 1500 Chicago, IL 60606 PH: 312.707.8970 FAX: 312.707.8854	USER NAME = DLamb		DESIGNED - JAL	REVISED -	STATE OF ILLINOIS DEPARTMENT OF TRANSPORTATION	CEDAR ST. (IL-8/IL-116) OVER TZPR & IL-29 MAINTENANCE OF TRAFFIC – PRE-STAGE OVERALL				F.A.P. RTE.	SECTION	COUNTY	TOTAL SHEETS	SHEET NO.
	DRAWN - DCL		CHECKED - JAL	REVISED -						VAR.	13 (HVB, HB-3) BR-1:R	TAZEWELL	1173	152
	PLOT SCALE = 200,0000 ' / in.		DATE - 6/08/2023	REVISED -						CONTRACT NO. 68C55				
	PLOT DATE = 6/7/2023		SCALE: 1"=100'				SHEET	OF	SHEETS	STA.	TO	STA.	ILLINOIS FED. AID PROJECT	

MODEL: Default
FILE: \\miller-prod\bus\bus\benley.com\bus\bus\ow\03\Documents\Chicago_IL\01_Projects\179740_IDOT_CedarStExt_Philis_0_CADD\Maintenance of Traffic\CADD Sheets\68C55-MOT1Stage1_Overall.dgn

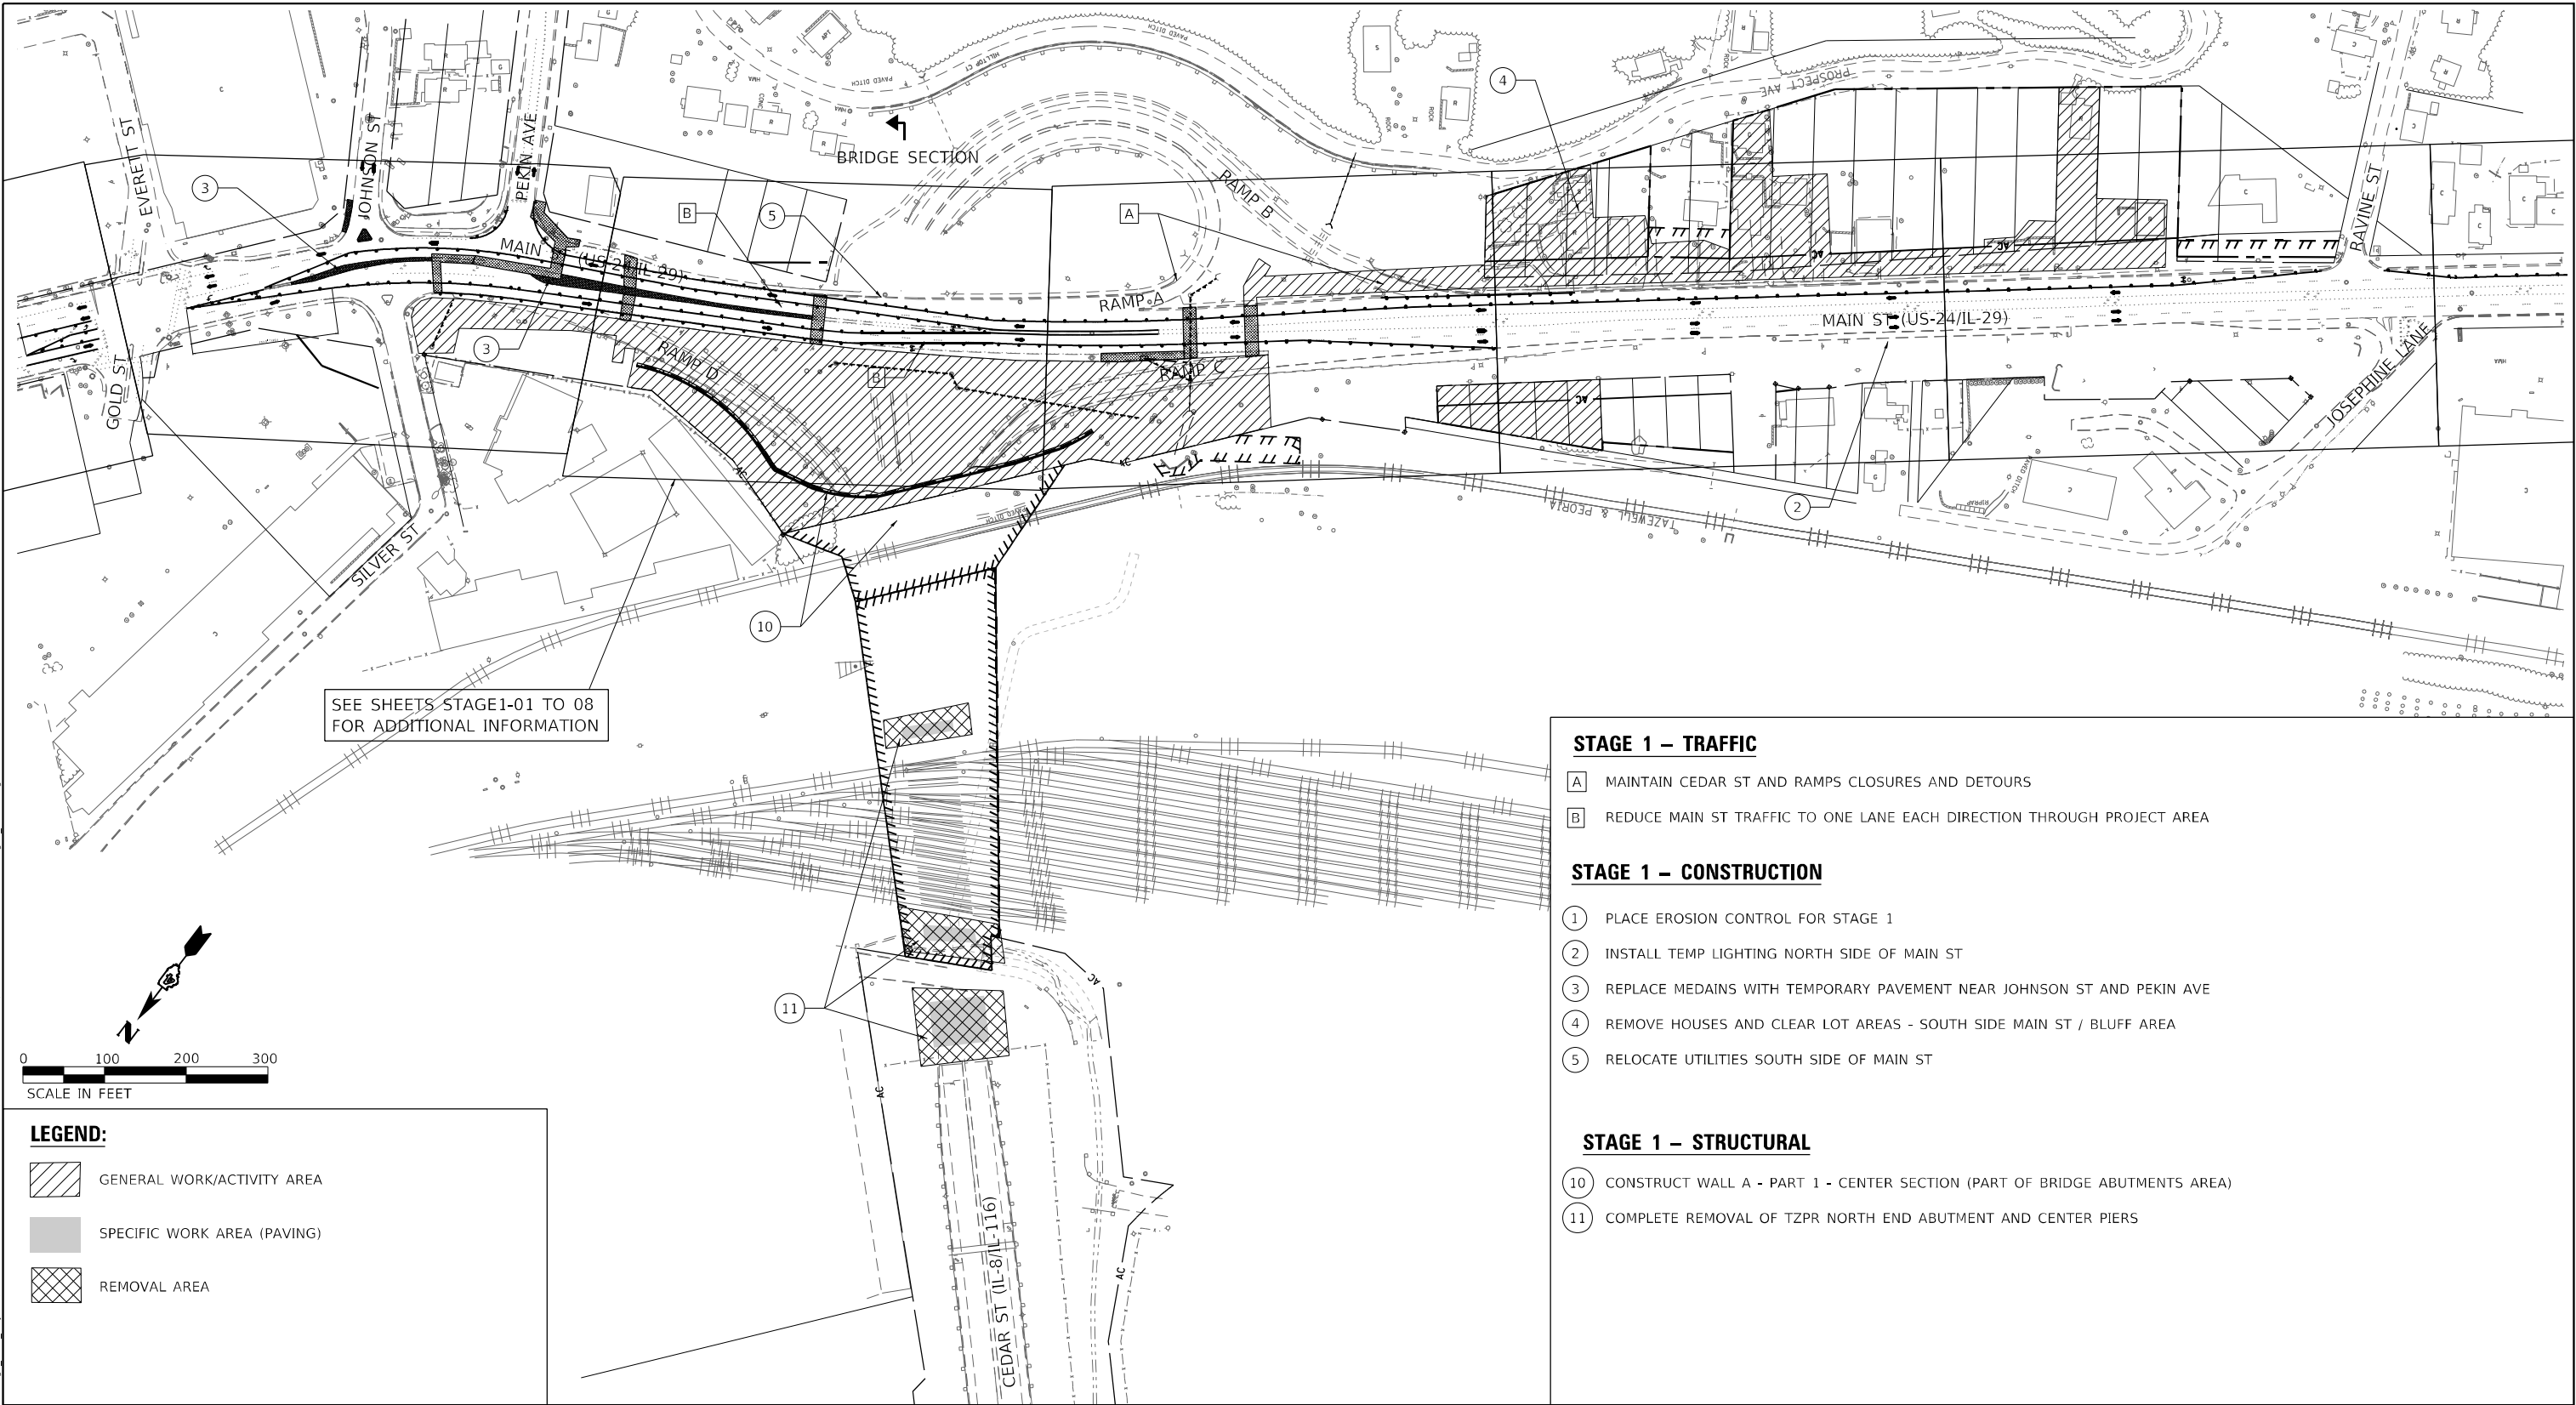

LEGEND:

- GENERAL WORK/ACTIVITY AREA
- SPECIFIC WORK AREA (PAVING)
- REMOVAL AREA

STAGE 1 – TRAFFIC

- A MAINTAIN CEDAR ST AND RAMPS CLOSURES AND DETOURS
- B REDUCE MAIN ST TRAFFIC TO ONE LANE EACH DIRECTION THROUGH PROJECT AREA

STAGE 1 – CONSTRUCTION

- 1 PLACE EROSION CONTROL FOR STAGE 1
- 2 INSTALL TEMP LIGHTING NORTH SIDE OF MAIN ST
- 3 REPLACE MEDAINS WITH TEMPORARY PAVEMENT NEAR JOHNSON ST AND PEKIN AVE
- 4 REMOVE HOUSES AND CLEAR LOT AREAS - SOUTH SIDE MAIN ST / BLUFF AREA
- 5 RELOCATE UTILITIES SOUTH SIDE OF MAIN ST

STAGE 1 – STRUCTURAL

- 10 CONSTRUCT WALL A - PART 1 - CENTER SECTION (PART OF BRIDGE ABUTMENTS AREA)
- 11 COMPLETE REMOVAL OF TZPR NORTH END ABUTMENT AND CENTER PIERS

TZPR BRIDGE

WALL A

SECTION ALONG BRIDGES

MAIN ST BRIDGE

STAGE 1

Michael Baker International

200 W Adams Street
Suite 1500
Chicago, IL 60606
PH: 312.707.8970
FAX: 312.707.8854

USER NAME = DLamb	DESIGNED - JAL	REVISED -
DRAWN - DCL	REVISED -	
PLOT SCALE = 200,0000 ' / in.	CHECKED - JAL	REVISED -
PLOT DATE = 6/7/2023	DATE - 6/08/2023	REVISED -

STATE OF ILLINOIS

DEPARTMENT OF TRANSPORTATION

CEDAR ST. (IL-8/IL-116) OVER TZPR & IL-29


MAINTENANCE OF TRAFFIC – STAGE 1 OVERALL

SCALE: 1"=100' SHEET OF SHEETS STA. TO STA.

F.A.P. RTE.	SECTION	COUNTY	TOTAL SHEETS	SHEET NO.
VAR.	13 (HVB, HB-3) BR-1;R	TAZEWELL	1173	153
CONTRACT NO. 68C55				
ILLINOIS		FED. AID PROJECT		

MOT-03

MODEL: Default
FILE: \\miller-prod\bus\bus-bentley.com\bus-usw\03\Documents\Chicago_IL\DOT_CedarSt\Ext_Plan\15.0_CADD\Maintenance of Traffic\CADD Sheets\68C55-MOT5Stage2A_Overall.dgn

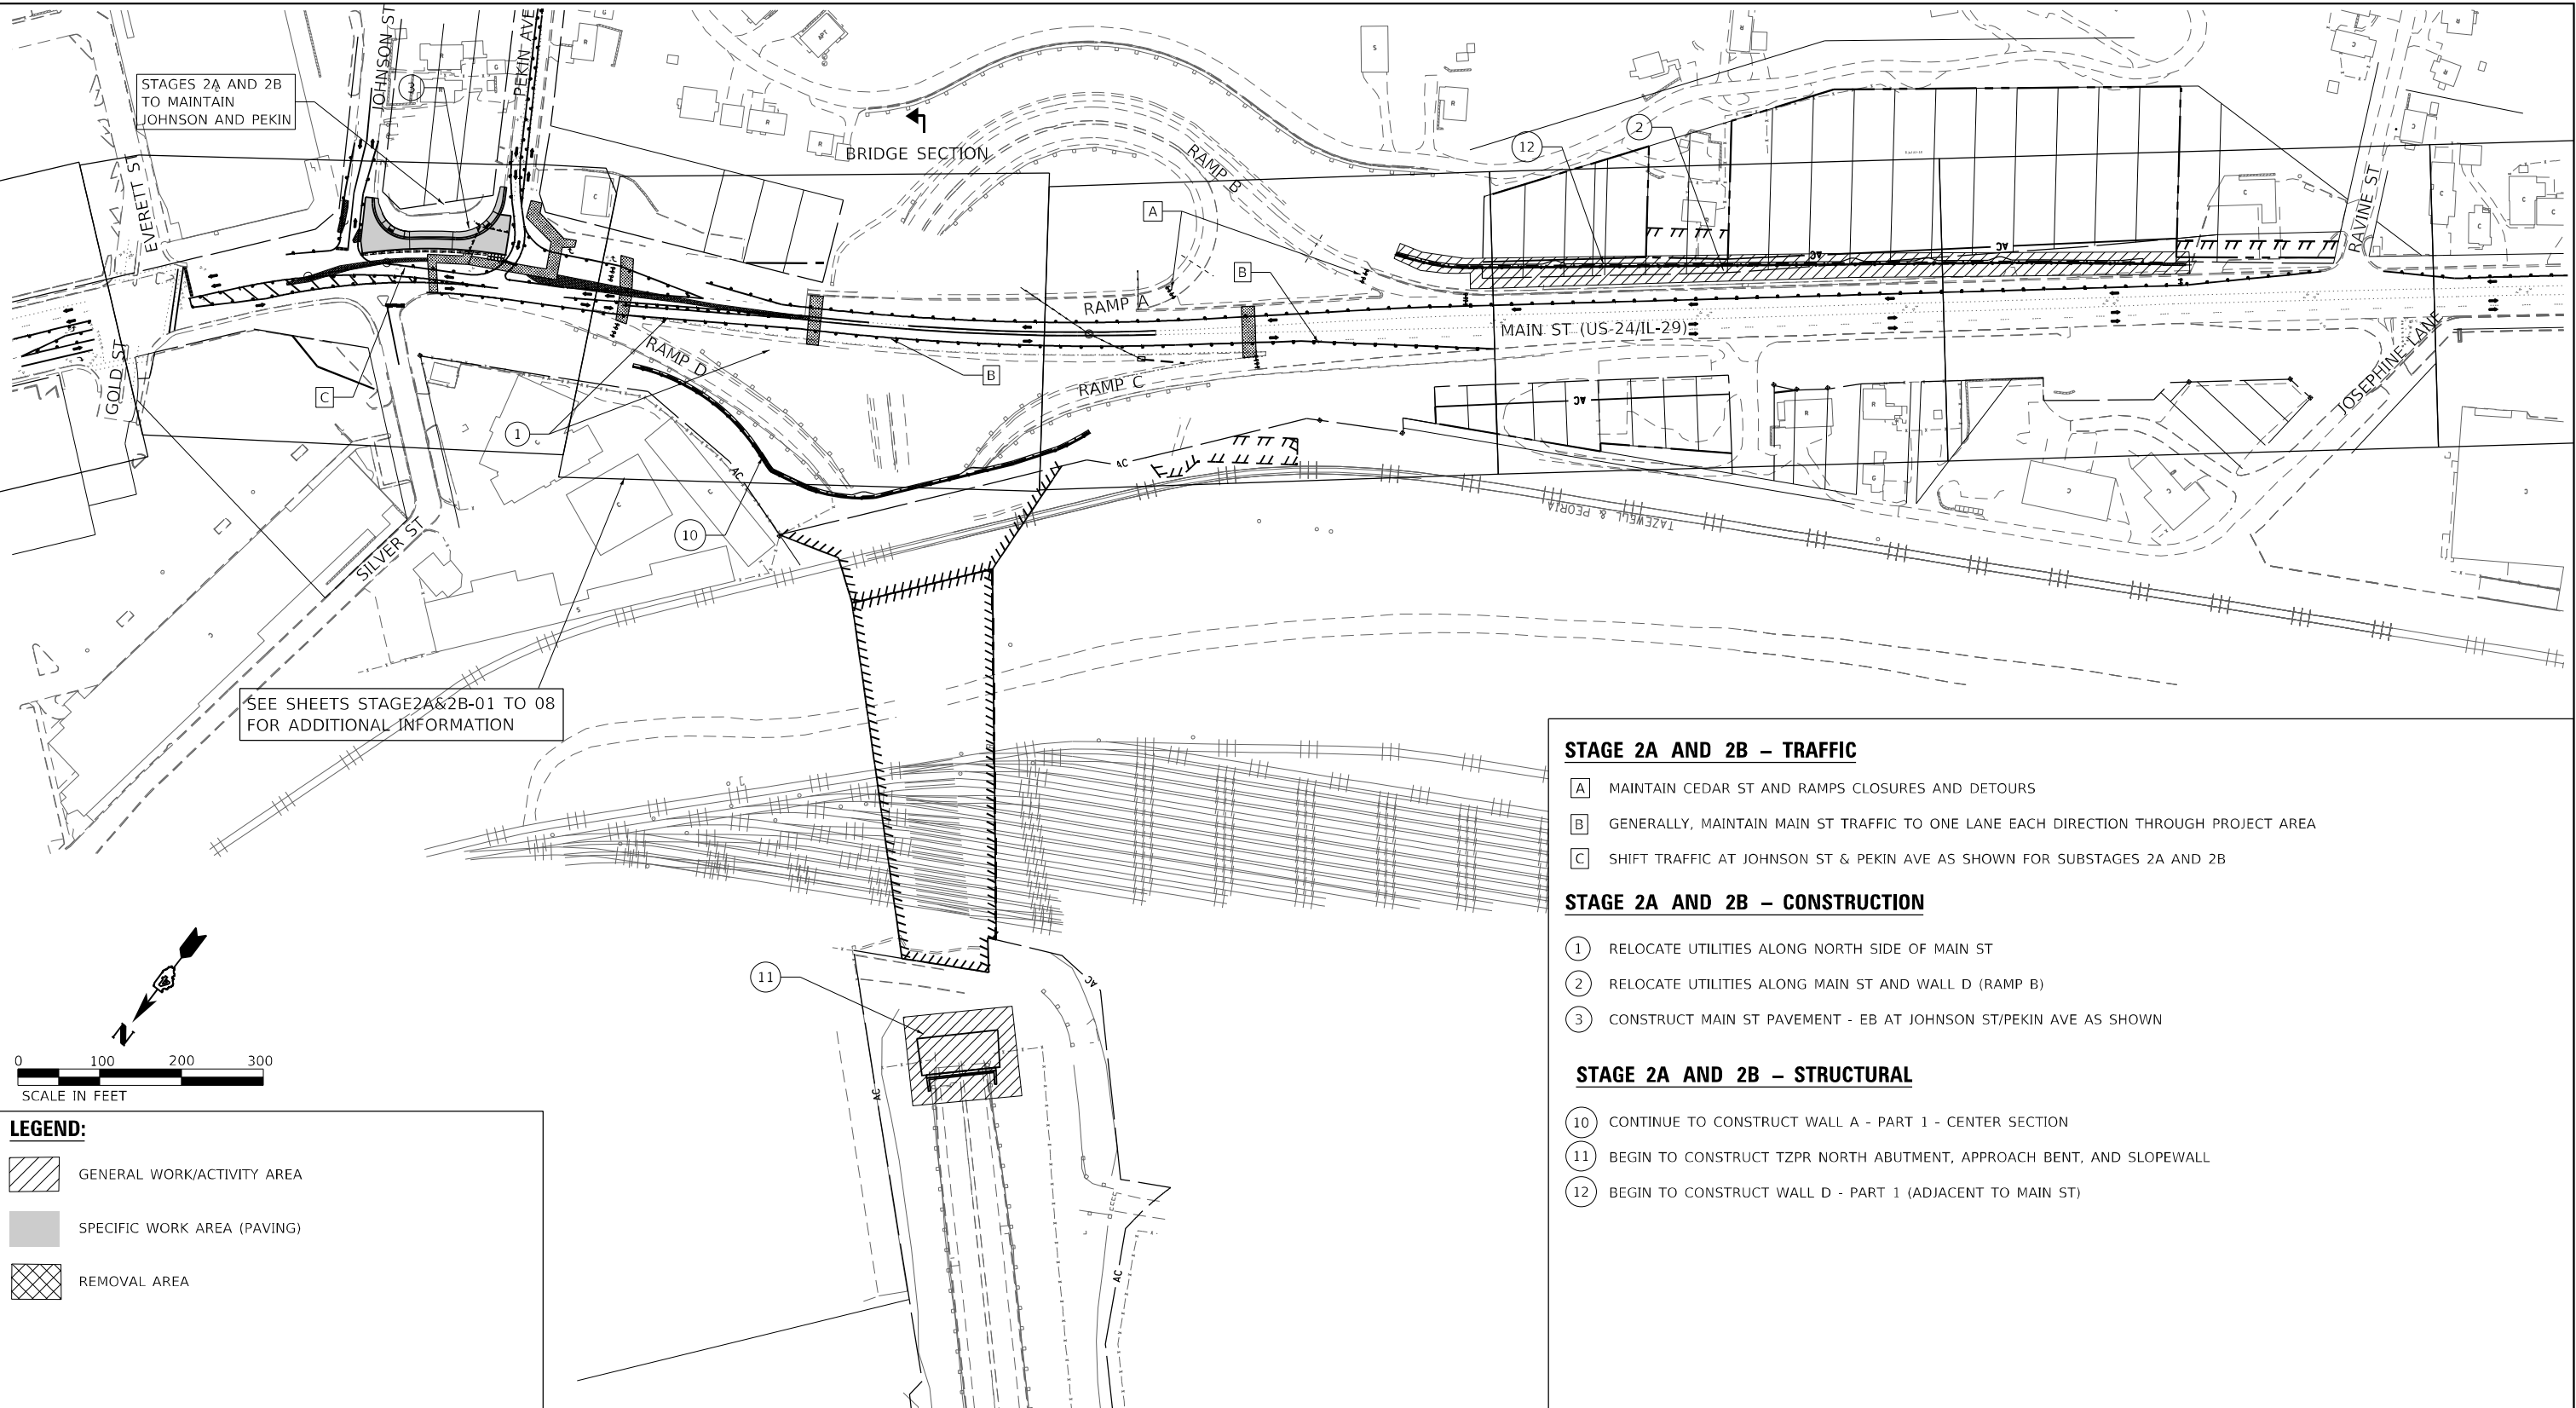

LEGEND:

- GENERAL WORK/ACTIVITY AREA
- SPECIFIC WORK AREA (PAVING)
- REMOVAL AREA

STAGE 2A AND 2B – TRAFFIC

- A** MAINTAIN CEDAR ST AND RAMPS CLOSURES AND DETOURS
- B** GENERALLY, MAINTAIN MAIN ST TRAFFIC TO ONE LANE EACH DIRECTION THROUGH PROJECT AREA
- C** SHIFT TRAFFIC AT JOHNSON ST & PEKIN AVE AS SHOWN FOR SUBSTAGES 2A AND 2B

STAGE 2A AND 2B – CONSTRUCTION

- 1** RELOCATE UTILITIES ALONG NORTH SIDE OF MAIN ST
- 2** RELOCATE UTILITIES ALONG MAIN ST AND WALL D (RAMP B)
- 3** CONSTRUCT MAIN ST PAVEMENT - EB AT JOHNSON ST/PEKIN AVE AS SHOWN

STAGE 2A AND 2B – STRUCTURAL

- 10** CONTINUE TO CONSTRUCT WALL A - PART 1 - CENTER SECTION
- 11** BEGIN TO CONSTRUCT TZPR NORTH ABUTMENT, APPROACH BENT, AND SLOPEWALL
- 12** BEGIN TO CONSTRUCT WALL D - PART 1 (ADJACENT TO MAIN ST)

TZPR BRIDGE

WALL A

MAIN ST BRIDGE

SECTION ALONG BRIDGES

**STAGE 2A
STAGE 2B**

Michael Baker INTERNATIONAL
200 W Adams Street
Suite 1500
Chicago, IL 60606
PH: 312.707.8970
FAX: 312.707.8854

USER NAME = DLamb	DESIGNED - TOM	REVISED -
DRAWN - DCL	REVISED -	
PLOT SCALE = 200,0000' / in.	CHECKED - JAL	REVISED -
PLOT DATE = 6/7/2023	DATE - 6/08/2023	REVISED -

**STATE OF ILLINOIS
DEPARTMENT OF TRANSPORTATION**


**CEDAR ST. (IL-8/IL-116) OVER TZPR & IL-29
MAINTENANCE OF TRAFFIC – STAGE 2A AND 2B OVERALL**

SCALE: 1"=100' SHEET OF SHEETS STA. TO STA.

F.A.P. RTE.	SECTION	COUNTY	TOTAL SHEETS	SHEET NO.
VAR.	13 (HVB, HB-3) BR-1:R	TAZEWELL	1173	154
CONTRACT NO. 68C55				
ILLINOIS		FED. AID PROJECT		

MOT-04

MODEL: Default
FILE: \\miller\projects\bus-bentley\comprbus-ov03\Documents\Chicago_IL\11\Projectal179740_IDOT_CedarStExt_Phl15.0_CADD\Maintenance of Traffic\CADD Sheets\68C55-MOT5Stage2A3_Overall.dgn

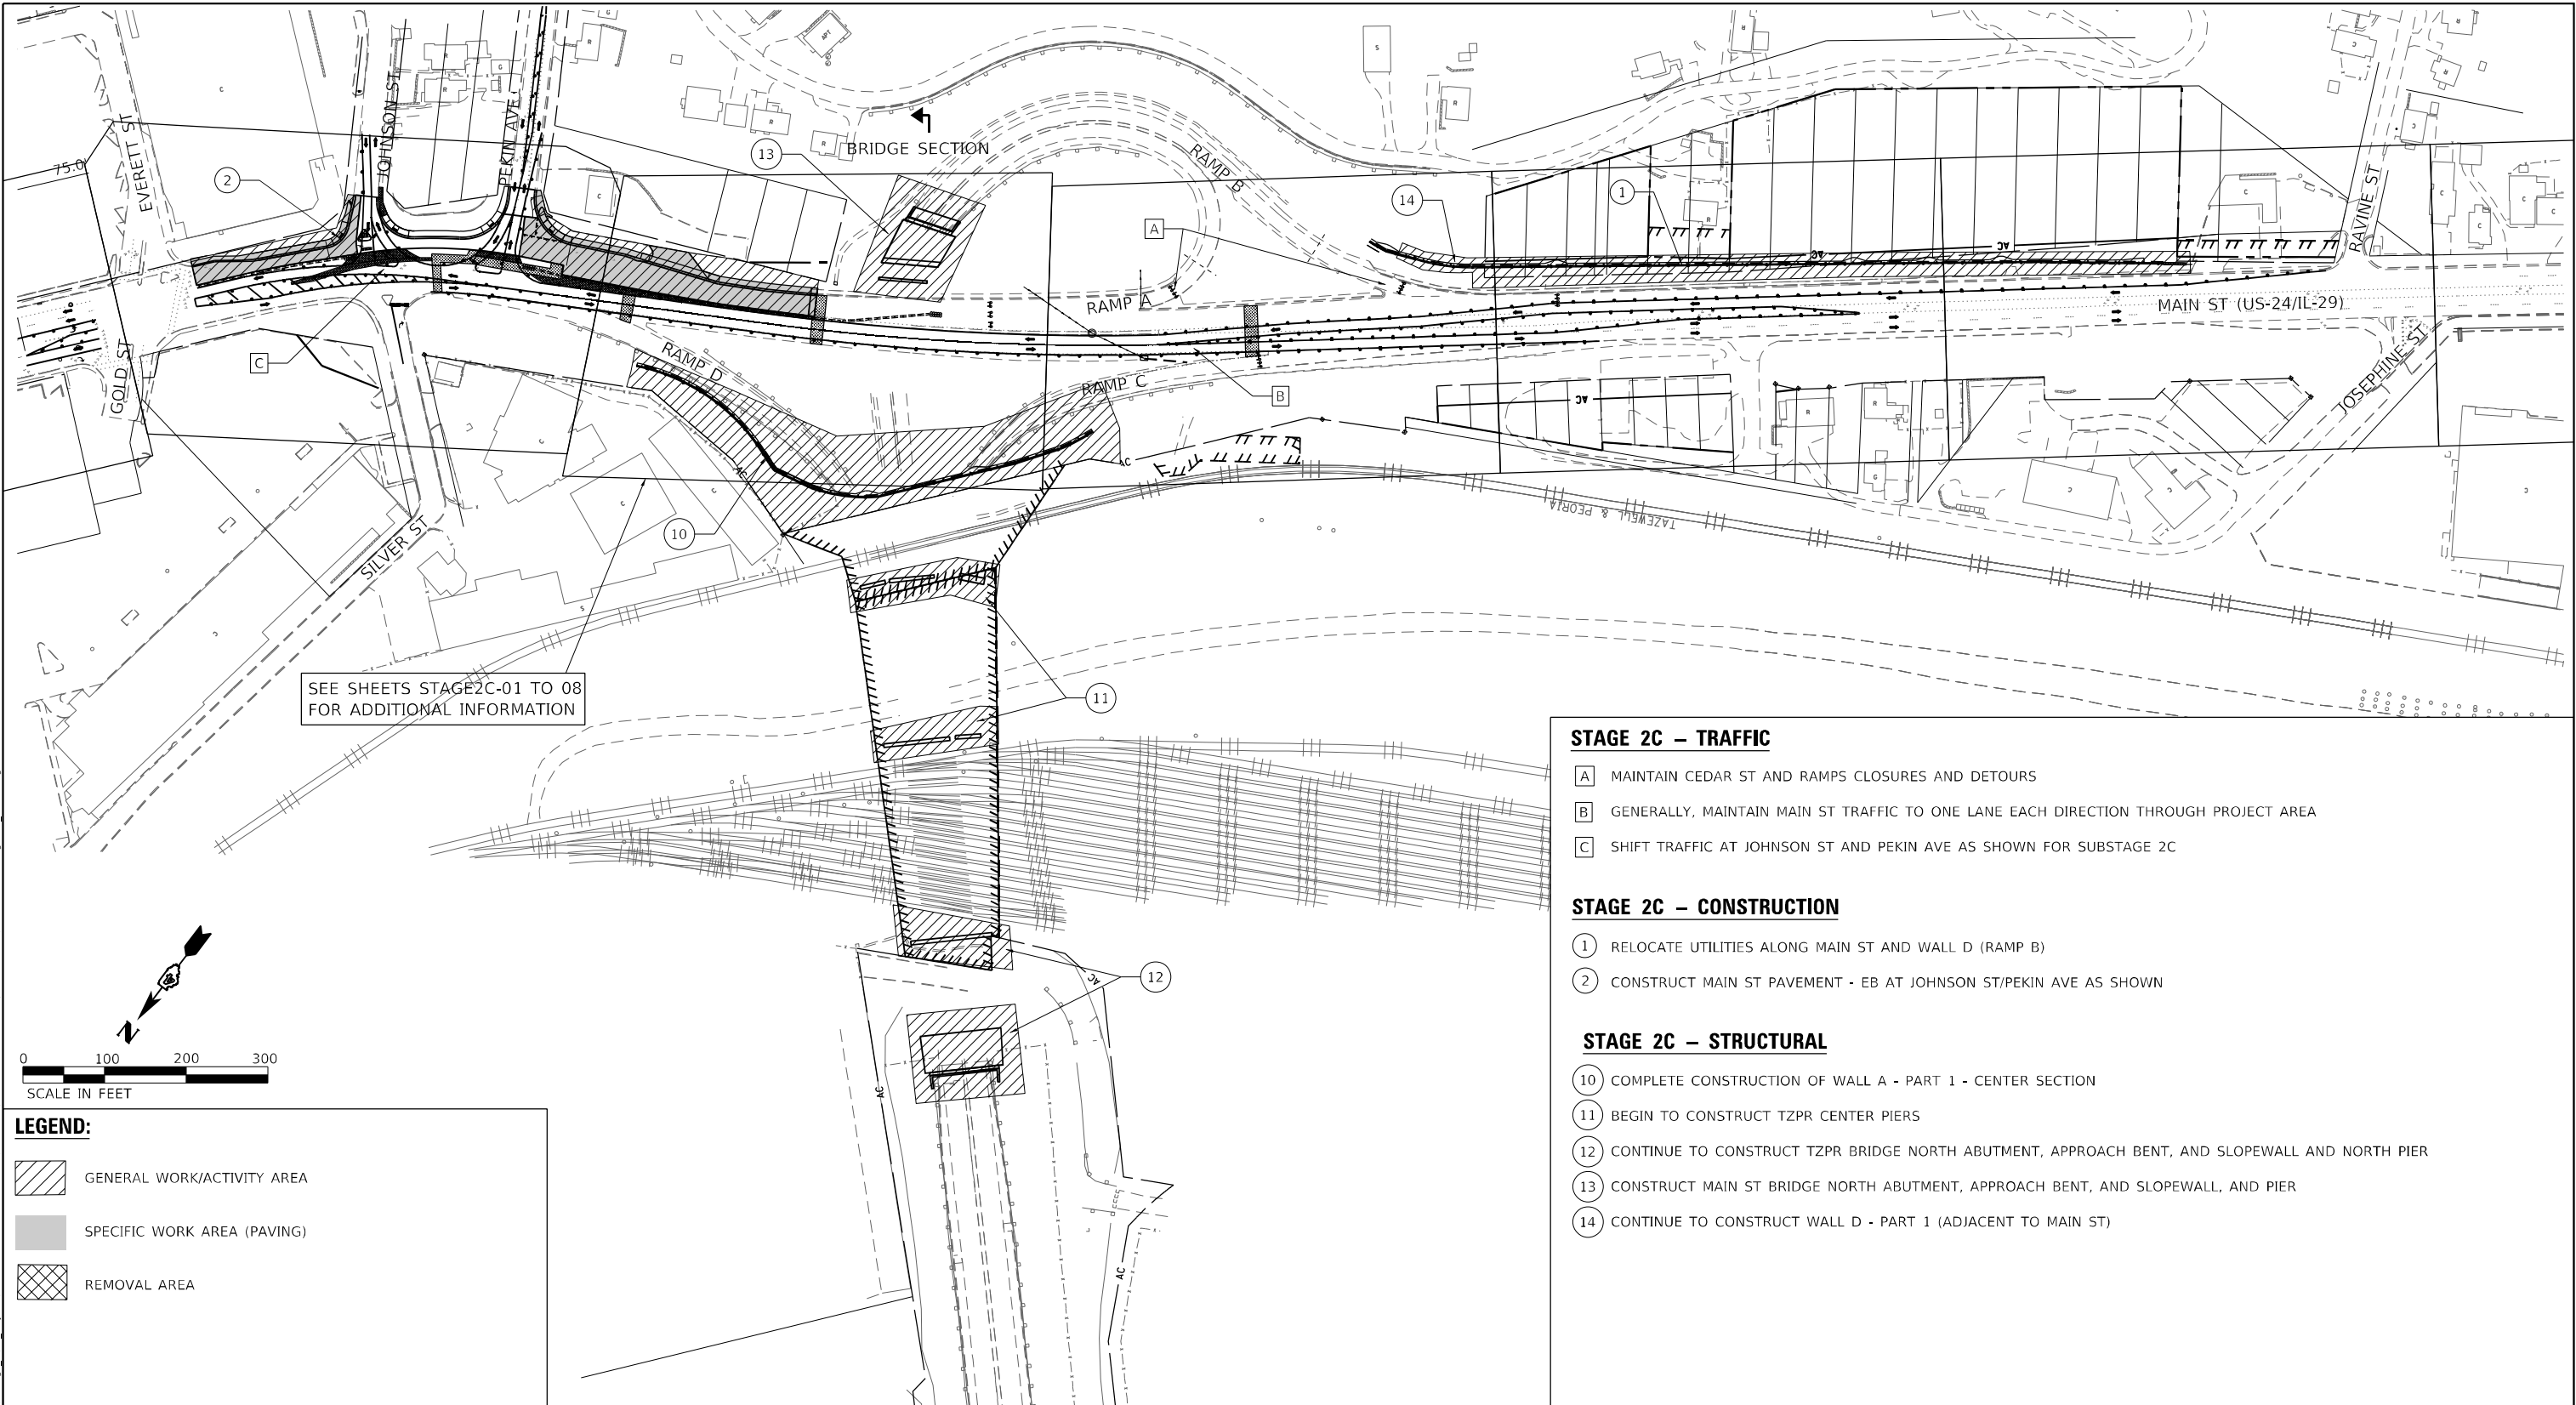

SEE SHEETS STAGE2C-01 TO 08
FOR ADDITIONAL INFORMATION

STAGE 2C – TRAFFIC

- A** MAINTAIN CEDAR ST AND RAMPS CLOSURES AND DETOURS
- B** GENERALLY, MAINTAIN MAIN ST TRAFFIC TO ONE LANE EACH DIRECTION THROUGH PROJECT AREA
- C** SHIFT TRAFFIC AT JOHNSON ST AND PEKIN AVE AS SHOWN FOR SUBSTAGE 2C

STAGE 2C – CONSTRUCTION


- 1** RELOCATE UTILITIES ALONG MAIN ST AND WALL D (RAMP B)
- 2** CONSTRUCT MAIN ST PAVEMENT - EB AT JOHNSON ST/PEKIN AVE AS SHOWN

STAGE 2C – STRUCTURAL


- 10** COMPLETE CONSTRUCTION OF WALL A - PART 1 - CENTER SECTION
- 11** BEGIN TO CONSTRUCT TZPR CENTER PIERS
- 12** CONTINUE TO CONSTRUCT TZPR BRIDGE NORTH ABUTMENT, APPROACH BENT, AND SLOPEWALL AND NORTH PIER
- 13** CONSTRUCT MAIN ST BRIDGE NORTH ABUTMENT, APPROACH BENT, AND SLOPEWALL, AND PIER
- 14** CONTINUE TO CONSTRUCT WALL D - PART 1 (ADJACENT TO MAIN ST)

LEGEND:

- GENERAL WORK/ACTIVITY AREA
- SPECIFIC WORK AREA (PAVING)
- REMOVAL AREA

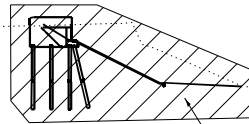


TZPR BRIDGE

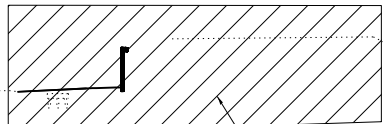

SECTION ALONG BRIDGES

MAIN ST BRIDGE

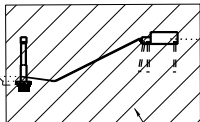

STAGE 2C

Michael Baker
INTERNATIONAL
200 W Adams Street
Suite 1500
Chicago, IL 60606
PH: 312.707.8970
FAX: 312.707.8804

USER NAME	= DLamb
DESIGNED	- TOM
DRAWN	- DCL
PLOT SCALE	= 200,0000 ' / in.
PLOT DATE	= 6/7/2023

REVISD	-
REVISD	-
REVISD	-
REVISD	-
REVISD	-

STATE OF ILLINOIS
DEPARTMENT OF TRANSPORTATION



CEDAR ST. (IL-8/IL-116) OVER TZPR & IL-29
MAINTENANCE OF TRAFFIC – STAGE 2C OVERALL

SCALE: 1"=100' SHEET OF SHEETS STA. TO STA.

F.A.P. RTE.	SECTION	COUNTY	TOTAL SHEETS	SHEET NO.
VAR.	13 (HVB, HB-3) BR-1:R	TAZEWELL	1173	155
CONTRACT NO. 68C55				
ILLINOIS FED. AID PROJECT				

MOT-05


MODEL: Default
FILE: \\miller-prod\busdev\benley.com\busdev\03\Documents\Chicago_IL\1\Project\179740_IDOT_CedarStExt_Philis.0_CADD\Maintenance of Traffic\CADD Sheets\68C55-MOT5Stage3A_Overall.dgn

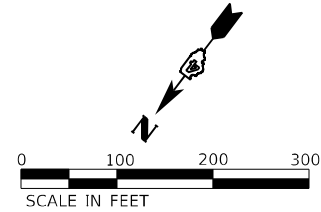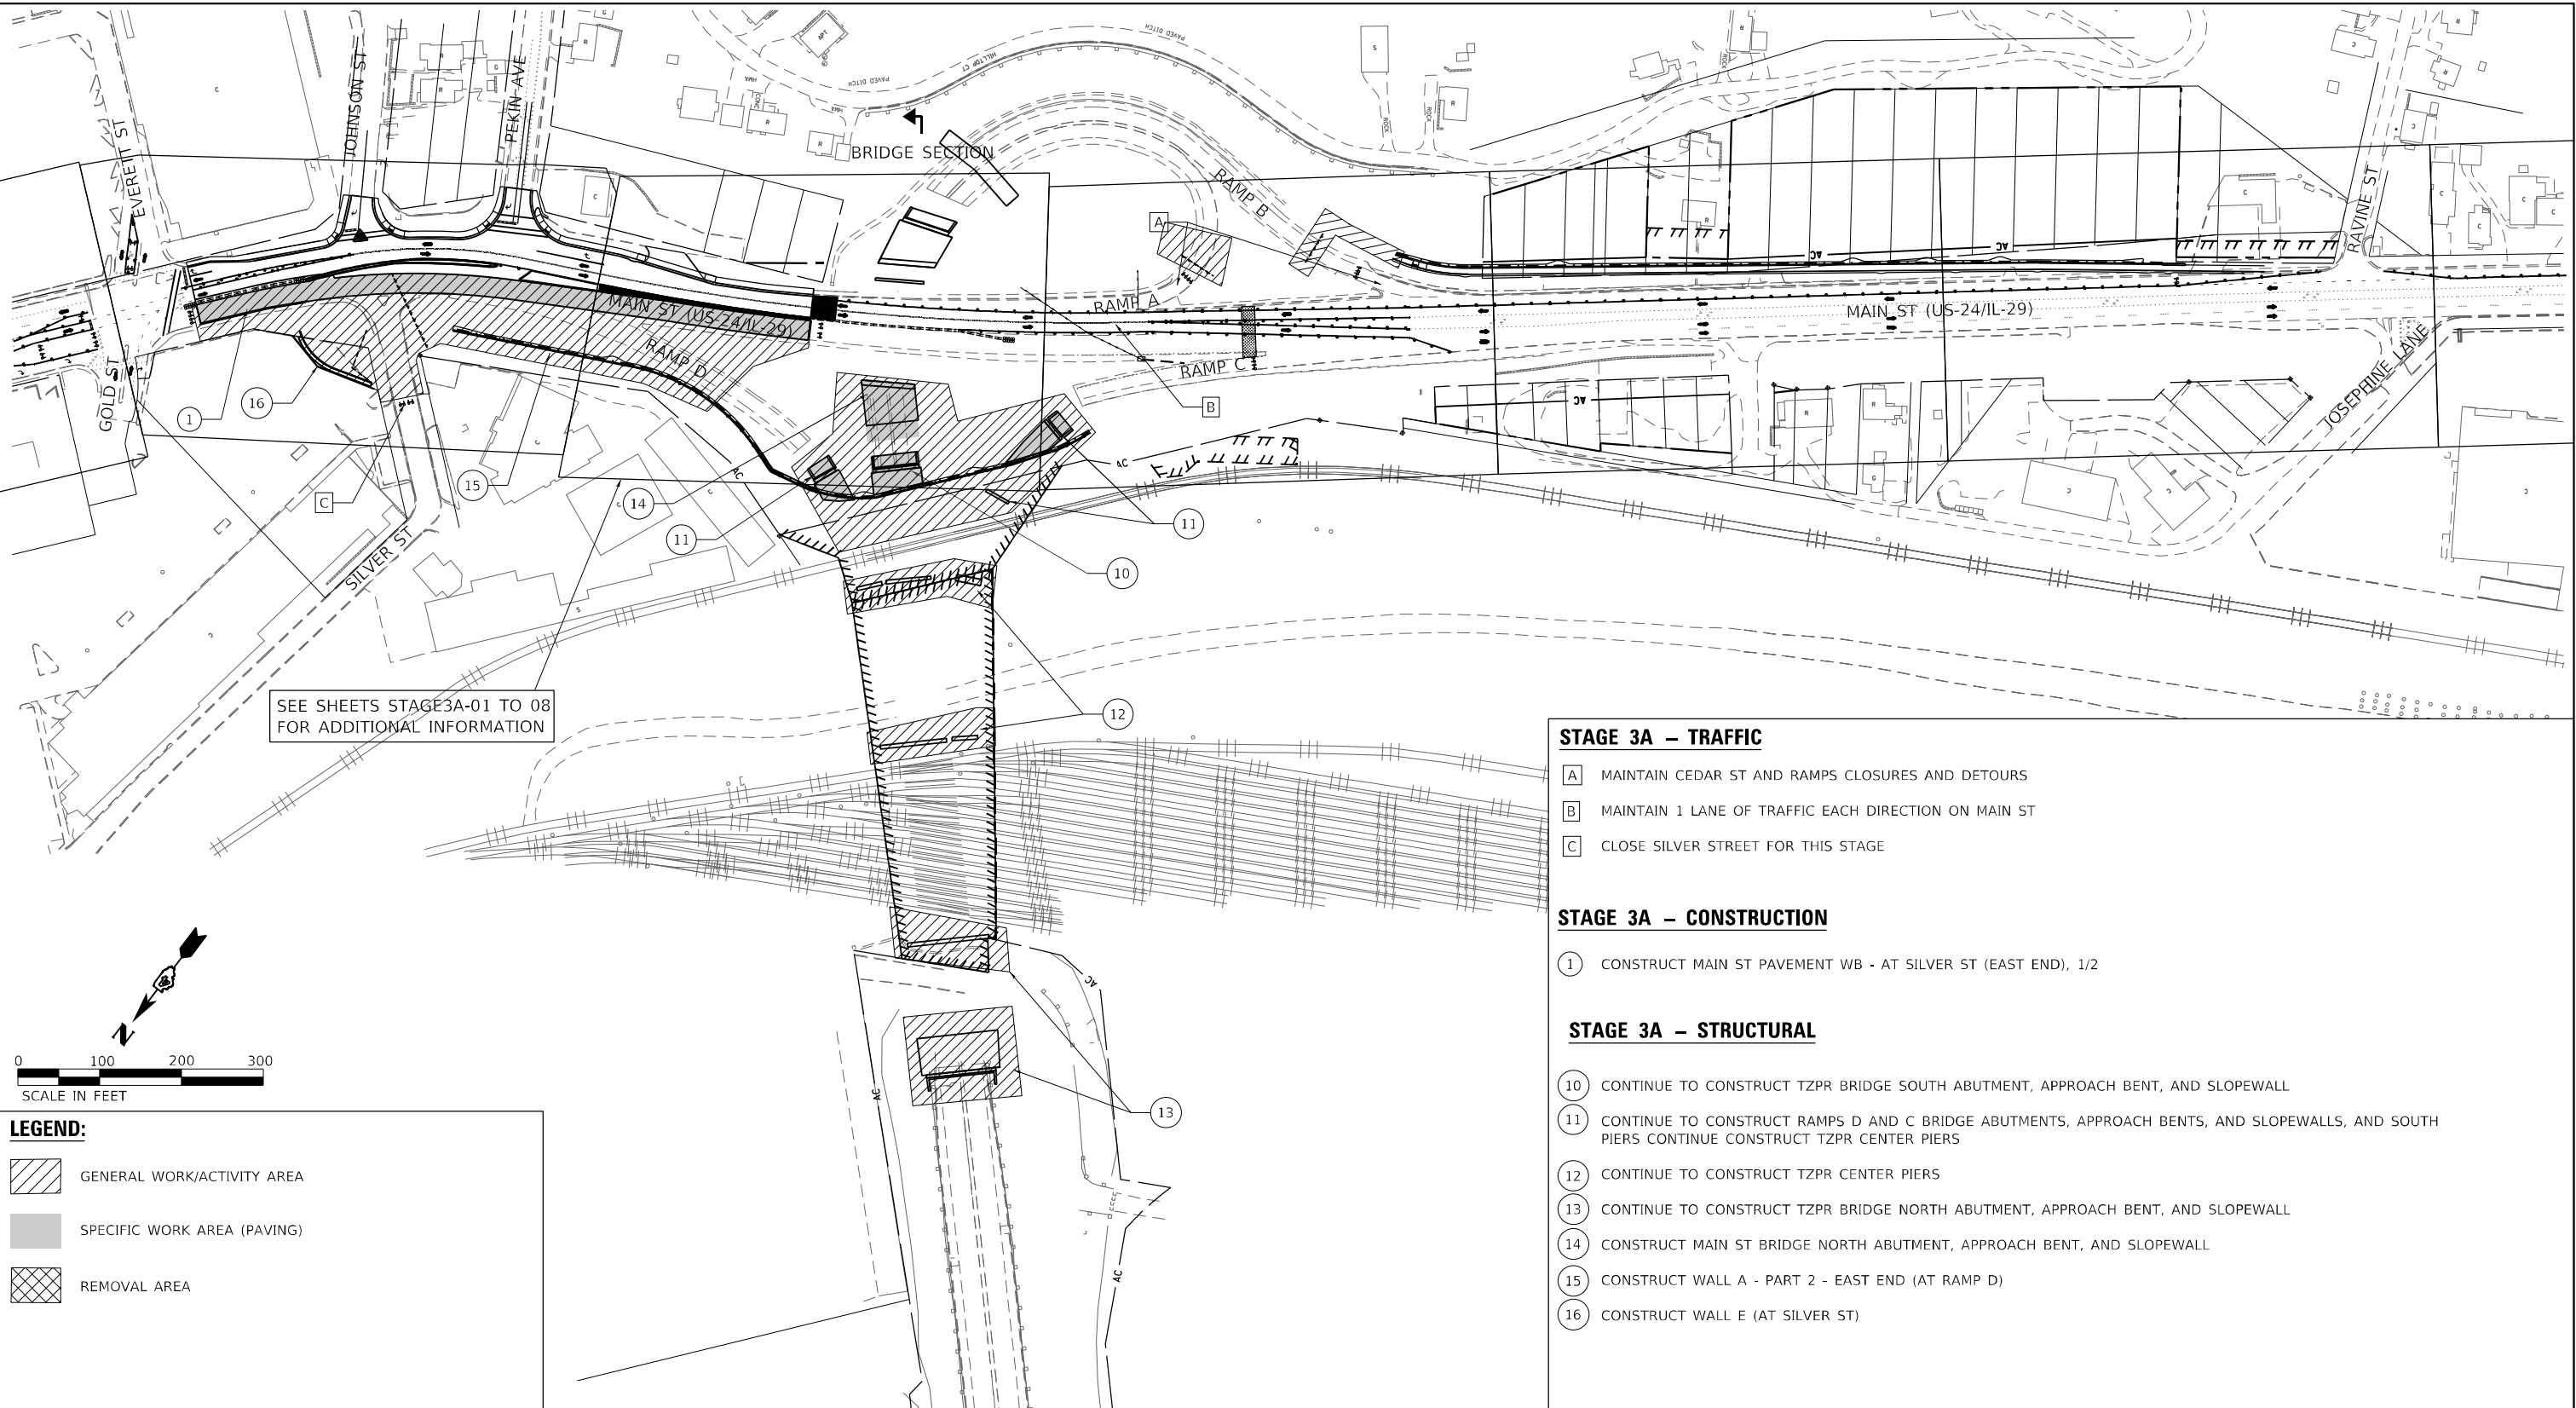

LEGEND:

- GENERAL WORK/ACTIVITY AREA
- SPECIFIC WORK AREA (PAVING)
- REMOVAL AREA


- STAGE 3A – TRAFFIC**
- A** MAINTAIN CEDAR ST AND RAMPS CLOSURES AND DETOURS
 - B** MAINTAIN 1 LANE OF TRAFFIC EACH DIRECTION ON MAIN ST
 - C** CLOSE SILVER STREET FOR THIS STAGE
- STAGE 3A – CONSTRUCTION**
- 1** CONSTRUCT MAIN ST PAVEMENT WB - AT SILVER ST (EAST END), 1/2
- STAGE 3A – STRUCTURAL**
- 10** CONTINUE TO CONSTRUCT TZPR BRIDGE SOUTH ABUTMENT, APPROACH BENT, AND SLOPEWALL
 - 11** CONTINUE TO CONSTRUCT RAMPS D AND C BRIDGE ABUTMENTS, APPROACH BENTS, AND SLOPEWALLS, AND SOUTH PIERS CONTINUE CONSTRUCT TZPR CENTER PIERS
 - 12** CONTINUE TO CONSTRUCT TZPR CENTER PIERS
 - 13** CONTINUE TO CONSTRUCT TZPR BRIDGE NORTH ABUTMENT, APPROACH BENT, AND SLOPEWALL
 - 14** CONSTRUCT MAIN ST BRIDGE NORTH ABUTMENT, APPROACH BENT, AND SLOPEWALL
 - 15** CONSTRUCT WALL A - PART 2 - EAST END (AT RAMP D)
 - 16** CONSTRUCT WALL E (AT SILVER ST)

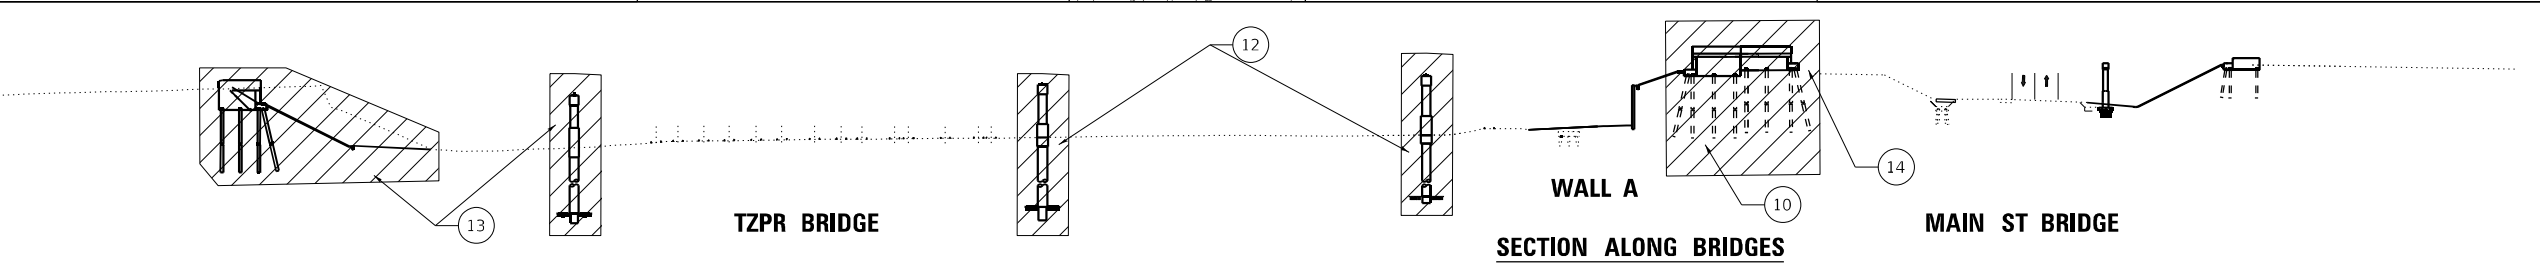

STAGE 3A

Michael Baker INTERNATIONAL 200 W Adams Street Suite 1500 Chicago, IL 60606 P: 312.707.8970 FAX: 312.707.8854	USER NAME = DLamb	DESIGNED - JAL	REVISED -	STATE OF ILLINOIS DEPARTMENT OF TRANSPORTATION	CEDAR ST. (IL-81L-116) OVER TZPR & IL-29 MAINTENANCE OF TRAFFIC – STAGE 3A OVERALL				F.A.P. RTE.	SECTION	COUNTY	TOTAL SHEETS	SHEET NO.	
		DRAWN - DCL	REVISED -							VAR.	13 (HVB, HB-3) BR-1:R	TAZEWELL	1173	157
	PLOT SCALE = 200,0000 ' / in.	CHECKED - JAL	REVISED -							CONTRACT NO. 68C55				
	PLOT DATE = 6/7/2023	DATE - 6/08/2023	REVISED -			SCALE: 1"=100'	SHEET	OF	SHEETS	STA.	TO STA.			

MODEL: Default
FILE: \\miller-prod\busdev\benley.com\busdev\03\Documents\Chicago_IL\1\Project\179740_IDOT_CedarStExt_Phl15.0_CADD\Maintenance of Traffic\CADD Sheets\68C55-MOT15Stage4A_Overall.dgn

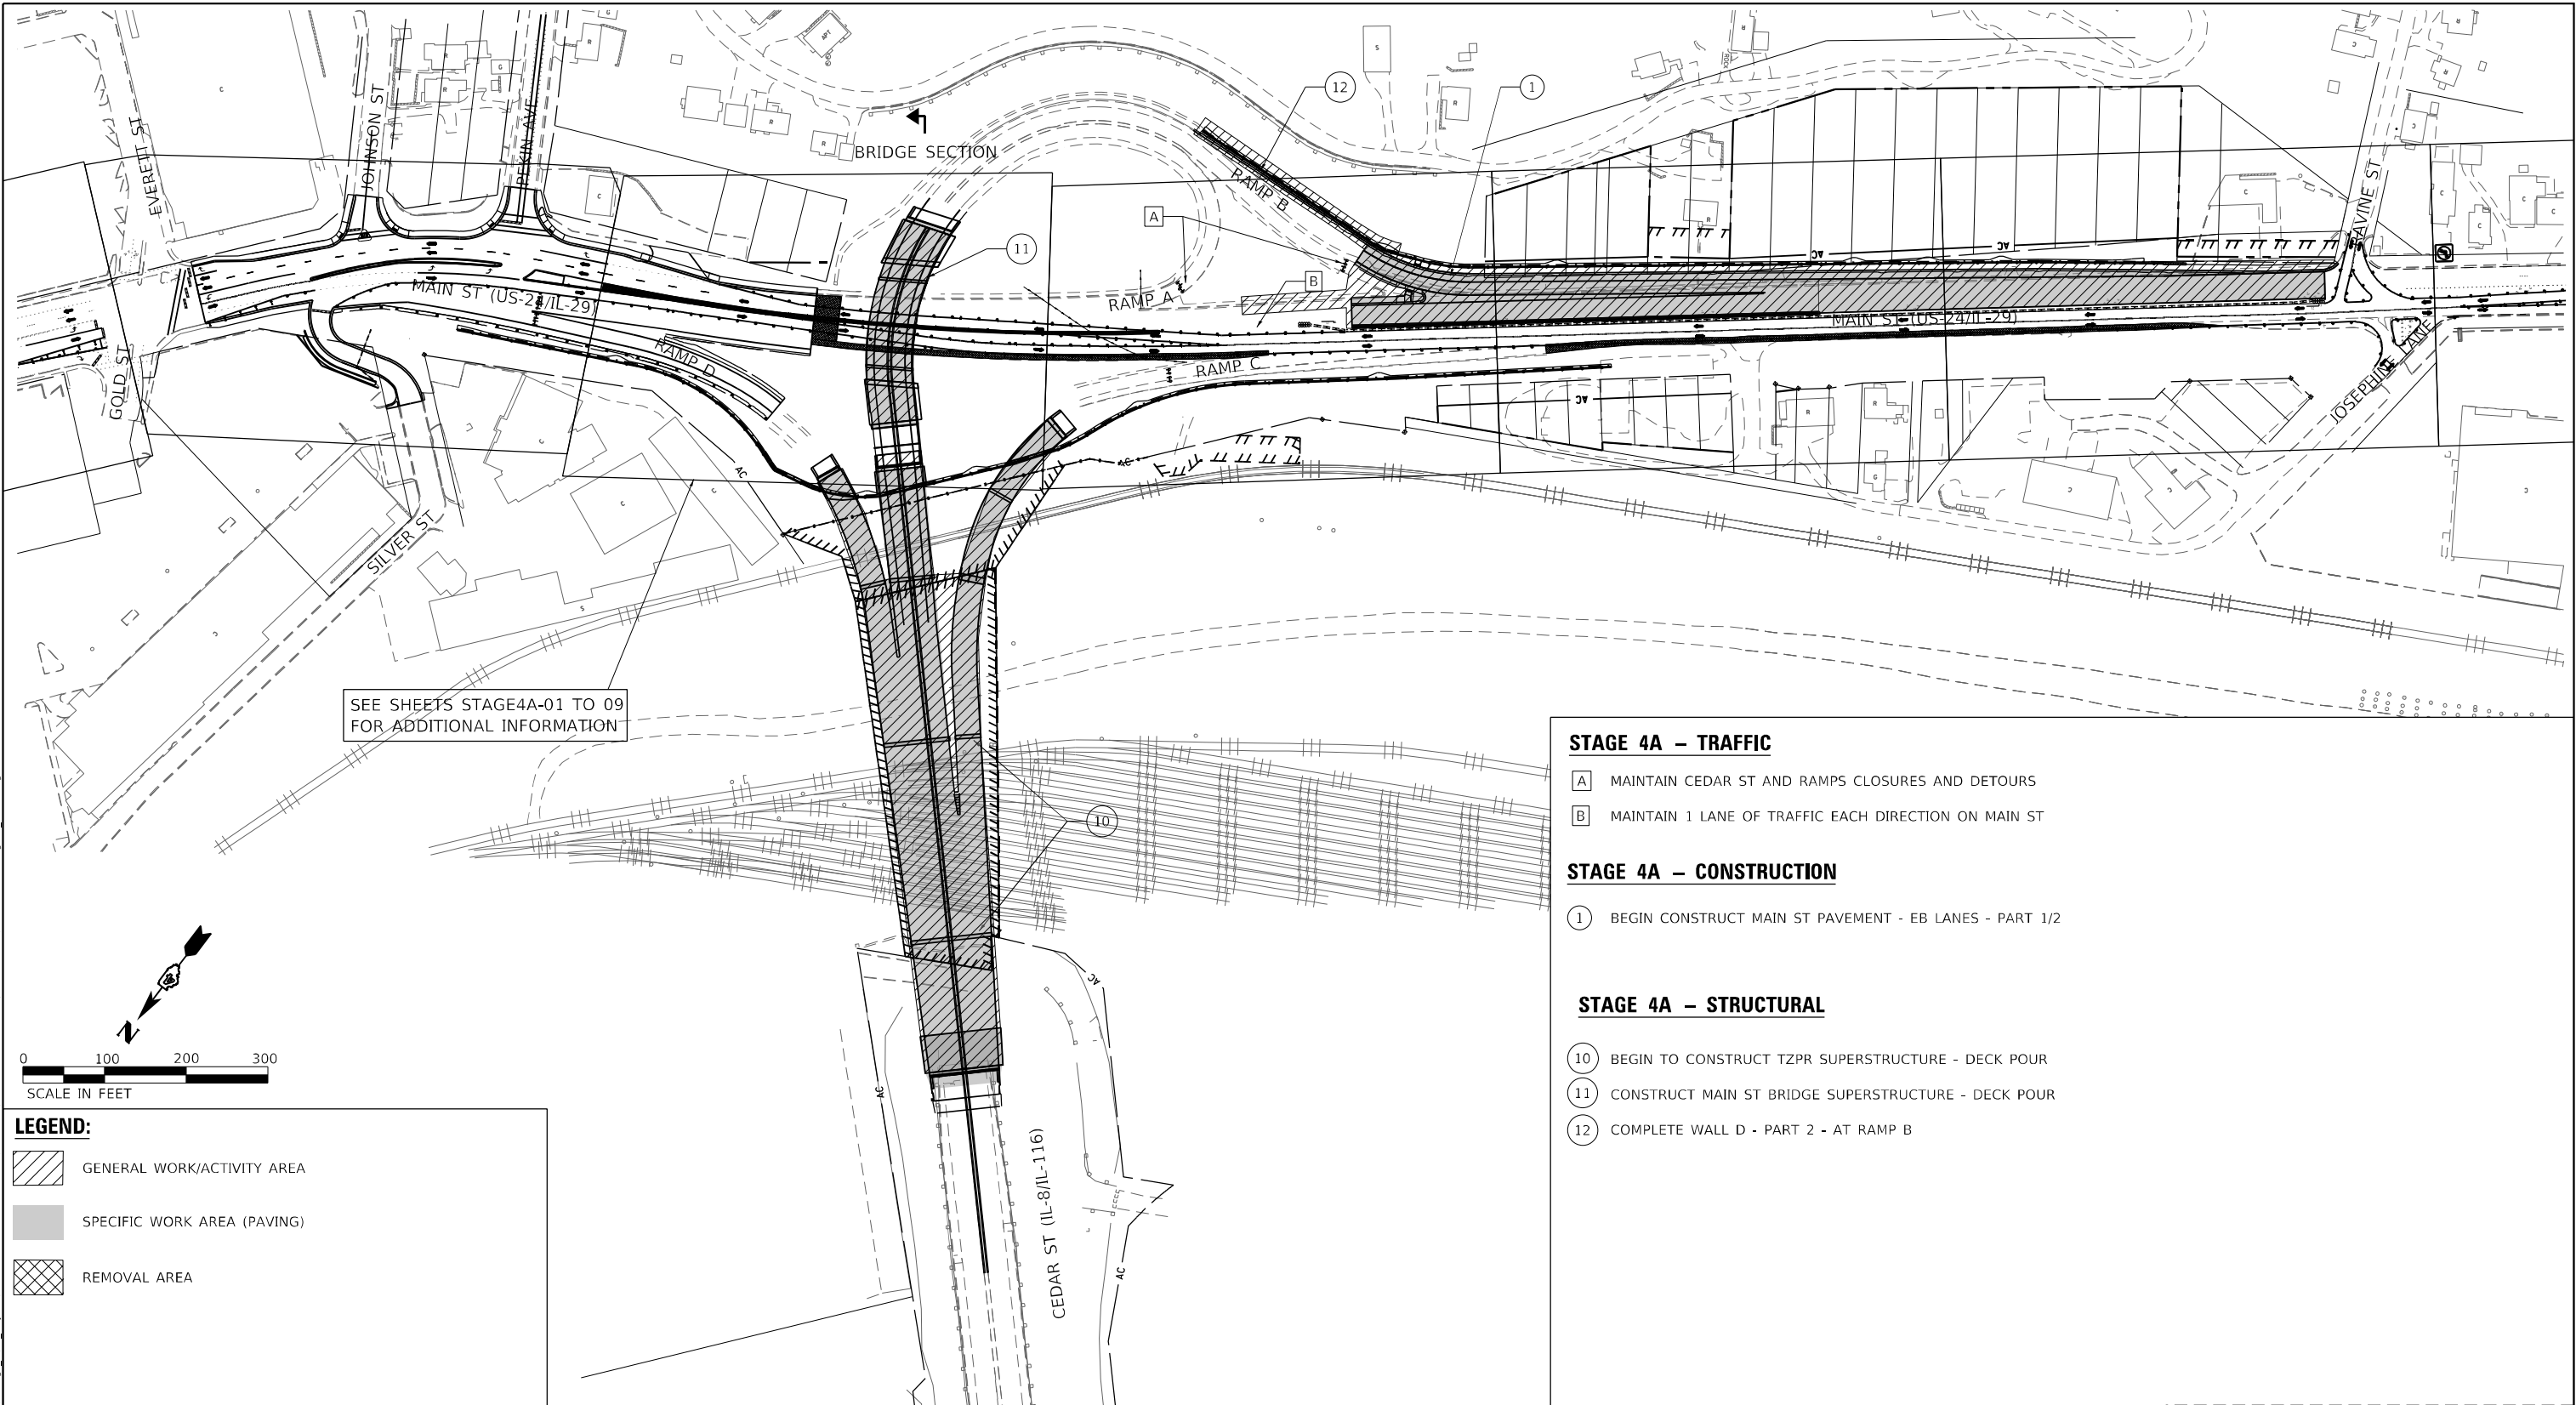

STAGE 4A – TRAFFIC

- [A] MAINTAIN CEDAR ST AND RAMPS CLOSURES AND DETOURS
- [B] MAINTAIN 1 LANE OF TRAFFIC EACH DIRECTION ON MAIN ST

STAGE 4A – CONSTRUCTION


- ① BEGIN CONSTRUCT MAIN ST PAVEMENT - EB LANES - PART 1/2

STAGE 4A – STRUCTURAL

- ⑩ BEGIN TO CONSTRUCT TZPR SUPERSTRUCTURE - DECK POUR
- ⑪ CONSTRUCT MAIN ST BRIDGE SUPERSTRUCTURE - DECK POUR
- ⑫ COMPLETE WALL D - PART 2 - AT RAMP B

LEGEND:

- [Hatched Box] GENERAL WORK/ACTIVITY AREA
- [Solid Grey Box] SPECIFIC WORK AREA (PAVING)
- [Cross-hatched Box] REMOVAL AREA

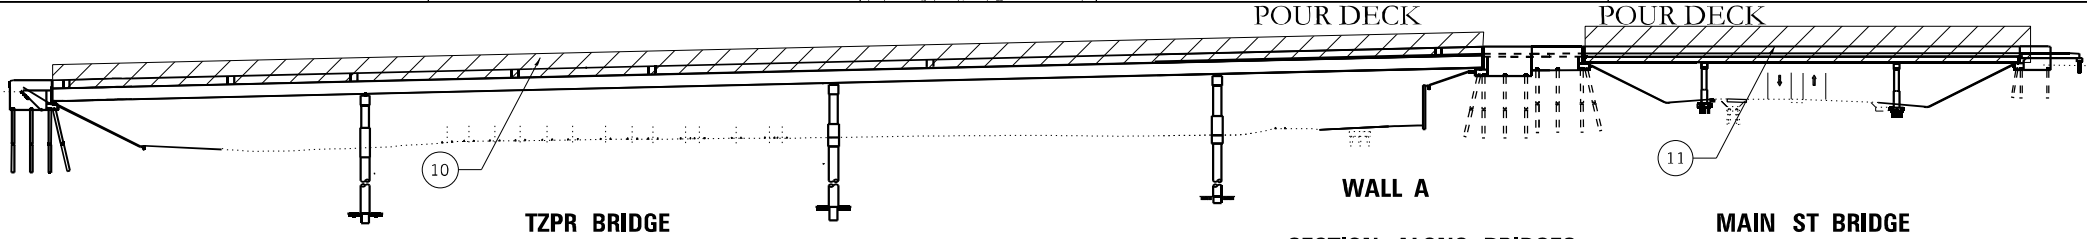

STAGE 4A

Michael Baker
INTERNATIONAL
200 W Adams Street
Suite 1500
Chicago, IL 60606
PH: 312.707.8970
FAX: 312.707.8854

USER NAME	= DLamb
DESIGNED	- JAL
DRAWN	- DCL
PLOT SCALE	= 200,0000 ' / in.
PLOT DATE	= 6/7/2023

REVISED	-
REVISED	-
REVISED	-
REVISED	-

STATE OF ILLINOIS
DEPARTMENT OF TRANSPORTATION


CEDAR ST. (IL-8/IL-116) OVER TZPR & IL-29
MAINTENANCE OF TRAFFIC – STAGE 4A OVERALL

SCALE: 1"=100' SHEET OF SHEETS STA. TO STA.

F.A.P. RTE.	SECTION	COUNTY	TOTAL SHEETS	SHEET NO.
VAR.	13 (HVB, HB-3) BR-1;R	TAZEWELL	1173	160
				CONTRACT NO. 68C55
		ILLINOIS	FED. AID PROJECT	

MOT-10

MODEL: Default
FILE: \\miller-bentley.com\bus-usw\03\Documents\Chicago_IL\DOT_CedarSt\Ext_P\115.0_CADD\Maintenance of Traffic\CADD Sheets\48C55-MOT5stage4B_Overall.dgn

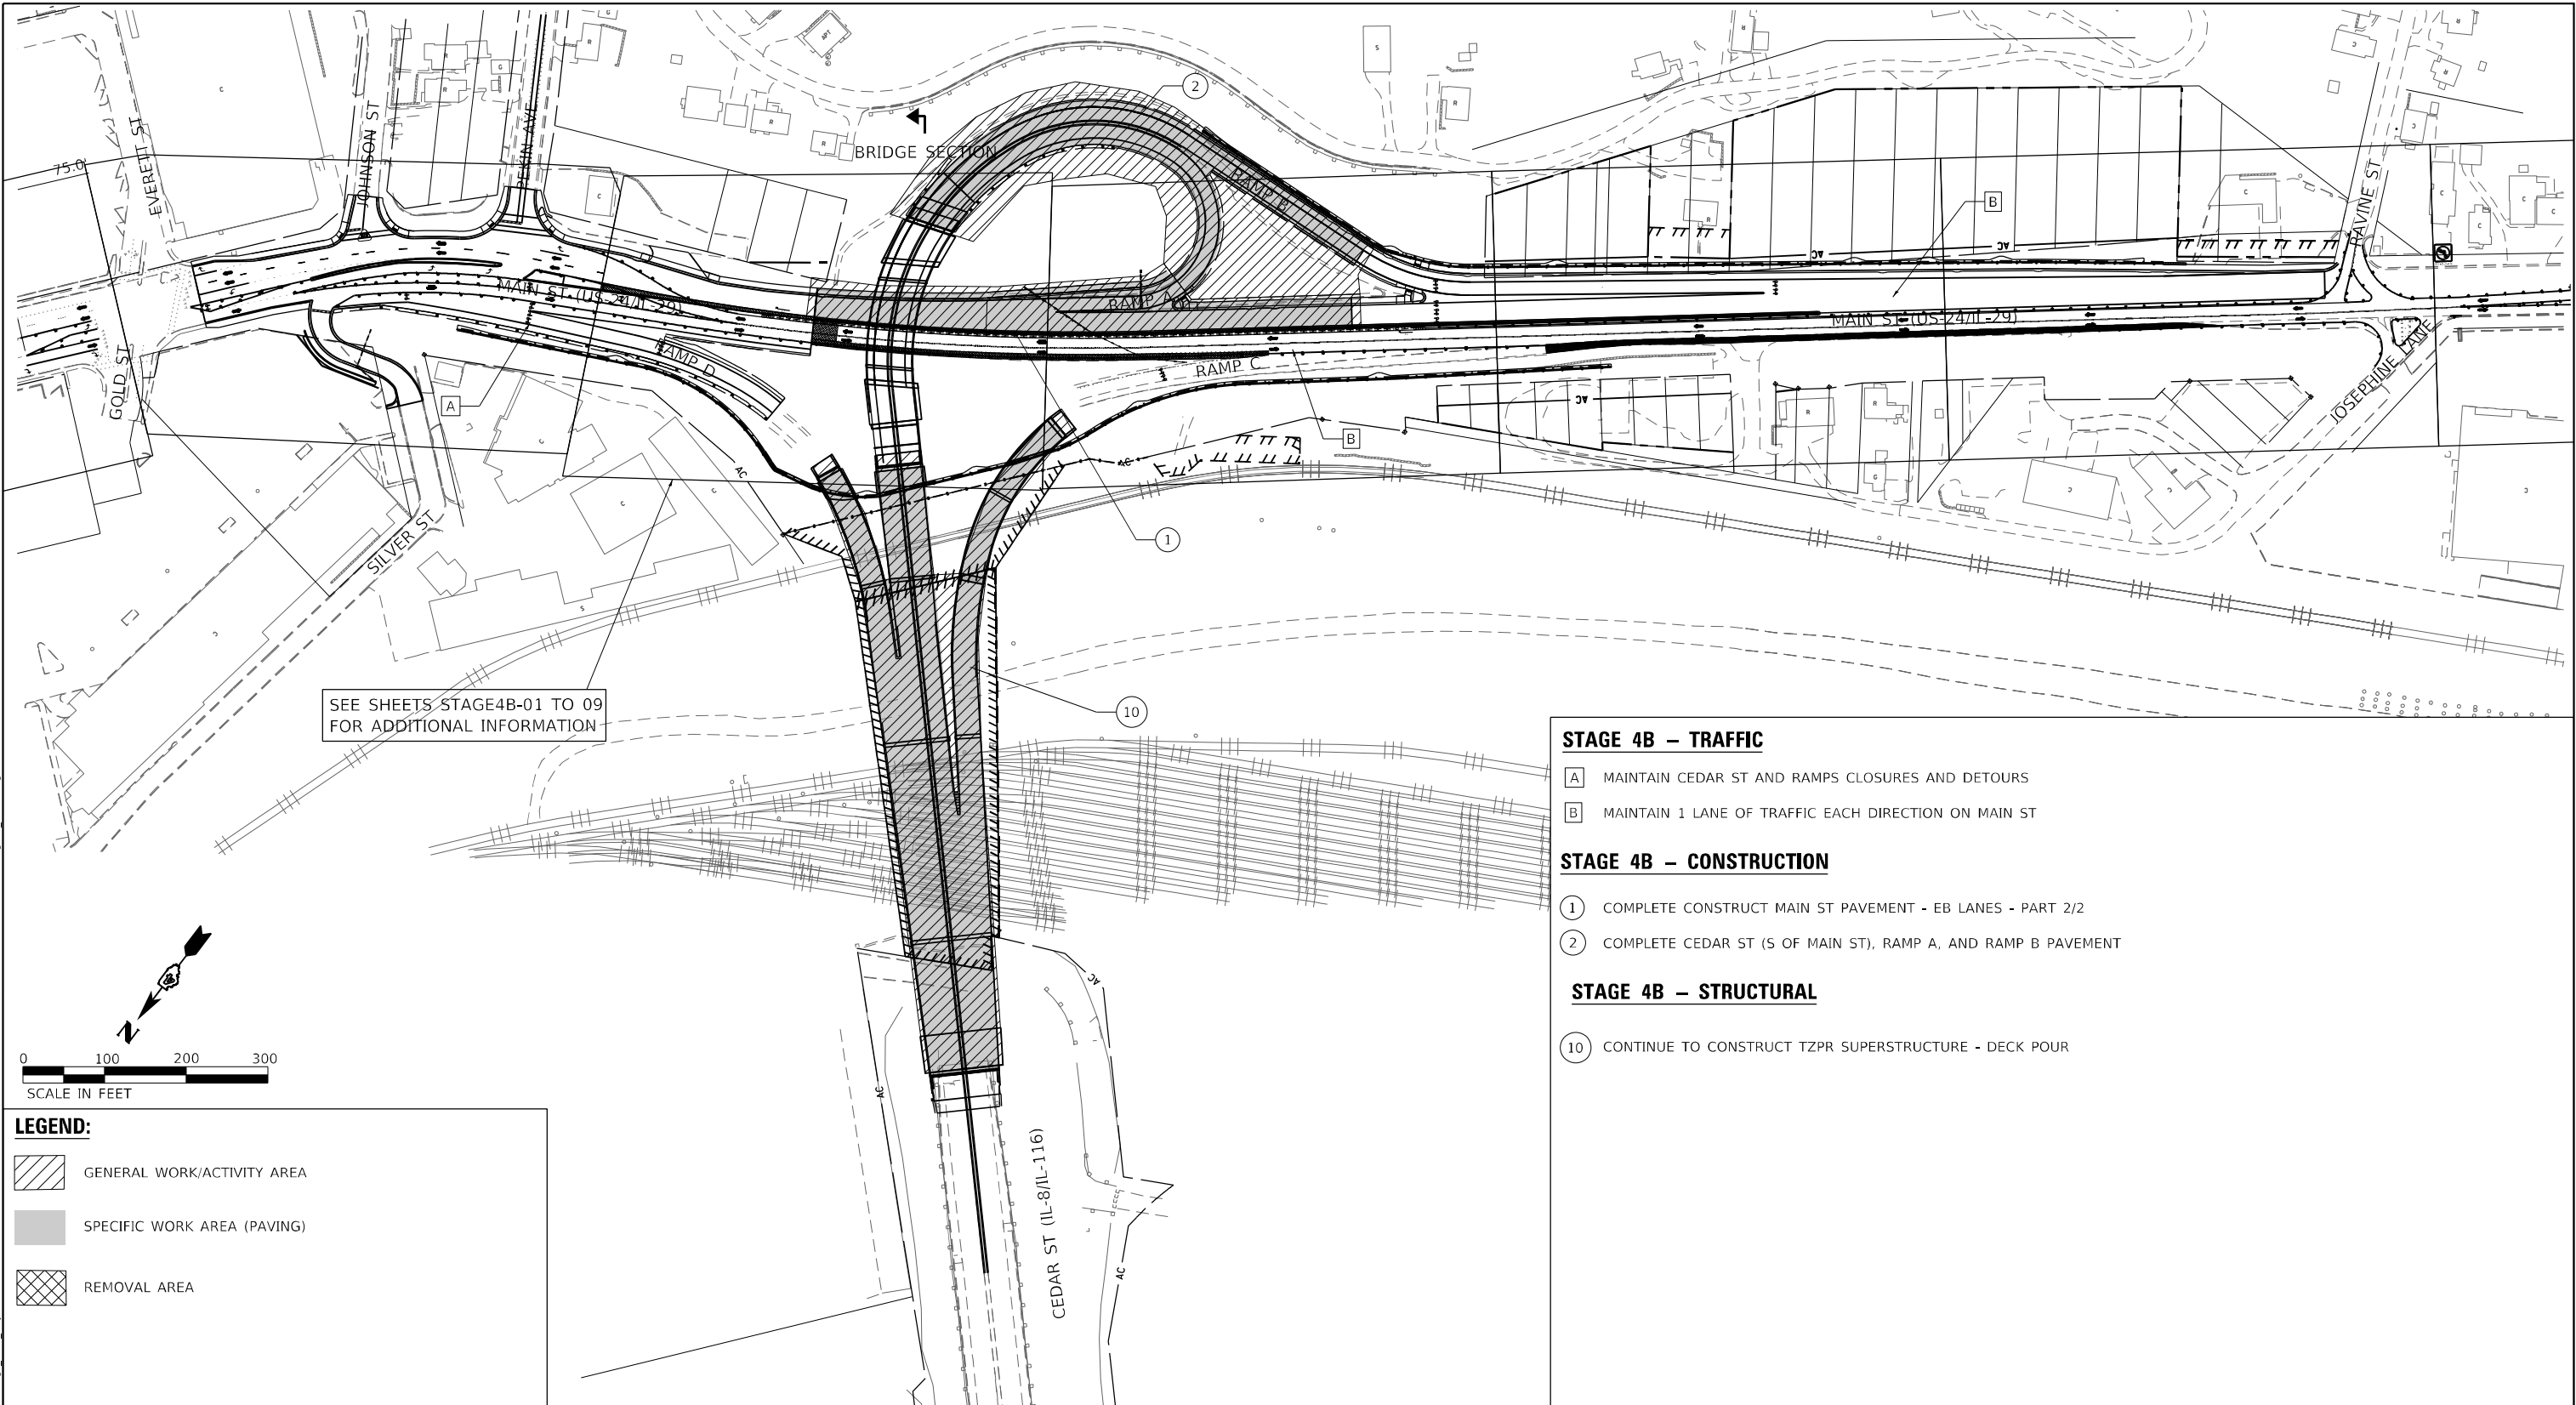

LEGEND:

- GENERAL WORK/ACTIVITY AREA
- SPECIFIC WORK AREA (PAVING)
- REMOVAL AREA

STAGE 4B – TRAFFIC


- MAINTAIN CEDAR ST AND RAMPS CLOSURES AND DETOURS
- MAINTAIN 1 LANE OF TRAFFIC EACH DIRECTION ON MAIN ST

STAGE 4B – CONSTRUCTION

- COMPLETE CONSTRUCT MAIN ST PAVEMENT - EB LANES - PART 2/2
- COMPLETE CEDAR ST (S OF MAIN ST), RAMP A, AND RAMP B PAVEMENT

STAGE 4B – STRUCTURAL

- CONTINUE TO CONSTRUCT TZPR SUPERSTRUCTURE - DECK POUR

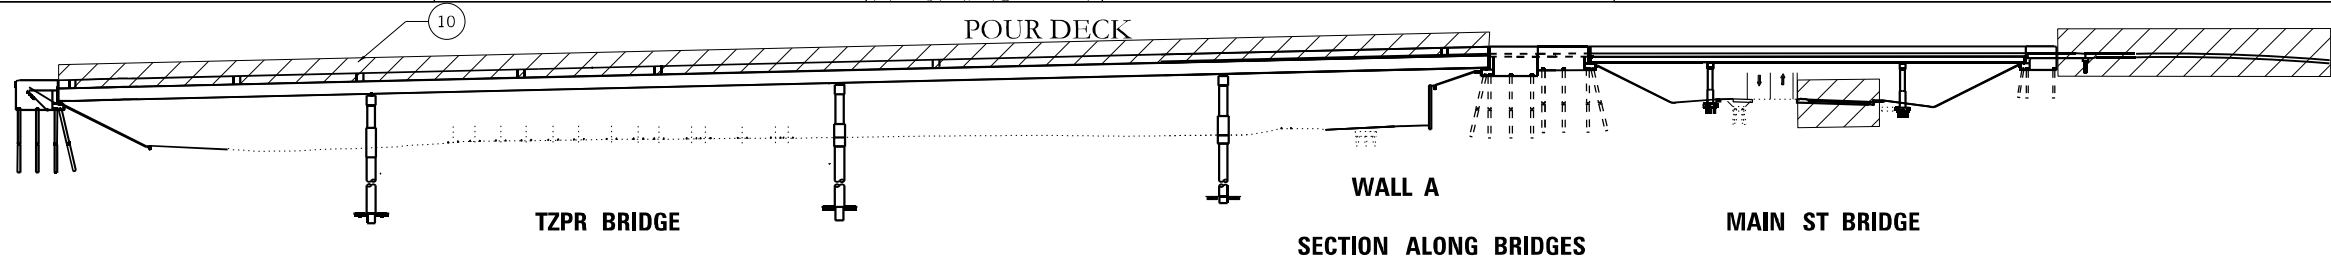

STAGE 4B

Michael Baker
INTERNATIONAL
200 W Adams Street
Suite 1500
Chicago, IL 60606
PH: 312.707.8970
FAX: 312.707.8804

USER NAME = DLamb	DESIGNED - JAL	REVISED -
	DRAWN - DCL	REVISED -
PLOT SCALE = 200,0000 ' / in.	CHECKED - JAL	REVISED -
PLOT DATE = 6/7/2023	DATE - 6/08/2023	REVISED -


STATE OF ILLINOIS
DEPARTMENT OF TRANSPORTATION

CEDAR ST. (IL-8/IL-116) OVER TZPR & IL-29
MAINTENANCE OF TRAFFIC – STAGE 4B OVERALL

SCALE: 1"=100' SHEET OF SHEETS STA. TO STA.

F.A.P. RTE.	SECTION	COUNTY	TOTAL SHEETS	SHEET NO.
VAR.	13 (HVB, HB-3) BR-1:R	TAZEWELL	1173	161
CONTRACT NO. 68C55				MOT-11
ILLINOIS				FED. AID PROJECT

MODEL: Default
FILE: \\miller-prod\miller\user\jlbentley.com\project\buscov03\Documents\Chicago_IL\11.1 Project\179740_IDOT CedarStExt_Phl15.0_CADD\Maintenance of Traffic\CADD Sheets\046C55-MOT5stage4C-Overall.dgn

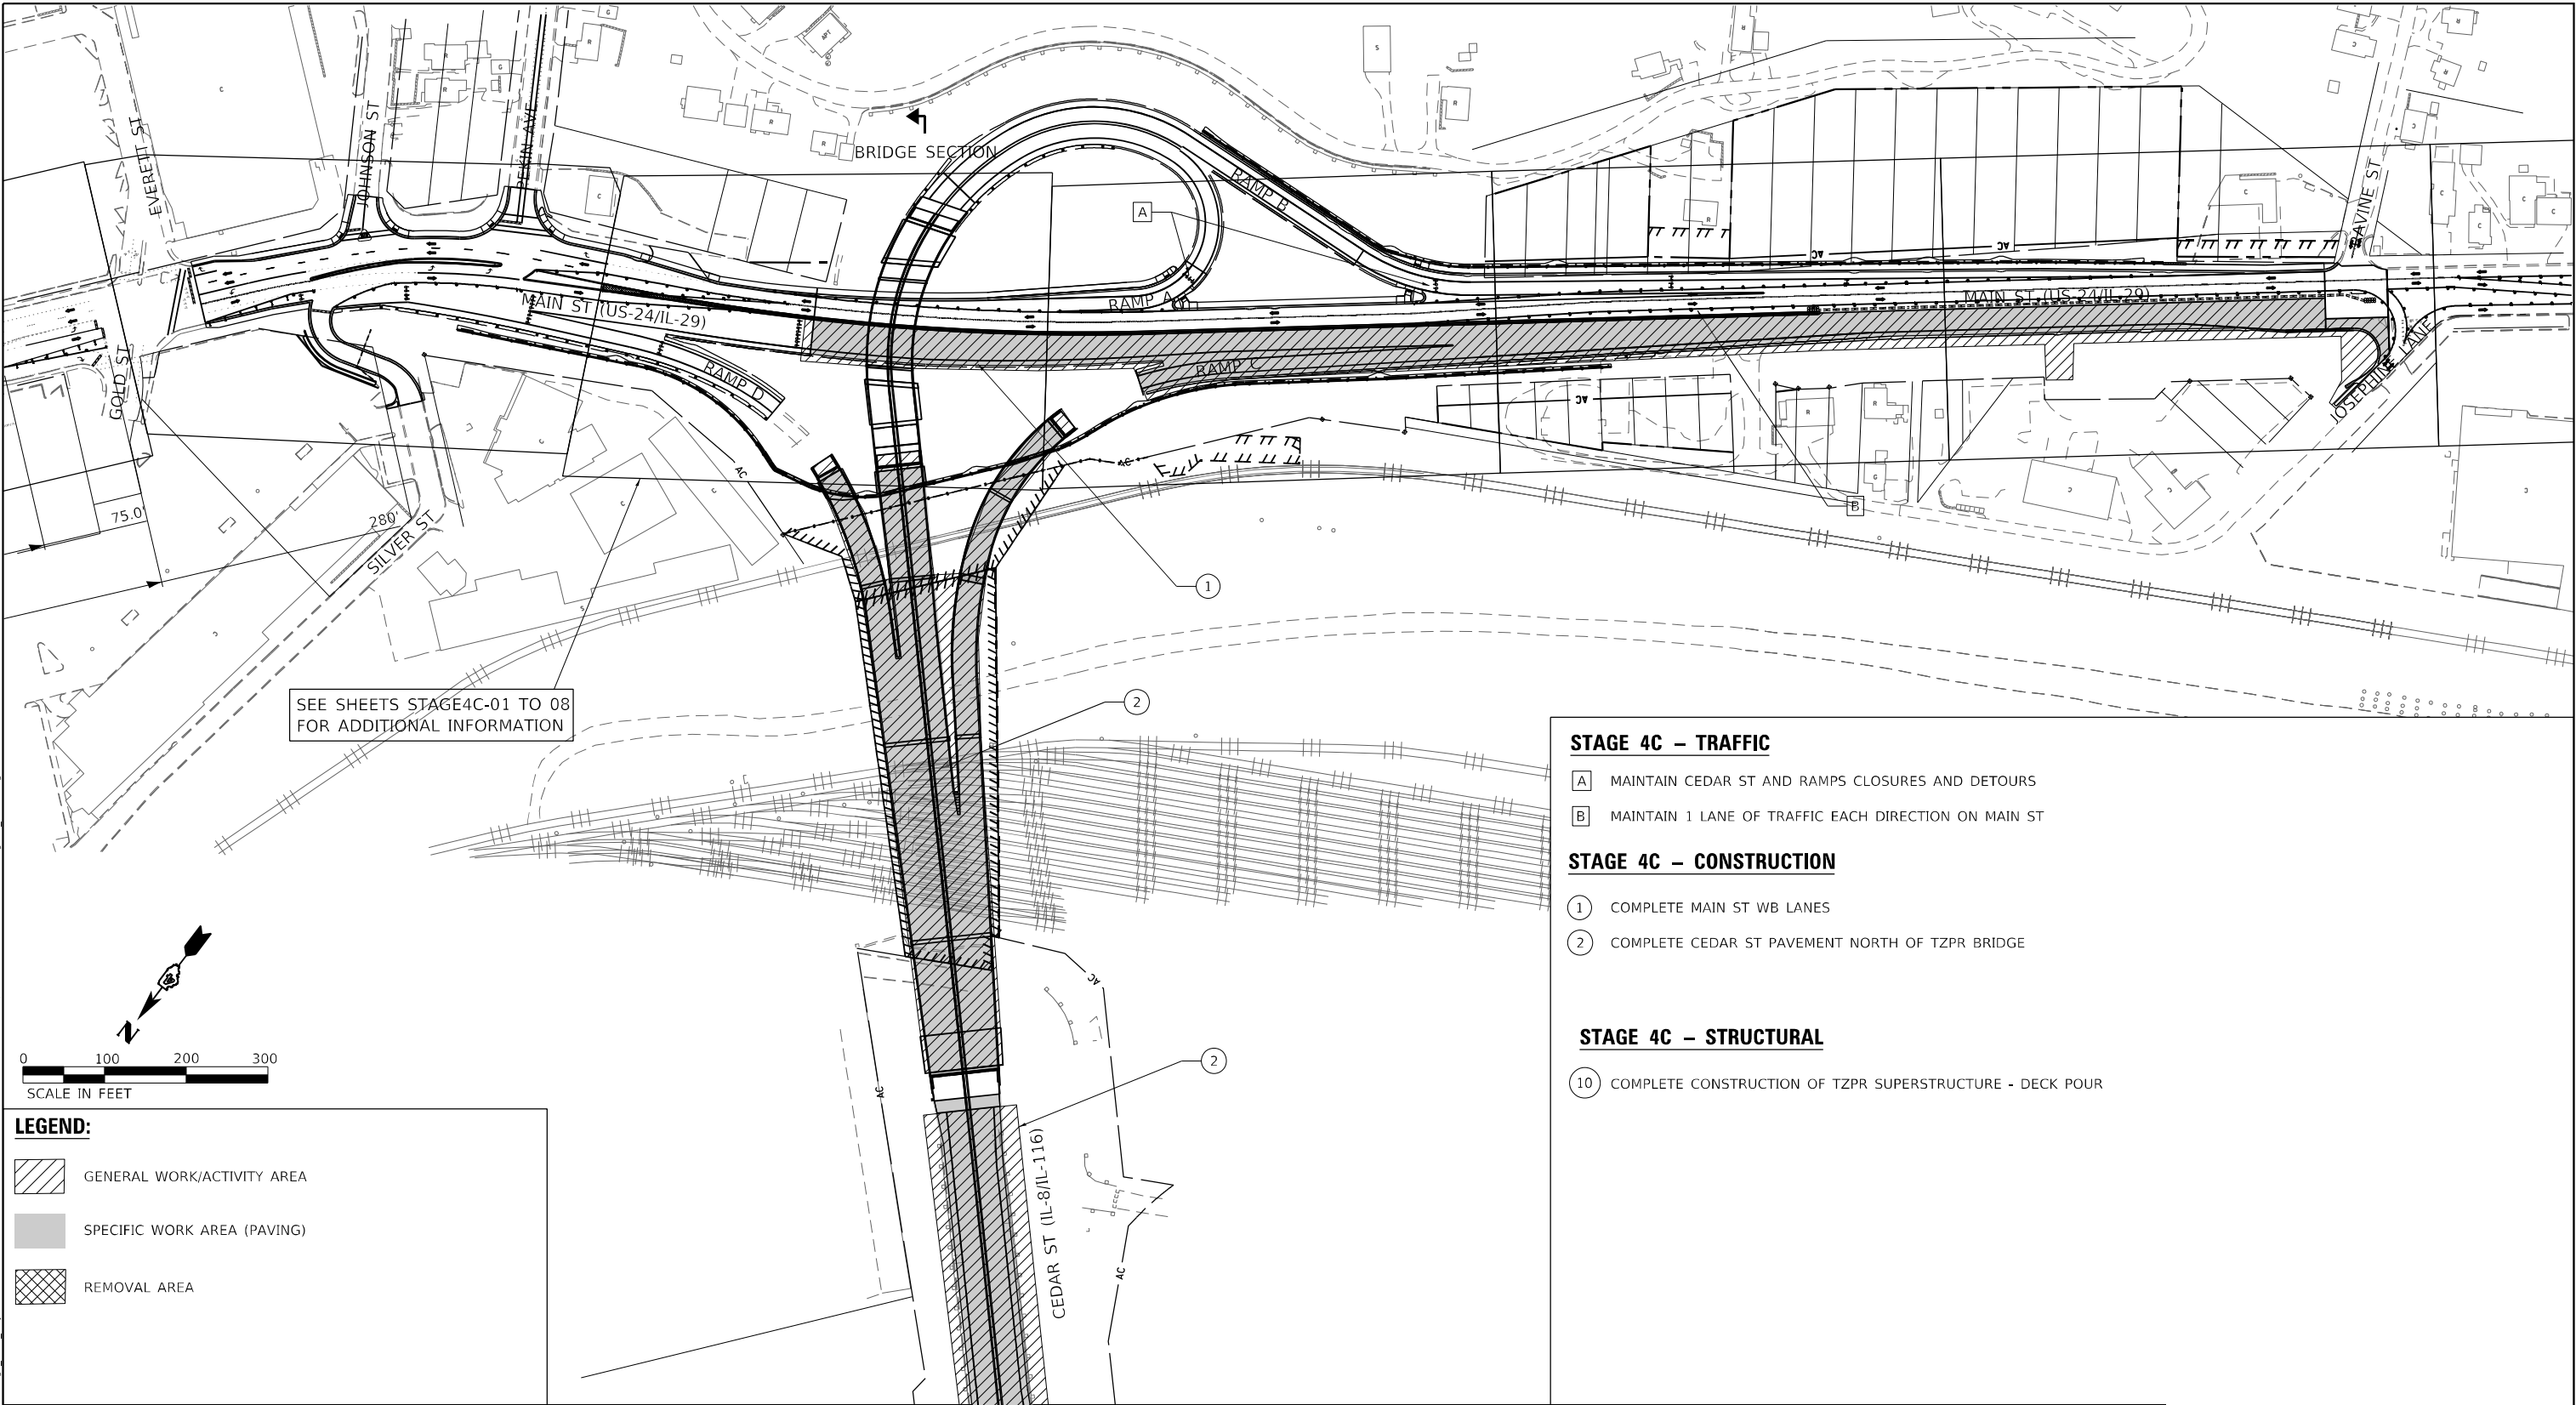

STAGE 4C – TRAFFIC


- A MAINTAIN CEDAR ST AND RAMPS CLOSURES AND DETOURS
- B MAINTAIN 1 LANE OF TRAFFIC EACH DIRECTION ON MAIN ST

STAGE 4C – CONSTRUCTION

- 1 COMPLETE MAIN ST WB LANES
- 2 COMPLETE CEDAR ST PAVEMENT NORTH OF TZPR BRIDGE

STAGE 4C – STRUCTURAL

- 10 COMPLETE CONSTRUCTION OF TZPR SUPERSTRUCTURE - DECK POUR

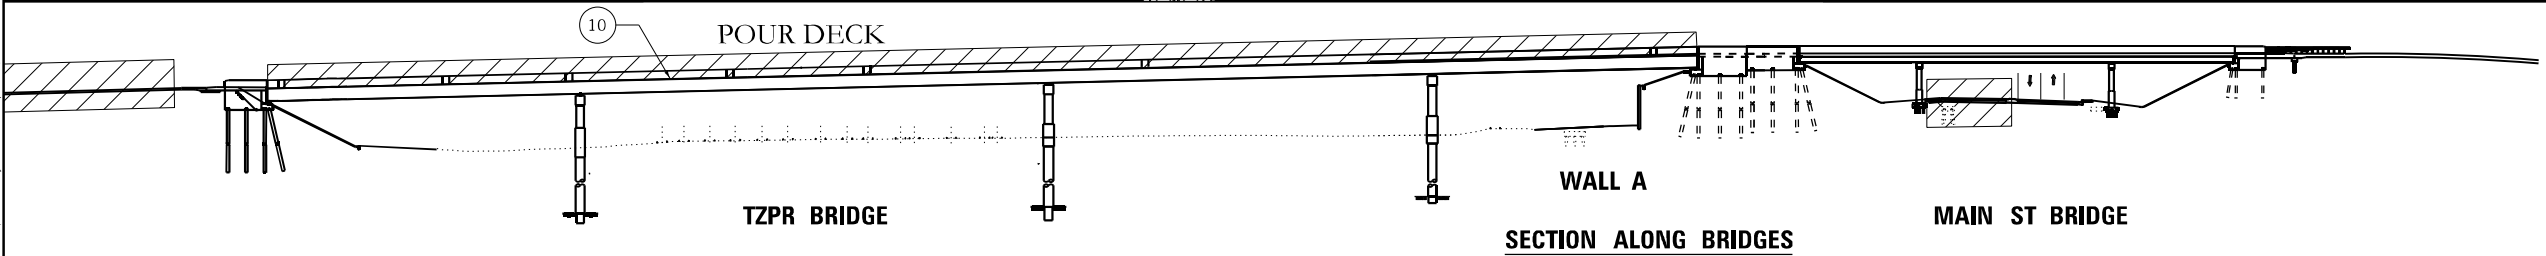

STAGE 4C

Michael Baker
INTERNATIONAL
200 W Adams Street
Suite 1500
Chicago, IL 60606
PH: 312.707.8970
FAX: 312.707.8854

USER NAME	= DLamb
DESIGNED	- JAL
DRAWN	- DCL
PLOT SCALE	= 200,0000 ' / in.
PLOT DATE	= 6/7/2023

REVISED	-
REVISED	-
REVISED	-
REVISED	-

STATE OF ILLINOIS
DEPARTMENT OF TRANSPORTATION


CEDAR ST. (IL-8/IL-116) OVER TZPR & IL-29
MAINTENANCE OF TRAFFIC – STAGE 4C OVERALL

SCALE: 1"=100' SHEET OF SHEETS STA. TO STA.


F.A.P. RTE.	SECTION	COUNTY	TOTAL SHEETS	SHEET NO.
VAR.	13 (HVB, HB-3) BR-1;R	TAZEWELL	1173	162
CONTRACT NO. 68C55				
ILLINOIS FED. AID PROJECT				

MOT-12

MODEL: Default
FILE: \\miller\public\bus\shu\benley\com\bus-us\ow\03\Documents\Chicago_IL\DOT_CedarSt\Ext_P\115.0_CADD\Maintenance of Traffic\CADD Sheets\046\CS5-MOT5Stage5_Overall.dgn

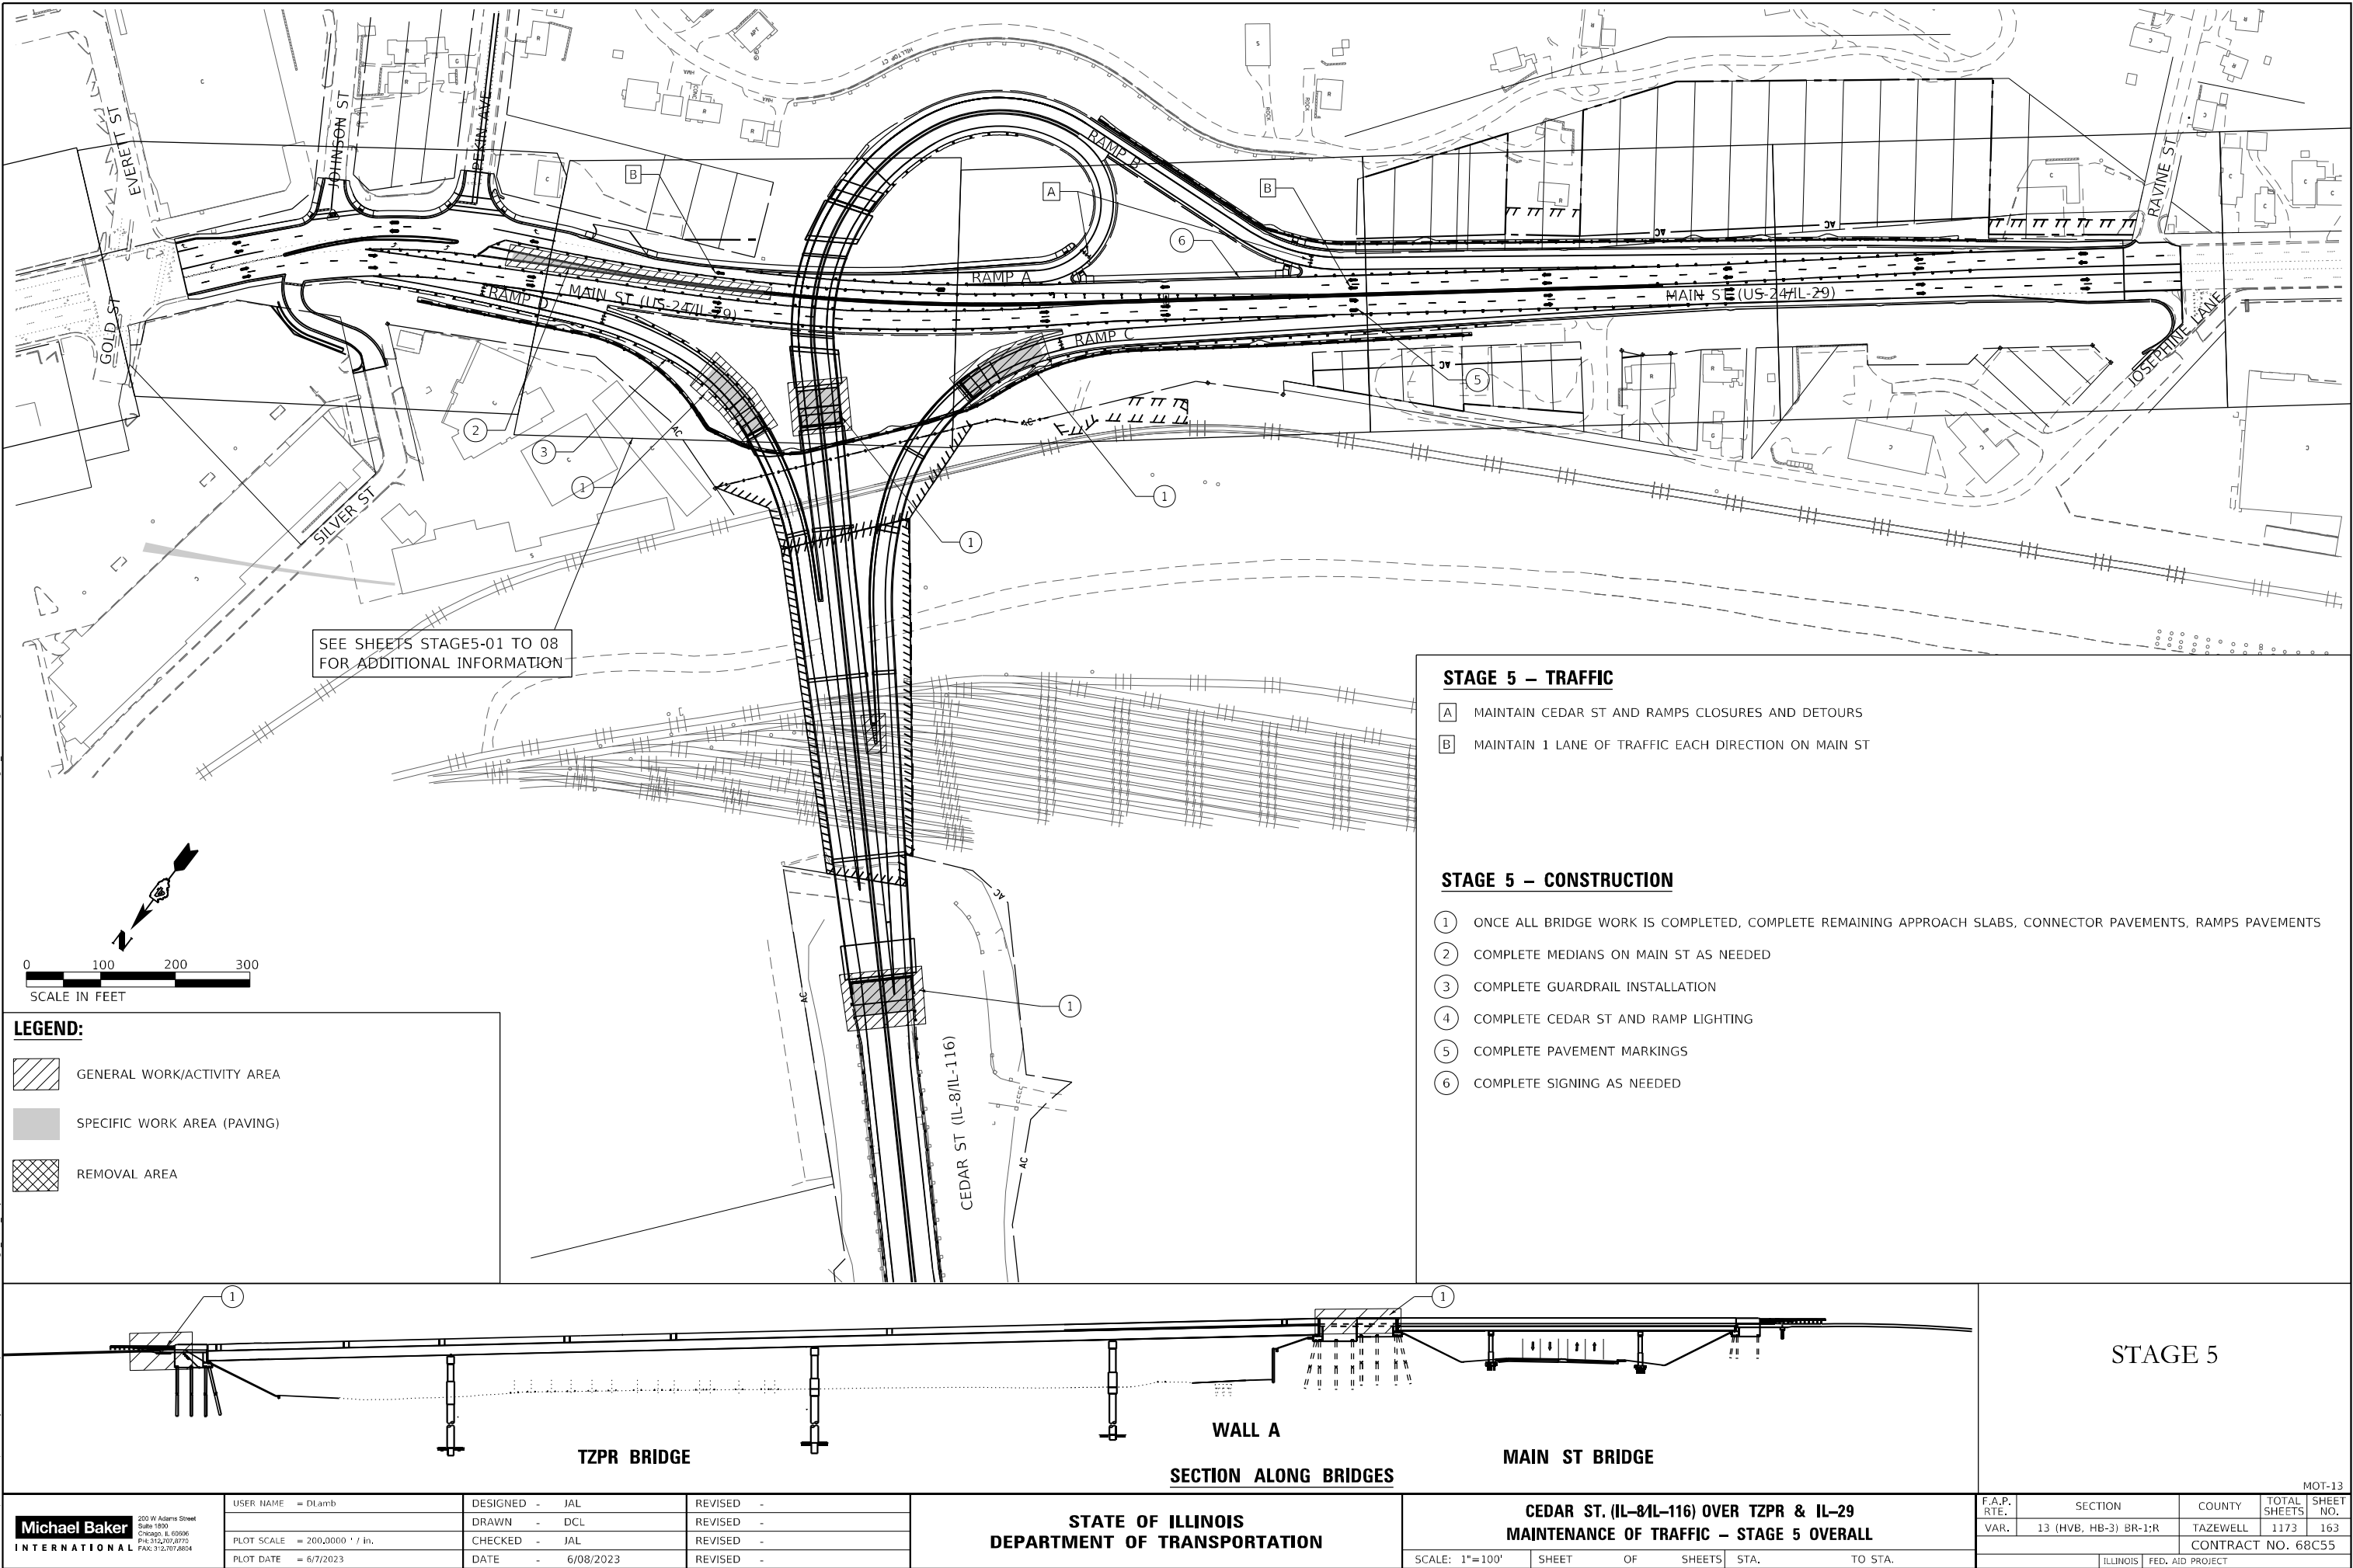

MODEL: Default
FILE: \\miller-prod\busdev\benley.com\busdev\03\Documents\Chicago_IL\01_Projects\179740_IDOT_CedarStExt_Plan15.0_CADD\Maintenance of Traffic\CADD Sheets\68C55-MOT5Stage6_Overall.dgn

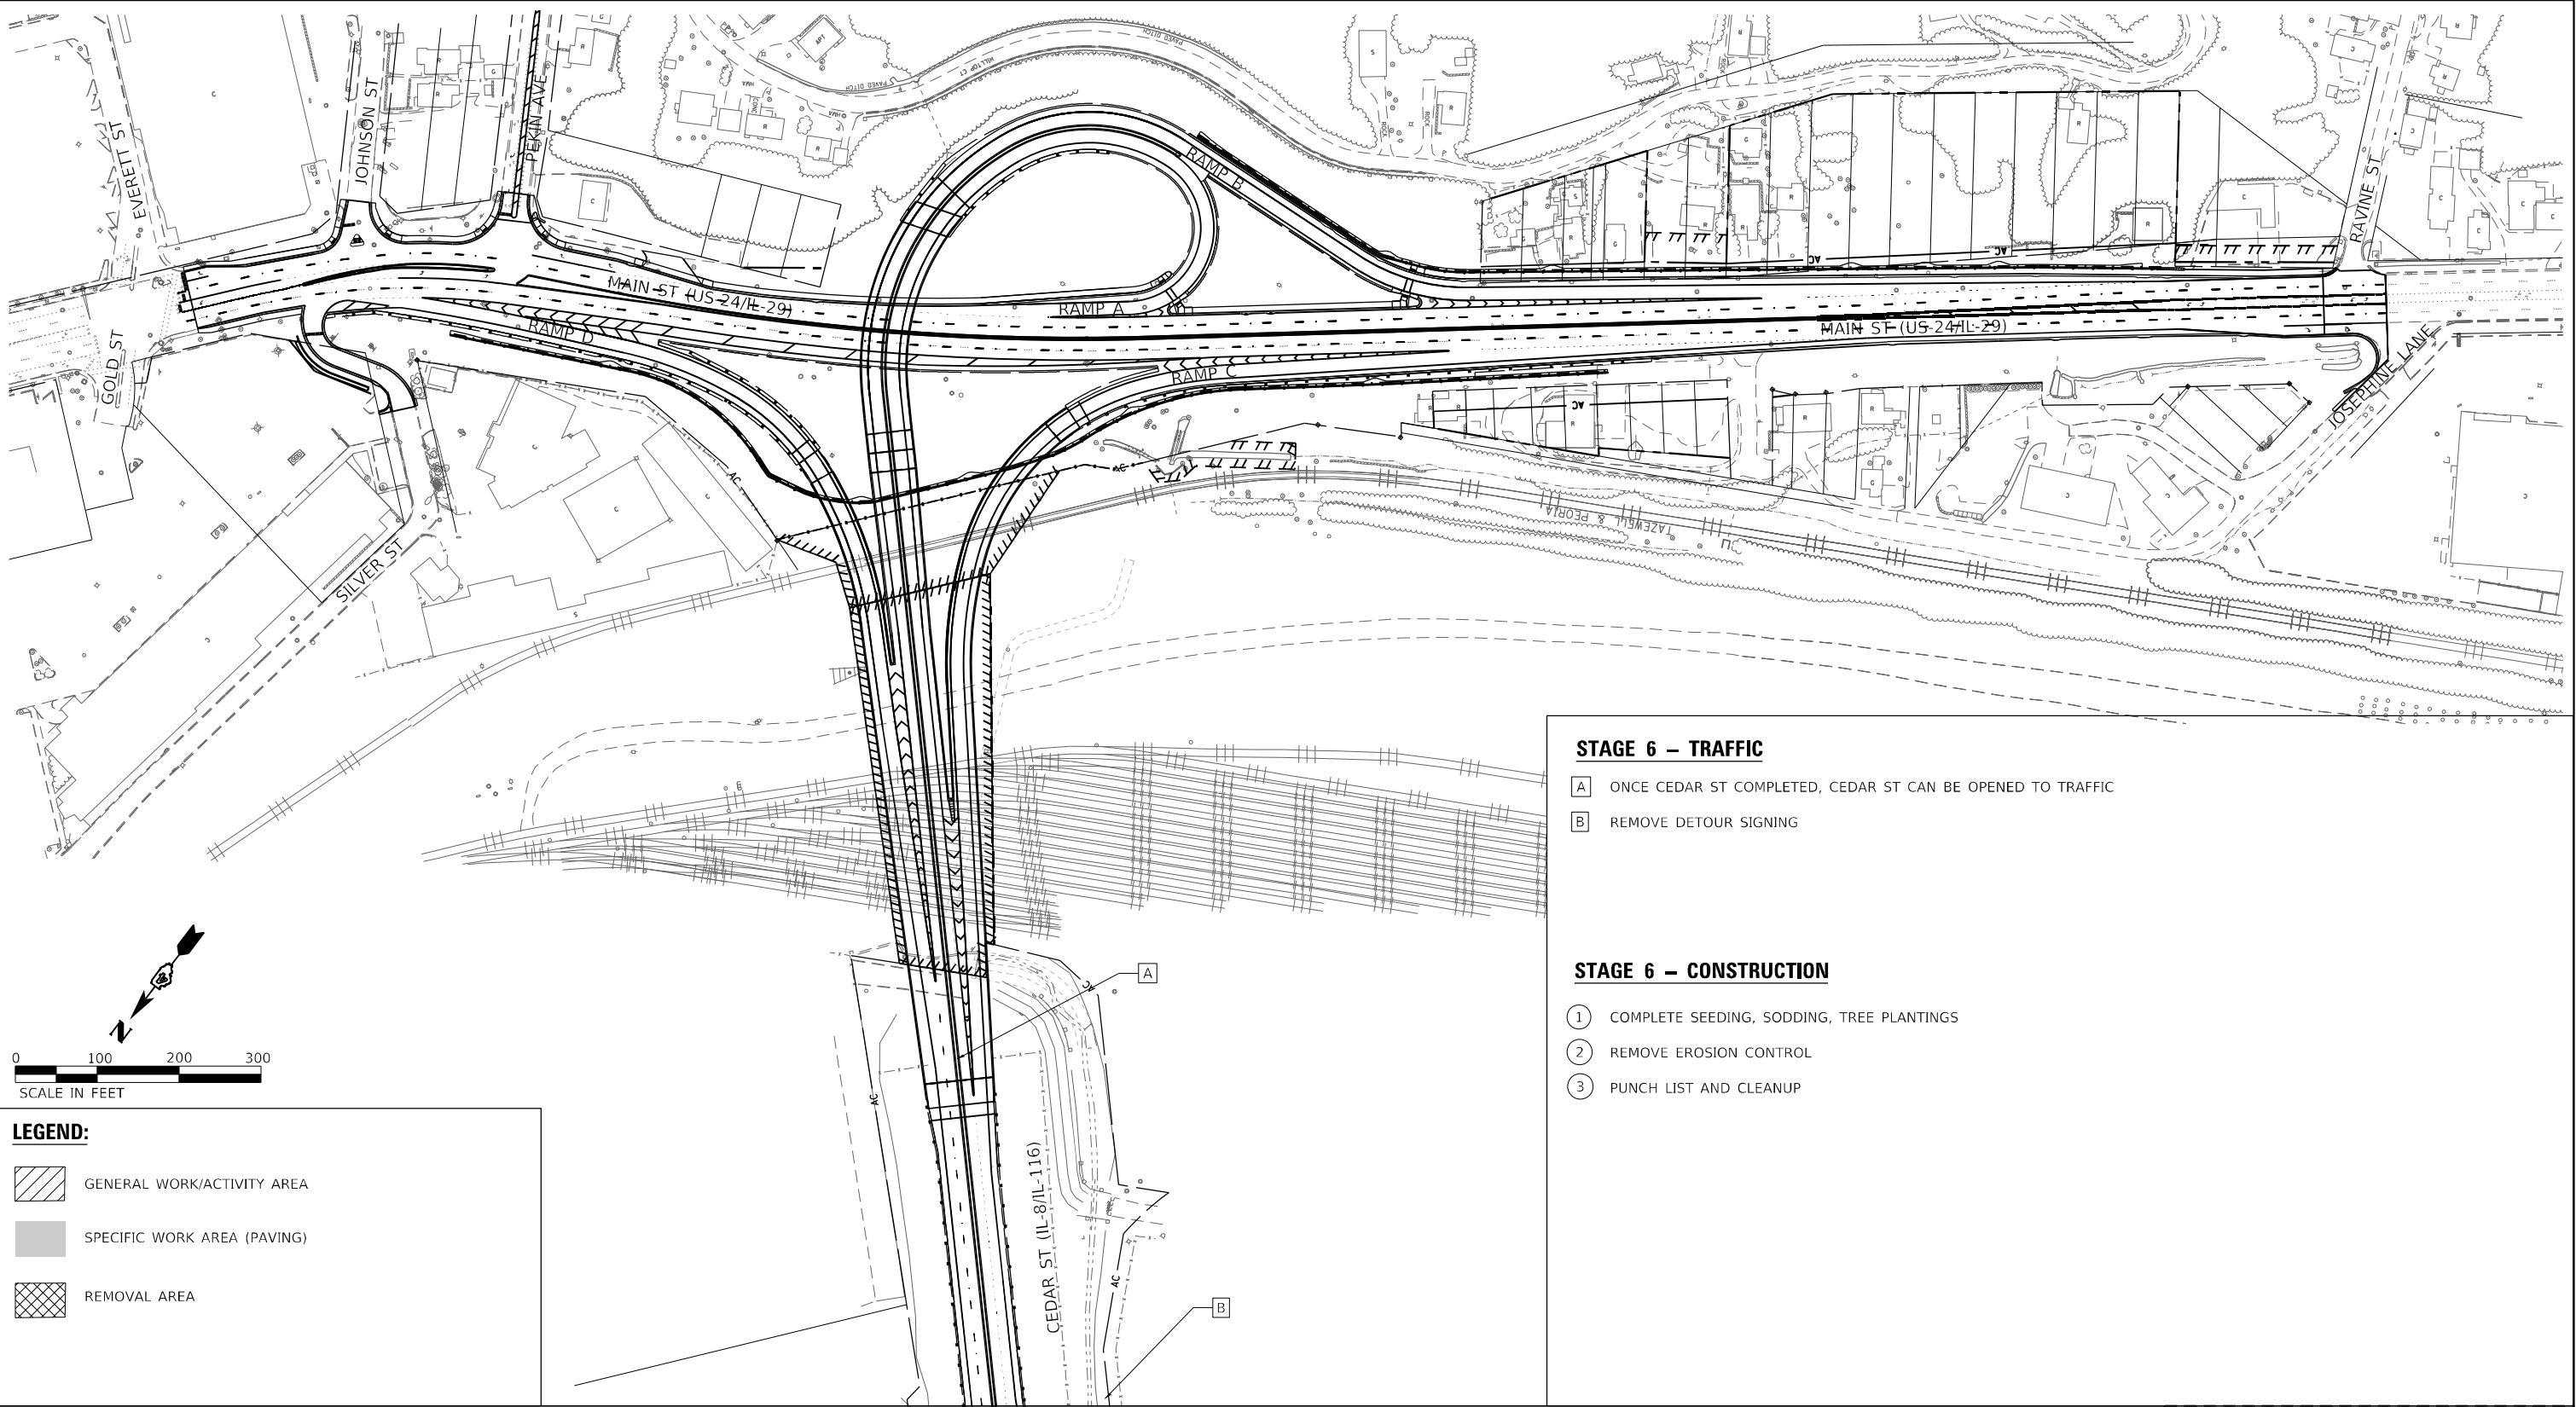


STAGE 6 – TRAFFIC

- A** ONCE CEDAR ST COMPLETED, CEDAR ST CAN BE OPENED TO TRAFFIC
- B** REMOVE DETOUR SIGNING

STAGE 6 – CONSTRUCTION

- 1** COMPLETE SEEDING, SODDING, TREE PLANTINGS
- 2** REMOVE EROSION CONTROL
- 3** PUNCH LIST AND CLEANUP

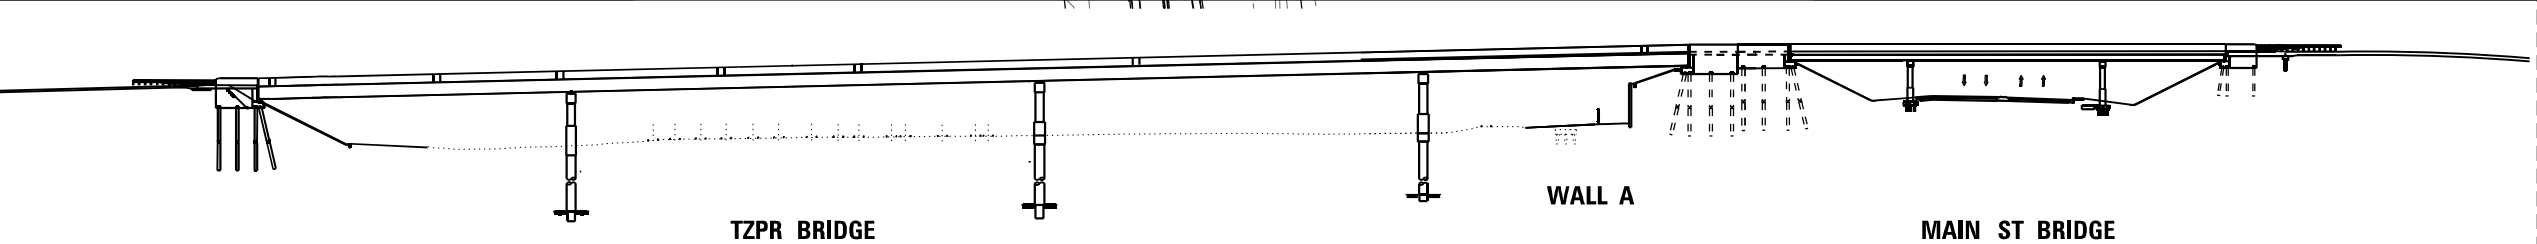

STAGE 6
OPEN


Michael Baker International 200 W Adams Street Suite 1500 Chicago, IL 60606 PH: 312.707.8970 FAX: 312.707.8854	USER NAME = DLamb		DESIGNED - JAL	REVISED -	STATE OF ILLINOIS DEPARTMENT OF TRANSPORTATION	CEDAR ST. (IL-8/IL-116) OVER TZPR & IL-29 MAINTENANCE OF TRAFFIC – STAGE 6 OVERALL				F.A.P. RTE.	SECTION	COUNTY	TOTAL SHEETS	SHEET NO.
	DRAWN - DCL		CHECKED - JAL	REVISED -		VAR.	13 (HVB, HB-3) BR-1:R	TAEWELL	1173	164				
	PLOT SCALE = 200,0000' / in.		DATE - 6/08/2023	REVISED -		CONTRACT NO. 68C55								
	PLOT DATE = 6/7/2023		DATE - 6/08/2023	REVISED -		SCALE: 1"=100'	SHEET OF	SHEETS	STA.	TO STA.				

MODEL: Default
FILE: \\naucg-arvmbus-01u-bentley.com\mbus-arv\03\Documents\Chicago IL\011 Project\179740 IDOT CedarStExt PH115.0 CADD\Maintenance of Traffic\CADD Sheets\68C55-1H-MOT Typical01.dgn

MOT TYPICAL LEGEND


1. DRUMS WITH STEADY BURNING WARNING LIGHTS AT 25' CENTERS
2. TEMPORARY TRAFFIC CONTROL BARRIER
3. TEMPORARY PAVEMENT MARKING - LINE 4" (SOLID WHITE)
4. TEMPORARY PAVEMENT MARKING - LINE 4" (SOLID YELLOW)
5. TEMPORARY PAVEMENT MARKING - 4" DOUBLE YELLOW
6. EXISTING PAVEMENT MARKING TO REMAIN.

-  GENERAL WORK/ACTIVITY AREA
-  SPECIFIC WORK AREA (PAVING)
-  TEMP RAMP PAVEMENT
-  TEMP PAVEMENT

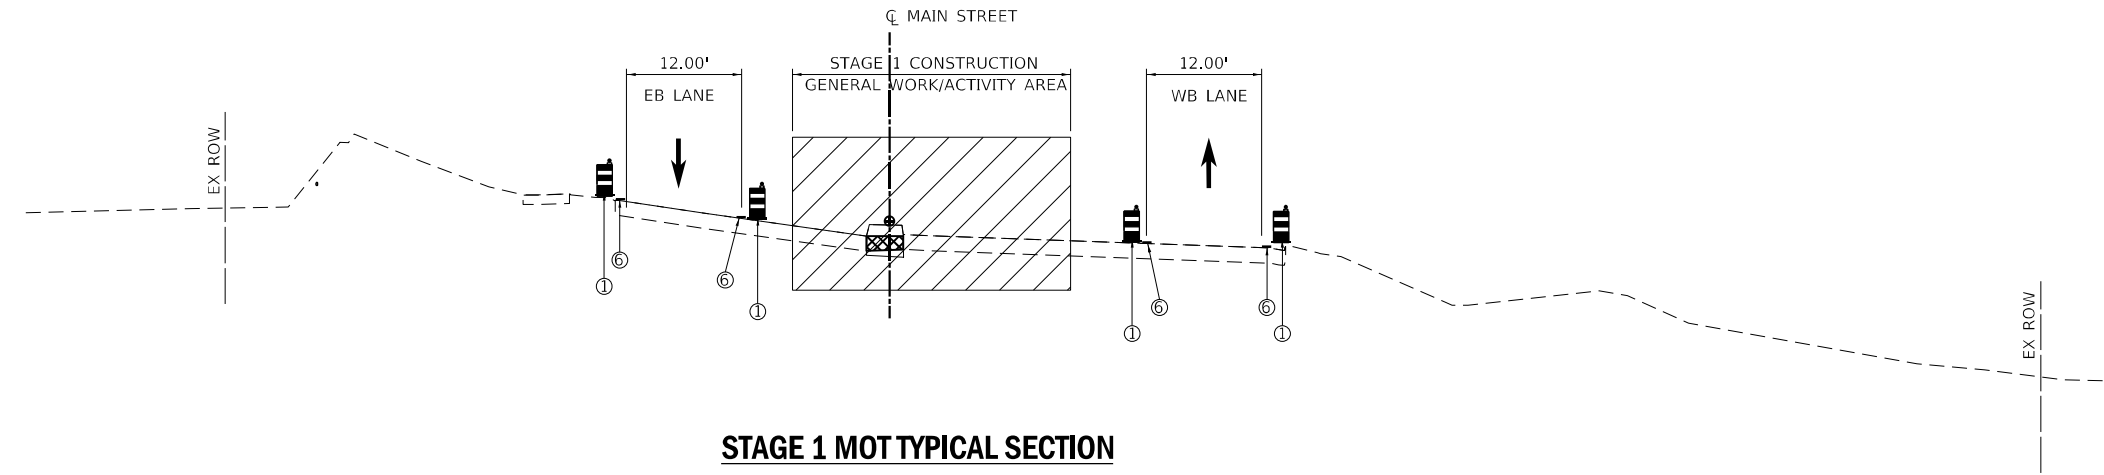


STAGE 1 MOT TYPICAL SECTION

MAIN STREET (LOOKING WESTBOUND)
STA 100+00.00

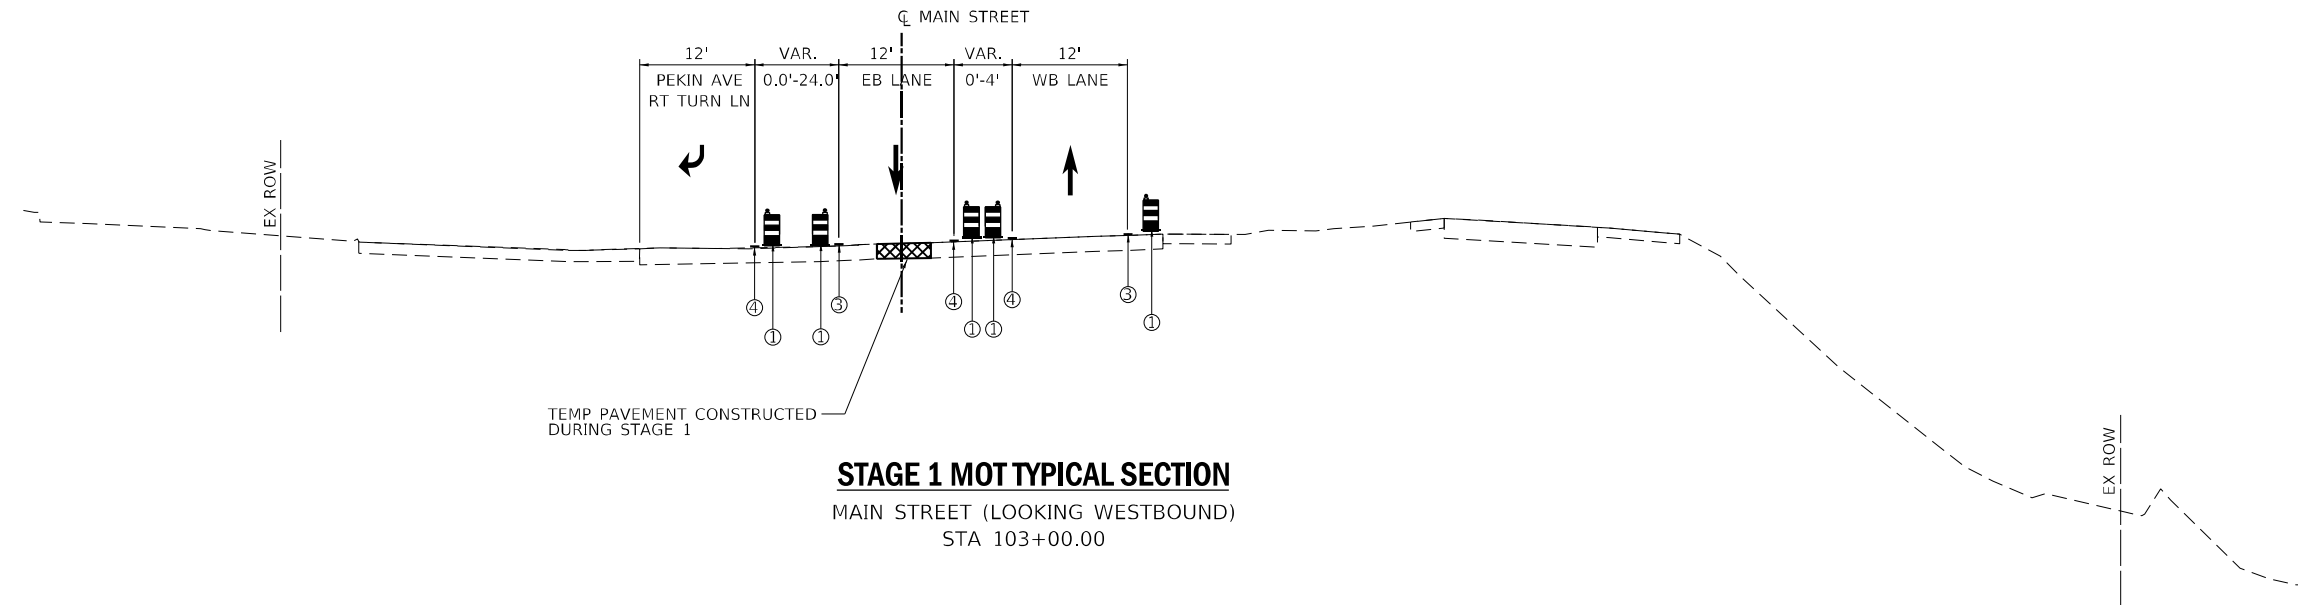

STAGE 1 MOT TYPICAL SECTION

MAIN STREET (LOOKING WESTBOUND)
STA 103+00.00

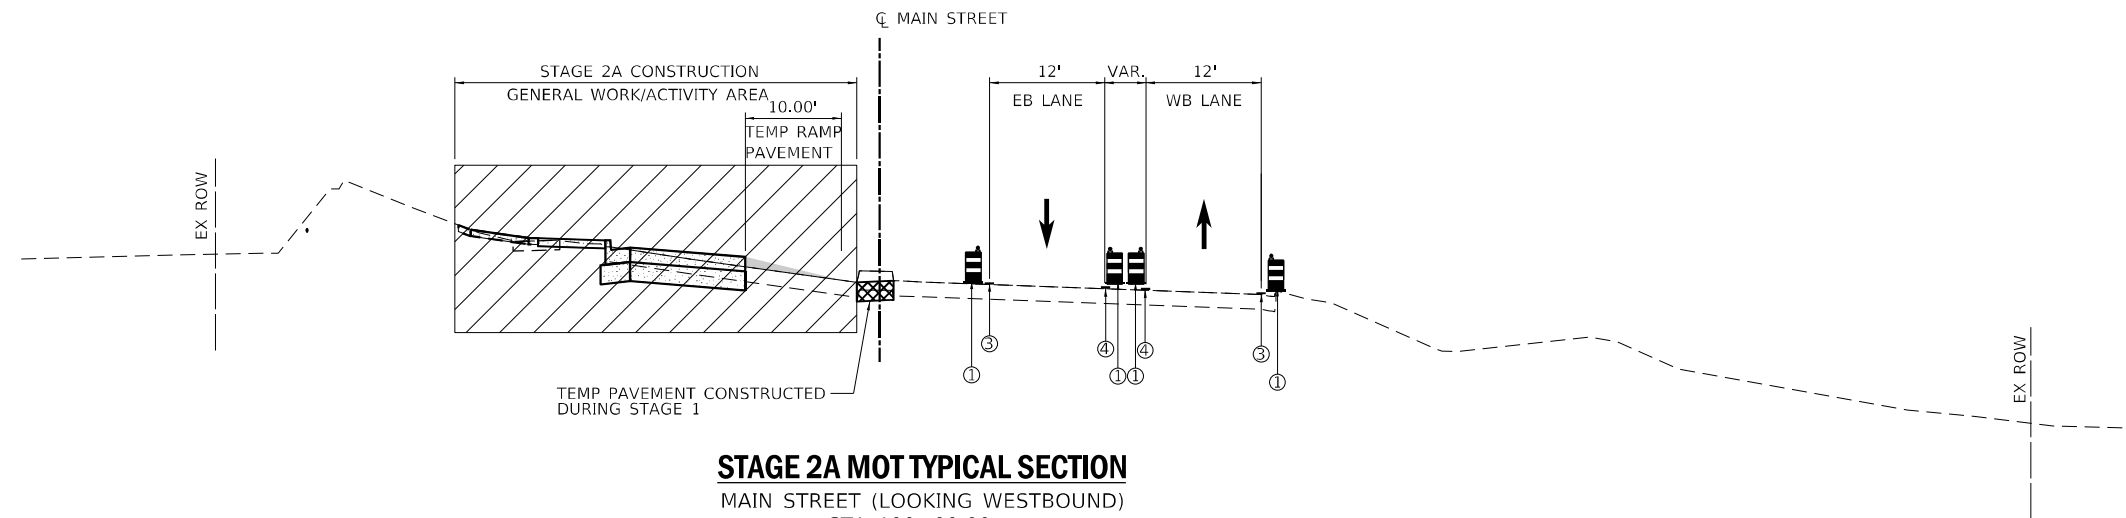

STAGE 2A MOT TYPICAL SECTION

MAIN STREET (LOOKING WESTBOUND)
STA 100+00.00

Michael Baker
INTERNATIONAL
200 W Adams Street
Suite 1500
Chicago, IL 60606
PH: 312.707.8910
FAX: 312.707.8804

USER NAME = DLamb	DESIGNED - TOM	REVISED -
DRAWN - DCL	REVISED -	
PLOT SCALE = 20,0000' = 1 in.	CHECKED - JAL	REVISED -
PLOT DATE = 6/7/2023	DATE - 6/08/2023	REVISED -

STATE OF ILLINOIS
DEPARTMENT OF TRANSPORTATION

CEDAR ST. (IL-84L-116) OVER TZPR & IL-29			
MAINTENANCE OF TRAFFIC - TYP. SEC. - STAGES 1 & 2A			
SCALE: NO SCALE	SHEET 1	OF 10 SHEETS	STA. TO STA.

F.A.P. RTE.	SECTION	COUNTY	TOTAL SHEETS	SHEET NO.
VAR.	13 (HVB, HB-3) BR-1;R	TAZEWELL	1173	165
CONTRACT NO. 68C55				
ILLINOIS FED. AID PROJECT				

MOT-15

1. DRUMS WITH STEADY BURNING WARNING LIGHTS AT 25' CENTERS
2. TEMPORARY TRAFFIC CONTROL BARRIER
3. TEMPORARY PAVEMENT MARKING - LINE 4" (SOLID WHITE)
4. TEMPORARY PAVEMENT MARKING - LINE 4" (SOLID YELLOW)
5. TEMPORARY PAVEMENT MARKING - 4" DOUBLE YELLOW
6. EXISTING PAVEMENT MARKING TO REMAIN.

- | | |
|---|-----------------------------|
|  | GENERAL WORK/ACTIVITY AREA |
|  | SPECIFIC WORK AREA (PAVING) |
|  | TEMP RAMP PAVEMENT |
|  | TEMP PAVEMENT |



JOHNSON STREET (LOOKING SOUTH)
STA 30+50.00



PEKIN AVENUE (LOOKING SOUTH)
STA 40+60.00



JOHNSON STREET (LOOKING SOUTH)
STA 30+50.00



PEKIN AVENUE (LOOKING SOUTH)
STA 40+60.00



JOHNSON STREET (LOOKING SOUTH)
STA 30+50.00



PEKIN AVENUE (LOOKING SOUTH)
STA 40+60.00

USER NAME = DLamb	DESIGNED - TOM	REVISED -
	DRAWN - DCL	REVISED -
PLOT SCALE = 20,0000 ' / in.	CHECKED - JAL	REVISED -
PLOT DATE = 6/7/2023	DATE - 6/08/2023	REVISED -


**STATE OF ILLINOIS
DEPARTMENT OF TRANSPORTATION**

**CEDAR ST. (IL-81L-116) OVER TZPR & IL-29
MAINTENANCE OF TRAFFIC – TYP. SEC. – STAGE 2A & 2B & 2C**

SCALE: NO SCALE	SHEET 2	OF 10	SHEETS	STA.	TO STA.
-----------------	---------	-------	--------	------	---------

F.A.P. RTE.	SECTION	COUNTY	TOTAL SHEETS	SHEET NO.
VAR.	13 (HVB, HB-3) BR-1:R	TAZEWELL	1173	166
		CONTRACT NO. 68C55		
		ILLINOIS	FED. AID PROJECT	

1. DRUMS WITH STEADY BURNING WARNING LIGHTS AT 25' CENTERS
2. TEMPORARY TRAFFIC CONTROL BARRIER
3. TEMPORARY PAVEMENT MARKING - LINE 4" (SOLID WHITE)
4. TEMPORARY PAVEMENT MARKING - LINE 4" (SOLID YELLOW)
5. TEMPORARY PAVEMENT MARKING - 4" DOUBLE YELLOW
6. EXISTING PAVEMENT MARKING TO REMAIN.

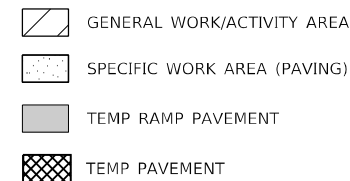


MAIN STREET (LOOKING WESTBOUND)
STA 98+00.00




MOT TYPICAL LEGEND

1. DRUMS WITH STEADY BURNING WARNING LIGHTS AT 25' CENTERS
2. TEMPORARY TRAFFIC CONTROL BARRIER
3. TEMPORARY PAVEMENT MARKING - LINE 4" (SOLID WHITE)
4. TEMPORARY PAVEMENT MARKING - LINE 4" (SOLID YELLOW)
5. TEMPORARY PAVEMENT MARKING - 4" DOUBLE YELLOW
6. EXISTING PAVEMENT MARKING TO REMAIN.

- GENERAL WORK/ACTIVITY AREA
- SPECIFIC WORK AREA (PAVING)
- TEMP RAMP PAVEMENT
- TEMP PAVEMENT

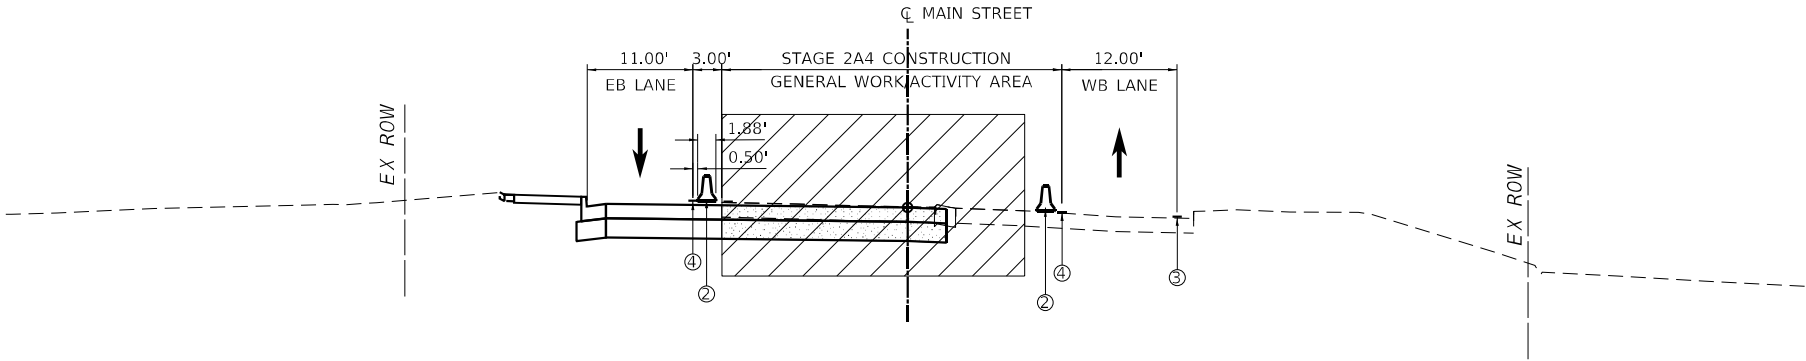

STAGE 2D MOT TYPICAL SECTION
MAIN STREET (LOOKING WESTBOUND)
STA 98+00.00

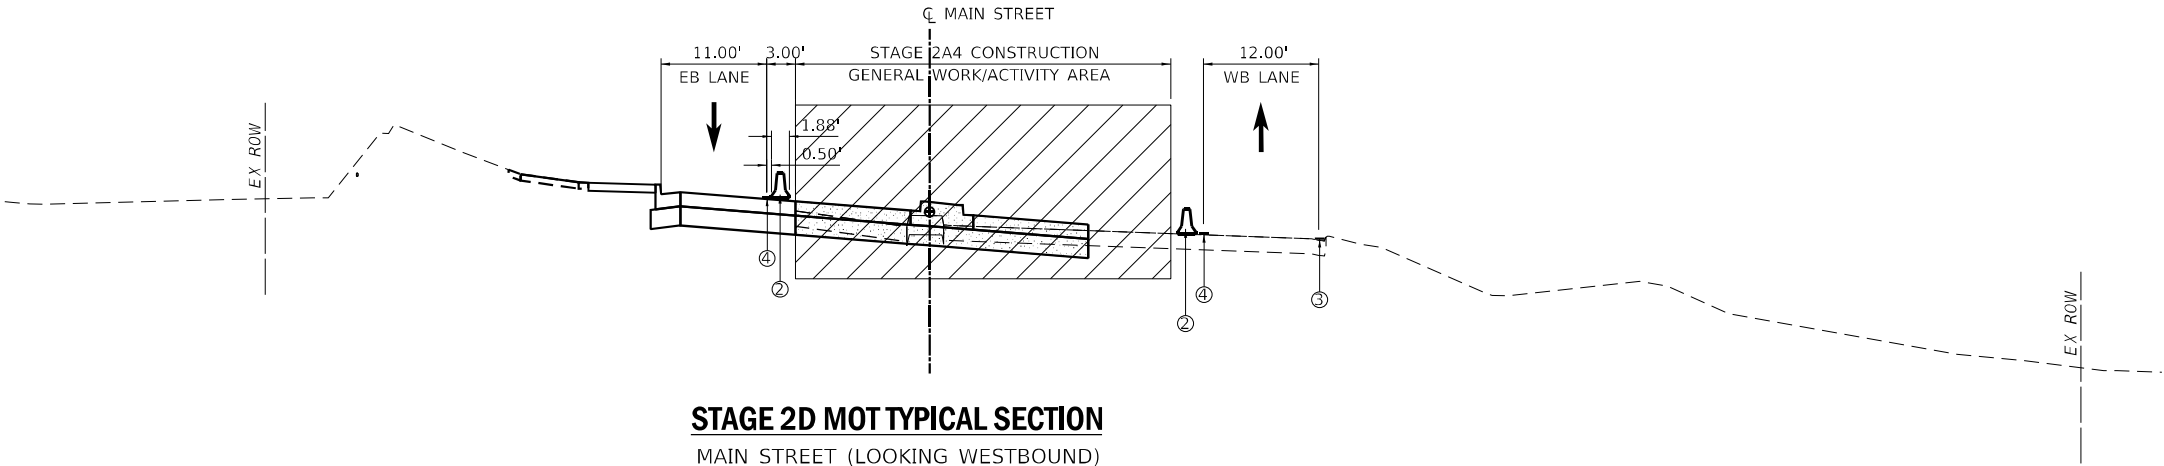

STAGE 2D MOT TYPICAL SECTION
MAIN STREET (LOOKING WESTBOUND)
STA 100+00.00

MODEL: Default
FILE: \\naulic-arvmbus-shu-bentley.com\mbus-pw\03\Documents\Chicago_IL\01_Projects\179740_IDOT_CedarStExt_Plan\15.0_CADD\Maintenance of Traffic\CADD Sheets\046\CS5-H-MOT_Typical04.dgn

Michael Baker
INTERNATIONAL
200 W Adams Street
Suite 1500
Chicago, IL 60606
PH: 312.707.8910
FAX: 312.707.8854

USER NAME = DLamb	DESIGNED - TOM	REVISED -
DRAWN - TOM	REVISED -	
PLOT SCALE = 20,0000' = 1 in.	CHECKED - JAL	REVISED -
PLOT DATE = 6/7/2023	DATE - 6/08/2023	REVISED -

STATE OF ILLINOIS
DEPARTMENT OF TRANSPORTATION


CEDAR ST. (IL-81L-116) OVER TZPR & IL-29			
MAINTENANCE OF TRAFFIC – TYP. SEC. – STAGE 2D			
SCALE: NO SCALE	SHEET 4	OF 10 SHEETS	STA. TO STA.

F.A.P. RTE.	SECTION	COUNTY	TOTAL SHEETS	SHEET NO.
VAR.	13 (HVB, HB-3) BR-1;R	TAZEWELL	1173	168
				CONTRACT NO. 68C55
		ILLINOIS	FED. AID PROJECT	


MOT-18

1. DRUMS WITH STEADY BURNING WARNING LIGHTS AT 25' CENTERS
2. TEMPORARY TRAFFIC CONTROL BARRIER
3. TEMPORARY PAVEMENT MARKING - LINE 4" (SOLID WHITE)
4. TEMPORARY PAVEMENT MARKING - LINE 4" (SOLID YELLOW)
5. TEMPORARY PAVEMENT MARKING - 4" DOUBLE YELLOW
6. EXISTING PAVEMENT MARKING TO REMAIN.


- | | |
|---|-----------------------------|
|  | GENERAL WORK/ACTIVITY AREA |
|  | SPECIFIC WORK AREA (PAVING) |
|  | TEMP RAMP PAVEMENT |
|  | TEMP PAVEMENT |

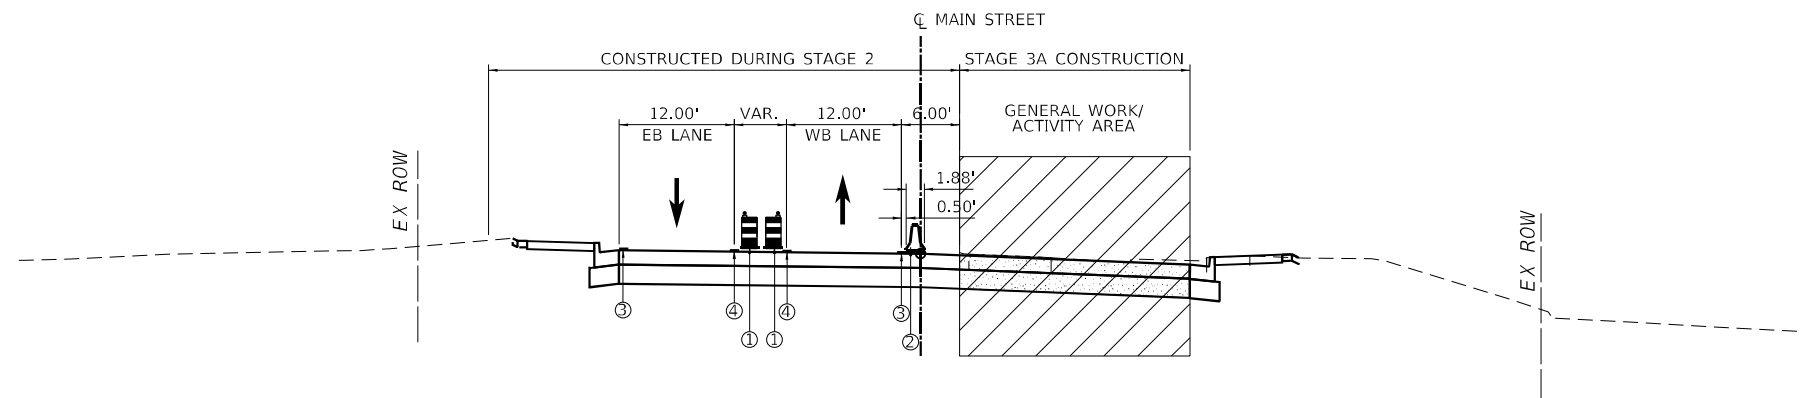

MAIN STREET (LOOKING WESTBOUND)
STA 98+00.00

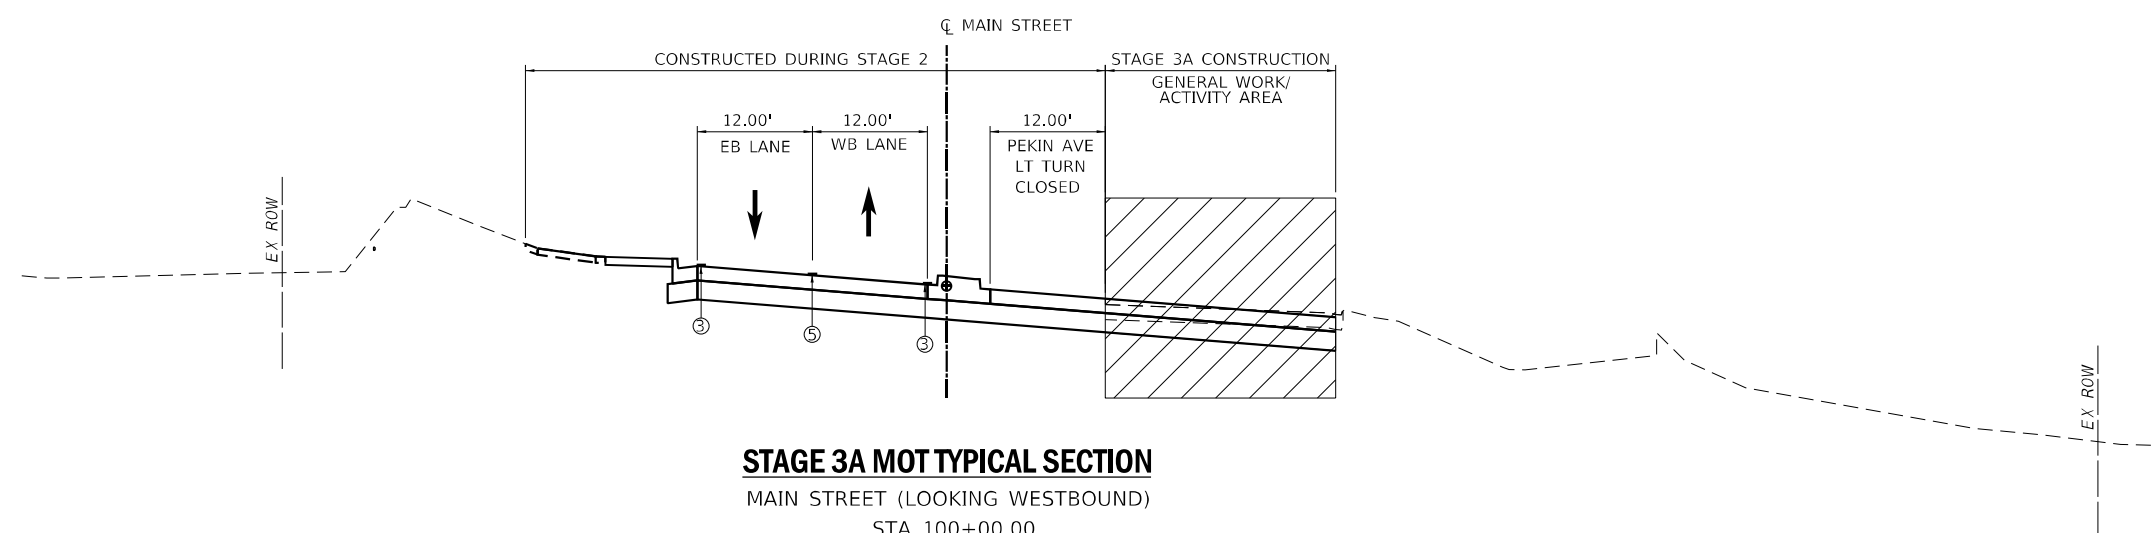

MAIN STREET (LOOKING WESTBOUND)
STA 100+00.00

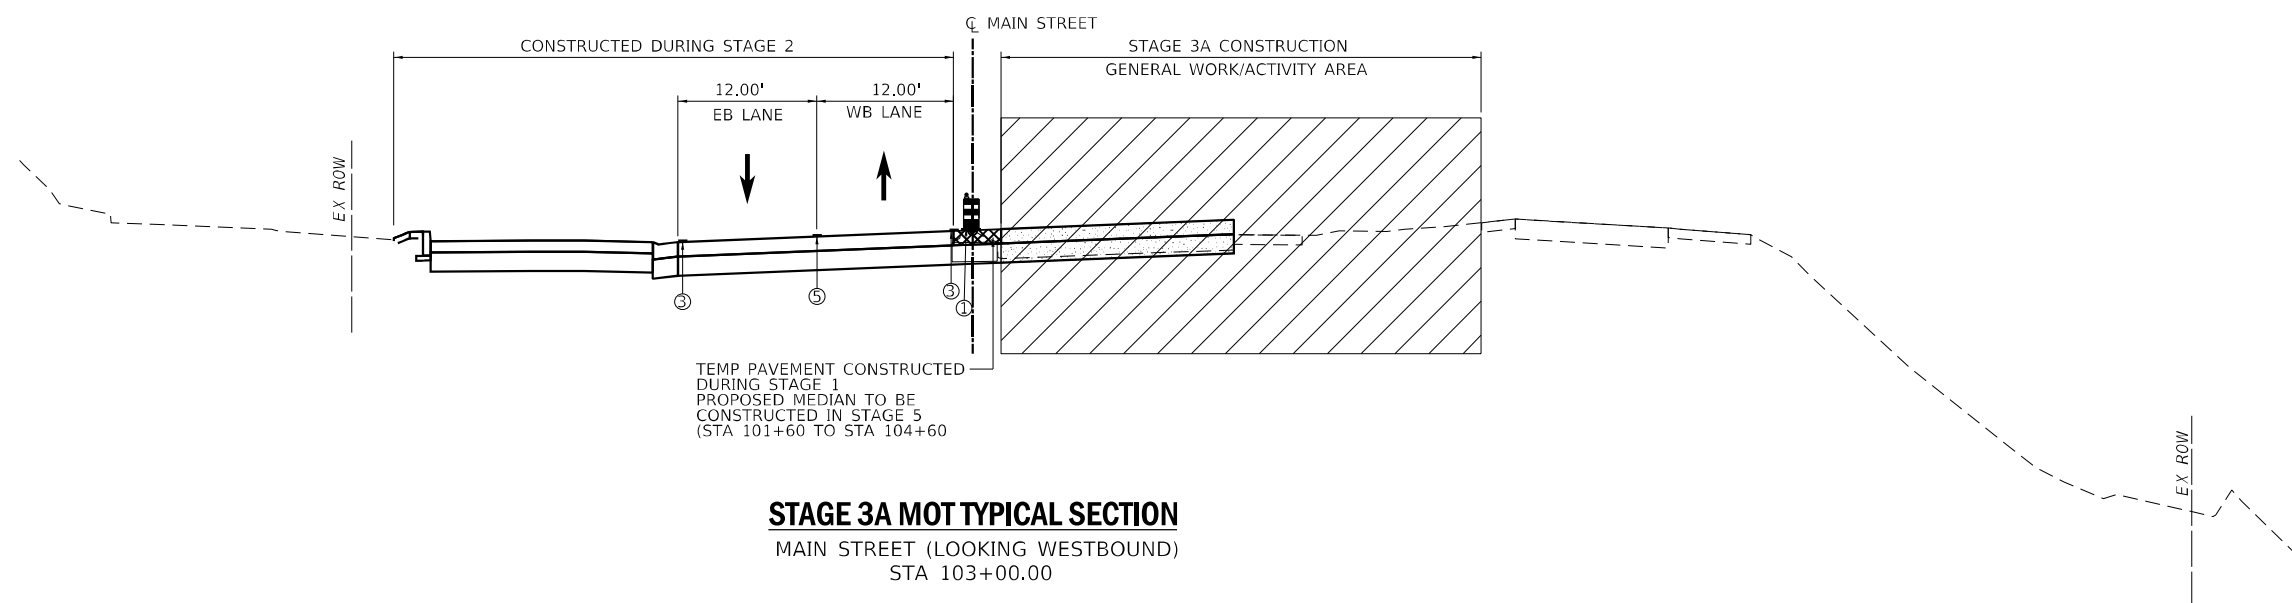

MAIN STREET (LOOKING WESTBOUND)
STA 103+00.00


USER NAME = DLamb	DESIGNED - TOM	REVISED -
	DRAWN - TOM	REVISED -
PLOT SCALE = 20,000' / in.	CHECKED - JAL	REVISED -
PLOT DATE = 6/7/2023	DATE = 6/08/2023	REVISED -

STATE OF ILLINOIS
DEPARTMENT OF TRANSPORTATION

CEDAR ST. (IL-81L-116) OVER TZPR & IL-29 MAINTENANCE OF TRAFFIC – TYP. SEC. – STAGE 3A (MAIN STREET)					
SCALE: NO SCALE	SHEET 5	OF 10	SHEETS	STA.	TO STA.

F.A.P. RTE.	SECTION	COUNTY	TOTAL SHEETS	SHEET NO.
VAR.	13 (HVB, HB-3) BR-1:R	TAZEWELL	1173	169
		CONTRACT NO. 68C55		
		ILLINOIS FED. AID PROJECT		

MODEL: Default
FILE: \\miller-gw\miller-gw\miller-gw\03\Documents\Chicago IL\DOT CedarStExt PH115.0 CADD\Maintenance of Traffic\CADD Sheets\68C55-H-MOT-TYPICAL06.dgn

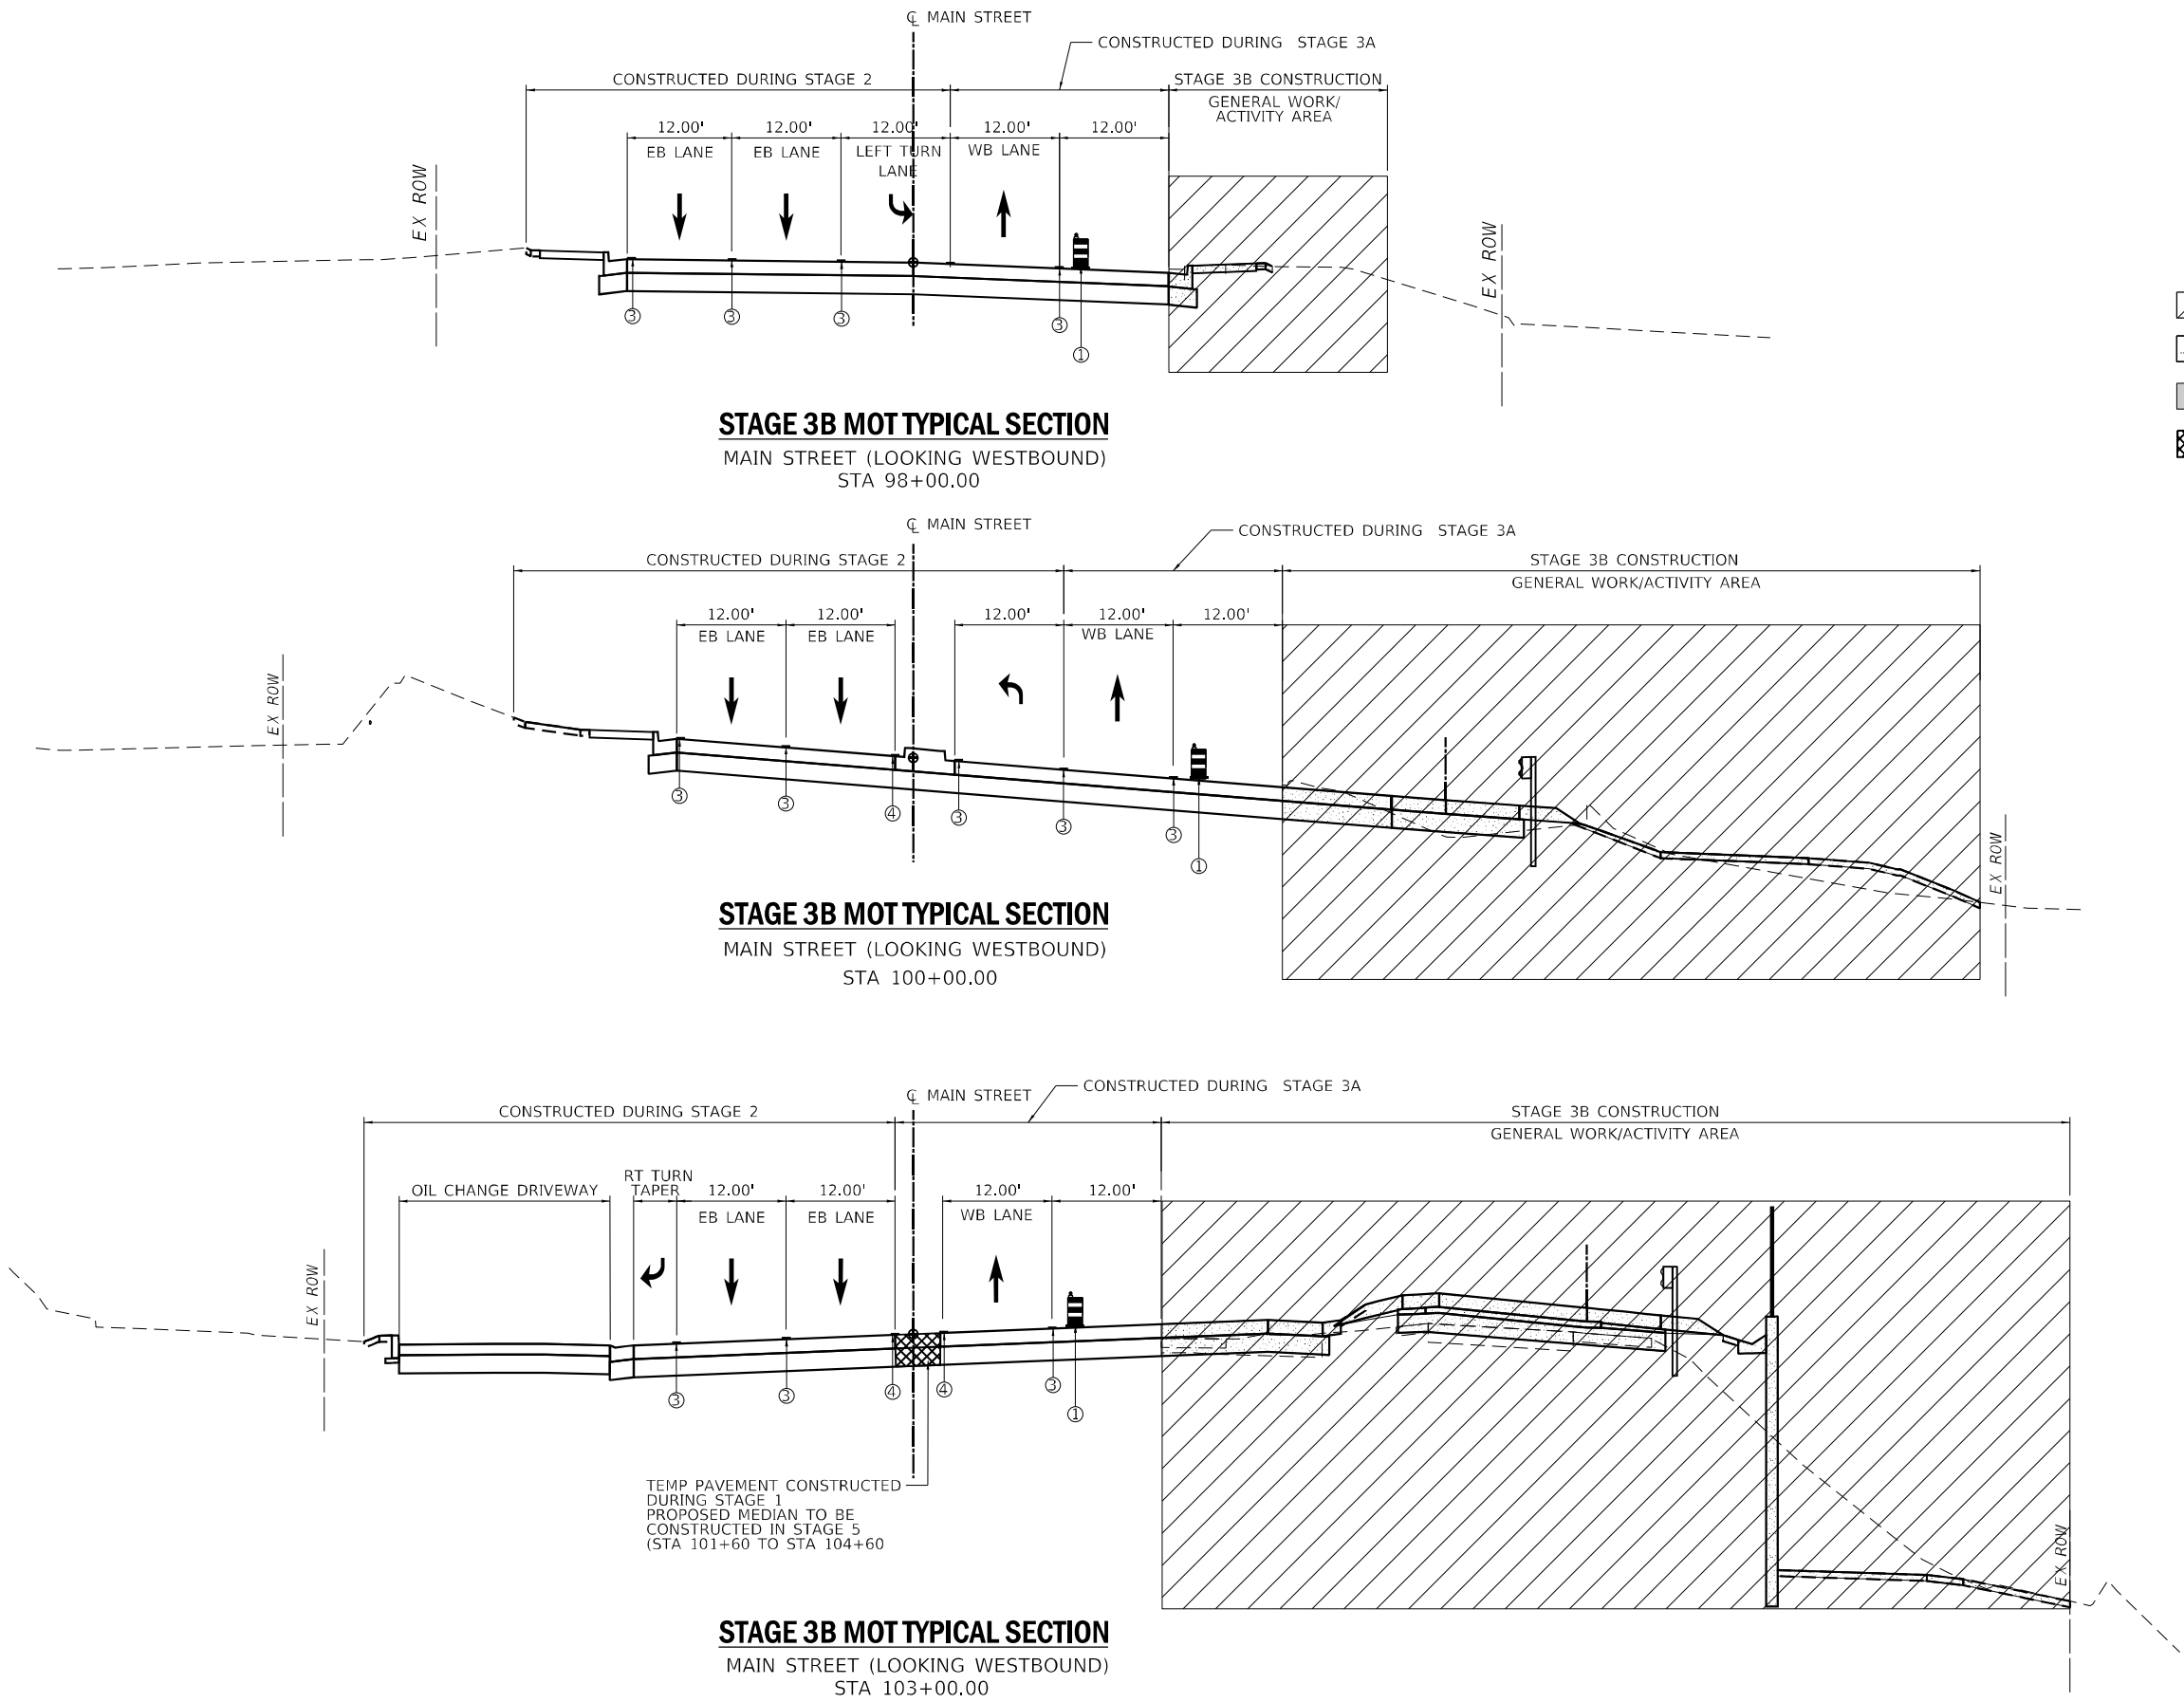

MOT TYPICAL LEGEND

1.

DRUMS WITH STEADY BURNING WARNING LIGHTS AT 25' CENTERS

2.

TEMPORARY TRAFFIC CONTROL BARRIER

3.

TEMPORARY PAVEMENT MARKING - LINE 4" (SOLID WHITE)

4.

TEMPORARY PAVEMENT MARKING - LINE 4" (SOLID YELLOW)

5.

TEMPORARY PAVEMENT MARKING - 4" DOUBLE YELLOW

6.

EXISTING PAVEMENT MARKING TO REMAIN.

GENERAL WORK/ACTIVITY AREA

SPECIFIC WORK AREA (PAVING)

TEMP RAMP PAVEMENT

TEMP PAVEMENT

Michael Baker

INTERNATIONAL

200 W Adams Street
Suite 1500
Chicago, IL 60606
PH: 312.707.8910
FAX: 312.707.8804





USER NAME = DLamb	DESIGNED - TOM	REVISED -
DRAWN - TOM	REVISED -	
PLOT SCALE = 20,0000' = 1 in.	CHECKED - JAL	REVISED -
PLOT DATE = 6/7/2023	DATE - 6/08/2023	REVISED -

STATE OF ILLINOIS
DEPARTMENT OF TRANSPORTATION

CEDAR ST. (IL-81L-116) OVER IZPR & IL-29			
MAINTENANCE OF TRAFFIC – TYP. SEC. – STAGE 3B (MAIN STREET)			
SCALE: NO SCALE	SHEET 6	OF 10 SHEETS	STA. TO STA.

F.A.P. RTE.	SECTION	COUNTY	TOTAL SHEETS	SHEET NO.
VAR.	13 (HVB, HB-3) BR-1;R	TAZEWELL	1173	170
CONTRACT NO. 68C55				
ILLINOIS				FED. AID PROJECT




MOT-20

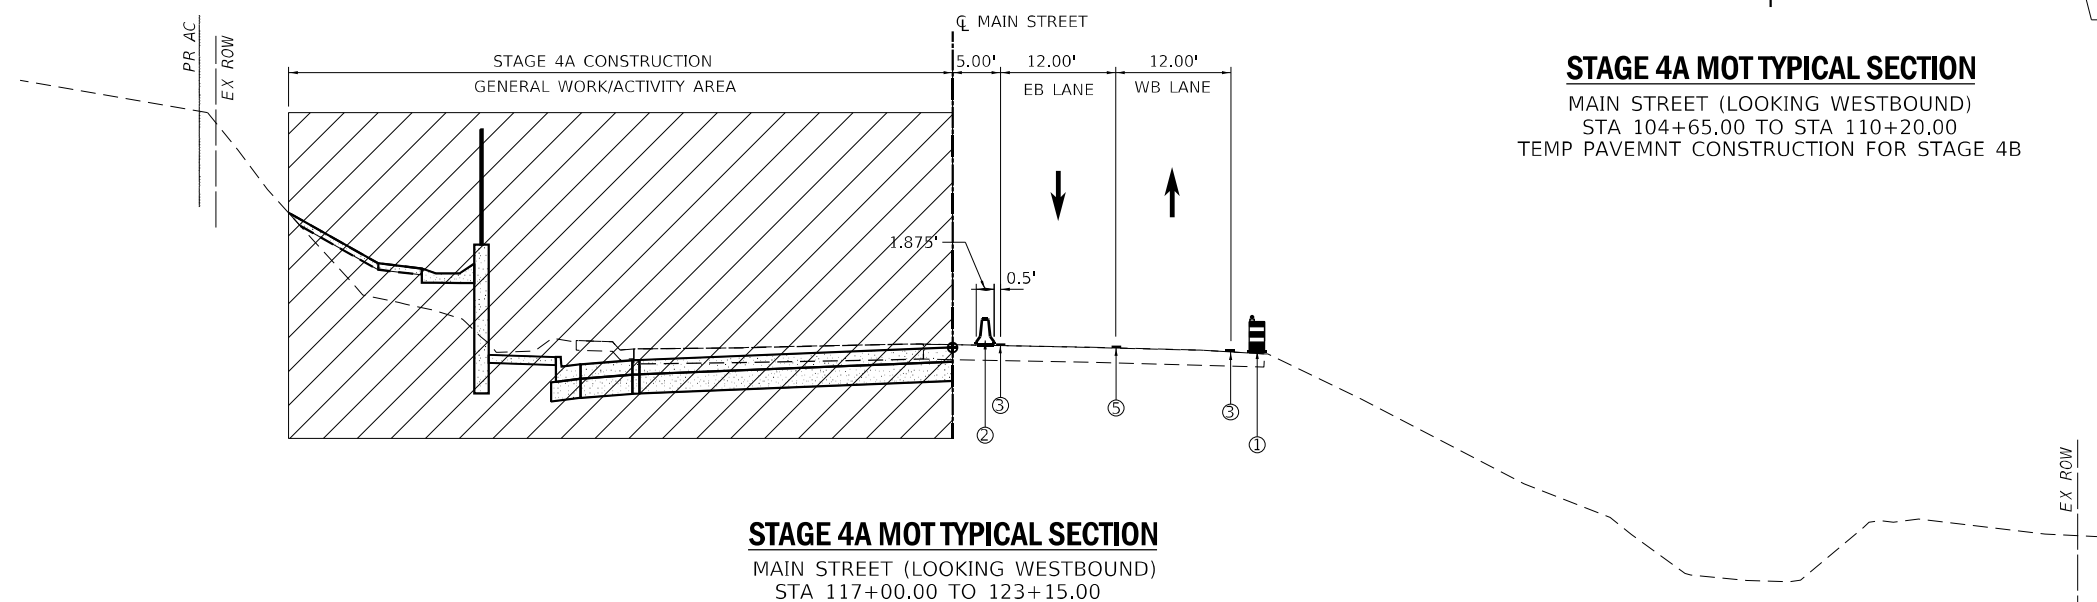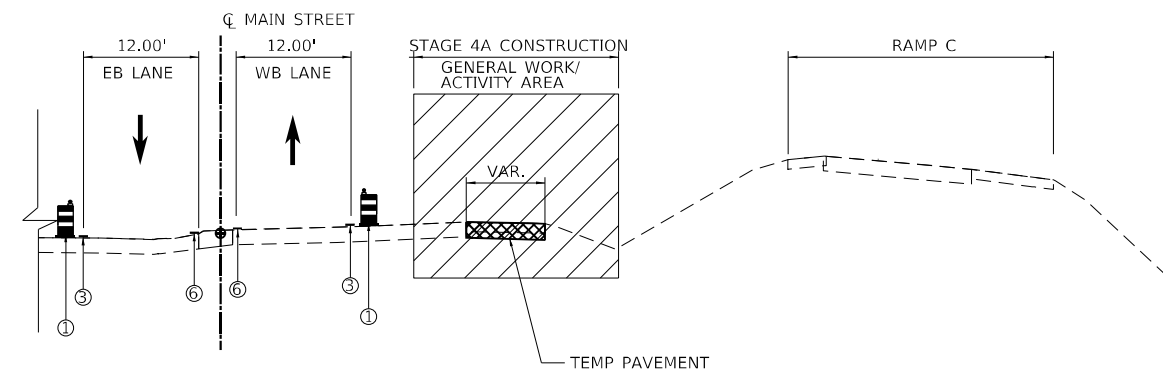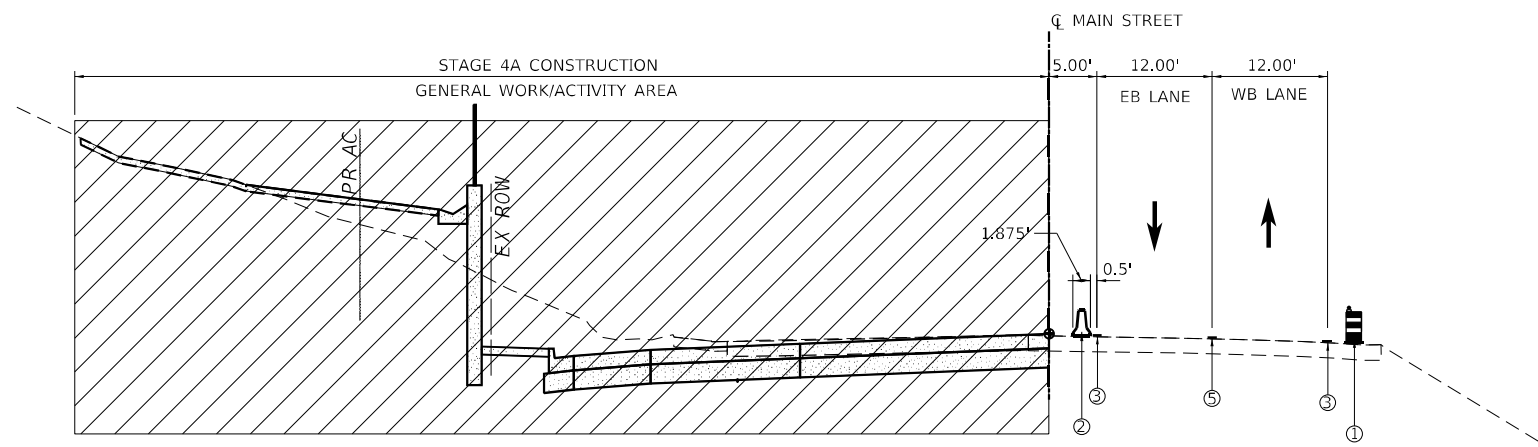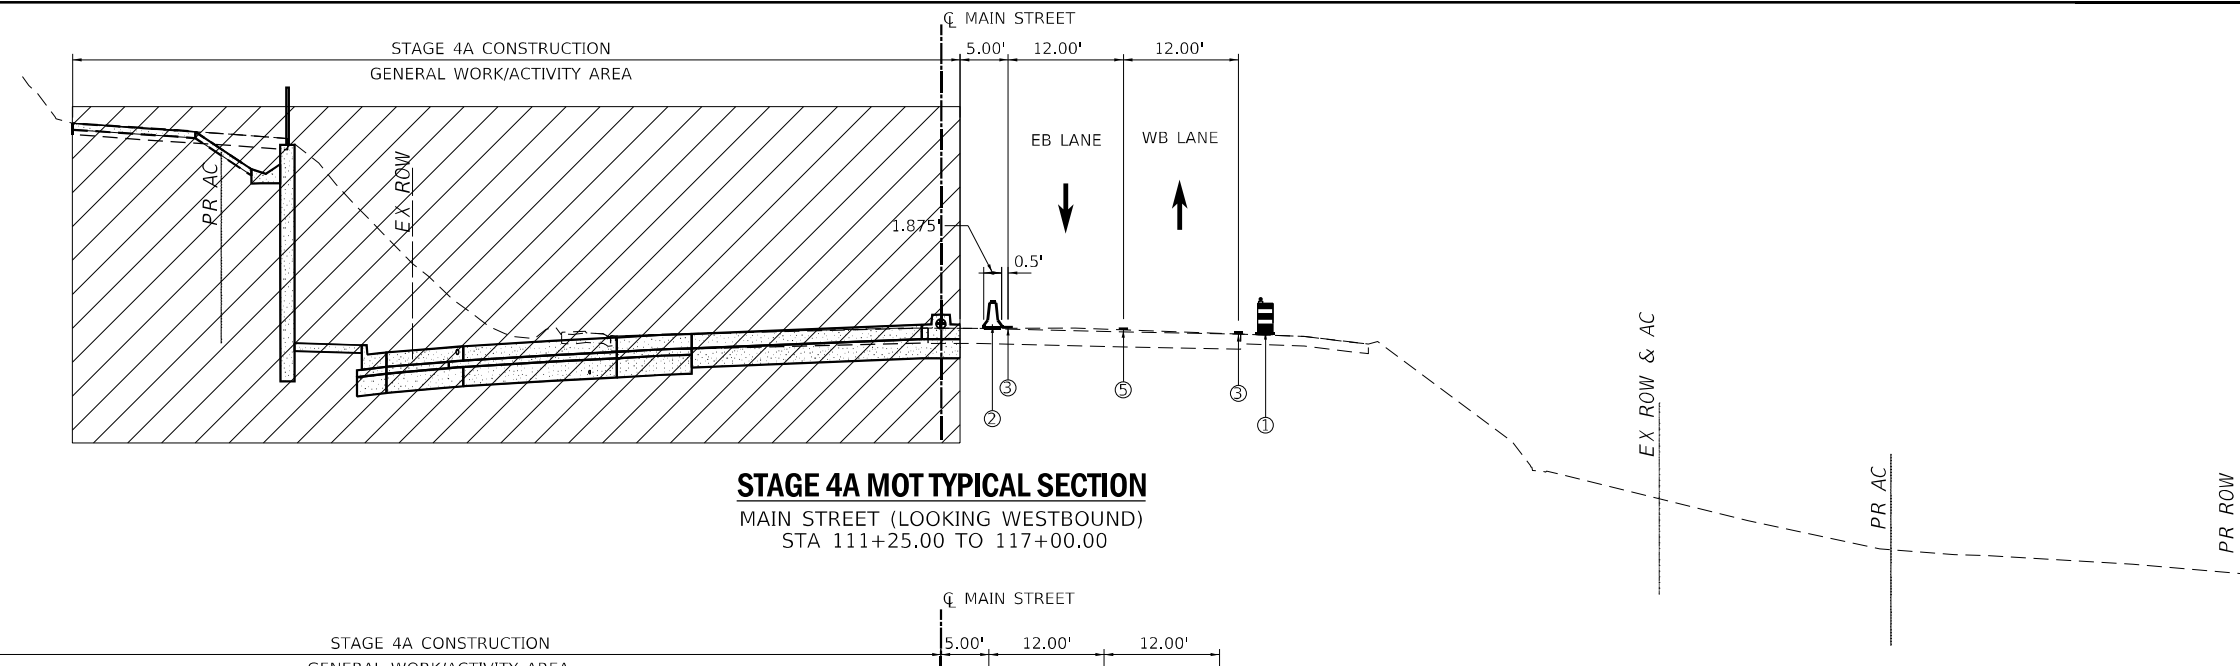

- ### MOT TYPICAL LEGEND

1. DRUMS WITH STEADY BURNING WARNING LIGHTS AT 25' CENTERS
2. TEMPORARY TRAFFIC CONTROL BARRIER
3. TEMPORARY PAVEMENT MARKING - LINE 4" (SOLID WHITE)
4. TEMPORARY PAVEMENT MARKING - LINE 4" (SOLID YELLOW)
5. TEMPORARY PAVEMENT MARKING - 4" DOUBLE YELLOW
6. EXISTING PAVEMENT MARKING TO REMAIN.

- | | |
|---|-----------------------------|
|  | GENERAL WORK/ACTIVITY AREA |
|  | SPECIFIC WORK AREA (PAVING) |
|  | TEMP RAMP PAVEMENT |
|  | TEMP PAVEMENT |

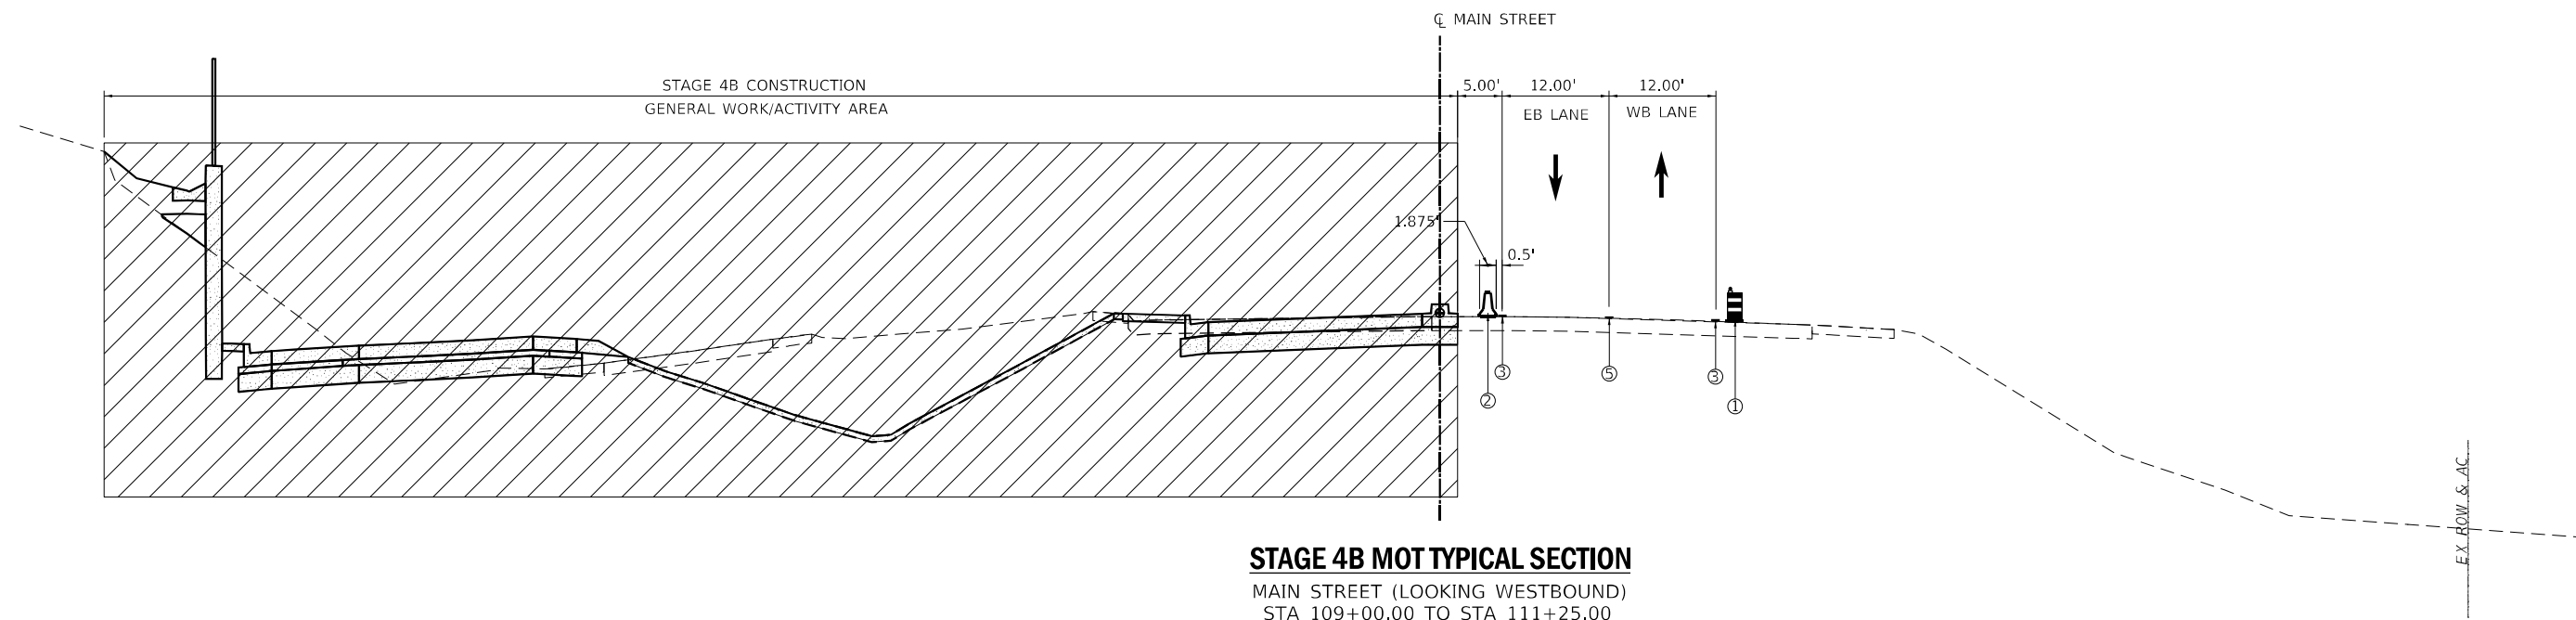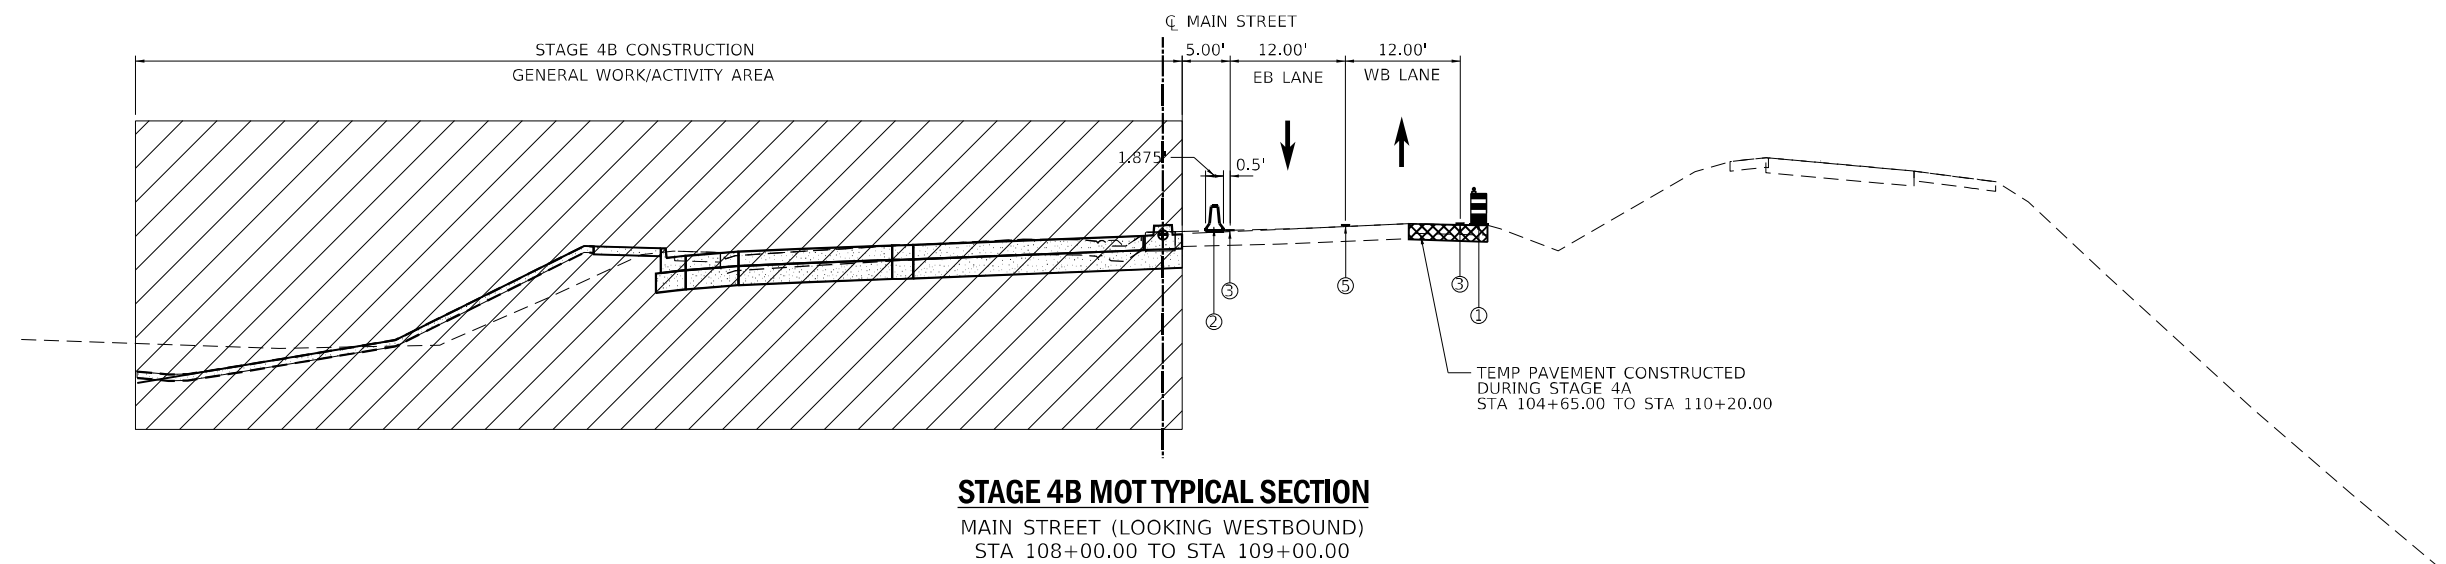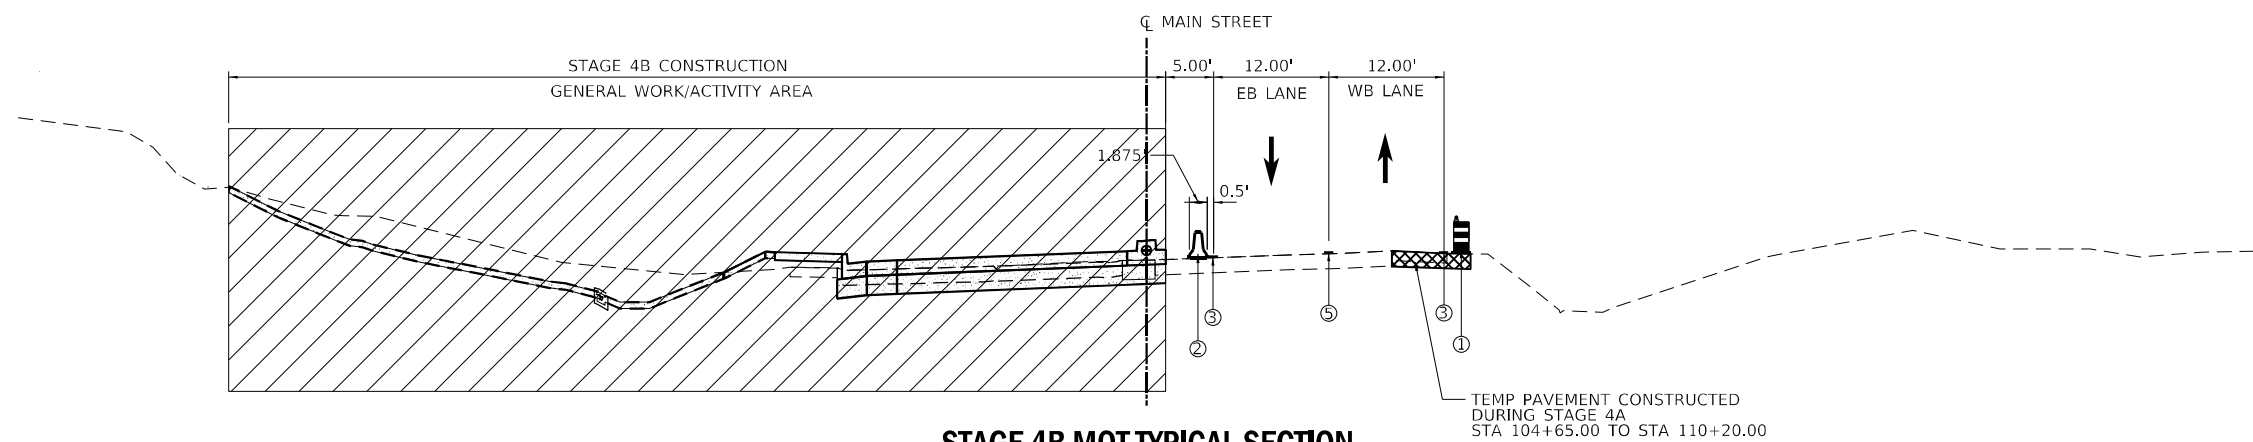

- ### MOT TYPICAL LEGEND


1. DRUMS WITH STEADY BURNING WARNING LIGHTS AT 25' CENTERS
2. TEMPORARY TRAFFIC CONTROL BARRIER
3. TEMPORARY PAVEMENT MARKING - LINE 4" (SOLID WHITE)
4. TEMPORARY PAVEMENT MARKING - LINE 4" (SOLID YELLOW)
5. TEMPORARY PAVEMENT MARKING - 4" DOUBLE YELLOW
6. EXISTING PAVEMENT MARKING TO REMAIN.

- | | |
|---|-----------------------------|
|  | GENERAL WORK/ACTIVITY AREA |
|  | SPECIFIC WORK AREA (PAVING) |
|  | TEMP RAMP PAVEMENT |
|  | TEMP PAVEMENT |

MOT TYPICAL LEGEND


- 1. DRUMS WITH STEADY BURNING WARNING LIGHTS AT 25' CENTERS
- 2. TEMPORARY TRAFFIC CONTROL BARRIER
- 3. TEMPORARY PAVEMENT MARKING - LINE 4" (SOLID WHITE)
- 4. TEMPORARY PAVEMENT MARKING - LINE 4" (SOLID YELLOW)
- 5. TEMPORARY PAVEMENT MARKING - 4" DOUBLE YELLOW
- 6. EXISTING PAVEMENT MARKING TO REMAIN.

- GENERAL WORK/ACTIVITY AREA
- SPECIFIC WORK AREA (PAVING)
- TEMP RAMP PAVEMENT
- TEMP PAVEMENT

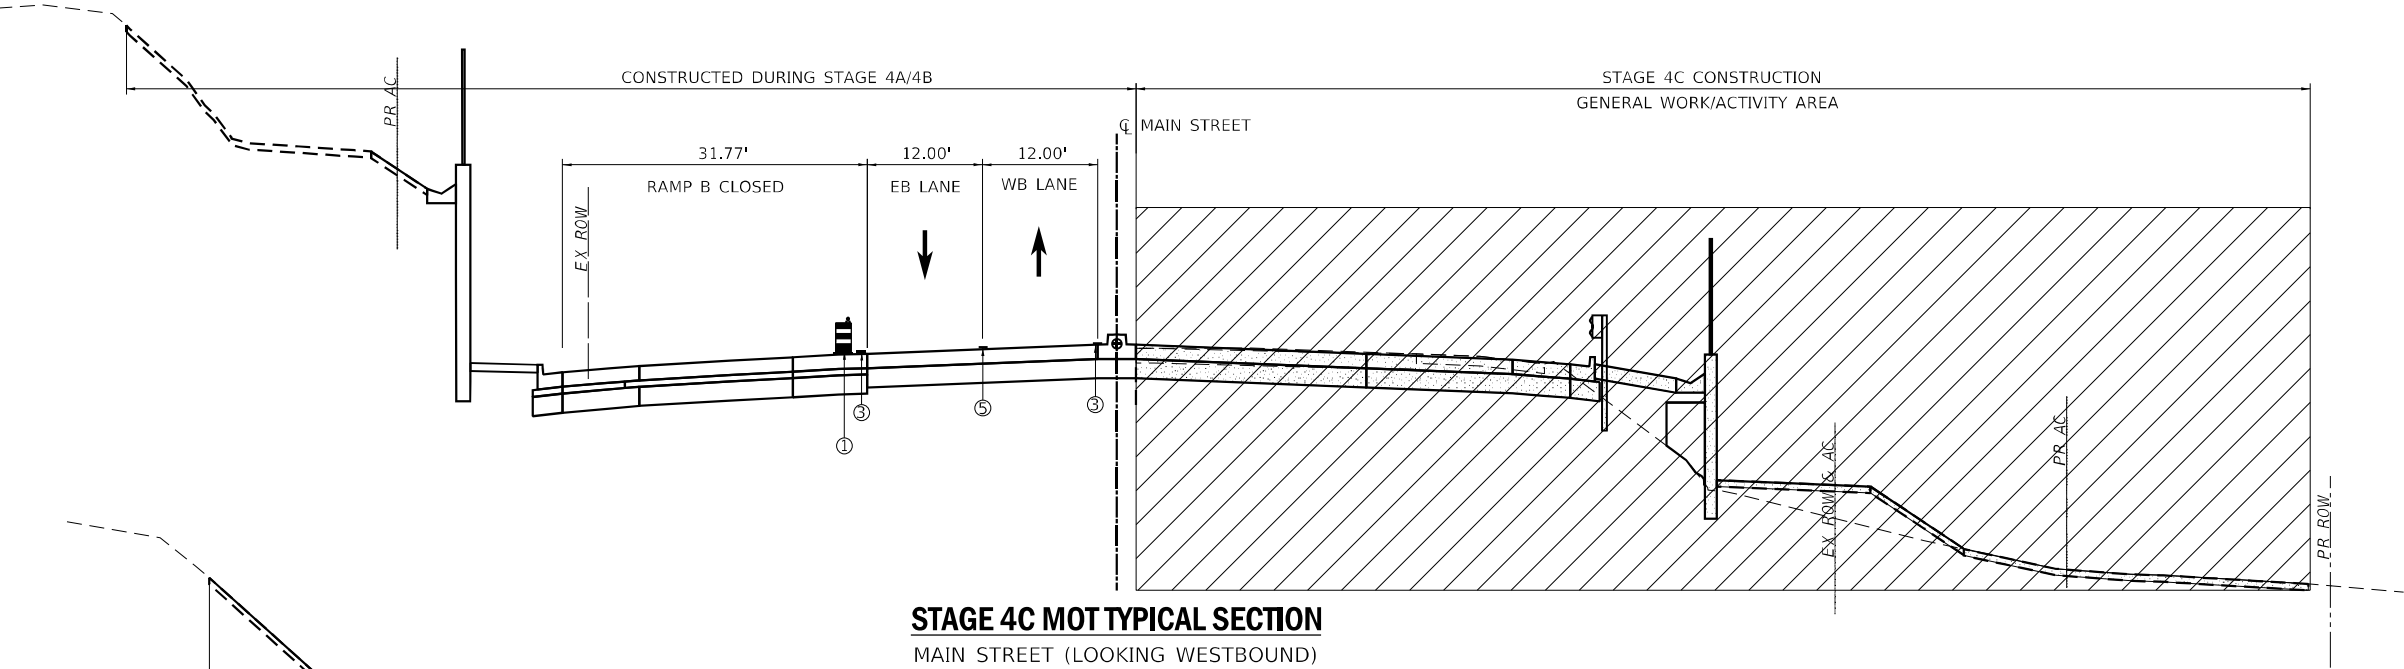


STAGE 4C MOT TYPICAL SECTION

MAIN STREET (LOOKING WESTBOUND)
STA 104+65.00 TO STA 117+00.00

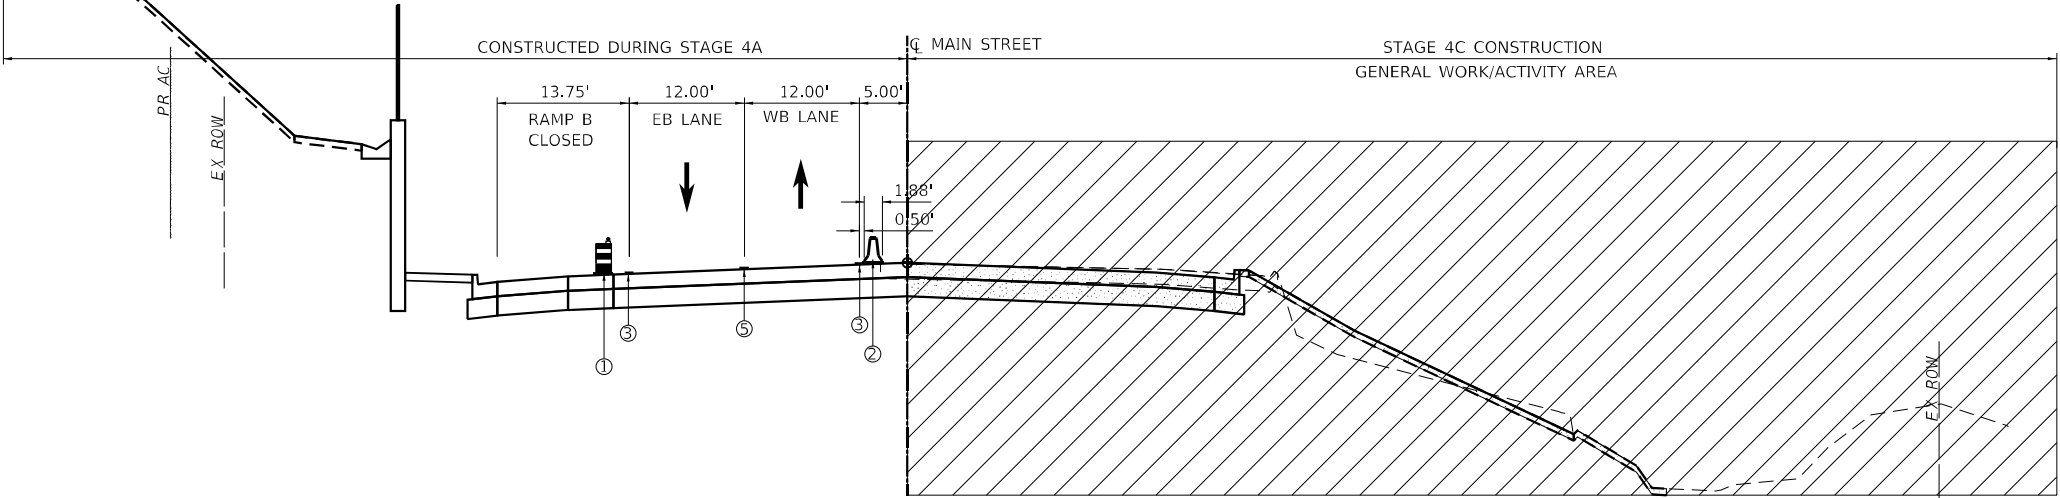

STAGE 4C MOT TYPICAL SECTION

MAIN STREET (LOOKING WESTBOUND)
STA 117+00.00 TO STA 123+16.12

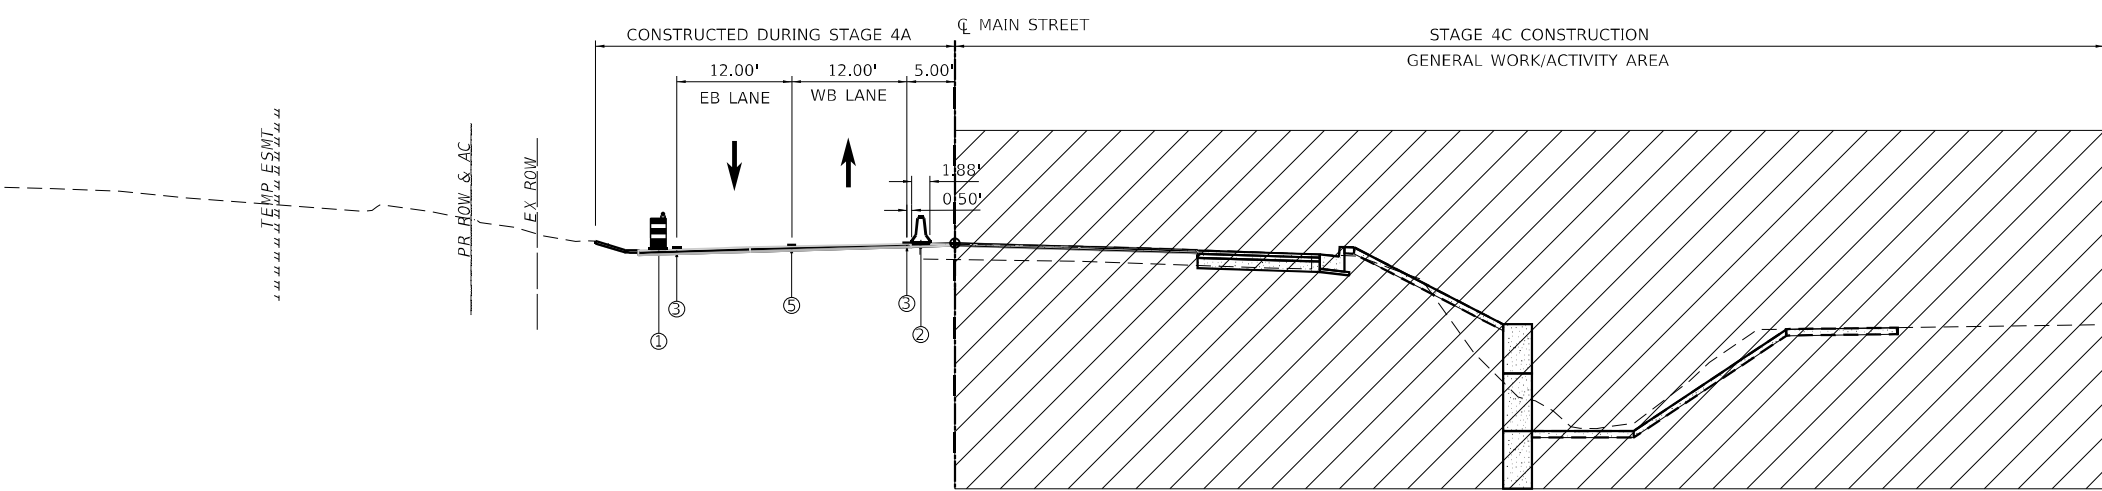

STAGE 4C MOT TYPICAL SECTION

MAIN STREET (LOOKING WESTBOUND)
STA 123+16.12 TO STA 124+15.00

Michael Baker
INTERNATIONAL

USER NAME = DLamb	DESIGNED - TOM	REVISED -
DRAWN - TOM	REVISED -	
PLOT SCALE = 20,0000' / in.	CHECKED - JAL	REVISED -
PLOT DATE = 6/7/2023	DATE - 6/08/2023	REVISED -

STATE OF ILLINOIS
DEPARTMENT OF TRANSPORTATION

CEDAR ST. (IL-8/IL-116) OVER IZPR & IL-29
MAINTENANCE OF TRAFFIC – TYP. SEC. – STAGE 4C (MAIN STREET)

SCALE: NO SCALE SHEET 9 OF 10 SHEETS STA. TO STA.


F.A.P. RTE.	SECTION	COUNTY	TOTAL SHEETS	SHEET NO.
VAR.	13 (HVB, HB-3) BR-1;R	TAZEWELL	1173	173
CONTRACT NO. 68C55				
ILLINOIS		FED. AID PROJECT		

MOT-23

MOT TYPICAL LEGEND


- 1. DRUMS WITH STEADY BURNING WARNING LIGHTS AT 25' CENTERS
- 2. TEMPORARY TRAFFIC CONTROL BARRIER
- 3. TEMPORARY PAVEMENT MARKING - LINE 4" (SOLID WHITE)
- 4. TEMPORARY PAVEMENT MARKING - LINE 4" (SOLID YELLOW)
- 5. TEMPORARY PAVEMENT MARKING - 4" DOUBLE YELLOW
- 6. EXISTING PAVEMENT MARKING TO REMAIN.

- GENERAL WORK/ACTIVITY AREA
- SPECIFIC WORK AREA (PAVING)
- TEMP RAMP PAVEMENT
- TEMP PAVEMENT

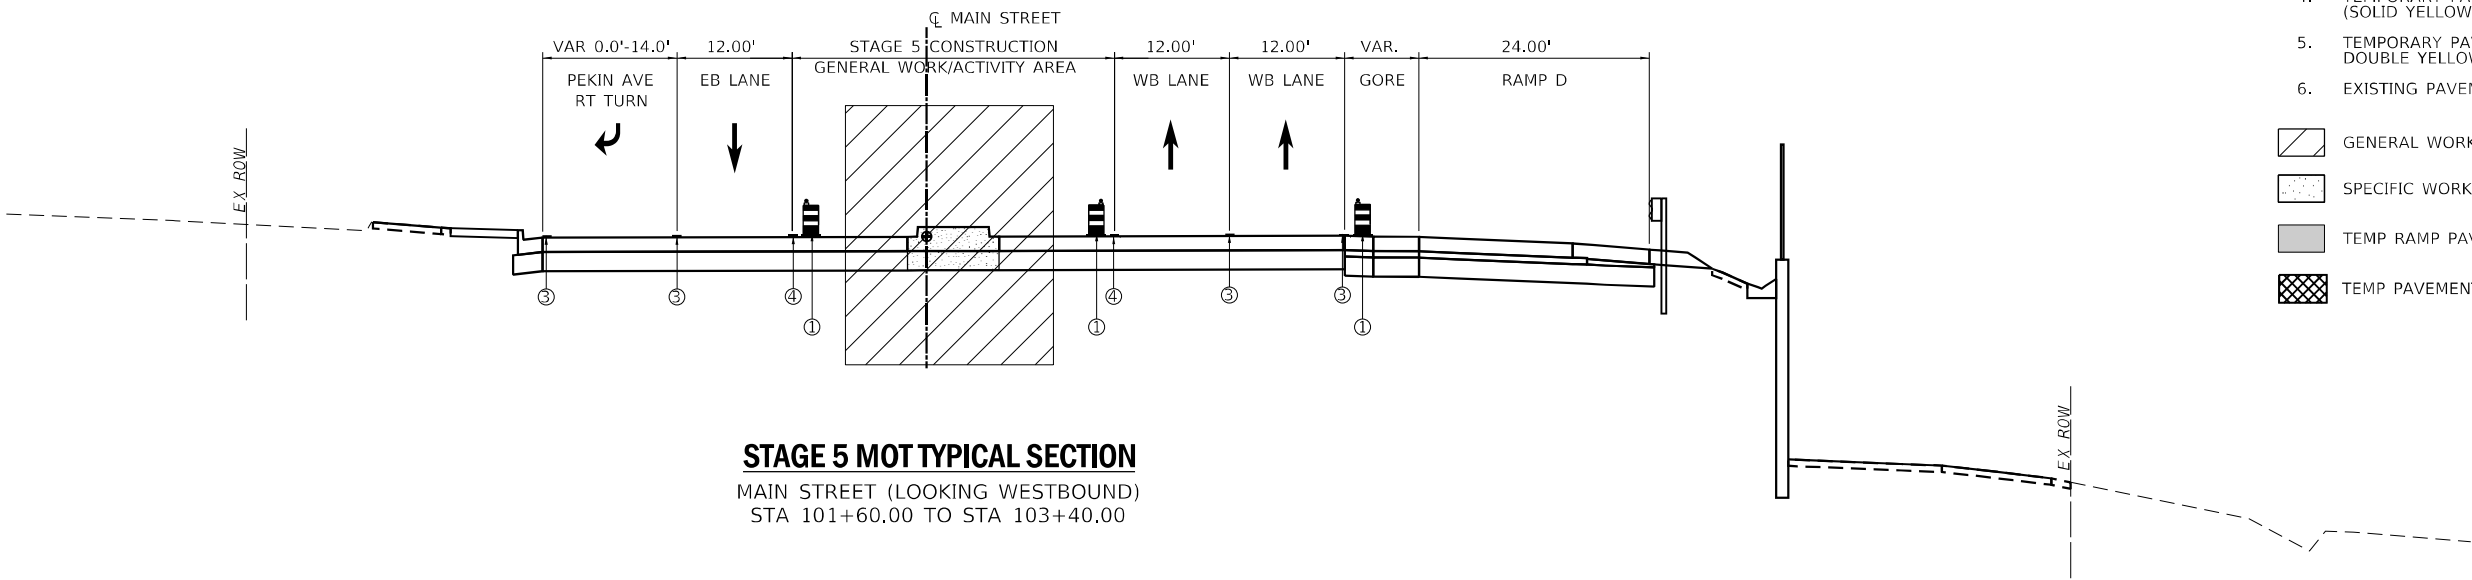

STAGE 5 MOT TYPICAL SECTION

MAIN STREET (LOOKING WESTBOUND)
STA 101+60.00 TO STA 103+40.00

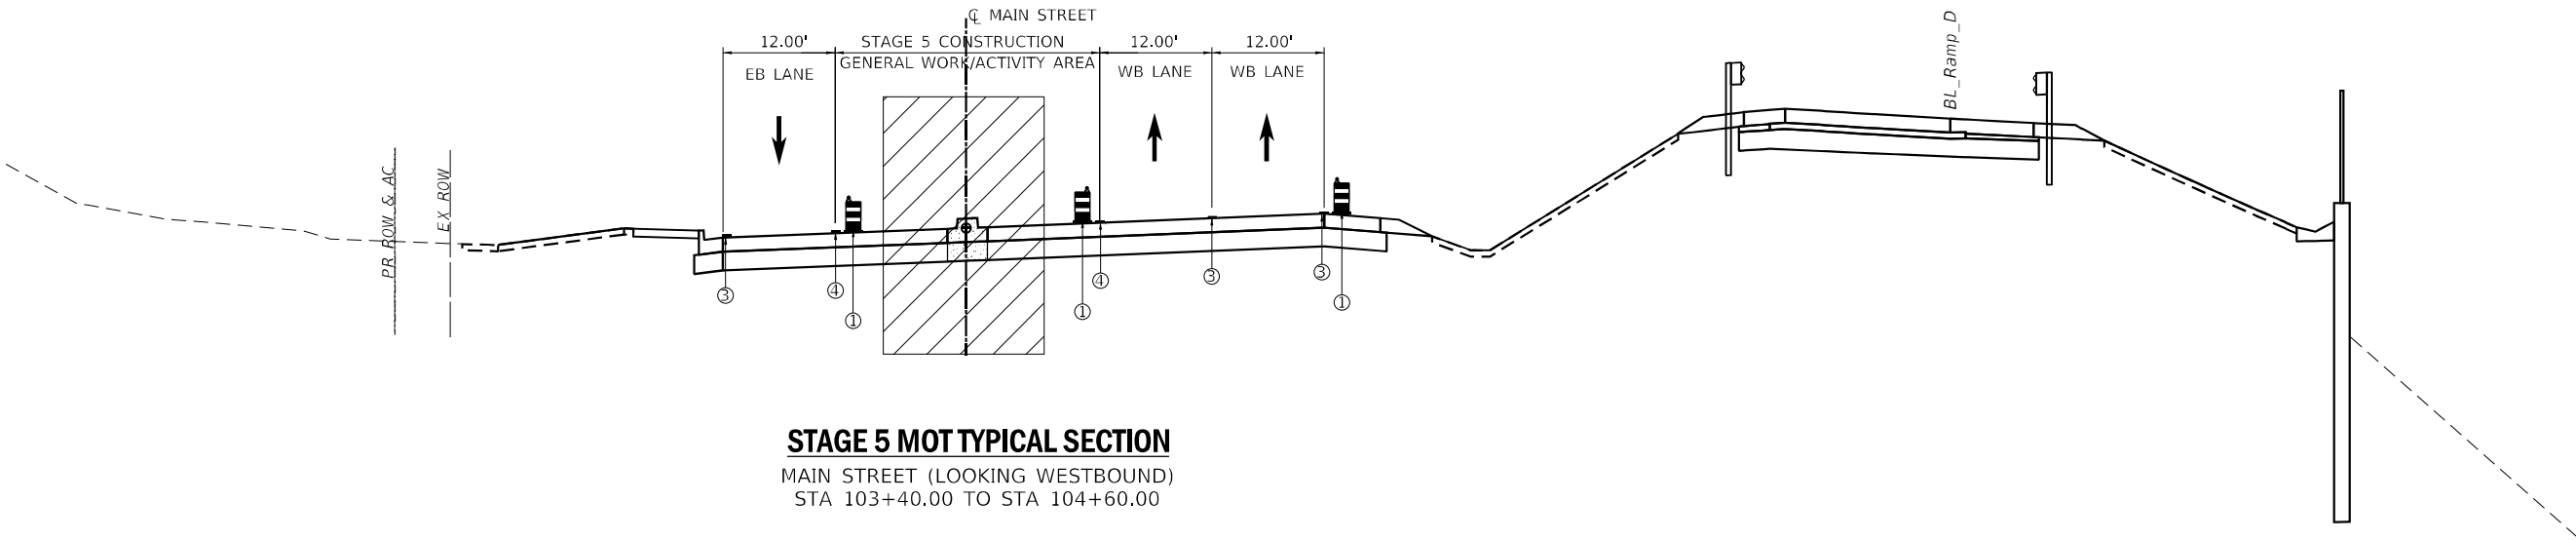

STAGE 5 MOT TYPICAL SECTION

MAIN STREET (LOOKING WESTBOUND)
STA 103+40.00 TO STA 104+60.00

MODEL: Default
FILE: \\naulic-arvmbus-euh-bentley.com\mbus-pw\03\Documents\Chicago IL\011 Project\179740 IDOT CedarStExt PH115.0 CADD\Maintenance of Traffic\CADD Sheets\046\CS5-H-MOT Typical10.dgn

Michael Baker
INTERNATIONAL
200 W Adams Street
Suite 1500
Chicago, IL 60606
PH: 312.707.8910
FAX: 312.707.8854

USER NAME = DLamb	DESIGNED - TOM	REVISED -
DRAWN - TOM	REVIS	REVISED -
PLOT SCALE = 20,0000' = 1 in.	CHECKED - JAL	REVISED -
PLOT DATE = 6/7/2023	DATE - 6/08/2023	REVISED -

STATE OF ILLINOIS
DEPARTMENT OF TRANSPORTATION


CEDAR ST. (IL-8/IL-116) OVER TZPR & IL-29
MAINTENANCE OF TRAFFIC – TYP. SEC. – STAGE 5 (MAIN STREET)

SCALE: NO SCALE SHEET 10 OF 10 SHEETS STA. TO STA.

F.A.P. RTE.	SECTION	COUNTY	TOTAL SHEETS	SHEET NO.
VAR.	13 (HVB, HB-3) BR-1;R	TAZEWELL	1173	174
CONTRACT NO. 68C55				
ILLINOIS FED. AID PROJECT				

MOT-24

MODEL: Default
FILE: \\miller-gw\miller-gw\03\Documents\Chicago_IL\01_Projects\179740_IDOT_CedarStExt_Phts\0_CADD\Maintenance of Traffic\CADD Sheets\68C55-H-MOT-Adv-Spring01.dgn

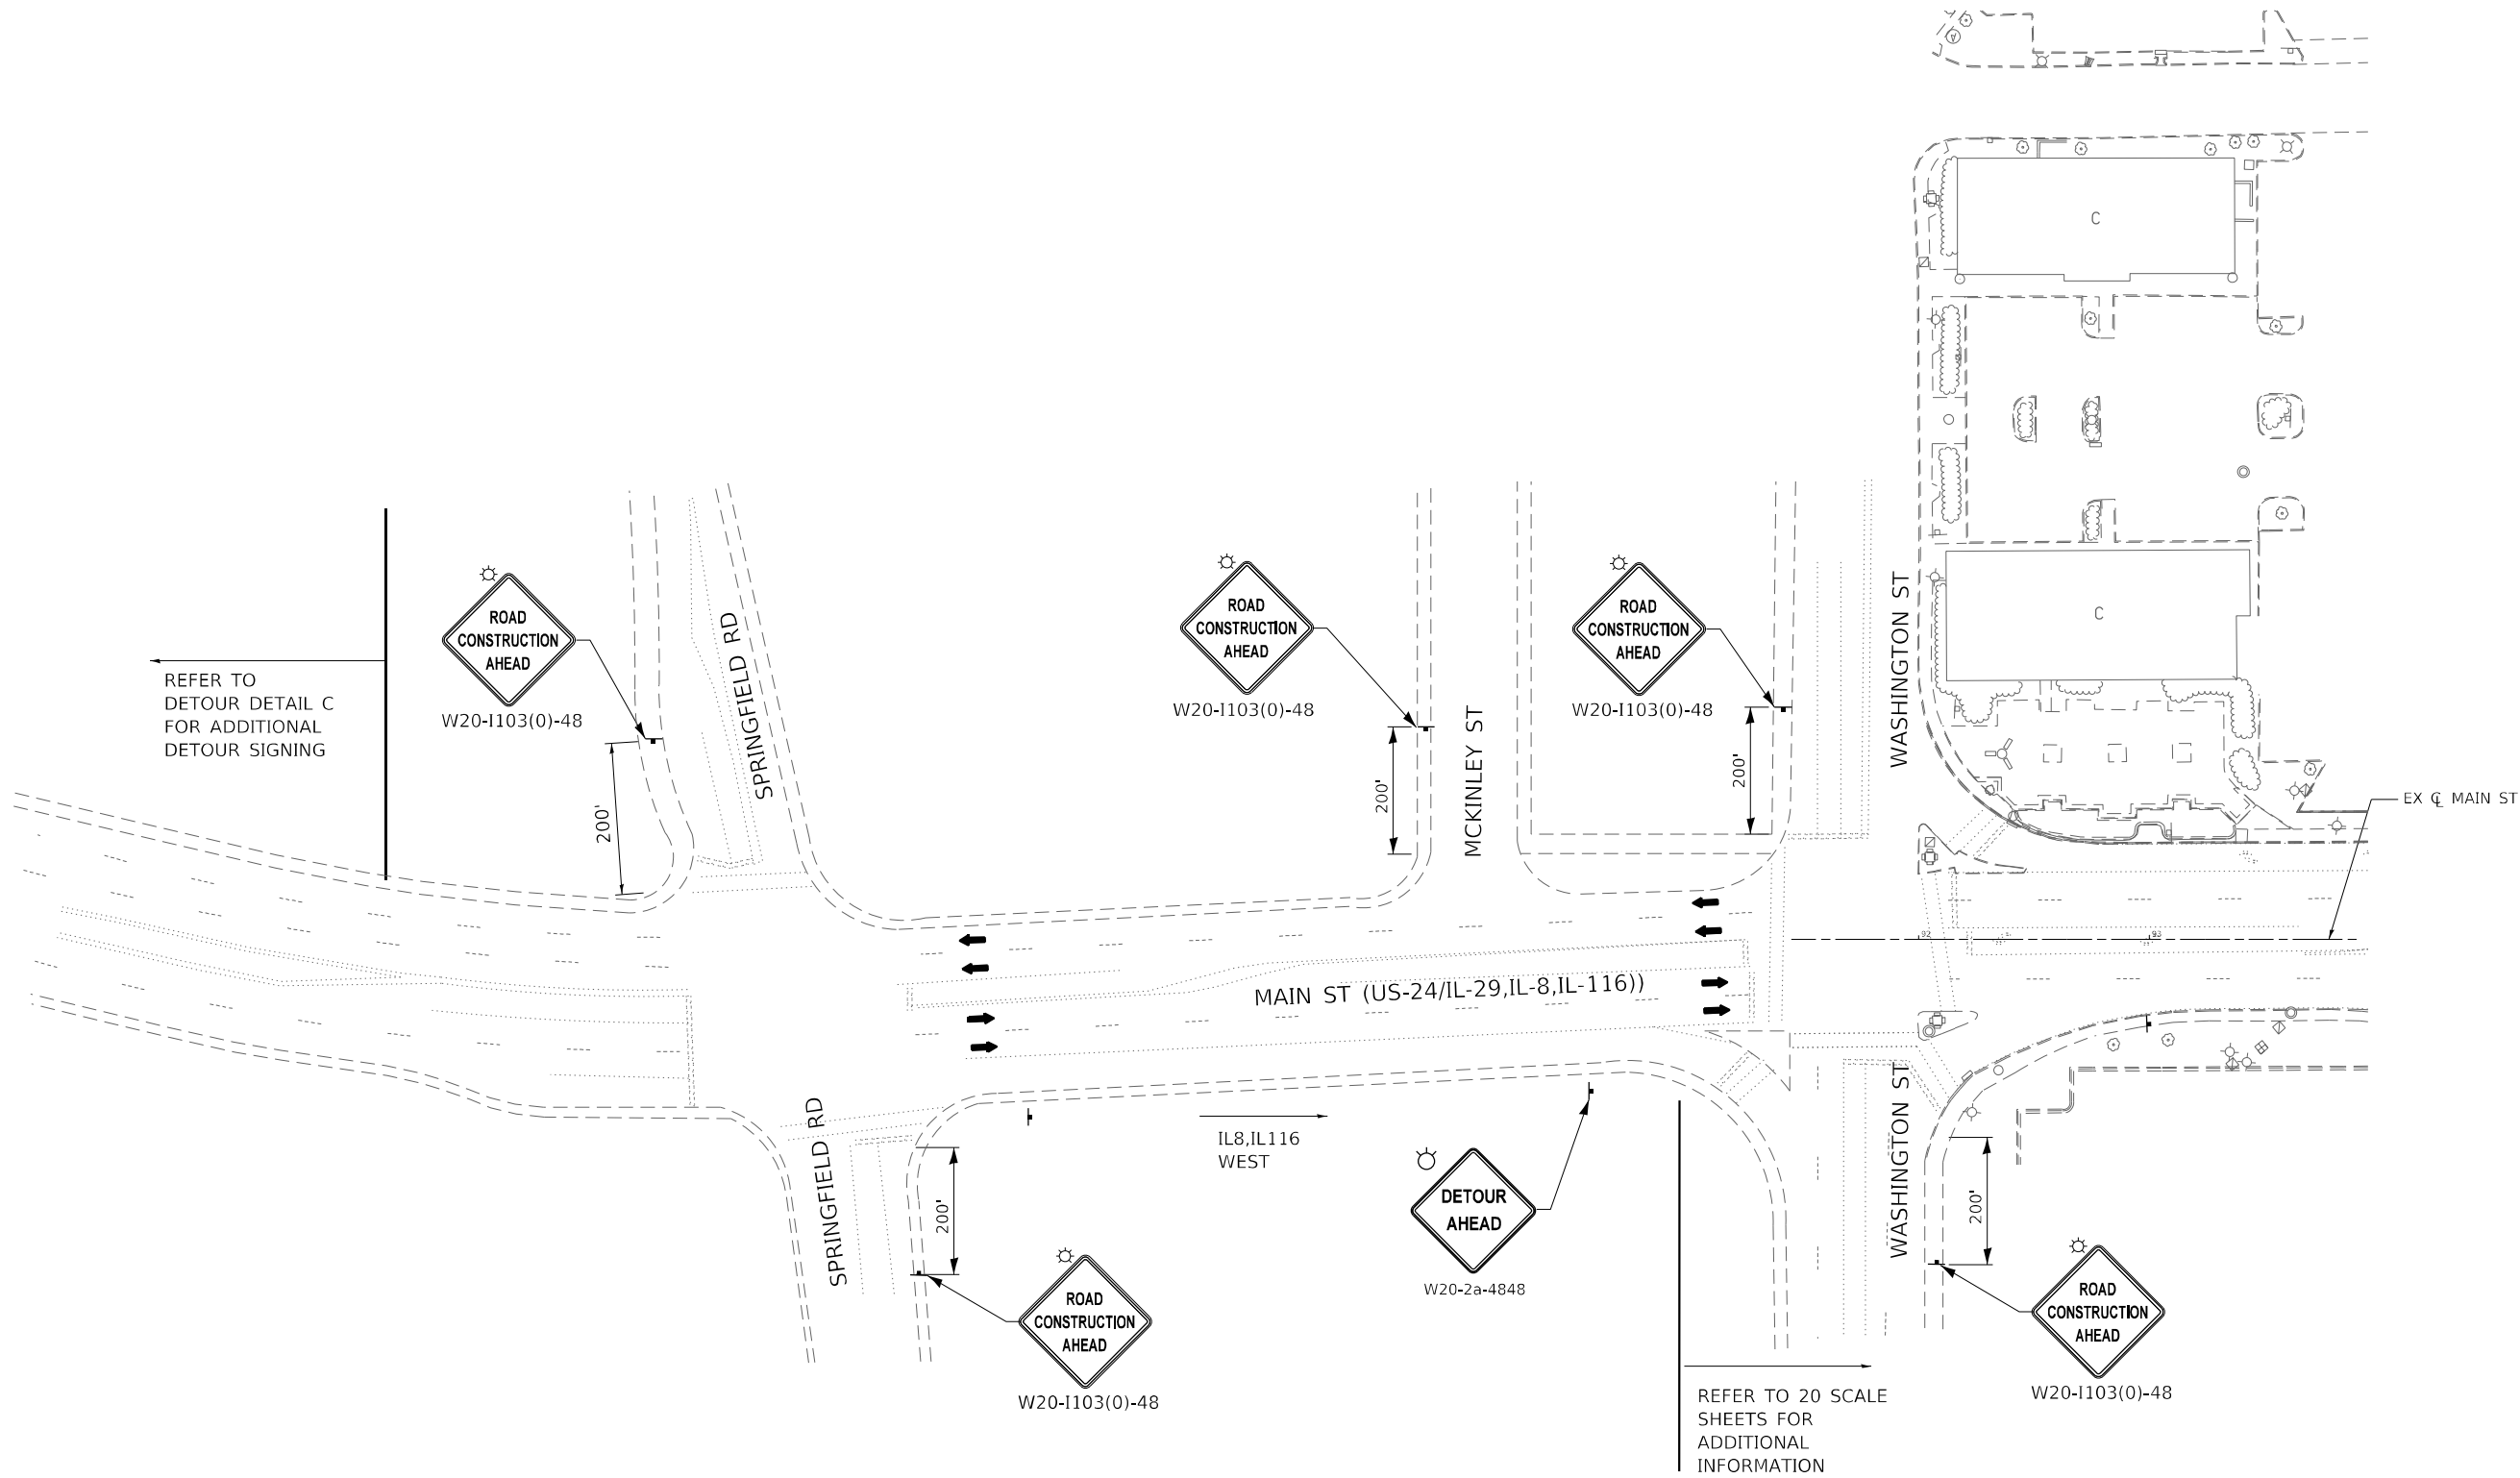

LEGEND:


- ① PAVEMENT MARKING TAPE, TYPE IV 4" SOLID WHITE LINE
- ② PAVEMENT MARKING TAPE, TYPE IV 4" SKIP-DASH WHITE LINE, (9' SKIP, 3' DASH)
- ③ PAVEMENT MARKING TAPE, TYPE IV 4" SOLID YELLOW LINE
- ④ PAVEMENT MARKING TAPE, TYPE IV 4" DOUBLE YELLOW LINE (2@11" C-C)

- ⑤ PAVEMENT MARKING TAPE, TYPE IV 4" SKIP-DASH WHITE LINE, (30' SKIP, 10' DASH)
- ⑥ PAVEMENT MARKING TAPE, TYPE IV 6" SOLID WHITE LINE (LEFT TURN/CROSSWALK)
- ⑦ PAVEMENT MARKING TAPE, TYPE IV 12" WHITE DIAGONAL @ 20' MINIMUM 5
- ⑧ PAVEMENT MARKING TAPE, TYPE IV 24" SOLID WHITE LINE
- (X) REMOVE EXISTING PAVEMENT MARKING.

- SIGN
- DIRECTION INDICATOR BARRICADE WITH STEADY BURN MONODIRECTIONAL LIGHT @ 20 FT CENTERS ALONG CLOSURE TAPERS.
- DRUMS WITH STEADY BURNING LIGHTS @ 20 FT CENTERS ALONG SHLD/SHIFT/EXIT TAPERS @ 50 FT CENTERS ALONG ROADWAY (TANGENT)
- TYPE III BARRICADES WITH LIGHTS
- ARROW BOARD
- TRAFFIC FLOW INDICATION

- WORK ZONE
- TEMPORARY PAVEMENT (HMA OR PCC)
- CLASS C PATCHES, 8 INCH
- TEMPORARY CONCRETE BARRIER
- IMPACT ATTENUATOR TEST LEVEL III


- SP TEMP STEEL PLATE COVERS
- SP REPLACE TEMP STEEL PLATE COVERS WITH FINAL CASTINGS

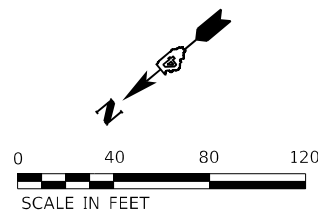

Michael Baker International 200 W Adams Street Suite 1500 Chicago, IL 60606 PH: 312.707.8970 FAX: 312.707.8804	USER NAME = Winson,Teng		DESIGNED - JAL	REVISED -	STATE OF ILLINOIS DEPARTMENT OF TRANSPORTATION	CEDAR ST. (IL-8/IL-116) OVER IZPR & IL-29 MAINTENANCE OF TRAFFIC – ADVANCE SIGNING EAST END			F.A.P. RTE.	SECTION	COUNTY	TOTAL SHEETS	SHEET NO.
	DRAWN - DCL		CHECKED - JAL	REVISED -		SCALE: 1"=40'			VAR.	13 (HVB, HB-3) BR-1;R	TAZEWELL	1173	175
	PLOT SCALE = 80,0000 * / in.		DATE - 4/08/2025	REVISED -		SHEET OF SHEETS STA. TO STA.			CONTRACT NO. 68C55				
	PLOT DATE = 5/7/2025								ILLINOIS FED. AID PROJECT				

MOT-25

MODEL: Default
FILE NAME: p:\m\bus\bus\ben\ben\combus\bus\pww\03\Documents\Chicago_IL\011\Project\179740_IDOT_CedarStExt_Plan15.0_CADD\Maintenance of Traffic\CADD Sheets\68C55-H-MOT-Adv-Signing02.dgn

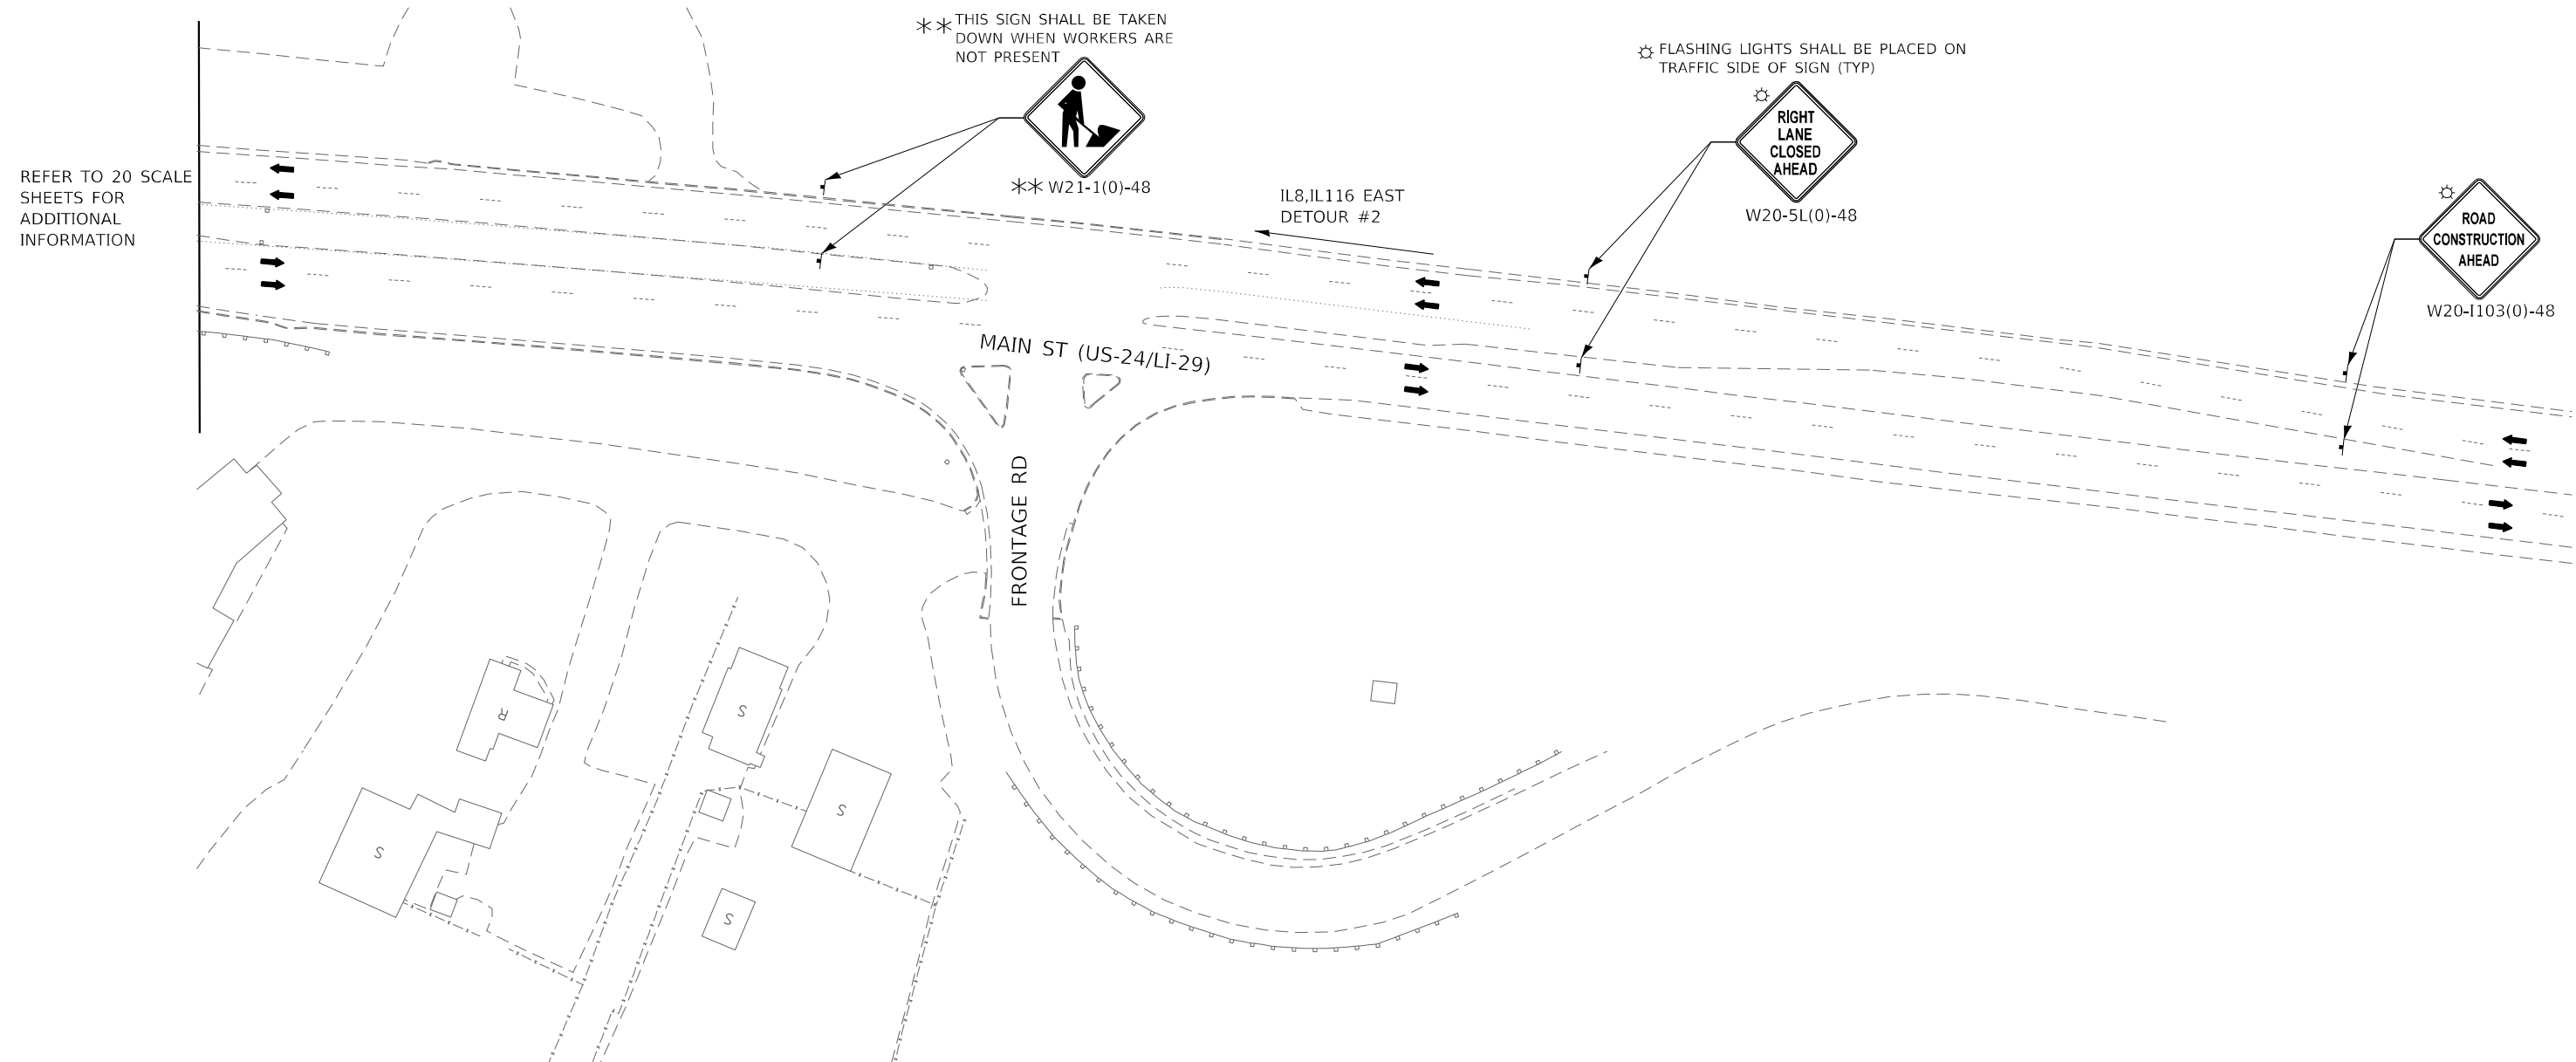

LEGEND:


- ① PAVEMENT MARKING TAPE, TYPE IV 4" SOLID WHITE LINE
- ② PAVEMENT MARKING TAPE, TYPE IV 4" SKIP-DASH WHITE LINE, (9' SKIP, 3' DASH)
- ③ PAVEMENT MARKING TAPE, TYPE IV 4" SOLID YELLOW LINE
- ④ PAVEMENT MARKING TAPE, TYPE IV 4" DOUBLE YELLOW LINE (2@11" C-C)

- ⑤ PAVEMENT MARKING TAPE, TYPE IV 4" SKIP-DASH WHITE LINE, (30' SKIP, 10' DASH)
- ⑥ PAVEMENT MARKING TAPE, TYPE IV 6" SOLID WHITE LINE (LEFT TURN/CROSSWALK)
- ⑦ PAVEMENT MARKING TAPE, TYPE IV 12" WHITE DIAGONAL @ 20' MINIMUM 5
- ⑧ PAVEMENT MARKING TAPE, TYPE IV 24" SOLID WHITE LINE
- (X) REMOVE EXISTING PAVEMENT MARKING.

- SIGN
- DIRECTION INDICATOR BARRICADE WITH STEADY BURN MONODIRECTIONAL LIGHT @ 20 FT CENTERS ALONG CLOSURE TAPERS.
- DRUMS WITH STEADY BURNING LIGHTS @ 20 FT CENTERS ALONG SHLD/SHIFT/EXIT TAPERS @ 50 FT CENTERS ALONG ROADWAY (TANGENT)
- TYPE III BARRICADES WITH LIGHTS
- ARROW BOARD
- TRAFFIC FLOW INDICATION

- WORK ZONE
- TEMPORARY PAVEMENT (HMA OR PCC)
- CLASS C PATCHES, 8 INCH
- TEMPORARY CONCRETE BARRIER
- IMPACT ATTENUATOR TEST LEVEL III

- SP TEMP STEEL PLATE COVERS
- REPLACE TEMP STEEL PLATE COVERS WITH FINAL CASTINGS

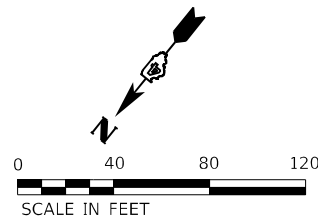

Michael Baker
INTERNATIONAL

200 W Adams Street
Suite 1500
Chicago, IL 60606
PH: 312.707.8910
FAX: 312.707.8804

USER NAME =	Winson,Teng
DESIGNED -	JAL
DRAWN -	DCL
PLOT SCALE =	80,0000 * / in.
CHECKED -	JAL
DATE -	4/08/2025
REVISD -	
REVISD -	
REVISD -	
REVISD -	

STATE OF ILLINOIS
DEPARTMENT OF TRANSPORTATION

CEDAR ST. (IL-8/IL-116) OVER IZPR & IL-29
MAINTENANCE OF TRAFFIC – ADVANCE SIGNING WEST END


SCALE: 1"=40' SHEET OF SHEETS STA. TO STA. 96+00.00

F.A.P. RTE.	SECTION	COUNTY	TOTAL SHEETS	SHEET NO.
VAR.	13 (HVB, HB-3) BR-1;R	TAZEWELL	1173	176
CONTRACT NO. 68C55				
ILLINOIS FED. AID PROJECT				

MOT-26

MODEL: Default
FILE NAME: p:\mymbus\shu.bentley.com\mbus-us-pw\03\Documents\Chicago_IL\01_Projects\179740_IDOT_CedarStExt_Phts\0_CADD\Maintenance of Traffic\CADD Sheets\68C55-H-MOT\Stage1_01.dgn

MATCHLINE MAIN STREET,
SEE ADVANCE SIGNING SHEET MOT-25

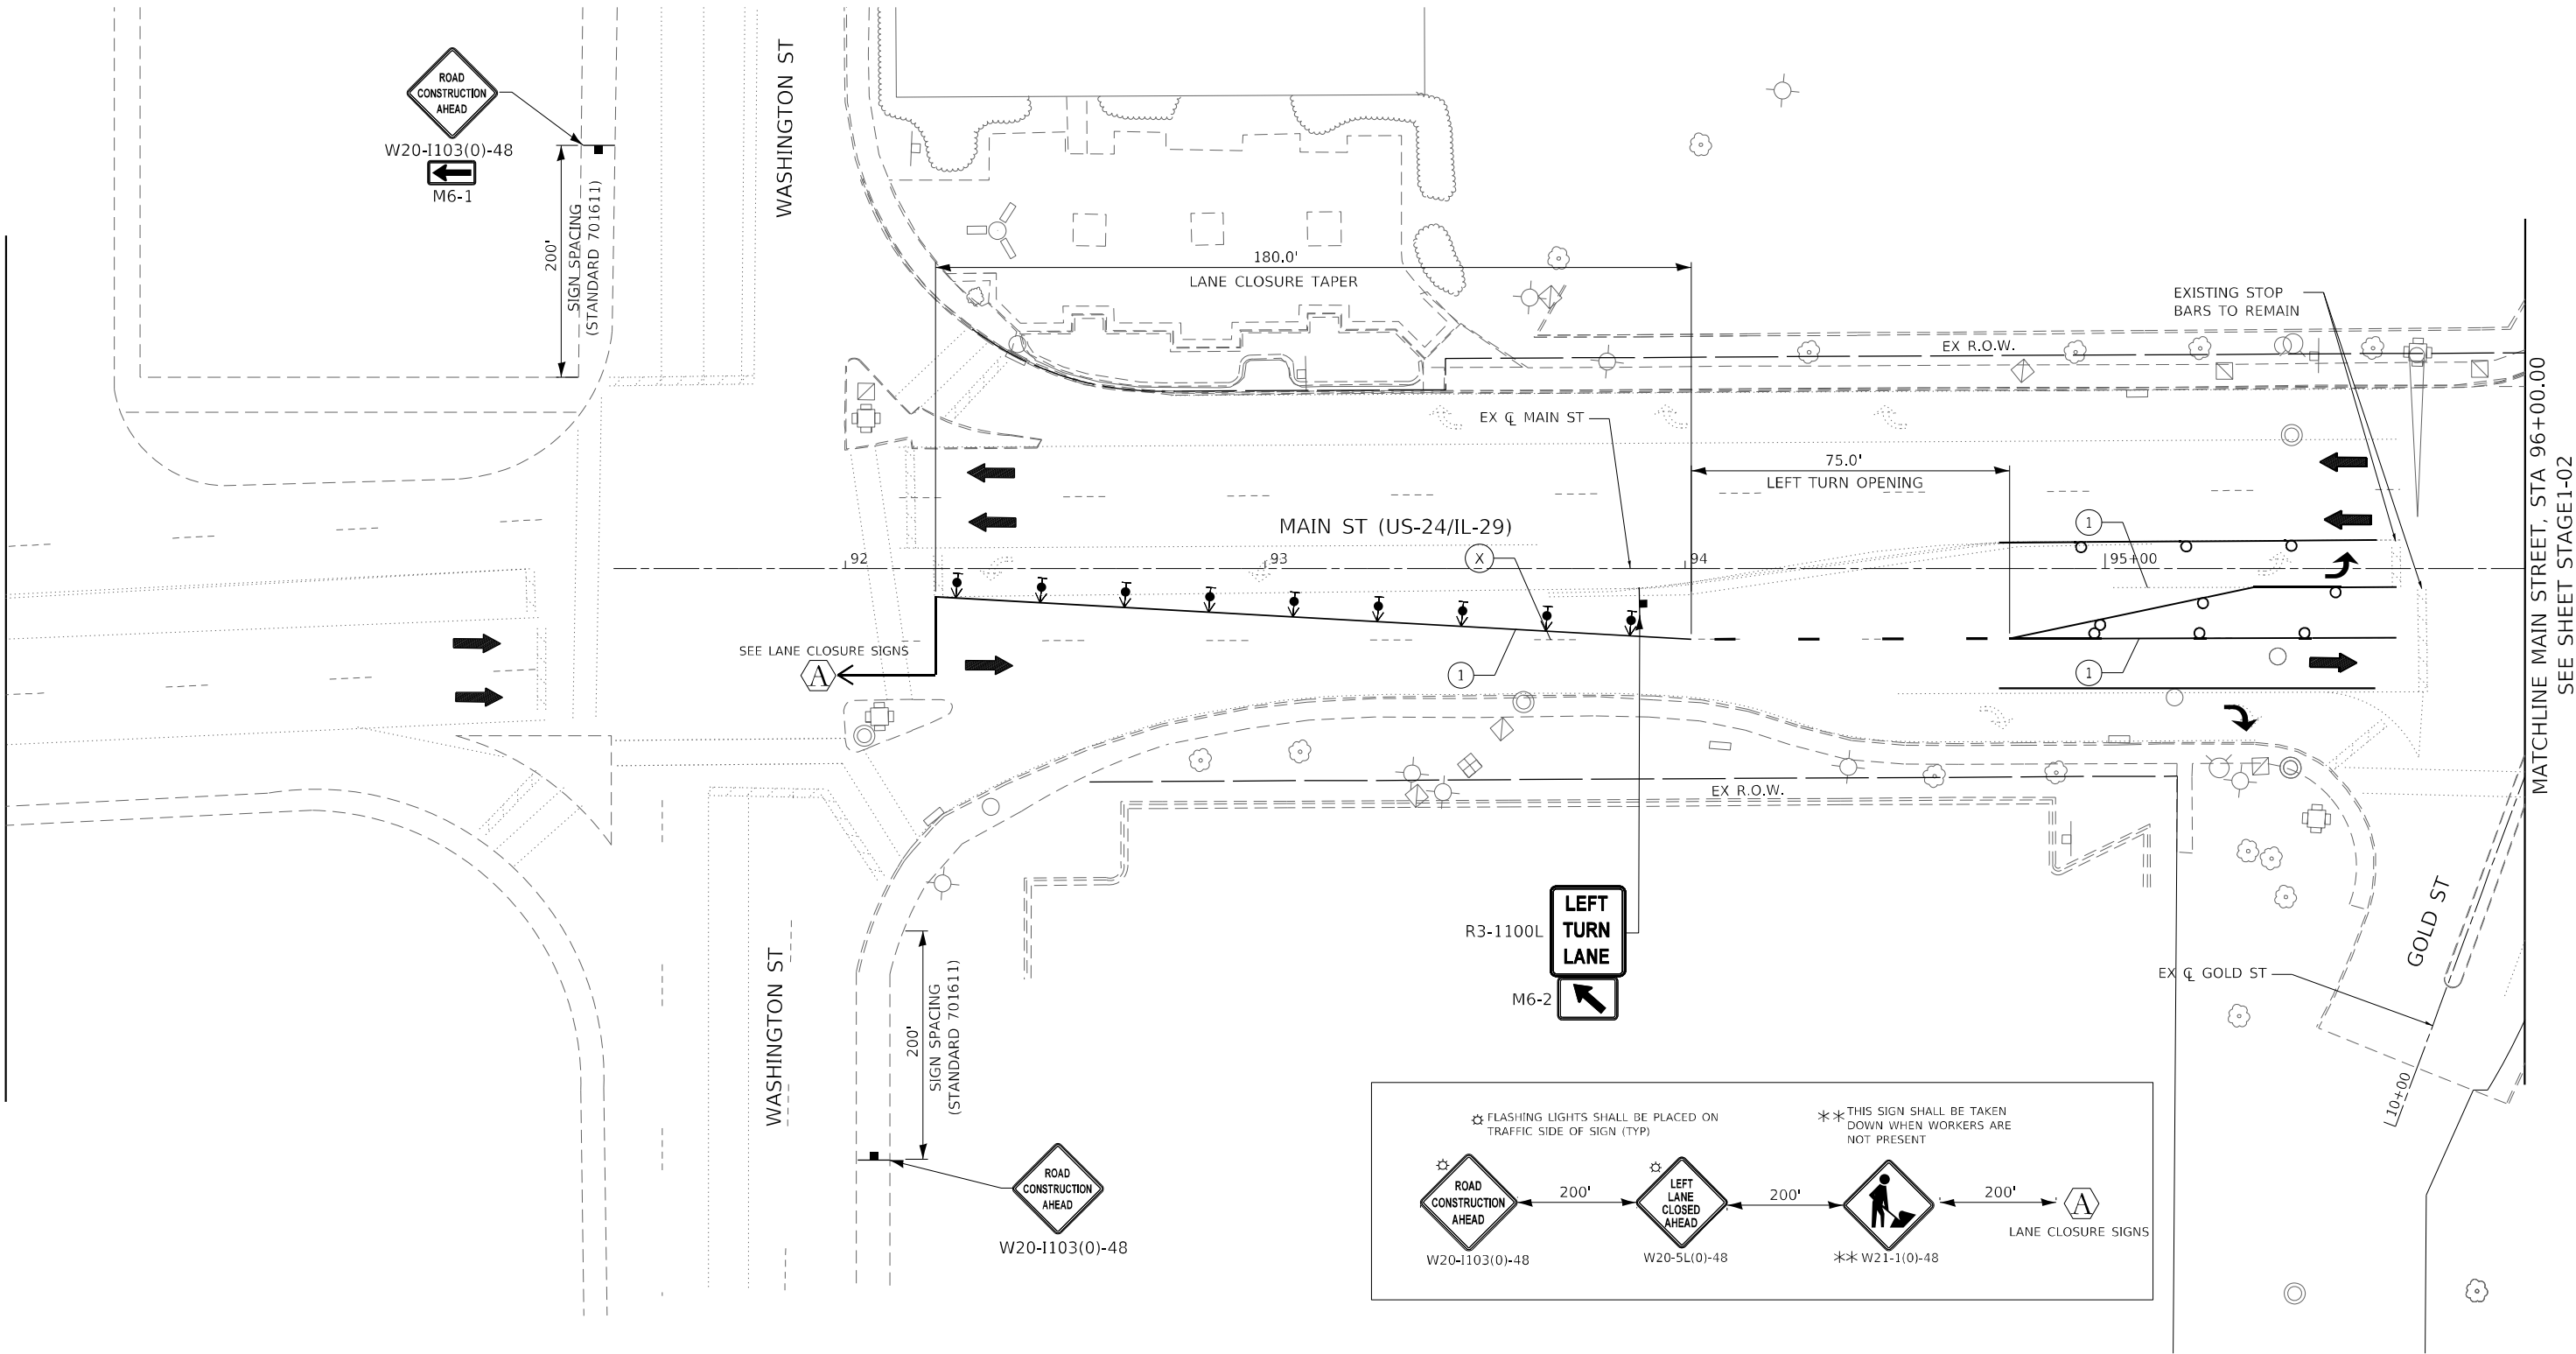


MATCHLINE MAIN STREET, STA 96+00.00
SEE SHEET STAGE1-02


LEGEND:

- ① PAVEMENT MARKING TAPE, TYPE IV 4" SOLID WHITE LINE
- ② PAVEMENT MARKING TAPE, TYPE IV 4" SKIP-DASH WHITE LINE, (9' SKIP, 3' DASH)
- ③ PAVEMENT MARKING TAPE, TYPE IV 4" SOLID YELLOW LINE
- ④ PAVEMENT MARKING TAPE, TYPE IV 4" DOUBLE YELLOW LINE (2@11" C-C)

- ⑤ PAVEMENT MARKING TAPE, TYPE IV 4" SKIP-DASH WHITE LINE, (30' SKIP, 10' DASH)
- ⑥ PAVEMENT MARKING TAPE, TYPE IV 6" SOLID WHITE LINE (LEFT TURN/CROSSWALK)
- ⑦ PAVEMENT MARKING TAPE, TYPE IV 12" WHITE DIAGONAL @ 20' MINIMUM 5
- ⑧ PAVEMENT MARKING TAPE, TYPE IV 24" SOLID WHITE LINE
- (X) REMOVE EXISTING PAVEMENT MARKING.

 


SIGN
DIRECTION INDICATOR BARRICADE WITH STEADY BURN MONODIRECTIONAL LIGHT @ 20 FT CENTERS ALONG CLOSURE TAPERS.
DRUMS WITH STEADY BURNING LIGHTS @ 20 FT CENTERS ALONG SHLD/SHIFT/EXIT TAPERS @ 50 FT CENTERS ALONG ROADWAY (TANGENT)
TYPE III BARRICADES WITH LIGHTS
ARROW BOARD
TRAFFIC FLOW INDICATION

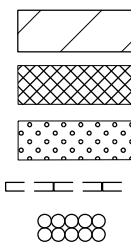

WORK ZONE
TEMPORARY PAVEMENT (HMA OR PCC)
CLASS C PATCHES, 8 INCH
TEMPORARY CONCRETE BARRIER
IMPACT ATTENUATOR TEST LEVEL III




TEMP STEEL PLATE COVERS
REPLACE TEMP STEEL PLATE COVERS WITH FINAL CASTINGS

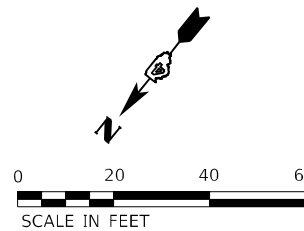

Michael Baker INTERNATIONAL 200 W Adams Street Suite 1500 Chicago, IL 60606 PH: 312.707.8970 FAX: 312.707.8804	USER NAME = DLamb		DESIGNED - TOM	REVISED -	STATE OF ILLINOIS DEPARTMENT OF TRANSPORTATION	CEDAR ST. (IL-8/IL-116) OVER TZPR & IL-29 MAINTENANCE OF TRAFFIC - STAGE 1			F.A.P. RTE.	SECTION	COUNTY	TOTAL SHEETS	SHEET NO.
	DRAWN - DCL		CHECKED - JAL	REVISED -		SCALE: 1"=20'			VAR.	13 (HVB, HB-3) BR-1;R	TAZEWELL	1173	177
	PLOT SCALE = 40,0000 * / in.		DATE - 6/08/2023	REVISED -		SHEET 1 OF 8 SHEETS			CONTRACT NO. 68C55				
	PLOT DATE = 6/7/2023					STA. TO STA. 96+00.00			ILLINOIS FED. AID PROJECT				

STAGE1-01/MOT-27

MODEL: Default
FILE: \\miller\p\miller\bus\bus\ben\ben\com\bus-us\proj\03\Documents\Chicago\11011\Project\179740.IDOT CedarStExt_PHS15.0_CADD\Maintenance of Traffic\CADD Sheets\68C55-H-MOT\Stage1_02.dgn

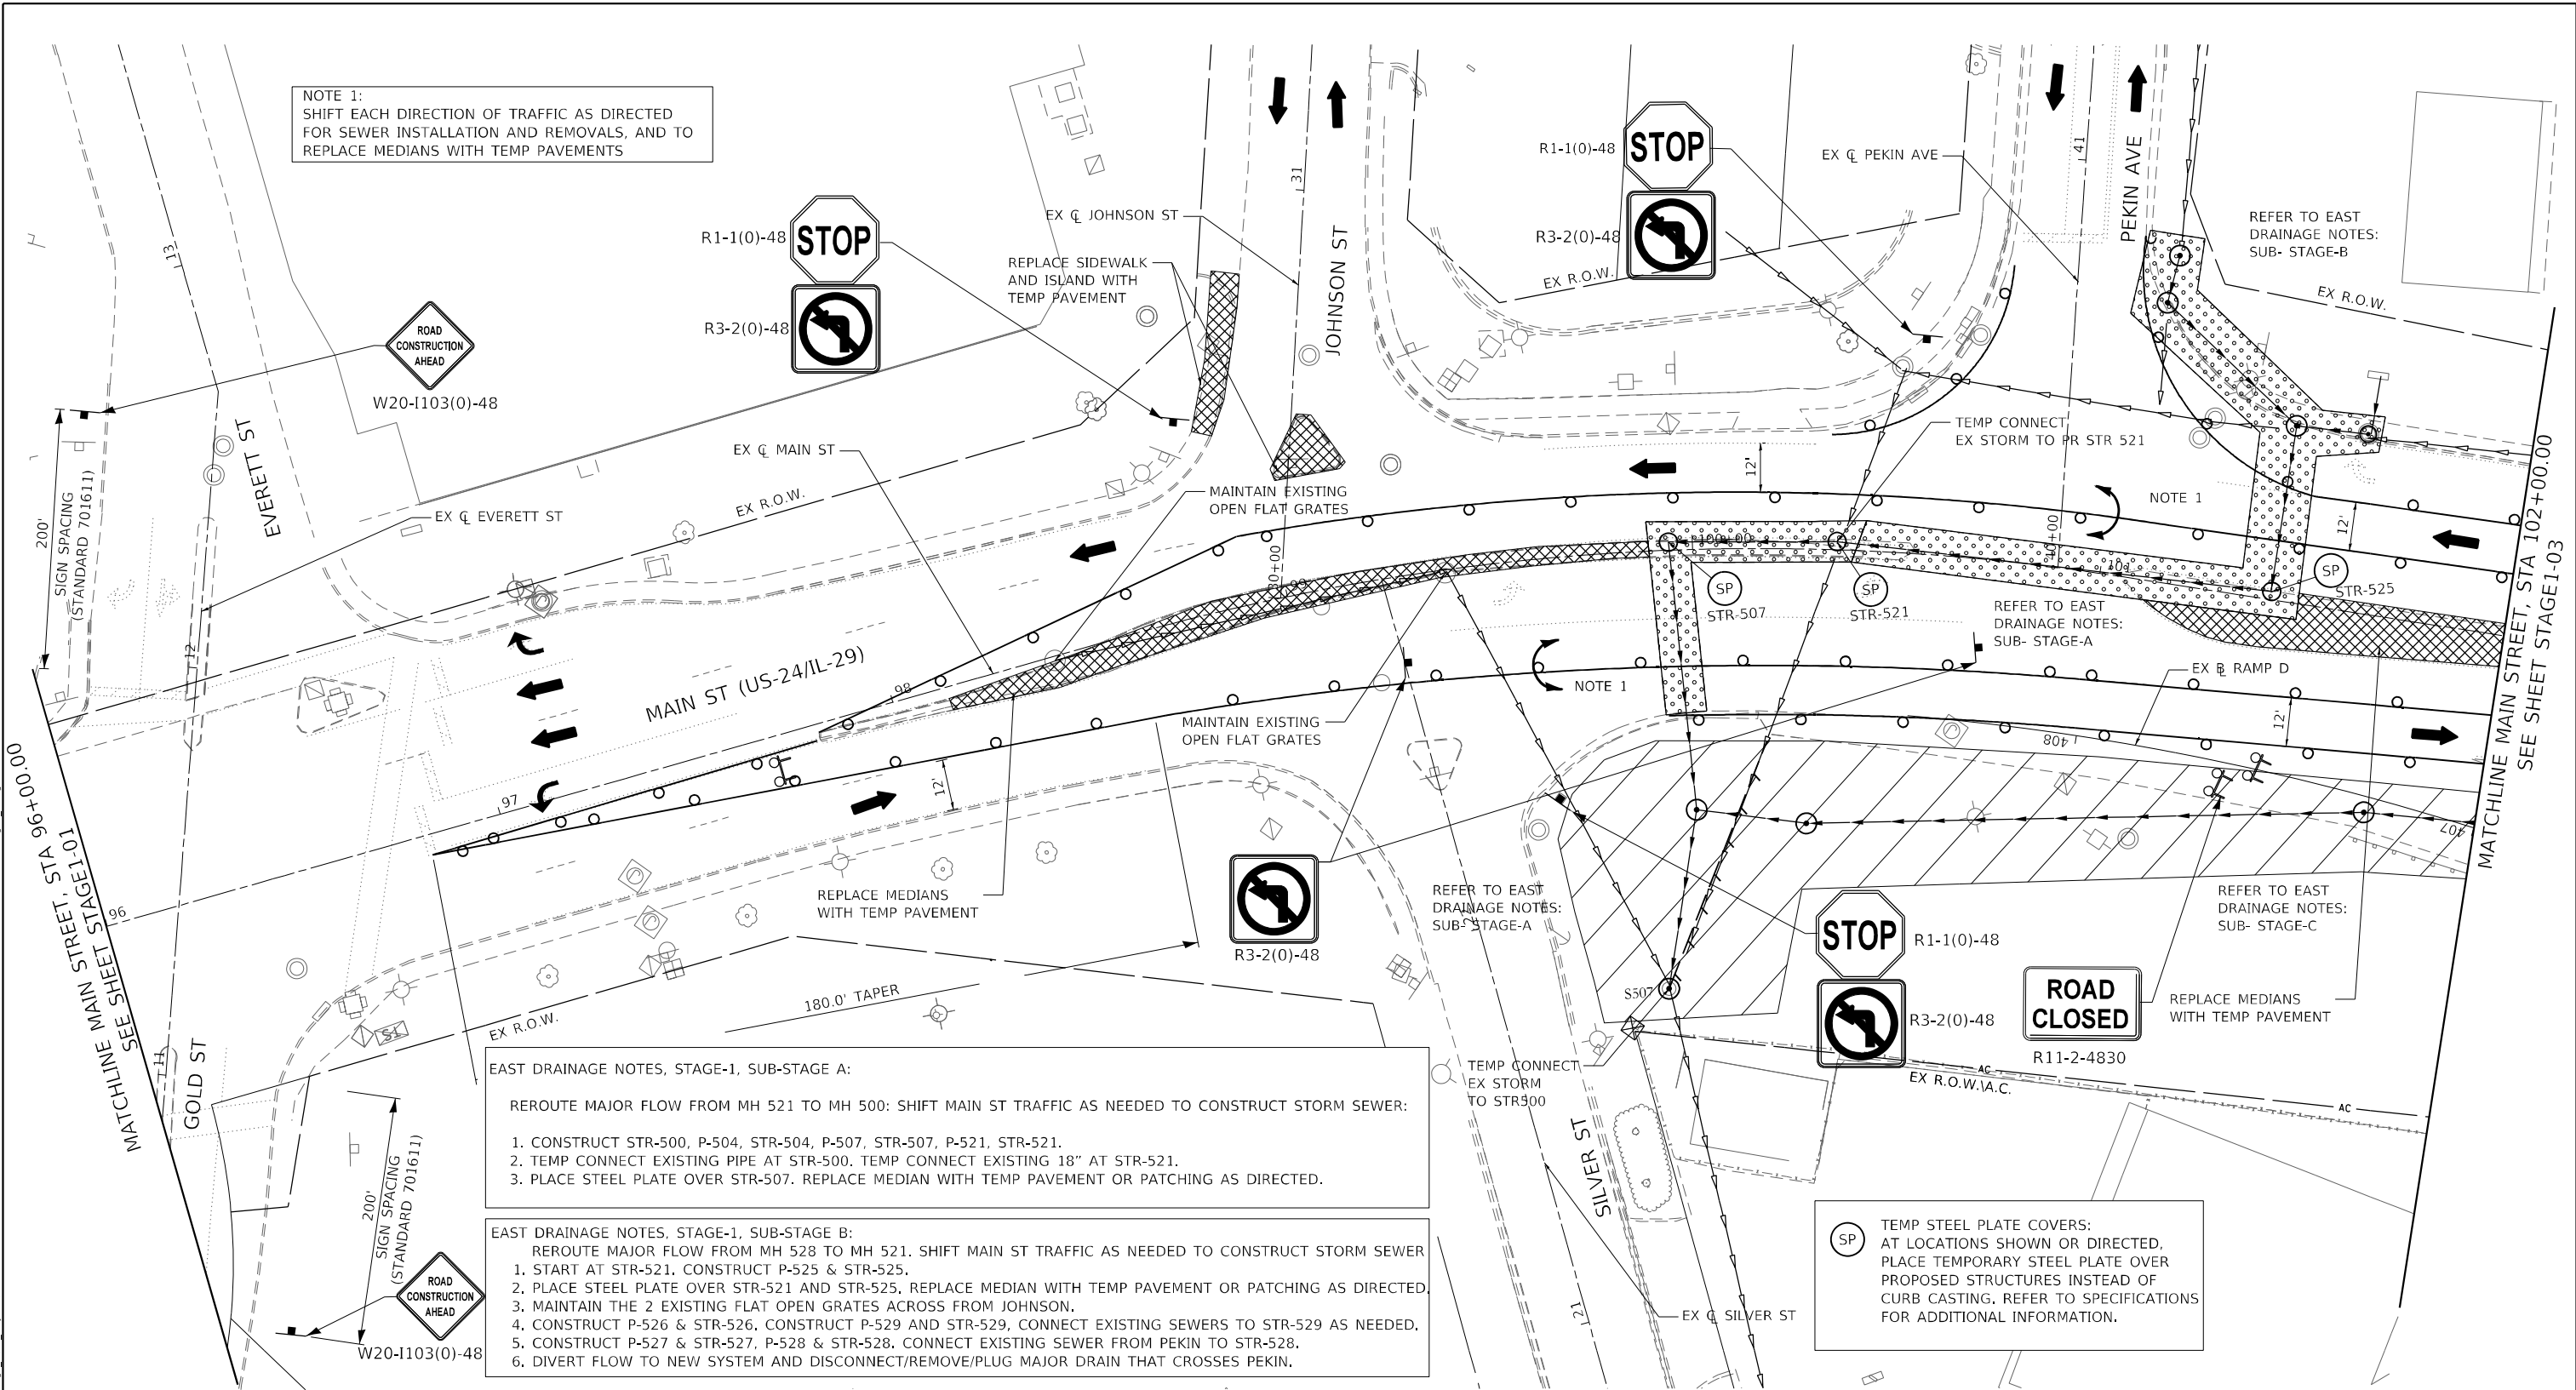

EAST DRAINAGE NOTES, STAGE-1, SUB-STAGE A:
REROUTE MAJOR FLOW FROM MH 521 TO MH 500: SHIFT MAIN ST TRAFFIC AS NEEDED TO CONSTRUCT STORM SEWER:
1. CONSTRUCT STR-500, P-504, STR-504, P-507, STR-507, P-521, STR-521.
2. TEMP CONNECT EXISTING PIPE AT STR-500. TEMP CONNECT EXISTING 18" AT STR-521.
3. PLACE STEEL PLATE OVER STR-507. REPLACE MEDIAN WITH TEMP PAVEMENT OR PATCHING AS DIRECTED.

EAST DRAINAGE NOTES, STAGE-1, SUB-STAGE B:
REROUTE MAJOR FLOW FROM MH 528 TO MH 521. SHIFT MAIN ST TRAFFIC AS NEEDED TO CONSTRUCT STORM SEWER
1. START AT STR-521. CONSTRUCT P-525 & STR-525.
2. PLACE STEEL PLATE OVER STR-521 AND STR-525. REPLACE MEDIAN WITH TEMP PAVEMENT OR PATCHING AS DIRECTED.
3. MAINTAIN THE 2 EXISTING FLAT OPEN GRATES ACROSS FROM JOHNSON.
4. CONSTRUCT P-526 & STR-526. CONSTRUCT P-529 AND STR-529, CONNECT EXISTING SEWERS TO STR-529 AS NEEDED.
5. CONSTRUCT P-527 & STR-527, P-528 & STR-528. CONNECT EXISTING SEWER FROM PEKIN TO STR-528.
6. DIVERT FLOW TO NEW SYSTEM AND DISCONNECT/REMOVE/PLUG MAJOR DRAIN THAT CROSSES PEKIN.

LEGEND:


- ① PAVEMENT MARKING TAPE, TYPE IV 4" SOLID WHITE LINE
- ② PAVEMENT MARKING TAPE, TYPE IV 4" SKIP-DASH WHITE LINE, (9' SKIP, 3' DASH)
- ③ PAVEMENT MARKING TAPE, TYPE IV 4" SOLID YELLOW LINE
- ④ PAVEMENT MARKING TAPE, TYPE IV 4" DOUBLE YELLOW LINE (2@11" C-C)

- ⑤ PAVEMENT MARKING TAPE, TYPE IV 4" SKIP-DASH WHITE LINE, (30' SKIP, 10' DASH)
- ⑥ PAVEMENT MARKING TAPE, TYPE IV 6" SOLID WHITE LINE (LEFT TURN/CROSSWALK)
- ⑦ PAVEMENT MARKING TAPE, TYPE IV 12" WHITE DIAGONAL @ 20' MINIMUM 5
- ⑧ PAVEMENT MARKING TAPE, TYPE IV 24" SOLID WHITE LINE
- (X) REMOVE EXISTING PAVEMENT MARKING.

- SIGN
- DIRECTION INDICATOR BARRICADE WITH STEADY BURN MONODIRECTIONAL LIGHT @ 20 FT CENTERS ALONG CLOSURE TAPERS.
- DRUMS WITH STEADY BURNING LIGHTS @ 20 FT CENTERS ALONG SHLD/SHIFT/EXIT TAPERS @ 50 FT CENTERS ALONG ROADWAY (TANGENT)
- TYPE III BARRICADES WITH LIGHTS
- ARROW BOARD
- TRAFFIC FLOW INDICATION

- WORK ZONE
- TEMPORARY PAVEMENT (HMA OR PCC)
- CLASS C PATCHES, 8 INCH
- TEMPORARY CONCRETE BARRIER
- IMPACT ATTENUATOR TEST LEVEL III

- SP TEMP STEEL PLATE COVERS
- REPLACE TEMP STEEL PLATE COVERS WITH FINAL CASTINGS

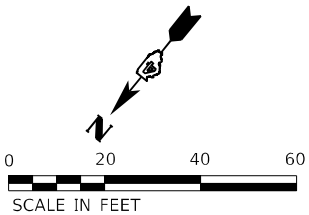


Michael Baker INTERNATIONAL 200 W Adams Street Suite 1500 Chicago, IL 60606 PH: 312.707.8970 FAX: 312.707.8804	USER NAME = DLamb		DESIGNED - TOM	REVISED -	STATE OF ILLINOIS DEPARTMENT OF TRANSPORTATION	CEDAR ST. (IL-8/IL-116) OVER TZPR & IL-29 MAINTENANCE OF TRAFFIC – STAGE 1				F.A.P. RTE.	SECTION	COUNTY	TOTAL SHEETS	SHEET NO.
			DRAWN - DCL	REVISED -		VAR.	13 (HVB, HB-3) BR-1:R	TAZEWELL	1173	178				
	PLOT SCALE = 40,0000 ' / in.		CHECKED - JAL	REVISED -		CONTRACT NO. 68C55								
	PLOT DATE = 6/7/2023		DATE - 6/08/2023	REVISED -		SCALE: 1"=20'	SHEET 2	OF 8 SHEETS	STA. 96+00.00	TO STA. 102+00.00	ILLINOIS FED. AID PROJECT			

MODEL: Default
FILE: \\miller-prod\bus\sub\benfley\comtribus\p03\Documents\Chicago IL\01 Project\179740 IDOT CedarStExt PH015.0 CADD\Maintenance of Traffic\CADD Sheets\68C55-H-MOT\Stage1_03.dgn

MATCHLINE MAIN STREET, STA 102+00
SEE SHEET STAGE1-02

- EAST DRAINAGE NOTES, STAGE-1, SUB-STAGE C:
CONNECT FLOW FROM STR-510 TO STR-504. SHIFT MAIN ST TRAFFIC AS NEEDED TO CONSTRUCT STORM SEWER
1. CONSTRUCT P-505 AND STR-505. CONSTRUCT P-509 AND STR-509. CONSTRUCT P-510 AND STR-510.
 2. REPLACE EXISTING SEWER CROSSING MAIN ST
 3. CONSTRUCT P-511 AND STR-511. CONSTRUCT P-512 AND STR-512. CONSTRUCT P-513 AND STR-513.
- EAST DRAINAGE NOTES, STAGE-1, SUB-STAGE D:
CONNECT FLOW FROM STR-515 (AND WALL A) TO STR-510. SHIFT MAIN ST TRAFFIC AS NEEDED TO CONSTRUCT STORM SEWER
1. CONSTRUCT P-514 AND STR-514. CONSTRUCT P-515 AND STR-515.
 2. CONSTRUCT P-516 AND STR-516. CONSTRUCT P-517 AND STR-517.
 3. CONSTRUCT P-518 AND STR-518. CONNECT TO WALL A & ABUTMENTS AS NEEDED

NOTE 1:
SHIFT EACH DIRECTION OF TRAFFIC AS DIRECTED
FOR SEWER INSTALLATION AND REMOVALS,
AND TO REPLACE MEDIANS WITH TEMP PAVEMENTS

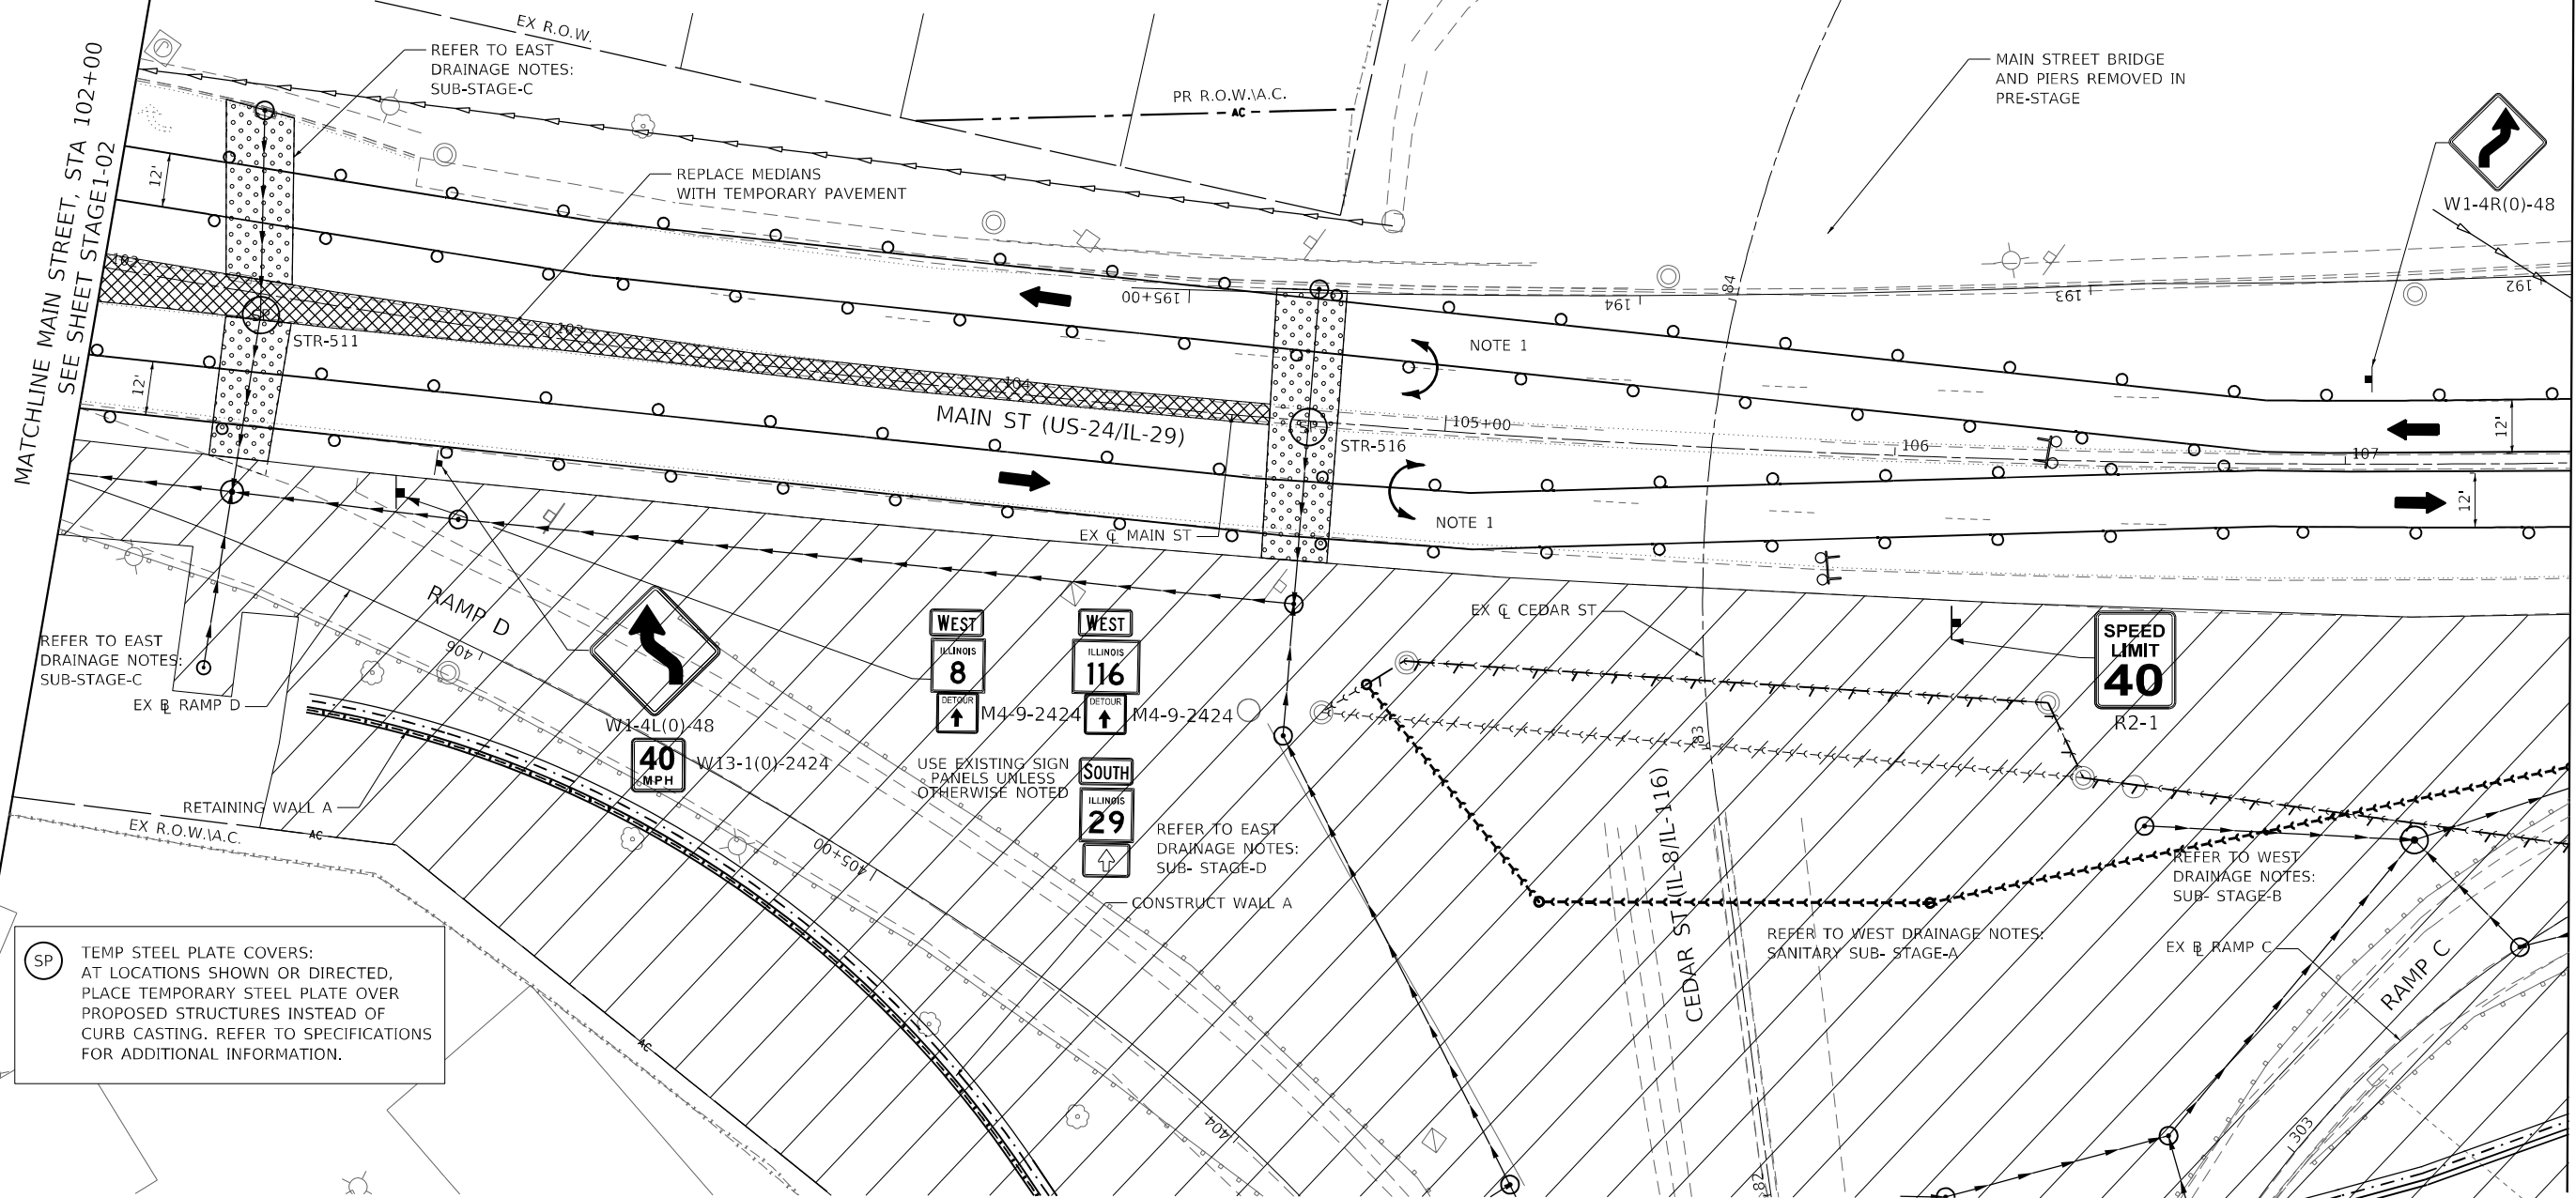

MATCHLINE MAIN STREET, STA 107+50
SEE SHEET STAGE1-04

LEGEND:


- 1 PAVEMENT MARKING TAPE, TYPE IV 4" SOLID WHITE LINE
- 2 PAVEMENT MARKING TAPE, TYPE IV 4" SKIP-DASH WHITE LINE, (9' SKIP, 3' DASH)
- 3 PAVEMENT MARKING TAPE, TYPE IV 4" SOLID YELLOW LINE
- 4 PAVEMENT MARKING TAPE, TYPE IV 4" DOUBLE YELLOW LINE (2@11" C-C)

- 5 PAVEMENT MARKING TAPE, TYPE IV 4" SKIP-DASH WHITE LINE, (30' SKIP, 10' DASH)
- 6 PAVEMENT MARKING TAPE, TYPE IV 6" SOLID WHITE LINE (LEFT TURN/CROSSWALK)
- 7 PAVEMENT MARKING TAPE, TYPE IV 12" WHITE DIAGONAL @ 20' MINIMUM 5
- 8 PAVEMENT MARKING TAPE, TYPE IV 24" SOLID WHITE LINE
- X REMOVE EXISTING PAVEMENT MARKING.

- SIGN
- DIRECTION INDICATOR BARRICADE WITH STEADY BURN MONODIRECTIONAL LIGHT @ 20 FT CENTERS ALONG CLOSURE TAPERS.
- DRUMS WITH STEADY BURNING LIGHTS @ 20 FT CENTERS ALONG SHLD/SHIFT/EXIT TAPERS @ 50 FT CENTERS ALONG ROADWAY (TANGENT)
- TYPE III BARRICADES WITH LIGHTS
- ARROW BOARD
- TRAFFIC FLOW INDICATION

- WORK ZONE
- TEMPORARY PAVEMENT (HMA OR PCC)
- CLASS C PATCHES, 8 INCH
- TEMPORARY CONCRETE BARRIER
- IMPACT ATTENUATOR TEST LEVEL III

- SP TEMP STEEL PLATE COVERS
- REPLACE TEMP STEEL PLATE COVERS WITH FINAL CASTINGS

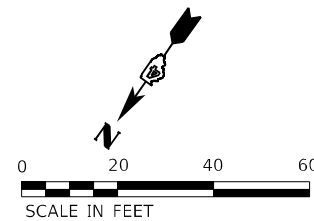

Michael Baker
INTERNATIONAL
200 W Adams Street
Suite 1500
Chicago, IL 60606
PH: 312.707.8970
FAX: 312.707.8804

USER NAME	= DIamb
DESIGNED -	JAL
DRAWN -	DCL
PLOT SCALE	= 40,0000 * / in.
PLOT DATE	= 6/7/2023

REVISED -	
REVISED -	
REVISED -	
REVISED -	

STATE OF ILLINOIS
DEPARTMENT OF TRANSPORTATION


CEDAR ST. (IL-8/IL-116) OVER TZPR & IL-29
MAINTENANCE OF TRAFFIC - STAGE 1

SCALE: 1"=20' SHEET 3 OF 8 SHEETS STA. 102+00.00 TO STA. 107+50.00

F.A.P. RTE.	SECTION	COUNTY	TOTAL SHEETS	SHEET NO.
VAR.	13 (HVB, HB-3) BR-1:R	TAZEWELL	1173	179
CONTRACT NO. 68C55				
ILLINOIS FED. AID PROJECT				

STAGE1-03/MOT-29

MODEL: Default
FILE: \\miller\pwworkspace\ben\ben\comtrib-us-pw\03\Documents\Chicago\1101\Project\179740.IDOT CedarStExt_P1115.0_CADD\Maintenance of Traffic\CADD Sheets\68C55-H-MOT\Stage1_04.dgn

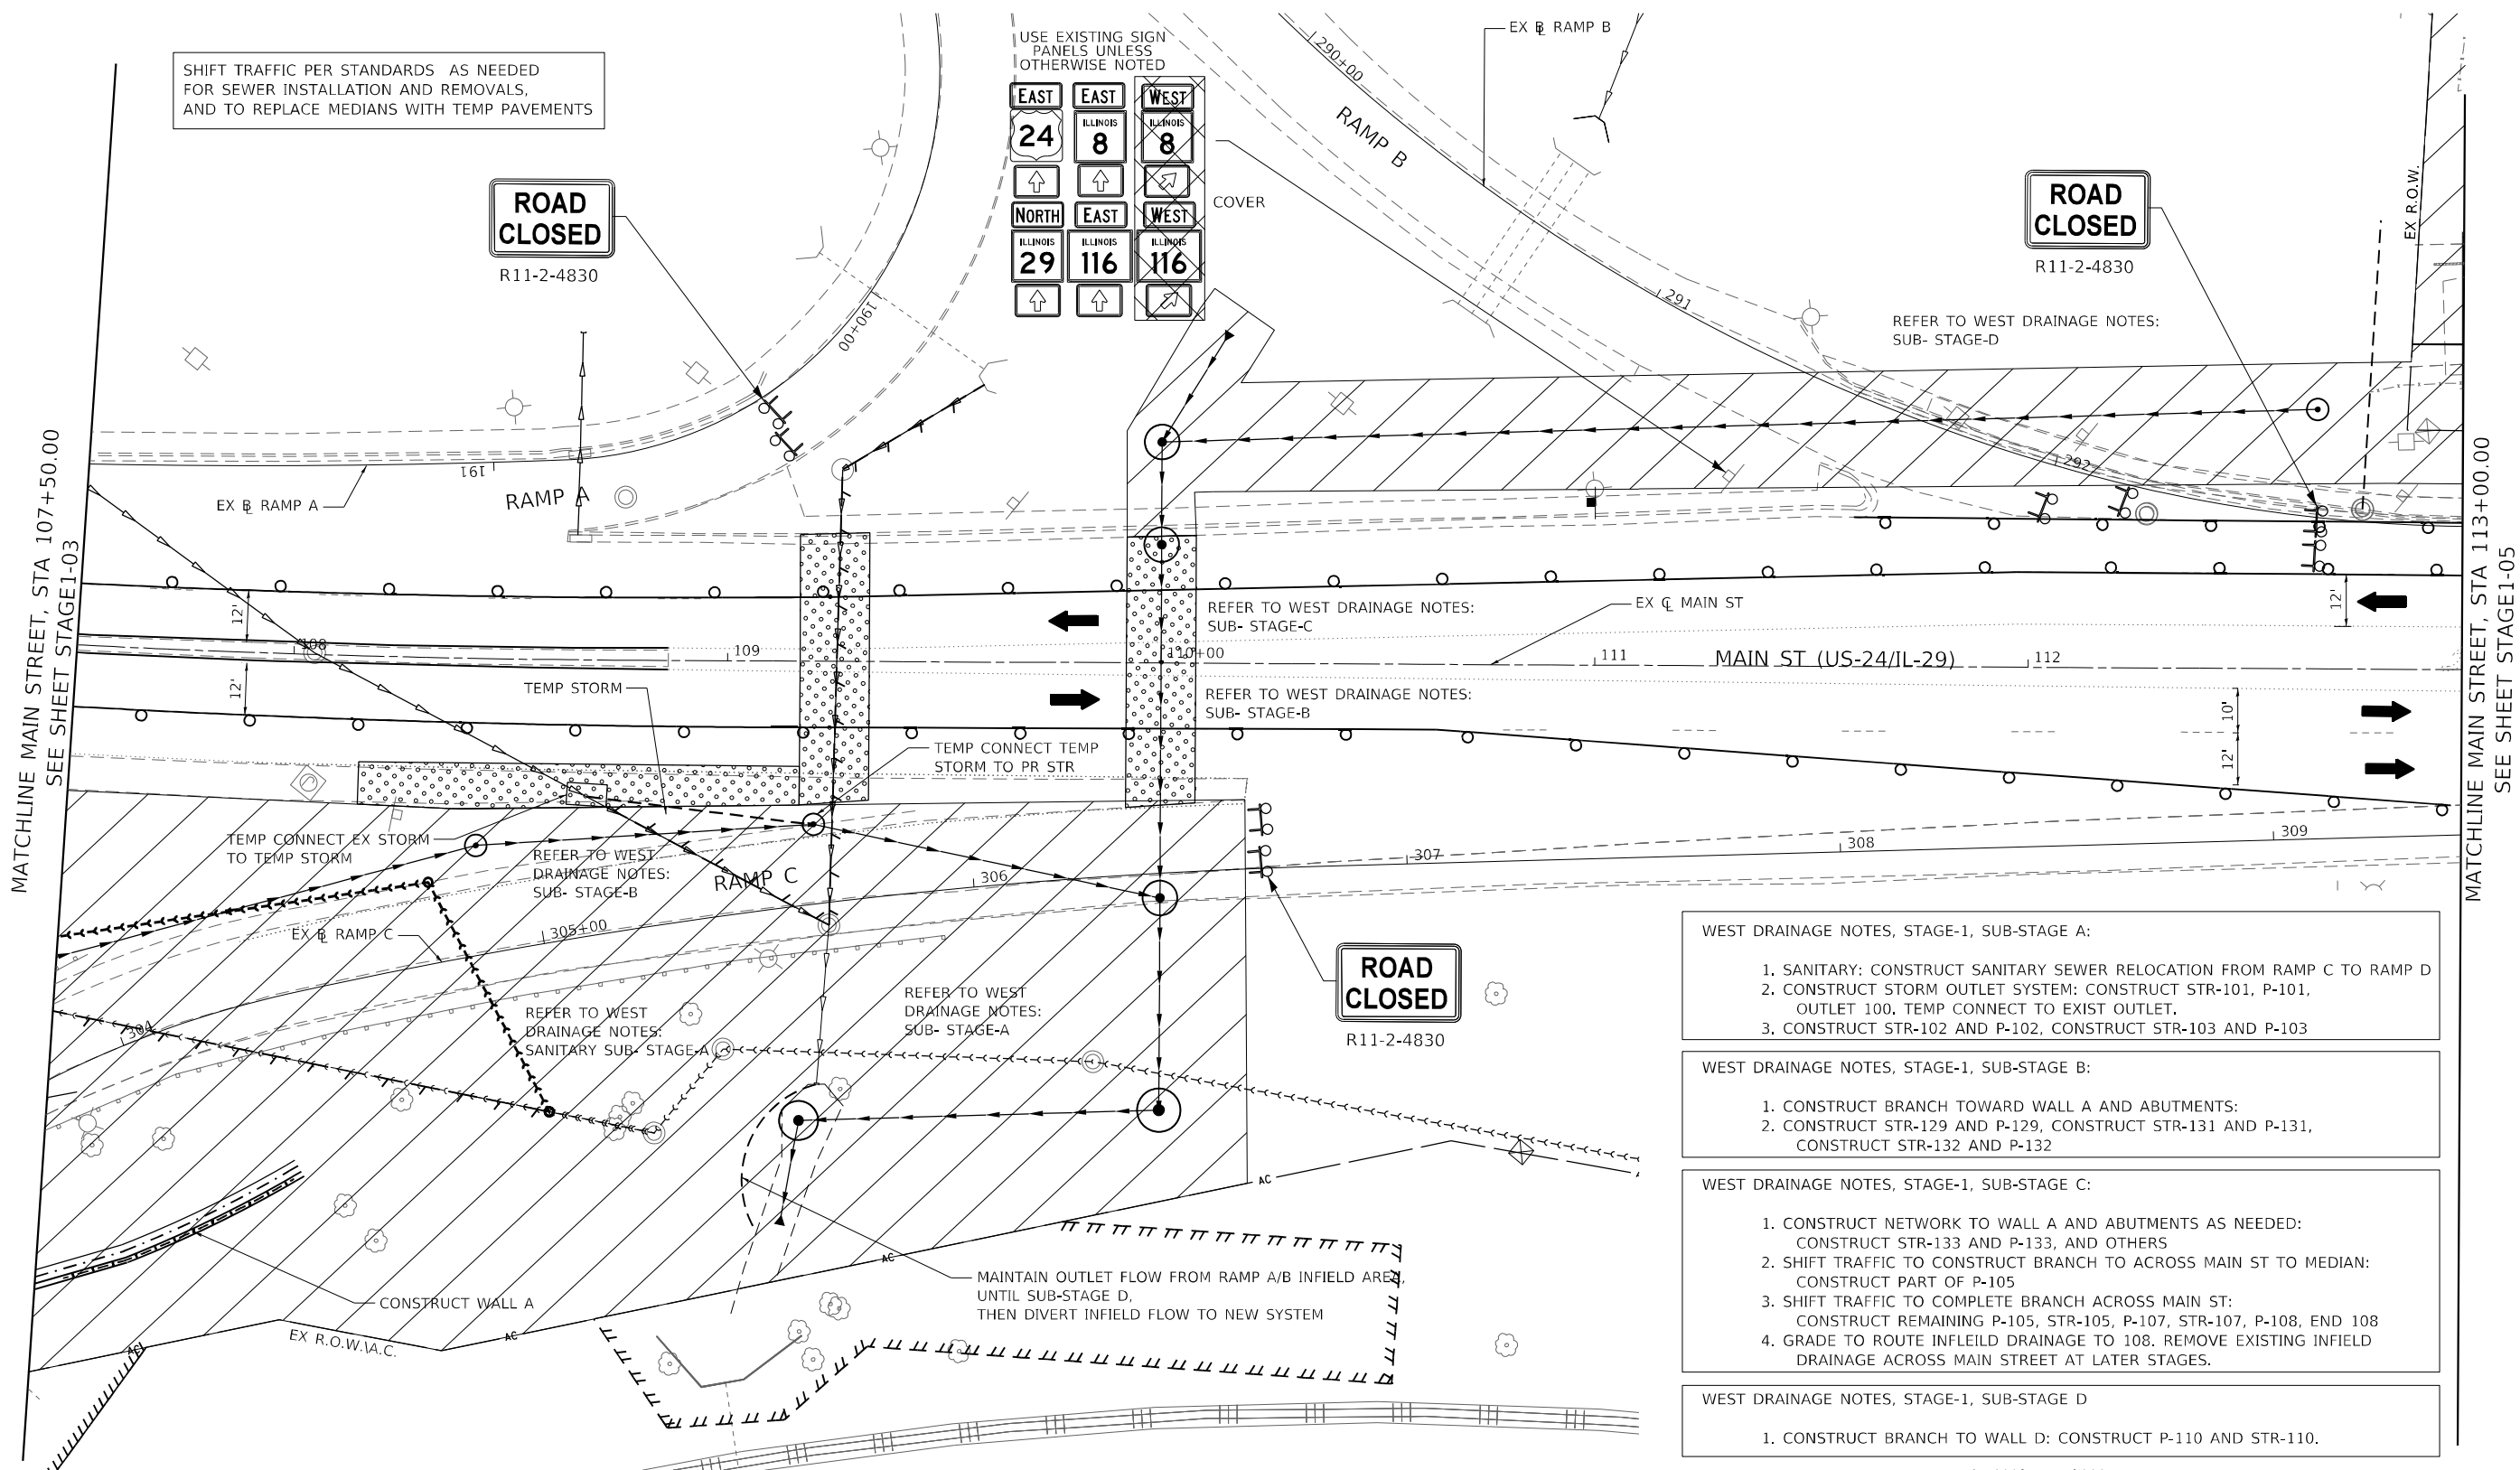

LEGEND:


- 1 PAVEMENT MARKING TAPE, TYPE IV 4" SOLID WHITE LINE
- 2 PAVEMENT MARKING TAPE, TYPE IV 4" SKIP-DASH WHITE LINE, (9' SKIP, 3' DASH)
- 3 PAVEMENT MARKING TAPE, TYPE IV 4" SOLID YELLOW LINE
- 4 PAVEMENT MARKING TAPE, TYPE IV 4" DOUBLE YELLOW LINE (2@11" C-C)

- 5 PAVEMENT MARKING TAPE, TYPE IV 4" SKIP-DASH WHITE LINE, (30' SKIP, 10' DASH)
- 6 PAVEMENT MARKING TAPE, TYPE IV 6" SOLID WHITE LINE (LEFT TURN/CROSSWALK)
- 7 PAVEMENT MARKING TAPE, TYPE IV 12" WHITE DIAGONAL @ 20' MINIMUM 5
- 8 PAVEMENT MARKING TAPE, TYPE IV 24" SOLID WHITE LINE
- X REMOVE EXISTING PAVEMENT MARKING.

- SIGN
- DIRECTION INDICATOR BARRICADE WITH STEADY BURN MONODIRECTIONAL LIGHT @ 20 FT CENTERS ALONG CLOSURE TAPERS.
- DRUMS WITH STEADY BURNING LIGHTS @ 20 FT CENTERS ALONG SHLD/SHIFT/EXIT TAPERS @ 50 FT CENTERS ALONG ROADWAY (TANGENT)
- TYPE III BARRICADES WITH LIGHTS
- ARROW BOARD
- TRAFFIC FLOW INDICATION

- WORK ZONE
- TEMPORARY PAVEMENT (HMA OR PCC)
- CLASS C PATCHES, 8 INCH
- TEMPORARY CONCRETE BARRIER
- IMPACT ATTENUATOR TEST LEVEL III

- SP TEMP STEEL PLATE COVERS
- REPLACE TEMP STEEL PLATE COVERS WITH FINAL CASTINGS

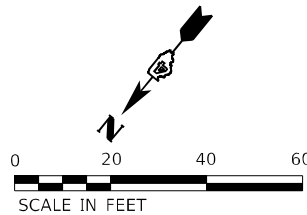

Michael Baker
INTERNATIONAL

200 W Adams Street
Suite 1500
Chicago, IL 60606
PH: 312.707.8970
FAX: 312.707.8804

USER NAME = Winson,Teng

DESIGNED - TOM

DRAWN - DCL

PLOT SCALE = 40,0000 * / in.

PLOT DATE = 5/7/2025

REVISED -

REVISED -

REVISED -

REVISED -

STATE OF ILLINOIS
DEPARTMENT OF TRANSPORTATION

CEDAR ST. (IL-8/IL-116) OVER TZPR & IL-29
MAINTENANCE OF TRAFFIC - STAGE 1

SCALE: 1"=20'

SHEET 4 OF 8 SHEETS

STA. 107+50.00 TO STA. 113+00.00

STAGE1-04/MOT-30

F.A.P. RTE.	SECTION	COUNTY	TOTAL SHEETS	SHEET NO.
VAR.	13 (HVB, HB-3) BR-1:R	TAZEWELL	1173	180


CONTRACT NO. 68C55

ILLINOIS FED. AID PROJECT

MODEL: Default
FILE: \\miller-international-usa-bentley.com\public-usa\proj\03\Documents\Chicago\1101\Project\179740.IDOT CedarStExt_Plan15.0_CADD\Maintenance of Traffic\CADD Sheets\179740-IL-29-MOT\Stage1_05.dgn

MATCHLINE MAIN STREET, STA 113+00.00
SEE SHEET STAGE1-04


MATCHLINE MAIN STREET, STA 118+50.00
SEE SHEET STAGE1-06

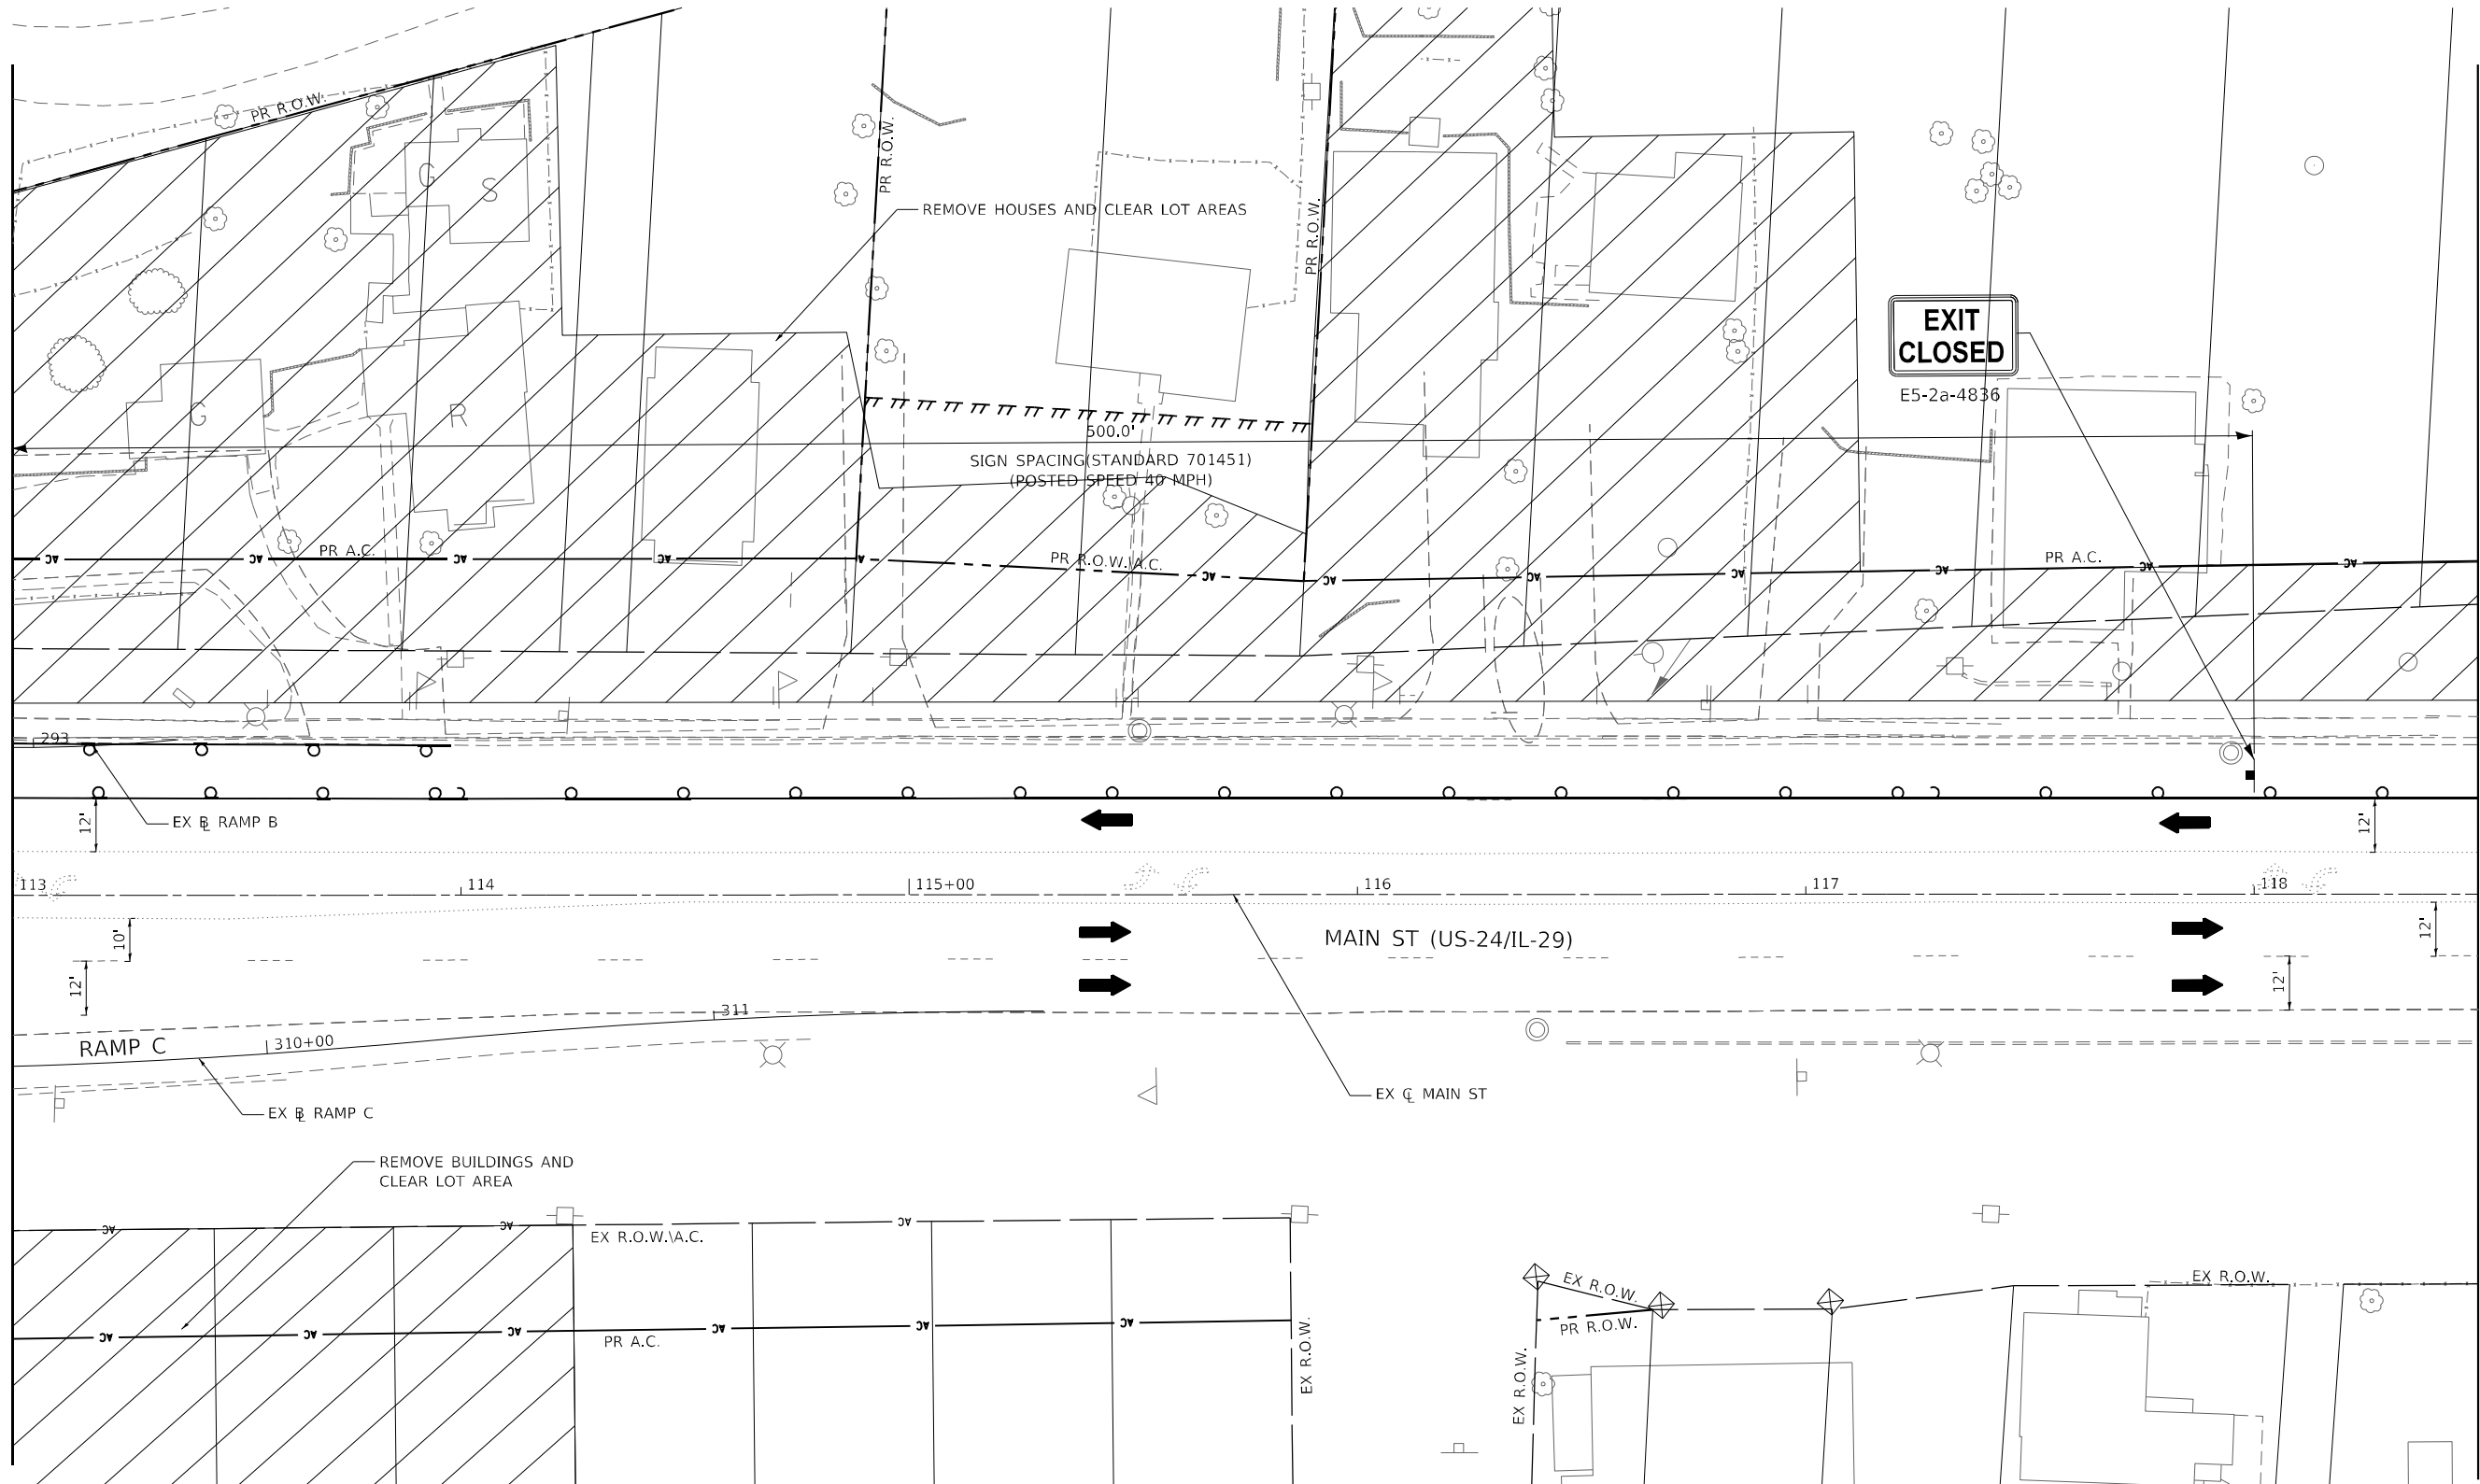


LEGEND:

- ① PAVEMENT MARKING TAPE, TYPE IV 4" SOLID WHITE LINE
- ② PAVEMENT MARKING TAPE, TYPE IV 4" SKIP-DASH WHITE LINE, (9' SKIP, 3' DASH)
- ③ PAVEMENT MARKING TAPE, TYPE IV 4" SOLID YELLOW LINE
- ④ PAVEMENT MARKING TAPE, TYPE IV 4" DOUBLE YELLOW LINE (2@11" C-C)

- ⑤ PAVEMENT MARKING TAPE, TYPE IV 4" SKIP-DASH WHITE LINE, (30' SKIP, 10' DASH)
- ⑥ PAVEMENT MARKING TAPE, TYPE IV 6" SOLID WHITE LINE (LEFT TURN/CROSSWALK)
- ⑦ PAVEMENT MARKING TAPE, TYPE IV 12" WHITE DIAGONAL @ 20' MINIMUM 5
- ⑧ PAVEMENT MARKING TAPE, TYPE IV 24" SOLID WHITE LINE
- (X) REMOVE EXISTING PAVEMENT MARKING.

 


SIGN
DIRECTION INDICATOR BARRICADE WITH STEADY BURN MONODIRECTIONAL LIGHT @ 20 FT CENTERS ALONG CLOSURE TAPERS.
DRUMS WITH STEADY BURNING LIGHTS @ 20 FT CENTERS ALONG SHLD/SHIFT/EXIT TAPERS @ 50 FT CENTERS ALONG ROADWAY (TANGENT)
TYPE III BARRICADES WITH LIGHTS
ARROW BOARD
TRAFFIC FLOW INDICATION

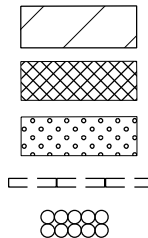

WORK ZONE
TEMPORARY PAVEMENT (HMA OR PCC)
CLASS C PATCHES, 8 INCH
TEMPORARY CONCRETE BARRIER
IMPACT ATTENUATOR TEST LEVEL III

- SP TEMP STEEL PLATE COVERS
- SP REPLACE TEMP STEEL PLATE COVERS WITH FINAL CASTINGS

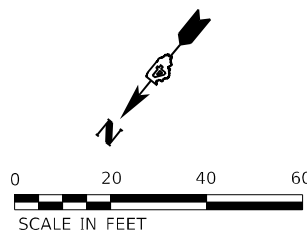


Michael Baker INTERNATIONAL 200 W Adams Street Suite 1500 Chicago, IL 60606 PH: 312.707.8970 FAX: 312.707.8804	USER NAME = DLamb		DESIGNED - TOM	REVISED -	STATE OF ILLINOIS DEPARTMENT OF TRANSPORTATION	CEDAR ST. (IL-81L-116) OVER TZPR & IL-29 MAINTENANCE OF TRAFFIC – STAGE 1					F.A.P. RTE.	SECTION	COUNTY	TOTAL SHEETS	SHEET NO.
			DRAWN - DCL	REVISED -		SCALE: 1"=20'	SHEET 5	OF 8 SHEETS	STA. 113+00.00	TO STA. 118+50.00	VAR.	13 (HVB, HB-3) BR-1:R	TAZEWELL	1173	181
	PLOT SCALE = 40,0000' / in.		CHECKED - JAL	REVISED -		CONTRACT NO. 68C55									
	PLOT DATE = 6/7/2023		DATE - 6/08/2023	REVISED -		ILLINOIS FED. AID PROJECT									

STAGE1-05/MOT-31

MODEL: Default
FILE NAME: p:\mcbus-usu-bentley.com\bus-usu\03\Documents\Chicago IL\01 Project\179740 IDOT CedarStExt PH015.0 CADD\Maintenance of Traffic\CADD Sheets\046C55-H-MOT\Stage1_06.dgn

MATCHLINE MAIN STREET, STA 118+50.00
SEE SHEET STAGE1-05

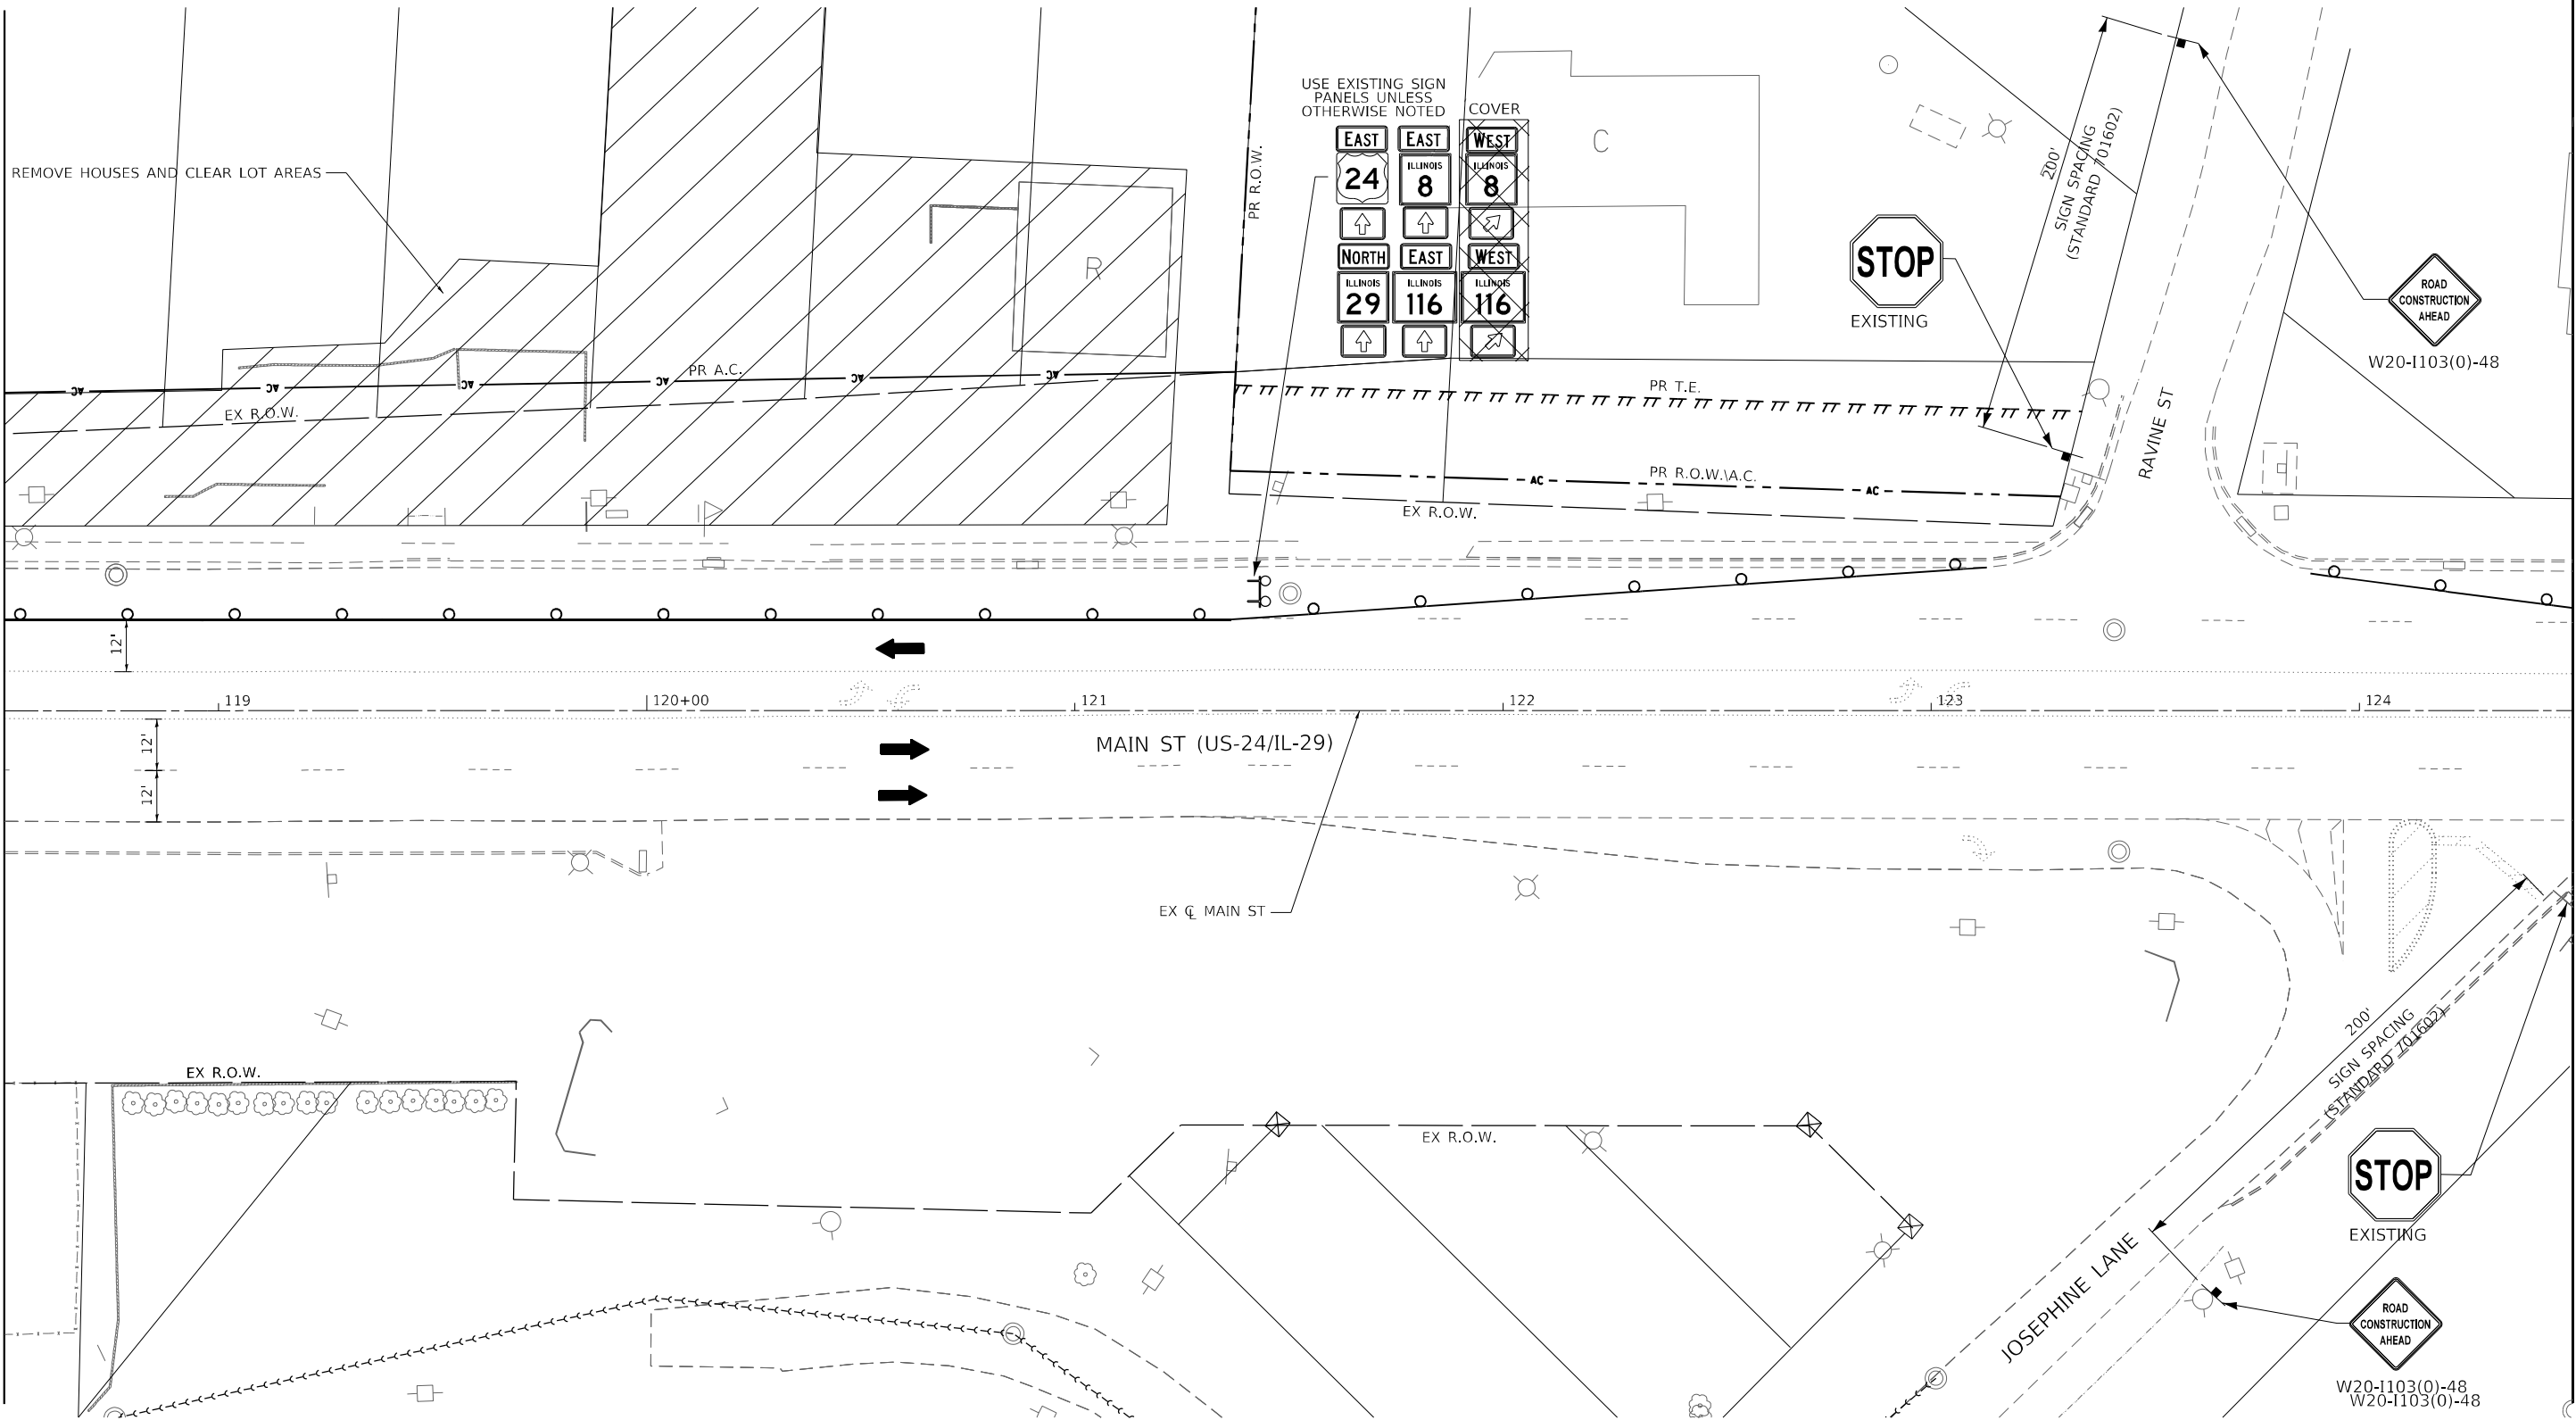

MATCHLINE MAIN STREET, STA 124+50.00
SEE SHEET STAGE1-07

LEGEND:


- ① PAVEMENT MARKING TAPE, TYPE IV 4" SOLID WHITE LINE
- ② PAVEMENT MARKING TAPE, TYPE IV 4" SKIP-DASH WHITE LINE, (9' SKIP, 3' DASH)
- ③ PAVEMENT MARKING TAPE, TYPE IV 4" SOLID YELLOW LINE
- ④ PAVEMENT MARKING TAPE, TYPE IV 4" DOUBLE YELLOW LINE (2@11" C-C)

- ⑤ PAVEMENT MARKING TAPE, TYPE IV 4" SKIP-DASH WHITE LINE, (30' SKIP, 10" DASH)
- ⑥ PAVEMENT MARKING TAPE, TYPE IV 6" SOLID WHITE LINE (LEFT TURN/CROSSWALK)
- ⑦ PAVEMENT MARKING TAPE, TYPE IV 12" WHITE DIAGONAL @ 20' MINIMUM 5
- ⑧ PAVEMENT MARKING TAPE, TYPE IV 24" SOLID WHITE LINE
- (X) REMOVE EXISTING PAVEMENT MARKING.

- SIGN
- DIRECTION INDICATOR BARRICADE WITH STEADY BURN MONODIRECTIONAL LIGHT @ 20 FT CENTERS ALONG CLOSURE TAPERS.
- DRUMS WITH STEADY BURNING LIGHTS @ 20 FT CENTERS ALONG SHLD/SHIFT/EXIT TAPERS @ 50 FT CENTERS ALONG ROADWAY (TANGENT)
- TYPE III BARRICADES WITH LIGHTS
- ← ARROW BOARD
- TRAFFIC FLOW INDICATION

- WORK ZONE
- TEMPORARY PAVEMENT (HMA OR PCC)
- CLASS C PATCHES, 8 INCH
- TEMPORARY CONCRETE BARRIER
- IMPACT ATTENUATOR TEST LEVEL III


- SP TEMP STEEL PLATE COVERS
- SP REPLACE TEMP STEEL PLATE COVERS WITH FINAL CASTINGS

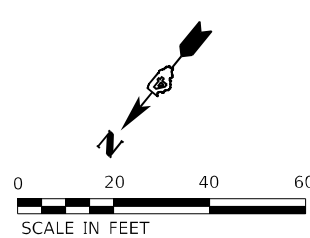

Michael Baker International 200 W Adams Street Suite 1500 Chicago, IL 60606 PH: 312.707.8970 FAX: 312.707.8854	USER NAME = WInson,Teng	DESIGNED - TOM	REVISED -	STATE OF ILLINOIS DEPARTMENT OF TRANSPORTATION	CEDAR ST. (IL-8/IL-116) OVER TZPR & IL-29 MAINTENANCE OF TRAFFIC – STAGE 1				F.A.P. RTE.	SECTION	COUNTY	TOTAL SHEETS	SHEET NO.	
		DRAWN - DCL	REVISED -						VAR.	13 (HVB, HB-3) BR-1:R	TAZEWELL	1173	182	
	PLOT SCALE = 40,0000 * / in.	CHECKED - JAL	REVISED -		SCALE: 1"=20'				SHEET 6 OF 8 SHEETS		STA. 118+50.00 TO STA. 124+50.00		CONTRACT NO. 68C55	
	PLOT DATE = 5/7/2025	DATE - 4/08/2025	REVISED -								ILLINOIS FED. AID PROJECT			

STAGE1-06/MOT-32

MODEL: Default
FILE: \\MUPC-arc\mupc-usu-bentley.com\mupc-usu-pw\03\Documents\Chicago_IL\011\Project\179740_IDOT_CedarStExt_Plan15.0_CADD\Maintenance of Traffic\CADD Sheets\68C55-H-MOT\Stage1_07.dgn

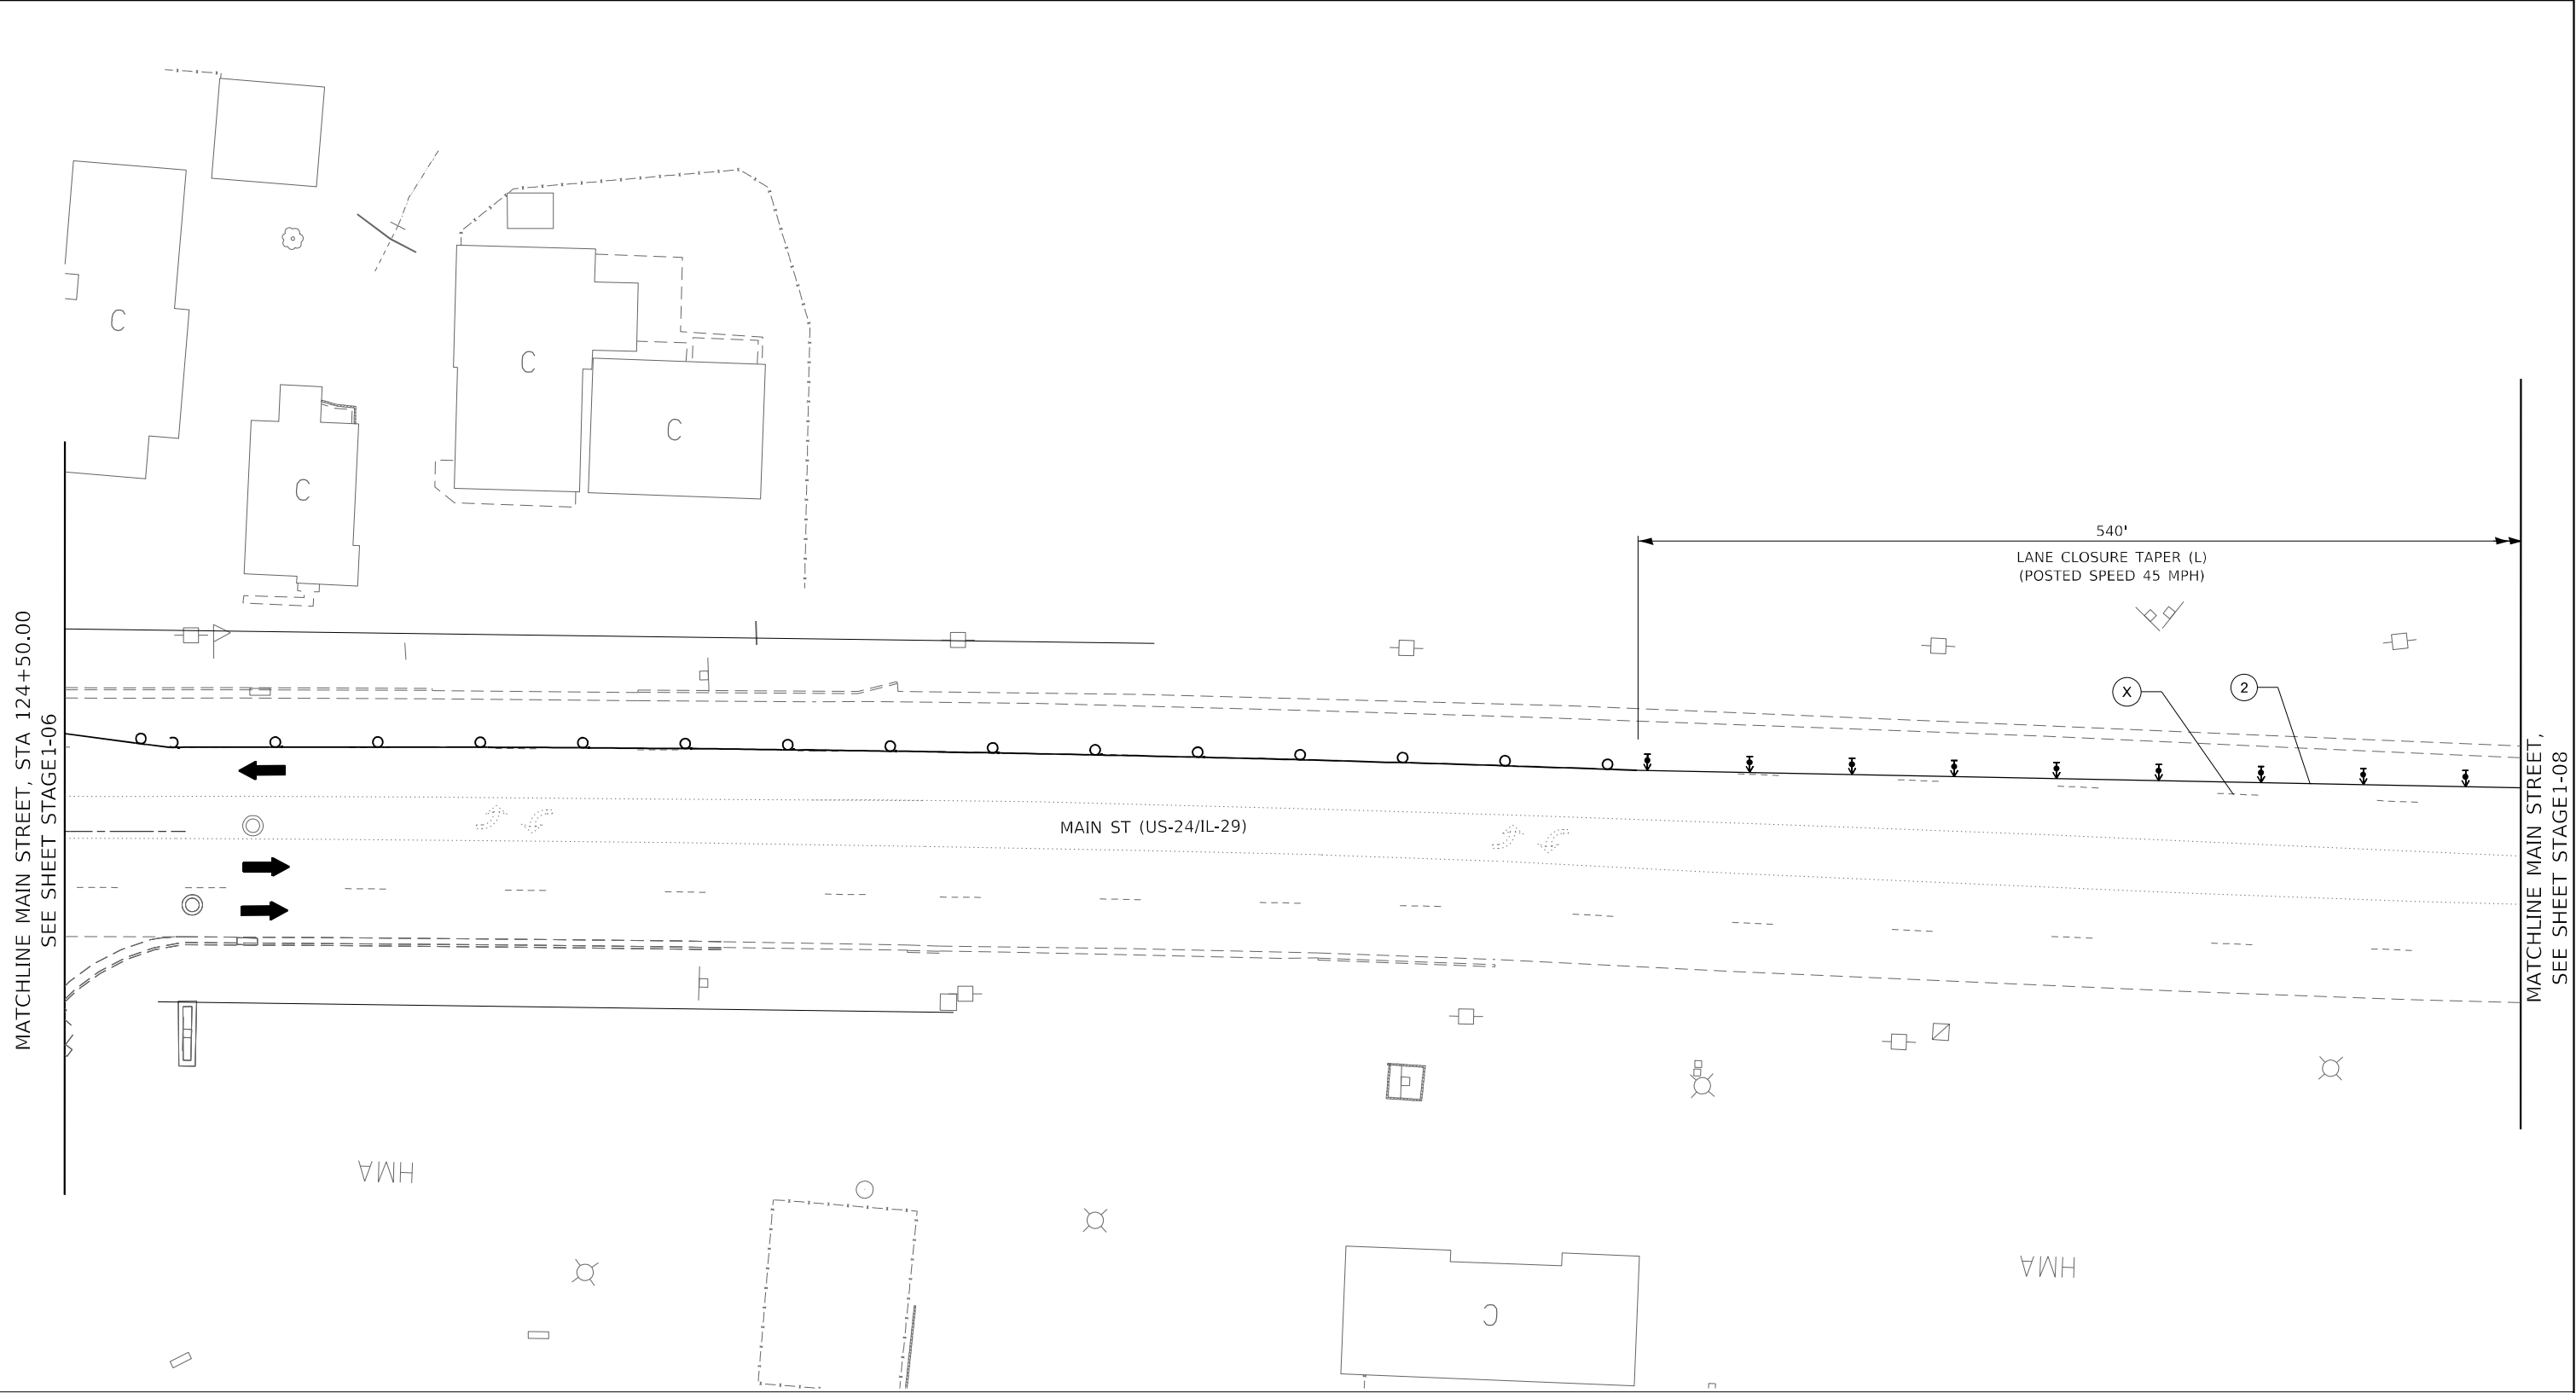

LEGEND:


- ① PAVEMENT MARKING TAPE, TYPE IV 4" SOLID WHITE LINE
- ② PAVEMENT MARKING TAPE, TYPE IV 4" SKIP-DASH WHITE LINE, (9' SKIP, 3' DASH)
- ③ PAVEMENT MARKING TAPE, TYPE IV 4" SOLID YELLOW LINE
- ④ PAVEMENT MARKING TAPE, TYPE IV 4" DOUBLE YELLOW LINE (2@11" C-C)

- ⑤ PAVEMENT MARKING TAPE, TYPE IV 4" SKIP-DASH WHITE LINE, (30' SKIP, 10' DASH)
- ⑥ PAVEMENT MARKING TAPE, TYPE IV 6" SOLID WHITE LINE (LEFT TURN/CROSSWALK)
- ⑦ PAVEMENT MARKING TAPE, TYPE IV 12" WHITE DIAGONAL @ 20' MINIMUM 5
- ⑧ PAVEMENT MARKING TAPE, TYPE IV 24" SOLID WHITE LINE
- (X) REMOVE EXISTING PAVEMENT MARKING.

- SIGN
- DIRECTION INDICATOR BARRICADE WITH STEADY BURN MONODIRECTIONAL LIGHT @ 20 FT CENTERS ALONG CLOSURE TAPERS.
- DRUMS WITH STEADY BURNING LIGHTS @ 20 FT CENTERS ALONG SHLD/SHIFT/EXIT TAPERS @ 50 FT CENTERS ALONG ROADWAY (TANGENT)
- TYPE III BARRICADES WITH LIGHTS
- ARROW BOARD
- TRAFFIC FLOW INDICATION

- WORK ZONE
- TEMPORARY PAVEMENT (HMA OR PCC)
- CLASS C PATCHES, 8 INCH
- TEMPORARY CONCRETE BARRIER
- IMPACT ATTENUATOR TEST LEVEL III

- (SP) TEMP STEEL PLATE COVERS
- (SP) REPLACE TEMP STEEL PLATE COVERS WITH FINAL CASTINGS

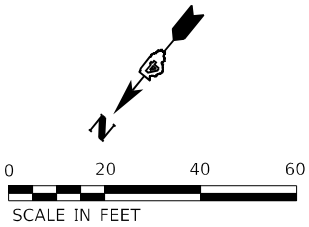


Michael Baker International 200 W Adams Street Suite 1500 Chicago, IL 60606 PH: 312.707.8910 FAX: 312.707.8854	USER NAME = D1amb		DESIGNED - TOM	REVISED -	STATE OF ILLINOIS DEPARTMENT OF TRANSPORTATION	CEDAR ST. (IL-8/IL-116) OVER TZPR & IL-29 MAINTENANCE OF TRAFFIC – STAGE 1			F.A.P. RTE.	SECTION	COUNTY	TOTAL SHEETS	SHEET NO.
	DRAWN - DCL		CHECKED - JAL	REVISED -		SCALE: 1"=20'			VAR.	13 (HVB, HB-3) BR-1;R	TAZEWELL	1173	183
	PLOT SCALE = 40,0000 * / in.		DATE - 6/08/2023	REVISED -		SHEET 7 OF 8 SHEETS			CONTRACT NO. 68C55				
	PLOT DATE = 6/7/2023					STA. 124+50.00 TO STA.			ILLINOIS FED. AID PROJECT				

STAGE1-07/MOT-33

MODEL: Default
FILE NAME: p:\work\bus-us-g03\Documents\Chicago_IL\01_Projects\179740_IDOT_CedarStExt_Ph1\5.0_CADD\Maintenance of Traffic\CADD Sheets\046C55-H-MOT\Stage2A_01.dgn

MATCHLINE MAIN STREET,
SEE ADVANCE SIGNING SHEET MOT-25

MATCHLINE MAIN STREET, STA 96+00.00
SEE SHEET STAGE2A-02

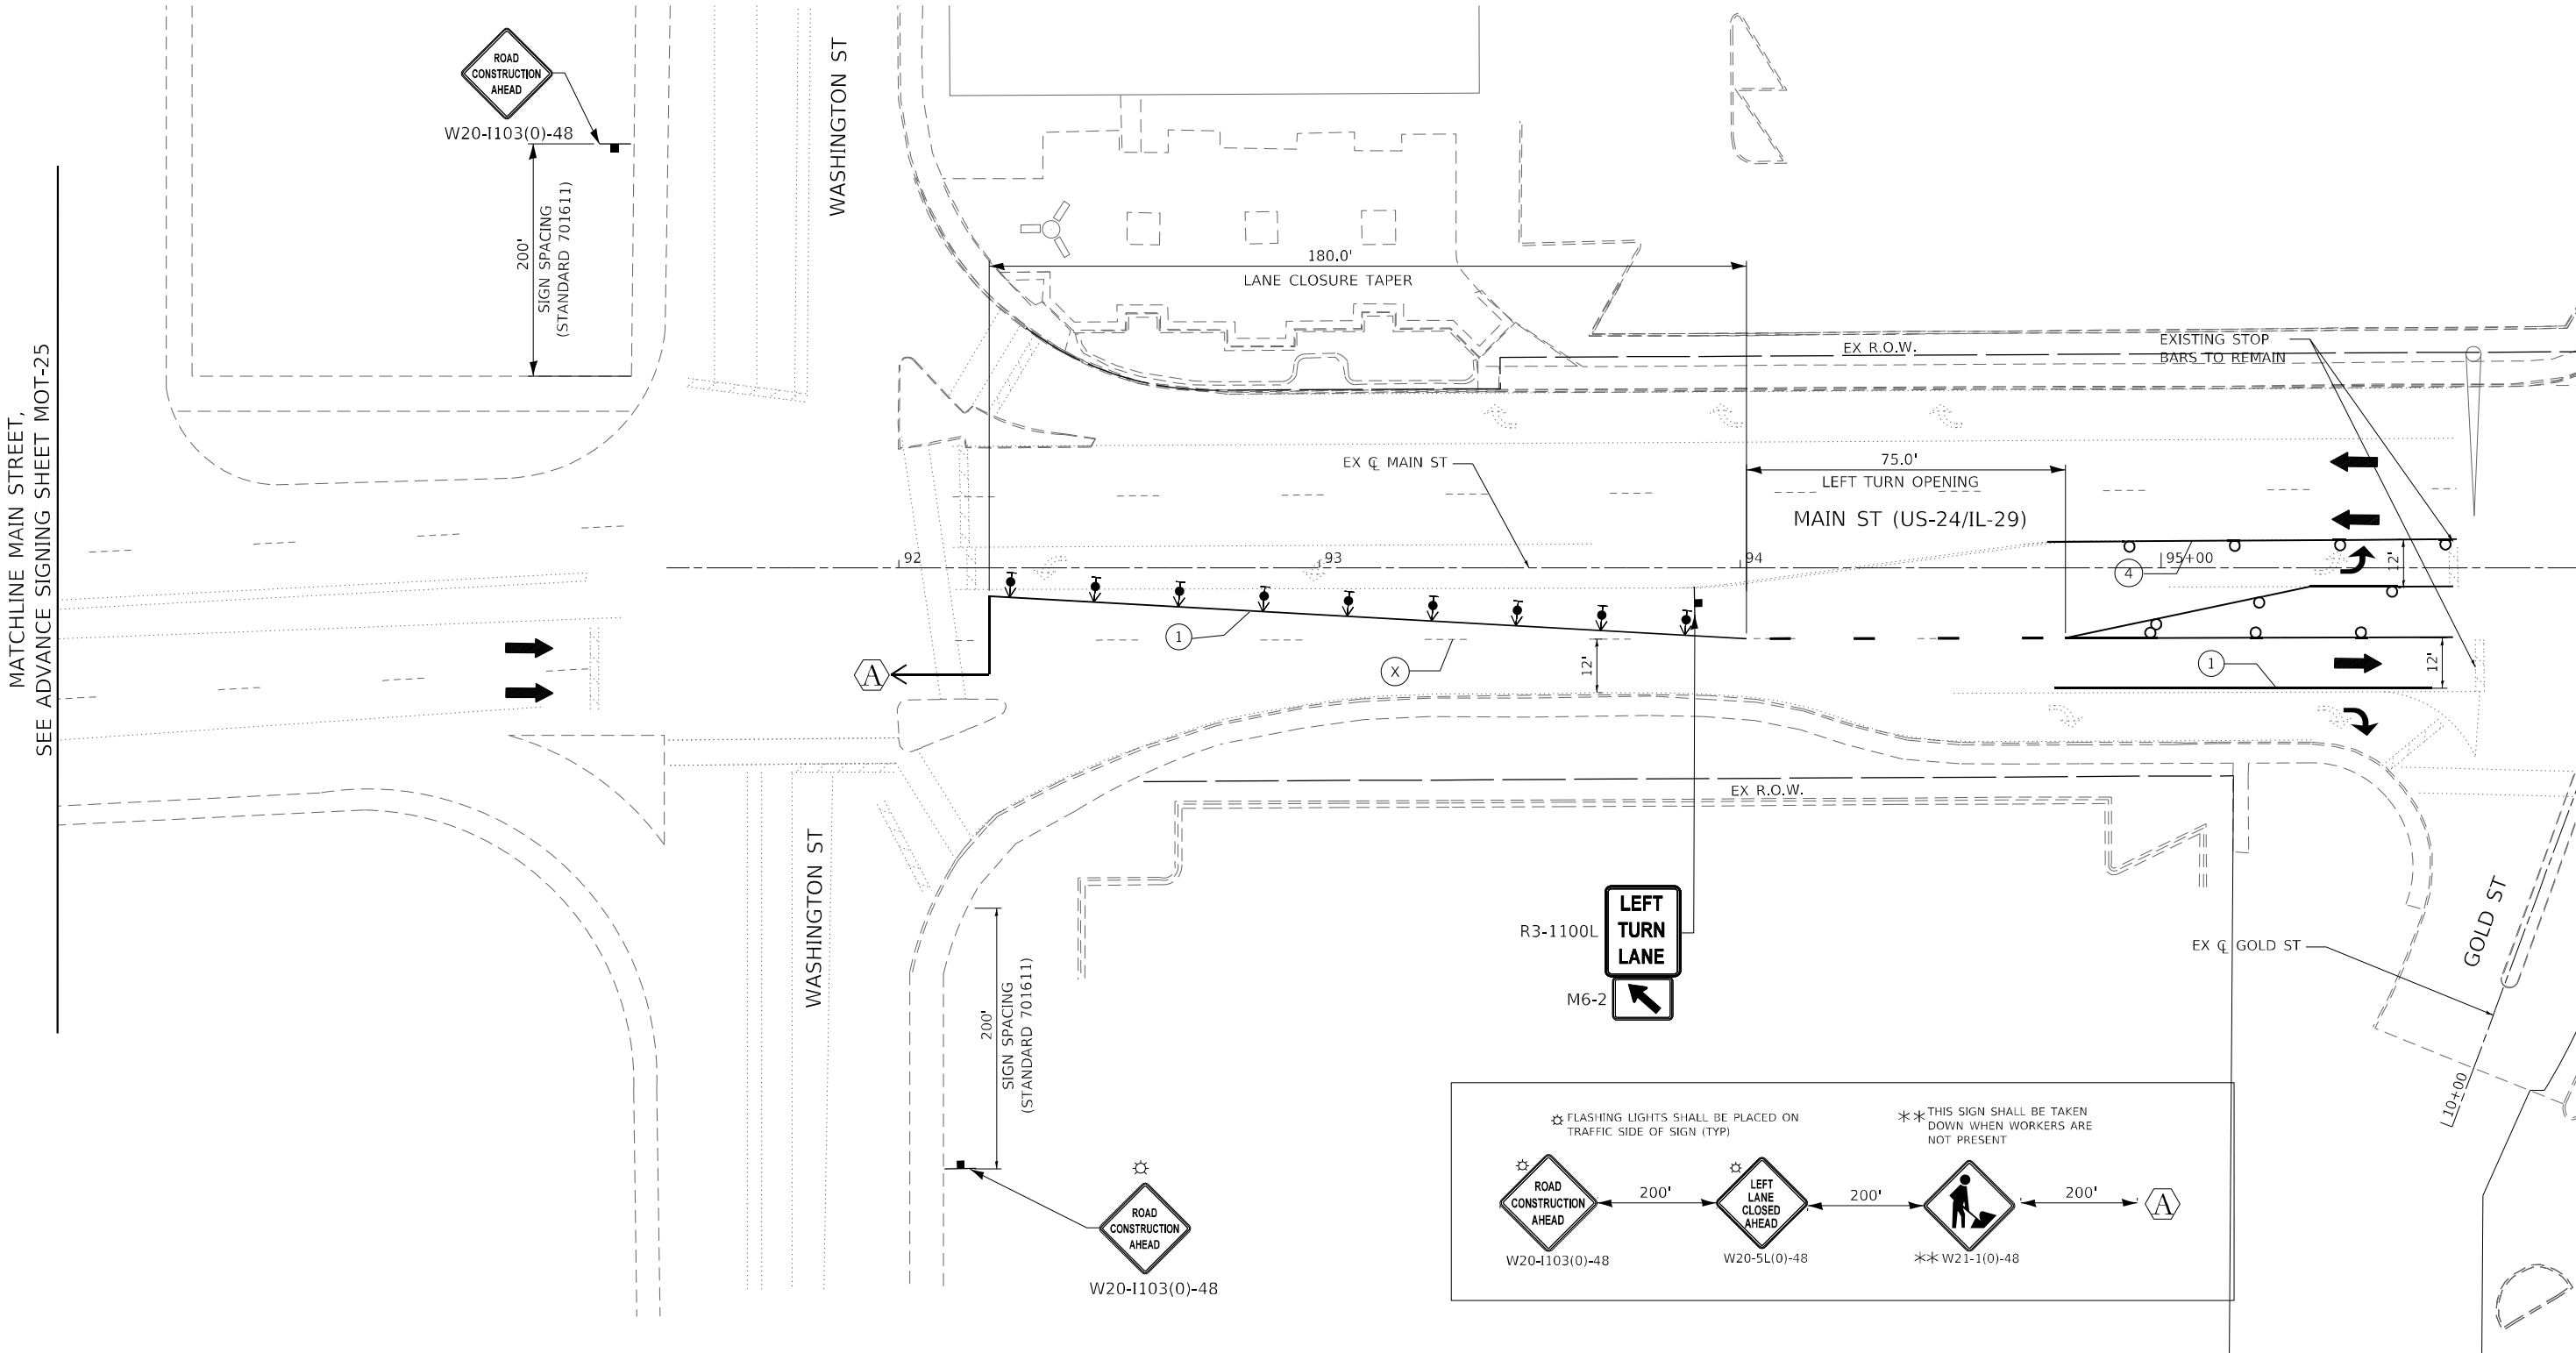

LEGEND:


- ① PAVEMENT MARKING TAPE, TYPE IV 4" SOLID WHITE LINE
- ② PAVEMENT MARKING TAPE, TYPE IV 4" SKIP-DASH WHITE LINE, (9' SKIP, 3' DASH)
- ③ PAVEMENT MARKING TAPE, TYPE IV 4" SOLID YELLOW LINE
- ④ PAVEMENT MARKING TAPE, TYPE IV 4" DOUBLE YELLOW LINE (2@11" C-C)

- ⑤ PAVEMENT MARKING TAPE, TYPE IV 4" SKIP-DASH WHITE LINE, (30' SKIP, 10' DASH)
- ⑥ PAVEMENT MARKING TAPE, TYPE IV 6" SOLID WHITE LINE (LEFT TURN/CROSSWALK)
- ⑦ PAVEMENT MARKING TAPE, TYPE IV 12" WHITE DIAGONAL @ 20' MINIMUM 5
- ⑧ PAVEMENT MARKING TAPE, TYPE IV 24" SOLID WHITE LINE
- (X) REMOVE EXISTING PAVEMENT MARKING.

- SIGN
- DIRECTION INDICATOR BARRICADE WITH STEADY BURN MONODIRECTIONAL LIGHT @ 20 FT CENTERS ALONG CLOSURE TAPERS.
- DRUMS WITH STEADY BURNING LIGHTS @ 20 FT CENTERS ALONG SHLD/SHIFT/EXIT TAPERS @ 50 FT CENTERS ALONG ROADWAY (TANGENT)
- TYPE III BARRICADES WITH LIGHTS
- ARROW BOARD
- TRAFFIC FLOW INDICATION

- WORK ZONE
- TEMPORARY PAVEMENT (HMA OR PCC)
- CLASS C PATCHES, 8 INCH
- TEMPORARY CONCRETE BARRIER
- IMPACT ATTENUATOR TEST LEVEL III


- SP TEMP STEEL PLATE COVERS
- ~~SP~~ REPLACE TEMP STEEL PLATE COVERS WITH FINAL CASTINGS

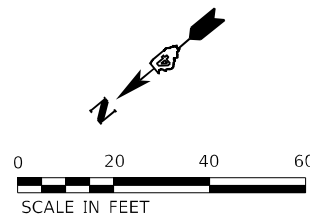

Michael Baker INTERNATIONAL 200 W Adams Street Suite 1500 Chicago, IL 60606 PH: 312.707.8970 FAX: 312.707.8854	USER NAME = DLamb		DESIGNED - TOM	REVISED -	STATE OF ILLINOIS DEPARTMENT OF TRANSPORTATION	CEDAR ST. (IL-8/IL-116) OVER TZPR & IL-29 MAINTENANCE OF TRAFFIC – STAGE 2A				F.A.P. RTE.	SECTION	COUNTY	TOTAL SHEETS	SHEET NO.	
	DRAWN - DCL		CHECKED - JAL	REVISED -		SCALE: 1"=20'				VAR.	13 (HVB, HB-3) BR-1;R	TAZEWELL	1173	185	
	PLOT SCALE = 40,0000 ' / in.		DATE - 6/08/2023	REVISED -		SHEET 1 OF 8 SHEETS		CONTRACT NO. 68C55							
	PLOT DATE = 6/7/2023		DATE - 6/08/2023			REVISED -	TO STA. 96+00.00		ILLINOIS FED. AID PROJECT						

STAGE2A-01/MOT-35

MODEL: Default
FILE: \\miller-prod\miller-us-bentley.com\bus-us-gis\03\Documents\Chicago\1101\Project\179740.IDOT CedarStExt_PHS15.0_CADD\Maintenance of Traffic\CADD Sheets\046C55-H-MOT\Stage2A_02.dgn

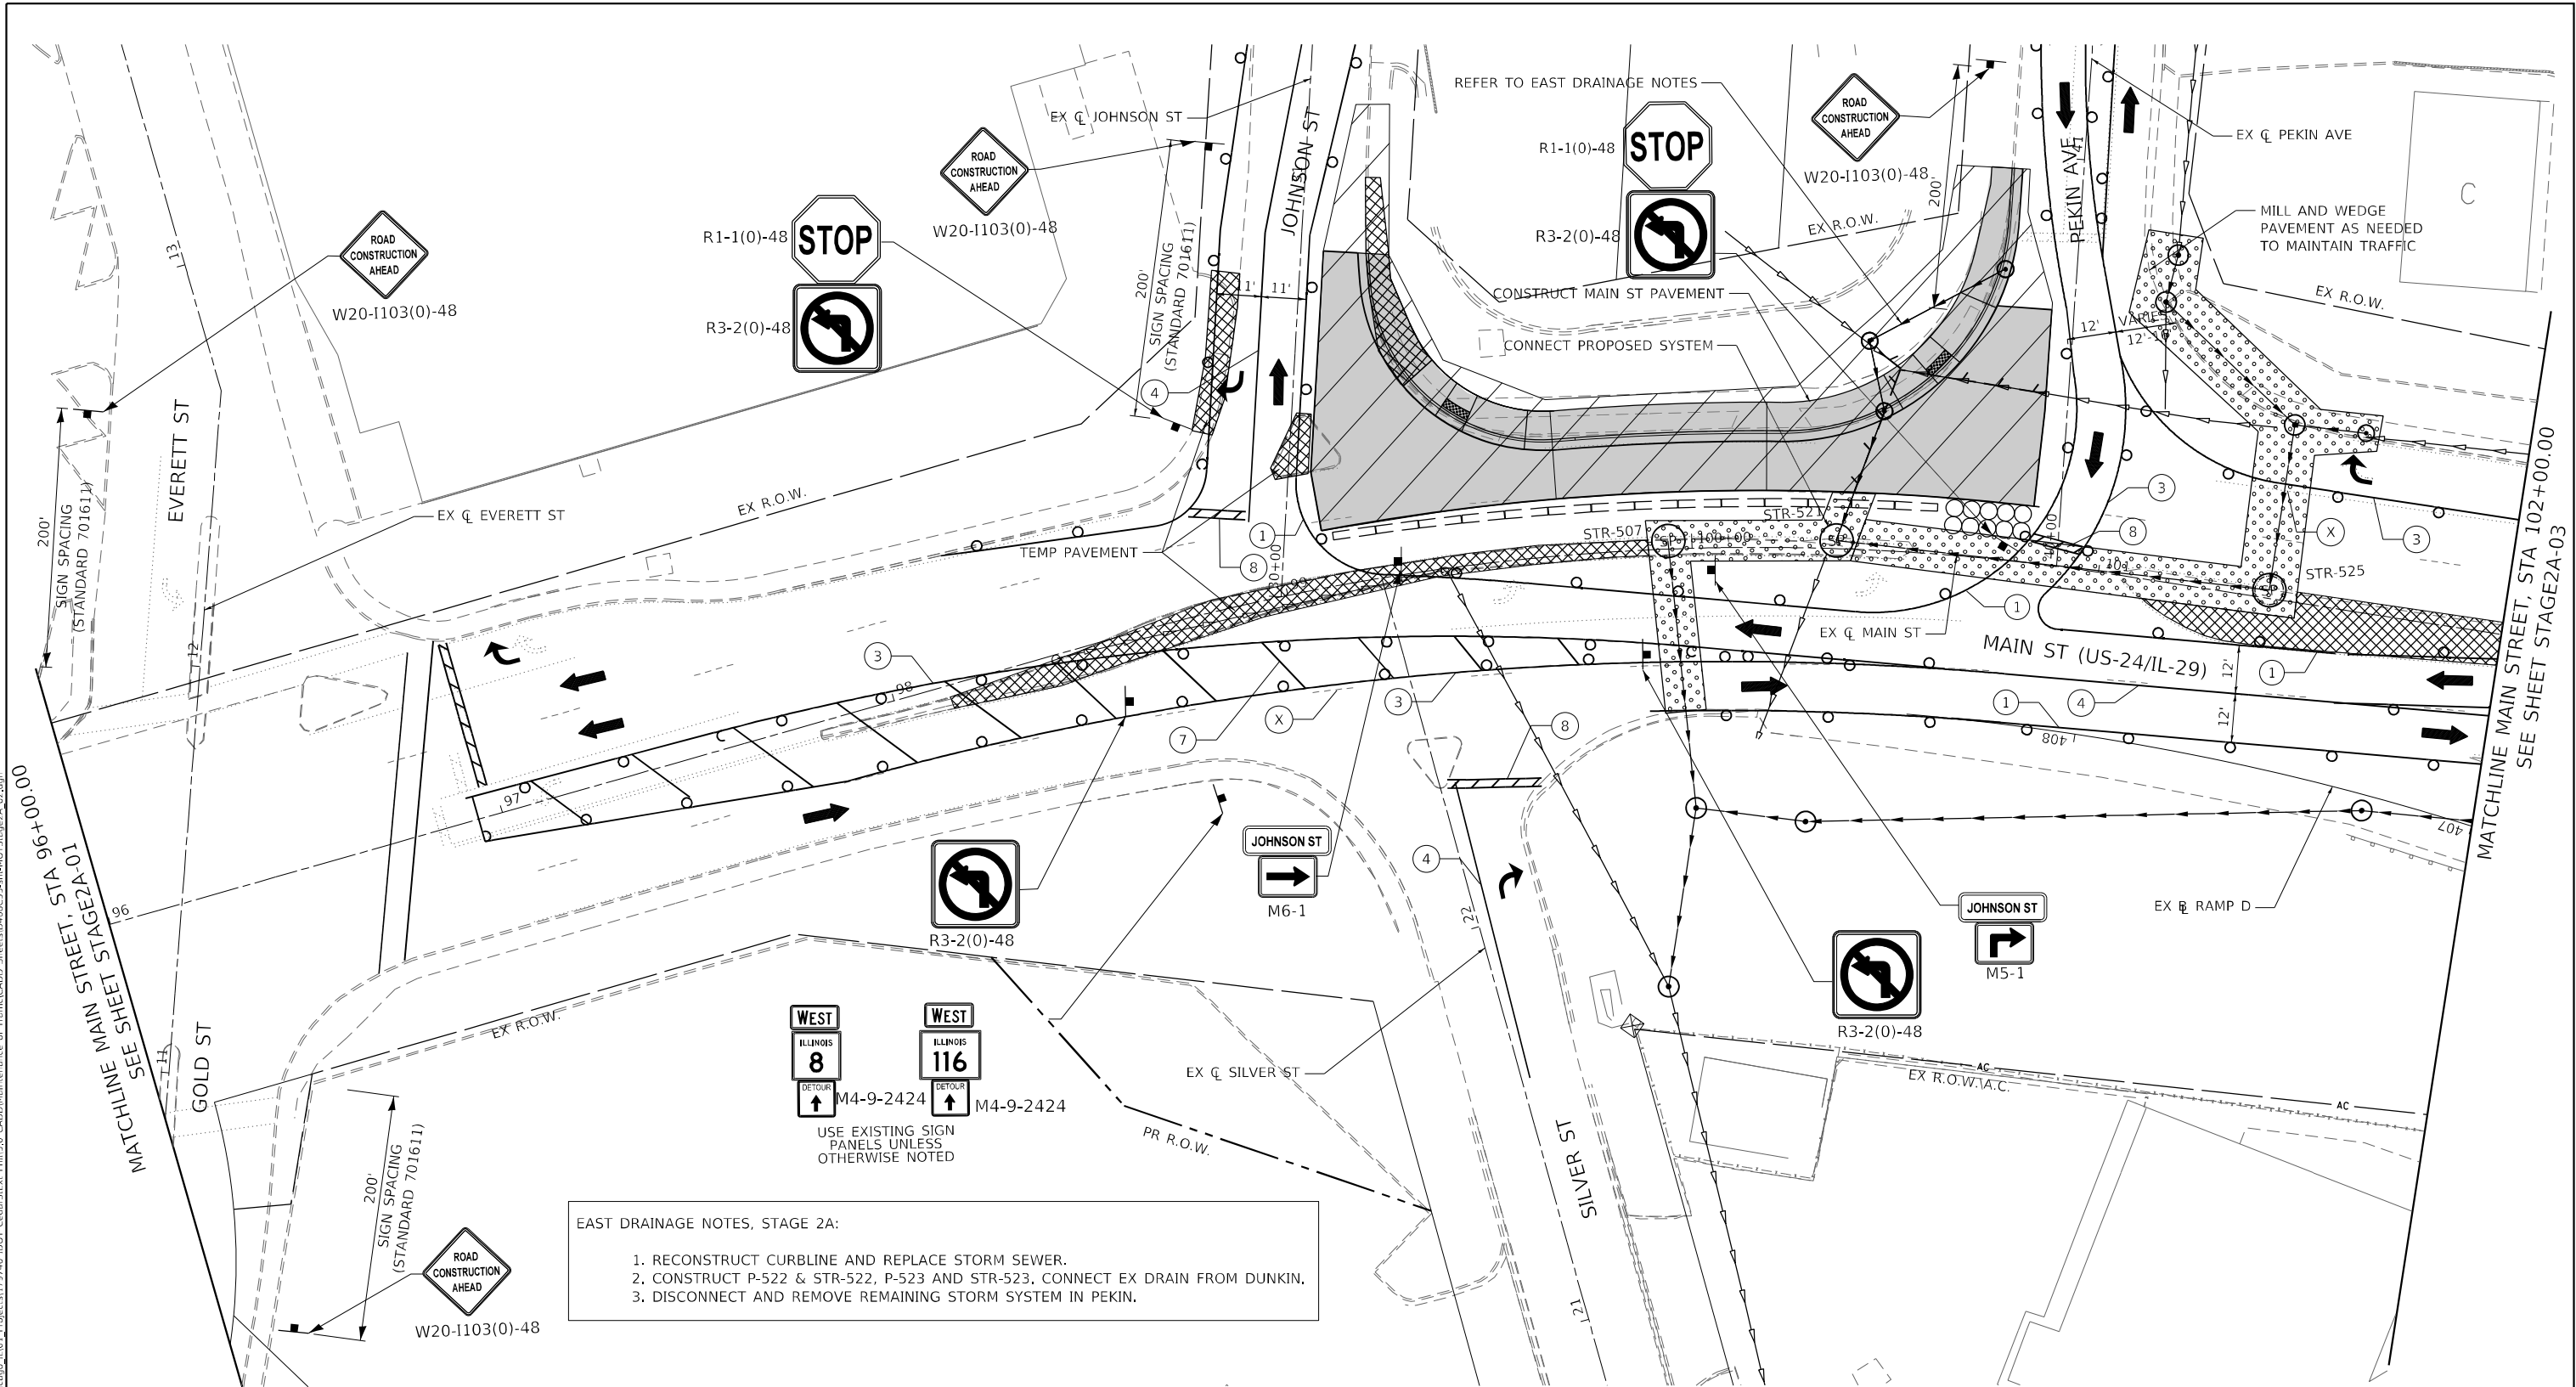

LEGEND:


- ① PAVEMENT MARKING TAPE, TYPE IV 4" SOLID WHITE LINE
- ② PAVEMENT MARKING TAPE, TYPE IV 4" SKIP-DASH WHITE LINE, (9' SKIP, 3' DASH)
- ③ PAVEMENT MARKING TAPE, TYPE IV 4" SOLID YELLOW LINE
- ④ PAVEMENT MARKING TAPE, TYPE IV 4" DOUBLE YELLOW LINE (2@11" C-C)

- ⑤ PAVEMENT MARKING TAPE, TYPE IV 4" SKIP-DASH WHITE LINE, (30' SKIP, 10' DASH)
- ⑥ PAVEMENT MARKING TAPE, TYPE IV 6" SOLID WHITE LINE (LEFT TURN/CROSSWALK)
- ⑦ PAVEMENT MARKING TAPE, TYPE IV 12" WHITE DIAGONAL @ 20' MINIMUM 5
- ⑧ PAVEMENT MARKING TAPE, TYPE IV 24" SOLID WHITE LINE
- (X) REMOVE EXISTING PAVEMENT MARKING.

- SIGN
- DIRECTION INDICATOR BARRICADE WITH STEADY BURN MONODIRECTIONAL LIGHT @ 20 FT CENTERS ALONG CLOSURE TAPERS.
- DRUMS WITH STEADY BURNING LIGHTS @ 20 FT CENTERS ALONG SHLD/SHIFT/EXIT TAPERS @ 50 FT CENTERS ALONG ROADWAY (TANGENT)
- TYPE III BARRICADES WITH LIGHTS
- ARROW BOARD
- TRAFFIC FLOW INDICATION

- WORK ZONE
- TEMPORARY PAVEMENT (HMA OR PCC)
- CLASS C PATCHES, 8 INCH
- TEMPORARY CONCRETE BARRIER
- IMPACT ATTENUATOR TEST LEVEL III

- SP TEMP STEEL PLATE COVERS
- REPLACE TEMP STEEL PLATE COVERS WITH FINAL CASTINGS

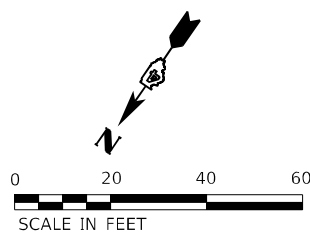

Michael Baker INTERNATIONAL 200 W Adams Street Suite 1500 Chicago, IL 60606 PH: 312.707.8970 FAX: 312.707.8854	USER NAME = DLamb		DESIGNED - TOM	REVISED -	STATE OF ILLINOIS DEPARTMENT OF TRANSPORTATION	CEDAR ST. (IL-8/IL-116) OVER TZPR & IL-29 MAINTENANCE OF TRAFFIC – STAGE 2A				F.A.P. RTE.	SECTION	COUNTY	TOTAL SHEETS	SHEET NO.		
	PLOT SCALE = 40,0000 ' / in.		DRAWN - DCL	REVISED -						VAR.	13 (HVB, HB-3) BR-1:R	TAZEWELL	1173	186		
	PLOT DATE = 6/7/2023		CHECKED - JAL	REVISED -		SCALE: 1"=20'				SHEET 2	OF 8	SHEETS	STA. 96+00.00	TO STA. 102+00.00	CONTRACT NO. 68C55	
			DATE - 6/08/2023	REVISED -												

MODEL: Default
FILE: \\miller-gpm\bus\bus-bentley.com\bus-us\03\Documents\Chicago\1101\Project\179740.IDOT CedarStExt_Pht15.0_CADD\Maintenance of Traffic\CADD Sheets\68C55-IH-MOTStage2A_03.dgn



LEGEND:


- ① PAVEMENT MARKING TAPE, TYPE IV 4" SOLID WHITE LINE
② PAVEMENT MARKING TAPE, TYPE IV 4" SKIP-DASH WHITE LINE, (9' SKIP, 3' DASH)
③ PAVEMENT MARKING TAPE, TYPE IV 4" SOLID YELLOW LINE
④ PAVEMENT MARKING TAPE, TYPE IV 4" DOUBLE YELLOW LINE (2@11" C-C)

- ⑤ PAVEMENT MARKING TAPE, TYPE IV 4" SKIP-DASH WHITE LINE, (30' SKIP, 10' DASH)
⑥ PAVEMENT MARKING TAPE, TYPE IV 6" SOLID WHITE LINE (LEFT TURN/CROSSWALK)
⑦ PAVEMENT MARKING TAPE, TYPE IV 12" WHITE DIAGONAL @ 20' MINIMUM 5
⑧ PAVEMENT MARKING TAPE, TYPE IV 24" SOLID WHITE LINE
X REMOVE EXISTING PAVEMENT MARKING.

- SIGN
DIRECTION INDICATOR BARRICADE WITH STEADY BURN MONODIRECTIONAL LIGHT @ 20 FT CENTERS ALONG CLOSURE TAPERS.
DRUMS WITH STEADY BURNING LIGHTS @ 20 FT CENTERS ALONG SHLD/SHIFT/EXIT TAPERS @ 50 FT CENTERS ALONG ROADWAY (TANGENT)
TYPE III BARRICADES WITH LIGHTS
ARROW BOARD
TRAFFIC FLOW INDICATION

- WORK ZONE
TEMPORARY PAVEMENT (HMA OR PCC)
CLASS C PATCHES, 8 INCH
TEMPORARY CONCRETE BARRIER
IMPACT ATTENUATOR TEST LEVEL III

- SP TEMP STEEL PLATE COVERS
SP REPLACE TEMP STEEL PLATE COVERS WITH FINAL CASTINGS

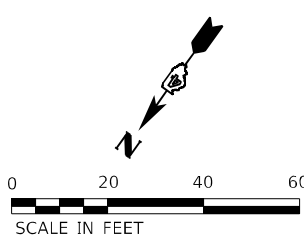

Michael Baker
INTERNATIONAL
200 W Adams Street
Suite 1500
Chicago, IL 60606
PH: 312.707.8970
FAX: 312.707.8804

USER NAME = DLamb	DESIGNED - TOM	REVISED -
	DRAWN - DCL	REVISED -
PLOT SCALE = 40,0000' / in.	CHECKED - JAL	REVISED -
PLOT DATE = 6/7/2023	DATE - 6/08/2023	REVISED -

STATE OF ILLINOIS
DEPARTMENT OF TRANSPORTATION


CEDAR ST. (IL-8/IL-116) OVER TZPR & IL-29
MAINTENANCE OF TRAFFIC – STAGE 2A

SCALE: 1"=20' SHEET 3 OF 8 SHEETS STA. 102+00.00 TO STA. 107+50.00

F.A.P. RTE.	SECTION	COUNTY	TOTAL SHEETS	SHEET NO.
VAR.	13 (HVB, HB-3) BR-1:R	TAZEWELL	1173	187
CONTRACT NO. 68C55				
ILLINOIS FED. AID PROJECT				

STAGE2A-03/MOT-37

MODEL: Default
FILE: \\miller\pwworkspace\ben\ben\combus-us-gw\03\Documents\Chicago\1101\Project\179740.IDOT CedarStExt_Pht115.0_CADD\Maintenance of Traffic\CADD Sheets\DA6C55-H-MOT\Stage2A_04.dgn

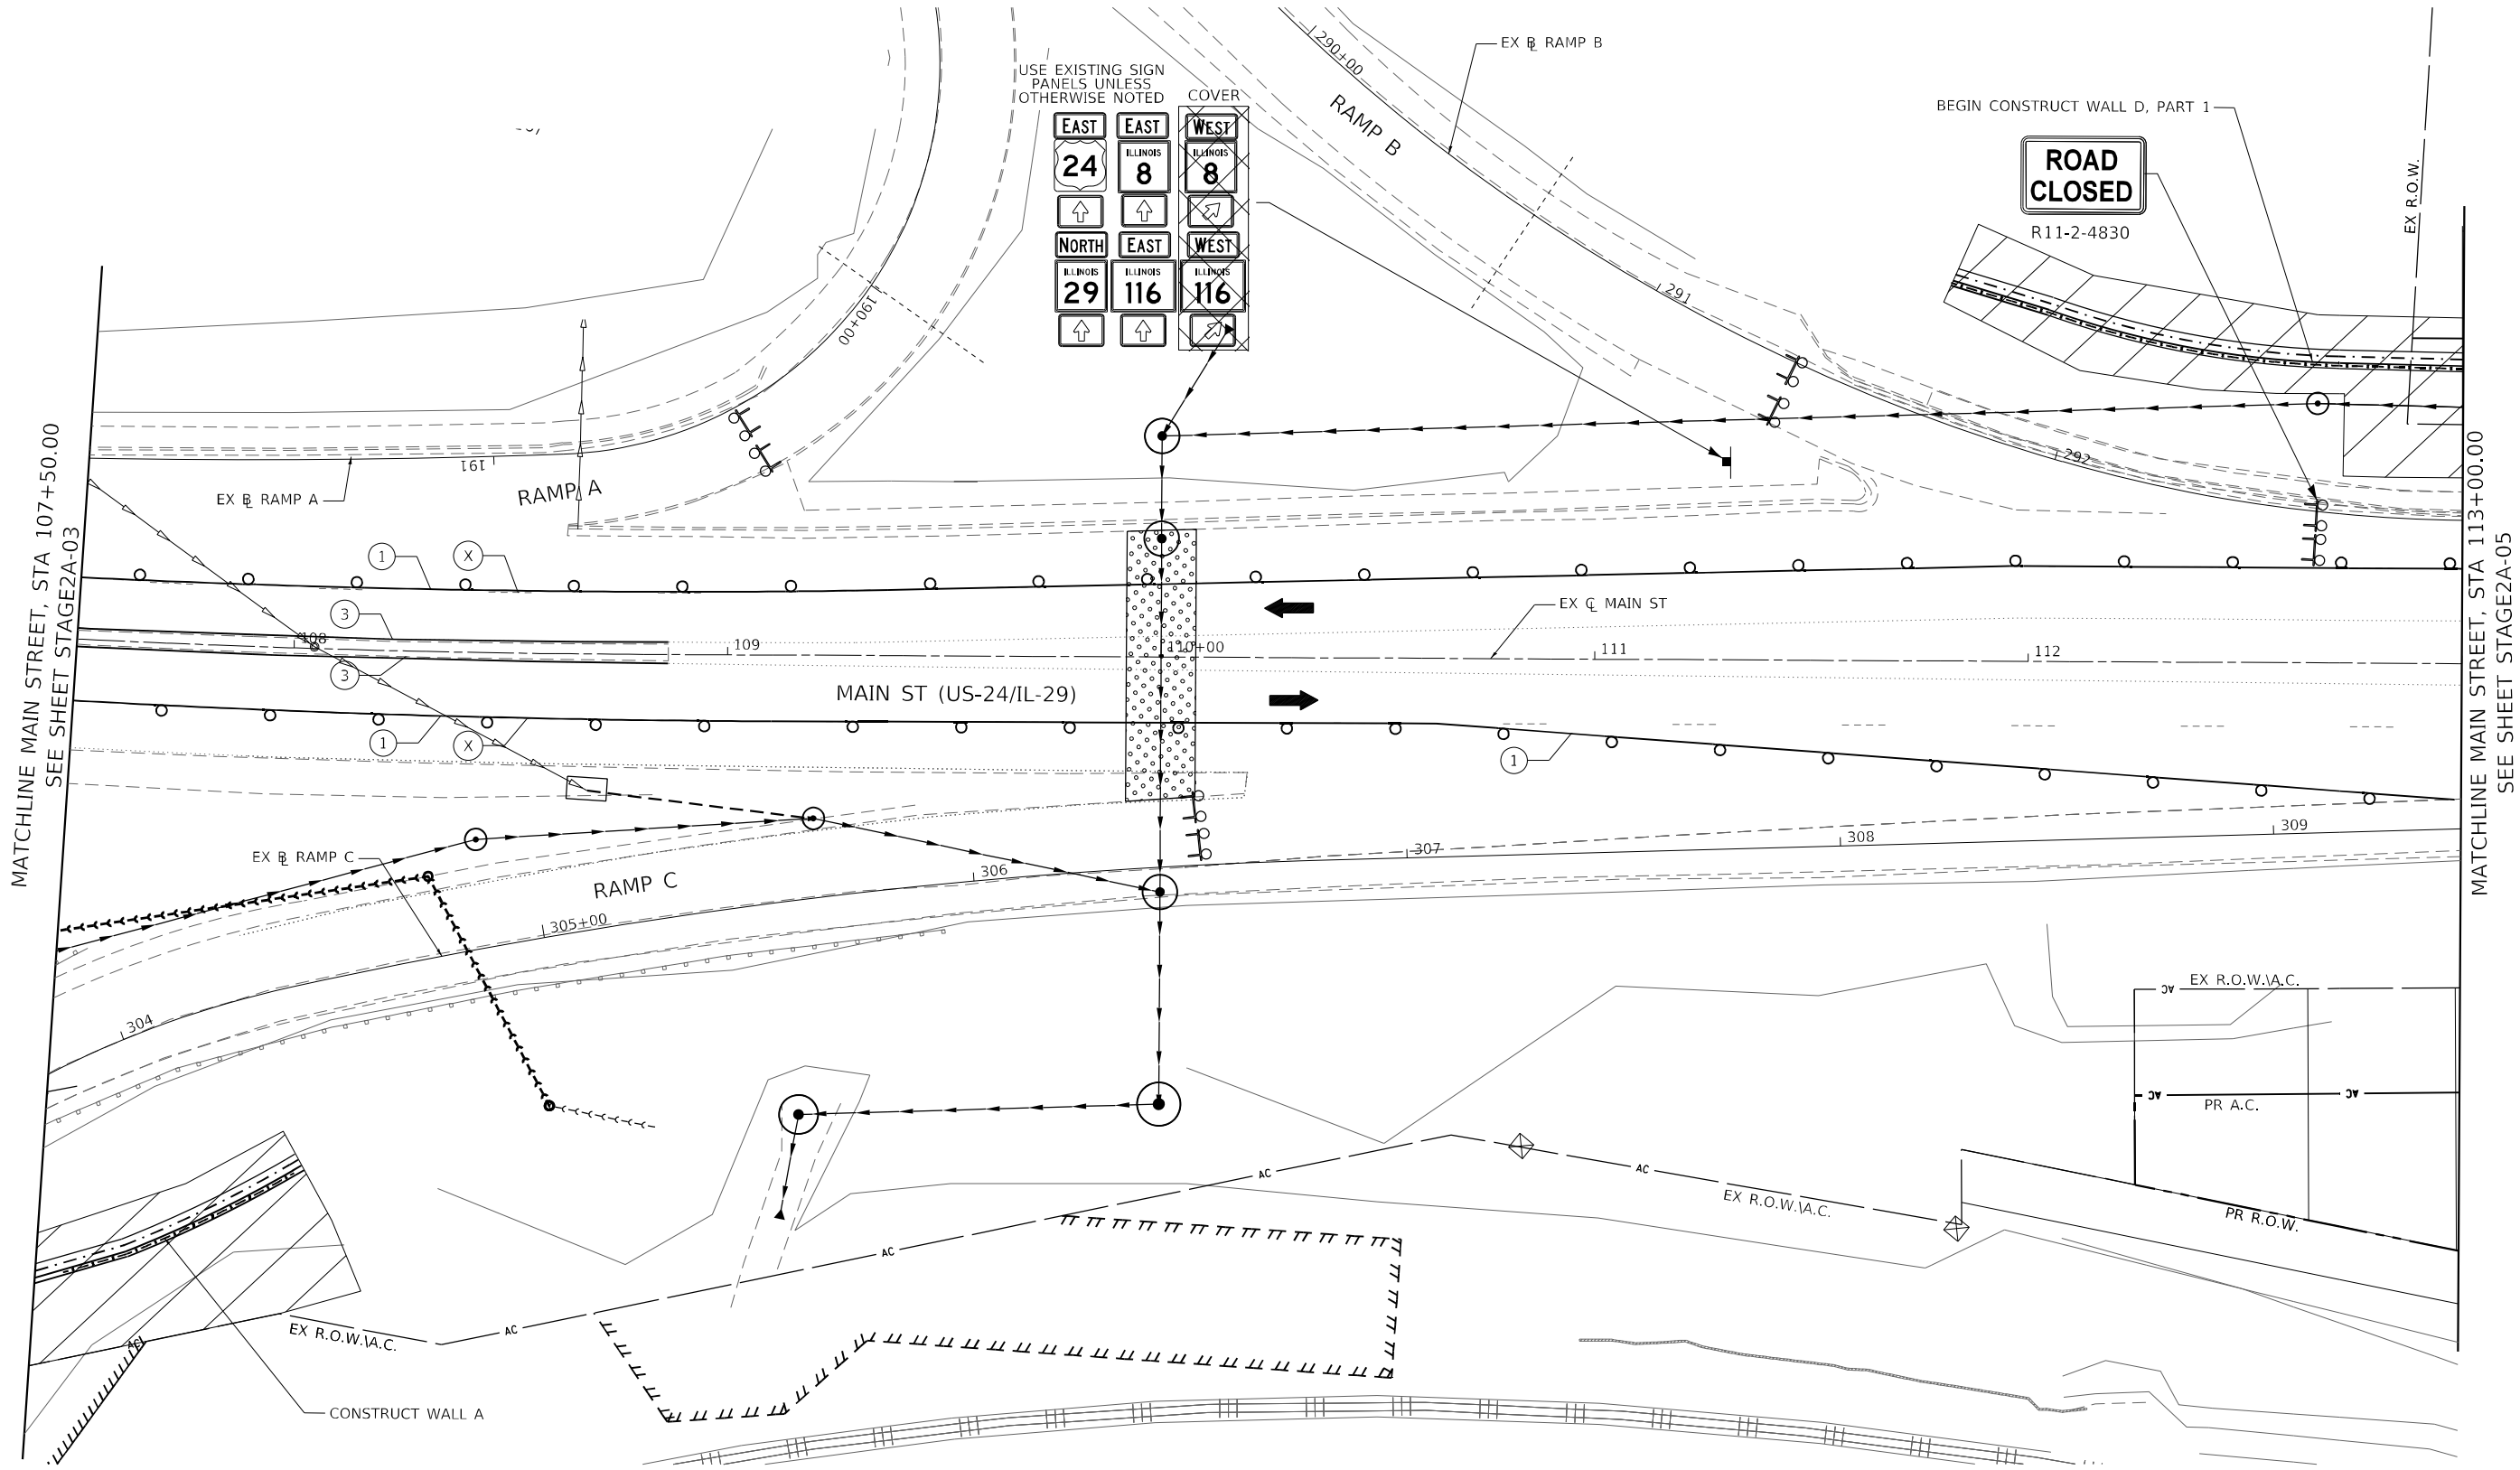

LEGEND:


- ① PAVEMENT MARKING TAPE, TYPE IV 4" SOLID WHITE LINE
- ② PAVEMENT MARKING TAPE, TYPE IV 4" SKIP-DASH WHITE LINE, (9' SKIP, 3' DASH)
- ③ PAVEMENT MARKING TAPE, TYPE IV 4" SOLID YELLOW LINE
- ④ PAVEMENT MARKING TAPE, TYPE IV 4" DOUBLE YELLOW LINE (2@11" C-C)

- ⑤ PAVEMENT MARKING TAPE, TYPE IV 4" SKIP-DASH WHITE LINE, (30' SKIP, 10' DASH)
- ⑥ PAVEMENT MARKING TAPE, TYPE IV 6" SOLID WHITE LINE (LEFT TURN/CROSSWALK)
- ⑦ PAVEMENT MARKING TAPE, TYPE IV 12" WHITE DIAGONAL @ 20' MINIMUM 5
- ⑧ PAVEMENT MARKING TAPE, TYPE IV 24" SOLID WHITE LINE
- X REMOVE EXISTING PAVEMENT MARKING.

- SIGN
- DIRECTION INDICATOR BARRICADE WITH STEADY BURN MONODIRECTIONAL LIGHT @ 20 FT CENTERS ALONG CLOSURE TAPERS.
- DRUMS WITH STEADY BURNING LIGHTS @ 20 FT CENTERS ALONG SHLD/SHIFT/EXIT TAPERS @ 50 FT CENTERS ALONG ROADWAY (TANGENT)
- TYPE III BARRICADES WITH LIGHTS
- ARROW BOARD
- TRAFFIC FLOW INDICATION

- WORK ZONE
- TEMPORARY PAVEMENT (HMA OR PCC)
- CLASS C PATCHES, 8 INCH
- TEMPORARY CONCRETE BARRIER
- IMPACT ATTENUATOR TEST LEVEL III

- SP TEMP STEEL PLATE COVERS
- REPLACE TEMP STEEL PLATE COVERS WITH FINAL CASTINGS

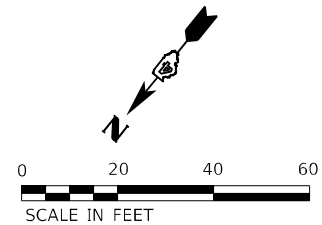

Michael Baker INTERNATIONAL 200 W Adams Street Suite 1500 Chicago, IL 60606 PH: 312.707.8970 FAX: 312.707.8854	USER NAME = Winson,Teng		DESIGNED - TOM	REVISED -	STATE OF ILLINOIS DEPARTMENT OF TRANSPORTATION	CEDAR ST. (IL-8/IL-116) OVER TZPR & IL-29 MAINTENANCE OF TRAFFIC – STAGE 2A				F.A.P. RTE.	SECTION	COUNTY	TOTAL SHEETS	SHEET NO.
	DRAWN - DCL		CHECKED - JAL	REVISED -		SCALE: 1"=20'				VAR.	13 (HVB, HB-3) BR-1:R	TAZEWELL	1173	188
	PLOT SCALE = 40,0000 ' / in.		DATE - 4/08/2025	REVISED -		SHEET 4 OF 8 SHEETS				CONTRACT NO. 68C55				
	PLOT DATE = 5/7/2025		DATE - 4/08/2025			REVISED -		STA. 107+50.00 TO STA. 113+00.00				ILLINOIS FED. AID PROJECT		


STAGE2A-04/MOT-38

MODEL: Default
FILE: \\miller-prod\miller-usa-bentley.com\projbus-usa\proj03\Documents\Chicago_IL\DOT_CedarSt\Ext_Plan\5.0_CADD\Maintenance of Traffic\CADD Sheets\DA6C55-H-MOT\Stage2A_05.dgn

WEST DRAINAGE NOTES, STAGE 2:

1. WALL D IS CONSTRUCTED STAGE 2(A, B, C, AND D). CONSTRUCT DRAINAGE CONNECTED TO MH110 ALONG WALL D DURING AND/OR AFTER WALL D CONSTRUCTION AS NEEDED TO DRAIN GUTTERS.
2. TEMP CONNECT DRAINAGE TO NEW SYSTEM ALONG MAIN FROM 120+00 TO 121+00, AS NEEDED.
3. REMOVE EXIST STORM CROSSING IN STAGES 4A AND 4C PRIOR TO PAVING.

MATCHLINE MAIN STREET, STA 113+00.00
SEE SHEET STAGE2A-04

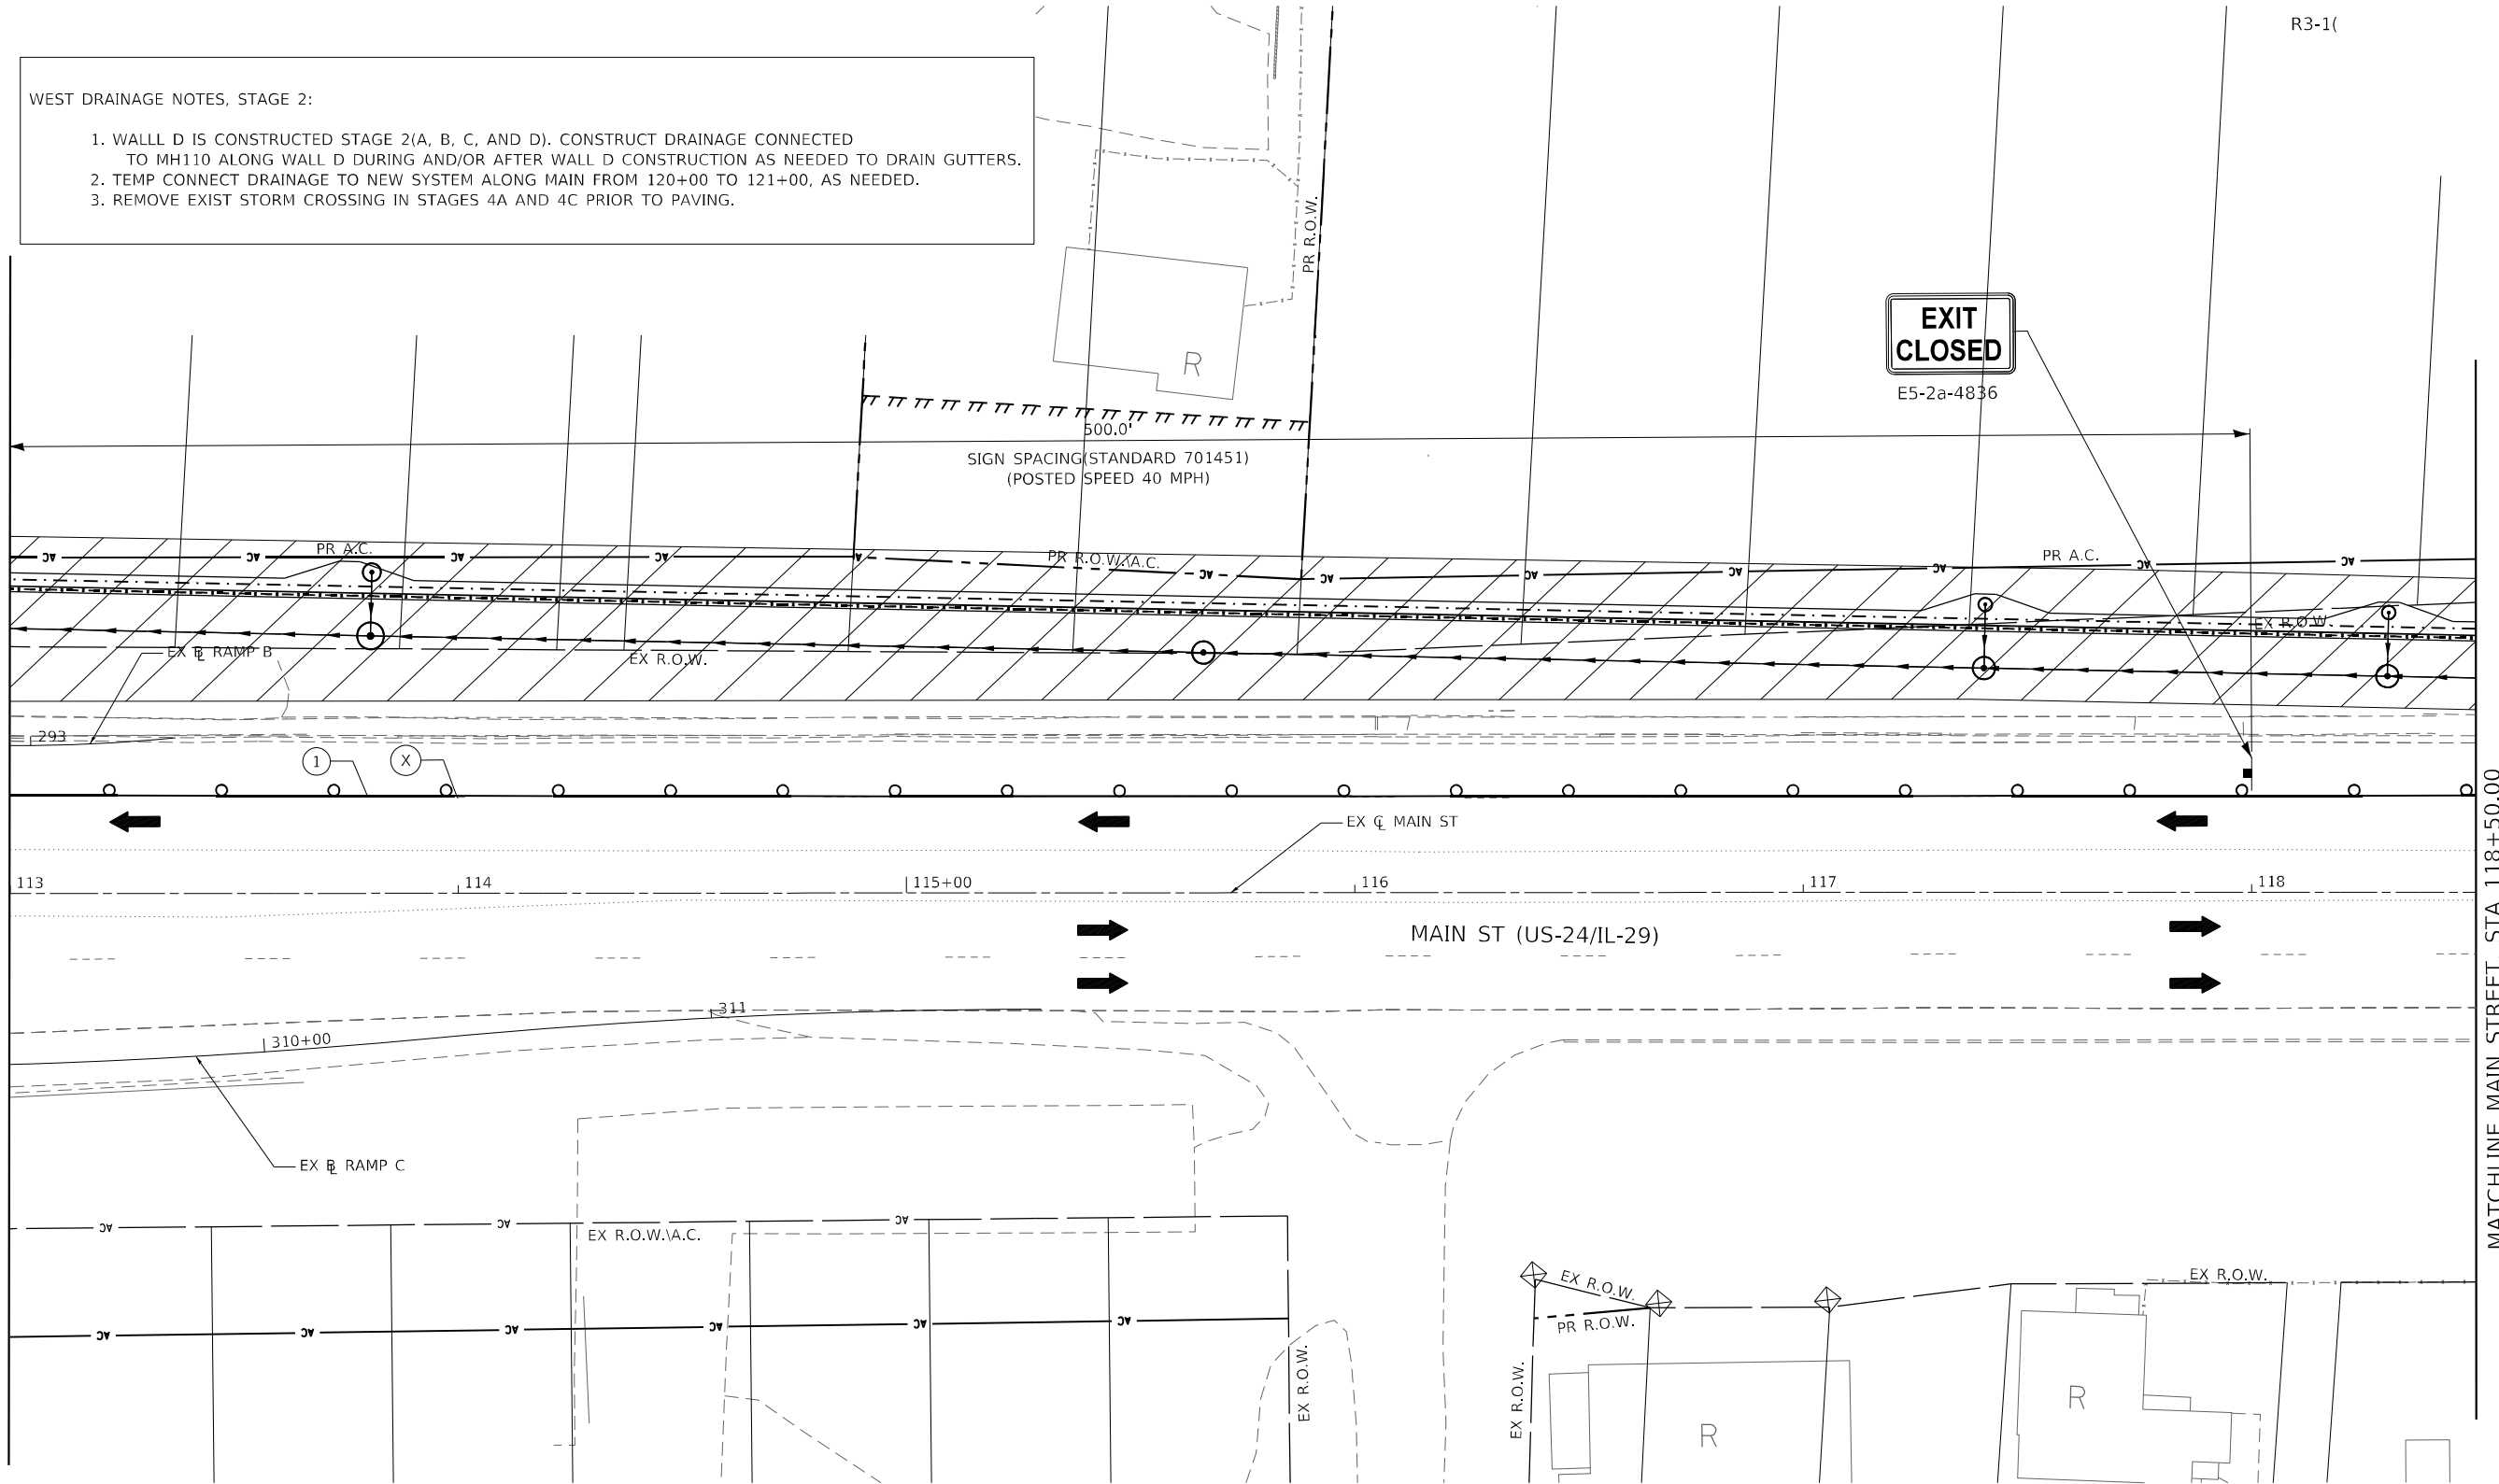

MATCHLINE MAIN STREET, STA 118+50.00
SEE SHEET STAGE2A-06

LEGEND:


- ① PAVEMENT MARKING TAPE, TYPE IV 4" SOLID WHITE LINE
- ② PAVEMENT MARKING TAPE, TYPE IV 4" SKIP-DASH WHITE LINE, (9' SKIP, 3' DASH)
- ③ PAVEMENT MARKING TAPE, TYPE IV 4" SOLID YELLOW LINE
- ④ PAVEMENT MARKING TAPE, TYPE IV 4" DOUBLE YELLOW LINE (2@11" C-C)

- ⑤ PAVEMENT MARKING TAPE, TYPE IV 4" SKIP-DASH WHITE LINE, (30' SKIP, 10' DASH)
- ⑥ PAVEMENT MARKING TAPE, TYPE IV 6" SOLID WHITE LINE (LEFT TURN/CROSSWALK)
- ⑦ PAVEMENT MARKING TAPE, TYPE IV 12" WHITE DIAGONAL @ 20' MINIMUM 5
- ⑧ PAVEMENT MARKING TAPE, TYPE IV 24" SOLID WHITE LINE
- (X) REMOVE EXISTING PAVEMENT MARKING.

- SIGN
- DIRECTION INDICATOR BARRICADE WITH STEADY BURN MONODIRECTIONAL LIGHT @ 20 FT CENTERS ALONG CLOSURE TAPERS.
- DRUMS WITH STEADY BURNING LIGHTS @ 20 FT CENTERS ALONG SHLD/SHIFT/EXIT TAPERS @ 50 FT CENTERS ALONG ROADWAY (TANGENT)
- TYPE III BARRICADES WITH LIGHTS
- ARROW BOARD
- TRAFFIC FLOW INDICATION

- WORK ZONE
- TEMPORARY PAVEMENT (HMA OR PCC)
- CLASS C PATCHES, 8 INCH
- TEMPORARY CONCRETE BARRIER
- IMPACT ATTENUATOR TEST LEVEL III

- SP TEMP STEEL PLATE COVERS
- SP REPLACE TEMP STEEL PLATE COVERS WITH FINAL CASTINGS

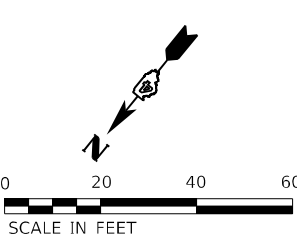

Michael Baker
INTERNATIONAL
200 W Adams Street
Suite 1500
Chicago, IL 60606
PH: 312.707.8970
FAX: 312.707.8804

USER NAME = DLamb	DESIGNED - TOM	REVISED -
	DRAWN - DCL	REVISED -
PLOT SCALE = 40,0000' = 1 in.	CHECKED - JAL	REVISED -
PLOT DATE = 6/7/2023	DATE - 6/08/2023	REVISED -

STATE OF ILLINOIS
DEPARTMENT OF TRANSPORTATION

CEDAR ST. (IL-8/IL-116) OVER TZPR & IL-29
MAINTENANCE OF TRAFFIC – STAGE 2A

SCALE: 1"=20' SHEET 5 OF 8 SHEETS STA. 113+00.00 TO STA. 118+50.00


F.A.P. RTE.	SECTION	COUNTY	TOTAL SHEETS	SHEET NO.
VAR.	13 (HVB, HB-3) BR-1:R	TAZEWELL	1173	189
CONTRACT NO. 68C55				
ILLINOIS FED. AID PROJECT				

STAGE2A-05/MOT-39

MODEL: Default
FILE: \\miller-prod\miller-usa-bentley\com\bus-us\03\Documents\Chicago\1101\Project\179740.IDOT CedarStExt_Plan15.0_CADD\Maintenance of Traffic\CADD Sheets\046C55-H-MOT\Stage2A_06.dgn

MATCHLINE MAIN STREET, STA 118+50.00
SEE SHEET STAGE2A1-05

MATCHLINE MAIN STREET, STA 124+50.00
SEE SHEET STAGE2A1-07

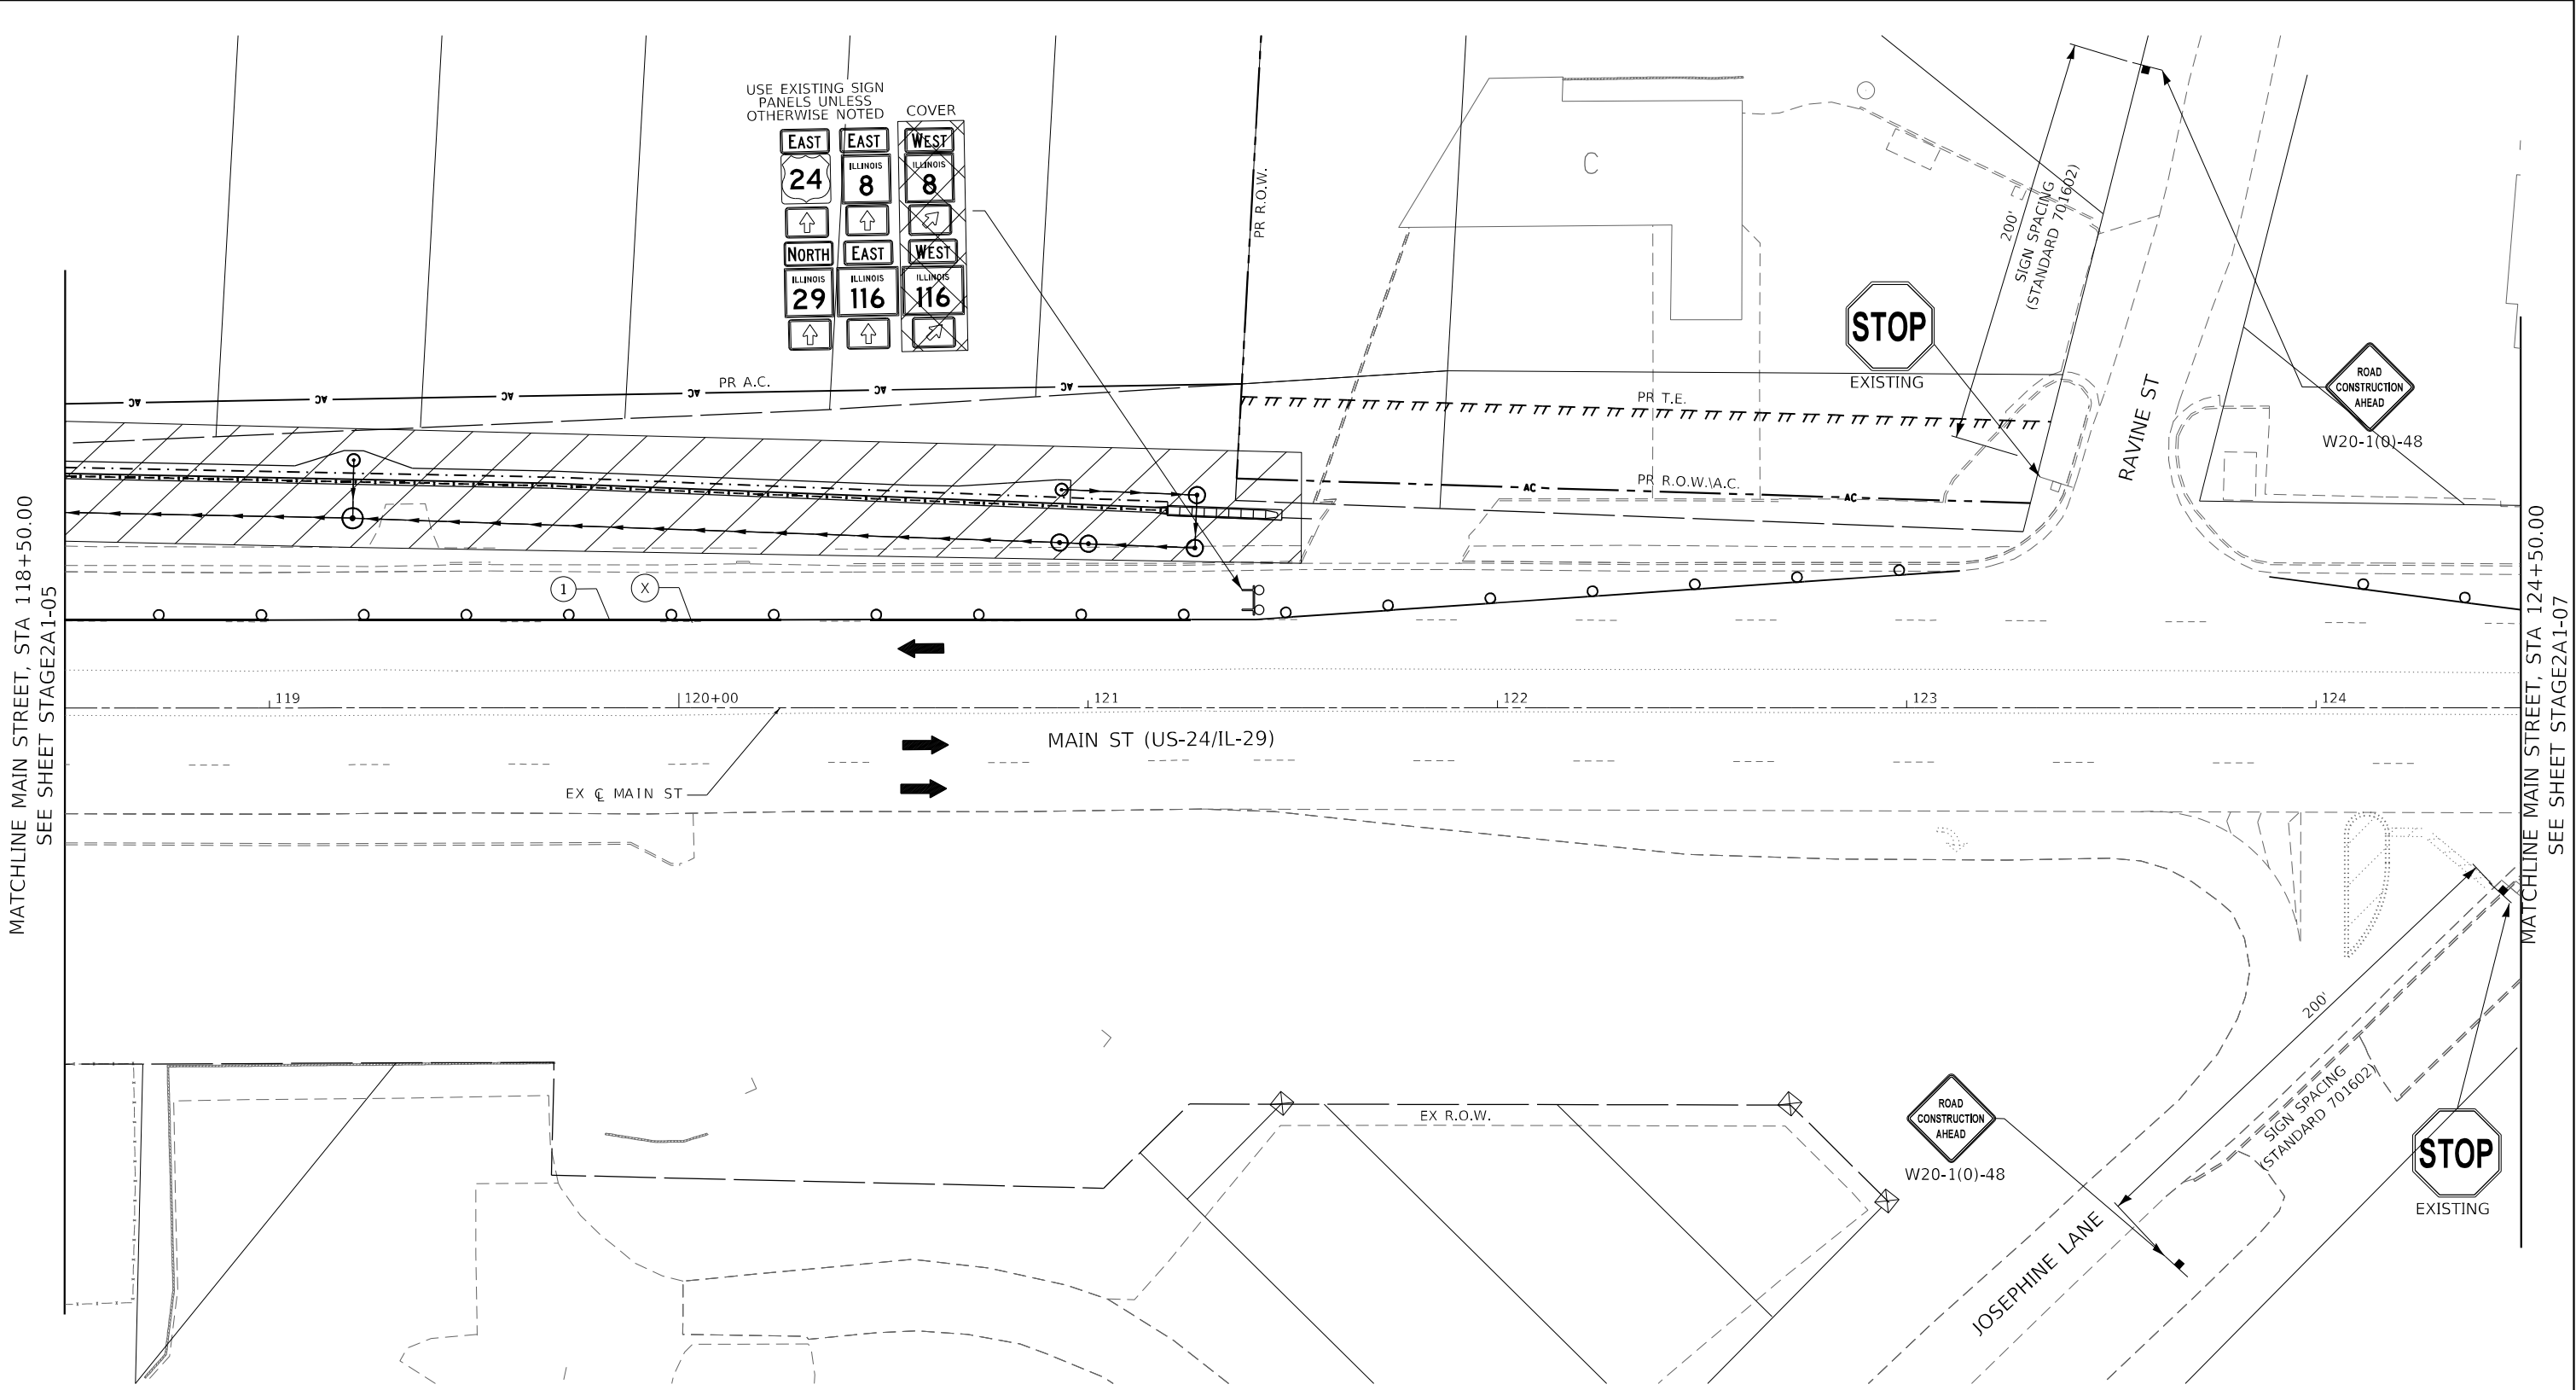

LEGEND:

① PAVEMENT MARKING TAPE, TYPE IV 4" SOLID WHITE LINE

② PAVEMENT MARKING TAPE, TYPE IV 4" SKIP-DASH WHITE LINE, (9' SKIP, 3' DASH)

③ PAVEMENT MARKING TAPE, TYPE IV 4" SOLID YELLOW LINE

④ PAVEMENT MARKING TAPE, TYPE IV 4" DOUBLE YELLOW LINE (2@11" C-C)

⑤ PAVEMENT MARKING TAPE, TYPE IV 4" SKIP-DASH WHITE LINE, (30' SKIP, 10' DASH)

⑥ PAVEMENT MARKING TAPE, TYPE IV 6" SOLID WHITE LINE (LEFT TURN/CROSSWALK)

⑦ PAVEMENT MARKING TAPE, TYPE IV 12" WHITE DIAGONAL @ 20' MINIMUM 5

⑧ PAVEMENT MARKING TAPE, TYPE IV 24" SOLID WHITE LINE

X REMOVE EXISTING PAVEMENT MARKING.

↑ SIGN

↑ DIRECTION INDICATOR BARRICADE WITH STEADY BURN MONODIRECTIONAL LIGHT @ 20 FT CENTERS ALONG CLOSURE TAPERS.

↑ DRUMS WITH STEADY BURNING LIGHTS @ 20 FT CENTERS ALONG SHLD/SHIFT/EXIT TAPERS @ 50 FT CENTERS ALONG ROADWAY (TANGENT)

↑ TYPE III BARRICADES WITH LIGHTS

← ARROW BOARD

→ TRAFFIC FLOW INDICATION

WORK ZONE

TEMPORARY PAVEMENT (HMA OR PCC)

CLASS C PATCHES, 8 INCH

TEMPORARY CONCRETE BARRIER

IMPACT ATTENUATOR TEST LEVEL III

SP TEMP STEEL PLATE COVERS

SP REPLACE TEMP STEEL PLATE COVERS WITH FINAL CASTINGS

0 20 40 60

SCALE IN FEET

Michael Baker INTERNATIONAL

200 W Adams Street
Suite 1500
Chicago, IL 60606
PH: 312.707.8710
FAX: 312.707.8804

USER NAME = Winsor,Teng	DESIGNED - TOM	REVISED -
DRAWN - DCL	REVISED -	
PLOT SCALE = 40,0000 * / in.	CHECKED - JAL	REVISED -
PLOT DATE = 5/7/2025	DATE - 4/08/2025	REVISED -

STATE OF ILLINOIS
DEPARTMENT OF TRANSPORTATION


CEDAR ST. (IL-8/IL-116) OVER TZPR & IL-29
MAINTENANCE OF TRAFFIC – STAGE 2A

SCALE: 1"=20'

F.A.P. RTE.	SECTION	COUNTY	TOTAL SHEETS	SHEET NO.
VAR.	13 (HVB, HB-3) BR-1:R	TAZEWELL	1173	190
CONTRACT NO. 68C55				
ILLINOIS FED. AID PROJECT				

STAGE2A-06/MOT-40

MODEL: Default
FILE NAME: p:\mcbus\bus-bentley.com\mcbus-pw\03\Documents\Chicago_IL\01\Project\179740_IDOT_CedarStExt_Plan15.0_CADD\Maintenance of Traffic\CADD Sheets\046C55-H-MOT\Stage2A_07.dgn

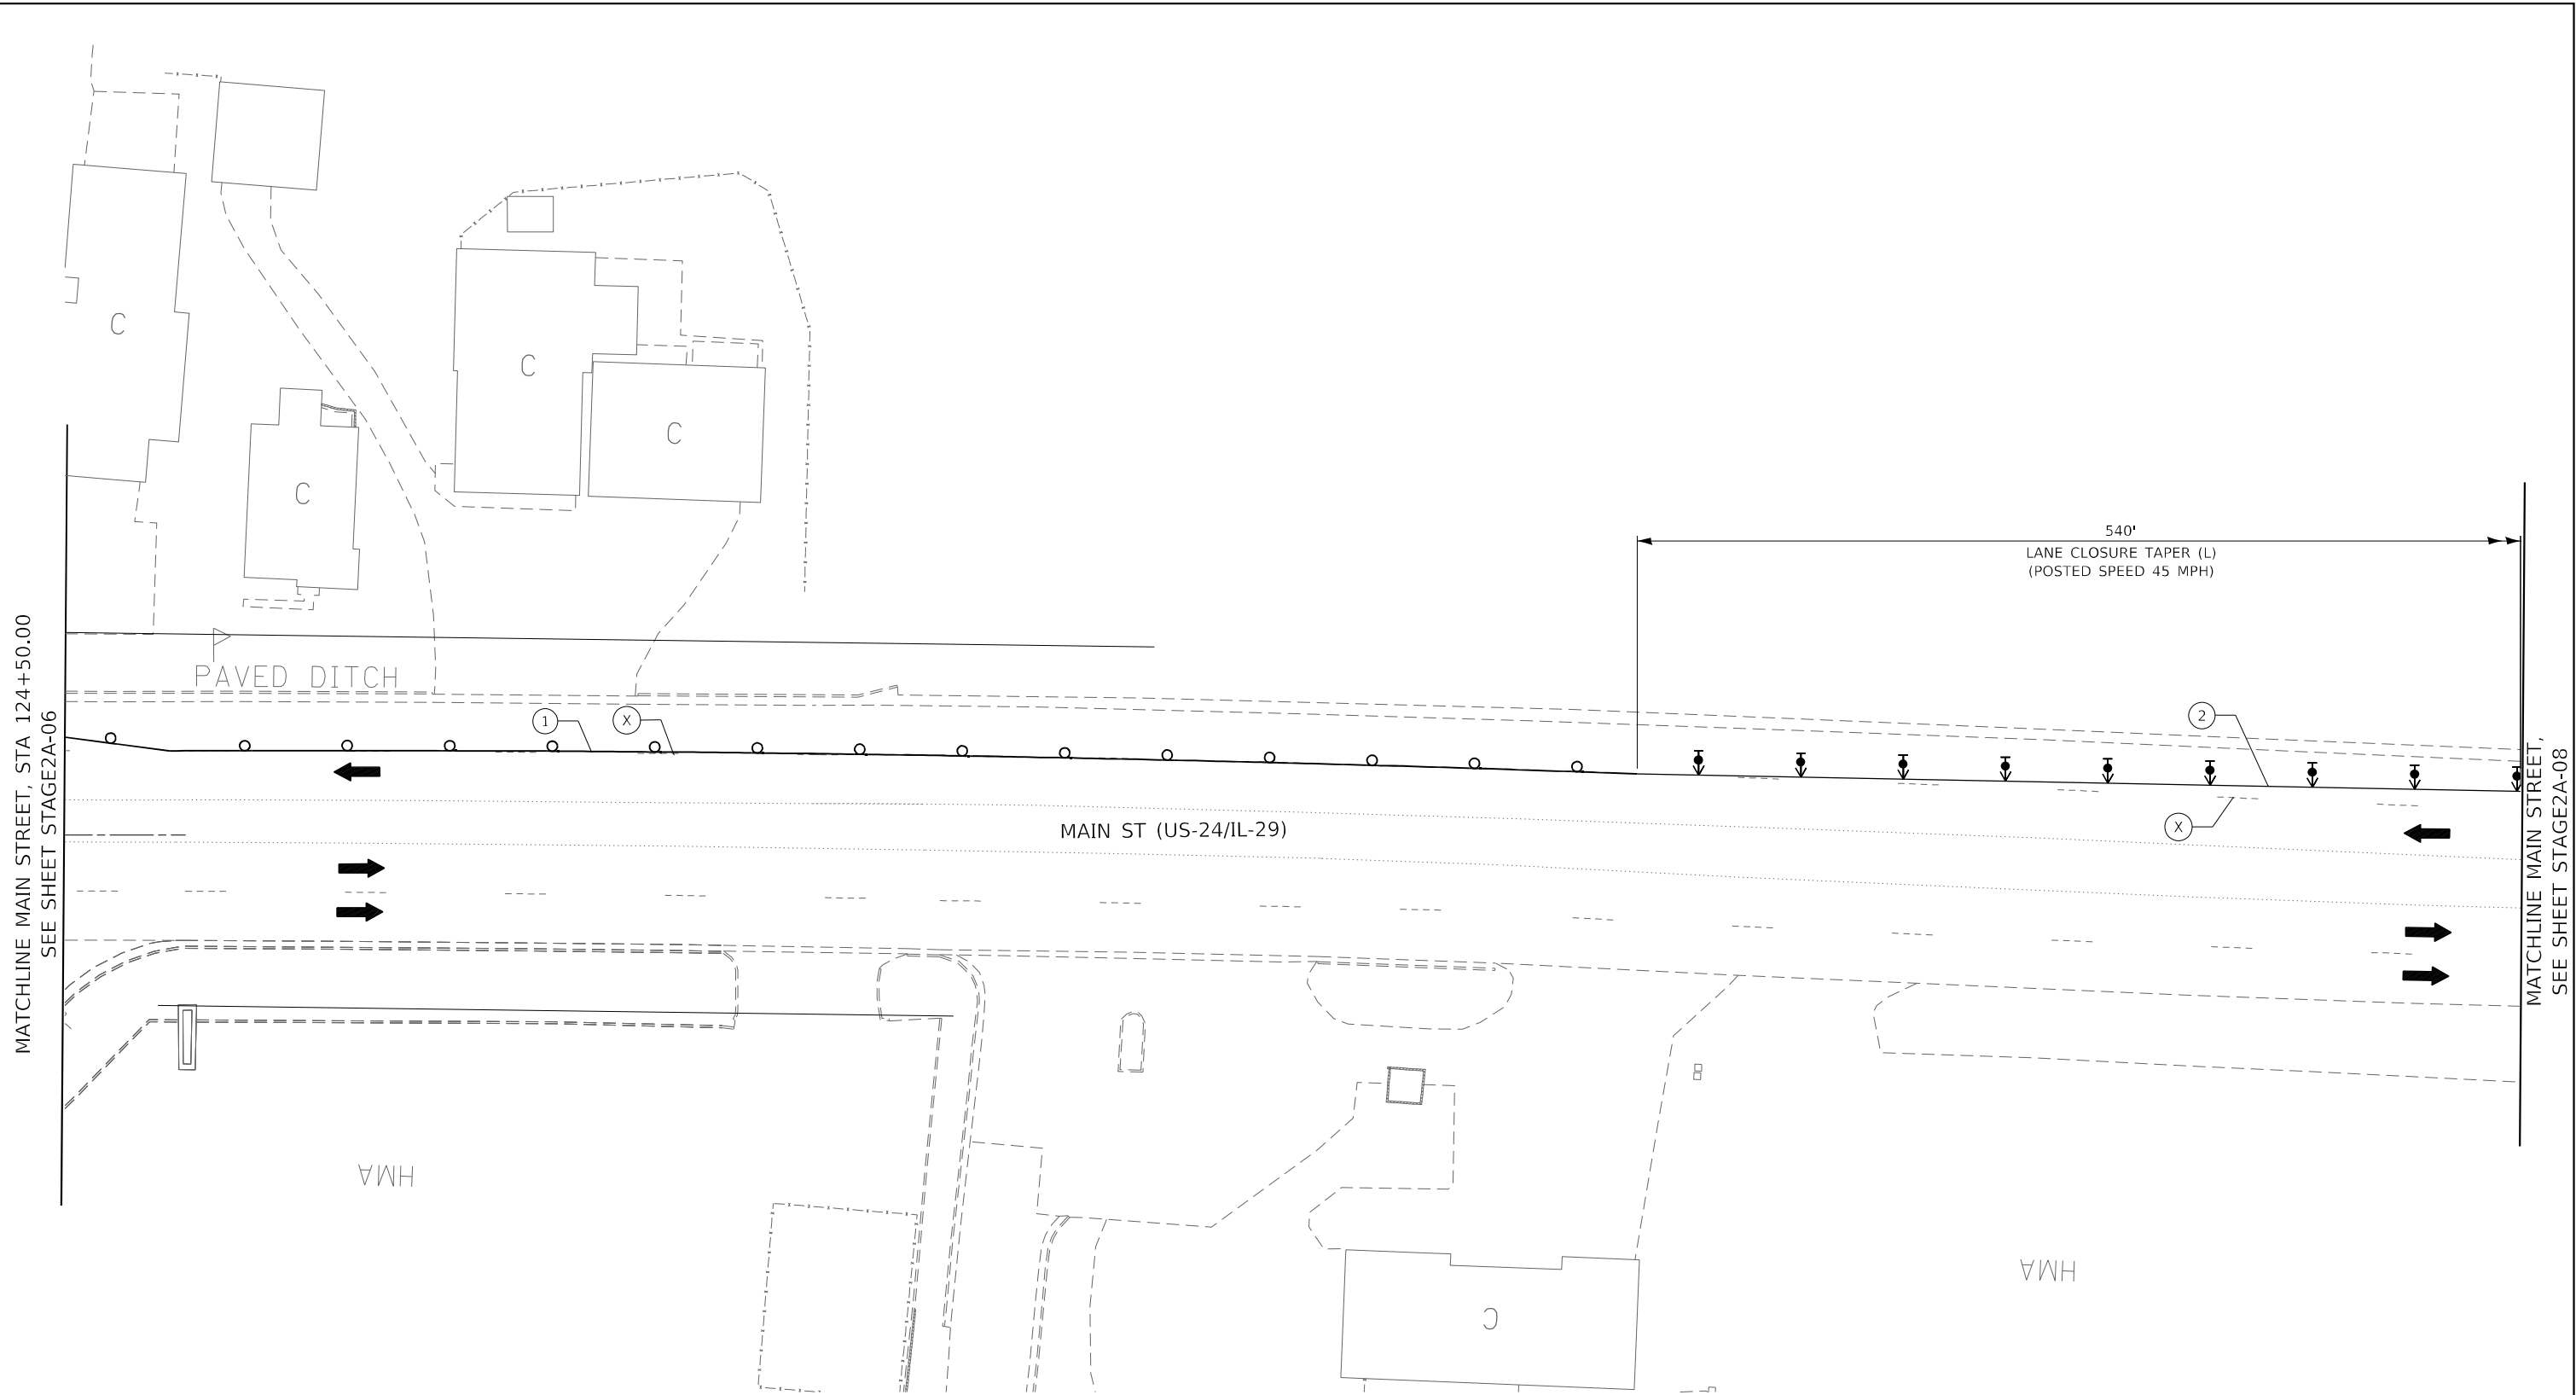

LEGEND:


- ① PAVEMENT MARKING TAPE, TYPE IV 4" SOLID WHITE LINE
- ② PAVEMENT MARKING TAPE, TYPE IV 4" SKIP-DASH WHITE LINE, (9' SKIP, 3' DASH)
- ③ PAVEMENT MARKING TAPE, TYPE IV 4" SOLID YELLOW LINE
- ④ PAVEMENT MARKING TAPE, TYPE IV 4" DOUBLE YELLOW LINE (2@11" C-C)

- ⑤ PAVEMENT MARKING TAPE, TYPE IV 4" SKIP-DASH WHITE LINE, (30' SKIP, 10' DASH)
- ⑥ PAVEMENT MARKING TAPE, TYPE IV 6" SOLID WHITE LINE (LEFT TURN/CROSSWALK)
- ⑦ PAVEMENT MARKING TAPE, TYPE IV 12" WHITE DIAGONAL @ 20' MINIMUM 5
- ⑧ PAVEMENT MARKING TAPE, TYPE IV 24" SOLID WHITE LINE
- (X) REMOVE EXISTING PAVEMENT MARKING.

- SIGN
- DIRECTION INDICATOR BARRICADE WITH STEADY BURN MONODIRECTIONAL LIGHT @ 20 FT CENTERS ALONG CLOSURE TAPERS.
- DRUMS WITH STEADY BURNING LIGHTS @ 20 FT CENTERS ALONG SHLD/SHIFT/EXIT TAPERS @ 50 FT CENTERS ALONG ROADWAY (TANGENT)
- TYPE III BARRICADES WITH LIGHTS
- ARROW BOARD
- TRAFFIC FLOW INDICATION

- WORK ZONE
- TEMPORARY PAVEMENT (HMA OR PCC)
- CLASS C PATCHES, 8 INCH
- TEMPORARY CONCRETE BARRIER
- IMPACT ATTENUATOR TEST LEVEL III


- SP TEMP STEEL PLATE COVERS
- SP REPLACE TEMP STEEL PLATE COVERS WITH FINAL CASTINGS

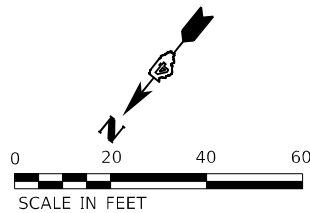

Michael Baker INTERNATIONAL 200 W Adams Street Suite 1500 Chicago, IL 60606 PH: 312.707.8970 FAX: 312.707.8804	USER NAME = DLamb		DESIGNED - TOM	REVISED -	STATE OF ILLINOIS DEPARTMENT OF TRANSPORTATION	CEDAR ST. (IL-8/IL-116) OVER TZPR & IL-29 MAINTENANCE OF TRAFFIC – STAGE 2A				F.A.P. RTE.	SECTION		COUNTY	TOTAL SHEETS	SHEET NO.
	PLOT SCALE = 40,0000 ' / in.		DRAWN - DCL	REVISED -						VAR.	13 (HVB, HB-3) BR-1;R		TAZEWELL	1173	191
	PLOT DATE = 6/7/2023		CHECKED - JAL	REVISED -		CONTRACT NO. 68C55									
	DATE = 6/08/2023		REVISED -	SCALE: 1"=20'		SHEET 7	OF 8	SHEETS	STA. 124+50.00	TO STA.	ILLINOIS FED. AID PROJECT				

STAGE2A-07/MOT-41

MODEL: Default
FILE NAME: p:\mmbus\sub\benfley.com\bus-us-pw\03\Documents\Chicago_IL\01\Project\179740_IDOT_CedarStExt_Phl15.0_CADD\Maintenance of Traffic\CADD Sheets\179740_IL-MOT\Stage2A_08.dgn

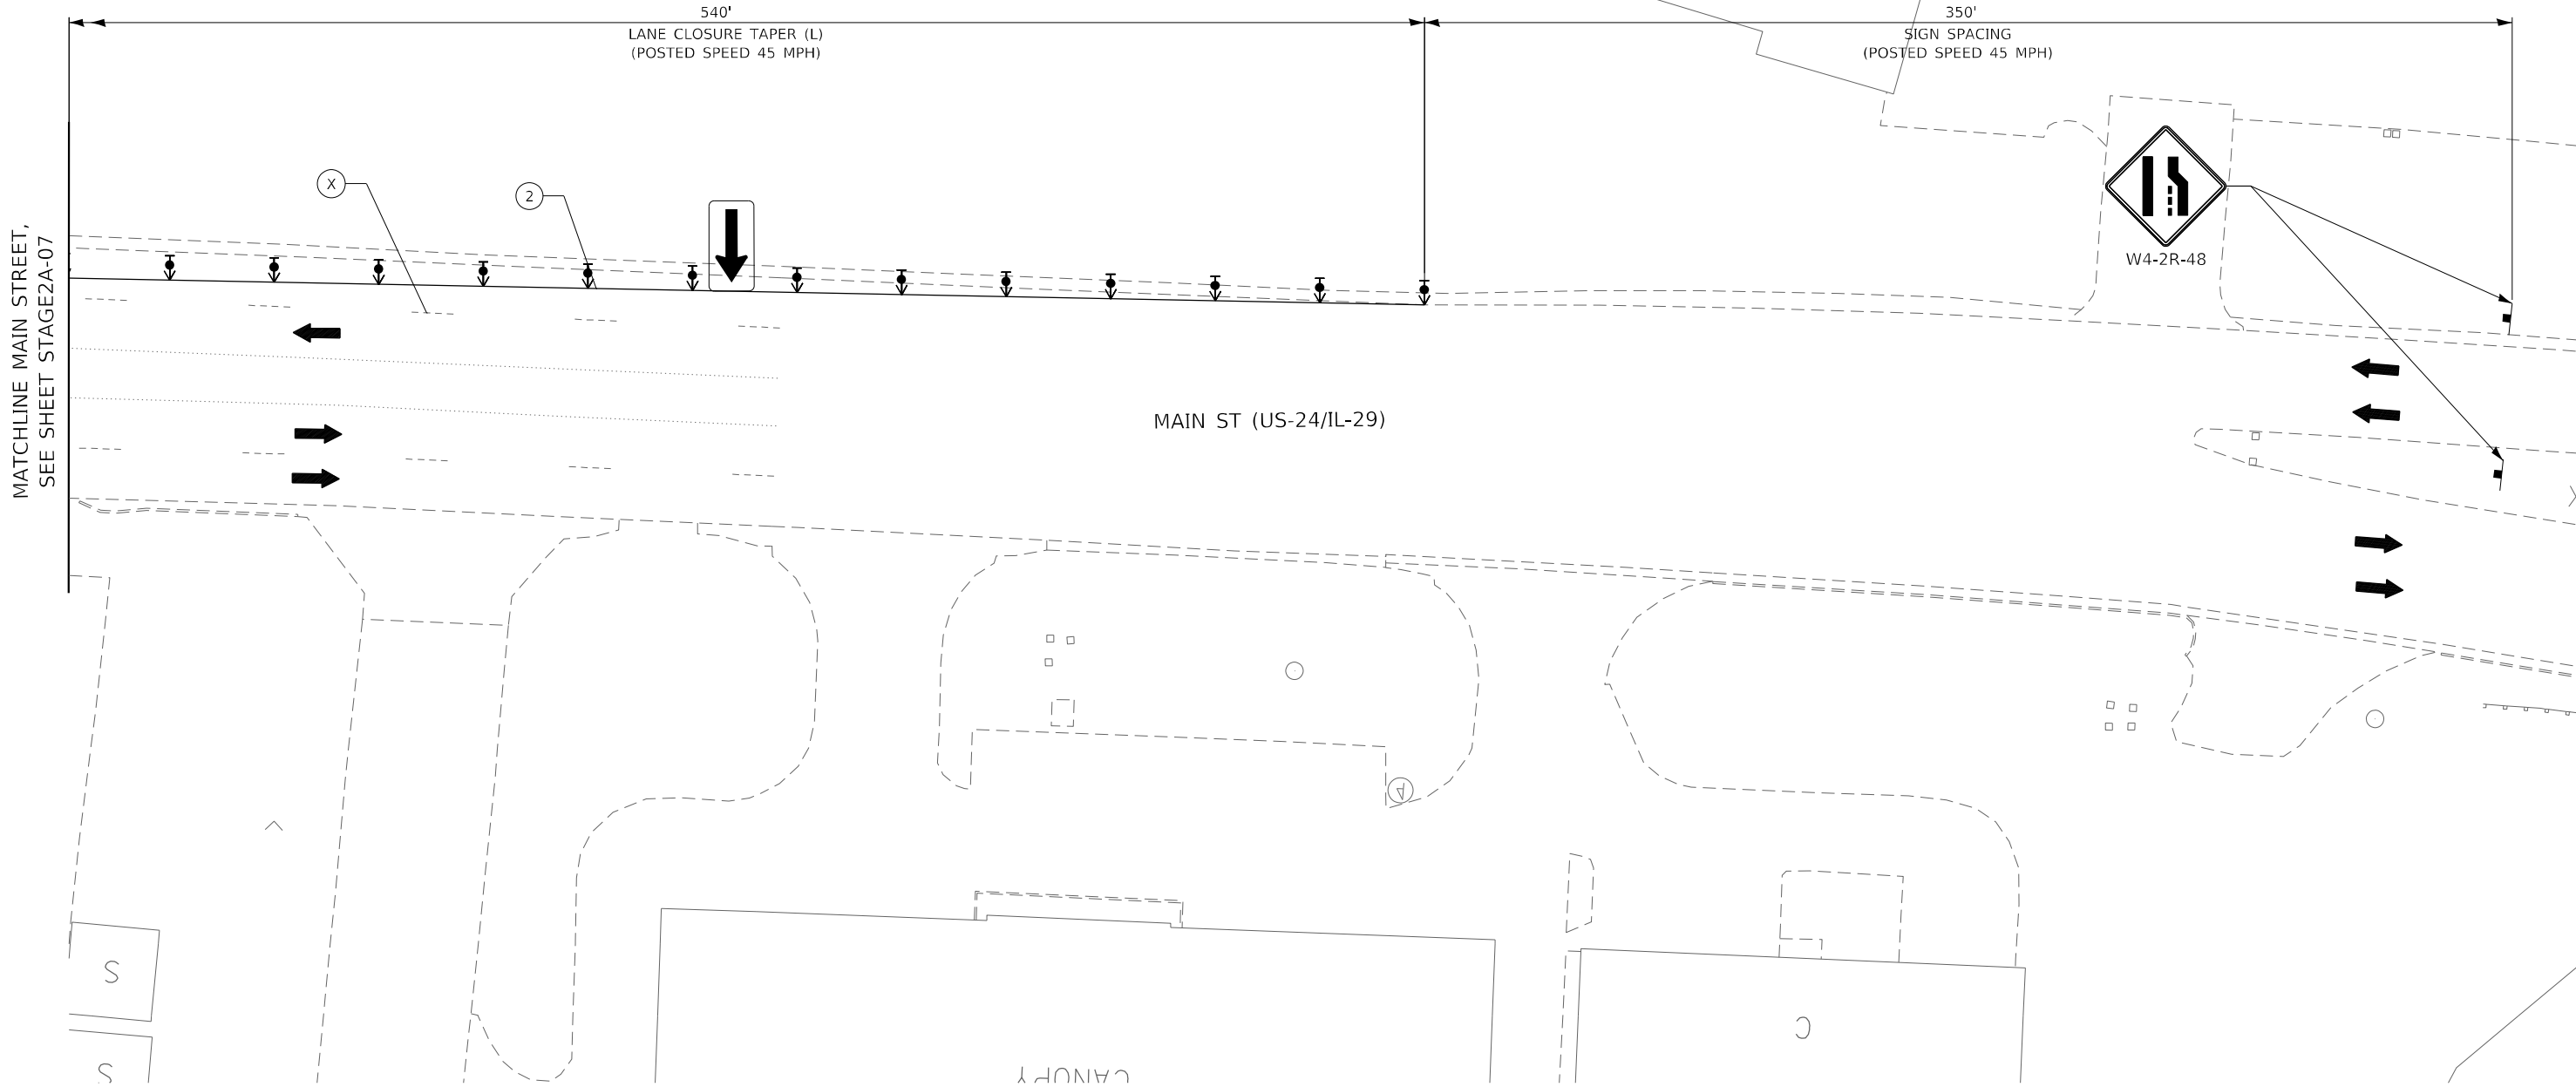

LEGEND:


- ① PAVEMENT MARKING TAPE, TYPE IV 4" SOLID WHITE LINE
- ② PAVEMENT MARKING TAPE, TYPE IV 4" SKIP-DASH WHITE LINE, (9' SKIP, 3' DASH)
- ③ PAVEMENT MARKING TAPE, TYPE IV 4" SOLID YELLOW LINE
- ④ PAVEMENT MARKING TAPE, TYPE IV 4" DOUBLE YELLOW LINE (2@11" C-C)

- ⑤ PAVEMENT MARKING TAPE, TYPE IV 4" SKIP-DASH WHITE LINE, (30' SKIP, 10' DASH)
- ⑥ PAVEMENT MARKING TAPE, TYPE IV 6" SOLID WHITE LINE (LEFT TURN/CROSSWALK)
- ⑦ PAVEMENT MARKING TAPE, TYPE IV 12" WHITE DIAGONAL @ 20' MINIMUM 5
- ⑧ PAVEMENT MARKING TAPE, TYPE IV 24" SOLID WHITE LINE
- (X) REMOVE EXISTING PAVEMENT MARKING.

- SIGN
- DIRECTION INDICATOR BARRICADE WITH STEADY BURN MONODIRECTIONAL LIGHT @ 20 FT CENTERS ALONG CLOSURE TAPERS.
- DRUMS WITH STEADY BURNING LIGHTS @ 20 FT CENTERS ALONG SHLD/SHIFT/EXIT TAPERS @ 50 FT CENTERS ALONG ROADWAY (TANGENT)
- TYPE III BARRICADES WITH LIGHTS
- ARROW BOARD
- TRAFFIC FLOW INDICATION

- WORK ZONE
- TEMPORARY PAVEMENT (HMA OR PCC)
- CLASS C PATCHES, 8 INCH
- TEMPORARY CONCRETE BARRIER
- IMPACT ATTENUATOR TEST LEVEL III

- TEMP STEEL PLATE COVERS
- REPLACE TEMP STEEL PLATE COVERS WITH FINAL CASTINGS

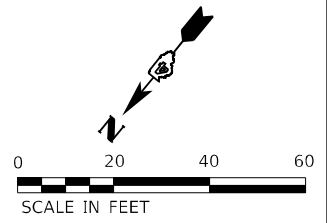


Michael Baker INTERNATIONAL 200 W Adams Street Suite 1500 Chicago, IL 60606 PH: 312.707.8970 FAX: 312.707.8804	USER NAME = DLamb		DESIGNED - TOM		REVISED -		STATE OF ILLINOIS DEPARTMENT OF TRANSPORTATION	CEDAR ST. (IL-8/IL-116) OVER TZPR & IL-29 MAINTENANCE OF TRAFFIC – STAGE 2A						F.A.P. RTE.		SECTION		COUNTY	TOTAL SHEETS	SHEET NO.	
	DRAWN - DCL		CHECKED - JAL		REVISED -									VAR.	13 (HVB, HB-3) BR-1;R		TAZEWELL	1173	192		
	PLOT SCALE = 40,0000 ' / in.		DATE - 6/08/2023		REVISED -			SCALE: 1"=20'						SHEET 8		OF 8	SHEETS	STA.	TO STA.		
	PLOT DATE = 6/7/2023																				
																				CONTRACT NO. 68C55	
																		ILLINOIS		FED. AID PROJECT	

STAGE2A-08/MOT-42

MODEL: Default
FILE: \\miller-gpm\bus-us\03\Documents\Chicago\11011\Project\179740_IDOT_CedarStExt_Phts\0_CADD\Maintenance of Traffic\CADD Sheets\06C55-H-MOTStage2B_01.dgn

MATCHLINE MAIN STREET,
SEE ADVANCE SIGNING SHEET MOT-25

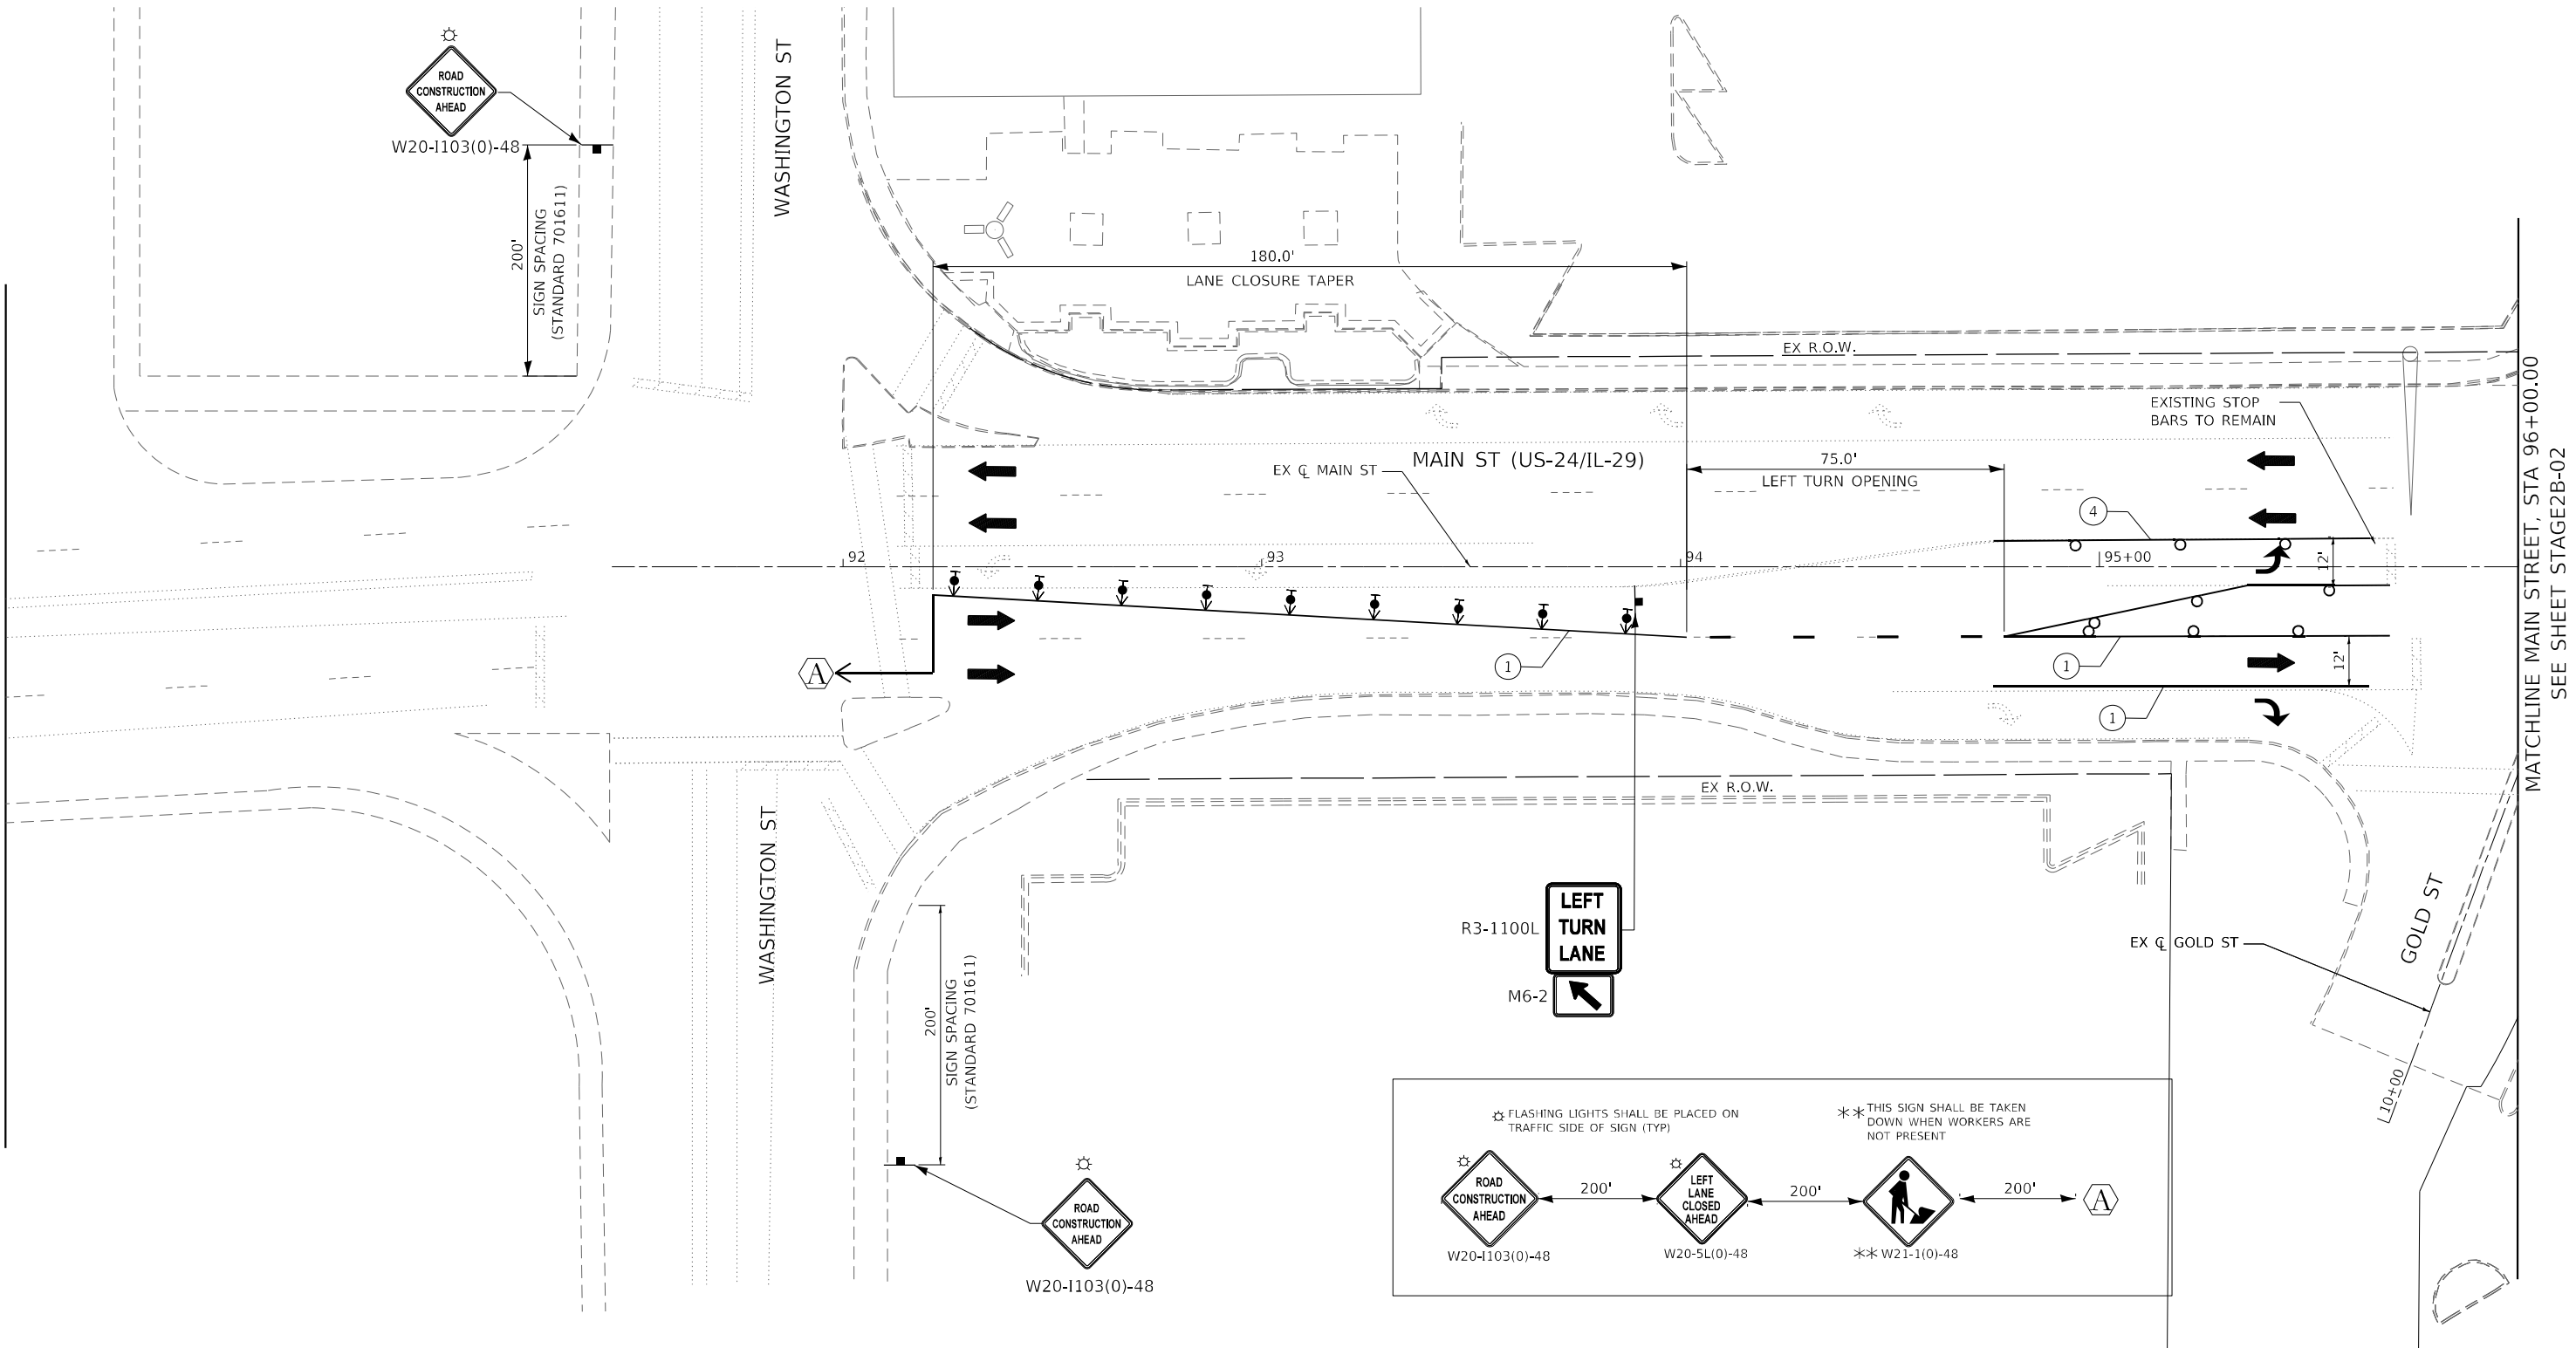


MATCHLINE MAIN STREET, STA 96+00.00
SEE SHEET STAGE2B-02


LEGEND:

- ① PAVEMENT MARKING TAPE, TYPE IV 4" SOLID WHITE LINE
- ② PAVEMENT MARKING TAPE, TYPE IV 4" SKIP-DASH WHITE LINE, (9' SKIP, 3' DASH)
- ③ PAVEMENT MARKING TAPE, TYPE IV 4" SOLID YELLOW LINE
- ④ PAVEMENT MARKING TAPE, TYPE IV 4" DOUBLE YELLOW LINE (2@11" C-C)

- ⑤ PAVEMENT MARKING TAPE, TYPE IV 4" SKIP-DASH WHITE LINE, (30' SKIP, 10' DASH)
- ⑥ PAVEMENT MARKING TAPE, TYPE IV 6" SOLID WHITE LINE (LEFT TURN/CROSSWALK)
- ⑦ PAVEMENT MARKING TAPE, TYPE IV 12" WHITE DIAGONAL @ 20' MINIMUM 5
- ⑧ PAVEMENT MARKING TAPE, TYPE IV 24" SOLID WHITE LINE
- (X) REMOVE EXISTING PAVEMENT MARKING.

 


SIGN
DIRECTION INDICATOR BARRICADE WITH STEADY BURN MONODIRECTIONAL LIGHT @ 20 FT CENTERS ALONG CLOSURE TAPERS.
DRUMS WITH STEADY BURNING LIGHTS @ 20 FT CENTERS ALONG SHLD/SHIFT/EXIT TAPERS @ 50 FT CENTERS ALONG ROADWAY (TANGENT)
TYPE III BARRICADES WITH LIGHTS
ARROW BOARD
TRAFFIC FLOW INDICATION

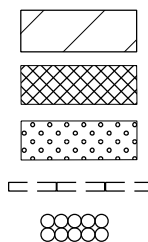

WORK ZONE
TEMPORARY PAVEMENT (HMA OR PCC)
CLASS C PATCHES, 8 INCH
TEMPORARY CONCRETE BARRIER
IMPACT ATTENUATOR TEST LEVEL III




TEMP STEEL PLATE COVERS
REPLACE TEMP STEEL PLATE COVERS WITH FINAL CASTINGS

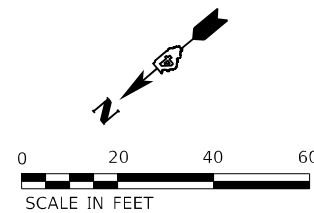

Michael Baker INTERNATIONAL 200 W Adams Street Suite 1500 Chicago, IL 60606 PH: 312.707.8970 FAX: 312.707.8854	USER NAME = DLamb		DESIGNED - TOM	REVISED -	STATE OF ILLINOIS DEPARTMENT OF TRANSPORTATION	CEDAR ST. (IL-8/IL-116) OVER TZPR & IL-29 MAINTENANCE OF TRAFFIC – STAGE 2B			F.A.P. RTE.	SECTION	COUNTY	TOTAL SHEETS	SHEET NO.
	DRAWN - DCL		CHECKED - JAL	REVISED -		SCALE: 1"=20'			VAR.	13 (HVB, HB-3) BR-1:R	TAZEWELL	1173	193
	PLOT SCALE = 40,0000 * / in.		DATE - 6/08/2023	REVISED -		SHEET 1 OF 8 SHEETS			CONTRACT NO. 68C55				
	PLOT DATE = 6/7/2023					STA. TO STA. 96+00.00			ILLINOIS FED. AID PROJECT				

STAGE2B-01/MOT-43

MODEL: Default
FILE: \\miller-gpm\bus\bus-bentley.com\bus-us-03\Documents\Chicago IL\01 Project\179740 IDOT CedarStExt PH015.0 CADD\Maintenance of Traffic\CADD Sheets\046C55-H-MOTStage2B_03.dgn

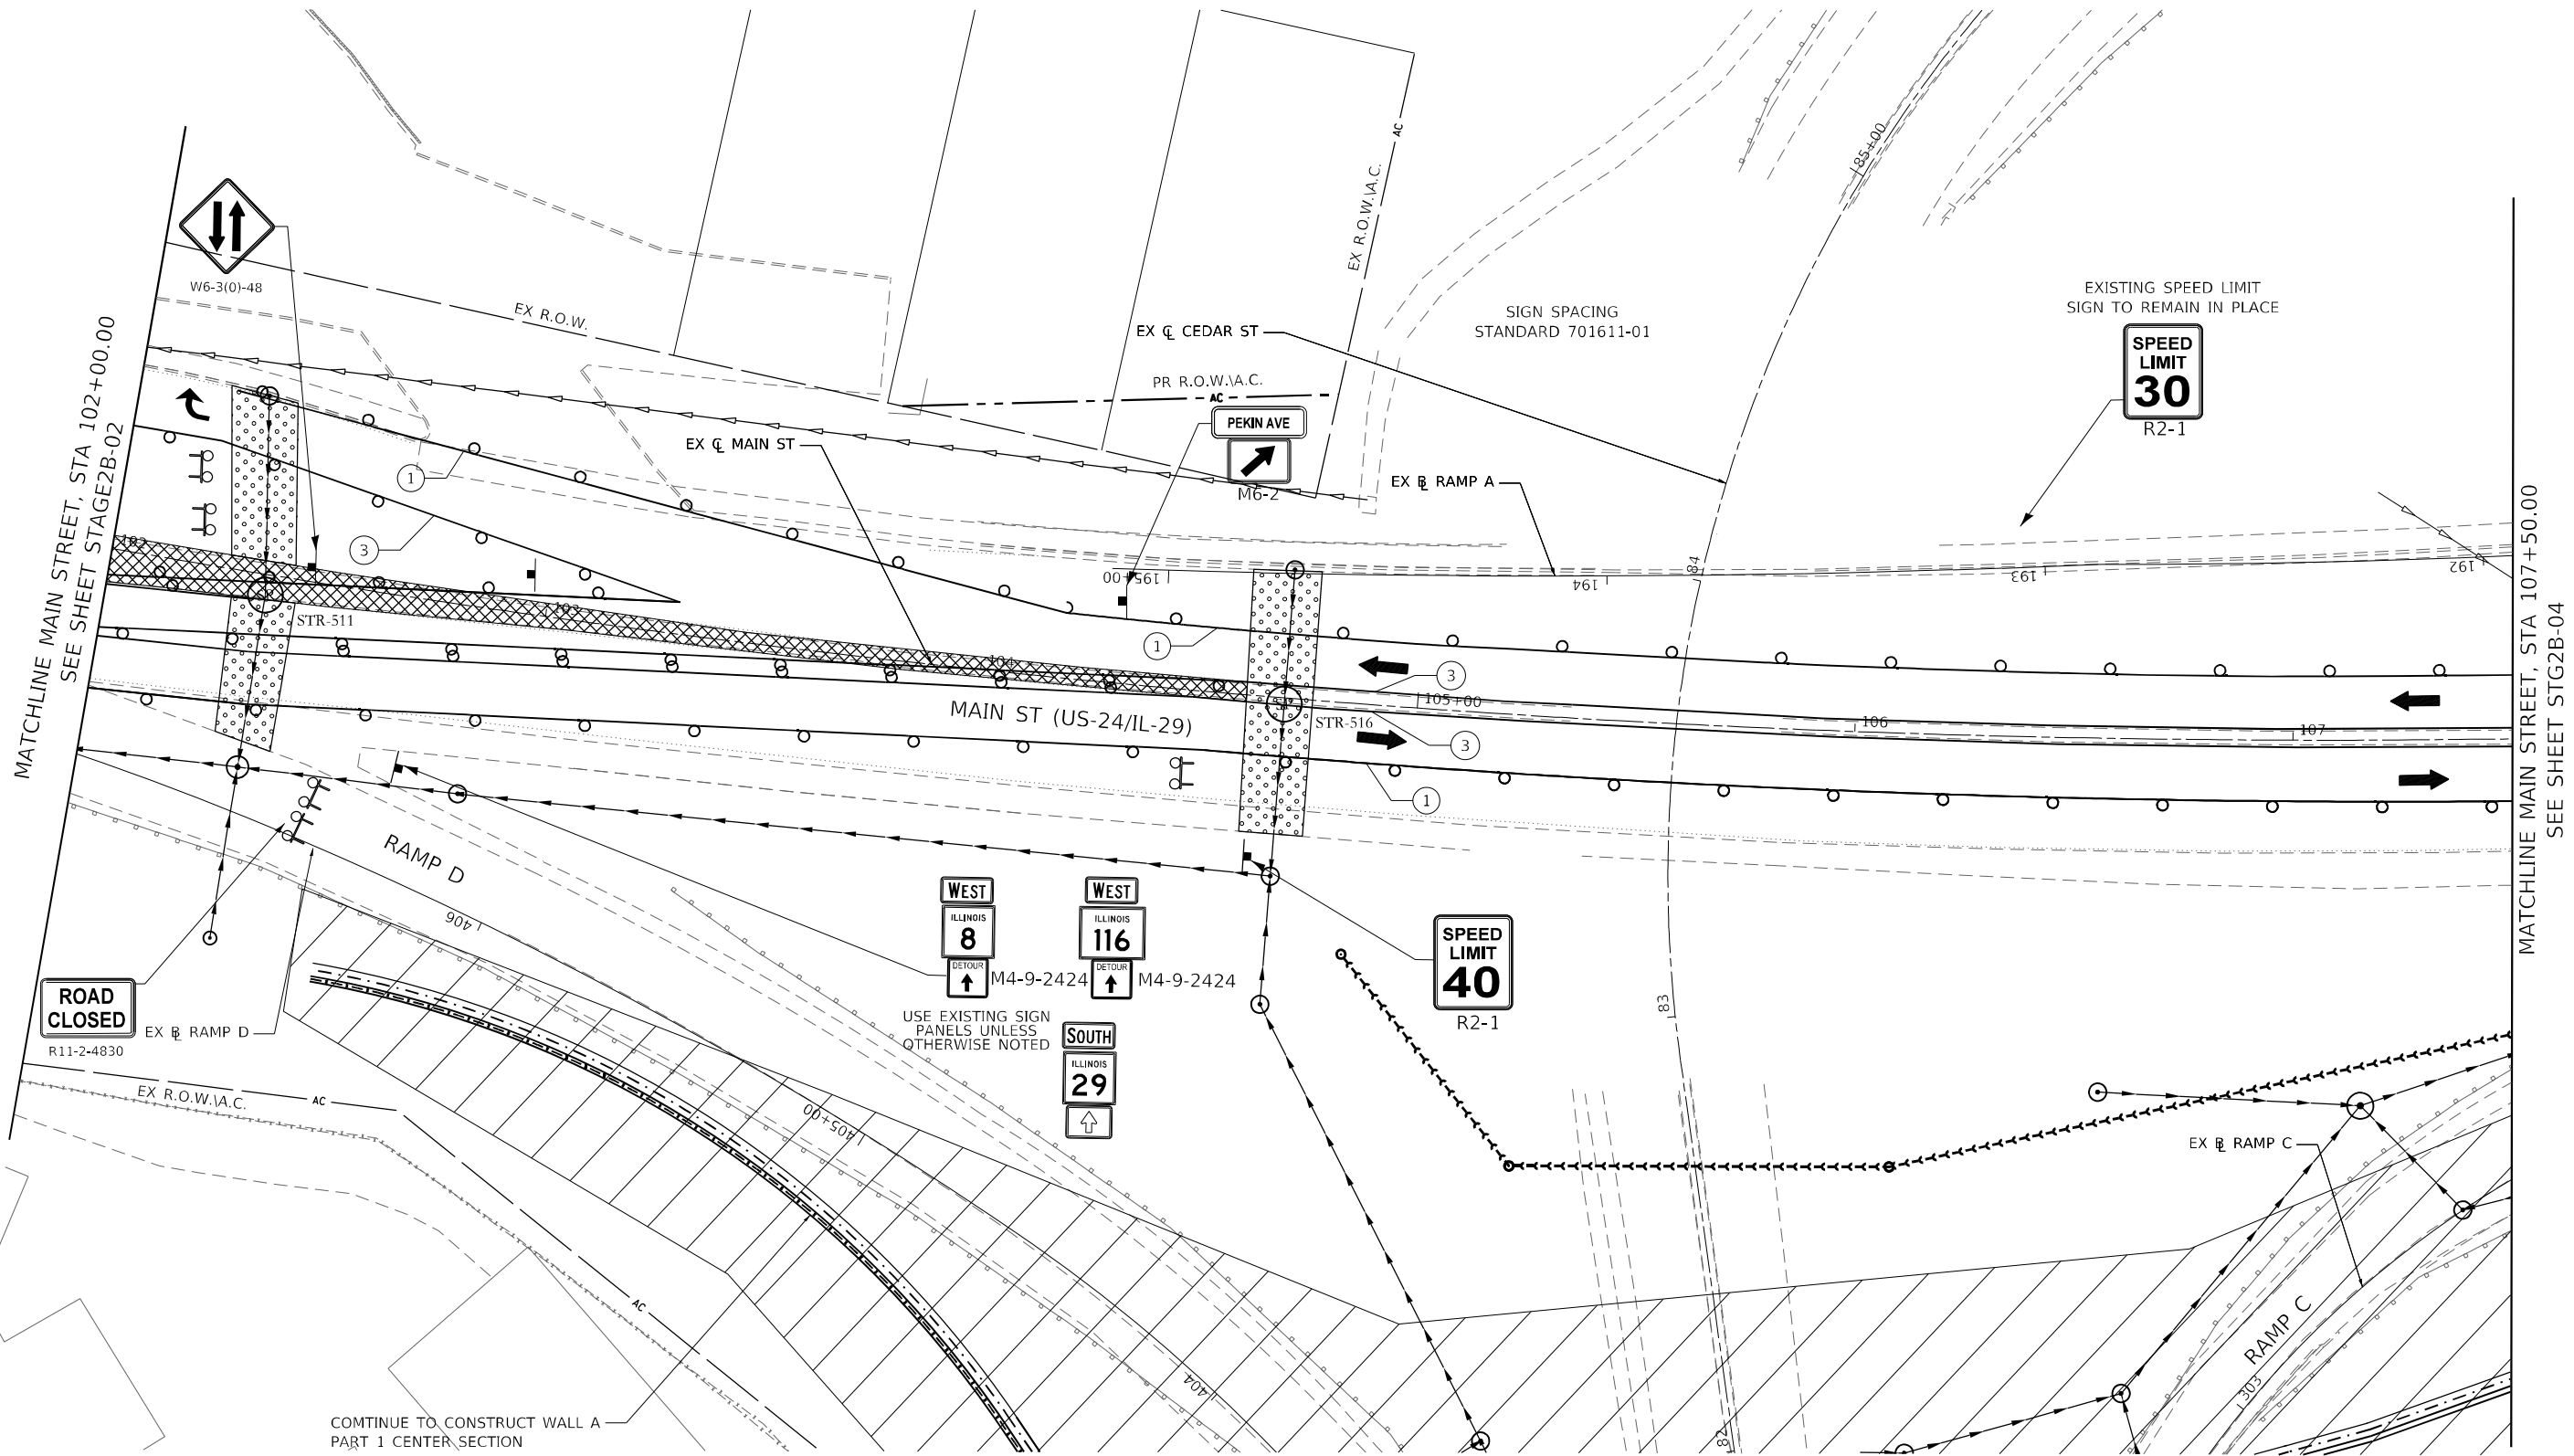

LEGEND:


- ① PAVEMENT MARKING TAPE, TYPE IV 4" SOLID WHITE LINE
② PAVEMENT MARKING TAPE, TYPE IV 4" SKIP-DASH WHITE LINE, (9' SKIP, 3' DASH)
③ PAVEMENT MARKING TAPE, TYPE IV 4" SOLID YELLOW LINE
④ PAVEMENT MARKING TAPE, TYPE IV 4" DOUBLE YELLOW LINE (2@11" C-C)

- ⑤ PAVEMENT MARKING TAPE, TYPE IV 4" SKIP-DASH WHITE LINE, (30' SKIP, 10' DASH)
⑥ PAVEMENT MARKING TAPE, TYPE IV 6" SOLID WHITE LINE (LEFT TURN/CROSSWALK)
⑦ PAVEMENT MARKING TAPE, TYPE IV 12" WHITE DIAGONAL @ 20' MINIMUM 5
⑧ PAVEMENT MARKING TAPE, TYPE IV 24" SOLID WHITE LINE
X REMOVE EXISTING PAVEMENT MARKING.

- SIGN
DIRECTION INDICATOR BARRICADE WITH STEADY BURN MONODIRECTIONAL LIGHT @ 20 FT CENTERS ALONG CLOSURE TAPERS.
DRUMS WITH STEADY BURNING LIGHTS @ 20 FT CENTERS ALONG SHLD/SHIFT/EXIT TAPERS @ 50 FT CENTERS ALONG ROADWAY (TANGENT)
TYPE III BARRICADES WITH LIGHTS
ARROW BOARD
TRAFFIC FLOW INDICATION

- WORK ZONE
TEMPORARY PAVEMENT (HMA OR PCC)
CLASS C PATCHES, 8 INCH
TEMPORARY CONCRETE BARRIER
IMPACT ATTENUATOR TEST LEVEL III

- SP TEMP STEEL PLATE COVERS
SP REPLACE TEMP STEEL PLATE COVERS WITH FINAL CASTINGS

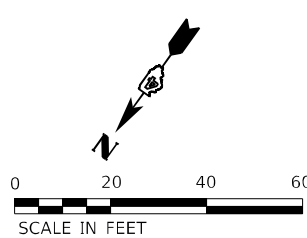

Michael Baker
INTERNATIONAL
200 W Adams Street
Suite 1500
Chicago, IL 60606
PH: 312.707.8970
FAX: 312.707.8804

USER NAME = DLamb	DESIGNED - TOM	REVISED -
	DRAWN - DCL	REVISED -
PLOT SCALE = 40,0000 * / in.	CHECKED - JAL	REVISED -
PLOT DATE = 6/7/2023	DATE - 6/08/2023	REVISED -

STATE OF ILLINOIS
DEPARTMENT OF TRANSPORTATION


CEDAR ST. (IL-8/IL-116) OVER TZPR & IL-29
MAINTENANCE OF TRAFFIC – STAGE 2B

SCALE: 1"=20' SHEET 3 OF 8 SHEETS STA. 102+00.00 TO STA. 107+50.00

F.A.P. RTE.	SECTION	COUNTY	TOTAL SHEETS	SHEET NO.
VAR.	13 (HVB, HB-3) BR-1:R	TAZEWELL	1173	195
CONTRACT NO. 68C55				
ILLINOIS FED. AID PROJECT				

STAGE2B-03/MOT-45

MODEL: Default
FILE: \\miller\pwworkspace\ben\ben\combus-us-03\Documents\Chicago\1101\Project\179740.IDOT CedarStExt_P1115.0_CADD\Maintenance of Traffic\CADD Sheets\1101\Stage2B-04.dgn

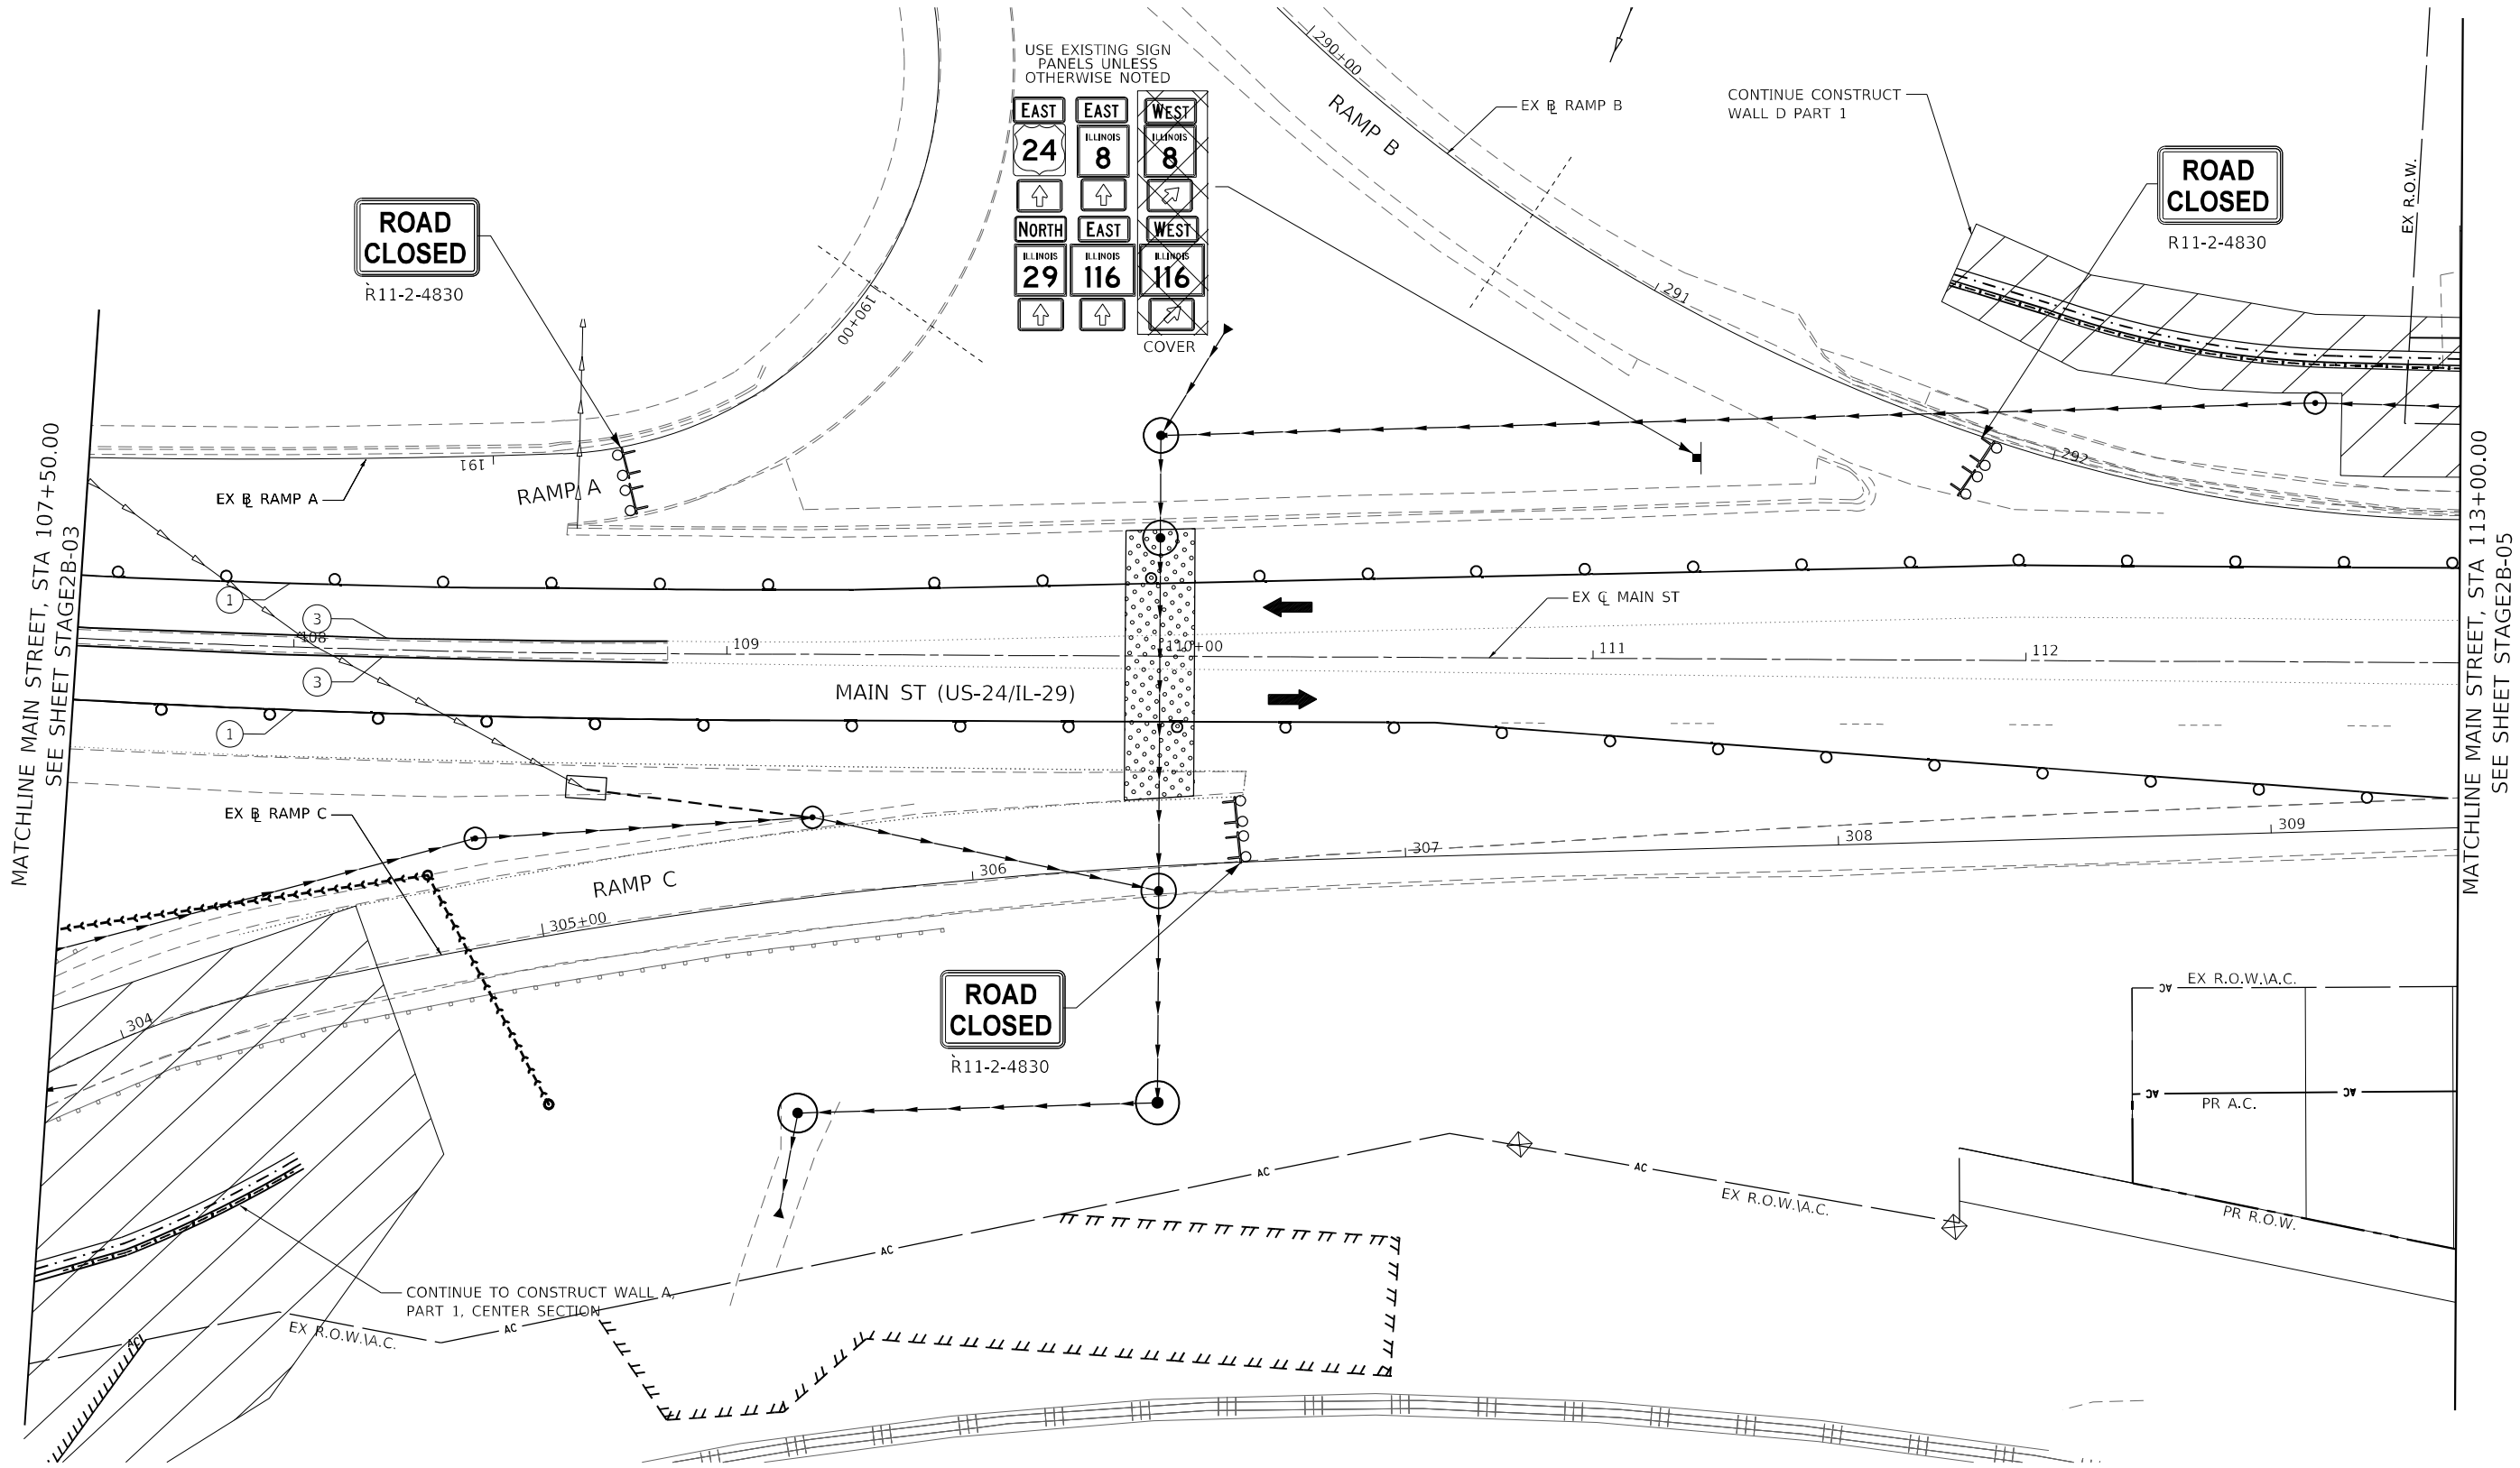

LEGEND:


- ① PAVEMENT MARKING TAPE, TYPE IV 4" SOLID WHITE LINE
② PAVEMENT MARKING TAPE, TYPE IV 4" SKIP-DASH WHITE LINE, (9' SKIP, 3' DASH)
③ PAVEMENT MARKING TAPE, TYPE IV 4" SOLID YELLOW LINE
④ PAVEMENT MARKING TAPE, TYPE IV 4" DOUBLE YELLOW LINE (2@11" C-C)

- ⑤ PAVEMENT MARKING TAPE, TYPE IV 4" SKIP-DASH WHITE LINE, (30' SKIP, 10' DASH)
⑥ PAVEMENT MARKING TAPE, TYPE IV 6" SOLID WHITE LINE (LEFT TURN/CROSSWALK)
⑦ PAVEMENT MARKING TAPE, TYPE IV 12" WHITE DIAGONAL @ 20' MINIMUM 5
⑧ PAVEMENT MARKING TAPE, TYPE IV 24" SOLID WHITE LINE
X REMOVE EXISTING PAVEMENT MARKING.

- +— SIGN
—+— DIRECTION INDICATOR BARRICADE WITH STEADY BURN MONODIRECTIONAL LIGHT @ 20 FT CENTERS ALONG CLOSURE TAPERS.
—+— DRUMS WITH STEADY BURNING LIGHTS @ 20 FT CENTERS ALONG SHLD/SHIFT/EXIT TAPERS @ 50 FT CENTERS ALONG ROADWAY (TANGENT)
—+— TYPE III BARRICADES WITH LIGHTS
← ARROW BOARD
→ TRAFFIC FLOW INDICATION

- +— WORK ZONE
—+— TEMPORARY PAVEMENT (HMA OR PCC)
—+— CLASS C PATCHES, 8 INCH
—+— TEMPORARY CONCRETE BARRIER
—+— IMPACT ATTENUATOR TEST LEVEL III

- SP TEMP STEEL PLATE COVERS
SP REPLACE TEMP STEEL PLATE COVERS WITH FINAL CASTINGS

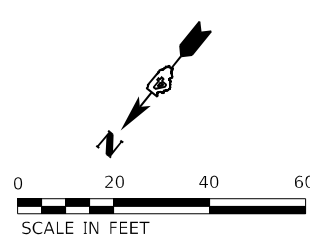

Michael Baker INTERNATIONAL 200 W Adams Street Suite 1500 Chicago, IL 60606 P: 312.707.8970 FAX: 312.707.8854	USER NAME = Winson,Teng		DESIGNED - TOM	REVISED -	STATE OF ILLINOIS DEPARTMENT OF TRANSPORTATION	CEDAR ST. (IL-8/IL-116) OVER TZPR & IL-29 MAINTENANCE OF TRAFFIC – STAGE 2B				F.A.P. RTE.	SECTION	COUNTY	TOTAL SHEETS	SHEET NO.
	PLOT SCALE = 40,0000 ' / in.		DRAWN - DCL	REVISED -						VAR.	13 (HVB, HB-3) BR-1:R	TAZEWELL	1173	196
	PLOT DATE = 5/7/2025		CHECKED - JAL	REVISED -		CONTRACT NO. 68C55								
	PLOT DATE = 5/7/2025		DATE = 4/08/2025	REVISED -		SCALE: 1"=20'	SHEET 4 OF 8 SHEETS	STA. 107+50.00 TO STA. 113+00.00	ILLINOIS FED. AID PROJECT					

STAGE2B-04/MOT-46


MODEL: Default
FILE: \\miller-prod\miller-usa-bentley.com\pub-usa\proj\03\Documents\Chicago_IL\01\Project\179740_IDOT_CedarStExt_Phd15.0_CADD\Maintenance of Traffic\CADD Sheets\68C55-IH-MOTStage2B_05.dgn

MATCHLINE MAIN STREET, STA 113+00.00
SEE SHEET STAGE2B-04

MATCHLINE MAIN STREET, STA 118+50.00
SEE SHEET STAGE2B-06

WEST DRAINAGE NOTES, STAGE 2:

1. WALL D IS CONSTRUCTED STAGE 2(A, B, C, AND D). CONSTRUCT DRAINAGE CONNECTED TO MH110 ALONG WALL D DURING AND/OR AFTER WALL D CONSTRUCTION AS NEEDED TO DRAIN GUTTERS.
2. TEMP CONNECT DRAINAGE TO NEW SYSTEM ALONG MAIN FROM 120+00 TO 121+00, AS NEEDED.
3. REMOVE EXIST STORM CROSSING IN STAGES 4A AND 4C PRIOR TO PAVING.

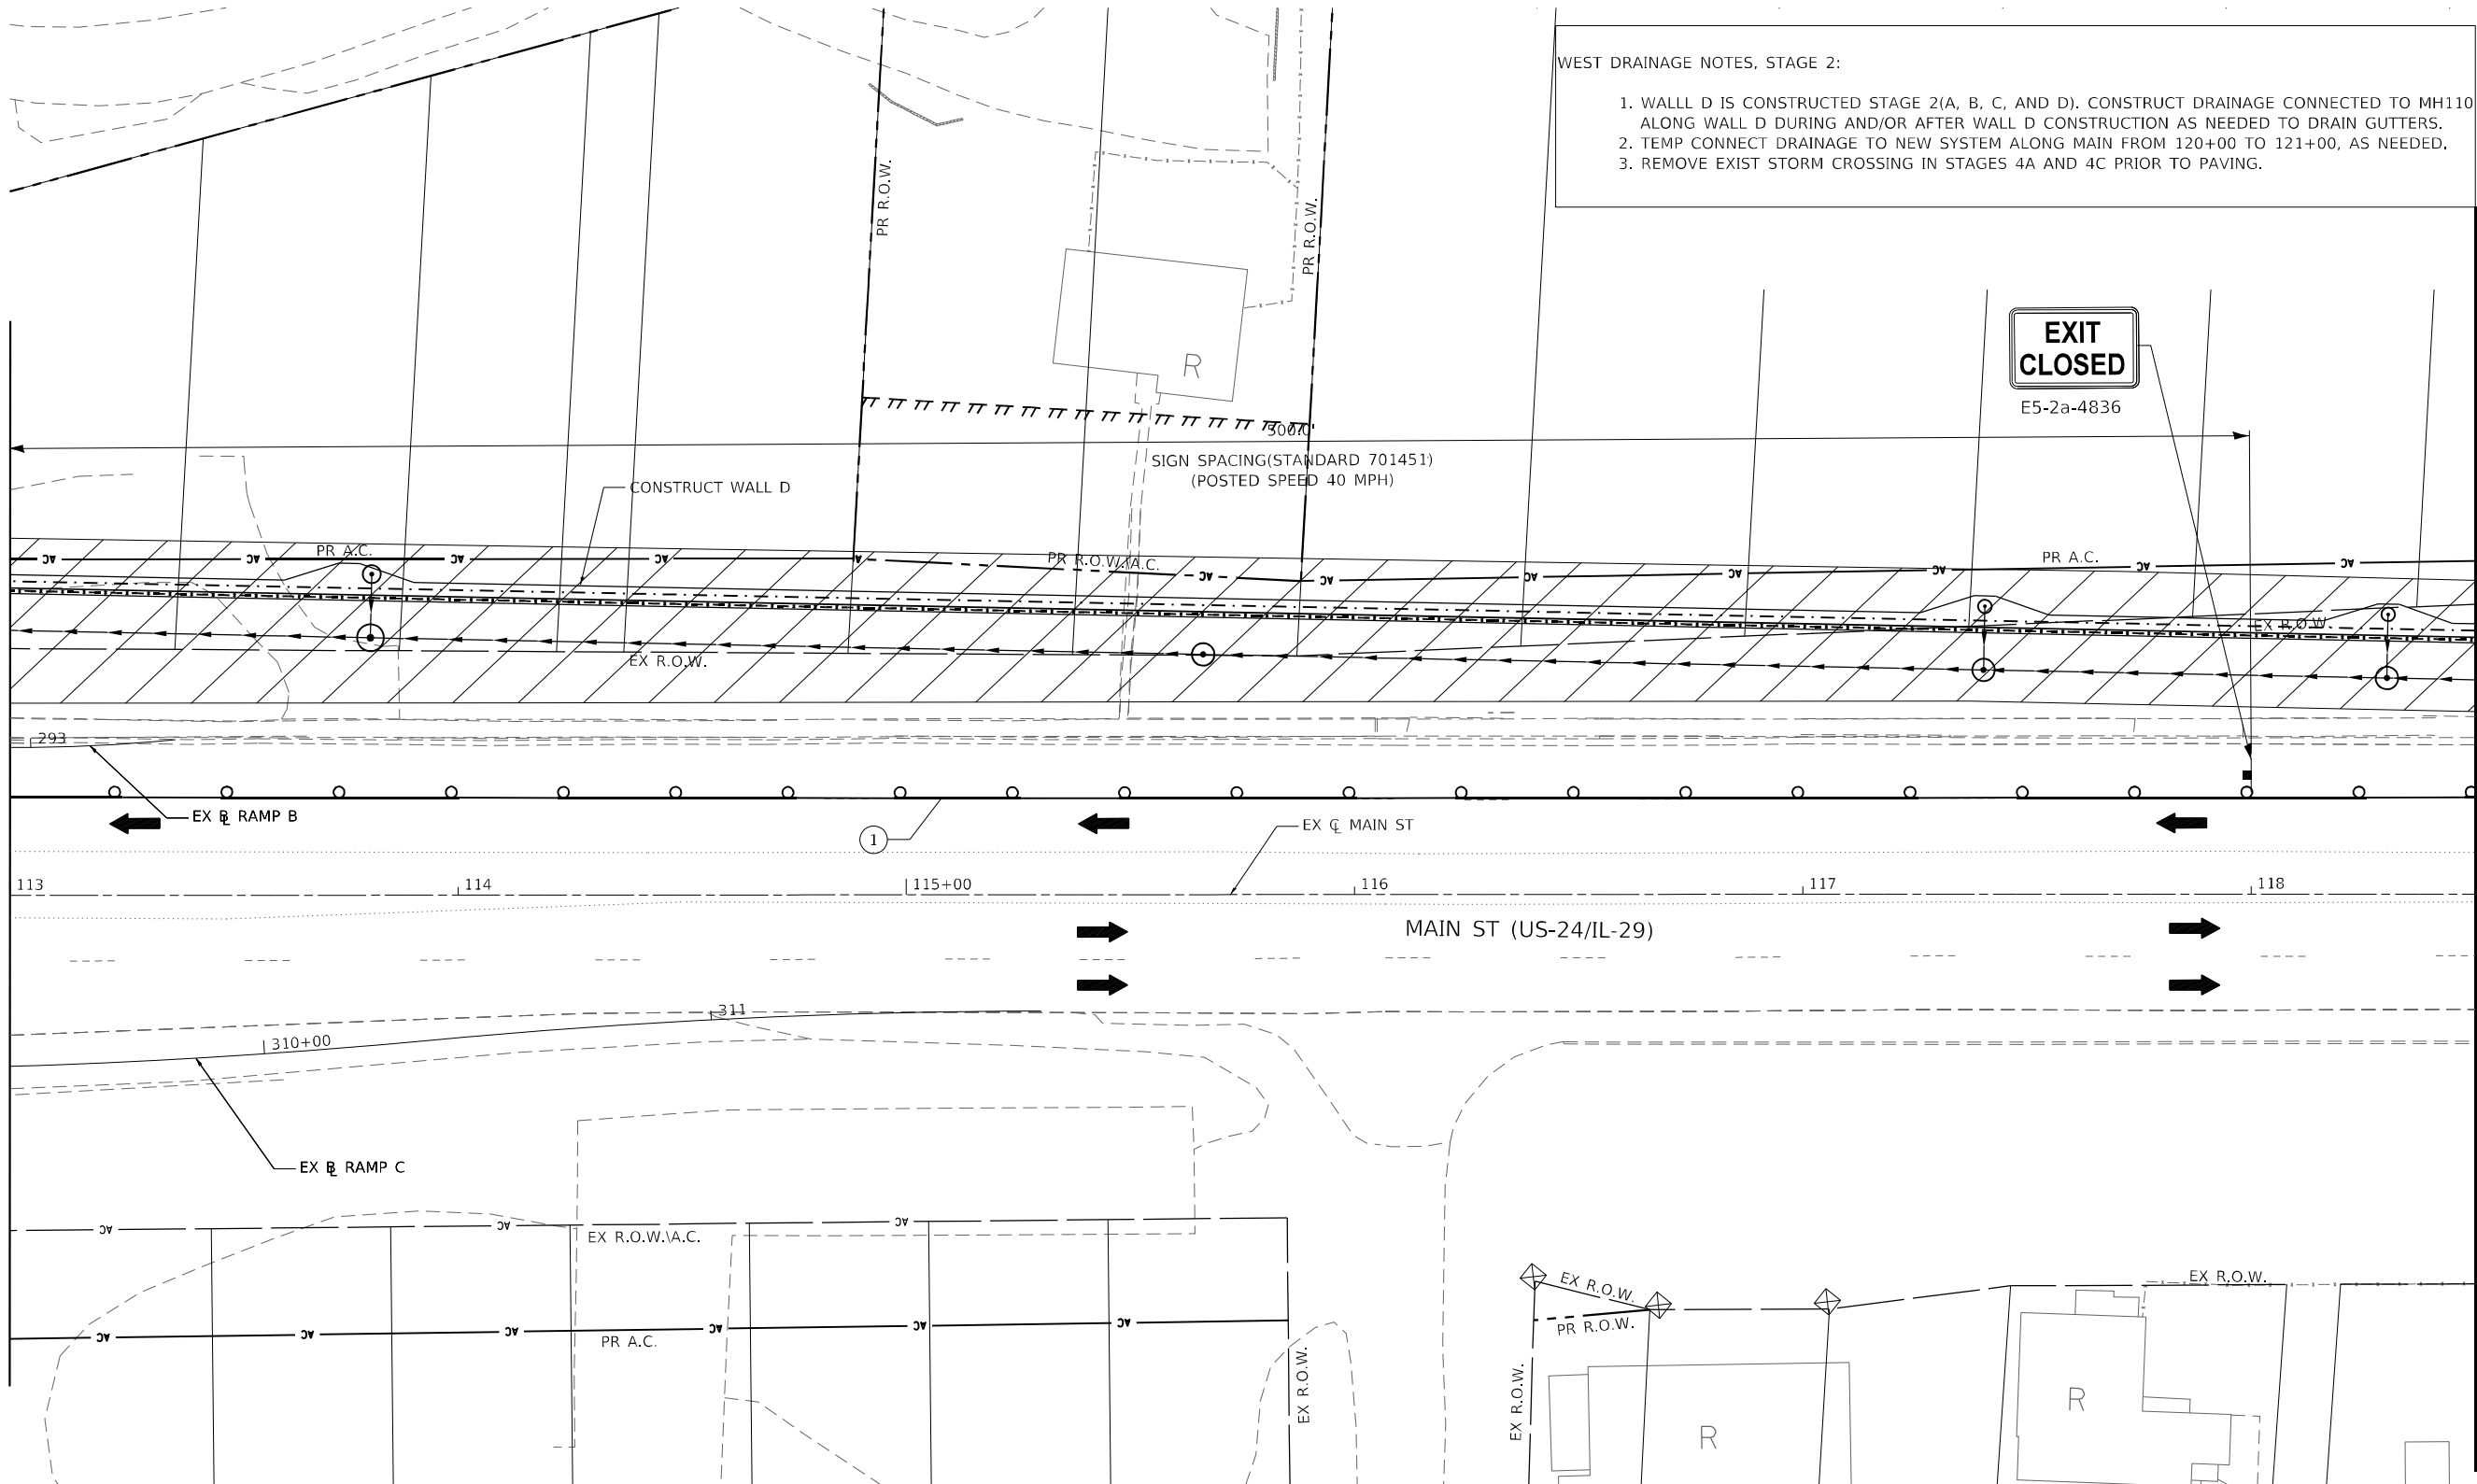

LEGEND:


- ① PAVEMENT MARKING TAPE, TYPE IV 4" SOLID WHITE LINE
- ② PAVEMENT MARKING TAPE, TYPE IV 4" SKIP-DASH WHITE LINE, (9' SKIP, 3' DASH)
- ③ PAVEMENT MARKING TAPE, TYPE IV 4" SOLID YELLOW LINE
- ④ PAVEMENT MARKING TAPE, TYPE IV 4" DOUBLE YELLOW LINE (2@11" C-C)

- ⑤ PAVEMENT MARKING TAPE, TYPE IV 4" SKIP-DASH WHITE LINE, (30' SKIP, 10' DASH)
- ⑥ PAVEMENT MARKING TAPE, TYPE IV 6" SOLID WHITE LINE (LEFT TURN/CROSSWALK)
- ⑦ PAVEMENT MARKING TAPE, TYPE IV 12" WHITE DIAGONAL @ 20' MINIMUM 5
- ⑧ PAVEMENT MARKING TAPE, TYPE IV 24" SOLID WHITE LINE
- (X) REMOVE EXISTING PAVEMENT MARKING.

- SIGN
- DIRECTION INDICATOR BARRICADE WITH STEADY BURN MONODIRECTIONAL LIGHT @ 20 FT CENTERS ALONG CLOSURE TAPERS.
- DRUMS WITH STEADY BURNING LIGHTS @ 20 FT CENTERS ALONG SHLD/SHIFT/EXIT TAPERS @ 50 FT CENTERS ALONG ROADWAY (TANGENT)
- TYPE III BARRICADES WITH LIGHTS
- ARROW BOARD
- TRAFFIC FLOW INDICATION

- WORK ZONE
- TEMPORARY PAVEMENT (HMA OR PCC)
- CLASS C PATCHES, 8 INCH
- TEMPORARY CONCRETE BARRIER
- IMPACT ATTENUATOR TEST LEVEL III

- SP TEMP STEEL PLATE COVERS
- SP REPLACE TEMP STEEL PLATE COVERS WITH FINAL CASTINGS

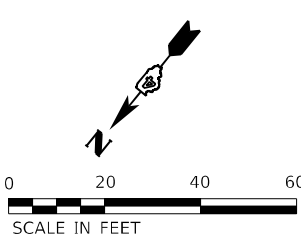


Michael Baker INTERNATIONAL 200 W Adams Street Suite 1500 Chicago, IL 60606 PH: 312.707.8970 FAX: 312.707.8804	USER NAME = DLamb		DESIGNED - TOM	REVISED -	STATE OF ILLINOIS DEPARTMENT OF TRANSPORTATION	CEDAR ST. (IL-8/IL-116) OVER TZPR & IL-29 MAINTENANCE OF TRAFFIC – STAGE 2B					F.A.P. RTE.	SECTION	COUNTY	TOTAL SHEETS	SHEET NO.
			DRAWN - DCL	REVISED -							VAR.	13 (HVB, HB-3) BR-1:R	TAZEWELL	1173	197
	PLOT SCALE = 40,000' / in.		CHECKED - JAL	REVISED -							CONTRACT NO. 68C55				
	PLOT DATE = 6/7/2023		DATE - 6/08/2023	REVISED -											
						SCALE: 1"=20'	SHEET 5	OF 8	SHEETS	STA. 113+00.00	TO STA. 118+50.00				

STAGE2B-05/MOT-47

MODEL: Default
FILE: \\miller-prod\miller-usa-bentley.com\public-usa\pww03\Documents\Chicago\11011\Project\179740.IDOT CedarStExt PH015.0 CADD\Maintenance of Traffic\CADD Sheets\046C55-H-MOT\Stage2B_06.dgn

MATCHLINE MAIN STREET, STA 118+50.00
SEE SHEET STAGE2B-05

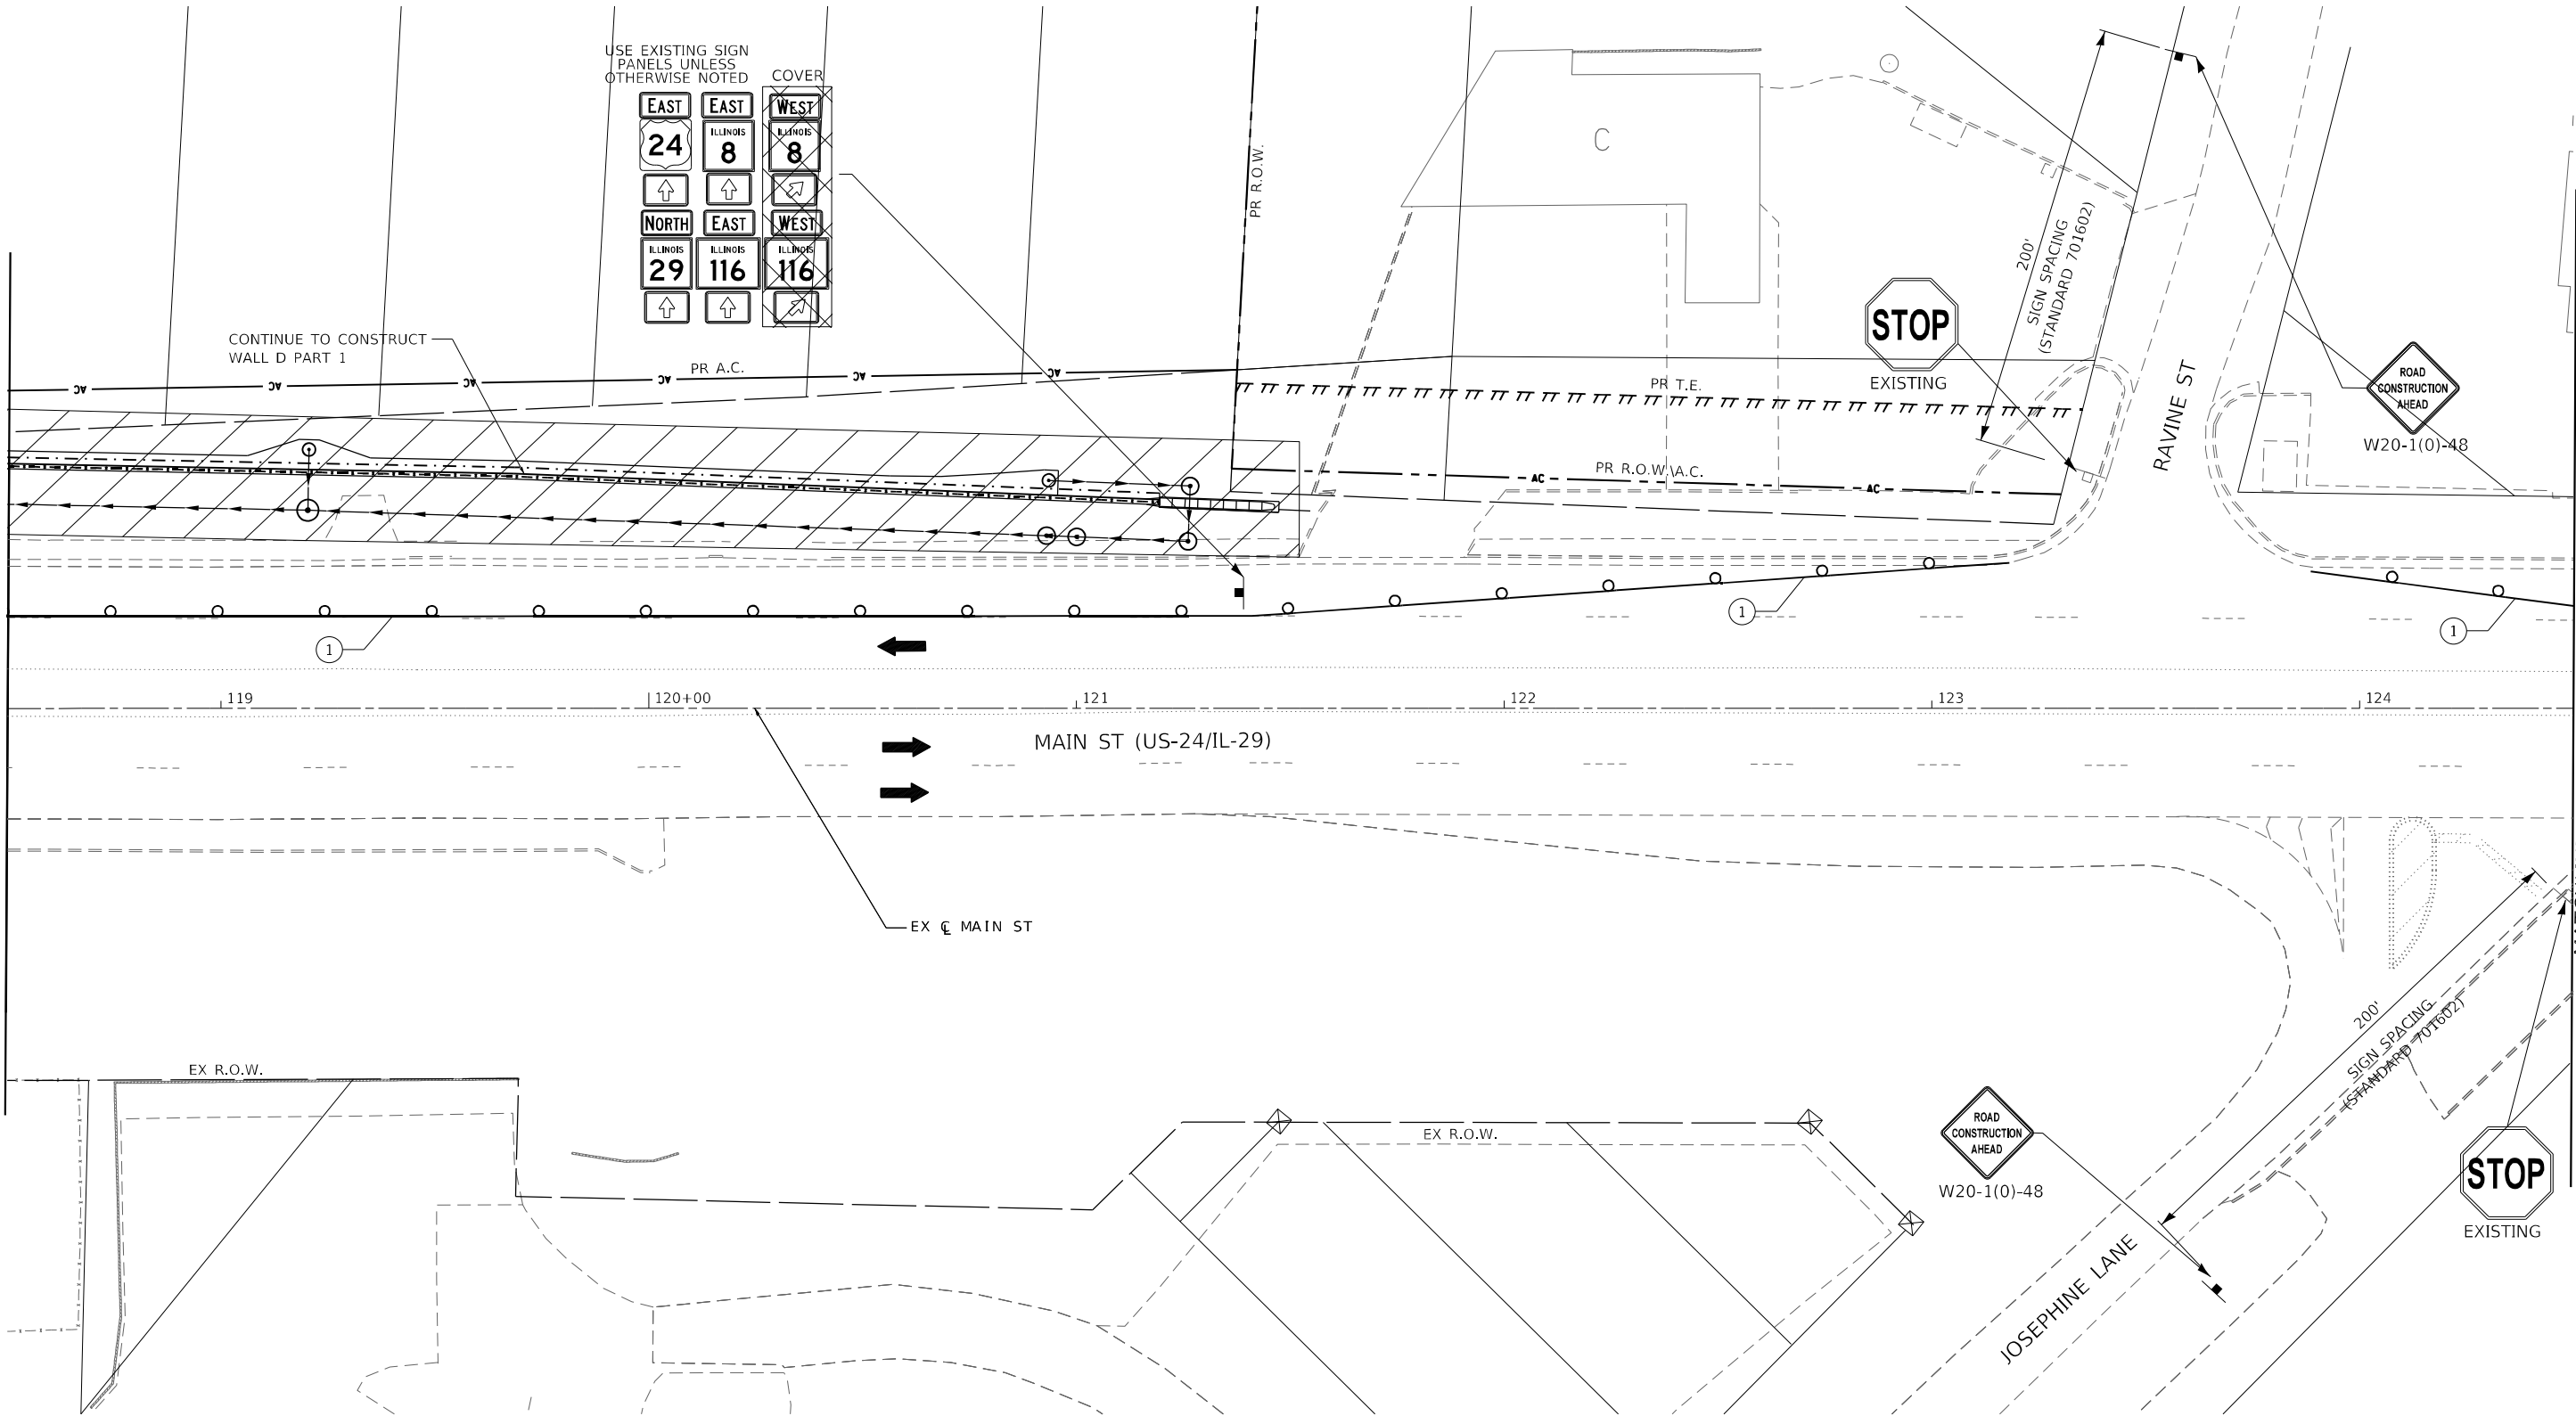


MATCHLINE MAIN STREET, STA 124+50.00
SEE SHEET STAGE2B-07


LEGEND:

- ① PAVEMENT MARKING TAPE, TYPE IV 4" SOLID WHITE LINE
- ② PAVEMENT MARKING TAPE, TYPE IV 4" SKIP-DASH WHITE LINE, (9' SKIP, 3' DASH)
- ③ PAVEMENT MARKING TAPE, TYPE IV 4" SOLID YELLOW LINE
- ④ PAVEMENT MARKING TAPE, TYPE IV 4" DOUBLE YELLOW LINE (2@11" C-C)

- ⑤ PAVEMENT MARKING TAPE, TYPE IV 4" SKIP-DASH WHITE LINE, (30' SKIP, 10' DASH)
- ⑥ PAVEMENT MARKING TAPE, TYPE IV 6" SOLID WHITE LINE (LEFT TURN/CROSSWALK)
- ⑦ PAVEMENT MARKING TAPE, TYPE IV 12" WHITE DIAGONAL @ 20' MINIMUM 5
- ⑧ PAVEMENT MARKING TAPE, TYPE IV 24" SOLID WHITE LINE
- (X) REMOVE EXISTING PAVEMENT MARKING.

 


- SIGN
- DIRECTION INDICATOR BARRICADE WITH STEADY BURN MONODIRECTIONAL LIGHT @ 20 FT CENTERS ALONG CLOSURE TAPERS.
- DRUMS WITH STEADY BURNING LIGHTS @ 20 FT CENTERS ALONG SHLD/SHIFT/EXIT TAPERS @ 50 FT CENTERS ALONG ROADWAY (TANGENT)
- TYPE III BARRICADES WITH LIGHTS
- ARROW BOARD
- TRAFFIC FLOW INDICATION

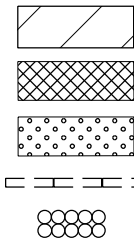

- WORK ZONE
- TEMPORARY PAVEMENT (HMA OR PCC)
- CLASS C PATCHES, 8 INCH
- TEMPORARY CONCRETE BARRIER
- IMPACT ATTENUATOR TEST LEVEL III

- SP TEMP STEEL PLATE COVERS
- SP REPLACE TEMP STEEL PLATE COVERS WITH FINAL CASTINGS

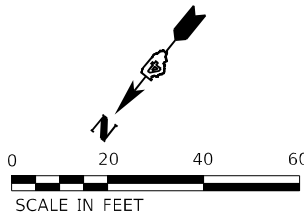

Michael Baker INTERNATIONAL 200 W Adams Street Suite 1500 Chicago, IL 60606 PH: 312.707.8710 FAX: 312.707.8804	USER NAME = Winsor,Teng		DESIGNED - TOM		REVISED -		STATE OF ILLINOIS DEPARTMENT OF TRANSPORTATION	CEDAR ST. (IL-8/IL-116) OVER TZPR & IL-29 MAINTENANCE OF TRAFFIC – STAGE 2B					F.A.P. RTE.	SECTION		COUNTY	TOTAL SHEETS	SHEET NO.
	PLOT SCALE = 40,0000 ' / in.		CHECKED - JAL		REVISED -								VAR.	13 (HVB, HB-3) BR-1:R		TAZEWELL	1173	198
	PLOT DATE = 5/7/2025		DATE - 4/08/2025		REVISED -			REVISED -		CONTRACT NO. 68C55		ILLINOIS		FED. AID PROJECT				
	SCALE: 1"=20'							SHEET 6	OF 8			SHEETS	STA. 118+50.00 TO STA. 124+50.00					

STAGE2B-06/MOT-48

