

SYMBOL LEGEND

DRAINAGE SUMMIT

FLOW DIRECTION

SWALE

SHALLOW CONC./GUTTER FLOW

DITCH

OUTLET

SHEET FLOW

STORM SEWER PIPE

PAVED DITCH



PIPE CULVERT

LINEAR ITEM REMOVAL

STRUCTURE REMOVAL



DRAINAGE REMOVAL SCHEDULE								
STATION	OFFSET	L/RT	STATION	OFFSET	L/RT	REMOVING INLETS EACH	STORM SEWER REMOVAL 15" FOOT	TRENCH BACKFILL CU YD
CEDAR STREET								
72+19.83	31.16	LT	72+23.21	91.13	LT	1	57	4
72+19.83	31.16	LT						
72+51.75	33.68	RT				1		
72+51.75	33.68	RT	72+36.51	134.72	RT		102	4
TOTALS						2	159	8

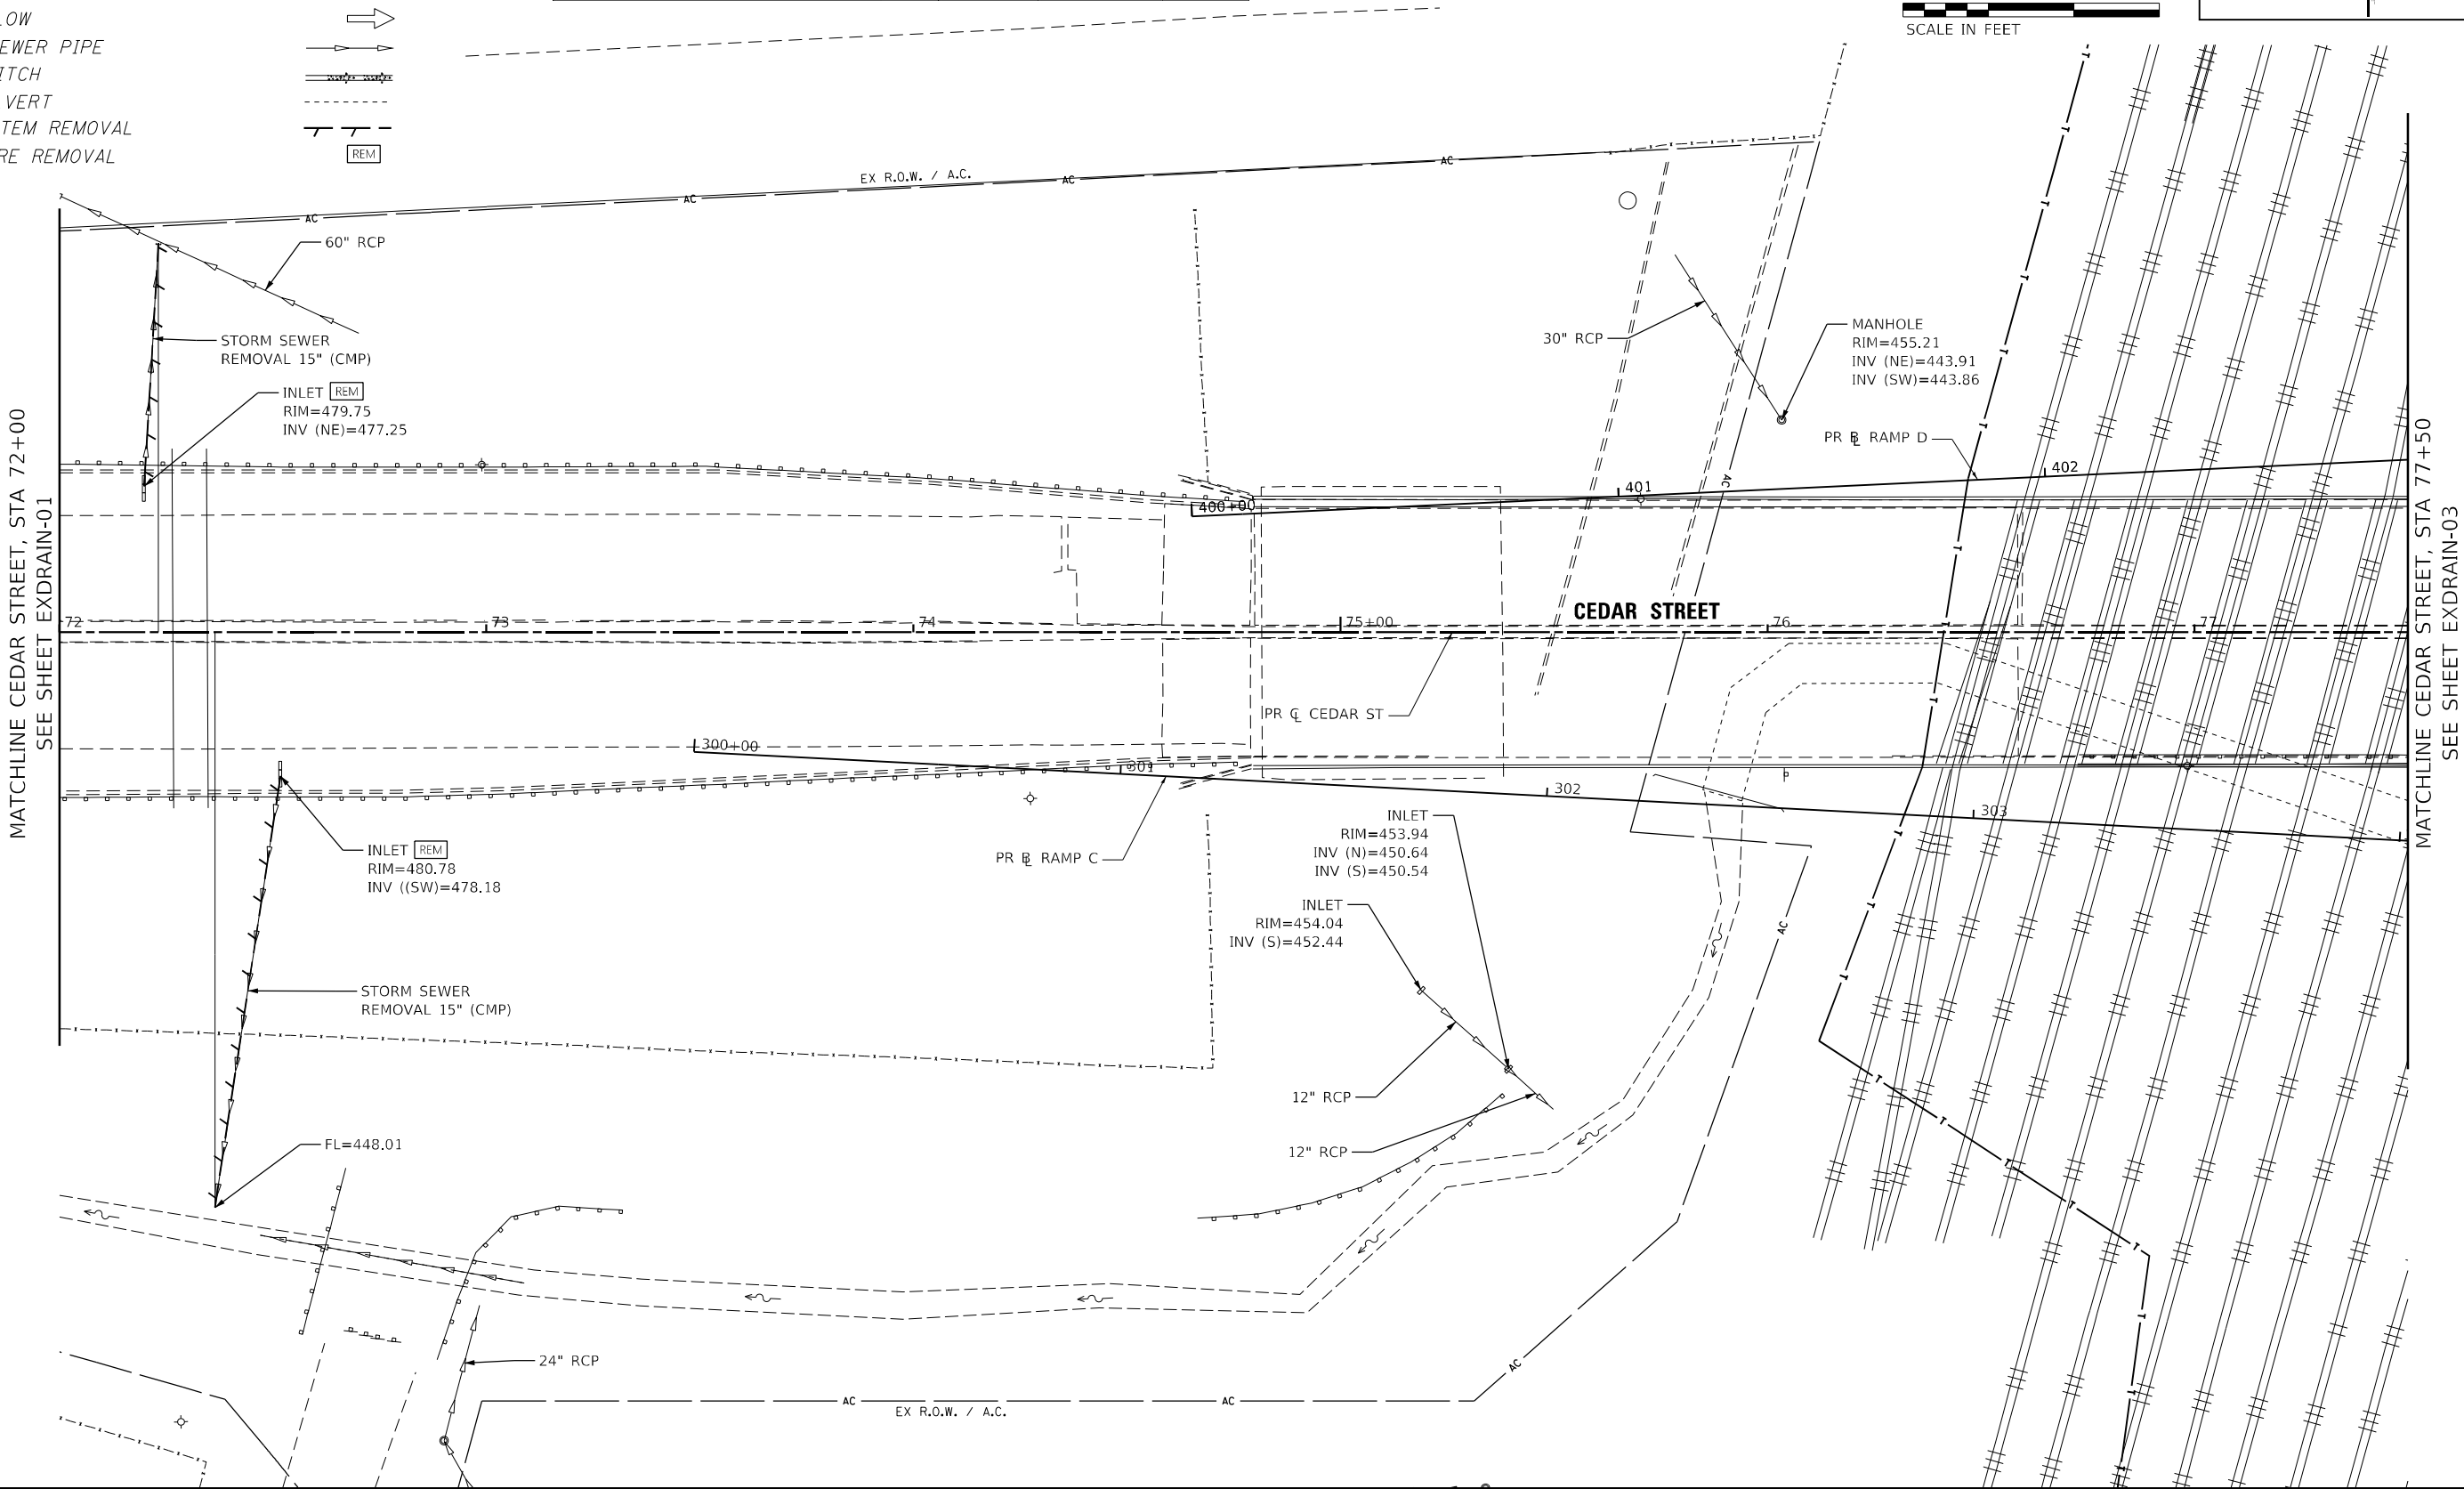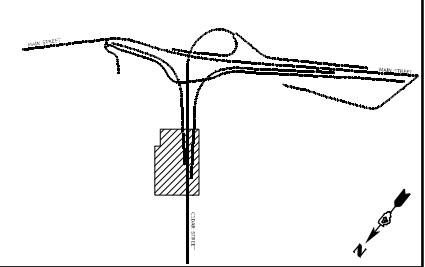

USER NAME = Dlabm

DESIGNED - MJR

DRAWN - DDB

CHECKED - ERO

DATE - 6/08/2023

REVIS

STATE OF ILLINOIS
DEPARTMENT OF TRANSPORTATION

CEDAR ST. (IL-81L-116) OVER TZPR & IL-29
EXISTING DRAINAGE AND UTILITY PLANS - CEDAR ST

SCALE: 1"=20'

SHEET 2 OF 24 SHEETS


STA. 72+00 TO STA. 77+50

F.A.P. RTE.	SECTION	COUNTY	TOTAL SHEETS	SHEET NO.
669	13 (HVB, HB-3) BR-1:R	TAZEWELL	1173	301

CONTRACT NO. 68C55

ILLINOIS FED. AID PROJECT


MODEL: Default
FILE: \\nautilus\public\benley\combus\bus-pw\03\Documents\Chicago\1101\Project\179740.IDOT CedarStExt_Plan115.0_CADD\Hydraulics\Sheet\DWG\6C55-shd-DrainEx-Cedar03.dgn

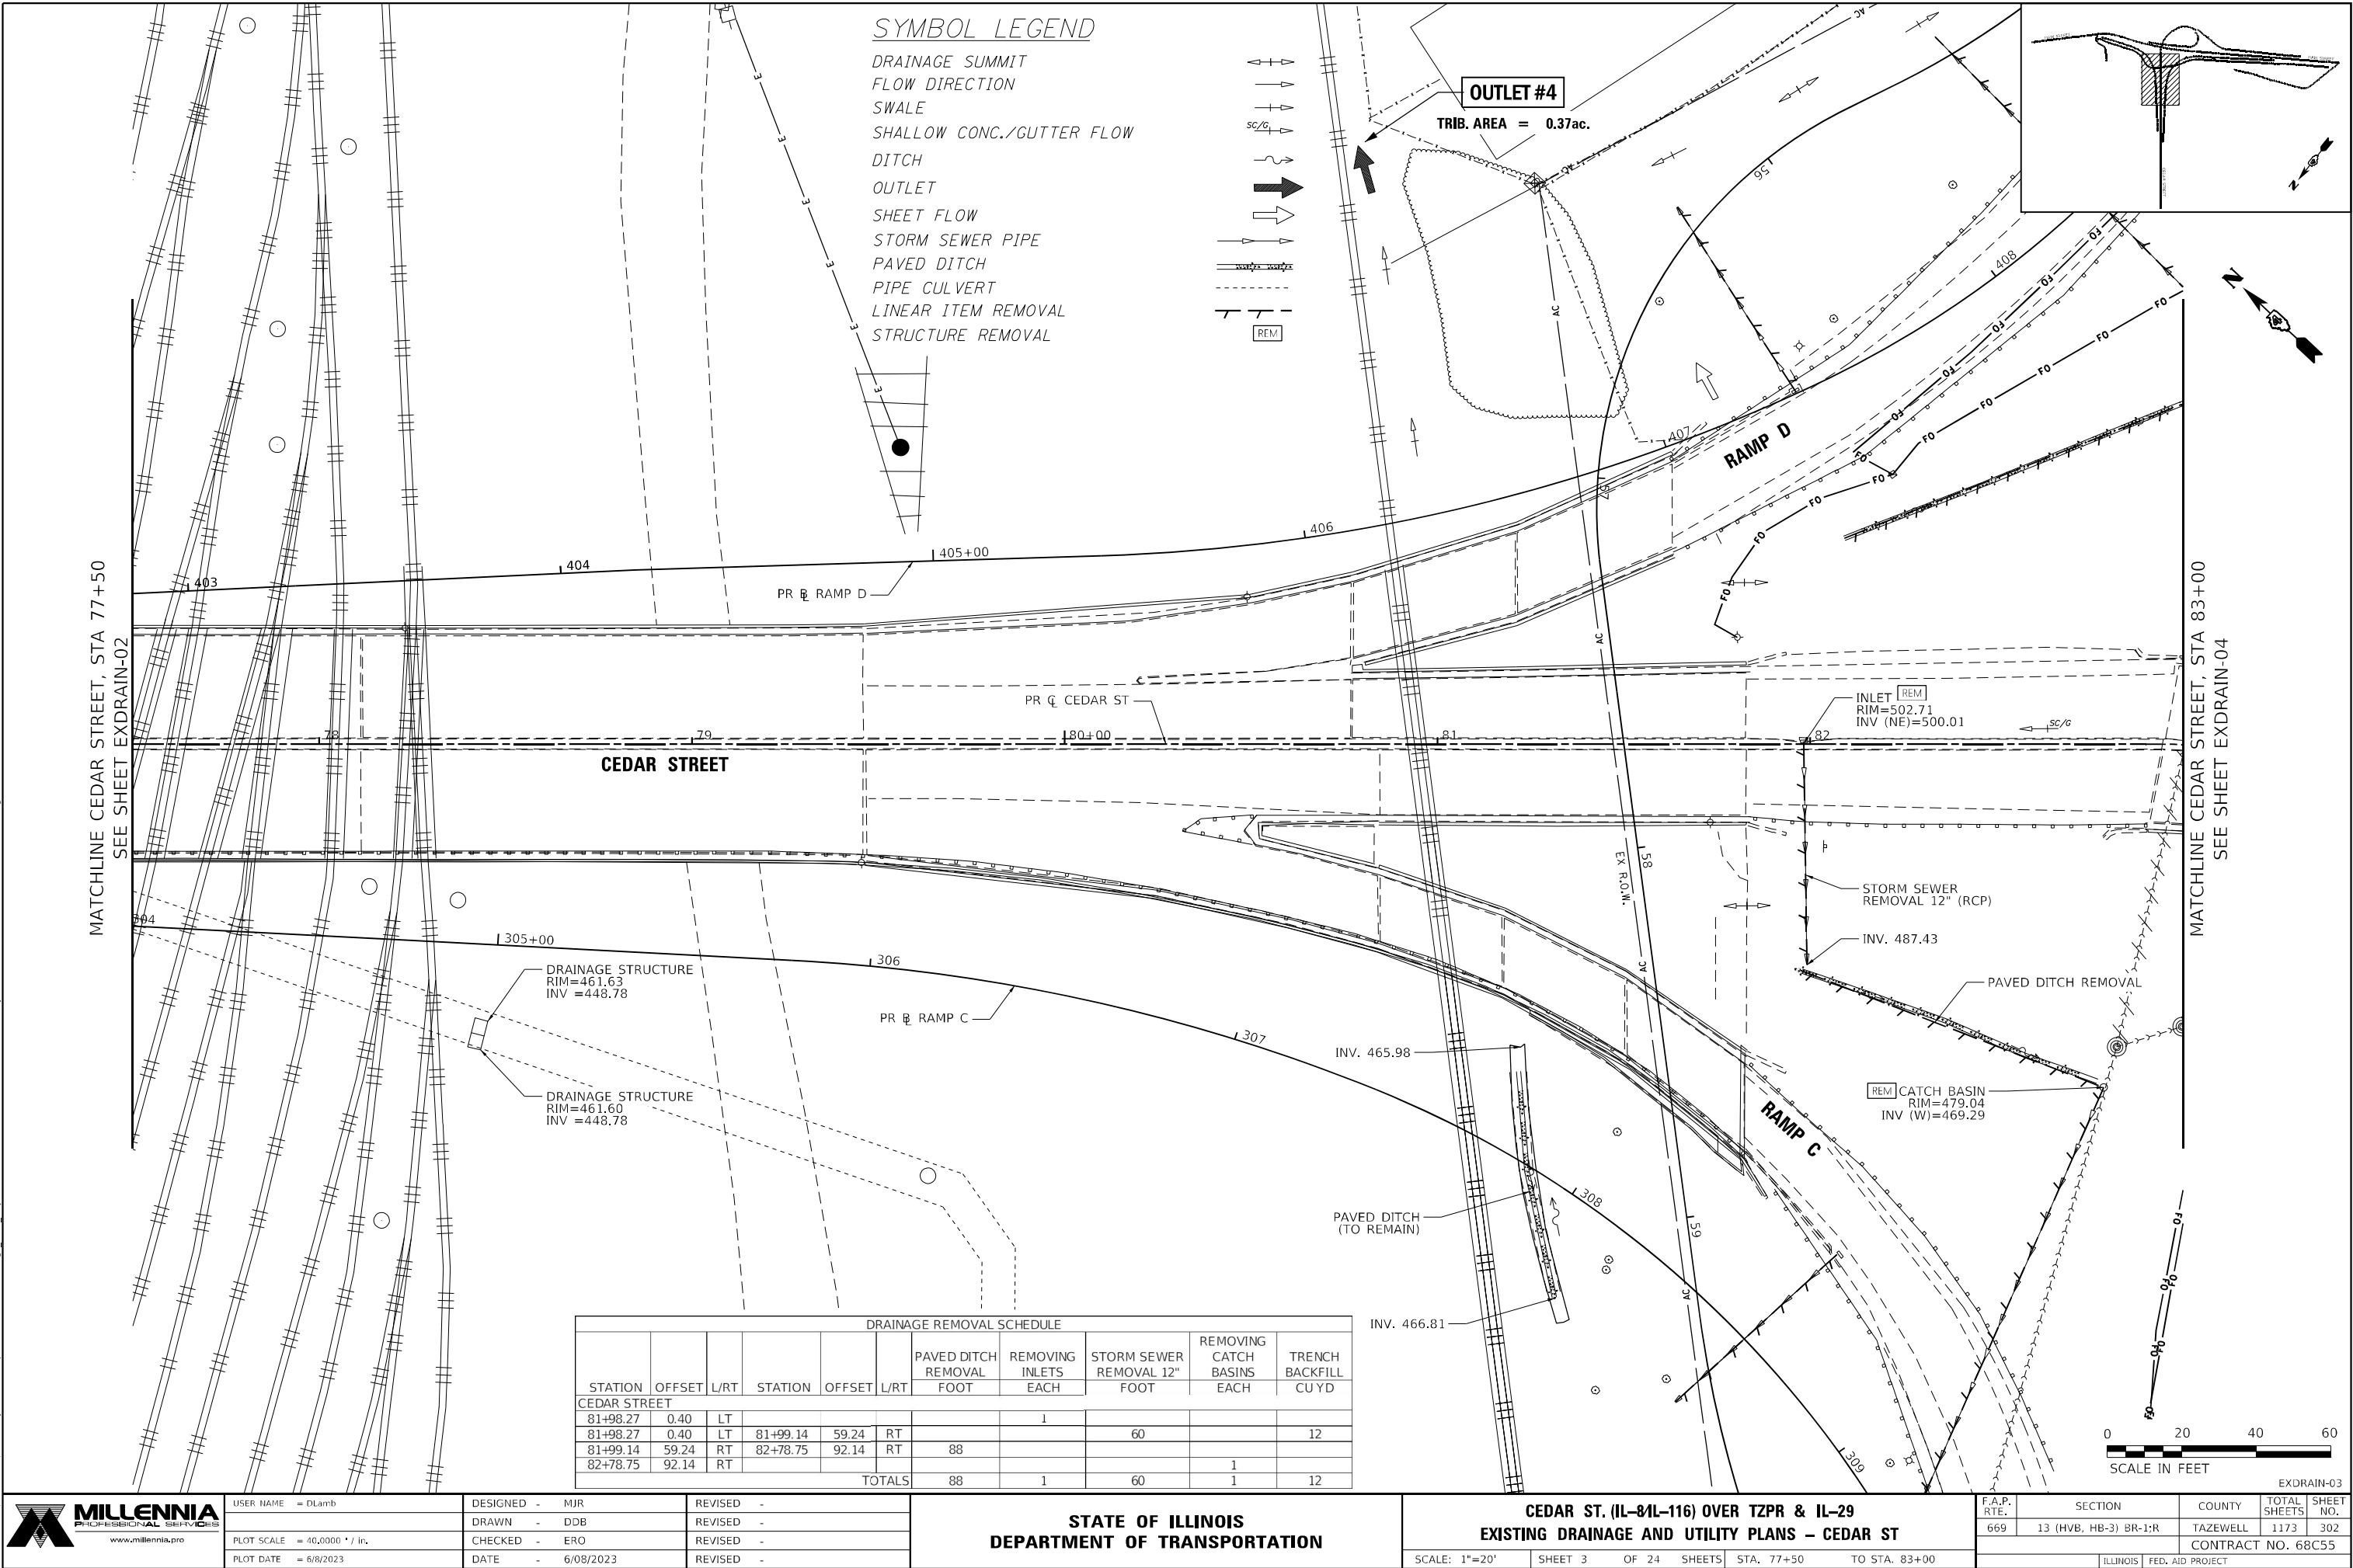

MODEL: Default
FILE: I:\Users\jacobmiller\Documents\Chicago\1101\Project\179740.IDOT Cedar St Ext - PHU\S.O. CAD\Hydraulic\Strat\DR\6C55-shd-DRAIN-Cedar-04.dgn

SYMBOL LEGEND

DRAINAGE SUMMIT
FLOW DIRECTION
SWALE
SHALLOW CONC./GUTTER FLOW
DITCH
OUTLET
SHEET FLOW
STORM SEWER PIPE
PAVED DITCH
PIPE CULVERT
LINEAR ITEM REMOVAL
STRUCTURE REMOVAL

 

DRAINAGE REMOVAL SCHEDULE

STATION	OFFSET	L/RT	STATION	OFFSET	L/RT	PAVED DITCH REMOVAL FOOT	REMOVING INLETS EACH	STORM SEWER REMOVAL 12" FOOT	STORM SEWER REMOVAL 24" FOOT	REMOVE EXISTING FLARED END SECTION EACH	CONCRETE HEADWALL REMOVAL EACH	TRENCH BACKFILL CU YD
CEDAR STREET												
84+00.40	78.07	LT	88+59.95	35.17	LT	548						
85+03.46	20.45	RT					1					4
85+03.46	20.45	RT	85+03.56	63.47	RT			43				
85+03.56	63.47	RT								1		
85+85.19	39.36	RT									1	
85+85.19	39.36	LT	85+89.11	53.83	LT				15	1		
86+99.71	53.78	RT										
86+99.98	0.84	LT					1					
86+99.98	0.84	LT	86+99.71	53.78	RT			55	15	2	1	13
TOTALS						548	2	98	15	2	1	17



USER NAME = DLamb
DESIGNED - MJR
DRAWN - DDB
PLOT SCALE = 40,0006 * / in.
PLOT DATE = 6/8/2023




REVISD -
REVISD -
CHECKED - ERO
DATE - 6/08/2023

STATE OF ILLINOIS
DEPARTMENT OF TRANSPORTATION

CEDAR ST. (IL-81L-116) OVER TZPR & IL-29
EXISTING DRAINAGE AND UTILITY PLANS - CEDAR ST



SCALE: 1"=20' SHEET 4 OF 24 SHEETS STA. 80+50 TO STA. 83+00

F.A.P. RTE.	SECTION	COUNTY	TOTAL SHEETS	SHEET NO.
669	13 (HVB, HB-3) BR-1:R	TAZEWELL	1173	303
CONTRACT NO. 68C55				
ILLINOIS FED. AID PROJECT				

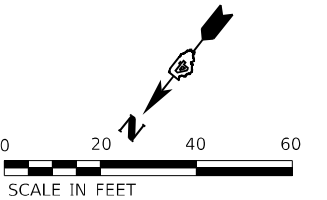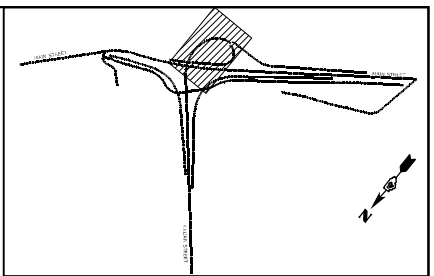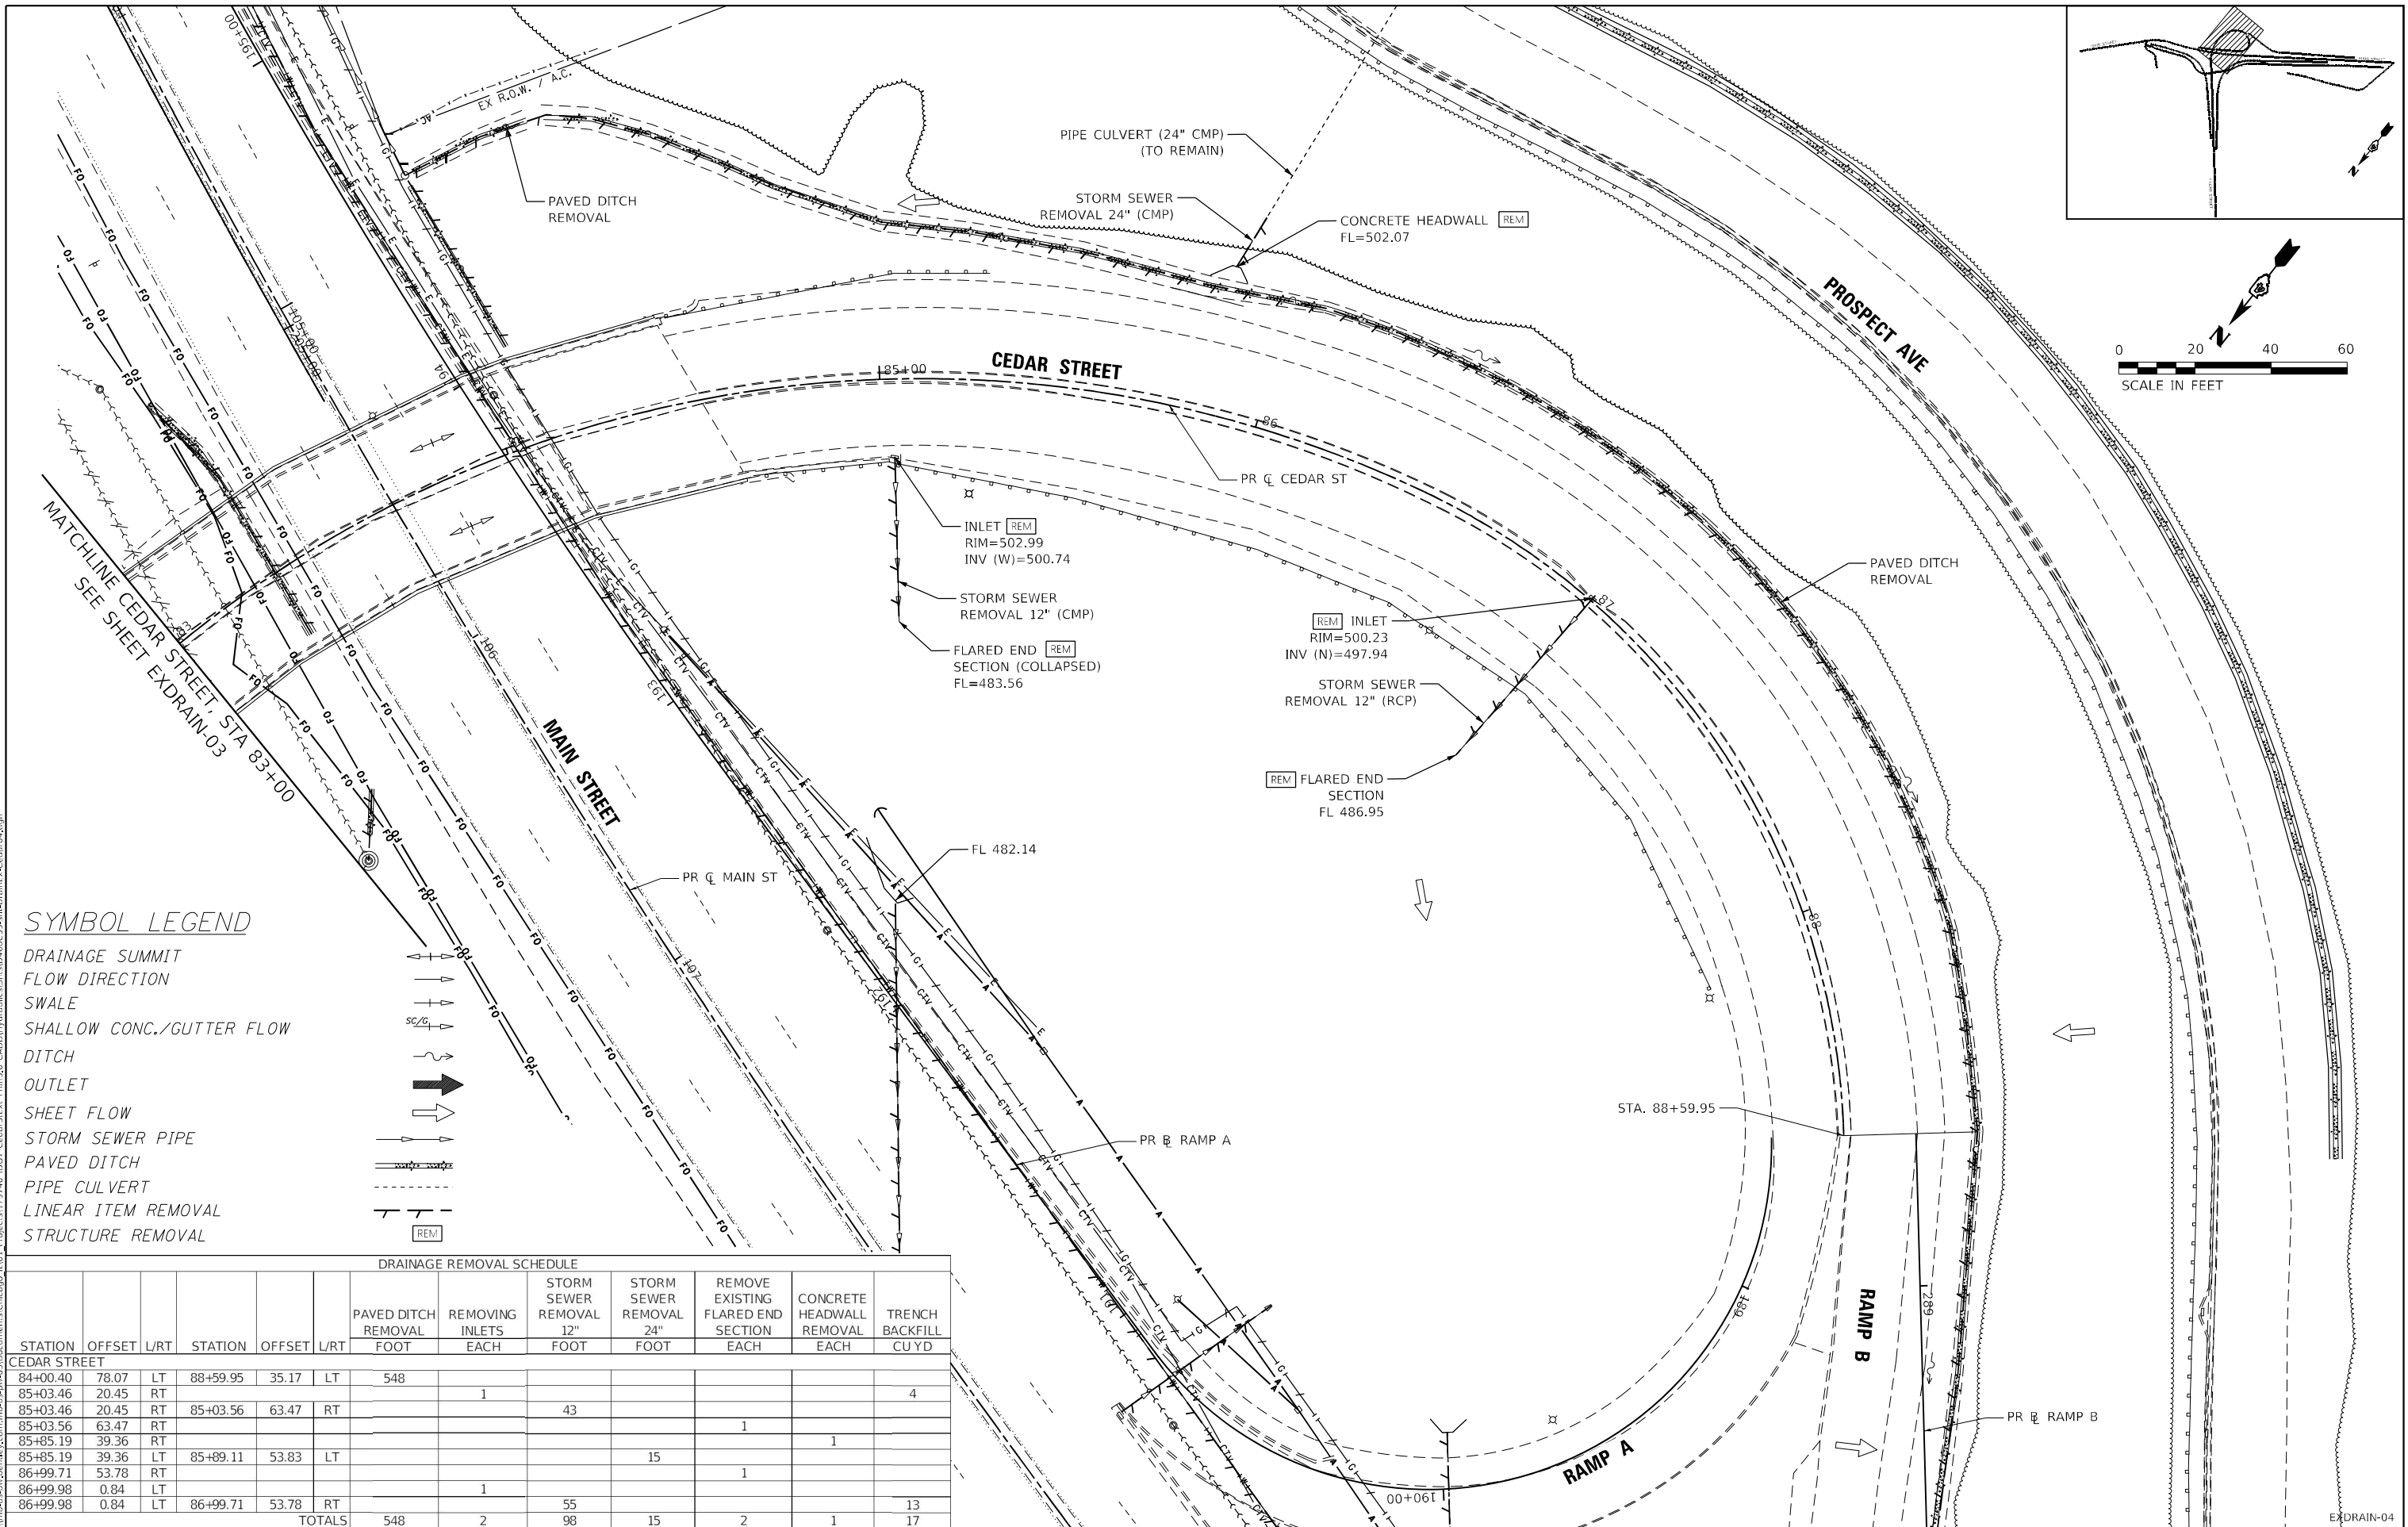


SYMBOL LEGEND

DRAINAGE SUMMIT
FLOW DIRECTION
SWALE
SHALLOW CONC./GUTTER FLOW
DITCH
OUTLET
SHEET FLOW
STORM SEWER PIPE
PAVED DITCH
PIPE CULVERT
LINEAR ITEM REMOVAL
STRUCTURE REMOVAL

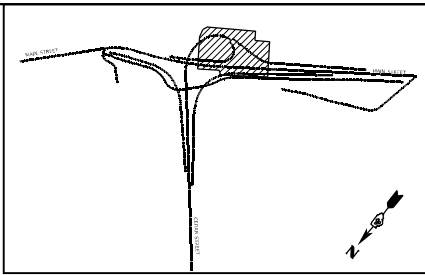 

DRAINAGE REMOVAL SCHEDULE											
STATION	OFFSET	L/RT	STATION	OFFSET	L/RT	CONCRETE HEADWALL REMOVAL EACH	REMOVING INLETS EACH	STORM SEWER REMOVAL 12" FOOT	STORM SEWER REMOVAL 24" FOOT	REMOVE EXISTING FLARED END SECTION EACH	TRENCH BACKFILL CU YD
RAMP A											
189+98.05	14.99	RT								1	
189+98.05	14.99	RT	189+99.25	31.86	LT				47		20
189+99.25	31.86	LT				1					
190+01.09	33.80	LT				1					
190+01.09	33.80	LT	190+29.41	23.91	LT				38		
190+74.14	31.38	RT								1	
190+74.14	31.38	RT	190+80.63	17.47	LT			48			13
190+79.32	2.09	RT					1				
190+80.63	17.47	LT					1				
192+24.99	15.69	RT								1	
TOTALS						2	2	48	85	3	33

MATCHLINE RAMP A STA 193+00
SEE SHEET EXDRAIN-06

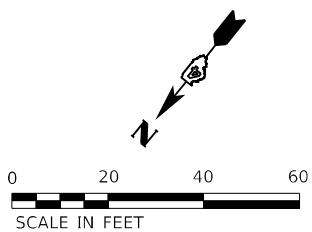

MODEL: Default
FILE: I:\Users\pmburke\OneDrive\Documents\Chicago_IL\011_Projects\179740_IDOT_CedarStExt_Plan\15_0_CADD\Hydraulics\Sheet\68C55-shd-DRAIN-RampA-01.dgn



USER NAME = Dlamb	DESIGNED - MJR	REVISED -
	DRAWN - DDB	REVISED -
PLOT SCALE = 40,0000' / in.	CHECKED - ERO	REVISED -
PLOT DATE = 6/8/2023	DATE - 6/08/2023	REVISED -

STATE OF ILLINOIS
DEPARTMENT OF TRANSPORTATION

CEDAR ST. (IL-8/IL-116) OVER TZPR & IL-29
EXISTING DRAINAGE AND UTILITY PLANS - RAMP A




SCALE: 1"=20' SHEET 5 OF 24 SHEETS STA. TO STA. 193+00

F.A.P. RTE.	SECTION	COUNTY	TOTAL SHEETS	SHEET NO.
669	13 (HVB, HB-3) BR-1:R	TAZEWELL	1173	304
CONTRACT NO. 68C55				
ILLINOIS FED. AID PROJECT				

EXDRAIN-05


SYMBOL LEGEND

DRAINAGE SUMMIT
FLOW DIRECTION
SWALE
SHALLOW CONC./GUTTER FLOW
DITCH
OUTLET
SHEET FLOW
STORM SEWER PIPE
PAVED DITCH
PIPE CULVERT
LINEAR ITEM REMOVAL
STRUCTURE REMOVAL

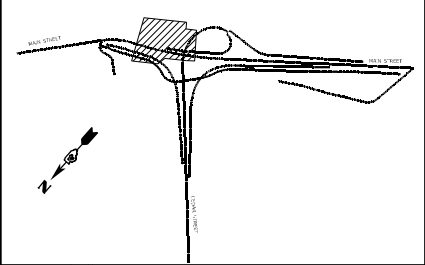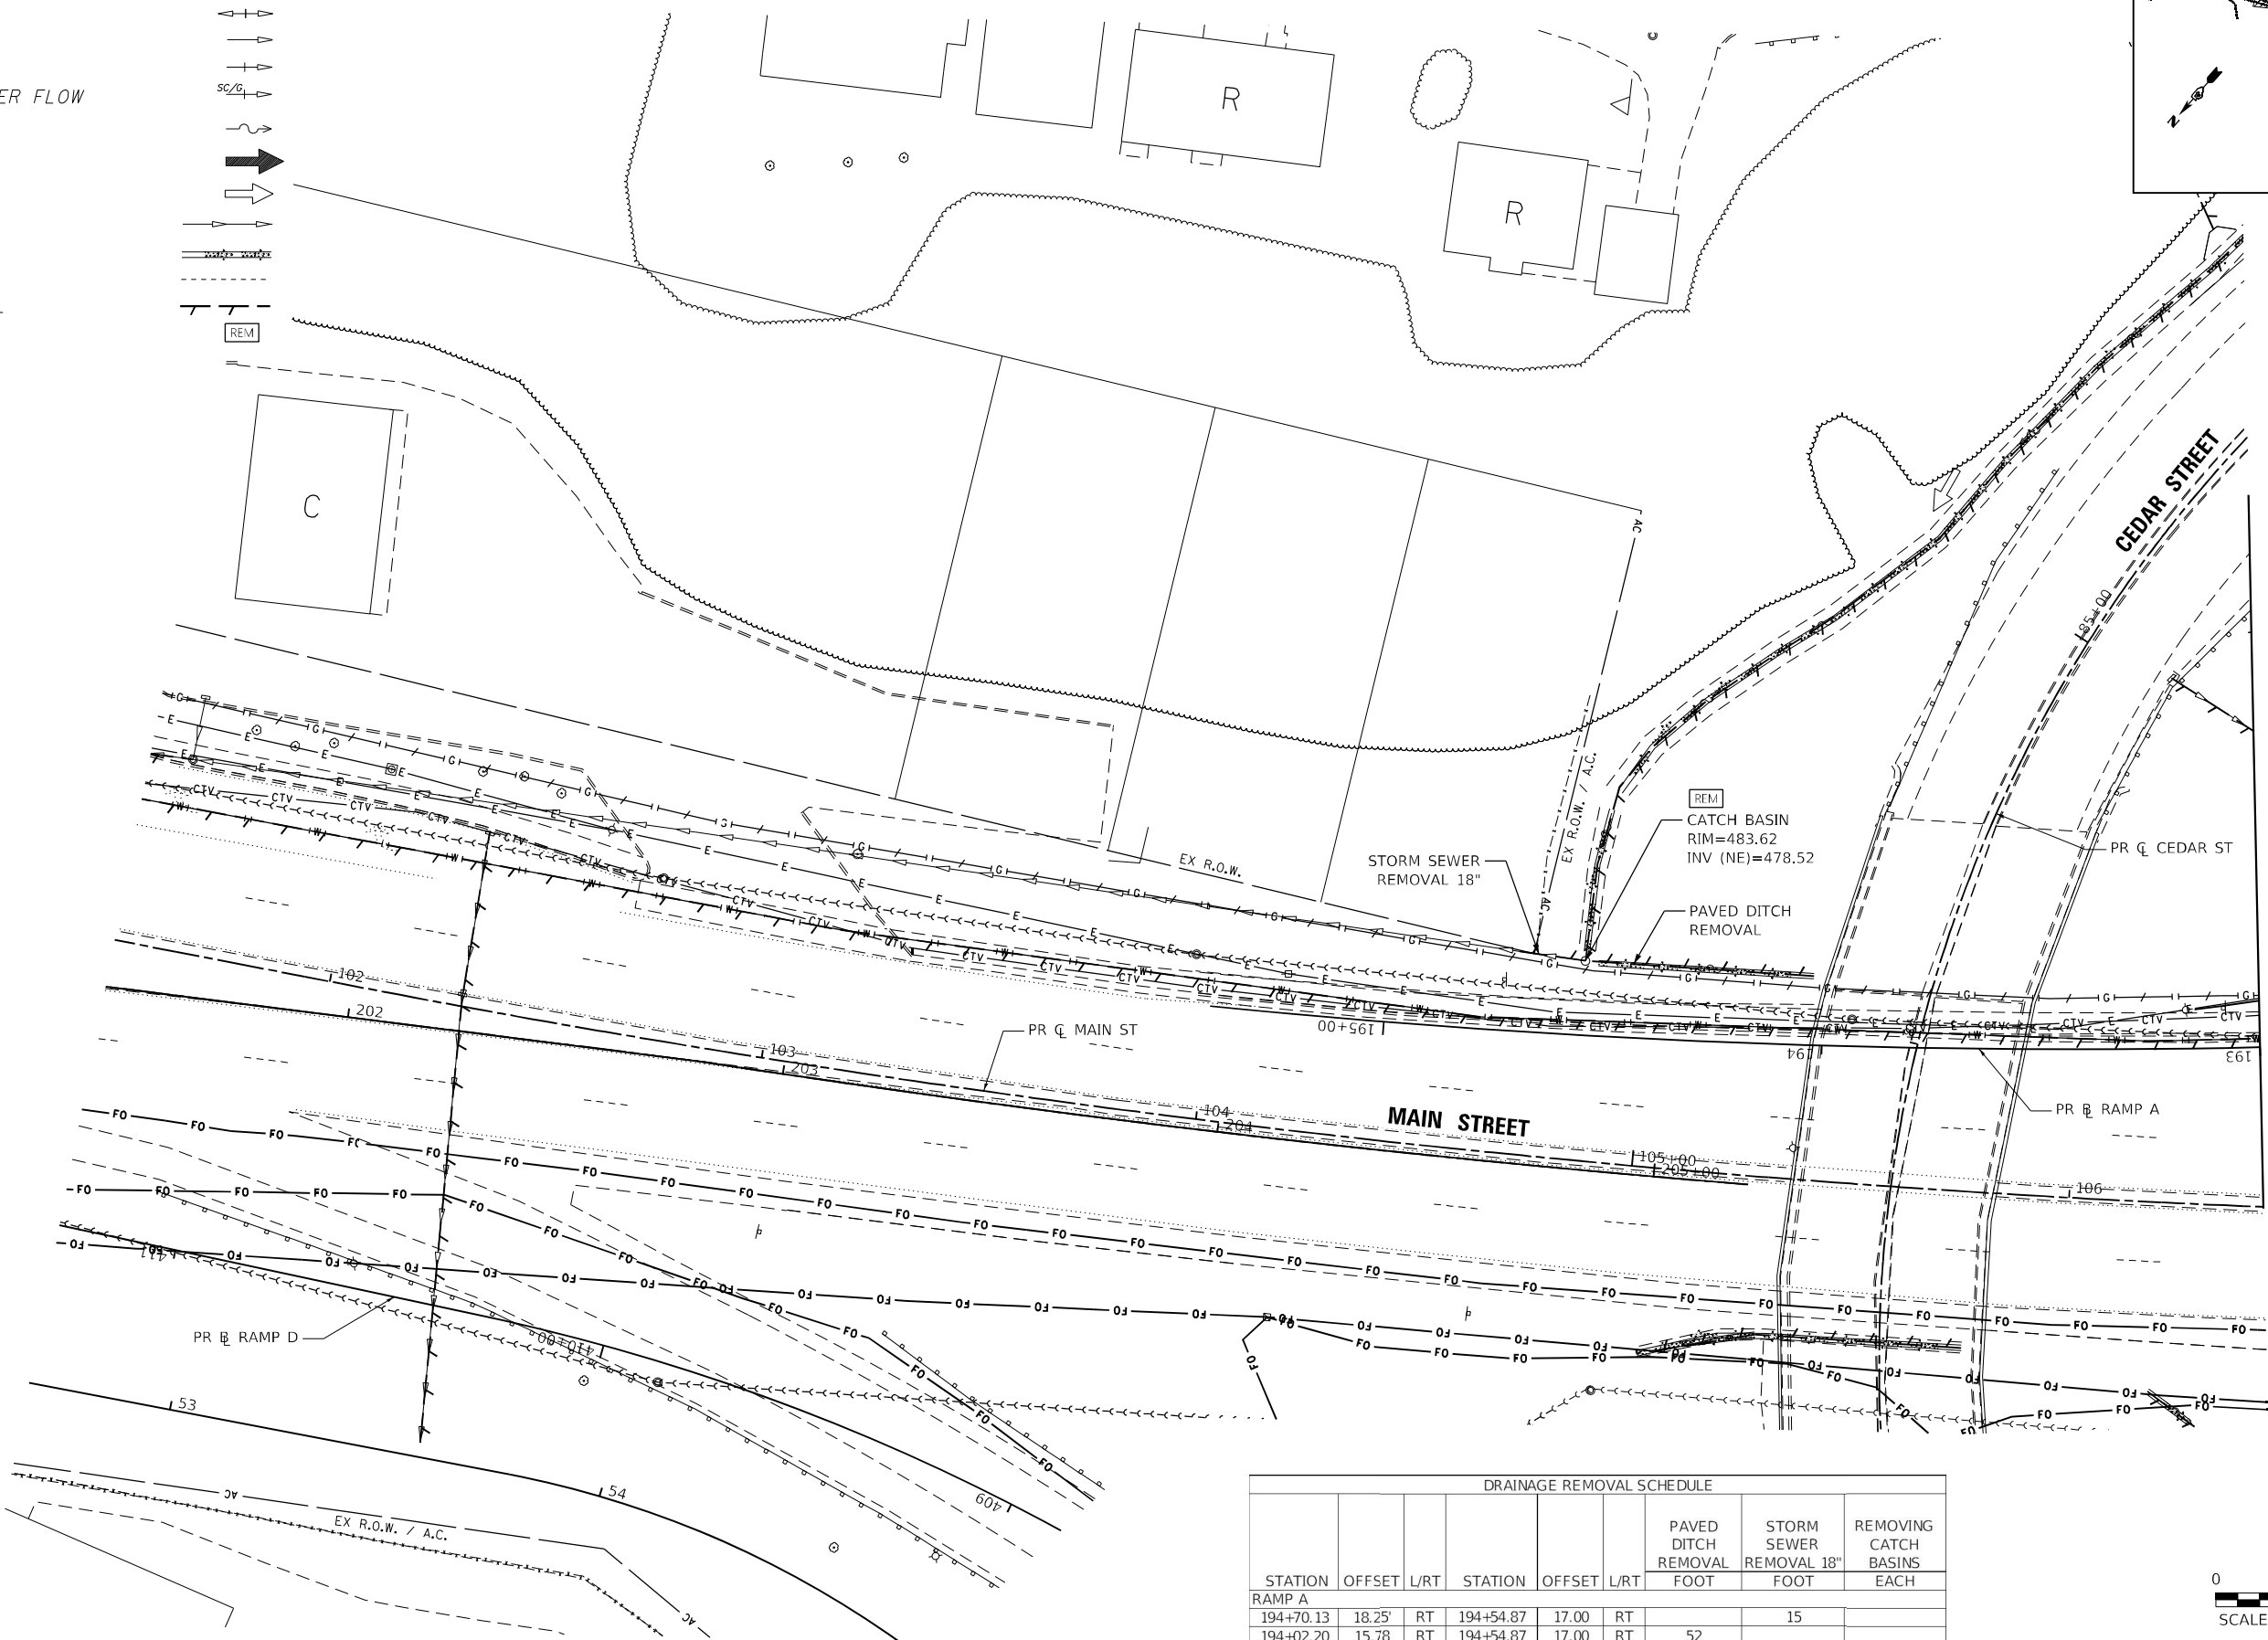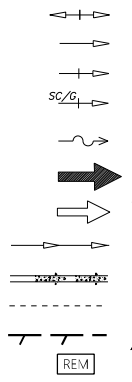

MATCHLINE RAMP A, STA 193+00
SEE SHEET EXDRAIN-05

DRAINAGE REMOVAL SCHEDULE								
STATION	OFFSET	L/RT	STATION	OFFSET	L/RT	PAVED DITCH REMOVAL FOOT	STORM SEWER REMOVAL 18" FOOT	REMOVING CATCH BASINS EACH
RAMP A								
194+70.13	18.25'	RT	194+54.87	17.00	RT		15	
194+02.20	15.78	RT	194+54.87	17.00	RT	52		
194+54.87	17.00	RT						1
TOTALS						52	15	1

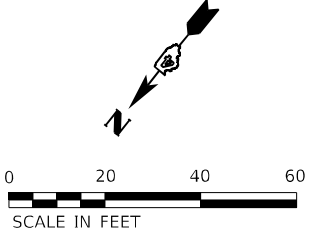

USER NAME = D1amb	DESIGNED - MJR	REVISED -
DRAWN - DDB	REVISED -	
PLOT SCALE = 40,0000' / in.	CHECKED - ERO	REVISED -
PLOT DATE = 6/8/2023	DATE - 6/08/2023	REVISED -


STATE OF ILLINOIS
DEPARTMENT OF TRANSPORTATION

CEDAR ST. (IL-81L-116) OVER TZPR & IL-29
EXISTING DRAINAGE AND UTILITY PLANS - RAMP A

SCALE: 1"=20' SHEET 6 OF 24 SHEETS STA. 193+00 TO STA.

F.A.P. RTE.	SECTION	COUNTY	TOTAL SHEETS	SHEET NO.
669	13 (HVB, HB-3) BR-1:R	TAZEWELL	1173	305
CONTRACT NO. 68C55				
ILLINOIS FED. AID PROJECT				

EXDRAIN-06

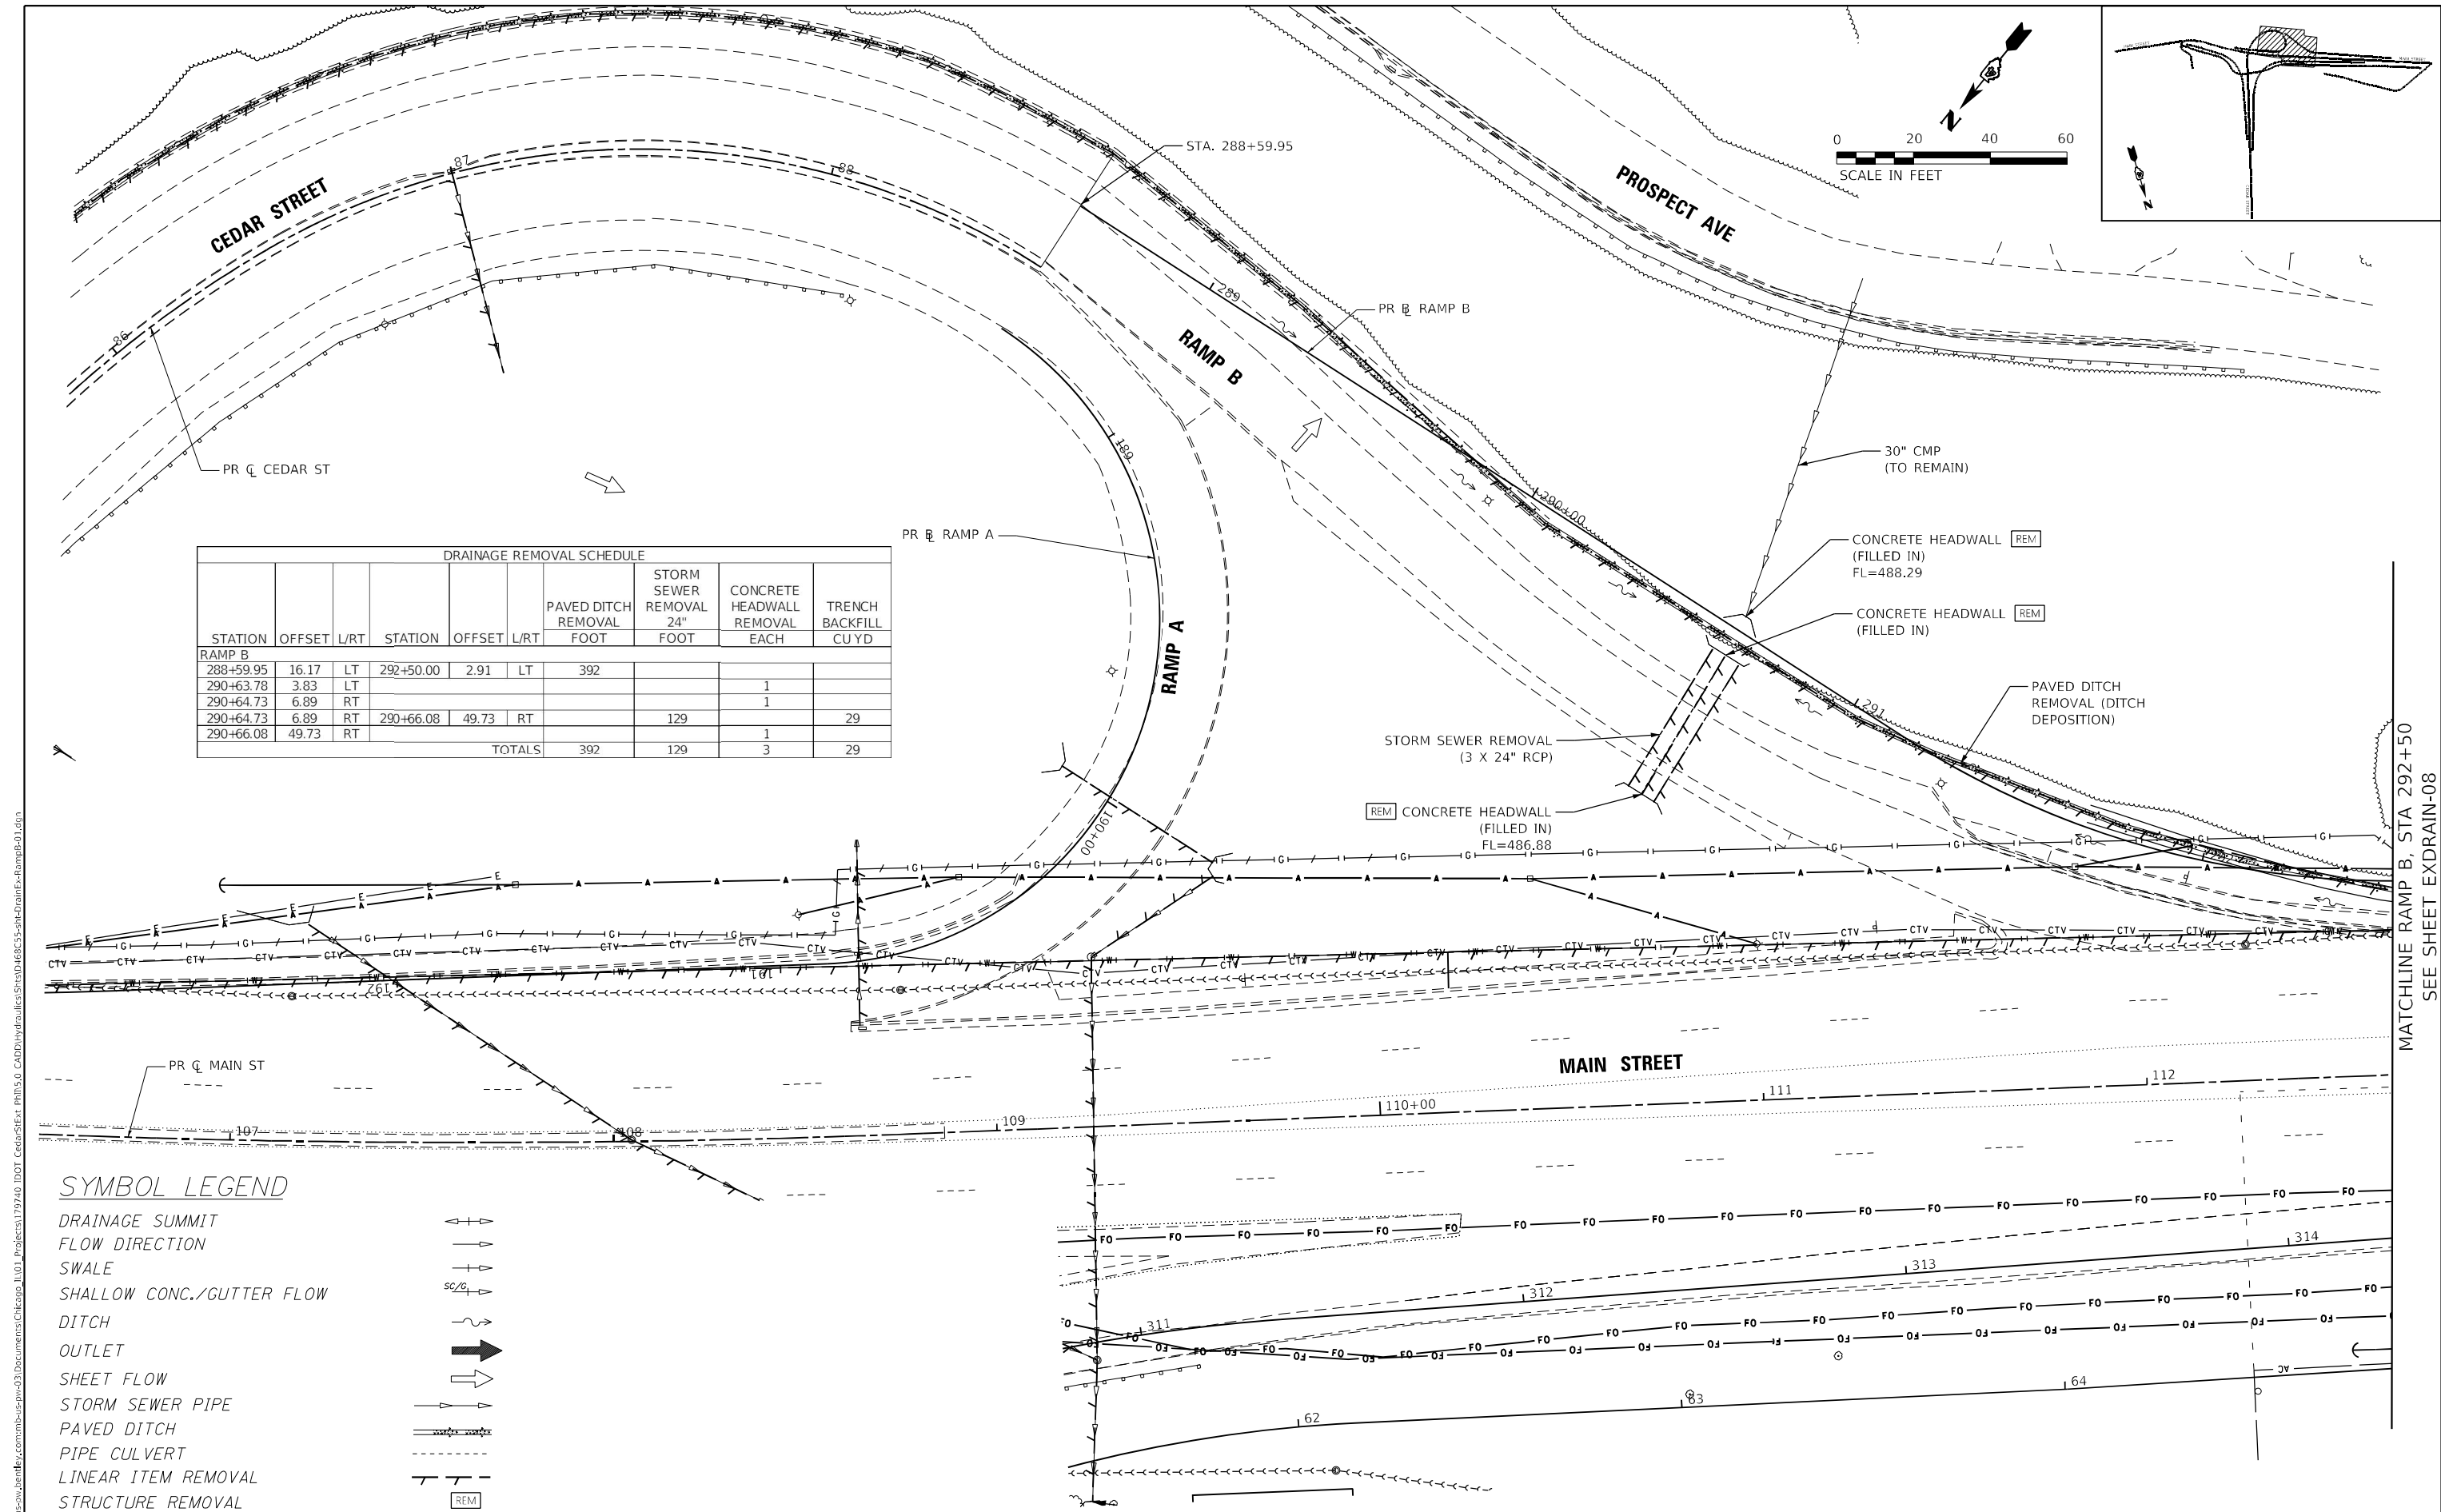

DRAINAGE REMOVAL SCHEDULE									
STATION	OFFSET	L/R	STATION	OFFSET	L/R	PAVED DITCH REMOVAL FOOT	STORM SEWER REMOVAL 24" FOOT	CONCRETE HEADWALL REMOVAL EACH	TRENCH BACKFILL CU YD
RAMP B									
288+59.95	16.17	LT	292+50.00	2.91	LT	392			
290+63.78	3.83	LT						1	
290+64.73	6.89	RT						1	
290+64.73	6.89	RT	290+66.08	49.73	RT		129		29
290+66.08	49.73	RT						1	
TOTALS						392	129	3	29

SYMBOL LEGEND

- DRAINAGE SUMMIT

FLOW DIRECTION

SWALE

SHALLOW CONC./GUTTER FLOW

DITCH

OUTLET

SHEET FLOW

STORM SEWER PIPE



PAVED DITCH

PIPE CULVERT

LINEAR ITEM REMOVAL


STRUCTURE REMOVAL
-

MATCHLINE RAMP B, STA 292+50
SEE SHEET EXDRAIN-07

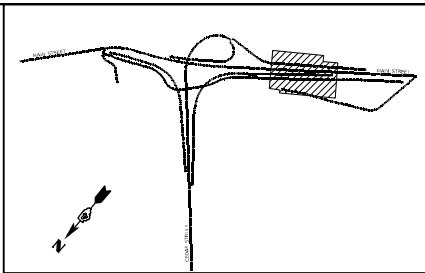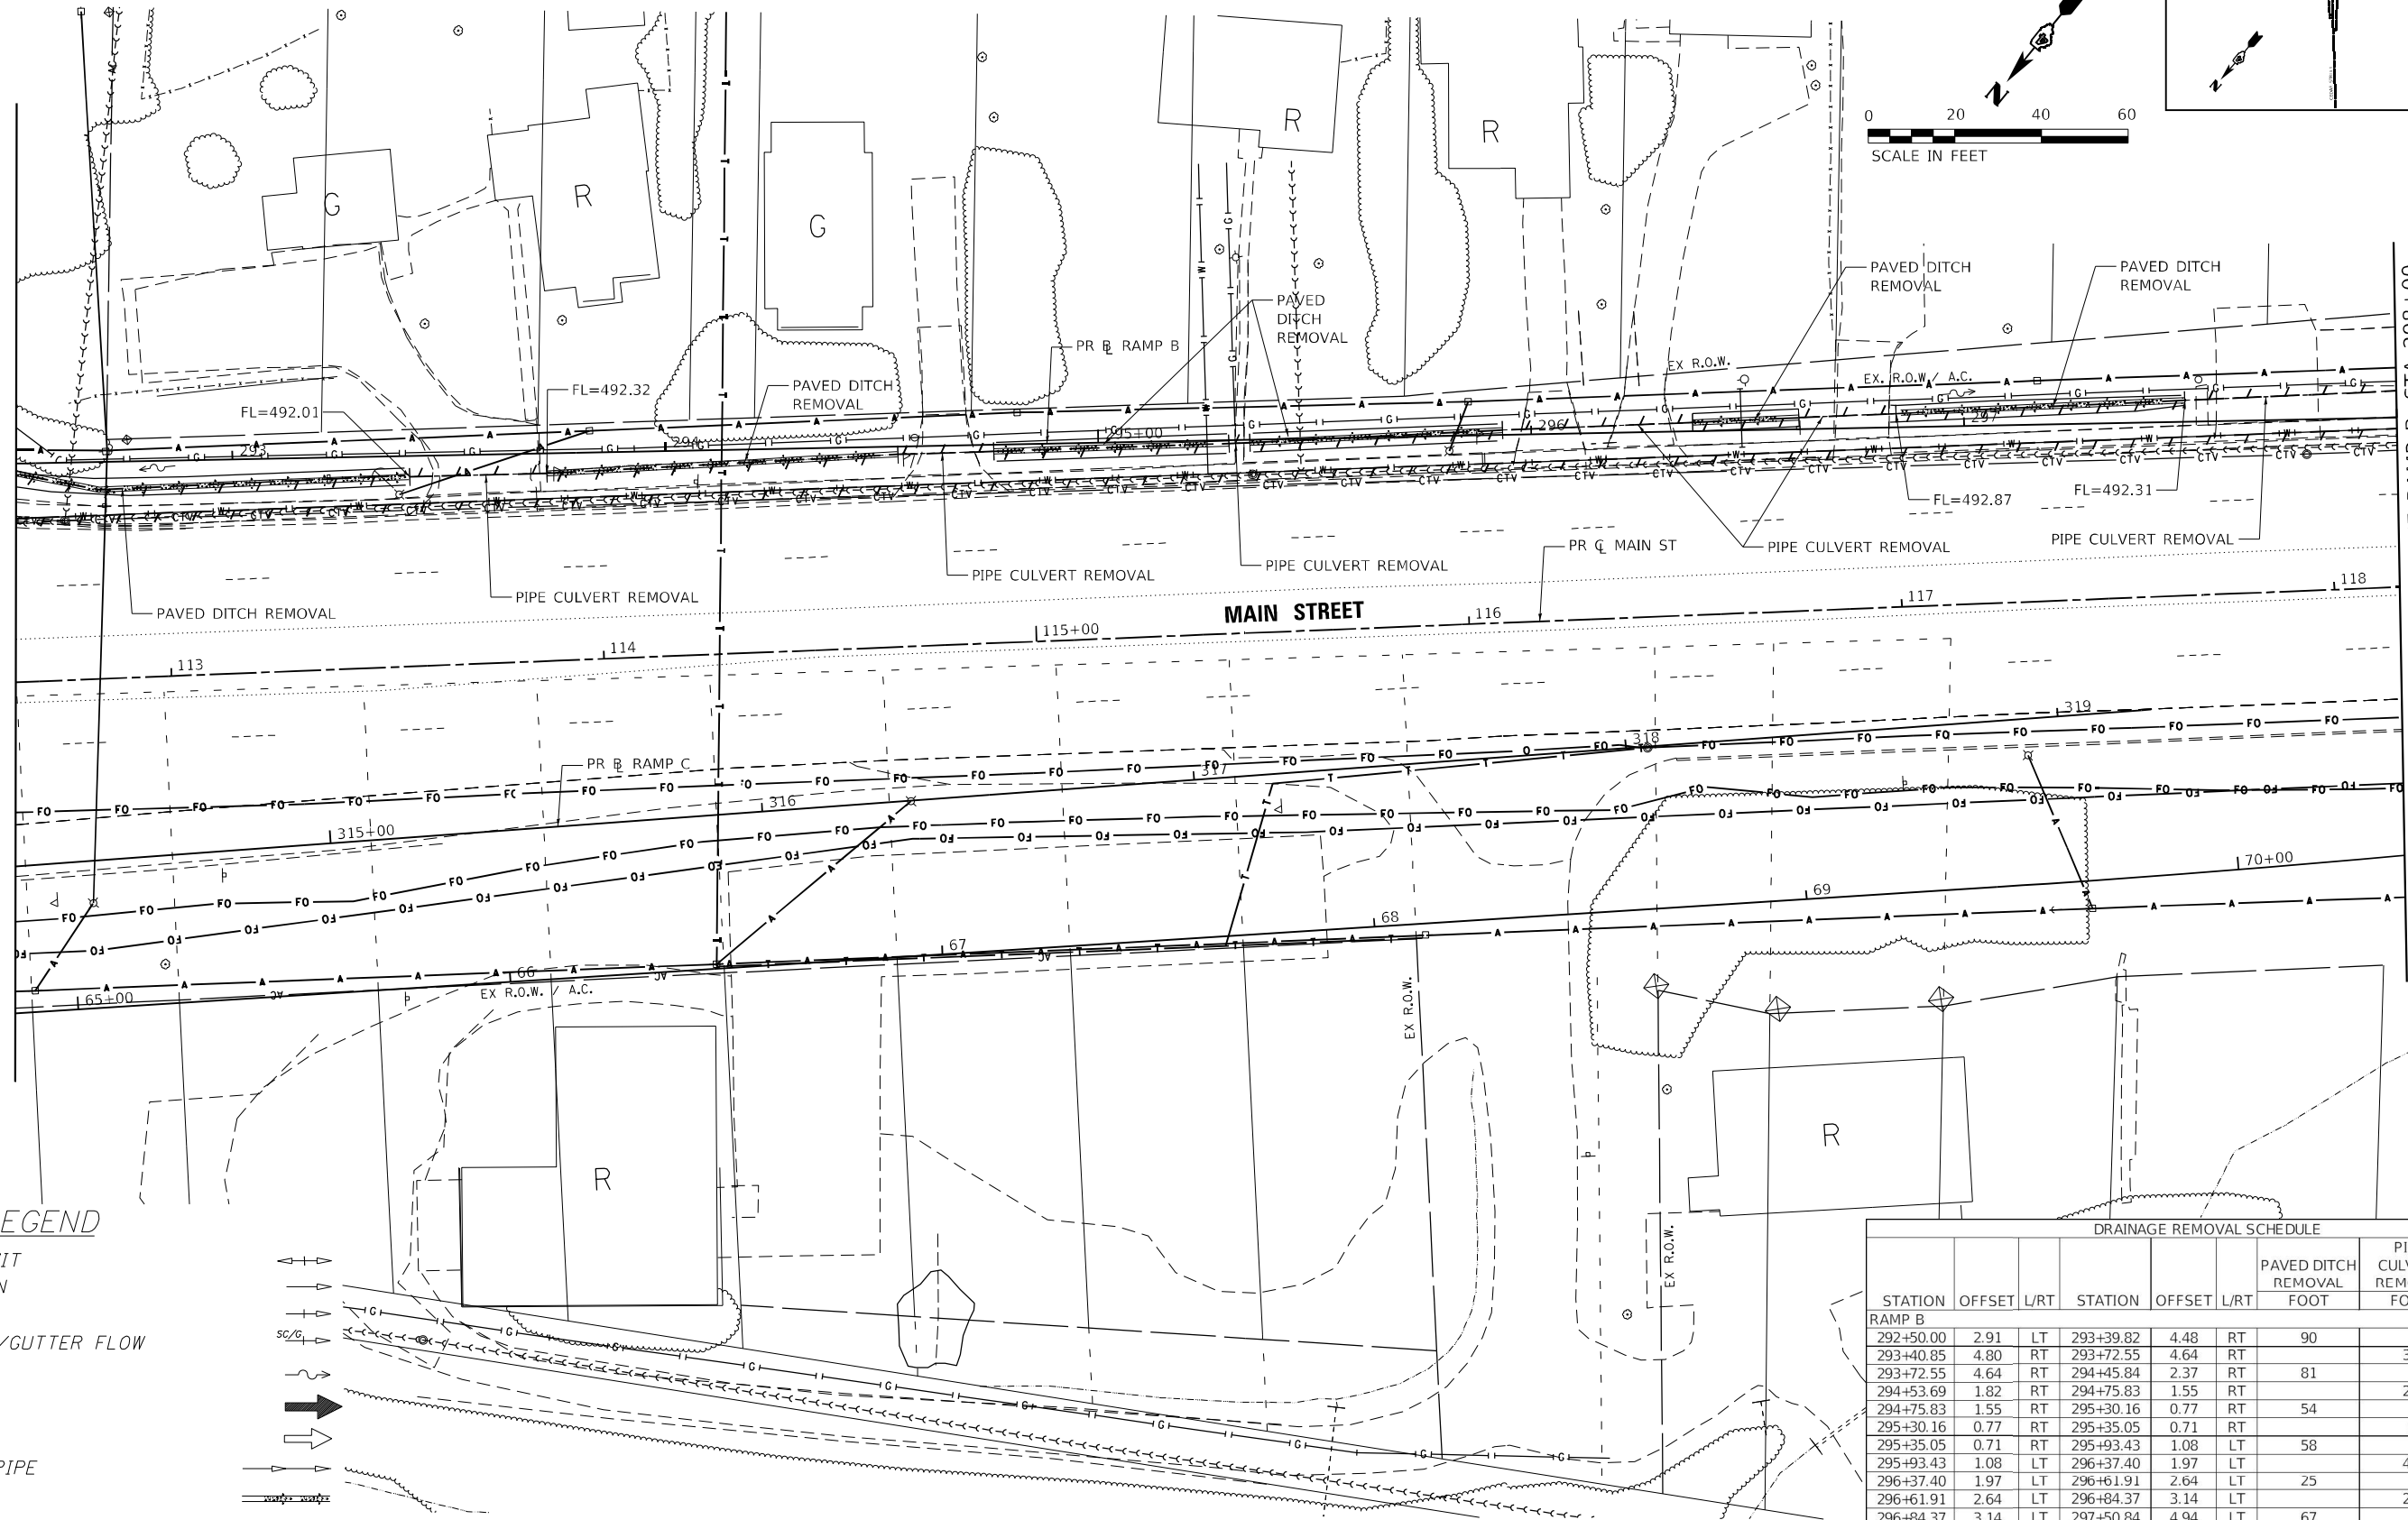

SYMBOL LEGEND



- DRAINAGE SUMMIT
- FLOW DIRECTION
- SWALE
- SHALLOW CONC./GUTTER FLOW
- DITCH
- OUTLET
- SHEET FLOW
- STORM SEWER PIPE
- PAVED DITCH
- PIPE CULVERT
- LINEAR ITEM REMOVAL
- STRUCTURE REMOVAL

 

DRAINAGE REMOVAL SCHEDULE								
STATION	OFFSET	L/RT	STATION	OFFSET	L/RT	PAVED DITCH REMOVAL FOOT	PIPE CULVERT REMOVAL FOOT	TRENCH BACKFILL CUYD
RAMP B								
292+50.00	2.91	LT	293+39.82	4.48	RT	90		
293+40.85	4.80	RT	293+72.55	4.64	RT		32	12
293+72.55	4.64	RT	294+45.84	2.37	RT	81		
294+53.69	1.82	RT	294+75.83	1.55	RT		22	8
294+75.83	1.55	RT	295+30.16	0.77	RT	54		
295+30.16	0.77	RT	295+35.05	0.71	RT		5	2
295+35.05	0.71	RT	295+93.43	1.08	LT	58		
295+93.43	1.08	LT	296+37.40	1.97	LT		44	16
296+37.40	1.97	LT	296+61.91	2.64	LT	25		
296+61.91	2.64	LT	296+84.37	3.14	LT		22	8
296+84.37	3.14	LT	297+50.84	4.94	LT	67		
297+50.84	4.94	LT	298+00.00	6.14	LT		49	18
TOTALS						375	174	64

EXDRAIN-08

DRAINAGE SUMMIT
FLOW DIRECTION
SWALE
SHALLOW CONC./GUTTER FLOW
DITCH
OUTLET
SHEET FLOW
STORM SEWER PIPE
PAVED DITCH
PIPE CULVERT
LINEAR ITEM REMOVAL
STRUCTURE REMOVAL

 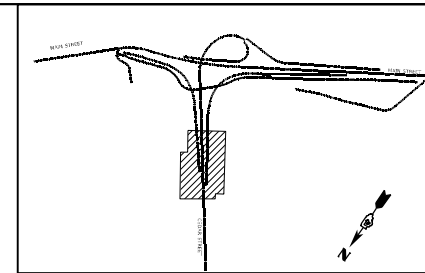

MILLENNIA
PROFESSIONAL SERVICES
www.millennia.pro

**STATE OF ILLINOIS
DEPARTMENT OF TRANSPORTATION**


SCALE: 1"=20'	SHEET 10	OF 24	SHEETS	STA.	TO STA. 304+50
---------------	----------	-------	--------	------	----------------

EXDRAIN-1

MATCHLINE RAMP C, STA 304+50
SEE SHEET EXDRAIN-10

SYMBOL LEGEND

DRAINAGE SUMMIT
FLOW DIRECTION
SWALE
SHALLOW CONC./GUTTER FLOW
DITCH
OUTLET
SHEET FLOW
STORM SEWER PIPE
PAVED DITCH
PIPE CULVERT
LINEAR ITEM REMOVAL
STRUCTURE REMOVAL

 

DRAINAGE REMOVAL SCHEDULE

STATION	OFFSET	L/RT	STATION	OFFSET	L/RT	PAVED DITCH REMOVAL FOOT	REMOVING INLETS EACH	STORM SEWER REMOVAL 12" FOOT	STORM SEWER REMOVAL 15" FOOT	REMOVE EXISTING FLARED END SECTION EACH	CONCRETE HEADWALL REMOVAL EACH	TRENCH BACKFILL CUYD
RAMP C												
308+59.76	25.08	RT								1		
308+61.74	34.23	LT					1					
308+61.74	34.23	LT	308+59.76	25.08	RT			59				13
308+73.24	116.70	LT	309+64.08	37.19	RT				184			17
309+63.37	38.30	RT	310+00.00	69.04	RT	41						
309+64.08	37.19	RT									1	
TOTALS						41	1	59	184	1	1	30

USER NAME = D1amb

DESIGNED - MJR

REVISED -

DRAWN - DDB

REVISED -

PLOT SCALE = 40,0000 * / in.

CHECKED - ERO

REVISED -

PLOT DATE = 6/8/2023

DATE - 6/08/2023

REVISED -

STATE OF ILLINOIS
DEPARTMENT OF TRANSPORTATION

CEDAR ST. (IL-81L-116) OVER TZPR & IL-29
EXISTING DRAINAGE AND UTILITY PLANS - RAMP C

SCALE: 1"=20'

SHEET 11 OF 24 SHEETS

STA. 304+50

TO STA. 310+00

F.A.P.
RTE.

SECTION

COUNTY

TOTAL
SHEETS

SHEET
NO.

669

13 (HVB, HB-3) BR-1:R



TAZEWELL

1173

310

CONTRACT NO. 68C55


ILLINOIS FED. AID PROJECT

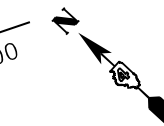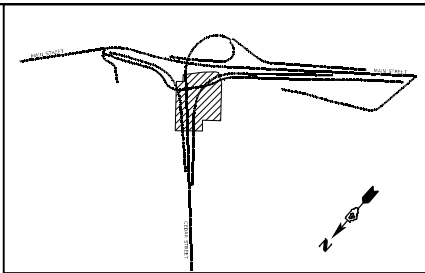

0 20 40 60
SCALE IN FEET


EXDRAIN-11

DRAINAGE REMOVAL SCHEDULE										
STATION	OFFSET	L/R	STATION	OFFSET	L/R	PAVED DITCH REMOVAL FOOT	STORM SEWER REMOVAL 36" FOOT	REMOVING MANHOLES EACH	CONCRETE HEADWALL REMOVAL EACH	TRENCH BACKFILL CU YD
RAMP C										
310+00.00	69.04	RT	310+24.33	83.66	RT	27				
310+47.85	92.90	RT	310+79.77	44.92	RT	55				
310+79.17	40.77	RT							1	
310+87.50	4.62	RT						1		
310+87.50	4.62	RT	310+79.17	40.77	RT		37			5
TOTALS						82	37	1	1	5

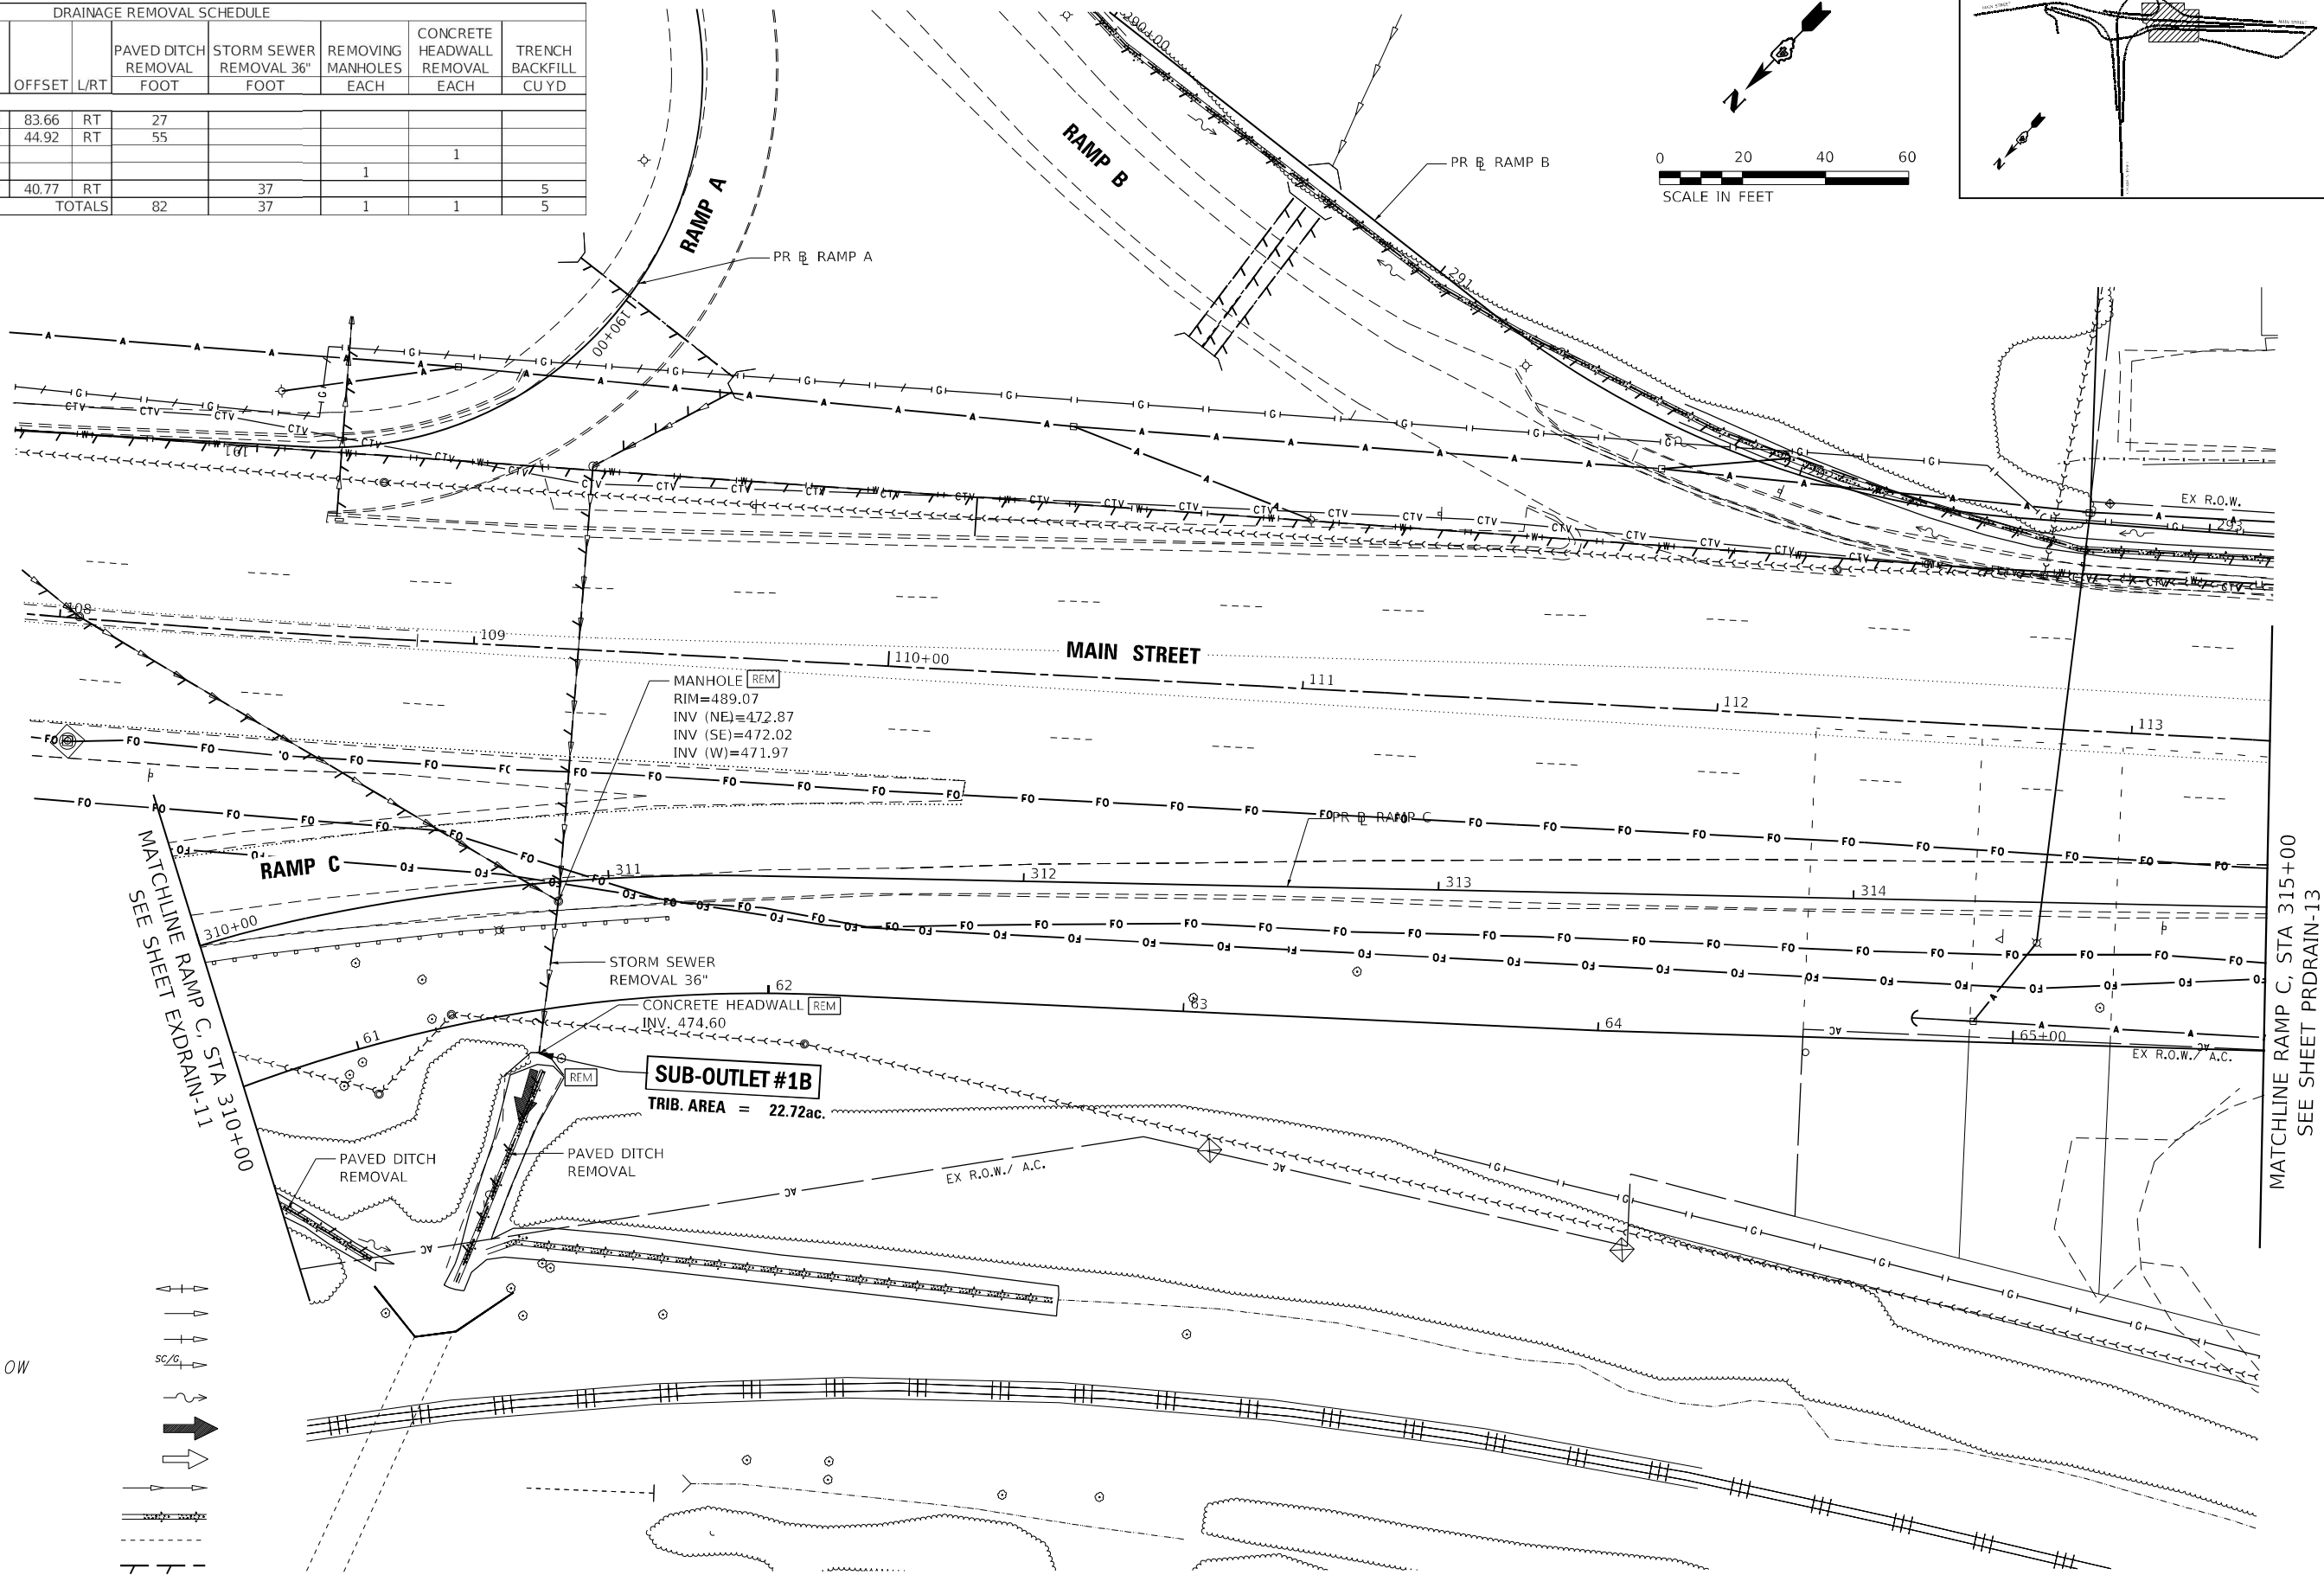

SYMBOL LEGEND

- DRAINAGE SUMMIT
- FLOW DIRECTION
- SWALE
- SHALLOW CONC./GUTTER FLOW
- DITCH
- OUTLET
- SHEET FLOW
- STORM SEWER PIPE
- PAVED DITCH
- PIPE CULVERT
- LINEAR ITEM REMOVAL
- STRUCTURE REMOVAL

 

MODEL: Default
FILE: I:\Users\paulmiller\OneDrive\Documents\Chicago\1101\Project\179740.IDOT CedarStExt_Plan1101_0_CADD\Hydraulic\Sheet\DR-1101-0-RampC-03.dgn



USER NAME	= Dlabm
PLOT SCALE	= 40,0000 * / in.
PLOT DATE	= 6/8/2023

DESIGNED -	MJR
DRAWN -	DDB
CHECKED -	ERO
DATE -	6/08/2023

REVISED -	
REVISED -	
REVISED -	
REVISED -	

STATE OF ILLINOIS
DEPARTMENT OF TRANSPORTATION

CEDAR ST. (IL-8/IL-116) OVER TZPR & IL-29
EXISTING DRAINAGE AND UTILITY PLANS - RAMP C

SCALE: 1"=20' SHEET 12 OF 24 SHEETS STA. 310+00 TO STA. 315+00


F.A.P. RTE.	SECTION	COUNTY	TOTAL SHEETS	SHEET NO.
669	13 (HVB, HB-3) BR-1:R	TAZEWELL	1173	311
CONTRACT NO. 68C55				
ILLINOIS FED. AID PROJECT				

EXDRAIN-12



MODEL: Default
FILE: I:\Users\paul.bentley\Documents\Chicago\1101\Project\179740.IDOT CedarStExt_Plan15.0_CADD\Hydraulic\Strs\1101\179740-116-117-118-2750-2

SYMBOL LEGEND


DRAINAGE SUMMIT
FLOW DIRECTION
SWALE
SHALLOW CONC./GUTTER FLOW
DITCH
OUTLET
SHEET FLOW
STORM SEWER PIPE
PAVED DITCH
PIPE CULVERT
LINEAR ITEM REMOVAL
STRUCTURE REMOVAL

 

DRAINAGE REMOVAL SCHEDULE
NO QUANTITIES THIS SHEET

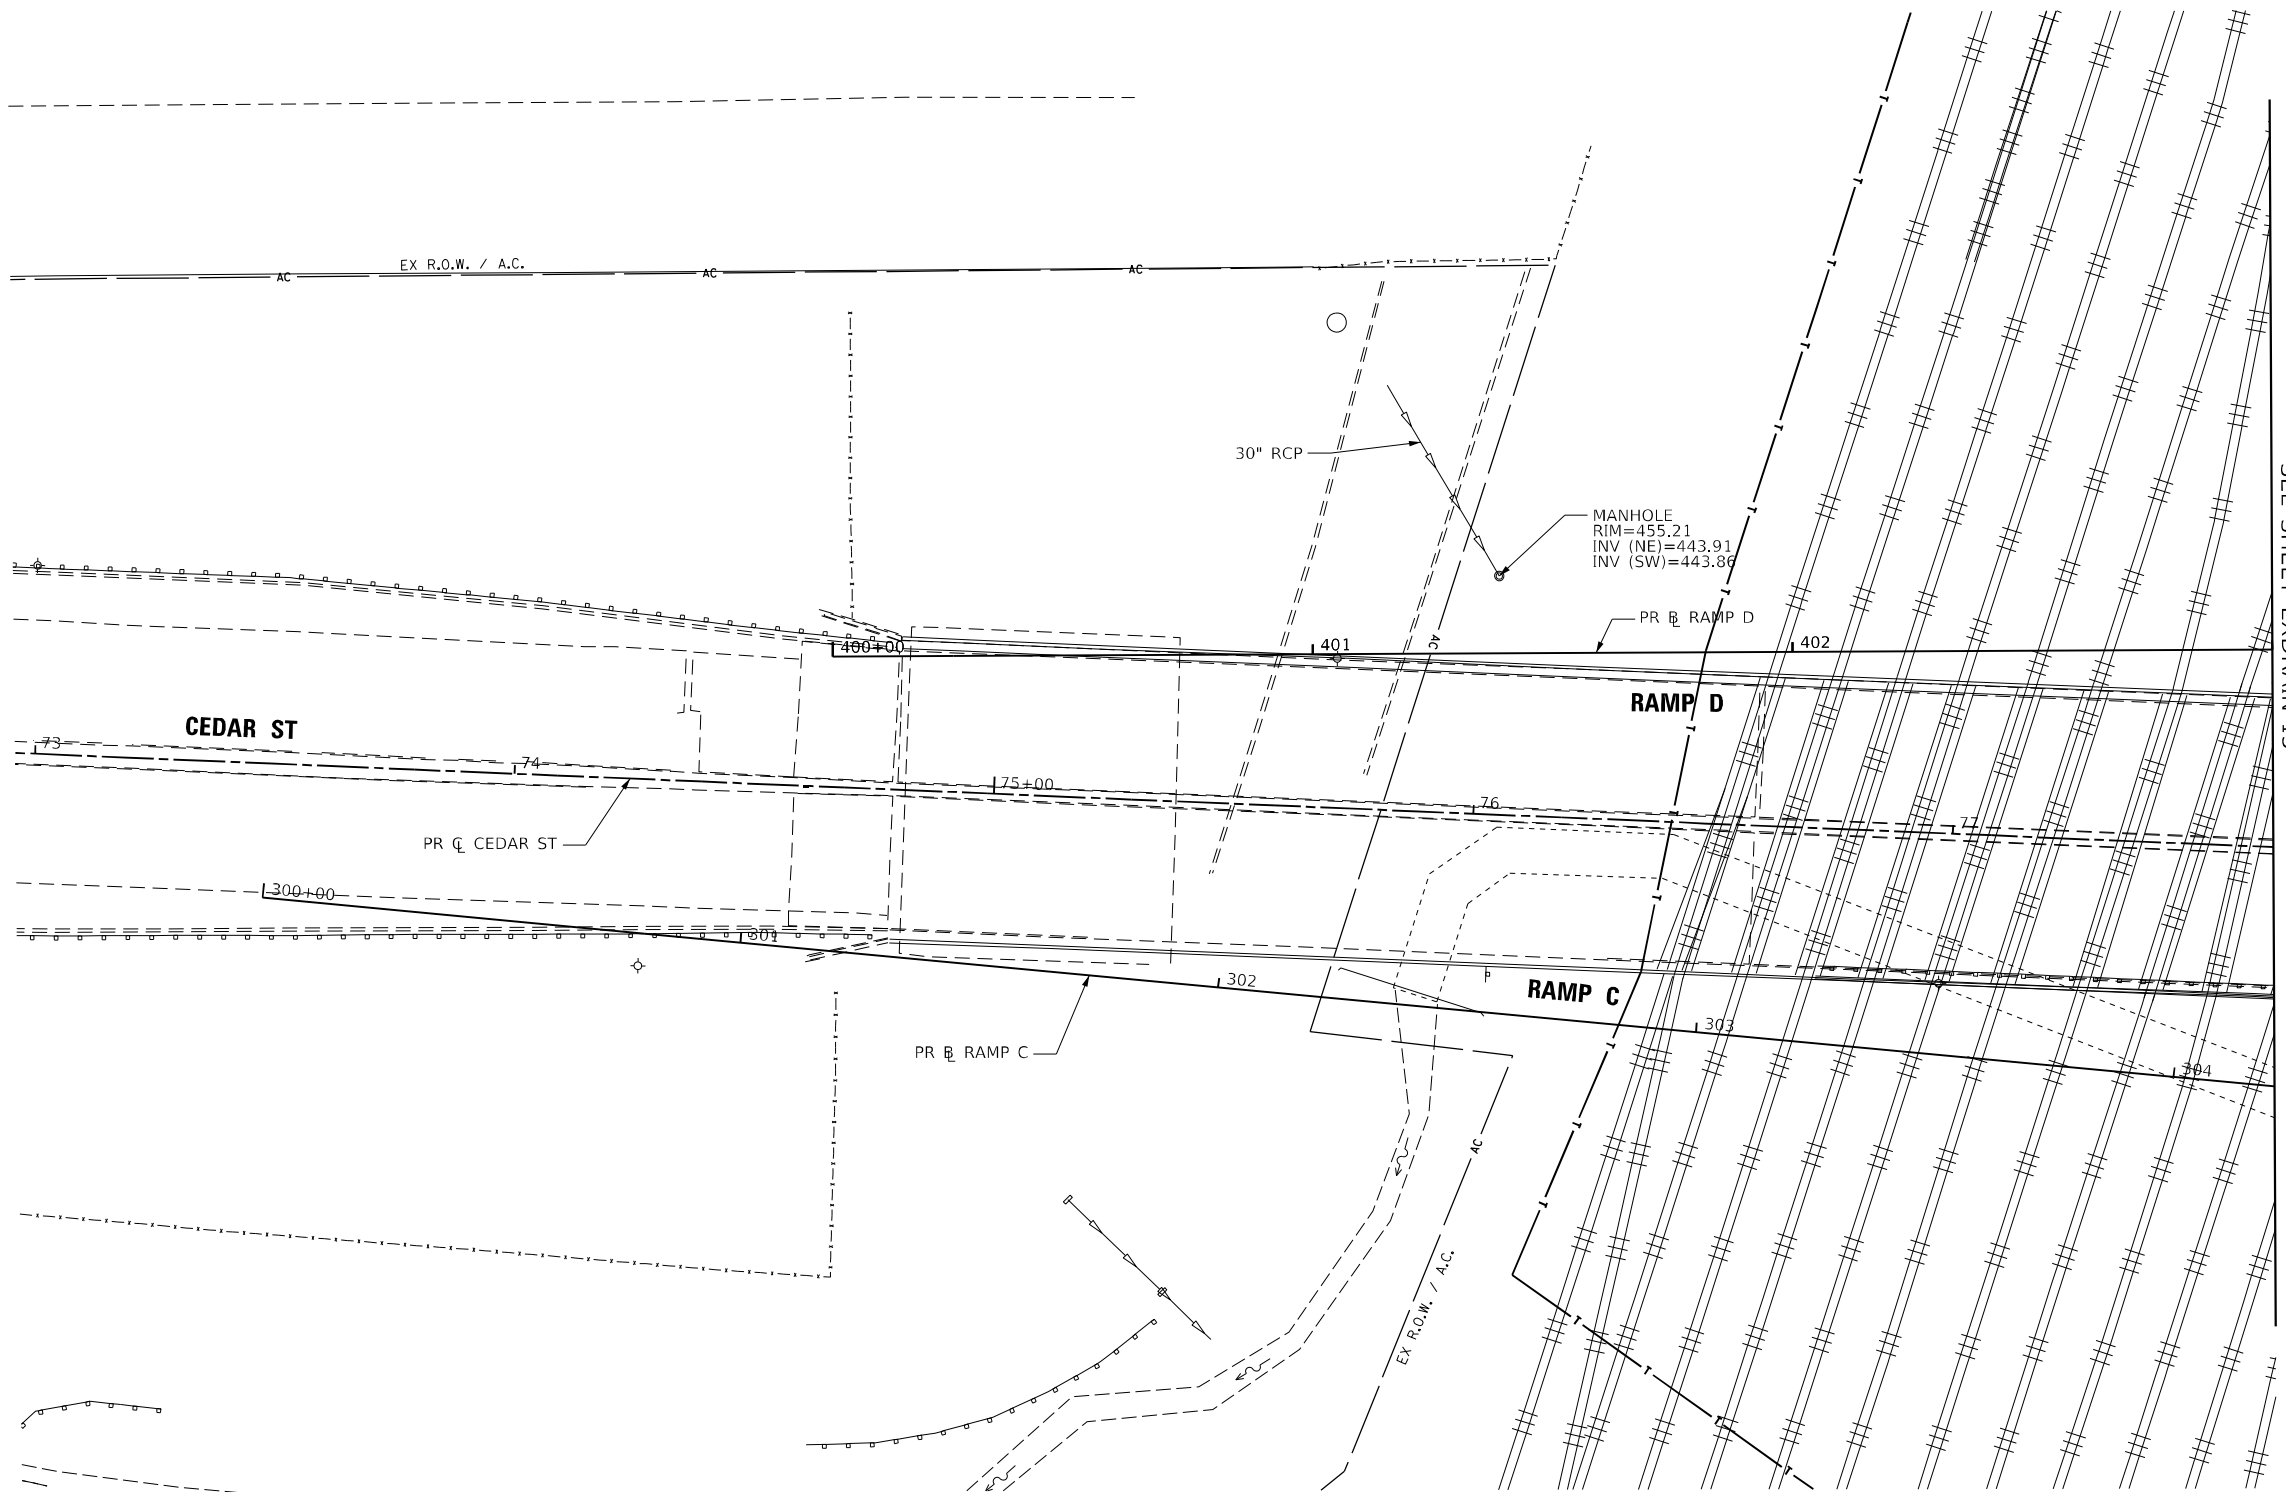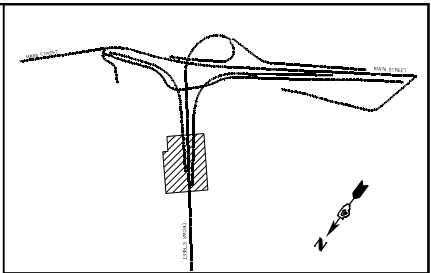

MATCHLINE RAMP D, STA 403+00
SEE SHEET EXDRAIN-15

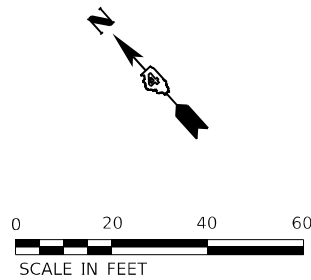

MODEL: Default
FILE: \\nautilus-bentley.com\bus-pw\03\Documents\Chicago IL\01 Projects\179740 IDOT CedarStExt PH015.0 CADD\Hydraulics\Sheet\DrawEx-RampD-01.dgn



USER NAME	= Dlamb
PLOT SCALE	= 40,0000 * / in.
PLOT DATE	= 6/8/2023

DESIGNED -	MJR
DRAWN -	DDB
CHECKED -	ERO
DATE -	6/08/2023

REVISED -	
REVISED -	
REVISED -	
REVISED -	


STATE OF ILLINOIS
DEPARTMENT OF TRANSPORTATION

CEDAR ST. (IL-81L-116) OVER TZPR & IL-29
EXISTING DRAINAGE AND UTILITY PLANS - RAMP D

SCALE: 1"=20' SHEET 14 OF 24 SHEETS STA. 400+00 TO STA. 403+00


F.A.P. RTE.	SECTION	COUNTY	TOTAL SHEETS	SHEET NO.
669	13 (HVB, HB-3) BR-1:R	TAZEWELL	1173	313
CONTRACT NO. 68C55				
ILLINOIS FED. AID PROJECT				

EXDRAIN-14

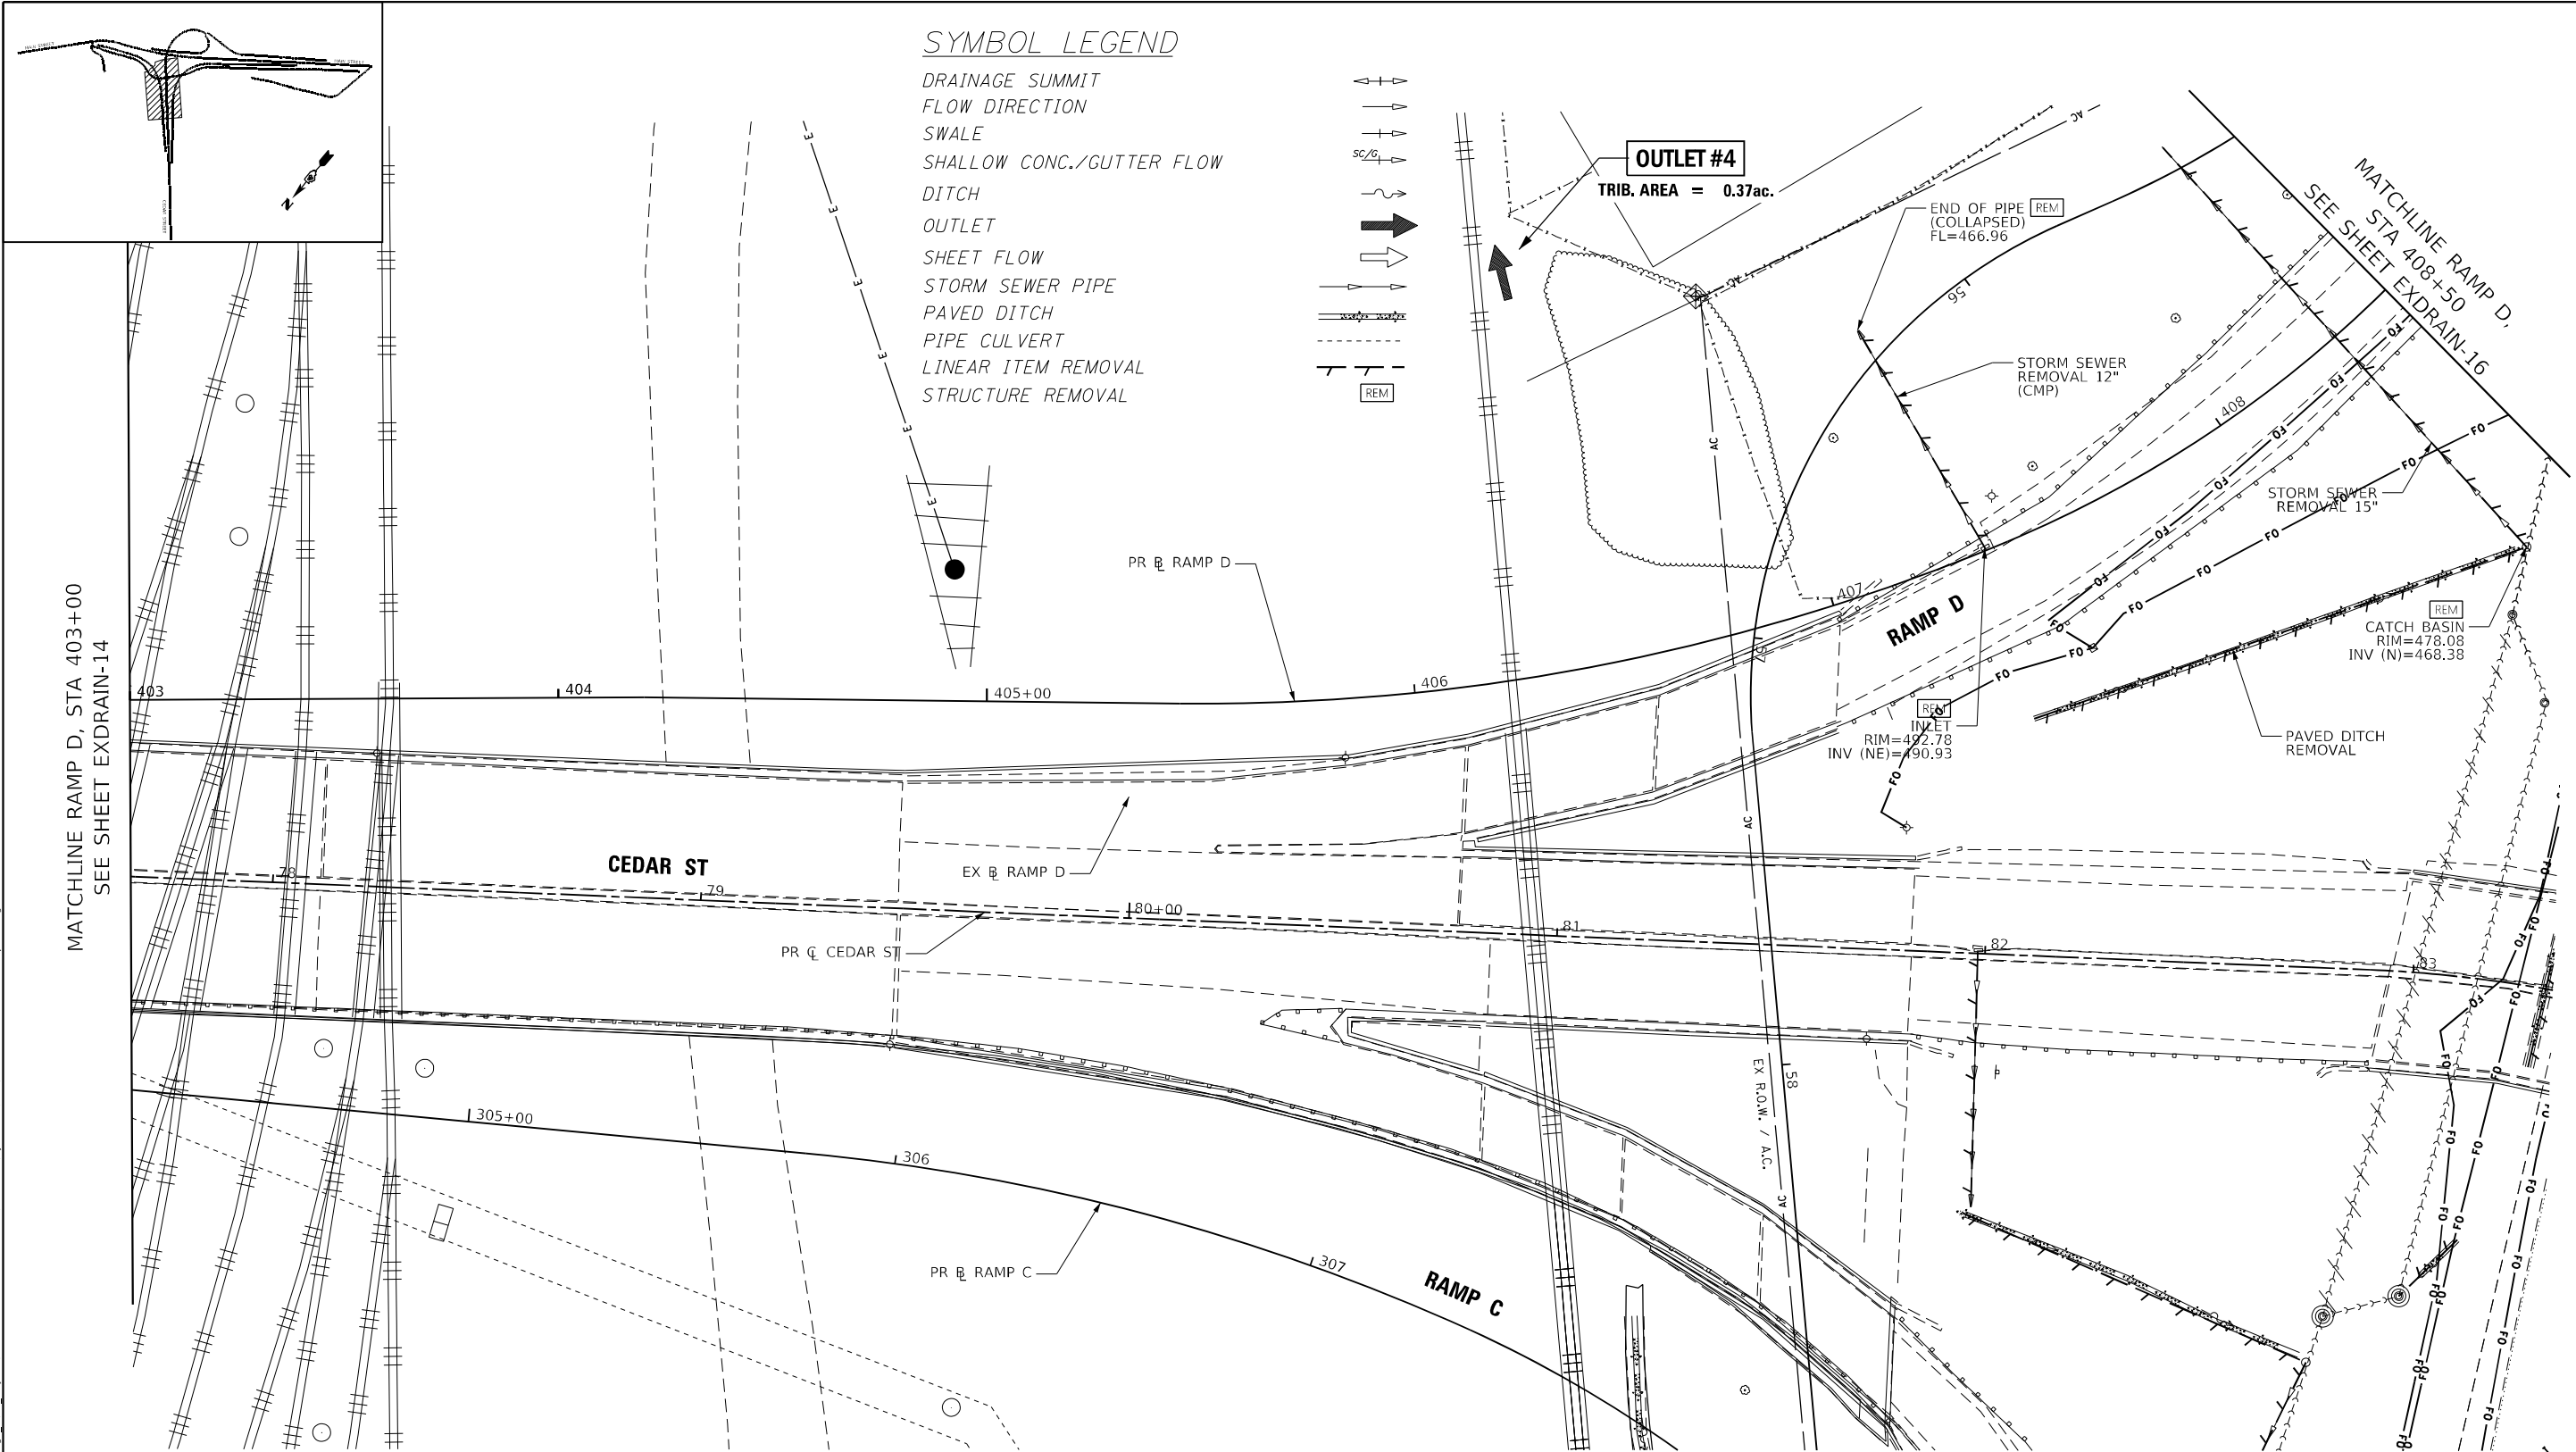


SYMBOL LEGEND

- DRAINAGE SUMMIT
- FLOW DIRECTION
- SWALE
- SHALLOW CONC./GUTTER FLOW
- DITCH
- OUTLET
- SHEET FLOW
- STORM SEWER PIPE
- PAVED DITCH
- PIPE CULVERT
- LINEAR ITEM REMOVAL
- STRUCTURE REMOVAL

 


DRAINAGE REMOVAL SCHEDULE											
STATION	OFFSET	L/RT	STATION	OFFSET	L/RT	PAVED DITCH REMOVAL FOOT	REMOVING INLETS EACH	STORM SEWER REMOVAL 12" FOOT	REMOVING CATCH BASINS EACH	STORM SEWER REMOVAL 15" FOOT	TRENCH BACKFILL CUYD
RAMP D											
407+33.74	40.65	RT	408+34.77	66.41	RT	122					
407+37.84	0.54	LT					1				
407+37.84	0.54	LT	407+28.34	58.70	LT			59			4
408+34.77	66.41	RT							1		
408+34.77	66.41	RT	408+32.43	59.71	LT					127	16
TOTALS						122	1	59	1	127	20

 



DRAINAGE REMOVAL SCHEDULE
NO QUANTITIES THIS SHEET

 

**STATE OF ILLINOIS
DEPARTMENT OF TRANSPORTATION**

**CEDAR ST. (IL-8/IL-116) OVER TZPR & IL-29
EXISTING DRAINAGE AND UTILITY PLANS – RAMP D**

SCALE: 1"=20'	SHEET 16 OF 24 SHEETS	STA. 408+50 TO STA. 413+41.74
---------------	-----------------------	-------------------------------



F.A.P. R.T.E.	SECTION	COUNTY	TOTAL SHEETS	SHEET NO.
669	13 (HVB, HB-3) BR-1:R	TAZEWELL	1173	315
		CONTRACT NO. 68C55		
		ILLINOIS	FED. AID PROJECT	

XDRAIN-16

```
MODEL: Default
FILE NAME: nwt\mb-us-ow\hext\ay.com\mb-us-ow-03\Documents\Chicago_11\01_Projects\179240_100T_CedarStExt_Ph1\5.0_CADD\Hydraulic\Sts\StsDf68C55-shl-DrainE...BamD-03.dgn
```



SYMBOL LEGEND

DRAINAGE SUMMIT
FLOW DIRECTION
SWALE
SHALLOW CONC./GUTTER FLOW
DITCH
OUTLET
SHEET FLOW
STORM SEWER PIPE
PAVED DITCH
PIPE CULVERT
LINEAR ITEM REMOVAL
STRUCTURE REMOVAL

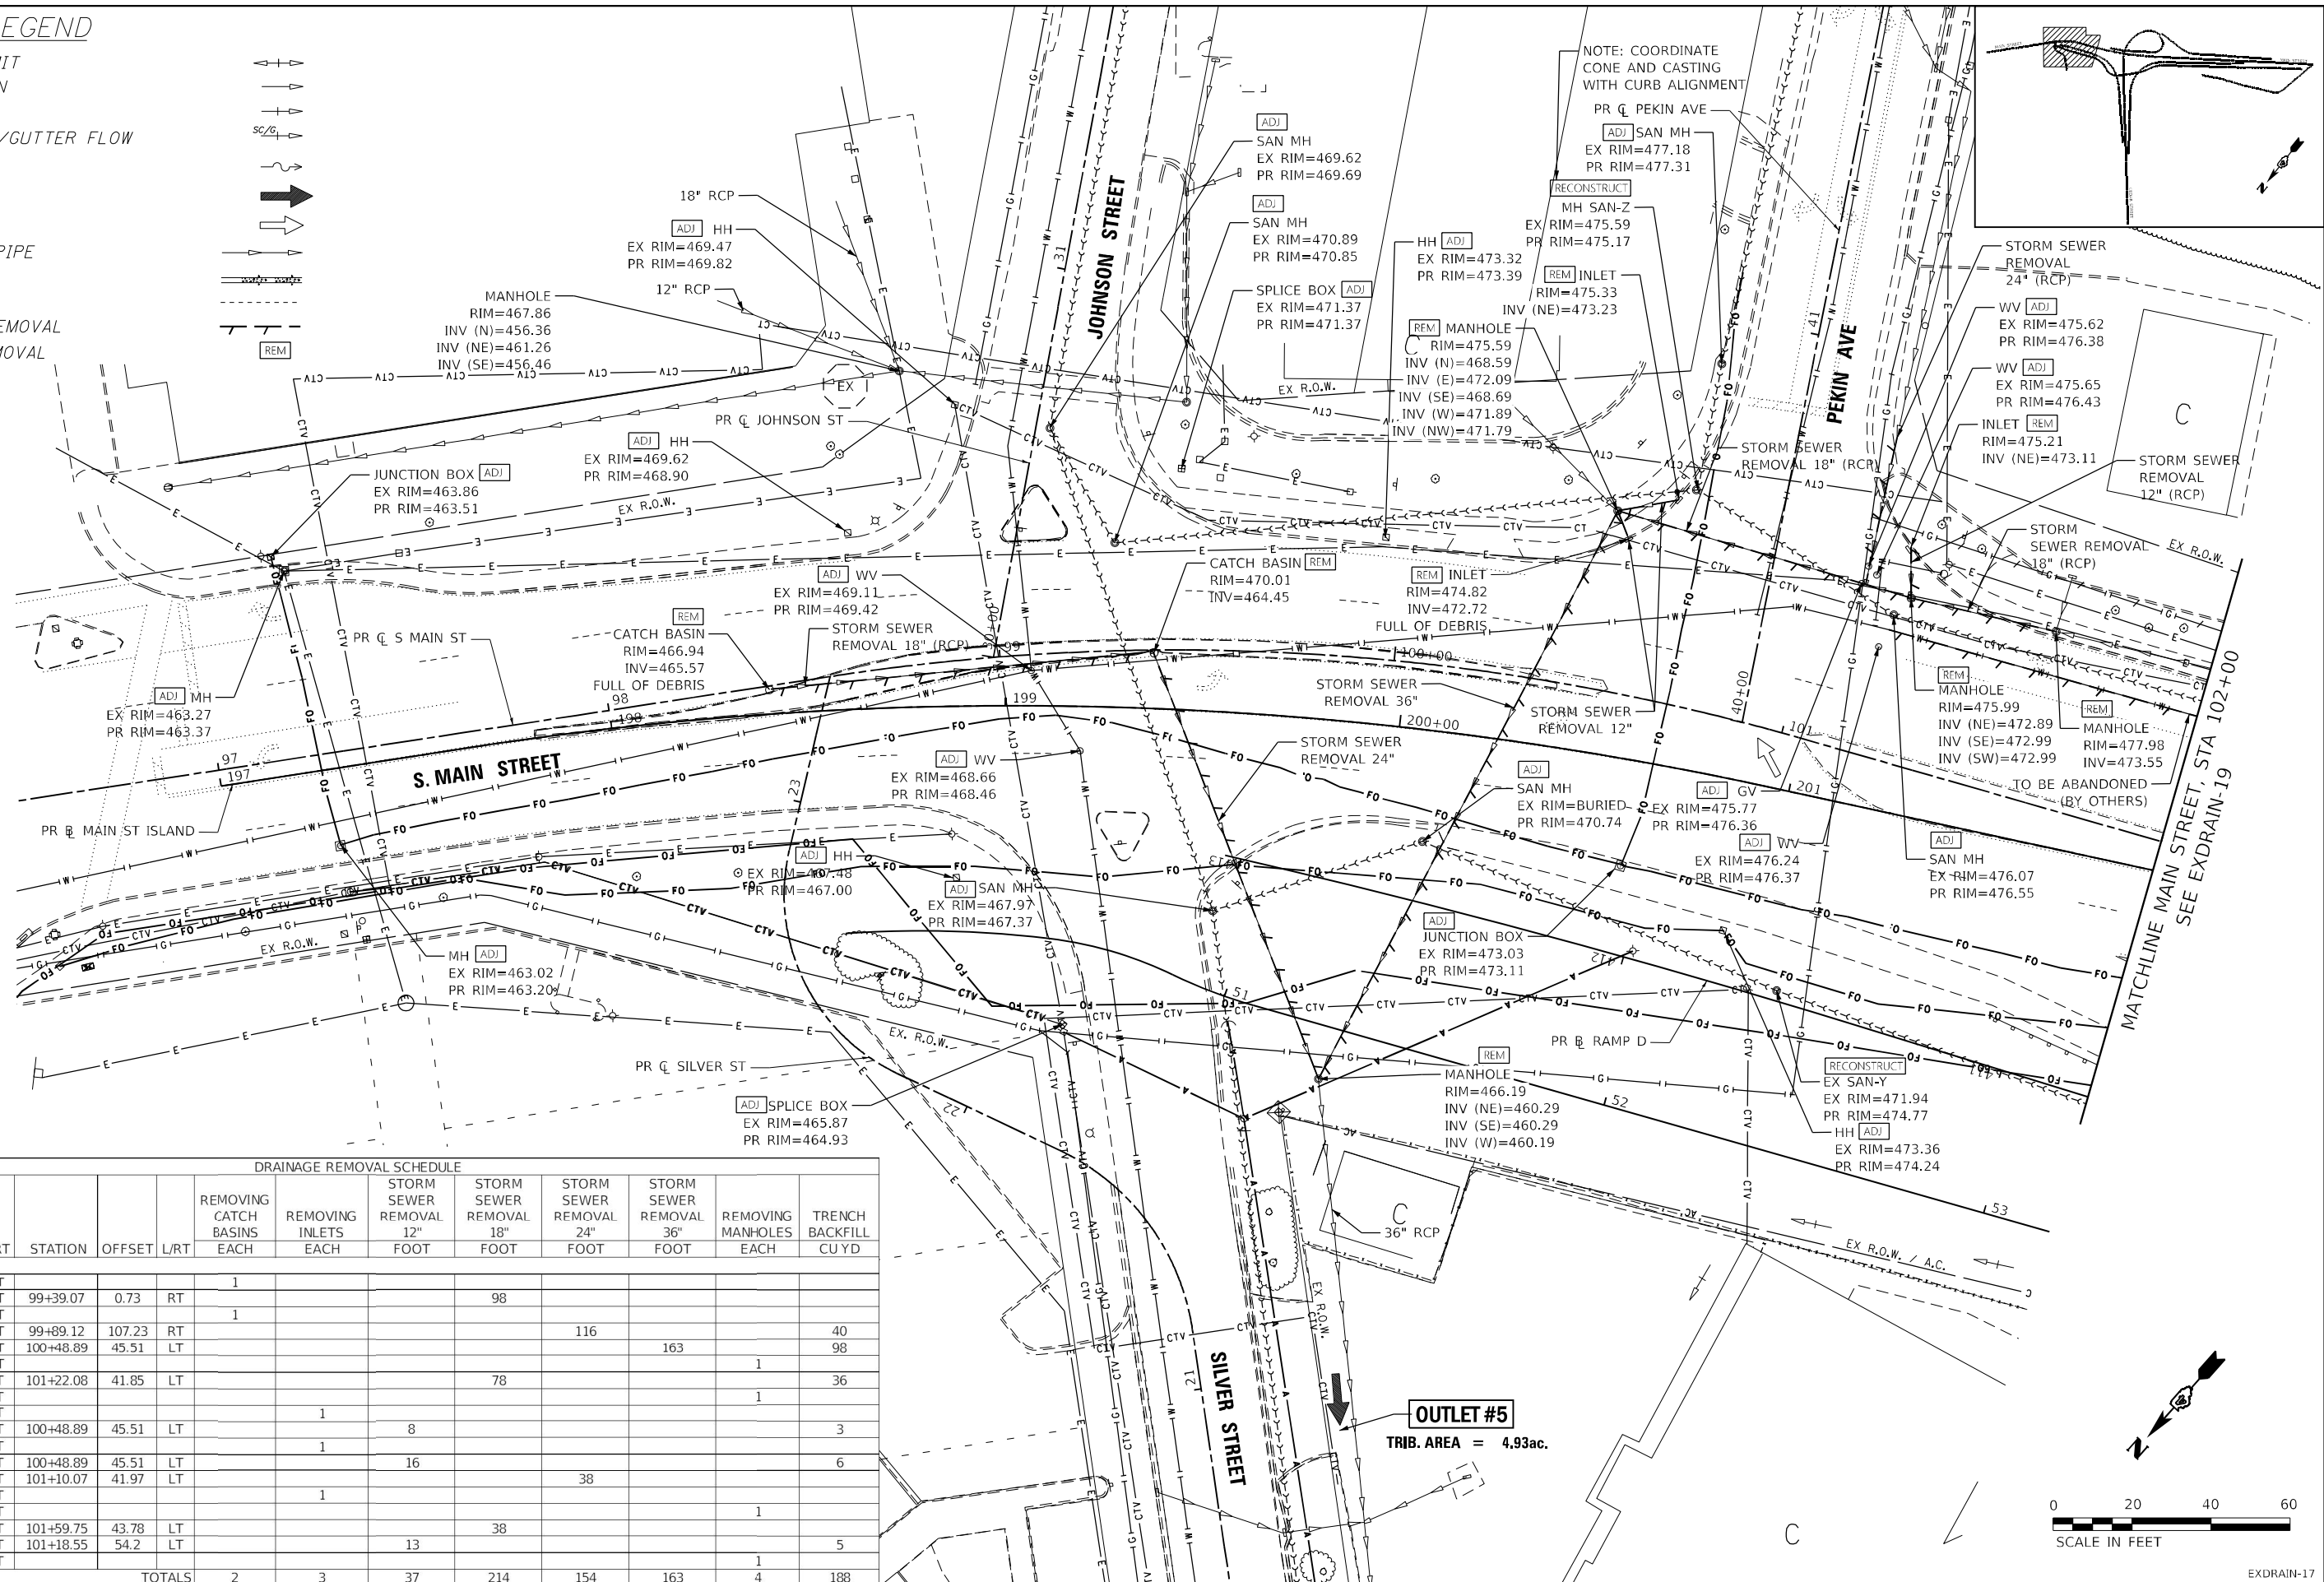 


DRAINAGE REMOVAL SCHEDULE

STATION	OFFSET	L/RT	STATION	OFFSET	L/RT	REMOVING CATCH BASINS EACH	REMOVING INLETS EACH	STORM SEWER REMOVAL 12" FOOT	STORM SEWER REMOVAL 18" FOOT	STORM SEWER REMOVAL 24" FOOT	STORM SEWER REMOVAL 36" FOOT	REMOVING MANHOLES EACH	TRENCH BACKFILL CU YD
MAIN STREET													
98+40.99	1.01	RT				1							
98+40.99	1.01	RT	99+39.07	0.73	RT				98				
99+39.07	0.73	RT				1							
99+39.07	0.73	RT	99+89.12	107.23	RT					116			40
99+89.12	107.23	RT	100+48.89	45.51	LT						163		98
99+89.12	107.23	RT										1	
100+48.89	45.51	LT	101+22.08	41.85	LT				78				36
100+48.89	45.51	LT										1	
100+52.66	38.93	LT					1						
100+52.66	38.93	LT	100+48.89	45.51	LT			8					3
100+62.41	51.23	LT					1						
100+62.41	51.23	LT	100+48.89	45.51	LT			16					6
101+07.46	79.84	LT	101+10.07	41.97	LT					38			
101+18.55	54.2	LT					1						
101+22.08	41.85	LT										1	
101+22.08	41.85	LT	101+59.75	43.78	LT				38				
101+22.08	41.85	LT	101+18.55	54.2	LT								5
101+59.75	43.78	LT						13					
TOTALS						2	3	37	214	154	163	4	188

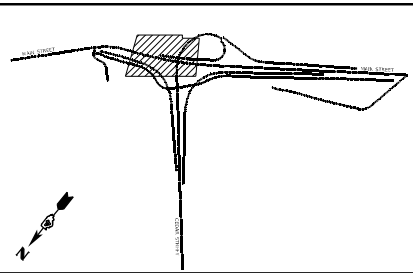

SYMBOL LEGEND

- DRAINAGE SUMMIT
- FLOW DIRECTION
- SWALE
- SHALLOW CONC./GUTTER FLOW
- DITCH
- OUTLET
- SHEET FLOW
- STORM SEWER PIPE
- PAVED DITCH
- PIPE CULVERT
- LINEAR ITEM REMOVAL
- STRUCTURE REMOVAL

 

MATCHLINE MAIN STREET, STA 102+00
SEE SHEET EXDRAIN-18

MATCHLINE MAIN STREET, STA 107+50
SEE SHEET EXDRAIN-20

DRAINAGE REMOVAL SCHEDULE										
STATION	OFFSET	I/RT	STATION	OFFSET	L/RT	PAVED DITCH REMOVAL FOOT	REMOVING INLETS EACH	STORM SEWER REMOVAL 12" FOOT	STORM SEWER REMOVAL 30" FOOT	TRENCH BACKFILL CU YD
MAIN STREET										
102+29.68	40.52	LT					1			
102+29.68	40.52	LT	102+30.30	2.68	LT			38		14
102+30.30	2.68	LT					1			
102+30.30	2.68	LT	102+38.93	99.62	RT			103		31
102+38.93	99.62	RT							1	
105+04.73	42.59	RT	105+77.58	35.67	RT	75				
106+19.93	43.17	RT	106+35.11	53.86	RT	19				
107+19.62	56.55	LT	107+50.00	37.05	LT				36	24
TOTALS						94	2	141	36	69

NOTE 1: REFER TO SANITARY PLANS FOR ADDITIONAL INFORMATION



USER NAME	= DIamb	DESIGNED	- MJR	REVISED	-
		DRAWN	- DDB	REVISED	-
PLOT SCALE	= 40,0000 * / in.	CHECKED	- ERO	REVISED	-
PLOT DATE	= 6/8/2023	DATE	- 6/08/2023	REVISED	-


STATE OF ILLINOIS
DEPARTMENT OF TRANSPORTATION

CDAR ST. (IL-8/IL-116) OVER TZPR & IL-29
EXISTING DRAINAGE AND UTILITY PLANS - MAIN ST

SCALE: 1"=20' SHEET 18 OF 24 SHEETS STA. 102+00 TO STA. 107+50


F.A.P. RTE.	SECTION	COUNTY	TOTAL SHEETS	SHEET NO.
669	13 (HVB, HB-3) BR-1:R	TAZEWELL	1173	317
CONTRACT NO. 68C55				
ILLINOIS FED. AID PROJECT				

EXDRAIN-18

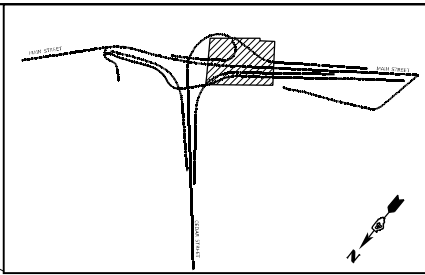


SYMBOL LEGEND

DRAINAGE SUMMIT	
FLOW DIRECTION	
SWALE	
SHALLOW CONC./GUTTER FLOW	
DITCH	
OUTLET	
SHEET FLOW	
STORM SEWER PIPE	
PAVED DITCH	
PIPE CULVERT	
LINEAR ITEM REMOVAL	
STRUCTURE REMOVAL	

 


EXDRAIN-19


 


SYMBOL LEGEND

DRAINAGE SUMMIT
FLOW DIRECTION
SWALE
SHALLOW CONC./GUTTER FLOW
DITCH
OUTLET
SHEET FLOW
STORM SEWER PIPE
PAVED DITCH
PIPE CULVERT
LINEAR ITEM REMOVAL
STRUCTURE REMOVAL

 


DRAINAGE REMOVAL SCHEDULE
NO QUANTITIES THIS SHEET

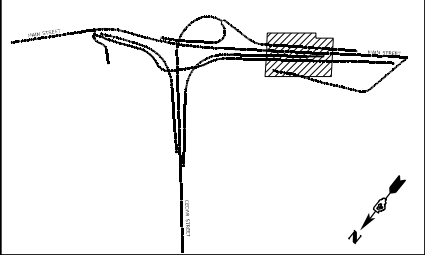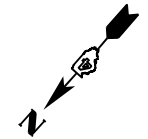

MATCHLINE MAIN STREET, STA 113+00
SEE SHEET EXDRAIN-20

MATCHLINE MAIN STREET, STA 118+50
SEE SHEET EXDRAIN-24

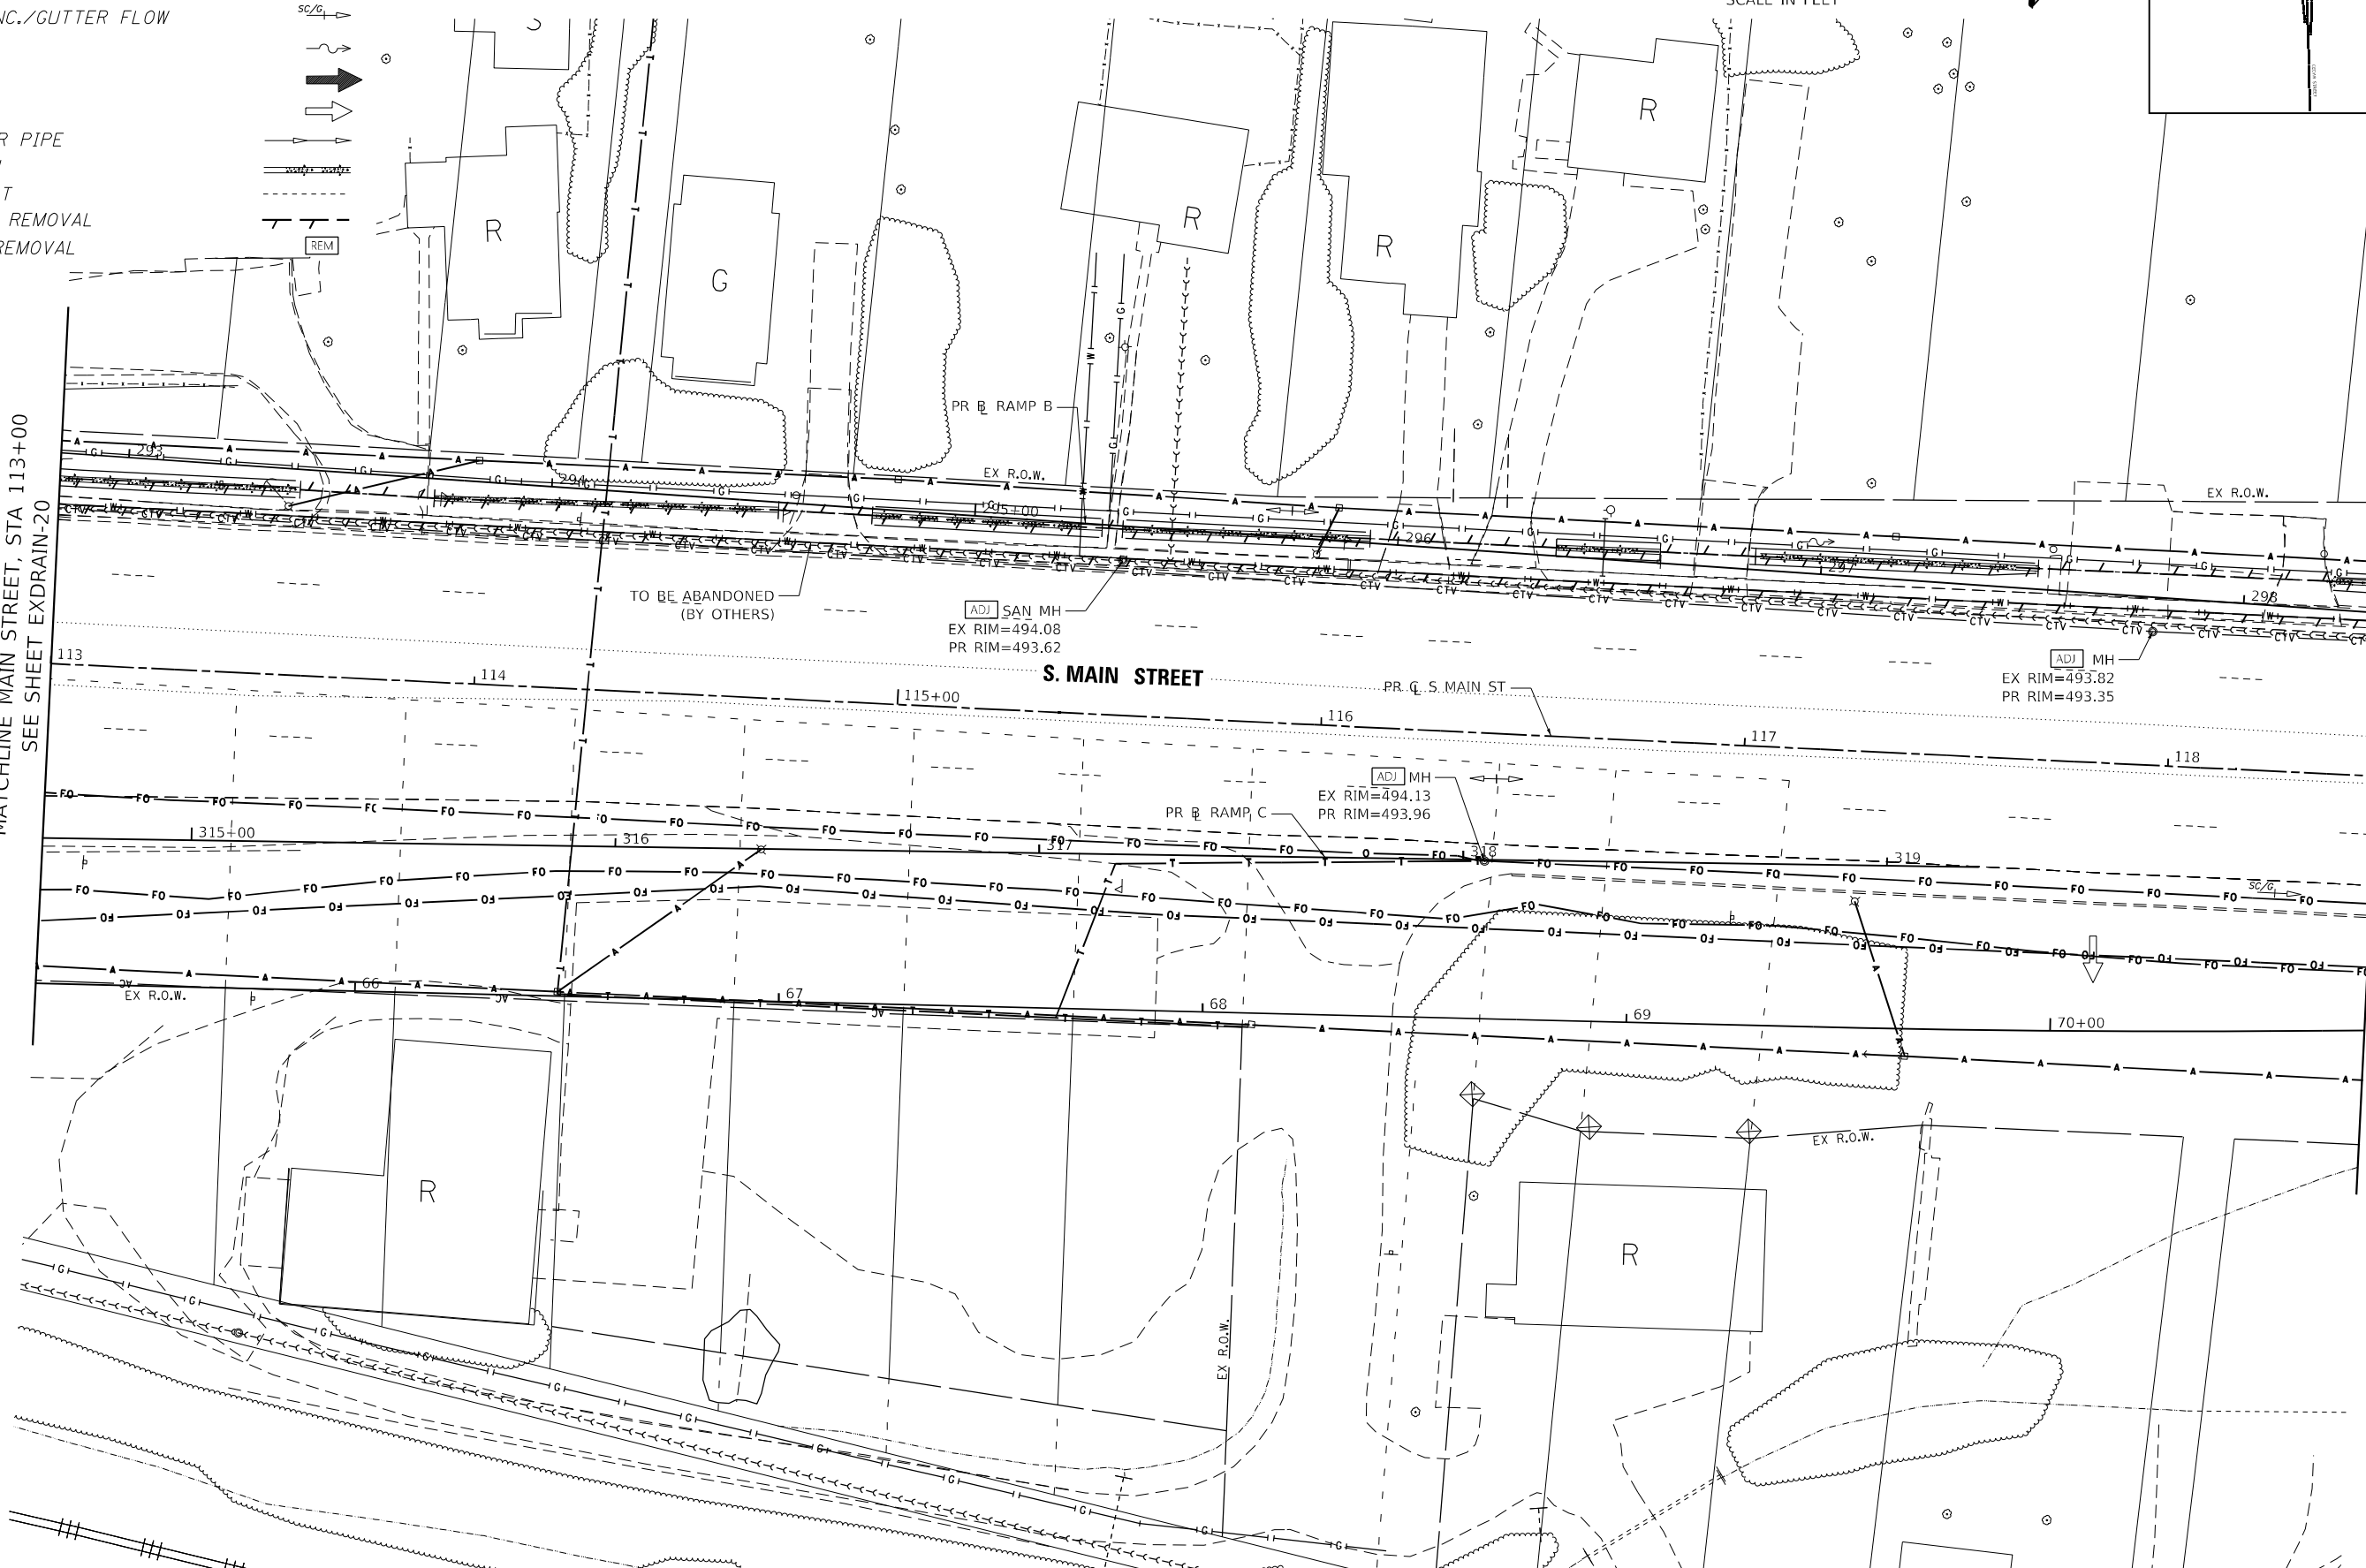

MODEL: Default
FILE: 669_13_HVB_HB-3_BR-1R_Project179740_IDOT CedarStExt_Plan15.0_CADDHydraulics\Strs\118+50-HB-3-Plan15.dgn



USER NAME = D1amb	DESIGNED - MJR	REVISED -
	DRAWN - DDB	REVISED -
PLOT SCALE = 40,0000 * / in.	CHECKED - ERO	REVISED -
PLOT DATE = 6/8/2023	DATE - 6/08/2023	REVISED -




STATE OF ILLINOIS
DEPARTMENT OF TRANSPORTATION

CEDAR ST. (IL-81L-116) OVER TZPR & IL-29
EXISTING DRAINAGE AND UTILITY PLANS - MAIN ST
SCALE: 1"=20'
SHEET 20 OF 24 SHEETS
STA. 113+00 TO STA. 118+50

F.A.P. RTE.	SECTION	COUNTY	TOTAL SHEETS	SHEET NO.
669	13 (HVB, HB-3) BR-1:R	TAZEWELL	1173	319
CONTRACT NO. 68C55				
ILLINOIS FED. AID PROJECT				

EXDRAIN-20

DRAINAGE REMOVAL SCHEDULE											
STATION	OFFSET	L/RT	STATION	OFFSET	L/RT	PAVED DITCH REMOVAL FOOT	REMOVING INLETS EACH	STORM SEWER REMOVAL 12" FOOT	STORM SEWER REMOVAL 24" FOOT	CONCRETE HEADWALL REMOVAL EACH	TRENCH BACKFILL CU YD
MAIN STREET											
119+88.34	72.32	RT	119+88.34	72.32	RT				114	1	44
119+93.91	45.69	LT									
119+98.83	37.66	RT					1				
119+98.83	37.66	RT	119+89.93	74.1	RT			38			
120+15.57	34.32	LT					1				
120+15.57	34.32	LT	120+88.86	34.01	LT			74			27
120+39.20	45.87	LT	121+56.09	43.92	LT	114					
120+88.86	34.01	LT					1				
122+41.69	67.44	RT	122+99.27	62.83	RT				58		
TOTALS						114	3	112	172	1	71

 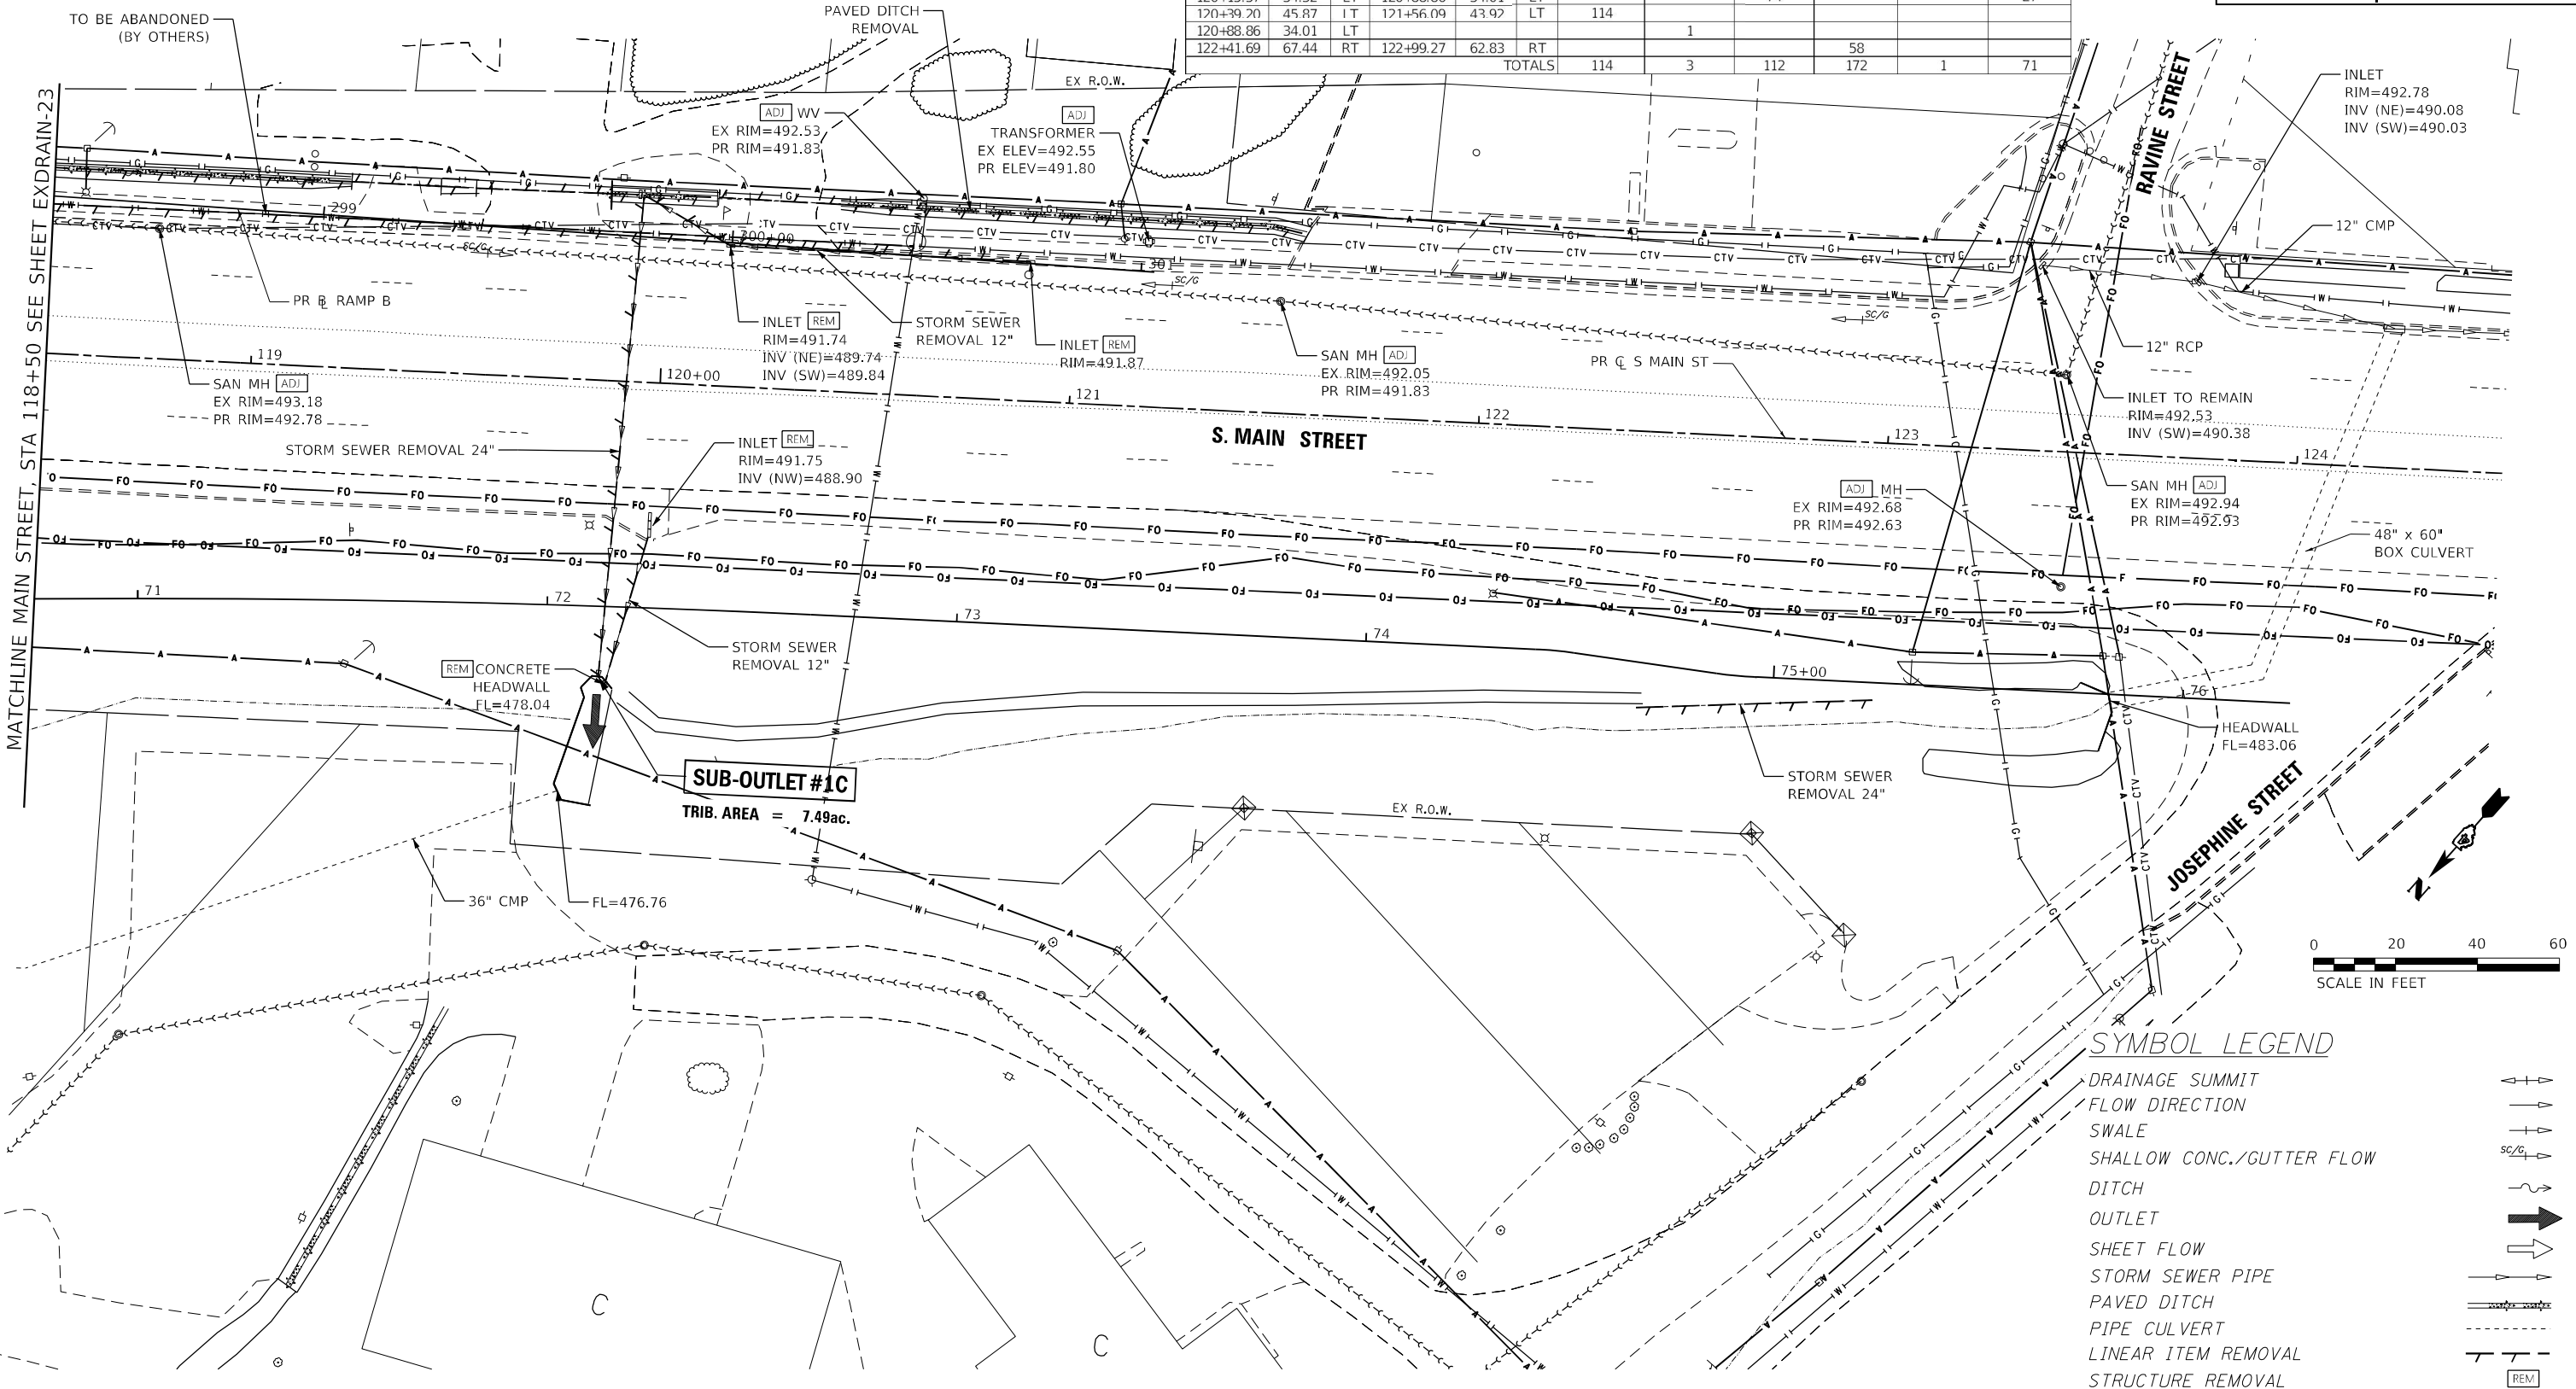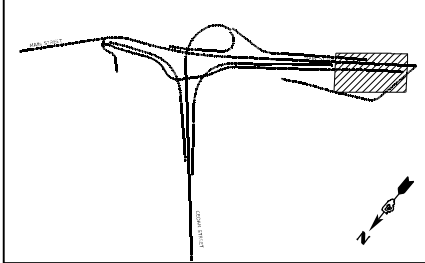

SYMBOL LEGEND	
	DRAINAGE SUMMIT
	FLOW DIRECTION
	SWALE
	SHALLOW CONC./GUTTER FLOW
	DITCH
	OUTLET
	SHEET FLOW
	STORM SEWER PIPE
	PAVED DITCH
	PIPE CULVERT
	LINEAR ITEM REMOVAL
	STRUCTURE REMOVAL



USER NAME = D1amb	DESIGNED - MJR	REVISED -
	DRAWN - DDB	REVISED -
PLOT SCALE = 40,0000 * / in.	CHECKED - ERO	REVISED -
PLOT DATE = 6/8/2023	DATE - 6/08/2023	REVISED -

STATE OF ILLINOIS
DEPARTMENT OF TRANSPORTATION

CEDAR ST. (IL-8/IL-116) OVER TZPR & IL-29
EXISTING DRAINAGE AND UTILITY PLANS - MAIN ST

SCALE: 1"=20' SHEET 21 OF 24 SHEETS STA. 118+50 TO STA. 124+00


F.A.P. RTE.	SECTION	COUNTY	TOTAL SHEETS	SHEET NO.
669	13 (HVB, HB-3) BR-1:R	TAZEWELL	1173	320
CONTRACT NO. 68C55				
ILLINOIS FED. AID PROJECT				

MODEL: Default
FILE: S:\MISC\proj\mills\sub\hender\com\bus-pw\03\Documents\Chicago\1101\Project\179740.IDOT CedarStExt_Pht15.0_CADD\Hydraulic\Sheet\1168C55-shd\hender\hender.dgn

SYMBOL LEGEND

- DRAINAGE SUMMIT
- FLOW DIRECTION
- SWALE
- SHALLOW CONC./GUTTER FLOW
- DITCH
- OUTLET
- SHEET FLOW
- STORM SEWER PIPE
- PAVED DITCH
- PIPE CULVERT
- LINEAR ITEM REMOVAL
- STRUCTURE REMOVAL

DRAINAGE REMOVAL SCHEDULE
NO QUANTITIES THIS SHEET

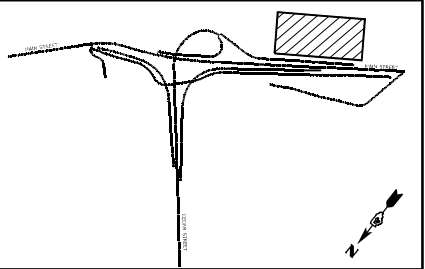

MATCHLINE MAIN STREET, STA 113+00
SEE SHEET EXDRAIN-07

PROSPECT AVE

MATCHLINE MAIN STREET, STA 118+50
SEE SHEET EXDRAIN-09

MODEL: Default
FILE: Name: p:\mshouse\shu_bentley.com\mbus-pw\03\Documents\Chicago_11\011_Projects\179740_IDOT_CedarStExt_Plan15.0_CADD\Hydraulics\Shs\DWG\6C55-shd-DRAIN-EX.dgn



USER NAME	= DLamb
PLOT SCALE	= 40,0000 * / in.
PLOT DATE	= 6/8/2023

DESIGNED	- MJR
DRAWN	- DDB
CHECKED	- ERO
DATE	- 6/08/2023

REVISED	-
REVISED	-
REVISED	-
REVISED	-

STATE OF ILLINOIS
DEPARTMENT OF TRANSPORTATION

CEDAR ST. (IL-81L-116) OVER TZPR & IL-29
EXISTING DRAINAGE AND UTILITY PLANS – PROSPECT AVE


SCALE: 1"=20' SHEET 22 OF 24 SHEETS STA. 113+00 TO STA. 118+50

F.A.P. RTE.	SECTION	COUNTY	TOTAL SHEETS	SHEET NO.
669	13 (HVB, HB-3) BR-1;R	TAZEWELL	1173	321
CONTRACT NO. 68C55				
ILLINOIS FED. AID PROJECT				


EXDRAIN-22

SYMBOL LEGEND

- DRAINAGE SUMMIT
- FLOW DIRECTION
- SWALE
- SHALLOW CONC./GUTTER FLOW
- DITCH
- OUTLET
- SHEET FLOW
- STORM SEWER PIPE
- PAVED DITCH
- PIPE CULVERT
- LINEAR ITEM REMOVAL
- STRUCTURE REMOVAL

 

DRAINAGE REMOVAL SCHEDULE
NO QUANTITIES THIS SHEET

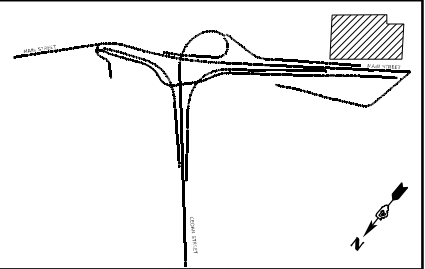

MATCHLINE MAIN STREET, STA 118+50 SEE SHEET EXDRAIN-21

PROSPECT AVE

EX DITCH

EX CULVERT

RAVINE STREET

EX R.O.W.

EXDRAIN-23



USER NAME	= DLamb
PLOT SCALE	= 40,0000 * / in.
PLOT DATE	= 6/8/2023

DESIGNED	- MJR
DRAWN	- DDB
CHECKED	- ERO
DATE	- 6/08/2023

REVISED	-
REVISED	-
REVISED	-
REVISED	-



STATE OF ILLINOIS
DEPARTMENT OF TRANSPORTATION

CEDAR ST. (IL-81L-116) OVER TZPR & IL-29
EXISTING DRAINAGE AND UTILITY PLANS - PROSPECT AVE

SCALE: 1"=20' SHEET 23 OF 24 SHEETS STA. 118+50 TO STA. 124+00


F.A.P. RTE.	SECTION	COUNTY	TOTAL SHEETS	SHEET NO.
669	13 (HVB, HB-3) BR-1:R	TAZEWELL	1173	322
CONTRACT NO. 68C55				
ILLINOIS FED. AID PROJECT				

DRAINAGE REMOVAL SCHEDULE
NO QUANTITIES THIS SHEET

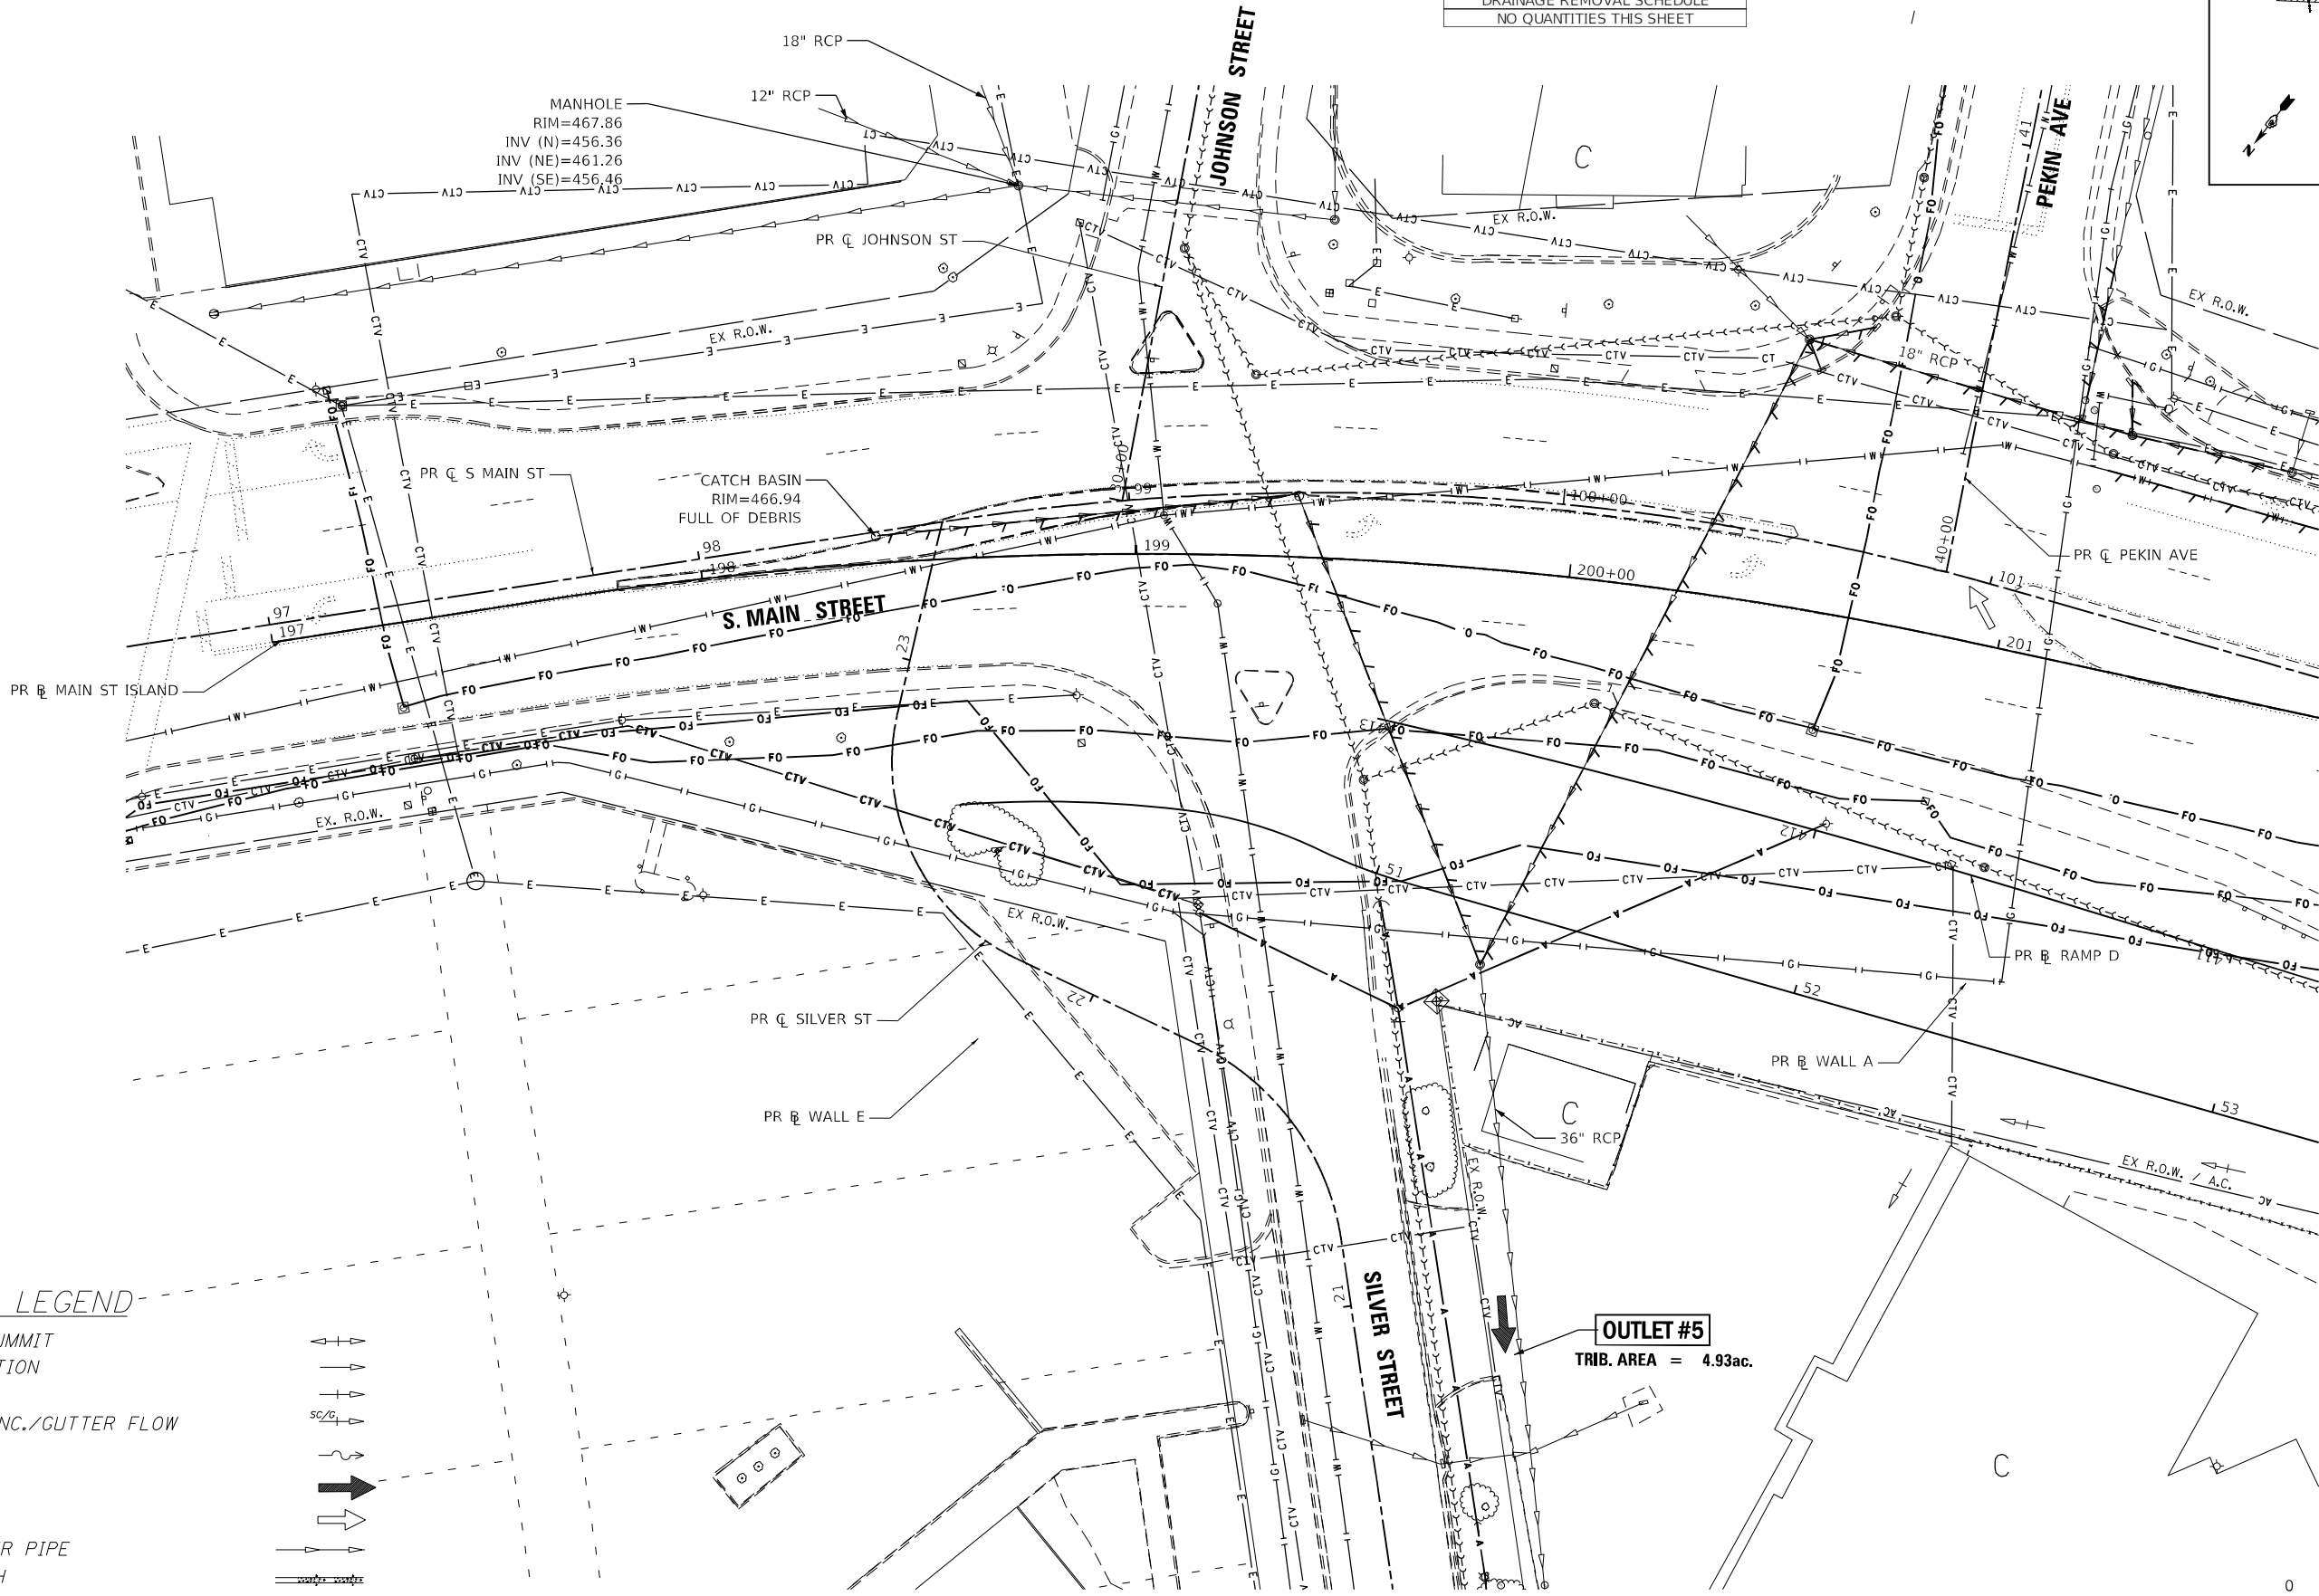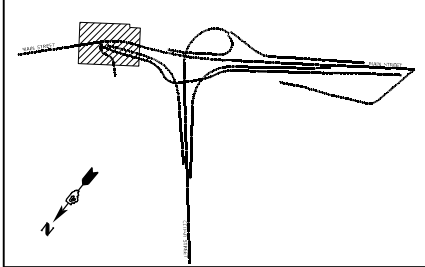

SYMBOL LEGEND

- DRAINAGE SUMMIT
- FLOW DIRECTION
- SWALE
- SHALLOW CONC./GUTTER FLOW
- DITCH
- OUTLET
- SHEET FLOW
- STORM SEWER PIPE
- PAVED DITCH
- PIPE CULVERT
- LINEAR ITEM REMOVAL
- STRUCTURE REMOVAL

 

USER NAME = D1amb	DESIGNED - MJR	REVISED -
	DRAWN - DDB	REVISED -
PLOT SCALE = 40,0000' / in.	CHECKED - ERO	REVISED -
PLOT DATE = 6/8/2023	DATE - 6/08/2023	REVISED -

STATE OF ILLINOIS
DEPARTMENT OF TRANSPORTATION



CEDAR ST. (IL-81L-116) OVER TZPR & IL-29
EXISTING DRAINAGE AND UTILITY PLANS - SILVER ST

SCALE: 1"=20' SHEET 24 OF 24 SHEETS STA. TO STA.

F.A.P. RTE.	SECTION	COUNTY	TOTAL SHEETS	SHEET NO.
669	13 (HVB, HB-3) BR-1:R	TAZEWELL	1173	323
CONTRACT NO. 68C55				
ILLINOIS FED. AID PROJECT				

EXDRAIN-24


PROPOSED DRAINAGE SCHEDULE
NO QUANTITIES THIS SHEET

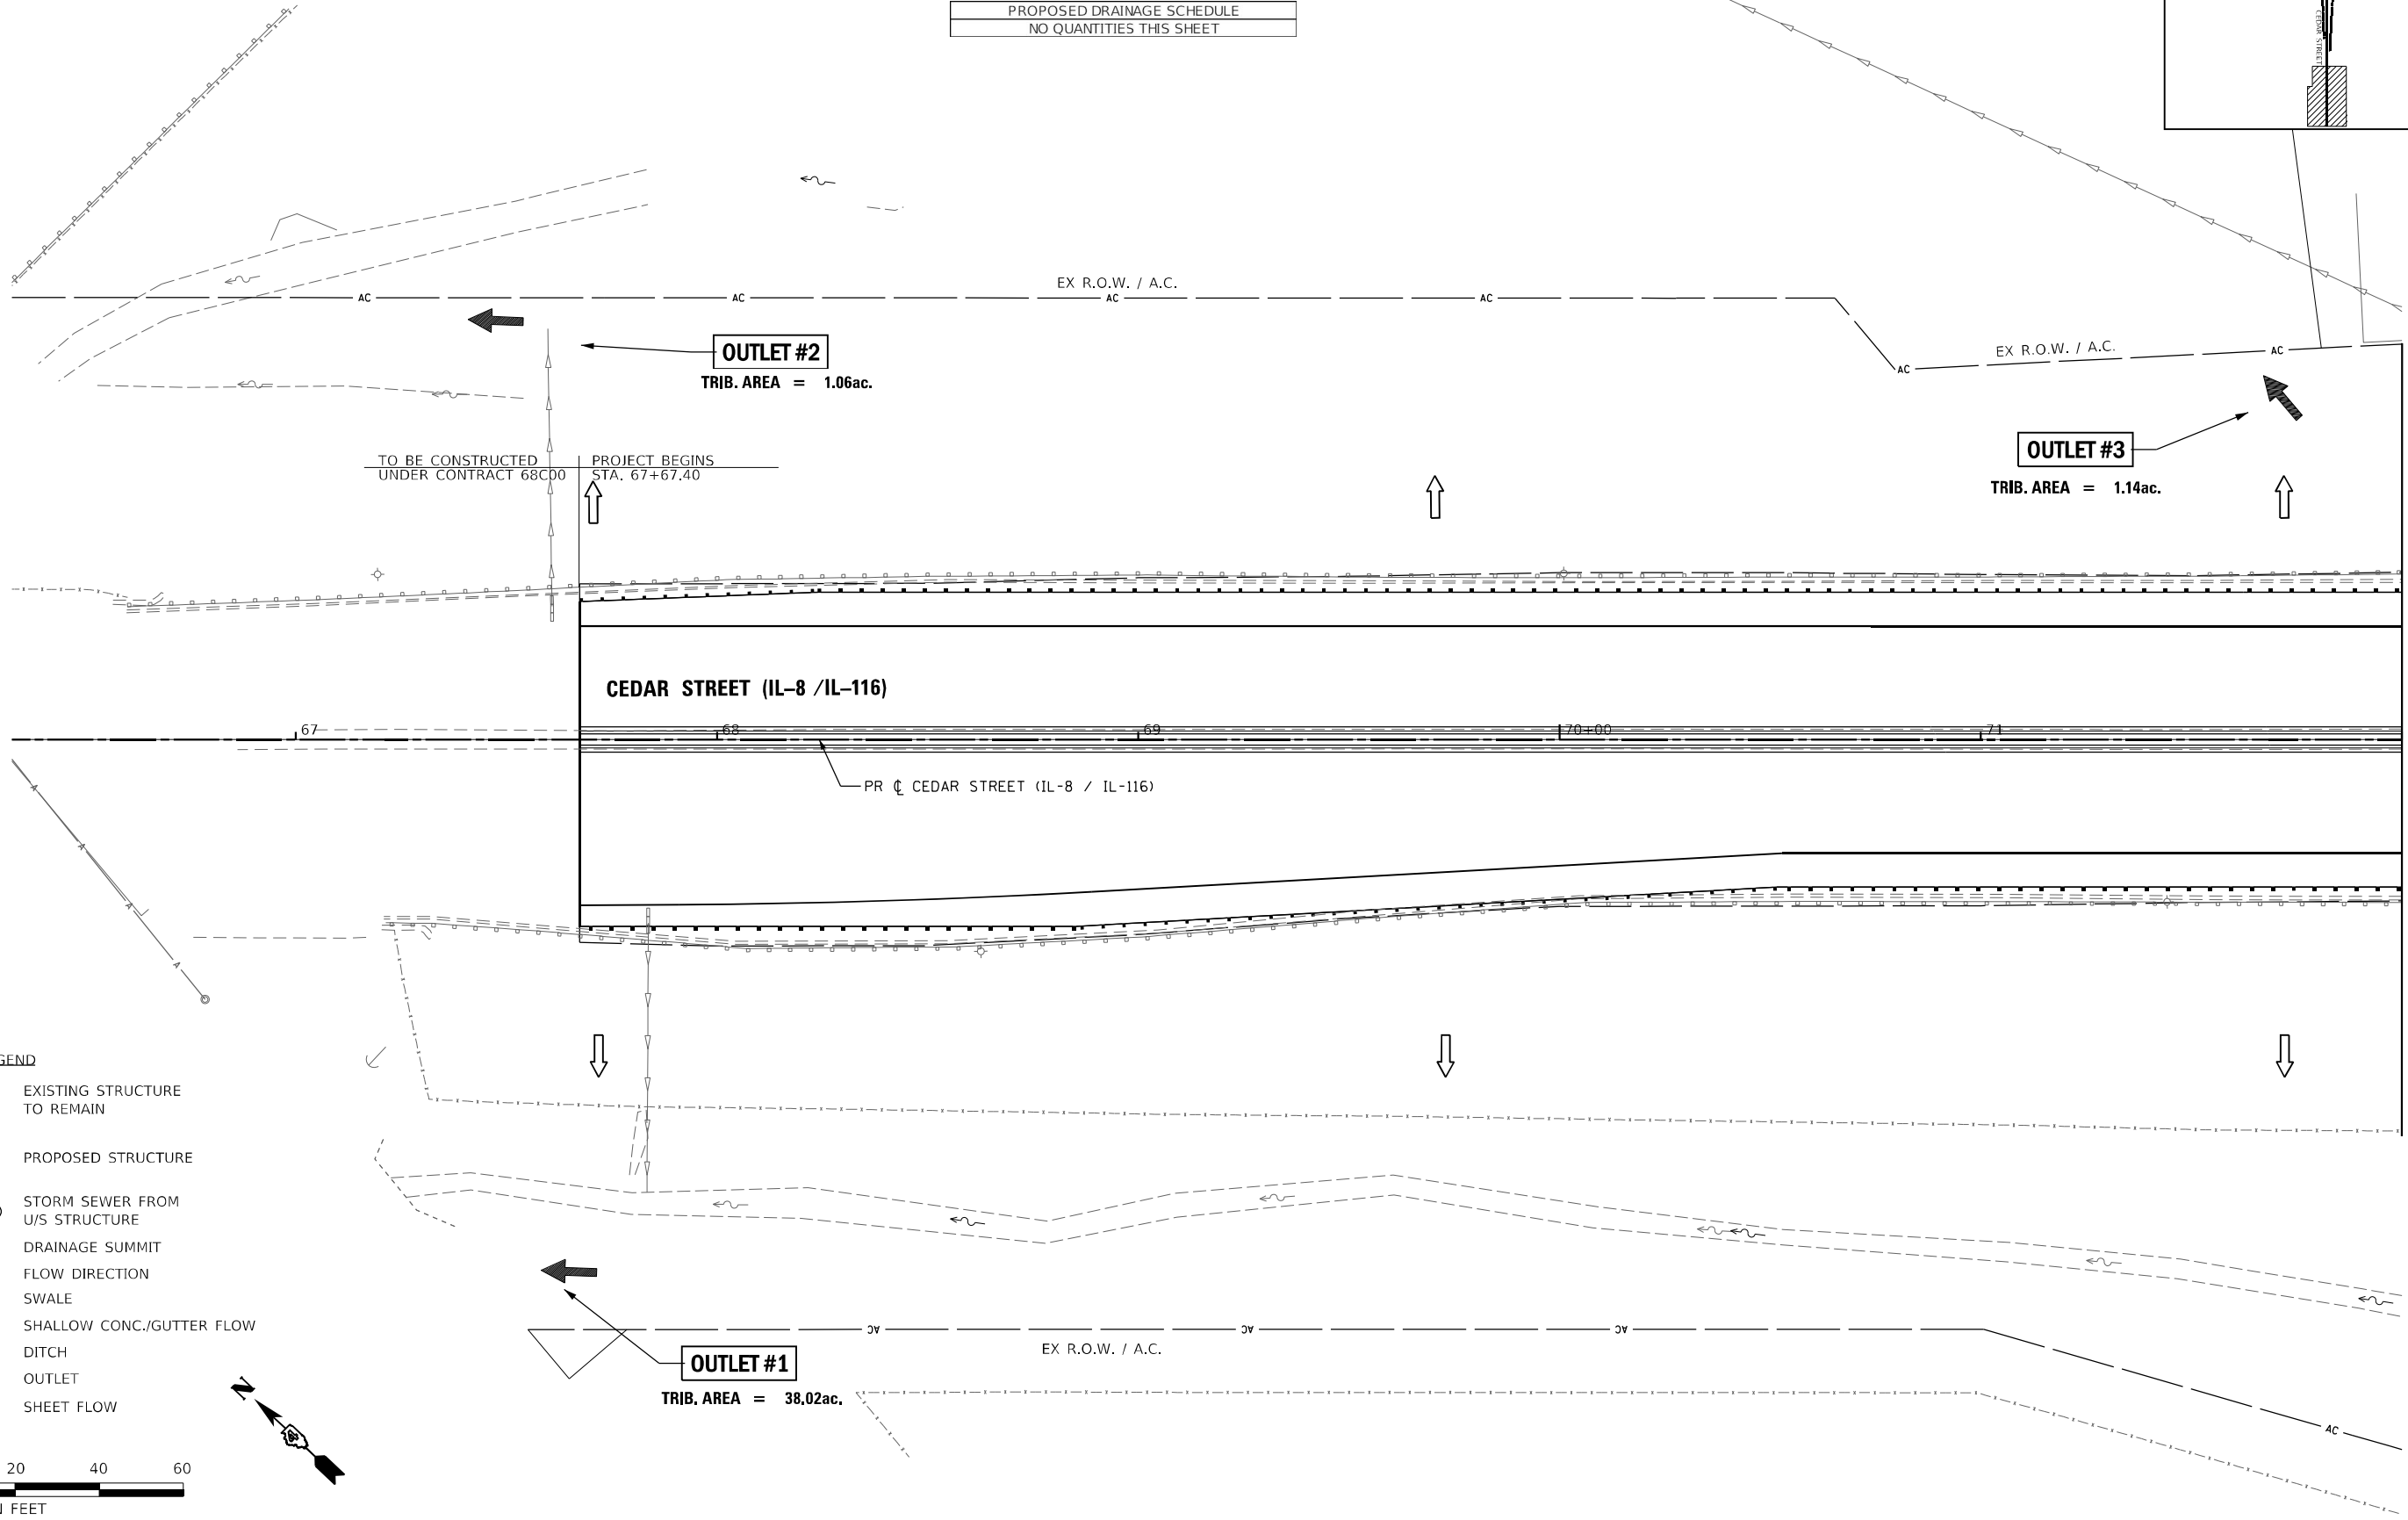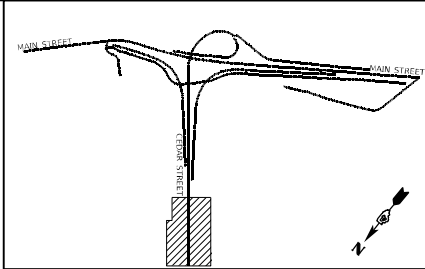

MATCHLINE CEDAR STREET, STA 72+00
SEE SHEET PRDRAIN-02

LEGEND

- ### EXISTING STRUCTURE TO REMAIN
- ### PROPOSED STRUCTURE
- P### STORM SEWER FROM U/S STRUCTURE
- ↔ DRAINAGE SUMMIT
- FLOW DIRECTION
- SWALE
- SC/G SHALLOW CONC./GUTTER FLOW
- ~ DITCH
- OUTLET
- SHEET FLOW

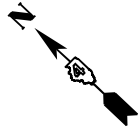

MODEL: Default
FILE: \\miller-pro\miller-us\proj\03\Documents\Chicago_IL\01_Projects\179740_IDOT_CedarStExt_Phd\5.0_CADD\Hydraulics\Sheet\68C55-shd-DrainPr-Cedar01.dgn




USER NAME = DLamb	DESIGNED - MJR	REVISED -
	DRAWN - DDB	REVISED -
PLOT SCALE = 40,0000 * / in.	CHECKED - ERO	REVISED -
PLOT DATE = 6/8/2023	DATE - 6/08/2023	REVISED -

STATE OF ILLINOIS
DEPARTMENT OF TRANSPORTATION

CEDAR ST. (IL-8/IL-116) OVER TZPR & IL-29 PROPOSED DRAINAGE PLANS - CEDAR ST			
SCALE: 1"=20'	SHEET 1	OF 24 SHEETS	STA. 67+67.40 TO STA. 72+00



F.A.P. RTE.	SECTION	COUNTY	TOTAL SHEETS	SHEET NO.
669	13 (HVB, HB-3) BR-1:R	TAZEWELL	1173	324
CONTRACT NO. 68C55				
ILLINOIS		FED. AID PROJECT		

PRDRAIN-01

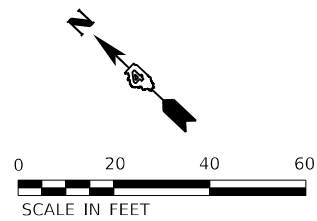

UNDERDRAIN SCHEDULE								
STATION	OFFSET	LT/RT	STATION	OFFSET	LT/RT	UNDERDRAIN OUTLET PROTECTION, TYPE 1 (STD. 601001-D4)		PIPE UNDERDRAINS FOR STRUCTURES (SPECIAL) 4"
						CLASS SI CONCRETE PIPE UNDER DRAIN OUTLET	WELDED WIRE FABRIC 6X6	
						CU YD	SQ YD	FOOT
74+43.57	48.00'	LT	74+43.57	28.00'	LT	0.63	2.75	20
74+43.57	53.22'	RT	74+43.57	33.22'	RT	0.63	2.75	20

- LEGEND
- ### EXISTING STRUCTURE TO REMAIN
 - ### PROPOSED STRUCTURE
 - P### STORM SEWER FROM U/S STRUCTURE
 - ↔ DRAINAGE SUMMIT
 - FLOW DIRECTION
 - + SWALE
 - SC/G SHALLOW CONC./GUTTER FLOW
 - ~ DITCH
 - ➡ OUTLET
 - ➡ SHEET FLOW

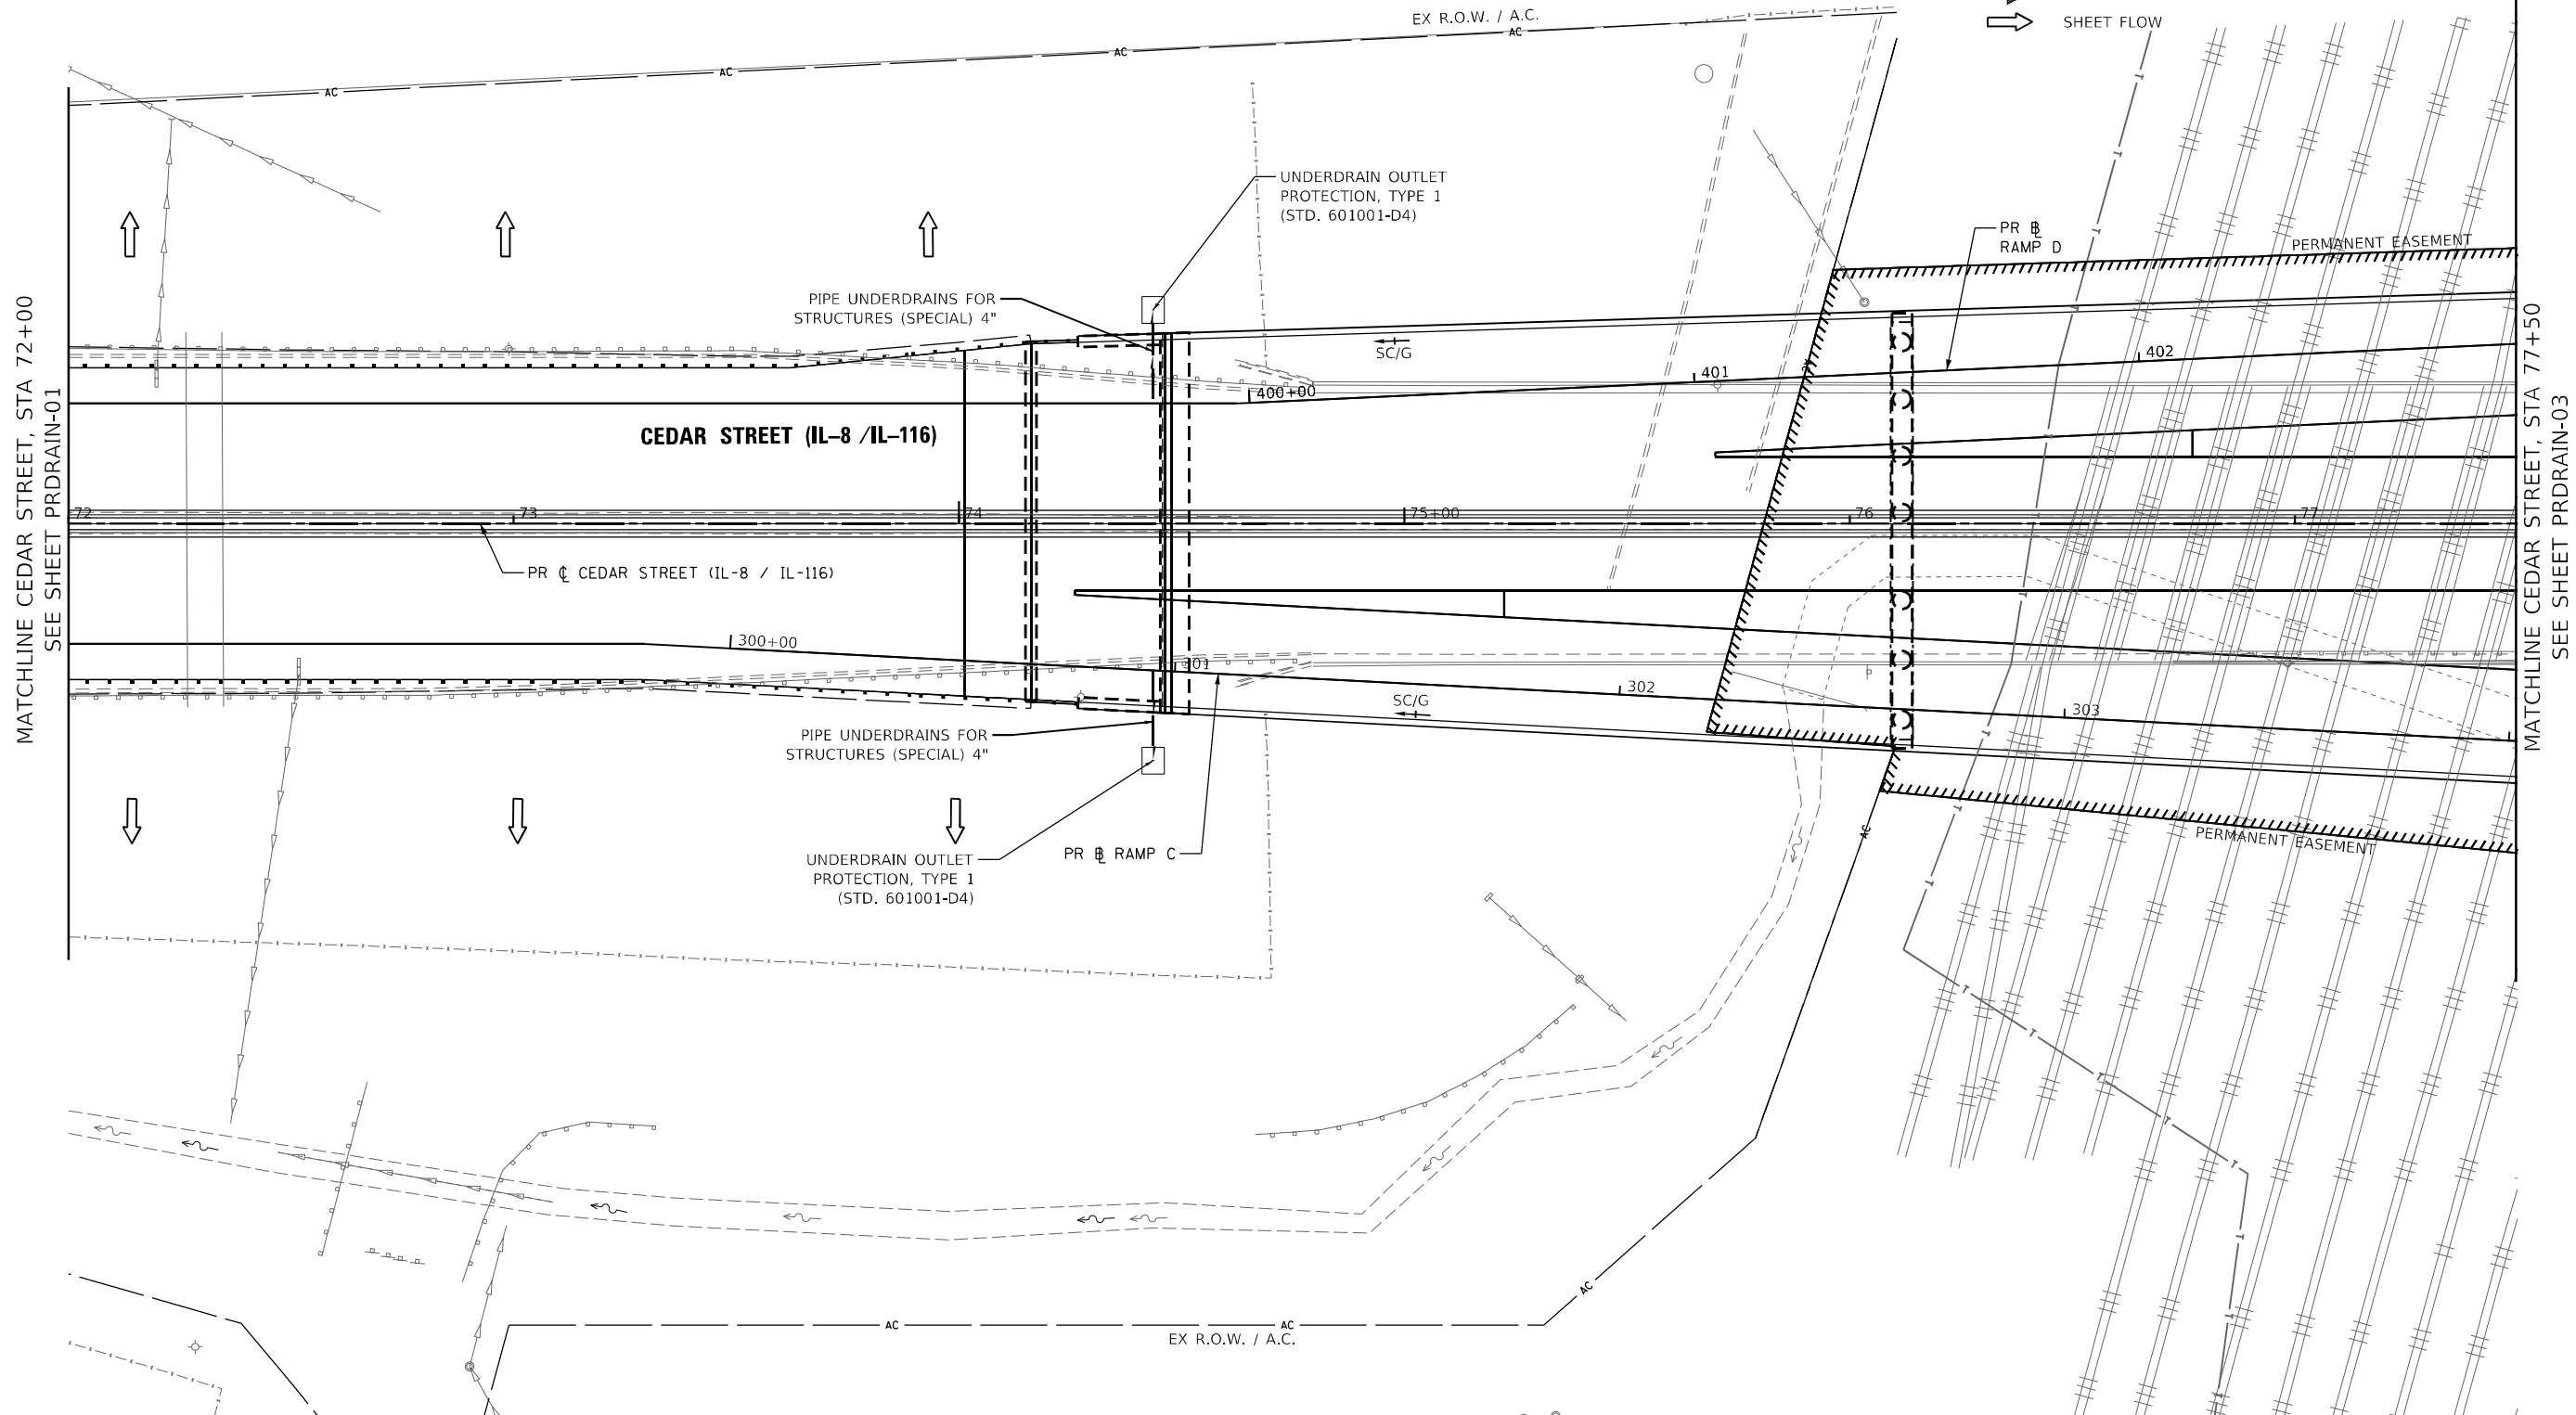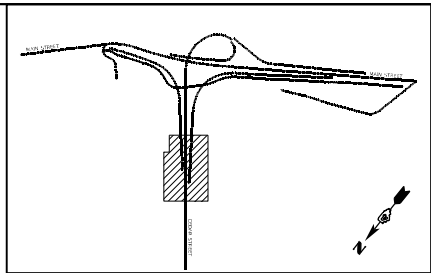

MODEL: Default
FILE: 68C55-shd-DrainPr-Cedar02.dgn
C:\Users\jmbentley\OneDrive\Documents\Chicago\11011\Project\179740.IDOT CedarStExt-PRD15.0_CADD\Hydraulics\Shd\DrainPr-Cedar02.dgn



USER NAME = DLamb	DESIGNED - MJR	REVISED -
	DRAWN - DDB	REVISED -
PLOT SCALE = 40,0000' / in.	CHECKED - ERO	REVISED -
PLOT DATE = 6/8/2023	DATE - 6/08/2023	REVISED -

STATE OF ILLINOIS
DEPARTMENT OF TRANSPORTATION

CEDAR ST. (IL-8/IL-116) OVER TZPR & IL-29 PROPOSED DRAINAGE PLANS - CEDAR ST			
SCALE: 1"=20'	SHEET 2	OF 24 SHEETS	STA. 72+00 TO STA. 77+50


F.A.P. RTE.	SECTION	COUNTY	TOTAL SHEETS	SHEET NO.
669	13 (HVB, HB-3) BR-1:R	TAZEWELL	1173	325
CONTRACT NO. 68C55				
ILLINOIS FED. AID PROJECT				

PRDRAIN-02

STRUCTURE SCHEDULE										
STR. NO.	STATION	OFFSET	LT/RT	STRUCTURE, TYPE		RIM EL.	INV. IN	INV. IN	INV. IN	INV. OUT
EX 150	78+43.56	73.91'	RT	CONNECTION TO EXISTING DRAINAGE STRUCTURE		EX 461.63			EX 448.78 (SE)	EX 448.78
151	78+60.81	68.02'	RT	INLETS TYA, T1F, CL		462.02			454.68 (NE)	454.68
152	78+63.21	21.84'	RT	INLETS TYA, T1F, CL		461.97				455.14

UNDERDRAIN SCHEDULE										
						UNDERDRAIN OUTLET PROTECTION, TYPE 1 (STD. 601001-D4)		PIPE UNDERDRAINS FOR STRUCTURES (SPECIAL) 4"		
						CLASS S1 CONCRETE PIPE UNDER DRAIN OUTLET	WELDED WIRE FABRIC 6X6			
STATION	OFFSET	LT/RT	STATION	OFFSET	LT/RT	CU YD	SQ YD	FOOT		
82+15.00	40.00'	LT	82+15.00	40.00'	LT	0.63	2.75	20		
82+15.00	20.00'	LT								
82+15.00	40.00'	RT				0.63	2.75			
82+15.00	20.00'	RT	82+15.00	40.00'	RT			20		

PIPE & CULVERT SCHEDULE								
PIPE NO.	U/S	D/S	LENGTH (L.F.)	SIZE (IN.)	CLASS	U/S INV.	D/S INV.	SLOPE (%)
P151	151	150	18	8	PIPE DRAINS	454.68	454.50	1.00
P152	152	151	46	8	PIPE DRAINS	455.14	454.68	1.00

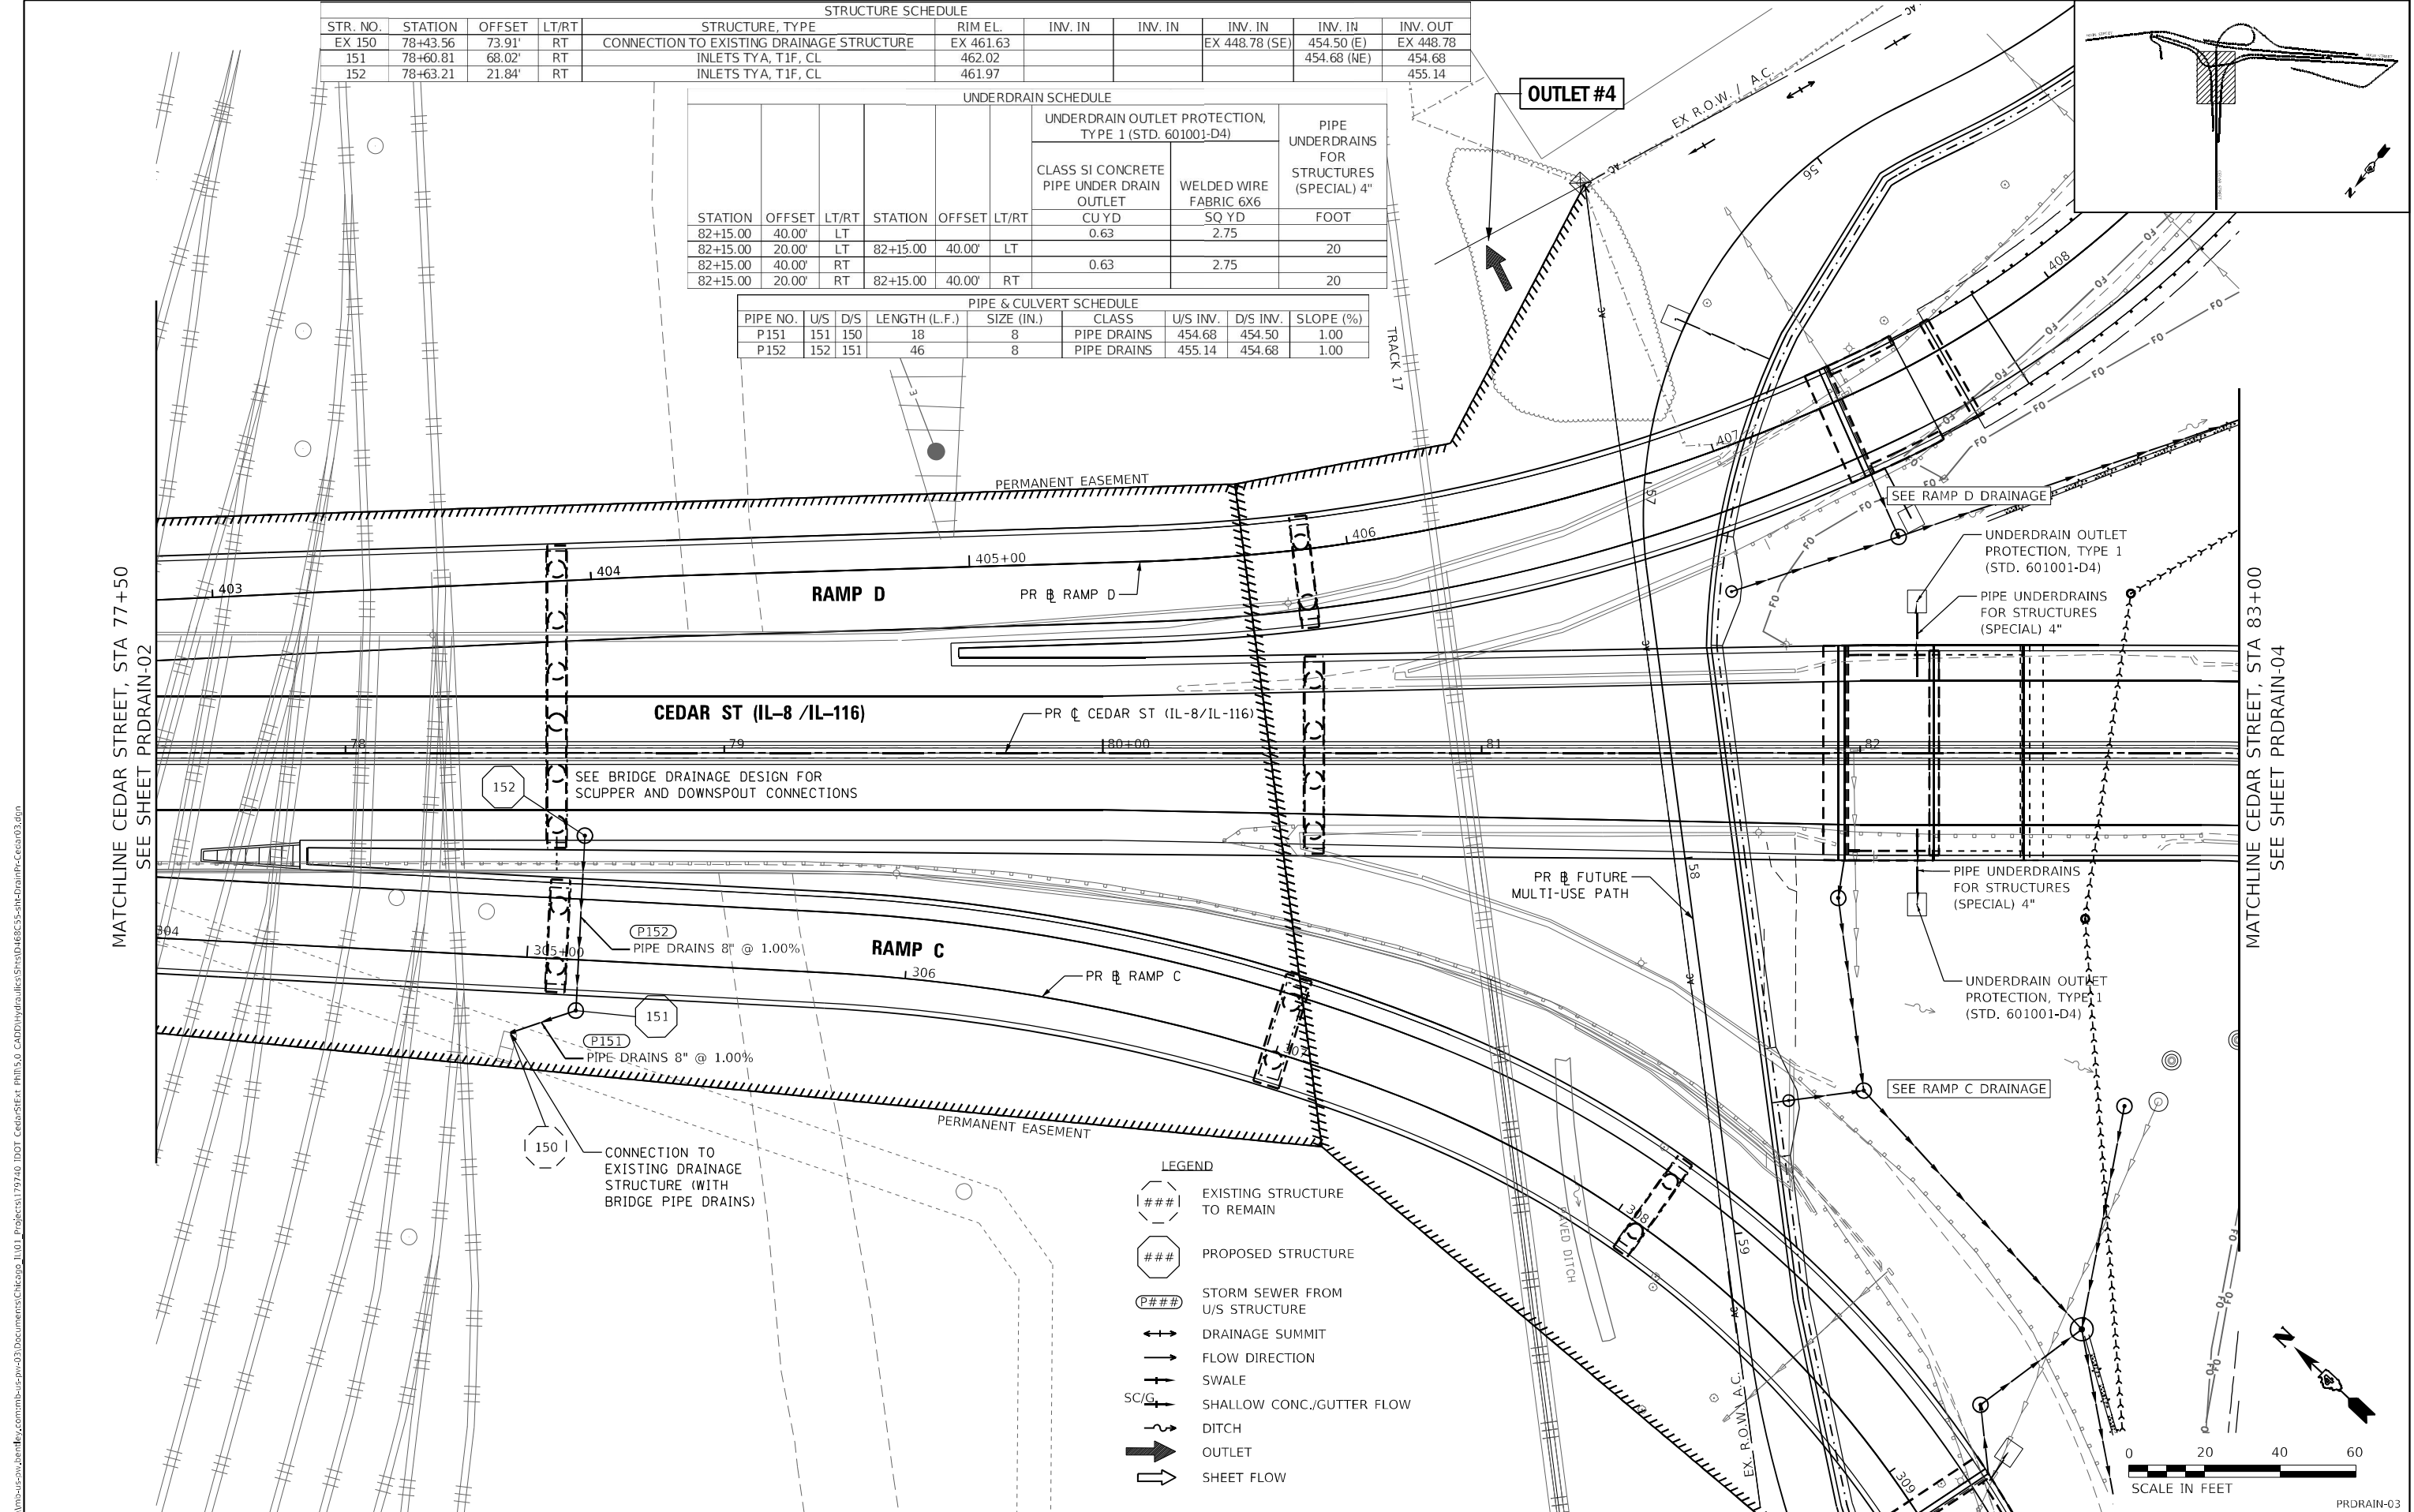



USER NAME = DLamb

DESIGNED - MJR

REVISD -

DRAWN - DDB

REVISD -

CHECKED - ERO

REVISD -

DATE - 6/08/2023

REVISD -

STATE OF ILLINOIS

DEPARTMENT OF TRANSPORTATION

CEDAR ST. (IL-8/IL-116) OVER TZPR & IL-29

PROPOSED DRAINAGE PLANS - CEDAR ST

SCALE: 1"=20'

SHEET 3 OF 24 SHEETS

STA. 77+50 TO STA. 83+00

F.A.P. RTE. 669

SECTION 13 (HVB, HB-3) BR-1:R

COUNTY TAZEWELL




TOTAL SHEETS 1173

SHEET NO. 326

CONTRACT NO. 68C55

ILLINOIS FED. AID PROJECT

PIPE & CULVERT SCHEDULE										
PIPE NO.	U/S	D/S	LENGTH (L.F.)	SIZE (IN.)	CLASS	U/S INV.	D/S INV.	SLOPE (%)	T.B. (C.Y.)	
P301	301	300	60	24	CLASS A TY 2	495.00	494.24	1.27	17	
P302	302	301	53	24	CLASS A TY 2	501.25	497.60	6.89	18	

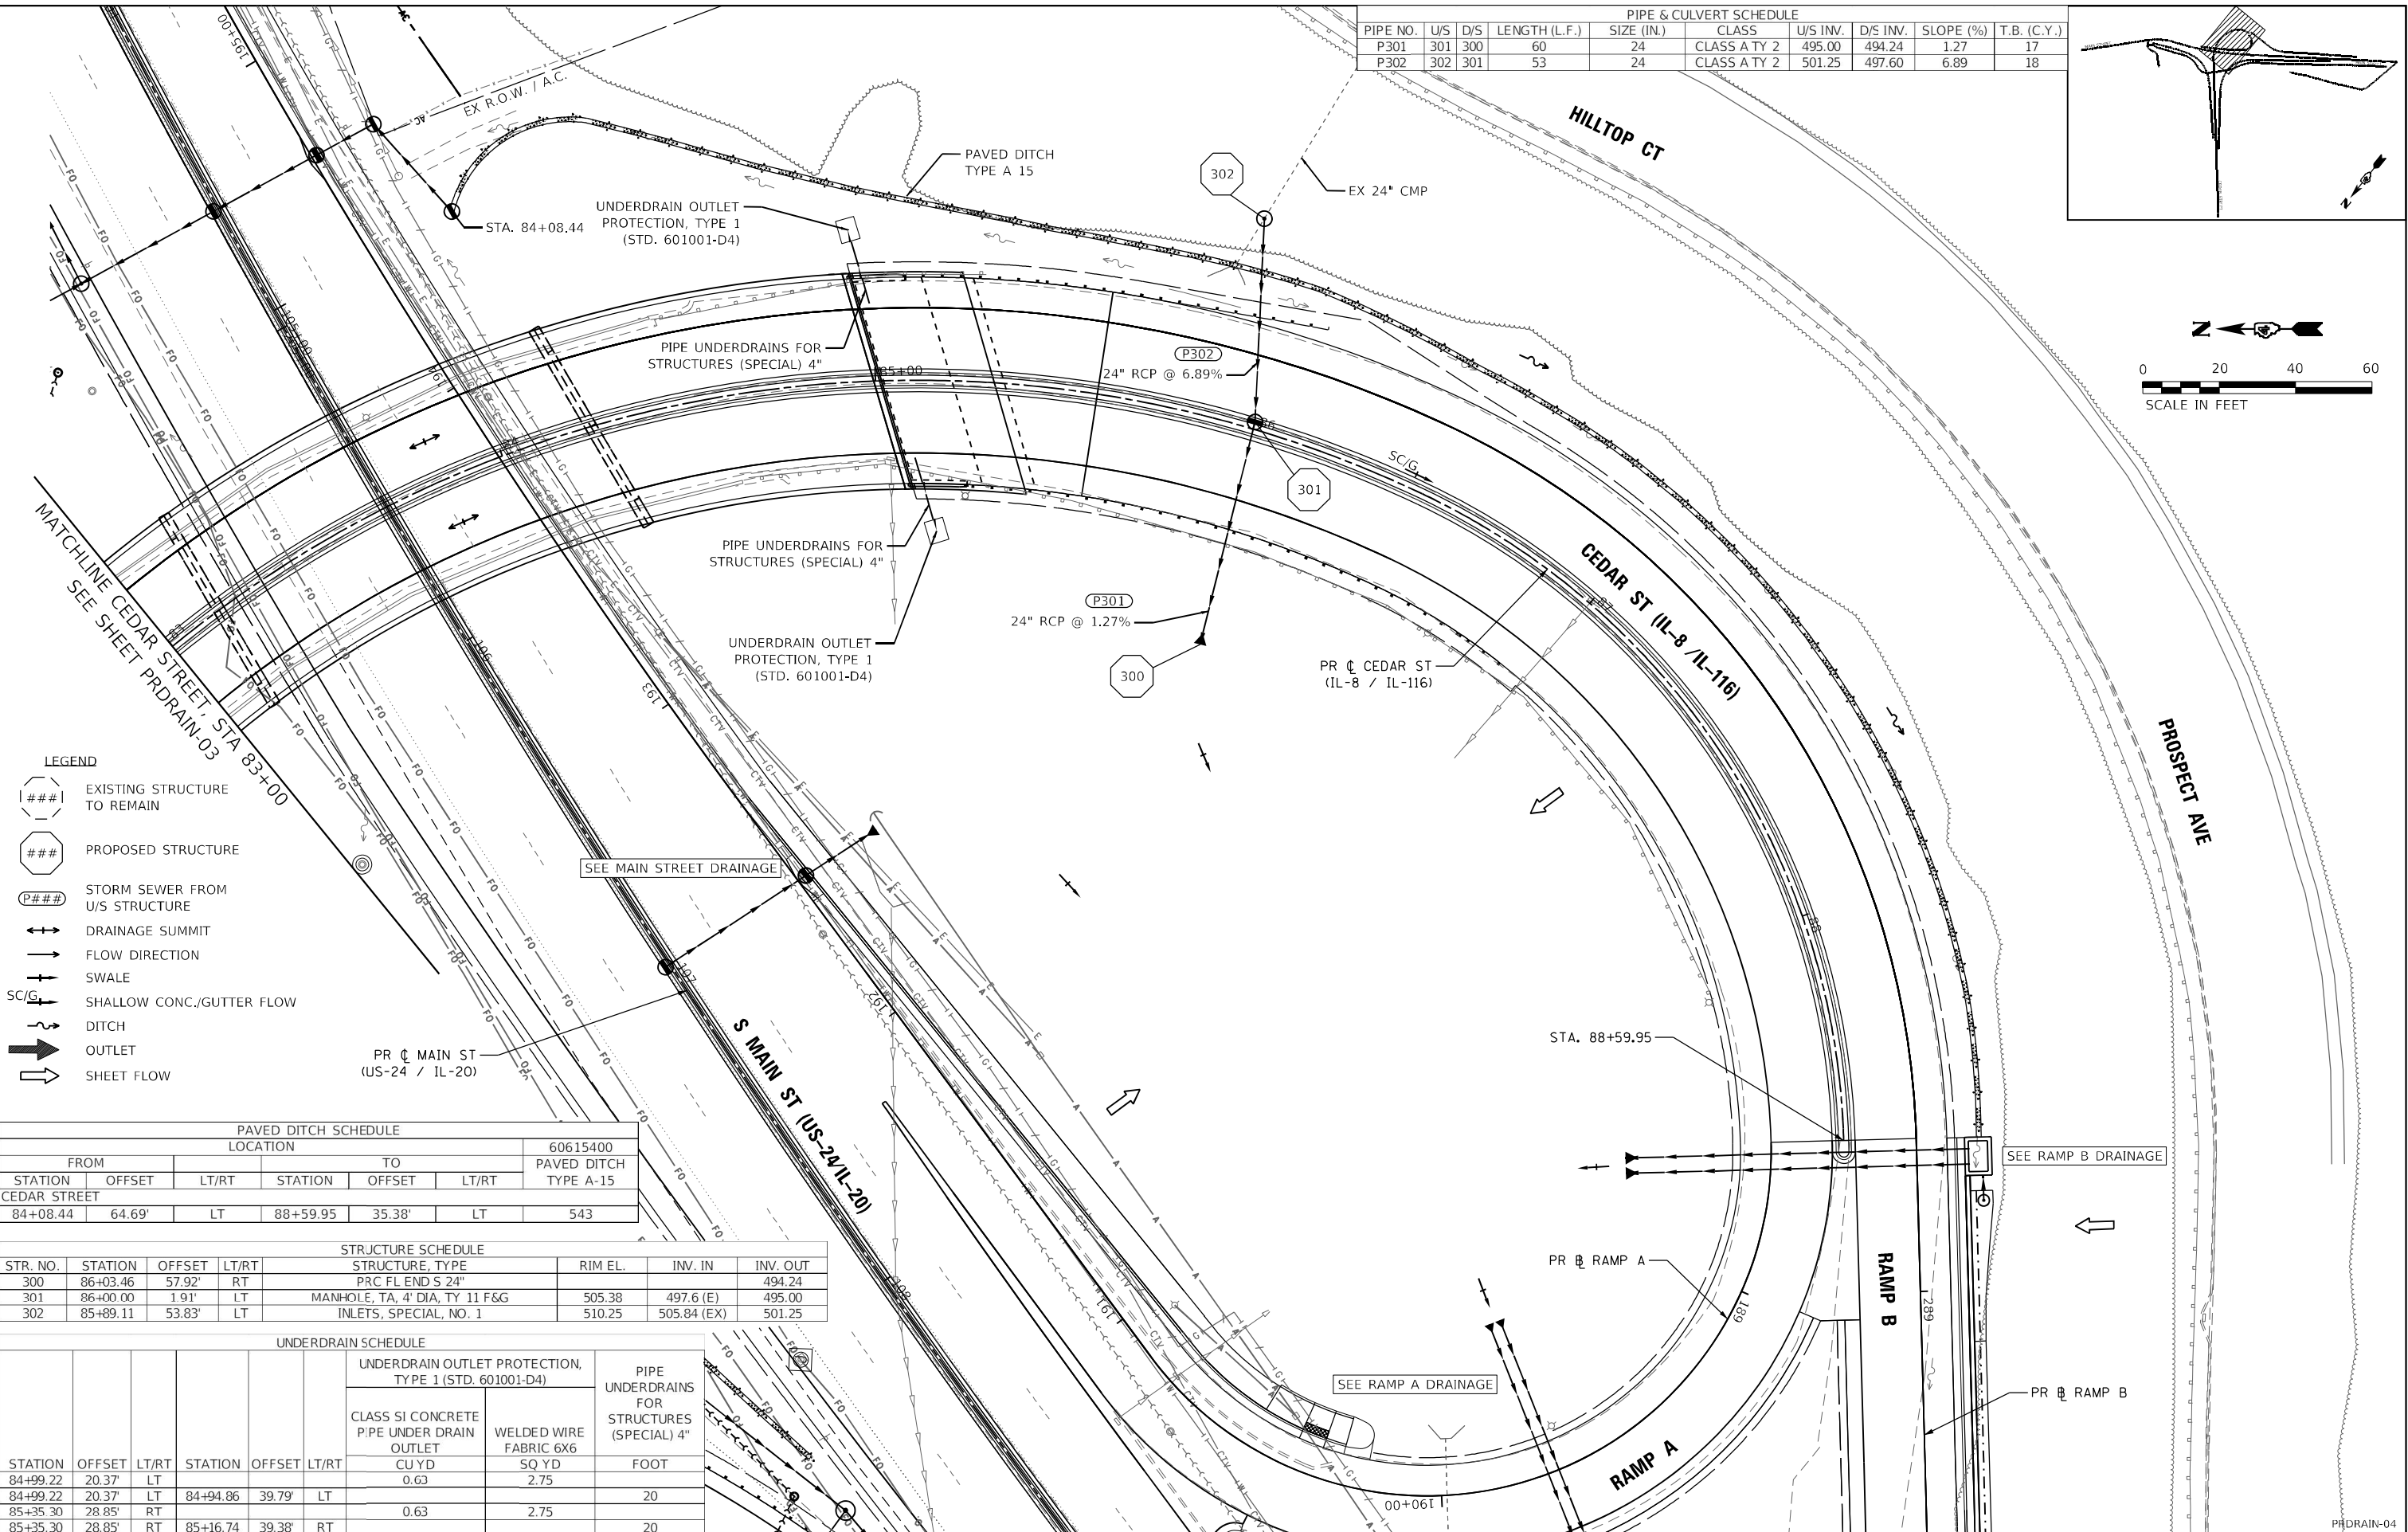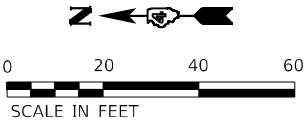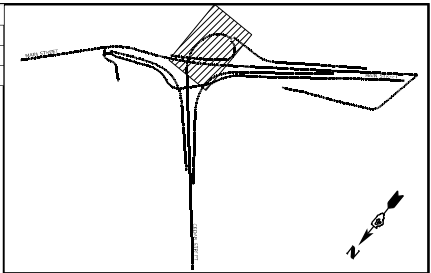

LEGEND

- ### EXISTING STRUCTURE TO REMAIN
- ### PROPOSED STRUCTURE
- P### STORM SEWER FROM U/S STRUCTURE
- ↕ DRAINAGE SUMMIT
- FLOW DIRECTION
- SWALE
- SC/G SHALLOW CONC./GUTTER FLOW
- ~ DITCH
- ➔ OUTLET
- ➔ SHEET FLOW

PAVED DITCH SCHEDULE						
LOCATION						60615400
FROM	TO	STATION	OFFSET	LT/RT	STATION	PAVED DITCH TYPE A-15
CEDAR STREET		84+08.44	64.69'	LT	88+59.95	543

STRUCTURE SCHEDULE						
STR. NO.	STATION	OFFSET	LT/RT	STRUCTURE, TYPE	RIM EL.	INV. IN
300	86+03.46	57.92'	RT	PRC FL END S 24"	505.38	494.24
301	86+00.00	1.91'	LT	MANHOLE, TA, 4' DIA, TY 11 F&G	505.38	497.6 (E)
302	85+89.11	53.83'	LT	INLETS, SPECIAL, NO. 1	510.25	505.84 (EX)

UNDERDRAIN SCHEDULE								
						UNDERDRAIN OUTLET PROTECTION, TYPE 1 (STD. 601001-D4)		
						CLASS SI CONCRETE PIPE UNDER DRAIN OUTLET	WELDED WIRE FABRIC 6X6	PIPE UNDERDRAINS FOR STRUCTURES (SPECIAL) 4"
STATION	OFFSET	LT/RT	STATION	OFFSET	LT/RT	CU YD	SQ YD	FOOT
84+99.22	20.37'	LT				0.63	2.75	
84+99.22	20.37'	LT	84+94.86	39.79'	LT			20
85+35.30	28.85'	RT				0.63	2.75	
85+35.30	28.85'	RT	85+16.74	39.38'	RT			20



USER NAME = Dlamb	DESIGNED - MJR	REVISED -
	DRAWN - DDB	REVISED -
PLOT SCALE = 40,000' / in.	CHECKED - ERO	REVISED -
PLOT DATE = 6/8/2023	DATE - 6/08/2023	REVISED -

STATE OF ILLINOIS
DEPARTMENT OF TRANSPORTATION

CEDAR ST. (IL-8/IL-116) OVER TZPR & IL-29
PROPOSED DRAINAGE PLANS - CEDAR ST

SCALE: 1"=20'	SHEET 4 OF 24 SHEETS	STA. 83+00 TO STA. 88+59.95
---------------	----------------------	-----------------------------



F.A.P. RTE.	SECTION	COUNTY	TOTAL SHEETS	SHEET NO.
669	13 (HVB, HB-3) BR-1:R	TAZEWELL	1173	327
CONTRACT NO. 68C55				

ILLINOIS FED. AID PROJECT



- LEGEND
- ### EXISTING STRUCTURE TO REMAIN
 - ### PROPOSED STRUCTURE
 - P### STORM SEWER FROM U/S STRUCTURE
 - ↕ DRAINAGE SUMMIT
 - FLOW DIRECTION
 - SWALE
 - SC/G ↕ SHALLOW CONC./GUTTER FLOW
 - ↕ DITCH
 - ➔ OUTLET
 - ➔ SHEET FLOW

0 20 40 60
SCALE IN FEET

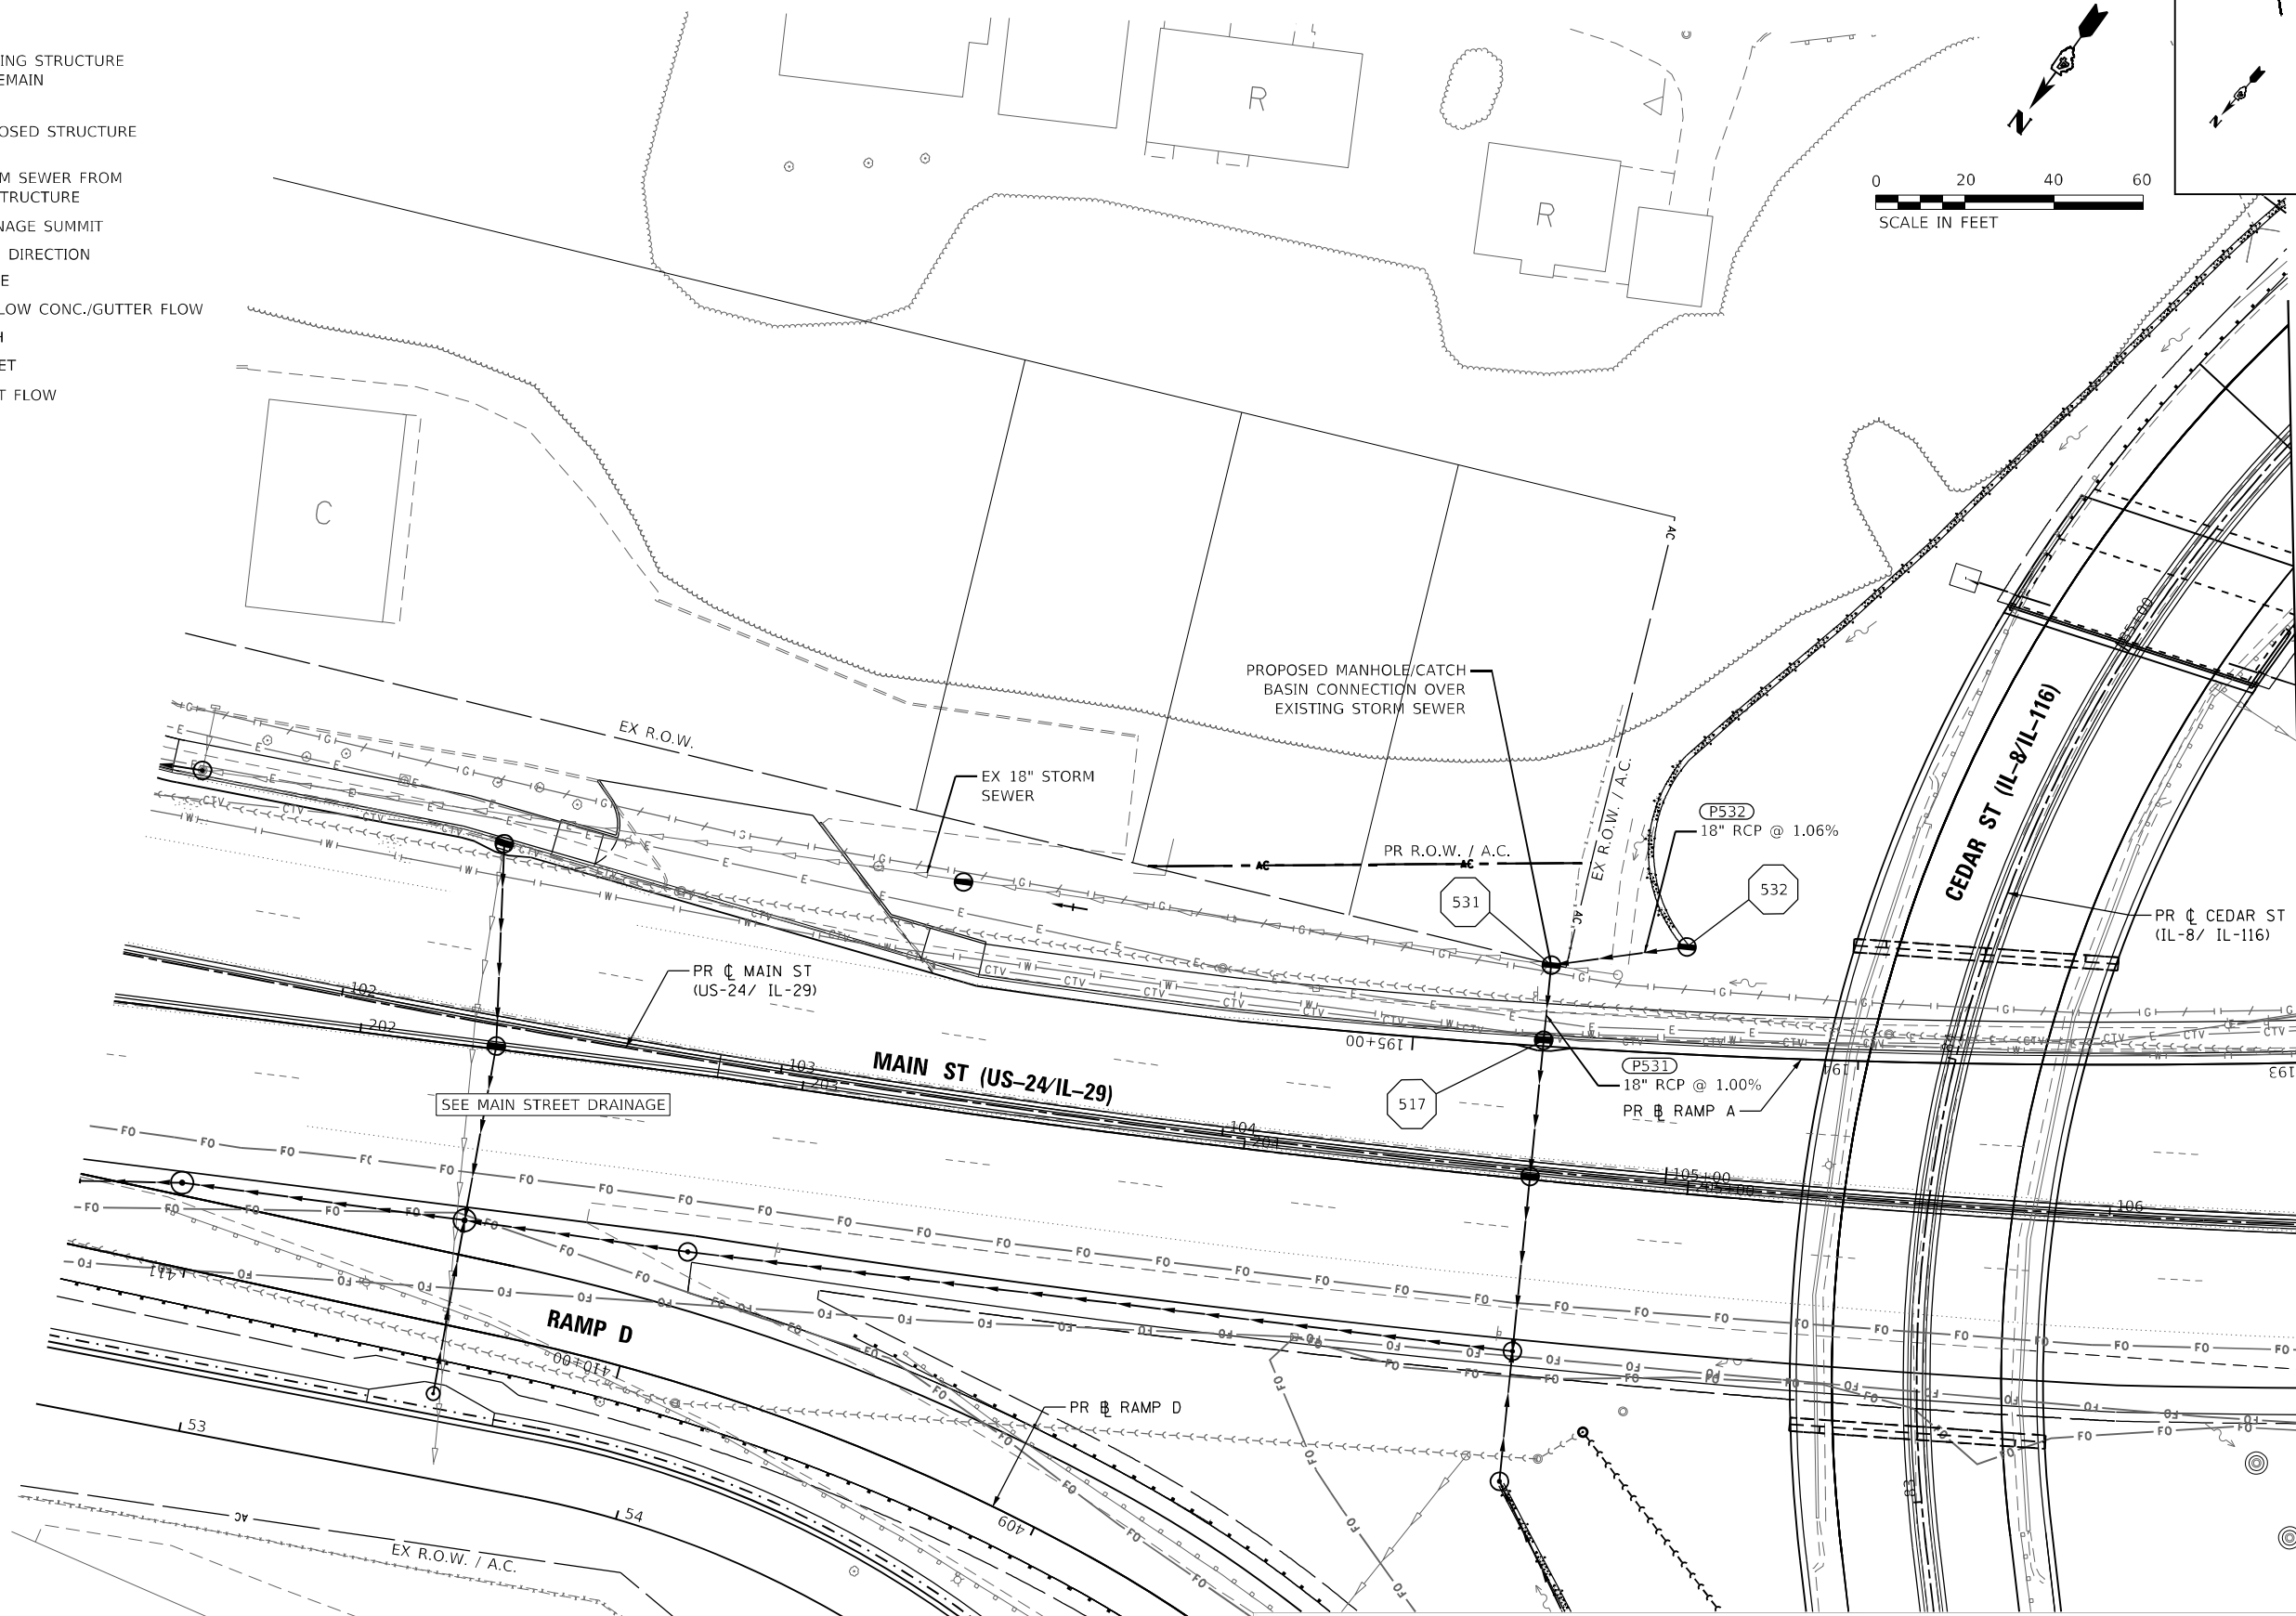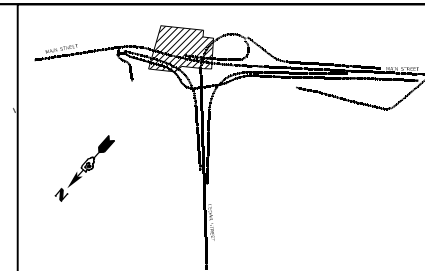

MATCHLINE RAMP A, STA 193+00
SEE SHEET PRDRAIN-05

PIPE & CULVERT SCHEDULE									
PIPE NO.	U/S	D/S	LENGTH (L.F.)	SIZE (IN.)	CLASS	U/S INV.	D/S INV.	SLOPE (%)	T.B. (C.Y.)
P531	531	517	17	18	CLASS A TY 1	474.67	474.50	1.00	
P532	532	531	31	18	CLASS A TY 1	475.00	474.67	1.06	

PR # FUTURE
MULTIUSE PATH

STRUCTURE SCHEDULE									
STR. NO.	STATION	OFFSET	LT/RT	STRUCTURE TYPE	RIM EL.	INV. IN	INV. IN	INV. IN	INV. OUT
517	104+69.67	28.02'	LT	INLETS, TYPE G-1	483.62	474.50 (SE)			474.50
531	194+70.13	18.25'	RT	INLETS, SPECIAL, NO. 1	482.50	474.67 (SW)		478.52 (OVERFLOW)	474.67
532	194+39.64	24.05'	RT	INLETS, SPECIAL, NO. 1	482.00				475.00

PRDRAIN-06



USER NAME = D1amb

DESIGNED - MJR

REVISED -

PLOT SCALE = 40,000' = 1 in.

DRAWN - DDB

REVISED -

PLOT DATE = 6/8/2023

CHECKED - ERO

REVISED -

DATE = 6/08/2023

REVISED -

STATE OF ILLINOIS
DEPARTMENT OF TRANSPORTATION

CEDAR ST. (IL-8/IL-116) OVER TZPR & IL-29
PROPOSED DRAINAGE PLANS - RAMP A

SCALE: 1"=20'

SHEET 6

OF 24

SHEETS

STA. 193+00

TO STA. 195+39.79

F.A.P.
RTE.

SECTION

669

13 (HVB, HB-3)

BR-1:R

COUNTY

TAZEWELL

1173


329

CONTRACT NO. 68C55

ILLINOIS

FED. AID PROJECT

MODEL: Default
FILE: \\miller-prod\public\user\benley\com\bus-pw\03\Documents\Chicago\1101\Project\179740_IDOT_CedarStExt_P1105_0_CADD\Hydraulics\Struts\DWG\655-shd-DrainRampB-01.dgn

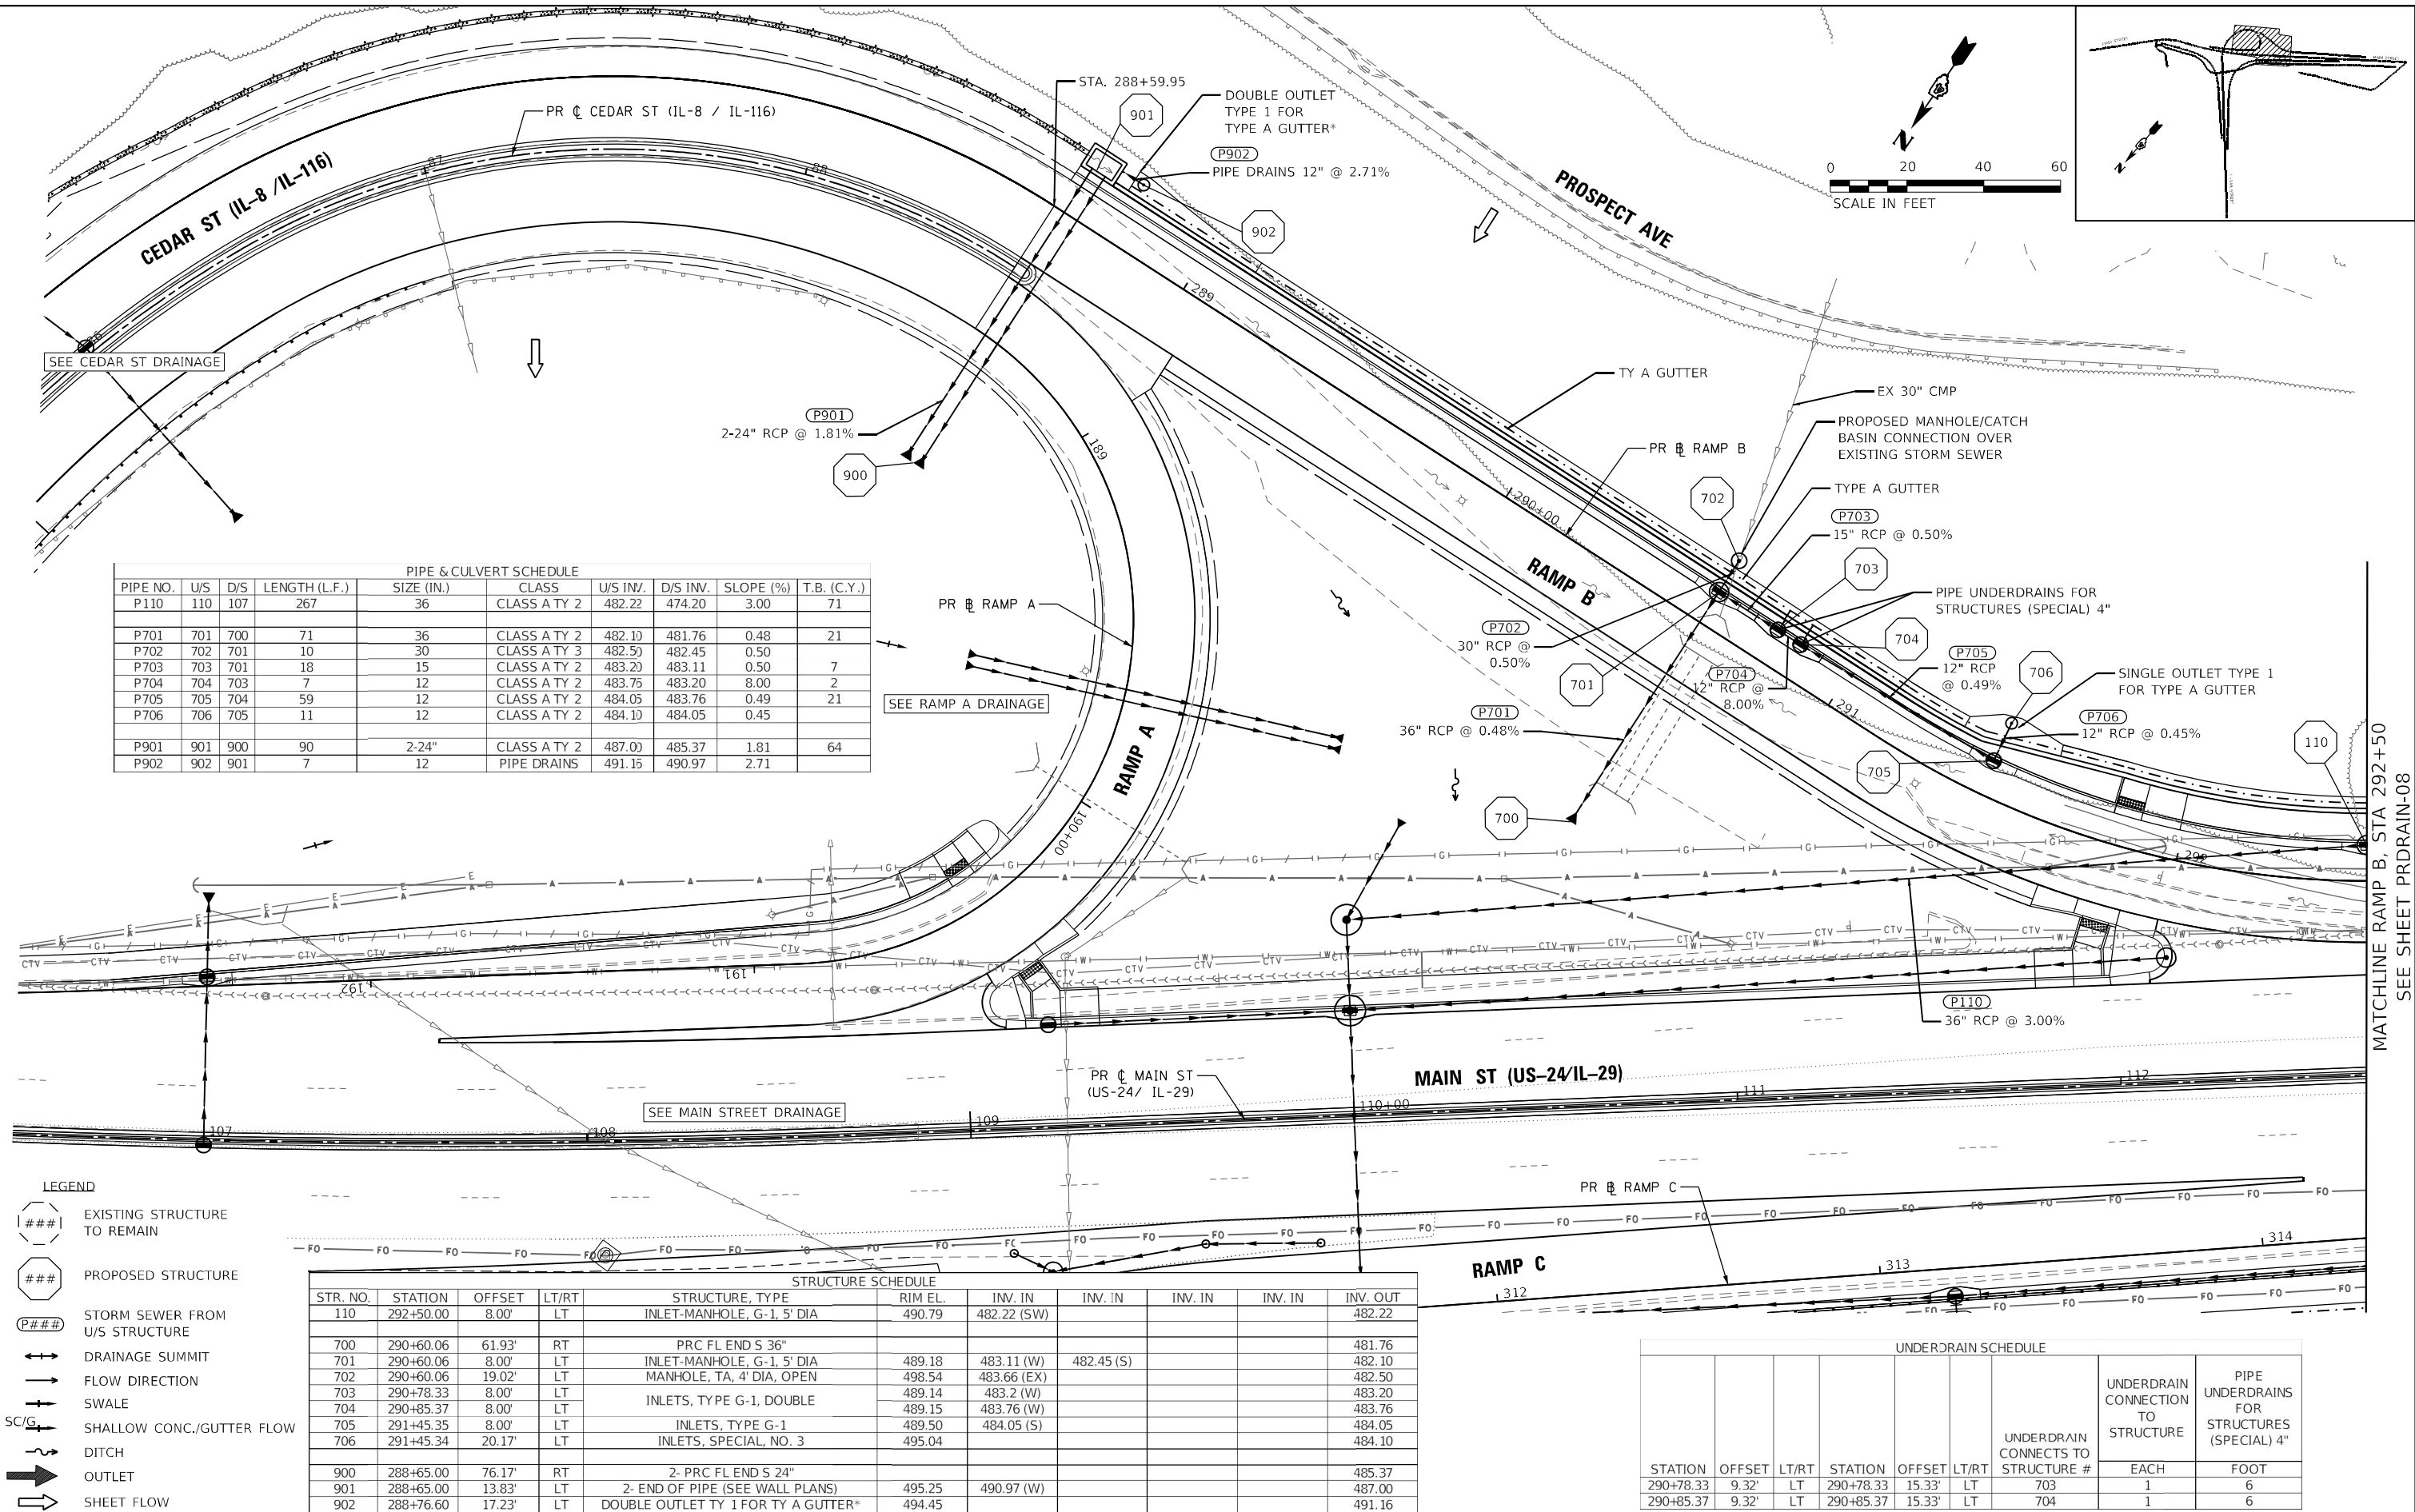

PIPE & CULVERT SCHEDULE									
PIPE NO.	U/S	D/S	LENGTH (L.F.)	SIZE (IN.)	CLASS	A TY	U/S INV.	D/S INV.	SLOPE (%)
P110	110	107	267	36	CLASS A TY 2		482.22	474.20	3.00
P701	701	700	71	36	CLASS A TY 2		482.10	481.76	0.48
P702	702	701	10	30	CLASS A TY 3		482.50	482.45	0.50
P703	703	701	18	15	CLASS A TY 2		483.20	483.11	0.50
P704	704	703	7	12	CLASS A TY 2		483.76	483.20	8.00
P705	705	704	59	12	CLASS A TY 2		484.05	483.76	0.49
P706	706	705	11	12	CLASS A TY 2		484.10	484.05	0.45
P901	901	900	90	2-24"	CLASS A TY 2		487.00	485.37	1.81
P902	902	901	7	12	PIPE DRAINS		491.15	490.97	2.71

STRUCTURE SCHEDULE									
STR. NO.	STATION	OFFSET	LT/RT	STRUCTURE, TYPE	RIM EL.	INV. IN	INV. IN	INV. IN	INV. OUT
110	292+50.00	8.00'	LT	INLET-MANHOLE, G-1, 5' DIA	490.79	482.22 (SW)			482.22
700	290+60.06	61.93'	RT	PRC FL END S 36"					481.76
701	290+60.06	8.00'	LT	INLET-MANHOLE, G-1, 5' DIA	489.18	483.11 (W)	482.45 (S)		482.10
702	290+60.06	19.02'	LT	MANHOLE, TA, 4' DIA, OPEN	498.54	483.66 (EX)			482.50
703	290+78.33	8.00'	LT	INLETS, TYPE G-1, DOUBLE	489.14	483.2 (W)			483.20
704	290+85.37	8.00'	LT	INLETS, TYPE G-1, DOUBLE	489.15	483.76 (W)			483.76
705	291+45.35	8.00'	LT	INLETS, TYPE G-1	489.50	484.05 (S)			484.05
706	291+45.34	20.17'	LT	INLETS, SPECIAL, NO. 3	495.04				484.10
900	288+65.00	76.17'	RT	2- PRC FL END S 24"					485.37
901	288+65.00	13.83'	LT	2- END OF PIPE (SEE WALL PLANS)	495.25	490.97 (W)			487.00
902	288+76.60	17.23'	LT	DOUBLE OUTLET TY 1 FOR TY A GUTTER*	494.45				491.16

UNDERDRAIN SCHEDULE									
STATION	OFFSET	LT/RT	STATION	OFFSET	LT/RT	UNDERDRAIN CONNECTS TO STRUCTURE #	UNDERDRAIN CONNECTION TO STRUCTURE	PIPE UNDERDRAINS FOR STRUCTURES (SPECIAL) 4"	
290+78.33	9.32'	LT	290+78.33	15.33'	LT	703	EACH	FOOT	
290+85.37	9.32'	LT	290+85.37	15.33'	LT	704	1	6	

* STRUCTURE HAS BEEN DETAILED AND ACCOUNTED FOR ON ROADWAY SHEETS



USER NAME	= DLamb	DESIGNED	- MJR	REVISED	-
DRAWN	- DDB	REVISOR	-	REVISOR	-
PLOT SCALE	= 40,0002' / in.	CHECKED	- ERO	REVISOR	-
PLOT DATE	= 6/8/2023	DATE	- 6/08/2023	REVISOR	-

STATE OF ILLINOIS
DEPARTMENT OF TRANSPORTATION

CEDAR ST. (IL-8/IL-116) OVER TZPR & IL-29
PROPOSED DRAINAGE PLANS - RAMP B


SCALE: 1"=20' SHEET 7 OF 24 SHEETS STA. 288+59.95 TO STA. 292+50

F.A.P. RTE.	SECTION	COUNTY	TOTAL SHEETS	SHEET NO.
669	13 (HVB, HB-3) BR-1:R	TAZEWELL	1173	330
CONTRACT NO. 68C55				
ILLINOIS FED. AID PROJECT				

MATCHLINE RAMP B, STA 292+50
SEE SHEET PRDRAIN-08

PRDRAIN-07

MODEL: Default
FILE: \\miller-prod\shared\bus-bentley\combus-us-03\Documents\Chicago_IL\01_Projects\179740_IDOT_CedarStExt_P1115.0_CADD\Hydraulics\Strat\DR68C55-shd-DrainRampB-03.dgn

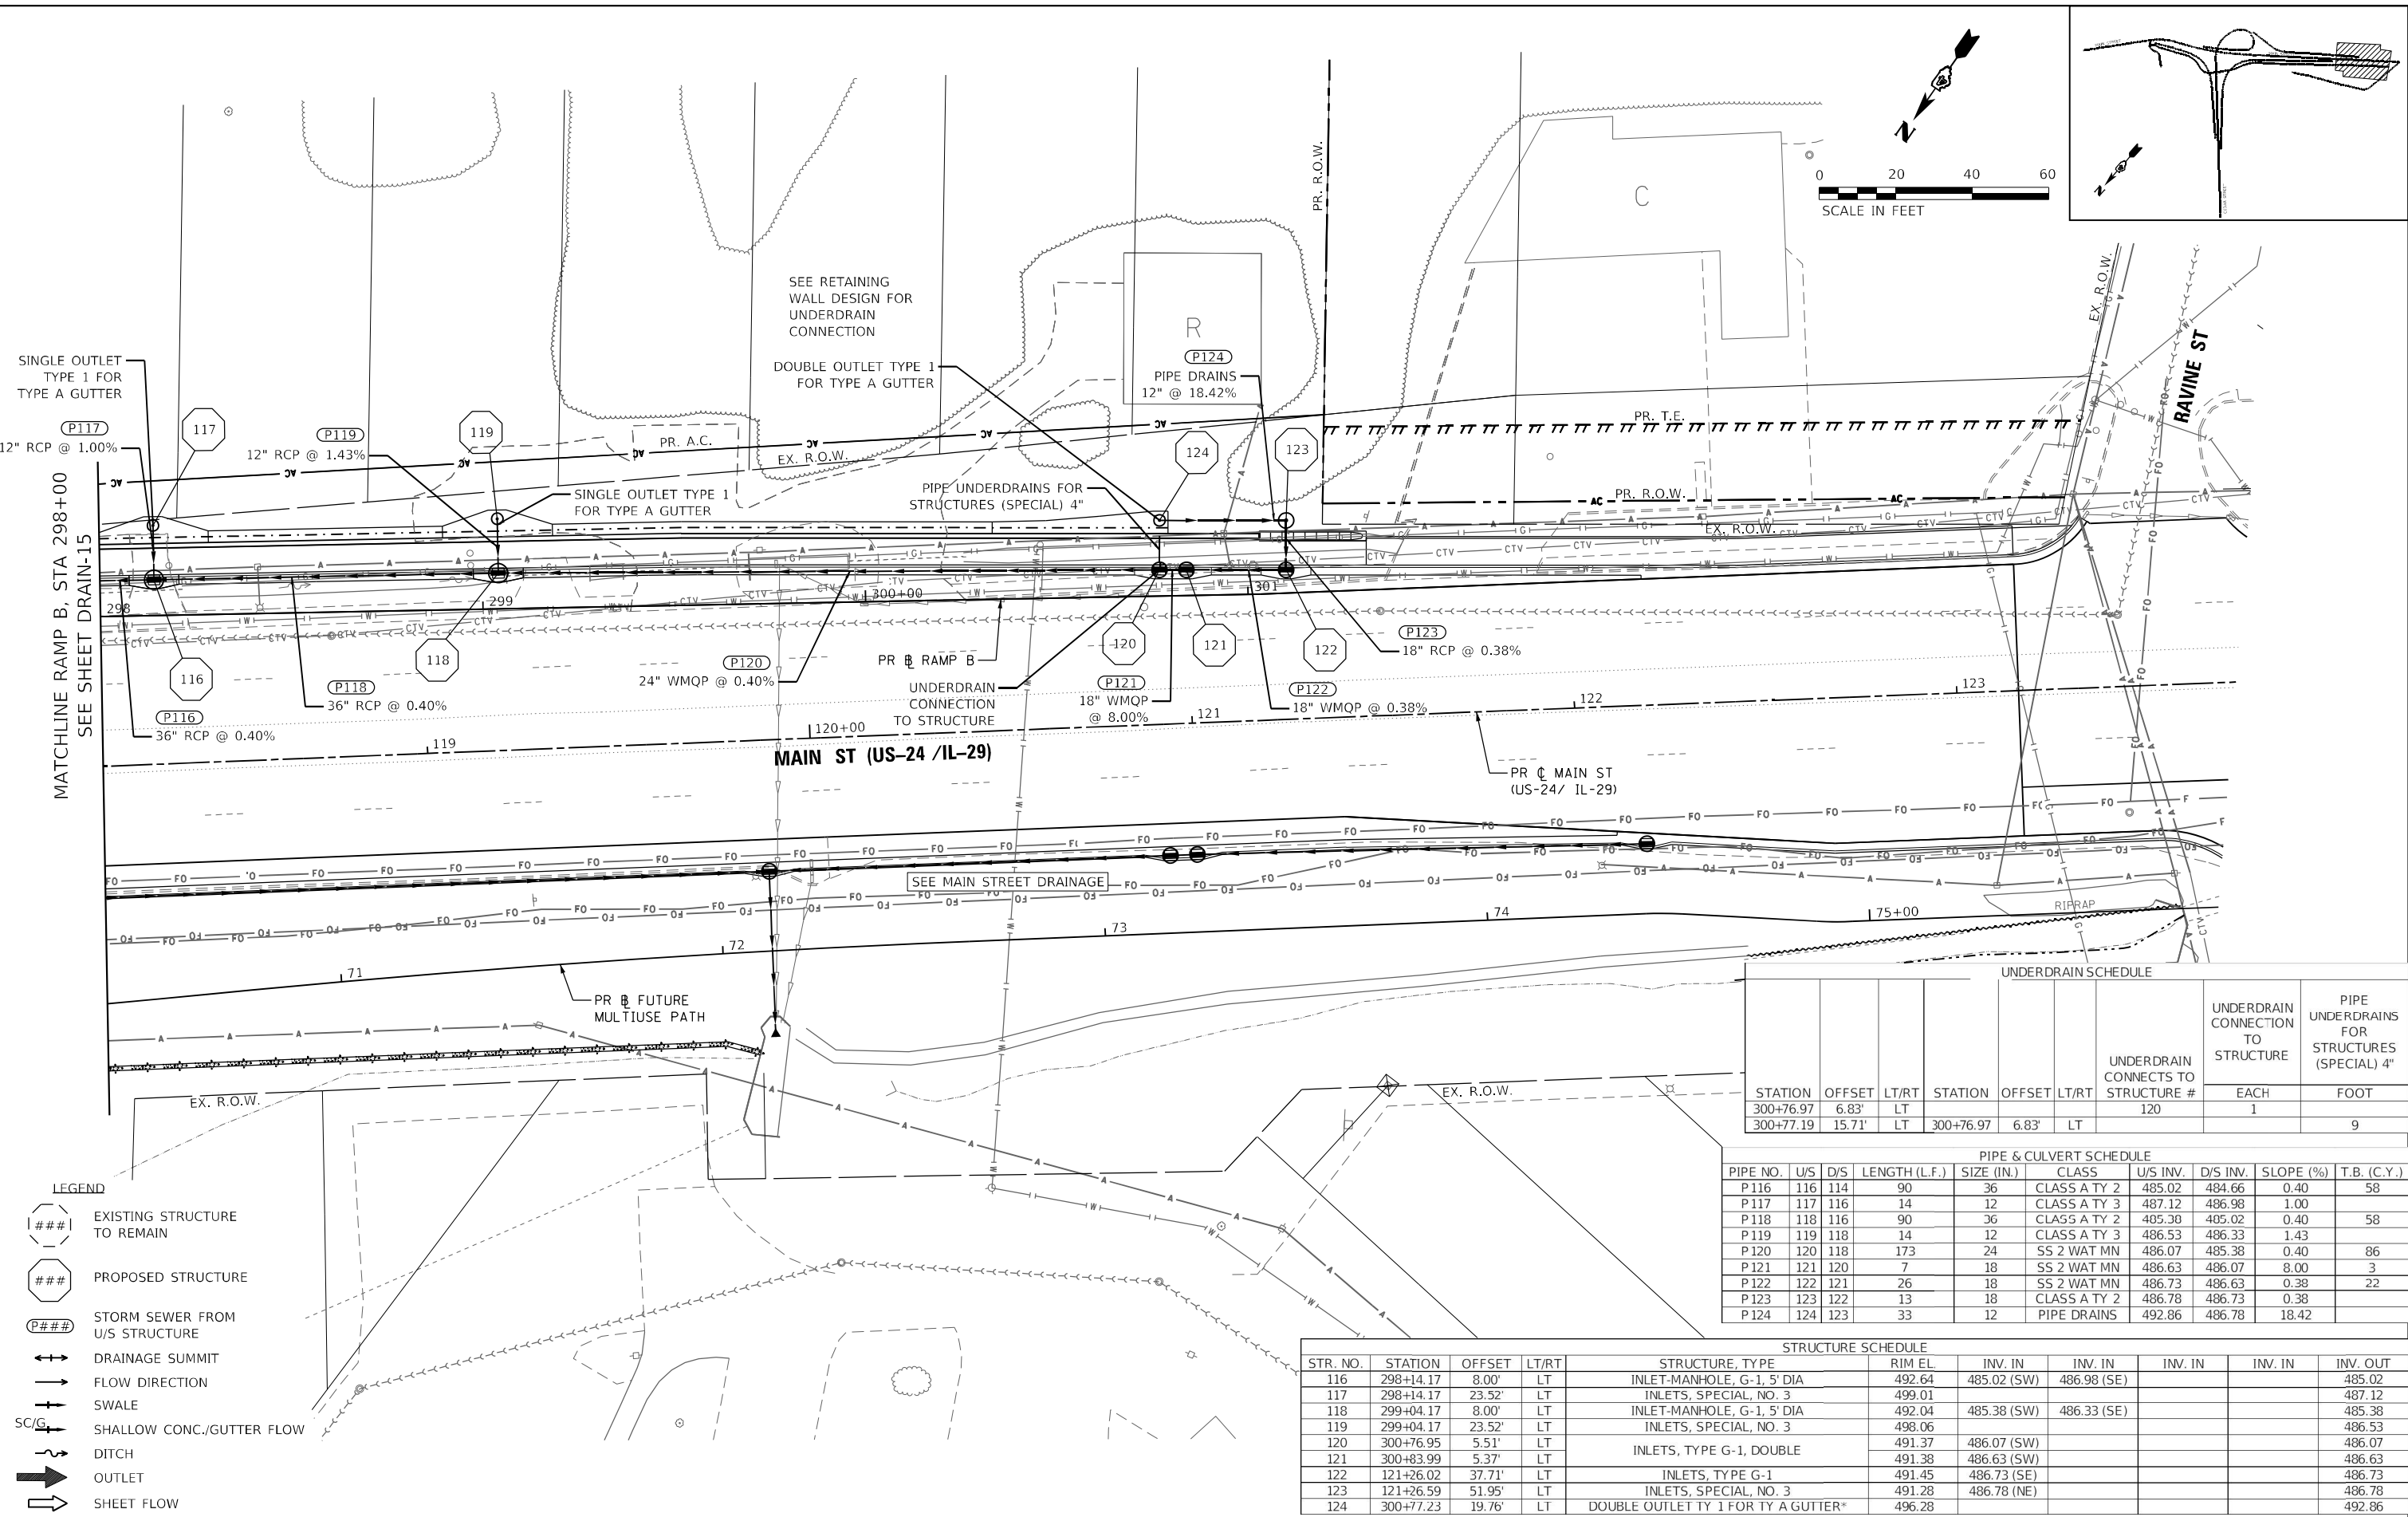

UNDERDRAIN SCHEDULE								
STATION	OFFSET	LT/RT	STATION	OFFSET	LT/RT	UNDERDRAIN CONNECTS TO STRUCTURE #	UNDERDRAIN CONNECTION TO STRUCTURE	PIPE UNDERDRAINS FOR STRUCTURES (SPECIAL) 4"
							EACH	FOOT
300+76.97	6.83'	LT				120	1	
300+77.19	15.71'	LT	300+76.97	6.83'	LT			9

PIPE & CULVERT SCHEDULE									
PIPE NO.	U/S	D/S	LENGTH (L.F.)	SIZE (IN.)	CLASS	U/S INV.	D/S INV.	SLOPE (%)	T.B. (C.Y.)
P116	116	114	90	36	CLASS A TY 2	485.02	484.66	0.40	58
P117	117	116	14	12	CLASS A TY 3	487.12	486.98	1.00	
P118	118	116	90	36	CLASS A TY 2	485.38	485.02	0.40	58
P119	119	118	14	12	CLASS A TY 3	486.53	486.33	1.43	
P120	120	118	173	24	SS 2 WAT MN	486.07	485.38	0.40	86
P121	121	120	7	18	SS 2 WAT MN	486.63	486.07	8.00	3
P122	122	121	26	18	SS 2 WAT MN	486.73	486.63	0.38	22
P123	123	122	13	18	CLASS A TY 2	486.78	486.73	0.38	
P124	124	123	33	12	PIPE DRAINS	492.86	486.78	18.42	

STRUCTURE SCHEDULE									
STR. NO.	STATION	OFFSET	LT/RT	STRUCTURE, TYPE	RIM EL.	INV. IN	INV. IN	INV. IN	INV. OUT
116	298+14.17	8.00'	LT	INLET-MANHOLE, G-1, 5' DIA	492.64	485.02 (SW)	486.98 (SE)		485.02
117	298+14.17	23.52'	LT	INLETS, SPECIAL, NO. 3	499.01				487.12
118	299+04.17	8.00'	LT	INLET-MANHOLE, G-1, 5' DIA	492.04	485.38 (SW)	486.33 (SE)		485.38
119	299+04.17	23.52'	LT	INLETS, SPECIAL, NO. 3	498.06				486.53
120	300+76.95	5.51'	LT	INLETS, TYPE G-1, DOUBLE	491.37	486.07 (SW)			486.07
121	300+83.99	5.37'	LT		491.38	486.63 (SW)			486.63
122	121+26.02	37.71'	LT	INLETS, TYPE G-1	491.45	486.73 (SE)			486.73
123	121+26.59	51.95'	LT	INLETS, SPECIAL, NO. 3	491.28	486.78 (NE)			486.78
124	300+77.23	19.76'	LT	DOUBLE OUTLET TY 1 FOR TY A GUTTER*	496.28				492.86

* STRUCTURE DETAILED AND ACCOUNTED FOR ON ROADWAY SHEETS



USER NAME = DLamb

DESIGNED - MJR

DRAWN - DDB

PLOT SCALE = 40,0002' / in.

PLOT DATE = 6/8/2023

REVISED -

REVISED -

REVISED -

REVISED -

STATE OF ILLINOIS
DEPARTMENT OF TRANSPORTATION

CEDAR ST. (IL-81L-116) OVER IZPR & IL-29
PROPOSED DRAINAGE PLANS - RAMP B

SCALE: 1"=20'

F.A.P. RTE. 669

SECTION 13 (HVB, HB-3) BR-1:R

COUNTY TAZEWELL


TOTAL SHEETS 1173

SHEET NO. 332

CONTRACT NO. 68C55

ILLINOIS FED. AID PROJECT

PRDRAIN-09

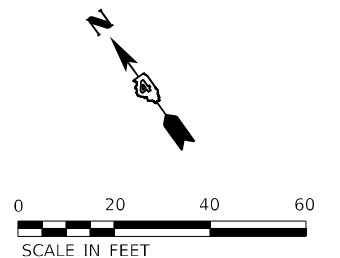

PIPE & CULVERT SCHEDULE								
PIPE NO.	U/S	D/S	LENGTH (L.F.)	SIZE (IN.)	CLASS	U/S INV.	D/S INV.	SLOPE (%)
P132	132	131	136	18	CLASS A TY 1	479.26	478.58	0.50
P133	133	132	85	15	CLASS A TY 1	480.00	479.26	0.87
P135	135	132	33	12	CLASS A TY 1	480.43	479.26	3.55
P135A	*	135	18	8	PIPE DRAIN	*	480.43	1.00
P136	136	133	20	12	CLASS A TY 1	480.35	480.00	1.75
P137	137	133	51	12	CLASS A TY 2	485.10	480.00	10.00
P137A	*	137	10	8	PIPE DRAIN	*	485.10	1.00
P138	138	132	60	12	CLASS A TY 1	480.56	479.26	2.17

STRUCTURE SCHEDULE										
STR. NO.	STATION	OFFSET	LT/RT	STRUCTURE, TYPE	RIM EL.	INV. IN	INV. IN	INV. IN	INV. IN	INV. OUT
132	308+99.32	63.35'	LT	INLETS, SPECIAL, NO. 2	483.00	479.26 (W)	479.26 (N)	479.26		479.26
133	308+29.40	64.28'	LT	MANHOLE, TA, 4' DIA, T1F, OPEN	484.70	480.00 (NW)	480.00 (NE)			490.00
135	308+99.68	30.07'	LT	INLETS TYA, T1F, CL	485.14					490.43
136	308+17.90	49.80'	LT	INLETS, SPECIAL, NO. 3	483.55					490.35
137	308+01.40	100.80'	LT	INLETS TYA, T1F, CL	494.36					495.10
138	308+69.58	109.24'	LT	INLETS, SPECIAL, NO. 1	484.38					490.56

**STATE OF ILLINOIS
DEPARTMENT OF TRANSPORTATION**



F.A.P. RTE.	SECTION	COUNTY	TOTAL SHEETS	SHEET NO.
669	13 (HVB, HB-3) BR-1:R	TAZEWELL	1173	333
		CONTRACT NO. 68C55		
ILLINOIS		FED. AID PROJECT		

MODEL: Default

UNDERDRAIN SCHEDULE										
STATION	OFFSET	LT/RT	STATION	OFFSET	LT/RT	UNDERDRAIN OUTLET PROTECTION, TYPE 1 (STD. 601001-D4)		PIPE UNDERDRAINS FOR STRUCTURES (SPECIAL) 4"		
						CLASS SI CONCRETE PIPE UNDER DRAIN OUTLET	WELDED WIRE FABRIC 6X6			
									CU YD	SQ YD
311+04.16	43.49'	RT	311+02.95	16.30'	RT					
311+04.16	43.49'	RT				0.63	2.75			27


PIPE & CULVERT SCHEDULE									
PIPE NO.	U/S	D/S	LENGTH (L.F.)	SIZE (IN.)	CLASS	U/S INV.	D/S INV.	SLOPE (%)	T.B. (C.Y.)
P134	134	131	46	12	CLASS A TY 1	485.00	484.70	0.65	13

STRUCTURE SCHEDULE										
STR. NO.	STATION	OFFSET	LT/RT	STRUCTURE, TYPE		RIM EL.	INV. IN	INV. IN	INV. IN	INV. OUT
134	310+13.90	15.76'	RT	INLETS, SPECIAL, NO. 3		488.45				485.00

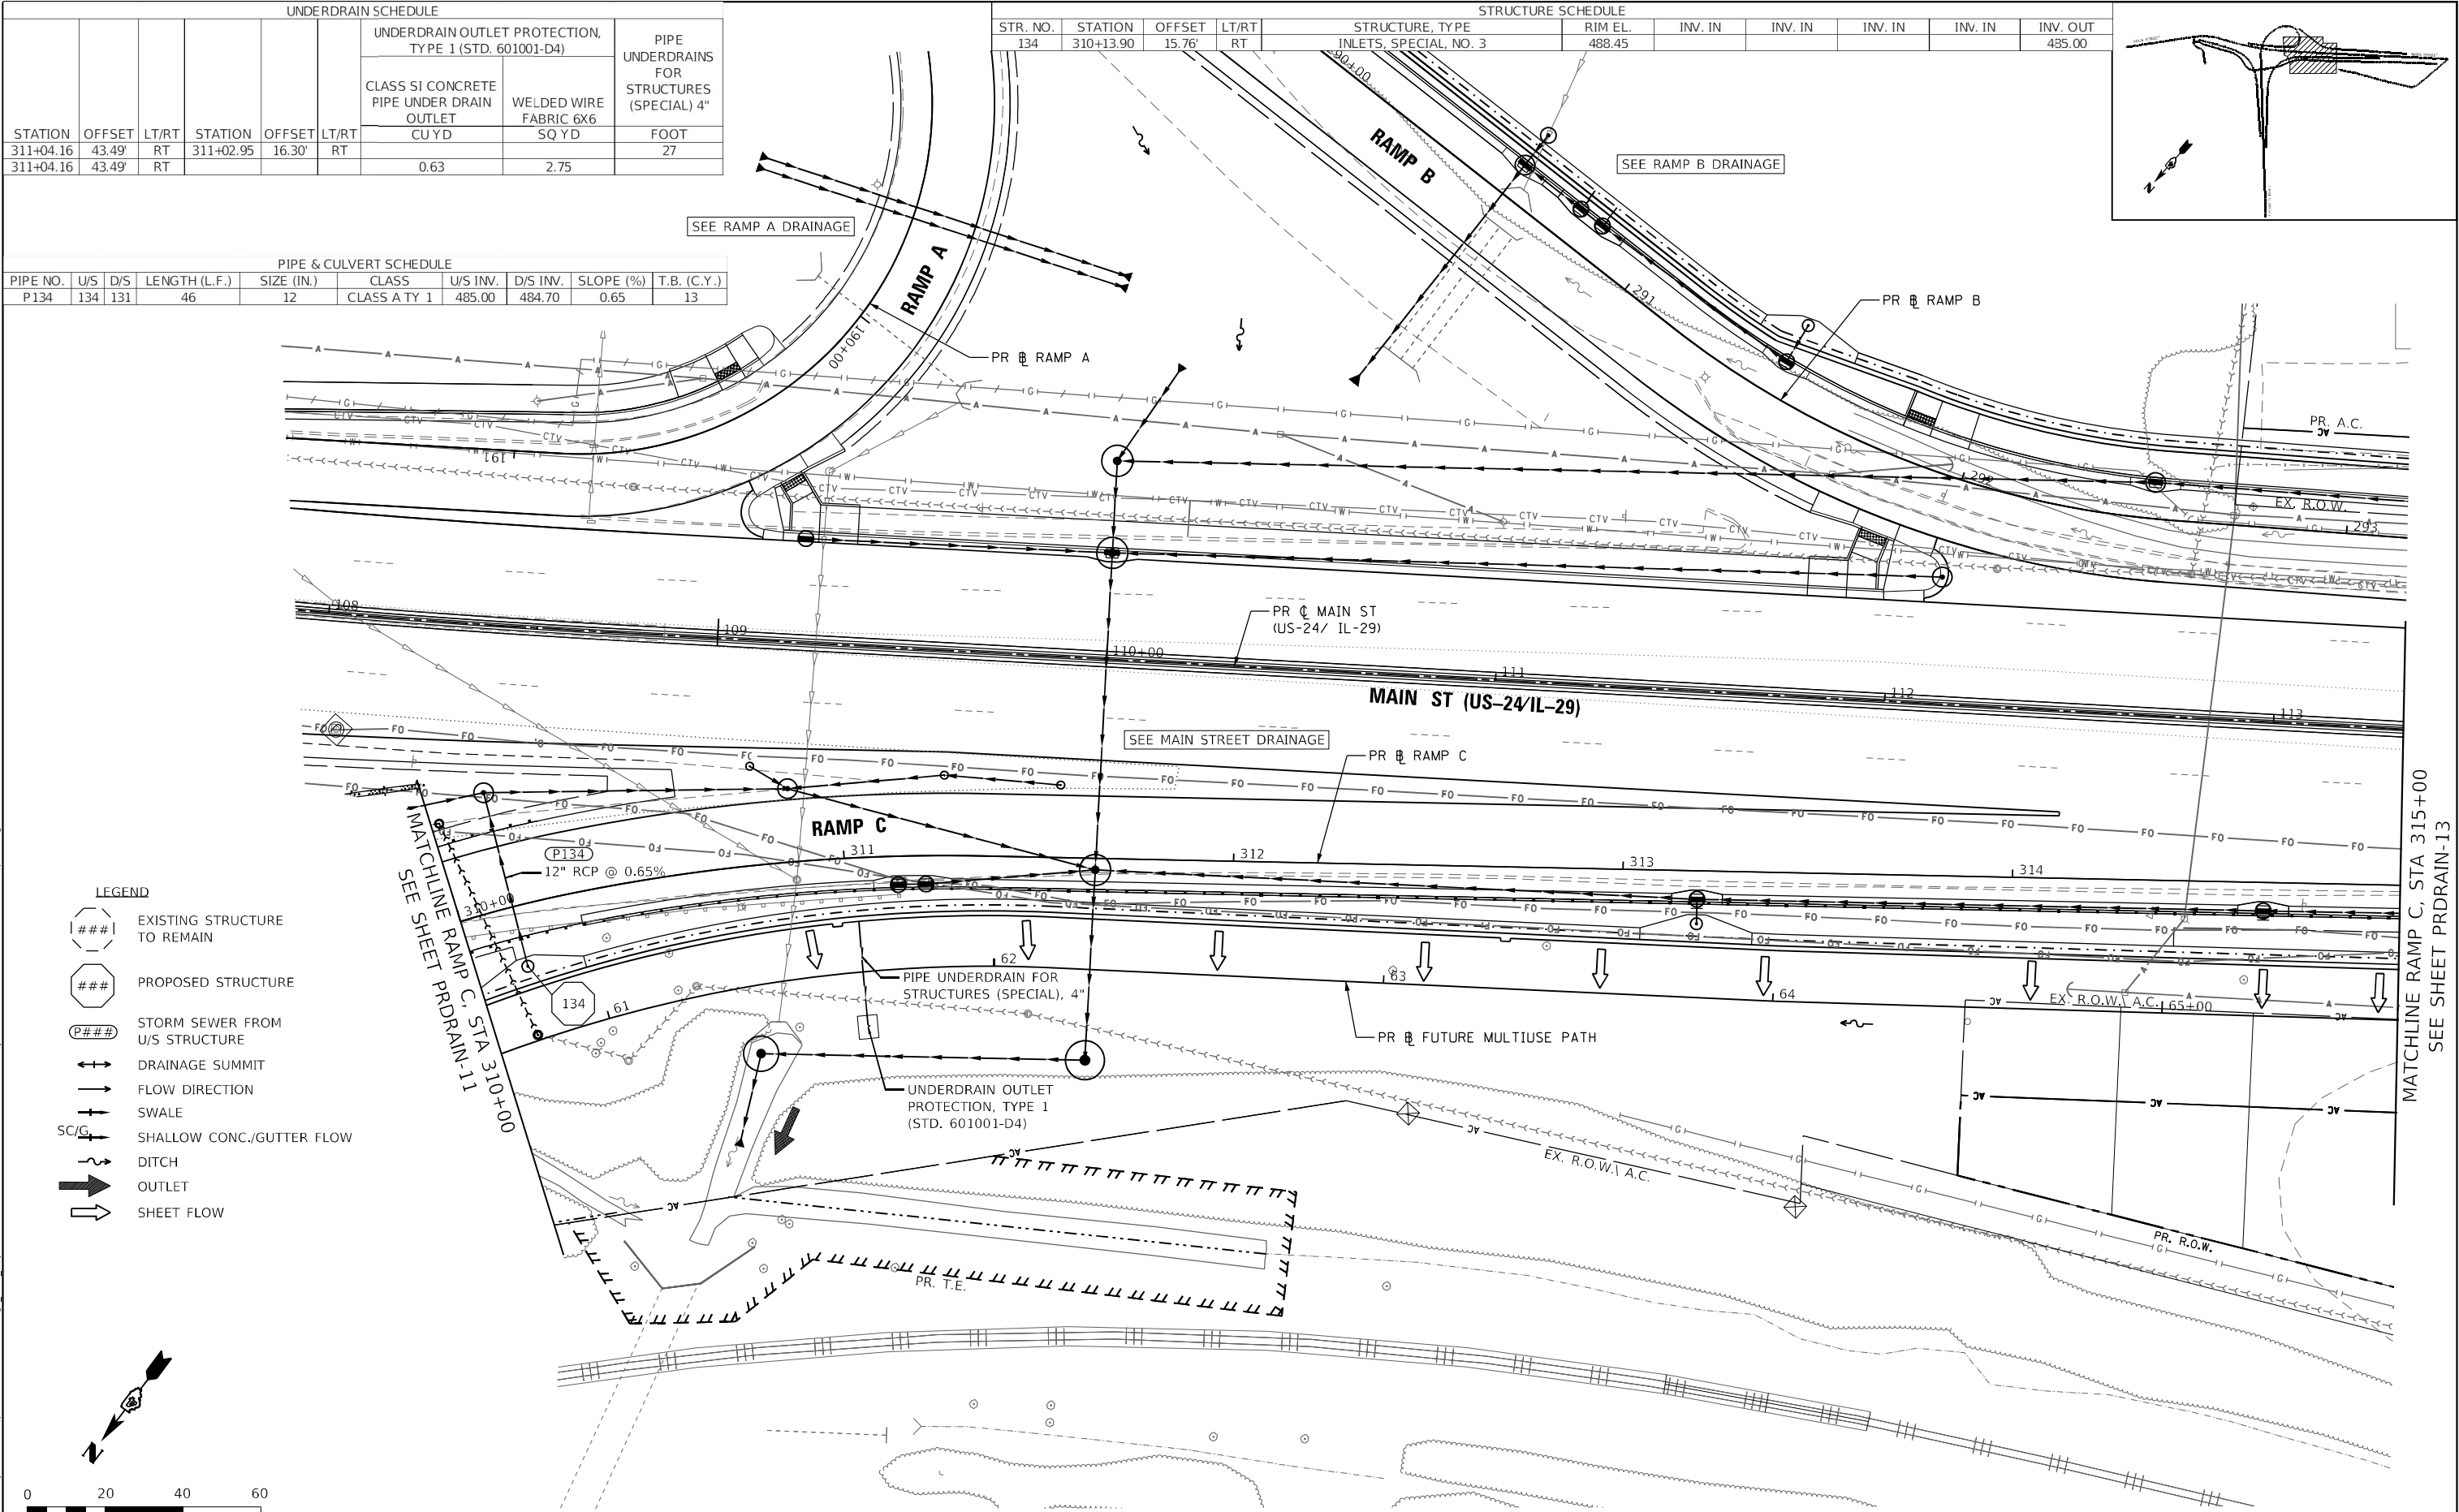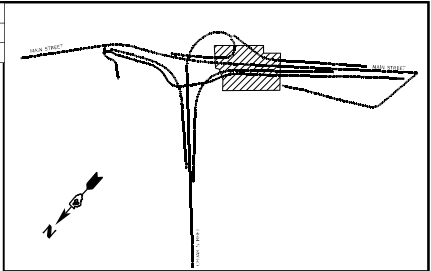


LEGEND

- ### EXISTING STRUCTURE TO REMAIN
- ### PROPOSED STRUCTURE
- P### STORM SEWER FROM U/S STRUCTURE
- ↔ DRAINAGE SUMMIT
- FLOW DIRECTION
- SWALE
- SC/G → SHALLOW CONC./GUTTER FLOW
- ~ DITCH
- ➡ OUTLET
- ➡ SHEET FLOW


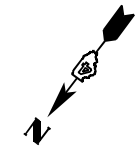


PROPOSED DRAINAGE SCHEDULE
NO QUANTITIES THIS SHEET

- LEGEND
- ### EXISTING STRUCTURE TO REMAIN
 - ### PROPOSED STRUCTURE
 - P### STORM SEWER FROM U/S STRUCTURE
 - ↔ DRAINAGE SUMMIT
 - FLOW DIRECTION
 - SWALE
 - SC/G → SHALLOW CONC./GUTTER FLOW
 - ~ DITCH
 - ➡ OUTLET
 - ➡ SHEET FLOW

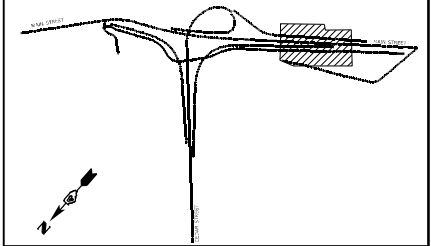

MATCHLINE RAMP C, STA 315+00
SEE SHEET PRDRAIN-20

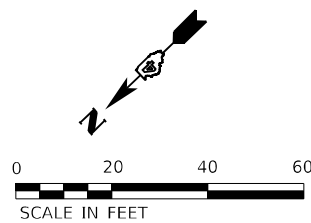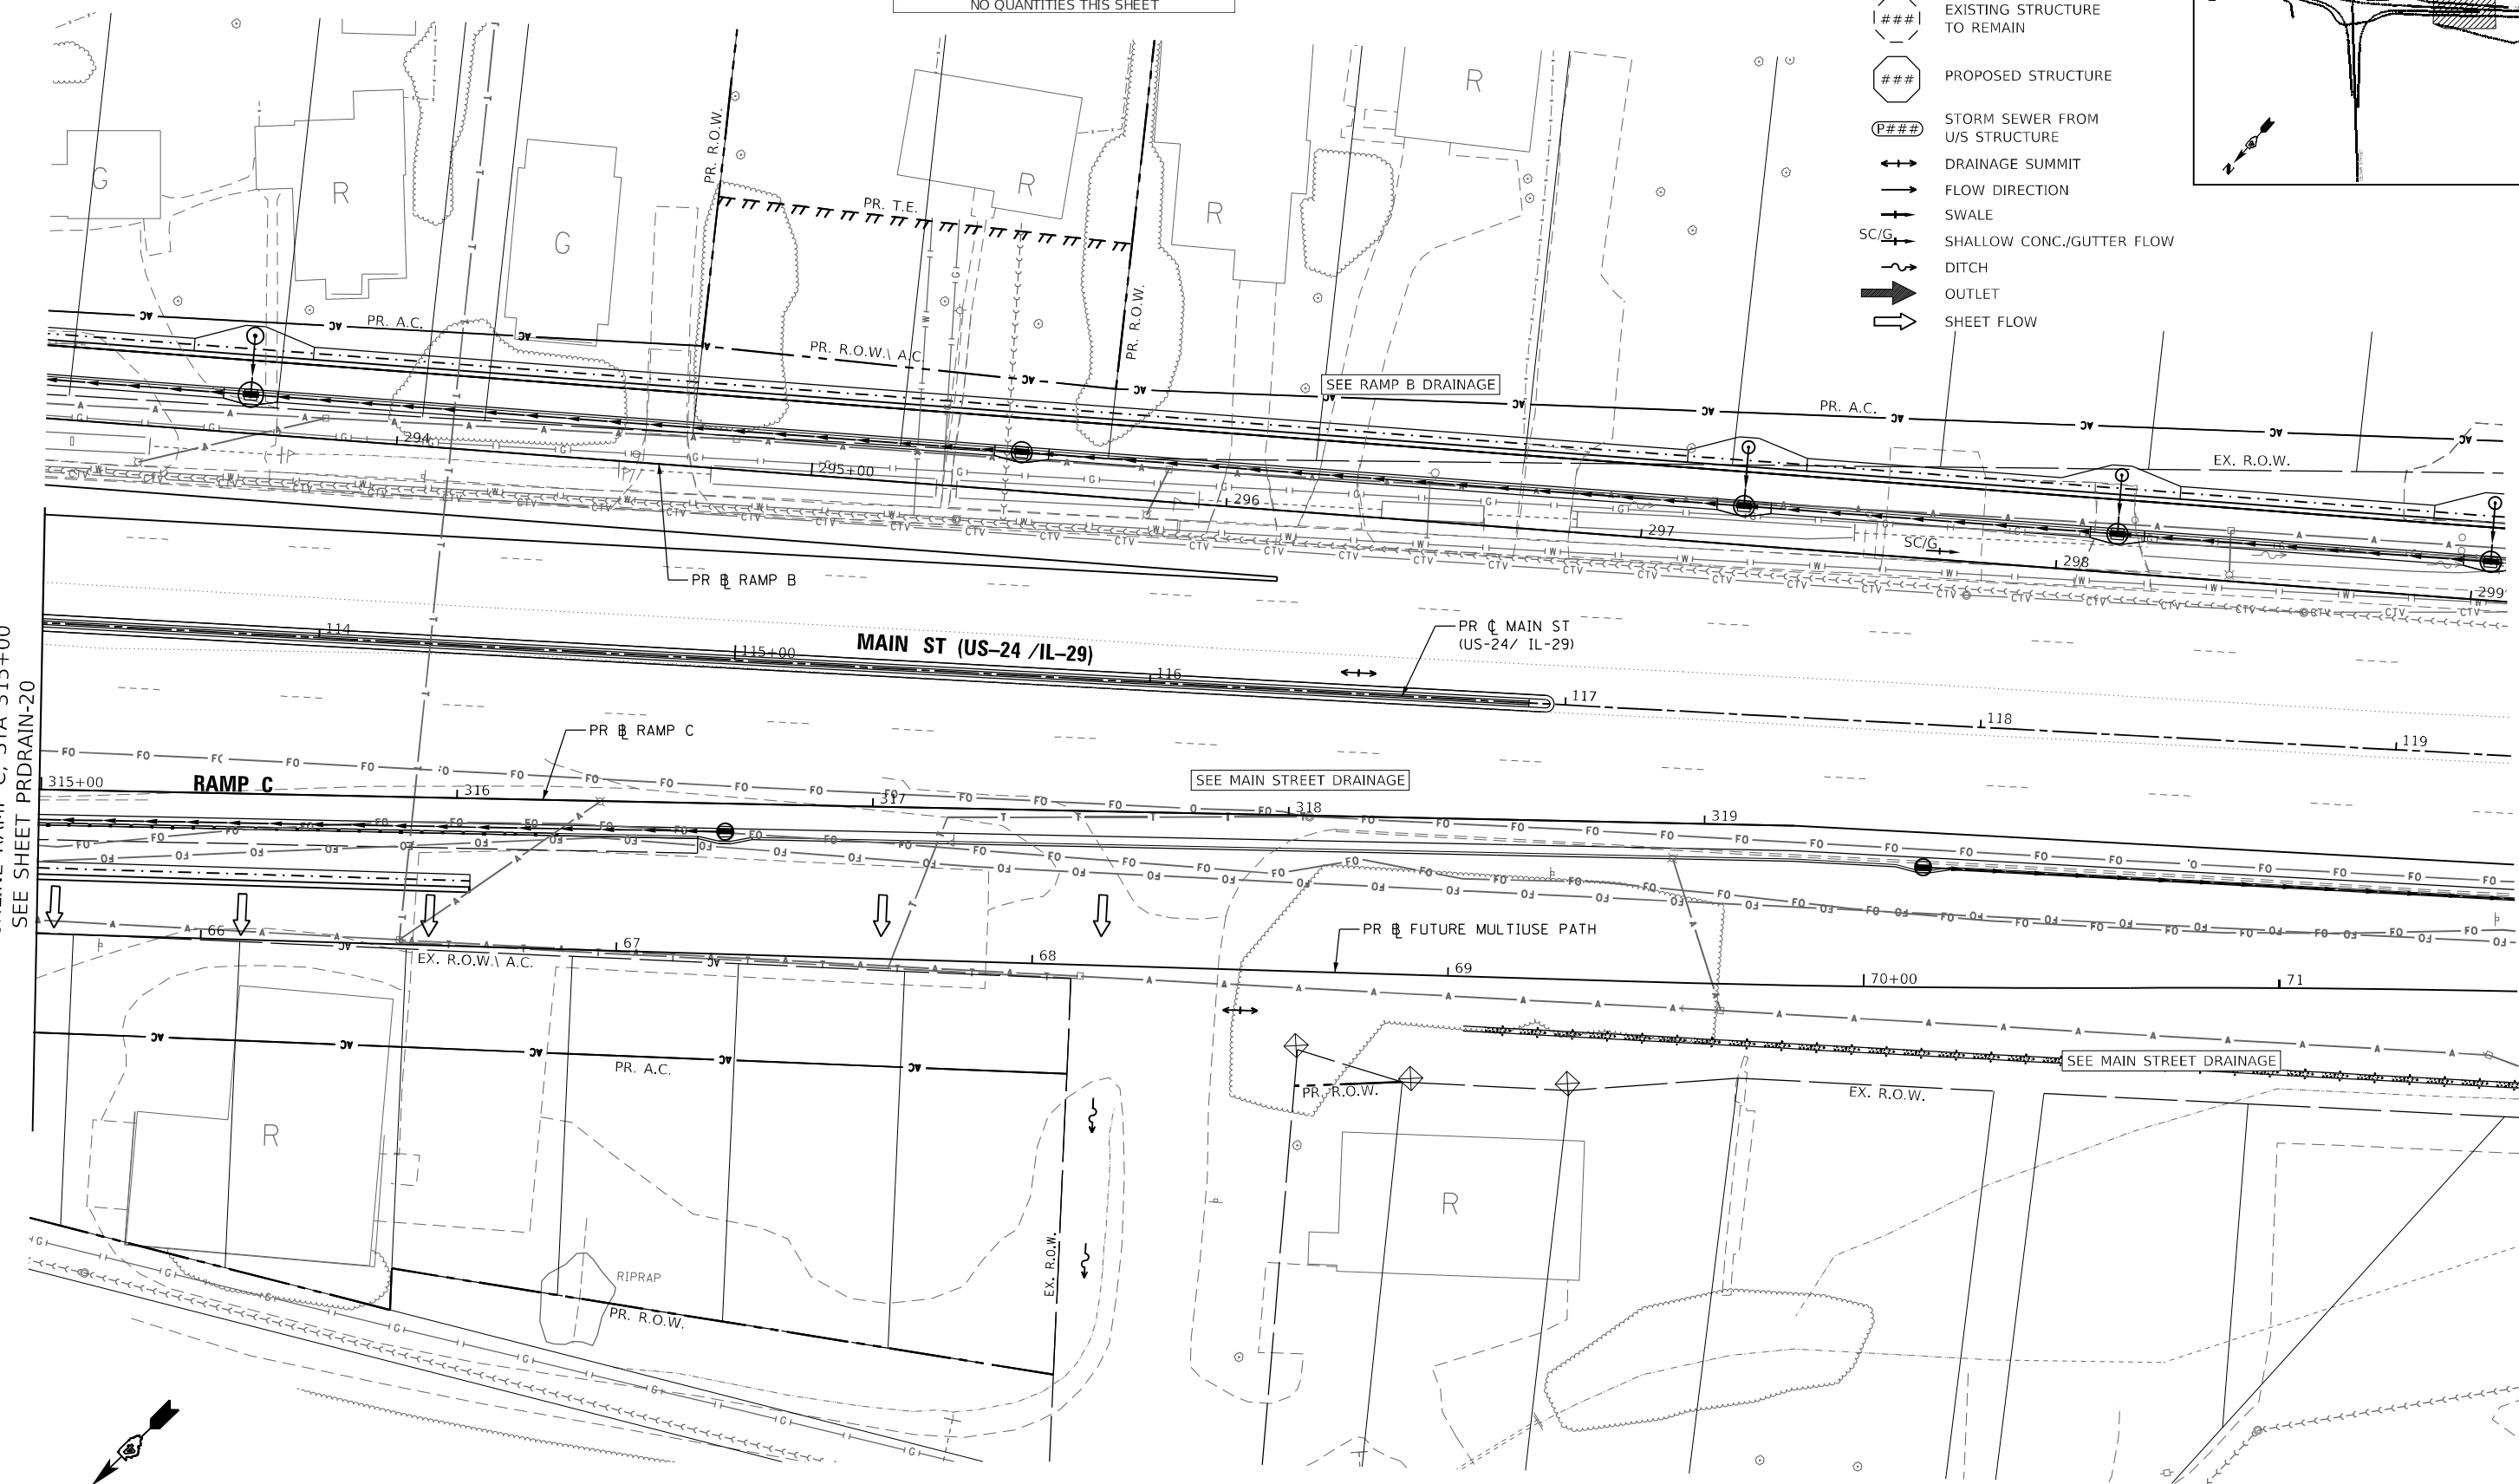

MODEL: Default
FILE: \\miller-prod\shared\pww\03\Documents\Chicago\11011\Project\179740.IDOT\CedarStExt_Plan\110110_CADD\Hydraulics\Strs\110110_CedarStExt_Plan\PRDRAIN-13.dgn



USER NAME = DLamb	DESIGNED - MJR	REVISED -
	DRAWN - DDB	REVISED -
PLOT SCALE = 40,0002' / in.	CHECKED - ERO	REVISED -
PLOT DATE = 6/8/2023	DATE - 6/08/2023	REVISED -

STATE OF ILLINOIS
DEPARTMENT OF TRANSPORTATION

CEDAR ST. (IL-81L-116) OVER TZPR & IL-29
PROPOSED DRAINAGE PLANS - RAMP C



SCALE: 1"=20' SHEET 13 OF 24 SHEETS STA. 315+00 TO STA. 319+21.67

F.A.P. RTE.	SECTION	COUNTY	TOTAL SHEETS	SHEET NO.
669	13 (HVB, HB-3) BR-1:R	TAZEWELL	1173	336
CONTRACT NO. 68C55				
ILLINOIS FED. AID PROJECT				


PRDRAIN-13

- LEGEND
- ### EXISTING STRUCTURE TO REMAIN
 - ### PROPOSED STRUCTURE
 - P### STORM SEWER FROM U/S STRUCTURE
 - ↔ DRAINAGE SUMMIT
 - FLOW DIRECTION
 - SWALE
 - SC/S SHALLOW CONC./GUTTER FLOW
 - ~ DITCH
 - ➡ OUTLET
 - ➡ SHEET FLOW

PROPOSED DRAINAGE SCHEDULE
NO QUANTITIES THIS SHEET

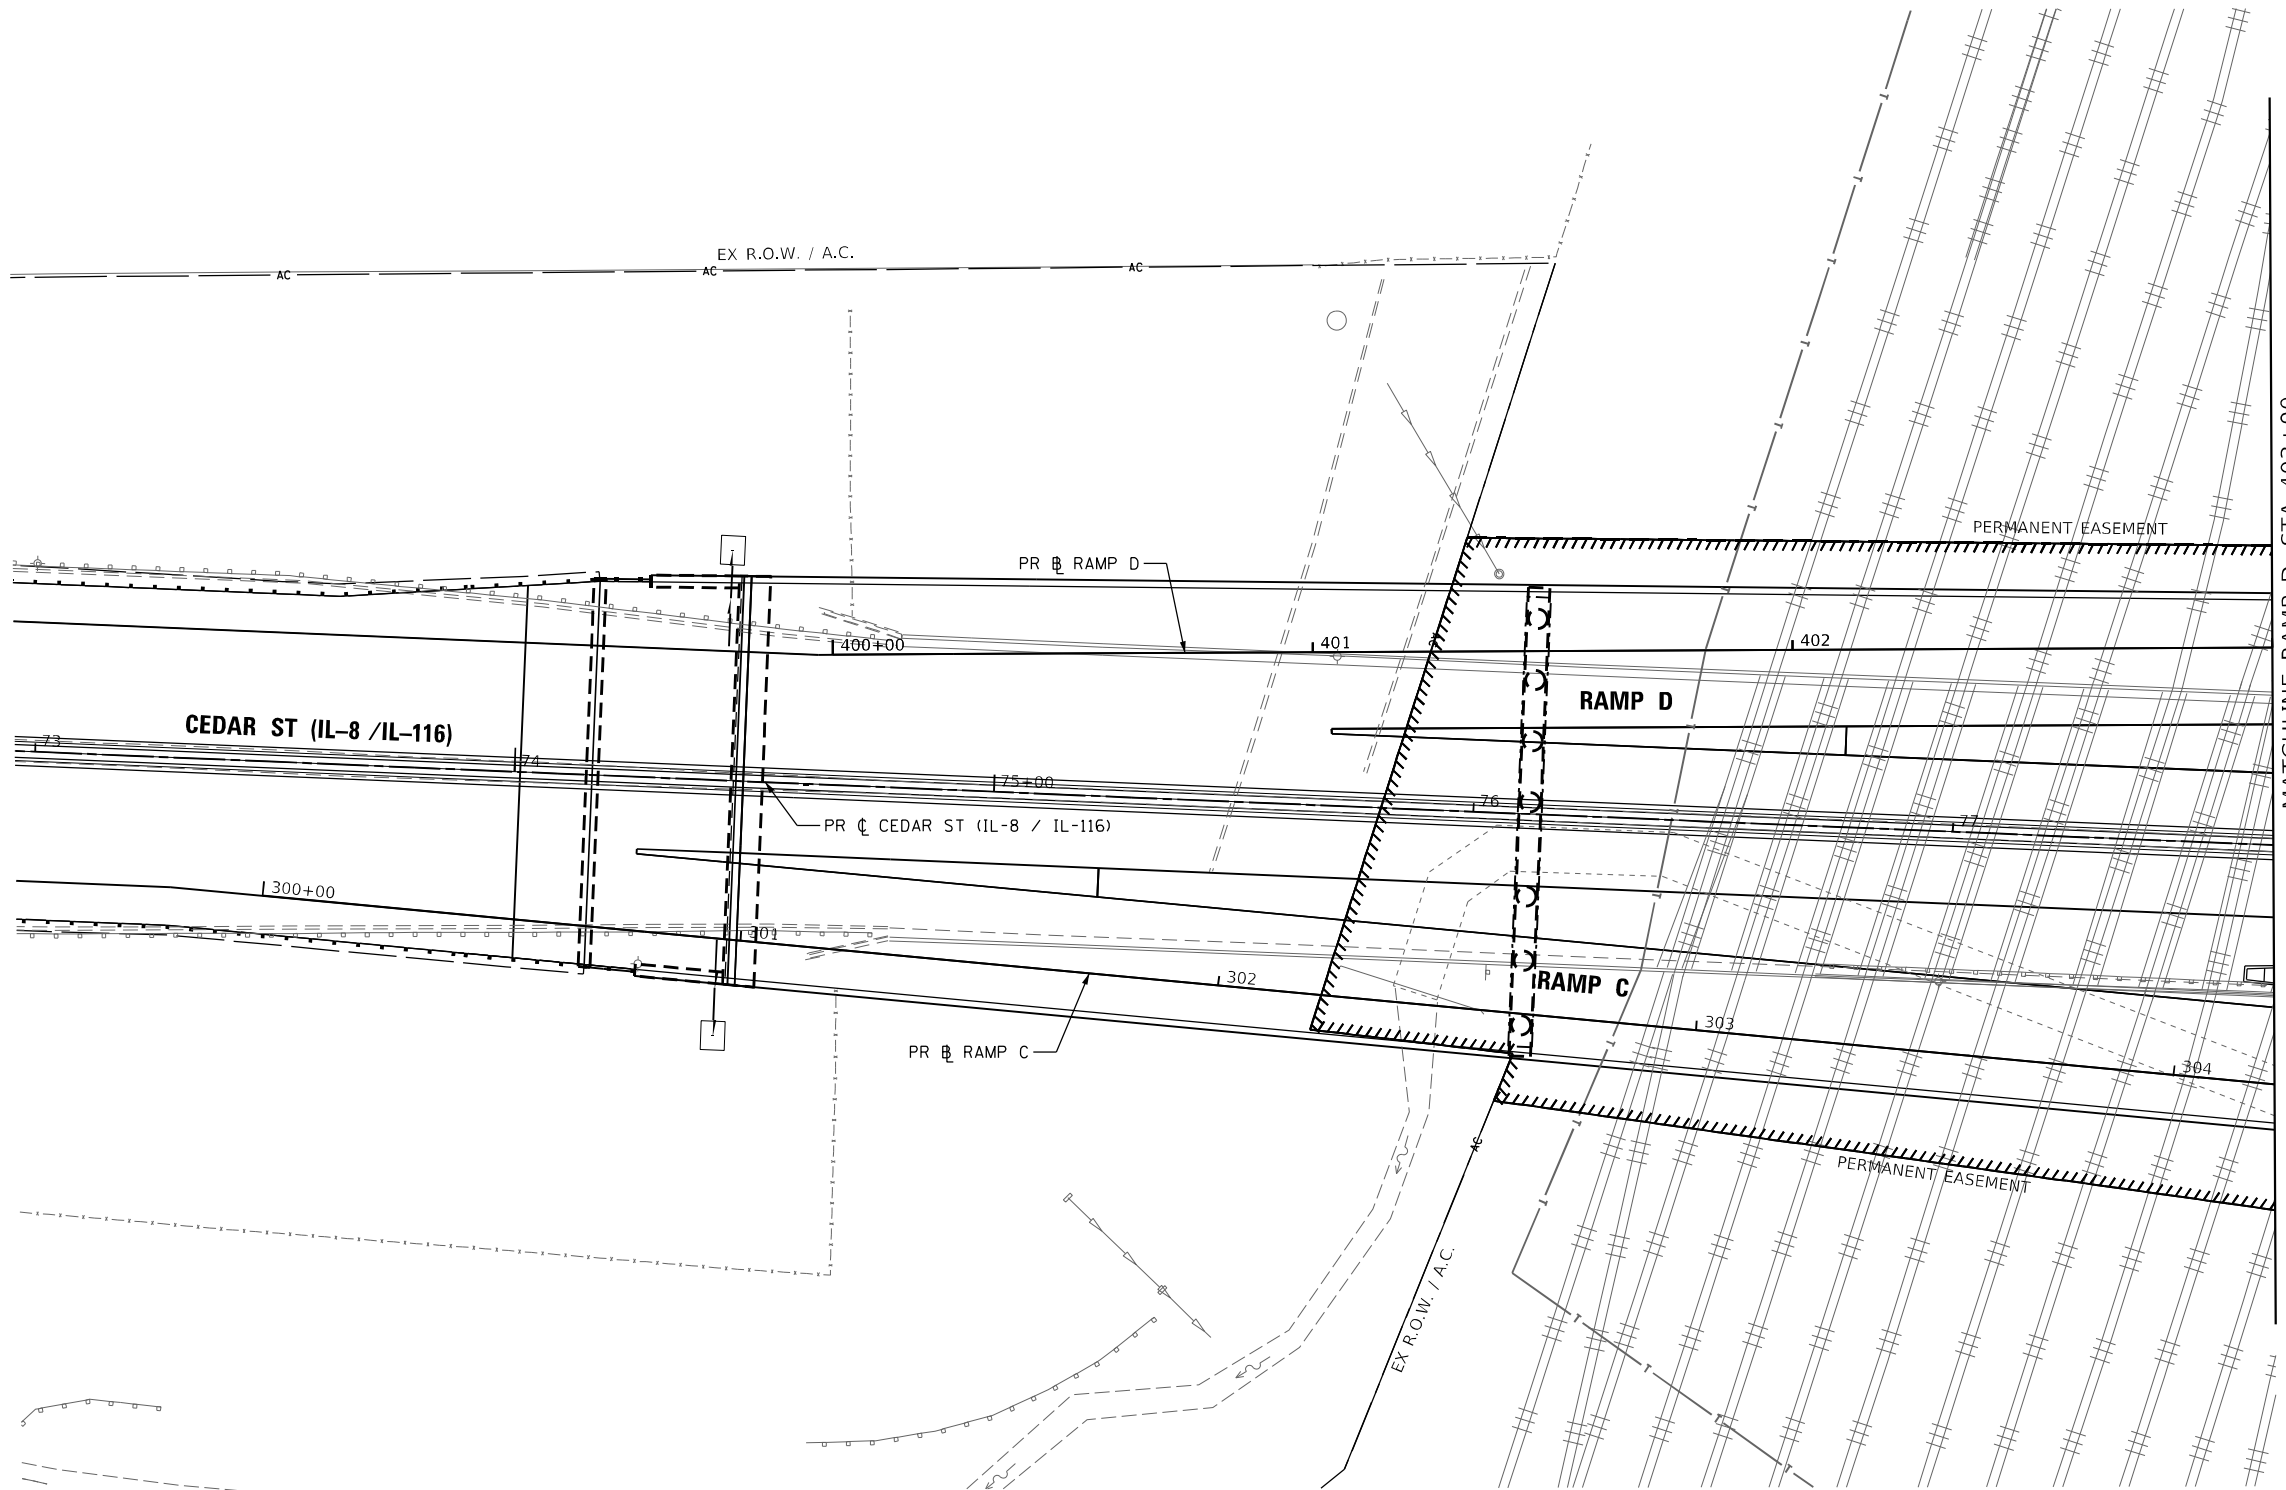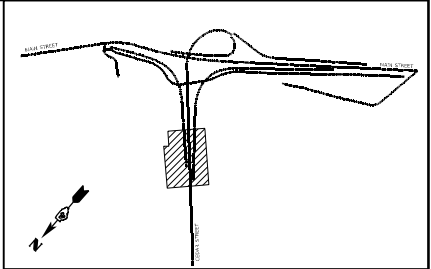

MATCHLINE RAMP D, STA 403+00
SEE SHEET PRDRAIN-15

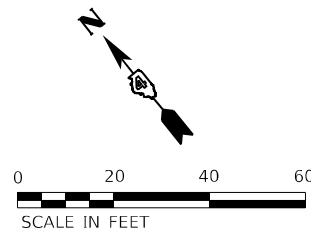

MODEL: Default
FILE: \\nautilus\public\bus\p\03\Documents\Chicago_IL\01_Projects\179740_IDOT_CedarSt\Ext_P\115.0_CADD\Hydraulics\Sheet\68C55-shd-DrainRampD-01.dgn



USER NAME = Dlamb	DESIGNED - MJR	REVISED -
	DRAWN - DDB	REVISED -
PLOT SCALE = 40,0000' / in.	CHECKED - ERO	REVISED -
PLOT DATE = 6/8/2023	DATE - 6/08/2023	REVISED -

STATE OF ILLINOIS
DEPARTMENT OF TRANSPORTATION

CEDAR ST. (IL-8/IL-116) OVER TZPR & IL-29
PROPOSED DRAINAGE PLANS - RAMP D



SCALE: 1"=20' SHEET 14 OF 24 SHEETS STA. 400+00 TO STA. 403+00

F.A.P. RTE.	SECTION	COUNTY	TOTAL SHEETS	SHEET NO.
669	13 (HVB, HB-3) BR-1:R	TAZEWELL	1173	337
CONTRACT NO. 68C55				
ILLINOIS FED. AID PROJECT				

PRDRAIN-14

STRUCTURE SCHEDULE									
STR. NO.	STATION	OFFSET	LT/RT	STRUCTURE TYPE	RIM EL.	INV. IN	INV. IN	INV. IN	INV. IN
519	407+35.28	39.41'	RT	MANHOLE, TA, 4' DIA, T1F, OPEN	489.50	478.66 (NW)			478.66
520	406+92.30	36.55'	RT	INLETS, SPECIAL, NO. 3	482.89				478.89

- LEGEND
- ### EXISTING STRUCTURE TO REMAIN
 - ### PROPOSED STRUCTURE
 - P### STORM SEWER FROM U/S STRUCTURE
 - ↔ DRAINAGE SUMMIT
 - FLOW DIRECTION
 - SWALE
 - SC/G → SHALLOW CONC./GUTTER FLOW
 - - - DITCH
 - ➡ OUTLET
 - ➡ SHEET FLOW

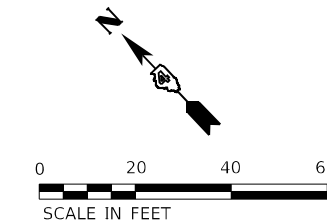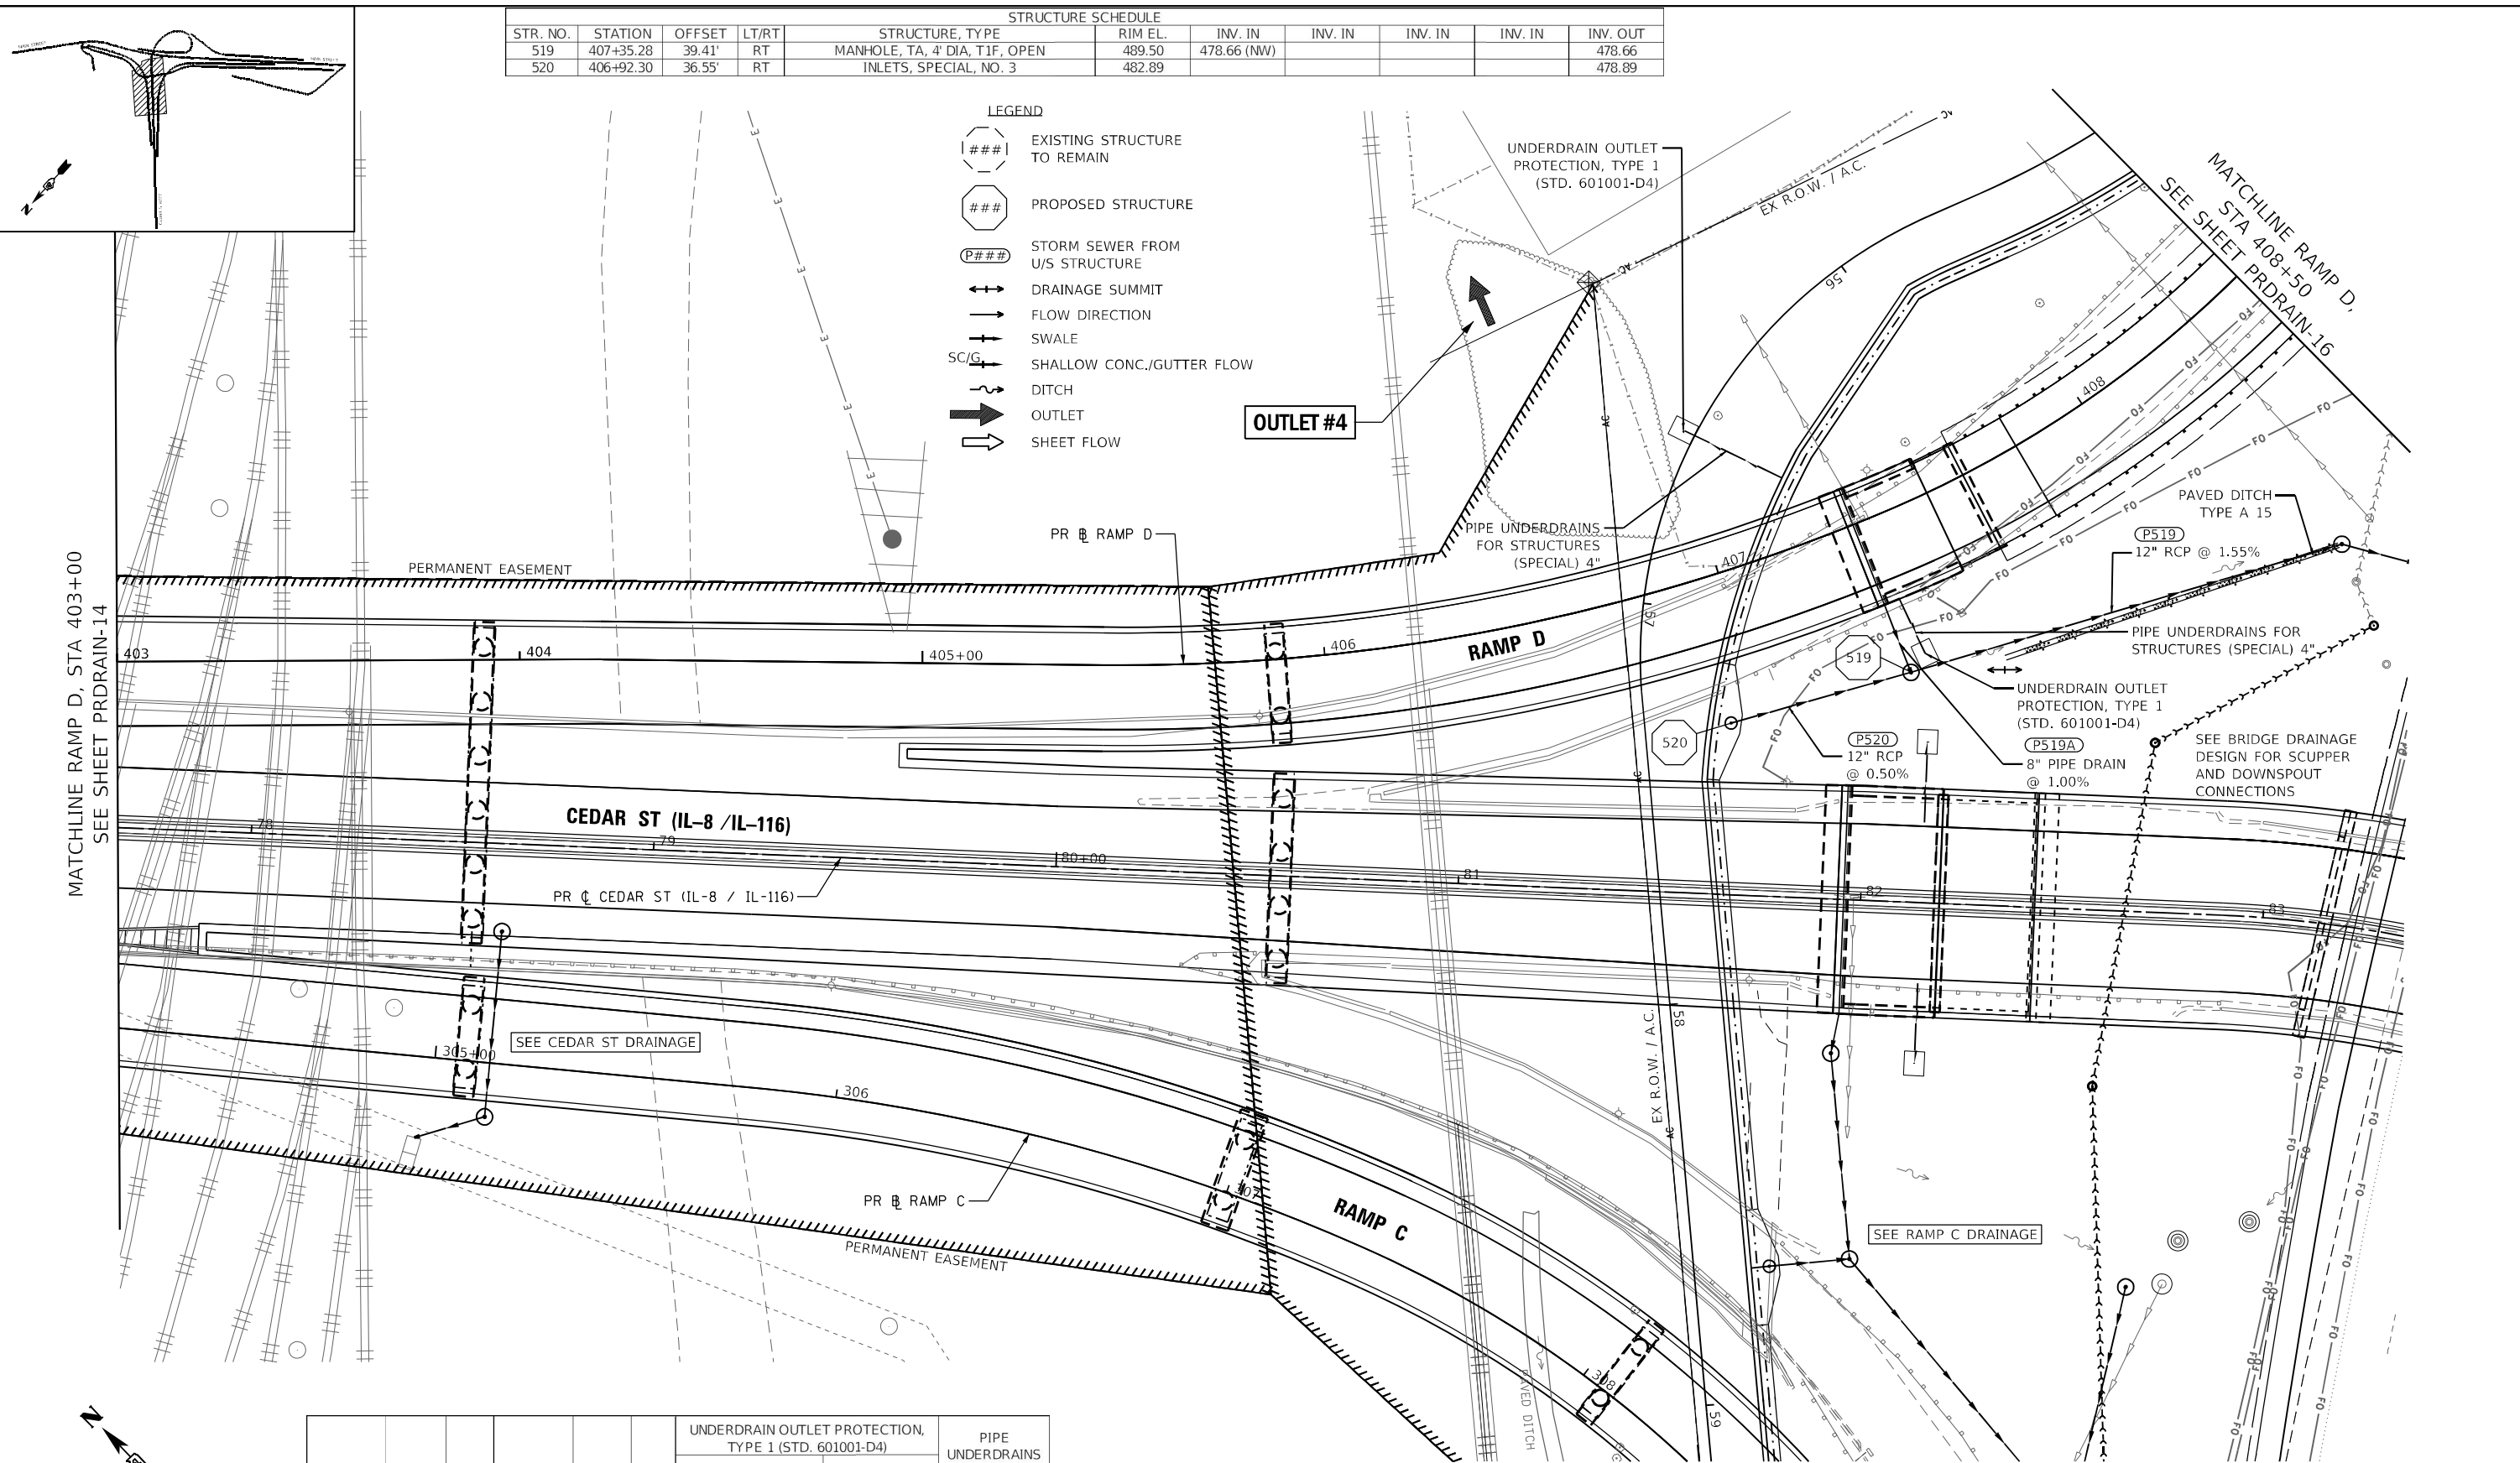

STATION	OFFSET	LT/RT	STATION	OFFSET	LT/RT	UNDERDRAIN OUTLET PROTECTION, TYPE 1 (STD. 601001-D4)		PIPE UNDERDRAINS FOR STRUCTURES (SPECIAL) 4"
						CLASS SI CONCRETE PIPE UNDER DRAIN OUTLET	WELDED WIRE FABRIC 6X6	
407+02.70	36.48	LT	407+23.03	17.19'	LT	CU YD	SQ YD	FOOT
407+02.70	36.48	LT	407+23.03	17.19'	LT	0.63	2.75	27
407+25.23	45.08	RT				0.63	2.75	
407+39.22	21.42	RT	407+25.23	45.08	RT			15




PIPE & CULVERT SCHEDULE									
PIPE NO.	U/S	D/S	LENGTH (L.F.)	SIZE (IN.)	CLASS	U/S INV.	D/S INV.	SLOPE (%)	
P519A	*	519	18	8	PIPE DRAIN	*	478.66	1.00	
P519	519	518	112	12	CLASS A TY 1	478.66	476.94	1.54	
P520	520	519	46	12	CLASS A TY 3	478.89	478.66	0.50	

*SEE BRIDGE PLANS

PAVED DITCH SCHEDULE							60615400 PAVED DITCH TYPE A-15
FROM			LOCATION			TO	
STATION	OFFSET	LT/RT	STATION	OFFSET	LT/RT		
RAMP D							
407+55.68	45.39'	RT	408+26.54	66.56'	RT	87	

- LEGEND
- ### EXISTING STRUCTURE TO REMAIN
 - ### PROPOSED STRUCTURE
 - P### STORM SEWER FROM U/S STRUCTURE
 - ↔ DRAINAGE SUMMIT
 - FLOW DIRECTION
 - SWALE
 - SC/G → SHALLOW CONC./GUTTER FLOW
 - - - DITCH
 - ➔ OUTLET
 - ➔ SHEET FLOW

UNDERDRAIN SCHEDULE								
STATION	OFFSET	LT/RT	STATION	OFFSET	LT/RT	UNDERDRAIN OUTLET PROTECTION, TYPE 1 (STD. 601001-D4)		PIPE UNDERDRAINS FOR STRUCTURES (SPECIAL) 4"
						CLASS SI CONCRETE PIPE UNDER DRAIN OUTLET	WELDED WIRE FABRIC 6X6	
						CU YD	SQ YD	FOOT
411+59.71	49.08'	LT				0.63	2.75	
411+59.71	49.08'	LT	411+59.75	21.86'	LT			27

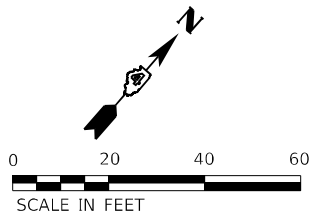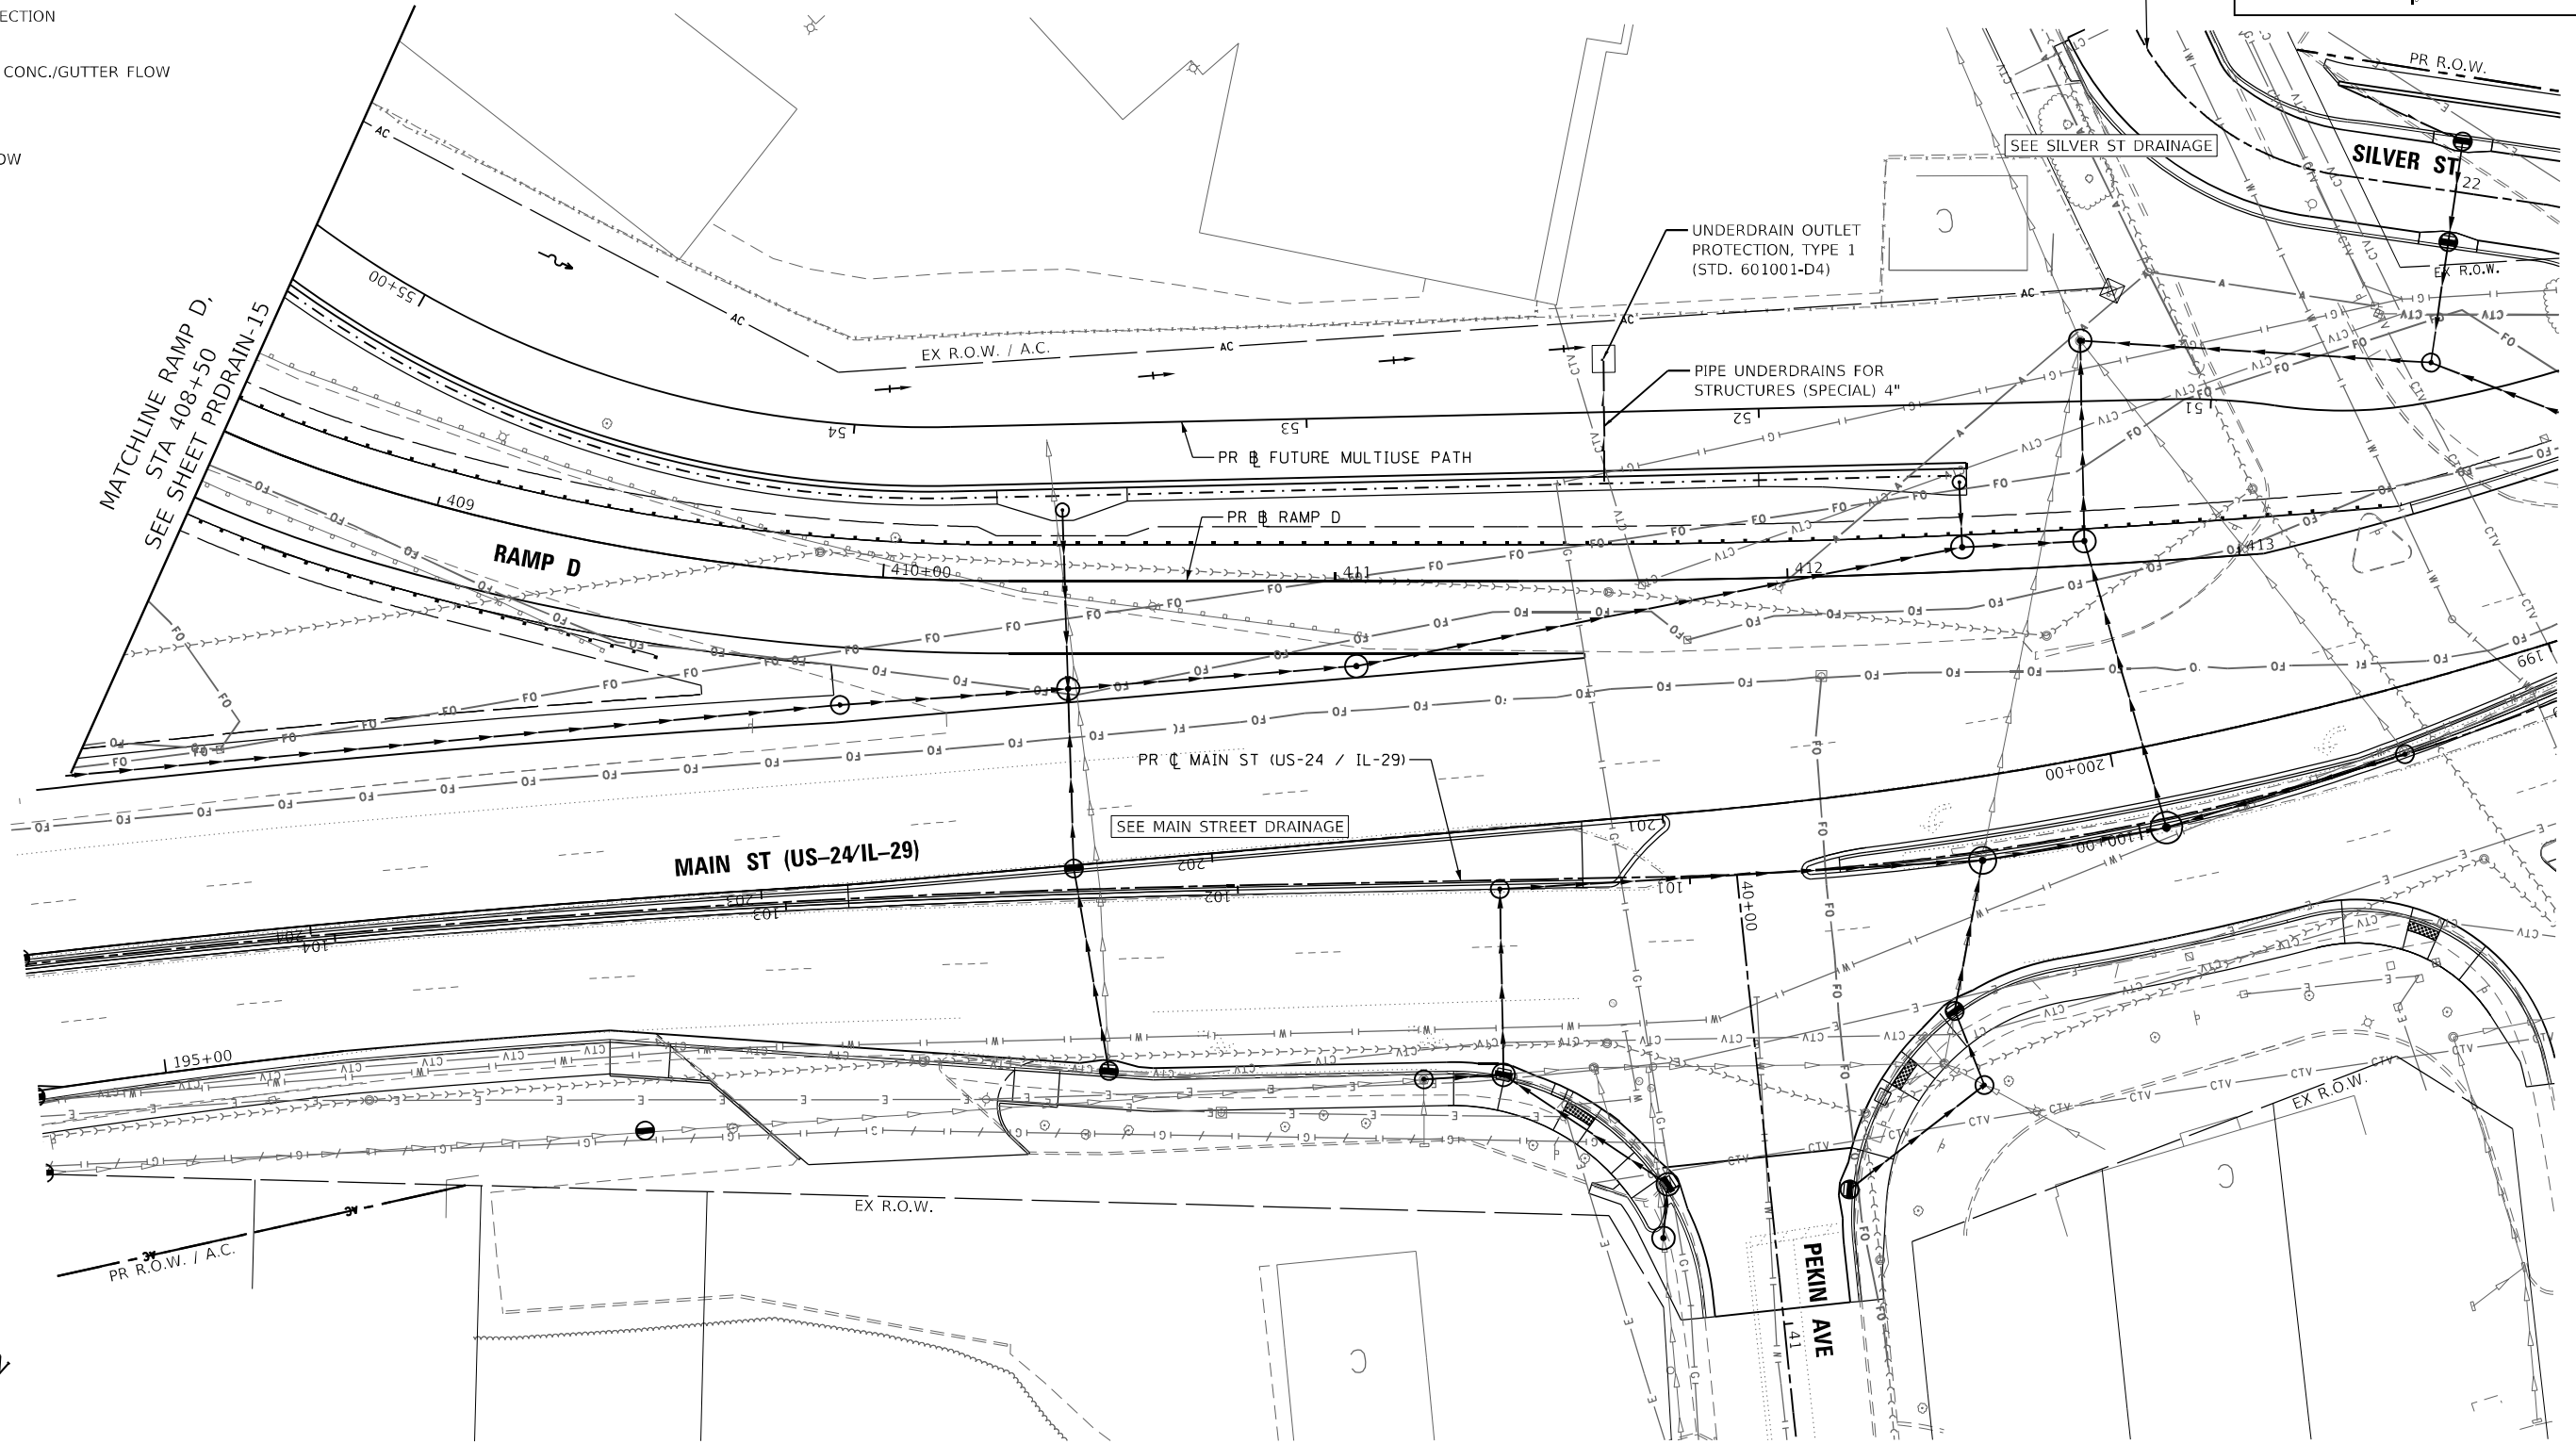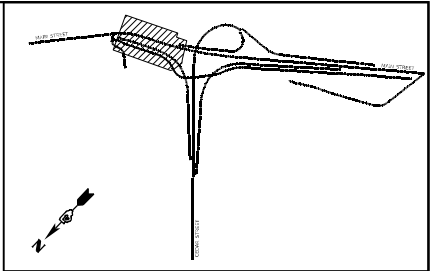

MODEL: Default
FILE: I:\Users\pawmbs\OneDrive\Documents\Chicago\11011 Project\179740 IDOT CedarStExt_Plan15.0_CADD\Hydraulics\Struts\DR46C55-shd-DrainRampD-3.dgn



USER NAME = Dlamb	DESIGNED - MJR	REVISED -
	DRAWN - DDB	REVISED -
PLOT SCALE = 40,0000' / in.	CHECKED - ERO	REVISED -
PLOT DATE = 6/8/2023	DATE - 6/08/2023	REVISED -

STATE OF ILLINOIS
DEPARTMENT OF TRANSPORTATION

CEDAR ST. (IL-8/IL-116) OVER TZPR & IL-29
PROPOSED DRAINAGE PLANS - RAMP D


SCALE: 1"=20' SHEET 16 OF 24 SHEETS STA. 408+50 TO STA. 413+41.74

F.A.P. RTE.	SECTION	COUNTY	TOTAL SHEETS	SHEET NO.
669	13 (HVB, HB-3) BR-1:R	TAZEWELL	1173	339
CONTRACT NO. 68C55				
ILLINOIS FED. AID PROJECT				

PRDRAIN-16

SANITARY SEWER CROSSING NOTE:
PROPOSED STORM SEWER MAY BE BELOW EXISTING SANITARY SEWER. PROVIDE ADEQUATE SUPPORT FOR EXISTING SEWER LINE TO PREVENT DAMAGE DUE TO SETTLEMENT. PLACE TRENCH BACKFILL FOR 10 FEET ON EITHER SIDE OF SEWER LINE.

PIPE & CULVERT SCHEDULE									
PIPE NO.	U/S	D/S	LENGTH (L.F.)	SIZE (IN.)	CLASS	U/S INV.	D/S INV.	SLOPE (%)	T.B. (C.Y.)
EX-P500	500	EX	230	36	EXISTING	460.19	456.66	1.53	
P501	501	500	77	36	SS 1 WAT MN	460.38	460.19	0.25	
P502	502	501	47	36	CLASS A TY 1	460.38	460.19	0.40	
P503	503	502	44	12	SS 2 WAT MN	460.78	460.65	0.30	16
P504	504	500	44	36	CLASS A TY 2	460.39	460.19	0.45	5
P505	505	504	27	12	CLASS A TY 2	464.62	464.53	0.33	11
P506	506	505	14	12	PIPE DRAINS	466.02	465.95	0.50	3
P507	507	504	66	36	CLASS A TY 2	463.59	463.26	0.50	43
P508	508	507	55	12	CLASS A TY 2	466.10	465.60	0.91	20
P509	509	505	137	36	CLASS A TY 2	465.09	464.62	0.34	89
P521	521	507	41	36	CLASS A TY 2	464.07	463.59	1.17	27
P522	522	521	34	36	CLASS A TY 2	464.41	464.07	1.00	14
P523	523	522	18	36	CLASS A TY 2	469.72	468.41	7.28	12
P524	524	523	38	12	CLASS A TY 2	471.60	471.20	1.05	14
P525	525	521	107	36	CLASS A TY 2	465.33	464.07	1.18	69
P526	526	525	41	36	CLASS A TY 2	465.81	465.33	1.17	27
P527	527	526	44	36	CLASS A TY 2	467.94	467.72	0.50	28
P528	528	527	12	36	CLASS A TY 2	468.00	467.94	0.50	8
P529	529	526	18	18	CLASS A TY 1	473.55	472.89	3.67	8

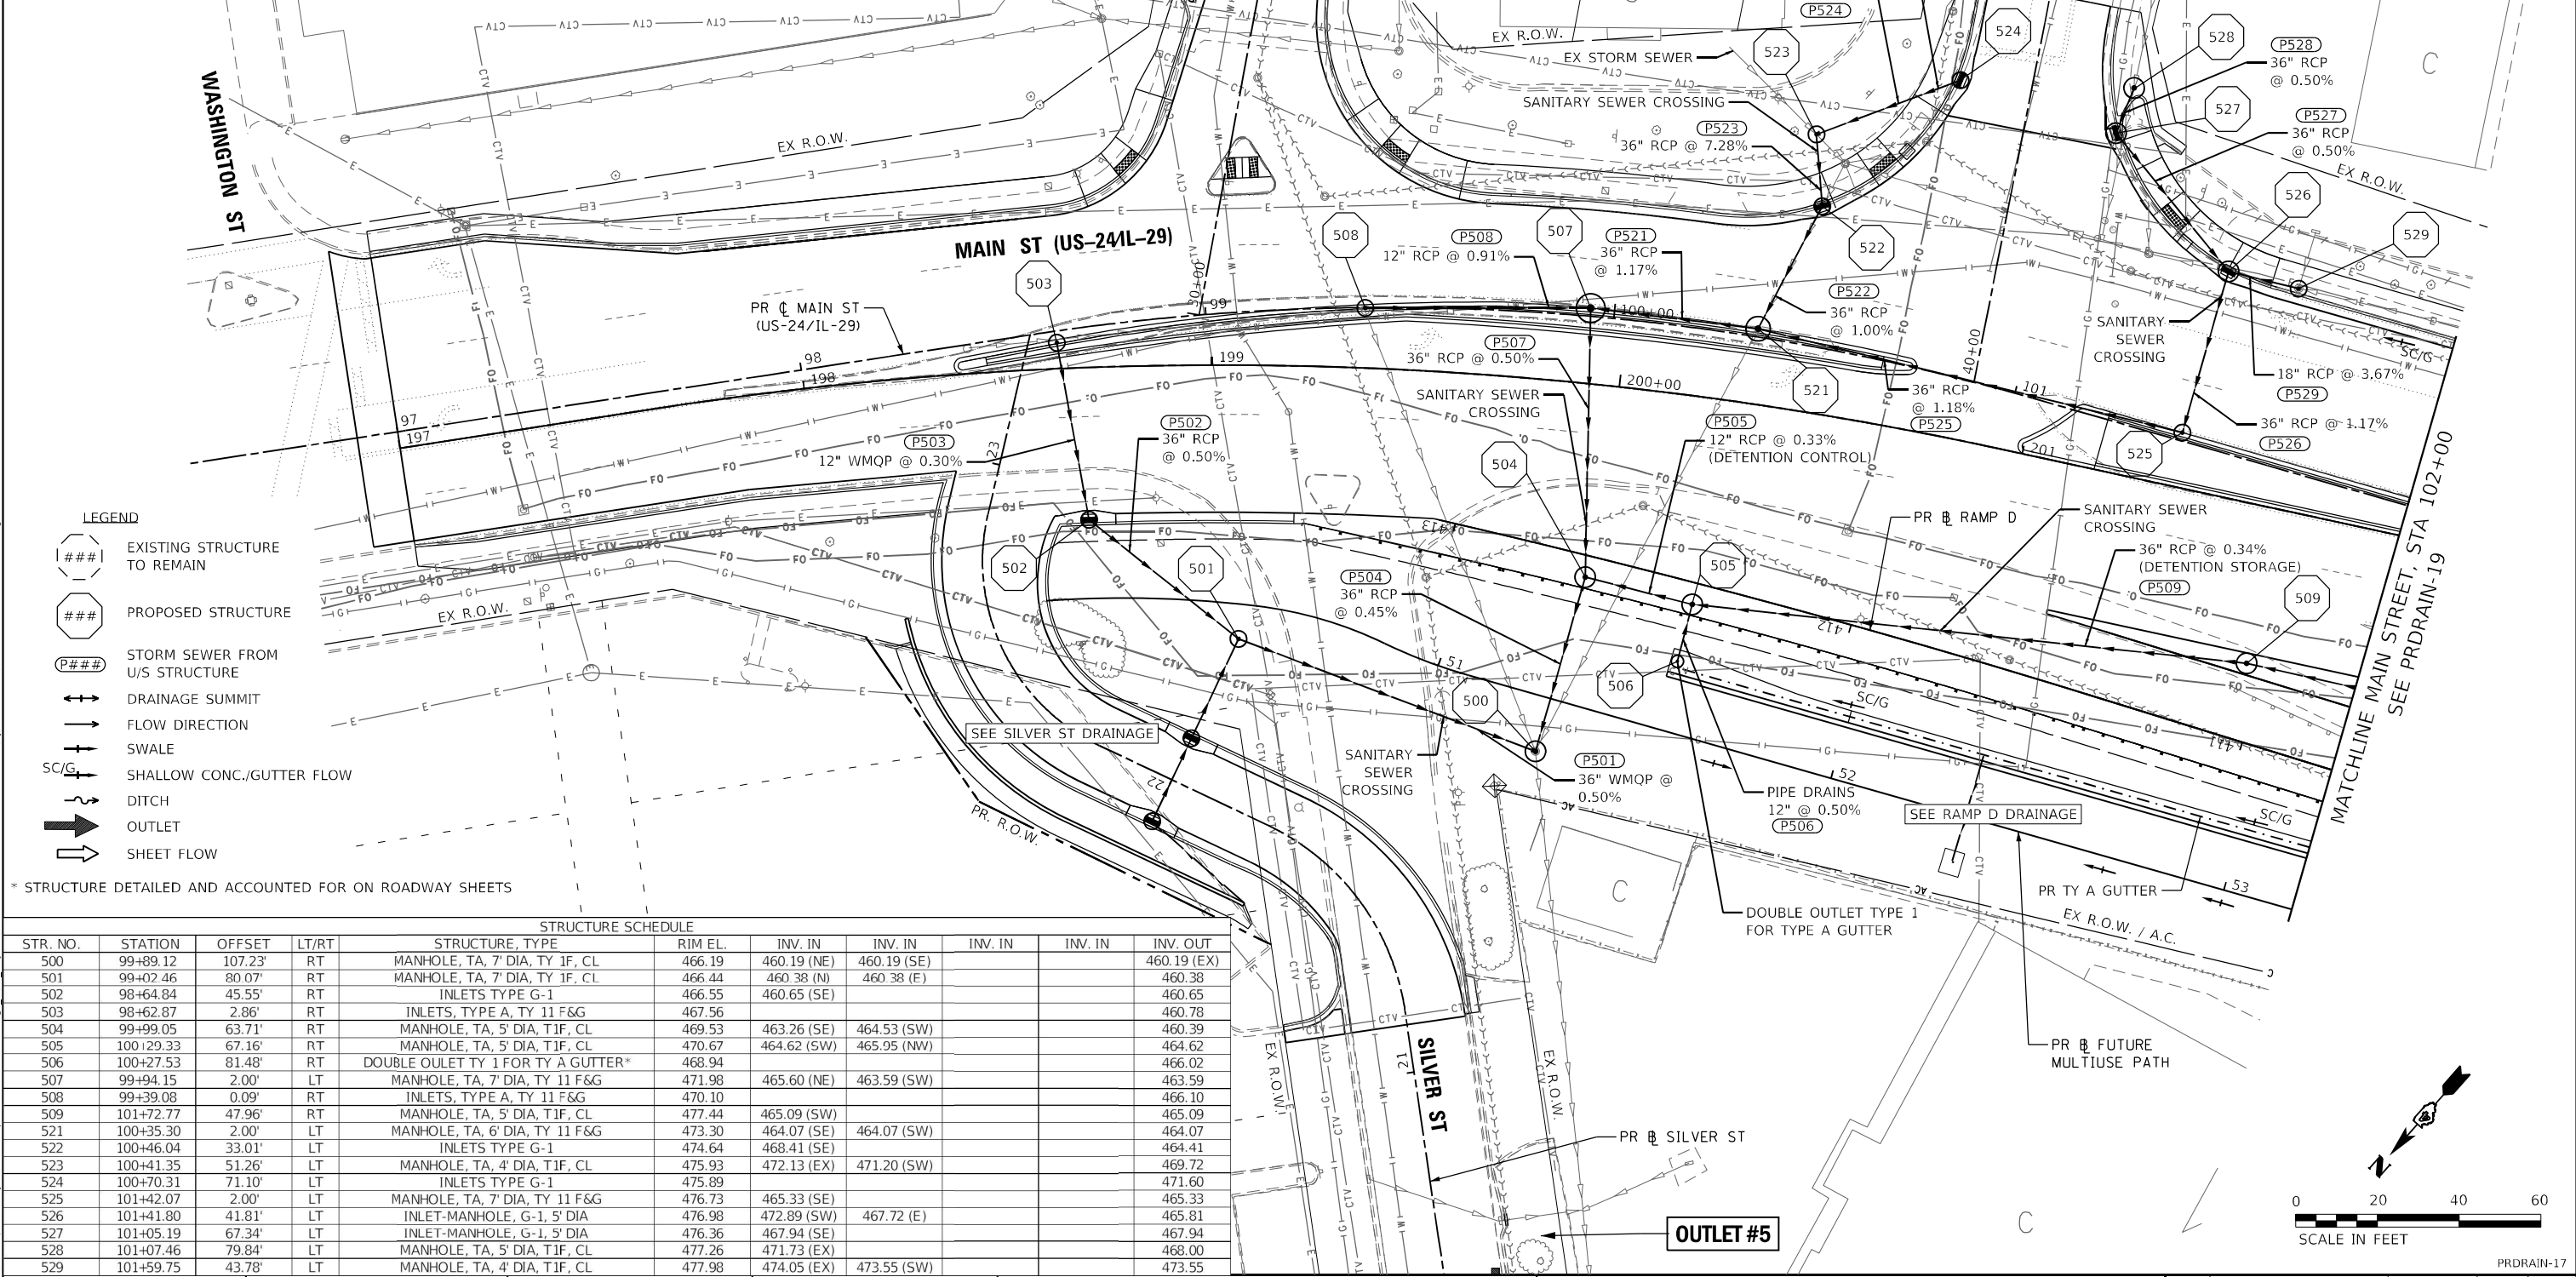

- LEGEND
- ### EXISTING STRUCTURE TO REMAIN
 - ### PROPOSED STRUCTURE
 - P### STORM SEWER FROM U/S STRUCTURE
 - ↕ DRAINAGE SUMMIT
 - FLOW DIRECTION
 - SWALE
 - SC/G SHALLOW CONC./GUTTER FLOW
 - - - DITCH
 - ➔ OUTLET
 - ➔ SHEET FLOW

* STRUCTURE DETAILED AND ACCOUNTED FOR ON ROADWAY SHEETS

STRUCTURE SCHEDULE									
STR. NO.	STATION	OFFSET	LT/RT	STRUCTURE, TYPE	RIM EL.	INV. IN	INV. IN	INV. IN	INV. OUT
500	99+89.12	107.23'	RT	MANHOLE, TA, 7' DIA, TY 1F, CL	466.19	460.19 (NE)	460.19 (SE)		460.19 (EX)
501	99+02.46	80.07'	RT	MANHOLE, TA, 7' DIA, TY 1F, CL	466.44	460.38 (N)	460.38 (E)		460.38
502	98+64.84	45.55'	RT	INLETS TYPE G-1	466.55	460.65 (SE)			460.65
503	98+62.87	2.86'	RT	INLETS, TYPE A, TY 11 F&G	467.56				460.78
504	99+99.05	63.71'	RT	MANHOLE, TA, 5' DIA, T1F, CL	469.53	463.26 (SE)	464.53 (SW)		460.39
505	100+29.33	67.16'	RT	MANHOLE, TA, 5' DIA, T1F, CL	470.67	464.62 (SW)	465.95 (NW)		464.62
506	100+27.53	81.48'	RT	DOUBLE OUTLET TY 1 FOR TY A GUTTER*	468.94				466.02
507	99+94.15	2.00'	LT	MANHOLE, TA, 7' DIA, TY 11 F&G	471.98	465.60 (NE)	463.59 (SW)		463.59
508	99+39.08	0.09'	RT	INLETS, TYPE A, TY 11 F&G	470.10				466.10
509	101+72.77	47.96'	RT	MANHOLE, TA, 5' DIA, T1F, CL	477.44	465.09 (SW)			465.09
521	100+35.30	2.00'	LT	MANHOLE, TA, 6' DIA, TY 11 F&G	473.30	464.07 (SE)	464.07 (SW)		464.07
522	100+46.04	33.01'	LT	INLETS TYPE G-1	474.64	468.41 (SE)			464.41
523	100+41.35	51.26'	LT	MANHOLE, TA, 4' DIA, T1F, CL	475.93	472.13 (EX)	471.20 (SW)		469.72
524	100+70.31	71.10'	LT	INLETS TYPE G-1	475.89				471.60
525	101+42.07	2.00'	LT	MANHOLE, TA, 7' DIA, TY 11 F&G	476.73	465.33 (SE)			465.33
526	101+41.80	41.81'	LT	INLET-MANHOLE, G-1, 5' DIA	476.98	472.89 (SW)	467.72 (E)		465.81
527	101+05.19	67.34'	LT	INLET-MANHOLE, G-1, 5' DIA	476.36	467.94 (SE)			467.94
528	101+07.46	79.84'	LT	MANHOLE, TA, 5' DIA, T1F, CL	477.26	471.73 (EX)			468.00
529	101+59.75	43.78'	LT	MANHOLE, TA, 4' DIA, T1F, CL	477.98	474.05 (EX)	473.55 (SW)		473.55



USER NAME = D1amb	DESIGNED - MJR	REVISED -
	DRAWN - DDB	REVISED -
PLOT SCALE = 40,000' / in.	CHECKED - ERO	REVISED -
PLOT DATE = 6/8/2023	DATE - 6/08/2023	REVISED -


STATE OF ILLINOIS
DEPARTMENT OF TRANSPORTATION

CEDAR ST. (IL-81L-116) OVER TZPR & IL-29
PROPOSED DRAINAGE PLANS - MAIN ST

SCALE: 1"=20' SHEET 17 OF 24 SHEETS STA. 97+00 TO STA. 102+00



F.A.P. RTE.	SECTION	COUNTY	TOTAL SHEETS	SHEET NO.
669	13 (HVB, HB-3) BR-1:R	TAZEWELL	1173	340
CONTRACT NO. 68C55				
ILLINOIS FED. AID PROJECT				

PRDRAIN-17

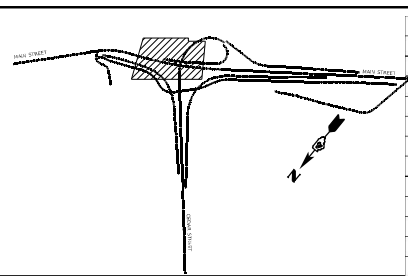

STRUCTURE SCHEDULE										
STR. NO.	STATION	OFFSET	LT/RT	STRUCTURE, TYPE	RIM EL.	INV. IN	INV. IN	INV. IN	INV. IN	INV. OUT
510	102+36.10	44.43'	RT	MANHOLE, TA, 5' DIA, T1F, OPEN	479.87	471.36 (SE)	465.31 (SW)	473.20 (NW)		465.31
511	102+36.10	4.68'	RT	MANHOLE, TA, 4' DIA, TY 11 F&G	479.58	474.56 (SE)				474.56
512	102+29.54	39.00'	LT	INLETS, TYPE G-1	479.06					476.04
513	102+36.10	83.95'	RT	INI FTS, SPECIAL, NO. 3	477.77					473.44
514	102+85.89	42.88'	RT	MANHOLE, TA, 4' DIA, T1F, OPEN	481.52	465.48 (SW)				465.48
515	104+69.67	40.77'	RT	MANHOLE, TA, 4' DIA, T1F, CL	484.86	476.71 (NW)	474.16 (SE)			466.10
516	104+69.67	1.37'	RT	MANHOLE, TA, 4' DIA, TY 11 F&G	484.24	474.35 (SE)				474.35
517	104+69.67	28.02'	LT	INLETS, TYPE G-1	483.62	474.50 (SE)				474.50
518	104+69.67	70.12'	RT	INLETS, SPECIAL, NO. 1	481.19	476.94 (NW)				476.94
530	103+34.32	48.63'	LT	INLETS, SPECIAL, NO. 1	481.09	476.23 (SW)				476.23
600	107+00.00	64.50'	LT	PRC FL ENDS 12"						482.84
601	107+00.00	41.18'	LT	INLETS, TYPE G-1	487.03	482.95 (NW)				482.95
602	107+00.00	1.34'	RT	MANHOLE, TA, 4' DIA, TY 11 F&G	487.90					483.80

SANITARY SEWER CROSSING NOTE:
PROPOSED STORM SEWER MAY BE BELOW EXISTING SANITARY SEWER. PROVIDE ADEQUATE SUPPORT FOR EXISTING SEWER LINE TO PREVENT DAMAGE DUE TO SETTLEMENT. PLACE TRENCH BACKFILL FOR 10 FEET ON EITHER SIDE OF SEWER LINE.

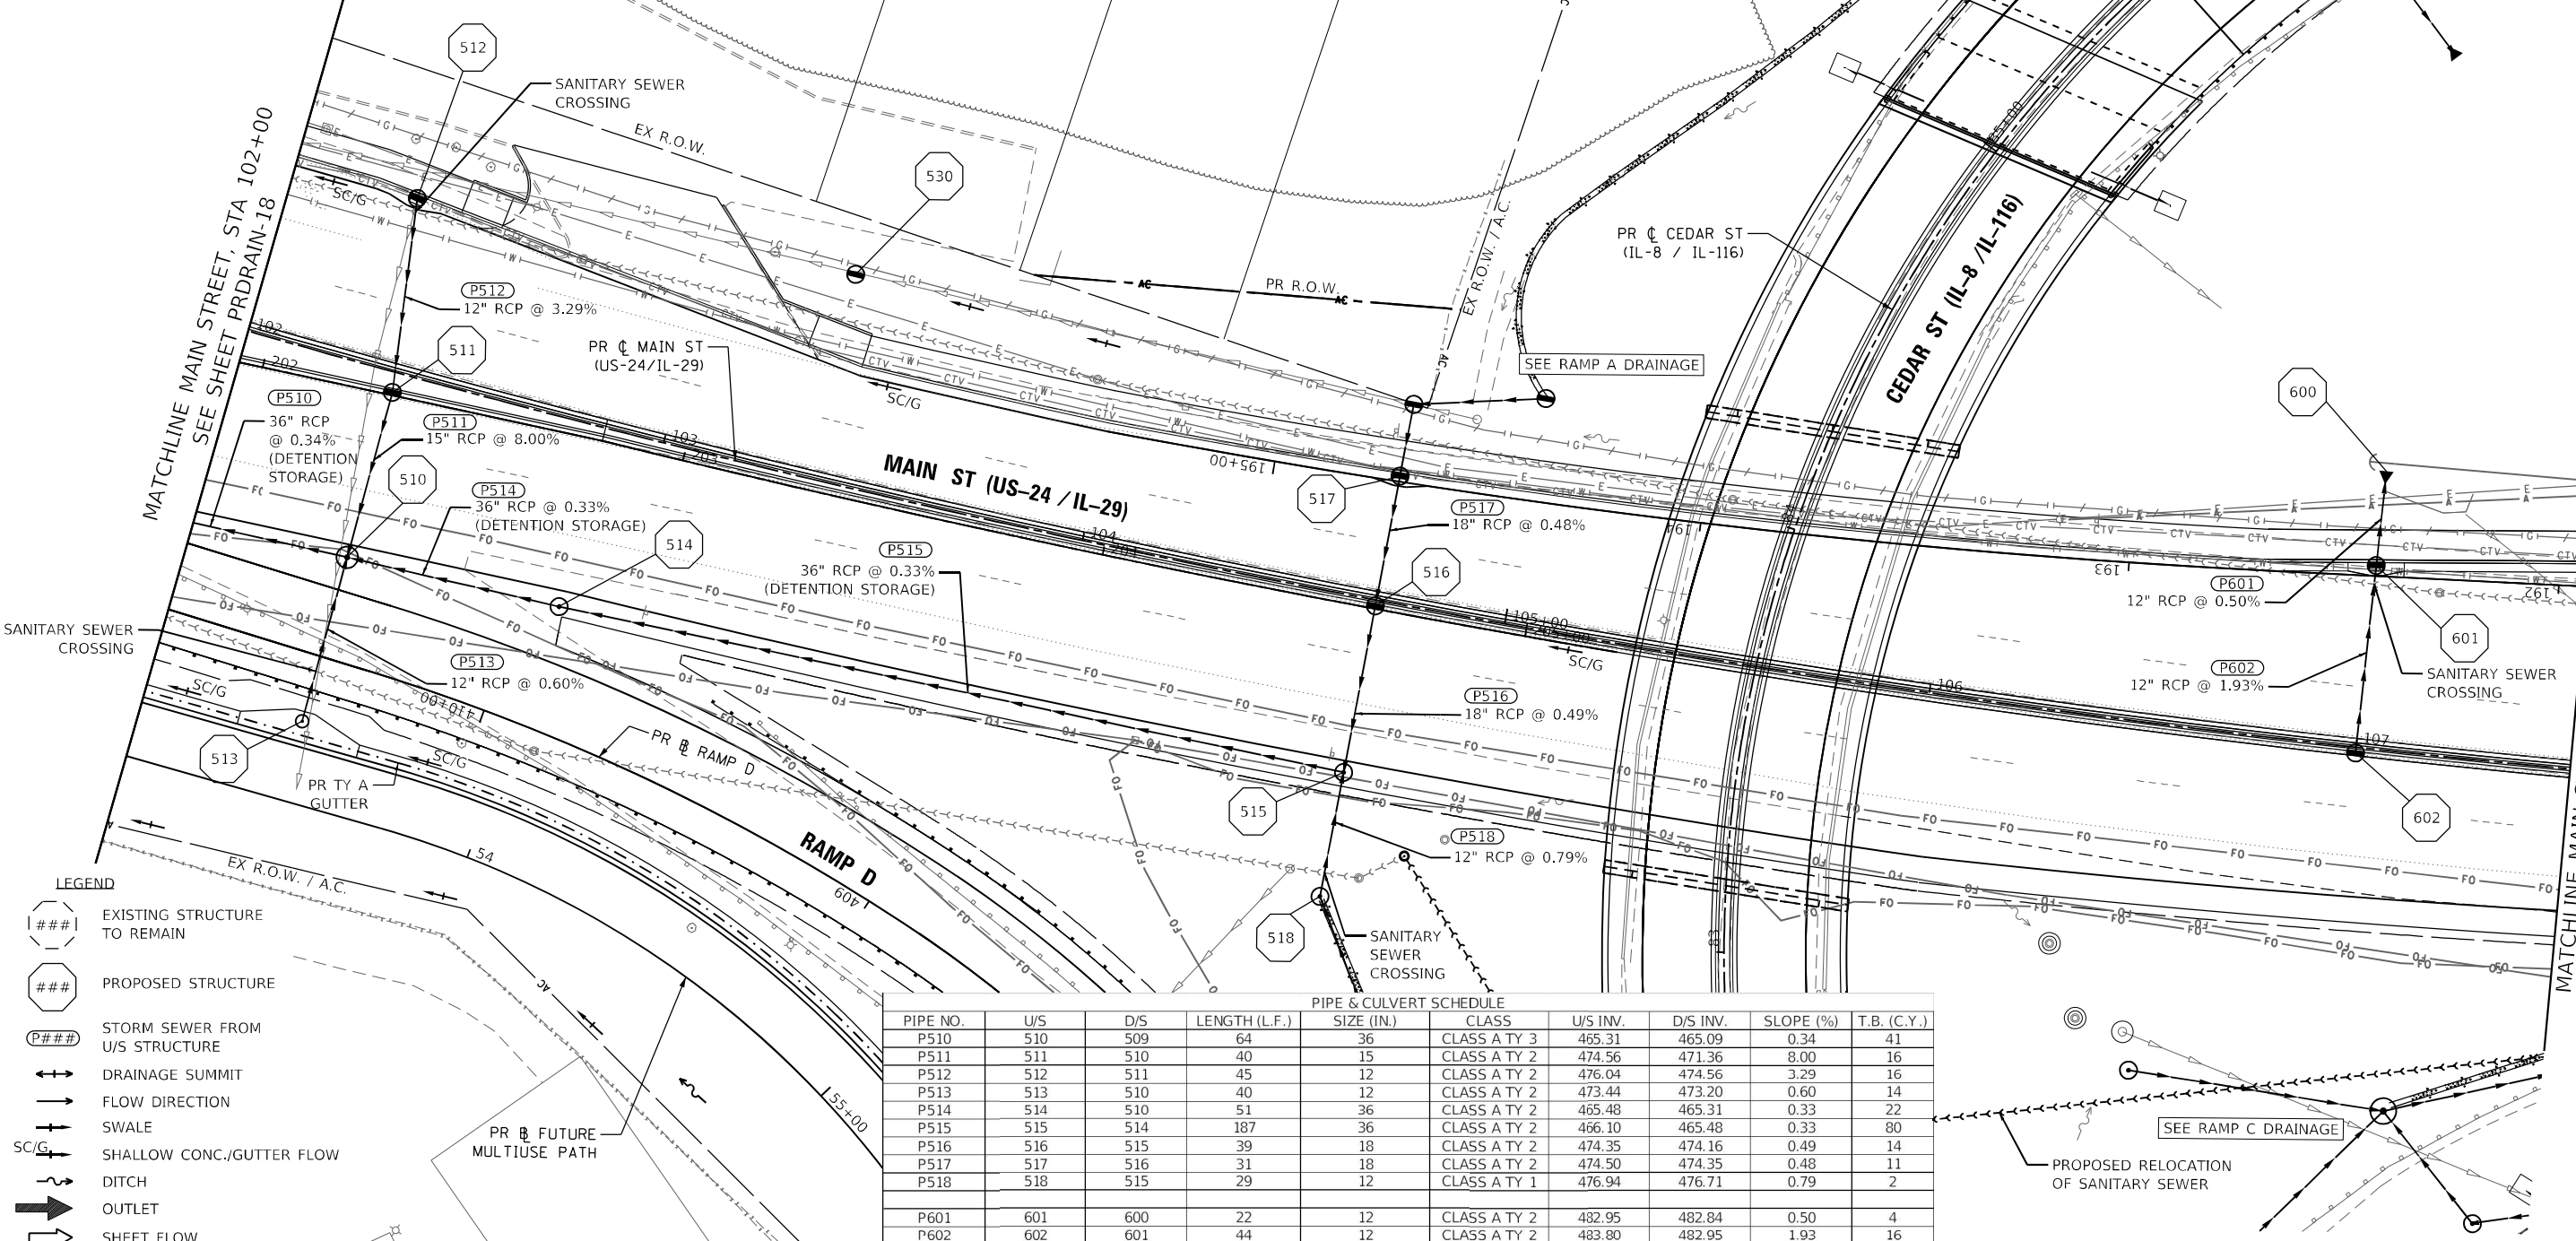 


- LEGEND**
- ### EXISTING STRUCTURE TO REMAIN
 - ### PROPOSED STRUCTURE
 - P### STORM SEWER FROM U/S STRUCTURE
 - ↔ DRAINAGE SUMMIT
 - FLOW DIRECTION
 - ↑ SWALE
 - ↑ SC/G SHALLOW CONC./GUTTER FLOW
 - ~ DITCH
 - OUTLET
 - SHEET FLOW


PIPE & CULVERT SCHEDULE								
PIPE NO.	U/S	D/S	LENGTH (L.F.)	SIZE (IN.)	CLASS	U/S INV.	D/S INV.	SLOPE (%)
P510	510	509	64	36	CLASS A TY 3	465.31	465.09	0.34
P511	511	510	40	15	CLASS A TY 2	474.56	471.36	8.00
P512	512	511	45	12	CLASS A TY 2	476.04	474.56	3.29
P513	513	510	40	12	CLASS A TY 2	473.44	473.20	0.60
P514	514	510	51	36	CLASS A TY 2	465.48	465.31	0.33
P515	515	514	187	36	CLASS A TY 2	466.10	465.48	0.33
P516	516	515	39	18	CLASS A TY 2	474.35	474.16	0.49
P517	517	516	31	18	CLASS A TY 2	474.50	474.35	0.48
P518	518	515	29	12	CLASS A TY 1	476.94	476.71	0.79
P601	601	600	22	12	CLASS A TY 2	482.95	482.84	0.50
P602	602	601	44	12	CLASS A TY 2	483.80	482.95	1.93

STRUCTURE SCHEDULE									
STR. NO.	STATION	OFFSET	LT/RT	STRUCTURE, TYPE	RIM EL.	INV. IN	INV. IN	INV. IN	INV. OUT
100	109+12.60	130.04'	RT	PRC FL END S 60"					462.48
101	109+16.91	105.94'	RT	MANHOLE, TA, 9' DIA, T1F, CL	471.50	462.60 (SW)			462.60
102	110+00.00	103.14'	RT	MANHOLE, TA, 10' DIA, T1F, OPEN	477.03	469.00 (SE)			463.02
103	110+00.00	54.21'	RT	MANHOLE, TA, 8' DIA, T1F, OPEN	489.41	484.41 (N)	473.67 (SE)	484.41 (SW)	469.25
105	110+00.00	26.00'	LT	INLET-MANHOLE, G-1, 8' DIA	490.13	483.06 (NE)	474.08 (SE)	486.13 (SW)	474.08
106	109+21.20	26.72'	LT	INLETS, TYPE G-1	489.05				484.73
107	110+00.00	50.97'	LT	MANHOLE, TA, 8' DIA, T1F, CL	487.03	479.00 (S)	474.2 (SW)		474.20
108	110+15.50	76.30'	LT	PRC FL END S 60"					480.50
109	112+13.08	32.61'	LT	MANHOLE, TA, 5' DIA, TY 11 F&G	491.44				487.44
125	111+54.61	52.07'	RT	INLETS, TYPE G-1	490.51	485.33 (SW)	485.33 (NW)		485.33
126	111+54.87	59.70'	RT	INLETS, SPECIAL, NO. 3	489.88				485.38
127	112+99.92	47.23'	RT	INLETS, TYPE G-1	491.59	487.50 (SW)			487.50
129	109+20.00	37.63'	RT	MANHOLE, TA, 5' DIA, T1F, CL	490.55	486.32 (E)	485.9 (S)	478.19 (NE)	478.19
130	109+10.00	32.42'	RT	INLETS, TA, T1F, OPEN	490.12				487.12
131	108+42.70	43.12'	RT	MANHOLE, TA, 5' DIA, T1F, OPEN	490.08	478.58 (NE)	484.70 (NW)		478.58
139	109+56.90	60.15'	RT	INLETS, TYPE G-1, DOUBLE	489.11	484.68 (NE)			484.68
140	109+49.79	60.63'	RT		489.11				485.24
141	109+60.00	32.00'	RT	INLETS, TA, T1F, OPEN	490.12	486.30 (SW)			486.30
142	109+90.00	32.91'	RT	INLETS, TA, T1F, OPEN	489.90				486.60

PIPE & CULVERT SCHEDULE									
PIPE NO.	U/S	D/S	LENGTH (L.F.)	SIZE (IN.)	CLASS	U/S INV.	D/S INV.	SLOPE (%)	T.B. (C.Y.)
P101	101	100	25	60	CLASS A TY 2	462.60	462.48	0.48	
P102	102	101	83	60	CLASS A TY 2	463.02	462.60	0.51	
P103	103	102	49	60	CLASS A TY 3	469.25	469.00	0.51	15
P105	105	103	82	60	CLASS A TY 2	474.08	473.67	0.50	80
P106	106	105	79	12	CLASS A TY 2	484.73	483.06	2.11	28
P107	107	105	24	60	CLASS A TY 1	474.20	474.08	0.50	10
P108	108	107	30	60	CLASS A TY 1	480.50	479.00	5.00	
P109	109	105	213	12	CLASS A TY 2	487.44	486.13	0.62	76
P125	125	103	155	12	CLASS A TY 2	485.33	484.41	0.59	22
P126	126	125	5	12	CLASS A TY 1	485.38	485.33	1.00	2
P127	127	125	145	12	CLASS A TY 2	487.50	485.33	1.50	52
P129	129	103	82	24	CLASS A TY 2	478.19	477.78	0.50	41
P130	130	129	11	12	CLASS A TY 1	487.12	486.32	7.27	4
P131	131	129	78	24	CLASS A TY 2	478.58	478.19	0.50	28
P139	139	103	44	12	CLASS A TY 2	484.68	484.41	0.61	16
P140	140	139	7	12	CLASS A TY 2	485.24	484.68	8.00	2
P141	141	129	40	12	CLASS A TY 1	486.30	485.90	1.00	14
P142	142	141	30	12	CLASS A TY 1	486.60	486.30	1.00	11

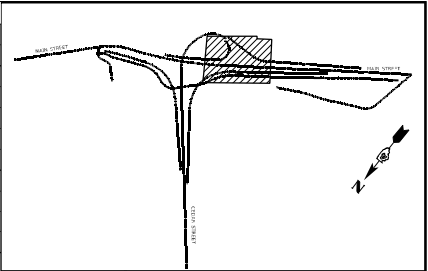


SANITARY SEWER CROSSING NOTE:
PROPOSED STORM SEWER MAY BE BELOW EXISTING SANITARY SEWER. PROVIDE ADEQUATE SUPPORT FOR EXISTING SEWER LINE TO PREVENT DAMAGE DUE TO SETTLEMENT. PLACE TRENCH BACKFILL FOR 10 FEET ON EITHER SIDE OF SEWER LINE.

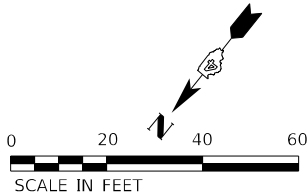

LEGEND

- #---#--- EXISTING STRUCTURE TO REMAIN
- #---#--- PROPOSED STRUCTURE
- P---#---#--- STORM SEWER FROM U/S STRUCTURE
- >--- DRAINAGE SUMMIT
- >--- FLOW DIRECTION
- >--- SWALE
- SC/G--- SHALLOW CONC./GUTTER FLOW
- >--- DITCH
- >--- OUTLET
- >--- SHEET FLOW

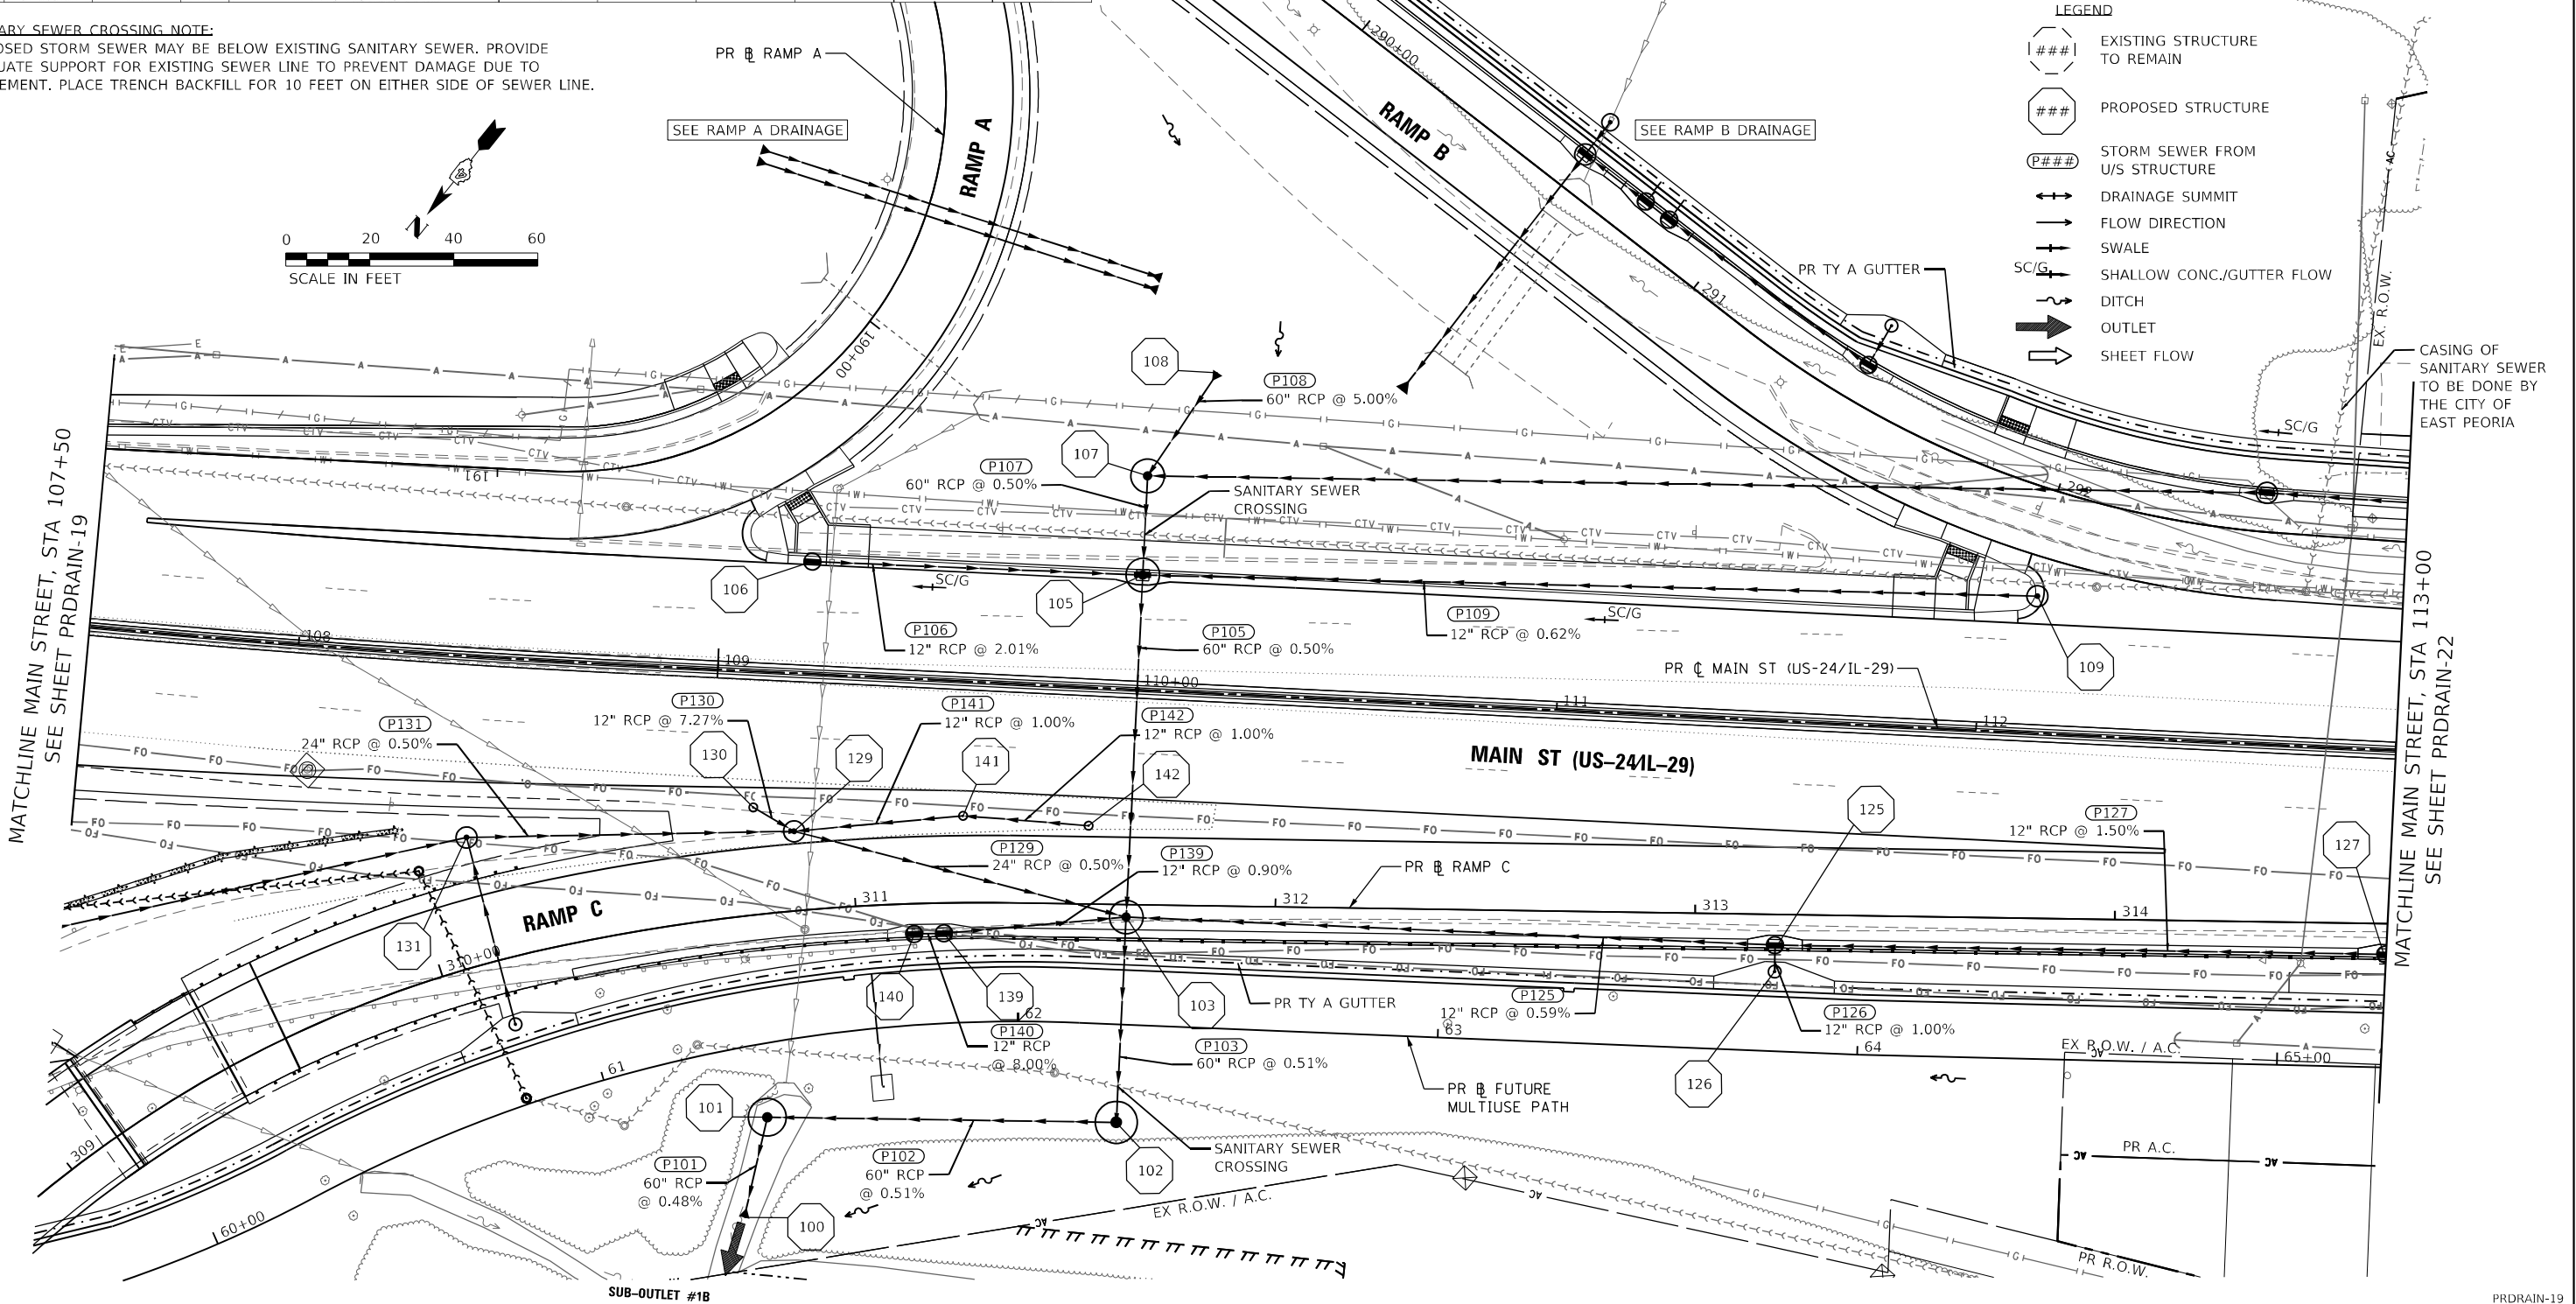

USER NAME = Winsen,Teng
DESIGNED - MJR
DRAWN - DDB
PLOT SCALE = 40,000' 1" / in.
PLOT DATE = 5/1/2025

STATE OF ILLINOIS
DEPARTMENT OF TRANSPORTATION

CEAR ST. (IL-8/IL-116) OVER TZPR & IL-29
PROPOSED DRAINAGE PLANS - MAIN ST

F.A.P. RTE.	SECTION	COUNTY	TOTAL SHEETS	SHEET NO.
669	13 (HVB, HB-3) BR-1:R	TAZEWELL	1173	342

CONTRACT NO. 68C55

ILLINOIS FED. AID PROJECT

LEGEND

EXISTING STRUCTURE TO REMAIN

PROPOSED STRUCTURE

P### STORM SEWER FROM U/S STRUCTURE

↔ DRAINAGE SUMMIT

→ FLOW DIRECTION

— SWALE



SC/G SHALLOW CONC./GUTTER FLOW

~ DITCH

➡ OUTLET

➡ SHEET FLOW

STRUCTURE SCHEDULE										
STR. NO.	STATION	OFFSET	LT/RT	STRUCTURE, TYPE	RIM EL.	INV. IN	INV. IN	INV. IN	INV. IN	INV. OUT
128	114+99.96	40.06'	RT	INLETS, TYPE G-1, SPL	493.09					489.07
205	117+88.00	33.00'	RT	INLETS, TYPE G-1, SPL	493.21					489.30

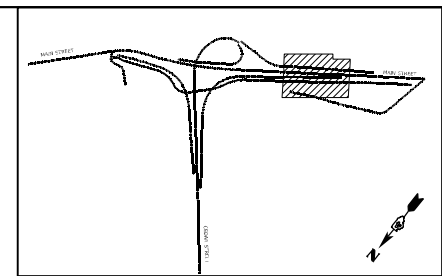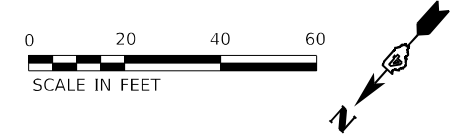

MATCHLINE MAIN STREET, STA 113+00
SEE SHEET PRDRAIN-20

MATCHLINE MAIN STREET, STA 118+50
SEE SHEET PRDRAIN-24

PAVED DITCH SCHEDULE							60615400 PAVED DITCH TYPE A-15
LOCATION							
FROM			TO				
STATION	OFFSET	LT/RT	STATION	OFFSET	LT/RT		
RAMP C							
116+79.65	79.00'	RT	118+50.00	78.24'	RT	170	

PIPE & CULVERT SCHEDULE									
PIPE NO.	U/S	D/S	LENGTH (L.F.)	SIZE (IN.)	CLASS	U/S INV.	D/S INV.	SLOPE (%)	T.B. (C.Y.)
P128	128	127	200	12	CLASS A TY 1	489.07	487.50	0.78	71
P205	205	201	200	12	CLASS A TY 2	489.30	485.17	2.07	71

	USER NAME = DLamb	DESIGNED - MJR	REVISED -
	PLOT SCALE = 40,000' 1" / in.	DRAWN - DDB	REVISED -
	PLOT DATE = 6/8/2023	CHECKED - ERO	REVISED -
		DATE - 6/08/2023	REVISED -

STATE OF ILLINOIS
DEPARTMENT OF TRANSPORTATION

CEDAR ST. (IL-81L-116) OVER TZPR & IL-29
PROPOSED DRAINAGE PLANS - MAIN ST




SCALE: 1"=20' SHEET 20 OF 24 SHEETS STA. 113+00 TO STA. 118+50

F.A.P. RTE.	SECTION	COUNTY	TOTAL SHEETS	SHEET NO.
669	13 (HVB, HB-3) BR-1:R	TAZEWELL	1173	343
CONTRACT NO. 68C55				
ILLINOIS FED. AID PROJECT				

PIPE & CULVERT SCHEDULE								
PIPE NO.	U/S	D/S	LENGTH (L.F.)	SIZE (IN.)	CLASS	U/S INV.	D/S INV.	SLOPE (%)
P201	201	200	43	12	CLASS A TY 2	480.14	479.93	0.49
P202	202	201	105	12	CLASS A TY 2	486.22	485.17	1.00
P203	203	202	7	12	CLASS A TY 2	486.78	486.22	8.00
P204	204	203	118	12	CLASS A TY 2	487.96	486.78	1.00

PAVED DITCH SCHEDULE						
LOCATION						60615400 PAVED DITCH TYPE A-15
FROM			TO			
STATION	OFFSET	LT/RT	STATION	OFFSET	LT/RT	
MAIN STREET						
118+50.00	78.24'	RT	119+83.88	81.61'	RT	134

STRUCTURE SCHEDULE										
STR. NO.	STATION	OFFSET	LT/RT	STRUCTURE, TYPE	RIM EL.	INV. IN	INV. IN	INV. IN	INV. IN	INV. OUT
200	119+88.00	77.65'	RT	PRC FL END S 12"						
201	119+88.00	33.00'	RT	INLETS, TYPE G-1, SPL	491.81	485.17 (NE)	485.17 (SW)			479.93
202	120+92.96	33.00'	RT	INLETS, TYPE G-1, DOUBLE, SPL	491.44	486.22 (SW)				486.22
203	121+00.00	33.00'	RT		491.45	486.78 (SW)				486.78
204	122+17.53	34.85'	RT	INLETS, TYPE G-1, SPL	491.90					487.96

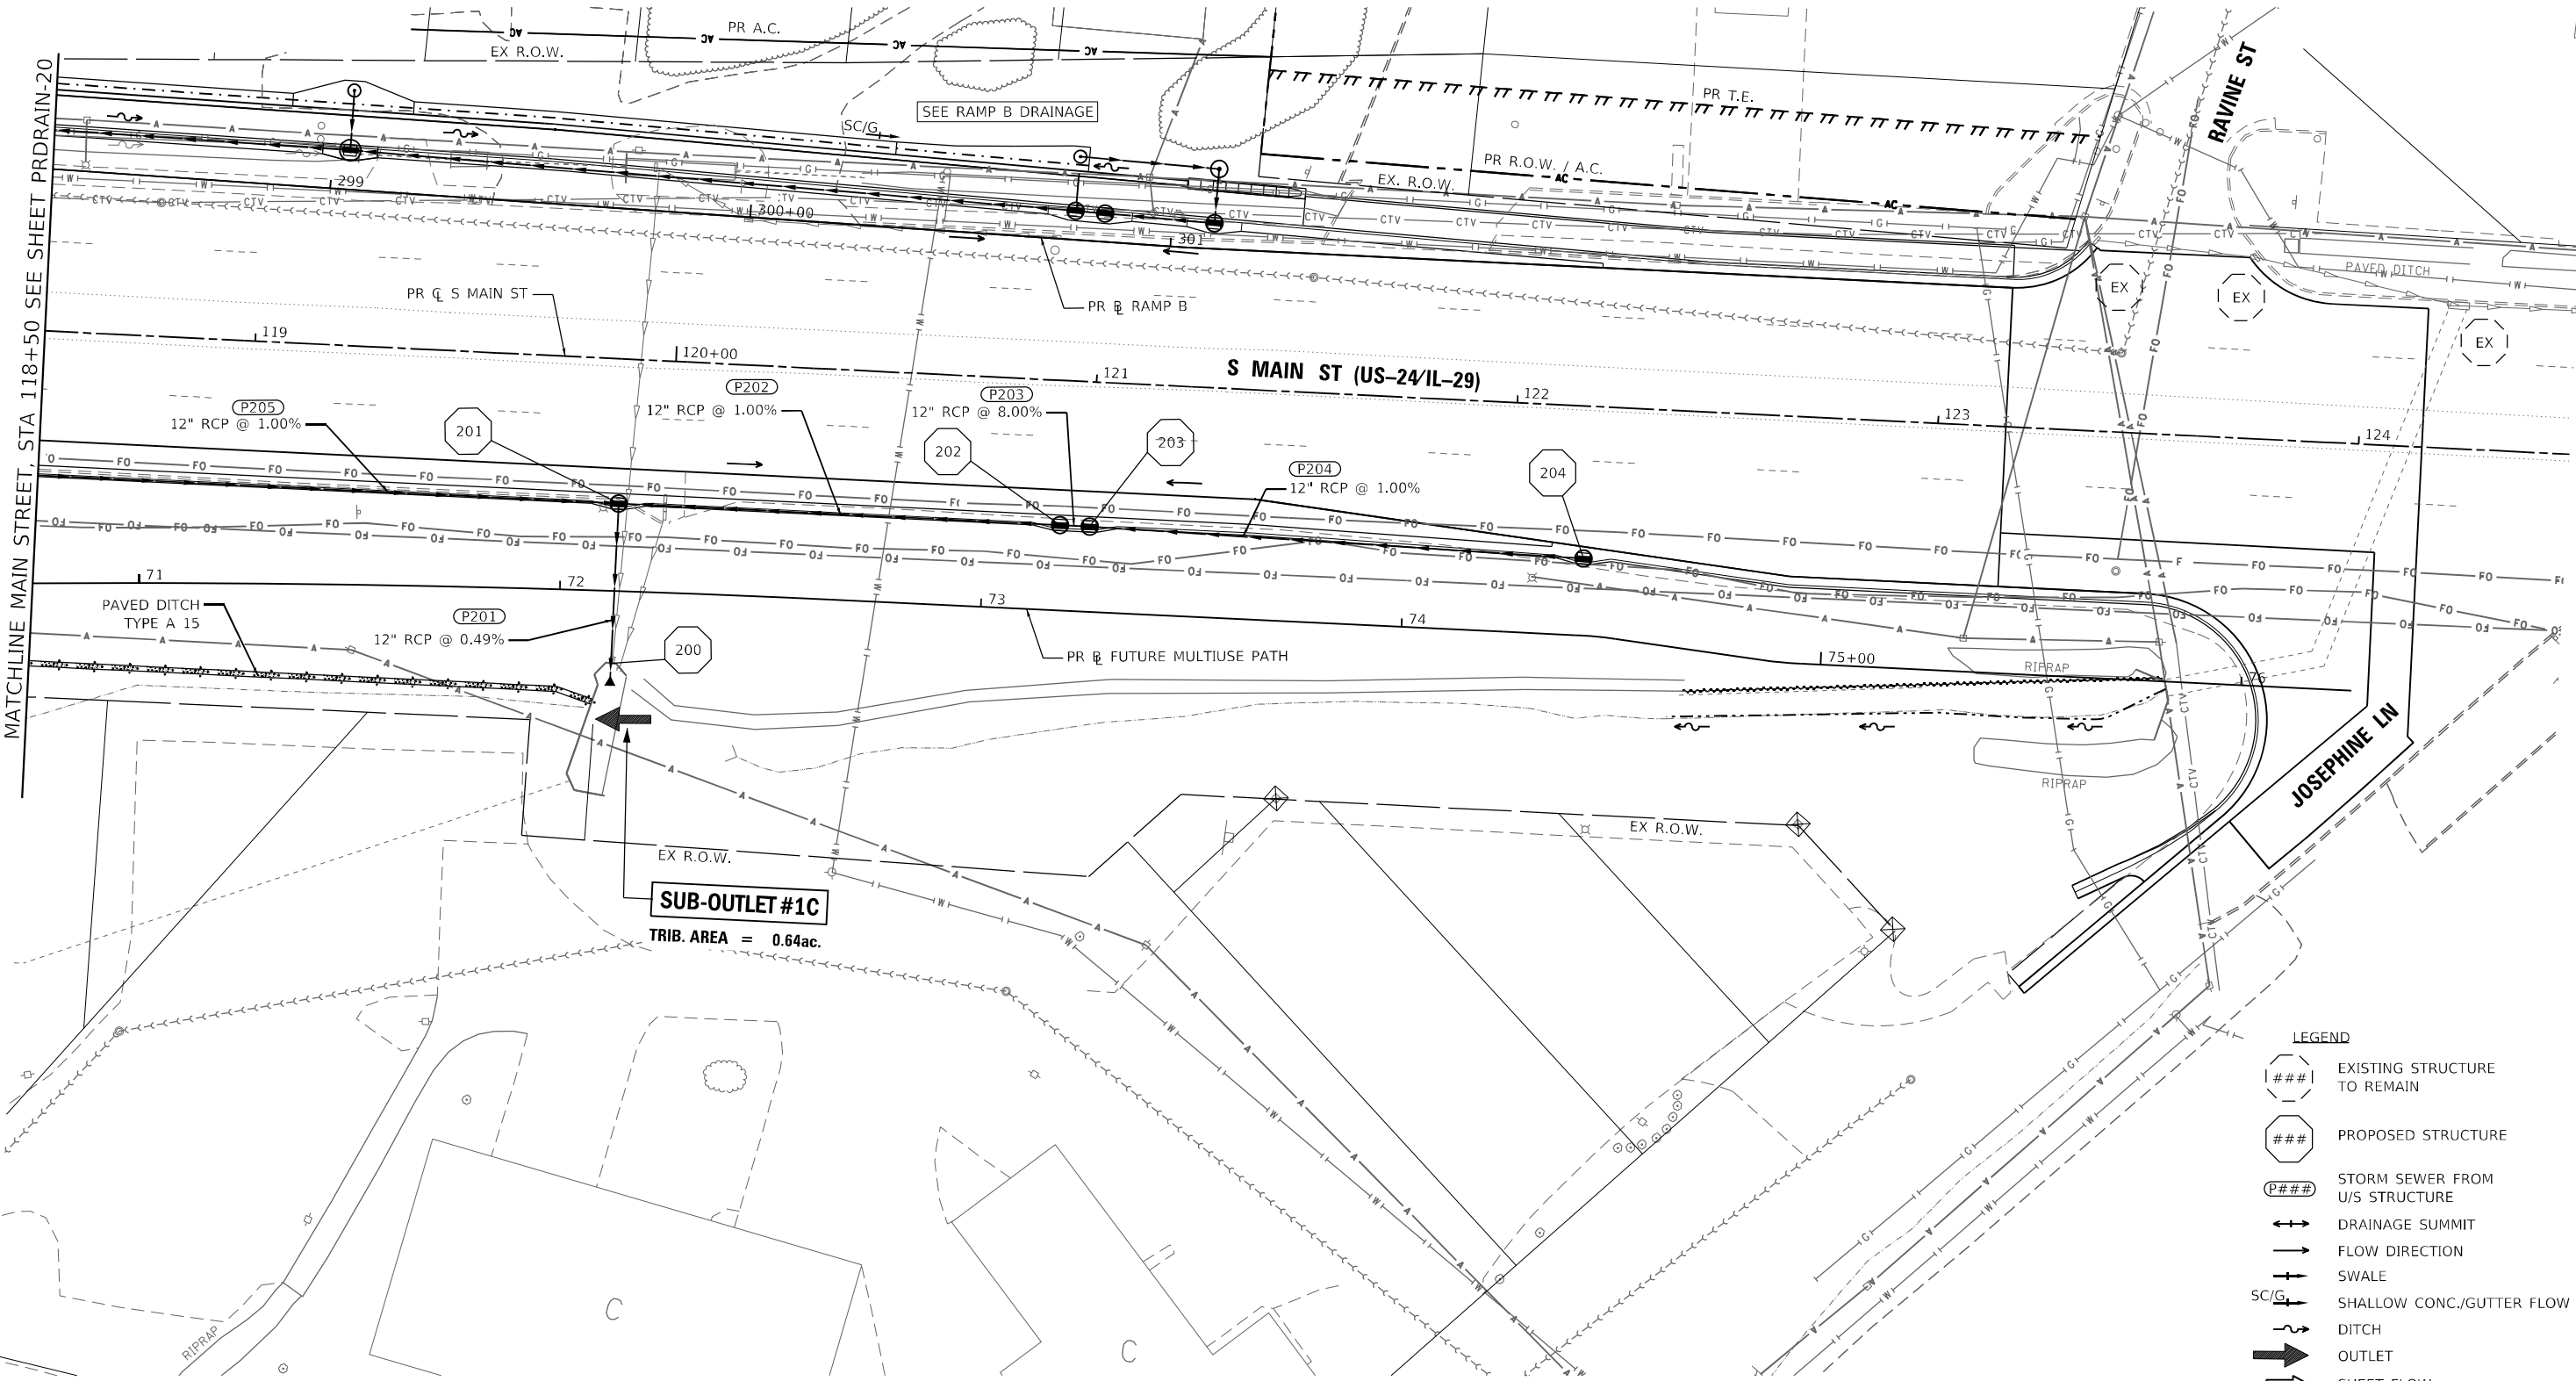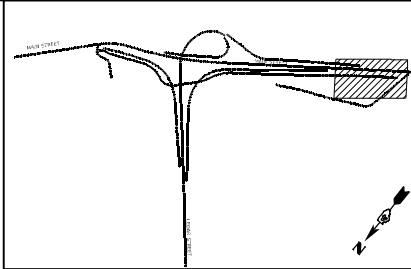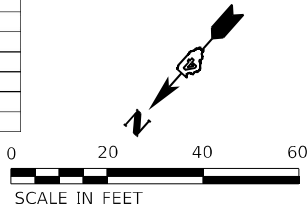

LEGEND	
###	EXISTING STRUCTURE TO REMAIN
###	PROPOSED STRUCTURE
P###	STORM SEWER FROM U/S STRUCTURE
→	DRAINAGE SUMMIT
→	FLOW DIRECTION
+	SWALE
SC/G	SHALLOW CONC./GUTTER FLOW
→	DITCH
→	OUTLET
→	SHEET FLOW



USER NAME = DLamb	DESIGNED - MJR	REVISED -
PLOT SCALE = 40,0001' / in.	DRAWN - DDB	REVISED -
PLOT DATE = 6/8/2023	CHECKED - ERO	REVISED -
	DATE - 6/08/2023	REVISED -


STATE OF ILLINOIS
DEPARTMENT OF TRANSPORTATION

CEDAR ST. (IL-81L-116) OVER TZPR & IL-29
PROPOSED DRAINAGE PLANS - MAIN ST

SCALE: 1"=20' SHEET 21 OF 24 SHEETS STA. 118+50 TO STA. 124+15.00


F.A.P. RTE.	SECTION	COUNTY	TOTAL SHEETS	SHEET NO.
669	13 (HVB, HB-3) BR-1:R	TAZEWELL	1173	344
CONTRACT NO. 68C55				
ILLINOIS FED. AID PROJECT				

PRDRAIN-21

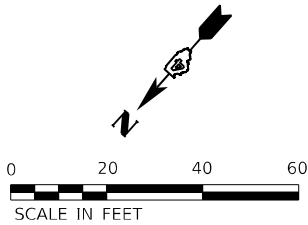


- LEGEND
- EXISTING STRUCTURE TO REMAIN
 - PROPOSED STRUCTURE
 - STORM SEWER FROM U/S STRUCTURE
 - DRAINAGE SUMMIT
 - FLOW DIRECTION
 - SWALE
 - SHALLOW CONC./GUTTER FLOW
 - DITCH
 - OUTLET
 - SHEET FLOW

PROPOSED DRAINAGE SCHEDULE
NO QUANTITIES THIS SHEET

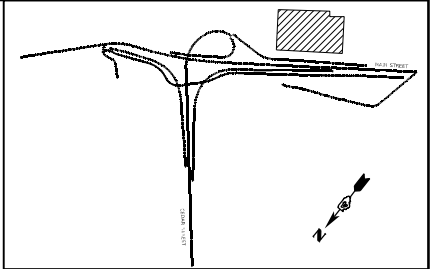

MODEL: Default
FILE: Name: p:\mbs\bus-sh-bentley.com\mbus-pw\03\Documents\Chicago IL\01 Project\179740 IDOT CedarStExt PH115.0 CADD\Hydraulics\Shst\DR468C55-shd-DrainPlan04.dgn

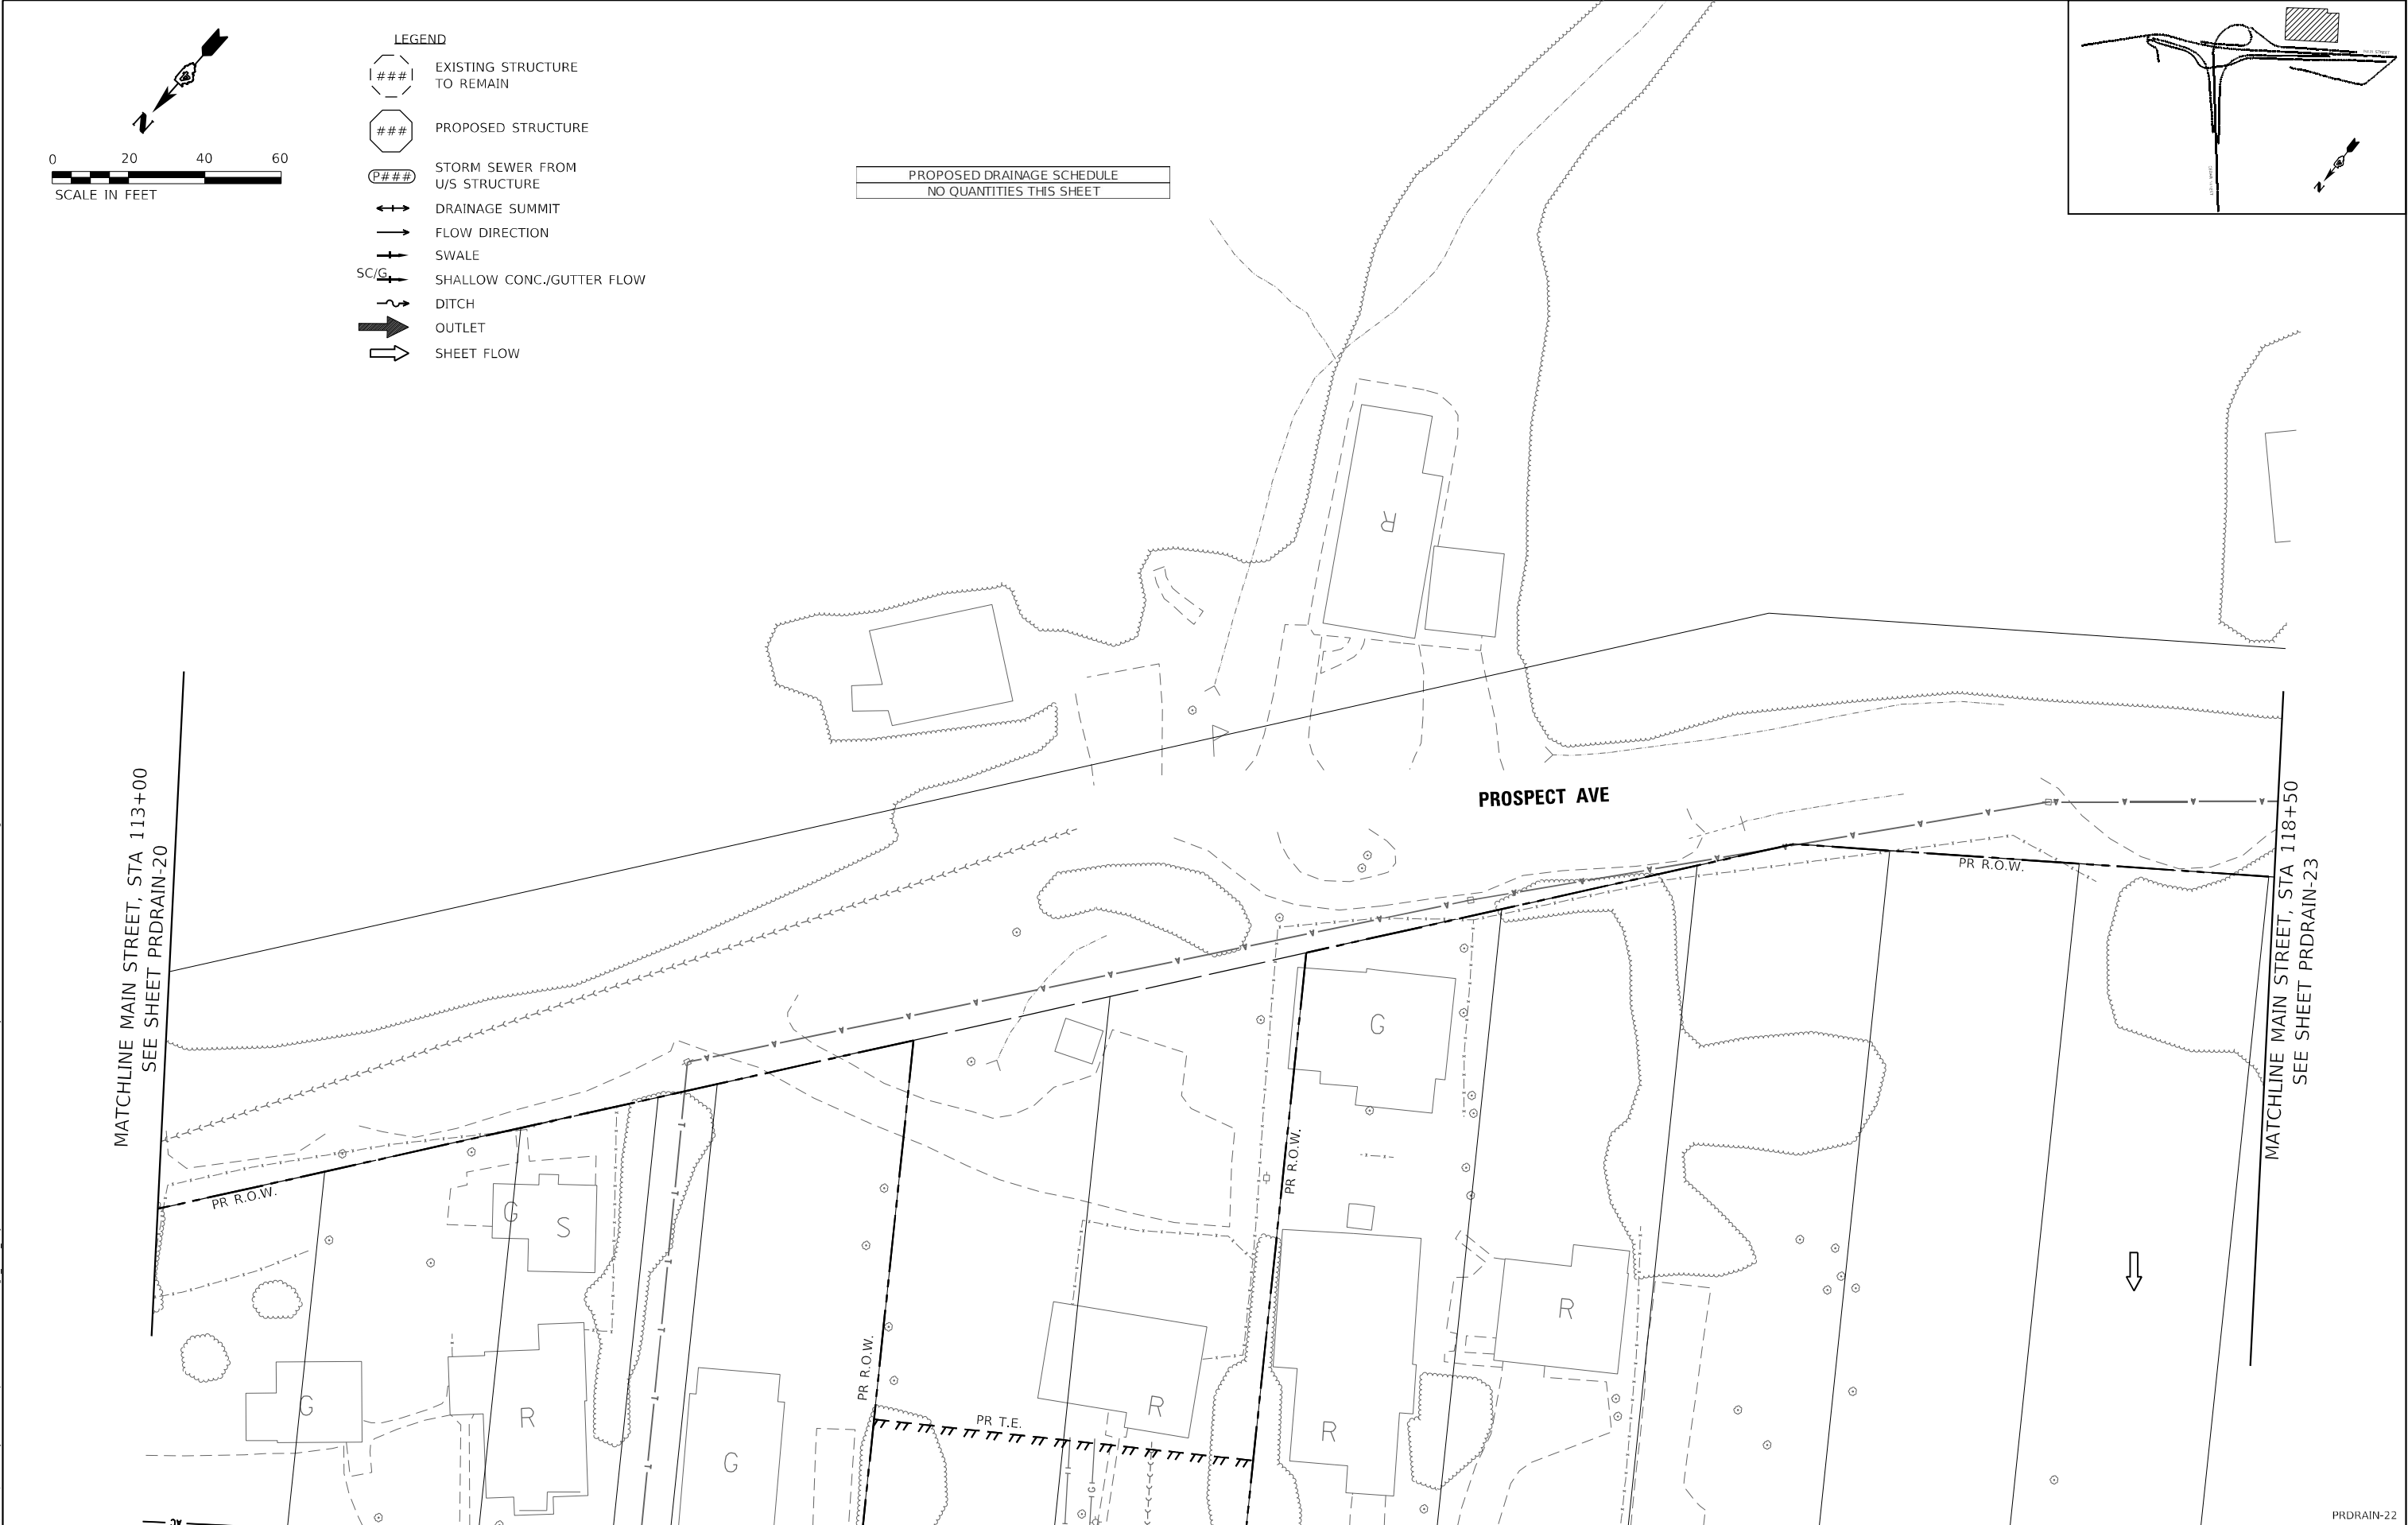



USER NAME = DLamb

PLOT SCALE = 40,0001' / in.

PLOT DATE = 6/8/2023

DESIGNED - MJR	REVISED -
DRAWN - DDB	REVISED -
CHECKED - ERO	REVISED -
DATE - 6/08/2023	REVISED -

STATE OF ILLINOIS
DEPARTMENT OF TRANSPORTATION

CEDAR ST. (IL-81L-116) OVER TZPR & IL-29
PROPOSED DRAINAGE PLANS - PROSPECT AVE


SCALE: 1"=20'

F.A.P. RTE.	SECTION	COUNTY	TOTAL SHEETS	SHEET NO.
669	13 (HVB, HB-3) BR-1;R	TAZEWELL	1173	345

CONTRACT NO. 68C55


ILLINOIS FED. AID PROJECT

PRDRAIN-22

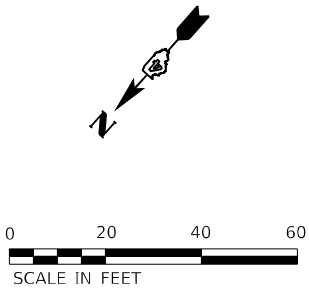

- LEGEND
- EXISTING STRUCTURE TO REMAIN
 - PROPOSED STRUCTURE
 - STORM SEWER FROM U/S STRUCTURE
 - DRAINAGE SUMMIT
 - FLOW DIRECTION
 - SWALE
 - SHALLOW CONC./GUTTER FLOW
 - DITCH
 - OUTLET
 - SHEET FLOW

PROPOSED DRAINAGE SCHEDULE
NO QUANTITIES THIS SHEET

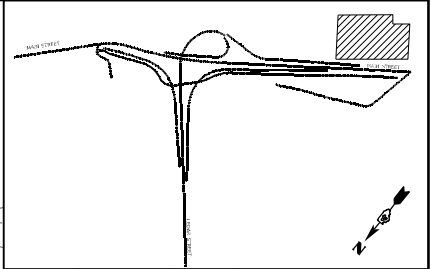

MATCHLINE MAIN STREET, STA 118+50 SEE SHEET PRDRAIN-21

PR R.O.W.

PROSPECT AVE

EX R.O.W.

RAVINE ST

PR A.C.

PRDRAIN-23

MODEL: Default
FILE: Name: p:\mbs\bus-sh-bentley.com\mbus-pw\03\Documents\Chicago IL\01 Project\179740 IDOT CedarStExt_Philis.0 CAD\Hydraulics\Shst\DWG\CS5-sh-DrainPlan06.dgn



USER NAME	= DLamb
PLOT SCALE	= 40,0001' * / in.
PLOT DATE	= 6/8/2023

DESIGNED	- MJR
DRAWN	- DDB
CHECKED	- ERO
DATE	- 6/08/2023

REVISED	-
REVISED	-
REVISED	-
REVISED	-

STATE OF ILLINOIS
DEPARTMENT OF TRANSPORTATION




CEDAR ST. (IL-81L-116) OVER TZPR & IL-29
PROPOSED DRAINAGE PLANS – PROSPECT AVE

SCALE: 1"=20' SHEET 23 OF 24 SHEETS STA. 118+50 TO STA. 124+15.00

F.A.P. RTE.	SECTION	COUNTY	TOTAL SHEETS	SHEET NO.
669	13 (HVB, HB-3) BR-1:R	TAZEWELL	1173	346
CONTRACT NO. 68C55				
ILLINOIS FED. AID PROJECT				

- LEGEND
- ### EXISTING STRUCTURE TO REMAIN
 - ### PROPOSED STRUCTURE
 - P### STORM SEWER FROM U/S STRUCTURE
 - ↔ DRAINAGE SUMMIT
 - FLOW DIRECTION
 - SWALE
 - SC/G → SHALLOW CONC./GUTTER FLOW
 - ~ DITCH
 - ➔ OUTLET
 - ➔ SHEET FLOW

UNDERDRAIN SCHEDULE								
STATION	OFFSET	LT/RT	STATION	OFFSET	LT/RT	UNDERDRAIN CONNECTS TO STRUCTURE #	UNDERDRAIN CONNECTION TO STRUCTURE	PIPE UNDERDRAINS FOR STRUCTURES (SPECIAL) 4"
21+62.37	11.25'	LT	22+00.07	11.25'	LT	534	EACH	FOOT
							1	30

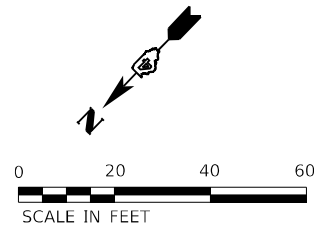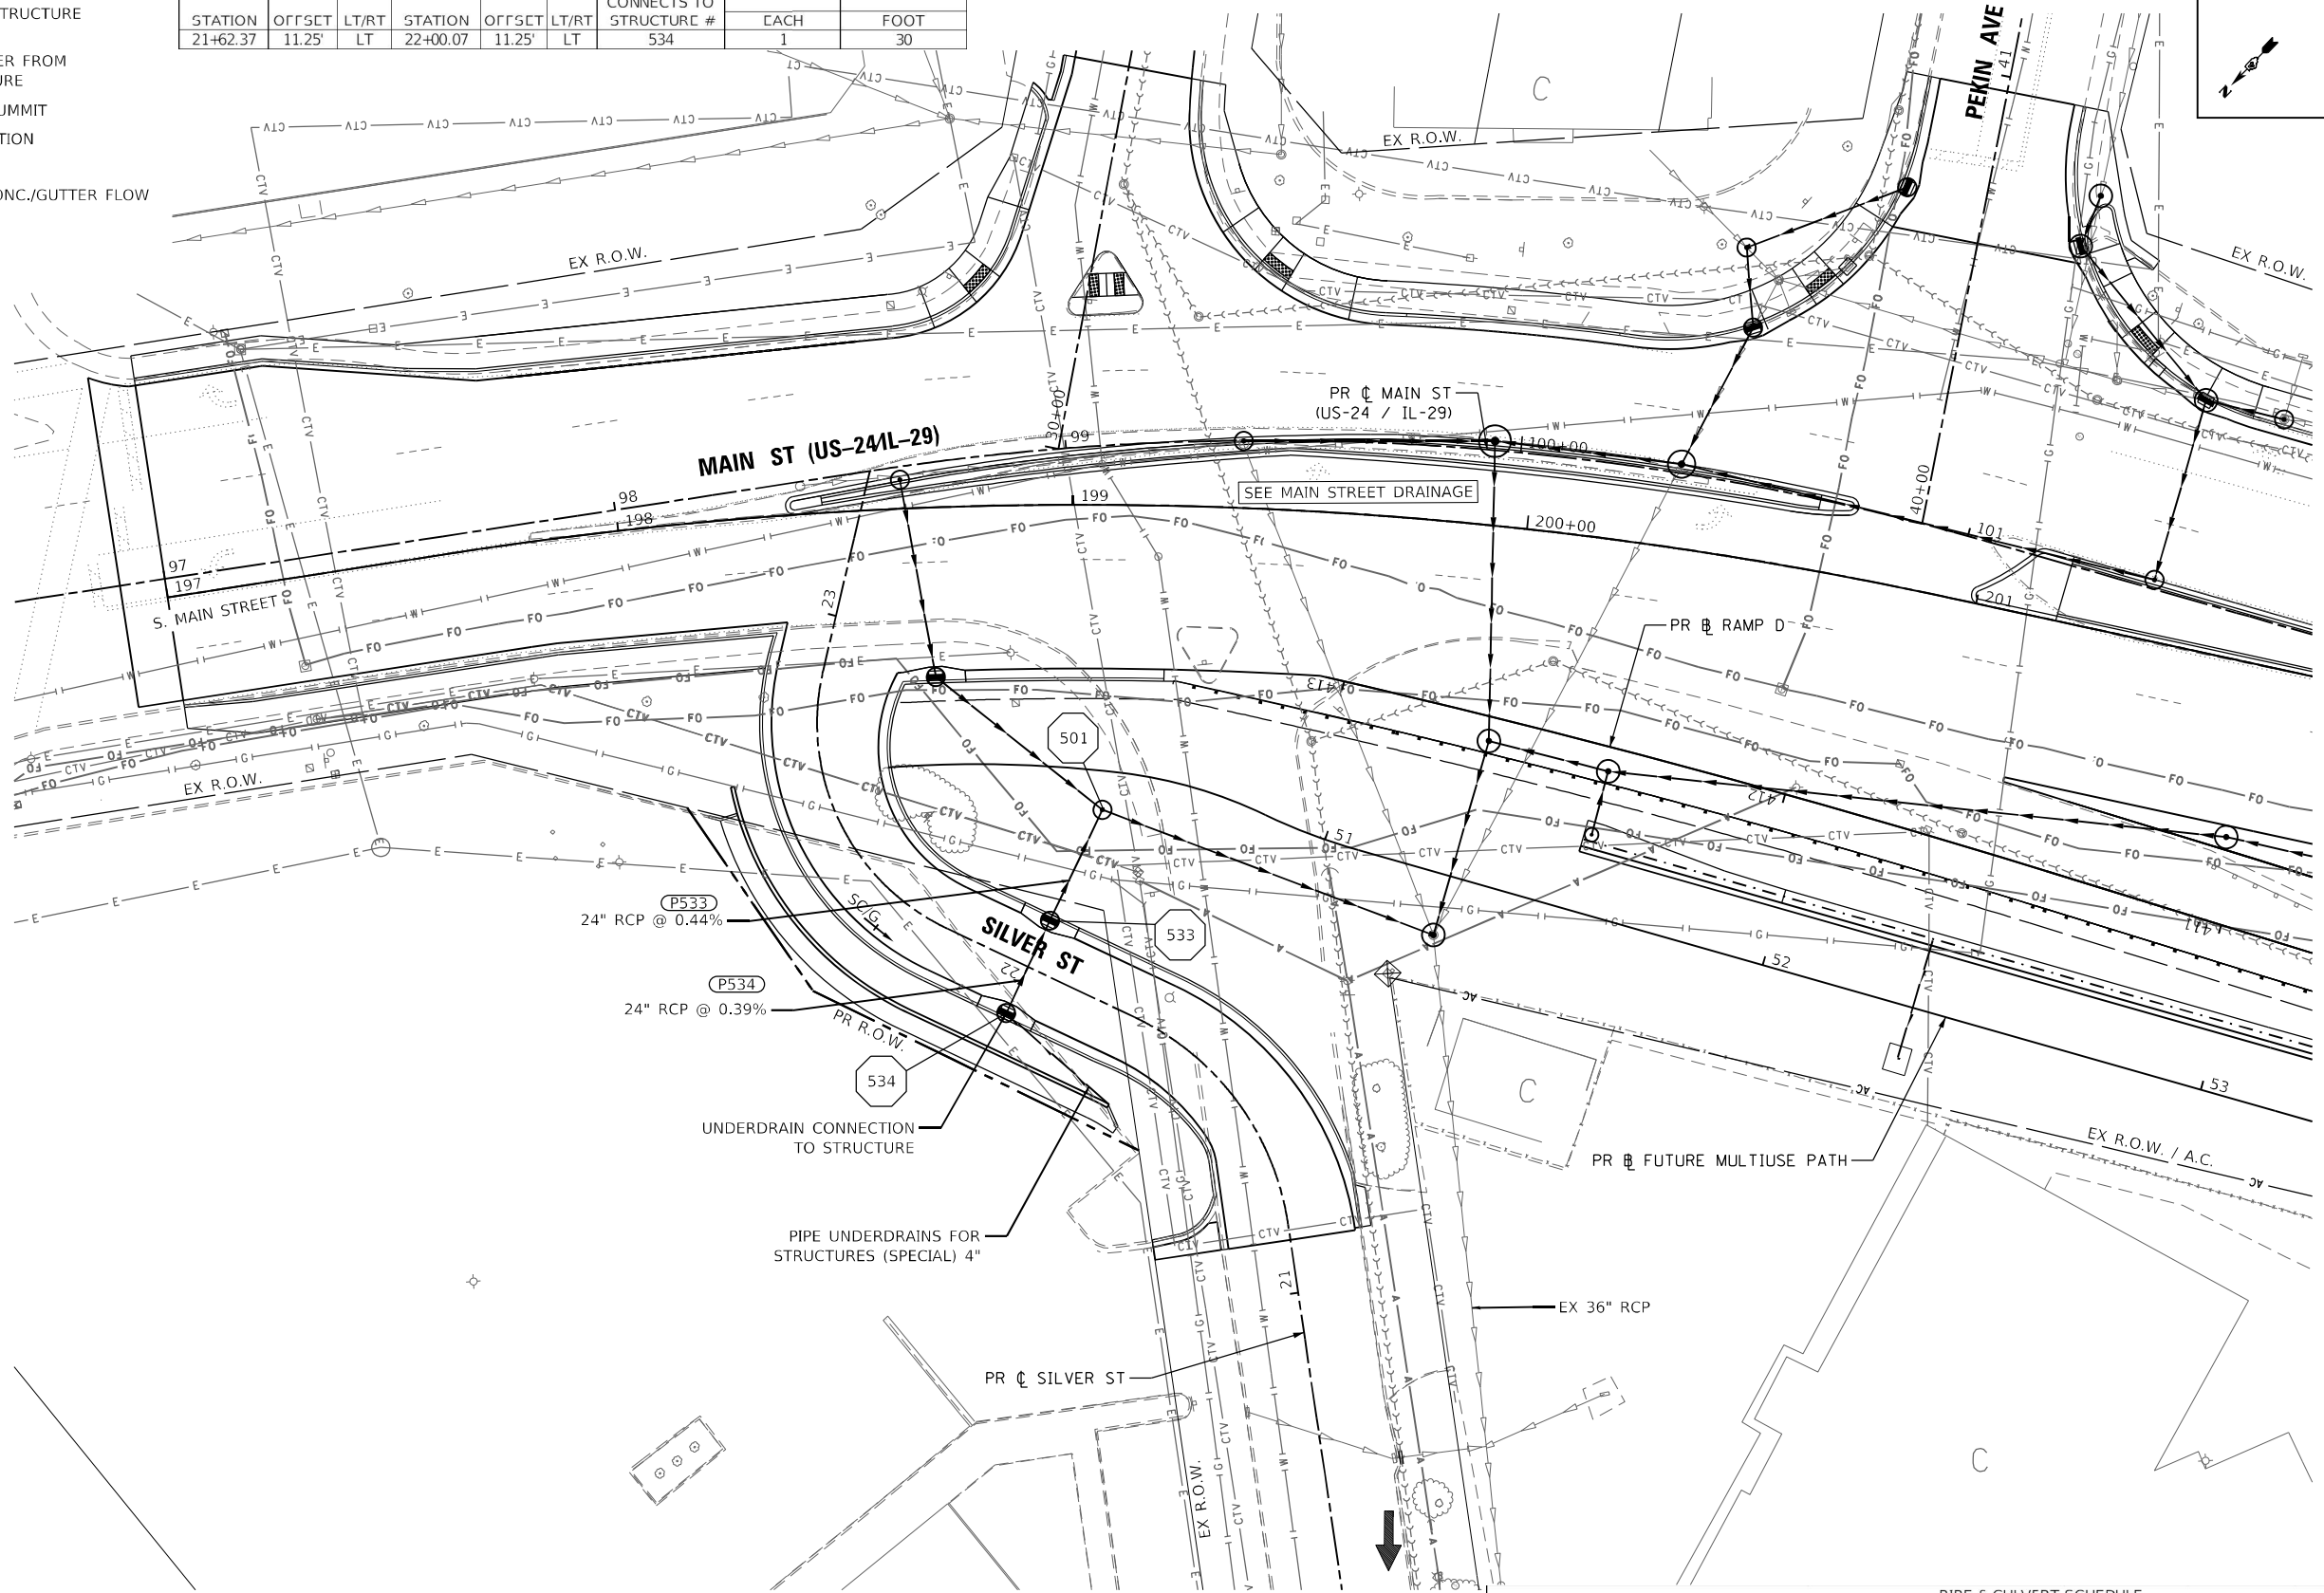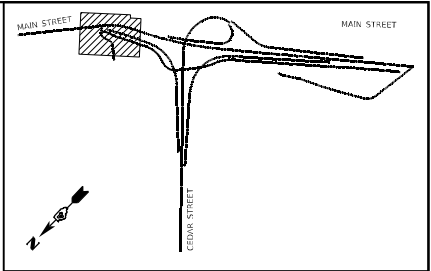

STRUCTURE SCHEDULE									
STR. NO	STATION	OFFSET	LT/RT	STRUCTURE, TYPE	RIM EL.	INV. IN	INV. IN	INV. IN	INV. OUT
533	21+99.86	11.25'	RT	INLETS, TYPE G-1, SPECIAL	464.70	460.50			460.50
534	22+00.07	11.25'	LT	INLETS, TYPE G-1, SPECIAL	464.70				460.59

PIPE & CULVERT SCHEDULE									
PIPE NO.	U/S	D/S	LENGTH (L.F.)	SIZE (IN.)	CLASS	U/S INV.	D/S INV.	SLOPE (%)	T.B. (C.Y.)
P533	533	501	27	24	CLASS A TY 1	460.50	460.38	0.44	6
P534	534	533	23	24	CLASS A TY 1	460.59	460.50	0.39	4

MODEL: Default
FILE: 68C55-shd-drain-pr-silver-st.dgn
C:\Users\paul.bentley\OneDrive\Documents\Chicago_IL\DOT_CedarStExt_Plan\5.0_CADD\Hydraulics\Strs\68C55-shd-drain-pr-silver-st.dgn



USER NAME = DLamb	DESIGNED - MJR	REVISED -
	DRAWN - DDB	REVISED -
PLOT SCALE = 40,0001' / in.	CHECKED - ERO	REVISED -
PLOT DATE = 6/8/2023	DATE - 6/08/2023	REVISED -


STATE OF ILLINOIS
DEPARTMENT OF TRANSPORTATION

CEDAR ST. (IL-81L-116) OVER TZPR & IL-29
PROPOSED DRAINAGE PLANS - SILVER ST

SCALE: 1"=20' SHEET 24 OF 24 SHEETS STA. 21+11.73 TO STA. 23+32.65


F.A.P. RTE.	SECTION	COUNTY	TOTAL SHEETS	SHEET NO.
669	13 (HVB, HB-3) BR-1:R	TAZEWELL	1173	347
CONTRACT NO. 68C55				
ILLINOIS FED. AID PROJECT				

PROFILE	SURVEYED _____	BY _____	DATE _____
	PICTURED _____		
NOTE BOOK _____	GRADES CHECKED _____		
NO. _____	ILLU. NOTED _____		
	STRUCTURE NOTATIONS CHKD _____		

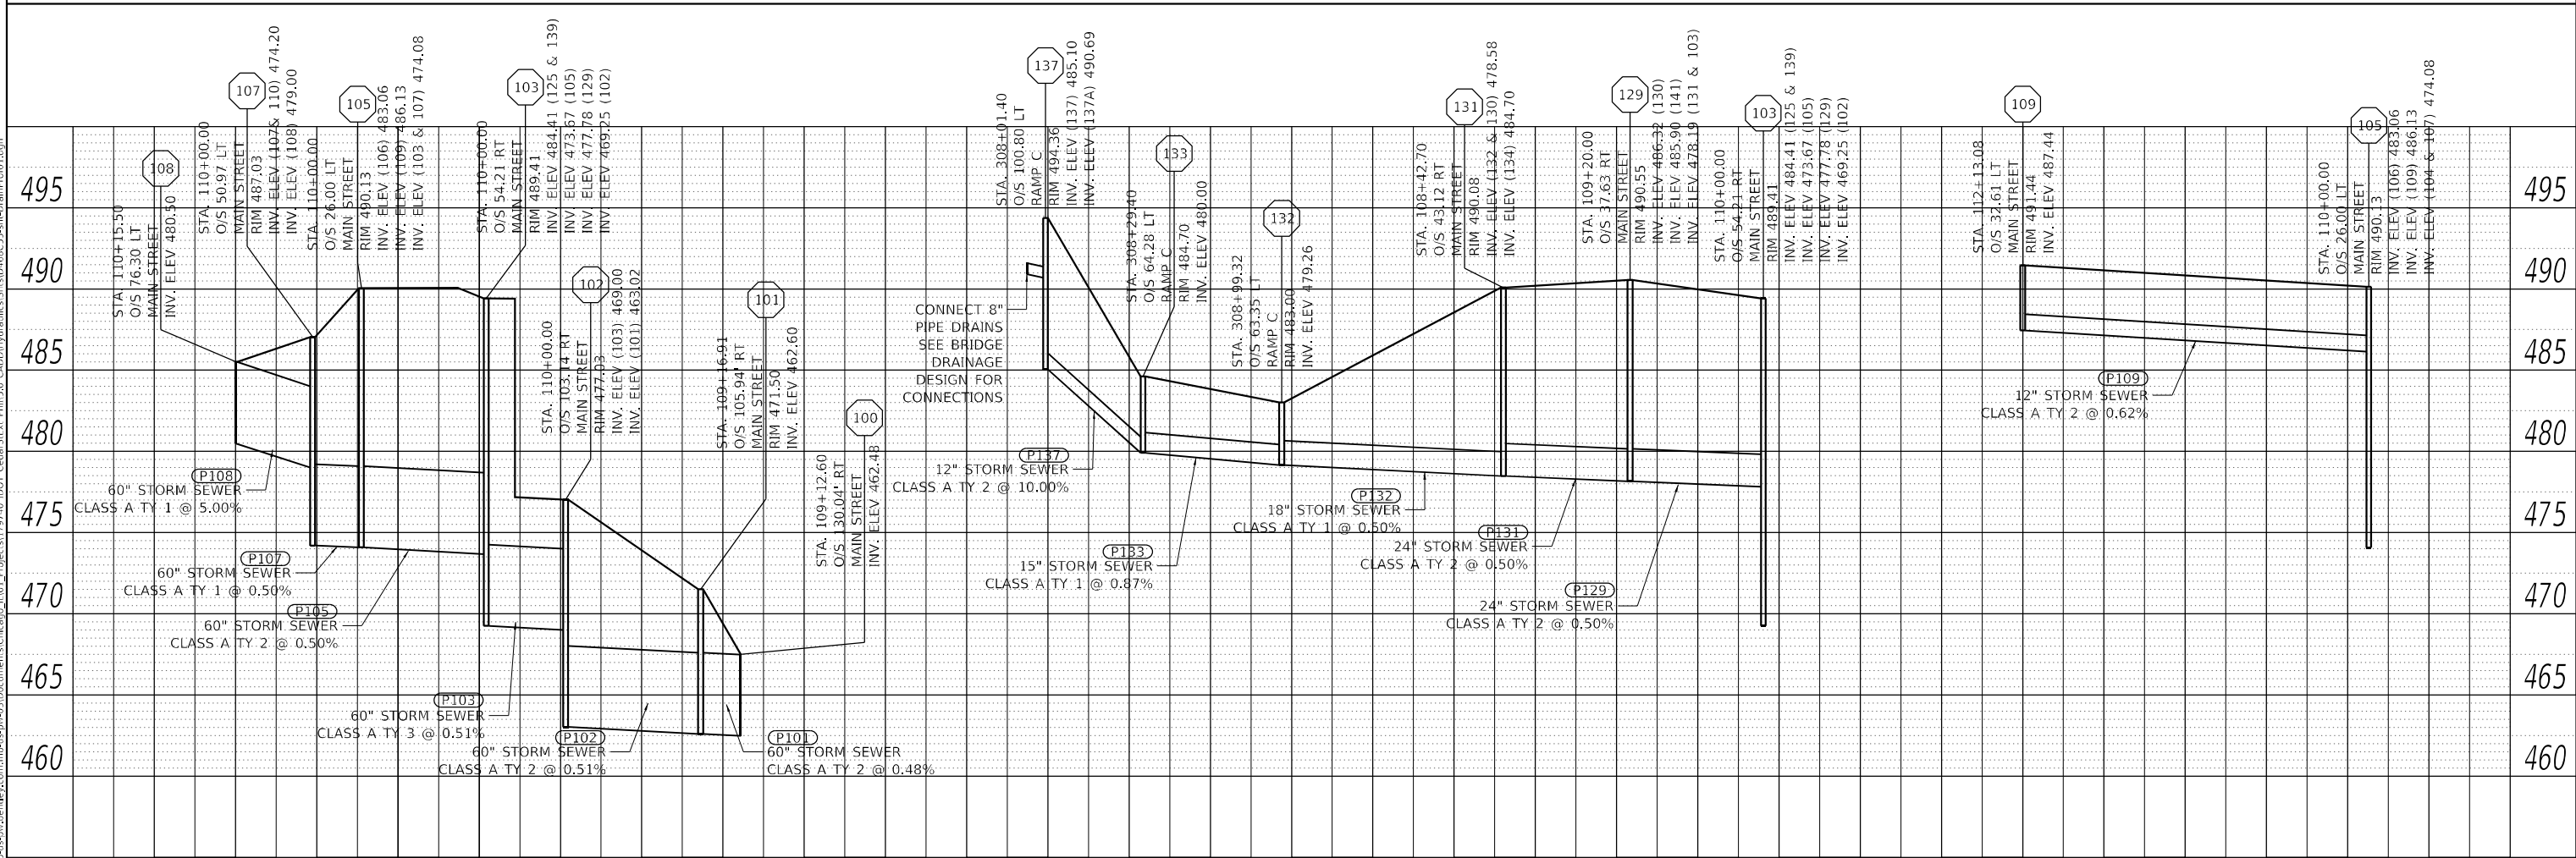


 MILLENNIA PROFESSIONAL SERVICES MODEL: Default FILE NAME: D:\313\	USER NAME = D\amb	DESIGNED - TVN	REVISED -	STATE OF ILLINOIS DEPARTMENT OF TRANSPORTATION	CEDAR ST. (IL-84L-116) OVER TZPR & IL-29 DRAINAGE - PROPOSED PROFILES				F.A. RTE.	SECTION	COUNTY	TOTAL SHEETS	SHEET NO.
	PLOT SCALE = 100.00' / in.	DRAWN - RAW	REVISED -						VAR.	13 (HVB, HB-3) BR-1:R	TAZEWELL	1173	348
	PLOT DATE = 6/8/2023	CHECKED - MJR	REVISED -		SCALE: 1"=50'H; 1"=5'V SHEET 1 OF 5 SHEETS STA. TO STA.					68C55			
	DATE - 6/08/2023	REVISED -						ILLINOIS FED. AID PROJECT					

PLAN	SURVEYED PLOTTED NOTE BOOK NO.	BY	DATE

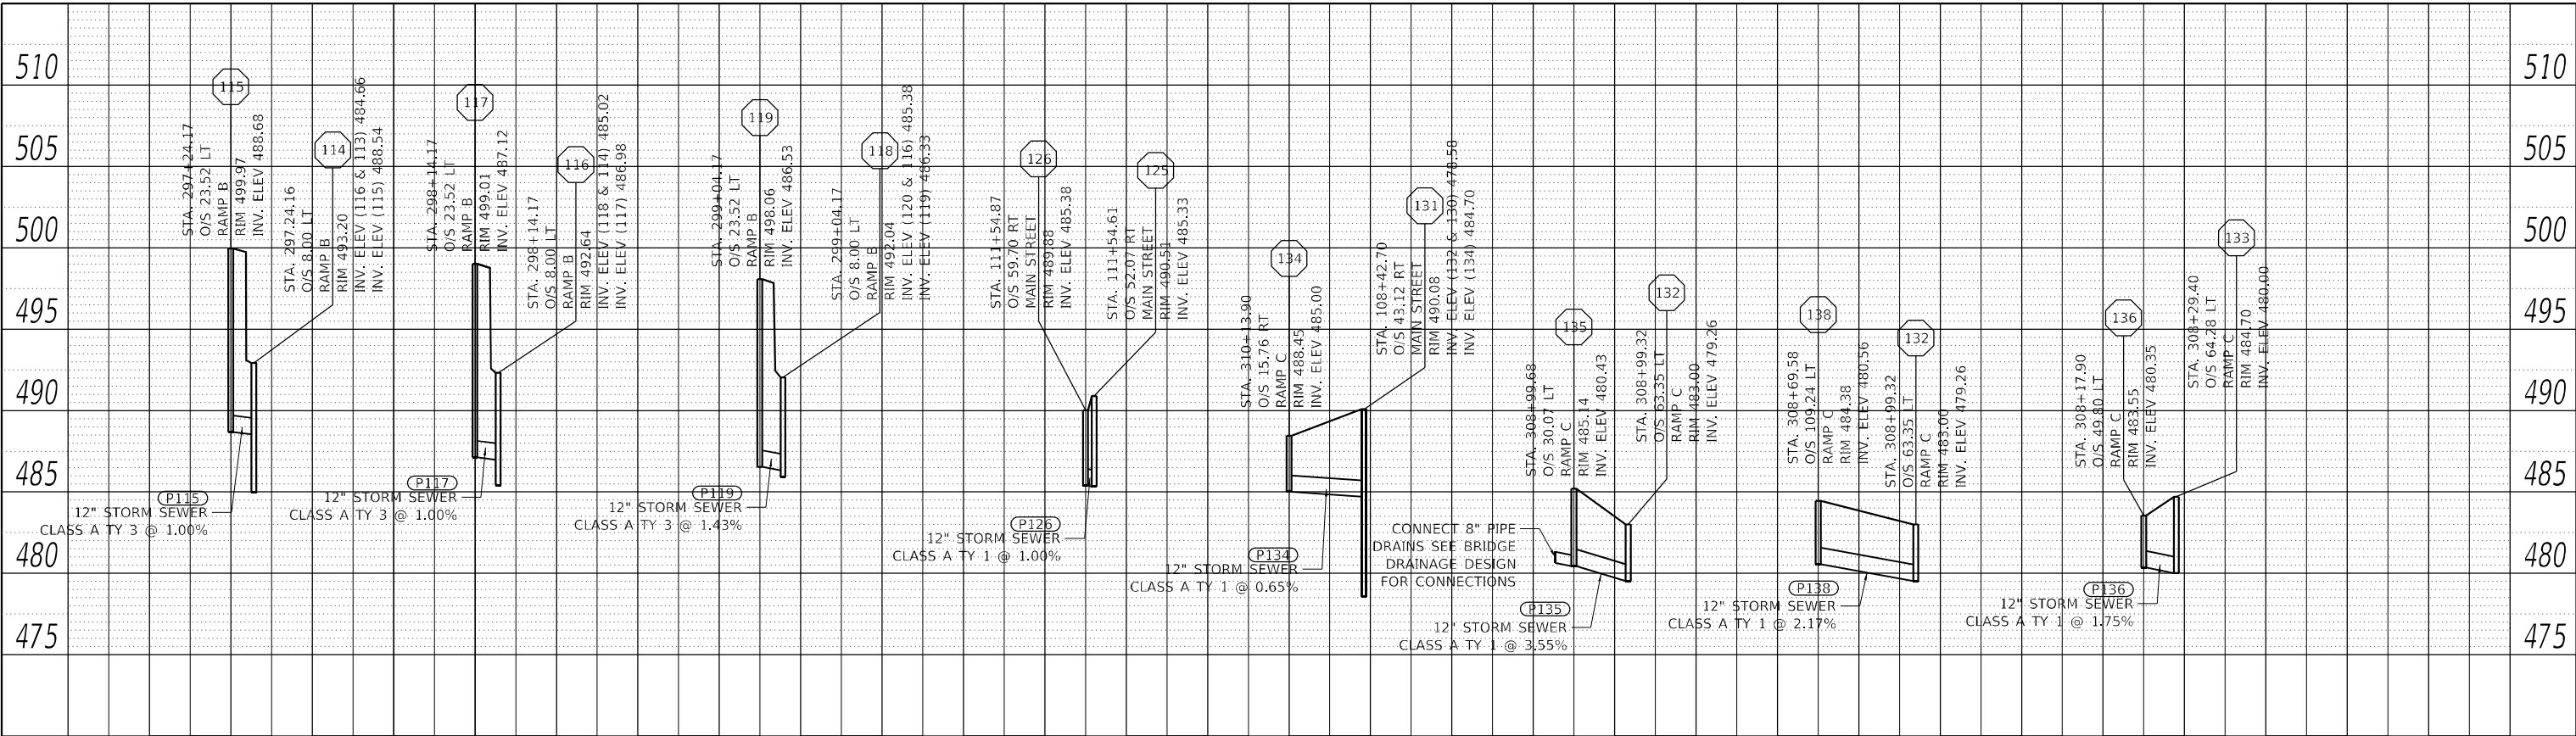

PROFILE	SURVEYED PLOTTED NOTE BOOK NO.	BY	DATE

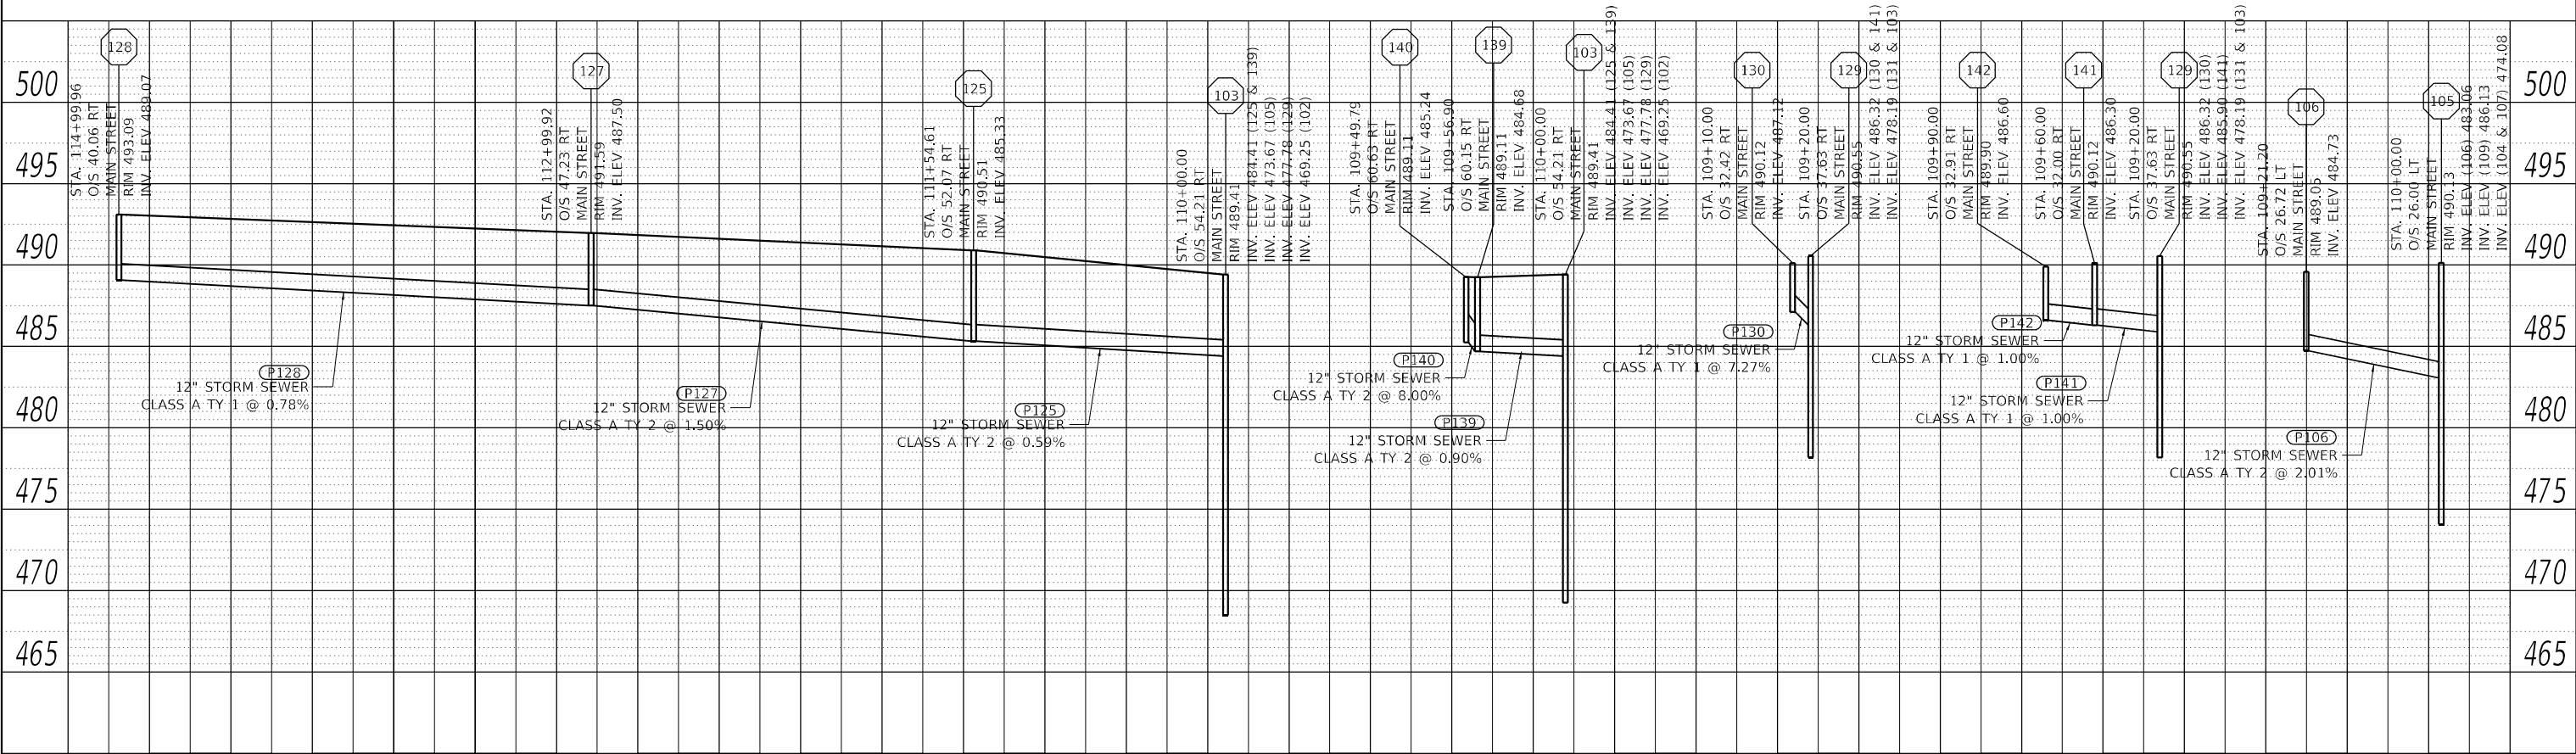



www.millennia.pro

USER NAME = Dlamb

PLOT SCALE = 100.00' / in.

PLOT DATE = 6/8/2023

DESIGNED - TVN

DRAWN - RAW

CHECKED - MJR

DATE - 6/08/2023

REVISED -

REVISED -

REVISED -

REVISED -

STATE OF ILLINOIS
DEPARTMENT OF TRANSPORTATION

CEDAR ST. (IL-81L-116) OVER TZPR & IL-29
DRAINAGE – PROPOSED PROFILES

SCALE: 1"=50'H; 1"=5'V

SHEET 2 OF 5 SHEETS

STA. TO STA.

F.A. RTE.

SECTION

COUNTY

TOTAL SHEETS

SHEET NO.

VAR. 13 (HVB, HB-3) BR-1-R

TAZEWELL

1173

349

ILLINOIS



FED. AID PROJECT

DRAINPRF-02


68C55

PROFILE	SURVEYED _____	BY _____	DATE _____
	NOTED _____		
NOTE BOOK _____	G40DES CHECKED _____		
NO. _____	DATA NOTED _____		
	STRUCTURE NOTATIONS CHKD _____		

MODEL: Default
FILE NAME: pwr:\Vim

 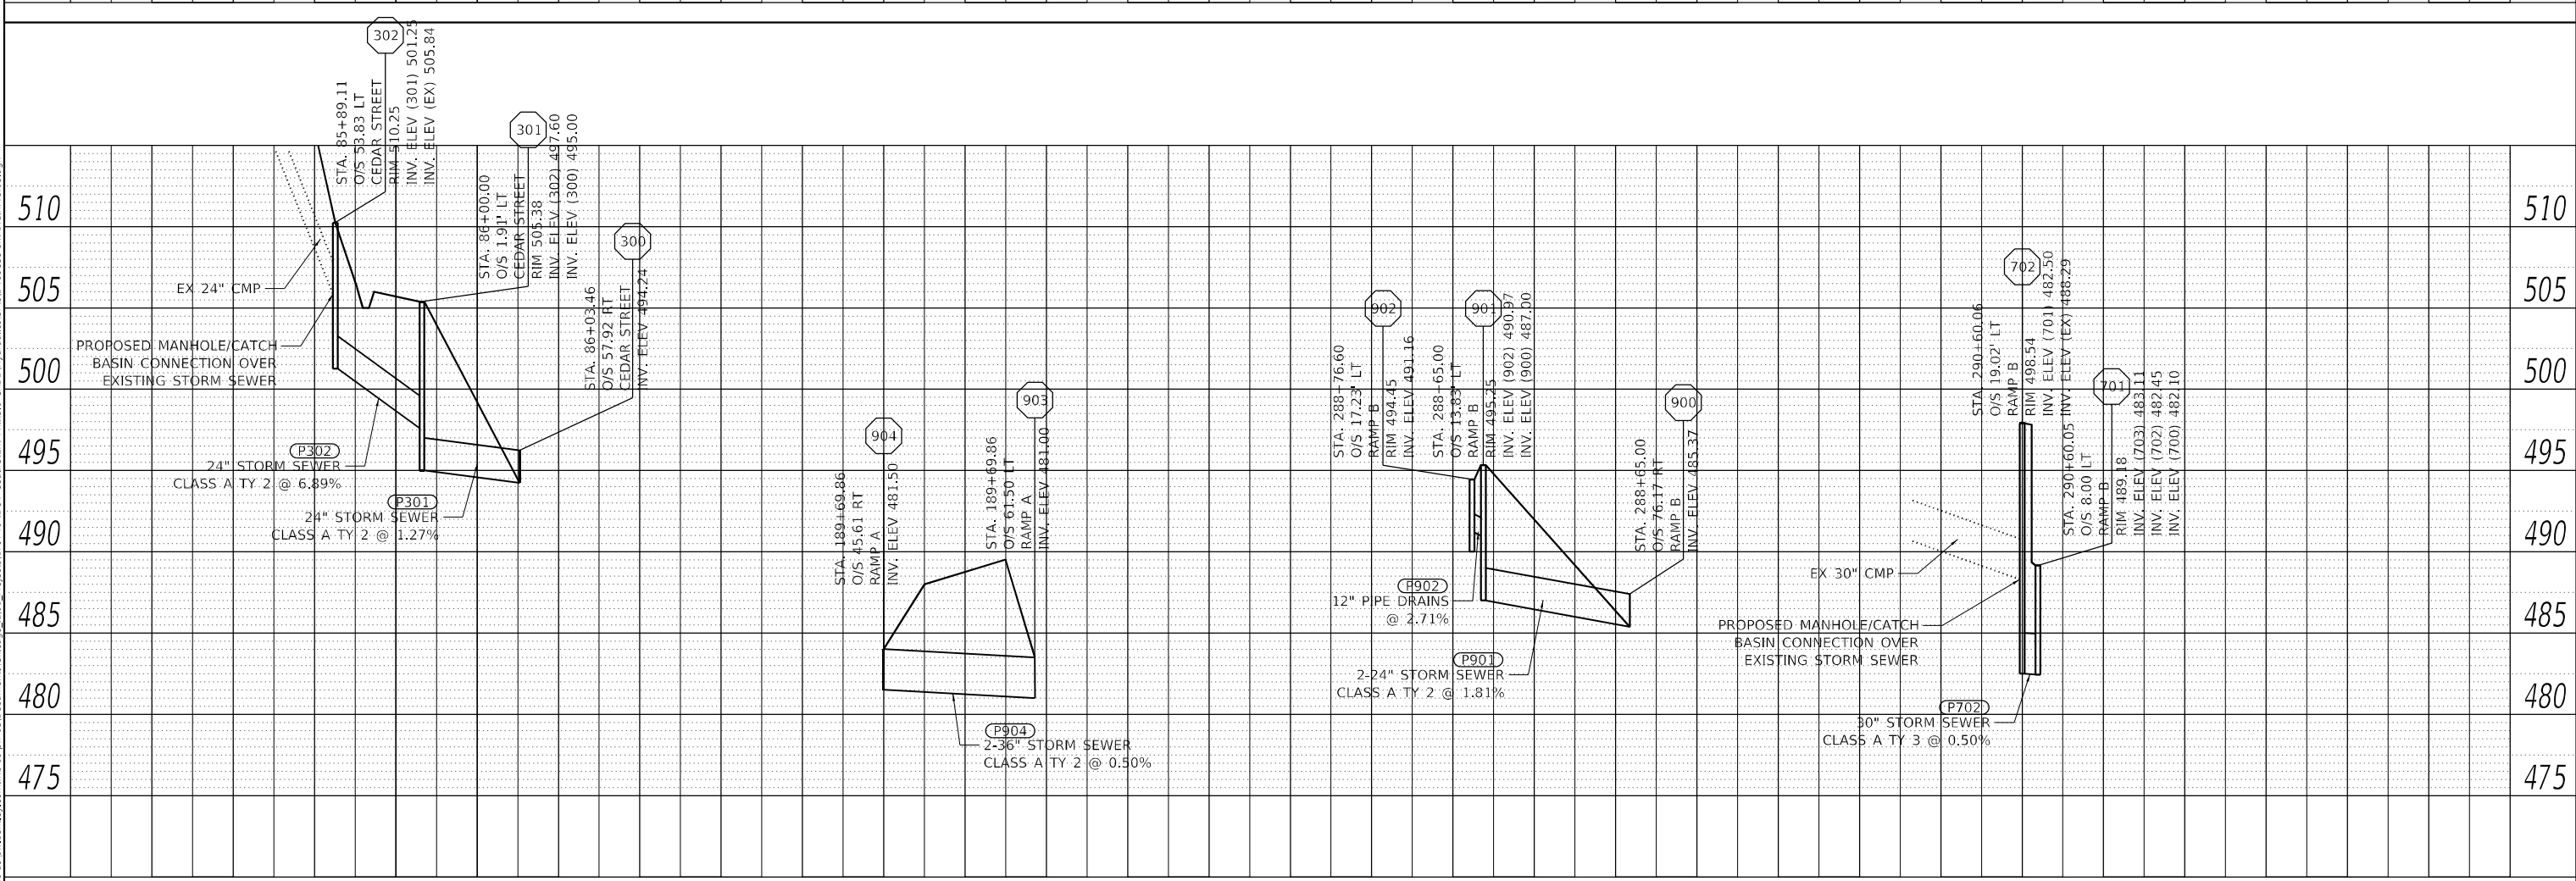


PROFILE	SURVEYED _____	BY _____	DATE _____
	PLOTTED _____		
NOTE BOOK _____	GRADES CHECKED _____		
	B.M., NOTED _____		
NO. _____	STRUCTURE NOTATIONS CHK'D _____		

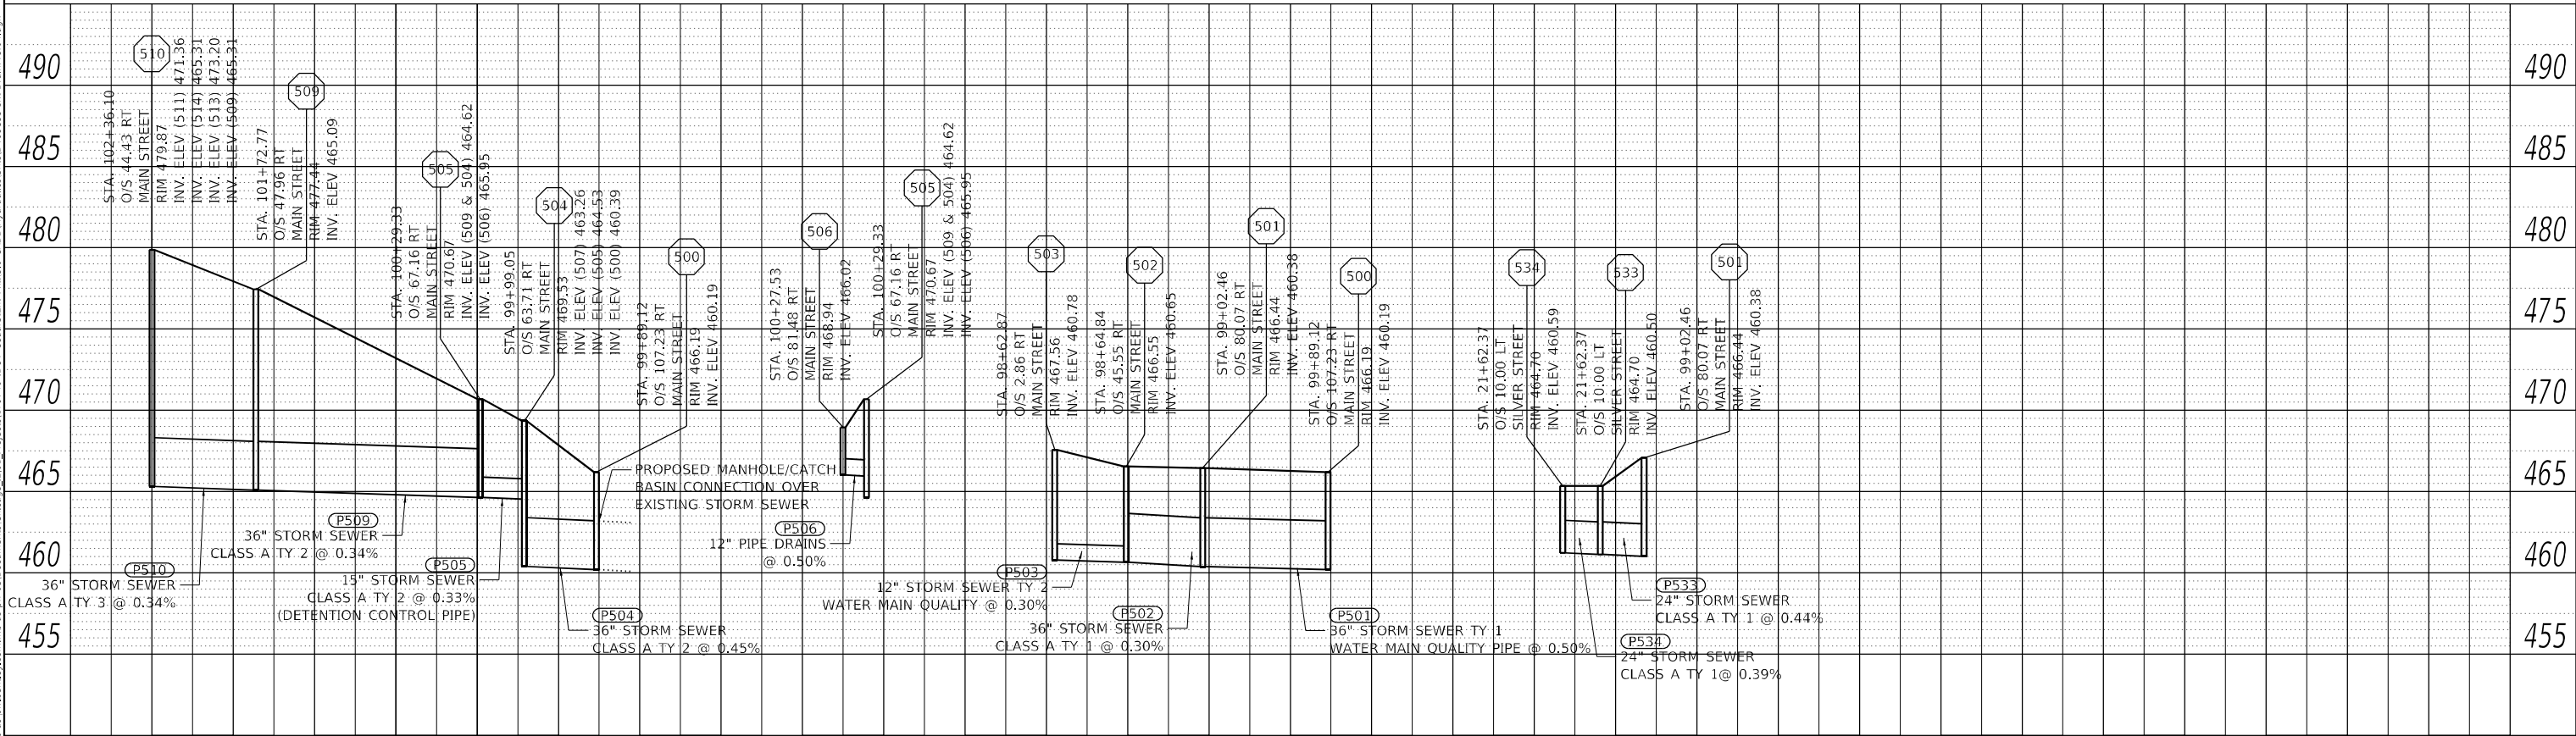



 MILLENNIA PROFESSIONAL SERVICES www.millennia.pro	USER NAME = D-lamb	DESIGNED - TVN	REVISED -	STATE OF ILLINOIS DEPARTMENT OF TRANSPORTATION	CEDAR ST. (IL-84L-116) OVER TZPR & IL-29 DRAINAGE - PROPOSED PROFILES	F.A. RTE.	SECTION	COUNTY	TOTAL SHEETS	SHEET NO.
	PLOT SCALE = 100.00' / in.	DRAWN - RAW	REVISED -			VAR.	13 (HVB, HB-3) BR-1:R	TAZEWELL	1173	351
	PLOT DATE = 6/8/2023	CHECKED - MJR	REVISED -			68C55				
	DATE - 6/08/2023	REVISED -	SCALE: 1"=50'H; 1"=5'V SHEET 4 OF 5 SHEETS STA. TO STA.							

PROFILE	SURVEYED _____	BY _____	DATE _____
	PLOTTED _____		
NOTE BOOK _____	GRADES CHECKED _____		
	B.M., NOTED _____		
NO. _____	STRUCTURE NOTATIONS CHK'D _____		

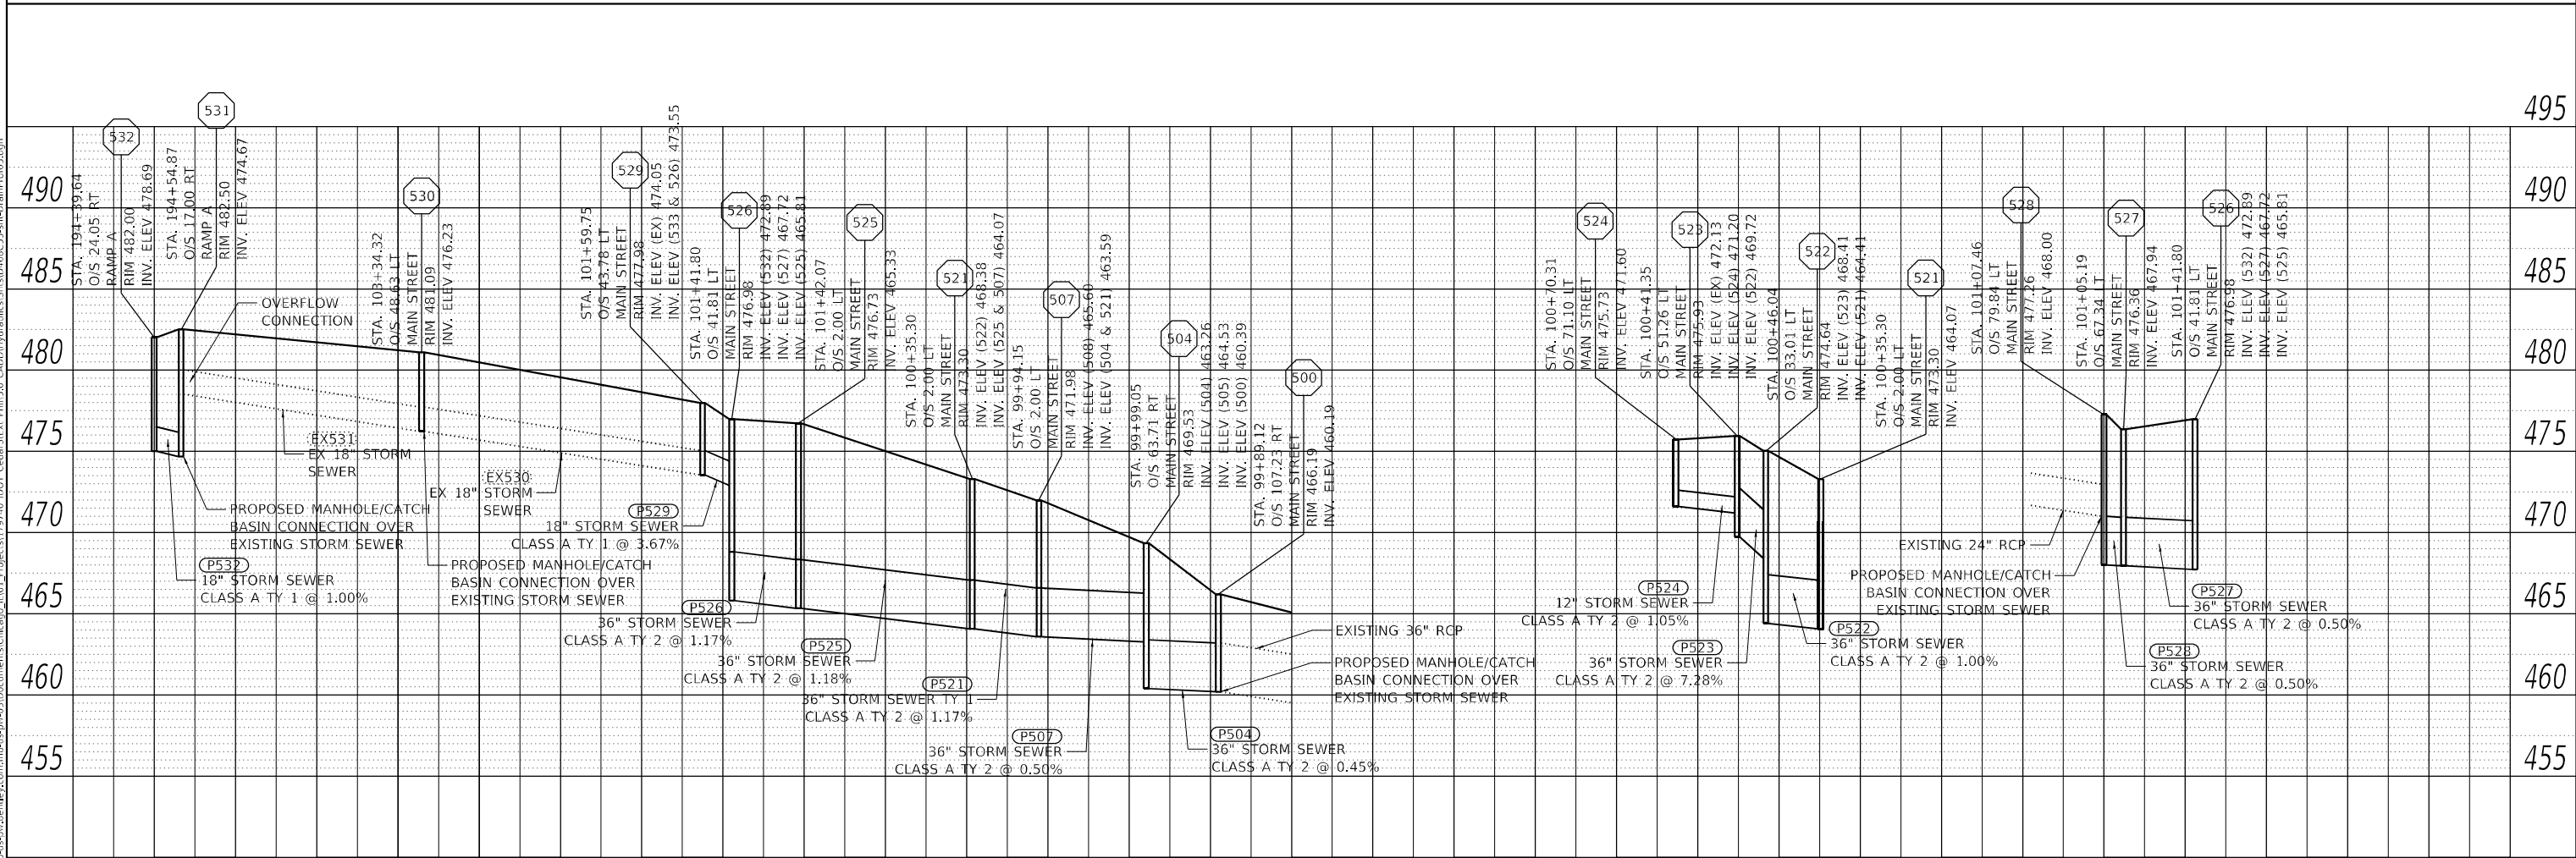

MODEL: Default

CEDA

 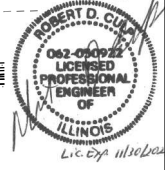

**STATE OF ILLINOIS
DEPARTMENT OF TRANSPORTATION**

33+50				34+00				34+50				35+00				35+50				
SANITARY SEWER PLAN AND PROFILE												F.A.P. RTE.	SECTION			COUNTY		TOTAL SHEETS	SHEET NO.	
												VAR.	13 (HVB, HB-3) BR-1:R			TAZEWELL		1173	353	
SCALE:												SHEET 1	OF 5	SHEETS	STA.	TO STA.				
															CONTRACT NO. 68C55					
													ILLINOIS	FED. AID PROJECT						

Model: Default
File: MW_E:\pwworkspace\ben\dwg\combus-us-pw\03\Documents\Chicago_I\U01\Project\179740_IDOT_CedarStExt_Phl15.0_CADD\Sanitary\Sheet\DWG68C55-1-1-Sanitary\Notes_MWE.dgn

SANITARY SEWER STAGING PLAN:

1. EXCAVATE TO PROPOSED ROUGH GRADE WITHIN THE AREA WHERE THE PROPOSED SANITARY SEWER IS TO BE RELOCATED SHALL BE COMPLETED PRIOR TO THE CONSTRUCTION OF THE RELOCATED SANITARY SEWER. PROPOSED EMBANKMENT SHALL NOT BE CONSTRUCTED WITHIN THE AREA WHERE THE PROPOSED SANITARY SEWER IS TO BE RELOCATED UNTIL CONSTRUCTION OF THE RELOCATED SANITARY SEWER HAS BEEN COMPLETED.
2. INSTALL SAN-5, INSTALL P7, INSTALL SAN-4, INSTALL P6, AND INSTALL SAN-3. MAINTAIN EXISTING FLOW THROUGH SAN-5.
3. INSTALL STEEL CASING P3
4. INSTALL SAN-2, INSTALL P4 AND P2.
5. PLUG EX. SAN-A'S EFFLUENT PIPE.
6. PUMP, TRANSPORT, AND DISPOSE OF WASTE WATER FROM EX. SAN-A SUCH THAT WASTE WATER DOES NOT BACK UP INTO BUSINESSES AND RESIDENCES LOCATED UPSTREAM.
7. INSTALL SAN-1, INSTALL P1.
8. CONTINUE TO PUMP, TRANSPORT, AND DISPOSE OF WASTE WATER FROM EX. SAN-A'S OR REMOVE PLUG FROM EX. SAN-A'S EFFLUENT PIPE AND BYPASS PUMP FROM SAN-2 TO SAN-3.
9. INSTALL P5.
10. FINISH CONSTRUCTION OF SAN-5 SUCH THAT FLOW FROM P7 IS CONVEYED THROUGH SAN-5 INTO EXISTING SANITARY SEWER PIPE.
11. DISCONTINUE PUMPING, TRANSPORTING AND DISPOSAL OF WASTE WATER FROM EX. SAN-A AND REMOVE PLUG FROM EX. SAN-A'S EFFLUENT PIPE OR DISCONTINUE BYPASS PUMPING FROM SAN-2 TO SAN-3.
12. SEAL ABANDONED SANITARY PIPES AND FILL EX. SAN-C, EX. SAN-D, AND EX. SAN-E.

STAGING AND BYPASS PUMPING PLAN NOTES:

1. PROVIDED STAGING PLAN IS A GENERAL BASIS OF HOW THE PROJECT IS TO BE COMPLETED - ACTUAL DETAILED WORK PLAN AND SCHEDULE TO BE PREPARED BY CONTRACTOR.
2. CONTRACTOR SHALL SUBMIT TO ENGINEER A DETAILED STAGING PLAN AND SCHEDULE BASED UPON PROVIDED GENERAL STAGING PLAN.
3. IN THE EVENT CONTRACTOR'S SCHEDULE INCLUDES PERFORMING WORK WHEN FREEZING CONDITIONS MAY OCCUR, CONTRACTOR SHALL MAKE PROVISIONS TO MAINTAIN BYPASS SYSTEM IN AN OPERABLE CONDITION UNAFFECTED BY FREEZING CONDITIONS.
4. DETAILED STAGING PLAN AND SCHEDULE, ONCE APPROVED, MAY NOT BE MODIFIED WITHOUT ENGINEER'S WRITTEN CONSENT.
5. CONTRACTOR SHALL RECOGNIZE THAT FAILURE TO MAINTAIN ADEQUATE BYPASS PUMPING THROUGHOUT ALL STAGES OF THE PROJECT AND FAILURE TO MAINTAIN ADEQUATE PUMPING, TRANSPORTATION, AND DISPOSAL OF WASTE WATER THROUGHOUT ALL STAGES OF THE PROJECT MAY BE DETRIMENTAL TO THE HEALTH AND SAFETY OF THE PUBLIC AND ENVIRONMENT.
6. CONTRACTOR SHALL BE RESPONSIBLE FOR PROVIDING AND MAINTAINING ALL BYPASS PUMPING THROUGHOUT ALL STAGES OF THE PROJECT.
7. IN THE EVENT CONTRACTOR FAILS TO MAINTAIN ADEQUATE PUMPING, TRANSPORTATION, AND DISPOSAL OF WASTE WATER THROUH ALL STAGES OF THE PROJECT AND FAILS TO MAINTAIN ADEQUATE BYPASS PUMPING THROUGH ALL STAGES OF THE PROJECT, CONTRACTOR SHALL BE RESPONSIBLE FOR ALL COSTS, FEES, FINES, LEVIES, AND DAMAGES ENCOUNTERED BY CITY OF EAST PEORIA AND THE ILLINOIS DEPARTMENT OF TRANSPORTATION AS A RESULT OF OR ATTRIBUTED TO THE FAILURE TO MAINTAIN ADEQUATE BYPASS PUMPING AND FAILURE TO MAINTAIN ADEQUATE PUMPING, TRANSPORTATION, AND DISPOSAL OF WASTE WATER. NO ADDITIONAL COMPENSATION WILL BE ALLOWED.
8. ALL STAGES OF THE PROJECT SHALL BE DEFINED AS THE TIME BETWEEN CONTRACTOR MOBILIZATION AND WRITTEN FINAL ACCEPTANCE OF THE PROJECT BY ENGINEER.

CONTRACTOR PROVIDED TEMPORARY BYPASS SYSTEM PERFORMANCE REQUIREMENTS:

1. SYSTEM SHALL BE CAPABLE OF PROVIDING A MINIMUM DISCHARGE EQUIVALENT TO FULL PIPE FLOW.
2. SYSTEM SHALL HAVE A MINIMUM DUTY CYCLE OF 90% AT THE SPECIFIED DISCHARGE.
3. SYSTEM SHALL FEATURE FULL AUTOMATIC CONTROL BASED ON LEVEL SENSOR OR FLOATS.
4. SYSTEM SHALL HAVE BOTH A PRIMARY AND REDUNDANT LEVEL CONTROL SENSOR OR FLOATS.
5. SYSTEM SHALL HAVE AN INDEPENDENT FUEL SUPPLY WITH A FUEL TANK CAPACITY OF AT LEAST 24 HOUR CONTINUOUS RUN TIME.
6. SYSTEM SHALL HAVE CELLULAR BASED NOTIFICATIONS FOR FAULTS, FAILED STARTS, AND WARNINGS INCLUDING HIGH LEVEL AND LOW LEVEL WARNINGS.
7. NOTIFICATION SHALL BE CAPABLE OF SENDING MESSAGES TO NOT LESS THAN FIVE TOTAL RECIPIENTS.



USER NAME = D1amb
PLOT SCALE = 2,0000 ' / in.
PLOT DATE = 6/5/2023

DESIGNED - RDC
DRAWN - KRS
CHECKED - DLH
DATE - 6/08/2023



REVISED -
REVISED -
REVISED -
REVISED -

STATE OF ILLINOIS
DEPARTMENT OF TRANSPORTATION

SANITARY SEWER
RELOCATION NOTES



SCALE:	SHEET 2	OF 5	SHEETS	STA.	TO STA.
--------	---------	------	--------	------	---------

F.A.P. RTE.	SECTION	COUNTY	TOTAL SHEETS	SHEET NO.
VAR.	13 (HVB, HB-3) BR-1;R	TAZEWELL	1173	354
CONTRACT NO. 68C55				
		ILLINOIS	FED. AID PROJECT	

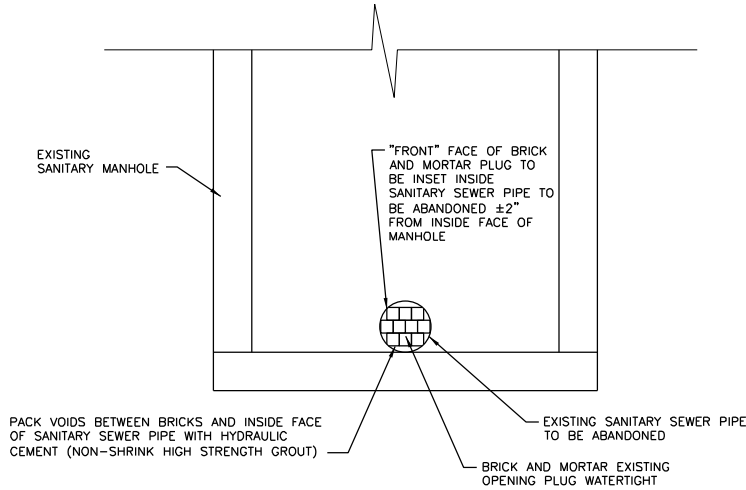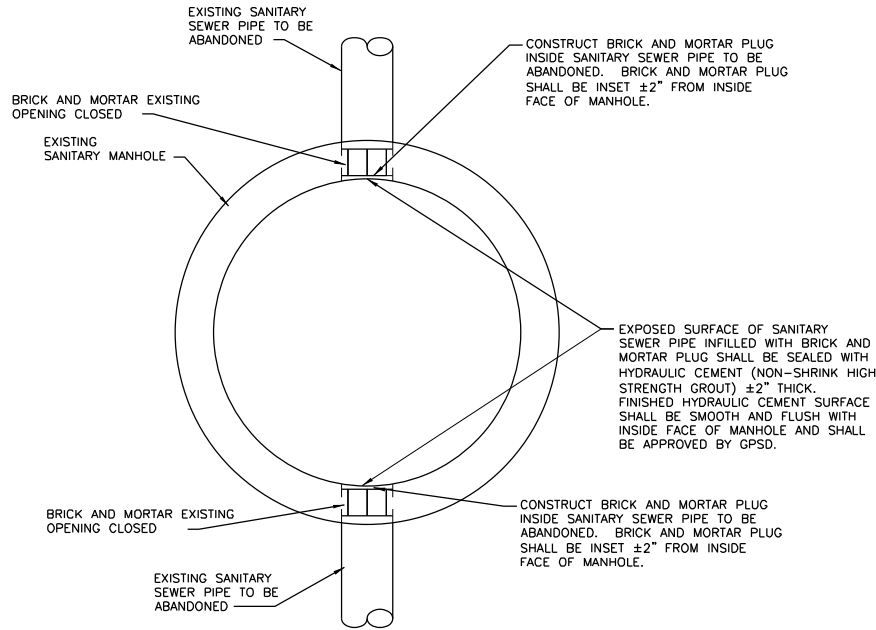

ABANDONED SANITARY SEWER LINE MANHOLE DETAIL


SCALE: NTS

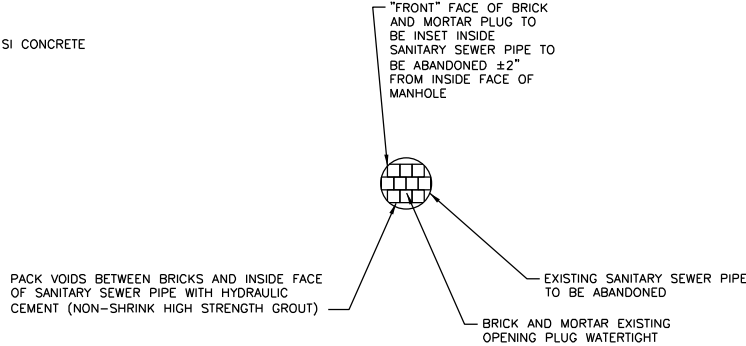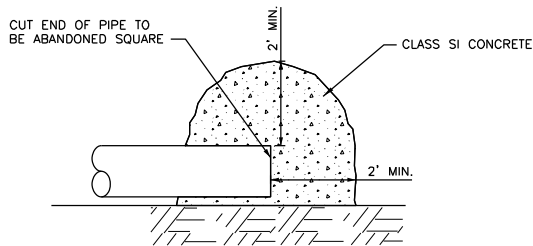

NOTE: BACKFILLING OF ABANDONED PIPE
MAY NOT OCCURE UNTIL CONCRETE
HAS CURED FOR A MINIMUM OF 48 HOURS.

ABANDONED SANITARY SEWER LINE DETAIL


SCALE: NTS

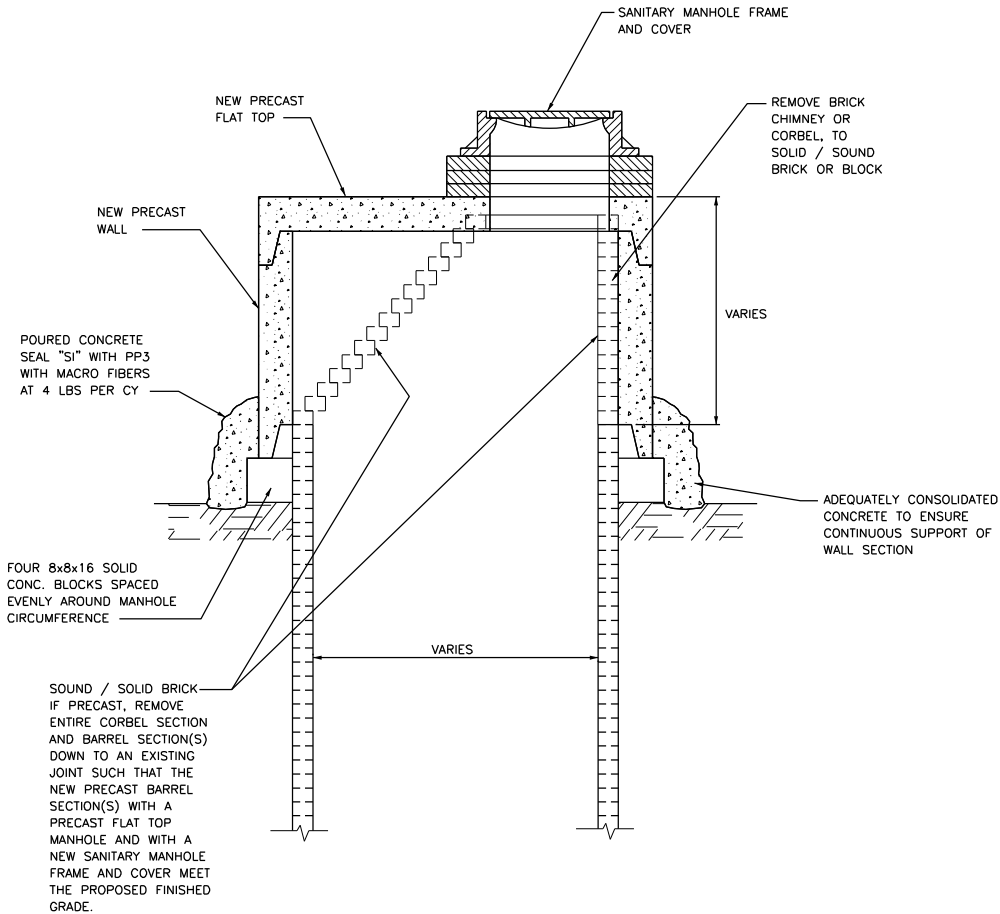

NOTE: PRECAST WALL TO HAVE SUFFICIENT SIZE TO
SURROUND BRICK AND REST ON UNDISTURBED EARTH.
THIS DETAIL ALSO APPLIES TO EXISTING PRECAST
MANHOLES WHERE THE NEW PRECAST MANHOLE
SECTION AND / OR JOINT DOES NOT ALIGN WITH
THE EXISTING JOINT.

SANITARY MANHOLES TO BE RECONSTRUCTED DETAIL

SCALE: NTS

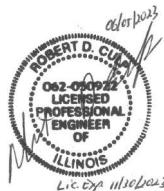

MW
Midwest Engineering
Associates, Inc.

USER NAME = DLamb	DESIGNED - RDC	REVISED -
	DRAWN - KRS	REVISED -
PLOT SCALE = 2,0000 ' / in.	CHECKED - DLH	REVISED -
PLOT DATE = 6/5/2023	DATE - 6/08/2023	REVISED -

**STATE OF ILLINOIS
DEPARTMENT OF TRANSPORTATION**

**SANITARY SEWER
DETAILS**

SCALE: SHEET 3 OF 5 SHEETS STA. TO STA.

F.A.P. RTE.	SECTION	COUNTY	TOTAL SHEETS	SHEET NO.
VAR.	13 (HVB, HB-3) BR-1;R	TAZEWELL	1173	355
CONTRACT NO. 68C55				
ILLINOIS FED. AID PROJECT				

MODEL: Default
FILE: MW_E:\projects\bus-pw\03\Documents\Chicago IL\01 Project\179740 IDOT CedarStExt PH115.0 CADD\Sanitary\Sheet\0468C55-sht-SanitaryDetails-MW1E.dgn
06/08/2023
Lic. Exp. 11/30/2023

1. TRENCH BACKFILL SHALL BE PLACED AT LOCATIONS WHERE THE PROPOSED INNER TRENCH LINE IS UNDER OR WITHIN 2.0' OF ANY EXISTING OR PROPOSED EDGE OF PAVEMENT, CURB, GUTTER, CURB AND GUTTER, STABILIZED SHOULDER, SLABS, FOUNDATIONS, SIDEWALK, ETC. TRENCH BACKFILL SHALL BE IN ACCORDANCE WITH ILLINOIS DEPARTMENT OF TRANSPORTATION'S STANDARD SPECIFICATIONS FOR ROAD AND BRIDGE CONSTRUCTION ADOPTED JANUARY 1, 2022 SECTION 208. TRENCH BACKFILL SHALL BE COMPACTED TO A DENSITY NOT LESS THAN 95% OF THE MAXIMUM DRY DENSITY AS DETERMINED BY ASTM D-698 WHEN THE MOISTURE CONTENT IS WITHIN 2% OF THE OPTIMUM MOISTURE.
2. SUITABLE EARTHEN MATERIALS SHALL BE USED IN ALL LOCATIONS WHERE THE PROPOSED INNER TRENCH EDGE IS BEYOND 2.0' OF ANY EXISTING OR PROPOSED EDGE OF PAVEMENT, CURB, GUTTER, CURB AND GUTTER, STABILIZED SHOULDER, FOUNDATIONS, SIDEWALK, ETC. SUITABLE EARTHEN MATERIALS ARE EXCEPT EXCAVATED MATERIAL DEFINED AS MATERIAL CLASSIFIED AS EITHER GW, GM, GC, SW, SC, ML, OR CL IN ACCORDANCE WITH THE UNIFIED SOIL CLASSIFICATION SYSTEM AND HAS AN IN PLACE MOISTURE CONTENT BETWEEN 90% AND 110% OF THE MATERIALS OPTIMUM MOISTURE CONTENT AS DETERMINED BY THE STANDARD PROCTOR TEST (ASTM D-698) THE BACKFILL SHALL BE PLACED IN LOOSE LIFTS NOT EXCEEDING 12 INCHES. EACH LIFT SHALL BE COMPACTED BY MECHANICAL MEANS TO ACHIEVE A MINIMUM IN PLACE DENSITY OF 85% OF THE STANDARD LABORATORY DENSITY AS DETERMINED BY THE STANDARD LABORATORY DENSITY (STD. PROCTOR) TEST ASTM D-698.
3. INITIAL BACKFILL MATERIAL SHALL MEET THE SAME SOURCE AND MATERIAL REQUIREMENTS AS PIPE CRADLE MATERIALS. MIXING OF DIFFERENT MATERIALS SUCH AS PIPE CRADLE MATERIAL AND INITIAL BACKFILL MATERIAL WILL NOT BE ALLOWED.
4. IN NO CASE WILL BACKFILLING MATERIAL BE ALLOWED TO FALL DIRECTLY ONTO SEWER PIPE OR OTHER UNDERGROUND UTILITIES OR STRUCTURES. THE PLACING OF BACKFILL SHALL BE PERFORMED IN A MANNER THAT NO UNQVUE LOADS ARE PLACED ON ANY STRUCTURE, PIPE, OR UTILITY.




NEENAH R-1530 TYPE "B", R1915-H2
OR R-1916-C, OR EAST JORDAN NO.
1920, OR EQUAL



NOTES:

1. SANITARY SADDLE-TYPE MANHOLES OF DEPTH GREATER THAN 20 FEET SHALL BE DESIGNED AND APPROVED BY AN ILLINOIS LICENSED STRUCTURAL ENGINEER.
2. BACKFILL AROUND THE STRUCTURE SHALL BE COMPACTED USING SUITABLE EARTHEN MATERIALS OR TRENCH BACKFILL MATERIALS. THE MATERIAL SHALL BE PLACED IN MAXIMUM 12" LIFTS AND COMPACTED TO 95% AS DETERMINED BY ASTM D-698 (STANDARD PROCTOR TEST). THE MOISTURE CONTENT OF THE FILL MATERIAL WHEN PLACED SHALL BE WITHIN 10% OF THE OPTIMUM MOISTURE CONTENT AS DETERMINED BY ASTM D-698 (STANDARD PROCTOR TEST). BACKFILL SHALL NOT BE ALLOWED UNTIL CONCRETE ASSOCIATED WITH THE STRUCTURES IN PROXIMITY TO EXCAVATIONS TO BE FILLED HAS REACHED DESIGN STRENGTH AND HAS BEEN APPROVED BY THE ENGINEER. IF TRENCH BACKFILL MATERIAL IS USED, THE MATERIAL SHALL BE IN ACCORDANCE WITH ILLINOIS DEPARTMENT OF TRANSPORTATION'S STANDARD SPECIFICATIONS FOR ROAD AND BRIDGE CONSTRUCTION ADOPTED JANUARY 1, 2022 SECTION 208. IF SUITABLE EARTHEN MATERIALS ARE USED, THE MATERIAL SHALL BE CLASSIFIED AS EITHER GW, GM, CG, SW, SC, ML, OR CL IN ACCORDANCE WITH THE UNIFIED SOIL CLASSIFICATION SYSTEM AND HAS AN IN PLACE MOISTURE CONTENT BETWEEN 90% AND 110% OF THE MATERIALS OPTIMUM MOISTURE CONTENT AS DETERMINED BY THE STANDARD PROCTOR TEST (ASTM D-698).
3. IN NO CASE WILL BACKFILLING MATERIAL BE ALLOWED TO FALL DIRECTLY INTO SEWER PIPE OR OTHER UNDERGROUND UTILITIES OR STRUCTURES. THE PLACING OF BACKFILL SHALL BE PERFORMED IN A MANNER NO LINDIE LOADS ARE PLACED ON ANY STRUCTURE, PIPE, OR UTILITY.

 

NOTES:


1. SANITARY MANHOLES AT DEPTHS GREATER THAN 20 FEET SHALL BE DESIGNED BY AN ILLINOIS LICENSED STRUCTURAL ENGINEER. REFER TO THE SPECIAL PROVISIONS.
2. BACKFILL AROUND THE STRUCTURE SHALL BE COMPACTED USING SUITABLE EARTHEN MATERIALS OR TRENCH BACKFILL MATERIALS. THE MATERIAL SHALL BE PLACED IN MAXIMUM 12" LIFTS AND COMPACTED TO 95% AS DETERMINED BY ASTM D-698 (STANDARD PROCTOR TEST). THE MOISTURE CONTENT OF THE FILL MATERIAL WHEN PLACED SHALL BE WITHIN 10% OF THE OPTIMUM MOISTURE CONTENT AS DETERMINED BY ASTM D-698 (STANDARD PROCTOR TEST). BACKFILL SHALL NOT BE ALLOWED UNTIL CONCRETE ASSOCIATED WITH THE STRUCTURES IN PROXIMITY TO EXCAVATIONS TO BE FILLED HAS REACHED DESIGN STRENGTH AND HAS BEEN APPROVED BY THE ENGINEER. IF TRENCH BACKFILL MATERIAL IS USED, THE MATERIAL SHALL BE IN ACCORDANCE WITH ILLINOIS DEPARTMENT OF TRANSPORTATION'S STANDARD SPECIFICATIONS FOR ROAD AND BRIDGE CONSTRUCTION ADOPTED JANUARY 1, 2022 SECTION 208. IF SUITABLE EARTHEN MATERIALS ARE USED, THE MATERIAL SHALL BE CLASSIFIED AS EITHER GW, GM, GC, SW, SC, ML, OR CL IN ACCORDANCE WITH THE UNIFIED SOIL CLASSIFICATION SYSTEM AND HAS AN IN PLACE MOISTURE CONTENT BETWEEN 90% AND 110% OF THE MATERIALS OPTIMUM MOISTURE CONTENT AS DETERMINED BY THE STANDARD PROCTOR TEST (ASTM D-698).
3. IN NO CASE WILL BACKFILLING MATERIAL BE ALLOWED TO FALL DIRECTLY ONTO SEWER PIPE OF OTHER UNDERGROUND UTILITIES OR STRUCTURES. THE PLACING OF BACKFILL SHALL BE PERFORMED IN A MANNER NO UNIFORM LOADS ARE PLACED ON ANY STRUCTURE, PIPE, OR UTILITY.

USER NAME = Dlabn	DESIGNED - RDC	REVISED -
	DRAWN - KRS	REVISED -
PLOT SCALE = 2,0000 ' / in.	CHECKED - DLH	REVISED -
PLOT DATE = 6/5/2023	DATE = 6/08/2023	REVISED -

STATE OF ILLINOIS
DEPARTMENT OF TRANSPORTATION

SANITARY SEWER DETAILS					F.A.P. RTE.	SECTION	COUNTY	TOTAL SHEETS	SHEET NO.
					VAR.	13 (HVB, HB-3) BR-1:R	TAZEWELL	1173	356
SCALE:					CONTRACT NO. 68C55				
SHEET 4		OF 5	SHEETS	STA.	TO STA.				
					ILLINOIS	FED. AID PROJECT			

MODEL: Default
FILE NAME: p:\mms\bus\shu\ben\ben\comrb\bus-pw\03\Documents\Chicago_IL\011\Project\179740_IDOT_CedarStExt_Plan15.0_CADD\SanitarySewer\179740_IDOT_CedarStExt_Plan15.0_CADD\SanitarySewer\MWE.dgn

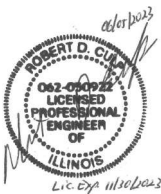

SANITARY SEWER PIPES						
DESCRIPTION			20800150	Z005700	Z0061980	Z0067900
			TRENCH BACKFILL	SANITARY SEWER, 10"	CARRIER SANITARY SEWER, 10" DIA.	STEEL CASINGS 24"
PIPE NO.	FROM STRUCTURE	TO STRUCTURE	CU YD	FOOT	FOOT	FOOT
P1	SAN-1 (108+60.14 104.230 RT.)	SAN-2 (108+54.94 98.21' RT.)		5.4		
P2	SAN-1 (108+54.94 98.21' RT.)	SAN-2 (108+51.83 88.56' RT.)			11.0	
P3	SAN-1 (108+54.94 98.21' RT.)	SAN-2 (108+51.83 88.56' RT.)	338.0			11.0
P4	SAN-1 (108+51.83 88.56' RT.)	SAN-2 (108+32.06 51.85' RT.)	*	40.4		
P5	SAN-2	SAN-3		231.5		
P6	SAN-3	SAN-4	312.2	87.7		
P7	SAN-4	SAN-5		61.6		
TOTAL			650	427	11	11

* TRENCH BACKFILL QUANTITY FOR P4 IS INCLUDED IN P3'S TRENCH BACKFILL QUANTITY

SANITARY SEWER STRUCTURES							
DESCRIPTION			X6026055	X6026059		X6026051	X5509910
			SANITARY MANHOLES (SPECIAL) 5' DIA.	SANITARY MANHOLES, SADDLE-TYPE, 5' DIA.	SANITARY MANHOLE FRAME AND COVER	SANITARY MANHOLES TO BE RECONSTRUCTED	ABANDON AND FILL EXISTING SANITARY MANHOLE
STRUCTURE NO.	STATION	OFFSET	EACH	EACH	EACH	EACH	EACH
EX. SAN-A	108+83.61	109.00' RT.			1	1	
SAN-1	108+60.14	104.30' RT.	1		1		
SAN-2	108+32.06	51.85' RT.	1		1		
SAN-3	106+11.03	99.00' RT.	1		1		
SAN-4	105+27.26	102.84' RT.	1		1		
SAN-5	104+86.85	57.31' RT.		1	1		
EX. SAN-B	104+77.58	64.27' RT.			1	1	
EX. SAN-C	106+43.33	70.29' RT.					1
EX. SAN-D	106+35.33	53.86' RT.					1
EX. SAN-E	104+95.25	51.85' RT.					1
EX. SAN-W	109+84.74	92.03' RT.				1	
EX. SAN-X	108+99.41	89.55' RT.				1	
EX. SAN-Y	101+16.73	63.15' RT.				1	
EX. SAN-Z	100+66.22	54.58' LT.				1	
TOTAL			4	1	7	6	3

SANITARY SEWER ITEMS		
DESCRIPTION		Z0061990
		SANITARY SEWER STAGING AND BY-PASS FLOW SYSTEM
STATION	STATION	L SUM
108+60.14	104+86.85	1
TOTAL		1



USER NAME = DLamb	DESIGNED - RDC	REVISED -
	DRAWN - KRS	REVISED -
PLOT SCALE = 2,0000 ' / in.	CHECKED - DLH	REVISED -
PLOT DATE = 6/16/2023	DATE - 6/08/2023	REVISED -


STATE OF ILLINOIS
DEPARTMENT OF TRANSPORTATION

SCHEDULE OF QUANTITIES

SCALE: SHEET 5 OF 5 SHEETS STA. TO STA.

F.A.P. RTE.	SECTION	COUNTY	TOTAL SHEETS	SHEET NO.
VAR.	13 (HVB, HB-3) BR-1;R	TAZEWELL	1173	357
CONTRACT NO. 68C55				
ILLINOIS FED. AID PROJECT				

MODEL: Default
FILE: \\miller\p\miller\bus\shu\ben\c\com\bus-us-pw\03\Documents\Chicago\11011\Project\179740.IDOT\CedarSt\Ext_P\11015.0_CADD\CAD_Sheets\048C55-sh-GRD_Cedar_St_Sht_1.dgn

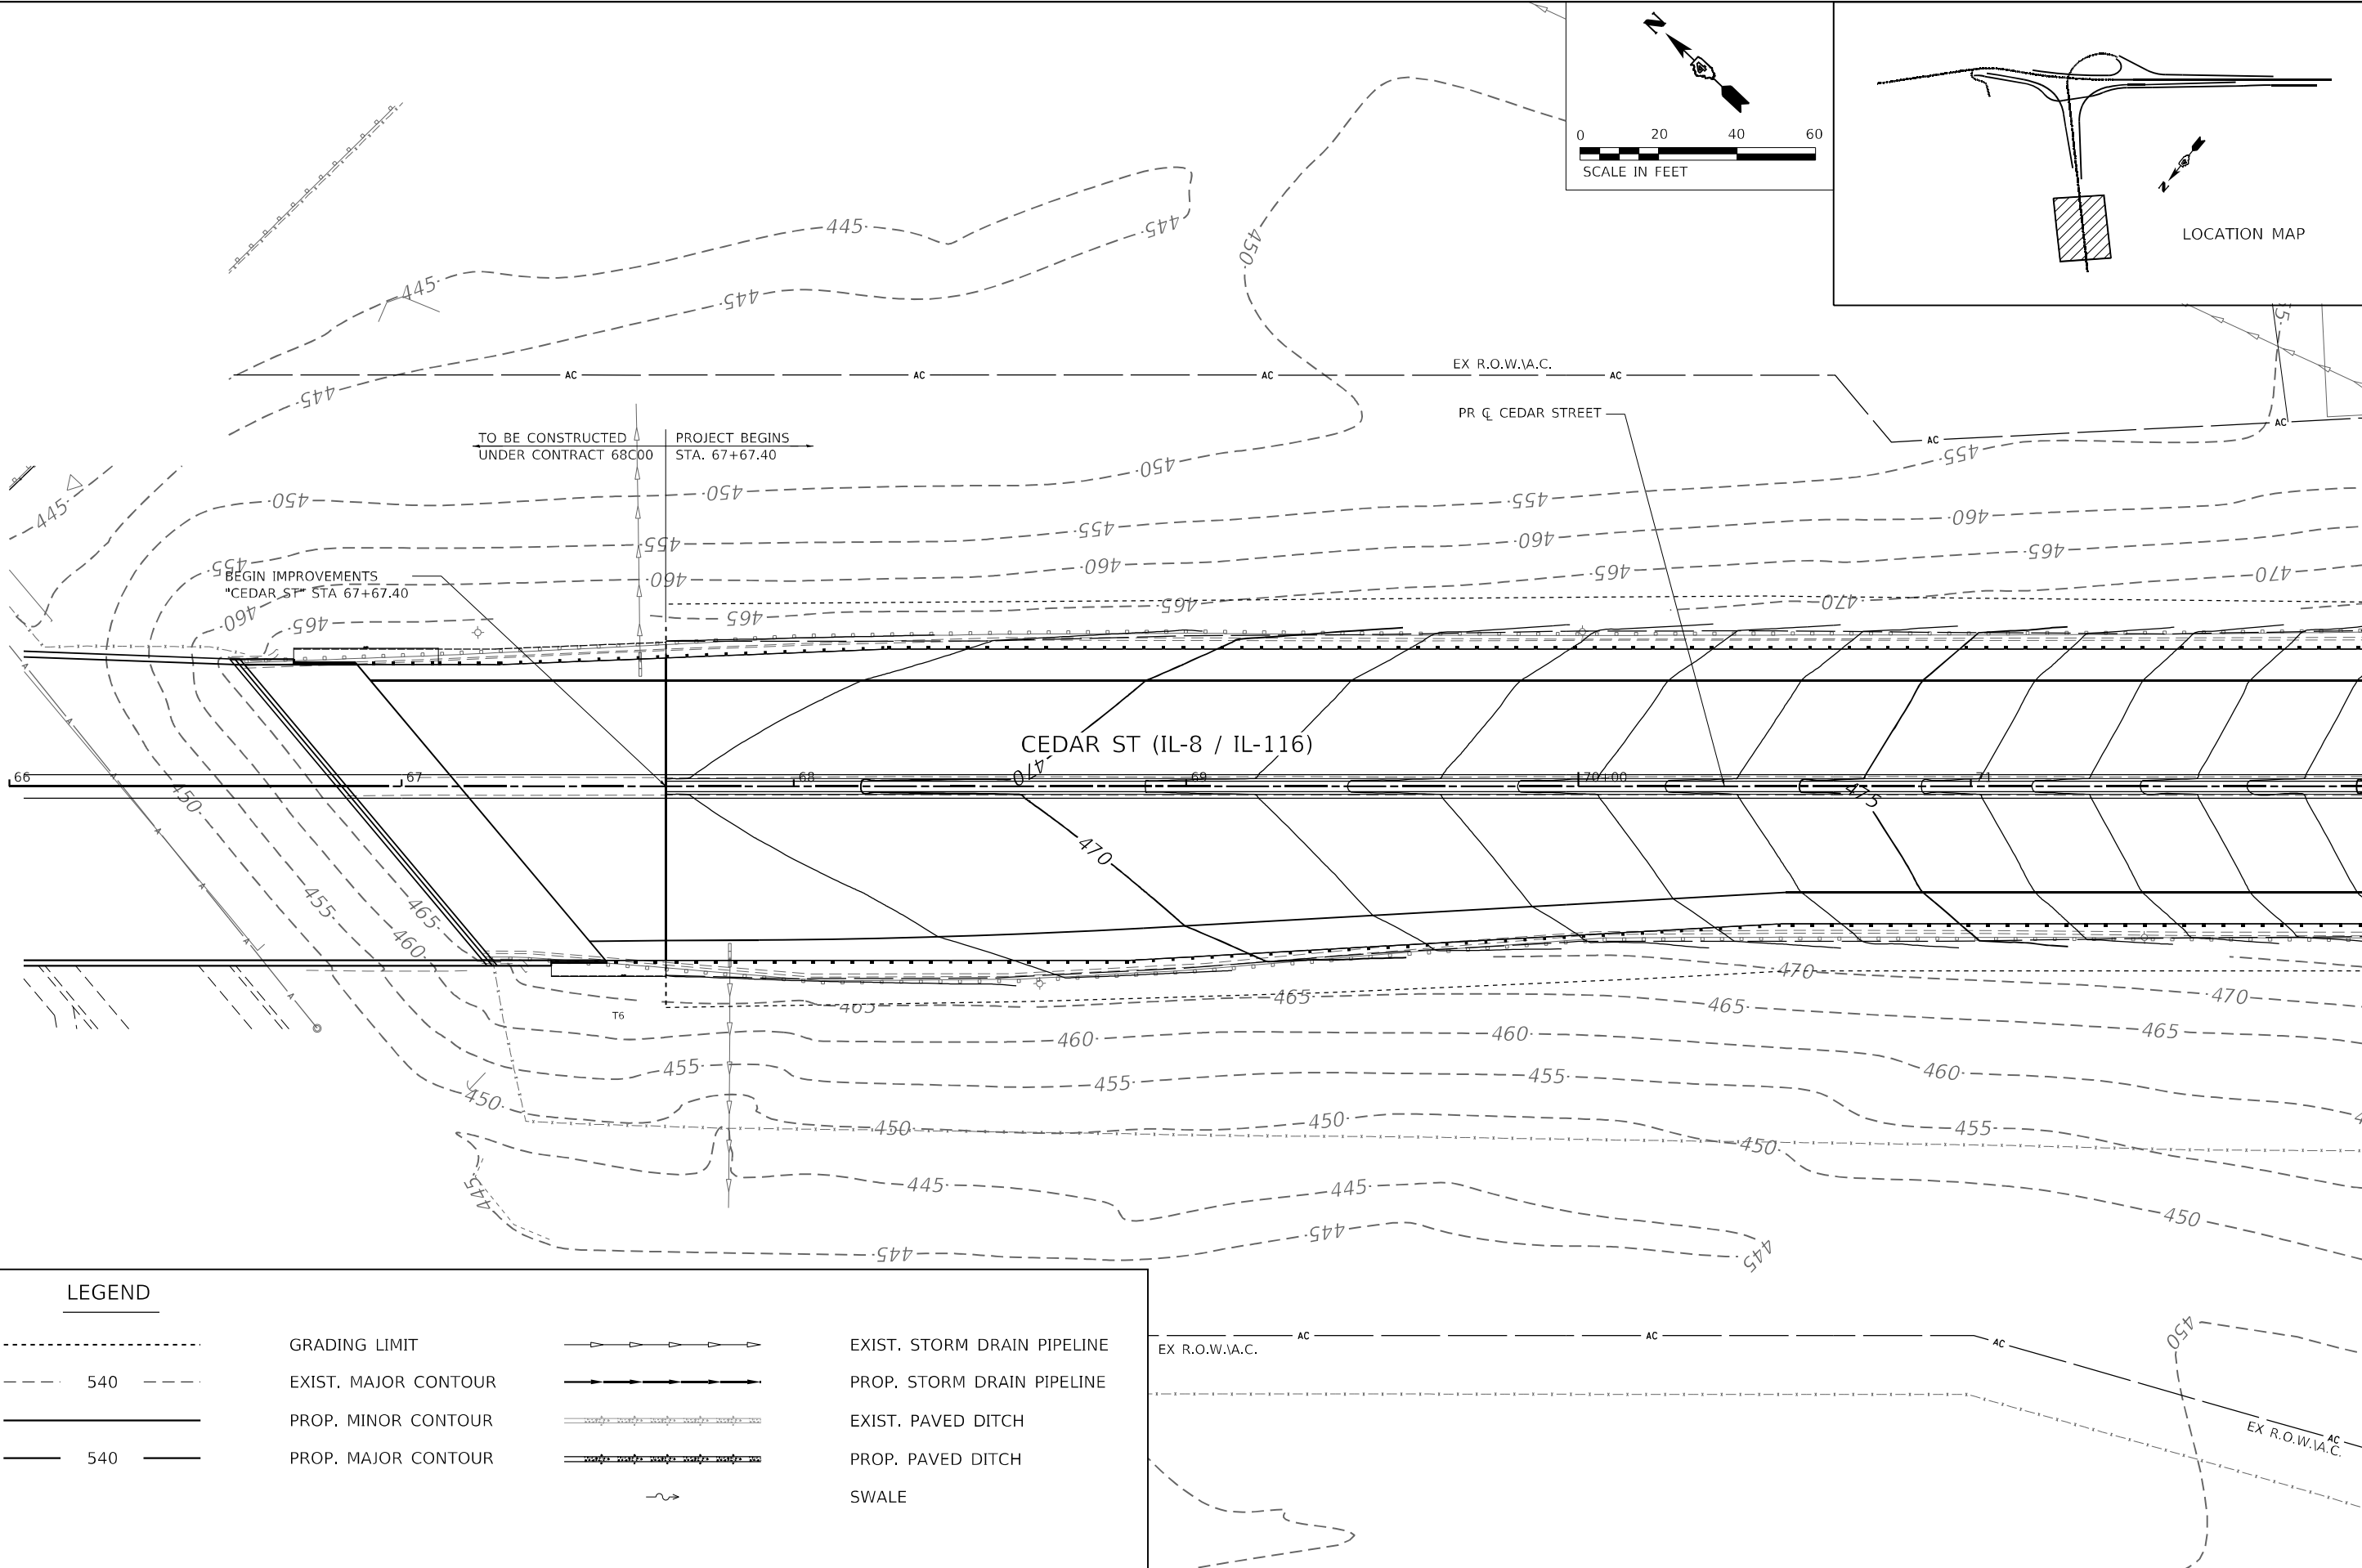

LEGEND

- | | | | |
|-------------------------|----------------------|--------------------------|-----------------------------|
| ----- | GRADING LIMIT | ----->----->----->-----> | EXIST. STORM DRAIN PIPELINE |
| - - - - - 540 - - - - - | EXIST. MAJOR CONTOUR | ----->----->----->-----> | PROP. STORM DRAIN PIPELINE |
| ----- | PROP. MINOR CONTOUR | ----->----->----->-----> | EXIST. PAVED DITCH |
| ----- 540 ----- | PROP. MAJOR CONTOUR | ----->----->----->-----> | PROP. PAVED DITCH |
| | | ----->----->----->-----> | SWALE |

STATE OF ILLINOIS
DEPARTMENT OF TRANSPORTATION




CEDAR ST. (IL-8/IL-116) OVER T2PR & IL-29
GRADING DETAILS - CEDAR STREET
SCALE: 1"=20'
SHEET 1 OF 11 SHEETS
STA. 67+67.40 TO STA. 71+50.00

F.A.P. RTE.	SECTION	COUNTY	TOTAL SHEETS	SHEET NO.
VAR.	13 (HVB, HB-3) BR-1:R	TAZEWELL	1173	358
CONTRACT NO. 68C55				
ILLINOIS				FED. AID PROJECT

MATCHLINE CEDAR STREET, STA 72+00.00
SEE SHEET GRD-02

GRD-01

MODEL: Default
FILE: \\miller-prod\miller-us-hq\ben\c\com\bus-us\p\03\Documents\Chicago\1101\Project\179740.IDOT CedarStExt_Plan15.0_CADD\CAD_Sheets\0468C55-sh-GRD_Cedar_St_Sht_2.dgn

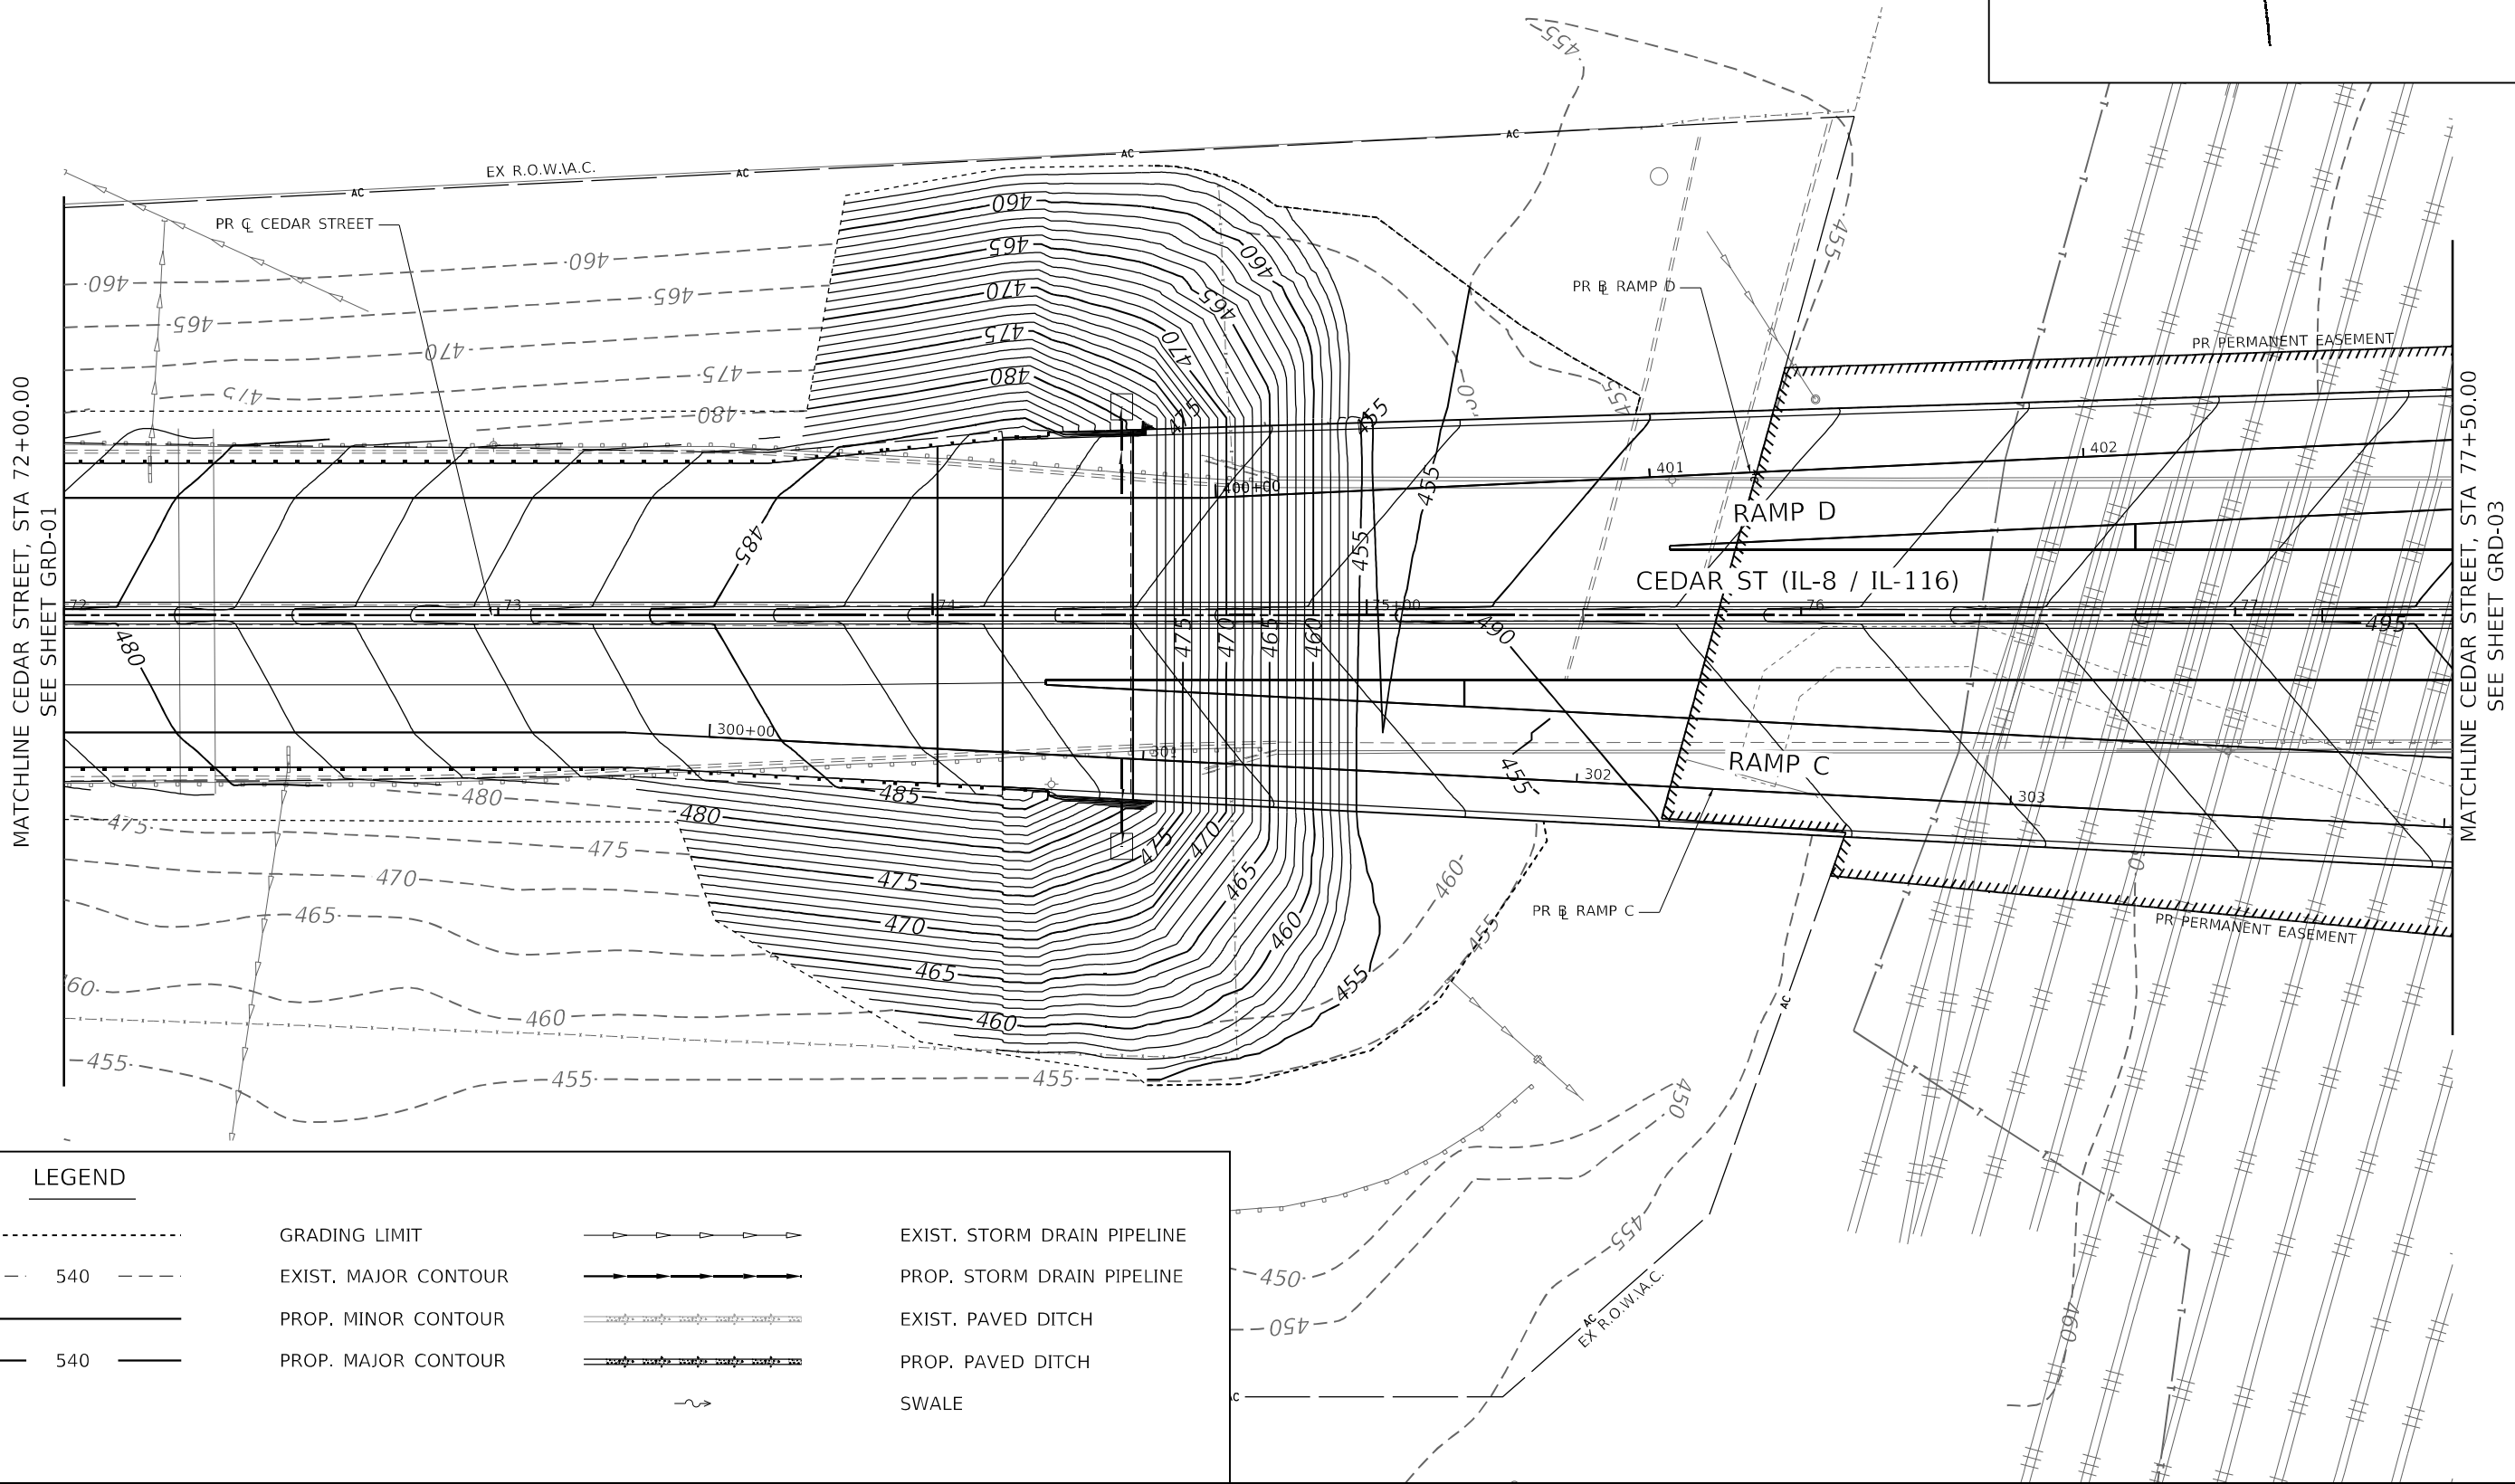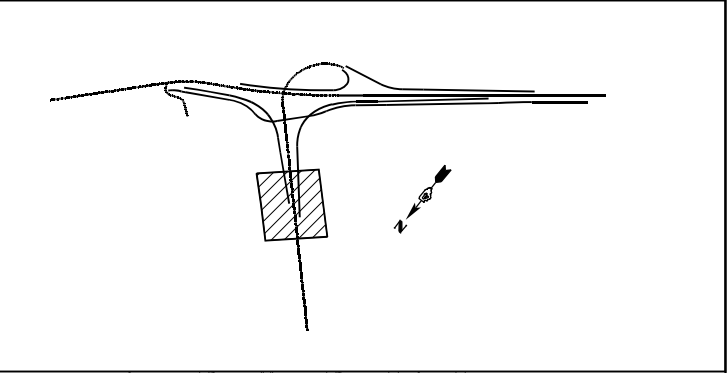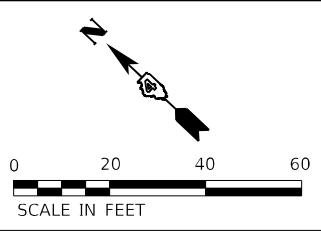

LEGEND

	GRADING LIMIT		EXIST. STORM DRAIN PIPELINE
	EXIST. MAJOR CONTOUR		PROP. STORM DRAIN PIPELINE
	PROP. MINOR CONTOUR		EXIST. PAVED DITCH
	PROP. MAJOR CONTOUR		PROP. PAVED DITCH
			SWALE

Michael Baker
INTERNATIONAL
200 W Adams Street
Suite 1500
Chicago, IL 60606
PH: 312.707.8910
FAX: 312.707.8804

USER NAME	= DLamb
DESIGNED	- SAS
DRAWN	- DCL
CHECKED	- RBB
DATE	- 6/08/2023

REVISED	-
REVISED	-
REVISED	-
REVISED	-

STATE OF ILLINOIS
DEPARTMENT OF TRANSPORTATION


CEDAR ST. (IL-8/IL-116) OVER TZPR & IL-29
GRADING DETAILS - CEDAR STREET

SCALE: 1"=20' SHEET 2 OF 11 SHEETS STA. 72+00.00 TO STA. 77+50.00

F.A.P. RTE.	SECTION	COUNTY	TOTAL SHEETS	SHEET NO.
VAR.	13 (HVB, HB-3) BR-1:R	TAZEWELL	1173	359
CONTRACT NO. 68C55				
ILLINOIS FED. AID PROJECT				

GRD-02

MODEL: Default
FILE: \\miller-prod\miller-us-hq\benley.com\miller-us-hq\03\Documents\Chicago\1101\Project\179740.IDOT CedarStExt_Plan115.0_CADD\CAD_Sheet\048C55-shr-GRD_Cedar_St_Sht_3.dgn

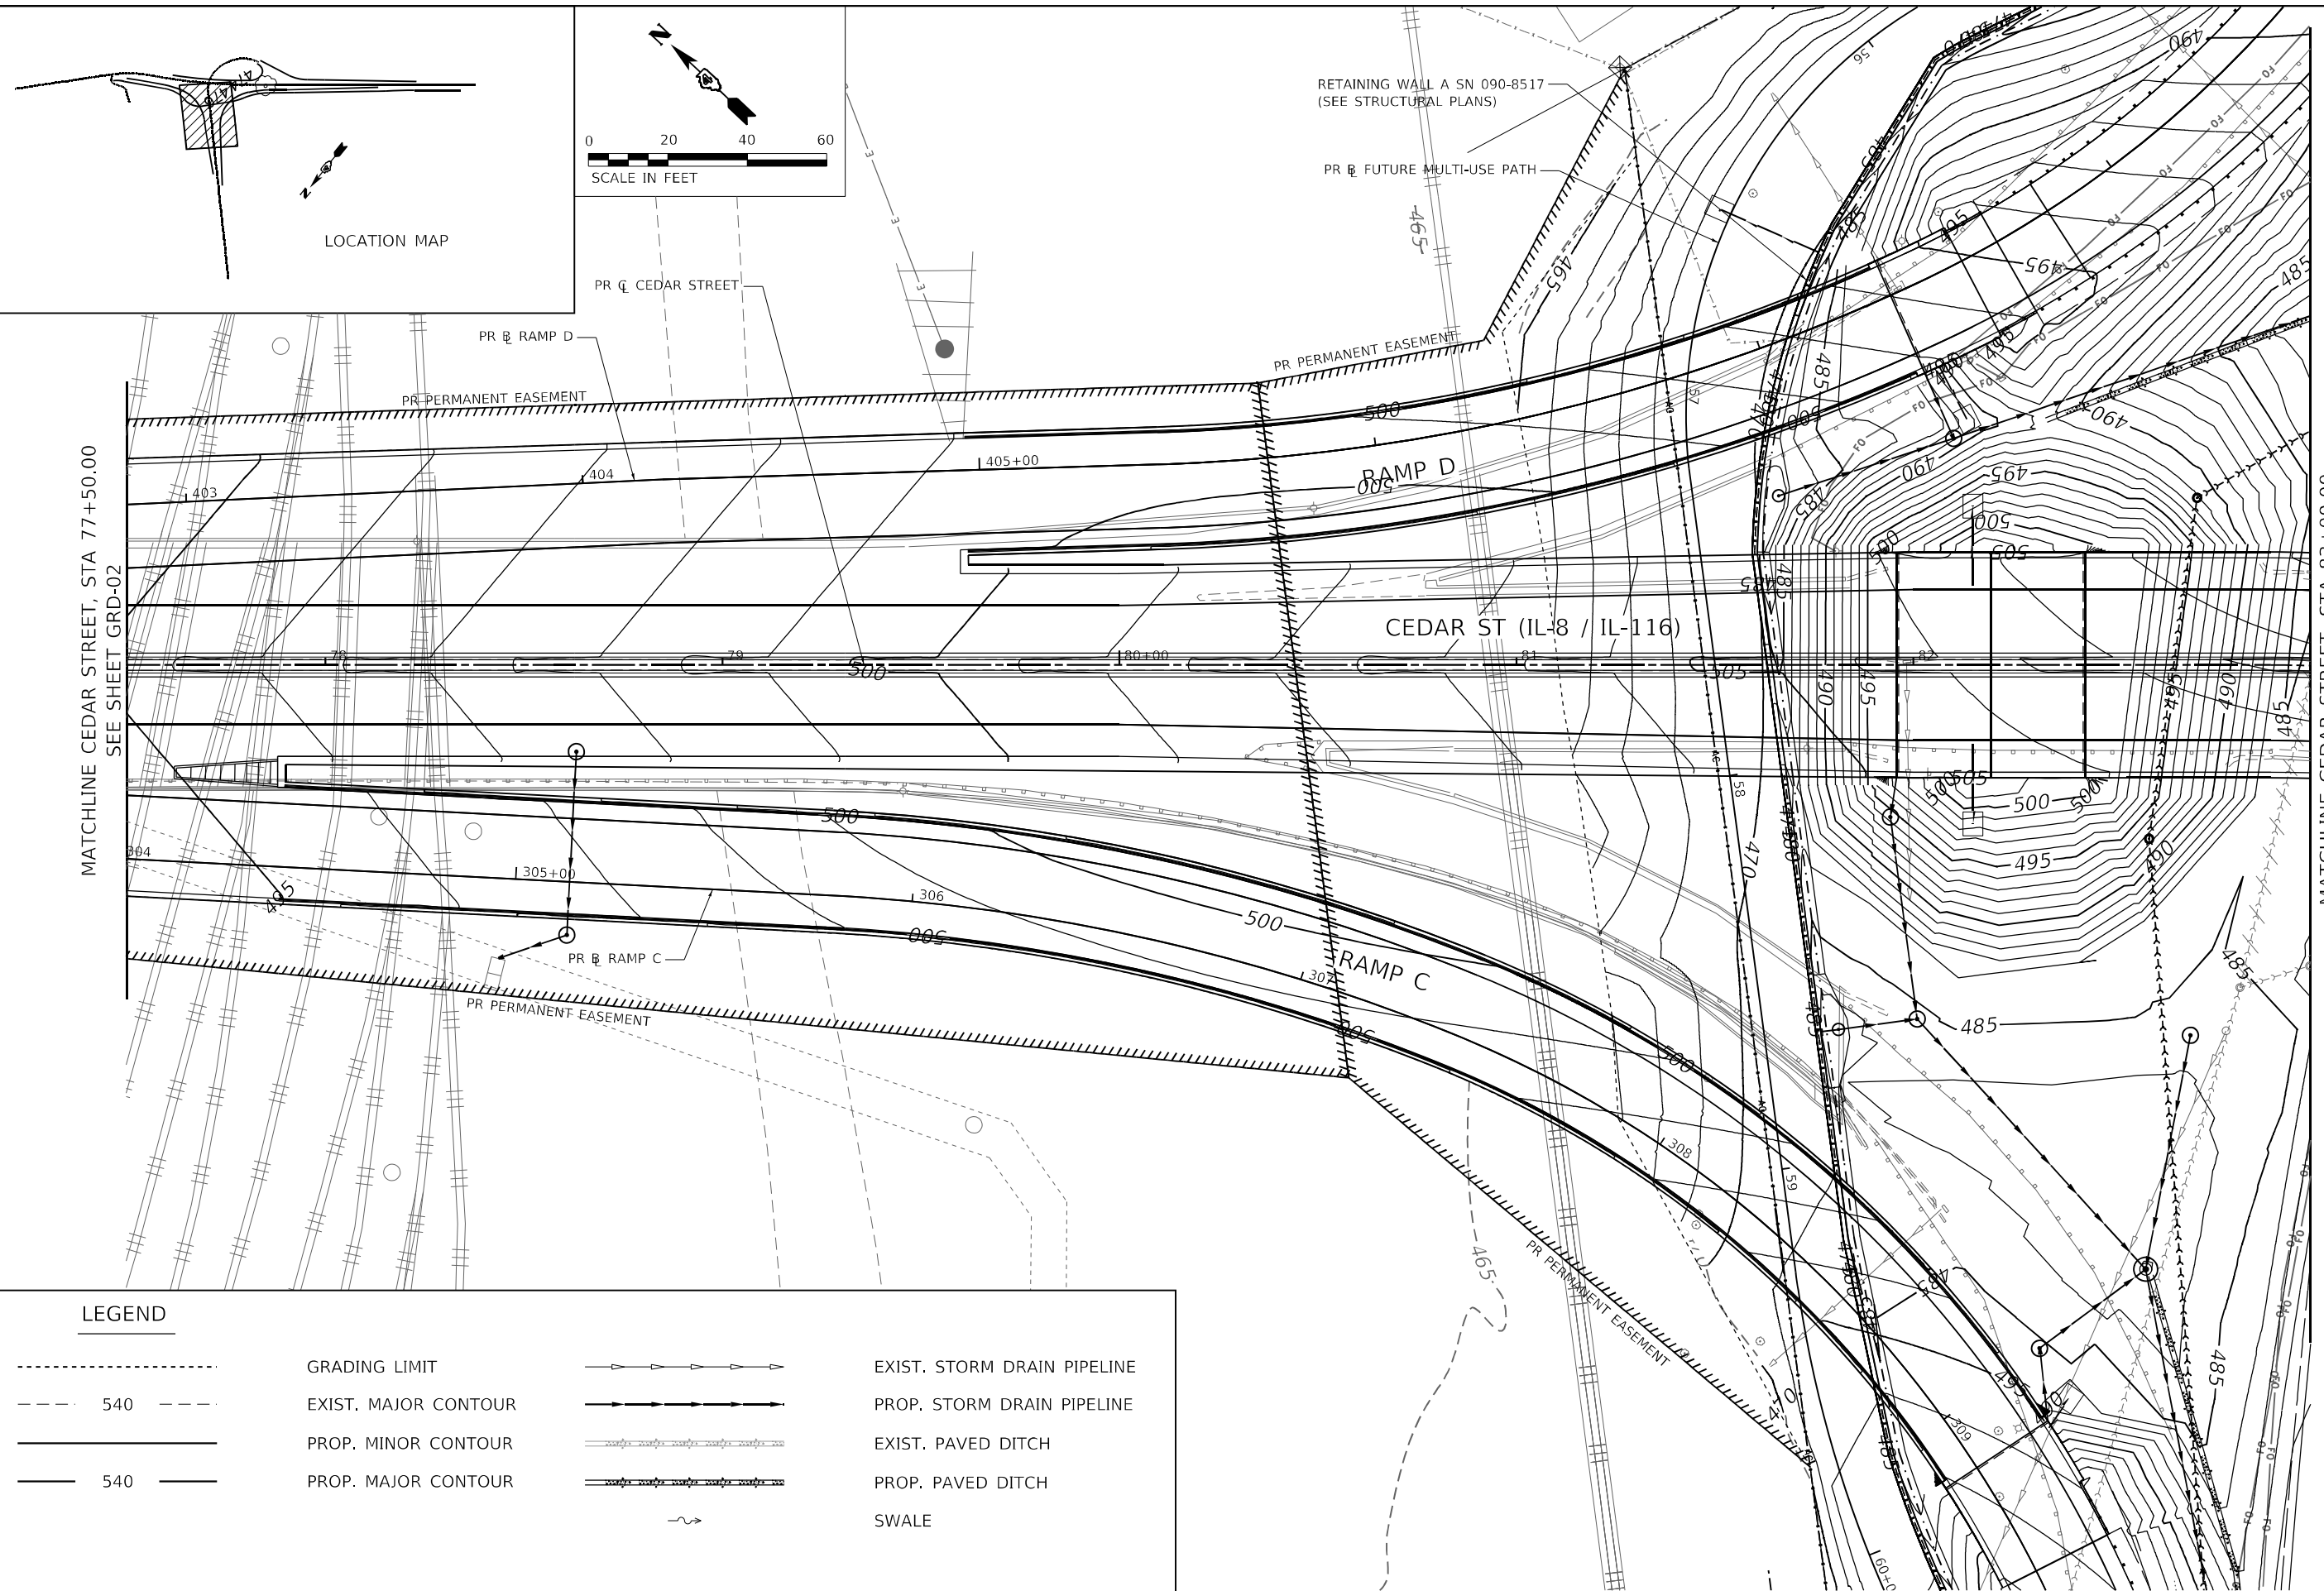

LEGEND

GRADING LIMIT

EXIST. MAJOR CONTOUR

PROP. MINOR CONTOUR

PROP. MAJOR CONTOUR

EXIST. STORM DRAIN PIPELINE

PROP. STORM DRAIN PIPELINE

EXIST. PAVED DITCH

PROP. PAVED DITCH

SWALE

Michael Baker INTERNATIONAL 200 W Adams Street Suite 1500 Chicago, IL 60606 PH: 312.707.8970 FAX: 312.707.8854	USER NAME = D1amb	DESIGNED - SAS	REVISED -
	PLOT SCALE = 40,0000' / in.	DRAWN - DCL	REVISED -
	PLOT DATE = 6/6/2023	CHECKED - RBB	REVISED -
		DATE - 6/08/2023	REVISED -




STATE OF ILLINOIS

DEPARTMENT OF TRANSPORTATION

CEDAR ST. (IL-8/IL-116) OVER T2PR & IL-29			
GRADING DETAILS – CEDAR STREET			
SCALE: 1"=20'	SHEET 3	OF 11 SHEETS	STA. 77+50.00 TO STA. 83+00.00

F.A.P. RTE.	SECTION	COUNTY	TOTAL SHEETS	SHEET NO.
VAR.	13 (HVB, HB-3) BR-1:R	TAZEWELL	1173	360
CONTRACT NO. 68C55				
ILLINOIS FED. AID PROJECT				

GRD-03

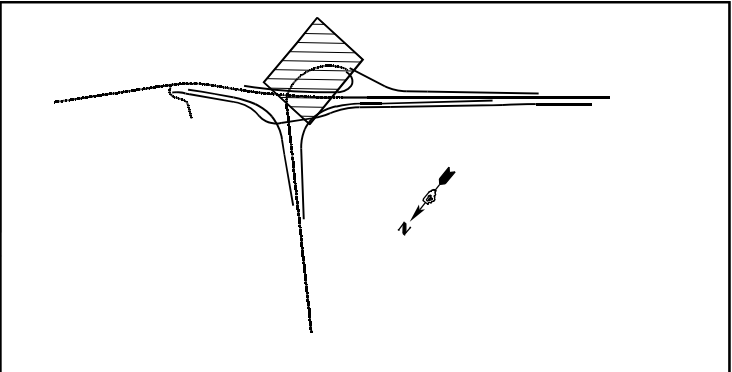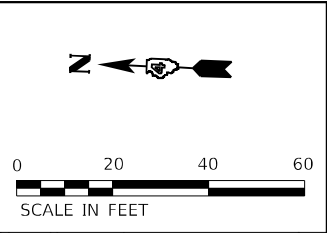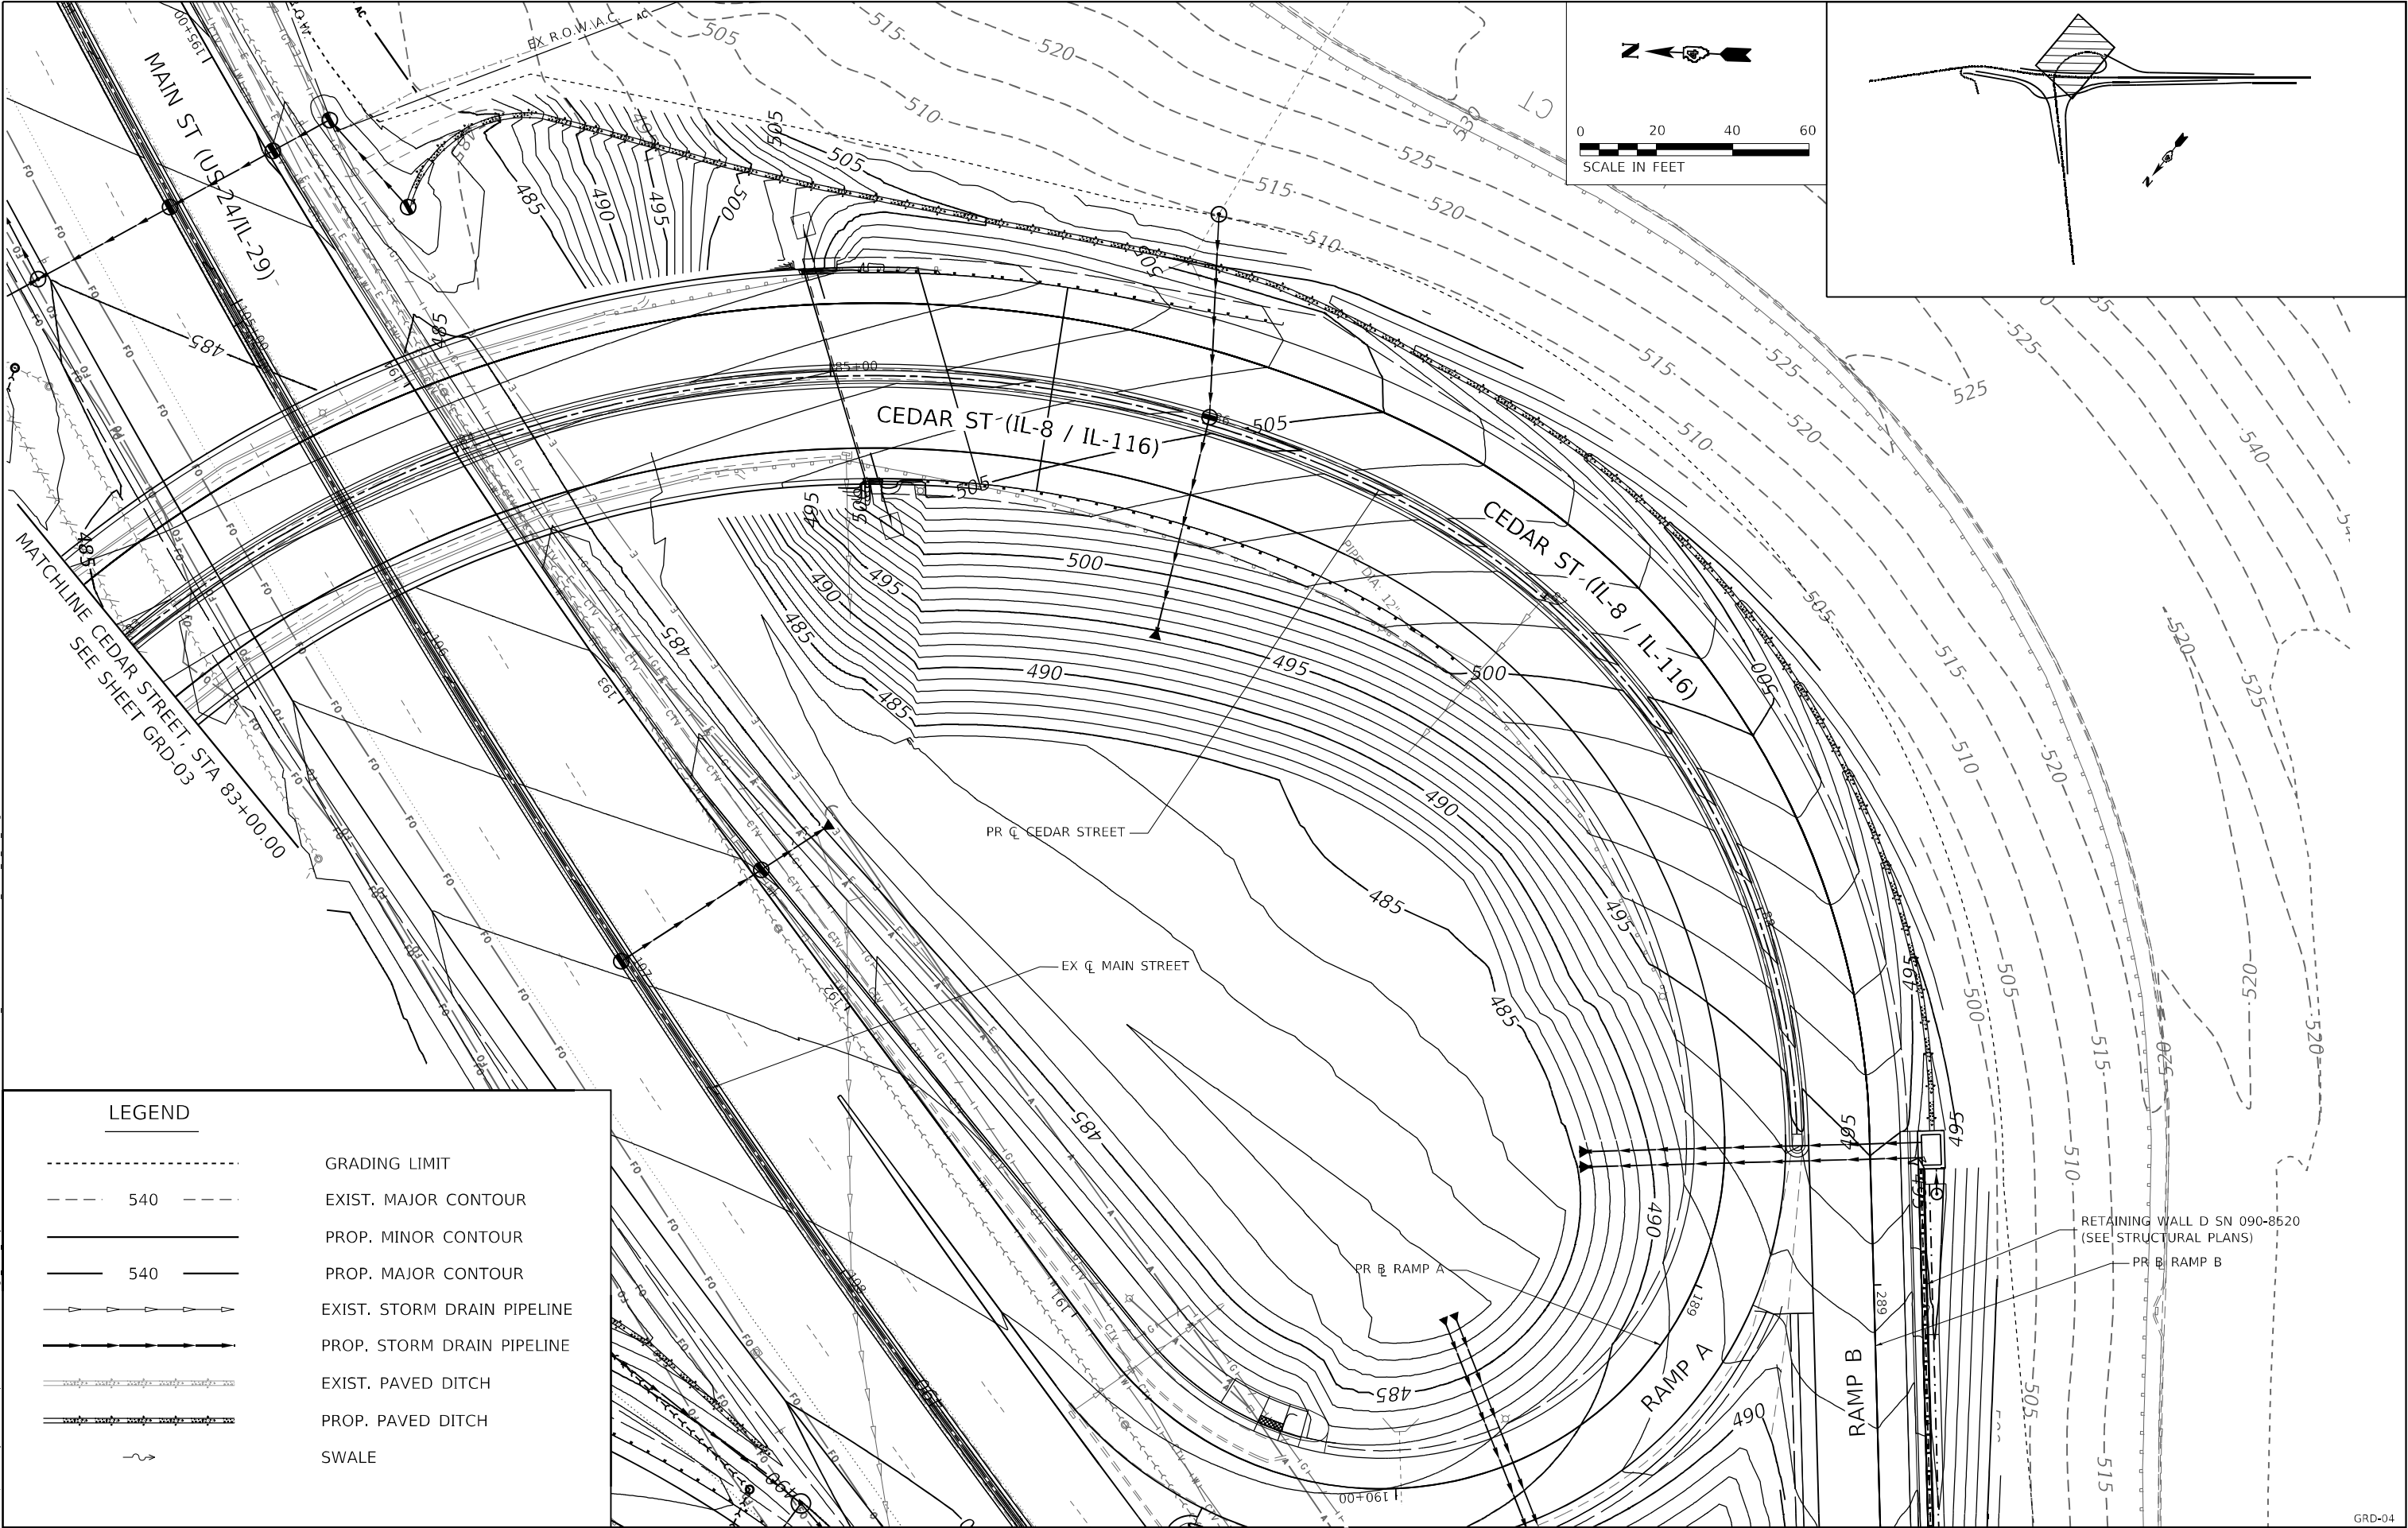

LEGEND

- GRADING LIMIT
- - - 540 - - - EXIST. MAJOR CONTOUR
- PROP. MINOR CONTOUR
- 540 — PROP. MAJOR CONTOUR
- >->- EXIST. STORM DRAIN PIPELINE
- >->- PROP. STORM DRAIN PIPELINE
- == EXIST. PAVED DITCH
- == PROP. PAVED DITCH
- ~ SWALE

Michael Baker International
200 W Adams Street
Suite 1500
Chicago, IL 60606
PH: 312.707.8970
FAX: 312.707.8854

USER NAME	= DIamb
DESIGNED	- SAS
DRAWN	- DCL
CHECKED	- RBB
DATE	- 6/08/2023

REVISED	-
REVISED	-
REVISED	-
REVISED	-

STATE OF ILLINOIS
DEPARTMENT OF TRANSPORTATION

CEDAR ST. (IL-8/IL-116) OVER TZPR & IL-29
GRADING DETAILS – CEDAR STREET


SCALE: 1"=20' SHEET 4 OF 11 SHEETS STA. 83+00.00 TO STA. 88+59.95

F.A.P. RTE.	SECTION	COUNTY	TOTAL SHEETS	SHEET NO.
VAR.	13 (HVB, HB-3) BR-1:R	TAZEWELL	1173	361
CONTRACT NO. 68C55				
ILLINOIS FED. AID PROJECT				




GRD-04

540

PROP. MAJOR CONTOUR

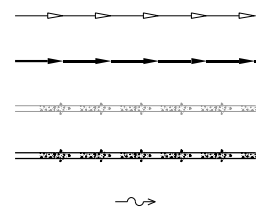

SWALE

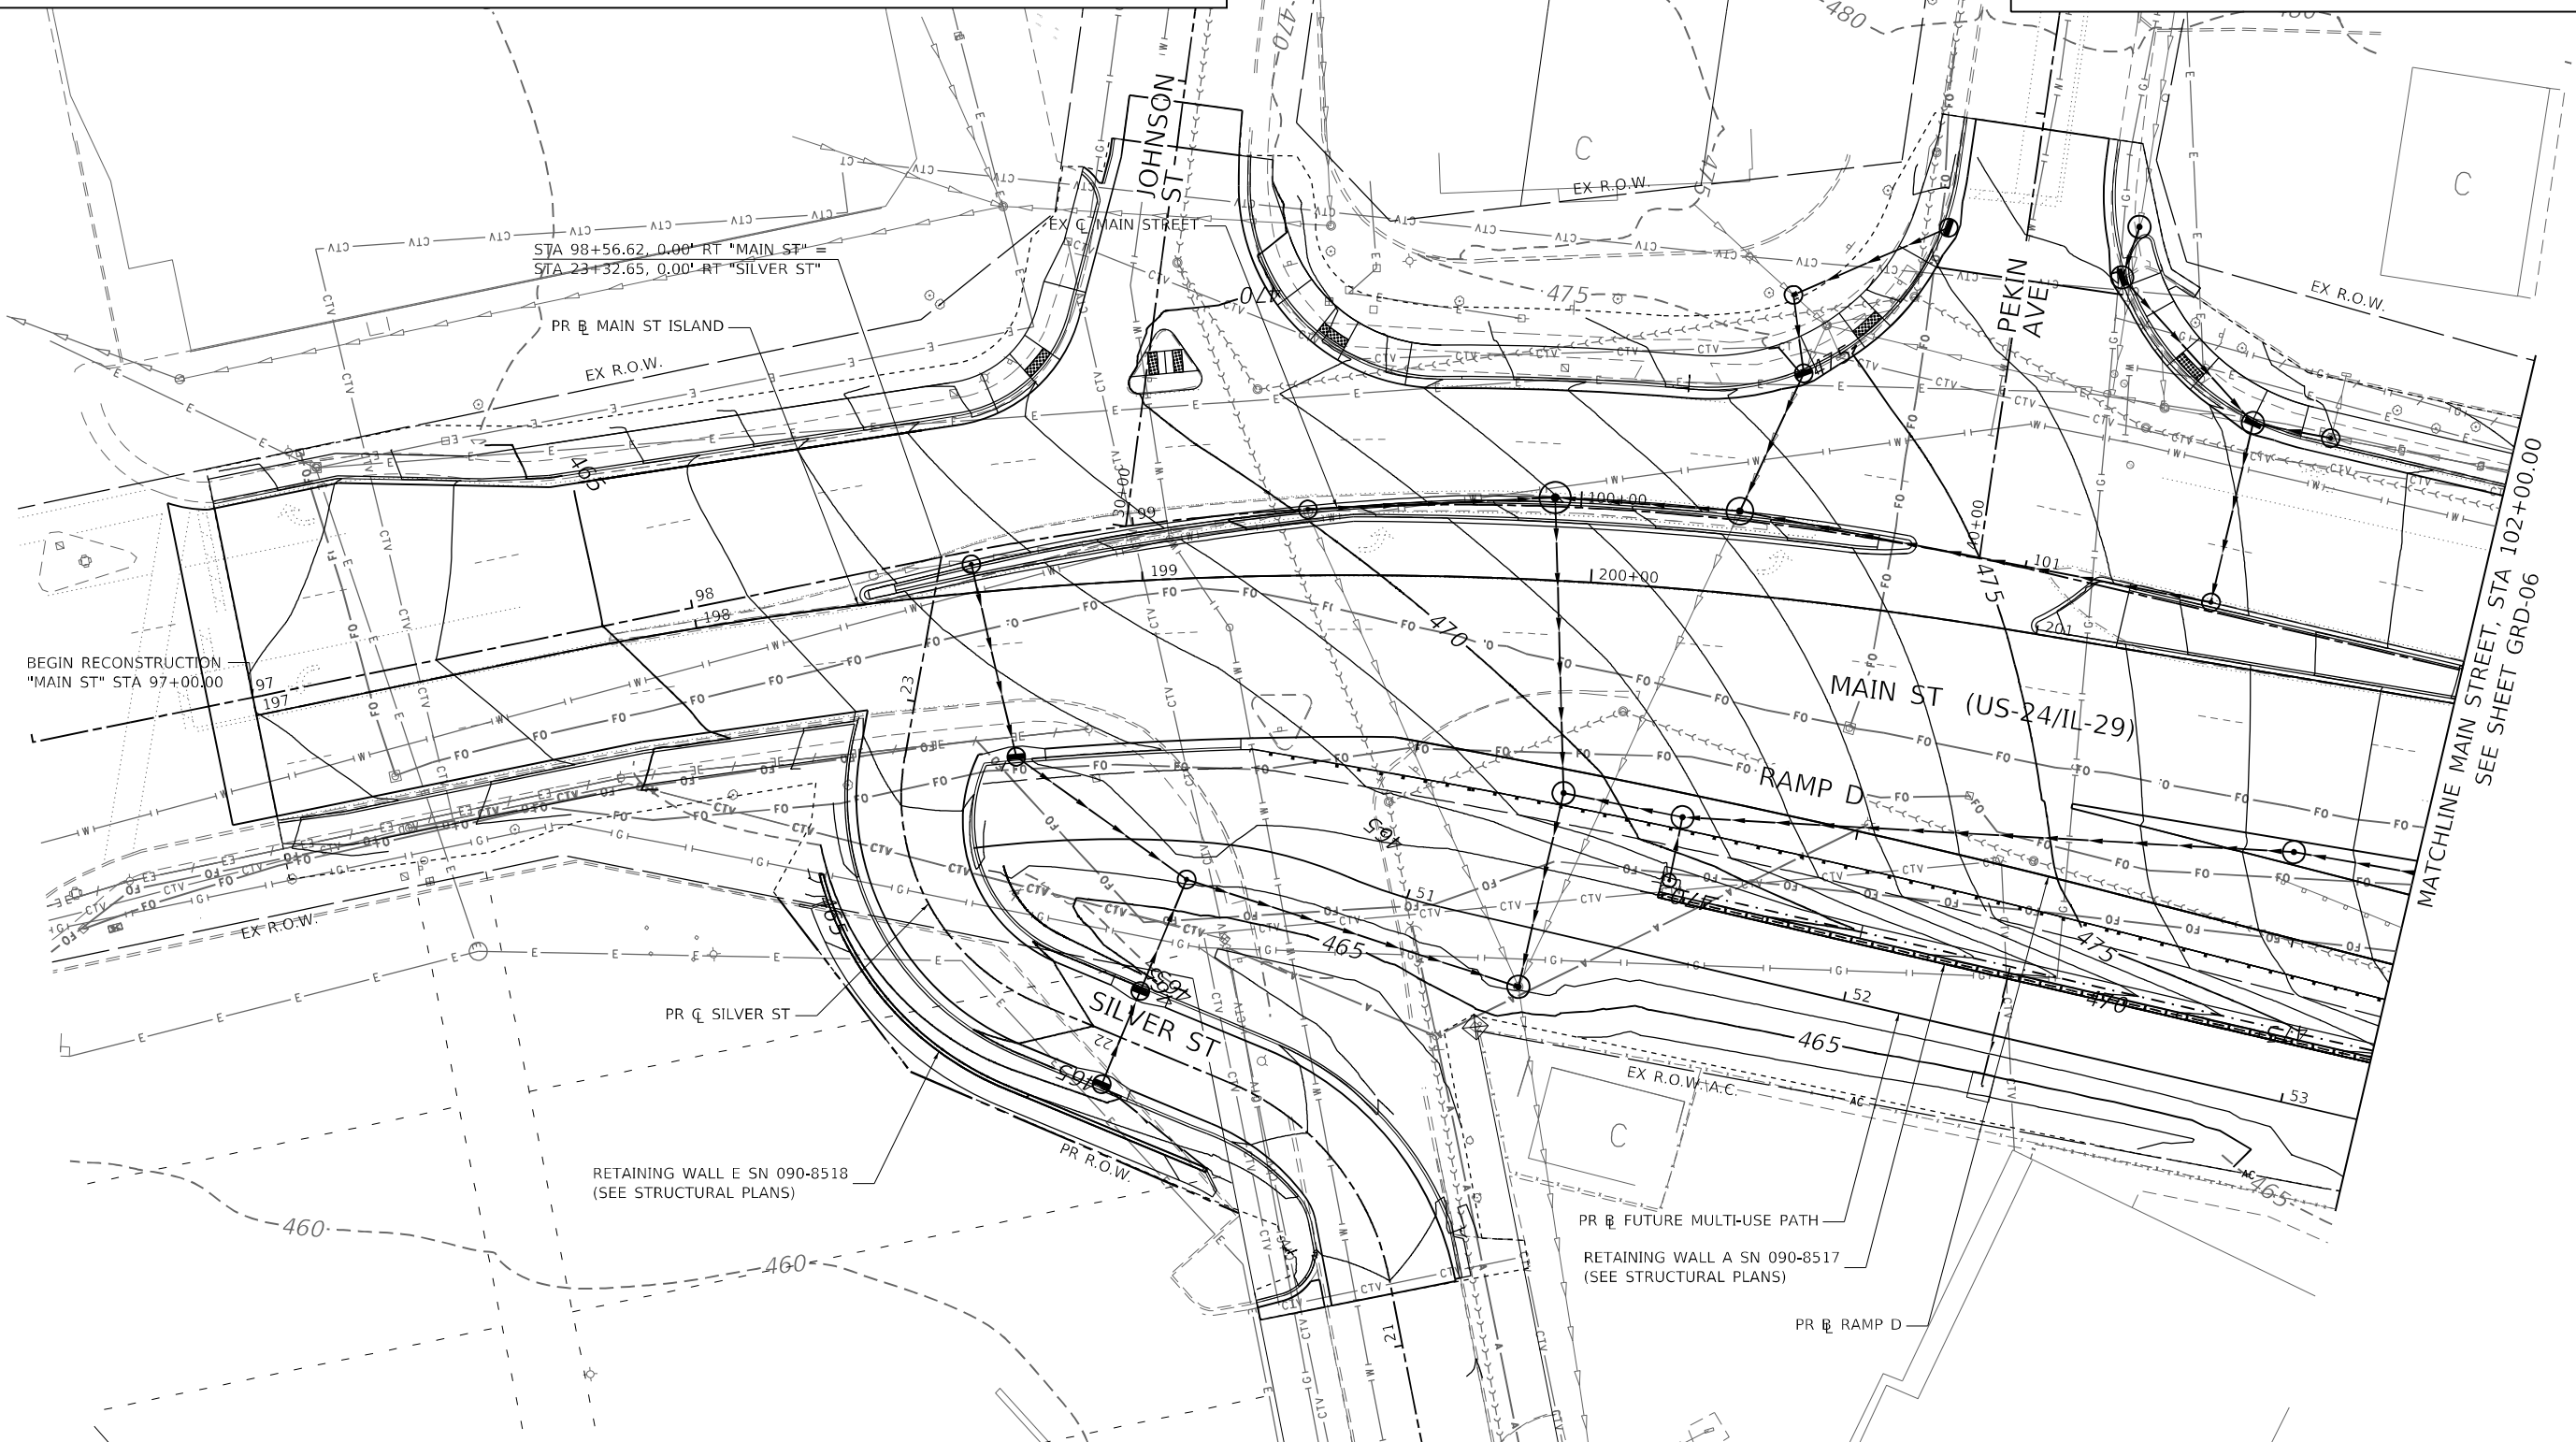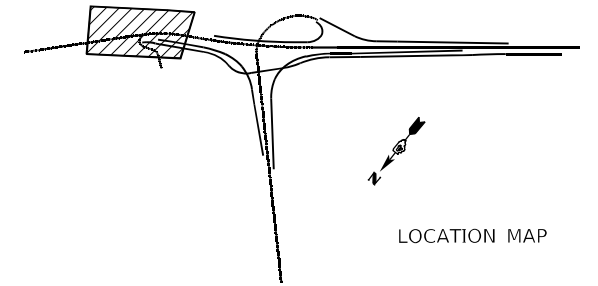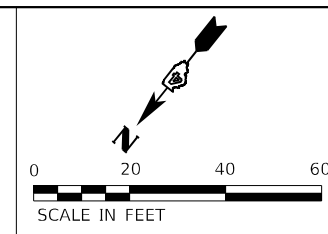

**STATE OF ILLINOIS
DEPARTMENT OF TRANSPORTATION**

**CEDAR ST. (IL-8/IL-116) OVER TZPR & IL-29
GRADING DETAILS – MAIN STREET**

SCALE: 1"=20'	SHEET 5 OF 11 SHEETS	STA. 97+80.05 TO STA. 102+00.00
---------------	----------------------	---------------------------------


F.A.P. RTE.	SECTION	COUNTY	TOTAL SHEETS	SHEET NO.
VAR.	13 (HVB, HB-3) BR-1;R	TAZEWELL	1173	362
		CONTRACT NO. 68C55		
		ILLINOIS	FED. AID PROJECT	

MODEL: Default
FILE NAME: c:\w\ms-us-ow_bentley.com\mb-us-pw-03\Documents\Chicago IL\01 Projects\179740 IDOT CedarStExt PHIL5.0 CADD\CAD Sheets\1488C55-sht-GRD Main St Sht1.dgn



Michael Baker
INTERNATIONAL

MODEL: Default
FILE: \\miller-gov\miller-gov\03\Documents\Chicago_11011_Project\179740_IDOT_CedarStExt_Plan15.0_CADD\CAD_Sheets\048C55-shd-GRD_Main St_Sht3.dgn


LEGEND

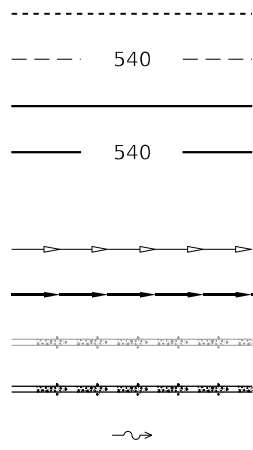

GRADING LIMIT
EXIST. MAJOR CONTOUR
PROP. MINOR CONTOUR
PROP. MAJOR CONTOUR
EXIST. STORM DRAIN PIPELINE
PROP. STORM DRAIN PIPELINE
EXIST. PAVED DITCH
PROP. PAVED DITCH
SWALE

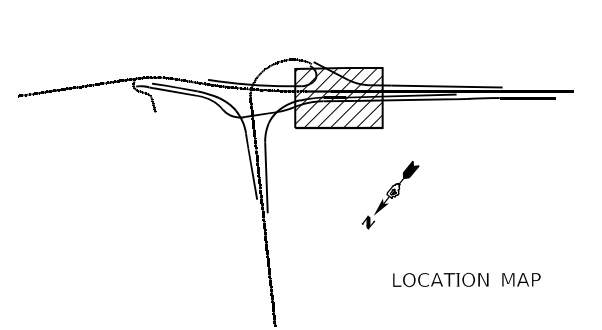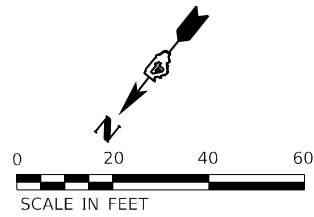

MATCHLINE MAIN STREET, STA 107+50.00
SEE SHEET GRD-06

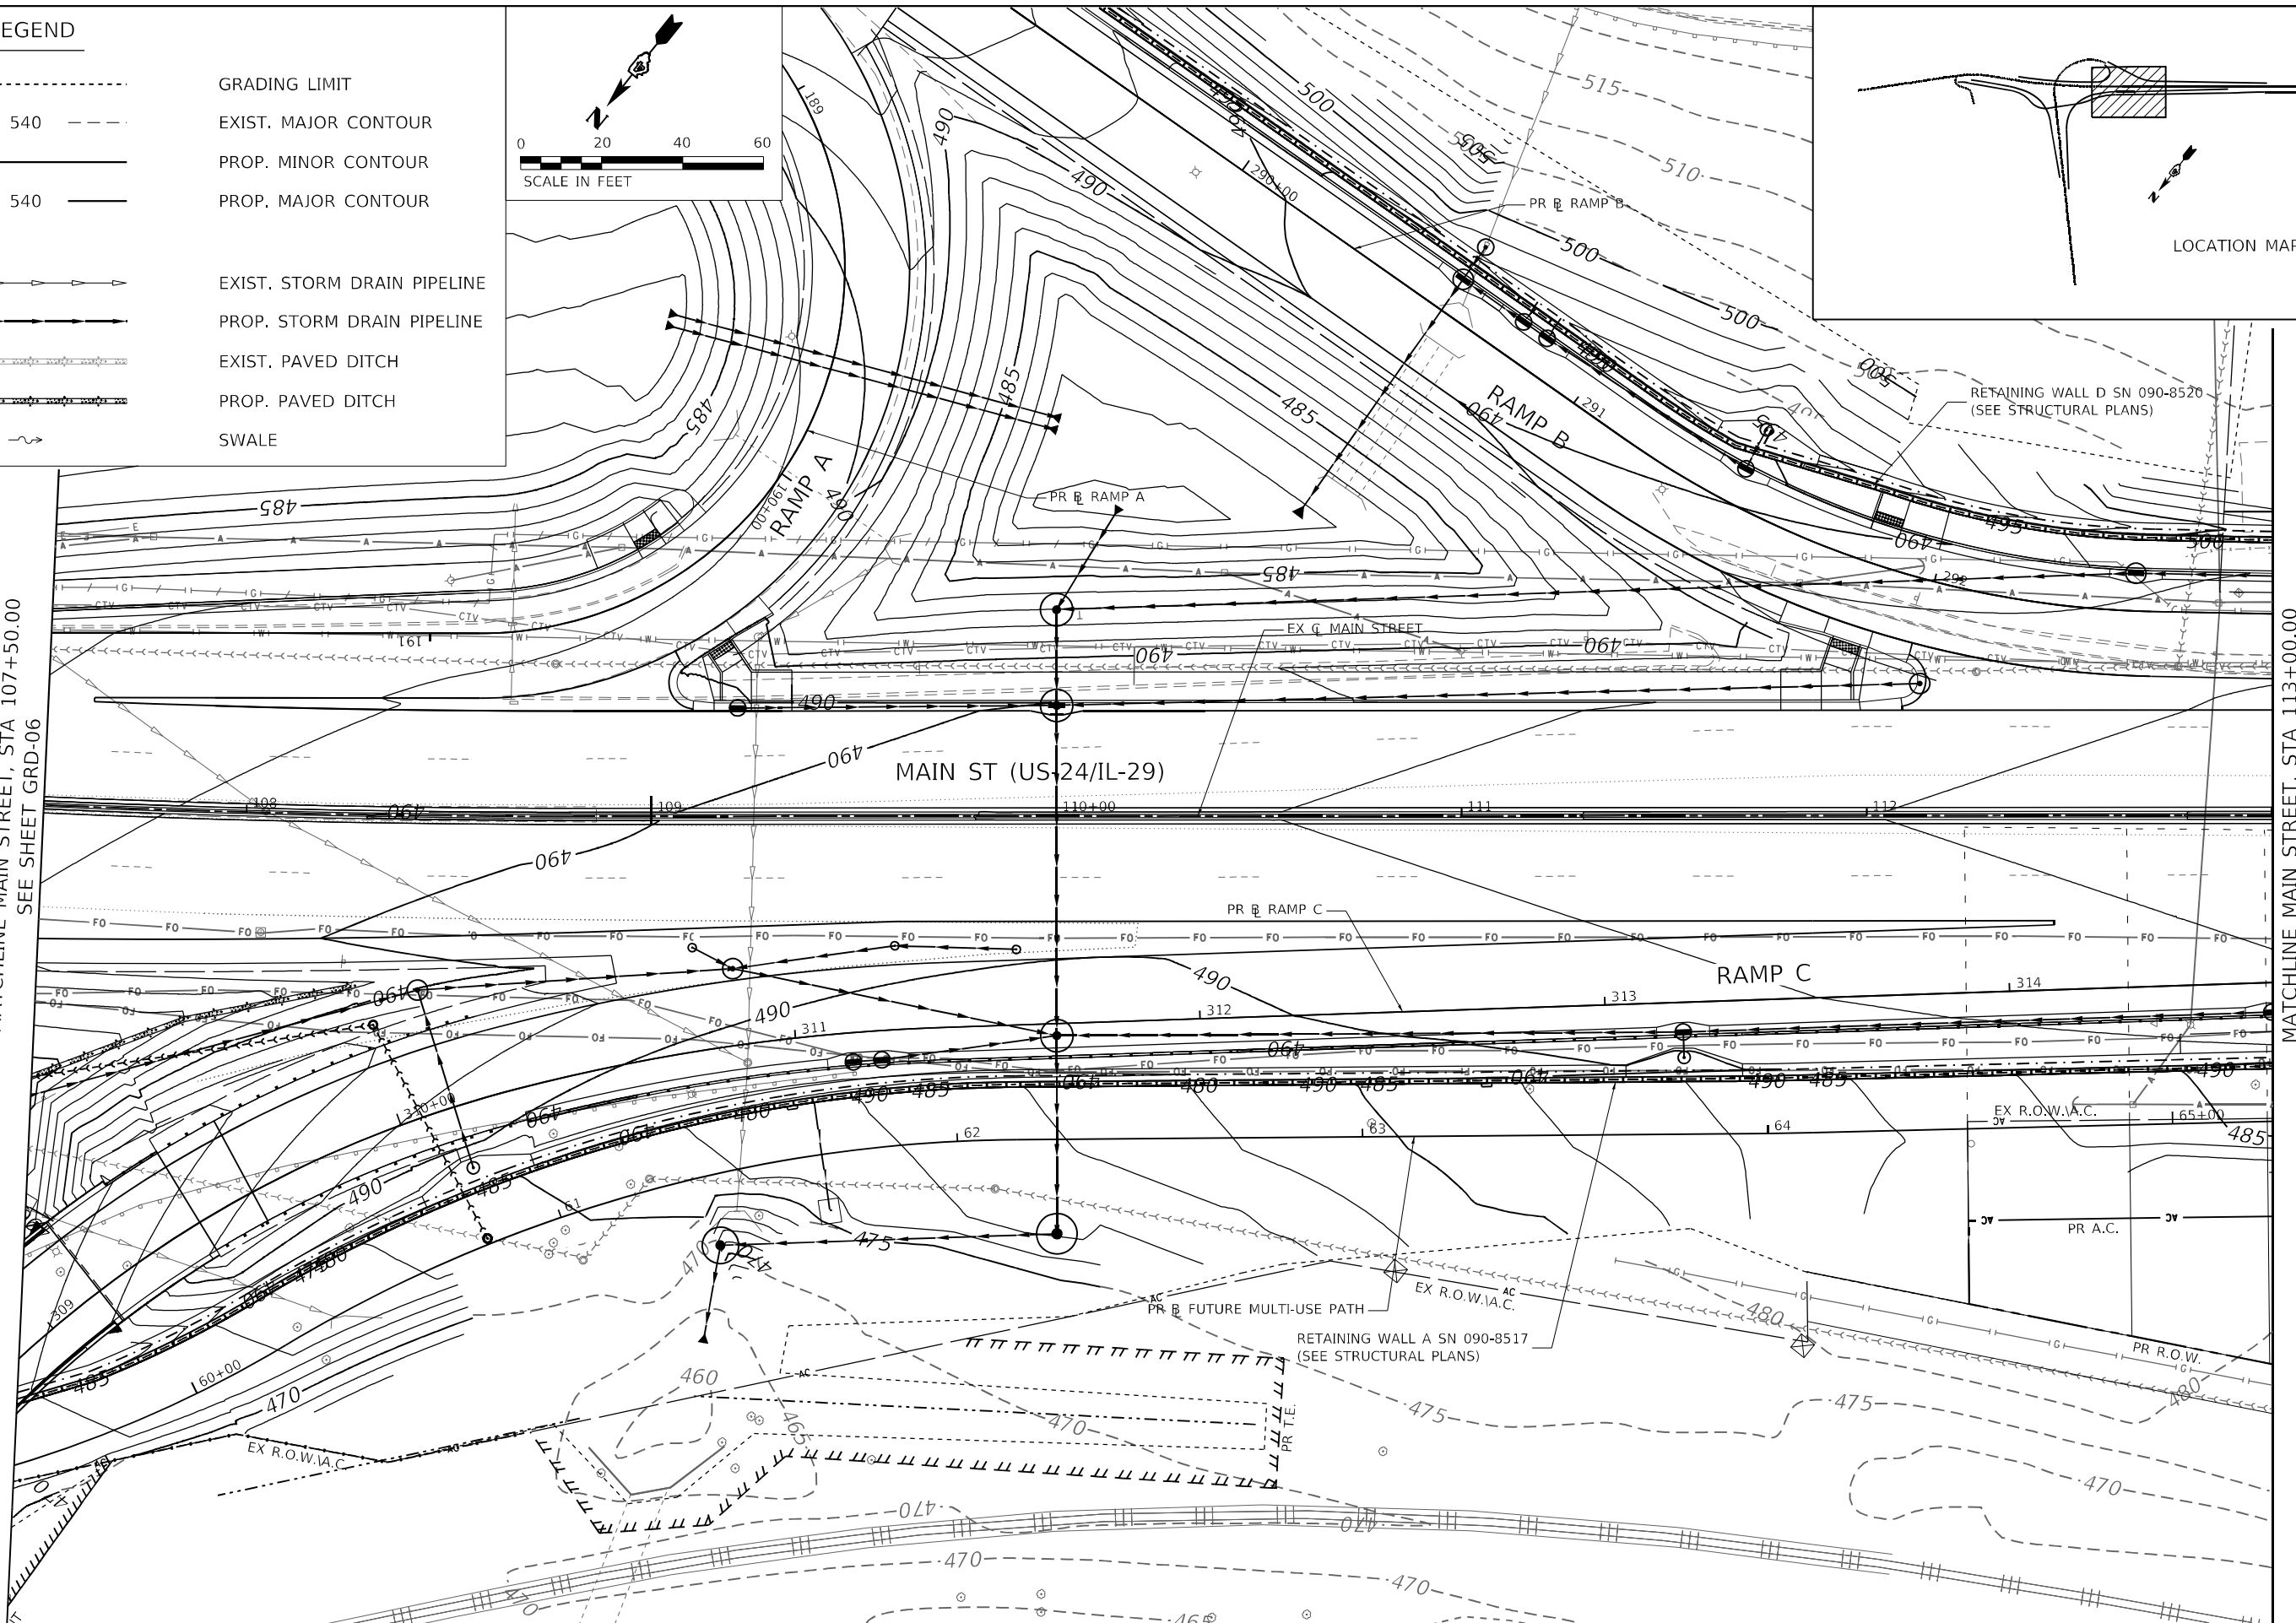

MATCHLINE MAIN STREET, STA 113+00.00
SEE SHEET GRD-08

Michael Baker
INTERNATIONAL
200 W Adams Street
Suite 1500
Chicago, IL 60606
Tel: 312.707.8970
Fax: 312.707.8854

USER NAME = D1amb
DESIGNED - SAS
DRAWN - DCL
PLOT SCALE = 40,0000 * / in.
PLOT DATE = 6/6/2023
CHECKED - RBB
DATE - 6/08/2023

REVISED -
REVISED -
REVISED -
REVISED -

STATE OF ILLINOIS
DEPARTMENT OF TRANSPORTATION

CEDAR ST. (IL-81L-116) OVER TZPR & IL-29
GRADING DETAILS - MAIN STREET

SCALE: 1"=20' SHEET 7 OF 11 SHEETS STA. 107+50.00 TO STA. 113+00.00

F.A.P. RTE.	SECTION	COUNTY	TOTAL SHEETS	SHEET NO.
VAR.	13 (HVB, HB-3) BR-1:R	TAZEWELL	1173	364
CONTRACT NO. 68C55				
ILLINOIS FED. AID PROJECT				

GRD-07

[illegible]

MATCHLINE MAIN STREET, STA 118+50.00
SEE SHEET GRD-09


540

LOCATION MAP

F.A.P. RTE.	SECTION	COUNTY	TOTAL SHEETS	SHEET NO.
VAR.	13 (HVB, HB-3) BR-1:R	TAZEWELL	1173	365
			CONTRACT NO. 68C55	
		ILLINOIS	FED. AID PROJECT	

MODEL: Default
FILE NAME: ow:\msb-us-ow.bentley.com\mb-us-pw-03\Documents\Chicago IL\01 Projects\79740 IDOT CedarStEx PInt\5.0 CADD\CAD Sheets\0468\CS-5-hr-GRD Main St Str4.dgn


LEGEND				
-----		GRADING LIMIT		EXIST. STORM DRAIN PIPELINE
- - - - 540 - - - -		EXIST. MAJOR CONTOUR		PROP. STORM DRAIN PIPELINE
—————		PROP. MINOR CONTOUR		EXIST. PAVED DITCH
————— 540 —————		PROP. MAJOR CONTOUR		PROP. PAVED DITCH
				SWALE

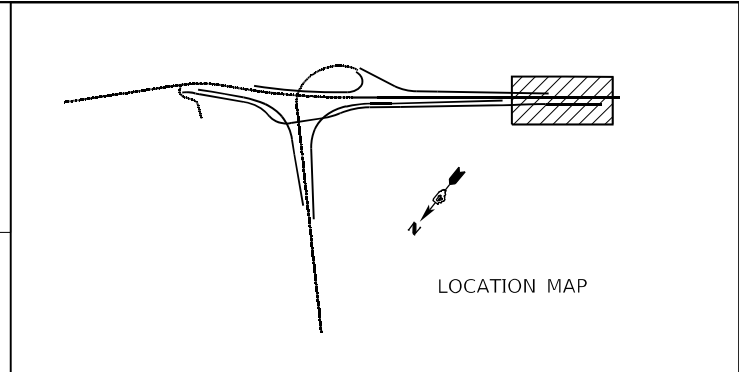





STATE OF ILLINOIS
DEPARTMENT OF TRANSPORTATION

SCALE: 1"=20'	SHEET 9 OF 11 SHEETS	STA. 118+50.00 TO STA. 123+92.72
---------------	----------------------	----------------------------------

GRD-09

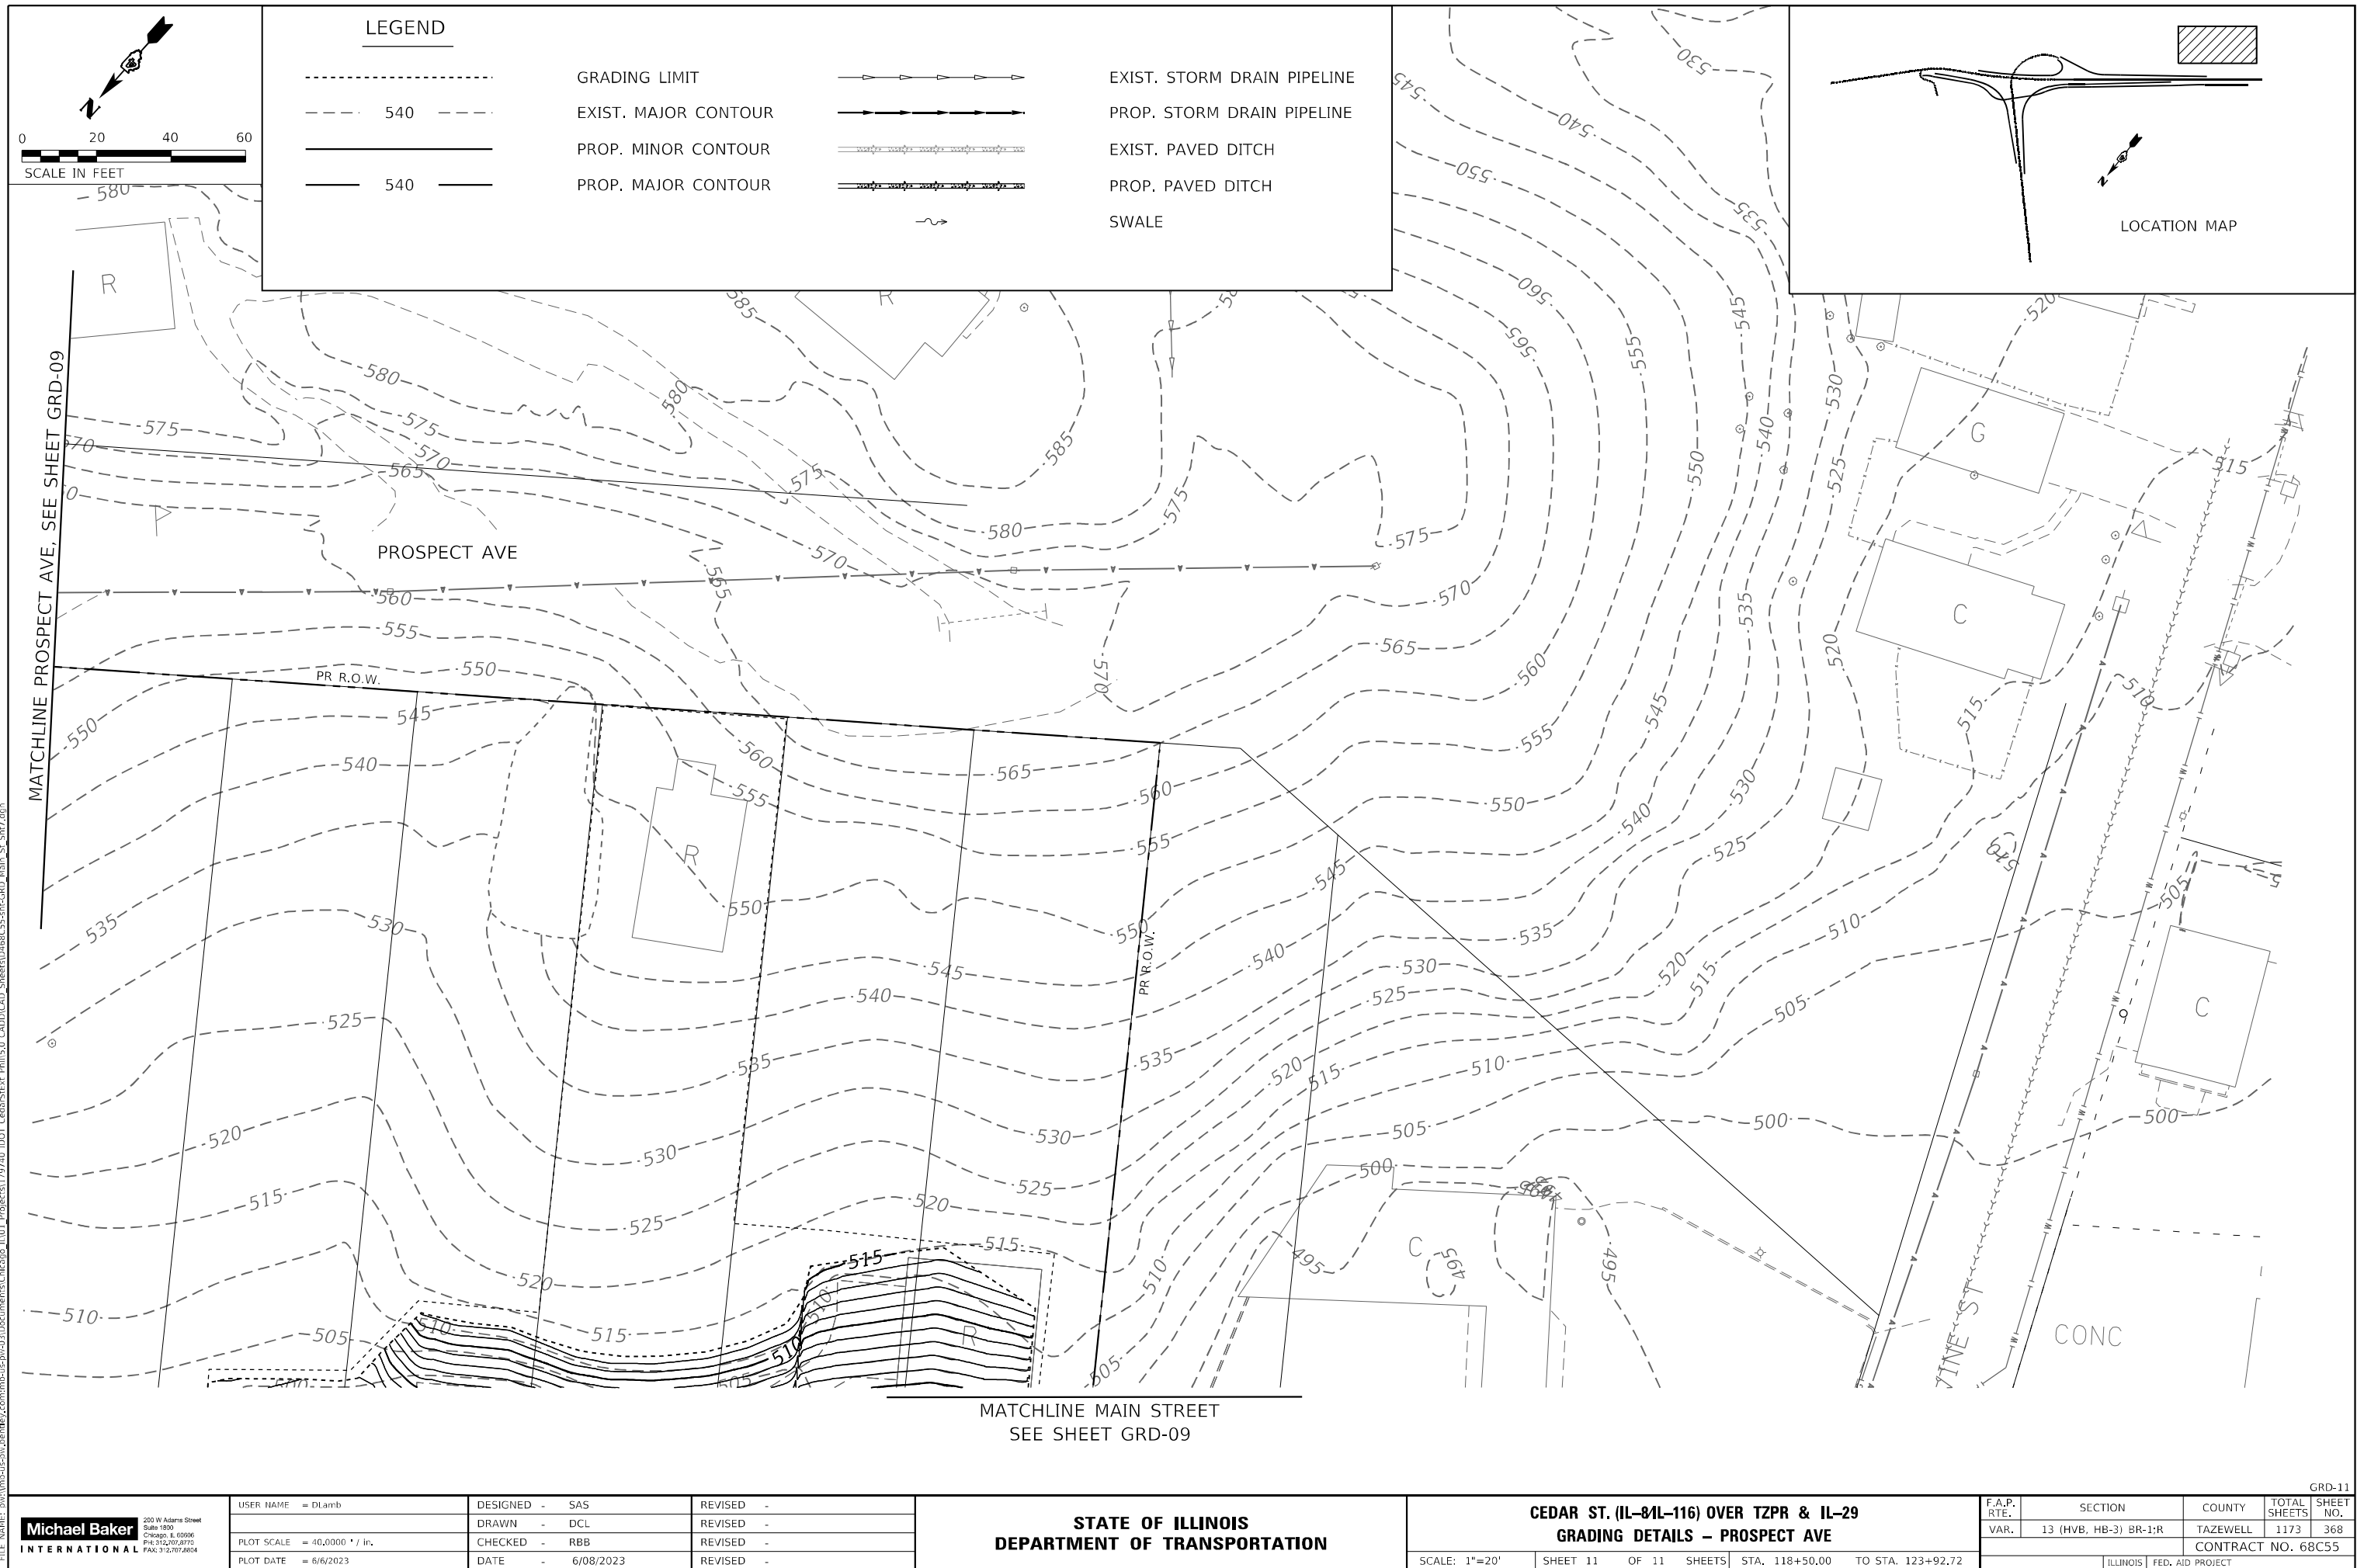

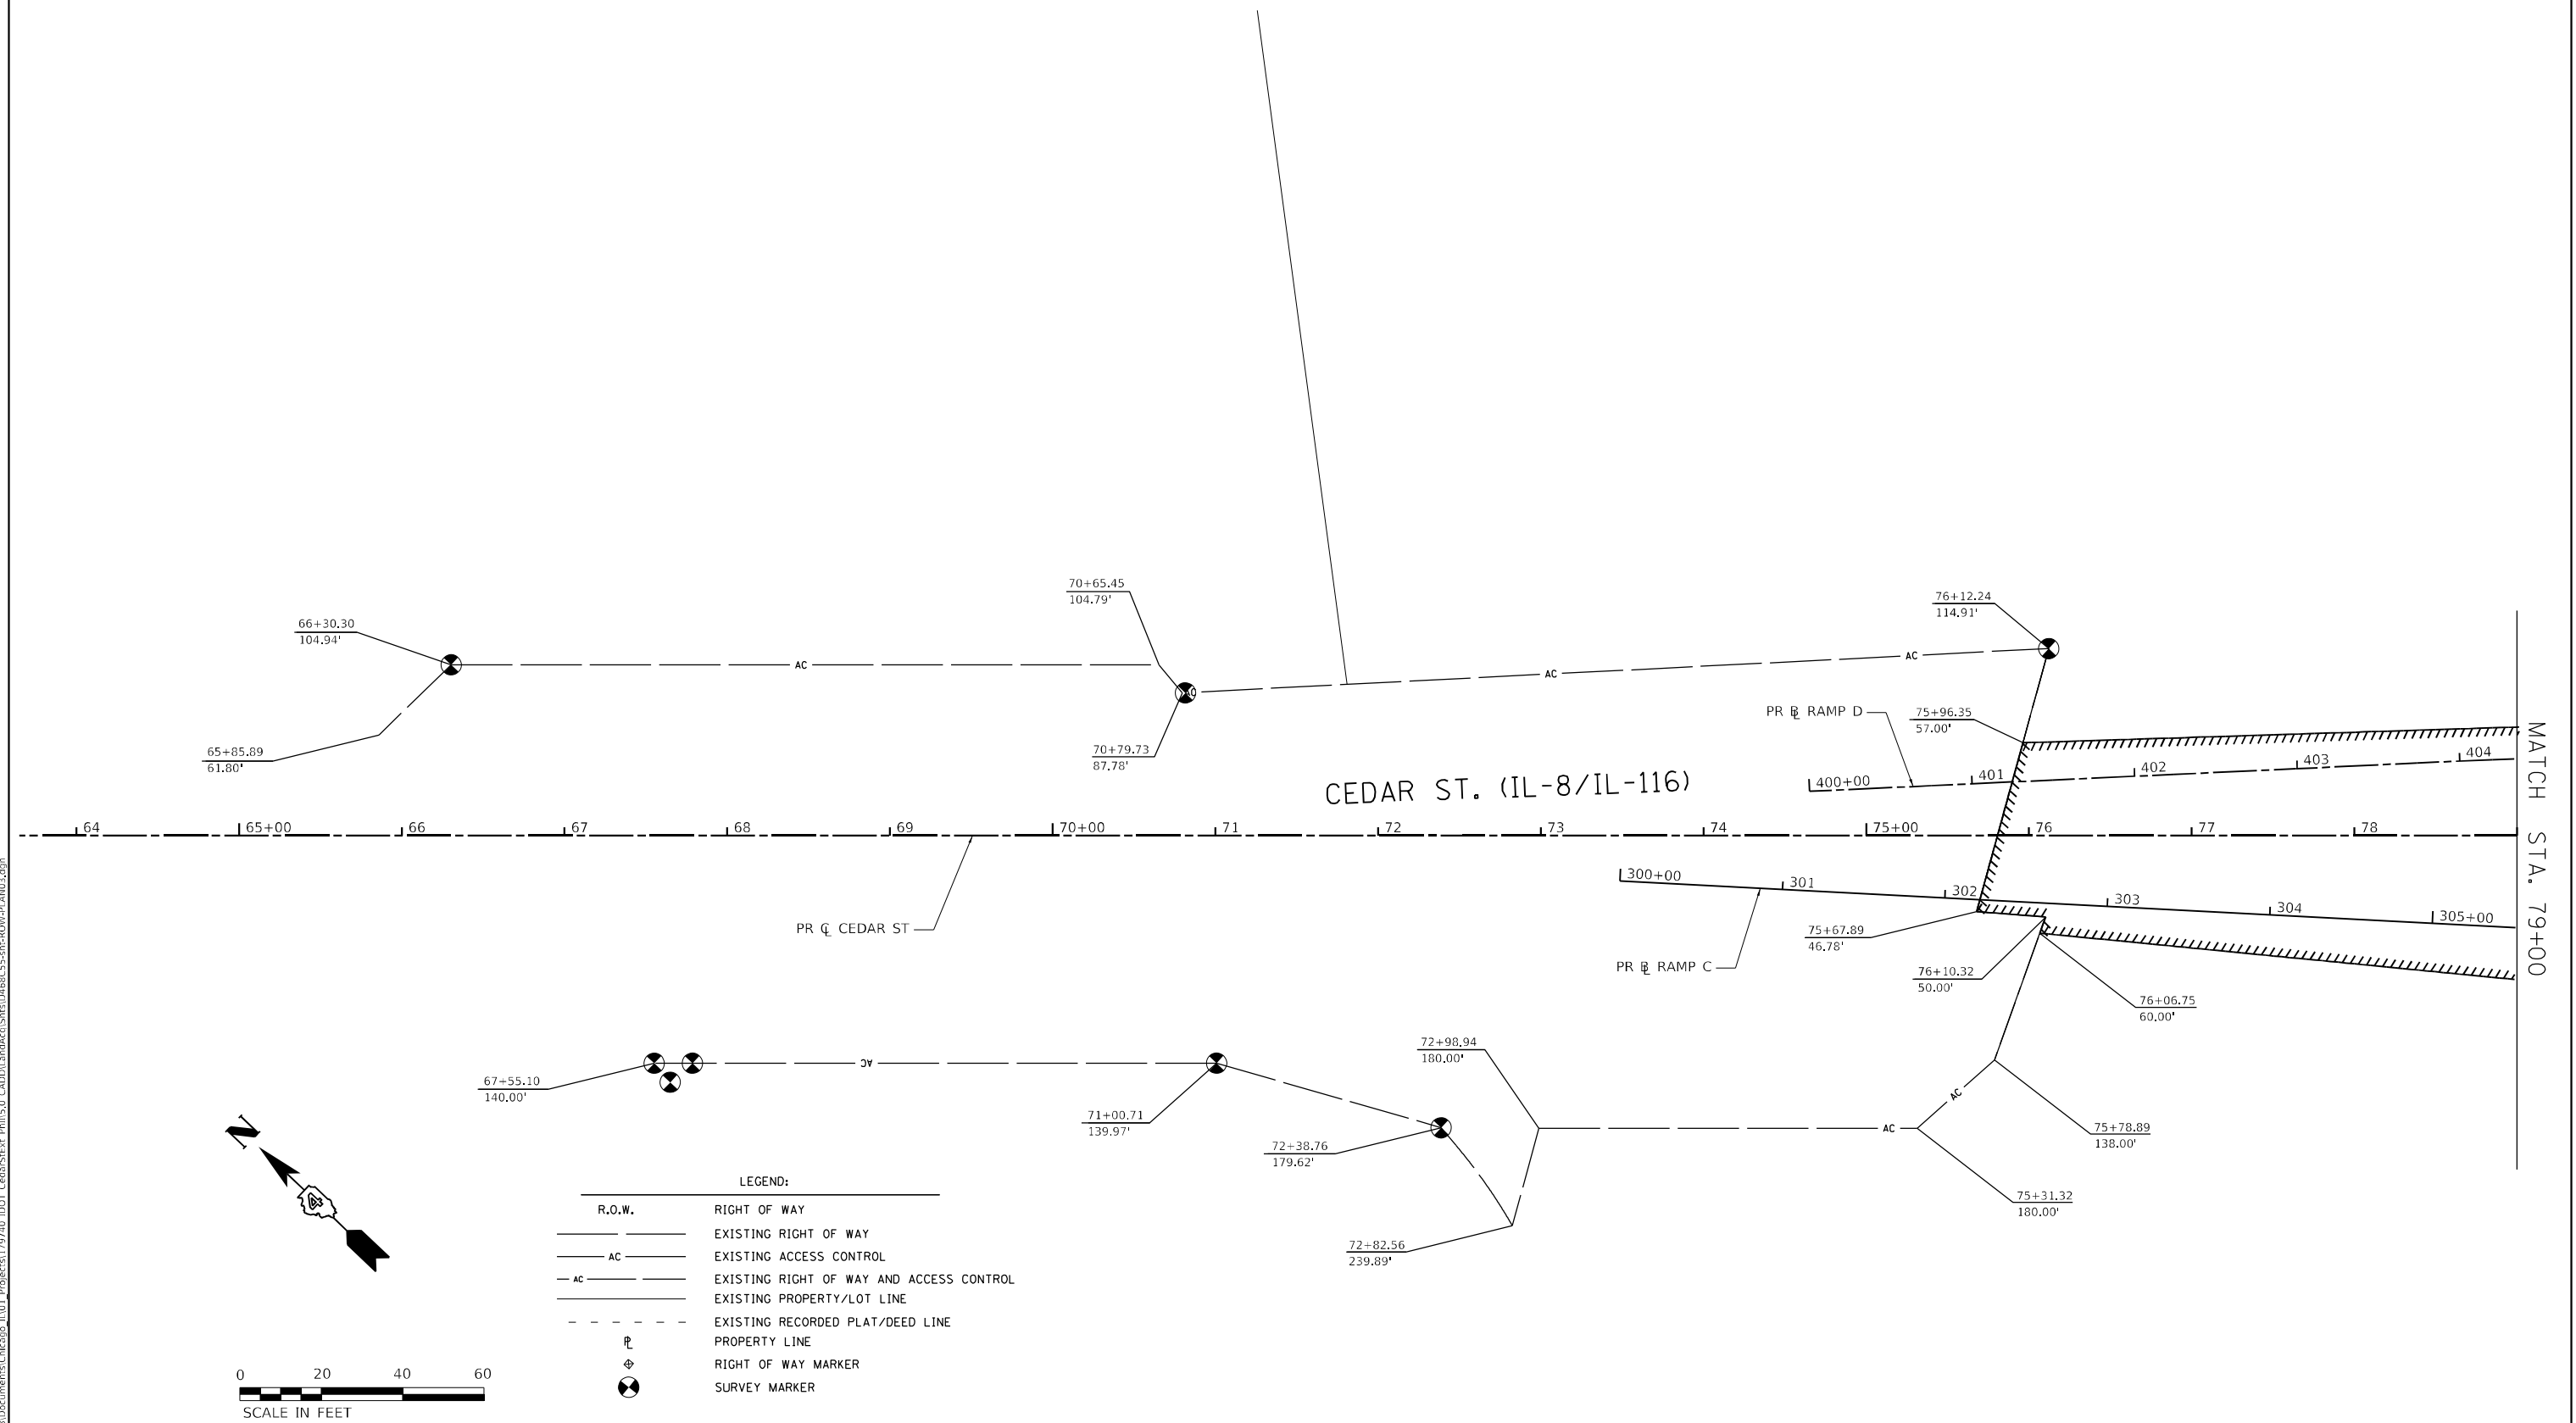

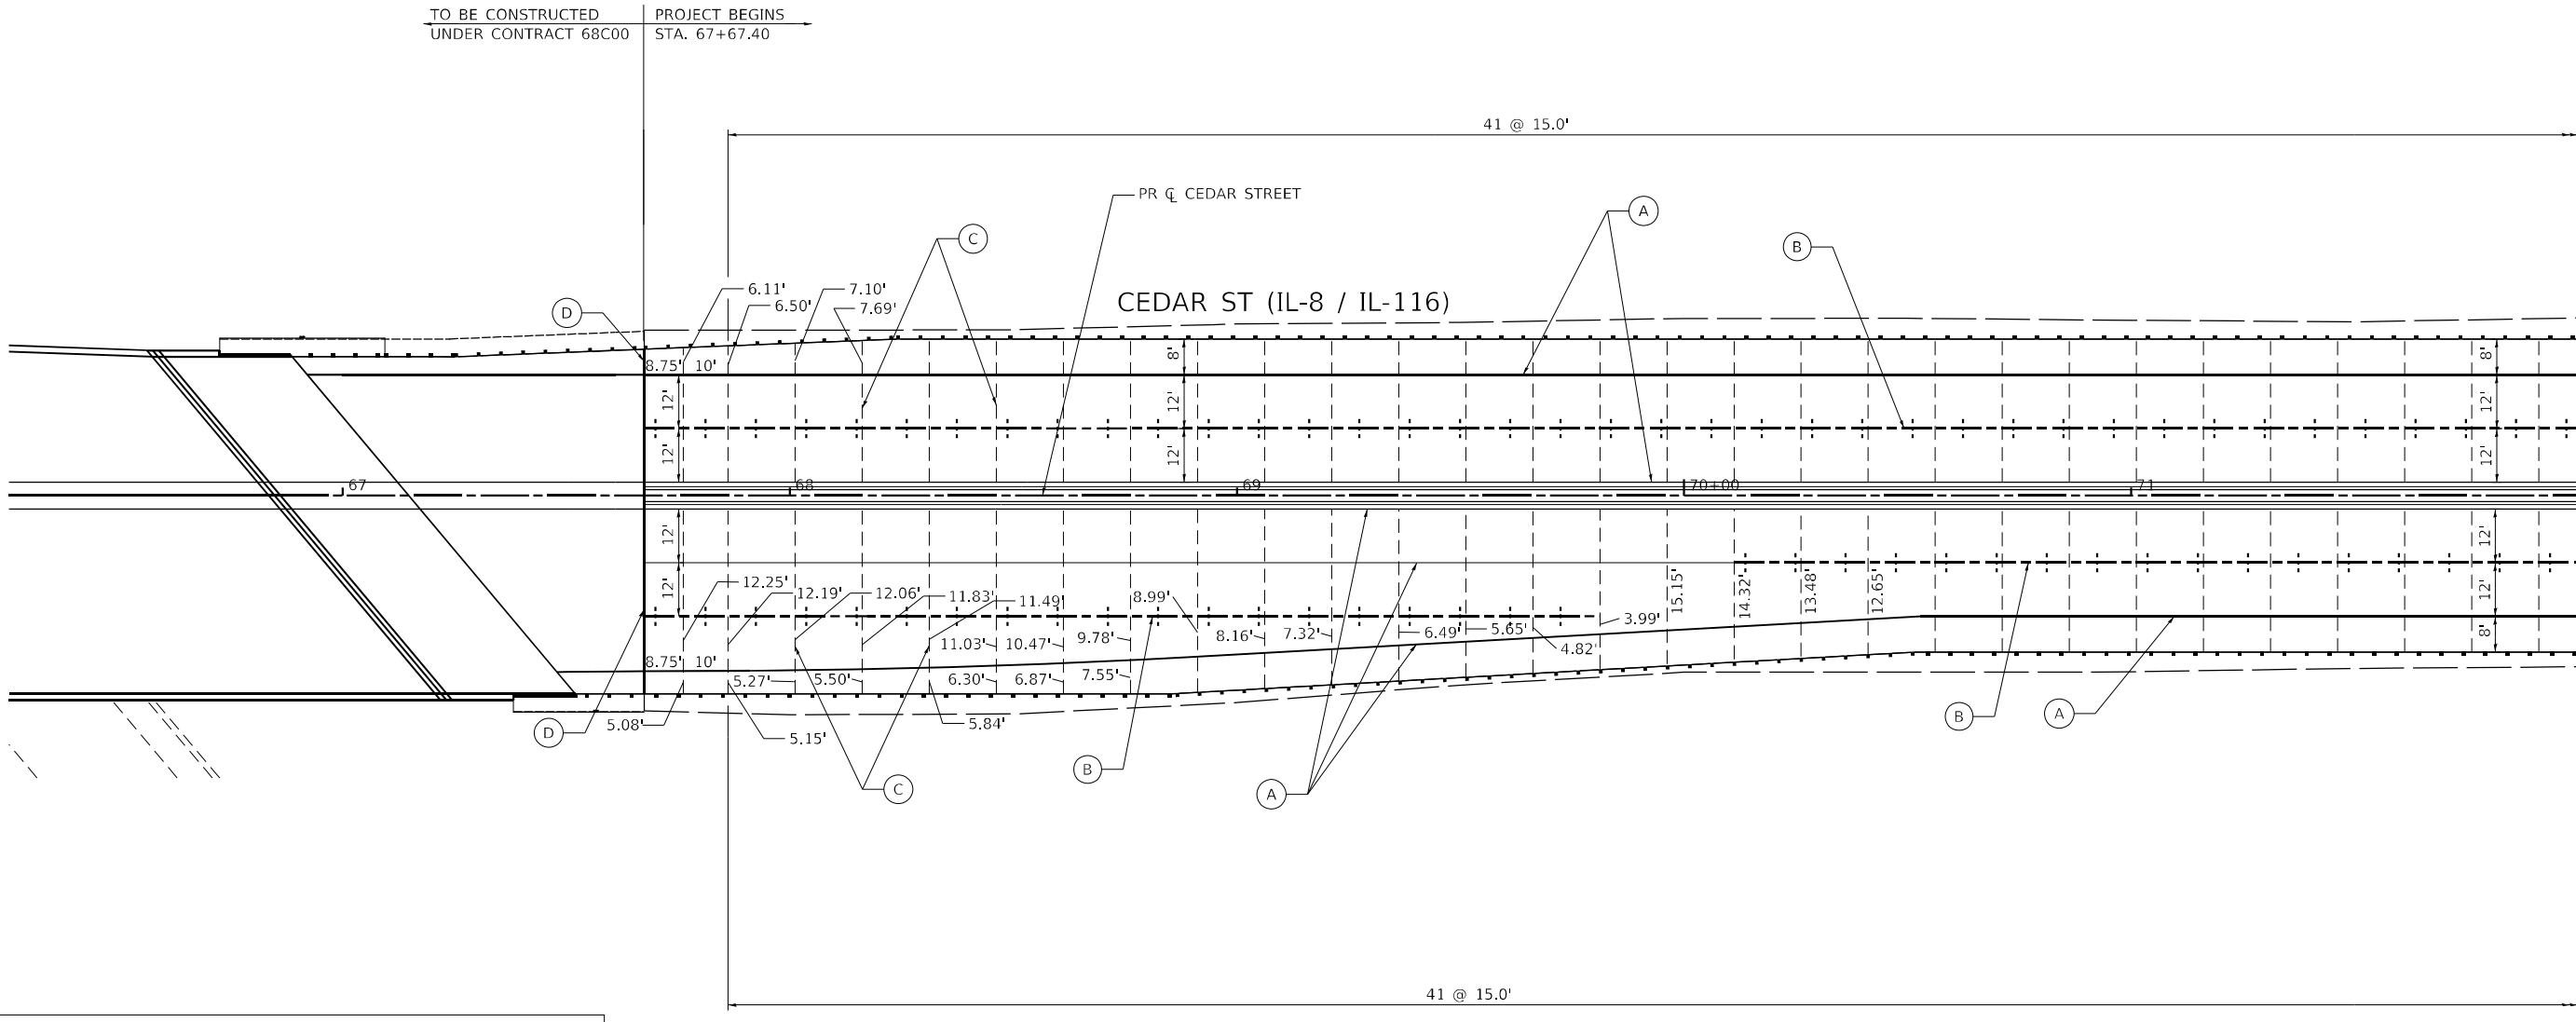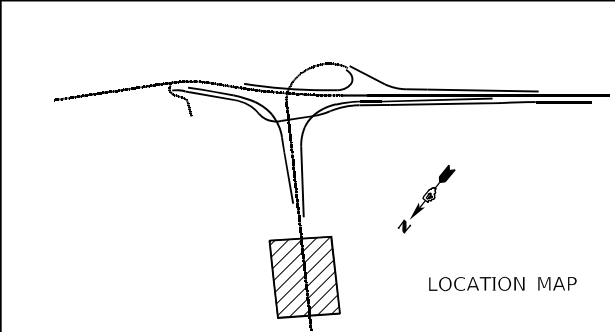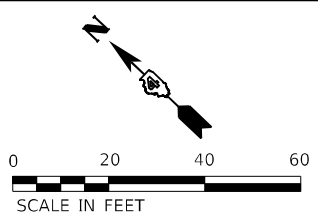

PAVEMENT JOINTING LEGEND:

- (A) ——— LONGITUDINAL CONSTRUCTION JOINT WITH NO. 6 DEFORMED TIE BAR JOINT (EPOXY COATED), 30" LONG @ 30" C-C. FORMED OR MECHANICALLY INSERTED INTO PROPOSED (INCLUDED IN THE COST OF THE ADJACENT PROPOSED PAVEMENT)
- (B) +---+ LONGITUDINAL SAWED JOINT WITH NO. 6 DEFORMED TIE BAR (EPOXY COATED), 30" LONG @ 36" C-C. (INCLUDED IN THE COST OF JOINTED PCC PAVEMENT).
- (C) - - - TRANSVERSE CONTRACTION JOINT WITH 1 1/4" DOWEL BARS (EPOXY COATED), 18" LONG @ 12" C-C SPACING (INCLUDED IN THE COST OF JOINTED PCC PAVEMENT).
- (D) ——— TRANSVERSE EXPANSION JOINT WITH 1 1/4" DOWEL BARS (EPOXY COATED), 18" LONG @ 12" C-C SPACING (INCLUDED IN THE COST OF JOINTED PCC PAVEMENT)
- (E) ~~~~~ LONGITUDINAL KEYED JOINT

NOTES:

1. JOINT SPACING 15' UNLESS NOTED OTHERWISE.
2. MINIMUM CONCRETE POUR WIDTH = 2'.

Michael Baker
INTERNATIONAL

200 W Adams Street
Suite 1500
Chicago, IL 60606
PH: 312.707.8110
FAX: 312.707.8854

USER NAME	= DLamb
DESIGNED	- TOM
DRAWN	- DCL
PLOT SCALE	= 40,0000 * / in.
PLOT DATE	= 6/6/2023

REVISED	-
REVISED	-
REVISED	-
REVISED	-

STATE OF ILLINOIS
DEPARTMENT OF TRANSPORTATION

CEDAR ST. (IL-8/IL-116) OVER TZPR & IL-29
PAVEMENT JOINTING PLAN - CEDAR STREET




SCALE: 1"=20' SHEET 1 OF 12 SHEETS STA. 67+67.40 TO STA. 72+00.00

F.A.P. RTE.	SECTION	COUNTY	TOTAL SHEETS	SHEET NO.
VAR.	13 (HVB, HB-3) BR-1;R	TAZEWELL	1173	372
CONTRACT NO. 68C55				
ILLINOIS		FED. AID PROJECT		

MATCHLINE CEDAR STREET, STA 72+00.00
SEE SHEET PJE-02

PJE-01

(A)		LONGITUDINAL CONSTRUCTION JOINT WITH NO. 6 DEFORMED TIE BAR JOINT (EPOXY COATED), 30" LONG @ 30" C-C, FORMED OR MECHANICALLY INSERTED INTO PROPOSED (INCLUDED IN THE COST OF THE ADJACENT PROPOSED PAVEMENT)
(B)		LONGITUDINAL SAWED JOINT WITH NO. 6 DEFORMED TIE BAR (EPOXY COATED), 30" LONG @ 36" C-C. (INCLUDED IN THE COST OF JOINTED PCC PAVEMENT).
(C)		TRANSVERSE CONTRACTION JOINT WITH 1 1/4" DOWEL BARS (EPOXY COATED), 18" LONG @ 12" C-C SPACING (INCLUDED IN THE COST OF JOINTED PCC PAVEMENT).
(D)		TRANSVERSE EXPANSION JOINT WITH 1 1/4" DOWEL BARS (EPOXY COATED), 18" LONG @ 12" C-C SPACING (INCLUDED IN THE COST OF JOINTED PCC PAVEMENT)
(E)		LONGITUDINAL KEYED JOINT

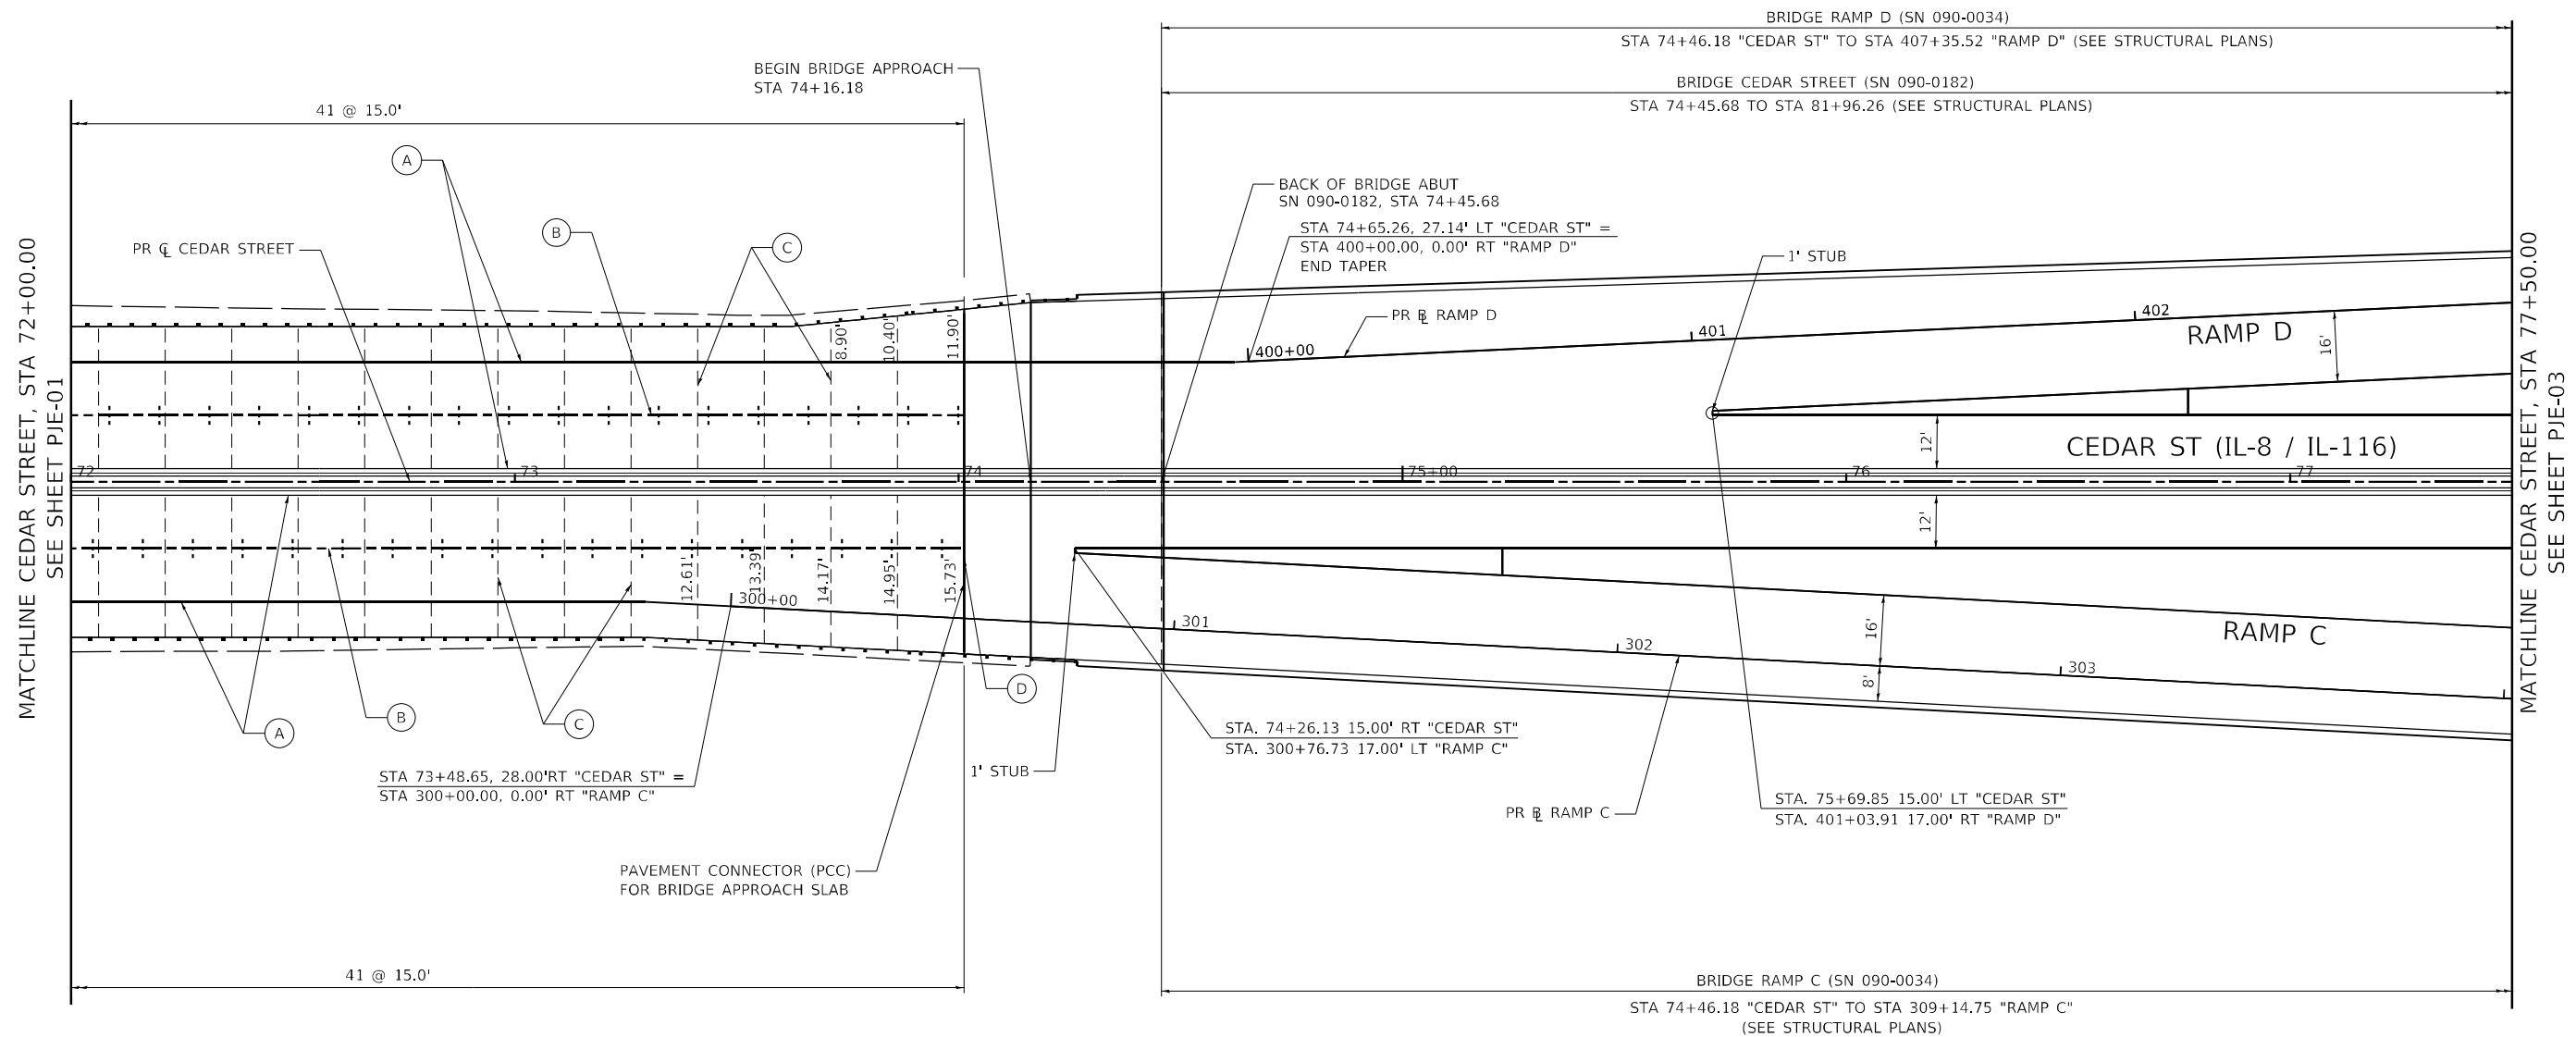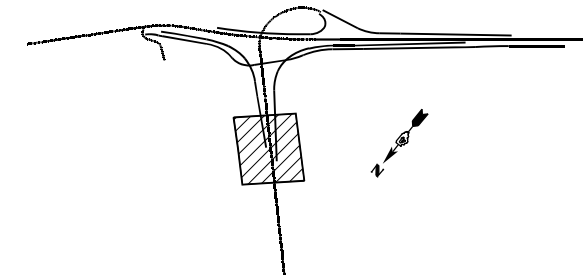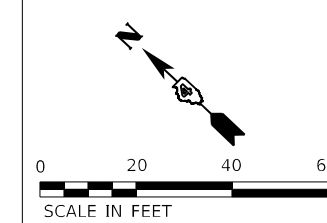

1. JOINT SPACING 15' UNLESS NOTED OTHERWISE.
2. MINIMUM CONCRETE POUR WIDTH = 2'.

USER NAME = DLamb	DESIGNED - TOM	REVISED -
	DRAWN - DCL	REVISED -
PLOT SCALE = 40,0000 * 1/ in.	CHECKED - JAL	REVISED -
PLOT DATE = 6/6/2023	DATE = 6/08/2023	REVISED -


SCALE: 1"=20'	SHEET 2	OF 12 SHEETS	STA. 72+00.00	TO STA. 77+50.00
---------------	---------	--------------	---------------	------------------

F.A.P. RTE.	SECTION	COUNTY	TOTAL SHEETS	SHEET NO.
VAR.	13 (HVB, HB-3) BR-1:R	TAZEWELL	1173	373
		CONTRACT NO. 68C55		
ILLINOIS		FED. AID PROJECT		


PAVEMENT JOINTING LEGEND:

- (A) ——— LONGITUDINAL CONSTRUCTION JOINT WITH NO. 6 DEFORMED TIE BAR JOINT (EPOXY COATED), 30" LONG @ 30" C-C. FORMED OR MECHANICALLY INSERTED INTO PROPOSED (INCLUDED IN THE COST OF THE ADJACENT PROPOSED PAVEMENT)
- (B) —+---+ LONGITUDINAL SAWED JOINT WITH NO. 6 DEFORMED TIE BAR (EPOXY COATED), 30" LONG @ 36" C-C. (INCLUDED IN THE COST OF JOINTED PCC PAVEMENT).
- (C) - - - - TRANSVERSE CONTRACTION JOINT WITH 1 1/4" DOWEL BARS (EPOXY COATED), 18" LONG @ 12" C-C SPACING (INCLUDED IN THE COST OF JOINTED PCC PAVEMENT).
- (D) ——— TRANSVERSE EXPANSION JOINT WITH 1 1/4" DOWEL BARS (EPOXY COATED), 18" LONG @ 12" C-C SPACING (INCLUDED IN THE COST OF JOINTED PCC PAVEMENT)
- (E) ——— LONGITUDINAL KEYED JOINT

MATCHLINE CEDAR STREET, STA 77+50.00
SEE SHEET PJE-02

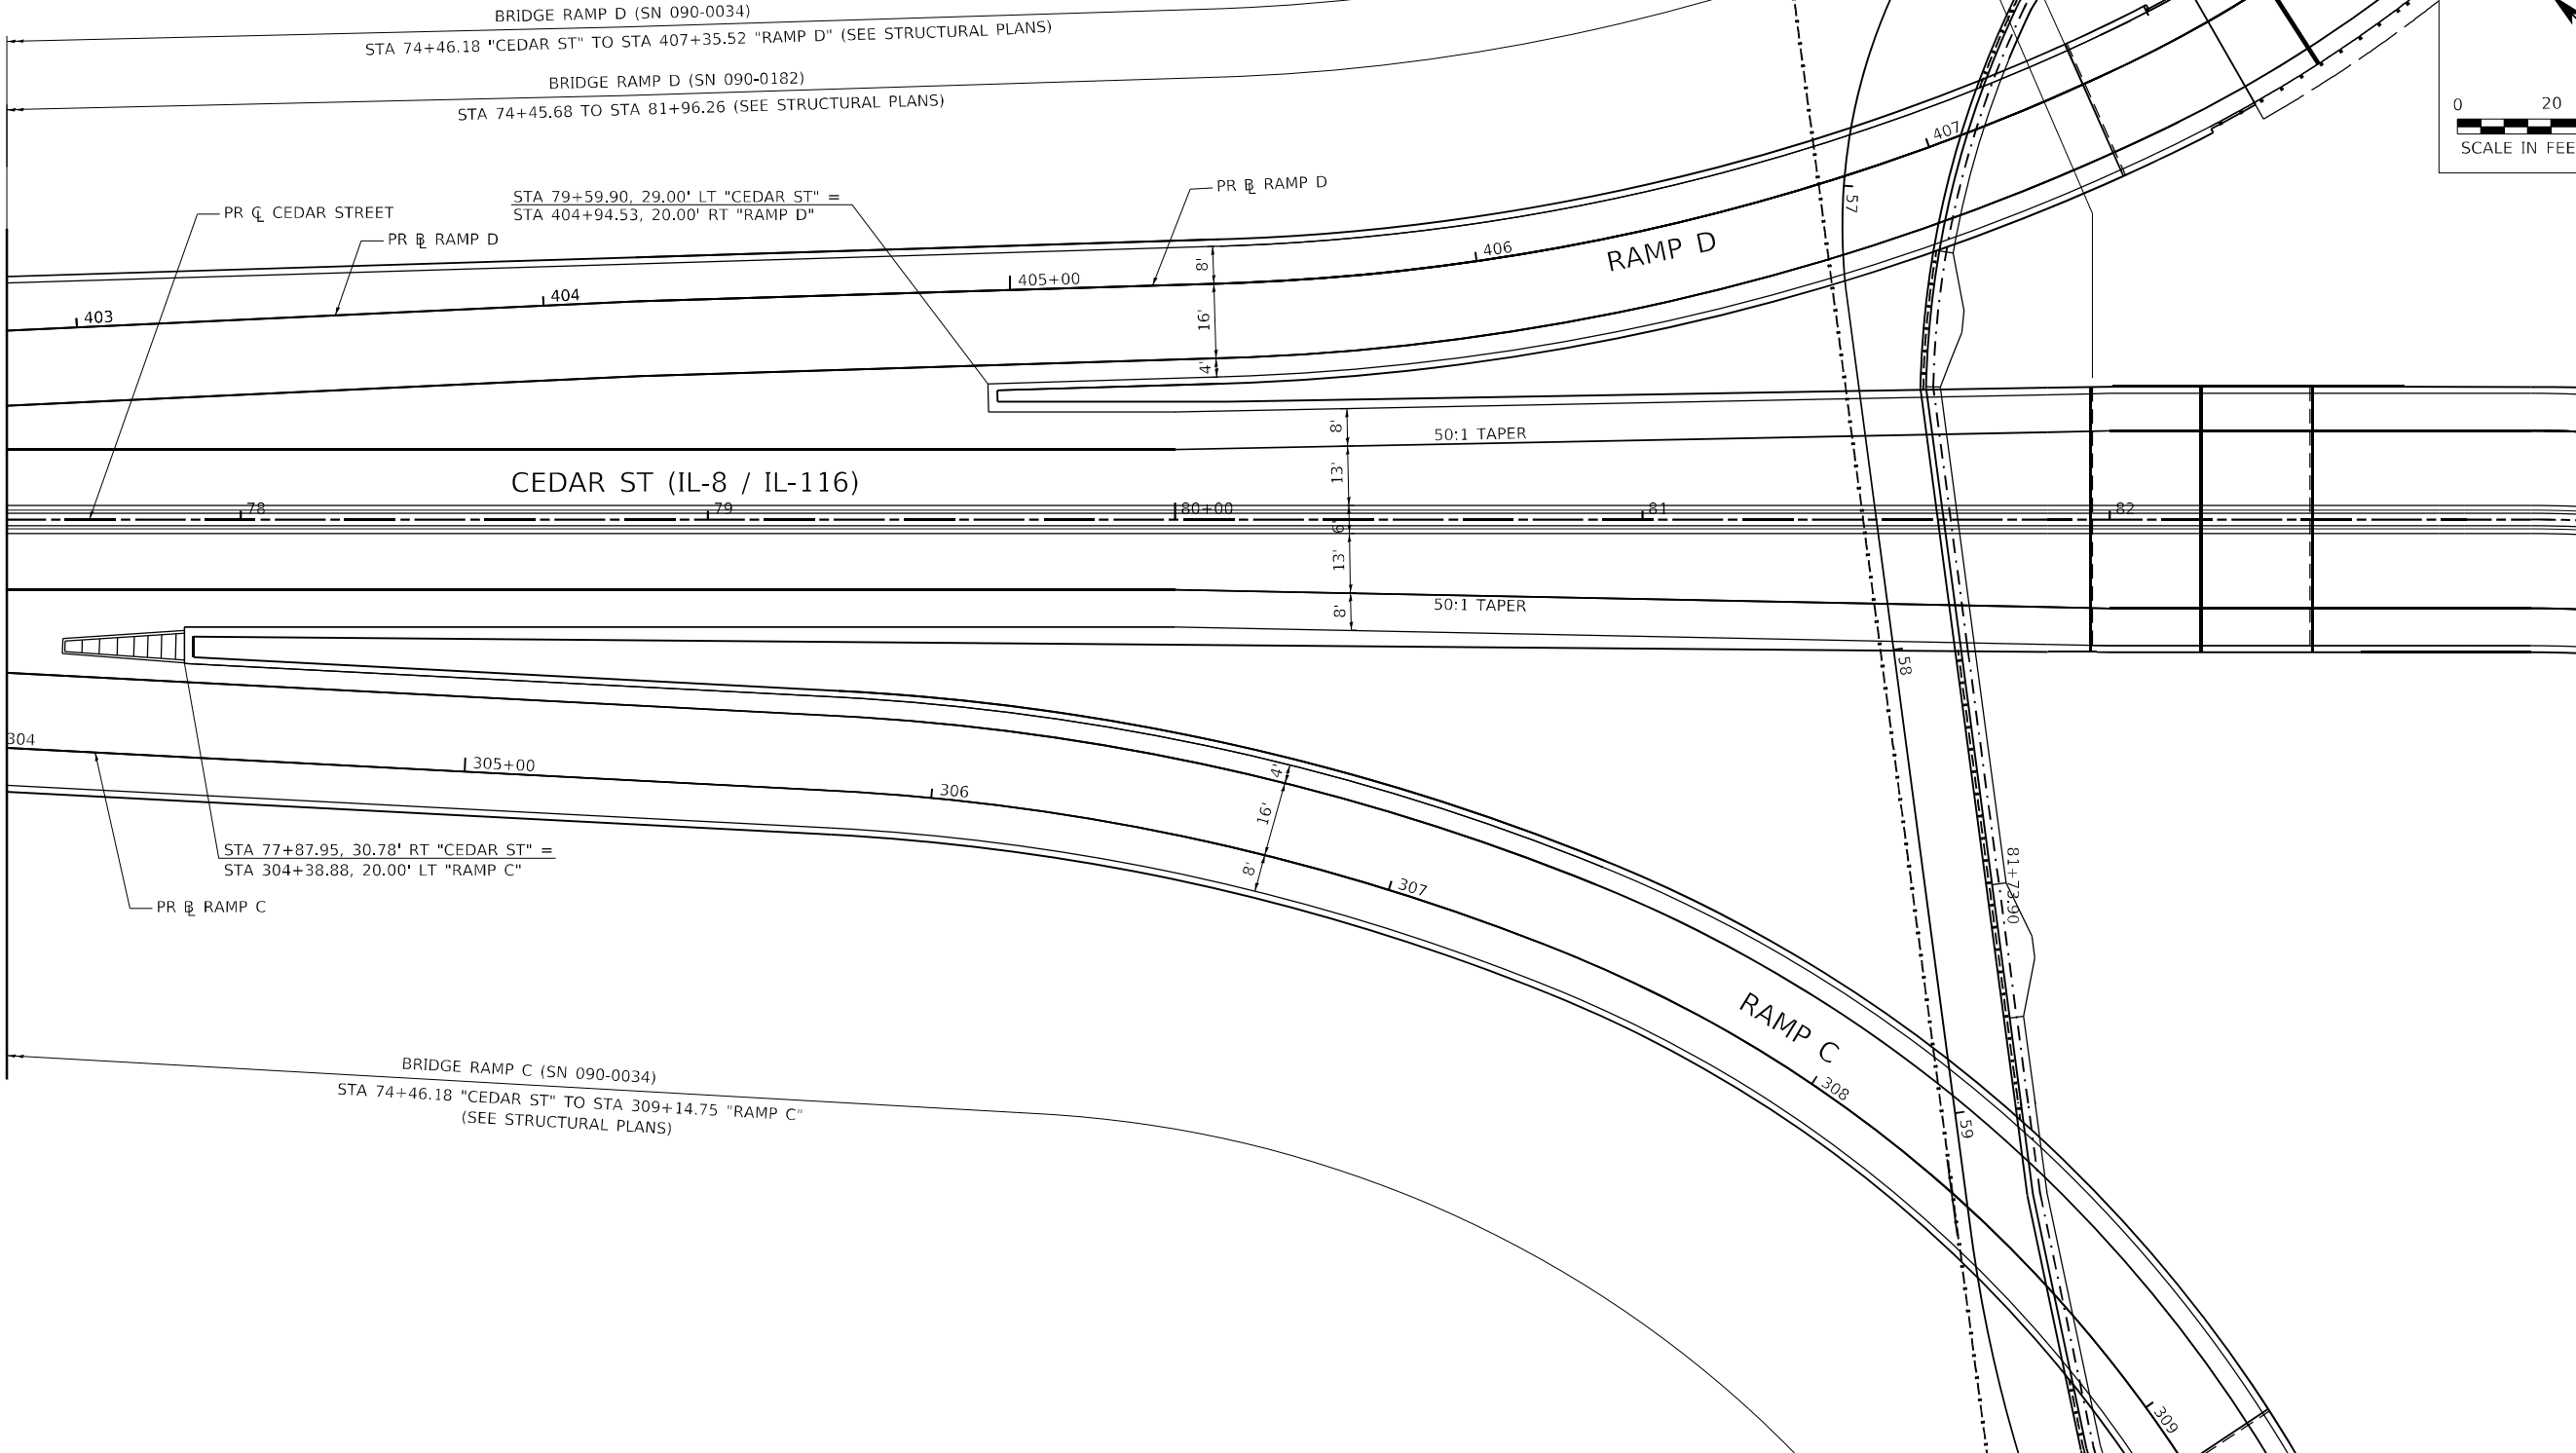

MATCHLINE CEDAR STREET, STA 83+00.00
SEE SHEET PJE-04

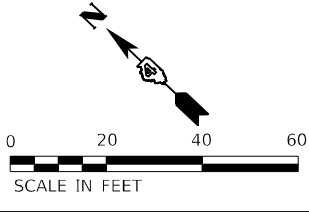

MODEL: Default
FILE NAME: pavements-jointing-plan.dgn
PROJECT: Cedar St (IL-8 / IL-116) OVER TZPR & IL-29
DRAWN: DCL
CHECKED: JAL
DATE: 6/08/2023

Michael Baker
INTERNATIONAL
200 W Adams Street
Suite 1500
Chicago, IL 60606
PH: 312.707.8910
FAX: 312.707.8854

USER NAME = DCLamb	DESIGNED - TOM	REVISED -
DRAWN - DCL	REVISED -	
PLOT SCALE = 40,0000 * / in.	CHECKED - JAL	REVISED -
PLOT DATE = 6/6/2023	DATE - 6/08/2023	REVISED -

STATE OF ILLINOIS
DEPARTMENT OF TRANSPORTATION




CEDAR ST. (IL-8/IL-116) OVER TZPR & IL-29 PAVEMENT JOINTING PLAN – CEDAR STREET			
SCALE: 1"=20'	SHEET 3	OF 12 SHEETS	STA. 77+50.00 TO STA. 83+00.00

F.A.P. RTE.	SECTION	COUNTY	TOTAL SHEETS	SHEET NO.
VAR.	13 (HVB, HB-3) BR-1:R	TAZEWELL	1173	374
CONTRACT NO. 68C55				
ILLINOIS FED. AID PROJECT				

PJE-03

PAVEMENT JOINTING LEGEND:

- (A) ——— LONGITUDINAL CONSTRUCTION JOINT WITH NO. 6 DEFORMED TIE BAR JOINT (EPOXY COATED), 30" LONG @ 30" C-C. FORMED OR MECHANICALLY INSERTED INTO PROPOSED (INCLUDED IN THE COST OF THE ADJACENT PROPOSED PAVEMENT)
- (B) + - - + LONGITUDINAL SAWED JOINT WITH NO. 6 DEFORMED TIE BAR (EPOXY COATED), 30" LONG @ 36" C-C. (INCLUDED IN THE COST OF JOINTED PCC PAVEMENT).
- (C) - - - TRANSVERSE CONTRACTION JOINT WITH 1 1/4" DOWEL BARS (EPOXY COATED), 18" LONG @ 12" C-C SPACING (INCLUDED IN THE COST OF JOINTED PCC PAVEMENT).
- (D) ——— TRANSVERSE EXPANSION JOINT WITH 1 1/4" DOWEL BARS (EPOXY COATED), 18" LONG @ 12" C-C SPACING (INCLUDED IN THE COST OF JOINTED PCC PAVEMENT)
- (E) ——— LONGITUDINAL KEYED JOINT

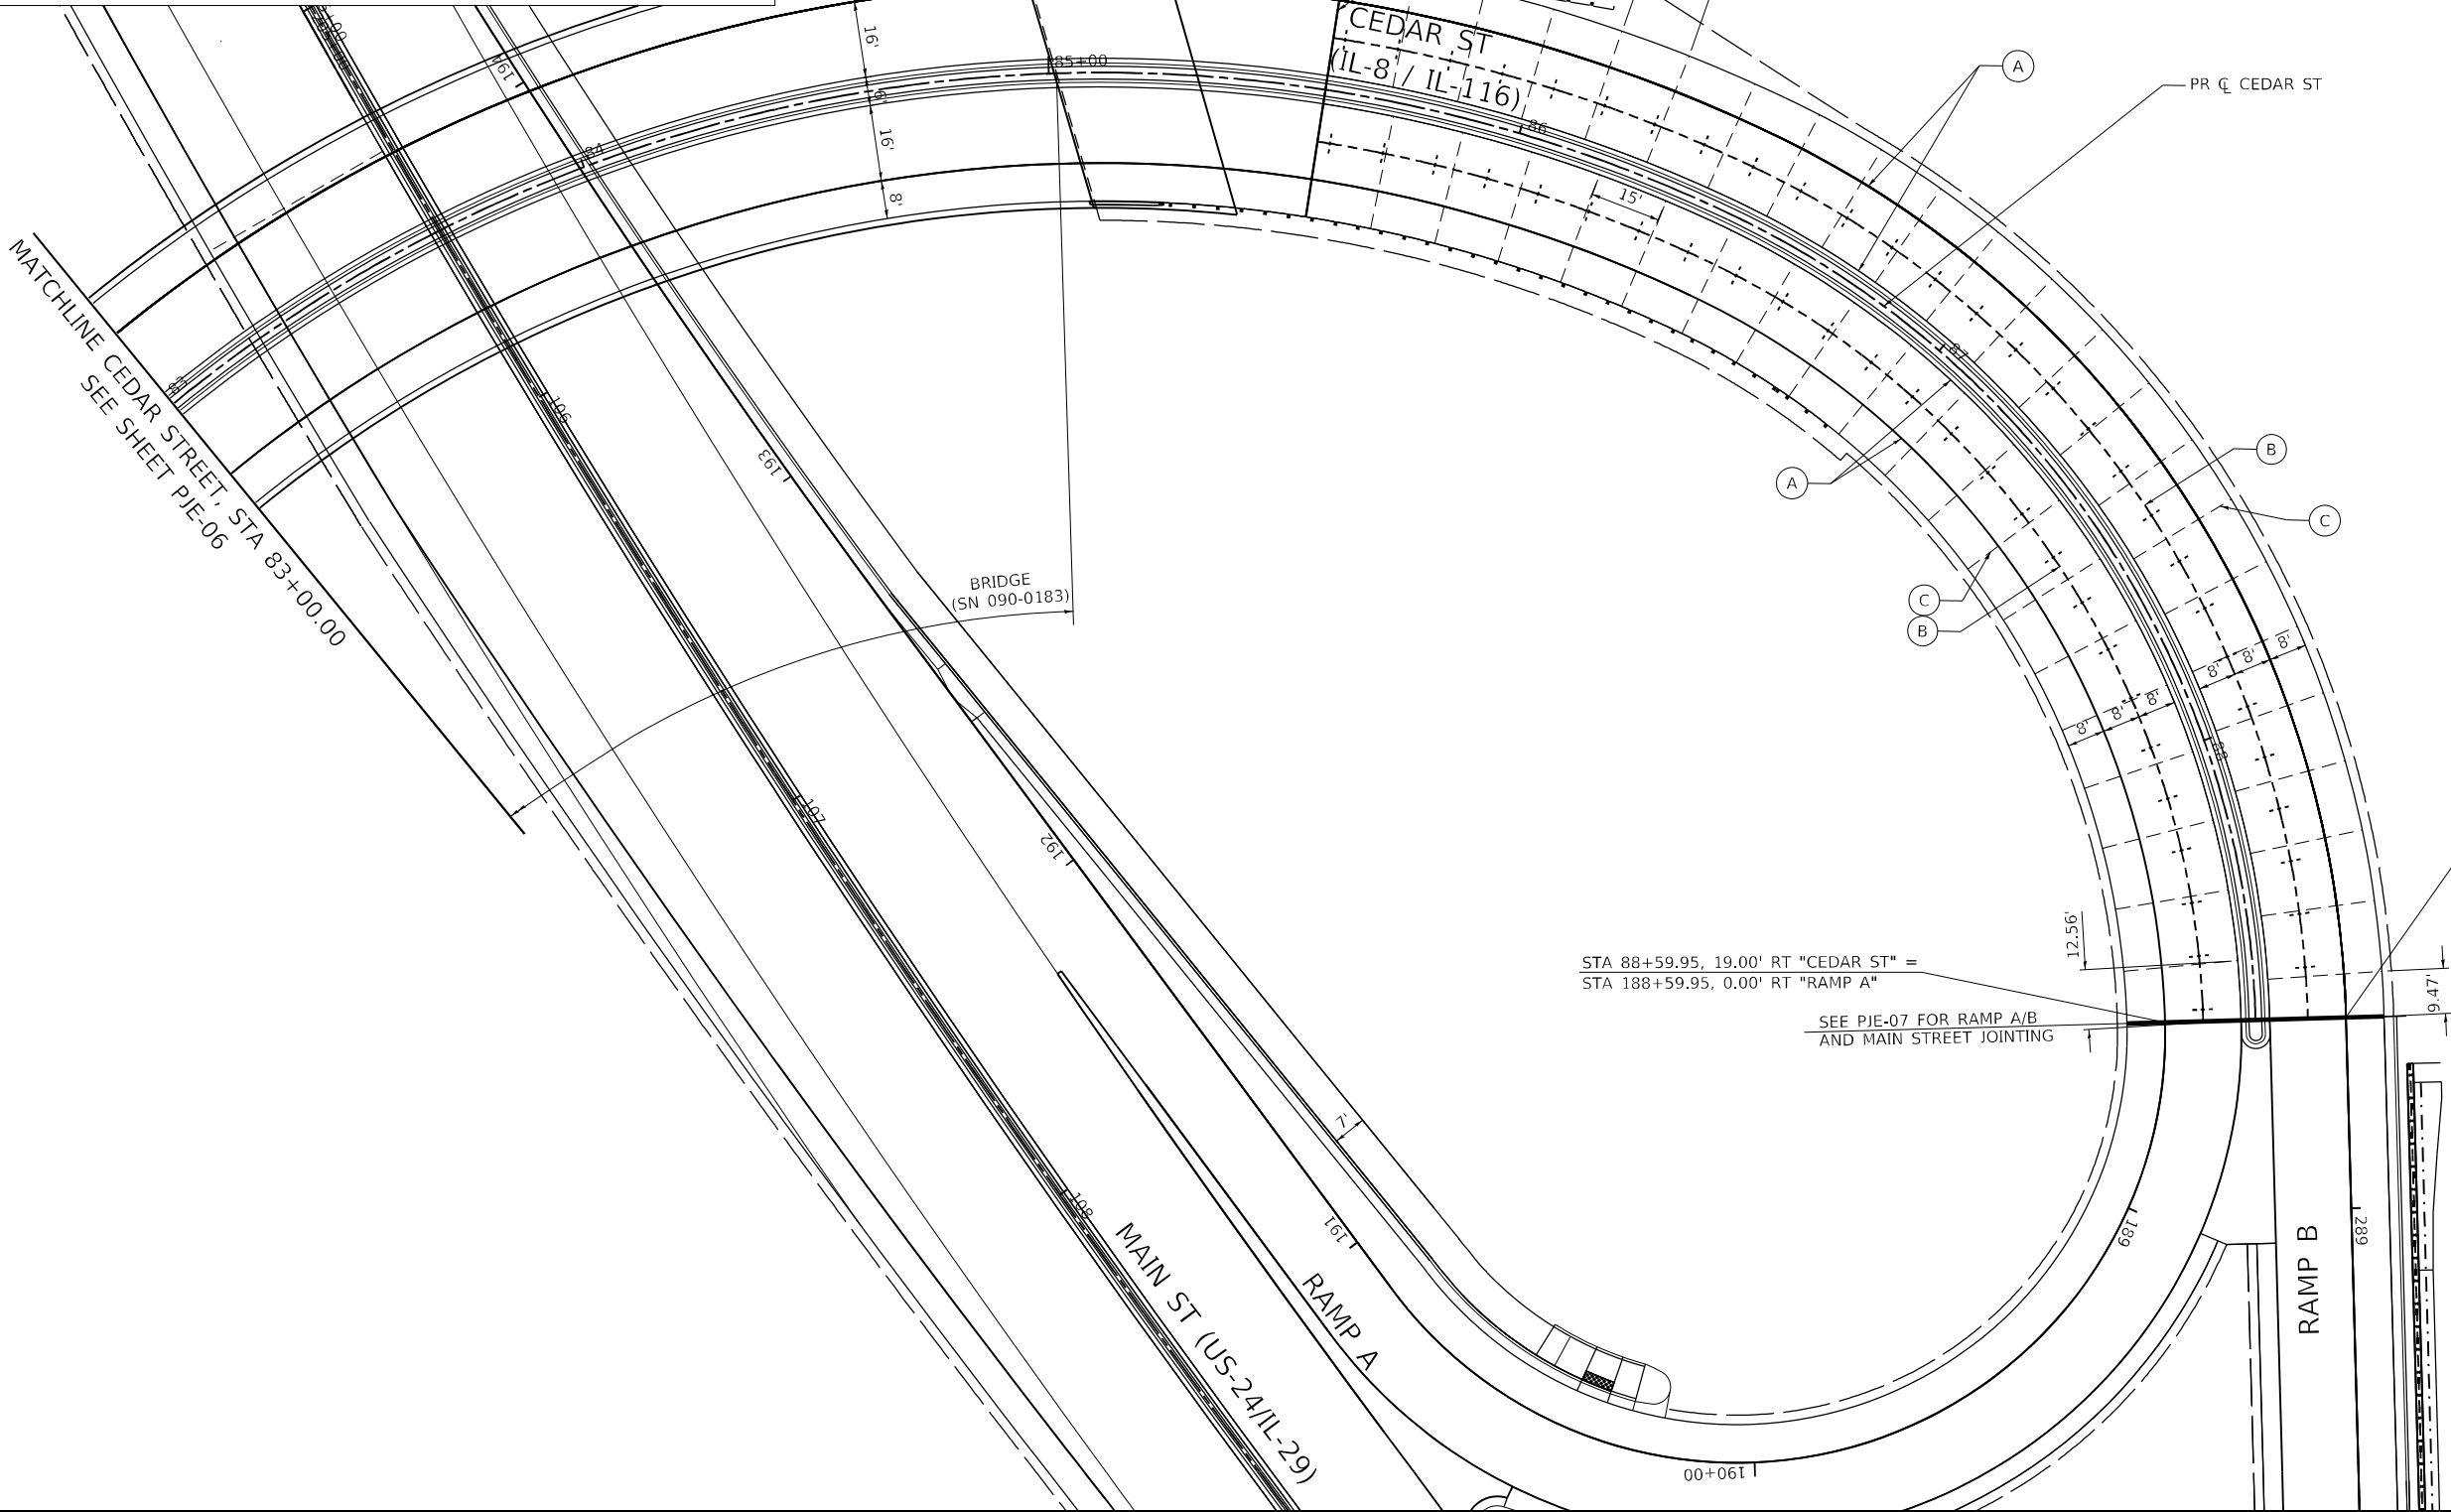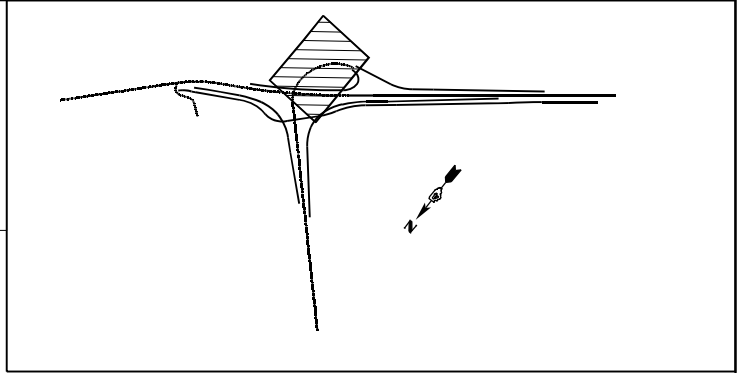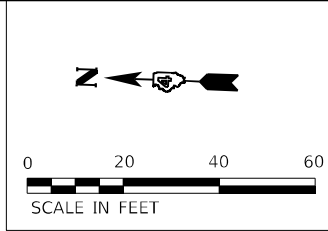

STA 88+59.95,
19.00' LT "CEDAR ST" =
STA 288+59.95,
0.00' RT "RAMP B"

STA 88+59.95, 19.00' RT "CEDAR ST" =
STA 188+59.95, 0.00' RT "RAMP A"

SEE PJE-07 FOR RAMP A/B
AND MAIN STREET JOINTING

- NOTES:
1. JOINT SPACING 15' UNLESS NOTED OTHERWISE.
 2. MINIMUM CONCRETE POUR WIDTH = 2'.

Michael Baker
INTERNATIONAL
200 W Adams Street
Suite 1500
Chicago, IL 60606
PH: 312.707.8910
FAX: 312.707.8854

USER NAME	= DLamb
DESIGNED	- TOM
DRAWN	- DCL
PLOT SCALE	= 40,0000 * / in.
PLOT DATE	= 6/6/2023

REVISED	-
REVISED	-
REVISED	-
REVISED	-




STATE OF ILLINOIS
DEPARTMENT OF TRANSPORTATION

CEDAR ST. (IL-8/IL-116) OVER TZPR & IL-29
PAVEMENT JOINTING PLAN – CEDAR STREET

SCALE: 1"=20' SHEET 4 OF 12 SHEETS STA. 83+00.00 TO STA. 88+59.95

F.A.P. RTE.	SECTION	COUNTY	TOTAL SHEETS	SHEET NO.
VAR.	13 (HVB, HB-3) BR-1;R	TAZEWELL	1173	375
CONTRACT NO. 68C55				
ILLINOIS FED. AID PROJECT				

PJE-04

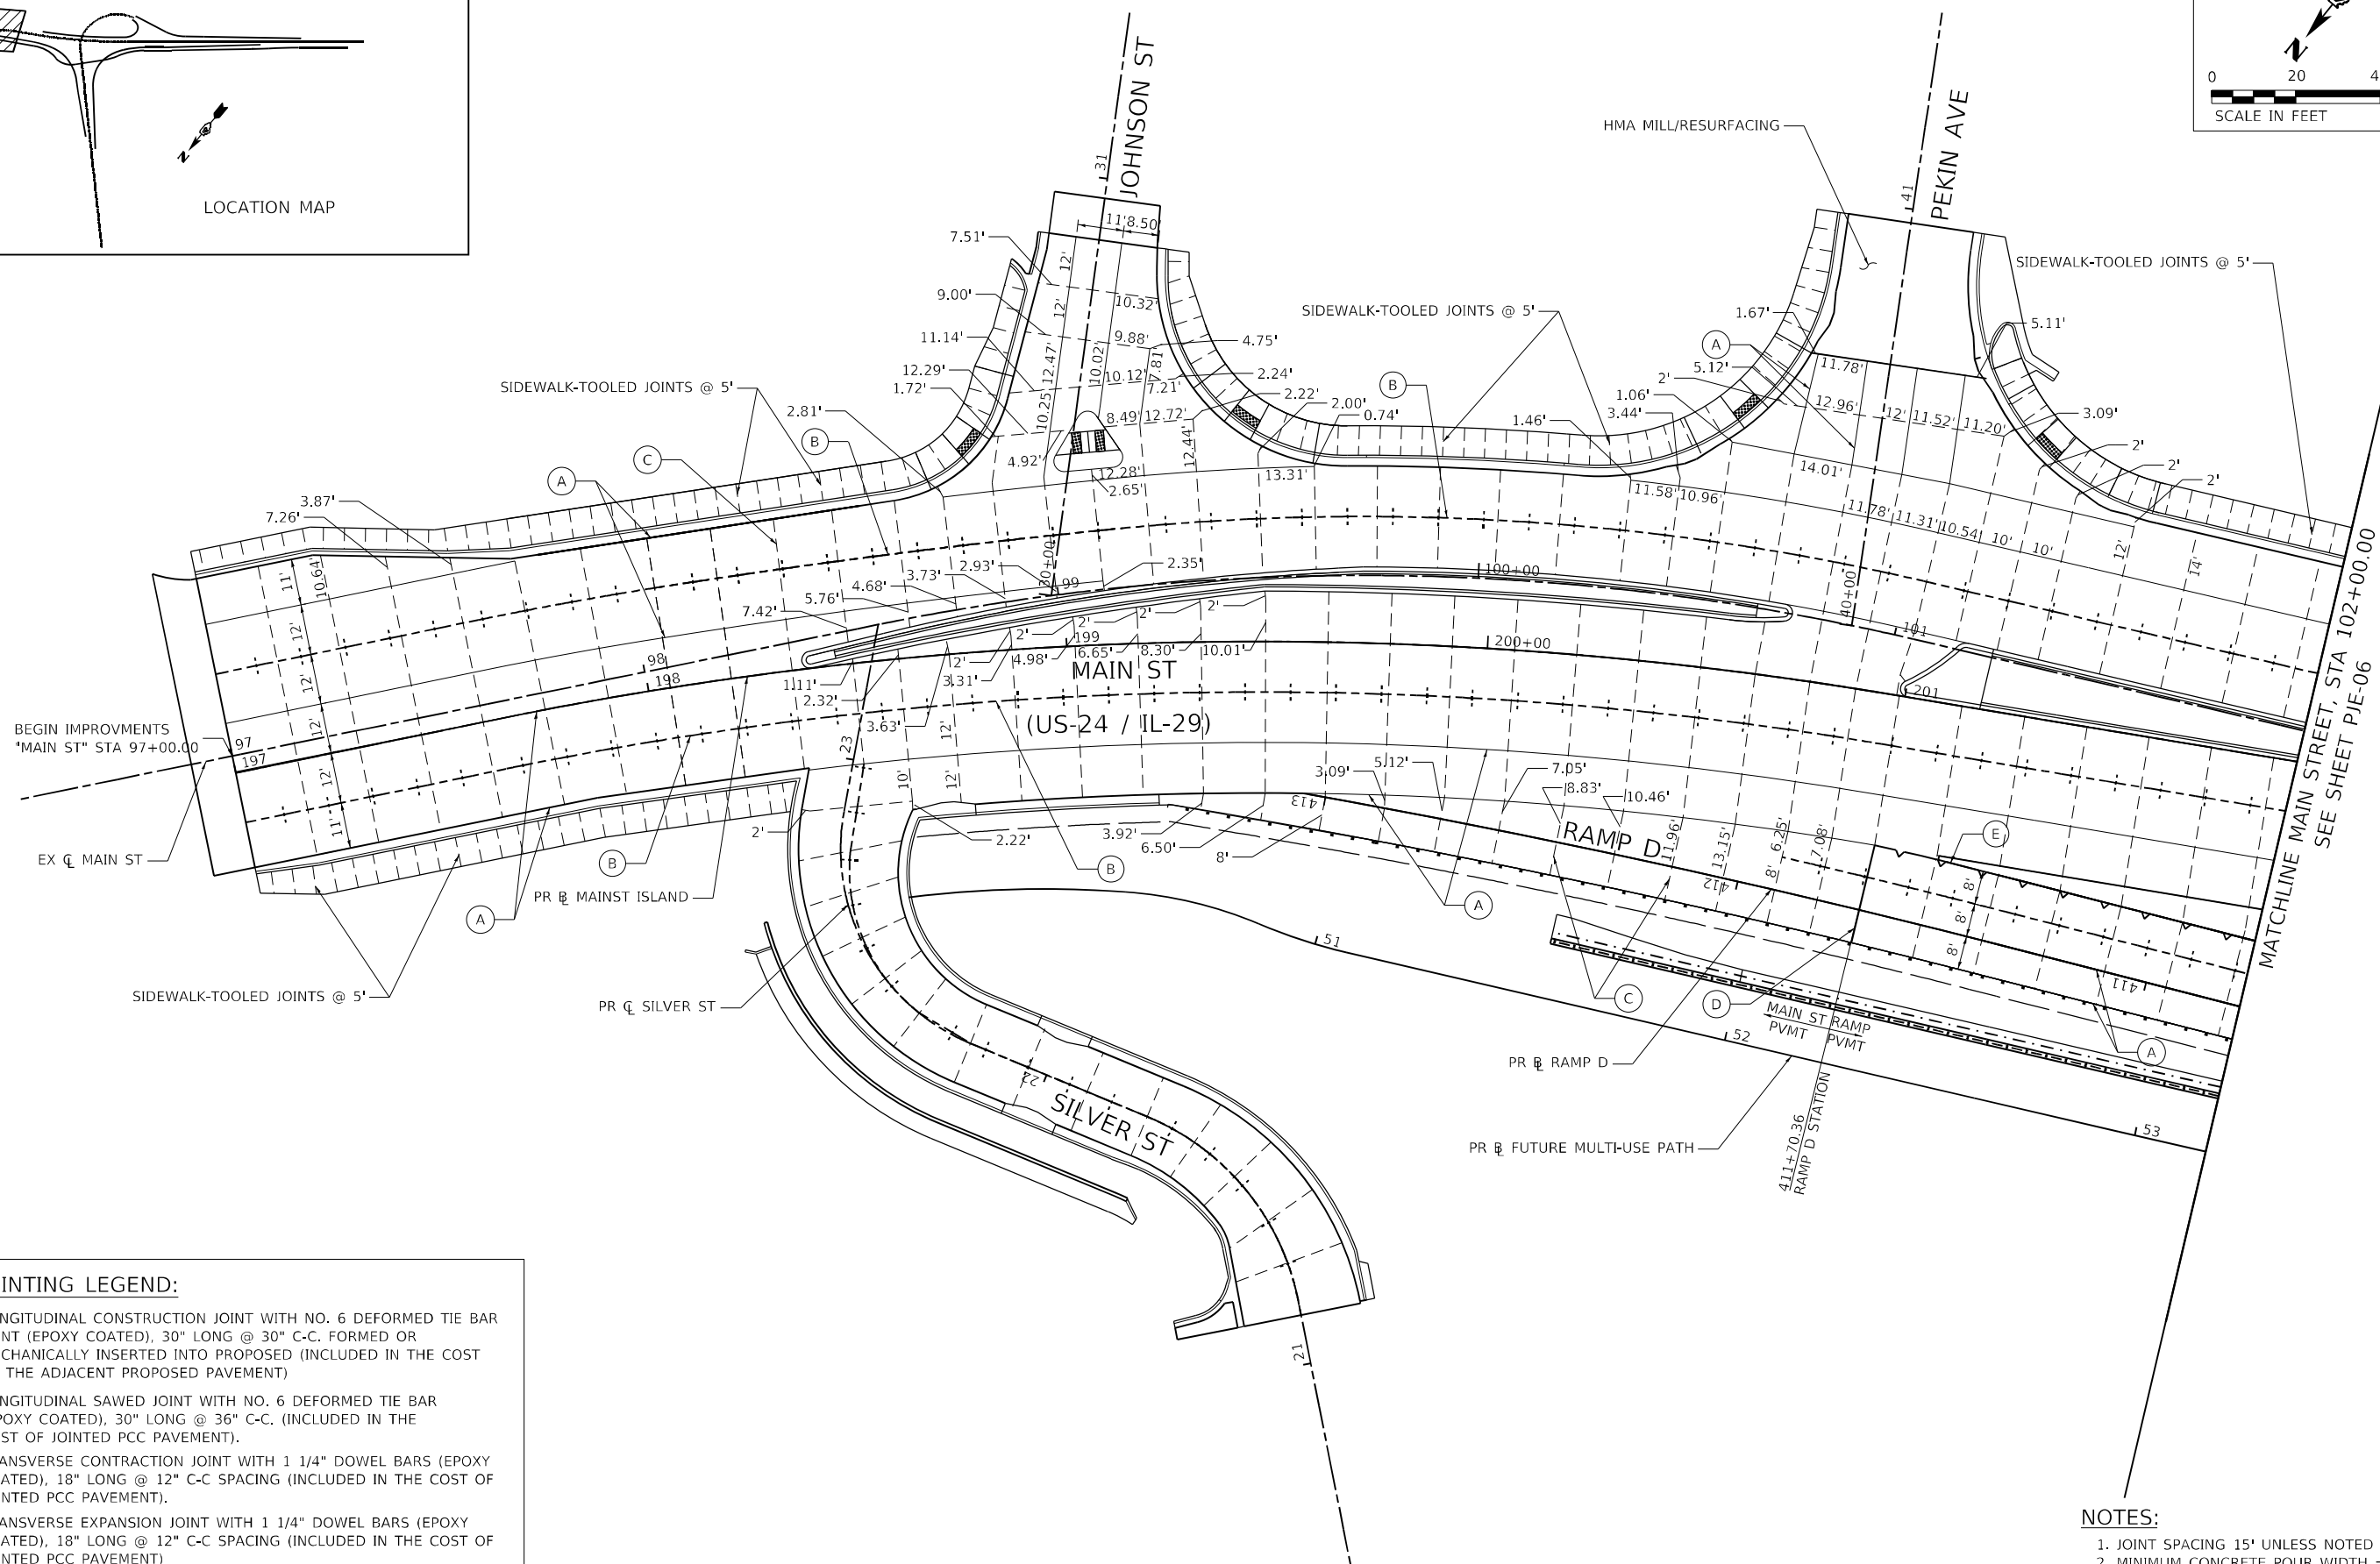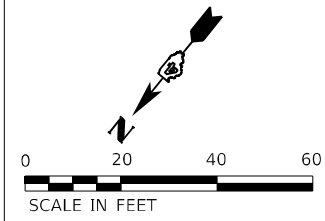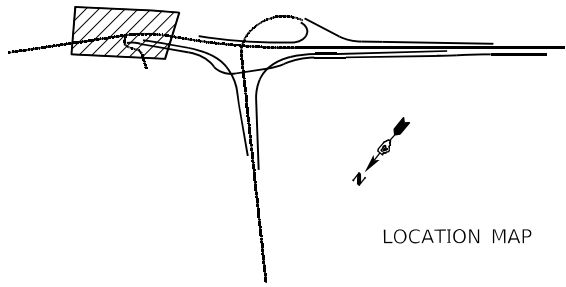

PAVEMENT JOINTING LEGEND:

- (A) ——— LONGITUDINAL CONSTRUCTION JOINT WITH NO. 6 DEFORMED TIE BAR JOINT (EPOXY COATED), 30" LONG @ 30" C-C. FORMED OR MECHANICALLY INSERTED INTO PROPOSED (INCLUDED IN THE COST OF THE ADJACENT PROPOSED PAVEMENT)
- (B) ——— LONGITUDINAL SAWED JOINT WITH NO. 6 DEFORMED TIE BAR (EPOXY COATED), 30" LONG @ 36" C-C. (INCLUDED IN THE COST OF JOINTED PCC PAVEMENT).
- (C) - - - - TRANSVERSE CONTRACTION JOINT WITH 1 1/4" DOWEL BARS (EPOXY COATED), 18" LONG @ 12" C-C SPACING (INCLUDED IN THE COST OF JOINTED PCC PAVEMENT).
- (D) ——— TRANSVERSE EXPANSION JOINT WITH 1 1/4" DOWEL BARS (EPOXY COATED), 18" LONG @ 12" C-C SPACING (INCLUDED IN THE COST OF JOINTED PCC PAVEMENT)
- (E) ——— LONGITUDINAL KEYED JOINT

NOTES:

1. JOINT SPACING 15' UNLESS NOTED OTHERWISE.
2. MINIMUM CONCRETE POUR WIDTH = 2'.

Michael Baker
INTERNATIONAL
200 W Adams Street
Suite 1500
Chicago, IL 60606
PH: 312.707.8870
FAX: 312.707.8854

USER NAME = DLamb	DESIGNED - TOM	REVISED -
	DRAWN - DCL	REVISED -
PLOT SCALE = 40,0000 ' / in.	CHECKED - JAL	REVISED -
PLOT DATE = 6/6/2023	DATE - 6/08/2023	REVISED -

STATE OF ILLINOIS
DEPARTMENT OF TRANSPORTATION

CEDAR ST. (IL-81L-116) OVER TZPR & IL-29
PAVEMENT JOINTING PLAN - MAIN STREET




SCALE: 1"=20' SHEET 5 OF 12 SHEETS STA. 97+00.00 TO STA. 102+00.00

F.A.P. RTE.	SECTION	COUNTY	TOTAL SHEETS	SHEET NO.
VAR.	13 (HVB, HB-3) BR-1:R	TAZEWELL	1173	376
CONTRACT NO. 68C55				
ILLINOIS		FED. AID PROJECT		

PJE-05

PAVEMENT JOINTING LEGEND:

- (A) ——— LONGITUDINAL CONSTRUCTION JOINT WITH NO. 6 DEFORMED TIE BAR JOINT (EPOXY COATED), 30" LONG @ 30" C-C. FORMED OR MECHANICALLY INSERTED INTO PROPOSED (INCLUDED IN THE COST OF THE ADJACENT PROPOSED PAVEMENT)
- (B) +--+ LONGITUDINAL SAWED JOINT WITH NO. 6 DEFORMED TIE BAR (EPOXY COATED), 30" LONG @ 36" C-C. (INCLUDED IN THE COST OF JOINTED PCC PAVEMENT).
- (C) - - - - TRANSVERSE CONTRACTION JOINT WITH 1 1/4" DOWEL BARS (EPOXY COATED), 18" LONG @ 12" C-C SPACING (INCLUDED IN THE COST OF JOINTED PCC PAVEMENT).
- (D) ——— TRANSVERSE EXPANSION JOINT WITH 1 1/4" DOWEL BARS (EPOXY COATED), 18" LONG @ 12" C-C SPACING (INCLUDED IN THE COST OF JOINTED PCC PAVEMENT)
- (E) ——— LONGITUDINAL KEYED JOINT

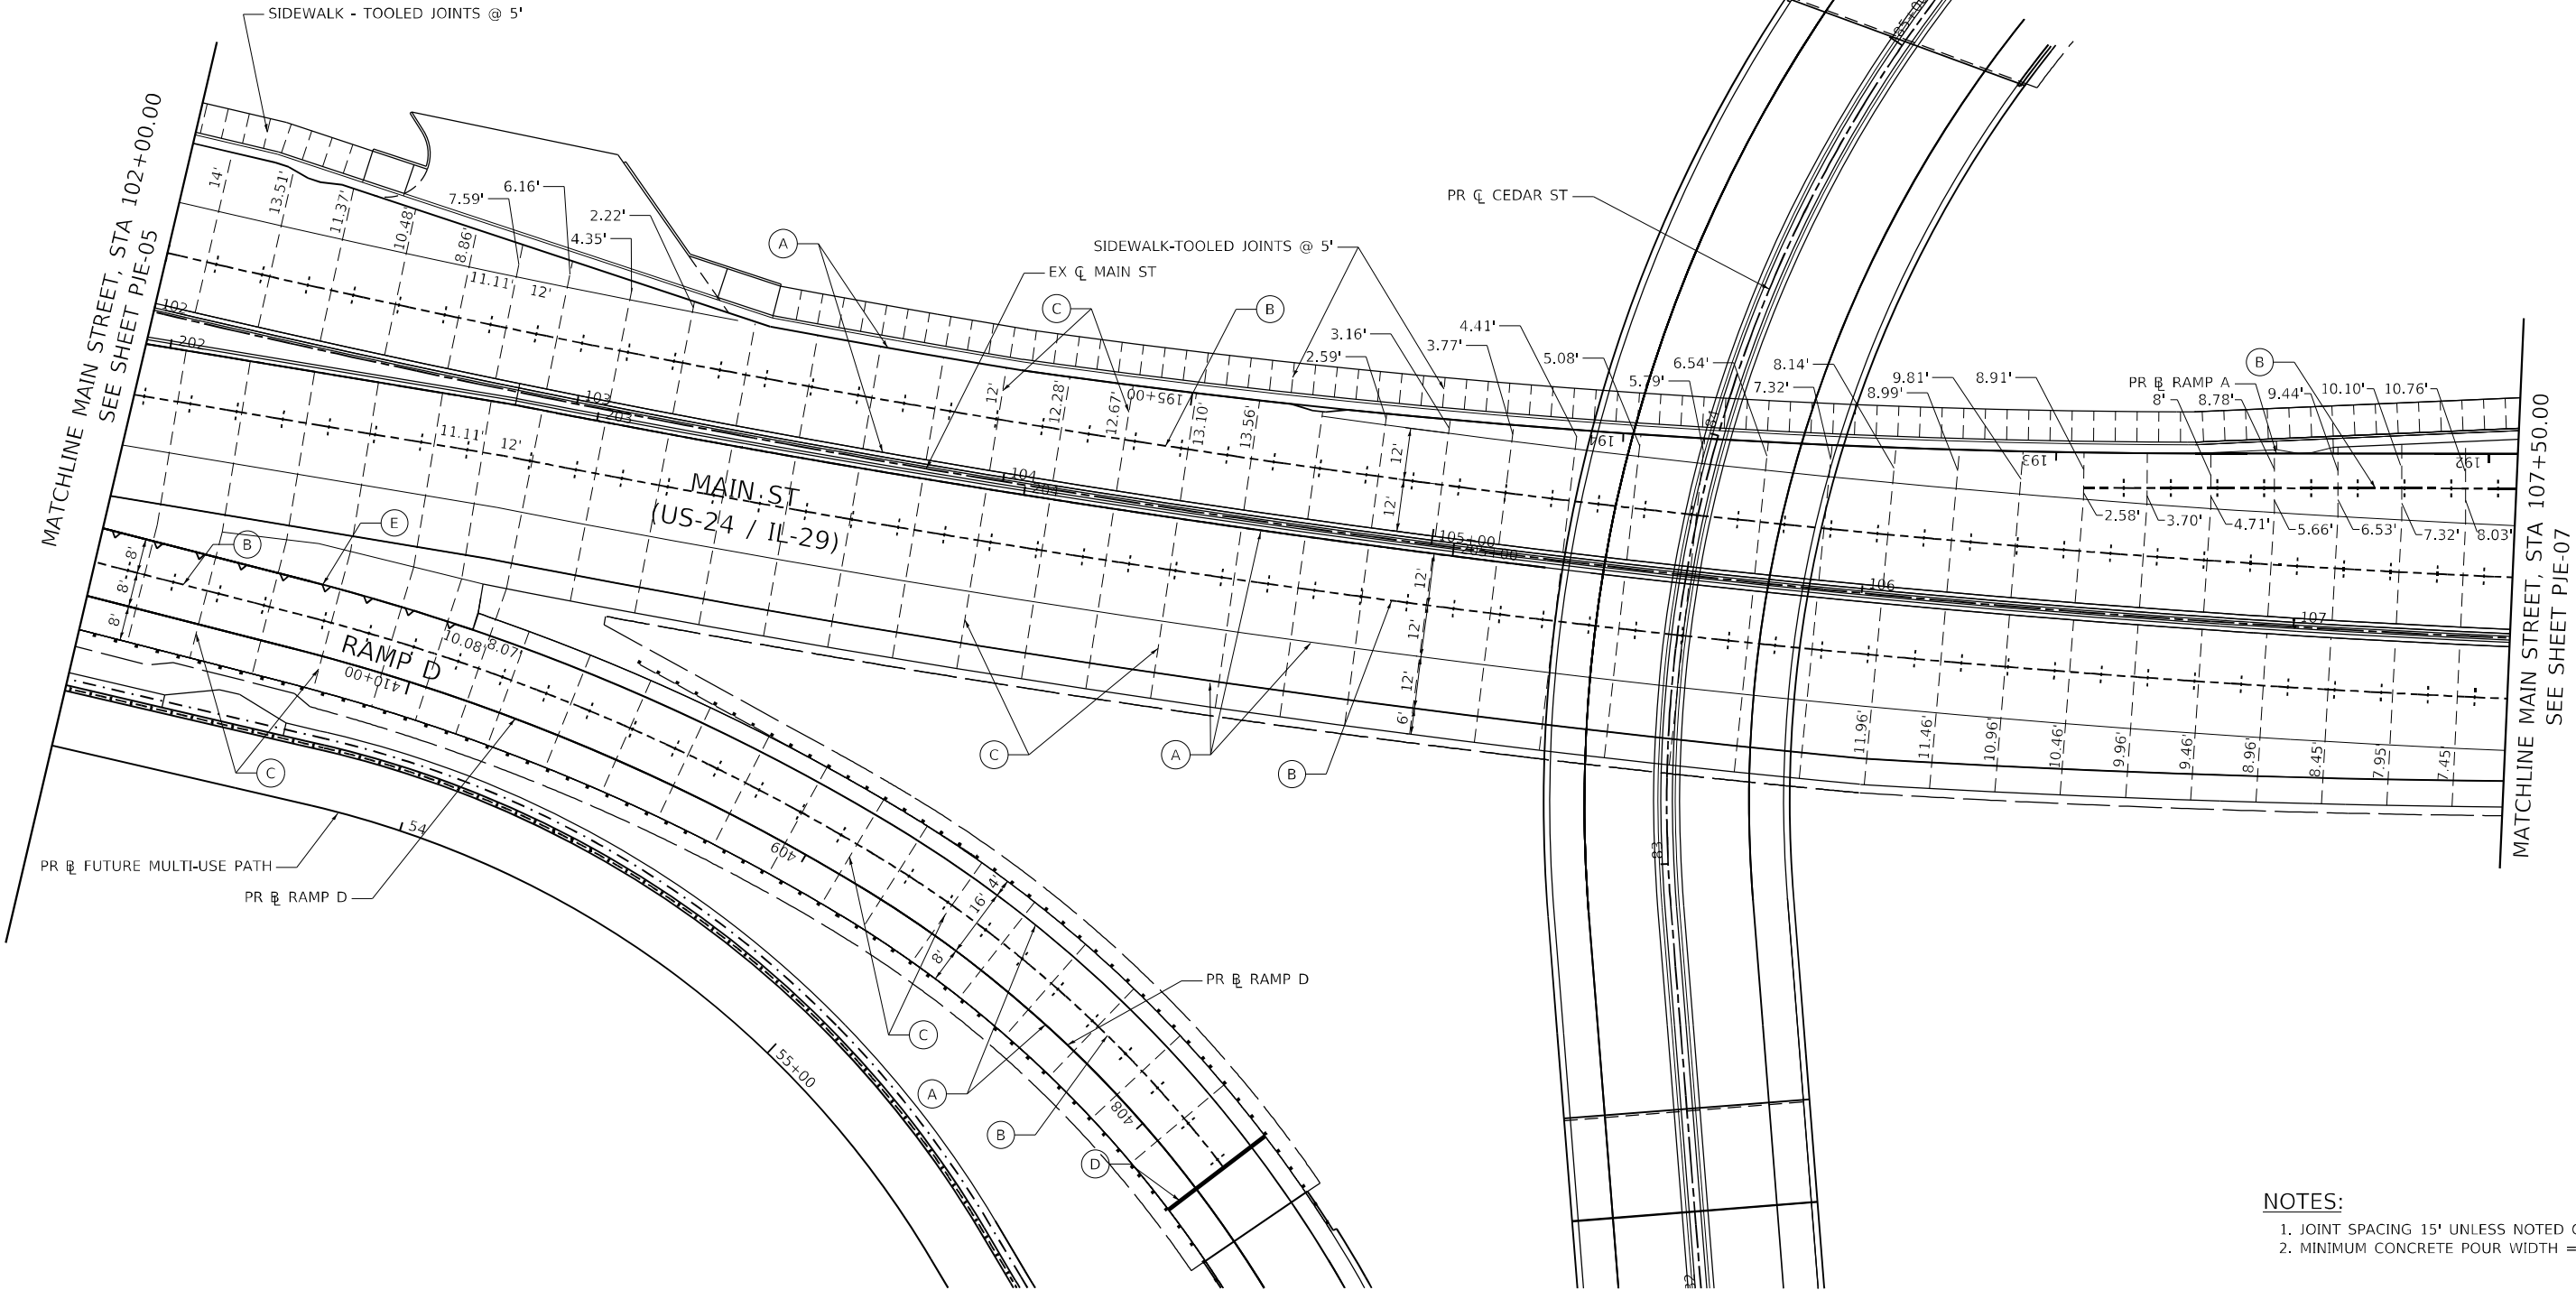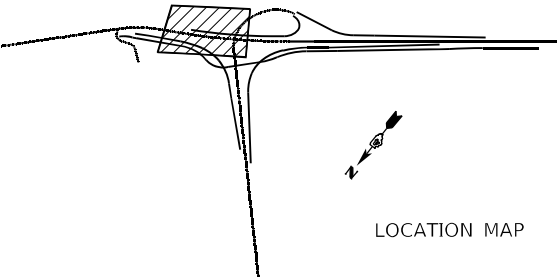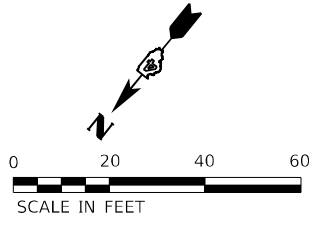

- NOTES:
1. JOINT SPACING 15' UNLESS NOTED OTHERWISE.
 2. MINIMUM CONCRETE POUR WIDTH = 2'.

Michael Baker
INTERNATIONAL
200 W Adams Street
Suite 1500
Chicago, IL 60606
PH: 312.707.8910
FAX: 312.707.8804

USER NAME = DLamb	DESIGNED - TOM	REVISED -
DRAWN - DCL	REVISED -	
PLOT SCALE = 40,0000 * / in.	CHECKED - JAL	REVISED -
PLOT DATE = 6/6/2023	DATE - 6/08/2023	REVISED -

STATE OF ILLINOIS
DEPARTMENT OF TRANSPORTATION


CEDAR ST. (IL-8/IL-116) OVER TZPR & IL-29
PAVEMENT JOINTING PLAN - MAIN STREET

SCALE: 1"=20' SHEET 6 OF 12 SHEETS STA. 102+00.00 TO STA. 107+50.00

F.A.P. RTE.	SECTION	COUNTY	TOTAL SHEETS	SHEET NO.
VAR.	13 (HVB, HB-3) BR-1:R	TAZEWELL	1173	377
CONTRACT NO. 68C55				
ILLINOIS		FED. AID PROJECT		


PJE-06

(A)		LONGITUDINAL CONSTRUCTION JOINT WITH NO. 6 DEFORMED TIE BAR JOINT (EPOXY COATED), 30" LONG @ 30" C-C. FORMED OR MECHANICALLY INSERTED INTO PROPOSED (INCLUDED IN THE COST OF THE ADJACENT PROPOSED PAVEMENT)
(B)		LONGITUDINAL SAWED JOINT WITH NO. 6 DEFORMED TIE BAR (EPOXY COATED), 30" LONG @ 36" C-C. (INCLUDED IN THE COST OF JOINTED PCC PAVEMENT).
(C)		TRANSVERSE CONTRACTION JOINT WITH 1 1/4" DOWEL BARS (EPOXY COATED), 18" LONG @ 12" C-C SPACING (INCLUDED IN THE COST OF JOINTED PCC PAVEMENT).
(D)		TRANSVERSE EXPANSION JOINT WITH 1 1/4" DOWEL BARS (EPOXY COATED), 18" LONG @ 12" C-C SPACING (INCLUDED IN THE COST OF JOINTED PCC PAVEMENT)
(E)		LONGITUDINAL KEYED JOINT

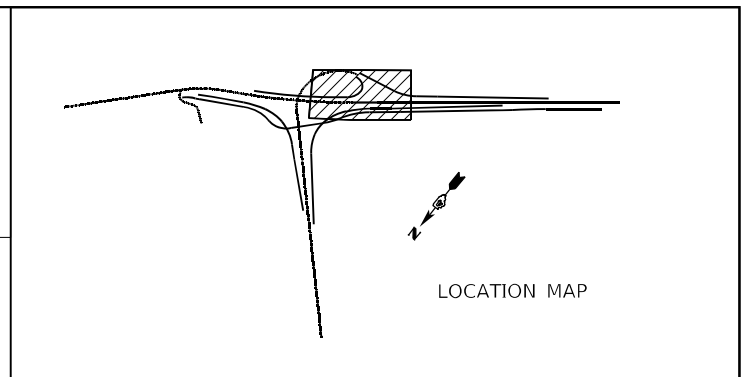

MATCHLINE MAIN STREET, STA 113+00.00
SEE SHEET PJE-08

(A)		LONGITUDINAL CONSTRUCTION JOINT WITH NO. 6 DEFORMED TIE BAR JOINT (EPOXY COATED), 30" LONG @ 30" C-C. FORMED OR MECHANICALLY INSERTED INTO PROPOSED (INCLUDED IN THE COST OF THE ADJACENT PROPOSED PAVEMENT)
(B)		LONGITUDINAL SAWED JOINT WITH NO. 6 DEFORMED TIE BAR (EPOXY COATED), 30" LONG @ 36" C-C. (INCLUDED IN THE COST OF JOINTED PCC PAVEMENT).
(C)		TRANSVERSE CONTRACTION JOINT WITH 1 1/4" DOWEL BARS (EPOXY COATED), 18" LONG @ 12" C-C SPACING (INCLUDED IN THE COST OF JOINTED PCC PAVEMENT).
(D)		TRANSVERSE EXPANSION JOINT WITH 1 1/4" DOWEL BARS (EPOXY COATED), 18" LONG @ 12" C-C SPACING (INCLUDED IN THE COST OF JOINTED PCC PAVEMENT)
(E)		LONGITUDINAL KEYED JOINT

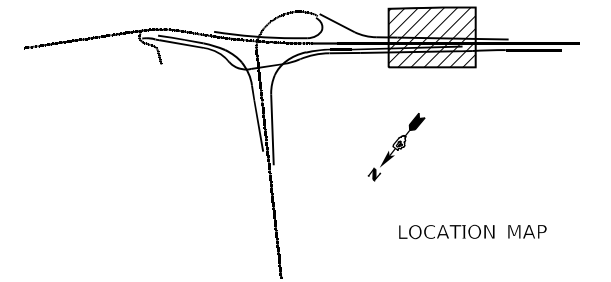

MODEL: Default

USER NAME = DLamb	DESIGNED - TOM
	DRAWN - DCL
PLOT SCALE = 40,0000 ' / in.	CHECKED - JAL
PLOT DATE = 6/6/2023	DATE - 6/08/2023

DESIGNED - TOM	REVISED -
DRAWN - DCL	REVISED -
CHECKED - JAL	REVISED -
DATE - 6/08/2023	REVISED -



**CEDAR ST. (IL-8/IL-116) OVER TZPR & IL-29
PAVEMENT JOINTING PLAN – MAIN STREET**


SCALE: 1"=20'	SHEET 8	OF 12 SHEETS	STA. 113+00.00	TO STA. 118+50.00
---------------	---------	--------------	----------------	-------------------

F.A.P. RTE.	SECTION	COUNTY	TOTAL SHEETS	SHEET NO.
VAR.	13 (HVB, HB-3) BR-1:R	TAZEWELL	1173	379
		CONTRACT NO. 68C55		
		ILLINOIS FED. AID PROJECT		


PJE-08

(A)		LONGITUDINAL CONSTRUCTION JOINT WITH NO. 6 DEFORMED TIE BAR JOINT (EPOXY COATED), 30" LONG @ 30" C-C. FORMED OR MECHANICALLY INSERTED INTO PROPOSED (INCLUDED IN THE COST OF THE ADJACENT PROPOSED PAVEMENT)
(B)		LONGITUDINAL SAWED JOINT WITH NO. 6 DEFORMED TIE BAR (EPOXY COATED), 30" LONG @ 36" C-C. (INCLUDED IN THE COST OF JOINTED PCC PAVEMENT).
(C)		TRANSVERSE CONTRACTION JOINT WITH 1 1/4" DOWEL BARS (EPOXY COATED), 18" LONG @ 12" C-C SPACING (INCLUDED IN THE COST OF JOINTED PCC PAVEMENT).
(D)		TRANSVERSE EXPANSION JOINT WITH 1 1/4" DOWEL BARS (EPOXY COATED), 18" LONG @ 12" C-C SPACING (INCLUDED IN THE COST OF JOINTED PCC PAVEMENT)
(E)		LONGITUDINAL KEYED JOINT

 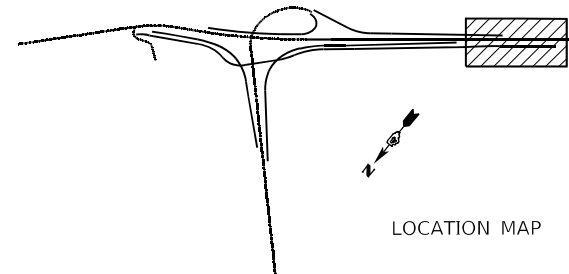

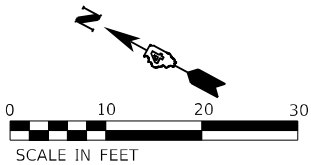

SCALE IN FEET

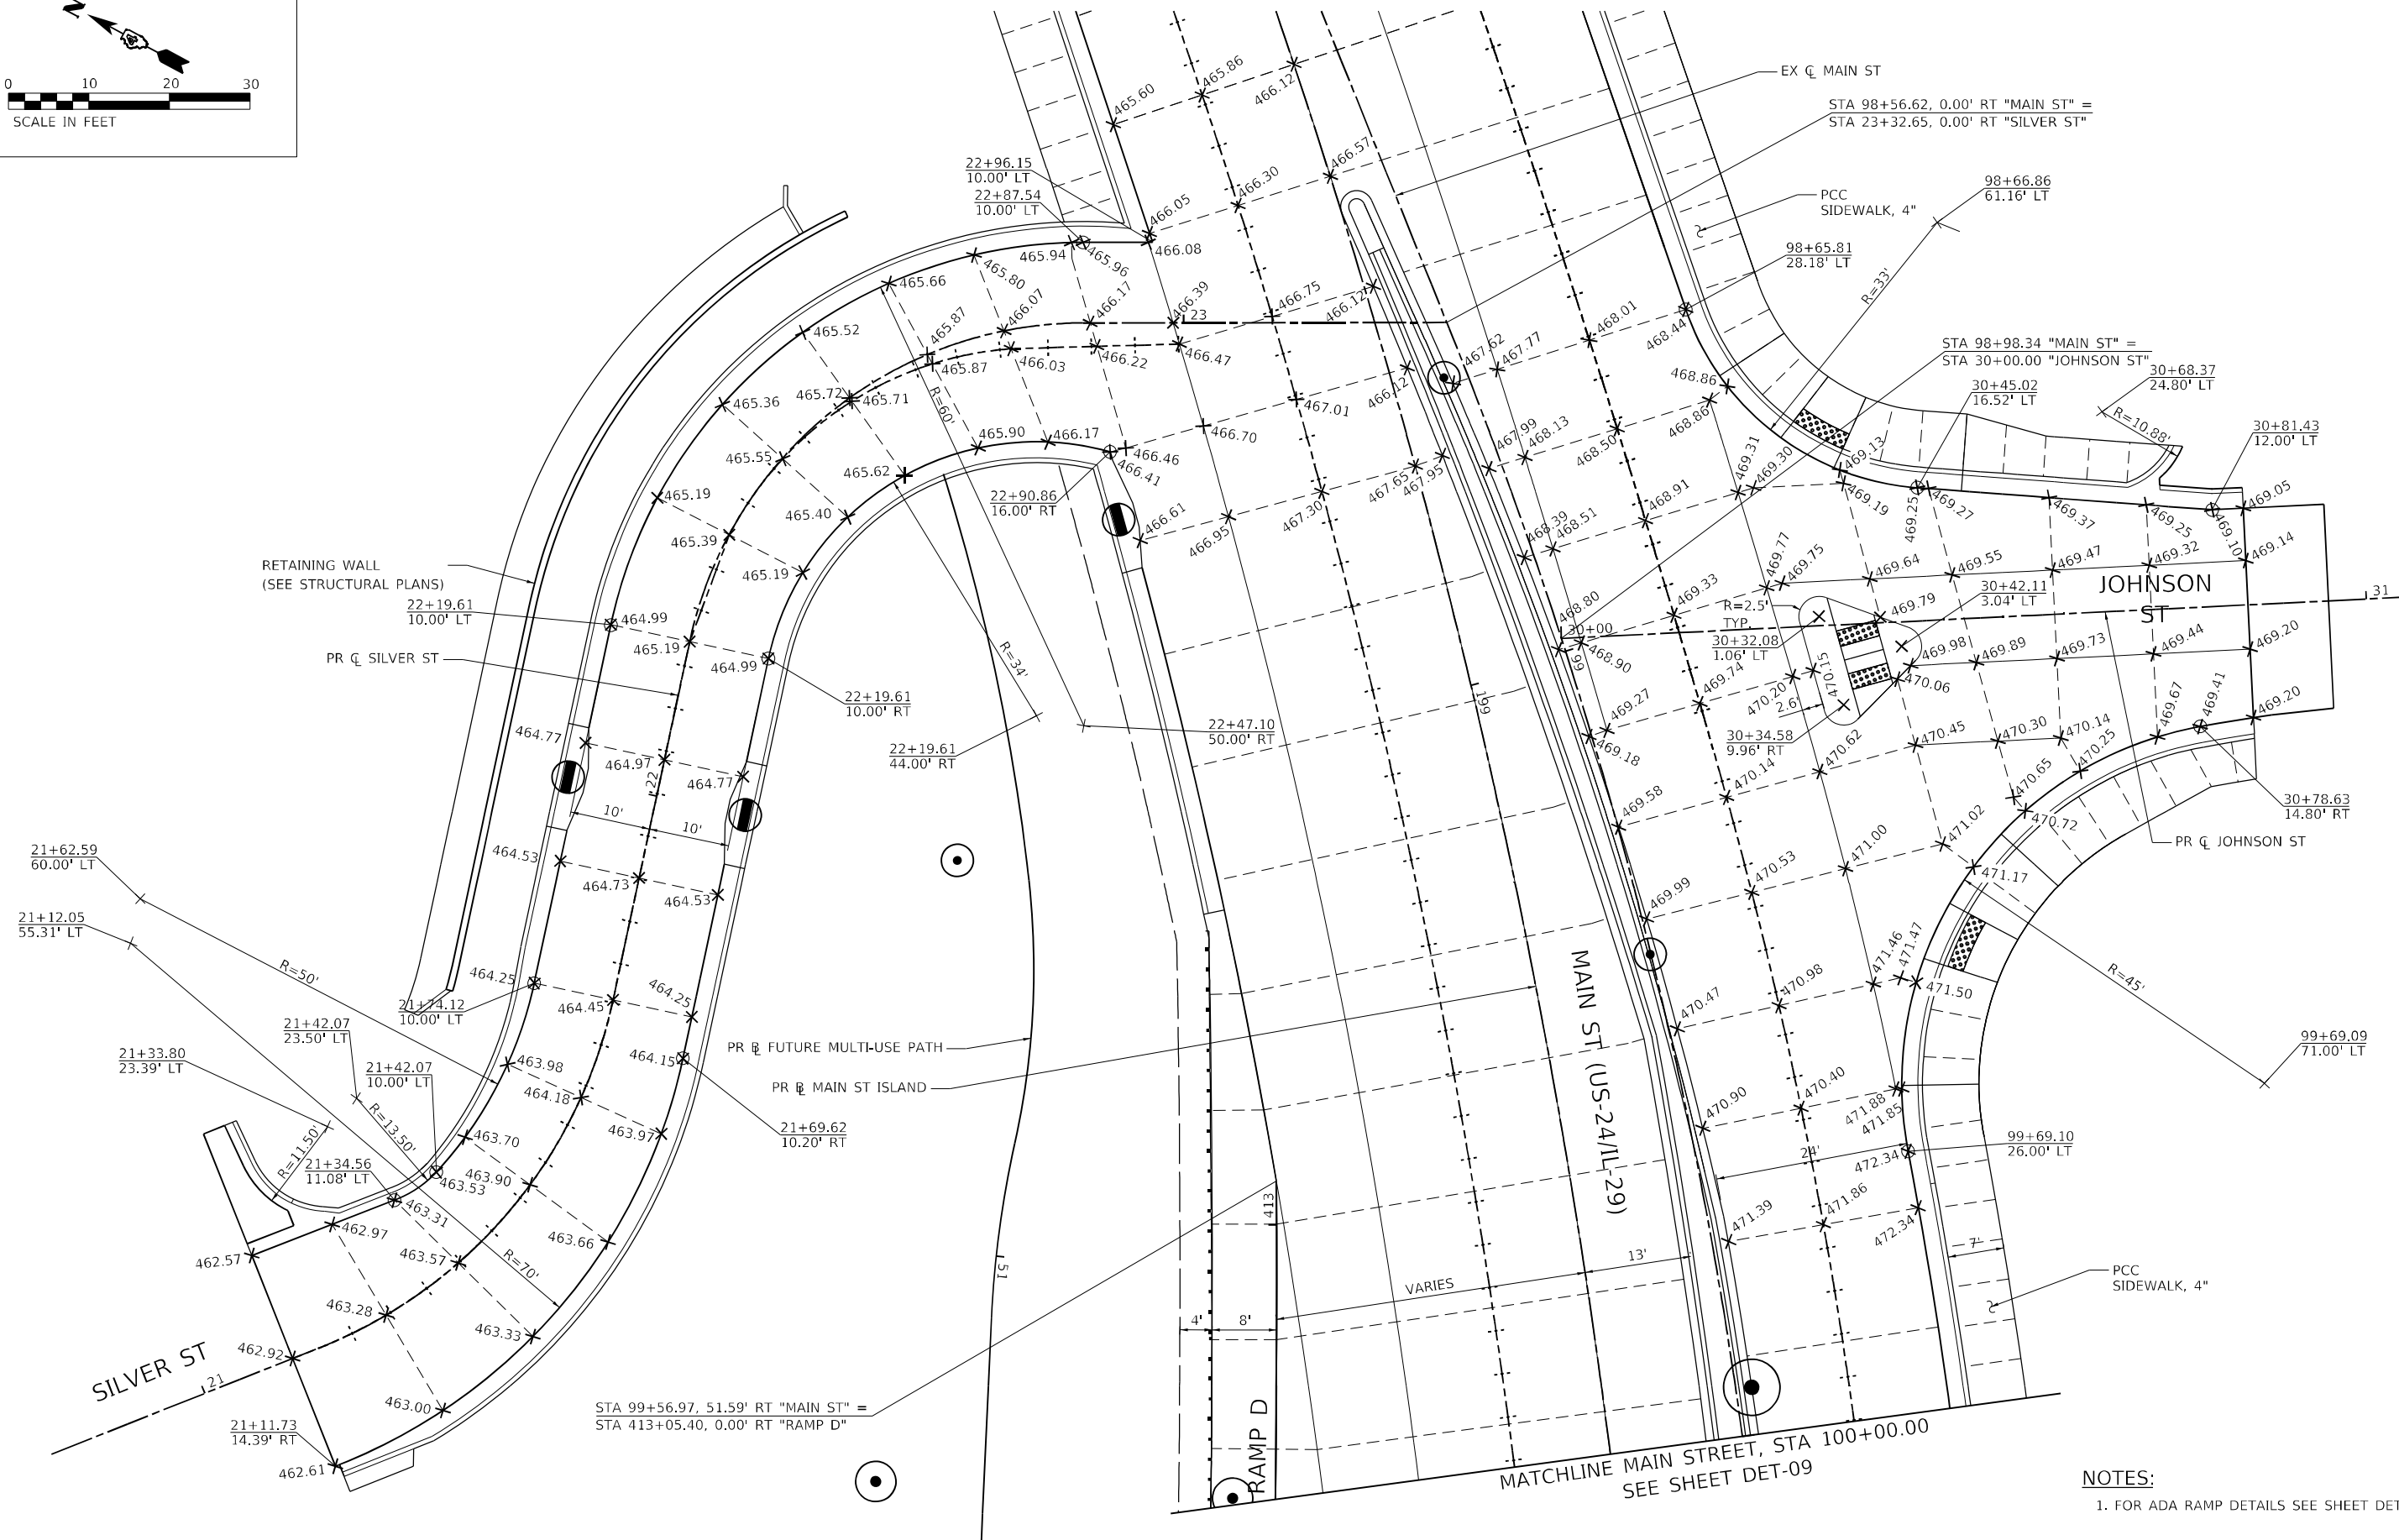

- NOTES:**
1. FOR ADA RAMP DETAILS SEE SHEET DET-08.

MODEL: Default
FILE NAME: g:\mibus-us-24\Documents\Chicago\11011\Project\179740.IDOT CedarStExt_Plan15.0_CADD\CAD_Sheets\048C55-shs-intersec_01.dgn

Michael Baker
INTERNATIONAL
200 W Adams Street
Suite 1500
Chicago, IL 60606
PH: 312.707.8870
FAX: 312.707.8854


USER NAME = D1amb	DESIGNED - JAL	REVISED -
DRAWN - DCL	REVISED -	
PLOT SCALE = 20,0000 * / in.	CHECKED - RBB	REVISED -
PLOT DATE = 6/6/2023	DATE - 6/08/2023	REVISED -

STATE OF ILLINOIS
DEPARTMENT OF TRANSPORTATION

CEDAR ST. (IL-8/IL-116) OVER IZPR & IL-29
MAIN ST & SILVER ST/JOHNSON ST INTERSECTION DETAIL
SCALE: 1"=10' SHEET OF 12 SHEETS STA. TO STA.

F.A.P. RTE.	SECTION	COUNTY	TOTAL SHEETS	SHEET NO.
VAR.	13 (HVB, HB-3) BR-1:R	TAZEWELL	1173	381
CONTRACT NO. 68C55				
ILLINOIS		FED. AID PROJECT		




PIE-10

 

F.A.P. RTE.	SECTION	COUNTY	TOTAL SHEETS	SHEET NO.
VAR.	13 (HVB, HB-3) BR-1;R	TAZEWELL	1173	383
		CONTRACT NO. 68C55		
ILLINOIS		FED. AID PROJECT		

PAVEMENT MARKING LEGEND

- 1 6" POLYUREA TYPE 2 GROOVED, YELLOW SOLID LINE
- 2 6" POLYUREA TYPE 2 GROOVED, WHITE SOLID LINE
- 3 2-6" POLYUREA TYPE 2 GROOVED, WHITE CROSS WALK @ 6'-6" MIN C-C (TYP)
- 4 6" POLYUREA TYPE 2 GROOVED, WHITE (30 SKIP, 10 DASH)
- 5 8" POLYUREA TYPE 2 GROOVED, WHITE SOLID LINE
- 6 12" POLYUREA TYPE 2 GROOVED, WHITE DIAGONALS
- 7 24" POLYUREA TYPE 2 GROOVED, WHITE STOP BAR
- 8 POLYUREA TYPE 2 GROOVED, LETTERS AND ARROWS (TYP)
- 9 6" POLYUREA TYPE 2 GROOVED, YELLOW (30 SKIP, 10 DASH)
- 10 12" POLYUREA TYPE 2 GROOVED, YELLOW DIAGONALS
- 11 4" POLYUREA TYPE 2 GROOVED, DOUBLE YELLOW SOLID LINES @ 11" C-C (TYP)
- 12 8" POLYUREA TYPE 2 GROOVED, WHITE LANE LINE (9 SKIP, 3 DASH)
- 13 ONE WAY CRYSTAL MARKER - MULTI LANE UNDIVIDED (FOR ALL LANE MARKERS) RIGHT TURN LANE MARKERS, LEFT TURN LANE MARKERS & GORE
- 14 TWO WAY AMBER
- 15 ONE WAY AMBER
- 16 4" POLYUREA TYPE 2 GROOVED, YELLOW SOLID LINE
- 17 4" POLYUREA TYPE 2 GROOVED, YELLOW (30 SKIP, 10 DASH)

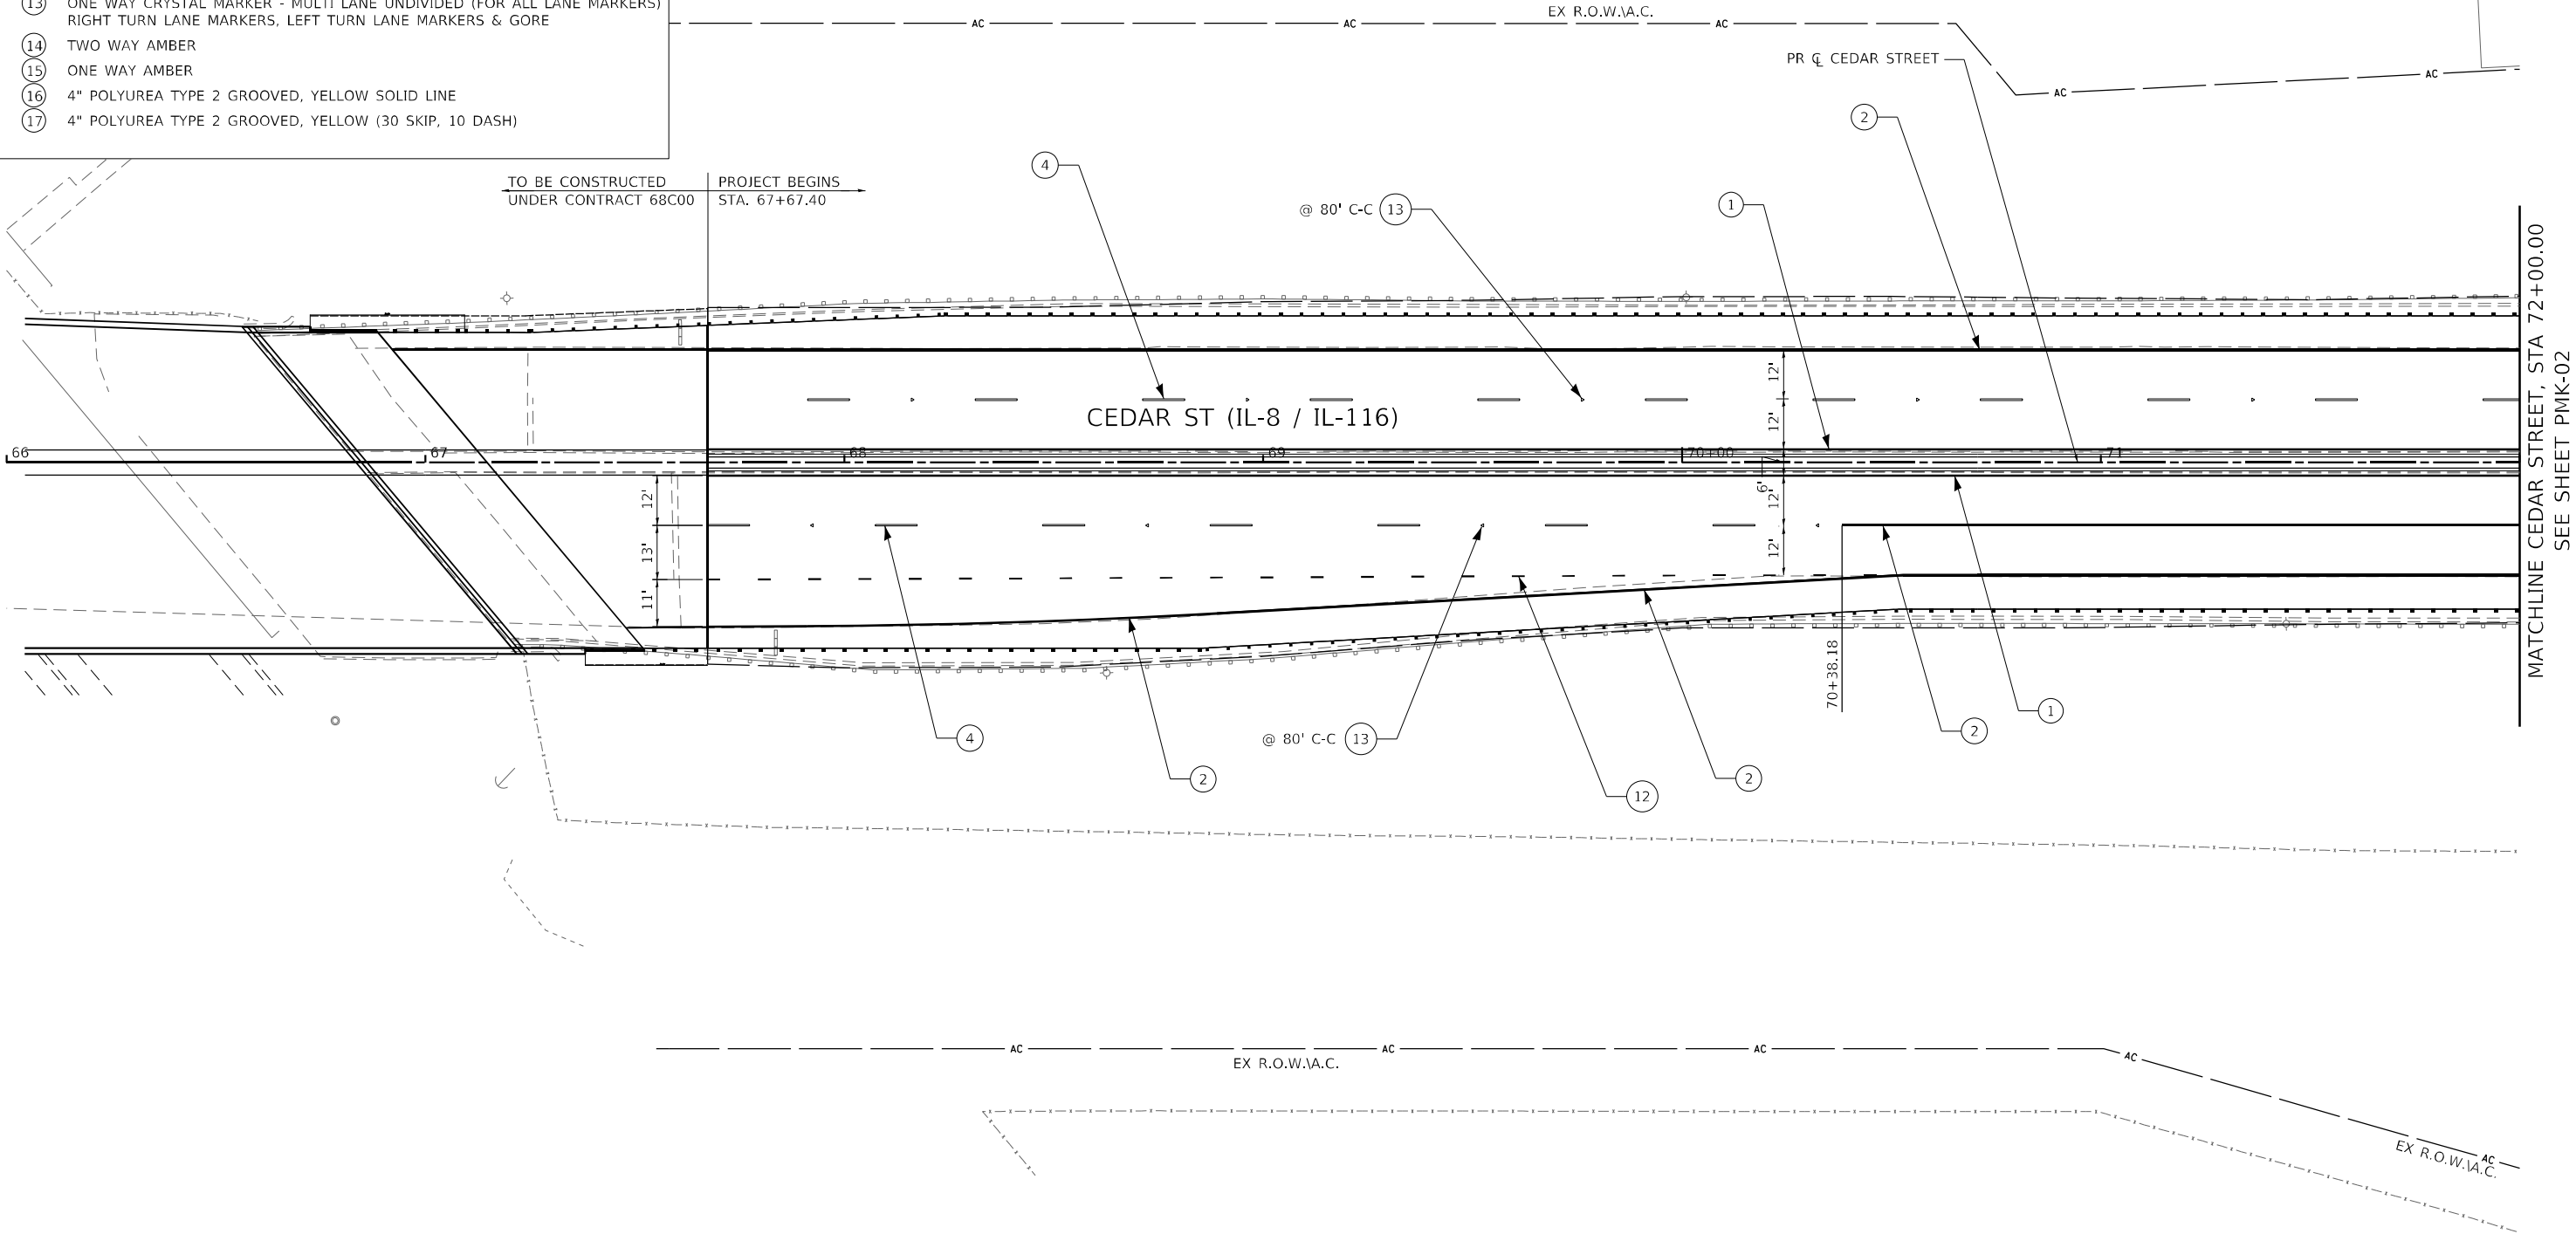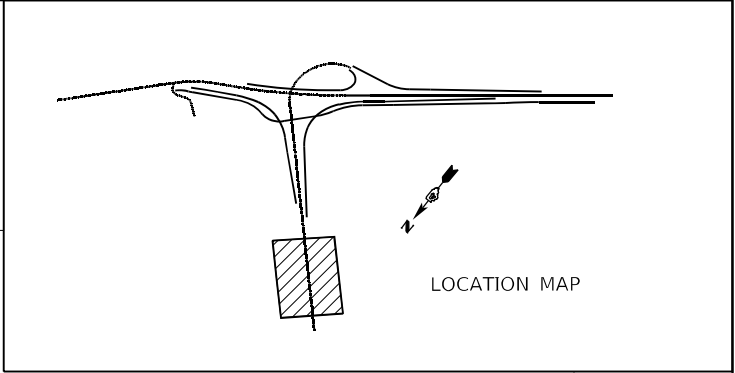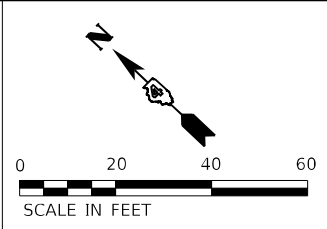

MODEL: Default
FILE: \\miller-international.com\mbus-shu\benley\com\bus-shu\benley\chicago\11011\Project\179740 IDOT CedarStExt_PMK-01.dgn
PROJECT: 179740 IDOT CedarStExt_PMK-01.dgn

Michael Baker
INTERNATIONAL
200 W Adams Street
Suite 1500
Chicago, IL 60606
PH: 312.707.8910
FAX: 312.707.8854

USER NAME = DLamb	DESIGNED - LEW	REVISED -
DRAWN - LEW	REVISED -	
PLOT SCALE = 40,0000 * / in.	CHECKED - SJM	REVISED -
PLOT DATE = 6/6/2023	DATE - 6/08/2023	REVISED -

STATE OF ILLINOIS
DEPARTMENT OF TRANSPORTATION



CEDAR ST. (IL-8/IL-116) OVER TZPR & IL-29 PAVEMENT MARKING PLANS - CEDAR STREET			
SCALE: 1"=20'	SHEET 1	OF 13 SHEETS	STA. 67+67.40 TO STA. 72+00.00

F.A.P. RTE.	SECTION	COUNTY	TOTAL SHEETS	SHEET NO.
VAR.	13 (HVB, HB-3) BR-1;R	TAZEWELL	1173	384
CONTRACT NO. 68C55				
ILLINOIS		FED. AID PROJECT		

PMK-01


PAVEMENT MARKING LEGEND

- 1 6" POLYUREA TYPE 2 GROOVED, YELLOW SOLID LINE
- 2 6" POLYUREA TYPE 2 GROOVED, WHITE SOLID LINE
- 3 2-6" POLYUREA TYPE 2 GROOVED, WHITE CROSS WALK @ 6'-6" MIN C-C (TYP)
- 4 6" POLYUREA TYPE 2 GROOVED, WHITE (30 SKIP, 10 DASH)
- 5 8" POLYUREA TYPE 2 GROOVED, WHITE SOLID LINE
- 6 12" POLYUREA TYPE 2 GROOVED, WHITE DIAGONALS
- 7 24" POLYUREA TYPE 2 GROOVED, WHITE STOP BAR
- 8 POLYUREA TYPE 2 GROOVED, LETTERS AND ARROWS (TYP)
- 9 6" POLYUREA TYPE 2 GROOVED, YELLOW (30 SKIP, 10 DASH)
- 10 12" POLYUREA TYPE 2 GROOVED, YELLOW DIAGONALS
- 11 4" POLYUREA TYPE 2 GROOVED, DOUBLE YELLOW SOLID LINES @ 11" C-C (TYP)
- 12 8" POLYUREA TYPE 2 GROOVED, WHITE LANE LINE (9 SKIP, 3 DASH)
- 13 ONE WAY CRYSTAL MARKER - MULTI LANE UNDIVIDED (FOR ALL LANE MARKERS) RIGHT TURN LANE MARKERS, LEFT TURN LANE MARKERS & GORE
- 14 TWO WAY AMBER
- 15 ONE WAY AMBER
- 16 4" POLYUREA TYPE 2 GROOVED, YELLOW SOLID LINE
- 17 4" POLYUREA TYPE 2 GROOVED, YELLOW (30 SKIP, 10 DASH)

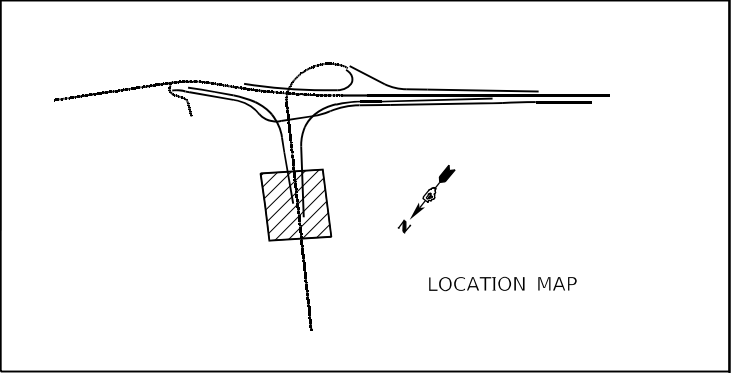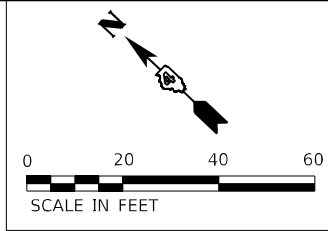

MATCHLINE CEDAR STREET, STA 72+00.00
SEE SHEET PMK-01

MATCHLINE CEDAR STREET, STA 77+50.00
SEE SHEET PMK-03

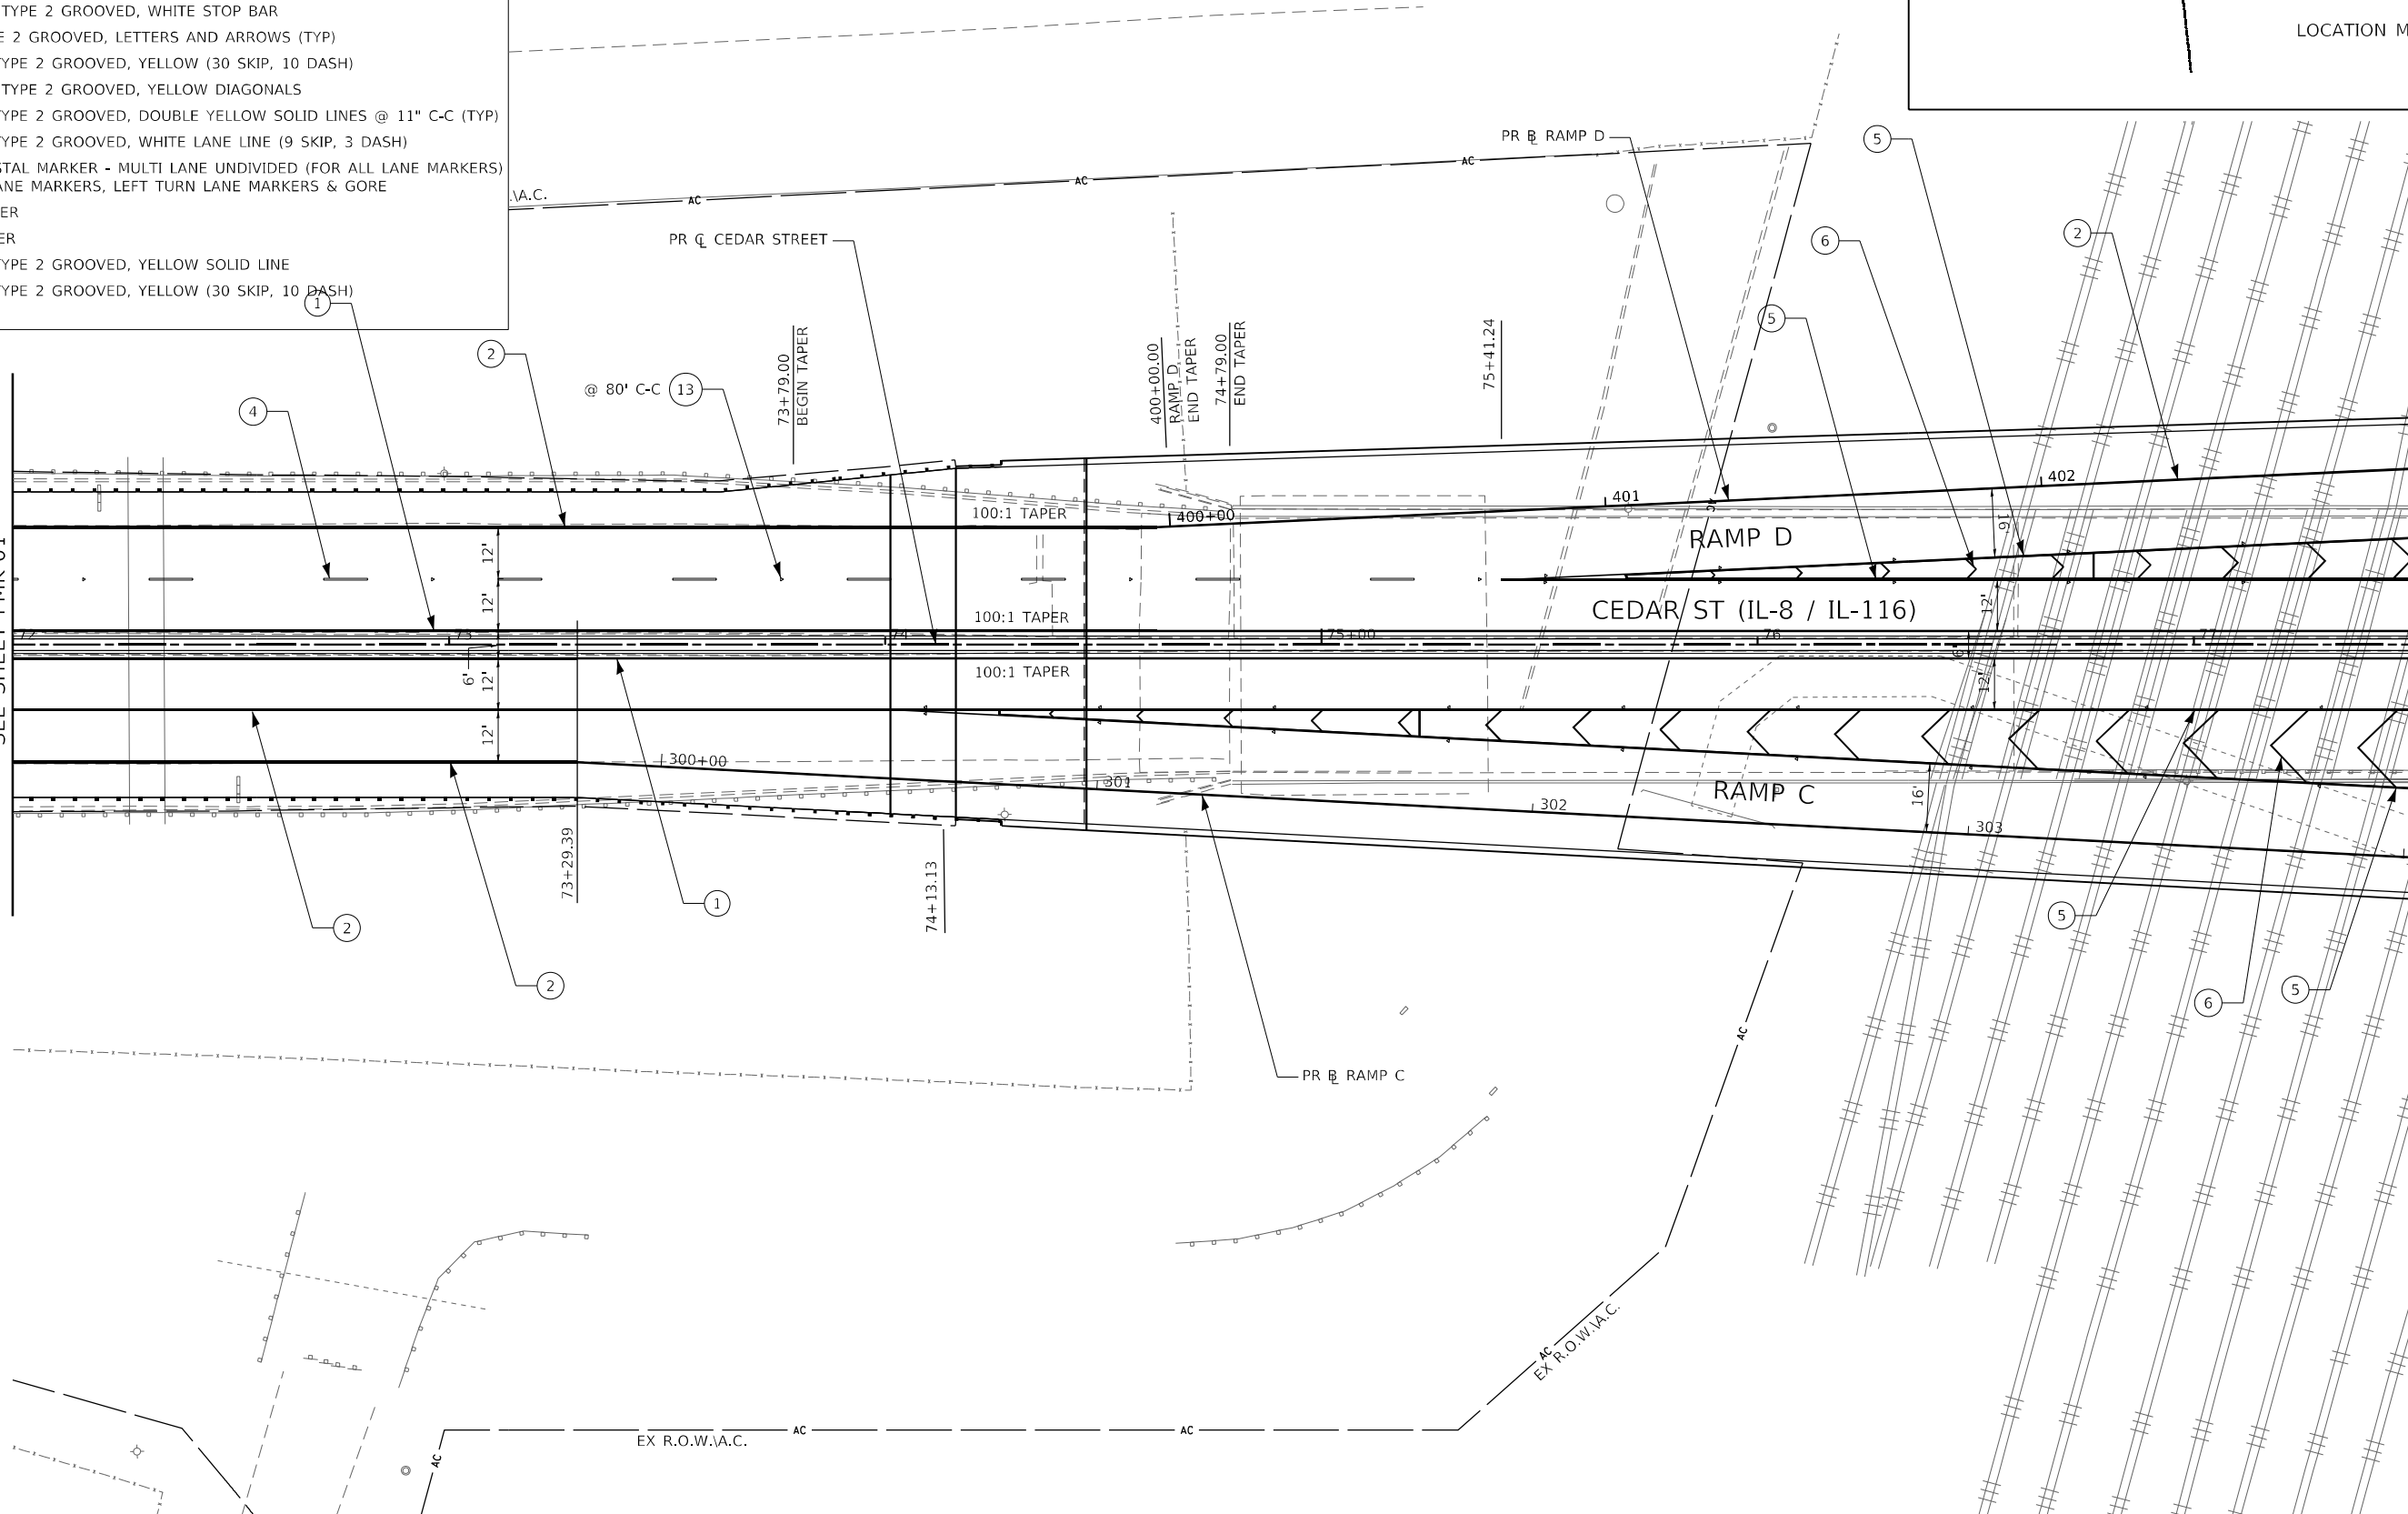

MODEL: Default
FILE: \\miller-bus-pw03\Documents\Chicago_IL\1\Project\179740_IDOT_CedarStExt_PMI15.0_CADD\CAD_Sheets\046C55-shr-pmk_Cedar_St_Sht_2.dgn

Michael Baker
INTERNATIONAL
200 W Adams Street
Suite 1500
Chicago, IL 60606
PH: 312.707.8970
FAX: 312.707.8854

USER NAME	= DLamb
PLOT SCALE	= 40,0000 * / in.
PLOT DATE	= 6/6/2023

DESIGNED -	LEW
DRAWN -	LEW
CHECKED -	SJM
DATE -	6/08/2023

REVISED -	
REVISED -	
REVISED -	
REVISED -	

STATE OF ILLINOIS
DEPARTMENT OF TRANSPORTATION

CEDAR ST. (IL-8/IL-116) OVER TZPR & IL-29
PAVEMENT MARKING PLANS - CEDAR STREET

SCALE: 1"=20' SHEET 2 OF 13 SHEETS STA. 72+00.00 TO STA. 77+50.00

F.A.P. RTE.	SECTION	COUNTY	TOTAL SHEETS	SHEET NO.
VAR.	13 (HVB, HB-3) BR-1:R	TAZEWELL	1173	385
CONTRACT NO. 68C55				PMK-02
ILLINOIS FED. AID PROJECT				

PAVEMENT MARKING LEGEND

- 1

6" POLYUREA TYPE 2 GROOVED, YELLOW SOLID LINE
- 2

6" POLYUREA TYPE 2 GROOVED, WHITE SOLID LINE
- 3

2'-6" POLYUREA TYPE 2 GROOVED, WHITE CROSS WALK @ 6'-6" MIN C-C (TYP)
- 4

6" POLYUREA TYPE 2 GROOVED, WHITE (30 SKIP, 10 DASH)
- 5

8" POLYUREA TYPE 2 GROOVED, WHITE SOLID LINE
- 6

12" POLYUREA TYPE 2 GROOVED, WHITE DIAGONALS
- 7

24" POLYUREA TYPE 2 GROOVED, WHITE STOP BAR
- 8

POLYUREA TYPE 2 GROOVED, LETTERS AND ARROWS (TYP)
- 9

6" POLYUREA TYPE 2 GROOVED, YELLOW (30 SKIP, 10 DASH)
- 10

12" POLYUREA TYPE 2 GROOVED, YELLOW DIAGONALS
- 11

4" POLYUREA TYPE 2 GROOVED, DOUBLE YELLOW SOLID LINES @ 11" C-C (TYP)
- 12

8" POLYUREA TYPE 2 GROOVED, WHITE LANE LINE (9 SKIP, 3 DASH)
- 13


ONE WAY CRYSTAL MARKER - MULTI LANE UNDIVIDED (FOR ALL LANE MARKERS)
RIGHT TURN LANE MARKERS, LEFT TURN LANE MARKERS & GORE
- 14

TWO WAY AMBER
- 15


ONE WAY AMBER
- 16

4" POLYUREA TYPE 2 GROOVED, YELLOW SOLID LINE
- 17

4" POLYUREA TYPE 2 GROOVED, YELLOW (30 SKIP, 10 DASH)

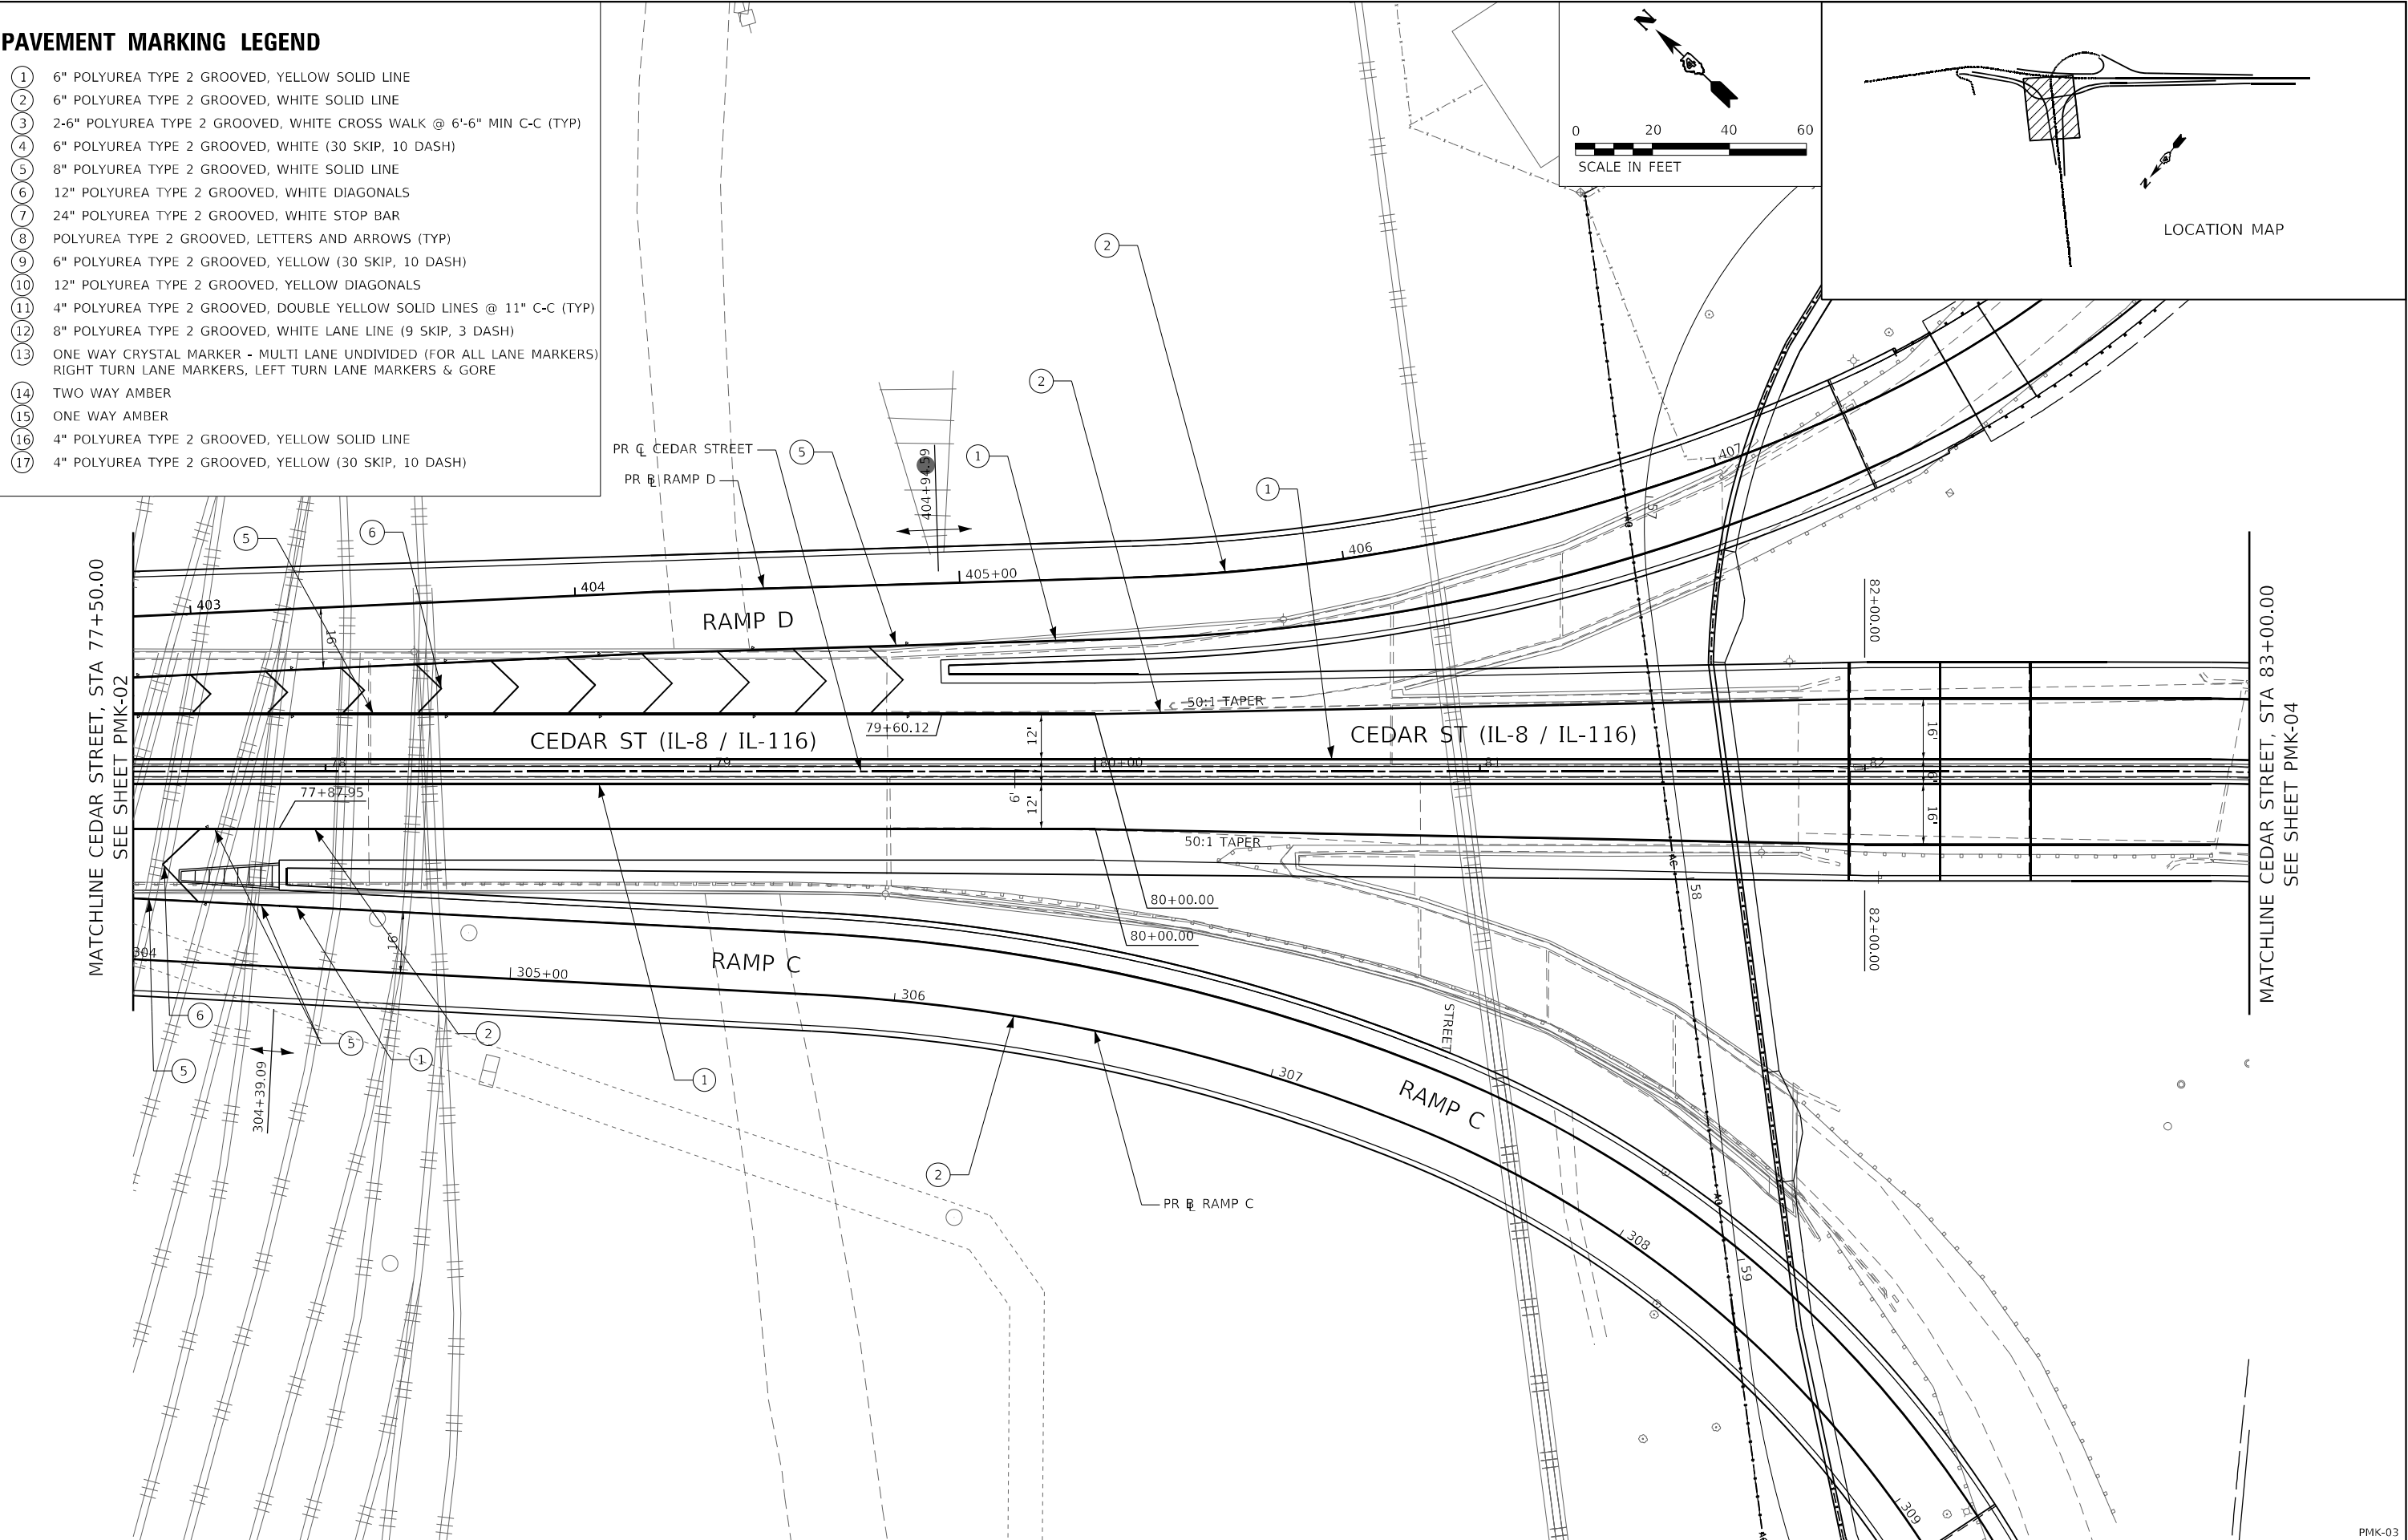


MODEL: Default
FILE: \\miller-prod\miller\share\ben\ben\com\bus-us-pw\03\Documents\Chicago\1101\Project\179740.IDOT CedarStExt_PMTS.0.CADD\CAD_Sheets\0468C55-shs-PMK_Cedar_St_Sht_4.dgn

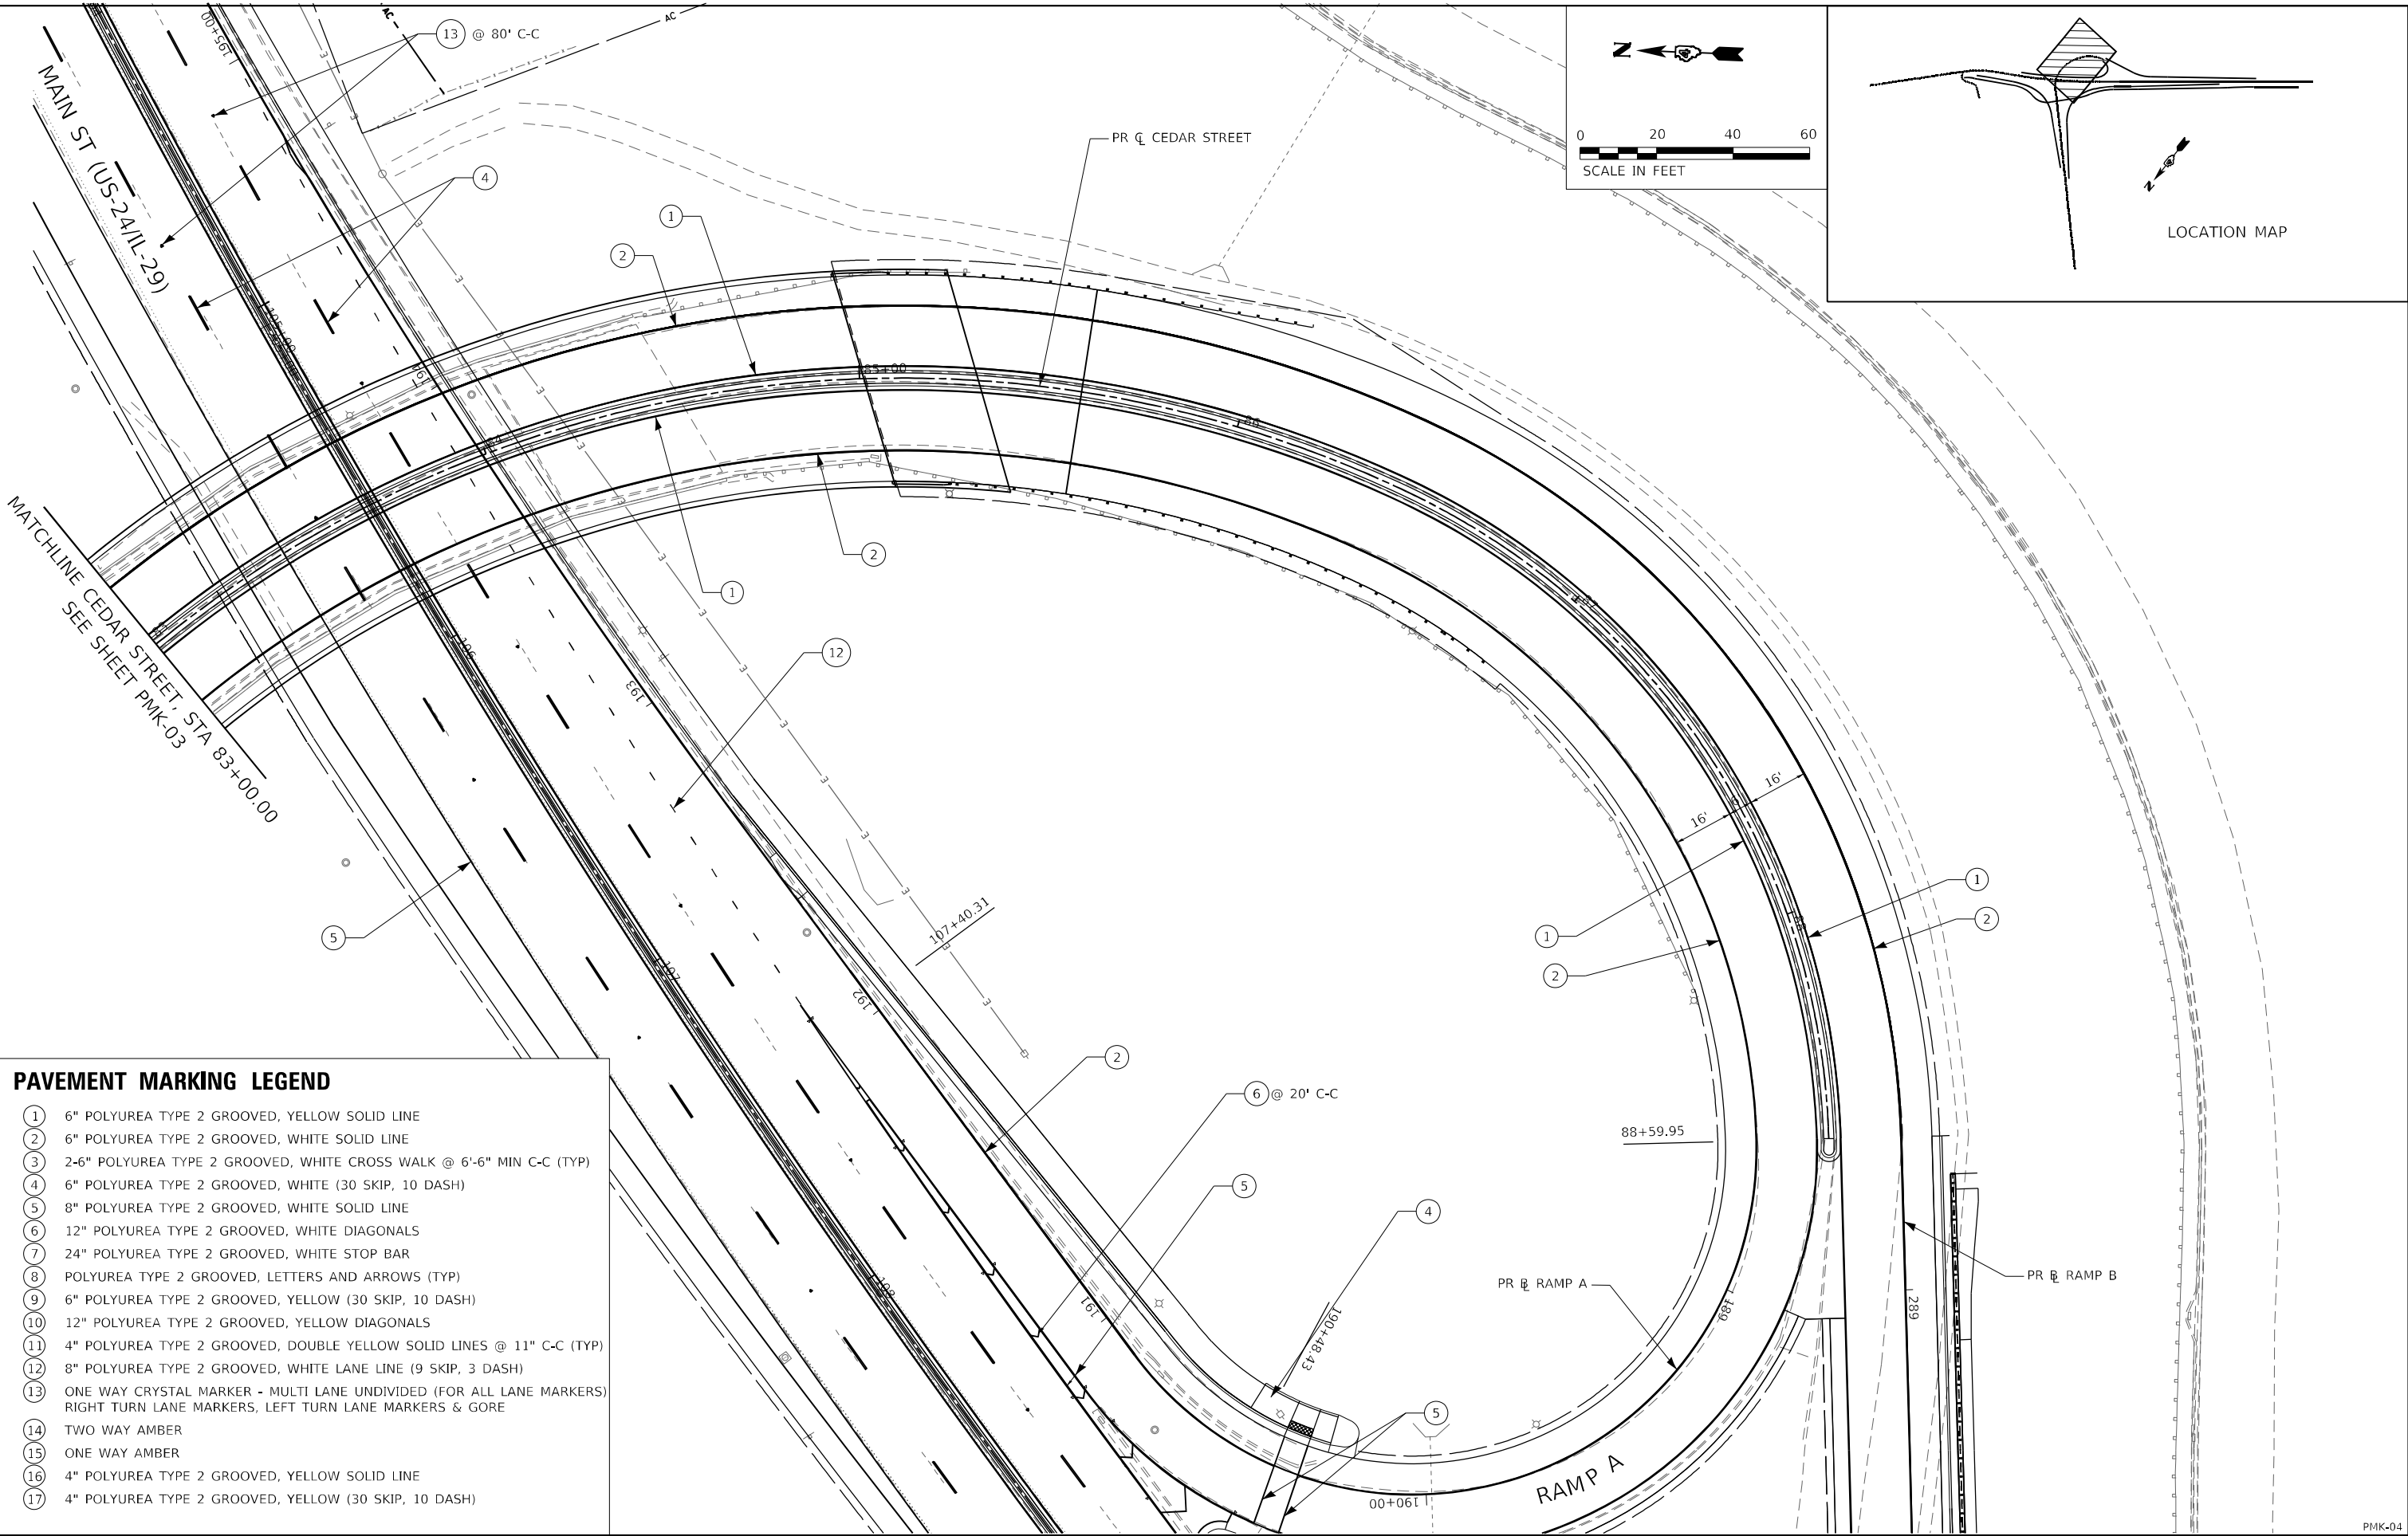

- PAVEMENT MARKING LEGEND**
- ① 6" POLYUREA TYPE 2 GROOVED, YELLOW SOLID LINE
 - ② 6" POLYUREA TYPE 2 GROOVED, WHITE SOLID LINE
 - ③ 2-6" POLYUREA TYPE 2 GROOVED, WHITE CROSS WALK @ 6'-6" MIN C-C (TYP)
 - ④ 6" POLYUREA TYPE 2 GROOVED, WHITE (30 SKIP, 10 DASH)
 - ⑤ 8" POLYUREA TYPE 2 GROOVED, WHITE SOLID LINE
 - ⑥ 12" POLYUREA TYPE 2 GROOVED, WHITE DIAGONALS
 - ⑦ 24" POLYUREA TYPE 2 GROOVED, WHITE STOP BAR
 - ⑧ POLYUREA TYPE 2 GROOVED, LETTERS AND ARROWS (TYP)
 - ⑨ 6" POLYUREA TYPE 2 GROOVED, YELLOW (30 SKIP, 10 DASH)
 - ⑩ 12" POLYUREA TYPE 2 GROOVED, YELLOW DIAGONALS
 - ⑪ 4" POLYUREA TYPE 2 GROOVED, DOUBLE YELLOW SOLID LINES @ 11" C-C (TYP)
 - ⑫ 8" POLYUREA TYPE 2 GROOVED, WHITE LANE LINE (9 SKIP, 3 DASH)
 - ⑬ ONE WAY CRYSTAL MARKER - MULTI LANE UNDIVIDED (FOR ALL LANE MARKERS)
RIGHT TURN LANE MARKERS, LEFT TURN LANE MARKERS & GORE
 - ⑭ TWO WAY AMBER
 - ⑮ ONE WAY AMBER
 - ⑯ 4" POLYUREA TYPE 2 GROOVED, YELLOW SOLID LINE
 - ⑰ 4" POLYUREA TYPE 2 GROOVED, YELLOW (30 SKIP, 10 DASH)


Michael Baker INTERNATIONAL 200 W Adams Street Suite 1500 Chicago, IL 60606 PH: 312.707.8970 FAX: 312.707.8854	USER NAME = DLamb		DESIGNED - LEW	REVISED -	STATE OF ILLINOIS DEPARTMENT OF TRANSPORTATION	CEDAR ST. (IL-81/IL116) OVER TZPR & IL-29 PAVEMENT MARKING PLANS - CEDAR STREET			F.A.P. RTE.	SECTION	COUNTY	TOTAL SHEETS	SHEET NO.
	DRAWN - LEW		CHECKED - SJM	REVISED -		SCALE: 1"=20'			VAR.	13 (HVB, HB-3) BR-1:R	TAZEWELL	1173	387
	PLOT SCALE = 40,0000 * / in.		DATE - 6/08/2023	REVISED -		SHEET 4 OF 13 SHEETS			CONTRACT NO. 68C55				
	PLOT DATE = 6/6/2023					STA. 83+00.00 TO STA. 88+59.95			ILLINOIS FED. AID PROJECT				

PMK-04

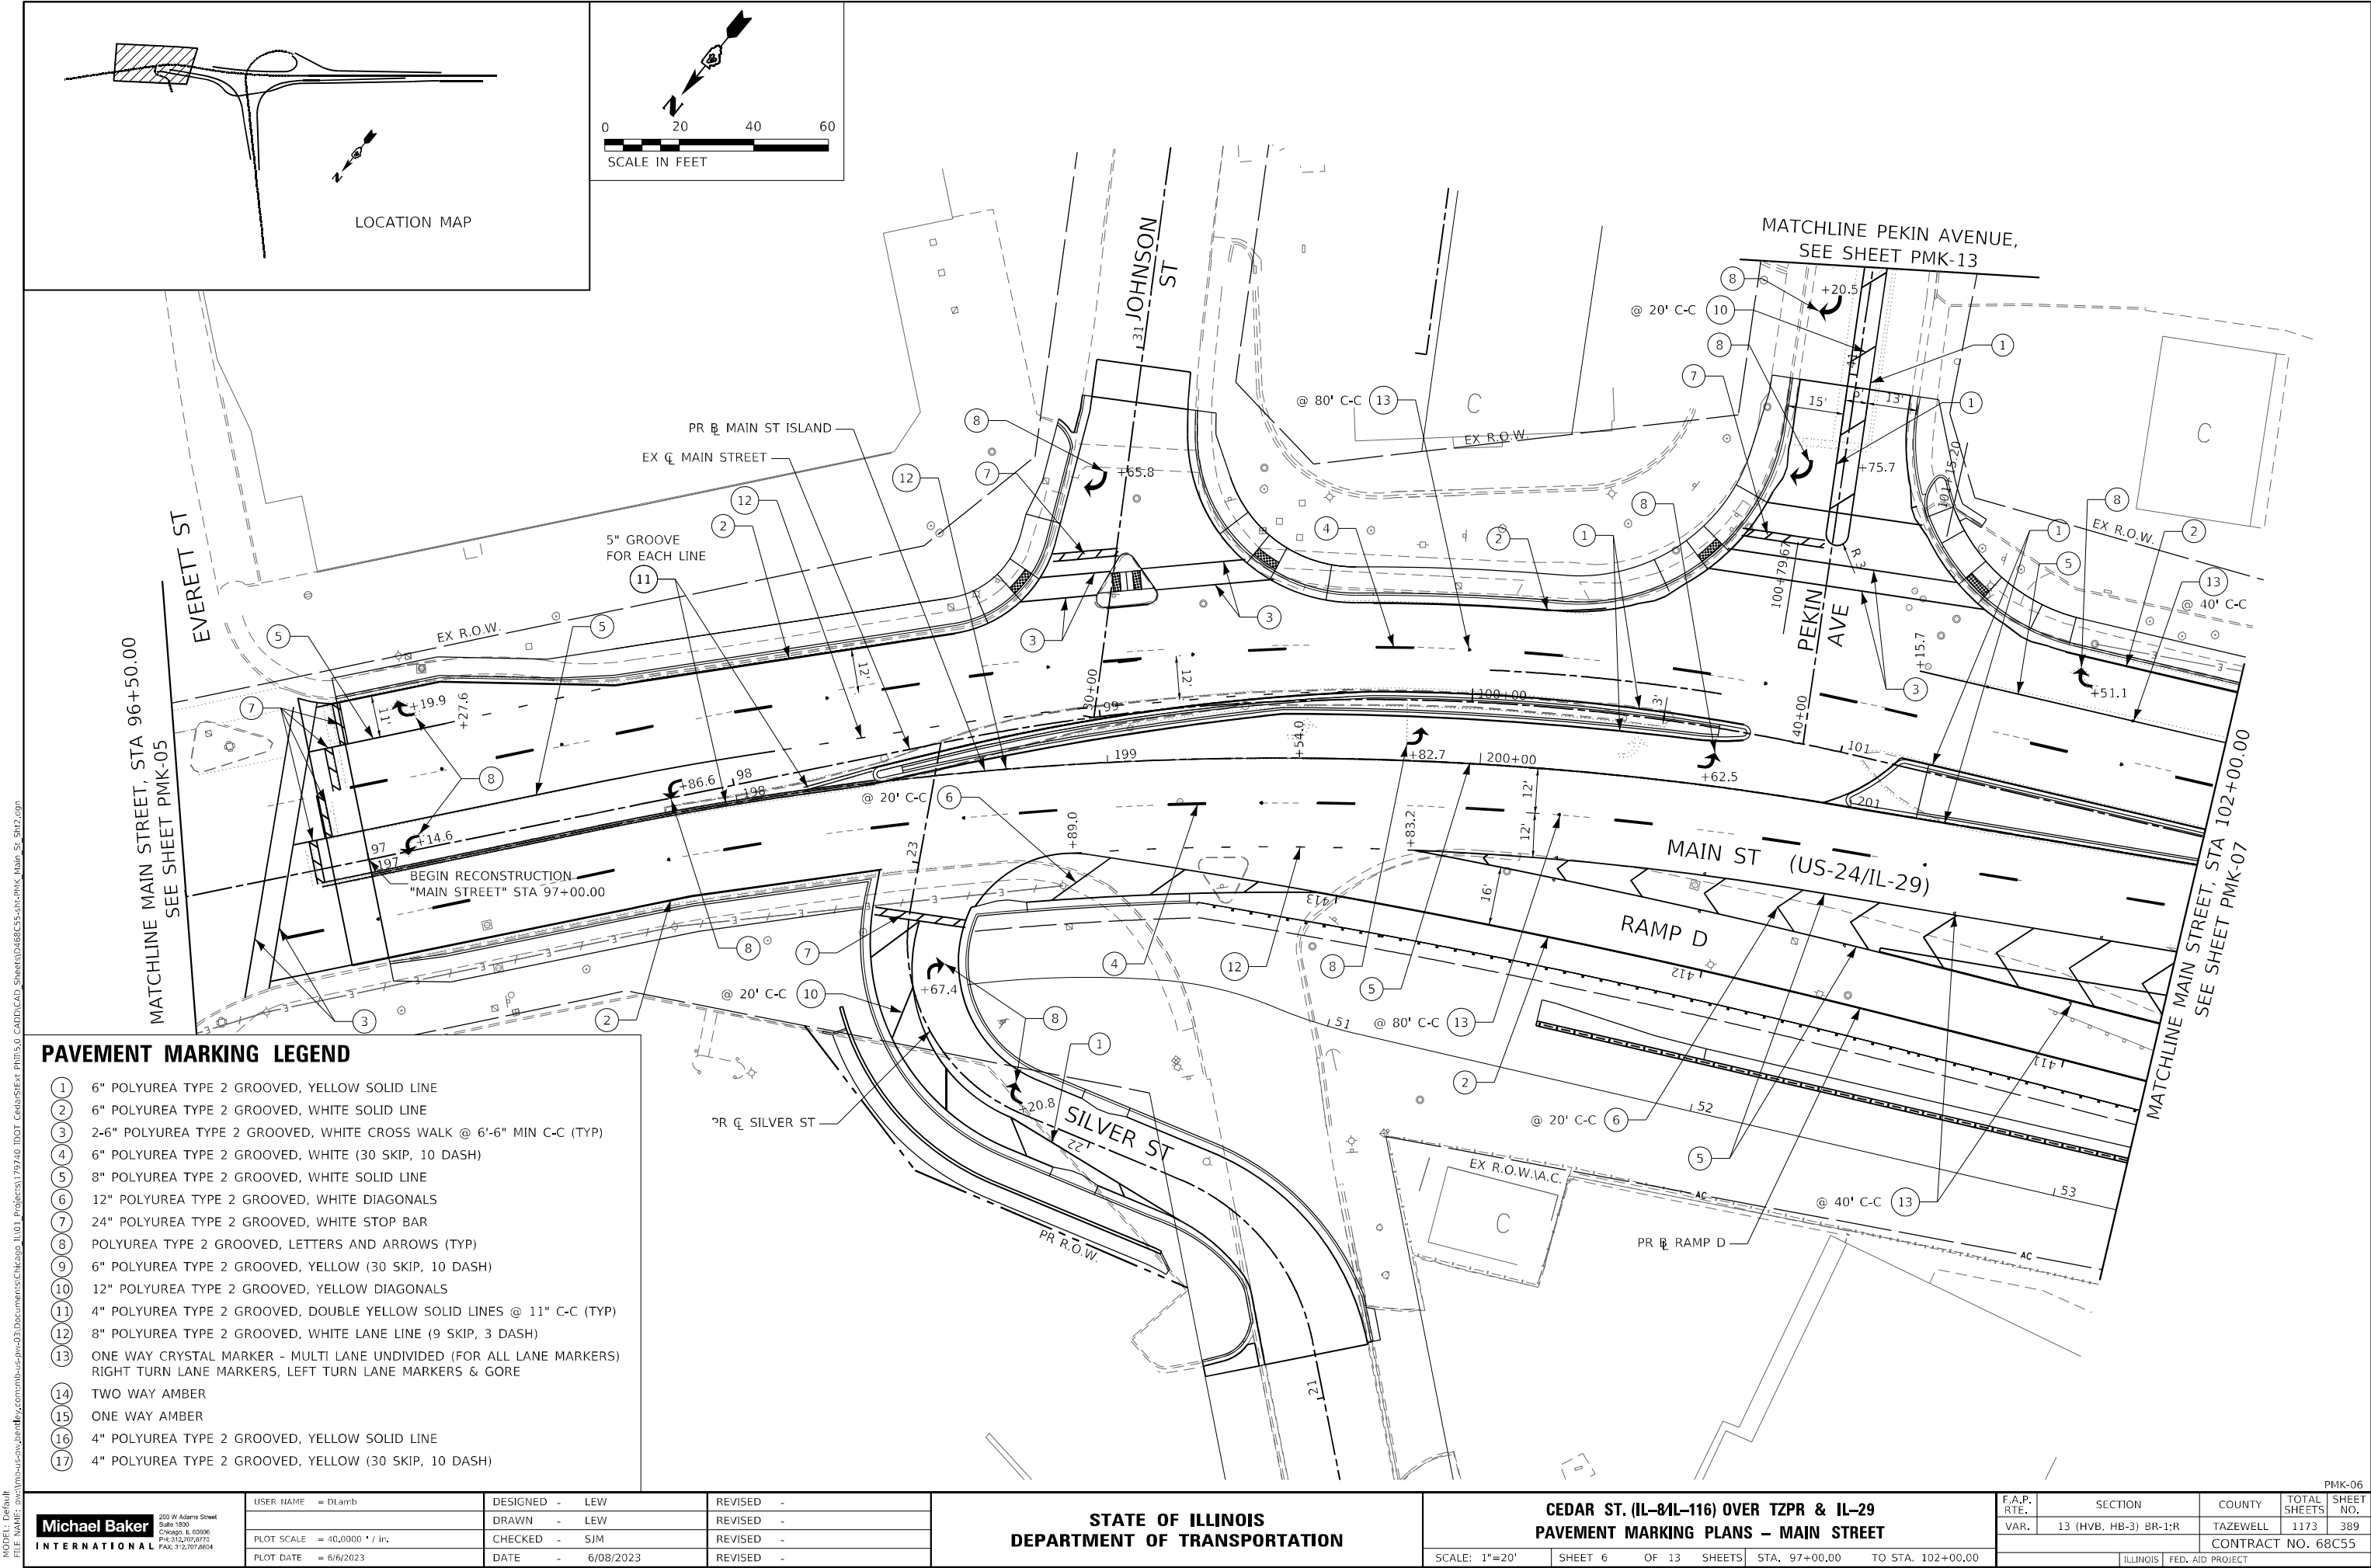

- PAVEMENT MARKING LEGEND**
- 1 6" POLYUREA TYPE 2 GROOVED, YELLOW SOLID LINE
 - 2 6" POLYUREA TYPE 2 GROOVED, WHITE SOLID LINE
 - 3 2-6" POLYUREA TYPE 2 GROOVED, WHITE CROSS WALK @ 6'-6" MIN C-C (TYP)
 - 4 6" POLYUREA TYPE 2 GROOVED, WHITE (30 SKIP, 10 DASH)
 - 5 8" POLYUREA TYPE 2 GROOVED, WHITE SOLID LINE
 - 6 12" POLYUREA TYPE 2 GROOVED, WHITE DIAGONALS
 - 7 24" POLYUREA TYPE 2 GROOVED, WHITE STOP BAR
 - 8 POLYUREA TYPE 2 GROOVED, LETTERS AND ARROWS (TYP)
 - 9 6" POLYUREA TYPE 2 GROOVED, YELLOW (30 SKIP, 10 DASH)
 - 10 12" POLYUREA TYPE 2 GROOVED, YELLOW DIAGONALS
 - 11 4" POLYUREA TYPE 2 GROOVED, DOUBLE YELLOW SOLID LINES @ 11" C-C (TYP)
 - 12 8" POLYUREA TYPE 2 GROOVED, WHITE LANE LINE (9 SKIP, 3 DASH)
 - 13 ONE WAY CRYSTAL MARKER - MULTI LANE UNDIVIDED (FOR ALL LANE MARKERS) RIGHT TURN LANE MARKERS, LEFT TURN LANE MARKERS & GORE
 - 14 TWO WAY AMBER
 - 15 ONE WAY AMBER
 - 16 4" POLYUREA TYPE 2 GROOVED, YELLOW SOLID LINE
 - 17 4" POLYUREA TYPE 2 GROOVED, YELLOW (30 SKIP, 10 DASH)

- ① 6" POLYUREA TYPE 2 GROOVED, YELLOW SOLID LINE
- ② 6" POLYUREA TYPE 2 GROOVED, WHITE SOLID LINE
- ③ 2-6" POLYUREA TYPE 2 GROOVED, WHITE CROSS WALK @ 6'-6" MIN C-C (TYP)
- ④ 6" POLYUREA TYPE 2 GROOVED, WHITE (30 SKIP, 10 DASH)
- ⑤ 8" POLYUREA TYPE 2 GROOVED, WHITE SOLID LINE
- ⑥ 12" POLYUREA TYPE 2 GROOVED, WHITE DIAGONALS
- ⑦ 24" POLYUREA TYPE 2 GROOVED, WHITE STOP BAR
- ⑧ POLYUREA TYPE 2 GROOVED, LETTERS AND ARROWS (TYP)
- ⑨ 6" POLYUREA TYPE 2 GROOVED, YELLOW (30 SKIP, 10 DASH)
- ⑩ 12" POLYUREA TYPE 2 GROOVED, YELLOW DIAGONALS
- ⑪ 4" POLYUREA TYPE 2 GROOVED, DOUBLE YELLOW SOLID LINES @ 11" C-C (TYP)
- ⑫ 8" POLYUREA TYPE 2 GROOVED, WHITE LANE LINE (9 SKIP, 3 DASH)
- ⑬ ONE WAY CRYSTAL MARKER - MULTI LANE UNDIVIDED (FOR ALL LANE MARKERS)
RIGHT TURN LANE MARKERS, LEFT TURN LANE MARKERS & GORE
- ⑭ TWO WAY AMBER
- ⑮ ONE WAY AMBER
- ⑯ 4" POLYUREA TYPE 2 GROOVED, YELLOW SOLID LINE
- ⑰ 4" POLYUREA TYPE 2 GROOVED, YELLOW (30 SKIP, 10 DASH)

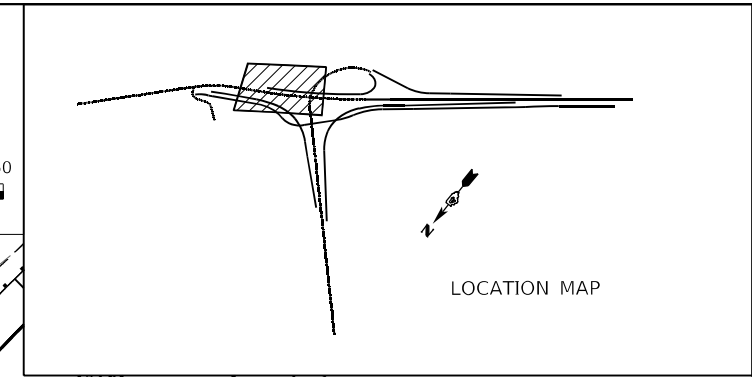

**STATE OF ILLINOIS
DEPARTMENT OF TRANSPORTATION**

**CEDAR ST. (IL-8/IL-116) OVER TZPR & IL-29
PAVEMENT MARKING PLANS – MAIN STREET**

F.A.P. RTE.	SECTION	COUNTY	TOTAL SHEETS	SHEET NO.
VAR.	13 (HVB, HB-3) BR-1;R	TAZEWELL	1173	390
		CONTRACT NO. 68C55		
ILLINOIS		FED. AID PROJECT		

PAVEMENT MARKING LEGEND

- 1

6" POLYUREA TYPE 2 GROOVED, YELLOW SOLID LINE
- 2

6" POLYUREA TYPE 2 GROOVED, WHITE SOLID LINE
- 3

2-6" POLYUREA TYPE 2 GROOVED, WHITE CROSS WALK @ 6'-6" MIN C-C (TYP)
- 4

6" POLYUREA TYPE 2 GROOVED, WHITE (30 SKIP, 10 DASH)
- 5

8" POLYUREA TYPE 2 GROOVED, WHITE SOLID LINE
- 6

12" POLYUREA TYPE 2 GROOVED, WHITE DIAGONALS
- 7

24" POLYUREA TYPE 2 GROOVED, WHITE STOP BAR
- 8

POLYUREA TYPE 2 GROOVED, LETTERS AND ARROWS (TYP)
- 9

6" POLYUREA TYPE 2 GROOVED, YELLOW (30 SKIP, 10 DASH)
- 10

12" POLYUREA TYPE 2 GROOVED, YELLOW DIAGONALS
- 11

4" POLYUREA TYPE 2 GROOVED, DOUBLE YELLOW SOLID LINES @ 11" C-C (TYP)
- 12

8" POLYUREA TYPE 2 GROOVED, WHITE LANE LINE (9 SKIP, 3 DASH)
- 13


ONE WAY CRYSTAL MARKER - MULTI LANE UNDIVIDED (FOR ALL LANE MARKERS)
RIGHT TURN LANE MARKERS, LEFT TURN LANE MARKERS & GORE
- 14

TWO WAY AMBER
- 15

ONE WAY AMBER
- 16

4" POLYUREA TYPE 2 GROOVED, YELLOW SOLID LINE
- 17

4" POLYUREA TYPE 2 GROOVED, YELLOW (30 SKIP, 10 DASH)

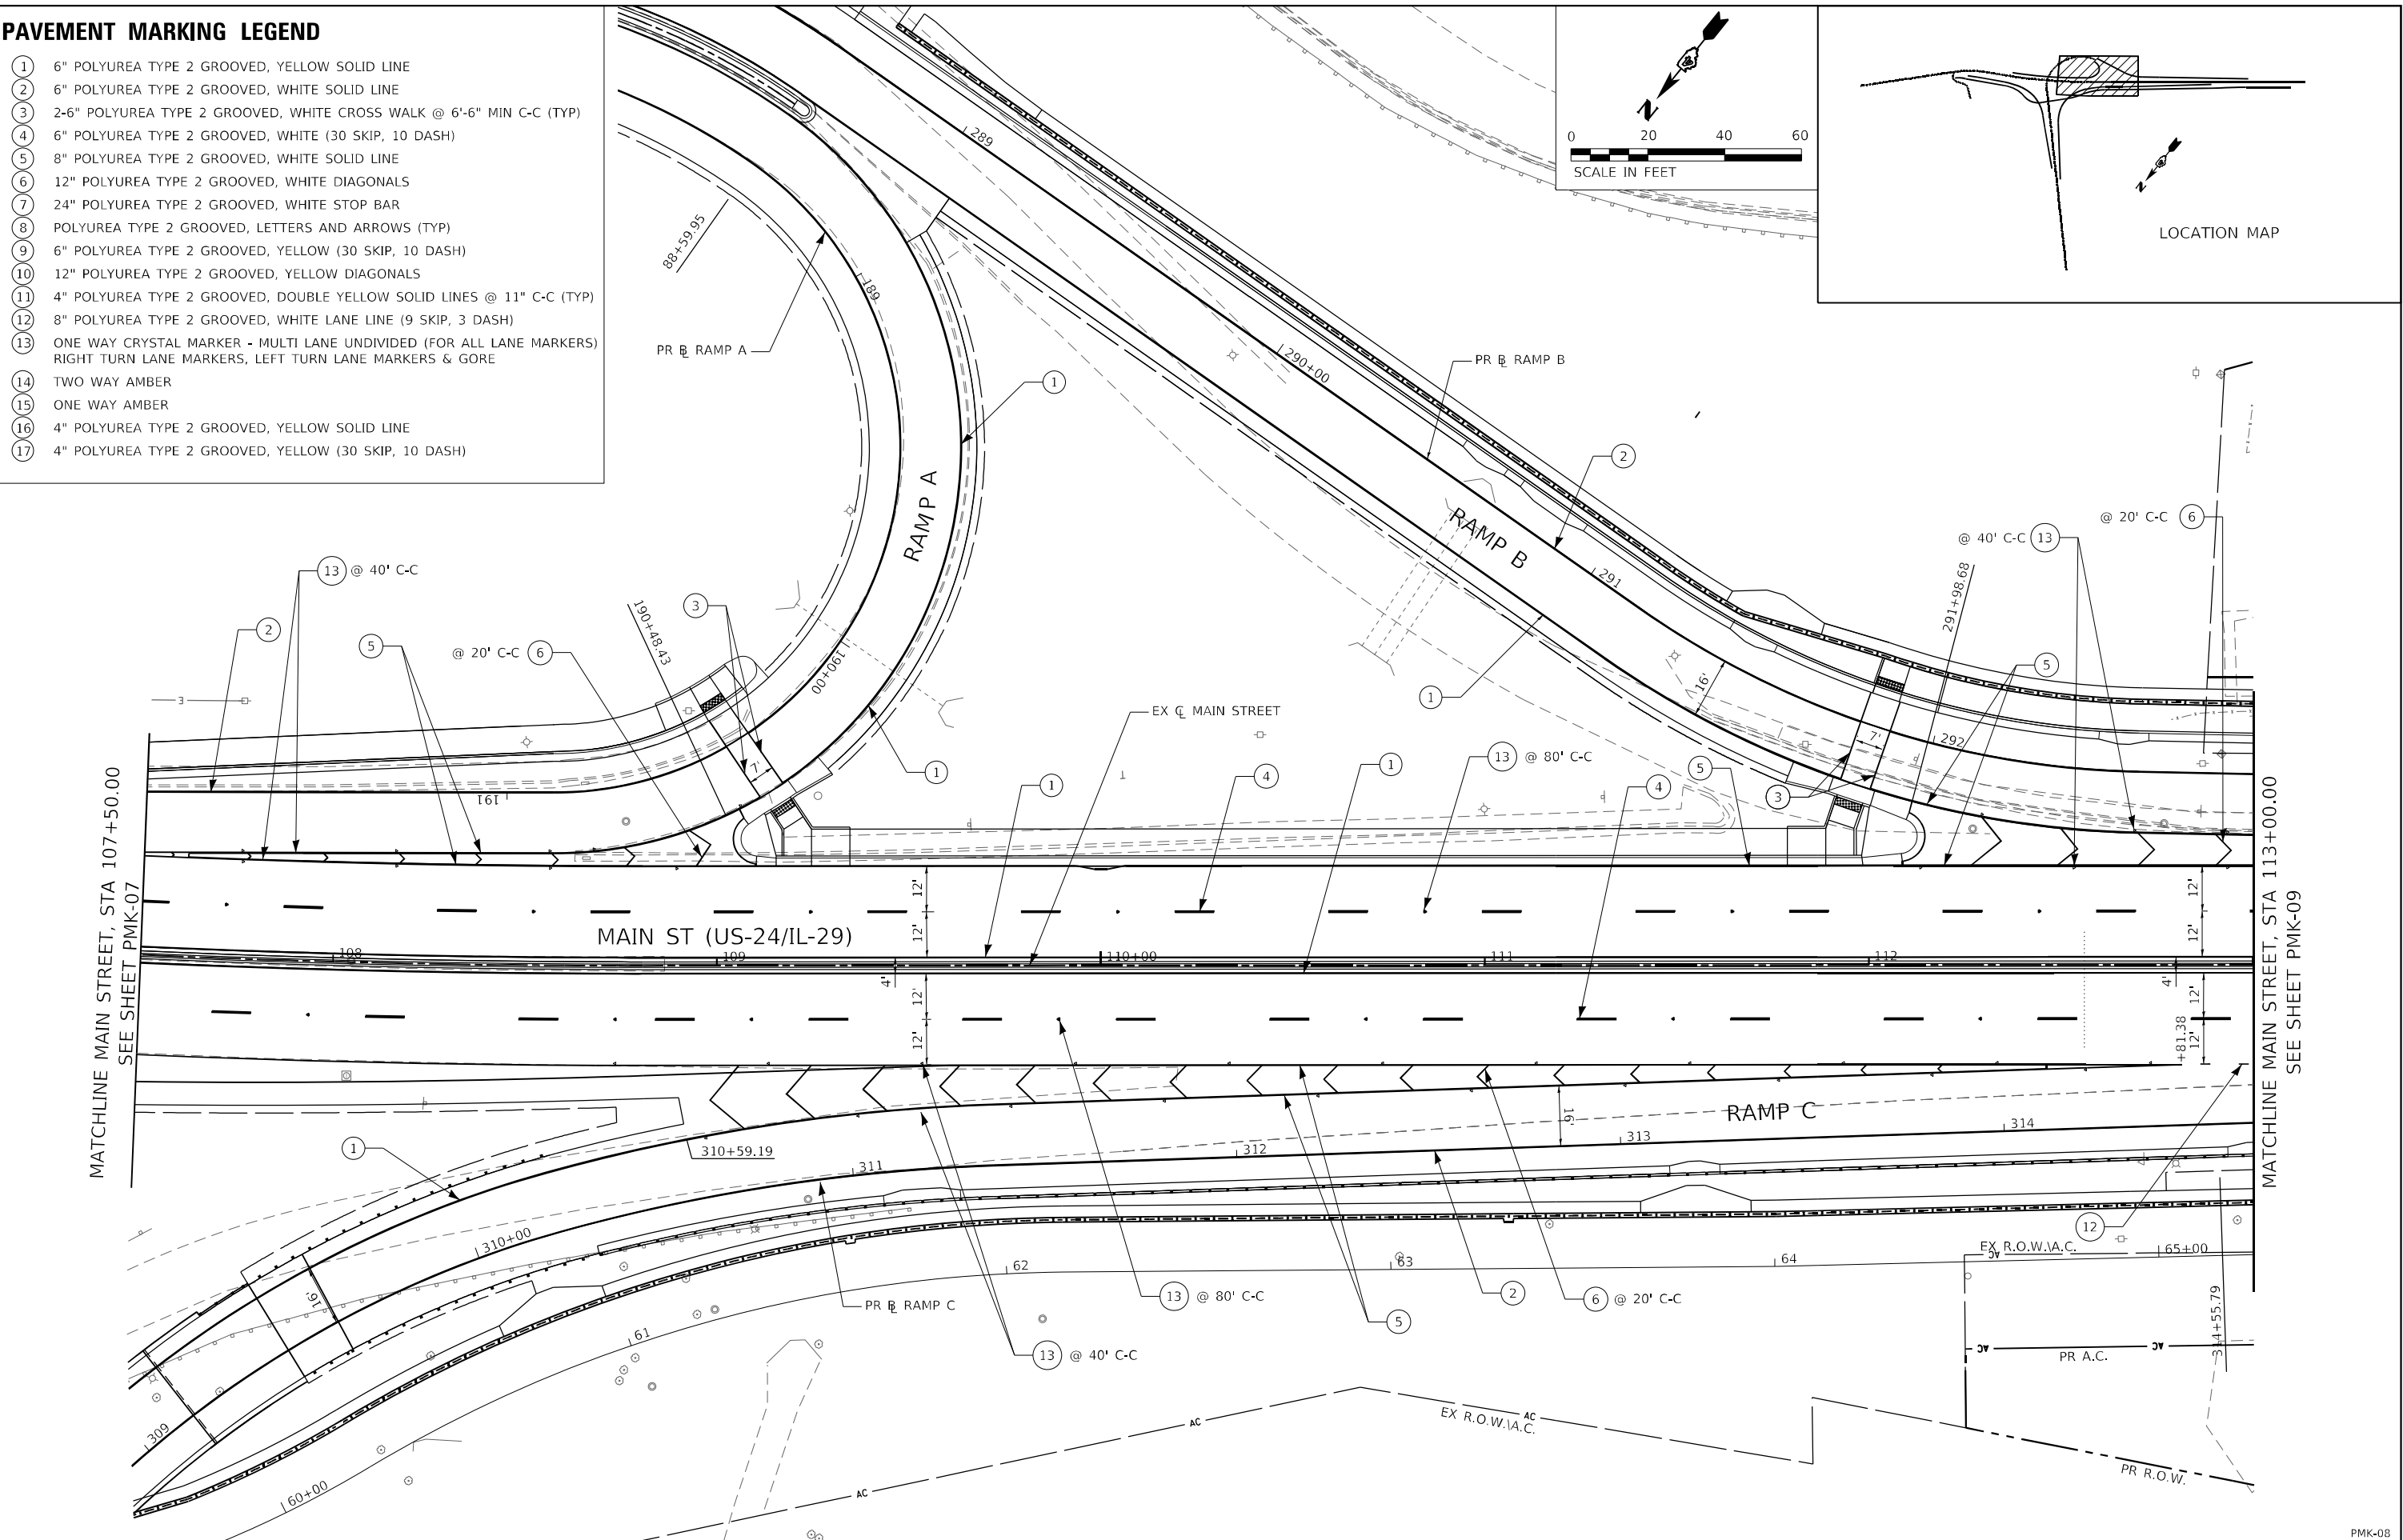

Michael Baker INTERNATIONAL 200 W Adams Street Suite 1500 Chicago, IL 60606 PH: 312.707.8970 FAX: 312.707.8854	USER NAME = D1amb		DESIGNED - LEW	REVISED -	STATE OF ILLINOIS DEPARTMENT OF TRANSPORTATION	CEDAR ST. (IL-8/IL-116) OVER TZPR & IL-29 PAVEMENT MARKING PLANS - MAIN STREET			F.A.P. RTE.	SECTION	COUNTY	TOTAL SHEETS	SHEET NO.
	DRAWN - LEW		CHECKED - SJM	REVISED -		SCALE: 1"=20'			VAR.	13 (HVB, HB-3) BR-1:R	TAZEWELL	1173	391
	PLOT SCALE = 40,0000 * / in.		DATE - 6/08/2023	REVISED -		SHEET 8 OF 13 SHEETS			CONTRACT NO. 68C55				
	PLOT DATE = 6/6/2023					STA. 107+50.00 TO STA. 113+00.00			ILLINOIS FED. AID PROJECT				

MODEL: Default
FILE: \\miller-prod\miller-us-sh-bentley.com\miller-us-sh\03\Documents\Chicago\11011\Project\179740.IDOT CedarStExt_Plan15.0_CADD\CAD_Sheets\048C55-shl-rmk_Main_St_Sht4.dgn

MODEL: Default
FILE: \\miller-prod\miller-us-sh-bentley.com\miller-us-pw\03\Documents\Chicago\1101\Project\179740.IDOT CedarStExt_Plan15.0.CADD\CAD_Sheet\1048C55-shr-PMK_Main St_Sht5.dgn

MATCHLINE MAIN STREET, STA 113+00.00
SEE SHEET PMK-08

MATCHLINE MAIN STREET, STA 118+50.00
SEE SHEET PMK-10

PAVEMENT MARKING LEGEND

- ① 6" POLYUREA TYPE 2 GROOVED, YELLOW SOLID LINE
- ② 6" POLYUREA TYPE 2 GROOVED, WHITE SOLID LINE
- ③ 2-6" POLYUREA TYPE 2 GROOVED, WHITE CROSS WALK @ 6'-6" MIN C-C (TYP)
- ④ 6" POLYUREA TYPE 2 GROOVED, WHITE (30 SKIP, 10 DASH)
- ⑤ 8" POLYUREA TYPE 2 GROOVED, WHITE SOLID LINE
- ⑥ 12" POLYUREA TYPE 2 GROOVED, WHITE DIAGONALS
- ⑦ 24" POLYUREA TYPE 2 GROOVED, WHITE STOP BAR
- ⑧ POLYUREA TYPE 2 GROOVED, LETTERS AND ARROWS (TYP)
- ⑨ 6" POLYUREA TYPE 2 GROOVED, YELLOW (30 SKIP, 10 DASH)
- ⑩ 12" POLYUREA TYPE 2 GROOVED, YELLOW DIAGONALS
- ⑪ 4" POLYUREA TYPE 2 GROOVED, DOUBLE YELLOW SOLID LINES @ 11" C-C (TYP)
- ⑫ 8" POLYUREA TYPE 2 GROOVED, WHITE LANE LINE (9 SKIP, 3 DASH)
- ⑬ ONE WAY CRYSTAL MARKER - MULTI LANE UNDIVIDED (FOR ALL LANE MARKERS)
RIGHT TURN LANE MARKERS, LEFT TURN LANE MARKERS & GORE
- ⑭ TWO WAY AMBER
- ⑮ ONE WAY AMBER
- ⑯ 4" POLYUREA TYPE 2 GROOVED, YELLOW SOLID LINE
- ⑰ 4" POLYUREA TYPE 2 GROOVED, YELLOW (30 SKIP, 10 DASH)

Michael Baker
INTERNATIONAL
200 W Adams Street
Suite 1500
Chicago, IL 60606
PH: 312.707.8970
FAX: 312.707.8804

USER NAME = DLamb

DESIGNED - LEW

REVISED -

DRAWN - LEW

REVISED -

PLOT SCALE = 40,0000 * / in.

CHECKED - SJM

REVISED -

PLOT DATE = 6/6/2023

DATE - 6/08/2023

REVISED -

STATE OF ILLINOIS
DEPARTMENT OF TRANSPORTATION



CEDAR ST. (IL-81L-116) OVER TZPR & IL-29
PAVEMENT MARKING PLANS - MAIN STREET

SCALE: 1"=20'


SHEET 9 OF 13 SHEETS
STA. 113+00.00 TO STA. 118+50.00

F.A.P. RTE.	SECTION	COUNTY	TOTAL SHEETS	SHEET NO.
VAR.	13 (HVB, HB-3) BR-1:R	TAZEWELL	1173	392
CONTRACT NO. 68C55				
ILLINOIS FED. AID PROJECT				

PMK-09

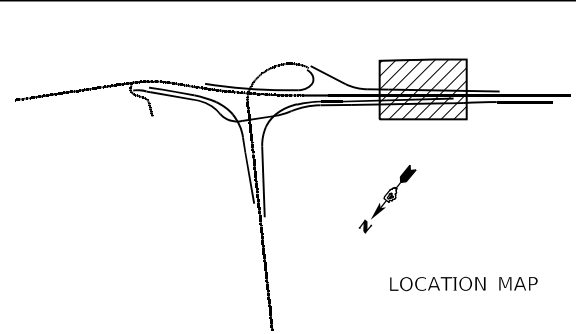
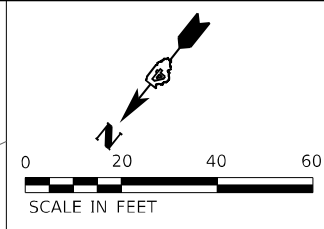


- ① 6" POLYUREA TYPE 2 GROOVED, YELLOW SOLID LINE
- ② 6" POLYUREA TYPE 2 GROOVED, WHITE SOLID LINE
- ③ 2-6" POLYUREA TYPE 2 GROOVED, WHITE CROSS WALK @ 6'-6" MIN C-C (TYP)
- ④ 6" POLYUREA TYPE 2 GROOVED, WHITE (30 SKIP, 10 DASH)
- ⑤ 8" POLYUREA TYPE 2 GROOVED, WHITE SOLID LINE
- ⑥ 12" POLYUREA TYPE 2 GROOVED, WHITE DIAGONALS
- ⑦ 24" POLYUREA TYPE 2 GROOVED, WHITE STOP BAR
- ⑧ POLYUREA TYPE 2 GROOVED, LETTERS AND ARROWS (TYP)
- ⑨ 6" POLYUREA TYPE 2 GROOVED, YELLOW (30 SKIP, 10 DASH)
- ⑩ 12" POLYUREA TYPE 2 GROOVED, YELLOW DIAGONALS
- ⑪ 4" POLYUREA TYPE 2 GROOVED, DOUBLE YELLOW SOLID LINES @ 11" C-C (TYP)
- ⑫ 8" POLYUREA TYPE 2 GROOVED, WHITE LANE LINE (9 SKIP, 3 DASH)
- ⑬ ONE WAY CRYSTAL MARKER - MULTI LANE UNDIVIDED (FOR ALL LANE MARKERS),
RIGHT TURN LANE MARKERS, LEFT TURN LANE MARKERS & GORE
- ⑭ TWO WAY AMBER
- ⑮ ONE WAY AMBER
- ⑯ 4" POLYUREA TYPE 2 GROOVED, YELLOW SOLID LINE
- ⑰ 4" POLYUREA TYPE 2 GROOVED, YELLOW (30 SKIP, 10 DASH)

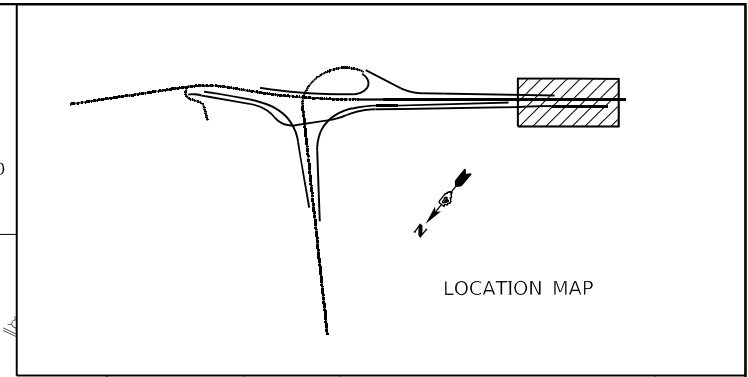

MATCHLINE MAIN STREET, STA 124+50.00
SEE SHEET PMK-11

- ① 6" POLYUREA TYPE 2 GROOVED, YELLOW SOLID LINE
- ② 6" POLYUREA TYPE 2 GROOVED, WHITE SOLID LINE
- ③ 2-6" POLYUREA TYPE 2 GROOVED, WHITE CROSS WALK @ 6'-6" MIN C-C (TYP)
- ④ 6" POLYUREA TYPE 2 GROOVED, WHITE (30 SKIP, 10 DASH)
- ⑤ 8" POLYUREA TYPE 2 GROOVED, WHITE SOLID LINE
- ⑥ 12" POLYUREA TYPE 2 GROOVED, WHITE DIAGONALS
- ⑦ 24" POLYUREA TYPE 2 GROOVED, WHITE STOP BAR
- ⑧ POLYUREA TYPE 2 GROOVED, LETTERS AND ARROWS (TYP)
- ⑨ 6" POLYUREA TYPE 2 GROOVED, YELLOW (30 SKIP, 10 DASH)
- ⑩ 12" POLYUREA TYPE 2 GROOVED, YELLOW DIAGONALS
- ⑪ 4" POLYUREA TYPE 2 GROOVED, DOUBLE YELLOW SOLID LINES @ 11" C-C (TYP)
- ⑫ 8" POLYUREA TYPE 2 GROOVED, WHITE LANE LINE (9 SKIP, 3 DASH)
- ⑬ ONE WAY CRYSTAL MARKER - MULTI LANE UNDIVIDED (FOR ALL LANE MARKERS),
RIGHT TURN LANE MARKERS, LEFT TURN LANE MARKERS & GORE
- ⑭ TWO WAY AMBER
- ⑮ ONE WAY AMBER
- ⑯ 4" POLYUREA TYPE 2 GROOVED, YELLOW SOLID LINE
- ⑰ 4" POLYUREA TYPE 2 GROOVED, YELLOW (30 SKIP, 10 DASH)

 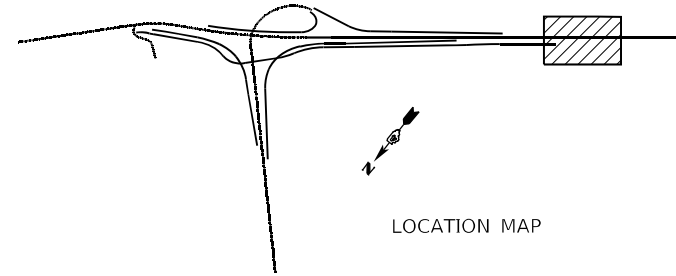

F.A.P. RTE.	SECTION	COUNTY	TOTAL SHEETS	SHEET NO.
VAR.	13 (HVB, HB-3) BR-1;R	TAZEWELL	1173	39%
		CONTRACT NO. 68C55		
		ILLINOIS FED. AID PROJECT		

PMK-11

PAVEMENT MARKING LEGEND

- 1

6" POLYUREA TYPE 2 GROOVED, YELLOW SOLID LINE
- 2

6" POLYUREA TYPE 2 GROOVED, WHITE SOLID LINE
- 3

2-6" POLYUREA TYPE 2 GROOVED, WHITE CROSS WALK @ 6'-6" MIN C-C (TYP)
- 4

6" POLYUREA TYPE 2 GROOVED, WHITE (30 SKIP, 10 DASH)
- 5

8" POLYUREA TYPE 2 GROOVED, WHITE SOLID LINE
- 6

12" POLYUREA TYPE 2 GROOVED, WHITE DIAGONALS
- 7

24" POLYUREA TYPE 2 GROOVED, WHITE STOP BAR
- 8

POLYUREA TYPE 2 GROOVED, LETTERS AND ARROWS (TYP)
- 9

6" POLYUREA TYPE 2 GROOVED, YELLOW (30 SKIP, 10 DASH)
- 10

12" POLYUREA TYPE 2 GROOVED, YELLOW DIAGONALS
- 11

4" POLYUREA TYPE 2 GROOVED, DOUBLE YELLOW SOLID LINES @ 11" C-C (TYP)
- 12

8" POLYUREA TYPE 2 GROOVED, WHITE LANE LINE (9 SKIP, 3 DASH)
- 13



ONE WAY CRYSTAL MARKER - MULTI LANE UNDIVIDED (FOR ALL LANE MARKERS)
RIGHT TURN LANE MARKERS, LEFT TURN LANE MARKERS & GORE
- 14

TWO WAY AMBER
- 15

ONE WAY AMBER
- 16


4" POLYUREA TYPE 2 GROOVED, YELLOW SOLID LINE
- 17

4" POLYUREA TYPE 2 GROOVED, YELLOW (30 SKIP, 10 DASH)

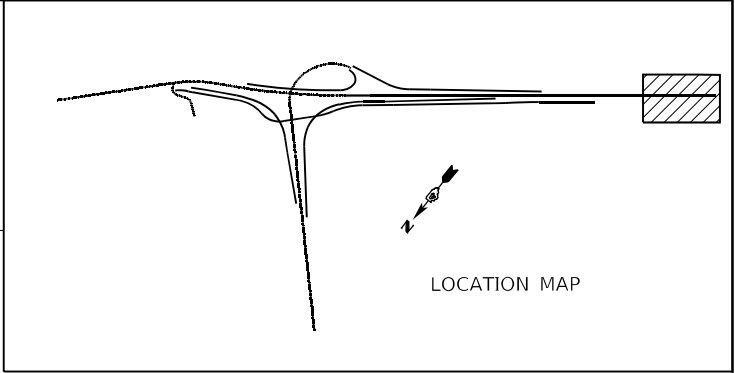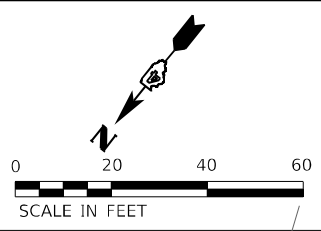

MATCHLINE MAIN STREET, STA 130+50.00
SEE SHEET PMK-11

MODEL: Default
FILE: \\miller-prod\miller\bus\h-bentley.com\miller-us-pw\03\Documents\Chicago\11011\Project\179740.IDOT CedarStExt_PMT15.0_CADD\CAD_Sheets\048C55-h-bentley.com\Main St_Sht8.dgn

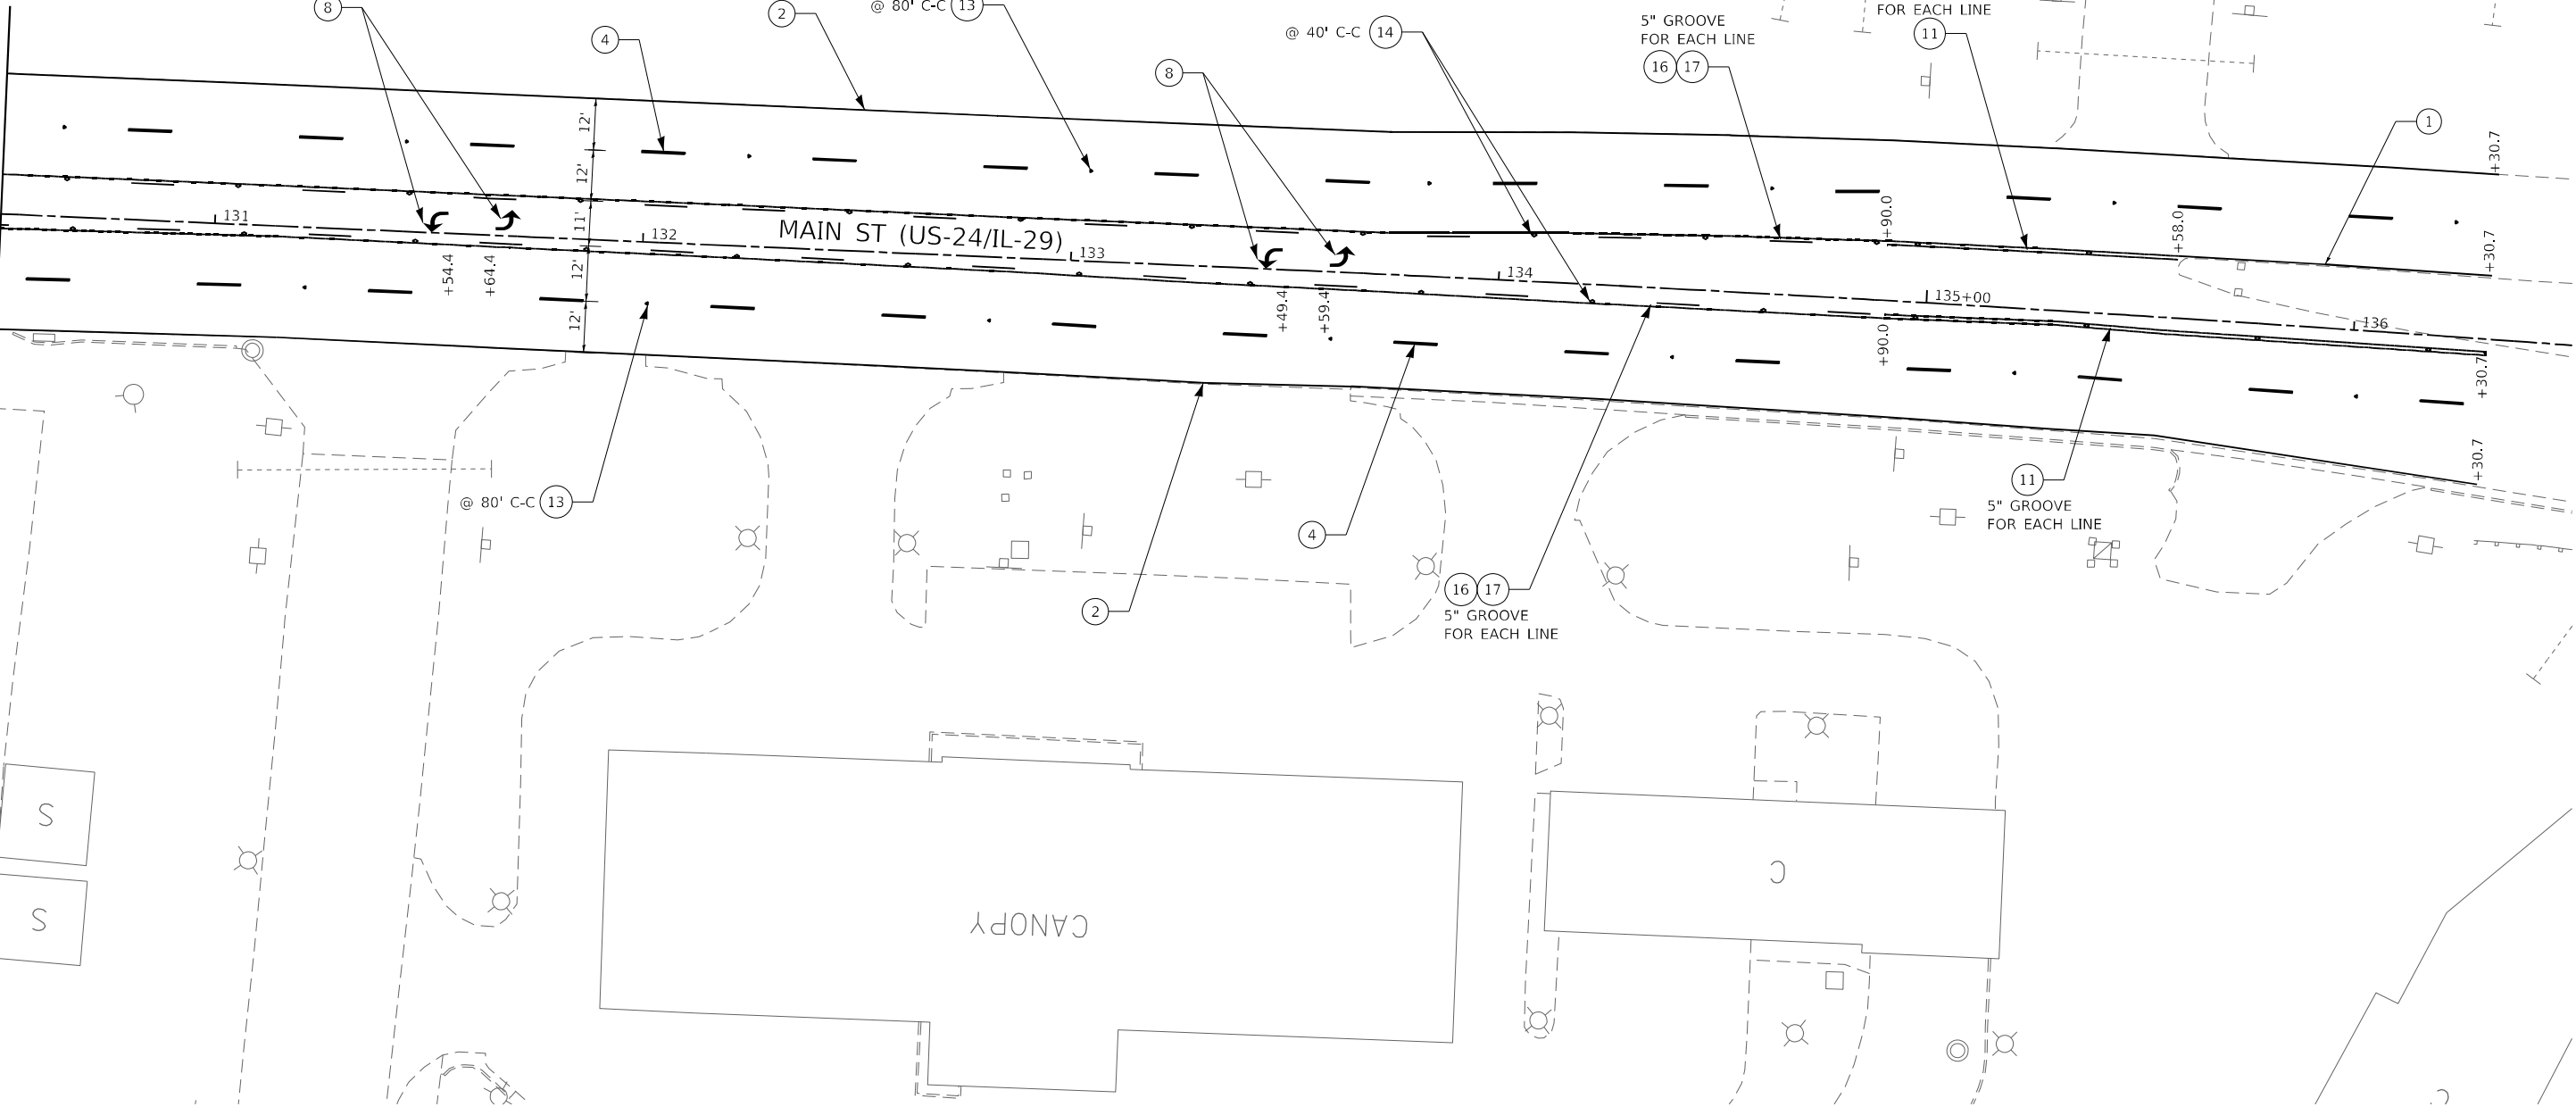

Michael Baker
INTERNATIONAL
200 W Adams Street
Suite 1500
Chicago, IL 60606
PH: 312.707.8970
FAX: 312.707.8854

USER NAME = DLamb	DESIGNED - LEW	REVISED -
DRAWN - LEW	REVIS	ED -
PLOT SCALE = 40,0000 * / in.	CHECKED - SJM	REVISED -
PLOT DATE = 6/6/2023	DATE - 6/08/2023	REVISED -

STATE OF ILLINOIS
DEPARTMENT OF TRANSPORTATION

CEDAR ST. (IL-81L-116) OVER TZPR & IL-29
PAVEMENT MARKING PLANS – MAIN STREET



SCALE: 1"=20' SHEET 12 OF 13 SHEETS STA. 118+50.00 TO STA. 123+92.72

F.A.P. RTE.	SECTION	COUNTY	TOTAL SHEETS	SHEET NO.
VAR.	13 (HVB, HB-3) BR-1:R	TAZEWELL	1173	395
CONTRACT NO. 68C55				
		ILLINOIS	FED. AID PROJECT	

PMK-12

PAVEMENT MARKING LEGEND




- 16" POLYUREA TYPE 2 GROOVED, YELLOW SOLID LINE
- 6" POLYUREA TYPE 2 GROOVED, WHITE SOLID LINE
- 2-6" POLYUREA TYPE 2 GROOVED, WHITE CROSS WALK @ 6'-6" MIN C-C (TYP)
- 6" POLYUREA TYPE 2 GROOVED, WHITE (30 SKIP, 10 DASH)
- 8" POLYUREA TYPE 2 GROOVED, WHITE SOLID LINE
- 12" POLYUREA TYPE 2 GROOVED, WHITE DIAGONALS
- 24" POLYUREA TYPE 2 GROOVED, WHITE STOP BAR
- POLYUREA TYPE 2 GROOVED, LETTERS AND ARROWS (TYP)
- 6" POLYUREA TYPE 2 GROOVED, YELLOW (30 SKIP, 10 DASH)
- 12" POLYUREA TYPE 2 GROOVED, YELLOW DIAGONALS
- 4" POLYUREA TYPE 2 GROOVED, DOUBLE YELLOW SOLID LINES @ 11" C-C (TYP)
- 8" POLYUREA TYPE 2 GROOVED, WHITE LANE LINE (9 SKIP, 3 DASH)
- ONE WAY CRYSTAL MARKER - MULTI LANE UNDIVIDED (FOR ALL LANE MARKERS)
RIGHT TURN LANE MARKERS, LEFT TURN LANE MARKERS & GORE
- TWO WAY AMBER
- ONE WAY AMBER
- 4" POLYUREA TYPE 2 GROOVED, YELLOW SOLID LINE
- 4" POLYUREA TYPE 2 GROOVED, YELLOW (30 SKIP, 10 DASH)

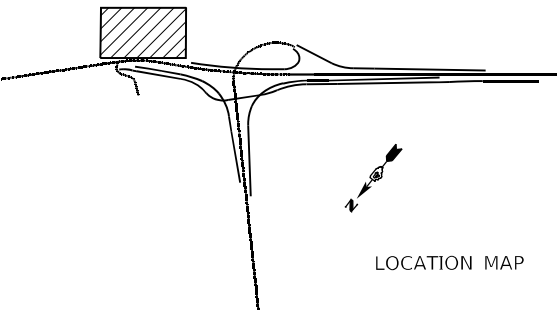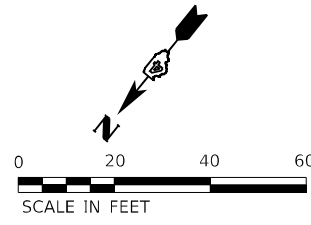

Michael Baker INTERNATIONAL 200 W Adams Street Suite 1500 Chicago, IL 60606 PH: 312.707.8970 FAX: 312.707.8854	USER NAME = DLamb			DESIGNED - LEW	REVISED -	STATE OF ILLINOIS DEPARTMENT OF TRANSPORTATION	CEDAR ST. (IL-81L-116) OVER TZPR & IL-29 PAVEMENT MARKING PLANS - PEKIN AVENUE			F.A.P. RTE.	SECTION	COUNTY	TOTAL SHEETS	SHEET NO.
	DRAWN - LEW			CHECKED - SJM	REVISED -		SCALE: 1"=20'			VAR.	13 (HVB, HB-3) BR-1;R	TAZEWELL	1173	396
	PLOT SCALE = 40,0000 * / in.			DATE - 6/08/2023	REVISED -		SHEET 13 OF 13 SHEETS			CONTRACT NO. 68C55				
	PLOT DATE = 6/6/2023						TO STA.			ILLINOIS FED. AID PROJECT				

MODEL: Default
FILE NAME: pmkbus-us-h-bentley.com\pmbus-us-h-bentley.com\pmbus-us-h-bentley.com\179740.IDOT CedarStExt_PMTS.0_CADD\CAD_Sheets\048C55-shs-PMK_Main_St_Sht9.dgn

PMK-13

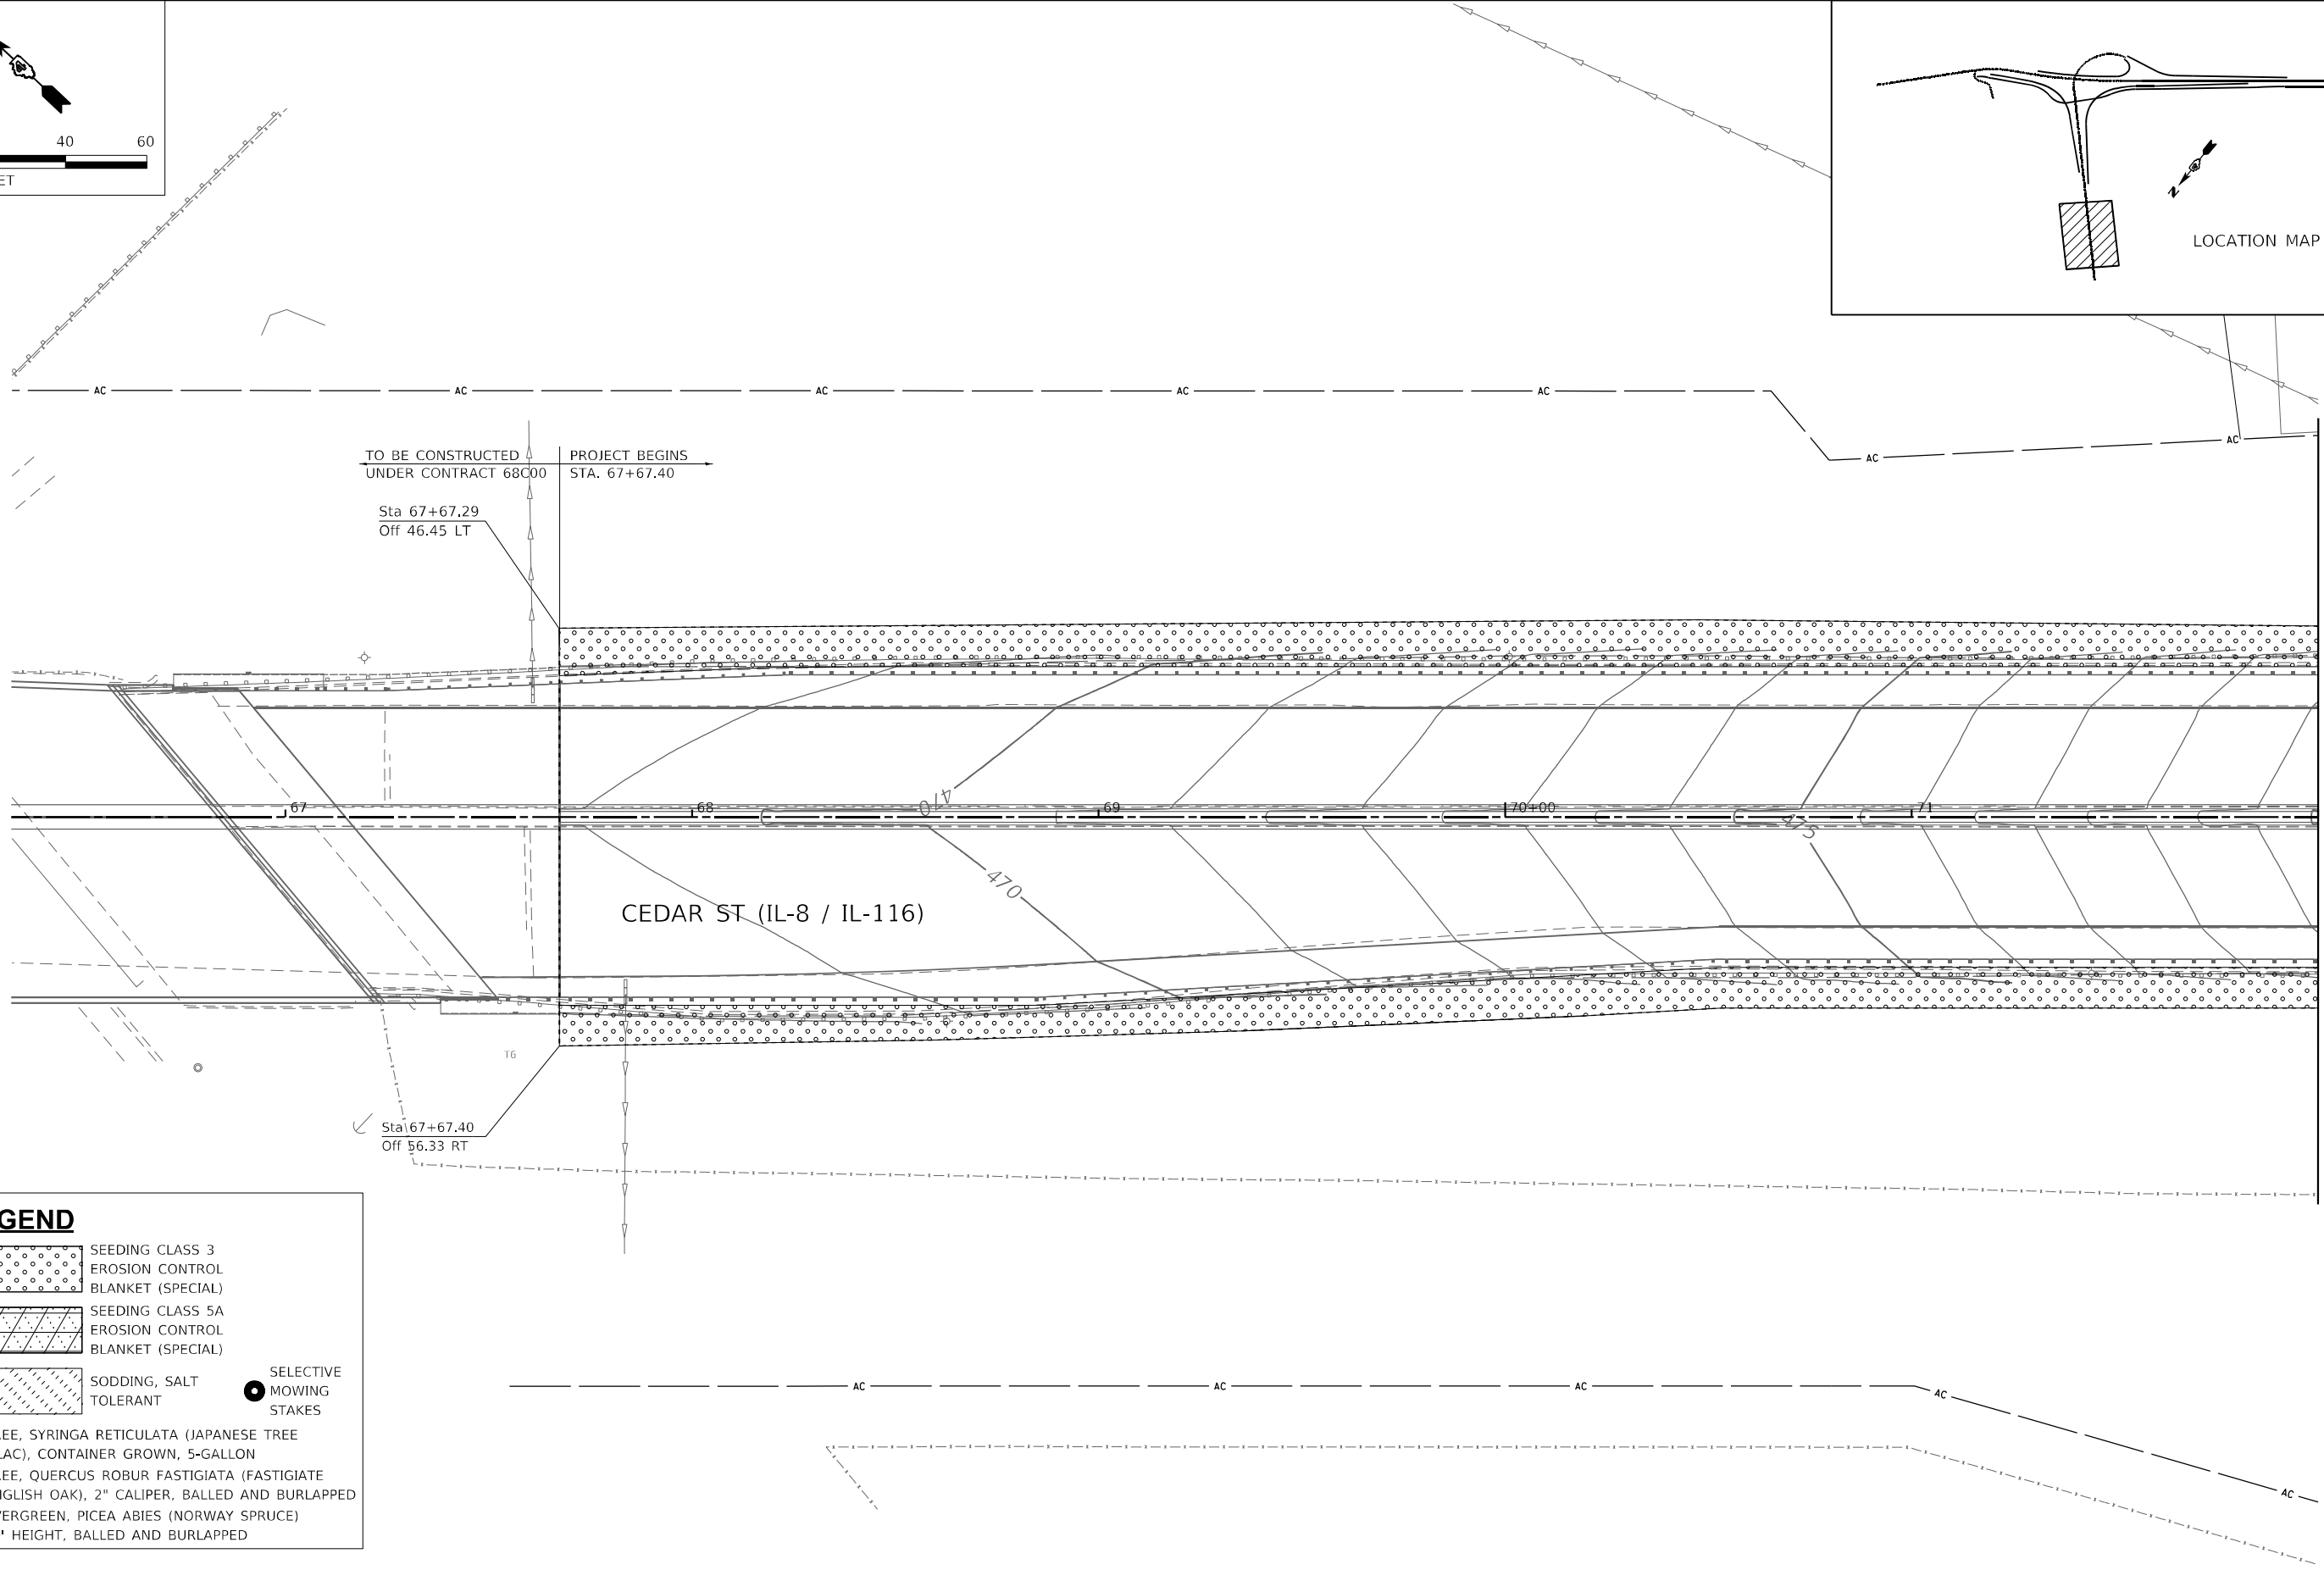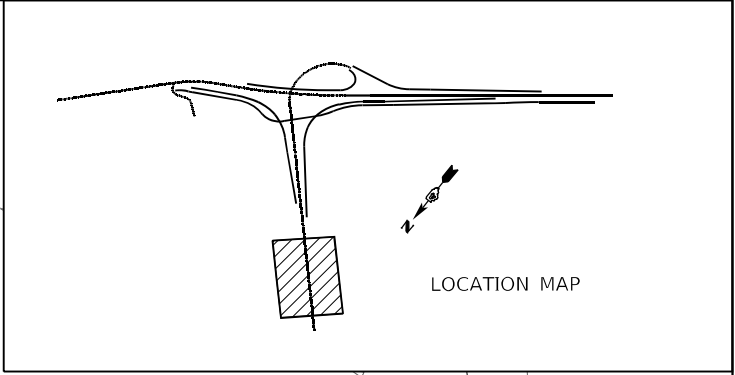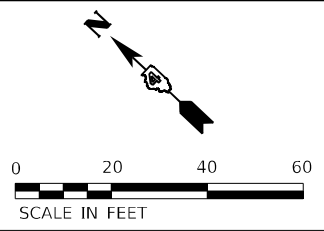




MATCHLINE CEDAR STREET, STA 72+00.00
SEE SHEET LNDSCP-02

LEGEND

- SEEDING CLASS 3
EROSION CONTROL
BLANKET (SPECIAL)
- SEEDING CLASS 5A
EROSION CONTROL
BLANKET (SPECIAL)
- SODDING, SALT
TOLERANT
- SELECTIVE
MOWING
STAKES
- TREE, SYRINGA RETICULATA (JAPANESE TREE
LILAC), CONTAINER GROWN, 5-GALLON
- TREE, QUERCUS ROBUR FASTIGIATA (FASTIGIATE
ENGLISH OAK), 2" CALIPER, BALLED AND BURLAPPED
- EVERGREEN, PICEA ABIES (NORWAY SPRUCE)
10' HEIGHT, BALLED AND BURLAPPED

NOTE:

- SEED BED SHALL BE COVERED WITH TOPSOIL 4"
- ROADSIDE MANAGER TO VERIFY TREE LAYOUT PRIOR TO PLANTING

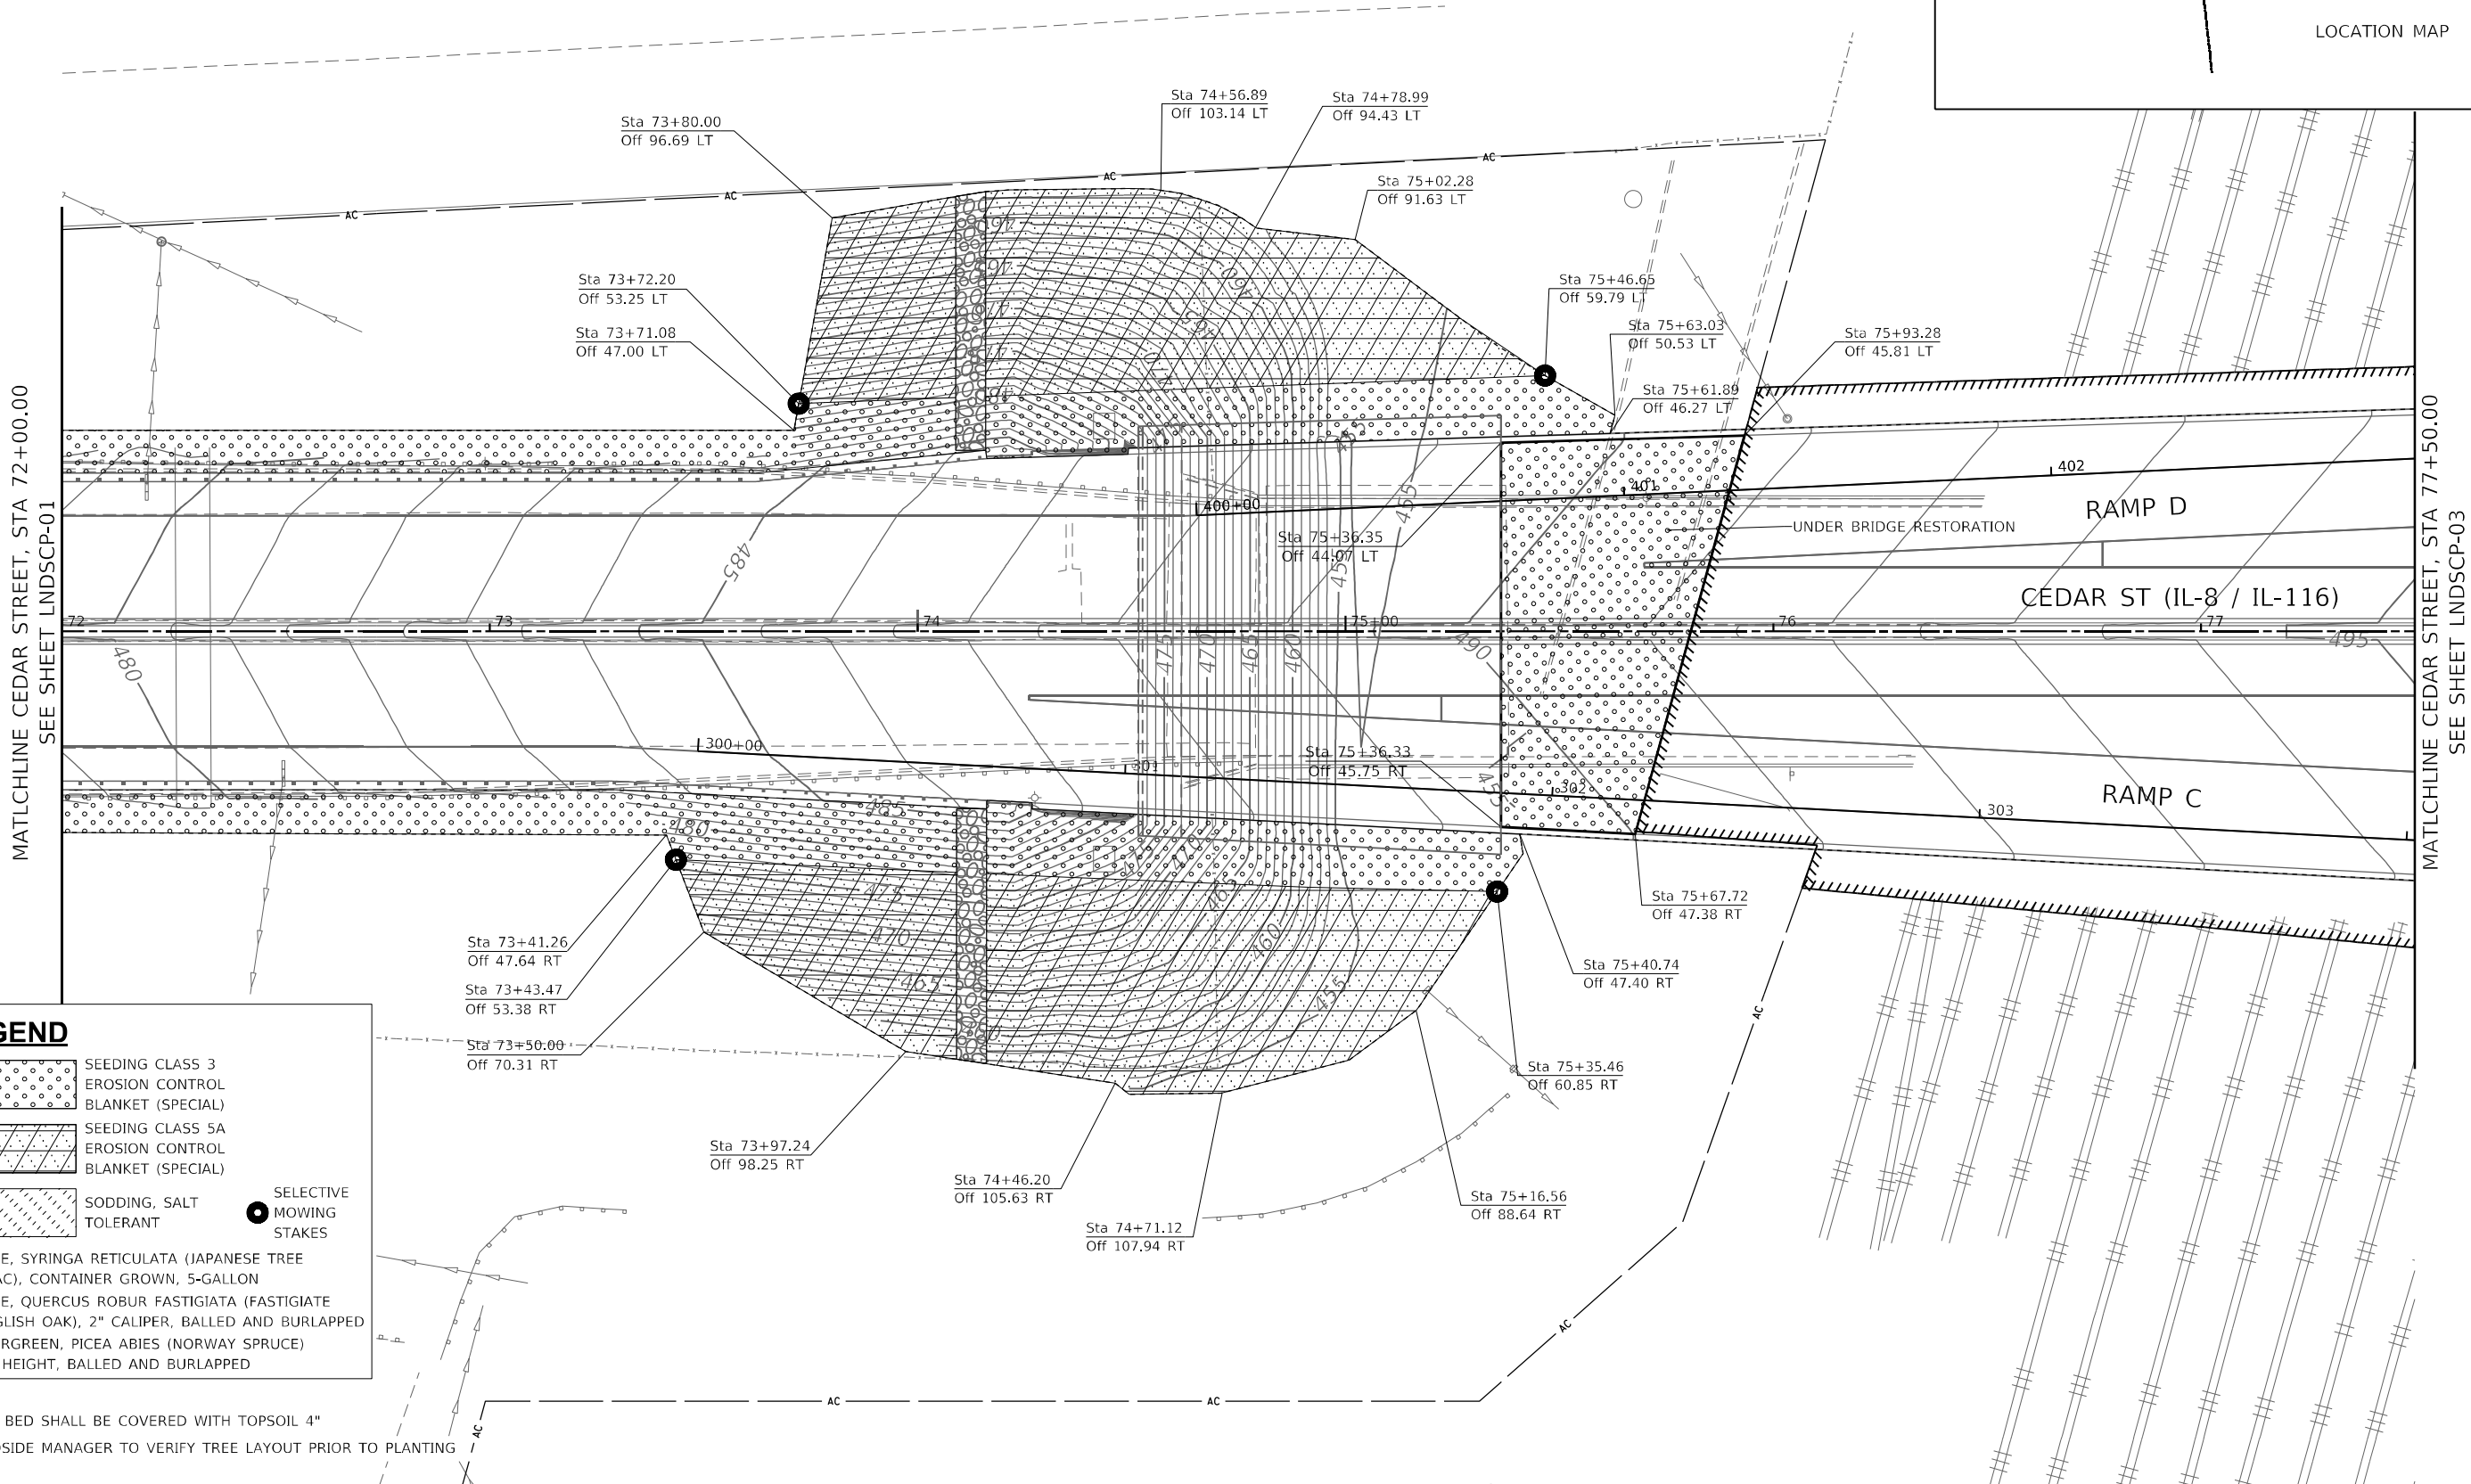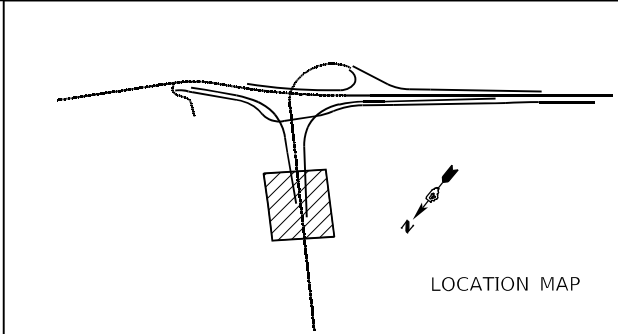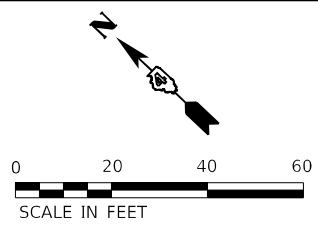

LEGEND

SEEDING CLASS 3
EROSION CONTROL
BLANKET (SPECIAL)

SEEDING CLASS 5A
EROSION CONTROL
BLANKET (SPECIAL)

SODDING, SALT
TOLERANT

SELECTIVE
MOWING
STAKES

TREE, SYRINGA RETICULATA (JAPANESE TREE
LILAC), CONTAINER GROWN, 5-GALLON


TREE, QUERCUS ROBUR FASTIGIATA (FASTIGIATE
ENGLISH OAK), 2" CALIPER, BALLED AND BURLAPPED

EVERGREEN, PICEA ABIES (NORWAY SPRUCE)
10' HEIGHT, BALLED AND BURLAPPED


- NOTE:
- SEED BED SHALL BE COVERED WITH TOPSOIL 4"
 - ROADSIDE MANAGER TO VERIFY TREE LAYOUT PRIOR TO PLANTING

MODEL: Default
FILE: \\bbs-us-pw-borley.com\mbbs-us-pw-03\Documents\Chicago_IL\01_Projects\179740_IDOT_CedarSt\5-4-16\CD\CD-Cedar-St-03.dgn
PROJECT: 179740 IDOT CedarSt\5-4-16\CD\CD-Cedar-St-03.dgn


LEGEND

 

SEEDING CLASS 3
EROSION CONTROL
BLANKET (SPECIAL)

 

SEEDING CLASS 5A
EROSION CONTROL
BLANKET (SPECIAL)

 

SODDING, SALT
TOLERANT



SELECTIVE
MOWING
STAKES

○ TREE, SYRINGA RETICULATA (JAPANESE TREE
LILAC), CONTAINER GROWN, 5-GALLON

⊕ TREE, QUERCUS ROBUR FASTIGIATA (FASTIGIATE
ENGLISH OAK), 2" CALIPER, BALLED AND BURLAPPED

⊙ EVERGREEN, PICEA ABIES (NORWAY SPRUCE)
10' HEIGHT, BALLED AND BURLAPPED

NOTE:

- SEED BED SHALL BE COVERED WITH TOPSOIL 4"
- ROADSIDE MANAGER TO VERIFY TREE LAYOUT PRIOR TO PLANTING



**INFRASTRUCTURE
ENGINEERING** | INCORPORATED

One South Wacker Drive | Suite 2650 | Chicago, IL 60606
P: 312.625.9988 | F: 312.625.9989 | email: info@infrastructureeng.com

USER NAME = Winsor,Teng

DESIGNED - HA

DRAWN - HA

CHECKED -

DATE - 4/08/2025

REVISED -

REVISED -

REVISED -

REVISED -

**STATE OF ILLINOIS
DEPARTMENT OF TRANSPORTATION**

**CEDAR ST. (IL-8/IL-116) OVER IZPR & IL-29
PROPOSED LANDSCAPING PLAN - CEDAR STREET**

SCALE: 1"=20' SHEET 3 OF 11 SHEETS STA. 77+50.00 TO STA. 83+00.00

F.A.P.
RTE.
VAR.

SECTION

13 (HVB, HB-3) BR-1:R

COUNTY

TAZEWELL

TOTAL
SHEETS

1173

SHEET
NO.

399


CONTRACT NO. 68C55

ILLINOIS FED. AID PROJECT


LANDSCP-03

MATCHLINE CEDAR STREET, STA 77+50.00
SEE SHEET LANDSCP-02

MATCHLINE CEDAR STREET, STA 83+00.00
SEE SHEET LANDSCP-04

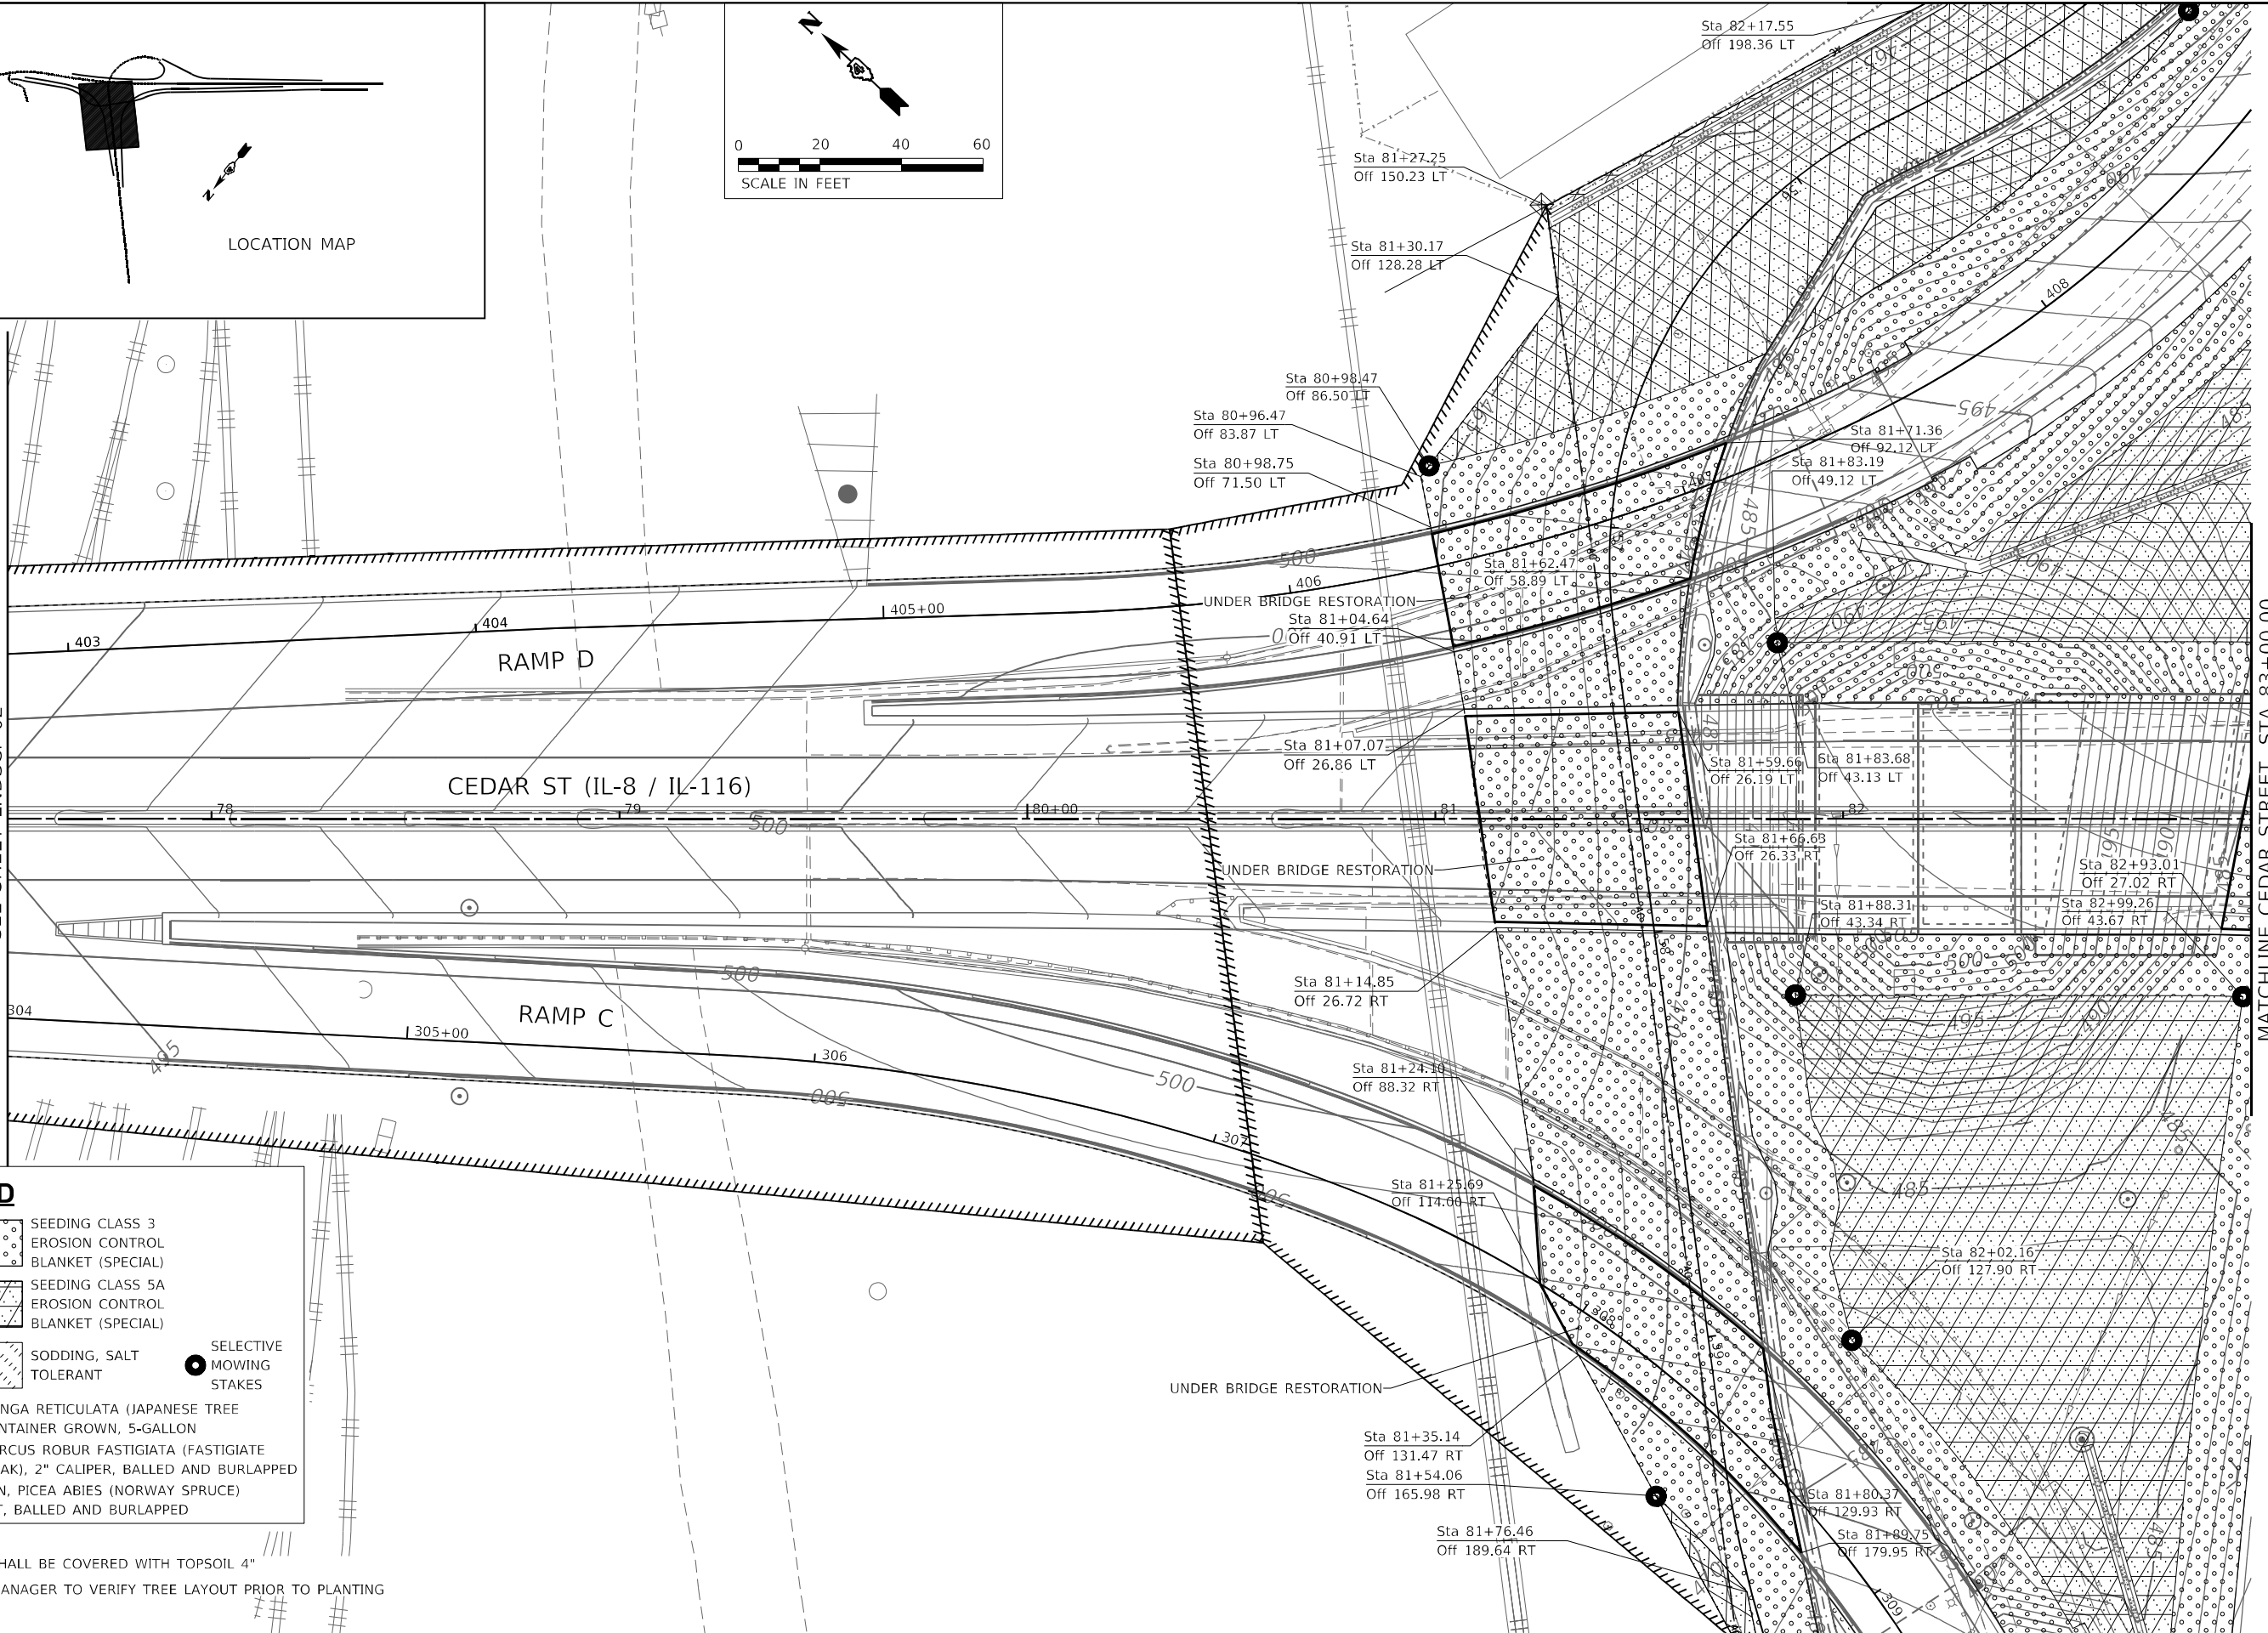

LOCATION MAP

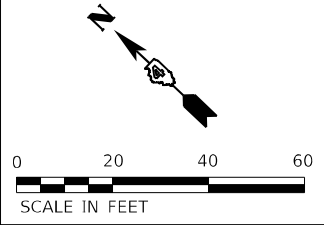

MODEL: Default
FILE NAME: C:\Users\jsh\Documents\Chicago\11011\Project\179740.IDOT Cedar Street PH115.0.CADD\CD0_Sheets\1048C55-shh-ldscp-Cedar St_04.dgn

LEGEND

SEEDING CLASS 3
EROSION CONTROL
BLANKET (SPECIAL)

SEEDING CLASS 5A
EROSION CONTROL
BLANKET (SPECIAL)

SODDING, SALT
TOLERANT

SELECTIVE
MOWING
STAKES

TREE, SYRINGA RETICULATA (JAPANESE TREE
LILAC), CONTAINER GROWN, 5-GALLON

- NOTE:
- SEED BED SHALL BE COVERED WITH TOPSOIL 4"
 - ROADSIDE MANAGER TO VERIFY TREE LAYOUT PRIOR TO PLANTING

**INFRASTRUCTURE
ENGINEERING** | INCORPORATED
One South Wacker Drive | Suite 2650 | Chicago, IL 60606
P 312.421.5500 | F 312.421.5504 | www.infrastructureeng.com

USER NAME	= Winsou,Teng
DESIGNED	- HA
DRAWN	- HA
PLOT SCALE	= 40,0000' * / in.
PLOT DATE	= 5/2/2025

REVISED	-
REVISED	-
REVISED	-
REVISED	-

STATE OF ILLINOIS
DEPARTMENT OF TRANSPORTATION

CEDAR ST. (IL-8,IL-116) OVER TZPR & IL-29
PROPOSED LANDSCAPING PLAN – CEDAR STREET

SCALE: 1"=20'

SHEET 4 OF 11 SHEETS

STA. 83+00.00 TO STA. 88+59.95

F.A.P. RTE.	SECTION	COUNTY	TOTAL SHEETS	SHEET NO.
VAR.	13 (HVB, HB-3) BR-1:R	TAZEWELL	1173	400
CONTRACT NO. 68C55				
ILLINOIS FED. AID PROJECT				

