

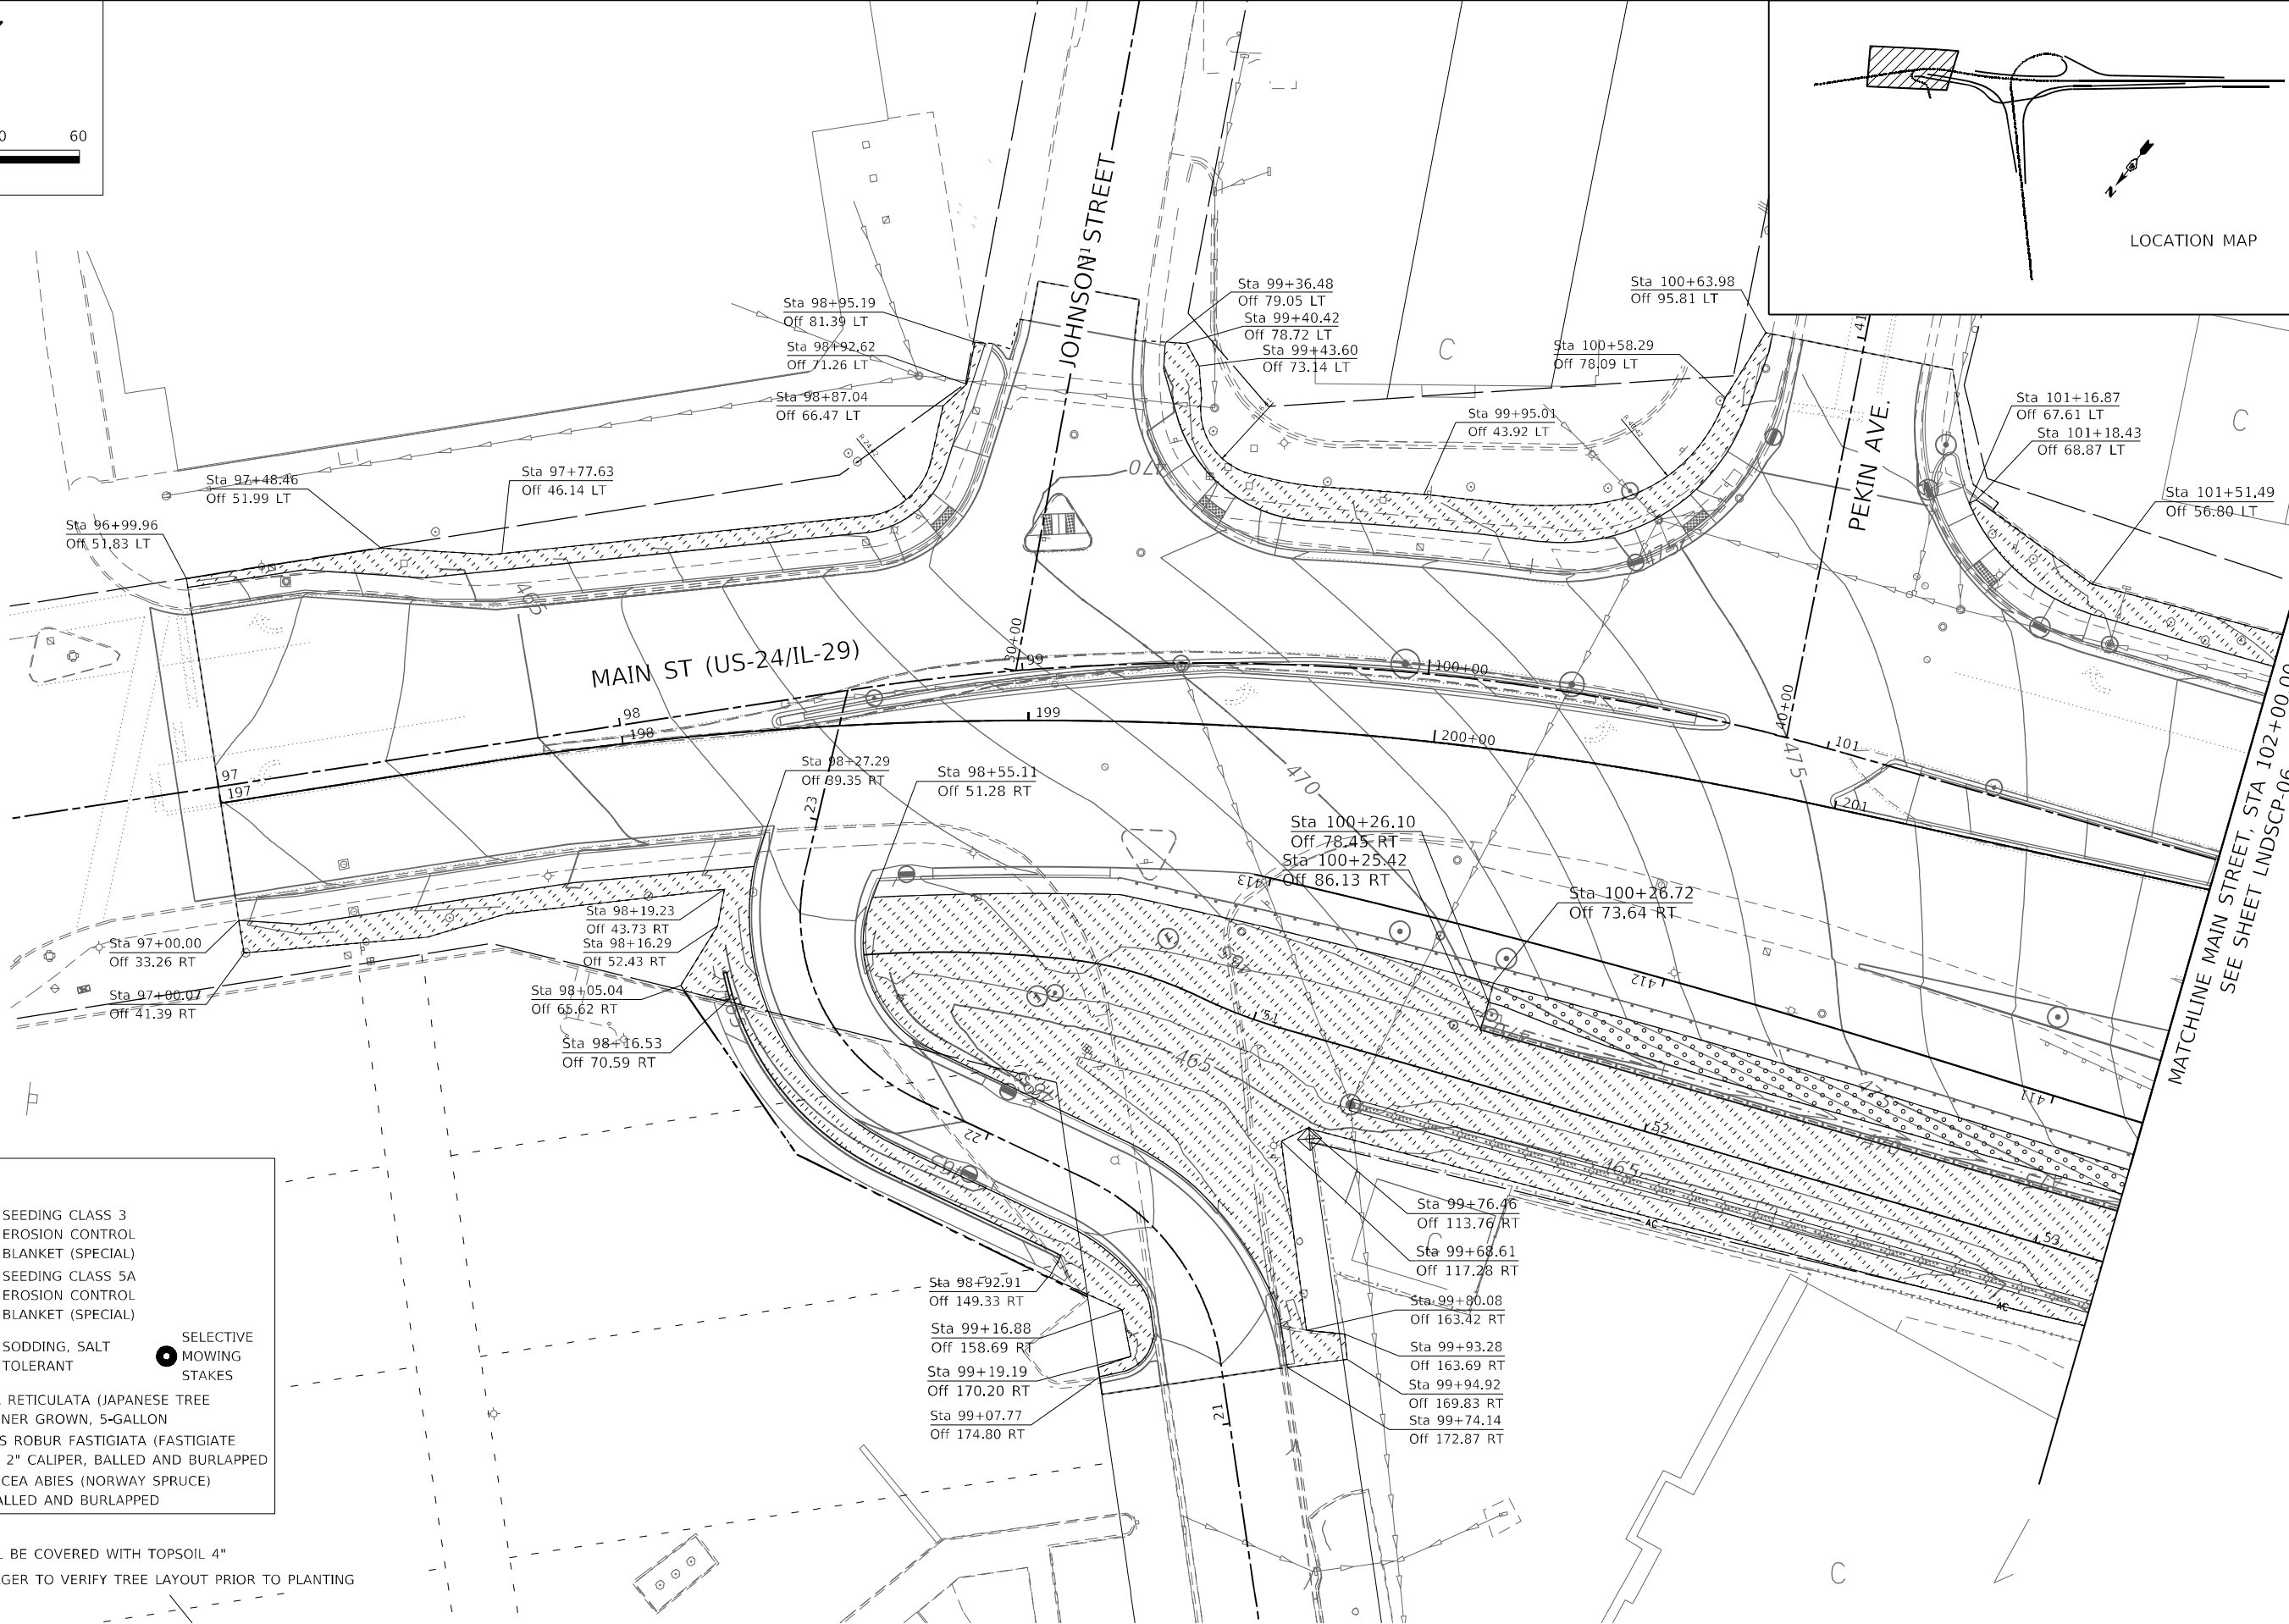
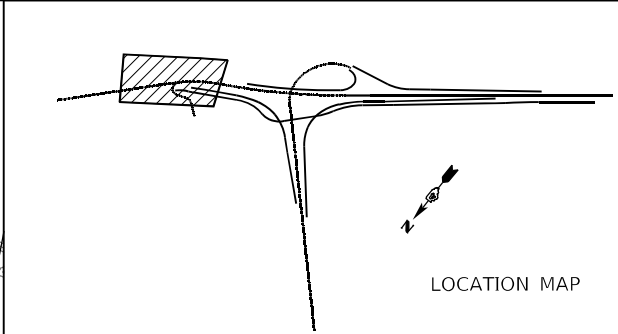


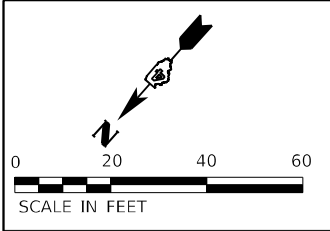

LEGEND

-
- SEEDING CLASS 3
-
- EROSION CONTROL
-
- BLANKET (SPECIAL)

- NOTE:
- SEED BED SHALL BE COVERED WITH TOPSOIL 4"
 - ROADSIDE MANAGER TO VERIFY TREE LAYOUT PRIOR TO PLANTING

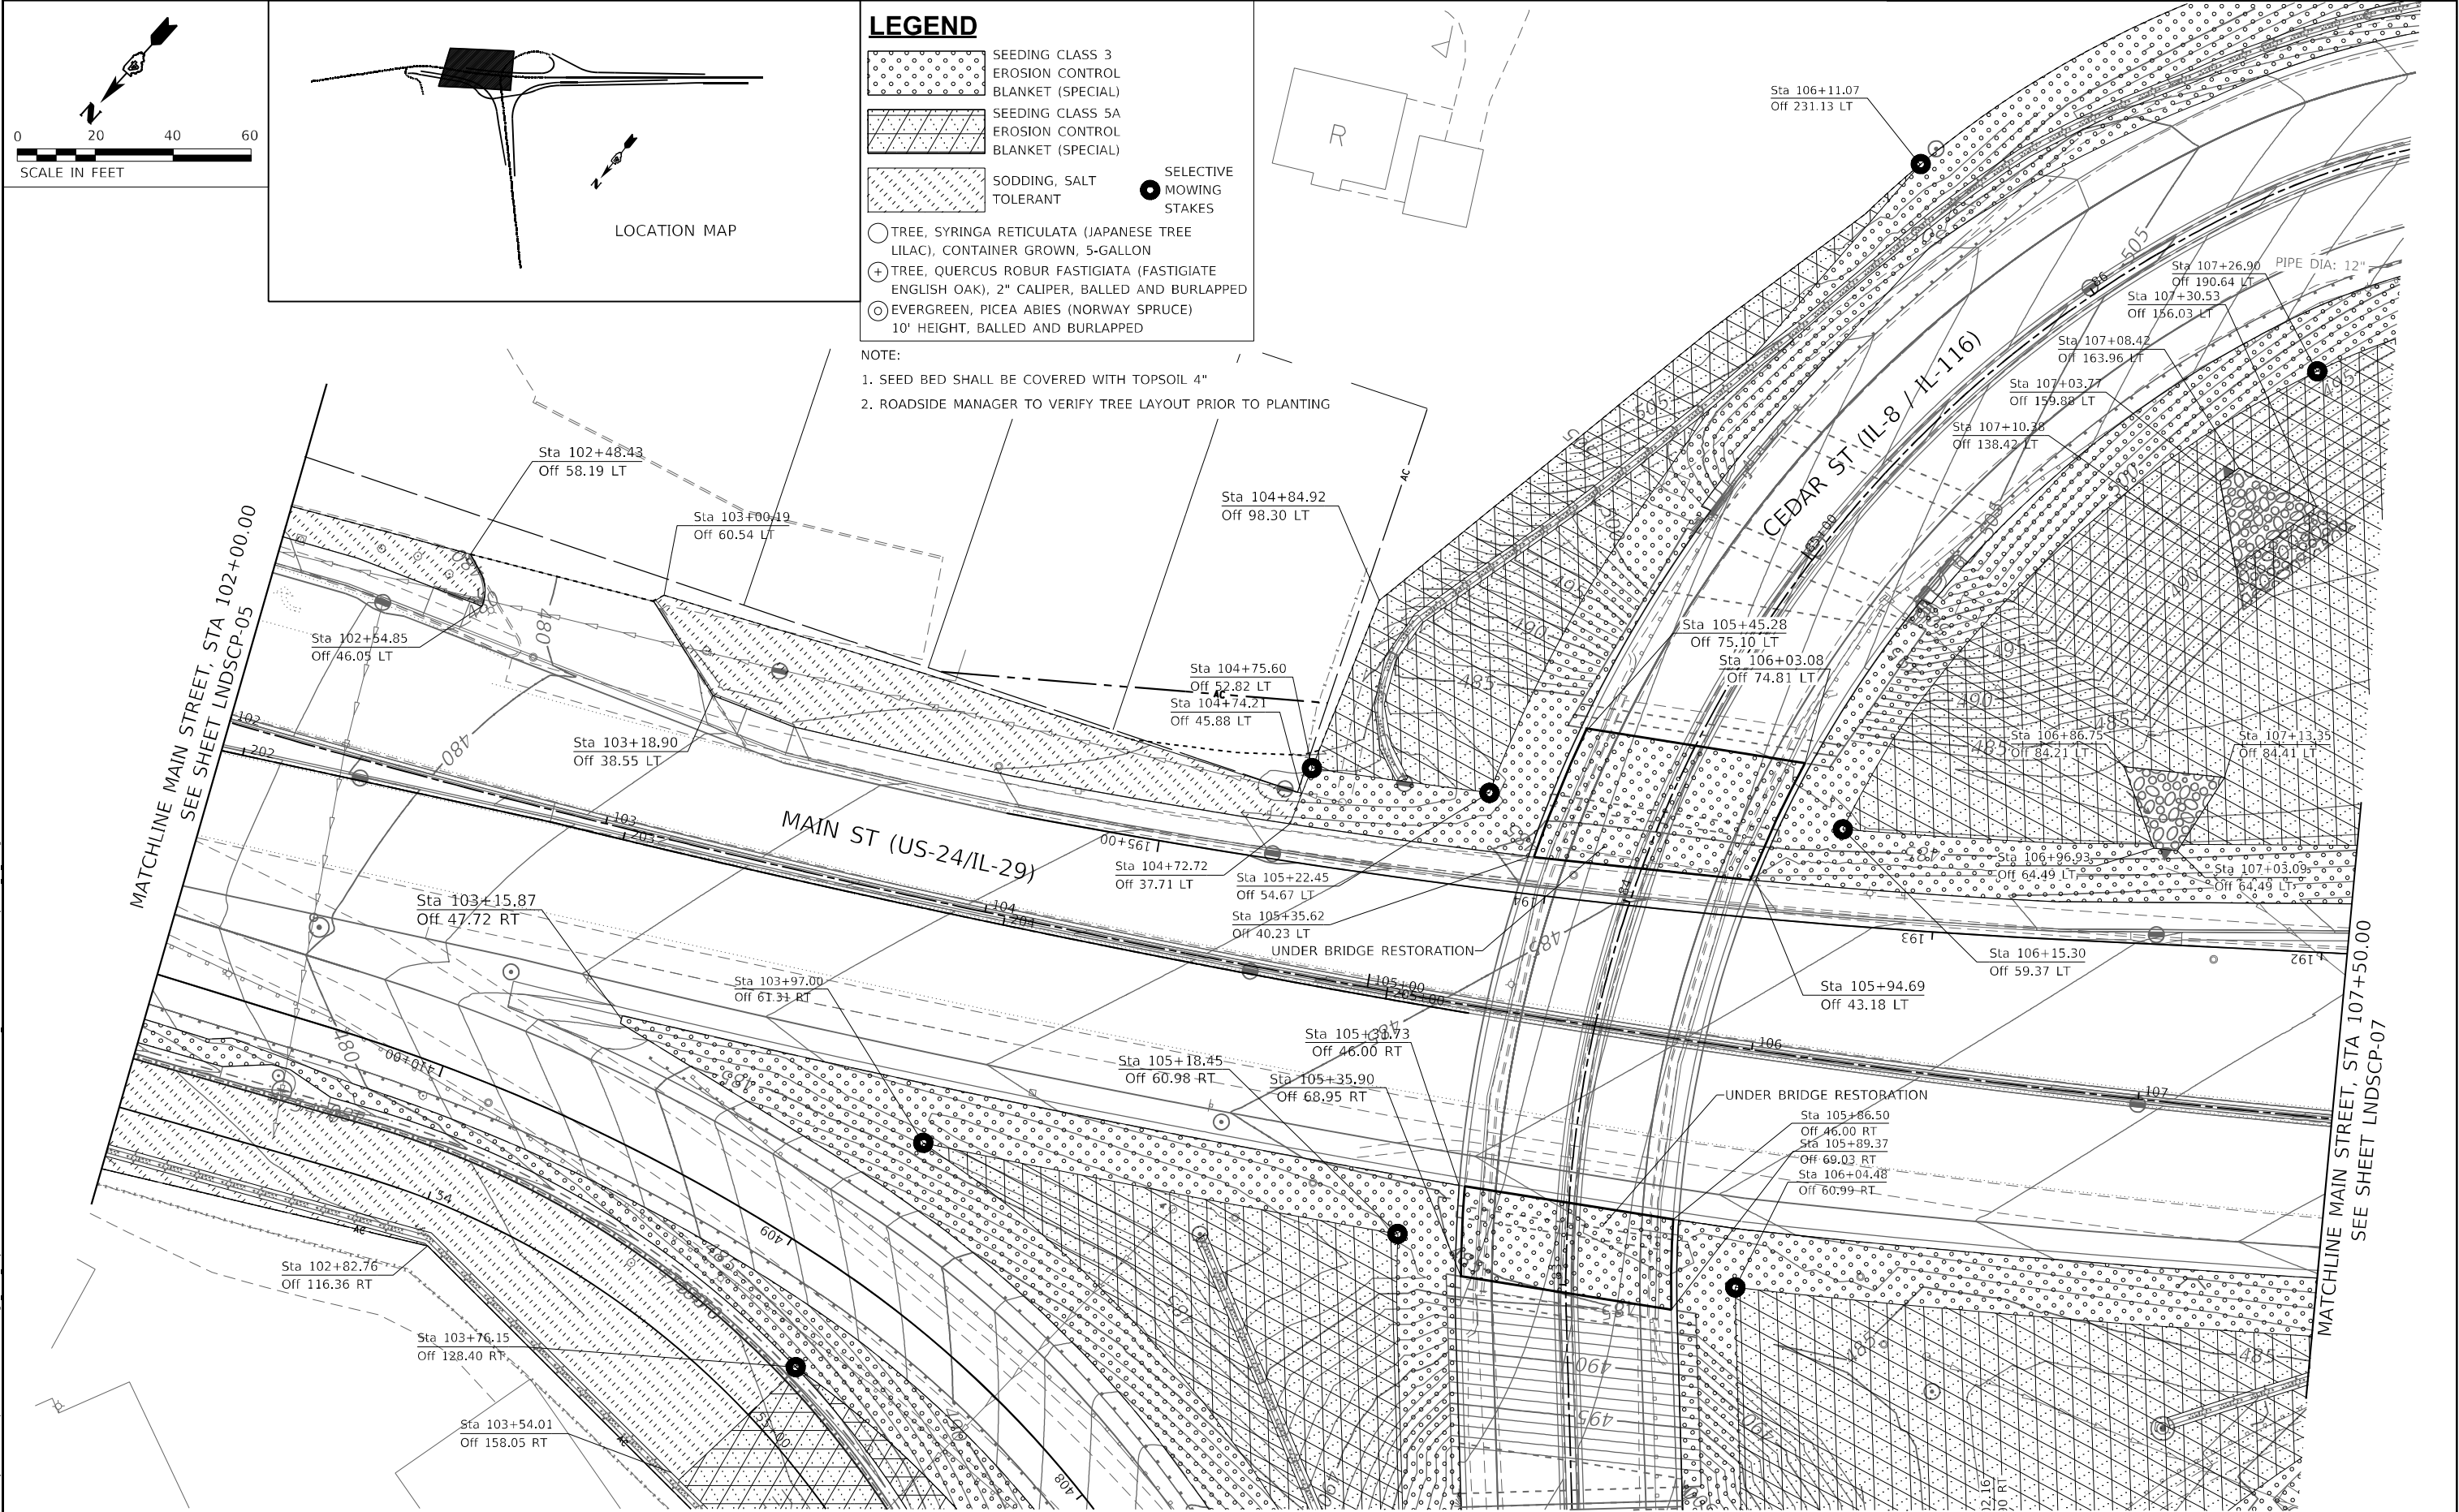


LEGEND

SEEDING CLASS 3
EROSION CONTROL
BLANKET (SPECIAL)

SEEDING CLASS 5A
EROSION CONTROL
BLANKET (SPECIAL)

- NOTE:
1. SEED BED SHALL BE COVERED WITH TOPSOIL 4"
 2. ROADSIDE MANAGER TO VERIFY TREE LAYOUT PRIOR TO PLANTING

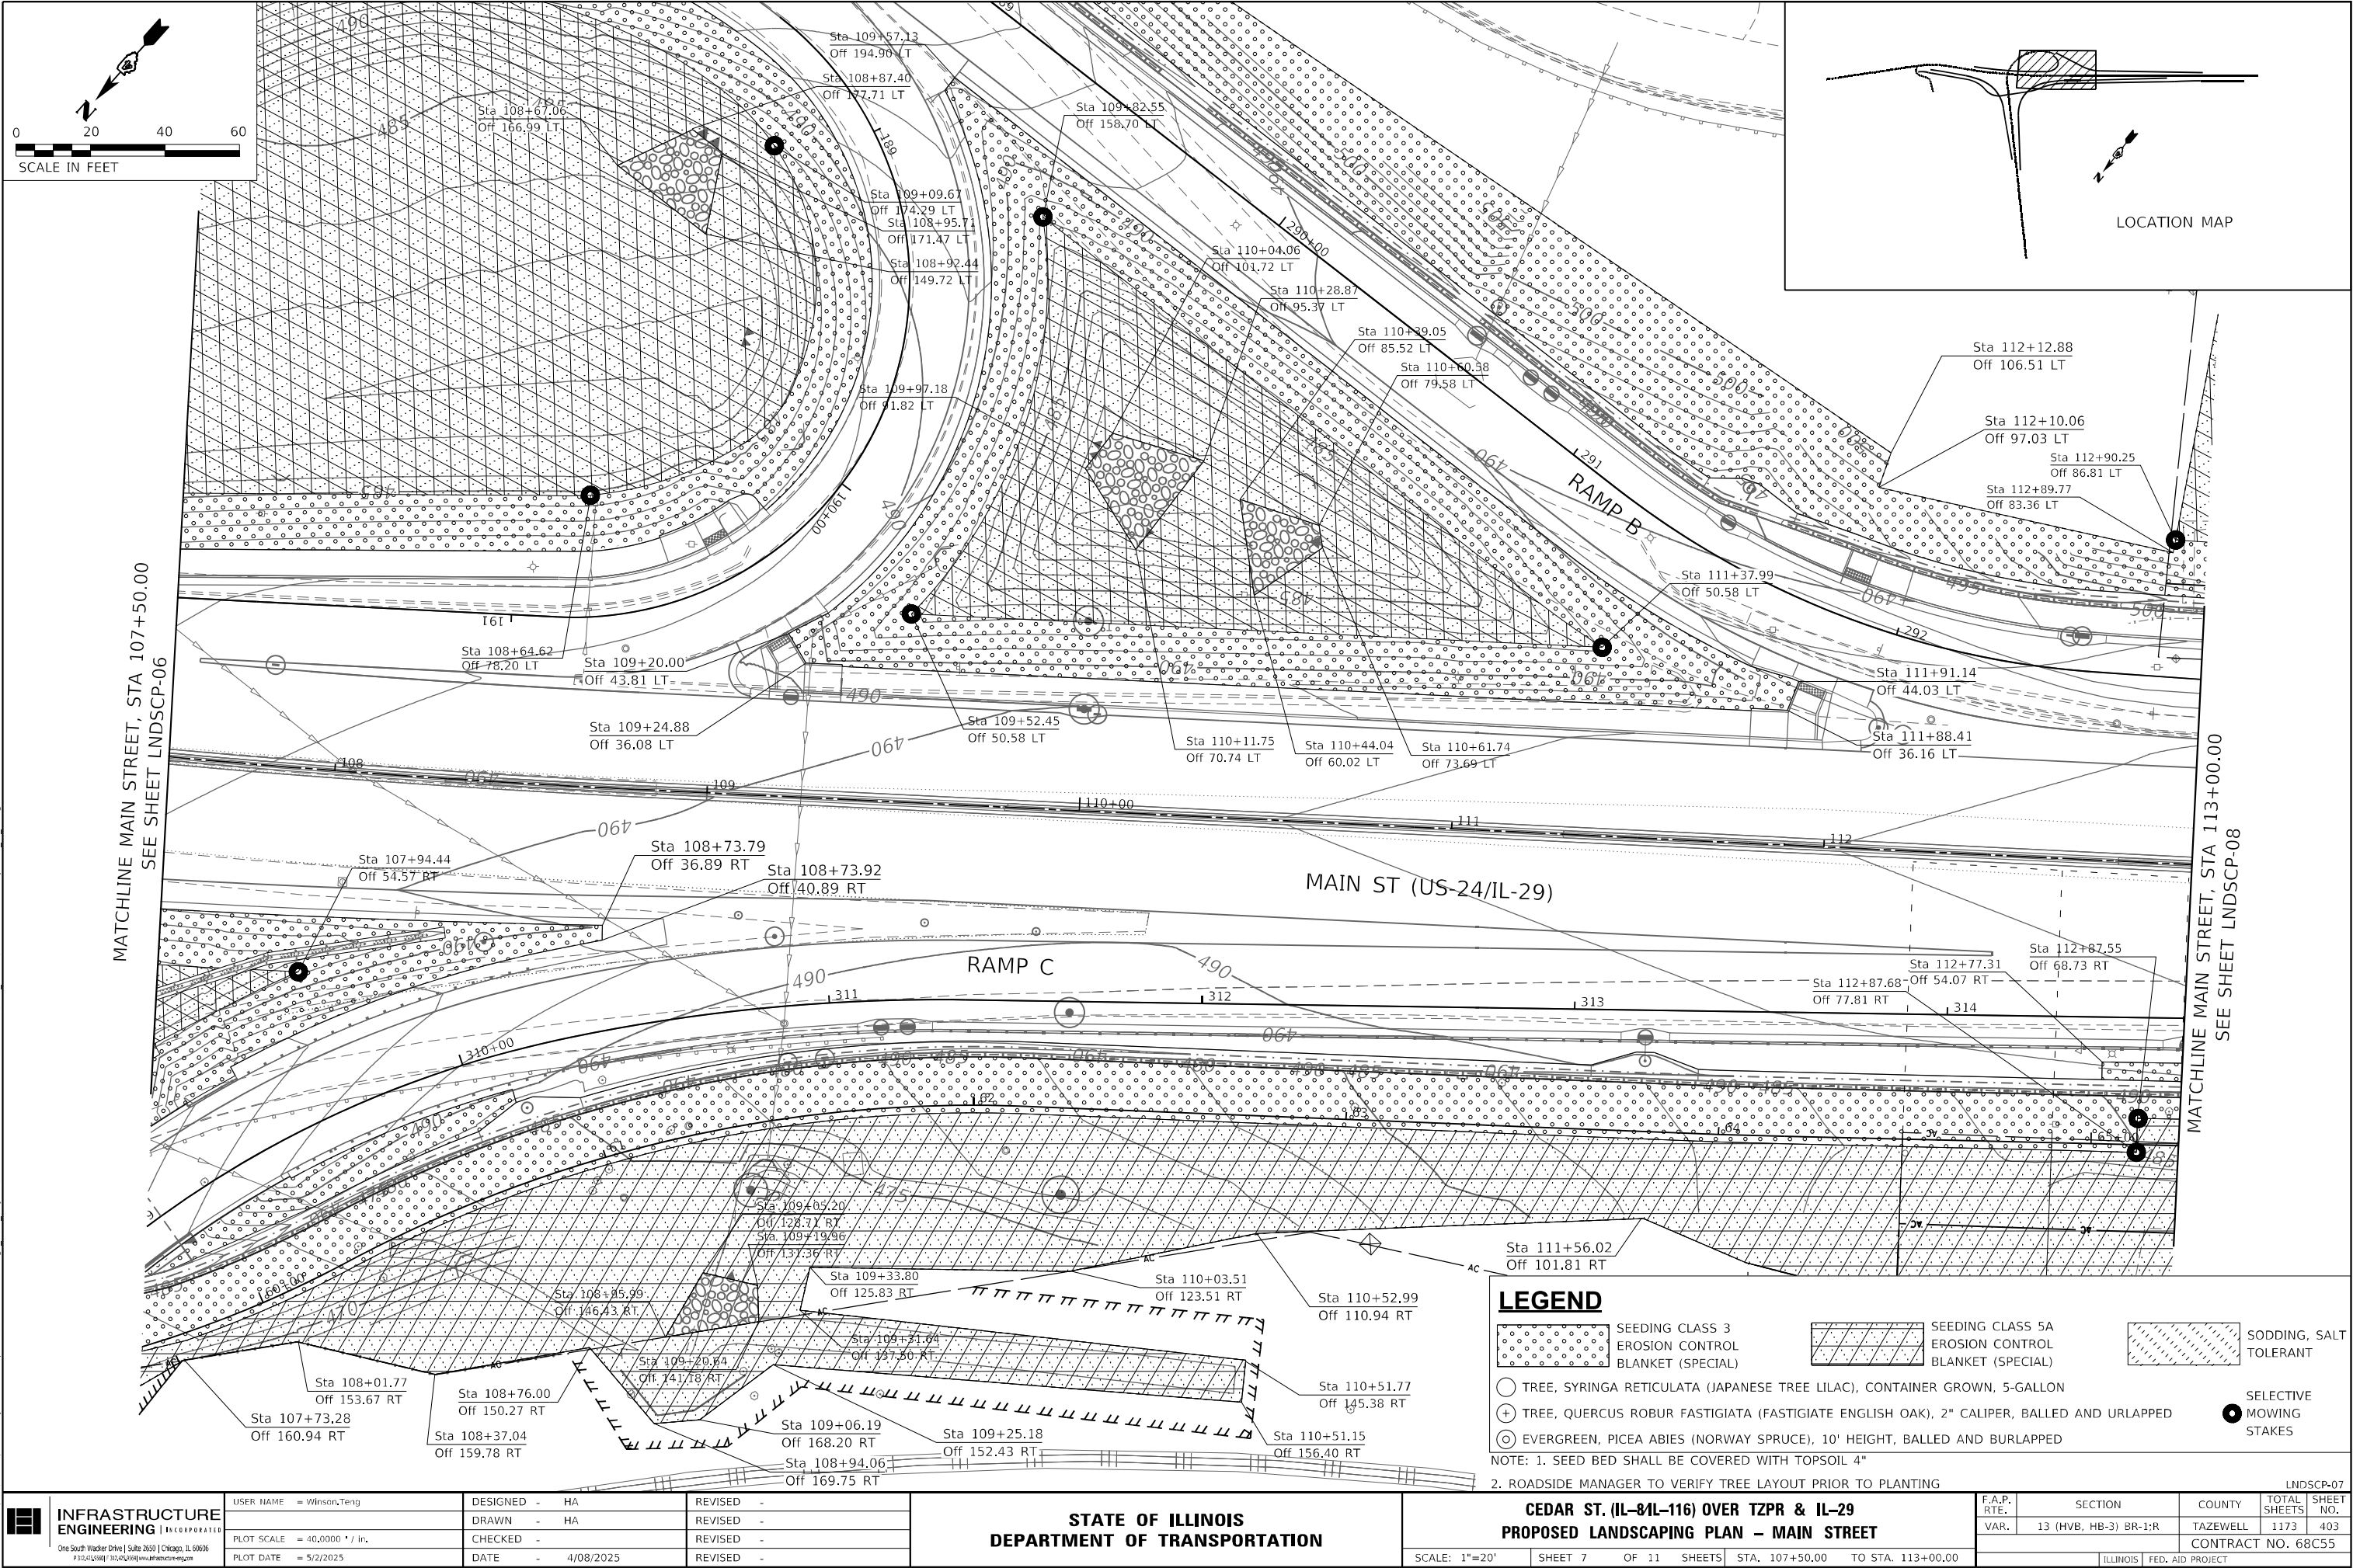

INFRASTRUCTURE
ENGINEERING

INCORPORATED

One South Wacker Drive | Suite 2650 | Chicago, IL 60606
P 312.455.9900 | F 312.455.9999 | www.infrastructure-eng.com

USER NAME	= Winsen,Teng
DESIGNED	- HA
DRAWN	- HA
PLOT SCALE	= 40,0000' * / in.
PLOT DATE	= 5/2/2025

DESIGNED	- HA
REVISD	-
REVISD	-
REVISD	-
REVISD	-
REVISD	-


STATE OF ILLINOIS
DEPARTMENT OF TRANSPORTATION

CEGAR ST. (IL-81L-116) OVER TZPR & IL-29
PROPOSED LANDSCAPING PLAN - MAIN STREET


SCALE: 1"=20'	SHEET 7	OF 11	SHEETS	STA. 107+50.00	TO STA. 113+00.00
---------------	---------	-------	--------	----------------	-------------------

F.A.P. RTE.	SECTION	COUNTY	TOTAL SHEETS	SHEET NO.
VAR.	13 (HVB, HB-3) BR-1:R	TAZEWELL	1173	403
CONTRACT NO. 68C55				LNDSCP-07
ILLINOIS				FED. AID PROJECT


LEGEND

 

SEEDING CLASS 3
EROSION CONTROL
BLANKET (SPECIAL)

 

SEEDING CLASS 5A
EROSION CONTROL
BLANKET (SPECIAL)

 

SODDING, SALT
TOLERANT



TREE, SYRINGA RETICULATA (JAPANESE TREE LILAC), CONTAINER GROWN, 5-GALLON




TREE, QUERCUS ROBUR FASTIGIATA (FASTIGIATE ENGLISH OAK), 2" CALIPER, BALLED AND URLAPPED



EVERGREEN, PICEA ABIES (NORWAY SPRUCE), 10' HEIGHT, BALLED AND BURLAPPED

SELECTIVE
MOWING
STAKES

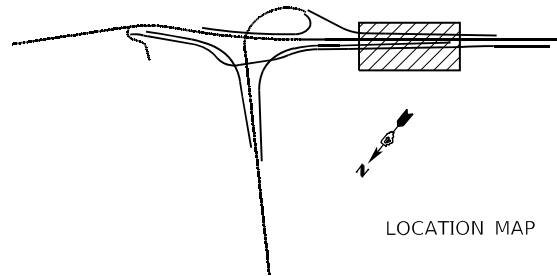


LOCATION MAP

NOTE: 1. SEED BED SHALL BE COVERED WITH TOPSOIL 4"
2. ROADSIDE MANAGER TO VERIFY TREE LAYOUT PRIOR TO PLANTING

MATCHLINE PROSPECT AVE
SEE SHEET LNDSCP-10

MATCHLINE MAIN STREET, STA 113+00.00
SEE SHEET LNDSCP-07

MATCHLINE MAIN STREET, STA 118+50.00
SEE SHEET LNDSCP-09

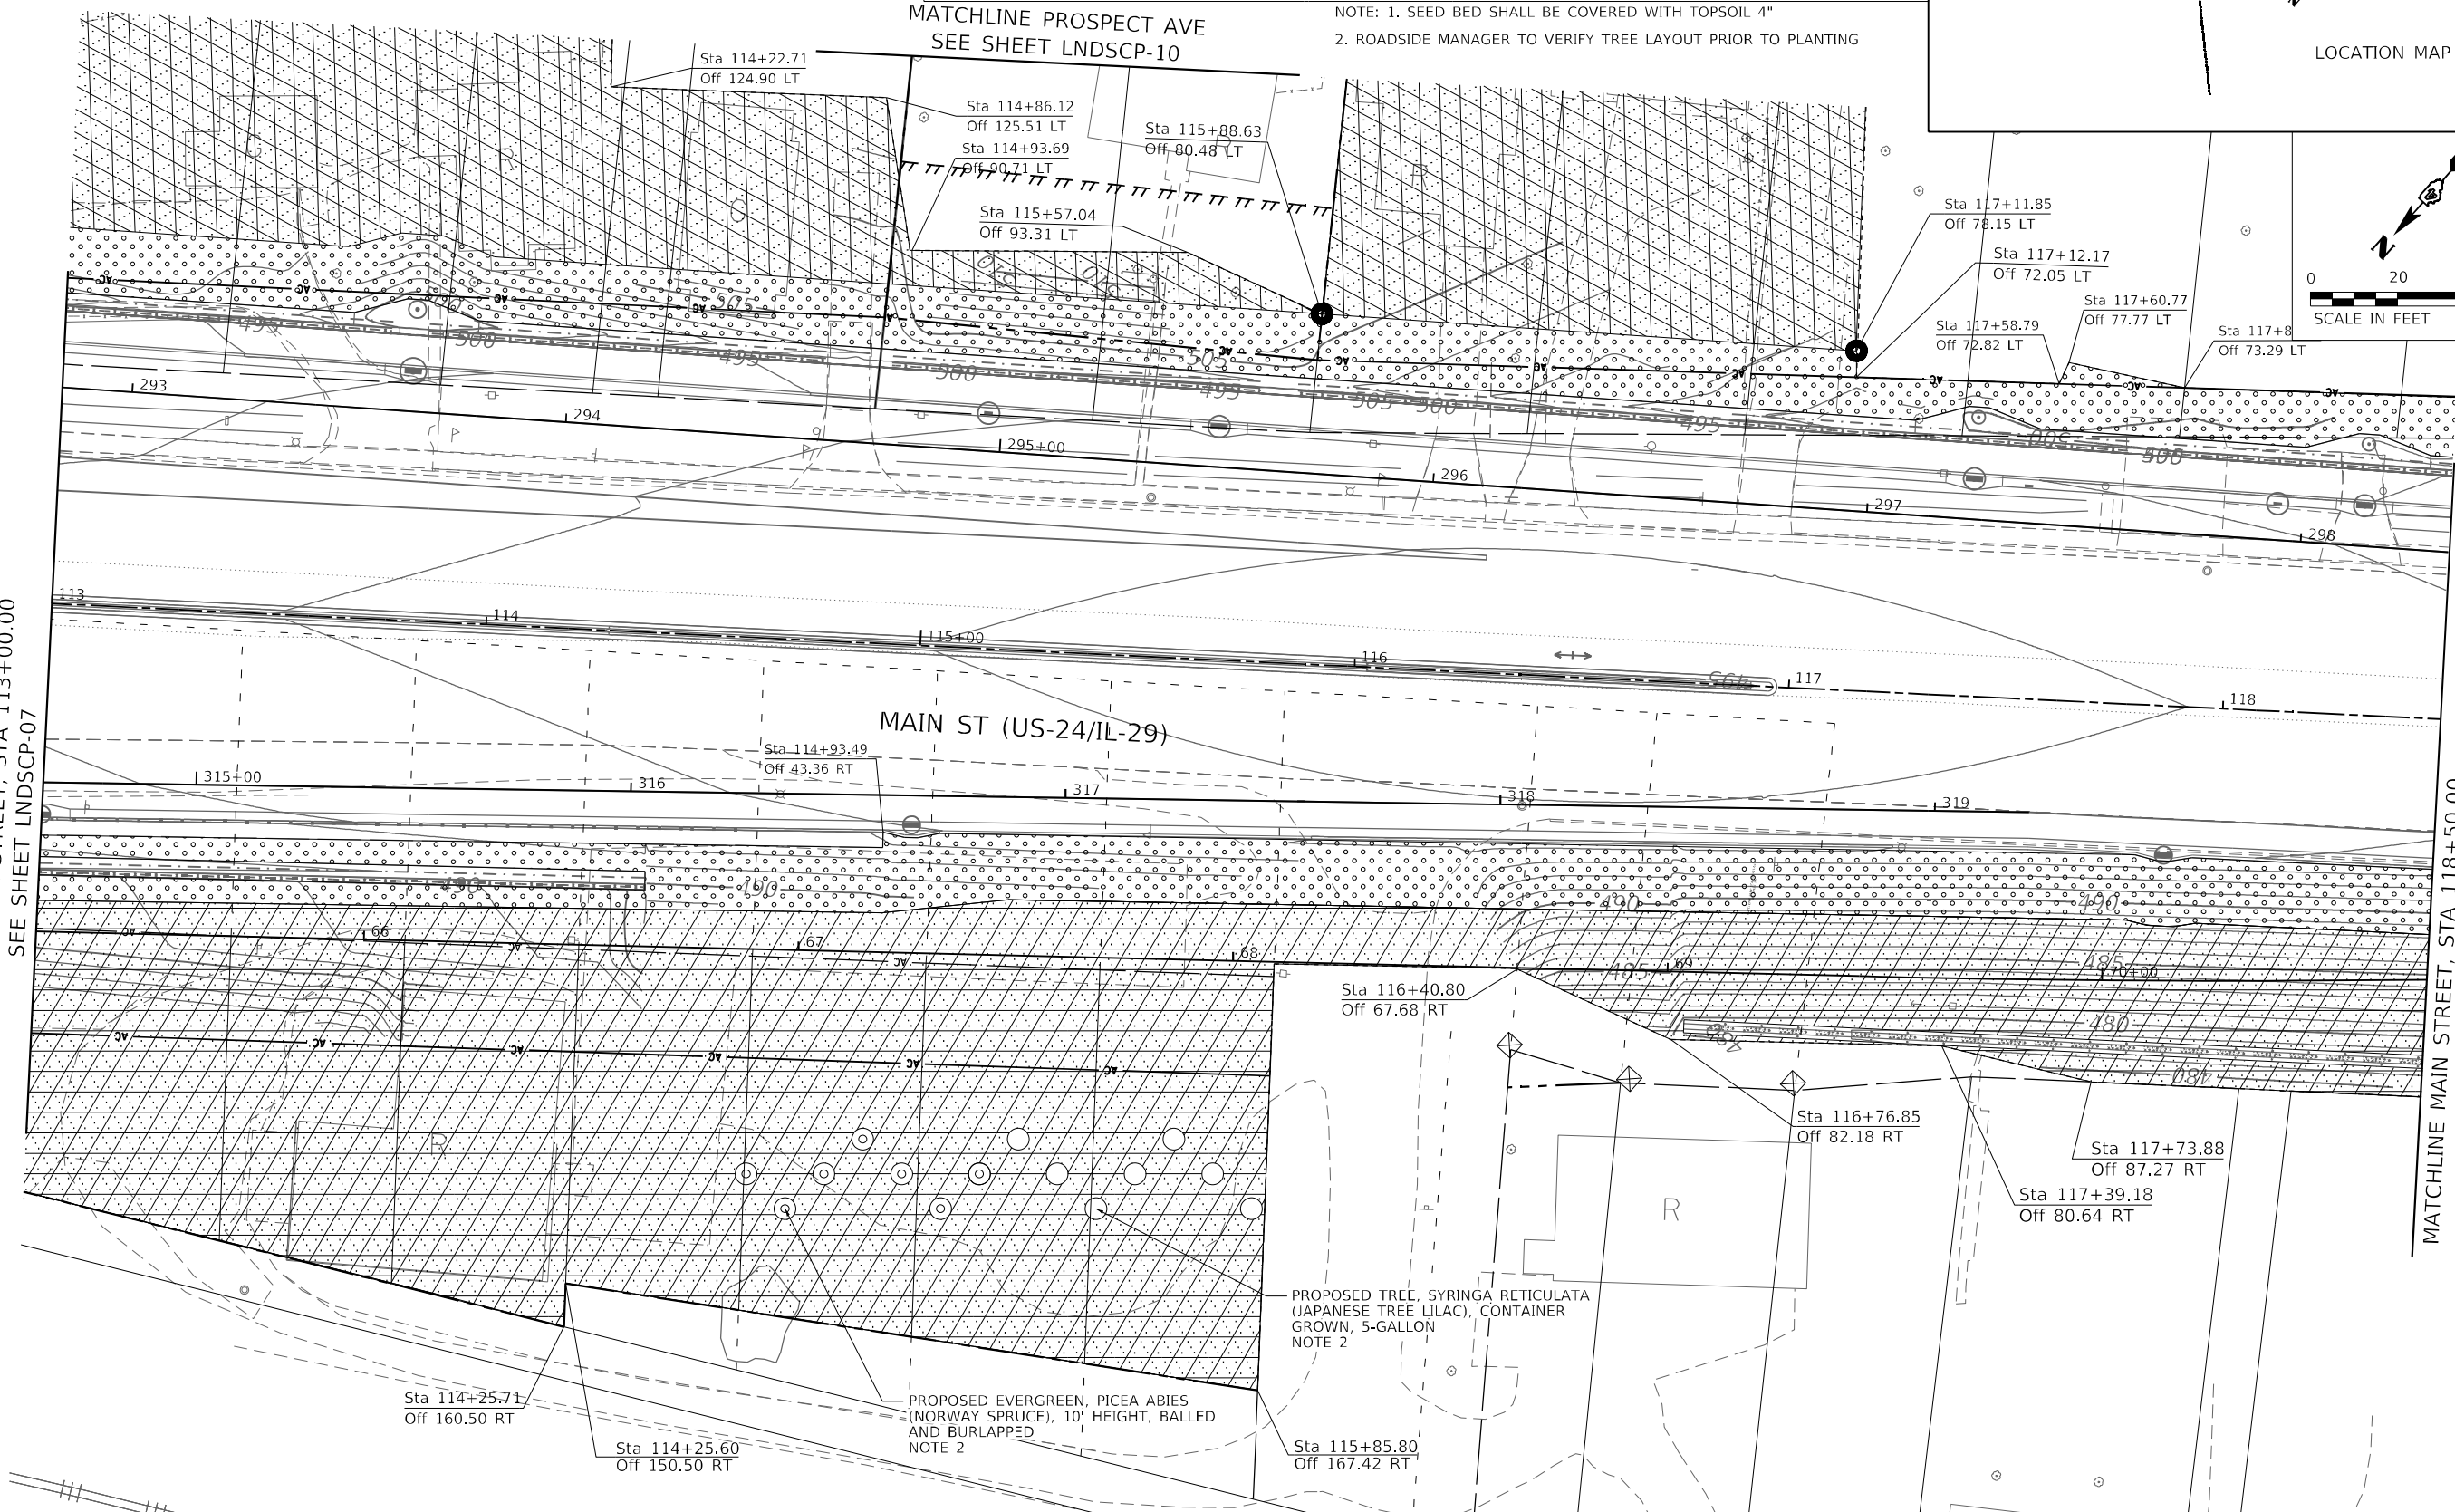

0 20 40 60
SCALE IN FEET

STATE OF ILLINOIS
DEPARTMENT OF TRANSPORTATION




CEDAR ST. (IL-81L-116) OVER TZPR & IL-29
PROPOSED LANDSCAPING PLAN - MAIN STREET

SCALE: 1"=20' SHEET 8 OF 11 SHEETS STA. 113+00.00 TO STA. 118+50.00

F.A.P. RTE.	SECTION	COUNTY	TOTAL SHEETS	SHEET NO.
VAR.	13 (HVB, HB-3) BR-1:R	TAZEWELL	1173	404
CONTRACT NO. 68C55				
ILLINOIS FED. AID PROJECT				

MODEL: Default
FILE NAME: c:\temp\bus-bentley.com\bus-pw\03\Documents\Chicago IL\01\Project\179740 IDOT CedarStExt PH115.0 CADD\CAD Sheets\048C55-sh-lndscp-main St_04.dgn

 INFRASTRUCTURE ENGINEERING INCORPORATED One South Wacker Drive Suite 2650 Chicago, IL 60606 P 312.415.5500 F 312.415.5599 www.infrastructure-eng.com	USER NAME = Winsor,Teng	DESIGNED - HA	REVISED -
		DRAWN - HA	REVISED -
	PLOT SCALE = 40,0000 ' / in.	CHECKED -	REVISED -
	PLOT DATE = 5/2/2025	DATE - 4/08/2025	REVISED -

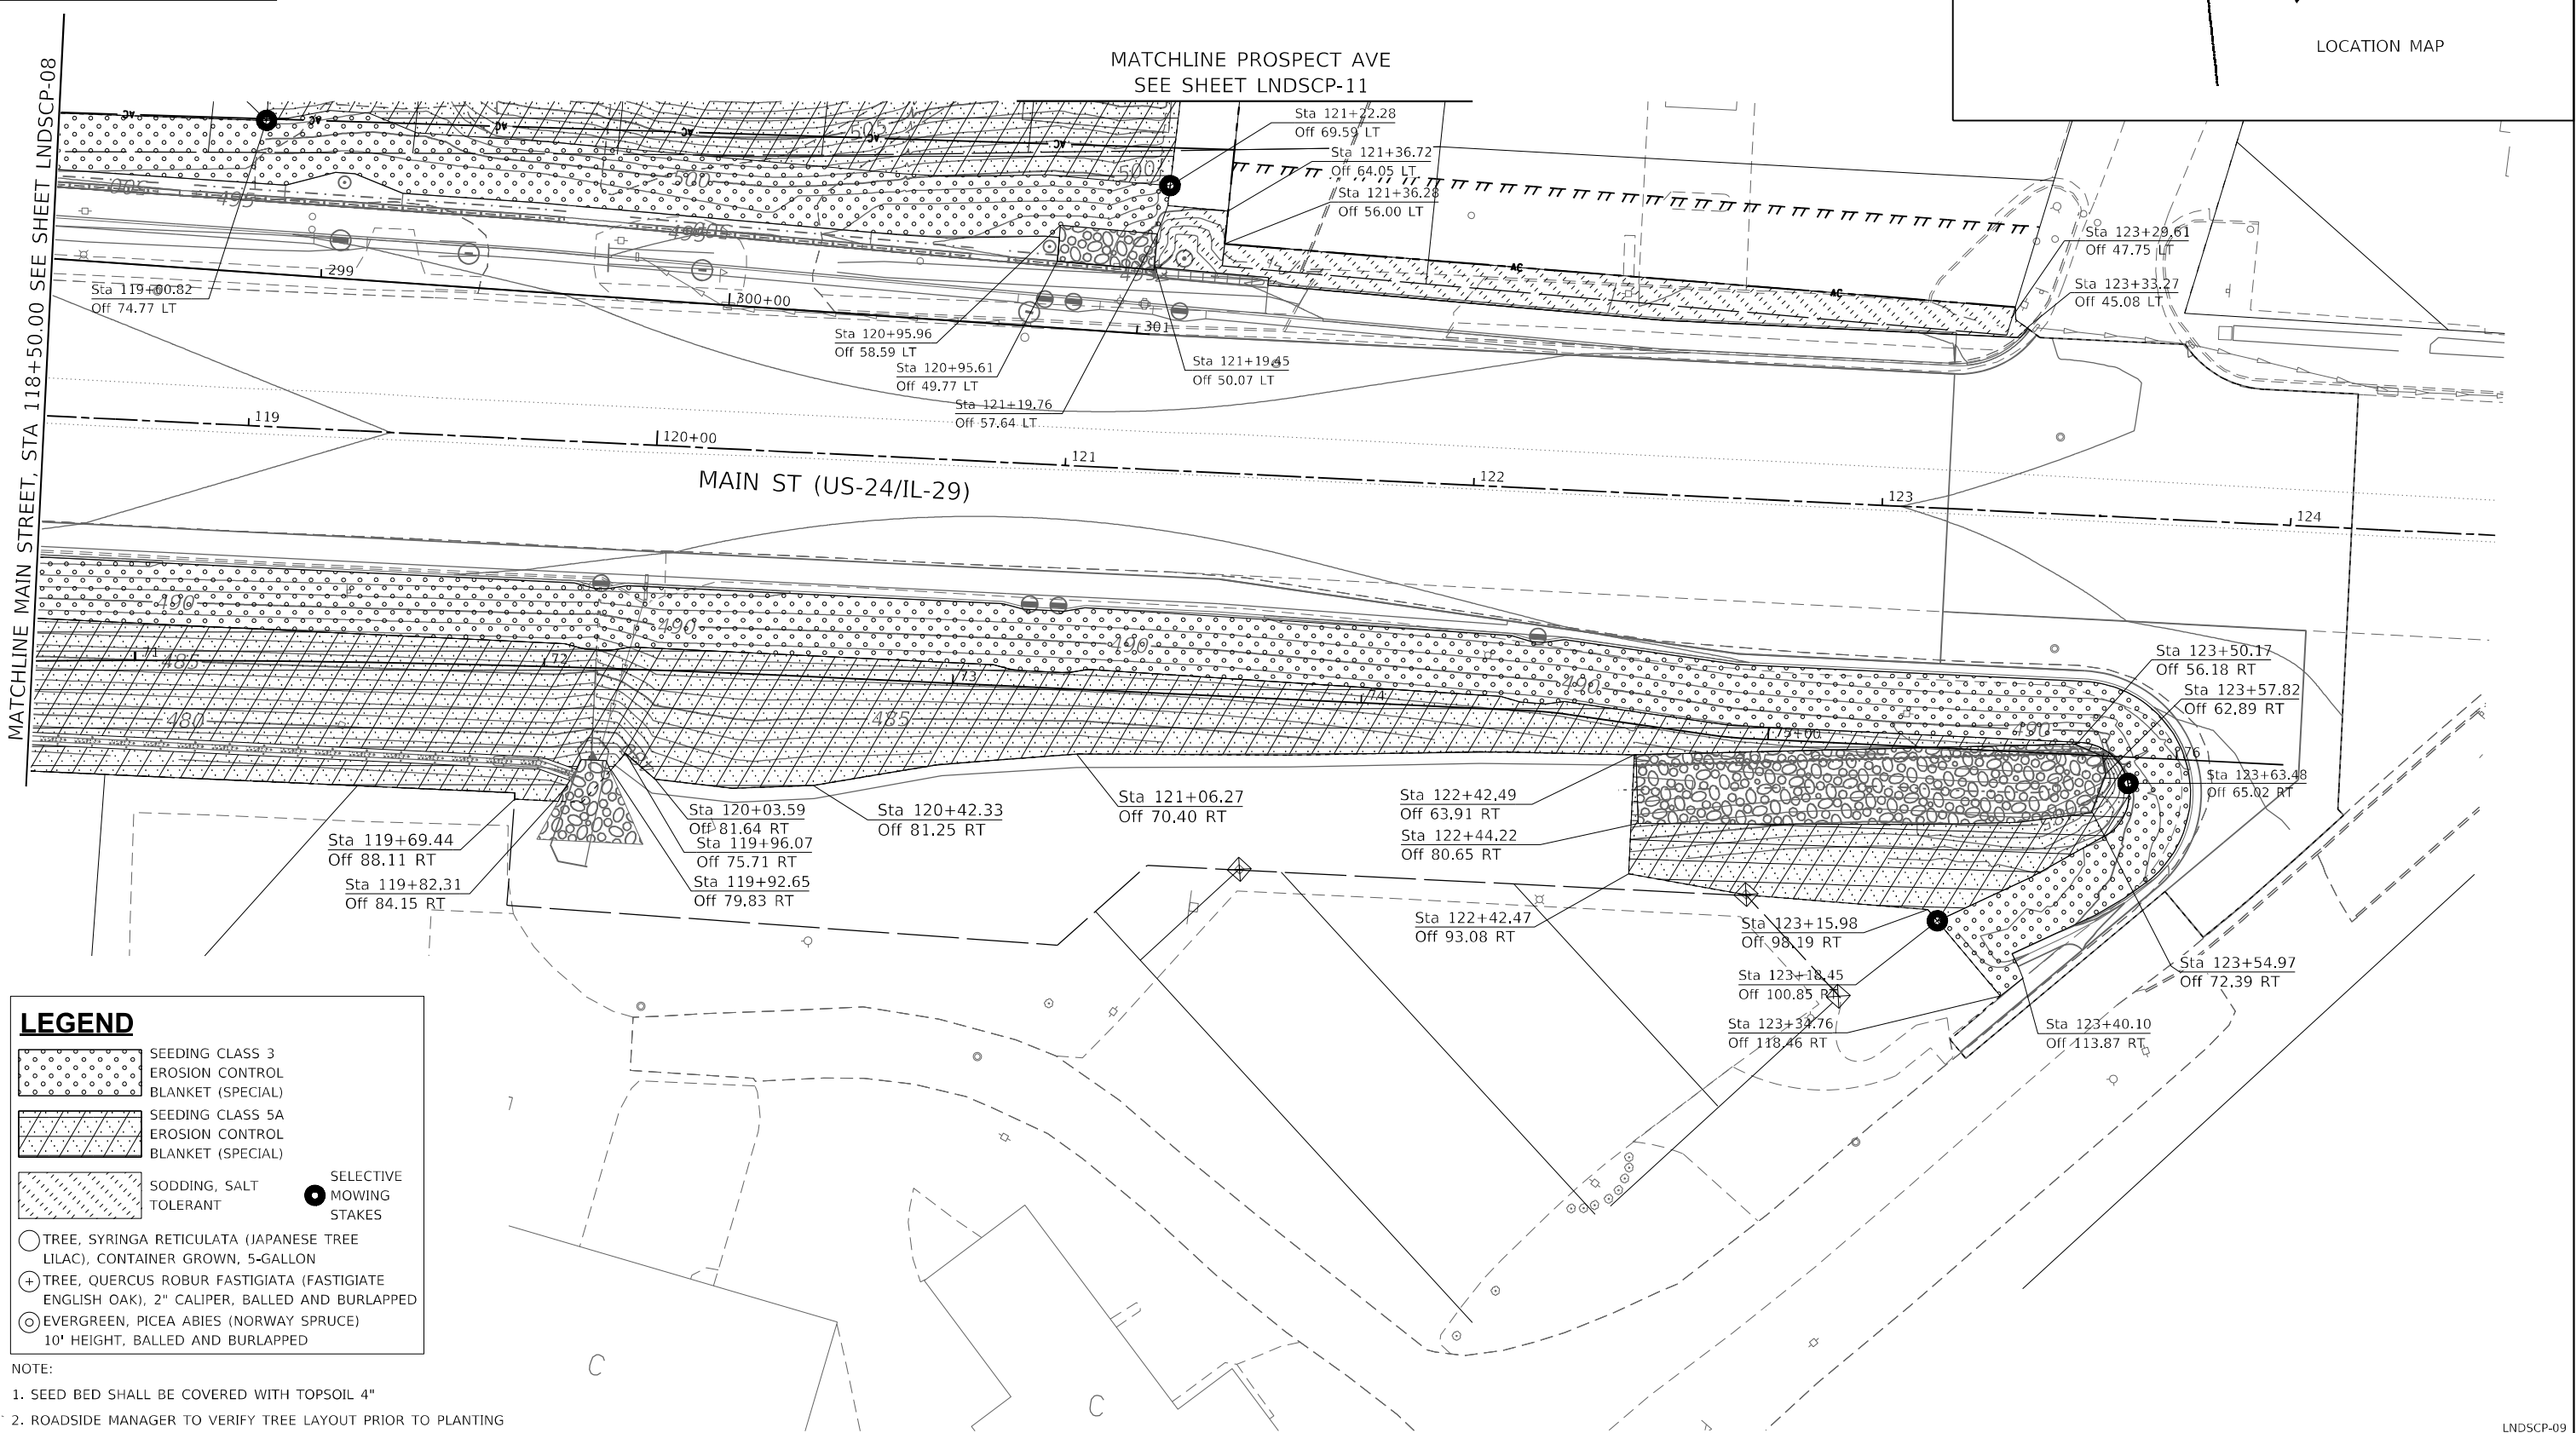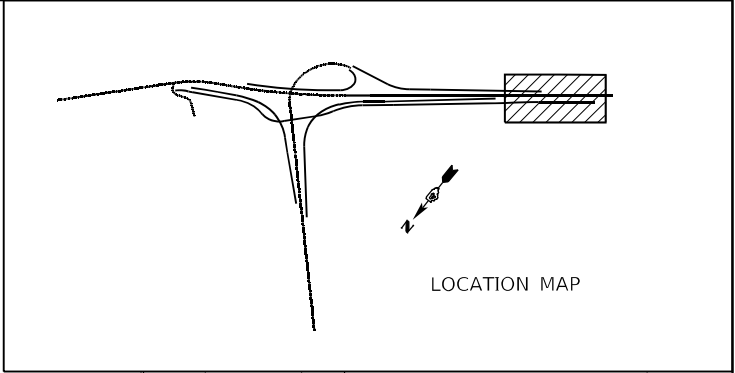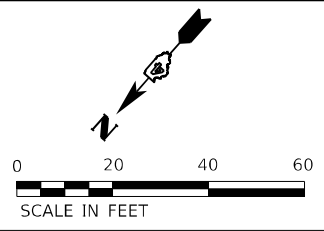

LEGEND

SEEDING CLASS 3
EROSION CONTROL
BLANKET (SPECIAL)

SEEDING CLASS 5A
EROSION CONTROL
BLANKET (SPECIAL)

SODDING, SALT
TOLERANT

SELECTIVE
MOWING
STAKES

TREE, SYRINGA RETICULATA (JAPANESE TREE
LILAC), CONTAINER GROWN, 5-GALLON

TREE, QUERCUS ROBUR FASTIGIATA (FASTIGIATE
ENGLISH OAK), 2" CALIPER, BALLED AND BURLAPPED

EVERGREEN, PICEA ABIES (NORWAY SPRUCE)
10' HEIGHT, BALLED AND BURLAPPED

- NOTE:
- SEED BED SHALL BE COVERED WITH TOPSOIL 4"
 - ROADSIDE MANAGER TO VERIFY TREE LAYOUT PRIOR TO PLANTING

MODEL: Default
FILE NAME: \\mms\bus\shu.bentley.com\bus\us-pw\03\Documents\Chicago\11011\Project\179740.IDOT CedarStExt_Plan15.0_CADD\CAD_Sheets\0468C55-shu-lndscp-hairp-St_05.dgn

**INFRASTRUCTURE
ENGINEERING** | INCORPORATED
One South Wacker Drive | Suite 2650 | Chicago, IL 60606
P 312.421.5500 | F 312.421.5599 | www.infrastructure-eng.com

USER NAME =	Winson,Teng	DESIGNED -	HA	REVISED -	
		DRAWN -	HA	REVISED -	
PLOT SCALE =	40,0000' = 1 in.	CHECKED -		REVISED -	
PLOT DATE =	5/2/2025	DATE -	4/08/2025	REVISED -	

STATE OF ILLINOIS
DEPARTMENT OF TRANSPORTATION

CEDAR ST. (IL-81L-116) OVER TZPR & IL-29
PROPOSED LANDSCAPING PLAN - MAIN STREET

SCALE: 1"=20'

F.A.P. RTE.	SECTION	COUNTY	TOTAL SHEETS	SHEET NO.
VAR.	13 (HVB, HB-3) BR-1:R	TAZEWELL	1173	405
CONTRACT NO. 68C55				
ILLINOIS FED. AID PROJECT				

LNDSCP-09




LEGEND

- SEEDING CLASS 3
EROSION CONTROL
BLANKET (SPECIAL)
- SEEDING CLASS 5A
EROSION CONTROL
BLANKET (SPECIAL)
- SODDING, SALT
TOLERANT
-
- SELECTIVE
MOWING
STAKES

TREE, SYRINGA RETICULATA (JAPANESE TREE
LILAC), CONTAINER GROWN, 5-GALLONTREE, QUERCUS ROBUR FASTIGIATA (FASTIGIATE
ENGLISH OAK), 2" CALIPER, BALLED AND BURLAPPEDEVERGREEN, PICEA ABIES (NORWAY SPRUCE)
10' HEIGHT, BALLED AND BURLAPPED


- NOTE:
1. SEED BED SHALL BE COVERED WITH TOPSOIL 4"

2. ROADSIDE MANAGER TO VERIFY TREE LAYOUT PRIOR TO PLANTING

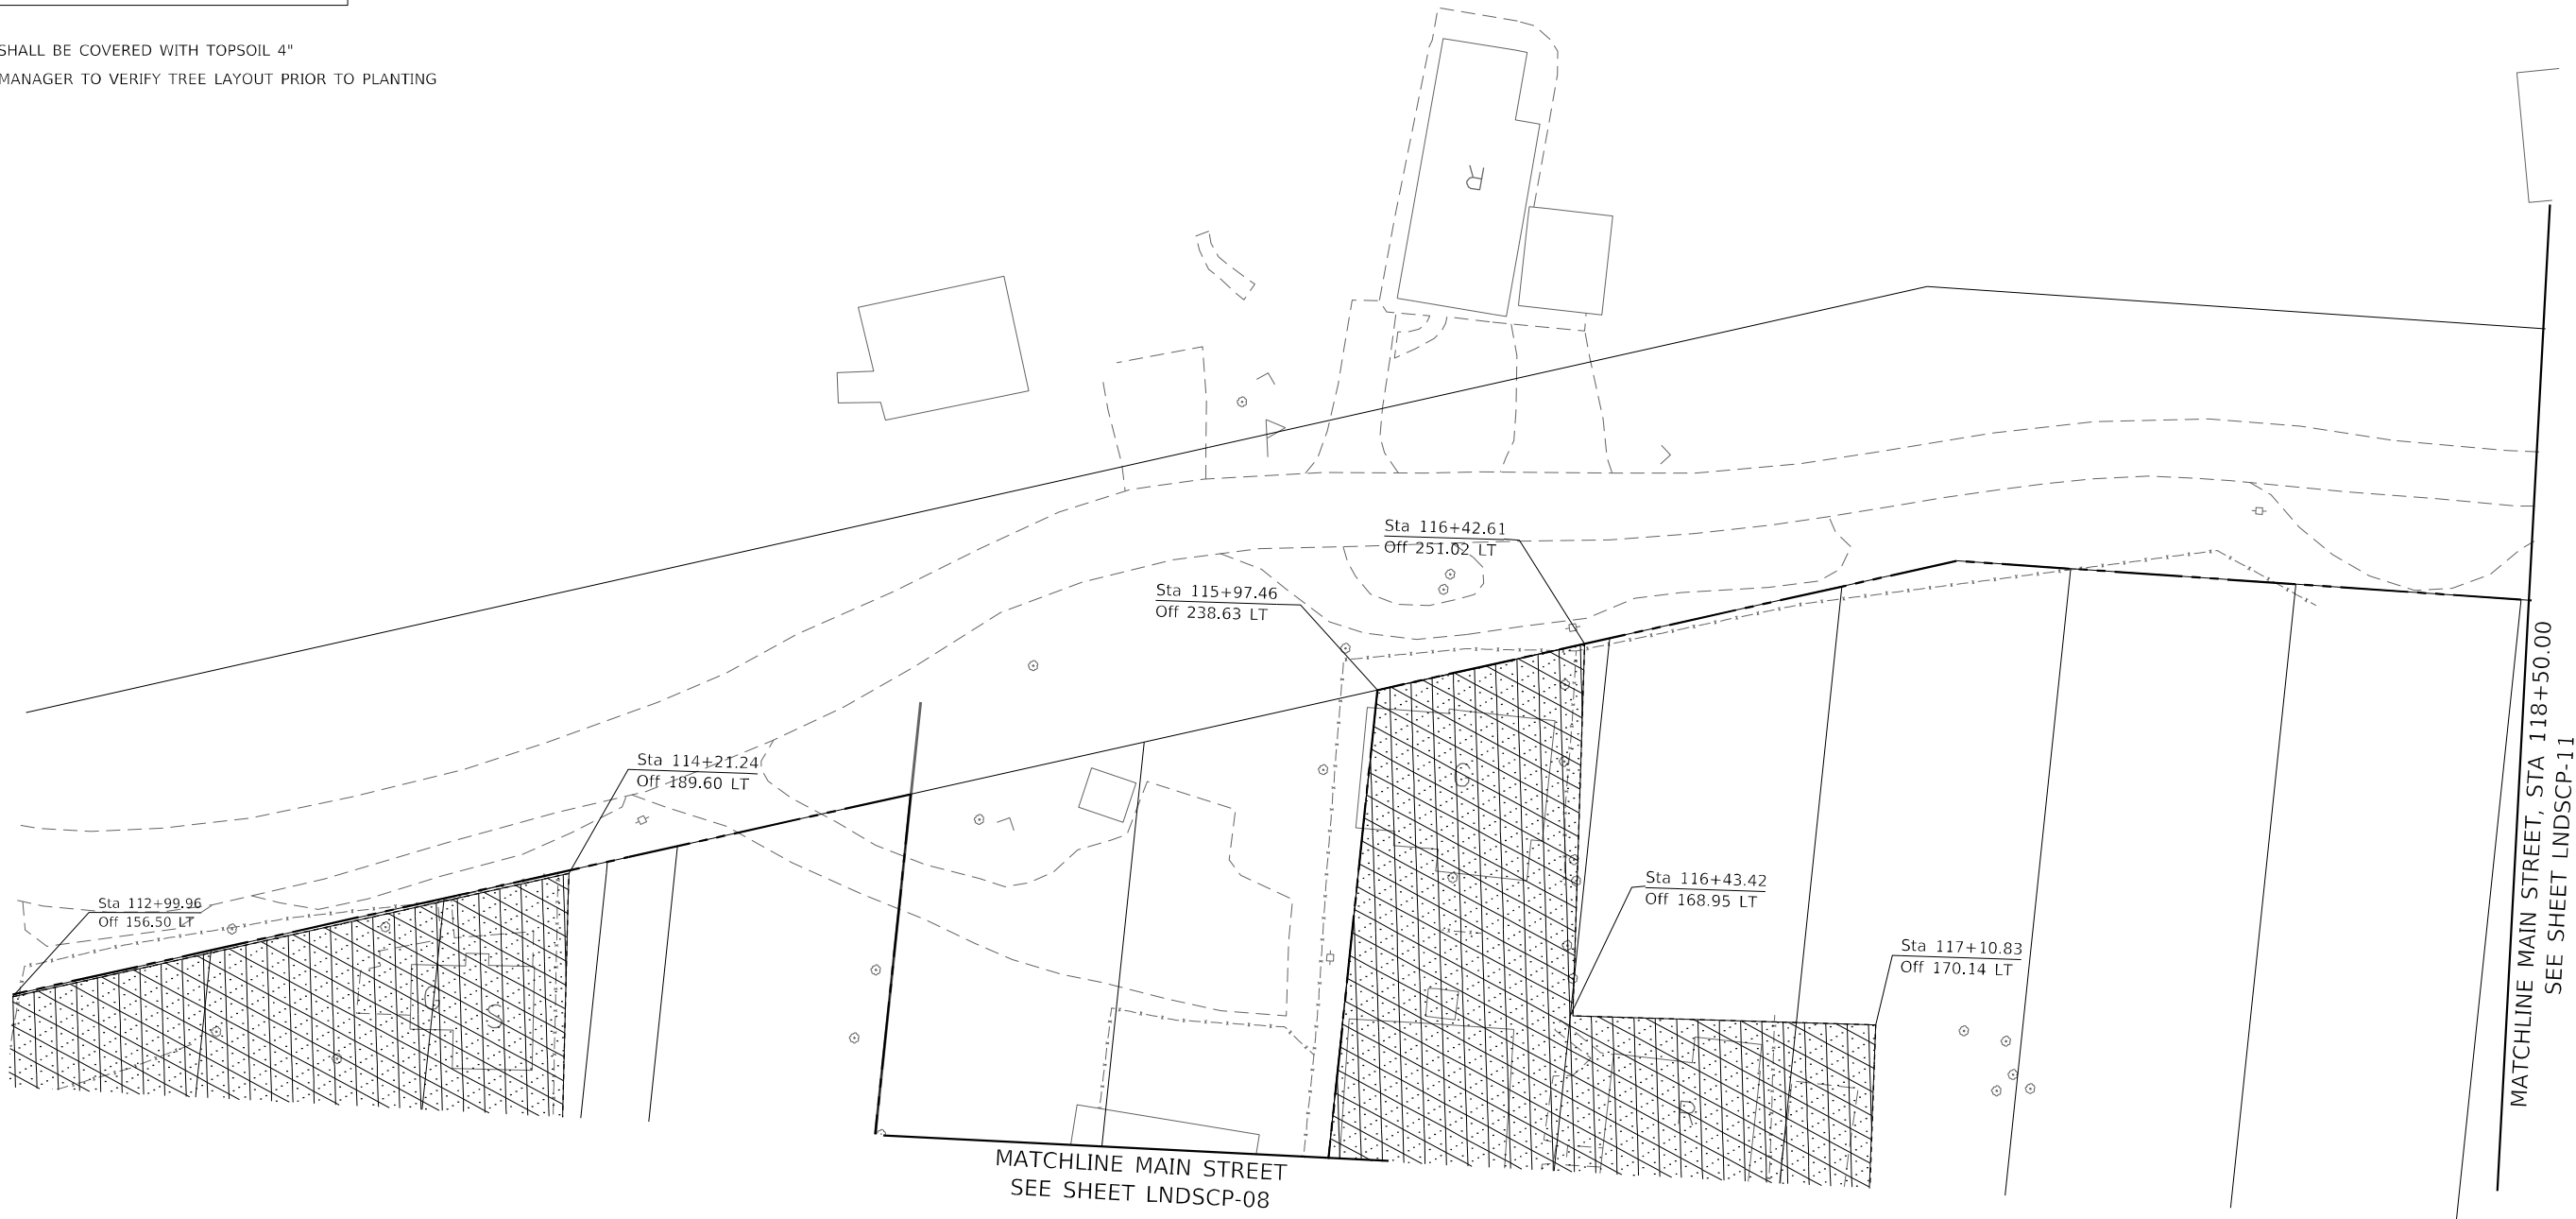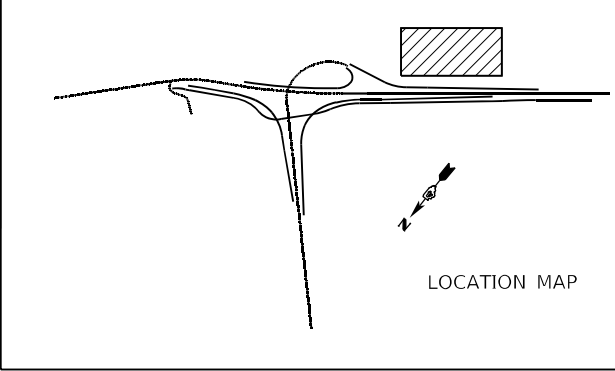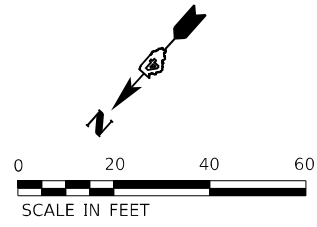


MODEL: Default
FILE NAME: c:\projects\bus-bentley.com\bus-pw\03\Documents\Chicago_IL\01_Projects\179740_IDOT_CedarStExt_Plan5.0_CADD\CAD_Sheets\0468C55-shd-landsc-hala_St_08.dgn

INFRASTRUCTURE ENGINEERING INCORPORATED One South Wacker Drive Suite 2650 Chicago, IL 60606 P 312.455.9500 F 312.455.9594 www.infrastructureeng.com	USER NAME = Winson,Teng	DESIGNED - HA	REVISED -	STATE OF ILLINOIS DEPARTMENT OF TRANSPORTATION	CEDAR ST. (IL-81L-116) OVER TZPR & IL-29 PROPOSED LANDSCAPING PLAN – PROSPECT AVE			F.A.P. RTE.	SECTION	COUNTY	TOTAL SHEETS	SHEET NO.
	PLOT SCALE = 40,0000 ' / in.	DRAWN - HA	REVISED -					VAR.	13 (HVB, HB-3) BR-1;R	TAZEWELL	1173	406
	PLOT DATE = 5/2/2025	CHECKED -	REVISED -		SCALE: 1"=20' SHEET 10 OF 11 SHEETS STA. 113+00.00 TO STA. 118+50.00			CONTRACT NO. 68C55				
	DATE = 4/08/2025	DATE -	REVISED -					ILLINOIS FED. AID PROJECT				

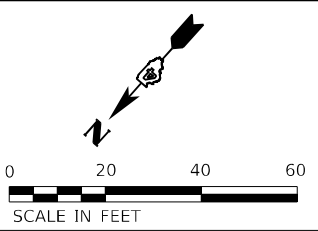

MATCHLINE MAIN STREET, STA 118+50.00 SEE SHEET LNDSCP-10

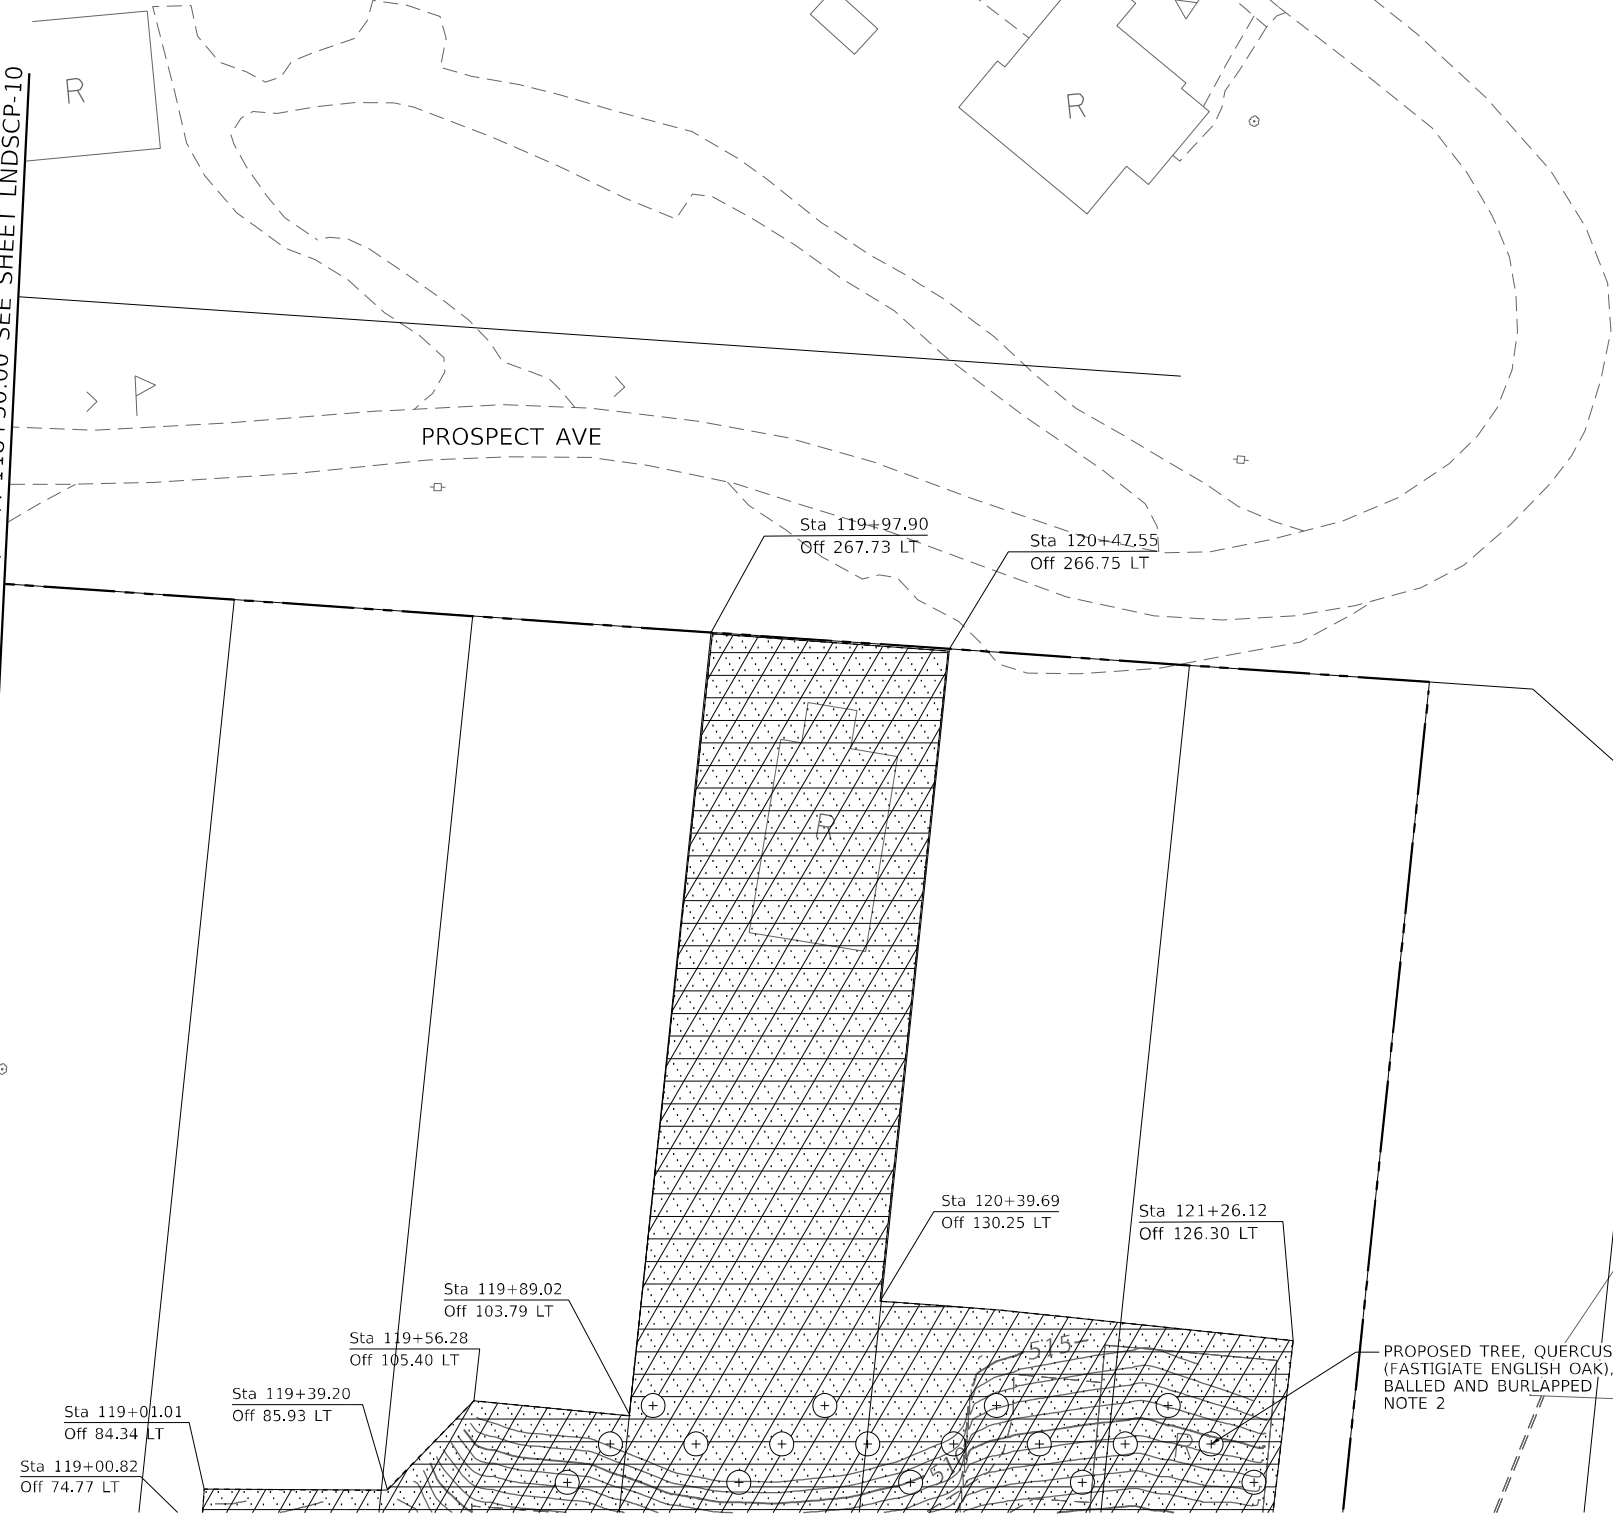


MATCHLINE MAIN STREET
SEE SHEET LNDSCP-09

LEGEND

- SEEDING CLASS 3
EROSION CONTROL
BLANKET (SPECIAL)
- SEEDING CLASS 5A
EROSION CONTROL
BLANKET (SPECIAL)
- SODDING, SALT
TOLERANT
- SELECTIVE
MOWING
STAKES
- TREE, SYRINGA RETICULATA (JAPANESE TREE
LILAC), CONTAINER GROWN, 5-GALLON
- TREE, QUERCUS ROBUR FASTIGIATA (FASTIGIATE
ENGLISH OAK), 2" CALIPER, BALLED AND BURLAPPED
- EVERGREEN, PICEA ABIES (NORWAY SPRUCE)
10' HEIGHT, BALLED AND BURLAPPED

- NOTE:
- SEED BED SHALL BE COVERED WITH TOPSOIL 4"
 - ROADSIDE MANAGER TO VERIFY TREE LAYOUT PRIOR TO PLANTING

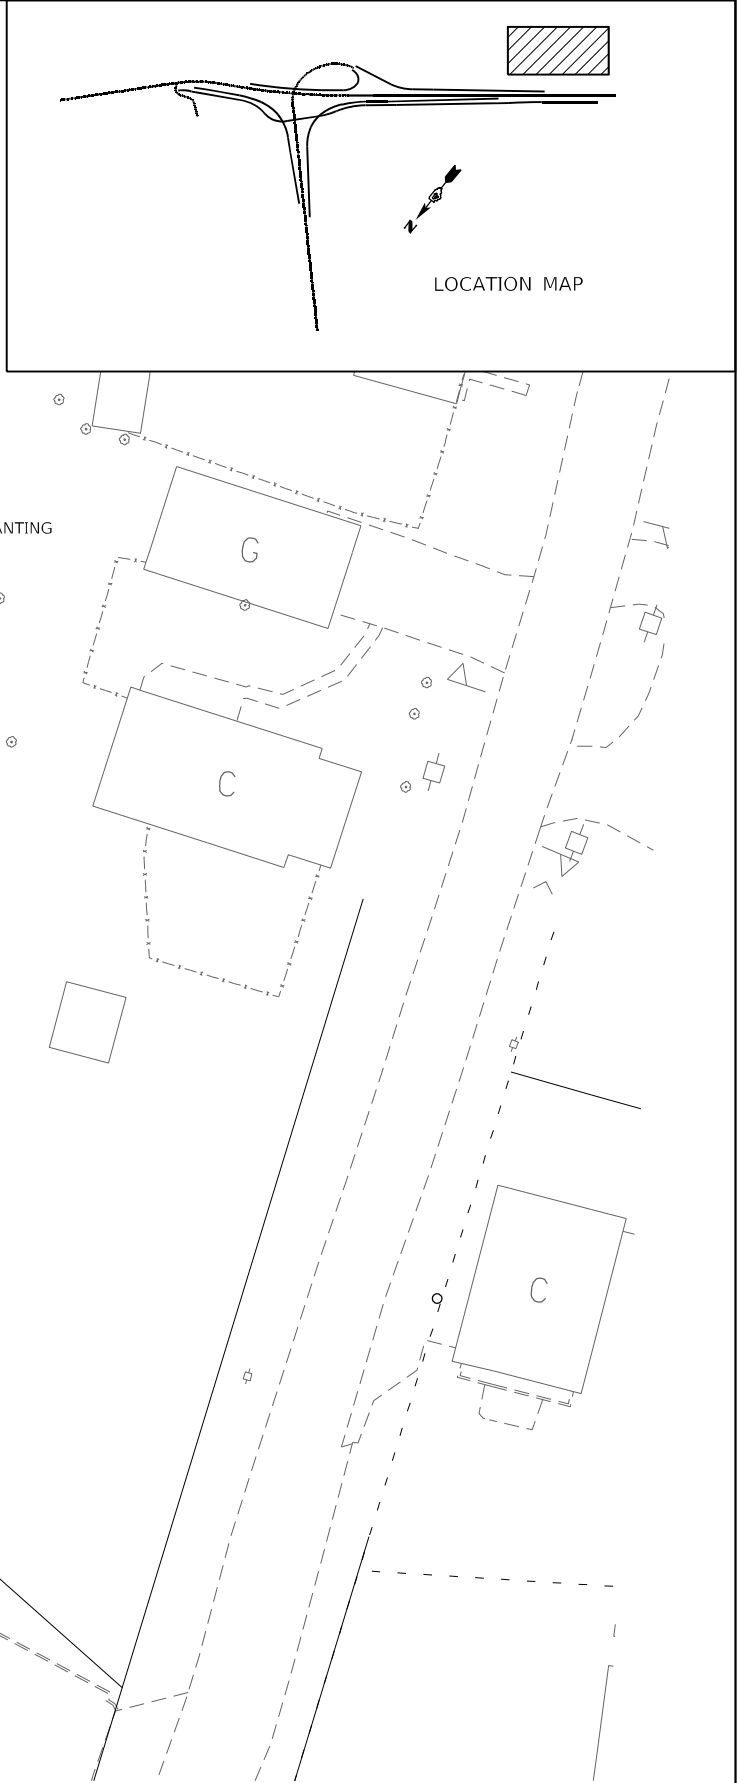

MODEL: Default
FILE NAME: c:\pwworkspace\benley.com\projectbus-pw\03\Documents\Chicago IL\01\Project\179740 IDOT CedarStExt PH115.0 CADD\CAD_Sheets\048C55-shh-landscp-halp-St_07.dgn

**INFRASTRUCTURE
ENGINEERING** | INCORPORATED
One South Wacker Drive | Suite 2650 | Chicago, IL 60606
P 312.452.5500 | F 312.452.5504 | www.infrastructure-eng.com

USER NAME	= Winson,Teng
PLOT SCALE	= 40,0000 ' / in.
PLOT DATE	= 5/2/2025

DESIGNED -	HA
DRAWN -	HA
CHECKED -	
DATE -	4/08/2025

REVISED -	
REVISED -	
REVISED -	
REVISED -	

**STATE OF ILLINOIS
DEPARTMENT OF TRANSPORTATION**

**CEDAR ST. (IL-81L-116) OVER TZPR & IL-29
PROPOSED LANDSCAPING PLAN – PROSPECT AVE**

SCALE: 1"=20' SHEET 11 OF 11 SHEETS STA. 118+50.00 TO STA. 123+92.72

F.A.P. RTE.	SECTION	COUNTY	TOTAL SHEETS	SHEET NO.
VAR.	13 (HVB, HB-3) BR-1;R	TAZEWELL	1173	407
CONTRACT NO. 68C55				
ILLINOIS FED. AID PROJECT				

LNDSCP-11

MODEL: Default
FILE NAME: p:\mbs\bus\shu\ben\c\comrb\us-pw\03\Documents\Chicago IL\01 Project\179740 IDOT CedarStExt PH15.0 CAD\CAD Sheets\048C55-shs\SIGN Schedule_01.dgn

EXISTING SIGN PANELS									72400310	72400320	72400710	
BRIDGE REPLACEMENT AND INTERCHANGE IMPROVEMENTS (IL8/IL116 - US24/IL29)							EXISTING PANEL DIMENSIONS		SIGN AREA (SQFT)	REMOVE SIGN PANEL- TYPE 1 (SQFT)	REMOVE SIGN PANEL- TYPE 2 (SQFT)	RELOCATE SIGN PANEL - TYPE 1 (EACH)
ROUTE	STATION	LT/RT	MUTCD NO./ILS HS	SIGN NO.	LEGEND/ DESCRIPTION	ACTION	Side Dimensions					
							WIDTH (IN)	HEIGHT (IN)				
US 24	98+78.71	LT	R1-2	SGN-TS-01-R	YIELD	TO BE REMOVED	36		3.90	3.90		
US 24	99+07.31	LT	R1-1	SGN-TS-02-R	STOP	TO BE REMOVED	30	30	6.25	6.25		
			R6-1R		ONE WAY		36	12	3	3		
US 24	99+07.31	LT	D1-1	SGN-TS-02A-L	JOHNSON ST / S MAIN ST	TO BE REMOVED AND RELOCATED	24	9				1
US 24	99+38.26	LT	CUSTOM SIGN	SGN-TS-03-R	SLOW - CHILDREN AT PLAY	TO BE REMOVED	12	18	1.5	1.5		
US 24	99+66.49	RT	R6-1R	SGN-BS-04-R	ONE WAY	TO BE REMOVED	36	12	3	3		
			R3-2		NO LEFT TURN		24	24	4	4		
US 24	99+62.03	RT	R1-2	SGN-TS-05-R	YIELD	TO BE REMOVED	36		3.90	3.90		
US 24	100+30.49	RT	W16-8P	SGN-TS-05A-L	RIVER BRIDGE	TO BE REMOVED AND RELOCATED	18	8	1			1
			R12-5		WEIGHT LIMIT		24	36	6			
			R7-1		45° DIAGONAL ARROW AUXILIARY (RIGHT)		21	15	2.1875			
US 24	99+29.12	RT	R6-1R	SGN-TS-06-R	ONE WAY	TO BE REMOVED	36	12	3	3		
			R3-2		NO LEFT TURN		24	24	4	4		
			R1-1		STOP		30	30	6.25	6.25		
US 24	99+29.12	RT	D1-1	SGN-TS-06A-L	SILVER ST / MAIN ST	TO BE REMOVED AND RELOCATED	24	9	1.5			1
US 24	98+83.09	RT	M3-4	SGN-LP-07-R	WEST	TO BE REMOVED	24	12	2	2		
			M3-4		WEST		24	12	2	2		
			M1-5		ILLINOIS STATE ROUTE - 2 DIGIT		24	24	4	4		
			M1-5		ILLINOIS STATE ROUTE - 3 DIGIT		30	24	5	5		
			M6-2		45° DIAGONAL ARROW AUXILIARY (RIGHT)		21	15	2.1875	2.1875		
			M6-2		45° DIAGONAL ARROW AUXILIARY (RIGHT)		21	15	2.1875	2.1875		
US 24	99+96.16	LT	W3-8	SGN-WP-08-N	TRAIN AHEAD WHEN FLASHING	TO REMAIN	36	36	9			
			W16-8P		MAIN STREET		24	12	2			
US 24	100+62.44	LT	R1-1	SGN-TS-09-R	STOP	TO BE REMOVED	30	30	6.25	6.25		
US 24	100+61.78	LT	D1-1	SGN-TS-09A-L	PEKIN AVE	TO BE REMOVED AND RELOCATED	24	9	1.5			1
US 24	103+05.72	RT	M3-4	SGN-WP-10-R	WEST	TO BE REMOVED	24	12	2	2		
			M3-4		WEST		24	12	2	2		
			M3-3		SOUTH		24	12	2	2		
			M3-1		NORTH		24	12	2	2		
			M1-5		ILLINOIS STATE ROUTE - 1 DIGIT		24	24	4	4		
			M1-5		ILLINOIS STATE ROUTE - 3 DIGIT		30	24	5	5		
			M1-5		ILLINOIS STATE ROUTE - 2 DIGIT		24	24	4	4		
			M1-5		ILLINOIS STATE ROUTE - 2 DIGIT		24	24	4	4		
			M6-2		45° DIAGONAL ARROW AUXILIARY (RIGHT)		21	15	2.1875	2.1875		
			M6-2		45° DIAGONAL ARROW AUXILIARY (RIGHT)		21	15	2.1875	2.1875		
			M6-2		45° DIAGONAL ARROW AUXILIARY (RIGHT)		21	15	2.1875	2.1875		
			M6-3		90° STRAIGHT ARROW AUXILIARY		21	15	2.1875	2.1875		
US 24	104+66.33	RT	R2-1	SGN-TS-11-R	SPEED LIMIT	TO BE REMOVED	24	30	5	5		
US 24	104+66.83	LT	W1-2	SGN-TS-12-R	CURVE	TO BE REMOVED	30	30	6.25	6.25		
			W13-1P		ADVISORY SPEED (PLAQUE)		24	24	4	4		
US 24	106+33.26	LT	R2-1	SGN-WP-13-R	SPEED LIMIT	TO BE REMOVED	24	30	5	5		
US 24	108+24.64	RT	W4-1	SGN-TS-14-R	MERGE	SIGN AND FOUNDATION TO BE REMOVED	36	36	9		9	
				SGN-TS-14A-L	COUNTY SIGN	COUNTY SIGN TO BE REMOVED AND RELOCATED	12	12	1			1
US 24	109+65.71	LT	W4-1	SGN-TS-15-R	MERGE	TO BE REMOVED	36	36	9		9	
				SGN-TS-15A-L	COUNTY SIGN	COUNTY SIGN TO BE REMOVED AND RELOCATED	12	12	1			1
US 24	111+30.71	LT	M3-2	SGN-WP-16-R	EAST	TO BE REMOVED	24	12	2	2		
			M3-2		EAST		24	12	2	2		
			M3-2		EAST		24	12	2	2		
			M3-5		WEST		24	12	2	2		
			M3-4		WEST		24	12	2	2		
			M3-1		NORTH		24	12	2	2		
			M1-5		ILLINOIS STATE ROUTE - 1 DIGIT		24	24	4	4		
			M1-5		ILLINOIS STATE ROUTE - 1 DIGIT		24	24	4	4		
			M1-5		ILLINOIS STATE ROUTE - 2 DIGIT		24	24	4	4		
			M1-5		ILLINOIS STATE ROUTE - 3 DIGIT		30	24	5	5		
			M1-5		ILLINOIS STATE ROUTE - 3 DIGIT		30	24	5	5		
			M1-4		US ROUTE - 2 DIGIT		24	24	4	4		
			M6-2		45° DIAGONAL ARROW AUXILIARY (RIGHT)		21	15	2.1875	2.1875		
			M6-2		45° DIAGONAL ARROW AUXILIARY (RIGHT)		21	15	2.1875	2.1875		
			M6-3		90° STRAIGHT ARROW AUXILIARY		21	15	2.1875	2.1875		
			M6-3		90° STRAIGHT ARROW AUXILIARY		21	15	2.1875	2.1875		
			M6-3		90° STRAIGHT ARROW AUXILIARY		21	15	2.1875	2.1875		
			M6-3		90° STRAIGHT ARROW AUXILIARY		21	15	2.1875	2.1875		

Michael Baker
INTERNATIONAL

200 W Adams Street
Suite 1500
Chicago, IL 60606
PH: 312.707.8910
FAX: 312.707.8804

USER NAME = DIamb

DESIGNED - LEW

REVISED -

DRAWN - LEW

REVISED -

PLOT SCALE = 2,0000 ' / in.

CHECKED - SJM

REVISED -

PLOT DATE = 6/7/2023

DATE - 6/08/2023

REVISED -

STATE OF ILLINOIS
DEPARTMENT OF TRANSPORTATION

CEDAR ST. (IL-8/IL-116) OVER TZPR & IL-29
SIGNING SCHEDULES - EXISTING

SCALE: NO SCALE

SHEET 1

OF 4

SHEETS

STA.

TO STA.

F.A.P.
RTE.

SECTION

COUNTY

TOTAL
SHEETS

SHEET
NO.

VAR.

13 (HVB, HB-3) BR-1;R

TAZEWE

1173

408

CONTRACT NO. 68C55

ILLINOIS | FED. AID PROJECT

SGN SCH-01

MODEL: Default
FILE: \\miller-ar.com\bus-usu-bentley.com\bus-usu\03\Documents\Chicago IL\01 Project\179740 IDOT CedarStExt PH115.0 CAD\CAD Sheets\1048C55-shs\SIGN Schedule_02.dgn

EXISTING SIGN PANELS										72400310	72400320	72400710					
BRIDGE REPLACEMENT AND INTERCHANGE IMPROVEMENTS (IL8/IL116 - US24/IL29)							EXISTING PANEL DIMENSIONS		SIGN AREA	REMOVE SIGN PANEL- TYPE 1	REMOVE SIGN PANEL- TYPE 2	RELOCATE SIGN PANEL - TYPE 1					
ROUTE	STATION	LT/RT	MUTCD NO./ILS HS	SIGN NO.	LEGEND/ DESCRIPTION	ACTION	Side Dimensions		(SQFT)	(SQFT)	(SQFT)	(EACH)					
							WIDTH (IN)	HEIGHT (IN)									
US 24	112+12.25	LT	W13-3	SGN-TS-17-R	ADVISORY RAMP SPEED	TO BE REMOVED	24	30	5	5							
US 24	112+86.09	LT	D1-3	SGN-WP-18-L	DESTINATION (3 LINES)	TO BE REMOVED AND RELOCATED	30	42	8.75			1					
			I-5		AIRPORT		24	24	4								
			M6-2		45° DIAGONAL ARROW AUXILIARY (RIGHT)		21	15	2.1875								
US 24	113+10.35	RT	R3-9B	SGN-WP-19-R	2 WAY LEFT TURN ONLY (POST MOUNTED)	TO BE REMOVED	24	36	6	6							
			R7-1	PARKING RESTRICTIONS	12	18	1.5	1.5									
US 24	113+54.24	LT	R2-1	SGN-LP-20-R	SPEED LIMIT	TO BE REMOVED	36	48	12		12						
US 24	114+22.84	LT	R12-5	SGN-TS-21-L	WEIGHT LIMIT	TO BE REMOVED AND RELOCATED	24	36	6			1					
			M6-2		45° DIAGONAL ARROW AUXILIARY (RIGHT)		21	15	2.1875								
			R7-1		PARKING RESTRICTIONS		12	18	1.5								
US 24	116+77.75	LT	M3-2	SGN-WP-22-R	EAST	TO BE REMOVED	24	12	2	2							
			M3-2		EAST		24	12	2	2							
			M3-2		EAST		24	12	2	2							
			M3-5		WEST		24	12	2	2							
			M3-4		WEST		24	12	2	2							
			M3-1		NORTH		24	12	2	2							
			M1-5		ILLINOIS STATE ROUTE - 1 DIGIT		24	24	4	4							
			M1-5		ILLINOIS STATE ROUTE - 1 DIGIT		24	24	4	4							
			M1-5		ILLINOIS STATE ROUTE - 2 DIGIT		24	24	4	4							
			M1-5		ILLINOIS STATE ROUTE - 3 DIGIT		30	24	5	5							
			M1-5		ILLINOIS STATE ROUTE - 3 DIGIT		30	24	5	5							
			M1-4		US ROUTE - 2 DIGIT		24	24	4	4							
			M6-2		45° DIAGONAL ARROW AUXILIARY (RIGHT)		21	15	2.1875	2.1875							
			M6-2		45° DIAGONAL ARROW AUXILIARY (RIGHT)		21	15	2.1875	2.1875							
			M6-3		90° STRAIGHT ARROW AUXILIARY		21	15	2.1875	2.1875							
			M6-3		90° STRAIGHT ARROW AUXILIARY		21	15	2.1875	2.1875							
			M6-3		90° STRAIGHT ARROW AUXILIARY		21	15	2.1875	2.1875							
			US 24		116+99.08		RT	M3-5	SGN-WP-23-R	WEST	TO BE REMOVED	24	12	2	2		
								M1-4		US ROUTE - 2 DIGIT		24	24	4	4		
								M3-3		SOUTH		24	12	2	2		
M1-5	ILLINOIS STATE ROUTE - 2 DIGIT	24		24		4		4									
US 24	118+54.60	LT	I-5	SGN-LP-24-R	AIRPORT	TO BE REMOVED	24	24	4	4							
			M5-2		ADVANCE TURN ARROW AUXILIARY (45 DEGREE)		21	15	2.1875	2.1875							
US 24	121+11.48	LT	W3-8	SGN-WP-25-R	TRAIN AHEAD WHEN FLASHING	TO BE REMOVED - SEE ITS PLANS	36	36	9								
			W16-8P		MAIN STREET		24	12	2								
US 24	122+35.52	LT	M2-1	SGN-LP-26-R	JUNCTION AUXILIARY SIGN	TO BE REMOVED	21	15	2.1875	2.1875							
			M1-5		ILLINOIS STATE ROUTE - 1 DIGIT		24	24	4	4							
			M2-1		JUNCTION AUXILIARY SIGN		21	15	2.1875	2.1875							
			M1-5		ILLINOIS STATE ROUTE - 3 DIGIT		30	24	5	5							
US 24	123+36.40	LT	R1-1	SGN-TS-27-N	STOP	TO REMAIN	30	30	6.25								
IL 8/116	70+01.01	LT	R2-1	SGN-LP-29-R	SPEED LIMIT	TO BE REMOVED	36	48	12		12						
IL 8/116	72+34.43	LT	OVERHEAD	SGN-TR-30-N	EDMUND ST - EXIT ARROW	TO REMAIN											
IL 8/116	72+34.43	RT	OVERHEAD	SGN-TR-31-N	WASHINGTON, METAMORA, LEFT LANE ONLY PEKIN, RIGHT LANE ONLY	TO REMAIN											
IL 8/116	82+04.00	RT	W13-3	SGN-WP-32-R	ADVISORY RAMP SPEED	TO BE REMOVED	24	24	4	4							
			W1-15		270° LOOP		36	36	9		9						
										267	51	8					

Michael Baker

INTERNATIONAL

200 W Adams Street

Suite 1500

Chicago, IL 60606

PH: 312.707.8770

FAX: 312.707.8804

USER NAME = DLamb	DESIGNED - LEW	REVISED -
	DRAWN - LEW	REVISED -
PLOT SCALE = 2,0000 ' / in.	CHECKED - SJM	REVISED -
PLOT DATE = 6/7/2023	DATE - 6/08/2023	REVISED -

STATE OF ILLINOIS
DEPARTMENT OF TRANSPORTATION

CEDAR ST. (IL-8/IL-116) OVER TZPR & IL-29 SIGNING SCHEDULE – EXISTING			
SCALE: NO SCALE	SHEET 2	OF 4	SHEETS
STA.		TO STA.	

F.A.P. RTE.	SECTION	COUNTY	TOTAL SHEETS	SHEET NO.
VAR.	13 (HVB, HB-3) BR-1;R	TAZEWELL	1173	409
CONTRACT NO. 68C55				
ILLINOIS		FED. AID PROJECT		

SIGN SCH-02

MODEL: Default
FILE: \\miller-prod\miller-us-pw\03\Documents\Chicago\1\01\Project\179740.IDOT CedarStExt_Plan15.0_CADD\CAD_Sheets\048C55-shs\SIGN_Schedule_03.dgn

PROPOSED SIGN SCHEDULE												NOTES:									
BRIDGE REPLACEMENT AND INTERCHANGE IMPROVEMENTS (IL18/IL116-US24/IL29)									PROPOSED PANEL DIMENSIONS		SIGN AREA	SIGN PANELS		SIGN SUPPORTS						SPECIAL	
												72000100	72000200	72800100			73000100			X2600011	
												SIGN PANEL TYPE 1	SIGN PANEL TYPE 2	TELESCOPING STEEL SIGN SUPPORT			WOOD SIGN SUPPORT			REMOVE AND RELOCATE SIGN PANEL	
ROUTE	STATION	LT/RT	MUTCD NO./ILS HS	SIGN NO.	LEGEND/ DESCRIPTION	QUANTITY	"AA"	"BB"	WIDTH (IN)	HEIGHT (IN)	(SQFT)	(SQFT)	(SQFT)	POST SIZE (IN)	P1 (FT)	PAY LENGTH (FT)	P1 (FT)	P2 (FT)	PAY LENGTH (FT)	(EACH)	
US 24	95+41.37	RT	M3-1	SGN-WP-101-P	JUNCTION	2			21	15	4.38	4.38					15.75		10.75		
			M1-5		ILLINOIS 8	1			24	24	4.00	4.00									
			M1-5		ILLINOIS 116	1			30	24	5.00	5.00									
US 24	97+72.37	RT	M3-1	SGN-WP-102-P	NORTH	1			24	12	2.00	2.00					20.5		15.5		
			M3-3		SOUTH	1			24	12	2.00	2.00									
			M3-4		WEST	3			24	12	6.00	6.00									
			M1-4		US ROUTE 24	1			24	24	4.00	4.00									
			M1-5		ILLINOIS 8, 29, 29	3			24	24	12.00	12.00									
			M1-5		ILLINOIS 116	1			30	24	5.00	5.00									
			M5-2		45° ADVANCE DIAGONAL ARROW AUXILIARY (RIGHT)	2			21	15	4.38	4.38									
			M6-3		0° ARROW AUXILIARY	3			21	15	6.56	6.56									
US 24	98+78.81	RT	R6-1R	SGN-TS-103-P	RIGHT TURN ONLY	1			36	12	3.00	3.00		2	10	7					
US 24	98+16.14	RT	R3-2	SGN-TS-103A-P	NO RIGHT TURN	1			24	24	4.00	4.00		2	10	7					
US 24	98+17.04	RT	R6-1R	SGN-TS-104-P	ONE WAY	1			36	12	3.00	3.00		2	10.5	7.5				1	
			R1-1		STOP	1			30	30	6.25	6.25									
			R5-1	SGN-TS-06A-L	DO-NOT-ENTER	1			30	30	6.25	6.25									
			D1-1		SILVER ST / MAIN ST	1			24	9	1.50										
US 24	98+56.83	RT	R6-1R	SGN-TS-105-P	ONE WAY	1			36	12	3.00	3.00		2	10.5	7.5					
			R1-1		STOP	1			30	30	6.25	6.25									
			R5-1		DO-NOT-ENTER	1			30	30	6.25	6.25									
US 24	98+94.77	RT	R6-1R	SGN-TS-106-P	ONE WAY	1			36	12	3.00	3.00		2	10.5	7.5					
			R3-2		NO LEFT TURN	1			24	24	4.00	4.00									
US 24	99+69.98	RT	W4-2L	SGN-TS-106A-P	MERGE RIGHT	1			30	30	6.25	6.25		2	10.5	7.5					
US 24	98+78.81	LT	R1-1	SGN-TS-107-P	STOP	1			30	30	6.25	6.25		2	12.5	9.5				1	
	D1-1		SGN-TS-02A-L	JOHNSON ST / MAIN ST	1	24			9	1.50											
US 24	99+07.31	LT	R6-1R	SGN-TS-108-P	ONE WAY	1			36	12	3.00	3.00		2	9.5	9.5					
			R1-1		STOP	1			30	30	6.25	6.25									
US 24	99+96.16	LT	W3-8	SGN-WP-08-N	TRAIN AHEAD WHEN FLASHING	1			36	36	9.00										
			W16-8P		MAIN STREET	1			24	12	2.00										
US 24	101+00.42	RT	R6-1R	SGN-TS-110-P	ONE WAY	1			36	12	3.00	3.00		2	10	10					
			R1-2		NO LEFT TURN	1			24	24	4.00	4.00									
US 24	100+56.60	LT	R1-1	SGN-TS-111-P	STOP	1			30	30	6.25	6.25		2	12.5	9.5				1	
			D1-1	SGN-TS-09A-L	PEKIN AVE	1			24	9	1.50										
US 24	100+56.60	LT	R3-5	SGN-TS-111A-P	RIGHT TURN ONLY	1			30	36	7.50	7.50		2	12.5	9.5					
US 24	98+86.56	RT	M18-8P	SGN-TS-111B-L	RIVER BRIDGE	1			18	8	1.00			2	10.5	7.5					
			R12-5		WEIGHT LIMIT	1			24	36	6.00										
			M6-2		45° DIAGONAL ARROW AUXILIARY (RIGHT)	1			21	15	2.19										
US 24	102+72.12	LT	M3-1	SGN-WP-112-P	NORTH	1			24	12	2.00	2.00					20.5		15.5		
			M3-2		EAST	3			24	12	6.00	6.00									
			M1-4		US ROUTE 24	1			24	24	4.00	4.00									
			M1-5		ILLINOIS 8, 29, 29	2			24	24	8.00	8.00									
			M1-5		ILLINOIS 116	1			30	24	5.00	5.00									
			M6-3		0° ARROW AUXILIARY	4			21	15	8.75	8.75									
US 24	102+34.62	LT	R3-7R	SGN-TS-112A-P	RIGHT LANE MUST TURN RIGHT	1			24	24	4.00	4.00		2	12	9					
US 24	103+06.56	RT	M3-1	SGN-WP-113-P	NORTH	1			24	12	2.00	2.00					20.5		15.5		
			M3-3		SOUTH	1			24	12	2.00	2.00									
			M3-4		WEST	3			24	12	6.00	6.00									
			M1-4		US ROUTE 24	1			24	24	4.00	4.00									
			M1-5		ILLINOIS 8, 29, 29	3			24	24	12.00	12.00									
			M1-5		ILLINOIS 116	1			30	24	5.00	5.00									
			M6-2		45° ADVANCE DIAGONAL ARROW AUXILIARY (RIGHT)	3			21	15	6.56	6.56									
			M6-3		0° ARROW AUXILIARY	2			21	15	4.38	4.38									
US 24	99+73.23	RT	M3-1	SGN-WP-113A-P	NORTH	1			24	12	2.00	2.00					16.3333		11.3333		
			M3-4		WEST	2			24	12	4.00	4.00									
			M1-5		ILLINOIS 8, 29	2			24	24	8.00	8.00									
			M1-5		ILLINOIS 116	1			30	24	5.00	5.00									
			M6-2		45° DIAGONAL ARROW AUXILIARY (RIGHT)	3			21	15	6.56	6.56									
US 24	103+73.56	LT	W1-2	SGN-TS-114-P	CURVE	1			36	36	9.00	9.00		2	11.5	8.5					
			W13-1P		ADVISORY SPEED (PLAQUE)	1			18	18	2.25	2.25									

MODEL: Default
FILE: \\miller-pc\miller\bus\ben\ben\com\bus-us\p\03\Documents\Chicago\1\0\1\Project\179740.IDOT.CedarStExt_Phl15.0.CADD\CAD_Sheets\048C55-shs\SIGN_Schedule_04.dgn

PROPOSED SIGN SCHEDULE												NOTES:											
BRIDGE REPLACEMENT AND INTERCHANGE IMPROVEMENTS (IL18/IL116-US24/IL29)												PROPOSED PANEL DIMENSIONS		SIGN AREA	SIGN PANELS		SIGN SUPPORTS						SPECIAL
															72000100	72000200	72800100			73000100			X2600011
															SIGN PANEL • TYPE 1	SIGN PANEL • TYPE 2	TELESCOPING STEEL SIGN SUPPORT			WOOD SIGN SUPPORT			REMOVE AND RELOCATE SIGN PANEL
ROUTE	STATION	LT/RT	MUTCD NO./ILS HS	SIGN NO.	LEGEND/ DESCRIPTION	QUANTITY	"AA"	"BB"	WIDTH (IN)	HEIGHT (IN)	(SQFT)	(SQFT)	(SQFT)	POST SIZE (IN)	P1 (FT)	PAY LENGTH (FT)	P1 (FT)	P2 (FT)	PAY LENGTH (FT)	(EACH)			
US 24	107+80.09	RT	R2-1	SGN-TS-115-P	SPEED LIMIT	1			24	30	5.00	5.00		2	11	9.5							
US 24	106+55.69	LT	R2-1	SGN-TS-116-P	SPEED LIMIT	1			24	30	5.00	5.00		2	11	9.5							
US 24	108+31.04	RT	W4-1	SGN-TS-117-P	MERGE	1			36	36	9.00	9.00		2	11.5	8.5							
				SGN-TS-117A-L	COUNTY SIGN	1																	
US 24	109+18.40	LT	W11-2	SGN-TS-117B-P	PEDESTRIAN CROSSING	1			36	36	9.00	9.00		2	11.5	8.5							
			W16-7P		DIAGONAL ARROW	1			30	18	3.75	3.75											
US 24	109+49.04	LT	W4-1	SGN-TS-118-P	MERGE	1			36	36	9.00	9.00		2	11.5	8.5							
				SGN-TS-118A-L	COUNTY SIGN	1																	
US 24	109+33.69	LT	W11-2	SGN-TS-118B-P	PEDESTRIAN CROSSING	1			36	36	9.00	9.00		2	11.5	8.5							
			W16-7P		DIAGONAL ARROW	1			30	18	3.75	3.75											
US 24	111+75.11	LT	M3-1	SGN-WP-119-P	NORTH	1			24	12	2.00	2.00					20.5		15.5				
			M3-2		EAST	3			24	12	6.00	6.00											
			M3-4		WEST	2			24	12	4.00	4.00											
			M1-4		US ROUTE 24	1			24	24	4.00	4.00											
			M1-5		ILLINOIS 8, 29, 29	3			24	24	12.00	12.00											
			M1-5		ILLINOIS 116, 116	2			30	24	10.00	10.00											
			M6-2		45° DIAGONAL ARROW AUXILIARY (RIGHT)	2			21	15	4.38	4.38											
			M6-3		0° ARROW AUXILIARY	4			21	15	8.75	8.75											
US 24	112+14.05	LT	W11-2	SGN-TS-119A-P	PEDESTRIAN CROSSING	1			36	36	9.00	9.00		2	11.5	8.5							
			W16-7P		DIAGONAL ARROW	1			30	18	3.75	3.75											
US 24	112+16.80	LT	W11-2	SGN-TS-119B-P	PEDESTRIAN CROSSING	1			36	36	9.00	9.00		2	11.5	8.5							
			W16-7P		DIAGONAL ARROW	1			30	18	3.75	3.75											
US 24	114+15.14	LT	W13-3	SGN-TS-120-P	ADVISORY RAMP SPEED	1			24	30	5.00	5.00		2	11	9.5							
US 24	114+71.74	LT	W11-2	SGN-TS-120A-P	PEDESTRIAN CROSSING	1			36	36	9.00	9.00		2	11.5	8.5							
US 24	118+37.56	LT	D1-3	SGN-WP-121-L	METAMORA, WASHINGTON, PEORIA & ARROW	1			48	42	14.00						14		9				
			I-5		AIRPORT	1			24	24	4.00												
			M6-2		45° DIAGONAL ARROW AUXILIARY (RIGHT)	1			21	15	2.19												
US 24	122+36.82	RT	R3-9B	SGN-LP-122-P	2 WAY LEFT TURN ONLY (POST MOUNTED)	1			24	36	6.00	6.00											
			R7-1		PARKING RESTRICTIONS	1			12	18	1.50	1.50											
US 24	117+05.64	LT	R12-5	SGN-TS-122A-L	WEIGHT LIMIT	1			24	36				2	10.5	7.5							
			M6-2		45° ADVANCE DIAGONAL ARROW AUXILIARY (RIGHT)	1			21	15													
			R7-1		PARKING RESTRICTIONS	1			12	18													
US 24	119+37.56	LT	R2-1	SGN-TS-123-P	SPEED LIMIT	1			24	30	5.00	5.00		2	11	9.5							
US 24	119+37.56	LT	R7-1	SGN-TS-124-P	PARKING RESTRICTIONS	1			12	18	1.50	1.50											
US 24	121+46.96	LT	M3-1	SGN-WP-125-P	NORTH	1			24	12	2.00	2.00					20.5		15.5				
			M3-2		EAST	3			24	12	6.00	6.00											
			M3-4		WEST	2			24	12	4.00	4.00											
			M1-4		US ROUTE 24	1			24	24	4.00	4.00											
			M1-5		ILLINOIS 8, 29, 29	3			24	24	12.00	12.00											
			M1-5		ILLINOIS 116, 116	2			30	24	10.00	10.00											
			M5-1		45° ADVANCE DIAGONAL ARROW AUXILIARY (RIGHT)	2			21	15	4.38	4.38											
			M6-3		0° ARROW AUXILIARY	4			21	15	8.75	8.75											
US 24	121+09.02	RT	M3-4	SGN-WP-126-P	WEST	1			24	12	2.00	2.00					16		11				
			M1-4		US ROUTE 24	1			24	24	4.00	4.00											
			M3-3		SOUTH	1			24	12	2.00	2.00											
			M1-5		ILLINOIS 29	1			24	24	4.00	4.00											
US 24	120+23.44	LT	W3-8	SGN-TS-127-P	AIRPORT	1			24	24	4.00	4.00		2	11.75	10.25							
			M5-2		45° DIAGONAL ARROW AUXILIARY (RIGHT)	1			21	15	2.19	2.19											
US 24	121+87.53	LT	W3-8	SGN-TS-128-P	TRAIN AHEAD WHEN FLASHING	1			36	36	9.00												
			W16-8P		MAIN STREET	1			24	12	2.00												
US 24	124+43.56	LT	M2-2	SGN-WP-129-P	JUNCTION	2			21	15	4.38	4.38					15.75		10.75				
			M1-5		ILLINOIS 8	1			24	24	4.00	4.00											
			M1-5		ILLINOIS 116	1		30	24	5.00	5.00												
IL 8/116	70+02.17	LT	R2-1	SGN-LP-131-P	SPEED LIMIT	1			36	48	12.00		12										
IL 8/116	81+85.13	RT	W13-7	SGN-TS-134-P	COMBINATION HORIZONTAL ALIGNMENT/ADVISORY CURVE EXIT OR RAMP SPEED	1			36	48	12.00		12	2	11.5	8.5							
IL 8/116	74+14.53	RT	W13-3	SGN-TS-120-P	ADVISORY RAMP SPEED	1			24	30	5.00	5.00		2	11.25	9.75							
												TOTAL	506	24		322.5	251			131	3		

GUIDE SIGN SEQUENCE NUMBERING CODE

SGN-TS-01-N




SIGN

REMOVED (R)
PROPOSED (P)
REMAIN (N)
RELOCATE (L)

SIGN PANEL NUMBER

MOUNTING TYPE

LP - LIGHT POLE	TS - TELESCOPIC STEEL
TR - TRUSS	BS - BREAKAWAY STEEL
BR - BRIDGE MOUNTED	WP - WOOD POST

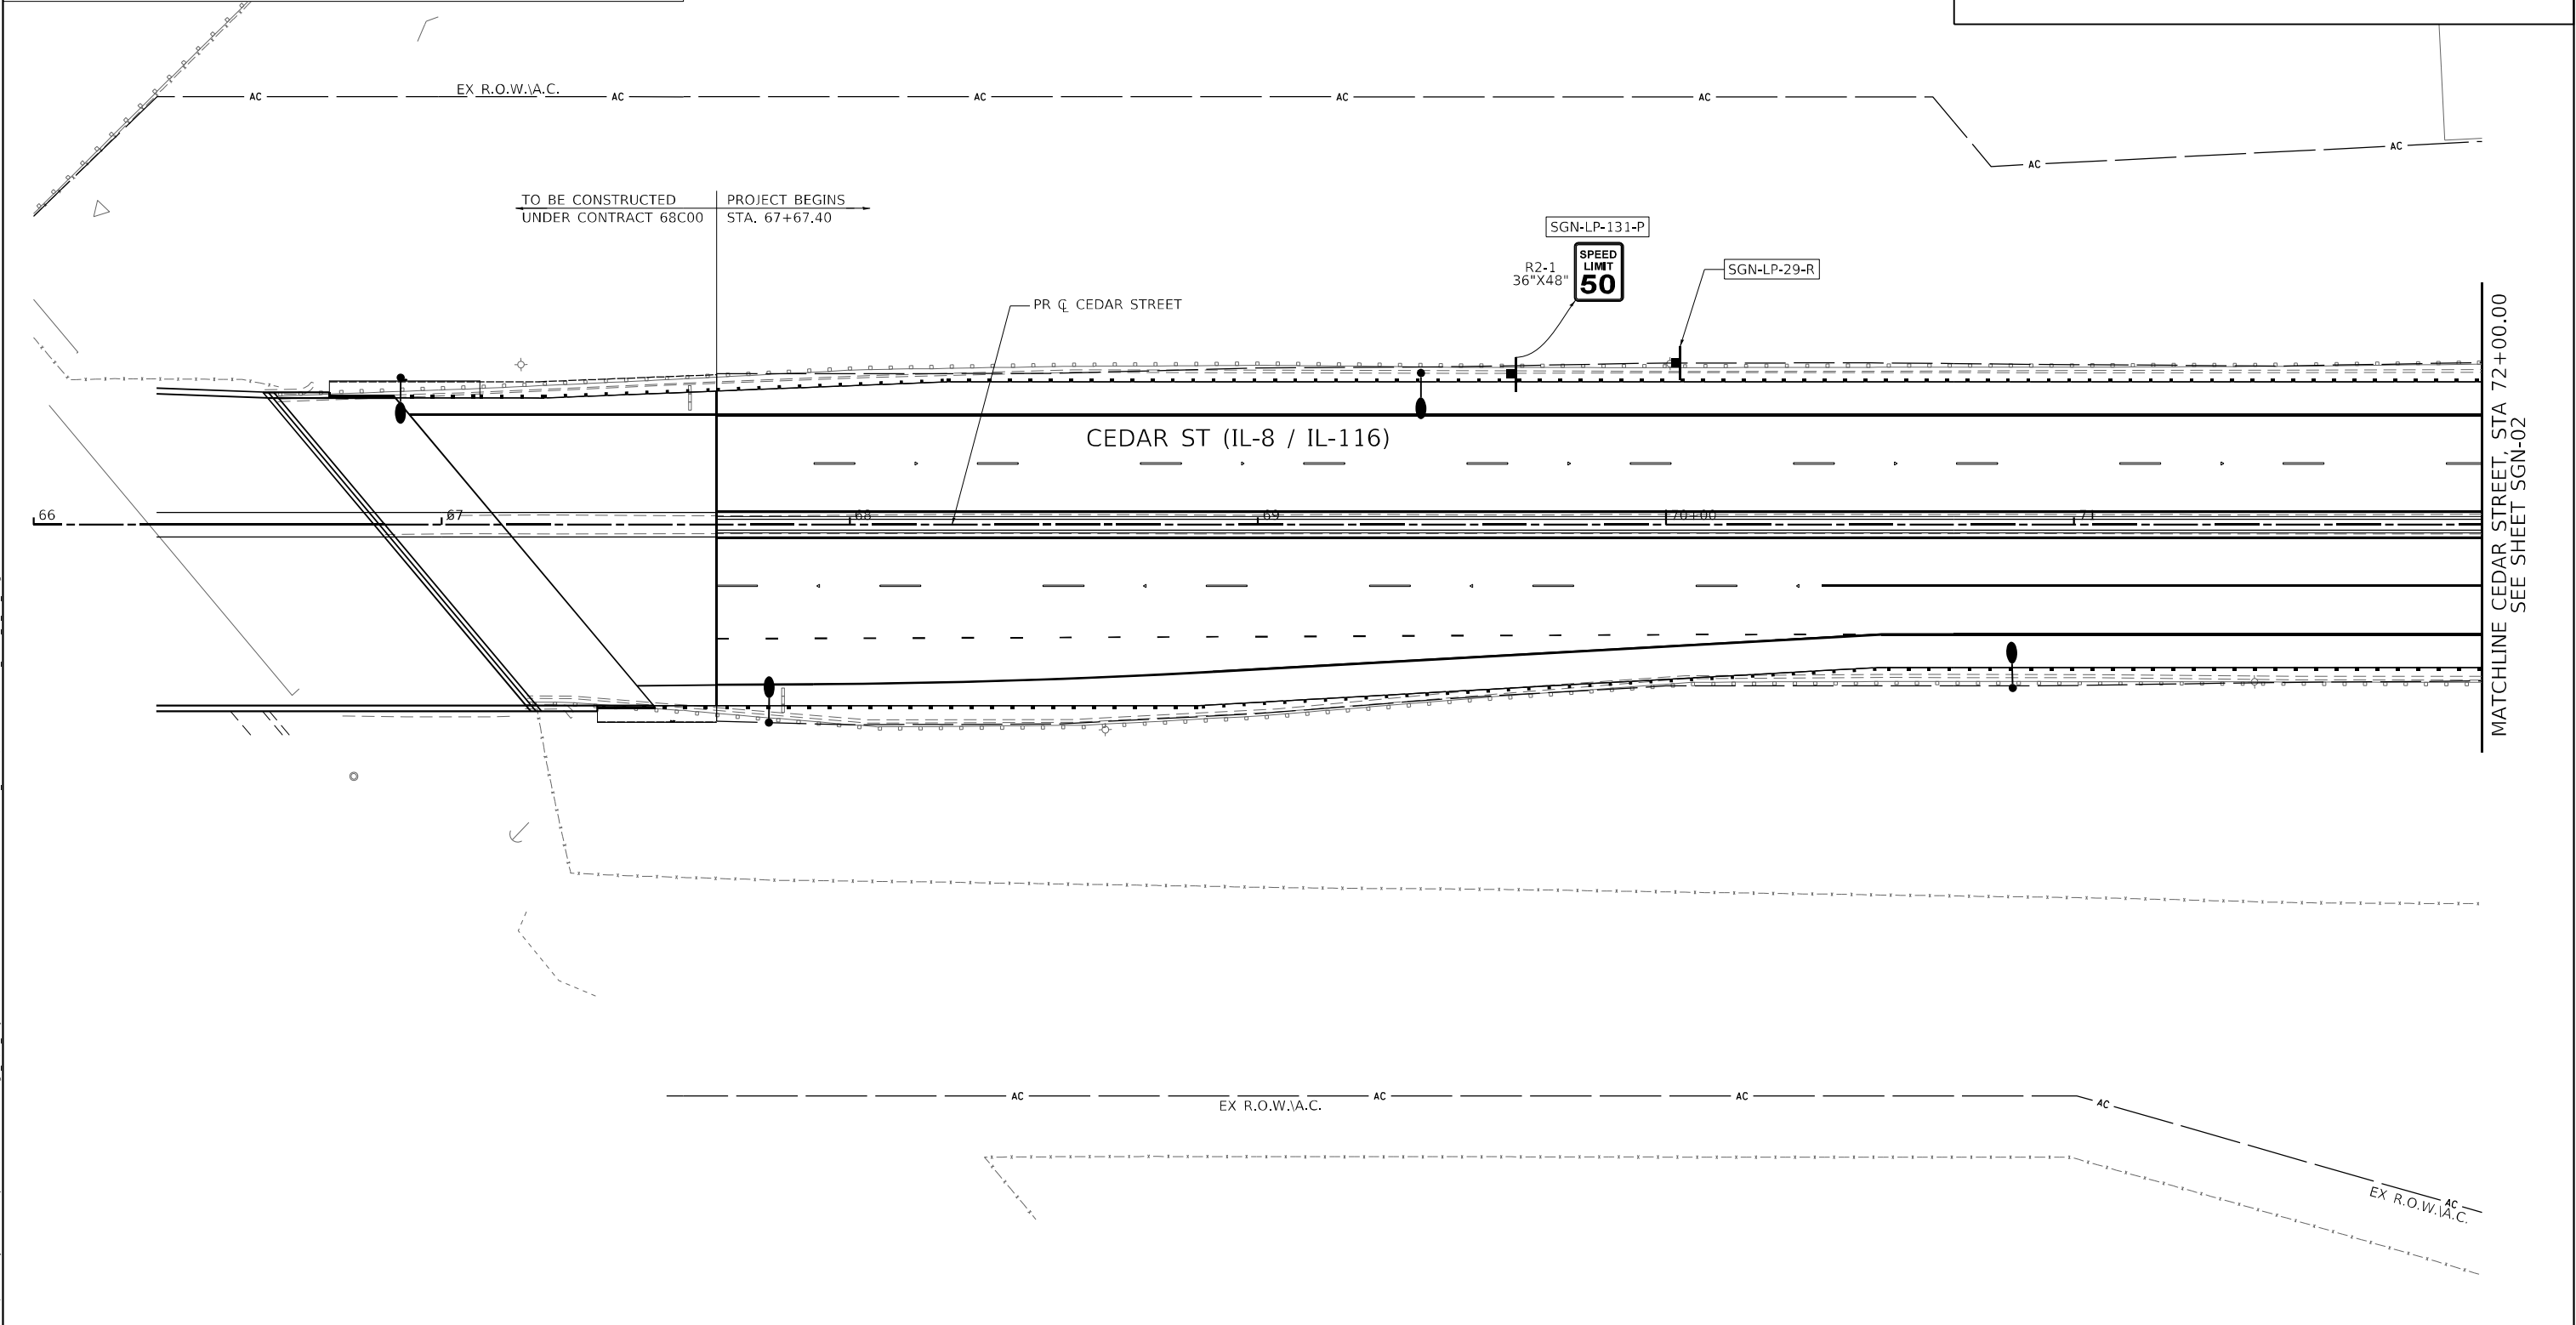
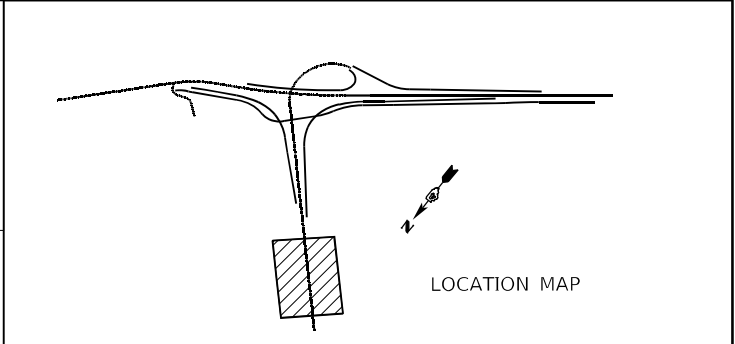
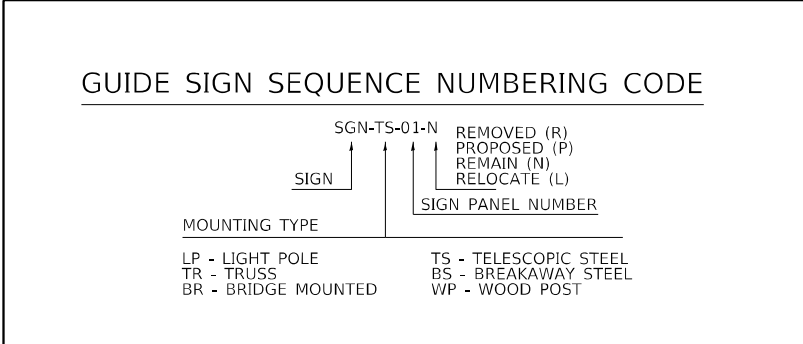


MATCHLINE CEDAR STREET, STA 72+00.00
SEE SHEET SGN-02


SGN SHT-01

 200 W Adams Street Suite 1500 Chicago, IL 60606 PA: 312.707.8770 FAX: 312.707.8804 Michael Baker INTERNATIONAL	USER NAME = DLamb	DESIGNED - LEW	REVISED -	STATE OF ILLINOIS DEPARTMENT OF TRANSPORTATION	CEDAR ST. (IL-81/L-116) OVER TZPR & IL-29				F.A.P. RTE.	SECTION	COUNTY	TOTAL SHEETS	SHEET NO.
	PLOT SCALE = 40,0000' / in.	DRAWN - LEW	REVISED -		SIGNING PLAN - CEDAR STREET				VAR.	13 (HVB, HB-3) BR-1;R	TAZEWELL	1173	412
	PLOT DATE = 6/6/2023	CHECKED - SJM	REVISED -		SCALE: 1"=20'				CONTRACT NO. 68C55				
		DATE - 6/08/2023	REVISED -		SHEET 1 OF 8 SHEETS				STA. 67+67.40 TO STA. 72+00.00				
									ILLINOIS FED. AID PROJECT				



GUIDE SIGN SEQUENCE NUMBERING CODE

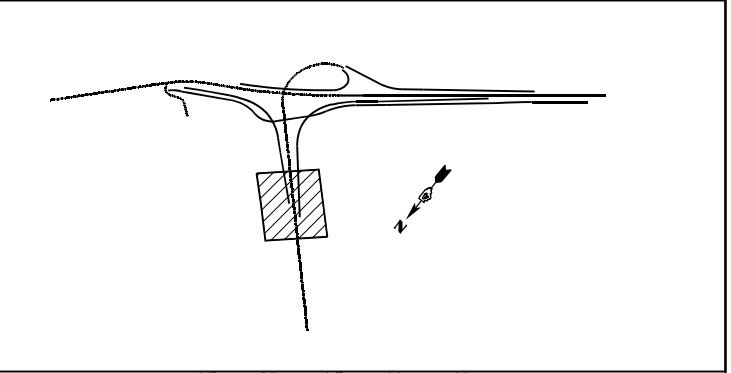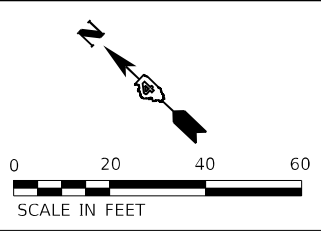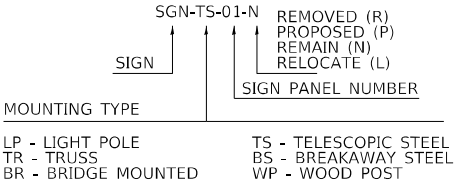

MATCHLINE CEDAR STREET, STA 72+00.00
SEE SHEET SGN-01

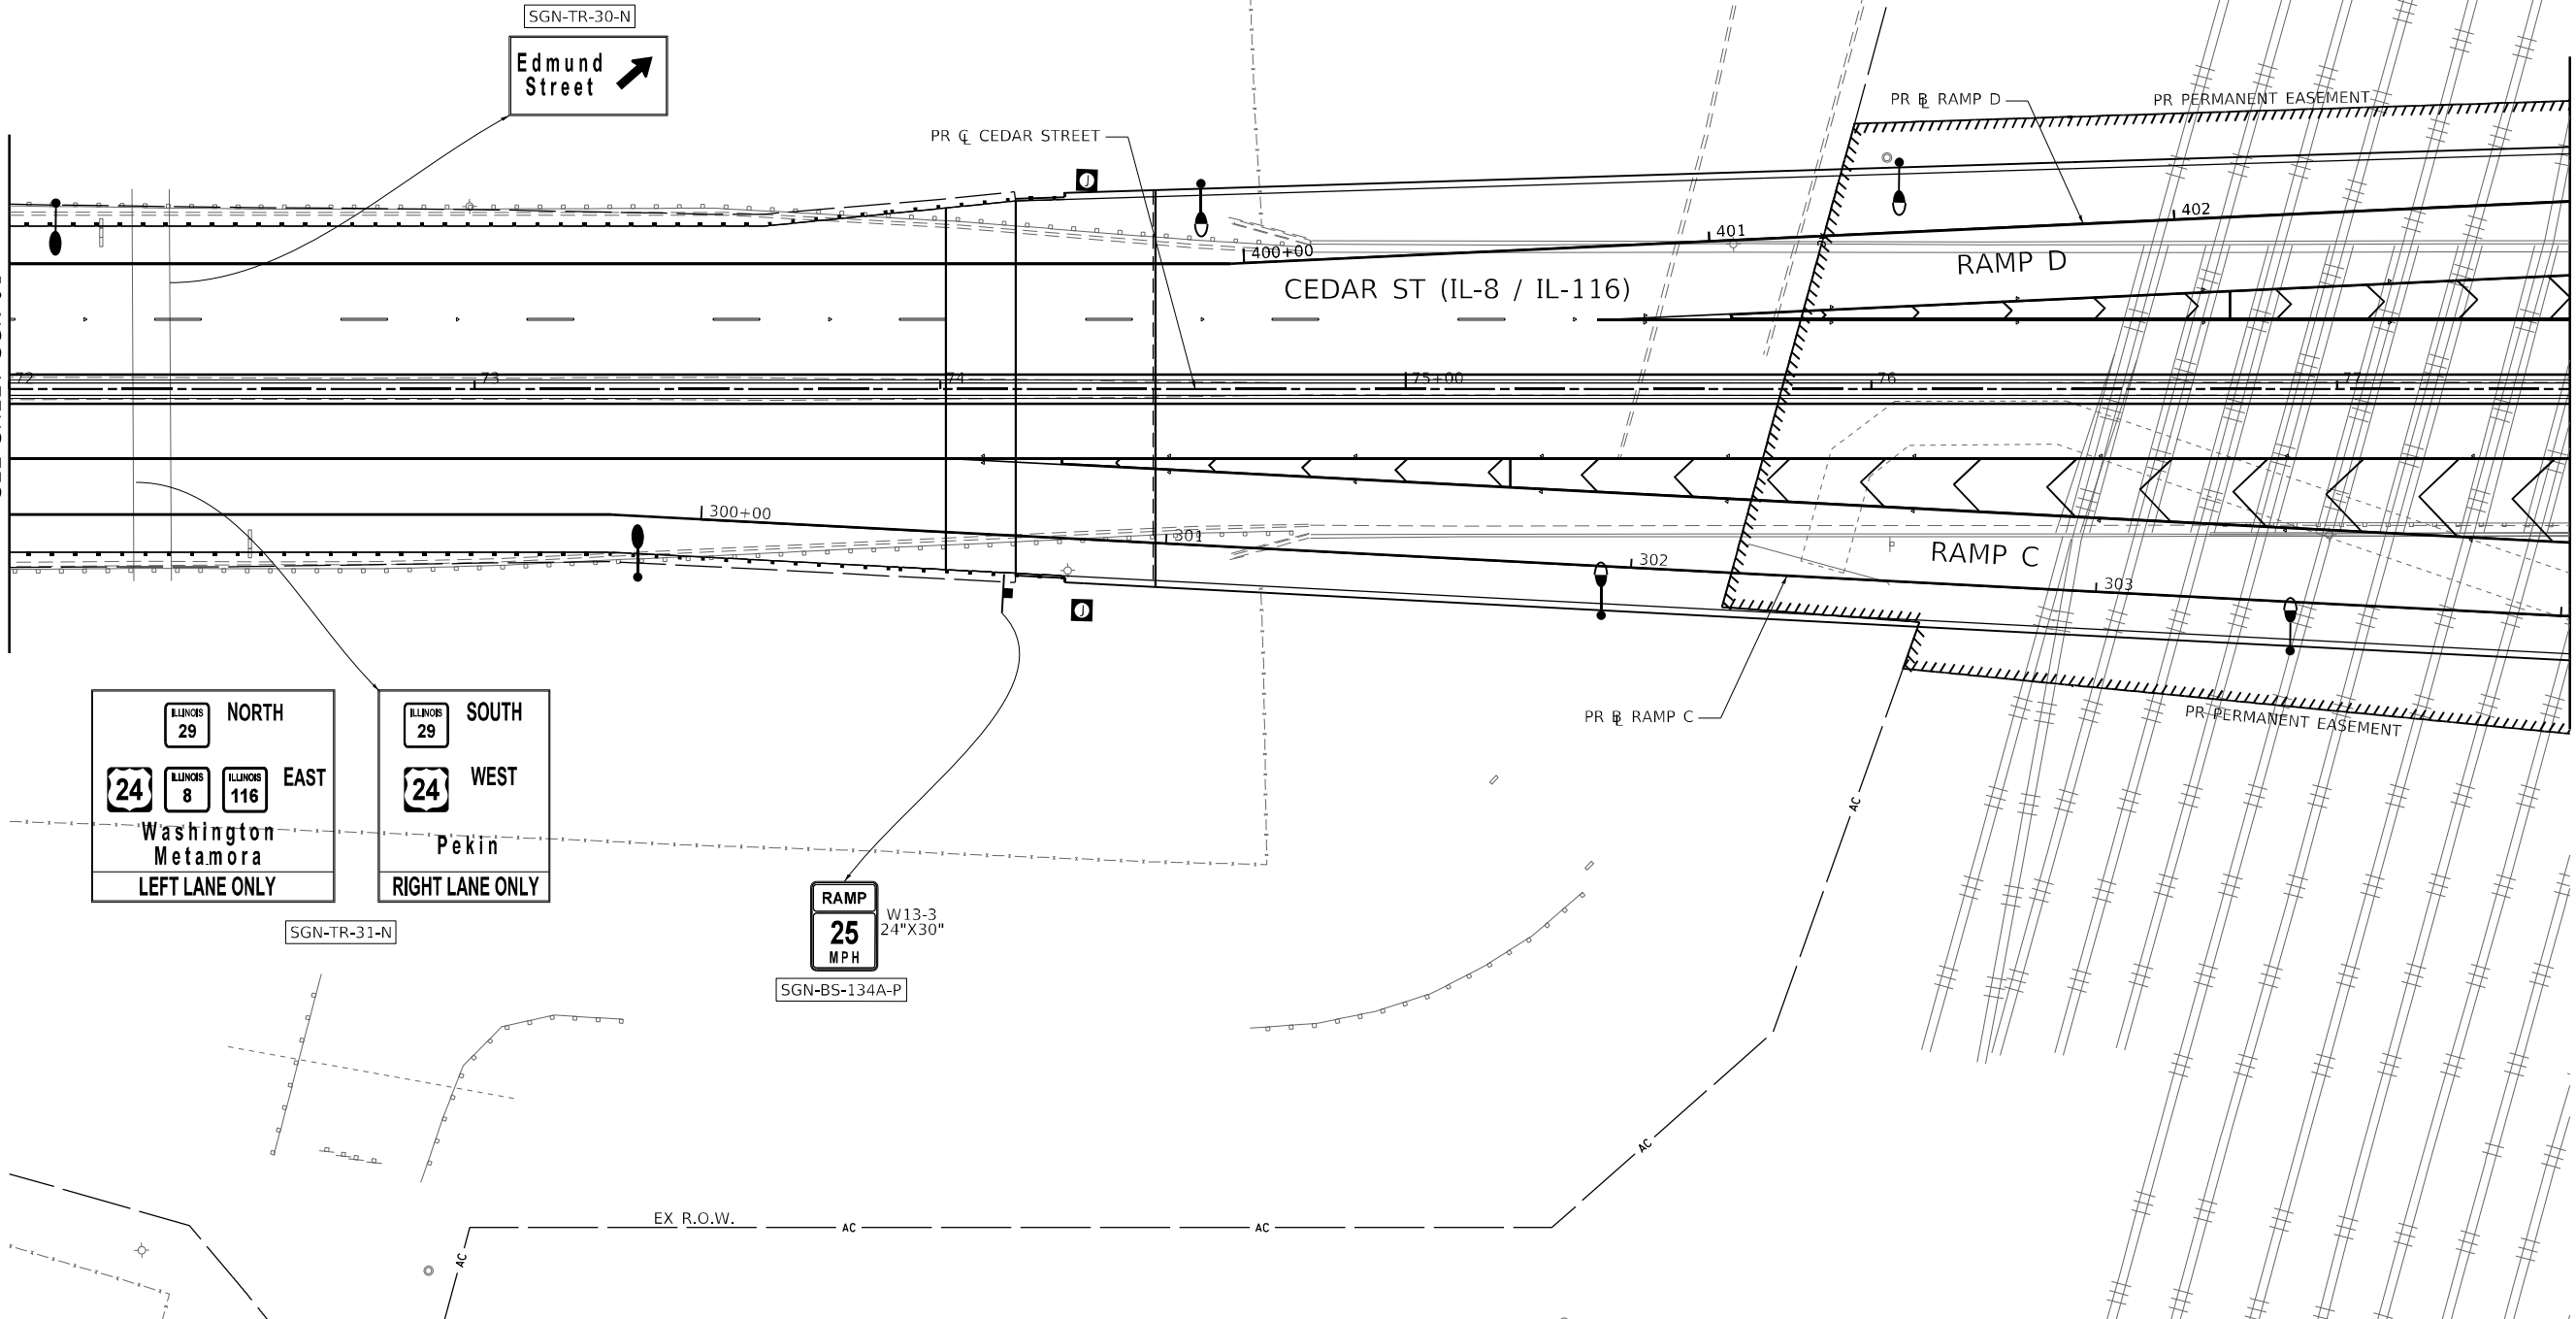

MATCHLINE CEDAR STREET, STA 77+50.00
SEE SHEET SGN-03

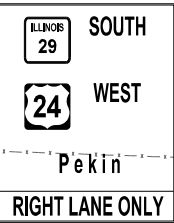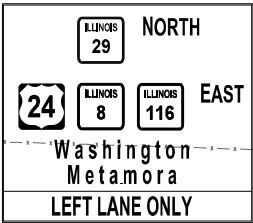

SGN-TR-31-N



MODEL: Default
FILE: \\miller-prod\miller-usa\benley.com\miller-usa\p03\Documents\Chicago IL\DOT CedarStExt_Pht15.0_CADD\CAD_Sheets\046C55-shs\SGN_Cedar_St_Sht_2.dgn

Michael Baker
INTERNATIONAL
200 W Adams Street
Suite 1500
Chicago, IL 60606
PH: 312.707.8910
FAX: 312.707.8854

USER NAME	= D1amb
PLOT SCALE	= 40,0000 * / in.
PLOT DATE	= 6/6/2023

DESIGNED	- LEW
DRAWN	- LEW
CHECKED	- SJM
DATE	- 6/08/2023





REVISED	-
REVISED	-
REVISED	-
REVISED	-

STATE OF ILLINOIS
DEPARTMENT OF TRANSPORTATION

CEDAR ST. (IL-8/IL-116) OVER TZPR & IL-29 SIGNING PLAN - CEDAR STREET			
SCALE: 1"=20'	SHEET 2	OF 8 SHEETS	STA. 72+00.00 TO STA. 77+50.00

F.A.P. RTE.	SECTION	COUNTY	TOTAL SHEETS	SHEET NO.
VAR.	13 (HVB, HB-3) BR-1:R	TAZEWELL	1173	413
CONTRACT NO. 68C55				SGN_SHT-02
ILLINOIS				FED. AID PROJECT

GUIDE SIGN SEQUENCE NUMBERING CODE

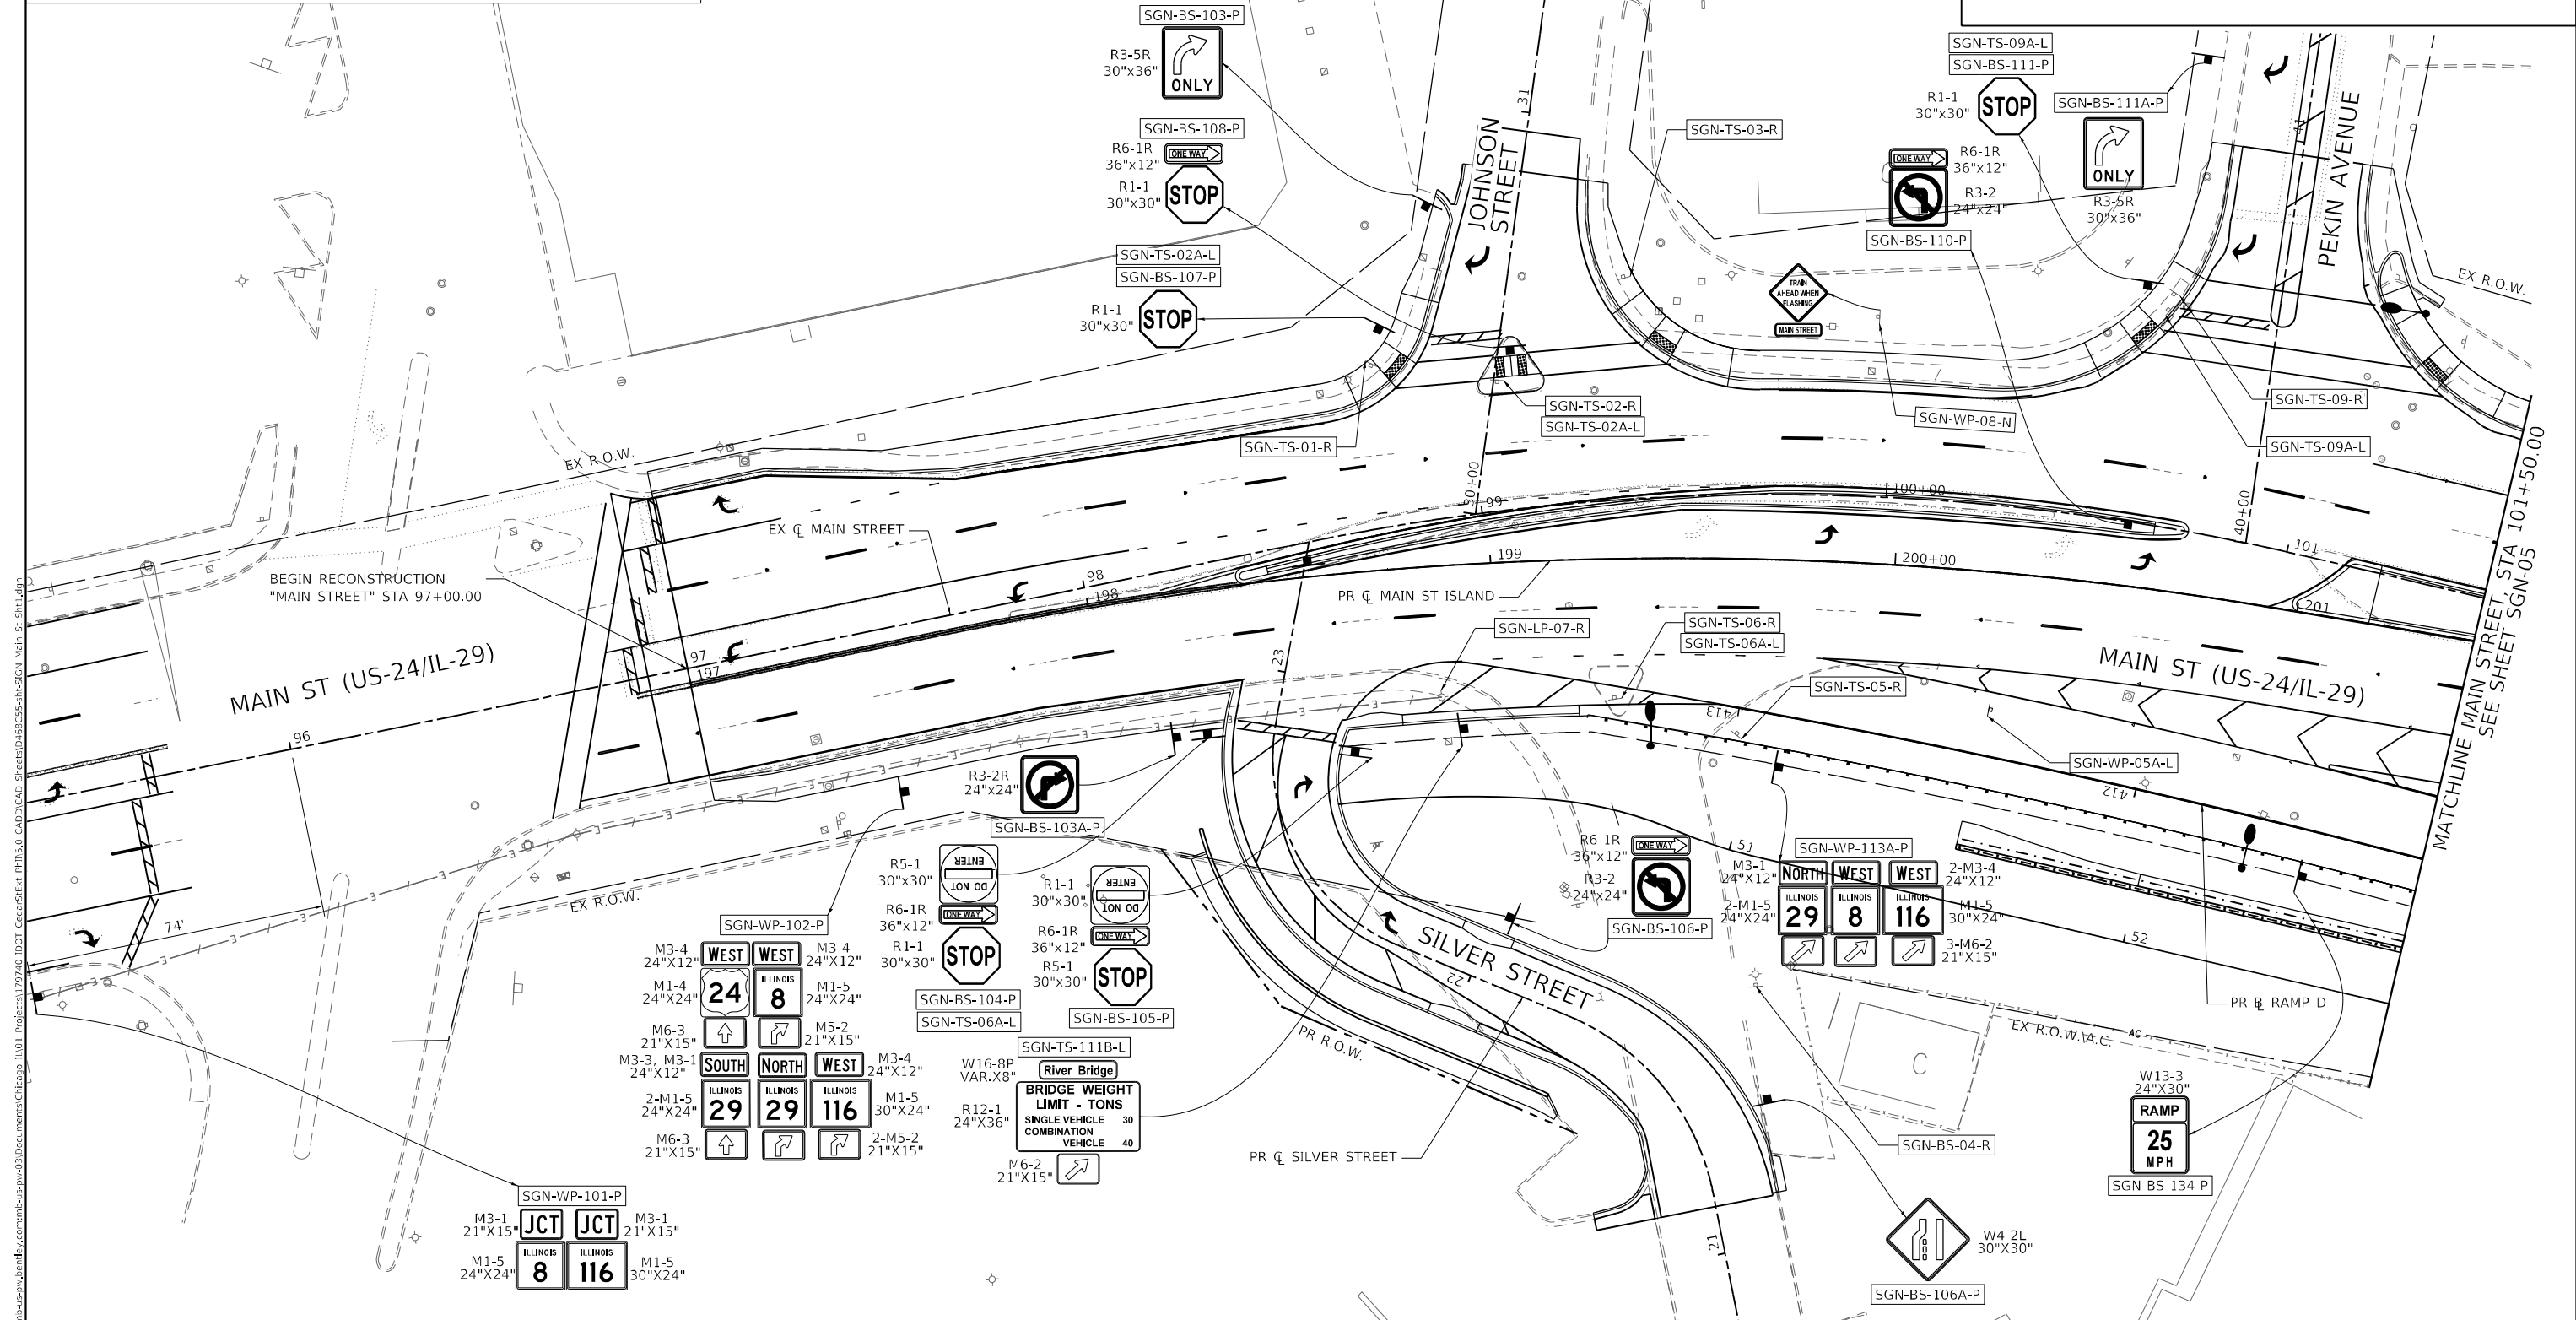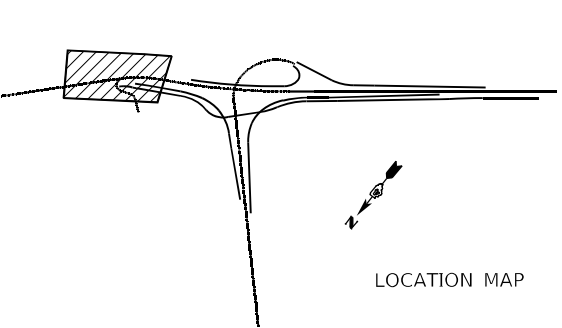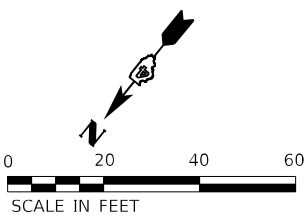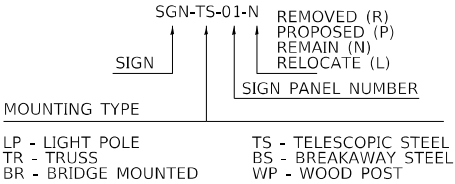

MODEL: Default
FILE: \\miller\pwworkspace\shubert\c\comphbus-pw\03\Documents\Chicago\1101\Project\179240.IDOT CedarStExt_Pht15.0 CAD\CAD Sheets\048C55-shs\SGN Main St_Sht-1.dgn

Michael Baker
INTERNATIONAL
200 W Adams Street
Suite 1500
Chicago, IL 60606
PH: 312.707.8970
FAX: 312.707.8854

USER NAME	= DIamb
DESIGNED	- LEW
DRAWN	- LEW
PLOT SCALE	= 40,0000 * / in.
PLOT DATE	= 6/6/2023





REVISED	-
REVISED	-
REVISED	-
REVISED	-

STATE OF ILLINOIS
DEPARTMENT OF TRANSPORTATION

CEDAR ST. (IL-84L-116) OVER TZPR & IL-29 SIGNING PLAN - MAIN STREET			
SCALE: 1"=20'	SHEET 4	OF 8 SHEETS	STA. 97+00.00 TO STA. 101+50.00

F.A.P. RTE.	SECTION	COUNTY	TOTAL SHEETS	SHEET NO.
VAR.	13 (HVB, HB-3) BR-1:R	TAZEWELL	1173	415
CONTRACT NO. 68C55				SGN SHT-04
ILLINOIS FED. AID PROJECT				

GUIDE SIGN SEQUENCE NUMBERING CODE

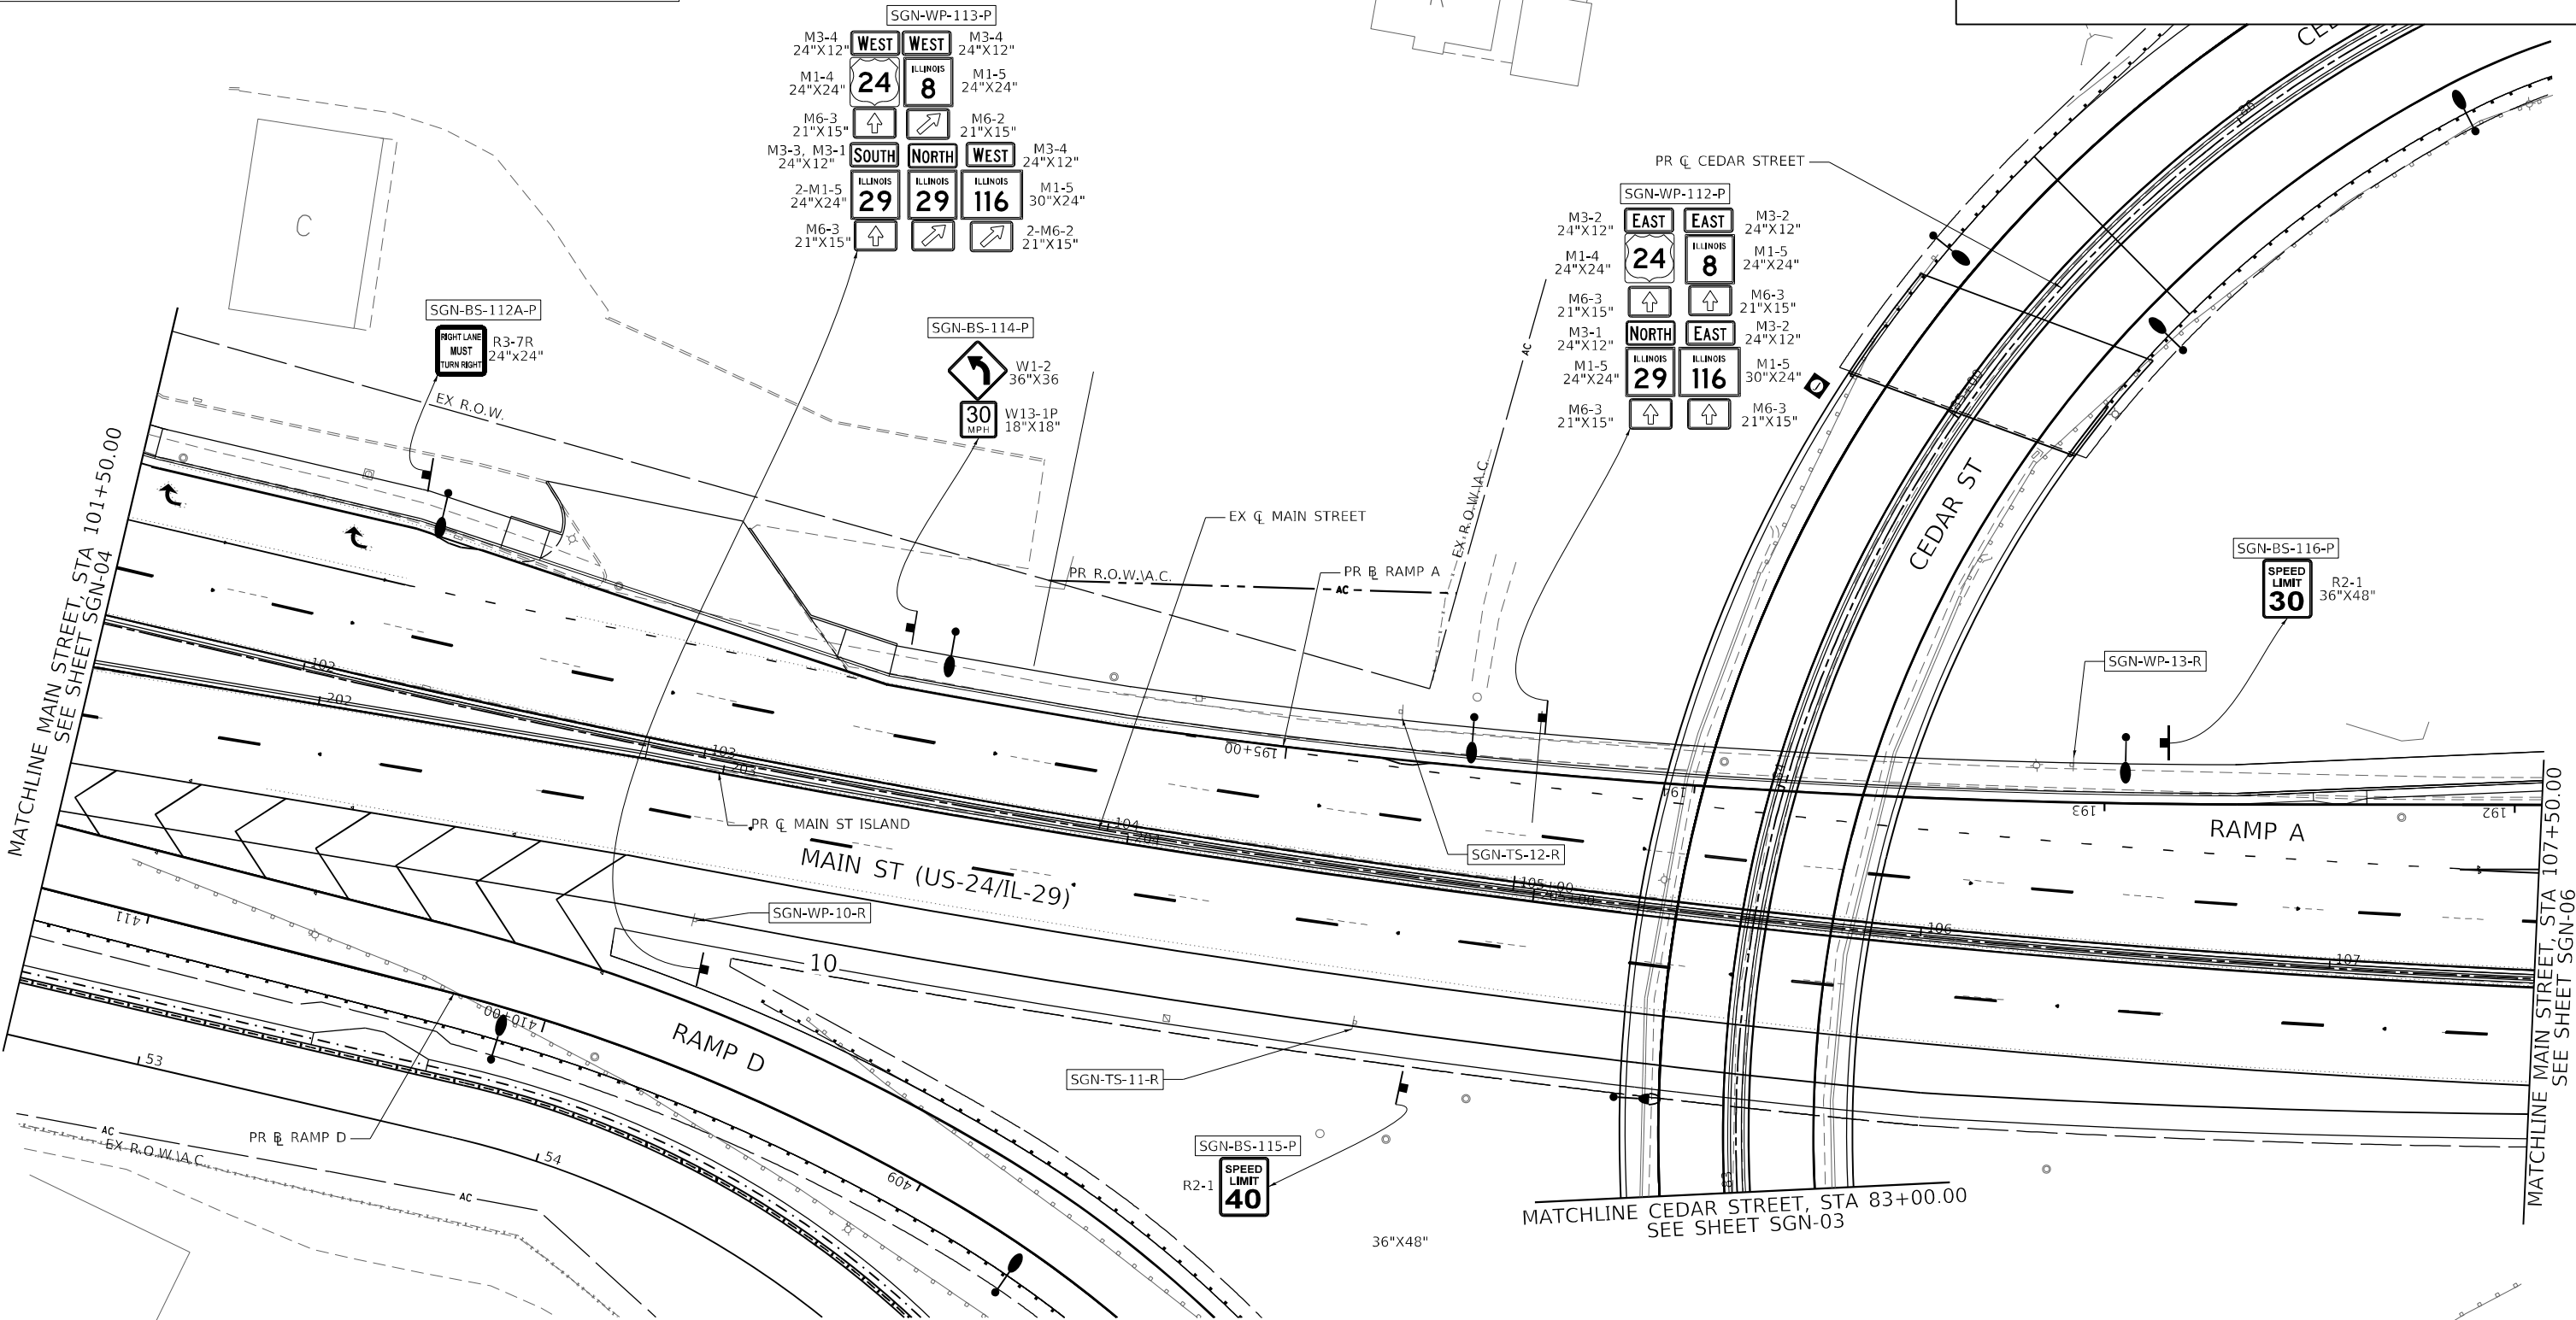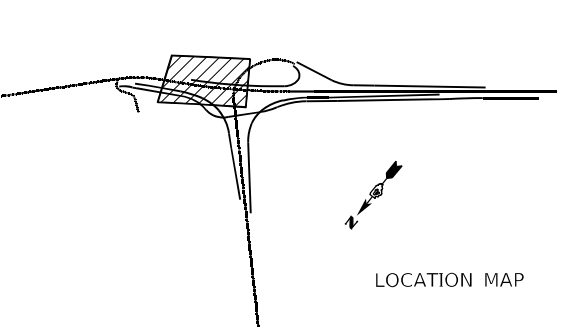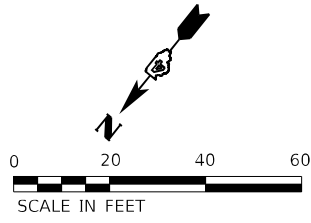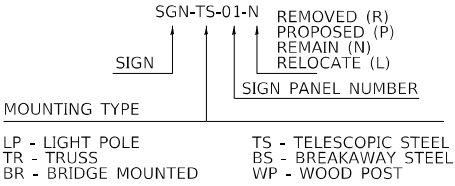

MODEL: Default
FILE: \\miller-prod\miller-us-pw\03\Documents\Chicago\1101\Project\179740\DOT_CedarStExt_Plan115.0_CADD\CAD_Sheets\048C55-shs\SGN_Main_St_Sht2.dgn

Michael Baker
INTERNATIONAL
200 W Adams Street
Suite 1500
Chicago, IL 60606
PH: 312.707.8970
FAX: 312.707.8854

USER NAME	= DLamb
DESIGNED	- LEW
DRAWN	- LEW
CHECKED	- SJM
DATE	- 6/08/2023

REVISED	-
REVISED	-
REVISED	-
REVISED	-

STATE OF ILLINOIS
DEPARTMENT OF TRANSPORTATION

CEDAR ST. (IL-8/IL-116) OVER TZPR & IL-29			
SIGNING PLAN - MAIN STREET			
SCALE: 1"=20'	SHEET 5	OF 8 SHEETS	STA. 101+50.00 TO STA. 107+50.00

F.A.P. RTE.	SECTION	COUNTY	TOTAL SHEETS	SHEET NO.
VAR.	13 (HVB, HB-3) BR-1:R	TAZEWELL	1173	416
CONTRACT NO. 68C55				
ILLINOIS				FED. AID PROJECT

SGN-SHT-05

Diagram illustrating the naming convention for a sign panel:

SGN-TS-01-N

The components of the name are defined as follows:




- SGN**: SIGN
- TS**: TELESOPIC STEEL
- 01**: SIGN PANEL NUMBER
- N**: REMOVED (R), PROPOSED (P), REMAIN (N), RELOCATE (L)

MOUNTING TYPE

LP - LIGHT POLE
TR - TRUSS
BR - BRIDGE MOUNTED

REMOVAL/INSTALLATION TYPE

TS - TELESOPIC STEEL
BS - BREAKAWAY STEEL
WP - WOOD POST

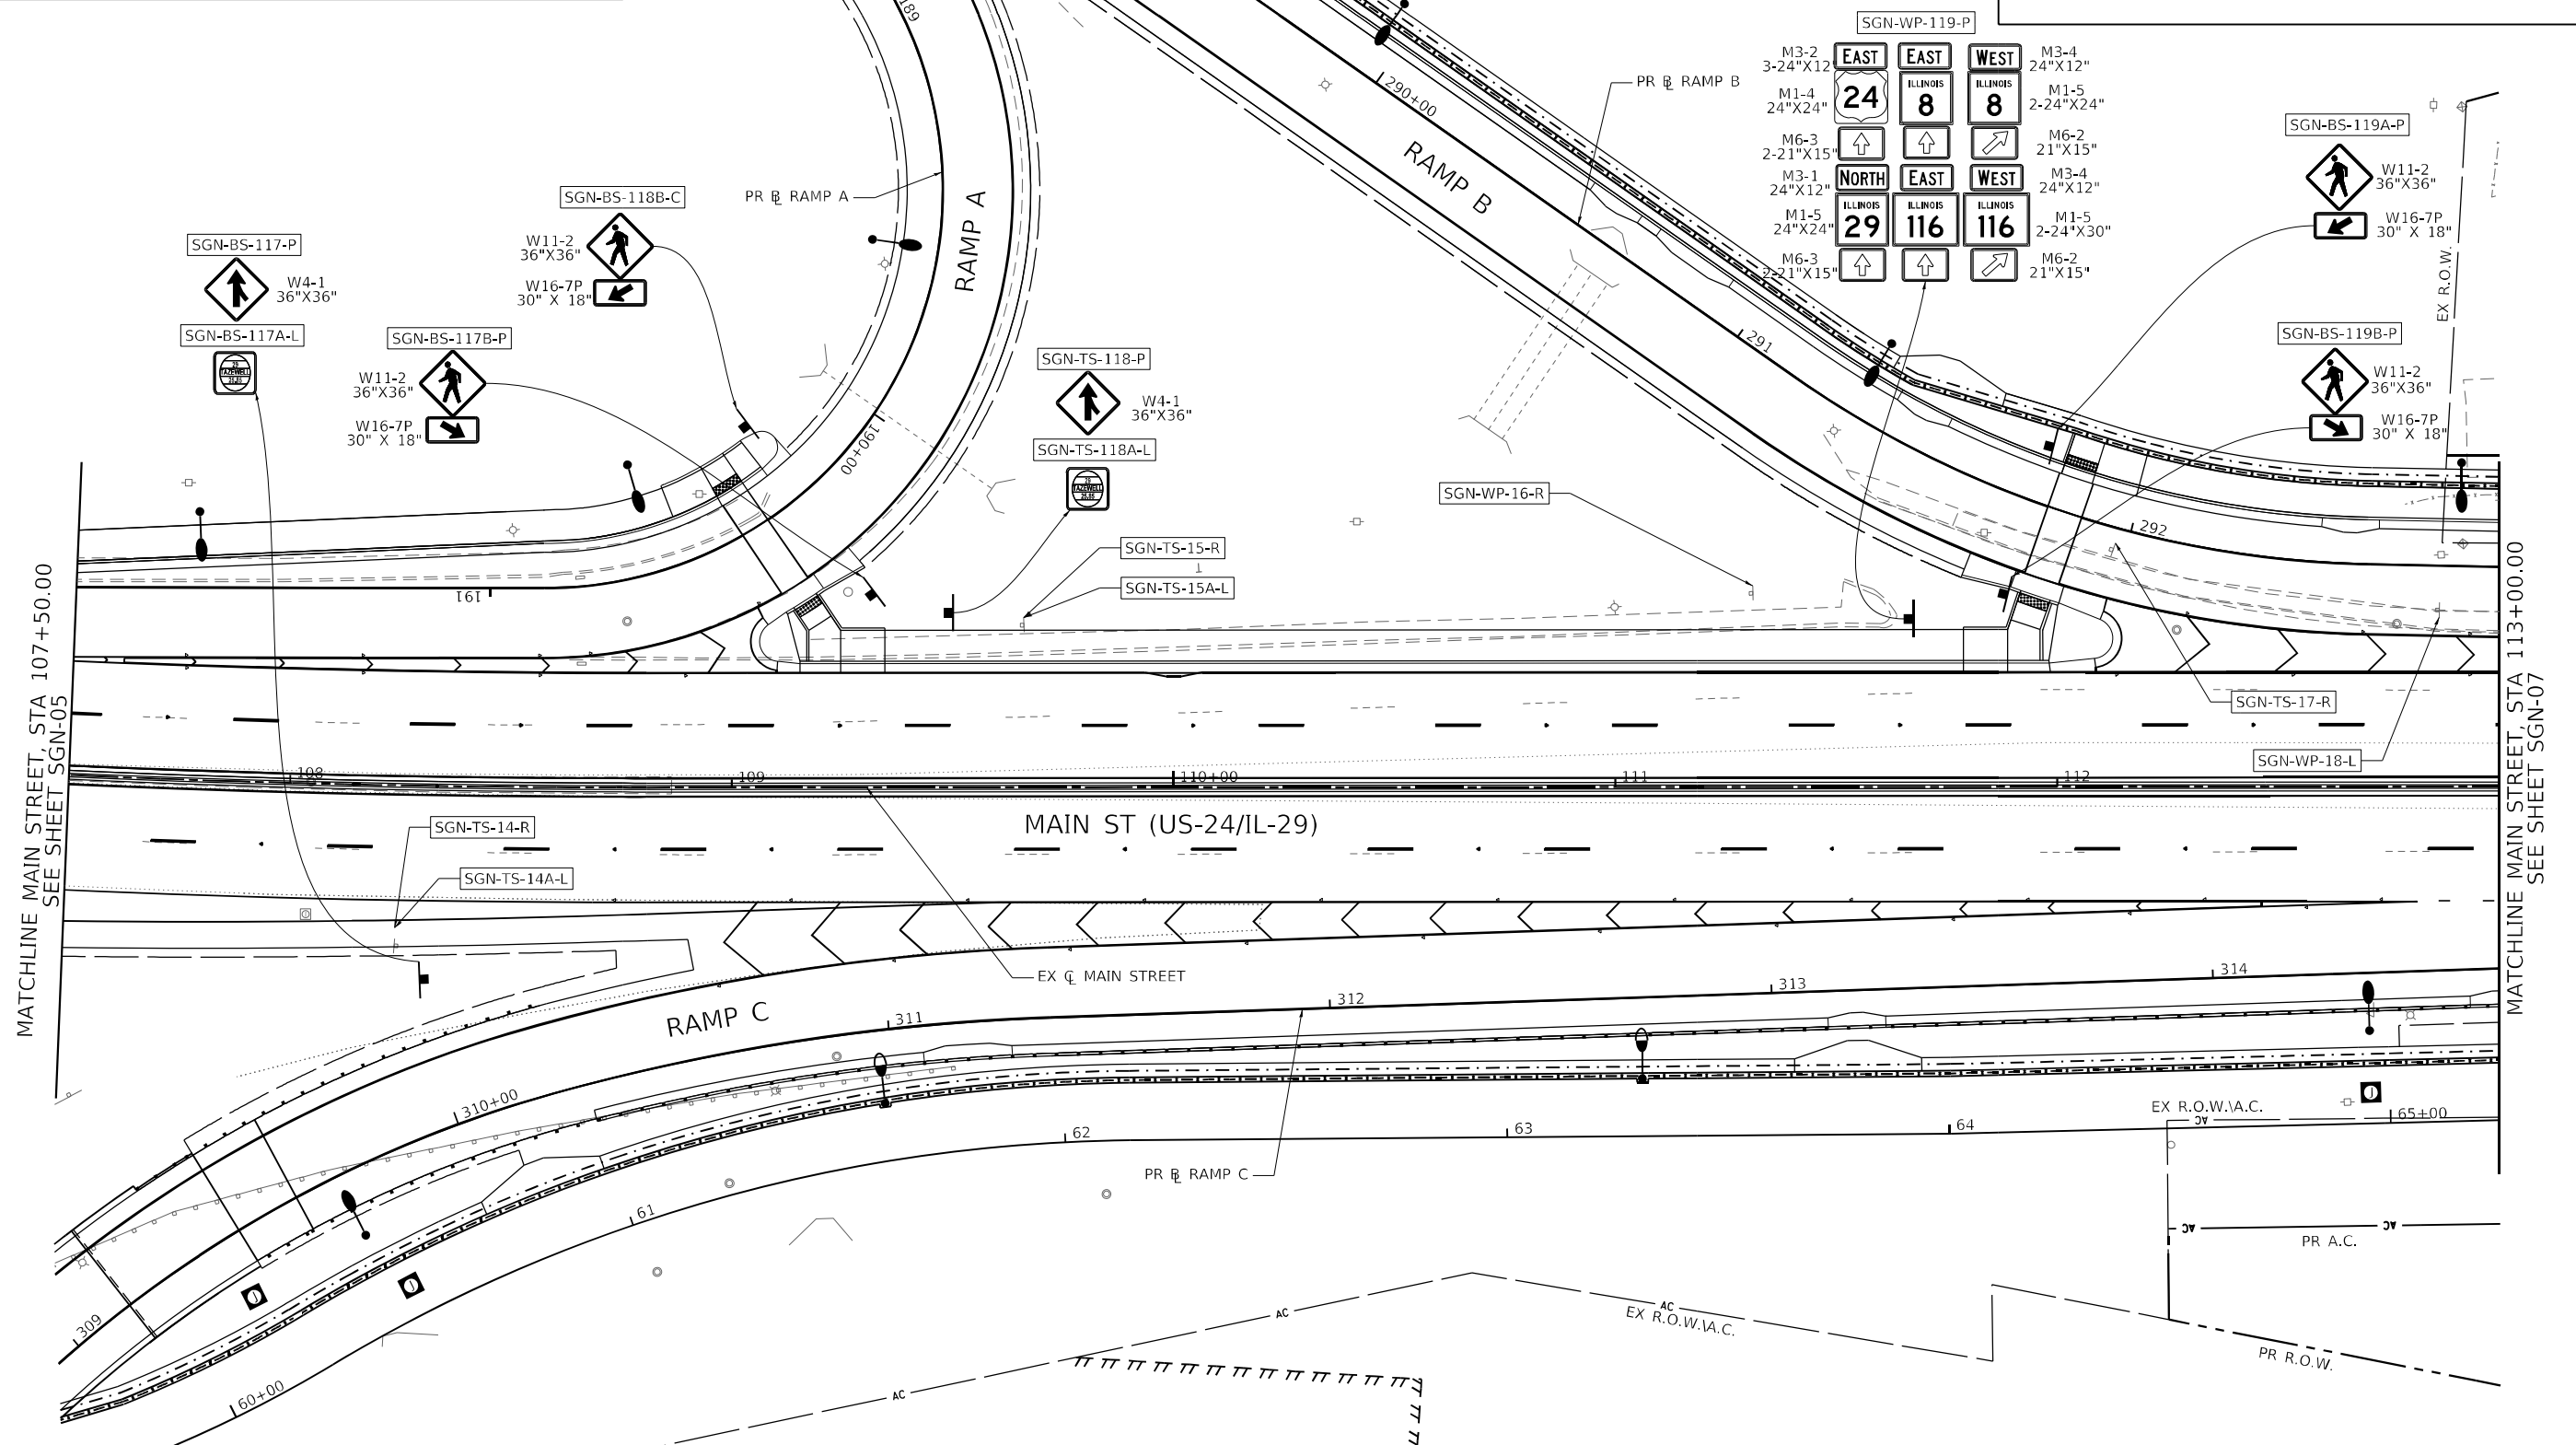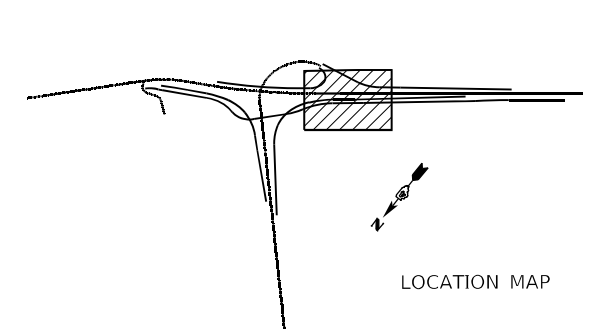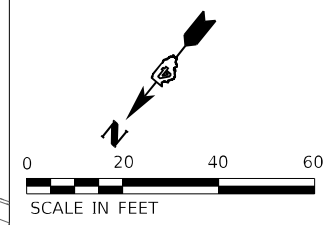

SGN_SHT-06

MODEL: Default
FILE NAME: pwt:\mbs-us-ow-bentley.com\mb-us-pw-03\Documents\Chicago IL\01 Projects\79740 IDOT Cedar\STEXT PH115.0 CADD\CAD Sheets\ID468CS-st-SIGN Main St SH13.dgn

Michael Baker
INTERNATIONAL

USER NAME = Dlabn	DESIGNED - LEW
	DRAWN - LEW
PLOT SCALE = 40,000' / in.	CHECKED - SJM
PLOT DATE = 6/6/2023	DATE - 6/08/2023

REVISED	-
REVISED	-
REVISED	-
REVISED	-


**STATE OF ILLINOIS
DEPARTMENT OF TRANSPORTATION**

**CEDAR ST. (IL-8/IL-116) OVER TZPR & IL-29
SIGNING PLAN – MAIN STREET**


SCALE: 1"=20'	SHEET 6 OF 8 SHEETS	STA. 107+50.00 TO STA. 113+00.00
---------------	---------------------	----------------------------------

F.A.P. RTE.	SECTION	COUNTY	TOTAL SHEETS	SHEET NO.
VAR.	13 (HVB, HB-3) BR-1;R	TAZEWELL	1173	417
CONTRACT NO. 68C55				
ILLINOIS		FED. AID PROJECT		

MODEL: Default
FILE: \\miller-prod\bus-us-bentley.com\bus-us-pw\03\Documents\Chicago\1101\Project\179740.IDOT CedarStExt_Plan15.0_CADD\CAD_Sheets\048C55-shs\SGN_Main_St_Sht-4.dgn

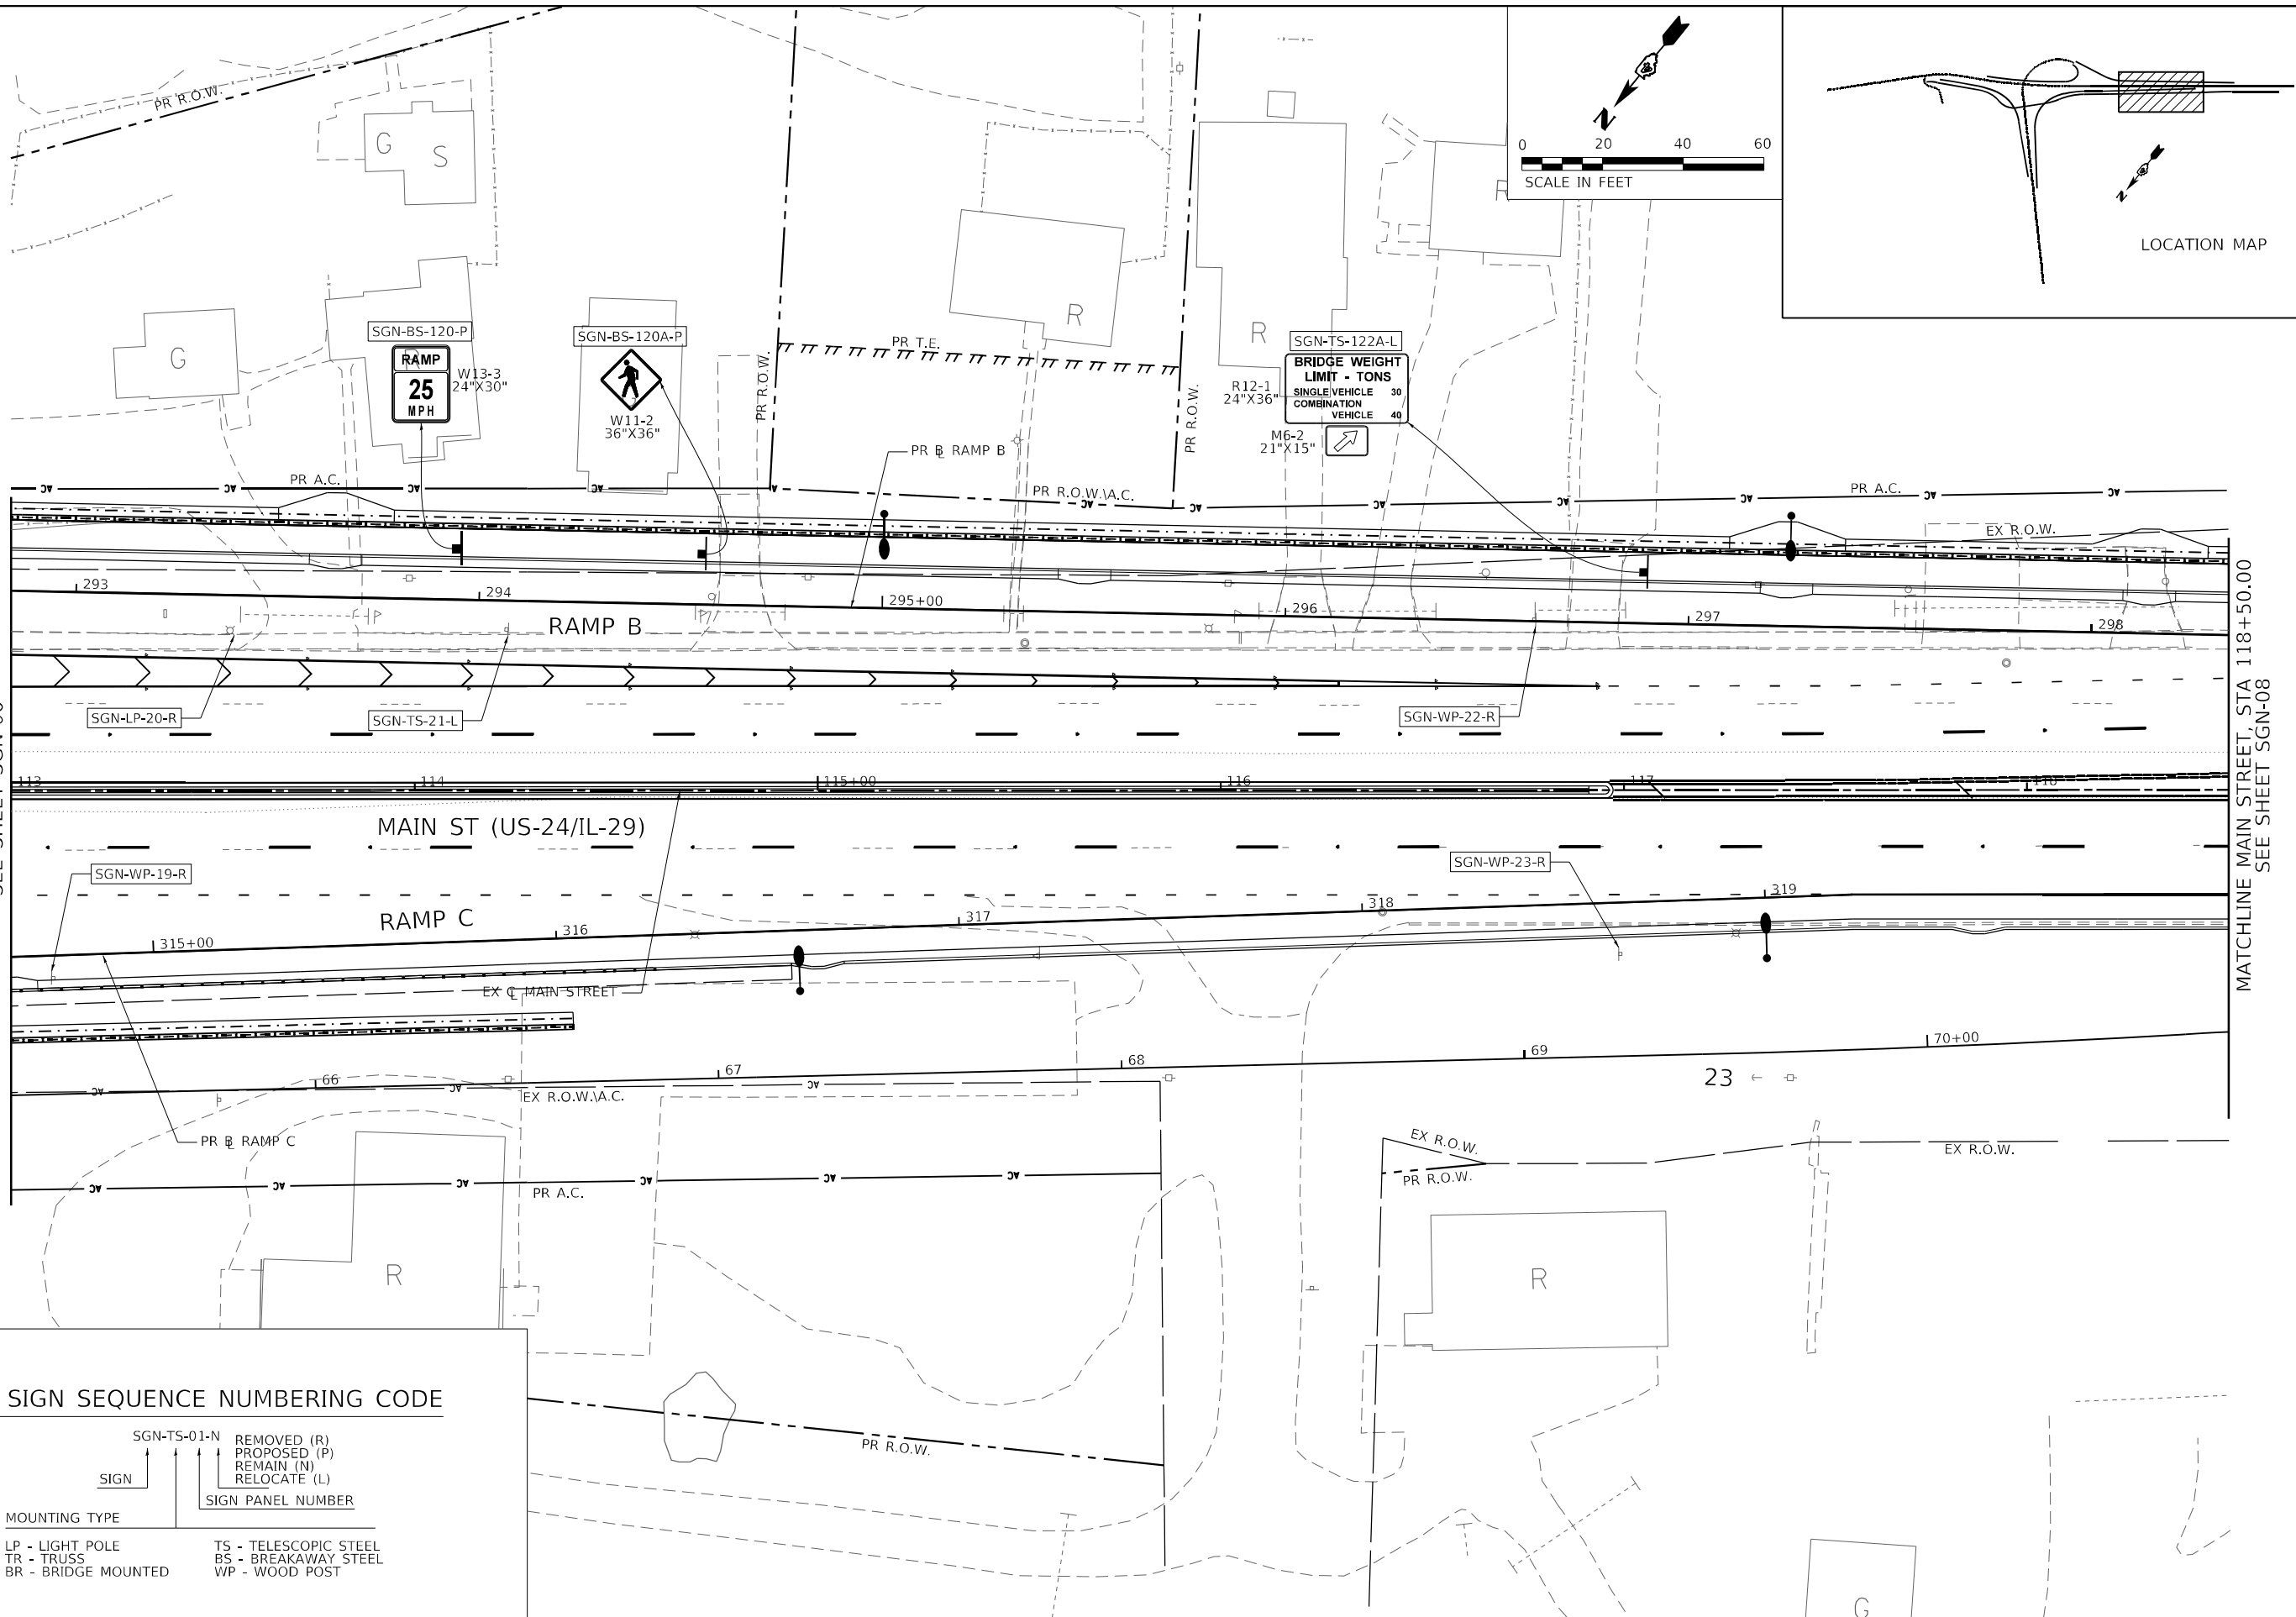

GUIDE SIGN SEQUENCE NUMBERING CODE

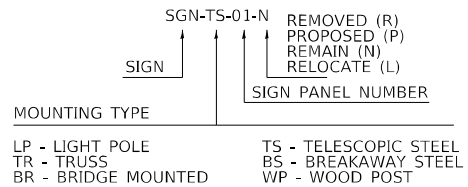

Michael Baker
INTERNATIONAL
200 W Adams Street
Suite 1500
Chicago, IL 60606
PH: 312.707.8970
FAX: 312.707.8854

USER NAME = DLamb	DESIGNED - LEW	REVISED -
DRAWN - LEW	REVISED -	
PLOT SCALE = 40,0000 * / in.	CHECKED - SJM	REVISED -
PLOT DATE = 6/6/2023	DATE - 6/08/2023	REVISED -


STATE OF ILLINOIS
DEPARTMENT OF TRANSPORTATION

CEDAR ST. (IL-81L-116) OVER TZPR & IL-29
SIGNING PLAN - MAIN STREET




SCALE: 1"=20' SHEET 7 OF 8 SHEETS STA. 113+00.00 TO STA. 118+50.00

F.A.P. RTE.	SECTION	COUNTY	TOTAL SHEETS	SHEET NO.
VAR.	13 (HVB, HB-3) BR-1:R	TAZEWELL	1173	418
CONTRACT NO. 68C55				
ILLINOIS FED. AID PROJECT				

SGN_SHT-07

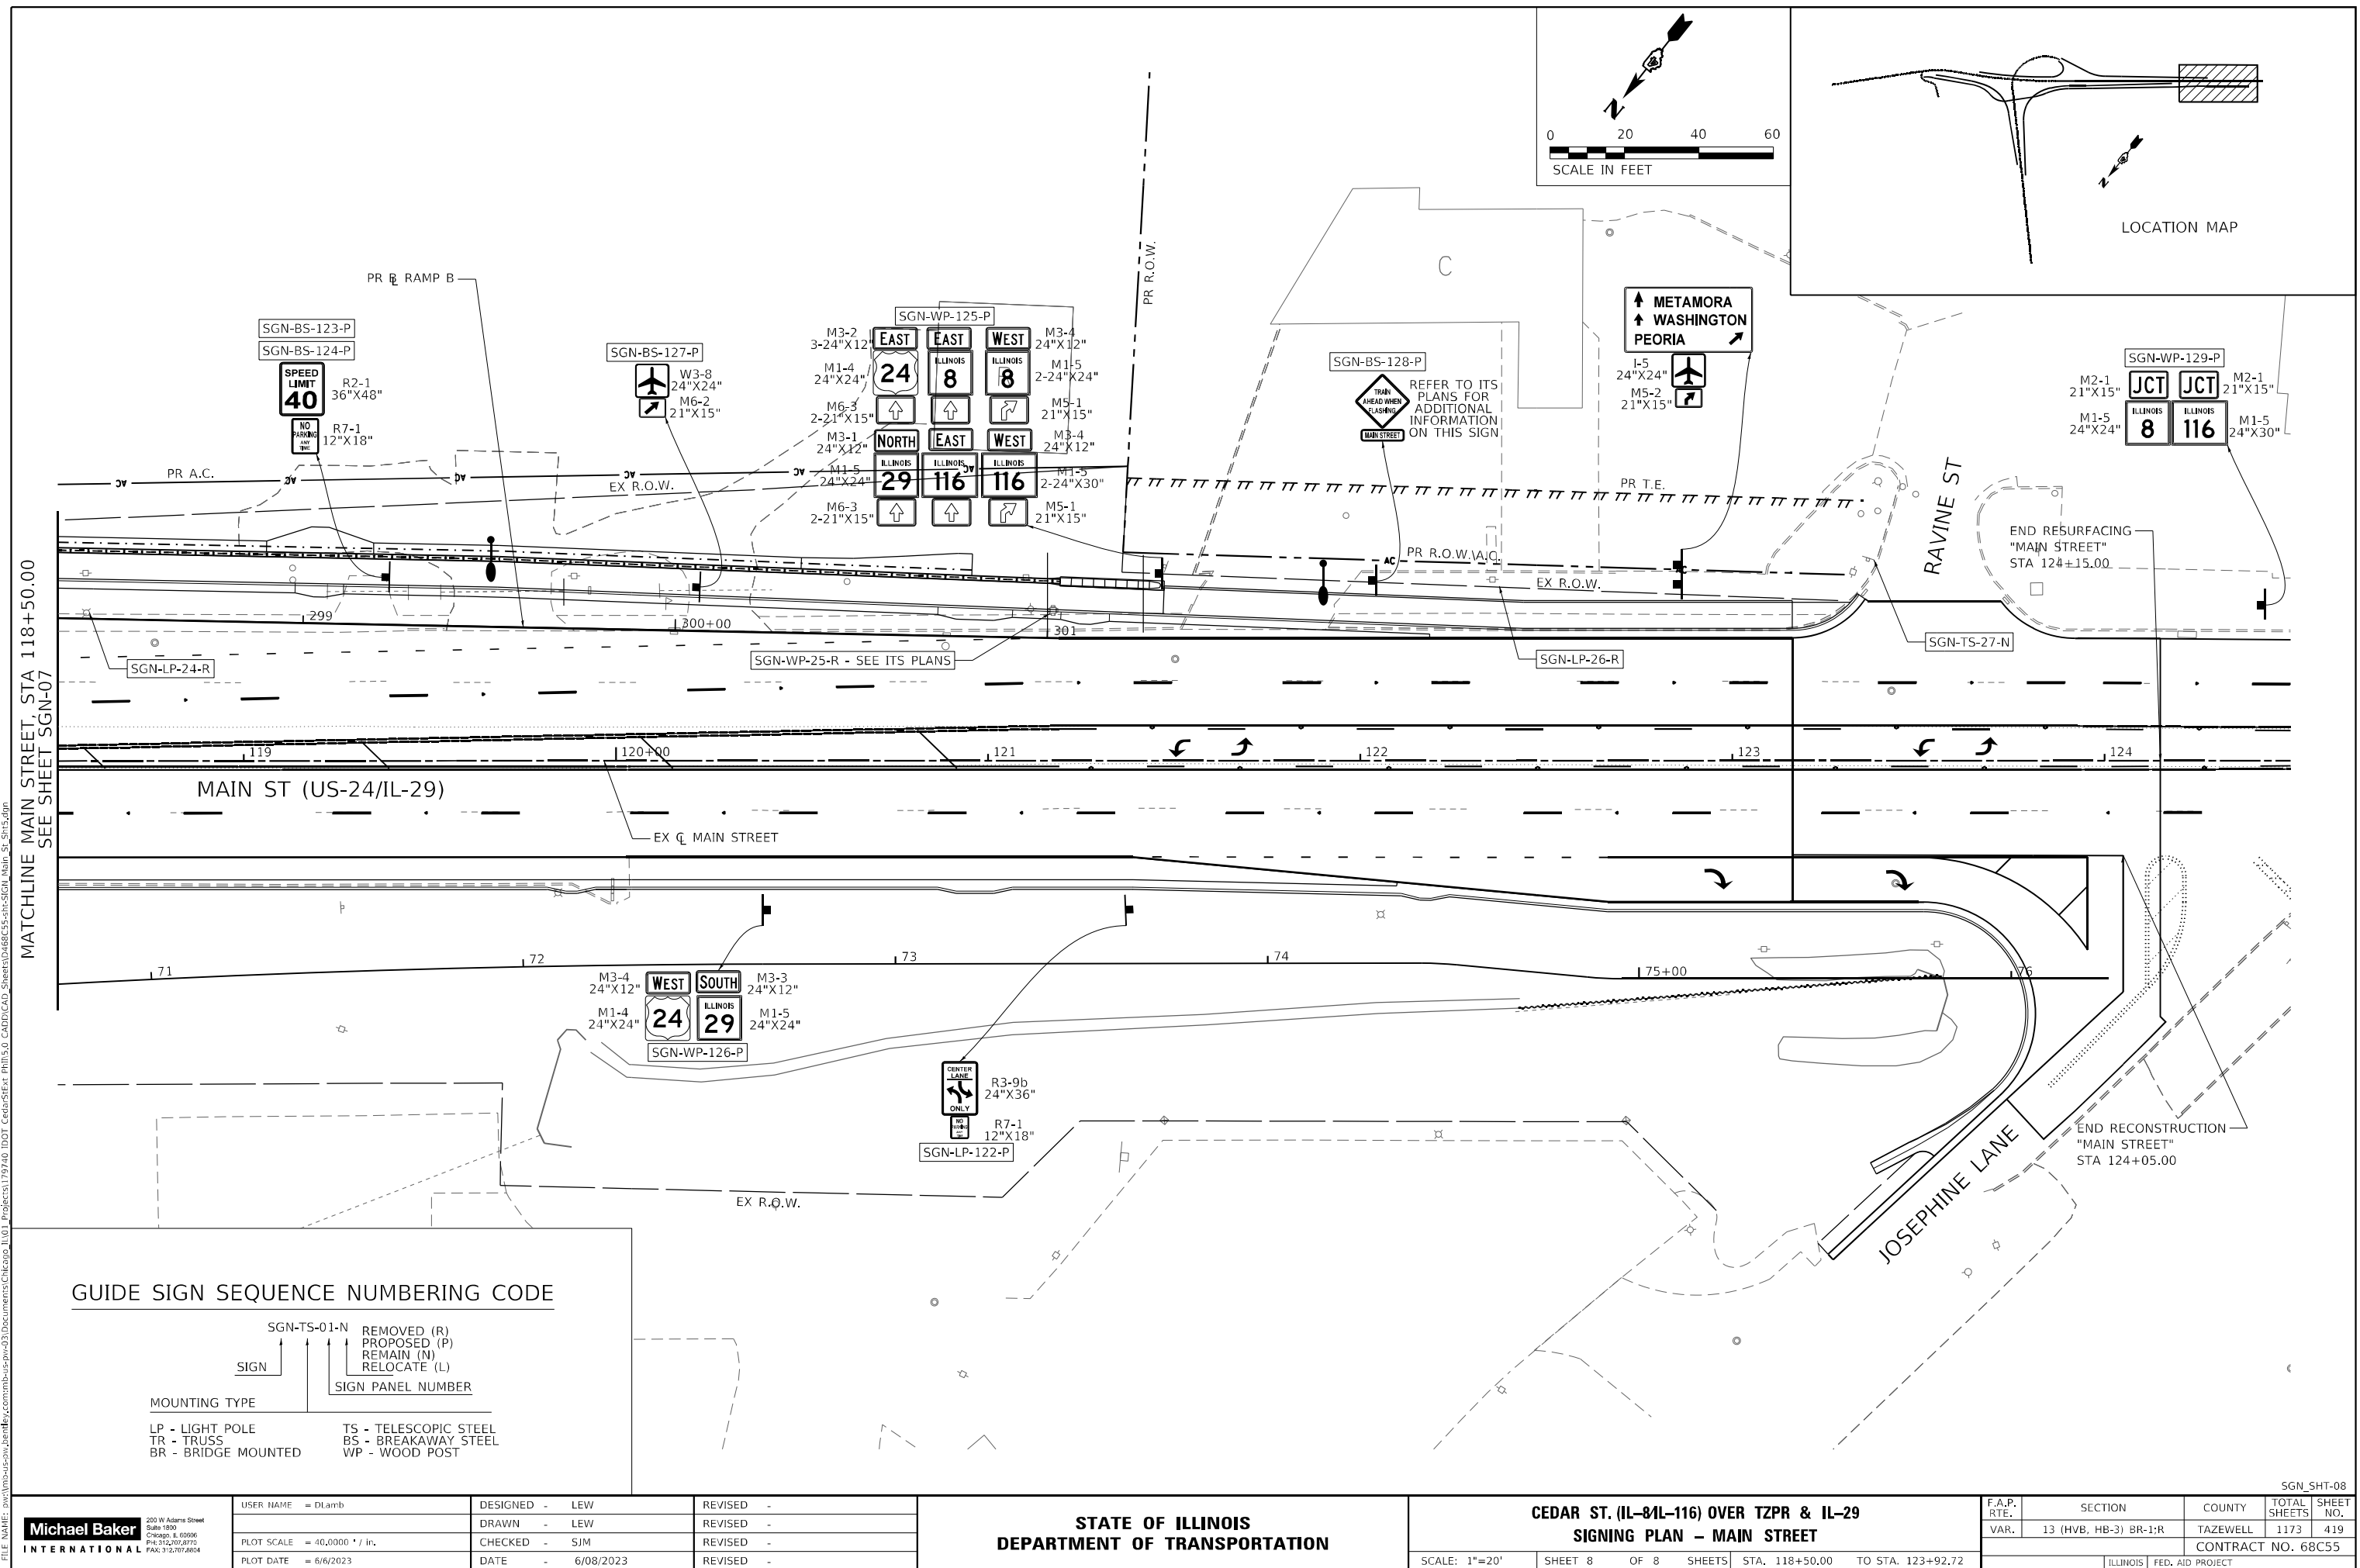

MODEL: Default
FILE: \\singe-proj\bus-us-bentley.com\projbus-us-pw\03\Documents\Chicago IL\01 Project\179740 IDOT CedarStExt-Ph1\15.0 CAD\CAD_Sheets\048C55-sh-light-01.dgn

   LIGHTING AND ELECTRICAL LEGEND	
SYMBOL	DESCRIPTION
	PROPOSED GROUND MOUNTED LIGHTING UNIT 45 FT U.N.O., 10-FT DAVIT ARM, LED LUMINAIRE, ROADWAY, OUTPUT DESIGNATION G (240V)
	PROPOSED LIGHTING UNIT MOUNTED ON PARAPET OR RETAINING WALL 40 FT M.H. U.N.O., 10-FT DAVIT ARM, LED LUMINAIRE, ROADWAY, OUTPUT DESIGNATION G (240V)
	PROPOSED JUNCTION BOX, ATTACHED TO STRUCTURE, SIZE, AND TYPE AS NOTED
	PROPOSED LIGHTING CONTROLLER, BASE MOUNTED, 100A
	PROPOSED ELECTRIC SERVICE INSTALLATION, 120/240V, 1 PHASE, 3 WIRE
	PROPOSED UNIT DUCT, SIZE AND TYPE AS NOTED
	PROPOSED UNIT DUCT IN UNDERGROUND CONDUIT, SIZE AND TYPE AS NOTED
	PROPOSED ELECTRIC CABLE IN CONDUIT, SIZE AND TYPE AS NOTED
	TEMPORARY LIGHTING UNIT, 70 FT. WOOD POLE, CLASS 3, WITH 15FT. MAST ARM, LED LUMINAIRE, HIGH MAST, OUTPUT DESIGNATION K (240V)
	TEMPORARY LIGHTING CONTROLLER AND SERVICE INSTALLATION, POLE MOUNTED, 120/240V , 1 PHASE, 3 WIRE, 60A
	AERIAL CABLE, 2-1/C NO. 2 WITH MESSENGER WIRE
	EXISTING UNIT DUCT TO BE ABANDONED IN PLACE
	EXISTING ELECTRIC CABLE IN CONDUIT TO BE REMOVED
	EXISTING AERIAL CABLE TO BE REMOVED
	EXISTING LIGHTING UNIT TO BE REMOVED OR RELOCATED BY OTHERS
	EXISTING LIGHTING UNIT TO BE REMOVED, NO SALVAGE
	EXISTING UNDERPASS LIGHTING UNIT TO BE REMOVED, NO SALVAGE
	EXISTING LIGHTING CONTROLLER TO BE REMOVED, NO SALVAGE
	EXISTING ELECTRIC SERVICE INSTALLATION TO BE REMOVED
	EXISTING JUNCTION BOX TO BE REMOVED

HIGHWAY STANDARD DETAILS:

STANDARD NO.	TITLE
812001-01	RACEWAYS EMBEDDED IN STRUCTURE
821101-03	LUMINAIRE WIRING IN POLE
825001-04	LIGHTING CONTROLLER POLE MOUNTED, 240V
825021-04	LIGHTING CONTROLLER BASE MOUNTED, 240V
830006-05	LIGHT POLE ALUMINUM DAVIT ARM
830026-01	TEMPORARY ROADWAY LIGHTING
836001-05	LIGHT POLE FOUNDATION
838001-01	BREAKAWAY DEVICES


INDEX OF DRAWINGS:

DRAWING NO.	TITLE
LT-01	LIGHTING LEGEND, ABBREVIATIONS AND GENERAL NOTES
LT-02	SUMMARY OF QUANTITIES
LT-03 TO LT-07	LIGHTING REMOVAL AND TEMPORARY LIGHTING PLANS
LT-08 TO LT-12	PROPOSED LIGHTING PLANS
LT-13	LUMINAIRE WIRING DIAGRAM
LT-14	LUMINAIRE PERFORMANCE TABLES
LT-15	LIGHTING DETAILS

ABBREVIATIONS	
ABBREVIATION	DESCRIPTION
AC	ALTERNATING CURRENT
A/C	AERIAL CABLE
ATS	ATTACHED TO STRUCTURE
B.O.C.	BACK OF CURB
CB	CIRCUIT BREAKER
CKT	CIRCUIT
CM	CENTIMETER
DA	DAVIT ARM
DC	DIRECT CURRENT
DIA	DIAMETER
E	EXISTING UNIT TO REMAIN
EX.	EXISTING
ECA	ELECTRIC CABLE ASSEMBLY
EIS	EMBEDDED IN STRUCTURE
E.O.P.	EDGE OF PAVEMENT
F.O.C.	FACE OF CURB
FT	FEET OR FOOT
FU	FUSE
GND	GROUND
JB	JUNCTION BOX
KVA	KILOVOLT-AMPERE
KW	KILOWATTS
LED	LIGHT EMITTING DIODE
LP	LIGHT POLE
M	METER
MA	MAST ARM
MM	MILLIMETER
M.H.	MOUNTING HEIGHT
MW	MESSENGER WIRE
NESC	NATIONAL ELECRIC SAFETY CODE
NO. #	NUMBER
N.T.S.	NOT TO SCALE
P	PROPOSED
PB	PUSH BUTTON
PNL	PANEL
PVC	POLYVINYL CHLORIDE
SS	STAINLESS STEEL
STA	STATION
TYP	TYPICAL
UD	UNIT DUCT
U.N.O.	UNLESS NOTED OTHERWISE
VAC	VOLTS, ALTERNATING CURRENT
W	WATTS
WP	WOOD POLE
XFMR	TRANSFORMER

GENERAL NOTES

- ELECTRICAL WORK SHALL BE PERFORMED IN ACCORDANCE WITH IDOT STANDARD SPECIFICATIONS FOR ROAD AND BRIDGE CONSTRUCTION, LATEST EDITION.
- CONTRACTOR SHALL BE RESPONSIBLE TO COORDINATE ELECTRICAL WORK WITH OTHER TRADES.
- THE LOCATION OF BURIED AND ABOVE GROUND UTILITIES SHOWN ARE APPROXIMATE AND ARE SHOWN FOR INFORMATION ONLY. REROUTING, DISCONNECTION, RELOCATION, PROTECTION ETC., OF ANY UTILITIES MUST BE COORDINATED BETWEEN THE CONTRACTOR, UTILITY COMPANY, AND OWNER. THE CONTRACTOR SHALL VERIFY THE EXACT LOCATION OF ALL UNDERGROUND UTILITIES PRIOR TO CONSTRUCTION.
- THE LOCATIONS OF EXISTING LIGHTING FACILITIES SHOWN ON THE PLANS ARE APPROXIMATE. THE CONTRACTOR SHALL FIELD VERIFY EXACT LOCATIONS
- THE CONTRACTOR SHALL INSTALL LIGHT POLES AT THE LOCATIONS INDICATED ON THE PLANS, MAINTAINING ADEQUATE CLEARANCE FROM UTILITY LINES. CONTRACTOR SHALL BE RESPONSIBLE TO VERIFY CLEARANCES PER THE NATIONAL ELECTRICAL SAFETY CODE AND/OR THE REQUIREMENTS OF THE UTILITY COMPANIES. THE CONTRACTOR SHALL NOTIFY THE ENGINEER OF ALL CONFLICTS BETWEEN TEMPORARY AND PROPOSED LIGHTING POLE LOCATIONS AND UTILITY LINES.
- THE CONTRACTOR MAY ELECT TO FURNISH AND INSTALL PERFORATED ALUMINUM SCREENING IN LEIU OF STAINLESS STEEL SCREEN AT NO ADDITONAL COST TO THE DEPARTMENT.
- THE CONTRACTOR SHALL INSTALL LUMINAIRES LEVEL WITH OPTICS SET PERPENDICULAR TO THE CENTERLINE OF THE ROADWAY OR PEDESTRIAN/BICYCLE PATHWAY.
- ALL LABELS SHALL BE CONSTRUCTED FROM DIAMOND GRADE SHEETING.
- THE CONTRACTOR SHALL FURNISH AND INSTALL EXPANSION/DEFLECTION COUPLINGS FOR ALL BRIDGE JOINTS AS REQUIRED AND DIRECTED BY THE ENGINEER. THE COST OF THIS WORK SHALL BE INCLUDED IN THE COST OF THE PROPOSED CONDUIT IN ACCORDANCE WITH ARTICLES 811.03, 811.04, 812.03, AND 812.04 OF THE STANDARD SPECIFICATIONS.
- ALL NON-METALLIC CONDUIT SHALL BE EQUIPPED WITH INTEGRAL STAINLESS STEEL KELLUM GRIPS AT THE ENDS FOR INCREASED STRENGTH AND DURABILITY. THE COST OF THIS WORK SHALL BE INCLUDED IN THE COST OF THE PROPOSED CONDUIT.
- THE CONTRACTOR SHALL INSTALL THREAD LOCKER ON ALL ATTACHED CONDUIT BRACKET THREADED CONNECTIONS TO PREVENT LOOSENING THROUGH VIBRATION. THE COST OF THIS WORK SHALL BE INCLUDED IN THE COST OF THE ATTACHED CONDUIT IN ACCORDANCE WITH ARTICLES 810.05 OF THE STANDARD SPECIFICATIONS.
- THE CONTRACTOR SHALL MAINTAIN THE CONTINUITY OF THE GROUND SYSTEM WHEN USING NON-METALLIC CONDUIT BY INSTALLING A #6 GROUNDING CONDUCTOR OUTSIDE THE NON-METALLIC CONDUIT AND BONDING THIS WIRE TO THE METALLIC CONDUITS AT EACH END. THE COST OF THIS WORK SHALL BE INCLUDED IN THE COST OF THE ATTACHED CONDUIT IN ACCORDANCE WITH ARTICLES 801.02 AND 801.04.
- THE CONTRACTOR SHALL FURNISH AND INSTALL ALL ITEMS REQUIRED TO ATTACH THE CONDUITS INCLUDING BUT NOT LIMITED TO UNI-STRUT, BRACKETS, LB , FITTINGS, HARDWARE, AND OTHER MISCELLANEOUS ITEMS. THESE ITEMS WILL NOT BE PAID FOR SEPARATELY, BUT SHALL BE INCLUDED IN THE COST OF THE ATTACHED CONDUIT IN ACCORDANCE WITH SECTION 811 OF THE STANDARD SPECIFICATIONS.
- THE CONTRACTOR MAY ELECT TO INSTALL CONDUIT AND ELECTRIC CABLES IN LIEU OF UNIT DUCT AT NO ADDITIONAL COST TO THE DEPARTMENT.
- THE CONTRACTOR MAY ELECT TO SUBSTITUTE SDR 13.5 CONTINUOUS DUCT IN LIEU OF PVC SCHEDULE 40 CONDUIT AT NO ADDITIONAL COST TO THE DEPARTMENT.
- THE CONTRACTOR SHALL REFLECT THE SALVAGE COST OF THE EXISTING LIGHTING COMPONENTS IN THE BID PRICES FOR THE REMOVAL ITEMS.
- THE CONTRACTOR IS RESPONSIBLE FOR UNCOVERING OR HAND DIGGING AROUND UTILITIES AS NECESSARY. THE COST OF THIS WORK SHALL BE INCLUDED IN THE UNIT DUCT PAY ITEM.
- THE CONTRACTOR SHALL COORDINATE THIS WORK WITH CONTRACT 68C00.
- UPON REMOVAL OF THE TEMPORARY LIGHTING SYSTEM, THE LIGHTING CONTROLLER AND LUMINAIRES SHALL BECOME THE PROPERTY OF THE DEPARTMENT. THE CONTRACTOR SHALL REMOVE THESE ITEMS AND DELIVER THEM TO THE IDOT TRAFFIC BUILDING LOCATED AT 1025 W DETWEILER DR., PEORIA. THE CONTRACTOR SHALL NOTIFY TONY BRIDSON AT (309) 370-7522 A MINIMUM OF 48 HOURS PRIOR TO DELIVERY.

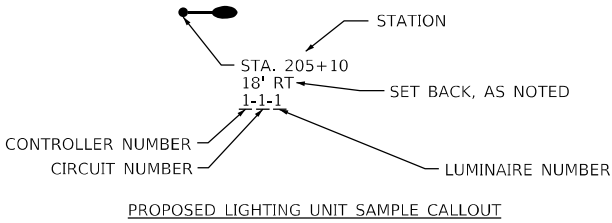

PROPOSED LIGHTING UNIT SAMPLE CALLOUT

SUMMARY OF QUANTITIES:

ITEM	UNIT	TOTAL QUANTITY
ELECTRIC SERVICE INSTALLATION	EACH	1
UNDERGROUND CONDUIT, PVC, 3" DIA.	FOOT	1,273
CONDUIT ATTACHED TO STRUCTURE, 2" DIA., GALVANIZED STEEL	FOOT	480
CONDUIT ATTACHED TO STRUCTURE, 2" DIA., STAINLESS STEEL	FOOT	90
CONDUIT EMBEDDED IN STRUCTURE, 2" DIA., PVC	FOOT	2,420
JUNCTION BOX, STAINLESS STEEL, ATTACHED TO STRUCTURE, 12" X 12" X 6"	EACH	9
JUNCTION BOX, STAINLESS STEEL, ATTACHED TO STRUCTURE, 18" X 12" X 8"	EACH	2
UNIT DUCT, 600V, 2-1C NO.6, 1/C NO.8 GROUND, (XLP-TYPE USE), 1" DIA. POLYETHYLENE	FOOT	15,013
ELECTRIC CABLE IN CONDUIT, 600V (XLP-TYPE USE) 1/C NO. 8	FOOT	3,112
ELECTRIC CABLE IN CONDUIT, 600V (XLP-TYPE USE) 1/C NO. 6	FOOT	6,244
AERIAL CABLE, 2-1/C NO. 2 WITH MESSENGER WIRE	FOOT	1,905
LUMINAIRE, LED, ROADWAY, OUTPUT DESIGNATION G	EACH	95
LUMINAIRE, LED, HIGHMAST, OUTPUT DESIGNATION K	EACH	16
LIGHTING CONTROLLER, POLE MOUNTED, 240VOLT, 60AMP	EACH	1
LIGHTING CONTROLLER, BASE MOUNTED, 240VOLT, 100AMP	EACH	2
LIGHT POLE, ALUMINUM, 35 FT. M.H., 10 FT. DAVIT ARM	EACH	6
LIGHT POLE, ALUMINUM, 40 FT. M.H., 10 FT. DAVIT ARM	EACH	15
LIGHT POLE, ALUMINUM, 45 FT. M.H., 10 FT. DAVIT ARM	EACH	74
LIGHT POLE, WOOD, 70 FOOT, CLASS 3, WITH 15FT MAST ARM	EACH	16
LIGHT POLE FOUNDATION, METAL, 11 1/2" BOLT CIRCLE, 8 5/8" X 6'	EACH	6
LIGHT POLE FOUNDATION, METAL, 15" BOLT CIRCLE, 8 5/8" X 6'	EACH	74
BREAKAWAY DEVICE, COUPLING WITH ALUMINUM SKIRT OVER STAINLESS STEEL SCREEN	EACH	112
REMOVAL OF TEMPORARY LIGHTING UNIT	EACH	16
REMOVAL OF LIGHTING UNIT, NO SALVAGE	EACH	76
REMOVAL OF POLE FOUNDATION	EACH	61
REMOVAL OF LIGHTING CONTROLLER	EACH	2
REMOVAL OF ELECTRIC SERVICE INSTALLATION	EACH	2
REMOVAL OF LIGHTING CONTROLLER FOUNDATION	EACH	1
ELECTRIC SERVICE INSTALLATION, SPECIAL	EACH	2
REMOVAL OF UNDERPASS LIGHTING UNIT, NO SALVAGE	EACH	12

MODEL: Default
FILE NAME: p:\mshouse\shubert\c:\comphbus-pw\03\Documents\Chicago IL\01_Projects\179740 IDOT CedarStExt-Ph1\15.0_CADD\CAD_Sheets\0468C55-shs-light-02.dgn



USER NAME = sgruberman
PLOT SCALE = 40,0000 * / in.
PLOT DATE = 4/30/2025

DESIGNED - SG
DRAWN - MG
CHECKED - RP
DATE - 4/30/2025




REVISED -
REVISED -
REVISED -
REVISED -

STATE OF ILLINOIS
DEPARTMENT OF TRANSPORTATION

CEDAR ST. (IL-8 & IL-116) OVER TZPR & IL-29
SUMMARY OF QUANTITIES

SCALE:	SHEET 2 OF 13 SHEETS	STA. TO STA.
--------	----------------------	--------------

F.A.P. RTE.	SECTION	COUNTY	TOTAL SHEETS	SHEET NO.
VAR.	13 (HVB, HB-3) BR-1;R	TAZEWELL	1173	421
CONTRACT NO. 68C55				
		ILLINOIS	FED. AID PROJECT	

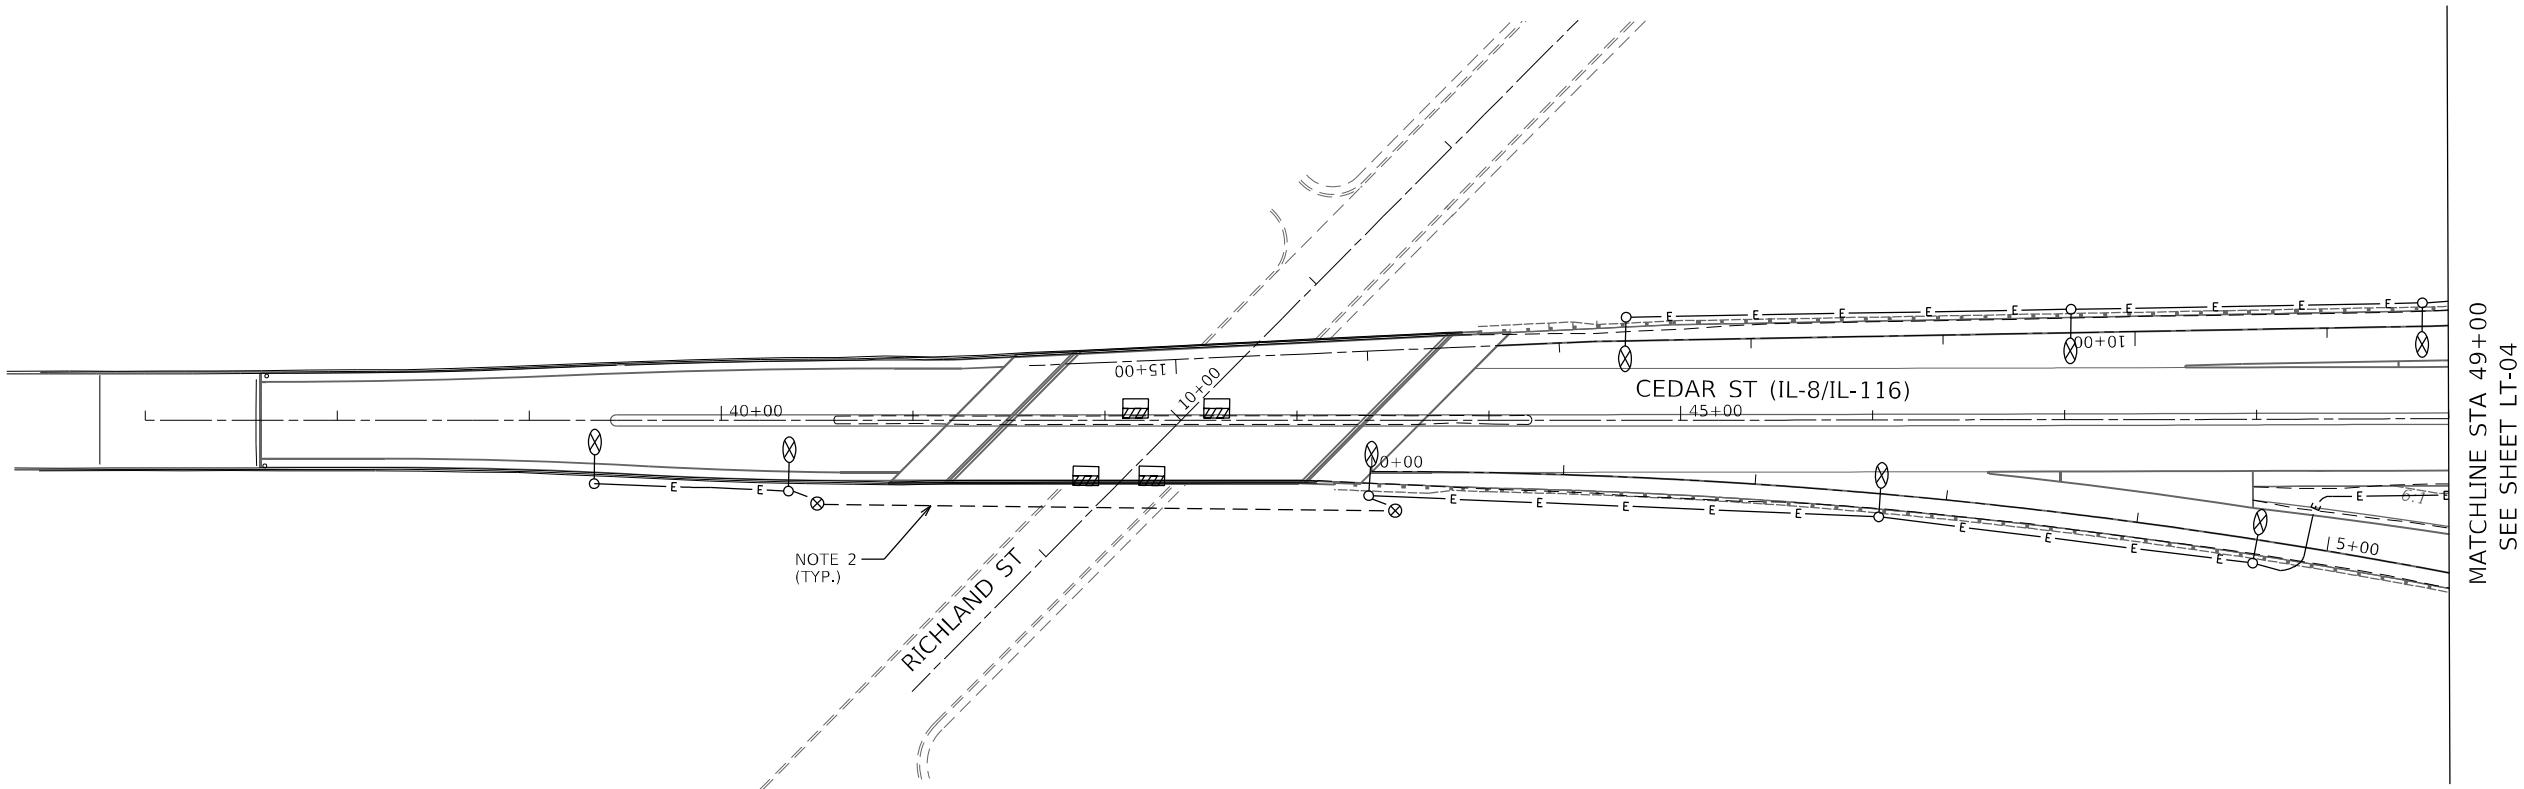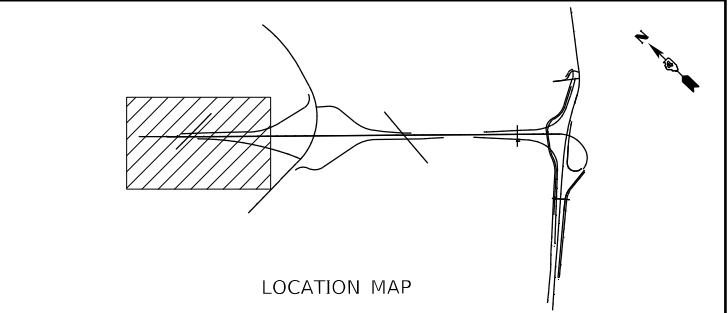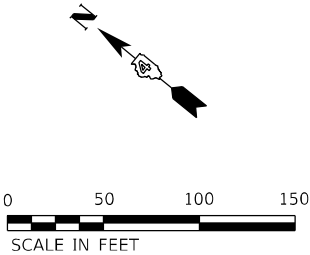

NOTES:

- 1. SEE SHEET LT-01 FOR LEGEND, ABBREVIATIONS, AND GENERAL NOTES.
- 2. REMOVAL OF EXISTING AERIAL CABLE SHALL BE INCLUDED IN THE COST OF THE REMOVAL OF LIGHTING UNIT, NO SALVAGE PAY ITEM.

BILL OF MATERIALS

ITEM	UNIT	TOTAL QUANTITY
REMOVAL OF LIGHTING UNIT, NO SALVAGE	EACH	10
REMOVAL OF POLE FOUNDATION	EACH	8
REMOVAL OF UNDERPASS LIGHTING UNIT, NO SALVAGE	EACH	4






USER NAME = sgruberman	DESIGNED - SG	REVISED -
	DRAWN - MG	REVISED -
PLOT SCALE = 100,0000 ' / in.	CHECKED - RP	REVISED -
PLOT DATE = 4/30/2025	DATE - 4/30/2025	REVISED -

STATE OF ILLINOIS
DEPARTMENT OF TRANSPORTATION

CEDAR ST. (IL-8 & IL-116) OVER TZPR & IL-29
LIGHTING REMOVAL AND TEMPORARY LIGHTING PLAN

SCALE: 1"=50' SHEET 3 OF 13 SHEETS STA. TO STA.

F.A.P. RTE.	SECTION	COUNTY	TOTAL SHEETS	SHEET NO.
VAR.	13 (HVB, HB-3) BR-1;R	TAZEWELL	1173	422
CONTRACT NO. 68C55				
ILLINOIS FED. AID PROJECT				

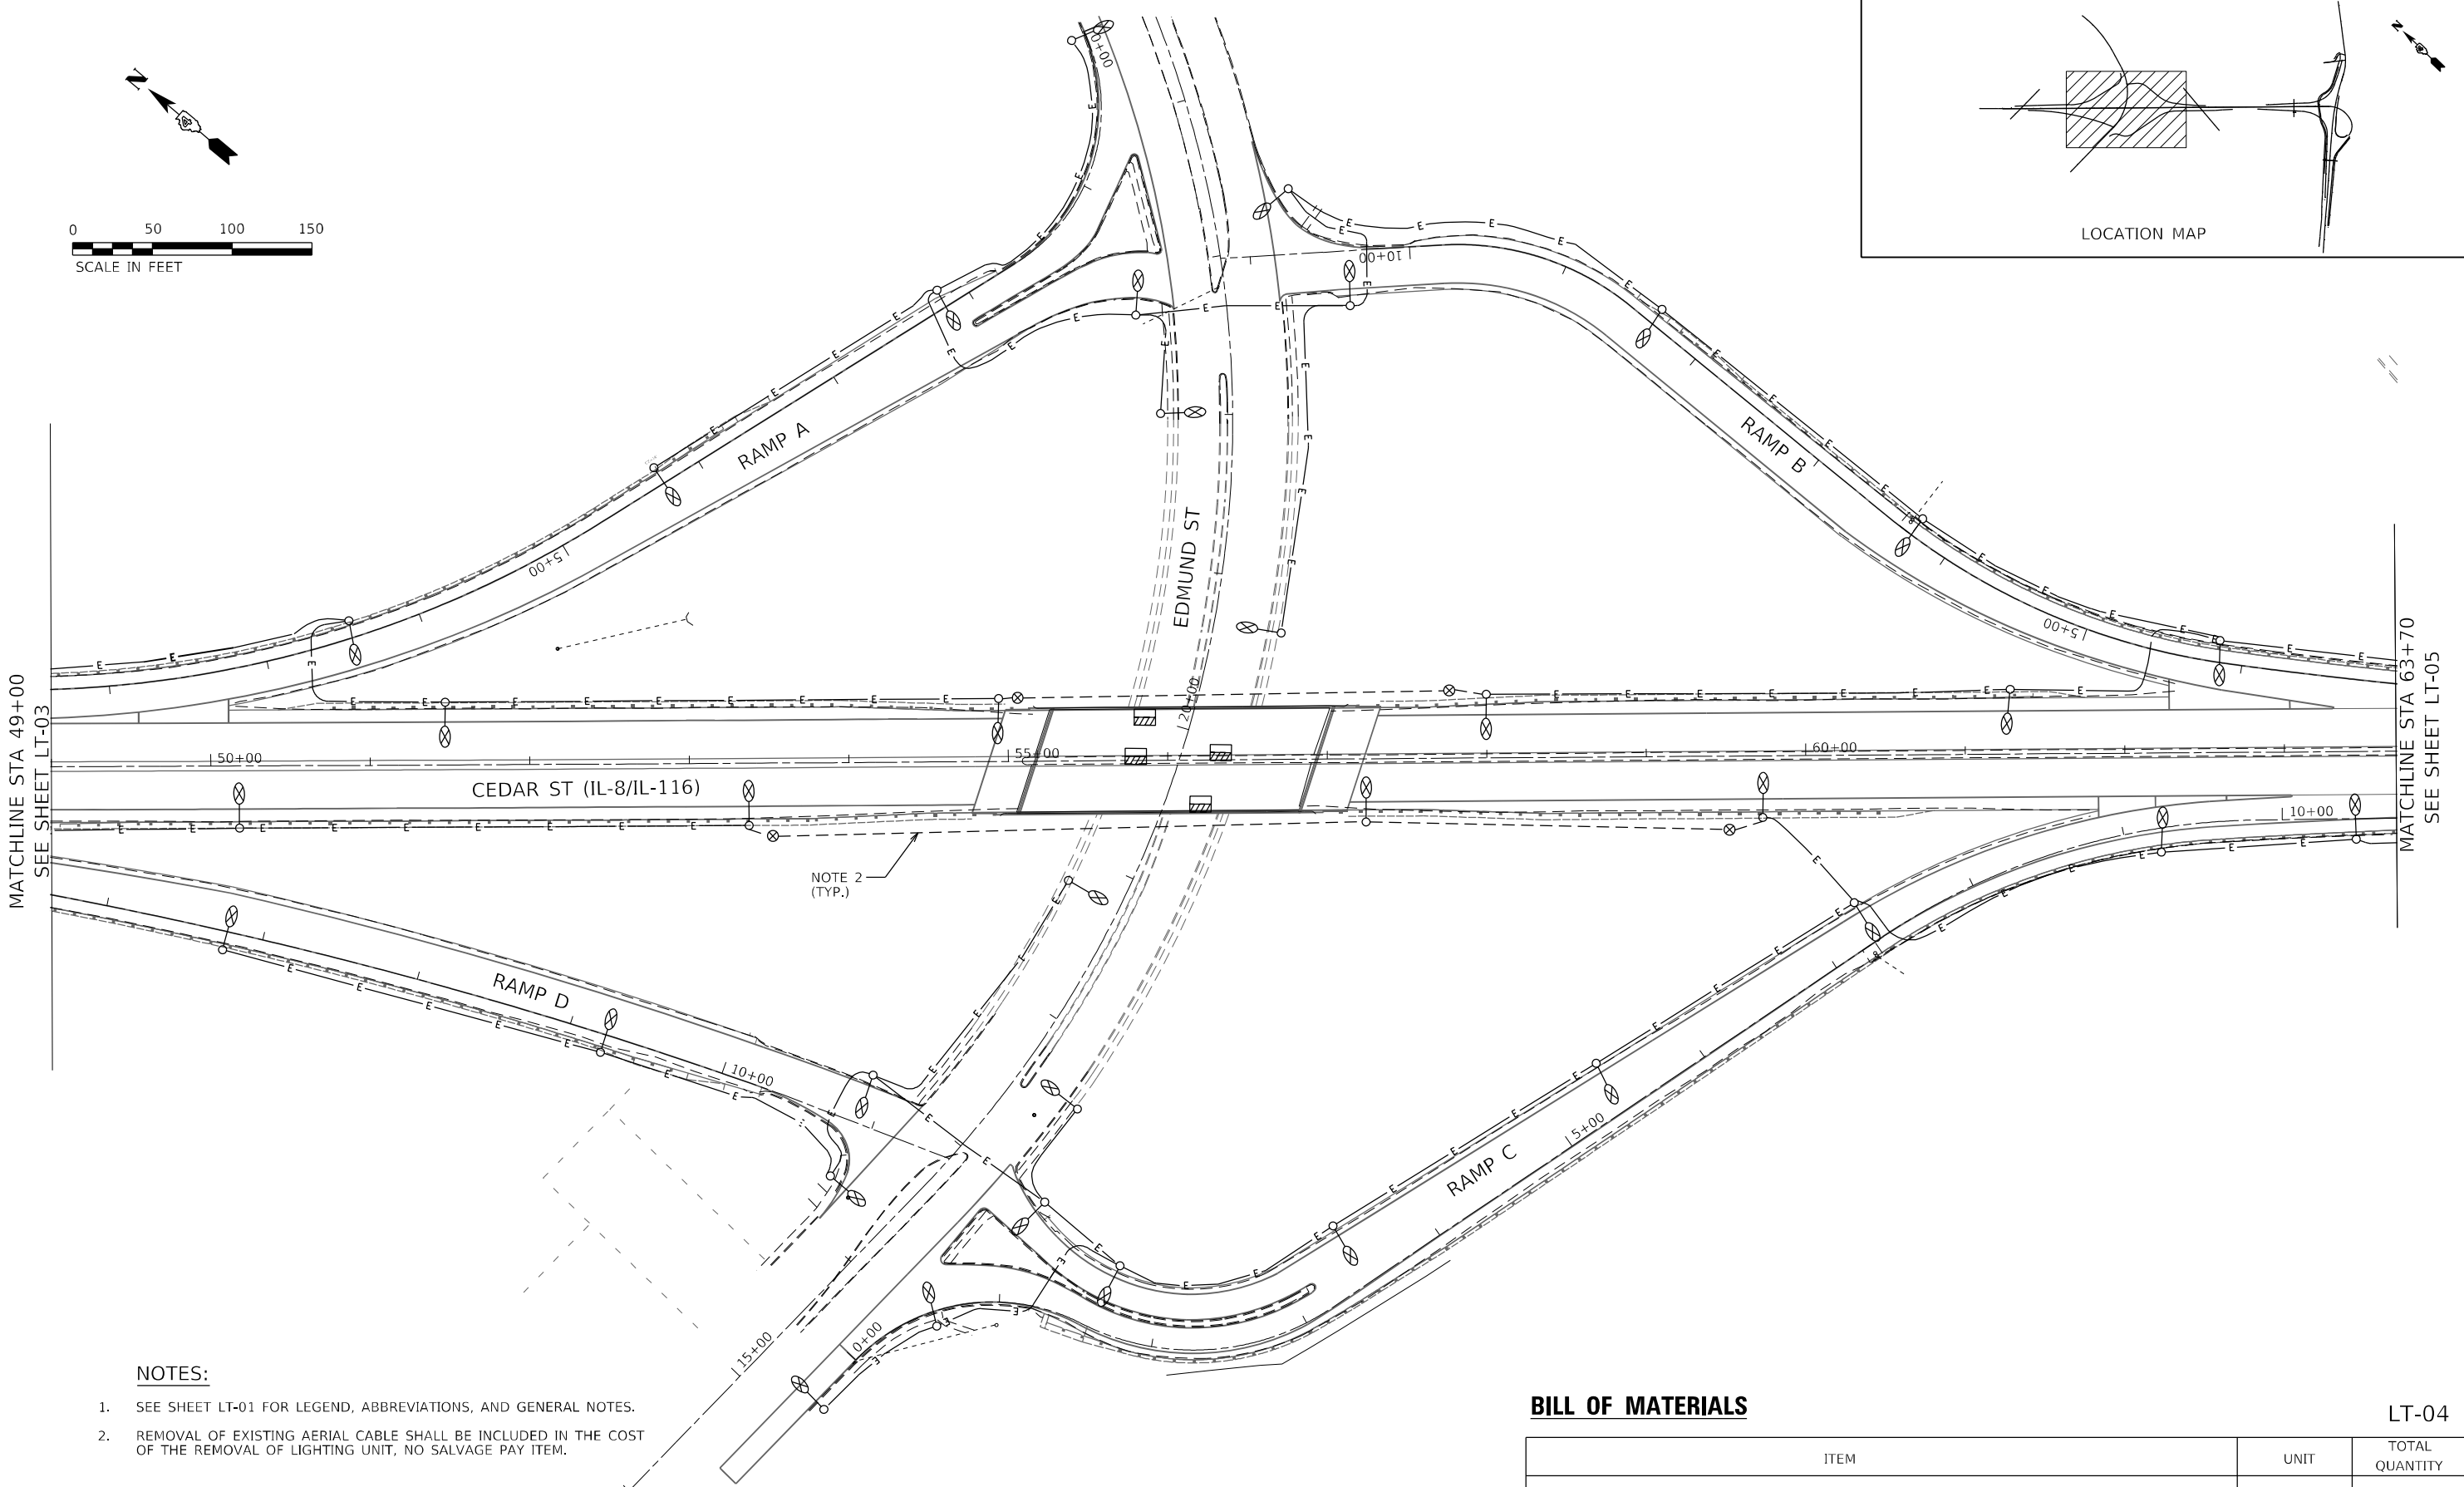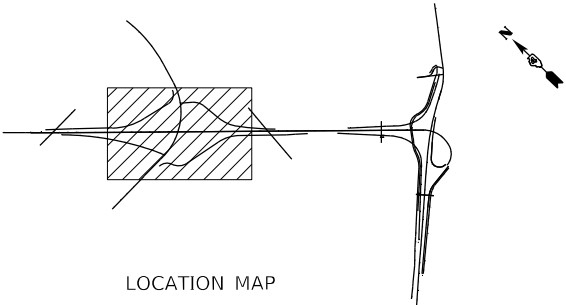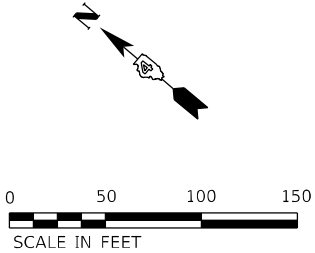

NOTES:

- 1. SEE SHEET LT-01 FOR LEGEND, ABBREVIATIONS, AND GENERAL NOTES.
- 2. REMOVAL OF EXISTING AERIAL CABLE SHALL BE INCLUDED IN THE COST OF THE REMOVAL OF LIGHTING UNIT, NO SALVAGE PAY ITEM.

BILL OF MATERIALS

ITEM	UNIT	TOTAL QUANTITY
REMOVAL OF LIGHTING UNIT, NO SALVAGE	EACH	40
REMOVAL OF POLE FOUNDATION	EACH	35
REMOVAL OF UNDERPASS LIGHTING UNIT, NO SALVAGE	EACH	4

LT-04






USER NAME = sgruberman	DESIGNED - SG	REVISED -
	DRAWN - MG	REVISED -
PLOT SCALE = 100,000 ' / in.	CHECKED - RP	REVISED -
PLOT DATE = 4/30/2025	DATE - 4/30/2025	REVISED -

STATE OF ILLINOIS
DEPARTMENT OF TRANSPORTATION

CEDAR ST. (IL-8 & IL-116) OVER TZPR & IL-29
LIGHTING REMOVAL AND TEMPORARY LIGHTING PLAN

SCALE: 1"=50' SHEET 4 OF 13 SHEETS STA. TO STA.

F.A.P. RTE.	SECTION	COUNTY	TOTAL SHEETS	SHEET NO.
VAR.	13 (HVB, HB-3) BR-1;R	TAZEWELL	1173	423
CONTRACT NO. 68C55				
ILLINOIS FED. AID PROJECT				

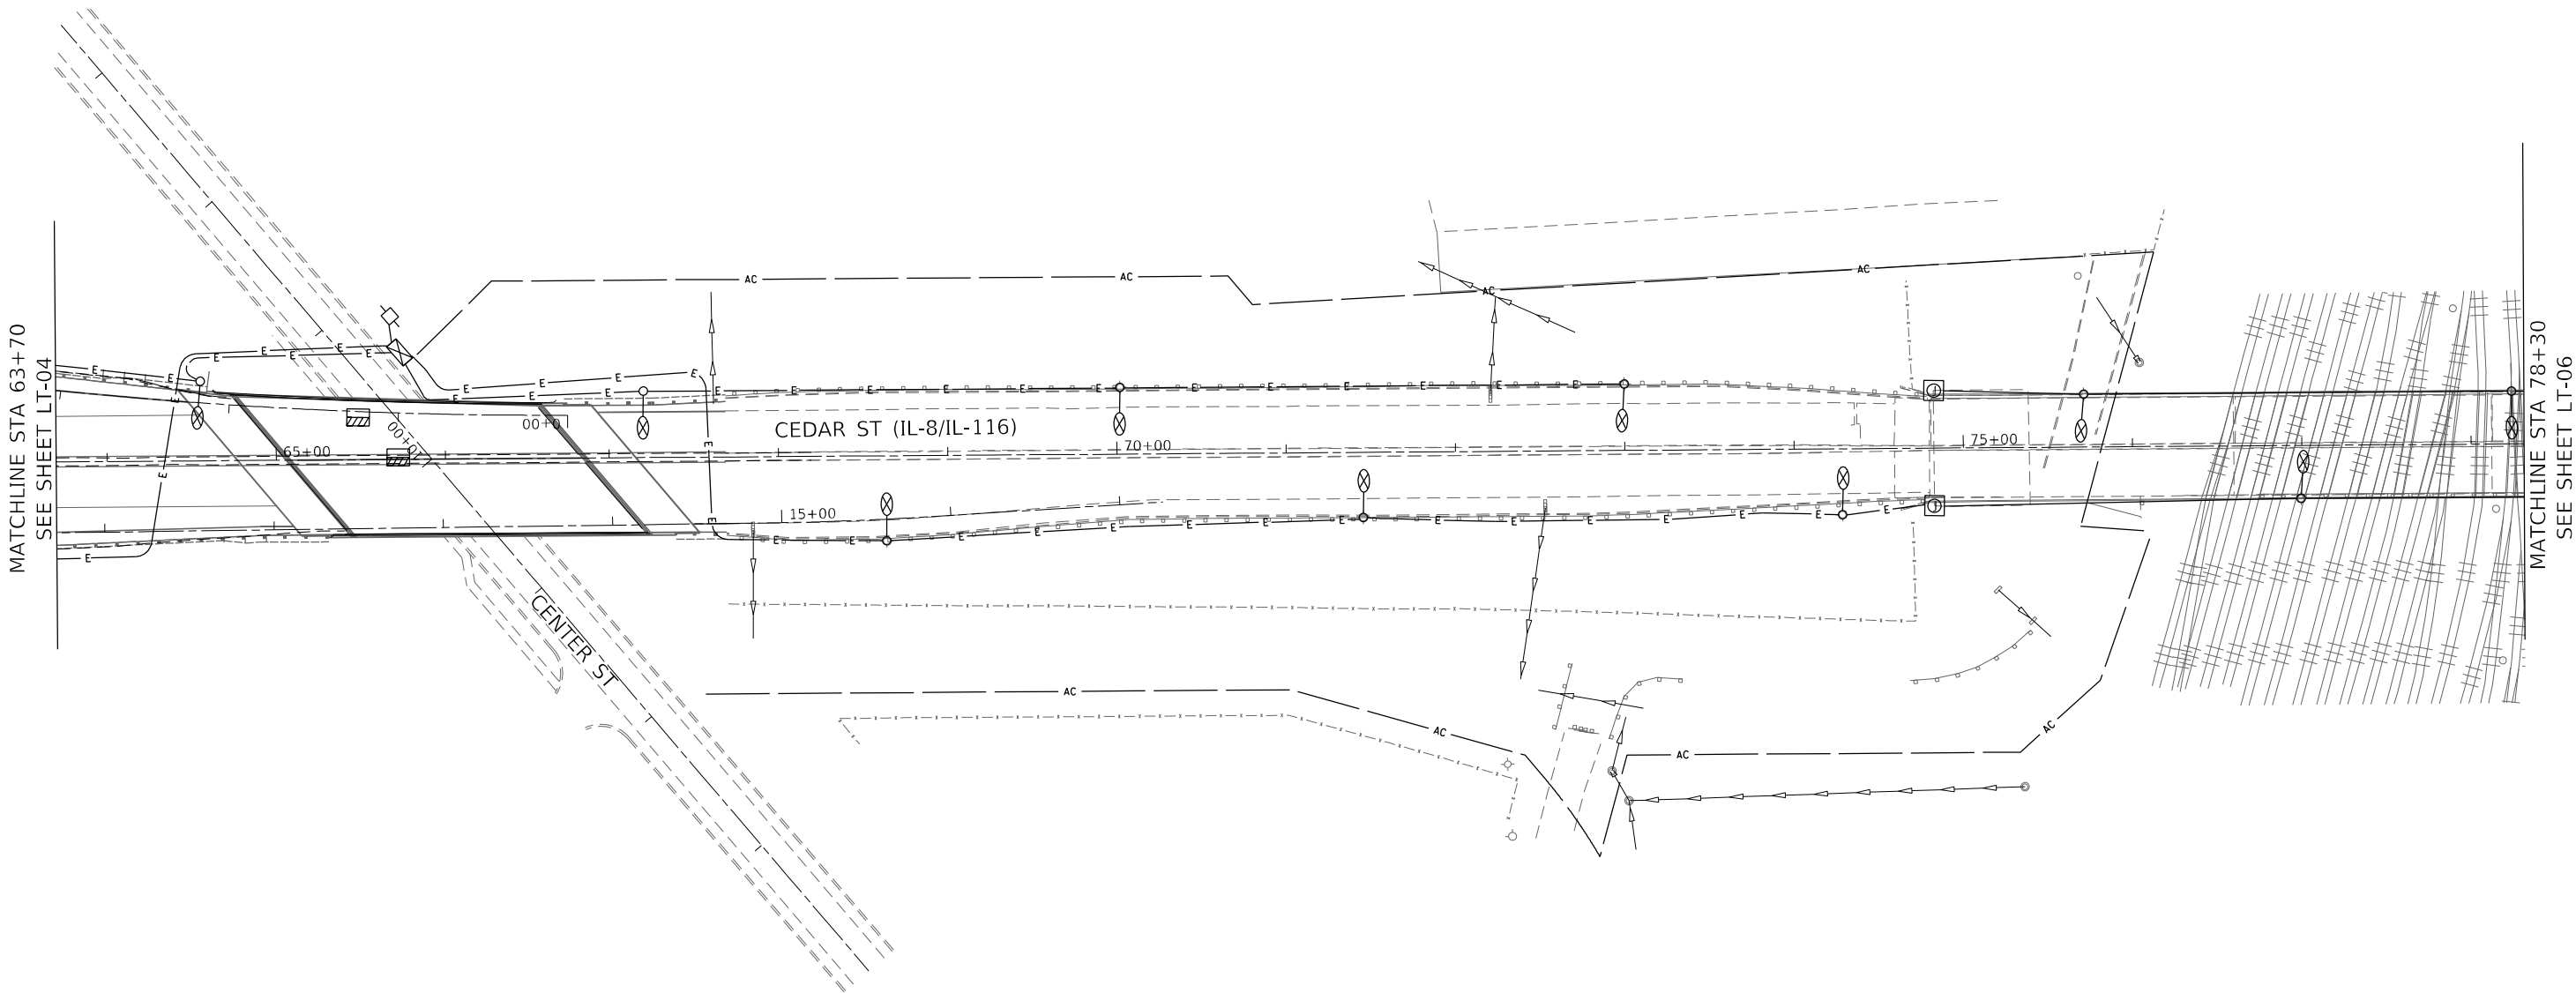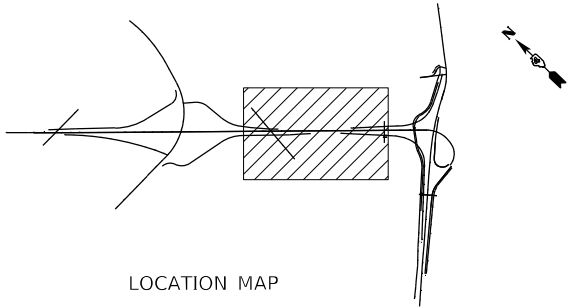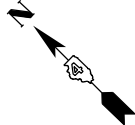

NOTES:

1. SEE SHEET LT-01 FOR LEGEND, ABBREVIATIONS, AND GENERAL NOTES.

BILL OF MATERIALS

LT-05

ITEM	UNIT	TOTAL QUANTITY
REMOVAL OF LIGHTING UNIT, NO SALVAGE	EACH	10
REMOVAL OF POLE FOUNDATION	EACH	7
REMOVAL OF LIGHTING CONTROLLER	EACH	1
REMOVAL OF ELECTRIC SERVICE INSTALLATION	EACH	1
REMOVAL OF LIGHTING CONTROLLER FOUNDATION	EACH	1
REMOVAL OF UNDERPASS LIGHTING UNIT, NO SALVAGE	EACH	2






USER NAME = sgruberman	DESIGNED - SG	REVISED -
	DRAWN - MG	REVISED -
PLOT SCALE = 100,0000 ' / in.	CHECKED - RP	REVISED -
PLOT DATE = 4/30/2025	DATE - 4/30/2025	REVISED -

STATE OF ILLINOIS
DEPARTMENT OF TRANSPORTATION

CEDAR ST. (IL-8 & IL-116) OVER TZPR & IL-29
LIGHTING REMOVAL AND TEMPORARY LIGHTING PLAN

SCALE: 1"=50' SHEET 5 OF 13 SHEETS STA. TO STA.

F.A.P. RTE.	SECTION	COUNTY	TOTAL SHEETS	SHEET NO.
VAR.	13 (HVB, HB-3) BR-1;R	TAZEWELL	1173	424
CONTRACT NO. 68C55				
ILLINOIS FED. AID PROJECT				

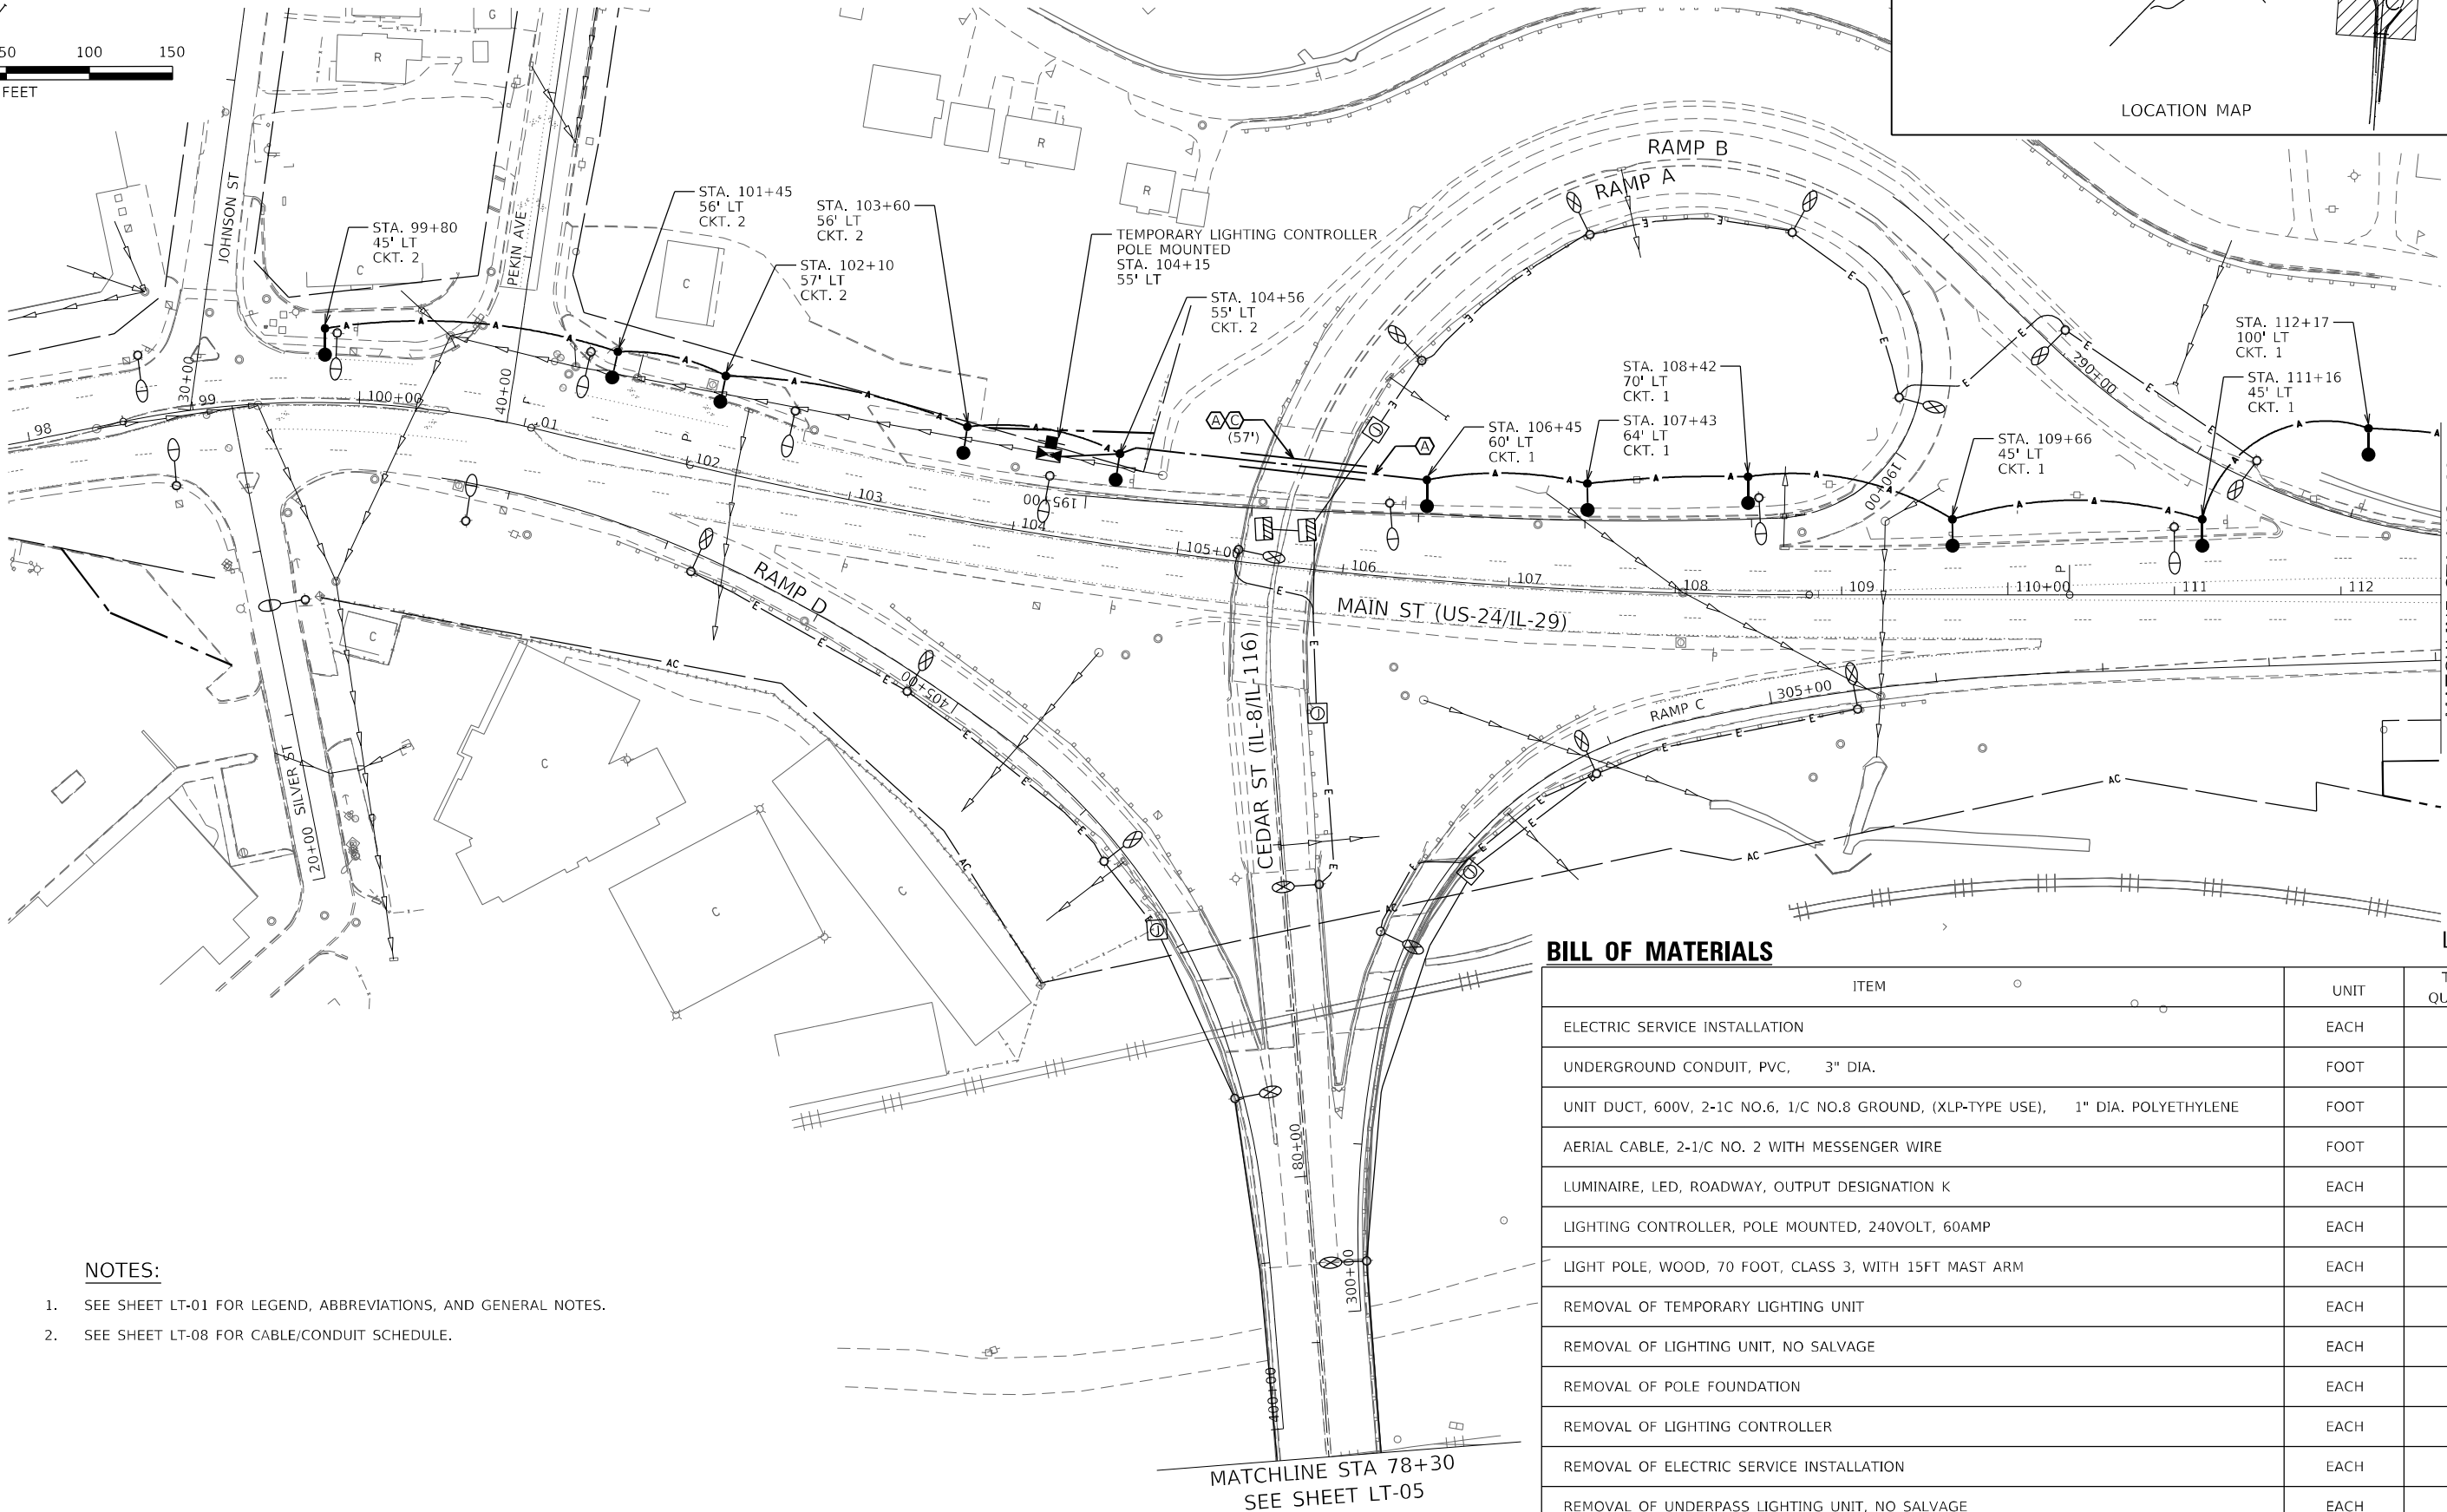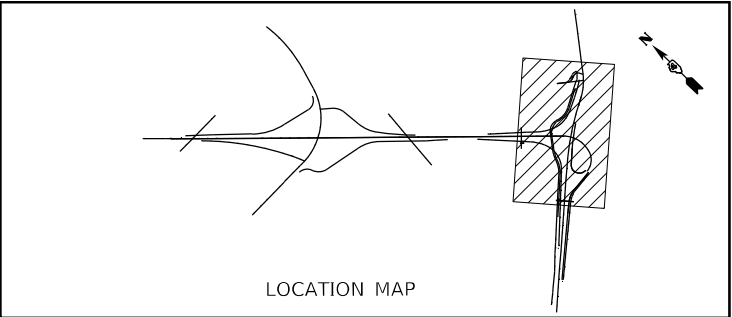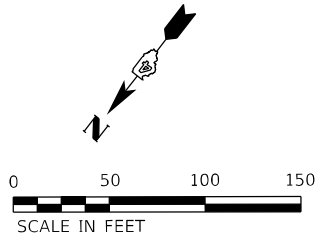

NOTES:

- 1. SEE SHEET LT-01 FOR LEGEND, ABBREVIATIONS, AND GENERAL NOTES.
- 2. SEE SHEET LT-08 FOR CABLE/CONDUIT SCHEDULE.

BILL OF MATERIALS

ITEM	UNIT	TOTAL QUANTITY
ELECTRIC SERVICE INSTALLATION	EACH	1
UNDERGROUND CONDUIT, PVC, 3" DIA.	FOOT	57
UNIT DUCT, 600V, 2-1C NO.6, 1/C NO.8 GROUND, (XLP-TYPE USE), 1" DIA. POLYETHYLENE	FOOT	195
AERIAL CABLE, 2-1/C NO. 2 WITH MESSENGER WIRE	FOOT	1,205
LUMINAIRE, LED, ROADWAY, OUTPUT DESIGNATION K	EACH	11
LIGHTING CONTROLLER, POLE MOUNTED, 240VOLT, 60AMP	EACH	1
LIGHT POLE, WOOD, 70 FOOT, CLASS 3, WITH 15FT MAST ARM	EACH	11
REMOVAL OF TEMPORARY LIGHTING UNIT	EACH	11
REMOVAL OF LIGHTING UNIT, NO SALVAGE	EACH	16
REMOVAL OF POLE FOUNDATION	EACH	11
REMOVAL OF LIGHTING CONTROLLER	EACH	1
REMOVAL OF ELECTRIC SERVICE INSTALLATION	EACH	1
REMOVAL OF UNDERPASS LIGHTING UNIT, NO SALVAGE	EACH	2






USER NAME = sgruberman	DESIGNED - SG	REVISED -
	DRAWN - MG	REVISED -
PLOT SCALE = 100,000' / in.	CHECKED - RP	REVISED -
PLOT DATE = 4/30/2025	DATE - 4/30/2025	REVISED -

STATE OF ILLINOIS
DEPARTMENT OF TRANSPORTATION

CEDAR ST. (IL-8 & IL-116) OVER TZPR & IL-29
LIGHTING REMOVAL AND TEMPORARY LIGHTING PLAN

SCALE: 1"=50' SHEET 6 OF 13 SHEETS STA. TO STA.

F.A.P. RTE.	SECTION	COUNTY	TOTAL SHEETS	SHEET NO.
VAR.	13 (HVB, HB-3) BR-1:R	TAZEWELL	1173	425
CONTRACT NO. 68C55				
ILLINOIS FED. AID PROJECT				

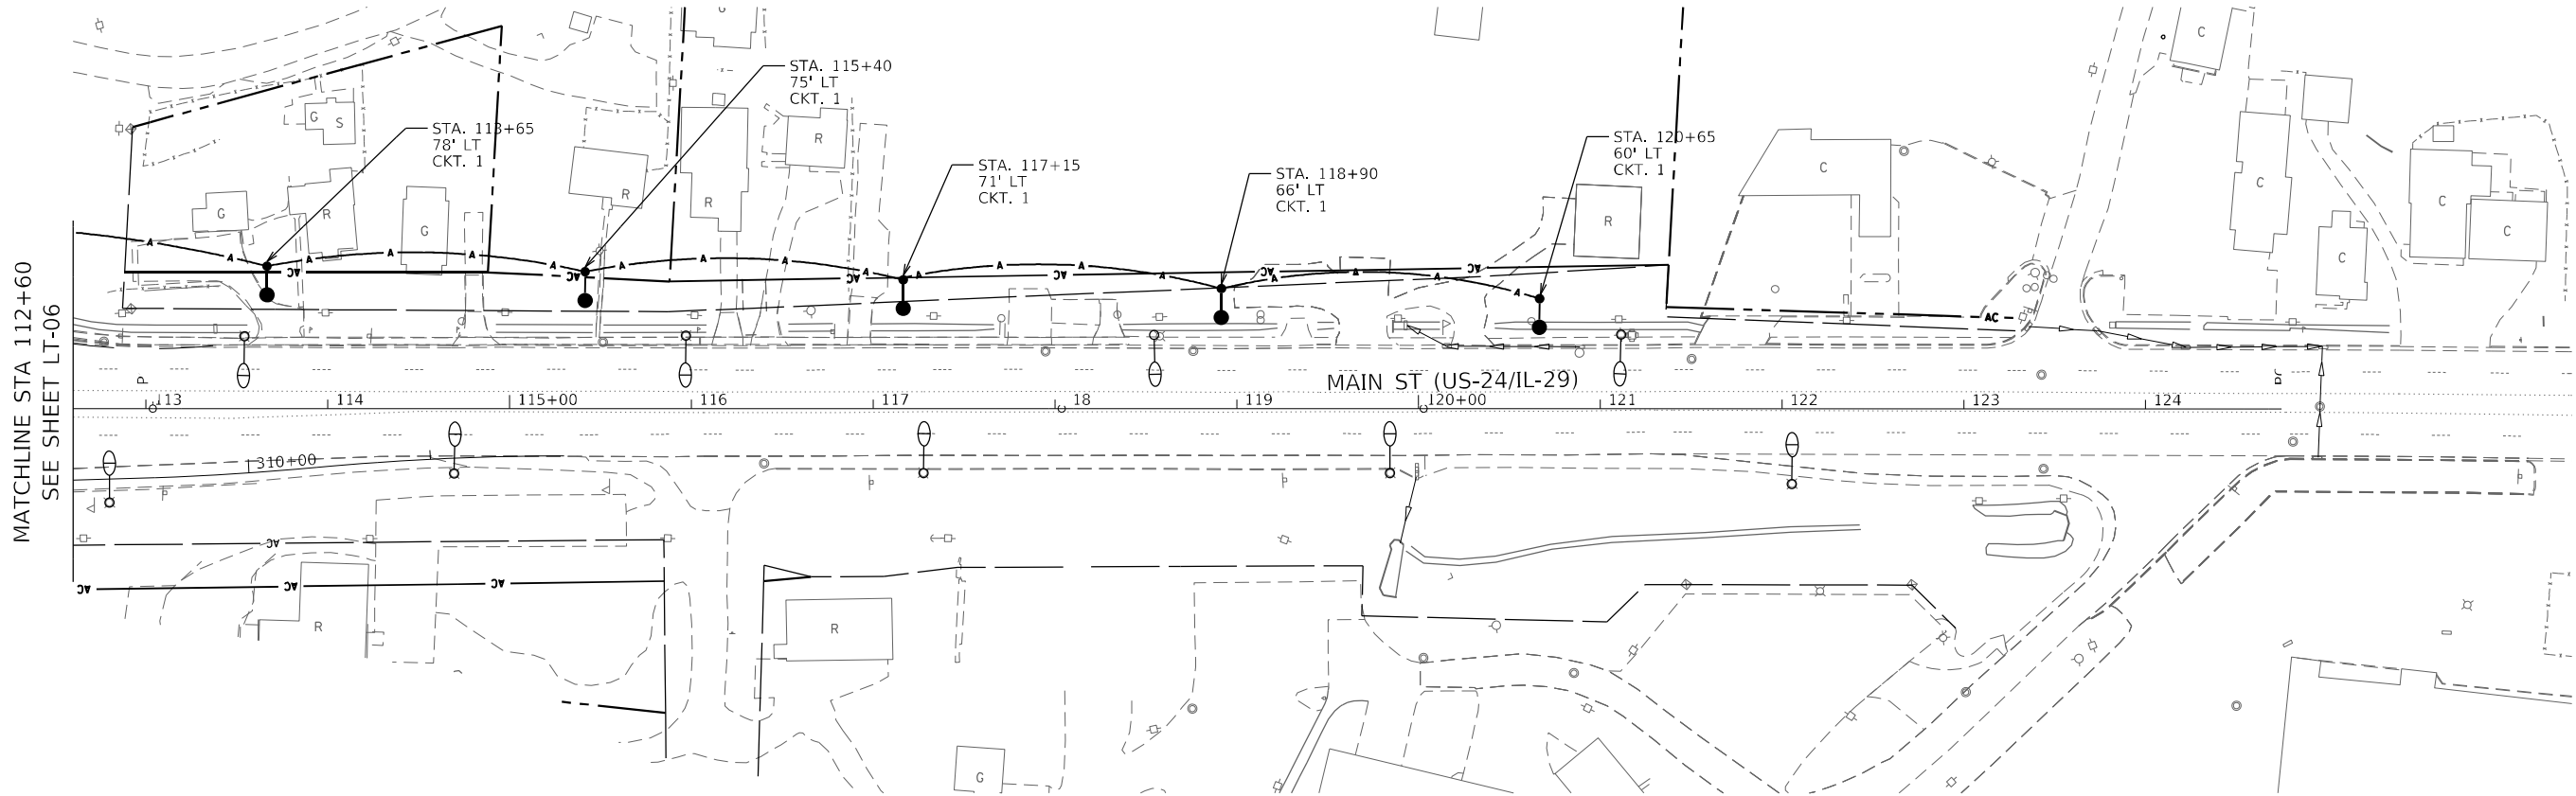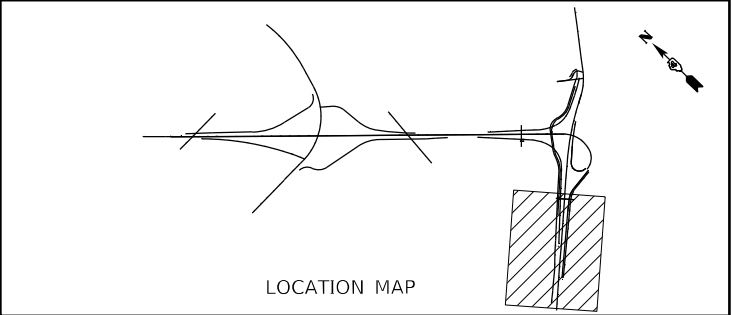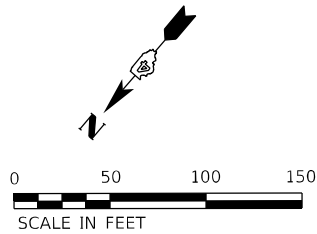

NOTES:

- SEE SHEET LT-01 FOR LEGEND, ABBREVIATIONS, AND GENERAL NOTES.

BILL OF MATERIALS

ITEM	UNIT	TOTAL QUANTITY
AERIAL CABLE, 2-1/C NO. 2 WITH MESSENGER WIRE	FOOT	700
LUMINAIRE, LED, ROADWAY, OUTPUT DESIGNATION K	EACH	5
LIGHT POLE, WOOD, 70 FOOT, CLASS 3, WITH 15FT MAST ARM	EACH	5
REMOVAL OF TEMPORARY LIGHTING UNIT	EACH	5

LT-07






USER NAME = sgruberman	DESIGNED - SG	REVISED -
	DRAWN - MG	REVISED -
PLOT SCALE = 100,0000 ' / in.	CHECKED - RP	REVISED -
PLOT DATE = 4/30/2025	DATE - 4/30/2025	REVISED -

STATE OF ILLINOIS
DEPARTMENT OF TRANSPORTATION

CEDAR ST. (IL-8 & IL-116) OVER TZPR & IL-29
LIGHTING REMOVAL AND TEMPORARY LIGHTING PLAN

SCALE: 1"=50' SHEET 7 OF 13 SHEETS STA. TO STA.

F.A.P. RTE.	SECTION	COUNTY	TOTAL SHEETS	SHEET NO.
VAR.	13 (HVB, HB-3) BR-1;R	TAZEWELL	1173	426
CONTRACT NO. 68C55				
ILLINOIS FED. AID PROJECT				

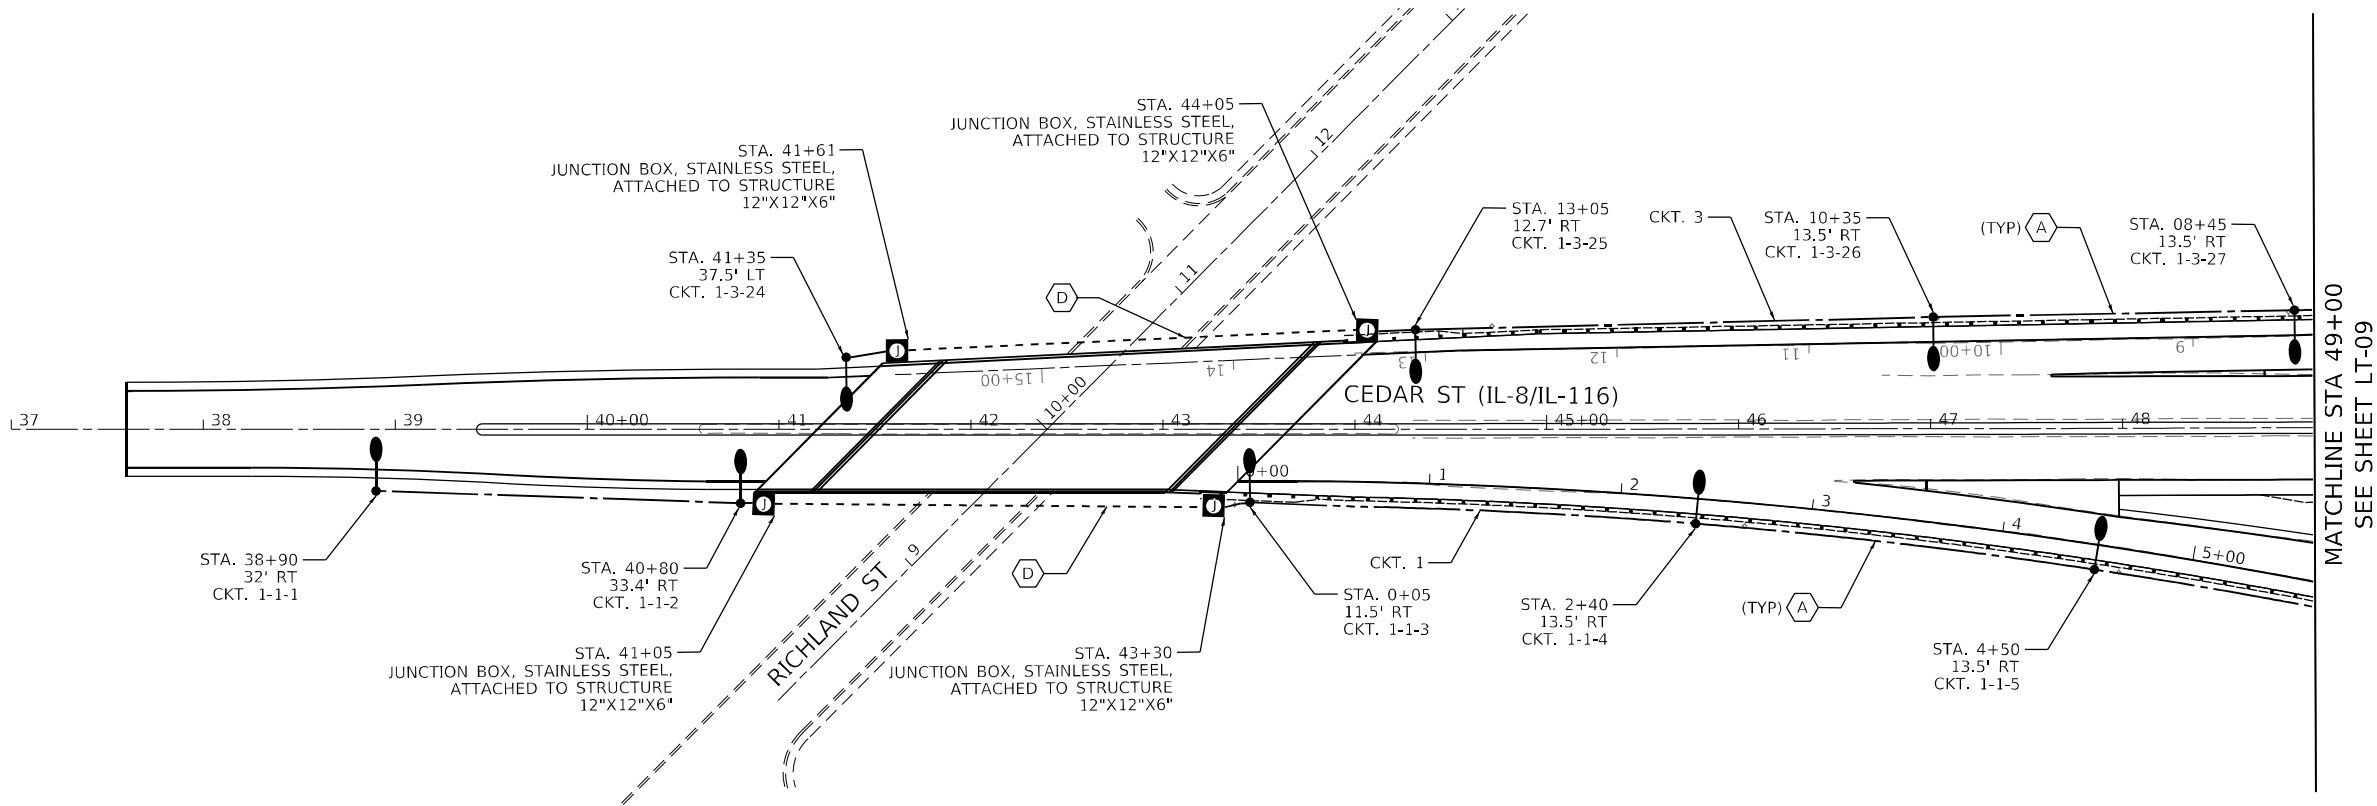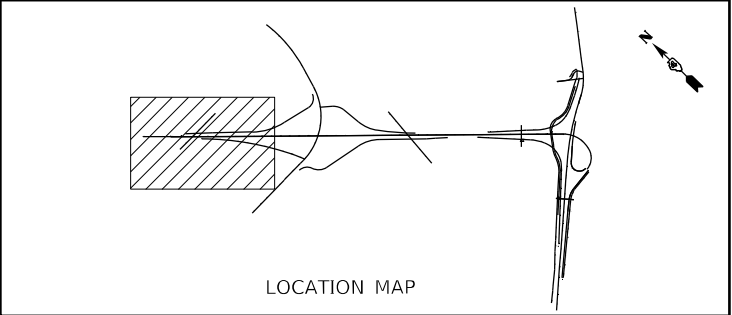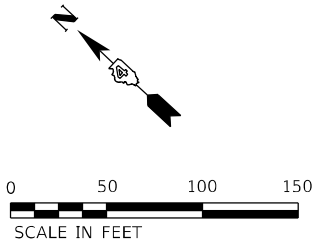

CABLE/CONDUIT SCHEDULE

- (A) UNIT DUCT, 600V, 2-1/C NO. 6 AND 1/C NO. 8 IN 1" DIA. POLYETHYLENE
- (C) UNDERGROUND CONDUIT, 3" DIA., PVC SCHEDULE 80
- (D) ELECTRIC CABLE, 600V, 2-1/C NO. 6 AND 1/C NO. 8 IN 2" DIA. GALVANIZED STEEL CONDUIT ATTACHED TO STRUCTURE

NOTES:

- 1. SEE SHEET LT-01 FOR LEGEND, ABBREVIATIONS, AND GENERAL NOTES.

BILL OF MATERIALS

ITEM	UNIT	TOTAL QUANTITY
CONDUIT ATTACHED TO STRUCTURE, 2" DIA., STAINLESS STEEL	FOOT	40
CONDUIT ATTACHED TO STRUCTURE, 2" DIA., GALVANIZED STEEL	FOOT	480
JUNCTION BOX, STAINLESS STEEL, ATTACHED TO STRUCTURE, 12" X 12" X 6"	EACH	4
UNIT DUCT, 600V, 2-1C NO.6, 1/C NO.8 GROUND, (XLP-TYPE USE), 1" DIA. POLYETHYLENE	FOOT	1,550
ELECTRIC CABLE IN CONDUIT, 600V (XLP-TYPE USE) 1/C NO. 8	FOOT	490
ELECTRIC CABLE IN CONDUIT, 600V (XLP-TYPE USE) 1/C NO. 6	FOOT	1,000
LUMINAIRE, LED, ROADWAY, OUTPUT DESIGNATION G	EACH	9
LIGHT POLE, ALUMINUM, 45 FT. M.H., 10 FT. DAVIT ARM	EACH	9
LIGHT POLE FOUNDATION, METAL, 15" BOLT CIRCLE, 8 5/8" X 6'	EACH	9

LT-08






USER NAME = sgruberman	DESIGNED - SG	REVISED -
	DRAWN - MG	REVISED -
PLOT SCALE = 100,0000 ' / in.	CHECKED - RP	REVISED -
PLOT DATE = 4/30/2025	DATE - 4/30/2025	REVISED -

STATE OF ILLINOIS
DEPARTMENT OF TRANSPORTATION

CEDAR ST. (IL-8 & IL-116) OVER TZPR & IL-29
PROPOSED LIGHTING PLAN

SCALE: 1"=50' SHEET 8 OF 13 SHEETS STA. TO STA.

F.A.P. RTE.	SECTION	COUNTY	TOTAL SHEETS	SHEET NO.
VAR.	13 (HVB, HB-3) BR-1;R	TAZEWELL	1173	427
CONTRACT NO. 68C55				
ILLINOIS FED. AID PROJECT				

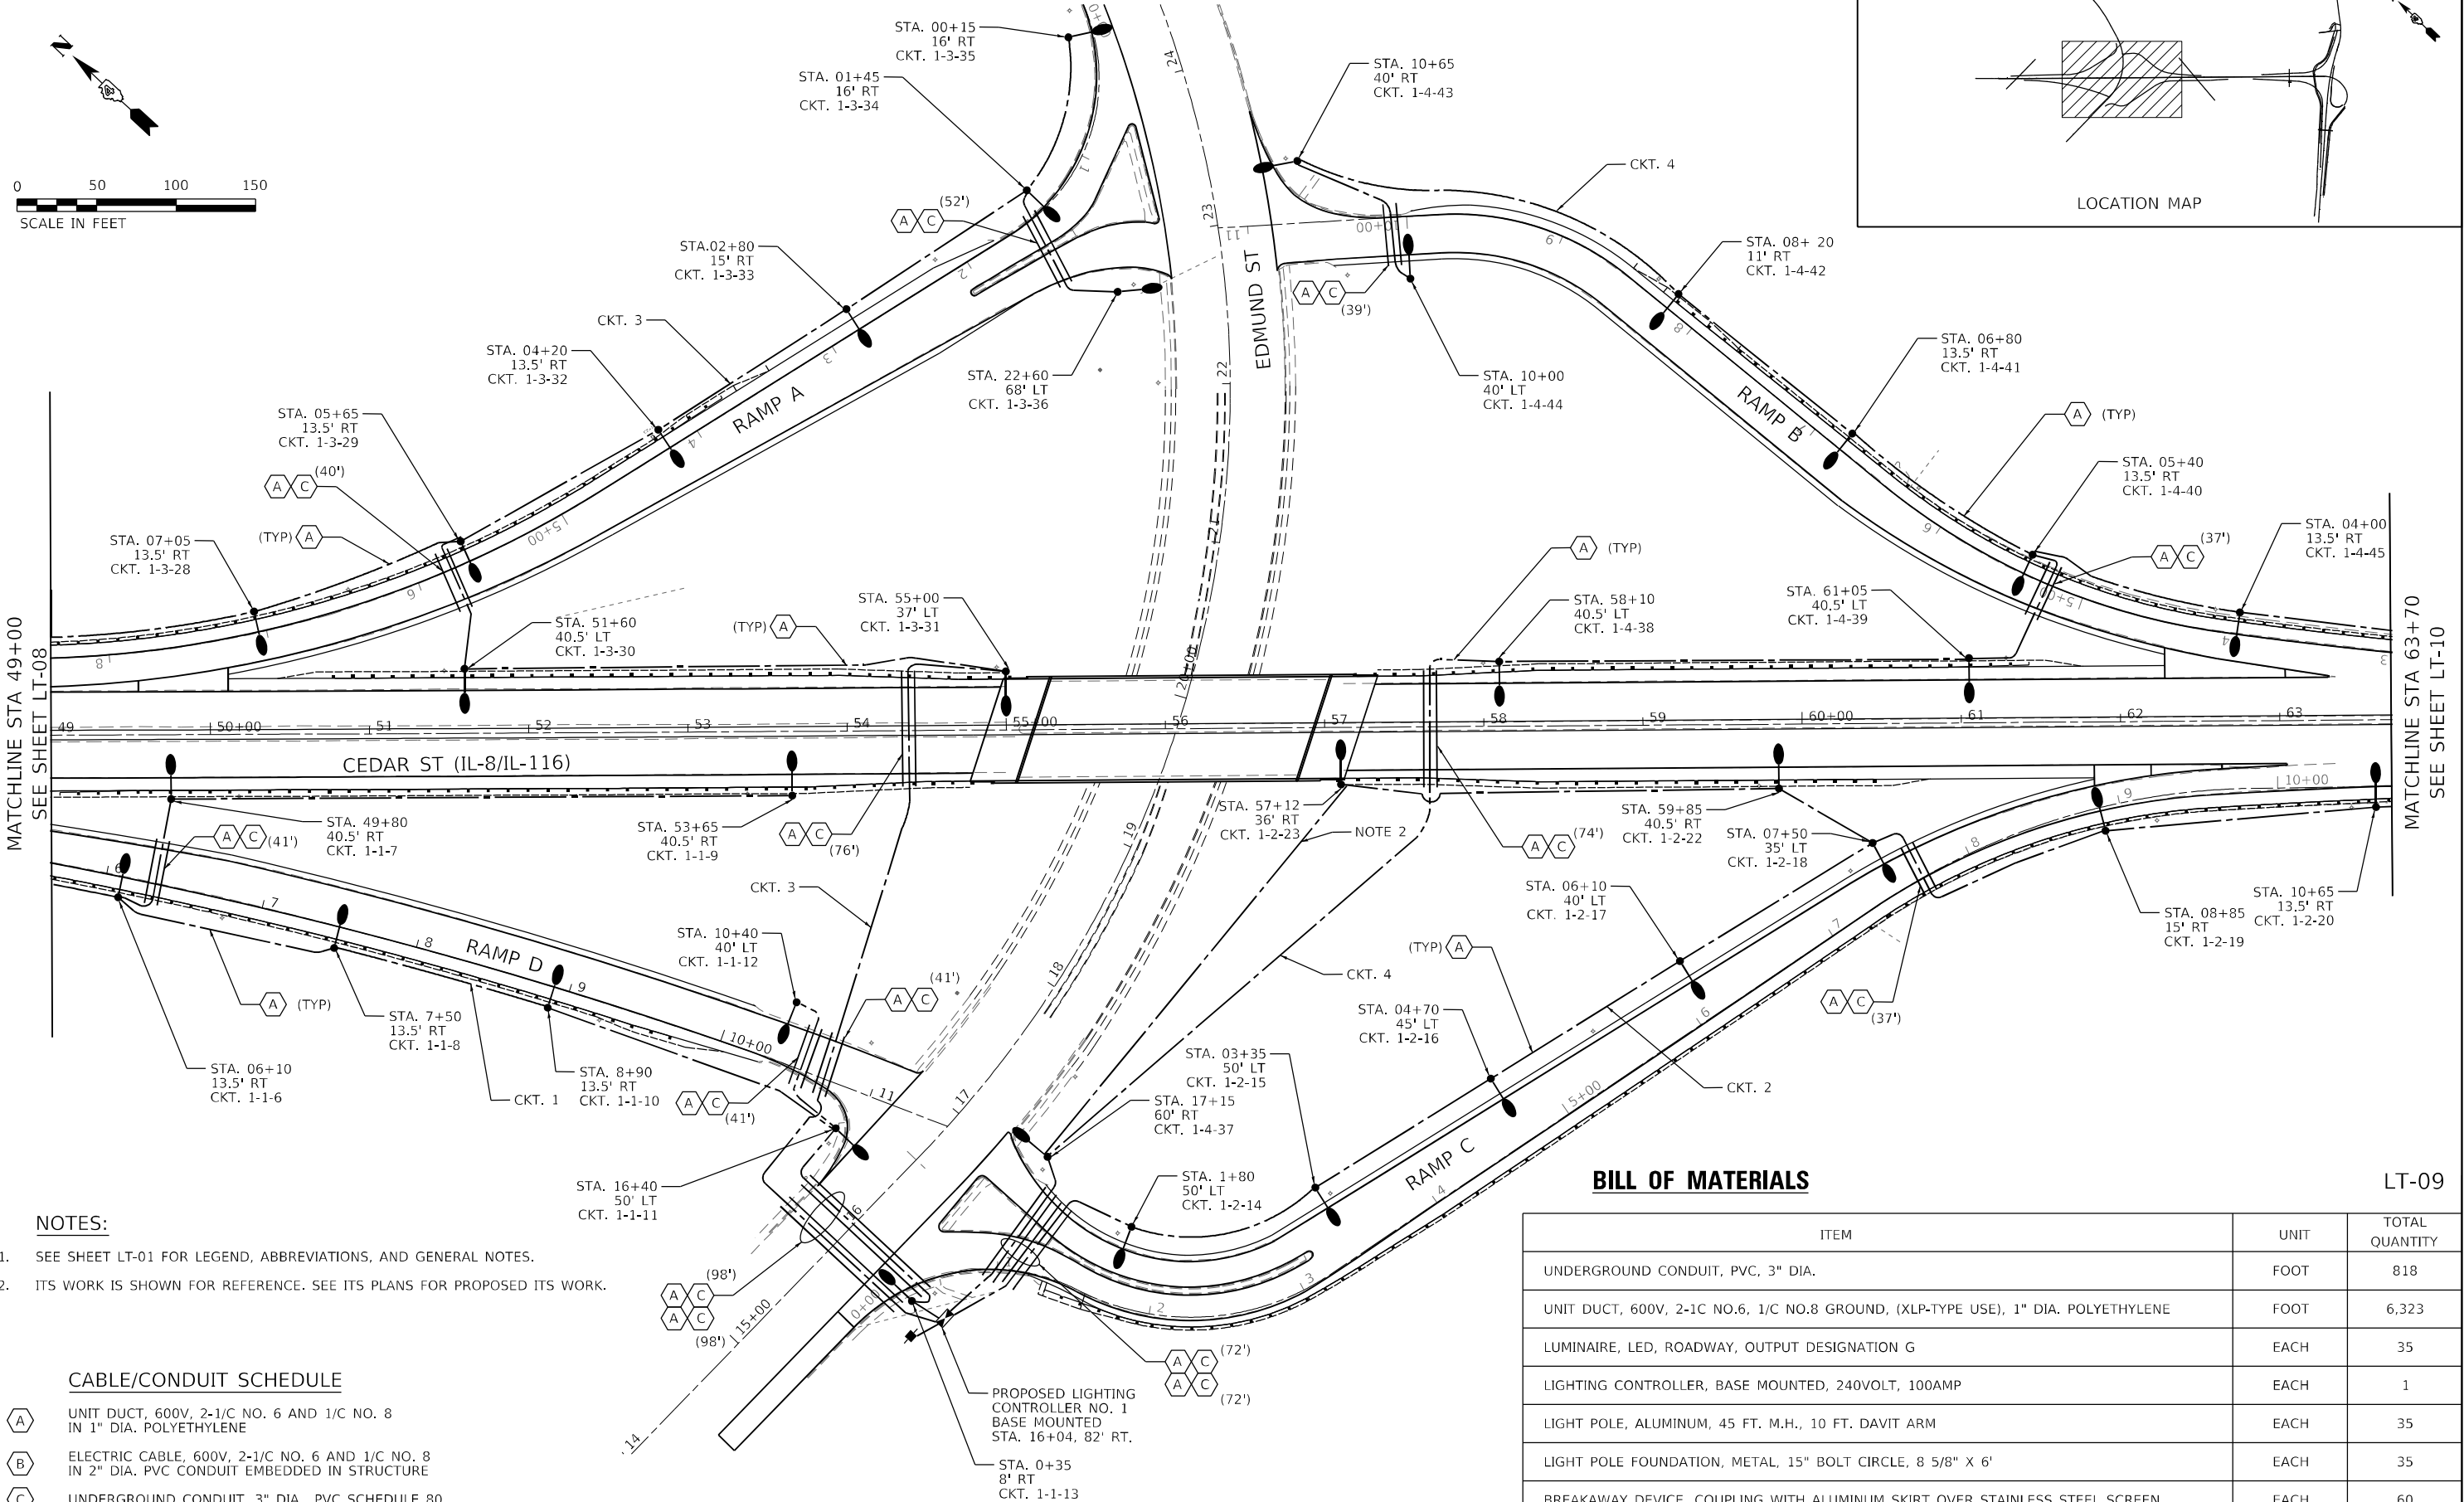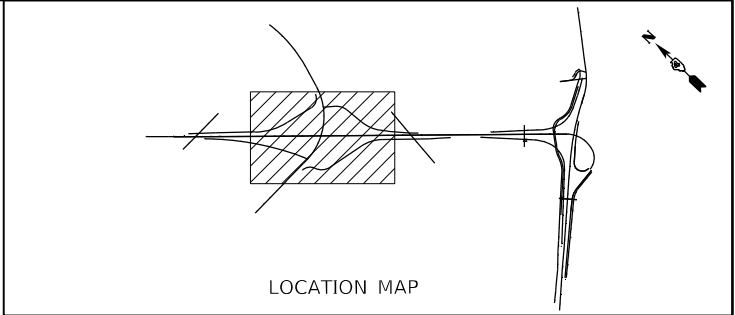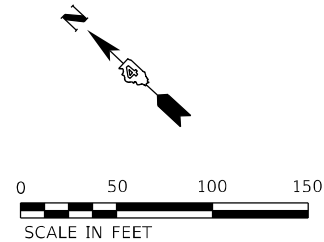

- NOTES:**
- SEE SHEET LT-01 FOR LEGEND, ABBREVIATIONS, AND GENERAL NOTES.
 - ITS WORK IS SHOWN FOR REFERENCE. SEE ITS PLANS FOR PROPOSED ITS WORK.

CABLE/CONDUIT SCHEDULE	
A	UNIT DUCT, 600V, 2-1/C NO. 6 AND 1/C NO. 8 IN 1" DIA. POLYETHYLENE
B	ELECTRIC CABLE, 600V, 2-1/C NO. 6 AND 1/C NO. 8 IN 2" DIA. PVC CONDUIT EMBEDDED IN STRUCTURE
C	UNDERGROUND CONDUIT, 3" DIA., PVC SCHEDULE 80

BILL OF MATERIALS

ITEM	UNIT	TOTAL QUANTITY
UNDERGROUND CONDUIT, PVC, 3" DIA.	FOOT	818
UNIT DUCT, 600V, 2-1C NO.6, 1/C NO.8 GROUND, (XLP-TYPE USE), 1" DIA. POLYETHYLENE	FOOT	6,323
LUMINAIRE, LED, ROADWAY, OUTPUT DESIGNATION G	EACH	35
LIGHTING CONTROLLER, BASE MOUNTED, 240VOLT, 100AMP	EACH	1
LIGHT POLE, ALUMINUM, 45 FT. M.H., 10 FT. DAVIT ARM	EACH	35
LIGHT POLE FOUNDATION, METAL, 15" BOLT CIRCLE, 8 5/8" X 6'	EACH	35
BREAKAWAY DEVICE, COUPLING WITH ALUMINUM SKIRT OVER STAINLESS STEEL SCREEN	EACH	60
ELECTRIC SERVICE INSTALLATION, SPECIAL	EACH	1






USER NAME = sgruberman	DESIGNED - SG	REVISED -
	DRAWN - MG	REVISED -
PLOT SCALE = 100,0000 ' / in.	CHECKED - RP	REVISED -
PLOT DATE = 4/30/2025	DATE - 4/30/2025	REVISED -

STATE OF ILLINOIS
DEPARTMENT OF TRANSPORTATION

CEDAR ST. (IL-8 & IL-116) OVER TZPR & IL-29
PROPOSED LIGHTING PLAN

SCALE: 1"=50' SHEET 9 OF 13 SHEETS STA. TO STA.

F.A.P. RTE.	SECTION	COUNTY	TOTAL SHEETS	SHEET NO.
VAR.	13 (HVB, HB-3) BR-1:R	TAZEWELL	1173	428
				CONTRACT NO. 68C55
				ILLINOIS FED. AID PROJECT

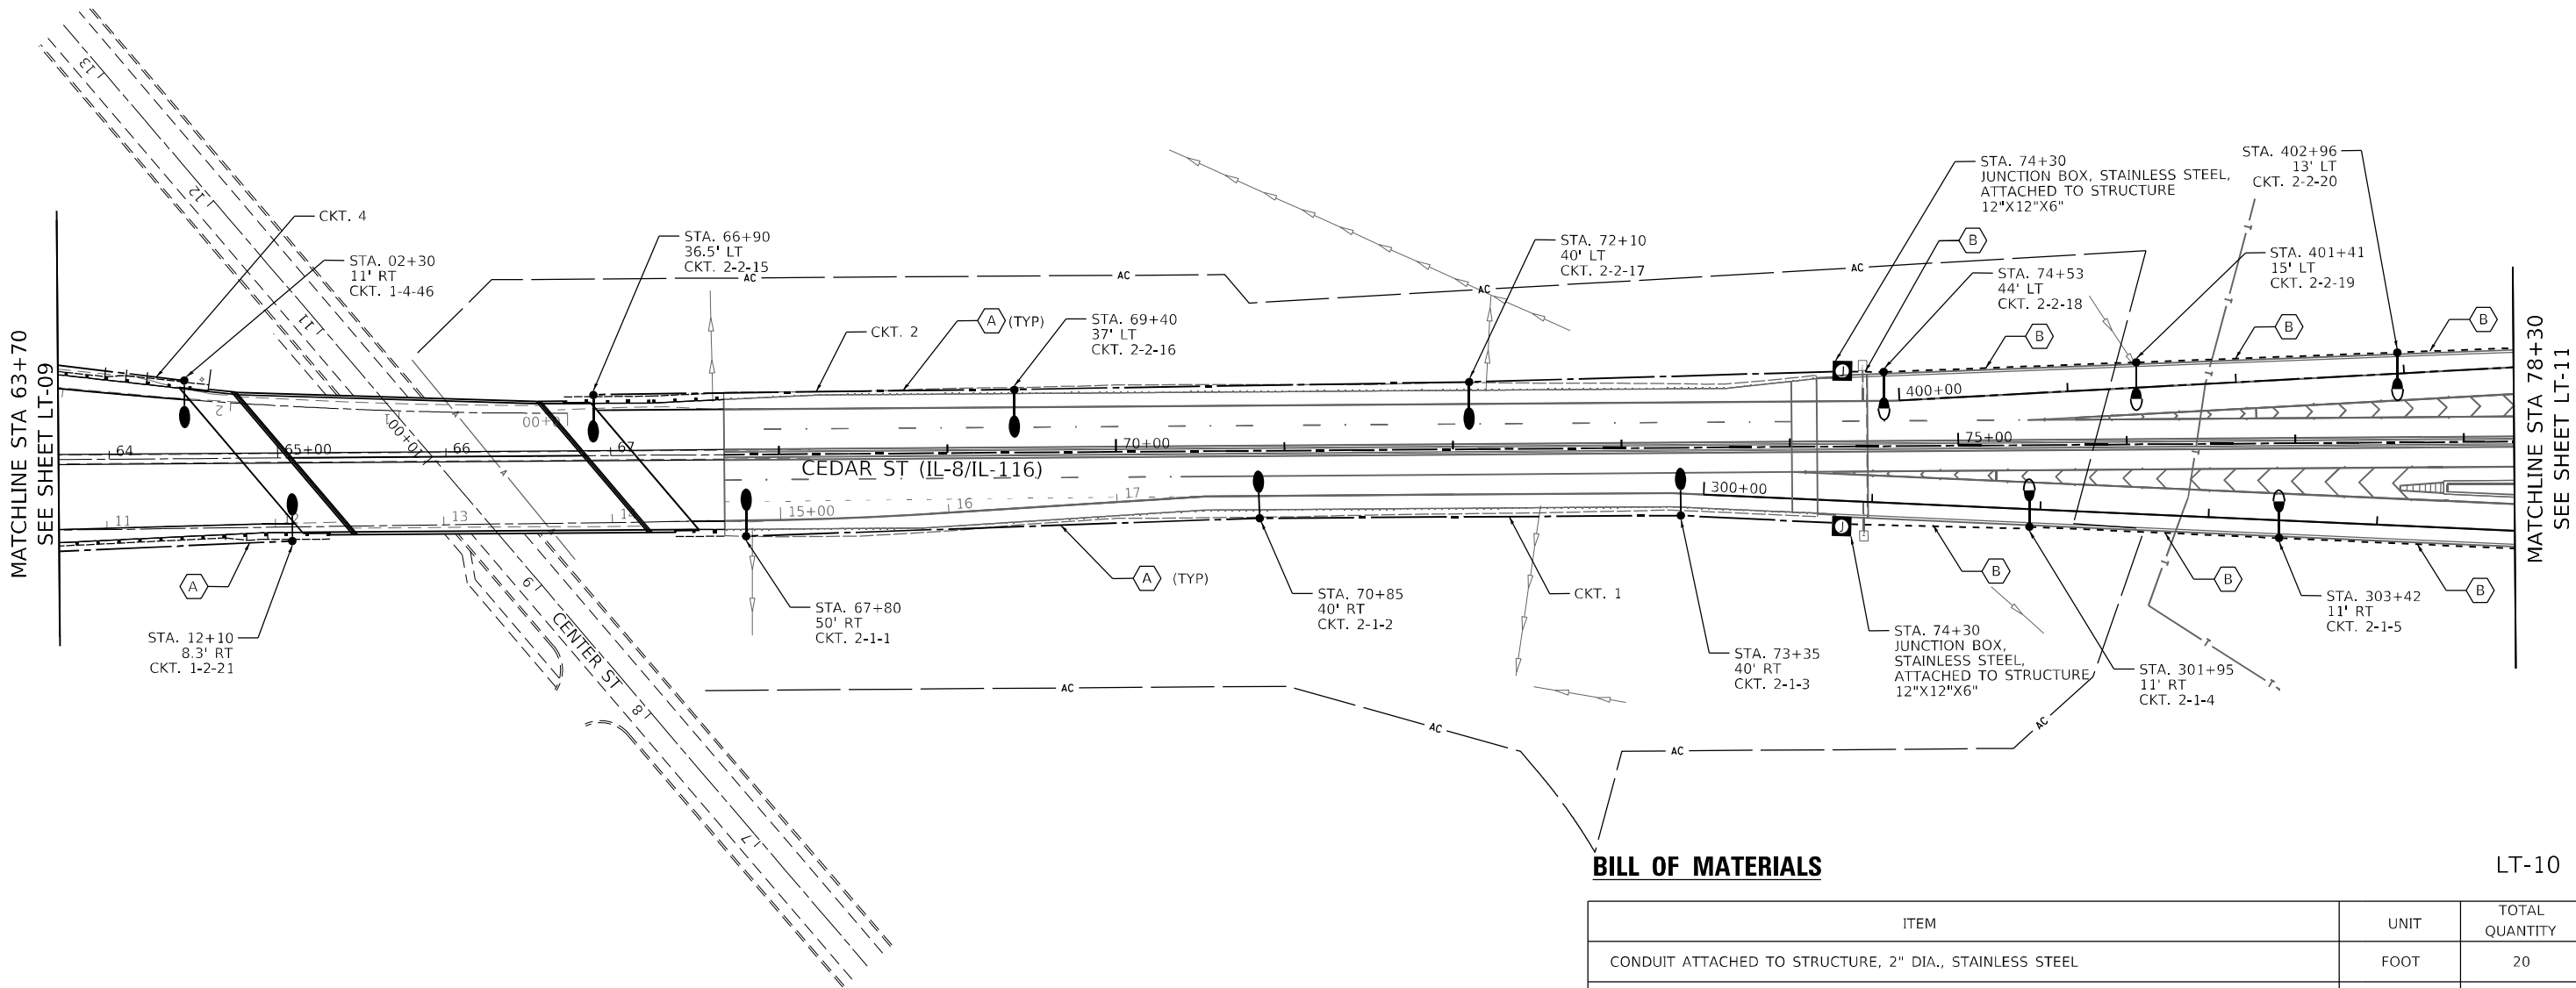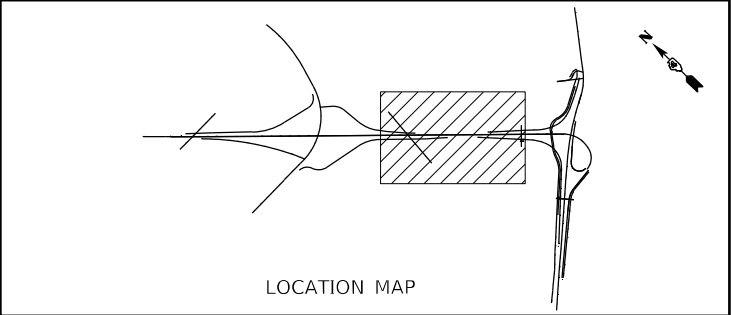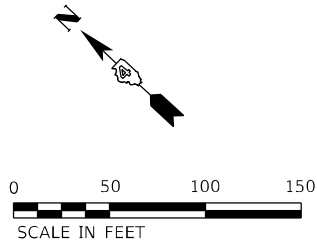

CABLE/CONDUIT SCHEDULE

- A

UNIT DUCT, 600V, 2-1/C NO. 6 AND 1/C NO. 8
IN 1" DIA. POLYETHYLENE
- B

ELECTRIC CABLE, 600V, 2-1/C NO. 6 AND 1/C NO. 8
IN 2" DIA. PVC CONDUIT EMBEDDED IN STRUCTURE
- C

UNDERGROUND CONDUIT, 3" DIA., PVC SCHEDULE 80

NOTES:

1. SEE SHEET LT-01 FOR LEGEND, ABBREVIATIONS, AND GENERAL NOTES.
2. SEE STRUCTURAL PLANS FOR DETAILS OF LIGHT POLE FOUNDATIONS MOUNTED TO PARAPET WALLS.

BILL OF MATERIALS

ITEM	UNIT	TOTAL QUANTITY
CONDUIT ATTACHED TO STRUCTURE, 2" DIA., STAINLESS STEEL	FOOT	20
CONDUIT EMBEDDED IN STRUCTURE, 2" DIA., PVC	FOOT	800
JUNCTION BOX, STAINLESS STEEL, ATTACHED TO STRUCTURE, 12" X 12" X 6"	EACH	2
UNIT DUCT, 600V, 2-1/C NO.6, 1/C NO.8 GROUND, (XLP-TYPE USE), 1" DIA. POLYETHYLENE	FOOT	1,575
ELECTRIC CABLE IN CONDUIT, 600V (XLP-TYPE USE) 1/C NO. 8	FOOT	872
ELECTRIC CABLE IN CONDUIT, 600V (XLP-TYPE USE) 1/C NO. 6	FOOT	1,744
LUMINAIRE, LED, ROADWAY, OUTPUT DESIGNATION G	EACH	13
LIGHT POLE, ALUMINUM, 40 FT. M.H., 10 FT. DAVIT ARM	EACH	5
LIGHT POLE, ALUMINUM, 45 FT. M.H., 10 FT. DAVIT ARM	EACH	8
LIGHT POLE FOUNDATION, METAL, 15" BOLT CIRCLE, 8 5/8" X 6'	EACH	8



USER NAME = sgruberman	DESIGNED - SG	REVISED -
	DRAWN - MG	REVISED -
PLOT SCALE = 100,0000 ' / in.	CHECKED - RP	REVISED -
PLOT DATE = 4/30/2025	DATE - 4/30/2025	REVISED -




STATE OF ILLINOIS
DEPARTMENT OF TRANSPORTATION

CEDAR ST. (IL-8 & IL-116) OVER TZPR & IL-29
PROPOSED LIGHTING PLAN

SCALE: 1"=50' SHEET 10 OF 13 SHEETS STA. TO STA.

F.A.P. RTE.	SECTION	COUNTY	TOTAL SHEETS	SHEET NO.
VAR.	13 (HVB, HB-3) BR-1;R	TAZEWELL	1173	429
CONTRACT NO. 68C55				
ILLINOIS FED. AID PROJECT				

MODEL: Default
FILE: C:\Users\paul.bentley\Documents\Chicago ILL DOT Cedar St Light 11.dgn
C:\Users\paul.bentley\Documents\Chicago ILL DOT Cedar St Light 11.dgn

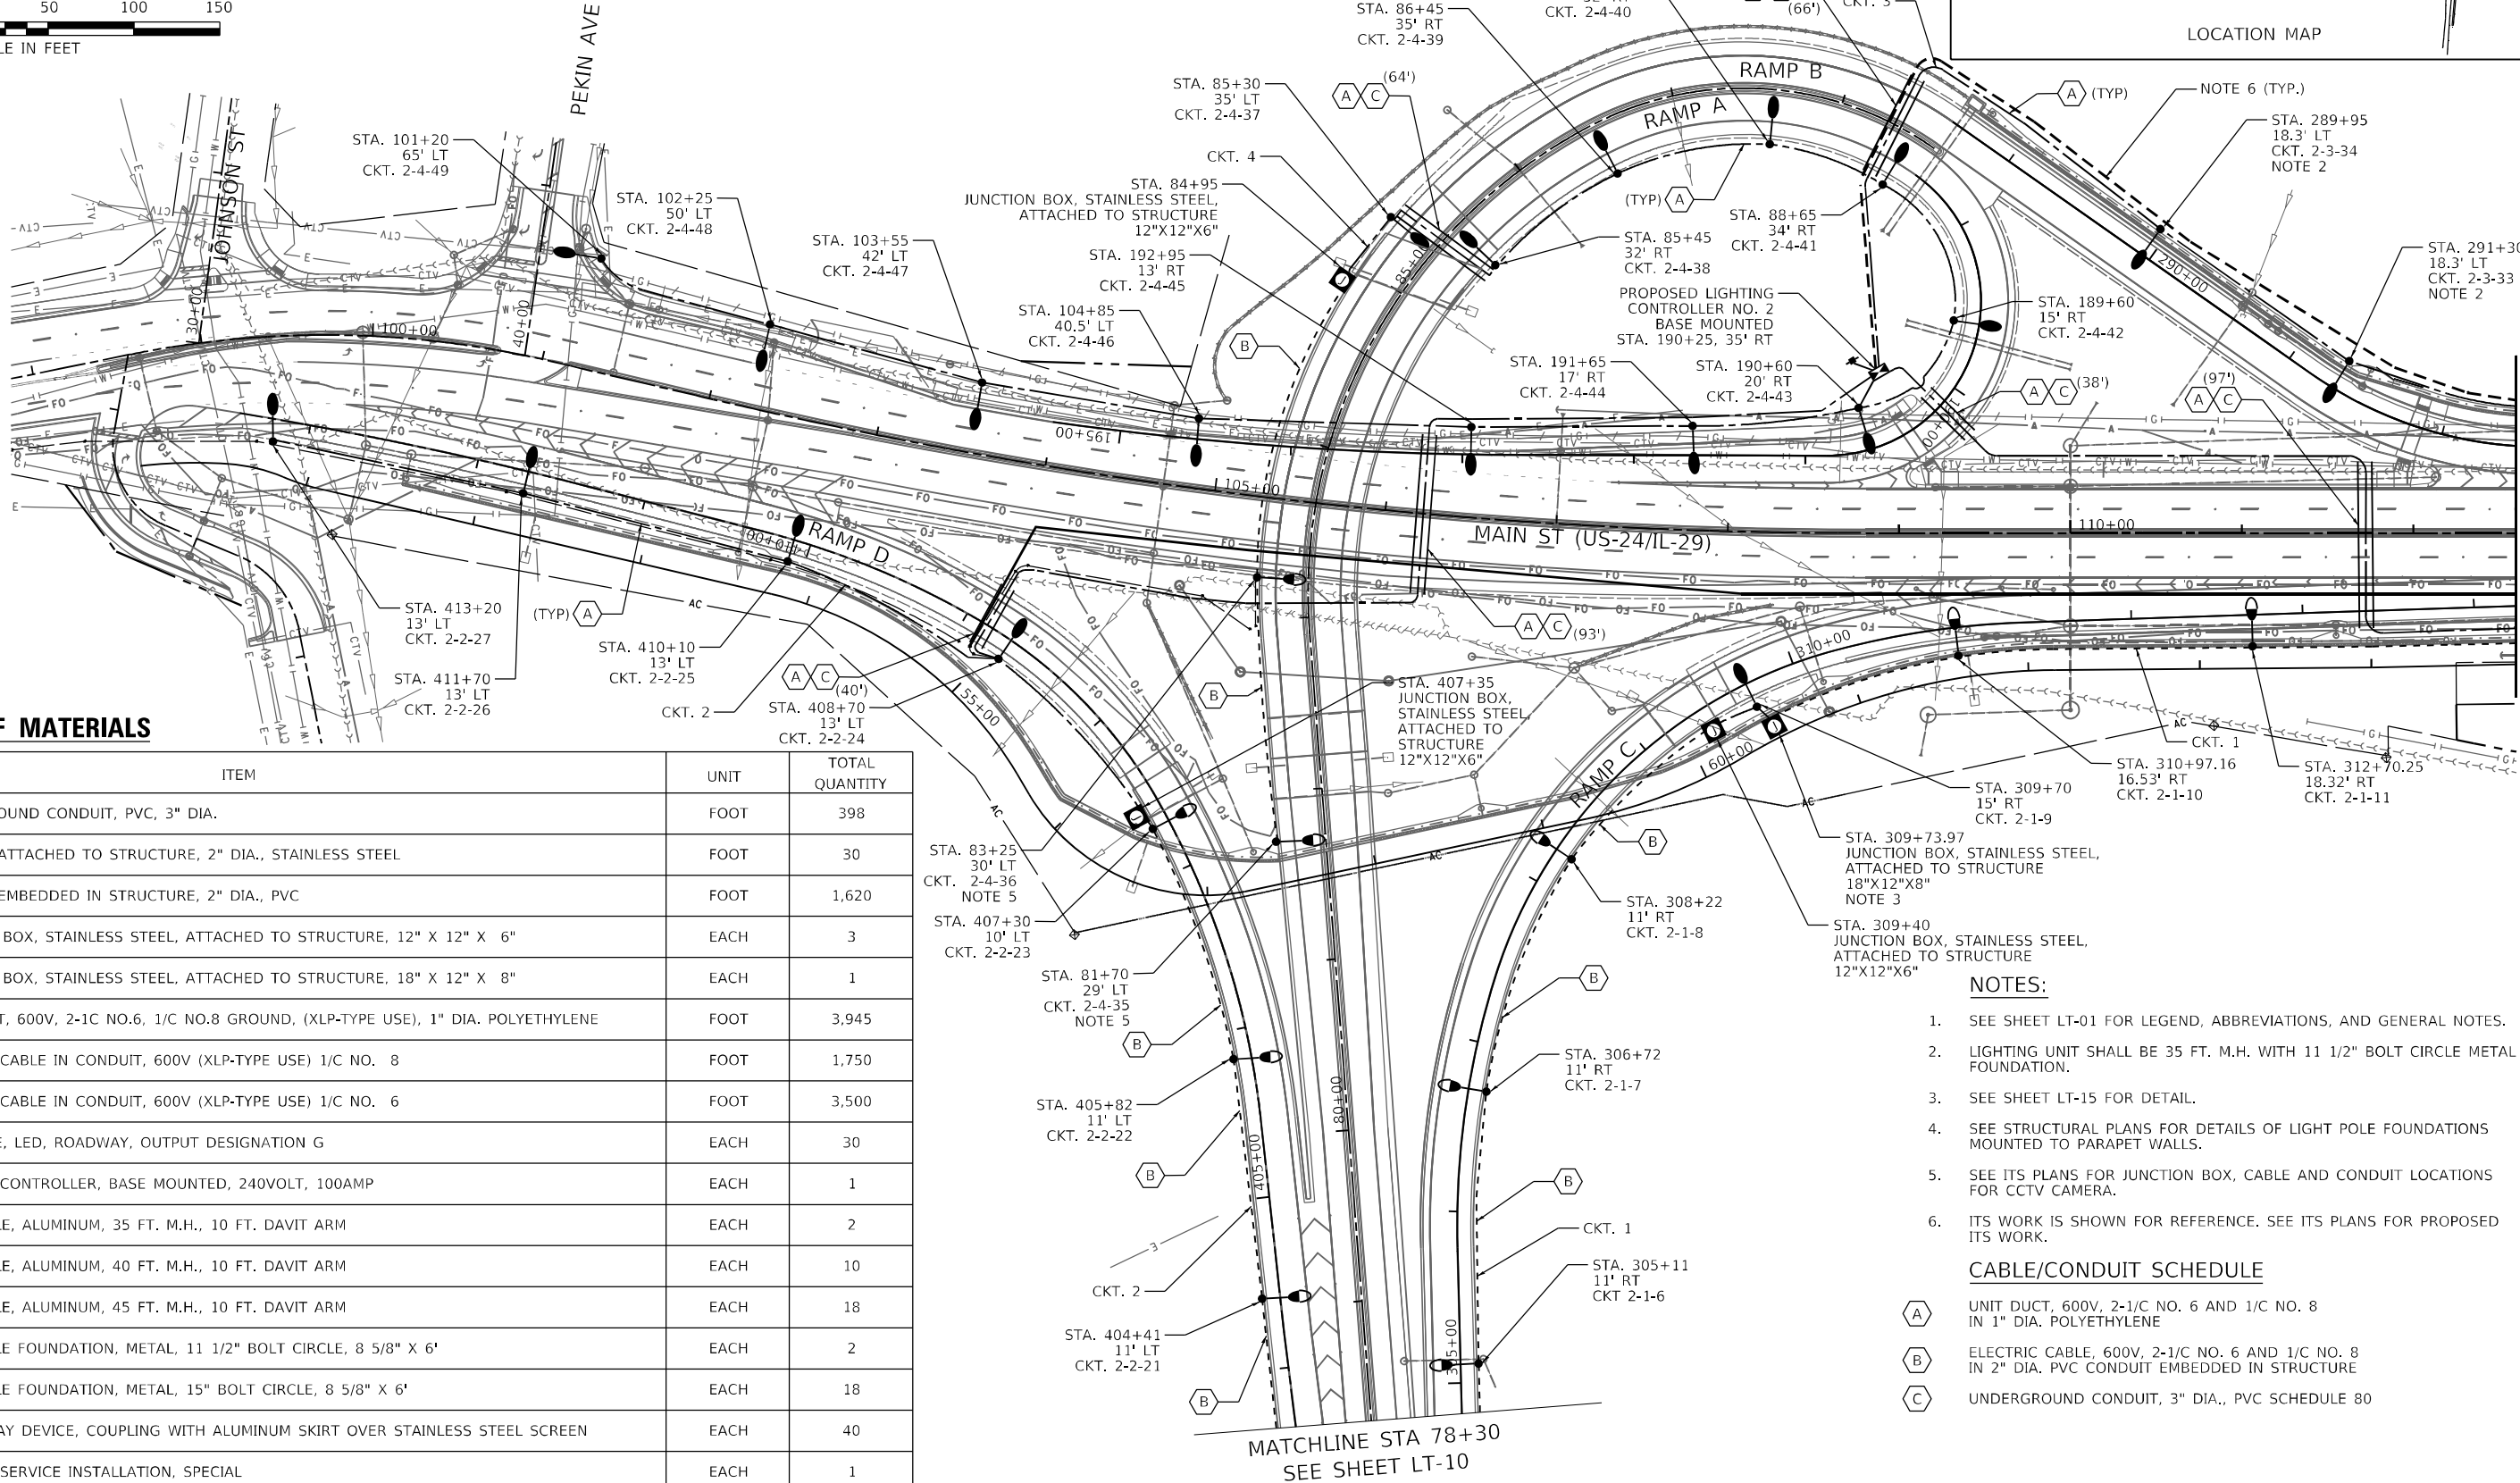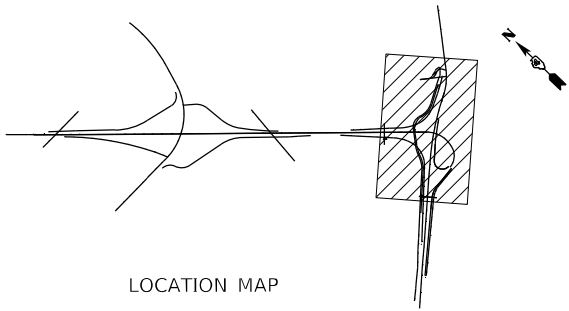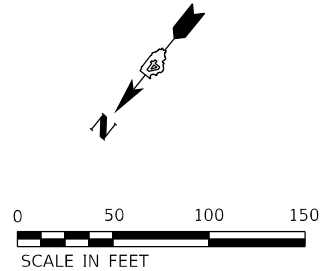

BILL OF MATERIALS

ITEM	UNIT	TOTAL QUANTITY
UNDERGROUND CONDUIT, PVC, 3" DIA.	FOOT	398
CONDUIT ATTACHED TO STRUCTURE, 2" DIA., STAINLESS STEEL	FOOT	30
CONDUIT EMBEDDED IN STRUCTURE, 2" DIA., PVC	FOOT	1,620
JUNCTION BOX, STAINLESS STEEL, ATTACHED TO STRUCTURE, 12" X 12" X 6"	EACH	3
JUNCTION BOX, STAINLESS STEEL, ATTACHED TO STRUCTURE, 18" X 12" X 8"	EACH	1
UNIT DUCT, 600V, 2-1C NO.6, 1/C NO.8 GROUND, (XLP-TYPE USE), 1" DIA. POLYETHYLENE	FOOT	3,945
ELECTRIC CABLE IN CONDUIT, 600V (XLP-TYPE USE) 1/C NO. 8	FOOT	1,750
ELECTRIC CABLE IN CONDUIT, 600V (XLP-TYPE USE) 1/C NO. 6	FOOT	3,500
LUMINAIRE, LED, ROADWAY, OUTPUT DESIGNATION G	EACH	30
LIGHTING CONTROLLER, BASE MOUNTED, 240VOLT, 100AMP	EACH	1
LIGHT POLE, ALUMINUM, 35 FT. M.H., 10 FT. DAVIT ARM	EACH	2
LIGHT POLE, ALUMINUM, 40 FT. M.H., 10 FT. DAVIT ARM	EACH	10
LIGHT POLE, ALUMINUM, 45 FT. M.H., 10 FT. DAVIT ARM	EACH	18
LIGHT POLE FOUNDATION, METAL, 11 1/2" BOLT CIRCLE, 8 5/8" X 6'	EACH	2
LIGHT POLE FOUNDATION, METAL, 15" BOLT CIRCLE, 8 5/8" X 6'	EACH	18
BREAKAWAY DEVICE, COUPLING WITH ALUMINUM SKIRT OVER STAINLESS STEEL SCREEN	EACH	40
ELECTRIC SERVICE INSTALLATION, SPECIAL	EACH	1

NOTES:

- SEE SHEET LT-01 FOR LEGEND, ABBREVIATIONS, AND GENERAL NOTES.
- LIGHTING UNIT SHALL BE 35 FT. M.H. WITH 11 1/2" BOLT CIRCLE METAL FOUNDATION.
- SEE SHEET LT-15 FOR DETAIL.
- SEE STRUCTURAL PLANS FOR DETAILS OF LIGHT POLE FOUNDATIONS MOUNTED TO PARAPET WALLS.
- SEE ITS PLANS FOR JUNCTION BOX, CABLE AND CONDUIT LOCATIONS FOR CCTV CAMERA.
- ITS WORK IS SHOWN FOR REFERENCE. SEE ITS PLANS FOR PROPOSED ITS WORK.

CABLE/CONDUIT SCHEDULE

- (A) UNIT DUCT, 600V, 2-1/C NO. 6 AND 1/C NO. 8 IN 1" DIA. POLYETHYLENE
- (B) ELECTRIC CABLE, 600V, 2-1/C NO. 6 AND 1/C NO. 8 IN 2" DIA. PVC CONDUIT EMBEDDED IN STRUCTURE
- (C) UNDERGROUND CONDUIT, 3" DIA., PVC SCHEDULE 80



USER NAME = sgruberman	DESIGNED - SG	REVISED -
PLOT SCALE = 100,0000 ' / in.	DRAWN - MG	REVISED -
PLOT DATE = 4/30/2025	CHECKED - RP	REVISED -
	DATE - 4/30/2025	REVISED -




**STATE OF ILLINOIS
DEPARTMENT OF TRANSPORTATION**

**CEDAR ST. (IL-8 & IL-116) OVER TZPR & IL-29
PROPOSED LIGHTING PLAN**

SCALE: 1"=50' SHEET 11 OF 13 SHEETS STA. TO STA.

F.A.P. RTE.	SECTION	COUNTY	TOTAL SHEETS	SHEET NO.
VAR.	13 (HVB, HB-3) BR-1:R	TAZEWELL	1173	430
CONTRACT NO. 68C55				
ILLINOIS FED. AID PROJECT				

LT-11

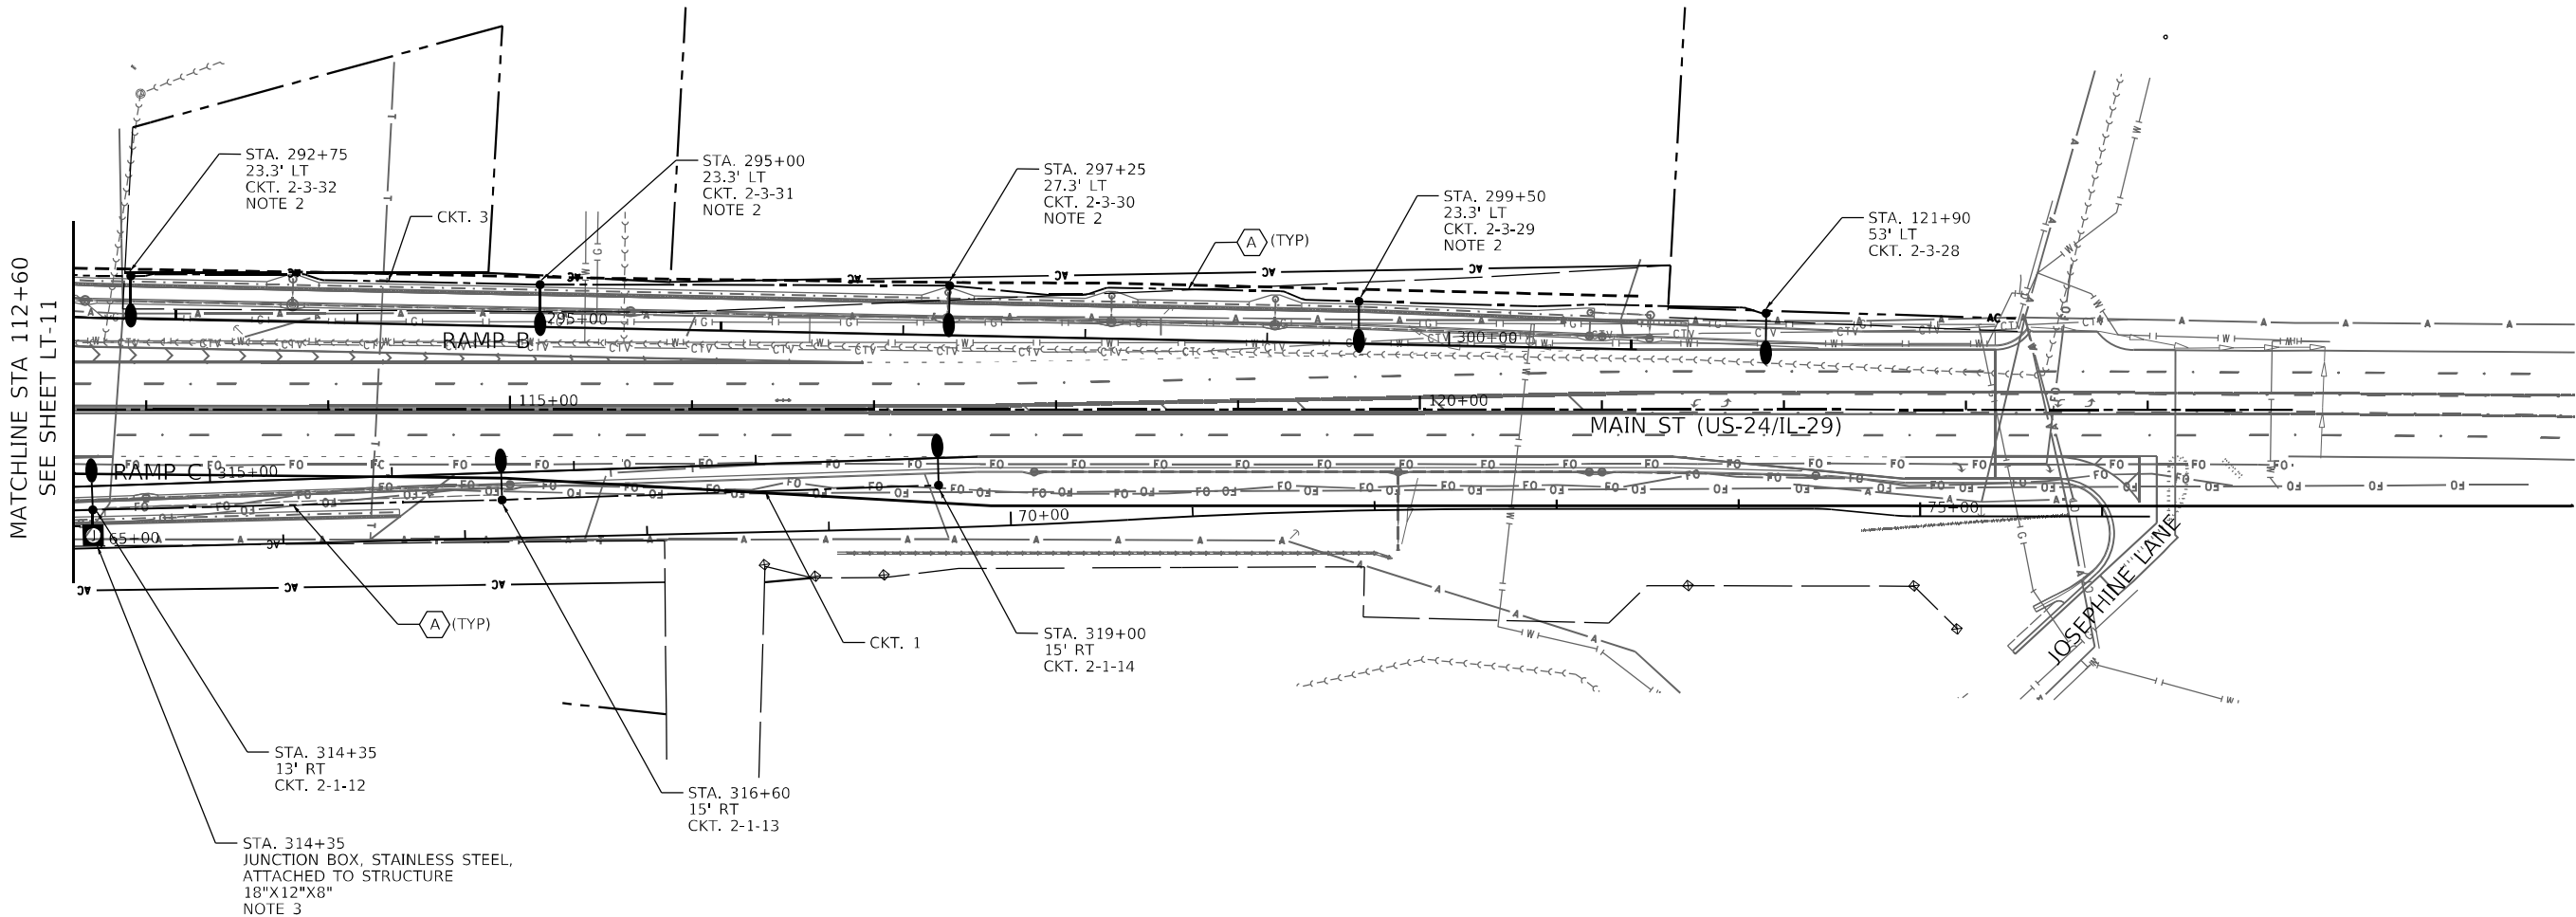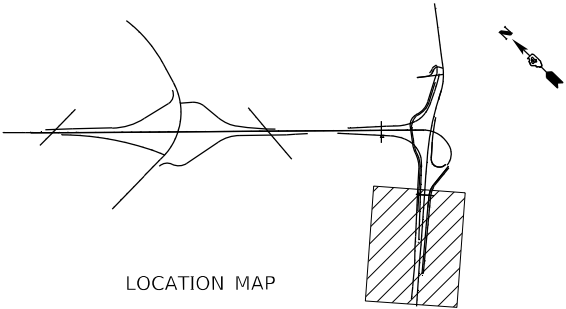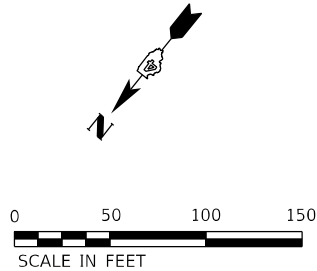

CABLE/CONDUIT SCHEDULE

- A

UNIT DUCT, 600V, 2-1/C NO. 6 AND 1/C NO. 8
IN 1" DIA. POLYETHYLENE
- B

ELECTRIC CABLE, 600V, 2-1/C NO. 6 AND 1/C NO. 8
IN 2" DIA. PVC CONDUIT EMBEDDED IN STRUCTURE
- C

UNDERGROUND CONDUIT, 3" DIA., PVC SCHEDULE 80

NOTES:

1. SEE SHEET LT-01 FOR LEGEND, ABBREVIATIONS, AND GENERAL NOTES.
2. LIGHTING UNIT SHALL BE 35 FT. M.H. WITH 11 1/2" BOLT CIRCLE METAL FOUNDATION.
3. SEE SHEET LT-15 FOR DETAIL.

BILL OF MATERIALS

ITEM	UNIT	TOTAL QUANTITY
JUNCTION BOX, STAINLESS STEEL, ATTACHED TO STRUCTURE, 18" X 12" X 8"	EACH	1
UNIT DUCT, 600V, 2-1C NO.6, 1/C NO.8 GROUND, (XLP-TYPE USE), 1" DIA. POLYETHYLENE	FOOT	1,425
LUMINAIRE, LED, ROADWAY, OUTPUT DESIGNATION G	EACH	8
LIGHT POLE, ALUMINUM, 35 FT. M.H., 10 FT. DAVIT ARM	EACH	4
LIGHT POLE, ALUMINUM, 45 FT. M.H., 10 FT. DAVIT ARM	EACH	4
LIGHT POLE FOUNDATION, METAL, 11 1/2" BOLT CIRCLE, 8 5/8" X 6'	EACH	4
LIGHT POLE FOUNDATION, METAL, 15" BOLT CIRCLE, 8 5/8" X 6'	EACH	4
BREAKAWAY DEVICE, COUPLING WITH ALUMINUM SKIRT OVER STAINLESS STEEL SCREEN	EACH	12



USER NAME = sgruberman	DESIGNED - SG	REVISED -
	DRAWN - MG	REVISED -
PLOT SCALE = 100,0000 ' / in.	CHECKED - RP	REVISED -
PLOT DATE = 4/30/2025	DATE - 4/30/2025	REVISED -

STATE OF ILLINOIS
DEPARTMENT OF TRANSPORTATION

CEDAR ST. (IL-8 & IL-116) OVER TZPR & IL-29
PROPOSED LIGHTING PLAN

SCALE: 1"=50' SHEET 12 OF 13 SHEETS STA. TO STA.


F.A.P. RTE.	SECTION	COUNTY	TOTAL SHEETS	SHEET NO.
VAR.	13 (HVB, HB-3) BR-1;R	TAZEWELL	1173	431
CONTRACT NO. 68C55				
ILLINOIS FED. AID PROJECT				

NOTES:


1. ALL NECESSARY REVISIONS TO THE WIRING SHOWN ON THIS SHEET SHALL BE MADE AT NO ADDITIONAL COST TO THE DEPARTMENT AND TO THE SATISFACTION OF THE ENGINEER.

LEGEND:


- LED ROADWAY LUMINAIRE
- JUNCTION BOX

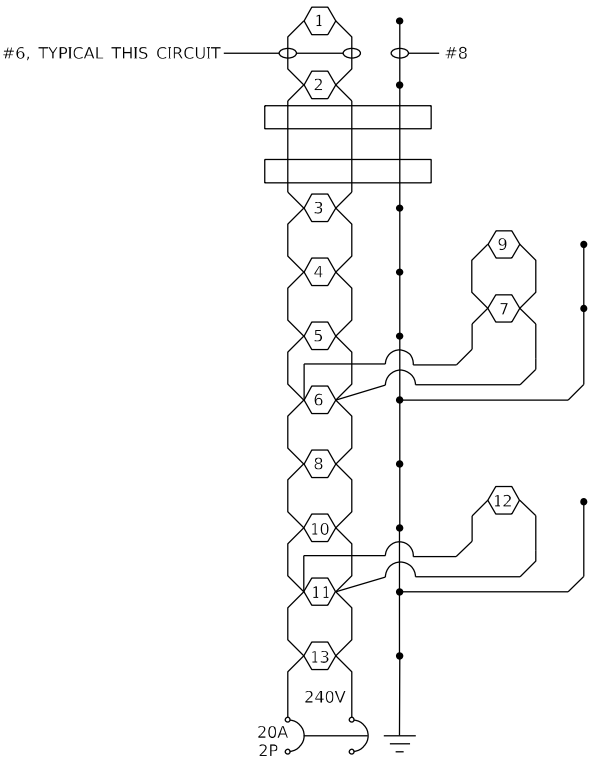


LIGHTING CKT 1
PROPOSED LIGHTING CONTROLLER NO.1

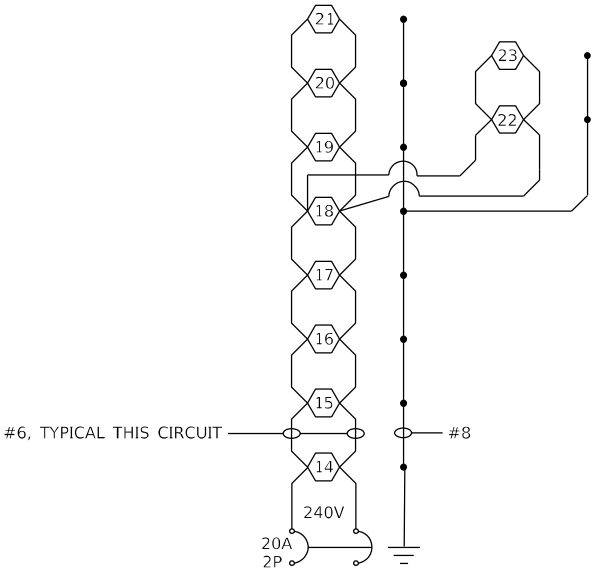


LIGHTING CKT 2
PROPOSED LIGHTING CONTROLLER NO.1

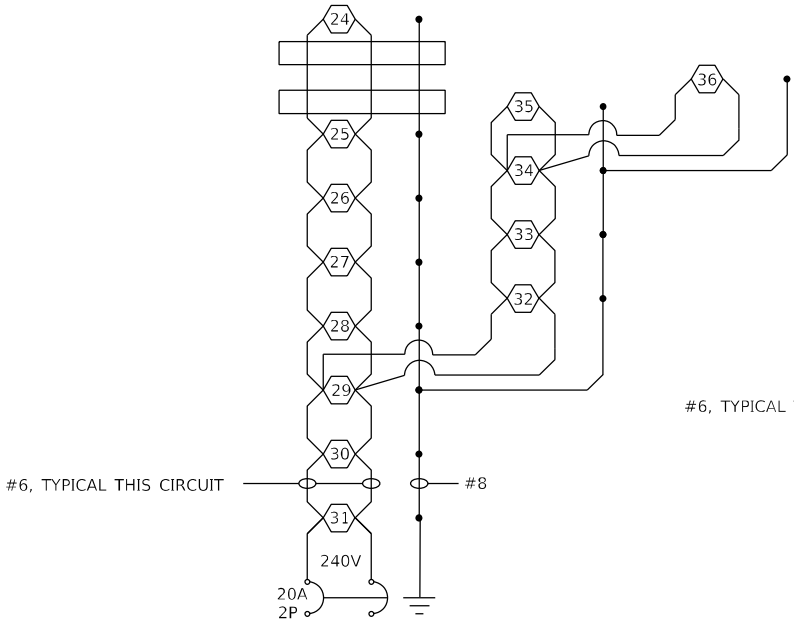


LIGHTING CKT 3
PROPOSED LIGHTING CONTROLLER NO.1

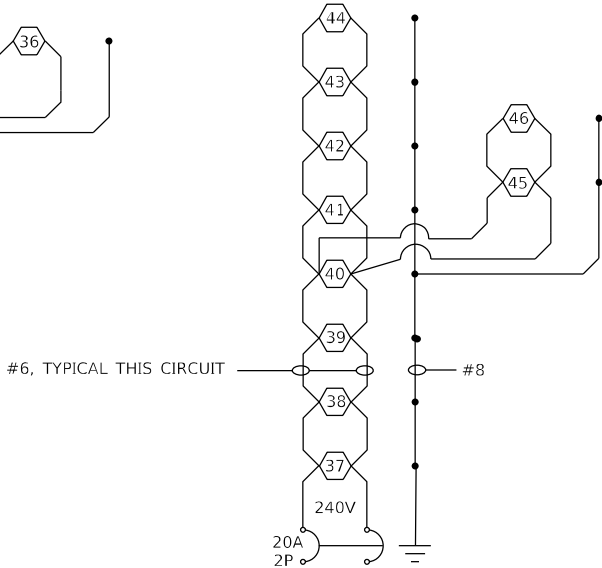


LIGHTING CKT 4
PROPOSED LIGHTING CONTROLLER NO.1

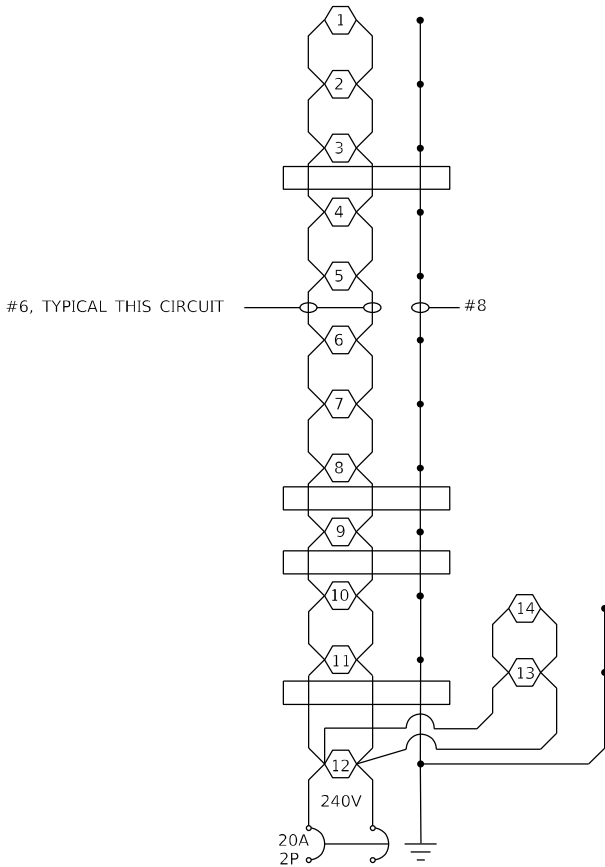


LIGHTING CKT 1
PROPOSED LIGHTING CONTROLLER NO.2

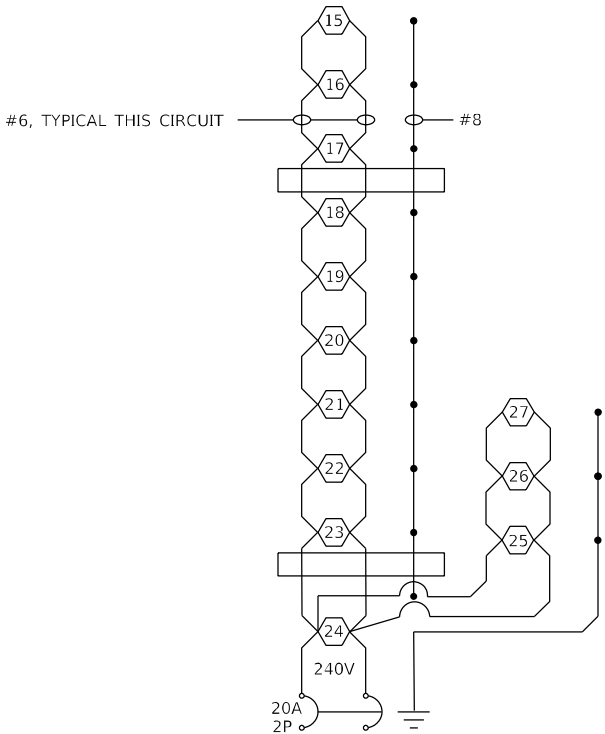

LIGHTING CKT 2
PROPOSED LIGHTING CONTROLLER NO.2

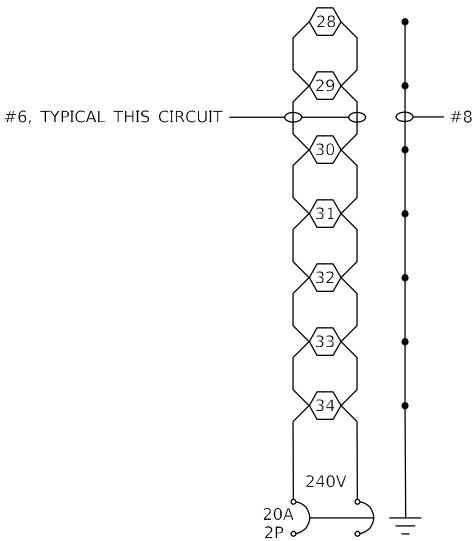

LIGHTING CKT 3
PROPOSED LIGHTING CONTROLLER NO.2

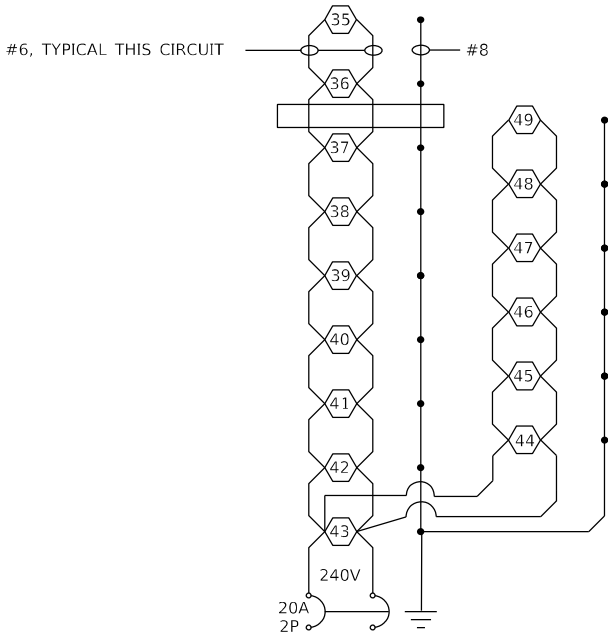

LIGHTING CKT 4
PROPOSED LIGHTING CONTROLLER NO.2



Luminaire Performance Table

Project

Date	Contract Number	Section Number	County
04/29/25	68C55	13 (HVB, HB-3) BR-1;R	Tazewell

Marked Route Number	Municipality
IL 8 / IL 116	East Peoria

Roadway

Lane Width (see note 4)	Number and Direction of lanes	Median Width	Surface Classification	Q-Zero Value
12 FT	2 - One Direction Only	6 FT	R3	0.07

Structure

Mounting Height	Arm Length	Set-Back (see note 1)	Number of Luminaries
45 FT	10 FT	15 FT	1

Luminaire

Description	Transverse Distribution	Lateral Distribution
LED, Roadway, Output Designation G	Type III	Medium

Total Light Loss Factor (LLF)	B-U-G Rating	Shields	Dimming Protocol
0.7	U=0	N/A	0-10V

Layout

Spacing	Configuration
300 FT	Staggered

Performance (see notes 5 and 6)

Average Illuminance, E _{AVE} (fc)	Uniformity Ratio, E _{AVE} /E _{MIN}
0.9	3.0

Average Luminance, L _{AVE} (cd/m²)	Uniformity Ratio, L _{AVE} /L _{MIN}	Uniformity Ratio, L _{MAX} /L _{MIN}	Veiling Luminance Ratio, L _v /L _{AVE}
0.6	3.5	6.0	0.30

Light Tresspass (see notes 5 and 7)

Distance to ROW (behind pole)	Max. Horizontal Illuminance at ROW, E _H	Max. Vertical Illuminance at ROW, E _v
N/A	N/A	N/A

Notes

- Set-Back is from Edge of Pavement (white line).
- Lighting calculations shall be performed with all luminaires oriented toward and perpendicular to the roadway.
- Performance requirements shall be the minimum acceptable standards of photometric performance for the luminaire, based on the given conditions listed above.
- Lane width is the width of each **individual** lane, not to be confused with total roadway width.
- Compliance with performance criteria shall be held to one significant digit.
- Photometric calculations for roadways shall be performed with a total light loss factor of 0.7
- Light trespass calculations shall be performed with a total light loss factor of 1.0 and with horizontal calculations performed at grade and vertical calculations performed with calculation points located three feet above grade.
- Luminaire performance table is intended to define the luminaire and does not necessarily match any specific roadway geometry, mounting height, setback, or arm length.

--

Printed 04/29/25

BDE 5630 (Rev. 06/06/24)



Luminaire Performance Table

Project

Date	Contract Number	Section Number	County
04/29/25	68C55	13 (HVB, HB-3) BR-1;R	Tazewell

Marked Route Number	Municipality
IL 8 / IL 116	East Peoria

Roadway

Lane Width (see note 4)	Number and Direction of lanes	Median Width	Surface Classification	Q-Zero Value
12 FT	1 - One Direction Only	N/A	R3	0.07

Structure

Mounting Height	Arm Length	Set-Back (see note 1)	Number of Luminaries
60 FT	15 FT	96 FT	1

Luminaire

Description	Transverse Distribution	Lateral Distribution
LED, Roadway, Output Designation K	Type III	Medium

Total Light Loss Factor (LLF)	B-U-G Rating	Shields	Dimming Protocol
0.7	U=0	N/A	0-10V

Layout

Spacing	Configuration
175 FT	Single Sided

Performance (see notes 5 and 6)

Average Illuminance, E _{AVE} (fc)	Uniformity Ratio, E _{AVE} /E _{MIN}
0.9	3.0

Average Luminance, L _{AVE} (cd/m²)	Uniformity Ratio, L _{AVE} /L _{MIN}	Uniformity Ratio, L _{MAX} /L _{MIN}	Veiling Luminance Ratio, L _v /L _{AVE}
0.6	3.5	6.0	0.30

Light Tresspass (see notes 5 and 7)

Distance to ROW (behind pole)	Max. Horizontal Illuminance at ROW, E _H	Max. Vertical Illuminance at ROW, E _v
N/A	N/A	N/A

Notes

- Set-Back is from Edge of Pavement (white line).
- Lighting calculations shall be performed with all luminaires oriented toward and perpendicular to the roadway.
- Performance requirements shall be the minimum acceptable standards of photometric performance for the luminaire, based on the given conditions listed above.
- Lane width is the width of each **individual** lane, not to be confused with total roadway width.
- Compliance with performance criteria shall be held to one significant digit.
- Photometric calculations for roadways shall be performed with a total light loss factor of 0.7
- Light trespass calculations shall be performed with a total light loss factor of 1.0 and with horizontal calculations performed at grade and vertical calculations performed with calculation points located three feet above grade.
- Luminaire performance table is intended to define the luminaire and does not necessarily match any specific roadway geometry, mounting height, setback, or arm length.

--

Printed 04/29/25

BDE 5630 (Rev. 06/06/24)

MODEL: Default
FILE: luminaire_performance.tbl
C:\Users\user\OneDrive\Documents\Chicago_IL\DOT_CedarStExt_Phl15.0_CADD\CAD_Sheets\0468C55-sh-light_14.dgn
SINGH + ASSOCIATES, INC.
CONSULTING ENGINEERS



USER NAME = sgruberman	DESIGNED - SG	REVISED -
	DRAWN - MG	REVISED -
PLOT SCALE = 40,0000 * / in.	CHECKED - RP	REVISED -
PLOT DATE = 4/30/2025	DATE - 4/30/2025	REVISED -


STATE OF ILLINOIS
DEPARTMENT OF TRANSPORTATION

CEDAR ST. (IL-8 & IL-116) OVER TZPR & IL-29
LUMINAIRE PERFORMANCE TABLES

SCALE: 1"=20' SHEET 1 OF 11 SHEETS STA. 67+67.40 TO STA. 72+00.00

F.A.P. RTE.	SECTION	COUNTY	TOTAL SHEETS	SHEET NO.
VAR.	13 (HVB, HB-3) BR-1;R	TAZEWELL	1173	433
			CONTRACT NO. 68C55	
			ILLINOIS FED. AID PROJECT	

MODEL: Default
FILE NAME: p:\mbs\bus-sh-bentley.com\mbs\bus-sh-light-15.dgn
PROJECT: 179740 IDOT CedarStExt PH115.0 CADD/CAD Sheets/D48C55-sh-light-15.dgn

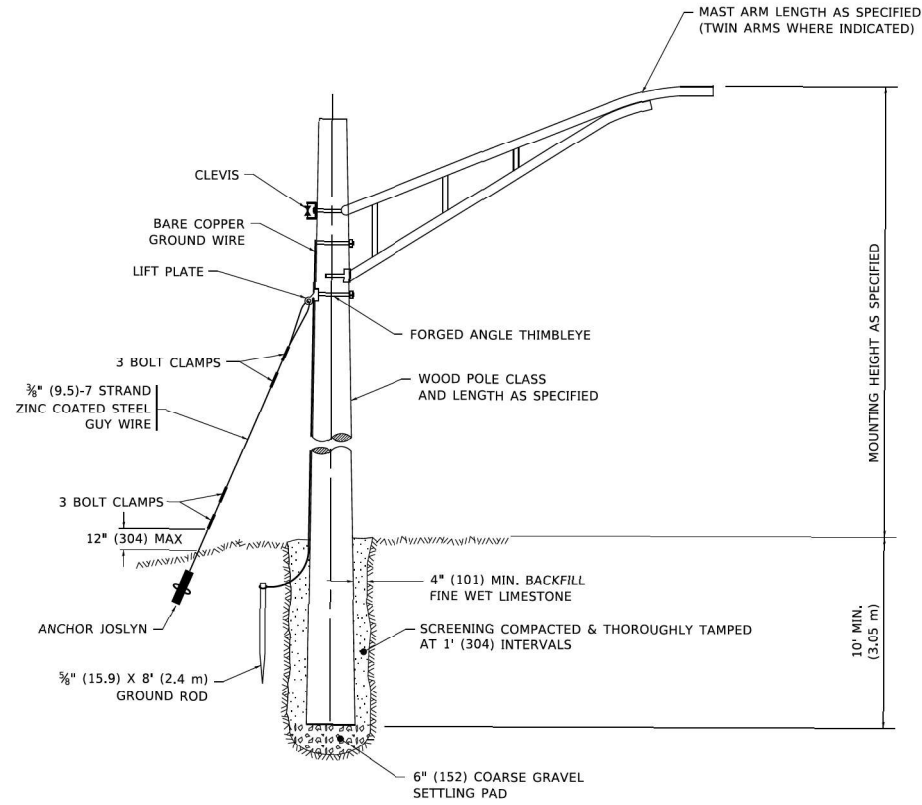


TEMPORARY LIGHT POLE DETAIL


GENERAL NOTES

See plans for wire and unit duct sizes and pole locations not shown.
Provide guy wires with strain insulators and anchors, as needed.
All dimensions are in inches (millimeters) unless otherwise shown.


- NOTES:
1. THE COST OF THE UNDERGROUND SERVICE CABLE/ CONDUIT FROM THE EXISTING TRANSFORMER TO THE PROPOSED ELECTRICAL SERVICE AND SERVICE CABLE/ CONDUIT FROM THE ELECTRICAL SERVICE TO THE LIGHTING CONTROLLER SHALL BE INCLUDED IN THE COST OF THE PROPOSED ELECTRICAL SERVICE INSTALLATION, SPECIAL.
 2. THE CONTRACTOR SHALL VERIFY UTILITY COMPANY SERVICE INSTALLATION REQUIREMENTS, THERE WILL BE NO ADDITIONAL COMPENSATION TO ACCOMMODATE ADDITIONAL REQUIREMENTS NOT SHOWN IN THE PLANS.
 3. THE PROPOSED ELECTRICAL SERVICE INSTALLATION SHALL BE LOCATED WITHIN 10 FT. OF THE EXISTING LIGHTING CONTROLLER CABINET AND SHALL BE CONSTRUCTED IN ACCORDANCE WITH THE LATEST UTILITY COMPANY REQUIREMENTS.
 4. THIS DETAIL APPLIES TO THE ELECTRIC SERVICE INSTALLATION FOR THE PROPOSED BASE MOUNTED LIGHTING CONTROLLERS ONLY AND IT SUPERSEDES THE ELECTRIC SERVICE INSTALLATION DETAIL SHOWN ON HIGHWAY STANDARD 825021-04,

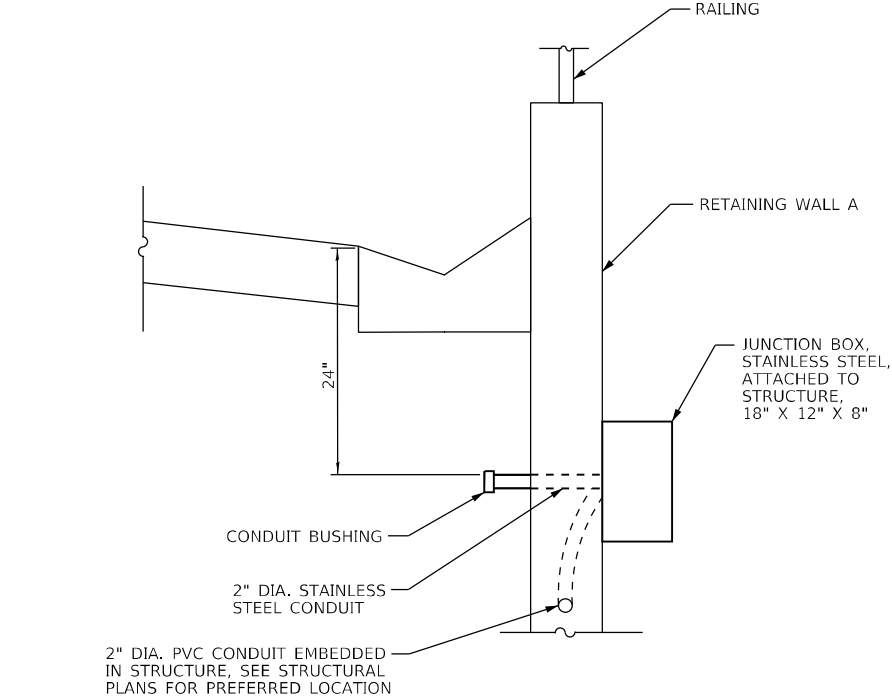


JUNCTION BOX ON RETAINING WALL A

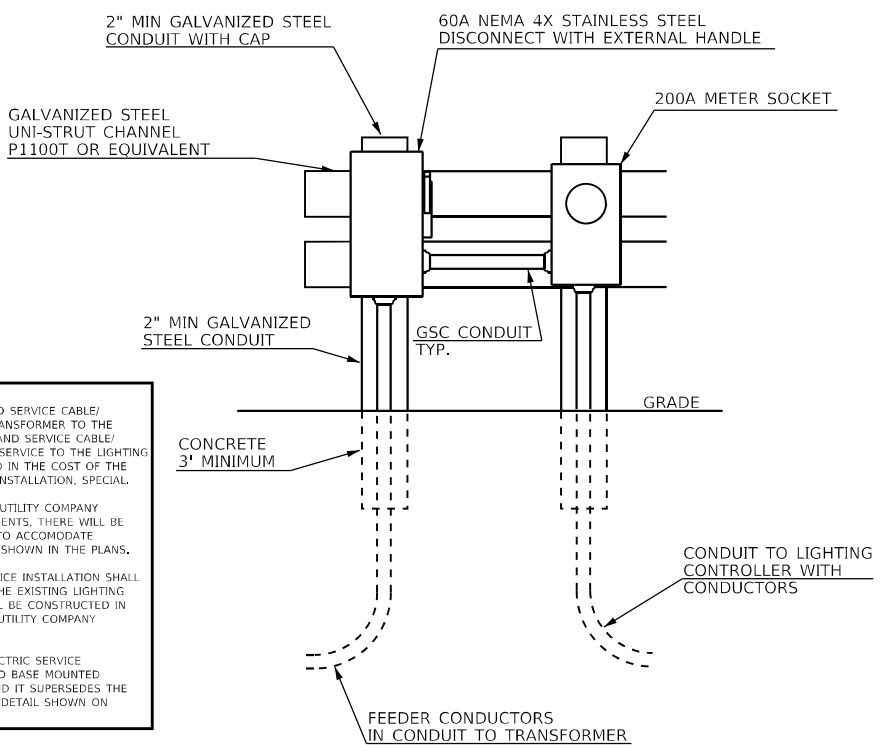

ELECTRIC SERVICE INSTALLATION

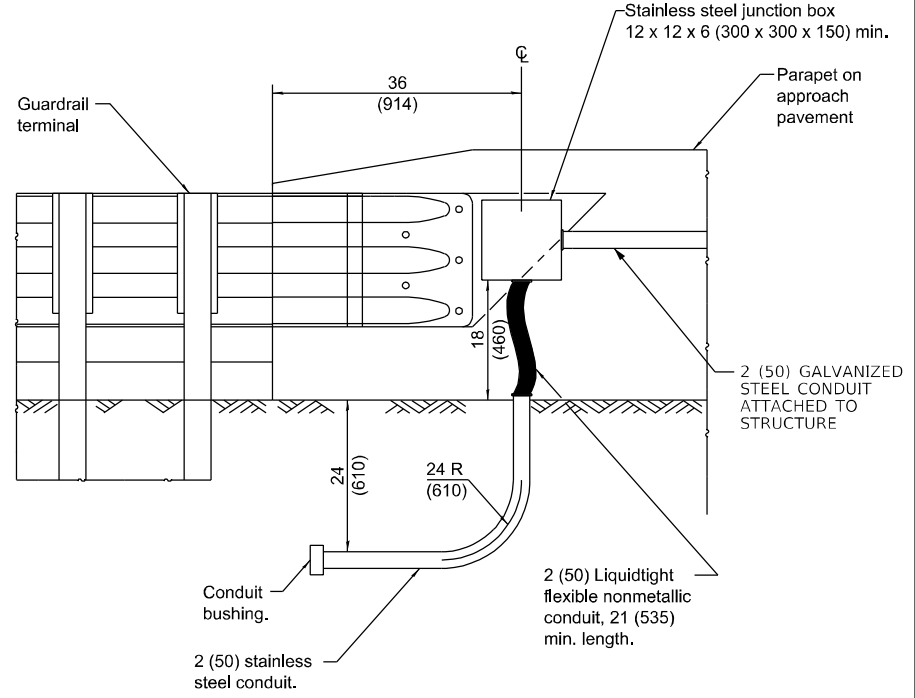

INTEGRAL/SEMI-INTEGRAL ABUTMENT WITH PARAPET ON APPROACH PAVEMENT

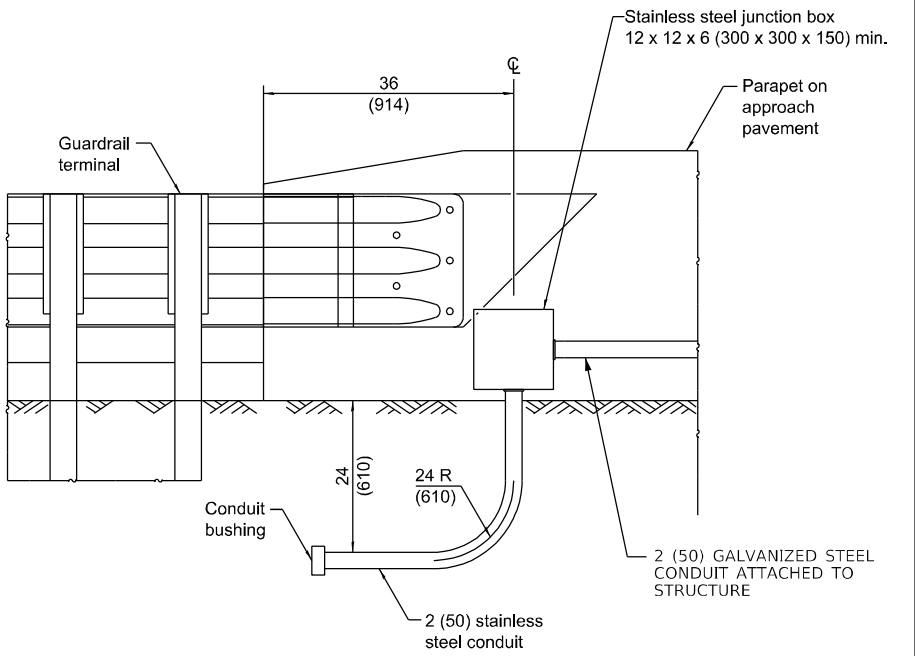

JOINTED ABUTMENT WITH PARAPET ON APPROACH PAVEMENT

CONDUIT ATTACHED TO STRUCTURE

DIMENSIONS ARE IN INCHES (MILLIMETERS)



USER NAME = sgruberman	DESIGNED - SG	REVISED -
	DRAWN - MG	REVISED -
PLOT SCALE = 40,0000 * / in.	CHECKED - RP	REVISED -
PLOT DATE = 4/30/2025	DATE - 4/30/2025	REVISED -

STATE OF ILLINOIS
DEPARTMENT OF TRANSPORTATION



CEDAR ST. (IL-8 & IL-116) OVER TZPR & IL-29
LIGHTING DETAILS

SCALE: 1"=20' SHEET 1 OF 11 SHEETS STA. 67+67.40 TO STA. 72+00.00

F.A.P. RTE.	SECTION	COUNTY	TOTAL SHEETS	SHEET NO.
VAR.	13 (HVB, HB-3) BR-1:R	TAZEWELL	1173	434
CONTRACT NO. 68C55				
ILLINOIS FED. AID PROJECT				

CONSTRUCTION NOTES	
1.	EXISTING UTILITY LOCATION INFORMATION IS NOT SHOWN ON THE PLAN SHEETS. THE CONTRACTOR SHALL FIELD VERIFY THE LOCATION OF ALL UTILITIES AND PRIVATELY OWNED FACILITIES PRIOR TO THE INSTALLATION OF ANY COMPONENTS. THE CONTRACTOR SHALL VERIFY EXISTING FIELD CONDITIONS PRIOR TO COMMENCING WORK ON THE PROJECT.
2.	THE CONTRACTOR SHALL BE RESPONSIBLE FOR LOCATING EXISTING IDOT ELECTRICAL FACILITIES AT HIS/HER OWN EXPENSE IF REQUIRED. THE CONTRACTOR SHALL ALSO BE LIABLE FOR ANY DAMAGE TO IDOT FACILITIES RESULTING FROM INACCURATE LOCATING.
3.	ELECTRICAL WORK SHALL CONFORM WITH NATIONAL, STATE, AND LOCAL CODES.
4.	THE CONTRACTOR SHALL PROVIDE ELECTRICAL CABLE SLACK IN ACCORDANCE WITH ARTICLE 873.03 UNLESS SPECIFIED OTHERWISE.
5.	ELECTRICAL CABLE WILL BE MEASURED FOR PAYMENT IN ACCORDANCE WITH ARTICLE 873.04.
6.	ALL SURPLUS MATERIALS SHALL BE DISPOSED OF IN ACCORDANCE WITH ARTICLE 202.03 OF THE STANDARD SPECIFICATION.
7.	COILABLE POLYETHYLENE DUCT MAY BE SUBSTITUTED FOR PVC CONDUIT.
8.	SDR-13 HDPE DUCT MAY BE SUBSTITUTED FOR SCHEDULE 40 HDPE DUCT.
9.	POTHOLING TO LOCATE EXISTING UNDERGROUND UTILITIES SHALL BE INCLUDED IN THE CONTRACT BID PRICE FOR THE CONDUIT PAY ITEMS.
10.	REMOVAL AND REPLACEMENT OF EXISTING SIDEWALK, PAVEMENT, AND ISLANDS FOR UTILITY LOCATING PURPOSES WILL NOT BE PAID FOR SEPARATELY, BUT SHALL BE INCLUDED IN THE CONTRACT BID PRICE FOR THE CONDUIT PAY ITEMS.
11.	NO ADDITIONAL COMPENSATION SHALL BE ALLOWED FOR PLACING CONDUIT AT GREATER THAN 2 FT. MINIMUM DEPTH TO AVOID OBSTACLES SUCH AS UNDERGROUND UTILITIES.
12.	THE CONTRACTOR IS RESPONSIBLE FOR THE COST OF UNCOVERING OR HAND DIGGING AROUND UTILITIES AS NECESSARY. THIS COST OF THIS WORK SHALL BE INCLUDED IN THE UNIT PRICES FOR THE CONDUITS.
13.	THE CONTRACTOR SHALL INSTALL A #12 (XLP-TYPE USE) TRACER WIRE ALONG WITH THE FIBER OPTIC CABLE FOR LOCATING PURPOSES. THE TRACER WIRE SHALL BE CONTINUOUS AND BE ACCESSIBLE FROM THE HANDHOLES. THE COST OF FURNISHING AND INSTALLING THE TRACER WIRE SHALL BE INCLUDED IN THE UNIT BID PRICE FOR THE FIBER OPTIC CABLE IN CONDUIT PAY ITEMS.
14.	ALL CAMERAS SHALL BE INSTALLED AT A MINIMUM MOUNTING HEIGHT OF 43 FT.
15.	THE CONTRACTOR SHALL VERIFY FIELD CONDITIONS PRIOR TO BIDDING. THERE WILL BE NO ADDITIONAL COMPENSATION PAID FOR CLAIMS THAT ARISE FROM A FAILURE TO FULLY INVESTIGATE EXISTING FIELD CONDITIONS.
16.	THE CONTRACTOR SHALL RESTORE ALL DISTURBED AREAS BY GRADING AND SEEDING. THIS WORK SHALL BE INCLUDED IN THE BID PRICE FOR THE PROPOSED CONDUIT.
17.	THE CONTRACTOR WILL BE ALLOWED TO SUBSTITUTE CONDUIT AND ELECTRICAL CABLE IN LIEU OF THE UNIT DUCT PAY ITEMS AT NO ADDITIONAL COST TO THE DEPARTMENT.
18.	THE CONTRACTOR WILL BE ALLOWED TO SUBSTITUTE FIBER OPTIC CABLE WITH GREATER FIBER COUNTS AT NO ADDITIONAL COST TO THE DEPARTMENT.
19.	THE COMMUNICATION VAULT SHALL BE CONSTRUCTED SO THAT THE TOP OF THE FRAME WILL BE FLUSH WITH THE SURFACE OF THE MEDIAN, SIDEWALK, OR GROUND LINE.
20.	THE CONTRACTOR SHALL SUBMIT A FIBER SPLICING PLAN TO THE DEPARTMENT FOR REVIEW AND APPROVAL PRIOR TO INSTALLING COMMUNICATIONS DUCT AND FIBER.
21.	THE CONTRACTOR SHALL COORDINATE THE INSTALLATION OF THE RELOCATED IDOT OWNED COMMUNICATIONS DUCT AND FIBER OPTIC CABLE WITH THE RESIDENT ENGINEER PRIOR TO INSTALLING ANY PROPOSED FACILITIES.
22.	PROPOSED FIBER OPTIC CABLE SHALL BE SPLICED TO EXISTING FIBER OPTIC CABLE (48 FIBER SINGLE MODE) TO RESTORE CONTINUITY. ALL FIBERS WITHIN THE CABLE SHALL BE FUSION SPLICED AND ALL SPLICES SHALL BE PROTECTED BY A WEATHERPROOF SPLICE ENCLOSURE. SPLICES SHALL BE MADE ONLY IN COMMUNICATION VAULTS.
23.	THE CONTRACTOR SHALL ENSURE THAT THE INSTALLATION OF THE PROPOSED CONDUIT AND PLACEMENT OF THE PROPOSED COMMUNICATIONS VAULTS DO NOT INTERFERE WITH THE PROPOSED CONSTRUCTION.
24.	THE LOCATION OF THE PROPOSED CONDUIT AS SHOWN ON THE PLAN SHEETS IS APPROXIMATE AND NOT DRAWN TO SCALE. CONDUIT SHALL BE INSTALLED AT A 36" MINIMUM DEPTH AND SHALL BE LOCATED A MINIMUM OF THREE FEET AWAY FROM ANY PROPOSED GUARDRAIL.
25.	THE CONTRACTOR SHALL INTERCEPT THE EXISTING HDPE DUCTS AND INSTALL THE PROPOSED COMMUNICATIONS VAULT OVER THE EXISTING CONDUIT AT THE LOCATIONS SHOWN ON THE PLAN SHEETS. THE COST OF THIS WORK SHALL BE INCLUDED IN THE COST OF THE UNDERGROUND CONDUIT.
26.	THE CONTRACTOR SHALL INSTALL NEW 48 FIBER SINGLE MODE CABLE INSIDE THE PROPOSED COMMUNICATIONS DUCT AND LEAVE A 200 FT. SLACK COIL INSIDE EACH COMMUNICATION VAULT.
27.	THE CONTRACTOR SHALL COLLECT SLACK CABLE FROM EXISTING COMMUNICATIONS VAULTS AND PULL THIS SLACK CABLE INTO THE PROPOSED COMMUNICATIONS VAULTS TO FACILITATE SPLICING. THE COST OF THIS WORK SHALL BE INCLUDED IN THE COST OF THE FIBER OPTIC CABLE.
28.	THE CONTRACTOR SHALL CUT THE EXISTING FIBER OPTIC CABLE AND PULL 200 FT. INTO THE PROPOSED AND EXISTING COMMUNICATIONS VAULTS. THIS WORK SHALL NOT BE DONE UNTIL THE SCHEDULED MAINTENANCE WINDOW. THE COST OF THIS WORK SHALL BE INCLUDED IN THE COST OF THE PROPOSED FIBER OPTIC CABLE.
29.	THE CONTRACTOR SHALL SCHEDULE AND CONDUCT ALL FUSION SPLICING WITHIN THE MAINTENANCE WINDOW OF 12:00 AM TO 5:00 AM. THE CONTRACTOR SHALL SPLICE ALL LIVE FIBER STRANDS FIRST TO RESTORE CONNECTIVITY AND REDUCE OUTAGE TIME, FOLLOWED BY ALL UNUSED FIBER STRANDS. THE CONTRACTOR SHALL NOTIFY THE DEPARTMENT A MINIMUM OF FOURTEEN DAYS PRIOR TO SPLICING. THE COST OF THIS WORK SHALL BE INCLUDED IN THE COST OF THE FIBER OPTIC CABLE.
30.	ALL FIBER RELOCATION WORK SHALL BE COMPLETED PRIOR TO REMOVING THE EXISTING FACILITIES.
31.	THE EXISTING FIBER OPTIC CABLE SHALL REMAIN IN OPERATION UNTIL THE PROPOSED FIBER OPTIC CABLE IS INSTALLED AND READY TO BE SPLICED INTO THE EXISTING FIBER OPTIC CABLE DURING THE SCHEDULED MAINTENANCE WINDOW FOR SPLICING.

SCHEDULE OF ITS QUANTITIES		
ITEM DESCRIPTION	UNIT	TOTAL QTY.
UNDERGROUND CONDUIT, PVC, 1" DIA.	FOOT	1685.0
UNDERGROUND CONDUIT, PVC, 2" DIA.	FOOT	2989.0
UNDERGROUND CONDUIT, PVC, 3" DIA.	FOOT	261.0
CONDUIT EMBEDDED IN STRUCTURE, 1" DIA., PVC	FOOT	40.0
JUNCTION BOX, STAINLESS STEEL, ATTACHED TO STRUCTURE, 8" X 8" X 6"	EACH	1.0
HANDHOLE, PORTLAND CEMENT CONCRETE	EACH	3.0
UNIT DUCT, 600V, 2-1C NO.6, 1/C NO.8 GROUND, (XLP-TYPE USE), 1" DIA. POLYETHYLENE	FOOT	422.0
ELECTRIC CABLE IN CONDUIT, 600V (XLP-TYPE USE) 1/C NO. 6	FOOT	2761.5
FLASHER CONTROLLER, SPECIAL, WITHOUT CABINET	EACH	1.0
ELECTRIC CABLE IN CONDUIT, SIGNAL NO. 14 3C	FOOT	1490.5
DRILL EXISTING FOUNDATION	EACH	2.0
DRILL EXISTING HANDHOLE	EACH	6.0
REBUILD EXISTING HANDHOLE	EACH	3.0
REMOVE EXISTING CONCRETE FOUNDATION	EACH	1.0
CLOSED CIRCUIT TELEVISION DOME CAMERA, HD	EACH	2.0
WIDE AREA VIDEO DETECTION SYSTEM COMPLETE	EACH	1.0
CLOSED CIRCUIT TELEVISION CABINET	EACH	2.0
REMOVE EXISTING ITS EQUIPMENT	EACH	1.0
WIRELESS ETHERNET RADIO	EACH	2.0
CAT 5 ETHERNET CABLE	FOOT	688.0
MISCELLANEOUS ELECTRICAL WORK	EACH	1.0
CAT. 6 ETHERNET CABLE	FOOT	80.0
FLASHING BEACON ASSEMBLY	EACH	1.0
FIBER OPTIC CABLE 48 FIBERS, SINGLE MODE	FOOT	3767.0
FIBER OPTIC CABLE 12 FIBERS, SINGLE MODE	FOOT	1052.0
POWER OVER ETHERNET EXTENDER	EACH	1.0
FIBER OPTIC ETHERNET DROP AND REPEAT SWITCH	EACH	2.0
COMMUNICATIONS VAULT	EACH	3.0

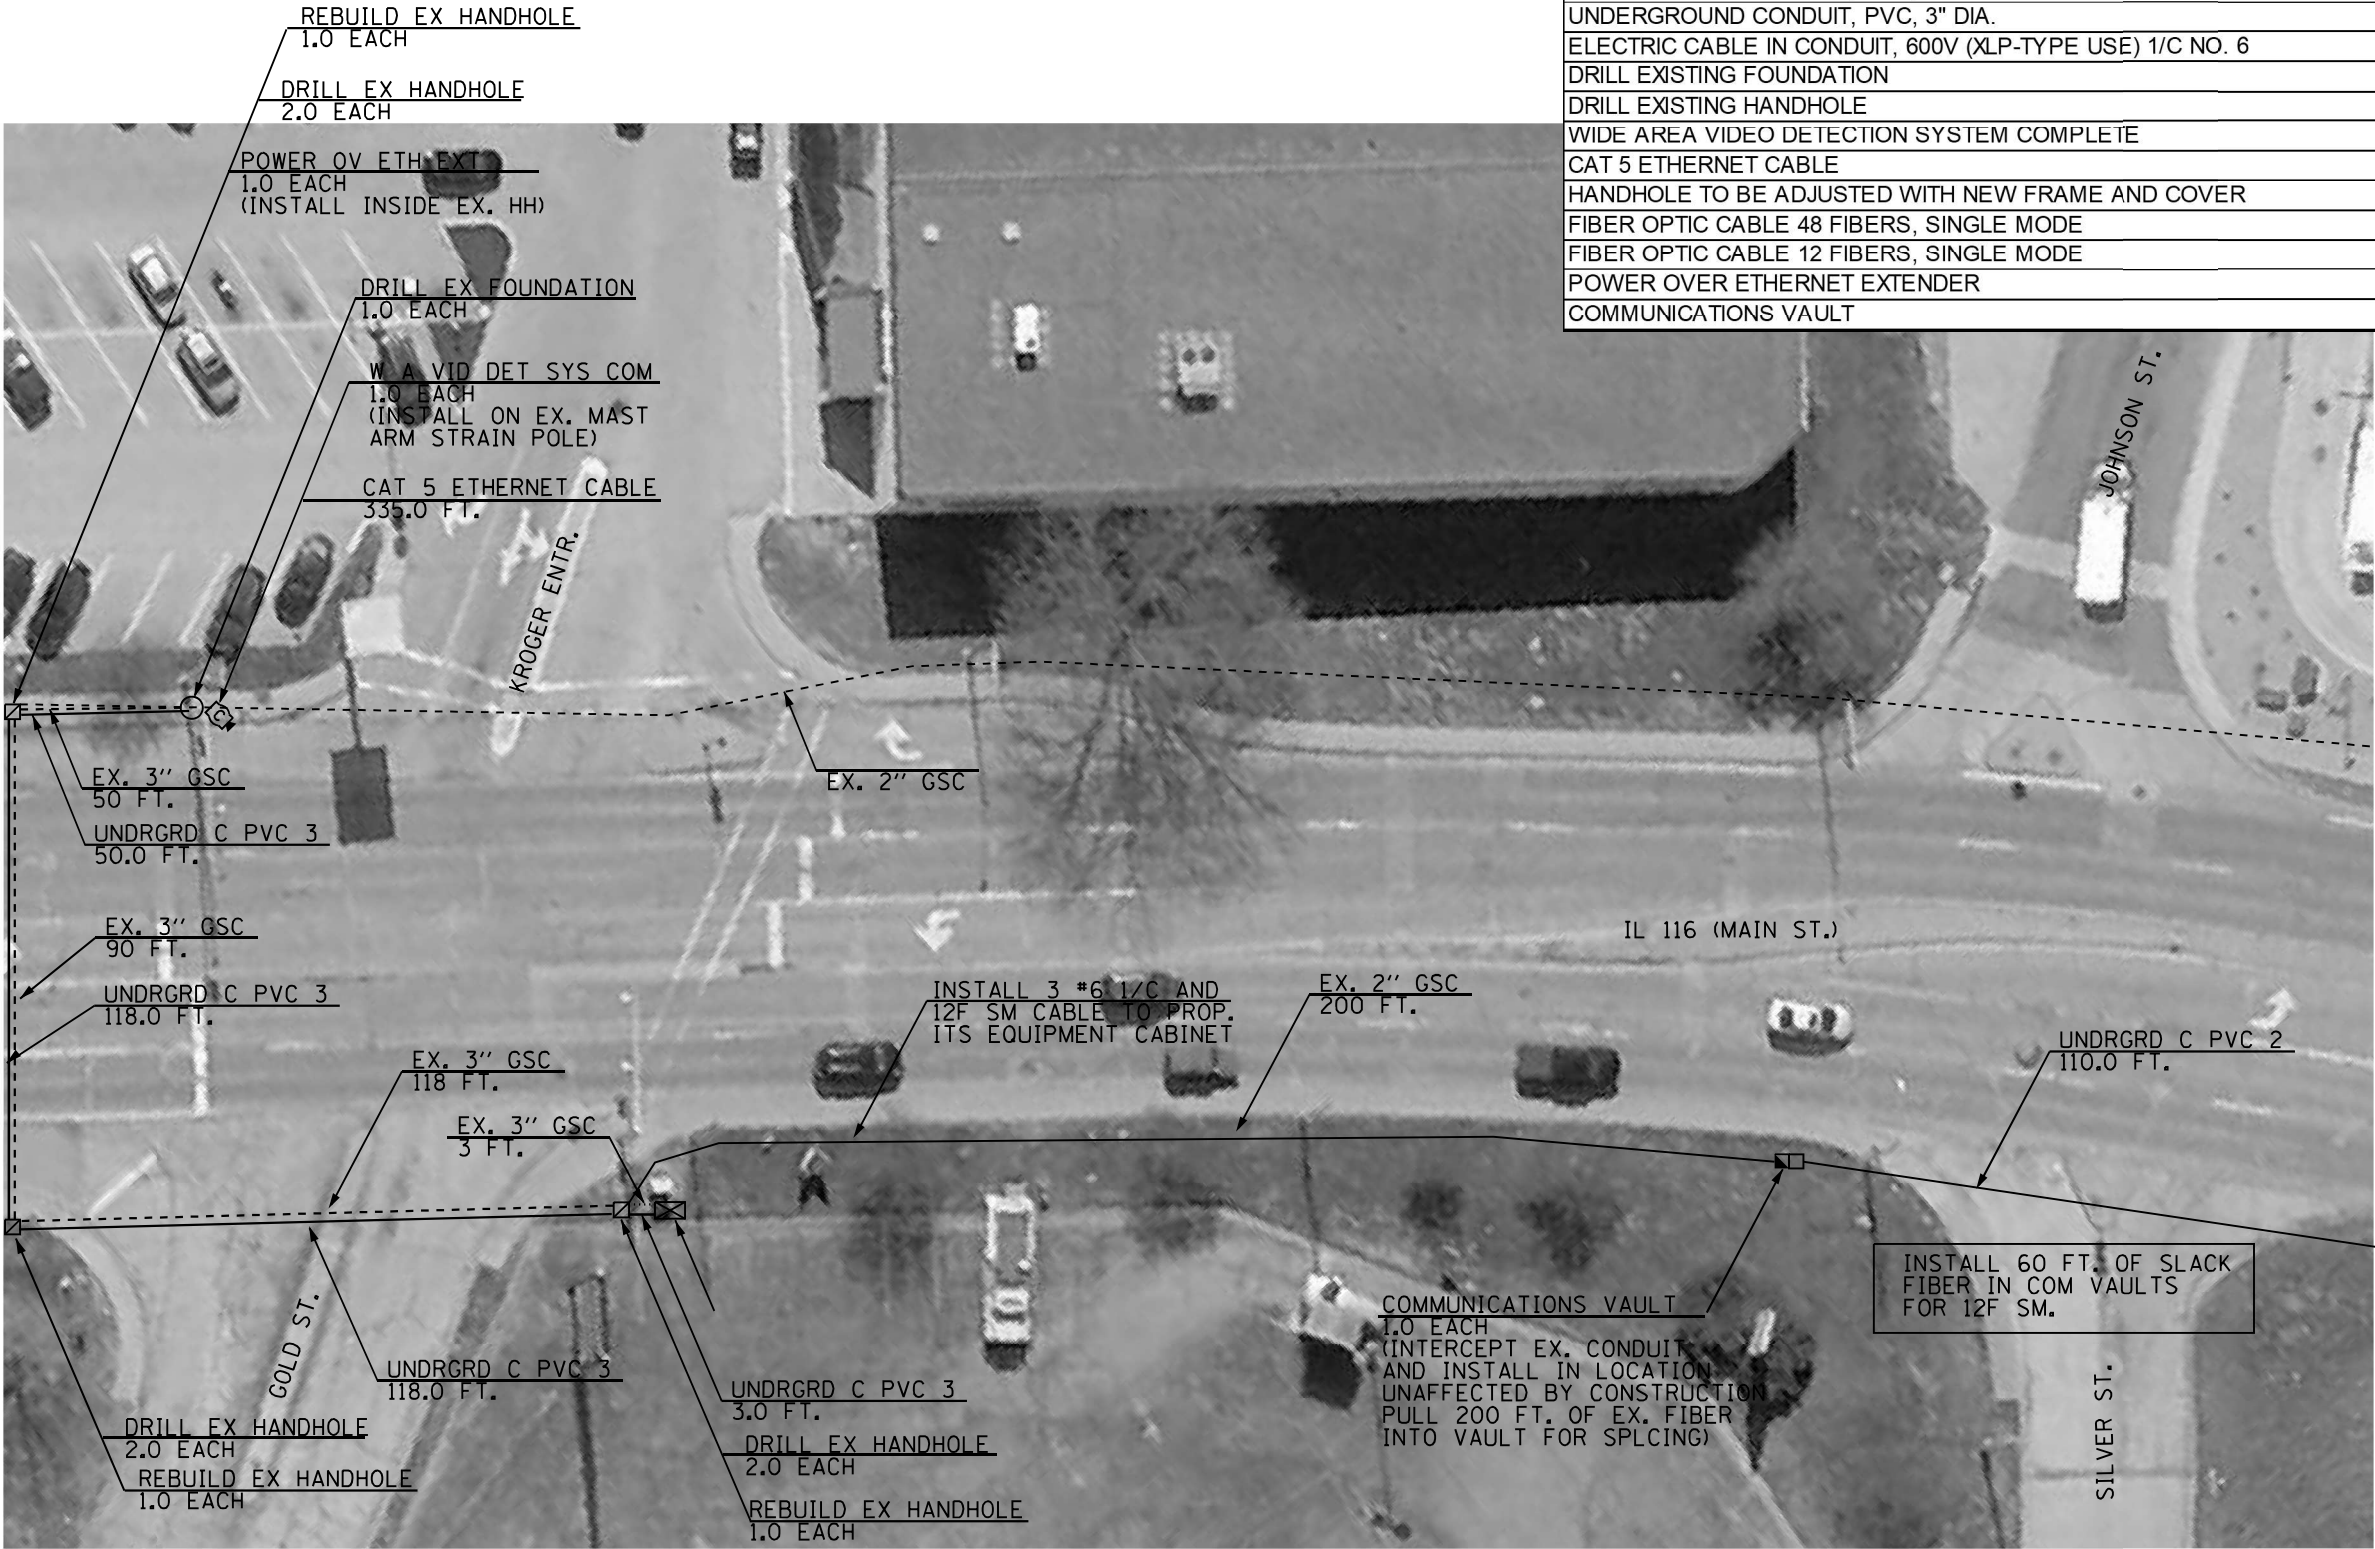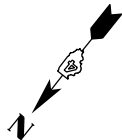

BILL OF MATERIALS		
UNDERGROUND CONDUIT, PVC, 2" DIA.	FOOT	110.0
UNDERGROUND CONDUIT, PVC, 3" DIA.	FOOT	261.0
ELECTRIC CABLE IN CONDUIT, 600V (XLP-TYPE USE) 1/C NO. 6	FOOT	1015.5
DRILL EXISTING FOUNDATION	EACH	2.0
DRILL EXISTING HANDHOLE	EACH	6.0
WIDE AREA VIDEO DETECTION SYSTEM COMPLETE	EACH	1.0
CAT 5 ETHERNET CABLE	FOOT	335.0
HANDHOLE TO BE ADJUSTED WITH NEW FRAME AND COVER	EACH	3.0
FIBER OPTIC CABLE 48 FIBERS, SINGLE MODE	FOOT	310.0
FIBER OPTIC CABLE 12 FIBERS, SINGLE MODE	FOOT	416.0
POWER OVER ETHERNET EXTENDER	EACH	1.0
COMMUNICATIONS VAULT	EACH	1.0




THE EXISTING FIBER OPTIC CABLE SHALL REMAIN IN OPERATION UNTIL THE CONTRACTOR HAS INSTALLED THE PROPOSED COMMUNICATIONS VAULT, 2" PVC CONDUIT, AND 48F SINGLE MODE CABLE. THE CONTRACTOR SHALL LOCATE AND PROVIDE PROTECTION TO THE EXISTING FIBER OPTIC FACILITIES TO ENSURE THAT THEY DO NOT GET DAMAGED DURING CONSTRUCTION.

THE CONTRACTOR SHALL PULL 200 FT. OF EXISTING FIBER OPTIC CABLE INTO THE PROPOSED COMMUNICATION VAULT PRIOR TO SPLICING THE EXISTING FIBER OPTIC CABLE TO THE PROPOSED FIBER OPTIC CABLE.

THE CONTRACTOR SHALL VERIFY THE PROPOSED CONDUIT ROUTING WITH THE RESIDENT ENGINEER TO ENSURE THAT IT WILL NOT CONFLICT WITH PROPOSED CONSTRUCTION OR PROJECT STAGING.

NOT TO SCALE
ITS SHEET 2 OF 7

	USER NAME = DLamb	DESIGNED -	REVISED 5-27-23 (ERH)	STATE OF ILLINOIS DEPARTMENT OF TRANSPORTATION	IL 116 (MAIN ST.) & GOLD ST. PROPOSED TRAFFIC SIGNALS AND ITS	SCALE:	SHEET OF SHEETS	STA. TO STA.	F.A.P. RTE.	SECTION	COUNTY	TOTAL SHEETS	SHEET NO.
		DRAWN -	REVISED -						VAR.	13 (HVB, HB-3) BR-1;R	TAZEWELL	1173	436
	PLOT SCALE = 100,0000 ' / in.	CHECKED -	REVISED -						CONTRACT NO. 68C55				
	PLOT DATE = 5/30/2023	DATE - 6/08/2023	REVISED -						ILLINOIS FED. AID PROJECT				

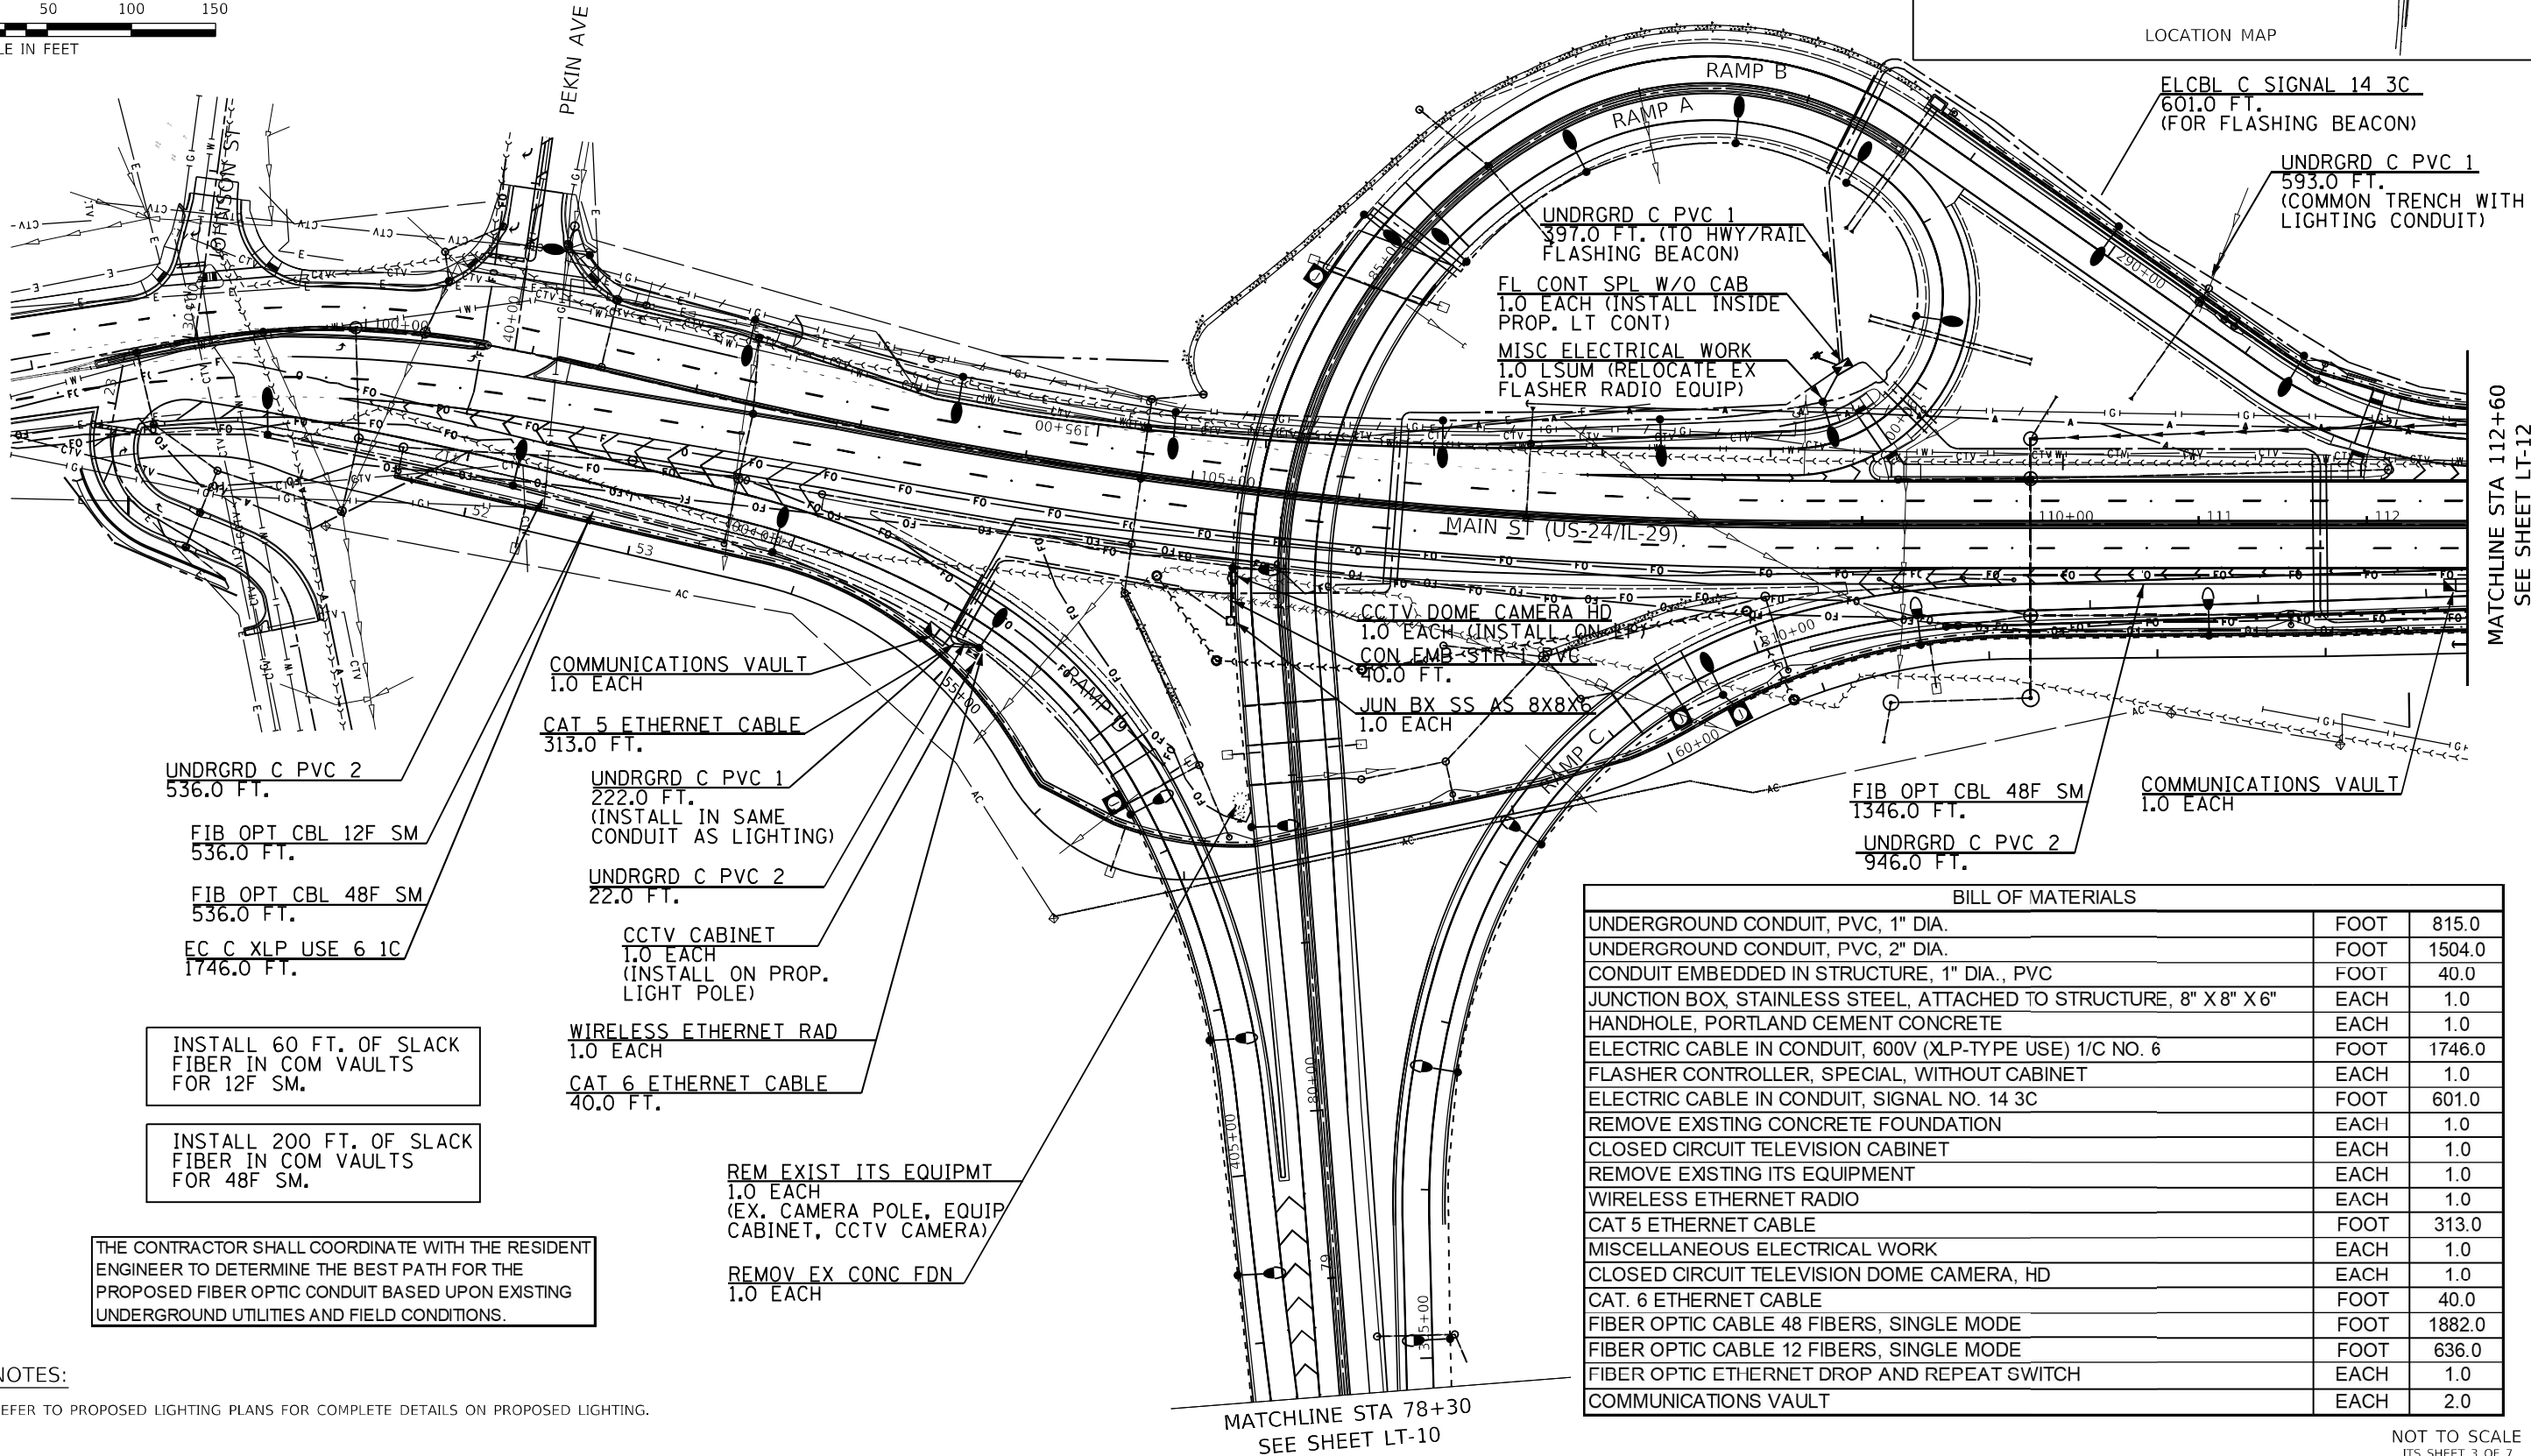
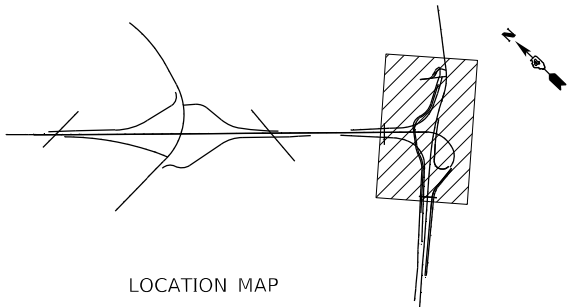
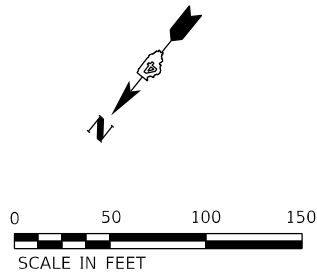


THE CONTRACTOR SHALL COORDINATE WITH THE RESIDENT ENGINEER TO DETERMINE THE BEST PATH FOR THE PROPOSED FIBER OPTIC CONDUIT BASED UPON EXISTING UNDERGROUND UTILITIES AND FIELD CONDITIONS.

BILL OF MATERIALS		
UNDERGROUND CONDUIT, PVC, 1" DIA.	FOOT	815.0
UNDERGROUND CONDUIT, PVC, 2" DIA.	FOOT	1504.0
CONDUIT EMBEDDED IN STRUCTURE, 1" DIA., PVC	FOOT	40.0
JUNCTION BOX, STAINLESS STEEL, ATTACHED TO STRUCTURE, 8" X 8" X 6"	EACH	1.0
HANDHOLE, PORTLAND CEMENT CONCRETE	EACH	1.0
ELECTRIC CABLE IN CONDUIT, 600V (XLP-TYPE USE) 1/C NO. 6	FOOT	1746.0
FLASHER CONTROLLER, SPECIAL, WITHOUT CABINET	EACH	1.0
ELECTRIC CABLE IN CONDUIT, SIGNAL NO. 14 3C	FOOT	601.0
REMOVE EXISTING CONCRETE FOUNDATION	EACH	1.0
CLOSED CIRCUIT TELEVISION CABINET	EACH	1.0
REMOVE EXISTING ITS EQUIPMENT	EACH	1.0
WIRELESS ETHERNET RADIO	EACH	1.0
CAT 5 ETHERNET CABLE	FOOT	313.0
MISCELLANEOUS ELECTRICAL WORK	EACH	1.0
CLOSED CIRCUIT TELEVISION DOME CAMERA, HD	EACH	1.0
CAT. 6 ETHERNET CABLE	FOOT	40.0
FIBER OPTIC CABLE 48 FIBERS, SINGLE MODE	FOOT	1882.0
FIBER OPTIC CABLE 12 FIBERS, SINGLE MODE	FOOT	636.0
FIBER OPTIC ETHERNET DROP AND REPEAT SWITCH	EACH	1.0
COMMUNICATIONS VAULT	EACH	2.0

NOTES:

1. REFER TO PROPOSED LIGHTING PLANS FOR COMPLETE DETAILS ON PROPOSED LIGHTING.

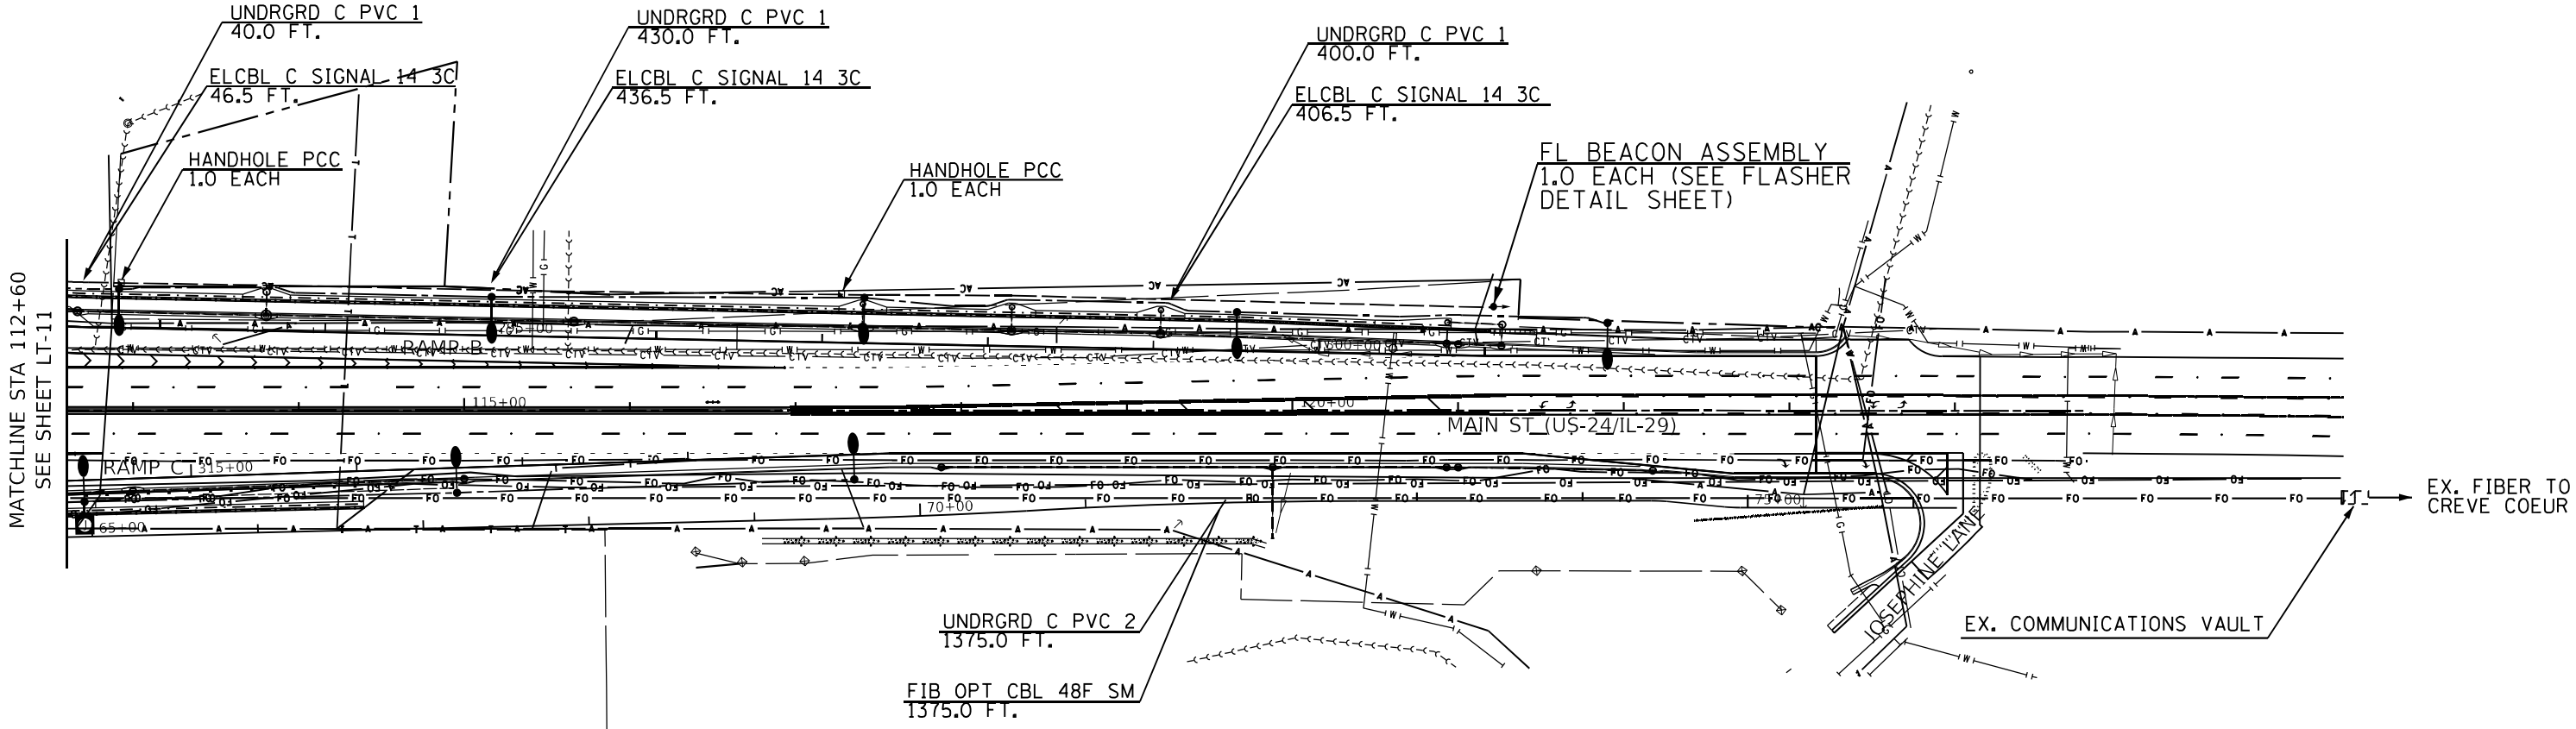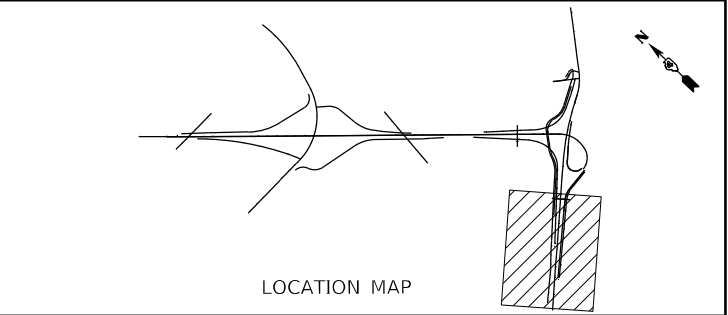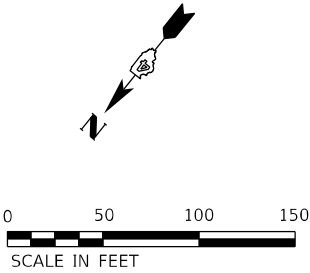

THE CONTRACTOR SHALL PULL 200 FT. OF EXISTING FIBER OPTIC CABLE INTO THE PROPOSED COMMUNICATION VAULT PRIOR TO SPLICING THE EXISTING FIBER OPTIC CABLE TO THE PROPOSED FIBER OPTIC CABLE.

THE CONTRACTOR SHALL COORDINATE WITH THE RESIDENT ENGINEER TO DETERMINE THE BEST PATH FOR THE PROPOSED FIBER OPTIC CONDUIT BASED UPON EXISTING UNDERGROUND UTILITIES AND FIELD CONDITIONS.




BILL OF MATERIALS		
UNDERGROUND CONDUIT, PVC, 1" DIA.	FOOT	870.0
UNDERGROUND CONDUIT, PVC, 2" DIA.	FOOT	1375.0
HANDHOLE, PORTLAND CEMENT CONCRETE	EACH	2.0
ELECTRIC CABLE IN CONDUIT, SIGNAL NO. 14 3C	FOOT	889.5
FLASHING BEACON ASSEMBLY	EACH	1.0
FIBER OPTIC CABLE 48 FIBERS, SINGLE MODE	FOOT	1575.0

NOTES:

1. REFER TO PROPOSED LIGHTING PLANS FOR COMPLETE DETAILS ON PROPOSED LIGHTING.

NOT TO SCALE
ITS SHEET 4 OF 7

	USER NAME = DLamb	DESIGNED -	REVISED 5-27-23 (ERH)	STATE OF ILLINOIS DEPARTMENT OF TRANSPORTATION	SCALE:	SHEET	OF	SHEETS	STA.	TO STA.	F.A.P. RTE.	SECTION	COUNTY	TOTAL SHEETS	SHEET NO.
		DRAWN -	REVISED -								VAR.	13 (HVB, HB-3) BR-1;R	TAZEWELL	1173	438
	PLOT SCALE = 100,0000' / in.	CHECKED -	REVISED -								CONTRACT NO. 68C55				
	PLOT DATE = 6/6/2023	DATE - 6/08/2023	REVISED -								ILLINOIS FED. AID PROJECT				

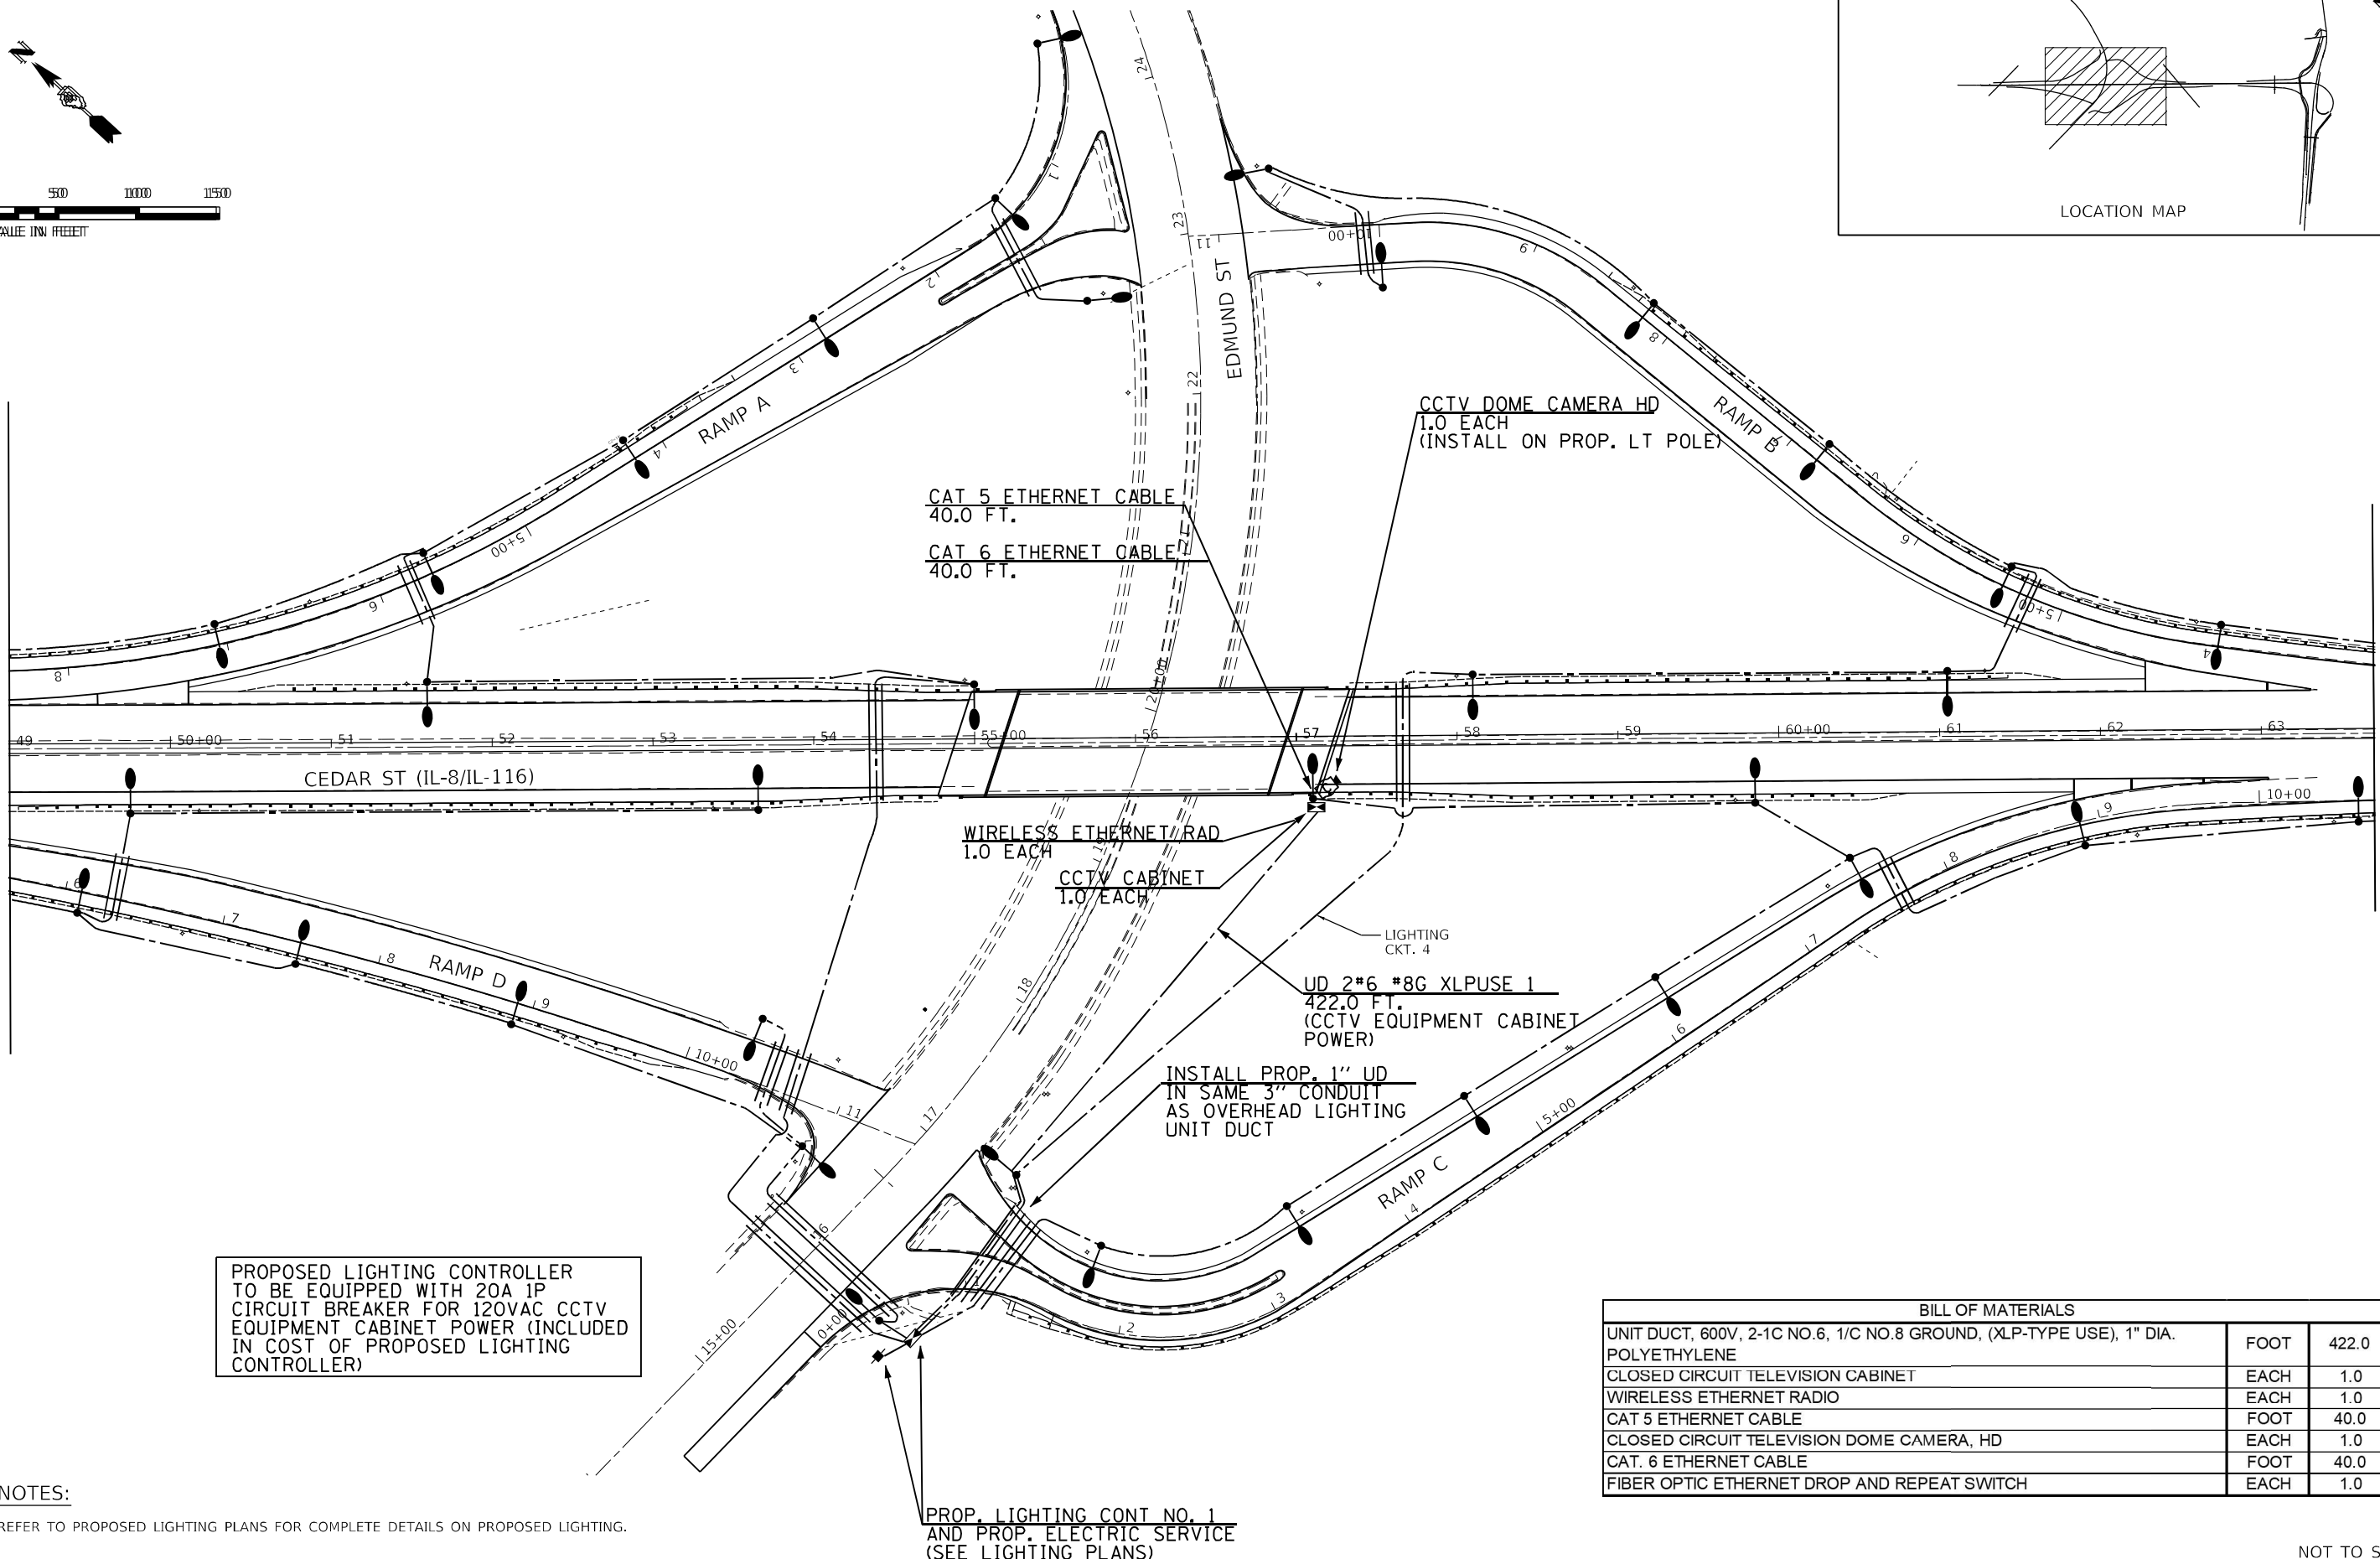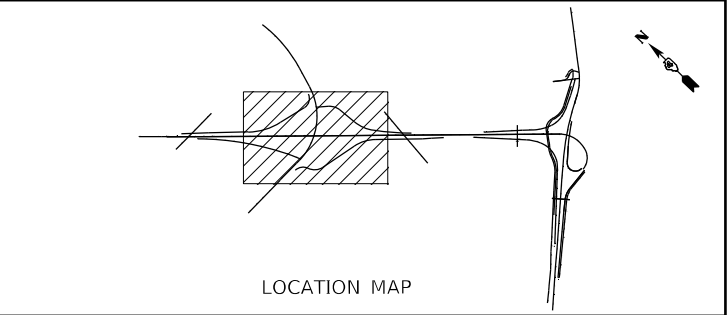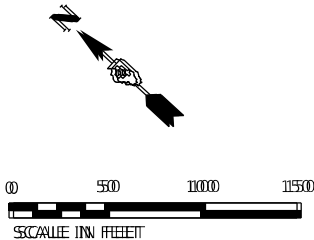

PROPOSED LIGHTING CONTROLLER
TO BE EQUIPPED WITH 20A 1P
CIRCUIT BREAKER FOR 120VAC CCTV
EQUIPMENT CABINET POWER (INCLUDED
IN COST OF PROPOSED LIGHTING
CONTROLLER)

BILL OF MATERIALS		
UNIT DUCT, 600V, 2-1C NO.6, 1/C NO.8 GROUND, (XLP-TYPE USE), 1" DIA.	FOOT	422.0
POLYETHYLENE		
CLOSED CIRCUIT TELEVISION CABINET	EACH	1.0
WIRELESS ETHERNET RADIO	EACH	1.0
CAT 5 ETHERNET CABLE	FOOT	40.0
CLOSED CIRCUIT TELEVISION DOME CAMERA, HD	EACH	1.0
CAT. 6 ETHERNET CABLE	FOOT	40.0
FIBER OPTIC ETHERNET DROP AND REPEAT SWITCH	EACH	1.0

NOTES:

1. REFER TO PROPOSED LIGHTING PLANS FOR COMPLETE DETAILS ON PROPOSED LIGHTING.


PROP. LIGHTING CONT NO. 1
AND PROP. ELECTRIC SERVICE
(SEE LIGHTING PLANS)

STATE OF ILLINOIS
DEPARTMENT OF TRANSPORTATION

SCALE: SHEET 1 OF 6 SHEETS STA. TO STA.

F.A.P. RTE.	SECTION	COUNTY	TOTAL SHEETS	SHEET NO.
VAR.	13 (HVB, HB-3) BR-1:R	TAZEWELL	1173	439
CONTRACT NO. 68C55				
ILLINOIS FED. AID PROJECT				

NOT TO SCALE
ITS SHEET 5 OF 7

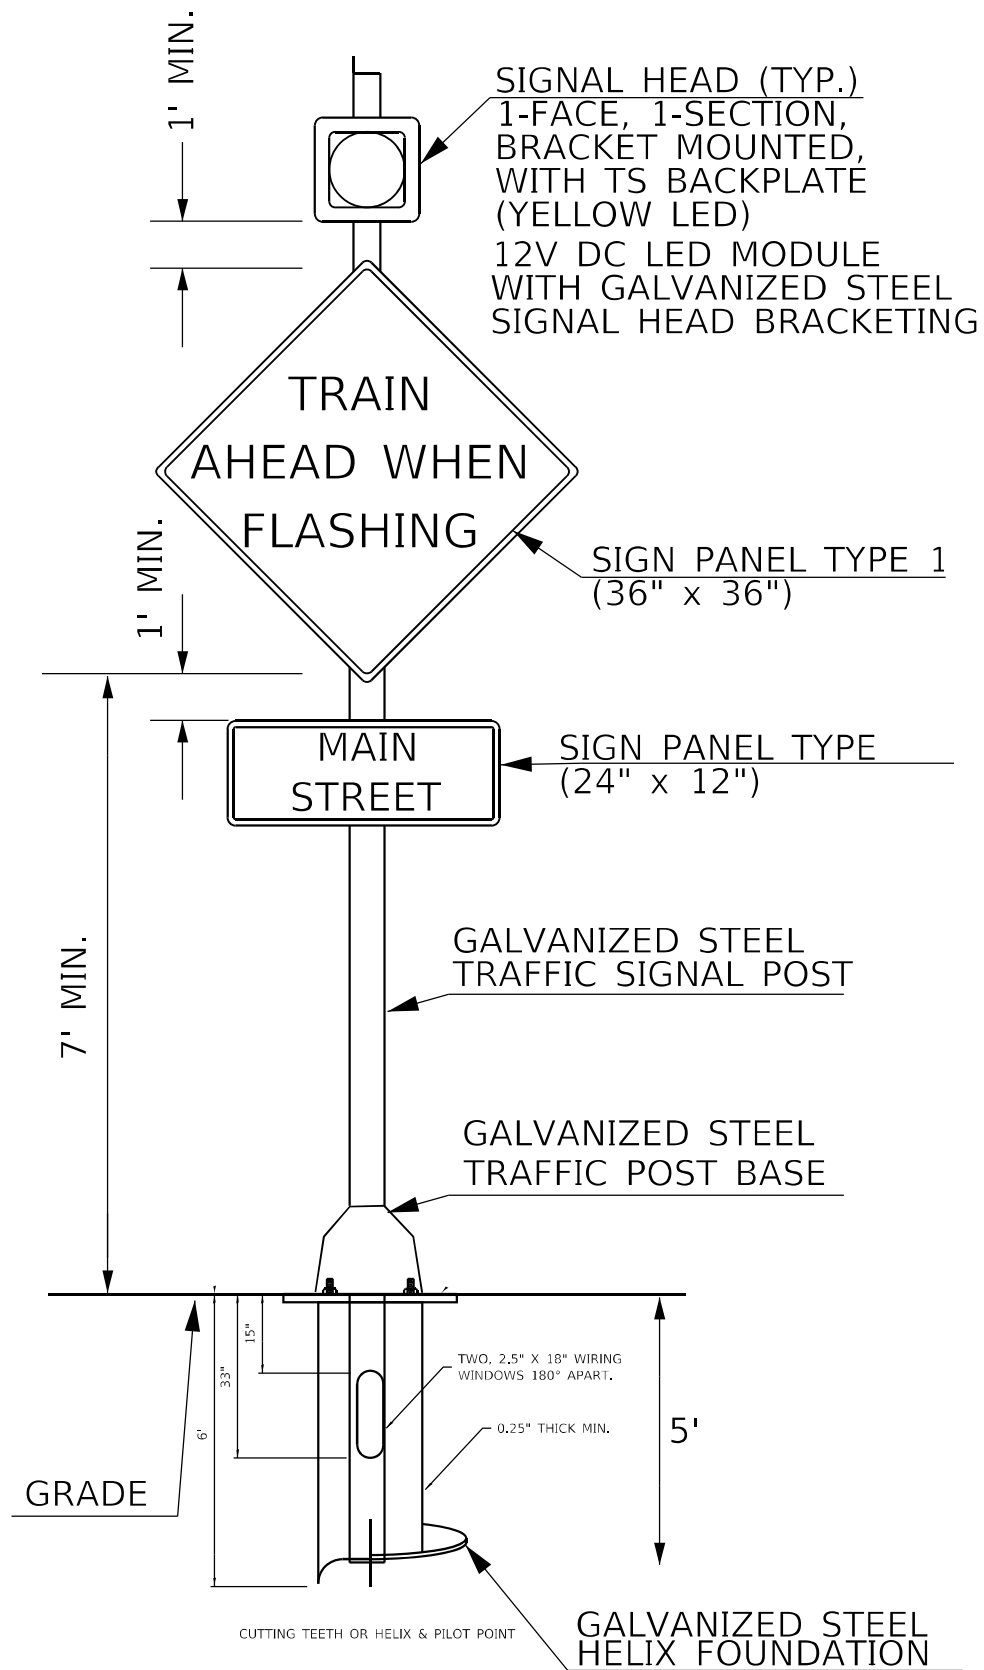

THE CONTRACTOR SHALL FURNISH AND INSTALL A FLASHING BEACON ASSEMBLY AS SHOWN IN THE DETAIL.

THE FLASHING BEACON LED MODULE SHALL BE 12V DC AND SHALL BE CONNECTED TO THE PROPOSED DC FLASHER CONTROLLER LOCATED INSIDE THE PROPOSED LIGHTING CONTROLLER CABINET. (PAID FOR SEPARATELY UNDER PAY ITEM FLASHER CONTROLLER, SPECIAL, WITHOUT CABINET)

THE CONTRACTOR SHALL PERFORM THE FOLLOWING WORK:

- REMOVE EXISTING FLASHING BEACON ASSEMBLY COMPLETE AND DELIVER CONTROLLER CABINET TO IDOT TRAFFIC BUILDING LOCATED AT 1025 W DETWEILLER DR., PEORIA IL.

THE CONTRACTOR SHALL RELOCATE THE EXISTING RADIO ANTENNA TO THE PROPOSED LIGHT POLE LOCATED NEAR THE PROPOSED LIGHTING CONTROLLER AND RELOCATE THE RADIO EQUIPMENT TO PROPOSED LIGHTING CONTROLLER CABINET (PAID FOR SEPARATELY UNDER PAY ITEM MISCELLANEOUS ELECTRICAL WORK). THE CONTRACTOR SHALL DISPOSE OF ALL OTHER ITEMS OFF OF ROW.

- COORDINATE WITH AMEREN TO DISCONNECT EXISTING ELECTRICAL SERVICE

- REMOVE EXISTING ELECTRIC SERVICE COMPONENTS (DISCONNECT, CONDUIT, WIRING, ETC.) AND DISPOSE OFF OF ROW

- FURNISH AND INSTALL FLASHING BEACON POST AND SCREW IN FOUNDATION AS SHOWN IN THE DETAIL

- FURNISH HARDWARE, BRACKETING, WIRING, AND ALL OTHER ITEMS REQUIRED TO INSTALL THE PROPOSED FLASHING BEACON ASSEMBLY

- IDOT WILL INTEGRATE PROPOSED FLASHING BEACON INTO ITS SYSTEM


THIS WORK SHALL BE PAID FOR AS "FLASHER BEACON ASSEMBLY"

EX. FLASHER TO BE REMOVED





NOT TO SCALE
ITS SHEET 6 OF 7

	USER NAME = DLamb	DESIGNED -	REVISED 5-27-23 (ERM)	STATE OF ILLINOIS DEPARTMENT OF TRANSPORTATION	HIGHWAY RAIL WARNING SYSTEM FLASHING BEACON ASSEMBLY DETAIL	SCALE:	SHEET OF SHEETS	STA. TO STA.	F.A.P. RTE.	SECTION	COUNTY	TOTAL SHEETS	SHEET NO.
	PLOT SCALE = 100,000' / in.	DRAWN -	REVISED -						VAR.	13 (HVB, HB-3) BR-1;R	TAZEWELL	1173	440
	PLOT DATE = 5/30/2023	CHECKED -	REVISED -						CONTRACT NO. 68C55				
		DATE - 6/08/2023	REVISED -						ILLINOIS FED. AID PROJECT				

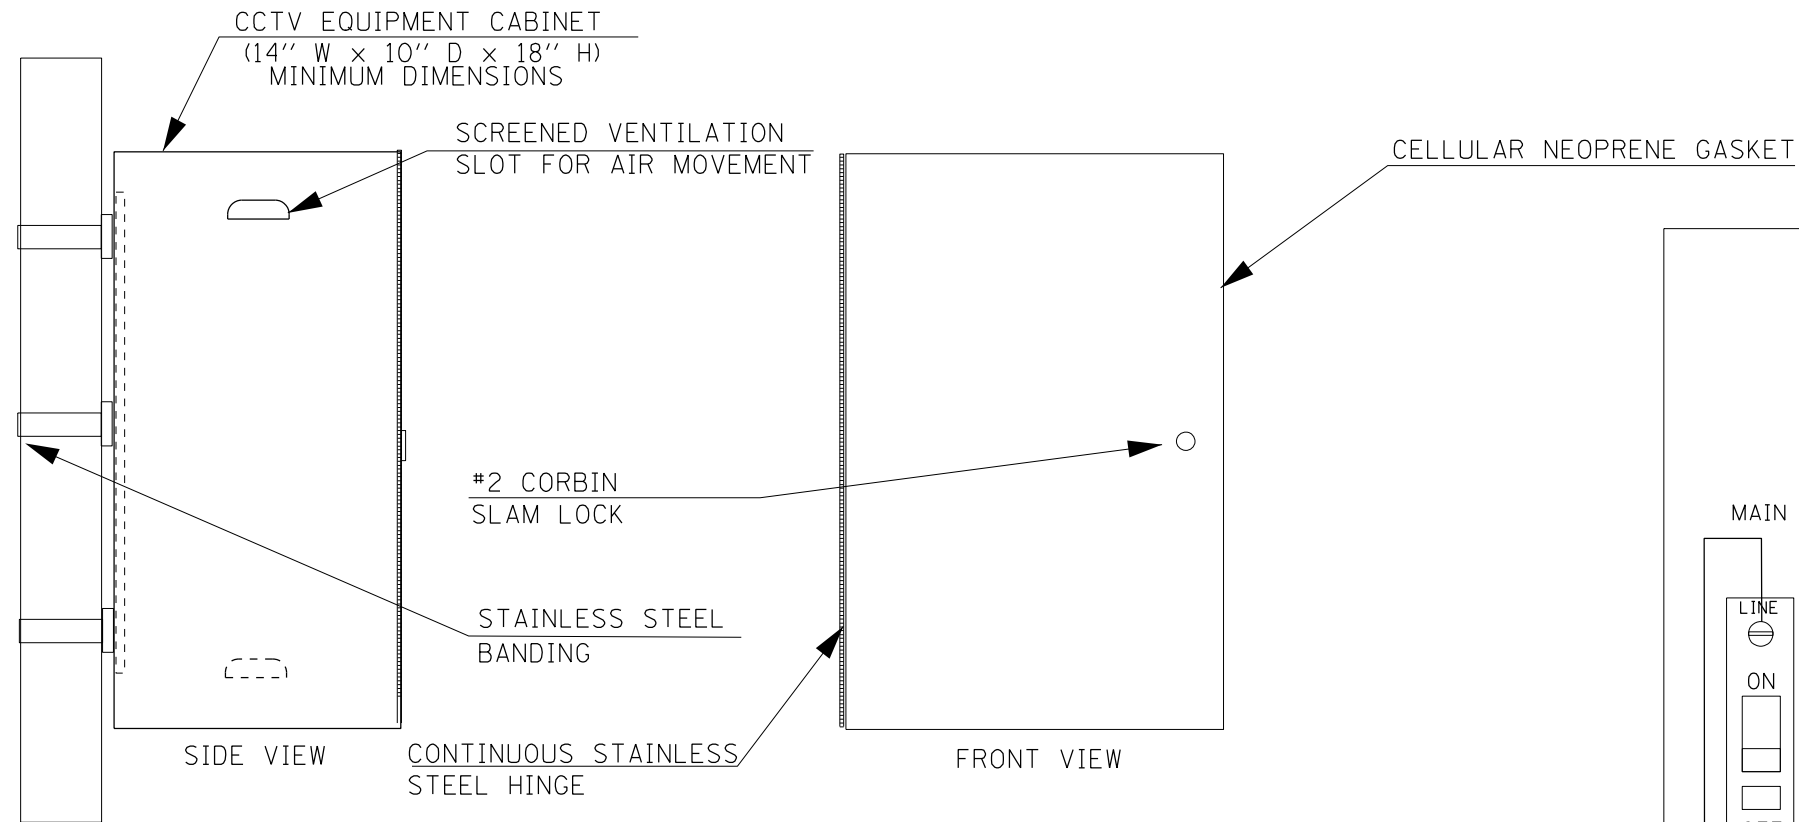


THE CONTRACTOR SHALL FURNISH AND INSTALL ALL GALVANIZED STEEL BRACKETING AND HARDWARE REQUIRED FOR CABINET INSTALLATION ON THE PROPOSED LIGHT POLES

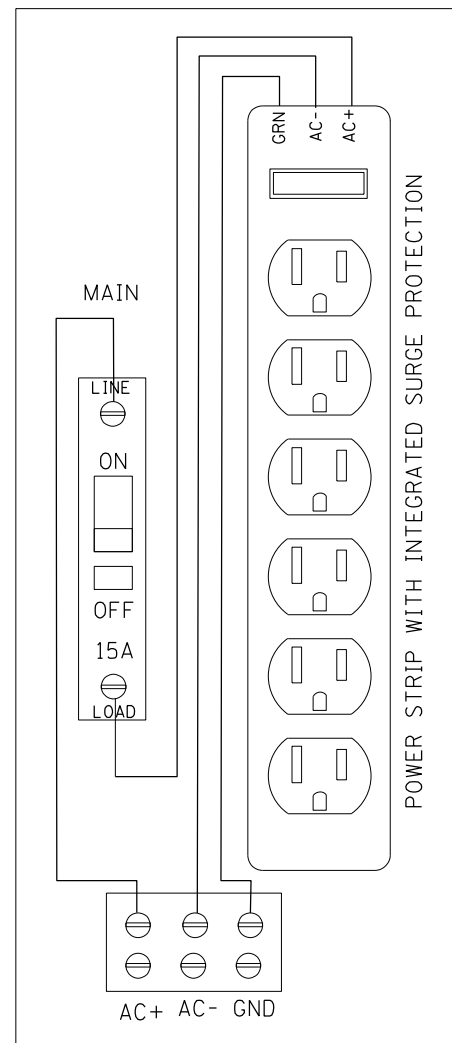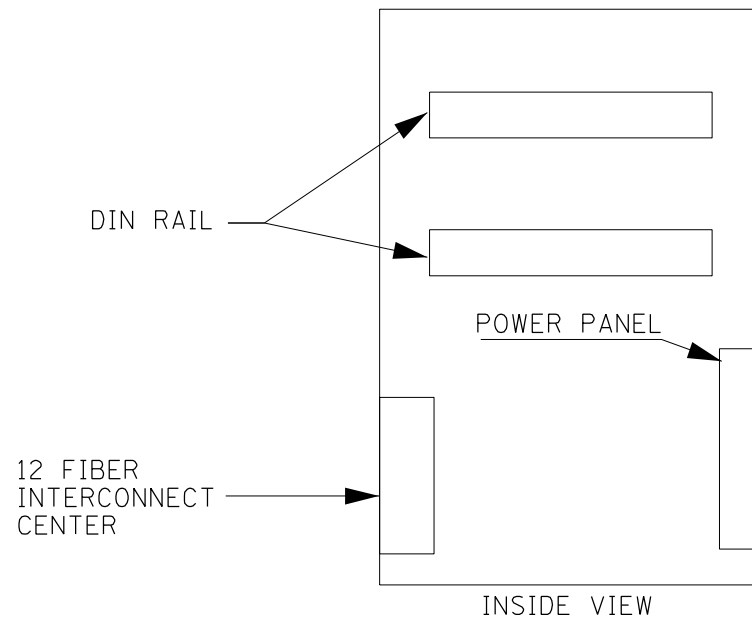

ITS EQUIPMENT CABINET POWER PANEL DETAIL
(TERMINAL STRIP TO BE EQUIPPED WITH PLEXI-GLASS SAFETY SHIELD)

NOTES

1. THE ITS EQUIPMENT CABINET SHALL BE A NEMA TYPE 3R CABINET WITH MINIMUM OUTSIDE DIMENSIONS OF 20" (H) X 14" (W) X 10" (D) (NOMINAL). THE CABINET SHALL BE CONSTRUCTED FROM .125" THICK ALUMINUM AND HAVE A NATURAL FINISH.
2. THE CABINET SHALL BE EQUIPPED WITH A #2 CORBIN (OR SKELETON KEY) SLAM LOCK, AND ALL STAINLESS STEEL HARDWARE.

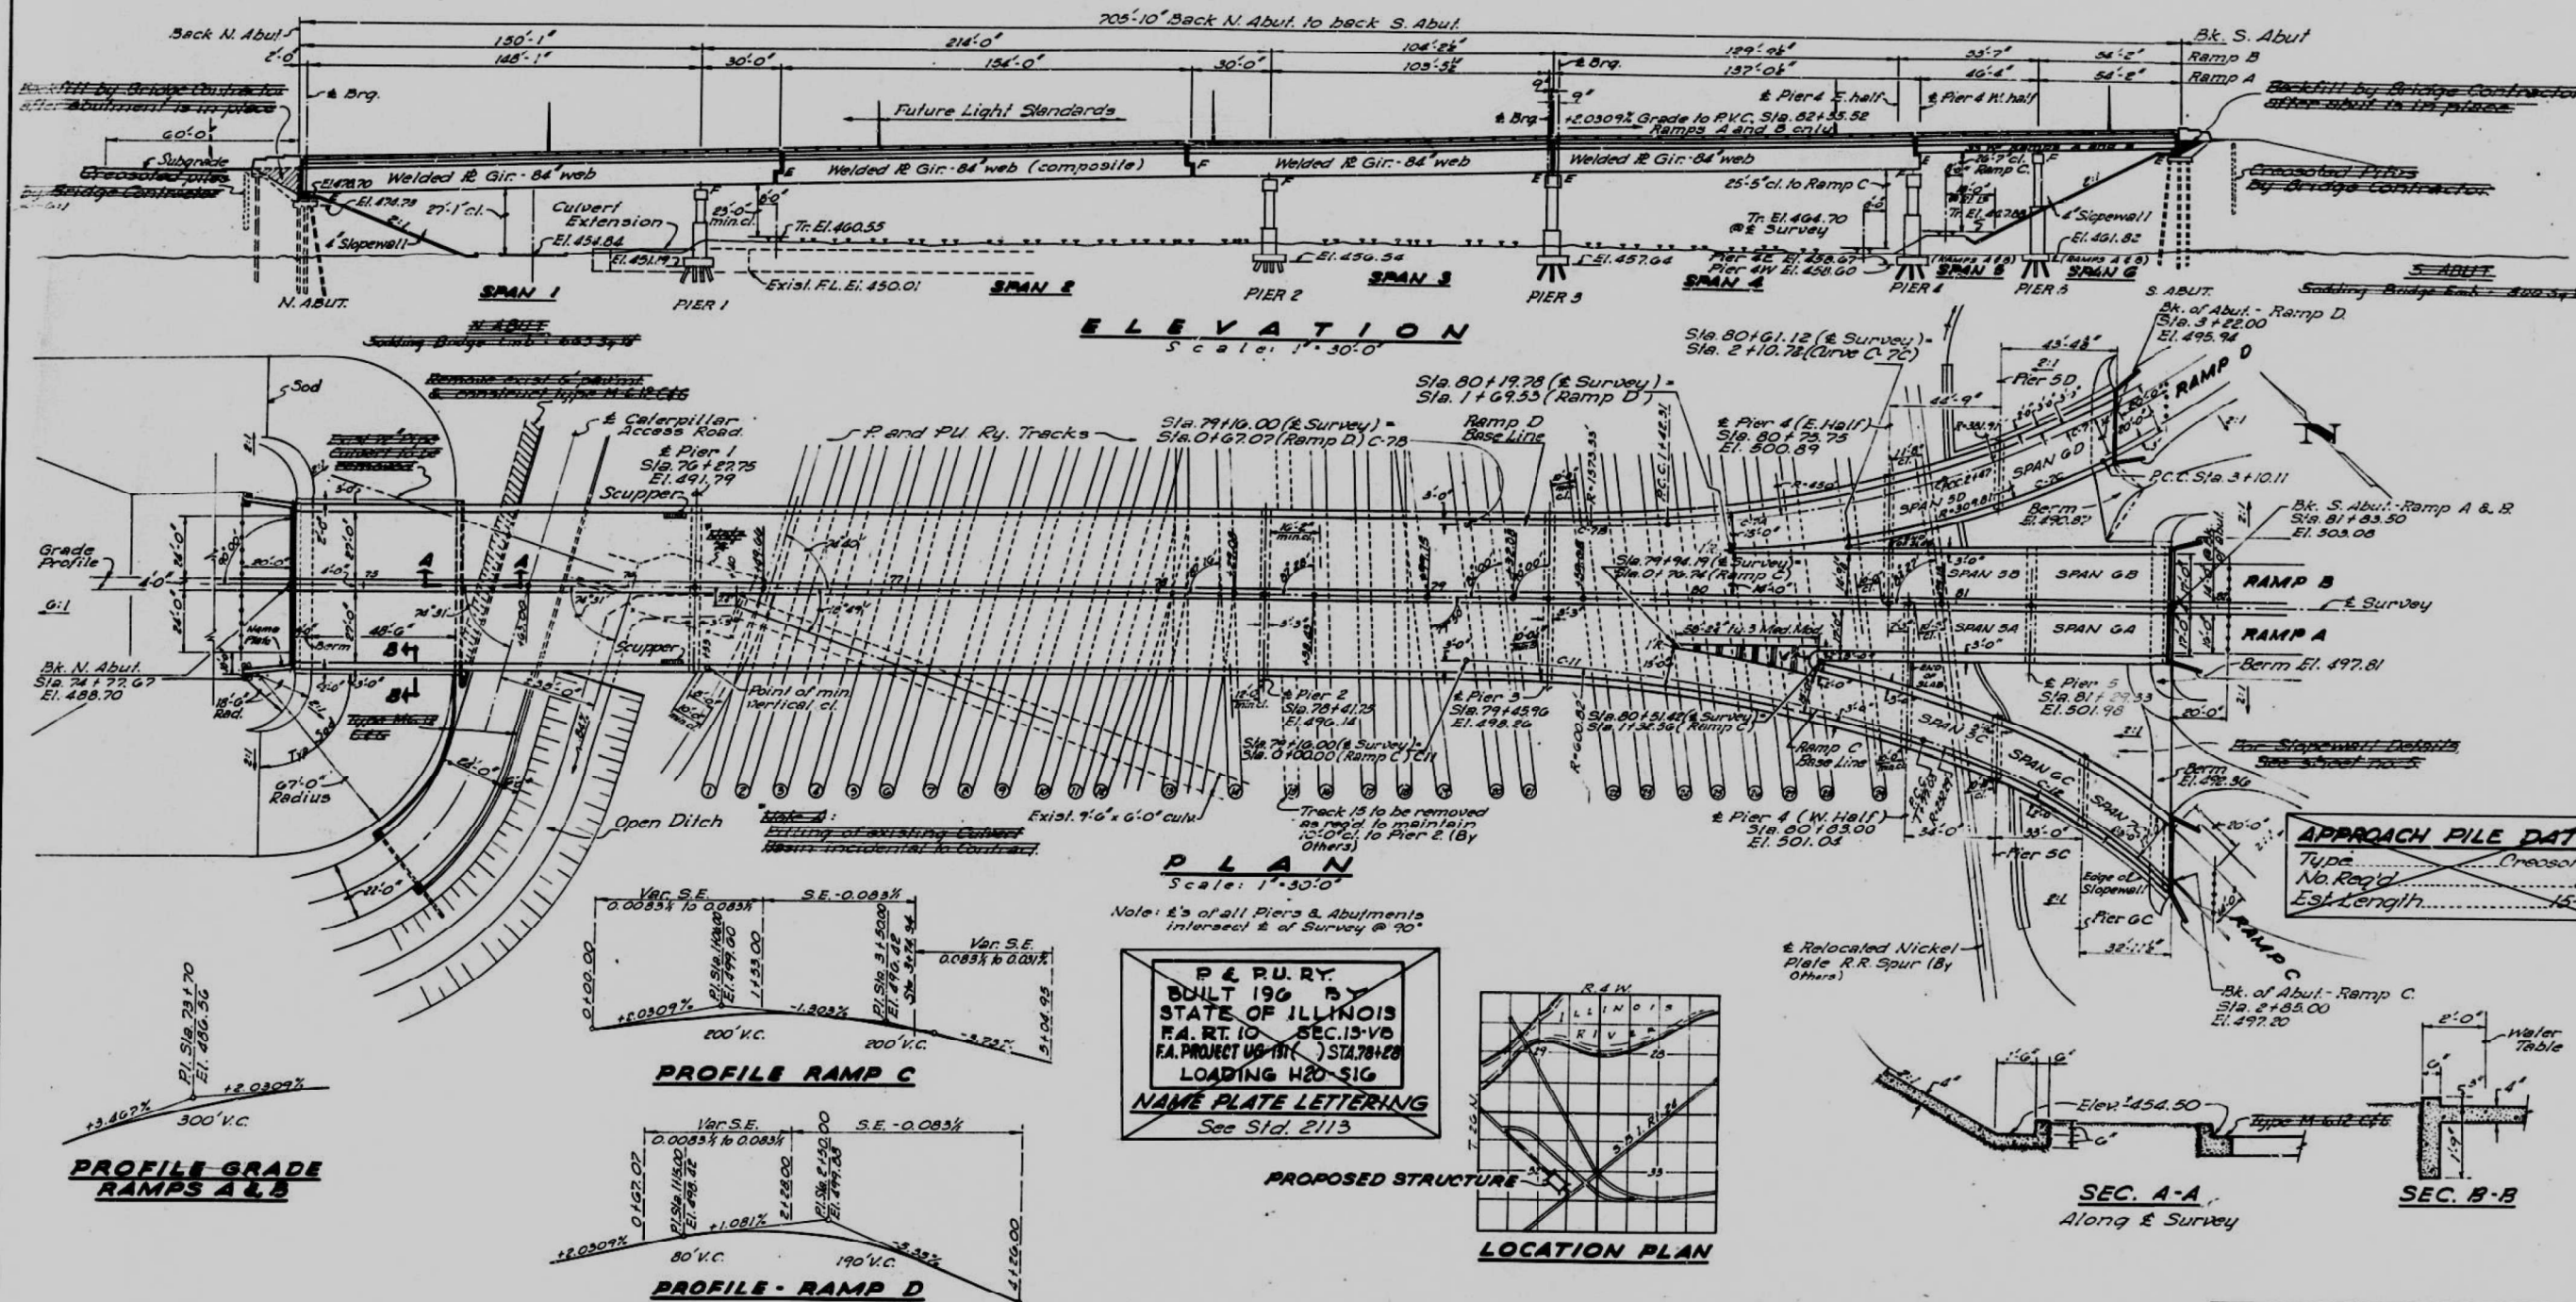

DESIGNED	J. B. Nelson - J. W. Wain
CHECKED	T. T. J. M. J. D. F. S. G. R. O. Mullerix
DRAWN	J. B. N. - J. J. W.
CHECKED	T. T. J. M. J. D. F. S. G. R.

May 29 1966

EXAMINED *H.E. Burmann*
MEMBER OF BRIDGE AND TRAFFIC STRUCTURES

PASSED

APPROVED

MEMBER OF BRIDGE

DESIGN STRESSES

f_c	1,400 psi	Super
U_c	75 psi	Footings
f_s	20,000 psi	Rein.
f_s	18,000 psi	Struct. A-372
f_s	20,000 psi	Struct. A-44
f_s	24,000 psi	Struct. A-36

LOADING H20-S16-44

HORIZONTAL CURVE DATA				RAMP D	
P.I.	C-7	R.I.	C-7A	P.I.	C-7B
A	35.80	A	19.84	A	104.68
B	48.08	B	19.79	B	24.28
D	15.00	D	18.57	D	26.00
R	38.79	R	45.02	R	157.93
T	108.80	T	52.58	T	37.64
L	21.98	L	104.69	L	75.27
E	15.79	E	3.06	E	0.45
PCG	21.72.00	PCG	21.42.31	PCG	17.20.04
PCG	41.53.98	PCG	21.42.00	PCG	17.46.31
				PCG	18.09.4
				E	1.15
				L	71.54
				T	140.68
				D	28.00
				R	20.93
				A	24.41

HOR. CURVE DATA RAMP C

	<u>C-11</u>		<u>C-12</u>
<i>PI</i>	0 + 89.16		3 + 24.59
<i>AI</i>	16° 52' 57"		64° 51' 06"
<i>D</i>	9° 32' 11"		24° 35' 56"
<i>R</i>	600.82'		232.29'
<i>T</i>	89.16'		147.56'
<i>L</i>	177.03'		202.92'
<i>E</i>	6.58'		46.91'
<i>PCC</i>	0 + 00.00		1 + 77.03
<i>PI</i>			

GENERAL PLAN & ELEVATION
CEDAR STREET EXTENSION
F.A. PROJECT UG-131(28)
F.A. RT.10 SEC.13V(F&E)
TAZEWELL COUNTY
STATION 78+24.29

Model: Default
FILE: \\smb-usa-bentley.com\public-usa\3\Documents\Chicago IL\DOT Projects\17940 IDOT CedarStExt PH15.0 CAD\CAD Sheets\ExtStructures\BR-1-1R-68C55-002.dgn

BRIDGE

STATE OF ILLINOIS
DEPARTMENT OF PUBLIC WORKS & BUILDINGS
DIVISION OF HIGHWAYS

ROUTE NO.	SECTION	COUNTY	TOTAL SHEETS	SHEET NO.
FA 10	13-V (F&E)	TAZEWELL	25	5
SHEET NO. 2				

B R I D G E S H E E T S

SHEET NO.

1. GENERAL PLAN & ELEVATION.

2. INDEX - GENERAL NOTES & QUANTITIES.

3. BORING DATA.

4. BORING DATA.

5. SLOPEWALL DETAILS AT RAMPS.

6. DECK ELEVATIONS - SPANS 1, 2 & 3.

7. DECK ELEVATIONS - SPANS 1, 2 & 3.

8. DECK ELEVATIONS - SPAN 4 EAST.

9. DECK ELEVATIONS - SPAN 4 WEST.

10. DECK ELEVATIONS - RAMP A & B.

11. DECK ELEVATIONS - RAMP C.

12. DECK ELEVATIONS - RAMP D.

13. SUPERSTRUCTURE - N. ABUT. TO HINGE 1.

14. SUPERSTRUCTURE - HINGE 1 TO PIER 3.

15. SUPERSTRUCTURE - SPAN 4 - EAST HALF.

16. SUPERSTRUCTURE - SPAN 4 - WEST HALF.

17. SUPERSTRUCTURE - SPAN 4 - WEST HALF.

18. SUPERSTRUCTURE - RAMP A & B.

19. SUPERSTRUCTURE - RAMP C.

20. SUPERSTRUCTURE - RAMP D.

21. FRAMING PLAN - SPANS 1, 2 & 3.

22. GIRDER ELEVATION - SPANS 1, 2 & 3.

23. GIRDER DETAILS - SPANS 1, 2 & 3.

24. STRUCTURAL STEEL - EAST HALF - SPAN 4.

25. STRUCTURAL STEEL - WEST HALF - SPAN 4.

26. GIRDER DETAILS - SPAN 4.

27. GIRDER 1A & 11A - SPAN 4.

28. GIRDER FRAMING DETAILS - PIER 4.

29. STRUCTURAL STEEL - RAMPS A & B.

30. STRUCTURAL STEEL - RAMP C.

31. STRUCTURAL STEEL - RAMP D.

32. GIRDER BEARING DETAILS.

33. BEAM BEARING & OPEN EXPAN. DEVICE.

SHEET NO.

34. EXPANSION DEVICE - HINGES.

35. EXPANSION DEVICE - PIER 3.

36. EXPANSION DEVICE - PIER 4 - RAMP A & B.

37. EXPANSION DEVICE - PIER 4 - RAMP C & D.

38. EXPANSION DEVICE - PIER 5C - RAMP C.

39. HANDRAIL & LIGHT STANDARD ANCHOR DET.

40. EAST HANDRAIL & PARAPET - SPANS 1, 2 & 3.

41. WEST HANDRAIL & PARAPET - SPANS 1, 2 & 3.

42. HANDRAIL & PARAPET - SPAN 4.

43. HANDRAIL & PARAPET - RAMP A & B.

44. HANDRAIL & PARAPET - RAMP C.

45. HANDRAIL & PARAPET - RAMP D.

46. NORTH ABUTMENT.

47. SOUTH ABUTMENT - RAMP A & B.

48. END POST DETAILS - RAMP A & B.

49. ABUTMENT - RAMP C.

50. END POST DETAILS - RAMP C.

51. ABUTMENT - RAMP D.

52. END POST DETAILS - RAMP D.

53. PIER 1.

54. PIER 2.

55. PIER 3.

56. PIER 4 - EAST.

57. PIER 4 - WEST.

58. PIER 5.

59. PIER 5C.

60. PIER 6C.

61. PIER 5D.

62. DRAINAGE DETAILS.

63. CULVERT EXTENSION.

64. CULVERT EXTENSION.

65. PILE DATA.

TOTAL BILL OF MATERIAL - SEC. 13-V (B, D)

ITEM	UNIT	13VD	13VB
Concrete Removal	Cu Yds		1
Expansion Bolts 3/4 inch	Each		26
Class A Excav for Structures	Cu Yds		900
Class X Concrete	Cu Yds	1,509.4	1,475.8
Bridge Seal Sealant	Lump Sum		Lump Sum
Scuppers	Each	2	
Aluminum Handrail	Lin Ft.	1,879	
Reinforcement Bars	Lbs	331,400	149,890
Crescoid Piles	Lin Ft.		405
Concrete Piles	Lin Ft.		12,997
Test Pile Concrete	Each		3
Name Piles	Each		1
Slope Wall, 4'	Sq Yds		2,090
Downspouts	Lin Ft.	102	
Protective Coat	Sq Yds	6,400	

* Includes Culvert extension Quantities.

TOTAL BILL OF MATERIAL - SEC. 13-V (F & E)

ITEM	UNIT	13VE	13VF	13VP
Structural Steel	Lbs		2,584,950	
Painting Structural Steel	Lbs	2,584,950		
Painting Structural Steel	Lbs			2,584,950

** Includes 37,460 lbs for Sliding Plate Expansion Devices not billed with individual spans.

G E N E R A L N O T E S

Class X Concrete shall be used throughout. The concrete floor slab shall be finished in accordance with Article 51.19 of the Standard Specifications.

Sloped walls shall be reinforced with welded wire fabric. 6"x6" Mesh, #4 Wire, Wt 58#/100 sq. ft.

Layout of Sloped walls may be varied to suit ground conditions in the field as directed by the Engineer.

All Holes in 12 Girders shall be sub-punched and reamed.

H.S. Bolts 3/4" Open holes 1 1/2", unless noted.

All Rollers, Rockers, Bearing Plates, Lead Plates, Pintles, Bearing Castings and Anchor Bolts shall be fabricated and set in accordance with Article 51.15 of the Standard Specifications and are included in Quantity of Structural Steel.

Anchor Bolts shall be set before bolting cross frame connections over supports.

The Roadway Expansion Devices shall be fabricated and erected to fit the crown of roadway and in accordance with Article 51.13(d) of the Standard Specifications.

All Exposed Surfaces of Expansion Devices shall be given two shop coats of red lead paint.

Expansion Devices are included in Quantity of Structural Steel.

Except as otherwise provided, all Structural Steel shall receive one shop coat of red lead paint and two field coats of aluminum paint. See Articles 56.1 to 56.5 inclusive of the Standard Specifications.

Embankment shall be constructed to elevations shown in accordance with Section 16 of the Std. Specs. & Special Provisions before abut., and bridge approach piles are driven.

Holes shall be prepared to natural ground for piles under abutments. See Article 60.9(c) of the Standard Specifications.

Permanent forms will not be permitted in forming the concrete floor.

Class X Concrete in end posts and parapet must be absolutely free of chert, flint, limonite, lignite and sandstone.

All lighting equipment other than anchor bolts, 1/2" conduit and shims to be furnished and installed by others.

The Top of all Pier Caps of Expansion Joints (open or sliding plate) and Abutment Bearing Seals shall be given one coat of Epoxy Resin. (See Special Provisions).

This Structure shall be built under the following Sections:
13VB.....Substructure
13VD.....Concrete Deck and Handrail's
13V(F&E).....Furnishing & Erecting Structural Steel.
13VP.....Painting Structural Steel.

All Bars shall be lapped 20 diameters minimum unless noted on plans.

Piles in Pier 1 footing shall be driven before culvert extension is poured. Approx work for Pier 1 stem shall not be supported by any portion of the culvert extension.

The Contractor shall drive 3 Concrete Test Piles. One each in the North Abutment, South Abutment and Pier 2 as directed by the Engineer before ordering remainder of piles.

INDEX-GEN. NOTES & QUANTITIES

CEDAR STREET EXTENSION
F.A. RT. 10 SEC. 13-V (F&E)
TAZEWELL COUNTY
STATION 78+28.29

DESIGNED J. B. N. J.

CHECKED James J. Hanning

DRAWN John Mullenix

CHECKED James J. Hanning

EXAMINED W. E. Baumann

PAUSED

APPROVED

CHIEF HIGHWAY ENGINEER

May 29 1962

Revised 8/14/61 In Total Bill of Material - SEC. 13-V (B, D) remove item, Drainage Extension (22,800 Yds), remove Concrete Removal from 13VD and 13VB and changed item at 13VP from 13VD to 13VP.

10/17/66 Revised for F&E Contract No. 68C55

Michael Baker INTERNATIONAL

200 W Adams Street
Suite 1500
Chicago, IL 60606
Tel: 312.707.8970
Fax: 312.707.8954

USER NAME = DLamb

DESIGNED -

CHECKED -

PLOT SCALE = 0:2.0000" = 1' / in.

PLOT DATE = 5/1/2023

REVISOR -

REVISOR -

REVISOR -

REVISOR -

STATE OF ILLINOIS
DEPARTMENT OF TRANSPORTATION

EXISTING STRUCTURES PLANS

SHEET S-2 OF 5-85 SHEETS

F.A.P. RTE. SECTION COUNTY TOTAL SHEETS SHEET NO.

VAR. 13 (HVB, HB-3) BR-1:R TAZEWELL 1173 443

CONTRACT NO. 68C55


ILLINOIS FED. AID PROJECT

WATER NO.	SECTION	COUNTY	TOTAL SHEETS	SHEET NO.
90	13-48	TAZEWELL	49	11

SHEET NO 3
65 SHEETS

PROJECT 5-2-33 BRIDGE Cedar Street Bridge Date 6-7-60
 ROUTE 74-10 Loc. over P. & N. Railway Bor. Eng. Alvin E. Meink
 SEC. 13-10 STA. 76+28.33 Drilling Tech. W. H. H. H.
 COUNTY Township

Boring No. 3		Station 70+21		Offset 35' E. S.	
Surface Water El.	—	Elevation	N	Quartz %	Type Failure
Groundwater El. at Completion	450.8				
After _____ Hours	—				
Ground Surface	454.50				
Loose Brown and Gray Poorly Graded SAND and GRAVEL					
		450.8		1	- - 1
Medium Dark gray Silty CLAY					
		450.8		5	0.7 8 5
				7	1.20 8
Medium Brown and Light gray Silty CLAY		446.3			
				10	8 1.40 8
				6	1.20 8
Medium Light gray Silty CLAY LOAM		440.8			
				15	7 1.00 8
				5	0.60 8 3
		434.3			
Soft gray Silty LOAM				20	5 0.80 8
				2	0.50 8 3
		429.3		28	- - -
Dense Well Graded Brown and Gray Sand and GRAVEL				44	- - -
				30	- - -
Hard Dark Gray CLAY (Till)		422.8		110	- - -
				35	3.50 8 - 1
End of Boring		418.8			

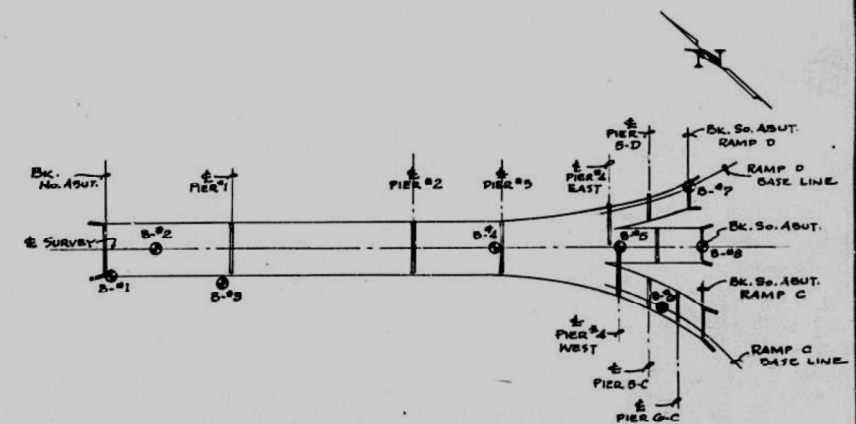

BORING LOCATION SKETCH

BORING DATA

**CEDAR STREET EXTENSION
F.A.R.T. 10 SEC. 13-VB
TAZEWELL COUNTY
STATION 78+28.29**

N - Standard Penetration Test -
Blows per foot to drive 2"
0.0 Split Spoon Sampler 12" with
140# hammer falling 30".

Qu - Unconfined Compressive
Strength - t/sf

w - Water Content - percentage
of oven dry weight-%.

Type failure:
B - Bulge Failure
S - Shear Failure
E - Estimated Value

DESIGNED	EXAMINED
CHECKED	PAIRED
DRAWN	APPROVED
CHECKED	

MAY 29 1962

EXAMINED W.E. Bannan

PASSED

APPROVED

DESIGNED

CHECKED

DRAWN *E. BOODT*

CHECKED *J. B. Nelson*

**STATE OF ILLINOIS
DEPARTMENT OF TRANSPORTATION**

EXISTING STRUCTURES PLANS

SHEET S-3 OF S-85 SHEETS

F.A.P. RTE.	SECTION	COUNTY	TOTAL SHEETS	SHEET NO.
VAR.	13 (HVB, HB-3) BR-1:R	TAZEWELL	1173	444
		CONTRACT NO. 68C55		
		ILLINOIS	FED. AID PROJECT	

MODEL: Default
FILE NAME: pw:\mb-us-sw_bentley.com\mb-us-pw-03\Documents\Chicago_IL\01_Projects\179740_IDOT_CedarStEx_HillIs_0_CADD\CAD_Sheets\ExistingStructure\Hans-68CS-003.dgn

STATE OF ILLINOIS
DEPARTMENT OF PUBLIC WORKS & BUILDINGS
DIVISION OF HIGHWAYS

BRIDGE FOUNDATION BORING LOG

PROJECT P-131 BRIDGE Cedar Street Bridge Date 6-10-60
ROUTE Feb. 10 Ext. over P. & N. Railway Bor. Eng. Alvin B. Meiss
SEC. 13-7B STA. 78+28.13 Drilling Tech. —
COUNTY Tazewell

SHEET NO. 4
10 13-18 TAZEVELL 49 12 65 SHEETS

Boring No. <u>4</u>	Station <u>79+40</u>	Offset <u>on 8</u>			
Surface Water El. <u>—</u>	Elevation	N	Qu (t/s f.)	Type Failure	w (%)
Groundwater El. at Completion <u>453.5</u>					
After <u>—</u> Hours					
Ground Surface <u>454.50</u>					
Loose Dark Brown and Brown Cinders and SAND		3	-	-	12
Soft Brown Silty CLAY LOAM		-5	30.4	8	21
		3	-	-	
		-10	3	-	-
Medium Brown and Gray Silty CLAY					
		6	-	-	
		-15	4	-	-
Medium Gray Silty CLAY (Same Organic Material)					
		6	1.2	8	
		-20	5	1.3	8 28
		4	-	-	
Stiff Brown Highly Organic Silty CLAY		-25	9	-	-
Stiff Gray Silty CLAY LOAM					
		16	-	-	
Medium Brown Well Graded SAND and GRAVEL		-30	16	-	- 11
		21	-	-	
Hard Gray CLAY (Fill)					
		100	4	-	-
End of Boring		35	4	-	3

DESIGNED
CHECKED
DRAWN E. BOODT
CHECKED J. B. Nelson

EXAMINED MAY 29 1962
H. G. Baumann
PASSED
APPROVED

Boring No. <u>5</u>	Station <u>80+83</u>	Offset <u>—</u>			
Surface Water El. <u>—</u>	Elevation	N	Qu (t/s f.)	Type Failure	w (%)
Groundwater El. at Completion <u>455.8</u>					
After <u>—</u> Hours					
Ground Surface <u>465.80</u>					
Loose Dark Brown and Brown Cinders SAND and GRAVEL		9	—	—	14
		-5	2	—	—
		3	—	—	34
		-10	3	—	—
Medium Dark Gray Organic Silty CLAY	<u>455.3</u>				
		3	—	—	31
Medium Light Brown Sand gravelly LOAM	<u>450.3</u>				
		-15	14	—	—
Medium Brown Well Graded SAND and GRAVEL	<u>447.3</u>				
		-13	—	—	—
		-20	20	—	—
		-25	31	—	—
		-30	13	—	—
		-	—	—	—
		-	—	—	—
Boring No. <u>6</u>	Station <u>2+52</u>	Offset <u>4 of Run 10</u>			
Surface Water El. <u> </u>	Elevation	N	Qu (t/s f.)	Type Failure	w (%)
Groundwater El. at Completion <u>458.3</u>					
After <u> </u> Hours					
Ground Surface <u>459.30</u>					
Stiff Brown Sandy CLAY LOAM					
			11.3	8	14
Stiff Dark Brown Silty CLAY LOAM					
		-9	9	-	31
Stiff Brown CLAY LOAM					
			12	2.3	8
		-10	8	-	
Stiff Brown Sandy gravelly LOAM					
			11	-	34
Medium Brown Well Graded SAND and GRAVEL					
		-15	13	-	
			33	-	7
		-20	29	-	
			34	-	
		-25	27	-	
			15	-	
Dense Brown Well Graded SAND and GRAVEL					
		-30	34	-	
Hard Gray CLAY (Fill)					
			71	-	12
		-35	100	4	
End of Boring			100	4	

Boring No	7
Station	1+22
Offset	1 of Run 10

Surface Water El.	—	Elevation			
Groundwater El. at Completion	457.9		N	Qu (t/s f.)	Type Failure
After — Hours	—				w (%)
Ground Surface	459.40				
Medium Brown Silty CLAY LOAM					
				5	1.2 8 21
Soft Brown Silty CLAY LOAM	458.9				
				-5	3 0.8 8
Medium Dark Gray Silty CLAY LOAM	458.6				
				1	0.7 8 32
Soft Gray and Brown Sandy gravelly LOAM	458.40			6	0.4 8
				2	- -
Medium Brown Well Graded SAND and GRAVEL	458.4				
				-15	30 - - 13
				-20	- - -
				-25	- - -
				-30	- - -
				34	- - -
Hard Gray CLAY (Fill)	450.4 - 35			74	- -
				100	4 - -
End of Boring	424.9			-40	100 4 - -

Boring No.	8
Station	81+83
Offset	on

Surface Water El.	—	Elevation	N	Qu (t/s f.)	Type Failure	w (%)
Groundwater El. at Completion	456.5					
After — Hours	—					
Ground Surface	456.00					
Stiff Dark Brown Silty CLAY LOAM		10	1.3	8	14	
Medium Dark Brown Silty CLAY LOAM	452.5	-5	4	—	—	31
Stiff Brown CLAY LOAM	452.5	10	1.9	8		
Soft Brown CLAY LOAM	452.0	-10	2	—	—	
Medium Brown Sandy gravelly LOAM	451.5	17	—	—	—	34
Medium Brown Well Graded SAND and GRAVEL	451.5	19	28	—	—	
		-20	—	—	—	
		-25	—	—	—	
		-30	—	—	—	
Hard Gray CLAY (Fill)	431.5	5.00	8	12		
End of Boring	430.0					

BORING DATA

CEDAR STREET EXTENSION
F.A. RT.10 SEC.13-VB
TAZEVELL COUNTY
STATION 78+28.29

N - Standard Penetration Test - Blows per foot to drive 2" O.D. Split Spoon Sampler 12" with 140 lb hammer falling 30".
Qu - Unconfined Compressive Strength - t/sf
w - Water Content - percentage of oven dry weight-%
Type failure
B - Bulge Failure
S - Shear Failure
E - Estimated Value

STATE OF ILLINOIS
DEPARTMENT OF TRANSPORTATION


EXISTING STRUCTURES PLANS

SHEET S-4 OF S-85 SHEETS

F.A.P. RTE.	SECTION	COUNTY	TOTAL SHEETS	SHEET NO.
VAR.	13 (HVB, HB-3) BR-1:R	TAZEVELL	1173	445
CONTRACT NO. 68C55				
ILLINOIS FED. AID PROJECT				

STATE OF ILLINOIS
DEPARTMENT OF PUBLIC WORKS & BUILDINGS
DIVISION OF HIGHWAYS

ROUTE NO.	SECTION	COUNTY	TOTAL SHEETS	SHEET NO.
10	13-VB	TAZEWELL	49	13
SHEET NO. 5				
65 SHEETS				

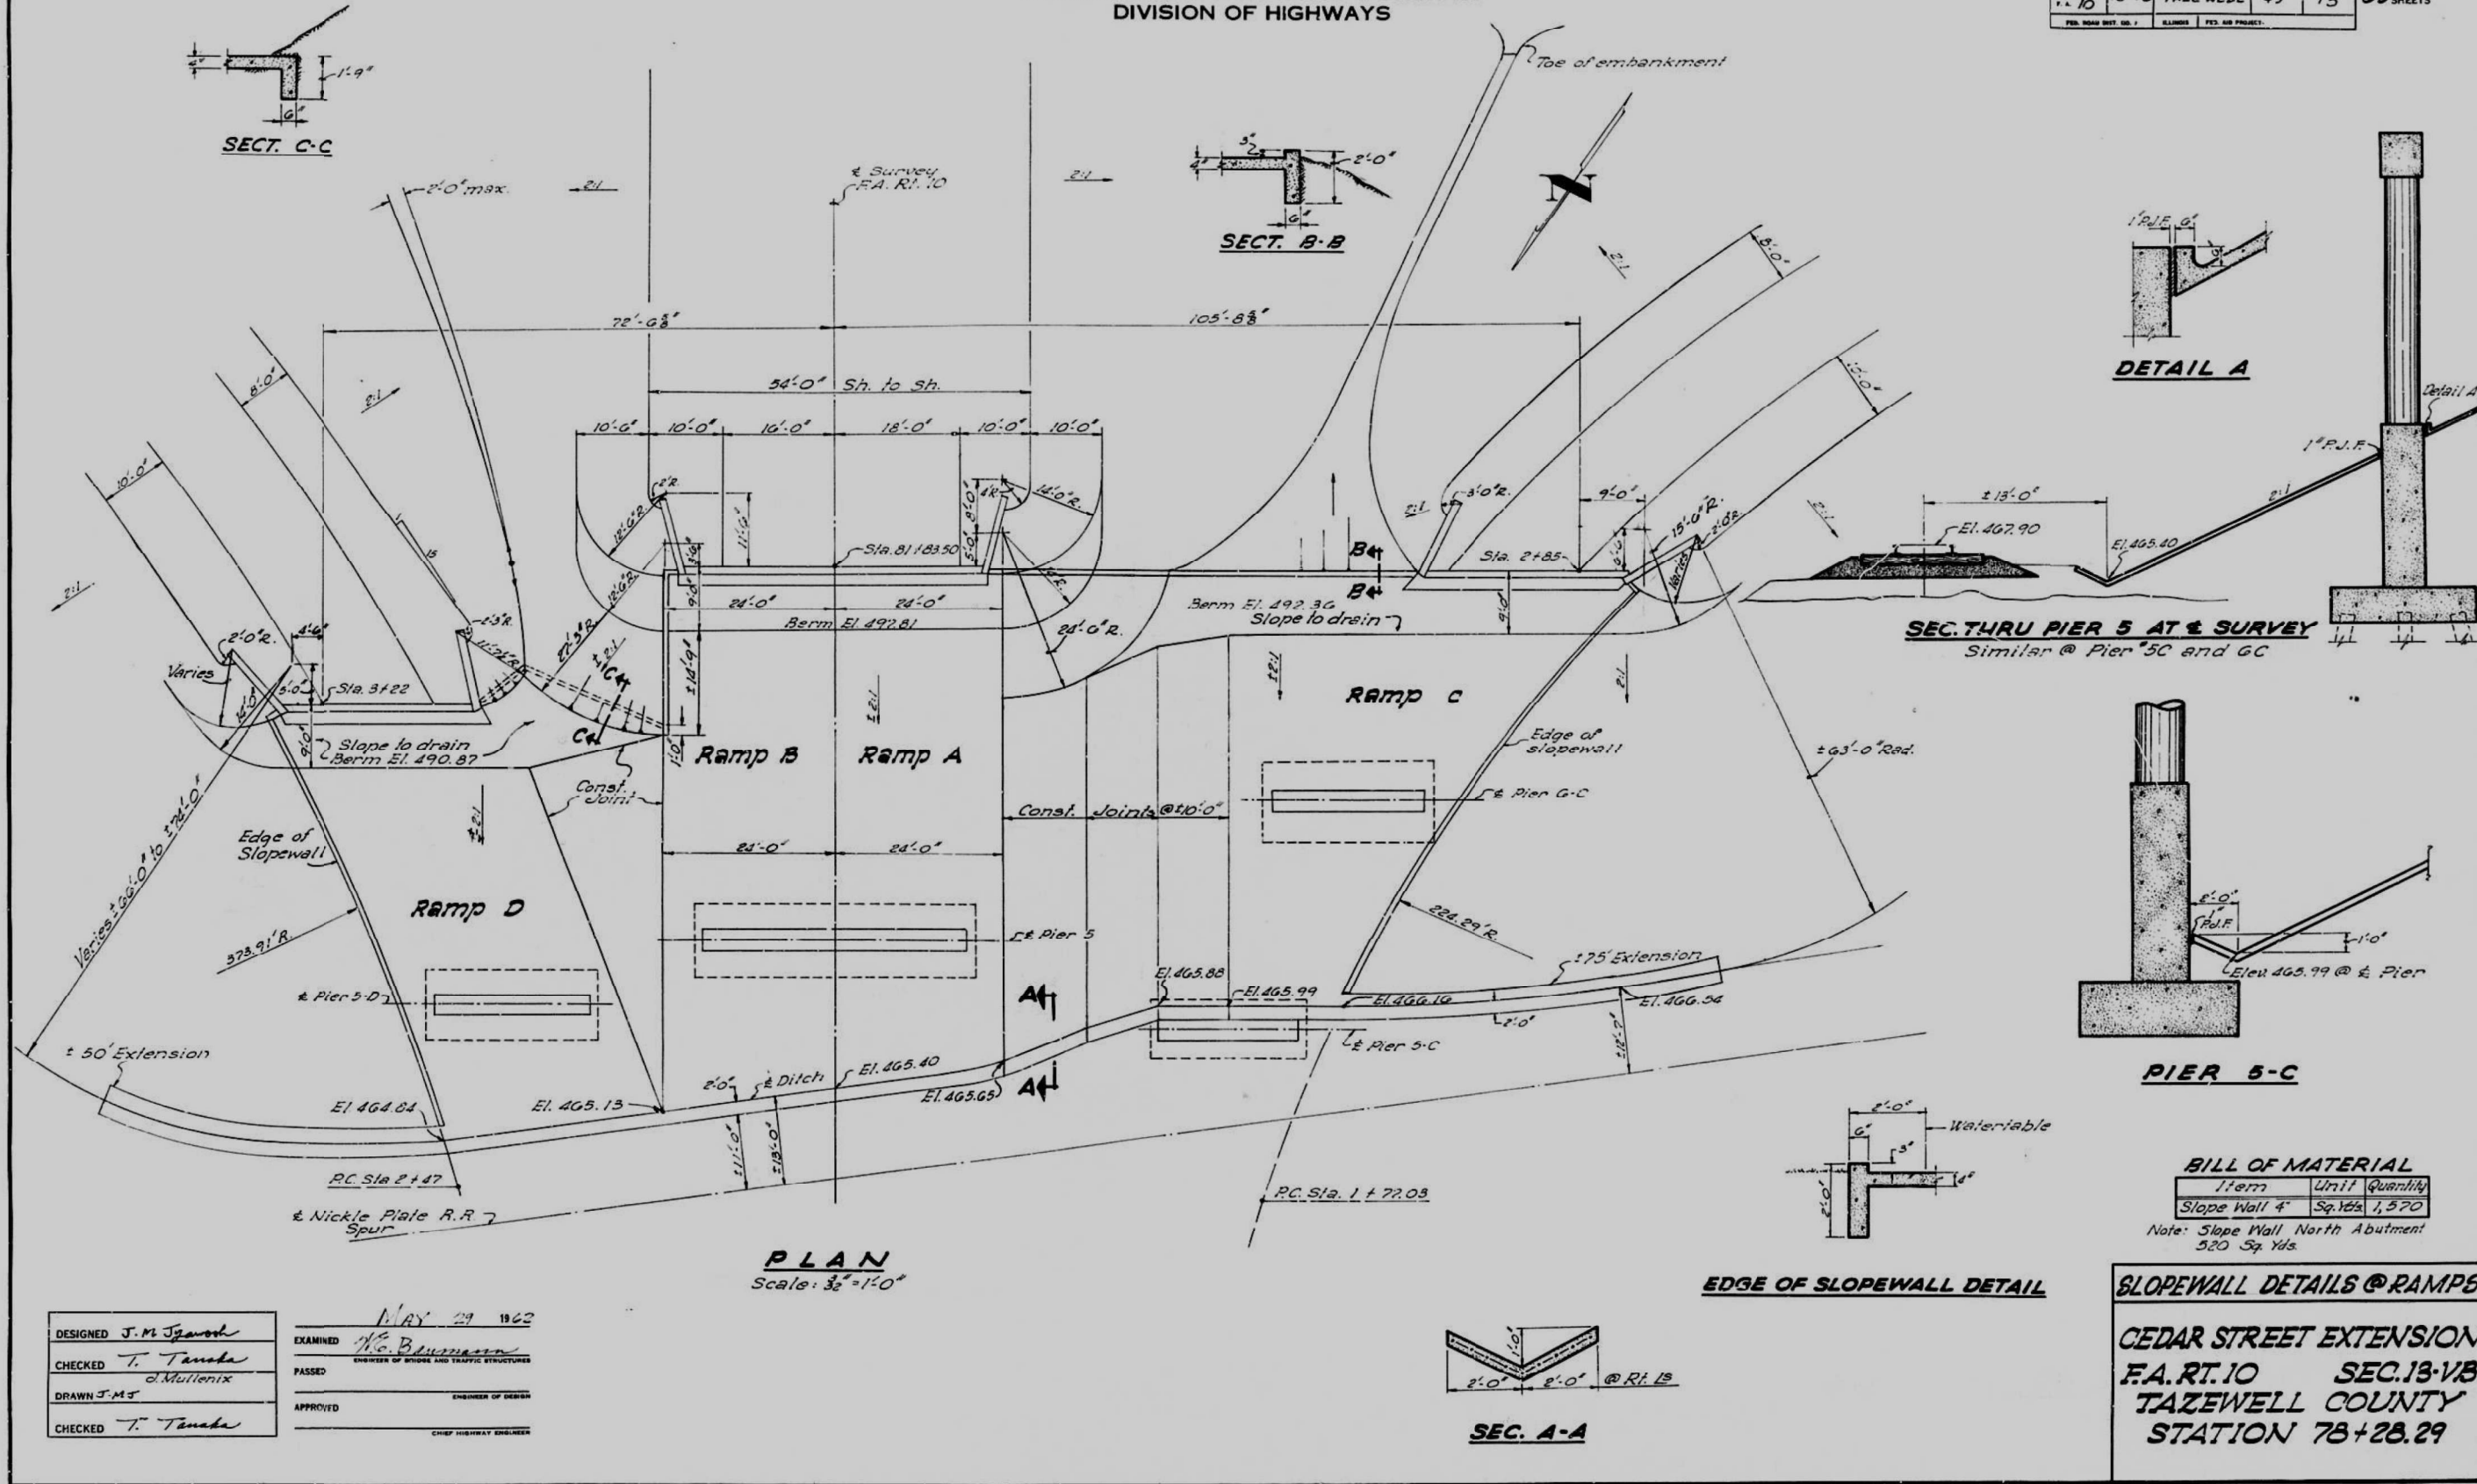

DESIGNED	J. M. Tjander	EXAMINED	H. C. Bismann
CHECKED	T. Tanaka	PASSED	
DRAWN	J. M. Tjander	APPROVED	
CHECKED	T. Tanaka		

BILL OF MATERIAL		
Item	Unit	Quantity
Slope Wall 4'	Sq. Yds.	1,570

Note: Slope Wall North Abutment 520 Sq. Yds.

SLOPEWALL DETAILS @ RAMP 5

CEDAR STREET EXTENSION
F.A. RT. 10 SEC. 13-VB
TAZEWELL COUNTY
STATION 78+28.29

MODEL: Default
FILE: S:\mbs\bus-sh-bentley.com\bus-sh-pw\03\Documents\Chicago_11\011 Project\179740 IDOT CedarStExt PH15.0 CAD\DWG Sheet\ExistingStructures\68C55.dwg
Michael Baker International
300 W Adams Street
Suite 1500
Chicago, IL 60606
PH: 312.707.8970
FAX: 312.707.8854

USER NAME	= DLamb	DESIGNED	-	REVISED	-
PLOT SCALE	= 0:2.0000 " = 1' in.	CHECKED	-	REVISED	-
PLOT DATE	= 5/1/2023	DRAWN	-	REVISED	-
		CHECKED	-	REVISED	-

STATE OF ILLINOIS
DEPARTMENT OF TRANSPORTATION


EXISTING STRUCTURES PLANS

SHEET S-5 OF 5-85 SHEETS

F.A.P. RTE.	SECTION	COUNTY	TOTAL SHEETS	SHEET NO.
VAR.	13 (HVB, HB-3) BR-1:R	TAZEWELL	1173	446
CONTRACT NO. 68C55				
ILLINOIS FED. AID PROJECT				

STATE OF ILLINOIS
DEPARTMENT OF PUBLIC WORKS & BUILDINGS
DIVISION OF HIGHWAYS

ROUTE NO.	SECTION	COUNTY	TOTAL SHEETS	SHEET NO.
10	13-VD	TAZEWELL	31	65
SHEET NO. 65 SHEETS				

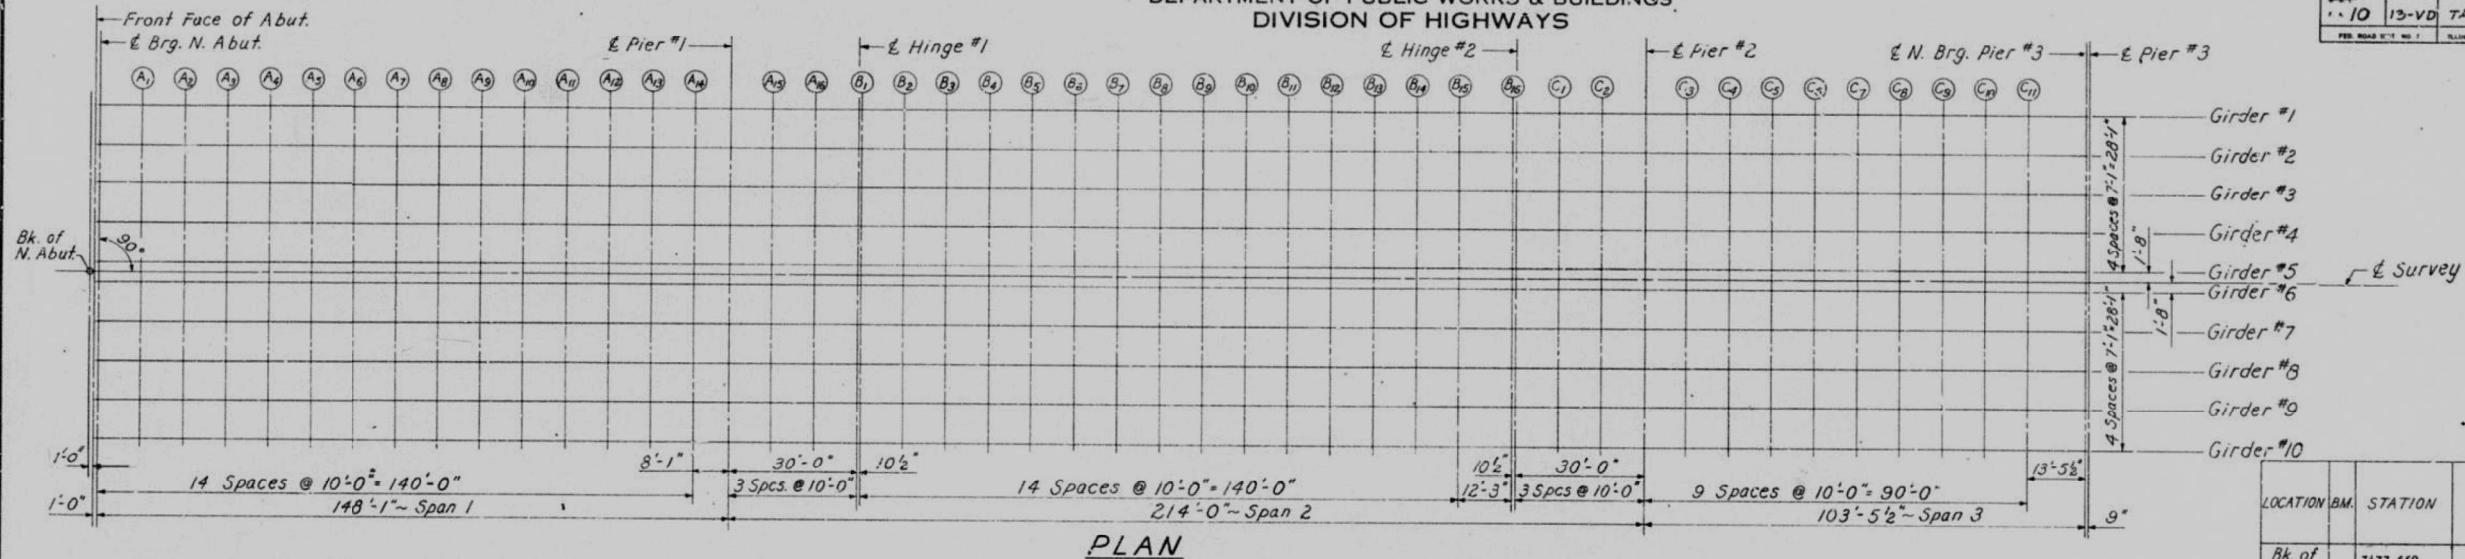

PLAN


LOCATION	B.M.	STATION	OFFSET	THEORETICAL GRADE ELEVATIONS	THEORETICAL GRADE ELEV. ADJUSTED FOR D.L. DEFL.
Bk. of N. Abut.		7477.660	22.916	488.529	488.529
		7477.660	15.833	488.588	488.588
		7477.660	8.750	488.647	488.647
		7477.660	1.667	488.704	488.704
		7477.660	0.000	488.704	488.704
		7477.660	1.665	488.704	488.704
F.F. of N. Abut.		7478.660	22.916	488.552	488.552
		7478.660	15.833	488.611	488.611
		7478.660	8.750	488.670	488.670
		7478.660	1.667	488.726	488.726
		7478.660	0.000	488.726	488.726
		7478.660	1.665	488.726	488.726
Brg. N. Abut.		7479.660	22.916	488.574	488.574
		7479.660	15.833	488.633	488.633
		7479.660	8.750	488.692	488.692
		7479.660	1.667	488.748	488.748
		7479.660	0.000	488.748	488.748
		7479.660	1.665	488.748	488.748
Pier #1		7480.660	22.916	488.574	488.574
		7480.660	15.833	488.633	488.633
		7480.660	8.750	488.692	488.692
		7480.660	1.667	488.748	488.748
		7480.660	0.000	488.748	488.748
		7480.660	1.665	488.748	488.748
Pier #2		7481.660	22.916	488.574	488.574
		7481.660	15.833	488.633	488.633
		7481.660	8.750	488.692	488.692
		7481.660	1.667	488.748	488.748
		7481.660	0.000	488.748	488.748
		7481.660	1.665	488.748	488.748
Pier #3		7482.660	22.916	488.574	488.574
		7482.660	15.833	488.633	488.633
		7482.660	8.750	488.692	488.692
		7482.660	1.667	488.748	488.748
		7482.660	0.000	488.748	488.748
		7482.660	1.665	488.748	488.748

LOCATION	B.M.	STATION	OFFSET	THEORETICAL GRADE ELEVATIONS	THEORETICAL GRADE ELEV. ADJUSTED FOR D.L. DEFL.
Pier #4		7509.660	22.916	489.220	489.220
		7509.660	15.833	489.279	489.279
		7509.660	8.750	489.338	489.338
		7509.660	1.667	489.394	489.394
		7509.660	0.000	489.394	489.394
		7509.660	1.665	489.394	489.394
Pier #5		7510.660	22.916	489.220	489.220
		7510.660	15.833	489.279	489.279
		7510.660	8.750	489.338	489.338
		7510.660	1.667	489.394	489.394
		7510.660	0.000	489.394	489.394
		7510.660	1.665	489.394	489.394
Pier #6		7511.660	22.916	489.220	489.220
		7511.660	15.833	489.279	489.279
		7511.660	8.750	489.338	489.338
		7511.660	1.667	489.394	489.394
		7511.660	0.000	489.394	489.394
		7511.660	1.665	489.394	489.394
Pier #7		7512.660	22.916	489.220	489.220
		7512.660	15.833	489.279	489.279
		7512.660	8.750	489.338	489.338
		7512.660	1.667	489.394	489.394
		7512.660	0.000	489.394	489.394
		7512.660	1.665	489.394	489.394
Pier #8		7513.660	22.916	489.220	489.220
		7513.660	15.833	489.279	489.279
		7513.660	8.750	489.338	489.338
		7513.660	1.667	489.394	489.394
		7513.660	0.000	489.394	489.394
		7513.660	1.665	489.394	489.394
Pier #9		7514.660	22.916	489.220	489.220
		7514.660	15.833	489.279	489.279
		7514.660	8.750	489.338	489.338
		7514.660	1.667	489.394	489.394
		7514.660	0.000	489.394	489.394
		7514.660	1.665	489.394	489.394
Pier #10		7515.660	22.916	489.220	489.220
		7515.660	15.833	489.279	489.279
		7515.660	8.750	489.338	489.338
		7515.660	1.667	489.394	489.394
		7515.660	0.000	489.394	489.394
		7515.660	1.665	489.394	489.394

LOCATION	B.M.	STATION	OFFSET	THEORETICAL GRADE ELEVATIONS	THEORETICAL GRADE ELEV. ADJUSTED FOR D.L. DEFL.
A ₈	2	7559.660	22.916	490.238	490.312
	3	7559.660	15.833	490.297	490.371
	4	7559.660	8.750	490.356	490.430
	5	7559.660	1.667	490.412	490.486
	6	7559.660 -	1.665	490.412	490.486
	7	7559.660 -	8.748	490.356	490.486
	8	7559.660 -	15.831	490.297	490.371
	9	7559.660 -	22.914	490.238	490.312
A ₉	2	7569.660	22.916	490.441	490.506
	3	7569.660	15.833	490.500	490.565
	4	7569.660	8.750	490.559	490.624
	5	7569.660	1.667	490.615	490.681
	6	7569.660 -	1.665	490.615	490.681
	7	7569.660 -	8.748	490.559	490.624
	8	7569.660 -	15.831	490.500	490.565
	9	7569.660 -	22.914	490.441	490.506
A ₁₀	2	7579.660	22.916	490.644	490.698
	3	7579.660	15.833	490.703	490.757
	4	7579.660	8.750	490.762	490.816
	5	7579.660	1.667	490.818	490.872
	6	7579.660 -	1.665	490.818	490.872
	7	7579.660 -	8.748	490.762	490.816
	8	7579.660 -	15.831	490.703	490.757
	9	7579.660 -	22.914	490.644	490.698
A ₁₁	2	7589.660	22.916	490.847	490.887
	3	7589.660	15.833	490.906	490.946
	4	7589.660	8.750	490.965	491.005
	5	7589.660	1.667	491.021	491.061
	6	7589.660 -	1.665	491.021	491.061
	7	7589.660 -	8.748	490.965	491.005
	8	7589.660 -	15.831	490.906	490.946
	9	7589.660 -	22.914	490.847	490.887
A ₁₂	2	7599.660	22.916	491.050	491.076
	3	7599.660	15.833	491.109	491.135
	4	7599.660	8.750	491.168	491.194
	5	7599.660	1.667	491.224	491.250
	6	7599.660 -	1.665	491.224	491.250
	7	7599.660 -	8.748	491.168	491.194
	8	7599.660 -	15.831	491.109	491.135
	9	7599.660 -	22.914	491.050	491.076

STATE OF ILLINOIS
DEPARTMENT OF PUBLIC WORKS & BUILDINGS
DIVISION OF HIGHWAYS

ROUTE NO.	SECTION	COUNTY	TOTAL SHEETS	SHEET NO.	SHEET NO. 7
10	13-VD	TAZEWELL	34	5	65 SHEETS
FED. ROAD DIST. NO. 1					



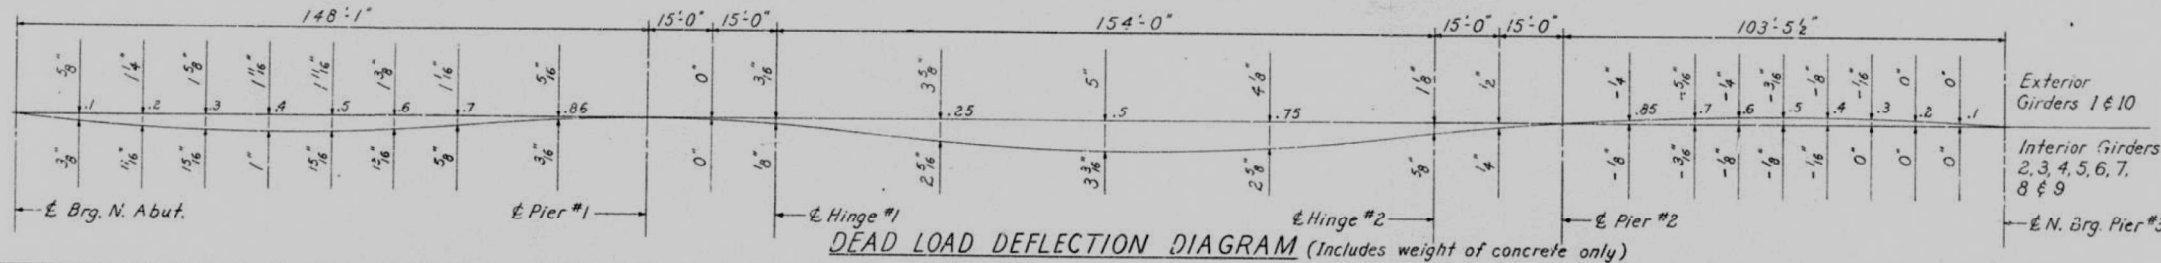


DEAD LOAD DEFLECTION DIAGRAM (Includes weight of concrete only)

LOCATION	BM.	STATION	OFFSET	THEORETICAL GRADE ELEVATIONS	THEORETICAL GRADE ELEV. ADJUSTED FOR D.L. DEFL.
B ₁	2	7658.618	22.916	492.247	492.260
	3	7658.618	15.833	492.306	492.319
	4	7658.618	8.750	492.365	492.378
	5	7658.618	1.667	492.422	492.434
	6	7658.618	.000	492.479	492.491
	7	7658.618	1.665	492.422	492.434
	8	7658.618	8.748	492.365	492.378
	9	7658.618	15.831	492.306	492.319
	10	7658.618	22.914	492.247	492.260
B ₂	2	7668.618	22.916	492.451	492.511
	3	7668.618	15.833	492.510	492.570
	4	7668.618	8.750	492.569	492.629
	5	7668.618	1.667	492.625	492.685
	6	7668.618	.000	492.682	492.742
	7	7668.618	1.665	492.625	492.685
	8	7668.618	8.748	492.569	492.629
	9	7668.618	15.831	492.510	492.570
	10	7668.618	22.914	492.451	492.511
B ₃	2	7678.618	22.916	492.654	492.762
	3	7678.618	15.833	492.713	492.821
	4	7678.618	8.750	492.772	492.880
	5	7678.618	1.667	492.828	492.937
	6	7678.618	.000	492.885	492.994
	7	7678.618	1.665	492.828	492.937
	8	7678.618	8.748	492.772	492.880
	9	7678.618	15.831	492.713	492.821
	10	7678.618	22.914	492.654	492.762
B ₄	2	7688.618	22.916	492.857	493.014
	3	7688.618	15.833	492.916	493.073
	4	7688.618	8.750	492.975	493.132
	5	7688.618	1.667	493.031	493.188
	6	7688.618	.000	493.088	493.244
	7	7688.618	1.665	493.031	493.188
	8	7688.618	8.748	492.975	493.132
	9	7688.618	15.831	492.916	493.073
	10	7688.618	22.914	492.857	493.014
B ₅	2	7698.618	22.916	493.060	493.258
	3	7698.618	15.833	493.119	493.317
	4	7698.618	8.750	493.178	493.376
	5	7698.618	1.667	493.234	493.432
	6	7698.618	.000	493.291	493.488
	7	7698.618	1.665	493.234	493.432
	8	7698.618	8.748	493.178	493.376
	9	7698.618	15.831	493.119	493.317
	10	7698.618	22.914	493.060	493.258
B ₆	2	7708.618	22.916	493.263	493.480
	3	7708.618	15.833	493.322	493.539
	4	7708.618	8.750	493.381	493.598
	5	7708.618	1.667	493.437	493.654
	6	7708.618	.000	493.494	493.710
	7	7708.618	1.665	493.437	493.654
	8	7708.618	8.748	493.381	493.598
	9	7708.618	15.831	493.322	493.539
	10	7708.618	22.914	493.263	493.480
B ₇	2	7718.618	22.916	493.466	493.702
	3	7718.618	15.833	493.525	493.761
	4	7718.618	8.750	493.584	493.820
	5	7718.618	1.667	493.640	493.876
	6	7718.618	.000	493.697	493.932
	7	7718.618	1.665	493.640	493.876
	8	7718.618	8.748	493.584	493.820
	9	7718.618	15.831	493.525	493.761
	10	7718.618	22.914	493.466	493.702

LOCATION	BM.	STATION	OFFSET	THEORETICAL GRADE ELEVATIONS	THEORETICAL GRADE ELEV. ADJUSTED FOR D.L. DEFL.
B ₈	2	7728.618	22.916	493.669	493.924
	3	7728.618	15.833	493.728	493.983
	4	7728.618	8.750	493.787	494.042
	5	7728.618	1.667	493.843	494.098
	6	7728.618	.000	493.899	494.154
	7	7728.618	1.665	493.843	494.098
	8	7728.618	8.748	493.787	494.042
	9	7728.618	15.831	493.728	493.983
	10	7728.618	22.914	493.669	493.924
B ₉	2	7738.618	22.916	493.873	494.133
	3	7738.618	15.833	493.931	494.192
	4	7738.618	8.750	493.990	494.251
	5	7738.618	1.667	494.046	494.308
	6	7738.618	.000	494.102	494.364
	7	7738.618	1.665	494.046	494.308
	8	7738.618	8.748	493.990	494.251
	9	7738.618	15.831	493.931	494.192
	10	7738.618	22.914	493.873	494.133
B ₁₀	2	7748.618	22.916	494.075	494.324
	3	7748.618	15.833	494.134	494.383
	4	7748.618	8.750	494.193	494.442
	5	7748.618	1.667	494.250	494.500
	6	7748.618	.000	494.306	494.556
	7	7748.618	1.665	494.250	494.500
	8	7748.618	8.748	494.193	494.442
	9	7748.618	15.831	494.134	494.383
	10	7748.618	22.914	494.075	494.324
B ₁₁	2	7758.618	22.916	494.278	494.514
	3	7758.618	15.833	494.337	494.573
	4	7758.618	8.750	494.396	494.632
	5	7758.618	1.667	494.453	494.688
	6	7758.618	.000	494.509	494.744
	7	7758.618	1.665	494.453	494.688
	8	7758.618	8.748	494.396	494.632
	9	7758.618	15.831	494.337	494.573
	10	7758.618	22.914	494.278	494.514
B ₁₂	2	7768.618	22.916	494.481	494.704
	3	7768.618	15.833	494.540	494.763
	4	7768.618	8.750	494.599	494.822
	5	7768.618	1.667	494.656	494.879
	6	7768.618	.000	494.712	494.935
	7	7768.618	1.665	494.656	494.879
	8	7768.618	8.748	494.599	494.822
	9	7768.618	15.831	494.540	494.763
	10	7768.618	22.914	494.481	494.704
B ₁₃	2	7778.618	22.916	494.685	494.879
	3	7778.618	15.833	494.744	494.938
	4	7778.618	8.750	494.803	494.997
	5	7778.618	1.667	494.859	495.053
	6	7778.618	.000	494.915	495.109
	7	7778.618	1.665	494.859	495.053
	8	7778.618	8.748	494.803	494.997
	9	7778.618	15.831	494.744	494.938
	10	7778.618	22.914	494.685	494.879
B ₁₄	2	7788.618	22.916	494.888	495.040
	3	7788.618	15.833	494.947	495.099
	4	7788.618	8.750	495.006	495.158
	5	7788.618	1.667	495.062	495.214
	6	7788.618	.000	495.118	495.270
	7	7788.618	1.665	495.062	495.214
	8	7788.618	8.748	495.006	495.158
	9	7788.618	15.831	494.947	495.099
	10	7788.618	22.914	494.888	495.040
B ₁₅	2	7798.618	22.916	495.091	495.201
	3	7798.618	15.833	495.150	495.260
	4	7798.618	8.750	495.209	495.319
	5	7798.618	1.667	495.265	495.375
	6	7798.618	.000	495.321	495.431
	7	7798.618	1.665	495.265	495.375
	8	7798.618	8.748	495.209	495.319
	9	7798.618	15.831	495.150	495.260
	10	7798.618	22.914	495.091	495.201

LOCATION	BM.	STATION	OFFSET	THEORETICAL GRADE ELEVATIONS	THEORETICAL GRADE ELEV. ADJUSTED FOR D.L. DEFL.
B ₁₆	2	7810.868	22.916	495.340	495.398
	3	7810.868	15.833	495.399	495.457
	4	7810.868	8.750	495.458	495.516
	5	7810.868	1.667	495.514	495.572
	6	7810.868	.000	495.514	495.572
	7	7810.868	1.665	495.514	495.572
	8	7810.868	8.748	495.458	495.516
	9	7810.868	15.831	495.399	495.457
	10	7810.868	22.914	495.340	495.398
	Hinge #2	2	7811.743	22.916	495.357
3		7811.743	15.833	495.416	495.471
4		7811.743	8.750	495.475	495.530
5		7811.743	1.667	495.532	495.586
6		7811.743	.000	495.532	495.586
7		7811.743	1.665	495.532	495.586
8		7811.743	8.748	495.475	495.530
9		7811.743	15.831	495.416	495.471
10		7811.743	22.914	495.357	495.412
C ₁		2	7821.743	22.916	495.560
	3	7821.743	15.833	495.619	495.653
	4	7821.743	8.750	495.678	495.712
	5	7821.743	1.667	495.735	495.768
	6	7821.743	.000	495.735	495.768
	7	7821.743	1.665	495.735	495.768
	8	7821.743	8.748	495.678	495.712
	9	7821.743	15.831	495.619	495.653
	10	7821.743	22.914	495.560	495.594
	C ₂	2	7831.743	22.916	495.763
3		7831.743	15.833	495.822	495.838
4		7831.743	8.750	495.881	495.897
5		7831.743	1.667	495.938	495.953
6		7831.743	.000	495.938	495.953
7		7831.743	1.665	495.938	495.953
8		7831.743	8.748	495.881	495.897
9		7831.743	15.831	495.822	495.838
10		7831.743	22.914	495.763	495.779
Pier #2		2	7841.743	22.916	495.967
	3	7841.743	15.833	496.026	496.026
	4	7841.743	8.750	496.085	496.085
	5	7841.743	1.667	496.141	496.141
	6	7841.743	.000	496.141	496.141
	7	7841.743	1.665	496.141	496.141
	8	7841.743	8.748	496.085	496.085
	9	7841.743	15.831	496.026	496.026
	10	7841.743	22.914	495.967	495.967
	C ₃	2	7851.743	22.916	496.170
3		7851.743	15.833	496.229	496.221
4		7851.743	8.750	496.288	496.260
5		7851.743	1.667	496.344	496.336
6		7851.743	.000	496.344	496.336
7		7851.743	1.665	496.344	496.336
8		7851.743	8.748	496.288	496.280
9		7851.743	15.831	496.229	496.221
10		7851.743	22.914	496.170	496.162
C ₄		2	7861.743	22.916	496.373
	3	7861.743	15.833	496.432	496.419
	4	7861.743	8.750	496.491	496.478
	5	7861.743	1.667	496.547	496.535
	6	7861.743	.000	496.547	496.535
	7	7861.743	1.665	496.547	496.535
	8	7861.743	8.748	496.491	496.478
	9	7861.743	15.831	496.432	496.419
	10	7861.743	22.914	496.373	496.360

 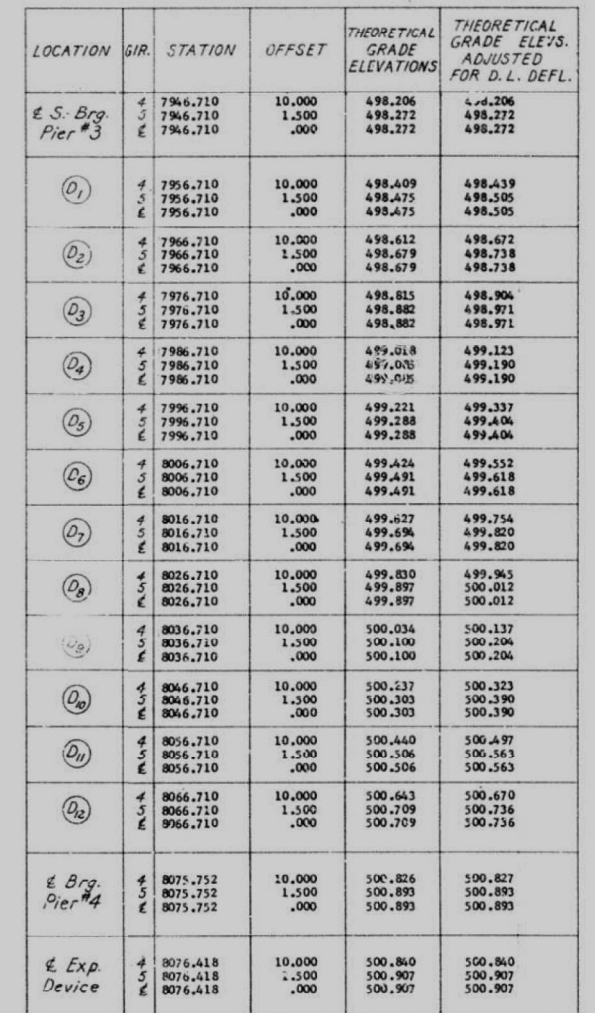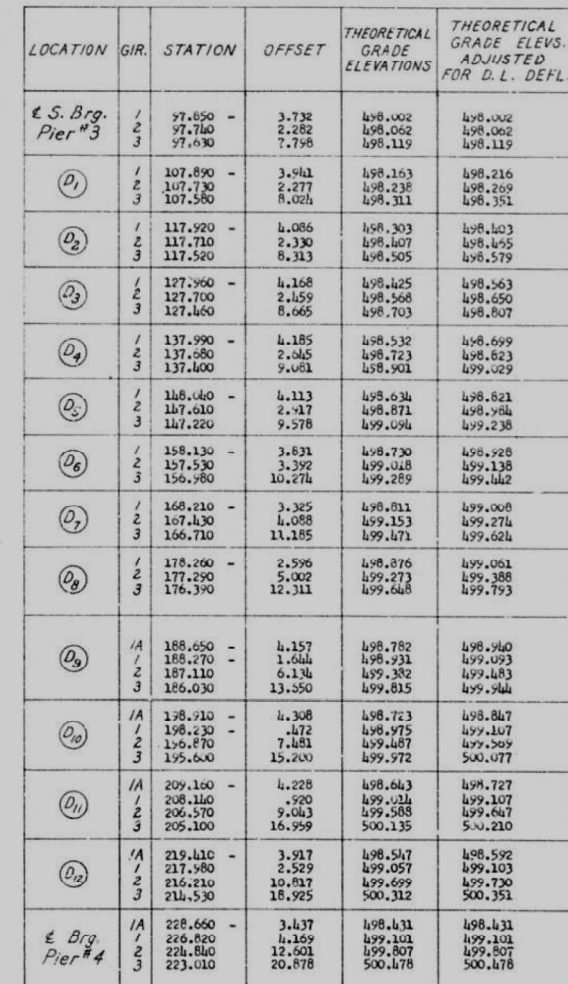

Girder	Location	"a"	"b"	"c"
1A		$\frac{1}{16}$	$\frac{1}{16}$	$\frac{1}{16}$
1		$\frac{1}{32}$	$2\frac{3}{8}$	$1\frac{1}{8}$
2		$\frac{1}{16}$	$\frac{1}{16}$	$\frac{1}{16}$
3		$\frac{1}{32}$	$\frac{1}{8}$	$\frac{1}{32}$
4		$\frac{1}{32}$	$\frac{1}{8}$	$1\frac{1}{8}$
5		$\frac{1}{8}$	$\frac{1}{32}$	$\frac{1}{8}$

Note: The above deflections are not for use in the field if the Engineer is working from the Theoretical Grade Elevations Adjusted for Dead Load Deflection.

DESIGNED	J. B. Kahan
CHECKED	T. Tanaka
DRAWN	T. Tanaka
CHECKED	J. B. K.

MAY 24 1962
 EXAMINED *H.E. B...*
 ENGINEER OF BRIDGES AND TRAFFIC STRUCTURES
 PASSED
 ENGINEER OF DESIGN
 APPROVED



DECK ELEVATIONS-SPAN 4 EAST

CEDAR STREET EXTENSION
F.A. RT. 10 SEC. 13-VD
TAEWELL COUNTY
STATION 78 + 28.29

1/5 CORRECTED: GIRDERS 1 to 1A; FROM 87°-30'-00" to 87°-29'-08" & FROM 79°-51'-05" to 79°-50'-23"-E

STATE OF ILLINOIS
DEPARTMENT OF PUBLIC WORKS & BUILDINGS
DIVISION OF HIGHWAYS

FA 10	13-VD	TAZEWELL	3d	7	SHEET NO 9
65 SHEETS					

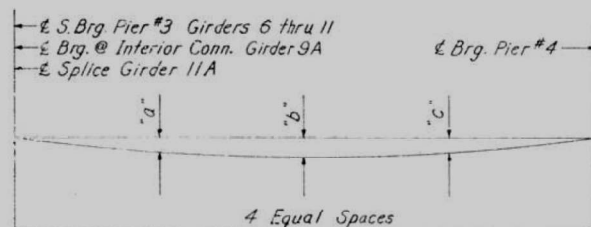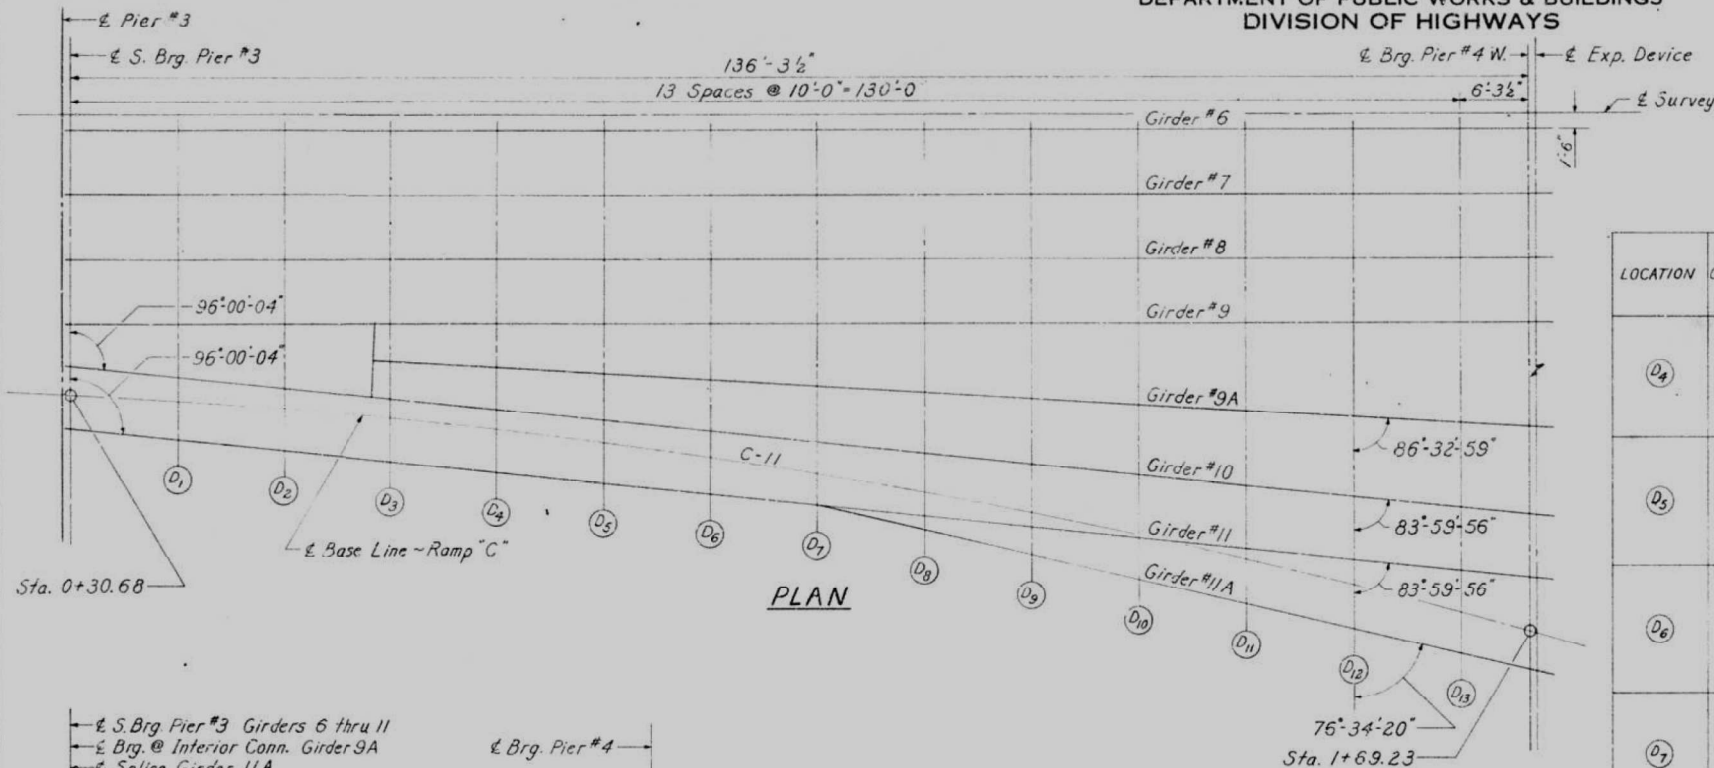

DEAD LOAD DEFLECTION DIAGRAM
Includes weight of concrete only.


Girder	Location	"a"	"b"	"c"
6	1 1/8"	2"	1 1/8"	
7	1 1/8"	1 3/8"	1 3/8"	
8	1 1/8"	1 3/8"	1 3/8"	
9	1 1/8"	2"	1 1/8"	
9A	8"	1 1/4"	1 1/4"	
10	1 1/8"	1 1/8"	1 3/8"	
11	2"	2 1/8"	2"	
11A	1/8"	1/8"	1/8"	

Note: The above deflections are not for use in the field if the Engineer is working from the Theoretical Grade Elevations Adjusted for Dead Load Deflection.

LOCATION	GIR.	STATION	OFFSET	THEORETICAL GRADE ELEVATIONS	THEORETICAL GRADE ELEV. ADJUSTED FOR D.L. DEFL.
E S. Brg. Pier #3	6	7946.710	.000	498.272	498.272
	6	7946.710	1.500	498.272	498.272
	7	7946.710	7.666	498.225	498.225
	8	7946.710	13.833	498.174	498.174
	9	30.380	6.756	498.109	498.109
	10	30.580	2.734	498.056	498.056
D1	11	30.890	3.289	497.977	497.977
	6	7956.710	.000	498.475	498.511
	6	7956.710	1.500	498.475	498.511
	7	7956.710	7.666	498.428	498.457
	8	7956.710	13.833	498.377	498.406
	9	40.250	7.343	498.292	498.333
D2	10	40.590	2.279	498.211	498.251
	11	41.000	3.739	498.114	498.161
	6	7966.710	.000	498.679	498.749
	6	7966.710	1.500	498.679	498.749
	7	7966.710	7.666	498.631	498.690
	8	7966.710	13.833	498.580	498.638
D3	9	50.090	8.094	498.481	498.558
	10	50.600	1.990	498.353	498.429
	11	51.110	4.020	498.225	498.333
	6	7976.710	.000	498.882	498.987
	6	7976.710	1.500	498.882	498.987
	7	7976.710	7.666	498.834	498.922

LOCATION	GIR.	STATION	OFFSET	THEORETICAL GRADE ELEVATIONS	THEORETICAL GRADE ELEV. ADJUSTED FOR D.L. DEFL.
D4	6	7986.710	.000	499.085	499.213
	6	7986.710	1.500	499.085	499.213
	7	7986.710	7.666	499.038	499.143
	8	7986.710	13.833	498.986	499.092
	9	69.700	10.085	498.857	498.990
	9A	70.180	5.902	498.725	498.849
D5	10	70.690	1.916	498.598	498.730
	11	71.360	4.073	498.462	498.586
	6	7996.710	.000	499.288	499.430
	6	7996.710	1.500	499.288	499.430
	7	7996.710	7.666	499.241	499.358
	8	7996.710	13.833	499.189	499.306
D6	9	79.450	11.323	499.047	499.199
	9A	80.060	6.553	498.872	499.012
	10	80.670	2.130	498.705	498.855
	11	81.480	3.846	498.574	498.685
	6	8006.710	.000	499.491	499.647
	6	8006.710	1.500	499.491	499.647
D7	7	8006.710	7.666	499.444	499.572
	8	8006.710	13.833	499.392	499.521
	9	89.160	12.722	499.246	499.410
	9A	89.950	7.368	499.018	499.172
	10	90.680	2.512	498.805	498.967
	11	91.590	3.450	498.538	498.766
D8	6	8016.710	.000	499.694	499.859
	6	8016.710	1.500	499.694	499.859
	7	8016.710	7.666	499.647	499.782
	8	8016.710	13.833	499.595	499.731
	9	98.620	11.280	499.453	499.621
	9A	99.790	8.347	499.166	499.326
D9	10	100.670	3.062	498.902	499.065
	11	101.680	2.884	498.599	498.634
	6	8026.710	.000	499.897	500.048
	6	8026.710	1.500	499.897	500.048
	7	8026.710	7.666	499.850	499.974
	8	8026.710	13.833	499.799	499.923
D10	9	108.430	15.996	499.671	499.833
	9A	109.600	9.488	499.317	499.476
	10	110.640	3.778	498.998	499.156
	11	111.750	2.151	498.660	498.885
	6	8036.710	.000	500.100	500.238
	6	8036.710	1.500	500.100	500.238
D11	7	8036.710	7.666	500.053	500.166
	8	8036.710	13.833	500.002	500.115
	9	117.960	17.869	499.833	500.051
	9A	119.360	10.792	499.477	499.617
	10	120.590	4.660	499.097	499.239
	11	121.790	1.249	498.723	498.928
D12	11A	122.330	3.846	498.556	498.759
	6	8046.710	.000	500.303	500.427
	6	8046.710	1.500	500.303	500.427
	7	8046.710	7.666	500.256	500.358
	8	8046.710	13.833	500.205	500.307
	9	8046.710	20.000	500.153	500.277
D13	9A	129.090	12.257	499.647	499.767
	10	130.560	5.707	499.261	499.322
	11A	131.840	1.81	498.792	498.968
	11A	132.680	4.074	498.516	498.682
	6	8056.710	.000	500.506	500.600
	6	8056.710	1.500	500.506	500.600
D14	7	8056.710	7.666	500.459	500.536
	8	8056.710	13.833	500.408	500.484
	9	8056.710	20.000	500.356	500.450
	9A	138.760	13.881	499.829	499.922
	10	140.380	6.920	499.314	499.410
	11	141.780	1.054	498.870	499.010
D15	11A	143.030	4.125	498.469	498.596
	6	8066.710	.000	500.709	500.767
	6	8066.710	1.500	500.709	500.767
	7	8066.710	7.666	500.662	500.710
	8	8066.710	13.833	500.611	500.658
	9	8066.710	20.000	500.560	500.617
D16	9A	148.380	15.664	500.026	500.089
	10	150.220	8.295	499.438	499.503
	11	151.740	2.453	498.901	499.056
	11A	153.380	3.778	498.419	498.504
	6	8076.710	.000	500.913	501.035
	6	8076.710	1.500	500.913	501.035
D17	7	8076.710	7.666	500.865	500.884
	8	8076.710	13.833	500.814	500.832
	9	8076.710	20.000	500.763	500.785
	9A	157.950	17.604	500.197	500.227
	10	160.010	9.834	499.537	499.569
	11	161.580	4.017	499.046	499.089
D18	11A	163.720	3.694	498.391	498.429
	6	8086.002	.000	501.040	501.040
	6	8086.002	1.500	501.040	501.040
	7	8086.002	7.666	500.993	500.993
	8	8086.002	13.833	500.942	500.942
	9	8086.002	20.000	500.890	500.890
D19	9A	163.930	18.904	500.272	500.272
	10	166.140	10.884	499.591	499.591
	11	167.770	5.084	499.097	499.097
	11A	170.220	3.413	498.372	498.372
	6	8096.002	.000	501.040	501.040
	6	8096.002	1.500	501.040	501.040
D20	7	8096.002	7.666	500.993	500.993
	8	8096.002	13.833	500.942	500.942
	9	8096.002	20.000	500.890	500.890
	9A	163.930	18.904	500.272	500.272
	10	166.140	10.884	499.591	499.591
	11	167.770	5.084	499.097	499.097

LOCATION	GIR.	STATION	OFFSET	THEORETICAL GRADE ELEVATIONS	THEORETICAL GRADE ELEV. ADJUSTED FOR D.L. DEFL.
D21	6	8046.710	.000	500.303	500.427
	6	8046.710	1.500	500.303	500.427
	7	8046.710	7.666	500.256	500.358
	8	8046.710	13.833	500.205	500.307
	9	8046.710	20.000	500.153	500.277
	9A	129.090	12.257	499.647	499.767
D22	10	130.560	5.707	499.261	499.322
	11A	131.840	1.81	498.792	498.968
	11A	132.680	4.074	498.516	498.682
	6	8056.710	.000	500.506	500.600
	6	8056.710	1.500	500.506	500.600
	7	8056.710	7.666	500.459	500.536
D23	8	8056.710	13.833	500.408	500.484
	9	8056.710	20.000	500.356	500.450
	9A	138.760	13.881	499.829	499.922
	10	140.380	6.920	499.314	499.410
	11	141.780	1.054	498.870	499.010
	11A	143.030	4.125	498.469	498.596
D24	6	8066.710	.000	500.709	500.767
	6	8066.710	1.500	500.709	500.767
	7	8066.710	7.666	500.662	500.710
	8	8066.710	13.833	500.611	500.658
	9	8066.710	20.000	500.560	500.617
	9A	148.380	15.664	500.026	500.089
D25	10	150.220	8.295	499.438	499.503
	11	151.740	2.453	498.901	499.056
	11A	153.380	3.778	498.419	498.504
	6	8076.710	.000	500.913	501.035
	6	8076.710	1.500	500.913	501.035
	7	8076.710	7.666	500.865	500.884
D26	8	8076.710	13.833	500.814	500.832
	9	8076.710	20.000	500.763	500.785
	9A	157.950	17.604	500.197	500.227
	10	160.010	9.834	499.537	499.569
	11	161.580	4.017	499.046	499.089
	11A	163.720	3.694	498.391	498.429
D27	6	8086.002	.000	501.040	501.040

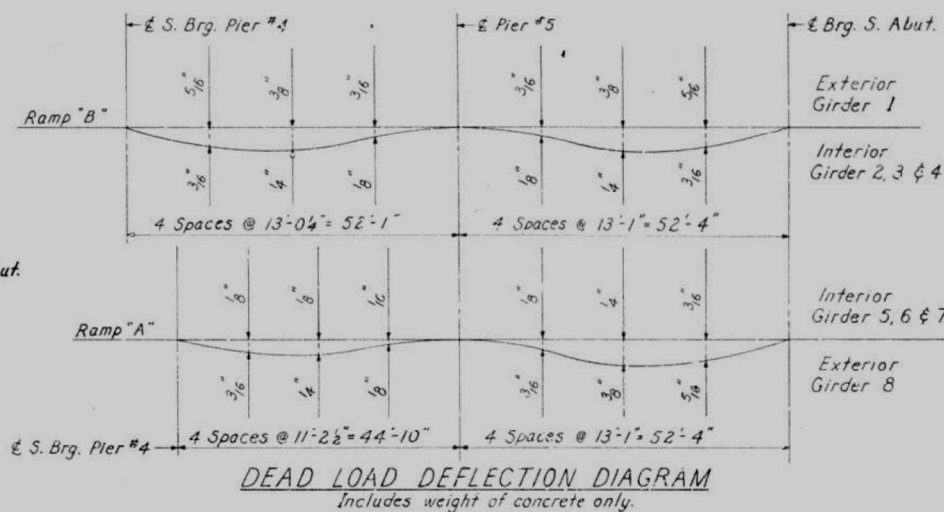

LOCATION	BM.	STATION	OFFSET	THEORETICAL GRADE ELEVATIONS	THEORETICAL GRADE ELEV. ADJUSTED FOR D. L. DEF.
Exp. Device	B	8033.667	20.000	500.904	500.904
Exp. Span #5A	B	8084.500	20.000	500.921	500.921
(F ₂)	B	8107.250	20.000	501.180	501.196
(F ₃)	B	8107.250	20.000	501.383	501.401
(F ₄)	B	8117.250	20.000	501.586	501.595
Exp. Pier #5	B	8129.333	20.000	501.831	501.851
(F ₁)	B	8139.333	20.000	502.034	502.046
(F ₂)	B	8149.333	20.000	502.233	502.258
(F ₃)	B	8159.333	20.000	502.432	502.464
(F ₄)	B	8169.333	20.000	502.630	502.658
Exp. S. Abut.	B	8181.667	20.000	502.876	502.876
F.F. of S. Abut.		8182.500	20.000	502.892	502.892
Bk. of S. Abut.		8183.500	20.000	502.912	502.912


**CEDAR STREET EXTENSION
F.A. RT. 10 SEC. 13-VD
TAZEWELL COUNTY
STATION 78+28.29**

MAY 29 1962
 EXAMINED H.E. Baumann
 ENGINEER OF BRIDGE AND TRAFFIC STRUCTURES
 PASSED
 ENGINEER OF DESIGN
 APPROVED
 CIVIL ENGINEER

Model: Default
FILE: \\miller-baker-us-sh-bentley.com\pub-us-pw\03\Documents\Chicago\1101\Project\179740.IDOT CedarStExt-PH10.0.CADD\CAD_Sheet\ExistingStructures\68C55.dwg
Michael Baker International
200 W Adams Street
Suite 1500
Chicago, IL 60606
PH: 312.707.8970
FAX: 312.707.8854


STATE OF ILLINOIS
DEPARTMENT OF PUBLIC WORKS & BUILDINGS
DIVISION OF HIGHWAYS

SHEET NO.	SECTION	COUNTY	TOTAL SHEETS	SHEET NO.	SHEET NO. 11
10	13-VD	TAZEWELL	34	9	65 SHEETS

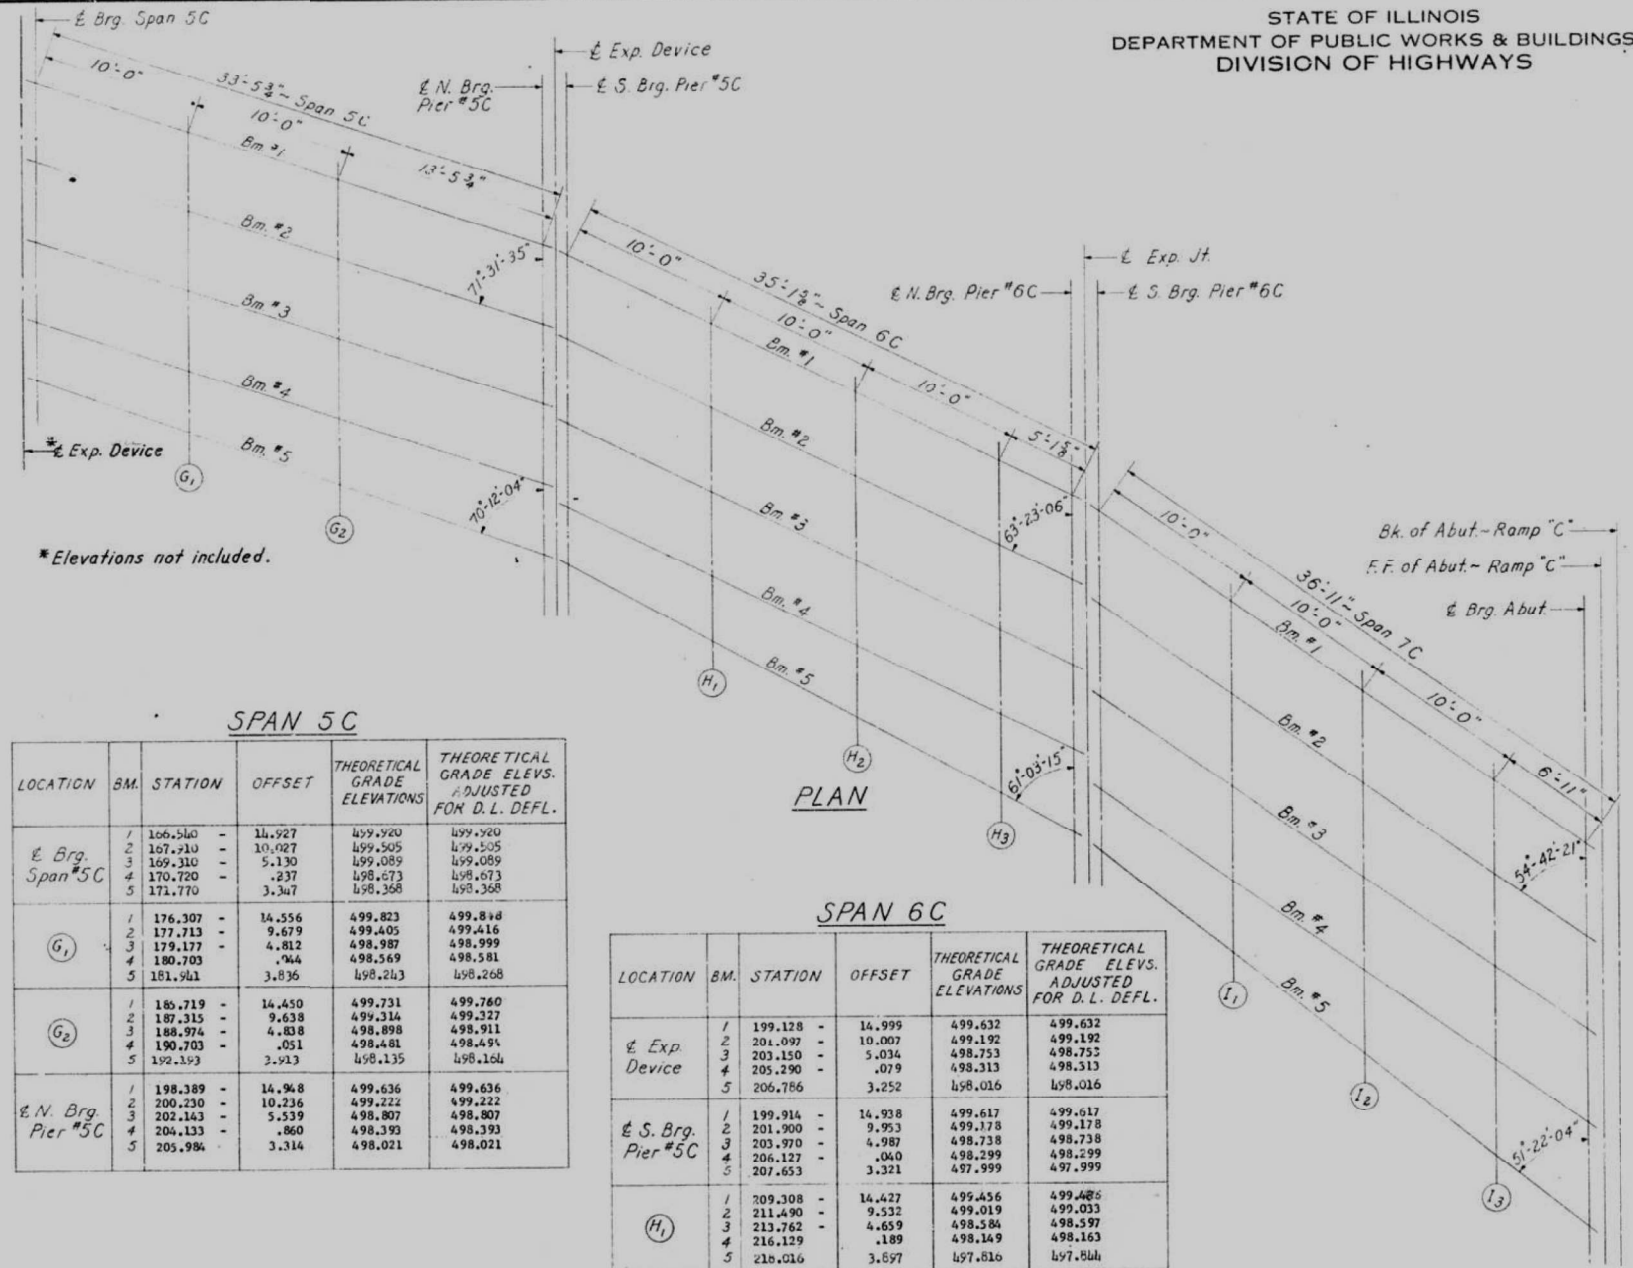

LOCATION	BM.	STATION	OFFSET	THEORETICAL GRADE ELEVATIONS	THEORETICAL GRADE ELEV. ADJUSTED FOR D.L. DEFL.
E Brg. Span 5C	1	166.560	-	499.490	499.490
	2	167.710	-	499.505	499.505
	3	169.310	-	499.089	499.089
	4	170.720	-	498.673	498.673
	5	171.770	-	498.368	498.368
G ₁	1	176.307	-	499.823	499.823
	2	177.713	-	499.405	499.416
	3	179.177	-	498.987	498.999
	4	180.703	-	498.569	498.581
	5	181.941	-	498.243	498.268
G ₂	1	185.719	-	499.731	499.760
	2	187.315	-	499.314	499.327
	3	188.974	-	498.898	498.911
	4	190.703	-	498.481	498.494
	5	192.393	-	498.135	498.164
E N. Brg. Pier #5C	1	198.389	-	499.636	499.636
	2	200.230	-	499.222	499.222
	3	202.143	-	498.807	498.807
	4	204.133	-	498.393	498.393
	5	205.984	-	498.021	498.021

LOCATION	BM.	STATION	OFFSET	THEORETICAL GRADE ELEVATIONS	THEORETICAL GRADE ELEV. ADJUSTED FOR D.L. DEFL.
E Exp. Device	1	199.128	-	499.632	499.632
	2	201.097	-	499.192	499.192
	3	203.150	-	498.753	498.753
	4	205.290	-	498.313	498.313
	5	206.786	-	498.016	498.016
E S. Brg. Pier #5C	1	199.914	-	499.617	499.617
	2	201.900	-	499.178	499.178
	3	203.970	-	498.738	498.738
	4	206.127	-	498.299	498.299
	5	207.653	-	497.999	497.999
H ₁	1	209.308	-	499.456	499.486
	2	211.490	-	499.019	499.033
	3	213.762	-	498.584	498.597
	4	216.129	-	498.149	498.163
	5	218.616	-	497.716	497.730
H ₂	1	218.725	-	499.324	499.361
	2	221.096	-	498.896	498.910
	3	223.563	-	498.464	498.481
	4	226.131	-	498.035	498.052
	5	228.811	-	497.671	497.707
H ₃	1	228.135	-	499.226	499.264
	2	230.687	-	498.802	498.810
	3	233.340	-	498.380	498.387
	4	236.098	-	497.958	497.966
	5	238.795	-	497.563	497.580
E N. Brg. Pier #6C	1	232.954	-	499.189	499.189
	2	235.596	-	498.769	498.769
	3	238.340	-	498.350	498.350
	4	241.191	-	497.932	497.932
	5	244.110	-	497.523	497.523
E Exp. Jt.	1	233.828	-	499.186	499.186
	2	236.485	-	498.764	498.764
	3	239.245	-	498.346	498.346
	4	242.113	-	497.929	497.929
	5	245.072	-	497.517	497.517

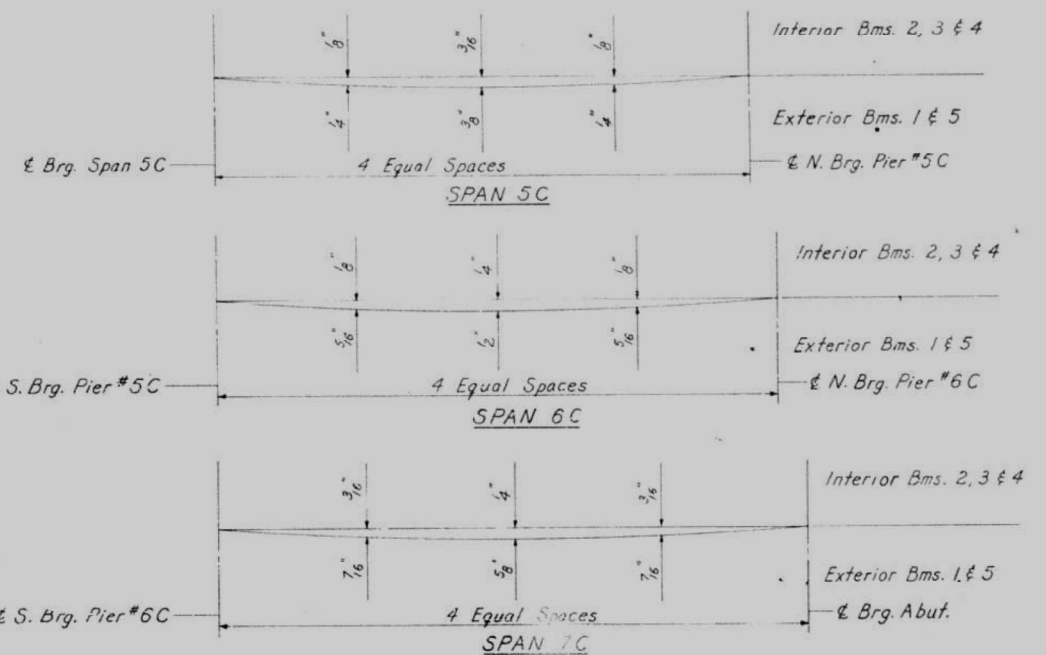

DEAD LOAD DEFLECTION DIAGRAM

Includes weight of concrete only.
Note: The above deflections are not for use in the field if the Engineer is working from the Theoretical Grade Elevations Adjusted for Dead Load Deflection.

LOCATION	BM.	STATION	OFFSET	THEORETICAL GRADE ELEVATIONS	THEORETICAL GRADE ELEV. ADJUSTED FOR D.L. DEFL.
E S. Brg. Pier #6C	1	234.795	-	499.165	499.165
	2	237.732	-	498.706	498.706
	3	240.794	-	498.249	498.249
	4	243.986	-	497.794	497.794
	5	246.162	-	497.495	497.495
I ₁	1	244.189	-	498.999	499.030
	2	247.325	-	498.549	498.565
	3	250.591	-	498.100	498.116
	4	253.993	-	497.653	497.669
	5	256.763	-	497.303	497.344
I ₂	1	253.608	-	498.866	498.911
	2	256.924	-	498.422	498.443
	3	260.390	-	497.979	498.000
	4	263.992	-	497.532	497.559
	5	267.396	-	497.137	497.190
I ₃	1	263.020	-	498.758	498.784
	2	266.524	-	498.320	498.331
	3	270.163	-	497.883	497.894
	4	273.965	-	497.447	497.459
	5	278.018	-	496.998	497.029
E Brg. Abut. Ramp "C"	1	269.510	-	498.696	498.696
	2	273.129	-	498.263	498.263
	3	276.885	-	497.830	497.830
	4	280.783	-	497.399	497.399
	5	283.335	-	496.917	496.917
F.F. of Abut. Ramp "C"	1	270.657	-	498.687	498.687
	2	274.296	-	498.254	498.254
	3	278.072	-	497.822	497.822
	4	281.990	-	497.392	497.392
	5	286.628	-	496.903	496.903
Bk. of Abut. Ramp "C"	1	271.804	-	498.677	498.677
	2	275.462	-	498.245	498.245
	3	279.257	-	497.814	497.814
	4	283.195	-	497.385	497.385
	5	287.918	-	496.891	496.891

DECK ELEVATIONS-RAMP C

CEDAR STREET EXTENSION
F.A.R.T. 10 SEC. 13-VD
TAZEWELL COUNTY
STATION 78 + 28.29

STATE OF ILLINOIS
DEPARTMENT OF TRANSPORTATION




EXISTING STRUCTURES PLANS

F.A.P. RTE.	SECTION	COUNTY	TOTAL SHEETS	SHEET NO.
VAR.	13 (HVB, HB-3) BR-1-R	TAZEWELL	1173	452
				CONTRACT NO. 68C55

USER NAME = DLamb	DESIGNED -	REVISED -
PLOT SCALE = 0.1667' / in.	CHECKED -	REVISED -
PLOT DATE = 5/1/2023	DRAWN -	REVISED -
	CHECKED -	REVISED -


ROUTE NO	SECTION	COUNTY	TOTAL SHEETS	SHEET NO.
10	13-VD	TAZEWELL	31	10
FED. ROAD DIST. NO. 1			ILLINOIS	FED. AID PROJECT

SHEET NO 12
65 SHEETS

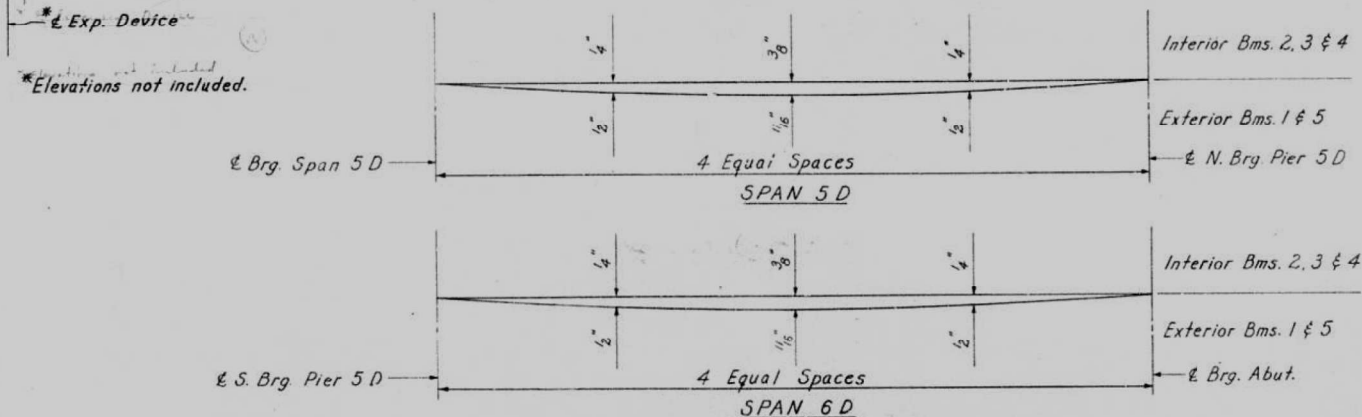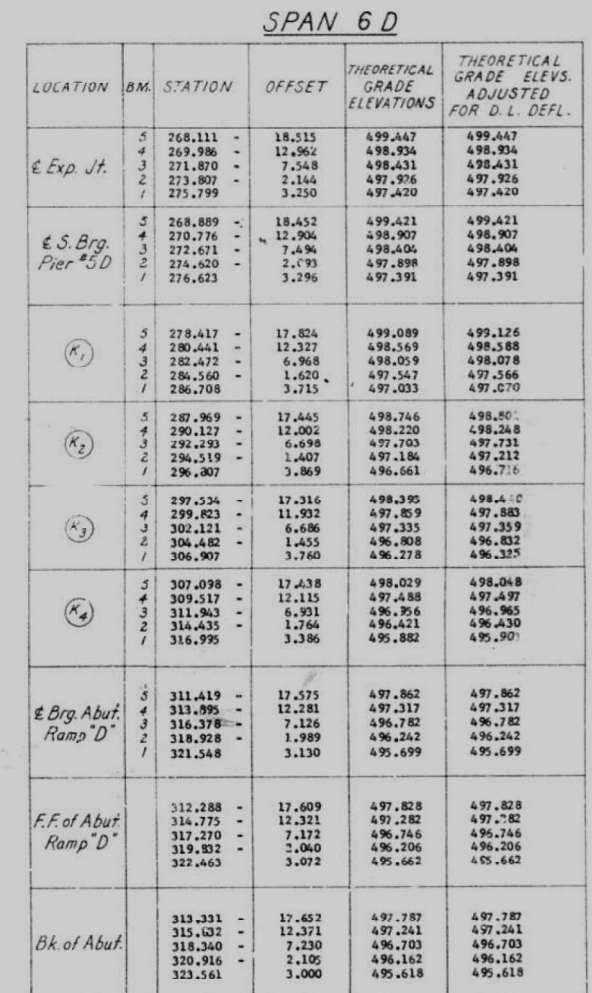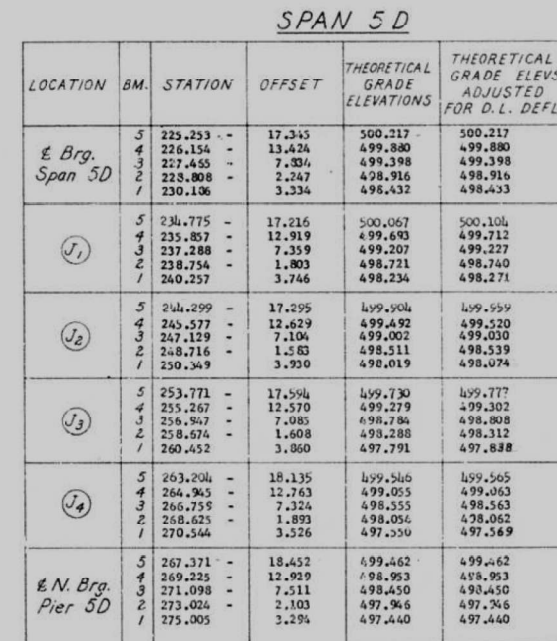

DESIGNED	J. B. N. L.	EXAMINED	MAY 29 1962 H. E. Berman
CHECKED	J. T. Tanaka	PASSED	ENGINEER OF BRIDGE AND TRAFFIC STRUCTURES
DRAWN	T. Tanaka	APPROVED	ENGINEER OF BRIDGE
CHECKED	J. B. N. L.		CHIEF HIGHWAY ENGINEER

CEDAR STREET EXTENSION
F.A. RT. 10 SEC. 13-VD
TAZEWELL COUNTY
STATION 78 ± 28.29

 


Cost of Sheets incidental to Class X Concrete
Aluminum Sheets: ASTM B209-50T alloy 11A-H14




Bar	No.	Size	Length	Shape
2	390	#5	33'-0"	W
2 ₁	776	#5	31'-9"	—
2 ₂	778	#5	26'-6"	—
2 ₃	90	#5	26'-0"	—
2 ₄	84	#5	16'-0"	—
2 ₅	84	#7	33'-0"	—
2 ₆	18	#5	21'-9"	—
2 ₇	18	#5	30'-6"	—

Item	Unit	Quantity
Class X Concrete	Cu.Yds.	870.8
Structural Steel	Lbs.	1,716.00
Reinforcement Bars	Lbs.	199,600
Scuppers	Ea.	2

*Weight of Bearing Assemblies (Including Lead Plates, Shims and Anchor Bolts) and Open Joint Expansion Device are included in Weight For Structural Steel.
Estimated Weight = 38,700 Lbs.
** See Detail Sheet #62.

CEDAR STREET EXTENSION
F.A.R.T. 10 SEC. 13-VD
TAZEWELL COUNTY
STATION 78+28.29

 

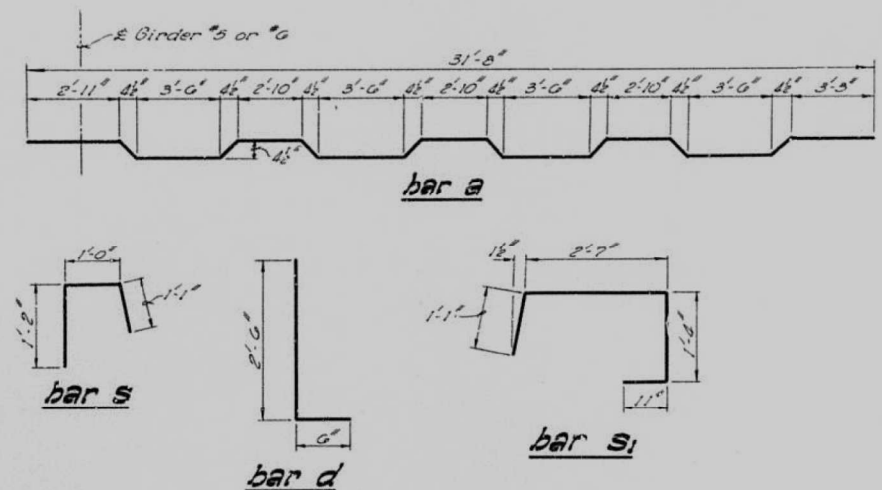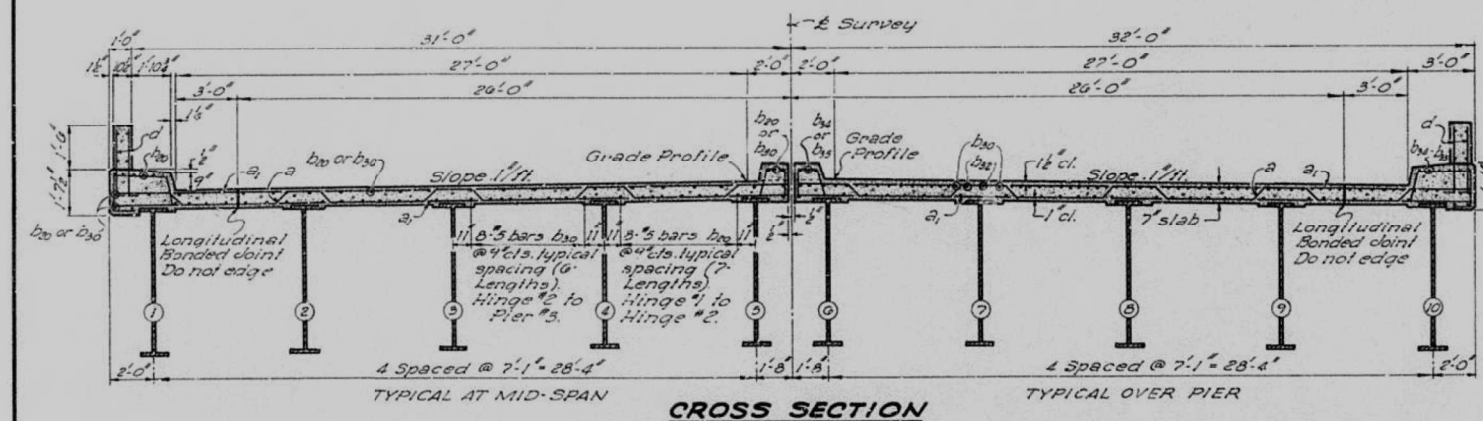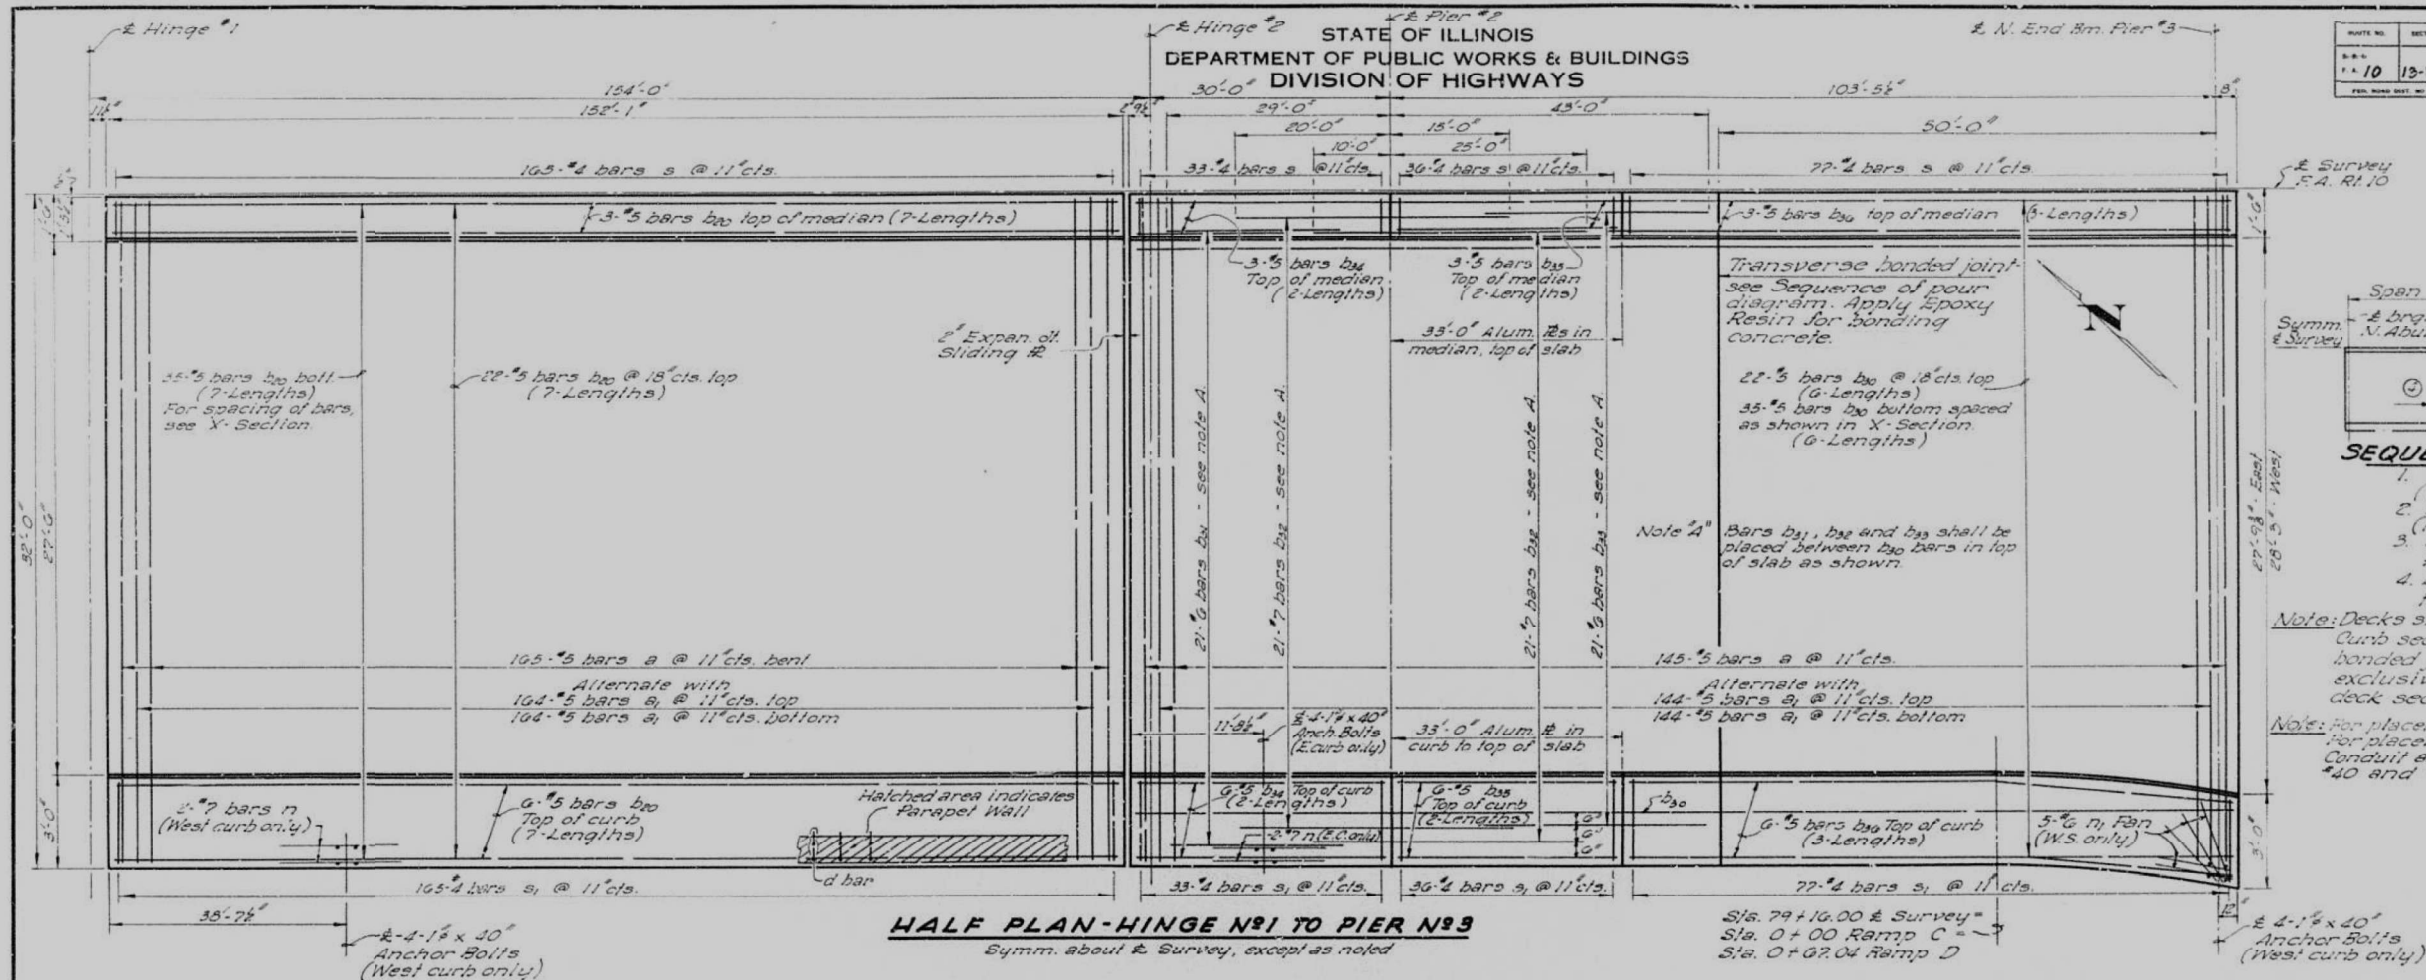

SEQUENCE OF DECK POUR

1. South end of Span 3
(Construction joint toward Pier #3.)
2. Suspended Unit in Span 2
(From Hinge Pin #1 toward Hinge Pin #2.)
3. End Unit (From Const. Jt. toward Hinge Pin #2)
4. End Unit (From Abutment toward Hinge Pin #1)

Note: Decks shall be poured in the order shown. Curb sections outside of the longitudinal bonded joints shall be completed, exclusive of parapets, before the next deck section is added in sequence.

Note: For placement of d bars, see sheet *40 and *41.
For placement of Light Standard Anchor Bolts,
Conduit and bars in and n₁, see sheet *39,
*40 and *41.

BAR LIST

Bar	N/S	Size	Length	Shape
a	020	#5	33'-0"	W
a ₁	1232	#5	31'-9"	—
b20	934	#5	21'-0"	—
b30	684	#5	23'-3"	—
b41	42	#6	21'-0"	—
b42	84	#7	35'-0"	—
b43	42	#6	30'-0"	—
b44	30	#5	15'-9"	—
b45	30	#5	16'-9"	—
b46	54	#5	23'-4"	—
d	1204	#5	3'-0"	L
f7	4	#7	5'-0"	—
f7 ₁	5	#6	3'-6"	—
S	622	#4	3'-3"	U
S ₁	622	#4	5'-11"	U

Note: Quantities for Class X Concrete and Reinforcement Bars included in Bill of Material Spans 1, 2 and 3, see a.h. #13.

SUPERSTRUCTURE-HINGE #1 TO PIER #3

CEDAR STREET EXTENSION

F.A.R.T. 10 SEC. 13-VD
TAZEWELL COUNTY
STATION 78+28.29

DESIGNED	<i>W. L. Sizer</i>
CHECKED	<i>T. Tanaka</i>
DRAWN	<i>D.F.S.</i>
CHECKED	<i>T. Tanaka</i>

MAY 29 1962
 EXAMINED *W. E. Burman*
 ENGINEER OF BRIDGE AND TRAFFIC STRUCTURES
 PASSED
 APPROVED
 ENGINEER OF DESIGN

Note: Work this sheet with preceding sheet no. 13

STATE OF ILLINOIS
DEPARTMENT OF TRANSPORTATION


EXISTING STRUCTURES PLANS

SHEET S-14 OF S-85 SHEETS

F.A.P. RTE.	SECTION	COUNTY	TOTAL SHEETS	SHEET NO.
VAR.	13 (HVB, HB-3) BR-1;R	TAZEWELL	1173	455
		CONTRACT NO. 68C55		
ILLINOIS		FED. AID PROJECT		

STATE OF ILLINOIS
DEPARTMENT OF PUBLIC WORKS & BUILDINGS
DIVISION OF HIGHWAYS

DATE	BY	CHECKED	APPROVED	SHEET NO.
10-13-60	VD	TAEWELL	34	15
65 SHEETS				

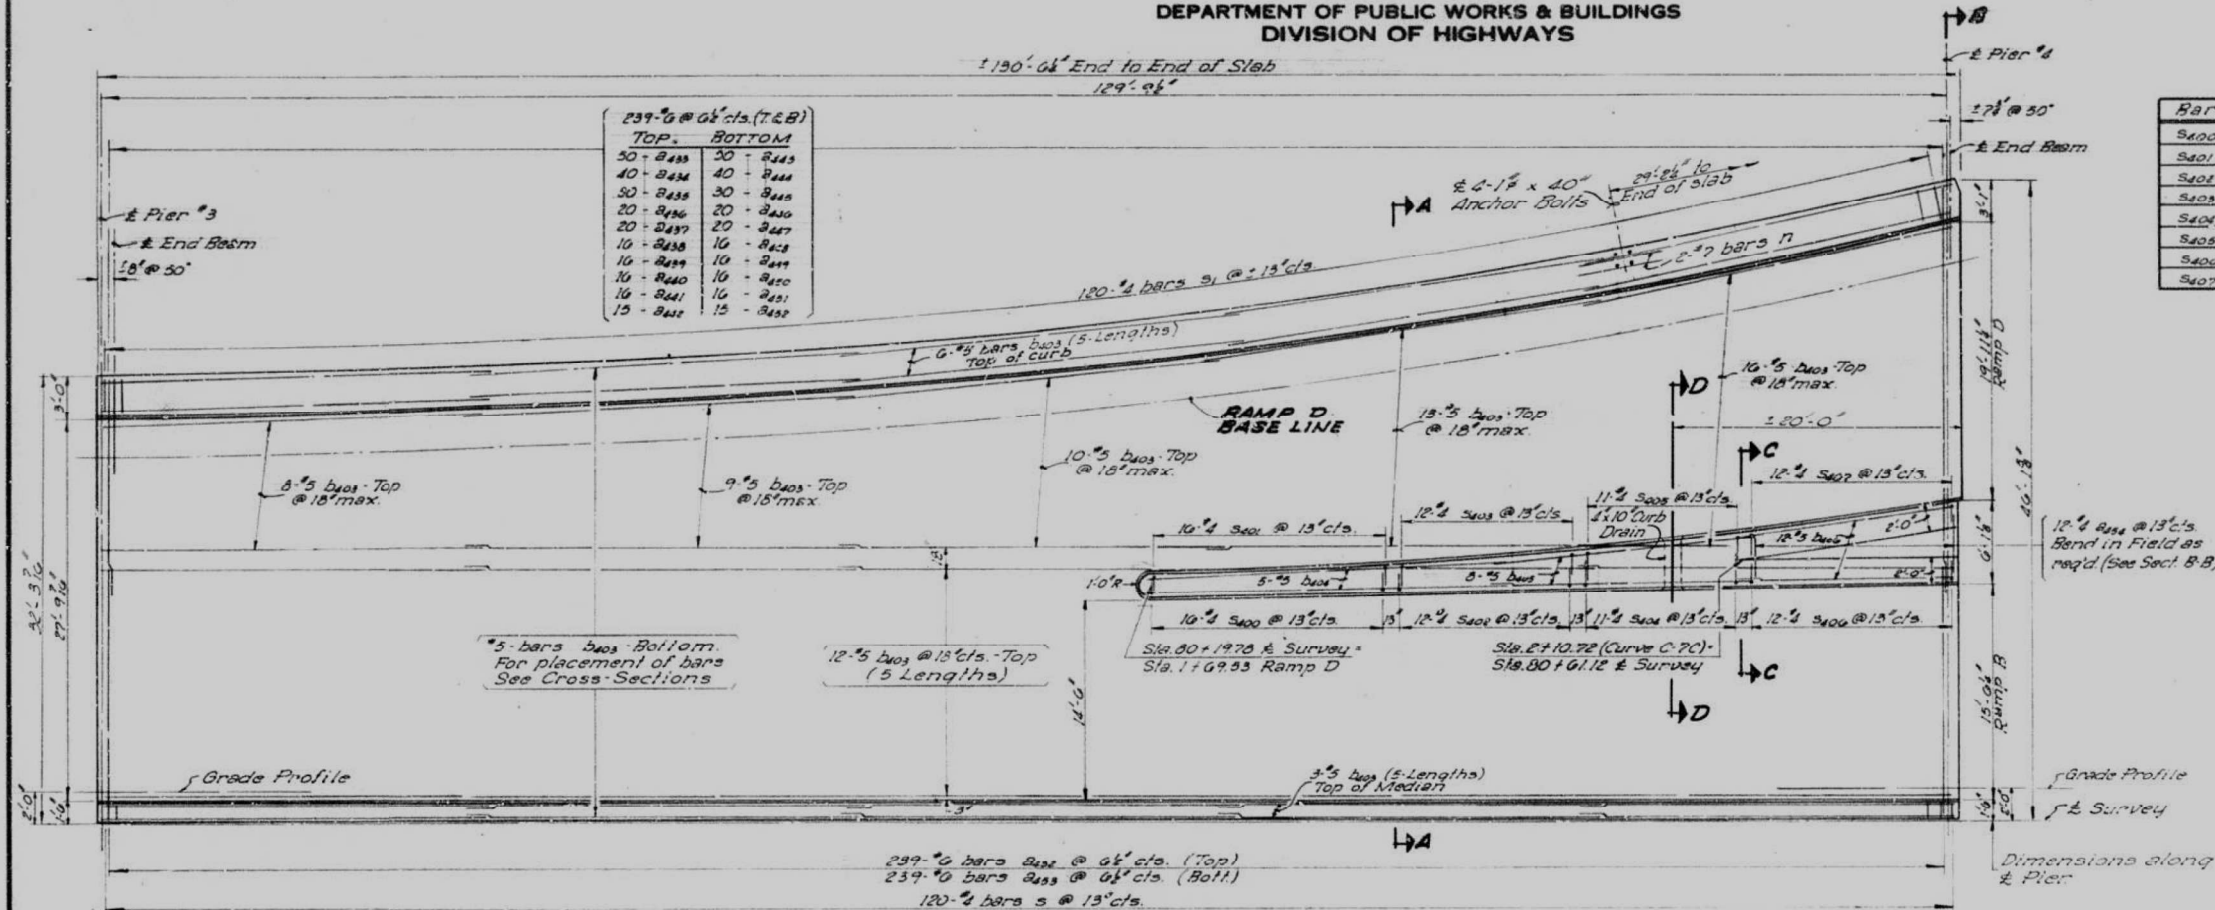

Bar	A	B
S400	1'-3"	0"
S401	1'-3"	2"
S402	1'-8"	0"
S403	1'-8"	2"
S404	2'-3"	0"
S405	2'-3"	3"
S406	1'-9"	0"
S407	1'-9"	1"

Bars S400 thru S407

BAR LIST

Bar	No.	Size	Length	Shape
S432	239	6	17'-6"	
S433	50	6	16'-3"	
S434	40	6	17'-0"	
S435	30	6	18'-0"	
S436	20	6	19'-0"	
S437	10	6	20'-9"	
S438	10	6	22'-3"	
S439	10	6	23'-0"	
S440	10	6	25'-0"	
S441	10	6	26'-9"	
S442	15	6	28'-0"	
S443	50	6	18'-3"	
S444	40	6	15'-3"	
S445	30	6	16'-0"	
S446	20	6	17'-0"	
S447	20	6	19'-3"	
S448	10	6	20'-0"	
S449	10	6	22'-0"	
S450	10	6	23'-9"	
S451	10	6	25'-0"	
S452	15	6	27'-0"	
S453	239	6	19'-0"	
S454	12	6	3'-0"	
S455	417	5	27'-3"	
S456	5	5	25'-0"	
S457	5	5	18'-0"	
S458	12	5	15'-0"	
S459	272	5	3'-0"	
S460	2	7	5'-0"	
S461	120	4	3'-3"	
S462	120	4	5'-11"	
S463	10	4	2'-4"	
S464	10	4	2'-4"	
S465	12	4	2'-9"	
S466	11	4	3'-4"	
S467	11	4	3'-4"	
S468	12	4	2'-10"	
S469	12	4	2'-10"	


BILL OF MATERIAL - SPAN 4

Item	Unit	Quantity
Class X Concrete	Cu Yds	311.3
Reinforcement Bars	Lbs	70,780
Structural Steel	Lbs	300,480

*Weight of Bearing Assemblies (including Lead Plates, Shims and Anchor Bolts) are included in Structural Steel.
Est Weight = 23,980 lbs

SUPERSTRUCTURE - SPAN 4 - EAST HALF



CEDAR STREET EXTENSION
F.A. RT.10 SEC.13-V.D
TAEWELL COUNTY
STATION 78+28.29

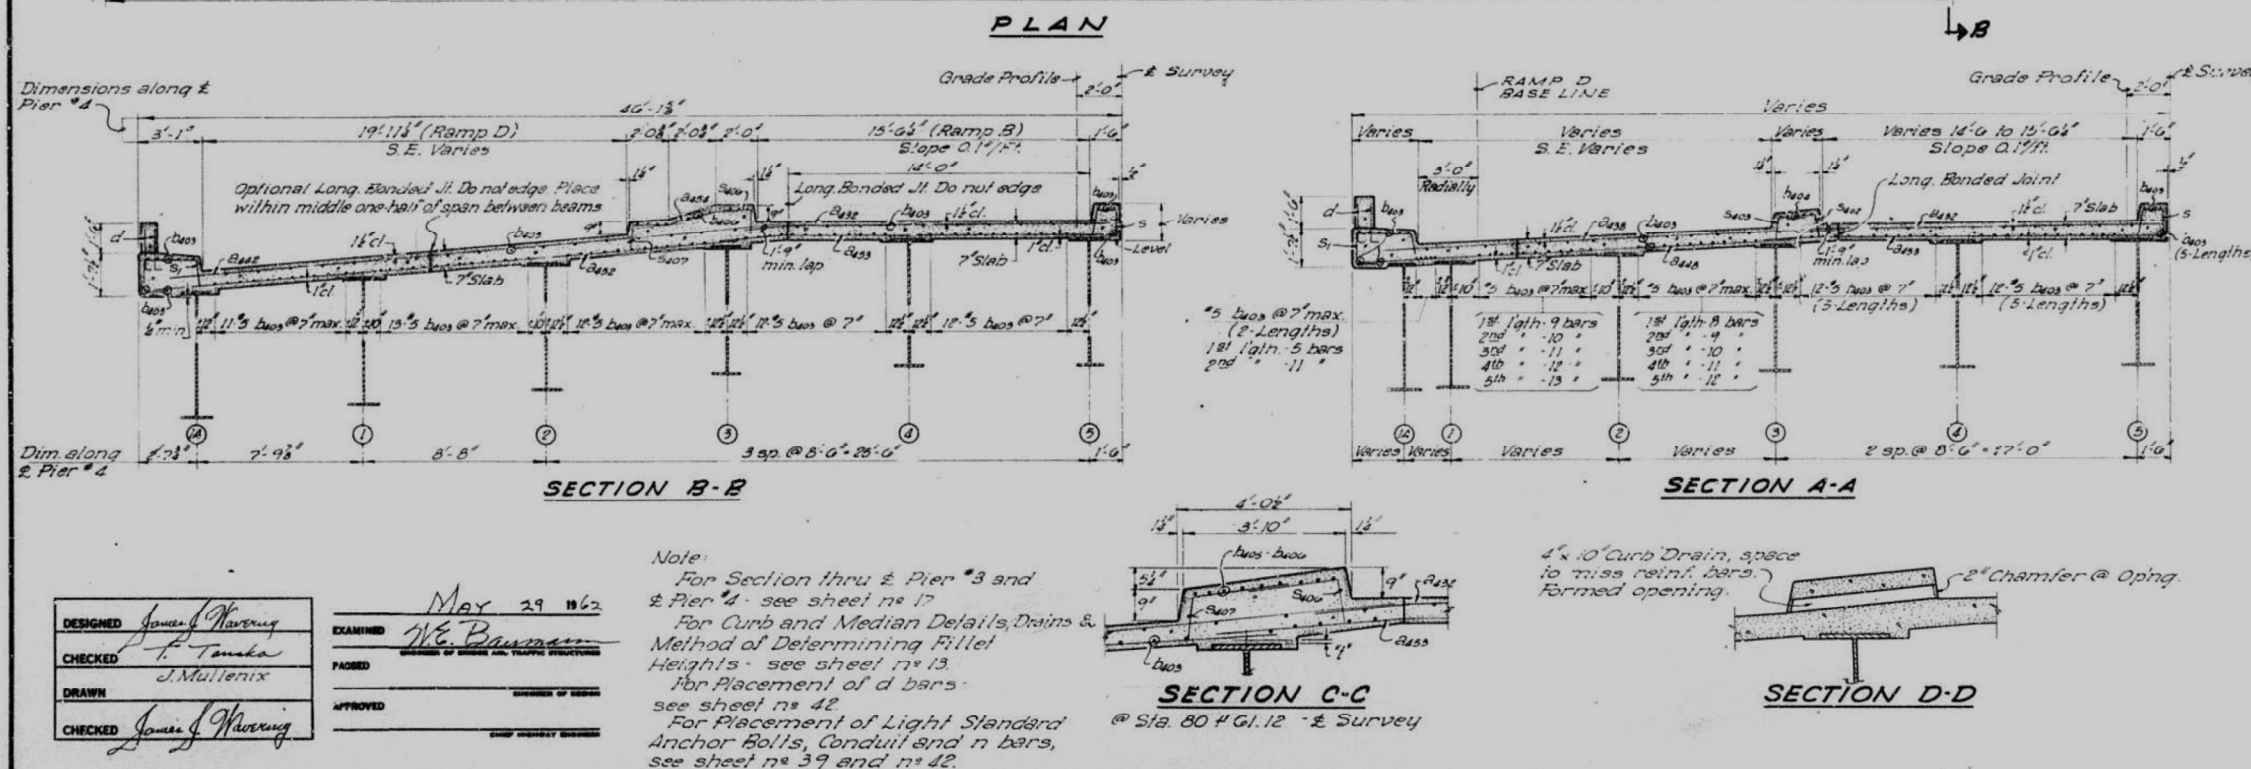

DESIGNED	James J. Waring
CHECKED	A. Tanka
DRAWN	J. Muller
CHECKED	James J. Waring

EXAMINED	MAY 29 1962
APPROVED	W.E. Bauman
DESIGNED	
CHECKED	
DRAWN	
CHECKED	

Note:
For Section thru Pier #3 and Pier #4 - see sheet no 17
For Curb and Median Details, Drains & Method of Determining Filler Heights - see sheet no 13
For Placement of d bars - see sheet no 42
For Placement of Light Standard Anchor Bolts, Conduit and n bars, see sheet no 39 and no 42.

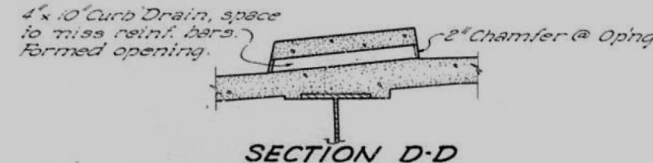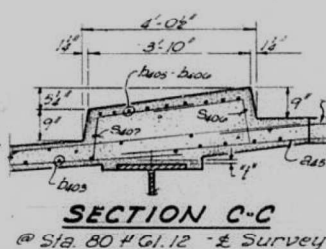

STATE OF ILLINOIS
DEPARTMENT OF TRANSPORTATION

EXISTING STRUCTURES PLANS

SHEET 5-15 OF 5-85 SHEETS


F.A.P. RTE.	SECTION	COUNTY	TOTAL SHEETS	SHEET NO.
VAR.	13 (HVB, HB-3) BR-1:R	TAEWELL	1173	456
CONTRACT NO. 68C55				
ILLINOIS				FED. AID PROJECT

Michael Baker
INTERNATIONAL
200 W Adams Street
Suite 1500
Chicago, IL 60606
Tel: 312.207.8970
Fax: 312.207.8954

USER NAME	= D1amb	DESIGNED	-	REVISED	-
PLOT SCALE	= 0.2:0000 " = 1' / in.	CHECKED	-	REVISED	-
PLOT DATE	= 5/1/2023	DRAWN	-	REVISED	-
		CHECKED	-	REVISED	-

AJUTE NO.	SECTION	COUNTY	TOTAL SHEETS	SHEET NO.
4-1	13-VD	TAZEWELL	30	10
FED. ROAD DIST. NO. 1		ALUMINUM	FED. AIR PROJECT	

SHEET NO 10
65 SHEETS

 

b400	400	*5	28'0"	—
b401	12	*5	17'0"	—
b402	12	*5	19'0"	—

S	133	$^{\circ}4$	$3^{\circ}3'$	
S ₁	140	$^{\circ}4$	$3^{\circ}11'$	
S ₂	30	$^{\circ}4$	$2^{\circ}11'$	
S ₃	30	$^{\circ}4$	$2^{\circ}9'$	
S ₇	4	$^{\circ}4$	$0^{\circ}2'$	

Note: Quantities are include in Bill of Material. Span 4 sheet no 15

[illegible]

Dimensions shown along & Pier 4


MAY 29 196
 EXAMINED *W.E. Bannan*
 MEMBER OF BRIDGE AND TRAFFIC STRUCTURES
 PASSED
 APPROVED
 ENGINEER OF BRIDGE

Note:
For Top of Slab Reinforcement, Section
at Pier 23, Section at Pier 24, Section C-C
see next sheet. Sheet No. 12.
For Curb Detail, Median Detail, Drains &
Method of Determining Fillet Height
see Sheet No. 13.
For Placement of d' and d_i Bars
see Sheet No. 42.
Concrete Type C4 Median included in
Quantity for Class X Concrete.


CEDAR STREET EXTENSION
F.A. RT. 10 SEC. 13-VD
TAZEWELL COUNTY
STATION 78+28.29

STATE OF ILLINOIS
DEPARTMENT OF PUBLIC WORKS & BUILDINGS
DIVISION OF HIGHWAYS


ROUTE NO.	SECTION	COUNTY	SHEET NO.	SHEET NO.
10	13-VD	TAZEWELL	34	15
SHEET NO. 17				65 SHEETS

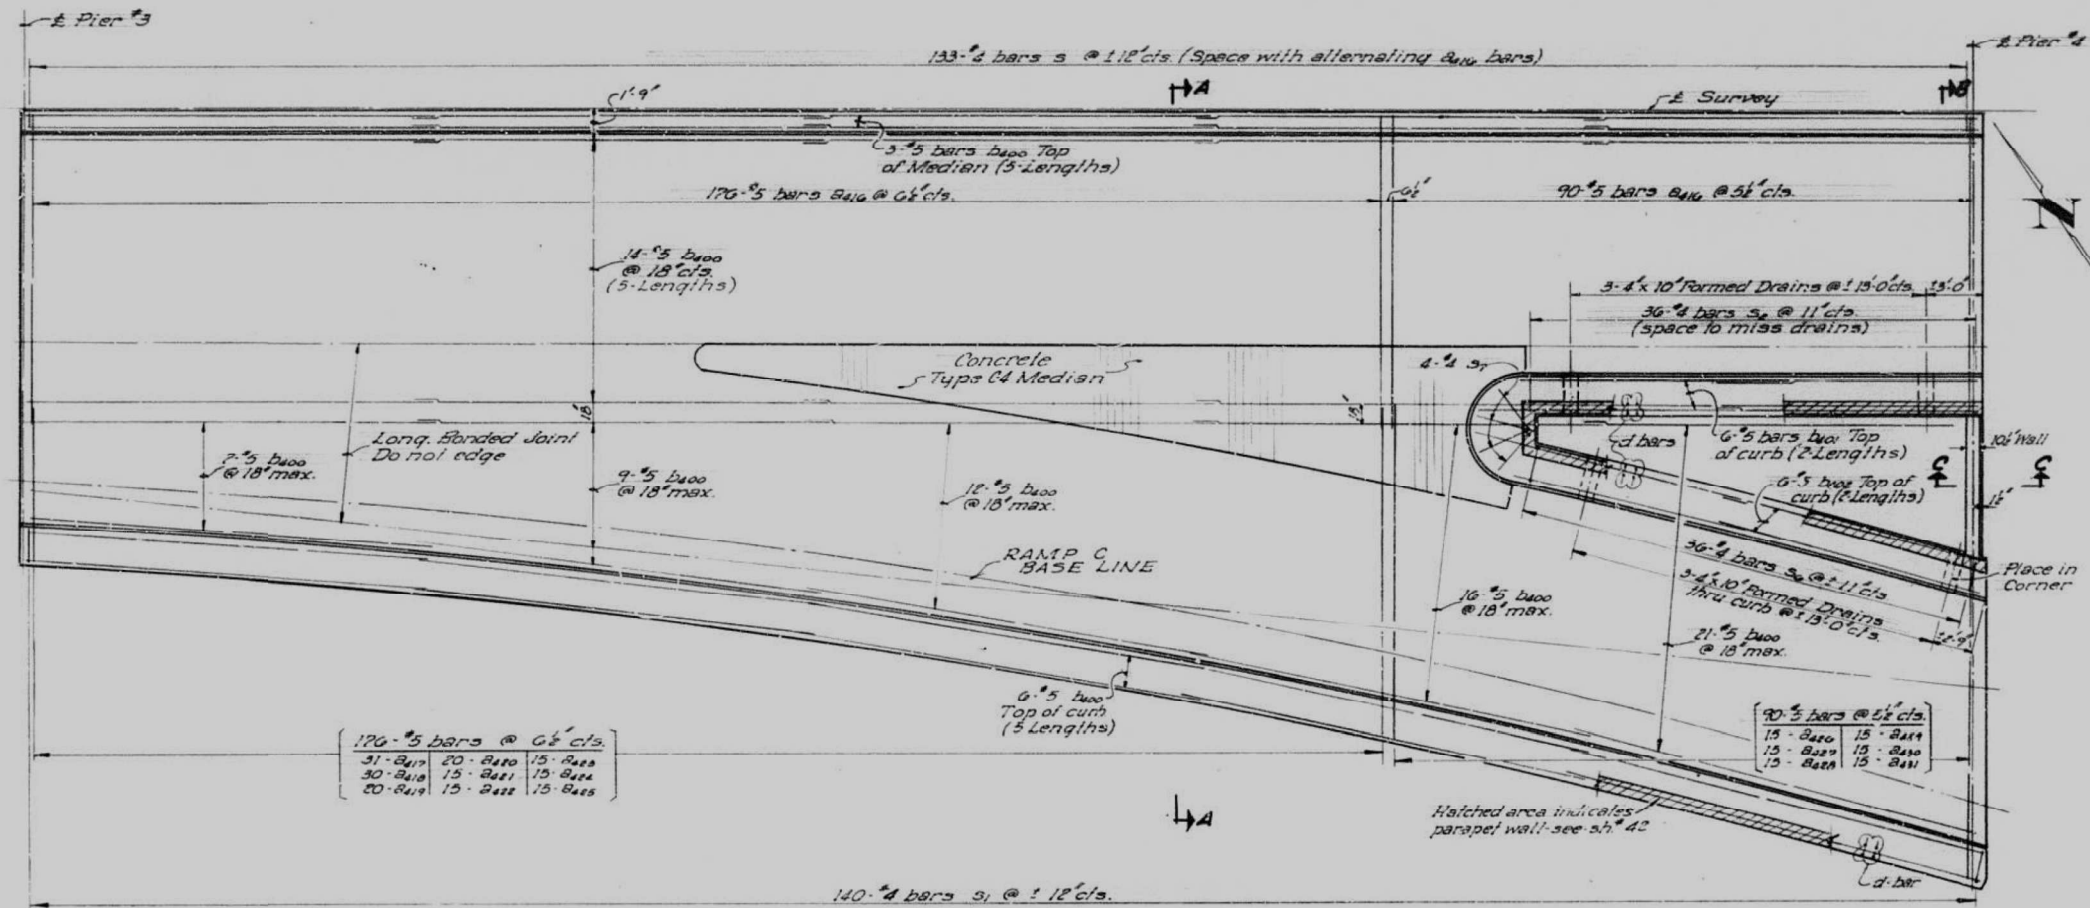


PLAN
SHOWING TOP OF SLAB REINF.

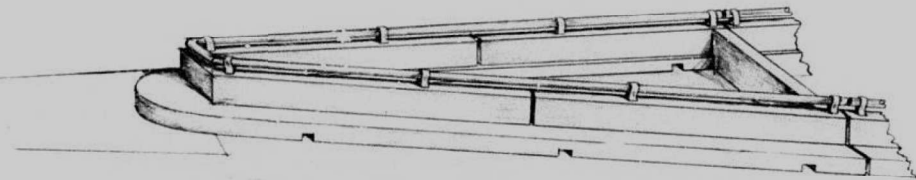


PERSPECTIVE @ GORE

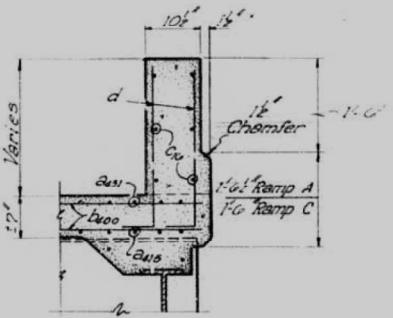

SECTION C-C

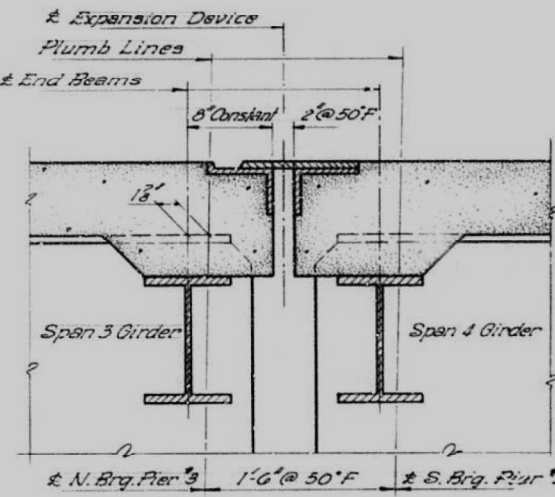

SECTION @ PIER 3

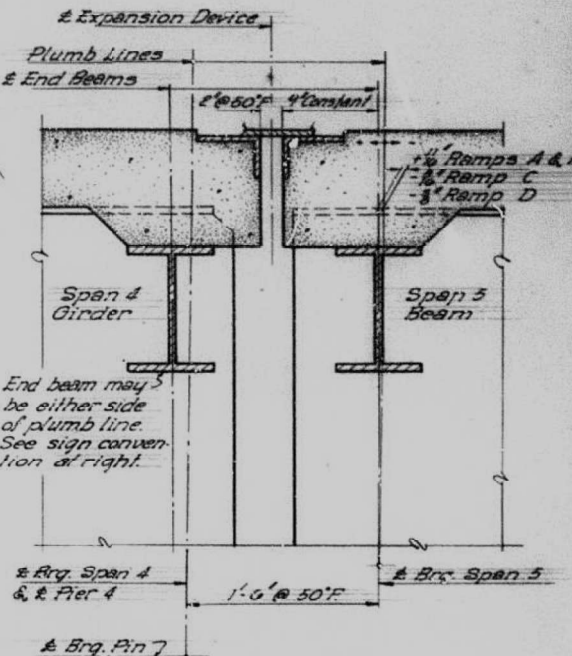

SECTION @ PIER 4

Note: Work this sheet with
preceding sheet no. 16

SUPERSTRUCTURE-SPAN 4-WEST HALF

CEDAR STREET EXTENSION
E.A. RT. 10 SEC. 13-VD
TAZEWELL COUNTY
STATION 78+26.29

DESIGNED	James J. Warrington	EXAMINED	MAY 29 1962 W. B. Berman
CHECKED	T. Tansler	PASSED	
DRAWN	J. Mullerix	APPROVED	
CHECKED	James J. Warrington		

STATE OF ILLINOIS
DEPARTMENT OF TRANSPORTATION

EXISTING STRUCTURES PLANS

F.A.P. RTE.	SECTION	COUNTY	TOTAL SHEETS	SHEET NO.
VAR.	13 (HVB, HB-3) BR-1:R	TAZEWELL	1173	458
CONTRACT NO. 68C55				

SHEET 5-17 OF 5-85 SHEETS


ILLINOIS FED. AID PROJECT

Michael Baker
INTERNATIONAL



USER NAME	= DLamb
DESIGNED	-
CHECKED	-
PLOT SCALE	= 0:2.0000 " = 1' / in.
PLOT DATE	= 5/1/2023

DESIGNED	-
CHECKED	-
DRAWN	-
CHECKED	-

REVISED	-
REVISED	-
REVISED	-
REVISED	-

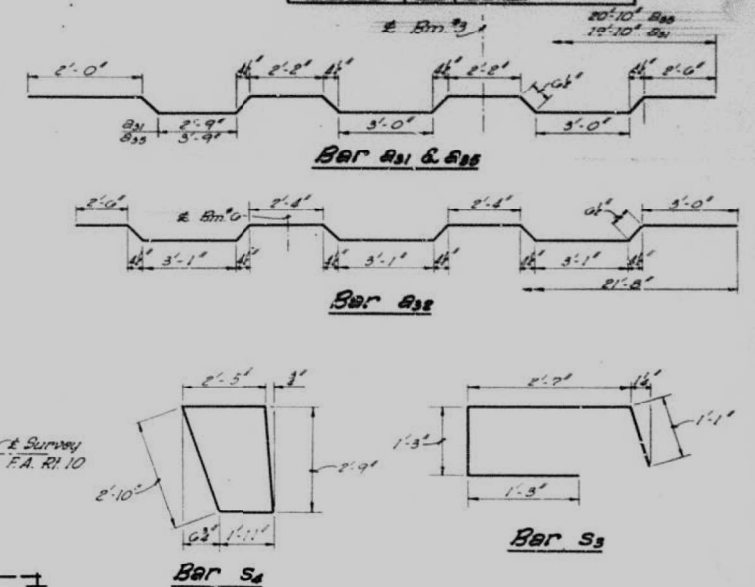


For placement of Lighting Standard
Anchor Bolts, Conduit and n bars,
see sheet no. 39.

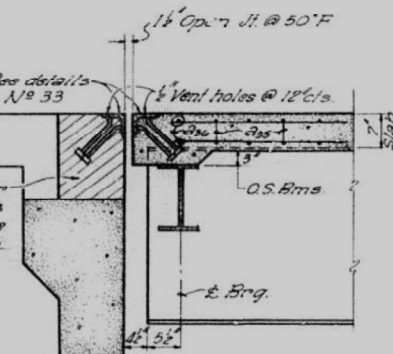 


*Weight of Bearing Assemblies,
(including Lead Plates, Shims &
Anchor Bolts) and Open Joint
Expansion Device Angles only
are included as Structural Steel.
Est. Wt. = 2,770 lbs.

*Note: For Parapet Wall details and
placement of d bars, see sheet #42

 

*Note: For Method of Determining
Fillet Height, Median Details, Drains &
Aluminum @ Details, see sheet #13*

 


MAY 29 1962
 EXAMINED W.E. Bauman
 CHIEF OF BUREAU OF RECORDS AND TRAFFIC STRUCTURES
 PASSED
 CHIEF OF BUREAU
 APPROVED
 SPECIAL AGENT IN CHARGE


F.A.P. RTE.	SECTION	COUNTY	TOTAL SHEETS	SHEET NO.
VAR.	13 (HVB, HB-3) BR-1;R	TAZEWELL	1173	459
		CONTRACT NO. 68C55		
		ILLINOIS	FED. AID PROJECT	

STATE OF ILLINOIS
DEPARTMENT OF PUBLIC WORKS & BUILDINGS
DIVISION OF HIGHWAYS

DATE	BY	COUNTY	SHEET NO.	TOTAL SHEETS
10-13-VD	TAZEWELL	31	17	65

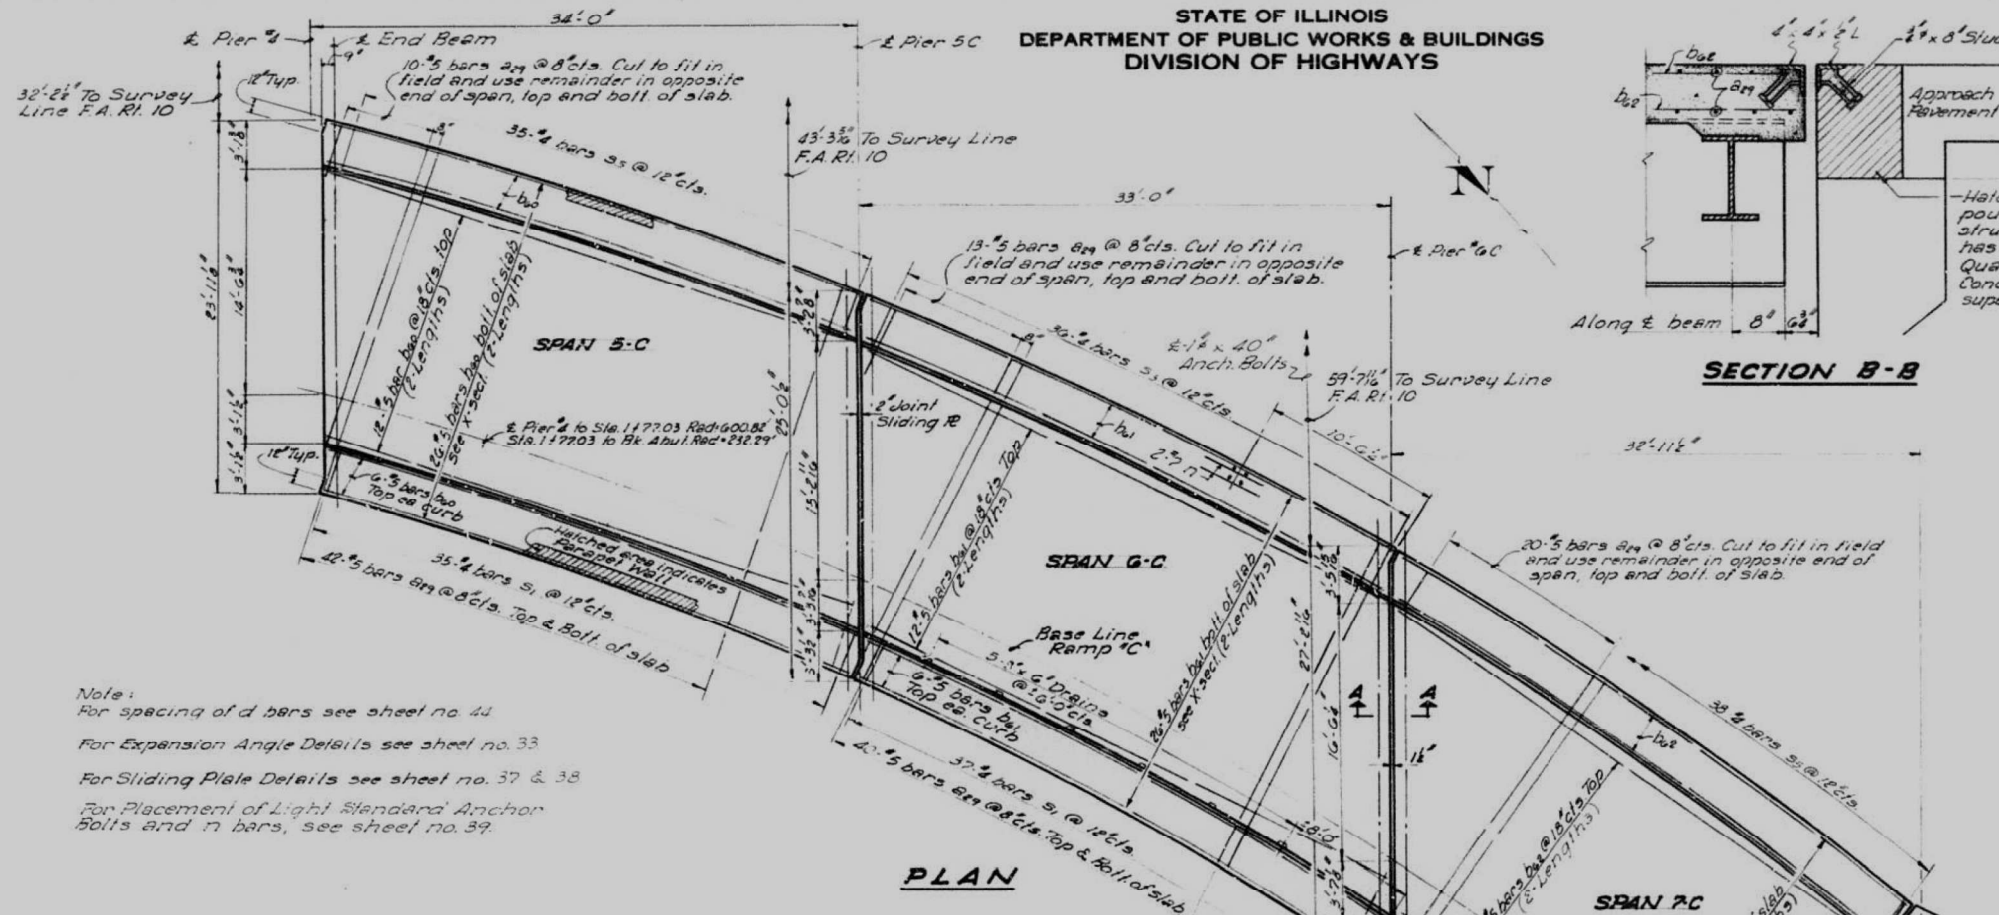

Note:
For spacing of d bars see sheet no. 44
For Expansion Angle Details see sheet no. 33
For Sliding Plate Details see sheet no. 37 & 38
For Placement of Light Standard Anchor Bolts and n bars, see sheet no. 39.

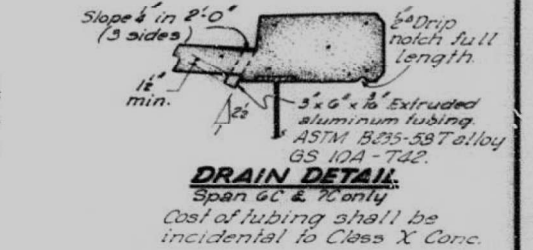


BAR LIST

Bar	N ^o	Size	Length	Shape
a _m	324	#5	22'9"	—
b ₁	100	#5	18'0"	—
b ₂	100	#5	19'0"	—
b ₃	100	#5	20'9"	—
d	400	#5	3'0"	L
n	2	#7	5'0"	—
s ₁	112	#4	3'11"	—
s ₂	109	#4	5'9"	—

BILL OF MATERIAL

Item	Unit	Quantity
Class X Concrete	Cu. Yds.	98.2
Reinforcement Bars	Lbs.	16,900

Weight of Bearing Assemblies, (including Lead Plates, Shims & Anchor Bolts) and Open Joint Expansion Device Angles only are included as Structural Steel. Estimated Weight = 7,800 lbs.

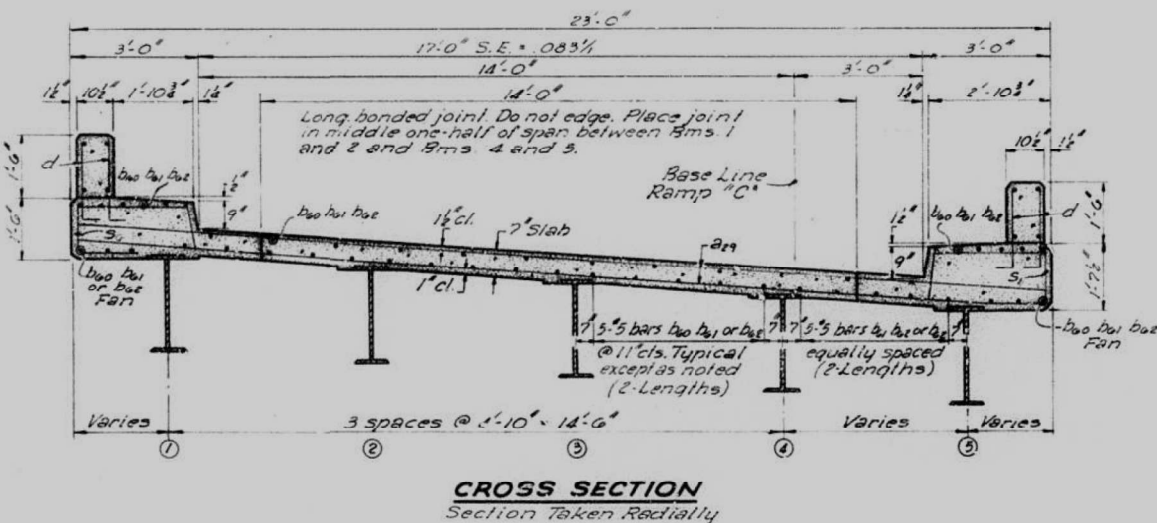

DESIGNED	W. J. Suter
CHECKED	T. Tanaka
DRAWN	J. Muller
CHECKED	T. Tanaka

DATE	10-29-63
BY	H. Bauman
FOR	CHIEF OF BRIDGE AND TRAFFIC STRUCTURES
APPROVED	
CHIEF HIGHWAY ENGINEER	

STATE OF ILLINOIS
DEPARTMENT OF TRANSPORTATION

EXISTING STRUCTURES PLANS

SUPERSTRUCTURE - RAMP C


CEDAR STREET EXTENSION
F.A.R.T. 10 SEC. 18-VD
TAZEWELL COUNTY
STATION 78+28.29

F.A.P. RTE.	SECTION	COUNTY	TOTAL SHEETS	SHEET NO.
VAR.	13 (HVB, HB-3) BR-1-R	TAZEWELL	1173	460
				CONTRACT NO. 68C55
ILLINOIS FED. AID PROJECT				


SHEET 5-19 OF 5-85 SHEETS

Michael Baker International
200 W Adams Street
Suite 1500
Chicago, IL 60606
Tel: 312.707.8970
Fax: 312.707.8854

USER NAME	= D1amb	DESIGNED	-	REVISED	-
PLOT SCALE	= 0.2:0.0000 " = 1 in.	CHECKED	-	REVISED	-
PLOT DATE	= 5/1/2023	DRAWN	-	REVISED	-
		CHECKED	-	REVISED	-

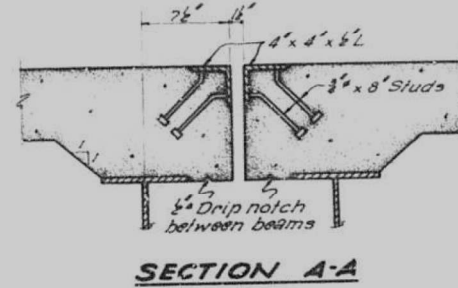


SECTION A-A

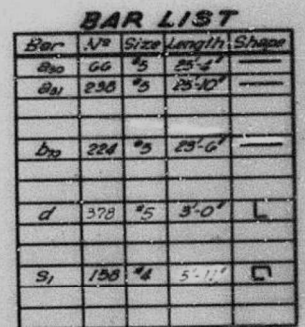

BILL OF MATERIAL

Item	Unit	Quantity
Class X Concrete	Cu. Yds.	84.5
Reinforced Steel	Lbs.	10,190
Reinforcement Bars	Lbs.	10,190



* Weight of Bearing Assemblies
(including Lead Plates, Shim- &
Anchor Bolts) and Open Joint
Expansion Device Angles only
are included as Structural
Steel.
Est. Wt. = 6,220 lbs.

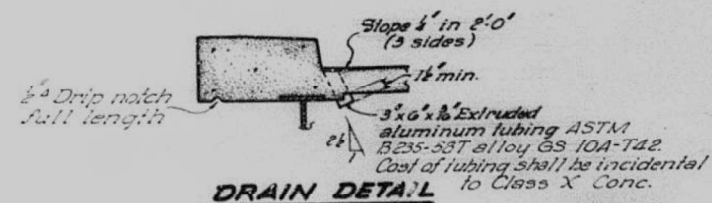

Note: For spacing of d bars
see sheet no. 45.
For expansion angle details
see sheet no. 33.

SUPERSTRUCTURE RAMP D

CEDAR STREET EXTENSION
E.A.R.T. 10 SEC. 13-VD
TAZEWELL COUNTY
STATION 78+28.29

 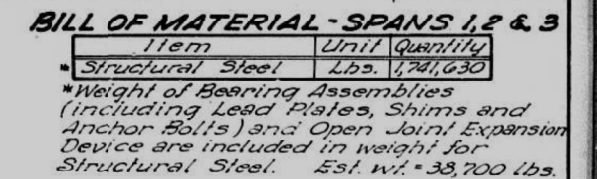

FRAMING PLAN-SPANS 1, 2 & 3


CEDAR STREET EXTENSION
E.A.R.T. 10 SEC.13-V(E.F.P.)
TAZEWELL COUNTY
STATION 78+28.29

SHEET S-21 OF S-85 SHEETS

F.A.P. RTE.	SECTION	COUNTY	TOTAL SHEETS	SHEET NO.
VAR.	13 (HVB, HB-3) BR-1:R	TAZEWELL	1173	462
		CONTRACT NO. 68C55		
ILLINOIS FED. AID PROJECT				


[illegible]

ELEVATION-INTERIOR GIRDER
(North End Unit)
Except as noted

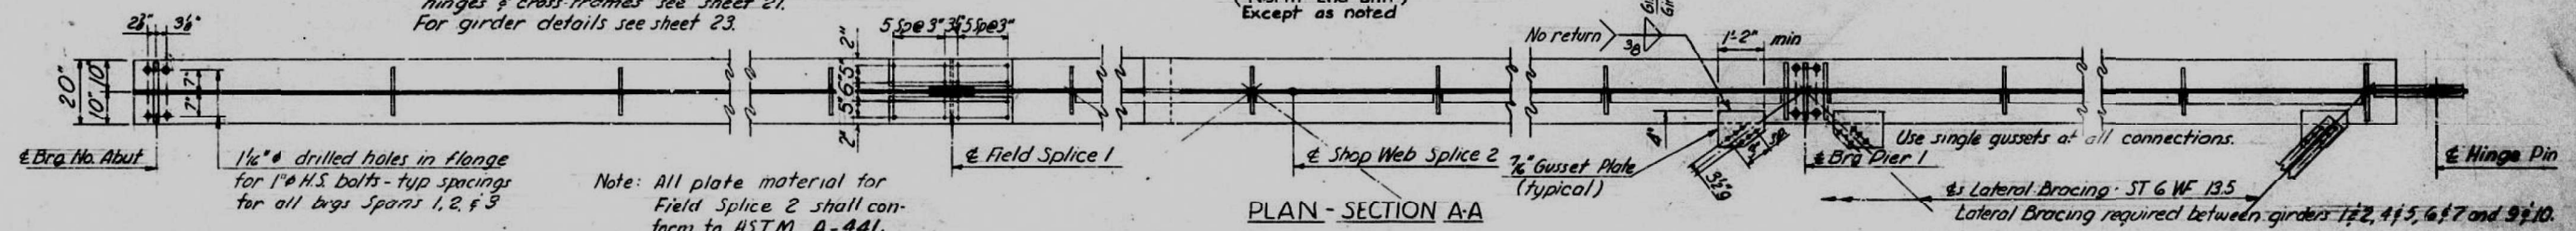

Note: All plate material for Field Splice 2 shall conform to ASTM A-441.


PLAN - SECTION A-A

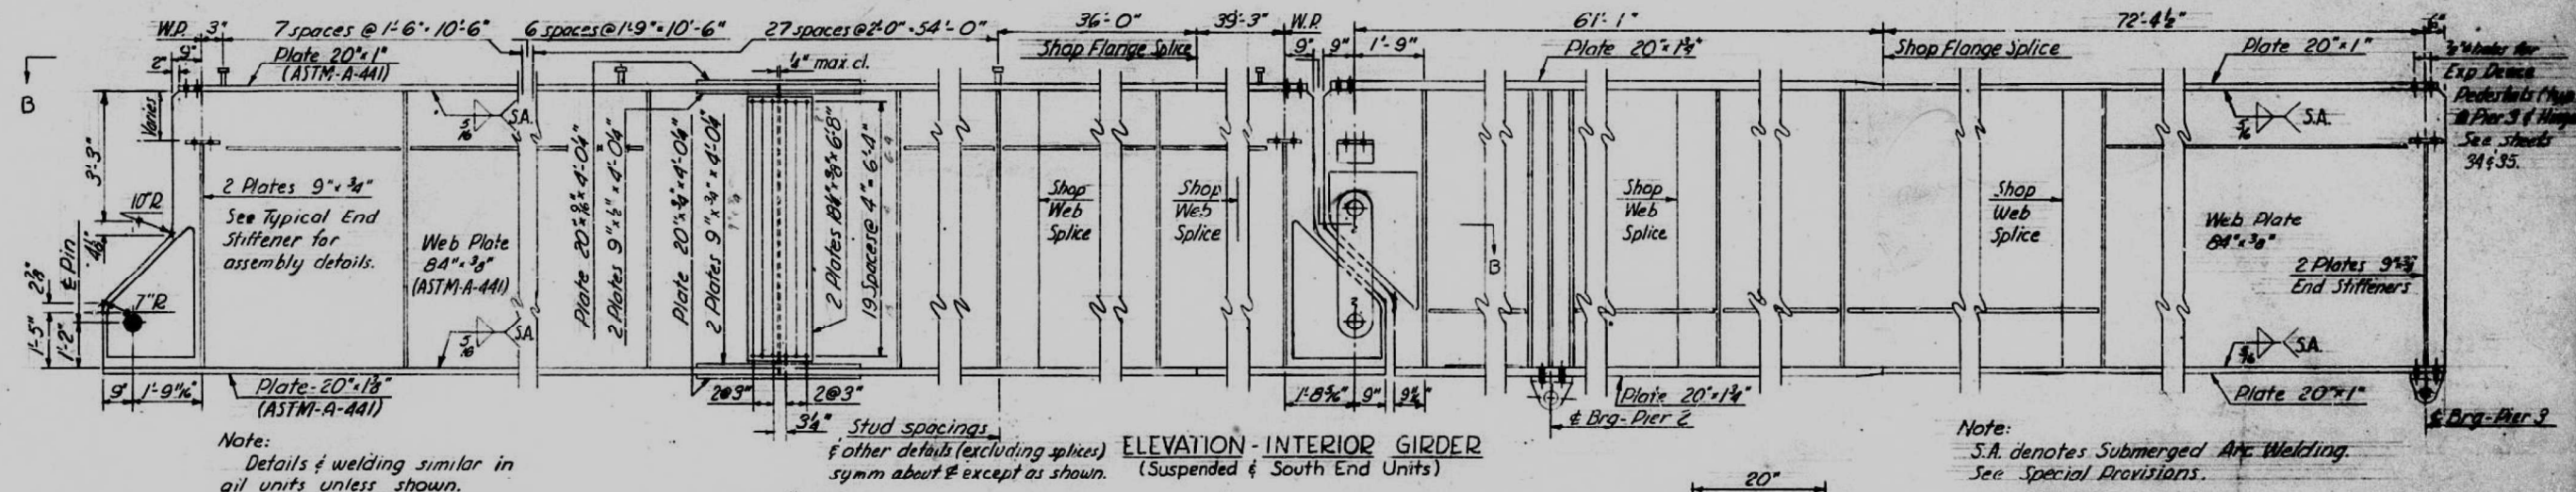


Note:
Details & welding similar in
all units unless shown.

ELEVATION - INTERIOR GIRDER
(Suspended & South End Units)

Note:
S.A. denotes Submerged Arc Welding.
See Special Provisions.

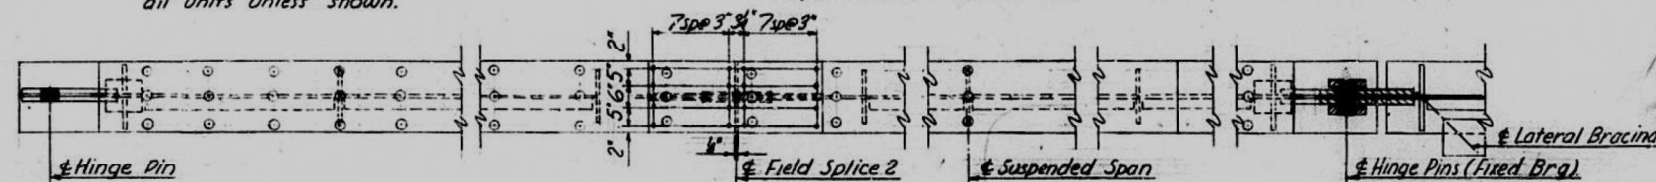

PLAN - SECTION B-B
(Section parallel to flange)

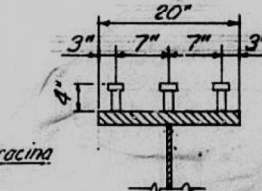

STUD SPACING

* 3"x4" granular or solid
flux filled headed studs - auto-
matically end welded.
2430 required
Included in wt. of Struct. Steel

SECTION G-C

See Girder Elevation
for position of R2[20.7


DESIGNED	<i>J. B. Nelson</i>	EXAMINED	<i>H. E. Burman</i>
CHECKED	<i>James L. Koorring</i>	PASSED	
DRAWN	<i>J. B. N.</i>	APPROVED	
CHECKED	<i>James L. Koorring</i>		

BINDER ELEVATION-SHIMS 1, 2 & 3
CEDAR STREET EXTENSION
EAST 10 SEC. 13-V (E.F.P.)
TAYLOR COUNTY
STATION 1011.15

F.A.P. RTE.	SECTION	COUNTY	TOTAL SHEETS	SHEET NO.
VAR.	13 (HVB, HB-3) BR-1:R	TAZEWELL	1173	463
		CONTRACT NO. 68C55		
		ILLINOIS	FED. AID PROJECT	


ROUTE NO.	SECTION	COUNTY	TOTAL SHEETS	SHEET NO.
U.S. 1 FM 10	13-V (CF, F)	TAZEWELL	25	8
FED. ROAD DIST. NO. 2	ALLEGHANY		FED. AID PROJECT	

SHEET NO. 25
65 SHEETS

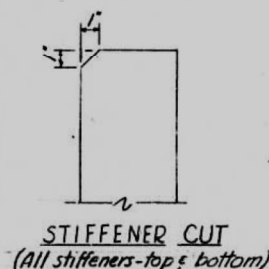


SECTION A-A

Note:
For girder elevation see sheet no. 22.
For framing plan see sheet no. 21.

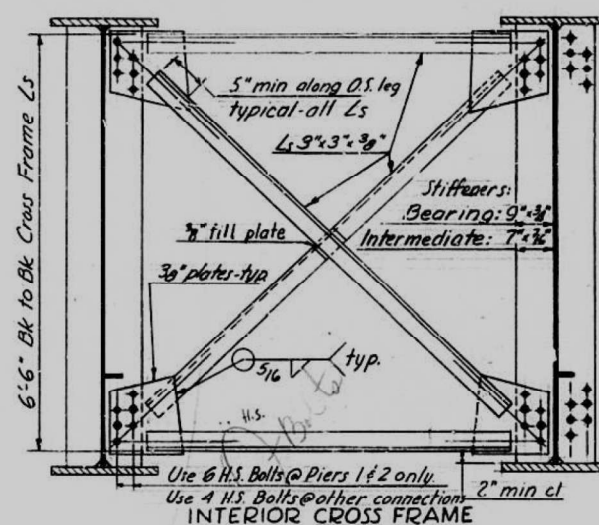


END CROSS FRAME

INTERIOR CROSS FRAME

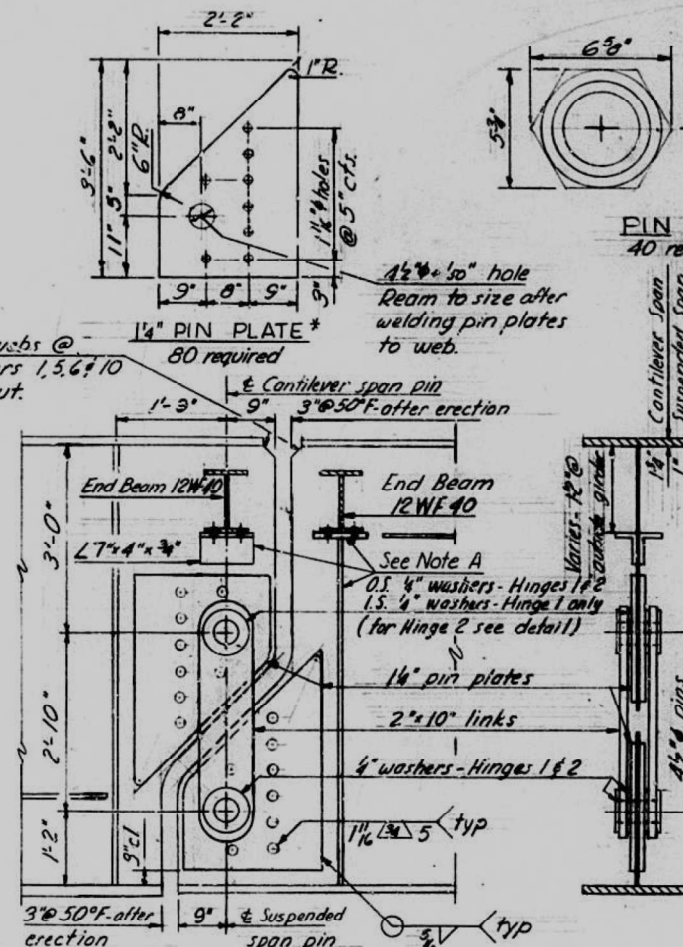

HINGE 1 ASSEMBLY
Hinge 2 similar & opposite unless noted.

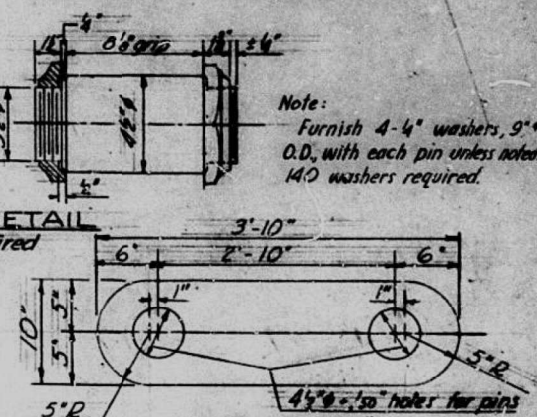


Note:
Furnish 4-4" washers, 9"
O.D., with each pin unless noted
140 washers required.

PIN DETAIL
40 required


LINK DETAIL*
40 required

*Links & Pin Plates to be ASTM 441 Steel

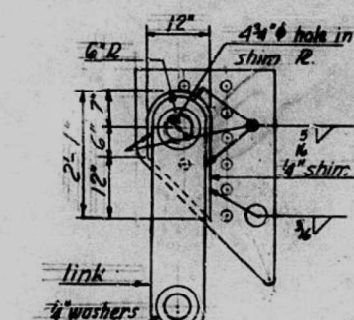

HINGE 2 DETAIL

NOTE: Weld upper connection of link after End Unit decks have been poured.

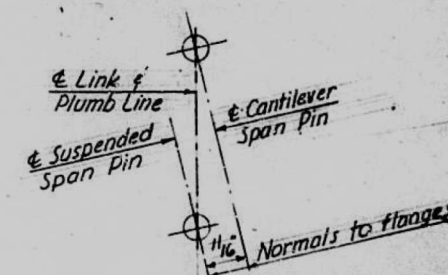

RELATIVE POSITION OF HINGE PINS AFTER ERECTION

TOP OF GIRDER ELEVATIONS BEFORE DEADLOAD DEFLECTIONS






Location Girders	No. Abut. Bearing	Shop Web Splice 1	Field Splice 1	Shop Web Splice 2	Pier 1 Bearing	Hinge 1 (Es Pins)		Field Splice 2	Shop Web Splice 3	Shop Web Splice 4	Hinge 2 (Es Pins)		Pier 2 Bearing	Shop Web Splice 5	Shop Web Splice 6	No. Brg. Pier 3
						Unit 1	Unit 2				Unit 2	Unit 3				
1-10	487.95	489.03	490.10	490.61	490.99	491.61	491.55	492.63	493.57	494.26	494.75	494.81	495.34	495.67	496.54	497.40
2-9	488.00	489.08	490.15	490.66	491.04	491.66	491.60	492.68	493.62	494.31	494.80	494.86	495.39	495.72	496.59	497.45
3-8	488.05	489.13	490.20	490.71	491.09	491.71	491.65	492.73	493.67	494.36	494.85	494.91	495.44	495.77	496.64	497.50
4-7	488.10	489.18	490.25	490.76	491.14	491.76	491.70	492.78	493.72	494.41	494.90	494.96	495.49	495.82	496.69	497.55
5-6	488.15	489.23	490.30	490.81	491.19	491.81	491.75	492.83	493.77	494.46	494.95	495.01	495.54	495.87	496.74	497.60
Flange R2	1 1/4"	1 1/4"	1 1/4"	1 3/4"	1 3/4"	1 3/4"	1"	1"	1"	1"	1"	1 3/4"	1 3/4"	1 3/4"	1"	1"

DESIGNED	<i>J. B. Nelson</i>	EXAMINED	<i>MAY 29 1962</i> <i>W. E. Beaman</i>
CHECKED	<i>J. B. Nelson</i>	DRAWN	<i>W. E. Beaman</i>
DRAWN	<i>J. B. Nelson</i>	APPROVED	
CHECKED	<i>J. B. Nelson</i>		


Note A:
On O.S. faces of Girders 1, 5, 6 & 10 omit
4"x $\frac{1}{2}$ "x10" Seat Rs & Ls 7"x4"x $\frac{3}{4}$ "
Fit 9"x $\frac{3}{4}$ "x7'0" stiffeners to top flange.

GIRDER DETAILS-SPANS 1, 2 & 3
CEDAR STREET EXTENSION
F.A.R.T. 10 SEC.13-V(E.F.P)
TAZEWELL COUNTY
STATION 78+28.29

* Note: Spacings are dimensioned along
 Es of all girders and apply to all
 girders except where shown otherwise.

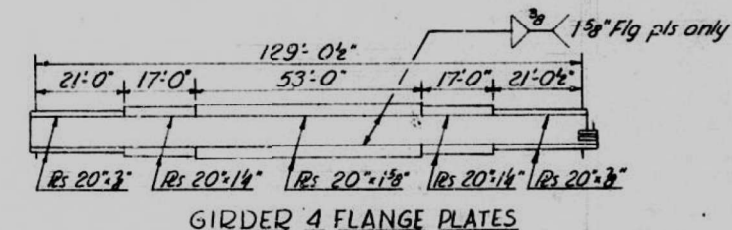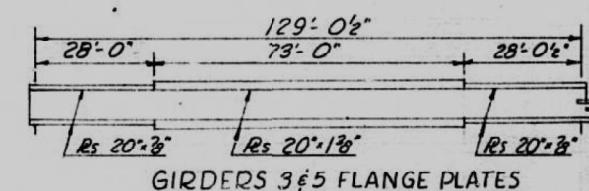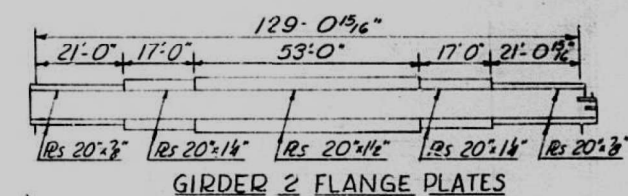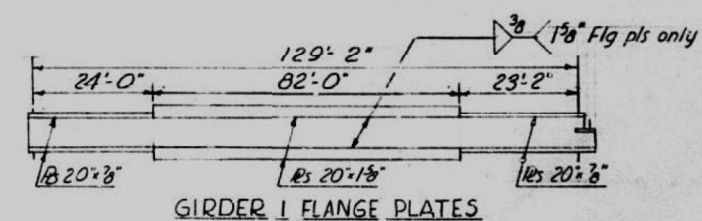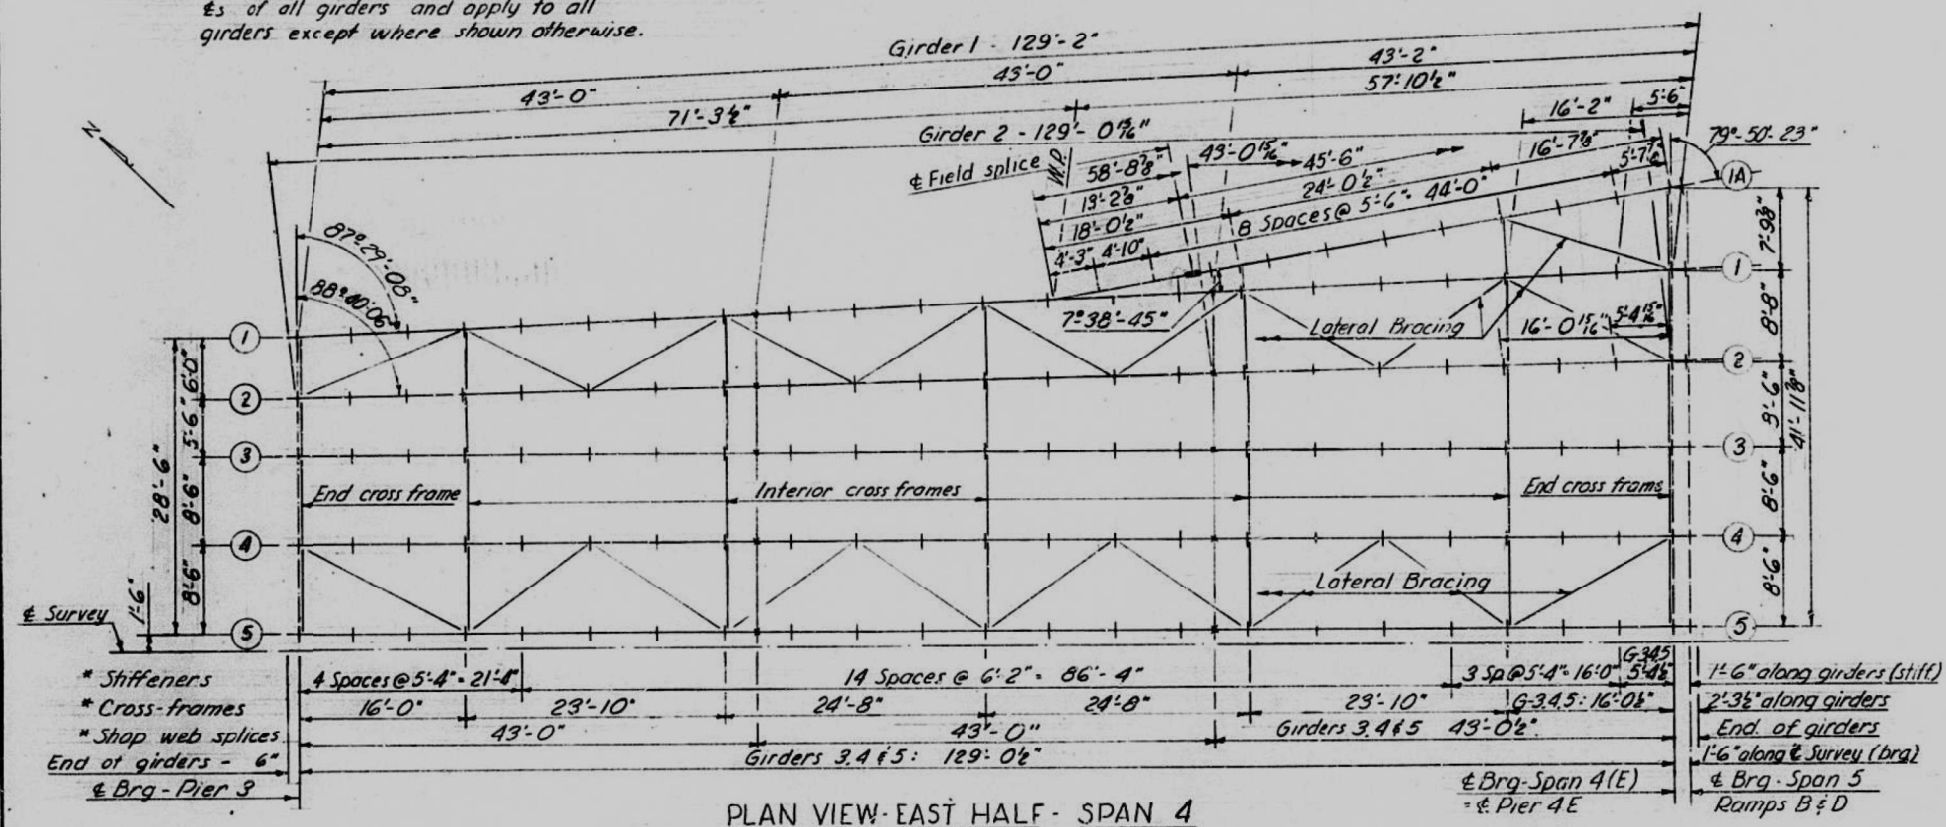

Note: Web to flange fillet welds shall be $\frac{5}{16}$ unless otherwise shown.

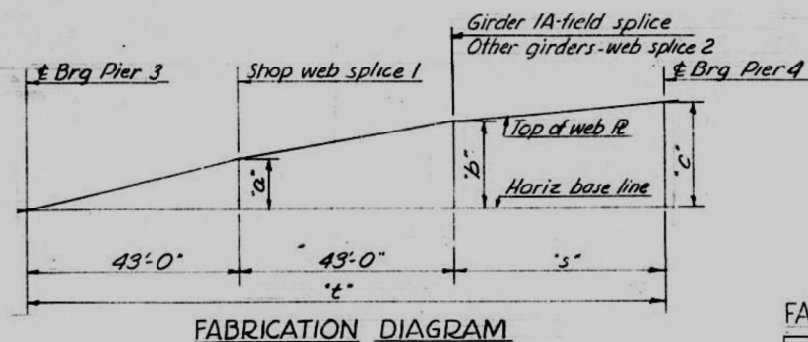

Notes:
For partial girder elevation views, fabrication &
connection details of all Span 4 girders see sheets 26, 27 & 28.

BILL OF MATERIAL- SPAN 4

Item	Unit	Quantity
Structural Steel	Lbs.	558,830

*Weight of Bearing Assemblies
(including Lead Plates, Shims
and Anchor Bolts) are included
in Structural Steel.
Est. wt. - 23,960 lbs.

FABRICATION ORDINATES-TOP OF WEB

Girder	"a"	"b"	"c"	"s"	"t"
1A		53"	0"	45'-6"	
1	93"	1'-0 3/8"	1'-1 1/8"	43'-2"	129'-2"
2	93"	1'-4 3/8"	1'-8 3/8"	43'-0 1/2"	129'-0 1/2"
3	113"	1'-10"	2'-4 3/8"	43'-0 1/2"	129'-0 1/2"
4	11 3/4"	1'-10 1/4"	2'-7 3/8"	43'-0 1/2"	129'-0 1/2"
5	11 3/8"	1'-10 1/8"	2'-7 3/8"	43'-0 1/2"	129'-0 1/2"

ELEVATIONS - TOP OF GIRDER FLANGES

Girder	Brg-Pier 3	Splice 1	Splice 2	Brg-Pier 4
1A			*498.36	497.81
1	497.33	498.21	498.46	498.47
2	497.45	498.33	498.87	499.17
3	497.45	498.47	499.32	499.83
4	497.62	498.66	499.54	500.24
5	497.70	498.72	499.60	500.32

*Top of 1 $\frac{1}{2}$ " flange R @ field splice

STRUCTURAL STEEL-E. HALF-Span 4

**CEDAR STREET EXTENSION
E.A.R.T. 10 SEC. 13-V (E, F, P)
TAEWELL COUNTY
STATION 78+28.29**

DESIGNED	<i>J. B. Rahn</i>	EXAMINED	<i>H. E. Blumman</i>
CHECKED	<i>T. Tanaka</i>	PASSED	
DRAWN	<i>J. B. R.</i>	APPROVED	
CHECKED	<i>T. Tanaka</i>		

LS Corrected: Girders 1 and 1A; From 87°30'00" to 87°29'08"; From 7°38'55" to 7°38'45"; From 79°51'05" to 79°50'23"; J.B.N. 3/1/63

End of girders - 6"
 * Shop web splices
 * Cross-frames
 * Stiffeners

Girders 6, 7, 8 & 9 - 136'-3 1/2"
 45'-0"
 20'-4"
 23'-0"
 25'-0"
 25'-0"
 23'-0"
 19'-11 1/2"

Girders 6, 7, 8 & 9 - 46'-3 1/2"
 4 Spaces @ 5'-1"
 4 Spaces @ 5'-9"
 4 Spaces @ 6'-3"
 4 Spaces @ 6'-3"
 4 Spaces @ 5'-9"
 3 Sps @ 5'-1" 4'-8"

End of girders
 2'-3 1/2" along all girders
 1'-6" along girders

Survey
 1'-6"
 28'-6 1/2" along & Brq. 1
 6'-0" 4'-0" 6'-2" 6'-2" 6'-2" 6'-2"
 6'-0" 4'-0" 6'-2" 6'-2" 6'-2" 6'-2"
 1'-6"
 28'-6 1/2" along & Brq. 1
 6'-0" 4'-0" 6'-2" 6'-2" 6'-2" 6'-2"
 1'-6"

End cross-frame
 28'-7"
 56'-00:00"
 86°32'59"
 90°00'00"
 87°26'57"

Interior cross-frames
 12' offset
 4'-0"
 3 Sp @ 6'-1" 18'-3"
 22'-3 1/2"
 14'-6 3/4"
 7 Sp @ 5'-9 1/4" 40'-6 1/2"
 23'-2"
 53'-6"
 53'-1 3/8"
 22'-7"
 5'-2 1/2"

End cross-frame
 86°32'59"
 83°59'56"
 83°59'56"
 76°34'20"

Girder 9A - 20'-2 3/8"
 3 Sp @ 5'-1" 15'-3" 4'-11 1/2"
 10'-0" 5'-11 1/8"
 8'-4 1/2"
 6'-11 1/8"
 8'-10 1/8"
 1'-6" along & Survey

Girder 10 - 20'-7 3/4"
 3 Sp @ 5'-4" 16'-0" 4'-7 1/2"
 5'-2 1/2"
 22'-7"
 5'-2 1/2"

Girder 11A - 68'-0 3/4"
 55'-0"
 70'-6 3/4"
 1'-6" along & Survey

Girder 9A - 108'-1 1/8"
 55'-0"
 70'-6 3/4"
 1'-6" along & Survey

Girders 10 & 11 - 47'-0 1/4"
 6'-6" 6'-8"
 1'-6" along & Survey

Girder 11 - 21'-2 1/8"
 1'-6" along & Survey

PLAN VIEW - WEST HALF - SPAN 4

Diagram showing the elevation view of the bridge deck, specifically the top of the web for Girders 9A and 11A. The diagram includes labels for "Girder 9A - web splice", "Girder 11A - field splice", "Other Girders - shop web splice 2", "Brg. Pier 3", "Brg. Pier 4", "End girder 9A", "Top of web fits", "Horiz base line", and various dimensions: 45'-0", 55'-0", 45'-0", 53'-1 3/8", "a", "b", "G-9A", "c", "d", and "s".

DESIGNED <i>J. A. Nelson</i>	EXAMINED <i>M. E. Baumman</i>
CHECKED <i>T. Tanaka</i>	PASSED
DRAWN <i>J. A. Nelson</i>	APPROVED
CHECKED <i>T. Tanaka</i>	ENGINEER OF MARINE AND TRAFFIC STRUCTURE


Girder	"a"	"b"	"c"	"s"	"t"
6	1'-0 $\frac{1}{2}$ "	1'-11 $\frac{3}{4}$ "	2'-9 $\frac{1}{4}$ "	46'-3 $\frac{1}{2}$ "	136'-9 $\frac{1}{2}$ "
7	1'-0 $\frac{3}{4}$ "	1'-11 $\frac{1}{4}$ "	2'-9 $\frac{1}{4}$ "	46'-3 $\frac{1}{2}$ "	136'-9 $\frac{1}{2}$ "
8	1'-0 $\frac{3}{4}$ "	1'-11 $\frac{3}{4}$ "	2'-9 $\frac{1}{4}$ "	46'-3 $\frac{1}{2}$ "	136'-3 $\frac{1}{2}$ "
9	9 $\frac{3}{8}$ "	1'-8 $\frac{1}{8}$ "	2'-5 $\frac{3}{8}$ "	46'-3 $\frac{1}{2}$ "	136'-3 $\frac{1}{2}$ "
9A		7 $\frac{3}{8}$ "	1'-6 $\frac{3}{8}$ "		108'-1 $\frac{3}{8}$ "
10	9 $\frac{3}{8}$ "	1'-1"	1'-3 $\frac{3}{8}$ "	47'-0 $\frac{1}{2}$ "	137'-0 $\frac{1}{2}$ "
11	6 $\frac{1}{2}$ "	9 $\frac{3}{8}$ "	1'-0 $\frac{3}{8}$ "	47'-0 $\frac{1}{2}$ "	137'-0 $\frac{1}{2}$ "
11A		5 $\frac{1}{2}$ "	0"	53'-6"	

Girder	Brg-Pier 3	Splice 1	Splice 2	Brg-Pier 4
6	497.69	498.78	499.69	500.46
7	497.64	498.74	499.66	500.41
8	497.59	498.69	499.61	500.36
9	497.53	498.40	499.30	500.02
9A		*498.07	**498.71	499.61
10	497.40	498.27	498.54	498.73
11	497.40	498.03	498.30	498.46
11A			***498.26	497.74


*Note: Quantities are included in
Bill of Material, Span 4 East Half, Sheet #24.*

STRUCTURAL STEEL-WK HALF-SPAN 4
CEDAR STREET EXTENSION
F.A.R.T. 10 SEC. 13-V(E,F,P)
TAZEWELL COUNTY
STATION 78+28.29


Note only ~~st~~ ~~st~~

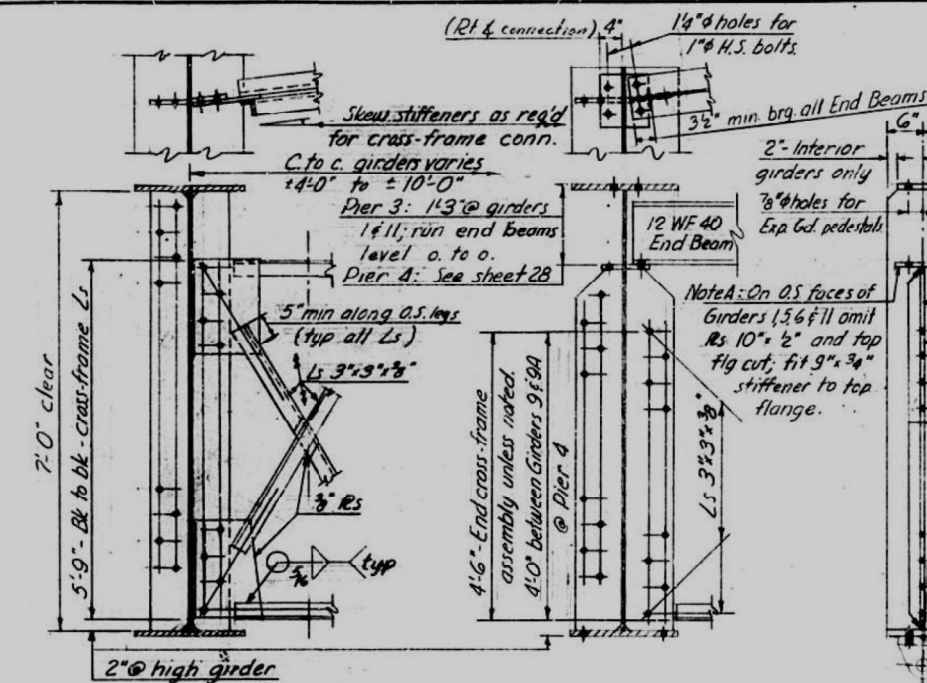


INTERIOR CROSS FRAME DETAILS ELEVATION-END STIFFENER
(Cross-frames similar except as noted)

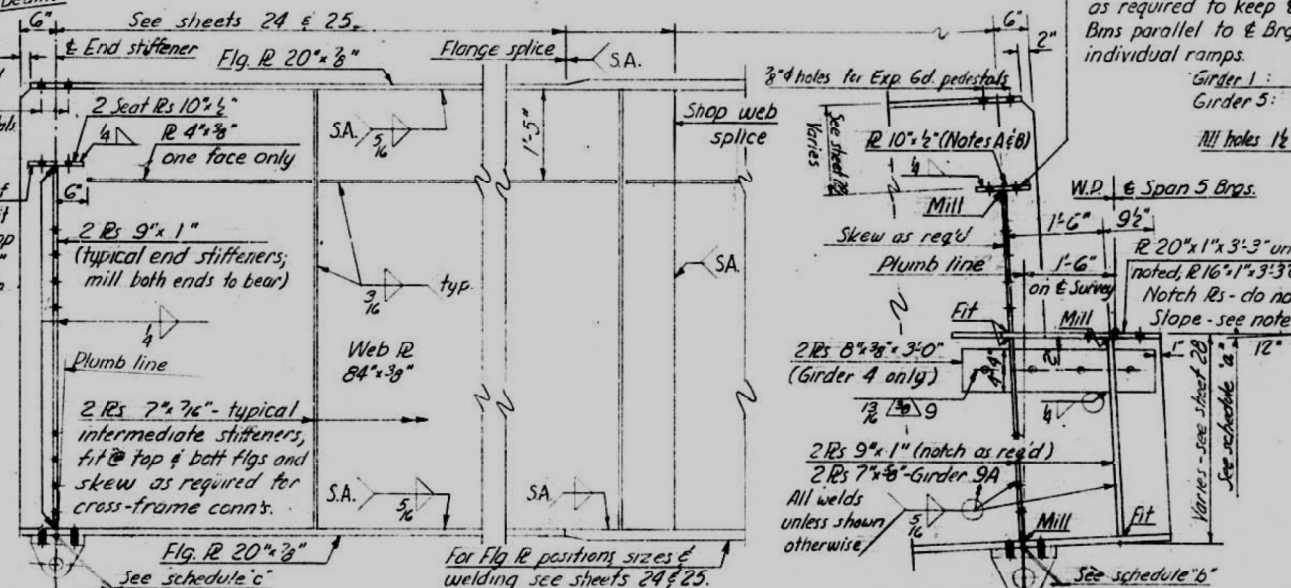


GIRDER ELEVATION-SPAN 4
(Typical for all girders except 1A, 9A & 11A)

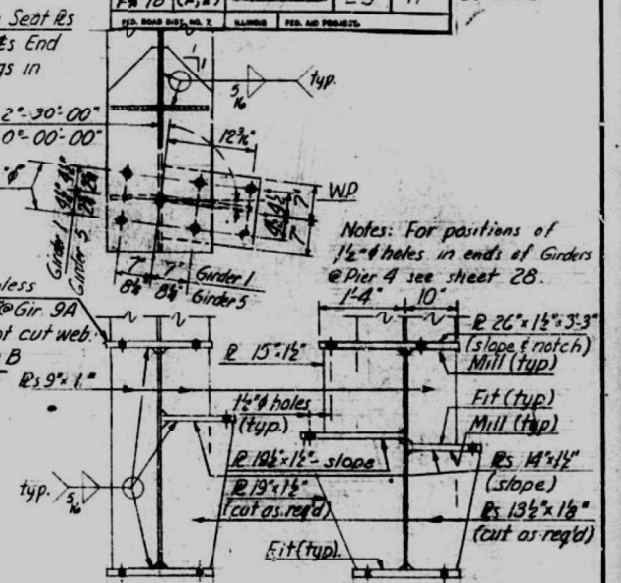


GIRDERS 1&5 GIRDERS 2&3
ENDS OF GIRDERS

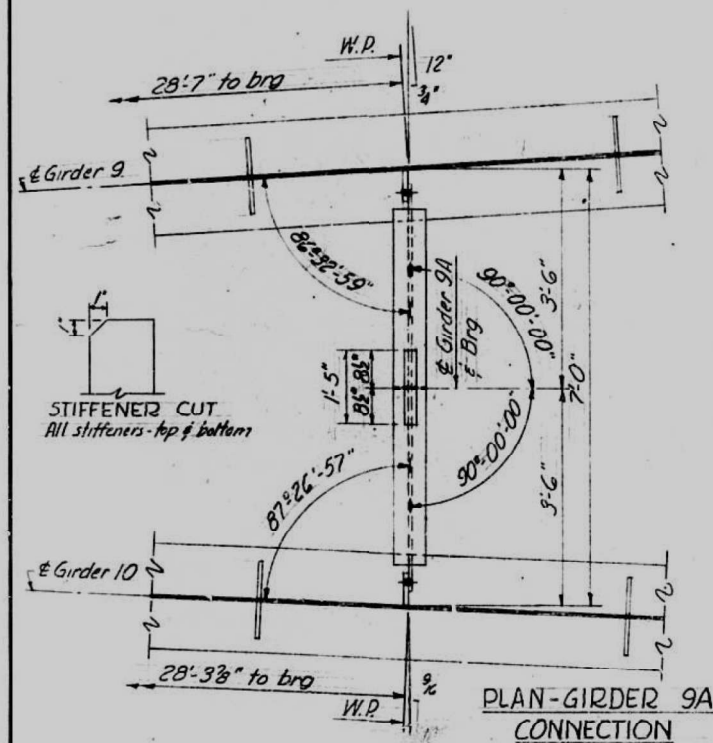


PLAN-GIRDER 9A
CONNECTION

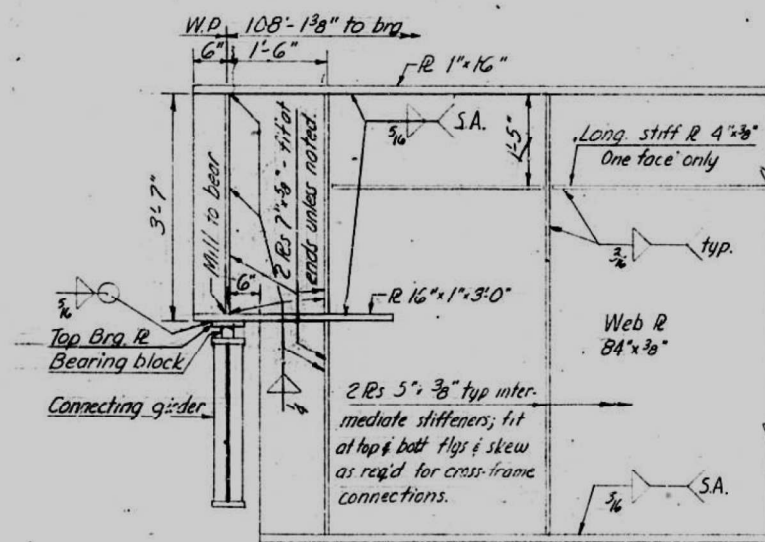


END ASSEMBLY - GIRDER 9A
(Details not shown similar to other girders)

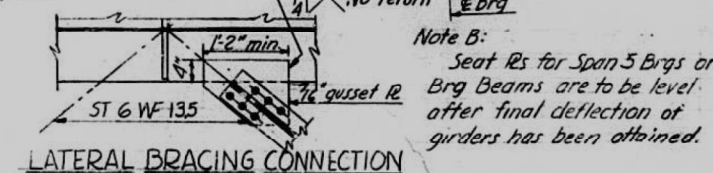


LATERAL BRACING CONNECTION

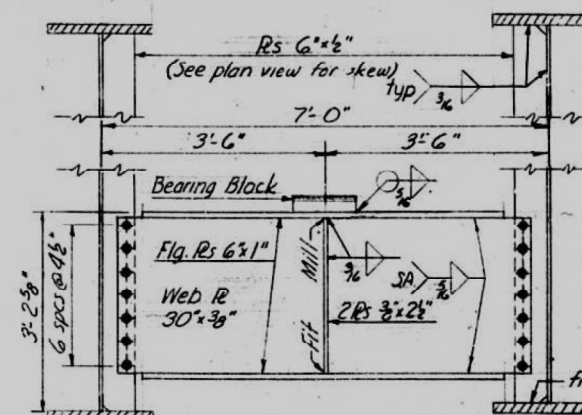

ELEVATION - CONNECTING GIRDER

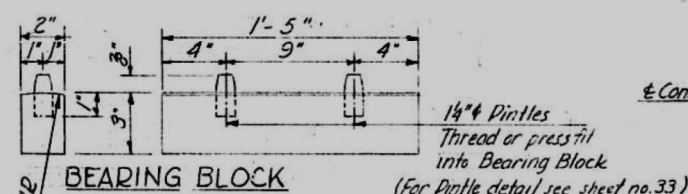


BEARING BLOCK

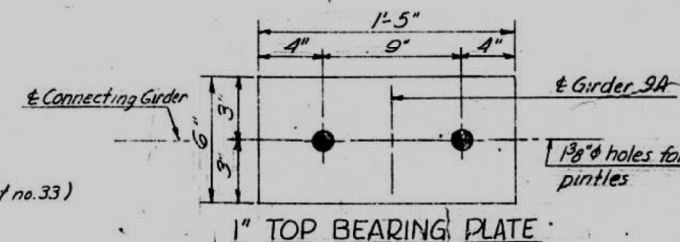

1" TOP BEARING PLATE

DIMENSION SCHEDULE				
Girders	"a"	"b"	Girders	"c"
1	0"	0"		
2	6"	16"	9 thru 11	6"
3, 9A	36"	6', 6"		
4, 5, 6, 7, 8, 9	4'	6'	9 thru 8	6"
10, 11	16"	0"		

DIMENSION SCHEDULE

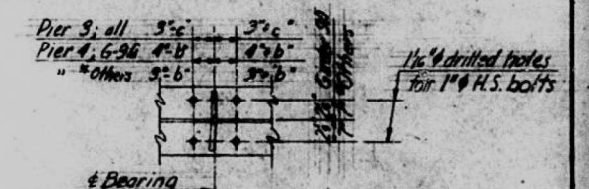

SPAN 4 BEARING CONNECTIONS



Notes:
* For Girders 1A & 11A see sheet 27
10"x $\frac{1}{2}$ " Seat IRs shall be sloped as req'd to furnish firm seating for End Beams between girders at a cant which provides satisfactory bearing for Expansion device pedestals.
For notes on other details see sheet 29.

GIRDER DETAILS-SPAN 4






**CEDAR STREET EXTENSION
E.A.T. 10 SEC. 13-V (E,F,P)
TAZEWELL COUNTY
STATION 78+28.29**

STATE OF ILLINOIS
DEPARTMENT OF PUBLIC WORKS & BUILDINGS
DIVISION OF HIGHWAYS

ROUTE NO.	SECTION	COUNTY	TOTAL SHEETS	SHEET NO.
FA 10 (F, E)	13-V	TAZEWELL	25 12	65 SHEETS

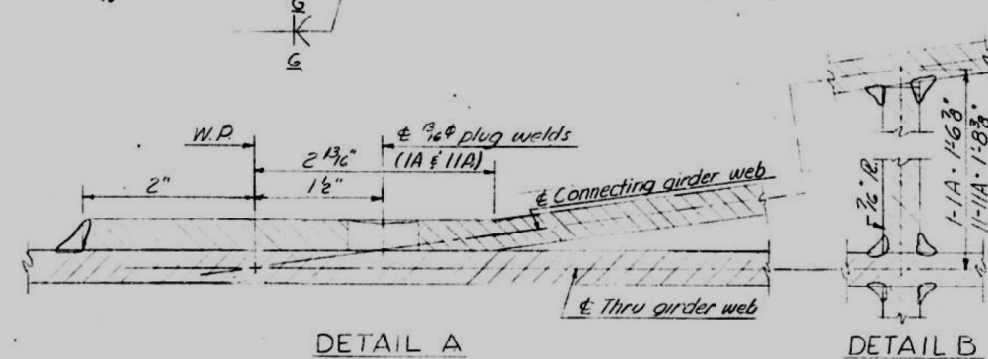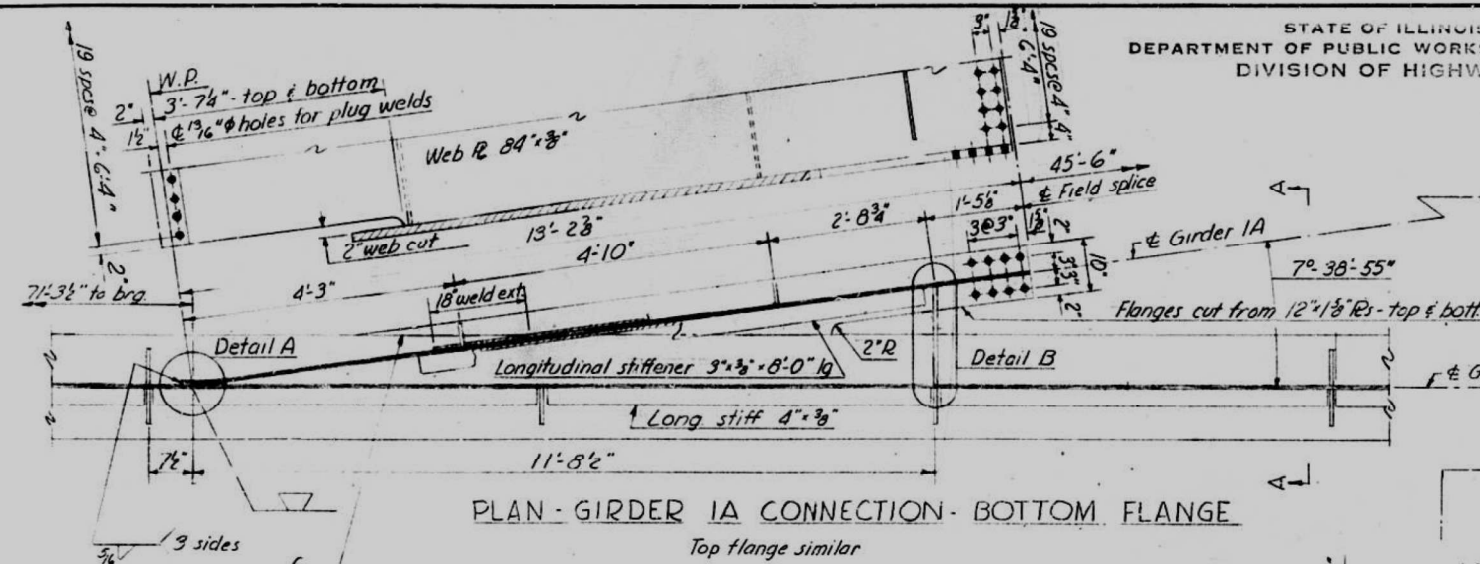


Notes:
For assembly details not shown see sheets 26 & 28.
For girder framing & fabrication layouts see sheets 24 & 25.

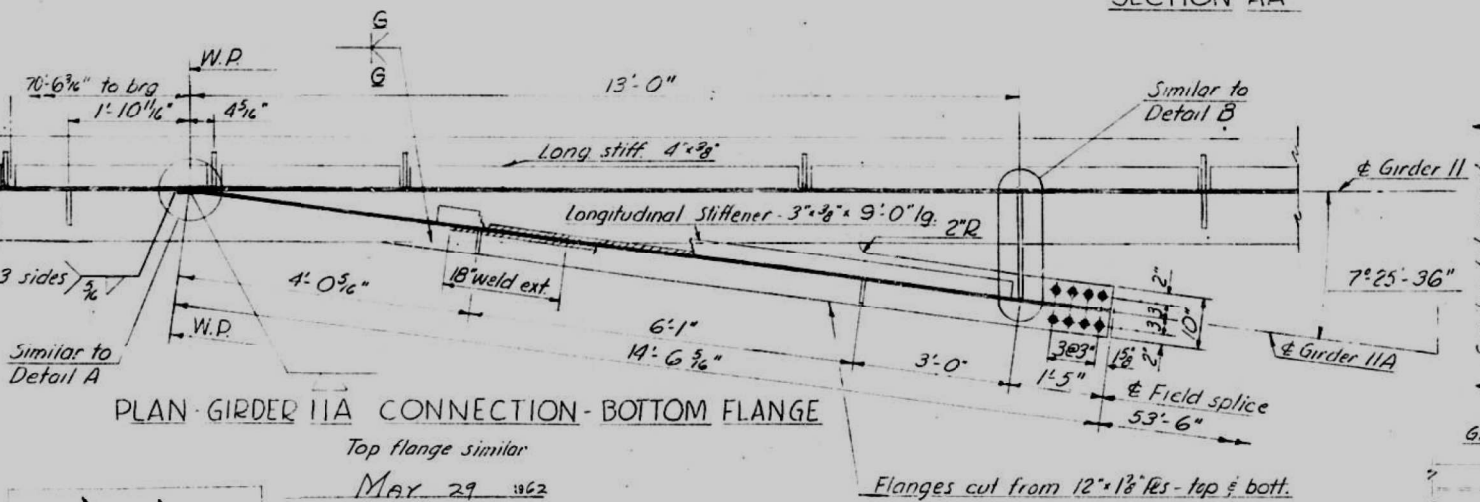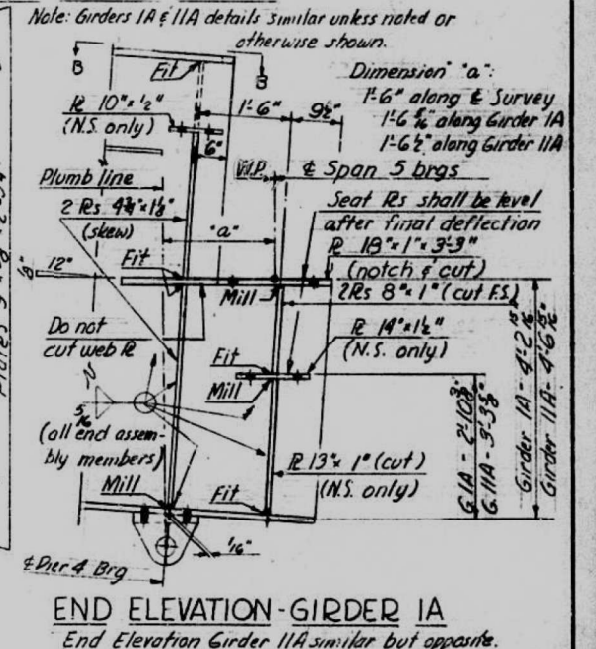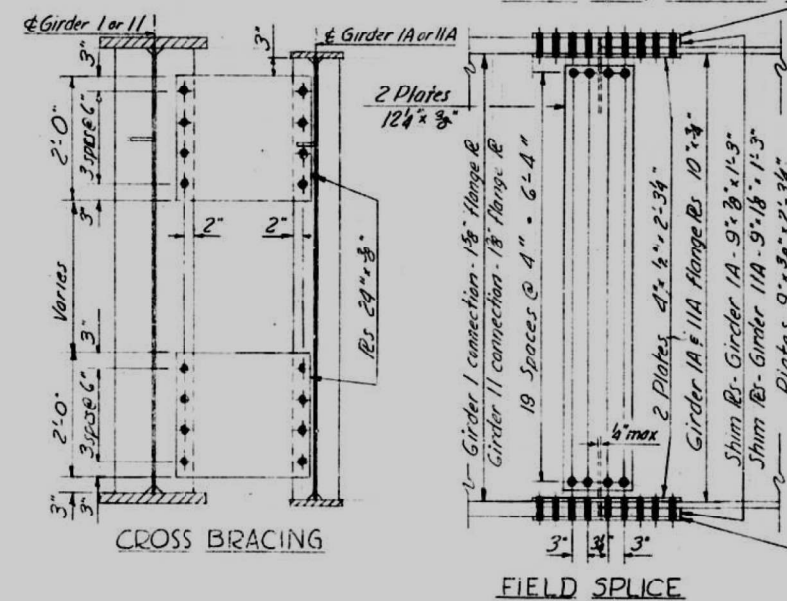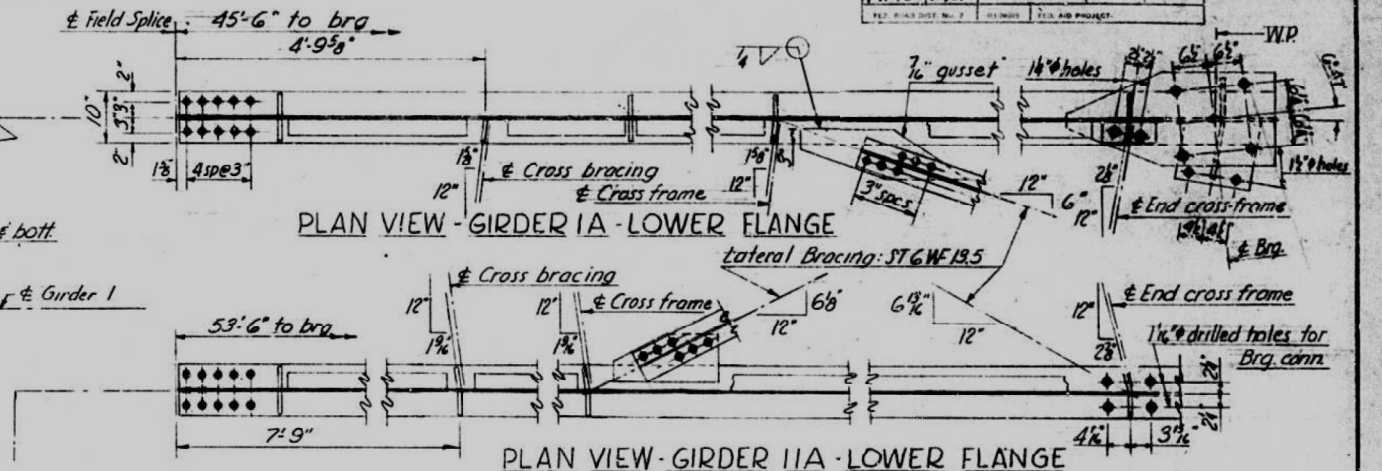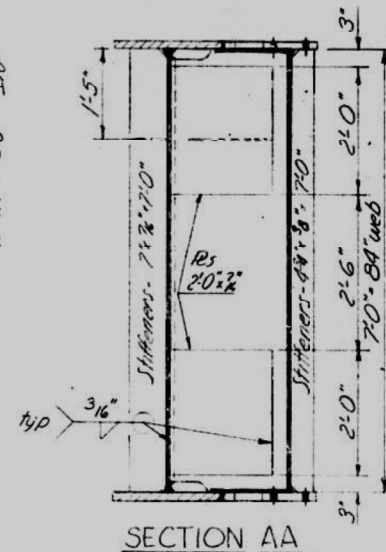

May 29 1962
H.G. Barnum

Note:
Girder 11A connection details similar to Girder 1A connection shown above unless otherwise noted.

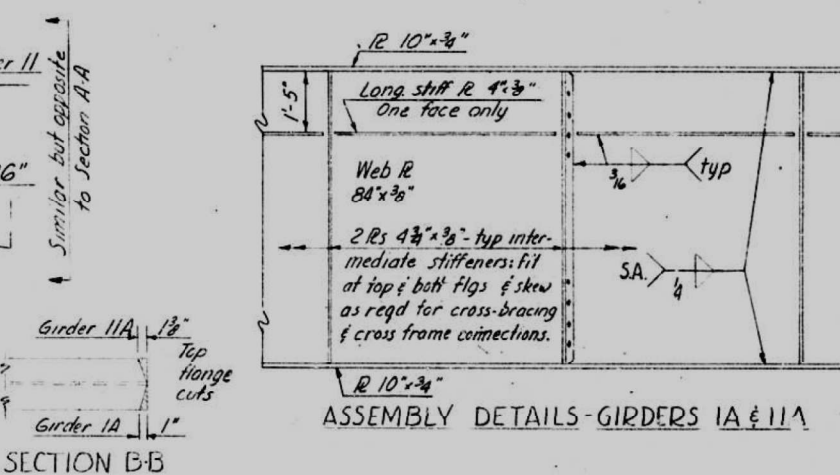

Notes:
For girder layouts, slopes and stiffener spacings see sheets 24 & 25.
For cross-section @ Pier 4 see sheet 28.
For cross-frames see sheet 26.
S.A. denotes welding to be done by the submerged arc method.

GIRDERS 1A & 11A - SPAN 4
CEDAR STREET EXTENSION
E.A. RT. 10 SEC. 13-V (E, F, P)
TAZEWELL COUNTY
STATION 78+28.29

STATE OF ILLINOIS
DEPARTMENT OF TRANSPORTATION

EXISTING STRUCTURES PLANS



SHEET 5-27 OF 5-85 SHEETS

F.A.P. RTE.	SECTION	COUNTY	TOTAL SHEETS	SHEET NO.
VAR.	13 (HVB, HB-3) BR-1:R	TAZEWELL	1173	468
				CONTRACT NO. 68C55

ILLINOIS FED. AID PROJECT



END ELEVATION - PIER 4 - EAST HALF

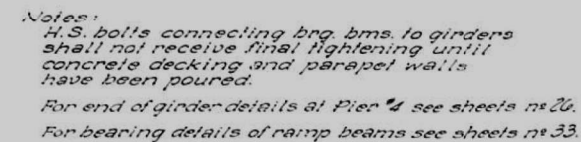 


END ELEVATION - PIER 4 - WEST HALF

DESIGNED	<i>J.B. Nolan</i>	EXAMINED	<i>HE Burnham</i>
CHECKED	<i>T. Tanaka</i>	PASSED	
DRAWN	<i>J.B.N.</i>	APPROVED	
CHECKED	<i>T. Tanaka</i>		

**CEDAR STREET EXTENSION
F.A.R.T. 10 SEC. 13-V (E, F, P)
TAZEWELL COUNTY
STATION 78+28.29**

STATE OF ILLINOIS
DEPARTMENT OF PUBLIC WORKS & BUILDINGS
DIVISION OF HIGHWAYS


ROUTE NO.	SECTION	COUNTY	TOTAL SHEETS	SHEET NO.	SHEET NO. 29
13-V	(5.8)	TAZEWELL	25	14	65 SHEETS
PROJ. NO.	13-V	TAZEWELL	25	14	65 SHEETS

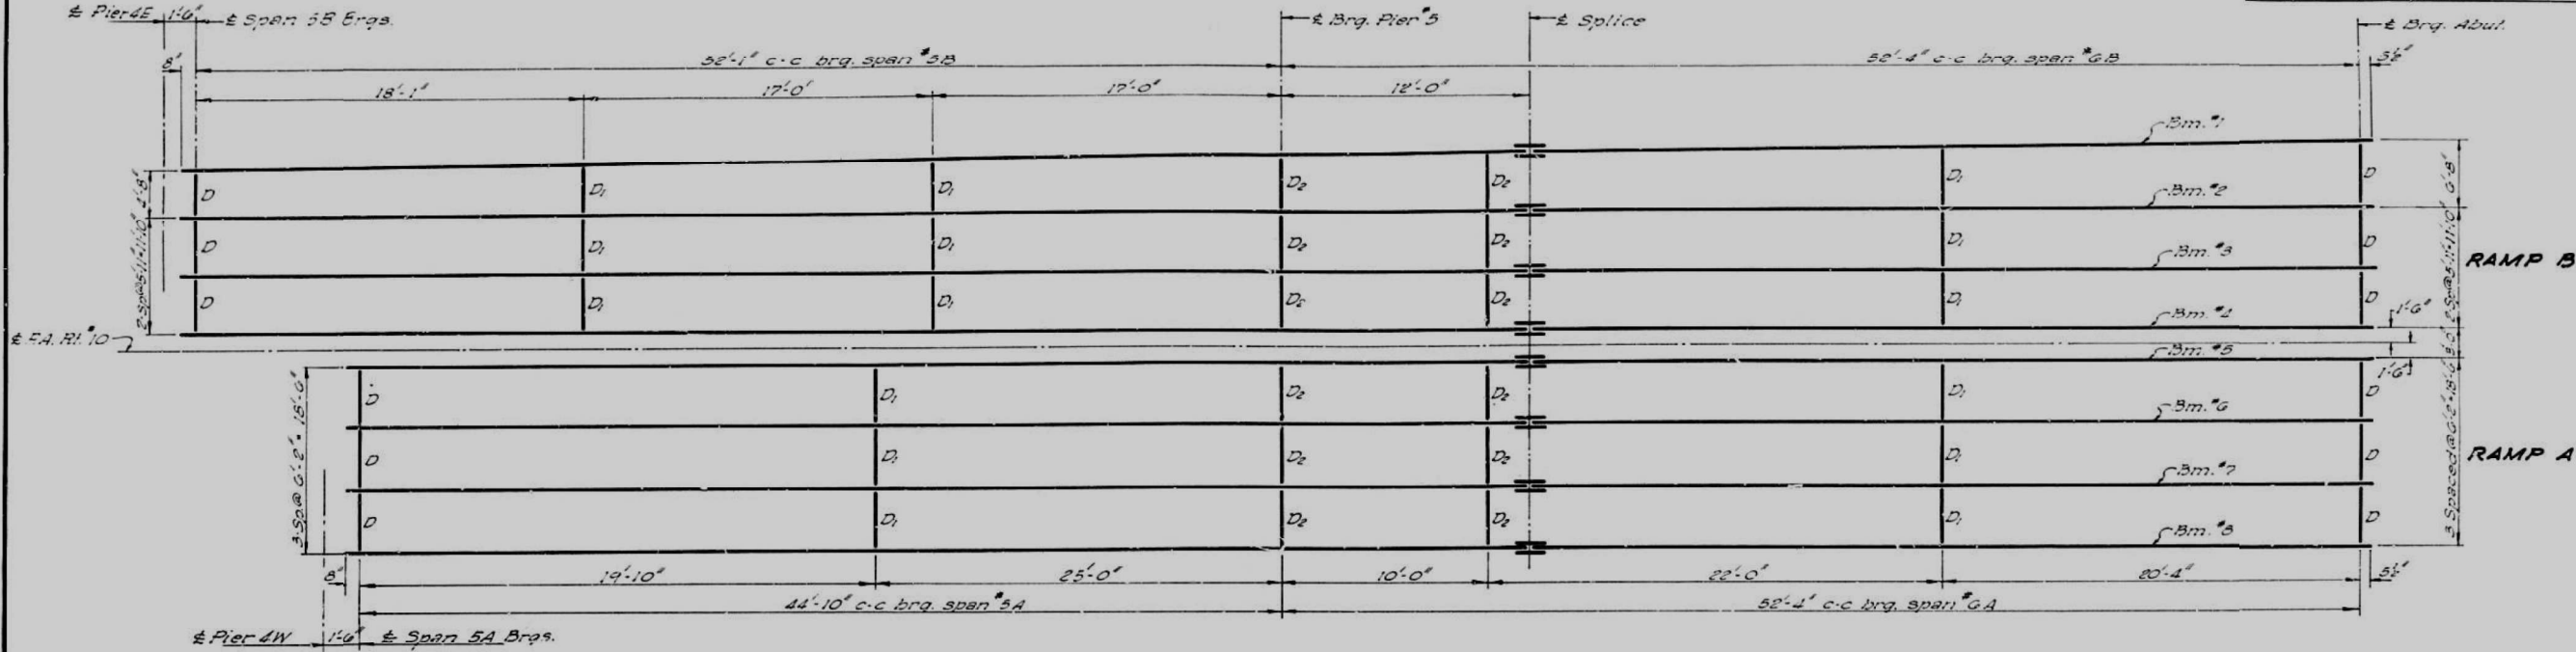

PLAN - STRUCTURAL STEEL


All beams are 33 WF 118 and shall conform to ASTM Spec. for A-36 Steel.

For brg. details, see sheet #33

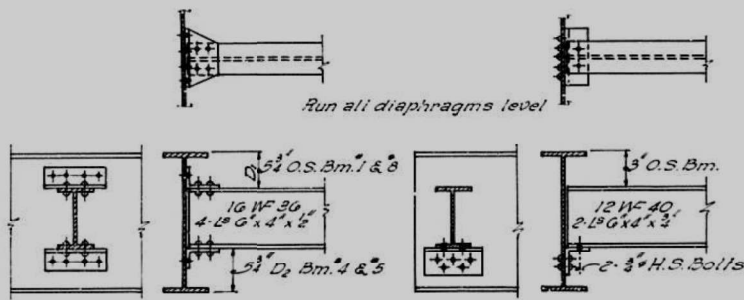

DIAPHRAGM D₁ & D₂
15'-D₁ & 12'-D₂ Required

DIAPHRAGM D
12' Required

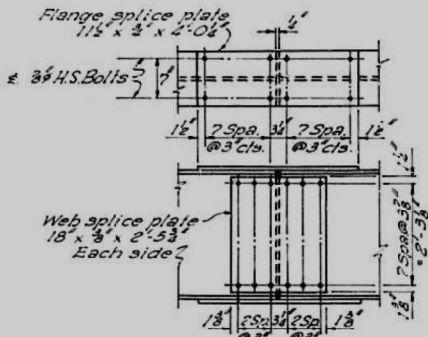

DETAIL OF SPLICE

TOP OF BEAM ELEVATIONS								
Location	Bm. 1	Bm. 2	Bm. 3	Bm. 4	Bm. 5	Bm. 6	Bm. 7	Bm. 8
Brg. Pier 4E	500.14	500.19	500.24	500.29				
Brg. Pier 4W					500.44	500.39	500.34	500.29
Brg. Pier 5	501.20	501.25	501.30	501.35	501.30	501.25	501.20	501.15
Splice	501.44	501.49	501.54	501.59	501.54	501.49	501.44	501.39
Brg. Abut.	502.42	502.47	502.52	502.57	502.52	502.47	502.42	502.37


BILL OF MATERIAL

Item	Unit	Quantity
Structural Steel	Lbs.	118,910


*Weight of Bearing Assemblies (including Lead Plates, Shims & Anchor Bolts) and Open Joint Expansion Device Angles only are included as Structural Steel.
Est. wt. = 2,770 lbs.



FABRICATION DIAGRAM BMS. 1 & 2

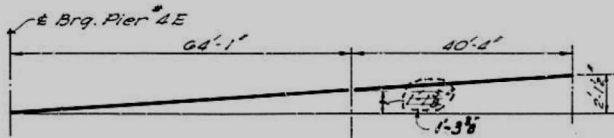

FABRICATION DIAGRAM BMS. 3 & 4

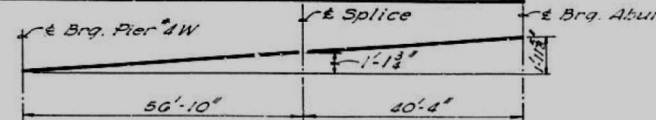

FABRICATION DIAGRAM BMS. 5, 6, 7 & 8

DESIGNED J. M. J. J.	EXAMINED H. E. J. J.
CHECKED T. T. J.	PASSED J. M. J.
DRAWN J. M. J.	APPROVED J. M. J.
CHECKED T. T. J.	

MAY 29 1962

ENGINEER OF BRIDGE AND TRAFFIC STRUCTURES

ENGINEER OF DESIGN

CHIEF HIGHWAY ENGINEER

STRUCTURAL STEEL-RAMPS A & B

CEDAR STREET EXTENSION
F.A.R.T. 10 SEC. 13-V (E.F.P.)
TAZEWELL COUNTY
STATION 78+28.29

STATE OF ILLINOIS
DEPARTMENT OF TRANSPORTATION

EXISTING STRUCTURES PLANS

SHEET 5-29 OF 5-85 SHEETS

F.A.P. RTE.	SECTION	COUNTY	TOTAL SHEETS	SHEET NO.
VAR.	13 (HVB, HB-3) BR-1-R	TAZEWELL	1173	470
				CONTRACT NO. 68C55


ILLINOIS FED. AID PROJECT

Michael Baker INTERNATIONAL

USER NAME	= DLamb
DESIGNED	-
CHECKED	-
PLOT SCALE	= 0.2,0000 " = 1' in.
PLOT DATE	= 5/1/2023

DESIGNED	-
CHECKED	-
DRAWN	-
CHECKED	-

REVISED	-
REVISED	-
REVISED	-
REVISED	-

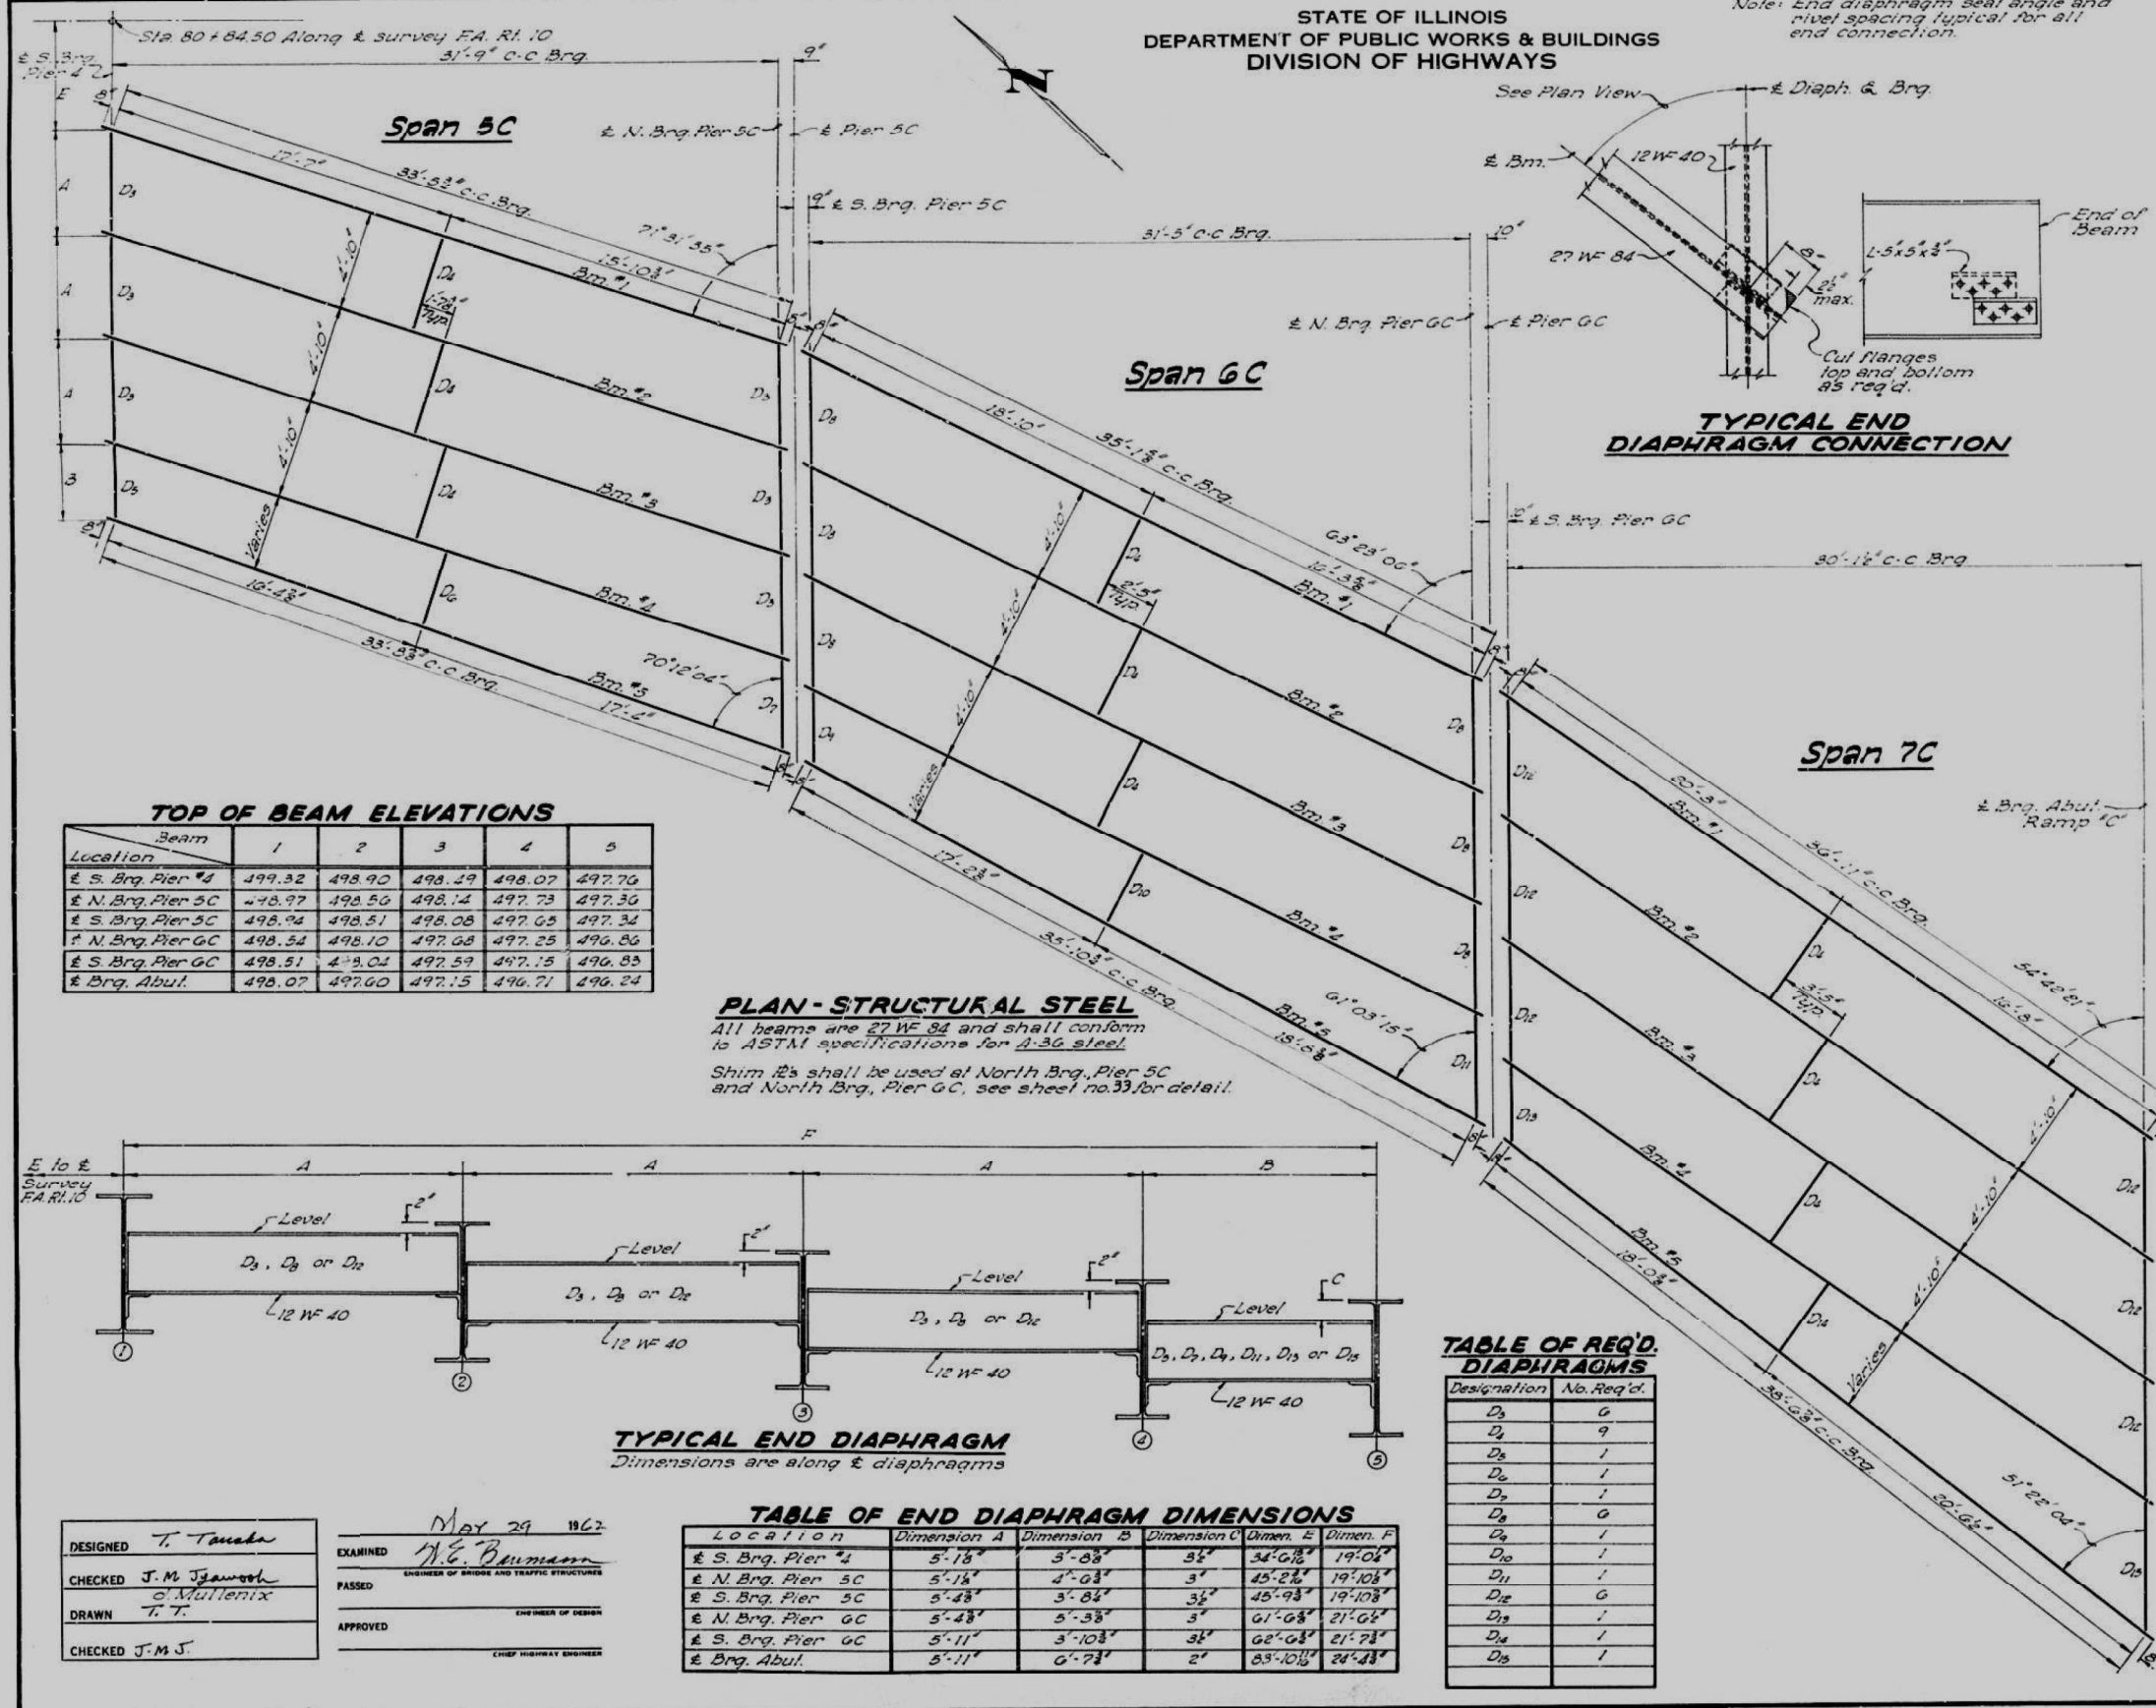

DIAPHRAGMS D_4 D_6 D_{10} & D_{14}

SEC. AT PIERS 5C, 6C
AND ABUTMENT

SEC. AT & S. BRG. PIER 4

Unless noted
BILL OF MATERIAL


Item	Unit	Quantity
* Structural Steel	Lbs.	62,770

*Weight of Bearing Assemblies (including Lead Plates, Shim & Anchor Bolts) and Open Joint Expansion Device Angles only are included as Structural Steel.
Est. wt. = 2,800 lbs.

STRUCTURAL STEEL-RAMP C

**CEDAR STREET EXTENSION
F.A.R.T. 10 SEC. 13-V (E,F,P)
TAZEWELL COUNTY
STATION 78+28.29**

MODEL: Default
FILE: \\miller\paw\miller\paw\03\Documents\Chicago\11011\Project\179740.DWG
CADD/CAD: Sheet\Structural\68C55.dwg
PHOTOS: CADD/CAD: Sheet\Structural\68C55.dwg
PROJECT: 179740.DWG
CADD/CAD: Sheet\Structural\68C55.dwg
PHOTOS: CADD/CAD: Sheet\Structural\68C55.dwg

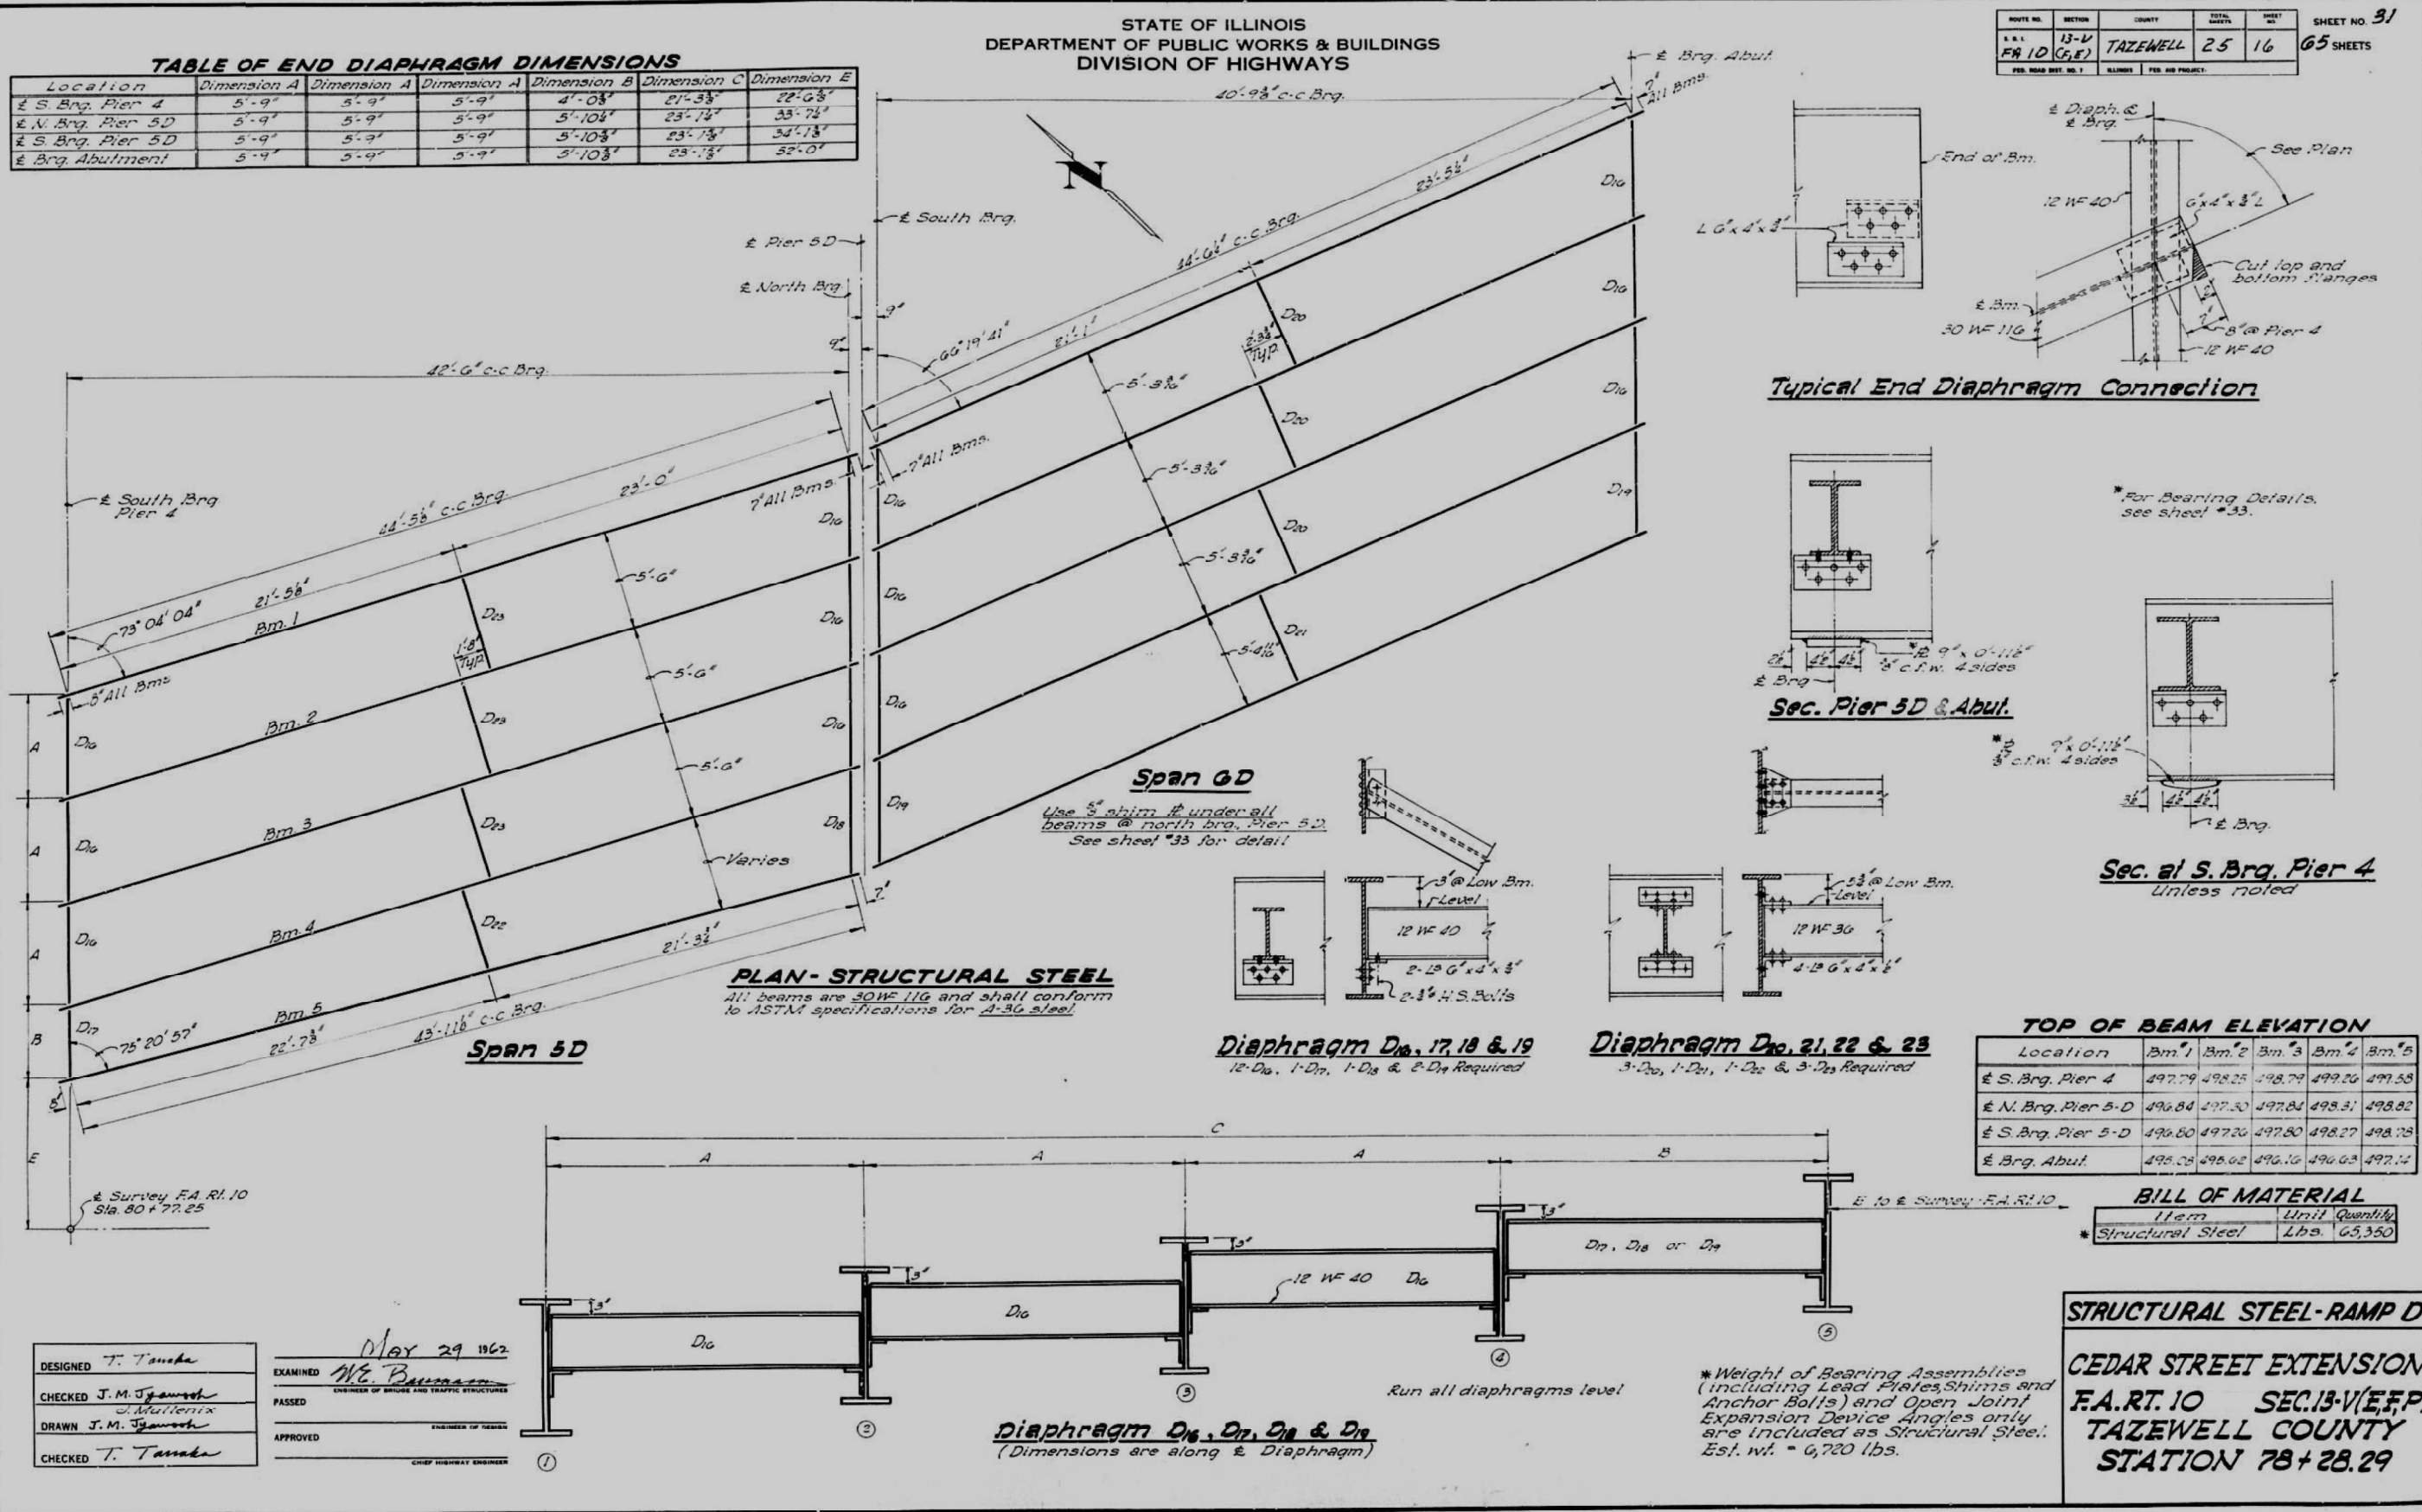

DESIGNED T. Tanaka
CHECKED J. M. Tjorneth
DRAWN J. M. Tjorneth
CHECKED T. Tanaka

EXAMINED May 29 1962
PASSED
APPROVED

CHIEF HIGHWAY ENGINEER

USER NAME = DLamb
DESIGNED -
CHECKED -
PLOT SCALE = 0.1667' / in.
PLOT DATE = 5/1/2023


DESIGNED -
CHECKED -
REVISOR -
REVISOR -
REVISOR -
REVISOR -

STATE OF ILLINOIS
DEPARTMENT OF TRANSPORTATION


EXISTING STRUCTURES PLANS

SHEET 5-31 OF 5-85 SHEETS

F&P. RTE. 13 (HVB, HB-3) BR-1-R
COUNTY TAZEWELL
TOTAL SHEETS 1173
SHEET NO. 472
CONTRACT NO. 68C55
ILLINOIS FED. AID PROJECT

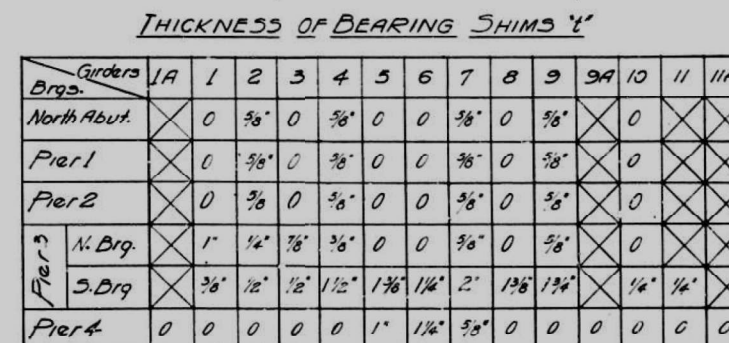


Note: for location of holes for Anchor Bolts on Piers and Abutment See Sheets 46 thru 60

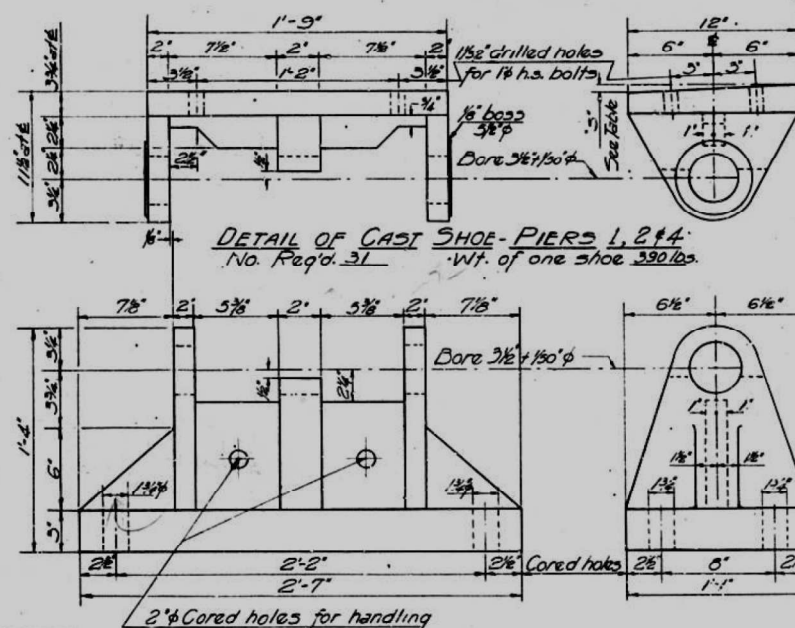


DETAIL OF CAST BOLSTER-PIERS 1,2 & 4
No. Req'd. 21 Wt. of one bolster 620/lbs

1/4 SLIDE # FOR ROCKERS
No. Rec'd 62

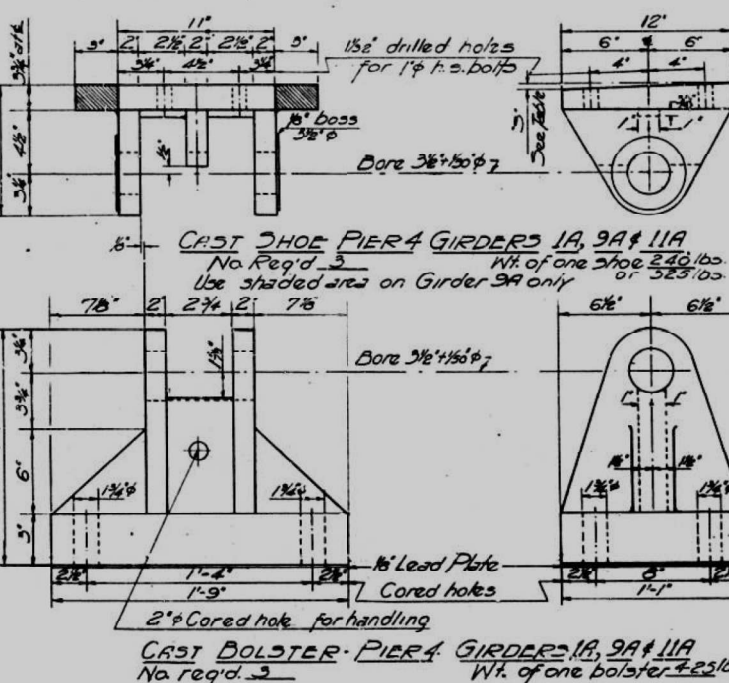

Notes: All castings shall be cast steel.
Estimated total weight of castings, pins, plates,
anchor bolts and lead plates included in Bill of
Material on Sheet 13 is 37,940 lbs.
and on Sheet 15 is 23,980 lbs.

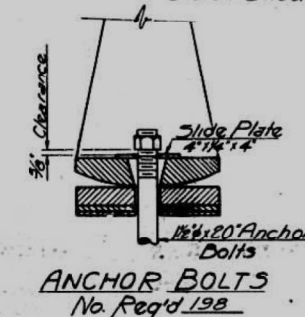


GIRDER BEARING DETAILS
CEDAR STREET EXTENSION
F.A. RT.10 SEC.35/1E/1A
TAZEWELL COUNTY
STATION 78+28.29

STATE OF ILLINOIS
DEPARTMENT OF PUBLIC WORKS & BUILDINGS
DIVISION OF HIGHWAYS

ROUTE NO.	SECTION	COUNTY	TOTAL SHEETS	SHEET NO.
13-V(14)	TAZEWELL	25	18	65 SHEETS
FED. ROAD DIST. NO. 1	ILLINOIS	FED. AID PROJECT		


TABLE OF DIMENSIONS

Ramp	Location	Bm. 1st	Bm. 2	Bm. 3	Bm. 4	Bm. 5
A	Pier 1	0	0	0	0	0
	Pier 5 & Abutment	0	3'	4'	0	0
B	Pier 2	0	3'	0	3'	0
	Pier 5 & Abutment	0	0	13'	0	0
C	Pier 5C N. Brq.	3'	3'	3'	1'	4'
	Pier 5C S. Brq.	0	0	0	0	0
	Pier 6C N. Brq.	3'	3'	13'	12'	3'
	Pier 6C S. Brq. & Abut.	0	0	0	0	0
D	Pier 4	0	0	0	0	0
	Pier 5D N. Brq.	3'	3'	3'	3'	3'
	Pier 5D S. Brq. & Abut.	0	0	0	0	0

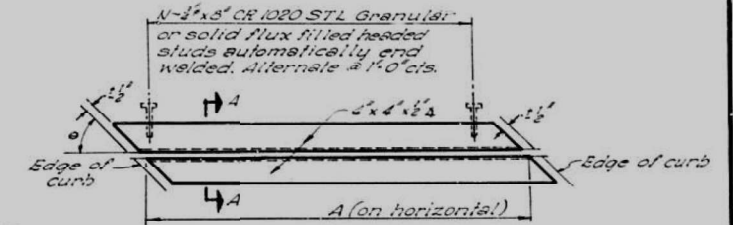

Location	A	e	N	No. Req.
N. Abutment	27'-5"	90"	27	2
S. Abut. Ramps A & B	17'-5"	90"	17	2
Pier 6C	20'-0"	57'-39"	20	1
Abut. Ramp C	22'-10"	48'-30"	23	1
Pier 5D	31'-6"	70'-28"	22	1
Abut. Ramp D	22'-4"	63'-14"	22	1

OPEN JOINT EXPANSION DEVICE

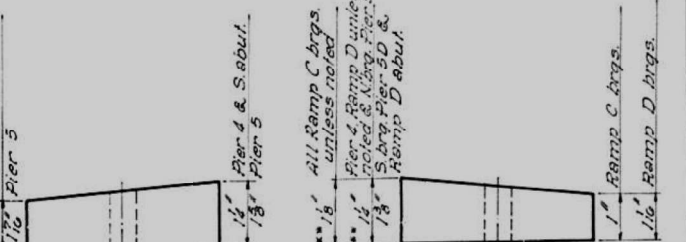


*TOP PLATE BEVELS


BEAM BEARING & OPEN EXPANSION DEVICE DETAILS

CEDAR STREET EXTENSION
F.A. RT. 10 SEC. 13-V(14, E, F, P)
TAZEWELL COUNTY
STATION 78+28.29


BOLSTER DETAILS

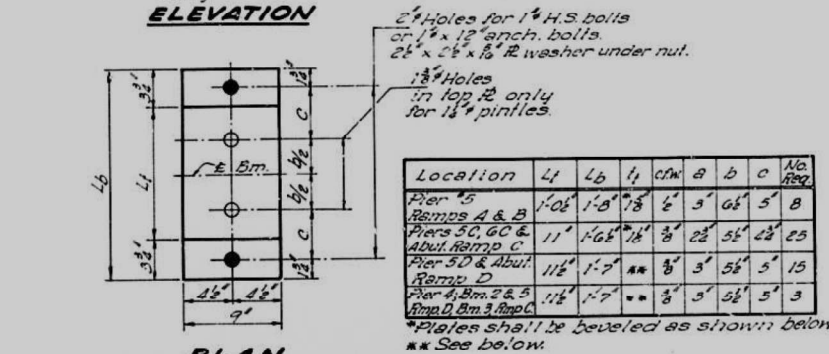



ROCKER DETAIL

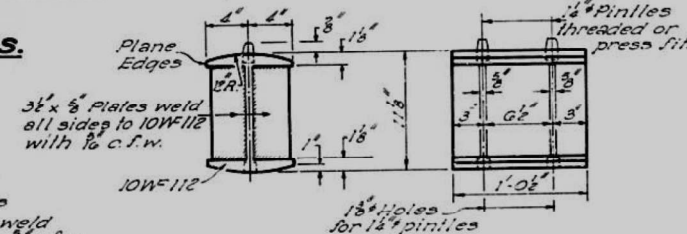

SEC. A-A

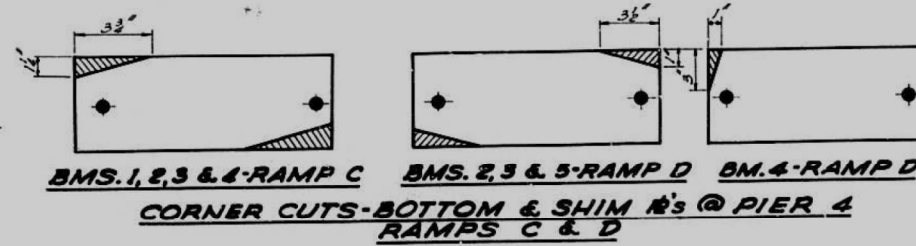

PINTLE DETAIL

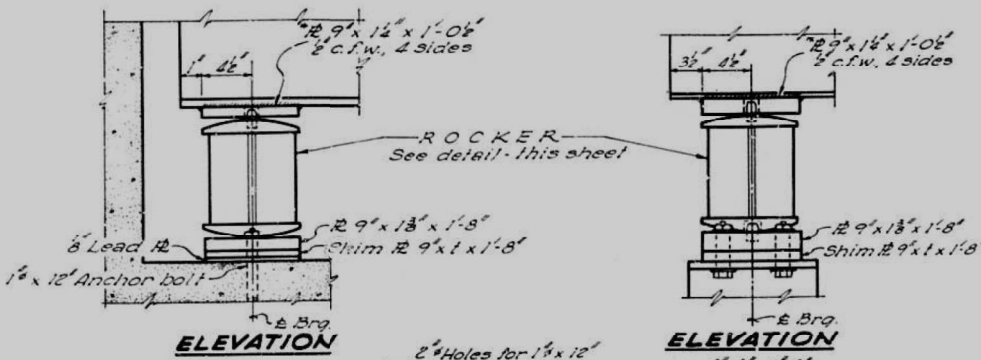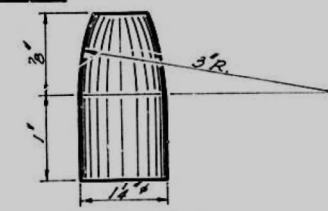


ELEVATION


ELEVATION

PLAN BRG. @ PIER 4 RAMP A & B 8 Required

PLAN BRG. @ PIER 4 RAMP A & B 8 Required

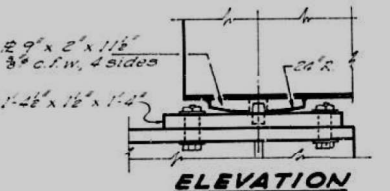

ELEVATION

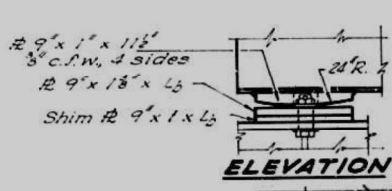

ELEVATION

PLAN BRG. @ PIER 4 BMS. 5 RAMP C & BMS. 1 RAMP D 2 Required

PLAN BRG. @ PIER 4-BM. 2 RAMP C & BMS. 3 & 4 RAMP D 3 Required - 1 ea. beam

Beam	Lb	a	b
Bm. 2 Ramp C	1'-7"	5'	5'
Bm. 3 Ramp D	1'-7"	5'	5'
Bm. 4 Ramp D	1'-8"	5'	6"

DESIGNED	J. M. Tazewell
CHECKED	J. B. Nelson
DRAWN	J. M. Tazewell
CHECKED	J. B. Nelson

EXAMINED	May 29 1962
PASSED	J. B. Nelson
APPROVED	J. B. Nelson

STATE OF ILLINOIS
DEPARTMENT OF TRANSPORTATION

EXISTING STRUCTURES PLANS


SHEET 5-33 OF 5-85 SHEETS

F.A.P. RTE.	SECTION	COUNTY	TOTAL SHEETS	SHEET NO.
VAR.	13 (HVB, HB-3) BR-1-R	TAZEWELL	1173	474
				CONTRACT NO. 68C55

ILLINOIS FED. AID PROJECT


STATE OF ILLINOIS
DEPARTMENT OF PUBLIC WORKS & BUILDINGS
DIVISION OF HIGHWAYS

SECTION	COUNTY	TOTAL SHEETS	SHEET NO.	SHEET NO. 34
13-V(6)	TAZEWELL	25	14	65 SHEETS




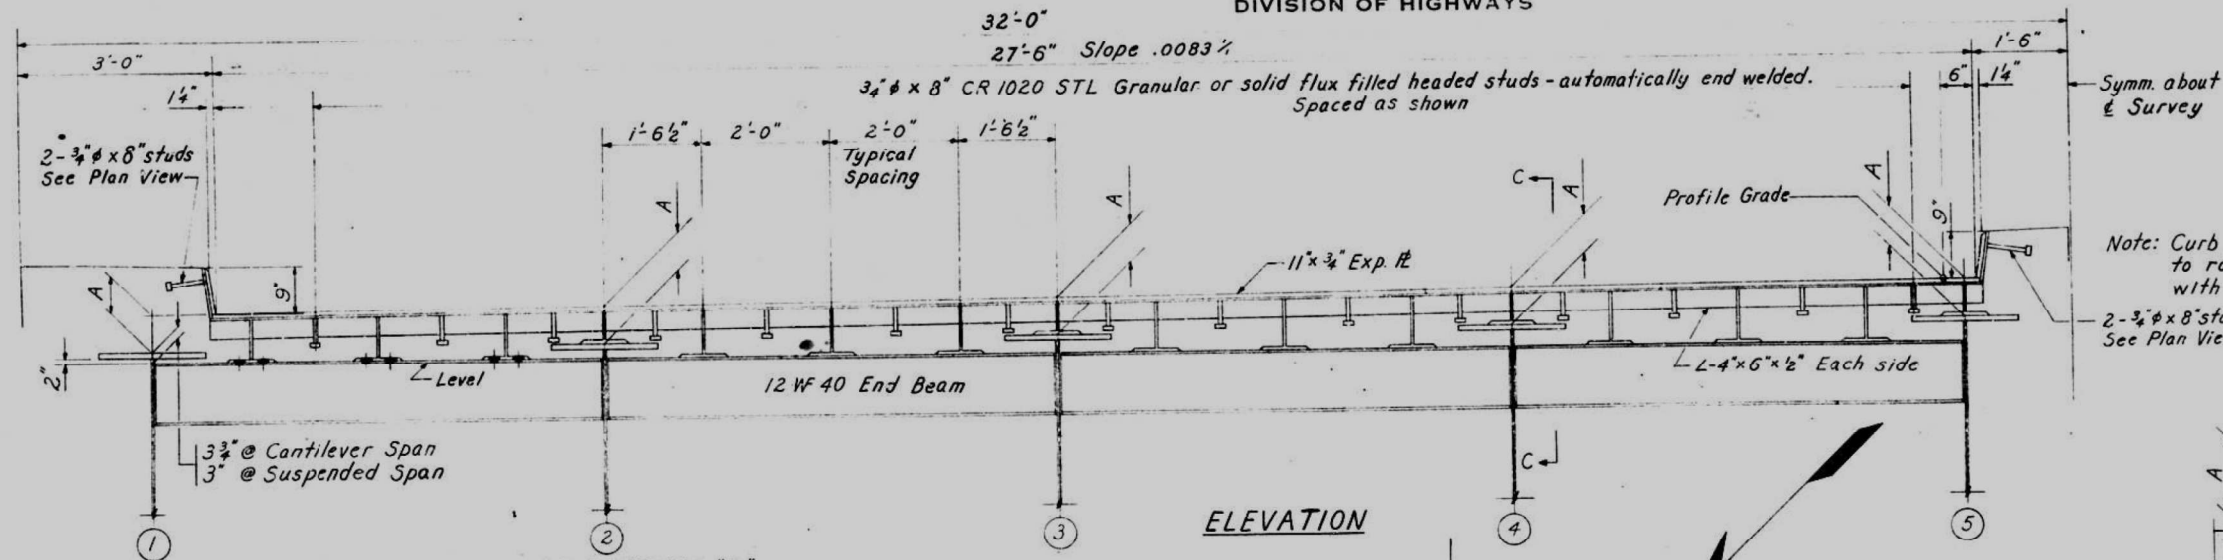


DIMENSION "A"

Girder Location	1	2	3	4	5	6	7	8	9	10
Hinge #1 - North	7"	7"	7 1/8"	7 1/4"	7 3/8"	7 3/8"	7 1/4"	7 1/8"	7"	7"
Hinge #1 - South	8 1/8"	8 1/8"	8 1/4"	8 3/8"	8 1/2"	8 1/2"	8 3/8"	8 1/4"	8 1/8"	8 1/8"
Hinge #2 - North	7 5/8"	7 1/4"	7 3/8"	7 1/2"	7 5/8"	7 5/8"	7 1/2"	7 3/8"	7 1/4"	7 5/8"
Hinge #2 - South	7 3/8"	7"	7 1/8"	7 1/4"	7 3/8"	7 3/8"	7 1/4"	7 1/8"	7"	7 3/8"

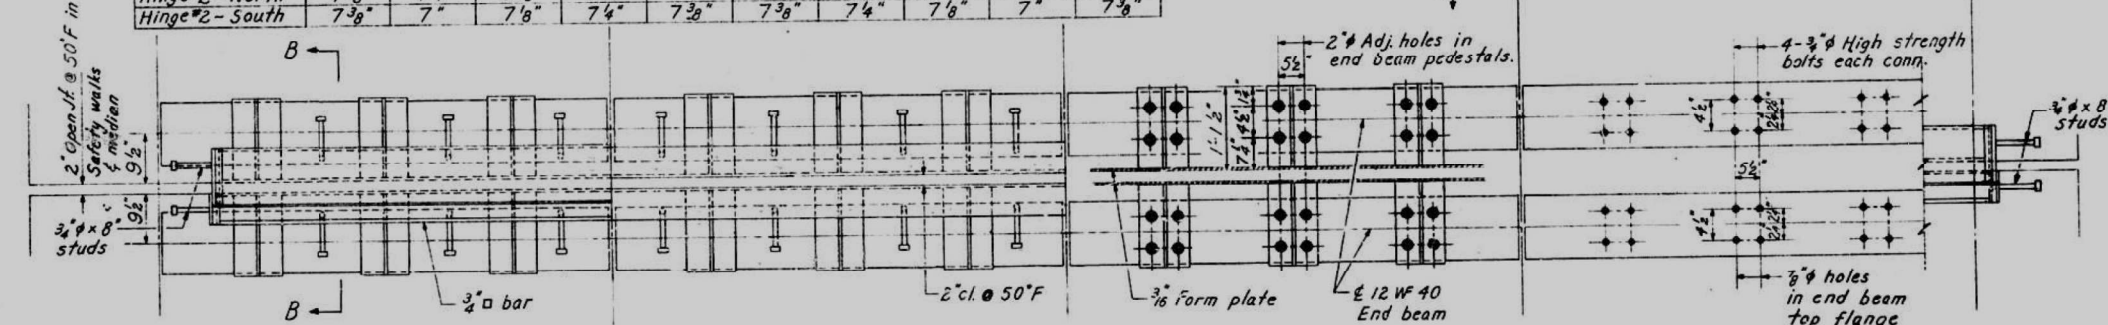

PLAN
Girder Flange not shown - See Sect. C-C & E-E

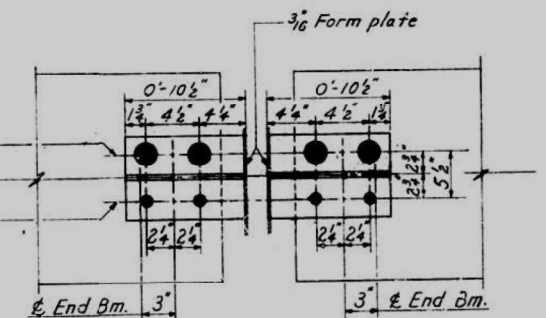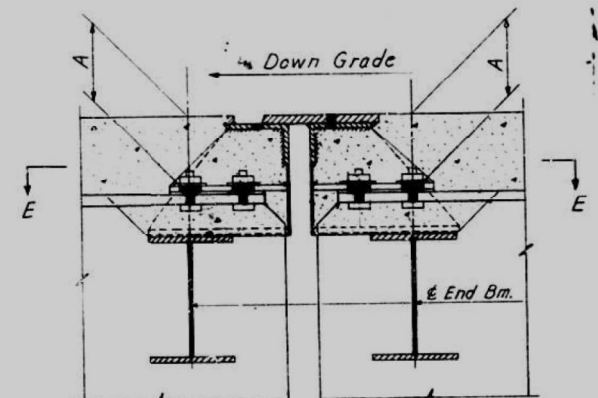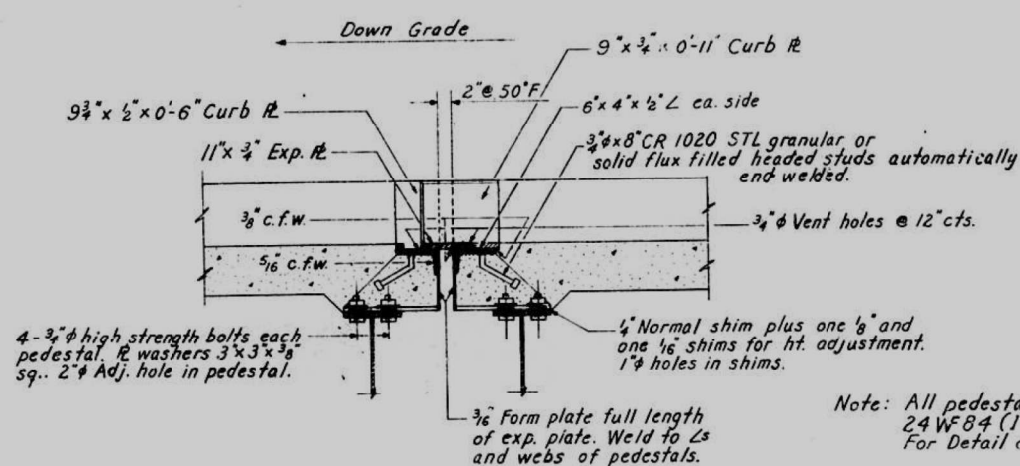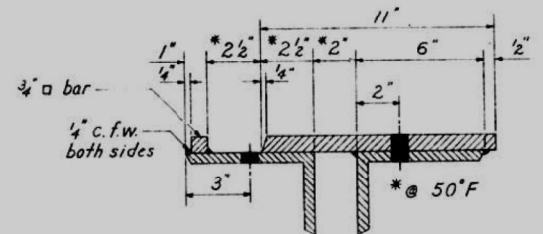

Structural Steel	Lbs.	15,590
------------------	------	--------

EXPANSION DEVICE-HINGES

CEDAR STREET EXTENSION
F.A. RT. 10 SEC. 13-V(D,E,F,P)
TAZEWELL COUNTY
STATION 78+28.29

DESIGNED	T. Tanaka	EXAMINED	H.E. Baumann
CHECKED	J.B. Holman	PASSED	
DRAWN	T. Tanaka	APPROVED	
CHECKED	J.B.H.		

STATE OF ILLINOIS
DEPARTMENT OF TRANSPORTATION

EXISTING STRUCTURES PLANS




SHEET 5-34 OF 5-85 SHEETS

F.A.P. RTE.	SECTION	COUNTY	TOTAL SHEETS	SHEET NO.
VAR.	13 (HVB, HB-3) BR-1:R	TAZEWELL	1173	475
				CONTRACT NO. 68C55

ILLINOIS FED. AID PROJECT



STATE OF ILLINOIS
DEPARTMENT OF PUBLIC WORKS & BUILDINGS
DIVISION OF HIGHWAYS

ROUTE NO.	SECTION	COUNTY	TOTAL SHEETS	SHEET NO.	SHEET NO. 35
10	13-V(B)	TAZEWELL	25	20	65 SHEETS
FED. ROAD DIST. NO. 1		ILLINOIS	FED. AID PROJECT		

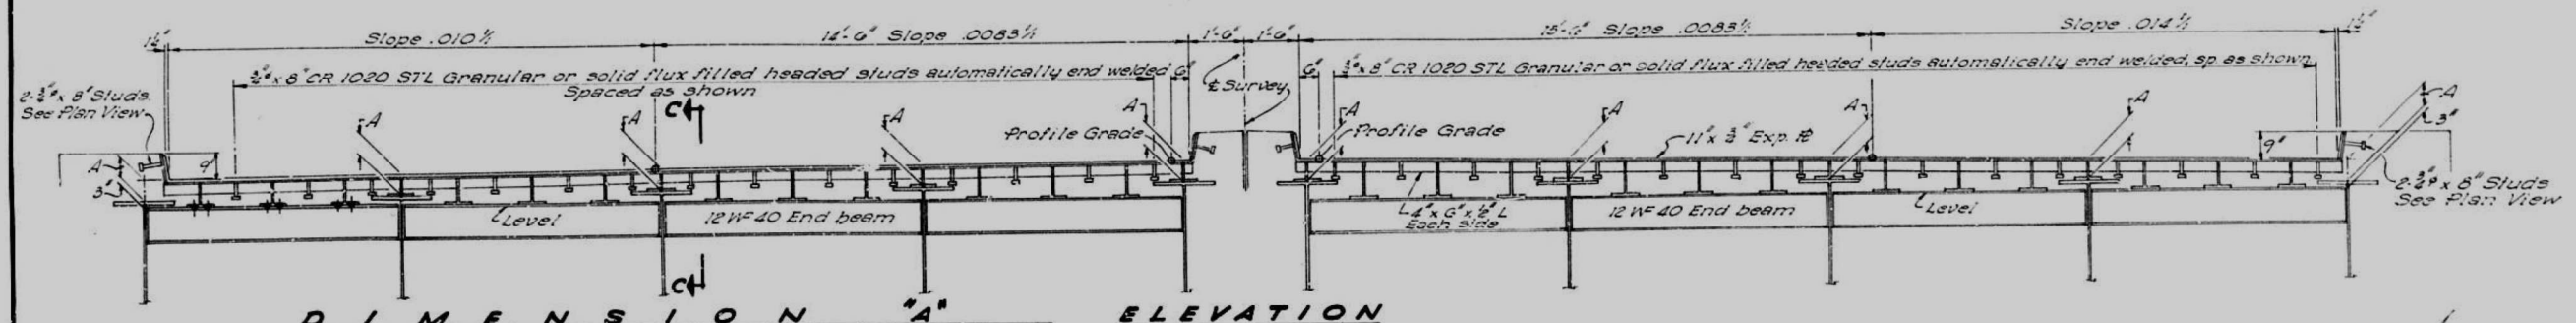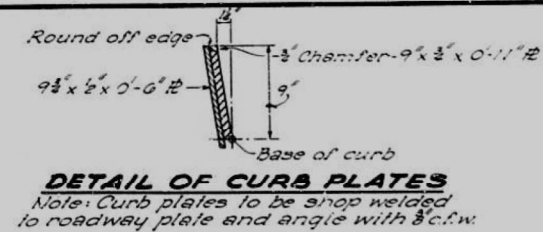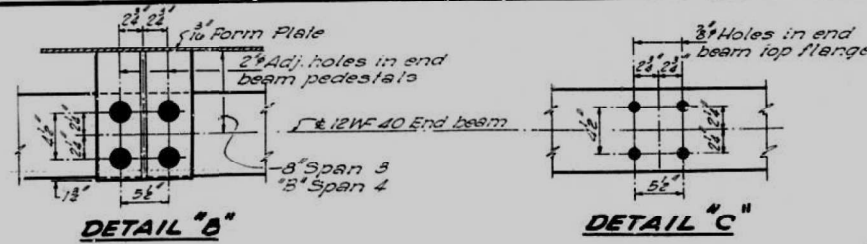

D I M E N S I O N "A"

GIRDER	1	2	3	4	5	6	7	8	9	10	11
E. S. Brg. Pier #3	8'	7 3/4'	8'	7 3/4'	7'	7 3/4'	7'	7'	7 3/4'	7 3/4'	7'
E. N. Brg. Pier #3	7'	7 1/4'	7 1/2'	7 3/4'	7 3/4'	7 3/4'	7 3/4'	7 1/4'	7 1/4'	6 3/4'	7'

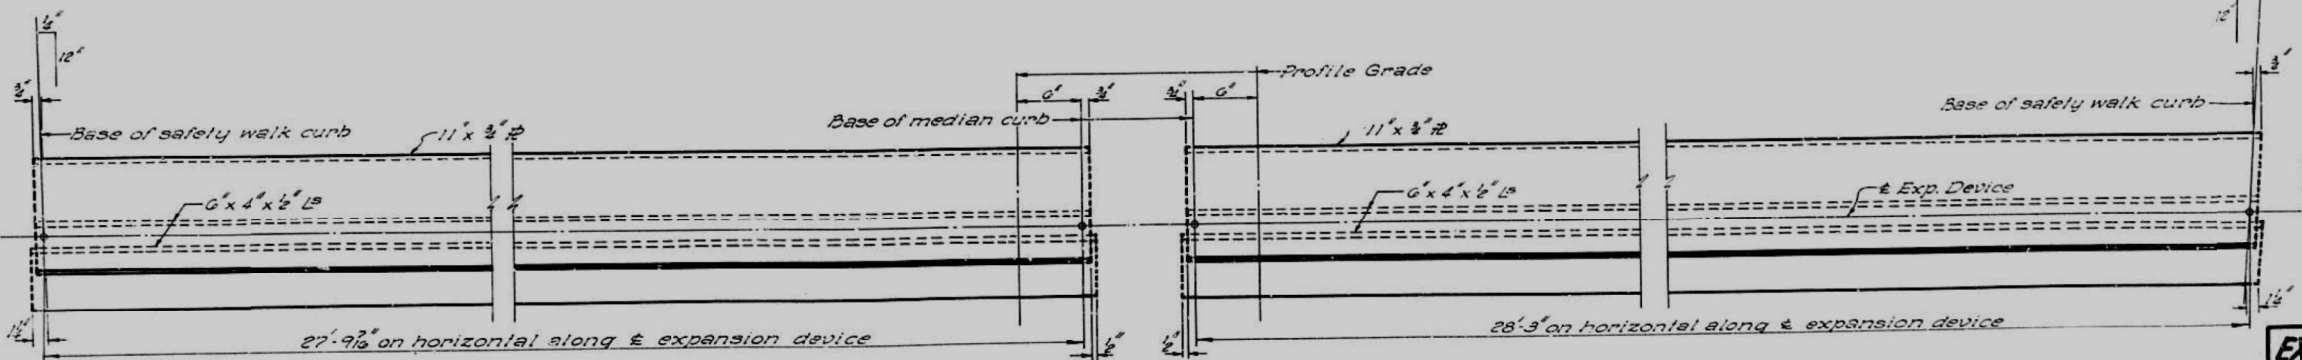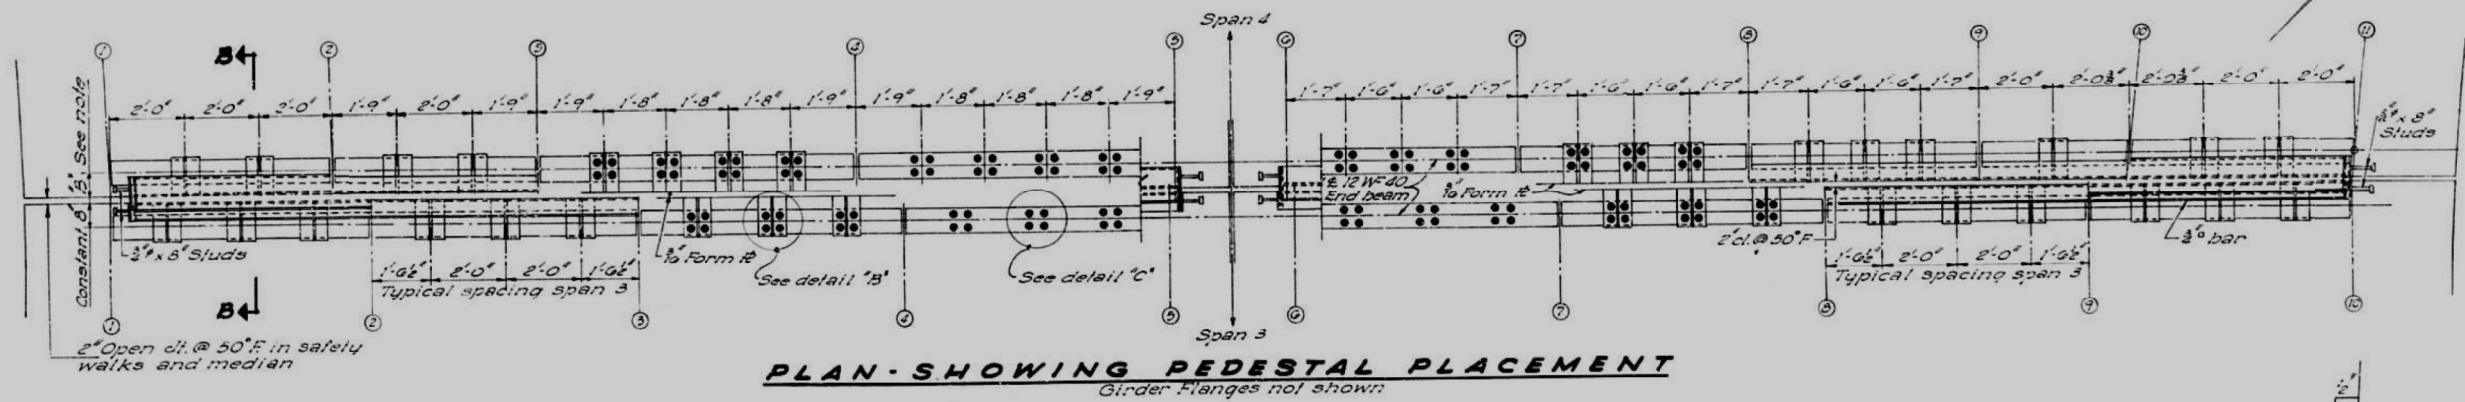

Structural Steel Lbs 8,220

EXPANSION DEVICE~PIER 3
CEDAR STREET EXTENSION
F.A.R.T. 10 SEC. 13-V(D,E,F,P)
TAZEWELL COUNTY
STATION 78+28.29

~ NOTES ~
For Sections B-B & C-C, see sheet #34
Dimension "S" girders 3 thru 9-8" Varies for other girders, see Section at Pier #3, sheet #17
All pedestals cut from 24" W 84 (1 cuts 2 pedestals)

SLIDING PLATE DETAIL
WITH 6"x4"x1/2" ANGLES IN PLACE
Curb Rls. not shown

DESIGNED T. Tauska
CHECKED J. B. Nelson
DRAWN J. Tauska
CHECKED J. B. A.
EXAMINED H. E. Benham
PASSED
APPROVED
MAY 29 1962
ENGINEER OF PUBLIC WORKS AND TRAFFIC STRUCTURES
CHIEF HIGHWAY ENGINEER

STATE OF ILLINOIS
DEPARTMENT OF TRANSPORTATION

EXISTING STRUCTURES PLANS

F.A.P. RTE.	SECTION	COUNTY	TOTAL SHEETS	SHEET NO.
VAR.	13 (HVB, HB-3) BR-1-R	TAZEWELL	1173	476
		CONTRACT NO. 68C55		
		ILLINOIS FED. AID PROJECT		


SHEET 5-35 OF 5-85 SHEETS

USER NAME = DLamb	DESIGNED -	REVISED -
PLOT SCALE = 0:2.0000 " = 1' in.	CHECKED -	REVISED -
PLOT DATE = 5/1/2023	DRAWN -	REVISED -
	CHECKED -	REVISED -

STATE OF ILLINOIS
DEPARTMENT OF PUBLIC WORKS & BUILDINGS
DIVISION OF HIGHWAYS


ROUTE NO.	SECTION	COUNTY	TOTAL SHEETS	SHEET NO.
10	13V(HB)	TAZEWELL	25	21
FED. ROAD DIST. NO. 7	ILLINOIS	FED. AID PROJECT		

SHEET NO. 36
65 SHEETS

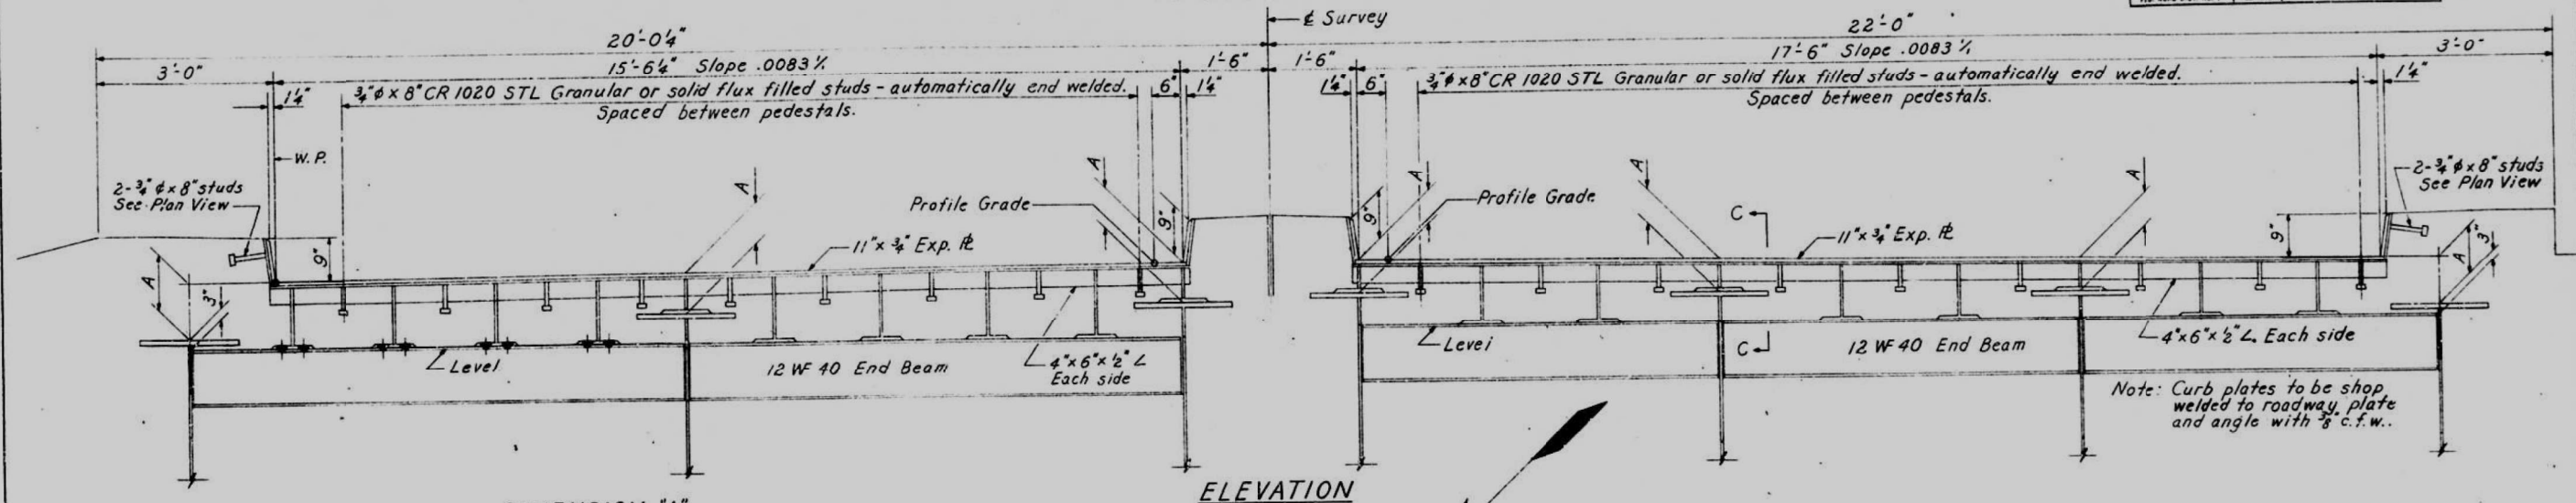

DIMENSION "A"


Location	1	2	3	4	5	6	7	8	9
E.S. Brg. Pier #4	7 3/4"	7 5/8"	7 3/8"	7 3/8"	7 3/8"	7 3/8"	7 3/8"	7 3/8"	7 3/8"
E.N. Brg. Pier #4	10 3/8"	7"	6 1/2"	7"	7"	7"	7"	10 1/2"	

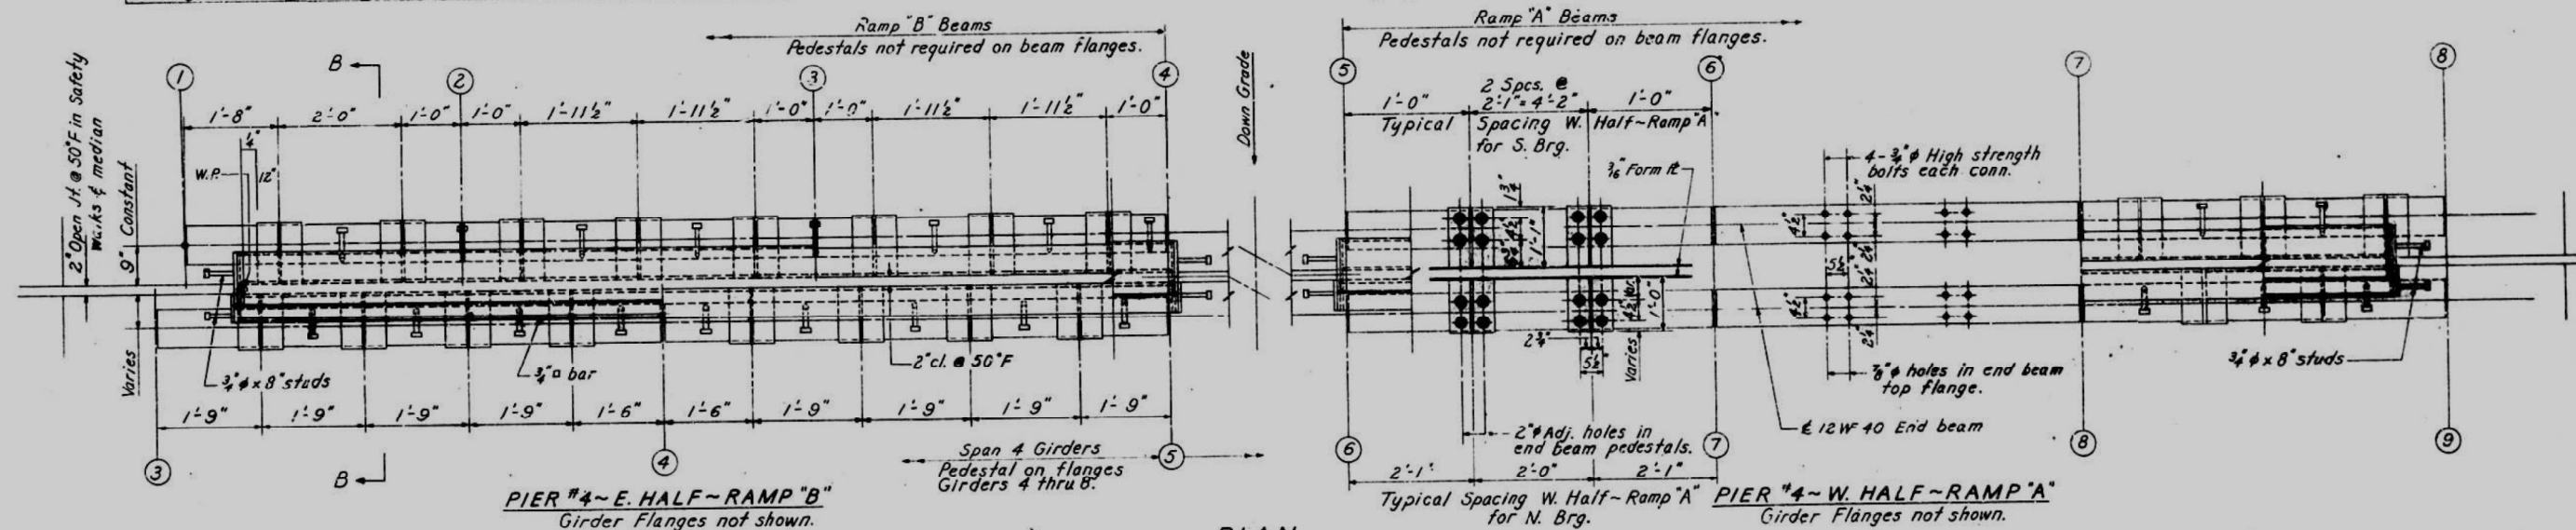

Note: For Section B-B and Detail of Plate & Angles see Sheet #34
All pedestals cut from 24W84 (1cut, 2 pedestals).

DESIGNED	T. Tanaka
CHECKED	J. B. Nelson
DRAWN	T. Tanaka
CHECKED	J. B. A.

May 29 1962
H. B. Bauman
ENGINEER OF BRIDGE AND TRAFFIC STRUCTURES
APPROVED
CHIEF HIGHWAY ENGINEER

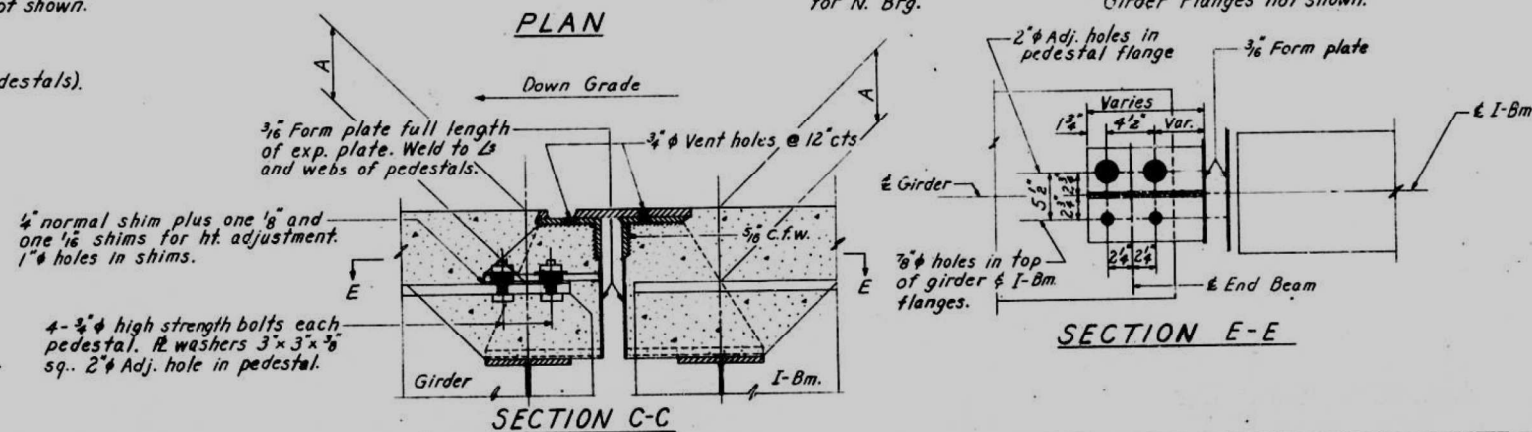

Structural Steel	Lbs.	4,750
------------------	------	-------

EXPANSION DEVICE-PIER 4-RAMPS A & B
CEDAR STREET EXTENSION
F.A. RT. 10 SEC. 13-V(D,E,F,P)
TAZEWELL COUNTY
STATION 78+28.29

STATE OF ILLINOIS
DEPARTMENT OF TRANSPORTATION

EXISTING STRUCTURES PLANS

SHEET 5-36 OF 5-85 SHEETS



F.A.P. RTE.	SECTION	COUNTY	TOTAL SHEETS	SHEET NO.
VAR.	13 (HVB, HB-3) BR-1:R	TAZEWELL	1173	477
				CONTRACT NO. 68C55

ILLINOIS FED. AID PROJECT

STATE OF ILLINOIS
DEPARTMENT OF PUBLIC WORKS & BUILDINGS
DIVISION OF HIGHWAYS

ROUTE NO.	SECTION	COUNTY	TOTAL SHEETS	SHEET NO.
10	13V(2P)	TAZEWELL	25	22
FED. AID DIST. NO. 7	ILLINOIS	FED. AID PROJECT		

SHEET NO. 37
65 SHEETS

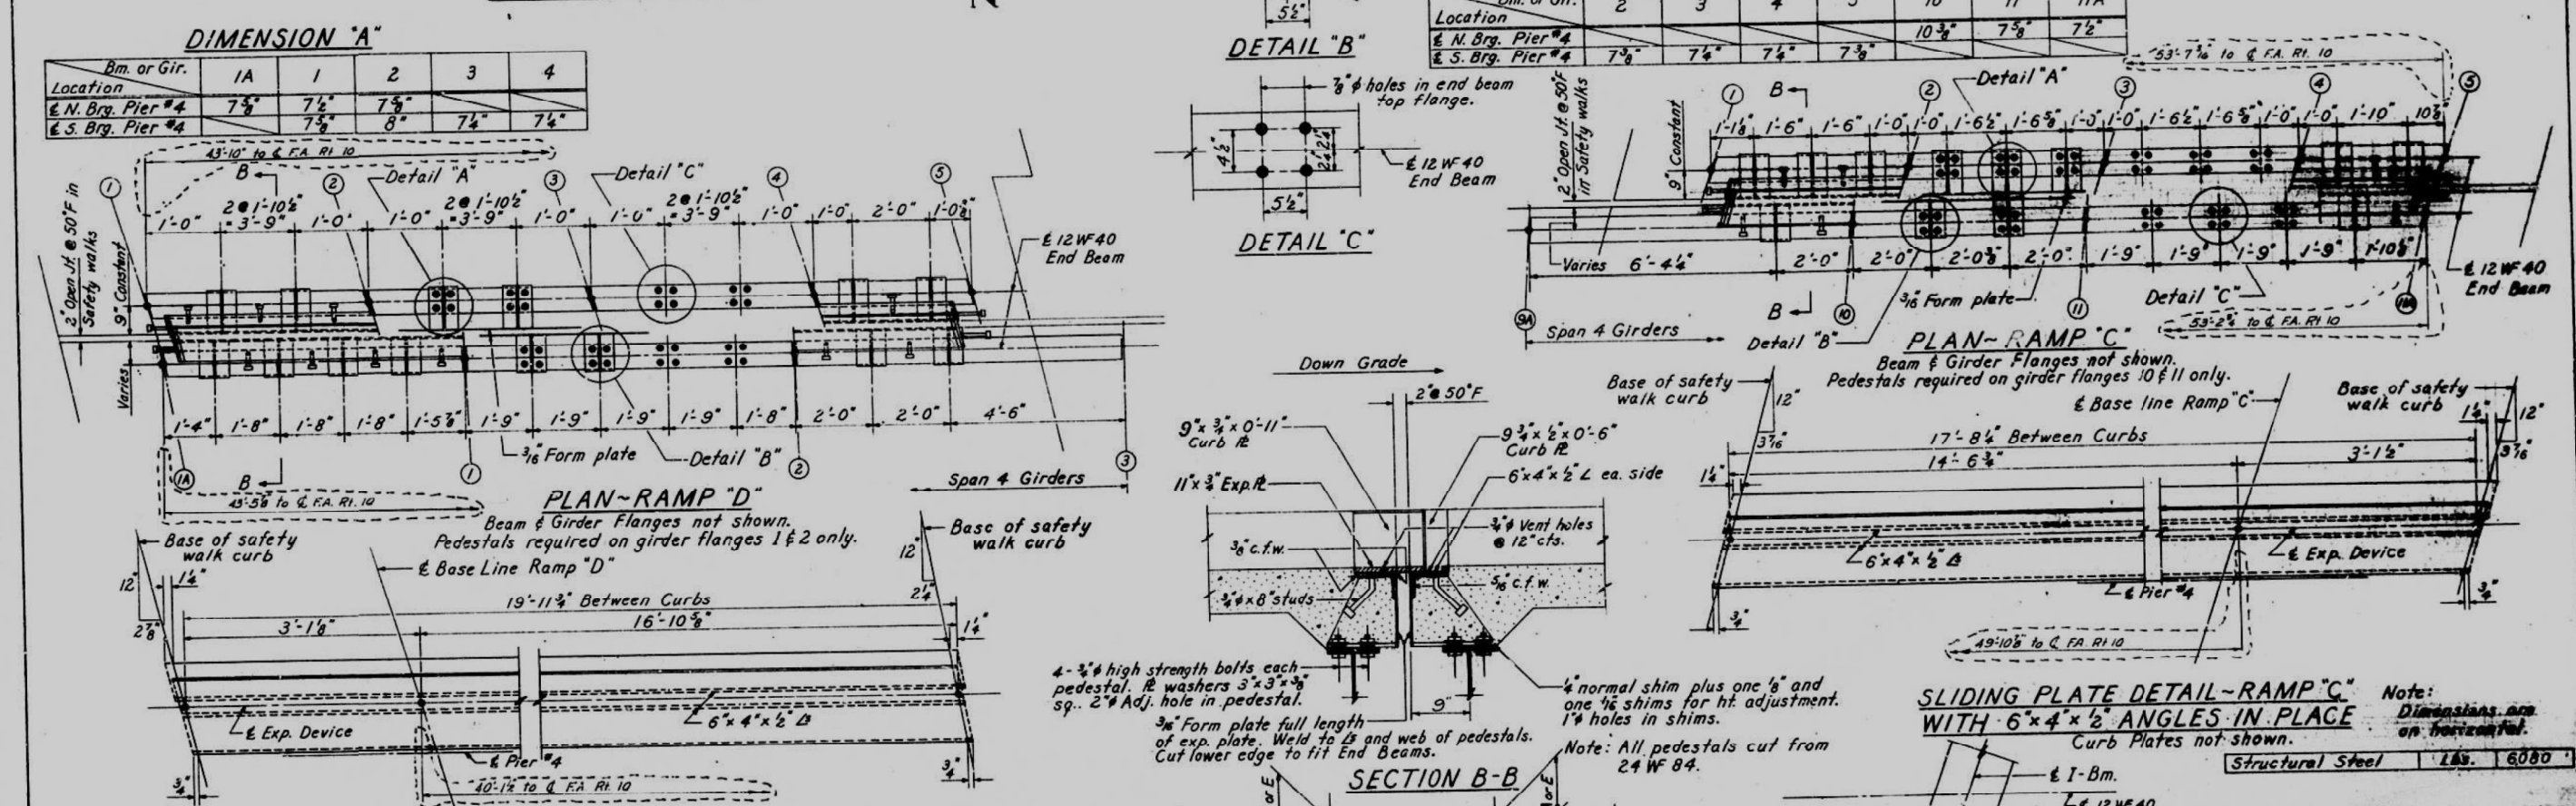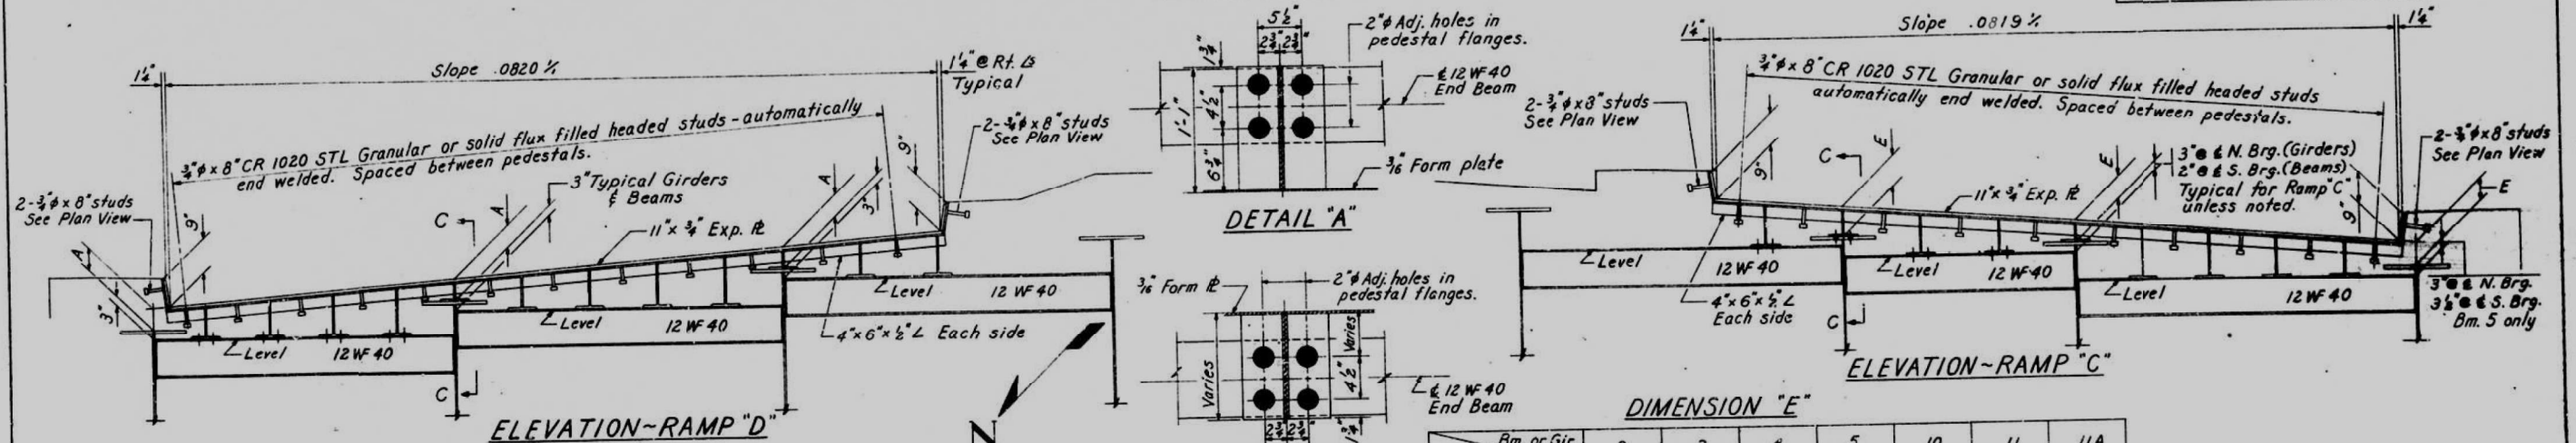

DESIGNED	T. Tanaka
CHECKED	J. B. Nolan
DRAWN	T. Tanaka
CHECKED	J. B. Nolan

EXAMINED	H. E. Bauman
PASSED	
APPROVED	

Note: For detail of Curb Plates see Sheet #35
For detail of Plate & Angles see Sheet #34

STATE OF ILLINOIS
DEPARTMENT OF TRANSPORTATION

EXISTING STRUCTURES PLANS

F.A.P. RTE.	SECTION	COUNTY	TOTAL SHEETS	SHEET NO.
VAR.	13 (HVB, HB-3) BR-1R	TAZEWELL	1173	478
				CONTRACT NO. 68C55



SHEET 5-37 OF 5-85 SHEETS

ILLINOIS FED. AID PROJECT

STATE OF ILLINOIS
DEPARTMENT OF PUBLIC WORKS & BUILDINGS
DIVISION OF HIGHWAYS



ROUTE NO.	SECTION	COUNTY	TOTAL SHEETS	SHEET NO.
S.R.L. F.A. 10	13-V(1)	TAZEWELL	25	23
FED. ROAD DIST. NO. 7	ALUMBER	FED. AID PROJECT		

SHEET NO. 38
65 SHEETS

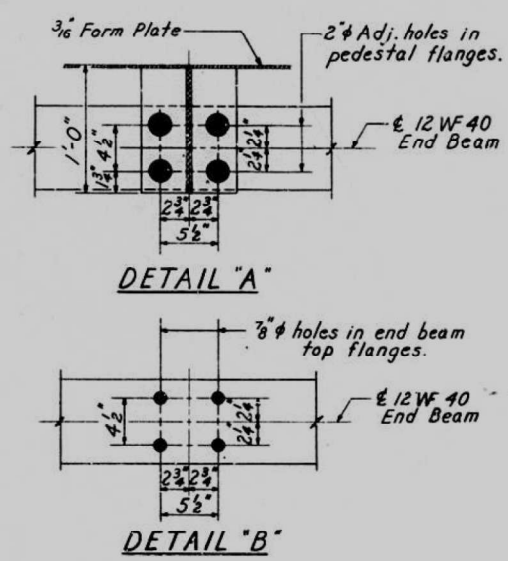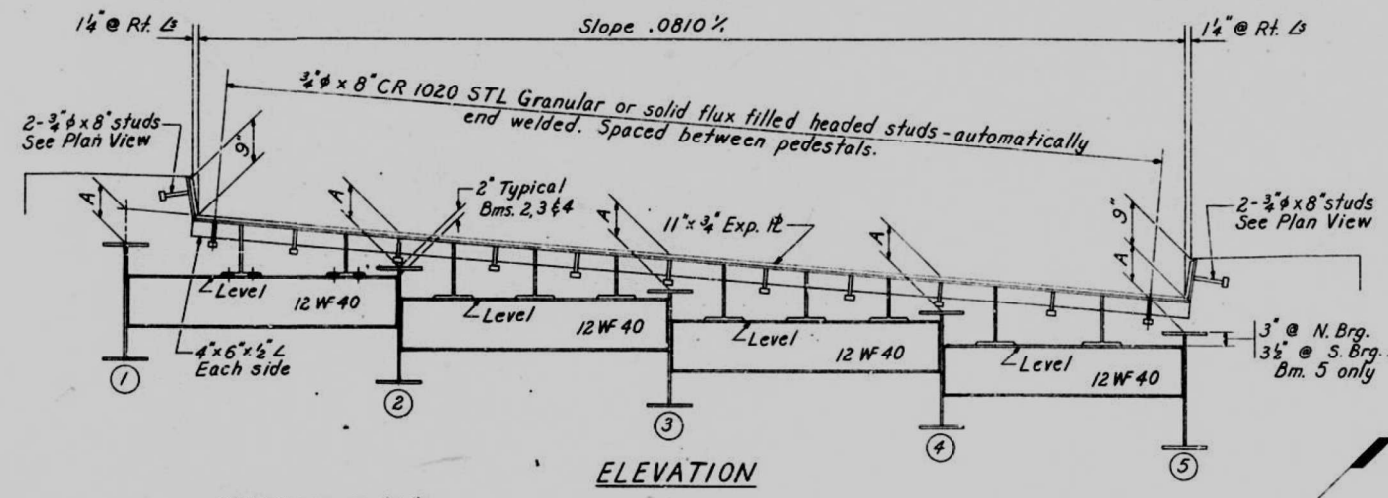

DIMENSION "A"

Beam	1	2	3	4	5
Location					
N. Brg. Pier 5C	7 1/2"	7 3/4"	8"	7 3/4"	7 1/2"
S. Brg. Pier 5C	8"	8"	7 3/4"	7 3/4"	7 3/4"

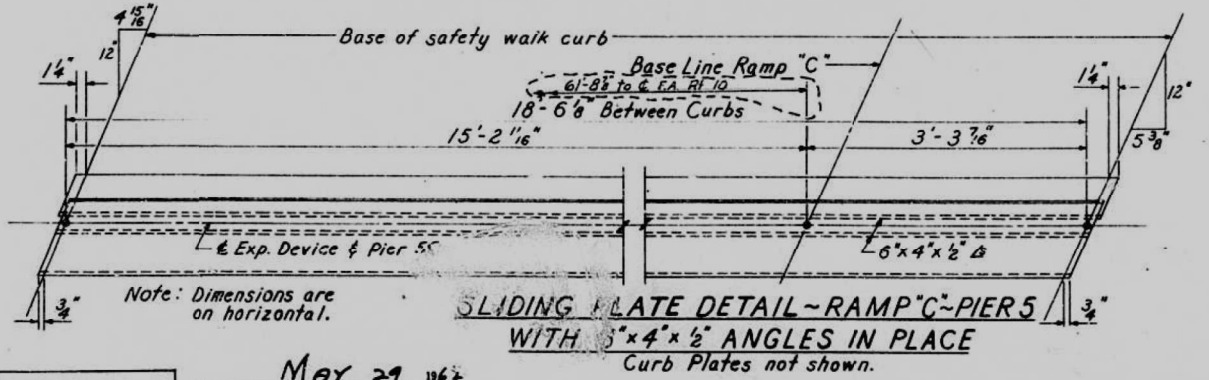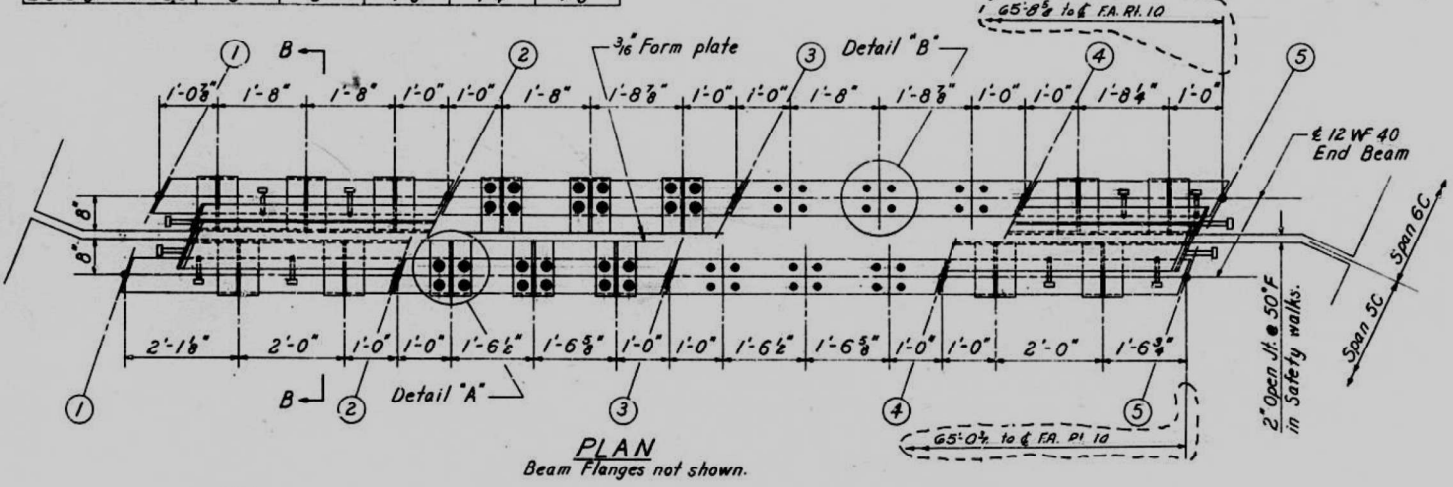

DESIGNED T. Tauscher
CHECKED J. B. Nelson
DRAWN T. Tauscher
CHECKED J. B. A.
MAY 29 1962
EXAMINED H. E. Burman
PASSED
APPROVED
CHIEF HIGHWAY ENGINEER

Note: For Section B-B see Sheet #34
For Detail of Curb Plates see Sheet #35
For Detail of Plate & Angles see Sheet #34

Structural Steel	Lbs.	2,820
------------------	------	-------

EXPANSION DEVICE - PIER 5C - RAMP C
CEDAR STREET EXTENSION
F.A. RT. 10 SEC. 13-V(1), D, E, F, P
TAZEWELL COUNTY
STATION 78+28.29

MODEL: Default
FILE: I:\Users\pawm\Documents\Chicago\11011 Project\179740 IDOT CedarStExt PH115.0 CAD\CD40 Sheets\Structural\68C55.dgn
Michael Baker International
200 W Adams Street
Suite 1500
Chicago, IL 60606
PH: 312.707.8970
FAX: 312.707.8804

USER NAME	= DLamb	DESIGNED	-	REVISED	-
		CHECKED	-	REVISED	-
PLOT SCALE	= 0:2.0000 " = 1' in.	DRAWN	-	REVISED	-
PLOT DATE	= 5/1/2023	CHECKED	-	REVISED	-


STATE OF ILLINOIS
DEPARTMENT OF TRANSPORTATION

EXISTING STRUCTURES PLANS

SHEET 5-38 OF 5-85 SHEETS


F.A.P. RTE.	SECTION	COUNTY	TOTAL SHEETS	SHEET NO.
VAR.	13 (HVB, HB-3) BR-1:R	TAZEWELL	1173	479
			CONTRACT NO. 68C55	
		ILLINOIS	FED. AID PROJECT	

Two component non-staining gray
sealing compound with polysulfide liquid
polymers - gun grade with primer.

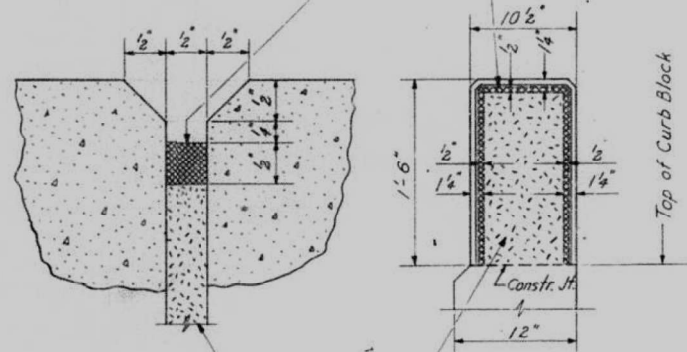

1/2" Preformed Cork
Asphalt Joint Filler
A. S. T. M. Designation:
D1751.
Cost incidental.


DETAIL OF JOINT IN PARAPET HANDRAIL

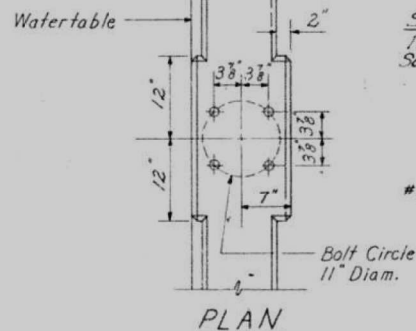

Shim #
112 x 112
See detail.

#7 n bar


ELEVATION

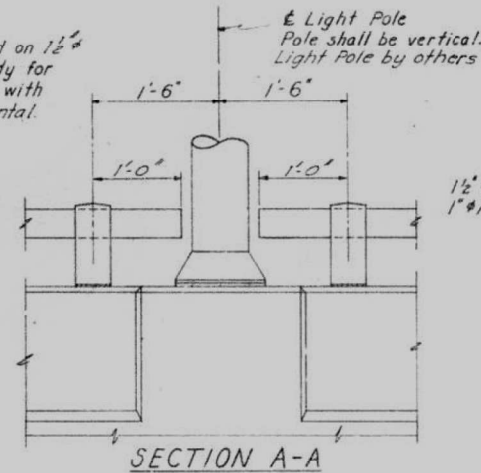

1/2" holes for
1" Anchor Bolts.

SHIM PLATE DETAIL


4 - Required
Shim Plates to be used under Light
Pole located on Spans 1, 2, 3 and Ramp "A".
Note: Cost of Shim Plates and
Anchor Bolts required for Light
Poles shall be incidental to
Aluminum Handrail.

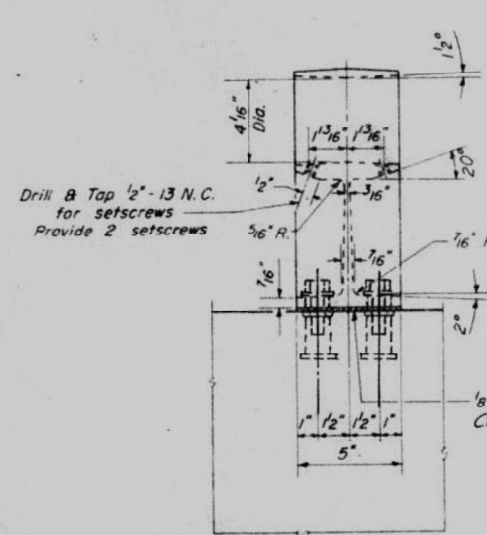

Drill & Tap 1/2" - 13 N.C.
for setscrews
Provide 2 setscrews

VIEW B-B

RAIL POST DETAILS

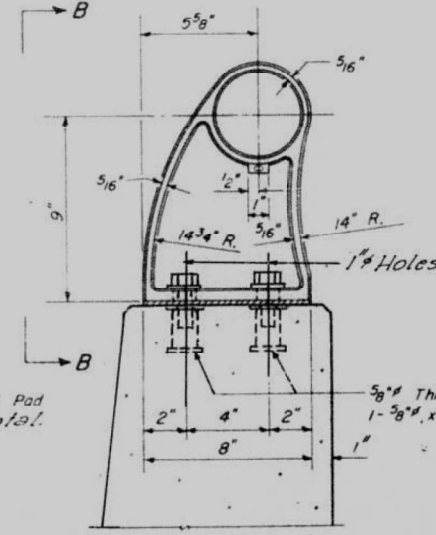


CAST END CAP

DRIVE FIT TYPE
50 - Required
Incidental to item "Aluminum
Handrail"


5/8" Threaded Inserts. Provide 1- Stainless Steel Washer and
1- 5/8" x 2" Stainless Steel Bolt with each Insert
4 - Required each post
Insert shall be cast in place.

NOTES

- All Posts shall be placed normal to parapet
- All Posts shall be of Aluminum conforming to ASTM Specification B-108 alloy 56-70B-T6.
- All Rail Tubing shall be of Aluminum conforming to ASTM Specification B-235 alloy 6061-T6.
- Aluminum handrail shall be measured in lineal feet. The length paid for shall be the overall length along the top longitudinal railing member through all post and gaps.
- Rail Tubing may extend a maximum of three panel lengths.
- For material composition of Prefabricated Pad, See Art. 54.9 (f), (Bearings and Anchorage), of the Std. Specs.
- Set Screws shall be of Aluminum conforming to ASTM Specification B-211 alloy 2024-T4.
- Aluminum handrail will be paid for at the contract unit price per lineal foot for ALUMINUM HANDRAIL, measured as specified, which price shall be payment in full for all materials, fabrication, transportation and erection.

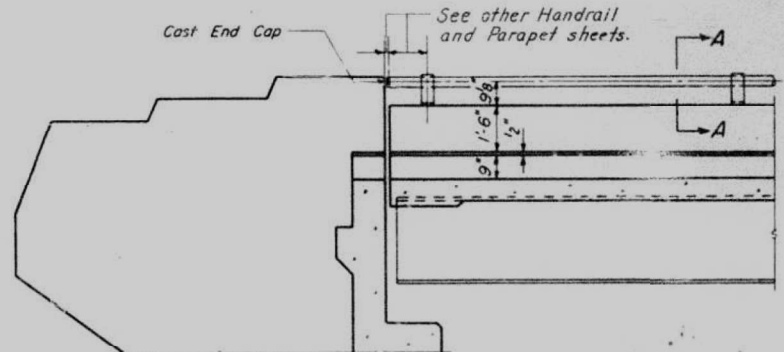


ELEVATION - END POST

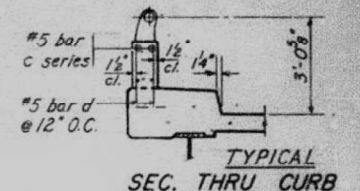

BILL OF MATERIAL

Item	Unit	Quantity
Aluminum Handrail	Lin. Ft.	1,879

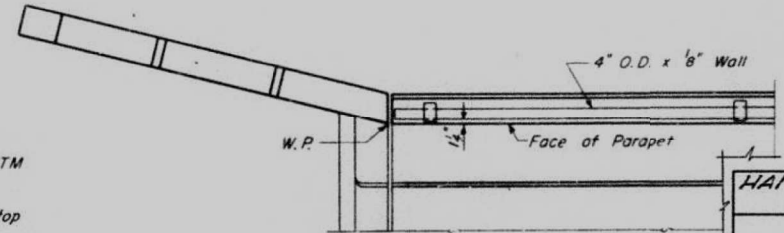

PLAN - END POST

HANDRAIL & LIGHT STANDARD ANCHOR DETAILS

CEDAR STREET EXTENSION
F.A. RT. 10 SEC. 13-VD
TAZEVELL COUNTY
STATION 78+28.29


R-10 Drawn 2-16-60 Rev. 5-24-61

DESIGNED BY	ONE L. JAY
CHECKED	T. TAMEL
DRAWN BY	W. A. SAUSAMON
CHECKED	T. TAMEL


EXAMINED	MAY 29 1962
APPROVED	H. E. BANHAM

STATE OF ILLINOIS
DEPARTMENT OF PUBLIC WORKS & BUILDINGS
DIVISION OF HIGHWAYS


ROUTE NO.	DISTRICT	COUNTY	TOTAL SHEETS	SHEET NO.	SHEET NO.
1A 10	13-VD	TAZEWELL	34	20	65 SHEETS
SHEET NO. 40					

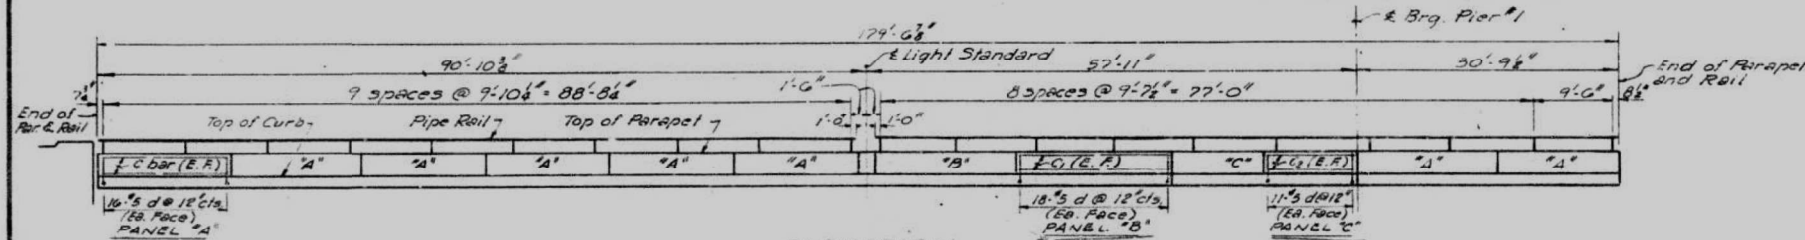


ELEVATION
Showing Post Spacing

 


PLAN
EAST HANDRAIL & PARAPET WALL FROM N. ABUT. TO HINGE #1
Showing Joint Spacing

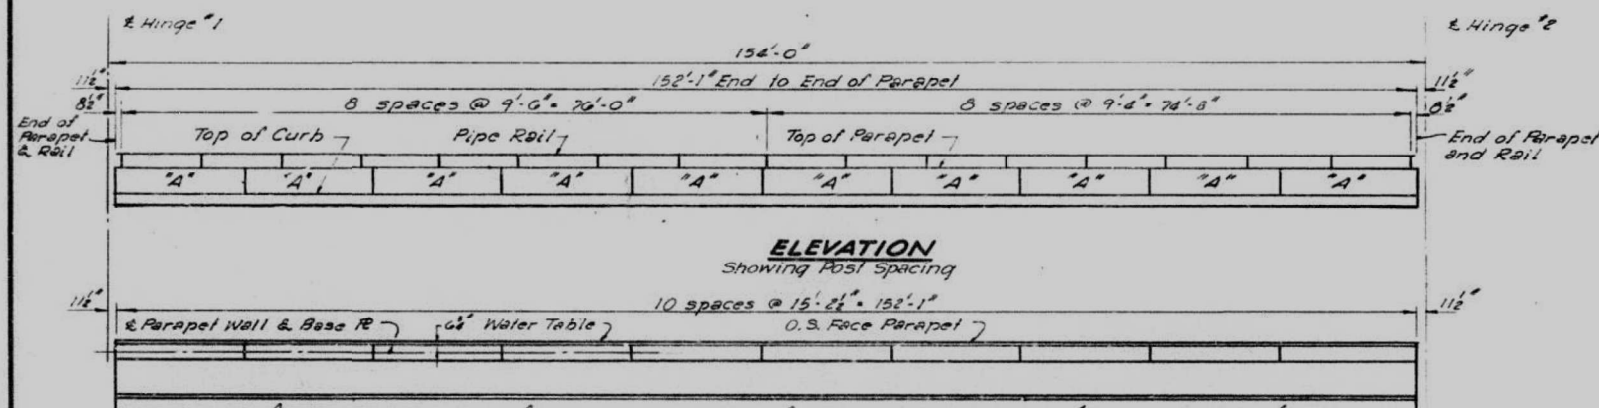


ELEVATION
Showing Post Spacing

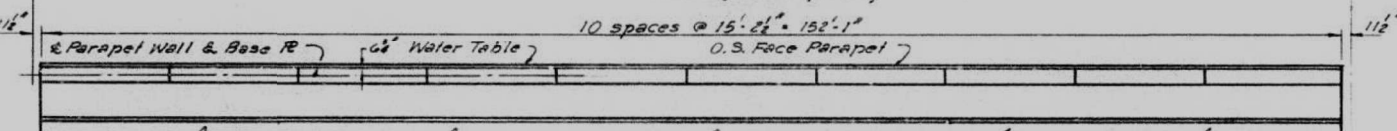


PLAN
EAST HANDRAIL & PARAPET WALL FROM HINGE #1 TO HINGE #2
Showing Joint Spacing

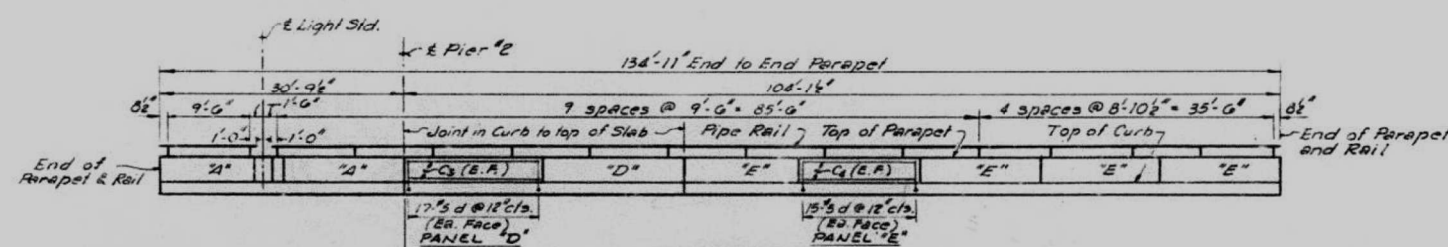

ELEVATION
Showing Post Spacing

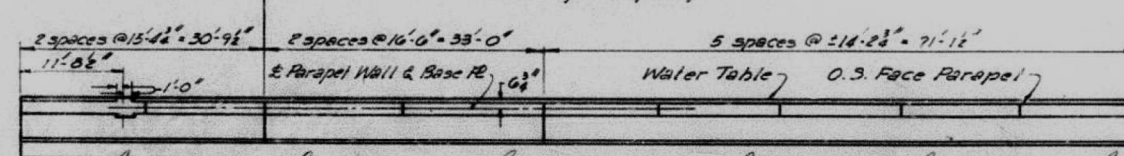

PLAN
EAST HANDRAIL & PARAPET WALL FROM HINGE #2 TO PIER #3
Showing Joint Spacing

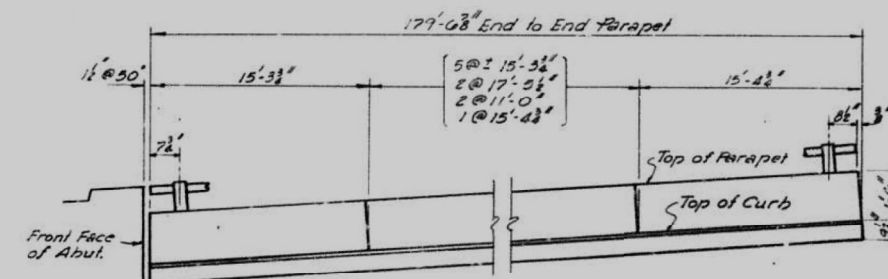

ELEVATION
NORTH ABUT. TO HINGE #1

BAR LIST

Bar	No.	Size	Length
C	80	#5	15'-0"
G	8	#5	17'-2"
G	8	#5	10'-9"
G	8	#5	16'-2"
G	20	#5	14'-0"

Quantities for Reinforcement are included in Superstructure Bill of Material.

GENERAL NOTES-PARAPET & RAIL

All dimensions are given along E Parapet Wall and Base R.
All joints in Parapet shall be normal to top of Curb.
All Parapet Panels marked with identical letter designations indicates the reinforcement of each panel is the same as that detailed in one typical panel.
Details for Rail Post, Joint in Parapet and Mounting Light Standard are shown on sheet no. 39.

DESIGNED	W. J. S. J.
CHECKED	T. Tanka
DRAWN	D. S.
CHECKED	T. Tanka

EXAMINED	May 29 1962
APPROVED	H. E. Baumann

EAST HANDRAIL & PARAPET WALL
SPANS 1, 2 & 3
CEDAR STREET EXTENSION
E.A. RT. 10 SEC. 13-VD
TAZEWELL COUNTY
STATION 78+28.79



STATE OF ILLINOIS
DEPARTMENT OF TRANSPORTATION

EXISTING STRUCTURES PLANS

SHEET 5-40 OF 5-85 SHEETS

F.A.P. RTE.	SECTION	COUNTY	TOTAL SHEETS	SHEET NO.
VAR.	13 (HVB, HB-3) BR-1-R	TAZEWELL	1173	481
CONTRACT NO. 68C55				

ILLINOIS FED. AID PROJECT

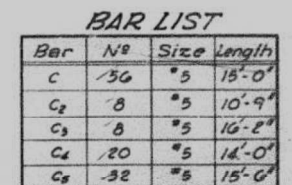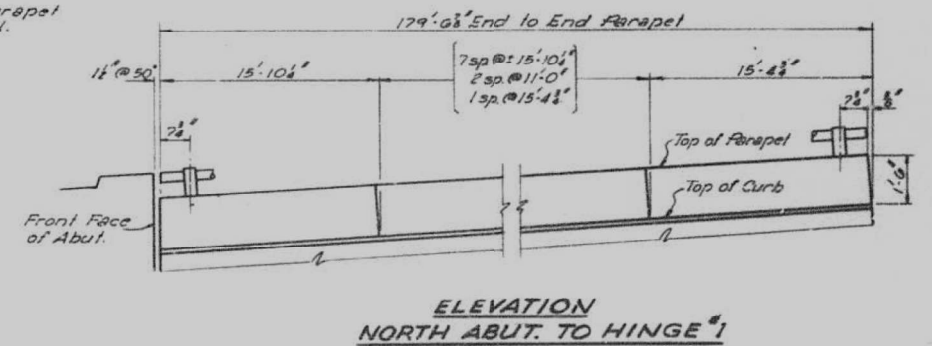

Quantities for Reinforcement are included in Superstructure Bill of Material.

ELEVATION
Showing Post Spacing

PLAN
WEST HANDRAIL & PARAPET WALL FROM HINGE 2 TO PIER 3
Showing Joint Spacing


DESIGNED	<i>Det. P. Lopez</i>	EXAMINED	<i>MAY 29 1962</i> <i>W. E. Berman</i>
CHECKED	<i>T. Tanaka</i>	APPROVED	<i>W. E. Berman</i>
DRAWN	<i>d. Mullerlin</i>		
CHECKED	<i>T. Tanaka</i>		

WEST HANDRAIL & PARAPET WALL
SPANS 1, 2 & 3


CEDAR STREET EXTENSION
F.A.R.T. 10 SEC. 13-V.D
TAZEWELL COUNTY
STATION 78+28.29

STATE OF ILLINOIS
DEPARTMENT OF PUBLIC WORKS & BUILDINGS
DIVISION OF HIGHWAYS

ROUTE NO.	SECTION	COUNTY	TOTAL SHEETS	SHEET NO.	SHEET NO.
10	13-V0	TAZEWELL	34	20	65 SHEETS
FED. ROAD DIST. NO. 1	ILLINOIS	FED. AID PROJECT			

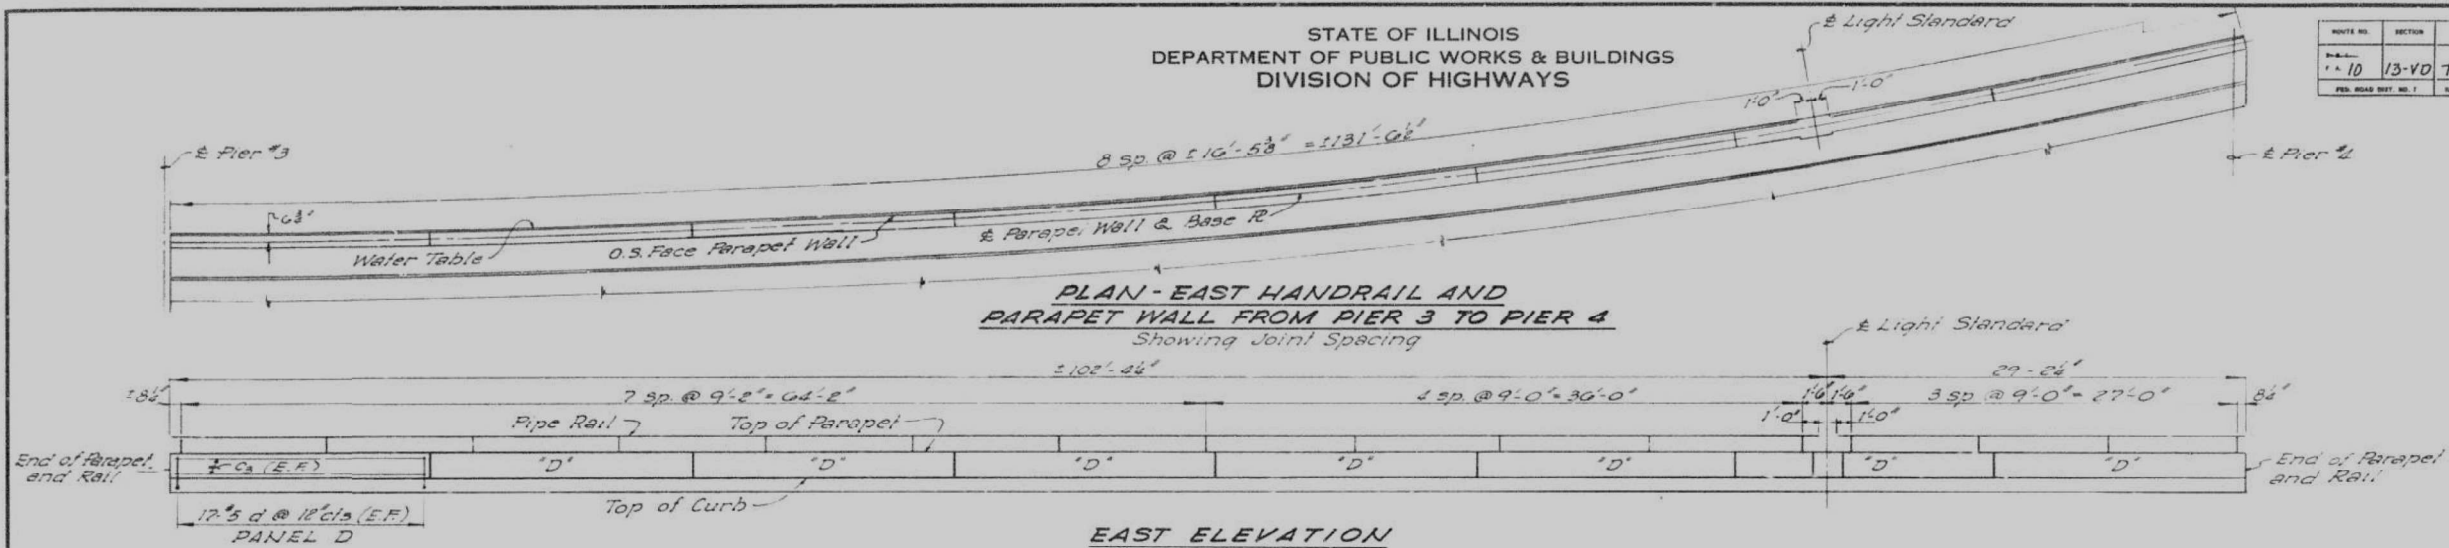

EAST ELEVATION
Showing Post Spacing

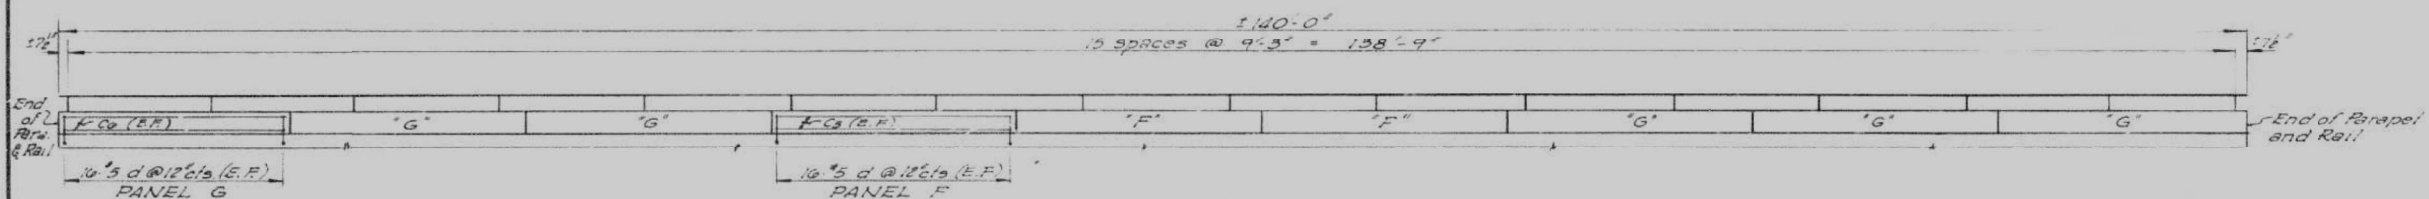

WEST ELEVATION
Showing Post Spacing

BAR U & U1


BAR LIST

Bar	No.	Size	Length	Shape
C3	20	#5	10'-2"	—
C4	12	#5	15'-0"	—
C5	24	#5	15'-3"	—
C6	8	#5	1'-9"	—
C6	6	#5	9'-10"	—
U	3	#5	5'-8"	⌋
U1	3	#5	4'-9"	⌋


Quantities for Reinforcement are included in Superstructure Bill of Material.




PLAN - WEST HANDRAIL AND PARAPET WALL FROM PIER 3 TO PIER 4
Showing Joint Spacing

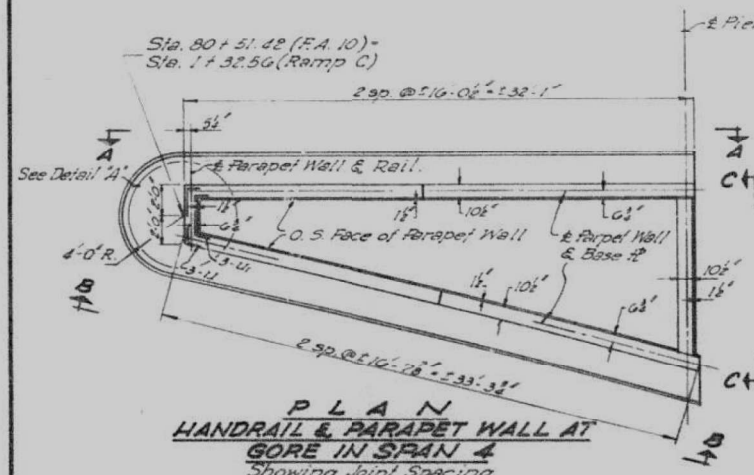


PLAN HANDRAIL & PARAPET WALL AT GORE IN SPAN 4
Showing Joint Spacing

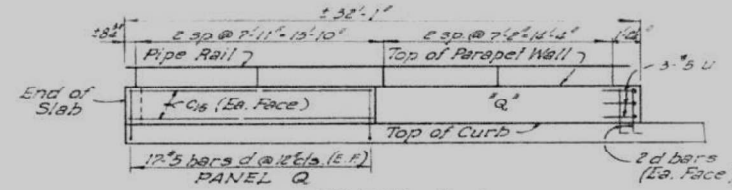


VIEW A-A
Showing Post Spacing

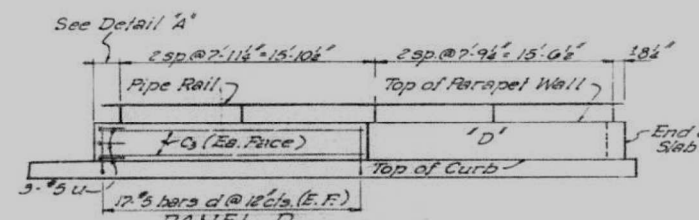

VIEW B-B
Showing Post Spacing

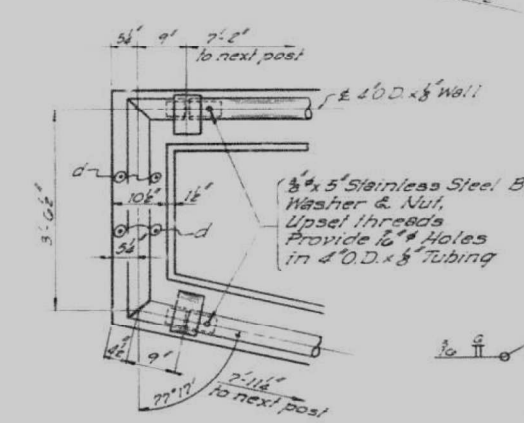

DETAIL A

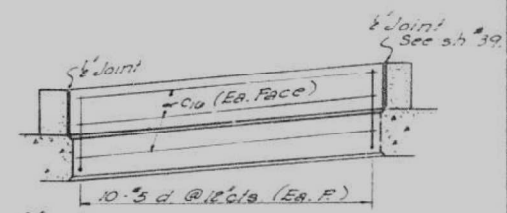

VIEW C-C

HANDRAIL & PARAPET WALL-SPAN 4

CEDAR STREET EXTENSION
E.A. RT. 10 SEC. 13-V0
TAZEWELL COUNTY
STATION 78+28.29

DESIGNED	W. L. J.	EXAMINED	W. L. J.
CHECKED	T. Tanaka	PASSED	W. L. J.
DRAWN	D. F. S.	APPROVED	W. L. J.
CHECKED	T. Tanaka		

MAY 29 1962

W. L. J.

W. L. J.

STATE OF ILLINOIS
DEPARTMENT OF TRANSPORTATION

EXISTING STRUCTURES PLANS


SHEET 5-42 OF 5-85 SHEETS

F.A.P. RTE.	SECTION	COUNTY	TOTAL SHEETS	SHEET NO.
VAR.	13 (HVB, HB-3) BR-1:R	TAZEWELL	1173	483
				CONTRACT NO. 68C55


ILLINOIS FED. AID PROJECT

STATE OF ILLINOIS
DEPARTMENT OF PUBLIC WORKS & BUILDINGS
DIVISION OF HIGHWAYS


ROUTE NO.	SECTION	COUNTY	DATE	SHEET NO.
10	13-V/D	TAZEWELL	3/1	29
SHEET NO. 43				
65 SHEETS				

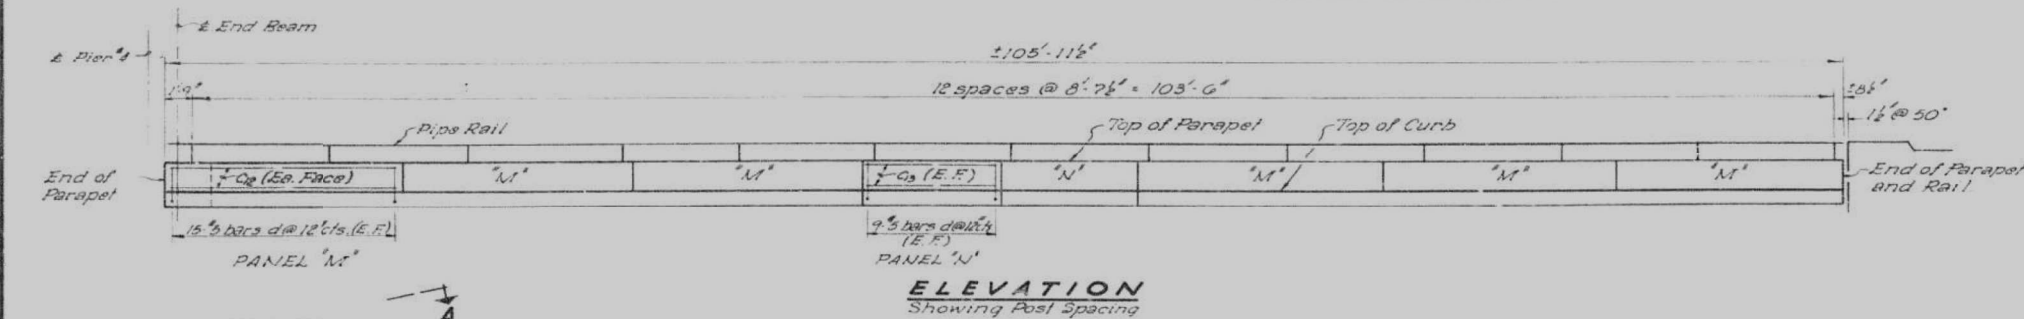


ELEVATION
Showing Post Spacing

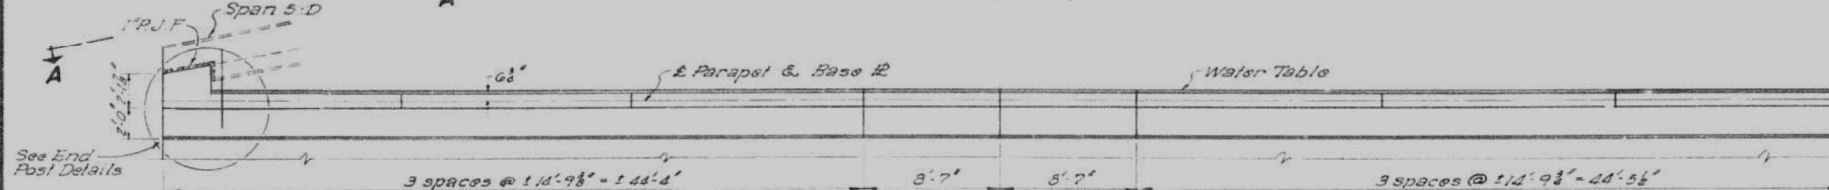

PLAN
HANDRAIL & PARAPET WALL - SPAN 5B & 6B
Showing Joint Spacing

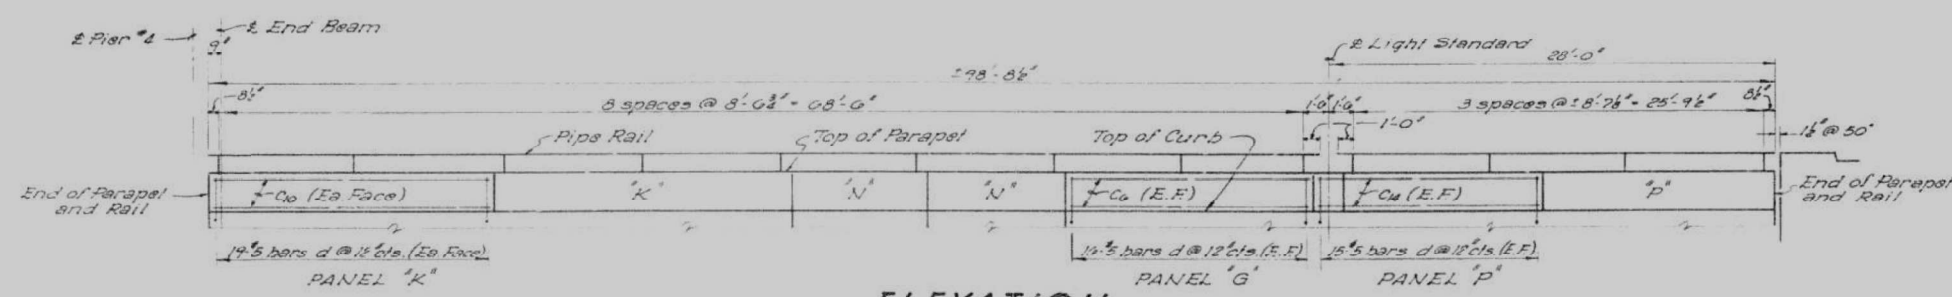


ELEVATION
Showing Post Spacing

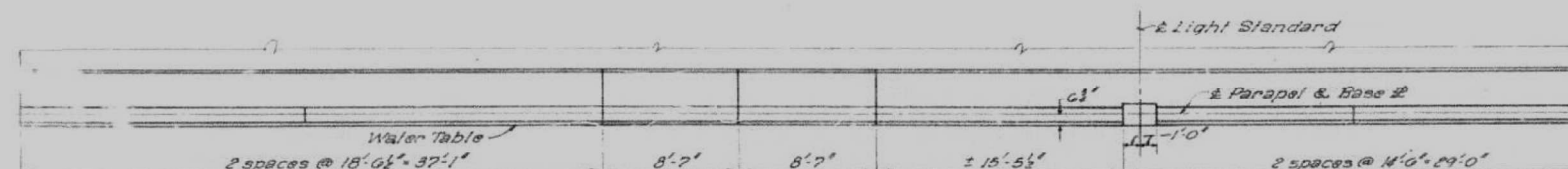

PLAN
HANDRAIL & PARAPET WALL - SPAN 5A & 6A
Showing Joint Spacing




VIEW A-A

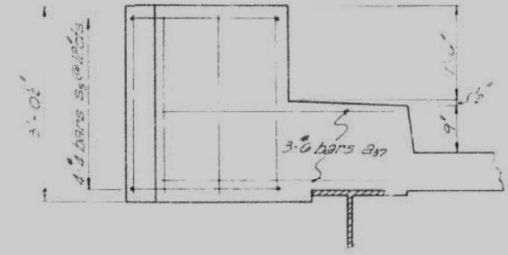


ELEVATION

Note: Reinforcement shown in End Post built in Superstructure

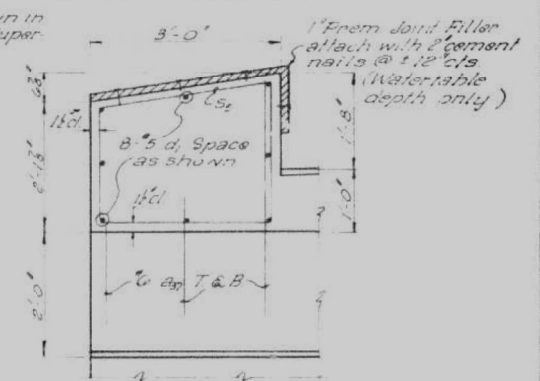

PLAN - END POST

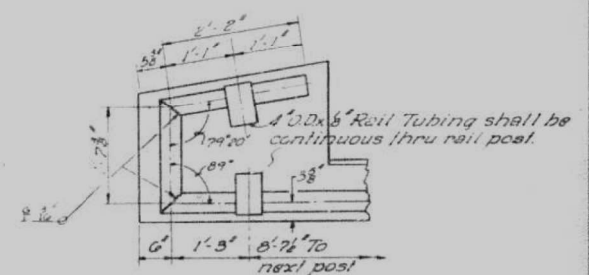

PLAN - RAIL

BAR LIST

Bar	No	Size	Length	Shape
C ₀	4	#3	15'-3"	—
C ₀	5	#3	18'-2"	—
C ₀	24	#3	14'-6"	—
C ₀	10	#3	8'-4"	—
C ₀	8	#3	14'-3"	—

Quantities for Reinforcement are included in Superstructure Bill of Material

HANDRAIL & PARAPET WALL-RAMPS A & B

CEDAR STREET EXTENSION
F.A.T. 10 SEC. 13-V/D
TAZEWELL COUNTY
STATION 78+28.29

DESIGNED	Out & Lutz
CHECKED	T. Tausche
DRAWN	D. Muller
CHECKED	T. Tausche

EXAMINED	May 29 1962
PASSED	W. B. Berman
APPROVED	



VIEW A-A

Note: For General Notes - Parapet & Rail - see sheet no. 40.

MODEL: Default
FILE: S:\mbs\mbs\shu\ben\c\combus-us-pw\03\Documents\Chicago\1101\Project\179740.IDOT CedarStExt PH105.0 CAD\DCAD_Sheet\ExistingStructures\68C55.dwg
Michael Baker International
200 W Adams Street
Suite 1500
Chicago, IL 60606
PH: 312.707.8970
FAX: 312.707.8854

USER NAME	= DLamb	DESIGNED	-	REVISED	-
PLOT SCALE	= 0.2,0000 " = 1 in.	CHECKED	-	REVISED	-
PLOT DATE	= 5/1/2023	DRAWN	-	REVISED	-
		CHECKED	-	REVISED	-

STATE OF ILLINOIS
DEPARTMENT OF TRANSPORTATION


EXISTING STRUCTURES PLANS

SHEET 5-43 OF 5-85 SHEETS


F.A.P. RTE.	SECTION	COUNTY	TOTAL SHEETS	SHEET NO.
VAR.	13 (HVB, HB-3) BR-1:R	TAZEWELL	1173	484
CONTRACT NO. 68C55				
ILLINOIS FED. AID PROJECT				

STATE OF ILLINOIS
DEPARTMENT OF PUBLIC WORKS & BUILDINGS
DIVISION OF HIGHWAYS

DATE	10	13-VD	TAEWELL	34	30	SHEET NO. 44
NO. OF SHEETS	10	13-VD	TAEWELL	34	30	65 SHEETS

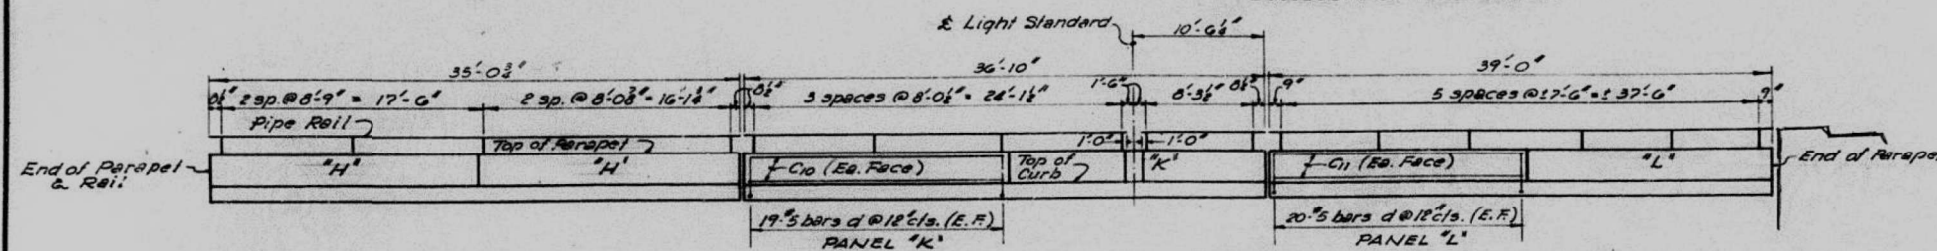

ELEVATION - EAST SIDE
Showing Post Spacing

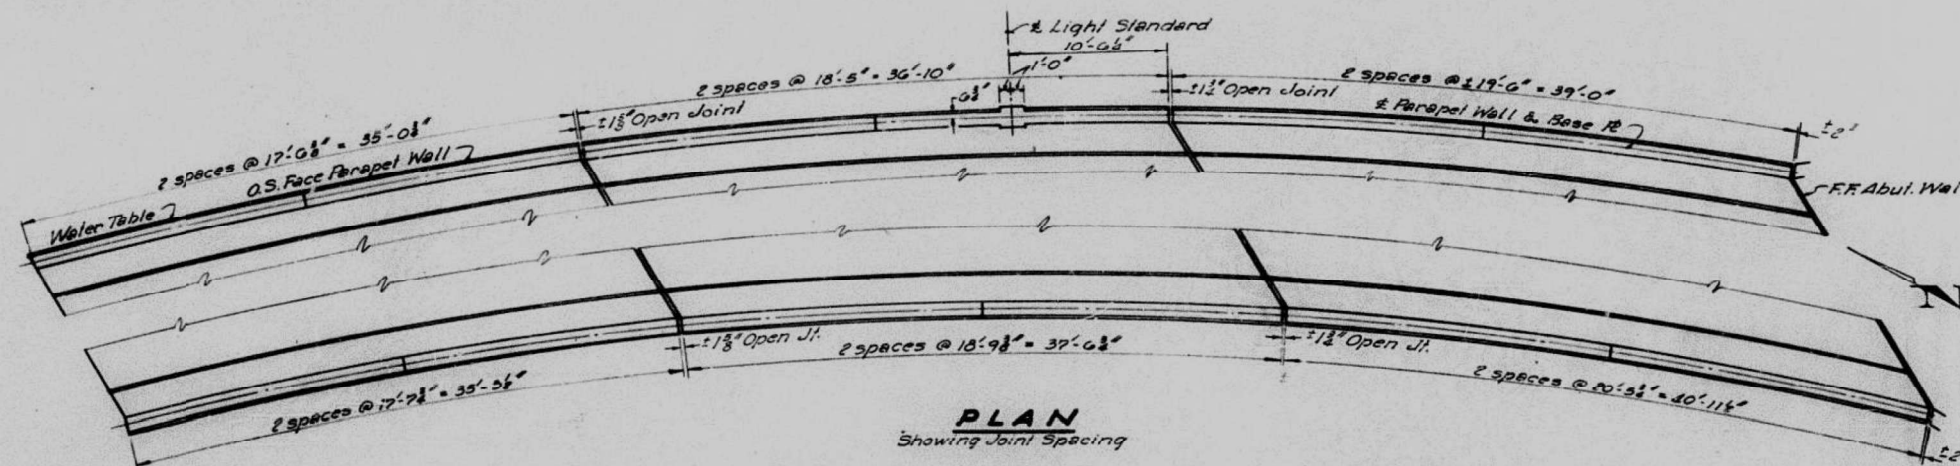


PLAN
Showing Joint Spacing

BAR LIST

Bar	No	Size	Length	Shape
C ₁	10	#5	17'-0"	—
C ₂	8	#5	18'-0"	—
C ₃	8	#5	20'-0"	—
C ₄	8	#5	18'-0"	—
C ₅	8	#5	19'-0"	—

Quantities for Reinforcement
are included in Superstructure
Bill of Material.

Note: For General Notes - Parapet & Rail,
see sheet no. 40.

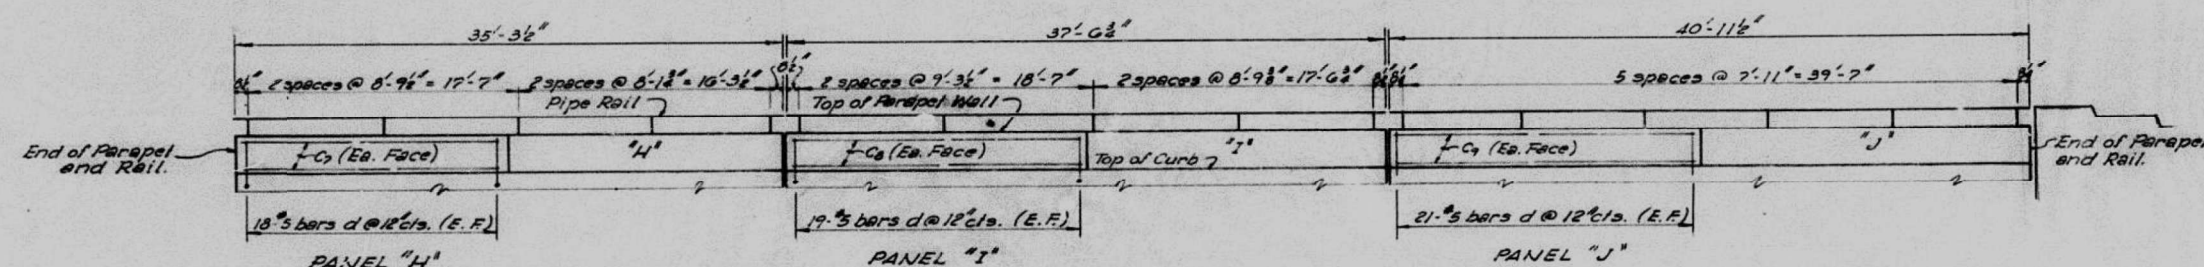

ELEVATION - WEST SIDE
Showing Post Spacing

DESIGNED	Q. L. Dwyer	DATE	MAY 29 1962
CHECKED	T. Tanaka	DESIGNED BY	H. E. Bussan
DRAWN	J. Muller	PROJECT	CEAR STREET EXTENSION
CHECKED	T. Tanaka	APPROVED	

HANDRAIL & PARAPET WALL - RAMP C
CEDAR STREET EXTENSION
E.A. RT. 10 SEC. 13-VD
TAEWELL COUNTY
STATION 78+28.29

STATE OF ILLINOIS
DEPARTMENT OF TRANSPORTATION

EXISTING STRUCTURES PLANS

SHEET 5-44 OF 5-85 SHEETS

F.A.P. RTE.	SECTION	COUNTY	TOTAL SHEETS	SHEET NO.
VAR.	13 (HVB, HB-3) BR-1:R	TAEWELL	1173	485
				CONTRACT NO. 68C55

ILLINOIS FED. AID PROJECT

Michael Baker
INTERNATIONAL

USER NAME	= DLamb
DESIGNED	-
CHECKED	-
DRAWN	-
CHECKED	-

DESIGNED	-
CHECKED	-
DRAWN	-
CHECKED	-

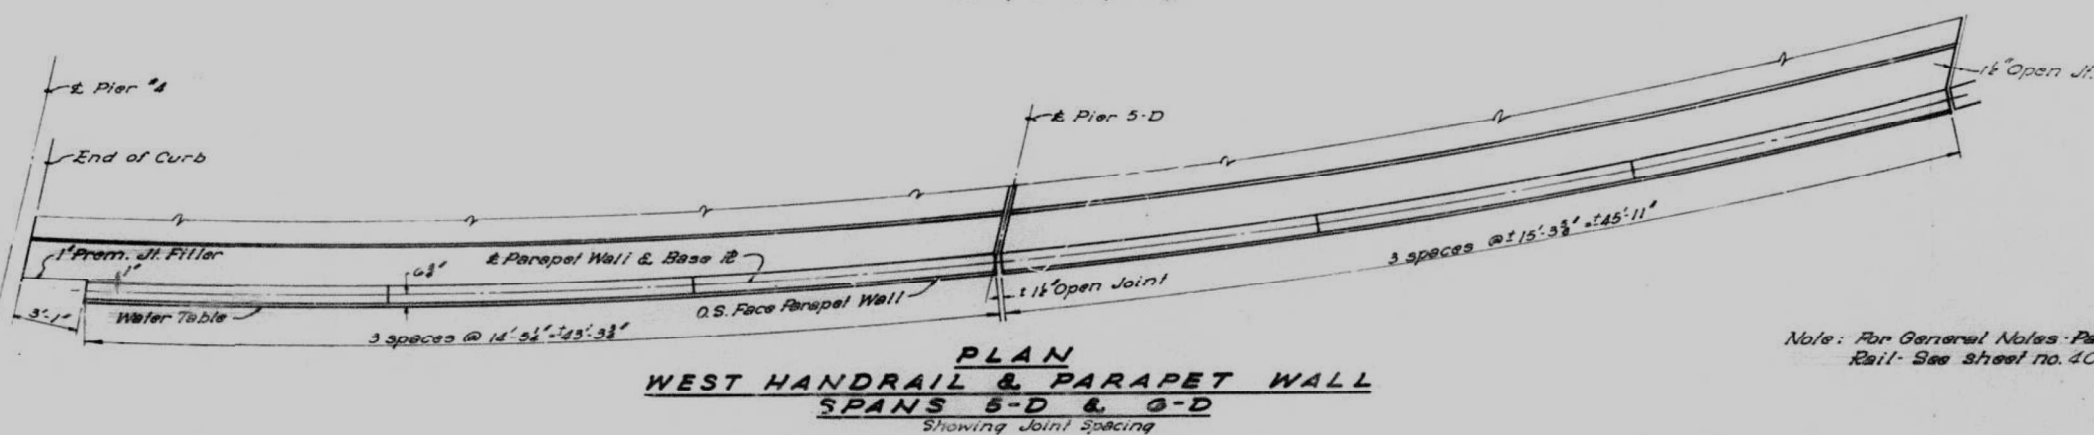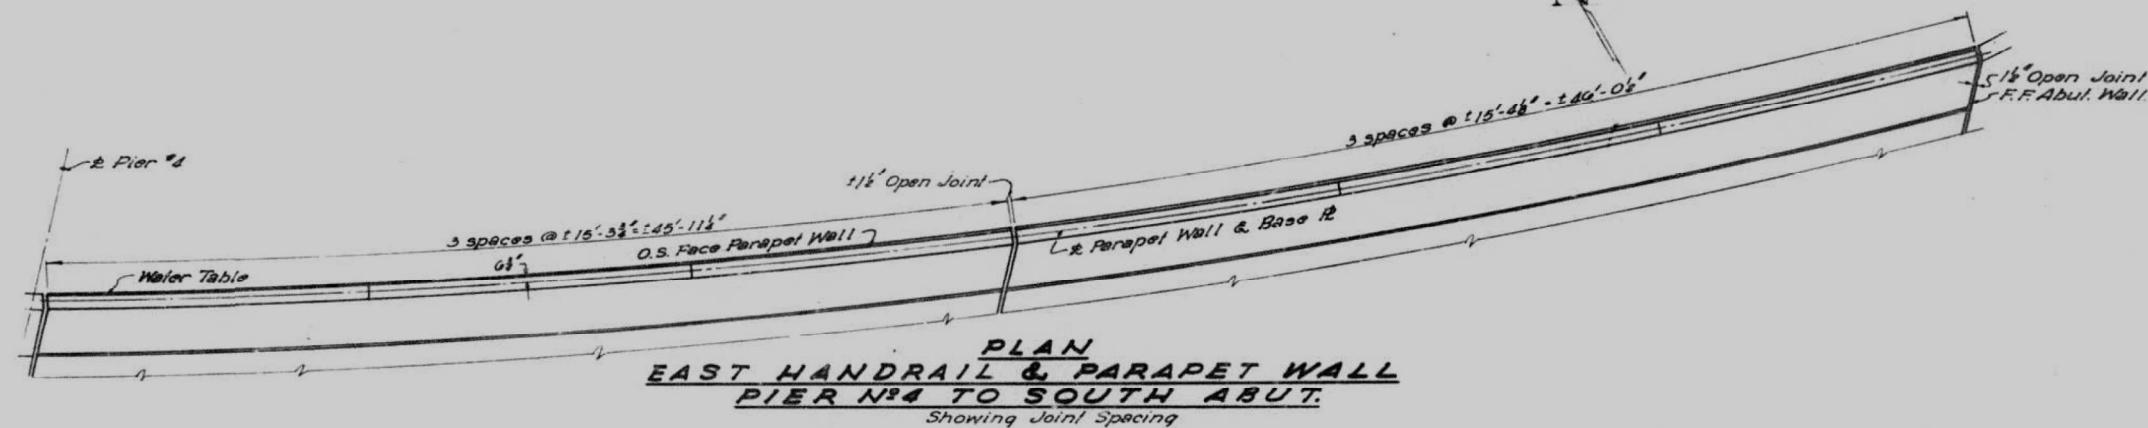

Bar	N ^o	Size	Length	Shape
C	36	#5	15'-0"	=====
C ₁₄	12	#5	14'-3"	=====


*Quantities for Reinforcement
are included in Superstructure
Bill of Material.*

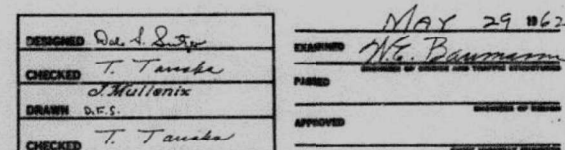


HANDRAIL & PARAPET WALL-RAMP D
CEDAR STREET EXTENSION
F.A.R.T. 10 SEC.B-V.D
TAZEWELL COUNTY
STATION 78+28.29

STATE OF ILLINOIS
DEPARTMENT OF PUBLIC WORKS & BUILDINGS
DIVISION OF HIGHWAYS

ROUTE NO. 10 SECTION 13-VB COUNTY TAZEWELL TOTAL SHEETS 49 SHEET NO. 46
FED. AID PROJ. NO. 1 ELEVATION FED. AID PROJ. NO. 1 CONTRACT NO. 65 SHEETS

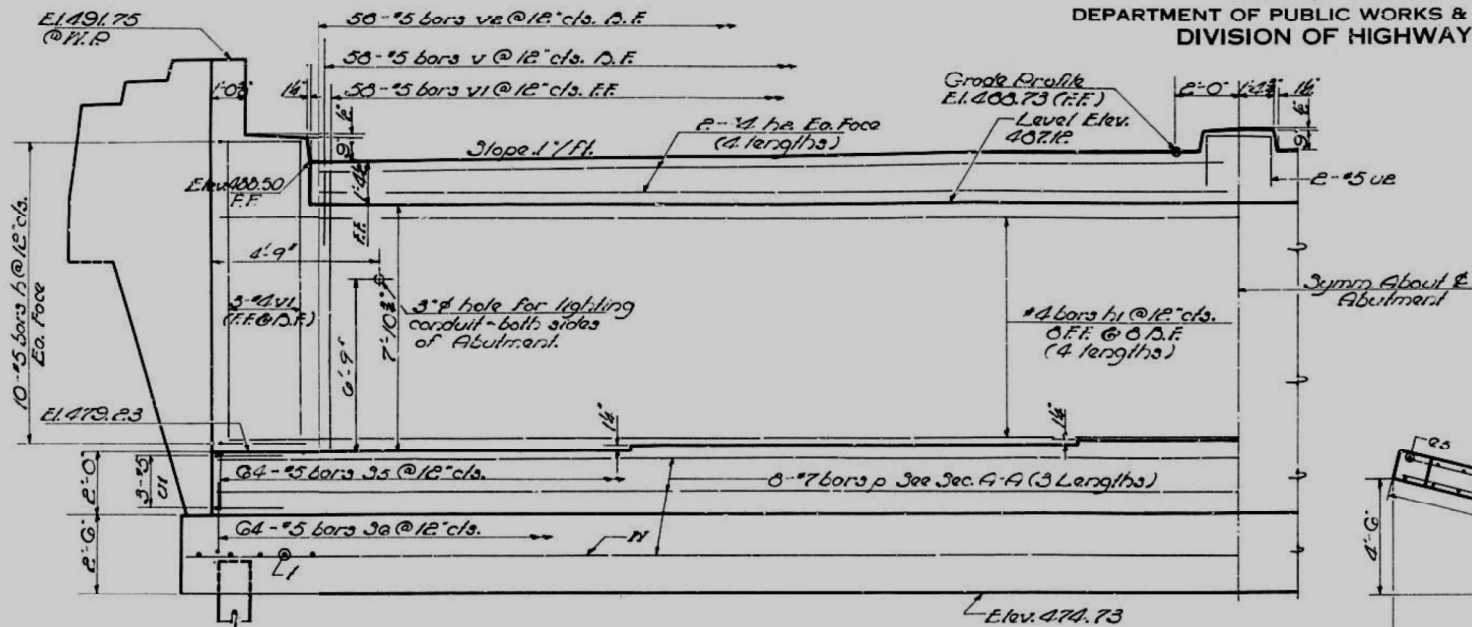


HALF ELEVATION

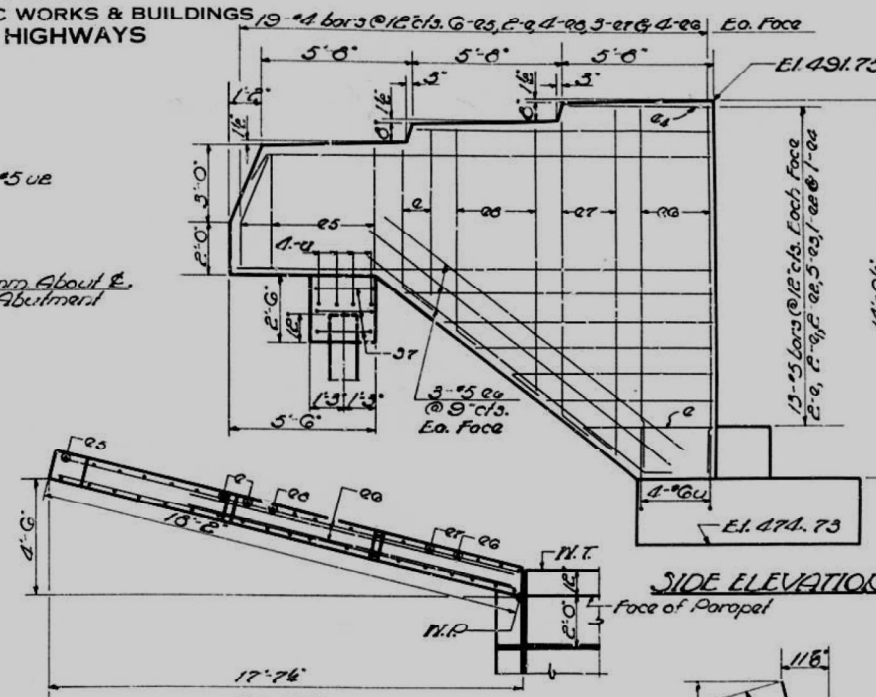

SIDE ELEVATION

PLAN

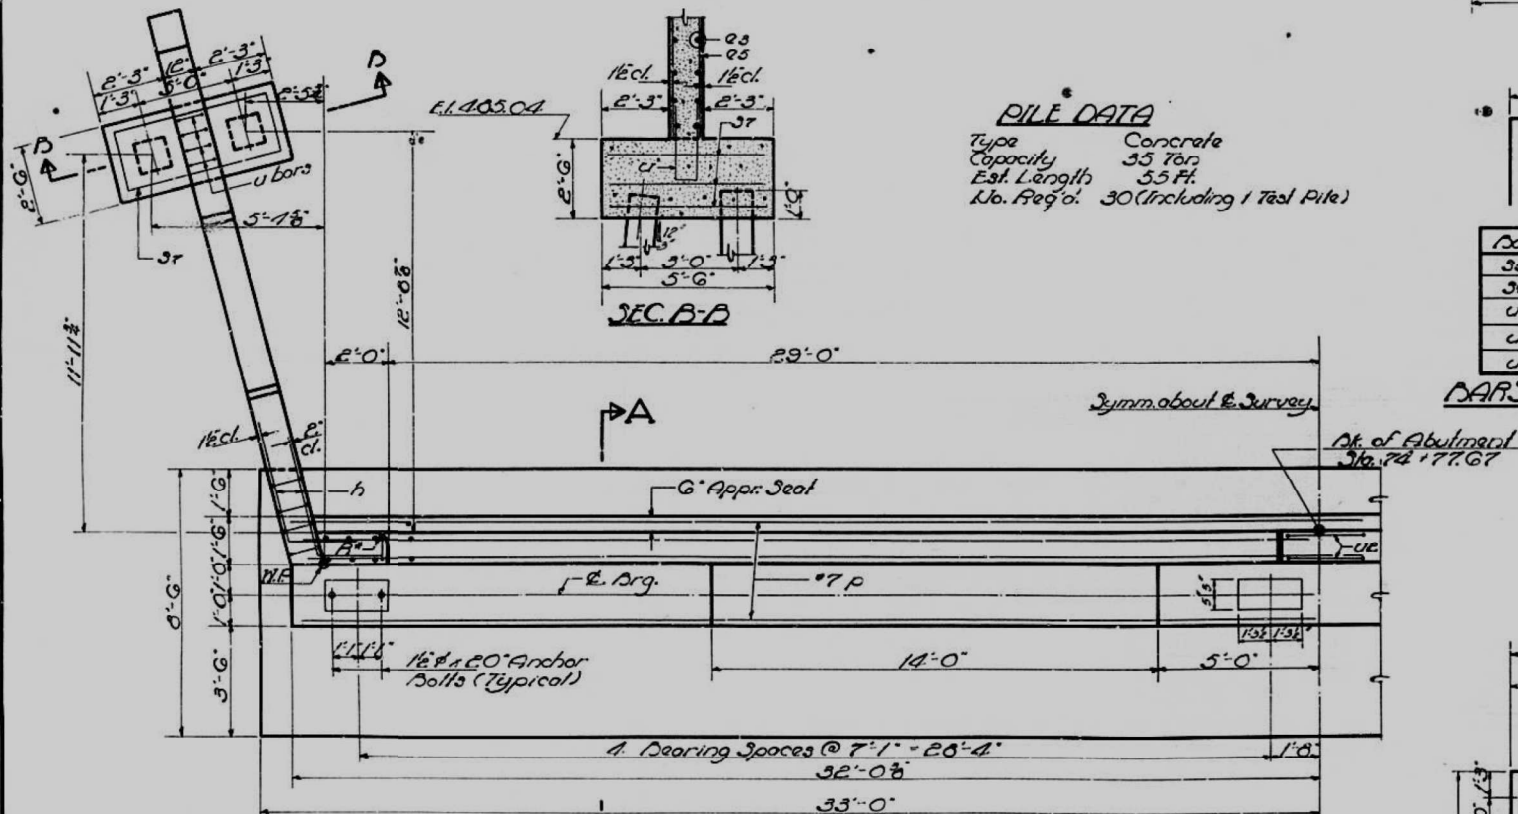

HALF PLAN

PILE DATA

Type Concrete
Capacity 35 Tons
Est. Length 55 Ft.
No. Req'd. 30 (Including 1 Test Pile)

Bar	A	B
35	3'-3"	1'-10"
36	3'-3"	2'-3"
U	9"	3'-0"
U1	3'-2"	1'-6"
U2	2'-6"	1'-6"

BAR 35, 36, U1 & U2


SEC. A-A

BAR LIST

Bar	No.	Size	Length	Shape
2	16	#5	6'-6"	
21	8	#5	9'-8"	
22	12	#5	11'-0"	
23	20	#5	17'-9"	
24	4	#5	5'-3"	
25	24	#5	4'-9"	
26	20	#5	14'-3"	
27	12	#5	13'-3"	
28	16	#5	10'-0"	
h	40	#5	6'-0"	
h1	64	#4	17'-0"	
h2	16	#4	15'-6"	
p	24	#7	22'-6"	
35	64	#5	6'-11"	
36	64	#5	7'-9"	
37	6	#5	15'-5"	
1	114	#6	8'-8"	
U	16	#6	6'-9"	
U1	6	#5	6'-2"	
U2	2	#5	5'-6"	
V	50	#5	3'-0"	
V1	70	#5	11'-0"	
V2	50	#5	9'-8"	
V3	20	#5	17'-6"	

BILL OF MATERIAL

Item	Unit	Quantity
Class 2 Conc.	Cu. Yds.	107.5
Reinf. Bars	Lbs.	7,320
Conc. Piles	Lin. Ft.	1,595
Test Pile Conc.	Each	1

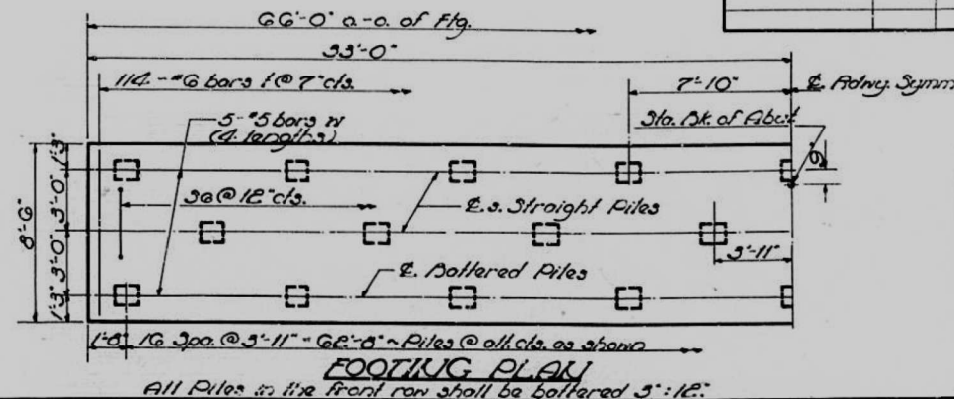

FOOTINGS PLAN

NORTH ABUTMENT

CEDAR STREET EXTENSION
F.A. RT. 10 SEC. 13-VB
TAZEWELL COUNTY
STATION 78 + 28.29

DESIGNED J. M. J. J. J.
CHECKED T. T. T. T.
DRAWN J. M. J. J. J.
CHECKED T. T. T. T.

EXAMINED J. M. J. J. J.
PASSED J. M. J. J. J.
APPROVED J. M. J. J. J.
CHIEF HIGHWAY ENGINEER

* Contractor shall construct curb without radius when a curb and gutter are used on bridge approaches. (See Road Plans)

STATE OF ILLINOIS
DEPARTMENT OF TRANSPORTATION

EXISTING STRUCTURES PLANS



SHEET 5-46 OF 5-85 SHEETS

F.A.P. RTE. 13 (HVB, HB-3) BR-1:R COUNTY TAZEWELL TOTAL SHEETS 1173 SHEET NO. 487
CONTRACT NO. 68C55
ILLINOIS FED. AID PROJECT

Note: Elevations shown are at front face of abutment.

STATE OF ILLINOIS
DEPARTMENT OF PUBLIC WORKS & BUILDINGS
DIVISION OF HIGHWAYS


ROUTE NO.	SECTION	COUNTY	TOTAL SHEETS	SHEET NO.	SHEET NO.
10	13-VB	TAZEWELL	49	15	65 SHEETS
F.A. RT. 10 SEC. 13-VB TAZEWELL COUNTY STATION 78+28.29					

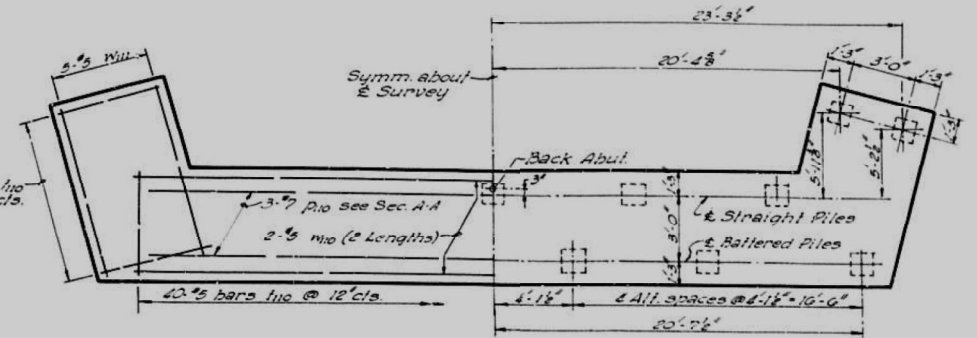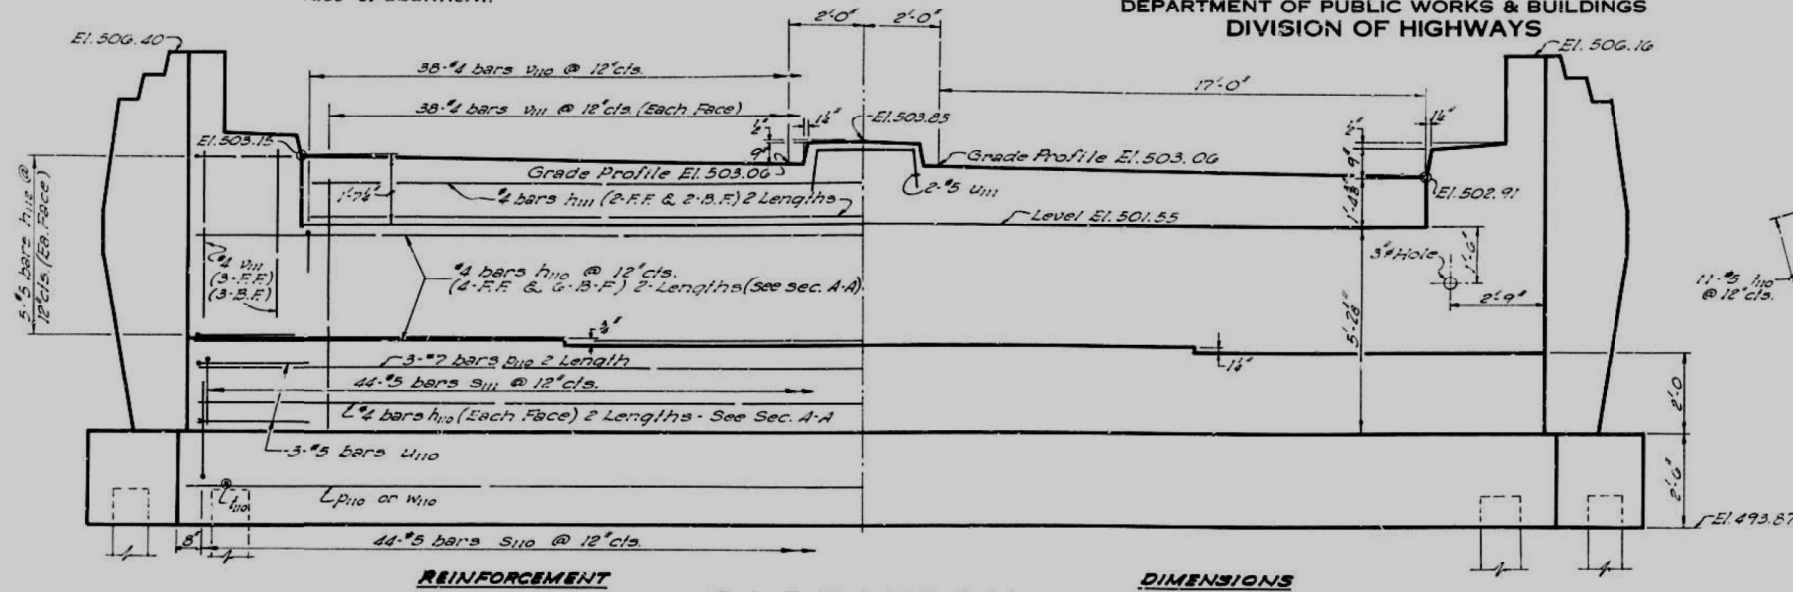

REINFORCEMENT PILE LAYOUT & DIMENSIONS

FOOTING PLAN

Note: For placement of footing bars S110 and R110 see other details.

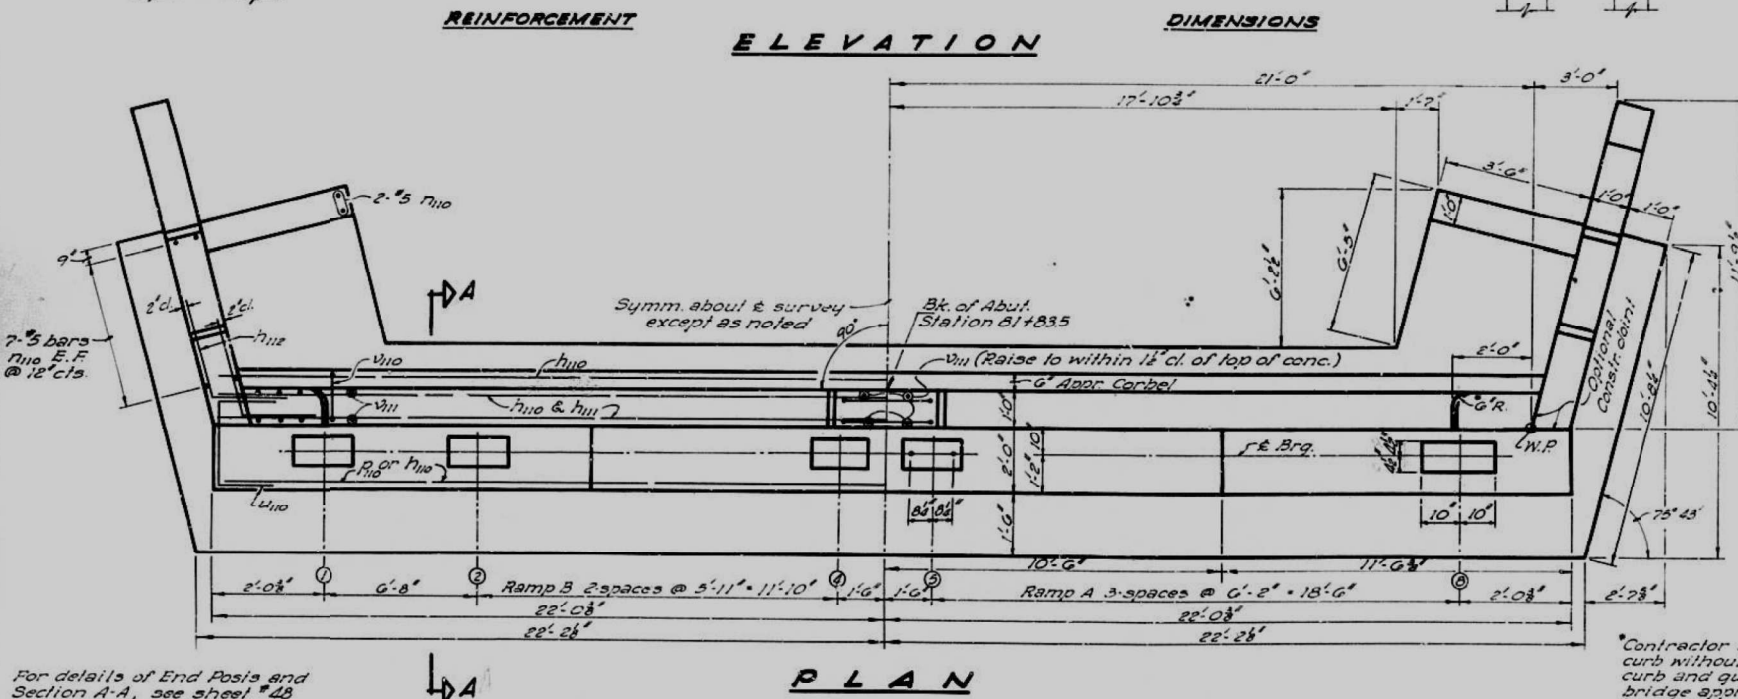


For details of End Post and Section A-A, see sheet #48



Bar R110



Bar R112

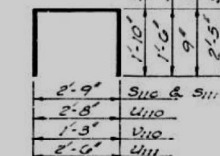

Bars S112, S111, U110, U111 & S110


Bar	No.	Size	Length	Shape
R110	24	#4	21'-0"	U
R111	16	#4	19'-5"	U
R112	20	#5	4'-9"	U
R113	32	#5	4'-0"	U
R114	12	#7	23'-0"	U
S110	44	#5	7'-7"	U
S111	44	#5	6'-5"	U
S112	62	#5	5'-5"	U
U110	6	#5	5'-5"	U
U111	2	#5	5'-0"	U
U112	38	#4	2'-9"	U
U113	58	#4	6'-5"	U
W110	4	#5	20'-0"	U
W111	10	#5	10'-4"	U

BILL OF MATERIAL

Item	Unit	Quantity
Class X Concrete	Cu Yds	52.5
Reinforcement Bars	Lbs.	3,610
Concrete Piles	Lin. Ft.	840
Test Pile Concrete	Each	1

PILE DATA

Type.....Concrete
Capacity.....30 Ton Min.
Est. Length.....60 Feet
No. Req'd.....15 including One Test Pile

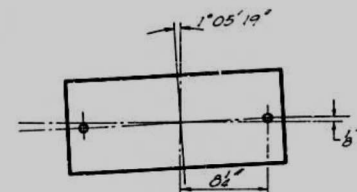

DETAIL
BOTTOM PLATE BM. 1

Note: Other brgs. are at R1. L5 to E. Survey

DESIGNED J. M. Tjorneth	EXAMINED May 27 1962
CHECKED T. Tanaka	ENGINEER OF BRIDGE AND TRAFFIC STRUCTURES
DRAWN J. M. J.	ENGINEER OF DESIGN
CHECKED T. Tanaka	CHIEF HIGHWAY ENGINEER

STATE OF ILLINOIS
DEPARTMENT OF TRANSPORTATION

EXISTING STRUCTURES PLANS


SOUTH ABUTMENT-RAMPS A & B
CEDAR STREET EXTENSION
F.A. RT. 10 SEC. 13-VB
TAZEWELL COUNTY
STATION 78+28.29

F.A.P. RTE.	SECTION	COUNTY	TOTAL SHEETS	SHEET NO.
VAR.	13 (HVB, HB-3) BR-1:R	TAZEWELL	1173	488
CONTRACT NO. 68C55				ILLINOIS FED. AID PROJECT


SHEET 5-47 OF 5-85 SHEETS

STATE OF ILLINOIS
DEPARTMENT OF PUBLIC WORKS & BUILDINGS
DIVISION OF HIGHWAYS


ROUTE NO.	SECTION	COUNTY	TOTAL SHEETS	SHEET NO.	SHEET NO.
10	13-VB	TAZEWELL	49	16	65 SHEETS
FED. ROAD DIST. NO. 1					

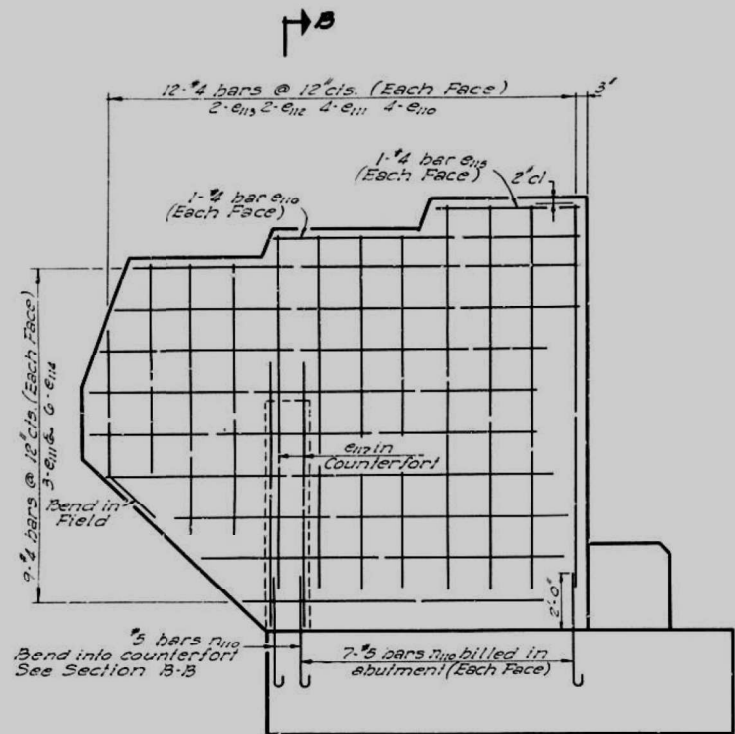


ELEVATION

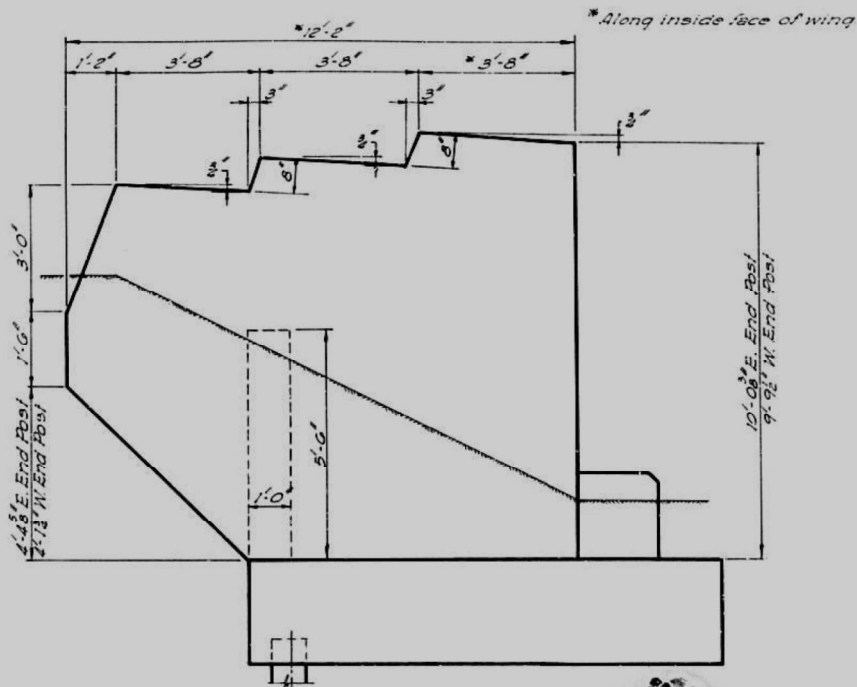


ELEVATION

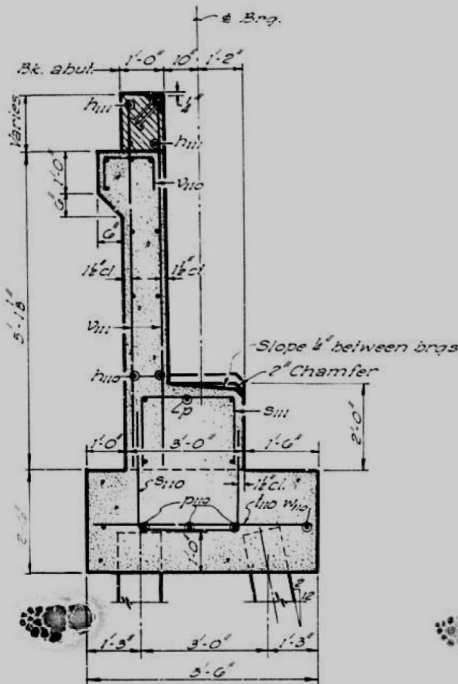


SECTION A-A

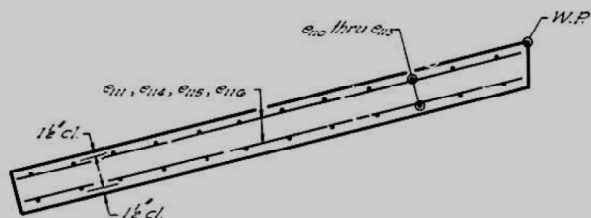


PLAN

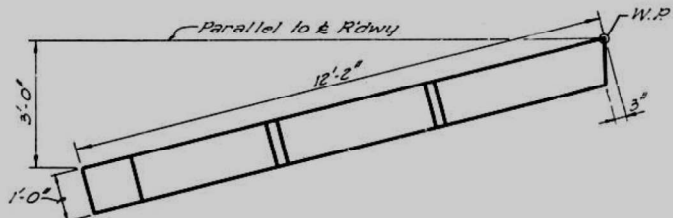

PLAN

 

BAR U1

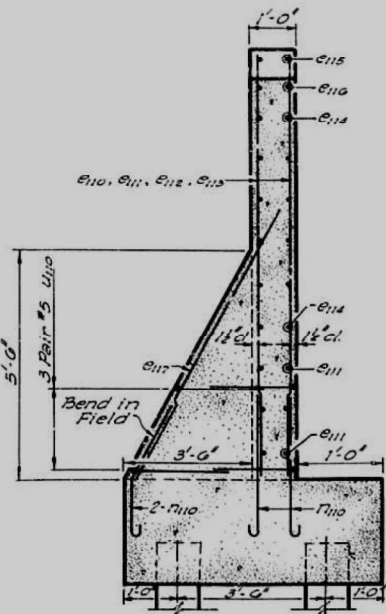

SECTION B-B

*TWO END POSTS
BILL OF MATERIAL

Bar	No.	Size	Length	Shape
E10	10	#4	9'-3"	—
E11	28	#4	8'-6"	—
E12	8	#4	6'-6"	—
E13	8	#4	5'-0"	—
E14	24	#4	10'-6"	—
E15	4	#4	3'-0"	—
E16	4	#4	7'-0"	—
E17	4	#5	7'-0"	—
E18	12	#5	5'-9"	—
Class X Concrete				Cu.Yds. 8.0
Reinforcement Bars				Lbs 600

*Includes Counterfort and are included with Abutment Bill of Material.

END POSTS DETAILS - RAMPA & B

CEDAR STREET EXTENSION
F.A.R.T. 10 SEC. 13-VB
TAZEWELL COUNTY
STATION 78+28.29

DESIGNED	J. M. Tzavos
CHECKED	T. Tzavos
DRAWN	J. M. T
CHECKED	T. Tzavos

EXAMINED	MAY 29 1962 H. E. Baumgartner
PASSED	—
APPROVED	—

USER NAME	= DLamb
PLOT SCALE	= 0:2.0000 " / in.
PLOT DATE	= 5/1/2023

DESIGNED	-
CHECKED	-
DRAWN	-
CHECKED	-

REVISED	-
REVISED	-
REVISED	-
REVISED	-


STATE OF ILLINOIS
DEPARTMENT OF TRANSPORTATION

EXISTING STRUCTURES PLANS



SHEET 5-48 OF 5-85 SHEETS

F.A.P. RTE.	SECTION	COUNTY	TOTAL SHEETS	SHEET NO.
VAR.	13 (HVB, HB-3) BR-1:R	TAZEWELL	1173	489
CONTRACT NO. 68C55				


ILLINOIS FED. AID PROJECT

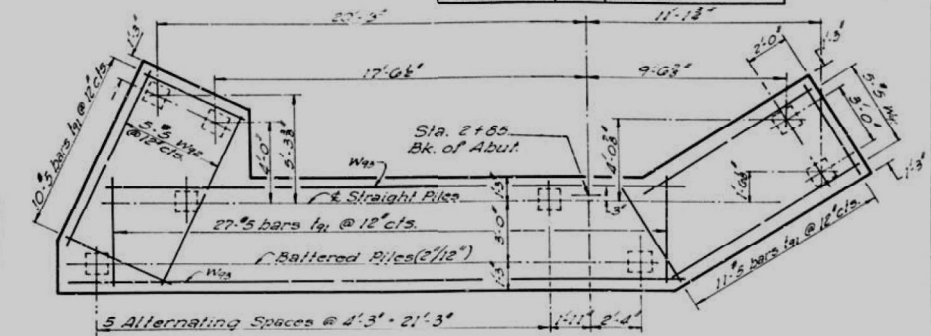

Note: For placement of footing bars 390 and n91
See other details

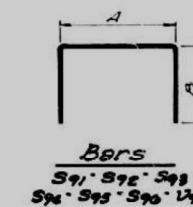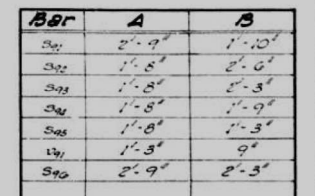

Bern,

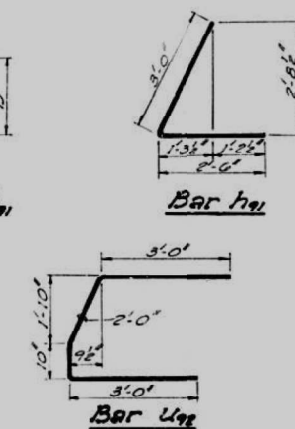


Item	Unit	Quantity
Class X Concrete	Cu.Yds	43.3
Reinforcement Bars	Lbs	2,790
Concrete Piles	Lin.Ft.	660


BAR LIST

Bar	No	Size	Length	Shape
H ₉₁	14	"5	5'-6"	L
H ₉₂	10	"5	5'-9"	—
H ₉₃	16	"6	23'-0"	—
H ₉₄	4	"6	25'-9"	—
H ₉₅	2	"6	25'-2"	—
H ₉₆	2	"6	17'-2"	—
H ₉₇	2	"6	11'-2"	—
H ₉₈	2	"6	5'-2"	—
H ₉₉	32	"5	2'-0"	U
H ₁₀₀	6	"7	28'-3"	—
S ₉₁	28	"6	6'-5"	C
S ₉₂	4	"6	6'-8"	C
S ₉₃	4	"6	6'-2"	C
S ₉₄	4	"6	5'-2"	C
S ₉₅	4	"6	4'-2"	C
S ₉₆	28	"6	7'-3"	C
U ₉₁	3	"5	11'-2"	L
U ₉₂	6	"5	8'-0"	U
U ₉₃	23	"6	2'-9"	C
V ₉₁	28	"6	5'-9"	—
V ₉₂	30	"4	6'-6"	—
W ₉₁	28	"5	5'-3"	—
W ₉₂	5	"5	10'-6"	—
W ₉₃	5	"5	9'-0"	—
W ₉₄	2	"5	29'-0"	—

Bill of Material includes Class X Concrete and Reinforcement for End Posts and Countersort.

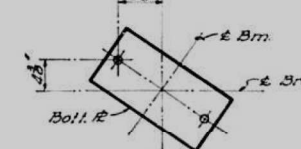

DETAIL A
Typ. Bm. 1 - Bm. 6

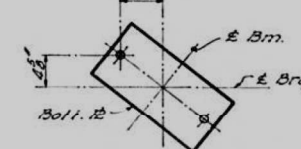

DETAIL B
Bm. #5

* Contractor shall construct curb without radius when a curb and gutter are used on bridge approaches. (See road plans.)

DESIGNED	J. M. Tjanosch
CHECKED	T. Tanaka
DRAWN	J. M. Tjanosch
CHECKED	T. Tanaka

MAY 29 1962
 EXAMINED *H.E. Bunn*
 ENGINEER OF BRIDGE AND TRAFFIC STRUCTURES
 PASSED
 APPROVED
 ENGINEER OF DESIGN

Note: For Section A-A and
End Post Details -
See Sheet # 50





Type.....Concrete
Est. Length.....60'0"
Capacity.....25 Ton
No. Reg'd.....11

EXISTING STRUCTURES PLANS

SHEET S-49 OF S-85 SHEETS

ABUTMENT-RAMP C
CEDAR STREET EXTENSION
F.A.RT.10 SEC.13-1/8
TAZEWELL COUNTY
STATION 78+28.29

F.A.P. RTE.	SECTION	COUNTY	TOTAL SHEETS	SHEET NO.
VAR.	13 (HVB, HB-3) BR-1;R	TAZEWELL	1173	490
		CONTRACT NO. 68C55		
ILLINOIS		FED. AID PROJECT		

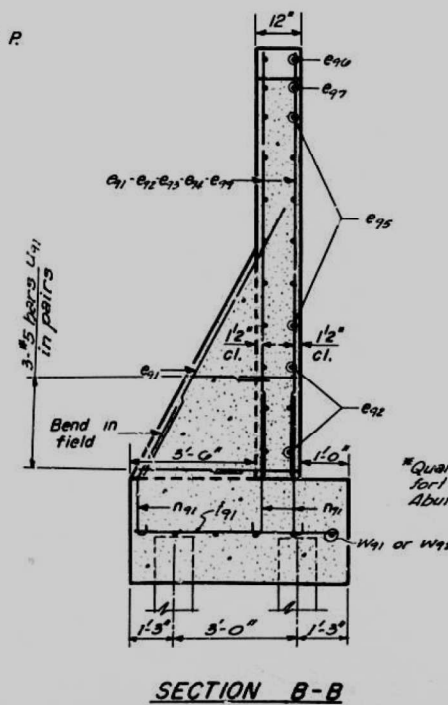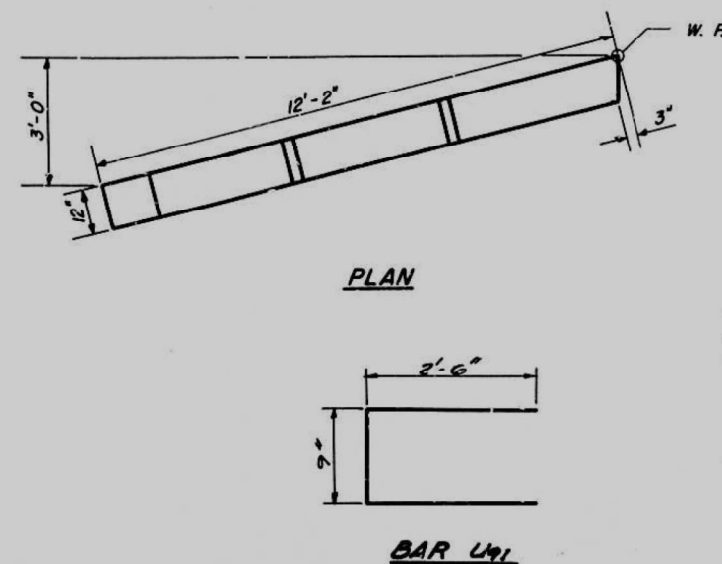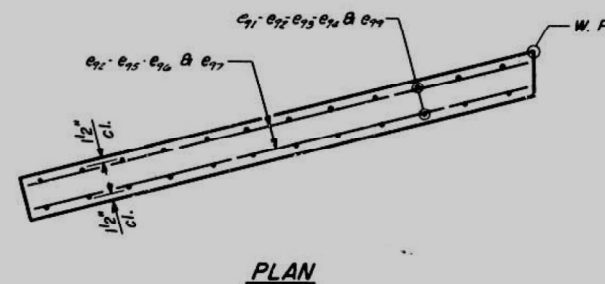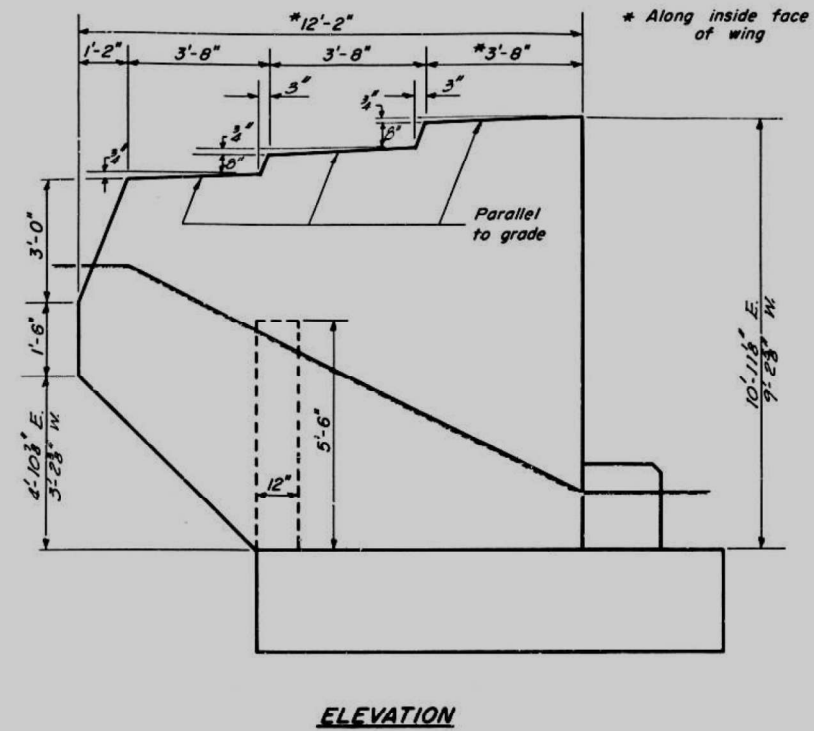

Bar	No.	Size	Length	Shape
E91	16	#4	9'-0"	—
E92	28	#4	8'-3"	—
E93	8	#4	8'-6"	—
E94	8	#4	5'-0"	—
E95	24	#4	10'-6"	—
E96	4	#4	3'-6"	—
E97	4	#4	7'-0"	—
E98	4	#5	7'-0"	—
E99	24	#4	2'-9"	—
L91	12	#5	5'-9"	C
Class X Concrete Reinforcement Bars			Cu. Yds	8.2
			Lbs.	650


END POSTS-RAMP C

CEDAR STREET EXTENSION
F.A.R.T. 10 SEC. 13 VB
TAZEWELL COUNTY
STATION 78 + 28.29

DESIGNED	J. M. Tzanov	EXAMINED	Max 29 H. B. Berman
CHECKED	T. Tanaka	PASSED	ENGINEER OF BRIDGE AND TRAFFIC STRUCTURES
DRAWN	J. M. Tzanov W. A. Sausaman	APPROVED	ENGINEER OF DESIGN
CHECKED	T. Tanaka		

AW-1 Drawn 1-29-60

ELEVATION
Looking South

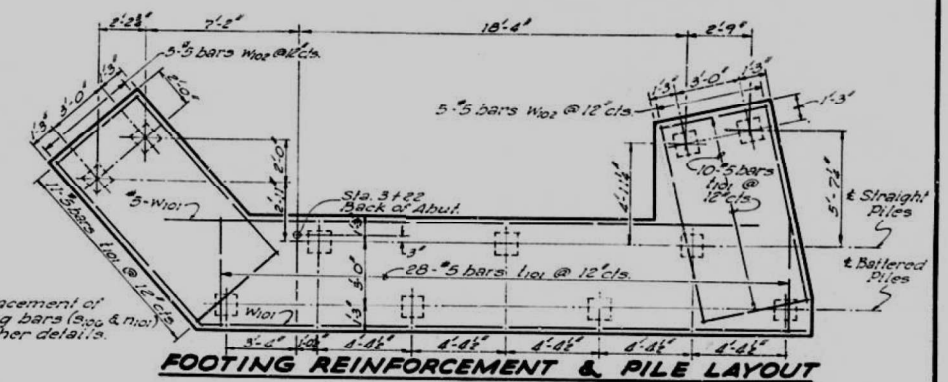

<i>Bar</i>	<i>A</i>	<i>B</i>
<i>S</i> ₁₀₁	<i>2</i> ⁺ <i>7</i> ⁺	<i>1</i> ⁺ <i>10</i> ⁺
<i>S</i> ₁₀₂	<i>1</i> ⁺ <i>5</i> ⁺	<i>1</i> ⁺ <i>3</i> ⁺
<i>S</i> ₁₀₃	<i>1</i> ⁺ <i>5</i> ⁺	<i>1</i> ⁺ <i>9</i> ⁺
<i>S</i> ₁₀₄	<i>1</i> ⁺ <i>5</i> ⁺	<i>2</i> ⁺ <i>5</i> ⁺
<i>S</i> ₁₀₅	<i>1</i> ⁺ <i>5</i> ⁺	<i>2</i> ⁺ <i>9</i> ⁺
<i>S</i> ₁₀₆	<i>2</i> ⁺ <i>7</i> ⁺	<i>2</i> ⁺ <i>3</i> ⁺
<i>V</i> ₁₀₁	<i>1</i> ⁺ <i>3</i> ⁺	<i>9</i> ⁺


BAR LIST

Bar	No.	Size	Length	Shape
W101	14	"5	5'-0"	L
W102	10	"5	5'-0"	L
W103	4	"4	28'-3"	
W104	15	"4	28'-6"	
W105	2	"4	21'-9"	
W106	2	"4	10'-0"	
W107	2	"4	10'-3"	
W108	2	"4	4'-9"	
W101	6	"7	27'-9"	
W101	28	"4	6'-3"	
W102	4	"4	3'-11"	
W103	4	"4	4'-11"	
W104	4	"4	3'-11"	
W105	4	"4	6'-11"	
W106	28	"4	7'-1"	
W101	49	"5	5'-1"	
W101	3	"5	9'-4"	
W102	0	"5	8'-0"	
W101	23	"4	2'-0"	
W102	28	"4	5'-9"	
W103	30	"4	6'-9"	
W101	2	"5	28'-0"	
W102	10	"5	10'-0"	
W101	32	"5	4'-0"	

BILL OF MATERIAL

Item	Unit	Quantity
Class X Concrete	Cu.Yds.	41.1
Reinforcement Bars	Lbs.	2,750
Concrete Piles	Lin.Ft.	600

Bill of Material includes Class
X Concrete and Reinforcement for
End Posts and Counterfort.

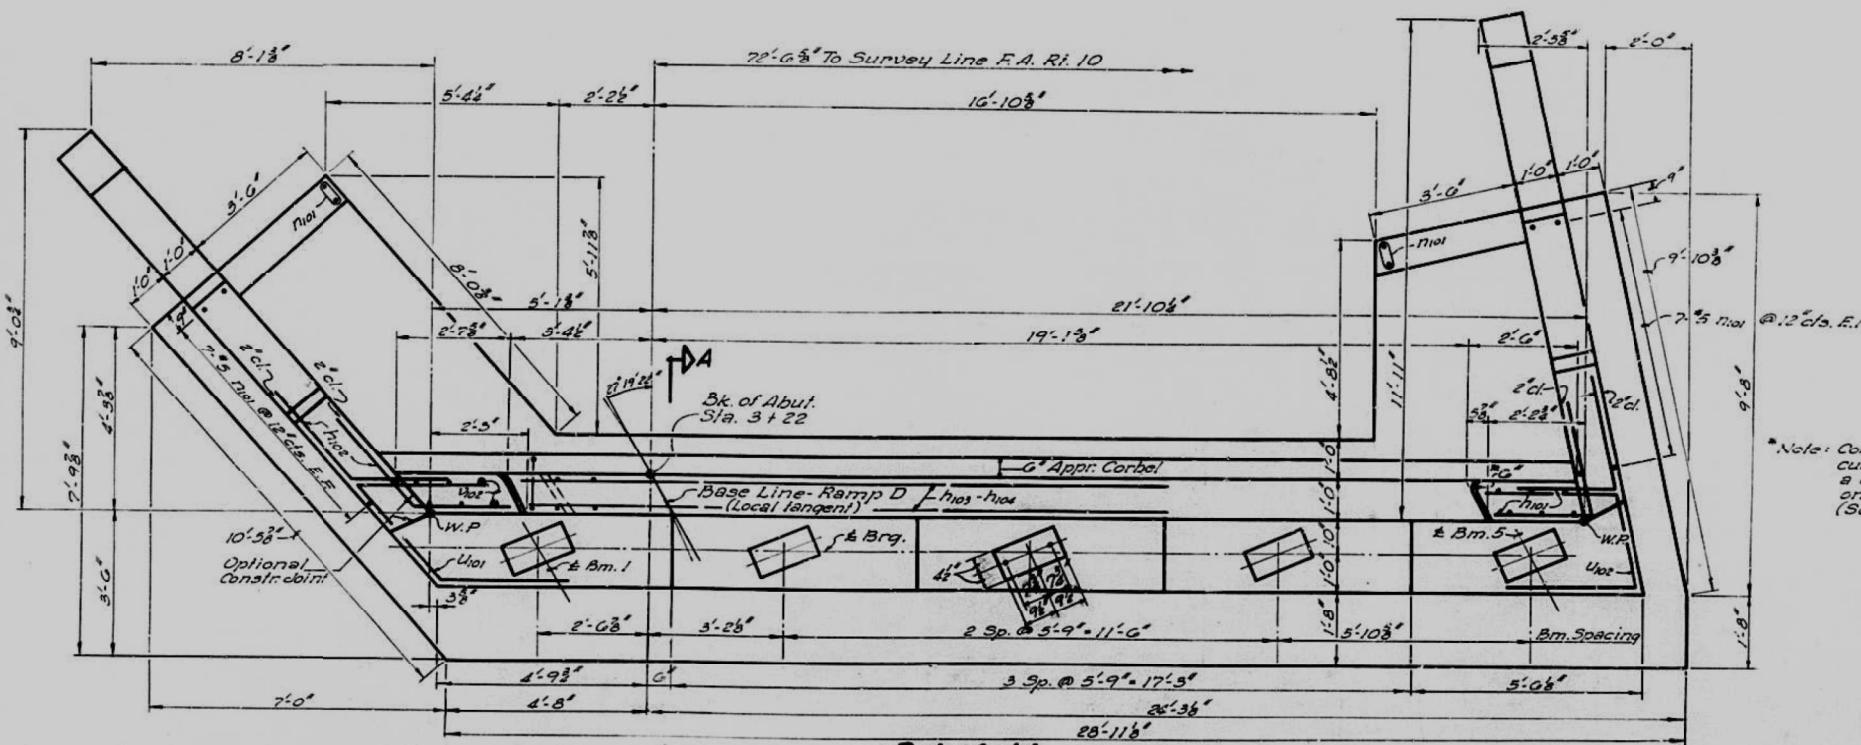

P L A N

Note: For End Post Details and Sec. A-A,
See Sheet #52.

*Note: Contractor shall construct curb without radius when a curb and gutter are used on bridge approaches.
(See road plans.)


FILE DATA

Type.....	Concrete
No. Req'd.....	11
Capacity.....	25 Tons
Est. Length.....	60'

ABUTMENT-RAMP D





CEDAR STREET EXTENSION
F.A.R.T. 10 SEC. 13-VB
TAZEWELL COUNTY
STATION 73+28.29

ARG. & DETAIL
All Bms

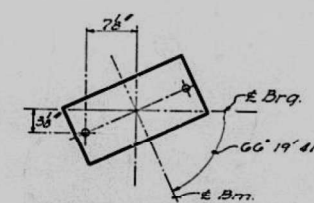

DESIGNED	J. M. Janssen
CHECKED	T. Tanaka
DRAWN	J. M. J. c ^l . Mullenix
CHECKED	T. Tanaka

MAY 29 1962
 EXAMINED *W.E. Bausman*
 ENGINEER OF BRIDGE AND TRAFFIC STRUCTURES
 PASSED
 APPROVED
 ENGINEER OF DESIGN

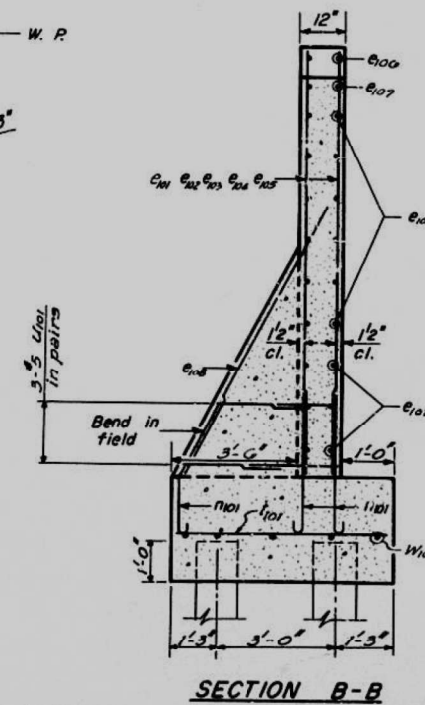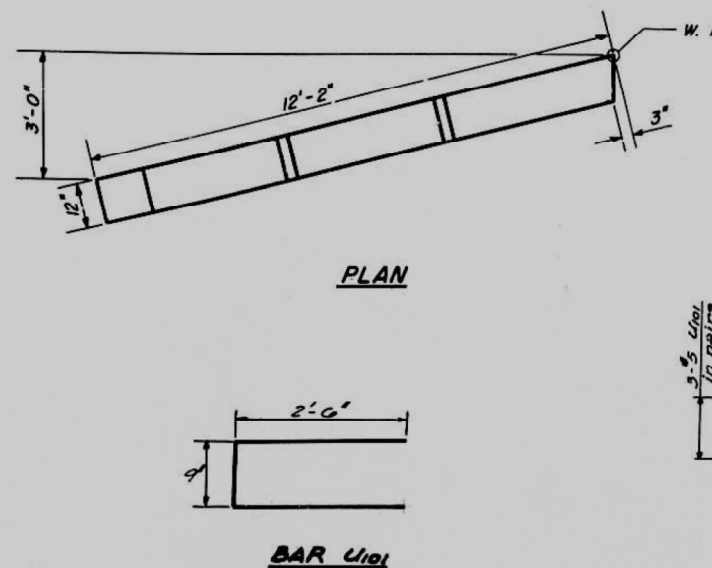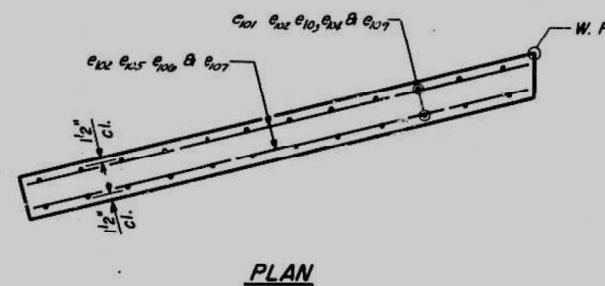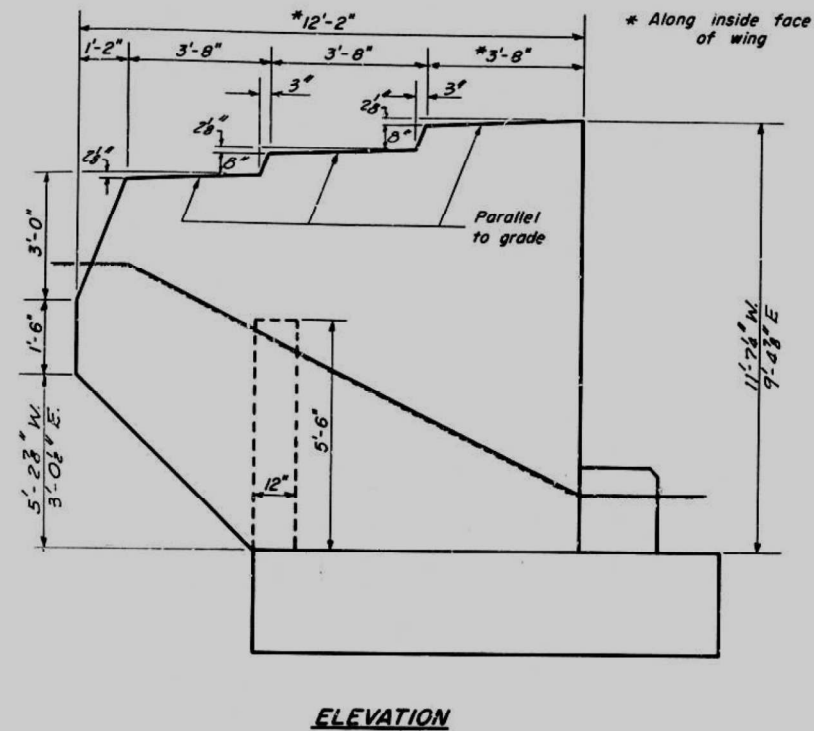

Bar	No.	Size	Length	Shape
E101	16	#4	9'-0"	—
E102	2G	#4	8'-3"	—
E103	8	#4	6'-6"	—
E104	8	#4	5'-0"	—
E105	24	#4	10'-6"	—
E106	4	#4	3'-6"	—
E107	4	#4	7'-0"	—
E108	4	#5	7'-0"	—
E109	24	#4	3'-0"	—
U101	12	#5	5'-9"	C
Class Y Conc.			Cu.Yets	B. d
Reinforcement Bars			Lbs	GG0

CEDAR STREET EXTENSION
F.A.R.T. 10 SEC. 13 VB
TAZEWELL COUNTY
STATION 78 + 28.9

*Quantities includes counterfort. Quantities included with Abut. Bill of Material.



DESIGNED	J. M. Tjauwch
CHECKED	T. Tanaka
DRAWN	W. A. Sausaman
CHECKED	T. Tanaka

MAY 29 1962
EXAMINED H.E. Bauman
ENGINEER OF BRIDGE AND TRAFFIC STRUCTURES
PASSED


ENGINEER OF DESIGN
APPROVED

CHIEF HIGHWAY ENGINEER

AW-1 Drawn 1-29-60

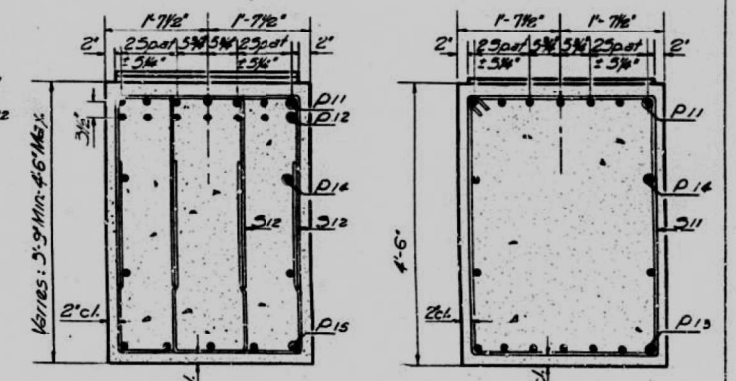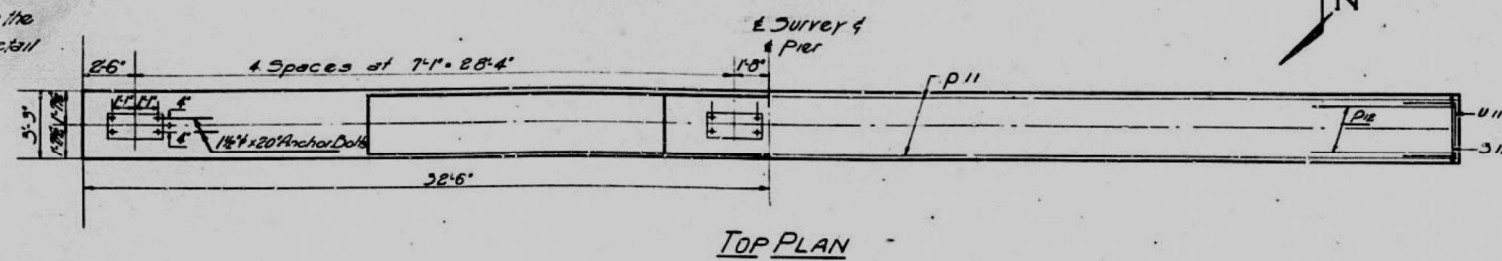


TOP PLAN

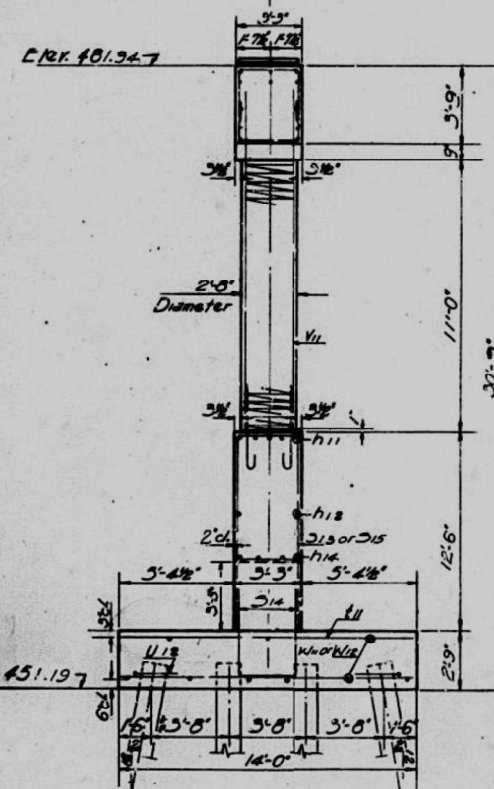

1 See Footing Plan

Note A: S.E. corner pile shall be driven at the position shown. The concrete of the pile shall be removed 6' above the bottom of the footing and the pile reinforcement, if any, bent into the footing.


DESIGNED	<i>G. R. Rancancio</i>	EXAMINED	<i>KE. Buehner</i>
CHECKED	<i>J. O. R.</i>	PASTED	
DRAWN	<i>G. Rancancio</i>	APPROVED	
CHECKED	<i>J. O. R.</i>		

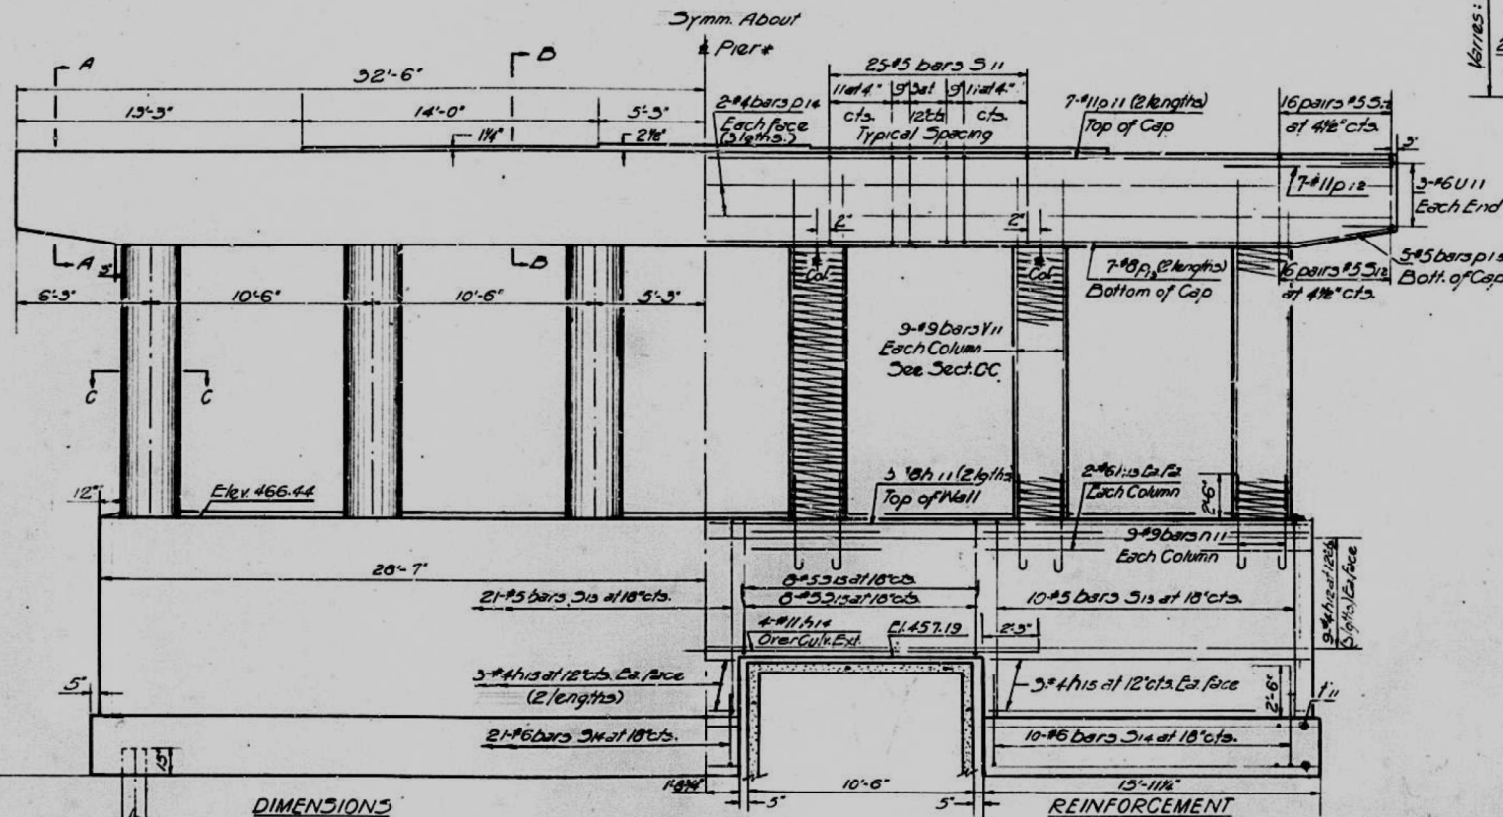

DIMENSIONS


ELEVATION

*Except as shown

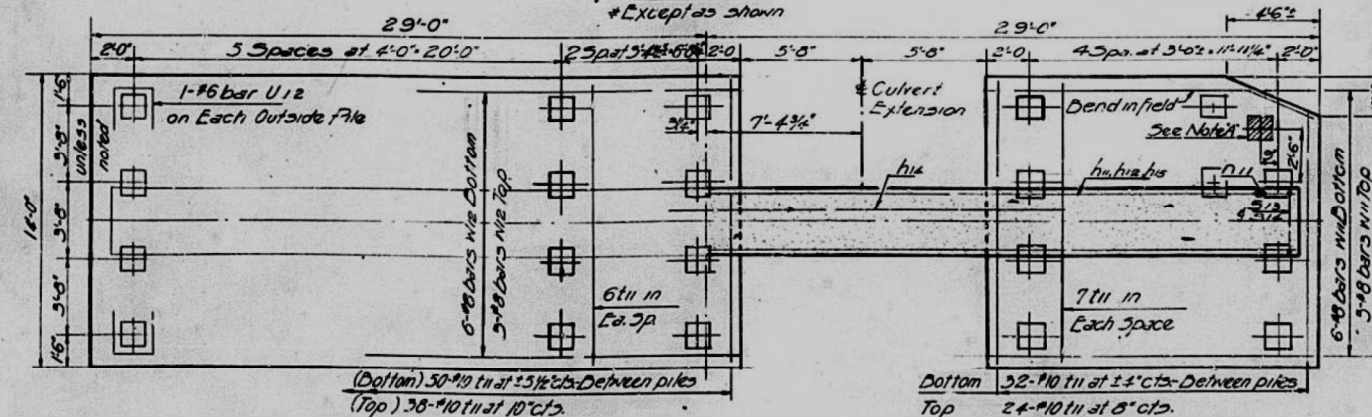


FOOTING PLAN

SECTION A A

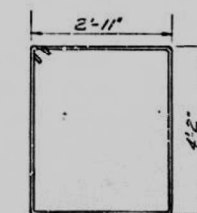


511 BARS

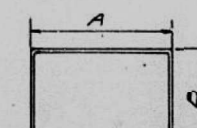

5 BARS

A & B DIMENSIONS

Bar	A	B
512	2'-1"	3'-1"
513	2'-11"	12'-0"
514	2'-41"	4'-9"
515	2'-11"	3'-1"
U11	4'-0"	
1118	3'-0"	

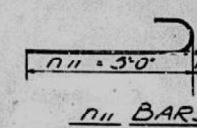U11 & U12 BARS

711 BAR5

PILE DATA:

Type: Concrete
Capacity: 45 Tons.
Est'd. Length: 32'0"
No. Req'd: 52

SECTION BB

Note: Space p and 3 bars to miss Anchor Bolts

BILL OF MATERIAL

Bar	No.	Size	Length	Shape
h 11	10	#8	33'-0"	—
h 12	34	#4	19'-6"	—
h 13	24	#6	6'-0"	—
h 14	4	#11	15'-9"	—
h 15	18	#4	15'-9"	—
n 11	34	#9	6'-3"	U
p 11	14	#11	34'-6"	—
p 12	14	#11	10'-0"	—
p 13	14	#8	32'-6"	—
p 14	12	#8	22'-3"	—
p 15	10	#5	5'-6"	—
s 13	16	#5	15'-5"	□
s 11	125	#5	14'-11"	□
s 12	128	#5	8'-3"	□
s 13	31	#5	27'-7"	□
s 14	31	#6	12'-5"	□
t 11	144	#10	15'-9"	—
u 11	6	#6	10'-9"	□
u 12	26	#6	8'-0"	□
v 11	34	#9	14'-0"	—
w 11	9	#8	15'-9"	—
w 12	9	#8	30'-6"	—
30	6	#3	x	■
Class X Concrete			Cu Yds.	1936
Reinforcement Bars			Lbs.	26690
Concrete Piles			Lin. Ft.	1664


* See Section C-G

PIER 1

CEDAR STREET EXTENSION
E.A. RT. 10 SEC. 13-1B
TAZEWELL COUNTY
STATION 78+20.29


STATE OF ILLINOIS
DEPARTMENT OF PUBLIC WORKS & BUILDINGS
DIVISION OF HIGHWAYS

PROJECT NO.	SHEET NO.	COUNTY	TOTAL SHEETS	SHEET NO.	SHEET NO.
10	13-VB	TAZEWELL	49	22	65 SHEETS

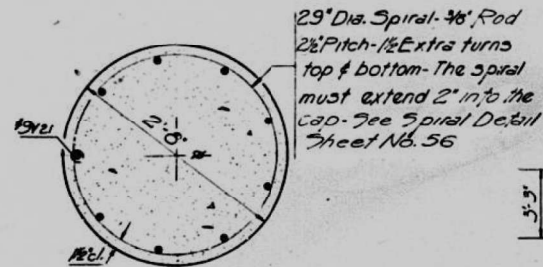


2 1/2\"/>

SECTION C-C

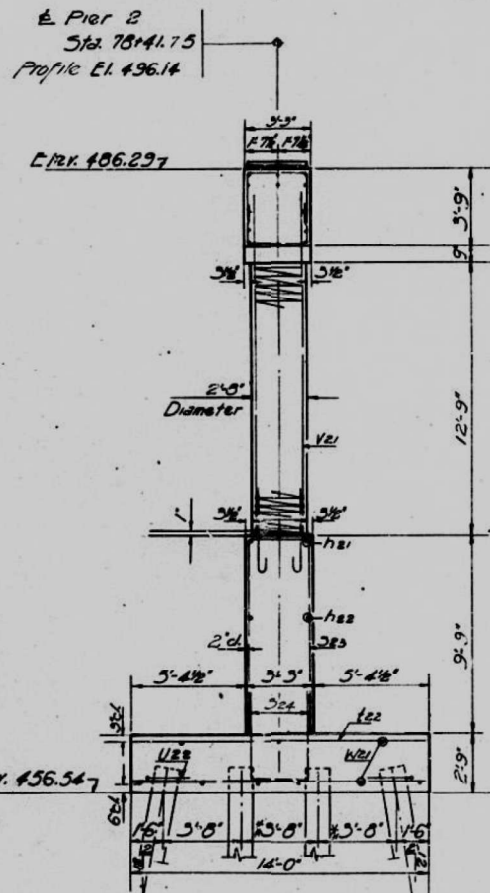


END VIEW
See Footing Plan


Note: All edges shall have standard
3/4\"/>

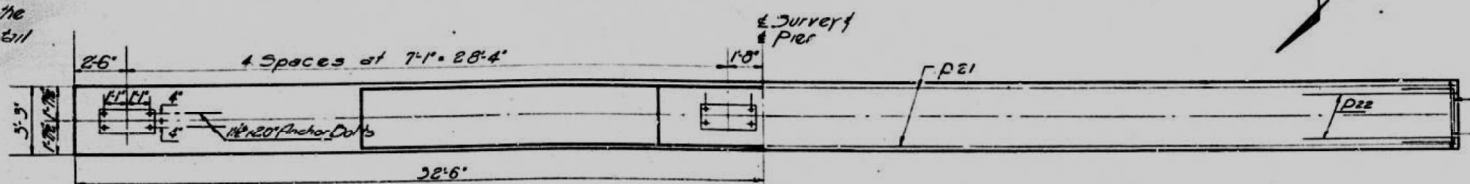


TOP PLAN

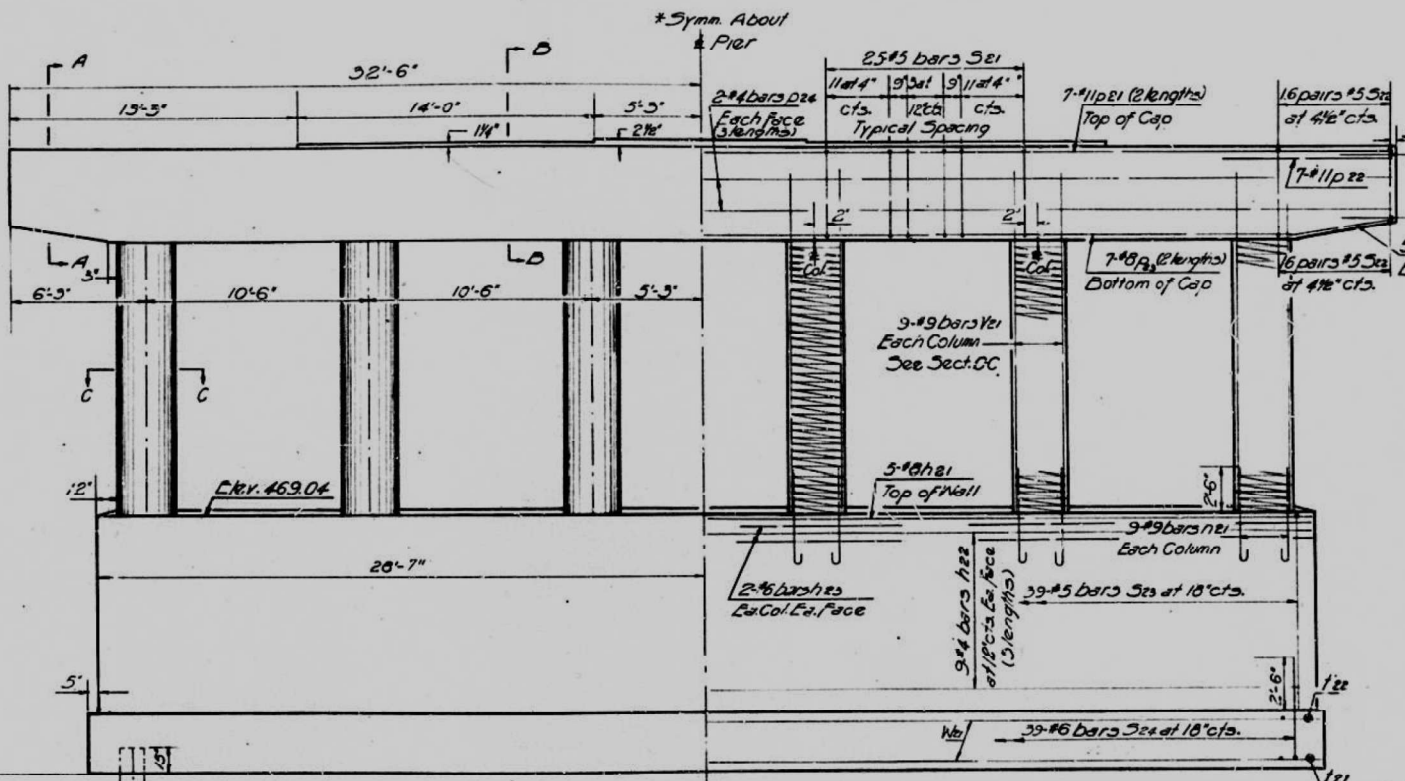

ELEVATION

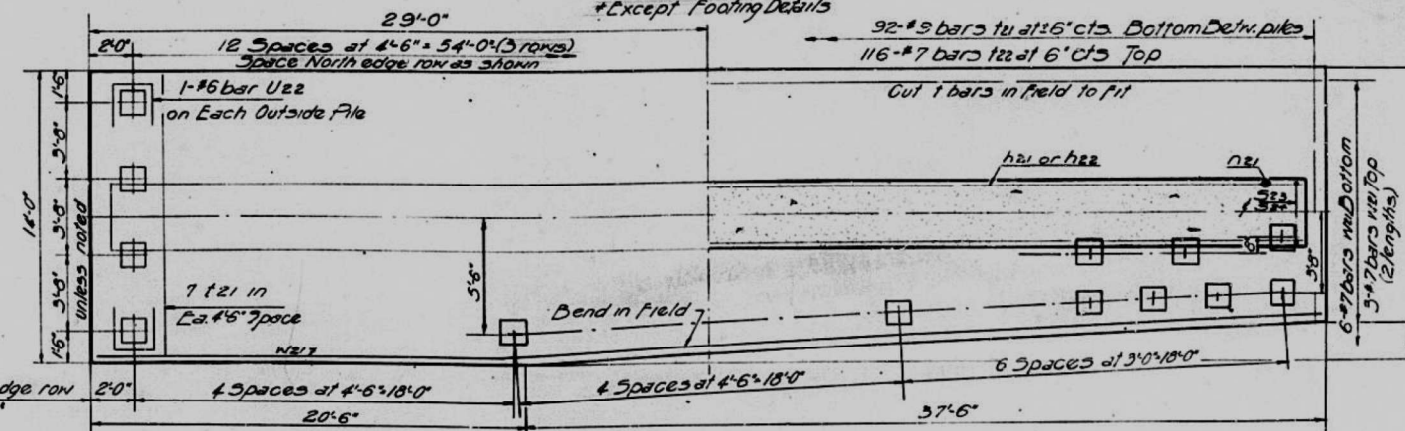

FOOTING PLAN

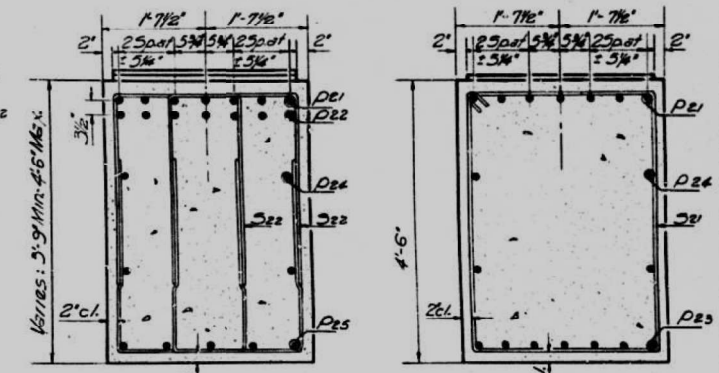

SECTION AA

SECTION BB

Note: Space p and s bars to
miss Anchor Bolts

BILL OF MATERIAL

Bar	No.	Size	Length	Shape
h21	10	#8	33'-0"	—
h22	54	#4	19'-6"	—
h23	24	#6	6'-0"	—
h21	54	#9	6'-3"	—
D21	14	#11	3'-6"	—
D22	14	#11	10'-0"	—
D23	14	#8	32'-6"	—
D24	12	#4	22'-3"	—
D25	10	#5	3'-6"	—
S21	125	#3	14'-11"	□
S22	128	#3	8'-3"	□
S23	39	#3	22'-1"	□
S24	39	#6	12'-5"	□
U21	32	#9	13'-9"	—
U22	116	#7	13'-9"	—
U21	6	#6	10'-9"	—
U22	26	#6	8'-0"	—
V21	54	#9	16'-0"	—
W21	18	#7	29'-9"	—
3P	6	#3	*	—
Glass X Concrete		Cu. Yds.	194.2	
Reinforcement Bars		Lbs.	25650	
Concrete Piles		Ln./ft	1,908	
Test Pile Concrete		Each	1	

* See Section C-C

PILE DATA:

Type: Concrete
Capacity: 45 Tons.
Est'd. Length: 36'-0"
No. Req'd: 53 + 1 Test Pile

PIER 2

CEDAR STREET EXTENSION
E.A.R.T. 10 SEC. 13-VB
TAZEWELL COUNTY
STATION 78+20.29

DESIGNED	J. B. Rancancio	EXAMINED	MAY 29 1962 H. G. Buehmann
CHECKED	J. B. Rancancio	PASSED	
DRAWN	G. Rancancio	APPROVED	
CHECKED	J. B. Rancancio		

STATE OF ILLINOIS
DEPARTMENT OF TRANSPORTATION

EXISTING STRUCTURES PLANS

F.A.P. RTE.	SECTION	COUNTY	TOTAL SHEETS	SHEET NO.
VAR.	13 (HVB, HB-3) BR-1-R	TAZEWELL	1173	495
				CONTRACT NO. 68C55

SHEET 5-54 OF 5-85 SHEETS


ILLINOIS FED. AID PROJECT

Michael Baker INTERNATIONAL
200 W Adams Street
Suite 1500
Chicago, IL 60606
PH: 312.707.8970
FAX: 312.707.8954

USER NAME = D1amb	DESIGNED -	REVISED -
PLOT SCALE = 0.2:0.000 1" = 1'	CHECKED -	REVISED -
PLOT DATE = 5/1/2023	DRAWN -	REVISED -
	CHECKED -	REVISED -


STATE OF ILLINOIS
DEPARTMENT OF PUBLIC WORKS & BUILDINGS
DIVISION OF HIGHWAYS

DATE	BY	CHKD	APP'D	SHEET NO.
10-10-10	TAZEWELL	49	24	65 SHEETS

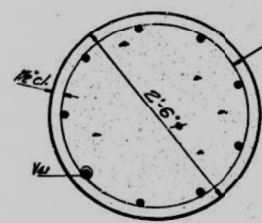

SECTION C-C


± Survey
712.00+73.73
Profile Elev. 500.89

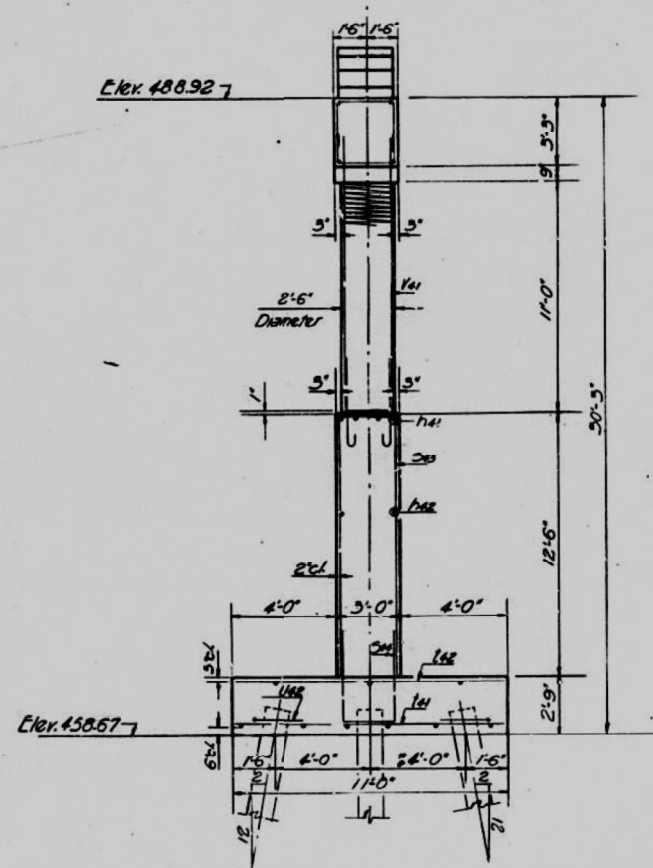


END VIEW

± See Footing Plan
Note: All edges shall have standard 3/4" chamfer except footing

DESIGNED	J. R. Rancancio
CHECKED	J. R. Rancancio
DRAWN	G. Rancancio
CHECKED	J. R. Rancancio

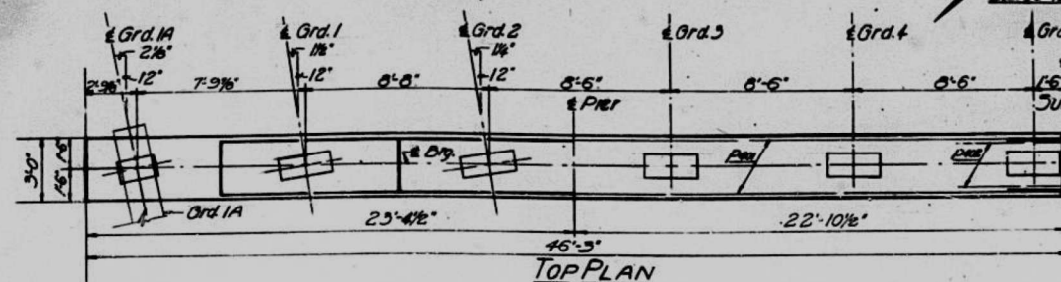

TOP PLAN

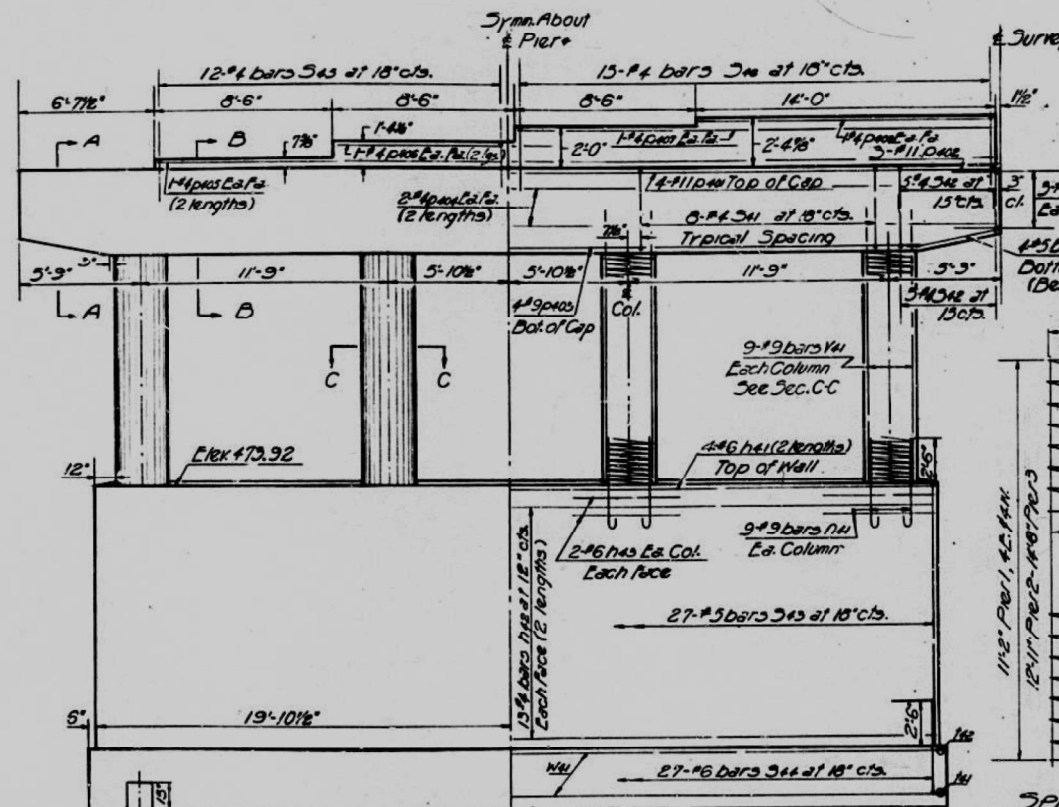


DIMENSIONS


REINFORCEMENT

ELEVATION


*Except Cap Details & Footing

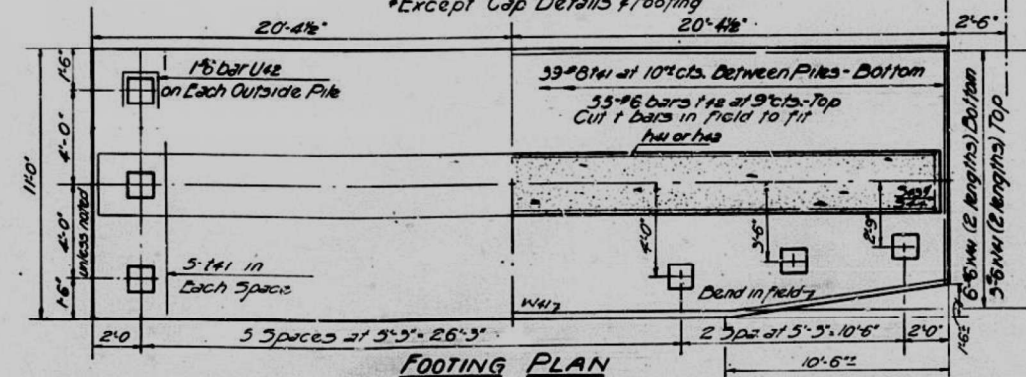


FOOTING PLAN

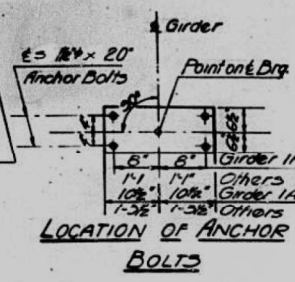

LOCATION OF ANCHOR BOLTS

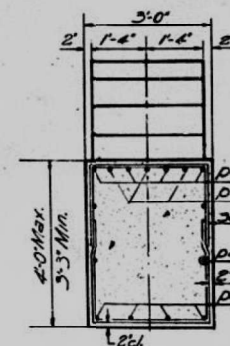

SECTION A-A

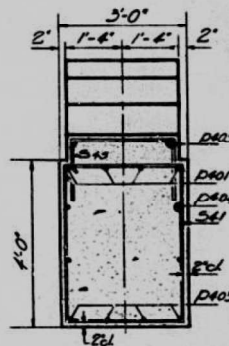

SECTION B-B

Note: Space p and s bars to miss Anchor Bolts.

BILL OF MATERIAL

Bar	No.	Size	Length	Shape
N41	3	#6	24'-9"	
N42	52	#4	20'-9"	
N43	16	#6	6'-0"	
N44	36	#9	6'-3"	
D401	4	#11	46'-0"	
D402	6	#11	9'-6"	
D403	4	#9	37'-6"	
D404	0	#4	23'-6"	
D405	4	#4	20'-9"	
D406	4	#4	18'-0"	
D407	2	#4	28'-3"	
D408	2	#4	15'-9"	
D409	8	#5	6'-0"	
S41	4	#3	*	
S42	24	#4	13'-5"	
S43	20	#4	8'-0"	
S44	27	#5	27'-4"	
S45	27	#6	12'-8"	
S46	12	#4	6'-10"	
S47	13	#4	5'-10"	
N41	18	#6	21'-0"	
N42	39	#8	10'-9"	
N43	53	#6	10'-9"	
N44	36	#9	14'-0"	
N45	6	#6	10'-6"	
N46	16	#6	5'-0"	
Concrete	133.6			
Reinforcement Bars	11,080			
Concrete Piles	768			

* See Section CC

PIER 4 (EAST)

CEDAR STREET EXTENSION
F.A.R.T. 10 SEC. 12VB
TAZEWELL COUNTY
STATION 70+20.29

PILE DATA:

Type: Concrete
Capacity: 40 Tons
Est'd Length: 32'-0"
No. Req'd: 24

U11 & U12 BARS

N41 BARS

STATE OF ILLINOIS
DEPARTMENT OF TRANSPORTATION

EXISTING STRUCTURES PLANS




F.A.P. RTE.	SECTION	COUNTY	TOTAL SHEETS	SHEET NO.
VAR.	13 (HVB, HB-3) BR-1-R	TAZEWELL	1173	497
				CONTRACT NO. 68C55

SHEET 5-56 OF 5-85 SHEETS

ILLINOIS FED. AID PROJECT

USER NAME	= D1amb	DESIGNED	-	REVISED	-
PLOT SCALE	= 0.1667' / in.	CHECKED	-	REVISED	-
PLOT DATE	= 5/1/2023	DRAWN	-	REVISED	-
		CHECKED	-	REVISED	-

Model: Default
File: S:\Users\jambour\pwork\Documents\Chicago\11011 Project\179740 IDOT CedarStExt PH15.0 CAD\CAD Sheets\ExistingStructures\68C55.dwg
Michael Baker International
200 W Adams Street
Suite 1500
Chicago, IL 60606
PH: 312.707.8970
FAX: 312.707.8854

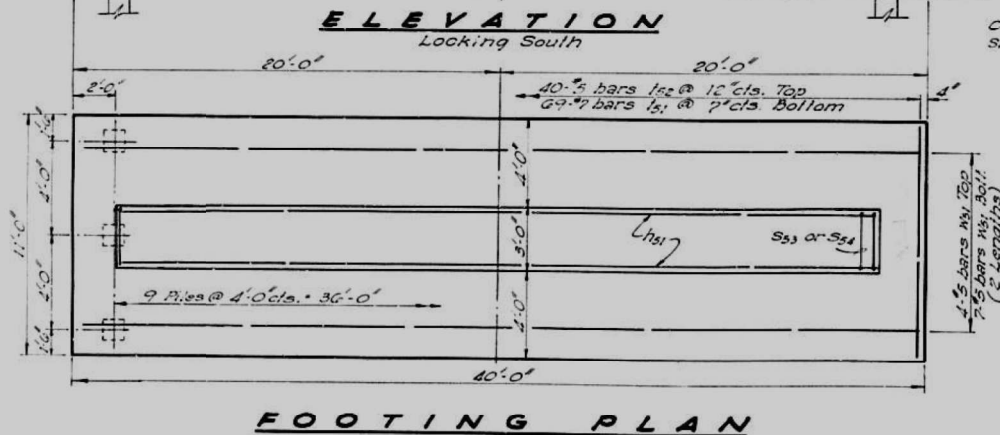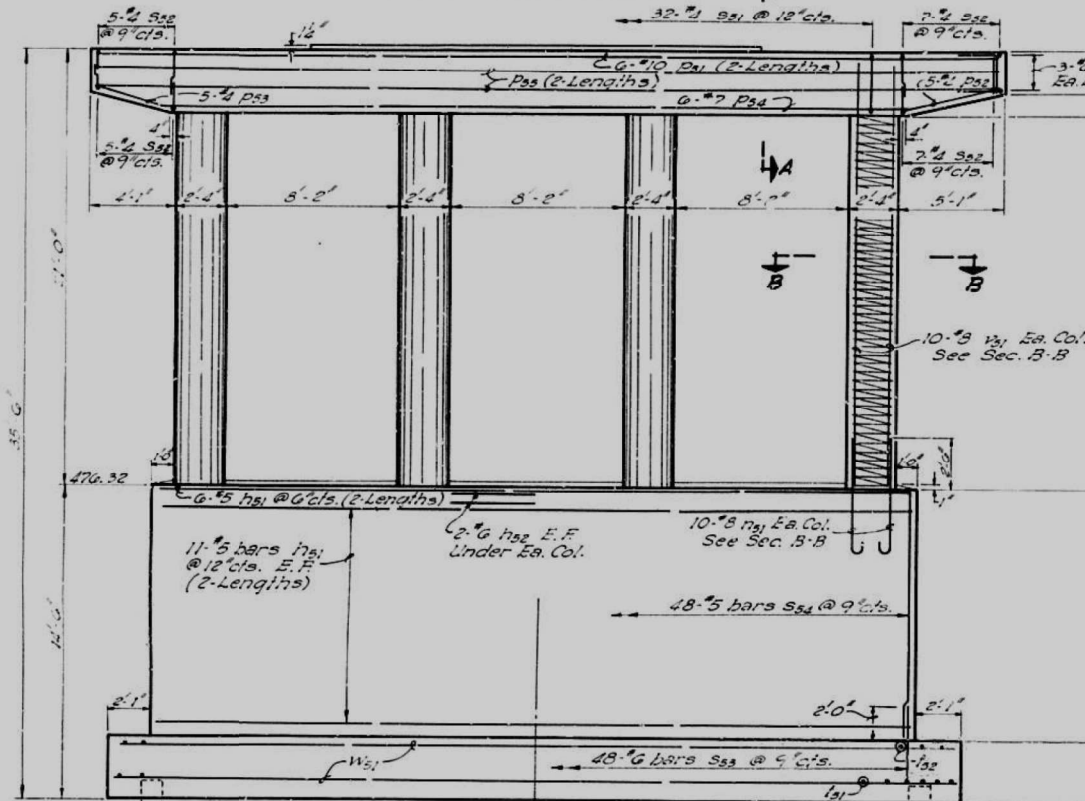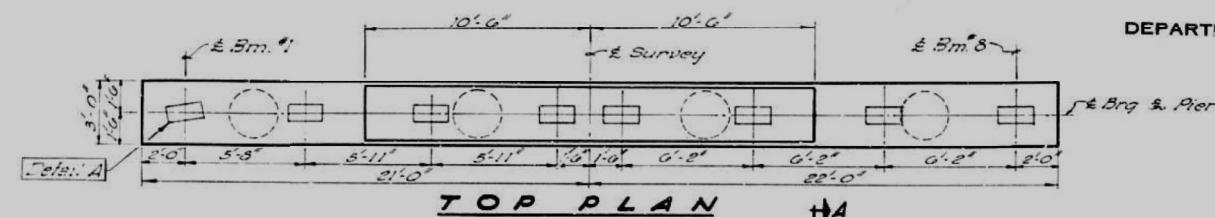


DESIGNED J.M. Tjornho
CHECKED T. Tauska
DRAWN J.M.S.
CHECKED T. Tauska


EXAMINED T.E. Baumann
PASSED
APPROVED
ENGINEER OF DESIGN
CHIEF DESIGNER

STATE OF ILLINOIS
DEPARTMENT OF PUBLIC WORKS & BUILDINGS
DIVISION OF HIGHWAYS


ROUTE NO.	SECTION	COUNTY	TOTAL SHEETS	SHEET NO.	SHEET NO.
10	13-1B	TAZEWELL	49	26	65 SHEETS
FED. ROAD DIST. NO. 1					

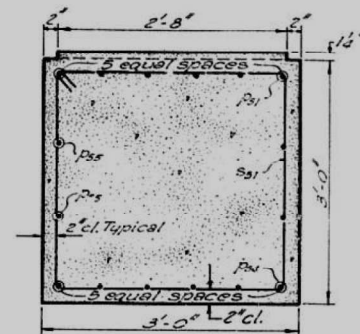


SECTION A-A

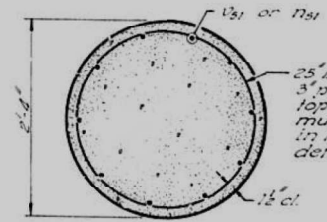


SECTION B-B

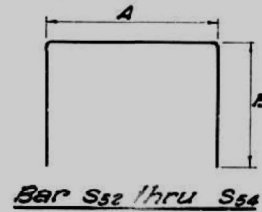


Bar S32 thru S34

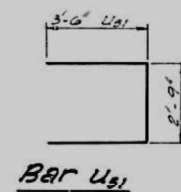


Bar U31

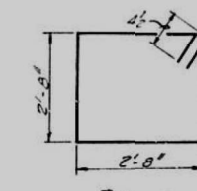


Bar S31

 

Bar N31

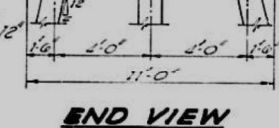


END VIEW

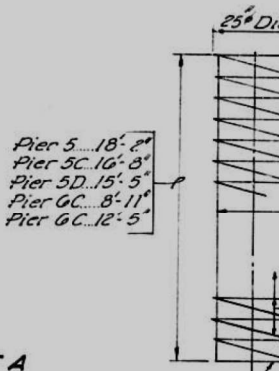

SPIRAL DETAIL

See sheets 58 thru 61

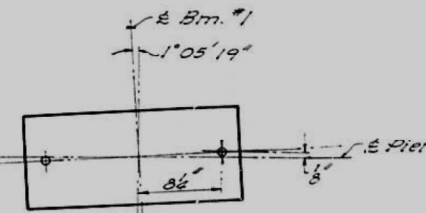

DETAIL A

All other Bms. @ Rt. L

Bar	A	B
S32	2'-8"	1'-11"
S33	2'-8"	3'-0"
S34	2'-8"	1'-10"

Bar	No.	Size	Length	Shape
N31	50	#5	18'-0"	—
N32	10	#6	5'-0"	—
N33	40	#8	7'-0"	—
N34	12	#10	22'-0"	—
N35	5	#4	5'-3"	—
N36	5	#4	4'-5"	—
N37	6	#7	33'-0"	—
N38	8	#4	22'-0"	—
S31	32	#4	11'-5"	—
S32	24	#4	6'-0"	—
S33	48	#6	9'-8"	—
S34	18	#5	20'-2"	—
U31	60	#7	10'-9"	—
U32	40	#5	10'-9"	—
U33	6	#6	9'-9"	—
V31	40	#8	20'-0"	—
Sp	4	#5	—	—
W31	22	#5	20'-0"	—

* See Sect. B-B

Item	Unit	Quantity
Class I Concrete	Cu Yds	112.7
Reinforcement Bars	Lbs	10,070
Concrete Piles	Lin. Ft.	1,050

PIER 5

CEDAR STREET EXTENSION
F.A.R.T. 10 SEC. 13-VB
TAZEWELL COUNTY
STATION 78+28.29

USER NAME = DLamb	DESIGNED -	REVISED -
PLOT SCALE = 0:2.0000 " = 1'	CHECKED -	REVISED -
PLOT DATE = 5/1/2023	DRAWN -	REVISED -
	CHECKED -	REVISED -

STATE OF ILLINOIS
DEPARTMENT OF TRANSPORTATION

EXISTING STRUCTURES PLANS

SHEET 5-58 OF 5-85 SHEETS



F.A.P. RTE.	SECTION	COUNTY	TOTAL SHEETS	SHEET NO.
VAR.	13 (HVB, HB-3) BR-1-R	TAZEWELL	1173	499
CONTRACT NO. 68C55				
ILLINOIS FED. AID PROJECT				




Location	X	Y
3a Brq. Bms. 11b 4	6 ¹¹ / ₁₆	3 ³ / ₈
3a Brq. Bm. 5	6 ⁹ / ₁₆	3 ³ / ₈
No. Brq. Bms. 11b 4	7 ¹ / ₈	2 ³ / ₈
No. Brq. Bm. 5	7 ¹ / ₁₆	2 ³ / ₁₆



Note: All edges shall have $\frac{3}{8}$ " chamfer except footing.
Outside rows of piles shall be battered 2" in 12".

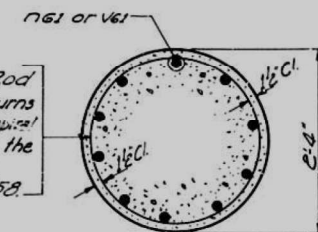 


SECTION B-B

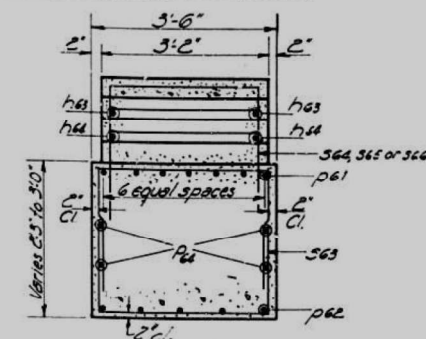


SECTION A-A



Looking South

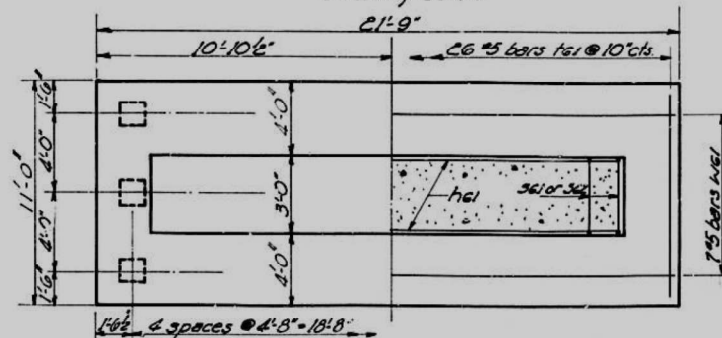


FOOTING PLAN

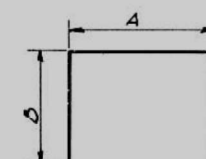


BARS 561 to 566

Box	A	B
361	$2^{\circ}9'$	$3^{\circ}6'$
362	$2^{\circ}9'$	$10^{\circ}14'$
363	$3^{\circ}2'$	$1^{\circ}11'$
364	$2^{\circ}11'$	$1^{\circ}6'$
365	$2^{\circ}11'$	$2^{\circ}0'$
366	$2^{\circ}11'$	$2^{\circ}6'$

BARS n61

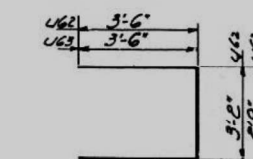

BARS 462, 463

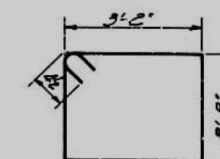

BAR 367

BAR LIST				
Bar	No.	Size	Length	Shape
h61	C6	"5	17'6"	—
h62	8	"6	5'0"	—
h63	C	"5	8'0"	—
h64	C	"5	13'9"	—
n61	C0	"8	7'0"	—
p61	7	"8	25'0"	—
p62	10	"4	5'0"	—
p63	6	"7	16'9"	—
p64	4	"4	22'3"	—
s61	18	"5	9'9"	□
s62	18	"5	24'5"	□
s63	C0	"4	7'0"	□
s64	4	"4	5'11"	□
s65	4	"4	6'11"	□
s66	4	"4	7'11"	□
s67	13	"4	12'5"	□
t61	C6	"5	10'9"	—
u62	6	"6	10'2"	—
u63	3	"6	9'9"	—
v61	C0	"8	18'6"	—
w61	7	"5	21'6"	—
SD	2	"3	*	SCOT

* See detail - Sect. B-B

BILL OF MATERIAL

Item	Unit	Quantity
Class X Concrete	Cu. Yds.	60.
Reinforcement Bars	Lbs.	460
Concrete Piles	Lin. Ft.	480

PIER 5C

**CEDAR STREET EXTENSION
K.A. RT.10 SEC.13-VB
TAZEWELL COUNTY
STATION 78+28.29**

DESIGNED	T. Tanaka
CHECKED	J.M. Ijazooth
DRAWN	J.M. Ijazooth
CHECKED	T. Tanaka

MAY 27 1964
 EXAMINED *W.E. Bunn*
 ENGINEER OF BRIDGE AND TRAFFIC STRUCTURES
 PASSED
 APPROVED
 ENGINEER OF DESIGN

Revised 2/25/03: in TOP PLAN SHOWING BRG PANTS changed dimension from intersection at Level Yang # 1 Pier to outside of Brg from 314' to 311'4" NS