 


MODEL: Default
FILE: \\miller-prod\miller\bus-jointer\comtrib-us-pw\03\Documents\Chicago_1\01_Projects\179140_IDOT_CedarStExt_Phl15.0_CADD\C40_Sheet\09001.02-68C55-0175.SuperBills.dgn


LT - Unit 1				
Bar	No.	Size	Length	Shape
a100(E)	1817	#5	30'-0"	————
a101(E)	821	#5	15'-0"	————
a102(E)	115	#5	18'-5"	————
a103(E)	109	#5	20'-11"	————
a104(E)	109	#5	23'-5"	————
a105(E)	109	#5	25'-11"	————
a106(E)	108	#5	28'-5"	————
a107(E)	142	#5	31'-8"	————
a108(E)	125	#5	14'-2"	————
a109(E)	190	#5	16'-6"	————
a110(E)	869	#5	30'-6"	————
a111(E)	181	#5	18'-1"	————
a112(E)	177	#5	20'-6"	————
a113(E)	179	#5	23'-0"	————
a114(E)	178	#5	25'-6"	————
a115(E)	178	#5	28'-0"	————
a116(E)	232	#5	31'-3"	————
a117(E)	205	#5	13'-9"	————
a118(E)	301	#5	16'-1"	————
a119(E)	2700	#6	8'-4"	└————
a120(E)	4	#5	4'-3"	┌————┐
a121(E)	5	#5	8'-11"	┌————┐
a122(E)	1	#5	7'-3"	┌————┐
a123(E)	4	#5	7'-11"	┌————┐
a124(E)	2	#5	3'-10"	┌————┐
a125(E)	1	#5	8'-9"	┌————┐
a127(E)	96	#5	1'-6"	————
a128(E)	1628	#6	6'-6"	————
a129(E)	60	#5	14'-11"	————
a130(E)	96	#5	19'-8"	————
a131(E)	54	#5	14'-9"	————
a132(E)	98	#5	19'-0"	————
a133(E)	166	#5	19'-2"	————
a134(E)	90	#5	18'-11"	————
b100(E)	2193	#5	30'-0"	————
b101(E)	172	#5	15'-0"	————
b102(E)	3	#5	17'-6"	————
b103(E)	53	#5	19'-4"	————
b104(E)	20	#5	31'-10"	————
b105(E)	329	#5	32'-8"	————
b106(E)	56	#5	35'-4"	————
b107(E)	12	#6	30'-7"	————
b108(E)	2	#6	15'-7"	————
b109(E)	45	#6	33'-3"	————
b110(E)	66	#6	34'-0"	————
b111(E)	7	#6	35'-6"	————
b112(E)	81	#6	35'-6"	————
b113(E)	114	#6	43'-4"	————

LT - Unit 1 (Continued)				
Bar	No.	Size	Length	Shape
b114(E)	150	#6	45'-6"	————
b116(E)	8	#5	17'-8"	————
b117(E)	2	#6	18'-5"	————
b118(E)	18	#5	19'-8"	————
b119(E)	12	#5	38'-1"	————
b120(E)	18	#5	36'-6"	————
b121(E)	15	#5	34'-4"	————
b122(E)	12	#5	31'-9"	————
c100(E)	747	#5	5'-0"	
x100(E)	80	#5	7'-9"	
x101(E)	80	#5	4'-1"	
d100(E)	687	#5	7'-0"	
d101(E)	1845	#5	8'-2"	
d102(E)	6	#5	11'-6"	
d103(E)	21	#6	5'-3"	
d104(E)	42	#6	8'-11"	
d105(E)	1158	#5	7'-0"	
e100(E)	432	#4	19'-8"	————
e101(E)	24	#4	14'-2"	————
e102(E)	24	#4	14'-4"	————
e103(E)	8	#4	15'-7"	————
e104(E)	24	#4	14'-1"	————
e105(E)	24	#4	16'-10"	————
e106(E)	8	#4	14'-9"	————
e107(E)	8	#4	15'-6"	————
e108(E)	8	#4	17'-8"	————
e109(E)	16	#4	37'-8"	————
e110(E)	24	#4	36'-0"	————
e111(E)	20	#4	33'-1"	————
e112(E)	16	#4	32'-7"	————
e113(E)	16	#4	34'-8"	————
e114(E)	8	#4	38'-8"	————
e115(E)	8	#4	39'-0"	————
e116(E)	16	#4	31'-3"	————
e117(E)	12	#4	5'-0"	└————┘
Concrete Superstructure			Cu. Yd.	1,292.0
Protective Coat			Sq. Yd.	4,844
Reinforcement Bars, Epoxy Coated			Pound	380,640
Diamond Grinding (Bridge Section)			Sq. Yd.	3,589
Bridge Deck Grooving (Longitudinal)			Sq. Yd.	2,354

NOTES:

1. Reinforcement bars designated (E) shall be epoxy coated.
2. For Bill of Material for RT Unit 2 and bar bends, see S-76.

RT - Unit 1				
Bar	No.	Size	Length	Shape
a200(E)	1214	#5	30'-0"	————
a201(E)	1426	#5	15'-0"	————
a202(E)	79	#5	18'-7"	————
a203(E)	73	#5	21'-5"	————
a204(E)	72	#5	24'-3"	————
a205(E)	80	#5	27'-4"	————
a206(E)	79	#5	30'-5"	————
a207(E)	80	#5	33'-6"	————
a208(E)	267	#5	14'-10"	————
a209(E)	934	#5	30'-6"	————
a210(E)	277	#5	16'-5"	————
a211(E)	119	#5	18'-2"	————
a212(E)	120	#5	21'-0"	————
a213(E)	120	#5	23'-10"	————
a214(E)	131	#5	26'-11"	————
a215(E)	130	#5	30'-1"	————
a216(E)	131	#5	33'-1"	————
a217(E)	438	#5	14'-5"	————
a218(E)	444	#5	16'-1"	————
a219(E)	2778	#6	8'-4"	└————
a220(E)	4	#5	4'-3"	┌————┐
a221(E)	5	#5	8'-11"	┌————┐
a222(E)	1	#5	7'-1"	┌————┐
a223(E)	4	#5	7'-11"	┌————┐
a224(E)	2	#5	3'-10"	┌————┐
a225(E)	1	#5	8'-9"	┌————┐
a227(E)	96	#5	1'-6"	————
a228(E)	1627	#6	6'-6"	————
a229(E)	91	#5	22'-4"	————
a230(E)	20	#5	24'-2"	————
a231(E)	129	#5	16'-10"	————
a232(E)	158	#5	20'-11"	————
a233(E)	47	#5	17'-7"	————
a234(E)	210	#5	21'-0"	————
b200(E)	2118	#5	30'-0"	————
b201(E)	127	#5	15'-0"	————
b202(E)	8	#5	14'-1"	————
b203(E)	50	#5	19'-4"	————
b204(E)	24	#5	26'-7"	————
b205(E)	61	#5	26'-9"	————
b206(E)	52	#5	27'-5"	————
b207(E)	143	#5	35'-4"	————
b208(E)	3	#5	43'-11"	————
b210(E)	3	#6	15'-7"	————
b211(E)	5	#6	27'-4"	————
b212(E)	28	#6	30'-7"	————
b213(E)	66	#6	34'-0"	————

 RT - Unit 1 (Continued)				
Bar	No.	Size	Length	Shape
b214(E)	7	#6	35'-11"	————
b215(E)	129	#6	43'-4"	————
b216(E)	69	#6	45'-6"	————
b217(E)	81	#6	49'-0"	————
b218(E)	4	#6	29'-7"	————
b219(E)	9	#6	40'-9"	————
b220(E)	34	#5	26'-6"	————
b221(E)	18	#5	19'-8"	————
b222(E)	12	#5	38'-1"	————
b223(E)	18	#5	36'-6"	————
b224(E)	15	#5	34'-4"	————
b225(E)	12	#5	31'-9"	————
c200(E)	747	#5	5'-0"	
x200(E)	79	#5	7'-9"	
x201(E)	79	#5	4'-1"	
d200(E)	1010	#5	7'-0"	
d201(E)	1908	#5	8'-2"	
d202(E)	8	#5	11'-6"	
d203(E)	12	#6	5'-3"	
d204(E)	24	#6	8'-11"	
d205(E)	898	#5	7'-0"	
e200(E)	448	#4	19'-8"	————
e201(E)	48	#4	14'-3"	————
e202(E)	24	#4	16'-3"	————
e203(E)	8	#4	17'-8"	————
e204(E)	24	#4	15'-7"	————
e205(E)	16	#4	14'-1"	————
e206(E)	8	#4	16'-7"	————
e207(E)	16	#4	37'-9"	————
e208(E)	24	#4	36'-0"	————
e209(E)	20	#4	35'-11"	————
e210(E)	16	#4	31'-3"	————
e211(E)	8	#4	25'-0"	————
e212(E)	8	#4	25'-7"	————
e213(E)	20	#4	37'-4"	————
e214(E)	20	#4	33'-11"	————
e215(E)	12	#4	7'-0"	└————┘
Concrete Superstructure			Cu. Yd.	1,219.3
Protective Coat			Sq. Yd.	4,511
Reinforcement Bars, Epoxy Coated			Pound	363,340
Preformed Joint Seal 1"			Foot	746
Diamond Grinding (Bridge Section)			Sq. Yd.	3,225
Bridge Deck Grooving (Longitudinal)			Sq. Yd.	2,108

Michael Baker
INTERNATIONAL

200 W Adams Street
Suite 1500
Chicago, IL 60606
PH: 312.707.8970
FAX: 312.707.8804

USER NAME = DIamb
PLOT SCALE = 0.166666 ' / in.
PLOT DATE = 6/6/2023

DESIGNED - TJN
CHECKED - DRH
DRAWN - TJN
CHECKED - DRH

REVISED -
REVISED -
REVISED -
REVISED -

STATE OF ILLINOIS
DEPARTMENT OF TRANSPORTATION

SUPERSTRUCTURE BILLS OF MATERIAL 1
STRUCTURE NO. 090-0182

SHEET S-75 OF S-194 SHEETS

F.A.P.
RTE.

SECTION

COUNTY

TOTAL
SHEETS

SHEET
NO.

VAR.

13 (HVB, HB-3) BR-1:R


TAZEWELL

1173

601

CONTRACT NO. 68C55

ILLINOIS | FED. AID PROJECT

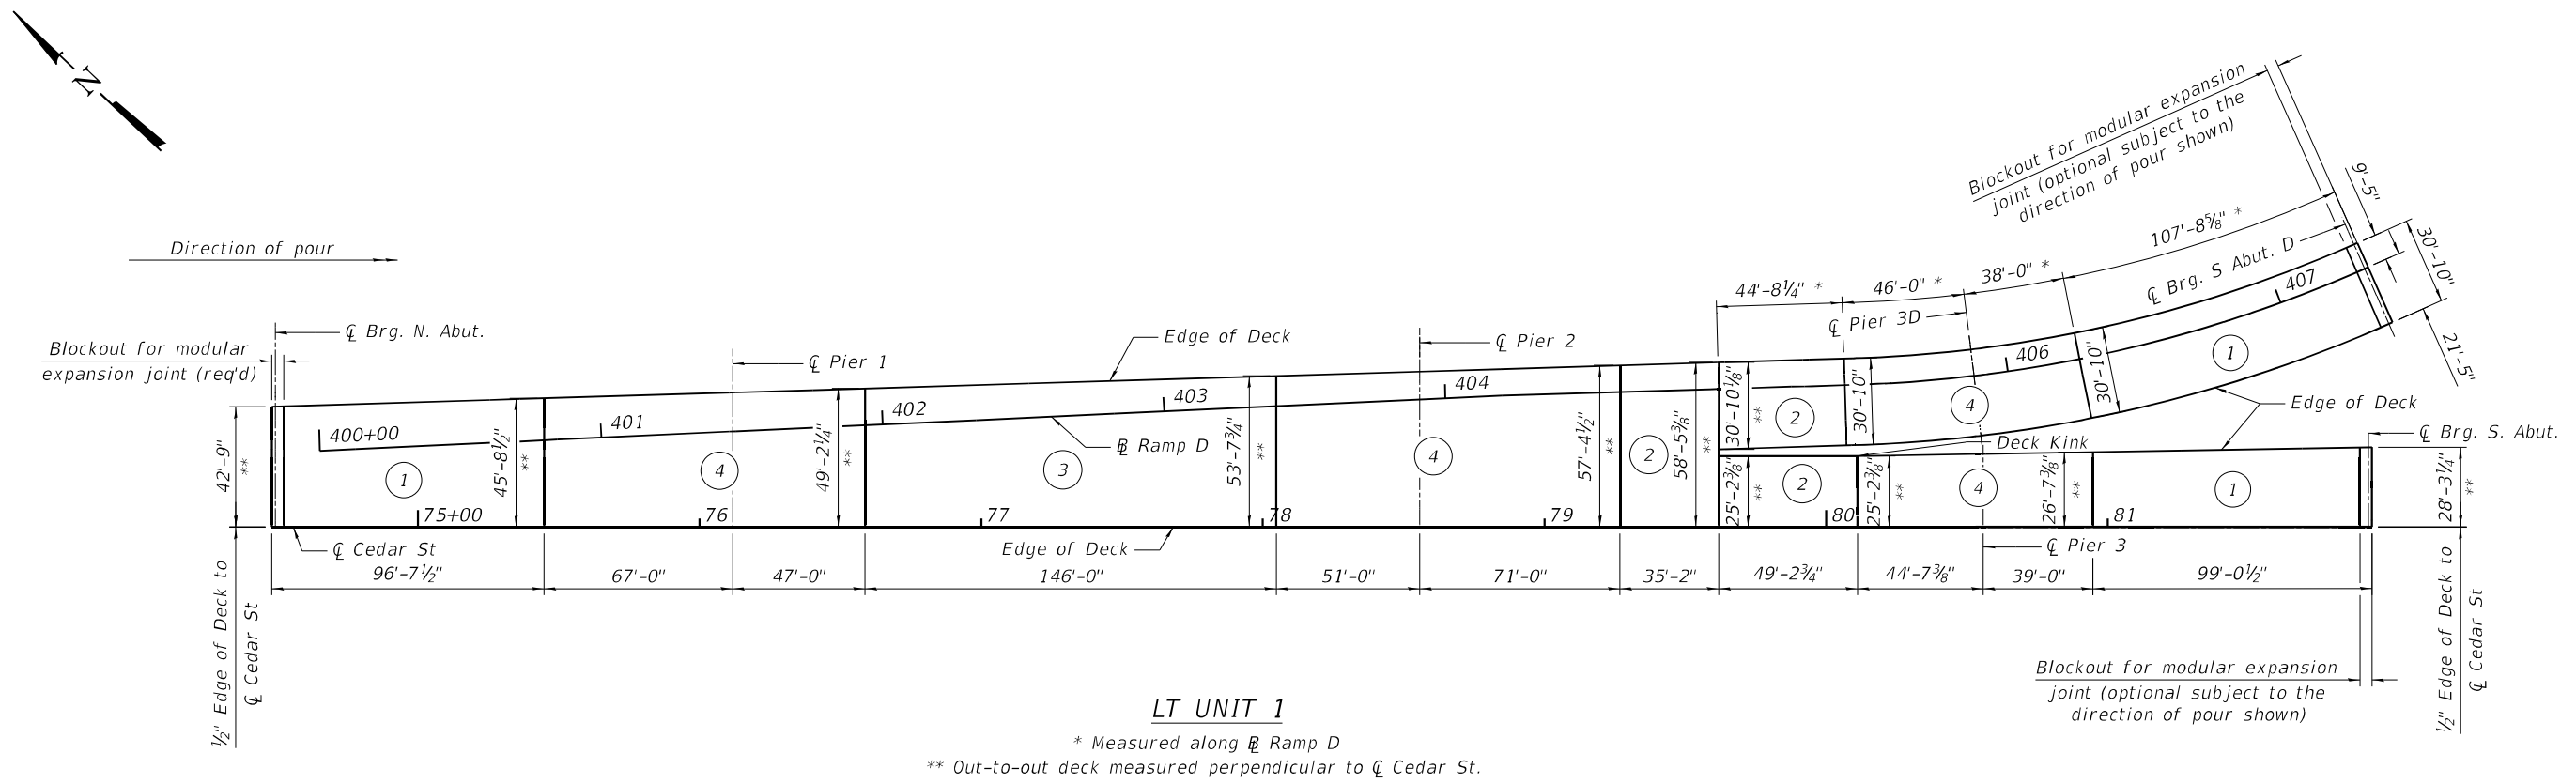

DECK POURING SEQUENCE

The bridge deck shall be poured in the numeric sequence shown. If the Contractor wishes to alter the deck pouring sequence from the sequence shown, the Contractor shall submit a proposed deck pouring sequence to the Engineer for review and acceptance.

Longitudinal dimensions are measured along CL Cedar St. U.N.O.

When the deck pour is stopped for the day at one or more of the transverse Bonded Construction Joints in the Deck Pouring Sequence as shown, the next pour shall not be made until both of the following requirements are met:


1. At least 72 hours shall have elapsed from the end of the previous pour.
2. The concrete strength shall have attained a minimum flexural strength of 675psi or a minimum compressive strength of 4000 psi.

Blockout areas for modular expansion joints shall not be poured until the above noted time and strength requirements have been met for the adjoining pour.

Modular joint assemblies shall be installed with forming and reinforcement bars in place prior to pouring the adjoining concrete deck span.

MODEL: Default
FILE NAME: p:\mbs\bus\sh\ben\c\com\bus\bus\p\03\Documents\Chicago IL\011 Project\179140 IDOT CedarStExt PH015.0 CAD\ICAD Sheets\0900182-68C55-072-DeckPour.dgn


Michael Baker INTERNATIONAL 200 W Adams Street Suite 1500 Chicago, IL 60606 PH: 312.707.8110 FAX: 312.707.8854	USER NAME = DLamb		DESIGNED - JTB	REVISED -	STATE OF ILLINOIS DEPARTMENT OF TRANSPORTATION	DECK POURING SEQUENCE 1 STRUCTURE NO. 090-0182	F.A.P. RTE.	SECTION	COUNTY	TOTAL SHEETS	SHEET NO.	
			CHECKED - JMK	REVISED -			VAR.	13 (HVB, HB-3) BR-1;R	TAZEWELL	1173	603	
	PLOT SCALE = 63:11.9969 " = 1" / in.		DRAWN - DMJ	REVISED -			CONTRACT NO. 68C55					
	PLOT DATE = 6/6/2023		CHECKED - JMK	REVISED -			ILLINOIS FED. AID PROJECT					
			SHEET S-77 OF S-194 SHEETS									

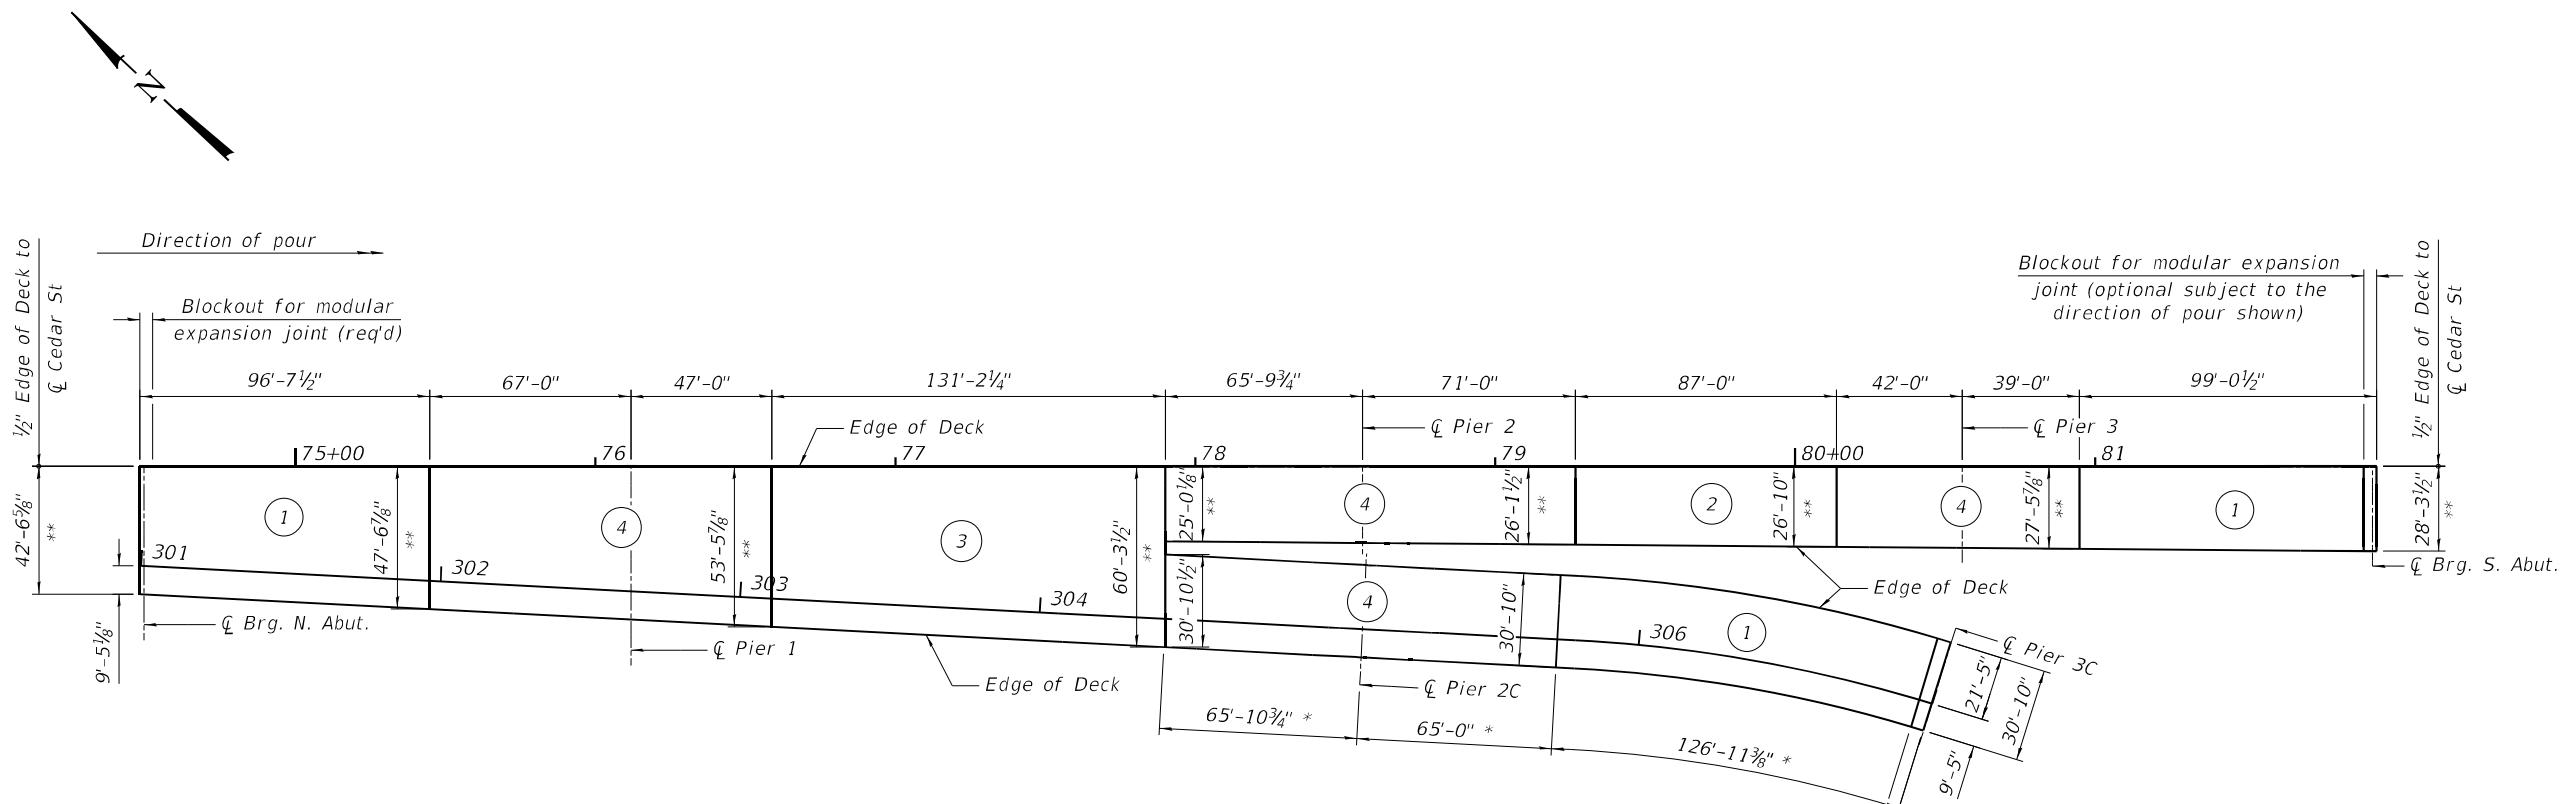

RT UNIT 1

* Measured along $\overline{B}$ Ramp C

** Out-to-out deck measured perpendicular to $\overline{C}$ Cedar St.

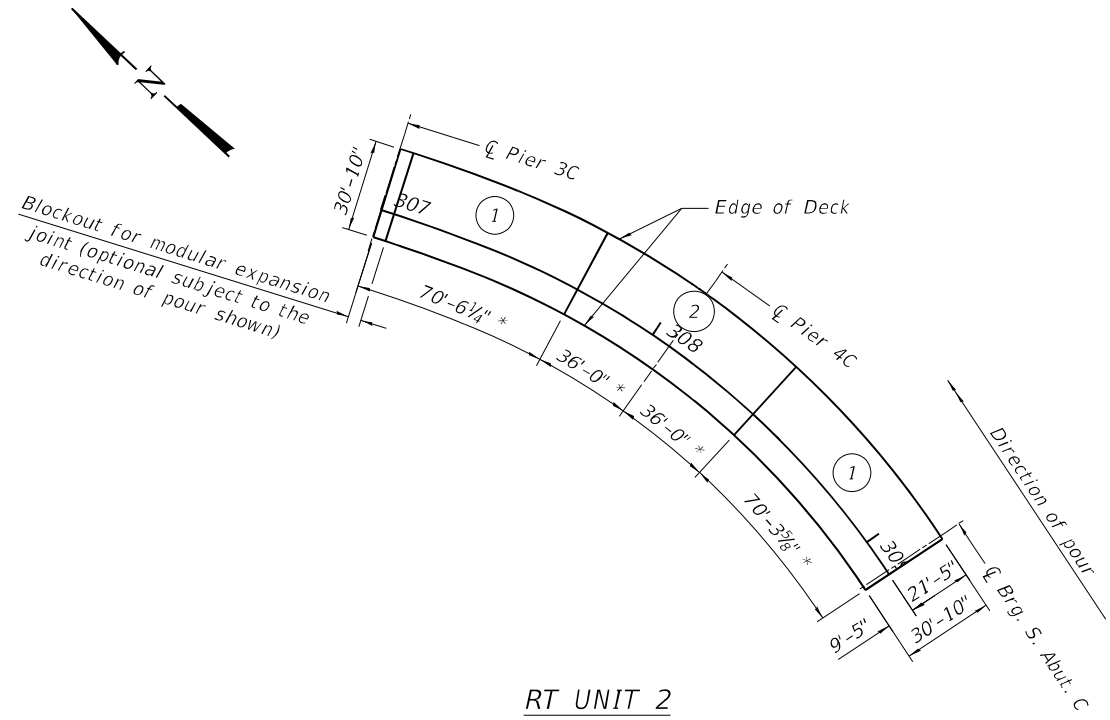

RT UNIT 2

*Measured along $\overline{B}$ Ramp C

DECK POURING SEQUENCE

The bridge deck shall be poured in the numeric sequence shown. If the Contractor wishes to alter the deck pouring sequence from the sequence shown, the Contractor shall submit a proposed deck pouring sequence to the Engineer for review and acceptance.

Longitudinal dimensions are measured along $\overline{C}$ Cedar St. U.N.O.

When the deck pour is stopped for the day at one or more of the transverse Bonded Construction Joints in the Deck Pouring Sequence as shown, the next pour shall not be made until both of the following requirements are met:

1. At least 72 hours shall have elapsed from the end of the previous pour.
2. The concrete strength shall have attained a minimum flexural strength of 675psi or a minimum compressive strength of 4000 psi.



Blockout areas for modular expansion joints shall not be poured until the above noted time and strength requirements have been met for the adjoining pour.

Modular joint assemblies shall be installed with forming and reinforcement bars in place prior to pouring the adjoining concrete deck span.

MODEL: Default
FILE: N:\MISC: 604\mbs\bus-sh-bentley.com\mbus-pw\03\Documents\Chicago_IL\011_Projects\179740_IDOT_CedarStExt_Phl15.0_CADD\CAD_Sheets\0900182-68C55-078-DeckPour2.dgn

Michael Baker INTERNATIONAL 200 W Adams Street Suite 1500 Chicago, IL 60606 PH: 312.707.8970 FAX: 312.707.8854	USER NAME = DLamb		DESIGNED - JTB	REVISED -	STATE OF ILLINOIS DEPARTMENT OF TRANSPORTATION	DECK POURING SEQUENCE 2 STRUCTURE NO. 090-0182	SHEET S-78 OF S-194 SHEETS	F.A.P. RTE.	SECTION	COUNTY	TOTAL SHEETS	SHEET NO.
	CHECKED - JMK		DESIGNED - JTB	REVISED -				VAR.	13 (HVB, HB-3) BR-1;R	TAZEWELL	1173	604
	PLOT SCALE = 63:11.9969 '"/ in.		DRAWN - DMJ	REVISED -				CONTRACT NO. 68C55				
	PLOT DATE = 6/6/2023		CHECKED - JMK	REVISED -				ILLINOIS FED. AID PROJECT				

MODEL: Default
FILE: \\miller-prod\miller-us-pw\03\Documents\Chicago\11011\Project\179740.IDOT CedarStExt-PH015.0.CADD\CAD Sheets\0900187-68C55-01941_Aprr.dgn

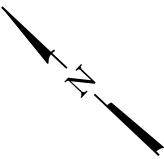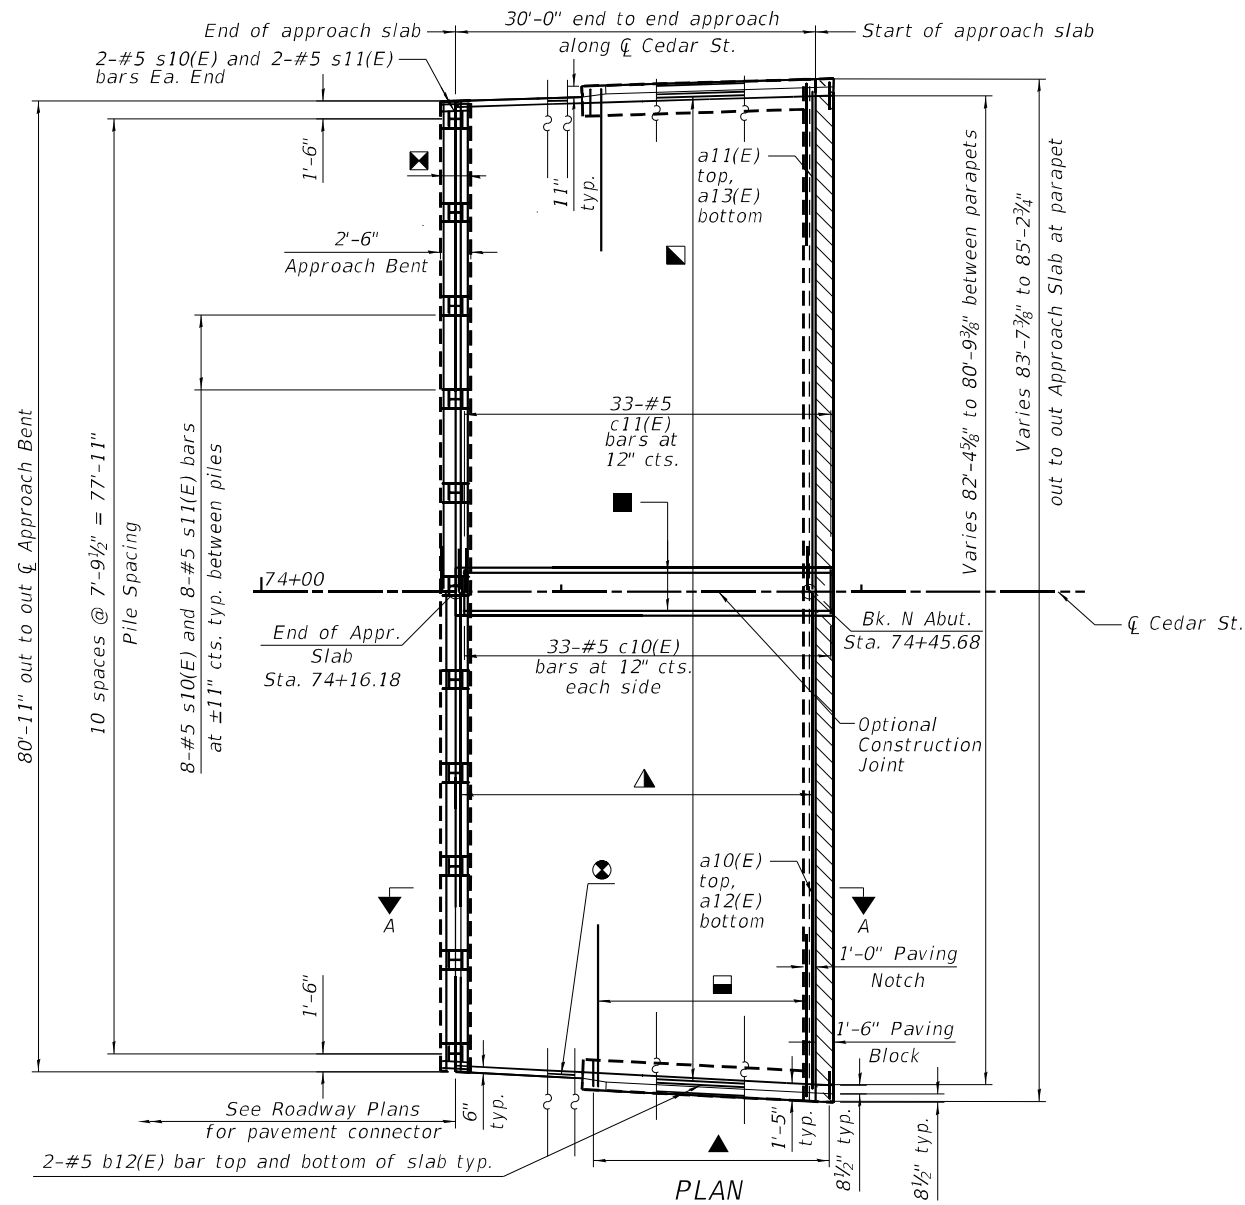



- LEGEND:**
- 16-#6 p11(E) bars lapped with 16-#6 p10(E) bars in Approach Bent. See Sec A-A.
 - 46-#5 a10(E) bars lapped with 46-#5 a11(E) bars at 8" cts. max., top of slab., tilt as necessary to fit curb.
61-#8 a12(E) bars lapped with 61-#8 a13(E) bars at 6" cts. max., bottom of slab.
Cut a11(E) and a13(E) bars to fit.
 - 126-#5 b10(E) bars at 8" cts. max., top of slab.
202-#9 b11(E) bars at 5" cts. max., bottom of slab.
Fan b10(E) and b11(E) bars at tapering outside edges of approach slab
 - 6-#5 b14(E) bars
 - 32-#5 d11(E) bars at 8" cts., typ.
 - 32-#5 a14 bars at 8" cts., Top of slab, typ., Lap with each a10(E), and a11(E) bars
 - 1-#4 b13(E) bar in curb, typ. Bend to fit taper, typ.
 - Paving block
- NOTES:**
- See S-80 for Section A-A.
 - Provide Preformed Expansion Joint Filler according to Article 1051.09 of the Standard Specifications. Bond filler to wingwall with suitable adhesive as recommended by supplier. Cost included with Concrete Superstructure (Approach Slabs).

N. APPR. PILE DATA:


Type: HP12x53
Nominal Required Bearing: 187 kips
Factored Resistance Available: 103 kips
Est. Length: 36 feet
No. Production Piles: 10
No. Test Piles: 1

MINIMUM BAR LAPS


Approach Slab Top Transverse #5 bar = 3'-7"
Approach Slab Bottom Transverse #8 bar = 5'-1"
Approach Bent Transverse #6 bar = 4'-9"

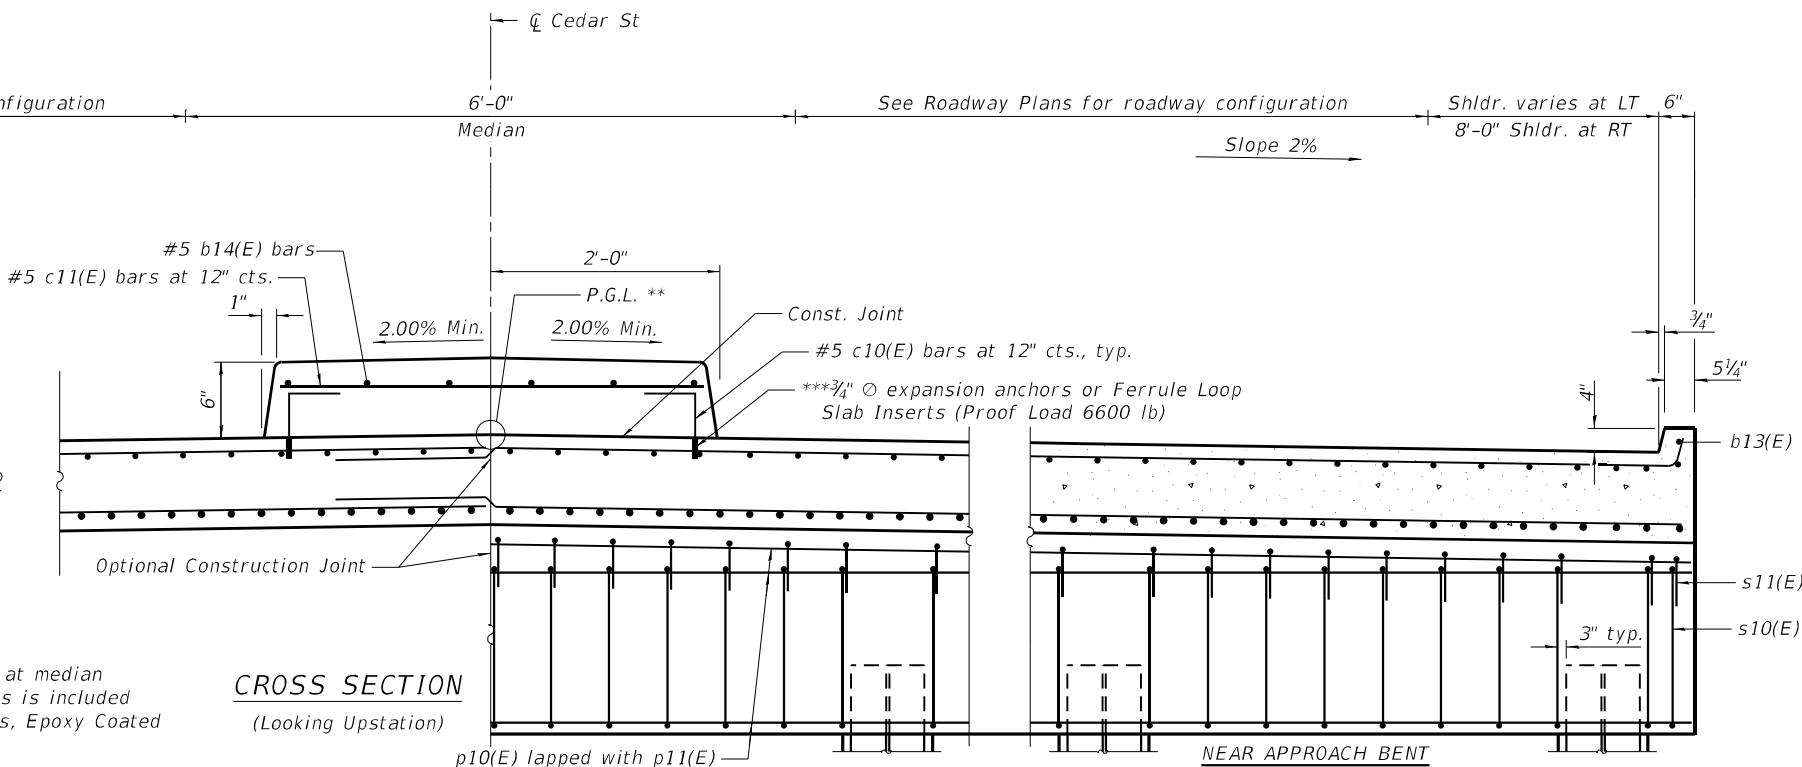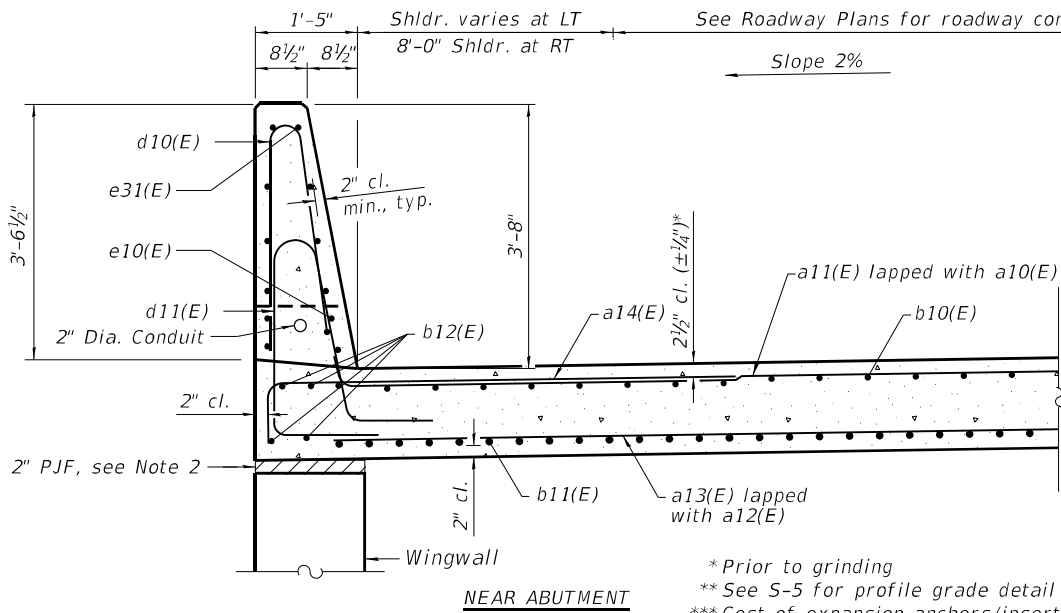


Michael Baker INTERNATIONAL 200 W Adams Street Suite 1500 Chicago, IL 60606 PH: 312.707.8970 FAX: 312.707.8854	USER NAME = DLamb		DESIGNED - CJB	REVISED -	STATE OF ILLINOIS DEPARTMENT OF TRANSPORTATION	NORTH APPROACH SLAB PLAN STRUCTURE NO. 090-0182		F.A.P. RTE.	SECTION	COUNTY	TOTAL SHEETS	SHEET NO.
	CHECKED - TJN		CHECKED - TJN	REVISED -				VAR.	13 (HVB, HB-3) BR-1:R	TAZEWELL	1173	605
	PLOT SCALE = 15:11.9992 " = 1' in.		DRAWN - CJB	REVISED -				CONTRACT NO. 68C55				
	PLOT DATE = 6/6/2023		CHECKED - TJN	REVISED -		SHEET 5-79 OF 5-194 SHEETS		ILLINOIS FED. AID PROJECT				

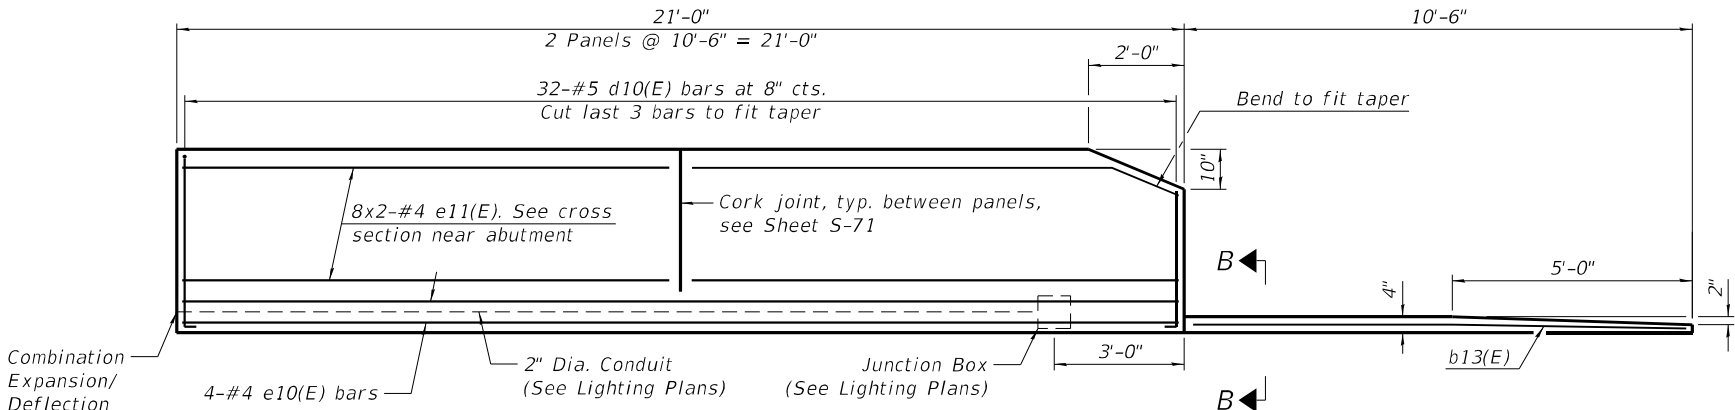


INSIDE ELEVATION OF PARAPET AND CURB

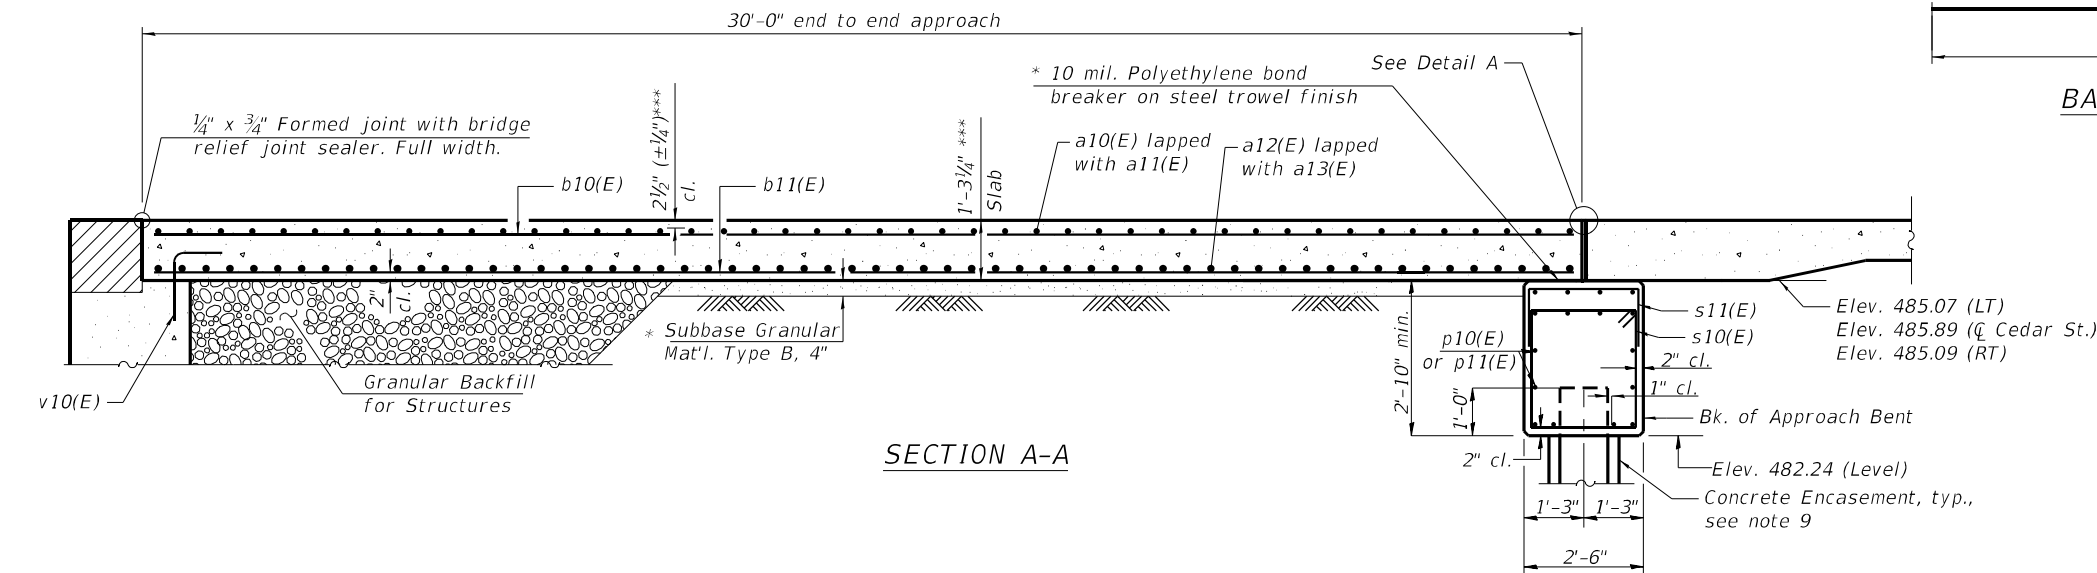


SECTION A-A

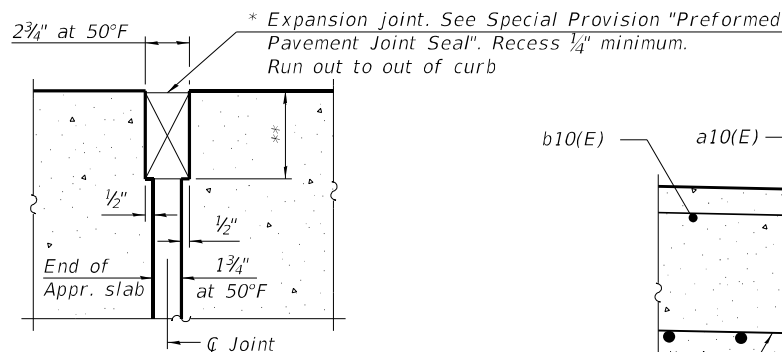


DETAIL A

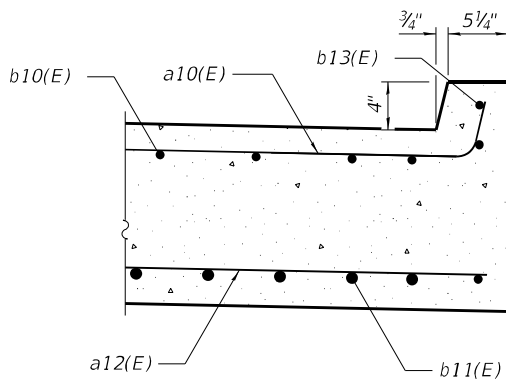

SECTION B-B

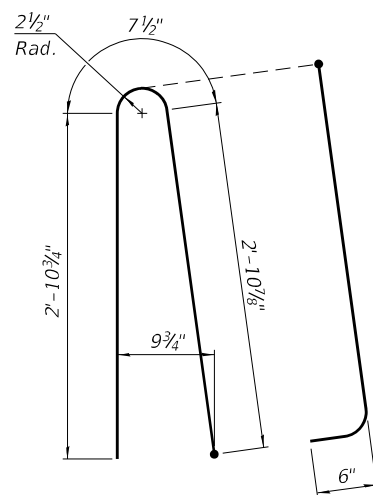


BAR d10(E)

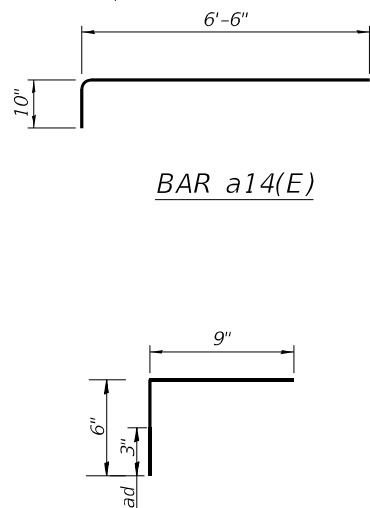

BAR c10(E)

BAR a14(E)

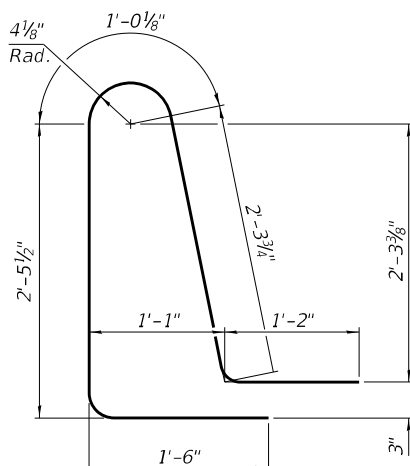


BAR d11(E)

NOTES:


1. Approach slab shall be paid for as Concrete Superstructure (Approach Slab).
2. Approach bent concrete shall be paid for as Concrete Structures.
3. Cost of excavation for approach bent included with Concrete Structures.
4. For Granular Backfill for Structures and drainage treatment details, see sheet S-6.
5. For v10(E) bar details, see sheets S-150 and S-151.
6. Bars indicated thus 8x2-#4 ctc. indicates 8 lines of bars with 2 lengths per line.
7. Parapet concrete shall be paid for as Concrete Superstructure.
8. For Type 6 terminal connections see Highway Standard 631031.
9. For Concrete Encasement and pile details, see sheet S-178.

LEGEND:


Paving block

 

BAR s11(E)

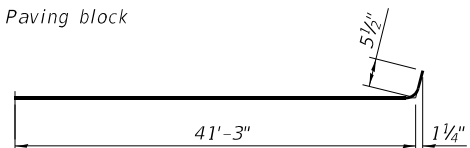

BAR a11(E)

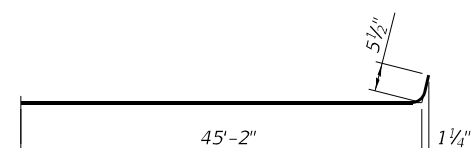

BAR a10(E)

NORTH APPROACH
BILL OF MATERIAL

Bar	No.	Size	Length	Shape
a10(E)	46	#5	45'-8"	┐
a11(E)	46	#5	41'-9"	┐
a12(E)	61	#8	46'-8"	┐
a13(E)	61	#8	41'-3"	┐
a14(E)	64	#5	7'-4"	┐
b10(E)	126	#5	29'-8"	┐
b11(E)	202	#9	29'-8"	┐
b12(E)	8	#5	19'-2"	┐
b13(E)	2	#5	10'-3"	┐
b14(E)	6	#5	31'-2"	┐
c10(E)	66	#5	1'-3"	┐
c11(E)	33	#5	3'-6"	┐
d10(E)	64	#5	7'-0"	┐
d11(E)	64	#5	8'-6"	┐
e10(E)	8	#4	20'-8"	┐
e11(E)	32	#4	10'-2"	┐
p10(E)	16	#6	45'-2"	┐
p11(E)	16	#6	40'-5"	┐
s10(E)	84	#5	10'-3"	┐
s11(E)	84	#4	4'-10"	┐
Concrete Structures			Cu. Yd.	23.4
Concrete Superstructure			Cu. Yd.	8.6
Concrete Encasement			Cu. Yd.	3.9
Protective Coat			Sq. Yd.	311
Concrete Superstructure (Approach Slab)			Cu. Yd.	117.9
Reinforcement Bars, Epoxy Coated			Pound	48,450
Furnishing Steel Piles HP12x53			Foot	360
Driving Piles			Foot	360
Test Pile Steel HP12x53			Each	1
* Diamond Grinding (Bridge Section)			Sq. Yd.	952
Bridge Deck Grooving (Longitudinal)			Sq. Yd.	185

* Includes 100 ft of pavement adjacent to approach, see special provision for Diamond Grinding and Surface Testing Bridge Section.

STATE OF ILLINOIS
DEPARTMENT OF TRANSPORTATION


NORTH APPROACH SLAB DETAILS
STRUCTURE NO. 090-0182

SHEET S-80 OF S-194 SHEETS

F.A.P. RTE.	SECTION	COUNTY	TOTAL SHEETS	SHEET NO.
VAR.	13 (HVB, HB-3) BR-1:R	TAZEWELL	1173	606
				CONTRACT NO. 68C55
				ILLINOIS FED. AID PROJECT

Michael Baker
INTERNATIONAL
200 W Adams Street
Suite 1500
Chicago, IL 60606
PH: 312.707.8910
FAX: 312.707.8854

USER NAME = DLamb	DESIGNED - CJB	REVISED -
	CHECKED - TJN	REVISED -
PLOT SCALE = 0:2.0000 " = 1" / in.	DRAWN - CJB	REVISED -
PLOT DATE = 6/6/2023	CHECKED - TJN	REVISED -

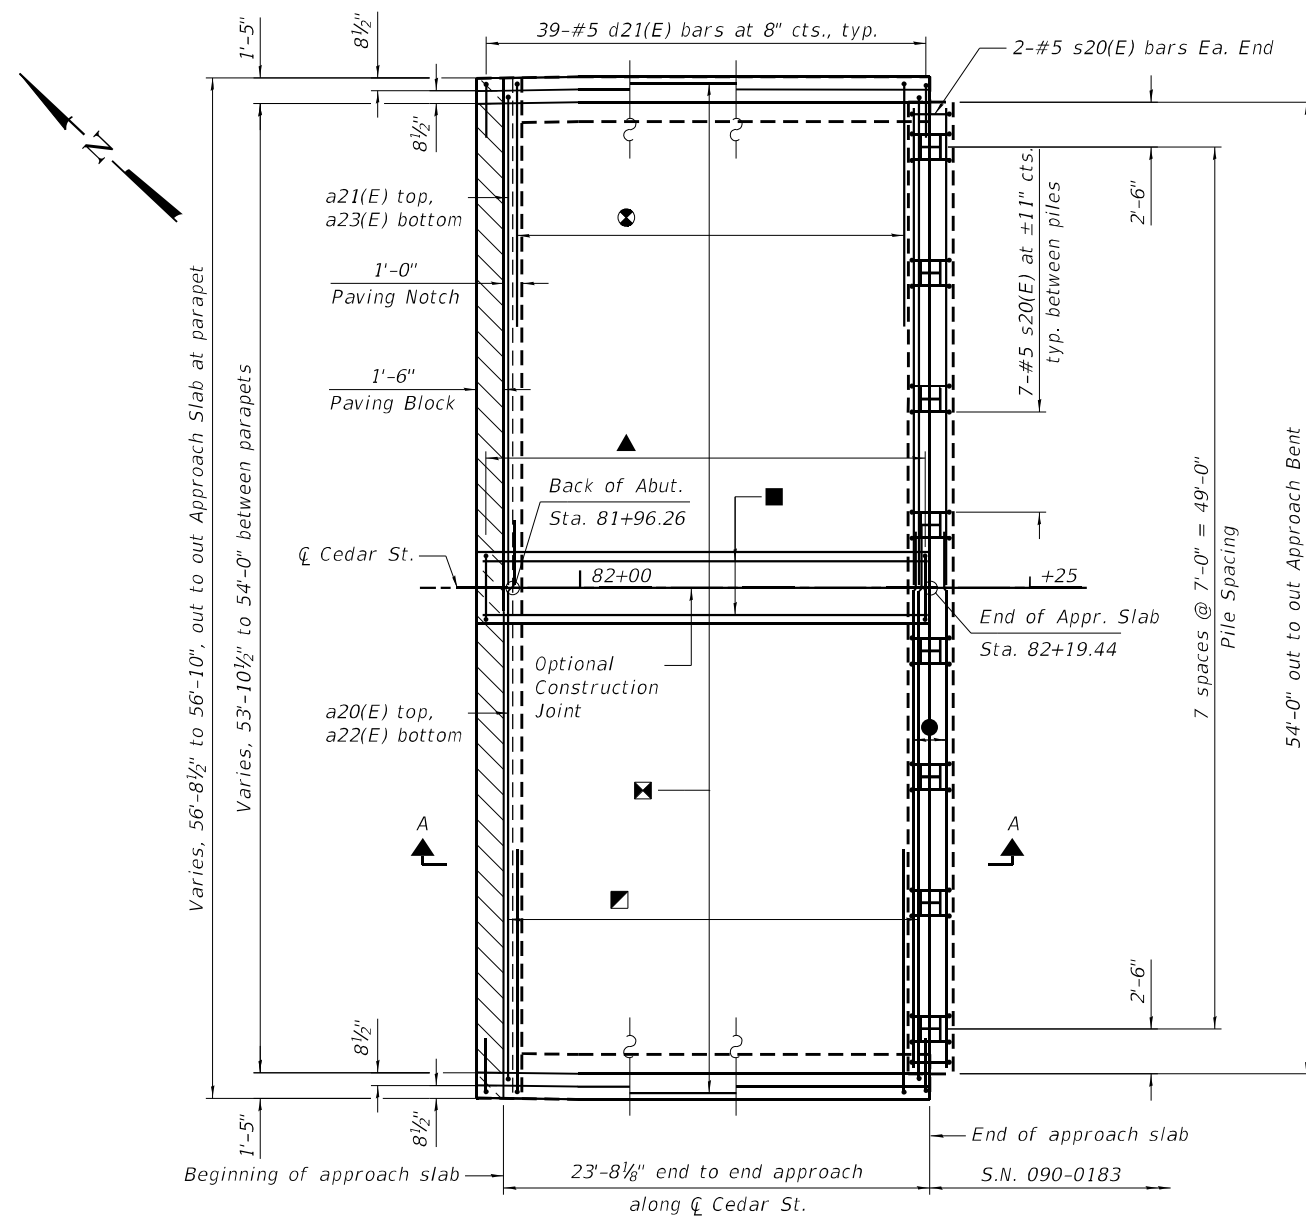

LEGEND

- ☒ 88-#5 b20(E) bars at 8" cts., Top of slab, 138-#9 b21(E) bars at 5" cts. Bottom of slab
- ⊗ 37-#5 a24(E) bars at 8" cts., Top of slab, typ., Lap with each a20(E), and a21(E) bars
- ▣ 37-#5 a20(E) bars lapped with 37-#5 a21(E) bars at 8" cts. max., top of slab
48-#8 a22(E) bars lapped with 48-#8 a23(E) bars at 6" cts. max., bottom of slab
- 12-#6 p20(E) bars lapped with 12-#6 p21(E) bars in Approach Bent. See Sec A-A.
- ▲ 26-#5 c20(E) bars at 12" cts. each side and 26-#5 c21(E) bars at 12" cts.
- 6-#5 b22(E) bars
-  Paving block

NOTES:

1. See S-82 for Section A-A
2. Provide Preformed Expansion Joint Filler according to Article 1051.09 of the Standard Specifications. Bond filler to wingwall with suitable adhesive as recommended by supplier. Cost included with Concrete Superstructure (Approach Slabs).


S. APPR. PILE DATA:

Type: HP12x53
Nominal Required Bearing: 224 kips
Factored Resistance Available: 123 kips
Est. Length: 66 feet
No. Production Piles: 7
No. Test Piles: 1

MINIMUM BAR LAPS


Approach Slab Top Transverse #5 bar = 3'-7"
Approach Slab Bottom Transverse #8 bar = 5'-1"
Approach Bent Transverse #6 bar = 4'-9"

PLAN

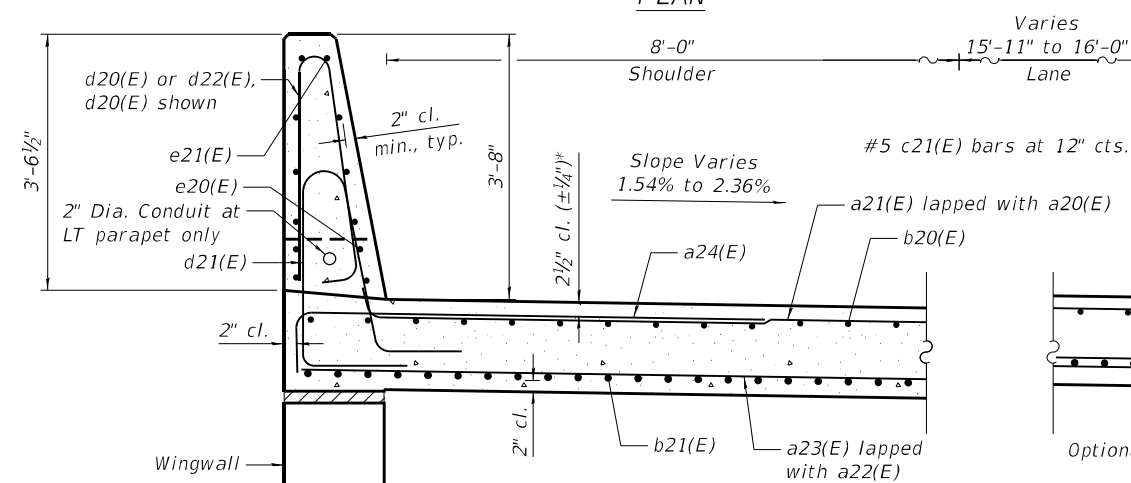

NEAR ABUTMENT

* Prior to grinding
 ** See S-5 for profile grade detail at median
 *** Cost of expansion anchors/inserts is included in the cost of Reinforcement Bars, Epoxy Coated

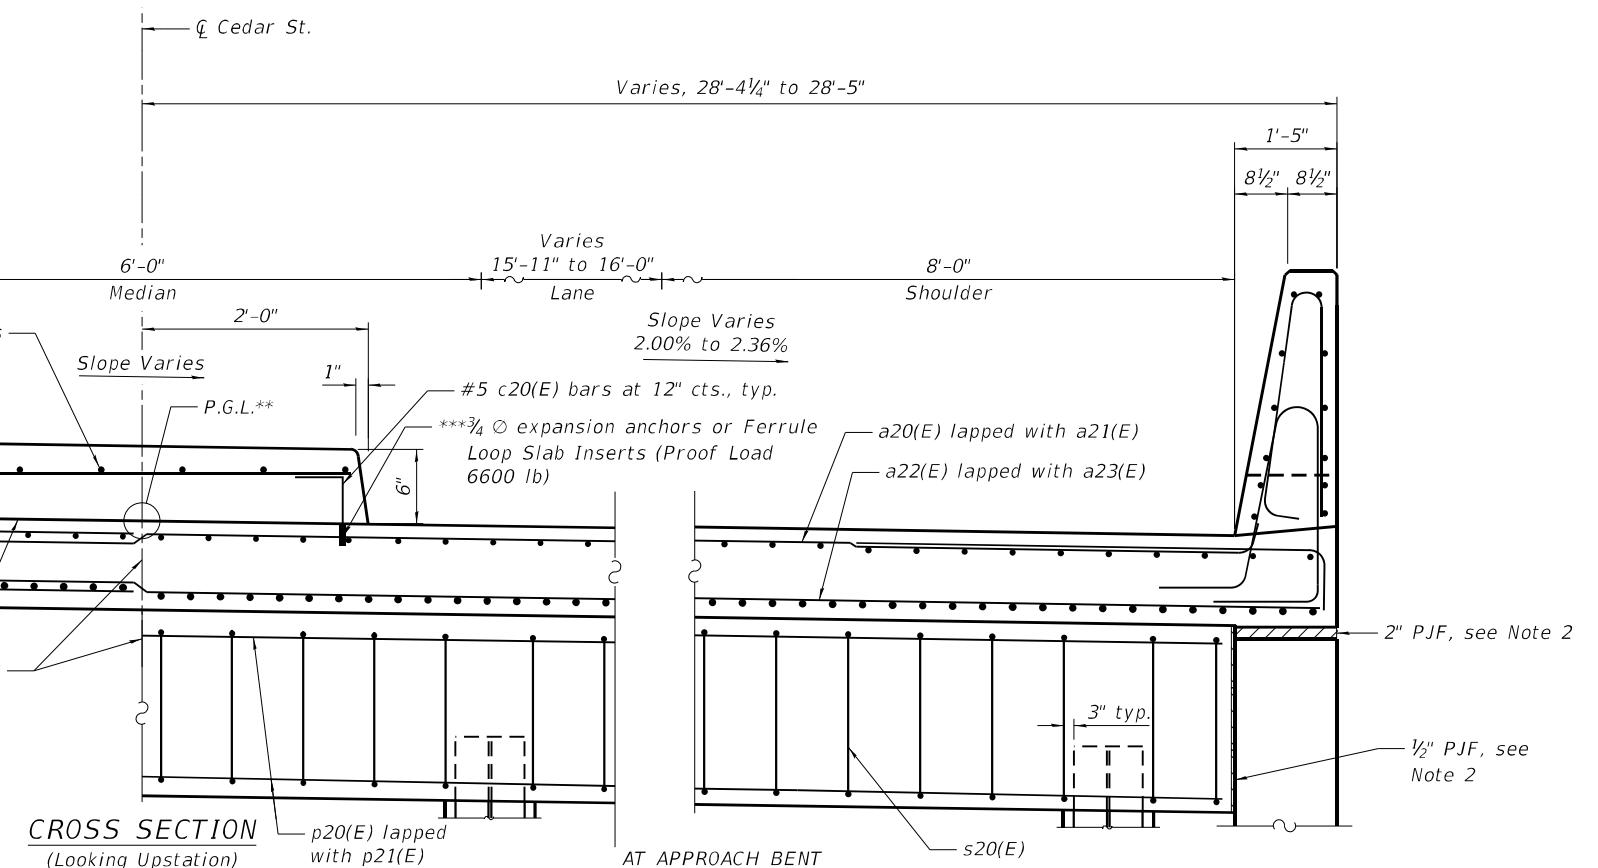

CROSS SECTION

(Looking Upstation)




AT APPROACH BENT

SOUTH APPROACH SLAB PLAN
STRUCTURE NO. 090-0182


SHEET S-81 OF S-194 SHEETS

F.A.P. RTE.	SECTION	COUNTY	TOTAL SHEETS	SHEET NO.
VAR.	13 (HVB, HB-3) BR-1;R	TAZEWELL	1173	607
		CONTRACT NO. 68C55		
ILLINOIS		FED. AID PROJECT		


USER NAME = Dlabn	DESIGNED - TJN	REVISED -
	CHECKED - ADM	REVISED -
PLOT SCALE = 10,666624' / in.	DRAWN - TJN	REVISED -
PLOT DATE = 6/6/2023	CHECKED - ADM	REVISED -

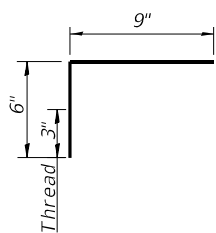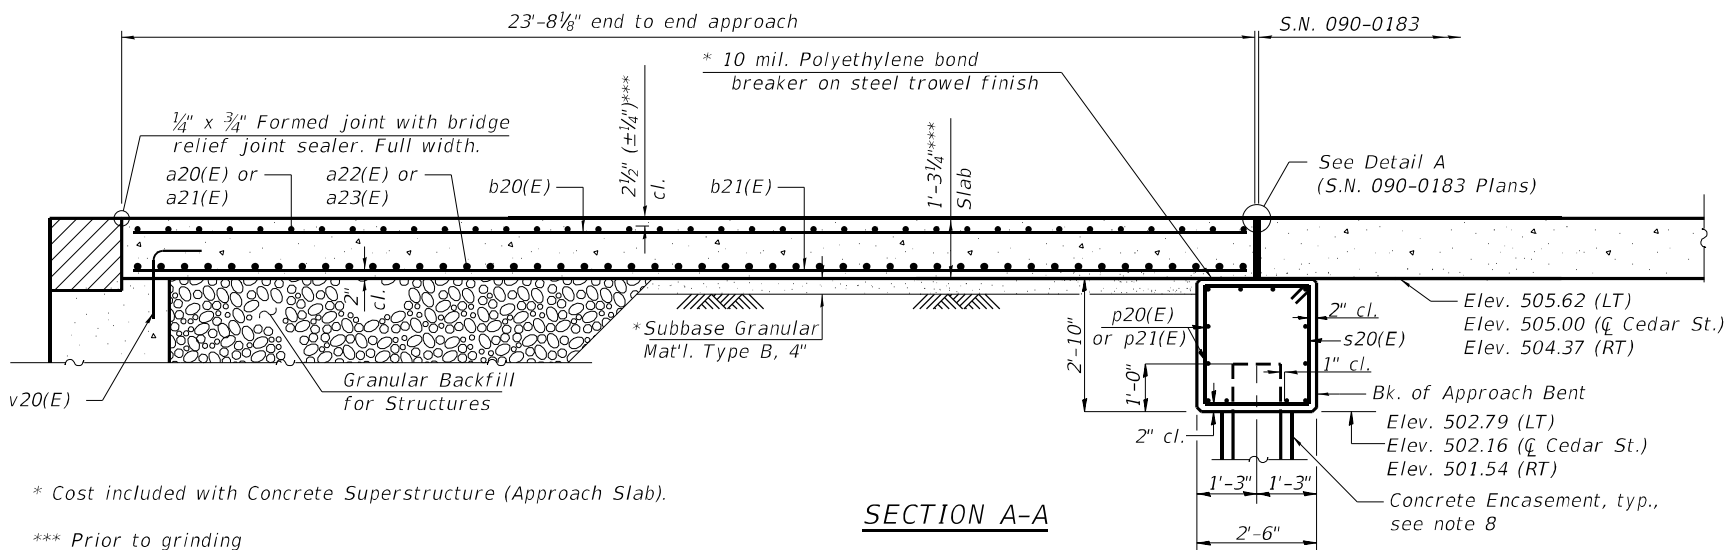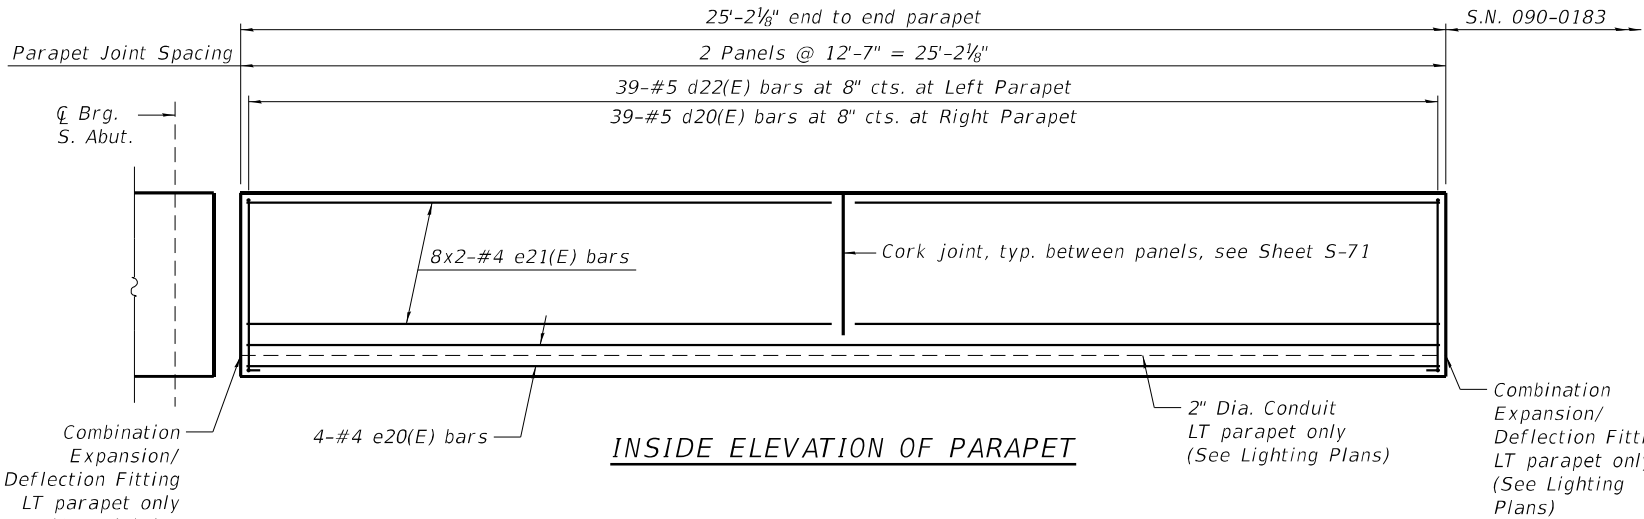


BAR c20(E)

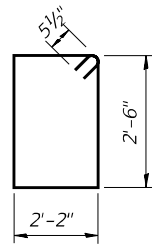


BAR s20(E)

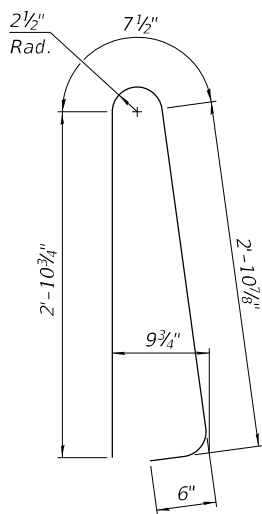


BAR d20(E)

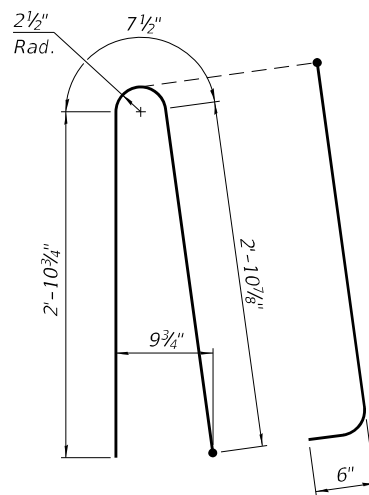


BAR d22(E)

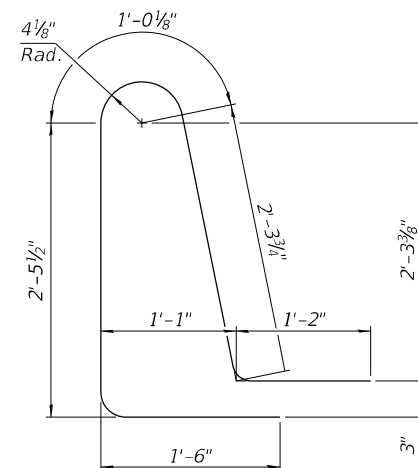


BAR d21(E)

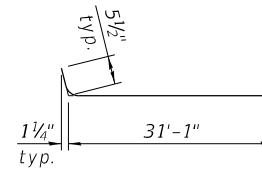

BAR a20(E)

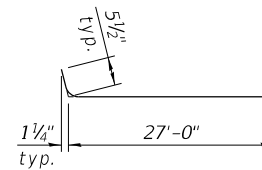

BAR a21(E)

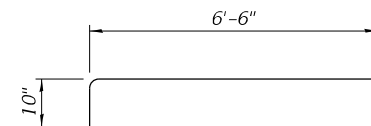

BAR a24(E)

NOTES:

1. Parapet concrete shall be paid for as Concrete Superstructure.
2. Approach slab shall be paid for as Concrete Superstructure (Approach Slab).
3. Approach bent concrete shall be paid for as Concrete Structures.
4. Cost of excavation for approach bent included with Concrete Structures.
5. For Granular Backfill for Structures and drainage treatment details, see S-6.
6. For v20(E) bar details, see sheets S-153 and S-154.
7. Bars indicated thus 8x2-#4 ctc. indicates 8 lines of bars with 2 lengths per line.
8. For Concrete Encasement and pile details, see sheet S-178.

LEGEND



SOUTH APPROACH
BILL OF MATERIAL

Bar	No.	Size	Length	Shape
a20(E)	37	#5	31'-7"	▬
a21(E)	37	#5	27'-6"	▬
a22(E)	48	#8	33'-6"	▬
a23(E)	48	#8	28'-1"	▬
a24(E)	74	#5	7'-4"	▬
b20(E)	88	#5	23'-4"	▬
b21(E)	138	#9	23'-4"	▬
b22(E)	6	#5	24'-10"	▬
c20(E)	52	#5	1'-3"	└─┘
c21(E)	26	#5	3'-6"	▬
d20(E)	39	#5	7'-0"	▬
d21(E)	78	#5	8'-6"	▬
d22(E)	39	#5	7'-0"	▬
e20(E)	8	#4	24'-10"	▬
e21(E)	32	#4	12'-3"	▬
p20(E)	12	#6	31'-7"	▬
p21(E)	12	#6	26'-10"	▬
s20(E)	53	#5	10'-3"	▬
Concrete Structures			Cu. Yd.	14.2
Concrete Superstructure			Cu. Yd.	9.3
Concrete Encasement			Cu. Yd.	2.8
Protective Coat			Sq. Yd.	180
Concrete Superstructure (Approach Slab)			Cu. Yd.	63.5
Reinforcement Bars, Epoxy Coated			Pound	27430
Furnishing Steel Piles HP12x53			Foot	462
Driving Piles			Foot	462
Test Pile Steel HP12x53			Each	1
Diamond Grinding (Bridge Section)			Sq. Yd.	118
Bridge Deck Grooving (Longitudinal)			Sq. Yd.	90

MODEL: Default
FILE: \\miller-prod\bus\shubert\c:\combus\bus\proj\03\Documents\Chicago\11011\Project\179740.IDOT CedarStExt_Phl15.0 CAD\DCAD_Sheets\0900182-68C55-082-5_App_Det.dgn
Michael Baker International
200 W Adams Street
Suite 1500
Chicago, IL 60606
PH: 312.707.8970
FAX: 312.707.8854


USER NAME = DLamb	DESIGNED - TJN	REVISED -
	CHECKED - ADM	REVISED -
PLOT SCALE = 0:2.0000" = 1" / in.	DRAWN - TJN	REVISED -
PLOT DATE = 6/6/2023	CHECKED - ADM	REVISED -

STATE OF ILLINOIS
DEPARTMENT OF TRANSPORTATION

SOUTH APPROACH SLAB DETAILS
STRUCTURE NO. 090-0182

SHEET S-82 OF S-194 SHEETS

F.A.P. RTE.	SECTION	COUNTY	TOTAL SHEETS	SHEET NO.
VAR.	13 (HVB, HB-3) BR-1:R	TAZEWELL	1173	608
			CONTRACT NO. 68C55	
		ILLINOIS	FED. AID PROJECT	

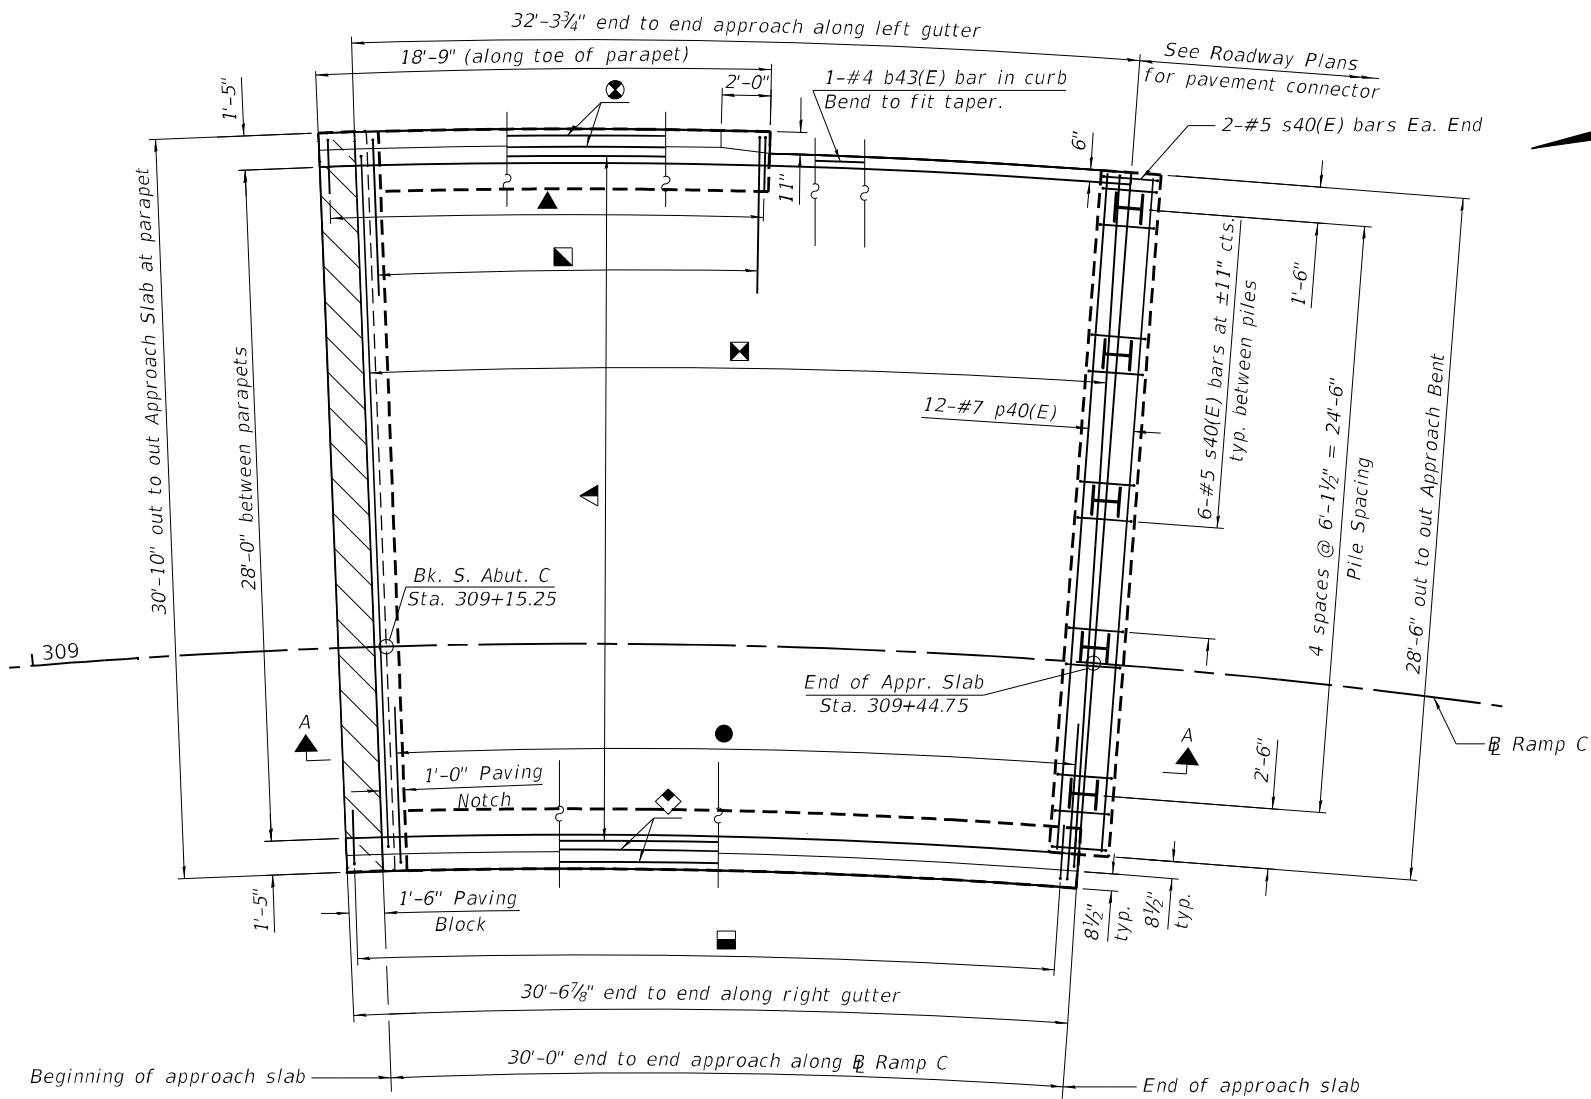

NOTES:


1. See sheet S-84 for Section A-A
2. a40(E) and a41(E) bar spacings measured parallel to $\overline{R}$ Ramp C
3. b40(E) and b41(E) bar spacings measured perpendicular to $\overline{R}$ Ramp C
4. Provide Preformed Expansion Joint Filler according to Article 1051.09 of the Standard Specifications. Bond filler to wingwall with suitable adhesive as recommended by supplier. Cost included with Concrete Superstructure (Approach Slabs).

LEGEND:


- 49-#5 a40(E) bars at 8" cts. Top of slab, tilt as necessary to fit curb.
65-#8 a41(E) bars at 6" cts. Bottom of slab.
- 2-#5 b42(E) bar top and bottom of slab.
- 2-#5 b44(E) bar top and bottom of slab.
- 44-#5 b40(E) bars at 8" cts. max., cut to fit. Top of slab
69-#9 b41(E) bars at 5" cts. max., cut to fit. Bottom of slab
- 29-#5 d41(E) bars at 8" cts.
- 47-#5 d41(E) bars at 8" cts.
- 27-#5 a42(E) bars at 8" cts. Top of slab, typ. Lap with each a40(E) bar
- 49-#5 a42(E) bars at 8" cts. Top of slab, typ. Lap with each a40(E) bar
- Paving block

S. APPR. C PILE DATA:

Type: HP12x53
Nominal Required Bearing: 202 kips
Factored Resistance Available: 111 kips
Est. Length: 44 feet
No. Production Piles: 4
No. Test Piles: 1

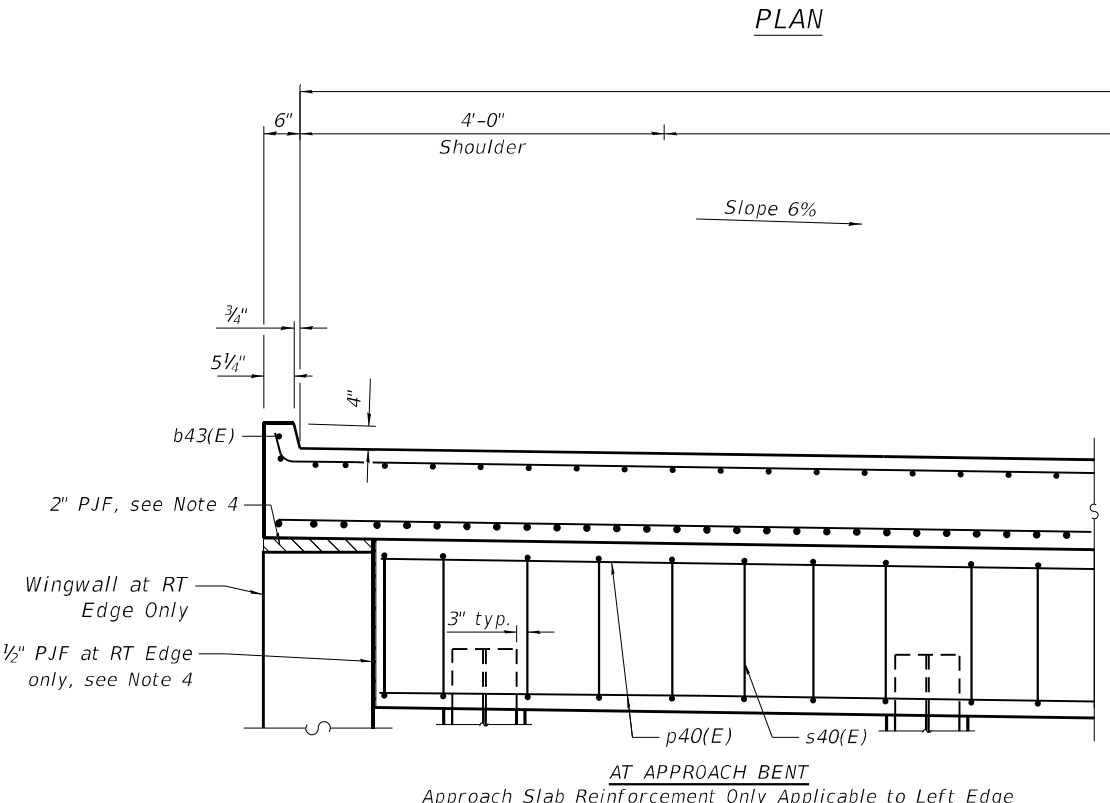


CROSS SECTION
(Looking Upstation)
Approach Bent Reinforcement Applicable to Both Left and Right Edge

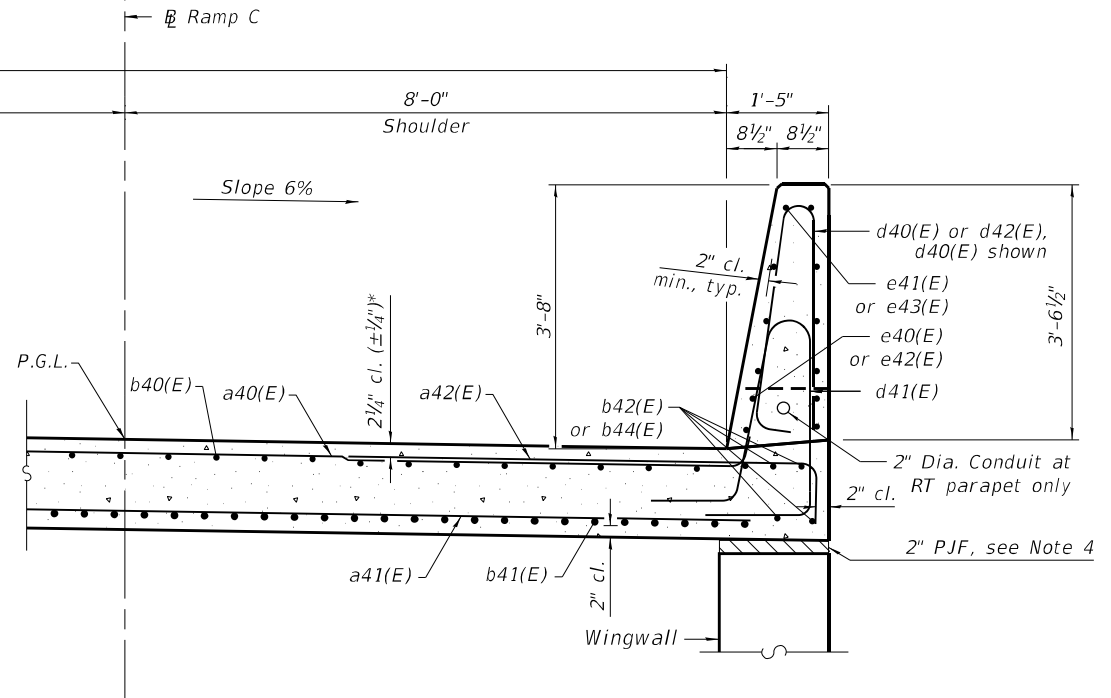








NEAR ABUTMENT
Approach Slab Reinforcement also Applicable to Right Edge at Approach Bent

MODEL: Default
FILE: \\miller-prod\miller-prod\p03\Documents\Chicago\11011\Project\179740.IDOT\CedarStExt_Plan15.0_CADD\C40_Sheets\0900187-68C55-083-5C_Appr_Plan.dgn

Michael Baker INTERNATIONAL 200 W Adams Street Suite 1500 Chicago, IL 60606 PH: 312.707.8970 FAX: 312.707.8854	USER NAME = D1amb		DESIGNED - CJB	REVISED -	STATE OF ILLINOIS DEPARTMENT OF TRANSPORTATION	SOUTH APPROACH C SLAB PLAN STRUCTURE NO. 090-0182		F.A.P. RTE.	SECTION	COUNTY	TOTAL SHEETS	SHEET NO.
	CHECKED - TJN		REVIS	ED -				VAR.	13 (HVB, HB-3) BR-1:R	TAZEWELL	1173	609
	PLOT SCALE = 7:11,9996 " = 1' / in.		DRAWN - CJB	REVISED -				CONTRACT NO. 68C55				
	PLOT DATE = 6/6/2023		CHECKED - TJN	REVISED -		SHEET S-83 OF S-194 SHEETS		ILLINOIS FED. AID PROJECT				

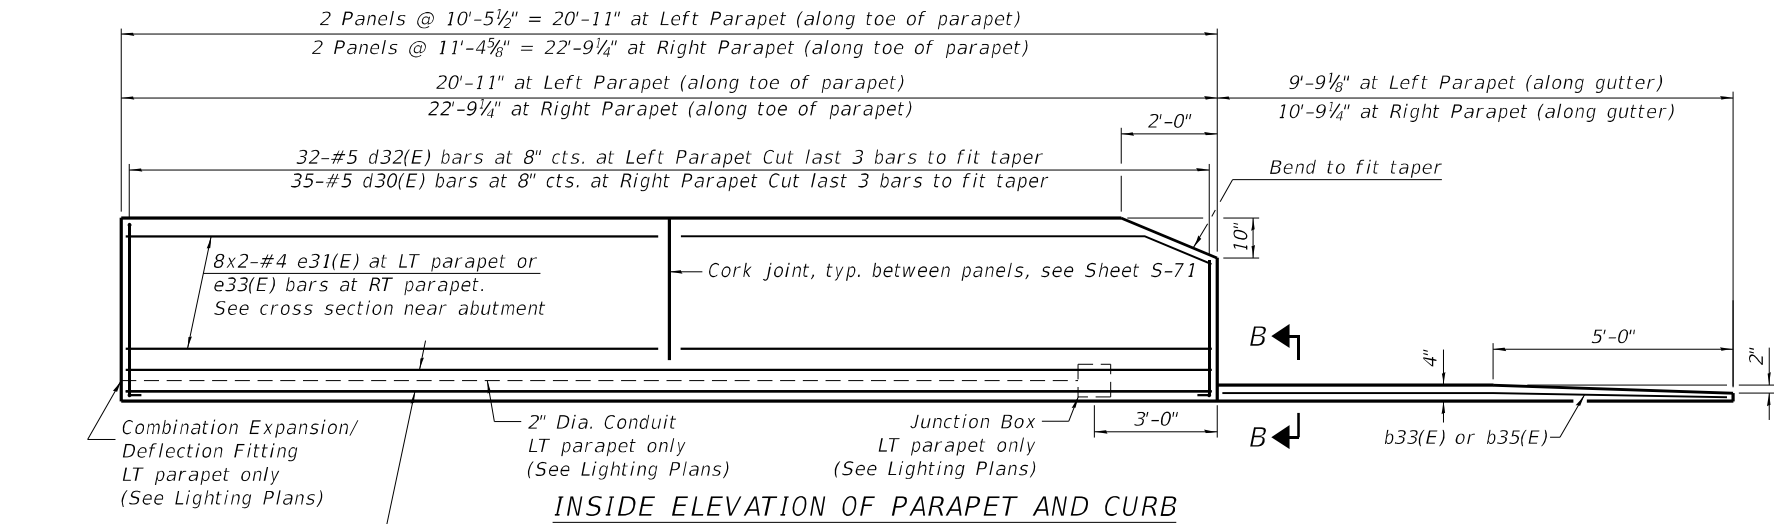

4-#4 e30(E) at Left Parapet or e32(E) bars at Right Parapet

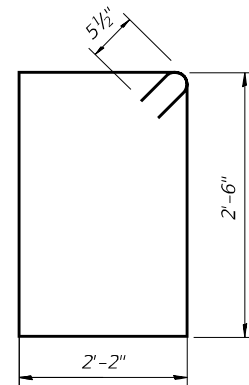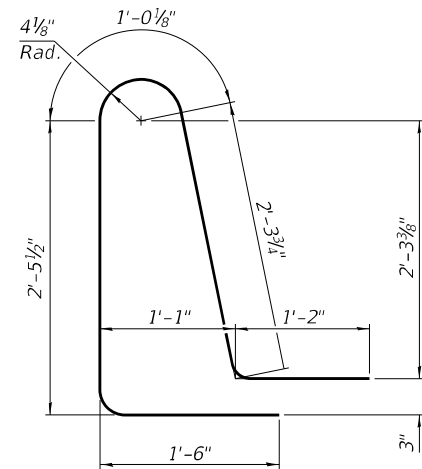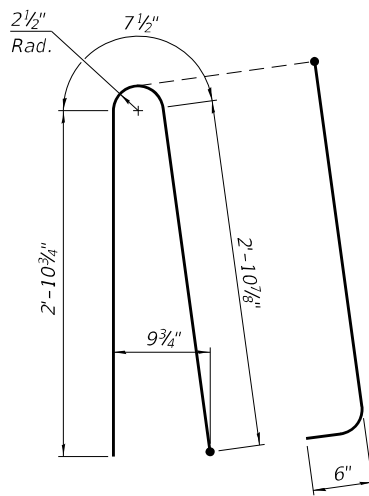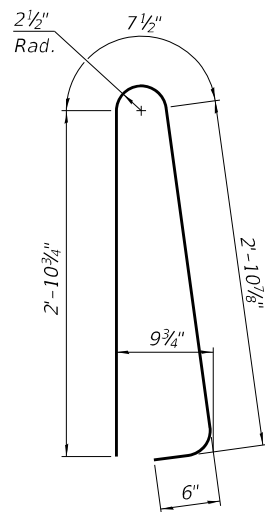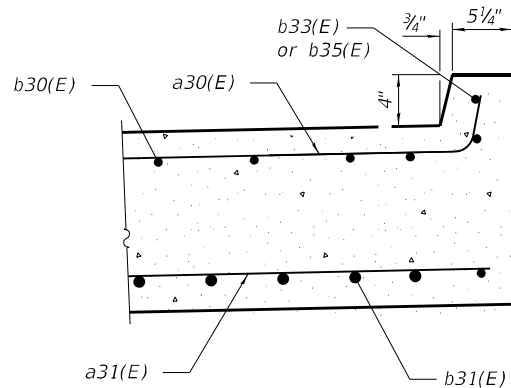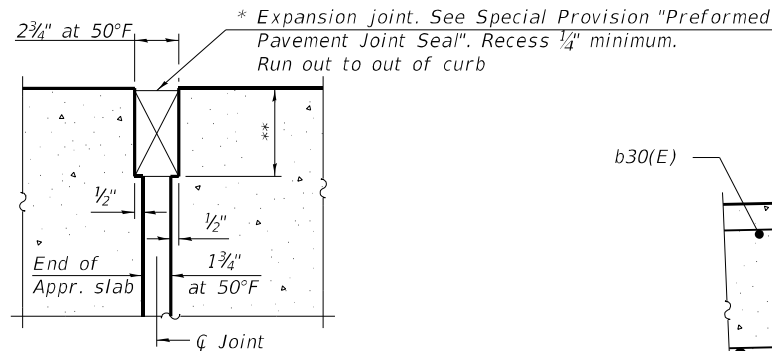
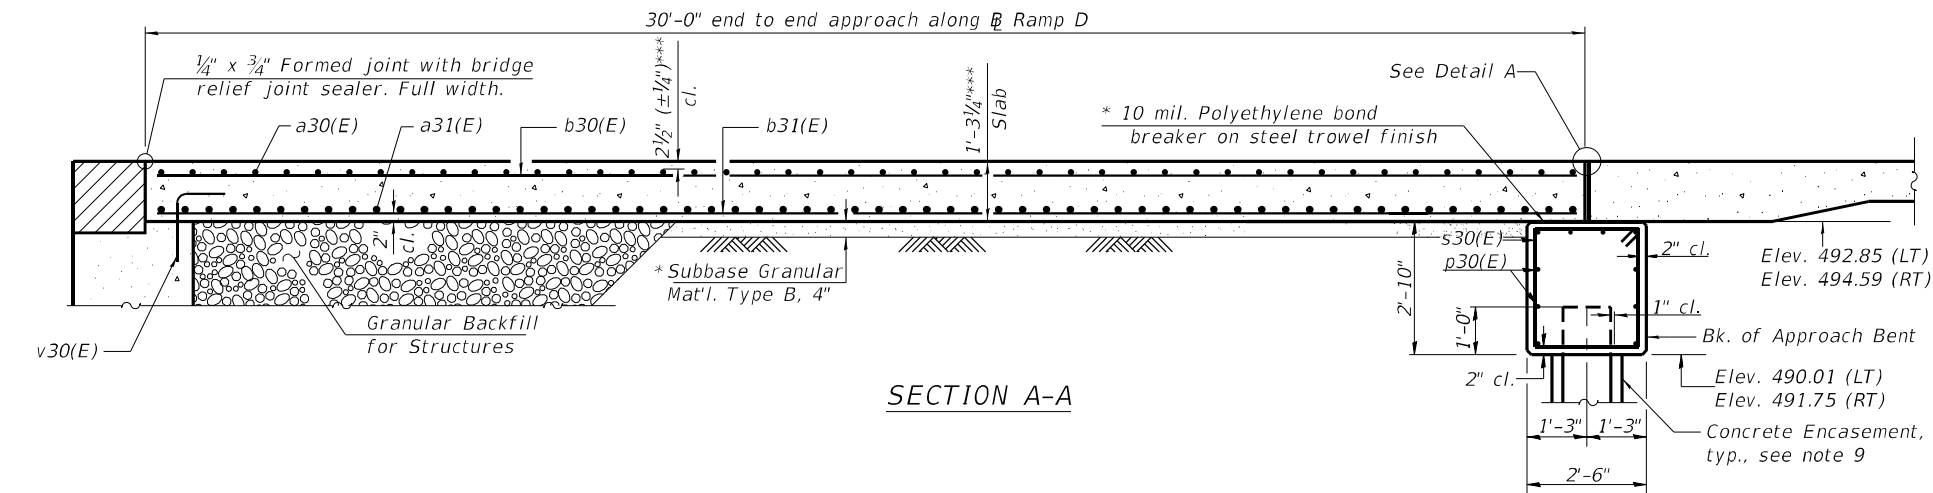


NOTES:

1. Approach slab shall be paid for as Concrete Superstructure (Approach Slab).
2. Approach bent concrete shall be paid for as Concrete Structures.
3. Cost of excavation for approach bent included with Concrete Structures.
4. For Granular Backfill for Structures and drainage treatment details, see sheet S-6.
5. For v30(E) bar details, see sheets S-159 and S-160.
6. Bars indicated thus 8x2-#4 ctc. indicates 8 lines of bars with 2 lengths per line.
7. Parapet concrete shall be paid for as Concrete Superstructure.
8. For Type 6 terminal connections see Highway Standard 631031.
9. For Concrete Encasement and pile details, see sheet S-178.

LEGEND:

▨ Paving block

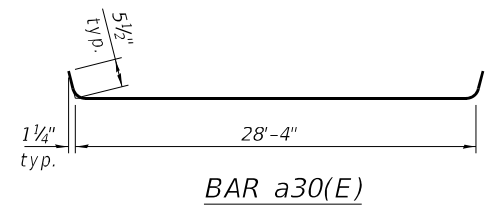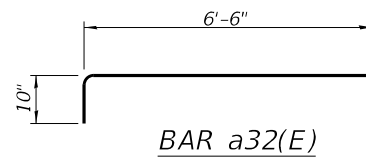

SOUTH APPROACH D BILL OF MATERIAL

Bar	No.	Size	Length	Shape
a30(E)	49	#5	29'-2"	┐
a31(E)	65	#8	28'-4"	┐
a32(E)	66	#5	7'-4"	┐
b30(E)	44	#5	31'-7"	┐
b31(E)	69	#9	31'-7"	┐
b32(E)	4	#5	19'-1"	┐
b33(E)	1	#4	10'-5"	┐
b34(E)	4	#4	21'-0"	┐
b35(E)	1	#4	9'-6"	┐
d30(E)	35	#5	7'-0"	┐
d31(E)	67	#5	8'-6"	┐
d32(E)	32	#5	7'-0"	┐
e30(E)	4	#4	20'-7"	┐
e31(E)	16	#4	10'-1"	┐
e32(E)	4	#4	22'-6"	┐
e33(E)	16	#4	11'-1"	┐
p30(E)	12	#6	28'-8"	┐
s30(E)	32	#5	10'-3"	▨

Concrete Structures	Cu. Yd.	7.7
Concrete Superstructure	Cu. Yd.	6.4
Concrete Encasement	Cu. Yd.	1.8
Protective Coat	Sq. Yd.	124
Concrete Superstructure (Approach Slab)	Cu. Yd.	43.8
Reinforcement Bars, Epoxy Coated	Pound	18,210
Furnishing Steel Piles HP12x53	Foot	240
Driving Piles	Foot	240
Test Pile Steel HP12x53	Each	1
* Diamond Grinding (Bridge Section)	Sq. Yd.	359
Bridge Deck Grooving (Longitudinal)	Sq. Yd.	58

* Includes 100 ft of pavement adjacent to approach, see special provision for Diamond Grinding and Surface Testing Bridge Section.

STATE OF ILLINOIS
DEPARTMENT OF TRANSPORTATION

SOUTH APPROACH D SLAB DETAILS
STRUCTURE NO. 090-0182


SHEET S-86 OF S-194 SHEETS

F.A.P. RTE.	SECTION	COUNTY	TOTAL SHEETS	SHEET NO.
VAR.	13 (HVB, HB-3) BR-1:R	TAZEWELL	1173	612
CONTRACT NO. 68C55				
ILLINOIS				FED. AID PROJECT

Michael Baker
INTERNATIONAL

USER NAME = DIamb
DESIGNED - CJB
CHECKED - TJN
PLOT SCALE = 0:2.0000 " = 1' in.
PLOT DATE = 6/6/2023

DESIGNED - CJB
CHECKED - TJN
DRAWN - CJB
CHECKED - TJN
REVISED -
REVISED -
REVISED -
REVISED -

 


1. Modular expansion joint shall be designed according to Section 14 of 2020 AASHTO specifications for HL-93 truck loading with impact and the Special Provision.
2. The joint shall be a shop-fabricated modular assembly with multiple support bars, edge and separation beams and transverse neoprene seals, providing a continuous seal across the deck.
3. Joint shall be fabricated and installed according to the manufacturer's recommendations and as specified in the special provision for a modular joint system and as approved by the Engineer.
4. Joint shall be fabricated to conform to the roadway profile and cross-slopes.
5. All exposed structural steel elements such as separation beams, edge beams, support bars, sliding plate assemblies and cover plates shall be fabricated with AASHTO M270 Grade 50 steel.
6. Modular expansion joints shall be shipped in one piece unless noted.
7. Concrete anchor studs attached to the modular expansion joint shall conform to the requirements of Article 1006.32 of the Standard Specifications. The cost of the Concrete Anchor Studs shall be included with Modular Expansion Joint Pay Items.
8. No aluminum components shall be allowed.
9. All splices of center beams and edge beams located in the roadway shall be full penetration welds. (Uplift splices may be partial penetration welds)
10. See deck reinforcement plan sheet for bar size, designation and blockout dimensions.
11. The modular expansion joint system shall be limited to pre-approved systems as indicated in special provision for Modular Expansion Joint. The joint shall provide the movement as shown in Table A.
12. For Sections B-B, C-C, F-F, and G-G, see sheet S-91.
13. Modular expansion joints shall be assembled in their final relative position with the ends in place for shop inspection and acceptance.
14. Dimensions are measured along $\perp$ of Joint.
15. Prior to placement of the joint blockout, the Contractor shall refer to the joint shop drawings for support box and stud layout and shall coordinate with the Modular Joint Manufacturer to ensure that the joint will be properly supported prior to casting the concrete blockout and that the reinforcement bars will not interfere with the joint components. Any necessary adjustments to the reinforcement layout including cutting of bars shall be submitted to the Engineer for approval.
16. Steel sliding plates and associated steel components shall be hot dip galvanized.

<i>Location</i>	<i>Longitudinal Movement</i>	<i>Joint Size</i>
<i>North Abutment</i>	$5\frac{3}{8}"$	6"


<i>Item</i>	<i>Unit</i>	<i>Total</i>
<i>Modular Expansion Joint, 6"</i>	<i>Foot</i>	<i>86</i>

MODEL: Default
FILE: \\miller-prod\bus-shu-bentley.com\bus-shu\03\Documents\Chicago\11011\Project\179740.IDOT CedarStExt- PH115.0 CAD\CAD Sheets\10900187-68C55-088-EXP174.dgn

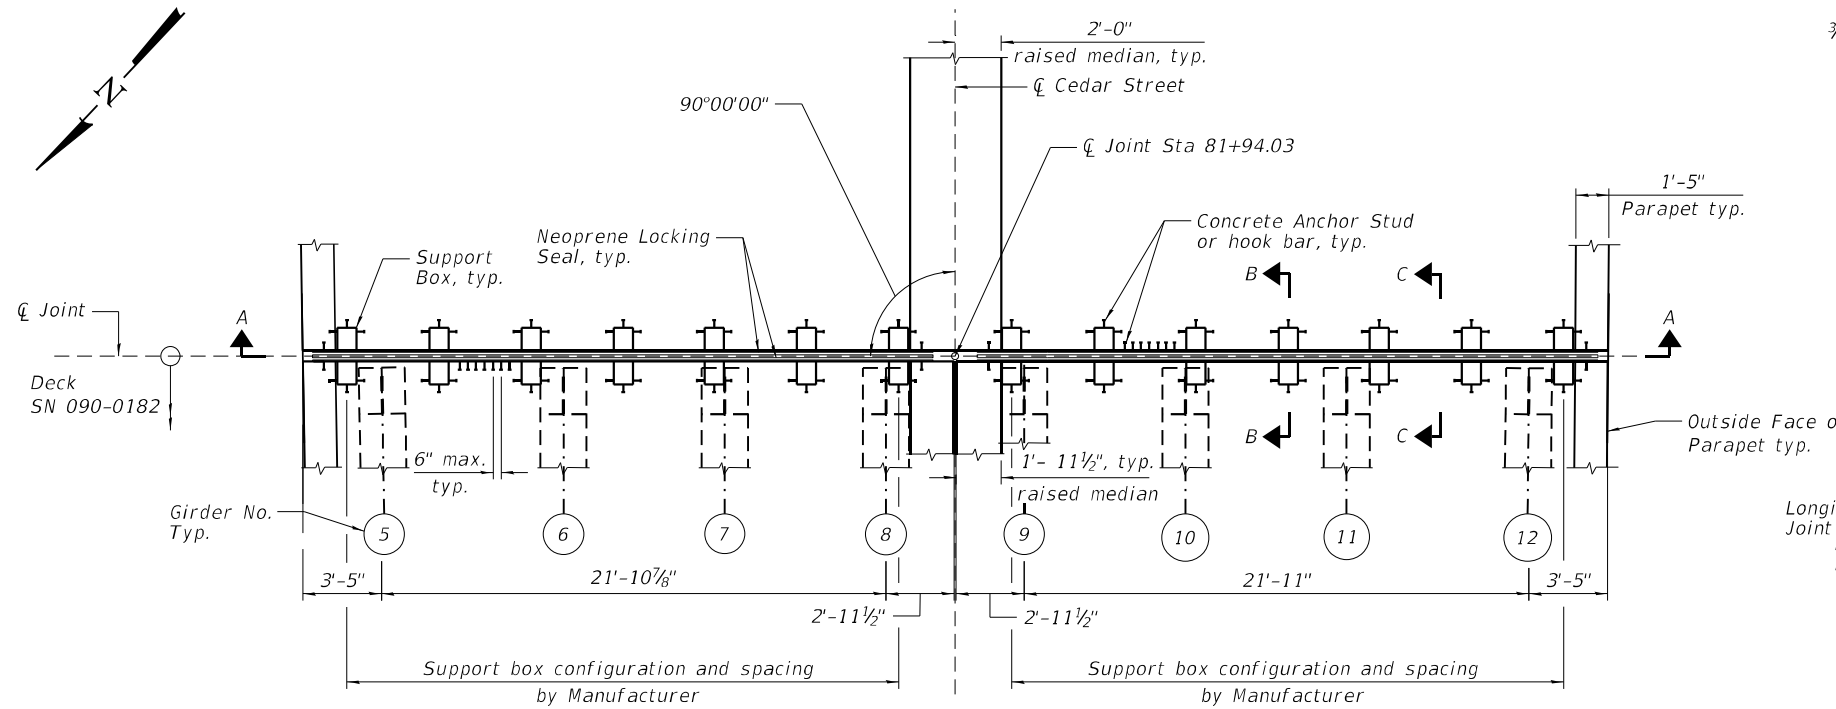


PLAN


(Concrete anchor studs or hooked bars not shown for clarity)

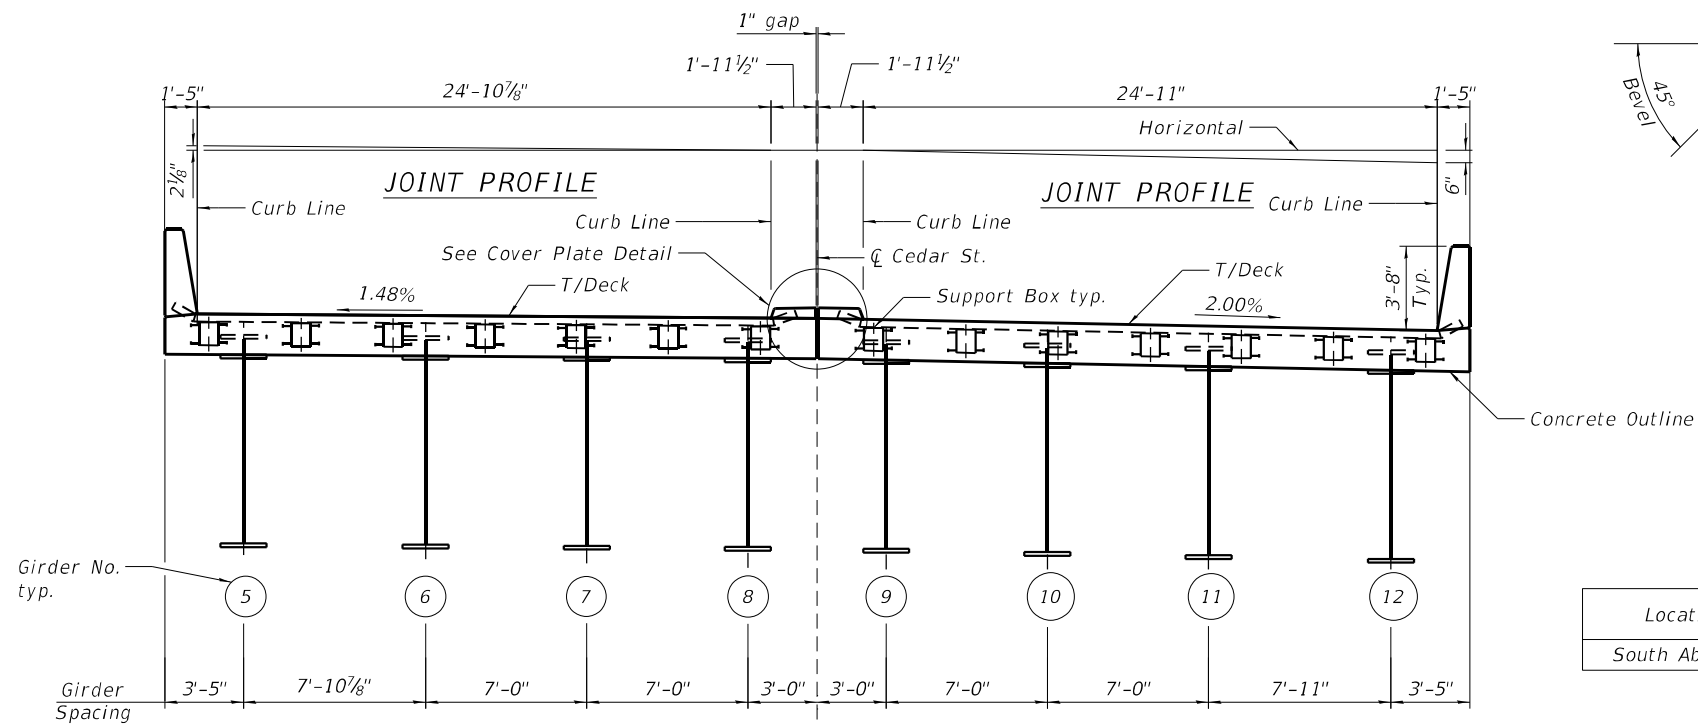

SECTION A-A

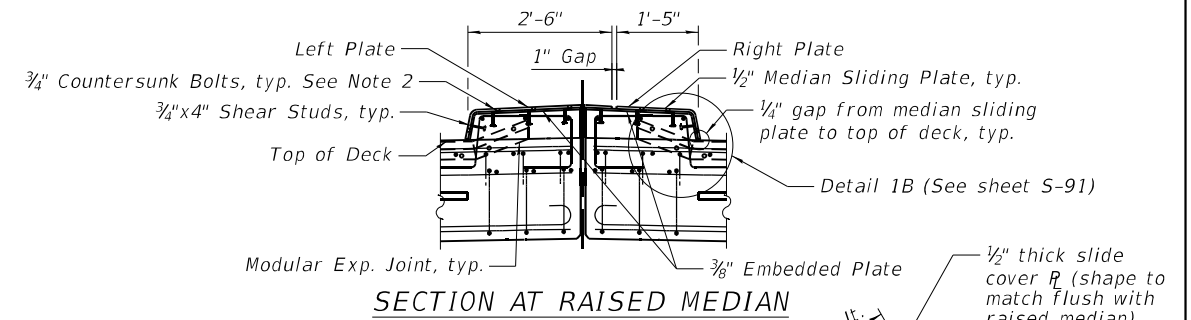


SECTION AT RAISED MEDIAN

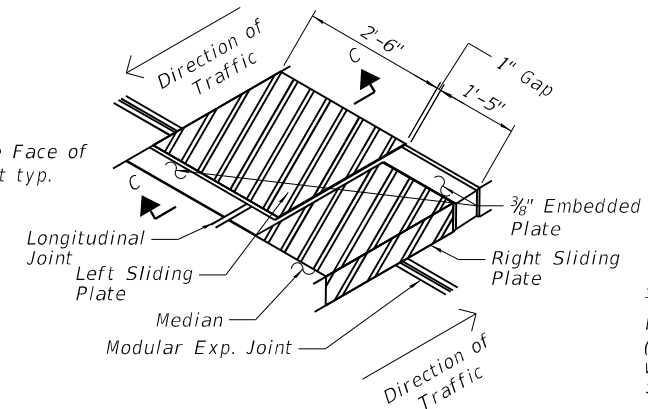


TRIMETRIC VIEW

(Shape to match flush with raised median)

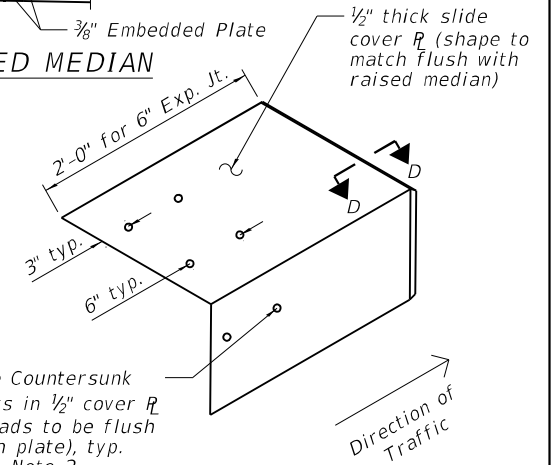


STEEL SLIDING MEDIAN PLATE

(Right Plate View)

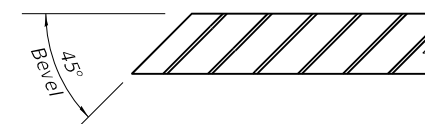

SECTION D-D

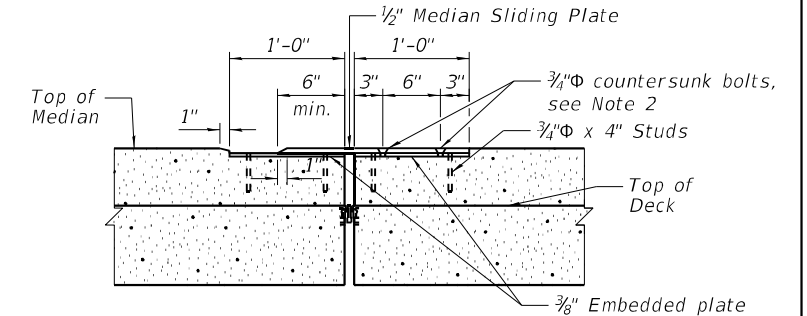

SECTION C-C

COVER PLATE DETAIL

(Not to scale)

TABLE A

Location	Longitudinal Movement	Joint Size
South Abutment	4 5/8"	6"

BILL OF MATERIAL

Item	Unit	Total
Modular Expansion Joint, 6"	Foot	57

GENERAL NOTES:

- For General Notes, see sheet S-87.
- All threads of bolts in assembly of Steel Sliding Median Plate shall be coated with a non-lead based anti-seize compound, similar to lead plate, prior to assembly.
- Steel sliding plates and associated steel components shall be hot dip galvanized.

MODEL: Default
FILE: \\miller-prod\miller-prod\p03\Documents\Chicago\11011 Project\179740 IDOT CedarStExt PH115.0 CADD\CAD Sheets\0900182-68C55-0894\EXP7B.dgn

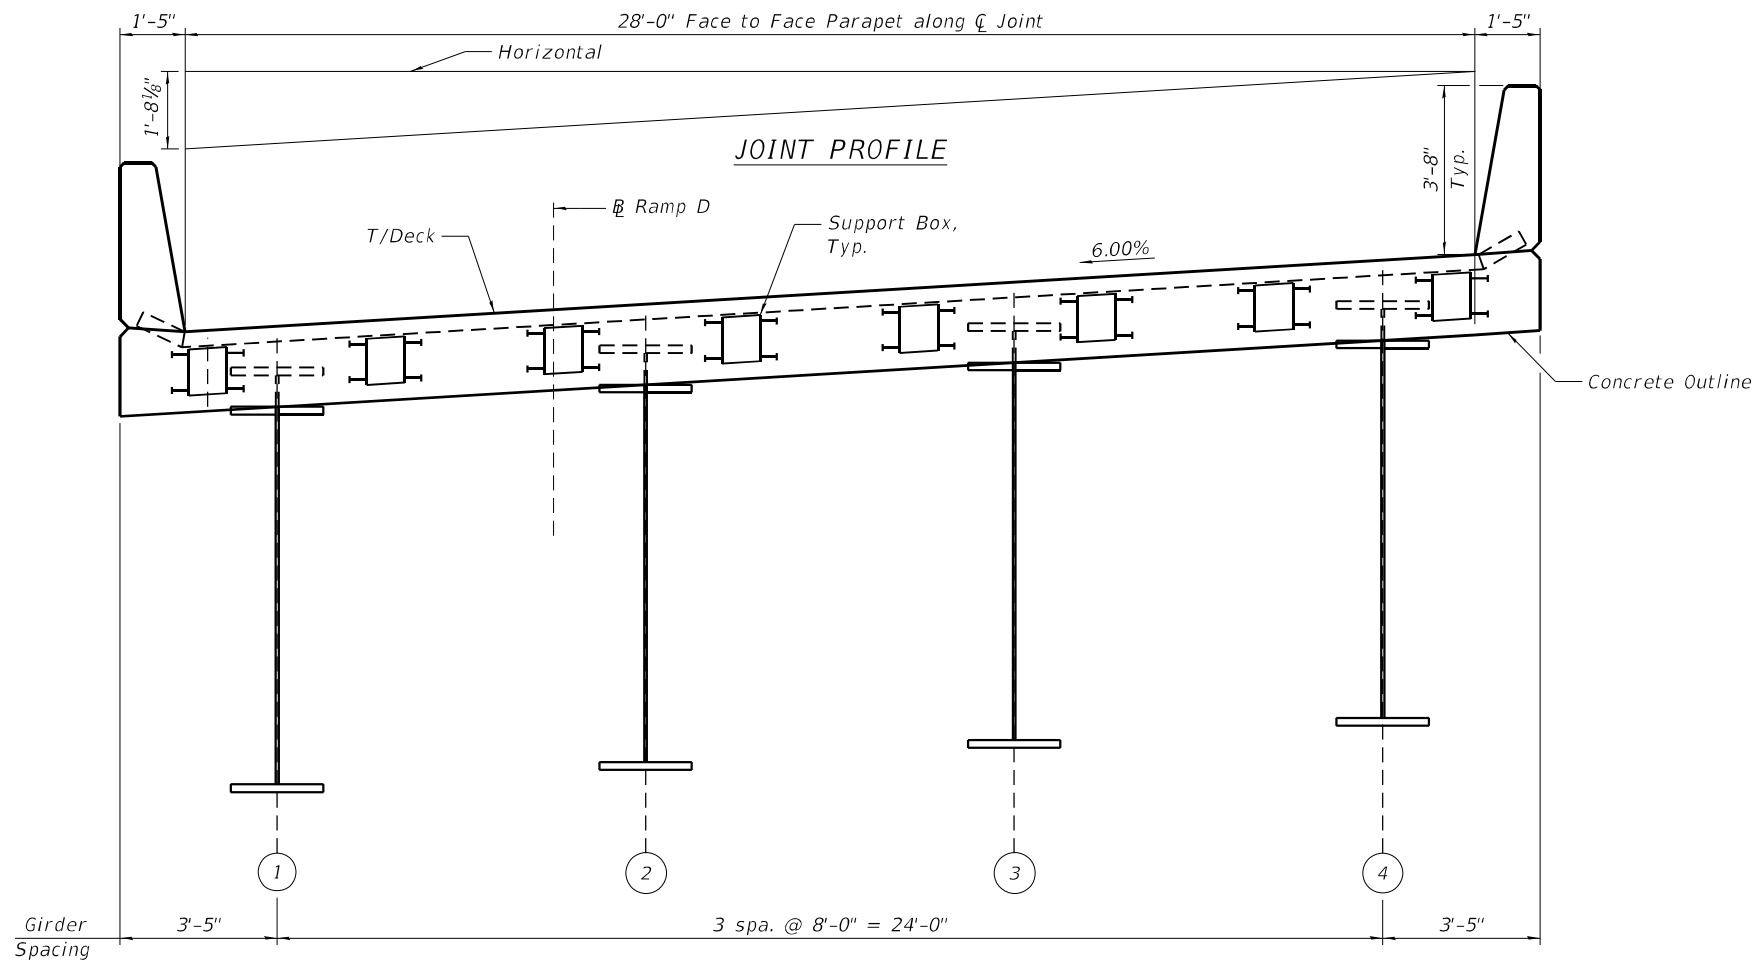
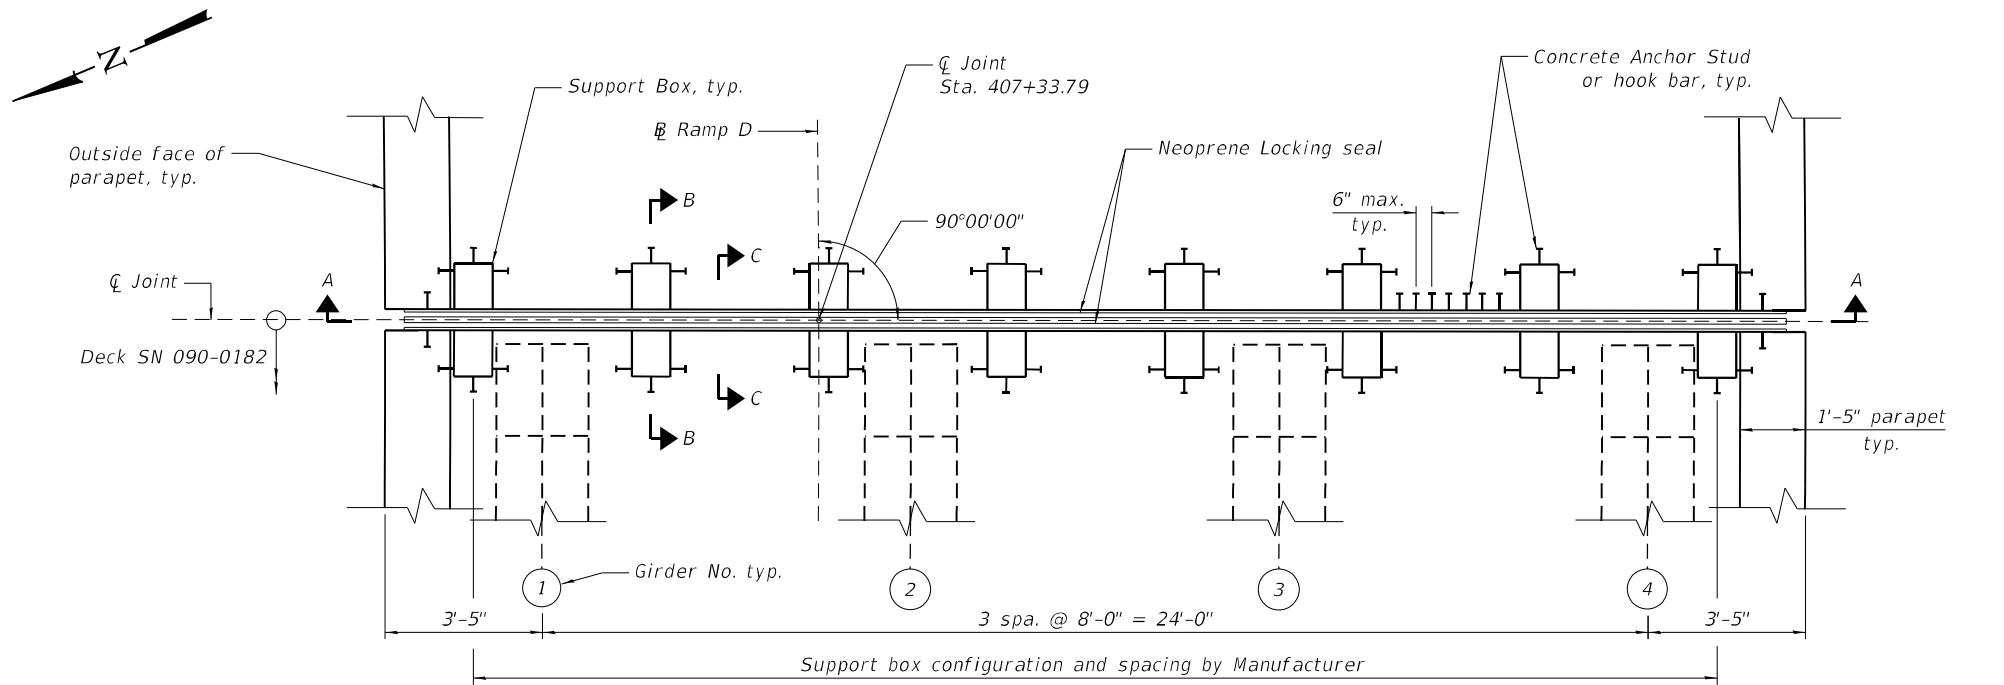


TABLE A


Location	Longitudinal Movement	Joint Size
S Abut. D	4 7/8"	6"

BILL OF MATERIAL

Item	Unit	Total
Modular Expansion Joint, 6"	Foot	31

GENERAL NOTES:


1. For General Notes, see sheet S-87.

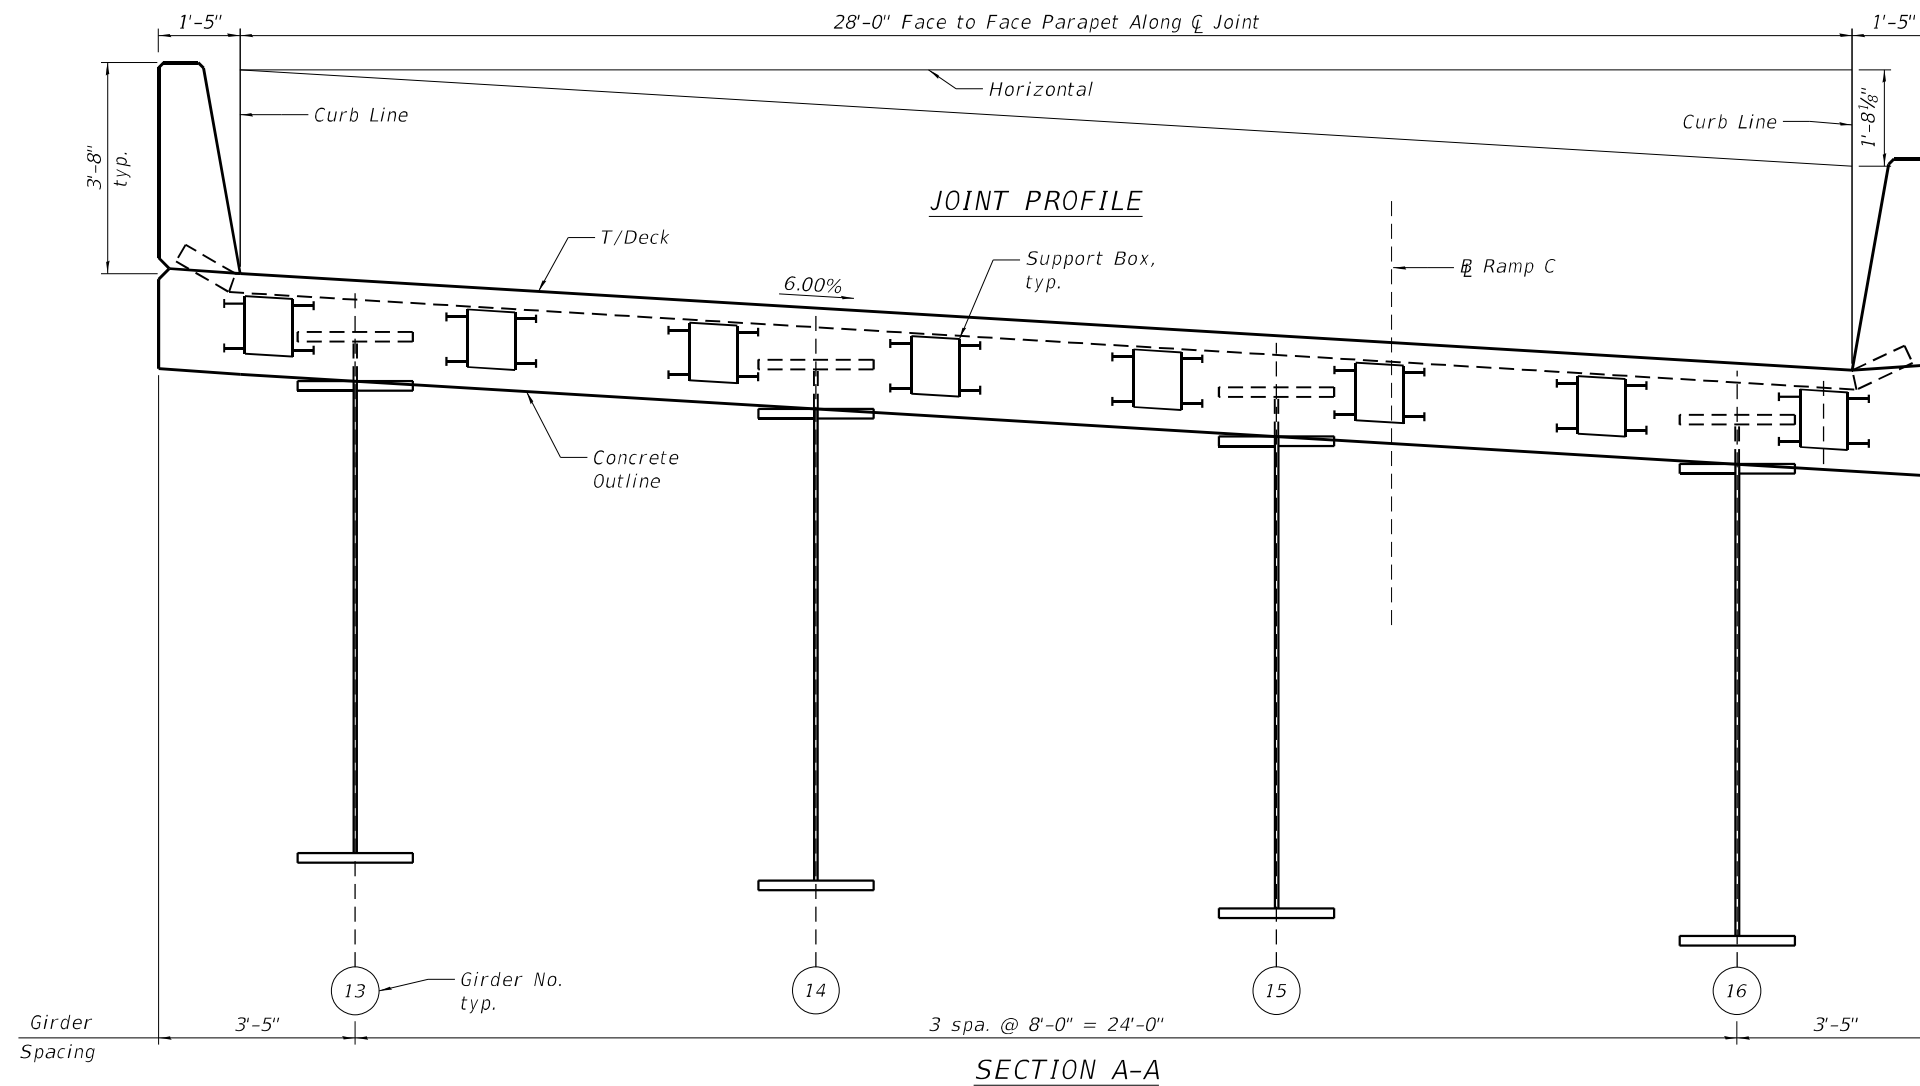

<i>Location</i>	<i>Longitudinal Movement</i>	<i>Joint Size</i>
<i>Pier 3C</i>	<i>4 1/8"</i>	<i>6"</i>

<i>Item</i>	<i>Unit</i>	<i>Total</i>
<i>Modular Expansion Joint, 6"</i>	<i>Foot</i>	<i>31</i>


1. For General Notes, see sheet S-87

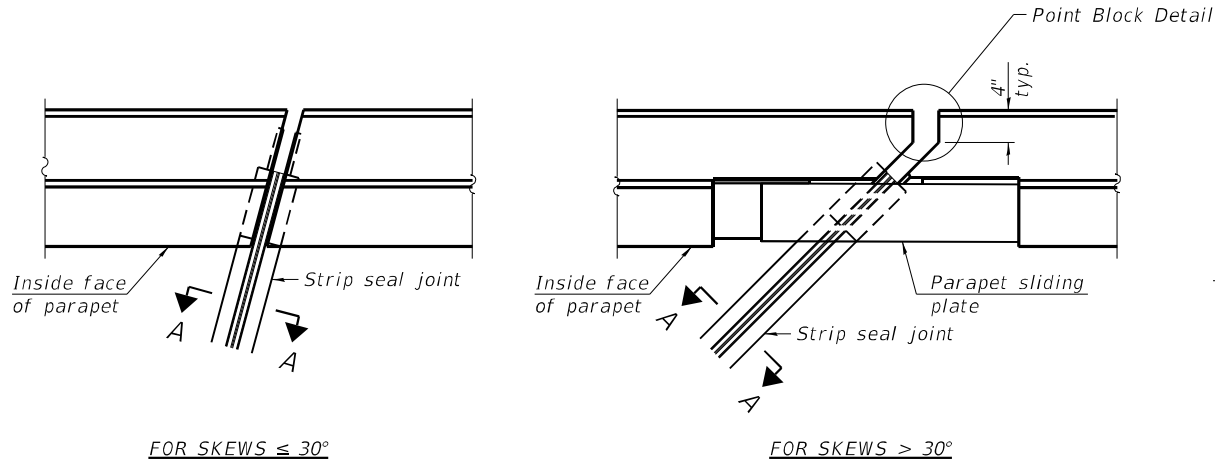

FOR SKEWS $\leq 30^\circ$

FOR SKEWS $> 30^\circ$

PLAN AT PARAPET

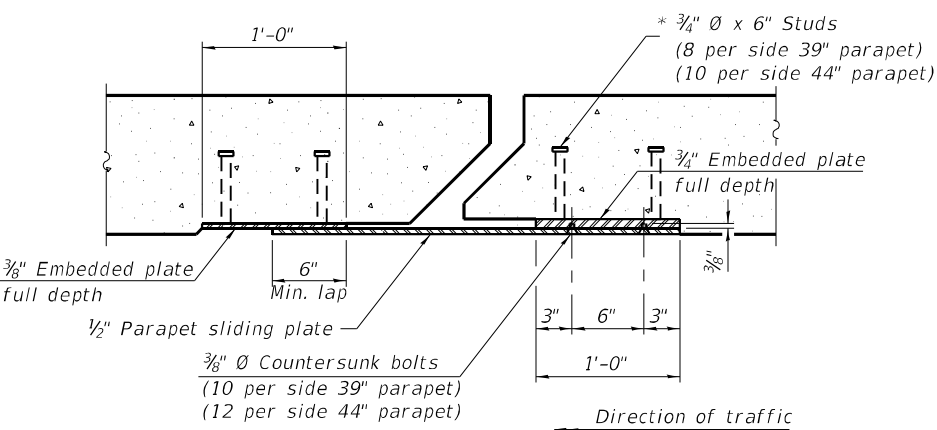

SECTION B-B

Notes:

The strip seal shall be made continuous and shall have a minimum thickness of $\frac{1}{4}$ ". The configuration of the strip seal shall match the configuration of the locking edge rails. Open or "webbed" strip seal gland configurations are not permitted. The gland shall be sized for a maximum rated movement of 4 inches.

The locking edge rails depicted are configured for typical applications and are conceptual only. The actual configuration of the locking edge rails and matching strip seal may vary from manufacturer to manufacturer provided they fit the application and meet the minimum anchorage shown. Flanged edge rails, however, will not be allowed. Locking edge rails may exceed the $4\frac{1}{2}$ " maximum depth provided the anchorage system is revised according to the manufacturer's recommendation.

The manufacturer's recommended installation methods shall be followed.

All steel components shall be galvanized after fabrication according to Article 520.03 of the Standard Specifications.


The Maximum space between locking edge rail segments shall be $\frac{3}{16}$ " and sealed with a suitable sealant; however, any rail joint within 10' measured perpendicular to the face of the curb or parapet shall be welded as shown in the locking edge rail splice detail.

Cost of parapet sliding plates, embedded plates, and anchorage studs included with Preformed Joint Strip Seal.

39" constant slope barrier shown, 44" constant slope barrier similar as noted.


The concrete opening below the strip seal will vary based on the locking edge rail chosen by the Contractor. Deck and parapet lengths shown elsewhere in the plans are dimensioned to the concrete opening, not the joint opening, and are based on the rolled locking edge rail. If the Contractor elects to use a different locking edge rail, dimensional adjustments may be required. One exception to this would be the strip seal joint at the end of the precast bridge approach slab. For these cases the pavement connector length shall be adjusted, not the length of the bridge approach slab.

Steel sliding plates and associated steel components shall be hot dip galvanized.

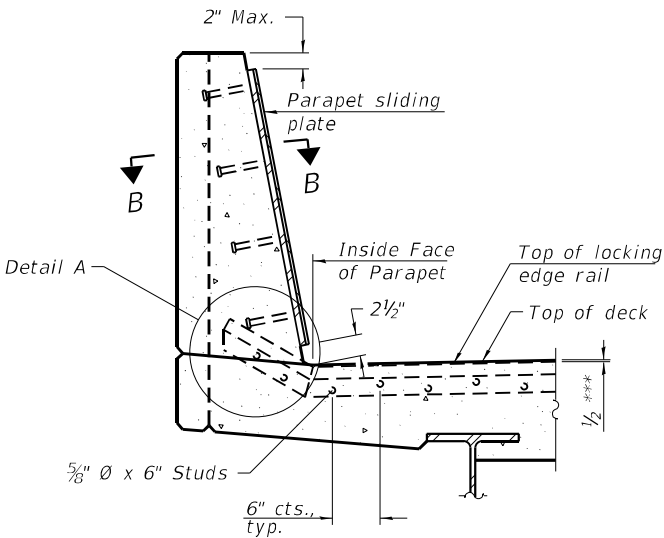


SECTION AT PARAPET


(Skews $> 30^\circ$ shown. Skews $\leq 30^\circ$ similar except as shown in plan view.)

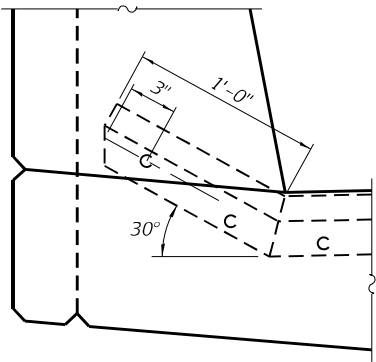

DETAIL A

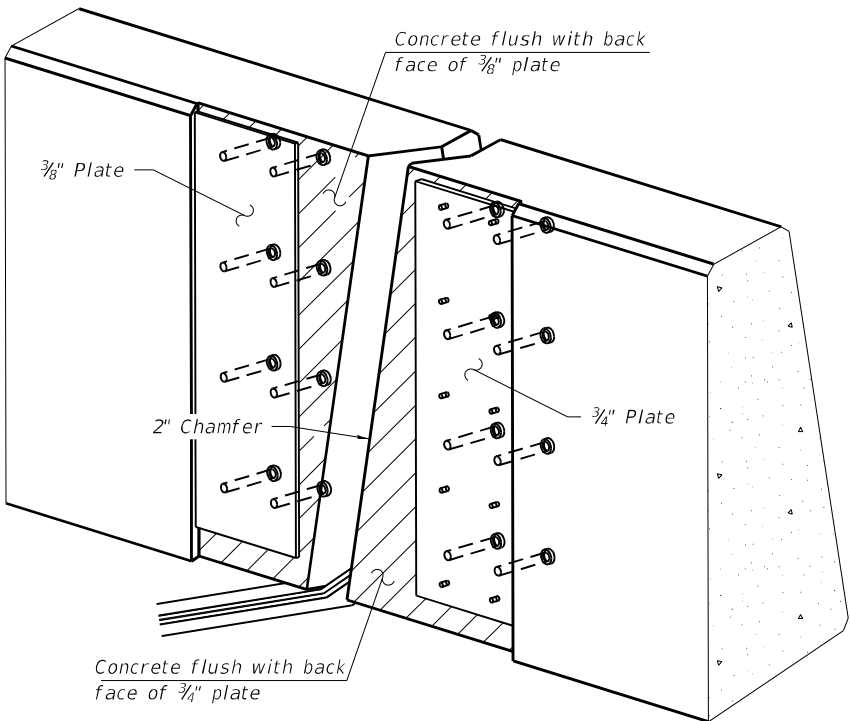

TRIMETRIC VIEW
(Showing embedded plates only)

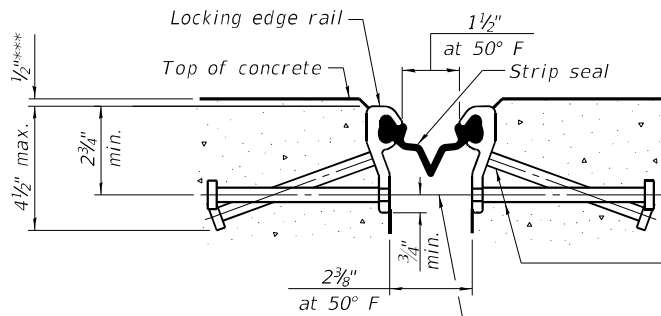

SHOWING ROLLED RAIL JOINT


* $\frac{3}{8}$ " ϕ x 6" studs @ 6" cts. (alternate angled/bent studs with horizontal studs)

$\frac{3}{8}$ " ϕ threaded rods in $\frac{7}{16}$ " ϕ holes at $\pm 4'-0"$ cts. for holding the proper joint opening based on the temperature during the deck pour. Place to miss studs. All rods shall be burned, or sawed off flush with the plates after concrete is set.


SECTION A-A

* Granular or solid flux filled headed studs conforming to Article 1006.32 of the Std. Specs., automatically end welded.


*** Prior to grinding

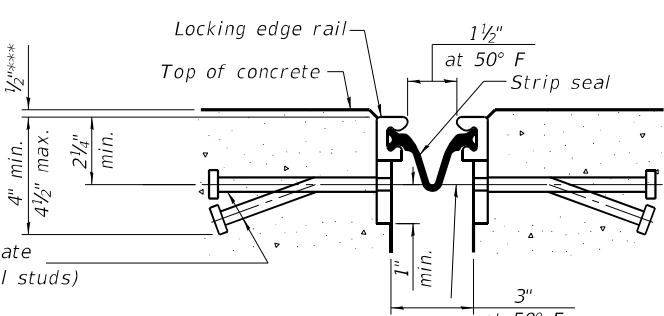

SHOWING WELDED RAIL JOINT

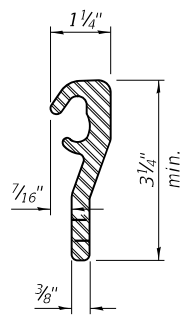


ROLLED
(EXTRUDED) RAIL

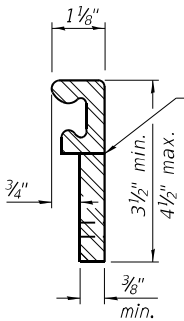

WELDED RAIL

LOCKING EDGE RAILS

** Back gouge not required if complete joint penetration is verified by mock-up.

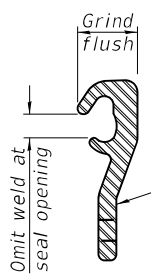

LOCKING EDGE RAIL SPLICE

The inside of the locking edge rail groove shall be free of weld residue. Rolled rail shown, welded rail similar.

BILL OF MATERIAL

Item	Unit	Total
Preformed Joint Strip Seal	Foot	31

MODEL: Default
FILE: \bentley\project\us-pw\03\Documents\Chicago\11011\Project\179740.IDOT\Cadd\Sheet\PHI15.0.CADD\CAD_Sheet\109001.87.68C55-092-EX0793.dgn

Michael Baker
INTERNATIONAL

USER NAME = DLamb
DESIGNED - AMR
CHECKED - JTB
PLOT SCALE = 0:2.0000 " = 1' in.
PLOT DATE = 6/6/2023

DESIGNED - AMR
CHECKED - JTB
DRAWN - DMJ
CHECKED - JTB

REVISED -
REVISED -
REVISED -
REVISED -

STATE OF ILLINOIS
DEPARTMENT OF TRANSPORTATION

MODIFIED EXPANSION JOINT DETAILS - SOUTH ABUTMENT C
STRUCTURE NO. 090-0182

SHEET 5-92 OF 5-194 SHEETS

F.A.P. RTE.	SECTION	COUNTY	TOTAL SHEETS	SHEET NO.
VAR.	13 (HVB, HB-3) BR-1:R	TAZEWELL	1173	618
				CONTRACT NO. 68C55
				ILLINOIS FED. AID PROJECT

MODEL: Default
FILE: \\miller-prod\miller-us-bentley.com\miller-us-pw\03\Documents\Chicago\11011 Project\179740 IDOT CedarStExt PH115.0 CADD\CAD Sheets\0900187-68C55-093-SCUP.dgn

DS-11

1-1-2020

Michael Baker
INTERNATIONAL
200 W Adams Street
Suite 1500
Chicago, IL 60606
PH: 312.707.8970
FAX: 312.707.8854




USER NAME	= DIamb	DESIGNED	- JMK	REVISED	-
		CHECKED	- ADM	REVISED	-
PLOT SCALE	= 0:2.0000 " = 1" / in.	DRAWN	- DCL	REVISED	-
PLOT DATE	= 6/6/2023	CHECKED	- ADM	REVISED	-

STATE OF ILLINOIS
DEPARTMENT OF TRANSPORTATION

DRAINAGE SCUPPER DS-11
STRUCTURE NO. 090-0182

SHEET S-93 OF S-194 SHEETS

F.A.P. RTE.	SECTION	COUNTY	TOTAL SHEETS	SHEET NO.
VAR.	13 (HVB, HB-3) BR-1;R	TAZEWELL	1173	619
CONTRACT NO. 68C55				
ILLINOIS		FED. AID PROJECT		

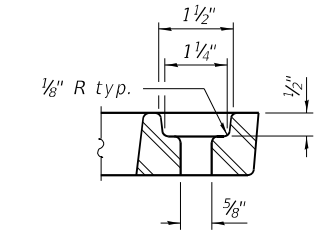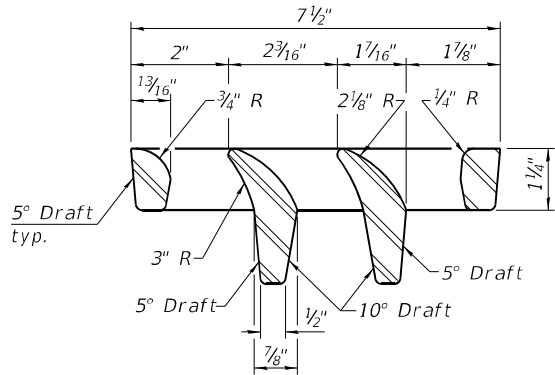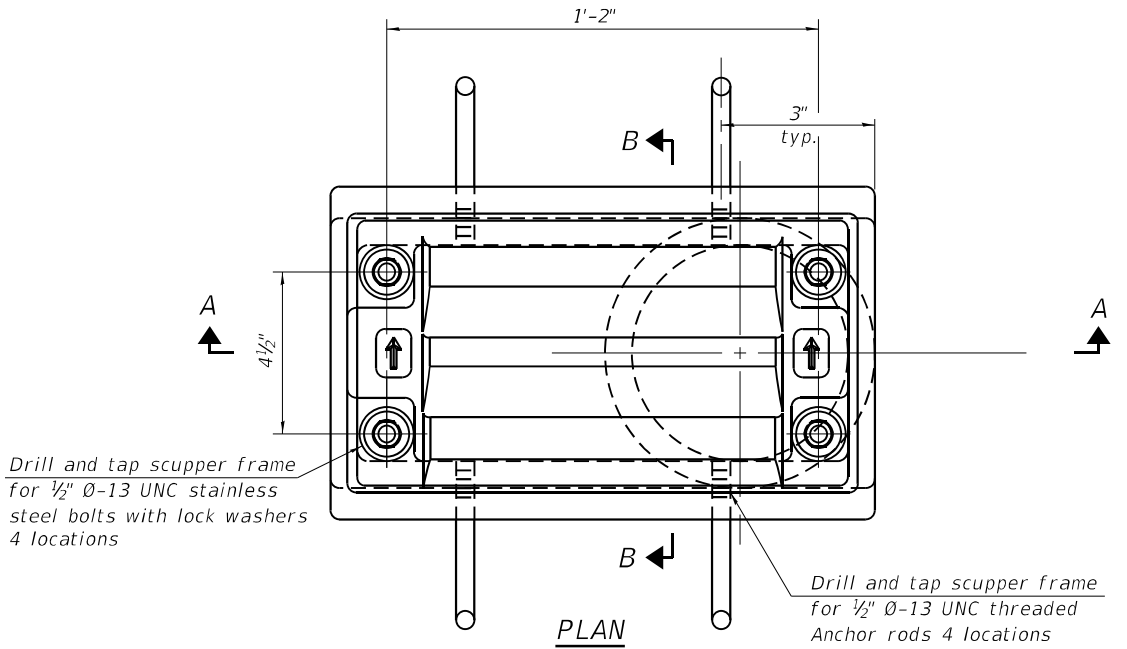

Notes:

All cast iron parts shall be gray iron conforming to the requirements of AASHTO M105, Class 35B and AASHTO M306.

Bolts, anchor rods, nuts and washers shall be according to ASTM A307 and shall be galvanized according to AASHTO M232. As an alternate stainless steel may be used.

Stainless steel hardware shall be according to Article 1006.29(d) of the Standard Specifications.

Structural steel weldments of equal sections and of the same configuration may be substituted for the cast iron scupper frames and downspouts; however, the scupper grates shall remain cast iron. Fillet or full penetration welds shall be used for the weldments. Details shall be submitted to the Engineer for approval.




Structural steel scupper frames and downspouts, when utilized, shall be galvanized according to AASHTO M111.

As an alternate, fiberglass may be used for downspouts according to ASTM D2996 with a short-time rupture strength hoop tensile stress of 30,000 psi min. in lieu of the cast iron or structural steel.

Downspouts located on the exterior side of a painted steel fascia beam shall be painted with the finish coat specified for the exterior side of the fascia beam.

The Contractor shall take appropriate measures to assure that Protective Coat is not applied to the scupper.


Cost of the grate, frame, downspout, anchor rods, nuts and washers including complete installation of the scupper shall be paid for at the contract unit price for Drainage Scupper, DS-11.

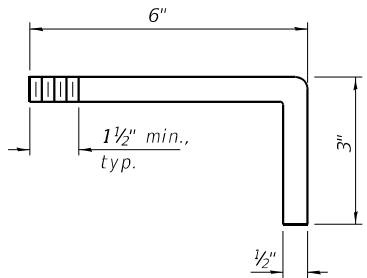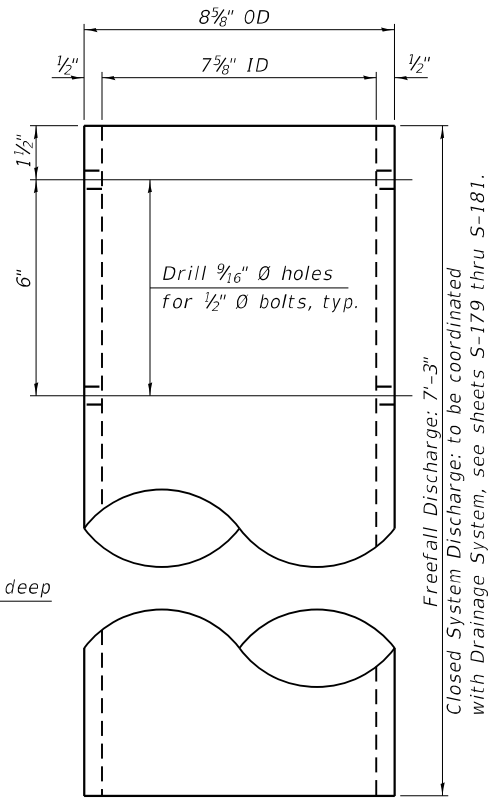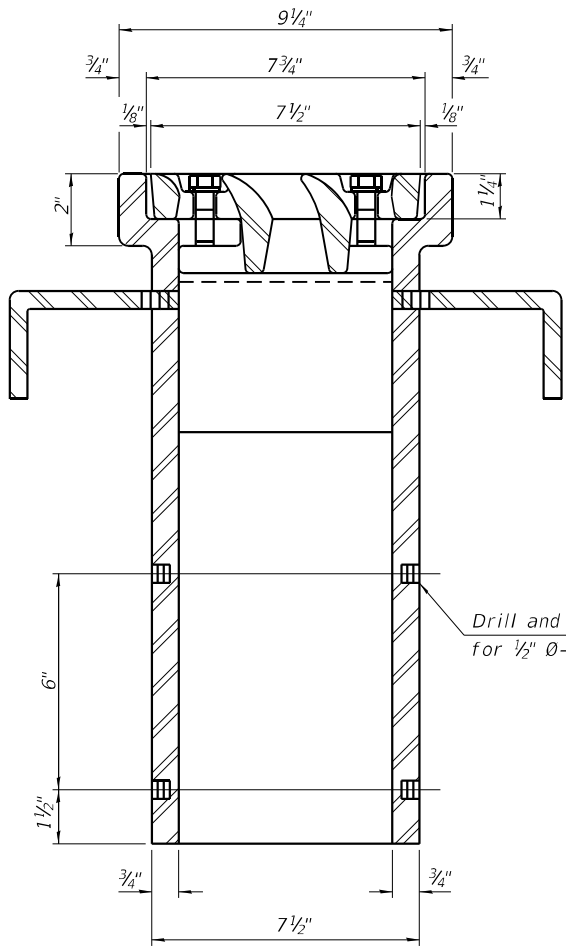

SECTION A-A
See sheet S-71 for scupper location relative to parapet.

BILL OF MATERIAL

ITEM	UNIT	TOTAL
Drainage Scupper, DS-11	Each	25

 



** Measured along Girder 1

CROSS FRAME ANGLES

<i>CALLOUT</i>	<i>ANGLE</i>
<i>A</i>	$88^{\circ}14'59''$
<i>B</i>	$89^{\circ}03'10''$
<i>C</i>	$89^{\circ}11'49''$

1. See sheet S-94 for typical notes.

MODEL: Default
FILE: \\miller-prod\bus\shubert\combus\bus-pw\03\Documents\Chicago\1101\Project\179740.IDOT CedarStExt_Plan3.DWG
Michael Baker International
200 W Adams Street
Suite 1500
Chicago, IL 60606
PH: 312.707.8810
FAX: 312.707.8854

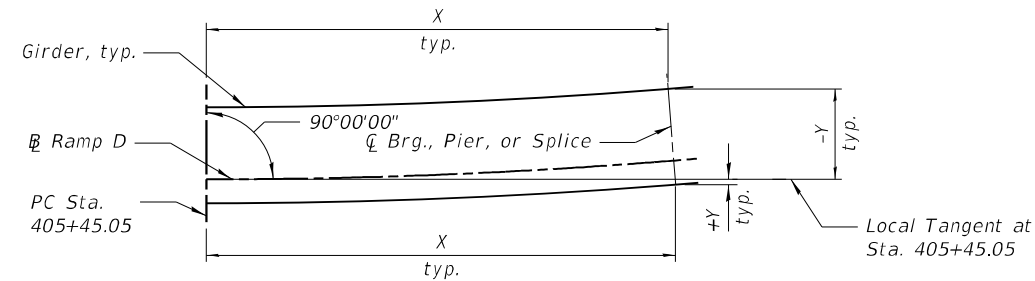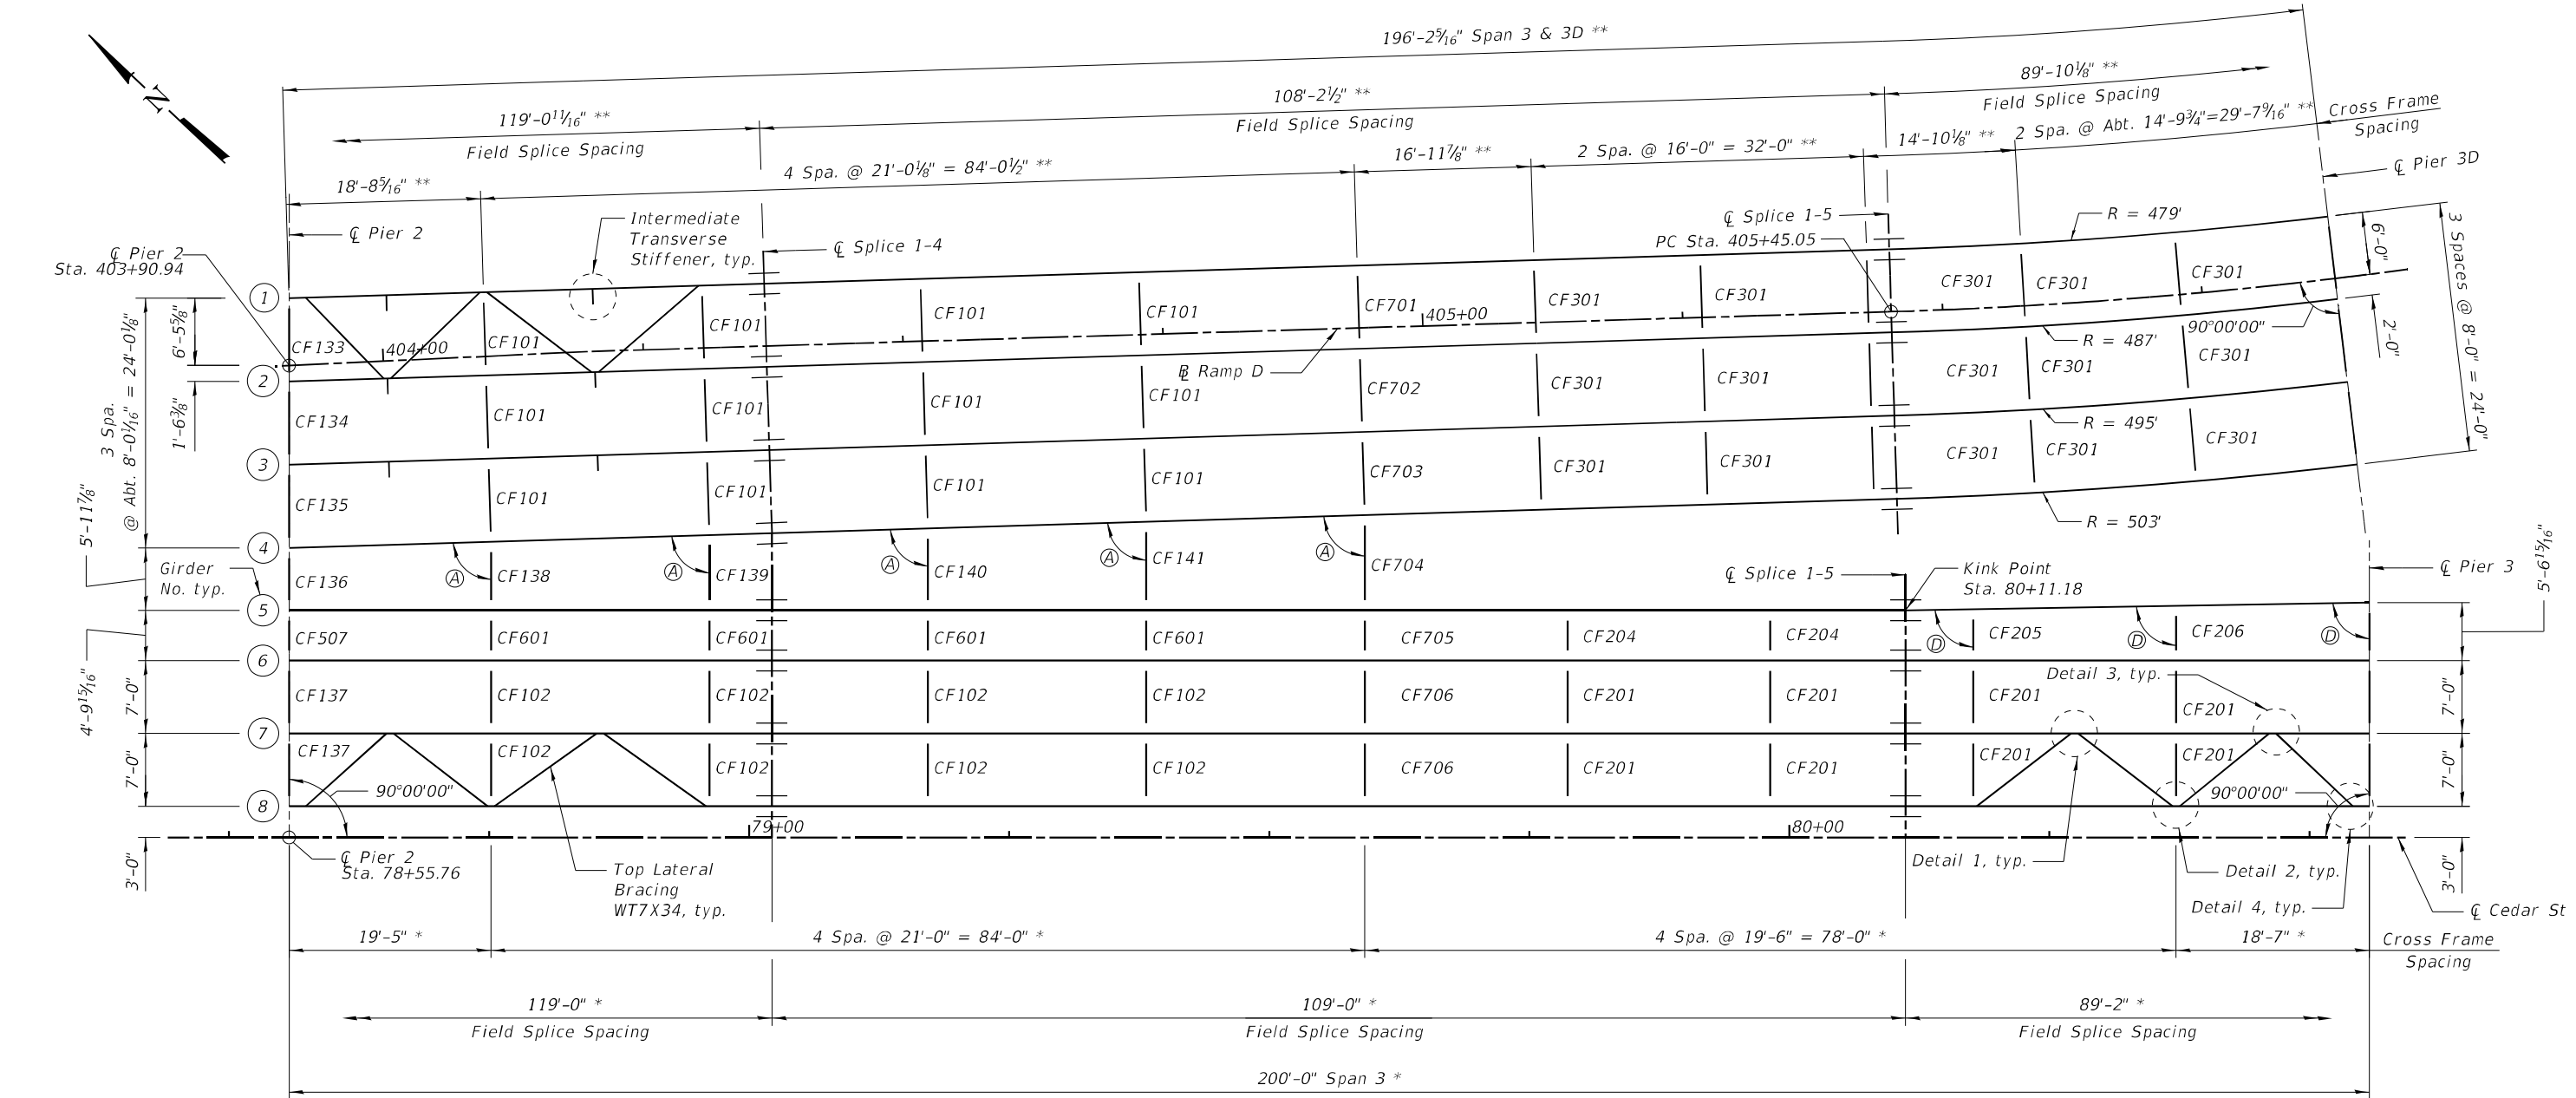

CURVED GIRDER LAYOUT
(X Measured along Local Tangent)

* Measured along $\bar{C}$ Cedar St.
** Measured along Girder 1

FRAMING PLAN - SPAN 3

GIRDER COORDINATES
(All dimensions in feet)

Girder	PC Sta. 405+45.05		$\bar{C}$ Splice 1-5		$\bar{C}$ Pier 3D	
	X	Y	X	Y	X	Y
1	0.000	-6.000	0.000	-6.000	42.224	-7.865
2	0.000	2.000	0.000	2.000	42.930	0.104
3	0.000	10.000	0.000	10.000	43.635	8.073
4	0.000	18.000	0.000	18.000	44.340	16.042

CROSS FRAME ANGLES

CALLOUT	ANGLE
A	88°14'59"
D	89°02'11"

NOTE:

1. See sheet S-94 for typical notes.

Michael Baker International
200 W Adams Street
Suite 1500
Chicago, IL 60606
PH: 312.707.8810
FAX: 312.707.8854



USER NAME = D1amb	DESIGNED - JMK/JTB	REVISED -
	CHECKED - XW	REVISED -
PLOT SCALE = 16:0" = 1" / lin.	DRAWN - DMJ	REVISED -
PLOT DATE = 6/6/2023	CHECKED - XW	REVISED -

**STATE OF ILLINOIS
DEPARTMENT OF TRANSPORTATION**

**LT UNIT 1 - FRAMING PLAN 3
STRUCTURE NO. 090-0182**

SHEET S-96 OF S-194 SHEETS

F.A.P. RTE.	SECTION	COUNTY	TOTAL SHEETS	SHEET NO.
VAR.	13 (HVB, HB-3) BR-1:R	TAZEWELL	1173	622
CONTRACT NO. 68C55				
ILLINOIS		FED. AID PROJECT		

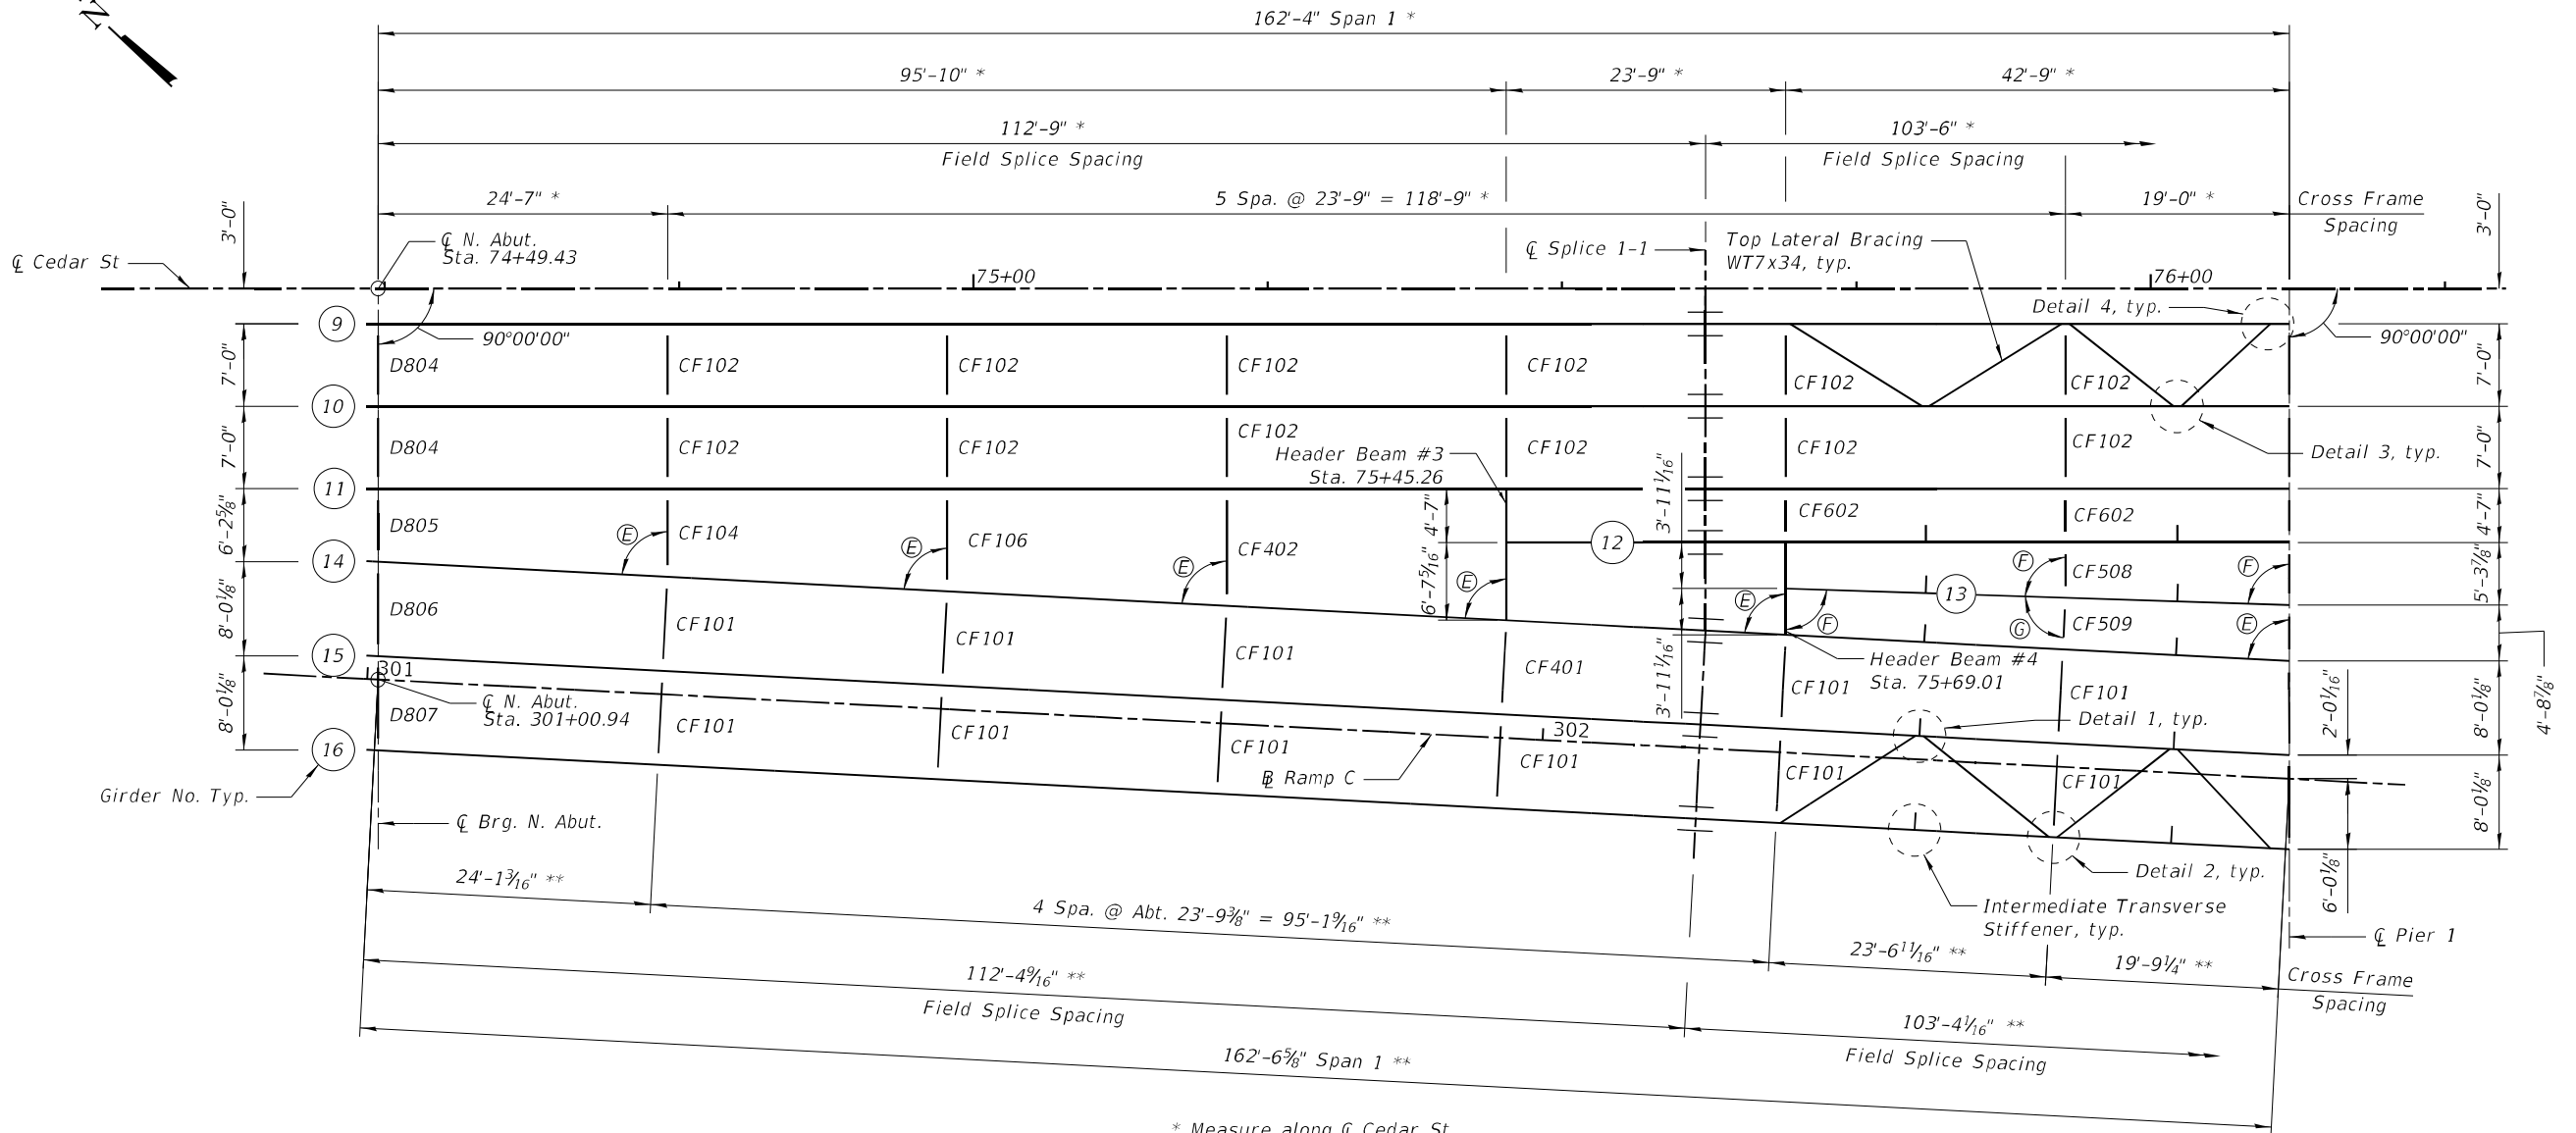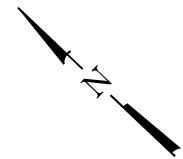

* Measure along CL Cedar St.
** Measure along CL Ramp C

FRAMING PLAN - SPAN 1

CROSS FRAME ANGLES

CALLOUT	ANGLE
E	87°01'42"
F	88°07'13"
G	88°54'29"

NOTE:

1. See sheet S-94 for typical notes.

MODEL: Default
FILE: \\miller\p\bus\bus\ben\ben\combus-us-pw\03\Documents\Chicago\1\01\Project\179740.IDOT CedarStExt_Plan1.DWG
PROJECT: 179740 IDOT CedarStExt_Plan1.DWG
SHEET: 0001 OF 0001
DATE: 6/6/2023

Michael Baker
INTERNATIONAL
200 W Adams Street
Suite 1500
Chicago, IL 60606
PH: 312.707.8110
FAX: 312.707.8854

USER NAME = DLamb	DESIGNED - JMK/JTB	REVISED -
	CHECKED - XW	REVISED -
PLOT SCALE = 15:11.9992 " = 1" / in.	DRAWN - DMJ	REVISED -
PLOT DATE = 6/6/2023	CHECKED - XW	REVISED -


STATE OF ILLINOIS
DEPARTMENT OF TRANSPORTATION

RT UNIT 1 - FRAMING PLAN 1
STRUCTURE NO. 090-0182

SHEET S-98 OF S-194 SHEETS

F.A.P. RTE.	SECTION	COUNTY	TOTAL SHEETS	SHEET NO.
VAR.	13 (HVB, HB-3) BR-1;R	TAZEWELL	1173	624
CONTRACT NO. 68C55				
ILLINOIS FED. AID PROJECT				

MODEL: Default
FILE: \\miller-prod\share\shubentley\com\bus-pw\03\Documents\Chicago_11\011\Project\179740_IDOT_CedarStExt_Plan3.dgn
CADD/CAD: Sheets\0900182-68C55-1004-FramingPlan3_RT.dgn

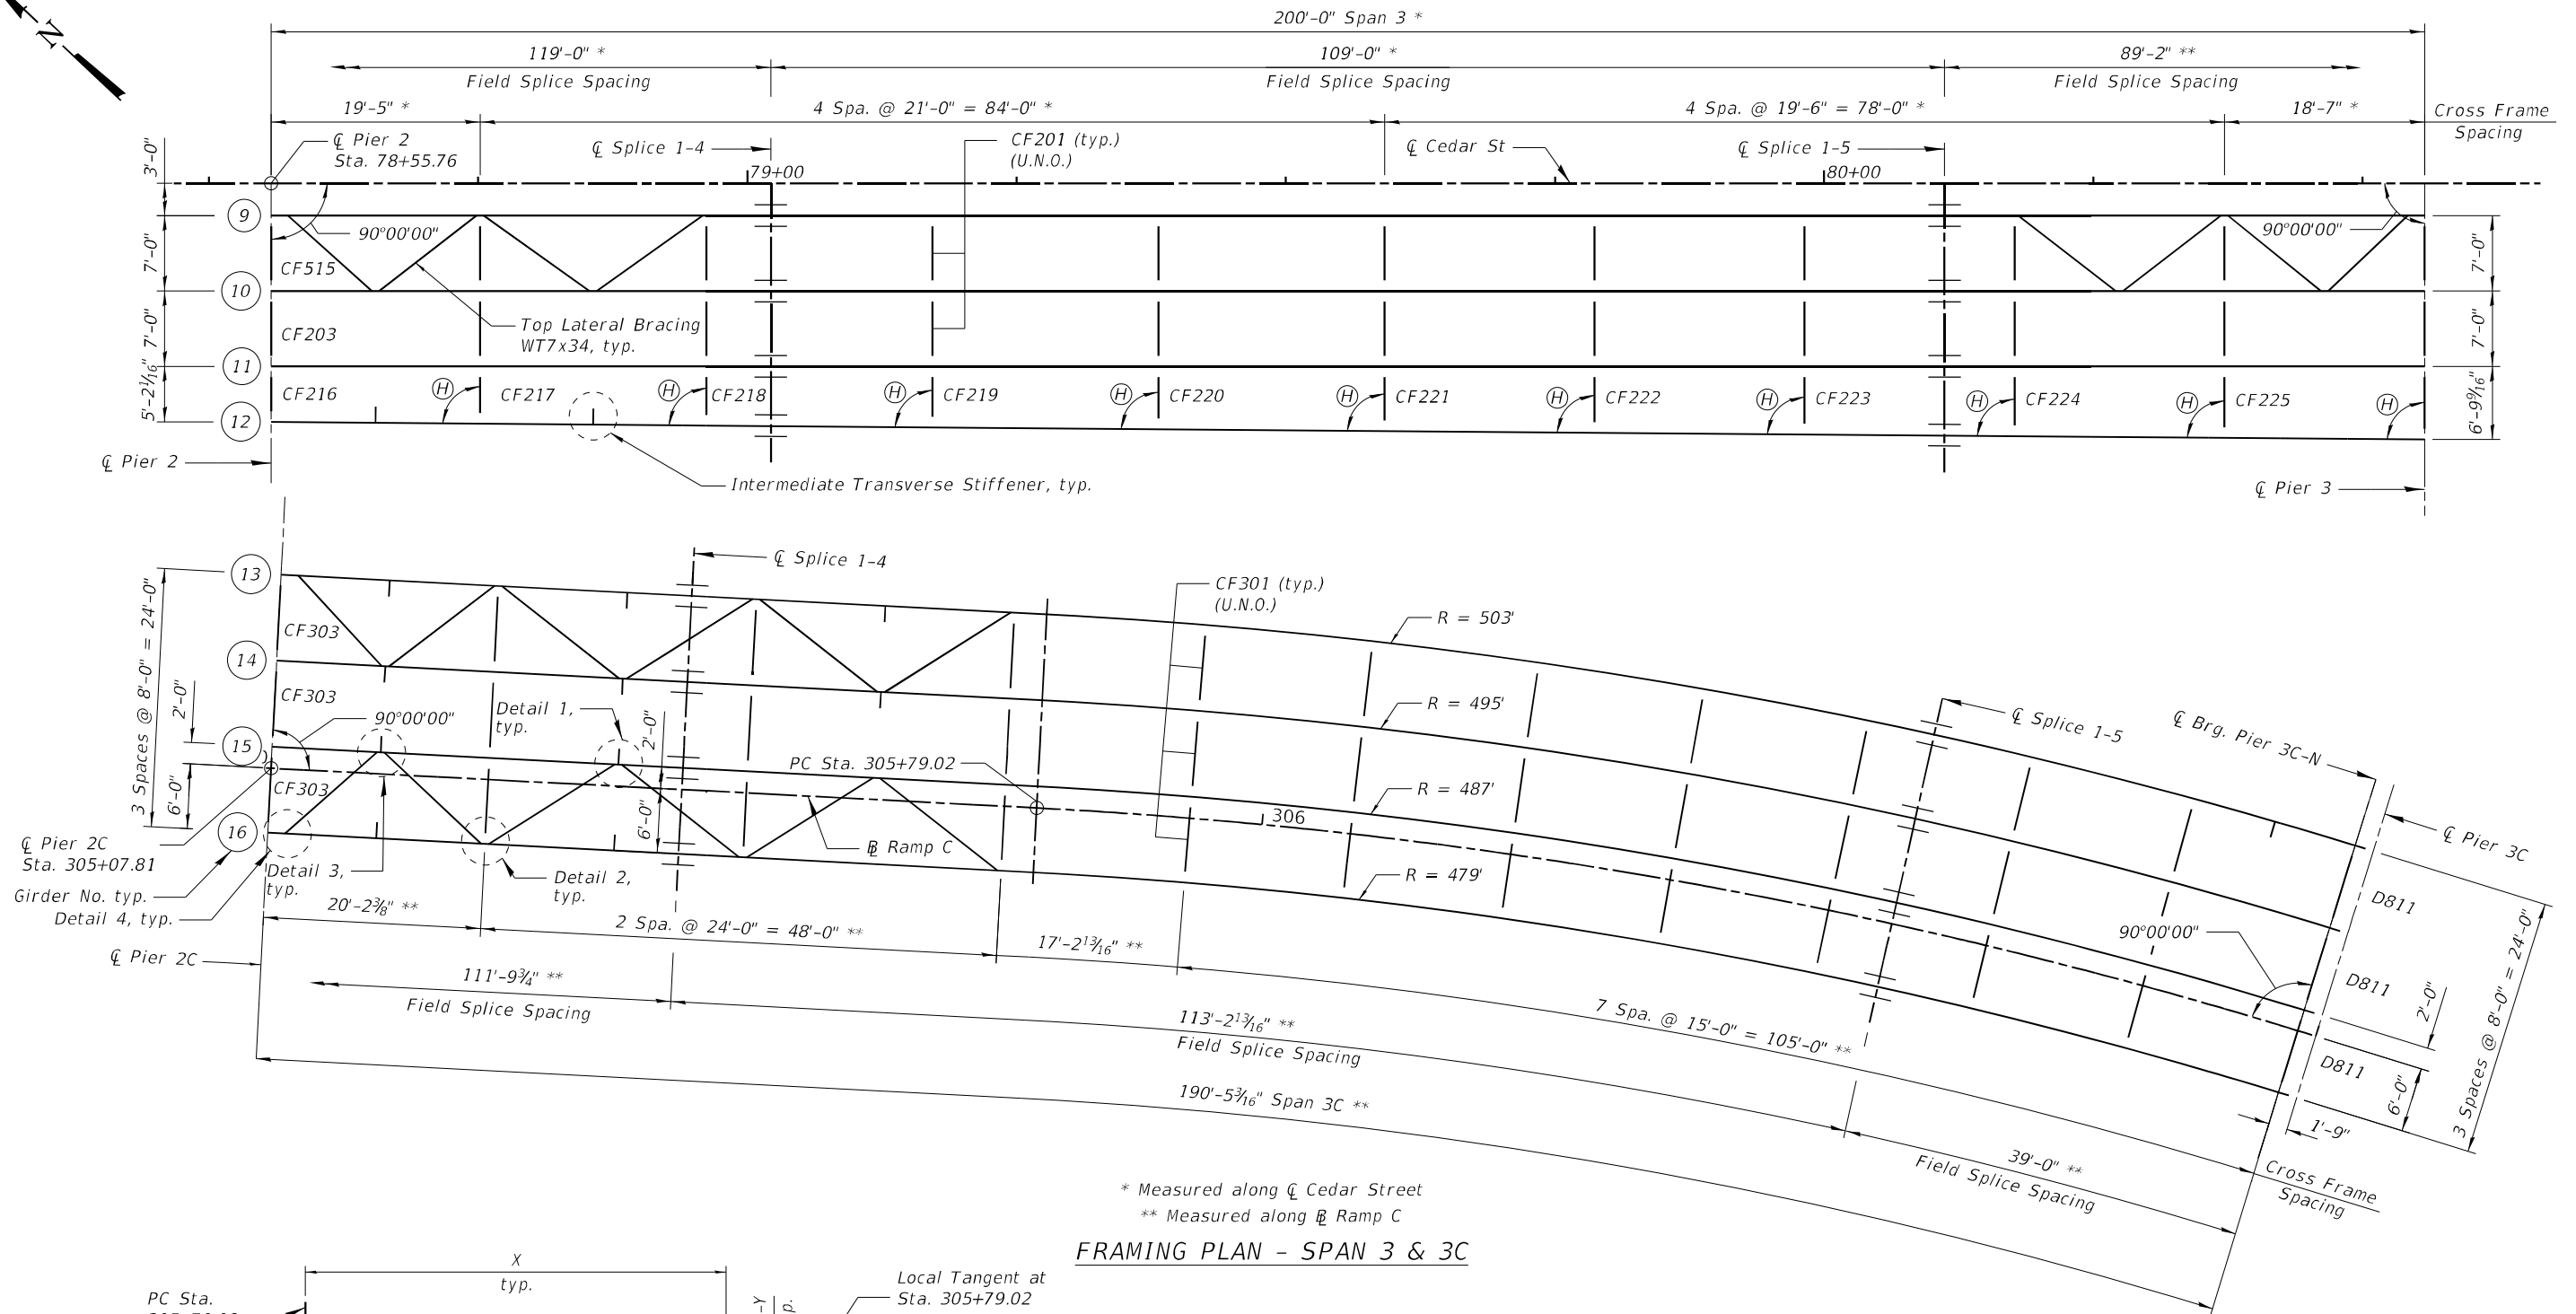

FRAMING PLAN - SPAN 3 & 3C

GIRDER COORDINATES
(All dimensions in feet)

Girder	PC Sta. 305+79.02		Centerline Splice 1-5		Centerline Brg. Pier 3C-N	
	X	Y	X	Y	X	Y
13	0.000	-18.000	82.897	-11.122	122.481	-2.860
14	0.000	-10.000	81.552	-3.236	120.506	4.892
15	0.000	-2.000	80.206	4.650	118.531	12.645
16	0.000	6.000	78.860	12.536	116.556	20.397

CROSS FRAME ANGLES

CALLOUT	ANGLE
H	89°32'05"

NOTE:

1. See sheet S-94 for typical notes.

Michael Baker
INTERNATIONAL
200 W Adams Street
Suite 1500
Chicago, IL 60606
PH: 312.707.8970
FAX: 312.707.8854


USER NAME = DLamb	DESIGNED - JMK/JTB	REVISED -
	CHECKED - XW	REVISED -
PLOT SCALE = 15:11.9992 '"/td> <td>DRAWN - DMJ</td> <td>REVISED -</td>	DRAWN - DMJ	REVISED -
PLOT DATE = 6/6/2023	CHECKED - XW	REVISED -

STATE OF ILLINOIS
DEPARTMENT OF TRANSPORTATION

RT UNIT 1 - FRAMING PLAN 3
STRUCTURE NO. 090-0182

SHEET S-100 OF S-194 SHEETS

F.A.P. RTE.	SECTION	COUNTY	TOTAL SHEETS	SHEET NO.
VAR.	13 (HVB, HB-3) BR-1:R	TAZEWELL	1173	626
				CONTRACT NO. 68C55
		ILLINOIS	FED. AID PROJECT	

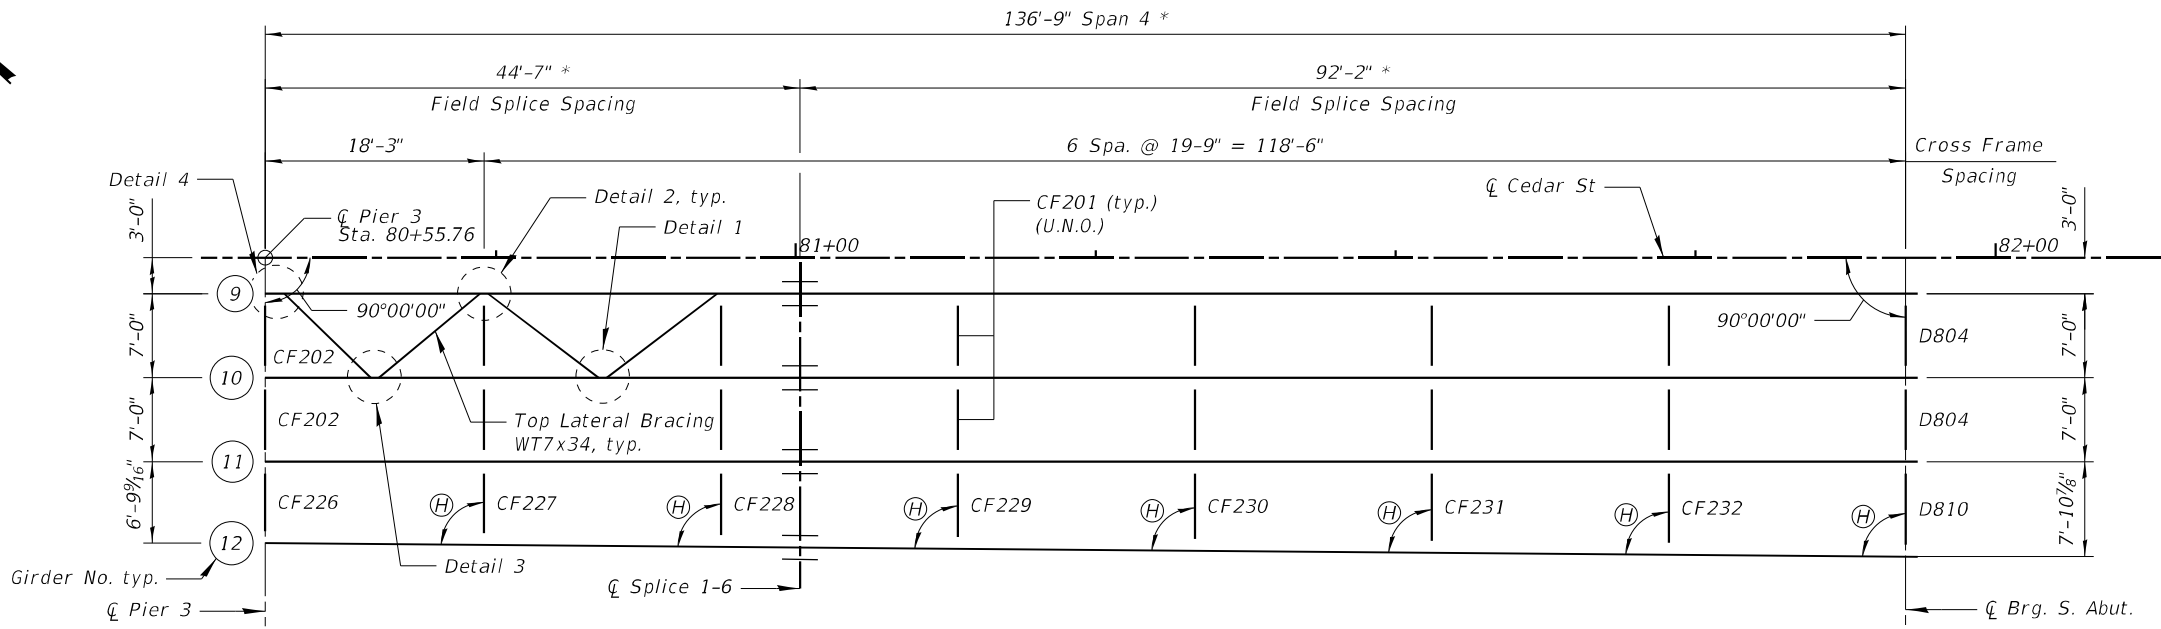

* Measure along Centerline of Cedar Street

FRAMING PLAN - SPAN 4

CROSS FRAME ANGLES

CALLOUT	ANGLE
H	89°32'05"

NOTE:

1. See sheet S-94 for typical notes.

MODEL: Default
FILE: \\miller-prod\bus\shu.bentley.com\bus\bus-pw\03\Documents\Chicago_IL\01_Projects\179740_IDOT_CedarStExt_Plan\15.0_CADD\CAD_Sheets\0900182-68C55-10-1-FramingPlan4_RT.dgn

Michael Baker
INTERNATIONAL
200 W Adams Street
Suite 1500
Chicago, IL 60606
PH: 312.707.8110
FAX: 312.707.8854


USER NAME = DLamb	DESIGNED - JMK/JTB	REVISED -
	CHECKED - XW	REVISED -
PLOT SCALE = 15:11.9992 1" / in.	DRAWN - DMJ	REVISED -
PLOT DATE = 6/6/2023	CHECKED - XW	REVISED -

STATE OF ILLINOIS
DEPARTMENT OF TRANSPORTATION

RT UNIT 1 - FRAMING PLAN 4
STRUCTURE NO. 090-0182

SHEET 5-101 OF 5-194 SHEETS

F.A.P. RTE.	SECTION	COUNTY	TOTAL SHEETS	SHEET NO.
VAR.	13 (HVB, HB-3) BR-1;R	TAZEWELL	1173	627
CONTRACT NO. 68C55				
ILLINOIS		FED. AID PROJECT		

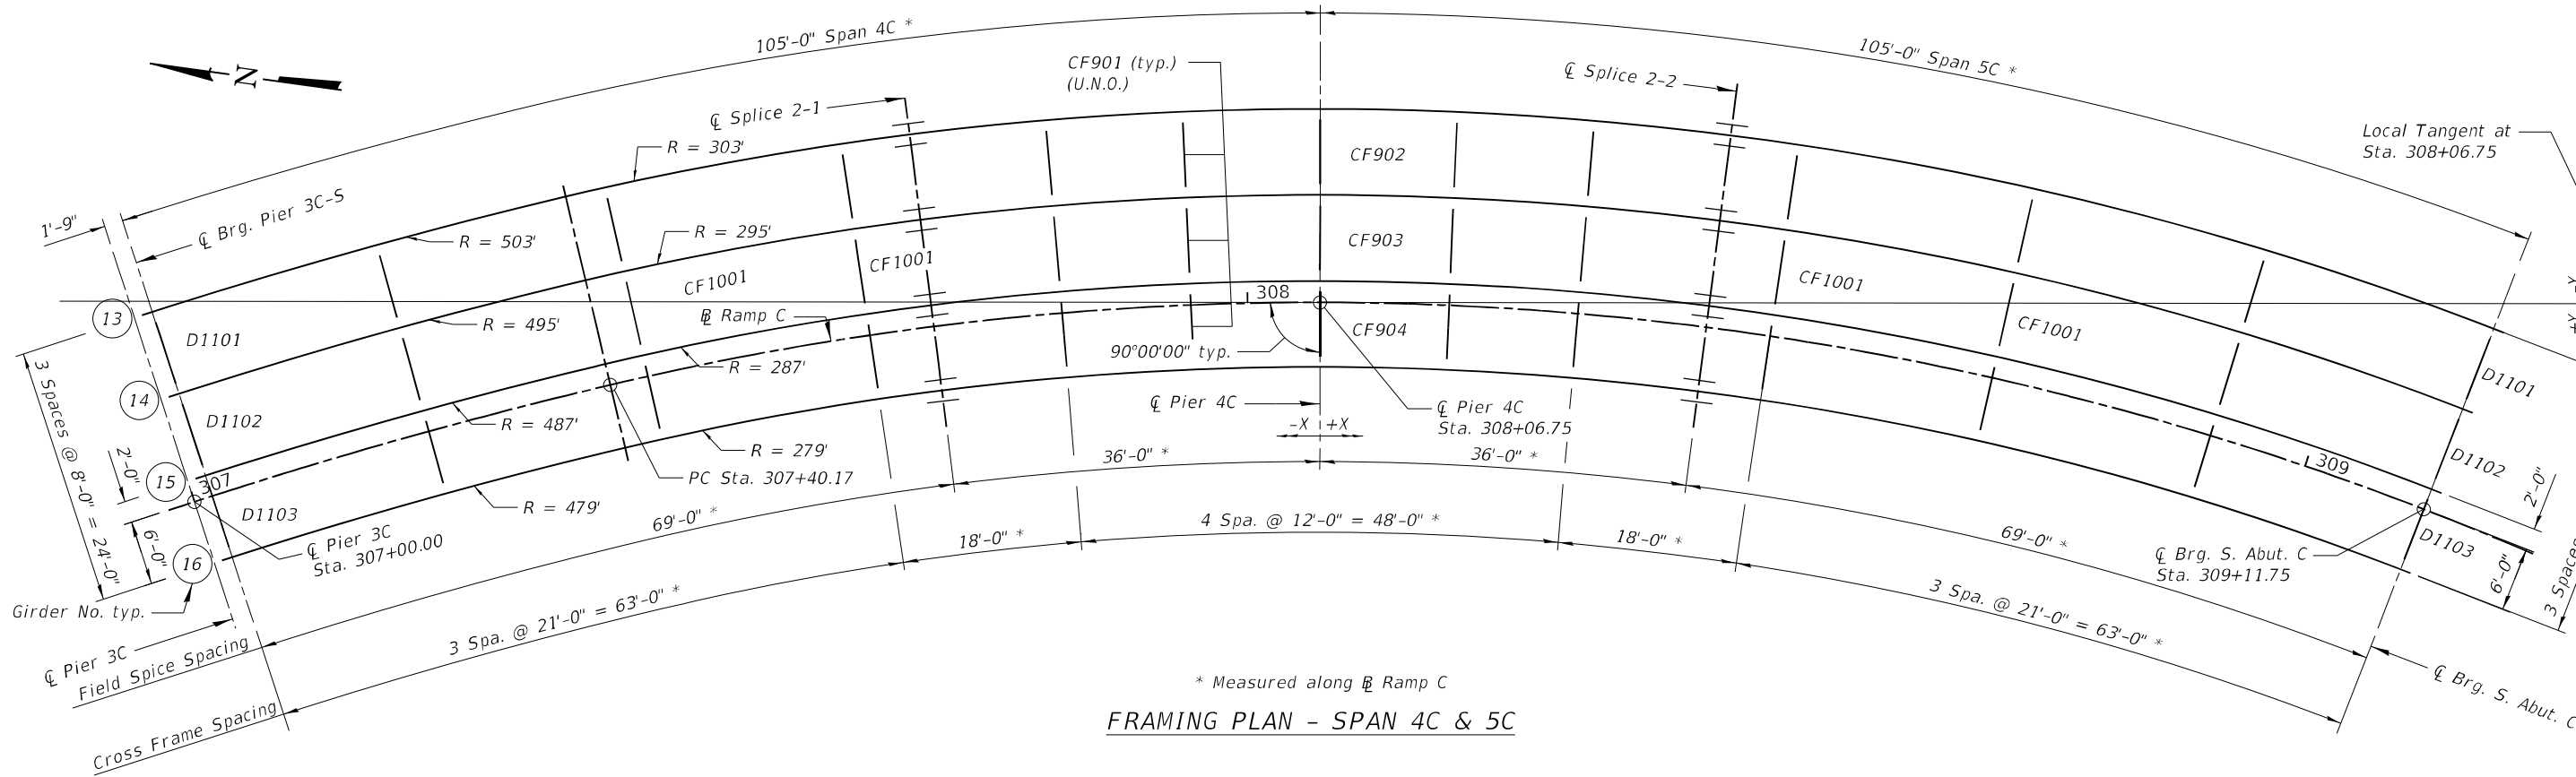

FRAMING PLAN - SPAN 4C & 5C

GIRDER COORDINATES




(All dimensions in feet)

Girder	C Brg. Pier 3C-S		C Splice 2-1		C Pier 4C		C Splice 2-2		C Brg. S. Abut. C	
	X	Y	X	Y	X	Y	X	Y	X	Y
13	-108.563	0.999	-38.172	-15.856	0.000	-18.000	38.172	-15.586	109.122	2.332
14	-106.073	8.602	-37.165	-7.650	0.000	-10.000	37.191	-7.650	106.241	9.795
15	-103.584	16.205	-36.157	0.287	0.000	-2.000	37.879	0.287	103.360	17.259
16	-101.094	23.808	-35.149	8.223	0.000	6.000	35.149	8.223	100.479	24.722


NOTE:

1. See sheet S-94 for typical notes.

Model: Default
File: \\miller-prod\bus\shu.bentley.com\bus-us\proj\03\Documents\Chicago_IL\01_Projects\179740_IDOT_CedarStExt_Phl115.0_CADD\CAD_Sheets\0900182_68C55-102-FramingPlan1_Unit2.dgn

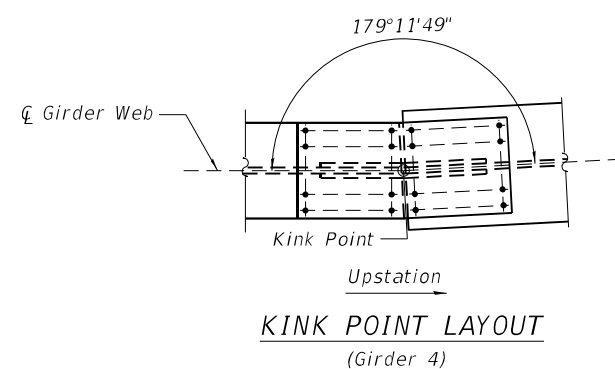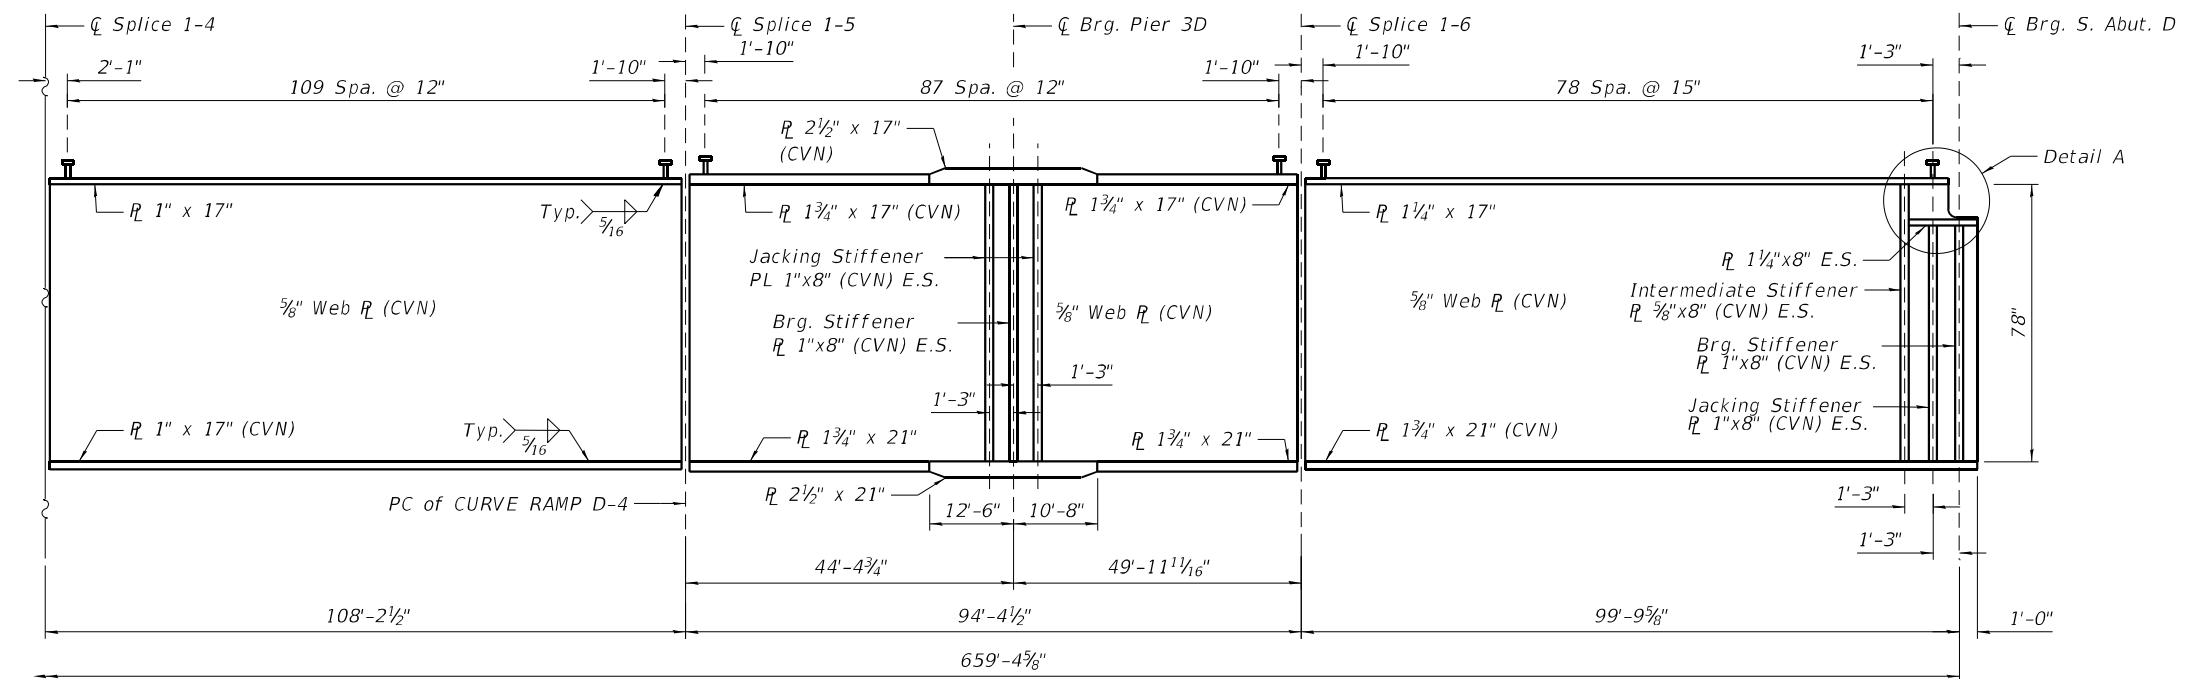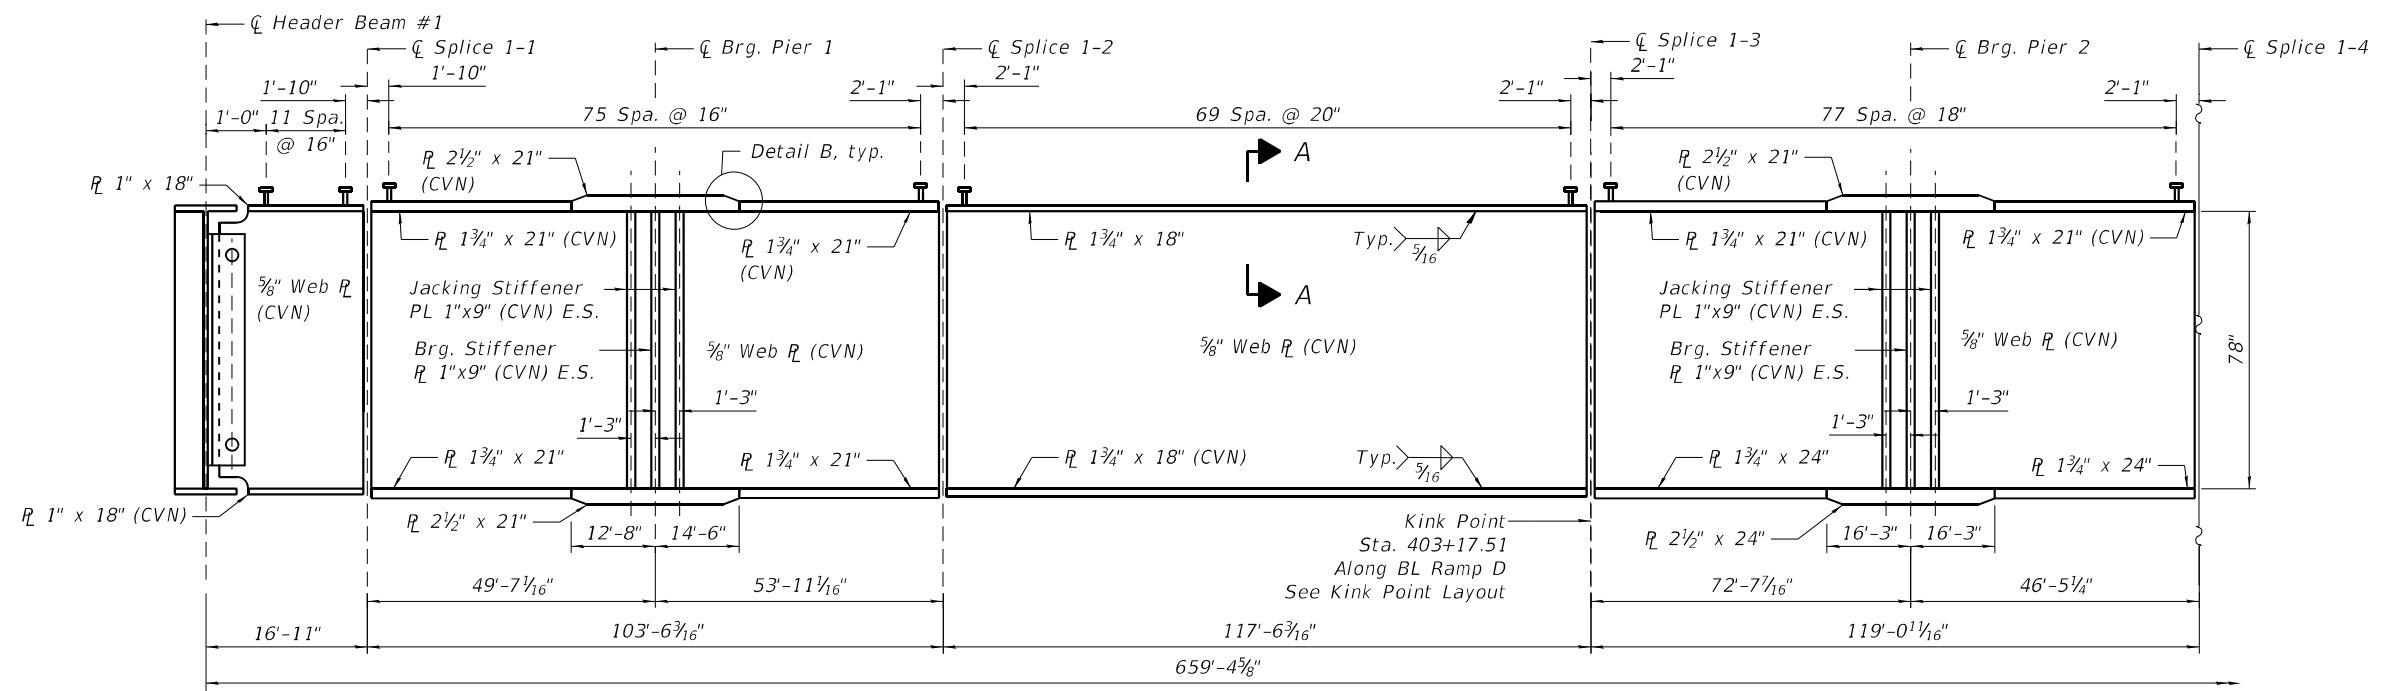

- NOTES:
1. See sheet S-103 for typical notes.
 2. See sheet S-103 for Section A-A for Detail B.
 3. See sheet S-104 for Detail A.

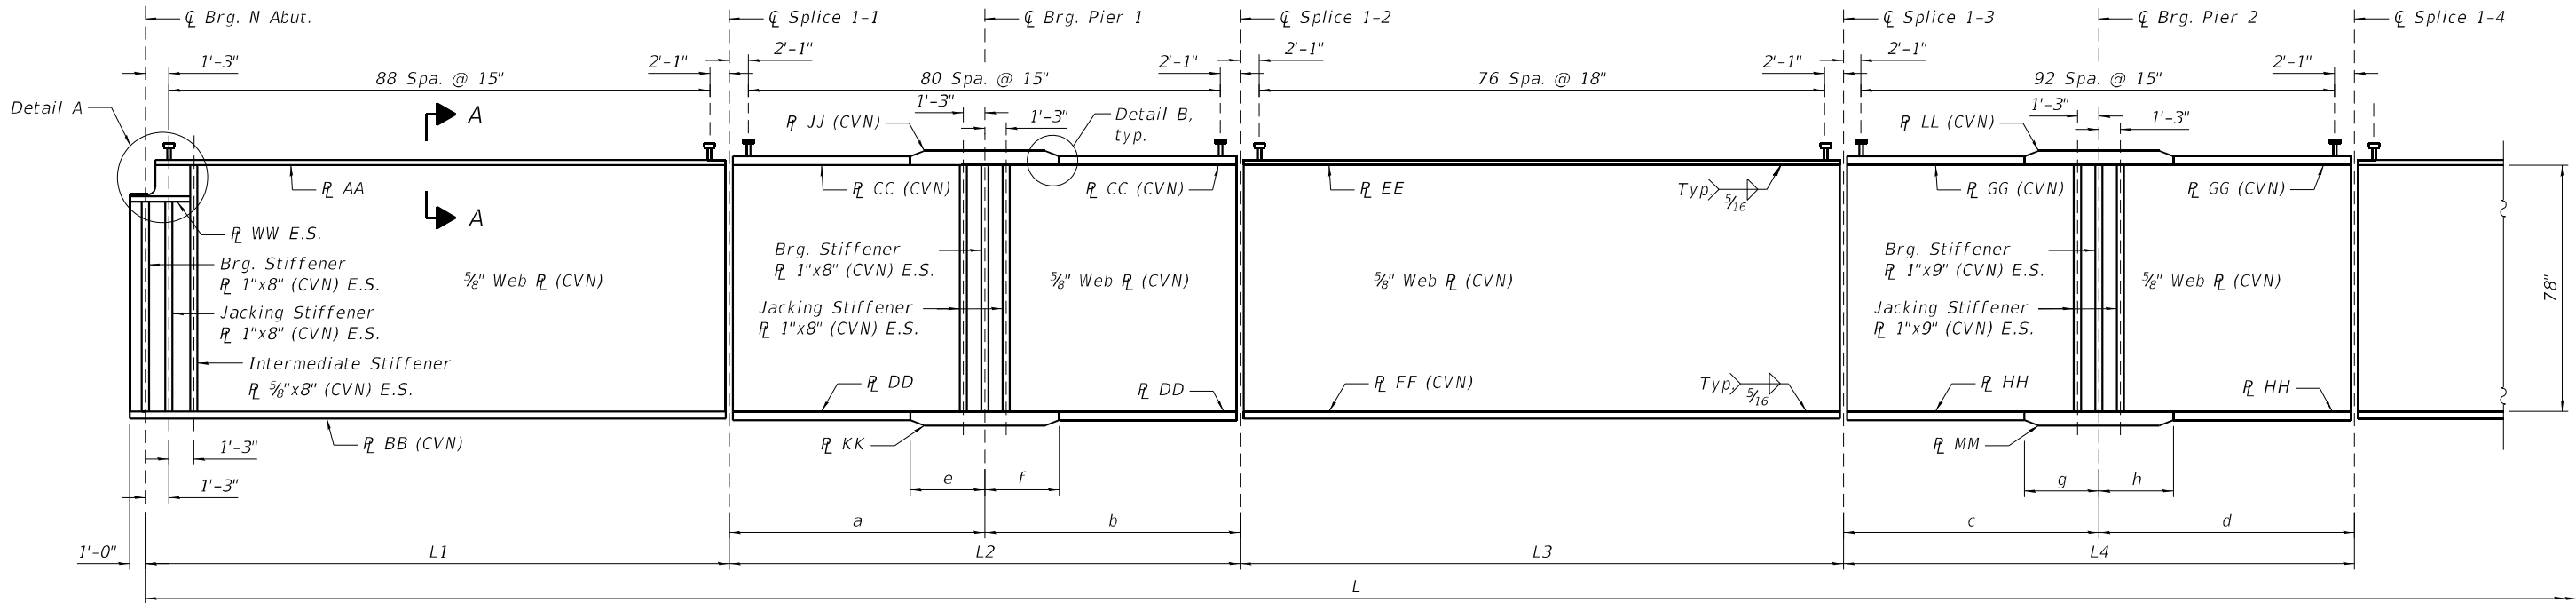

GIRDER ELEVATION - UNIT 1
(Girder 6, 7, and 8)

FLANGE PLATE DIMENSIONS - UNIT 1

Girder	AA	BB	CC	DD	EE	FF	GG	HH	JJ	KK	LL	MM	WW
Girder 6	1" x 18"	1" x 18"	1 3/4" x 18"	1 3/4" x 21"	1 1/4" x 18"	1 1/4" x 21"	1 3/4" x 21"	1 3/4" x 24"	2 1/2" x 18"	2 1/2" x 21"	2 1/2" x 21"	2 1/2" x 24"	1" x 8"
Girder 7	1" x 18"	1" x 18"	1 3/4" x 18"	1 3/4" x 21"	1 1/4" x 18"	1 1/4" x 21"	1 3/4" x 21"	1 3/4" x 24"	2 1/2" x 18"	2 1/2" x 21"	2 1/2" x 21"	2 1/2" x 24"	1" x 8"
Girder 8	1" x 18"	1" x 18"	1 3/4" x 18"	1 3/4" x 21"	1 1/4" x 18"	1 1/4" x 21"	1 3/4" x 21"	1 3/4" x 24"	2 1/2" x 18"	2 1/2" x 21"	2 1/2" x 21"	2 1/2" x 24"	1" x 8"


GIRDER DIMENSIONS - UNIT 1

Girder	L	L1	L2	L3	L4	a	b	c	d	e	f	g	h
Girder 6	743'-1"	112'-9"	103'-6"	117'-6"	119'-0"	49'-7"	53'-11"	72'-7"	46'-5"	12'-8"	14'-6"	16'-3"	16'-3"
Girder 7	743'-1"	112'-9"	103'-6"	117'-6"	119'-0"	49'-7"	53'-11"	72'-7"	46'-5"	12'-8"	14'-6"	16'-3"	16'-3"
Girder 8	743'-1"	112'-9"	103'-6"	117'-6"	119'-0"	49'-7"	53'-11"	72'-7"	46'-5"	12'-8"	14'-6"	16'-3"	16'-3"

NOTES:

- See sheet S-103 for typical notes.
- See sheet S-103 for Section A-A for Detail B.
- See sheet S-104 for Detail A.

MODEL: Default
FILE: \\miller-prod\miller-usa\p03\Documents\Chicago_IL\01_Projects\17940_IDOT_CedarStExt_Phl15.0_CADD\CAD_Sheets\0900182-68C55-107-GirderElev.dgn

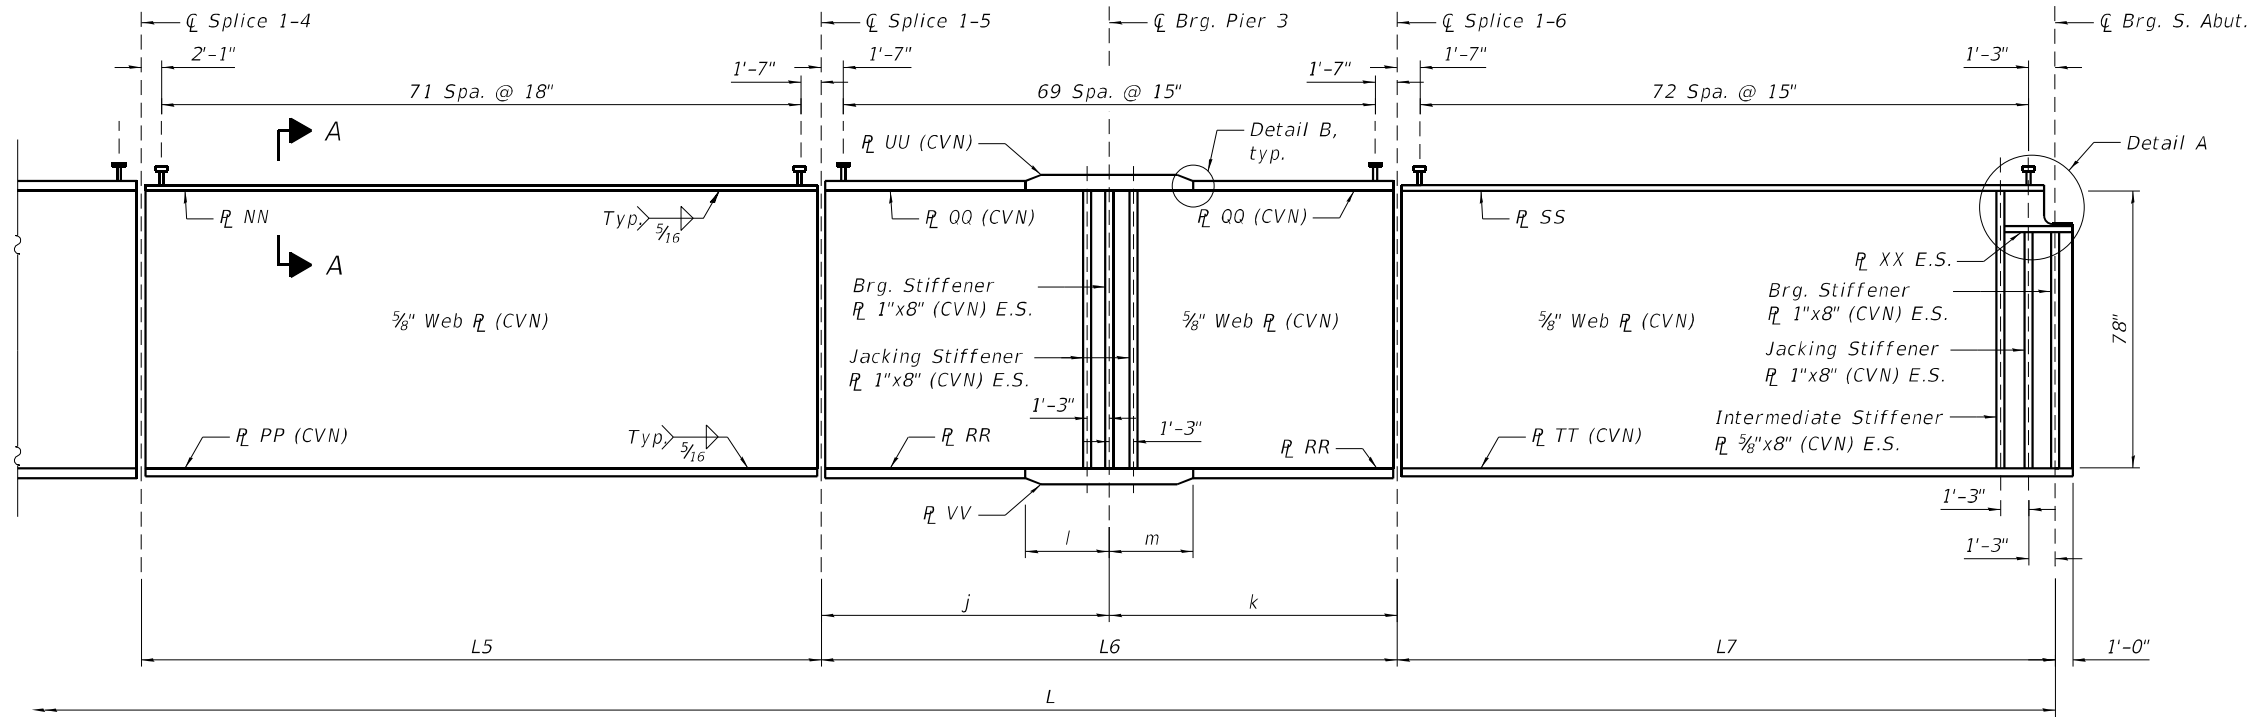

GIRDER ELEVATION - UNIT 1
(Girder 6, 7, and 8)

FLANGE PLATE DIMENSIONS - UNIT 1

Girder	NN	PP	QQ	RR	SS	TT	UU	VV	XX
Girder 6	1" x 17"	1" x 17"	1¾" x 17"	1¾" x 17"	1" x 17"	1" x 17"	2½" x 17"	2½" x 17"	1" x 8"
Girder 7	1" x 17"	1" x 17"	1¾" x 17"	1¾" x 17"	1" x 17"	1" x 17"	2½" x 17"	2½" x 17"	1" x 8"
Girder 8	1" x 17"	1" x 17"	1¾" x 17"	1¾" x 17"	1" x 17"	1" x 17"	2½" x 17"	2½" x 17"	1" x 8"

GIRDER DIMENSIONS - UNIT 1

Girder	L	L5	L6	L7	j	k	l	m
Girder 6	743'-1"	109'-0"	89'-2"	92'-2"	44'-7"	44'-7"	15'-6"	15'-3"
Girder 7	743'-1"	109'-0"	89'-2"	92'-2"	44'-7"	44'-7"	15'-6"	15'-3"
Girder 8	743'-1"	109'-0"	89'-2"	92'-2"	44'-7"	44'-7"	15'-6"	15'-3"

- NOTES:**
- See sheet S-103 for typical notes.
 - See sheet S-103 for Section A-A for Detail B.
 - See sheet S-104 for Detail A.

MODEL: Default
FILE: \\miller-prod\miller-prod\bus-pw\03\Documents\Chicago\1\01\Project\179740.IDOT CedarStExt_Plan15.0_CADD\CAD_Sheets\0900182-68C55-108-GirderElev6.dgn

Michael Baker
INTERNATIONAL
200 W Adams Street
Suite 1500
Chicago, IL 60606
PH: 312.707.8910
FAX: 312.707.8804


USER NAME = DLamb	DESIGNED - JMK	REVISED -
CHECKED - XW	REVISED -	
PLOT SCALE = 0.1667' / in.	DRAWN - DMJ	REVISED -
PLOT DATE = 6/6/2023	CHECKED - XW	REVISED -

STATE OF ILLINOIS
DEPARTMENT OF TRANSPORTATION

GIRDER ELEVATION 6
STRUCTURE NO. 090-0182

SHEET S-108 OF S-194 SHEETS

F.A.P. RTE.	SECTION	COUNTY	TOTAL SHEETS	SHEET NO.
VAR.	13 (HVB, HB-3) BR-1;R	TAZEWELL	1173	634
CONTRACT NO. 68C55				
ILLINOIS FED. AID PROJECT				

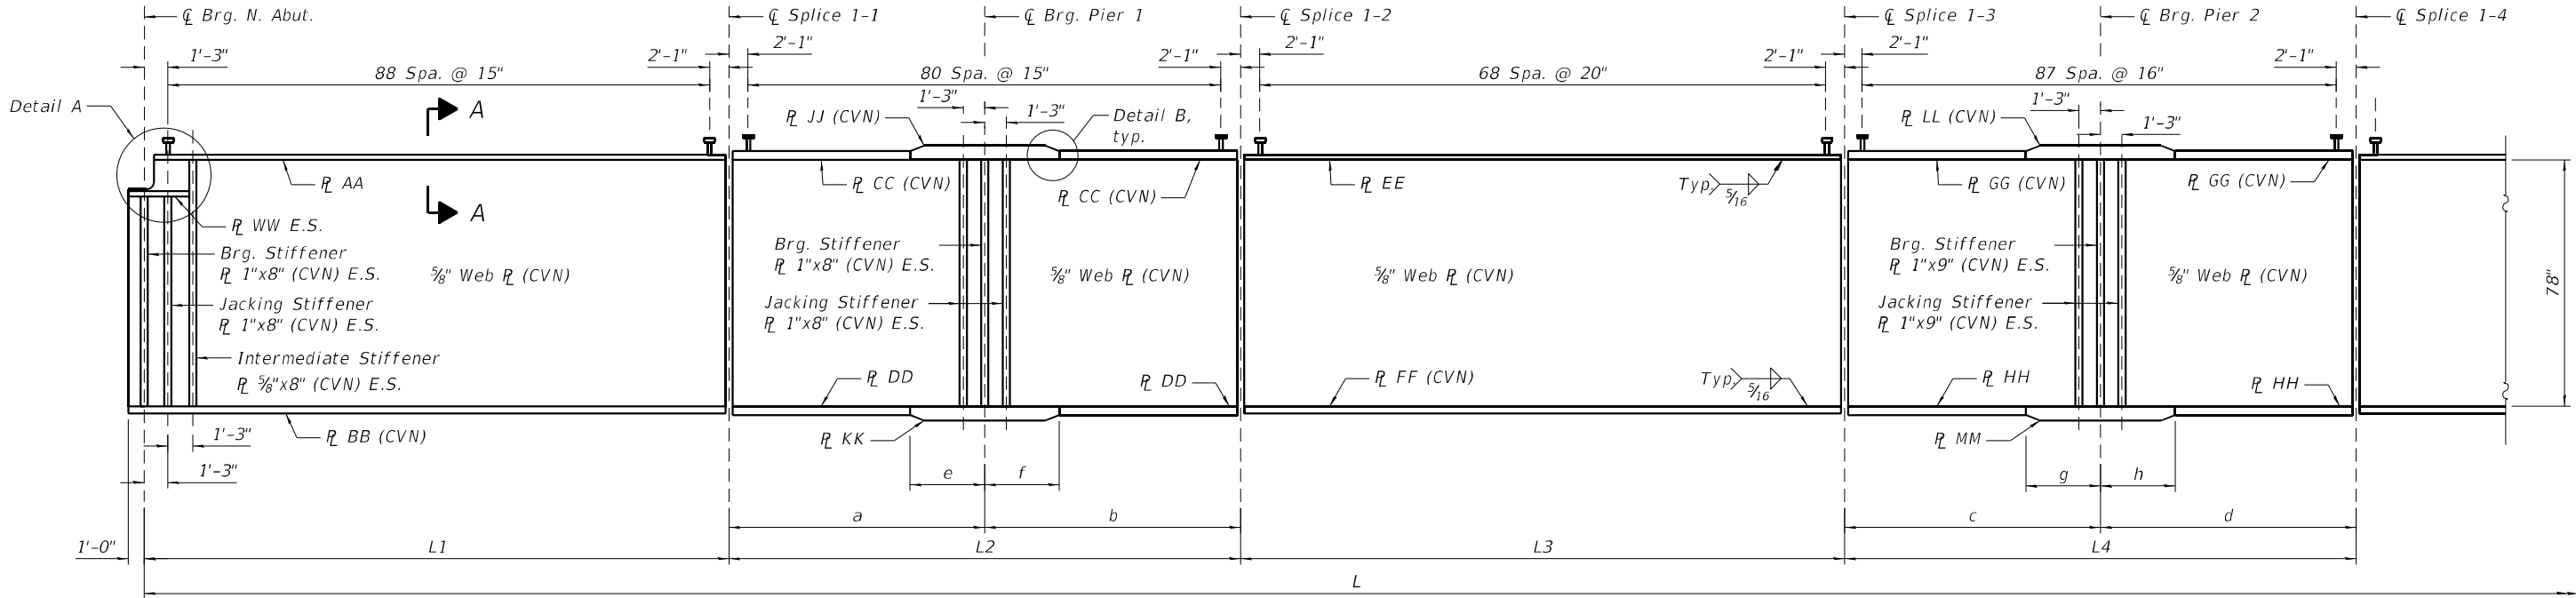

GIRDER ELEVATION - UNIT 1
(Girder 9, 10, and 11)

FLANGE PLATE DIMENSIONS - UNIT 1

Girder	AA	BB	CC	DD	EE	FF	GG	HH	JJ	KK	LL	MM	WW
Girder 9	1" x 18"	1" x 18"	1 3/4" x 18"	1 3/4" x 21"	1 1/4" x 18"	1 1/4" x 21"	1 3/4" x 21"	1 3/4" x 24"	2 1/2" x 18"	2 1/2" x 21"	2 1/2" x 21"	2 1/2" x 24"	1" x 8"
Girder 10	1" x 18"	1" x 18"	1 3/4" x 18"	1 3/4" x 21"	1 1/4" x 18"	1 1/4" x 21"	1 3/4" x 21"	1 3/4" x 24"	2 1/2" x 18"	2 1/2" x 21"	2 1/2" x 21"	2 1/2" x 24"	1" x 8"
Girder 11	1" x 18"	1" x 18"	1 3/4" x 18"	1 3/4" x 21"	1 1/4" x 18"	1 1/4" x 21"	1 3/4" x 21"	1 3/4" x 24"	2 1/2" x 18"	2 1/2" x 21"	2 1/2" x 21"	2 1/2" x 24"	1" x 8"

GIRDER DIMENSIONS - UNIT 1


Girder	L	L1	L2	L3	L4	a	b	c	d	e	f	g	h
Girder 9	743'-1"	112'-9"	103'-6"	117'-6"	119'-0"	49'-7"	53'-11"	72'-7"	46'-5"	12'-8"	14'-6"	16'-3"	16'-3"
Girder 10	743'-1"	112'-9"	103'-6"	117'-6"	119'-0"	49'-7"	53'-11"	72'-7"	46'-5"	12'-8"	14'-6"	16'-3"	16'-3"
Girder 11	743'-1"	112'-9"	103'-6"	117'-6"	119'-0"	49'-7"	53'-11"	72'-7"	46'-5"	12'-8"	14'-6"	16'-3"	16'-3"

NOTES:

- See sheet S-103 for typical notes.
- See sheet S-103 for Section A-A for Detail B.
- See sheet S-104 for Detail A.

MODEL: Default
FILE: \\miller-prod\miller-usa-bentley.com\mb-usa-pw\03\Documents\Chicago\1\01\Project\179740.IDOT CedarStExt_Phl15.0_CADD\CAD_Sheets\0900187-68C55-109-GirderElev.7.dgn

Michael Baker INTERNATIONAL 200 W Adams Street Suite 1500 Chicago, IL 60606 PH: 312.707.8910 FAX: 312.707.8854	USER NAME = DLamb	DESIGNED - JMK	REVISED -	STATE OF ILLINOIS DEPARTMENT OF TRANSPORTATION	GIRDER ELEVATION 7 STRUCTURE NO. 090-0182	SHEET 5-109 OF 5-194 SHEETS	F.A.P. RTE.	SECTION	COUNTY	TOTAL SHEETS	SHEET NO.
		CHECKED - XW	REVISED -				VAR.	13 (HVB, HB-3) BR-1;R	TAZEWELL	1173	635
	PLOT SCALE = 0:2.0000 " = 1" / in.	DRAWN - DMJ	REVISED -				CONTRACT NO. 68C55				
	PLOT DATE = 6/6/2023	CHECKED - XW	REVISED -				ILLINOIS FED. AID PROJECT				

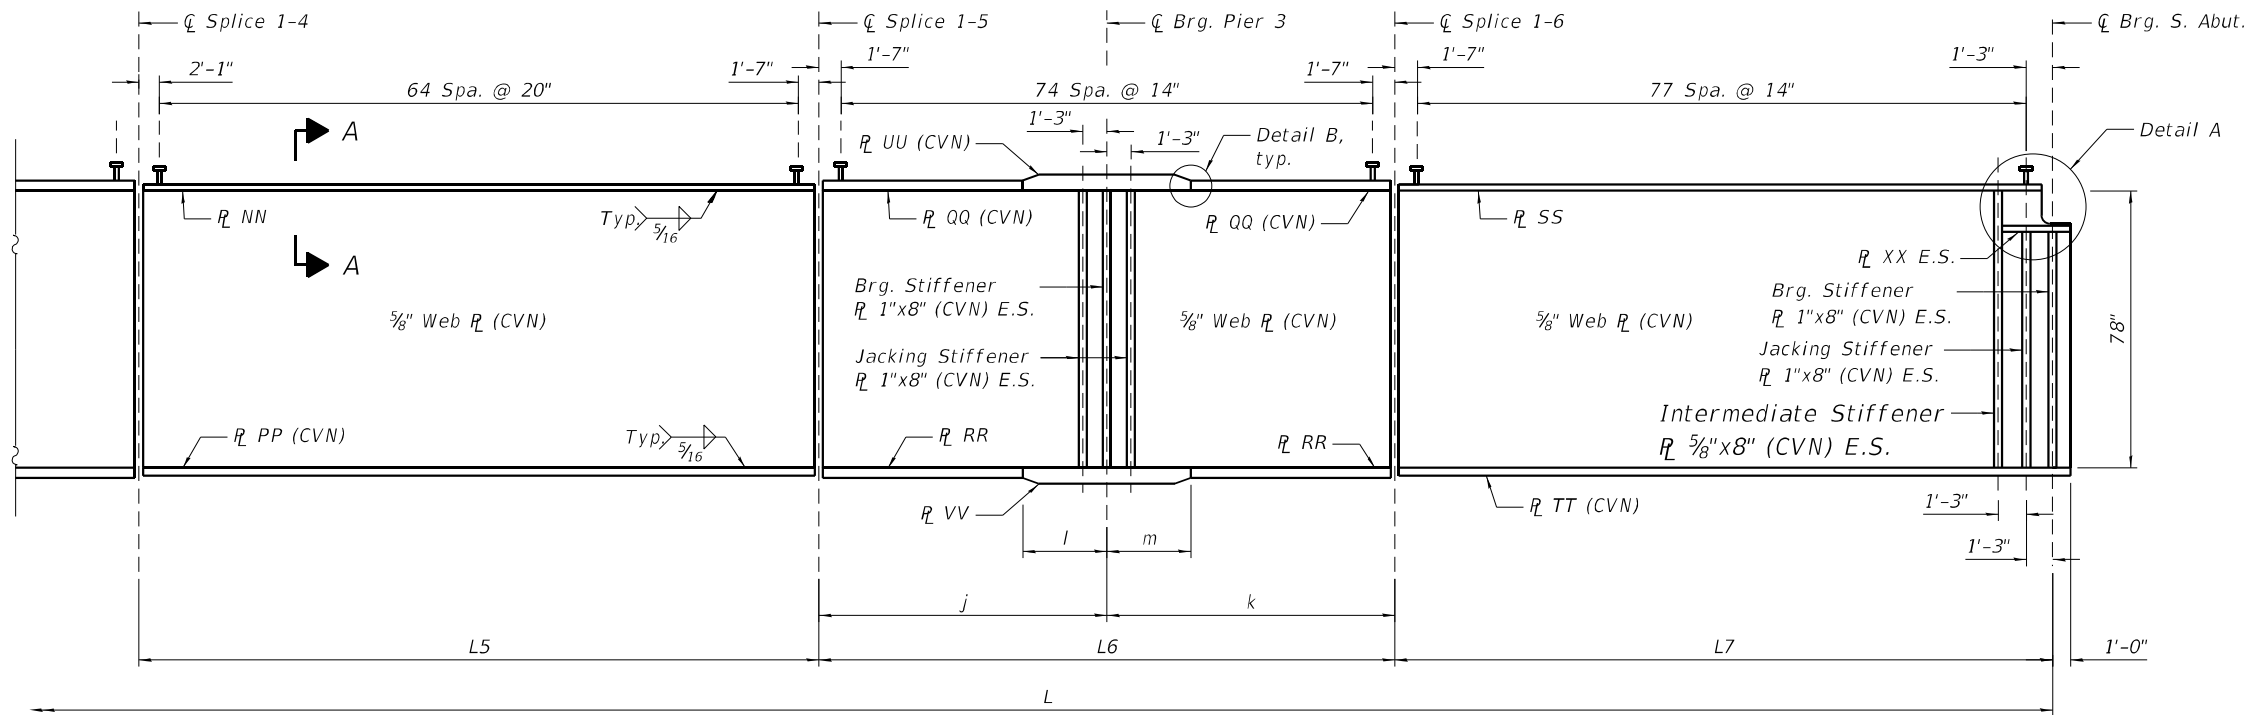

GIRDER ELEVATION - UNIT 1
(Girder 9, 10, and 11)

FLANGE PLATE DIMENSIONS - UNIT 1

Girder	NN	PP	QQ	RR	SS	TT	UU	VV	XX
Girder 9	1" x 17"	1" x 17"	1 3/4" x 17"	1 3/4" x 17"	1" x 17"	1" x 17"	2 1/2" x 17"	2 1/2" x 17"	1" x 8"
Girder 10	1" x 17"	1" x 17"	1 3/4" x 17"	1 3/4" x 17"	1" x 17"	1" x 17"	2 1/2" x 17"	2 1/2" x 17"	1" x 8"
Girder 11	1" x 17"	1" x 17"	1 3/4" x 17"	1 3/4" x 17"	1" x 17"	1" x 17"	2 1/2" x 17"	2 1/2" x 17"	1" x 8"

GIRDER DIMENSIONS - UNIT 1


Girder	L	L5	L6	L7	j	k	l	m
Girder 9	743'-1"	109'-0"	89'-2"	92'-2"	44'-7"	44'-7"	15'-6"	15'-3"
Girder 10	743'-1"	109'-0"	89'-2"	92'-2"	44'-7"	44'-7"	15'-6"	15'-3"
Girder 11	743'-1"	109'-0"	89'-2"	92'-2"	44'-7"	44'-7"	15'-6"	15'-3"

NOTES:


- See sheet S-103 for typical notes.
- See sheet S-103 for Section A-A for Detail B.
- See sheet S-104 for Detail A.

MODEL: Default
FILE: \\miller-prod\bus\sh-bentley.com\mbus-us-pw\03\Documents\Chicago_11\011_Projects\179740_IDOT_CedarStExt_Phl15.0_CADD\CAD_Sheets\0900182-68C55-110-GirderElev.8.dgn


Michael Baker INTERNATIONAL 200 W Adams Street Suite 1500 Chicago, IL 60606 PH: 312.707.8910 FAX: 312.707.8854	USER NAME = DLamb		DESIGNED - JMK	REVISED -	STATE OF ILLINOIS DEPARTMENT OF TRANSPORTATION	GIRDER ELEVATION 8 STRUCTURE NO. 090-0182		F.A.P. RTE.	SECTION	COUNTY	TOTAL SHEETS	SHEET NO.
	PLOT SCALE = 0:2.0000' = 1" / in.		CHECKED - XW	REVISED -		VAR.		13 (HVB, HB-3)	BR-1;R	TAZEWELL	1173	636
	PLOT DATE = 6/6/2023		DRAWN - DMJ	REVISED -		SHEET S-110 OF S-194 SHEETS		CONTRACT NO. 68C55				
			CHECKED - XW	REVISED -				ILLINOIS FED. AID PROJECT				

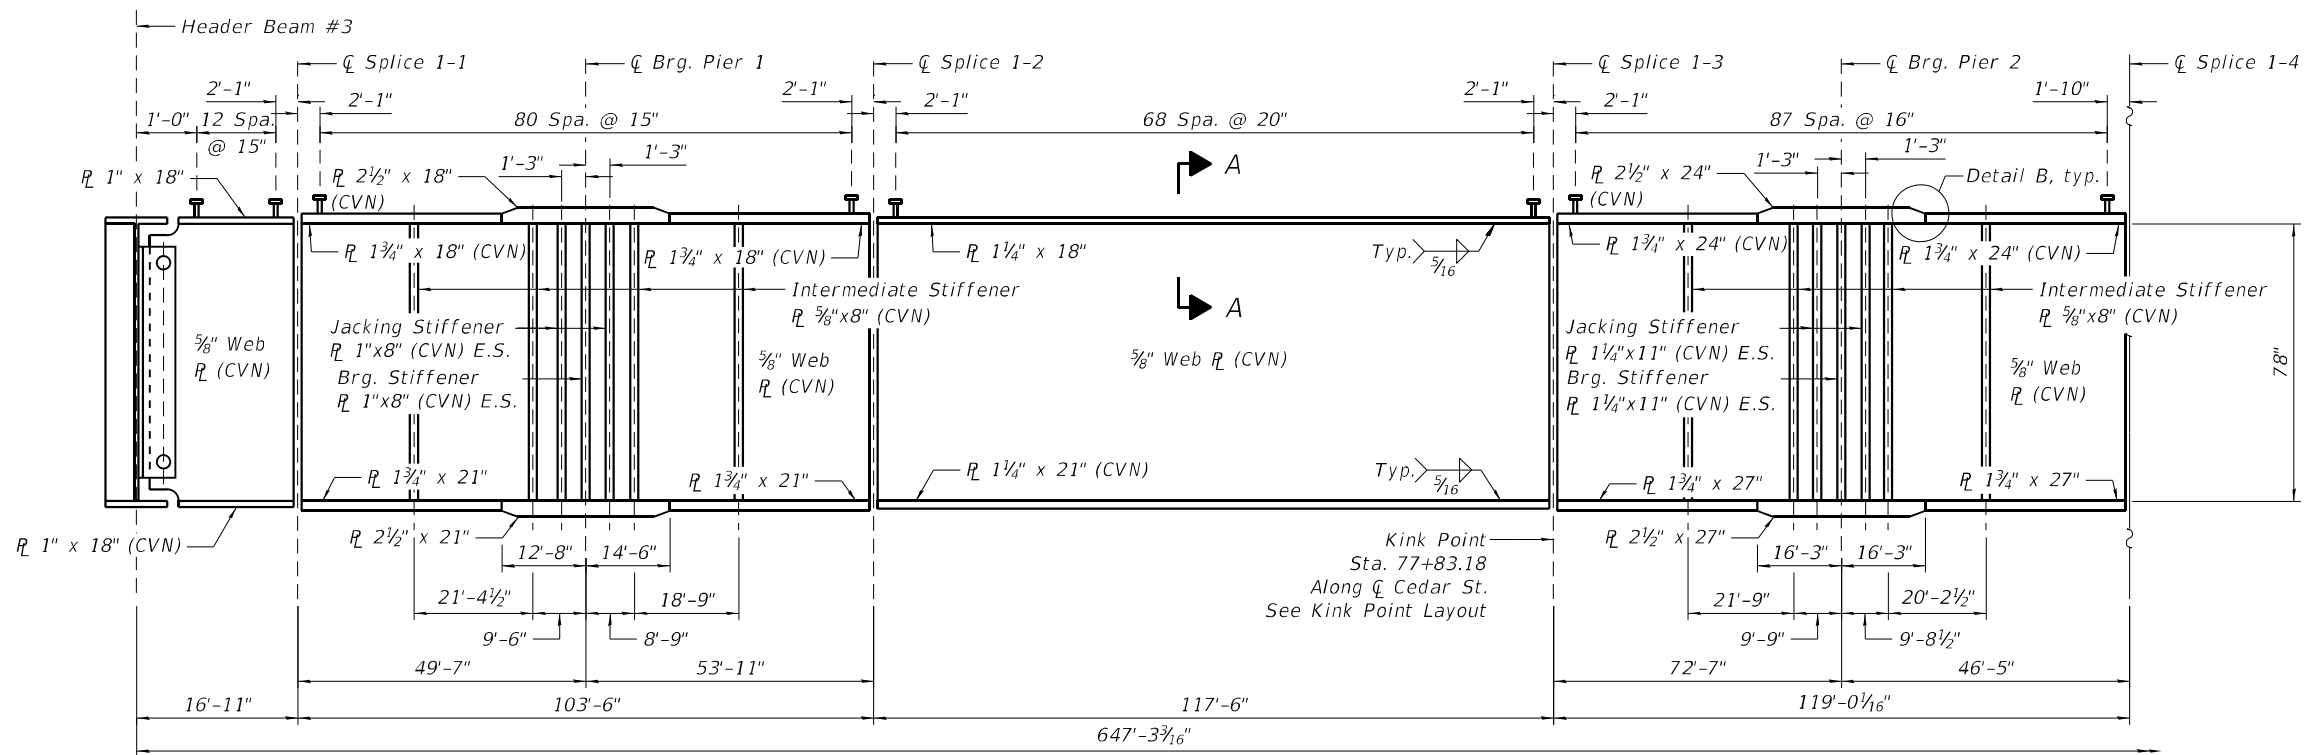

GIRDER ELEVATION - UNIT 1
(Girder 12)

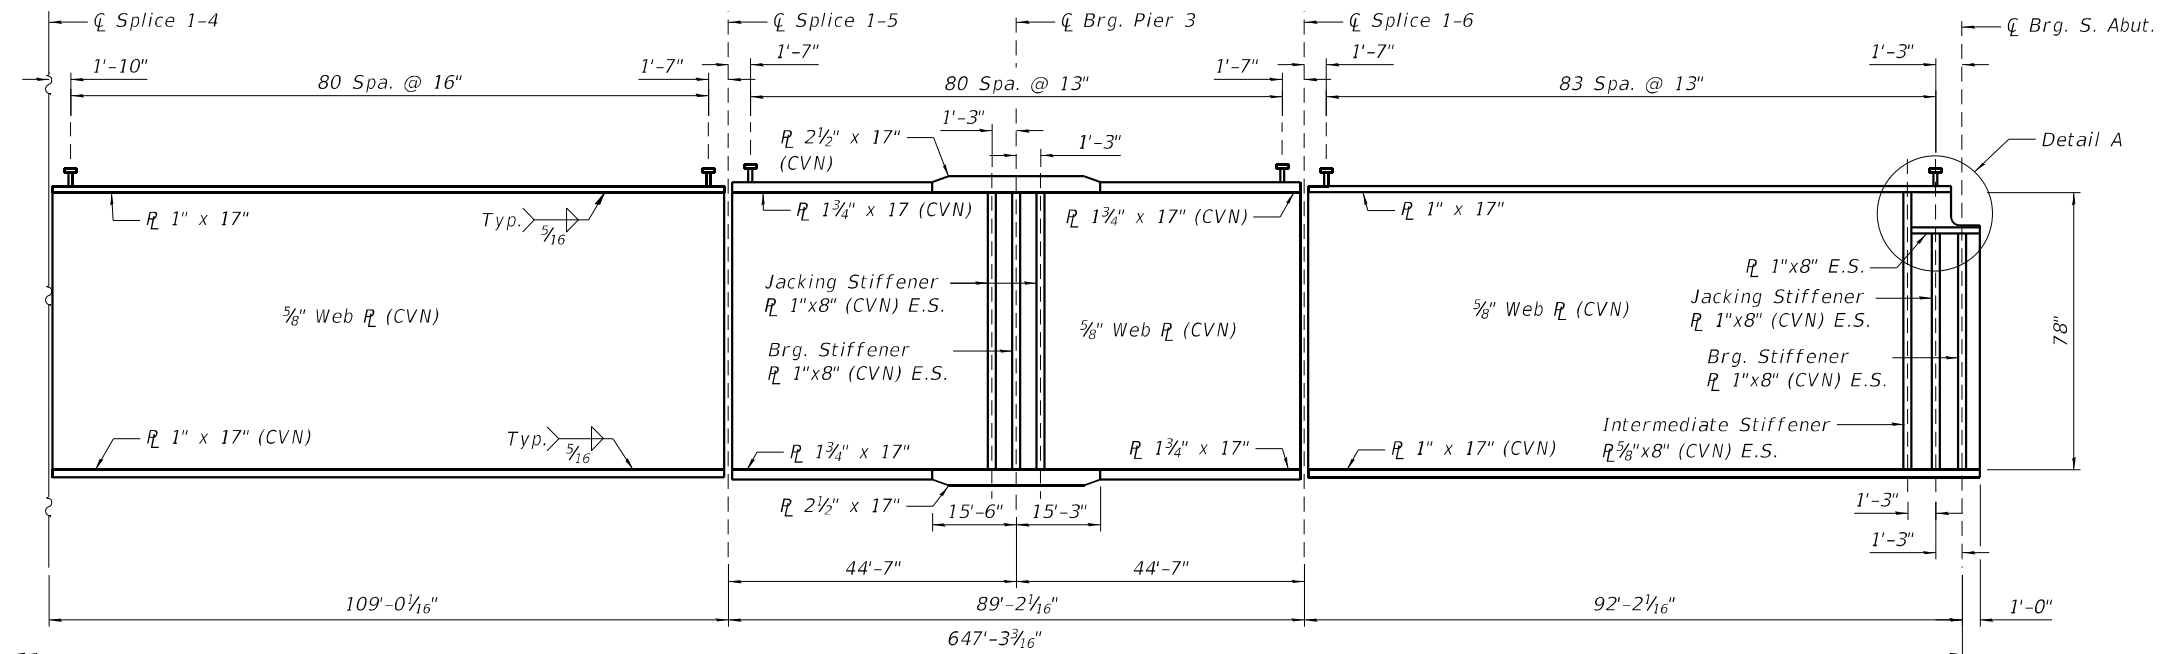

GIRDER ELEVATION - UNIT 1
(Girder 12)

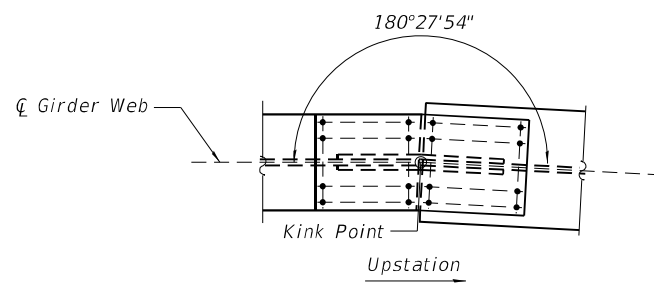

KINK POINT LAYOUT
(Girder 12)

NOTES:

1. See sheet S-103 for typical notes.
2. See sheet S-103 for Section A-A for Detail B.
3. See sheet S-104 for Detail A.

MODEL: Default
FILE: \\miller-prod\miller-usa\jbenley\com\bus-usa\benley\cadd\CAD_Sheets\0900187-68C55-11-GirderElev.dgn

Michael Baker
INTERNATIONAL
200 W Adams Street
Suite 1500
Chicago, IL 60606
PH: 312.707.8810
FAX: 312.707.8804


USER NAME = DLamb	DESIGNED - JMK	REVISED -
	CHECKED - XW	REVISED -
PLOT SCALE = 0.1667' / in.	DRAWN - DMJ	REVISED -
PLOT DATE = 6/6/2023	CHECKED - XW	REVISED -

STATE OF ILLINOIS
DEPARTMENT OF TRANSPORTATION


GIRDER ELEVATION 9
STRUCTURE NO. 090-0182

SHEET 5-111 OF 5-194 SHEETS


F.A.P. RTE.	SECTION	COUNTY	TOTAL SHEETS	SHEET NO.
VAR.	13 (HVB, HB-3) BR-1;R	TAZEWELL	1173	637
CONTRACT NO. 68C55				
ILLINOIS FED. AID PROJECT				

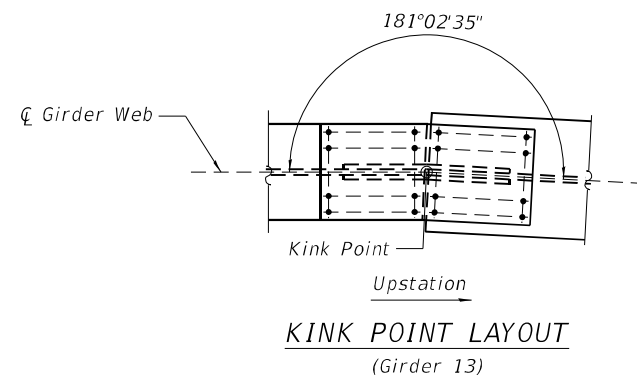

1. See sheet S-103 for typical notes.
2. See sheet S-103 for Section A-A for Detail B.
3. See sheet S-104 for Detail A.

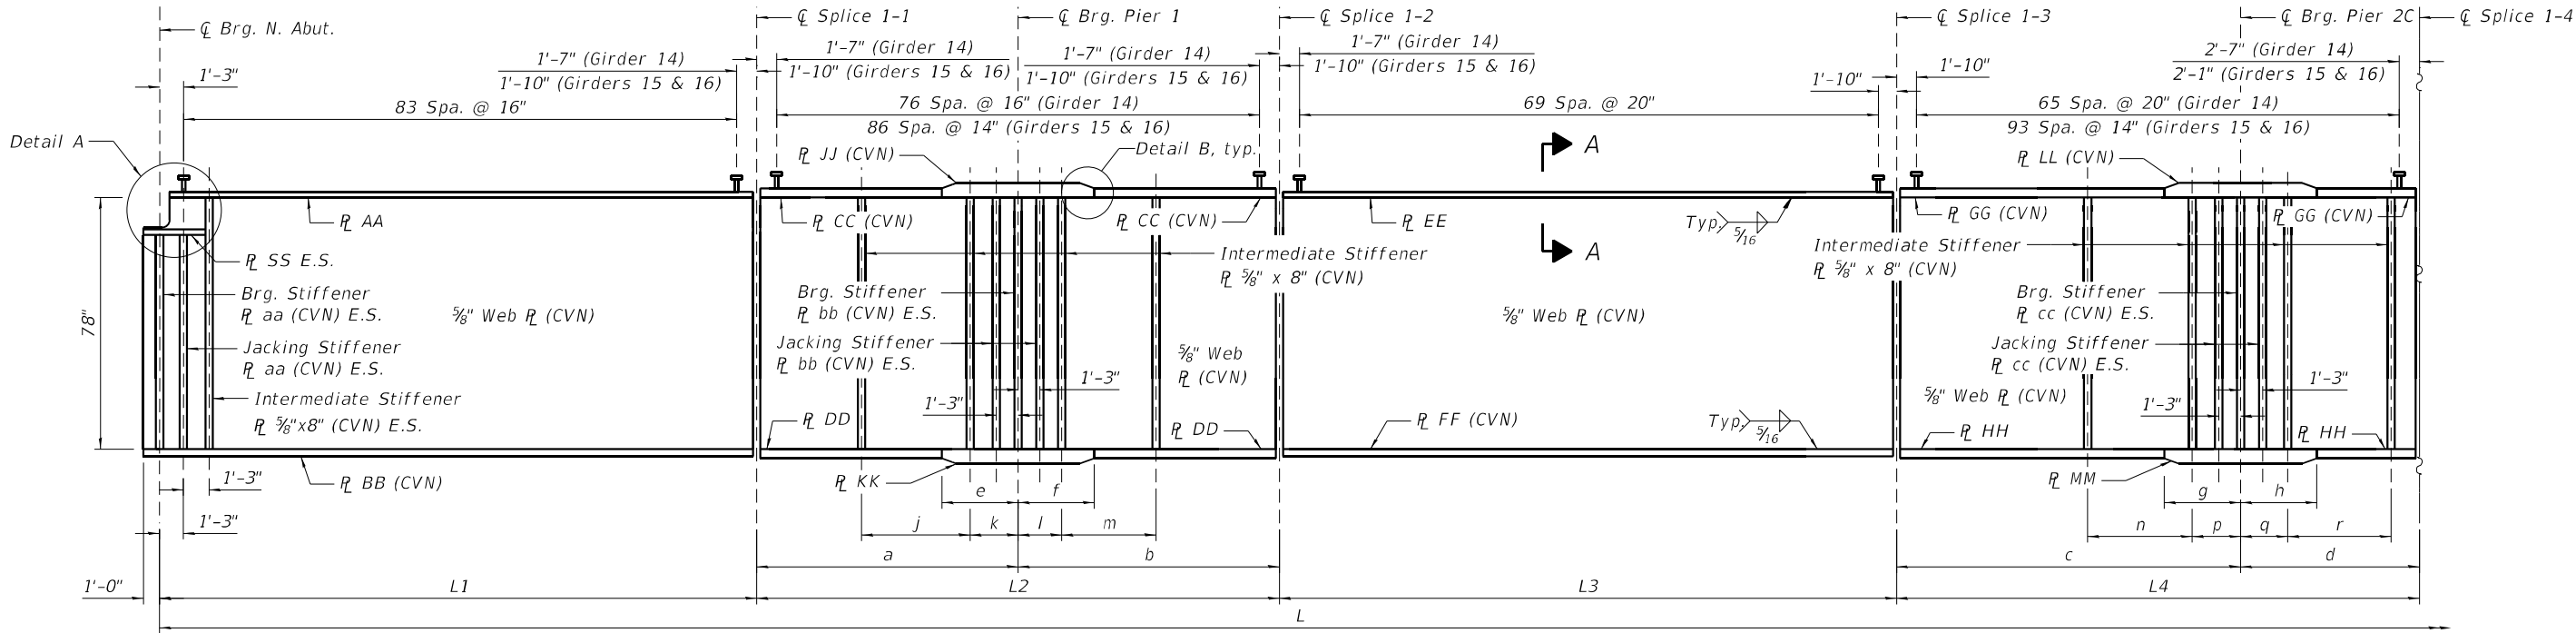

GIRDER ELEVATION - UNIT 1
(Girders 14, 15, and 16)

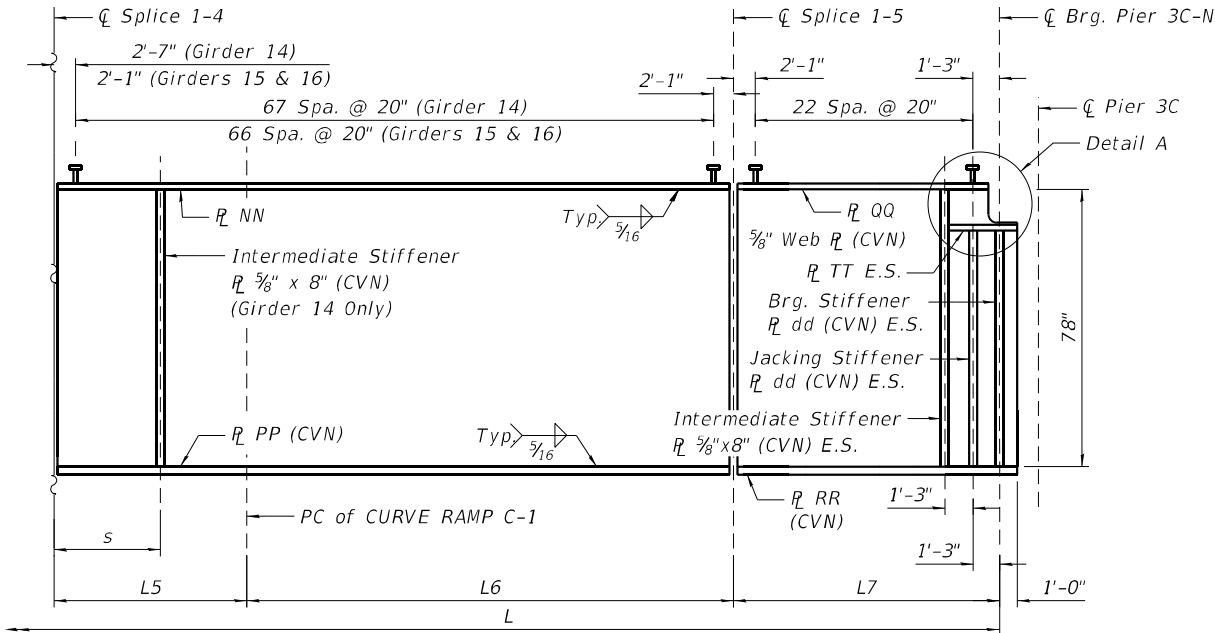

GIRDER ELEVATION - UNIT 1
(Girders 14, 15, and 16)

FLANGE PLATE DIMENSIONS - UNIT 1

Girder	AA	BB	CC	DD	EE	FF	GG	HH	JJ	KK	LL	MM	NN	PP	QQ	RR	SS	TT
Girder 14	1" x 21"	1" x 21"	1 3/4" x 21"	1 3/4" x 21"	1 1/4" x 21"	1 1/4" x 21"	2 1/2" x 27"	2 1/2" x 30"	2 1/2" x 21"	2 1/2" x 21"	3 1/2" x 27"	3 1/2" x 30"	1 3/4" x 21"	1 3/4" x 21"	1 3/4" x 21"	1 3/4" x 21"	1" x 10"	1 3/4" x 10"
Girder 15	1 1/4" x 24"	1 1/4" x 24"	1 3/4" x 24"	1 3/4" x 27"	1 1/4" x 24"	1 1/4" x 27"	1 3/4" x 27"	1 3/4" x 30"	2 1/2" x 24"	2 1/2" x 27"	2 1/2" x 27"	2 1/2" x 30"	1 3/4" x 21"	1 3/4" x 21"	1 3/4" x 21"	1 3/4" x 21"	1 1/4" x 11"	1 3/4" x 10"
Girder 16	1 1/4" x 24"	1 1/4" x 24"	1 3/4" x 24"	1 3/4" x 27"	1 1/4" x 24"	1 1/4" x 27"	1 3/4" x 27"	1 3/4" x 30"	2 1/2" x 24"	2 1/2" x 27"	2 1/2" x 27"	2 1/2" x 30"	1 3/4" x 21"	1 3/4" x 21"	1 3/4" x 21"	1 3/4" x 21"	1 1/4" x 11"	1 3/4" x 10"

GIRDER DIMENSIONS - UNIT 1

Girder	L	L1	L2	L3	L4	L5	L6	L7
Girder 14	600'-3 1/16"	112'-10 1/16"	103'-3 1/16"	117'-6 1/16"	111'-9 3/4"	33'-0"	81'-11 1/8"	39'-9 3/8"
Girder 15	597'-11"	112'-5 1/16"	103'-3 1/16"	117'-6 1/16"	111'-9 3/4"	33'-0"	80'-6 7/8"	39'-1 1/16"
Girder 16	595'-6 1/16"	112'-0 1/8"	103'-3 1/16"	117'-6 1/16"	111'-9 3/4"	33'-0"	79'-2 3/8"	38'-6 3/16"

STIFFENER PLATE DIMENSIONS - UNIT 1


Girder	aa	bb	cc	dd
Girder 14	1" x 9"	1" x 9"	1 1/4" x 12"	1" x 9"
Girder 15	1 1/4" x 11"	1 1/4" x 11"	1 1/4" x 12"	1" x 9"
Girder 16	1 1/4" x 11"	1 1/4" x 11"	1 1/4" x 12"	1" x 9"

NOTES:

1. See sheet S-103 for typical notes.
2. See sheet S-103 for Section A-A for Detail B.
3. See sheet S-104 for Detail A.

Girder	a	b	c	d	e	f	g	h	j	k	l	m	n	p	q	r	s
Girder 14	49'-7 1/16"	53'-7 7/8"	73'-7 3/8"	38'-2 3/8"	12'-8"	14'-6"	14'-8"	14'-3"	21'-4 7/8"	9'-6 1/8"	8'-7 1/16"	18'-7 1/16"	22'-3 3/16"	10'-3 3/16"	10'-1 3/16"	22'-1 3/16"	18'-0"
Girder 15	50'-0 1 3/16"	53'-2 7/8"	73'-7 3/8"	38'-2 3/8"	12'-8"	14'-6"	14'-8"	14'-3"	21'-7 1/16"	9'-8 3/8"	8'-4 1 3/16"	18'-4 1 3/16"	22'-3 3/16"	10'-3 3/16"	10'-1 3/16"	22'-1 3/16"	-
Girder 16	50'-5 3/4"	52'-9 7/8"	73'-7 3/8"	38'-2 3/8"	12'-8"	14'-6"	14'-8"	14'-3"	21'-9 1 3/16"	9'-11 1/8"	8'-2 1/16"	18'-2 1/16"	22'-3 3/16"	10'-3 3/16"	10'-1 3/16"	22'-1 3/16"	-

Michael Baker INTERNATIONAL 200 W Adams Street Suite 1500 Chicago, IL 60606 P: 312.707.8710 FAX: 312.707.8854	USER NAME = D1amb	DESIGNED - JMK	REVISED -	STATE OF ILLINOIS DEPARTMENT OF TRANSPORTATION	GIRDER ELEVATION 11 STRUCTURE NO. 090-0182	SHEET S-113 OF S-194 SHEETS	F.A.P. RTE.	SECTION	COUNTY	TOTAL SHEETS	SHEET NO.
	PLOT SCALE = 0.1667' / in.	CHECKED - XW	REVISED -				VAR.	13 (HVB, HB-3) BR-1;R	TAZEWELL	1173	639
	PLOT DATE = 6/6/2023	DRAWN - DMJ	REVISED -				CONTRACT NO. 68C55				
		CHECKED - XW	REVISED -				ILLINOIS FED. AID PROJECT				

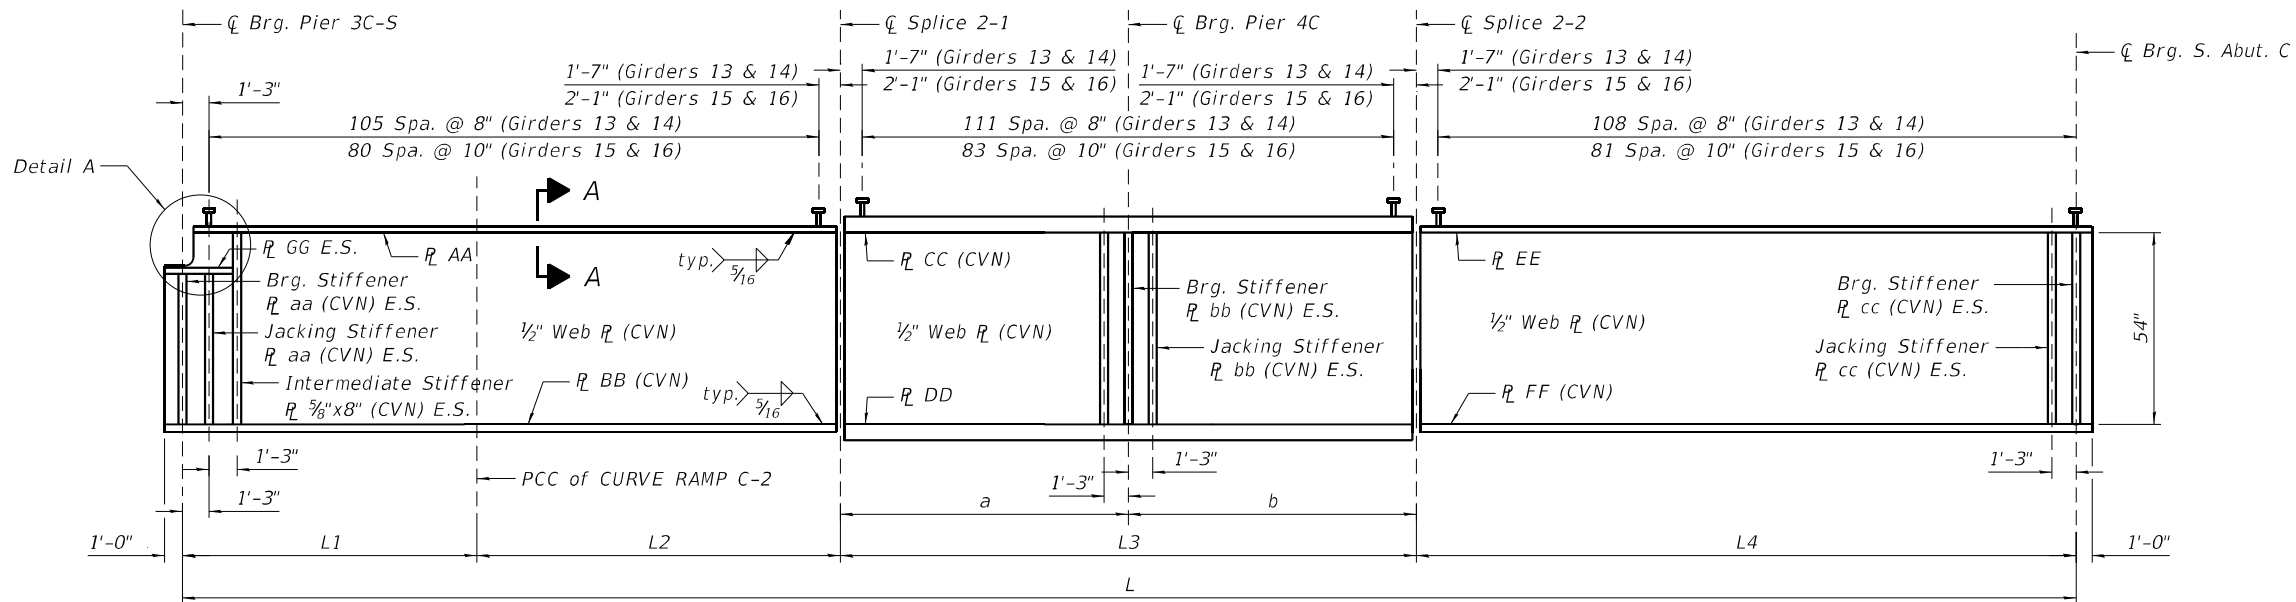

GIRDER ELEVATION - UNIT 2
(Girder 13, 14, 15, and 16)

FLANGE PLATE DIMENSIONS - UNIT 2

Girder	AA	BB	CC	DD	EE	FF	GG
13	1 1/4" x 21"	1 1/4" x 21"	1 3/4" x 21"	1 3/4" x 24"	1 1/4" x 21"	1 1/4" x 21"	1 1/4" x 10"
14	1 1/4" x 21"	1 1/4" x 21"	1 3/4" x 21"	1 3/4" x 24"	1 1/4" x 21"	1 1/4" x 21"	1 1/4" x 10"
15	1 1/4" x 18"	1 1/4" x 18"	1 3/4" x 18"	1 3/4" x 18"	1 1/4" x 18"	1 1/4" x 18"	1 1/4" x 8"
16	1 1/4" x 18"	1 1/4" x 18"	1 3/4" x 18"	1 3/4" x 18"	1 1/4" x 18"	1 1/4" x 18"	1 1/4" x 8"

STIFFENER DIMENSIONS - UNIT 2

Girder	aa	bb	cc
13	1" x 10"	1" x 10"	1" x 10"
14	1" x 10"	1" x 10"	1" x 10"
15	1" x 8"	1" x 8"	1" x 8"
16	1" x 8"	1" x 8"	1" x 8"

GIRDER DIMENSIONS - UNIT 2

Girder	L	L1	L2	L3	L4	a	b
Girder 13	222'-3 15/16"	39'-10 15/16"	32'-6 1/8"	76'-6 3/16"	73'-4 7/16"	38'-3 5/16"	38'-3 5/16"
Girder 14	216'-10 3/16"	39'-3"	31'-7 13/16"	74'-6 3/16"	71'-5 1/16"	37'-3 1/8"	37'-3 1/8"
Girder 15	211'-4 3/8"	38'-7"	30'-9 1/2"	72'-6 1/16"	69'-5 13/16"	36'-3"	36'-3"
Girder 16	205'-10 11/16"	37'-11 1/8"	29'-11 13/16"	70'-5 13/16"	67'-6 3/16"	35'-2 7/8"	35'-2 7/8"

NOTES:

- See sheet S-103 for typical notes.
- See sheet S-103 for Section A-A and Detail B.
- See sheet S-104 for Detail A.

MODEL: Default
FILE: \\miller-prod\bus\bus\ben\ben\combus\bus\pww\03\Documents\Chicago\11011\Project\179140.IDOT\CedarStExt_Plan\15.0_CADD\CAD_Sheets\0900187_68C55-114_GirderElev12.dgn

Michael Baker
INTERNATIONAL
200 W Adams Street
Suite 1500
Chicago, IL 60606
PH: 312.707.8910
FAX: 312.707.8804

USER NAME = D1amb	DESIGNED - JMK	REVISED -
	CHECKED - XW	REVISED -
PLOT SCALE = 0:2.0000' = 1" / in.	DRAWN - DMJ	REVISED -
PLOT DATE = 6/6/2023	CHECKED - XW	REVISED -


STATE OF ILLINOIS
DEPARTMENT OF TRANSPORTATION

GIRDER ELEVATION 12
STRUCTURE NO. 090-0182

SHEET S-114 OF S-194 SHEETS


F.A.P. RTE.	SECTION	COUNTY	TOTAL SHEETS	SHEET NO.
VAR.	13 (HVB, HB-3) BR-1;R	TAZEWELL	1173	640
CONTRACT NO. 68C55				
ILLINOIS FED. AID PROJECT				

MODEL: Default
FILE: \\miller-prod\miller\proj\03\Documents\Chicago_11\011_Projects\179440_IDOT_CedarSFst_Phl15.0_CADD\CAD_Sheets\0900187-68C55-115_GirderElev_13.dgn
PROJECT: 179440_IDOT_CedarSFst_Phl15.0_CADD\CAD_Sheets\0900187-68C55-115_GirderElev_13.dgn

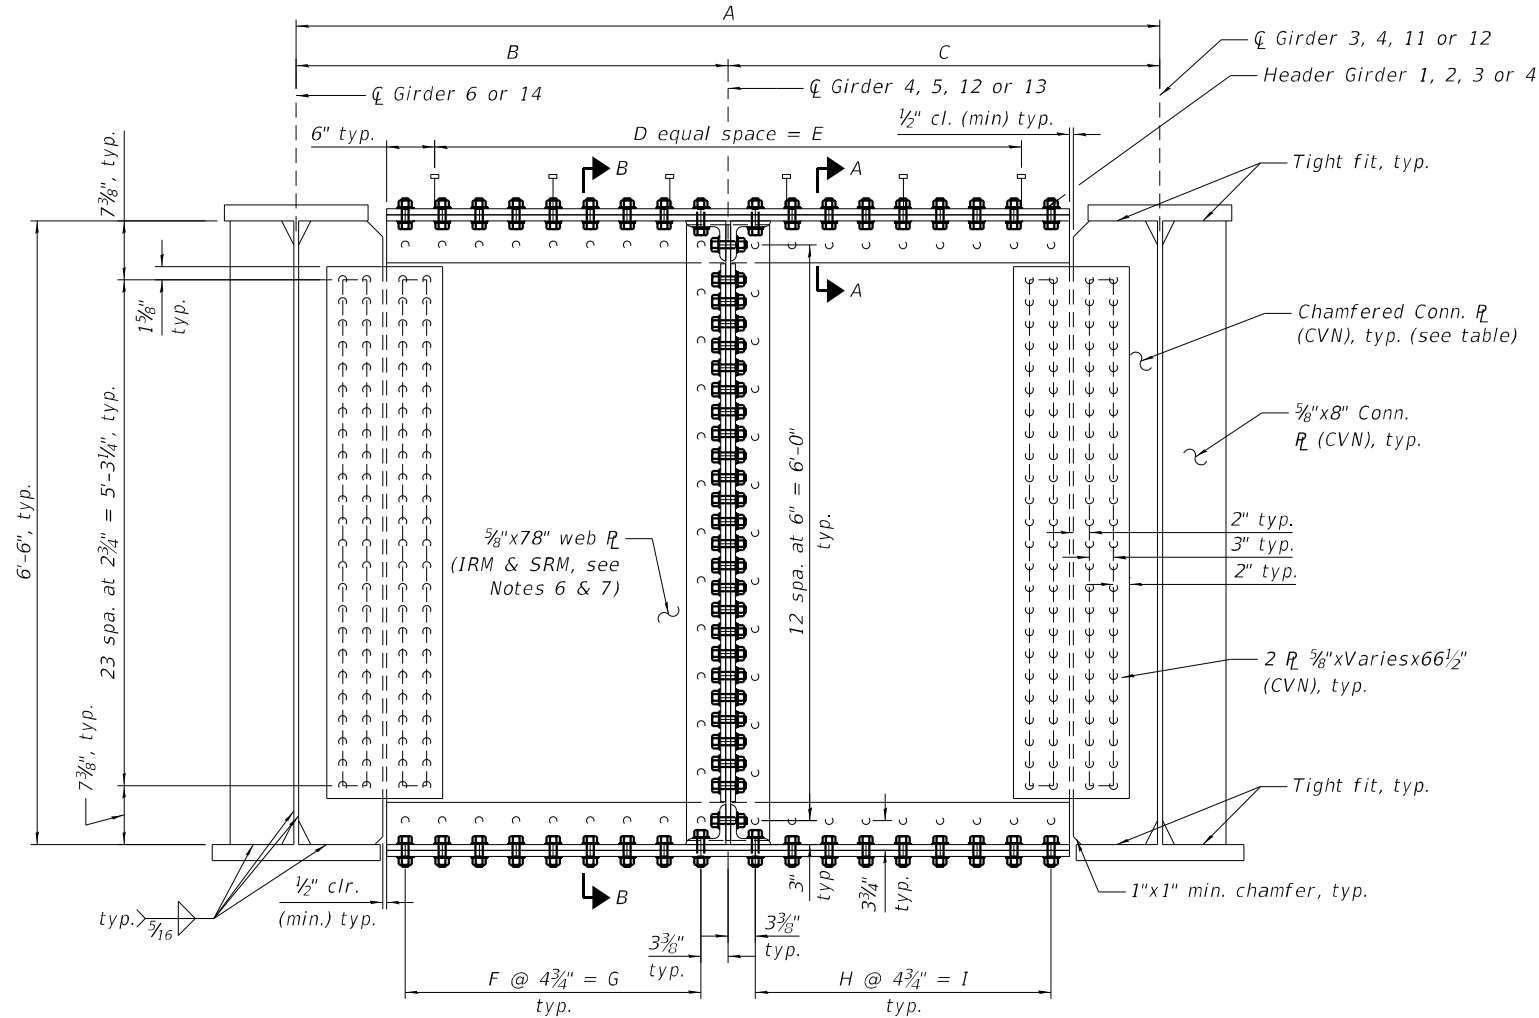


HEADER GIRDER ELEVATION

Looking downstation (Girders 4, 5, 12 & 13 not shown for clarity)

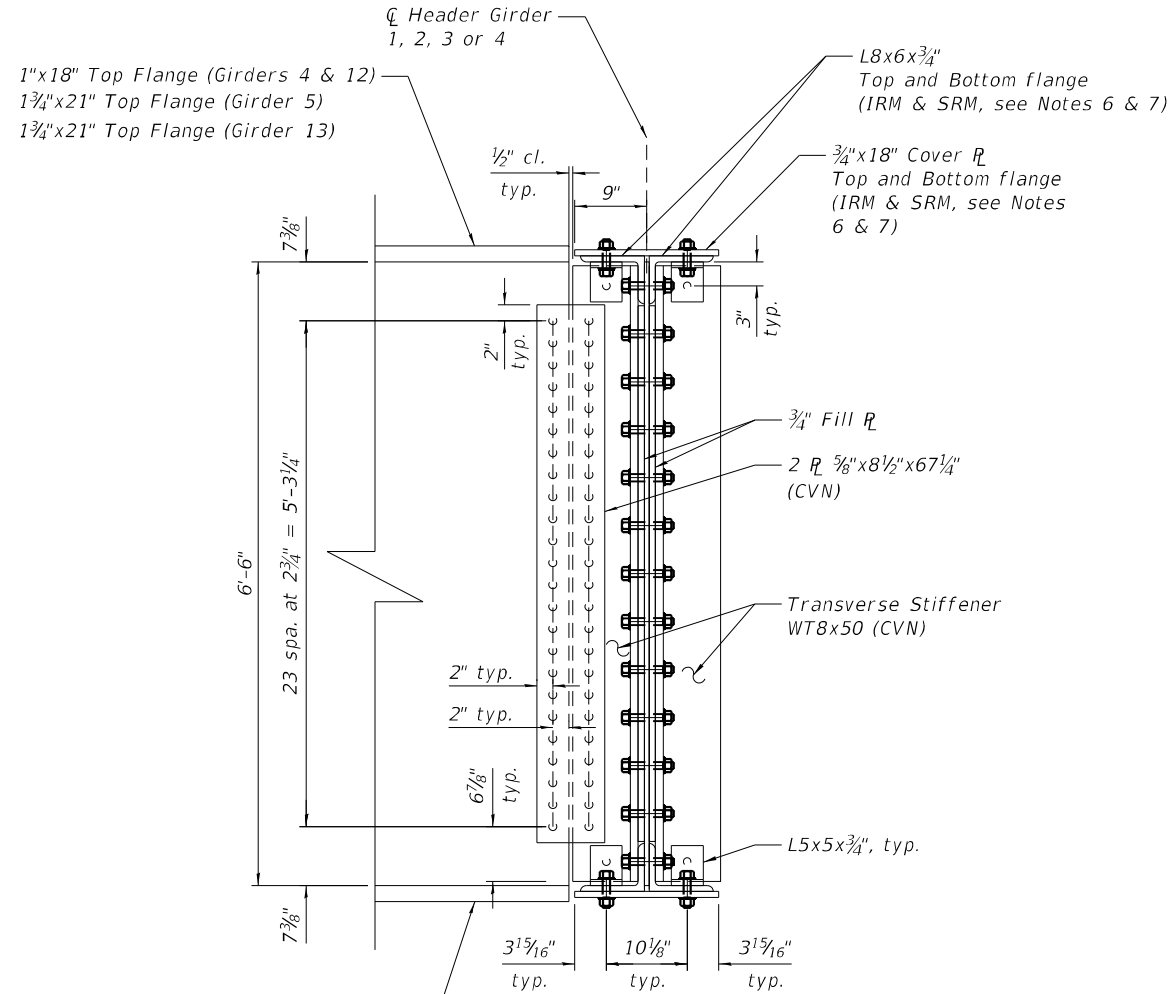

SECTION B-B

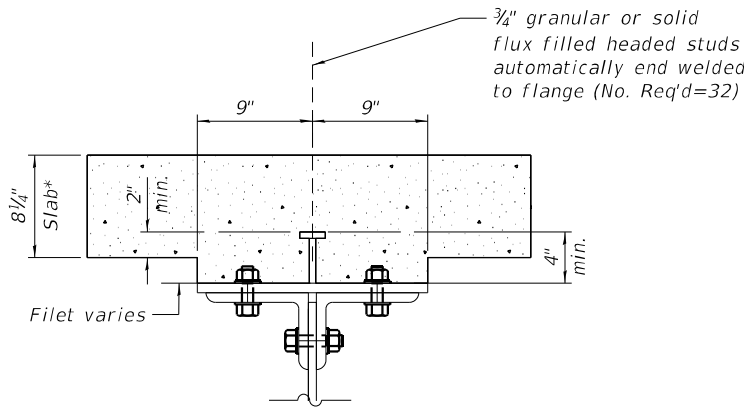

SECTION A-A

*prior to grinding

HEADER GIRDER DETAILS

Header Girder	Girder Number			Girder Spacing			Chamfered Conn. PL		Shear Studs		Flange Bolt Spacing			
	Left	Center	Right	A	B	C	Left	Right	D	E	F	G	H	I
1	6	4	3	9'-4"	4'-8"	4'-8"	5/8"x9"	5/8"x9"	7	6'-8 3/8"	8	3'-2"	8	3'-2"
2	6	5	4	9'-5 1/8"	4'-9 1 5/16"	4'-7 1 5/16"	5/8"x12"	5/8"x12"	7	6'-4 1/4"	8	3'-2"	8	3'-2"
3	14	12	11	11'-2 7/16"	6'-7 7/16"	4'-7"	5/8"x10 1/2"	5/8"x9"	9	8'-5 1/4"	13	5'-1 3/4"	8	3'-2"
4	14	13	12	7'-10 1/8"	3'-11 1/16"	3'-11 1/16"	5/8"x10 1/2"	5/8"x10 1/2"	5	4'-11 1/2"	6	2'-4 1/2"	6	2'-4 1/2"

NOTES:

- See sheet S-94 thru sheet S-102 for girder framing plan.
- All structural steel shall be AASHTO M270 Grade 50.
- "CVN" denotes Charpy-V-Notch impact energy requirements, zone 2.
- All faying surfaces of bolted connections must meet the requirements for a Class C surface as defined by AASHTO.
- See sheet S-135 for Chamfered Connection PL clip and weld termination details.
- Members designated as "SRM" are System Redundant Members, and members designated as "IRM" are Internally Redundant Members.
- Fabricated plate components of members noted as "SRM" or "IRM" shall satisfy the Fracture-Critical Tension Component Impact Test Requirements, zone 2 specified in AASHTO M 270M/M270 (ASTM A709/A709M).
- Rolled section components of members noted as "SRM" or "IRM" shall satisfy the Non-Fracture Critical Tension Component Impact Test Requirements, zone 2 specified in AASHTO M 270M/M270 (ASTM A709/A709M).

Michael Baker
INTERNATIONAL
200 W Adams Street
Suite 1500
Chicago, IL 60606
PH: 312.707.8870
FAX: 312.707.8854

USER NAME = DLamb	DESIGNED - JTB	REVISED -
CHECKED - XW	REVISED -	
PLOT SCALE = 0:2.0000 " = 1" / in.	DRAWN - DMJ	REVISED -
PLOT DATE = 6/6/2023	CHECKED - XW	REVISED -


STATE OF ILLINOIS
DEPARTMENT OF TRANSPORTATION

GIRDER ELEVATION 13
STRUCTURE NO. 090-0182

SHEET S-115 OF S-194 SHEETS

F.A.P. RTE.	SECTION	COUNTY	TOTAL SHEETS	SHEET NO.
VAR.	13 (HVB, HB-3) BR-1:R	TAZEWELL	1173	641
CONTRACT NO. 68C55				
ILLINOIS FED. AID PROJECT				

MODEL: Default
FILE: \\miller-prod\miller-prod\user\jbenley\com\bus-pw\03\Documents\Chicago_11\01_Projects\179740_IDOT_CedarStExt_Phl15.0_CADD\CAD_Sheets\0900187-68C55-116-GirderCamber1.dgn

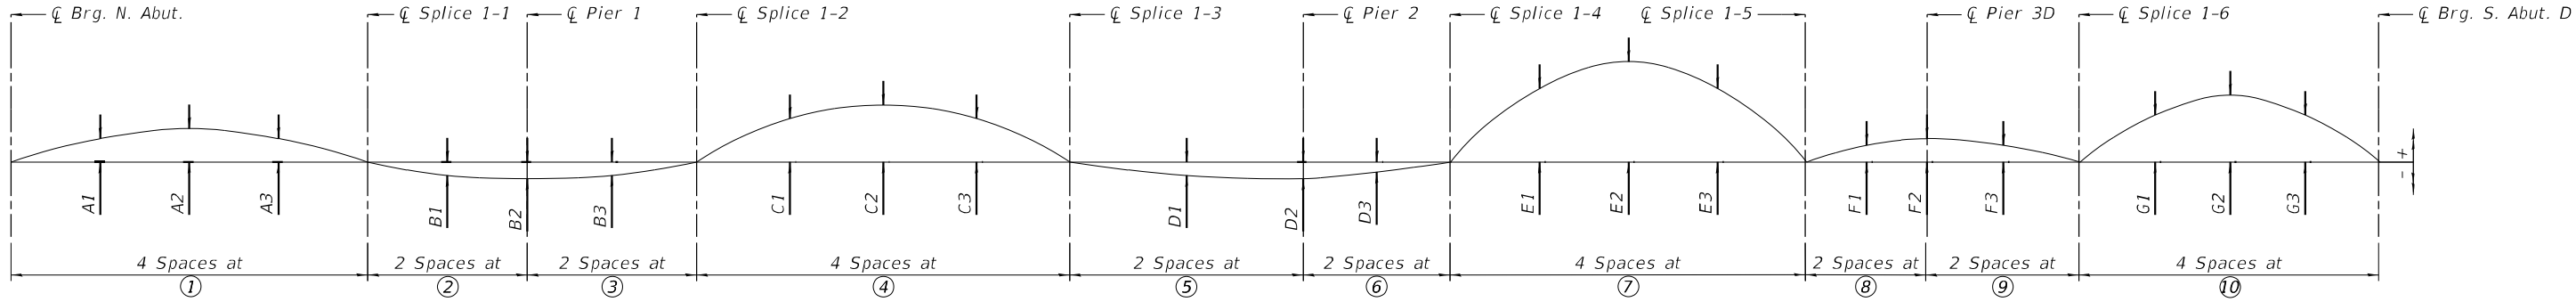

CAMBER DIAGRAM - UNIT 1


CAMBER ORDINATES - UNIT 1													
Girder	A1	A2	A3	B1	B2	B3	C1	C2	C3	①	②	③	④
1	1 ¾"	2 ½"	1 ¾"	-1"	-1 ¼"	-1"	3 ¼"	4 ¼"	3 ¼"	28' - 0½"	25' - 1½"	26' - 7½"	29' - 4½"
2	1 ¾"	2 ½"	1 ¾"	-1"	-1 ¼"	-1"	3 ¼"	4 ¼"	3 ¼"	28' - 1¼"	25' - 0"	26' - 7½"	29' - 5¼"
3	1 ¾"	2 ½"	1 ¾"	-1"	-1 ¼"	-1"	3 ¼"	4 ¼"	3 ¼"	28' - 2"	24' - 10½"	26' - 7½"	29' - 6"

CAMBER ORDINATES - UNIT 1									
Girder	D1	D2	D3	E1	E2	E3	⑤	⑥	⑦
1	-1"	-1 ¼"	-¾"	5 ¼"	7 ½"	5 ¼"	36' - 8⅛"	23' - 2"	27' -0⅝"
2	-1"	-1 ¼"	-¾"	5"	7"	5"	36' - 6⅝"	23' - 3½"	27' -0⅝"
3	-1"	-1 ¼"	-¾"	4 ½"	6 ½"	4 ½"	36' - 5⅛"	23' - 5"	27' -0⅝"

CAMBER ORDINATES - UNIT 1									
Girder	F1	F2	F3	G1	G2	G3	⑧	⑨	⑩
1	1 ¼"	1 ¾"	1 ¼"	3 ½"	5"	3 ½"	20' -9⅞"	24' - 1⅛"	23' - 7¼"
2	1 ½"	2"	1 ½"	3 ½"	5"	3 ½"	21' -2⅞"	24' - 6"	24' - 0"
3	1 ¾"	2 ½"	1 ¾"	3 ¾"	5"	3 ¾"	21' -6⅜"	24' - 10⅞"	24' - 4¾"

*TOP OF WEB ELEVATION (FT) - UNIT 1											
Girder	℄ Brg. N.	℄ Splice 1-1	℄ Pier 1	℄ Splice 1-2	℄ Splice 1-3	℄ Pier 2	℄ Splice 1-4	℄ Splice 1-5	℄ Pier 3D	℄ Splice 1-6	℄ Brg. S. Abut.
1	486.45	488.94	490.12	491.58	494.38	495.70	496.70	498.39	498.16	497.58	494.87
2	486.61	489.10	490.28	491.75	494.55	495.86	496.87	498.68	498.58	498.10	495.35
3	486.79	489.29	490.43	491.88	494.67	496.02	497.07	499.00	499.01	498.58	495.80

*Top of web elevations are the elevations with no load applied to the girders (for fabrication use only)

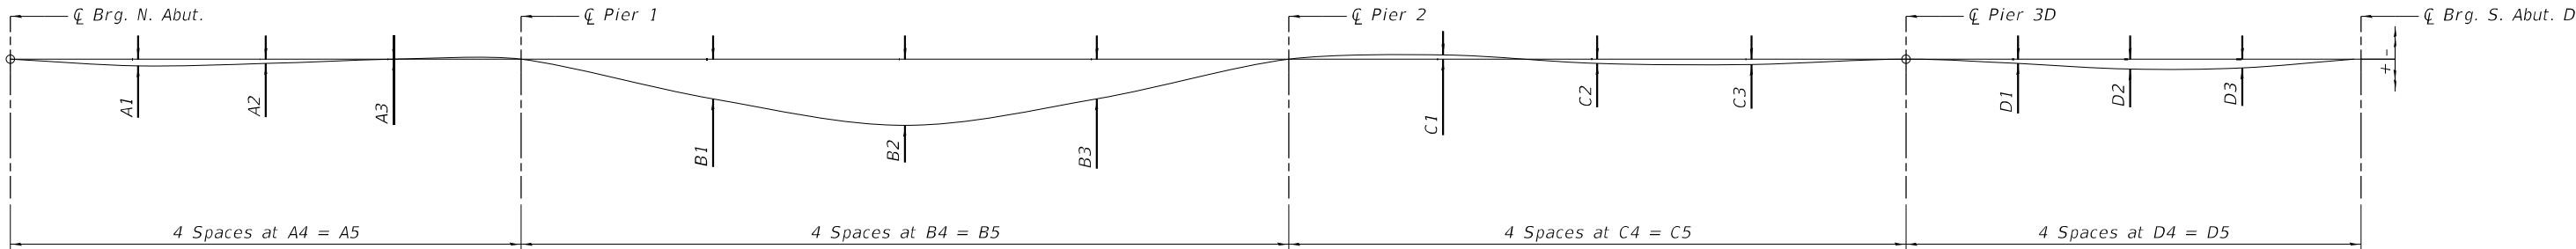

DEAD LOAD DEFLECTION DIAGRAM - UNIT 1

(Includes weight of structural steel only)

Girder No.	DEAD LOAD DEFLECTIONS																			
	SPAN 1					SPAN 2					SPAN 3					SPAN 4D				
	A1	A2	A3	A4	A5	B1	B2	B3	B4	B5	C1	C2	C3	C4	C5	D1	D2	D3	D4	D5
1	¼"	⅛"	- ⅛"	40' -7 ¼"	162' -4 ⅞"	1 ½"	2 ½"	1 ½"	61' -0 ⅜"	244' -1 ⅜"	- ⅛"	¼"	¼"	49' -0 ⅞"	196' -2 ⅞"	⅛"	⅜"	⅜"	35' -7 ⅞"	142' -7 ½"
2	¼"	⅛"	- ⅛"	40' -7 ¼"	162' -4 ⅞"	1 ½"	2 ½"	1 ½"	61' -0 ⅜"	244' -1 ⅜"	- ⅛"	¼"	⅛"	49' -3 ⅞"	197' -1 ¾"	¼"	⅜"	½"	36' -3"	145' -0 ⅞"
3	¼"	⅛"	- ⅛"	40' -7 ¼"	162' -4 ⅞"	1 ⅝"	2 ½"	1 ½"	61' -0 ⅜"	244' -1 ⅜"	- ⅛"	¼"	⅛"	49' -6 ¼"	198' -1 ⅞"	⅜"	¾"	⅝"	36' -10 ¼"	147' -4 ⅞"

Note:

The calculated deflections of the primary girders/beams under steel self-weight shall be used to detail the diaphragm, cross frame and lateral bracing connections, and to erect the structural steel such that the girders/beams will be plumb within a tolerance of ±⅛ in. per vertical ft. throughout when supporting their own weight.

Michael Baker
INTERNATIONAL

200 W Adams Street
Suite 1500
Chicago, IL 60606
PH: 312.707.8910
FAX: 312.707.8804

USER NAME = DIamb

DESIGNED - ADM

CHECKED - JMK

PLOT SCALE = 0.1667 ' / in.

PLOT DATE = 6/6/2023

DESIGNED - ADM

CHECKED - JMK

DRAWN - ADM/DMJ

CHECKED - JMK

REVISED -

REVISED -

REVISED -

REVISED -

STATE OF ILLINOIS
DEPARTMENT OF TRANSPORTATION

GIRDER CAMBER 1
STRUCTURE NO. 090-0182

SHEET 5-116 OF 5-194 SHEETS

F.A.P.

RTE.

VAR.

SECTION

13 (HVB, HB-3) BR-1;R

COUNTY

TAZEWELL

TOTAL SHEETS

1173


SHEET NO.

642

ILLINOIS

FED. AID PROJECT

MODEL: Default
FILE NAME: g:\mymbus-shu-bentley.com\mibus-pw\03\Documents\Chicago\1\0\1\Project\179740.IDOT CedarStExt- PH015.0 CAD\CAD_Sheets\0900187-68C55-118-GirderCamber3.dgn

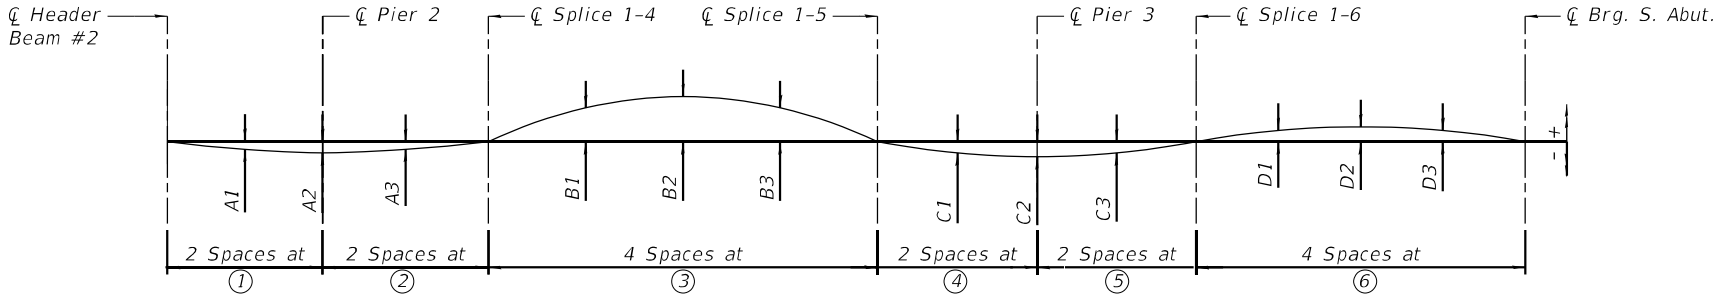


CAMBER DIAGRAM - UNIT 1

CAMBER ORDINATES - UNIT 1												
Girder	A1	A2	A3	B1	B2	B3	C1	C2	C3	D1	D2	D3
5	- 1/2"	- 3/4"	- 1/2"	2 1/4"	3"	2 1/4"	- 3/4"	-1"	- 3/4"	1"	1 1/2"	1"

CAMBER ORDINATES - UNIT 1						
Girder	①	②	③	④	⑤	⑥
5	21' - 9"	23' - 2 1/2"	27' - 3"	22' - 4"	22' - 3"	23' - 0 1/2"

TOP OF WEB ELEVATION (FT) - UNIT 1							
Girder	℄ Header Beam #2	℄ Pier 2	℄ Splice 1-4	℄ Splice 1-5	℄ Pier 3	℄ Splice 1-6	℄ Brg. S. Abut.
5	495.31	496.26	497.40	499.99	500.98	502.14	505.17

*Top of web elevations are the elevations with no load applied to the girders (for fabrication use only)

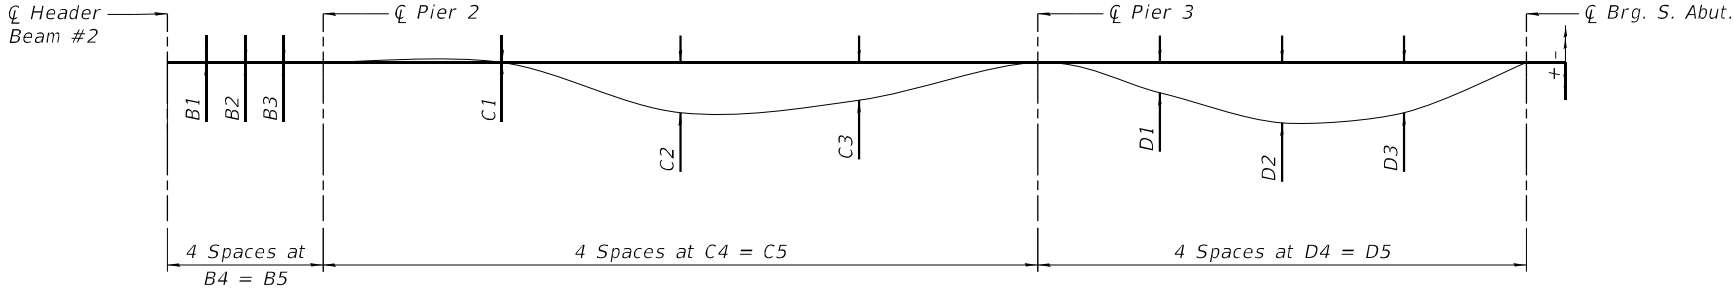


DEAD LOAD DEFLECTION DIAGRAM - UNIT 1

(Includes weightof structural steel only)

Girder No.	DEAD LOAD DEFLECTIONS														
	SPAN 2					SPAN 3					SPAN 4				
	B1	B2	B3	B4	B5	C1	C2	C3	C4	C5	D1	D2	D3	D4	D5
5	0"	- 1/8"	0"	10' - 10 1/2"	43' - 6"	0"	1/4"	1/4"	50' - 0"	200' - 0 1/8"	1/4"	3/8"	3/8"	34' - 2 1/4"	136' - 9 1/4"

Note:
The calculated deflections of the primary girders/beams under steel self-weight shall be used to detail the diaphragm, cross frame and lateral bracing connections, and to erect the structural steel such that the girders/beams will be plumb within a tolerance of $\pm 1/8$ in. per vertical ft. throughout when supporting their own weight.

MODEL: Default
FILE: \\miller-prod\miller-us-pw\03\Documents\Chicago_1\U01_Projects\179740_IDOT_CedarStExt_Phl15.0_CADD\CAD_Sheets\0900187-68C55-119-GirderCamber4.dgn

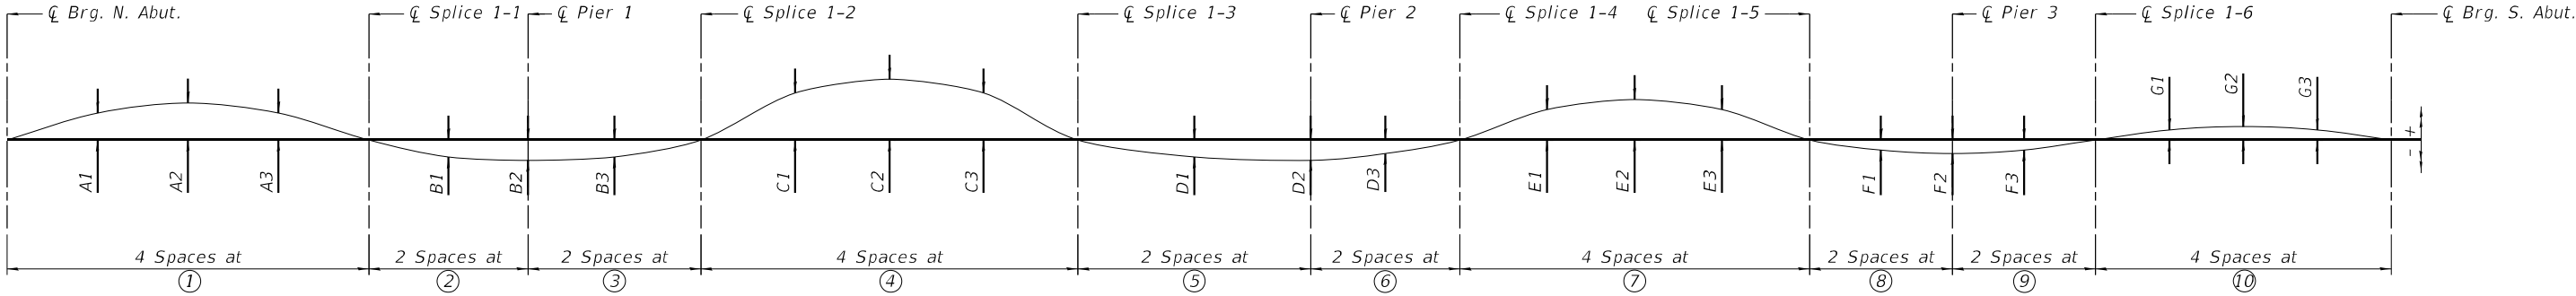

CAMBER DIAGRAM - UNIT 1


CAMBER ORDINATES - UNIT 1													
Girder	A1	A2	A3	B1	B2	B3	C1	C2	C3	①	②	③	④
6	2"	2 3/4"	2"	-1 1/4"	-1 1/2"	-1 1/4"	3 1/2"	4 1/2"	3 1/2"	28' - 2 1/4"	24' - 9 1/2"	26' - 11 1/2"	29' - 4 1/2"
7	2"	2 3/4"	2"	-1 1/4"	-1 1/2"	-1 1/4"	3 1/2"	4 1/2"	3 1/2"	28' - 2 1/4"	24' - 9 1/2"	26' - 11 1/2"	29' - 4 1/2"
8	2"	2 3/4"	2"	-1 1/4"	-1 1/2"	-1 1/4"	3 1/4"	4 1/4"	3 1/4"	28' - 2 1/4"	24' - 9 1/2"	26' - 11 1/2"	29' - 4 1/2"

CAMBER ORDINATES - UNIT 1										
Girder	D1	D2	D3	E1	E2	E3	⑤	⑥	⑦	
6	-1 1/4"	-1 1/2"	-1"	2 1/4"	3"	2 1/4"	36' - 3 1/2"	23' - 2 1/2"	27' - 3"	
7	-1 1/4"	-1 1/2"	-1"	2 1/4"	3"	2 1/4"	36' - 3 1/2"	23' - 2 1/2"	27' - 3"	
8	-1 1/4"	-1 1/2"	-1"	2 1/4"	3"	2 1/4"	36' - 3 1/2"	23' - 2 1/2"	27' - 3"	

CAMBER ORDINATES - UNIT 1									
Girder	F1	F2	F3	G1	G2	G3	⑧	⑨	⑩
6	- 3/4"	-1"	- 3/4"	1"	1 1/2"	1"	22' - 3 1/2"	22' - 3 1/2"	23' - 0 1/2"
7	- 3/4"	-1"	- 3/4"	1"	1 1/2"	1"	22' - 3 1/2"	22' - 3 1/2"	23' - 0 1/2"
8	- 3/4"	-1"	- 3/4"	1"	1 1/2"	1"	22' - 3 1/2"	22' - 3 1/2"	23' - 0 1/2"

TOP OF WEB ELEVATION (FT) - UNIT 1											
Girder	℄ Brg. N. Abut.	℄ Splice 1-1	℄ Pier 1	℄ Splice 1-2	℄ Splice 1-3	℄ Pier 2	℄ Splice 1-4	℄ Splice 1-5	℄ Pier 3	℄ Splice 1-6	℄ Brg. S. Abut.
6	486.92	489.49	490.66	492.19	495.04	496.40	497.48	500.09	501.09	502.25	505.06
7	487.06	489.64	490.80	492.33	495.18	496.54	497.62	500.23	501.22	502.37	504.96
8	487.20	489.78	490.94	492.46	495.32	496.68	497.76	500.37	501.35	502.49	504.86

*Top of web elevations are the elevations with no load applied to the girders (for fabrication use only)

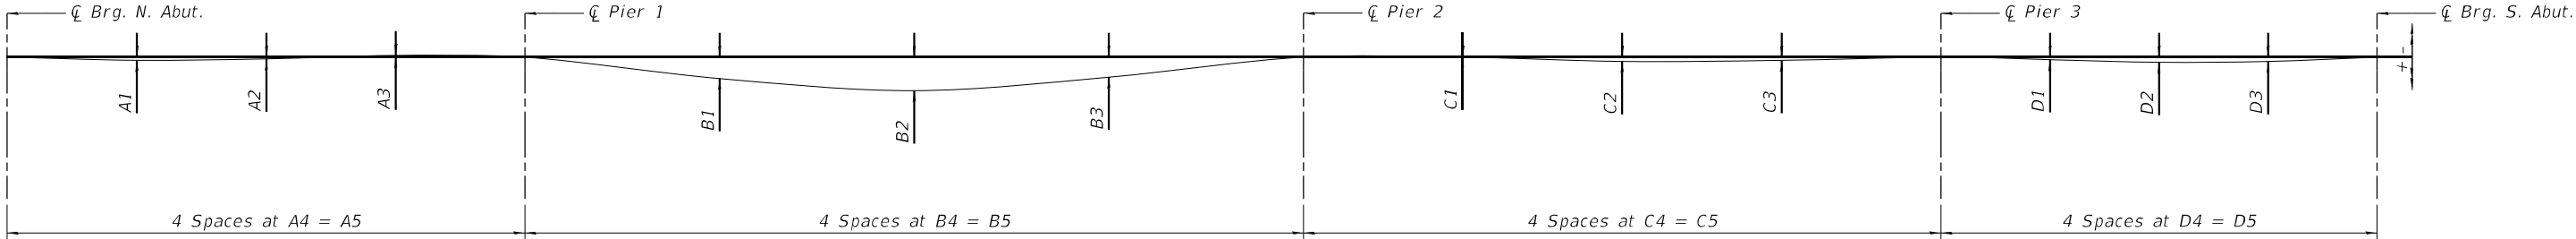

DEAD LOAD DEFLECTION DIAGRAM - UNIT 1

(Includes weight of structural steel only)

Girder No.	DEAD LOAD DEFLECTIONS																			
	SPAN 1					SPAN 2					SPAN 3					SPAN 4				
	A1	A2	A3	A4	A5	B1	B2	B3	B4	B5	C1	C2	C3	C4	C5	D1	D2	D3	D4	D5
6	1/4"	1/8"	- 1/8"	40' - 7"	162' - 4"	1 5/8"	2 1/2"	1 1/2"	61' - 0"	244' - 0"	0"	3/8"	1/4"	50' - 0"	200' - 0"	1/8"	3/8"	3/8"	34' - 2 1/4"	136' - 9"
7	1/4"	1/8"	- 1/8"	40' - 7"	162' - 4"	1 5/8"	2 1/2"	1 1/2"	61' - 0"	244' - 0"	0"	3/8"	1/4"	50' - 0"	200' - 0"	1/8"	3/8"	3/8"	34' - 2 1/4"	136' - 9"
8	1/4"	1/8"	- 1/8"	40' - 7"	162' - 4"	1 5/8"	2 1/2"	1 1/2"	61' - 0"	244' - 0"	0"	3/8"	1/4"	50' - 0"	200' - 0"	1/8"	3/8"	3/8"	34' - 2 1/4"	136' - 9"

Note:

The calculated deflections of the primary girders/beams under steel self-weight shall be used to detail diaphragm, cross frames, and lateral bracing connections, and to erect the structural steel such that the girders/beams will be plumb within a tolerance of $\pm 1/8$ in. per vertical ft. throughout when supporting their own weight.

Michael Baker
INTERNATIONAL

200 W Adams Street
Suite 1500
Chicago, IL 60606
PH: 312.707.8870
FAX: 312.707.8804

USER NAME = DIamb

DESIGNED - ADM

REVISED -

CHECKED - JMK

REVISED -

PLOT SCALE = 0.1667 ' / in.

PLOT DATE = 6/6/2023

CHECKED - JMK

REVISED -

STATE OF ILLINOIS
DEPARTMENT OF TRANSPORTATION

GIRDER CAMBER 4
STRUCTURE NO. 090-0182

SHEET 5-119 OF 5-194 SHEETS

F.A.P.
RTE.

SECTION

COUNTY

TOTAL
SHEETS

SHEET
NO.

VAR.

13 (HVB, HB-3) BR-1:R

TAZEWELL


1173

645

CONTRACT NO. 68C55

ILLINOIS

FED. AID PROJECT

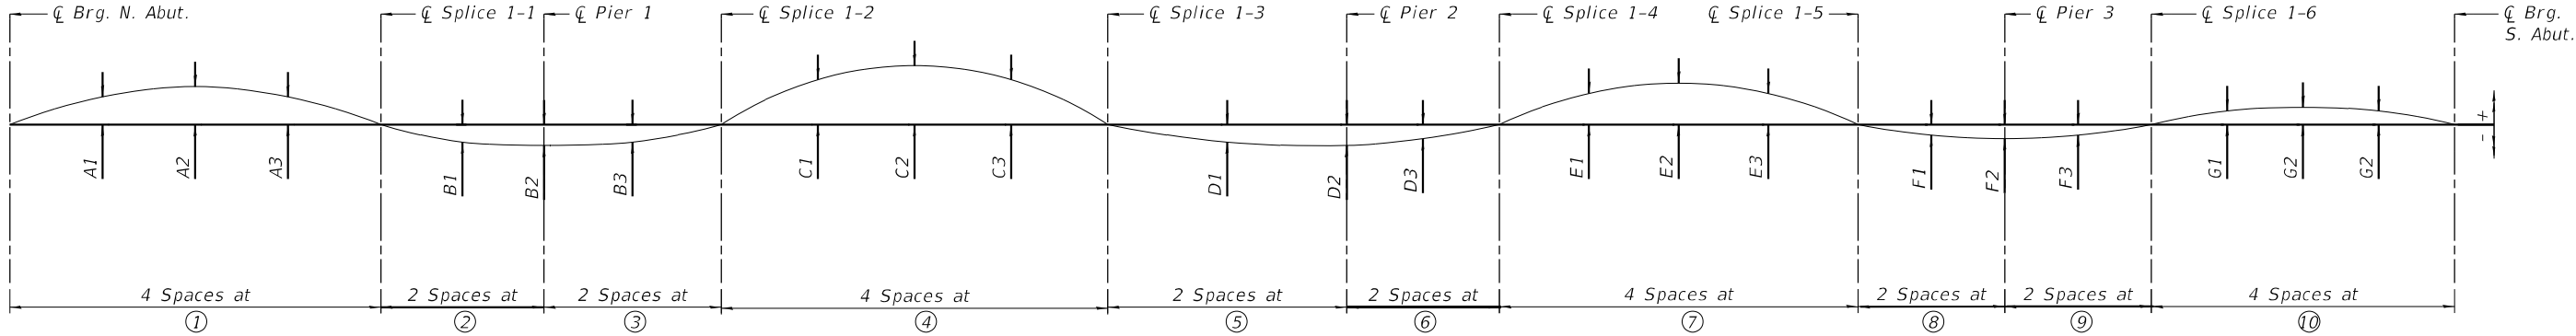


CAMBER DIAGRAM - UNIT 1

CAMBER ORDINATES - UNIT 1													
Girder	A1	A2	A3	B1	B2	B3	C1	C2	C3	①	②	③	④
9	2"	2 3/4"	2"	-1 1/4"	-1 1/2"	-1 1/4"	3 1/4"	4 1/4"	3 1/4"	28' - 2 1/4"	24' - 9 1/2"	26' - 11 1/2"	29' - 4 1/2"
10	2"	2 3/4"	2"	-1 1/4"	-1 1/2"	-1 1/4"	3 1/4"	4 1/4"	3 1/4"	28' - 2 1/4"	24' - 9 1/2"	26' - 11 1/2"	29' - 4 1/2"
11	2"	2 1/2"	2"	-1 1/4"	-1 1/2"	-1 1/4"	3 1/4"	4 1/4"	3 1/4"	28' - 2 1/4"	24' - 9 1/2"	26' - 11 1/2"	29' - 4 1/2"

CAMBER ORDINATES - UNIT 1										
Girder	D1	D2	D3	E1	E2	E3	⑤	⑥	⑦	
9	-1 1/4"	-1 1/2"	-1"	2 1/4"	3"	2 1/4"	36' - 3 1/2"	23' - 2 1/2"	27' - 3"	
10	-1 1/4"	-1 1/2"	-1"	2 1/4"	3"	2 1/4"	36' - 3 1/2"	23' - 2 1/2"	27' - 3"	
11	-1 1/4"	-1 1/2"	-1"	2 1/4"	3"	2 1/4"	36' - 3 1/2"	23' - 2 1/2"	27' - 3"	

CAMBER ORDINATES - UNIT 1									
Girder	F1	F2	F3	G1	G2	G3	⑧	⑨	⑩
9	- 3/4"	-1"	- 3/4"	1"	1 1/4"	1"	22' - 3 1/2"	22' - 3 1/2"	23' - 0 1/2"
10	- 3/4"	-1"	- 3/4"	1"	1 1/4"	1"	22' - 3 1/2"	22' - 3 1/2"	23' - 0 1/2"
11	- 3/4"	-1"	- 3/4"	1"	1 3/4"	1"	22' - 3 1/2"	22' - 3 1/2"	23' - 0 1/2"

*TOP OF WEB ELEVATION (FT) - UNIT 1											
Girder	℄ Brg. N. Abut.	℄ Splice 1-1	℄ Pier 1	℄ Splice 1-2	℄ Splice 1-3	℄ Pier 2	℄ Splice 1-4	℄ Splice 1-5	℄ Pier 3	℄ Splice 1-6	℄ Brg. S. Abut.
9	487.20	489.77	490.94	492.47	495.33	496.68	497.75	500.37	501.34	502.48	504.73
10	487.06	489.63	490.79	492.32	495.17	496.54	497.62	500.23	501.20	502.34	504.59
11	486.92	489.49	490.65	492.17	495.02	496.40	497.48	500.10	501.07	502.21	504.45

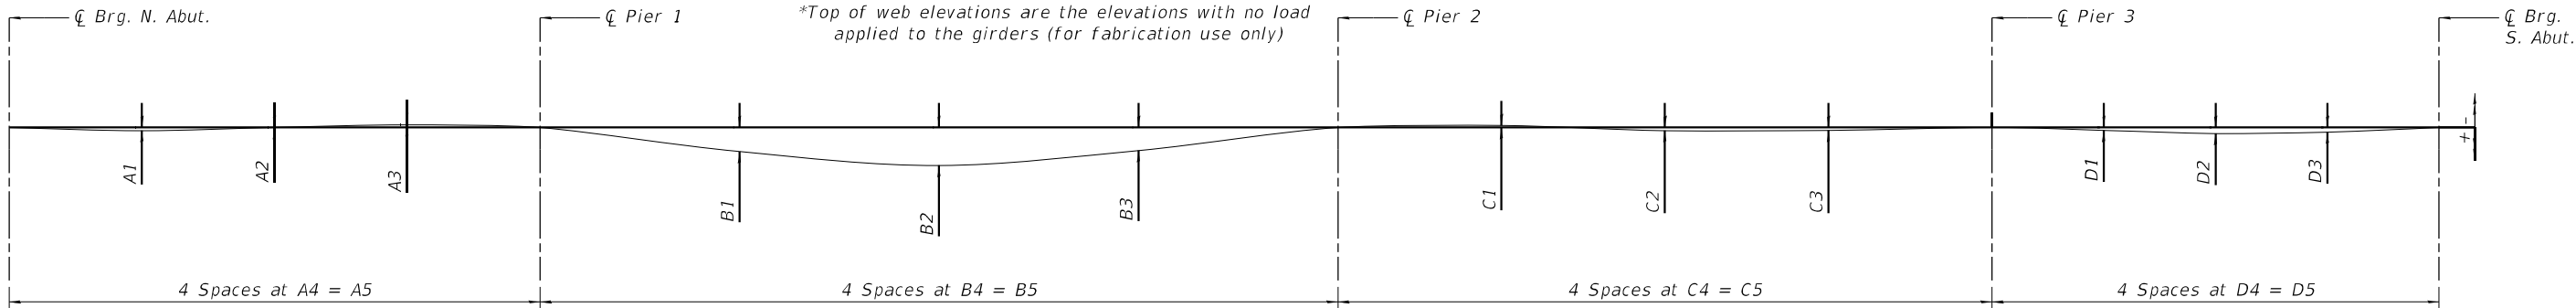

DEAD LOAD DEFLECTION DIAGRAM - UNIT 1

(Includes weight of structural steel only)

Girder No.	DEAD LOAD DEFLECTIONS																			
	SPAN 1					SPAN 2					SPAN 3					SPAN 4				
	A1	A2	A3	A4	A5	B1	B2	B3	B4	B5	C1	C2	C3	C4	C5	D1	D2	D3	D4	D5
9	1/8"	0"	- 1/4"	40' -7"	162' -4"	1 3/4"	2 3/4"	1 5/8"	61' -0"	244' -0"	- 1/8"	1/4"	1/4"	50' - 0"	200' - 0"	1/4"	3/8"	3/8"	34' - 2 1/4"	136' - 9"
10	1/4"	0"	- 1/4"	40' -7"	162' -4"	1 5/8"	2 3/8"	1 5/8"	61' -0"	244' -0"	- 1/8"	1/4"	1/4"	50' - 0"	200' - 0"	1/4"	3/8"	3/8"	34' - 2 1/4"	136' - 9"
11	1/4"	1/8"	- 1/8"	40' -7"	162' -4"	1 5/8"	2 5/8"	1 1/2"	61' -0"	244' -0"	- 1/8"	1/4"	1/4"	50' - 0"	200' - 0"	1/4"	3/8"	3/8"	34' - 2 1/4"	136' - 9"

Note:
The calculate deflections of the primary girders/beams under steel self-weight shall be used to detail the diaphragm, cross frame and lateral bracing connections, and to erect the structural steel such that the girders/beams will be plumb within a tolerance of $\pm 1/8$ in. per vertical ft. throughout when supporting their own weight.

MODEL: Default
FILE: \bmlc\pwworkspace\benley.com\bus-pw\03\Documents\Chicago\11011\Project\179140.IDOT\Cadd\Sheet\0900182-68C55-120-GirderCamber5.dgn

Michael Baker
INTERNATIONAL
200 W Adams Street
Suite 1500
Chicago, IL 60606
PH: 312.707.8910
FAX: 312.707.8804

USER NAME = DLamb	DESIGNED - ADM	REVISED -
	CHECKED - JMK	REVISED -
PLOT SCALE = 0.1667' / in.	DRAWN - ADM/DMJ	REVISED -
PLOT DATE = 6/6/2023	CHECKED - JMK	REVISED -

STATE OF ILLINOIS
DEPARTMENT OF TRANSPORTATION


GIRDER CAMBER 5
STRUCTURE NO. 090-0182

SHEET S-120 OF S-194 SHEETS

F.A.P. RTE.	SECTION	COUNTY	TOTAL SHEETS	SHEET NO.
VAR.	13 (HVB, HB-3) BR-1;R	TAZEWELL	1173	646
CONTRACT NO. 68C55				
ILLINOIS				FED. AID PROJECT




**Top of web elevations are the elevations with no load applied to the girders (for fabrication use only)*

 

(Includes weight of structural steel only)

Note: The calculated deflections of primary girders/beams under steel self-weight shall be used to detail the diaphragms, cross frames and lateral bracing connections, and to erect the structural steel such that the girders/beams will be plumb within a tolerance of $\pm 1/8$ in. per vertical ft. throughout when supporting their own weight.

MODEL: Default
FILE NAME: g:\mibus\bus\h\ent\c\com\bus\bus\p\03\Documents\Chicago\1\0\1\Project\179740.IDOT CedarStExt-Ph1\15.0_CADD\CAD_Sheets\0900187-68C55-172-GirderCamber7.dgn

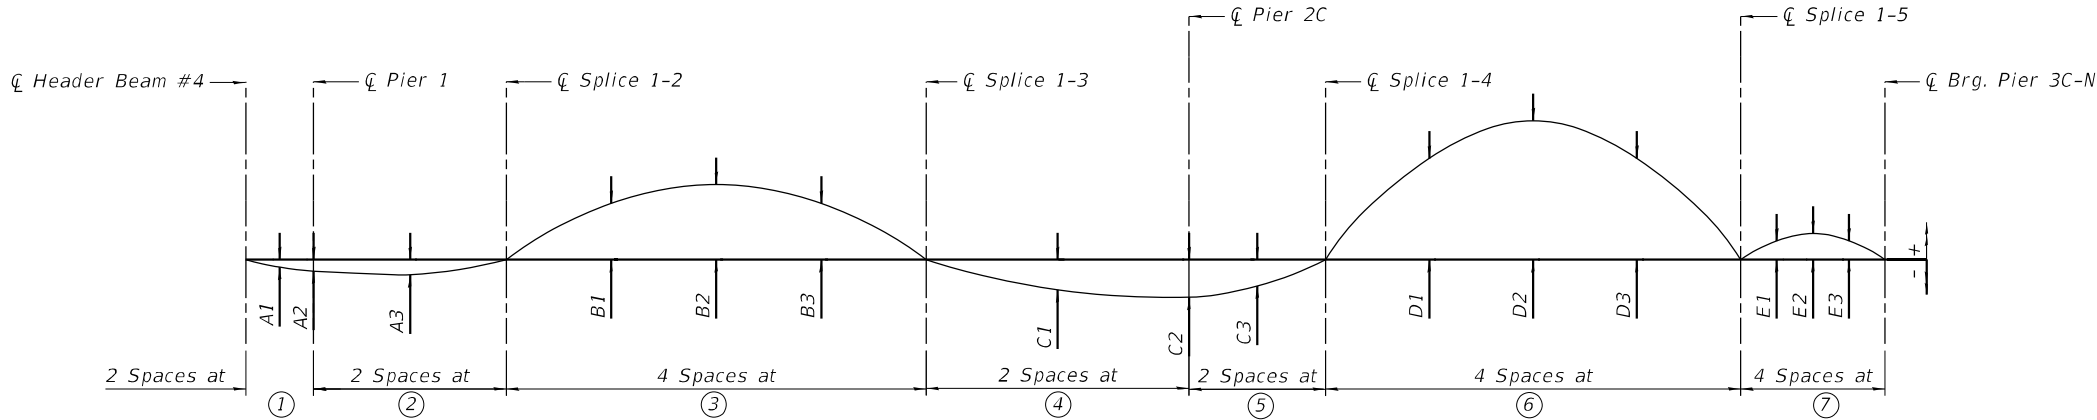


CAMBER DIAGRAM - UNIT 1

CAMBER ORDINATES - UNIT 1															
Girder	A1	A2	A3	B1	B2	B3	C1	C2	C3	D1	D2	D3	E1	E2	E3
13	-1"	-1 1/4"	-1"	3 3/4"	4 3/4"	3 3/4"	-2"	-2 1/2"	-1 3/4"	6 3/4"	9 1/4"	6 3/4"	1 1/4"	1 3/4"	1 1/4"

CAMBER ORDINATES - UNIT 1							
Girder	①	②	③	④	⑤	⑥	⑦
13	21' -4 5/8"	26' -11 5/8"	29' -4 3/4"	36' -9 5/8"	19' -1 1/4"	29' -0 7/8"	10' -1 3/8"

*TOP OF WEB ELEVATION (FT) - UNIT 1								
Girder	Header Beam #4	Pier 1	Splice 1-2	Splice 1-3	Pier 2	Splice 1-4	Splice 1-5	Brg. Pier 3C-N
13	489.49	490.47	491.94	494.60	495.94	496.95	499.59	499.45

*Top of web elevations are the elevations with no load applied to the girders (for fabrication use only)

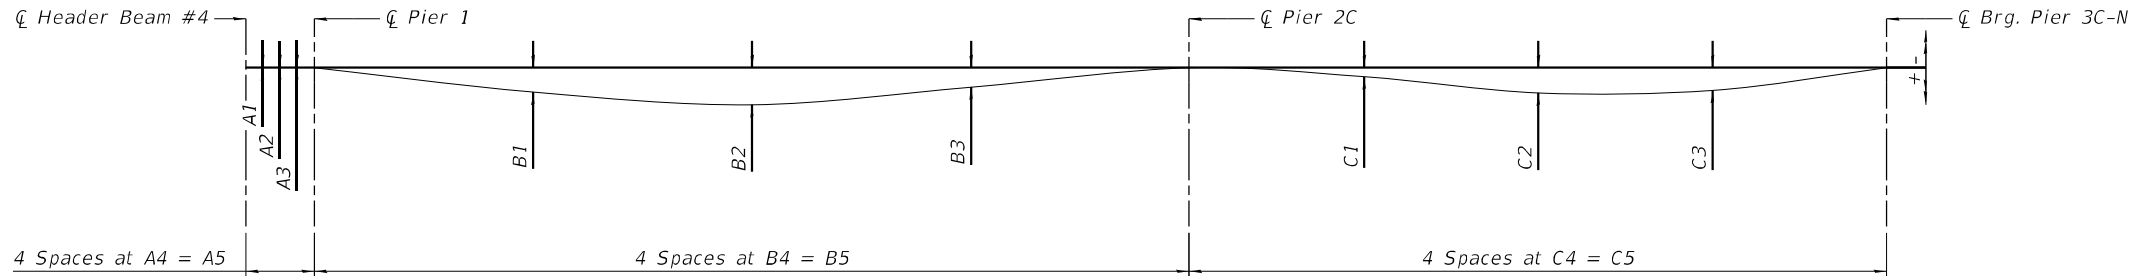


DEAD LOAD DEFLECTION - UNIT 1

(Include weight of structural steel only)

Girder No.	DEAD LOAD DEFLECTIONS														
	SPAN 1					SPAN 2					SPAN 3C				
	A1	A2	A3	A4	A5	B1	B2	B3	B4	B5	C1	C2	C3	C4	C5
13	0"	- 1/8"	- 1/8"	10' -8 1/4"	42' -9 1/8"	1 1/2"	2 3/8"	1 1/4"	61' -3 1/2"	245' -1 3/4"	5/8"	1 5/8"	1 1/2"	48' -8 3/4"	194' -11"

Note:
The calculated deflections of the primary girders/beams under steel self-weight shall be used to detail the diaphragm, cross frame and lateral bracing connections, and to erect the structural steel such that the girders/beams will be plumb within a tolerance of $\pm 1/8$ in. per vertical ft. throughout when supporting their own weight.

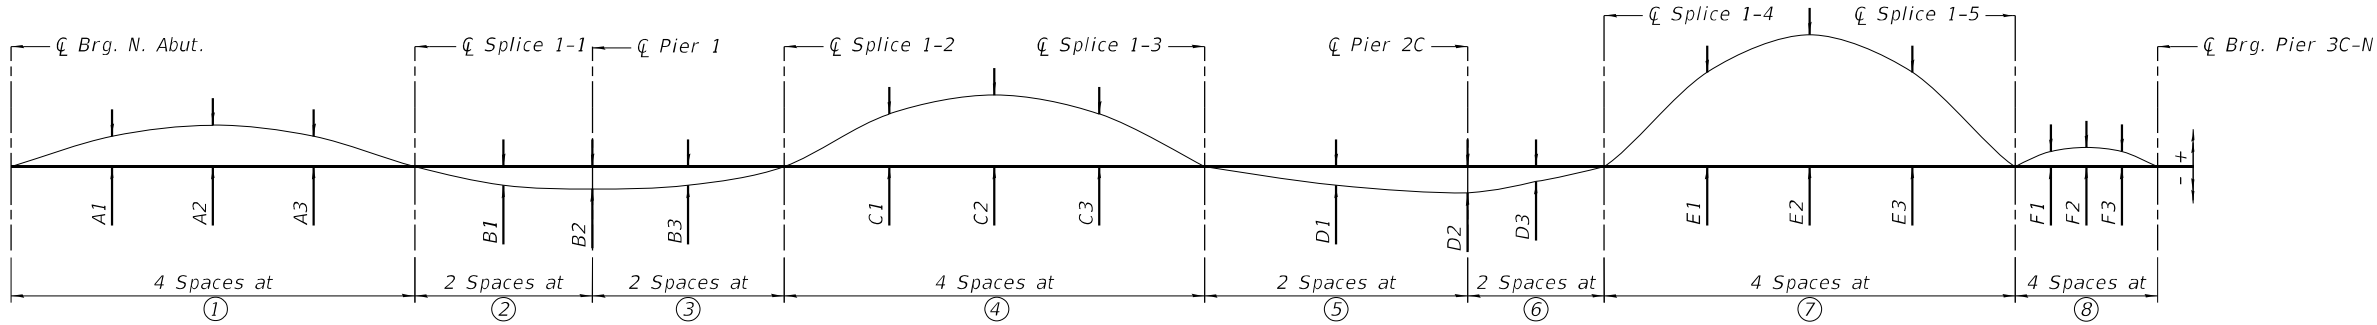


CAMBER DIAGRAM - UNIT 1

CAMBER ORDINATES - UNIT 1																		
Girder	A1	A2	A3	B1	B2	B3	C1	C2	C3	D1	D2	D3	E1	E2	E3	F1	F2	F3
14	2"	2 3⁄4"	2"	-1 1⁄4"	-1 1⁄2"	-1 1⁄4"	3 1⁄2"	4 1⁄2"	3 1⁄2"	-1 1⁄2"	-1 3⁄4"	-1 1⁄4"	6 1⁄4"	8 3⁄4"	6 1⁄4"	1"	1 1⁄4"	1"
15	1 3⁄4"	2 1⁄2"	1 3⁄4"	-1 1⁄4"	-1 1⁄2"	-1 1⁄4"	3 1⁄4"	4 1⁄4"	3 1⁄4"	-1"	-1"	- 3⁄4"	5 1⁄4"	7 1⁄2"	5 1⁄4"	1"	1 1⁄4"	1"
16	1 3⁄4"	2 1⁄2"	1 3⁄4"	-1"	-1 1⁄4"	-1"	3"	4"	3"	0"	0"	0"	4 1⁄2"	6"	4 1⁄2"	1"	1 1⁄4"	1"

CAMBER ORDINATES - UNIT 1								
Girder	①	②	③	④	⑤	⑥	⑦	⑧
14	28' - 2 3⁄4"	24' - 9 7⁄8"	26' - 10"	29' - 4 3⁄4"	36' - 9 3⁄4"	19' - 1 1⁄8"	28' - 8 3⁄4"	9' - 11 3⁄8"
15	28' - 1 1⁄2"	25' - 0 3⁄8"	26' - 7 1⁄2"	29' - 4 3⁄4"	36' - 9 3⁄4"	19' - 1 1⁄8"	28' - 4 3⁄4"	9' - 9 1⁄2"
16	28' - 0 1⁄4"	25' - 2 7⁄8"	26' - 5"	29' - 4 3⁄4"	36' - 9 3⁄4"	19' - 1 1⁄8"	28' - 0 5⁄8"	9' - 7 1⁄2"

*TOP OF WEB ELEVATION (FT) - UNIT 1										
Girder	℄ Brg. N. Abut.	℄ Splice 1-1	℄ Pier 1	℄ Splice 1-2	℄ Splice 1-3	℄ Pier 2C	℄ Splice 1-4	℄ Splice 1-5	℄ Brg. Pier 3C-N	
14	486.80	489.25	490.35	491.80	494.43	495.77	496.69	499.04	498.91	
15	486.62	489.06	490.18	491.62	494.32	495.67	496.50	498.49	498.43	
16	486.46	488.90	490.04	491.44	494.15	495.53	496.24	497.93	497.95	

*Top of web elevations are the elevations with no load applied to the girders (for fabrication use only)

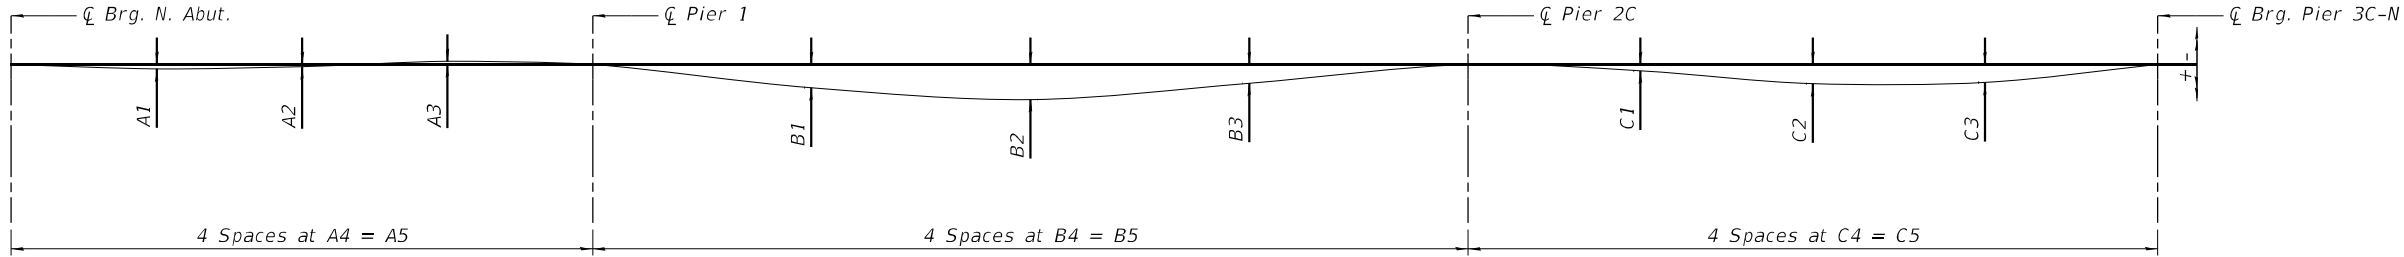

DEAD LOAD DEFLECTION - UNIT 1


(Includes weight of structural steel only)

Girder No.	DEAD LOAD DEFLECTIONS															
	SPAN 1					SPAN 2					SPAN 3C					
	A1	A2	A3	A4	A5	B1	B2	B3	B4	B5	C1	C2	C3	C4	C5	
14	1⁄4"	1⁄8"	- 1⁄8"	40' -7 5⁄8"	162' -6 5⁄8"	1 1⁄2"	2 1⁄4"	1 1⁄4"	61' -2 1⁄2"	244' -10 1⁄8"	3⁄8"	1 1⁄4"	1 1⁄4"	48' -2 3⁄4"	192' -11 1⁄8"	
15	1⁄4"	1⁄8"	- 1⁄8"	40' -7 5⁄8"	162' -6 5⁄8"	1 3⁄8"	2 1⁄4"	1 1⁄4"	61' -1 1⁄4"	244' -5 1⁄4"	1⁄4"	7⁄8"	7⁄8"	47' -8 3⁄4"	190' -11 1⁄8"	
16	1⁄4"	1⁄4"	0"	40' -7 5⁄8"	162' -6 5⁄8"	1 3⁄8"	2 1⁄8"	1 1⁄4"	61' -0"	244' -0 1⁄4"	1⁄8"	5⁄8"	1⁄2"	47' -2 3⁄4"	188' -11 1⁄4"	

Note:
The calculated deflections of the primary girders/beams under steel self-weight shall be used to detail the diaphragm, cross frame and lateral bracing connections, and to erect the structural steel such that the girders/beams will be plumb within a tolerance of ±1⁄8 in. per vertical ft. throughout when supporting their own weight.

MODEL: Default
FILE: \\miller-prod\bus-usa\benley\com\bus-usa\benley\cadd\CAD_Sheets\0900187-68C55-173-GirderCamber8.dgn

MODEL: Default
FILE: \\miller-gwin.com\bus-shu-bentley.com\mbus-shu\proj03\Documents\Chicago_11\011_Projects\179140_IDOT_CedarStExt_Phl15.0_CADD\CAD_Sheets\0900187-68C55-1714-GirderCamber9.dgn

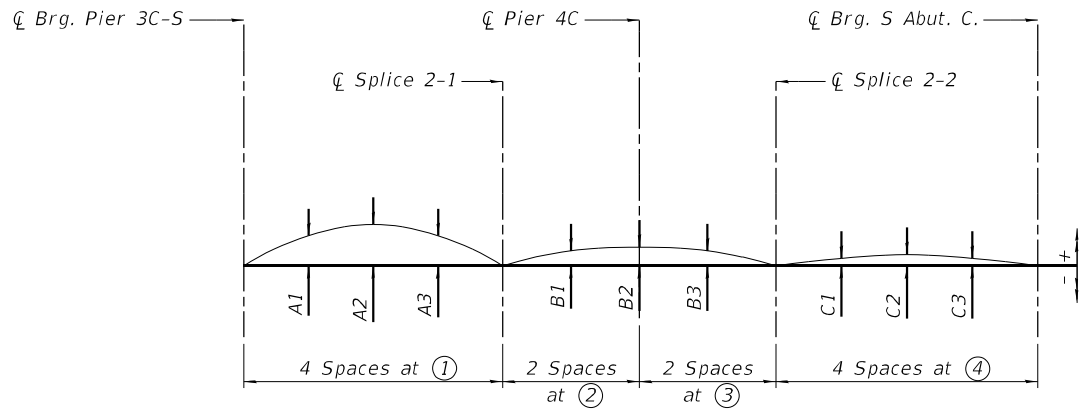


CAMBER DIAGRAM - UNIT 2

*TOP OF WEB ELEVATION (FT) - UNIT 2					
Girder	℄ Brg. Pier 3C-S	℄ Splice 2-1	℄ Pier 4C	℄ Splice 2-2	℄ Brg. S. Abut. C
13	499.45	498.48	497.53	496.37	493.70
14	498.97	498.00	497.06	495.87	493.23
15	498.49	497.51	496.60	495.39	492.75
16	498.01	497.03	496.10	494.89	492.27

*Top of web elevations are the elevations with no load applied to the girders (for fabrication use only)

CAMBER ORDINATES - UNIT 2													
Girder	A1	A2	A3	B1	B2	B3	C1	C2	C3	①	②	③	④
13	2"	2¾"	2"	1"	1¼"	1"	½"	¾"	½"	18' - 1¼"	19' - 1⅝"	19' - 1⅜"	18' - 4⅛"
14	2"	2¾"	2"	1¼"	1½"	1¼"	½"	¾"	½"	16' - 11¾"	18' - 7⅝"	18' - 7⅜"	17' - 10¼"
15	1¾"	2½"	1¾"	1½"	1¾"	1½"	0"	0"	0"	17' - 4⅛"	18' - 1½"	18' - 1½"	17' - 4½"
16	1¾"	2½"	1¾"	1½"	1¾"	1½"	0"	0"	0"	16' - 11⅝"	17' - 7½"	17' - 7½"	16' - 10⅝"

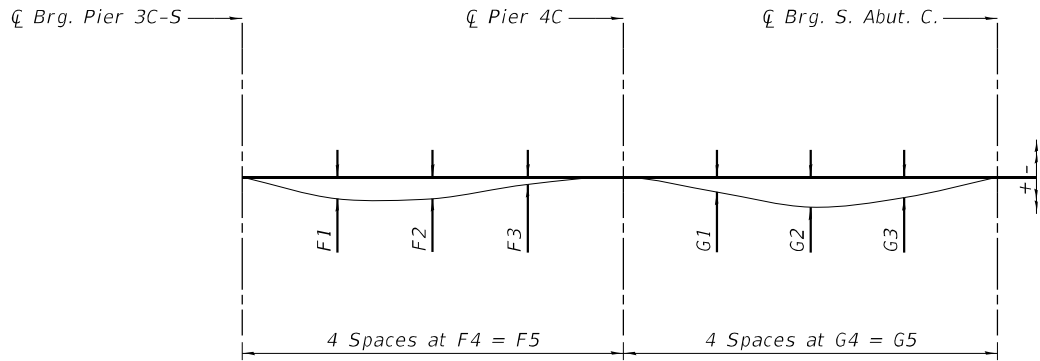

DEAD LOAD DEFLECTION DIAGRAM - UNIT 2

(Includes weight of structural steel only)

DEAD LOAD DEFLECTIONS - UNIT 2										
Girder No.	SPAN 4C					SPAN 5C				
	F1	F2	F3	F4	F5	G1	G2	G3	G4	G5
13	⅜"	⅝"	⅞"	27' - 8⅛"	110' - 8⅜"	¼"	½"	⅝"	27' - 10⅞"	111' - 7⅝"
14	¼"	¼"	⅞"	27' - 0½"	108' - 2"	⅞"	¾"	¼"	27' - 2"	108' - 8¼"
15	¼"	¼"	⅞"	26' - 4⅞"	105' - 7⅝"	⅞"	¼"	¼"	26' - 5¼"	105' - 8¾"
16	⅞"	¼"	⅞"	25' - 9¼"	103' - 1⅞"	⅞"	¼"	⅞"	25' - 8⅜"	102' - 9½"

Note:

The calculated deflections of the primary girders/beams under steel self-weight shall be used to detail the diaphragm, cross frame and lateral bracing connections, and to erect the structural steel such that the girders/beams will be plumb within a tolerance of ±⅛ in. per vertical ft. throughout when supporting their own weight.

MODEL: Default
FILE: \\miller-prod\miller-us-pw\03\Documents\Chicago_1\U01_Project\17940_IDOT_CedarStExt_Phl\5.0_CADD\CAD_Sheets\09001.02-68C55-125-Girder&R1.dgn

GIRDER 1 MOMENT TABLE								
		0.4 Sp.1	Pier 1	0.5 Sp. 2	Pier 2	0.5 Sp. 3	Pier 3D	0.6 Sp. 4
Is	(in ⁴)	118,933	230,824	124,625	255,173	91,453	162,466	77,768
Ic(n)	(in ⁴)	224,128	-	237,575	-	188,326	-	168,998
Ic(3n)	(in ⁴)	168,966	-	177,928	-	139,517	-	124,150
Ic(cr)	(in ⁴)	-	244,189	-	268,499	-	174,807	-
Ss	(in ³)	2,955	5,342	3,201	5,923	2,272	3,915	1,944
Sc(n)	(in ³)	3,670	-	3,963	-	2,985	-	2,647
Sc(3n)	(in ³)	3,368	-	3,642	-	2,704	-	2,381
Sc(cr)	(in ³)	-	5,857	-	6,443	-	4,026	-
Sxc	(in ³)	3,540	5,667	3,676	6,261	2,865	3,997	2,526
DC1	(k')	1.26	1.49	1.28	1.54	1.20	1.40	1.17
MDC1	(k)	1,412	6,556	3,307	6,912	1,011	3,385	929
DC2	(k')	0.34	0.33	0.29	0.28	0.14	0.27	0.16
MDC2	(k)	466	1,480	702	1,565	291	765	229
DW	(k')	0.40	0.37	0.39	0.39	0.39	0.33	0.22
MDW	(k)	457	1,767	1,017	1,893	417	953	311
M _Ł + IM	(k)	3,250	4,467	3,894	4,716	2,915	3,381	2,140
f _Ł (Strength I)	(ksi)	4.4	6.3	6.3	4.6	6.8	8.0	9.8
Mu + 1/3 f _Ł Sxc	(k)	9,155	21,506	13,996	22,495	7,899	13,418	6,348
Øf Mn	(k)	-	-	-	-	-	-	-
f _s DC1	(ksi)	5.7	14.7	12.4	14.0	5.3	10.4	5.7
f _s DC2	(ksi)	1.7	3.0	2.3	2.9	1.3	2.3	1.2
f _s DW	(ksi)	1.6	3.6	3.4	3.5	1.9	2.8	1.6
f _s (Ł+IM)	(ksi)	10.6	9.2	11.8	8.8	11.7	10.1	9.7
f _Ł (Service II)	(ksi)	3.2	4.8	4.7	3.5	5.0	6.0	7.2
f _s + ^f / ₂ (Service II)	(ksi)	24.5	35.7	35.7	33.6	26.2	31.6	24.7
0.95Rh Fyf	(ksi)	47.5	47.5	47.5	47.5	47.5	47.5	47.5
f _s + ^f / ₃ (Total)(Strength I)	(ksi)	31.8	45.7	46.2	43.4	33.9	40.4	31.2
Øf Fn	(ksi)	50.0	50.0	50.0	50.0	50.0	46.5	50.0
Vf	(k)	34.5	36.1	29.6	35.4	28.6	37.5	29.2

GIRDER 1 REACTION TABLE					
	N. Abut.	Pier 1	Pier 2	Pier 3D	S. Abut. D.
RDC1	(k)	65.8	320.1	328.7	251.1
RDC2	(k)	22.5	83.6	83.4	60.9
RDW	(k)	19.2	86.3	88.7	71.0
R _Ł + IM	(k)	99.6	216.6	183.5	223.4
Rtotal	(k)	207.1	706.6	684.3	606.4

GIRDER 2 MOMENT TABLE								
		0.4 Sp.1	Pier 1	0.5 Sp. 2	Pier 2	0.5 Sp. 3	Pier 3D	0.6 Sp. 4
Is	(in ⁴)	118,933	230,824	124,625	255,173	91,453	162,466	77,768
Ic(n)	(in ⁴)	228,513	-	242,356	-	192,035	-	172,319
Ic(3n)	(in ⁴)	171,991	-	181,174	-	142,301	-	126,768
Ic(cr)	(in ⁴)	-	245,200	-	269,508	-	175,731	-
Ss	(in ³)	2,955	5,342	3,201	5,923	2,272	3,915	1,944
Sc(n)	(in ³)	3,690	-	3,984	-	3,002	-	2,663
Sc(3n)	(in ³)	3,388	-	3,663	-	2,723	-	2,400
Sc(cr)	(in ³)	-	5,898	-	6,483	-	4,034	-
Sxc	(in ³)	3,554	5,693	3,694	6,287	2,871	4,000	2,503
DC1	(k')	1.25	1.48	1.26	1.53	1.19	1.39	1.16
MDC1	(k)	1,497	6,567	3,314	6,923	1,097	3,680	1,217
DC2	(k')	0.23	0.22	0.22	0.19	0.16	0.25	0.21
MDC2	(k)	308	968	522	1,058	331	695	296
DW	(k')	0.43	0.38	0.40	0.40	0.40	0.36	0.28
MDW	(k)	492	1,815	1,039	1,947	427	1,030	390
M _Ł + IM	(k)	2,890	3,697	3,270	3,925	2,454	2,781	1,934
f _Ł (Strength I)	(ksi)	5.4	8.0	7.6	7.0	7.6	7.8	11.9
Mu + 1/3 f _Ł Sxc	(k)	8,584	19,877	12,852	20,982	7,324	12,742	6,687
Øf Mn	(k)	-	-	-	-	-	-	-
f _s DC1	(ksi)	6.1	14.8	12.4	14.0	5.8	11.3	7.5
f _s DC2	(ksi)	1.1	2.0	1.7	2.0	1.5	2.1	1.5
f _s DW	(ksi)	1.7	3.7	3.4	3.6	1.9	3.1	1.9
f _s (Ł+IM)	(ksi)	9.4	7.5	9.8	7.3	9.8	8.3	8.7
f _Ł (Service II)	(ksi)	4.0	6.1	5.6	5.3	5.6	5.9	9.0
f _s + ^f / ₂ (Service II)	(ksi)	23.1	33.2	33.2	31.7	24.7	30.1	26.8
0.95Rh Fyf	(ksi)	47.5	47.5	47.5	47.5	47.5	47.5	47.5
f _s + ^f / ₃ (Total)(Strength I)	(ksi)	29.8	42.3	42.5	40.4	31.6	38.3	33.4
Øf Fn	(ksi)	50.0	50.0	50.0	50.0	50.0	46.3	50.0
Vf	(k)	24.7	24.9	23.1	25.5	21.4	25.2	20.0

GIRDER 2 REACTION TABLE					
	N. Abut.	Pier 1	Pier 2	Pier 3D	S. Abut. D.
RDC1	(k)	64.5	309.1	315.7	240.6
RDC2	(k)	9.5	45.4	46.6	43.7
RDW	(k)	20.4	86.1	89.5	70.0
R _Ł + IM	(k)	83.4	170.0	146.5	172.4
Rtotal	(k)	177.7	610.6	598.3	526.7

Is, Ss: Non-composite moment of inertia and section modulus of the steel section used for computing fs(Total-Strength I, and Service II) due to non-composite dead loads (in.⁴ and in.³).

Ic(n), Sc(n): Composite moment of inertia and section modulus of the steel and deck based upon the modular ratio, "n", used for computing fs(Total-Strength I, and Service II) in uncracked sections due to short term composite live loads (in.⁴ and in.³).

Ic(3n), Sc(3n): Composite moment of inertia and section modulus of the steel and deck based upon 3 times the modular ratio, "3n", used for computing fs(Total-Strength I, and Service II) in uncracked sections due to long-term composite (superimposed) dead loads (in.⁴ and in.³).

Ic(cr), Sc(cr): Composite moment of inertia and section modulus of the steel and longitudinal deck reinforcement, used for computing fs(Total-Strength I and Service II) in cracked sections, due to both short-term composite live loads and long-term composite (superimposed) dead loads (in.⁴ and in.³).

Sxc: Section modulus about the major axis of section to the controlling flange, tension or compression, taken as yield moment with respect to the controlling flange over the yield strength of the controlling flange (in.³).

DC1: Un-factored non-composite dead load (kips/ft.).

MDC1: Un-factored moment due to non-composite dead load (kip-ft.).

DC2: Un-factored long-term composite (superimposed excluding future wearing surface) dead load (kips/ft.).

MDC2: Un-factored moment due to long-term composite (superimposed excluding future wearing surface) dead load (kip-ft.).

DW: Un-factored long-term composite (superimposed future wearing surface only) dead load (kips/ft.).

MDW: Un-factored moment due to long-term composite (superimposed future wearing surface only) dead load (kip-ft.).

M_Ł + IM: Un-factored live load moment plus dynamic load allowance (impact)(kip-ft.).

Mu (Strength I): Factored design moment (kip-ft.).

1.25 (MDC1+ MDC2) + 1.5 MDW + 1.75 M_Ł + IM

f_Ł: Factored calculated normal stress at edge of flange for controlling flange plate due to lateral bending, Strength I or Service II as applicable (kip-ft.).

Øf Mn: Compact composite positive moment capacity computed according to Article 6.10.7.1 or non-slender negative moment capacity according to Article A6.1.1 or A6.1.2 (kip-ft.).

f_s DC1: Un-factored stress at edge of flange for controlling steel flange due to vertical non-composite dead loads as calculated below (ksi).

MDC1 / Snc

f_s DC2: Un-factored stress at edge of flange for controlling steel flange due to vertical composite dead loads as calculated below (ksi).

MDC2 / Sc(3n) or MDC2 / Sc(cr) as applicable.

f_s DW: Un-factored stress at edge of flange for controlling steel flange due to vertical composite future wearing surface loads as calculated below (ksi).

MDW / Sc(3n) or MDW / Sc(cr) as applicable.

f_s (Ł+IM): Un-factored stress at edge of flange for controlling steel flange due to vertical composite live plus impact loads as calculated below (ksi).

M_Ł + IM / Sc(n) or M_Ł + IM / Sc(cr) as applicable.

f_s + ^f/₂ (Service II): Sum of stresses as computed below (ksi).

f_sDC1 + f_sDC2 + f_sDW + 1.3 f_s(Ł + IM) +

0.95RhFyf: Composite stress capacity for Service II loading according to Article 6.10.4.2 (ksi).

f_s + ^f/₃ (Total)(Strength I): Sum of stresses as computed below on non-compact section (ksi).

1.25 (f_sDC1 + f_sDC2) + 1.5 f_sDW + 1.75 f_s(Ł + IM) +

Øf Fn: Non-Compact composite positive or negative stress capacity for Strength I loading according to Article 6.10.7 or 6.10.8 (ksi).

Vf: Maximum factored shear range in span computed according to Article 6.10.10.

Note:

M_Ł and R_Ł include the effects of centrifugal force and superelevation.

MODEL: Default
FILE: \\miller-prod\miller-us-pw\03\Documents\Chicago_1\U01_Projects\179140_IDOT_CedarStExt_Phl\5.0_CADD\CAD_Sheets\0900187-68C55-176-Girder\682.dgn

GIRDER 3 MOMENT TABLE								
		0.4 Sp.1	Pier 1	0.5 Sp. 2	Pier 2	0.5 Sp. 3	Pier 3D	0.6 Sp. 4
Is	(in ⁴)	80,888	194,878	124,903	206,467	77,768	177,545	112,887
Ic(n)	(in ⁴)	178,308	-	235,383	-	172,319	-	250,544
Ic(3n)	(in ⁴)	131,543	-	177,460	-	126,768	-	179,859
Ic(cr)	(in ⁴)	-	206,378	-	220,891	-	192,445	-
Ss	(in ³)	2,022	4,696	3,065	5,210	1,944	4,008	3,234
Sc(n)	(in ³)	2,749	-	3,809	-	2,663	-	4,206
Sc(3n)	(in ³)	2,484	-	3,495	-	2,400	-	3,833
Sc(cr)	(in ³)	-	4,793	-	5,333	-	4,554	-
Sxc	(in ³)	2,617	4,758	3,523	5,292	2,523	4,383	3,975
DC1	(k')	1.18	1.28	1.23	1.42	1.16	1.36	1.24
MDC1	(k)	1,040	5,710	3,349	5,790	1,033	4,180	2,143
DC2	(k')	0.10	0.11	0.14	0.10	0.14	0.28	0.35
MDC2	(k)	135	475	341	578	293	798	506
DW	(k')	0.36	0.33	0.39	0.36	0.38	0.40	0.46
MDW	(k)	414	1,581	1,011	1,754	403	1,143	653
M _ƫ + IM	(k)	2,104	2,776	2,745	3,054	1,844	2,876	2,826
fl (Strength I)	(ksi)	7.6	3.5	6.0	4.8	8.6	7.3	9.4
Mu + 1/3 fl Sxc	(k)	6,324	15,417	11,521	16,632	6,091	13,857	10,278
Øf Mn	(k)	-	-	-	-	-	-	-
fs DC1	(ksi)	6.2	14.6	13.1	13.3	6.4	12.5	8.0
fs DC2	(ksi)	0.7	1.2	1.2	1.3	1.5	2.1	1.6
fs DW	(ksi)	2.0	4.0	3.5	3.9	2.0	3.0	2.0
fs (ƫ+IM)	(ksi)	9.2	6.9	8.6	6.9	8.3	7.6	8.1
fl (Service II)	(ksi)	5.6	2.6	4.5	3.6	6.3	5.5	7.0
fs+ ^{fl} / ₂ (Service II)	(ksi)	23.6	30.1	31.2	29.3	23.8	30.2	25.6
0.95Rh Fyf	(ksi)	47.5	47.5	47.5	47.5	47.5	47.5	47.5
fs + ^{fl} / ₃ (Total)(Strength I)	(ksi)	30.1	39.0	40.2	37.8	30.2	38.5	32.2
Øf Fn	(ksi)	50.0	46.2	50.0	47.2	50.0	50.0	50.0
Vf	(k)	20.1	21.6	20.7	22.4	20.6	25.0	23.8

GIRDER 3 REACTION TABLE					
	N. Abut.	Pier 1	Pier 2	Pier 3D	S. Abut. D.
RDC1	(k)	54.1	282.3	289.5	77.2
RDC2	(k)	3.3	19.6	22.5	14.5
RDW	(k)	18.6	80.3	86.2	23.2
R _ƫ + IM	(k)	81.5	143.3	129.2	167.8
Rtotal	(k)	157.5	525.5	527.4	205.1

GIRDER 4 MOMENT TABLE								
		0.4 Sp.1	Pier 1	0.5 Sp. 2	Pier 2	0.5 Sp. 3	Pier 3D	0.6 Sp. 4
Is	(in ⁴)	-	194,878	124,903	206,467	77,768	177,545	112,887
Ic(n)	(in ⁴)	-	-	237,118	-	175,394	-	245,085
Ic(3n)	(in ⁴)	-	-	178,644	-	129,282	-	176,057
Ic(cr)	(in ⁴)	-	205,157	-	219,775	-	191,405	-
Ss	(in ³)	-	4,696	3,065	5,210	1,944	4,008	3,234
Sc(n)	(in ³)	-	-	3,816	-	2,678	-	4,182
Sc(3n)	(in ³)	-	-	3,503	-	2,417	-	3,807
Sc(cr)	(in ³)	-	4,783	-	5,324	-	4,514	-
Sxc	(in ³)	-	4,751	3,530	5,287	2,520	4,347	3,915
DC1	(k')	-	1.17	1.21	1.32	1.21	1.39	1.26
MDC1	(k)	-	5,704	3,374	5,677	1,187	4,417	2,537
DC2	(k')	-	0.06	0.09	0.06	0.10	0.34	0.42
MDC2	(k)	-	268	206	325	213	974	607
DW	(k')	-	0.32	0.39	0.34	0.41	0.40	0.53
MDW	(k)	-	1,525	1,014	1,678	429	1,154	742
M _ƫ + IM	(k)	-	2,462	2,463	2,536	1,614	3,441	3,969
fl (Strength I)	(ksi)	-	2.7	6.9	4.1	9.2	6.1	9.6
Mu + 1/3 fl Sxc	(k)	-	14,420	10,984	15,066	5,865	15,233	13,034
Øf Mn	(k)	-	-	-	-	-	-	-
fs DC1	(ksi)	-	14.6	13.2	13.1	7.3	13.2	9.4
fs DC2	(ksi)	-	0.7	0.7	0.7	1.1	2.6	1.9
fs DW	(ksi)	-	3.8	3.5	3.8	2.1	3.1	2.3
fs (ƫ+IM)	(ksi)	-	6.2	7.7	5.7	7.2	9.1	11.4
fl (Service II)	(ksi)	-	2.0	5.2	3.1	6.7	4.6	7.2
fs+ ^{fl} / ₂ (Service II)	(ksi)	-	28.1	30.0	26.6	23.3	33.1	32.1
0.95Rh Fyf	(ksi)	-	47.5	47.5	47.5	47.5	47.5	47.5
fs + ^{fl} / ₃ (Total)(Strength I)	(ksi)	-	36.5	38.5	34.3	29.4	42.4	40.8
Øf Fn	(ksi)	-	46.3	50.0	47.4	50.0	50.0	50.0
Vf	(k)	-	24.0	21.4	23.9	38.4	38.3	36.3

GIRDER 4 REACTION TABLE					
	N. Abut.	Pier 1	Pier 2	Pier 3D	S. Abut. D.
RDC1	(k)	--	270.7	272.8	255.9
RDC2	(k)	--	9.4	9.9	66.5
RDW	(k)	--	77.1	80.3	71.5
R _ƫ + IM	(k)	--	128.6	108.5	213.8
Rtotal	(k)	--	485.8	471.6	607.7

Is, Ss: Non-composite moment of inertia and section modulus of the steel section used for computing fs(Total-Strength I, and Service II) due to non-composite dead loads (in.⁴ and in.³).

Ic(n), Sc(n): Composite moment of inertia and section modulus of the steel and deck based upon the modular ratio, "n", used for computing fs(Total-Strength I, and Service II) in uncracked sections due to short term composite live loads (in.⁴ and in.³).

Ic(3n), Sc(3n): Composite moment of inertia and section modulus of the steel and deck based upon 3 times the modular ratio, "3n", used for computing fs(Total-Strength I, and Service II) in uncracked sections due to long-term composite (superimposed) dead loads (in.⁴ and in.³).

Ic(cr), Sc(cr): Composite moment of inertia and section modulus of the steel and longitudinal deck reinforcement, used for computing fs(Total-Strength I and Service II) in cracked sections, due to both short-term composite live loads and long-term composite (superimposed) dead loads (in.⁴ and in.³).

Sxc: Section modulus about the major axis of section to the controlling flange, tension or compression, taken as yield moment with respect to the controlling flange over the yield strength of the controlling flange (in.³).

DC1: Un-factored non-composite dead load (kips/ft.).

MDC1: Un-factored moment due to non-composite dead load (kip-ft.).

DC2: Un-factored long-term composite (superimposed excluding future wearing surface) dead load (kips/ft.).

MDC2: Un-factored moment due to long-term composite (superimposed excluding future wearing surface) dead load (kip-ft.).

DW: Un-factored long-term composite (superimposed future wearing surface only) dead load (kips/ft.).

MDW: Un-factored moment due to long-term composite (superimposed future wearing surface only) dead load (kip-ft.).

M_ƫ + IM: Un-factored live load moment plus dynamic load allowance (impact)(kip-ft.).

Mu (Strength I): Factored design moment (kip-ft.).

1.25 (MDC1+ MDC2) + 1.5 MDW + 1.75 M_ƫ + IM

fl: Factored calculated normal stress at edge of flange for controlling flange plate due to lateral bending, Strength I or Service II as applicable (kip-ft.).

Øf Mn: Compact composite positive moment capacity computed according to Article 6.10.7.1 or non-slender negative moment capacity according to Article A6.1.1 or A6.1.2 (kip-ft.).

fs DC1: Un-factored stress at edge of flange for controlling steel flange due to vertical non-composite dead loads as calculated below (ksi).

MDC1 / Snc

fs DC2: Un-factored stress at edge of flange for controlling steel flange due to vertical composite dead loads as calculated below (ksi).

MDC2 / Sc(3n) or MDC2 / Sc(cr) as applicable.

fs DW: Un-factored stress at edge of flange for controlling steel flange due to vertical composite future wearing surface loads as calculated below (ksi).

MDW / Sc(3n) or MDW / Sc(cr) as applicable.

fs (ƫ+IM): Un-factored stress at edge of flange for controlling steel flange due to vertical composite live plus impact loads as calculated below (ksi).

M_ƫ + IM / Sc(n) or M_ƫ + IM / Sc(cr) as applicable.

fs + ^{fl}/₂ (Service II): Sum of stresses as computed below (ksi).

fsDC1 + fsDC2 + fsDW + 1.3 fs(ƫ + IM) + ^{fl}/₂

0.95RhFyf: Composite stress capacity for Service II loading according to Article 6.10.4.2 (ksi).

fs + ^{fl}/₃ (Total)(Strength I): Sum of stresses as computed below on non-compact section (ksi).

1.25 (fsDC1 + fsDC2) + 1.5 fsDW + 1.75 fs(ƫ + IM) + ^{fl}/₃

Øf Fn: Non-Compact composite positive or negative stress capacity for Strength I loading according to Article 6.10.7 or 6.10.8 (ksi).

Vf: Maximum factored shear range in span computed according to Article 6.10.10.

Note:

M_ƫ and R_ƫ include the effects of centrifugal force and superelevation.

MODEL: Default
FILE: \\miller-gwin.com\mb-us-pw\03\Documents\Chicago_1\U01_Projects\179140_IDOT_CedarStExt_Phl\5.0_CADD\CAD_Sheets\0900187-68C55-177-Girder\683.dgn

GIRDER 5 MOMENT TABLE								
		0.4 Sp.1	Pier 1	0.5 Sp. 2	Pier 2	0.5 Sp. 3	Pier 3	0.6 Sp. 4
Is	(in ⁴)	-	-	-	206,467	77,768	162,466	77,768
Ic(n)	(in ⁴)	-	-	-	-	163,552	-	166,231
Ic(3n)	(in ⁴)	-	-	-	-	120,064	-	122,043
Ic(cr)	(in ⁴)	-	-	-	216,371	-	172,863	-
Ss	(in ³)	-	-	-	4,760	1,944	3,915	1,944
Sc(n)	(in ³)	-	-	-	-	2,620	-	2,633
Sc(3n)	(in ³)	-	-	-	-	2,351	-	2,366
Sc(cr)	(in ³)	-	-	-	5,134	-	4,009	-
Sxc	(in ³)	-	-	-	4,999	2,506	3,985	2,465
DC1	(k/')	-	-	-	1.16	1.05	1.15	1.04
MDC1	('k)	-	-	-	5,759	926	3,346	1,254
DC2	(k/')	-	-	-	0.04	0.04	0.38	0.44
MDC2	('k)	-	-	-	207	80	916	555
DW	(k/')	-	-	-	0.32	0.33	0.31	0.34
MDW	('k)	-	-	-	1,564	353	870	399
M _Ǝ + IM	('k)	-	-	-	2,652	1,648	2,568	2,164
f _l (Strength I)	(ksi)	-	-	-	2.7	7.4	3.9	5.0
Mu + 1/3 f _l Sxc	('k)	-	-	-	14,814	5,185	11,562	6,986
Φ _f Mn	('k)	-	-	-	-	-	-	-
f _s DC1	(ksi)	-	-	-	14.5	5.7	10.3	7.7
f _s DC2	(ksi)	-	-	-	0.5	0.4	2.7	2.8
f _s DW	(ksi)	-	-	-	3.7	1.8	2.6	2.0
f _s (Ǝ+IM)	(ksi)	-	-	-	6.2	7.5	7.7	9.9
f _l (Service II)	(ksi)	-	-	-	2.0	5.5	3.0	3.7
f _s + ^{f_l} /2 (Service II)	(ksi)	-	-	-	27.7	20.5	27.1	27.3
0.95R _h F _{yf}	(ksi)	-	-	-	47.5	47.5	47.5	47.5
f _s + ^{f_l} /3 (Total)(Strength I)	(ksi)	-	-	-	36.0	26.0	34.9	35.1
Φ _f F _n	(ksi)	-	-	-	50.0	50.0	44.2	50.0
V _f	(k)	-	-	-	23.9	29.0	31.1	31.7

GIRDER 5 REACTION TABLE					
	N. Abut.	Pier 1	Pier 2	Pier 3	S. Abut.
RDC1	(k)	--	--	269.6	204.3
RDC2	(k)	--	--	5.4	68.9
RDW	(k)	--	--	77.0	55.0
R _Ǝ + IM	(k)	--	--	109.5	157.1
Rtotal	(k)	--	--	461.4	485.3

GIRDER 6 MOMENT TABLE								
		0.4 Sp.1	Pier 1	0.5 Sp. 2	Pier 2	0.5 Sp. 3	Pier 3	0.6 Sp. 4
Is	(in ⁴)	80,888	182,100	101,040	206,467	77,768	162,466	77,768
Ic(n)	(in ⁴)	175,502	-	206,668	-	159,030	-	166,736
Ic(3n)	(in ⁴)	129,309	-	152,373	-	116,852	-	122,423
Ic(cr)	(in ⁴)	-	193,707	-	217,241	-	172,992	-
Ss	(in ³)	2,022	4,618	2,609	4,760	1,944	3,915	1,944
Sc(n)	(in ³)	2,736	-	3,371	-	2,596	-	2,636
Sc(3n)	(in ³)	2,469	-	3,065	-	2,326	-	2,368
Sc(cr)	(in ³)	-	4,722	-	5,168	-	4,010	-
Sxc	(in ³)	2,602	4,686	3,097	5,026	2,478	3,986	2,482
DC1	(k/')	1.13	1.20	1.13	1.21	0.94	1.16	1.05
MDC1	('k)	1,093	5,398	2,738	5,534	993	3,301	1,196
DC2	(k/')	0.05	0.03	0.03	0.03	0.05	0.24	0.26
MDC2	('k)	62	119	71	170	95	569	330
DW	(k/')	0.36	0.32	0.34	0.31	0.33	0.30	0.33
MDW	('k)	411	1,509	888	1,537	353	860	379
M _k + IM	('k)	2,235	2,823	2,634	2,838	1,792	2,417	1,983
fl (Strength I)	(ksi)	7.0	3.7	8.4	3.1	5.8	3.6	4.8
Mu + 1/3 fl Sxc	('k)	6,474	14,582	10,176	14,834	5,422	10,750	6,279
Φf Mn	('k)	-	-	-	-	-	-	-
fs DC1	(ksi)	6.5	14.0	12.6	14.0	6.1	10.1	7.4
fs DC2	(ksi)	0.3	0.3	0.3	0.4	0.5	1.7	1.7
fs DW	(ksi)	2.0	3.8	3.5	3.6	1.8	2.6	1.9
fs (k+IM)	(ksi)	9.8	7.2	9.4	6.6	8.3	7.2	9.0
fl (Service II)	(ksi)	5.1	2.7	6.3	2.2	4.2	2.6	3.6
fs+ ^{fl} / ₂ (Service II)	(ksi)	24.1	28.9	31.7	27.6	21.3	25.1	24.5
0.95Rh Fyf	(ksi)	47.5	47.5	47.5	47.5	47.5	47.5	47.5
fs + ^{fl} / ₃ (Total)(Strength I)	(ksi)	31.0	37.5	40.5	35.8	27.4	32.5	31.6
Φf Fn	(ksi)	50.0	46.3	50.0	50.0	50.0	44.2	50.0
Vf	(k)	22.4	19.4	20.6	22.4	20.7	24.0	22.7

GIRDER 6 REACTION TABLE					
	N. Abut.	Pier 1	Pier 2	Pier 3	S. Abut.
RDC1	(k)	52.2	264.0	258.9	203.0
RDC2	(k)	1.4	3.8	4.3	39.8
RDW	(k)	17.7	75.2	73.1	55.3
R _Ǝ + IM	(k)	77.1	138.2	111.8	141.1
Rtotal	(k)	148.4	481.2	448.1	439.2

Is, Ss: Non-composite moment of inertia and section modulus of the steel section used for computing fs(Total-Strength I, and Service II) due to non-composite dead loads (in.⁴ and in.³).

Ic(n), Sc(n): Composite moment of inertia and section modulus of the steel and deck based upon the modular ratio, "n", used for computing fs(Total-Strength I, and Service II) in uncracked sections due to short term composite live loads (in.⁴ and in.³).

Ic(3n), Sc(3n): Composite moment of inertia and section modulus of the steel and deck based upon 3 times the modular ratio, "3n", used for computing fs(Total-Strength I, and Service II) in uncracked sections due to long-term composite (superimposed) dead loads (in.⁴ and in.³).

Ic(cr), Sc(cr): Composite moment of inertia and section modulus of the steel and longitudinal deck reinforcement, used for computing fs(Total-Strength I and Service II) in cracked sections, due to both short-term composite live loads and long-term composite (superimposed) dead loads (in.⁴ and in.³).

Sxc: Section modulus about the major axis of section to the controlling flange, tension or compression, taken as yield moment with respect to the controlling flange over the yield strength of the controlling flange (in.³).

DC1: Un-factored non-composite dead load (kips/ft.).

MDC1: Un-factored moment due to non-composite dead load (kip-ft.).

DC2: Un-factored long-term composite (superimposed excluding future wearing surface) dead load (kips/ft.).

MDC2: Un-factored moment due to long-term composite (superimposed excluding future wearing surface) dead load (kip-ft.).

DW: Un-factored long-term composite (superimposed future wearing surface only) dead load (kips/ft.).

MDW: Un-factored moment due to long-term composite (superimposed future wearing surface only) dead load (kip-ft.).

M_Ǝ + IM: Un-factored live load moment plus dynamic load allowance (impact)(kip-ft.).

Mu (Strength I): Factored design moment (kip-ft.).

1.25 (MDC1+ MDC2) + 1.5 MDW + 1.75 M_Ǝ + IM

fl: Factored calculated normal stress at edge of flange for controlling flange plate due to lateral bending, Strength I or Service II as applicable (kip-ft.).

Øf Mn: Compact composite positive moment capacity computed according to Article 6.10.7.1 or non-slender negative moment capacity according to Article A6.1.1 or A6.1.2 (kip-ft.).

fs DC1: Un-factored stress at edge of flange for controlling steel flange due to vertical non-composite dead loads as calculated below (ksi).

MDC1 / Snc

fs DC2: Un-factored stress at edge of flange for controlling steel flange due to vertical composite dead loads as calculated below (ksi).

MDC2 / Sc(3n) or MDC2 / Sc(cr) as applicable.

fs DW: Un-factored stress at edge of flange for controlling steel flange due to vertical composite future wearing surface loads as calculated below (ksi).

MDW / Sc(3n) or MDW / Sc(cr) as applicable.

fs (Ǝ+IM): Un-factored stress at edge of flange for controlling steel flange due to vertical composite live plus impact loads as calculated below (ksi).

M_Ǝ + IM / Sc(n) or M_Ǝ + IM / Sc(cr) as applicable.

fs + ^{fl}/2 (Service II): Sum of stresses as computed below (ksi).

fsDC1 + fsDC2 + fsDW + 1.3 fs(Ǝ+ IM) + ^{fl}/2

0.95RhFyf: Composite stress capacity for Service II loading according to Article 6.10.4.2 (ksi).

fs + ^{fl}/3 (Total)(Strength I): Sum of stresses as computed below on non-compact section (ksi).

1.25 (fsDC1 + fsDC2) + 1.5 fsDW + 1.75 fs(Ǝ+ IM) + ^{fl}/3

Øf Fn: Non-Compact composite positive or negative stress capacity for Strength I loading according to Article 6.10.7 or 6.10.8 (ksi).

Vf: Maximum factored shear range in span computed according to Article 6.10.10.

Note:

M_Ǝ and R_Ǝ include the effects of centrifugal force and superelevation.

MODEL: Default
FILE: \\miller-gwin.com\bus-pw\03\Documents\Chicago_1\U01_Project\179140_IDOT_CedarStExt_Phl15.0_CADD\CAD_Sheets\0900187_68C55-128-Girder\684.dgn

GIRDER 7 MOMENT TABLE								
		0.4 Sp.1	Pier 1	0.5 Sp. 2	Pier 2	0.5 Sp. 3	Pier 3	0.6 Sp. 4
Is	(in ⁴)	80,888	182,100	101,040	206,467	77,768	162,466	77,768
Ic(n)	(in ⁴)	170,603	-	204,478	-	166,421	-	166,421
Ic(3n)	(in ⁴)	125,572	-	150,838	-	122,186	-	122,186
Ic(cr)	(in ⁴)	-	194,834	-	219,145	-	174,135	-
Ss	(in ³)	2,022	4,618	2,609	5,210	1,944	3,915	1,944
Sc(n)	(in ³)	2,712	-	3,361	-	2,634	-	2,634
Sc(3n)	(in ³)	2,442	-	3,054	-	2,367	-	2,367
Sc(cr)	(in ³)	-	4,732	-	5,319	-	4,020	-
Sxc	(in ³)	2,583	4,692	3,093	5,283	2,516	3,994	2,495
DC1	(k/')	1.06	1.27	1.10	1.32	1.05	1.23	1.05
MDC1	(k)	1,105	5,448	2,746	5,640	942	3,263	1,137
DC2	(k/')	0.02	0.00	-0.01	0.02	0.05	0.10	0.09
MDC2	(k)	23	6	15	89	111	250	118
DW	(k/')	0.34	0.32	0.33	0.32	0.33	0.30	0.31
MDW	(k)	385	1,506	868	1,566	352	851	357
M _ƫ + IM	(k)	2,397	3,352	2,993	3,524	2,144	2,566	1,968
f _ƫ (Strength I)	(ksi)	5.2	9.9	7.9	8.5	6.7	7.5	4.9
Mu + 1/3 f _ƫ Sxc	(k)	6,556	16,238	10,637	16,930	6,062	10,991	5,886
Øf Mn	(k)	-	-	-	-	-	-	-
f _s DC1	(ksi)	6.6	14.2	12.6	13.0	5.8	10.0	7.0
f _s DC2	(ksi)	0.1	0.0	-0.1	0.2	0.6	0.7	0.6
f _s DW	(ksi)	1.9	3.8	3.4	3.5	1.8	2.5	1.8
f _s (ƫ+IM)	(ksi)	10.6	8.5	10.7	8.0	9.8	7.7	9.0
f _ƫ (Service II)	(ksi)	3.8	7.6	5.9	6.5	4.9	5.7	3.7
f _s + ^{f_ƫ} / ₂ (Service II)	(ksi)	24.2	32.8	32.8	30.3	23.3	26.1	22.9
0.95Rh Fyf	(ksi)	47.5	47.5	47.5	47.5	47.5	47.5	47.5
f _s + ^{f_ƫ} / ₃ (Total)(Strength I)	(ksi)	31.5	41.6	42.2	38.5	30.0	33.2	29.5
Øf Fn	(ksi)	50.0	46.3	50.0	47.4	50.0	44.2	50.0
Vf	(k)	25.3	25.7	22.6	24.8	22.5	27.3	25.2

GIRDER 7 REACTION TABLE						
	N. Abut.	Pier 1	Pier 2	Pier 3	S. Abut.	
RDC1	(k)	52.6	263.5	264.6	202.8	51.2
RDC2	(k)	0.7	1.1	4.4	14.9	3.2
RDW	(k)	16.9	73.1	72.2	54.7	15.6
R _ƫ + IM	(k)	74.9	158.7	132.3	142.2	72.6
Rtotal	(k)	145.1	496.5	473.5	414.6	142.5

GIRDER 8 MOMENT TABLE								
		0.4 Sp.1	Pier 1	0.5 Sp. 2	Pier 2	0.5 Sp. 3	Pier 3	0.6 Sp. 4
Is	(in ⁴)	80,888	182,100	101,040	206,467	77,768	162,466	77,768
Ic(n)	(in ⁴)	166,692	-	199,674	-	162,599	-	162,599
Ic(3n)	(in ⁴)	122,728	-	147,569	-	119,374	-	119,374
Ic(cr)	(in ⁴)	-	193,813	-	218,125	-	173,202	-
Ss	(in ³)	2,022	4,618	2,609	5,210	1,944	3,915	1,944
Sc(n)	(in ³)	2,693	-	3,338	-	2,615	-	2,615
Sc(3n)	(in ³)	2,421	-	3,031	-	2,346	-	2,346
Sc(cr)	(in ³)	-	4,723	-	5,310	-	4,012	-
Sxc	(in ³)	2,567	4,686	3,081	5,278	2,501	3,988	2,492
DC1	(k/')	1.00	1.21	1.05	1.26	1.00	1.17	1.00
MDC1	(k)	1,122	5,413	2,745	5,630	941	3,205	1,088
DC2	(k/')	-0.01	-0.01	-0.04	0.01	0.03	0.00	-0.06
MDC2	(k)	8	63	92	52	68	6	82
DW	(k/')	0.31	0.30	0.32	0.30	0.33	0.28	0.28
MDW	(k)	362	1,427	831	1,483	346	797	327
M _ƫ + IM	(k)	2,647	3,917	3,494	4,111	2,494	2,942	2,094
f _ƫ (Strength I)	(ksi)	4.8	5.2	6.8	4.8	6.6	5.0	4.9
Mu + 1/3 f _ƫ Sxc	(k)	6,913	16,384	11,293	17,233	6,604	10,916	5,784
Øf Mn	(k)	-	-	-	-	-	-	-
f _s DC1	(ksi)	6.7	14.1	12.6	13.0	5.8	9.8	6.7
f _s DC2	(ksi)	0.0	-0.2	-0.4	0.1	0.3	0.0	-0.4
f _s DW	(ksi)	1.8	3.6	3.3	3.4	1.8	2.4	1.7
f _s (ƫ+IM)	(ksi)	11.8	10.0	12.6	9.3	11.4	8.8	9.6
f _ƫ (Service II)	(ksi)	3.6	3.8	5.1	3.7	4.9	3.7	3.7
f _s + ^{f_ƫ} / ₂ (Service II)	(ksi)	25.5	32.4	34.4	30.3	25.2	25.5	22.3
0.95Rh Fyf	(ksi)	47.5	47.5	47.5	47.5	47.5	47.5	47.5
f _s + ^{f_ƫ} / ₃ (Total)(Strength I)	(ksi)	33.2	42.0	44.6	39.3	32.6	33.0	29.0
Øf Fn	(ksi)	50.0	46.3	50.0	47.3	50.0	44.2	50.0
Vf	(k)	27.5	31.4	28.9	30.3	24.1	30.9	27.6

GIRDER 8 REACTION TABLE						
	N. Abut.	Pier 1	Pier 2	Pier 3	S. Abut.	
RDC1	(k)	52.8	259.7	261.4	198.7	48.7
RDC2	(k)	1.2	0.8	6.4	-4.8	-2.6
RDW	(k)	15.2	68.0	66.9	50.8	13.5
R _ƫ + IM	(k)	81.8	191.3	158.1	165.6	77.6
Rtotal	(k)	151.0	519.8	492.8	410.3	137.1

Is, Ss: Non-composite moment of inertia and section modulus of the steel section used for computing fs(Total-Strength I, and Service II) due to non-composite dead loads (in.⁴ and in.³).

Ic(n), Sc(n): Composite moment of inertia and section modulus of the steel and deck based upon the modular ratio, "n", used for computing fs(Total-Strength I, and Service II) in uncracked sections due to short term composite live loads (in.⁴ and in.³).

Ic(3n), Sc(3n): Composite moment of inertia and section modulus of the steel and deck based upon 3 times the modular ratio, "3n", used for computing fs(Total-Strength I, and Service II) in uncracked sections due to long-term composite (superimposed) dead loads (in.⁴ and in.³).

Ic(cr), Sc(cr): Composite moment of inertia and section modulus of the steel and longitudinal deck reinforcement, used for computing fs(Total-Strength I and Service II) in cracked sections, due to both short-term composite live loads and long-term composite (superimposed) dead loads (in.⁴ and in.³).

Sxc: Section modulus about the major axis of section to the controlling flange, tension or compression, taken as yield moment with respect to the controlling flange over the yield strength of the controlling flange (in.³).

DC1: Un-factored non-composite dead load (kips/ft.).

MDC1: Un-factored moment due to non-composite dead load (kip-ft.).

DC2: Un-factored long-term composite (superimposed excluding future wearing surface) dead load (kips/ft.).

MDC2: Un-factored moment due to long-term composite (superimposed excluding future wearing surface) dead load (kip-ft.).

DW: Un-factored long-term composite (superimposed future wearing surface only) dead load (kips/ft.).

MDW: Un-factored moment due to long-term composite (superimposed future wearing surface only) dead load (kip-ft.).

M_ƫ + IM: Un-factored live load moment plus dynamic load allowance (impact)(kip-ft.).

Mu (Strength I): Factored design moment (kip-ft.).

1.25 (MDC1+ MDC2) + 1.5 MDW + 1.75 M_ƫ + IM

f_ƫ: Factored calculated normal stress at edge of flange for controlling flange plate due to lateral bending, Strength I or Service II as applicable (kip-ft.).

Øf Mn: Compact composite positive moment capacity computed according to Article 6.10.7.1 or non-slender negative moment capacity according to Article A6.1.1 or A6.1.2 (kip-ft.).

f_s DC1: Un-factored stress at edge of flange for controlling steel flange due to vertical non-composite dead loads as calculated below (ksi).

MDC1 / Snc

f_s DC2: Un-factored stress at edge of flange for controlling steel flange due to vertical composite dead loads as calculated below (ksi).

MDC2 / Sc(3n) or MDC2 / Sc(cr) as applicable.

f_s DW: Un-factored stress at edge of flange for controlling steel flange due to vertical composite future wearing surface loads as calculated below (ksi).

MDW / Sc(3n) or MDW / Sc(cr) as applicable.

f_s (ƫ+IM): Un-factored stress at edge of flange for controlling steel flange due to vertical composite live plus impact loads as calculated below (ksi).

M_ƫ + IM / Sc(n) or M_ƫ + IM / Sc(cr) as applicable.

f_s + ^{f_ƫ}/₂ (Service II): Sum of stresses as computed below (ksi).

f_sDC1 + f_sDC2 + f_sDW + 1.3 f_s(ƫ+ IM) + ^{f_ƫ}/₂

0.95RhFyf: Composite stress capacity for Service II loading according to Article 6.10.4.2 (ksi).

f_s + ^{f_ƫ}/₃ (Total)(Strength I): Sum of stresses as computed below on non-compact section (ksi).

1.25 (f_sDC1 + f_sDC2) + 1.5 f_sDW + 1.75 f_s(ƫ+ IM) + ^{f_ƫ}/₃

Øf Fn: Non-Compact composite positive or negative stress capacity for Strength I loading according to Article 6.10.7 or 6.10.8 (ksi).

Vf: Maximum factored shear range in span computed according to Article 6.10.10.

Note:

M_ƫ and R_ƫ include the effects of centrifugal force and superelevation.

MODEL: Default
FILE: \\miller-prod\miller-us-pw\03\Documents\Chicago_1\U01_Projects\17940_IDOT_CedarStExt_RH115.0_CADD\CAD_Sheets\09001.02_68C55-129-Girder\68C55.dgn

GIRDER 9 MOMENT TABLE								
		0.4 Sp.1	Pier 1	0.5 Sp. 2	Pier 2	0.5 Sp. 3	Pier 3	0.6 Sp. 4
Is	(in ⁴)	80,888	182,100	101,040	206,467	77,768	162,466	77,768
Ic(n)	(in ⁴)	166,692	-	199,674	-	162,599	-	162,599
Ic(3n)	(in ⁴)	122,728	-	147,569	-	119,374	-	119,374
Ic(cr)	(in ⁴)	-	193,813	-	218,125	-	173,202	-
Ss	(in ³)	2,022	4,618	2,609	5,210	1,944	3,915	1,944
Sc(n)	(in ³)	2,693	-	3,338	-	2,615	-	2,615
Sc(3n)	(in ³)	2,421	-	3,031	-	2,346	-	2,346
Sc(cr)	(in ³)	-	4,723	-	5,310	-	4,012	-
Sxc	(in ³)	2,578	4,687	3,079	5,277	2,503	3,988	2,491
DC1	(k/')	1.00	1.21	1.05	1.26	1.00	1.17	1.00
MDC1	(k)	1,018	5,253	2,773	5,724	959	3,192	1,087
DC2	(k/')	0.01	-0.02	-0.05	-0.04	-0.01	-0.02	-0.09
MDC2	(k)	10	62	95	121	19	70	73
DW	(k/')	0.31	0.29	0.32	0.29	0.29	0.29	0.28
MDW	(k)	336	1,389	824	1,489	314	777	337
M _Ɣ + IM	(k)	2,929	4,035	3,489	4,113	2,395	2,938	2,117
f _Ɣ (Strength I)	(ksi)	4.7	4.7	5.8	5.8	8.7	6.1	5.6
Mu + 1/3 f _Ɣ Sxc	(k)	7,254	16,263	11,213	17,332	6,452	10,906	5,886
Øf Mn	(k)	-	-	-	-	-	-	-
f _s DC1	(ksi)	6.0	13.7	12.8	13.2	5.9	9.8	6.7
f _s DC2	(ksi)	0.1	-0.2	-0.4	-0.3	-0.1	-0.2	-0.4
f _s DW	(ksi)	1.7	3.5	3.3	3.4	1.6	2.3	1.7
f _s (Ɣ+IM)	(ksi)	13.1	10.3	12.5	9.3	11.0	8.8	9.7
f _Ɣ (Service II)	(ksi)	3.3	3.4	4.3	4.2	6.5	4.3	4.1
f _s + ^f / ₂ (Service II)	(ksi)	26.4	32.1	34.1	30.5	25.0	25.5	22.7
0.95Rh Fyf	(ksi)	47.5	47.5	47.5	47.5	47.5	47.5	47.5
f _s + ^f / ₃ (Total)(Strength I)	(ksi)	34.5	41.7	44.4	39.5	31.9	32.9	29.5
Øf Fn	(ksi)	50.0	46.3	50.0	47.3	50.0	44.2	50.0
Vf	(k)	28.9	30.0	24.6	32.3	24.9	32.0	28.5

GIRDER 9 REACTION TABLE						
	N. Abut.	Pier 1	Pier 2	Pier 3	S. Abut.	
RDC1	(k)	51.1	251.9	273.0	197.6	48.6
RDC2	(k)	1.4	1.8	-11.1	-8.4	-2.1
RDW	(k)	14.8	66.0	69.6	49.9	13.6
R _Ɣ + IM	(k)	91.1	197.2	166.2	172.3	77.9
Rtotal	(k)	158.5	516.9	497.7	411.5	138.1

GIRDER 10 MOMENT TABLE								
		0.4 Sp.1	Pier 1	0.5 Sp. 2	Pier 2	0.5 Sp. 3	Pier 3	0.6 Sp. 4
Is	(in ⁴)	80,888	182,100	101,040	206,467	77,768	162,466	77,768
Ic(n)	(in ⁴)	170,603	-	204,478	-	166,421	-	166,421
Ic(3n)	(in ⁴)	125,572	-	150,838	-	122,186	-	122,186
Ic(cr)	(in ⁴)	-	194,834	-	219,145	-	174,135	-
Ss	(in ³)	2,022	4,618	2,609	5,210	1,944	3,915	1,944
Sc(n)	(in ³)	2,712	-	3,361	-	2,634	-	2,634
Sc(3n)	(in ³)	2,442	-	3,054	-	2,367	-	2,367
Sc(cr)	(in ³)	-	4,732	-	5,319	-	4,020	-
Sxc	(in ³)	2,594	4,693	3,094	5,283	2,511	3,993	2,496
DC1	(k/')	1.06	1.27	1.10	1.32	1.05	1.23	1.05
MDC1	(k)	1,007	5,222	2,743	5,662	959	3,307	1,141
DC2	(k/')	0.02	0.00	-0.03	0.10	0.12	0.10	0.08
MDC2	(k)	36	16	46	279	234	338	66
DW	(k/')	0.33	0.31	0.34	0.30	0.30	0.31	0.31
MDW	(k)	359	1,456	859	1,546	330	843	369
M _Ɣ + IM	(k)	2,528	3,508	3,097	3,621	2,252	2,636	1,985
f _Ɣ (Strength I)	(ksi)	4.8	9.1	6.6	11.1	9.3	8.8	5.3
Mu + 1/3 f _Ɣ Sxc	(k)	6,613	16,027	10,665	17,709	6,574	11,406	5,902
Øf Mn	(k)	-	-	-	-	-	-	-
f _s DC1	(ksi)	6.0	13.6	12.6	13.0	5.9	10.1	7.0
f _s DC2	(ksi)	0.2	0.0	-0.2	0.6	1.2	1.0	0.3
f _s DW	(ksi)	1.8	3.7	3.4	3.5	1.7	2.5	1.9
f _s (Ɣ+IM)	(ksi)	11.2	8.9	11.1	8.2	10.3	7.9	9.0
f _Ɣ (Service II)	(ksi)	3.4	7.0	5.0	8.4	7.0	6.7	3.9
f _s + ^f / ₂ (Service II)	(ksi)	24.2	32.3	32.7	32.0	25.6	27.2	23.0
0.95Rh Fyf	(ksi)	47.5	47.5	47.5	47.5	47.5	47.5	47.5
f _s + ^f / ₃ (Total)(Strength I)	(ksi)	31.5	41.1	42.2	40.3	32.4	34.4	29.6
Øf Fn	(ksi)	50.0	46.3	50.0	47.4	50.0	44.2	50.0
Vf	(k)	25.1	25.7	22.6	26.0	22.3	27.6	25.4

GIRDER 10 REACTION TABLE						
	N. Abut.	Pier 1	Pier 2	Pier 3	S. Abut.	
RDC1	(k)	50.9	252.1	271.4	205.2	51.4
RDC2	(k)	0.9	1.1	12.7	17.2	2.4
RDW	(k)	16.7	69.6	71.9	55.4	15.8
R _Ɣ + IM	(k)	79.4	164.4	138.0	146.7	72.8
Rtotal	(k)	147.9	487.1	494.0	424.4	142.4

Is, Ss: Non-composite moment of inertia and section modulus of the steel section used for computing fs(Total-Strength I, and Service II) due to non-composite dead loads (in.⁴ and in.³).

Ic(n), Sc(n): Composite moment of inertia and section modulus of the steel and deck based upon the modular ratio, "n", used for computing fs(Total-Strength I, and Service II) in uncracked sections due to short term composite live loads (in.⁴ and in.³).

Ic(3n), Sc(3n): Composite moment of inertia and section modulus of the steel and deck based upon 3 times the modular ratio, "3n", used for computing fs(Total-Strength I, and Service II) in uncracked sections due to long-term composite (superimposed) dead loads (in.⁴ and in.³).

Ic(cr), Sc(cr): Composite moment of inertia and section modulus of the steel and longitudinal deck reinforcement, used for computing fs(Total-Strength I and Service II) in cracked sections, due to both short-term composite live loads and long-term composite (superimposed) dead loads (in.⁴ and in.³).

Sxc: Section modulus about the major axis of section to the controlling flange, tension or compression, taken as yield moment with respect to the controlling flange over the yield strength of the controlling flange (in.³).

DC1: Un-factored non-composite dead load (kips/ft.).

MDC1: Un-factored moment due to non-composite dead load (kip-ft.).

DC2: Un-factored long-term composite (superimposed excluding future wearing surface) dead load (kips/ft.).

MDC2: Un-factored moment due to long-term composite (superimposed excluding future wearing surface) dead load (kip-ft.).

DW: Un-factored long-term composite (superimposed future wearing surface only) dead load (kips/ft.).

MDW: Un-factored moment due to long-term composite (superimposed future wearing surface only) dead load (kip-ft.).

M_Ɣ + IM: Un-factored live load moment plus dynamic load allowance (impact)(kip-ft.).

Mu (Strength I): Factored design moment (kip-ft.).

1.25 (MDC1+ MDC2) + 1.5 MDW + 1.75 M_Ɣ + IM

f_Ɣ: Factored calculated normal stress at edge of flange for controlling flange plate due to lateral bending, Strength I or Service II as applicable (kip-ft.).

Øf Mn: Compact composite positive moment capacity computed according to Article 6.10.7.1 or non-slender negative moment capacity according to Article A6.1.1 or A6.1.2 (kip-ft.).

f_s DC1: Un-factored stress at edge of flange for controlling steel flange due to vertical non-composite dead loads as calculated below (ksi).

MDC1 / Snc

f_s DC2: Un-factored stress at edge of flange for controlling steel flange due to vertical composite dead loads as calculated below (ksi).

MDC2 / Sc(3n) or MDC2 / Sc(cr) as applicable.

f_s DW: Un-factored stress at edge of flange for controlling steel flange due to vertical composite future wearing surface loads as calculated below (ksi).

MDW / Sc(3n) or MDW / Sc(cr) as applicable.

f_s (Ɣ+IM): Un-factored stress at edge of flange for controlling steel flange due to vertical composite live plus impact loads as calculated below (ksi).

M_Ɣ + IM / Sc(n) or M_Ɣ + IM / Sc(cr) as applicable.

f_s + ^f/₂ (Service II): Sum of stresses as computed below (ksi).

f_sDC1 + f_sDC2 + f_sDW + 1.3 f_s(Ɣ+ IM) + ^f/₂

0.95RhFyf: Composite stress capacity for Service II loading according to Article 6.10.4.2 (ksi).

f_s + ^f/₃ (Total)(Strength I): Sum of stresses as computed below on non-compact section (ksi).

1.25 (f_sDC1 + f_sDC2) + 1.5 f_sDW + 1.75 f_s(Ɣ+ IM) + ^f/₃

Øf Fn: Non-Compact composite positive or negative stress capacity for Strength I loading according to Article 6.10.7 or 6.10.8 (ksi).

Vf: Maximum factored shear range in span computed according to Article 6.10.10.

Note:

M_Ɣ and R_Ɣ include the effects of centrifugal force and superelevation.

MODEL: Default
FILE: \\miller-gwin.com\bus-pw\03\Documents\Chicago_1\U01_Projects\17940_IDOT_CedarStExt_Phl\5.0_CADD\CAD_Sheets\0900187-68C55-130-Girder\68C55.dgn

GIRDER 11 MOMENT TABLE								
		0.4 Sp.1	Pier 1	0.5 Sp. 2	Pier 2	0.5 Sp. 3	Pier 3	0.6 Sp. 4
Is	(in ⁴)	80,888	182,100	101,040	206,467	77,768	162,466	77,768
Ic(n)	(in ⁴)	177,541	-	194,005	-	163,010	-	168,095
Ic(3n)	(in ⁴)	130,925	-	143,877	-	119,670	-	123,455
Ic(cr)	(in ⁴)	-	192,697	-	217,418	-	173,959	-
Ss	(in ³)	2,022	4,618	2,609	5,210	1,944	3,915	1,944
Sc(n)	(in ³)	2,746	-	3,310	-	2,617	-	2,643
Sc(3n)	(in ³)	2,480	-	3,004	-	2,348	-	2,376
Sc(cr)	(in ³)	-	4,714	-	5,304	-	4,019	-
Sxc	(in ³)	2,620	4,681	3,061	5,275	2,485	3,992	2,490
DC1	(k')	1.19	1.15	0.98	1.22	1.00	1.22	1.08
MDC1	(k)	1,012	5,172	2,715	5,509	983	3,402	1,201
DC2	(k')	0.04	0.02	0.01	0.24	0.25	0.24	0.26
MDC2	(k)	68	92	13	697	474	842	219
DW	(k')	0.37	0.30	0.32	0.29	0.31	0.33	0.34
MDW	(k)	396	1,438	828	1,507	334	881	396
M _Ł + IM	(k)	2,235	2,846	2,487	3,335	2,224	2,699	2,060
fl (Strength I)	(ksi)	8.0	3.0	5.0	5.2	8.5	5.2	5.4
Mu + 1/3 fl Sxc	(k)	6,439	14,109	9,431	16,615	6,799	11,924	6,347
Øf Mn	(k)	-	-	-	-	-	-	-
fs DC1	(ksi)	6.0	13.4	12.5	12.7	6.1	10.4	7.4
fs DC2	(ksi)	0.3	0.2	0.1	1.6	2.4	2.5	1.1
fs DW	(ksi)	1.9	3.7	3.3	3.4	1.7	2.6	2.0
fs (Ł + IM)	(ksi)	9.8	7.2	9.0	7.5	10.2	8.1	9.4
fl (Service II)	(ksi)	5.9	2.2	3.8	3.8	6.3	3.8	3.9
fs + ^{fl} / ₂ (Service II)	(ksi)	23.9	27.9	29.4	29.4	26.6	28.0	24.7
0.95Rh Fyf	(ksi)	47.5	47.5	47.5	47.5	47.5	47.5	47.5
fs + ^{fl} / ₃ (Total)(Strength I)	(ksi)	30.6	36.3	38.1	37.9	33.8	36.0	31.8
Øf Fn	(ksi)	50.0	46.3	50.0	47.4	50.0	44.2	50.0
Vf	(k)	21.9	24.1	21.6	24.4	21.5	25.4	23.8

GIRDER 11 REACTION TABLE					
	N. Abut.	Pier 1	Pier 2	Pier 3	S. Abut.
RDC1	(k)	51.0	248.9	267.4	209.1
RDC2	(k)	1.7	2.0	41.9	46.9
RDW	(k)	17.7	69.6	70.9	58.0
R _Ł + IM	(k)	76.8	133.0	136.8	151.4
Rtotal	(k)	147.1	453.6	517.0	465.3

GIRDER 12 MOMENT TABLE								
		0.4 Sp.1	Pier 1	0.5 Sp. 2	Pier 2	0.5 Sp. 3	Pier 3	0.6 Sp. 4
Is	(in ⁴)	-	182,100	101,040	230,824	77,768	162,466	77,768
Ic(n)	(in ⁴)	-	-	206,668	-	162,462	-	167,606
Ic(3n)	(in ⁴)	-	-	152,373	-	119,275	-	123,081
Ic(cr)	(in ⁴)	-	190,659	-	241,589	-	173,830	-
Ss	(in ³)	-	4,618	2,609	5,342	1,944	3,915	1,944
Sc(n)	(in ³)	-	-	3,371	-	2,614	-	2,640
Sc(3n)	(in ³)	-	-	3,065	-	2,345	-	2,373
Sc(cr)	(in ³)	-	4,696	-	5,754	-	4,018	-
Sxc	(in ³)	-	4,670	3,094	5,617	2,473	3,990	2,474
DC1	(k')	-	1.06	1.09	1.35	1.07	1.29	1.15
MDC1	(k)	-	4,971	2,793	5,922	999	3,501	1,268
DC2	(k')	-	0.01	0.00	0.43	0.36	0.40	0.47
MDC2	(k)	-	49	9	1,223	677	1,404	392
DW	(k')	-	0.28	0.35	0.30	0.32	0.33	0.35
MDW	(k)	-	1,342	896	1,579	344	904	419
M _Ł + IM	(k)	-	2,423	2,522	3,704	2,323	3,081	2,340
fl (Strength I)	(ksi)	-	2.4	6.4	4.2	8.8	4.7	5.6
Mu + 1/3 fl Sxc	(k)	-	12,842	9,812	18,441	7,278	13,396	7,183
Øf Mn	(k)	-	-	-	-	-	-	-
fs DC1	(ksi)	-	12.9	12.8	13.3	6.2	10.7	7.8
fs DC2	(ksi)	-	0.1	0.0	2.6	3.5	4.2	2.0
fs DW	(ksi)	-	3.4	3.5	3.3	1.8	2.7	2.1
fs (Ł + IM)	(ksi)	-	6.2	9.0	7.7	10.7	9.2	10.6
fl (Service II)	(ksi)	-	1.8	4.8	3.1	6.6	3.5	4.1
fs + ^{fl} / ₂ (Service II)	(ksi)	-	25.4	30.4	30.7	28.5	31.3	27.8
0.95Rh Fyf	(ksi)	-	47.5	47.5	47.5	47.5	47.5	47.5
fs + ^{fl} / ₃ (Total)(Strength I)	(ksi)	-	33.1	39.2	39.7	36.3	40.4	35.9
Øf Fn	(ksi)	-	46.3	50.0	50.0	50.0	44.2	50.0
Vf	(k)	-	24.8	21.9	33.5	27.5	34.0	34.4

GIRDER 12 REACTION TABLE					
	N. Abut.	Pier 1	Pier 2	Pier 3	S. Abut.
RDC1	(k)	--	246.9	272.3	213.8
RDC2	(k)	--	2.2	72.6	87.1
RDW	(k)	--	68.2	70.8	58.8
R _Ł + IM	(k)	--	121.7	155.7	182.1
Rtotal	(k)	--	439.0	571.3	541.8

Is, Ss: Non-composite moment of inertia and section modulus of the steel section used for computing fs(Total-Strength I, and Service II) due to non-composite dead loads (in.⁴ and in.³).

Ic(n), Sc(n): Composite moment of inertia and section modulus of the steel and deck based upon the modular ratio, "n", used for computing fs(Total-Strength I, and Service II) in uncracked sections due to short term composite live loads (in.⁴ and in.³).

Ic(3n), Sc(3n): Composite moment of inertia and section modulus of the steel and deck based upon 3 times the modular ratio, "3n", used for computing fs(Total-Strength I, and Service II) in uncracked sections due to long-term composite (superimposed) dead loads (in.⁴ and in.³).

Ic(cr), Sc(cr): Composite moment of inertia and section modulus of the steel and longitudinal deck reinforcement, used for computing fs(Total-Strength I and Service II) in cracked sections, due to both short-term composite live loads and long-term composite (superimposed) dead loads (in.⁴ and in.³).

Sxc: Section modulus about the major axis of section to the controlling flange, tension or compression, taken as yield moment with respect to the controlling flange over the yield strength of the controlling flange (in.³).

DC1: Un-factored non-composite dead load (kips/ft.).

MDC1: Un-factored moment due to non-composite dead load (kip-ft.).

DC2: Un-factored long-term composite (superimposed excluding future wearing surface) dead load (kips/ft.).

MDC2: Un-factored moment due to long-term composite (superimposed excluding future wearing surface) dead load (kip-ft.).

DW: Un-factored long-term composite (superimposed future wearing surface only) dead load (kips/ft.).

MDW: Un-factored moment due to long-term composite (superimposed future wearing surface only) dead load (kip-ft.).

M_Ł + IM: Un-factored live load moment plus dynamic load allowance (impact)(kip-ft.).

Mu (Strength I): Factored design moment (kip-ft.).

1.25 (MDC1+ MDC2) + 1.5 MDW + 1.75 M_Ł + IM

fl: Factored calculated normal stress at edge of flange for controlling flange plate due to lateral bending, Strength I or Service II as applicable (kip-ft.).

Øf Mn: Compact composite positive moment capacity computed according to Article 6.10.7.1 or non-slender negative moment capacity according to Article A6.1.1 or A6.1.2 (kip-ft.).

fs DC1: Un-factored stress at edge of flange for controlling steel flange due to vertical non-composite dead loads as calculated below (ksi).

MDC1 / Snc

fs DC2: Un-factored stress at edge of flange for controlling steel flange due to vertical composite dead loads as calculated below (ksi).

MDC2 / Sc(3n) or MDC2 / Sc(cr) as applicable.

fs DW: Un-factored stress at edge of flange for controlling steel flange due to vertical composite future wearing surface loads as calculated below (ksi).

MDW / Sc(3n) or MDW / Sc(cr) as applicable.

fs (Ł+IM): Un-factored stress at edge of flange for controlling steel flange due to vertical composite live plus impact loads as calculated below (ksi).

M_Ł + IM / Sc(n) or M_Ł + IM / Sc(cr) as applicable.

fs + ^{fl}/₂ (Service II): Sum of stresses as computed below (ksi).

fsDC1 + fsDC2 + fsDW + 1.3 fs(Ł + IM) + ^{fl}/₂

0.95RhFyf: Composite stress capacity for Service II loading according to Article 6.10.4.2 (ksi).

fs + ^{fl}/₃ (Total)(Strength I): Sum of stresses as computed below on non-compact section (ksi).

1.25 (fsDC1 + fsDC2) + 1.5 fsDW + 1.75 fs(Ł + IM) + ^{fl}/₃

Øf Fn: Non-Compact composite positive or negative stress capacity for Strength I loading according to Article 6.10.7 or 6.10.8 (ksi).

Vf: Maximum factored shear range in span computed according to Article 6.10.10.

Note:

M_Ł and R_Ł include the effects of centrifugal force and superelevation.

MODEL: Default
FILE: \\miller-ar.compb-us-pw\03\Documents\Chicago_1\U01_Projects\179140_IDOT_CedarStExt_Phl\5.0_CADD\CAD_Sheets\0901-87-68C55-131-Girder\687.dgn

GIRDER 13 MOMENT TABLE						
		0.4 Sp.1	Pier 1	0.5 Sp. 2	Pier 2C	0.6 Sp. 3C
Is	(in ⁴)	-	194,878	107,155	355,465	168,305
Ic(n)	(in ⁴)	-	-	212,733	-	316,583
Ic(3n)	(in ⁴)	-	-	159,089	-	234,916
Ic(cr)	(in ⁴)	-	203,102	-	369,503	-
Ss	(in ³)	-	4,696	2,662	8,038	4,653
Sc(n)	(in ³)	-	-	3,394	-	5,616
Sc(3n)	(in ³)	-	-	3,101	-	5,191
Sc(cr)	(in ³)	-	4,766	-	8,571	-
Sxc	(in ³)	-	4,742	3,119	8,346	5,282
DC1	(k/')	-	1.09	1.25	1.75	1.38
MDC1	('k)	-	5,355	2,894	11,323	4,318
DC2	(k/')	-	0.06	0.07	0.36	0.50
MDC2	('k)	-	226	126	1,834	1,219
DW	(k/')	-	0.31	0.37	0.44	0.61
MDW	('k)	-	1,453	943	2,706	1,223
M _Ł + IM	('k)	-	2,235	2,236	5,647	5,859
f _Ł (Strength I)	(ksi)	-	1.9	5.6	7.0	12.3
Mu + 1/3 f _Ł Sxc	('k)	-	13,324	9,594	32,006	20,808
Øf Mn	('k)	-	-	-	-	-
f _s DC1	(ksi)	-	13.7	13.0	16.9	11.1
f _s DC2	(ksi)	-	0.6	0.5	2.6	2.8
f _s DW	(ksi)	-	3.7	3.6	3.8	2.8
f _s (Ł + IM)	(ksi)	-	5.6	7.9	7.9	12.5
f _Ł (Service II)	(ksi)	-	1.4	4.2	5.3	9.2
f _s + ^{f_Ł} / ₂ (Service II)	(ksi)	-	25.9	29.6	36.2	37.7
0.95Rh Fyf	(ksi)	-	47.5	47.5	47.5	47.5
f _s + ^{f_Ł} / ₃ (Total)(Strength I)	(ksi)	-	33.8	38.1	46.2	47.7
Øf Fn	(ksi)	-	46.3	50.0	50.0	50.0
Vf	(k)	-	19.3	21.8	39.4	38.7

GIRDER 13 REACTION TABLE				
	N. Abut.	Pier 1	Pier 2C	Pier 3C-N
RDC1	(k)	--	258.4	533.5
RDC2	(k)	--	7.7	98.9
RDW	(k)	--	71.3	128.4
R _Ł + IM	(k)	--	113.2	257.3
Rtotal	(k)	--	450.5	1018.1

GIRDER 14 MOMENT TABLE						
		0.4 Sp.1	Pier 1	0.5 Sp. 2	Pier 2C	0.6 Sp. 3C
Is	(in ⁴)	90,250	194,878	107,155	355,465	141,601
Ic(n)	(in ⁴)	193,314	-	211,131	-	259,638
Ic(3n)	(in ⁴)	143,484	-	157,937	-	197,201
Ic(cr)	(in ⁴)	-	205,662	-	370,575	-
Ss	(in ³)	2,256	4,696	2,662	8,038	3,475
Sc(n)	(in ³)	2,995	-	3,386	-	4,235
Sc(3n)	(in ³)	2,722	-	3,093	-	3,909
Sc(cr)	(in ³)	-	4,787	-	8,613	-
Sxc	(in ³)	2,863	4,757	3,117	8,392	4,000
DC1	(k/')	1.27	1.23	1.18	1.73	1.30
MDC1	('k)	1,129	5,231	2,830	10,302	2,918
DC2	(k/')	0.11	0.10	0.13	0.30	0.32
MDC2	('k)	164	403	234	1,545	771
DW	(k/')	0.41	0.31	0.36	0.42	0.40
MDW	('k)	436	1,483	920	2,568	803
M _Ł + IM	('k)	2,252	2,509	2,327	4,650	3,188
f _Ł (Strength I)	(ksi)	8.0	2.7	5.2	6.4	11.8
Mu + 1/3 f _Ł Sxc	('k)	6,844	14,012	9,734	28,281	12,704
Øf Mn	('k)	-	-	-	-	-
f _s DC1	(ksi)	6.0	13.4	12.8	15.4	10.1
f _s DC2	(ksi)	0.7	1.0	0.9	2.2	2.4
f _s DW	(ksi)	1.9	3.7	3.6	3.6	2.5
f _s (Ł + IM)	(ksi)	9.0	6.3	8.2	6.5	9.0
f _Ł (Service II)	(ksi)	6.0	2.0	3.9	4.8	8.8
f _s + ^{f_Ł} / ₂ (Service II)	(ksi)	23.4	27.3	29.9	31.9	31.1
0.95Rh Fyf	(ksi)	47.5	47.5	47.5	47.5	47.5
f _s + ^{f_Ł} / ₃ (Total)(Strength I)	(ksi)	29.7	35.4	38.6	40.7	39.0
Øf Fn	(ksi)	50.0	45.8	50.0	50.0	50.0
Vf	(k)	20.9	20.8	20.0	26.6	23.9

GIRDER 14 REACTION TABLE				
	N. Abut.	Pier 1	Pier 2C	Pier 3C-N
RDC1	(k)	54.8	269.4	427.8
RDC2	(k)	3.6	17.1	62.8
RDW	(k)	18.8	75.0	106.4
R _Ł + IM	(k)	82.0	127.0	168.0
Rtotal	(k)	159.2	488.5	765.1

Is, Ss: Non-composite moment of inertia and section modulus of the steel section used for computing fs(Total-Strength I, and Service II) due to non-composite dead loads (in.⁴ and in.³).

Ic(n), Sc(n): Composite moment of inertia and section modulus of the steel and deck based upon the modular ratio, "n", used for computing fs(Total-Strength I, and Service II) in uncracked sections due to short term composite live loads (in.⁴ and in.³).

Ic(3n), Sc(3n): Composite moment of inertia and section modulus of the steel and deck based upon 3 times the modular ratio, "3n", used for computing fs(Total-Strength I, and Service II) in uncracked sections due to long-term composite (superimposed) dead loads (in.⁴ and in.³).

Ic(cr), Sc(cr): Composite moment of inertia and section modulus of the steel and longitudinal deck reinforcement, used for computing fs(Total-Strength I and Service II) in cracked sections, due to both short-term composite live loads and long-term composite (superimposed) dead loads (in.⁴ and in.³).

Sxc: Section modulus about the major axis of section to the controlling flange, tension or compression, taken as yield moment with respect to the controlling flange over the yield strength of the controlling flange (in.³).

DC1: Un-factored non-composite dead load (kips/ft.).

MDC1: Un-factored moment due to non-composite dead load (kip-ft.).

DC2: Un-factored long-term composite (superimposed excluding future wearing surface) dead load (kips/ft.).

MDC2: Un-factored moment due to long-frm composite (superimposed excluding future wearing surface) dead load (kip-ft.).

DW: Un-factored long-term composite (superimposed future wearing surface only) dead load (kips/ft.).

MDW: Un-factored moment due to long-term composite (superimposed future wearing surface only) dead load (kip-ft.).

M_Ł + IM: Un-factored live load moment plus dynamic load allowance (impact)(kip-ft.).

Mu (Strength I): Factored design moment (kip-ft.).

1.25 (MDC1+ MDC2) + 1.5 MDW + 1.75 M_Ł + IM

f_Ł: Factored calculated normal stress at edge of flange for controlling flange plate due to lateral bending, Strength I or Service II as applicable (kip-ft.).

Øf Mn: Compact composite positive moment capacity computed according to Article 6.10.7.1 or non-slender negative moment capacity according to Article A6.1.1 or A6.1.2 (kip-ft.).

f_s DC1: Un-factored stress at edge of flange for controlling steel flange due to vertical non-composite dead loads as calculated below (ksi).

MDC1 / Snc

f_s DC2: Un-factored stress at edge of flange for controlling steel flange due to vertical composite dead loads as calculated below (ksi).

MDC2 / Sc(3n) or MDC2 / Sc(cr) as applicable.

f_s DW: Un-factored stress at edge of flange for controlling steel flange due to vertical composite future wearing surface loads as calculated below (ksi).

MDW / Sc(3n) or MDW / Sc(cr) as applicable.

f_s (Ł + IM): Un-factored stress at edge of flange for controlling steel flange due to vertical composite live plus impact loads as calculated below (ksi).

M_Ł + IM / Sc(n) or M_Ł + IM / Sc(cr) as applicable.

f_s + ^{f_Ł}/₂ (Service II): Sum of stresses as computed below (ksi).

f_sDC1 + f_sDC2 + f_sDW + 1.3 f_s(Ł + IM) + ^{f_Ł}/₂

0.95RhFyf: Composite stress capacity for Service II loading according to Article 6.10.4.2 (ksi).

f_s + ^{f_Ł}/₃ (Total)(Strength I): Sum of stresses as computed below on non-compact section (ksi).

1.25 (f_sDC1 + f_sDC2) + 1.5 f_sDW + 1.75 f_s(Ł + IM) + ^{f_Ł}/₃

Øf Fn: Non-Compact composite positive or negative stress capacity for Strength I loading according to Article 6.10.7 or 6.10.8 (ksi).

Vf: Maximum factored shear range in span computed according to Article 6.10.10.

Note:

M_Ł and R_Ł include the effects of centrifugal force and superelevation.

MODEL: Default
FILE: \\miller-prod\miller-us-pw\03\Documents\Chicago_1\U01_Projects\17940_IDOT_CedarStExt_Phl15.0_CADD\CAD_Sheets\0900187-68C55-132-Girder\68C55.dgn

GIRDER 15 MOMENT TABLE						
		0.4 Sp.1	Pier 1	0.5 Sp. 2	Pier 2C	0.6 Sp. 3C
<i>I</i> s	(in ⁴)	118,933	230,824	124,625	255,173	141,601
<i>I</i> c(n)	(in ⁴)	228,513	-	242,356	-	259,638
<i>I</i> c(3n)	(in ⁴)	171,991	-	181,174	-	197,201
<i>I</i> c(cr)	(in ⁴)	-	245,200	-	269,508	-
<i>S</i> s	(in ³)	2,955	5,801	3,201	5,923	3,475
<i>S</i> c(n)	(in ³)	3,690	-	3,984	-	4,235
<i>S</i> c(3n)	(in ³)	3,388	-	3,663	-	3,909
<i>S</i> c(cr)	(in ³)	-	5,919	-	6,483	-
<i>S</i> xc	(in ³)	3,556	5,882	3,708	6,280	4,065
<i>D</i> C1	(k/')	1.25	1.48	1.26	1.53	1.30
<i>M</i> D <i>C</i> 1	(k)	1,467	6,076	3,167	7,179	2,113
<i>D</i> C2	(k/')	0.22	0.21	0.24	0.23	0.22
<i>M</i> D <i>C</i> 2	(k)	335	878	430	1,194	531
<i>D</i> W	(k/')	0.43	0.37	0.41	0.33	0.30
<i>M</i> D <i>W</i>	(k)	464	1,743	1,034	1,979	597
<i>M</i> _ƒ + <i>I</i> _M	(k)	2,835	3,556	3,226	3,846	2,805
<i>f</i> ƒ (Strength I)	(ksi)	5.2	7.4	6.2	10.0	11.7
<i>M</i> _u + 1/3 <i>f</i> ƒ <i>S</i> xc	(k)	8,424	18,744	12,336	21,904	10,429
Ø <i>f</i> <i>M</i> _n	(k)	-	-	-	-	-
<i>f</i> s <i>D</i> C1	(ksi)	6.0	12.6	11.9	14.5	7.3
<i>f</i> s <i>D</i> C2	(ksi)	1.2	1.8	1.4	2.2	1.6
<i>f</i> s <i>D</i> W	(ksi)	1.6	3.5	3.4	3.7	1.8
<i>f</i> s (ƒ+ <i>I</i> _M)	(ksi)	9.2	7.2	9.7	7.1	7.9
<i>f</i> ƒ (Service II)	(ksi)	3.9	5.7	4.7	7.6	8.7
<i>f</i> s+ ^{<i>f</i>ƒ} / ₂ (Service II)	(ksi)	22.7	30.1	31.6	33.5	25.5
0.95 <i>R</i> _h <i>F</i> _y <i>f</i>	(ksi)	47.5	47.5	47.5	47.5	47.5
<i>f</i> s + ^{<i>f</i>ƒ} / ₃ (Total)(Strength I)	(ksi)	29.3	38.3	40.8	42.2	31.7
Ø <i>f</i> <i>F</i> _n	(ksi)	50.0	48.1	50.0	50.0	50.0
<i>V</i> <i>f</i>	(k)	24.6	25.4	22.3	25.8	22.0

GIRDER 15 REACTION TABLE				
	N. Abut.	Pier 1	Pier 2C	Pier 3C-N
<i>R</i> D <i>C</i> 1	(k)	62.8	296.6	357.4
<i>R</i> D <i>C</i> 2	(k)	9.8	42.9	53.8
<i>R</i> D <i>W</i>	(k)	20.1	82.3	93.4
<i>R</i> _ƒ + <i>I</i> _M	(k)	82.9	164.6	155.9
<i>R</i> <i>t</i> <i>o</i> <i>t</i> <i>a</i> <i>l</i>	(k)	175.7	586.3	660.6

GIRDER 16 MOMENT TABLE						
		0.4 Sp.1	Pier 1	0.5 Sp. 2	Pier 2C	0.6 Sp. 3C
<i>I</i> s	(in ⁴)	118,933	230,824	124,625	255,173	141,601
<i>I</i> c(n)	(in ⁴)	224,128	-	237,575	-	254,671
<i>I</i> c(3n)	(in ⁴)	168,966	-	177,928	-	193,955
<i>I</i> c(cr)	(in ⁴)	-	244,189	-	268,499	-
<i>S</i> s	(in ³)	2,955	5,801	3,201	5,923	3,475
<i>S</i> c(n)	(in ³)	3,670	-	3,963	-	4,213
<i>S</i> c(3n)	(in ³)	3,368	-	3,642	-	3,888
<i>S</i> c(cr)	(in ³)	-	5,911	-	6,443	-
<i>S</i> xc	(in ³)	3,543	5,876	3,699	6,276	4,115
<i>D</i> C1	(k/')	1.27	1.50	1.28	1.55	1.32
<i>M</i> D <i>C</i> 1	(k)	1,375	6,131	3,031	6,355	1,264
<i>D</i> C2	(k/')	0.32	0.34	0.35	0.25	0.10
<i>M</i> D <i>C</i> 2	(k)	496	1,391	616	1,259	252
<i>D</i> W	(k/')	0.39	0.36	0.39	0.29	0.19
<i>M</i> D <i>W</i>	(k)	422	1,711	986	1,771	373
<i>M</i> _ƒ + <i>I</i> _M	(k)	3,244	4,336	3,763	4,443	2,723
<i>f</i> ƒ (Strength I)	(ksi)	4.2	5.4	5.1	5.1	10.5
<i>M</i> _u + 1/3 <i>f</i> ƒ <i>S</i> xc	(k)	9,065	20,442	13,150	20,836	8,417
Ø <i>f</i> <i>M</i> _n	(k)	-	-	-	-	-
<i>f</i> s <i>D</i> C1	(ksi)	5.6	12.7	11.4	12.9	4.4
<i>f</i> s <i>D</i> C2	(ksi)	1.8	2.8	2.0	2.3	0.8
<i>f</i> s <i>D</i> W	(ksi)	1.5	3.5	3.3	3.3	1.2
<i>f</i> s (ƒ+ <i>I</i> _M)	(ksi)	10.6	8.8	11.4	8.3	7.8
<i>f</i> ƒ (Service II)	(ksi)	3.1	4.1	3.8	3.8	7.8
<i>f</i> s+ ^{<i>f</i>ƒ} / ₂ (Service II)	(ksi)	24.2	32.5	33.4	31.2	20.3
0.95 <i>R</i> _h <i>F</i> _y <i>f</i>	(ksi)	47.5	47.5	47.5	47.5	47.5
<i>f</i> s + ^{<i>f</i>ƒ} / ₃ (Total)(Strength I)	(ksi)	31.4	41.8	43.3	40.2	25.2
Ø <i>f</i> <i>F</i> _n	(ksi)	50.0	48.1	50.0	50.0	50.0
<i>V</i> <i>f</i>	(k)	34.6	35.9	29.4	35.9	29.3

GIRDER 16 REACTION TABLE				
	N. Abut.	Pier 1	Pier 2C	Pier 3C-N
<i>R</i> D <i>C</i> 1	(k)	63.2	312.0	302.4
<i>R</i> D <i>C</i> 2	(k)	23.0	81.1	62.9
<i>R</i> D <i>W</i>	(k)	18.8	84.3	79.2
<i>R</i> _ƒ + <i>I</i> _M	(k)	100.7	213.0	189.1
<i>R</i> <i>t</i> <i>o</i> <i>t</i> <i>a</i> <i>l</i>	(k)	205.7	690.4	633.5

*I*s, *S*s: Non-composite moment of inertia and section modulus of the steel section used for computing *f*s(Total-Strength I, and Service II) due to non-composite dead loads (in.⁴ and in.³).

*I*c(n), *S*c(n): Composite moment of inertia and section modulus of the steel and deck based upon the modular ratio, "n", used for computing *f*s(Total-Strength I, and Service II) in uncracked sections due to short term composite live loads (in.⁴ and in.³).

*I*c(3n), *S*c(3n): Composite moment of inertia and section modulus of the steel and deck based upon 3 times the modular ratio, "3n", used for computing *f*s(Total-Strength I, and Service II) in uncracked sections due to long-term composite (superimposed) dead loads (in.⁴ and in.³).

*I*c(cr), *S*c(cr): Composite moment of inertia and section modulus of the steel and longitudinal deck reinforcement, used for computing *f*s(Total-Strength I and Service II) in cracked sections, due to both short-term composite live loads and long-term composite (superimposed) dead loads (in.⁴ and in.³).

*S*xc: Section modulus about the major axis of section to the controlling flange, tension or compression, taken as yield moment with respect to the controlling flange over the yield strength of the controlling flange (in.³).

*D*C1: Un-factored non-composite dead load (kips/ft.).

*M*D*C*1: Un-factored moment due to non-composite dead load (kip-ft.).

*D*C2: Un-factored long-term composite (superimposed excluding future wearing surface) dead load (kips/ft.).

*M*D*C*2: Un-factored moment due to long-term composite (superimposed excluding future wearing surface) dead load (kip-ft.).

*D*W: Un-factored long-term composite (superimposed future wearing surface only) dead load (kips/ft.).

*M*D*W*: Un-factored moment due to long-term composite (superimposed future wearing surface only) dead load (kip-ft.).

*M*_ƒ + *I*_M: Un-factored live load moment plus dynamic load allowance (impact)(kip-ft.).

*M*_u (Strength I): Factored design moment (kip-ft.).

1.25 (*M*D*C*1+ *M*D*C*2) + 1.5 *M*D*W* + 1.75 *M*_ƒ + *I*_M

*f*ƒ: Factored calculated normal stress at edge of flange for controlling flange plate due to lateral bending, Strength I or Service II as applicable (kip-ft.).

Ø*f* *M*_n: Compact composite positive moment capacity computed according to Article 6.10.7.1 or non-slender negative moment capacity according to Article A6.1.1 or A6.1.2 (kip-ft.).

*f*s *D*C1: Un-factored stress at edge of flange for controlling steel flange due to vertical non-composite dead loads as calculated below (ksi).

*M*D*C*1 / *S*_{nc}

*f*s *D*C2: Un-factored stress at edge of flange for controlling steel flange due to vertical composite dead loads as calculated below (ksi).

*M*D*C*2 / *S*c(3n) or *M*D*C*2 / *S*c(cr) as applicable.

*f*s *D*W: Un-factored stress at edge of flange for controlling steel flange due to vertical composite future wearing surface loads as calculated below (ksi).

*M*D*W* / *S*c(3n) or *M*D*W* / *S*c(cr) as applicable.

*f*s (ƒ+*I*_M): Un-factored stress at edge of flange for controlling steel flange due to vertical composite live plus impact loads as calculated below (ksi).

*M*_ƒ + *I*_M / *S*c(n) or *M*_ƒ + *I*_M / *S*c(cr) as applicable.

*f*s + ^{*f*ƒ}/₂ (Service II): Sum of stresses as computed below (ksi).

*f*s*D*C1 + *f*s*D*C2 + *f*s*D*W + 1.3 *f*s(ƒ+ *I*_M) + ^{*f*ƒ}/₂

0.95*R*_h*F*_y*f*: Composite stress capacity for Service II loading according to Article 6.10.4.2 (ksi).

*f*s + ^{*f*ƒ}/₃ (Total)(Strength I): Sum of stresses as computed below on non-compact section (ksi).

1.25 (*f*s*D*C1 + *f*s*D*C2) + 1.5 *f*s*D*W + 1.75 *f*s(ƒ+ *I*_M) + ^{*f*ƒ}/₃

Ø*f* *F*_n: Non-Compact composite positive or negative stress capacity for Strength I loading according to Article 6.10.7 or 6.10.8 (ksi).

*V**f*: Maximum factored shear range in span computed according to Article 6.10.10.

Note:

*M*_ƒ and *R*_ƒ include the effects of centrifugal force and superelevation.

MODEL: Default
FILE: \\miller-ar.com\mb-us-pw\03\Documents\Chicago_1\U01_Projects\17940_IDOT_CedarStExt_Phl\5.0_CADD\CAD_Sheets\0900187-68C55-133-Girder\68C55.dgn

GIRDER 13 MOMENT TABLE				
		0.4 Sp. 4C	Pier 4C	0.6 Sp. 5C
<i>I</i> s	(in ⁴)	46,633	67,569	46,633
<i>I</i> c(n)	(in ⁴)	96,366	-	96,366
<i>I</i> c(3n)	(in ⁴)	72,135	-	72,135
<i>I</i> c(cr)	(in ⁴)	-	74,685	-
<i>S</i> s	(in ³)	1,651	2,242	1,651
<i>S</i> c(n)	(in ³)	2,080	-	2,080
<i>S</i> c(3n)	(in ³)	1,921	-	1,921
<i>S</i> c(cr)	(in ³)	-	2,639	-
<i>S</i> xc	(in ³)	1,972	2,530	1,962
<i>DC</i> 1	(k')	1.16	1.25	1.16
<i>MDC</i> 1	(k)	1,150	2,057	1,263
<i>DC</i> 2	(k')	0.38	0.46	0.41
<i>MDC</i> 2	(k)	283	646	307
<i>DW</i>	(k')	0.46	0.44	0.50
<i>MDW</i>	(k)	353	589	383
<i>M</i> _Ǝ + <i>I</i> _M	(k)	2,290	2,030	2,382
<i>f</i> Ǝ (Strength I)	(ksi)	12.9	4.7	17.3
<i>Mu</i> + 1/3 <i>f</i> Ǝ <i>S</i> xc	(k)	7,034	8,146	7,647
Ø <i>f</i> <i>M</i> _n	(k)	-	-	-
<i>f</i> s <i>DC</i> 1	(ksi)	8.4	11.0	9.2
<i>f</i> s <i>DC</i> 2	(ksi)	1.8	2.9	1.9
<i>f</i> s <i>DW</i>	(ksi)	2.2	2.7	2.4
<i>f</i> s (Ǝ + <i>I</i> _M)	(ksi)	13.2	9.2	13.7
<i>f</i> Ǝ (Service II)	(ksi)	9.8	3.5	13.1
<i>f</i> s + ^{<i>f</i>_I} /2 (Service II)	(ksi)	34.4	30.4	37.9
0.95 <i>R</i> _h <i>F</i> _y <i>f</i>	(ksi)	47.5	47.5	47.5
<i>f</i> s + ^{<i>f</i>_I} /3 (Total)(Strength I)	(ksi)	43.4	39.2	47.3
Ø <i>f</i> <i>F</i> _n	(ksi)	50.0	50.0	50.0
<i>V</i> <i>f</i>	(k)	39.2	38.3	37.3

GIRDER 13 REACTION TABLE			
	Pier 3C-S	Pier 4C	S. Abut. C
<i>RDC</i> 1	(k)	54.9	167.4
<i>RDC</i> 2	(k)	18.7	53.1
<i>RDW</i>	(k)	16.7	48.7
<i>R</i> _Ǝ + <i>I</i> _M	(k)	100.7	142.0
<i>R</i> <i>total</i>	(k)	191.0	411.2

GIRDER 14 MOMENT TABLE				
		0.4 Sp. 4C	Pier 4C	0.6 Sp. 5C
<i>I</i> s	(in ⁴)	46,633	67,569	46,633
<i>I</i> c(n)	(in ⁴)	98,158	-	98,158
<i>I</i> c(3n)	(in ⁴)	73,568	-	73,568
<i>I</i> c(cr)	(in ⁴)	-	75,214	-
<i>S</i> s	(in ³)	1,651	2,242	1,651
<i>S</i> c(n)	(in ³)	2,089	-	2,089
<i>S</i> c(3n)	(in ³)	1,932	-	1,932
<i>S</i> c(cr)	(in ³)	-	2,671	-
<i>S</i> xc	(in ³)	1,995	2,548	1,991
<i>DC</i> 1	(k')	1.14	1.23	1.14
<i>MDC</i> 1	(k)	1,001	2,143	1,048
<i>DC</i> 2	(k')	0.26	0.27	0.28
<i>MDC</i> 2	(k)	197	433	201
<i>DW</i>	(k')	0.42	0.42	0.43
<i>MDW</i>	(k)	316	640	331
<i>M</i> _Ǝ + <i>I</i> _M	(k)	1,636	1,884	1,632
<i>f</i> Ǝ (Strength I)	(ksi)	13.7	5.1	5.4
<i>Mu</i> + 1/3 <i>f</i> Ǝ <i>S</i> xc	(k)	5,596	7,834	5,211
Ø <i>f</i> <i>M</i> _n	(k)	-	-	-
<i>f</i> s <i>DC</i> 1	(ksi)	7.3	11.5	7.6
<i>f</i> s <i>DC</i> 2	(ksi)	1.2	1.9	1.3
<i>f</i> s <i>DW</i>	(ksi)	2.0	2.9	2.1
<i>f</i> s (Ǝ + <i>I</i> _M)	(ksi)	9.4	8.5	9.4
<i>f</i> Ǝ (Service II)	(ksi)	10.2	3.8	3.9
<i>f</i> s + ^{<i>f</i>_I} /2 (Service II)	(ksi)	27.8	29.2	25.1
0.95 <i>R</i> _h <i>F</i> _y <i>f</i>	(ksi)	47.5	47.5	47.5
<i>f</i> s + ^{<i>f</i>_I} /3 (Total)(Strength I)	(ksi)	34.6	37.6	32.4
Ø <i>f</i> <i>F</i> _n	(ksi)	50.0	50.0	50.0
<i>V</i> <i>f</i>	(k)	24.1	24.0	23.0

GIRDER 14 REACTION TABLE			
	Pier 3C-S	Pier 4C	S. Abut. C
<i>RDC</i> 1	(k)	50.4	180.0
<i>RDC</i> 2	(k)	6.5	31.9
<i>RDW</i>	(k)	16.3	54.8
<i>R</i> _Ǝ + <i>I</i> _M	(k)	75.4	121.5
<i>R</i> <i>total</i>	(k)	148.5	388.3

*I*s, *S*s: Non-composite moment of inertia and section modulus of the steel section used for computing *f*s(Total-Strength I, and Service II) due to non-composite dead loads (in.⁴ and in.³).

*I*c(n), *S*c(n): Composite moment of inertia and section modulus of the steel and deck based upon the modular ratio, "n", used for computing *f*s(Total-Strength I, and Service II) in uncracked sections due to short term composite live loads (in.⁴ and in.³).

*I*c(3n), *S*c(3n): Composite moment of inertia and section modulus of the steel and deck based upon 3 times the modular ratio, "3n", used for computing *f*s(Total-Strength I, and Service II) in uncracked sections due to long-term composite (superimposed) dead loads (in.⁴ and in.³).

*I*c(cr), *S*c(cr): Composite moment of inertia and section modulus of the steel and longitudinal deck reinforcement, used for computing *f*s(Total-Strength I and Service II) in cracked sections, due to both short-term composite live loads and long-term composite (superimposed) dead loads (in.⁴ and in.³).

*S*xc: Section modulus about the major axis of section to the controlling flange, tension or compression, taken as yield moment with respect to the controlling flange over the yield strength of the controlling flange (in.³).

*DC*1: Un-factored non-composite dead load (kips/ft.).

*MDC*1: Un-factored moment due to non-composite dead load (kip-ft.).

*DC*2: Un-factored long-term composite (superimposed excluding future wearing surface) dead load (kips/ft.).

*MDC*2: Un-factored moment due to long-term composite (superimposed excluding future wearing surface) dead load (kip-ft.).

DW: Un-factored long-term composite (superimposed future wearing surface only) dead load (kips/ft.).

MDW: Un-factored moment due to long-term composite (superimposed future wearing surface only) dead load (kip-ft.).

*M*_Ǝ + *I*_M: Un-factored live load moment plus dynamic load allowance (impact)(kip-ft.).

Mu (Strength I): Factored design moment (kip-ft.).

1.25 (*MDC*1+ *MDC*2) + 1.5 *MDW* + 1.75 *M*_Ǝ + *I*_M

*f*Ǝ: Factored calculated normal stress at edge of flange for controlling flange plate due to lateral bending, Strength I or Service II as applicable (kip-ft.).

Ø*f* *M*_n: Compact composite positive moment capacity computed according to Article 6.10.7.1 or non-slender negative moment capacity according to Article A6.1.1 or A6.1.2 (kip-ft.).

*f*s *DC*1: Un-factored stress at edge of flange for controlling steel flange due to vertical non-composite dead loads as calculated below (ksi).

*MDC*1 / *S*_{nc}

*f*s *DC*2: Un-factored stress at edge of flange for controlling steel flange due to vertical composite dead loads as calculated below (ksi).

*MDC*2 / *S*c(3n) or *MDC*2 / *S*c(cr) as applicable.

*f*s *DW*: Un-factored stress at edge of flange for controlling steel flange due to vertical composite future wearing surface loads as calculated below (ksi).

MDW / *S*c(3n) or *MDW* / *S*c(cr) as applicable.

*f*s (Ǝ + *I*_M): Un-factored stress at edge of flange for controlling steel flange due to vertical composite live plus impact loads as calculated below (ksi).

*M*_Ǝ + *I*_M / *S*c(n) or *M*_Ǝ + *I*_M / *S*c(cr) as applicable.

*f*s + ^{*f*_I}/2 (Service II): Sum of stresses as computed below (ksi).

*f*s*DC*1 + *f*s*DC*2 + *f*s*DW* + 1.3 *f*s(Ǝ + *I*_M) + ^{*f*_I}/2

0.95*R*_h*F*_y*f*: Composite stress capacity for Service II loading according to Article 6.10.4.2 (ksi).

*f*s + ^{*f*_I}/3 (Total)(Strength I): Sum of stresses as computed below on non-compact section (ksi).

1.25 (*f*s*DC*1 + *f*s*DC*2) + 1.5 *f*s*DW* + 1.75 *f*s(Ǝ + *I*_M) + ^{*f*_I}/3

Ø*f* *F*_n: Non-Compact composite positive or negative stress capacity for Strength I loading according to Article 6.10.7 or 6.10.8 (ksi).

*V**f*: Maximum factored shear range in span computed according to Article 6.10.10.

Note:

*M*_Ǝ and *R*_Ǝ include the effects of centrifugal force and superelevation.

MODEL: Default
FILE: \\miller-prod\miller-us-pw\03\Documents\Chicago_1\U01_Projects\17940_IDOT_CedarStExt_Phl15.0_CADD\CAD_Sheets\0900187-68C55-134-Girder\68C10.dgn

GIRDER 15 MOMENT TABLE				
		0.4 Sp. 4C	Pier 4C	0.6 Sp. 5C
<i>I</i> s	(in ⁴)	40,908	55,529	40,908
<i>I</i> c(n)	(in ⁴)	89,683	-	89,683
<i>I</i> c(3n)	(in ⁴)	67,067	-	67,067
<i>I</i> c(cr)	(in ⁴)	-	62,543	-
<i>S</i> s	(in ³)	1,448	1,931	1,448
<i>S</i> c(n)	(in ³)	1,875	-	1,875
<i>S</i> c(3n)	(in ³)	1,729	-	1,729
<i>S</i> c(cr)	(in ³)	-	2,020	-
<i>S</i> xc	(in ³)	1,796	1,997	1,798
<i>DC</i> 1	(k/')	1.12	1.18	1.12
<i>MDC</i> 1	('k)	760	1,676	737
<i>DC</i> 2	(k/')	0.22	0.18	0.22
<i>MDC</i> 2	('k)	168	284	164
<i>DW</i>	(k/')	0.34	0.34	0.32
<i>MDW</i>	('k)	255	525	250
<i>M</i> _Ǝ + <i>I</i> _M	('k)	1,297	1,427	1,249
<i>f</i> Ǝ (Strength I)	(ksi)	17.0	6.1	19.0
<i>Mu</i> + 1/3 <i>f</i> Ǝ <i>S</i> xc	('k)	4,663	6,072	4,633
Ø <i>f</i> <i>M</i> _n	('k)	-	-	-
<i>f</i> s <i>DC</i> 1	(ksi)	6.3	10.4	6.1
<i>f</i> s <i>DC</i> 2	(ksi)	1.2	1.7	1.1
<i>f</i> s <i>DW</i>	(ksi)	1.8	3.1	1.7
<i>f</i> s (Ǝ + <i>I</i> _M)	(ksi)	8.3	8.5	8.0
<i>f</i> Ǝ (Service II)	(ksi)	12.9	4.6	14.3
<i>f</i> s + ^{<i>f</i>Ǝ} /2 (Service II)	(ksi)	26.5	28.5	26.5
0.95 <i>R</i> _h <i>F</i> _y <i>f</i>	(ksi)	47.5	47.5	47.5
<i>f</i> s + ^{<i>f</i>Ǝ} /3 (Total)(Strength I)	(ksi)	32.2	36.7	32.0
Ø <i>f</i> <i>F</i> _n	(ksi)	50.0	48.7	50.0
<i>V</i> <i>f</i>	(k)	20.2	21.1	20.0

GIRDER 15 REACTION TABLE			
	Pier 3C-S	Pier 4C	S. Abut. C.
<i>RDC</i> 1	(k)	42.7	162.9
<i>RDC</i> 2	(k)	5.0	26.6
<i>RDW</i>	(k)	14.3	51.3
<i>R</i> _Ǝ + <i>I</i> _M	(k)	69.0	113.4
<i>R</i> <i>total</i>	(k)	131.0	354.1

GIRDER 16 MOMENT TABLE				
		0.4 Sp. 4C	Pier 4C	0.6 Sp. 5C
<i>I</i> s	(in ⁴)	40,908	55,529	40,908
<i>I</i> c(n)	(in ⁴)	88,072	-	88,072
<i>I</i> c(3n)	(in ⁴)	65,712	-	65,712
<i>I</i> c(cr)	(in ⁴)	-	62,062	-
<i>S</i> s	(in ³)	1,448	1,931	1,448
<i>S</i> c(n)	(in ³)	1,867	-	1,867
<i>S</i> c(3n)	(in ³)	1,718	-	1,718
<i>S</i> c(cr)	(in ³)	-	2,015	-
<i>S</i> xc	(in ³)	1,802	1,996	1,810
<i>DC</i> 1	(k/')	1.14	1.20	1.14
<i>MDC</i> 1	('k)	616	1,433	530
<i>DC</i> 2	(k/')	0.27	0.22	0.24
<i>MDC</i> 2	('k)	201	356	182
<i>DW</i>	(k/')	0.27	0.28	0.24
<i>MDW</i>	('k)	204	433	183
<i>M</i> _Ǝ + <i>I</i> _M	('k)	1,351	1,472	1,285
<i>f</i> Ǝ (Strength I)	(ksi)	16.3	8.3	18.0
<i>Mu</i> + 1/3 <i>f</i> Ǝ <i>S</i> xc	('k)	4,510	5,922	4,318
Ø <i>f</i> <i>M</i> _n	('k)	-	-	-
<i>f</i> s <i>DC</i> 1	(ksi)	5.1	8.9	4.4
<i>f</i> s <i>DC</i> 2	(ksi)	1.4	2.1	1.3
<i>f</i> s <i>DW</i>	(ksi)	1.4	2.6	1.3
<i>f</i> s (Ǝ + <i>I</i> _M)	(ksi)	8.7	8.8	8.3
<i>f</i> Ǝ (Service II)	(ksi)	12.3	6.2	13.5
<i>f</i> s + ^{<i>f</i>Ǝ} /2 (Service II)	(ksi)	25.4	28.1	24.4
0.95 <i>R</i> _h <i>F</i> _y <i>f</i>	(ksi)	47.5	47.5	47.5
<i>f</i> s + ^{<i>f</i>Ǝ} /3 (Total)(Strength I)	(ksi)	30.9	35.8	29.4
Ø <i>f</i> <i>F</i> _n	(ksi)	50.0	48.9	50.0
<i>V</i> <i>f</i>	(k)	27.3	29.3	26.6

GIRDER 16 REACTION TABLE			
	Pier 3C-S	Pier 4C	S. Abut. C.
<i>RDC</i> 1	(k)	35.6	155.5
<i>RDC</i> 2	(k)	13.9	44.0
<i>RDW</i>	(k)	10.8	46.4
<i>R</i> _Ǝ + <i>I</i> _M	(k)	77.1	125.8
<i>R</i> <i>total</i>	(k)	137.5	371.7

*I*s, *S*s: Non-composite moment of inertia and section modulus of the steel section used for computing *f*s(Total-Strength I, and Service II) due to non-composite dead loads (in.⁴ and in.³).

*I*c(n), *S*c(n): Composite moment of inertia and section modulus of the steel and deck based upon the modular ratio, "n", used for computing *f*s(Total-Strength I, and Service II) in uncracked sections due to short term composite live loads (in.⁴ and in.³).

*I*c(3n), *S*c(3n): Composite moment of inertia and section modulus of the steel and deck based upon 3 times the modular ratio, "3n", used for computing *f*s(Total-Strength I, and Service II) in uncracked sections due to long-term composite (superimposed) dead loads (in.⁴ and in.³).

*I*c(cr), *S*c(cr): Composite moment of inertia and section modulus of the steel and longitudinal deck reinforcement, used for computing *f*s(Total-Strength I and Service II) in cracked sections, due to both short-term composite live loads and long-term composite (superimposed) dead loads (in.⁴ and in.³).

*S*xc: Section modulus about the major axis of section to the controlling flange, tension or compression, taken as yield moment with respect to the controlling flange over the yield strength of the controlling flange (in.³).

*DC*1: Un-factored non-composite dead load (kips/ft.).

*MDC*1: Un-factored moment due to non-composite dead load (kip-ft.).

*DC*2: Un-factored long-term composite (superimposed excluding future wearing surface) dead load (kips/ft.).

*MDC*2: Un-factored moment due to long-term composite (superimposed excluding future wearing surface) dead load (kip-ft.).

DW: Un-factored long-term composite (superimposed future wearing surface only) dead load (kips/ft.).

MDW: Un-factored moment due to long-term composite (superimposed future wearing surface only) dead load (kip-ft.).

*M*_Ǝ + *I*_M: Un-factored live load moment plus dynamic load allowance (impact)(kip-ft.).

Mu (Strength I): Factored design moment (kip-ft.).

1.25 (*MDC*1+ *MDC*2) + 1.5 *MDW* + 1.75 *M*_Ǝ + *I*_M

*f*Ǝ: Factored calculated normal stress at edge of flange for controlling flange plate due to lateral bending, Strength I or Service II as applicable (kip-ft.).

Ø*f* *M*_n: Compact composite positive moment capacity computed according to Article 6.10.7.1 or non-slender negative moment capacity according to Article A6.1.1 or A6.1.2 (kip-ft.).

*f*s *DC*1: Un-factored stress at edge of flange for controlling steel flange due to vertical non-composite dead loads as calculated below (ksi).

*MDC*1 / *S*_{nc}

*f*s *DC*2: Un-factored stress at edge of flange for controlling steel flange due to vertical composite dead loads as calculated below (ksi).

*MDC*2 / *S*c(3n) or *MDC*2 / *S*c(cr) as applicable.

*f*s *DW*: Un-factored stress at edge of flange for controlling steel flange due to vertical composite future wearing surface loads as calculated below (ksi).

MDW / *S*c(3n) or *MDW* / *S*c(cr) as applicable.

*f*s (Ǝ+*I*_M): Un-factored stress at edge of flange for controlling steel flange due to vertical composite live plus impact loads as calculated below (ksi).

*M*_Ǝ + *I*_M / *S*c(n) or *M*_Ǝ + *I*_M / *S*c(cr) as applicable.

*f*s + ^{*f*Ǝ}/2 (Service II): Sum of stresses as computed below (ksi).

*f*s*DC*1 + *f*s*DC*2 + *f*s*DW* + 1.3 *f*s(Ǝ+ *I*_M) + ^{*f*Ǝ}/2

0.95*R*_h*F*_y*f*: Composite stress capacity for Service II loading according to Article 6.10.4.2 (ksi).

*f*s + ^{*f*Ǝ}/3 (Total)(Strength I): Sum of stresses as computed below on non-compact section (ksi).

1.25 (*f*s*DC*1 + *f*s*DC*2) + 1.5 *f*s*DW* + 1.75 *f*s(Ǝ + *I*_M) + ^{*f*Ǝ}/3






Ø*f* *F*_n: Non-Compact composite positive or negative stress capacity for Strength I loading according to Article 6.10.7 or 6.10.8 (ksi).

*V**f*: Maximum factored shear range in span computed according to Article 6.10.10.

Note:

*M*_Ǝ and *R*_Ǝ include the effects of centrifugal force and superelevation.

MODEL: Default
FILE: \\miller-prod\miller\share\pww\03\Documents\Chicago_1\01_Projects\179740_IDOT_CedarStExt_Phl15.0_CADD\C40_Sheets\09001-68C55-135-SteelDet.dgn

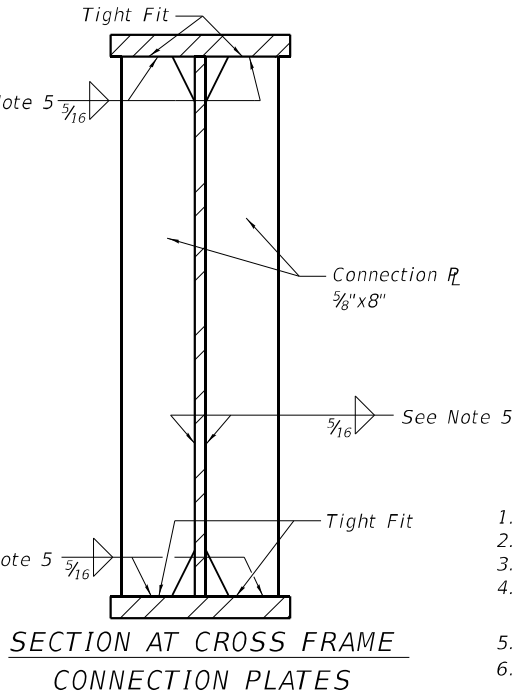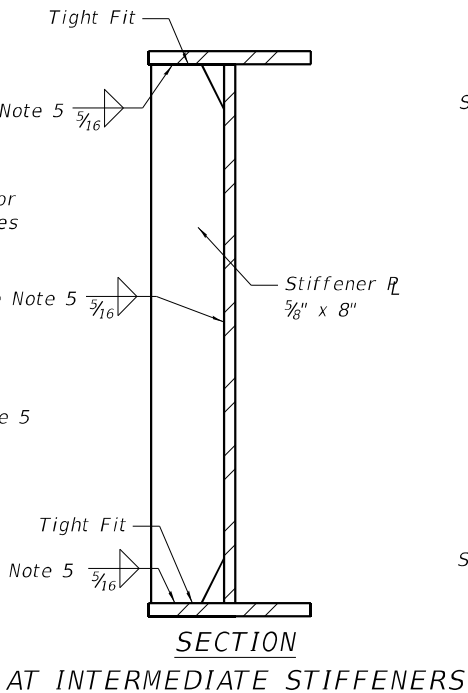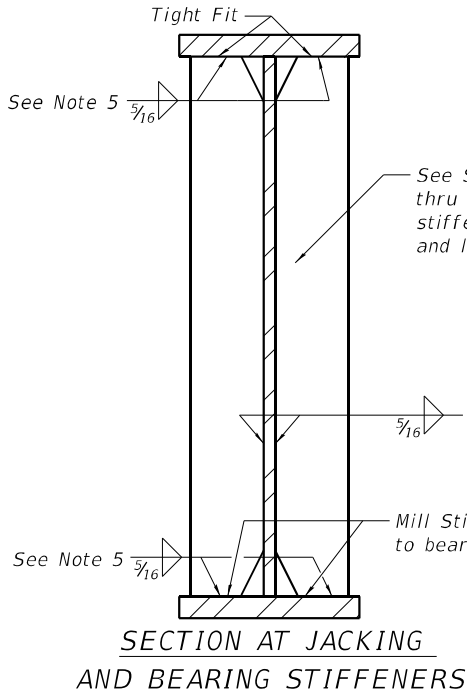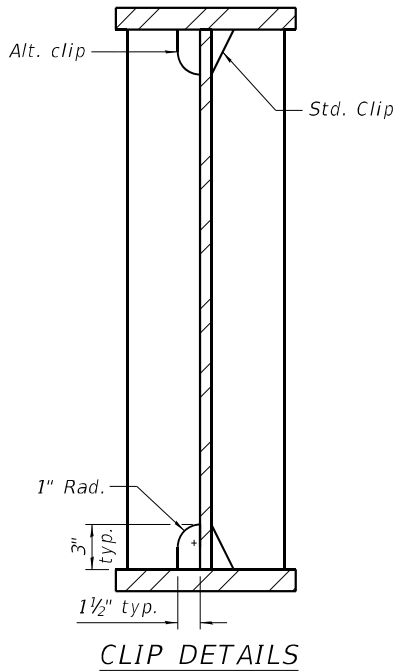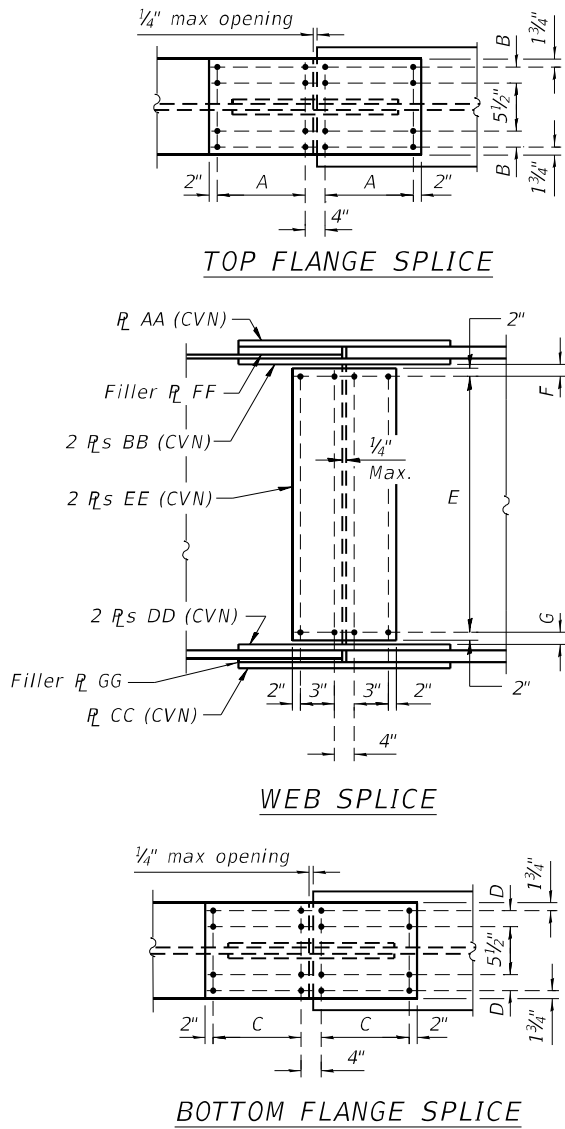

NOTES:

1. See sheets S-94 thru S-102 for girder framing plan.
2. All structural steel shall be AASHTO M270 Grade 50.
3. "CVN" denotes Charpy-V-Notch impact energy requirements, zone 2.
4. Fasteners shall be ASTM F3125 Grade A325 Type 1, mechanically galvanized bolts. Bolts 7/8"Ø, holes 15/16"Ø.
5. Terminate 1/4" (±1/8") from the end of the plate intersects.
6. All faying surfaces of bolted connections must meet the requirements for a Class C surface as defined by AASHTO.

LT BRIDGE SPLICE PLATE SIZES



UNIT	GIRDER	SPLICE	AA	BB	CC	DD	EE	FF	GG
1	1,2	1-1	3/4"x2'-0"x3'-2"	3/4"x11"x3'-2"	3/4"x2'-0"x3'-2"	3/4"x11"x3'-2"	3/8"x1'-2"x6'-1 3/8"	1/2"x2'-0"x1'-6 7/8"	1/2"x2'-0"x1'-6 7/8"
		1-2	3/4"x2'-0"x3'-2"	3/4"x11"x3'-2"	3/4"x2'-3"x3'-8"	3/4"x1'-0 1/2"x3'-8"	3/8"x1'-2"x6'-1 3/8"	1/2"x2'-0"x1'-6 7/8"	1/2"x2'-3"x1'-9 7/8"
		1-3	3/4"x2'-0"x3'-2"	3/4"x11"x3'-2"	3/4"x2'-3"x3'-8"	3/4"x1'-0 1/2"x3'-8"	3/8"x1'-2"x6'-1 3/8"	1/2"x2'-0"x1'-6 7/8"	1/2"x2'-3"x1'-9 7/8"
		1-4	3/4"x1'-5"x4'-8"	7/8"x7 1/2"x4'-8"	3/4"x1'-5"x4'-8"	7/8"x7 1/2"x4'-8"	3/8"x1'-2"x6'-1 3/8"	1/2"x1'-5"x2'-3 7/8"	1/2"x1'-5"x2'-3 7/8"
		1-5	3/4"x1'-5"x3'-2"	7/8"x7 1/2"x3'-2"	3/4"x1'-5"x3'-2"	7/8"x7 1/2"x3'-2"	3/8"x1'-2"x6'-1 3/8"	1/2"x1'-5"x1'-6 7/8"	1/2"x1'-5"x1'-6 7/8"
		1-6	5/8"x1'-5"x2'-8"	3/4"x7 1/2"x2'-8"	5/8"x1'-5"x2'-8"	3/4"x7 1/2"x2'-8"	3/8"x1'-2"x6'-1 3/8"	3/4"x1'-5"x1'-3 7/8"	3/4"x1'-5"x1'-3 7/8"
	3,4	1-1	5/8"x1'-6"x3'-2"	3/4"x8"x3'-2"	5/8"x1'-6"x3'-2"	3/4"x8"x3'-2"	3/8"x1'-2"x6'-1 3/8"	3/4"x1'-6"x1'-6 7/8"	3/4"x1'-6"x1'-6 7/8"
		1-2	1"x1'-6"x3'-8"	1 1/8"x8"x3'-8"	1"x1'-6"x3'-8"	1 1/8"x8"x3'-8"	3/8"x1'-2"x6'-1 3/8"	--	--
		1-3 *	1"x1'-6"x3'-8"	1 1/8"x8"x3'-8"	1"x1'-6"x4'-8"	1 1/8"x8"x4'-8"	3/8"x1'-2"x6'-1 3/8"	--	--
		1-4	5/8"x1'-5"x3'-8"	3/4"x7 1/2"x3'-8"	5/8"x1'-5"x3'-8"	3/4"x7 1/2"x3'-8"	3/8"x1'-2"x6'-1 3/8"	3/4"x1'-5"x1'-9 7/8"	3/4"x1'-5"x1'-9 7/8"
		1-5	5/8"x1'-5"x3'-2"	3/4"x7 1/2"x3'-2"	5/8"x1'-5"x3'-2"	3/4"x7 1/2"x3'-2"	3/8"x1'-2"x6'-1 3/8"	3/4"x1'-5"x1'-6 7/8"	3/4"x1'-5"x1'-6 7/8"
		1-6	3/4"x1'-5"x3'-2"	7/8"x7 1/2"x3'-2"	1"x1'-9"x3'-2"	1 1/8"x9 1/2"x3'-2"	3/8"x1'-2"x6'-1 3/8"	1/2"x1'-5"x1'-6 7/8"	--
	5	1-4	5/8"x1'-5"x3'-8"	3/4"x7 1/2"x3'-8"	5/8"x1'-5"x3'-8"	3/4"x7 1/2"x3'-8"	3/8"x1'-2"x6'-1 3/8"	3/4"x1'-5"x1'-9 7/8"	3/4"x1'-5"x1'-9 7/8"
		1-5 *	5/8"x1'-5"x2'-8"	3/4"x7 1/2"x2'-8"	5/8"x1'-5"x2'-8"	3/4"x7 1/2"x2'-8"	3/8"x1'-2"x6'-1 3/8"	3/4"x1'-5"x1'-3 7/8"	3/4"x1'-5"x1'-3 7/8"
		1-6	5/8"x1'-5"x2'-8"	3/4"x7 1/2"x2'-8"	5/8"x1'-5"x2'-8"	3/4"x7 1/2"x2'-8"	3/8"x1'-2"x6'-1 3/8"	3/4"x1'-5"x1'-3 7/8"	3/4"x1'-5"x1'-3 7/8"
	6,7,8	1-1	5/8"x1'-6"x3'-8"	3/4"x8"x3'-8"	5/8"x1'-6"x3'-8"	3/4"x8"x3'-8"	3/8"x1'-2"x6'-1 3/8"	3/4"x1'-6"x1'-9 7/8"	3/4"x1'-6"x1'-9 7/8"
		1-2	3/4"x1'-6"x3'-8"	7/8"x8"x3'-8"	3/4"x1'-9"x3'-2"	7/8"x9 1/2"x3'-2"	3/8"x1'-2"x6'-1 3/8"	1/2"x1'-6"x1'-9 7/8"	1/2"x1'-9"x1'-6 7/8"
		1-3	3/4"x1'-6"x3'-8"	7/8"x8"x3'-8"	3/4"x1'-9"x3'-2"	7/8"x9 1/2"x3'-2"	3/8"x1'-2"x6'-1 3/8"	1/2"x1'-6"x1'-9 7/8"	1/2"x1'-9"x1'-6 7/8"
		1-4	5/8"x1'-5"x3'-8"	3/4"x7 1/2"x3'-8"	5/8"x1'-5"x3'-8"	3/4"x7 1/2"x3'-8"	3/8"x1'-2"x6'-1 3/8"	3/4"x1'-5"x1'-9 7/8"	3/4"x1'-5"x1'-9 7/8"
		1-5	5/8"x1'-5"x2'-8"	3/4"x7 1/2"x2'-8"	5/8"x1'-5"x2'-8"	3/4"x7 1/2"x2'-8"	3/8"x1'-2"x6'-1 3/8"	3/4"x1'-5"x1'-3 7/8"	3/4"x1'-5"x1'-3 7/8"
		1-6	5/8"x1'-5"x2'-8"	3/4"x7 1/2"x2'-8"	5/8"x1'-5"x2'-8"	3/4"x7 1/2"x2'-8"	3/8"x1'-2"x6'-1 3/8"	3/4"x1'-5"x1'-3 7/8"	3/4"x1'-5"x1'-3 7/8"

LT BRIDGE SPLICE BOLT SPACING

UNIT	GIRDER	SPLICE	A	B	C	D	E	F	G
1	1,2	1-1	5 Spa. @ 3"=1'-3"	2 Spa. @ 3 3/4"=7 1/2"	5 Spa. @ 3"=1'-3"	2 Spa. @ 3 3/4"=7 1/2"	15 Spa. @ 4 5/8"=5'-9 3/8"	3 9/16"	3 9/16"
		1-2	5 Spa. @ 3"=1'-3"	2 Spa. @ 3 3/4"=7 1/2"	6 Spa. @ 3"=1'-6"	2 Spa. @ 4 1/2"=9"	15 Spa. @ 4 5/8"=5'-9 3/8"	3 9/16"	3 9/16"
		1-3	5 Spa. @ 3"=1'-3"	2 Spa. @ 3 3/4"=7 1/2"	6 Spa. @ 3"=1'-6"	2 Spa. @ 4 1/2"=9"	15 Spa. @ 4 5/8"=5'-9 3/8"	3 9/16"	3 9/16"
		1-4	8 Spa. @ 3"=2'-0"	1 Spa. @ 4"=4"	8 Spa. @ 3"=2'-0"	1 Spa. @ 4"=4"	15 Spa. @ 4 5/8"=5'-9 3/8"	3 7/16"	3 7/16"
		1-5	5 Spa. @ 3"=1'-3"	1 Spa. @ 4"=4"	5 Spa. @ 3"=1'-3"	1 Spa. @ 4"=4"	15 Spa. @ 4 5/8"=5'-9 3/8"	3 7/16"	3 7/16"
		1-6	4 Spa. @ 3"=1'-0"	1 Spa. @ 4"=4"	4 Spa. @ 3"=1'-0"	1 Spa. @ 4"=4"	15 Spa. @ 4 5/8"=5'-9 3/8"	3 9/16"	3 9/16"
	3,4	1-1	5 Spa. @ 3"=1'-3"	1 Spa. @ 4 1/2"=4 1/2"	5 Spa. @ 3"=1'-3"	1 Spa. @ 4 1/2"=4 1/2"	15 Spa. @ 4 5/8"=5'-9 3/8"	3 9/16"	3 9/16"
		1-2	6 Spa. @ 3"=1'-6"	1 Spa. @ 4 1/2"=4 1/2"	6 Spa. @ 3"=1'-6"	1 Spa. @ 4 1/2"=4 1/2"	15 Spa. @ 4 5/8"=5'-9 3/8"	3 3/16"	3 3/16"
		1-3	6 Spa. @ 3"=1'-6"	1 Spa. @ 4 1/2"=4 1/2"	8 Spa. @ 3"=2'-0"	1 Spa. @ 4 1/2"=4 1/2"	15 Spa. @ 4 5/8"=5'-9 3/8"	3 3/16"	3 3/16"
		1-4	6 Spa. @ 3"=1'-6"	1 Spa. @ 4"=4"	6 Spa. @ 3"=1'-6"	1 Spa. @ 4"=4"	15 Spa. @ 4 5/8"=5'-9 3/8"	3 9/16"	3 9/16"
		1-5	5 Spa. @ 3"=1'-3"	1 Spa. @ 4"=4"	5 Spa. @ 3"=1'-3"	1 Spa. @ 4"=4"	15 Spa. @ 4 5/8"=5'-9 3/8"	3 9/16"	3 9/16"
		1-6	5 Spa. @ 3"=1'-3"	1 Spa. @ 4"=4"	5 Spa. @ 3"=1'-3"	2 Spa. @ 3"=6"	15 Spa. @ 4 5/8"=5'-9 3/8"	3 7/16"	3 3/16"
	5	1-4	6 Spa. @ 3"=1'-6"	1 Spa. @ 4"=4"	6 Spa. @ 3"=1'-6"	1 Spa. @ 4"=4"	15 Spa. @ 4 5/8"=5'-9 3/8"	3 9/16"	3 9/16"
		1-5	4 Spa. @ 3"=1'-0"	1 Spa. @ 4"=4"	4 Spa. @ 3"=1'-0"	1 Spa. @ 4"=4"	15 Spa. @ 4 5/8"=5'-9 3/8"	3 9/16"	3 9/16"
		1-6	4 Spa. @ 3"=1'-0"	1 Spa. @ 4"=4"	4 Spa. @ 3"=1'-0"	1 Spa. @ 4"=4"	15 Spa. @ 4 5/8"=5'-9 3/8"	3 9/16"	3 9/16"
	6,7,8	1-1	6 Spa. @ 3"=1'-6"	1 Spa. @ 4 1/2"=4 1/2"	6 Spa. @ 3"=1'-6"	1 Spa. @ 4 1/2"=4 1/2"	15 Spa. @ 4 5/8"=5'-9 3/8"	3 9/16"	3 9/16"
		1-2	6 Spa. @ 3"=1'-6"	1 Spa. @ 4 1/2"=4 1/2"	4 Spa. @ 3"=1'-0"	2 Spa. @ 3"=6"	15 Spa. @ 4 5/8"=5'-9 3/8"	3 7/16"	3 7/16"
		1-3	6 Spa. @ 3"=1'-6"	1 Spa. @ 4 1/2"=4 1/2"	5 Spa. @ 3"=1'-3"	2 Spa. @ 3"=6"	15 Spa. @ 4 5/8"=5'-9 3/8"	3 7/16"	3 7/16"
		1-4	6 Spa. @ 3"=1'-6"	1 Spa. @ 4"=4"	6 Spa. @ 3"=1'-6"	1 Spa. @ 4"=4"	15 Spa. @ 4 5/8"=5'-9 3/8"	3 9/16"	3 9/16"
		1-5	4 Spa. @ 3"=1'-0"	1 Spa. @ 4"=4"	4 Spa. @ 3"=1'-0"	1 Spa. @ 4"=4"	15 Spa. @ 4 5/8"=5'-9 3/8"	3 9/16"	3 9/16"
		1-6	4 Spa. @ 3"=1'-0"	1 Spa. @ 4"=4"	4 Spa. @ 3"=1'-0"	1 Spa. @ 4"=4"	15 Spa. @ 4 5/8"=5'-9 3/8"	3 9/16"	3 9/16"

*See sheet S-136 for Kinked Flange Splice Detail

MODEL: Default
FILE: S:\MISC\proj\mbs\bus\h\ent\c\combus-us\h\ent\c\combus-us\proj\03\Documents\Chicago_11\01_Project\179140_IDOT_CedarStExt_PHS15.0_CADD\C40_Sheets\0900182-68C55-135-SteelDet2.dgn

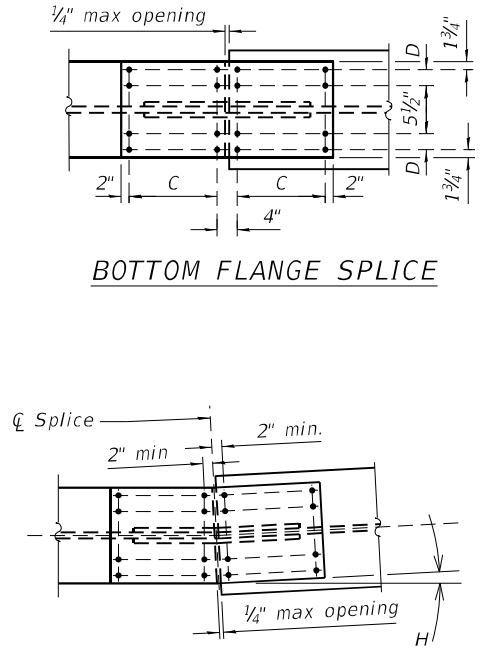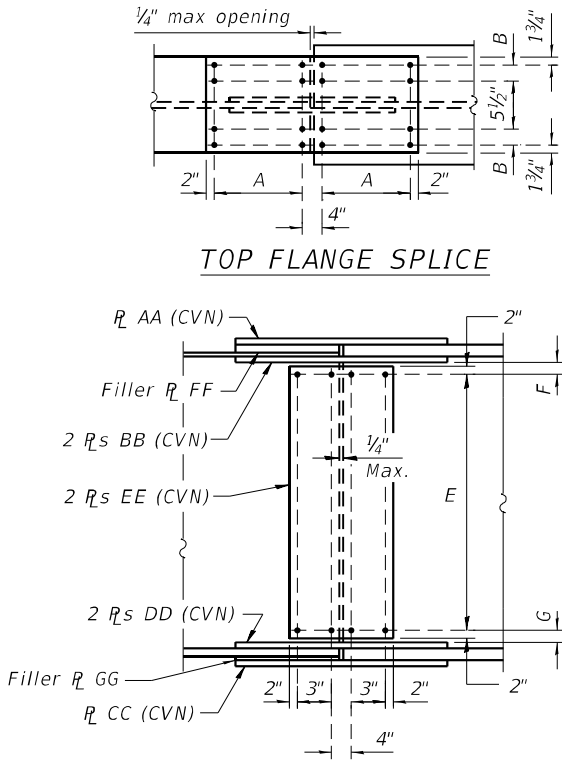

KINKED FLANGE SPLICE

All dimensions shown for non-kinked field splice plate shall apply to kinked field splice plate. Fabricator shall make any necessary adjustment to splice plate dimensions, bolt spacings, etc. to account for bent plates.

RT BRIDGE SPLICE PLATE SIZES

UNIT	GIRDER	SPLICE	AA	BB	CC	DD	EE	FF	GG
1	9,10,11	1-1	5/8"x1'-6"x3'-8"	3/4"x8"x3'-8"	5/8"x1'-6"x3'-8"	3/4"x8"x3'-8"	3/8"x1'-2"x6'-1 3/8"	3/4"x1'-6"x1'-9 7/8"	3/4"x1'-6"x1'-9 7/8"
		1-2	3/4"x1'-6"x3'-8"	7/8"x8"x3'-8"	3/4"x1'-9"x2'-8"	7/8"x9 1/2"x2'-8"	3/8"x1'-2"x6'-1 3/8"	1/2"x1'-6"x1'-9 7/8"	1/2"x1'-9"x1'-3 7/8"
		1-3	3/4"x1'-6"x3'-8"	7/8"x8"x3'-8"	3/4"x1'-9"x3'-2"	7/8"x9 1/2"x3'-2"	3/8"x1'-2"x6'-1 3/8"	1/2"x1'-6"x1'-9 7/8"	1/2"x1'-9"x1'-6 7/8"
		1-4	5/8"x1'-5"x3'-8"	3/4"x7 1/2"x3'-8"	5/8"x1'-5"x3'-8"	3/4"x7 1/2"x3'-8"	3/8"x1'-2"x6'-1 3/8"	3/4"x1'-5"x1'-9 7/8"	3/4"x1'-5"x1'-9 7/8"
		1-5	5/8"x1'-5"x2'-8"	3/4"x7 1/2"x2'-8"	5/8"x1'-5"x2'-8"	3/4"x7 1/2"x2'-8"	3/8"x1'-2"x6'-1 3/8"	3/4"x1'-5"x1'-3 7/8"	3/4"x1'-5"x1'-3 7/8"
		1-6	5/8"x1'-5"x2'-8"	3/4"x7 1/2"x2'-8"	5/8"x1'-5"x2'-8"	3/4"x7 1/2"x2'-8"	3/8"x1'-2"x6'-1 3/8"	3/4"x1'-5"x1'-3 7/8"	3/4"x1'-5"x1'-3 7/8"
	12	1-1	5/8"x1'-6"x3'-8"	3/4"x8"x3'-8"	5/8"x1'-6"x3'-8"	3/4"x8"x3'-8"	3/8"x1'-2"x6'-1 3/8"	3/4"x1'-6"x1'-9 7/8"	3/4"x1'-6"x1'-9 7/8"
		1-2	3/4"x1'-6"x3'-8"	7/8"x8"x3'-8"	3/4"x1'-9"x2'-8"	7/8"x9 1/2"x2'-8"	3/8"x1'-2"x6'-1 3/8"	1/2"x1'-6"x1'-9 7/8"	1/2"x1'-9"x1'-3 7/8"
		1-3 *	3/4"x1'-6"x3'-8"	7/8"x8"x3'-8"	3/4"x1'-9"x2'-8"	7/8"x9 1/2"x2'-8"	3/8"x1'-2"x6'-1 3/8"	1/2"x1'-6"x1'-9 7/8"	1/2"x1'-9"x1'-3 7/8"
		1-4	5/8"x1'-5"x3'-2"	3/4"x7 1/2"x3'-2"	5/8"x1'-5"x3'-2"	3/4"x7 1/2"x3'-2"	3/8"x1'-2"x6'-1 3/8"	3/4"x1'-5"x1'-6 7/8"	3/4"x1'-5"x1'-6 7/8"
		1-5	5/8"x1'-5"x2'-8"	3/4"x7 1/2"x2'-8"	5/8"x1'-5"x2'-8"	3/4"x7 1/2"x2'-8"	3/8"x1'-2"x6'-1 3/8"	3/4"x1'-5"x1'-3 7/8"	3/4"x1'-5"x1'-3 7/8"
		1-6	5/8"x1'-5"x2'-8"	3/4"x7 1/2"x2'-8"	5/8"x1'-5"x2'-8"	3/4"x7 1/2"x2'-8"	3/8"x1'-2"x6'-1 3/8"	3/4"x1'-5"x1'-3 7/8"	3/4"x1'-5"x1'-3 7/8"
	13	1-2	7/8"x1'-9"x2'-8"	7/8"x9 1/2"x2'-8"	7/8"x1'-9"x2'-8"	7/8"x9 1/2"x2'-8"	3/8"x1'-2"x6'-1 3/8"	1/2"x1'-9"x1'-3 7/8"	1/2"x1'-9"x1'-3 7/8"
		1-3 *	7/8"x1'-9"x3'-2"	7/8"x9 1/2"x3'-2"	7/8"x1'-9"x3'-2"	7/8"x9 1/2"x3'-2"	3/8"x1'-2"x6'-1 3/8"	1 1/4"x1'-9"x1'-6 7/8"	1 1/4"x1'-9"x1'-6 7/8"
		1-4	1 1/8"x1'-9"x5'-2"	1 1/2"x9 1/2"x5'-2"	1 1/2"x1'-10"x5'-2"	1 1/2"x10"x5'-2"	3/8"x1'-2"x6'-1 3/8"	3/4"x1'-9"x2'-6 7/8"	--
		1-5	1 1/8"x1'-9"x5'-2"	1 1/8"x9 1/2"x5'-2"	1 1/2"x1'-10"x6'-2"	1 1/2"x10"x6'-2"	3/8"x1'-2"x6'-1 3/8"	--	--
		1-1	5/8"x1'-9"x2'-8"	5/8"x9 1/2"x2'-8"	5/8"x1'-9"x2'-8"	5/8"x9 1/2"x2'-8"	3/8"x1'-2"x6'-1 3/8"	3/4"x1'-9"x1'-3 7/8"	3/4"x1'-9"x1'-3 7/8"
		1-2	7/8"x1'-9"x2'-8"	7/8"x9 1/2"x2'-8"	7/8"x1'-9"x2'-8"	7/8"x9 1/2"x2'-8"	3/8"x1'-2"x6'-1 3/8"	1/2"x1'-9"x1'-3 7/8"	1/2"x1'-9"x1'-3 7/8"
	14	1-3	7/8"x1'-9"x3'-2"	7/8"x9 1/2"x3'-2"	7/8"x1'-9"x3'-2"	7/8"x9 1/2"x3'-2"	3/8"x1'-2"x6'-1 3/8"	1 1/4"x1'-9"x1'-6 7/8"	1 1/4"x1'-9"x1'-6 7/8"
		1-4	1 1/8"x1'-9"x4'-8"	1 1/8"x9 1/2"x4'-8"	1 1/8"x1'-9"x4'-8"	1 1/8"x9 1/2"x4'-8"	3/8"x1'-2"x6'-1 3/8"	3/4"x1'-9"x2'-3 7/8"	3/4"x1'-9"x2'-3 7/8"
		1-5	1 1/8"x1'-9"x3'-8"	1 1/8"x9 1/2"x3'-8"	1 1/8"x1'-9"x4'-2"	1 1/8"x9 1/2"x4'-2"	3/8"x1'-2"x6'-1 3/8"	--	--
		1-1	3/4"x2'-0"x3'-2"	3/4"x11"x3'-2"	3/4"x2'-9"x3'-2"	3/4"x11"x3'-2"	3/8"x1'-2"x6'-1 3/8"	1/2"x2'-0"x1'-6 7/8"	1/2"x2'-0"x1'-6 7/8"
		1-2	3/4"x2'-0"x3'-2"	3/4"x11"x3'-2"	3/4"x2'-3"x3'-8"	3/4"x1'-0 1/2"x3'-8"	3/8"x1'-2"x6'-1 3/8"	1/2"x2'-0"x1'-6 7/8"	1/2"x2'-3"x1'-9 7/8"
		1-3	3/4"x2'-0"x3'-2"	3/4"x11"x3'-2"	3/4"x2'-3"x3'-8"	3/4"x1'-0 1/2"x3'-8"	3/8"x1'-2"x6'-1 3/8"	1/2"x2'-0"x1'-6 7/8"	1/2"x2'-3"x1'-9 7/8"
	15,16	1-4	1 1/8"x1'-9"x3'-8"	1 1/8"x9 1/2"x3'-8"	1 1/8"x1'-9"x3'-8"	1 1/8"x9 1/2"x3'-8"	3/8"x1'-2"x6'-1 3/8"	--	--
		1-5	1 1/8"x1'-9"x3'-8"	1 1/8"x9 1/2"x3'-8"	1 1/8"x1'-9"x4'-2"	1 1/8"x9 1/2"x4'-2"	3/8"x1'-2"x6'-1 3/8"	--	--
2	13,14	2-1	7/8"x1'-9"x2'-8"	7/8"x9 1/2"x2'-8"	7/8"x1'-9"x2'-8"	7/8"x9 1/2"x2'-8"	3/8"x1'-2"x4'-2 1/4"	1/2"x1'-9"x1'-3 7/8"	1/2"x1'-9"x1'-3 7/8"
		2-2	7/8"x1'-9"x2'-8"	7/8"x9 1/2"x2'-8"	7/8"x1'-9"x2'-8"	7/8"x9 1/2"x2'-8"	3/8"x1'-2"x4'-2 1/4"	1/2"x1'-9"x1'-3 7/8"	1/2"x1'-9"x1'-3 7/8"
	15,16	2-1	3/4"x1'-6"x3'-8"	7/8"x8"x3'-8"	3/4"x1'-6"x3'-8"	7/8"x8"x3'-8"	3/8"x1'-2"x4'-2 1/4"	1/2"x1'-6"x1'-9 7/8"	1/2"x1'-6"x1'-9 7/8"
		2-2	3/4"x1'-6"x3'-8"	7/8"x8"x3'-8"	3/4"x1'-6"x3'-8"	7/8"x8"x3'-8"	3/8"x1'-2"x4'-2 1/4"	1/2"x1'-6"x1'-9 7/8"	1/2"x1'-6"x1'-9 7/8"

RT BRIDGE SPLICE BOLT SPACING

UNIT	GIRDER	SPLICE	A	B	C	D	E	F	G
1	9,10,11	1-1	6 Spa. @ 3"=1'-6"	1 Spa. @ 4 1/2"=4 1/2"	6 Spa. @ 3"=1'-6"	1 Spa. @ 4 1/2"=4 1/2"	15 Spa. @ 4 5/8"=5'-9 3/8"	3 9/16"	3 9/16"
		1-2	6 Spa. @ 3"=1'-6"	1 Spa. @ 4 1/2"=4 1/2"	4 Spa. @ 3"=1'-0"	2 Spa. @ 3"=6"	15 Spa. @ 4 5/8"=5'-9 3/8"	3 7/16"	3 7/16"
		1-3	6 Spa. @ 3"=1'-6"	1 Spa. @ 4 1/2"=4 1/2"	5 Spa. @ 3"=1'-3"	2 Spa. @ 3"=6"	15 Spa. @ 4 5/8"=5'-9 3/8"	3 7/16"	3 7/16"
		1-4	6 Spa. @ 3"=1'-6"	1 Spa. @ 4"=4"	6 Spa. @ 3"=1'-6"	1 Spa. @ 4"=4"	15 Spa. @ 4 5/8"=5'-9 3/8"	3 9/16"	3 9/16"
		1-5	4 Spa. @ 3"=1'-0"	1 Spa. @ 4"=4"	4 Spa. @ 3"=1'-0"	1 Spa. @ 4"=4"	15 Spa. @ 4 5/8"=5'-9 3/8"	3 9/16"	3 9/16"
		1-6	4 Spa. @ 3"=1'-0"	1 Spa. @ 4"=4"	4 Spa. @ 3"=1'-0"	1 Spa. @ 4"=4"	15 Spa. @ 4 5/8"=5'-9 3/8"	3 9/16"	3 9/16"
	12	1-1	6 Spa. @ 3"=1'-6"	1 Spa. @ 4 1/2"=4 1/2"	6 Spa. @ 3"=1'-6"	1 Spa. @ 4 1/2"=4 1/2"	15 Spa. @ 4 5/8"=5'-9 3/8"	3 9/16"	3 9/16"
		1-2	6 Spa. @ 3"=1'-6"	1 Spa. @ 4 1/2"=4 1/2"	4 Spa. @ 3"=1'-0"	2 Spa. @ 3"=6"	15 Spa. @ 4 5/8"=5'-9 3/8"	3 7/16"	3 7/16"
		1-3	6 Spa. @ 3"=1'-6"	1 Spa. @ 4 1/2"=4 1/2"	4 Spa. @ 3"=1'-0"	2 Spa. @ 3"=6"	15 Spa. @ 4 5/8"=5'-9 3/8"	3 7/16"	3 7/16"
		1-4	5 Spa. @ 3"=1'-3"	1 Spa. @ 4"=4"	5 Spa. @ 3"=1'-3"	1 Spa. @ 4"=4"	15 Spa. @ 4 5/8"=5'-9 3/8"	3 9/16"	3 9/16"
		1-5	4 Spa. @ 3"=1'-0"	1 Spa. @ 4"=4"	4 Spa. @ 3"=1'-0"	1 Spa. @ 4"=4"	15 Spa. @ 4 5/8"=5'-9 3/8"	3 9/16"	3 9/16"
		1-6	4 Spa. @ 3"=1'-0"	1 Spa. @ 4"=4"	4 Spa. @ 3"=1'-0"	1 Spa. @ 4"=4"	15 Spa. @ 4 5/8"=5'-9 3/8"	3 9/16"	3 9/16"
	13	1-2	4 Spa. @ 3"=1'-0"	2 Spa. @ 3"=6"	4 Spa. @ 3"=1'-0"	2 Spa. @ 3"=6"	15 Spa. @ 4 5/8"=5'-9 3/8"	3 7/16"	3 7/16"
		1-3	5 Spa. @ 3"=1'-3"	2 Spa. @ 3"=6"	5 Spa. @ 3"=1'-3"	2 Spa. @ 3"=6"	15 Spa. @ 4 5/8"=5'-9 3/8"	3 7/16"	3 7/16"
		1-4	9 Spa. @ 3"=2'-3"	2 Spa. @ 3"=6"	9 Spa. @ 3"=2'-3"	2 Spa. @ 3 1/4"=6 1/2"	15 Spa. @ 4 5/8"=5'-9 3/8"	3 3/16"	2 13/16"
		1-5	9 Spa. @ 3"=2'-3"	2 Spa. @ 3"=6"	11 Spa. @ 3"=2'-9"	2 Spa. @ 3 1/4"=6 1/2"	15 Spa. @ 4 5/8"=5'-9 3/8"	3 3/16"	2 13/16"
		1-1	4 Spa. @ 3"=1'-0"	2 Spa. @ 3"=6"	4 Spa. @ 3"=1'-0"	2 Spa. @ 3"=6"	15 Spa. @ 4 5/8"=5'-9 3/8"	3 11/16"	3 11/16"
		1-2	4 Spa. @ 3"=1'-0"	2 Spa. @ 3"=6"	4 Spa. @ 3"=1'-0"	2 Spa. @ 3"=6"	15 Spa. @ 4 5/8"=5'-9 3/8"	3 7/16"	3 7/16"
	14	1-3	5 Spa. @ 3"=1'-3"	2 Spa. @ 3"=6"	5 Spa. @ 3"=1'-3"	2 Spa. @ 3"=6"	15 Spa. @ 4 5/8"=5'-9 3/8"	3 7/16"	3 7/16"
		1-4	8 Spa. @ 3"=2'-0"	2 Spa. @ 3"=6"	8 Spa. @ 3"=2'-0"	2 Spa. @ 3"=6"	15 Spa. @ 4 5/8"=5'-9 3/8"	3 3/16"	3 3/16"
		1-5	6 Spa. @ 3"=1'-6"	2 Spa. @ 3"=6"	7 Spa. @ 3"=1'-9"	2 Spa. @ 3"=6"	15 Spa. @ 4 5/8"=5'-9 3/8"	3 3/16"	3 3/16"
		1-1	5 Spa. @ 3"=1'-3"	2 Spa. @ 3 3/4"=7 1/2"	5 Spa. @ 3"=1'-3"	2 Spa. @ 3 3/4"=7 1/2"	15 Spa. @ 4 5/8"=5'-9 3/8"	3 9/16"	3 9/16"
		1-2	5 Spa. @ 3"=1'-3"	2 Spa. @ 3 3/4"=7 1/2"	6 Spa. @ 3"=1'-6"	2 Spa. @ 4 1/2"=9"	15 Spa. @ 4 5/8"=5'-9 3/8"	3 9/16"	3 9/16"
		1-3	5 Spa. @ 3"=1'-3"	2 Spa. @ 3 3/4"=7 1/2"	6 Spa. @ 3"=1'-6"	2 Spa. @ 4 1/2"=9"	15 Spa. @ 4 5/8"=5'-9 3/8"	3 9/16"	3 9/16"
	15,16	1-4	6 Spa. @ 3"=1'-6"	2 Spa. @ 3"=6"	6 Spa. @ 3"=1'-6"	2 Spa. @ 3"=6"	15 Spa. @ 4 5/8"=5'-9 3/8"	3 3/16"	3 3/16"
		1-5	6 Spa. @ 3"=1'-6"	2 Spa. @ 3"=6"	7 Spa. @ 3"=1'-9"	2 Spa. @ 3"=6"	15 Spa. @ 4 5/8"=5'-9 3/8"	3 3/16"	3 3/16"
2	13,14	2-1	4 Spa. @ 3"=1'-0"	2 Spa. @ 3"=6"	4 Spa. @ 3"=1'-0"	2 Spa. @ 3"=6"	10 Spa. @ 4 5/8"=3'-10 1/4"	3"	3"
		2-2	4 Spa. @ 3"=1'-0"	2 Spa. @ 3"=6"	4 Spa. @ 3"=1'-0"	2 Spa. @ 3"=6"	10 Spa. @ 4 5/8"=3'-10 1/4"	3"	3"
	15,16	2-1	6 Spa. @ 3"=1'-6"	1 Spa. @ 4 1/2"=4 1/2"	6 Spa. @ 3"=1'-6"	1 Spa. @ 4 1/2"=4 1/2"	10 Spa. @ 4 5/8"=3'-10 1/4"	3"	3"
		2-2	6 Spa. @ 3"=1'-6"	1 Spa. @ 4 1/2"=4 1/2"	6 Spa. @ 3"=1'-6"	1 Spa. @ 4 1/2"=4 1/2"	10 Spa. @ 4 5/8"=3'-10 1/4"	3"	3"

KINKED SPLICE BEND ANGLE

UNIT	GIRDER	SPLICE	H
1	4	1-3	00°48'11"
	5	1-5	00°57'49"
	12	1-3	-00°27'55"
	13	1-3	-00°05'31"

*See Kinked Flange Splice Detail

NOTES:

1. See sheet S-135 for typical notes.

Michael Baker
INTERNATIONAL

200 W Adams Street
Suite 1500
Chicago, IL 60606
PH: 312.707.8970
FAX: 312.707.8854

USER NAME = DIAMB
PLOT SCALE = 0.1667 ' / in.
PLOT DATE = 6/6/2023

DESIGNED - JTB
CHECKED - AMR
DRAWN - DMJ
CHECKED - AMR

REVISED -
REVISED -
REVISED -
REVISED -

STATE OF ILLINOIS
DEPARTMENT OF TRANSPORTATION

STEEL DETAILS 2
STRUCTURE NO. 090-0182

SHEET S-136 OF S-194 SHEETS

F.A.P.
RTE.

SECTION

COUNTY

TOTAL
SHEETS

SHEET
NO.

VAR.

13 (HVB, HB-3) BR-1:R


TAZEWELL

1173


662

CONTRACT NO. 68C55


ILLINOIS | FED. AID PROJECT

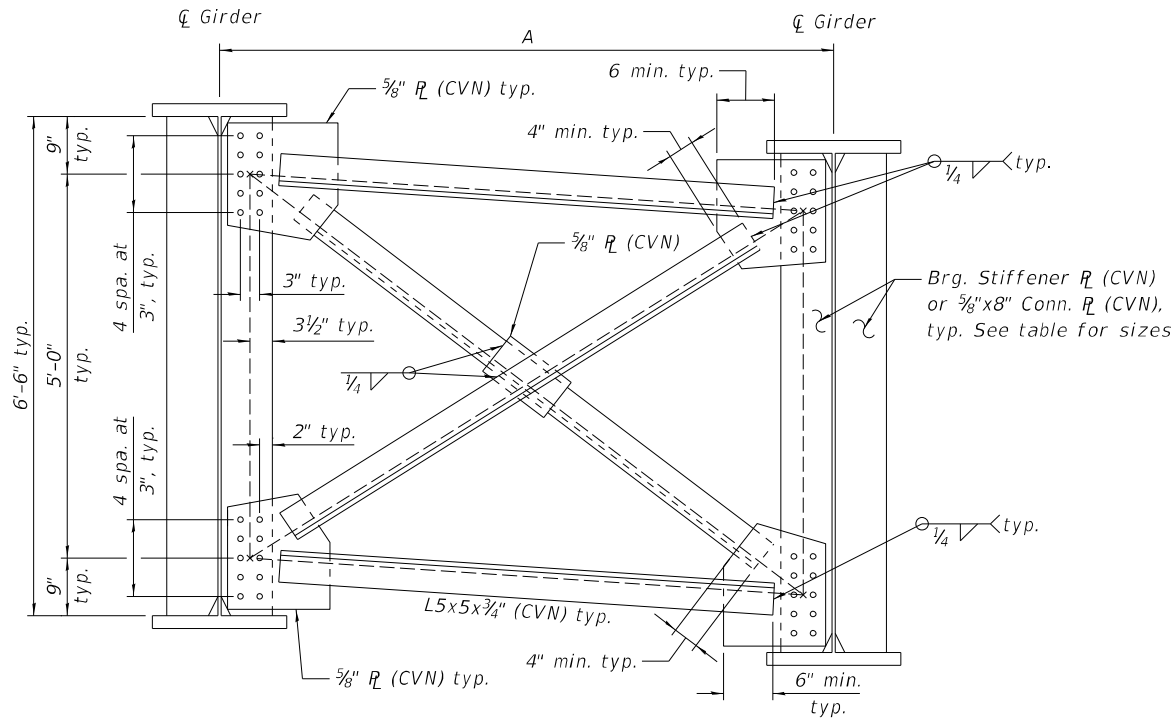


INTERIOR CROSS FRAME - TYPE 1

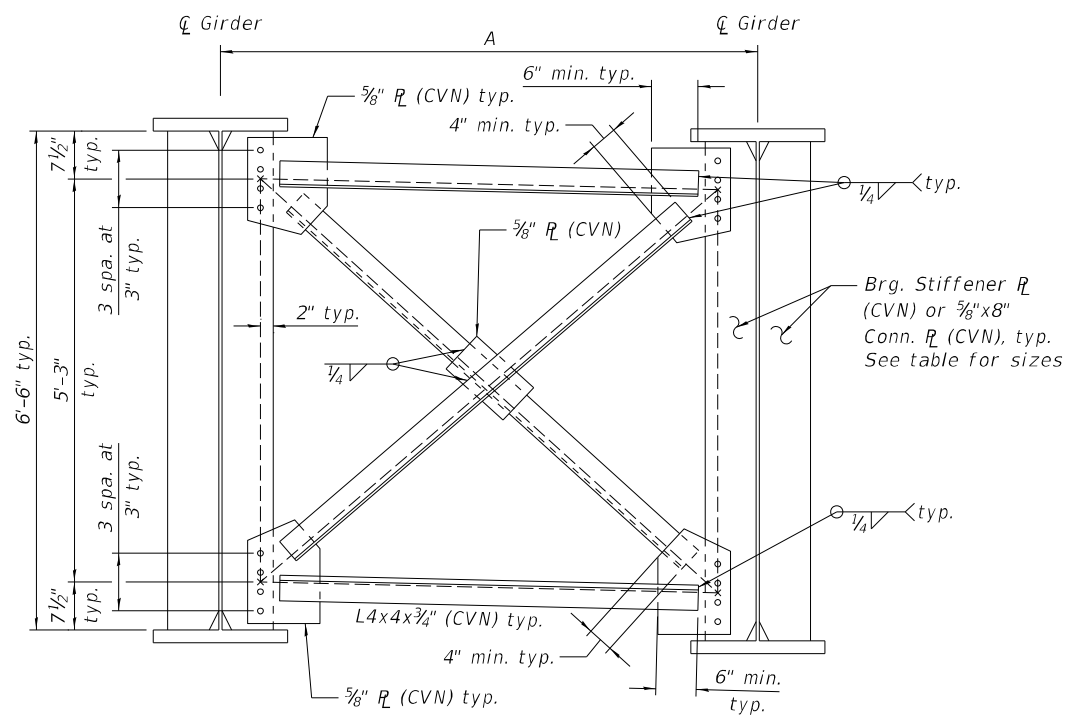

INTERIOR CROSS FRAME - TYPE 2

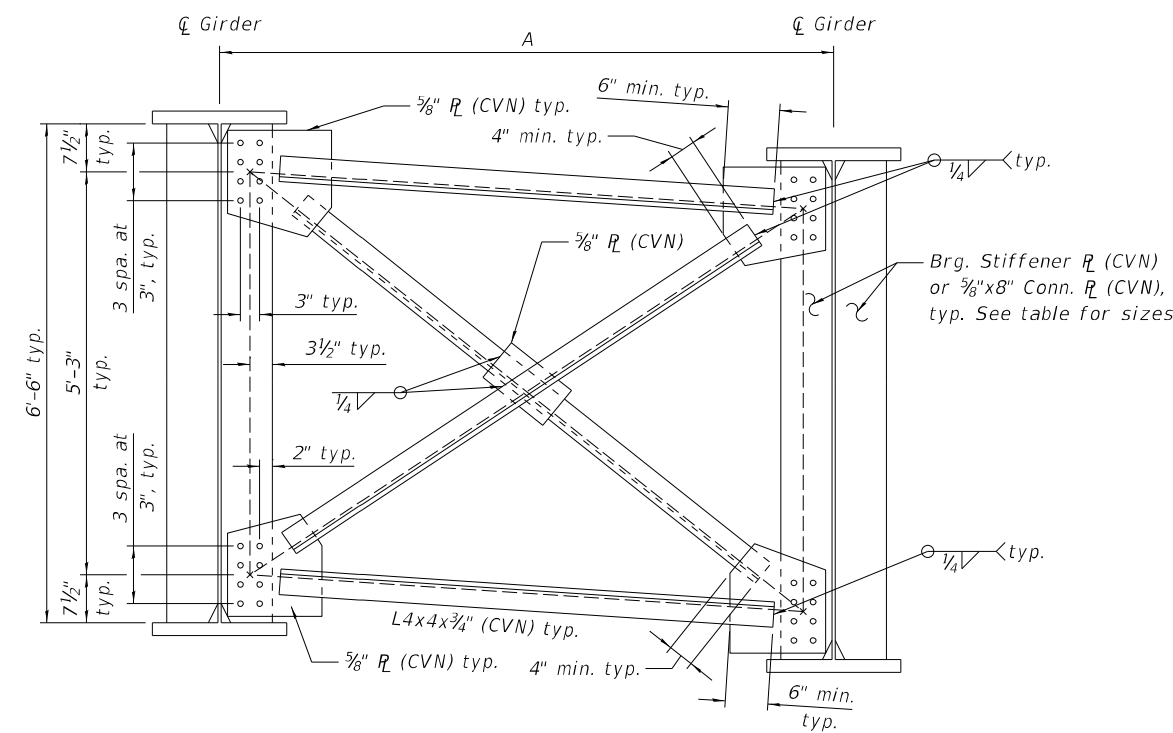

INTERIOR CROSS FRAME - TYPE 3
(84 Required)

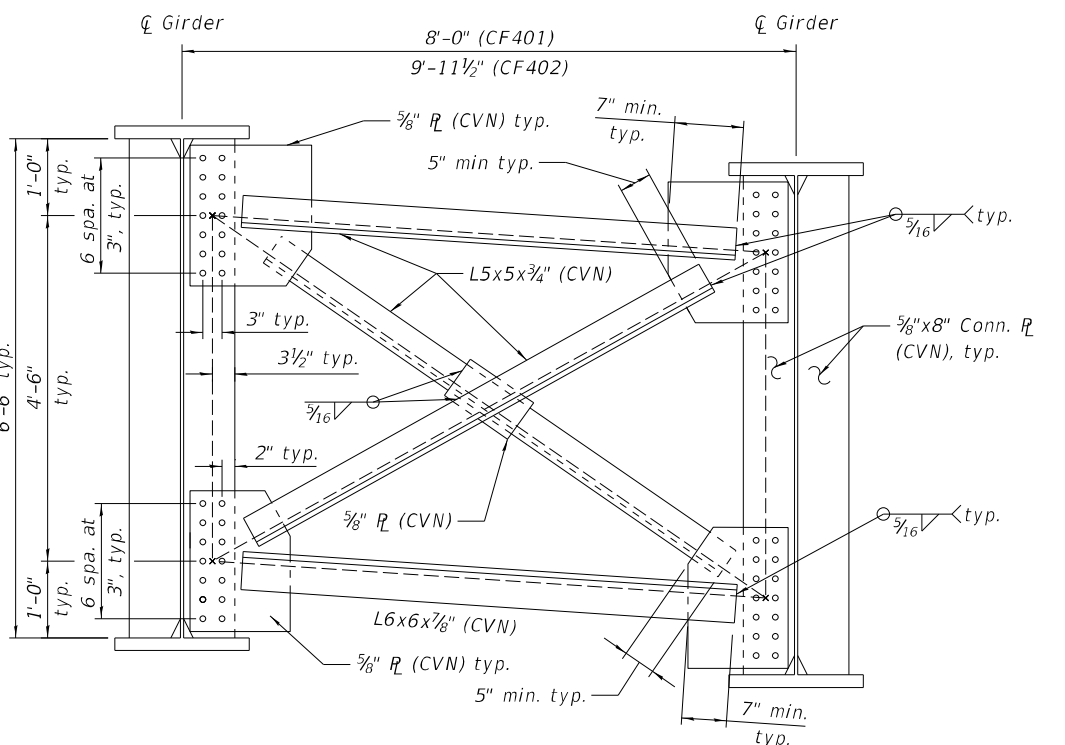

INTERIOR CROSS FRAME - TYPE 4
(3 Required)

CROSS FRAME DETAILS - TYPE 3

<i>Name</i>	<i>Type</i>	<i>Quantity</i>	<i>"A"</i>	<i>Left Conn. PL or Brg. PL</i>	<i>Right Conn. PL or Brg. PL</i>
<i>CF301</i>	<i>3</i>	<i>78</i>	<i>8" - 0"</i>	<i>5/8" x 8"</i>	<i>5/8" x 8"</i>
<i>CF302</i>	<i>3</i>	<i>3</i>	<i>8" - 0"</i>	<i>1" x 8"</i>	<i>1" x 8"</i>
<i>CF303</i>	<i>3</i>	<i>3</i>	<i>8" - 0"</i>	<i>1 1/4" x 12"</i>	<i>1 1/4" x 12"</i>

NOTES:

1. See sheets S-94 thru S-102 for girder framing plan.
2. See Sheet S-135 for connection plate and bearing stiffener details.
3. All structural steel shall be AASHTO M270 Grade 50.
4. "CVN" denotes Charpy-V-Notch impact energy requirements, zone 2.
5. Fasteners shall be ASTM F3125 Grade A325 Type 1, mechanically galvanized bolts. Bolts $\frac{7}{8}"\varnothing$, holes $1\frac{5}{16}"\varnothing$.
6. All cross frames or diaphragms between beams or girders shall be installed with erection pins and bolts in accordance with the erection plan approved by the Engineer. Individual cross frames or diaphragms at supports may be temporarily disconnected to install bearing anchor rods.
7. All faying surfaces of bolted connections must meet the requirements for a Class C surface as defined by AASHTO.



NOTES:


1. See sheet S-137 for typical notes.

* Location is based on looking upstation.

**** Connection Plates to be bent at edge of flange to accommodate slope of Cross Frame.**

*** Terminate $\frac{1}{4}$ " ($\pm\frac{1}{8}$ ") from the end of plate intersects.


**** CF708 will have 1 shear stud centered between Connection Plates.

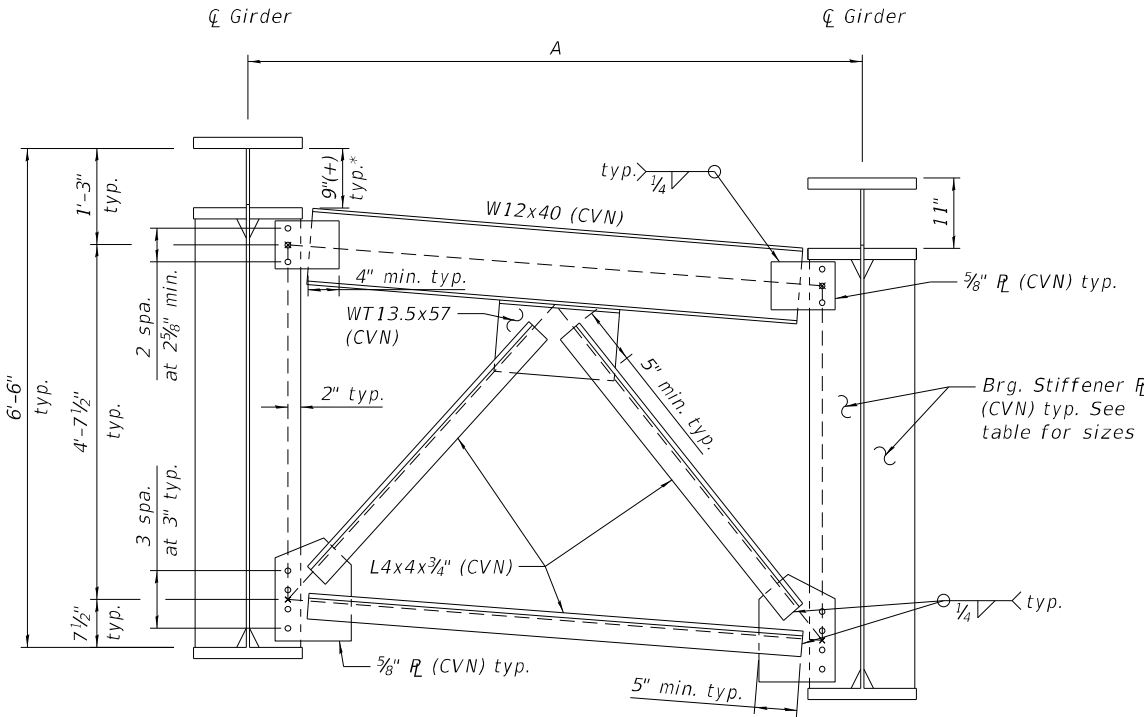

END CROSS FRAME - Type 8


(22 Required)

*to be coordinated with expansion joint manufacturer

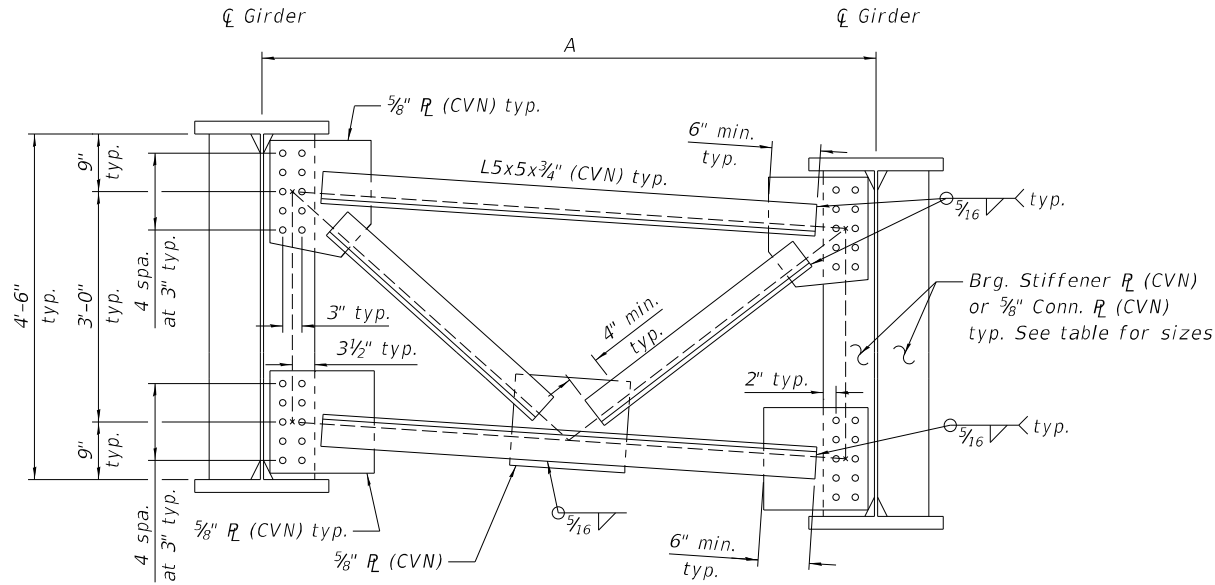


INTERIOR CROSS FRAME - TYPE 9

(29 Required)

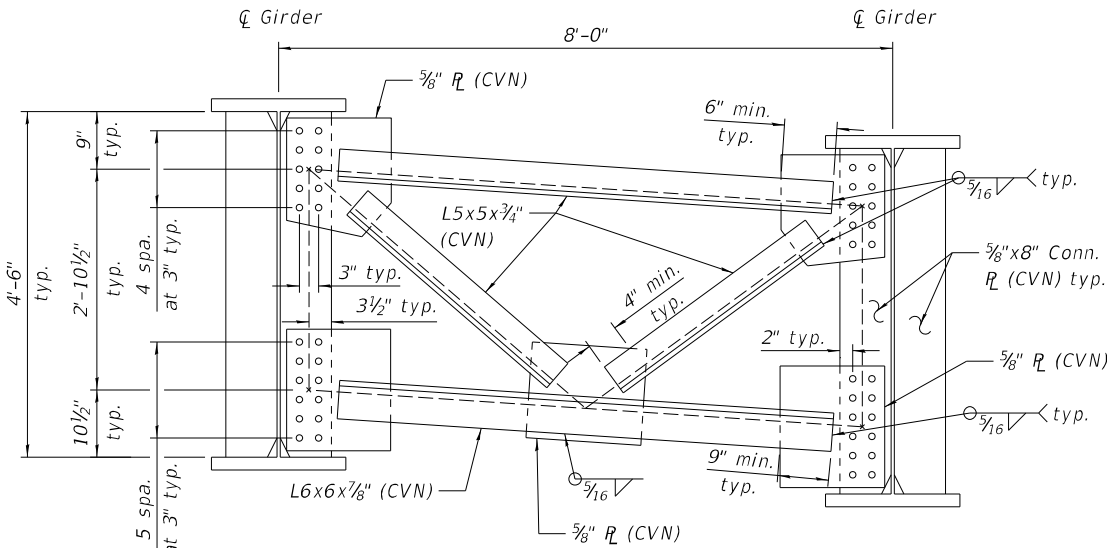

INTERIOR CROSS FRAME- CF1001

(4 Required)

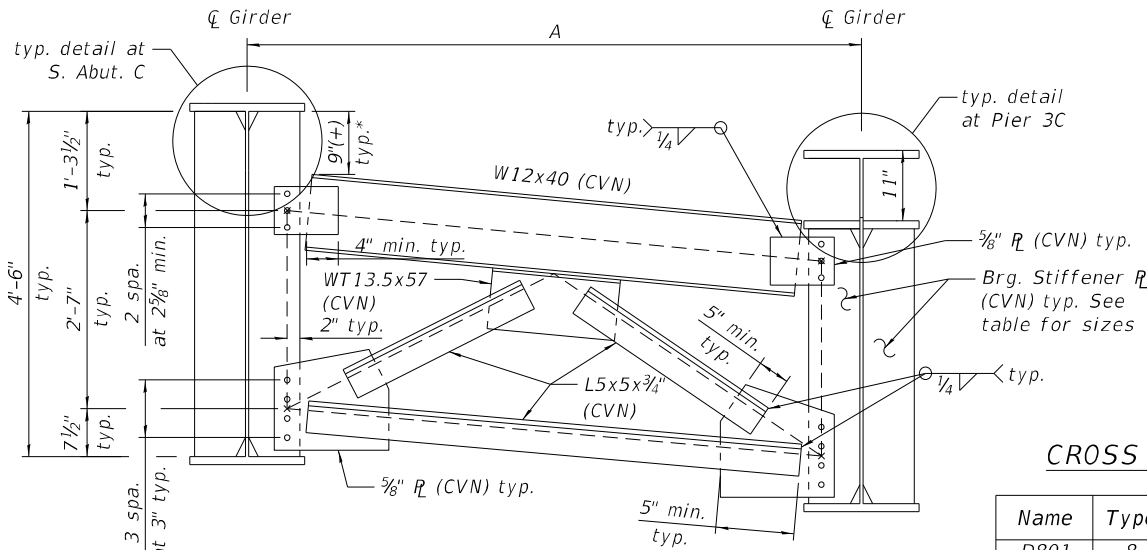

END CROSS FRAME - TYPE 11

(6 Required)

*to be coordinated with expansion joint manufacturer

CROSS FRAME DETAILS - TYPE 8, 9 and 11

Name	Type	Quantity	"A"	Left Conn. PL or Brg. PL	Right Conn. PL or Brg. PL
D801	8	1	8' - 0 1/16"	1 1/4" x 11"	1 1/4" x 11"
D802	8	1	8' - 0 1/16"	1 1/4" x 11"	1" x 8"
D803	8	1	6' - 4 7/8"	1" x 8"	1" x 8"
D804	8	8	7' - 0"	1" x 8"	1" x 8"
D805	8	1	6' - 2 5/8"	1" x 8"	1" x 9"
D806	8	1	8' - 0 1/8"	1" x 9"	1 1/4" x 11"
D807	8	1	8' - 0 1/8"	1 1/4" x 11"	1 1/4" x 11"
D808	8	3	8' - 0"	1" x 8"	1" x 8"
D809	8	1	7' - 10 9/16"	1" x 8"	1" x 8"
D810	8	1	7' - 10 7/8"	1" x 8"	1" x 8"
D811	8	3	8' - 0"	1" x 9"	1" x 9"
CF901	9	26	8' - 0"	5/8" x 8"	5/8" x 8"
CF902	9	1	8' - 0"	1" x 10"	1" x 10"
CF903	9	1	8' - 0"	1" x 10"	1" x 8"
CF904	9	1	8' - 0"	1" x 8"	1" x 8"
D1101	11	2	8' - 0"	1" x 10"	1" x 10"
D1102	11	2	8' - 0"	1" x 10"	1" x 8"
D1103	11	2	8' - 0"	1" x 8"	1" x 8"

NOTES:

1. See sheet S-137 for typical notes.

MODEL: Default
FILE: \\miller-prod\miller-prod\p03\Documents\Chicago\1101\Project\179740.IDOT CedarStExt-Ph115.0.CADD\CAD_Sheets\0900182-68C55-139-SteelDetails.dgn

Michael Baker
INTERNATIONAL
200 W Adams Street
Suite 1500
Chicago, IL 60606
PH: 312.707.8970
FAX: 312.707.8854






USER NAME = DLamb	DESIGNED - JTB	REVISED -
CHECKED - ADM	REVISED -	
PLOT SCALE = 0/2 " = 1' / in.	DRAWN - DMJ	REVISED -
PLOT DATE = 6/6/2023	CHECKED - ADM	REVISED -

STATE OF ILLINOIS
DEPARTMENT OF TRANSPORTATION

STEEL DETAILS 5
STRUCTURE NO. 090-0182


SHEET S-139 OF S-194 SHEETS

F.A.P. RTE.	SECTION	COUNTY	TOTAL SHEETS	SHEET NO.
VAR.	13 (HVB, HB-3) BR-1:R	TAZEWELL	1173	665
CONTRACT NO. 68C55				
ILLINOIS FED. AID PROJECT				

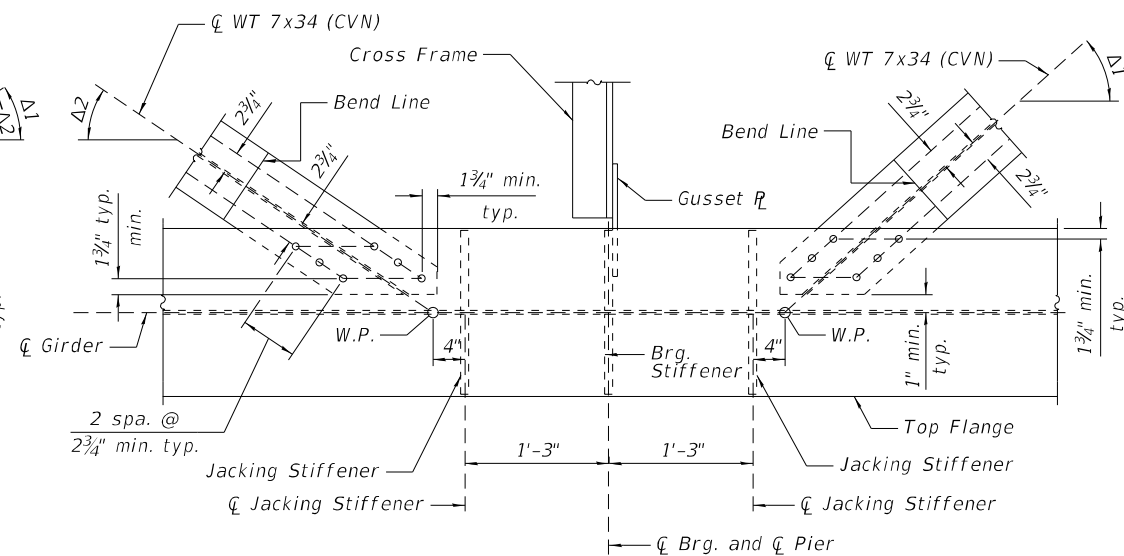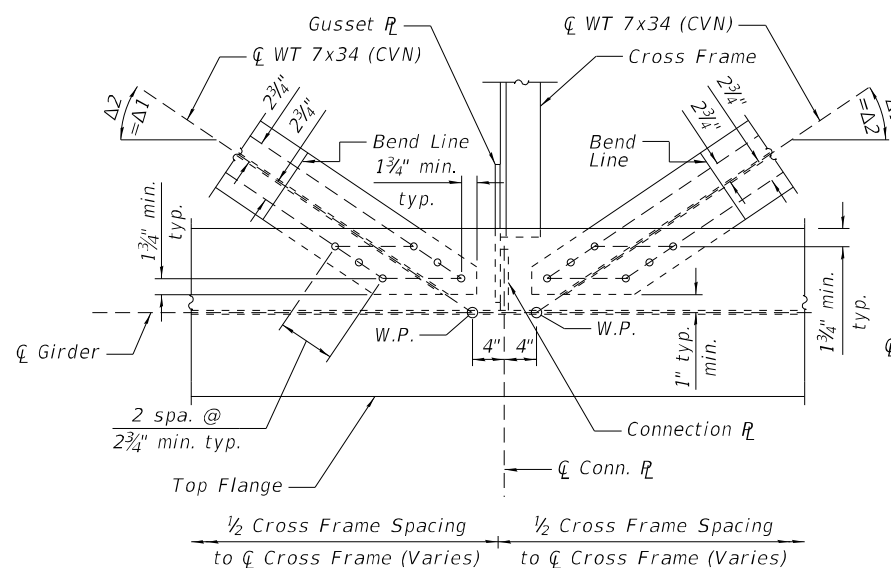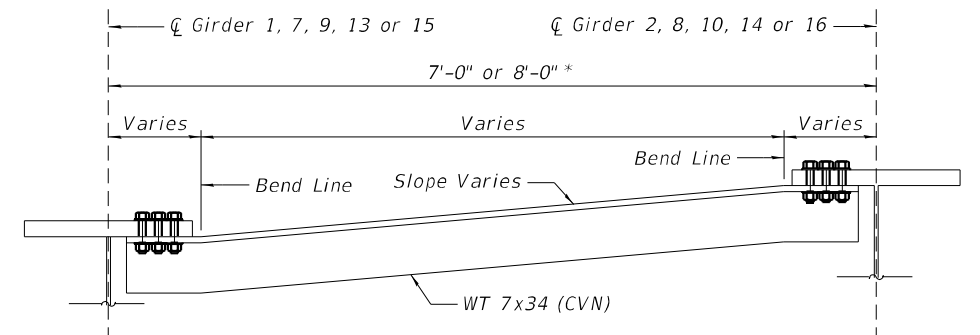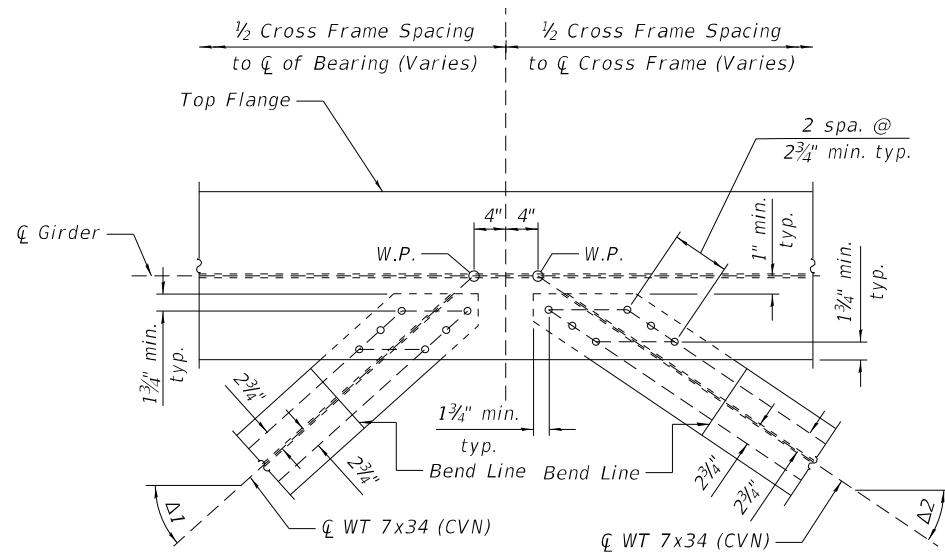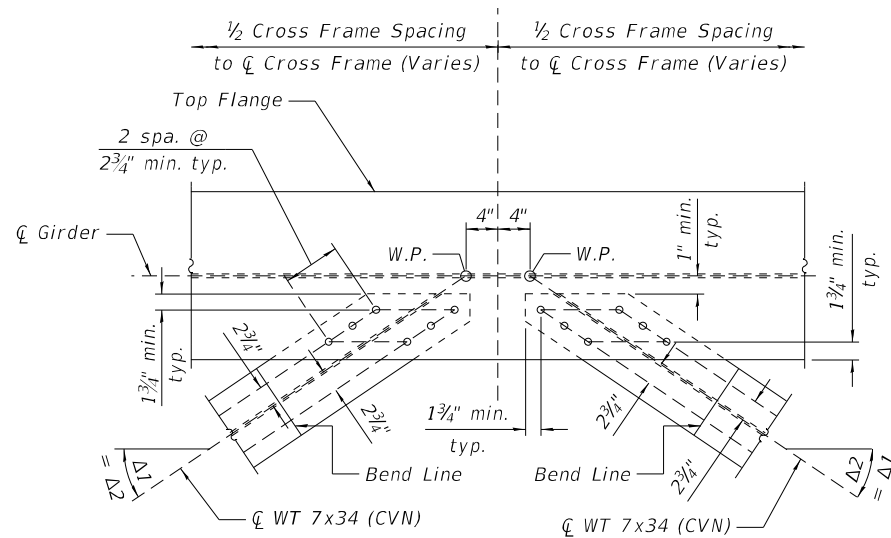

NOTES:

1. See sheets S-94 thru S-102 for girder framing plan.
2. All structural steel shall be AASHTO M270 Grade 50.
3. "CVN" denotes Charpy-V-Notch impact energy requirements, zone 2.
4. Fasteners shall be ASTM F3125 Grade A325 Type 1, mechanically galvanized bolts.
Bolts $\frac{7}{8}"\varnothing$, oversized holes $1\frac{1}{16}"\varnothing$, and two hardened washers per oversized hole.
5. Lateral Bracing members shall be bent as shown in the Section above to accommodate the difference in elevations of adjacent girders.
6. W.P. denotes Work Point.
7. All faying surfaces of bolted connections must meet the requirements for a Class C surface as defined by AASHTO.
8. DO NOT place shear connectors on top lateral bracing bolted connections. Move studs to 6" beyond extreme top lateral bracing bolt and space moved rows 6" min.

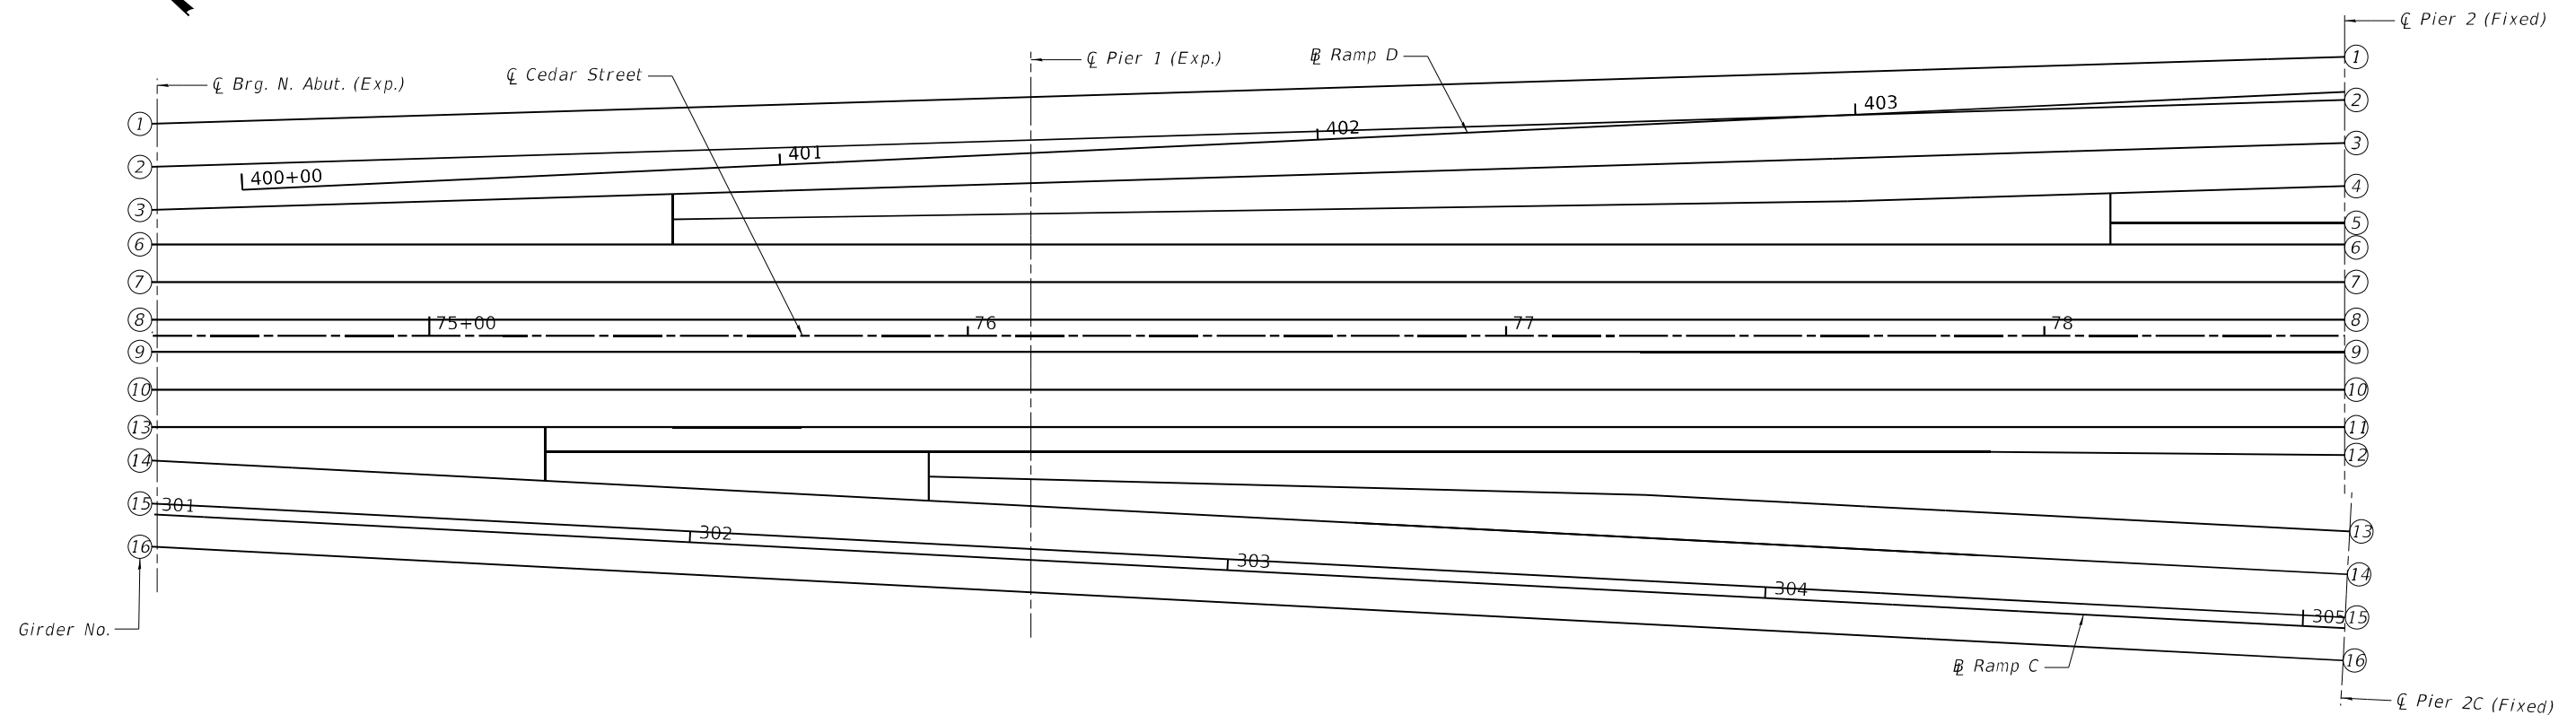

NOTES:

A = Angle between ζ Brg. Pier or Abutment and Direction of Movement/Chord.


B = Angle between Tangent to Girder and ϕ Brg. Pier or Abutment.

C = Setting angle between $\angle$ Top Bearing Plate and $\angle$ Brg. Pier 1 OR

Setting angle between ζ Top Bearing Plate & ζ Bottom Bearing Plate and ζ Brg. N. Abut., Pier 2, & Pier 2C.

D = Set Top Bearing Plate at right angle to the Direction of Movement/Chord.



See sheet S-143 for Angles A, B, & C.

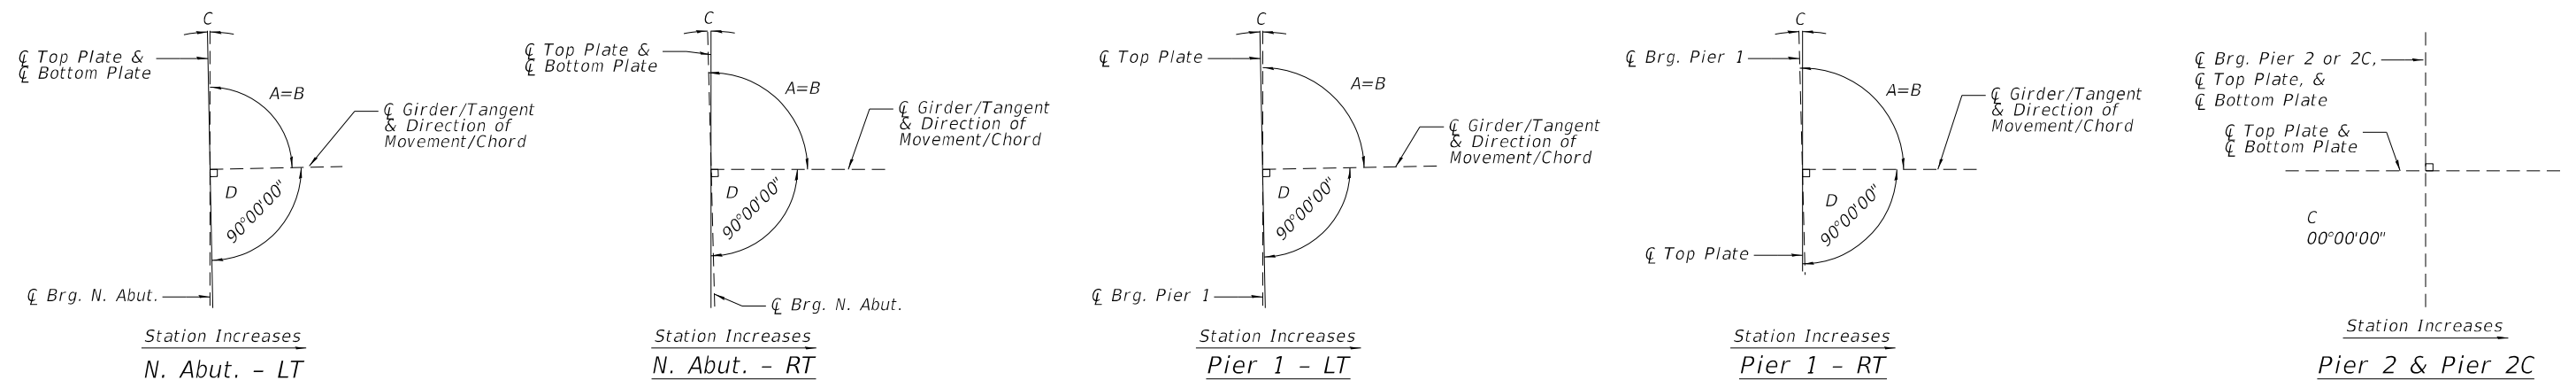


BEARING ORIENTATION - UNIT 1

Michael Baker INTERNATIONAL 200 W Adams Street Suite 1900 Chicago, IL 60606 PH: 312.707.8770 FAX: 312.707.8854	USER NAME = DLamb	DESIGNED - AMR	REVISED -	STATE OF ILLINOIS DEPARTMENT OF TRANSPORTATION	BEARING LAYOUT & ORIENTATION 1 STRUCTURE NO. 090-0182	F.A.P. RTE.	SECTION	COUNTY	TOTAL SHEETS	SHEET NO.
		CHECKED - JTB	REVISED -			VAR.	13 (HVB, HB-3) BR-1:R	TAZEWELL	1173	667
	PLOT SCALE = 31:11,9985 '="" / in.	DRAWN - DMJ	REVISED -			CONTRACT NO. 68C55				
	PLOT DATE = 6/6/2023	CHECKED - JTB	REVISED -			SHEET S-141 OF S-194 SHEETS				
						ILLINOIS		FED. AID PROJECT		

MODEL: Default
FILE: \\miller-prod\miller-us-pw\03\Documents\Chicago\11011\Project\179140.IDOT CedarStExp.Plot15.0 CAD\CAD_Sheets\0900182-68C55-142.BrgLayout2.dgn

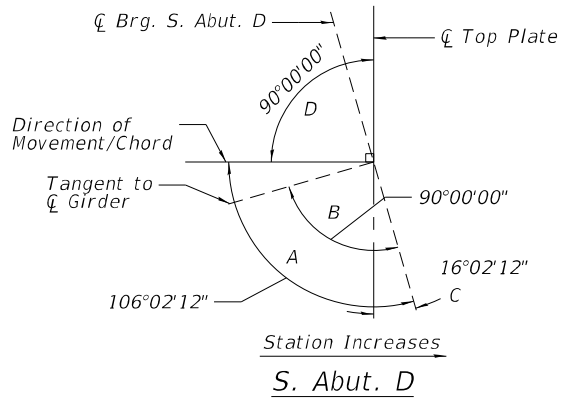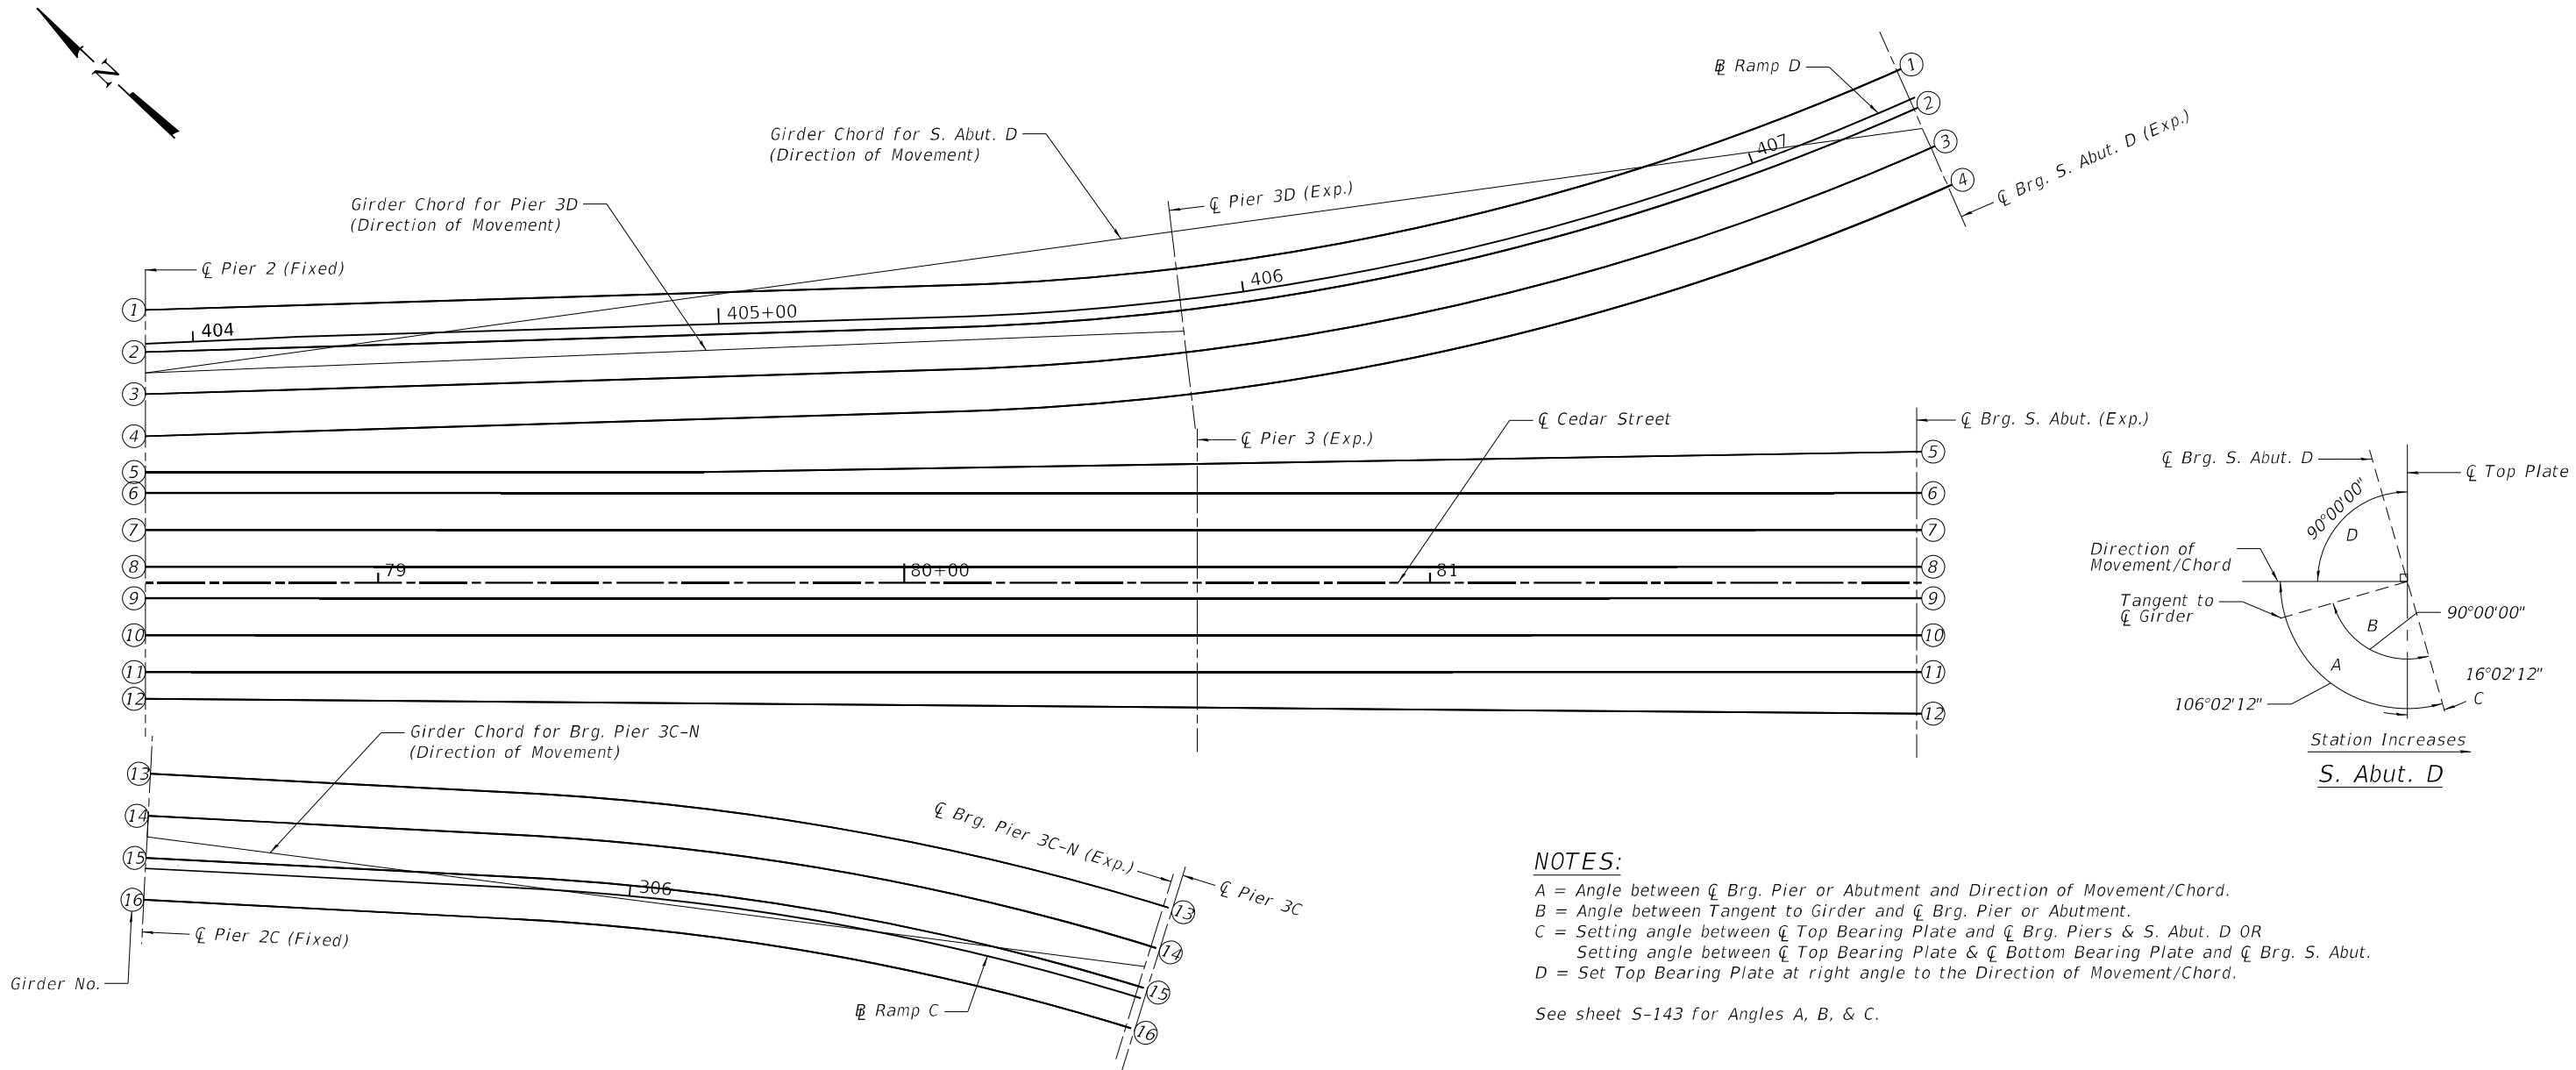


NOTES:
A = Angle between $\text{C Brg. Pier or Abutment}$ and $\text{Direction of Movement/Chord}$.
B = Angle between Tangent to Girder and $\text{C Brg. Pier or Abutment}$.
C = Setting angle between $\text{C Top Bearing Plate}$ and $\text{C Brg. Piers \& S. Abut. D OR}$
Setting angle between $\text{C Top Bearing Plate}$ & $\text{C Bottom Bearing Plate}$ and C Brg. S. Abut.
D = Set Top Bearing Plate at right angle to the $\text{Direction of Movement/Chord}$.
See sheet S-143 for Angles A, B, & C.

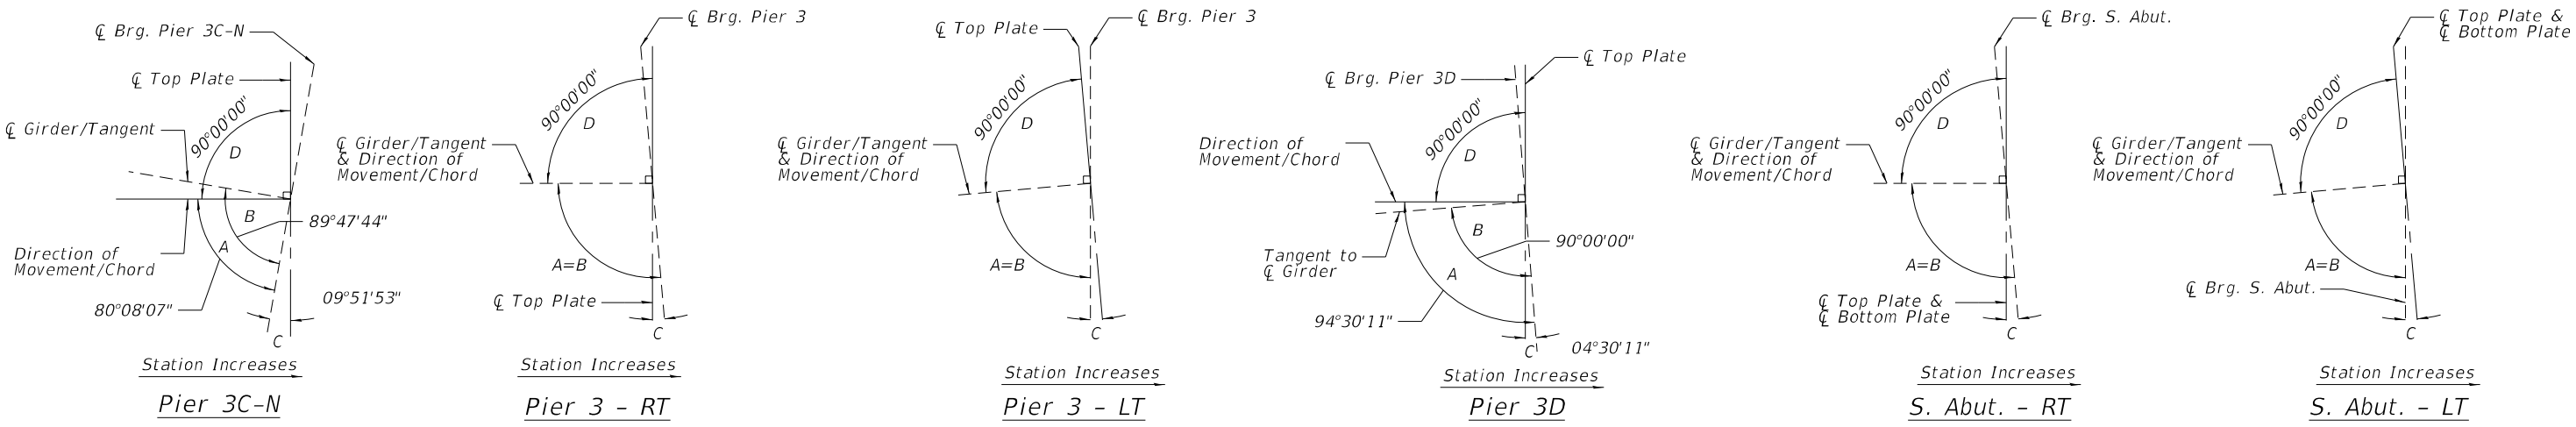


BEARING ORIENTATION - UNIT 1

Michael Baker International 200 W Adams Street Suite 1500 Chicago, IL 60606 PH: 312.707.8810 FAX: 312.707.8804	USER NAME = DLamb		DESIGNED - AMR	REVISED -	STATE OF ILLINOIS DEPARTMENT OF TRANSPORTATION	BEARING LAYOUT & ORIENTATION 2 STRUCTURE NO. 090-0182		F.A.P. RTE.	SECTION	COUNTY	TOTAL SHEETS	SHEET NO.
	PLOT SCALE = 31:11.9985 '"/>		CHECKED - JTB	REVISED -				VAR.	13 (HVB, HB-3) BR-1:R	TAZEWELL	1173	668
	PLOT DATE = 6/6/2023		DRAWN - DMJ	REVISED -				CONTRACT NO. 68C55				
			CHECKED - JTB	REVISED -				ILLINOIS FED. AID PROJECT				

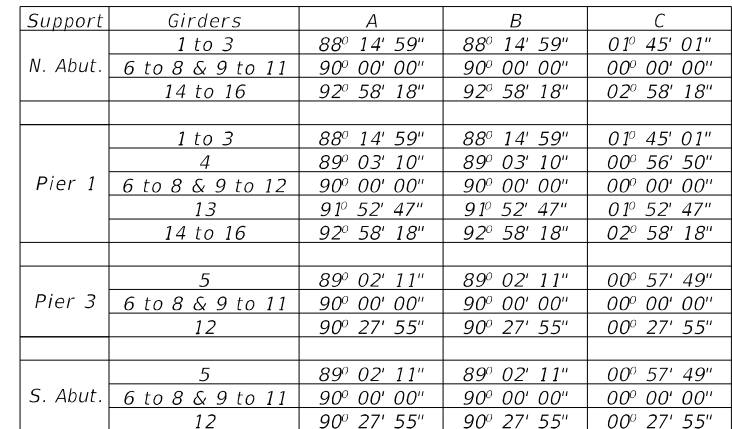


A = Angle between $\odot$ Brg. Pier or Abutment and Direction of Movement/Chord.
 B = Angle between Tangent to Girder and $\odot$ Brg. Pier or Abutment.
 C = Setting angle between $\odot$ Top Bearing Plate and $\odot$ Brg. Pier 3C-S & S. Abut. C OR
 Setting angle between $\odot$ Top Bearing Plate & $\odot$ Bottom Bearing Plate and $\odot$ Brg. Pier 4C.
 D = Set Top Bearing Plate at right angle to the Direction of Movement/Chord.

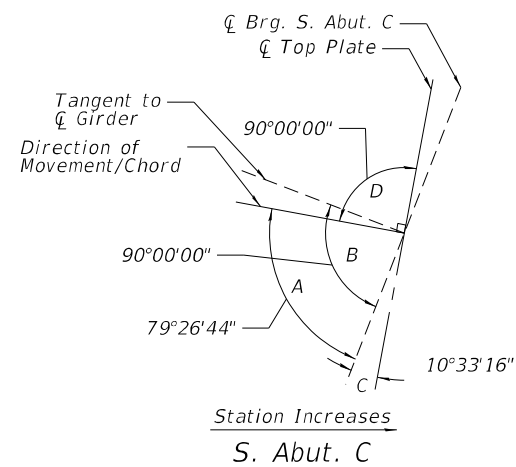




200 W Adams Street Suite 1800 Chicago, IL 60606 PH: 312.707.8770 FAX: 312.707.8604	USER NAME = DLamb DESIGNED - AMR CHECKED - JTB DRAWN - DMJ PLOT DATE = 6/6/2023	DESIGNED - AMR CHECKED - JTB DRAWN - DMJ CHECKED - JTB	REVISED - REVISED - REVISED - REVISED -	STATE OF ILLINOIS DEPARTMENT OF TRANSPORTATION	BEARING LAYOUT & ORIENTATION 3 STRUCTURE NO. 090-0182	SHEET 5-143 OF 5-194 SHEETS	F.A.P. RTE. SECTION COUNTY TOTAL SHEETS SHEET NO.	VAR. 13 (HVB, HB-3) BR-1;R TAZEWELL 1173 669	
	CONTRACT NO. 68C55								
	ILLINOIS FED. AID PROJECT								

MODEL: Default
FILE: \\miller-prod\miller-us-pw\03\Documents\Chicago_11\01_Projects\179740_IDOT_CedarSFst_Phl15.0_CADD\CAD_Sheets\0900187-68C55-144-ErgDet13.dgn

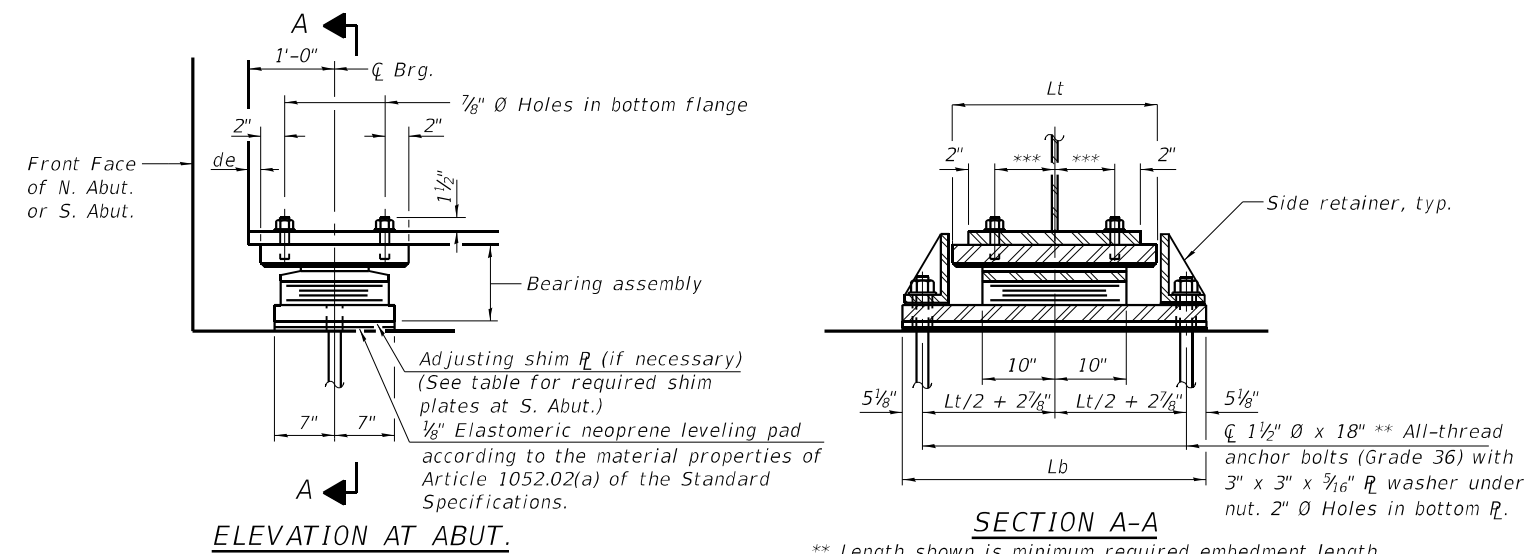


TYPE II ELASTOMERIC EXP. BRG.

N. Abutment and S. Abutment

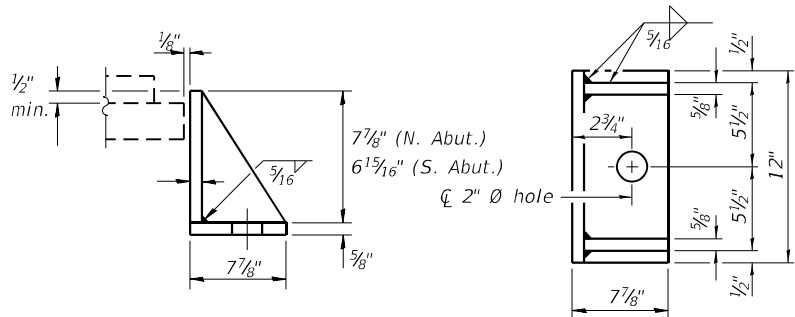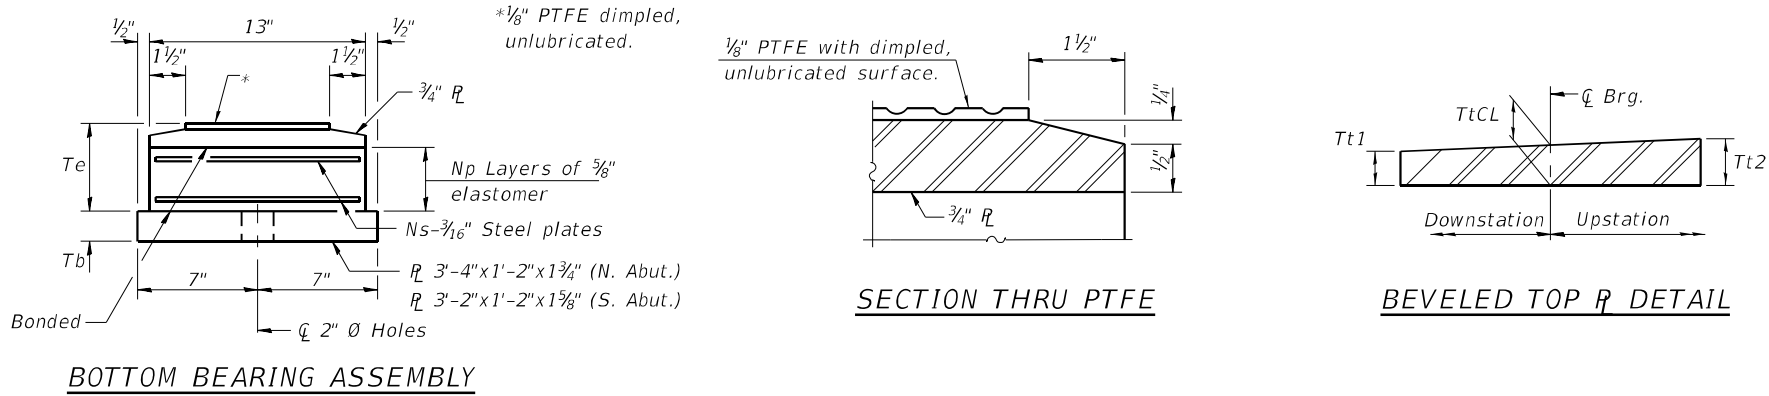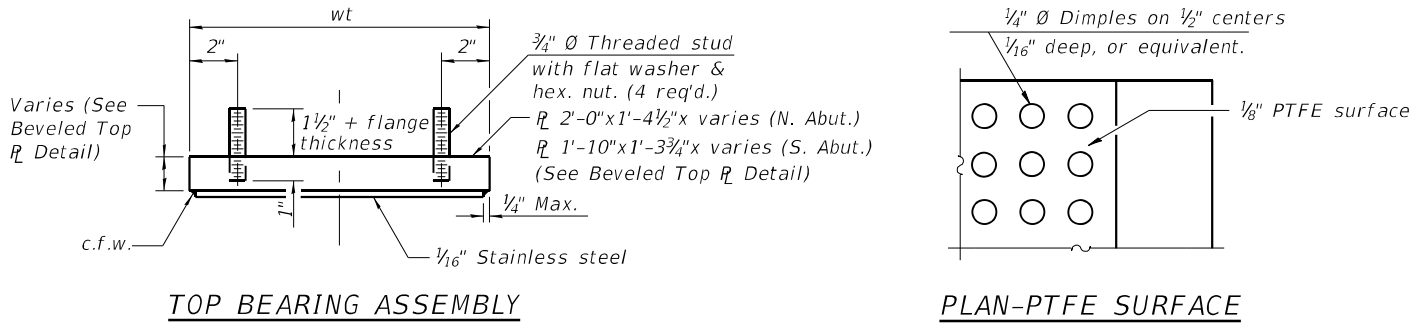

Equivalent rolled angle with stiffeners will be allowed in lieu of welded plates.

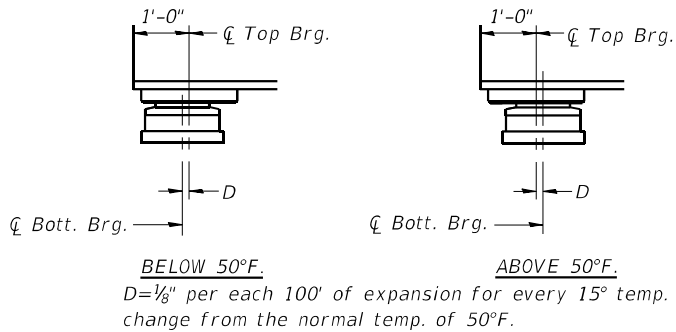

BEARING DATA

	N. Abut.	S. Abut.
Lt	2' - 0"	1' - 10"
wt	1' - 4 1/2"	1' - 3 3/4"
de	3 3/4"	4 1/8"
Tt1	2"	1 7/8"
Tt2	2 3/8"	2 1/4"
TtCL	2 3/16"	2 1/16"
Lb	3' - 4"	3' - 2"
Tb	1 3/4"	1 5/8"
Te	5 9/16"	4 3/4"
Np	6	5
Ns	5	4

NOTES:





- Anchor bolts shall be ASTM F1554 all-thread (or an Engineer-approved alternate material) of the grade(s) and diameter(s) specified. The corresponding specified grade of AASHTO M314 anchor bolts may be used in lieu of ASTM F1554.
- Anchor bolts for Type II bearings shall be placed in holes drilled in the concrete though holes in the bottom bearing plate after members area in place. Side retainers shall be placed after bolts are installed.
- Drilled and set anchor bolts shall be installed according to Article 521.06 of the Standard Specifications.
- Side retainers, leveling pad, and other steel members required for the elastomeric bearing assembly shall be included in the cost of Elastomeric Bearing Assembly, Type II.
- The 1/8" PTFE sheet shall be bonded directly to the top steel plate with a two-component, medium viscosity epoxy resin, conforming to the requirements of the Federal Specification MMM-A-134, Type I. The bond agent shall be applied on the full area of the contact surfaces.
- Bonding of the 1/8" PTFE sheet during vulcanizing process will be permitted provided the process and method of adjusting assembly height is approved by the Engineer.
- Two 1/8 in. adjusting shims shall be provided for each bearing in addition to all other plates or shims and placed as shown on the bearing details. Cost included with bearing pay item.
- All bearing plates, H.S. studs, anchor bolts, side retainers, nuts, and washers shall be galvanized according to AASHTO M111 or M232 as applicable.
- The structural steel for Elastomeric Bearing Assembly shall conform to the requirements of AASHTO M270 Grade 50.
- Anchor bolts and side retainers at all supports shall be installed as each member is erected unless an equivalent temporary means of lateral restraint in used.

BILL OF MATERIAL

Item	Unit	Total
Elastomeric Bearing Assembly Type II	Each	20
Anchor Bolts, 1 1/2"	Each	40

USER NAME = DIamb	DESIGNED - AMR	REVISED -
	CHECKED - JTB	REVISED -
PLOT SCALE = 0:2.0000 " = 1" / in.	DRAWN - DMJ	REVISED -
PLOT DATE = 6/6/2023	CHECKED - JTB	REVISED -

F.A.P. RTE.	SECTION	COUNTY	TOTAL SHEETS	SHEET NO.
VAR.	13 (HVB, HB-3)	BR-1:R	TAZEWELL	1173 670
				CONTRACT NO. 68C55
				ILLINOIS FED. AID PROJECT

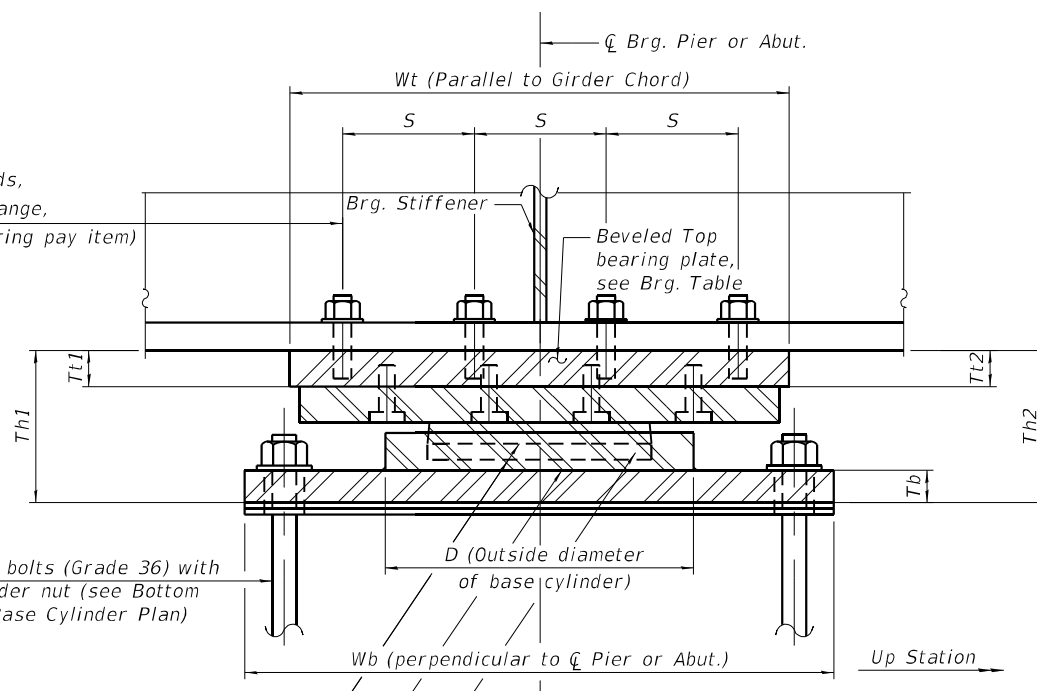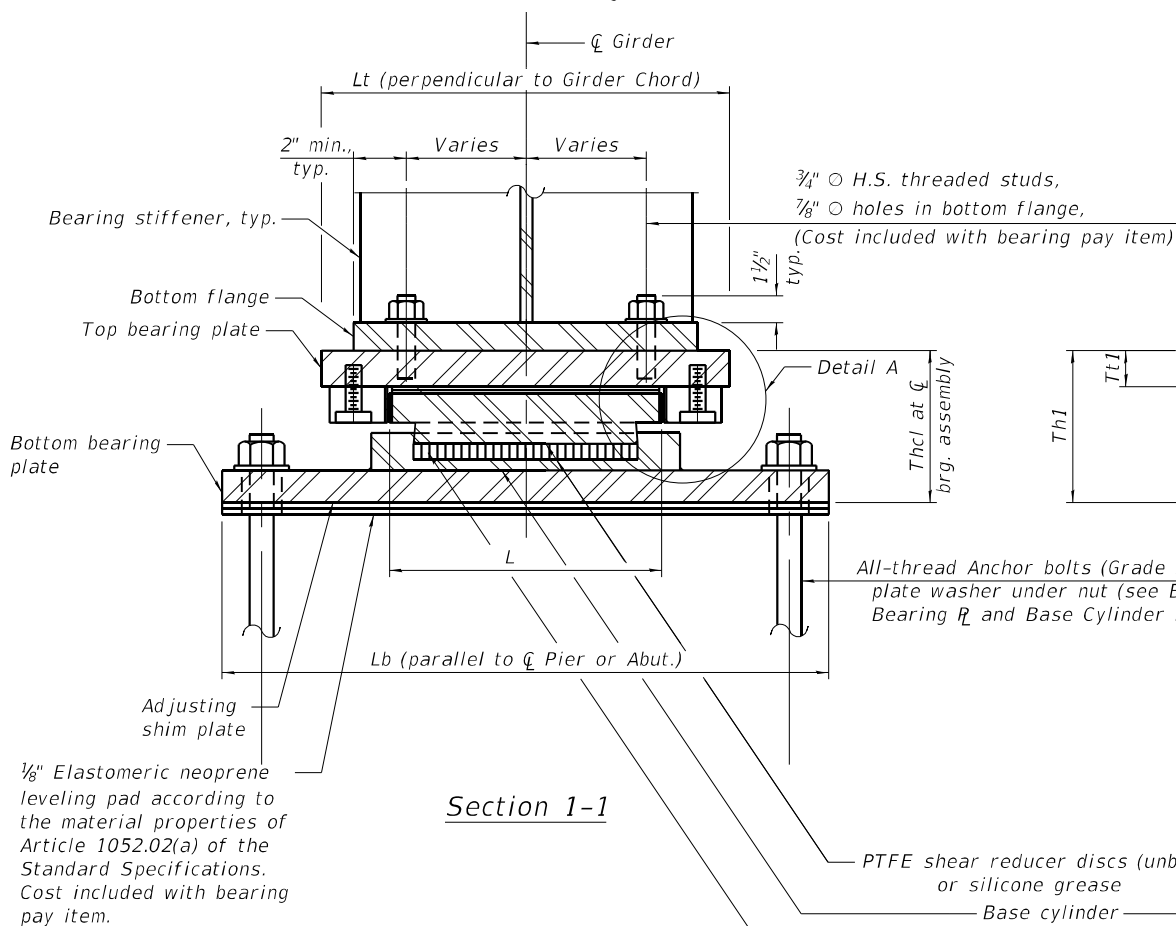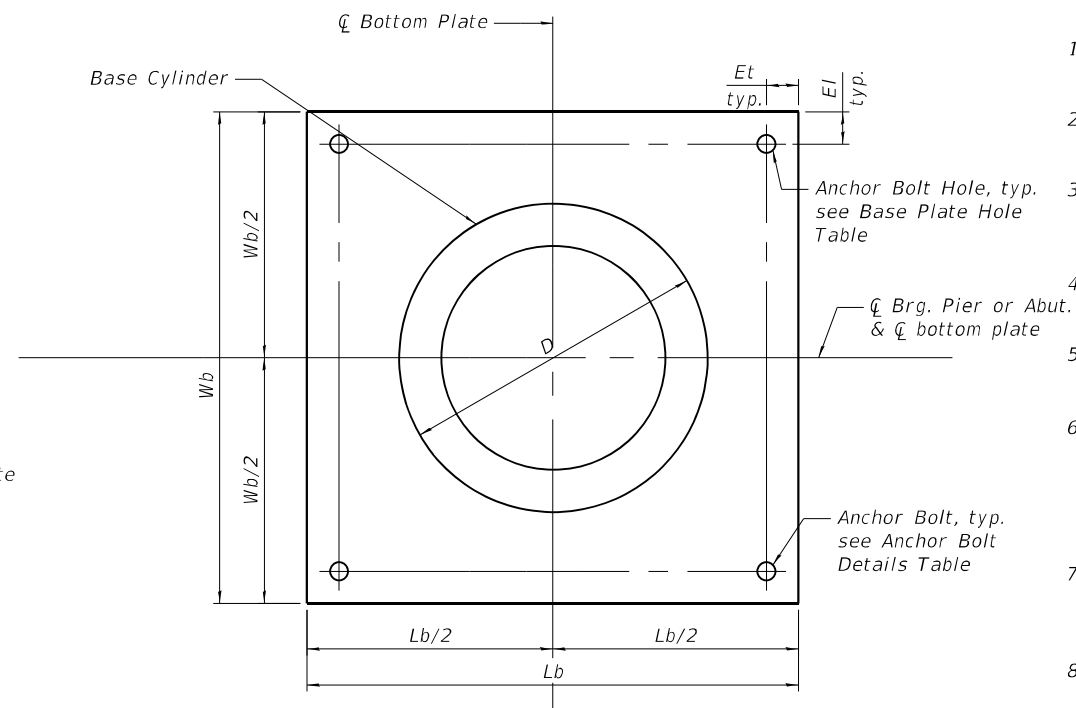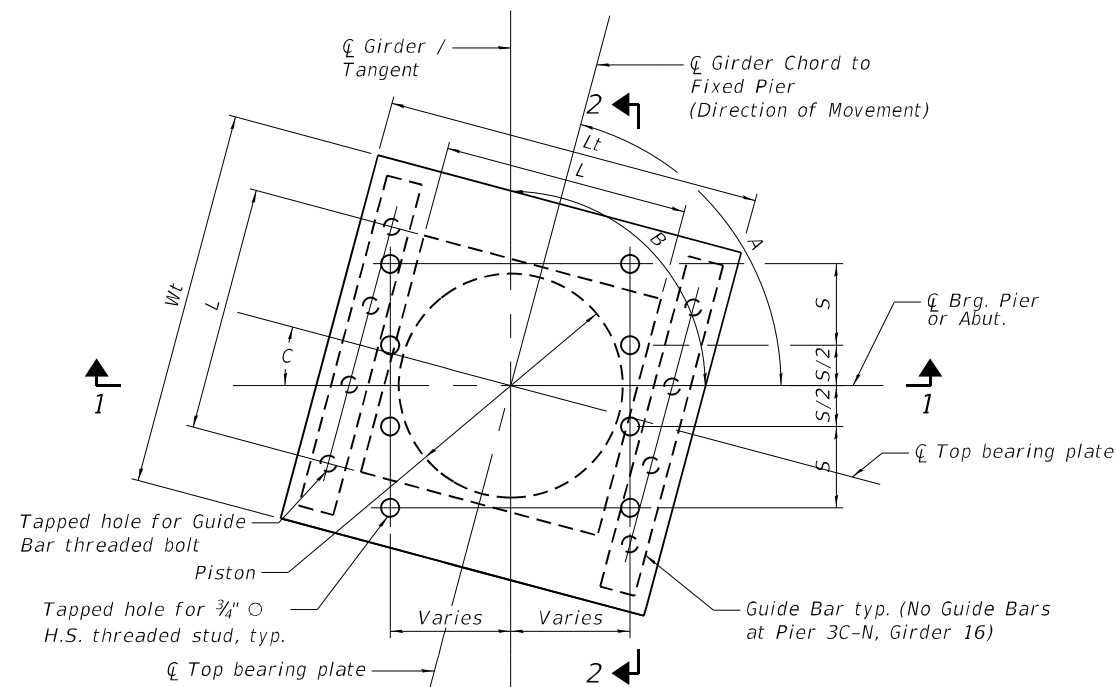

ANCHOR BOLT DETAILS TABLE



Bolt $\odot$ x Length **	Plate Washer
1½" x 18"	3" x 3" x 5/16"

***Length shown is minimum
required embedment length*

BASE PLATE HOLE TABLE

Anchor Bolt $\varnothing$	Max. Hole $\varnothing$
1 1/2"	2"

- ### NOTES:
1. The Structural Steel for the top and bottom bearing plates shall be AASHTO M270 Grade 50.
 2. For threaded studs and anchor bolt type and size, see Guided Expansion Bearing Design Criteria and Dimensions Table on sheet S-146.
 3. Top & bottom plates, threaded studs, washers, & shim plates are included in the cost of the High Load Multi-Rotational Bearings, Guided (or Non-Guided) Expansion.
 4. Anchor bolts for bearings shall be placed in holes drilled in the concrete but. through holes in the bottom bearing plate after members are in place.
 5. Drilled and set anchor bolts shall be installed according to Article 521.06 of the Standard Specifications.
 6. The $\frac{1}{8}$ " PTFE sheet shall be bonded directly to the piston with a two-component, medium viscosity epoxy resin, conforming to the requirements of the Federal Specification MMM-A-134, Type I. The bond agent shall be applied on the full area of the contact surfaces. See sheet 146 for PTFE details.
 7. Two $\frac{1}{8}$ " adjusting shims shall be provided for each bearing in addition to all other plates or shims and placed as shown on the bearing details. Cost included with bearing pay item.
 8. Work this sheet with sheet S-146.
 9. All bearing plates, H.S. studs, anchor bolts, nuts and washers shall be galvanized according to AASHTO M111 or M232 as applicable.
 10. If base cylinder is recessed into the bottom bearing plate, the thickness of the bottom plate shall be T_b plus the depth of the recess.
 11. The Θ_u values listed in the Design Criteria include the effects of profile grade, maximum factored strength load combination dead and live load rotations, a tolerance rotation of 0.005 rad. and an uncertainty allowance of 0.005 rad.
 12. The Contractor shall determine final dimensions of all bearing components including bottom plate, top plate, threaded studs, bolted flange connections, anchor rods, and overall height. The Contractor shall be responsible for verifying bearing heights and adjusting concrete pedestals, if required.

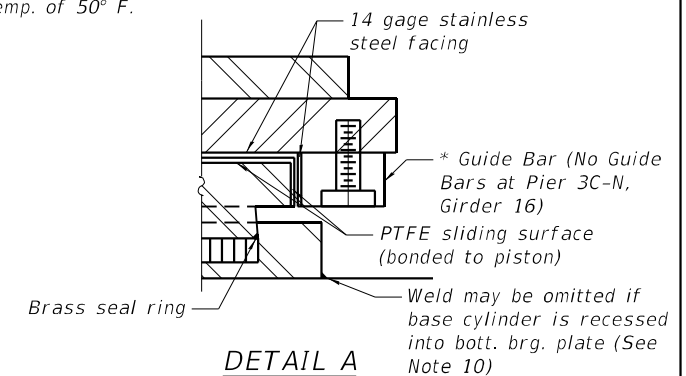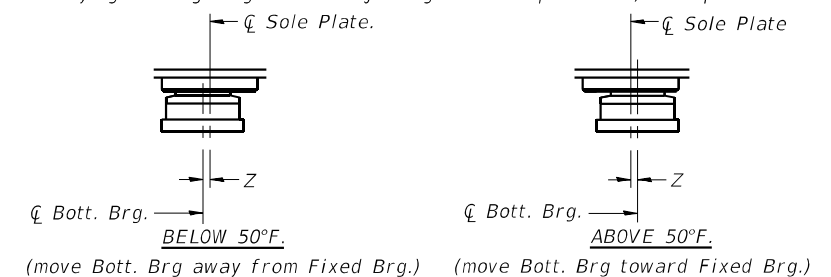


* As alternates to the bolted connection shown, the guide bars may be connected to the top bearing plate by groove welds or the guide bars and top bearing plate may be fabricated as a single piece.


GUIDED EXPANSION BEARING DESIGN CRITERIA AND DIMENSIONS

Brg. Location	Design Criteria							Quantity	Bottom Bearing Plate				Top Bearing Plate						Th1	Th2	Thcl	L	D	Anchor Bolt Dia.
	Unfactored Vertical Dead Load Reaction (RDC) (kips)	Unfactored Vertical Wearing Surface Reaction (RDW) (kips)	Unfactored Vertical Live Load w/o Impact Reaction (RLL) (kips)	Max. Fact. Strength or Extreme Event Limit State Lateral Design Reaction (Hu) (kips)	Max. Fact. Strength Limit State Design Rotation (u) (rad)	Unfactored Design Thermal Movement from 50° F (ΔT)	Total Required Transverse Movement		Tb	Lb	wb	Et = EI	Tt1	Tt2	Lt	wt	S	Threaded Stud Dia.						
Pier 1	404	87	207	140	0.0205	1 3/8"	1/4"	15	2 5/8"	3' - 5"	2' - 10"	2 7/8"	3"	3 5/8"	2' - 5 1/4"	2' - 4 1/2"	8 1/8"	3/4"	14 1/8"	14 3/4"	14 7/16"	1' - 11 5/8"	1' - 11 5/8"	1 1/2"
Pier 3	302	59	155	103	-0.0146	1 1/8"	1/4"	8	2 1/4"	3' - 0"	2' - 6"	2 7/8"	2 5/8"	3 1/8"	2' - 0 1/2"	1' - 11"	6 1/4"	3/4"	9 3/4"	10 1/4"	10"	1' - 7 3/4"	1' - 7 3/4"	1 1/2"
Pier 3C-N *	163	35	115	76	-0.0364	1 1/8"	1/4"	4 *	2 1/8"	3' - 0"	2' - 2"	2 7/8"	2 1/4"	2 1/8"	2' - 0"	2' - 2"	6 1/4"	3/4"	10 3/4"	10 5/8"	10 11/16"	1' - 3 7/8"	1' - 3 7/8"	1 1/2"
Pier 3C-S	73	17	82	80	0.0249	0 5/8"	1/4"	4	1 3/4"	2' - 11"	2' - 0"	2 7/8"	1 3/4"	1 5/8"	1' - 11"	1' - 11 1/2"	5 1/2"	3/4"	9 1/8"	9"	9 1/16"	1' - 0 7/8"	1' - 0 7/8"	1 1/2"
Pier 3D	314	71	190	115	0.0168	1 1/8"	1/4"	4	2 1/2"	3' - 3"	2' - 8"	2 7/8"	3 1/8"	2 7/8"	2' - 3 1/4"	2' - 4"	7 1/2"	3/4"	13 3/8"	13 1/8"	13 1/4"	1' - 9 3/8"	1' - 9 3/8"	1 1/2"
S. Abut. C	79	18	81	91	-0.0265	0 5/8"	1/4"	4	1 3/4"	2' - 11"	2' - 0"	2 7/8"	2 3/8"	1 5/8"	1' - 11"	1' - 11 1/2"	5 1/2"	3/4"	9 3/4"	9"	9 3/8"	1' - 0 7/8"	1' - 0 7/8"	1 1/2"
S. Abut. D	114	26	97	76	-0.0265	2"	1/4"	4	2"	3' - 1"	2' - 1"	2 7/8"	2 3/4"	1 3/4"	1' - 11"	2' - 1"	5 1/2"	3/4"	10 3/8"	9 3/8"	9 7/8"	1' - 0 7/8"	1' - 0 7/8"	1 1/2"

* Provide Non-Guided HLMR Bearing at Pier 3C-N, Girder 16

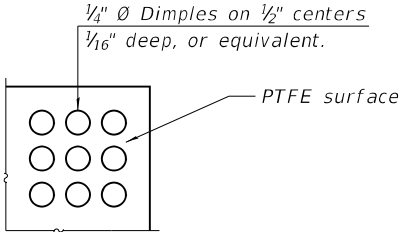

PLAN-PTFE SURFACE

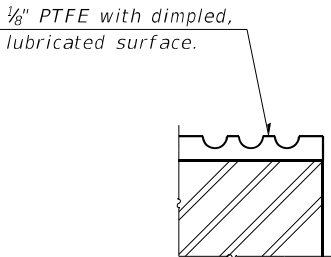

SECTION THRU PTFE

BILL OF MATERIAL

Item	Unit	Total
Anchor Bolts, 1 1/2"	Each	172
High Load Multi-Rotational Bearings, Pot, Non-Guided Expansion-400K	Each	1
High Load Multi-Rotational Bearings, Pot, Guided Expansion-300K	Each	12
High Load Multi-Rotational Bearings, Pot, Guided Expansion-400K	Each	3
High Load Multi-Rotational Bearings, Pot, Guided Expansion-600K	Each	12
High Load Multi-Rotational Bearings, Pot, Guided Expansion-700K	Each	15

Notes:

- HLMR bearings shall be designed to carry minimum Factored Ultimate (Strength) Design Rotation of 0.02 radians. See Special Provisions.
- Anchor bolts shall be ASTM F1554 all-thread (or an Engineer-approved alternate material) of the grade(s) and diameter(s) specified. The corresponding specified grade of AASHTO M314 anchor bolts may be used in lieu of ASTM F1554.
- Work this sheet with sheet S-145.
- See sheets S-141 thru S-143 for bearing layout and orientation.

MODEL: Default
FILE: \\miller-ar.com\bus-usa\ben\ben-ar.com\bus-usa\proj\03\Documents\Chicago_11\011_Projects\179140_IDOT_CedarStExt_Phl15.0_CADD\CAD_Sheets\0900187-68C55-146-ExpDet2.dgn

Michael Baker
INTERNATIONAL

200 W Adams Street
Suite 1500
Chicago, IL 60606
PH: 312.707.8910
FAX: 312.707.8804

USER NAME = DLamb
PLOT SCALE = 0:2.0000 " = 1" / in.
PLOT DATE = 6/6/2023

DESIGNED - AMR
CHECKED - JTB
DRAWN - DMJ
CHECKED - JTB

REVISED -
REVISED -
REVISED -
REVISED -

STATE OF ILLINOIS
DEPARTMENT OF TRANSPORTATION

EXPANSION POT BEARING DETAILS 2
STRUCTURE NO. 090-0182

SHEET S-146 OF S-194 SHEETS

F.A.P.

RTE.

SECTION

COUNTY

TOTAL SHEETS

SHEET NO.

VAR.

13 (HVB, HB-3) BR-1:R

TAEWELL

1173

672

CONTRACT NO. 68C55

ILLINOIS

FED. AID PROJECT

MODEL: Default
FILE: \\miller-prod\mbus-pw\03\Documents\Chicago\11011 Project\179140 IDOT CedarStExt- PH115.0 CAD\DCAD Sheets\090182-68C55-147-BrgDet3.dgn

Michael Baker
INTERNATIONAL

200 W Adams Street
Suite 1500
Chicago, IL 60606
PH: 312.707.8870
FAX: 312.707.8854

USER NAME	= DIamb	DESIGNED -	AMR	REVISED -	
		CHECKED -	JTB	REVISED -	
PLOT SCALE	= 0:2.0000 " = 1" / in.	DRAWN -	DMJ	REVISED -	
PLOT DATE	= 6/6/2023	CHECKED -	JTB	REVISED -	

STATE OF ILLINOIS
DEPARTMENT OF TRANSPORTATION


FIXED POT BEARING DETAILS 1
STRUCTURE NO. 090-0182

SHEET 5-147 OF 5-194 SHEETS

F.A.P. RTE.	SECTION	COUNTY	TOTAL SHEETS	SHEET NO.
VAR.	13 (HVB, HB-3) BR-1;R	TAZEWELL	1173	673
		CONTRACT NO. 68C55		
		ILLINOIS FED. AID PROJECT		

NOTES:

- The Structural Steel for the top and bottom bearing plates shall be AASHTO M270 Grade 50.
- For threaded studs and anchor bolt type and size, see Fixed Bearing Design Criteria and Dimensions Table on sheet 5-148.
- Top & bottom plates, threaded studs, washers, & shim plates are included in the cost of the High Load Multi-Rotational Bearings, Fixed.
- Anchor bolts for bearings shall be placed in holes drilled in the concrete through holes in the botom bearing plate after members are in place.
- Drilled and set anchor bolts shall be installed according to Article 521.06 of the Standard Specifications.
- Two 1/8" adjusting shims shall be provided for each bearing in addition to all other plates or shims and placed as shown on the bearing details. Cost included with bearing pay item.
- Work this sheet with sheet 5-148.
- All bearing plates, H.S. studs, anchor bolts, nuts, and washers shall be galvanized according to AASHTO M111 or M232 as applicable.
- If base cylinder is recessed into the bottom bearing plate, the thickness of the bottom plate shall be Tb plus the depth of the recess.
- The Θ_u values listed in the Design Criteria include the effects of profile grade, maximum factored strength load combination dead and live load rotations, a tolerance rotation of 0.005 rad. and an uncertainty allowance of 0.005 rad.
- The Contractor shall determine final dimensions of all bearing components including bottom plate, top plate, threaded studs, bolted flange connections, anchor rods, and overall height. The Contractor shall be responsible for verifying bearing heights and adjusting concrete pedestals, if required.

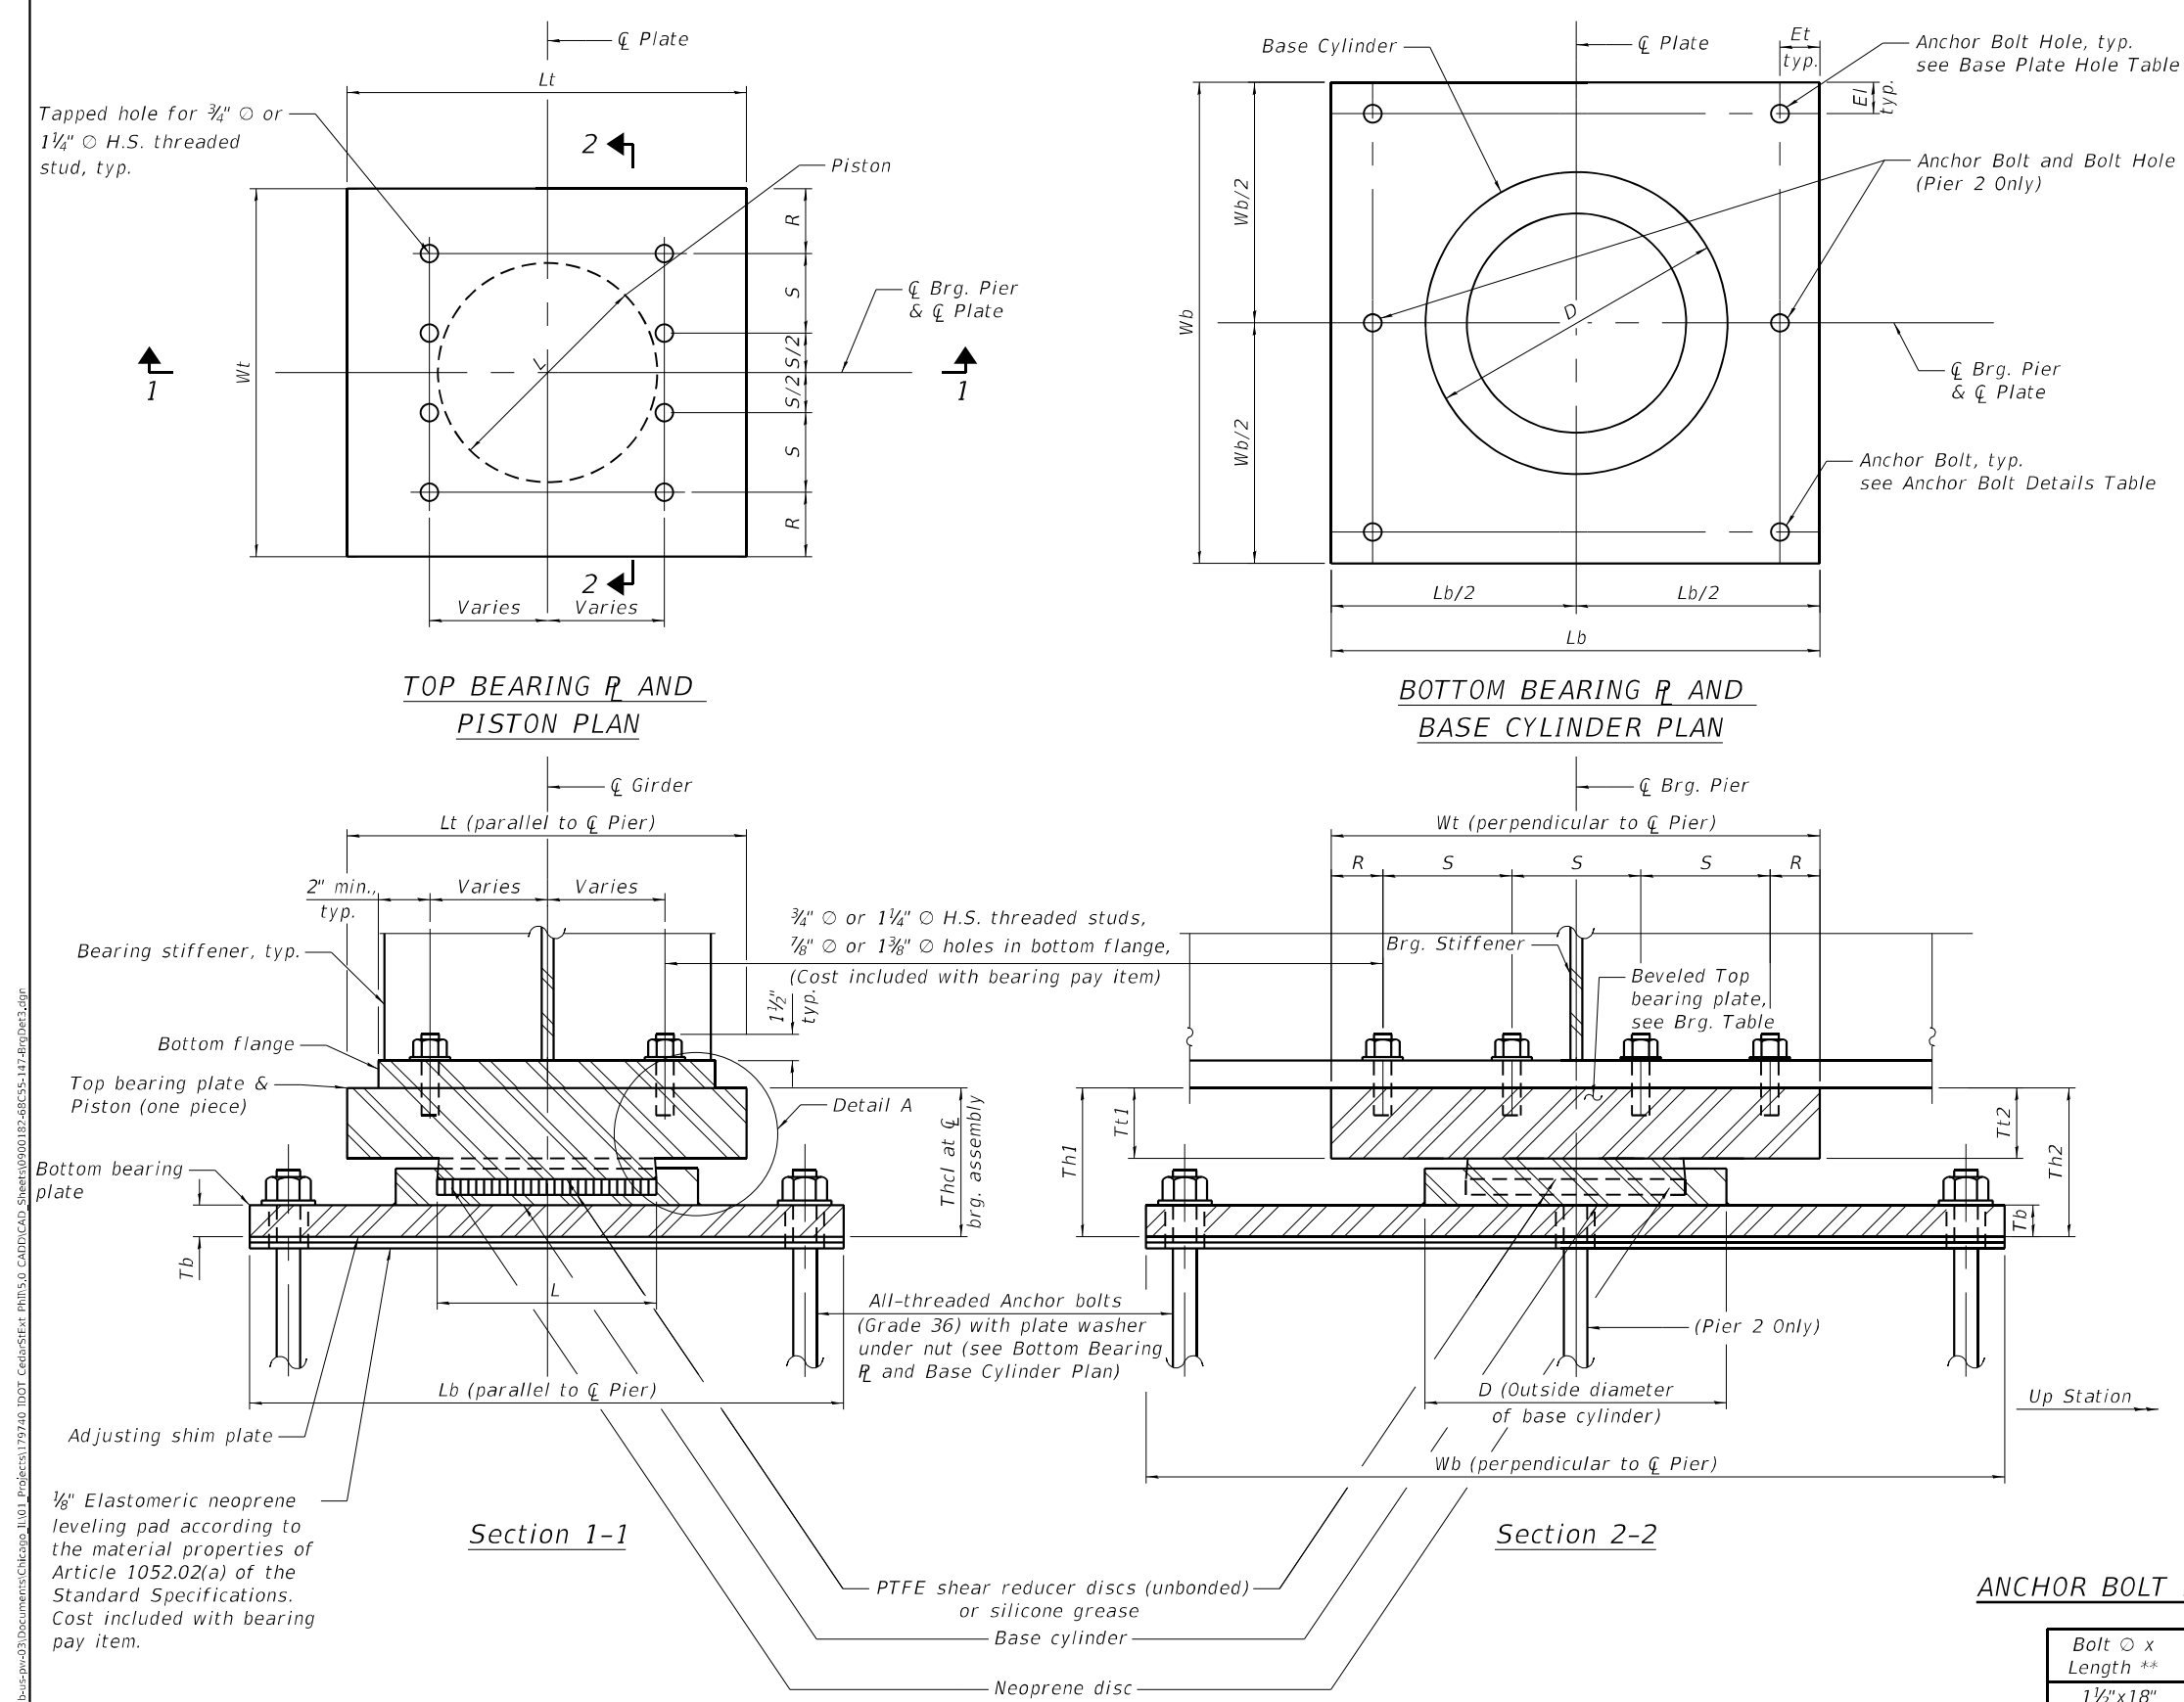

**Length shown is minimum required embedment length

FIXED BEARING DESIGN CRITERIA AND DIMENSIONS

Brg. Location	Design Criteria					Quantity	Bottom Bearing Plate				Top Bearing Plate							Th1	Th2	Thcl	L	D	Anchor Bolt Dia.
	Unfactored Vertical Dead Load Reaction (RDC) (kips)	Unfactored Vertical Wearing Surface Reaction (RDW) (kips)	Unfactored Vertical Live Load w/o Impact Reaction (RLL) (kips)	Max. Fact. Strength or Extreme Event Limit State Lateral Design Reaction (Hu)	Max. Fact. Strength Limit State Design Rotation (θu) (rad)		Tb	Lb	wb	Et = EI	Tt1	Tt2	Lt	wt	R	S	Threaded Stud Dia.						
Pier 2	412	89	192	277	0.0107	12	3"	3' - 11"	2' - 10"	3 3/4"	3 1/4"	3 5/8"	2' - 8"	1' - 7"	2"	5"	1 1/4"	10 3/4"	11 1/8"	10 15/16"	1' - 7"	1' - 11 5/8"	2"
Pier 2C	542	111	220	197	0.0110	4	3"	3' - 11"	3' - 1"	3 3/4"	3 5/8"	4 1/8"	2' - 8"	1' - 10"	2"	6"	1 1/4"	12"	12 1/2"	12 1/4"	1' - 10"	2' - 2 3/4"	2"
Pier 4C	220	49	122	113	-0.0101	4	2 1/4"	3' - 2"	2' - 5"	2 7/8"	2 7/8"	2 1/2"	2' - 2"	1' - 3 1/2"	2 1/8"	3 3/4"	3/4"	9"	8 5/8"	8 13/16"	1' - 2 3/8"	1' - 6 3/8"	1 1/2"

BILL OF MATERIAL

Item	Unit	Total
Anchor Bolts, 1 1/2"	Each	16
Anchor Bolts, 2"	Each	88
High Load Multi-Rotational Bearings, Pot, Fixed-500K	Each	4
High Load Multi-Rotational Bearings, Pot, Fixed-700K	Each	12
High Load Multi-Rotational Bearings, Pot, Fixed-900K	Each	4











Notes:

1. HLMR bearings shall be designed to carry minimum Factored Ultimate (Strength) Design Rotation of 0.02 radians. See Special Provisions.
2. Anchor bolts shall be ASTM F1554 all-thread (or an Engineer-approved alternate material) of the grade(s) and diameter(s) specified. The corresponding specified grade of AASHTO M314 anchor bolts may be used in lieu of ASTM F1554.
3. Work this sheet with sheet S-147.
4. See sheets S-141 thru S-143 for bearing layout and orientation.

MODEL: Default
FILE NAME: p:\mbs\bus-sh-bentley.com\mbs-us-pw\03\Documents\Chicago_IL\01_Projects\179740_IDOT_CedarStExt_Phl15.0_CADD\CAD_Sheets\0900187-68C55-148-FrgDet4.dgn

Michael Baker INTERNATIONAL 200 W Adams Street Suite 1500 Chicago, IL 60606 PH: 312.707.8910 FAX: 312.707.8854	USER NAME = DiLamb	DESIGNED - AMR	REVISED -	STATE OF ILLINOIS DEPARTMENT OF TRANSPORTATION	FIXED POT BEARING DETAILS 2 STRUCTURE NO. 090-0182	F.A.P. RTE.	SECTION	COUNTY	TOTAL SHEETS	SHEET NO.
		CHECKED - JTB	REVISED -			VAR.	13 (HVB, HB-3) BR-1;R	TAZEWELL	1173	674
	PLOT SCALE = 0:2,0000 '1" / in.	DRAWN - DMJ	REVISED -			CONTRACT NO. 68C55				
	PLOT DATE = 6/6/2023	CHECKED - JTB	REVISED -			ILLINOIS FED. AID PROJECT				
	SHEET S-148 OF S-194 SHEETS									

MODEL: Default
FILE: \\miller-prod\miller-us-pw\03\Documents\Chicago_11\011_Projects\179740_IDOT_CedarStExt_PRI15.0_CADD\CAD_Sheets\0900182-68C55-15-14AAbut3.dgn

 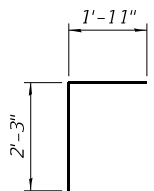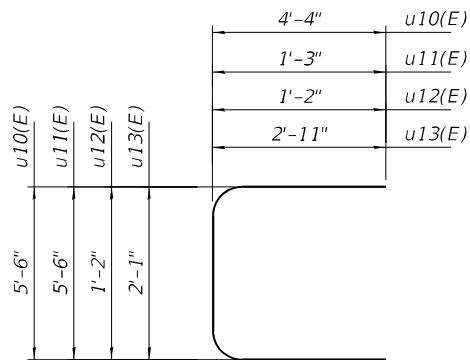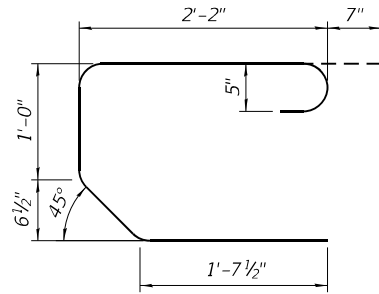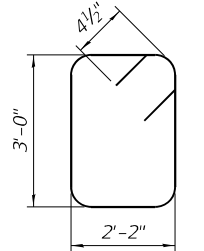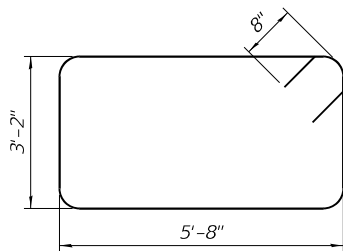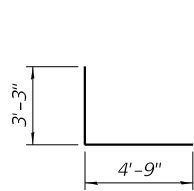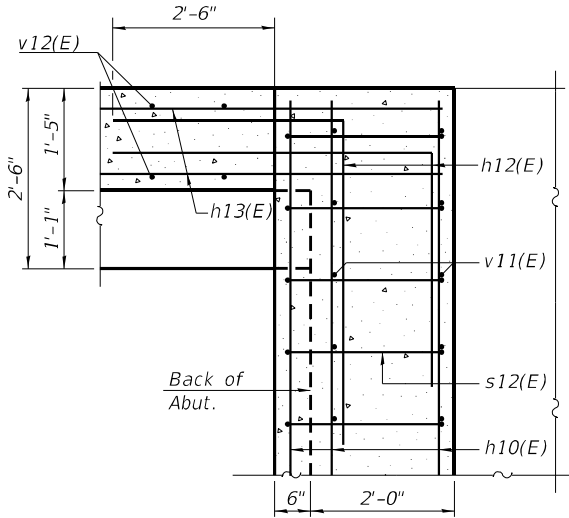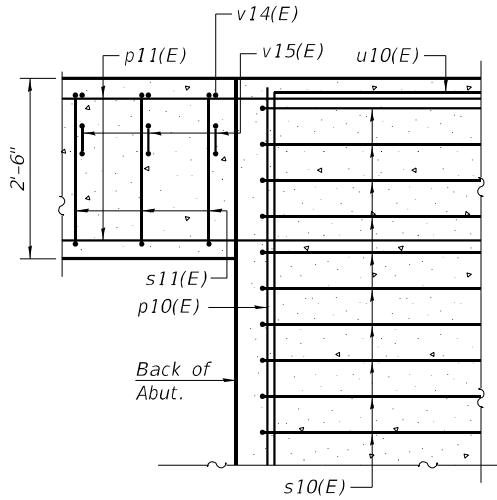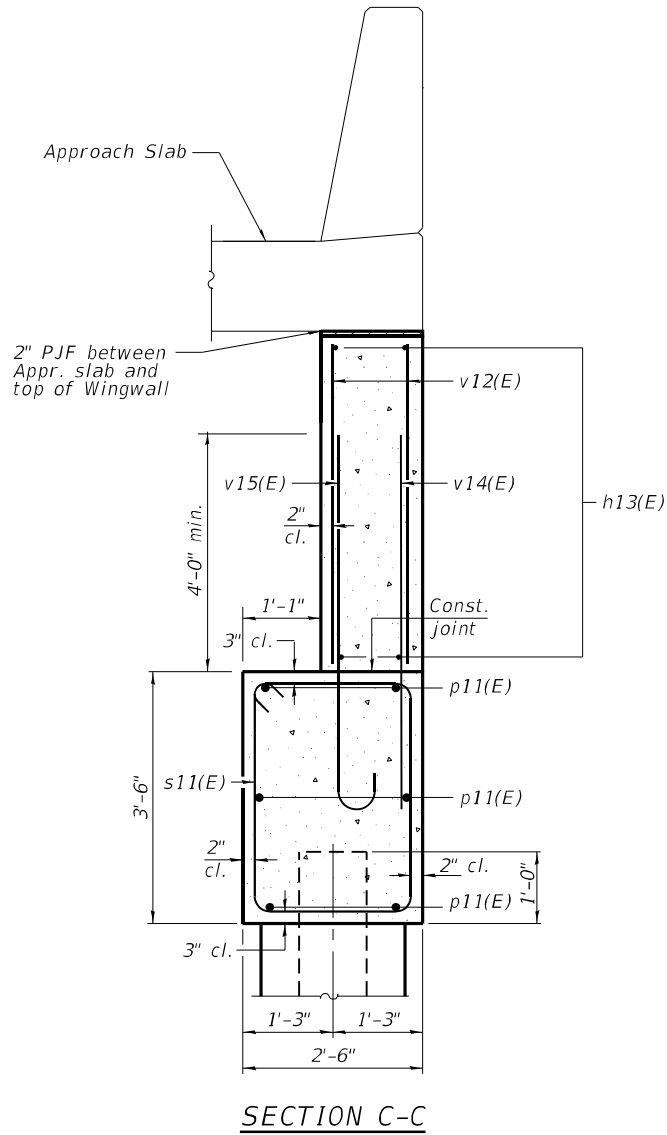

NORTH ABUTMENT BILL OF MATERIAL

Bar	No.	Size	Length	Shape
h10(E)	36	#5	44'-5"	
h11(E)	10	#5	44'-5"	
h12(E)	32	#6	8'-0"	
h13(E)	32	#6	20'-8"	
p10(E)	24	#9	45'-11"	
p11(E)	12	#7	22'-8"	
p12(E)	5	#5	39'-11"	
s10(E)	130	#6	19'-0"	
s11(E)	32	#4	11'-1"	
s12(E)	86	#5	6'-2"	
u10(E)	8	#6	14'-2"	
u11(E)	41	#5	8'-0"	
u12(E)	86	#5	3'-6"	
u13(E)	2	#4	7'-11"	
v10(E)	86	#5	4'-2"	
v11(E)	172	#5	9'-9"	
v12(E)	76	#6	6'-4"	
v13(E)	172	#5	2'-4"	
v14(E)	38	#6	5'-9"	
v15(E)	38	#6	6'-5"	
Structure Excavation			Cu. Yd.	385
Concrete Structures			Cu. Yd.	144.6
Concrete Superstructure			Cu. Yd.	7.2
Concrete Encasement			Cu. Yd.	9.1
Reinforcement Bars, Epoxy Coated			Pound	17,320
Furnishing Steel Piles HP12x53			Foot	1,550
Driving Piles			Foot	1,550
Test Pile Steel HP12x53			Each	1
Pile Shoes			Each	26
Granular Backfill for Structures			Cu. Yd.	261
Concrete Sealer			Sq. Ft.	1,269
Geocomposite Wall Drain			Sq. Yd.	103
Pipe Underdrains for Structures 4"			Foot	111

NOTES:

- See sheet S-149 for typical notes.

Michael Baker
INTERNATIONAL
200 W Adams Street
Suite 1500
Chicago, IL 60606
PH: 312.707.8970
FAX: 312.707.8854

USER NAME = Jaime.Rivera
DESIGNED - EML/XW
CHECKED - PAT/AMR
PLOT SCALE = 0:2.0000 " = 1" / in.
PLOT DATE = 5/1/2025

DESIGNED - EML/XW
CHECKED - PAT/AMR
DRAWN - EML/XW
CHECKED - JTB

REVISED -
REVISED -
REVISED -
REVISED -



STATE OF ILLINOIS
DEPARTMENT OF TRANSPORTATION

NORTH ABUTMENT SECTIONS & DETAILS 2
STRUCTURE NO. 090-0182

SHEET 5-151 OF 5-194 SHEETS

F.A.P. RTE.	SECTION	COUNTY	TOTAL SHEETS	SHEET NO.
VAR.	13 (HVB, HB-3) BR-1:R	TAZEWELL	1173	677
			CONTRACT NO. 68C55	
		ILLINOIS	FED. AID PROJECT	

MODEL: Default
FILE: \\miller-prod\miller-prod\p03\Documents\Chicago\11011 Project\179740 IDOT CedarStExt PH115.0 CADD\CAD Sheets\0900187-68C55-152-5Abut.dgn

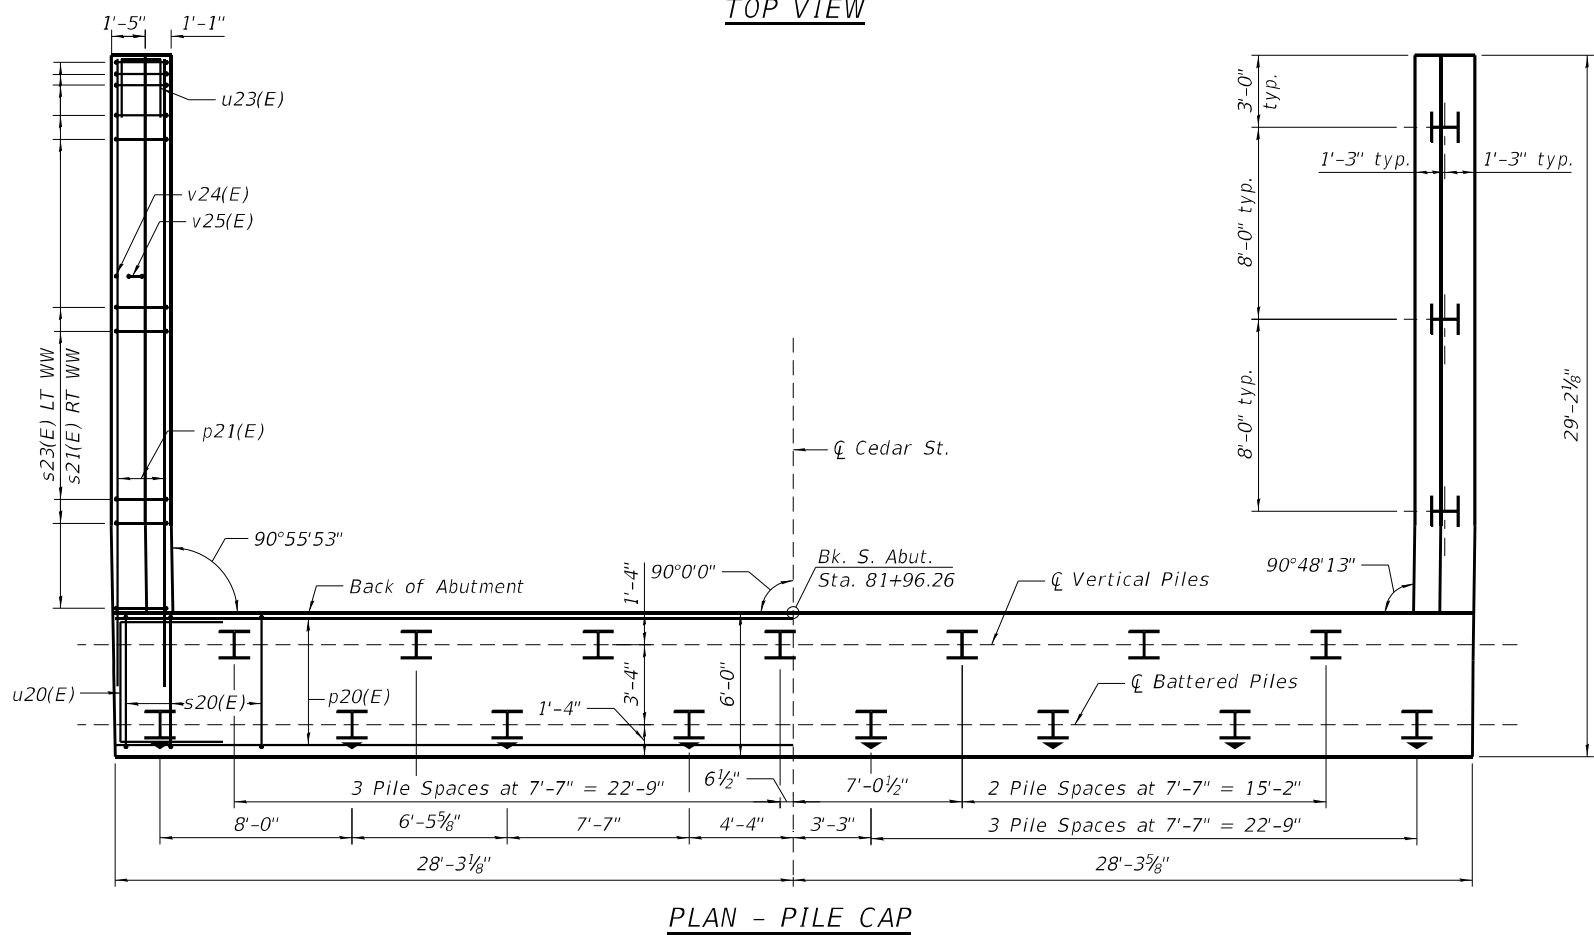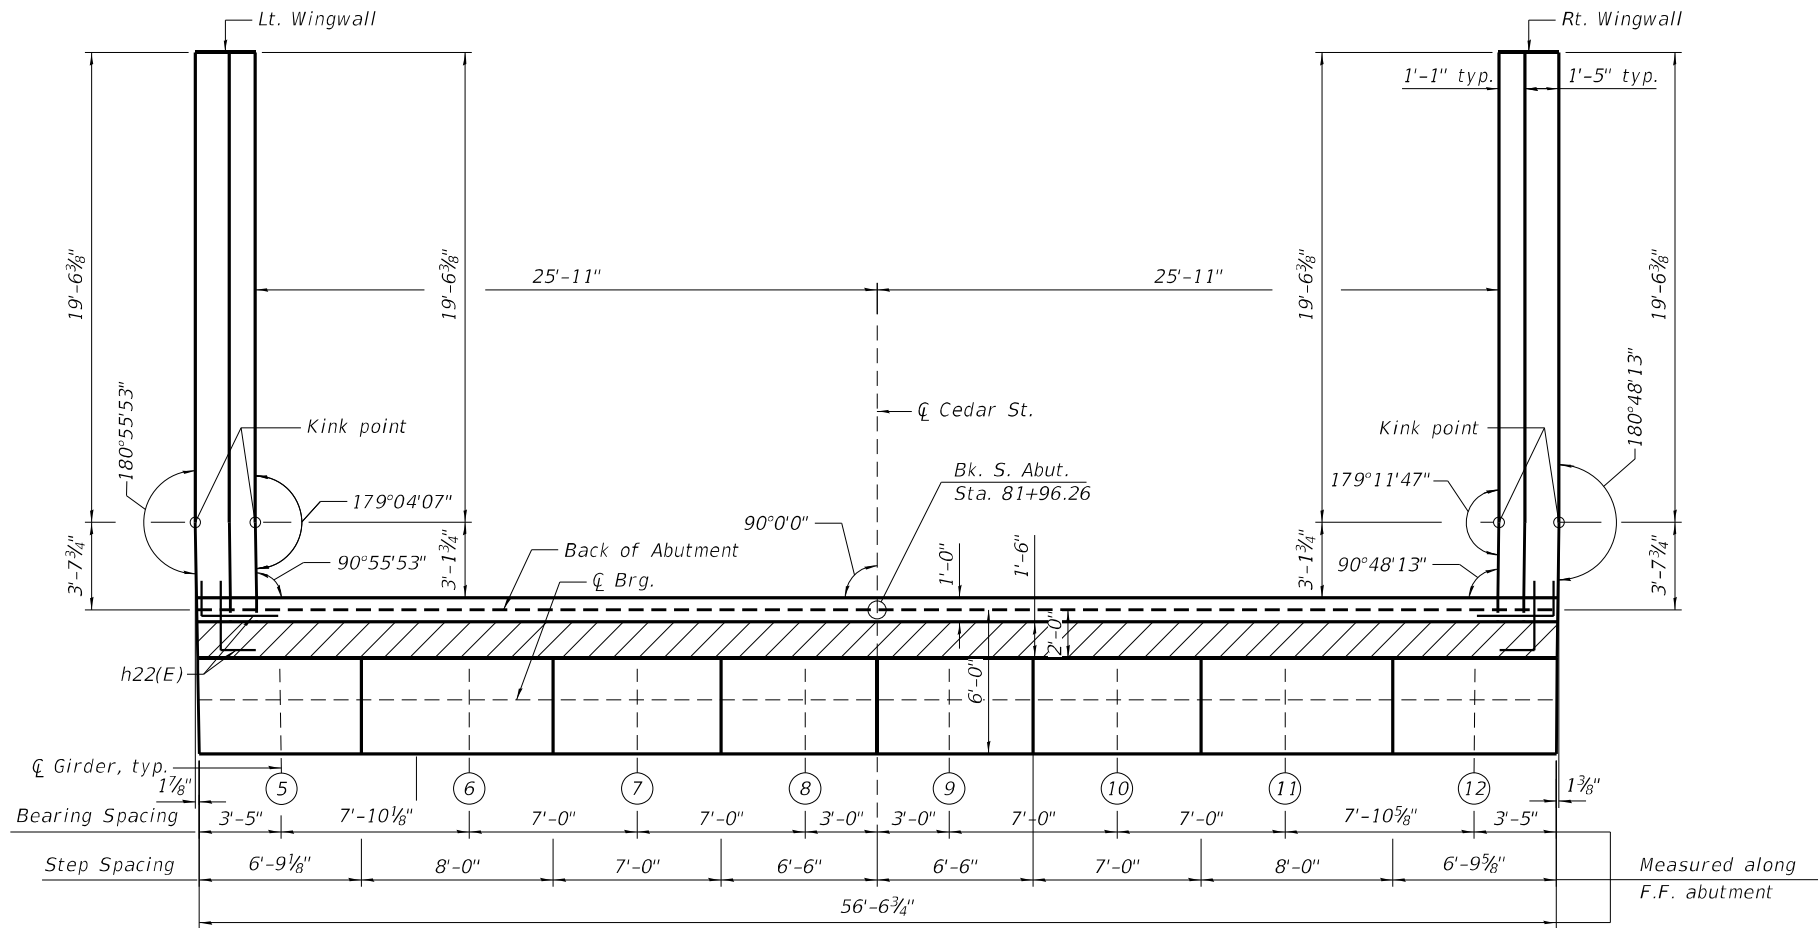

S. ABUT. PILE DATA:

Type: HP12x53
Nominal Required Bearing: 418 kips
Factored Resistance Available: 230 kips
Est. Length: 62 feet
No. Production Piles: 20
No. Test Piles: 1

NOTES:

- Hatched area to be poured after superstructure false work has been removed. Quantity of concrete included with Concrete Superstructure.
- Pour steps monolithically with cap.
- For Concrete Encasement and pile details, see sheet S-178.
- Equipment and storage of material shall not be placed within 6 ft of abutment or wingwalls prior to placement of approach slab.
- The 2" PJF shall be included with the cost of Concrete Structures. The PJF should be per Article 1051.09 of the standard specifications, and bonded to wingwall with suitable adhesive as recommended by supplier.
- b22(E), c20(E), d21(E) bars in the median and parapet above the paving block included with the approach slab bill of material, see sheets S-81 & S-82.
- For Sections see sheet S-154.
- Piles spaced to miss existing piles. Contractor to verify location of existing piles prior to driving piles.

Michael Baker
INTERNATIONAL

200 W Adams Street
Suite 1500
Chicago, IL 60606
PH: 312.707.8810
FAX: 312.707.8804

USER NAME = Jaime.Rivera
PLOT SCALE = 0:2.0000 " = 1" / in.
PLOT DATE = 5/1/2025

DESIGNED - EML/XW
CHECKED - PAT/AMR
DRAWN - XW/JTB
CHECKED - JMK

REVISED -
REVISED -
REVISED -
REVISED -


STATE OF ILLINOIS
DEPARTMENT OF TRANSPORTATION

SOUTH ABUTMENT PLAN & ELEVATION
STRUCTURE NO. 090-0182


SHEET 5-152 OF 5-194 SHEETS

F.A.P. RTE.	SECTION	COUNTY	TOTAL SHEETS	SHEET NO.
VAR.	13 (HVB, HB-3) BR-1:R	TAZEWELL	1173	678
CONTRACT NO. 68C55				
ILLINOIS FED. AID PROJECT				


MODEL: Default
FILE: \\miller-prod\miller-us-sh-bentley.com\projects-us-sh\03\Documents\Chicago\11011 Project\179140 IDOT CedarStExt PH115.0 CAD\DWG\Sheet\0900182-68C55-1514-abut3.dgn

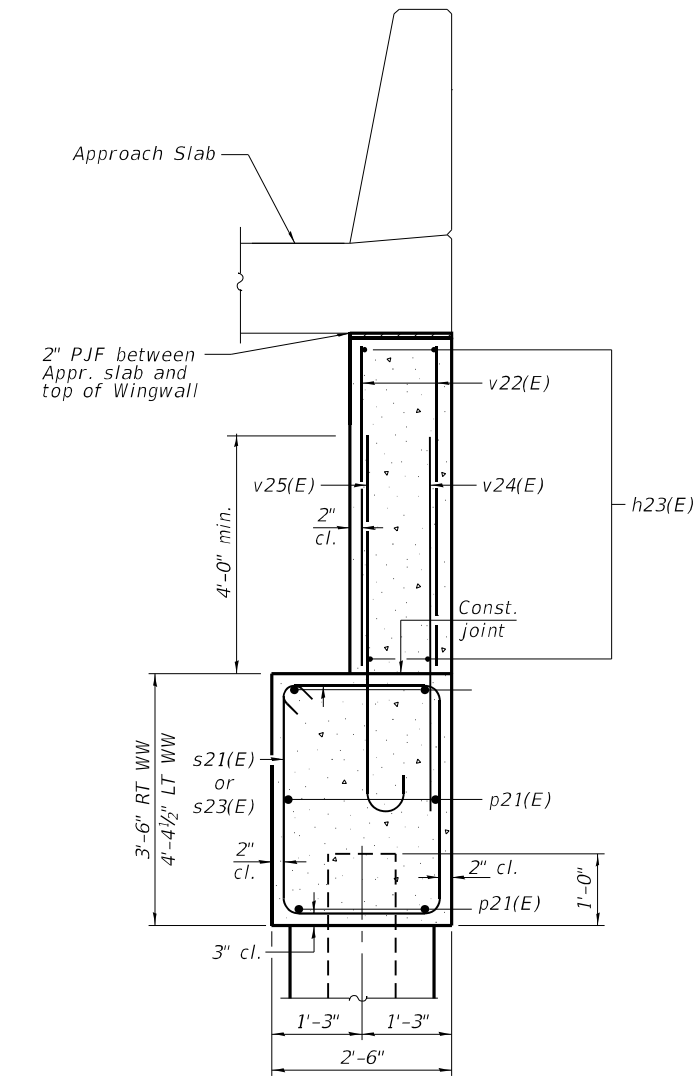


SECTION C-C

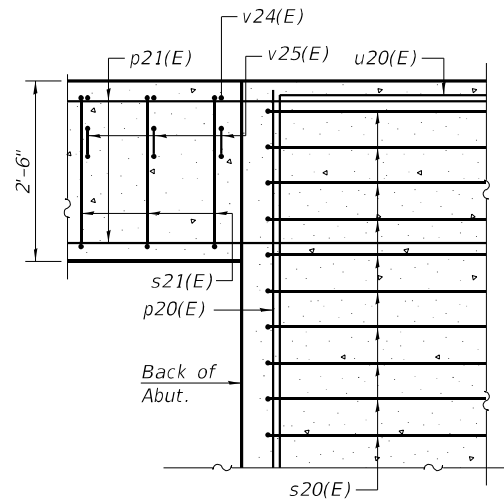

SECTION B-B

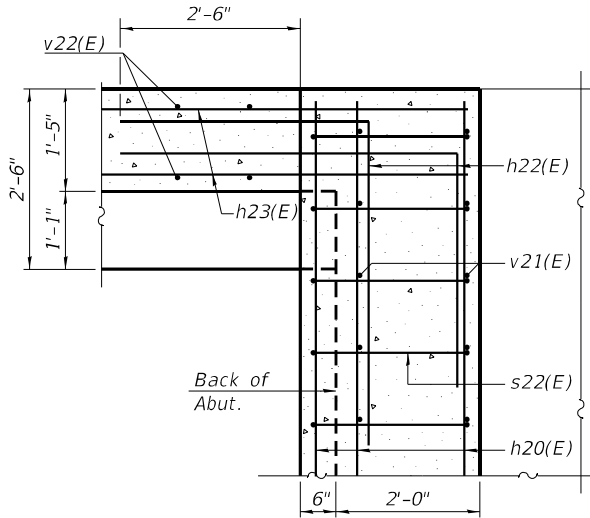

SECTION A-A

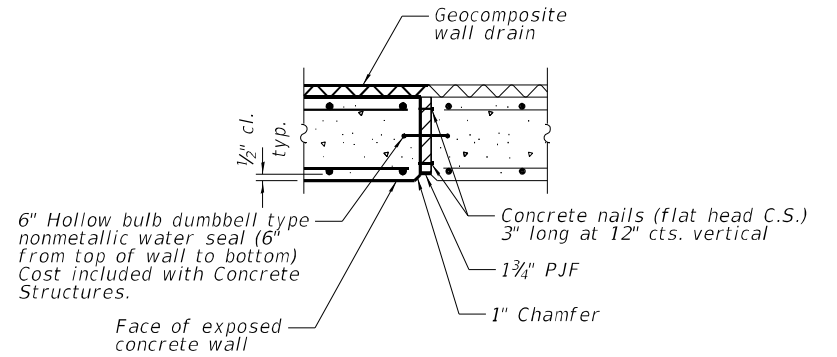

EXPANSION JOINT DETAIL


See Note 2

SOUTH ABUTMENT
BILL OF MATERIAL


Bar	No.	Size	Length	Shape
h20(E)	44	#5	30'-1"	—
h21(E)	10	#5	30'-1"	—
h22(E)	40	#6	8'-0"	└
h23(E)	40	#6	24'-10"	—
p20(E)	24	#9	31'-5"	—
p21(E)	12	#7	26'-11"	—
p22(E)	5	#5	34'-5"	—
s20(E)	89	#6	19'-0"	□
s21(E)	25	#4	11'-1"	□
s22(E)	58	#5	6'-2"	□
s23(E)	25	#4	12'-9"	□
u20(E)	8	#6	14'-2"	┐
u21(E)	36	#5	8'-0"	┐
u22(E)	58	#5	3'-6"	┐
u23(E)	2	#4	7'-11"	┐
v20(E)	58	#5	4'-2"	┐
v21(E)	116	#5	9'-9"	—
v22(E)	96	#6	6'-5"	—
v23(E)	116	#5	2'-4"	—
v24(E)	48	#6	6'-3"	—
v25(E)	48	#6	6'-11"	—
Structure Excavation			Cu. Yd.	302
Concrete Structures			Cu. Yd.	113.3
Concrete Superstructure			Cu. Yd.	4.8
Concrete Encasement			Cu. Yd.	7.4
Reinforcement Bars, Epoxy Coated			Pound	14,670
Furnishing Steel Piles HP12x53			Foot	1,240
Driving Piles			Foot	1,240
Test Pile Steel HP12x53			Each	1
Pile Shoes			Each	21
Granular Backfill for Structures			Cu. Yd.	170
Concrete Sealer			Sq. Ft.	838
Geocomposite Wall Drain			Sq. Yd.	134
Pipe Underdrains for Structures 4"			Foot	91

NOTES:


- See sheet S-152 for typical notes.
- Wingwall expansion joint cost included with Concrete Structures.

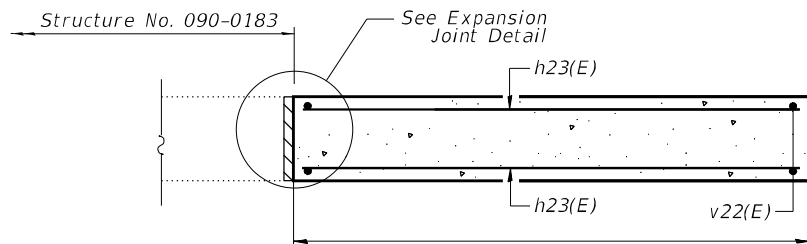


SECTION D-D

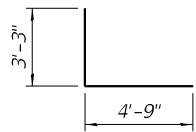


BAR h22(E)

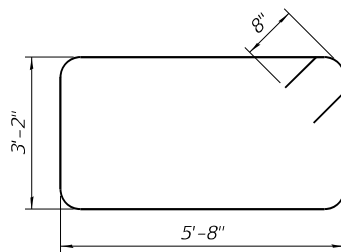


BAR s20(E)

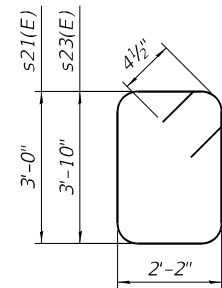


BAR s21(E), s23(E)

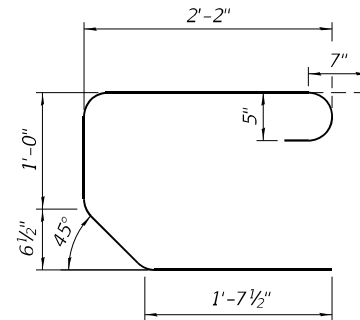


BAR s22(E)

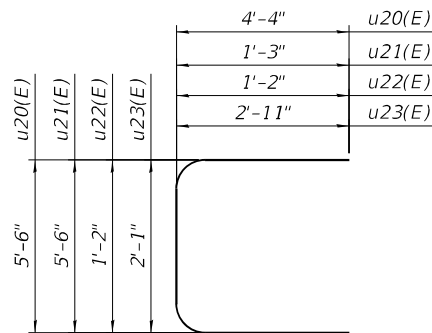

BAR u20(E), u21(E), u22(E), u23(E)

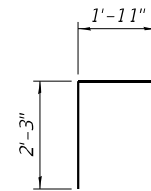

BAR v20(E)

 

BAR v25(E)

Michael Baker
INTERNATIONAL
200 W Adams Street
Suite 1500
Chicago, IL 60606
PH: 312.707.8970
FAX: 312.707.8854


USER NAME = DLamb	DESIGNED - EML/XW	REVISED -
	CHECKED - PAT/AMR	REVISED -
PLOT SCALE = 0:2.0000 " = 1" / in.	DRAWN - XW/JTB	REVISED -
PLOT DATE = 6/6/2023	CHECKED - JMK	REVISED -

STATE OF ILLINOIS
DEPARTMENT OF TRANSPORTATION


SOUTH ABUTMENT SECTIONS & DETAILS 2
STRUCTURE NO. 090-0182

SHEET S-154 OF S-194 SHEETS

F.A.P. RTE.	SECTION	COUNTY	TOTAL SHEETS	SHEET NO.
VAR.	13 (HVB, HB-3) BR-1:R	TAZEWELL	1173	680
CONTRACT NO. 68C55				
ILLINOIS				FED. AID PROJECT

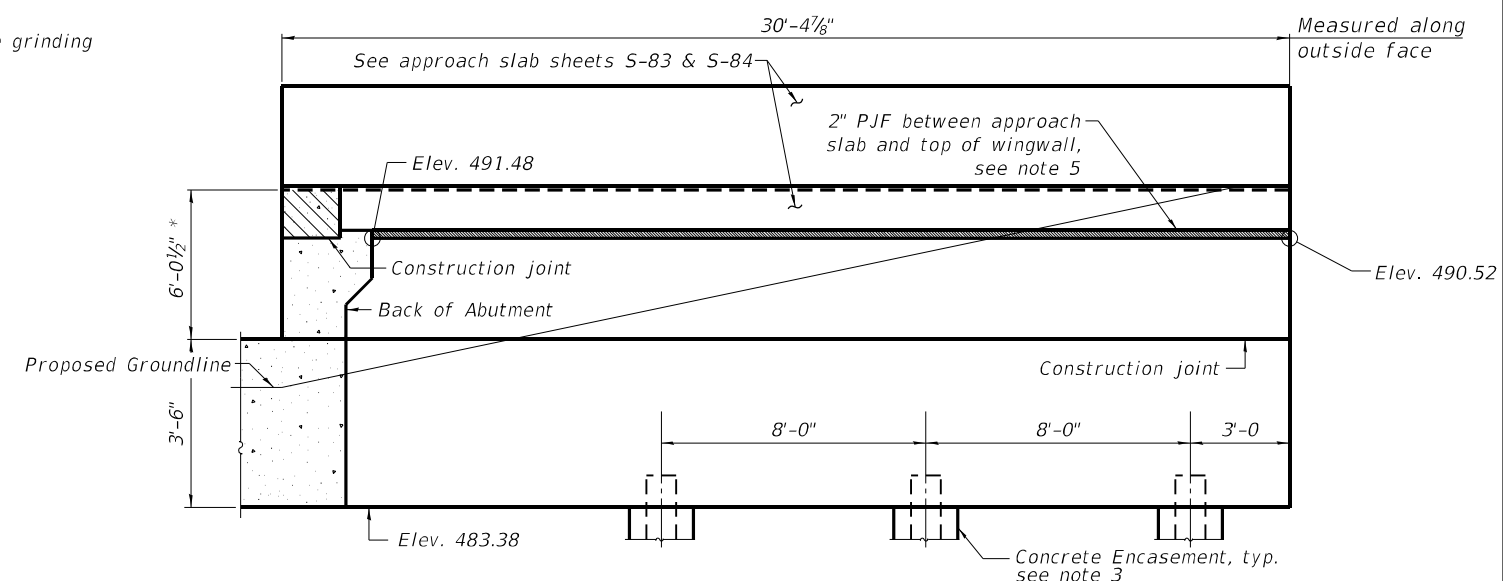

RT WINGWALL ELEVATION
(Showing dimensions)

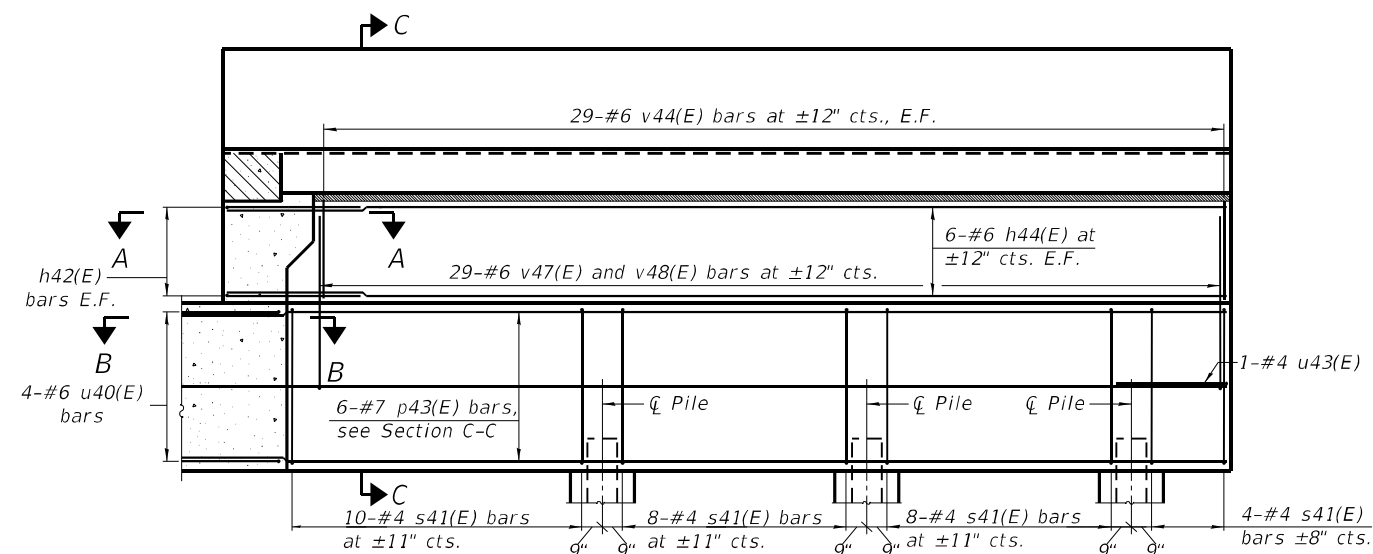





RT WINGWALL ELEVATION
(Showing reinforcement)

**STATE OF ILLINOIS
DEPARTMENT OF TRANSPORTATION**

SOUTH ABUTMENT C SECTIONS & DETAILS 1
STRUCTURE NO. 090-0182

SHEET S-156 OF S-194 SHEETS

F.A.P. RTE.	SECTION	COUNTY	TOTAL SHEETS	SHEET NO.
VAR.	13 (HVB, HB-3) BR-1:R	TAZEWELL	1173	682
		CONTRACT NO. 68C55		
ILLINOIS		FED. AID PROJECT		

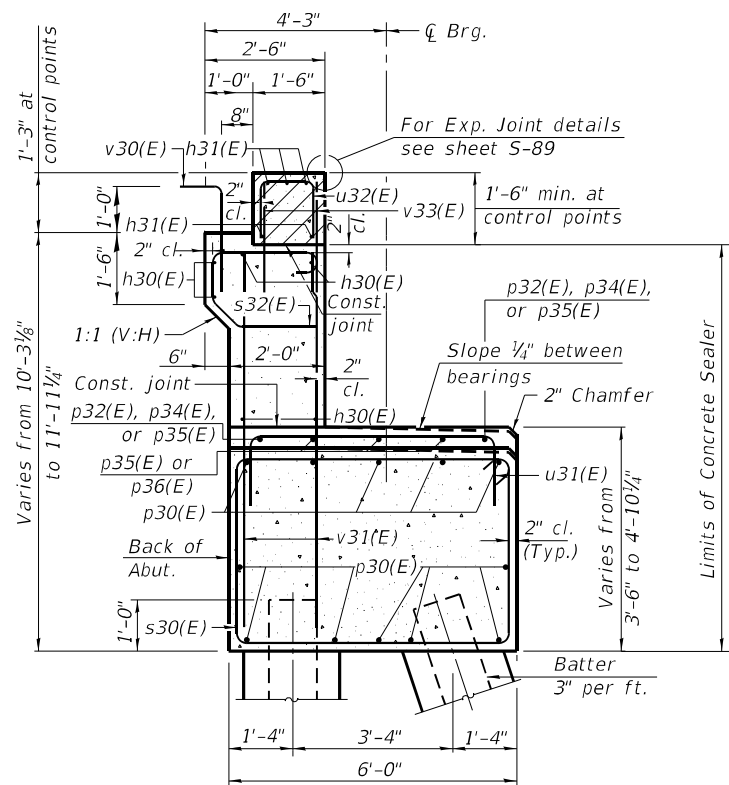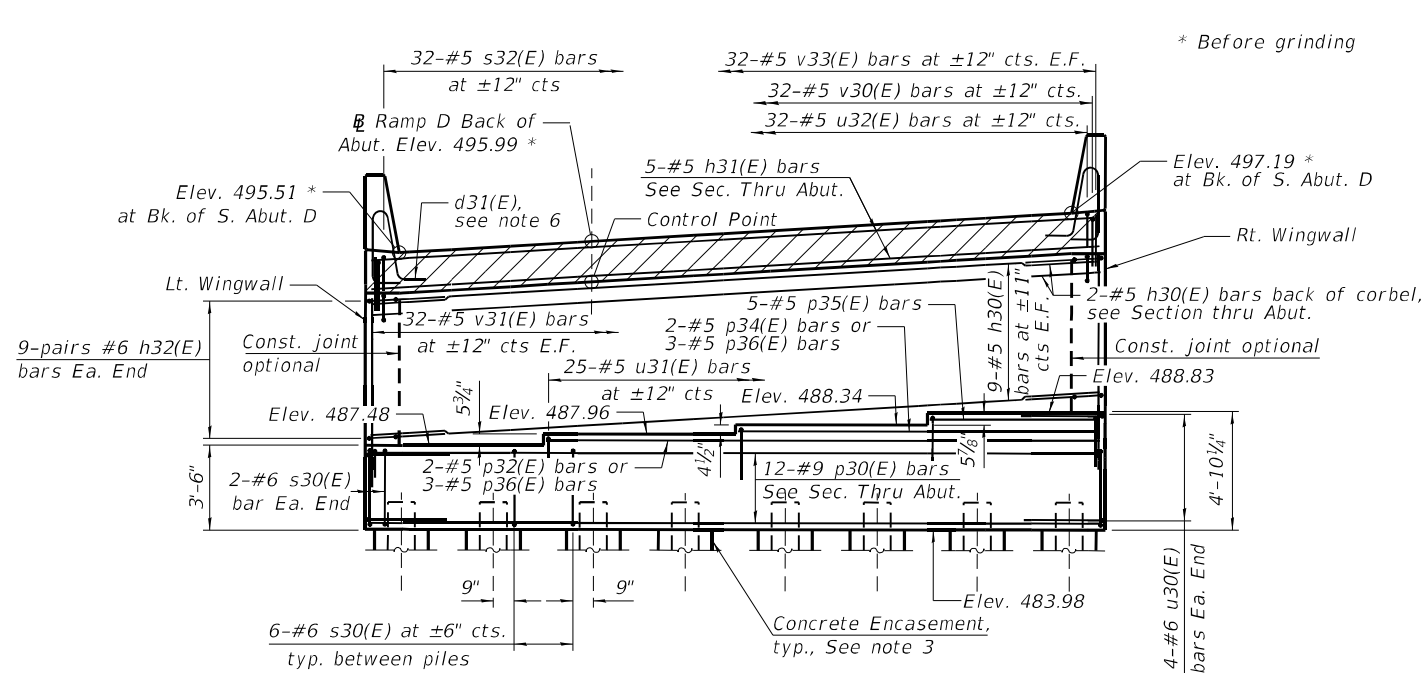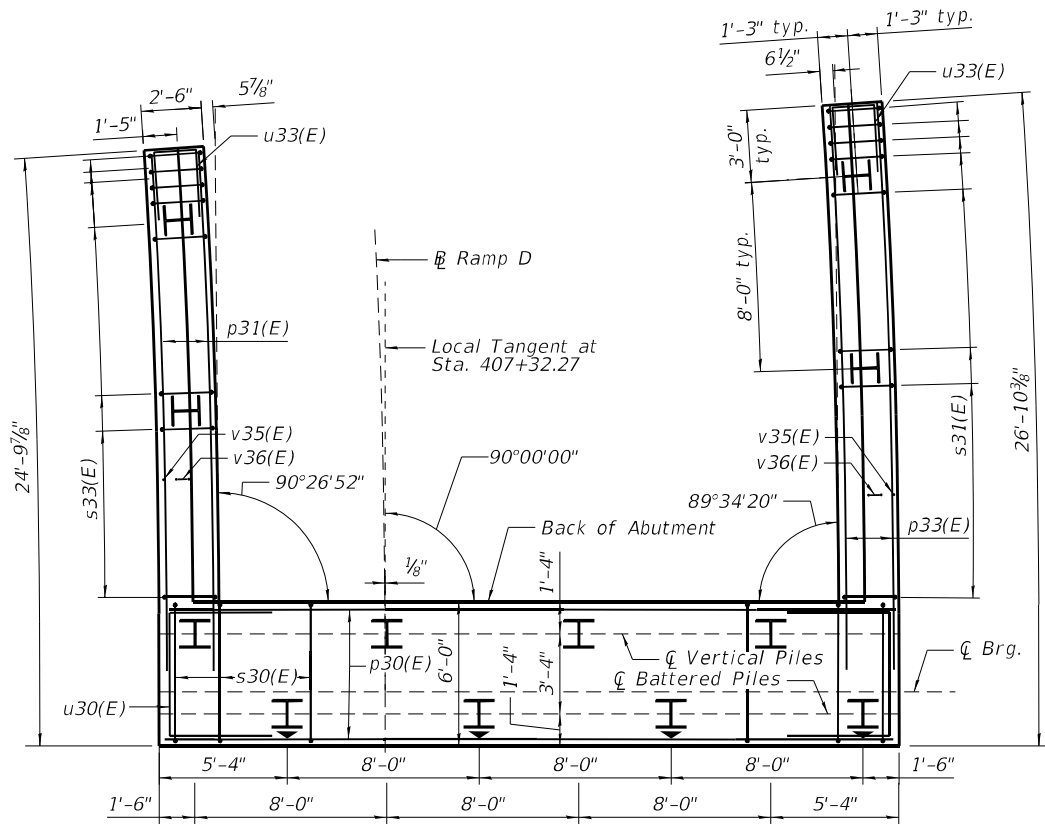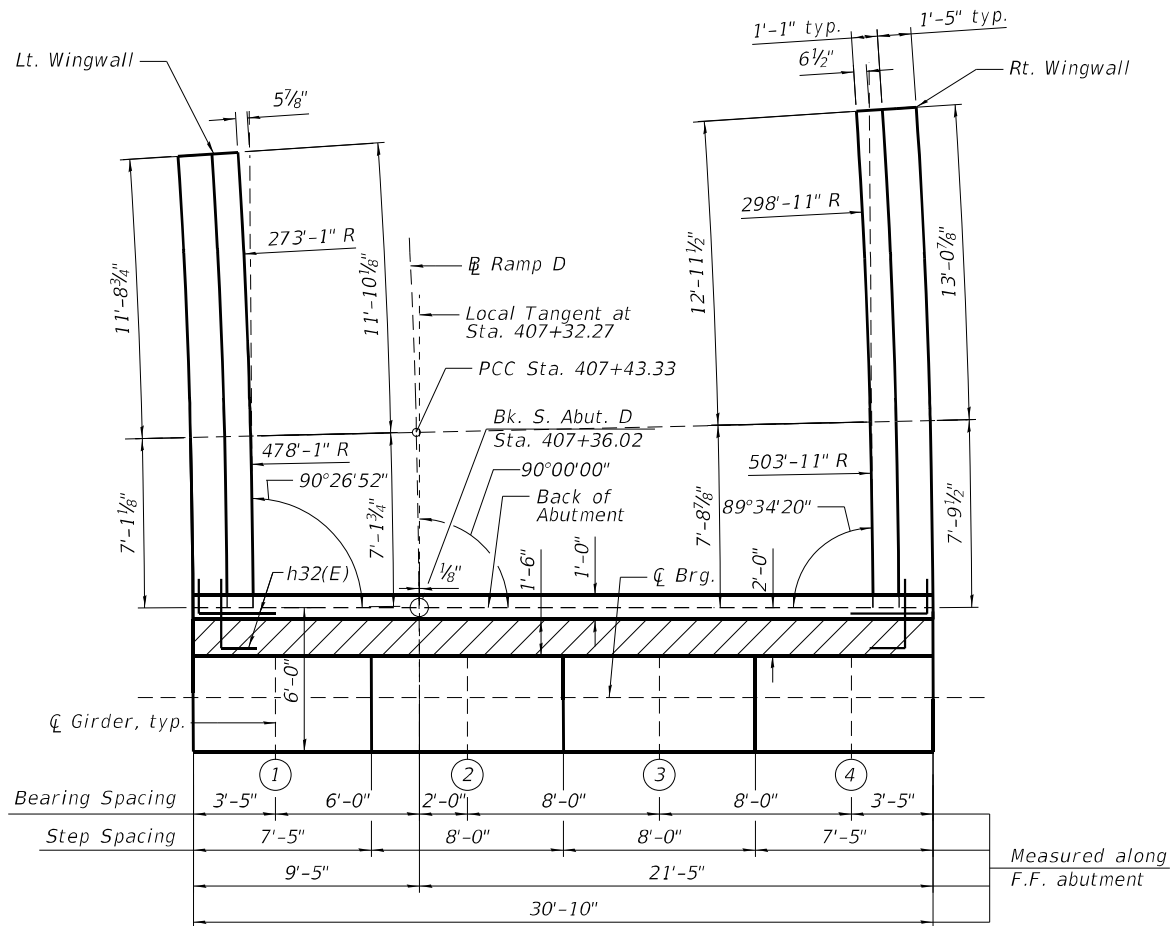

S. ABUT. D PILE DATA:

Type: HP12x53
Nominal Required Bearing: 418 kips
Factored Resistance Available: 230 kips
Est. Length: 56 feet
No. Production Piles: 12
No. Test Piles: 0

NOTES:

- Hatched area to be poured after superstructure false work has been removed. Quantity of concrete included with Concrete Superstructure.
- Pour steps monolithically with cap.
- For Concrete Encasement and pile details, see sheet S-178.
- Equipment and storage of material shall not be placed within 6 ft of abutment or wingwalls prior to placement of approach slab.
- The 2" PJF shall be included with the cost of Concrete Structures. The PJF should be per Article 1051.09 of the standard specifications, and bonded to wingwall with suitable adhesive as recommended by supplier.
- d31(E) bars in the parapet above the paving block included with the approach slab bill of material, see sheets S-85 & S-86.
- For Sections see sheet S-160.




STATE OF ILLINOIS
DEPARTMENT OF TRANSPORTATION

SOUTH ABUTMENT D PLAN & ELEVATION
STRUCTURE NO. 090-0182

SHEET S-158 OF S-194 SHEETS

F.A.P. RTE.	SECTION	COUNTY	TOTAL SHEETS	SHEET NO.
VAR.	13 (HVB, HB-3) BR-1:R	TAZEWELL	1173	684
CONTRACT NO. 68C55				
ILLINOIS FED. AID PROJECT				

MODEL: Default
FILE NAME: p:\mibus\sub\benley\combus-us-pw\03\Documents\Chicago IL\011 Project\179740 IDOT CedarStExt PH015.0 CAD\CAD Sheets\0900187-68C55-159-5D\abut2.dgn

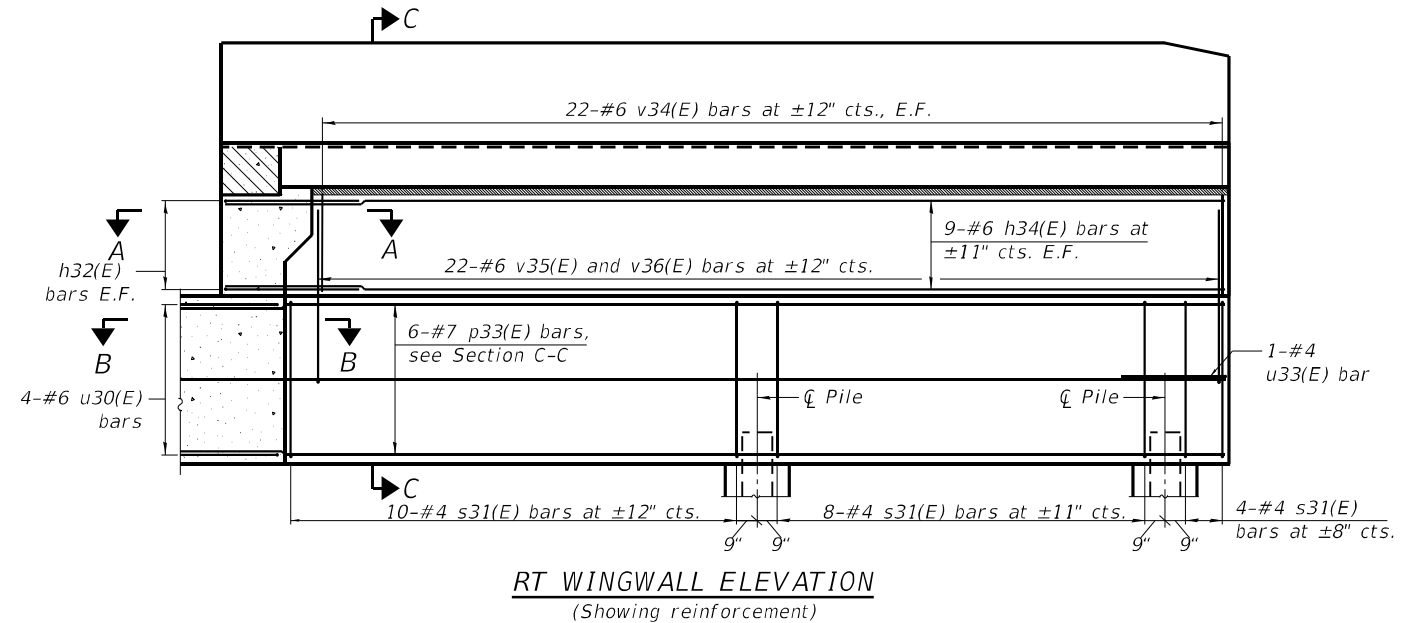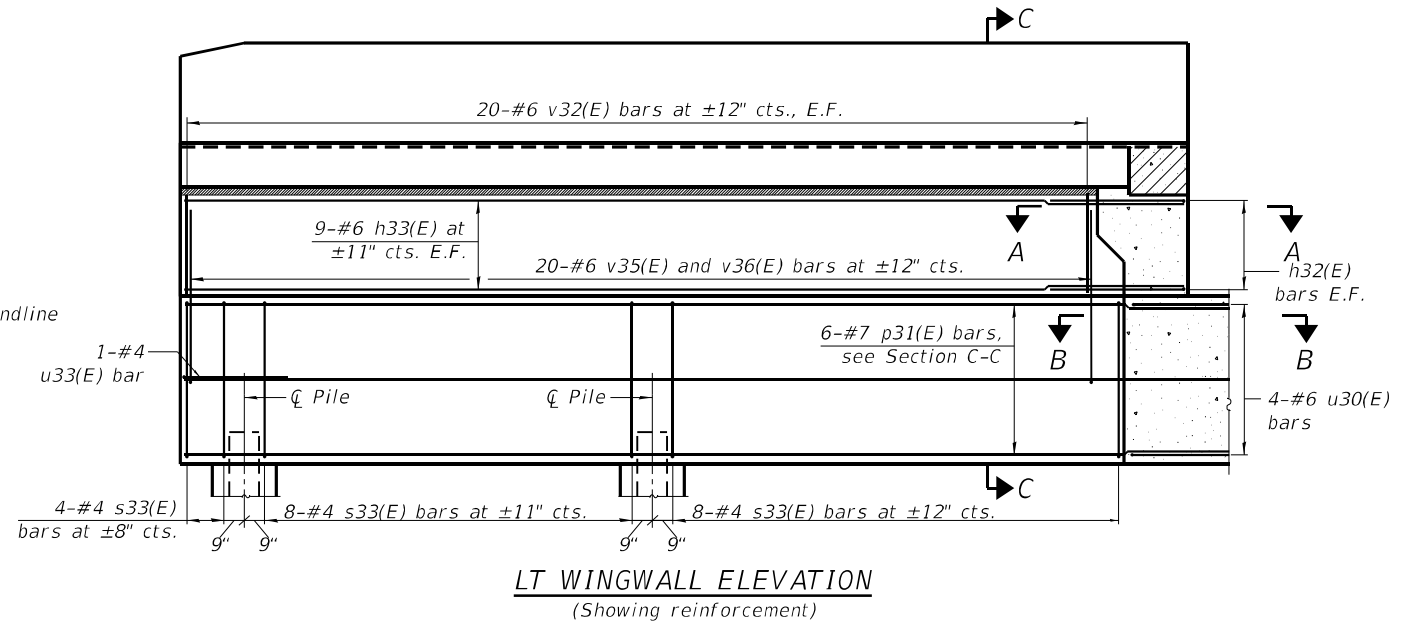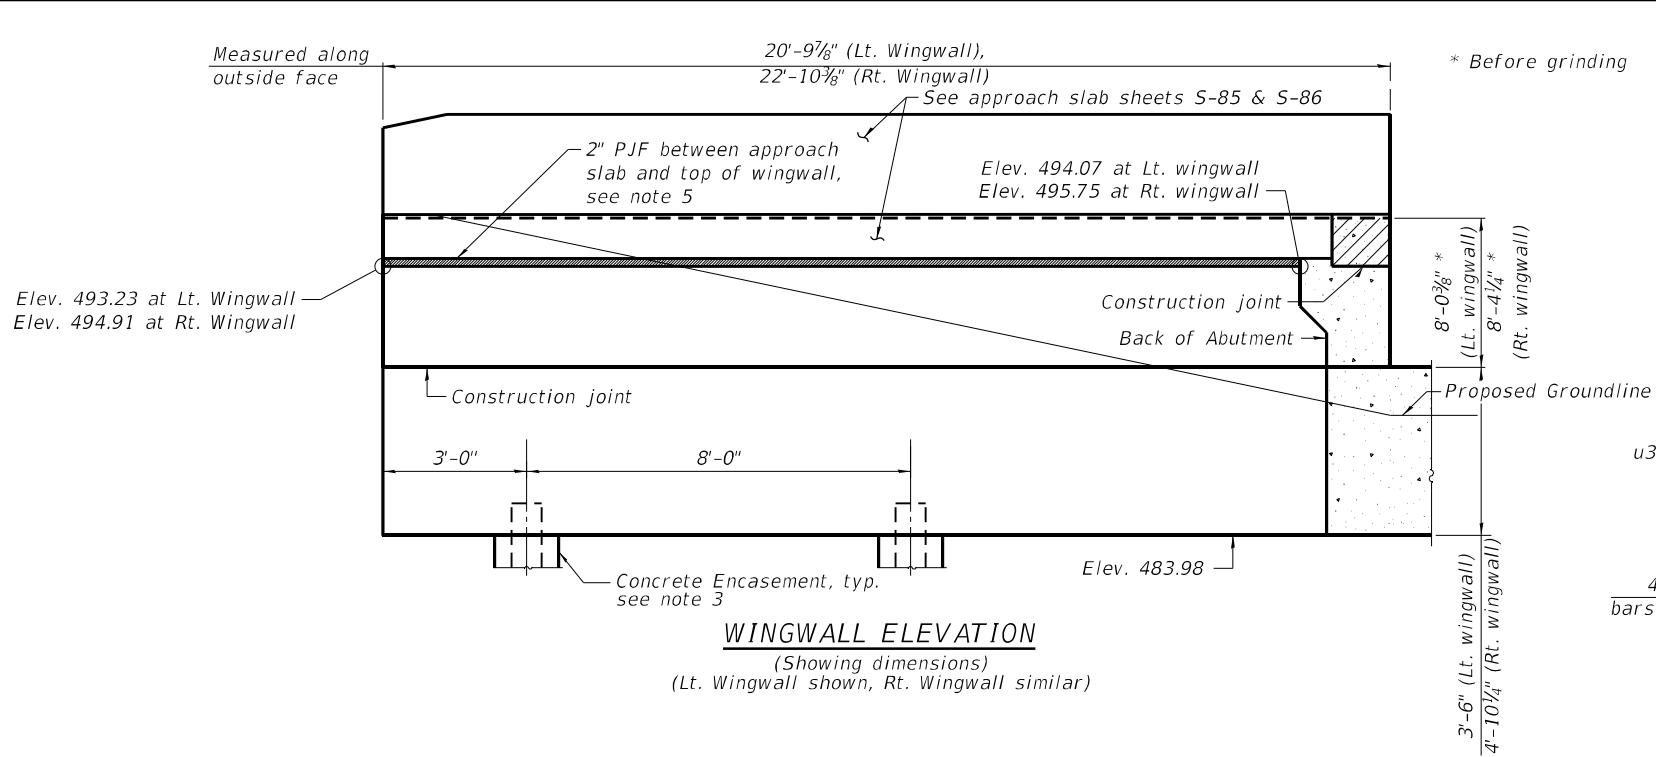

- NOTES:**
- See sheet S-158 for typical notes.

Michael Baker
INTERNATIONAL

200 W Adams Street
Suite 1500
Chicago, IL 60606
PH: 312.707.8910
FAX: 312.707.8854

USER NAME = DLamb	DESIGNED - EML/XW	REVISED -
CHECKED - PAT/AMR	REVIS	REVISED -
PLOT SCALE = 0:2.0000' = 1" / in.	DRAWN - XW/JTB	REVISED -
PLOT DATE = 6/6/2023	CHECKED - JMK	REVISED -


STATE OF ILLINOIS
DEPARTMENT OF TRANSPORTATION

SOUTH ABUTMENT D SECTIONS & DETAILS 1
STRUCTURE NO. 090-0182

SHEET S-159 OF S-194 SHEETS

F.A.P. RTE.	SECTION	COUNTY	TOTAL SHEETS	SHEET NO.
VAR.	13 (HVB, HB-3) BR-1:R	TAZEWELL	1173	685
CONTRACT NO. 68C55				
ILLINOIS FED. AID PROJECT				

1. Permanent casing should be twisted and pushed until top of bedrock is reached. Any other method should not be allowed. A minimum of 3-foot thick soil plug should be maintained while pushing, twisting and excavating within the casing until top of bedrock is reached.
2. Plan dimensions and details relative to existing plans are subject to nominal construction variations. The Contractor shall field verify existing dimensions and details affecting new construction and make necessary approved adjustments prior to construction or ordering of materials. Such variations shall not be a cause for change in scope of the work, however, the Contractor will be paid for the quantity actually furnished at the unit bid price of the work.
3. Expanded polystyrene shall be included in the cost of Concrete Structures.

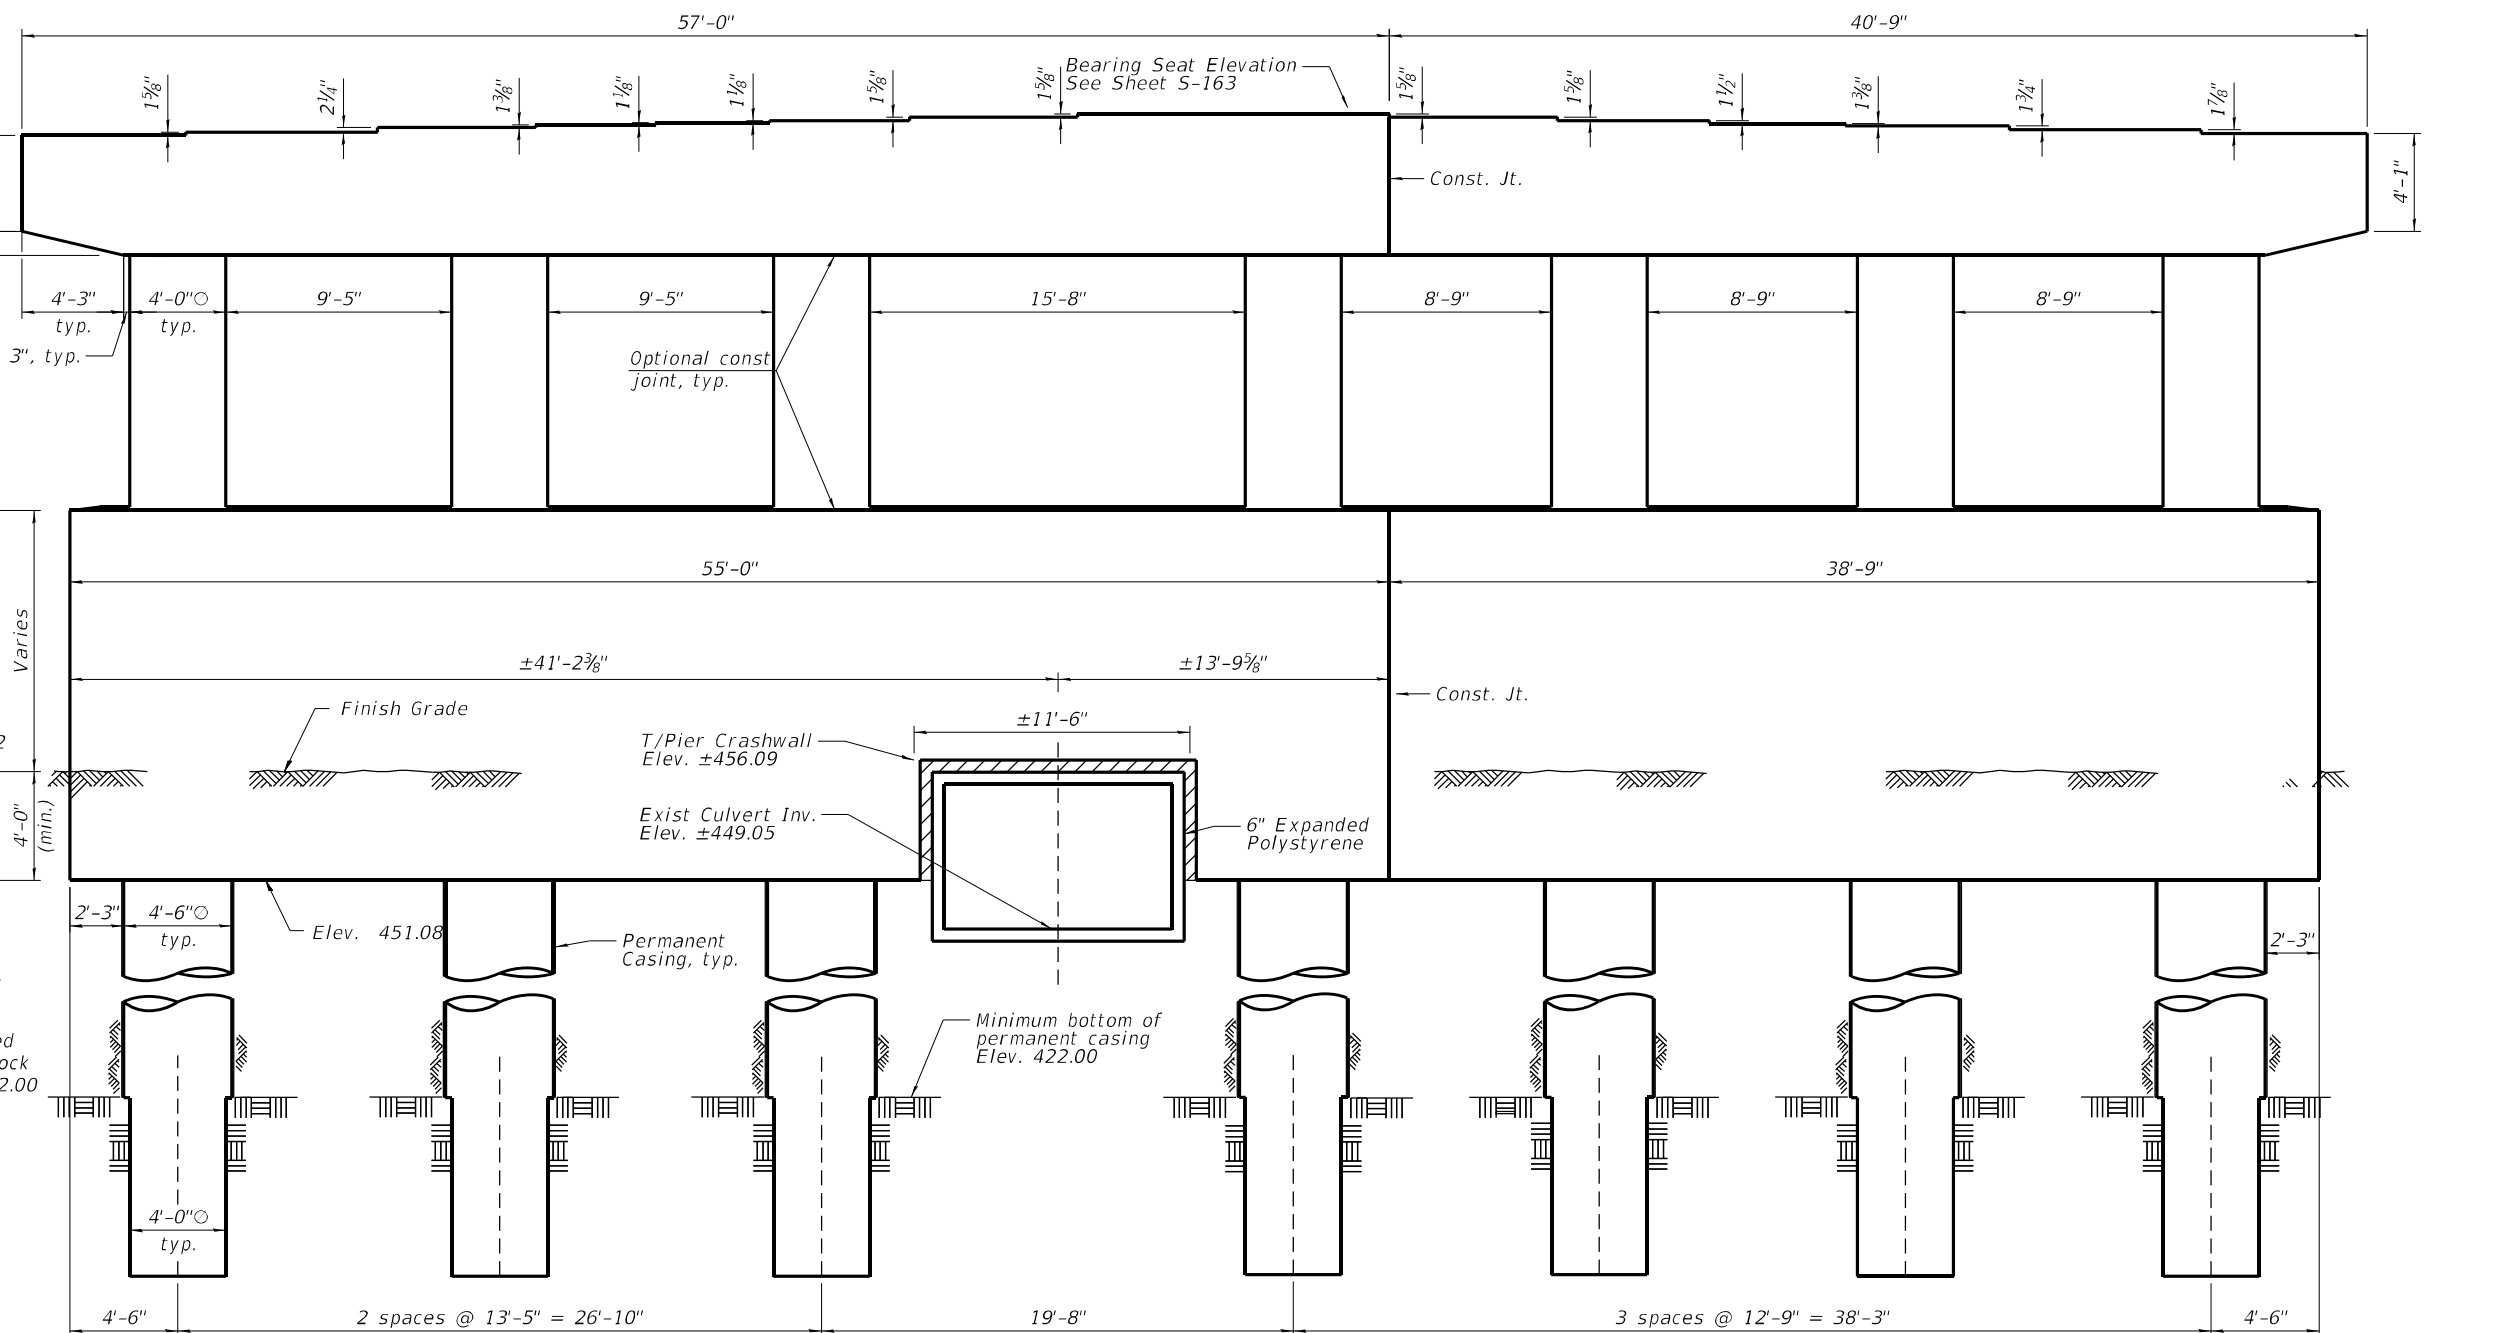

END VIEW

NOTES:

1. Space reinforcement to miss anchor bolts.
2. Pour steps monolithically with cap.
3. For Details and Bill of Material, see Sheet S-163.

** See Sheet S-163

PIER 1 PLAN & ELEVATION
STRUCTURE NO. 090-0182

SHEET S-161 OF S-194 SHEETS

F.A.P. RTE.	SECTION	COUNTY	TOTAL SHEETS	SHEET NO.
VAR.	13 (HVB, HB-3) BR-1;R	TAZEWELL	1173	687
		CONTRACT NO. 68C55		
ILLINOIS		FED. AID PROJECT		


MODEL: Default
FILE NAME: new\mp\p16-aw\hottlaw.com\p16-aw\Documents\Chicago IL01 Prj\p16-179740 - DOT Cedar-Stich PHH's 01 CADDOC\Sheet\000182-68r55-161.plt\1 - 1.dgn

1. #5 sp100 and #5 sp101(E) - Provide 1 1/2 extra turns, shop welded together per AWS D1.4 top and bottom. Extend spiral 2" into crash wall or pier cap. Provide 4-#4 spacers or equivalent.
2. All edges have a 3/4" chamfer, unless noted otherwise.
3. See Sheet S-177 for Bar Splicer Assembly.




ELEVATION

MODEL: Default
FILE: \\miller-prod\bus\sub\benfley\comprbus-us-pw\03\Documents\Chicago_11\01_Projects\179740_IDOT_CedarStExt_P1115.0_CADD\CAD_Sheets\0900187-68C55-1E3.dwg
PROJECT: 179740_IDOT_CedarStExt_P1115.0_CADD\CAD_Sheets\0900187-68C55-1E3.dwg

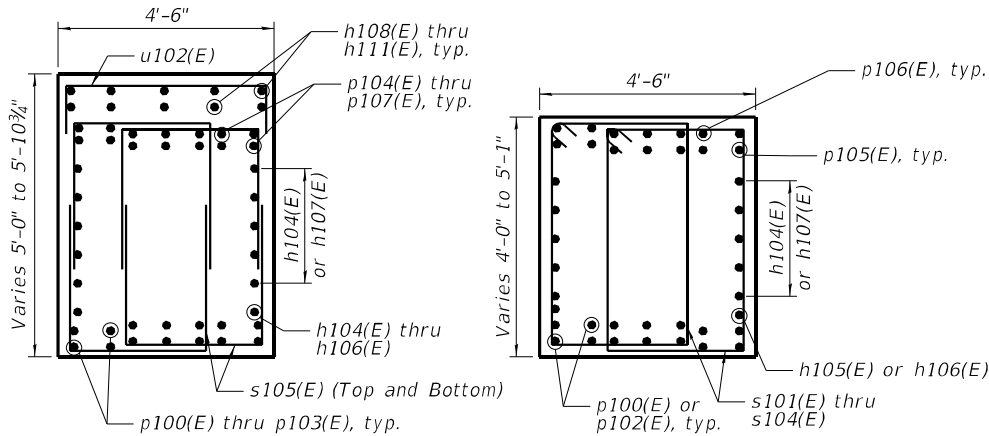


SECTION A-A

SECTION B-B

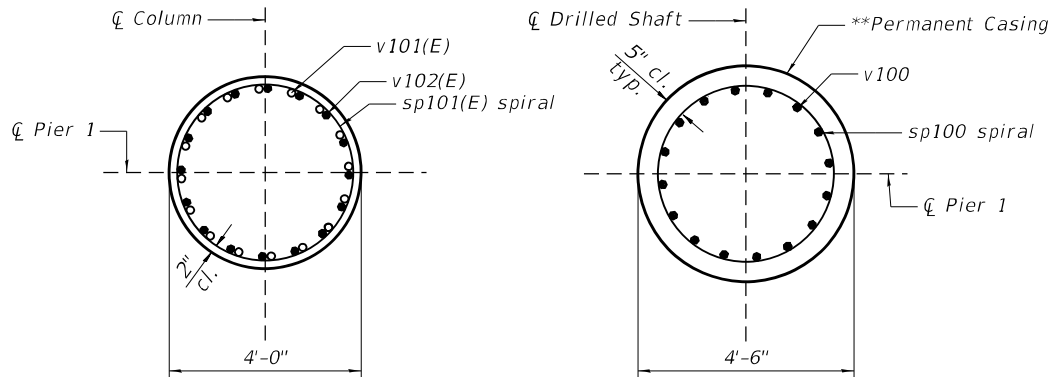


SECTION C-C


SECTION D-D

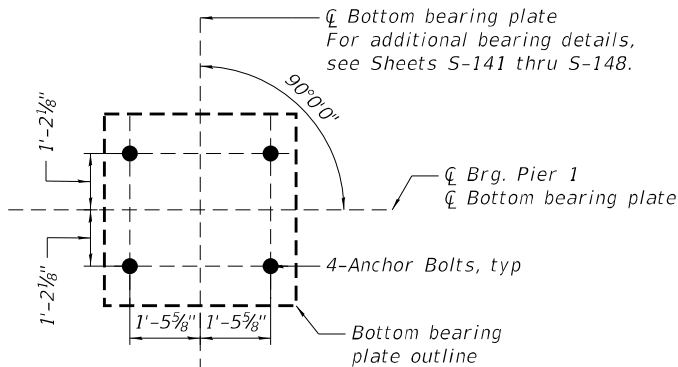


ANCHOR BOLT LAYOUT

 


BAR p106(E)

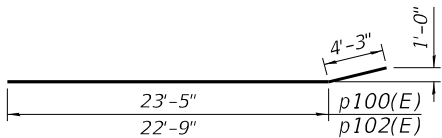


BAR p100(E) & p102(E)

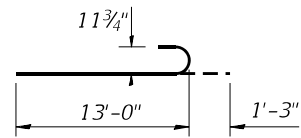

BAR v102(E)

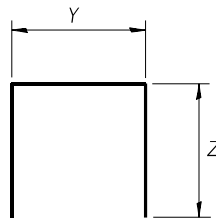

BAR X

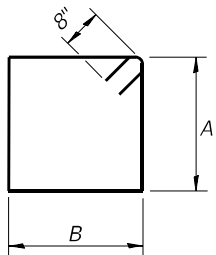

BARS S101(E) thru S104(E)

X	Y	Z
s100(E)	4'-8"	9'-9"
s105(E)	2'-9"	4'-3"
s106(E)	4'-8"	7'-5"
u100(E)	4'-6"	3'-4"
u101(E)	4'-2"	2'-9"
u102(E)	4'-2"	2'-9"

BAR	A	B
s101(E)	4'-2"	2'-9"
s102(E)	4'-0"	2'-9"
s103(E)	3'-10"	2'-9"
s104(E)	3'-8"	2'-9"

MINIMUM BAR LAP

- #5 bar = 3'-2"
- #6 bar = 4'-4"
- #7 bar = 4'-5"
- #9 bar, bottom = 5'-8"
- #9 bar, top = 6'-5"
- #10 bar = 6'-5"

BILL OF MATERIAL

Bar	No.	Size	Length	Shape
h100(E)	46	#6	38'-6"	—
h101(E)	46	#6	34'-11"	—
h102(E)	30	#6	23'-10"	—
h103(E)	16	#6	7'-9"	—
h104(E)	34	#5	30'-3"	—
h105(E)	2	#5	28'-3"	—
h106(E)	2	#5	11'-11"	—
h107(E)	10	#5	13'-11"	—
h108(E)	5	#5	35'-3"	—
h109(E)	5	#5	12'-8"	—
h110(E)	5	#5	18'-8"	—
h111(E)	5	#5	6'-8"	—
h112(E)	6	#6	16'-0"	—
h113(E)	12	#5	8'-0"	—
p100(E)	14	#9	27'-8"	—
p101(E)	14	#9	34'-10"	—
p102(E)	14	#9	27'-0"	—
p103(E)	14	#9	19'-3"	—
p104(E)	14	#9	33'-9"	—
p105(E)	14	#9	29'-4"	—
p106(E)	14	#9	30'-11"	—
p107(E)	14	#9	17'-8"	—
s100(E)	330	#7	24'-2"	—
s101(E)	4	#6	14'-2"	—
s102(E)	4	#6	14'-6"	—
s103(E)	4	#6	14'-10"	—
s104(E)	4	#6	15'-2"	—
s105(E)	460	#6	11'-3"	—
s106(E)	48	#7	19'-6"	—
sp100	7	#5	37'-4"	—
sp101(E)	7	#5	10'-10"	—
u100(E)	38	#6	11'-2"	—
u101(E)	10	#5	9'-8"	—
u102(E)	58	#5	9'-8"	—
v100	112	#10	36'-11"	—
v101(E)	112	#10	27'-1"	—
v102(E)	112	#9	14'-3"	—
Structure Excavation			Cu. Yd.	148
Concrete Structures			Cu. Yd.	390.8
Reinforcement Bars			Pound	24,080
Reinforcement Bars, Epoxy Coated			Pound	66,720
Permanent Casing			Foot	204
Drilled Shaft in Soil			Cu. Yd.	120.0
Drilled Shaft in Rock			Cu. Yd.	26.1

***Length is height of spiral.

NOTES:



- Space reinforcement to miss anchor bolts.
- Pour steps monolithically with cap.

BEARING SEAT ELEVATION														
GIRDER	1	2	3	4	6	7	8	9	10	11	12	13	14	15
ELEV.	482.21	482.37	482.52	482.63	482.75	482.89	483.03	483.03	482.89	482.75	482.66	482.57	482.46	482.27


* The quantities and reinforcement detailing are based on the top of shaft and the estimated top of rock elevations shown and may change based on the actual top of rock encountered at each shaft and the final top of shaft elevation.

** Contractor is responsible for determining the casing thickness and the actual tip elevation to be used. See Article 516.06(d) of the Standard Specifications. Pay limits for the Permanent casing shall be based on the minimum length shown. Permanent Casing shall extend into the rock as needed if the upper zone of rock is fractured and excessive water inflow is encountered.

Michael Baker INTERNATIONAL 200 W Adams Street Suite 1500 Chicago, IL 60606 P: 312.707.8970 FAX: 312.707.8854	USER NAME = DLamb		DESIGNED = YC/MLK	REVISED =	STATE OF ILLINOIS DEPARTMENT OF TRANSPORTATION	PIER 1 DETAILS 2 STRUCTURE NO. 090-0182					F.A.P. RTE.	SECTION	COUNTY	TOTAL SHEETS	SHEET NO.
	PLOT SCALE = 0:2,0000 " = 1' / in.		CHECKED = EWT	REVISED =		SHEET 5-163 OF 5-194 SHEETS					VAR.	13 (HVB, HB-3) BR-1:R	TAZEWELL	1173	689
	PLOT DATE = 6/6/2023		DRAWN = RBH/DMJ	REVISED =		CONTRACT NO. 68C55					ILLINOIS FED. AID PROJECT				
			CHECKED = EWT	REVISED =											

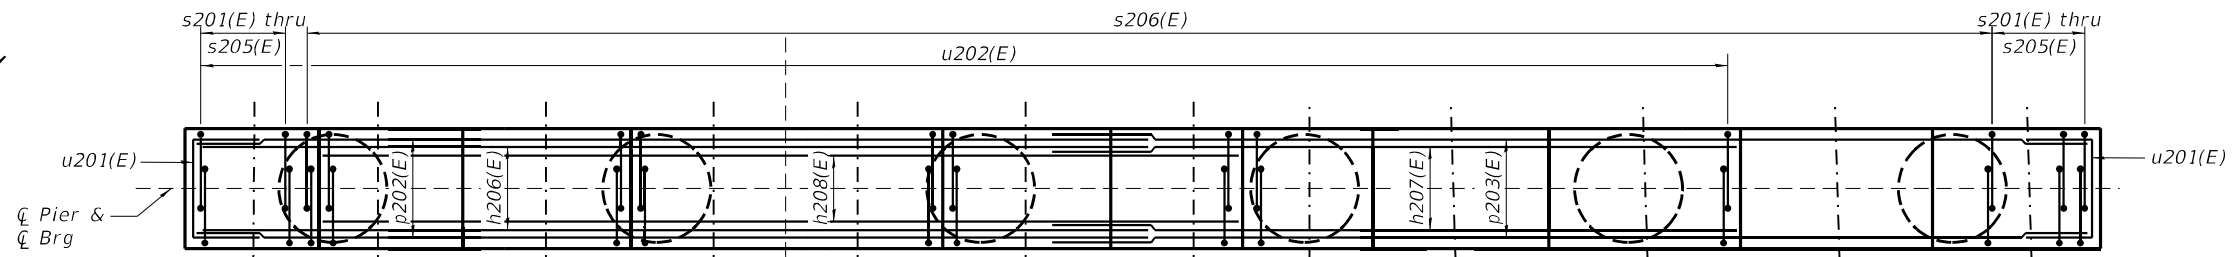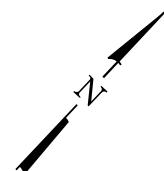

TOP PLAN

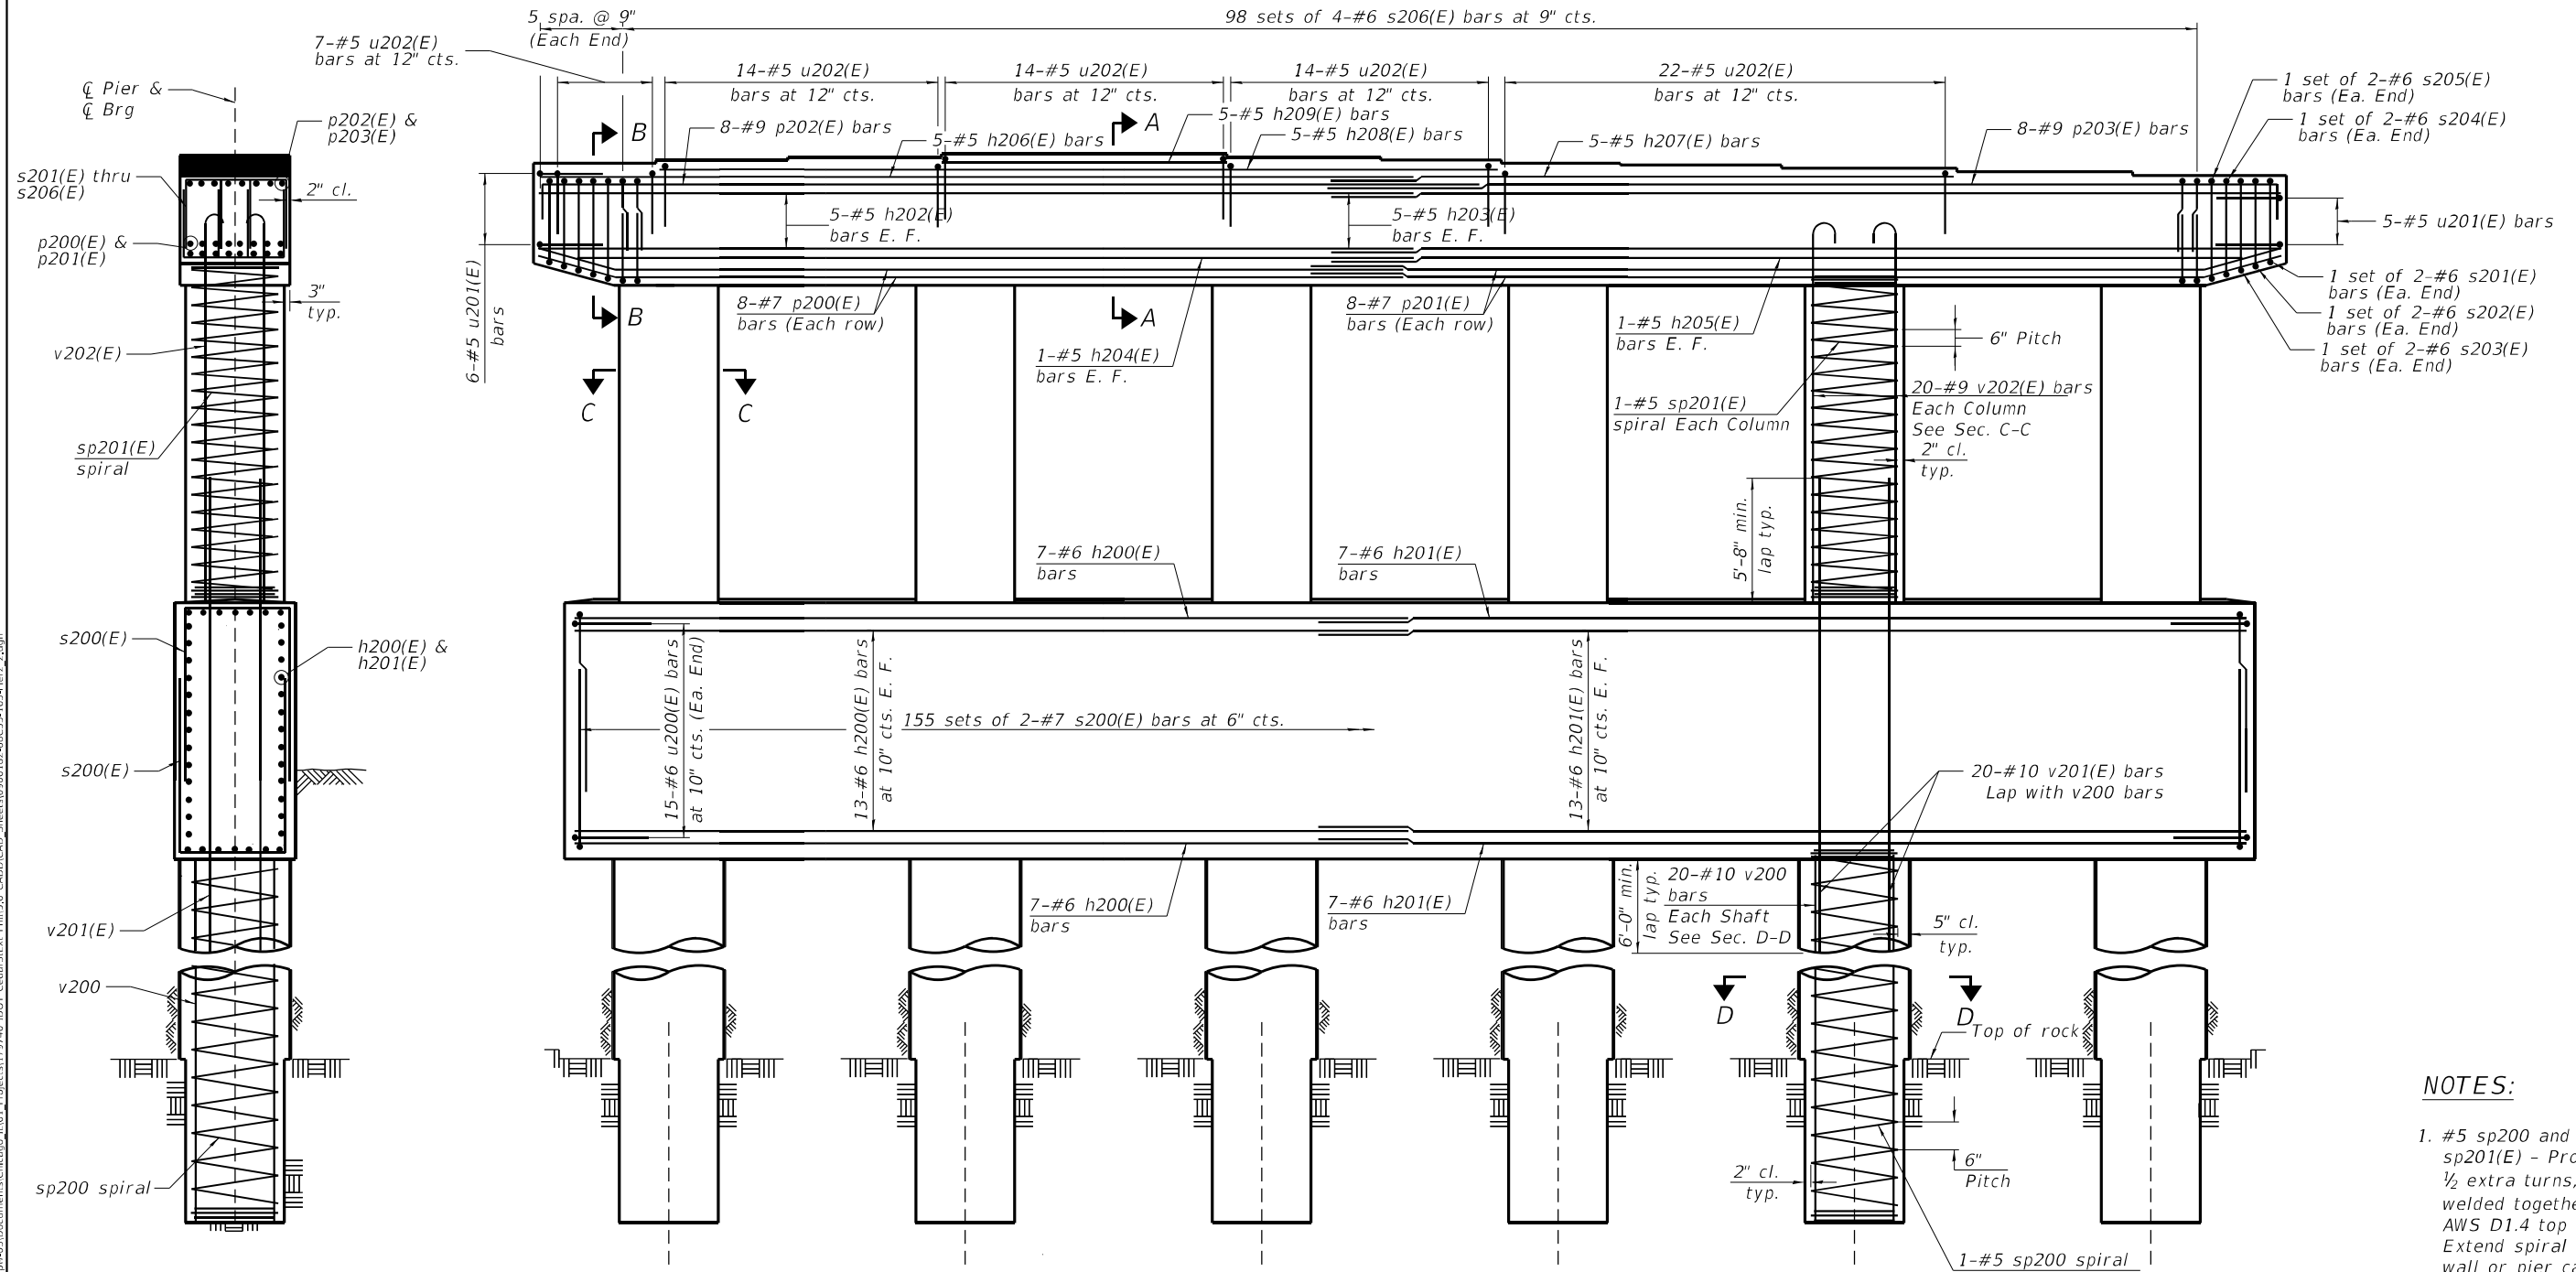

END VIEW

ELEVATION

NOTES:

1. #5 sp200 and #5 sp201(E) - Provide 1 1/2 extra turns, shop welded together per AWS D1.4 top and bottom. Extend spiral 2" into crash wall or pier cap. Provide 4-#4 spacers or equivalent.
2. All edges have a 3/4" chamfer, unless noted otherwise.

MODEL: Default
FILE: \\miller-prod\miller-usa\benley.com\miller-usa\p03\Documents\Chicago\11011 Project\179740 IDOT CedarStExt PH115.0 CAD\CD40_Sheets\0900187-68C55-165-Pier2_2.dgn

Michael Baker
INTERNATIONAL
200 W Adams Street
Suite 1500
Chicago, IL 60606
PH: 312.707.8970
FAX: 312.707.8854

USER NAME = DLamb	DESIGNED - YC	REVISED -
	CHECKED - EWT	REVISED -
PLOT SCALE = 0:2.0000' = 1" / in.	DRAWN - DCL	REVISED -
PLOT DATE = 6/6/2023	CHECKED - EWT	REVISED -




STATE OF ILLINOIS
DEPARTMENT OF TRANSPORTATION

PIER 2 DETAILS 1
STRUCTURE NO. 090-0182

SHEET 5-165 OF 5-194 SHEETS

F.A.P. RTE.	SECTION	COUNTY	TOTAL SHEETS	SHEET NO.
VAR.	13 (HVB, HB-3) BR-1:R	TAZEWELL	1173	691
CONTRACT NO. 68C55				
ILLINOIS FED. AID PROJECT				






MODEL: Default
FILE: \\miller-prod\miller-usa\jbenley\com\miller-usa\p03\Documents\Chicago\1\0\1\Project\179140.IDOT CedarStExt_RH115.0 CAD\CAD_Sheets\0900182-68C55-166-Rec2_3.dgn

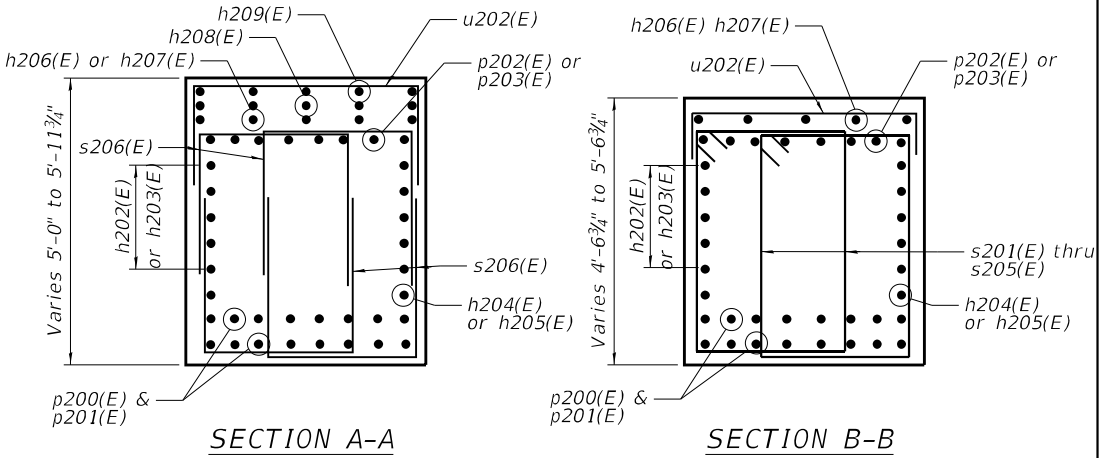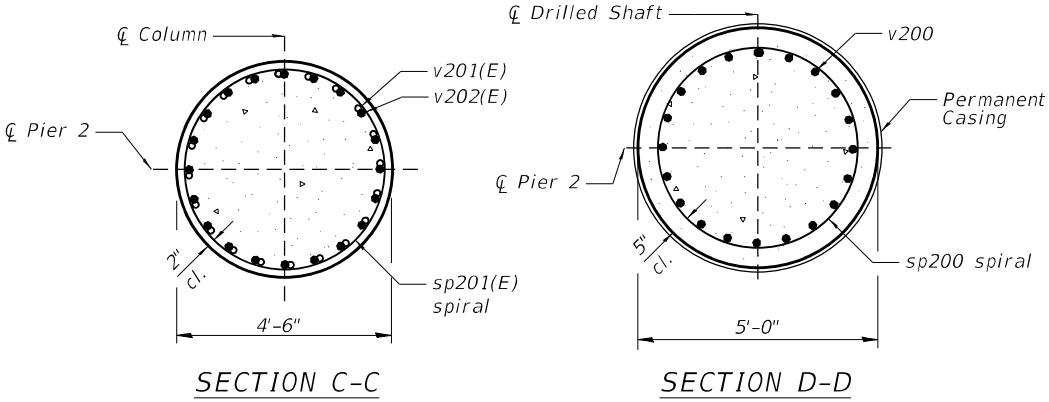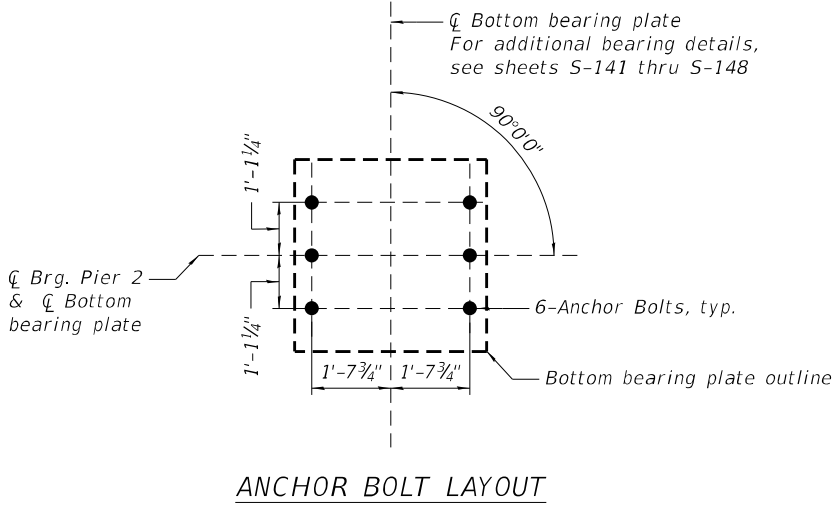

BILL OF MATERIAL

Bar	No.	Size	Length	Shape
h200(E)	40	#6	38'-6"	▬
h201(E)	40	#6	42'-6"	▬
h202(E)	10	#5	39'-10"	▬
h203(E)	10	#5	43'-3"	▬
h204(E)	2	#5	38'-1"	▬
h205(E)	2	#5	41'-6"	▬
h206(E)	5	#5	39'-10"	▬
h207(E)	5	#5	28'-3"	▬
h208(E)	5	#5	38'-2"	▬
h209(E)	5	#5	12'-8"	▬
p200(E)	16	#7	39'-9"	┐┐
p201(E)	16	#7	44'-4"	┐┐┐
p202(E)	8	#9	44'-3"	┐┐┐
p203(E)	8	#9	44'-10"	┐┐┐┐
s200(E)	310	#7	21'-0"	┐
s201(E)	4	#6	14'-10"	┐┐
s202(E)	4	#6	15'-4"	┐┐
s203(E)	4	#6	15'-8"	┐┐
s204(E)	4	#6	16'-2"	┐┐
s205(E)	4	#6	16'-6"	┐┐
s206(E)	392	#6	11'-7"	┐
sp200	6	#5	38'-2"	▬▬▬
sp201(E)	6	#5	14'-8"	▬▬▬
u200(E)	30	#6	11'-10"	┐
u201(E)	11	#5	10'-2"	┐
u202(E)	71	#5	10'-2"	┐
v200	120	#10	37'-9"	▬▬▬
v201(E)	120	#10	23'-4"	▬▬▬
v202(E)	120	#9	18'-1"	┐┐┐
Structure Excavation			Cu. Yd.	131
Concrete Structures			Cu. Yd.	315.0
Reinforcement Bars			Pound	25,760
Reinforcement Bars, Epoxy Coated			Pound	55,530
Permanent Casing			Foot	192
Drilled Shaft in Soil			Cu. Yd.	139.5
Drilled Shaft in Rock			Cu. Yd.	21.3



***Length is height of spiral

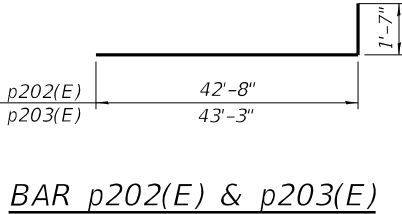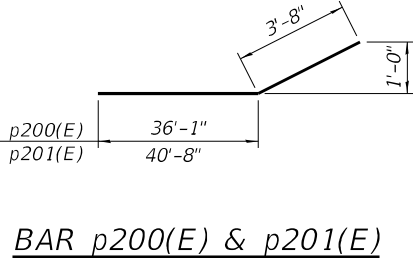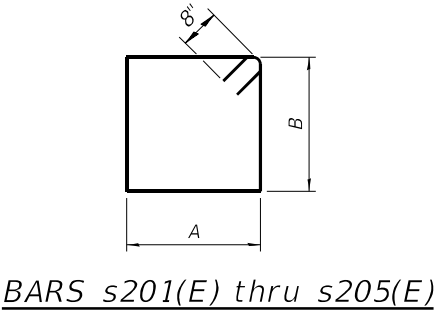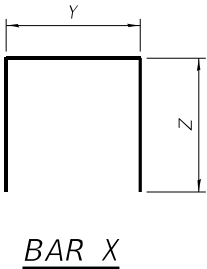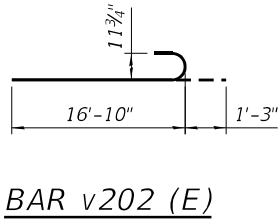


USER NAME = DIamb	DESIGNED - YC	REVISED -
	CHECKED - EWT	REVISED -
PLOT SCALE = 0:2,0000 " = 1' in.	DRAWN - DCL	REVISED -
PLOT DATE = 6/6/2023	CHECKED - EWT	REVISED -

F.A.P. RTE.	SECTION	COUNTY	TOTAL SHEETS	SHEET NO.
VAR.	13 (HVB, HB-3) BR-1:R	TAZEWELL	1173	692
			CONTRACT NO. 68C55	
		ILLINOIS	FED. AID PROJECT	


MODEL: Default
FILE: \\miller-prod\miller-usa\benley.com\miller-usa\p03\Documents\Chicago\11011 Project\179740 IDOT CedarStExt PH115.0 CADD\CAD Sheets\0900187-68C55-168-Rec2C_2.dgn

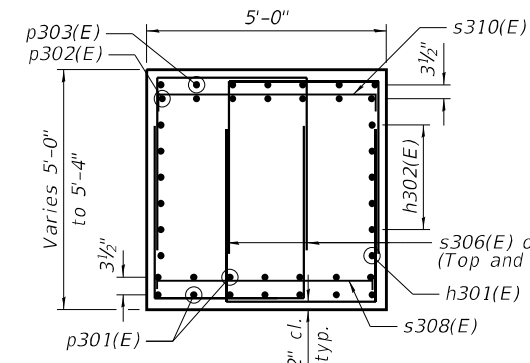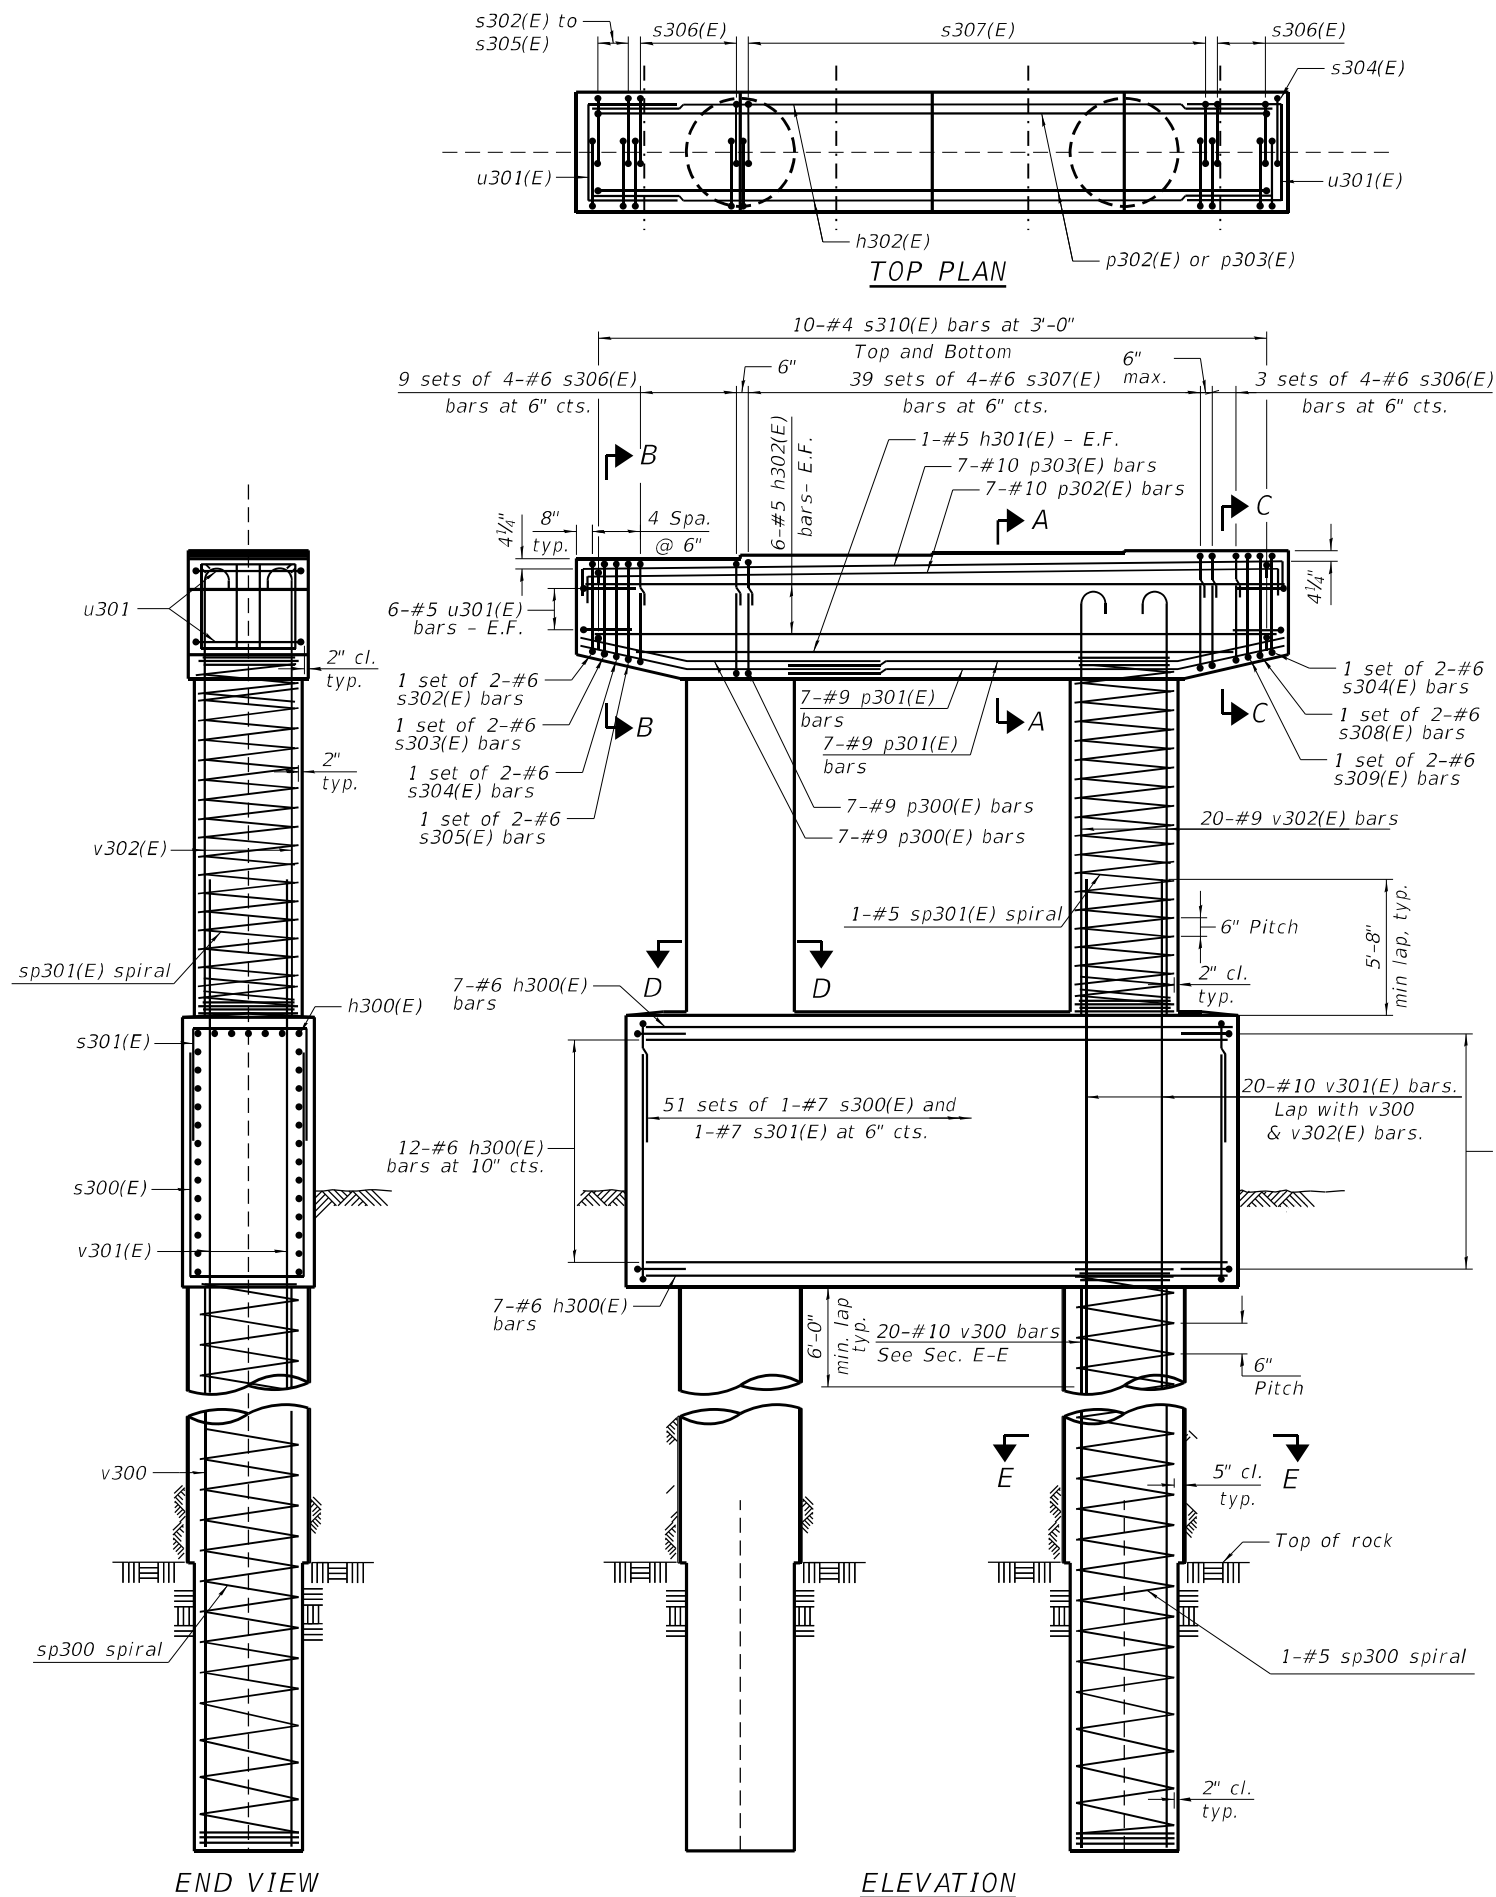


SECTION A-A

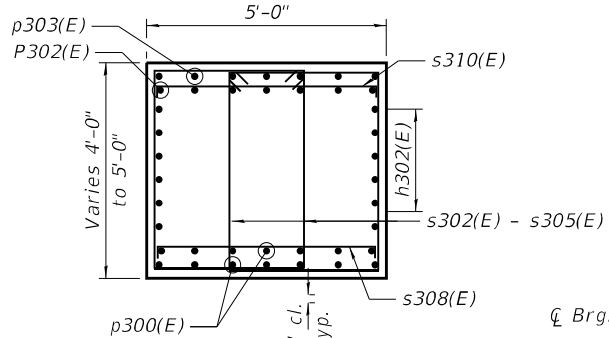


SECTION B-B

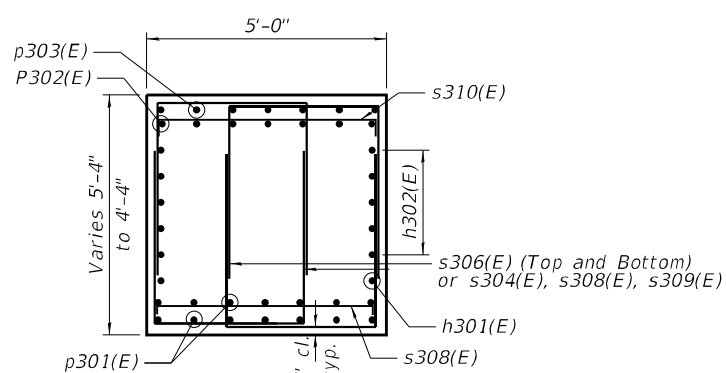

SECTION C-C

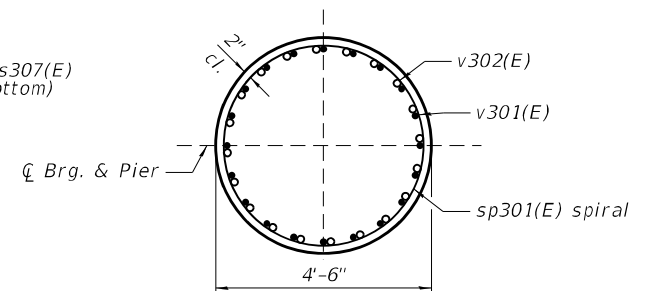

SECTION D-D

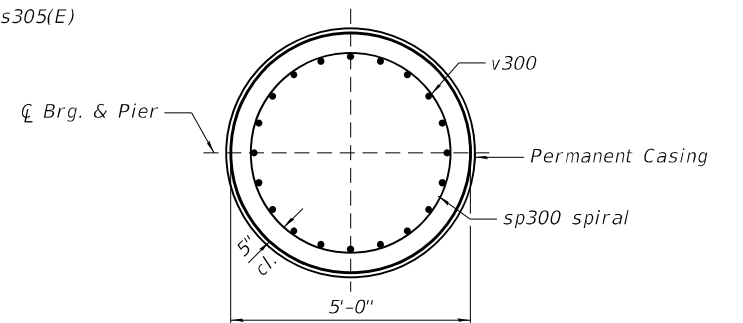

SECTION E-E

NOTES:

- #5 sp300 and #5 sp301(E) - Provide 1 1/2 extra turns, shop welded together per AWS D1.4 top and bottom. Extend spiral 2" into crash wall or pier cap. Provide 4-#4 spacers or equivalent.
- All edges have a 3/4" chamfer, unless noted otherwise.

Michael Baker INTERNATIONAL
200 W Adams Street
Suite 1500
Chicago, IL 60606
PH: 312.707.8910
FAX: 312.707.8854

USER NAME = D1amb	DESIGNED - EML	REVISED -
	CHECKED - EWT	REVISED -
PLOT SCALE = 0:2.0000 " = 1" / in.	DRAWN - EML	REVISED -
PLOT DATE = 6/6/2023	CHECKED - JMK	REVISED -


**STATE OF ILLINOIS
DEPARTMENT OF TRANSPORTATION**

**PIER 2C DETAILS 1
STRUCTURE NO. 090-0182**

SHEET 5-168 OF 5-194 SHEETS

F.A.P. RTE.	SECTION	COUNTY	TOTAL SHEETS	SHEET NO.
VAR.	13 (HVB, HB-3) BR-1:R	TAZEWELL	1173	694
CONTRACT NO. 68C55				
ILLINOIS		FED. AID PROJECT		

MODEL: Default
FILE: \\miller-prod\miller\share\miller\com\bus-pw\03\Documents\Chicago\11011\Project\179740.IDOT CedarStExt-PIH15.0.CADD\CAD_Sheet\0900187-68C55-169.dwg
PIER 3 PLAN & ELEVATION

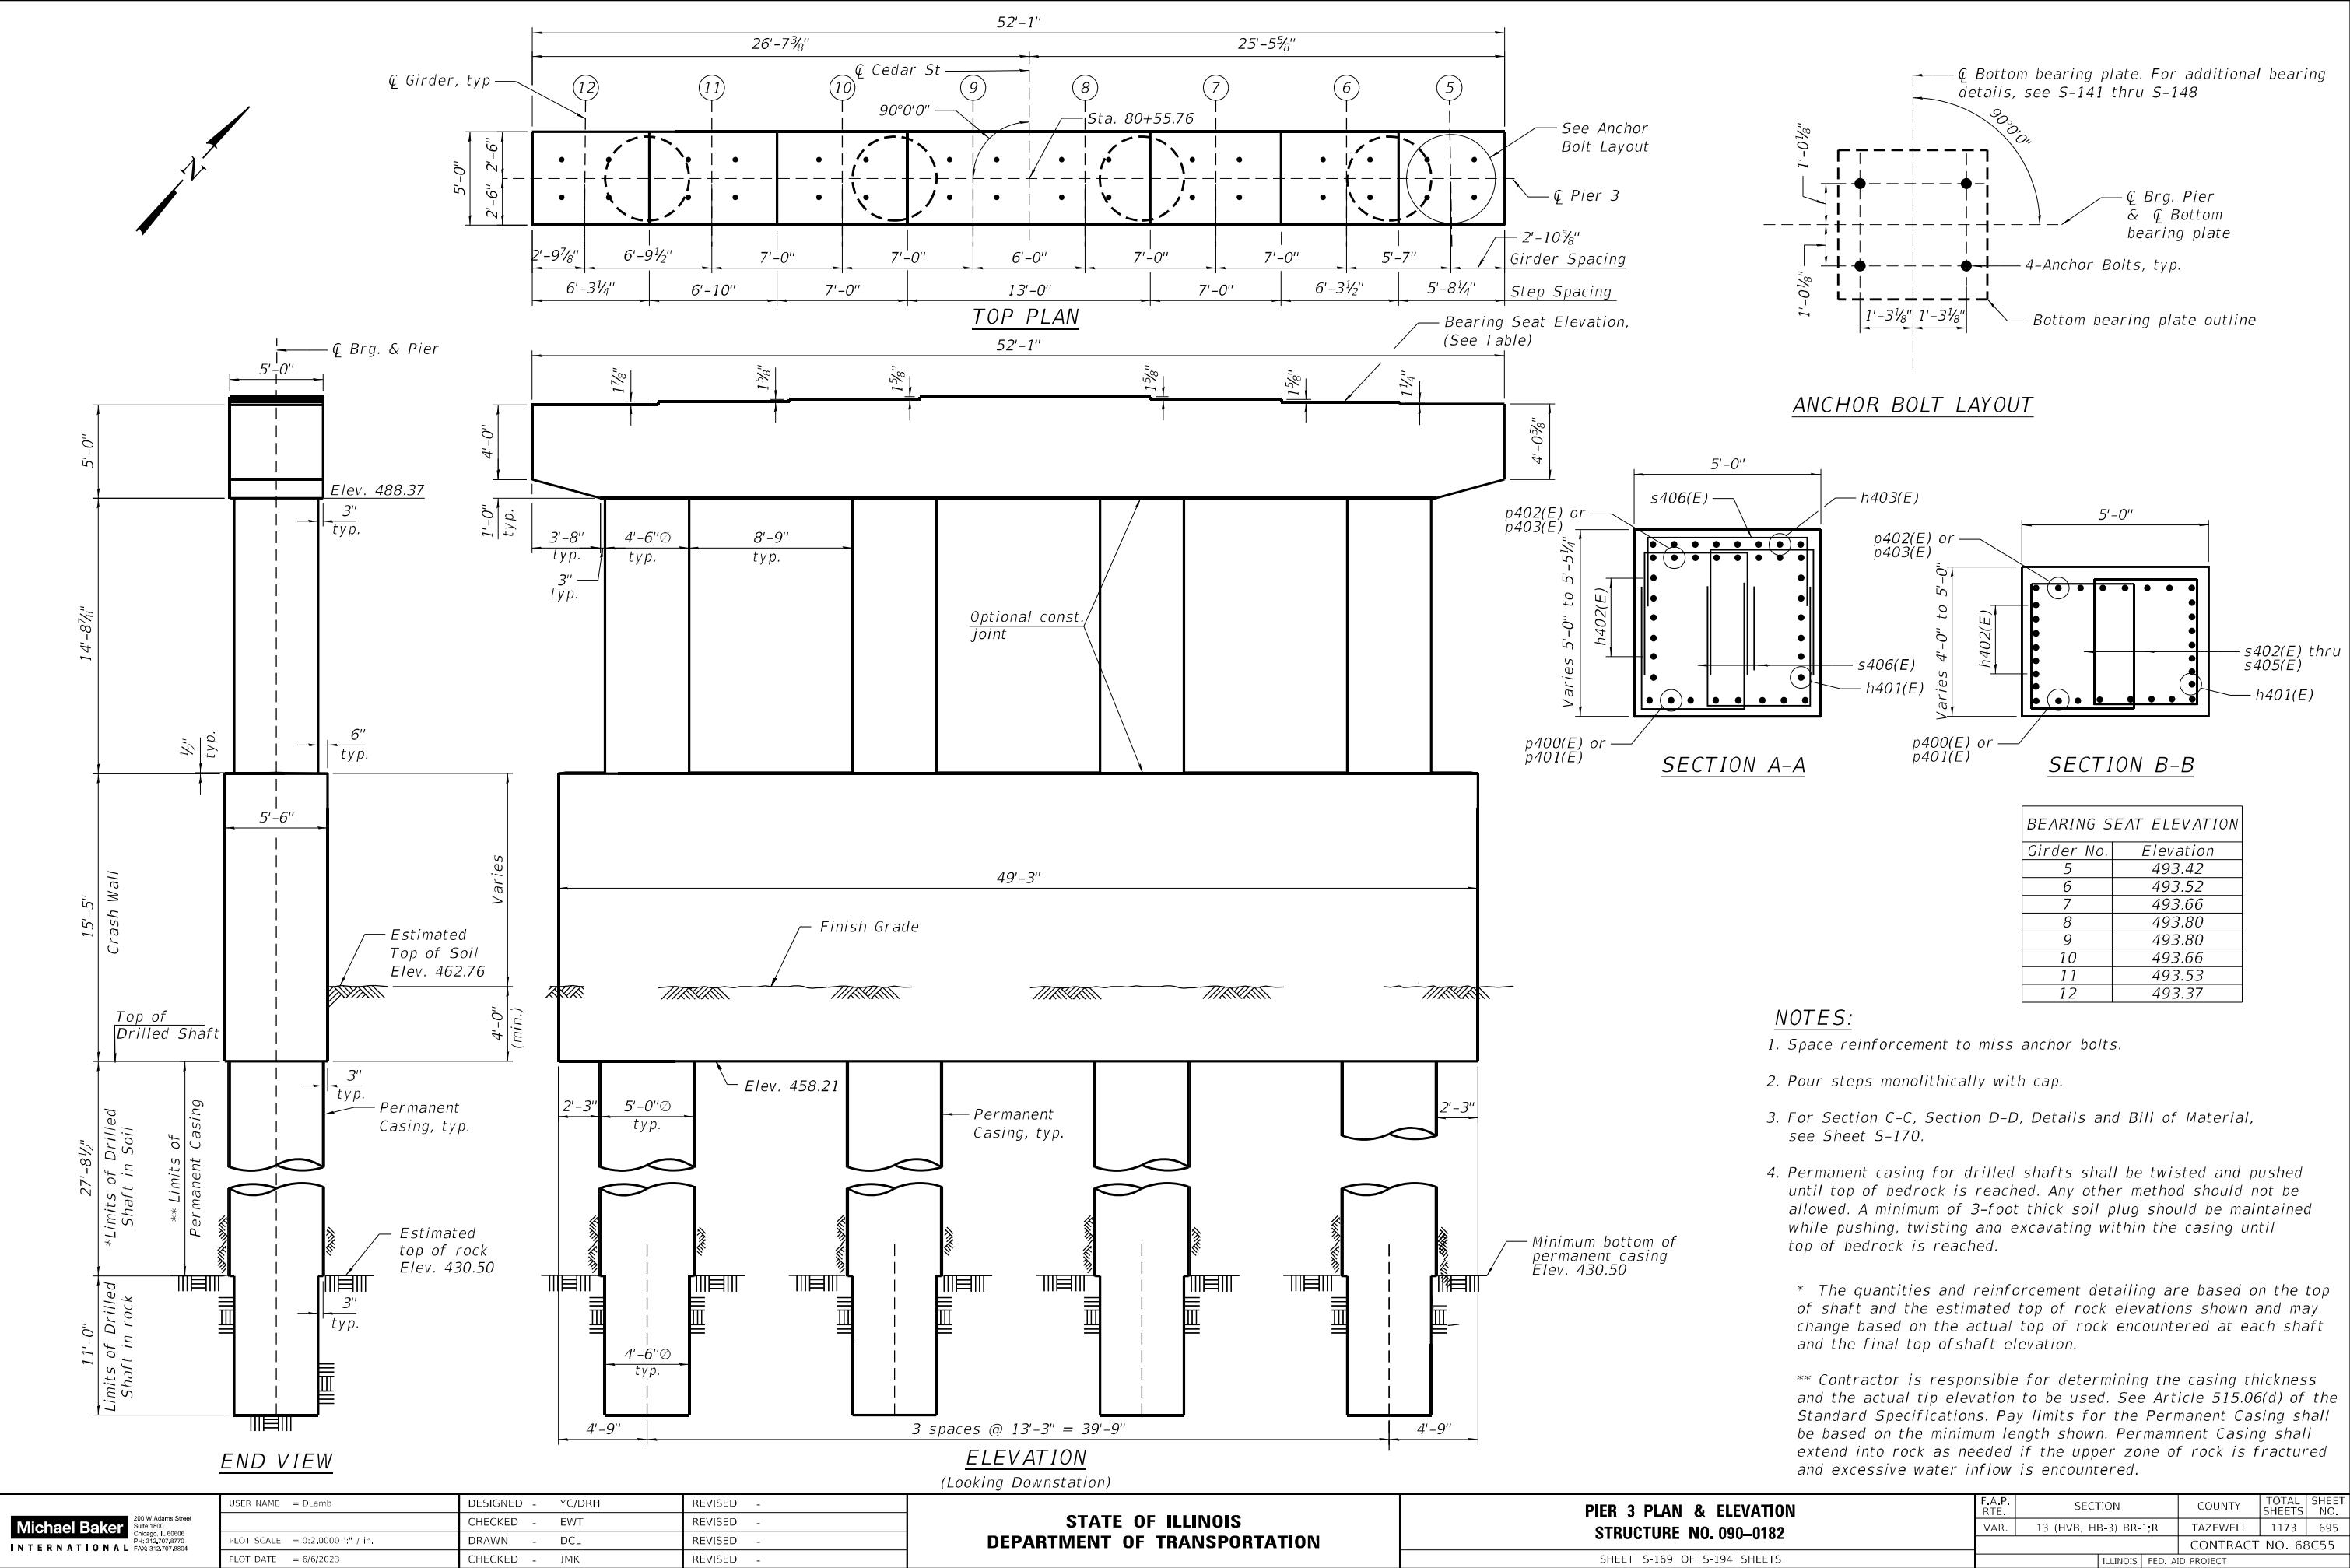

Michael Baker INTERNATIONAL
200 W Adams Street
Suite 1500
Chicago, IL 60606
PH: 312.707.8870
FAX: 312.707.8854

USER NAME = DLamb	DESIGNED - YC/DRH	REVISED -
	CHECKED - EWT	REVISED -
PLOT SCALE = 0:2.0000 " = 1" / in.	DRAWN - DCL	REVISED -
PLOT DATE = 6/6/2023	CHECKED - JMK	REVISED -

STATE OF ILLINOIS
DEPARTMENT OF TRANSPORTATION

PIER 3 PLAN & ELEVATION
STRUCTURE NO. 090-0182
SHEET S-169 OF S-194 SHEETS

F.A.P. RTE.	SECTION	COUNTY	TOTAL SHEETS	SHEET NO.
VAR.	13 (HVB, HB-3) BR-1:R	TAZEWELL	1173	695
			CONTRACT NO. 68C55	
			ILLINOIS / FED. AID PROJECT	

Bar	A	B
s402(E)	3'-9"	2'-9"
s403(E)	4'-0"	2'-9"
s404(E)	4'-2"	2'-9"

BARS s402(E) thru s404(E)

BAR p402(E) & p403(E)

BILL OF MATERIAL




Bar	No.	Size	Length	Shape
h400(E)	50	#6	48'-11"	==
h401(E)	2	#5	48'-4"	==
h402(E)	12	#5	51'-7"	==
h403(E)	8	#5	12'-8"	==
p400(E)	8	#8	14'-1"	==
p401(E)	8	#8	43'-8"	==
p402(E)	8	#8	43'-4"	==
p403(E)	8	#8	16'-10"	==
s400(E)	99	#7	33'-4"	==
s401(E)	99	#7	16'-0"	==
s402(E)	4	#6	14'-4"	==
s403(E)	4	#6	14'-10"	==
s404(E)	4	#6	15'-2"	==
s405(E)	252	#6	11'-5"	==
s406(E)	14	#5	9'-2"	==
sp400	4	#5	38'-11"	==
sp401(E)	4	#5	14'-11"	==
u400(E)	40	#6	11'-8"	==
u401(E)	12	#5	10'-0"	==
v400	80	#10	38'-9"	==
v401(E)	80	#9	27'-2"	==
v402(E)	80	#9	18'-4"	==
Structure Excavation			Cu. Yd.	86
Concrete Structures			Cu. Yd.	239.3
Reinforcement Bars			Pound	17,600
Reinforcement Bars, Epoxy Coated			Pound	36,590
Permanent Casing			Foot	111
Drilled Shaft in Soil			Cu. Yd.	80.7
Drilled Shaft in Rock			Cu. Yd.	26.0

***Length is height of spiral.




NOTES:

1. For Sections A-A & B-B, see sheet S-169.
2. #5 sp400 and #5 sp401(E) - Provide 1½" extra turns, shop welded together per AWS D1.4 top and bottom. Extend spiral 2" into crash wall or pier cap. Provide 4-#4 spacers or equivalent.
3. All edges have a ¾" chamfer, unless noted otherwise.

MODEL: Default
FILE: 68C55-17-1Rer3C_1.dgn
C:\Users\paul.bentley\Documents\Chicago\11011 Project\179140 IDOT CedarStExt PH115.0 CAD\DCAD_Sheets\0900187-68C55-17-1Rer3C_1.dgn

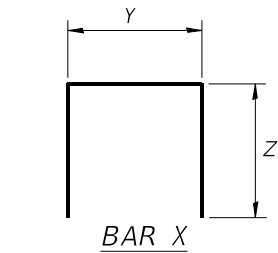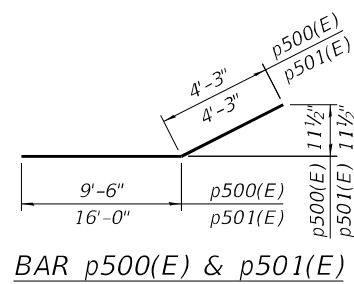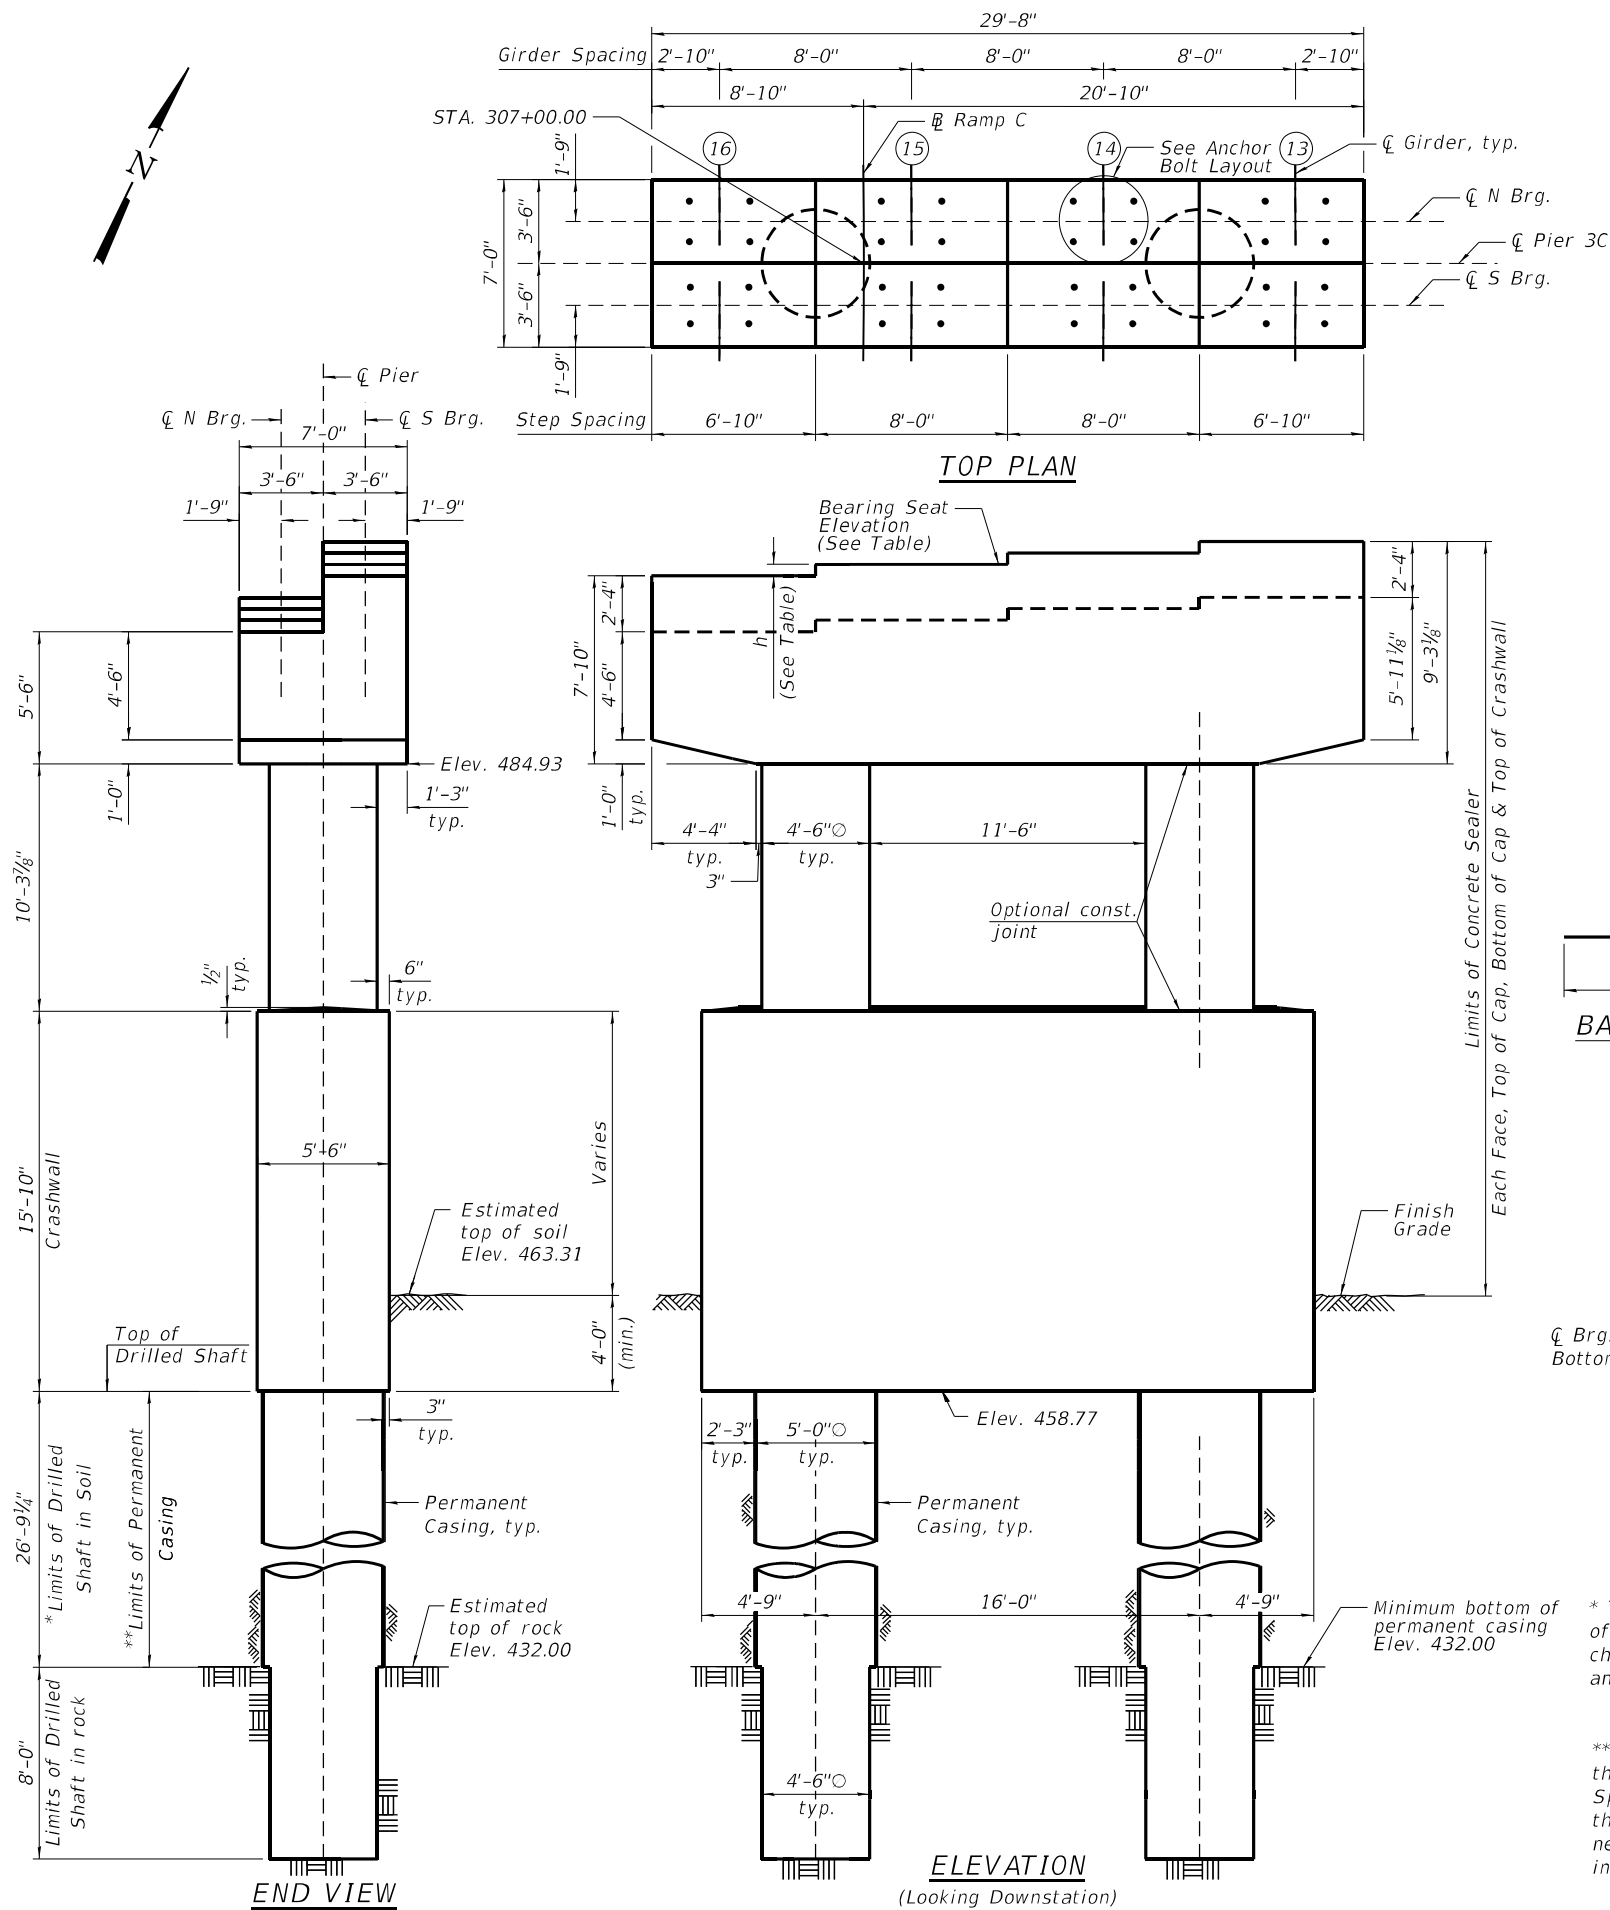

X	Y	Z
s500(E)	5'-2"	14'-6"
s501(E)	5'-2"	5'-5"
s522(E)	3'-2"	3'-9"
s523(E)	6'-6"	0'-10"
u500(E)	5'-0"	3'-4"
u501(E)	6'-6"	2'-9"
u502(E)	3'-0"	2'-9"

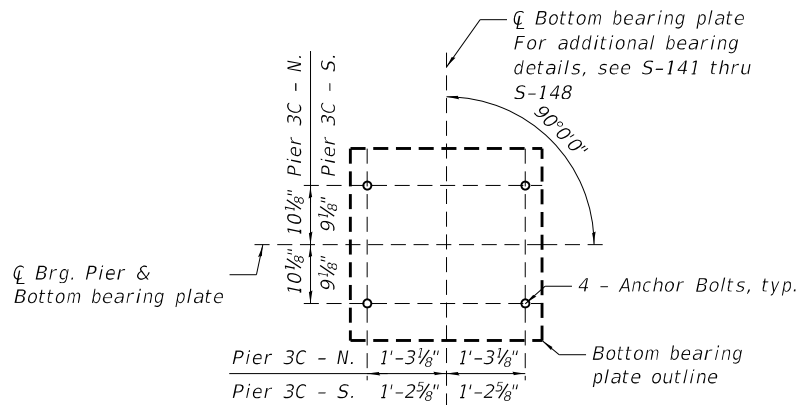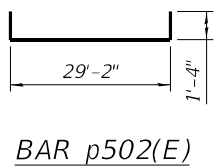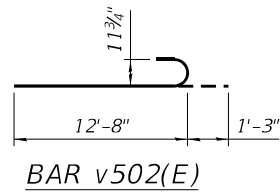

ANCHOR BOLT LAYOUT

* The quantities and reinforcement detailing are based on the top of shaft and the estimated top of rock elevations shown and may change based on the actual top of rock encountered at each shaft and the final top of shaft elevation.

** Contractor is responsible for determining the casing thickness and the actual tip elevation to be used. See Article 516.06(d) of the Standard Specifications. Pay limits for the Permanent Casing shall be based on the minimum length shown. Permanent Casing shall extend into rock as needed if the upper zone of rock is fractured and excessive water inflow is encountered.

BILL OF MATERIAL

Bar	No.	Size	Length	Shape
h500(E)	54	#6	25'-2"	—
h501(E)	2	#5	25'-5"	—
h502(E)	21	#5	29'-4"	—
h503(E)	4	#5	22'-6"	—
h504(E)	4	#5	14'-6"	—
h505(E)	18	#5	6'-6"	—
h506(E)	20	#5	7'-10"	—

p500(E)	10	#8	13'-9"	—
p501(E)	10	#8	20'-3"	—
p502(E)	12	#8	31'-10"	—

s500(E)	51	#7	34'-2"	—
s501(E)	51	#7	16'-0"	—
s502(E)	2	#6	18'-10"	—
s503(E)	2	#6	19'-2"	—
s504(E)	2	#6	19'-4"	—
s505(E)	2	#6	19'-8"	—
s506(E)	2	#6	19'-10"	—
s507(E)	2	#6	20'-0"	—
s508(E)	2	#6	20'-4"	—
s509(E)	2	#6	20'-6"	—
s510(E)	10	#6	20'-8"	—
s511(E)	32	#6	21'-6"	—
s512(E)	32	#6	22'-6"	—
s513(E)	10	#6	23'-6"	—
s514(E)	2	#6	23'-4"	—
s515(E)	2	#6	23'-0"	—
s516(E)	2	#6	22'-10"	—
s517(E)	2	#6	22'-8"	—
s518(E)	2	#6	22'-4"	—
s519(E)	2	#6	22'-2"	—
s520(E)	2	#6	21'-10"	—
s521(E)	2	#6	21'-8"	—
s522(E)	58	#6	11'-0"	—
s523(E)	9	#4	8'-4"	—

***	sp500	2	#5	35'-0"	—
***	sp501(E)	2	#5	10'-6"	—

u500(E)	44	#6	11'-8"	—
u501(E)	17	#5	12'-0"	—
u502(E)	10	#5	8'-6"	—

v500	40	#10	35'-0"	—
v501(E)	40	#10	27'-6"	—
v502(E)	40	#9	13'-11"	—

Structure Excavation	Cu. Yd.	48
Concrete Structures	Cu. Yd.	150.2
Reinforcement Bars	Pound	7,940
Reinforcement Bars, Epoxy Coated	Pound	23,410
Permanent Casing	Foot	54
Drilled Shaft in Soil	Cu. Yd.	39.0
Drilled Shaft in Rock	Cu. Yd.	9.5
Concrete Sealer	Sq. Yd.	2,027

***Length is height of spiral

BEARING SEAT ELEVATION				
Girder No.	N - Elevation	N - h	S - Elevation	S - h
13	491.86	-	494.19	-
14	491.39	5 5/8"	493.71	5 3/4"
15	490.91	5 3/4"	493.24	5 5/8"
16	490.43	5 3/4"	492.76	5 3/4"

NOTES:

- Space reinforcement to miss anchor bolts.
- Pour steps monolithically with cap.
- For Sections and Details see Sheet S-172.
- Permanent casing for drilled shafts shall be twisted and pushed until top of bedrock is reached. Any other method should not be allowed. A minimum of 3-foot thick soil plug should be maintained while pushing, twisting and excavating within the casing until top of bedrock is reached.

Michael Baker
INTERNATIONAL
200 W Adams Street
Suite 1500
Chicago, IL 60606
PH: 312.707.8910
FAX: 312.707.8854



USER NAME = D1amb	DESIGNED - EML	REVISED -
	CHECKED - EWT	REVISED -
PLOT SCALE = 0:2.0000 " = 1" / in.	DRAWN - EML	REVISED -
PLOT DATE = 6/6/2023	CHECKED - JMK	REVISED -

STATE OF ILLINOIS
DEPARTMENT OF TRANSPORTATION


PIER 3C PLAN & ELEVATION
STRUCTURE NO. 090-0182

SHEET S-171 OF S-194 SHEETS


F.A.P. RTE.	SECTION	COUNTY	TOTAL SHEETS	SHEET NO.
VAR.	13 (HVB, HB-3) BR-1:R	TAZEWELL	1173	697
CONTRACT NO. 68C55				
ILLINOIS				FED. AID PROJECT

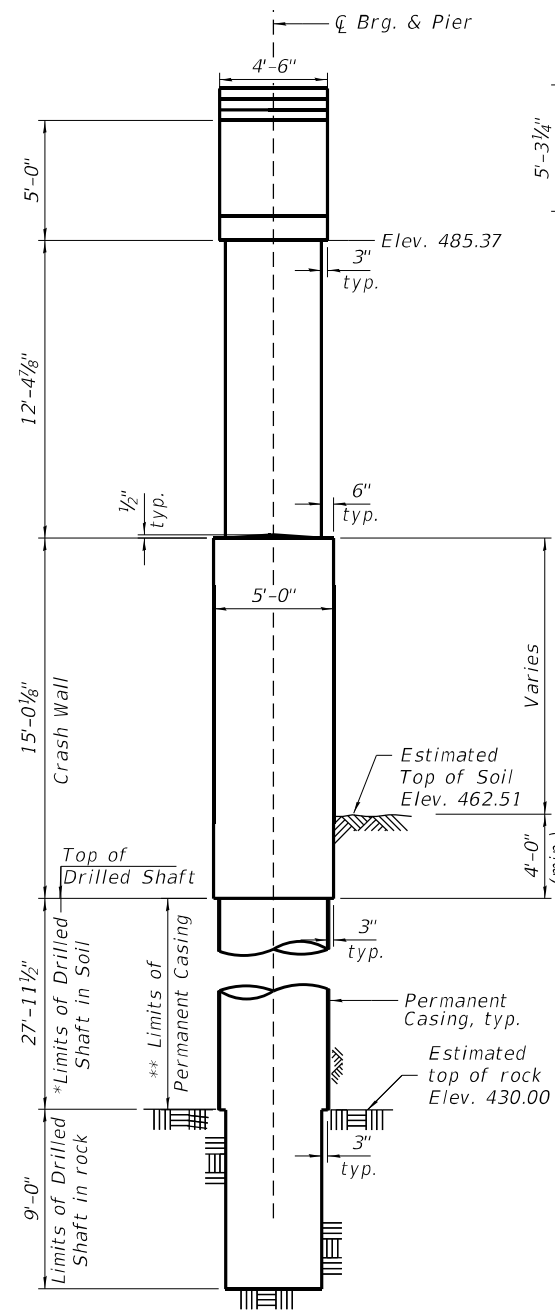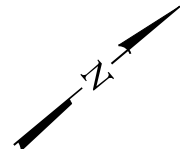


END VIEW

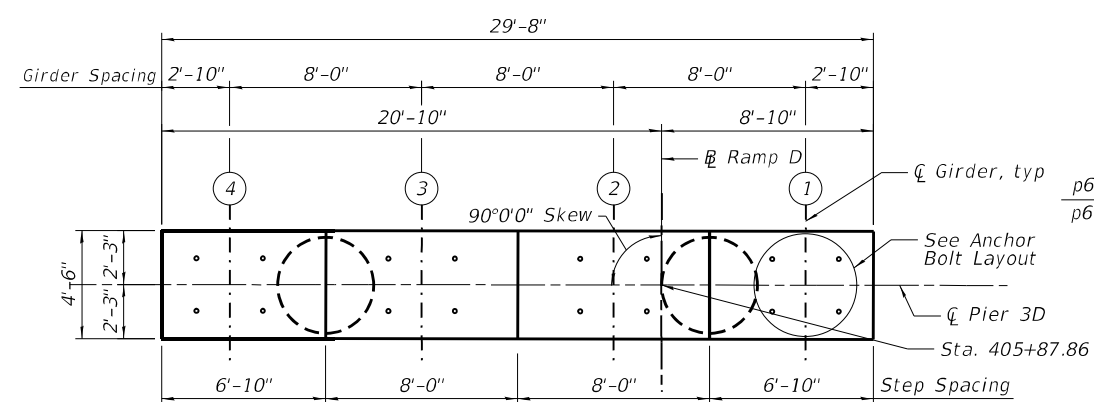


TOP PLAN

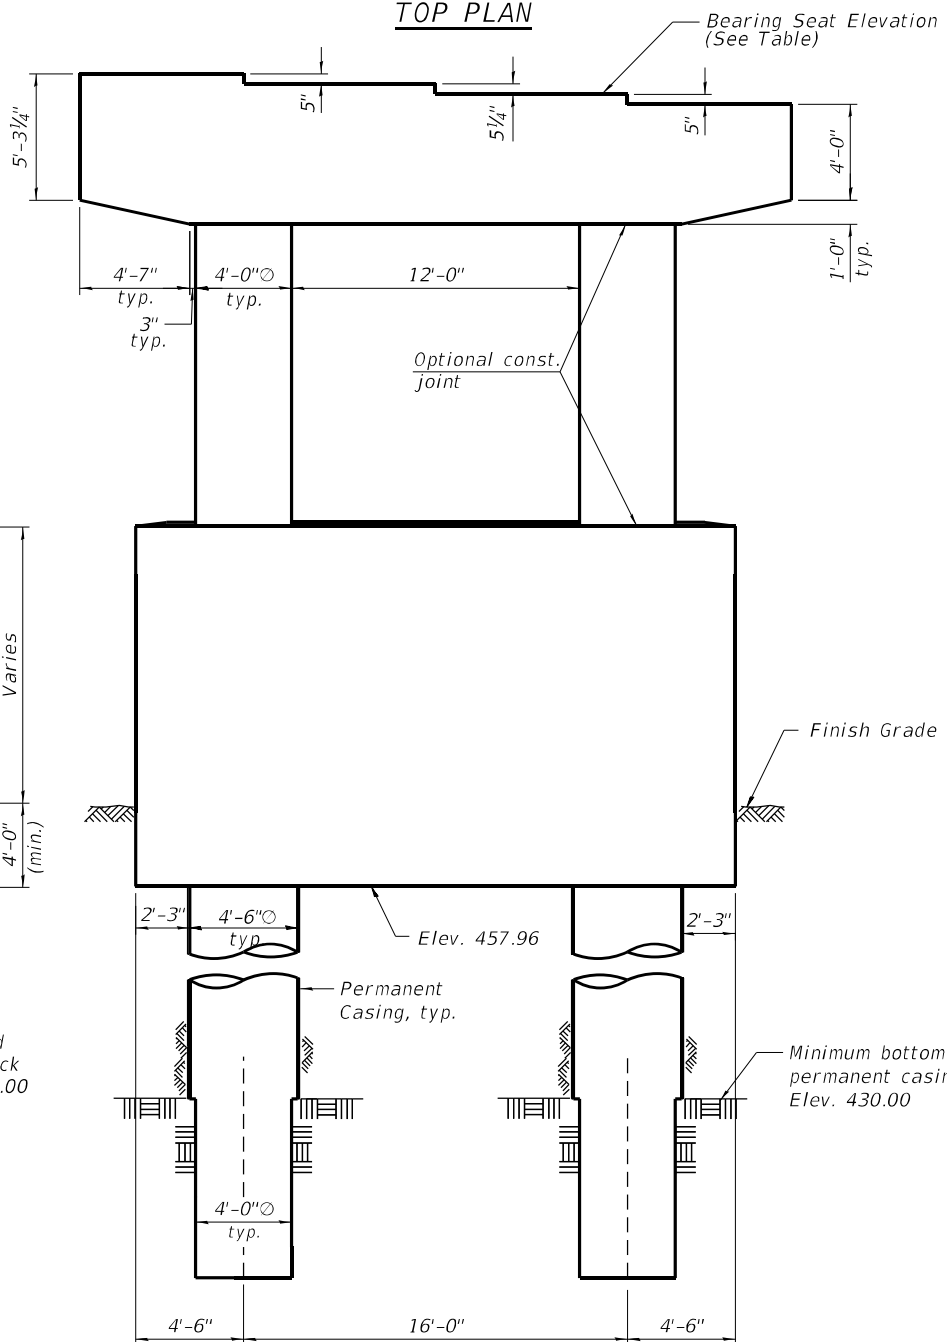


ELEVATION
(Looking Downstation)

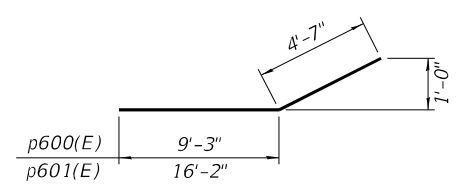


BAR p600(E) & p601(E)

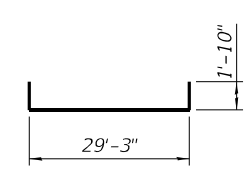

BAR p602(E)

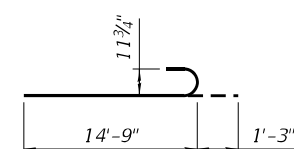


BAR v602(E)

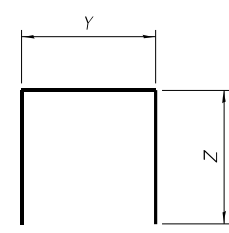


BAR X

X	Y	Z
s600(E)	4'-8"	14'-2"
s601(E)	4'-8"	4'-11"
s608(E)	2'-9"	4'-4"
s609(E)	2'-9"	4'-11"
s610(E)	4'-2"	0'-10"
u600(E)	4'-6"	3'-4"
u601(E)	4'-0"	2'-9"

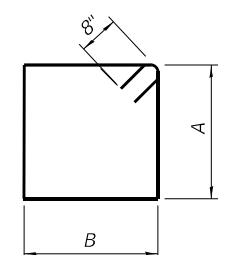

BAR s602(E) thru s607(E)

BAR	A	B
s602(E)	3'-9"	2'-9"
s603(E)	3'-10"	2'-9"
s604(E)	3'-11"	2'-9"
s605(E)	4'-1"	2'-9"
s606(E)	4'-2"	2'-9"
s607(E)	4'-3"	2'-9"

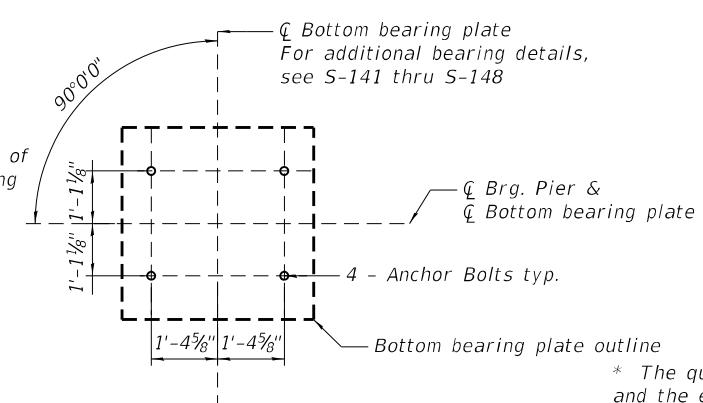

ANCHOR BOLT LAYOUT

BILL OF MATERIAL

Bar	No.	Size	Length	Shape
h600(E)	48	#6	24'-8"	—
h601(E)	2	#5	25'-2"	—
h602(E)	10	#5	29'-2"	—
h603(E)	2	#5	27'-3"	—
h604(E)	2	#5	16'-9"	—
h605(E)	2	#5	6'-4"	—
h606(E)	7	#5	6'-1"	—
h607(E)	7	#5	6'-9"	—
h608(E)	14	#5	6'-6"	—
p600(E)	8	#8	13'-10"	—
p601(E)	8	#8	20'-9"	—
p602(E)	7	#10	32'-11"	—
s600(E)	51	#7	33'-0"	U
s601(E)	51	#7	14'-6"	U
s602(E)	2	#6	14'-4"	□
s603(E)	2	#6	14'-6"	□
s604(E)	2	#6	14'-8"	□
s605(E)	2	#6	15'-0"	□
s606(E)	2	#6	15'-2"	□
s607(E)	2	#6	15'-4"	□
s608(E)	32	#6	11'-5"	U
s609(E)	180	#6	12'-7"	U
s610(E)	10	#4	5'-10"	U
sp600	2	#5	37'-2"	~
sp601(E)	2	#5	12'-7"	~
u600(E)	38	#6	11'-2"	U
u601(E)	13	#5	9'-6"	U
v600	32	#10	37'-0"	—
v601(E)	32	#9	26'-8"	—
v602(E)	32	#9	16'-0"	—
Structure Excavation			Cu. Yd.	44
Concrete Structures			Cu. Yd.	108.3
Reinforcement Bars			Pound	6,890
Reinforcement Bars, Epoxy Coated			Pound	19,390
Permanent Casing			Foot	56
Drilled Shaft in Soil			Cu. Yd.	33.0
Drilled Shaft in Rock			Cu. Yd.	8.4

***Length is height of spiral

BEARING SEAT ELEVATION	
Girder No.	Elevation
1	490.37
2	490.79
3	491.22
4	491.64

NOTES:

1. Space reinforcement to miss anchor bolts.
2. Pour steps monolithically with cap.
3. For Sections and Details, see Sheet S-174.
4. Permanent casing should be twisted and pushed until top of bedrock is reached. Any other method should not be allowed. A minimum of 3-foot thick soil plug should be maintained while pushing, twisting and excavating within the casing until top of bedrock is reached.

* The quantities and reinforcement detailing are based on the top of shaft and the estimated top of rock elevations shown and may change based on the actual top of rock encountered at each shaft and the final top of shaft elevation.

** Contractor is responsible for determining the casing thickness and the actual tip elevation to be used. See Article 516.06(d) of the Standard Specifications. Pay limits for the Permanent Casing shall be based on the minimum length shown. Permanent Casing shall extend into rock as needed if the upper zone of rock is fractured and excessive water inflow is encountered.

MODEL: Default
FILE: NAME: p:\mbs\bus\shu_bentley.com\mbs\bus-pw\03\Documents\Chicago_11\011_Project\179740_IDOT_CedarStExt_Phl15.0_CADD\CAD_Sheets\0900187-68C55-1734Rec3D_1.dgn

Michael Baker
INTERNATIONAL

200 W Adams Street
Suite 1500
Chicago, IL 60606
PH: 312.707.8970
FAX: 312.707.8854



USER NAME = DLamb	DESIGNED - EWT/DRH	REVISED -
CHECKED - YC	REVISIED -	
PLOT SCALE = 0:2.0000 " = 1" / in.	DRAWN - DCL	REVISED -
PLOT DATE = 6/6/2023	CHECKED - JMK	REVISED -

STATE OF ILLINOIS
DEPARTMENT OF TRANSPORTATION

PIER 3D PLAN & ELEVATION
STRUCTURE NO. 090-0182

SHEET S-173 OF S-194 SHEETS

F.A.P. RTE.	SECTION	COUNTY	TOTAL SHEETS	SHEET NO.
VAR.	13 (HVB, HB-3) BR-1:R	TAZEWELL	1173	699
			CONTRACT NO. 68C55	
		ILLINOIS	FED. AID PROJECT	

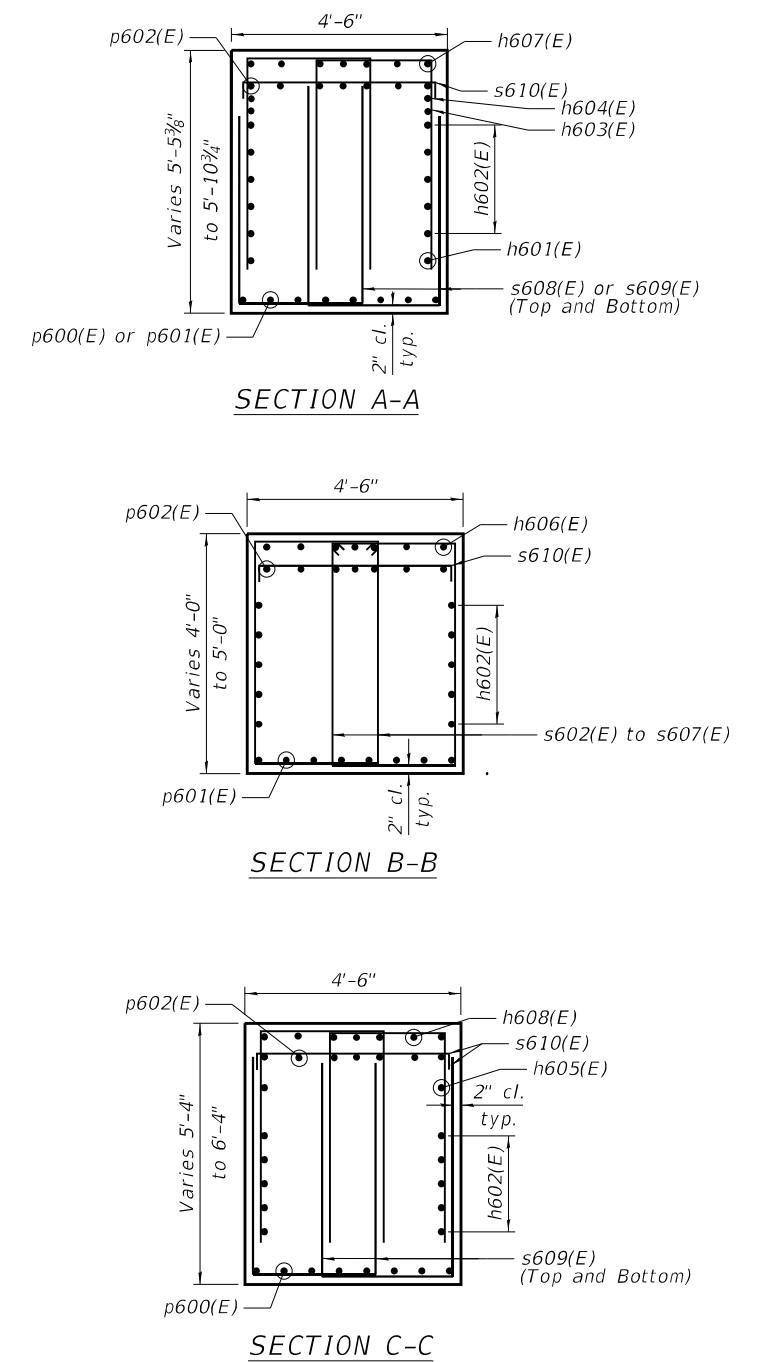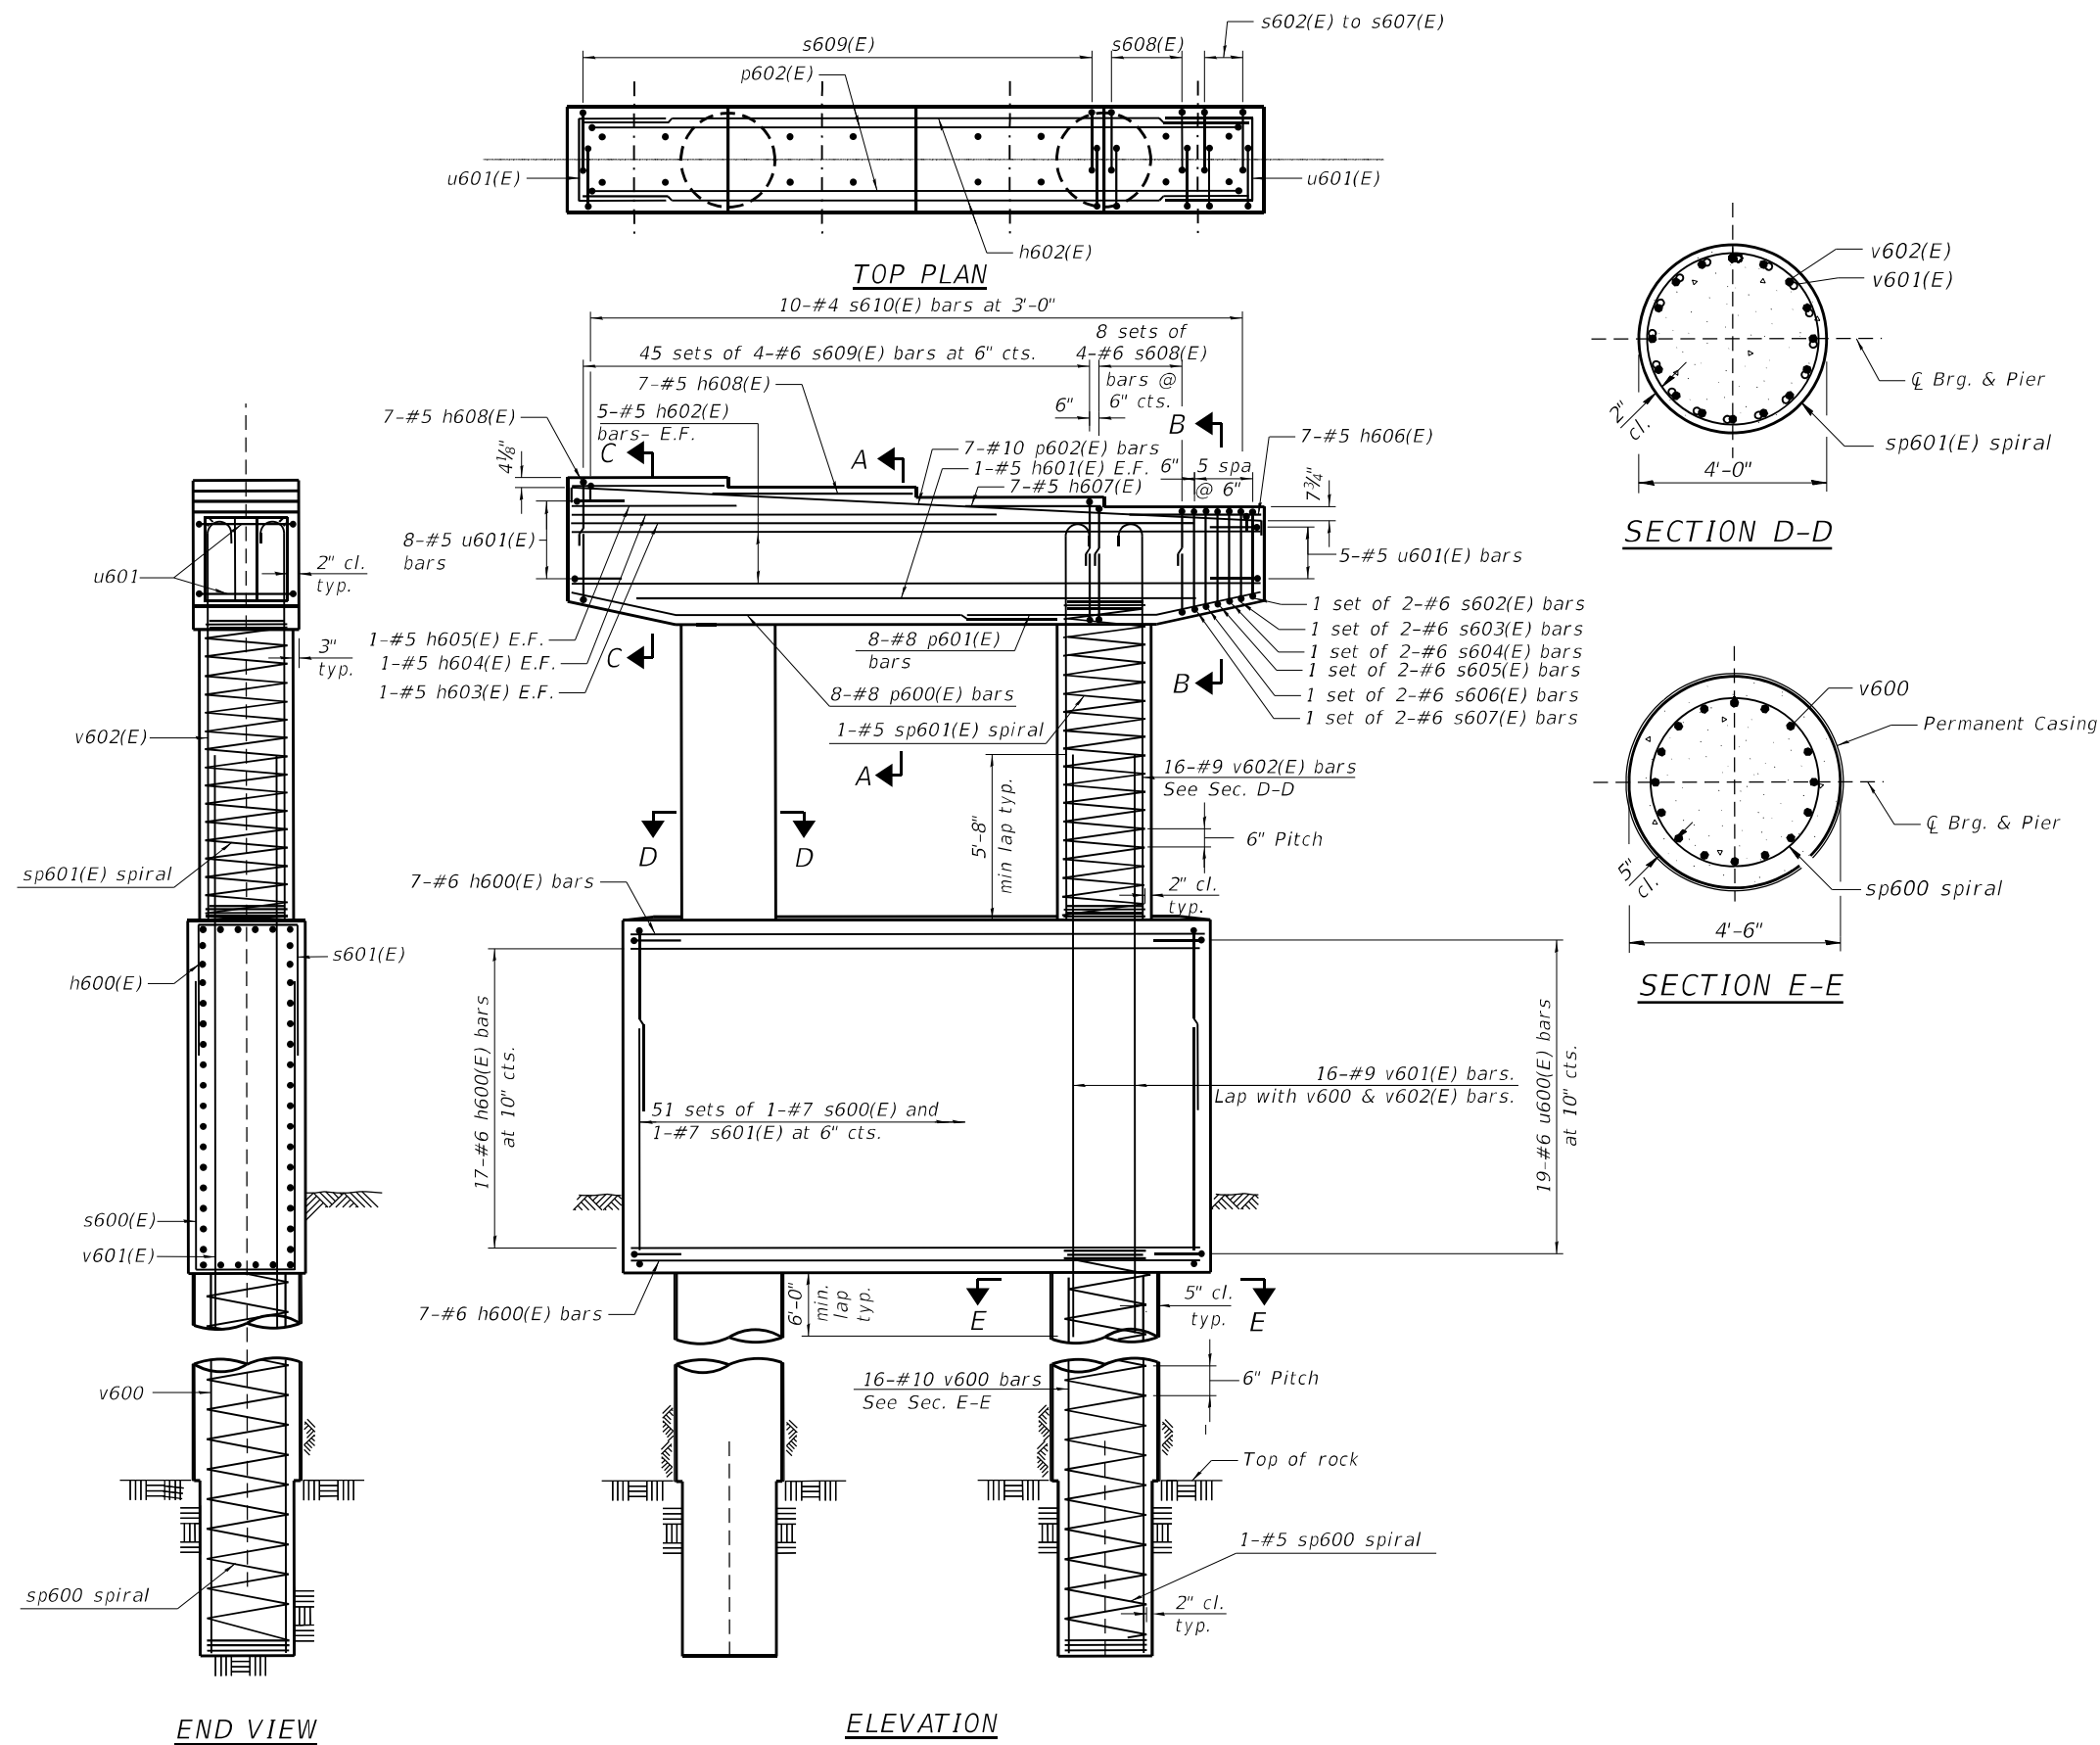

NOTES:

1. #5 sp600 and #5 sp601(E) - Provide 1½ extra turns, shop welded together per AWS D1.4 top and bottom. Extend spiral 2" into crash wall or pier cap. Provide 4-#4 spacers or equivalent.
2. All edges have a 3/8" chamfer, unless noted otherwise.