

08-01-2025 LETTING ITEM 069

CITY OF MARION, ILLINOIS


CONSTRUCTION PLANS FOR: VA/RIDES TO CRAB ORCHARD GREENWAY

ROUTE NO.	SECTION	COUNTY	TOTAL SHEETS	SHEET NO.
N/A	23-00131-00-BT	WILLIAMSON	55	01
ILLINOIS		VA/HALFWAY RD. GREENWAY		
CONTRACT NO. 99760				

INDEX OF SHEETS

- 1 COVER SHEET
- 2 INDEX OF SHEETS - HIGHWAY STANDARDS - GENERAL NOTES
- 3-5 SUMMARY OF QUANTITIES
- 6 TYPICAL SECTIONS
- 7-10 SCHEDULES
- 11 GENERAL LAYOUT
- 12-16 EXISTING CONDITIONS AND REMOVAL SHEETS
- 17-19 PLAN & PROFILE SHEETS (TRAIL ALONG W. MAIN STREET)
- 20-25 PLAN & PROFILE SHEETS (TRAIL ALONG HALFWAY ROAD)
- 26-31 EROSION CONTROL SHEETS
- 32-36 LIGHTING PLANS
- 37 DETAILS - MULTI-USE TRAIL SIGNING
- 38 DETAILS - FEDEX ENTRANCE
- 39 DETAILS - FEDEX TEMPORARY ENTRANCE
- 40 DETAILS - PEPSI PAVED DITCH; INLETS
- 41 DETAILS - INLETS; MANHOLES
- 42 DETAILS - MISCELLANEOUS
- 43-55 CROSS SECTIONS


IMPROVEMENTS ARE LOCATED IN THE CITY OF MARION
FOR PUBLIC WORKS INFORMATION CALL 618-922-5363
618-993-3487 - STREETS

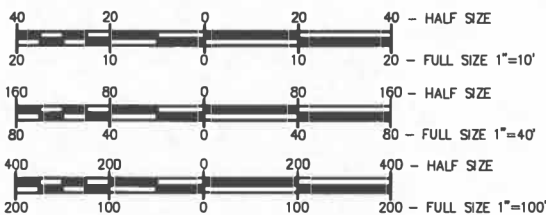


FULL SIZE PLANS HAVE BEEN PREPARED USING STANDARD
ENGINEERING SCALE. REDUCED SIZED PLANS WILL NOT
CONFORM TO STANDARD SCALES. IN MAKING
MEASUREMENTS ON REDUCED PLANS, THE ABOVE SCALES
MAY BE USED.

J.U.L.I.E. - CALL BEFORE YOU DIG
JOINT UTILITY LOCATION INFORMATION FOR EXCAVATORS
1-800-892-0123 OR 811

COUNTY: WILLIAMSON
ROUTE: MULTI-USE TRAIL
SECTION NO.: 23-00131-00-BT
JOB NO.: C-99-007-25

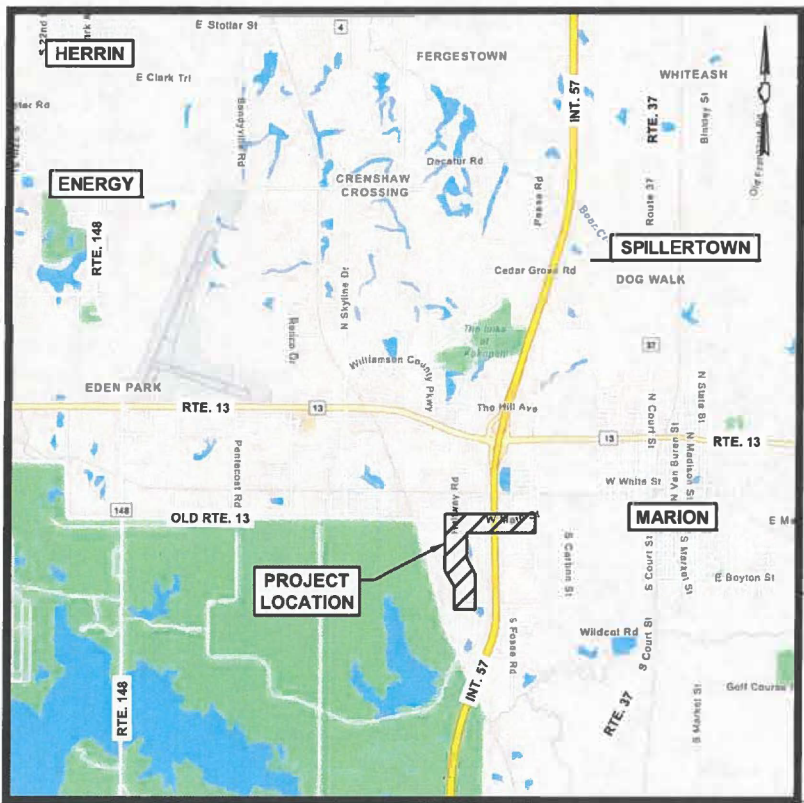

LOCATION MAP
(NTS)

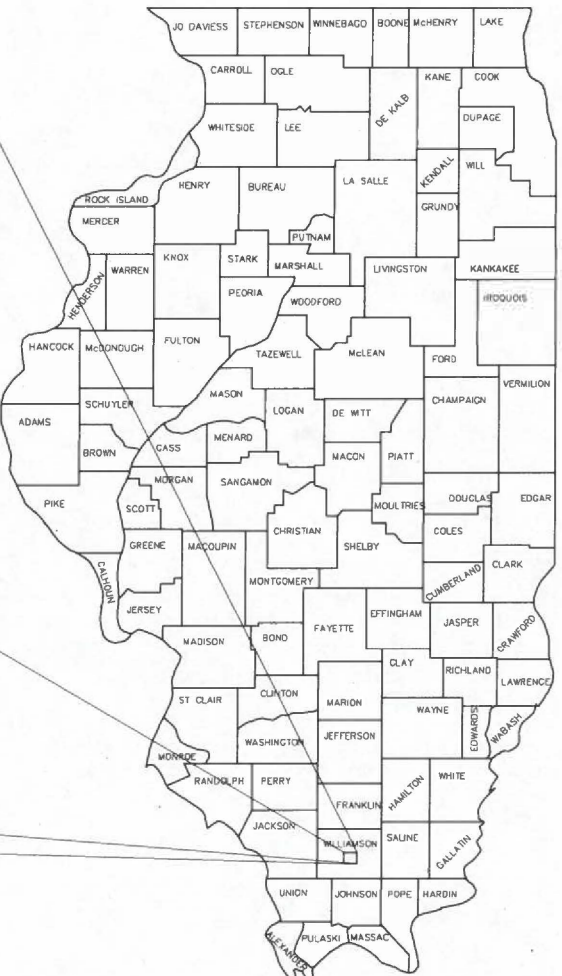

STATE OF ILLINOIS
(NTS)

DEVELOPMENT NOTES

- GROSS LENGTH = 7,298.74 FT. = 1.382 MILE
- NET LENGTH = 7,298.74 FT. = 1.382 MILE

STATE OF ILLINOIS DEPARTMENT OF TRANSPORTATION	
APPROVED June 3rd 2025	
MAYOR, CITY OF MARION	
PASSED 6/5/25	
DISTRICT ENGINEER OF LOCAL ROADS & STREETS	
RELEASING FOR BID BASED ON LIMITED REVIEW	
DEPUTY DIRECTOR OF HIGHWAYS, REGION 5 ENGINEER	

ENGINEER:

HORNER SHIFRIN

410 N. COURT ST., MARION, IL 62959
618-993-6411 • WWW.HORNERSHIFRIN.COM
DISCIPLINE: PROFESSIONAL DESIGN FIRM LS/PE/SE CORPORATION
CERTIFICATE OF AUTHORITY: 184000435-0014
HS Project # 2320800

W. Brian Ziegler
WILLIAM BRIAN ZIEGLER, P.E.
DATE 06/03/2025



EXPIRES : NOVEMBER 30, 2025

CONTRACT NO. 99760

P:\2320800-Marion\ARidesoCOC\Trail\01_CADD\Marion\02 - IOS - NOTES - STANDARDS.dwg 6-12-25 07:48:55 AM mkkumrey

GENERAL NOTES

1.

UNLESS MODIFIED BY THE PROJECT SPECIFICATIONS, ALL SITE WORK SHALL BE CONSTRUCTED IN ACCORDANCE WITH THE ILLINOIS DEPARTMENT OF TRANSPORTATION "STANDARD SPECIFICATIONS FOR ROAD AND BRIDGE CONSTRUCTION," LATEST EDITION. HOWEVER, STORM SEWER, SANITARY SEWER AND WATER LINE WORK SHALL BE PERFORMED IN ACCORDANCE WITH THE "STANDARD SPECIFICATIONS FOR WATER AND SEWER MAIN CONSTRUCTION IN ILLINOIS," LATEST EDITION. ALL SITE WORK SHALL COMPLY WITH THE ILLINOIS ACCESSIBILITY CODE.
2.

THE LOCATIONS, SIZE, MATERIAL, DESCRIPTION OR TYPE OF EXISTING UNDERGROUND UTILITIES INDICATED ON THE PLANS ARE NOT REPRESENTED AS BEING ACCURATE, SUFFICIENT OR COMPLETE. PRIOR TO THE START OF CONSTRUCTION, THE CONTRACTOR SHALL ARRANGE TO HAVE ALL UNDERGROUND UTILITIES LOCATED AND SUITABLY MARKED. THE UTILITIES ON THIS PROJECT SHALL BE CONTACTED BY THE CONTRACTOR BY CALLING THE JOINT UTILITY INFORMATION FOR EXCAVATORS (JULIE), PHONE 1-800-892-0123.
3.

RADII DENOTED BY ASTERISKS(*) ARE APPROXIMATE AND TO BE FIT IN THE FIELD BETWEEN THE NEW CURB AND EXISTING CURB.
4.

IT SHALL BE THE RESPONSIBILITY OF THE CONTRACTOR TO RESTORE THE GRADE TO THE DESIGN ELEVATIONS CHANGED BY NATURAL CAUSES UNTIL ACCEPTED BY THE OWNER FOR COMPLIANCE TO PLANS.
5.

THE CONTRACTOR SHALL PERFORM IN THE BEST AND MOST WORKMANLIKE MANNER A COMPLETE GRADING AND COMPACTION OPERATION AS SHOWN ON THE PLANS, OR AS STATED IN THE SPECIFICATIONS PREPARED BY THE ENGINEER.
6.

THE CONTRACTOR SHALL CONFINE HIS WORK WITHIN THE DESIGNATED WORK AREAS.
7.

THE CONTRACTOR SHALL NOT DESTROY OR DAMAGE ANY TREES OTHER THAN THOSE WITHIN THE GRADING AREAS.

000001-08
001001-02
001006
280001-07
424001-12
424006-06
424011-05
424016-06
424021-07
424026-04
542301-03
542306-03
604001-05
606001-08
701101-05
701301-04
701501-06
701601-09
701901-10
BLR22-7
BLR28-1

IDOT HIGHWAY STANDARDS

Standard Symbols, Abbreviations and Patterns
Areas of Reinforcement Bars
Decimal of an Inch and of a Foot
Temporary Erosion Control Systems
Perpendicular Curb Ramps for Sidewalks
Diagonal Curb Ramps for Sidewalks
Corner Parallel Curb Ramps for Sidewalks
Mid-Block Curb Ramps for Sidewalks
Depressed Corner for Sidewalks
Entrance Alley Pedestrian Crossings
Precast Reinforced Concrete Flared End Section
Precast Reinforced Concrete Elliptical Flared End Section
Frame And Lids Type 1
Concrete Curb Type B and Combination Concrete Curb and Gutter
Off-Road Operations, Multilane, 15' to 24" from Pavement
Lane Closure, 2L 2W, Short Time Operations
Urban Lane Closure, 2L 2W, Undivided
Urban Lane Closure, 1W 2W With Nontraversable Median
Traffic control Devices
Typical App of Traffic Control Devices for Const on Rural Local Highways
Concrete Curb Type B and Combination Curb and Gutter

ROUTE NO.	SECTION	COUNTY	TOTAL SHEETS	SHEET NO.
N/A	23-00131-00-BT	WILLIAMSON	53	02
ILLINOIS		VA/HALFWAY RD. GREENWAY		
CONTRACT NO. 99760				

CONTRACT NO.: C-99-007-25

STATE OF ILLINOIS PROFESSIONAL DESIGN FIRM LICENSE NO. 184000435-0014				
REVISIONS		© 2024 ALL RIGHTS RESERVED  410 NORTH COURT ST, MARION, ILLINOIS 62959 PHONE: 618-993-6411 WWW.HORNERSHIFRIN.COM		
DATE	NO.			
		GENERAL NOTES: HIGHWAY STANDARDS VA/HALFWAY ROAD GREENWAY CITY OF MARION, ILLINOIS		
	Date FEB/2024	DR. By PLD	CK'D By JVZ	
	Scale 1"=500'	Job No. 2320800	Sheet No. 2	of 46

P:\2320800-Marion\ARdeseo\CGITrail\01_CADD\Marion\03-05 Summary of Quantities.dwg 6-03-25 09:44:36 AM mkkumrey

ROUTE NO.	SECTION	COUNTY	TOTAL SHEETS	SHEET NO.
N/A	23-00131-00-BT	WILLIAMSON	55	03
ILLINOIS		VA/HALFWAY RD. GREENWAY		
CONTRACT NO. 99760				

SUMMARY OF QUANTITIES

LOCATION:	WEST MAIN ST./HALFWAY ROAD
COUNTY:	WILLIAMSON
FUNDING:	80% ITEP STATE / 20% LOCAL
	BICYCLE/PEDESTRIAN TRAIL
	0028
	URBAN

CODE NUMBER	ITEM DESCRIPTION	UNIT	QUANTITY	
20800150	TRENCH BACKFILL	CU YD	273	273
* 25000200	SEEDING, CLASS 2	ACRE	2.75	2.75
* 25000400	NITROGEN FERTILIZER NUTRIENT	POUND	250	250
* 25000500	PHOSPHORUS FERTILIZER NUTRIENT	POUND	250	250
* 25000600	POTASSIUM FERTILIZER NUTRIENT	POUND	250	250
* 25000700	AGRICULTURAL LIMESTONE	TON	5.4	5.4
* 25100115	MULCH, METHOD 2	ACRE	2.75	2.75
28000250	TEMPORARY EROSION CONTROL SEEDING	POUND	270	270
28000400	PERIMETER EROSION BARRIER	FOOT	5356	5356
28000500	INLET AND PIPE PROTECTION	EACH	14	14
40200800	AGGREGATE SURFACE COURSE, TYPE B	TON	1238	1238
42300600	PORTLAND CEMENT CONCRETE DRIVEWAY PAVEMENT, 10 INCH	SQ YD	327	327
42400200	PORTLAND CEMENT CONCRETE SIDEWALK 5 INCH	SQ FT	61508	61508
42400410	PORTLAND CEMENT CONCRETE SIDEWALK 8 INCH	SQ FT	827	827
42400800	DETECTABLE WARNINGS	SQ FT	323	323
44000200	DRIVEWAY PAVEMENT REMOVAL	SQ YD	265	265
44000300	CURB REMOVAL	FOOT	113	113
44000500	COMBINATION CURB AND GUTTER REMOVAL	FOOT	383	383
44000600	SIDEWALK REMOVAL	SQ FT	8073	8073
44004000	PAVED DITCH REMOVAL	FOOT	218	218
44004250	PAVED SHOULDER REMOVAL	SQ FT	296	296

* SPECIALTY ITEM

STATE OF ILLINOIS PROFESSIONAL DESIGN FIRM LICENSE NO. 184-000435-0014			
REVISIONS		© 2024 ALL RIGHTS RESERVED	
DATE	NO.	 410 NORTH COURT ST, MARION, ILLINOIS 62959 618-993-6411 FAX 618-993-6750 WWW.HORNERSHIFRIN.COM SUMMARY OF QUANTITIES - 1 VA/HALFWAY ROAD GREENWAY CITY OF MARION, ILLINOIS	
Date	FEB/2024	DR. By	PLD
		CK'D By	JVZ
Scale	N.T.S.	Job No.	2320800
		Sheet No.	3 of 55

P:\2320800-Marion\ARdeseo\CGITrail\01_CADD\Marion\03-05 Summary of Quantities.dwg 4-18-25 03:41:17 PM mkkumrey

ROUTE NO.	SECTION	COUNTY	TOTAL SHEETS	SHEET NO.
N/A	23-00131-00-BT	WILLIAMSON	55	04
ILLINOIS		VA/HALFWAY RD. GREENWAY		
CONTRACT NO. 99760				

SUMMARY OF QUANTITIES		UNIT	QUANTITY	LOCATION:	WEST MAIN ST./HALFWAY ROAD
				COUNTY:	WILLIAMSON
				FUNDING:	80% ITEP STATE / 20% LOCAL
					BICYCLE/PEDESTRIAN TRAIL
					0028
CODE NUMBER	ITEM DESCRIPTION				URBAN
50104400	CONCRETE HEADWALL REMOVAL	EACH	1	1	
50105220	PIPE CULVERT REMOVAL	FOOT	45	45	
54213687	PRECAST REINFORCED CONCRETE FLARED END SECTIONS 42"	EACH	1	1	
54248510	CONCRETE COLLAR	CU YD	2.2	2.2	
550A0050	STORM SEWERS, CLASS A, TYPE 1 12"	FOOT	259	259	
550A0070	STORM SEWERS, CLASS A, TYPE 1 15"	FOOT	286	286	
550A0090	STORM SEWERS, CLASS A, TYPE 1 18"	FOOT	199	199	
550A0120	STORM SEWERS, CLASS A, TYPE 1 24"	FOOT	134	134	
550A0140	STORM SEWERS, CLASS A, TYPE 1 30"	FOOT	475	475	
550A0160	STORM SEWERS, CLASS A, TYPE 1 36"	FOOT	328	328	
550A0180	STORM SEWERS, CLASS A, TYPE 1 42"	FOOT	30	30	
60260100	INLETS TO BE ADJUSTED	EACH	1	1	
60600605	CONCRETE CURB, TYPE B	FOOT	194	194	
60603800	COMBINATION CONCRETE CURB AND GUTTER, TYPE B-6.12	FOOT	270	270	
60605000	COMBINATION CONCRETE CURB AND GUTTER, TYPE B-6.24	FOOT	1348	1348	
67100100	MOBILIZATION	L SUM	1	1	
70102620	TRAFFIC CONTROL AND PROTECTION, STANDARD 701501	L SUM	1	1	
70102630	TRAFFIC CONTROL AND PROTECTION, STANDARD 701601	L SUM	1	1	
* 72000100	SIGN PANEL - TYPE 1	SQ FT	5	5	
* 72800100	TELESCOPING STEEL SIGN SUPPORT	FOOT	69	69	
* 78001130	PAINT PAVEMENT MARKING - LINE 6"	FOOT	480	480	
* 78001150	PAINT PAVEMENT MARKING - LINE 12"	FOOT	204	204	

* SPECIALTY ITEM

STATE OF ILLINOIS PROFESSIONAL DESIGN FIRM LICENSE NO. 184000435-0014			
REVISIONS		© 2024 ALL RIGHTS RESERVED	
DATE	NO.	 HORNER SHIFFRIN 410 NORTH COURT ST, MARION, ILLINOIS 62959 618-993-6411 FAX 618-993-6750 WWW.HORNERSHIFFRIN.COM SUMMARY OF QUANTITIES - 2 VA/HALFWAY ROAD GREENWAY CITY OF MARION, ILLINOIS	
Date	FEB/2024	DR. By	PLD
		CK'D By	JVZ
Scale	N.T.S.	Job No.	2320800
Sheet No.	4	of	55

P:\2320800-Marion\ARdesto\CGITra\01_CADD\Marion\03-05 Summary of Quantities.dwg 4-18-25 03:41:48 PM mkkurrey




ROUTE NO.	SECTION	COUNTY	TOTAL SHEETS	SHEET NO.
N/A	23-00131-00-BT	WILLIAMSON	55	5
ILLINOIS		VA/HALFWAY RD. GREENWAY		
CONTRACT NO. 99760				

SUMMARY OF QUANTITIES			LOCATION: WEST MAIN ST./HALFWAY ROAD	
			COUNTY: WILLIAMSON	
			FUNDING: 80% ITEP STATE / 20% LOCAL	
			BICYCLE/PEDESTRIAN TRAIL	
CODE NUMBER	ITEM DESCRIPTION	UNIT	QUANTITY	0028
				URBAN
* 78001180	PAINT PAVEMENT MARKING - LINE 24"	FOOT	31	31
* 78300202	PAVEMENT MARKING REMOVAL - WATER BLASTING	SQ FT	125	125
* 81603040	UNIT DUCT, 600V, 2-1C NO.6, 1/C NO.8 GROUND, (XLP-TYPE USE), 1" DIA. POLYETHYLENE	FOOT	1300	1300
* 82500335	LIGHTING CONTROLLER, PEDESTAL MOUNTED, 240VOLT, 100AMP	EACH	2	2
* X0326654	ORNAMENTAL LIGHT UNIT, COMPLETE	EACH	64	64
* X2600031	SIGN PANEL - TYPE 1 (SPECIAL) DOUBLE SIDED	SQ FT	7	7
X5427602	REMOVE EXISTING FLARED END SECTION	EACH	1	1
X6020084	MANHOLES (SPECIAL)	EACH	8	8
X6024242	INLETS, SPECIAL, NO. 1	EACH	6	6
X6024244	INLETS, SPECIAL, NO. 2	EACH	1	1
X6024246	INLETS, SPECIAL, NO. 3	EACH	1	1
X6024248	INLETS, SPECIAL, NO. 4	EACH	1	1
X6024250	INLETS, SPECIAL, NO. 5	EACH	6	6
* X7200105	SIGN PANEL - TYPE 1 (SPECIAL)	SQ FT	23	23
* X8040102	ELECTRIC SERVICE INSTALLATION, SPECIAL	EACH	2	2
Z0075496	CONCRE TE RETAINING WALL REMOVAL	FOOT	11	11
# Z0076600	TRAINEES	HOOR	1500	
# Z0076604	TRAINEES TRAINING PROGRAM GRADUATE	HOOR	1500	

* SPECIALTY ITEM #0042

STATE OF ILLINOIS PROFESSIONAL DESIGN FIRM LICENSE NO. 184000435-0014			
REVISIONS		© 2024 ALL RIGHTS RESERVED HORNER SHIFRIN 410 NORTH COURT ST, MARION, ILLINOIS 62959 618-993-6411 FAX 618-993-6750 WWW.HORNERSHIFRIN.COM SUMMARY OF QUANTITIES - 3 VA/HALFWAY ROAD GREENWAY CITY OF MARION, ILLINOIS	
DATE	NO.		
Date	FEB/2024	DR. By	PLD
		CK'D By	JVZ
Scale	N.T.S.	Job No.	2320800
		Sheet No.	5 of 55

ROUTE NO.	SECTION	COUNTY	TOTAL SHEETS	SHEET NO.
N/A	23-00131-00-BT	WILLIAMSON	55	06
ILLINOIS		VA/HALFWAY RD. GREENWAY		
CONTRACT NO. 99760				

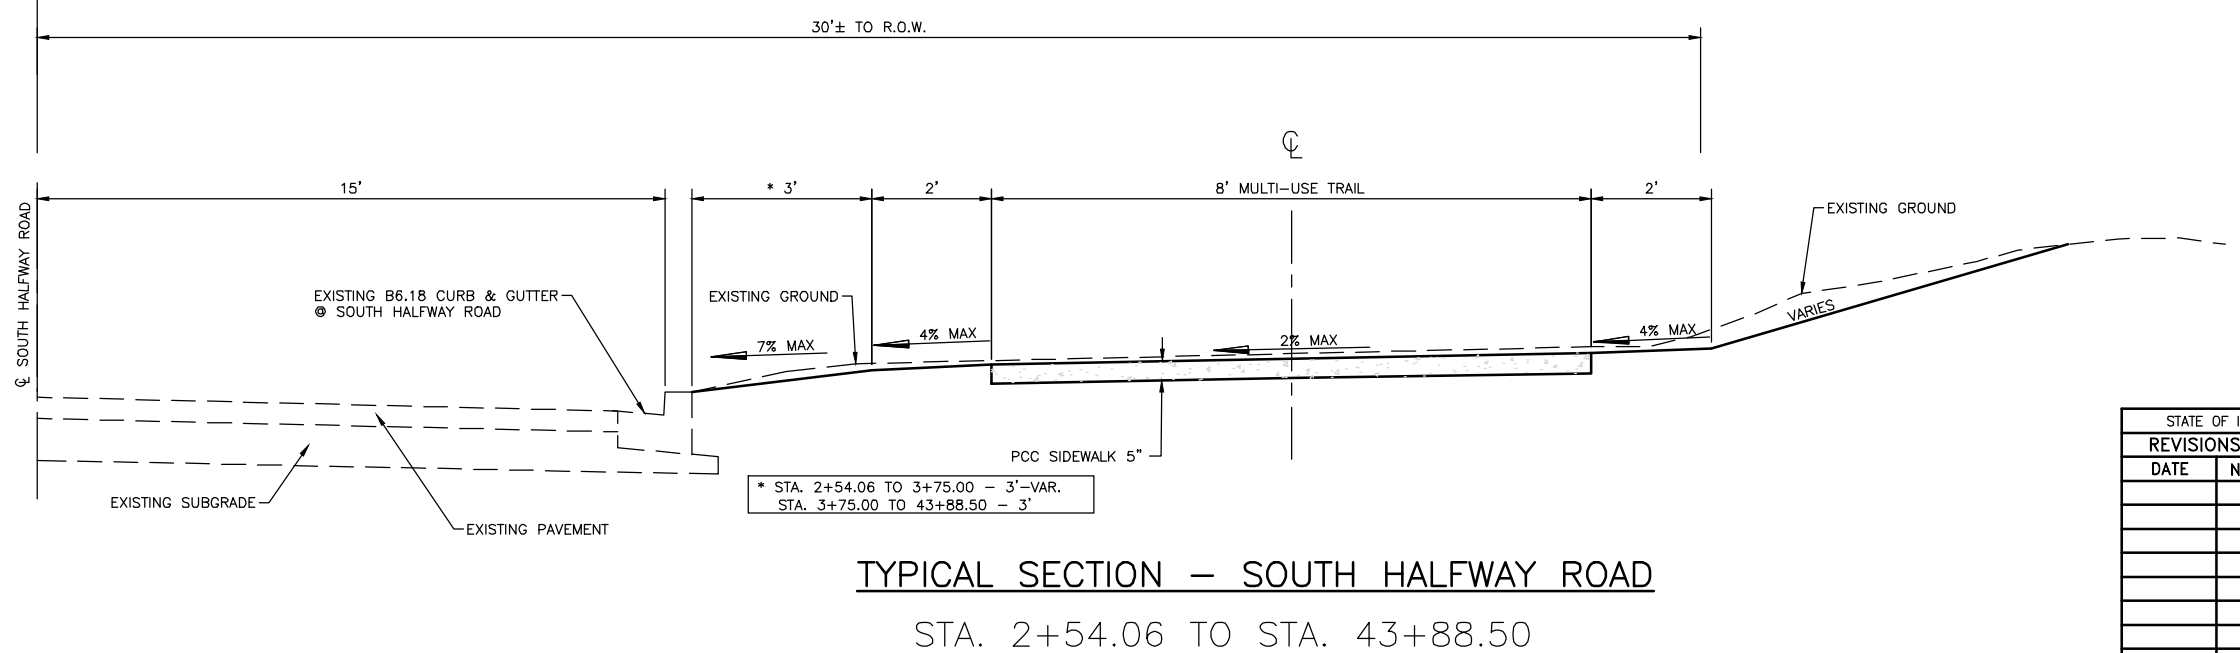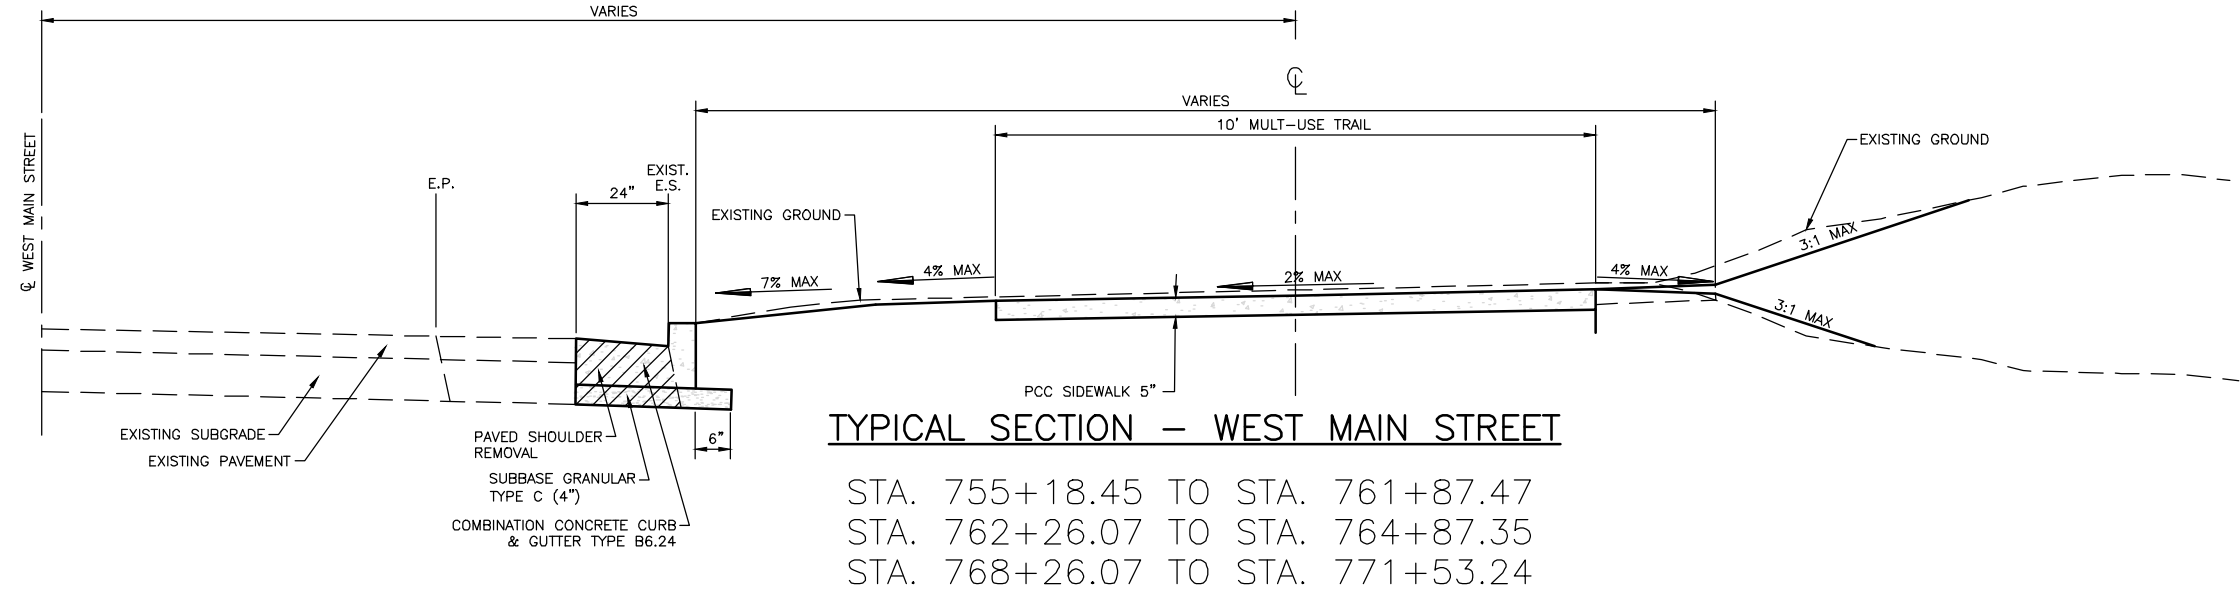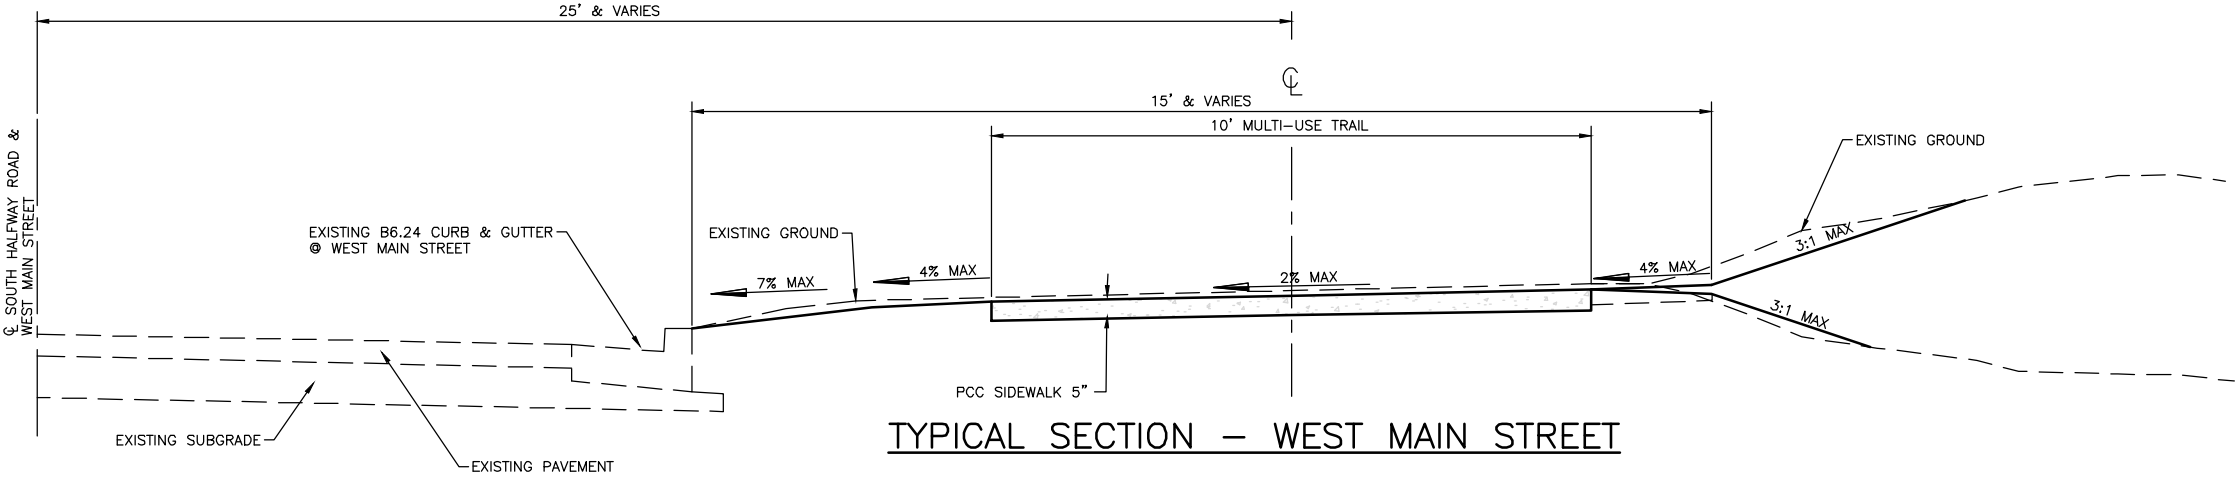

STATE OF ILLINOIS PROFESSIONAL DESIGN FIRM LICENSE NO. 184000435-0014	
© 2024 ALL RIGHTS RESERVED	
HORNER SHIFRIN	
410 NORTH COURT ST, MARION, ILLINOIS 62959 PHONE: 618-993-6411 WWW.HORNERSHIFRIN.COM	
TYPICAL SECTIONS VA/HALFWAY ROAD GREENWAY CITY OF MARION, ILLINOIS	
Date FEB/2024	DR. By PLD CK'D By JVZ
Scale N.T.S.	Job No. 2320800 Sheet No. 6 of 55

P:\2320800-Marion\ARidesa\CD\Trail\01_CADD\Marion\06 Typical Sections.dwg 4-18-25 03:06:48 PM mkkumrey

REMOVAL SCHEDULES

ROUTE NO.	SECTION	COUNTY	TOTAL SHEETS	SHEET NO.
N/A	23-00131-00-BT	WILLIAMSON	55	07
ILLINOIS		VA/HALFWAY RD. GREENWAY		
CONTRACT NO. 99760				

CURB & GUTTER REMOVAL		
LOCATION - STATION	44000300	44000500
	CURB REMOVAL	COMBINATION CURB AND GUTTER REMOVAL
	FOOT	FOOT
WEST MAIN STREET		
748+20		16
750+48		12
750+85		11
754+82		13
755+09		11
771+93		15
772+84		15
777+47		12
777+87		12
GREYHOUND TRAIL		
2+82	17	
SOUTH HALFWAY ROAD		
3+37		14
14+10		37
15+00		85
17+19 TO 18+49		130
17+10	46	
18+10	33	
43+87	17	
PROJECT TOTAL	113	383

SIDEWALK & RETAINING WALL REMOVAL		
LOCATION STATION TO STATION	44000600	Z0075496
	SIDEWALK REMOVAL	CONCRETE RETAINING WALL REMOVAL
	SQ FT	FOOT
WEST MAIN STREET		
755+30	162	
761+52 TO 761+94	240	11
762+19 TO 764+10	931	
764+10 TO 766+01	947	
767+69 TO 771+90	2,103	
772+90 TO 773+10	135	
773+10 TO 777+46	2,080	
777+88 TO 778+15.5	115	
GREYHOUND TRAIL		
0+00 TO 2+82	1,360	
PROJECT TOTAL		
8,073 11		

PAVEMENT-SHOULDER-DITCH REMOVALS			
LOCATION STATION TO STATION	44000200	44004250	44004000
	DRIVEWAY PAVEMENT REMOVAL	PAVED SHOULDER REMOVAL	PAVED DITCH REMOVAL
	SQ YD	SQ YD	FOOT
WEST MAIN STREET			
755+18 TO 761+84		142	
762+30 TO 764+88		53	
768+25 TO 771+57		101	
GREYHOUND TRAIL			
0+00 TO 2+82			
SOUTH HALFWAY ROAD			
14+60	265		
PEPSI			
758+70			218
PROJECT TOTAL			
265 296 218			

DRAINAGE REMOVAL			
LOCATION - STATION	50104400	50105220	X5427602
	CONCRETE HEADWALL REMOVAL	PIPE CULVERT REMOVAL	REMOVE EXISTING FLARED END SECTION
	EACH	FOOT	EACH
WEST MAIN STREET			
758+70 (PEPSI)	1		
770+88		45	
771+00			1
PROJECT TOTAL			
1 45 1			

PAVEMENT MARKING REMOVAL			
LOCATION	DESCRIPTION	78300202	COMMENTS
		PAVEMENT MARKING REMOVAL - WATER BLASTING	
		SQ FT	
WEST MAIN STREET INTERSECTIONS			
SOUTH HALFWAY ROAD	SE QUADRANT	24	LTL STOP BAR
SOUTH HALFWAY ROAD	SE QUADRANT	40	RTL STOP BAR
SOUTH HALFWAY ROAD	SE QUADRANT	61	DIANGONALS & OUTLINE
PROJECT TOTAL		125	

DISCIPLINE: PROFESSIONAL ENGINEERING CERTIFICATE OF AUTHORITY: 000159
EXPIRATION DATE: DECEMBER 31, 2025

STATE OF ILLINOIS PROFESSIONAL DESIGN FIRM LICENSE NO. 184000435-0014

© 2023 ALL RIGHTS RESERVED

REVISIONS

DATE	NO.



410 NORTH COURT ST,
MARION, ILLINOIS 622959
618-993-6411 FAX 618-993-6750
WWW.HORNERSHIFRIN.COM

SCHEDULES
VA/HALFWAY ROAD GREENWAY
CITY OF MARION, ILLINOIS

Date	03/2025	DR. By	PLD	CK'D By	JVZ
Scale	N/A	Job No.	2320800	Sheet No.	7 of 55

F:\2320800-Marion\VA\Resto\CGI\Trail\01_CADD\Marin\07-10_Schedules.dwg 6-03-25 09:24:42 AM mkrumrey

PA:2320800--Marion\VA\Revised\CGT\ra\01_CADD\Marin\07--10_Schedules.dwg 4-18-25 03:37:07 PM mkrumrey

DRAINAGE																			
ID NO.	LOCATION STATION	OFFSET	20800150	54213687	54248510	550A0050	550A0070	550A0090	550A0120	550A0140	550A0160	550A0160	X6020084	X6024242	X6024244	X6024246	X6024248	X6024250	60260100
			TRENCH BACKFILL	PRC FES 42"	CONCRETE COLLAR	STORM SEWERS, CL A, TY 1 12"	STORM SEWERS, CL A, TY 1 15"	STORM SEWERS, CL A, TY 1 18"	STORM SEWERS, CL A, TY 1 24"	STORM SEWERS, CL A, TY 1 30"	STORM SEWERS, CL A, TY 1 36"	STORM SEWERS, CL A, TY 1 42"	MANHOLE (SPECIAL)	INLETS, SPECIAL, NO. 1	INLETS, SPECIAL, NO. 2	INLETS, SPECIAL, NO. 3	INLETS, SPECIAL, NO. 4	INLETS, SPECIAL, NO. 5	INLETS TO BE ADJUSTED
			CU YD	EACH	CU YD	FOOT	FOOT	FOOT	FOOT	FOOT	FOOT	FOOT	EACH	EACH	EACH	EACH	EACH	EACH	EACH
WEST MAIN STREET																			
S1	748+44.00	10.7' RT												1					
	748+44.00 TO 748+45		2.6			22													
	748+45.00	8.5' LT			0.23														
S2	751+10.50	10.0' RT												1					
	751+10.50 TO 751+11.00		2.3				26												
	751+11.00	11.7' LT			0.26														
S3	754+57.00	24.0' RT												1					
	754+57.00 TO 754+57.00		10.0				33												
	754+57.00	7.0' LT			0.26														
S4	755+40.00	18.0' RT												1					
	755+40.00 TO 755+40.00		3.5				27												
MH1	755+40.00	9.0' LT											1						
	755+40.00 TO 755+40.00		0.0				11												
S5	755+40.00	19.5' LT																1	
	755+42.00 TO 758+69.50		24.7								328								
MH2	758+69.50	7.8' LT											1						
	758+69.50 TO 758+69.50		0.0			15													
S6	758+69.50	22.0' LT																1	
S7	*0+12.50	3.5' RT															1		
	*0+12.50 TO 1+47.00		0.0						134										
	*0+93.00	14.0' RT			1.00														
	*0+93.00 TO 1+47.00					55													
S8	*1+47.00	0.88' RT														1			
	*1+47.00 TO 758+69.50		12.0							63									
	758+69.50 TO 761+35.00		175.7							266									
S9	761+34.50	23.8' LT																1	
	761+34.50 TO 761+35.00		0.0				12												
MH3	761+35.00	12.0' LT											1						
	761+35.00 TO 762+24.00		23.6							88									
MH4	762+24.00	12.0' LT											1						
	762+24.00 TO 762+81.50		0.0							58									
S10	762+81.00	24' LT																1	
	762+81.50 TO 762+81.50		0.0				11												
MH5	762+81.50	13.3' LT											1						
	762+81.50 TO 762+82.00		3.9					26											
S11	762+82.00	12.8' RT												1					
	762+81.50 TO 764+56.40		0.0					173											
MH6	764+56.40	13.7' LT											1						
	768+15.00	8.0' LT			0.23														
	768+15.00 TO 768+21.00		2.1			20													
S12	768+21.50	10.0' RT												1					
	768+43.80	13.3' LT			0.26														
	768+43.80 TO 769+43.50					98													
S13	769+43.50	27.5' LT																1	
	769+43.50 TO 769+44.000		0.0				14												
MH7	769+44.00	13.7' LT											1						
	769+44.00 TO 770+98.00		0.0				152												
MH8	770+98.00	11.8' LT											1						
	770+85.90	16.8' RT		1															
	770+85.90 TO 770+98.00		12.3								30								
	770+98.00 TO 770+98.80		0.0			12													
S14	770+98.80	25.8' LT																1	
SOUTH HALFWAY ROAD																			
	15+10.00	5.0' LT																	1
	15+10.00 TO 15+47.50					37													
S15	15+47.50	4.7' LT																	
PROJECT TOTAL			273	1	2.2	259	286	199	134	475	328	30	8	6	1	1	1	6	1

ROUTE NO.	SECTION	COUNTY	TOTAL SHEETS	SHEET NO.
N/A	23-00131-00-BT	WILLIAMSON	55	08
ILLINOIS		VA/HALFWAY RD. GREENWAY		
CONTRACT NO. 99760				

DISCIPLINE: PROFESSIONAL ENGINEERING CERTIFICATE OF AUTHORITY: 000159
EXPIRATION DATE: DECEMBER 31, 2025

STATE OF ILLINOIS PROFESSIONAL DESIGN FIRM LICENSE NO. 184000435-0014

REVISIONS

DATE	NO.



410 NORTH COURT ST,
MARION, ILLINOIS 622959
618-993-6411 FAX 618-993-6750
WWW.HORNERSHIFRIN.COM

SCHEDULES
VA/HALFWAY ROAD GREENWAY
CITY OF MARION, ILLINOIS

Date	03/2025	DR. By	PLD	CK'D By	JVZ
Scale	N/A	Job No.	2320800	Sheet No.	8 of 55

PA:2320800-MarionVARevisedCGITrail\01_CADD\Marin\07-10_Schedules.dwg 4-18-25 03:37:24 PM mklrunney

EROSION CONTROL			
LOCATION/STATION	28000400	LOCATION/STATION	28000500
	PERIMETER EROSION BARRIER FOOT		INLET & PIPE PROTECTION
			EACH
West Main Street trail		West Main Street trail	
LT STA 748+40 TO 749+25	87	RT STA 748+44	1
LT STA 750+85 TO 751+50	73	LT STA 751+10.5	1
LT STA 752+00 TO 754+70	271	RT STA 751+10.5	1
LT STA 755+10 TO 761+90	679	RT STA 754+57	1
LT STA 762+15 TO 765+60	270	LT STA 755+40	1
LT STA 768+00 TO 771+80	350	LT STA 755+40	1
LT STA 772+90 TO 777+40	419	RT STA 758+85	1
RT STA 775+40 TO 775+40	276	RT STA 762+82	1
LT STA 777+90 TO 778+10	20	RT STA 765+30	1
		RT STA 768+21	1
South Halfway Road trail		RT STA 770+85	1
		LT STA 773+80	1
LT STA 2+50 TO 4+00	137	RT STA 774+60	1
RT STA 2+50 TO 3+00	53		
RT STA 9+00 TO 11+50	251	South Halfway Road trail	
RT STA 12+50 TO 13+00	54		
RT STA 15+80 TO 26+00	1,039	RT STA 2+90	1
LT STA 29+50 TO 43+75	1,377		
TOTALS	5,356	TOTALS	14

PAVEMENT MARKING					
LOCATION	DESCRIPTION	78001130	78001150	78001180	COMMENTS
		PAINT PAVEMENT MARKING - LINE 6"	PAINT PAVEMENT MARKING - LINE 12"	PAINT PAVEMENT MARKING - LINE 24"	
		FOOT	FOOT	FOOT	
WEST MAIN STREET INTERSECTIONS					
SOUTH HALFWAY ROAD	SE QUADRANT			11	LTL STOP BAR
SOUTH HALFWAY ROAD	SE QUADRANT			20	RTL STOP BAR
SOUTH HALFWAY ROAD			204		CROSSWALK
PEPSI WEST ENTRANCE		71			CROSSWALK
PEPSI EAST ENTRANCE		54			
RIDES MASS TRANSIT ENTRANCE		87			CROSSWALK
HALFWAY RD INTERSECTIONS					
FEDEX ENTRANCE		189			CROSSWALK
WESTMINSTER INTERSECTION					
STA. 44+00		79			CROSSWALK
PROJECT TOTAL		480	204	31	

SEEDING							
LOCATION/STATION	25000200	25100115	20101400	20101500	20101600	28000250	25000700
	SEEDING, CLASS 2	MULCH, METHOD 2	NITROGEN FERTILIZER NUTRIENT	PHOSPHORUS FERTILIZER NUTRIENT	POTASSIUM FERTILIZER NUTRIENT	TEMPORARY EROSION CONTROL SEEDING	AGRICULTURAL GROUND LIMESTONE
	ACRE	ACRE	POUND	POUND	POUND	POUND	TON
West Main Street trail							
LT STA. 747+41.90 to 765+69.89	0.47	0.47	43	43	43	47	0.94
RT STA. 747+41.90 to 765+69.89	0.39	0.39	36	36	36	39	0.78
LT STA 765+69.89 to 772+15.60	0.29	0.29	27	27	27	29	0.58
RT STA 765+69.89 to 772+15.60	0.23	0.23	21	21	21	23	0.46
South Halfway Road trail							
LT STA 3+21.53 to 14+85.73	0.15	0.15	14	14	14	14	0.28
RT STA 3+21.53 to 14+85.73	0.12	0.12	11	11	11	12	0.2
LT STA 14+85.73 to 26+52.93	0.12	0.12	11	11	11	12	0.2
RT STA 14+85.73 to 26+52.93	0.40	0.40	36	36	36	38	0.8
LT STA 26+52.93 to 44+28.77	0.18	0.18	16	16	16	18	0.4
RT STA 26+52.93 to44+28.77	0.40	0.40	36	36	36	38	0.8
TOTALS	2.75	2.75	250	250	250	270	5.4

SIGN SCHEDULE						
LOCATION/STATION	X7200105	X2600031	72000100		72800100	COMMENTS
	SIGN PANEL - TYPE 1 (SPECIAL)	SIGN PANEL - TYPE 1 (SPECIAL) DOUBLE SIDED	SIGN PANEL - TYPE 1		TELESCOPING STEEL SIGN SUPPORT	
	SQ.FT	SQ.FT	TYPE & NO.	SQ.FT	FOOT	
WEST MAIN STREET						
746+85 CENTER LINE	2.76	1.31	M6-1 (1)	0.75	13.8	LEFT TURN DIRECTIONAL ARROW
777+00 RT	5.52	1.31	M6-3 (1)	0.75	13.8	STRAIGHT AHEAD DIRECTIONAL ARROW
SOUTH HALFWAY ROAD						
3+50 LT	5.52	1.31	M6-3 (1)	0.75	13.8	RIGHT TURN DIRECTIONAL ARROW
43+50 LT	5.52	1.31	M6-3 (2)	1.5	13.8	STRAIGHT AHEAD DIRECTIONAL ARROW
44+40 CENTER LINE	2.76	1.31	M6-4 (1)	0.75	13.8	LEFT/RIGHT TURN DIRECECTIONAL ARROW
TOTALS	23	7		5	69	

DISCIPLINE: PROFESSIONAL ENGINEERING CERTIFICATE OF AUTHORITY: 000159			
EXPIRATION DATE: DECEMBER 31, 2025			
STATE OF ILLINOIS PROFESSIONAL DESIGN FIRM LICENSE NO. 184000435-0014			
REVISIONS		© 2023 ALL RIGHTS RESERVED  410 NORTH COURT ST, MARION, ILLINOIS 622959 618-993-6411 FAX 618-993-6750 WWW.HORNERSHIFRIN.COM	
DATE	NO.		
SCHEDULES		VA/HALFWAY ROAD GREENWAY	
		CITY OF MARION, ILLINOIS	
	Date 03/2025	DR. By PLD	CK'D By JVZ
	Scale N/A	Job No.2320800	Sheet No. 9 of 55

ROUTE NO.	SECTION	COUNTY	TOTAL SHEETS	SHEET NO.
N/A	23-00131-00-BT	WILLIAMSON	55	09
ILLINOIS		VA/HALFWAY RD. GREENWAY		
CONTRACT NO. 99760				

F:\2320800-Marion\ARides+CGITrail\01_CADD\Marin\07-10_Schedules.dwg 6-03-25 09:31:29 AM mkkurumey

SIDEWALK, ENTRANCES, CURBS & GUTTER


LOCATION STATION TO STATION	40200800 AGGREGATE SURFACE COURSE, TYPE B	42300600 PORTLAND CEMENT CONCRETE DRIVEWAY PAVEMENT, 10 INCH	42400200 PORTLAND CEMENT CONCRETE SIDEWALK 5 INCH	42400410 PORTLAND CEMENT CONCRETE SIDEWALK 8 INCH	42400800 DETECTABLE WARNINGS	60600605 CONCRETE CURB, TYPE B	60603800 COMBINATION CONCRETE CURB AND GUTTER, TYPE B-6.12	60605000 COMBINATION CONCRETE CURB AND GUTTER, TYPE B-6.24
	TON	SQ YD	SQ FT	SQ FT	SQ FT	FOOT	FOOT	FOOT
WEST MAIN STREET								
747+00 TO 747+10			160					
747+10					23			14
748+20 TO 750+48			2,318					
748+20					20			16
750+48					20			12
750+85 TO 754+82			4,000					
750+85					20			11
754+82					20			13
755+18.45 TO 761+42.00								624
755+09 TO 761+90			7,076					
755+09					20			11
761+90					20			
762+15 TO 765+97			3,834					
762+15					20			
762+26.07 TO 764+87.35								261
767+65 TO 771+89			4,257					
771+89					20			15
768+21 TO 771+53.24								332
772+84 TO 777+47			4,758					
772+84					20			15
777+47					20			12
777+87 TO 778+12			288					
777+87					20			12
GREYHOUND TRAIL								
0+00 TO 2+82			2,780					
28+82					20		18	
SOUTH HALFWAY ROAD								
2+54 TO 14+10		148	9,112	159				
11+58 TO 11+86						28		
14+10					20		37	
14+10 TO 15+00		179		668				
15+00					20		85	
15+00 TO 43+87			22,925					
17+10 TO 18+43						133		
17+19 TO 18+49							130	
17+88.84 TEMP. ENTRANCE	1,238							
20+73 TO 20+89						16		
43+87					20	17		
PROJECT TOTAL	1,238	327	61,508	827	323	194	270	1,348

ROUTE NO.	SECTION	COUNTY	TOTAL SHEETS	SHEET NO.
N/A	23-00131-00-BT	WILLIAMSON	55	10
ILLINOIS		VA/HALFWAY RD. GREENWAY		
CONTRACT NO. 99760				

DISCIPLINE: PROFESSIONAL ENGINEERING CERTIFICATE OF AUTHORITY: 000159				
EXPIRATION DATE: DECEMBER 31, 2025				
STATE OF ILLINOIS PROFESSIONAL DESIGN FIRM LICENSE NO. 184000435-0014				
REVISIONS		© 2023 ALL RIGHTS RESERVED  410 NORTH COURT ST, MARION, ILLINOIS 622959 618-993-6411 FAX 618-993-6750 WWW.HORNERSHIFRIN.COM SCHEDULES VA/HALFWAY ROAD GREENWAY CITY OF MARION, ILLINOIS		
DATE	NO.			
		Date 03/2025	DR. By PLD	CK'D By JVZ
		Scale N/A	Job No.2320800	Sheet No. 10 of 55

P:\2320800-Marion\AR\GIS\CD\Trail\01_CADD\Marion\11 General Layout.dwg 4-18-25 03:12:06 PM mskrumrey

ROUTE NO.	SECTION	COUNTY	TOTAL SHEETS	SHEET NO.
N/A	23-00131-00-BT	WILLIAMSON	55	11
ILLINOIS		VA/HALFWAY RD. GREENWAY		
CONTRACT NO. 99760				

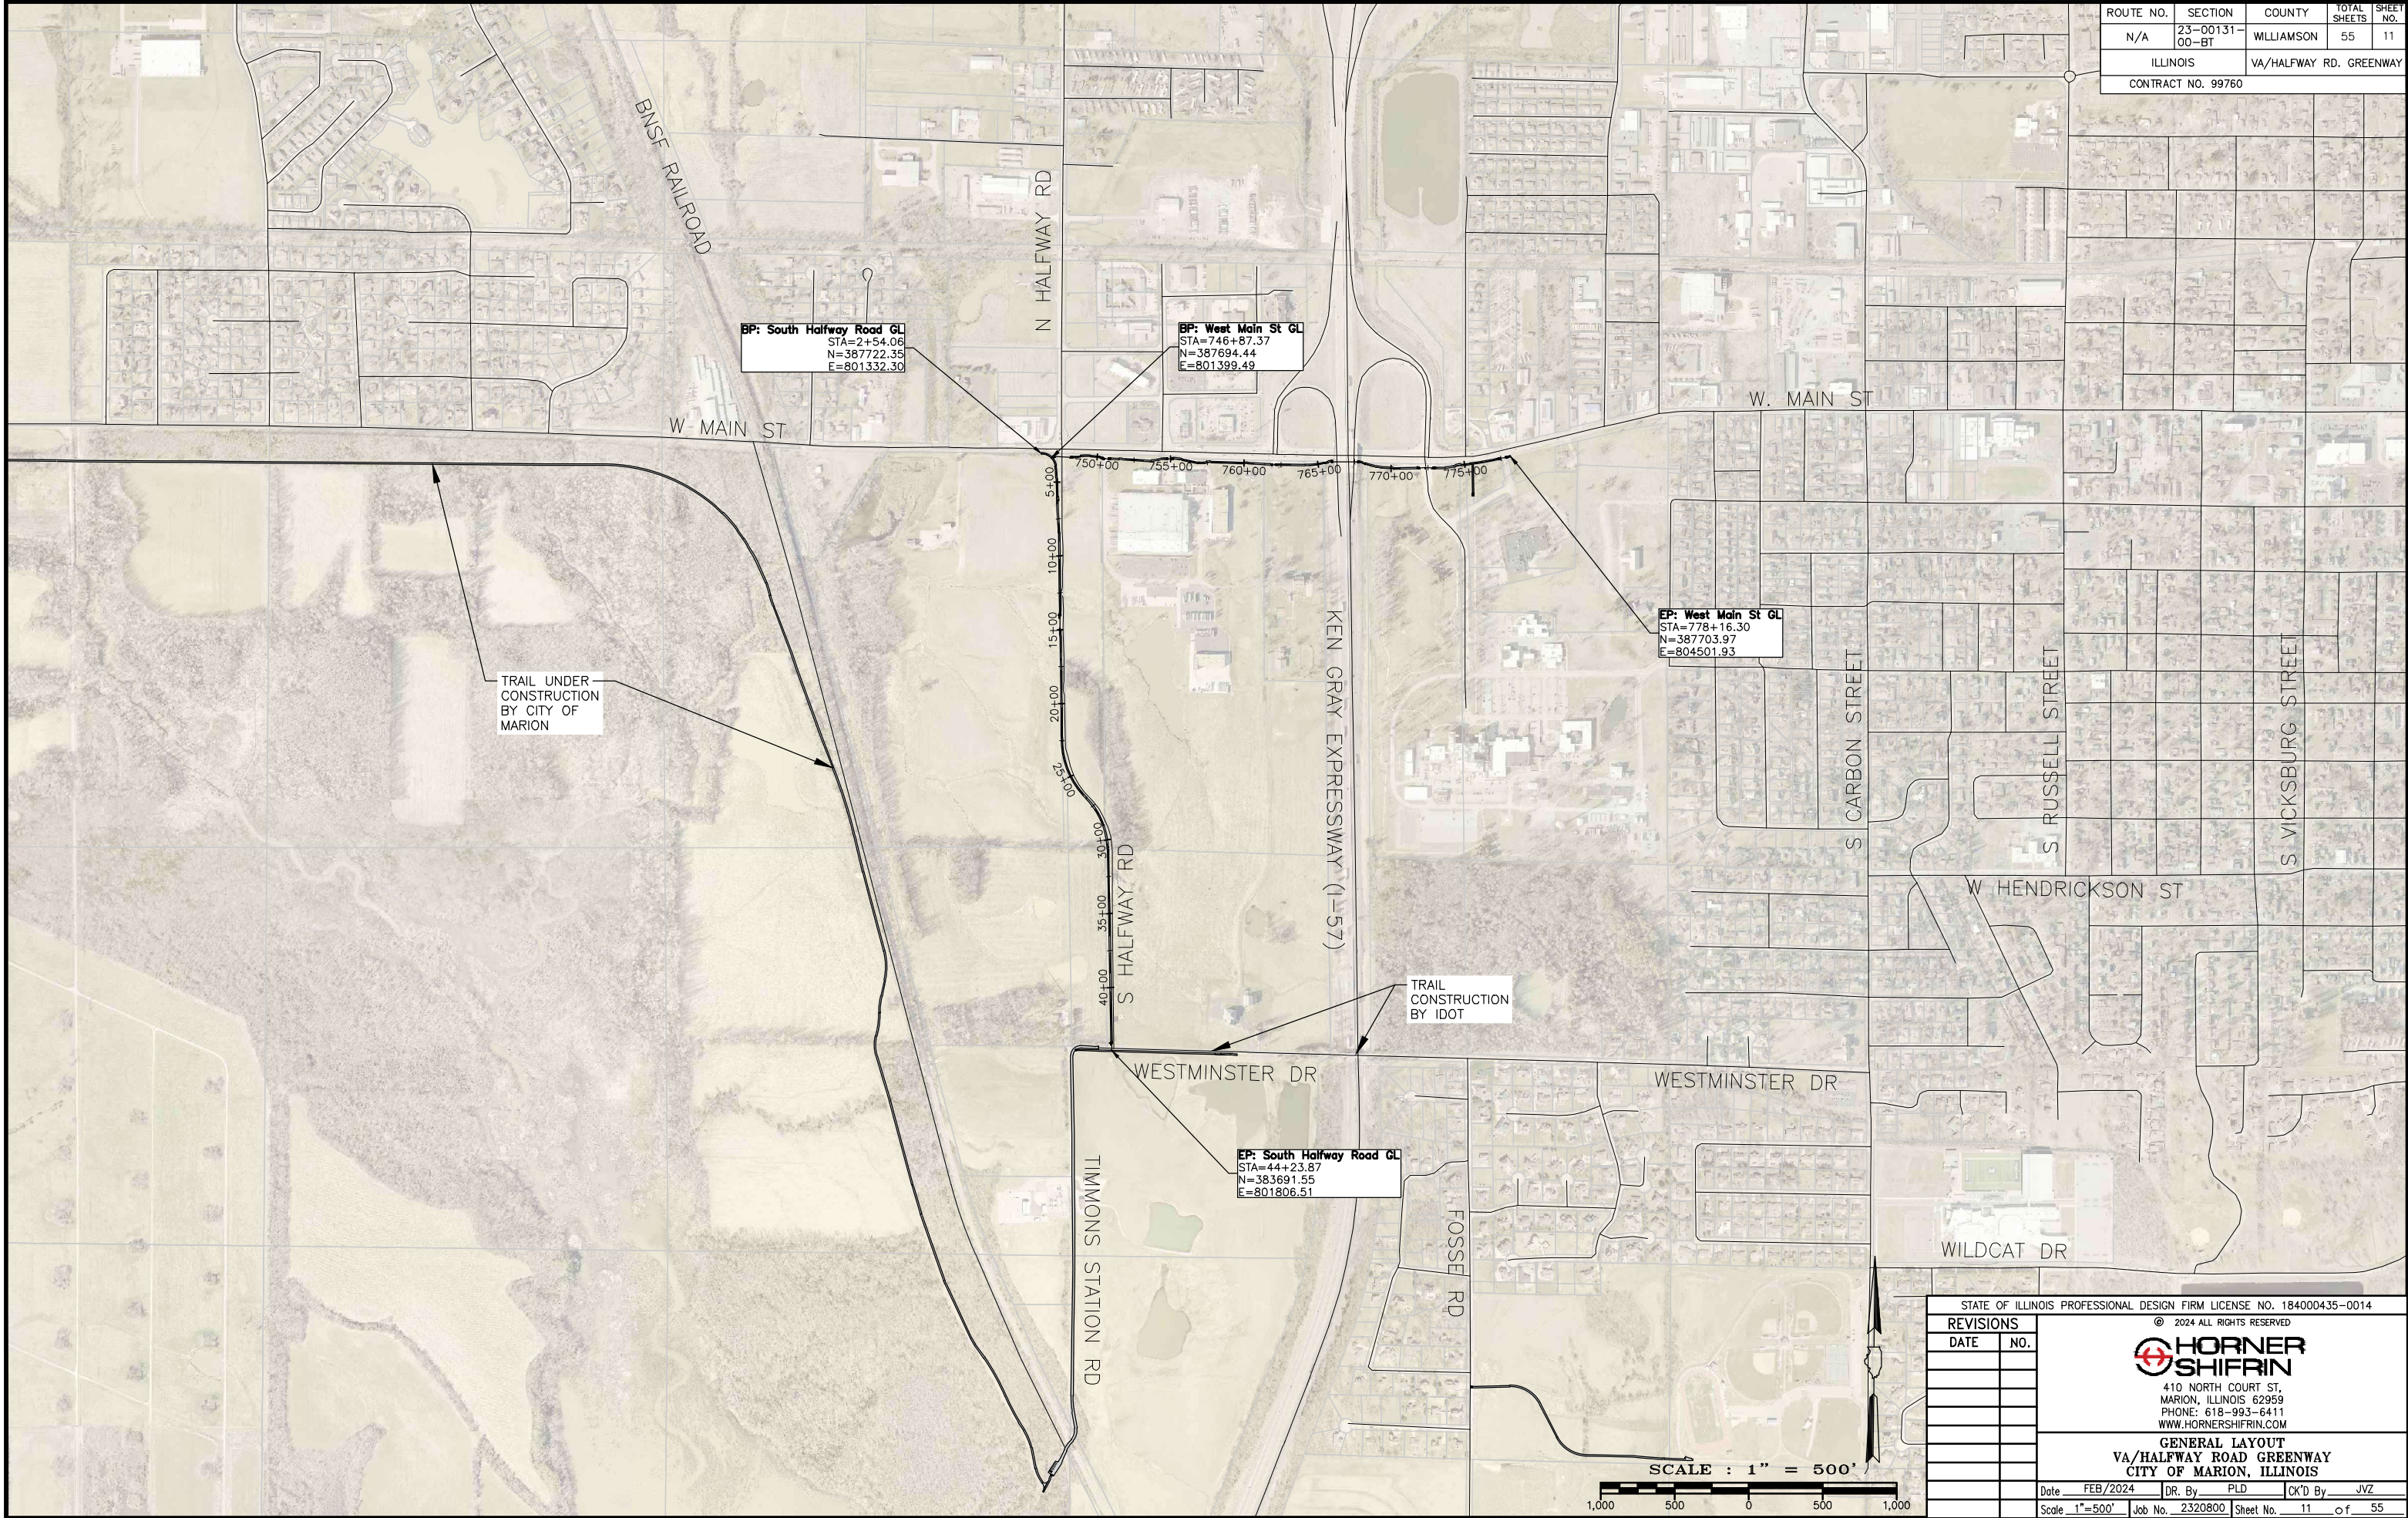

BP: South Halfway Road GL
STA=2+54.06
N=387722.35
E=801332.30

BP: West Main St GL
STA=746+87.37
N=387694.44
E=801399.49

EP: West Main St GL
STA=778+16.30
N=387703.97
E=804501.93

EP: South Halfway Road GL
STA=44+23.87
N=383691.55
E=801806.51

STATE OF ILLINOIS PROFESSIONAL DESIGN FIRM LICENSE NO. 184000435-0014

REVISIONS	
DATE	NO.



© 2024 ALL RIGHTS RESERVED
HORNER SHIFRIN
410 NORTH COURT ST,
MARION, ILLINOIS 62959
PHONE: 618-993-6411
WWW.HORNERSHIFRIN.COM

GENERAL LAYOUT
VA/HALFWAY ROAD GREENWAY
CITY OF MARION, ILLINOIS




Date FEB/2024 DR. By PLD CK'D By JVZ

Scale 1"=500' Job No. 2320800 Sheet No. 11 of 55



ROUTE NO.	SECTION	COUNTY	TOTAL SHEETS	SHEET NO.
N/A	23-00131-00-BT	WILLIAMSON	55	12
ILLINOIS		VA/HALFWAY RD. GREENWAY		
CONTRACT NO. 99760				

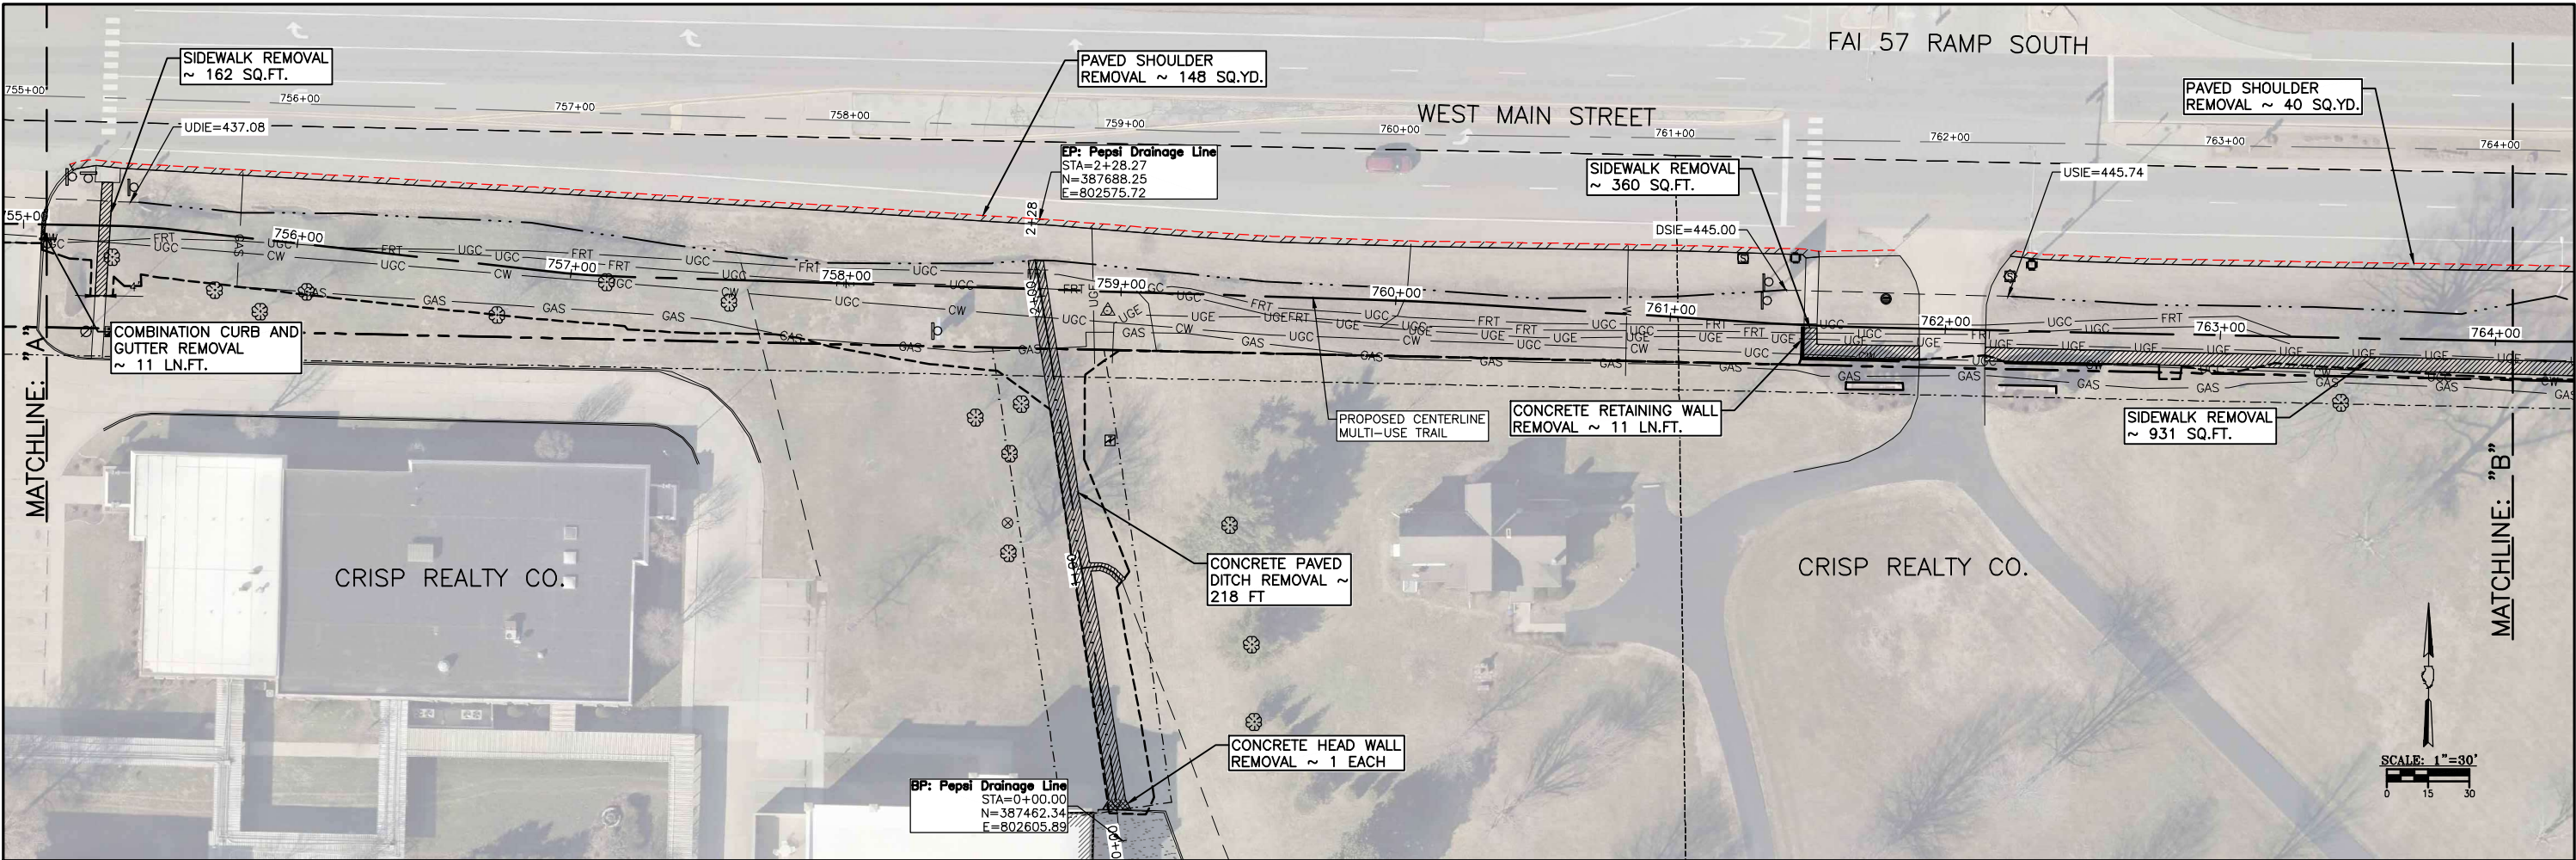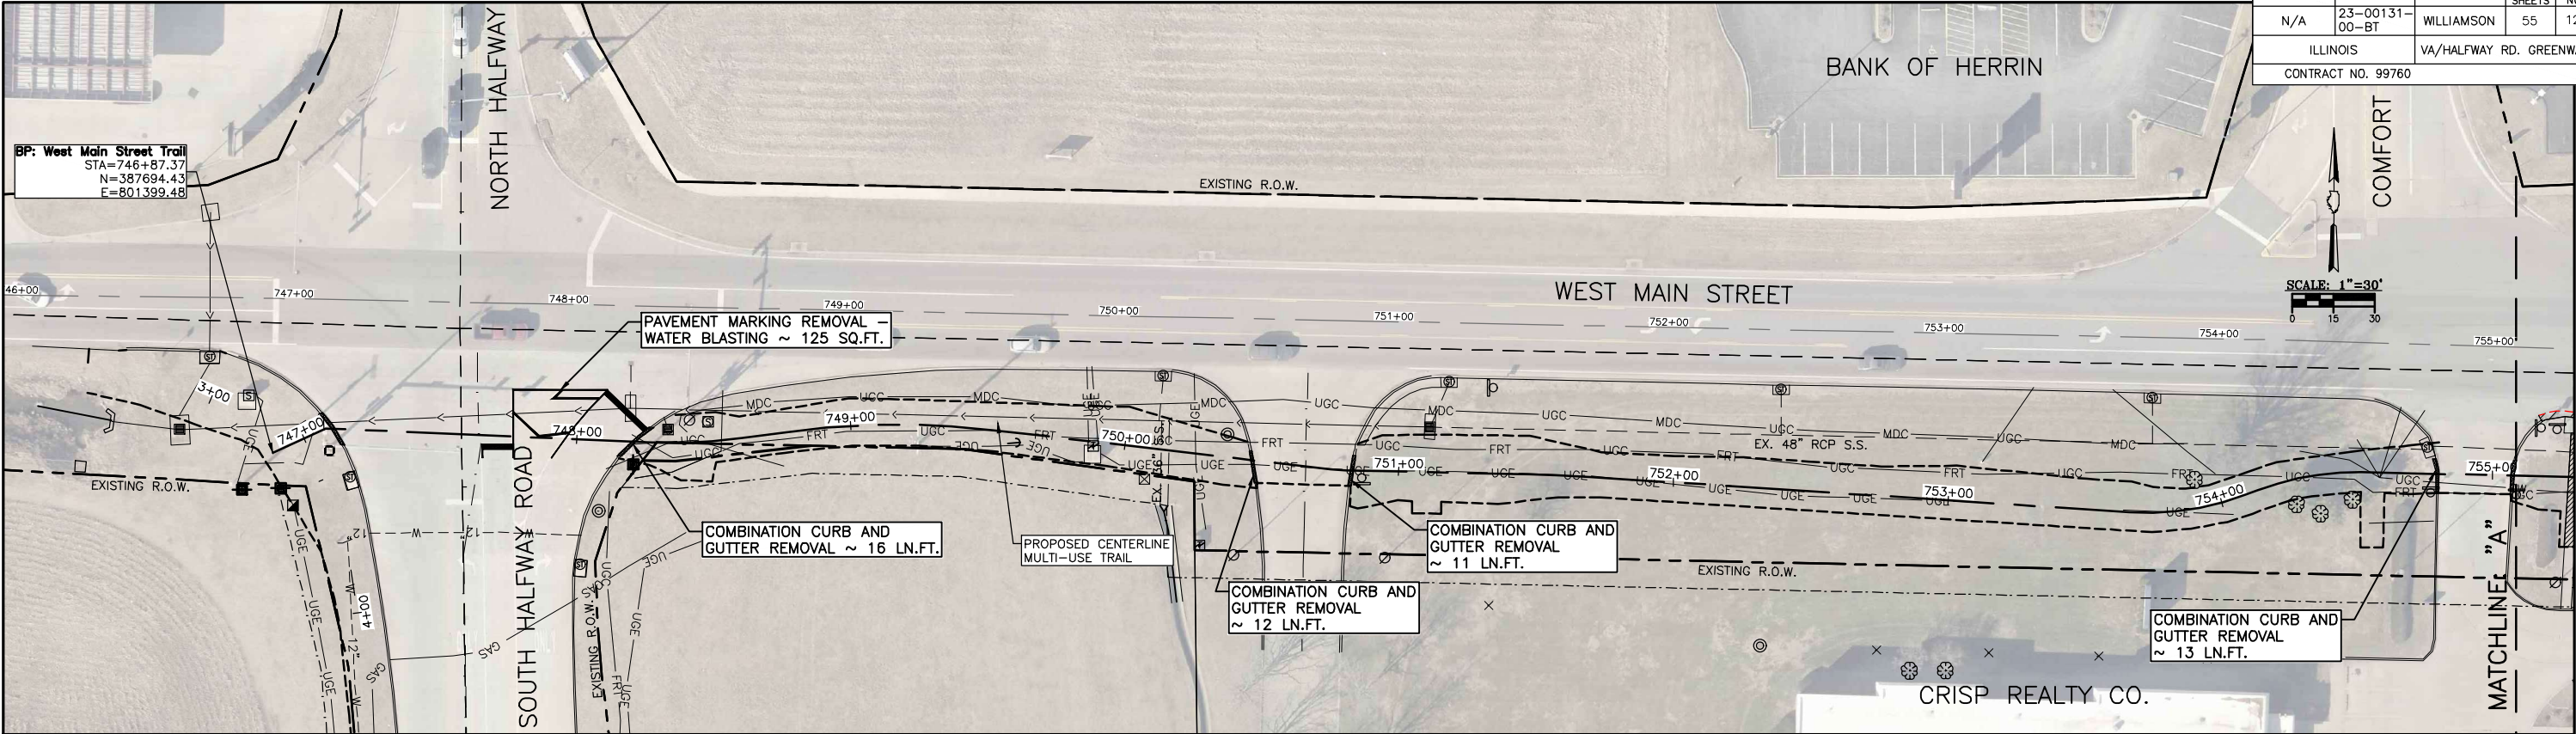

ROUTE NO.	SECTION	COUNTY	TOTAL SHEETS	SHEET NO.
N/A	23-00131-00-BT	WILLIAMSON	55	13
ILLINOIS		VA/HALFWAY RD. GREENW		
CONTRACT NO. 99760				

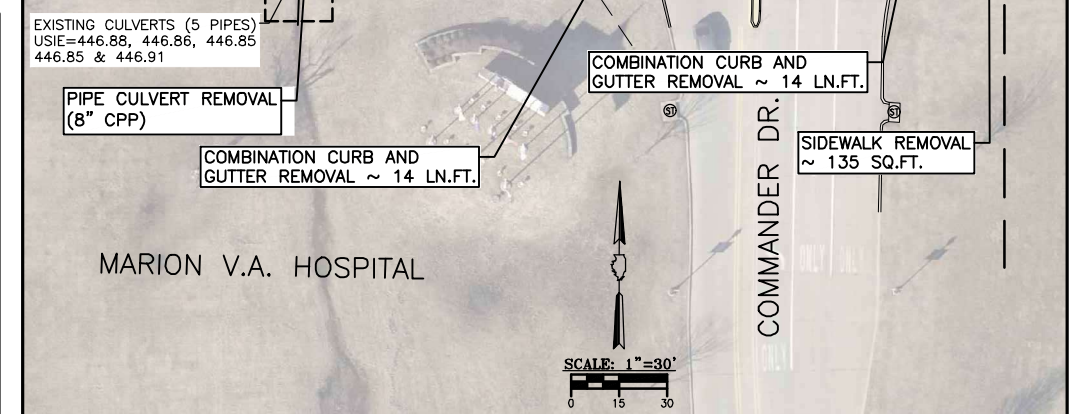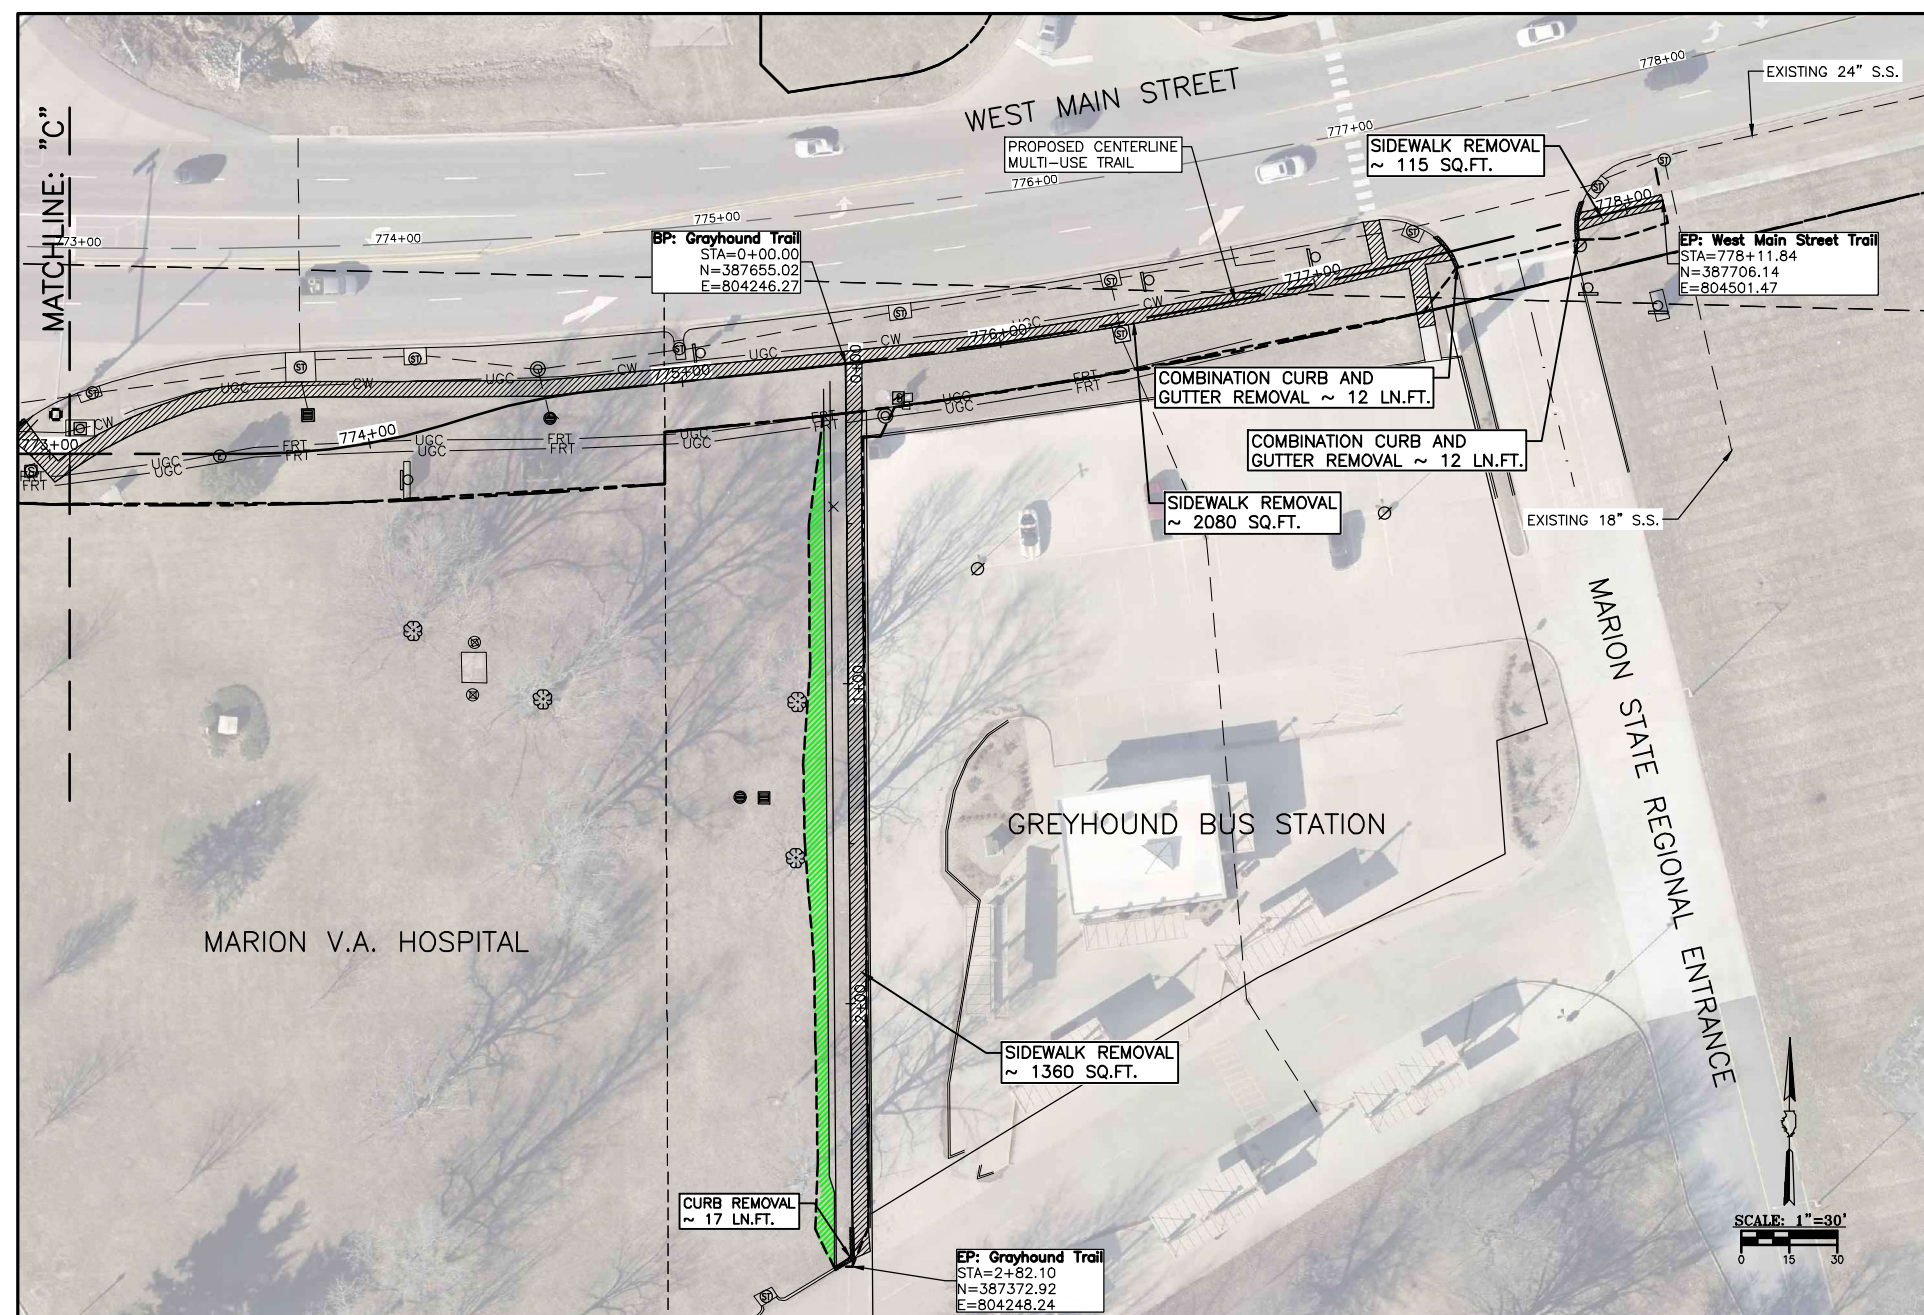
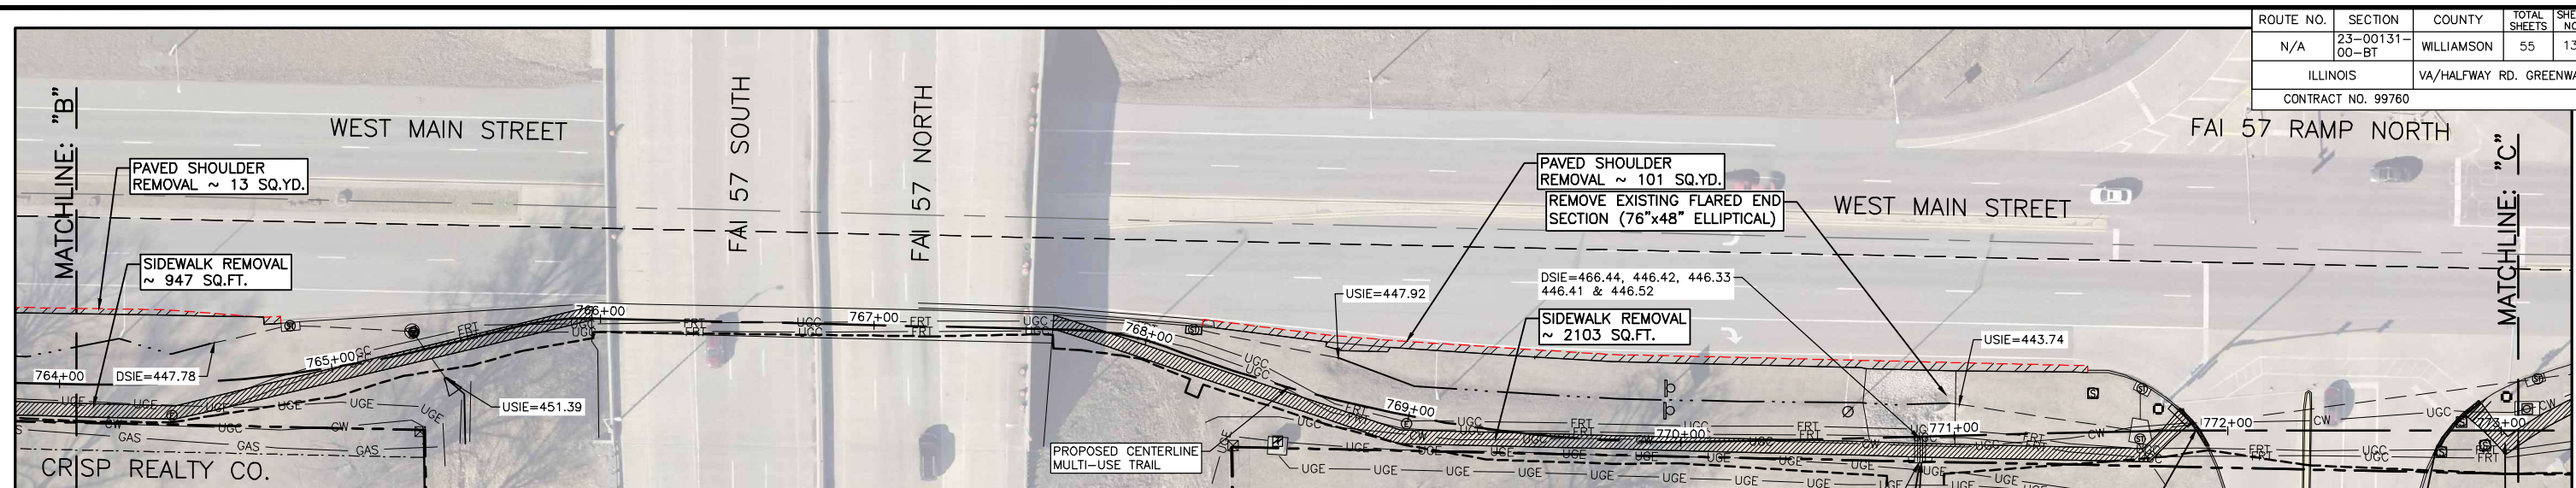


ROUTE NO.	SECTION	COUNTY	TOTAL SHEETS	SHEET NO.
N/A	23-00131-00-BT	WILLIAMSON	55	14
ILLINOIS		VA/HALFWAY RD. GREENWAY		
CONTRACT NO. 99760				

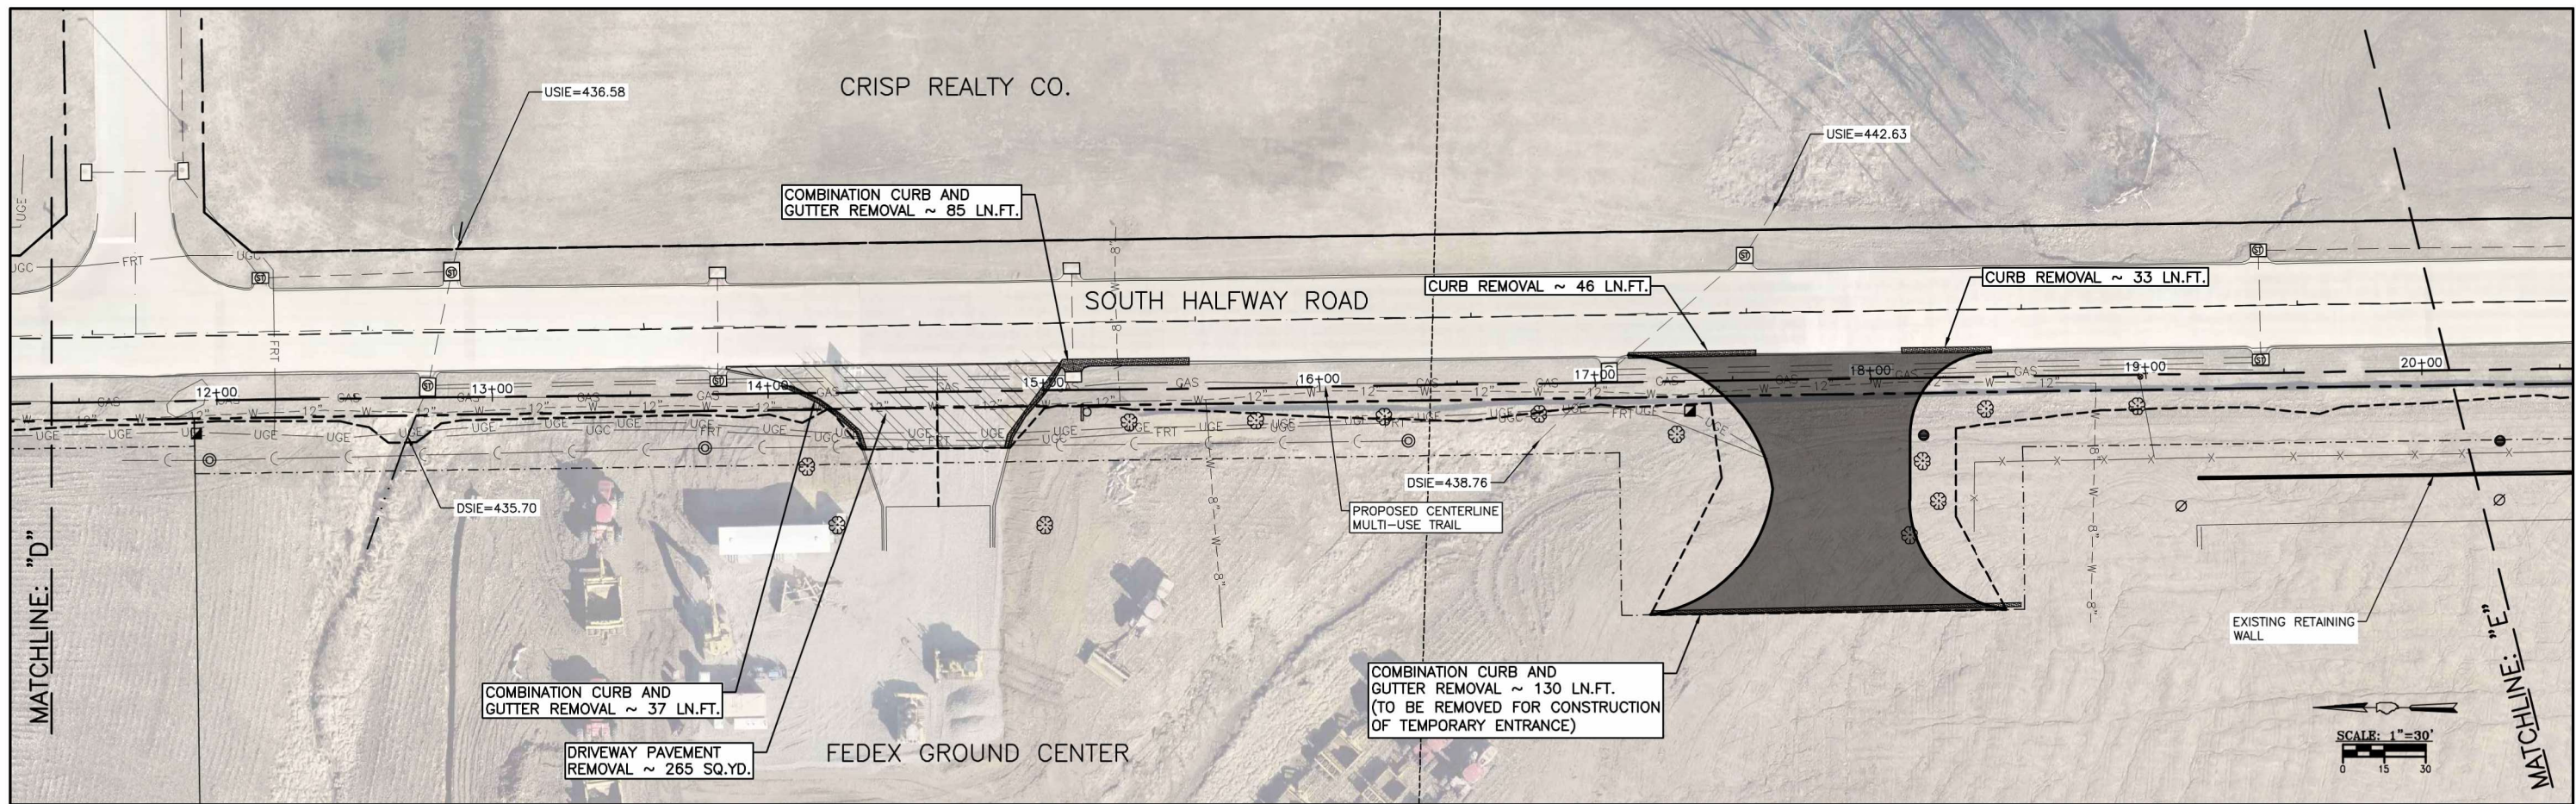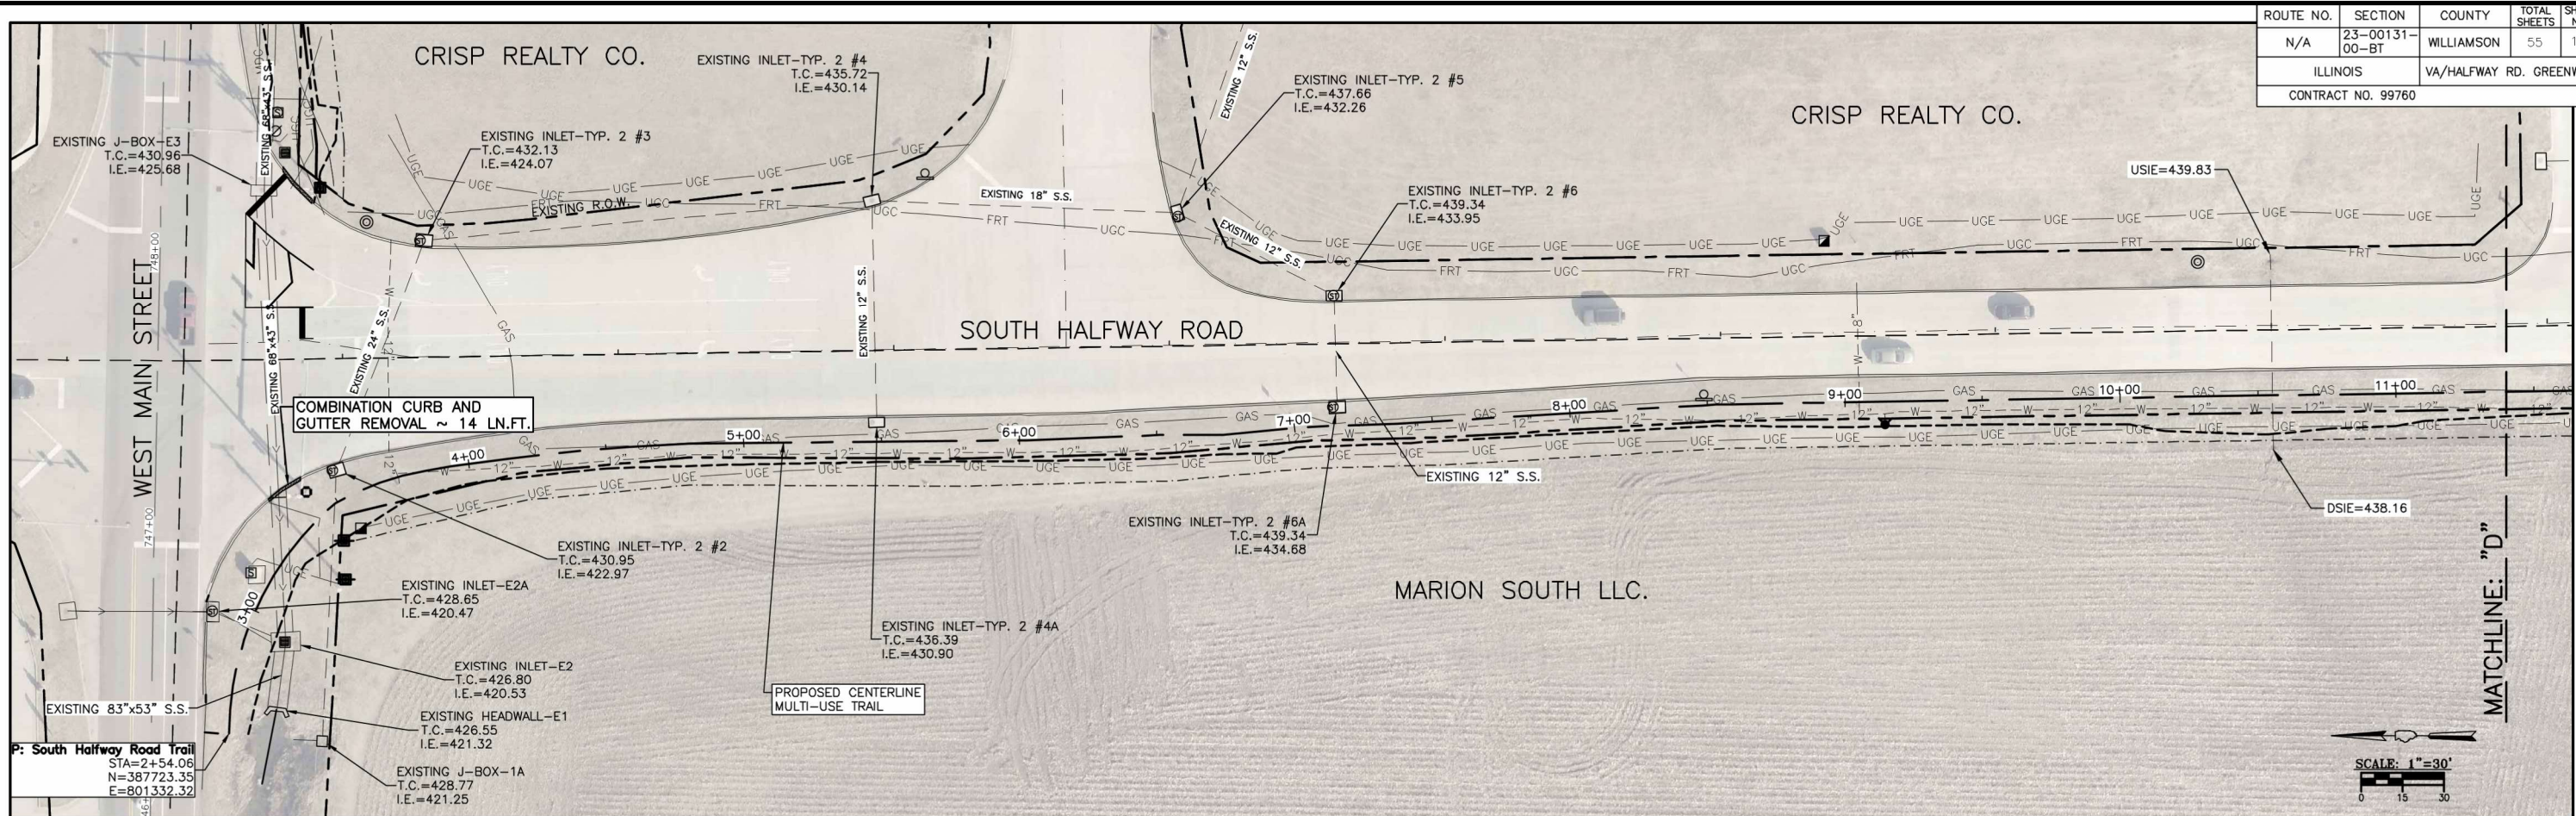


P:\2320800-Marion\VR\desta\CGT\rail\01_CADD\Mar\12-16 Existing Conditions & Removals.dwg 4-18-25 03:19:18 PM mkrumrey

ROUTE NO.	SECTION	COUNTY	TOTAL SHEETS	SHEET NO.
N/A	23-00131-00-BT	WILLIAMSON	55	15
ILLINOIS		VA/HALFWAY RD. GREENWAY		
CONTRACT NO. 99760				

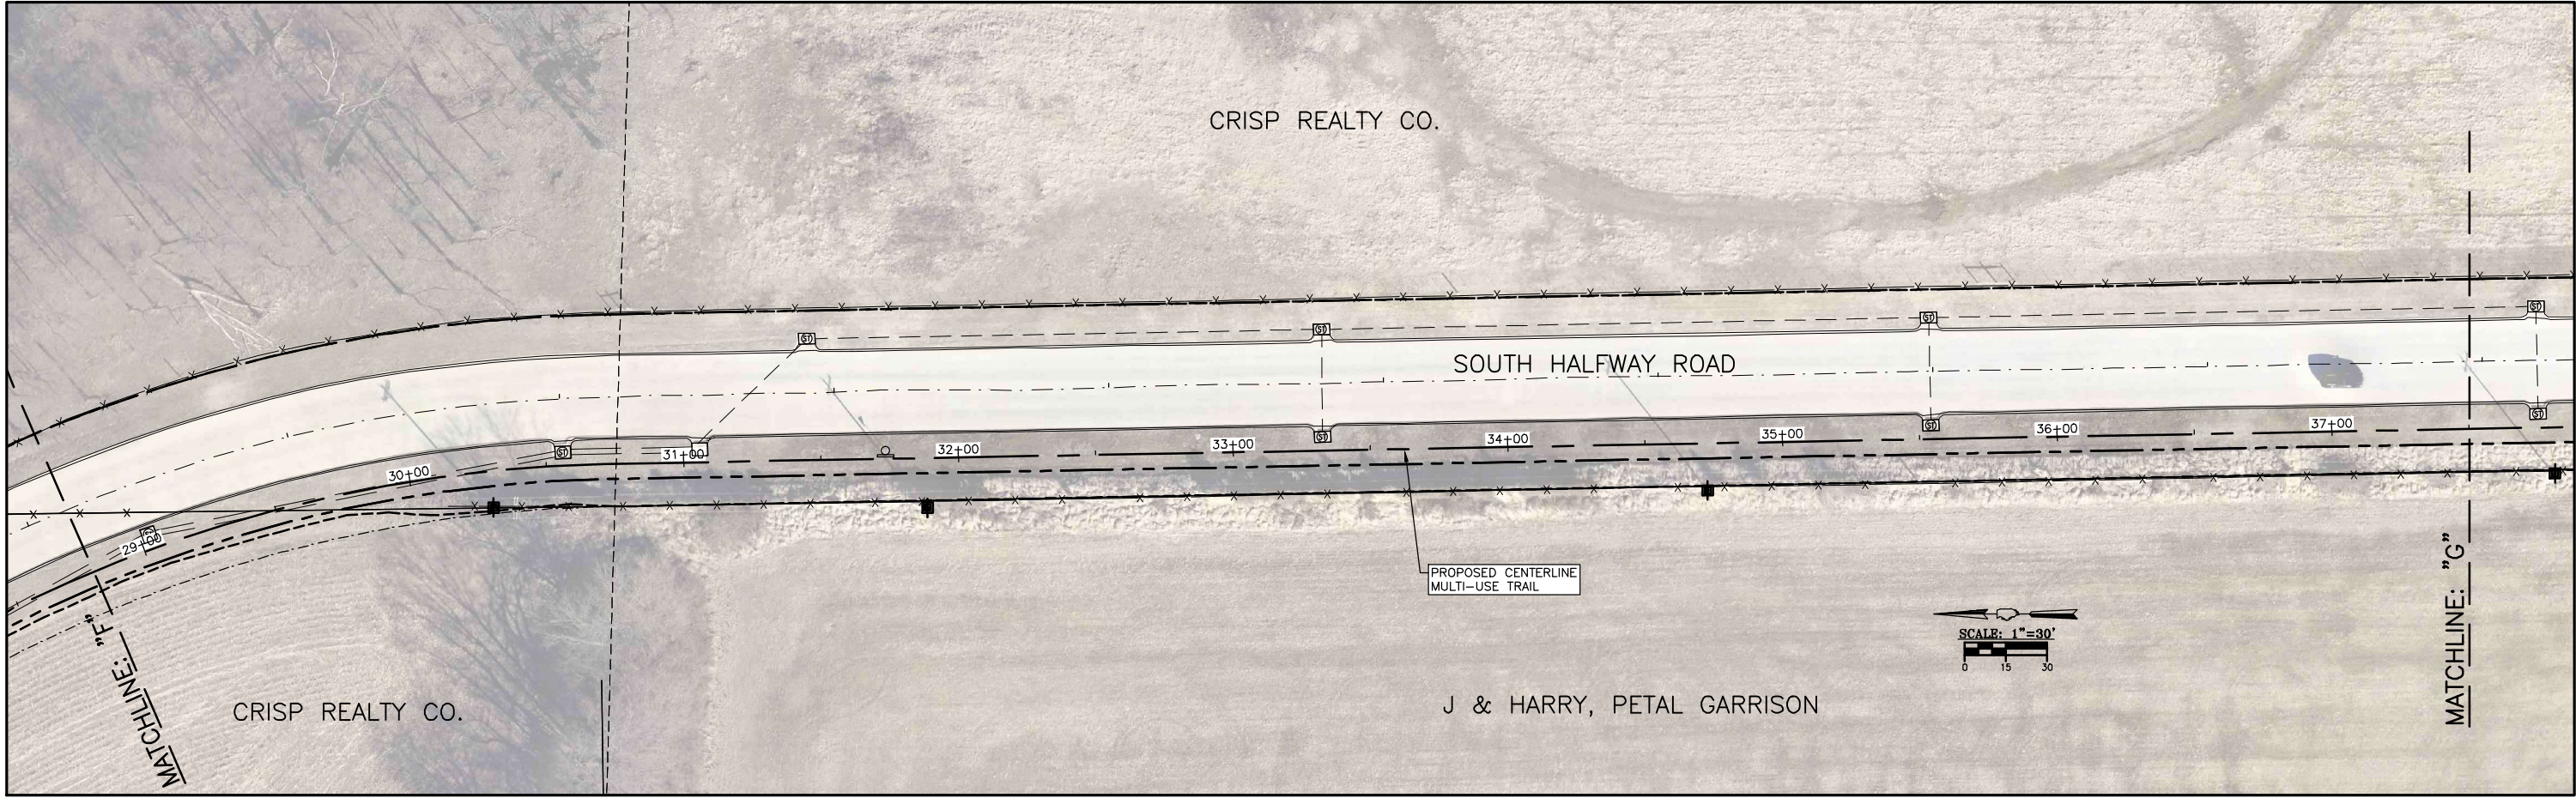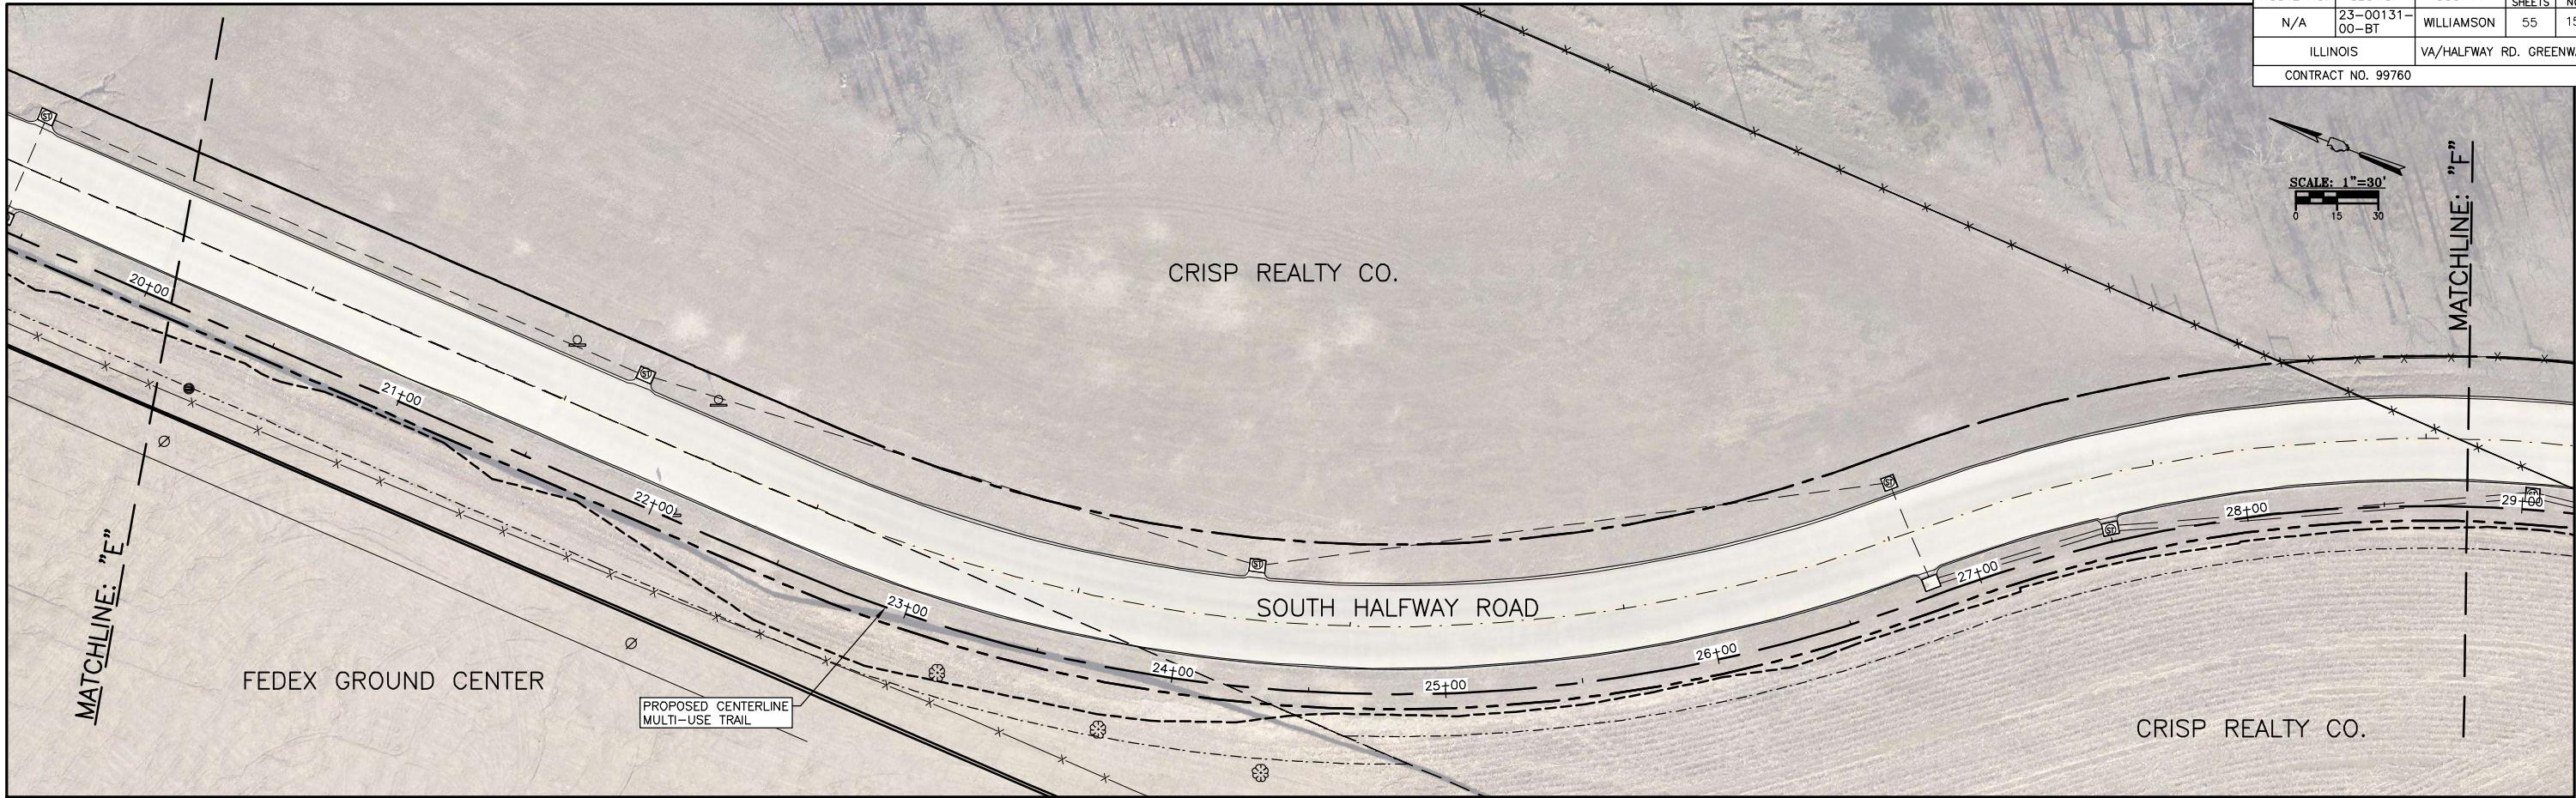



P:\2320800-Merion\VR\desta\COG\ra\01_CADD\Map\12-16_Existing Conditions & Removals.dwg 4-18-25 03:19:47 PM mklcrumrey

P:\2320800-Merion\VR\destaCOG\ra\01_CADD\Main\12-16 Existing Conditions & Removals.dwg 4-18-25 03:20:20 PM mklmrunney




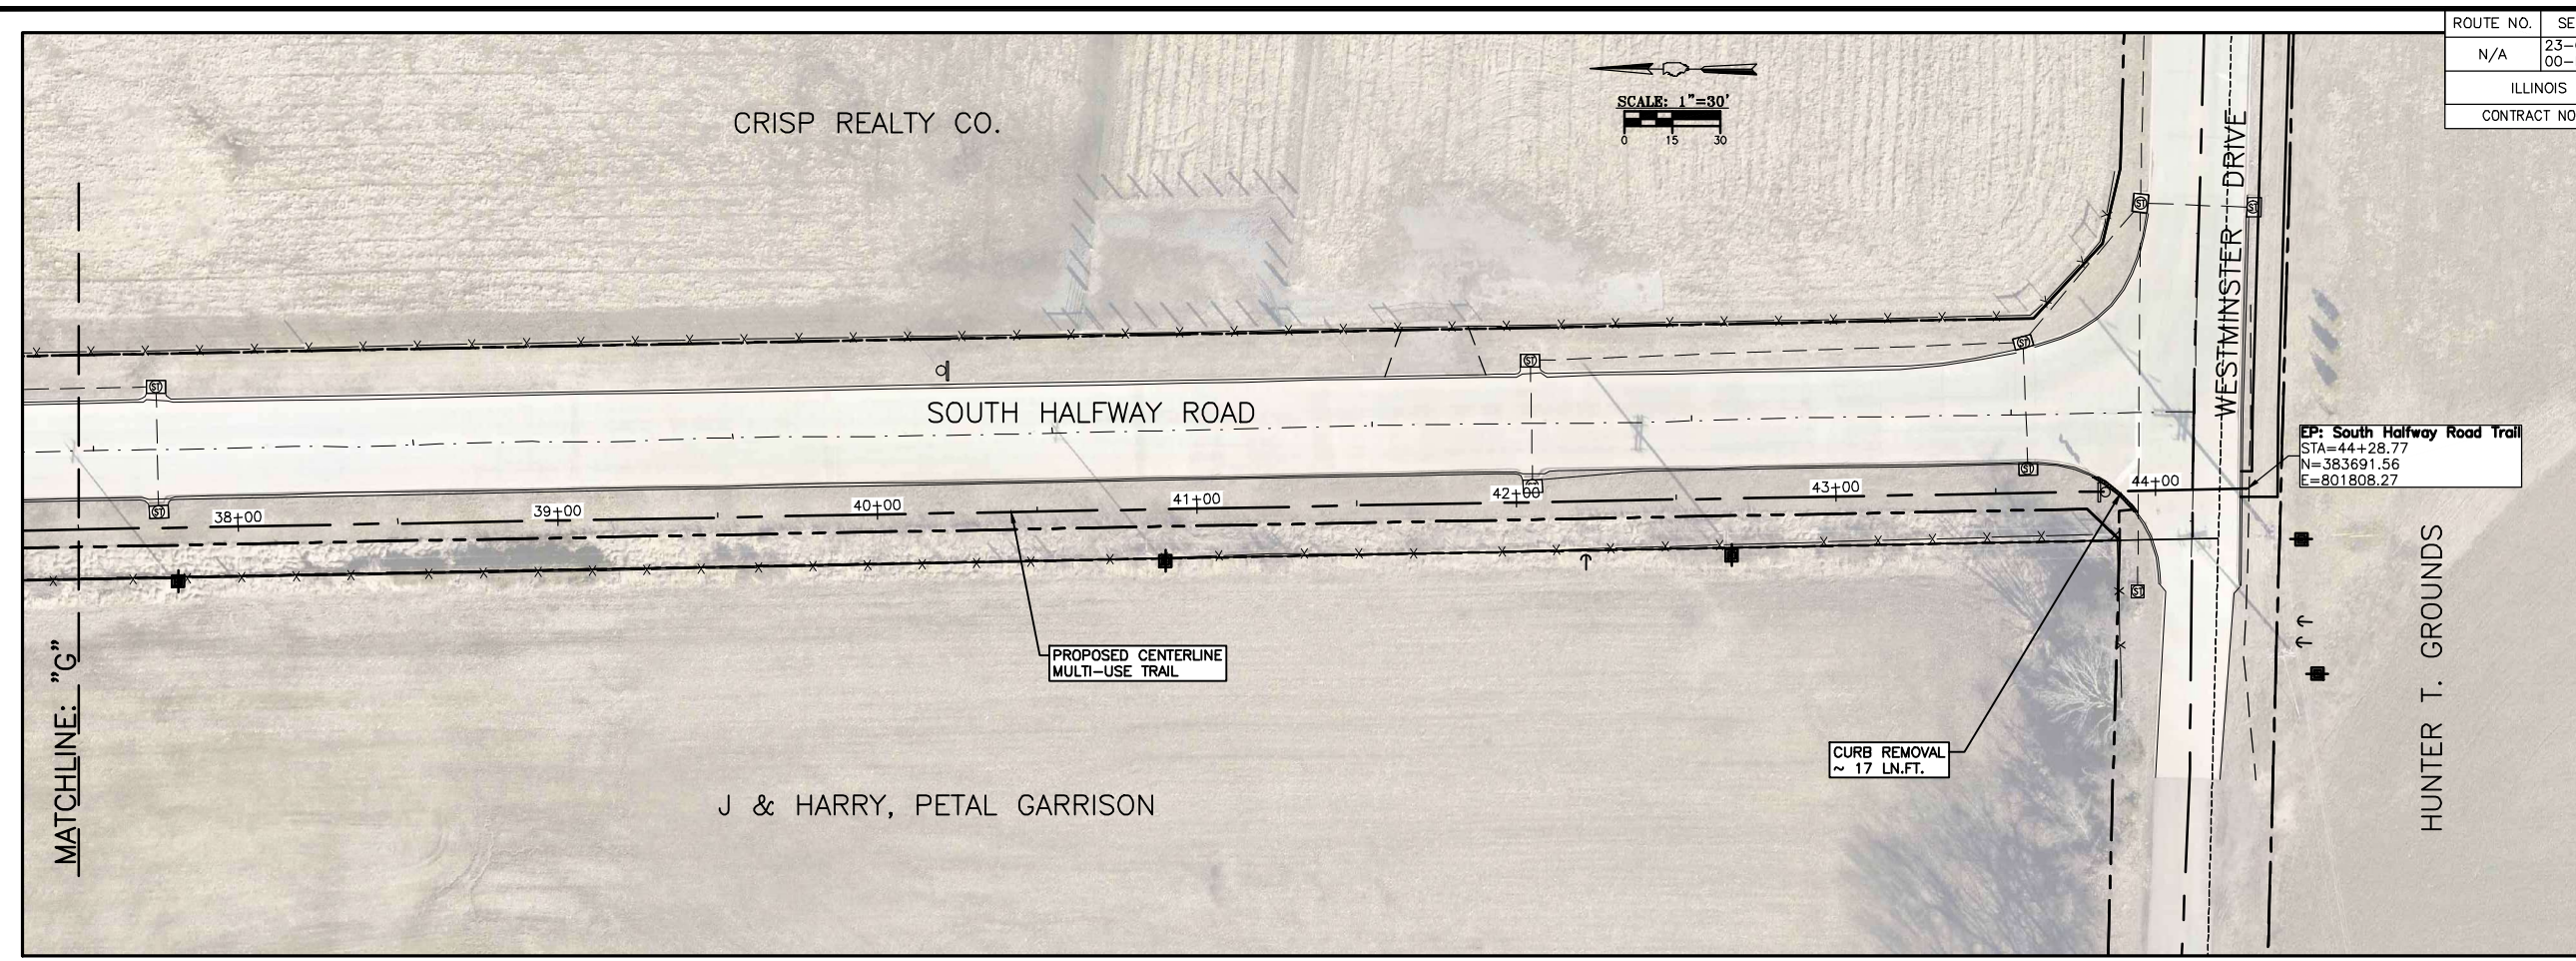


ROUTE NO.	SECTION	COUNTY	TOTAL SHEETS	SHEET NO.
N/A	23-00131-00-BT	WILLIAMSON	55	16
ILLINOIS		VA/HALFWAY RD. GREENWAY		
CONTRACT NO. 99760				



ROUTE NO.	SECTION	COUNTY	TOTAL SHEETS	SHEET NO.
N/A	23-00131-00-BT	WILLIAMSON	55	19
ILLINOIS		VA/HALFWAY RD. GREENWAY		
CONTRACT NO. 99760				

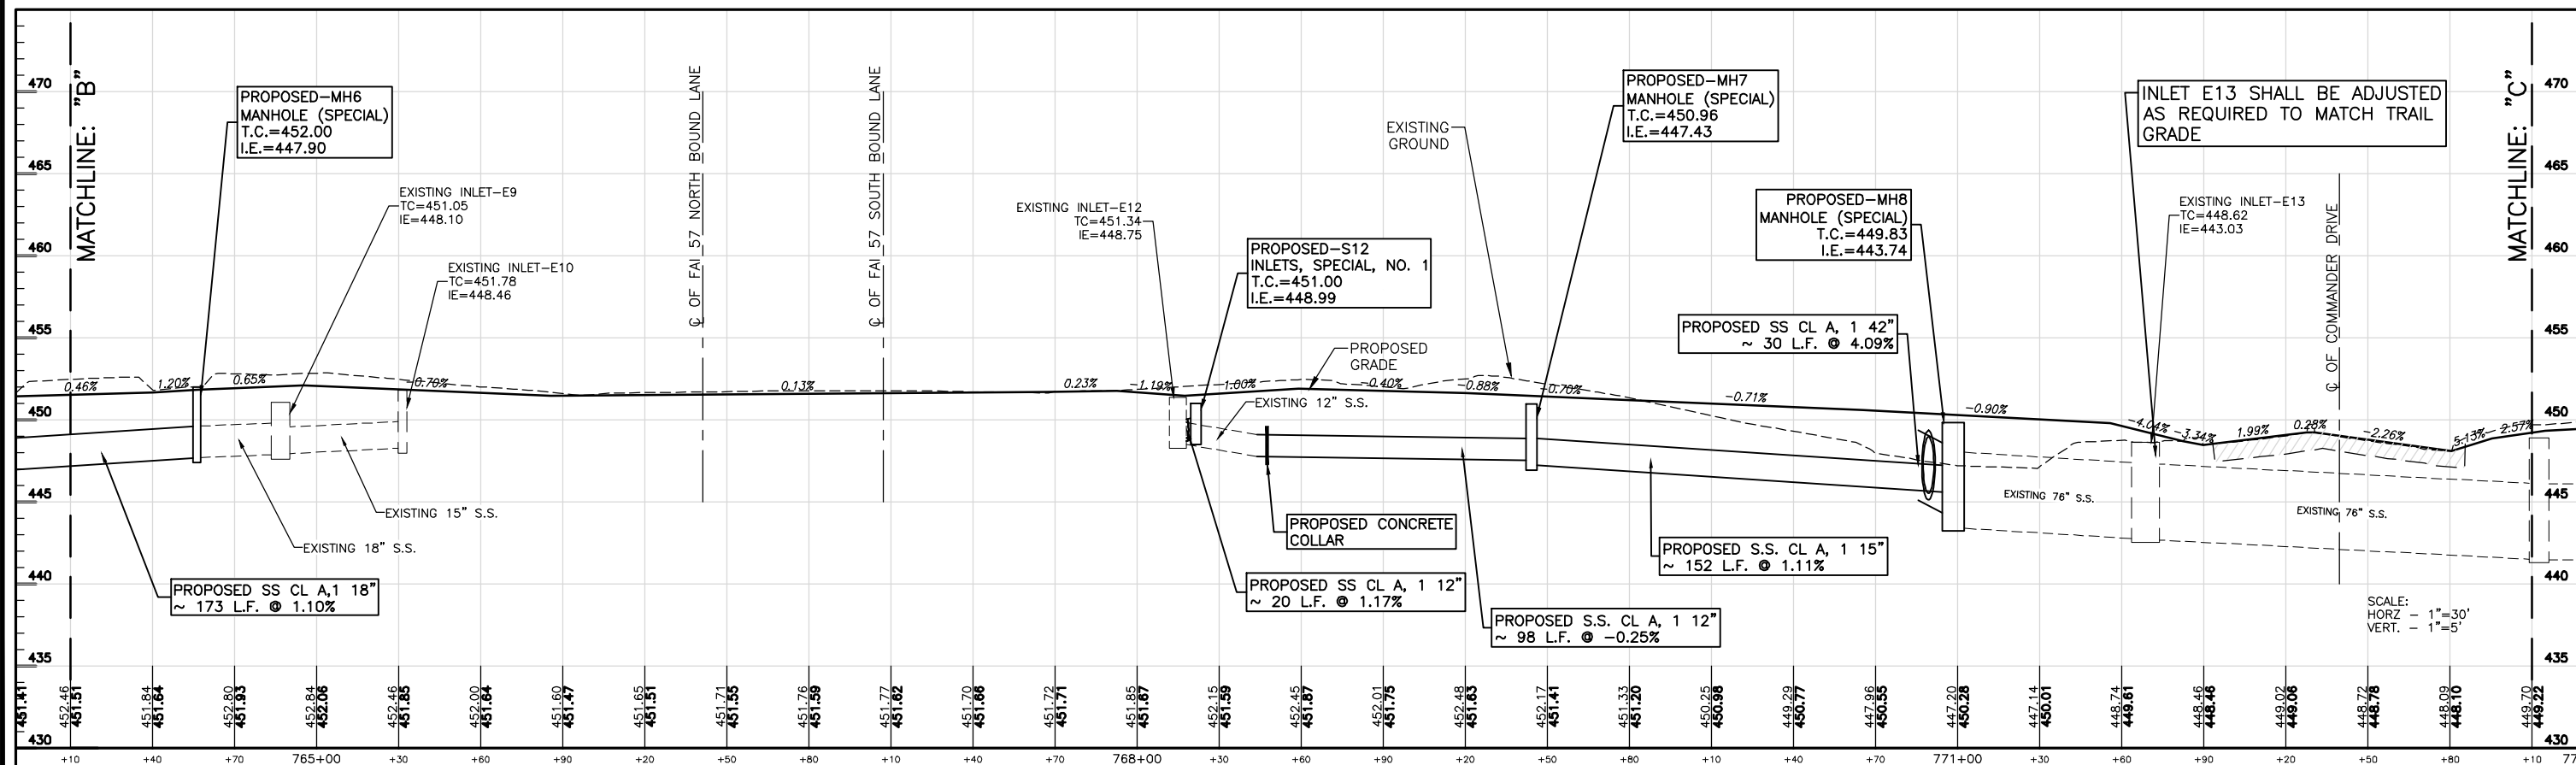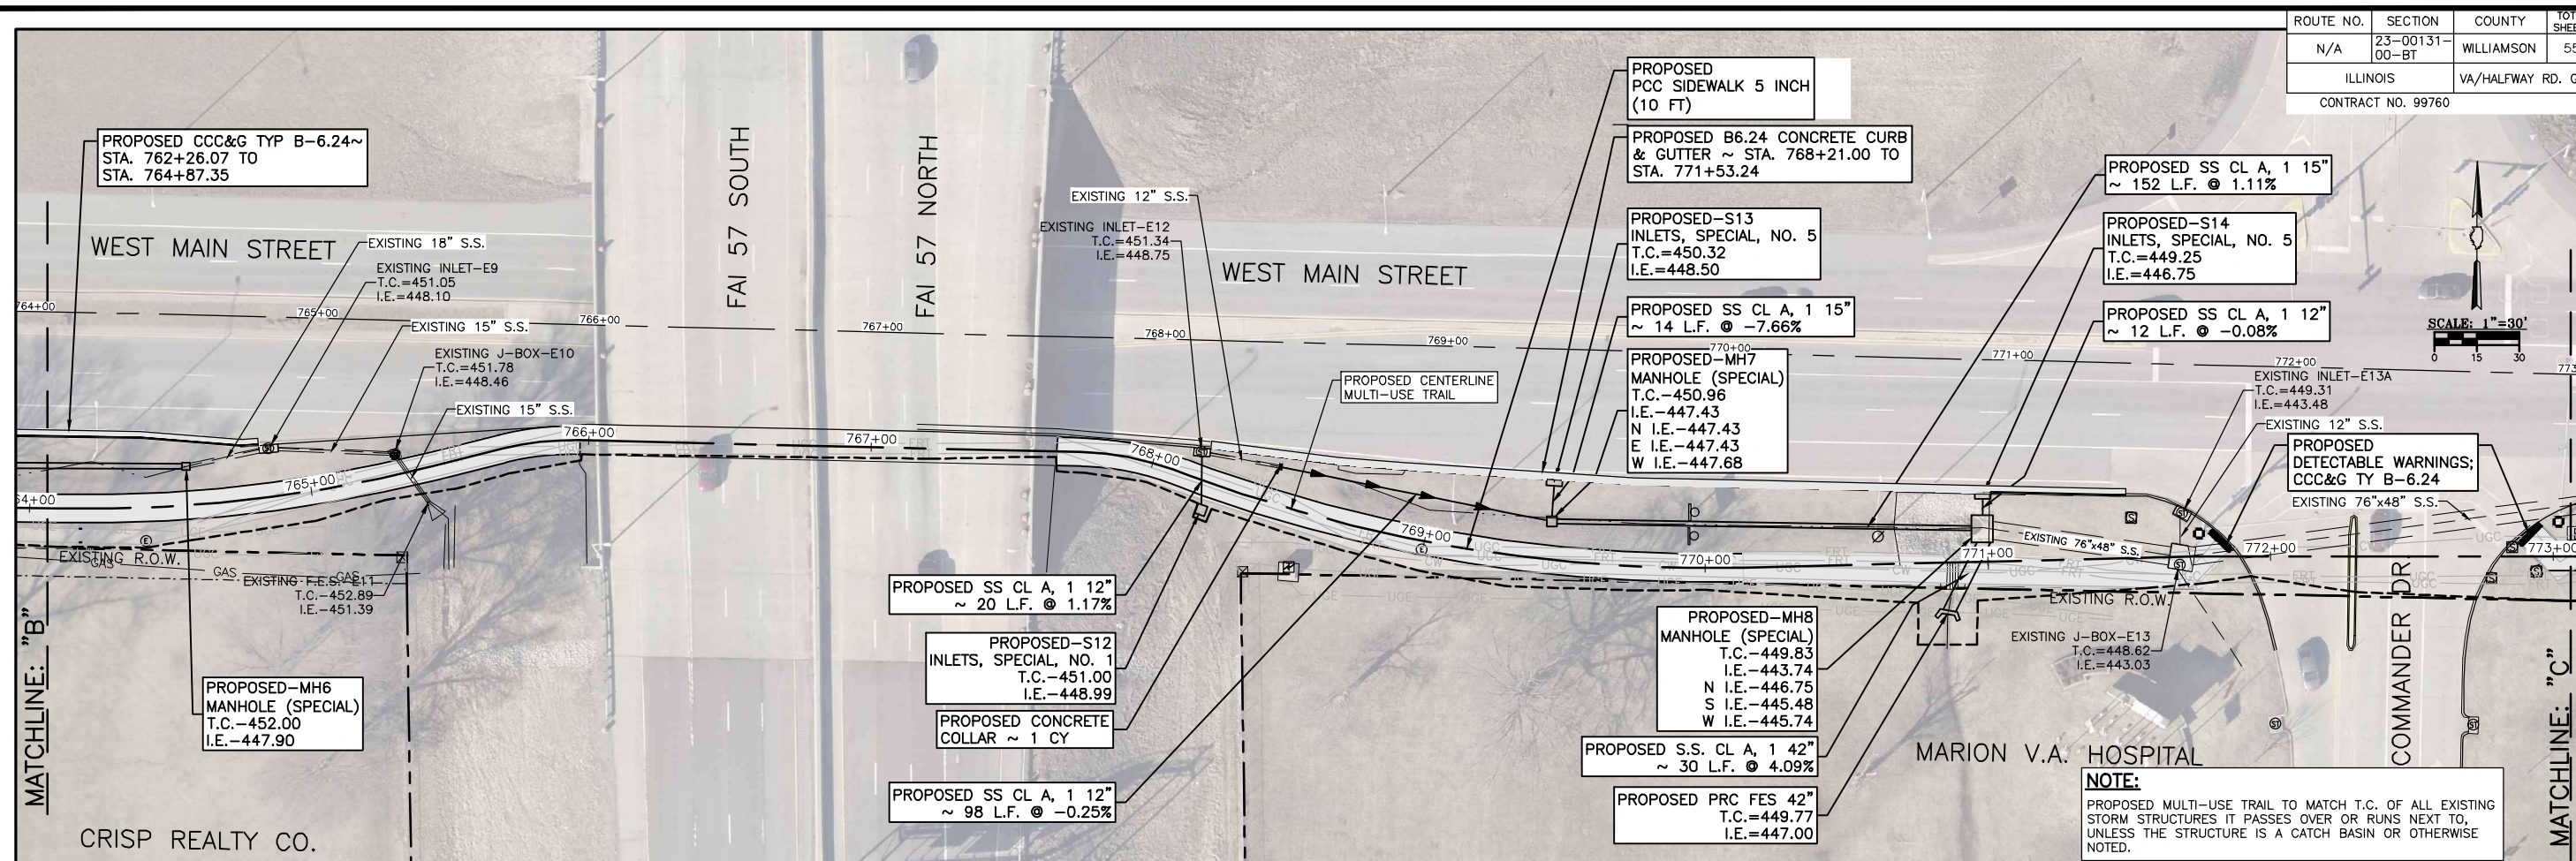



P:\2320800-Marian V.A. Hospital\COG\Trail\01_CADD\Main\17-24_Plan & Profile.dwg 4-18-25 03:25:16 PM mikurumy

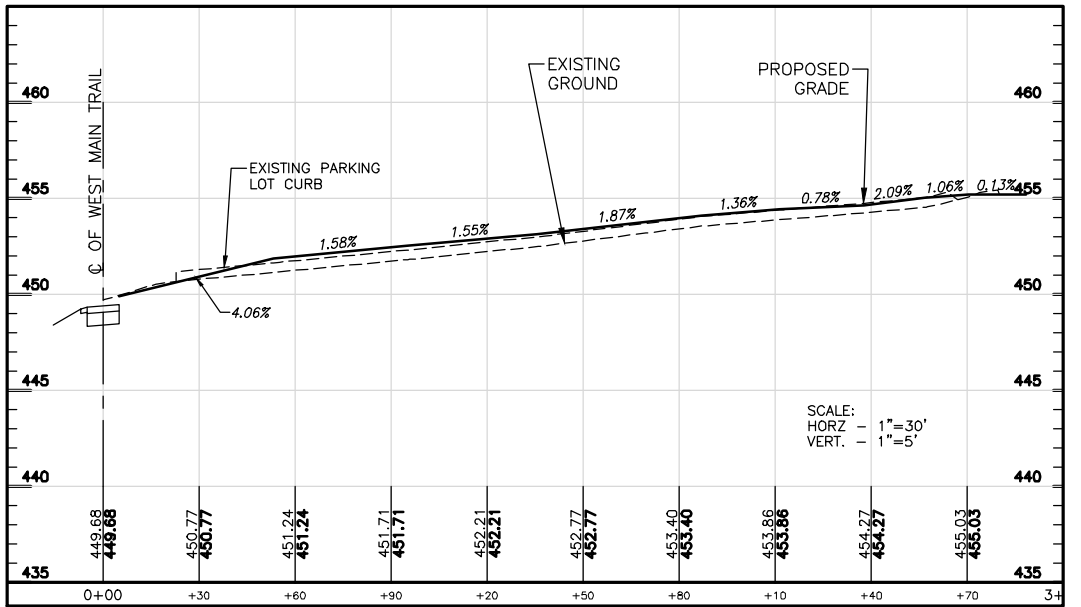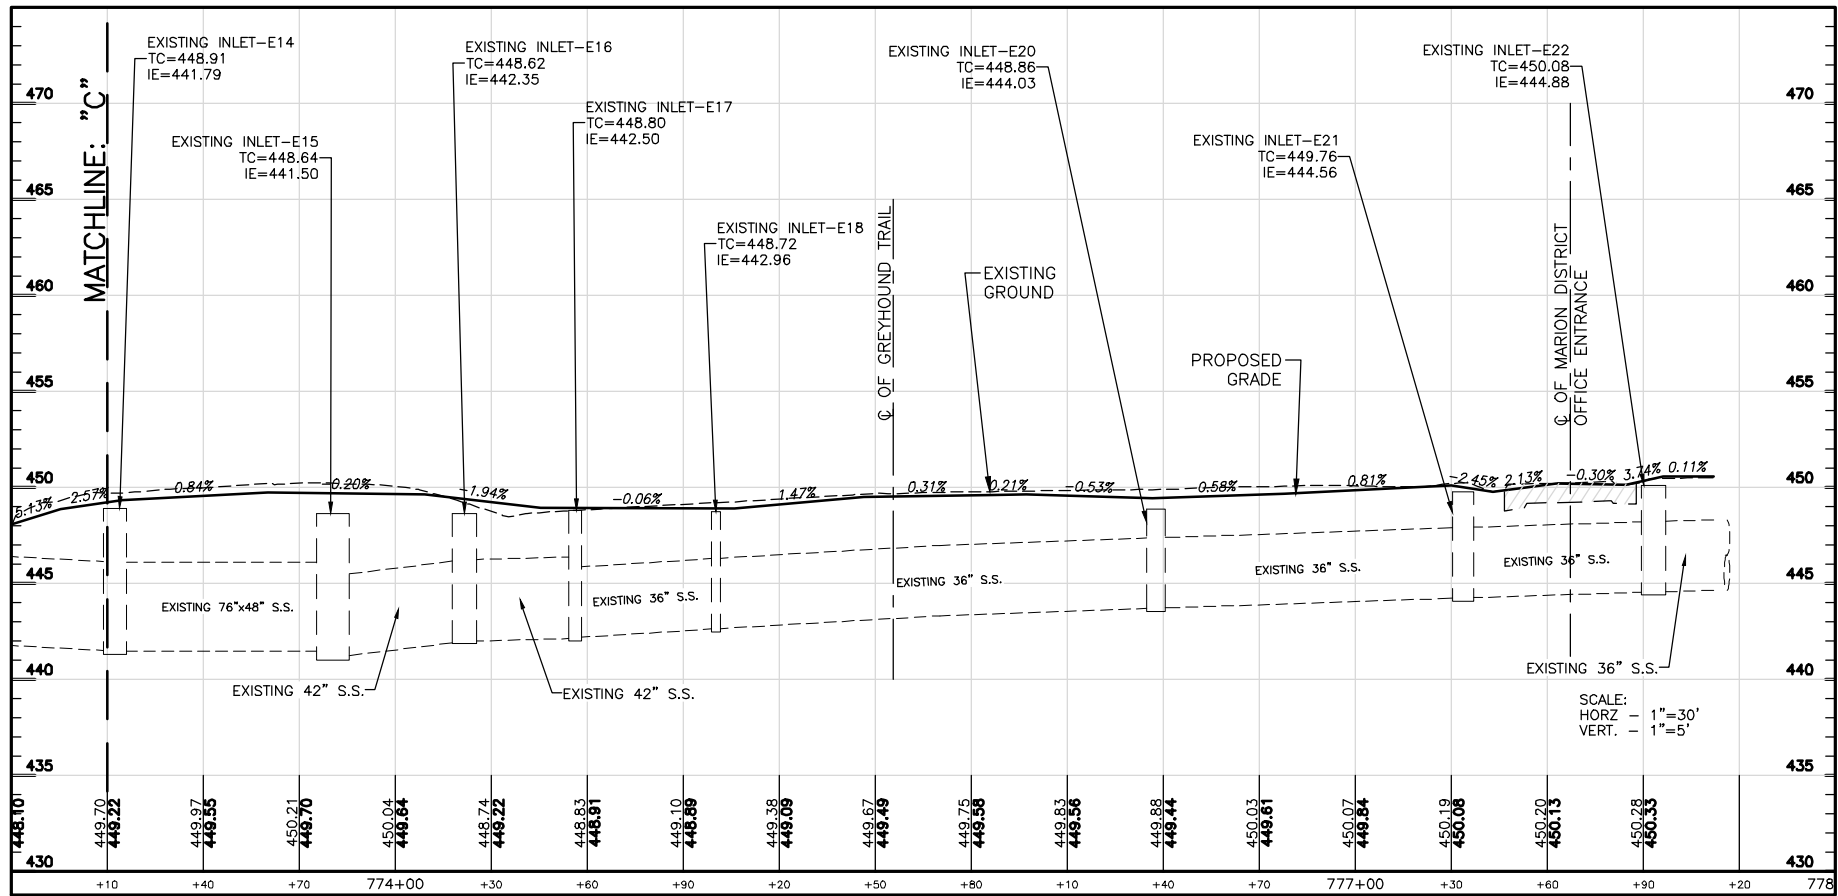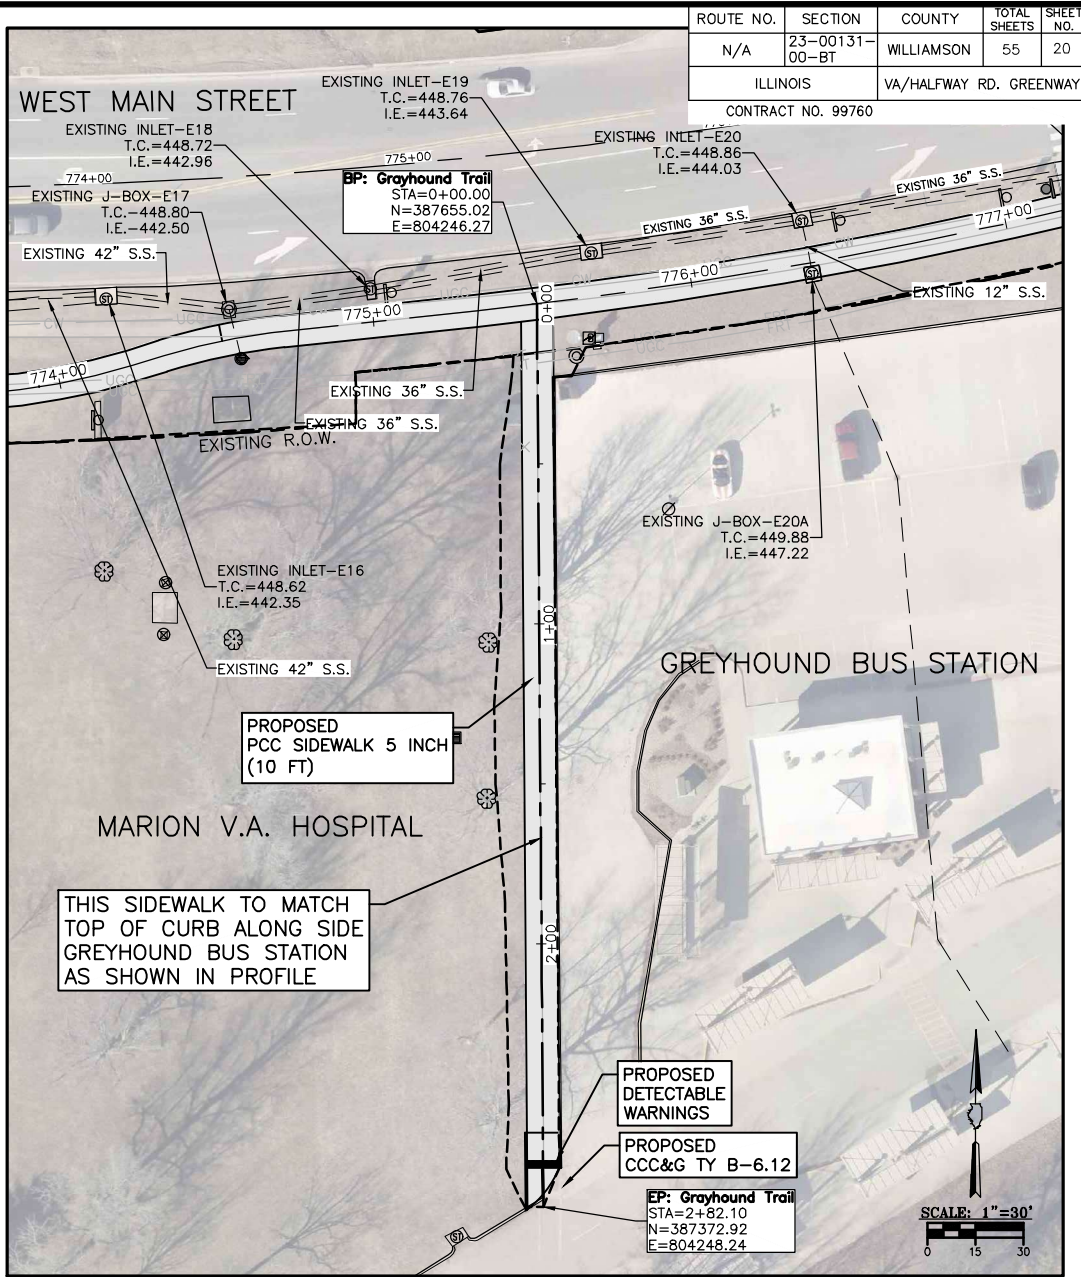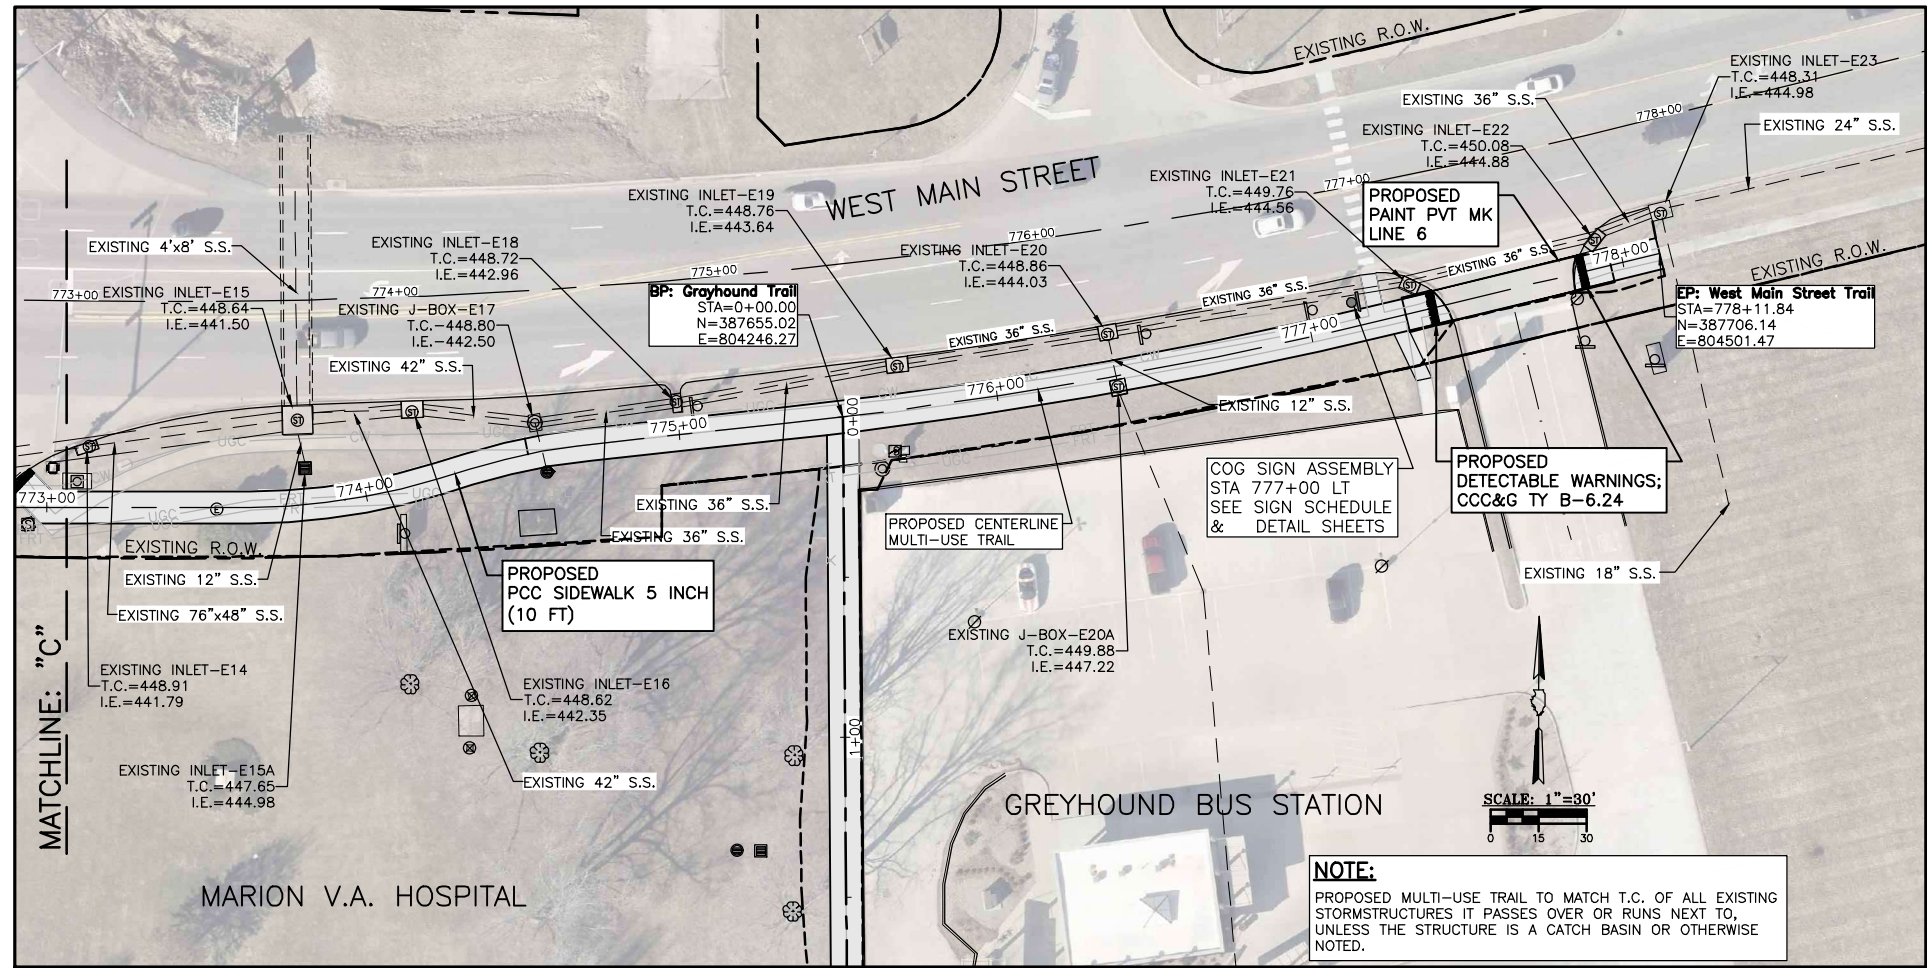



P:\2320800-Marin\2320800\01_CADD\Marin\17-24_Plan & Profile.dwg 4-18-25 03:25:58 PM mikrumrey

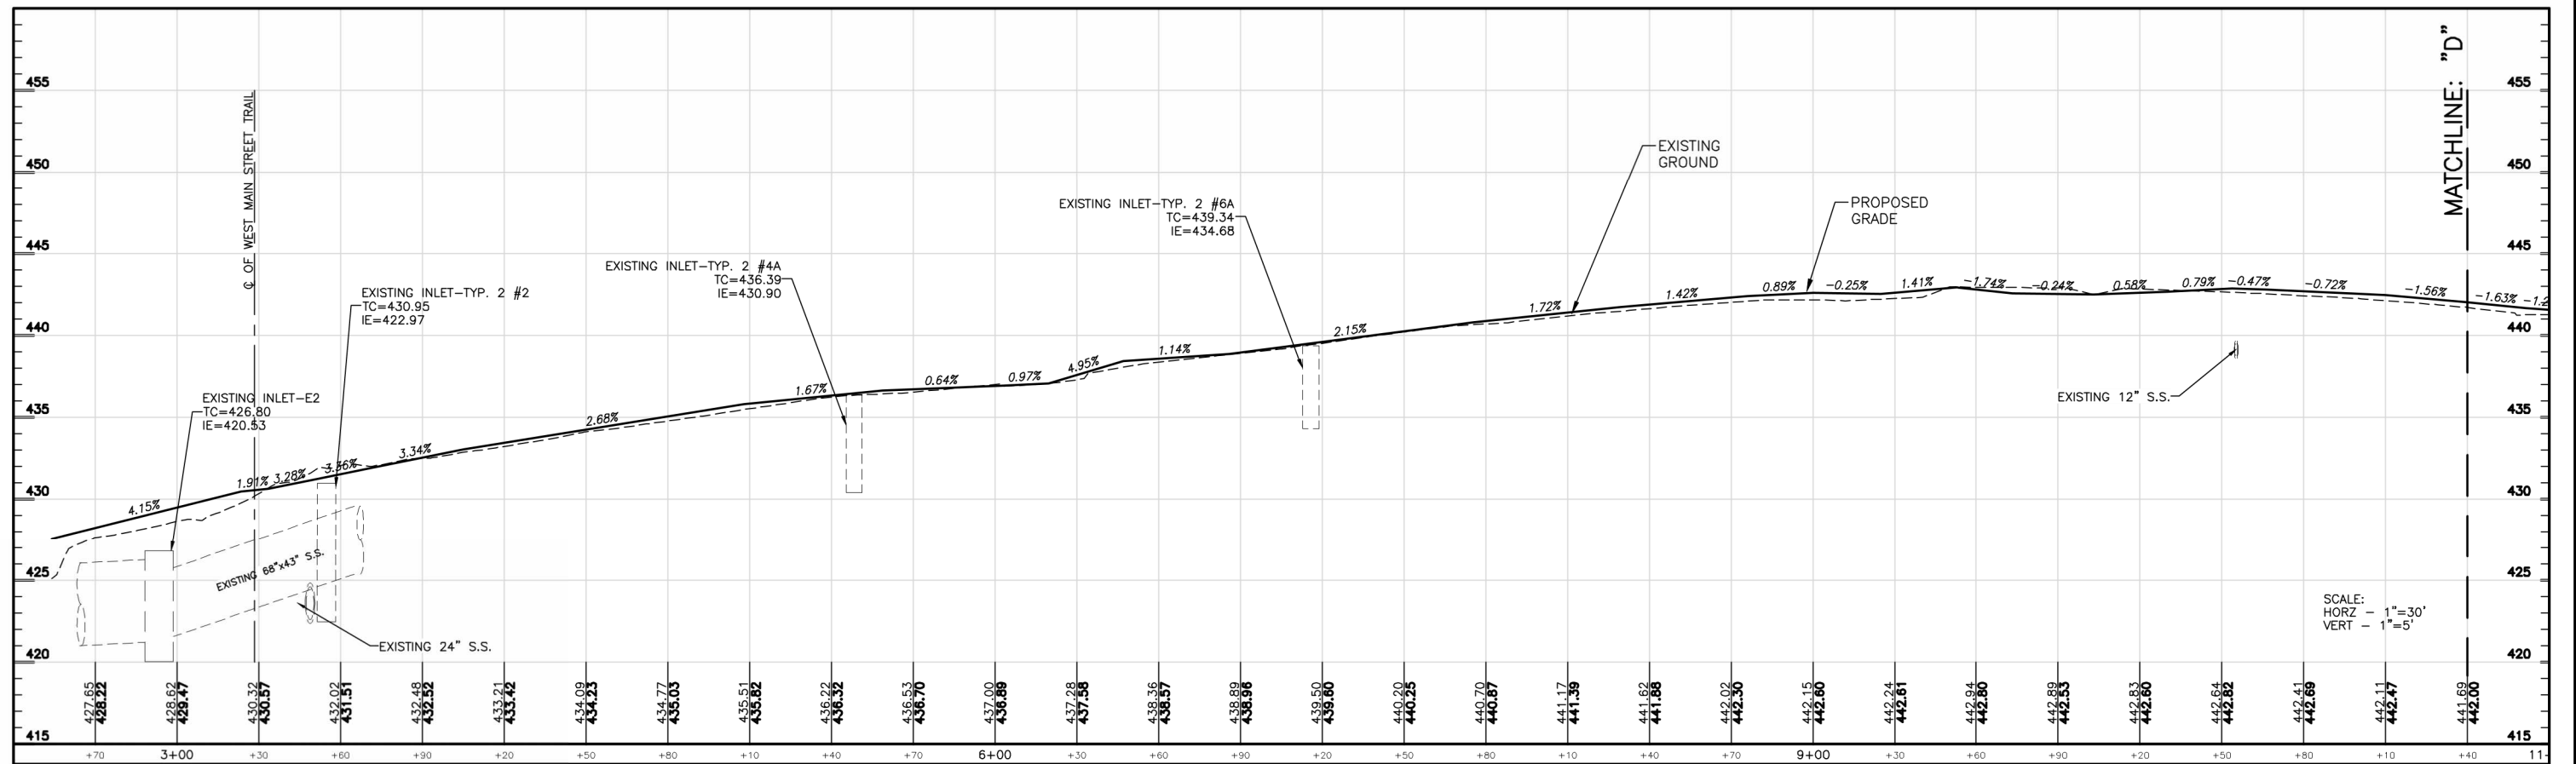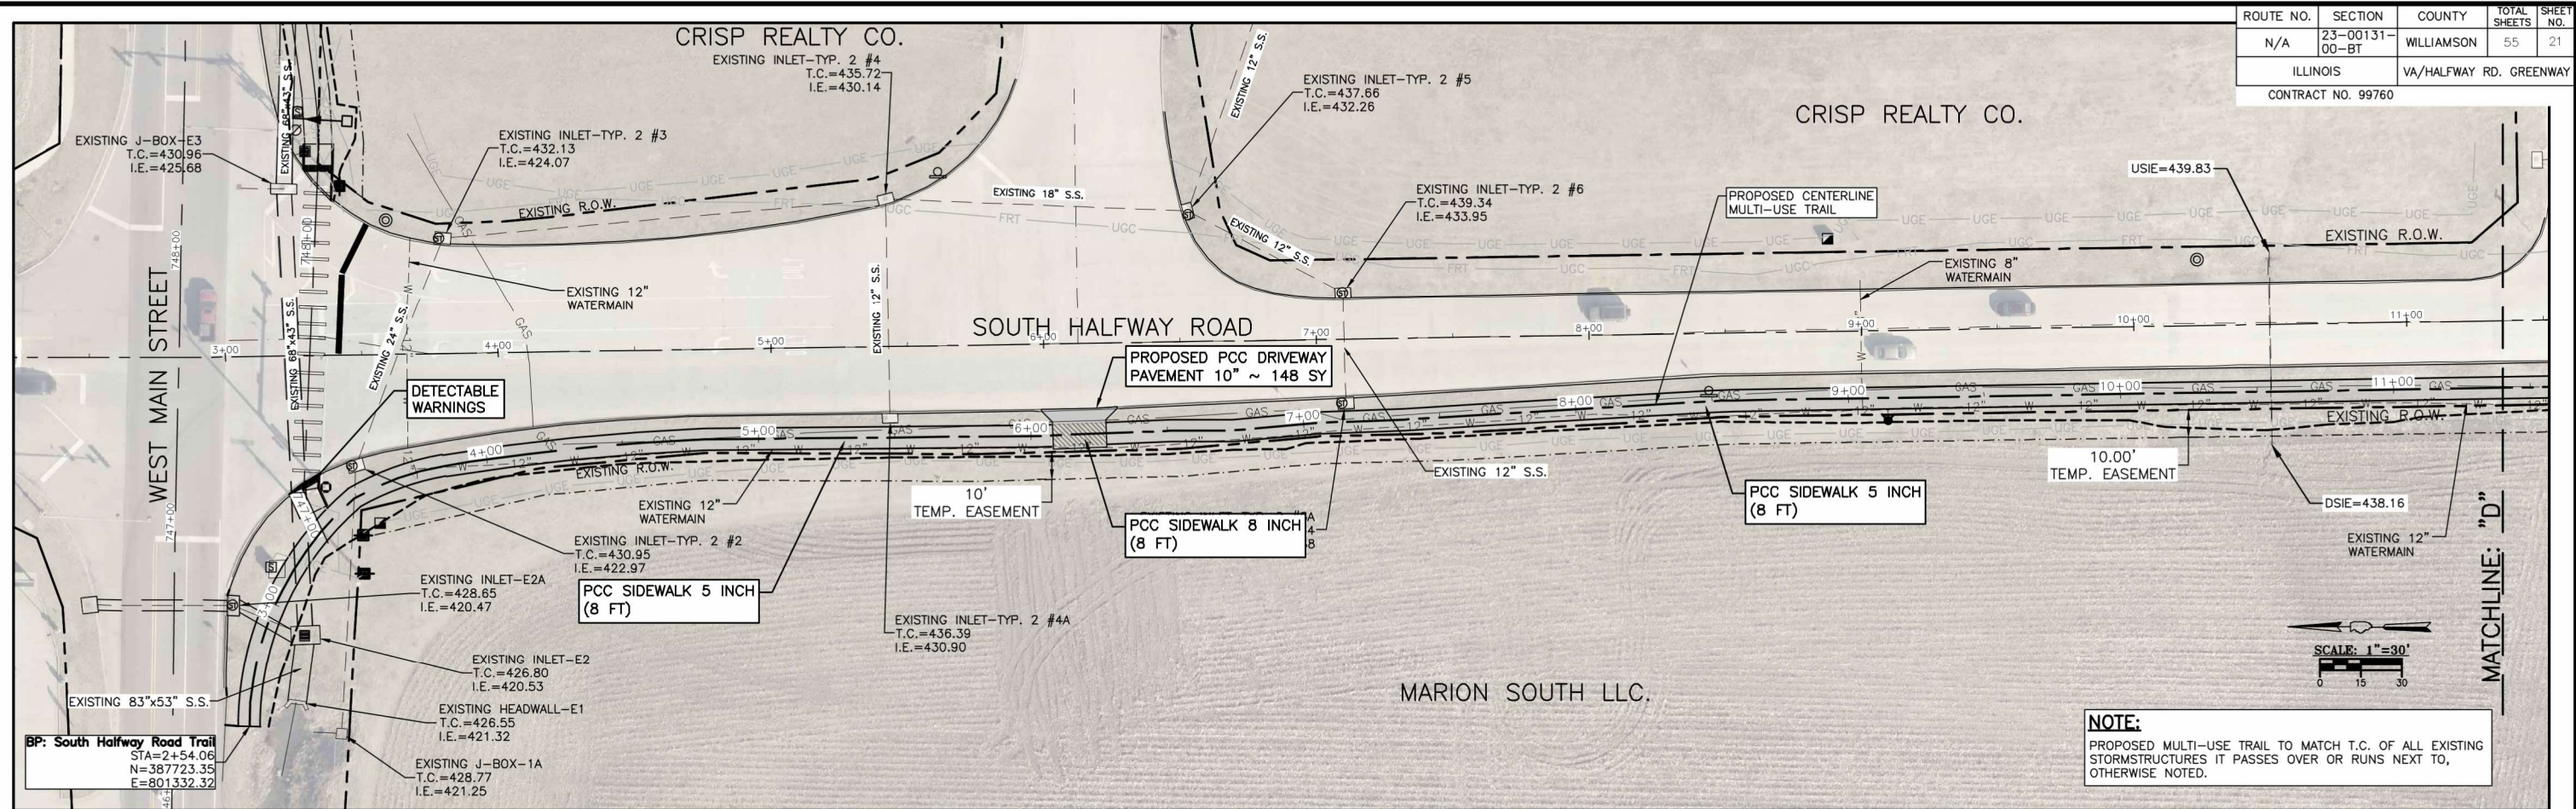



CONTRACT NO. 99760

  

ROUTE NO.	SECTION	COUNTY	TOTAL SHEETS	SHEET NO.
N/A	23-00131-00-BT	WILLIAMSON	55	23
ILLINOIS		VA/HALFWAY RD. GREENWAY		
CONTRACT NO. 99760				

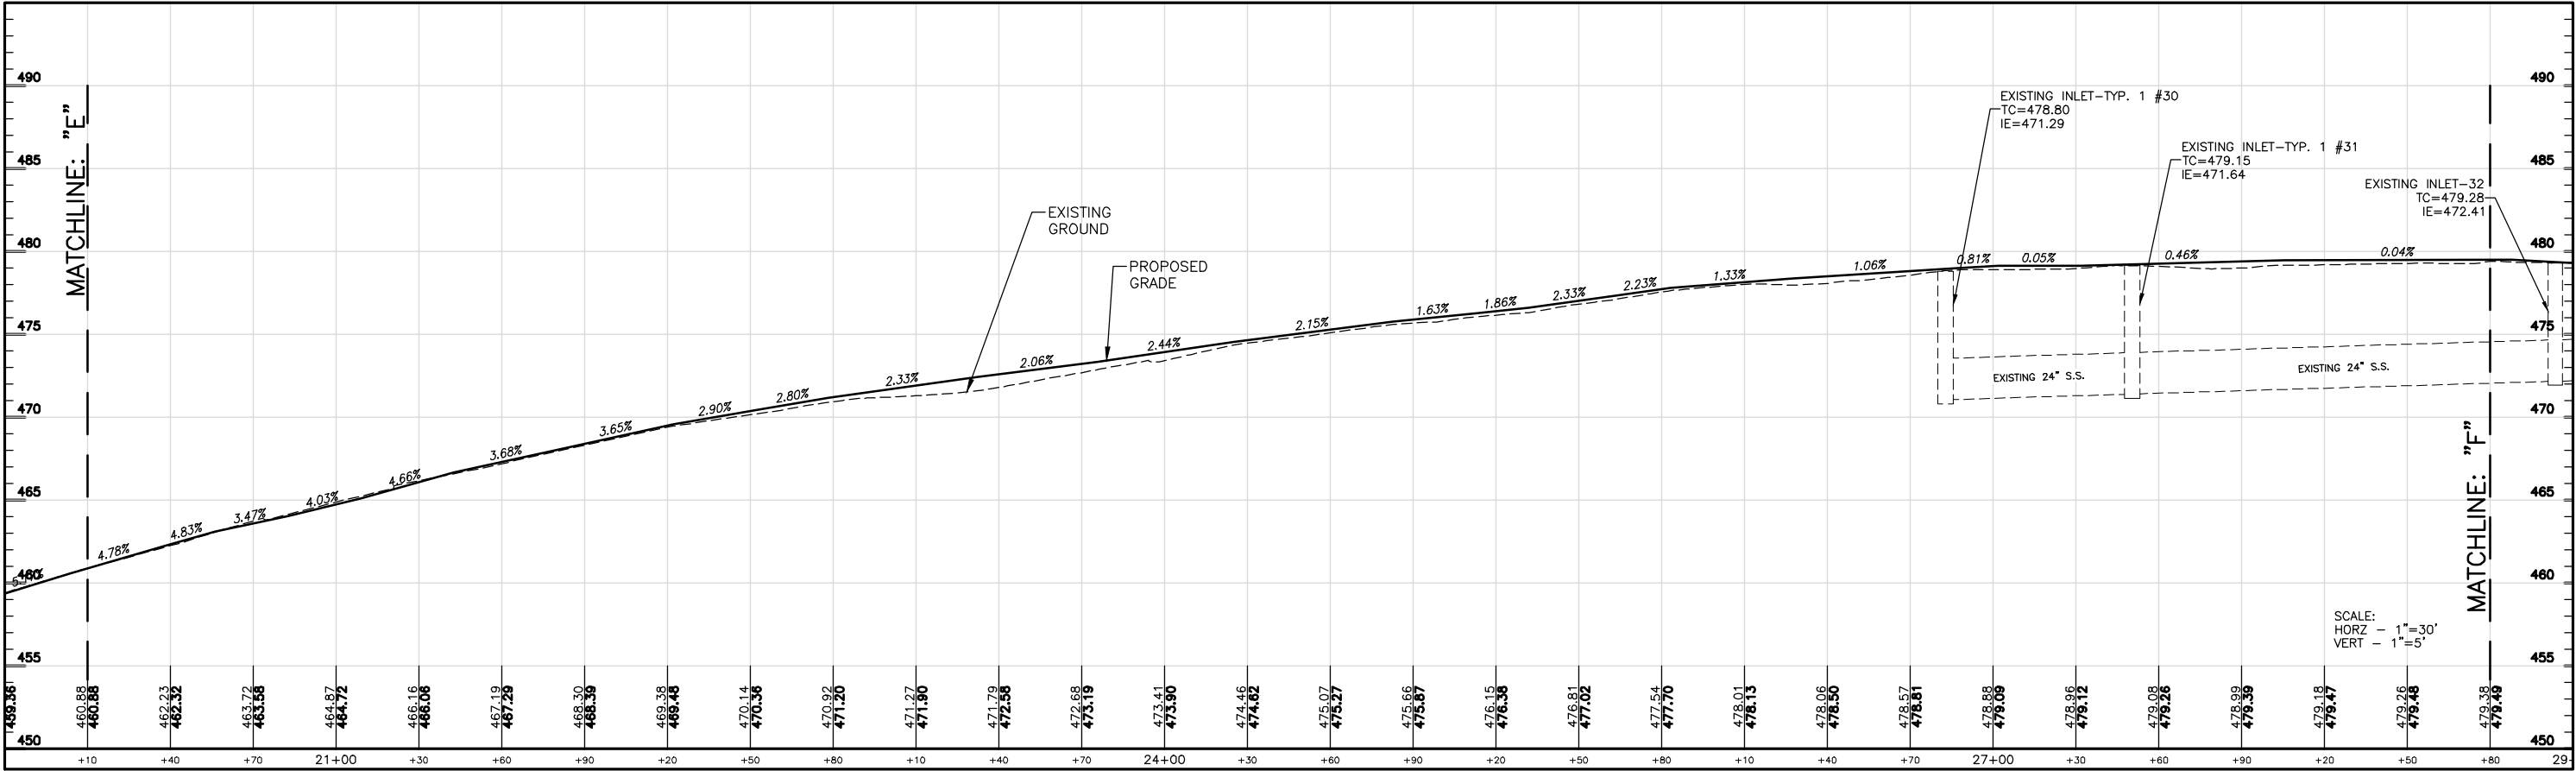
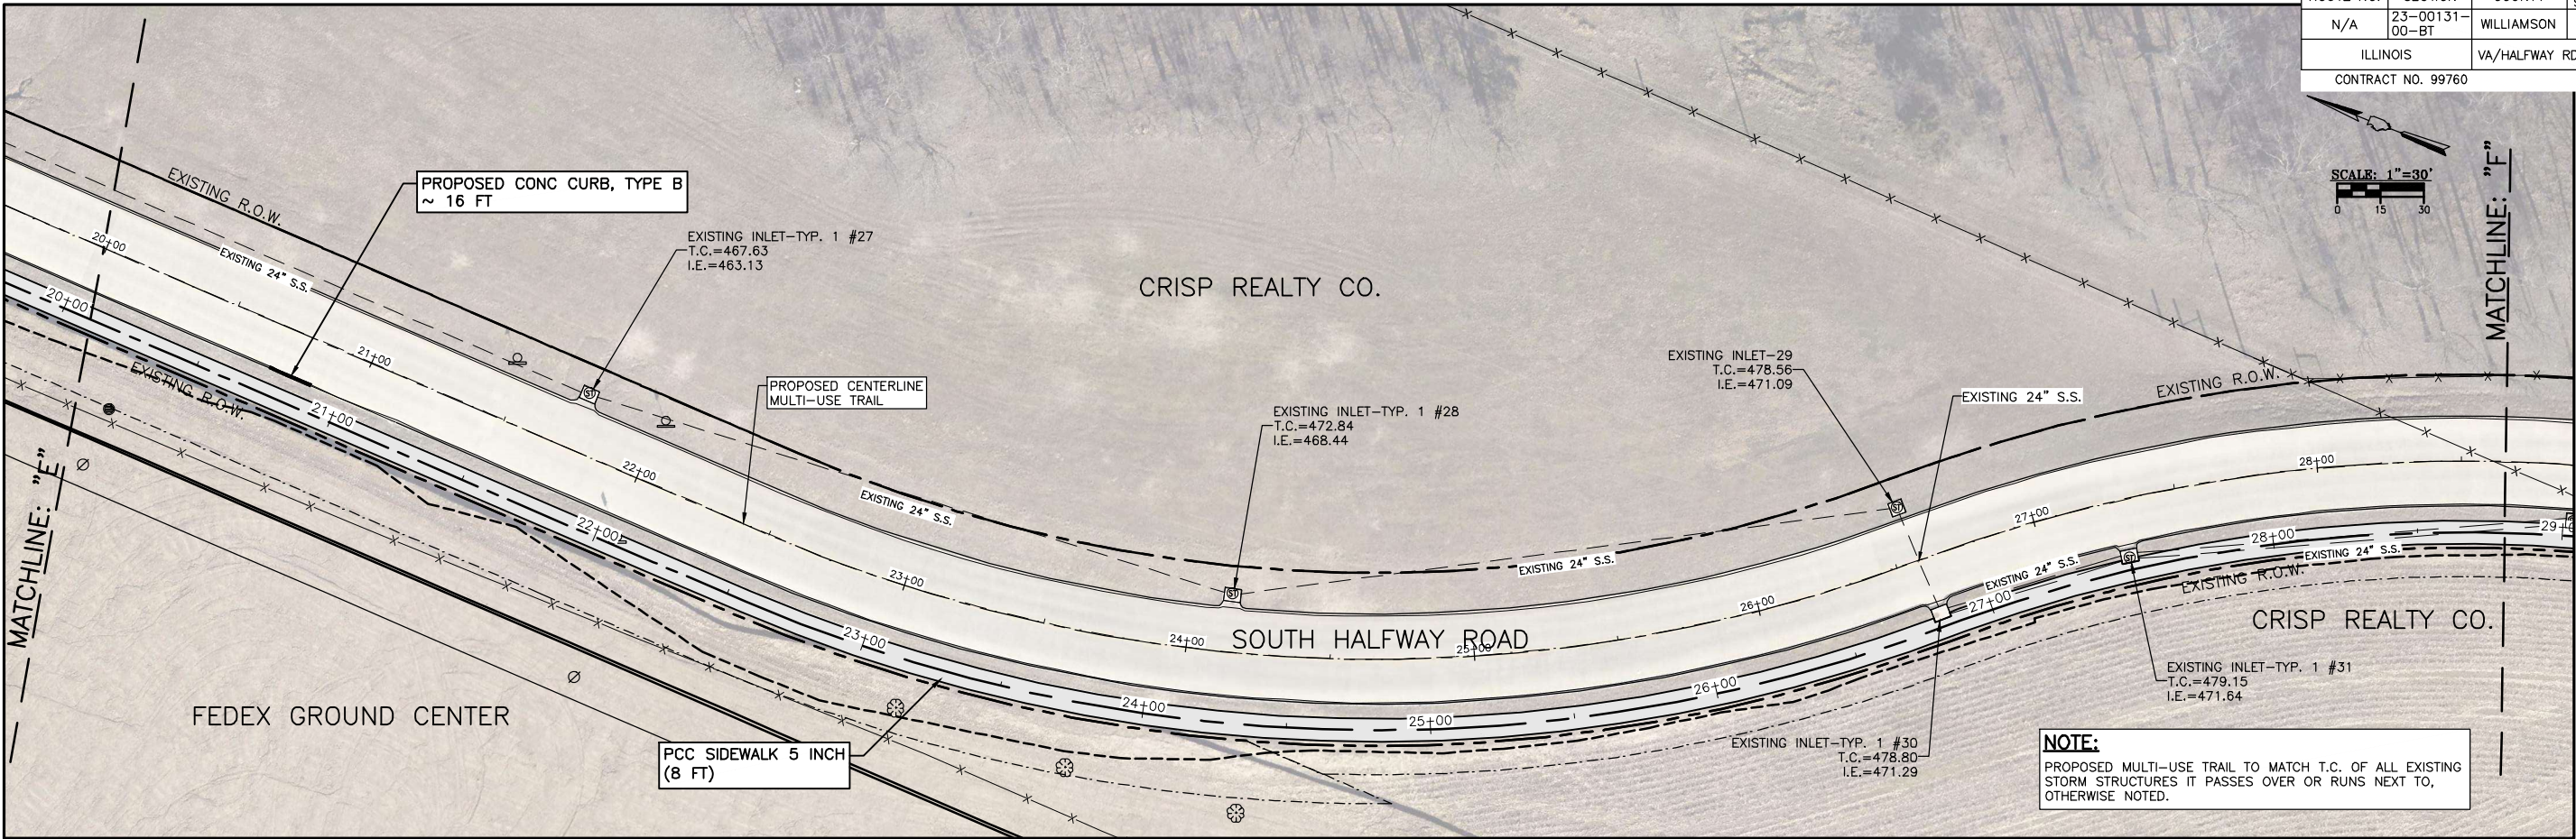




ROUTE NO.	SECTION	COUNTY	TOTAL SHEETS	SHEET NO.
N/A	23-00131-00-BT	WILLIAMSON	55	24
ILLINOIS		VA/HALFWAY RD. GREENWAY		
CONTRACT NO. 99760				

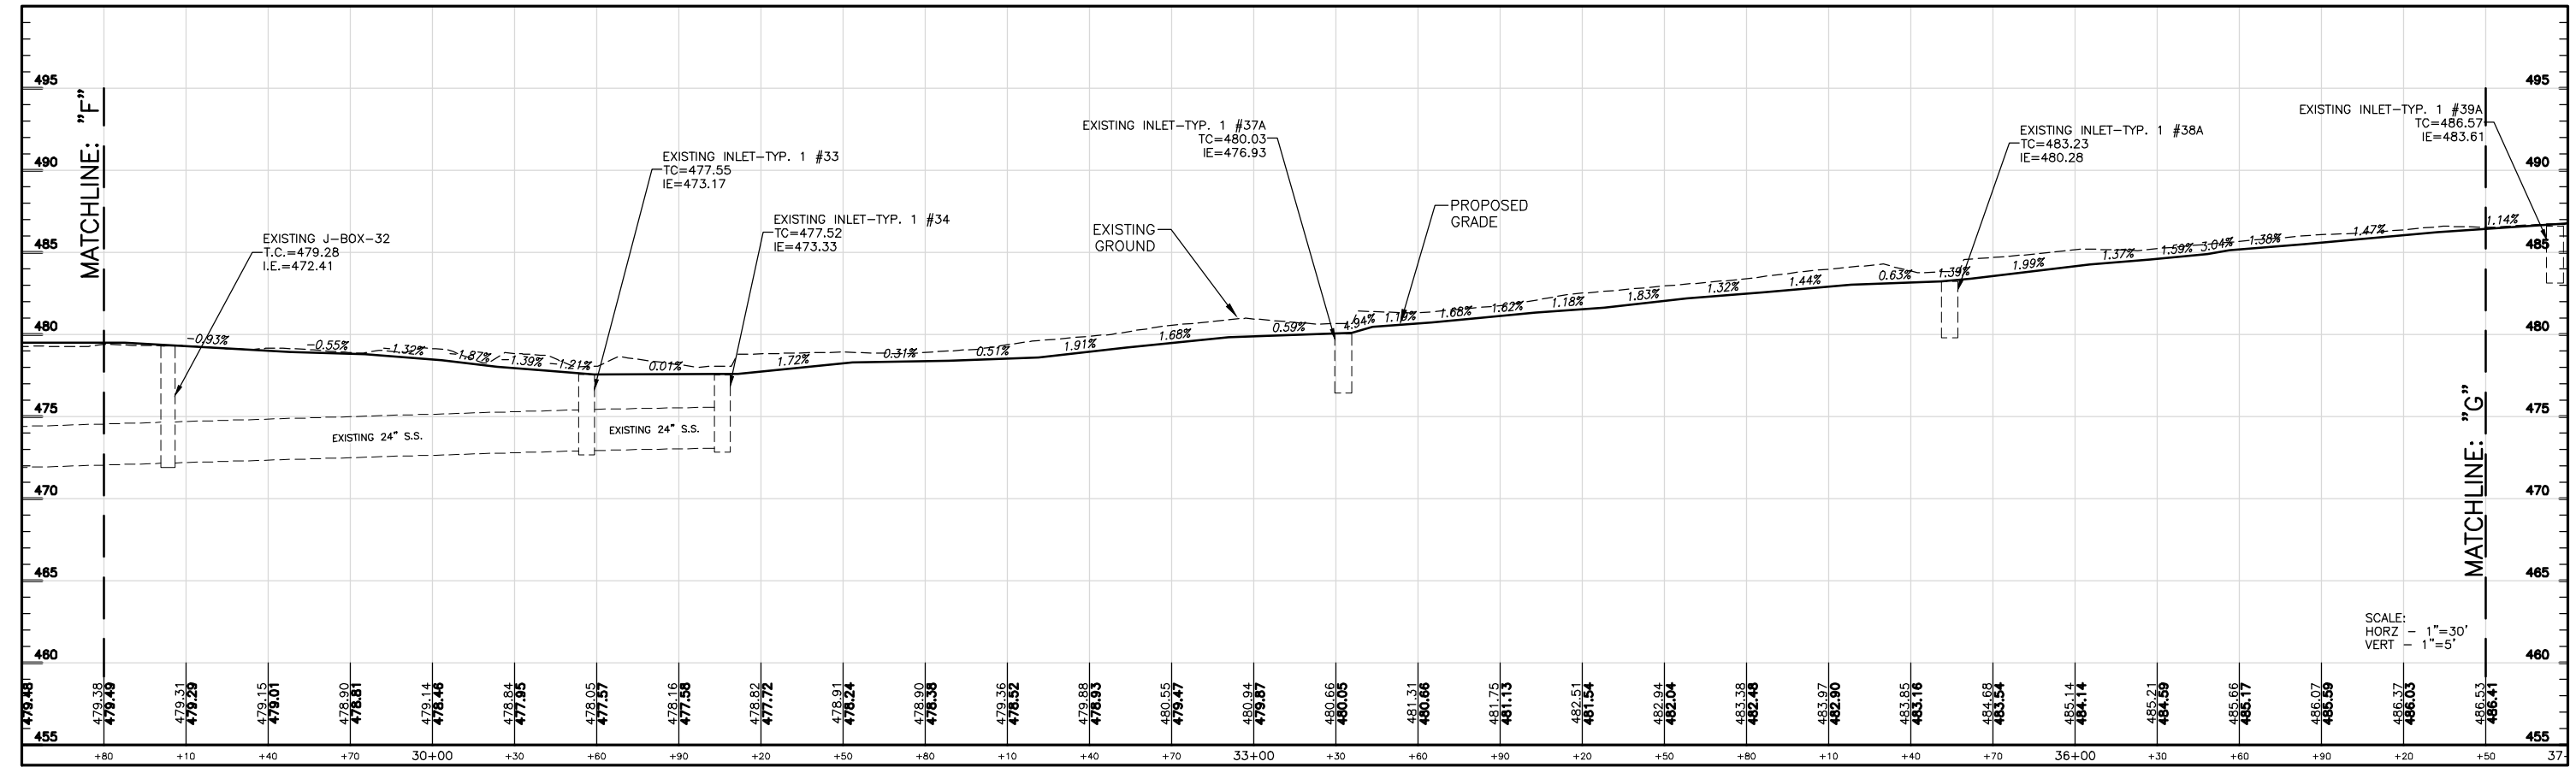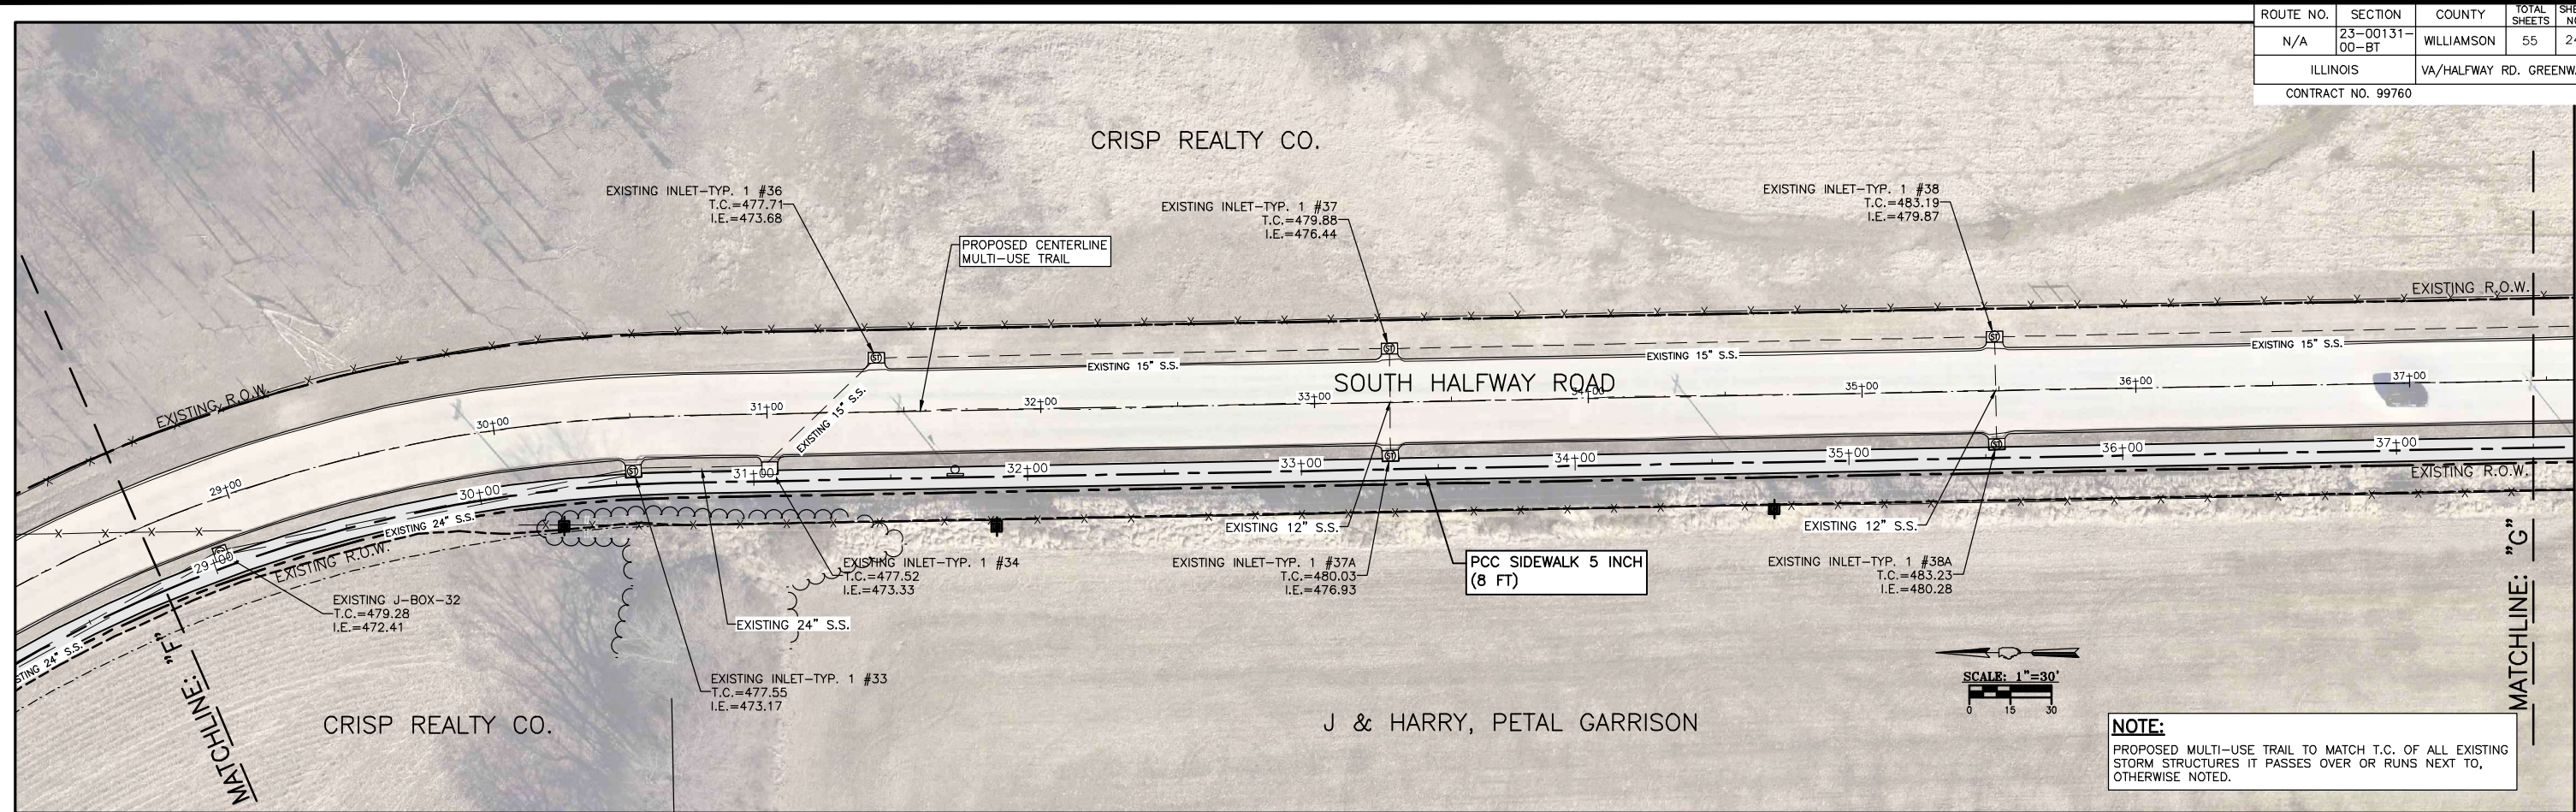




P:\2320800-Marian\AR\delstaCOG\Rail\01_CADD\Main\17-24_Plan & Profile.dwg 4-18-25 03:27:46 PM mikurumay

ROUTE NO.	SECTION	COUNTY	TOTAL SHEETS	SHEET NO.
N/A	23-00131-00-BT	WILLIAMSON	55	25
ILLINOIS		VA/HALFWAY RD. GREENWAY		
CONTRACT NO. 99760				

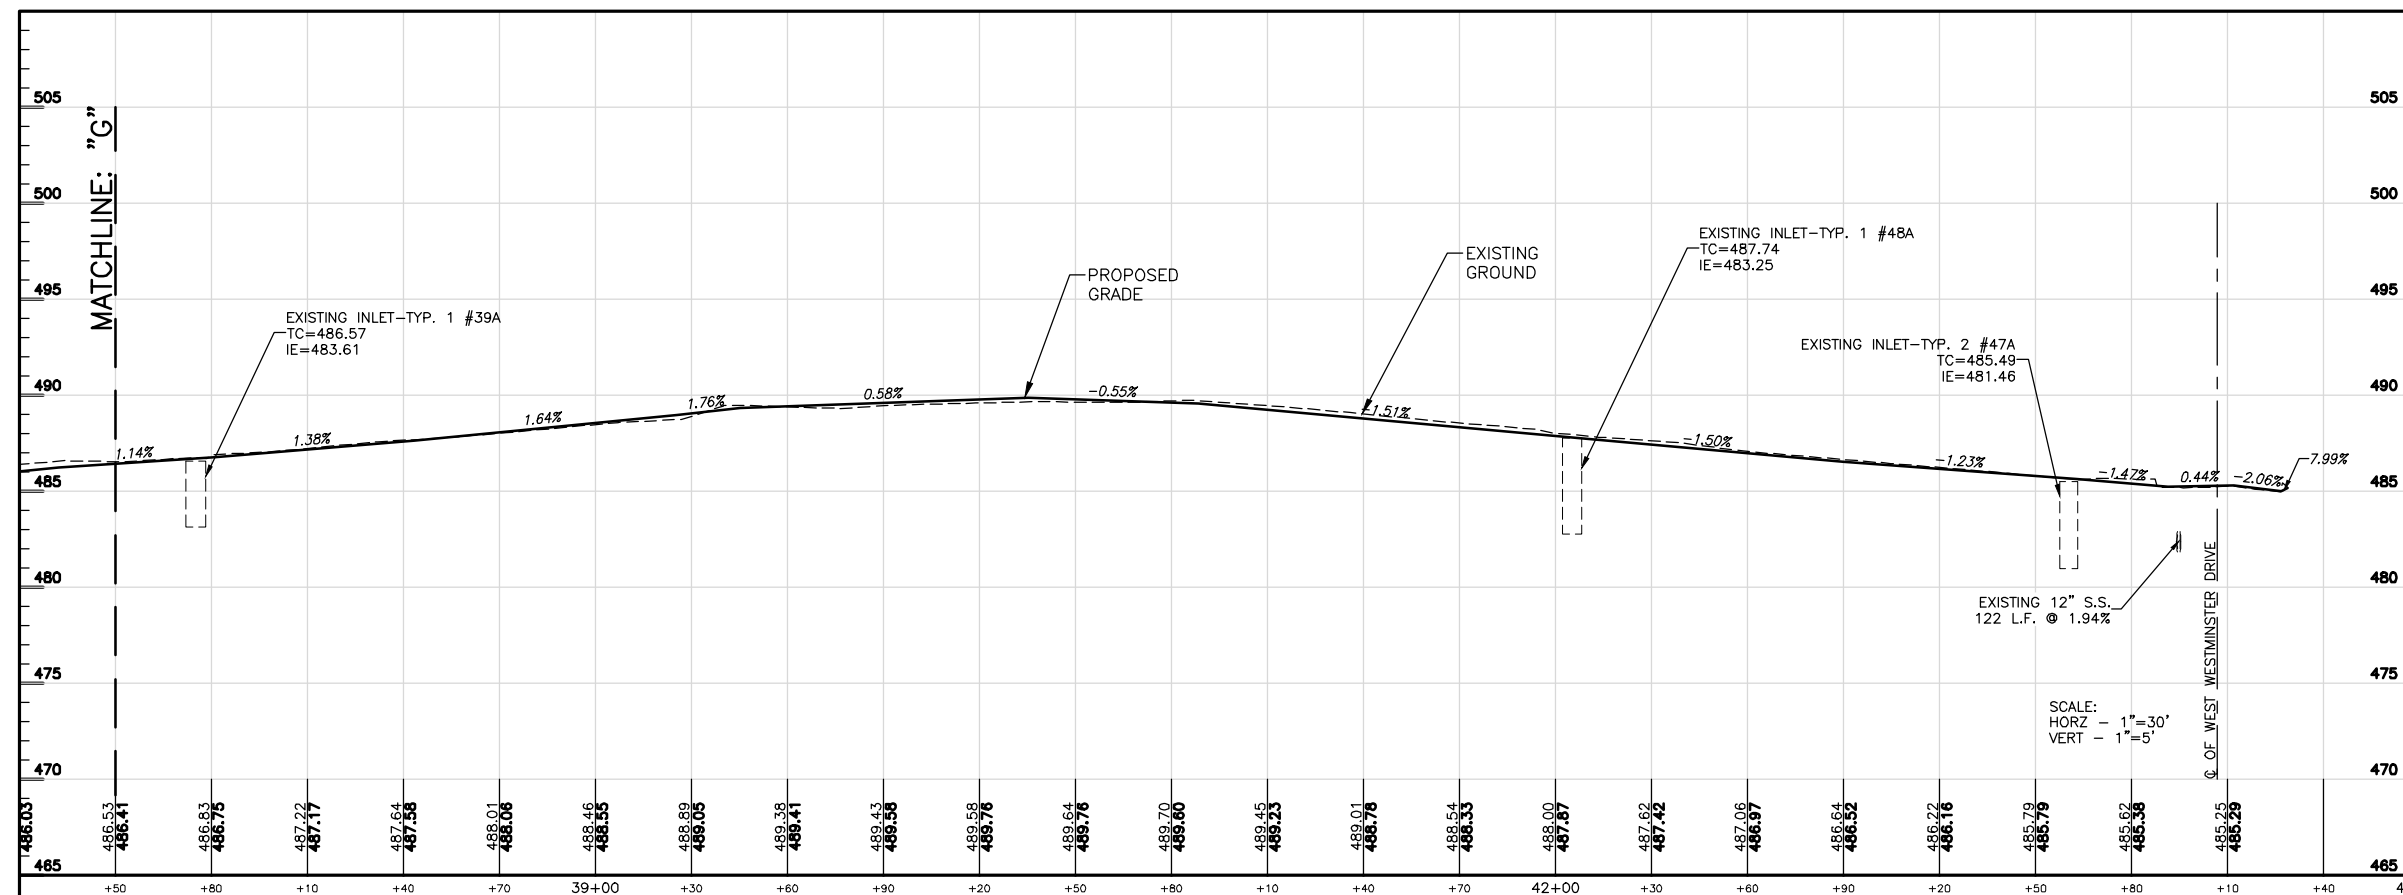
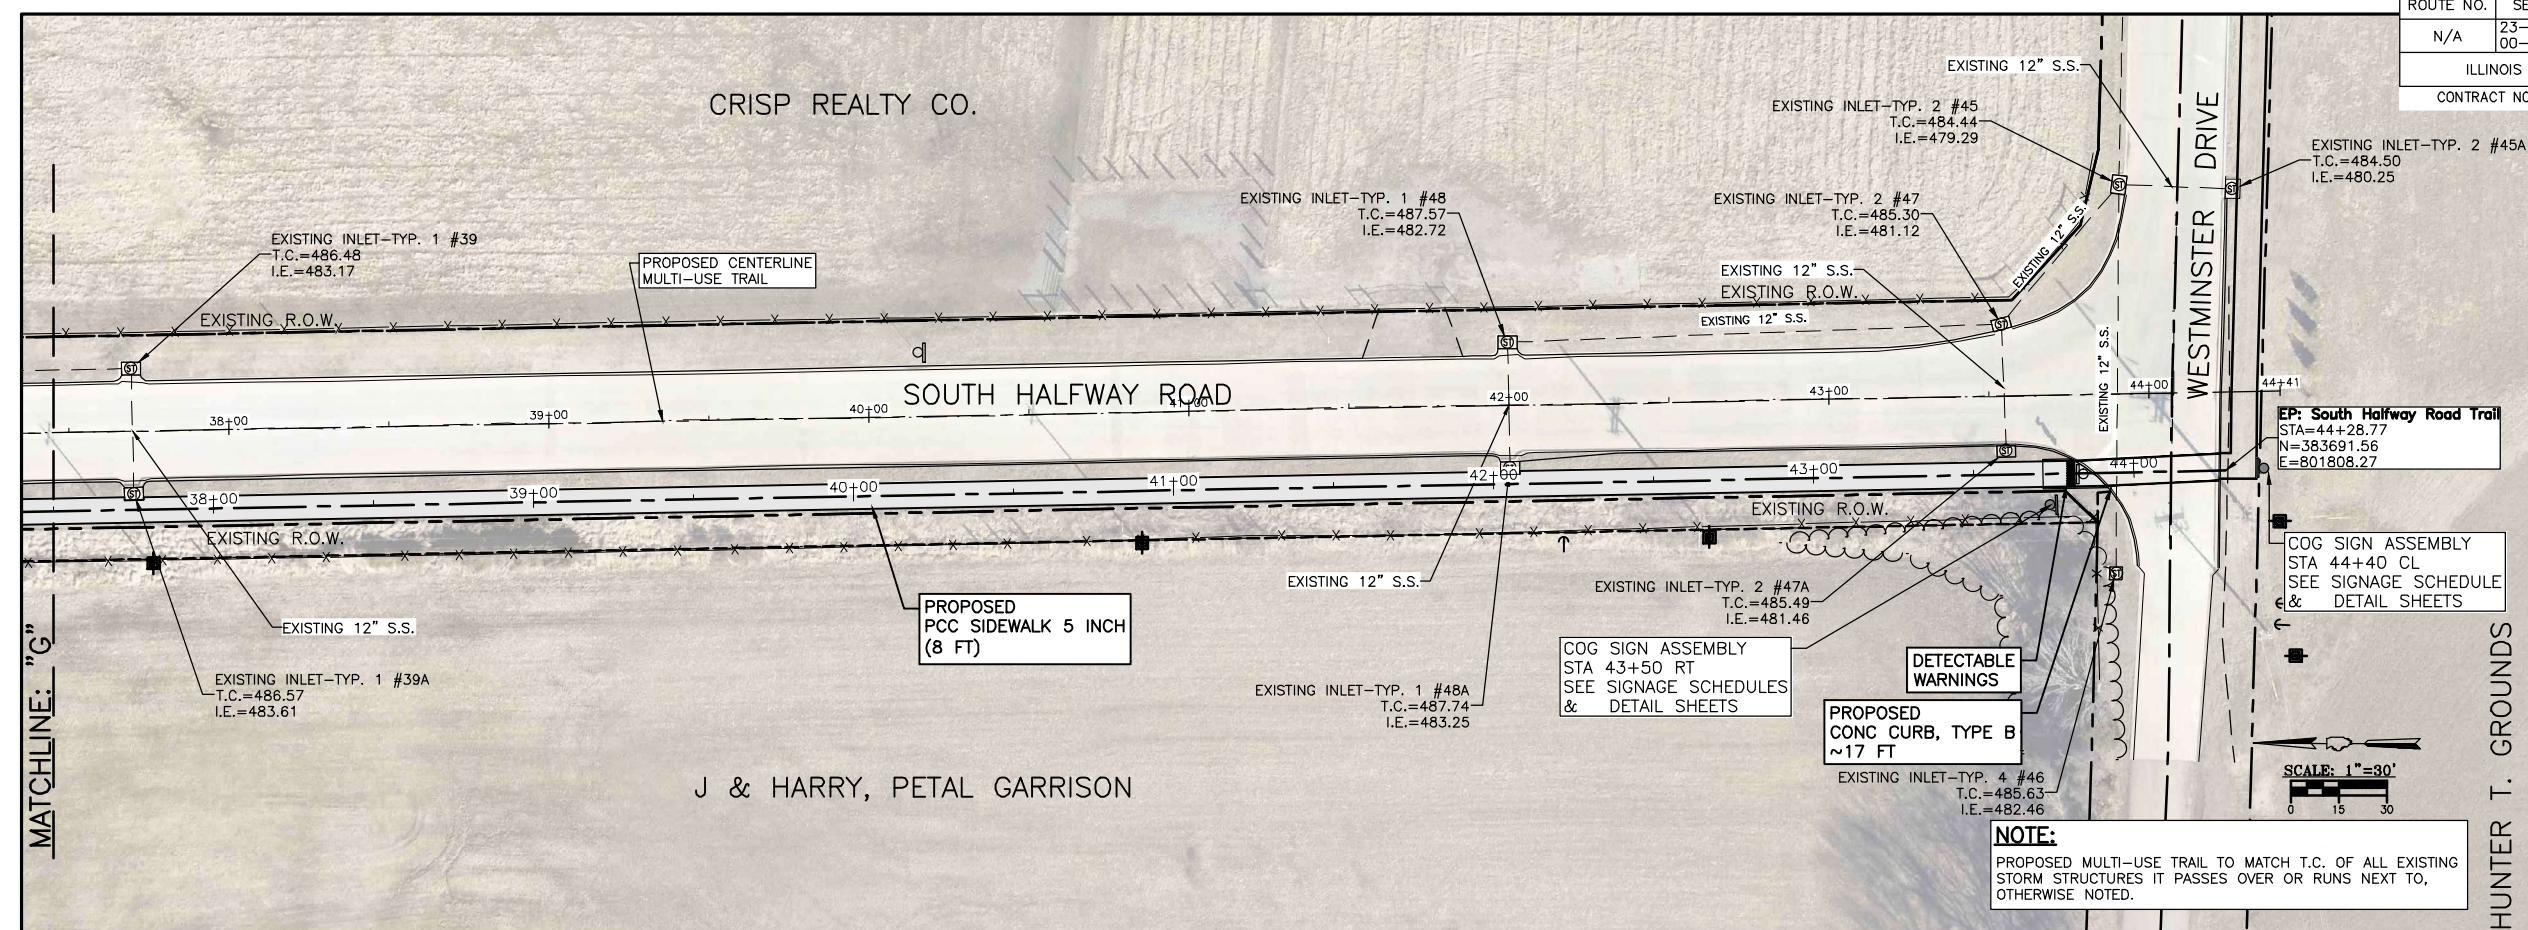


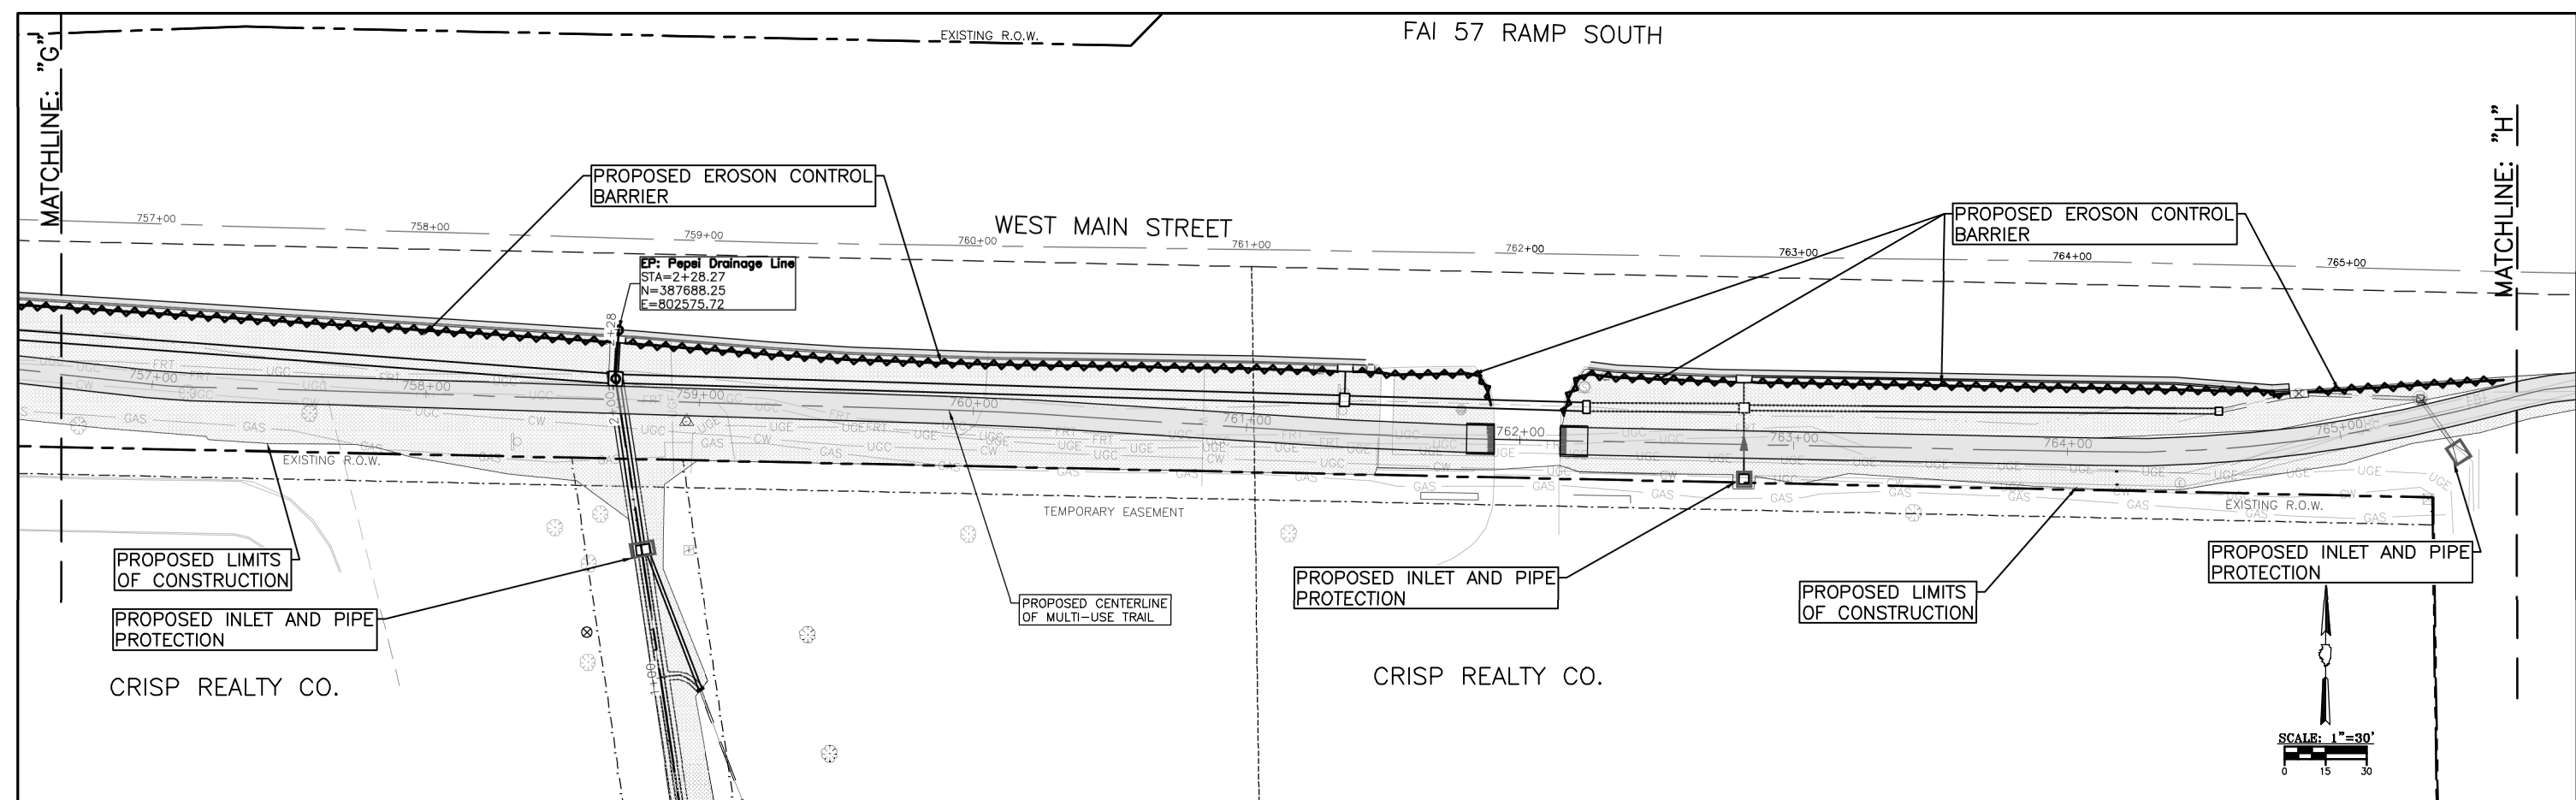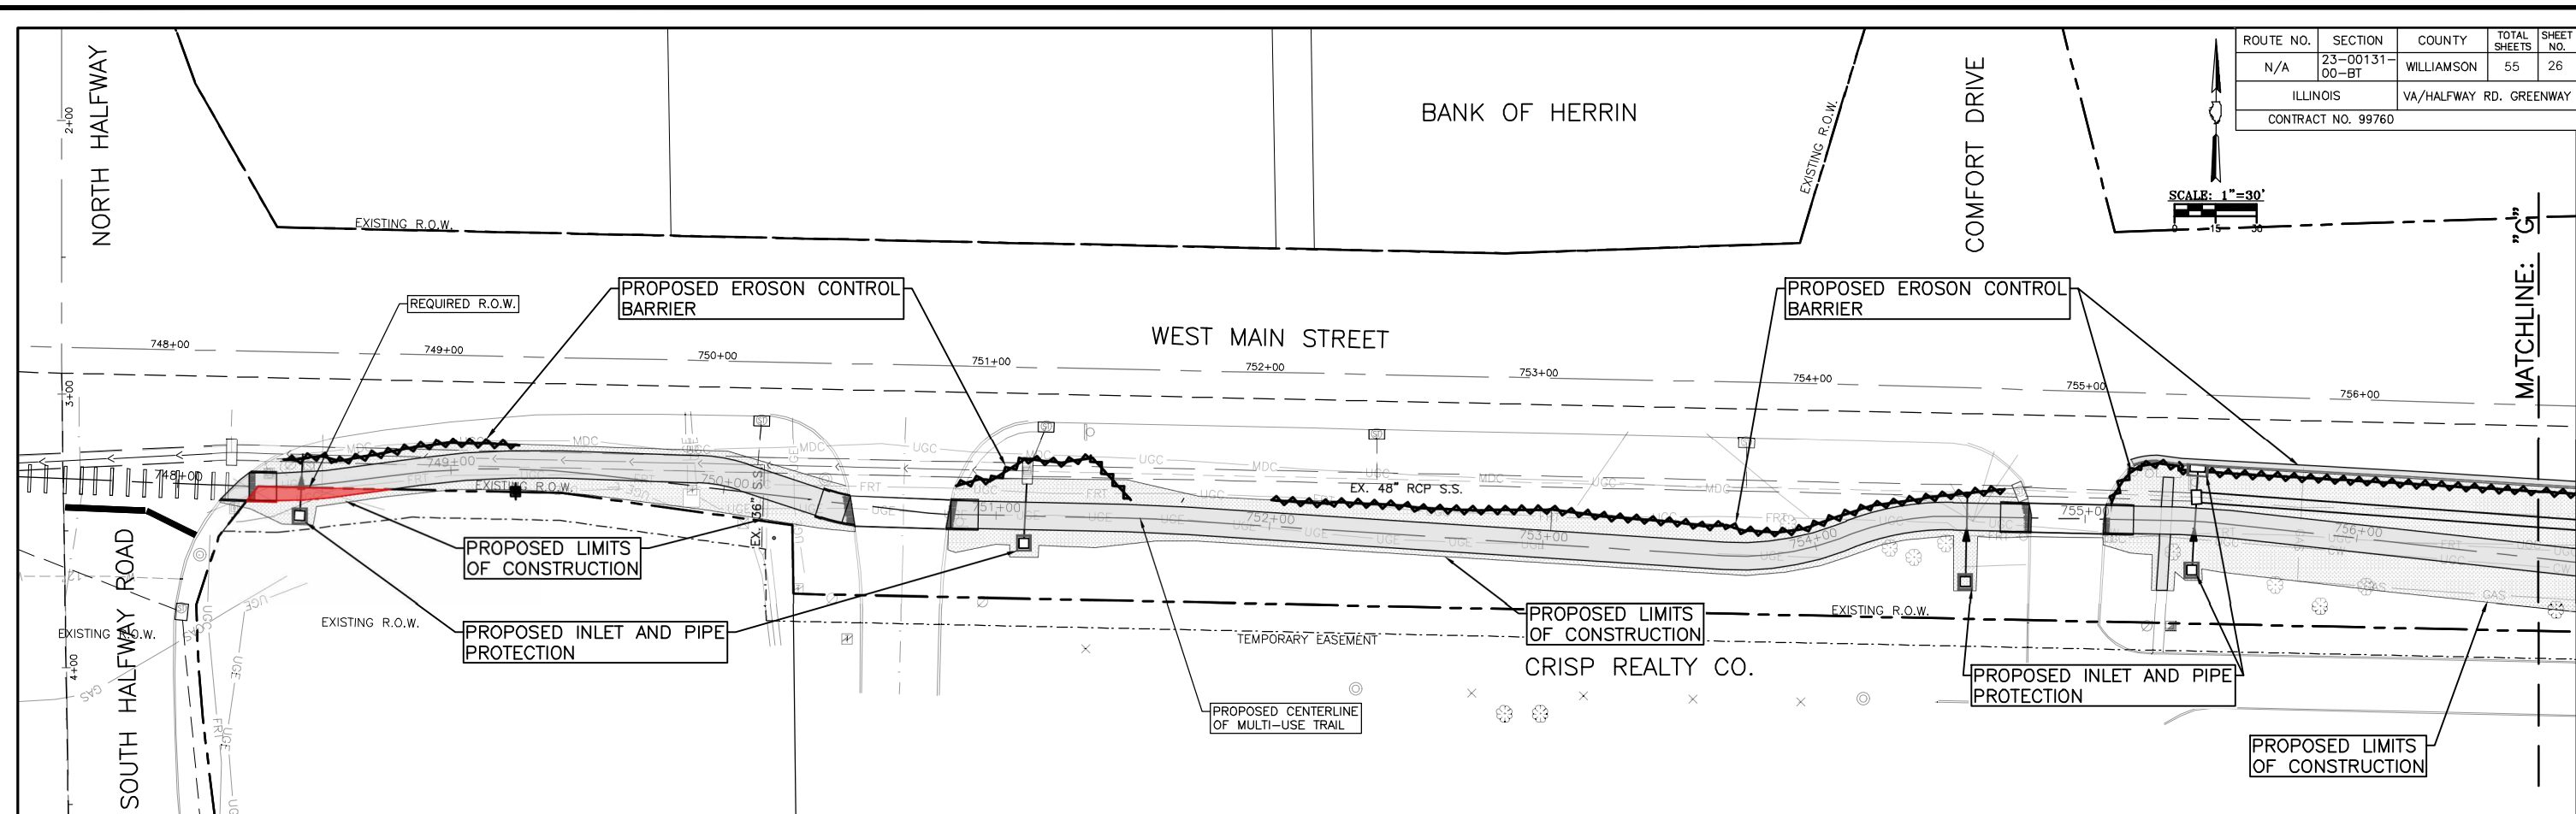



P:\2320800-Monroeville\Drawings\01_CADD\Main\25-29 Erosion Control.dwg 4-18-25 02:24:31 PM mikrumney

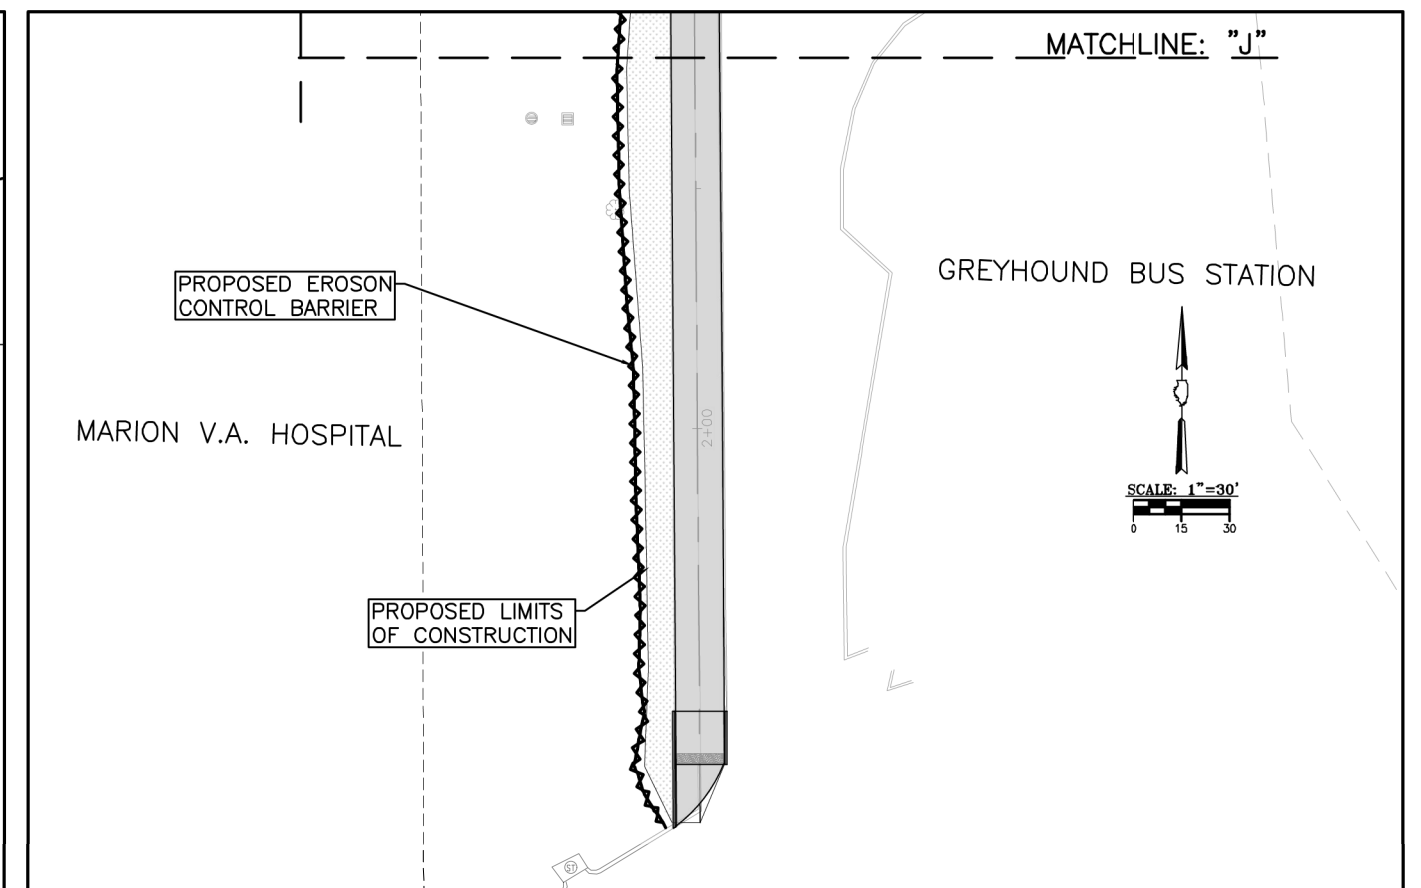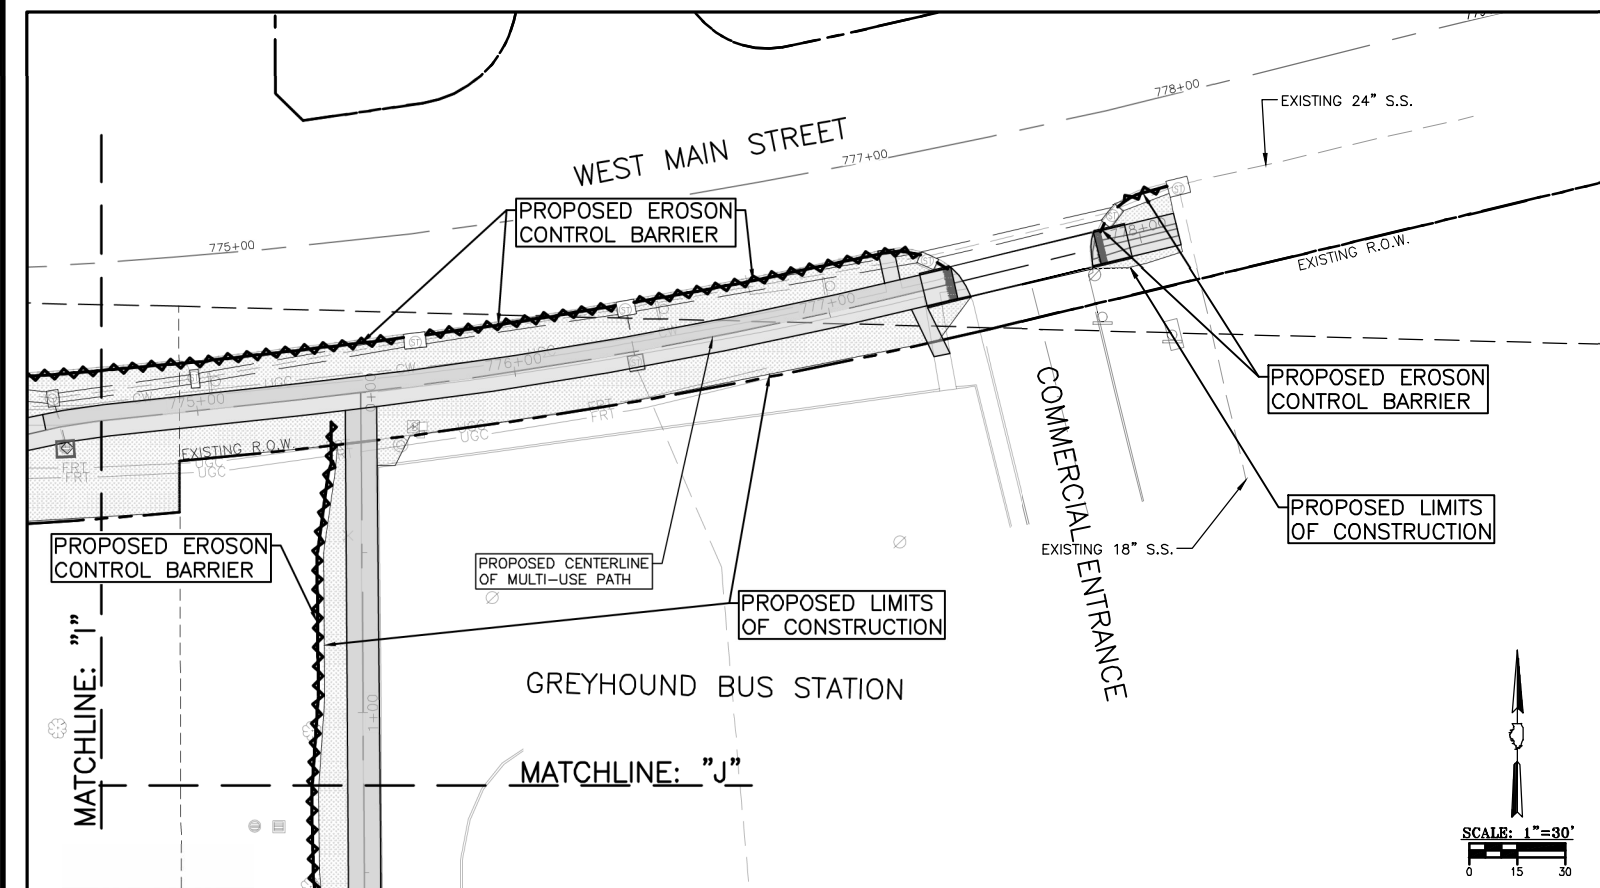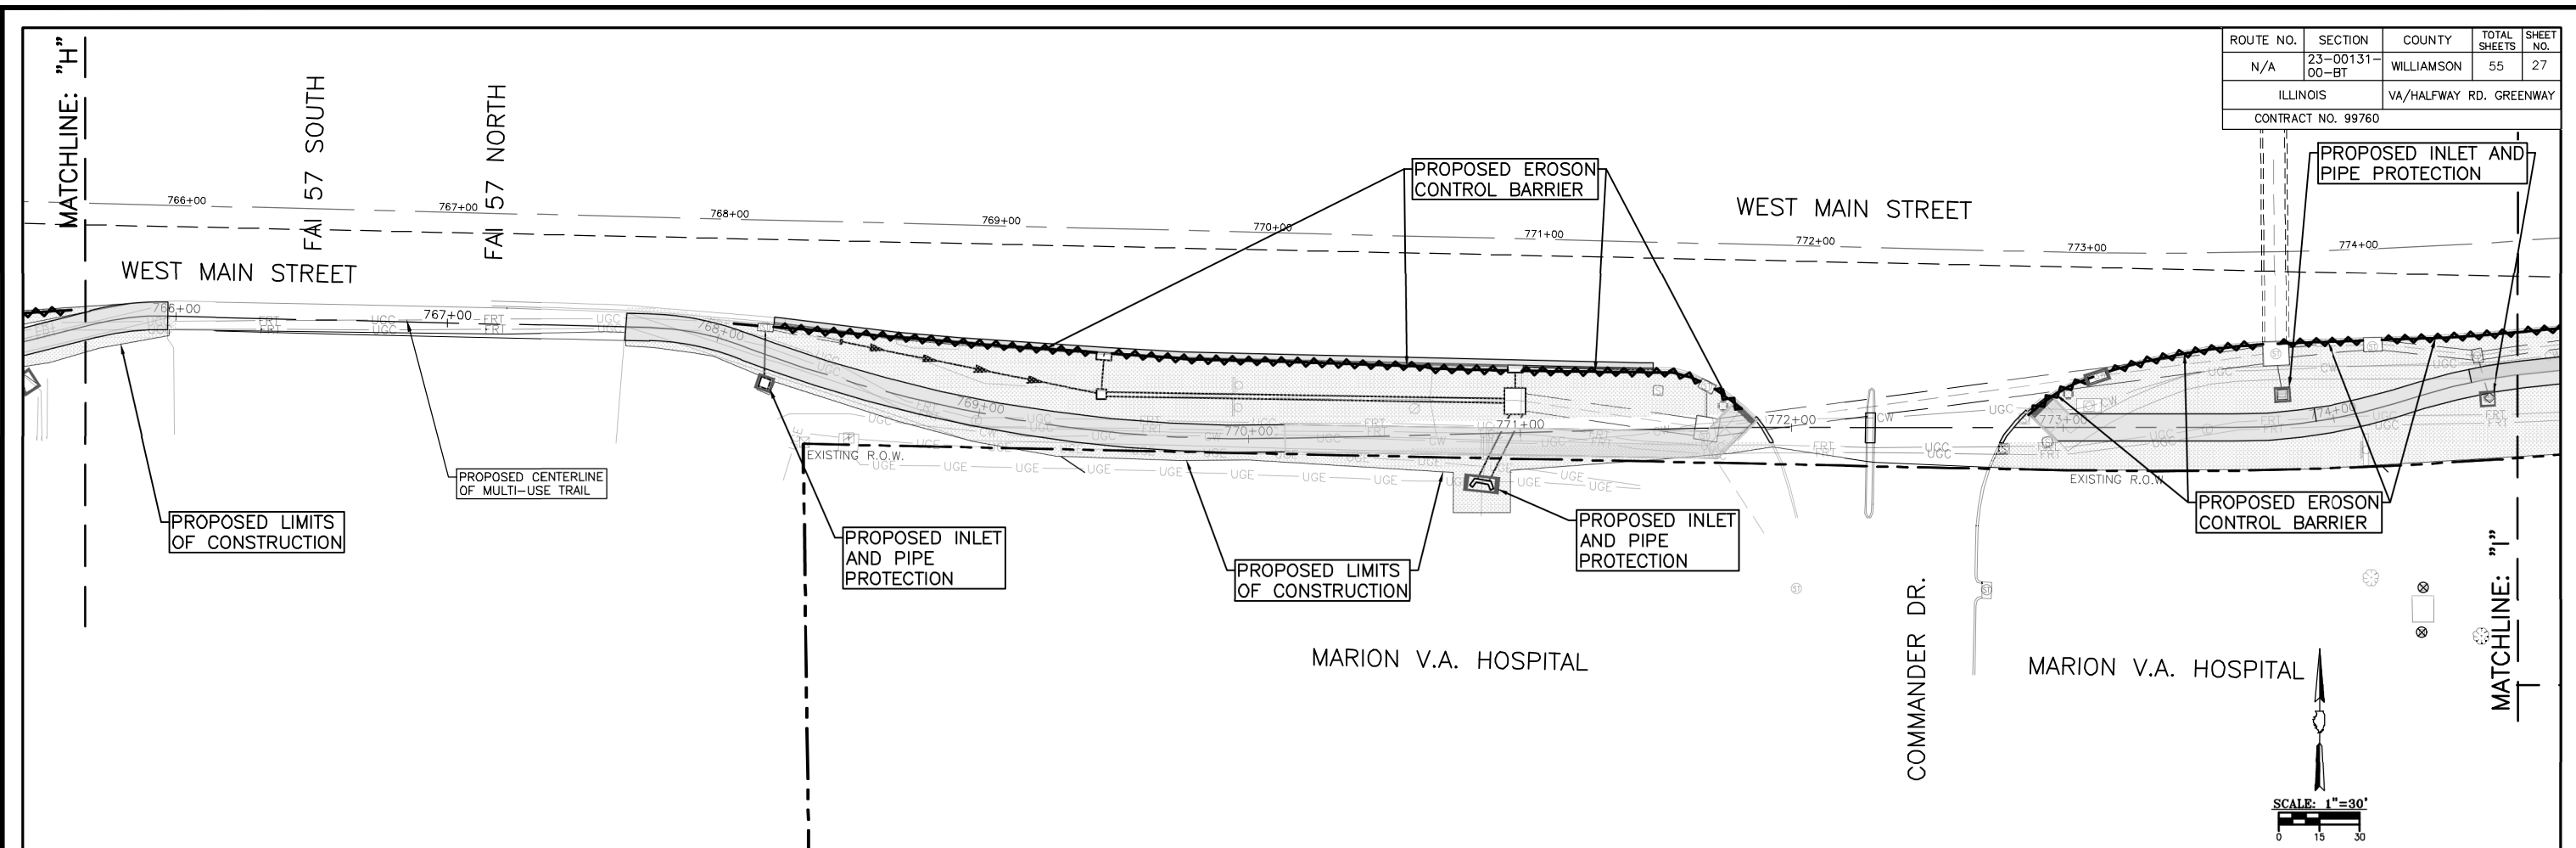



P:\2320800-Marion\VR\desta\COG\ra\01_CADD\Mar\25-29 Erosion Control.dwg 4-18-25 02:25:24 PM mikrumey

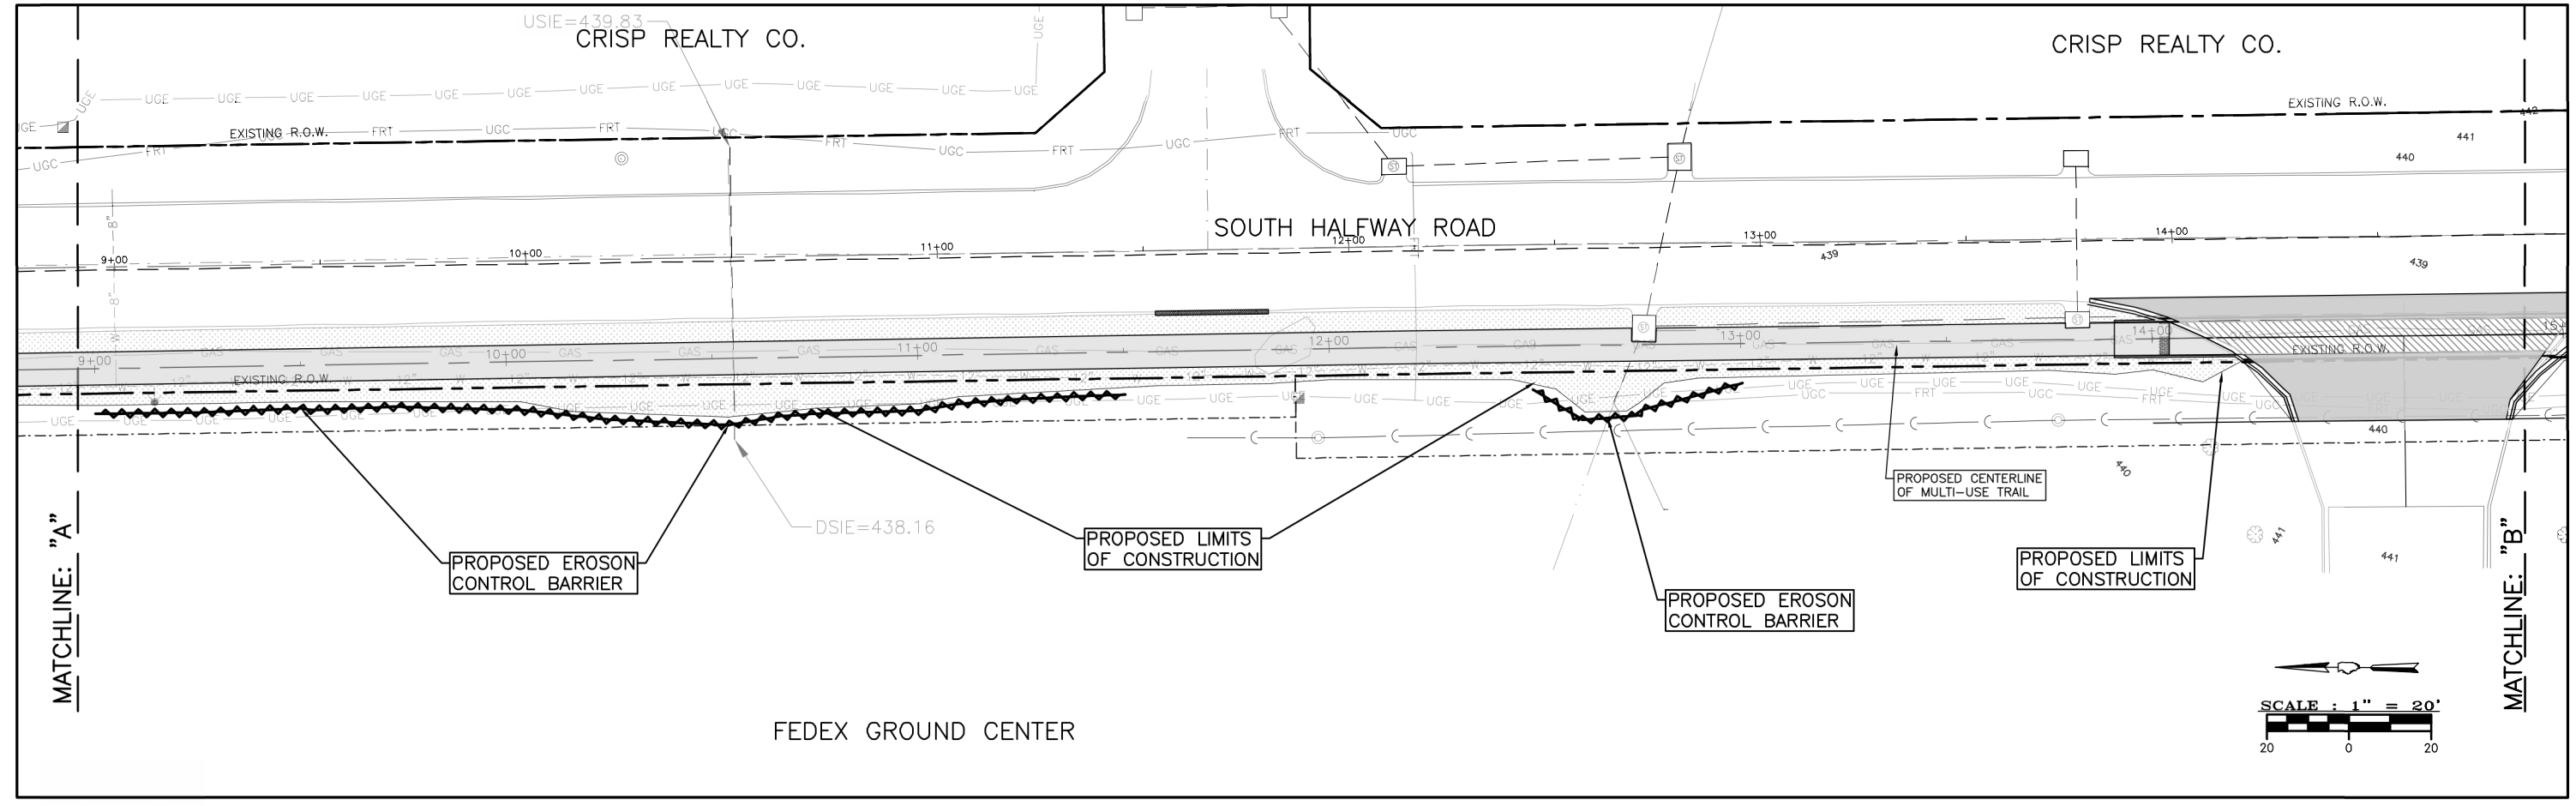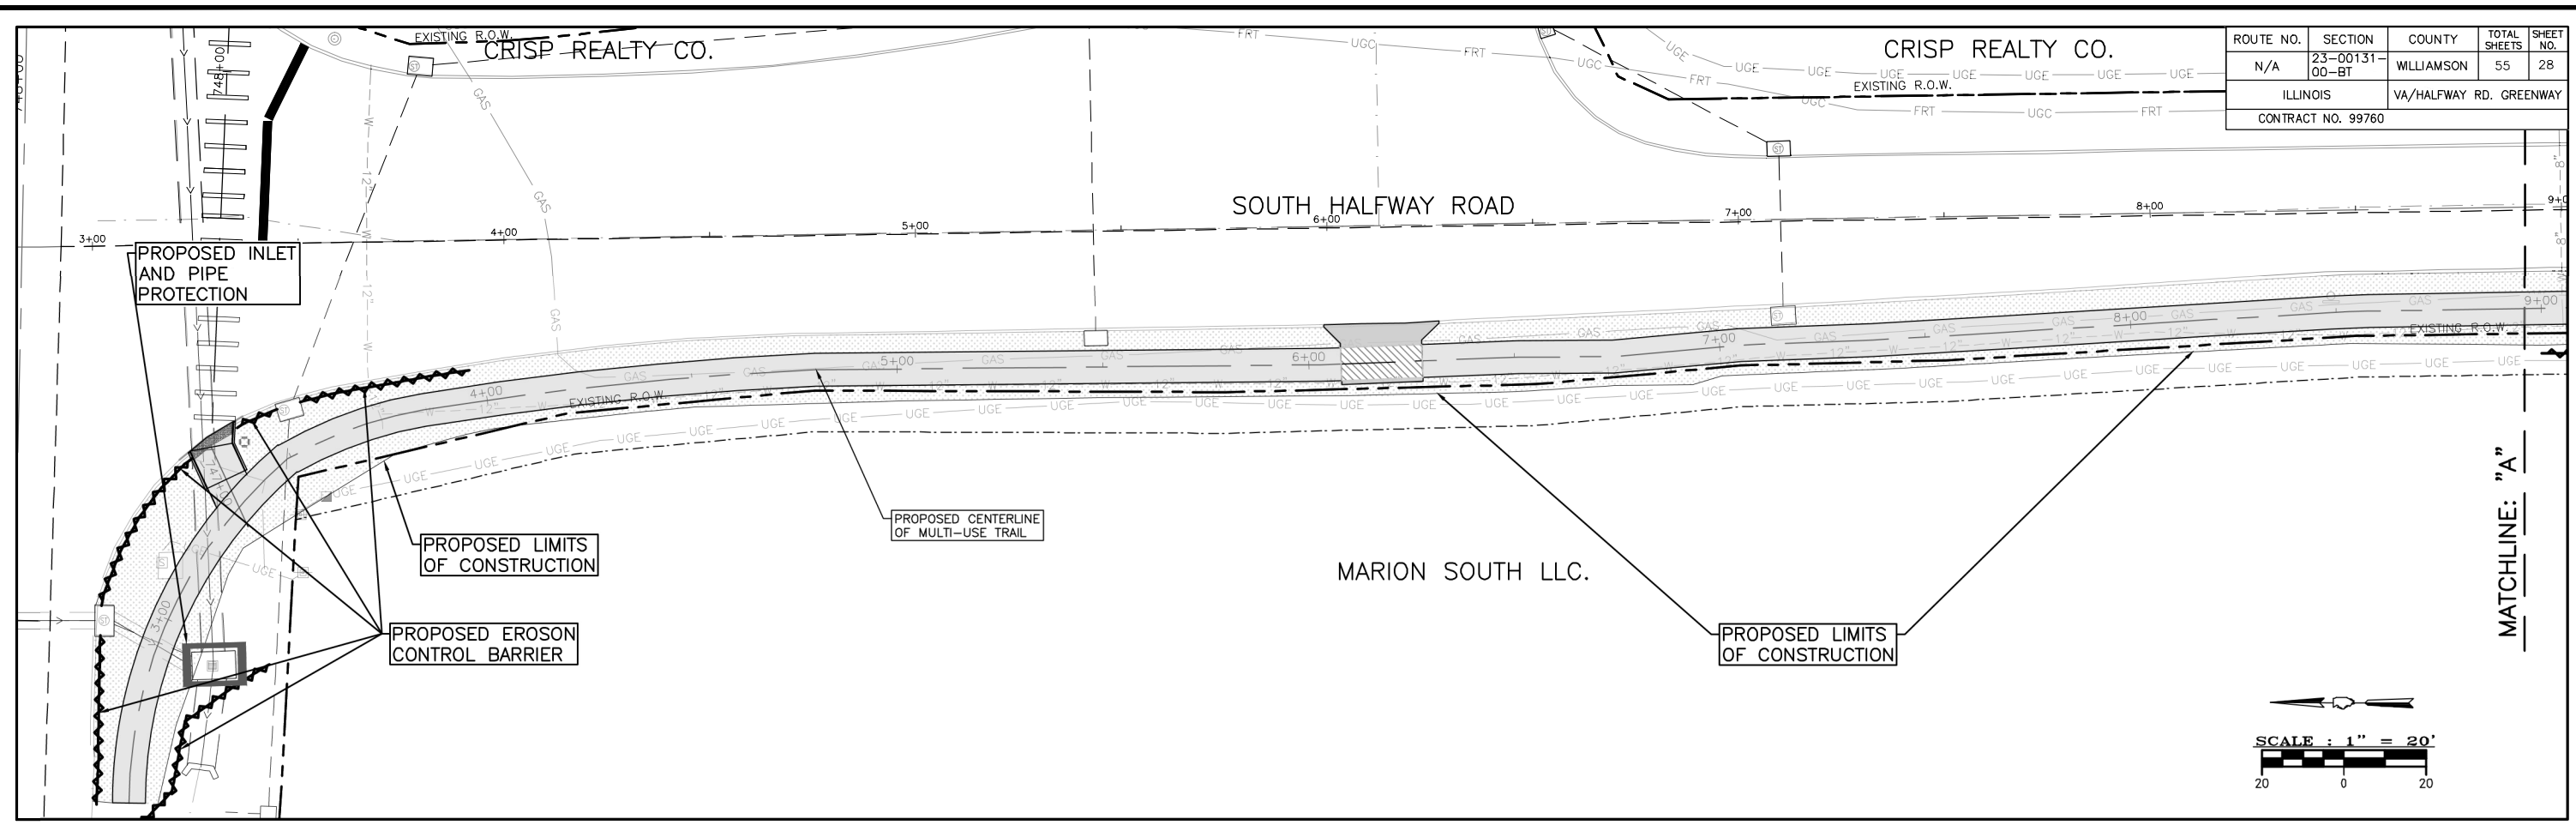

P:\2320800-Merion\VR\destaCOG\ra\01_CADD\Mar\25-29 Erosion Control.dwg 4-18-25 02:26:56 PM mikrumrey

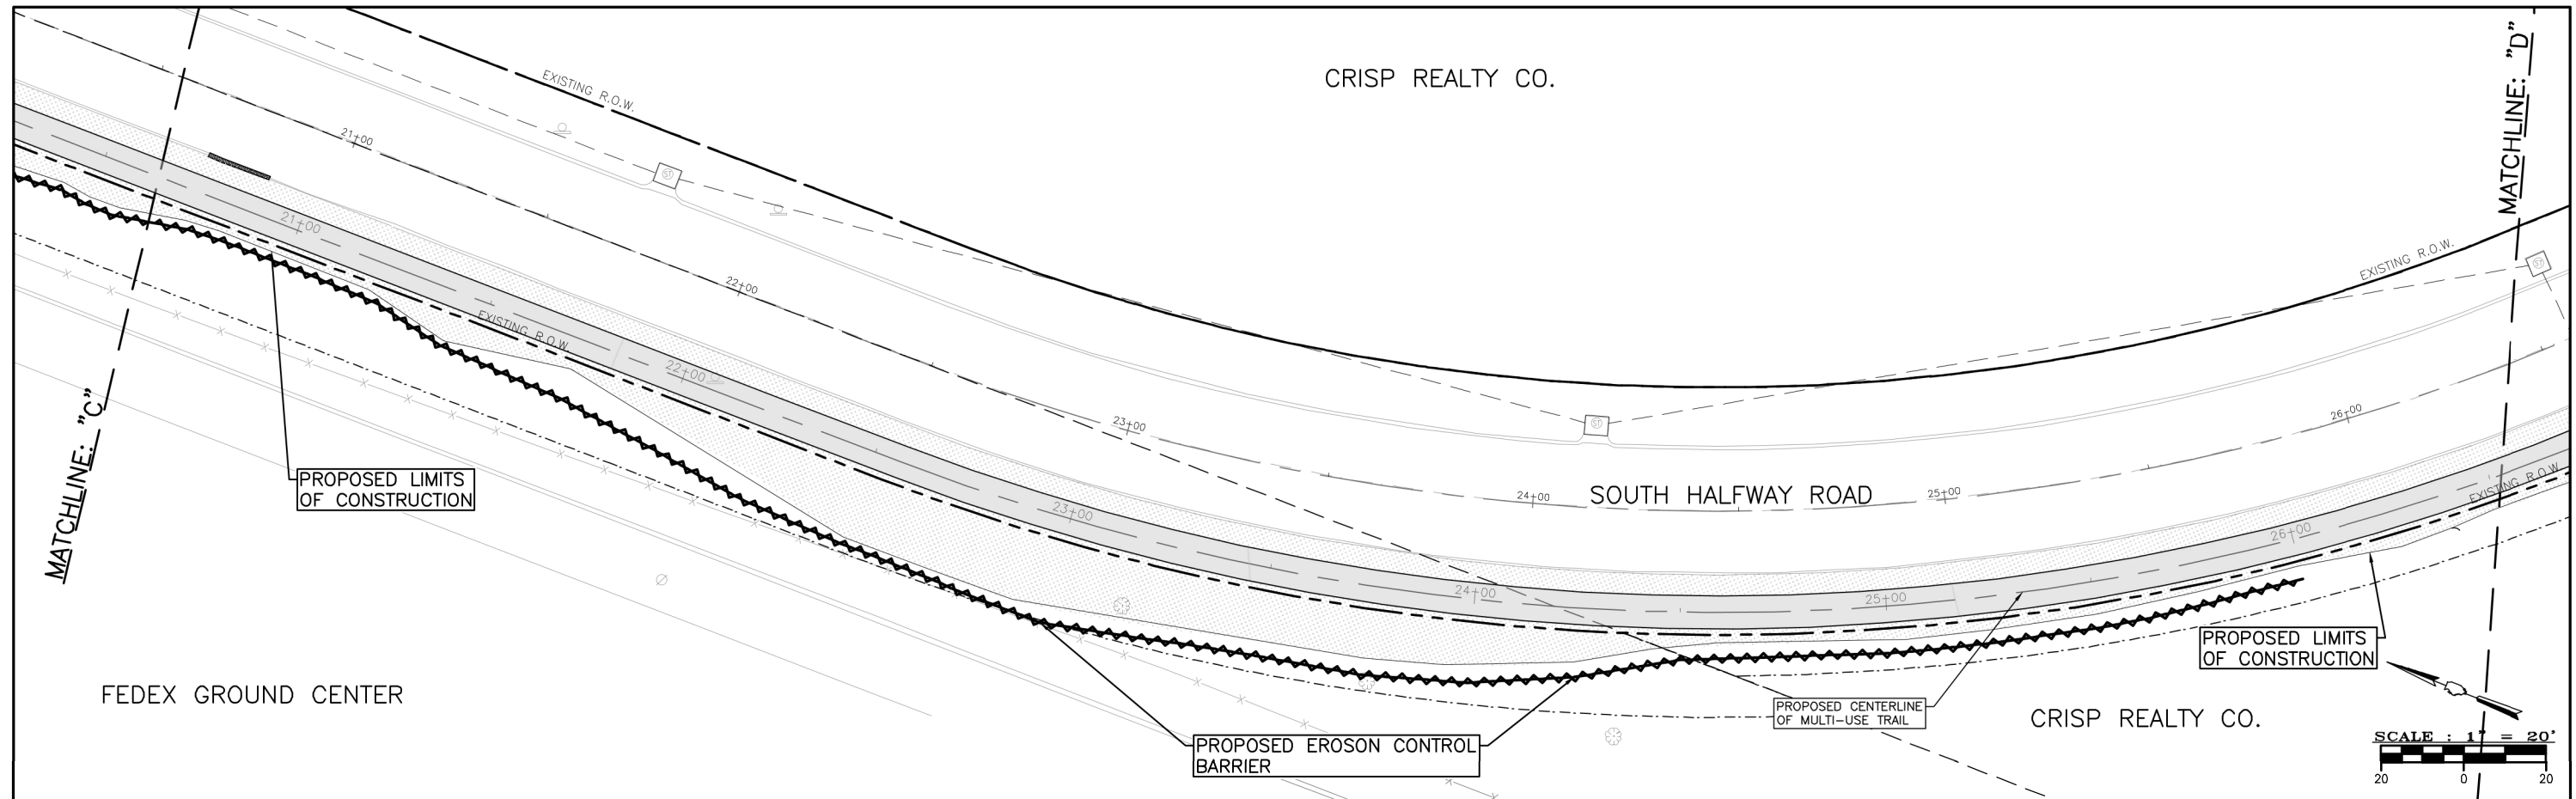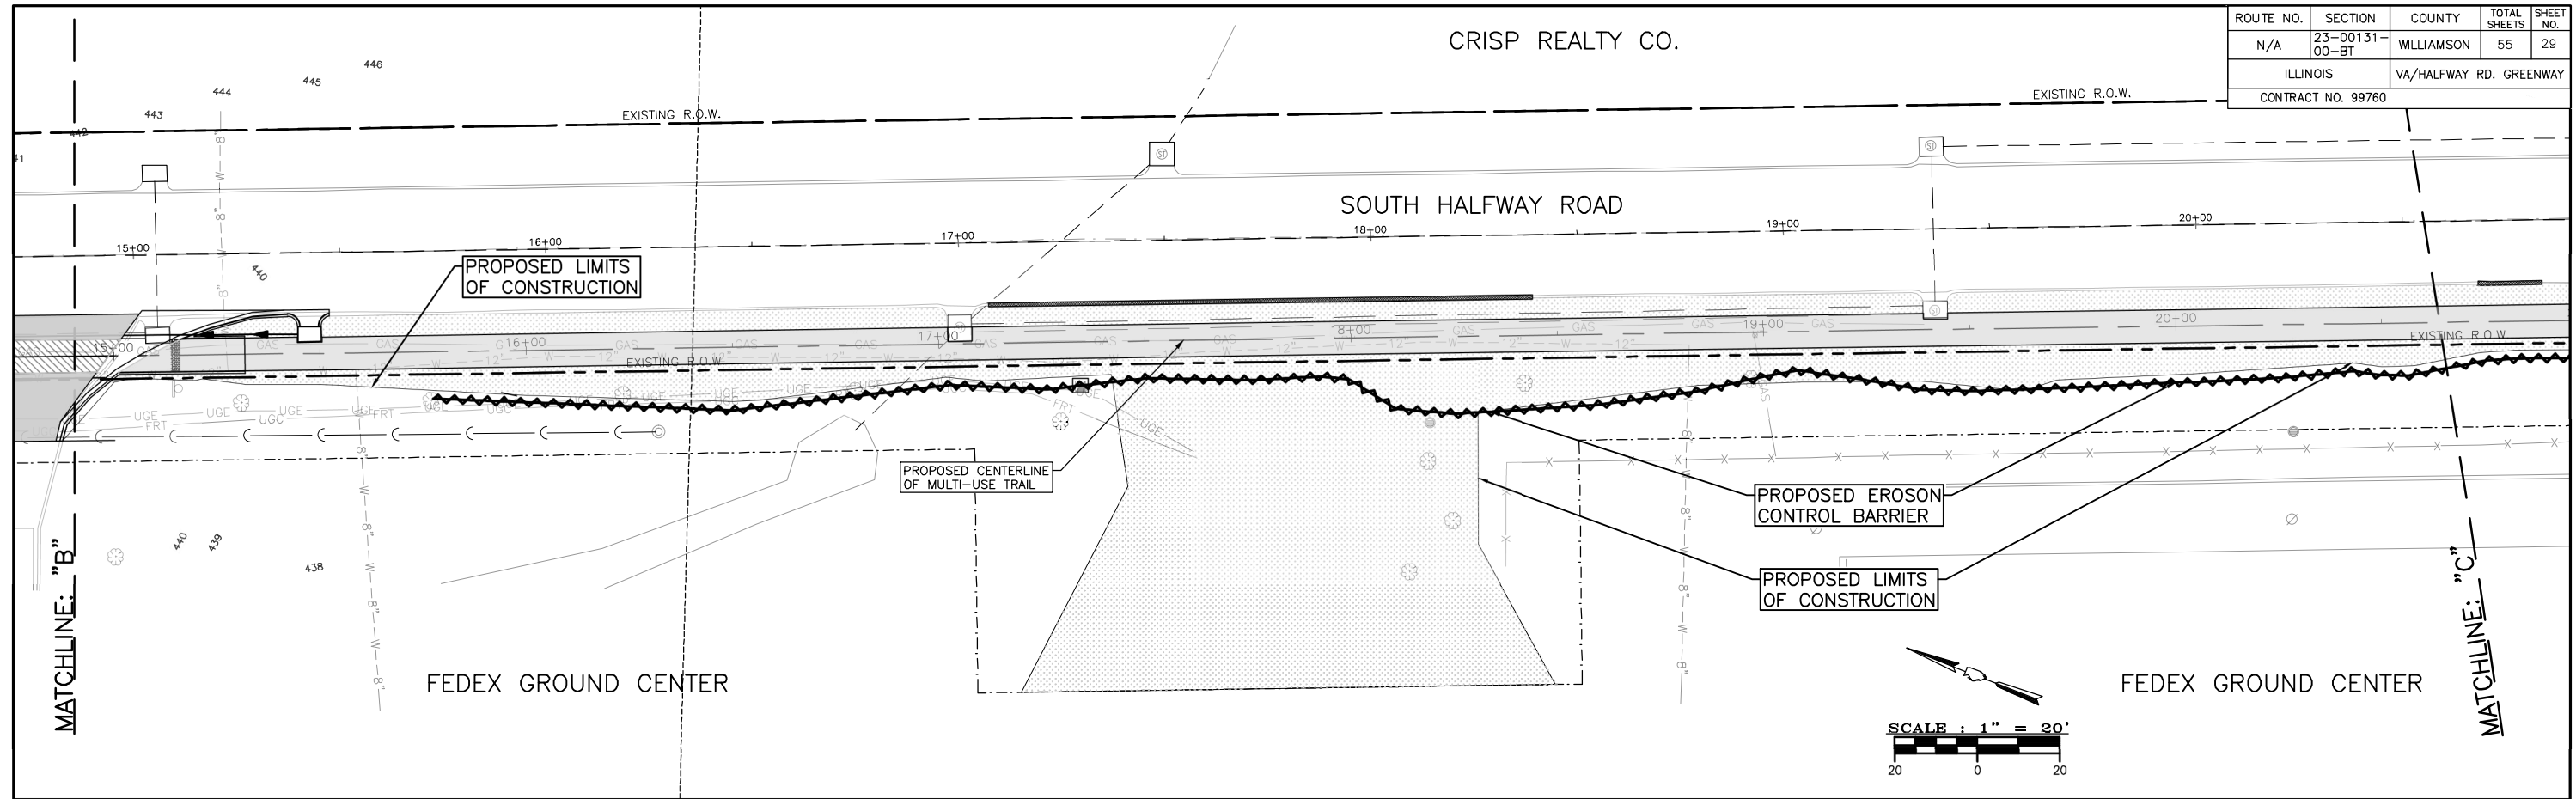


P:\2320800-Merion\VR\desta\COG\ra\01_CADD\Mar\25-29 Erosion Control.dwg 4-18-25 02:28:40 PM mikrumrey

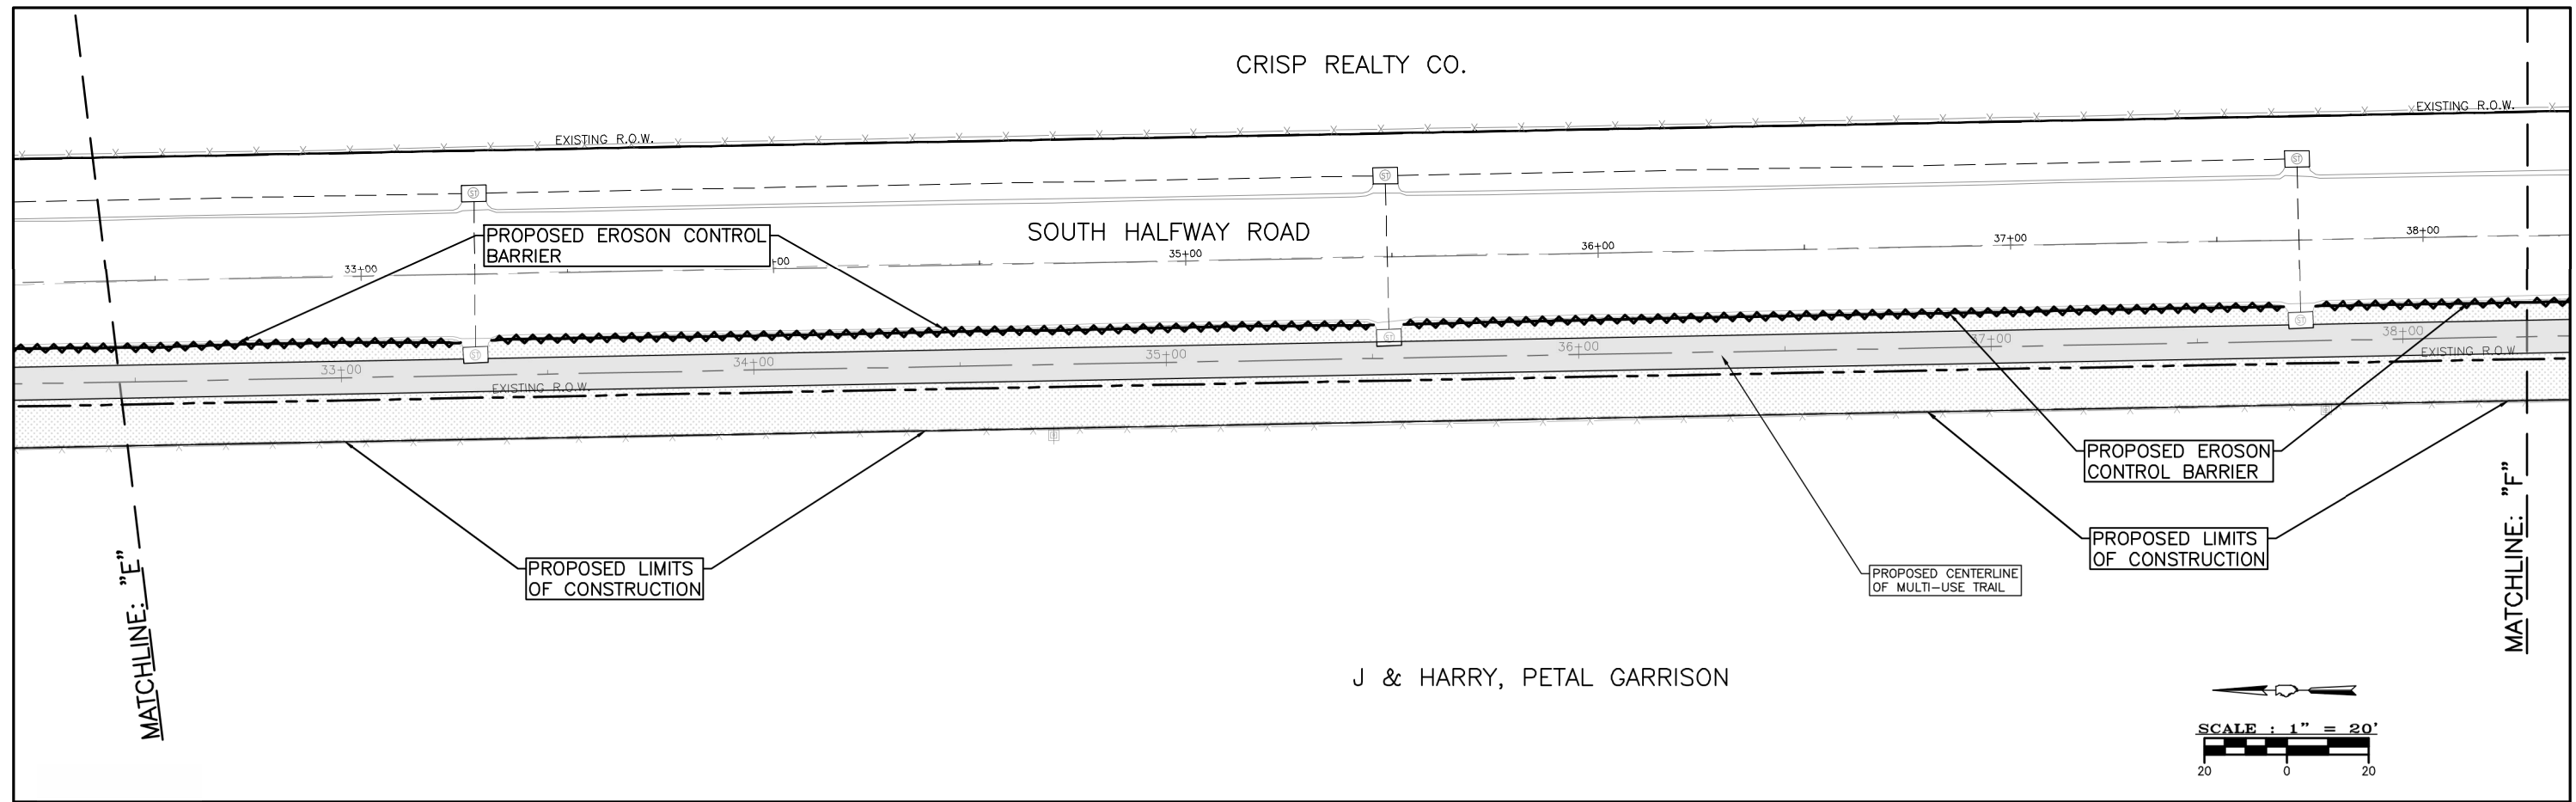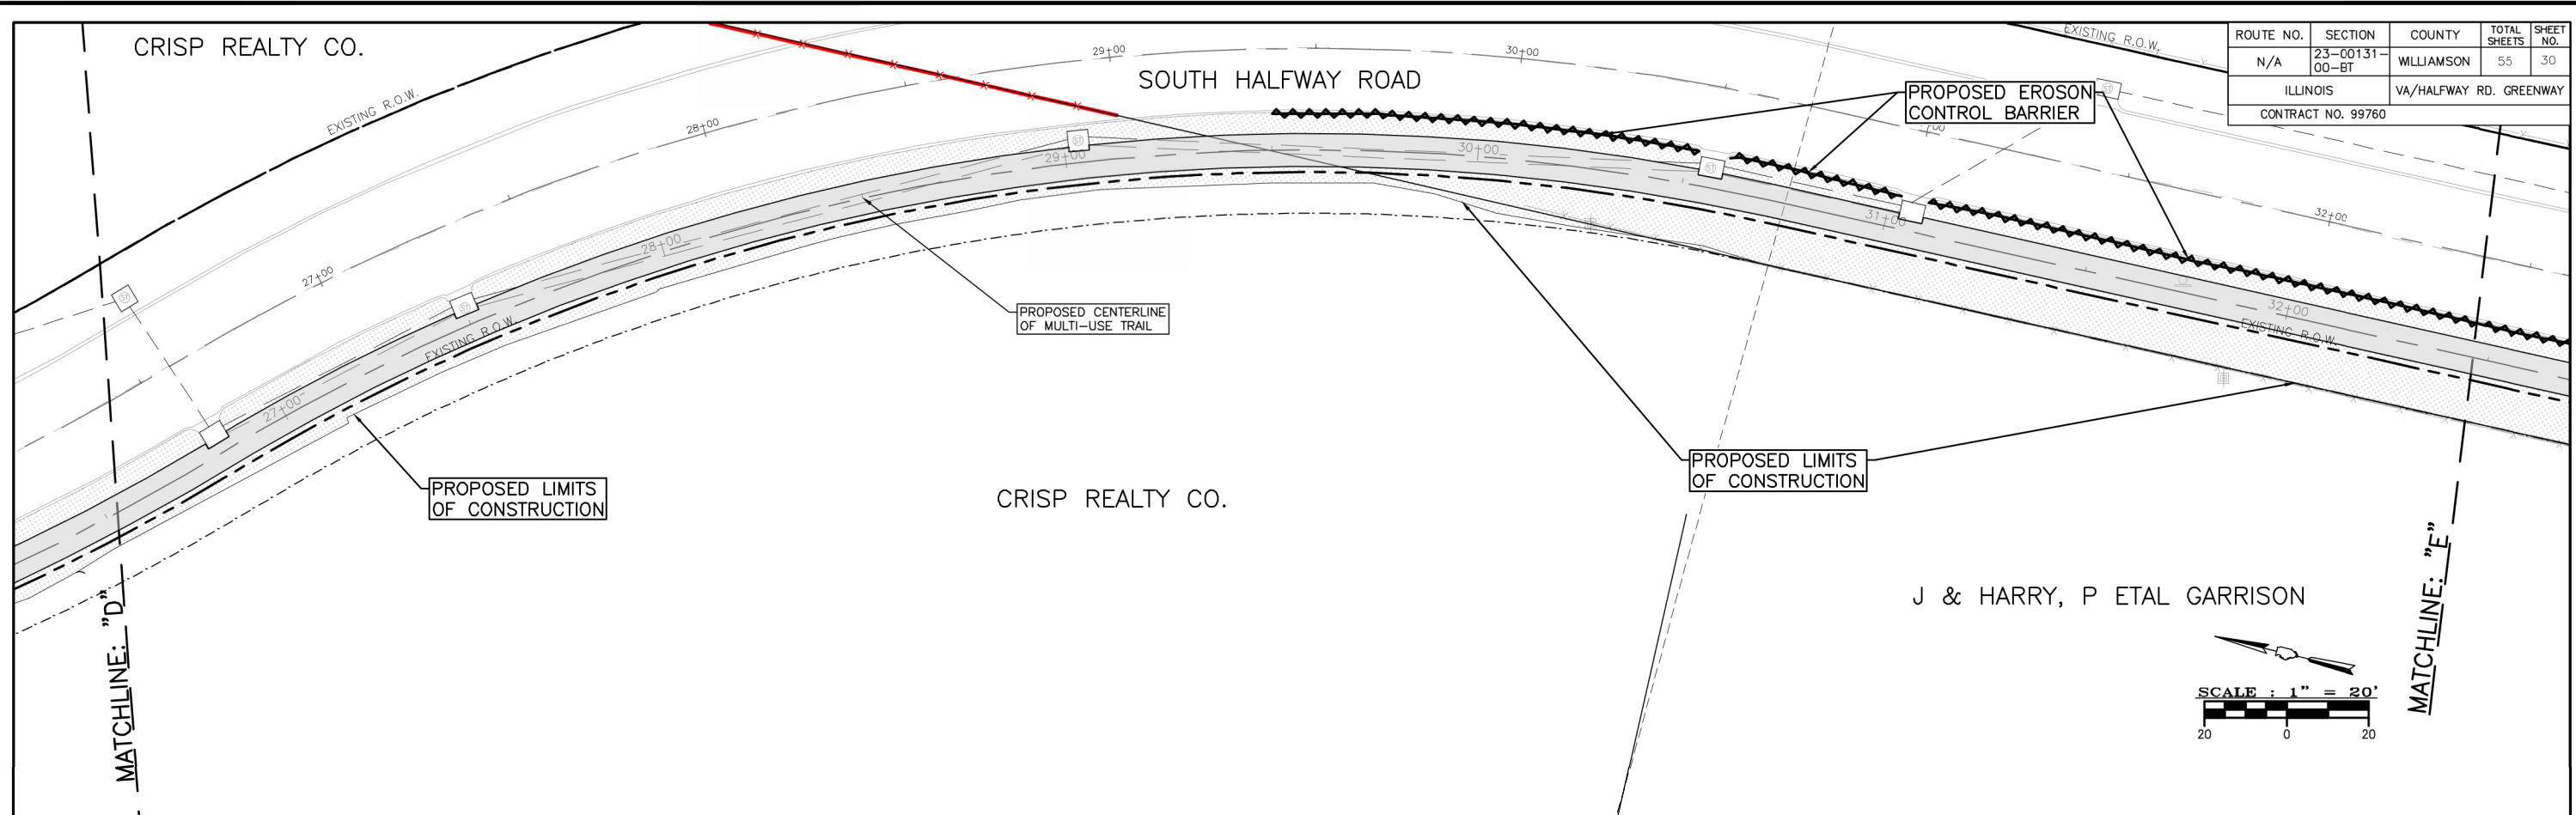


ROUTE NO.	SECTION	COUNTY	TOTAL SHEETS	SHEET NO.
N/A	23-00131-00-BT	WILLIAMSON	55	31
ILLINOIS		VA/HALFWAY RD. GREENWAY		
CONTRACT NO. 99760				

CRISP REALTY CO.

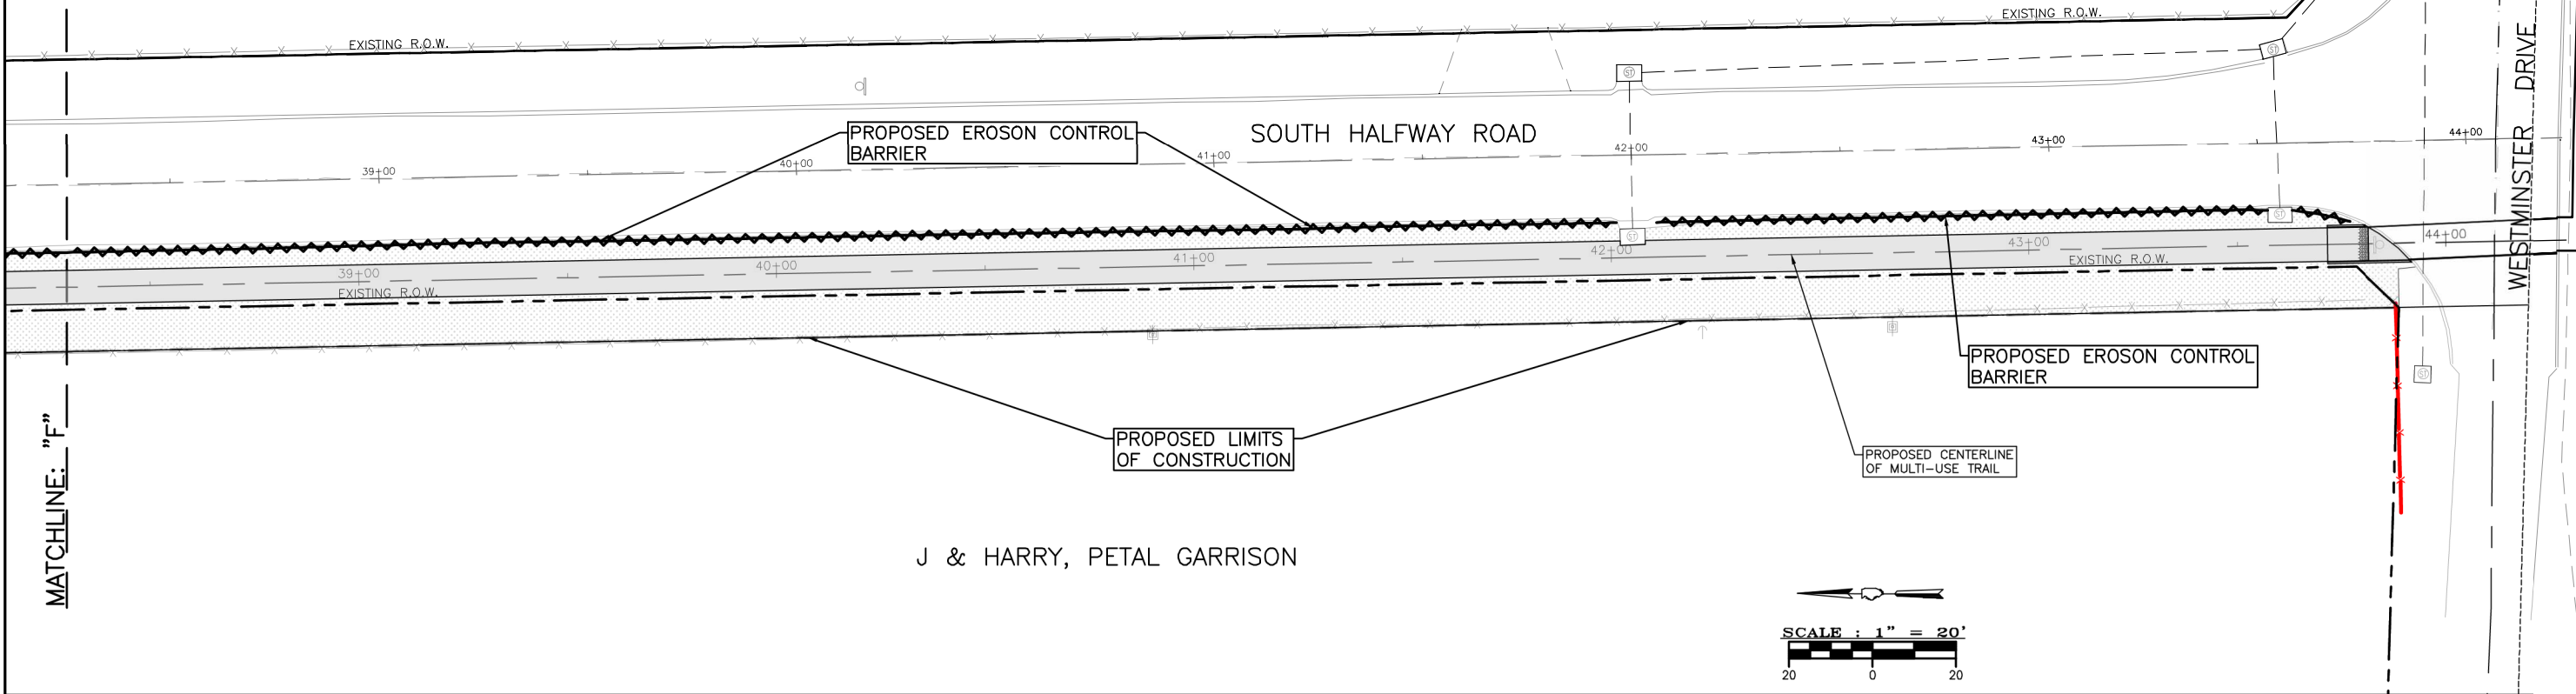


P:\2320800-Merion\VR\destaCOG\ra\01_CADD\Mar\25-29 Erosion Control.dwg 4-18-25 02:35:34 PM mtkrumrey

P:\2320800-Marin\VR\details\01_CADD\Marin\31-34_Lighting_Plan.dwg 4-18-25 02:43:47 PM mkrumrey

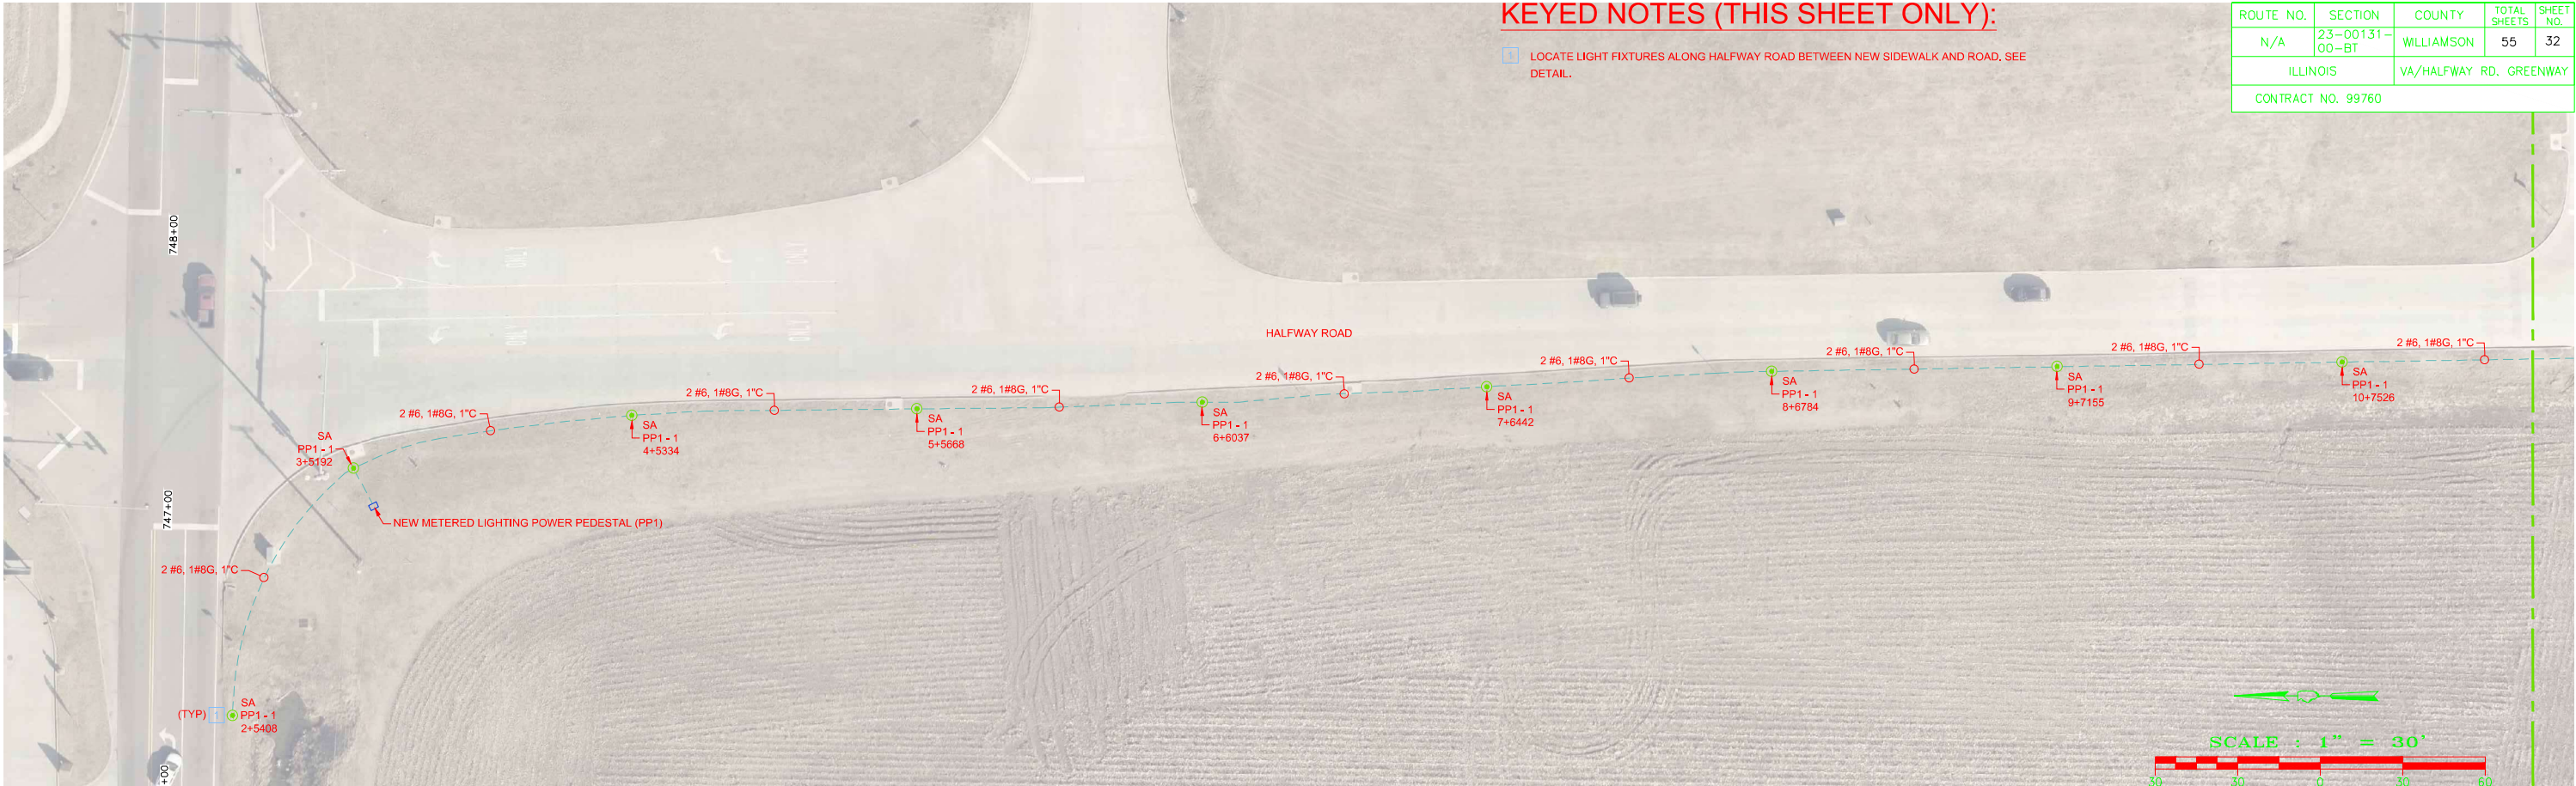

P:\2320800-Marian\AR\details\01_CADD\Mar\31-34_Lighting_Plan.dwg 4-18-25 02:43:36 PM mkrumrey

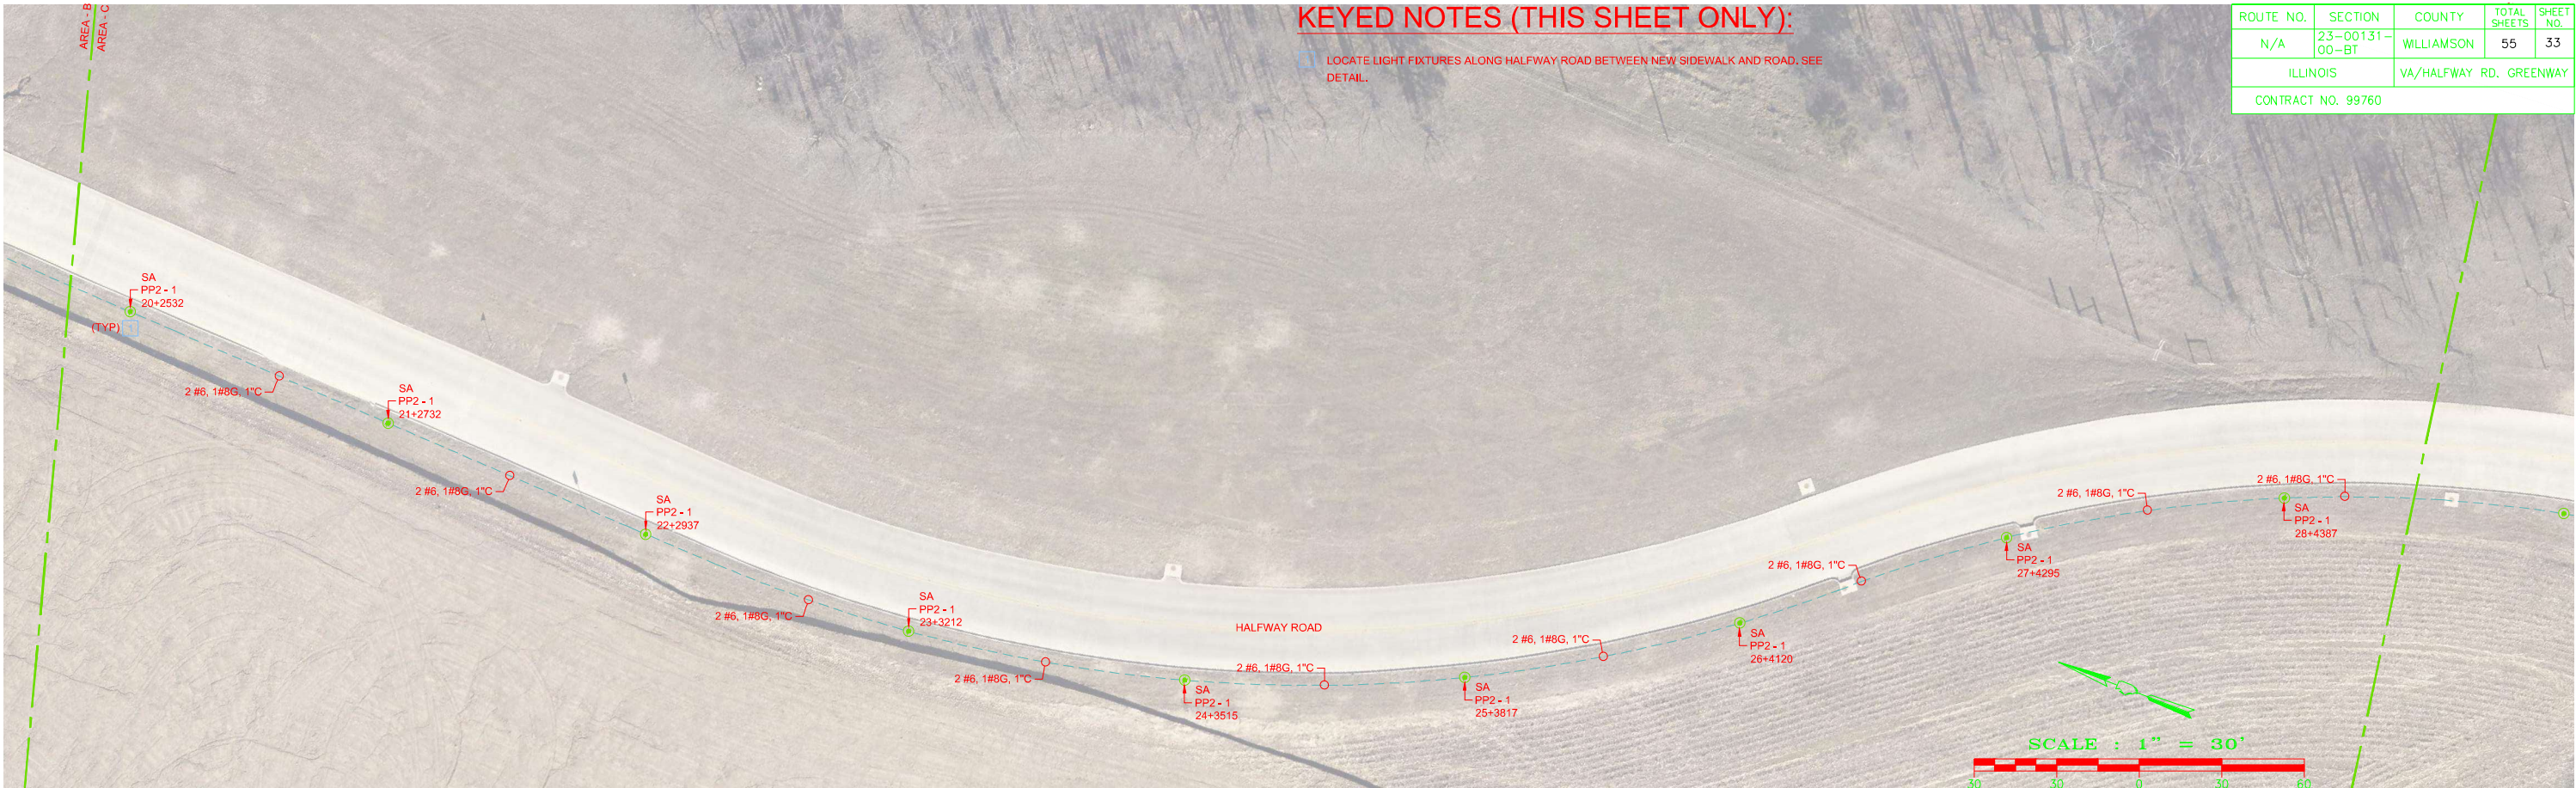


P:\2320800-Marian\AR\details\CGI\ra\01_CADD\Main\31-34_Lighting_Plan.dwg 4-18-25 02:44:40 PM mkrumrey




P:\2320800-Marian\AR\details\01_CADD\Main\31-34_Lighting_Plan.dwg 4-18-25 02:45:21 PM mtkrumrey




ROUTE NO.	SECTION	COUNTY	TOTAL SHEETS	SHEET NO.
N/A	23-00131-00-BT	WILLIAMSON	55	36
ILLINOIS		VA/HALFWAY RD. GREENWAY		
CONTRACT NO. 99760				

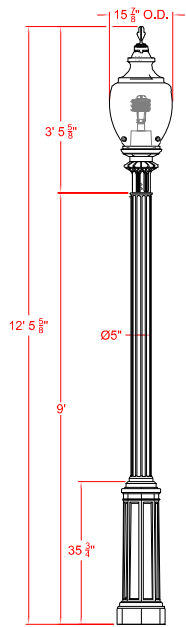


POLE DETAIL
SCALE: N.T.S.

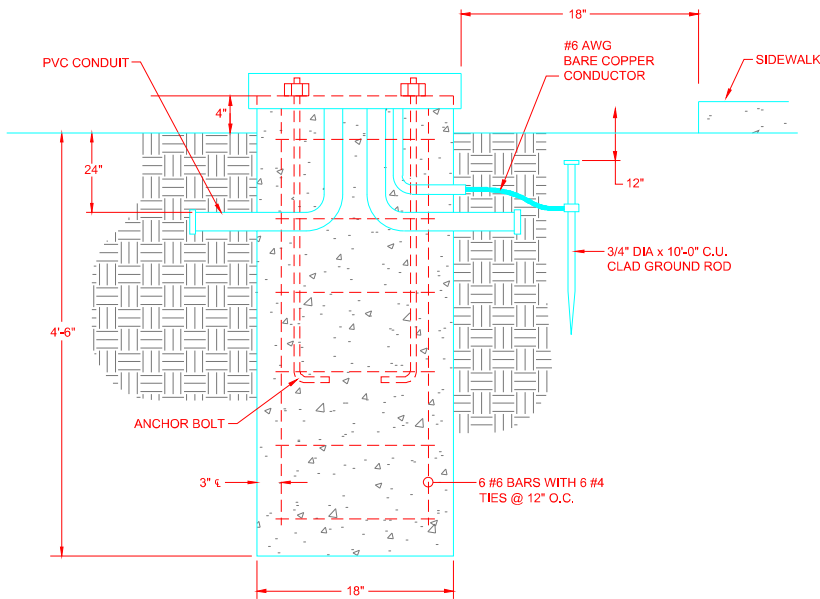

POLE BASE MOUNTING DETAIL
SCALE: N.T.S.

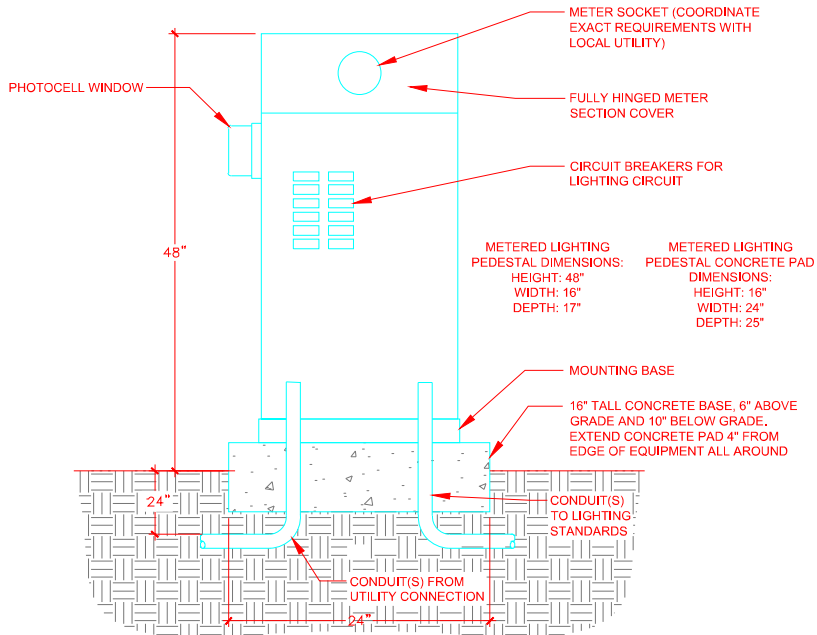

METERED LIGHTING PEDESTAL DETAIL
SCALE: N.T.S.

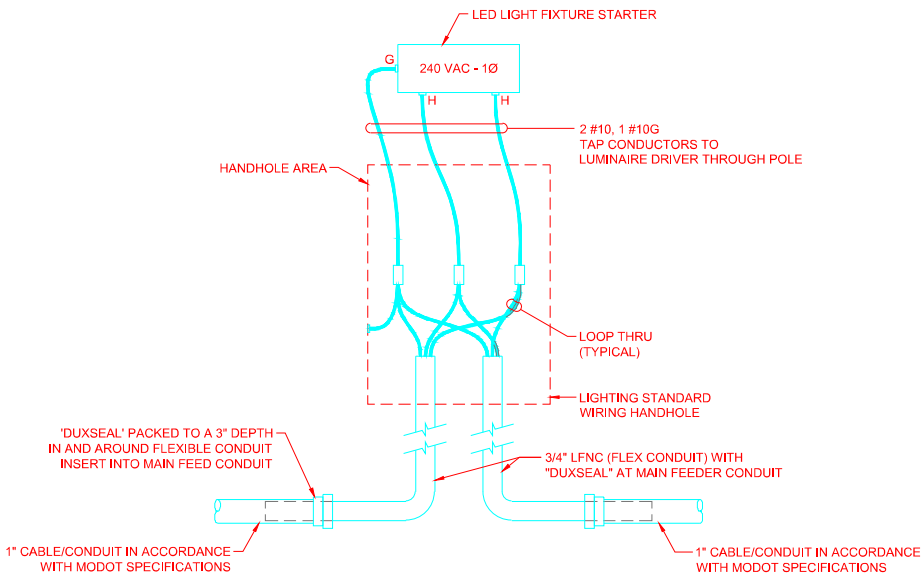

STREET LIGHTING WIRING DIAGRAM
SCALE: N.T.S.

LIGHT FIXTURE SCHEDULE


MANUFACTURER	CATALOG	LAMPS TYPE	INPUT WATTS	FINISH	MOUNTING	REMARKS
TUSCUMBIA IRON WORKS	MOUNDVILLE STREET LAMP A3608	LED COLOR 3000K	60	BLACK	POLE	PROVIDE ANCHOR BOLTS

EQUIVALENT FIXTURES AS MANUFACTURERD BY LITHONIA, DAYBRITE, HUBBELL, COOPER & LSI PLUS WILL BE ACCEPTABLE UPON APPROVAL OF SPECIFIC MODEL NUMBERS BY ENGINEER.



BRANCH PANEL NAME		VOLTAGE		PHASE		WIRE		BUS SIZE		MAIN OCP		A/C RATING		
POWER SUPPLY		120/ 240		1		3		100 A		100A		10,000		
100% NEUTRAL		CODE: L=LIGHTING, R=RECEPTACLE, M=MOTOR, E=EQUIPMENT										SURFACE MOUNTING TRIM		
NEMA 1		COPPER GROUND BAR, ISOLATED GROUND BAR										DOUBLE MAIN LUGS		
LOAD		CODE	POLE	BKR	CKT#	A		B		CKT#	BKR	POLE	CODE	LOAD
LIGHT POLE CKT #1	L	2	20	1	131					2	20	2		LIGHT POLE CKT #2
	L	-	-	3	131					4	-	-		
SPARE		1	20	5						6	20	1		SPARE
SPARE		1	20	7						8	20	1		SPARE
SPACE		-	-	9						10	-	-		SPACE
SPACE		-	-	11						12	-	-		SPACE
131	PHASE A	RECEPT-W @		per NEC						TCL VA				262
131	PHASE B	LIGHTS-W @		100%		262				DEMAND VA				262
		MOTOR-W @		95%						HLPH CONN. A				1.1
262	TCL	EQUIP-VA @		100%						DEMAND A				1.1

STATE OF ILLINOIS PROFESSIONAL DESIGN FIRM LICENSE NO. 184000435-0014			
REVISIONS		 HORNER SHIFRIN	
DATE	NO.		
		410 NORTH COURT ST. MARION, ILLINOIS 62959 618-993-6411 FAX 618-993-6750 WWW.HORNERSHIFRIN.COM	
		LIGHTING PLAN DETAILS VA/HALFWAY ROAD GREENWAY CITY OF MARION, ILLINOIS	

ROUTE NO.	SECTION	COUNTY	TOTAL SHEETS	SHEET NO.
N/A	23-00131-00-BT	WILLIAMSON	55	38
ILLINOIS		VA/HALFWAY RD. GREENWAY		
CONTRACT NO. 99760				

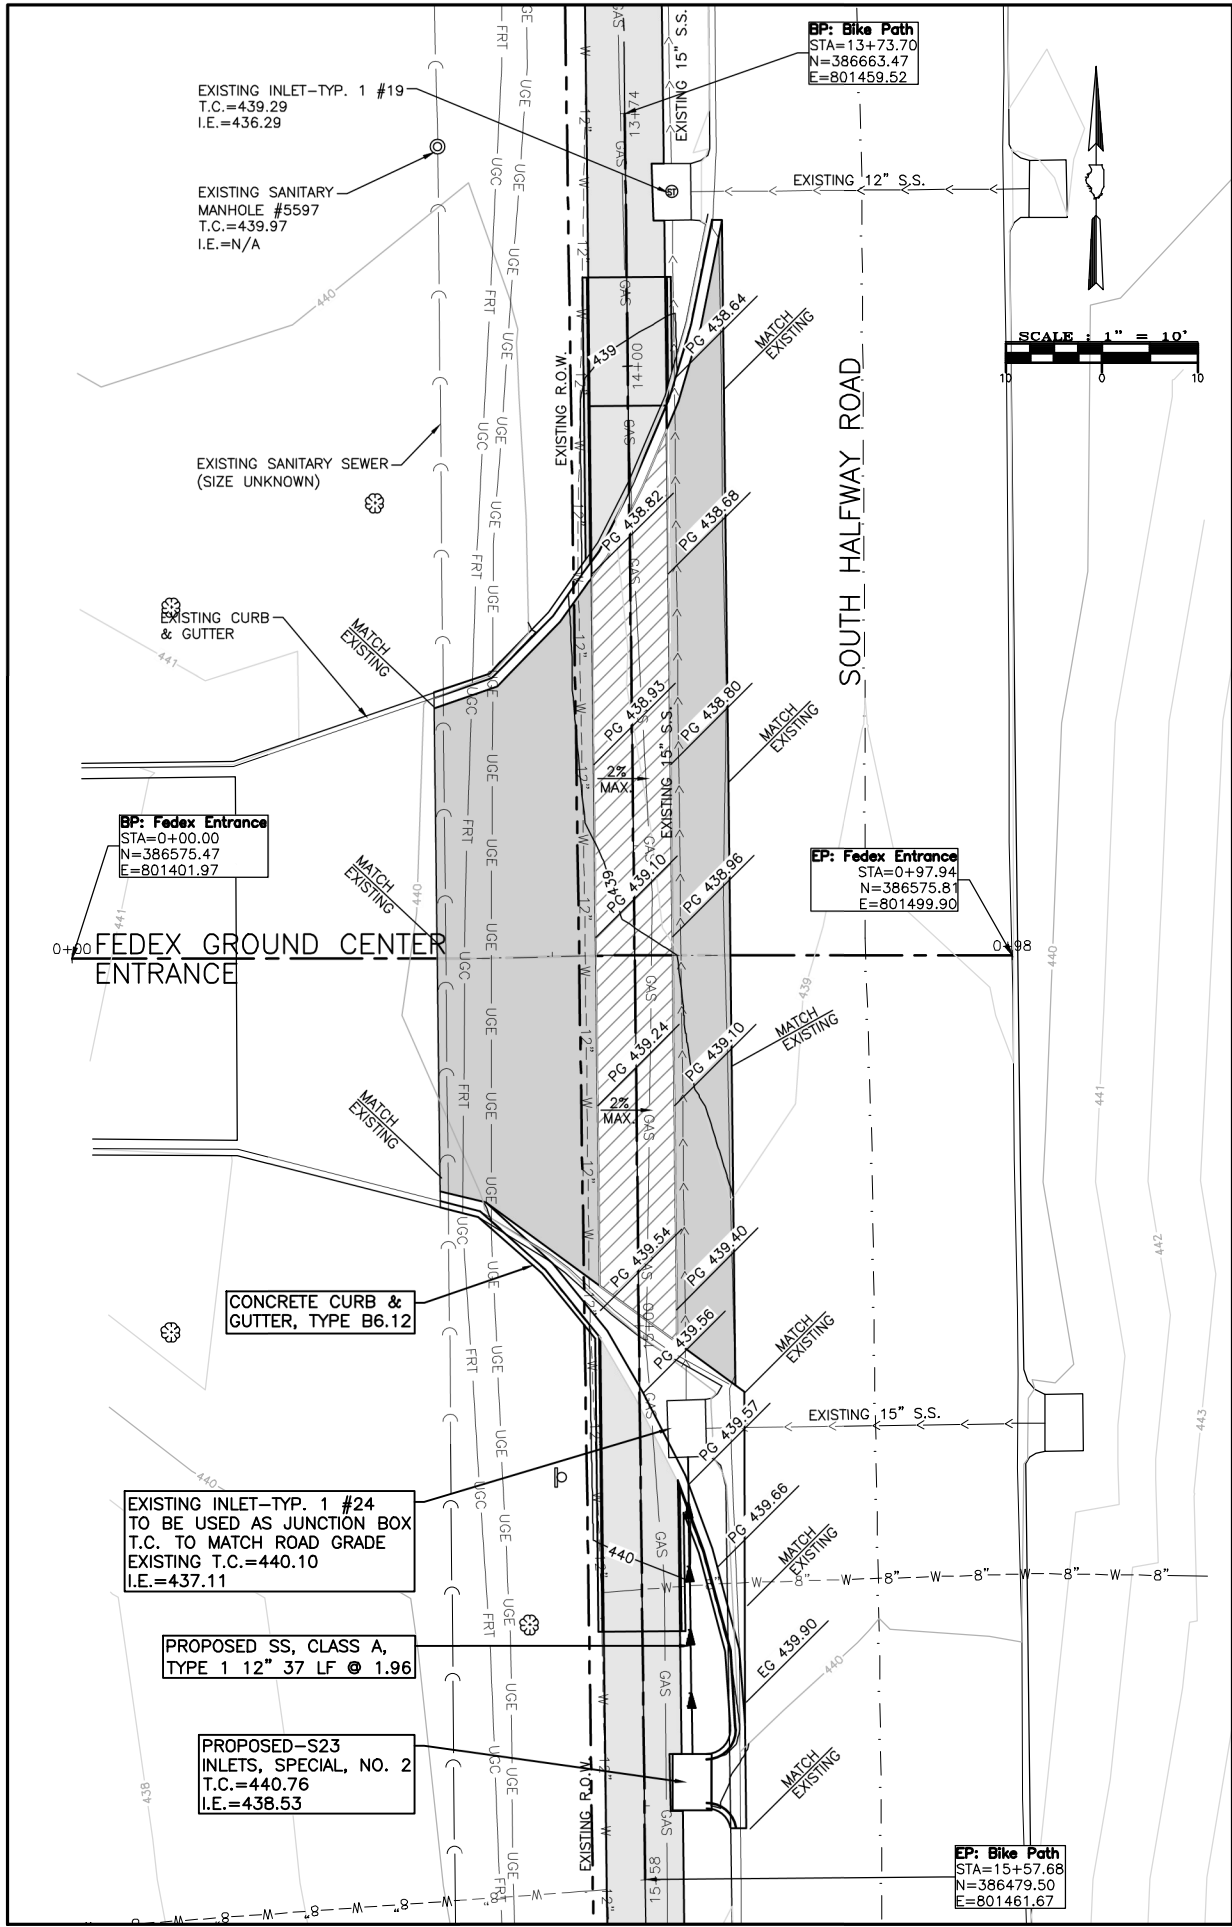

ENTRANCE PROFILE STA. 14+61.22

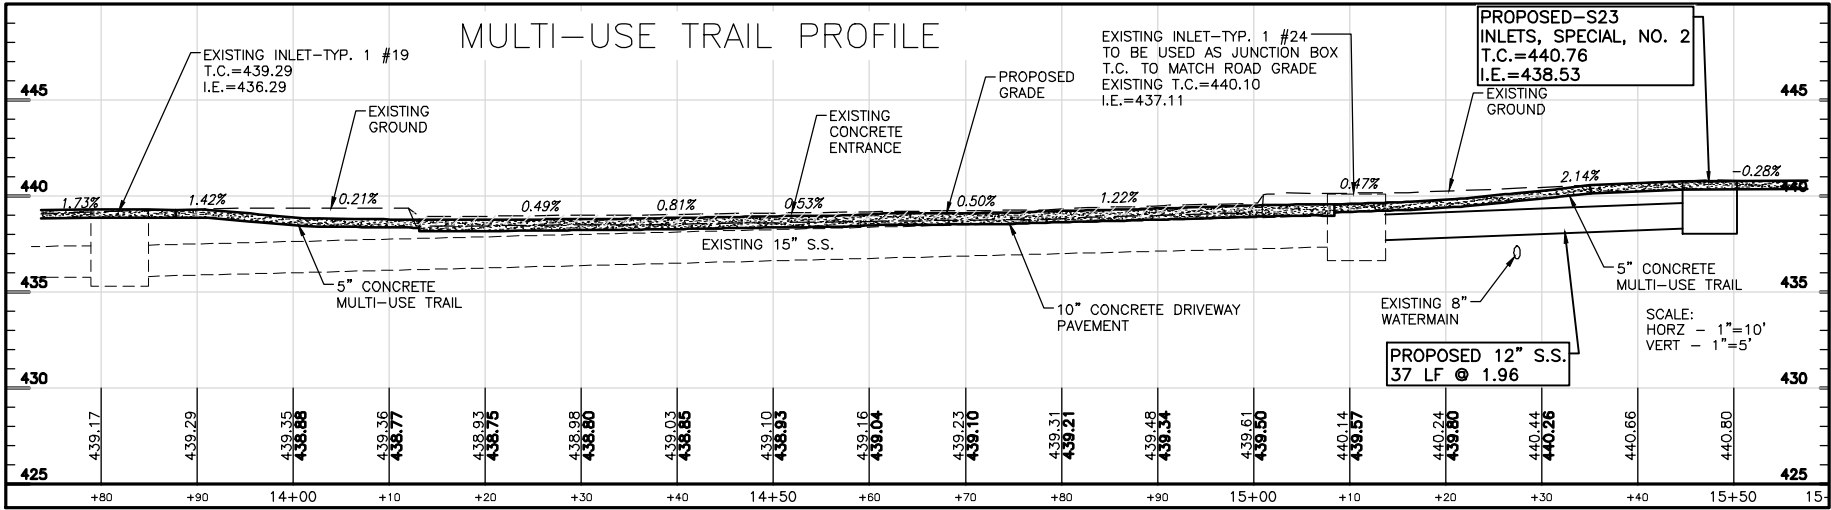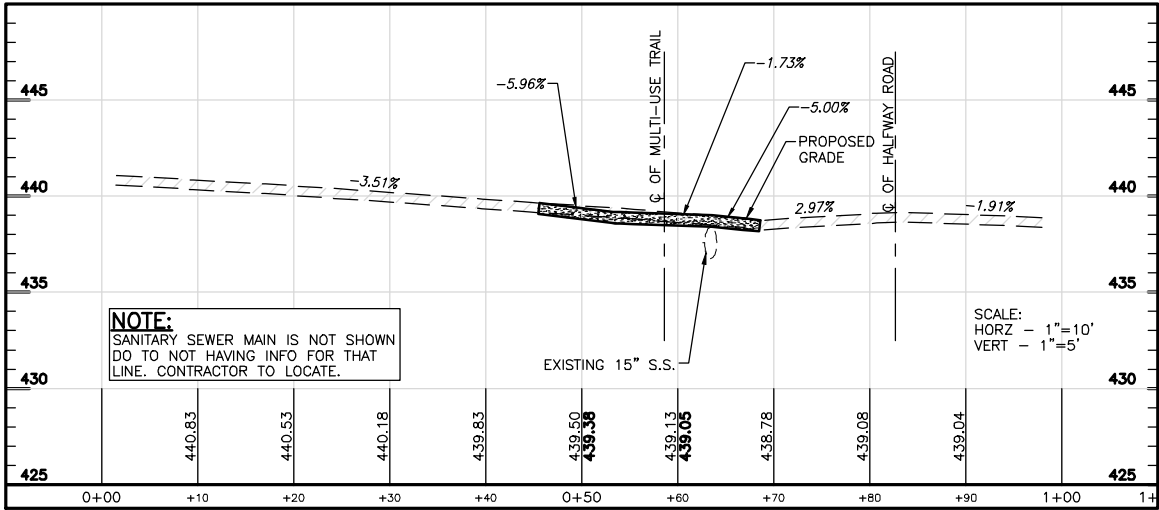

STATE OF ILLINOIS PROFESSIONAL DESIGN FIRM LICENSE NO. 184000435-0014

© 2024 ALL RIGHTS RESERVED

REVISIONS

DATE	NO.




HORNER SHIFFRIN

410 NORTH COURT ST,
MARION, ILLINOIS 62959
618-993-6411 FAX 618-993-6750
WWW.HORNERSHIFFRIN.COM

FEDEX MAIN ENTRANCE
VA/HALFWAY ROAD GREENWAY
CITY OF MARION, ILLINOIS

Date	FEB/2024	DR. By	PLD	CK'D By	JVZ
Scale	1"=10'	Job No.	2320800	Sheet No.	38 of 55


ROUTE NO.	SECTION	COUNTY	TOTAL SHEETS	SHEET NO.
N/A	23-00131-00-BT	WILLIAMSON	55	42
ILLINOIS		VA/HALFWAY RD. GREENWAY		
CONTRACT NO. 99760				

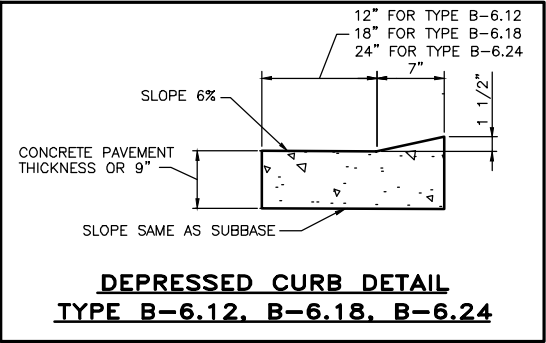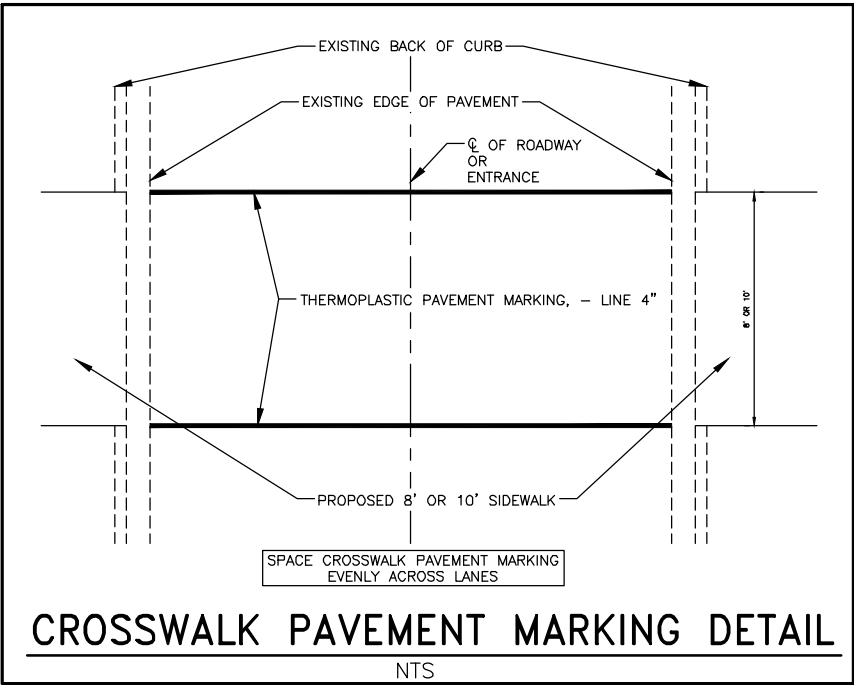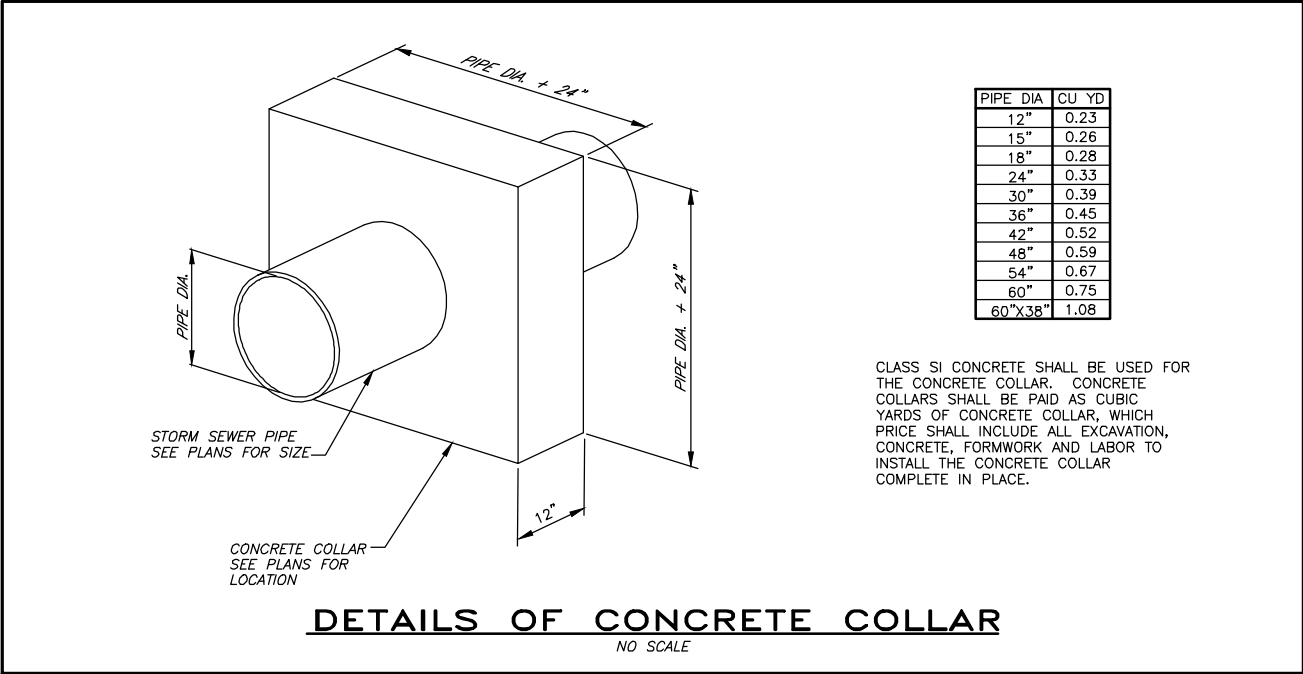

STATE OF ILLINOIS PROFESSIONAL DESIGN FIRM LICENSE NO. 184000435-0014			
REVISIONS		© 2024 ALL RIGHTS RESERVED  410 NORTH COURT ST, MARION, ILLINOIS 62959 PHONE: 618-993-6411 WWW.HORNERSHIFRIN.COM MISCELLANEOUS DETAILS VA/HALFWAY ROAD GREENWAY CITY OF MARION, ILLINOIS	
DATE	NO.		
		Date FEB/2024	DR. By PLD CK'D By JVZ
		Scale N.T.S.	Job No. 2320800 Sheet No. 42 of 55

ROUTE NO.	SECTION	COUNTY	TOTAL SHEETS	SHEET NO.
N/A	23-00131-00-BT	WILLIAMSON	55	43
ILLINOIS		VA/HALFWAY RD. GREENWAY		


CONTRACT NO. 99760

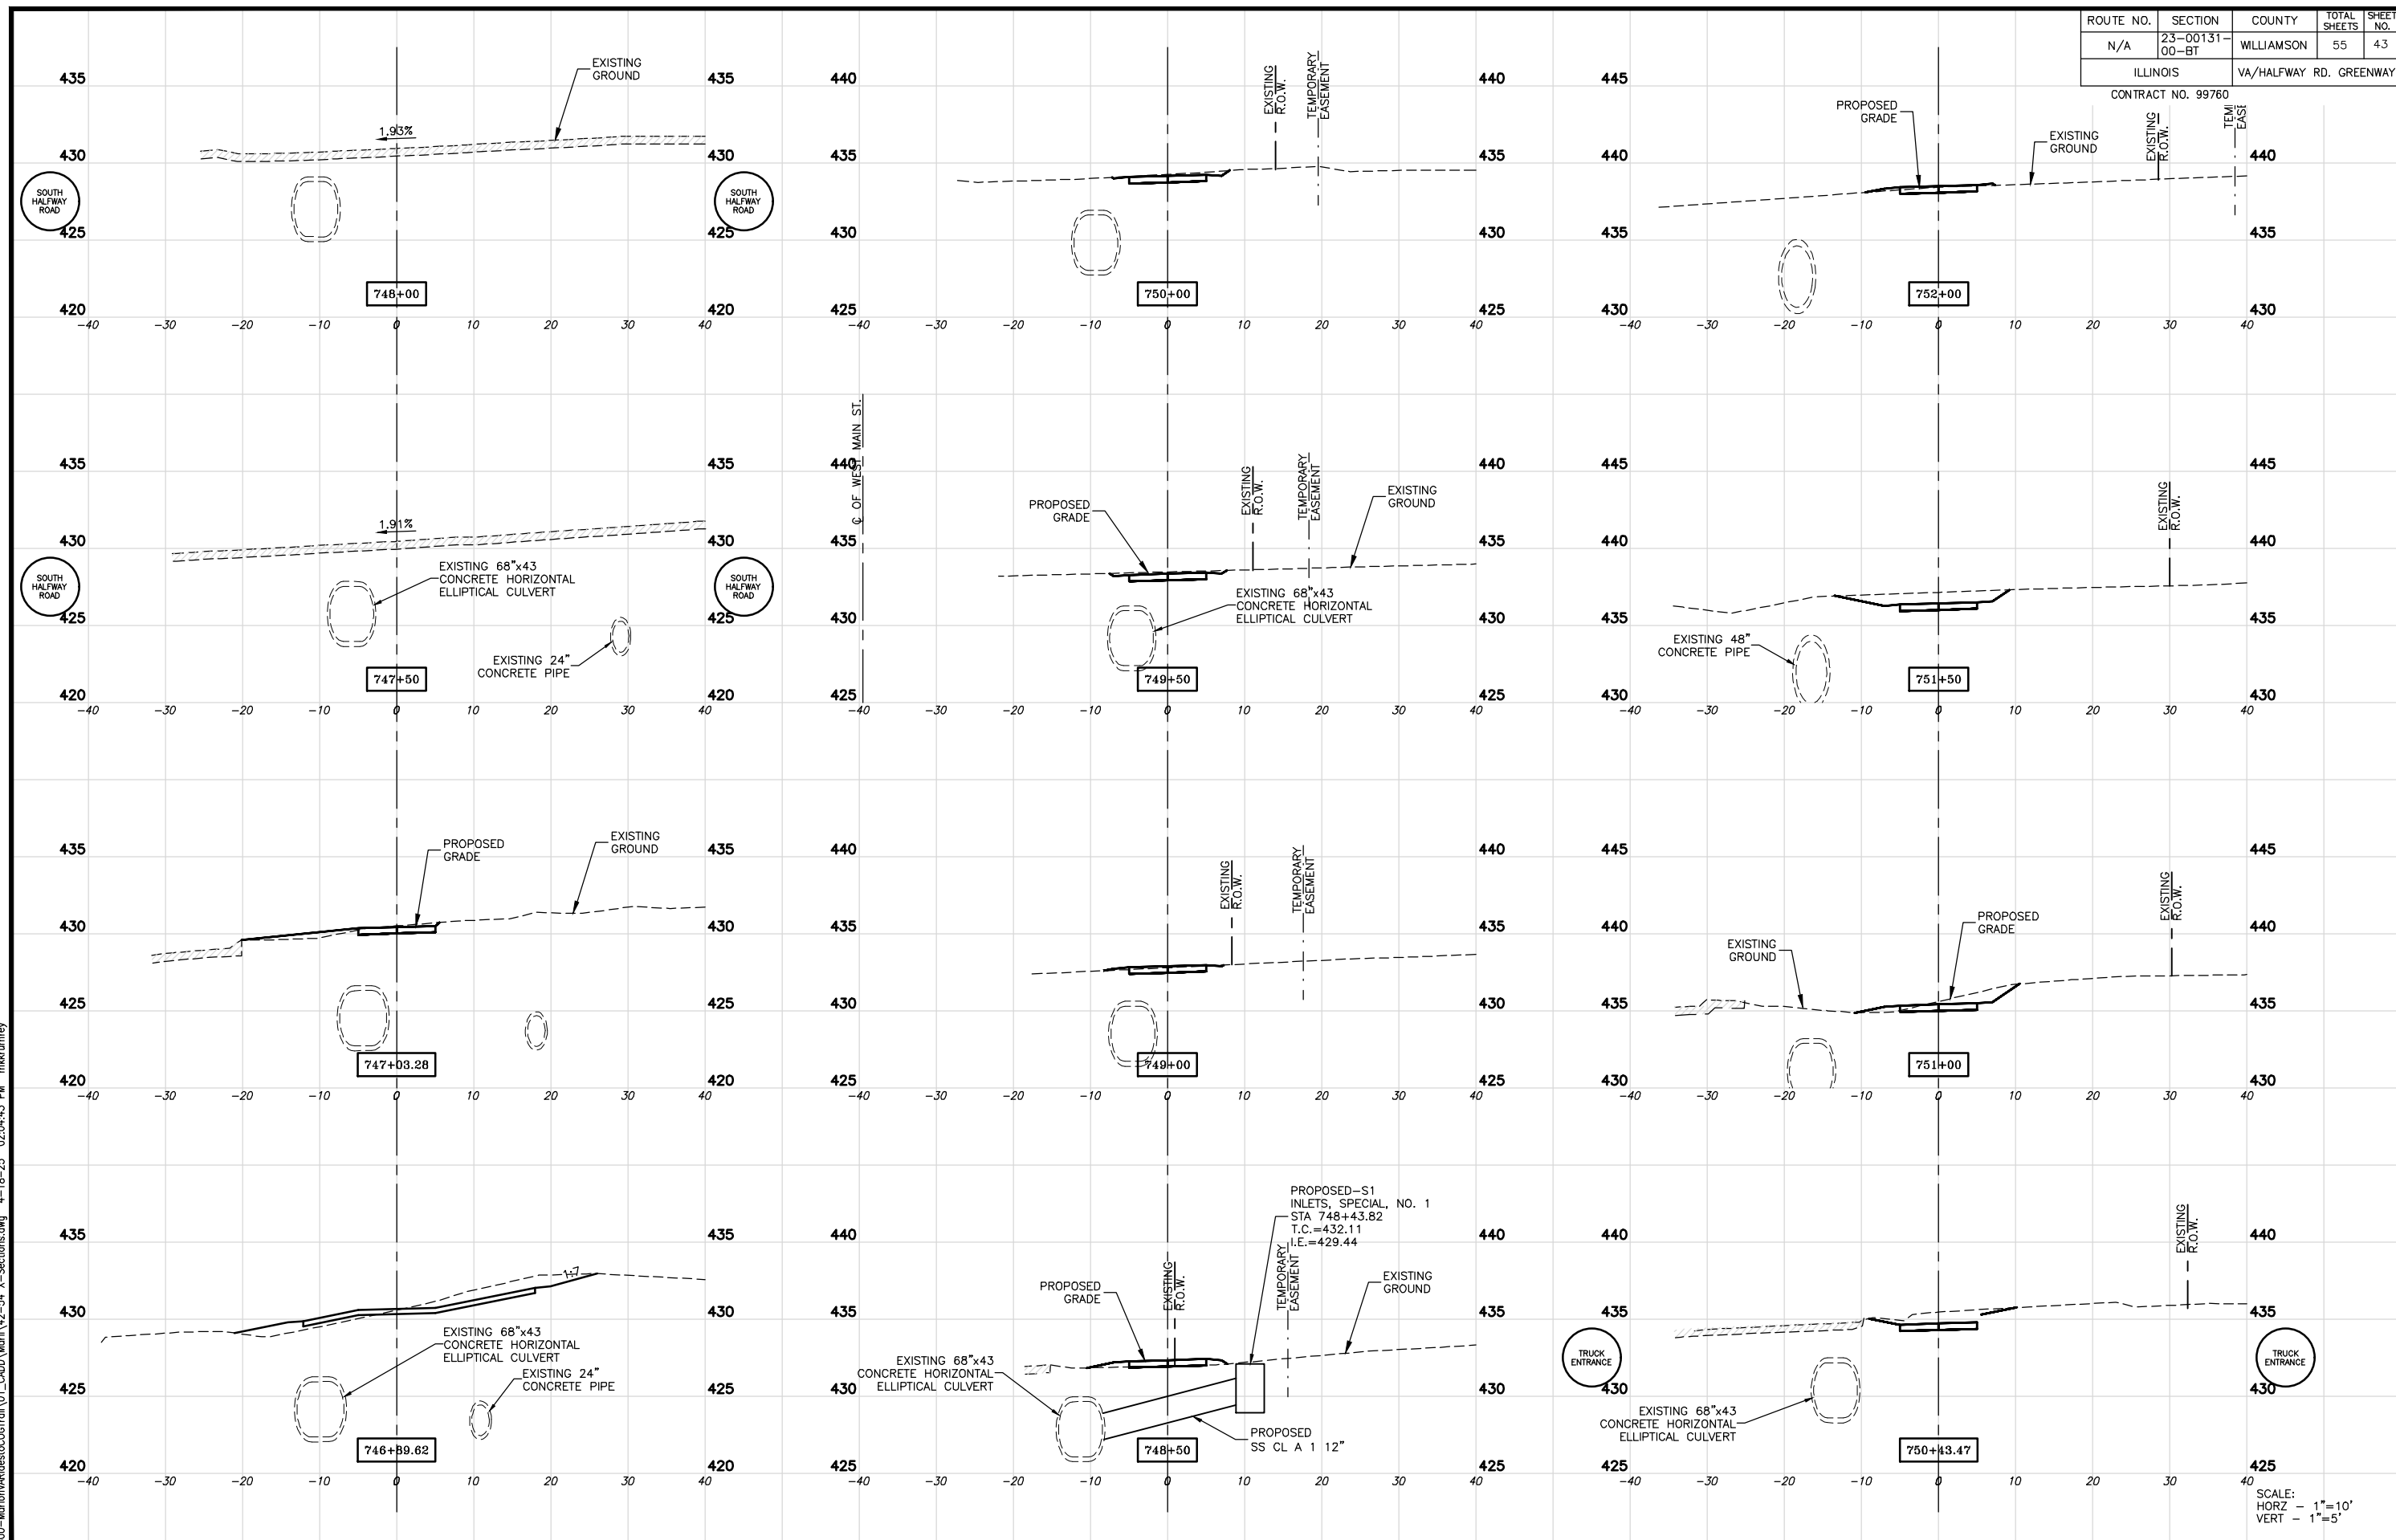

SCALE:
HORZ - 1"=10'
VERT - 1"=5'

ROUTE NO.	SECTION	COUNTY	TOTAL SHEETS	SHEET NO.
N/A	23-00131-00-BT	WILLIAMSON	55	44
ILLINOIS		VA/HALFWAY RD. GREENWAY		


CONTRACT NO. 99760

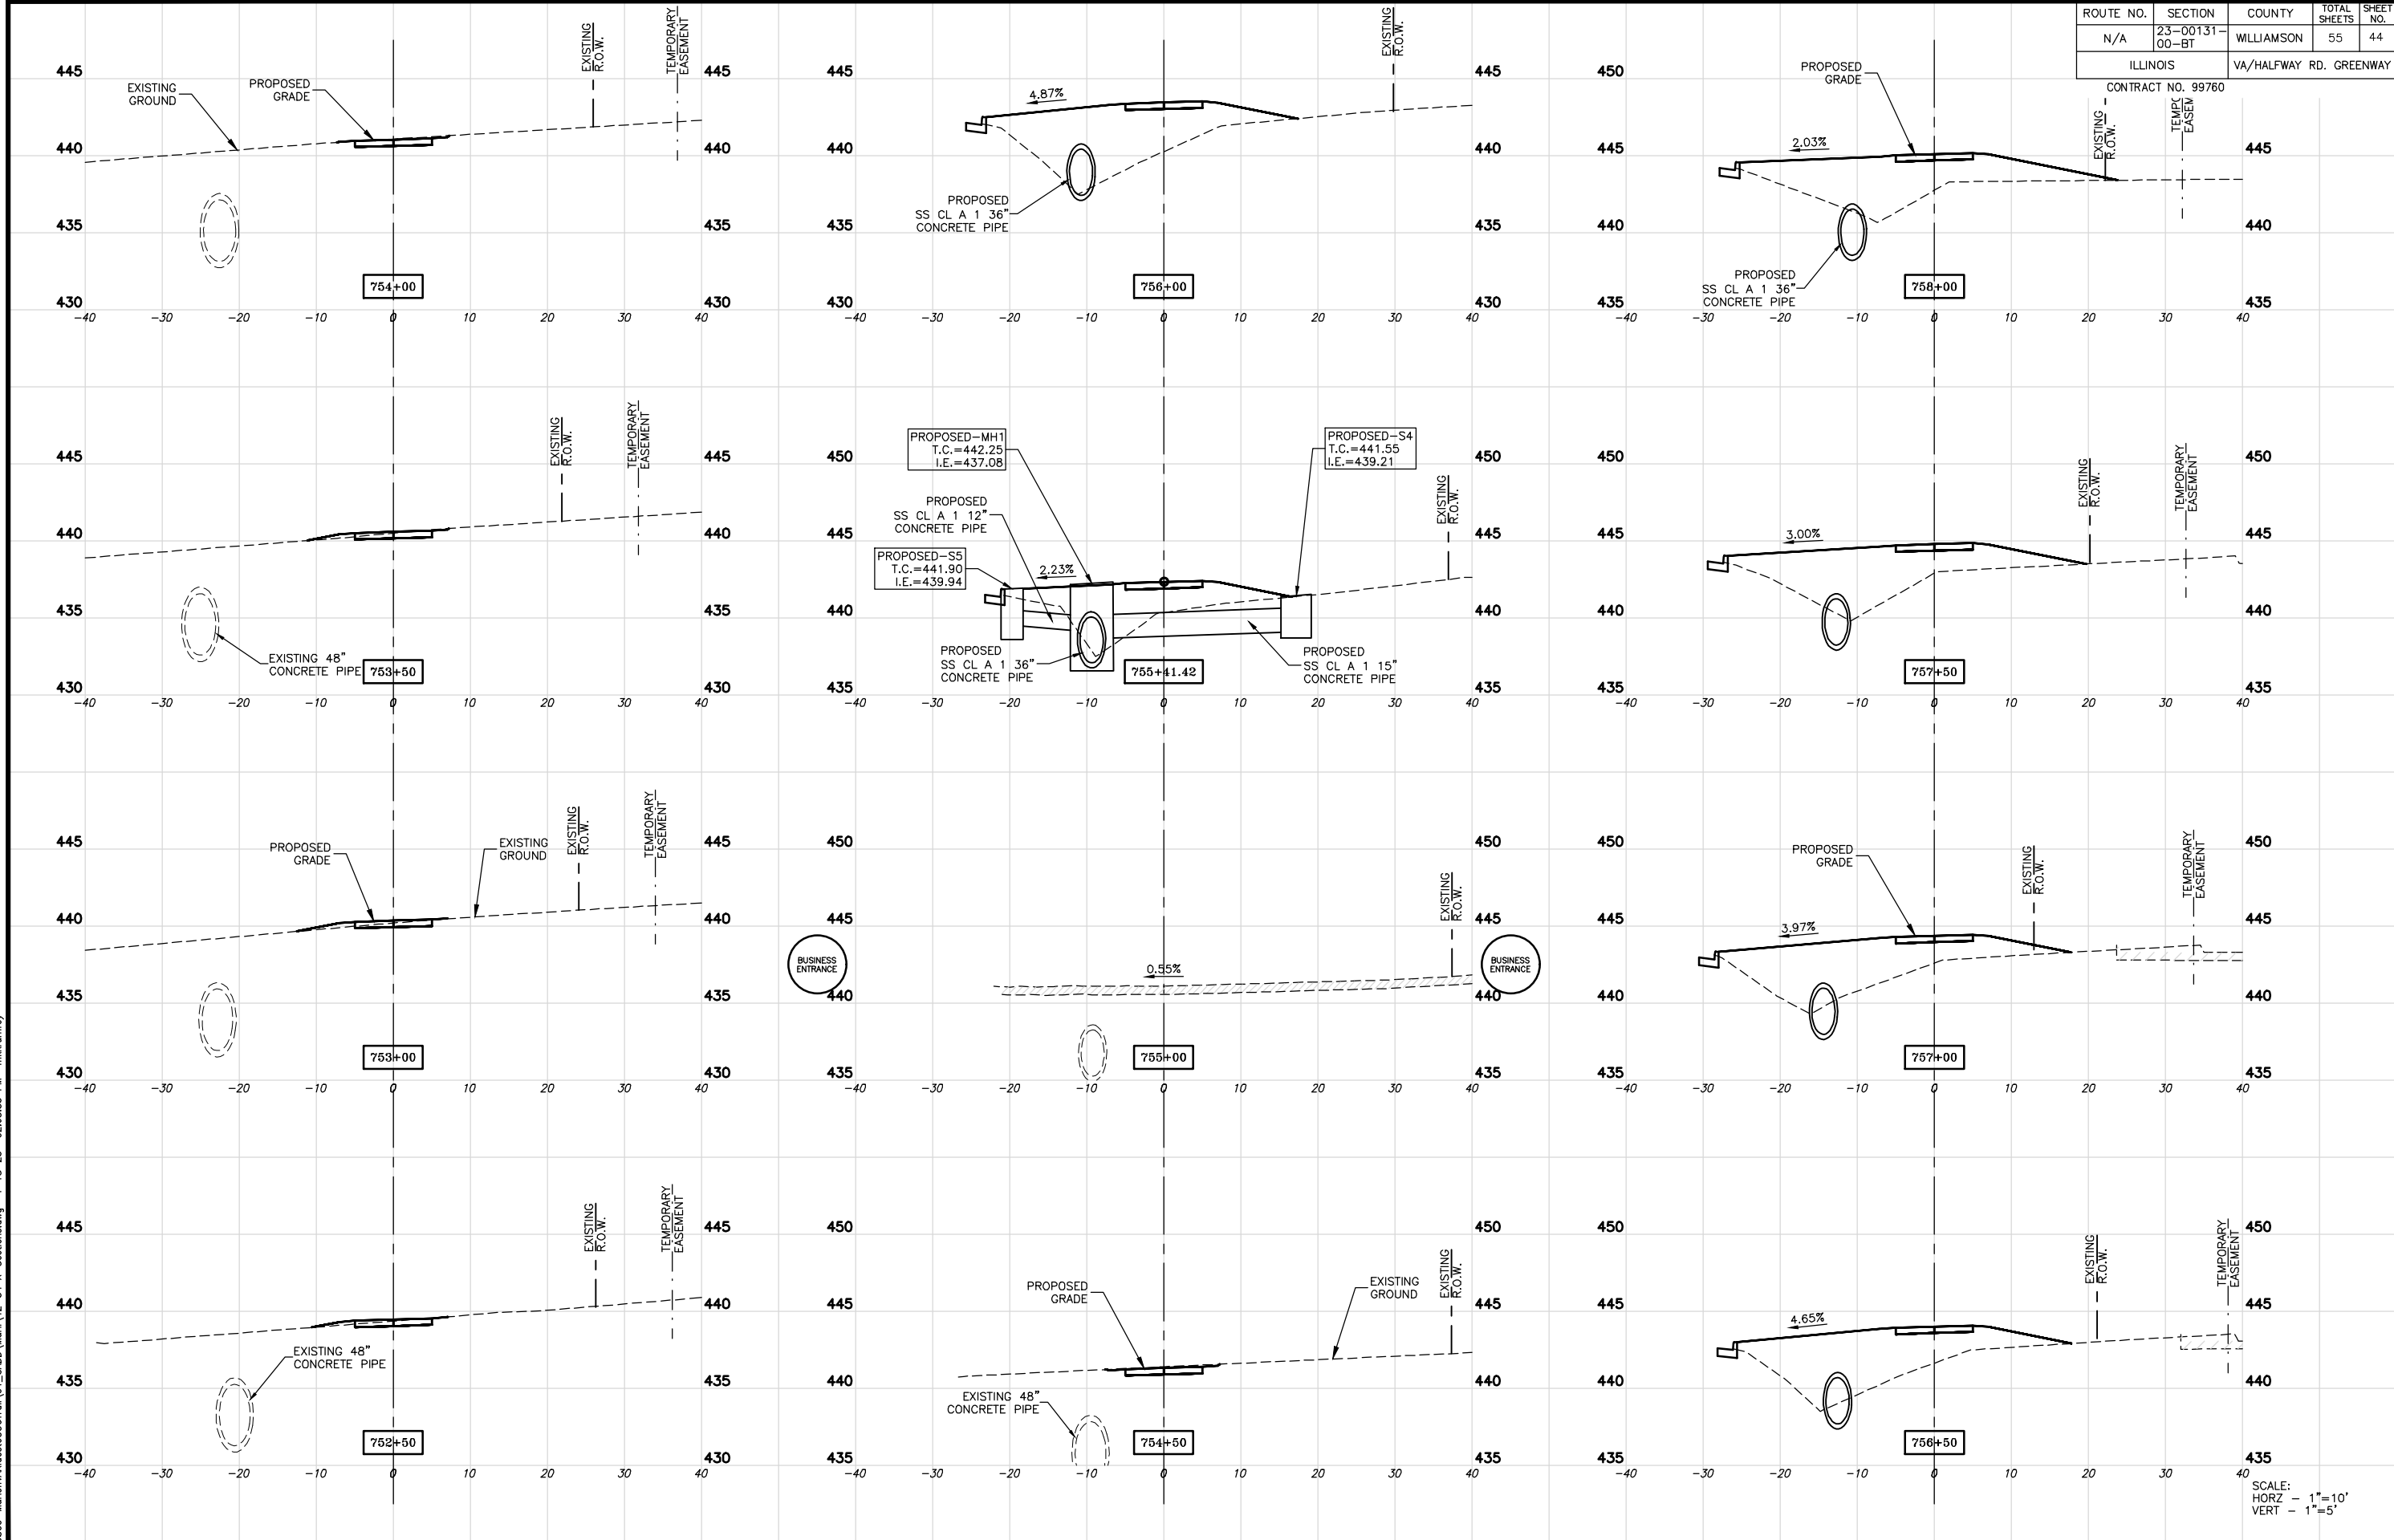

P:\2320800-Merion\AR\detoc\G\Trail\01_CADD\Trail\42-54_X-Sections.dwg 4-18-25 02:05:53 PM mkrumrey

ROUTE NO.	SECTION	COUNTY	TOTAL SHEETS	SHEET NO.
N/A	23-00131-00-BT	WILLIAMSON	55	45
ILLINOIS		VA/HALFWAY RD. GREENWAY		


CONTRACT NO. 99760

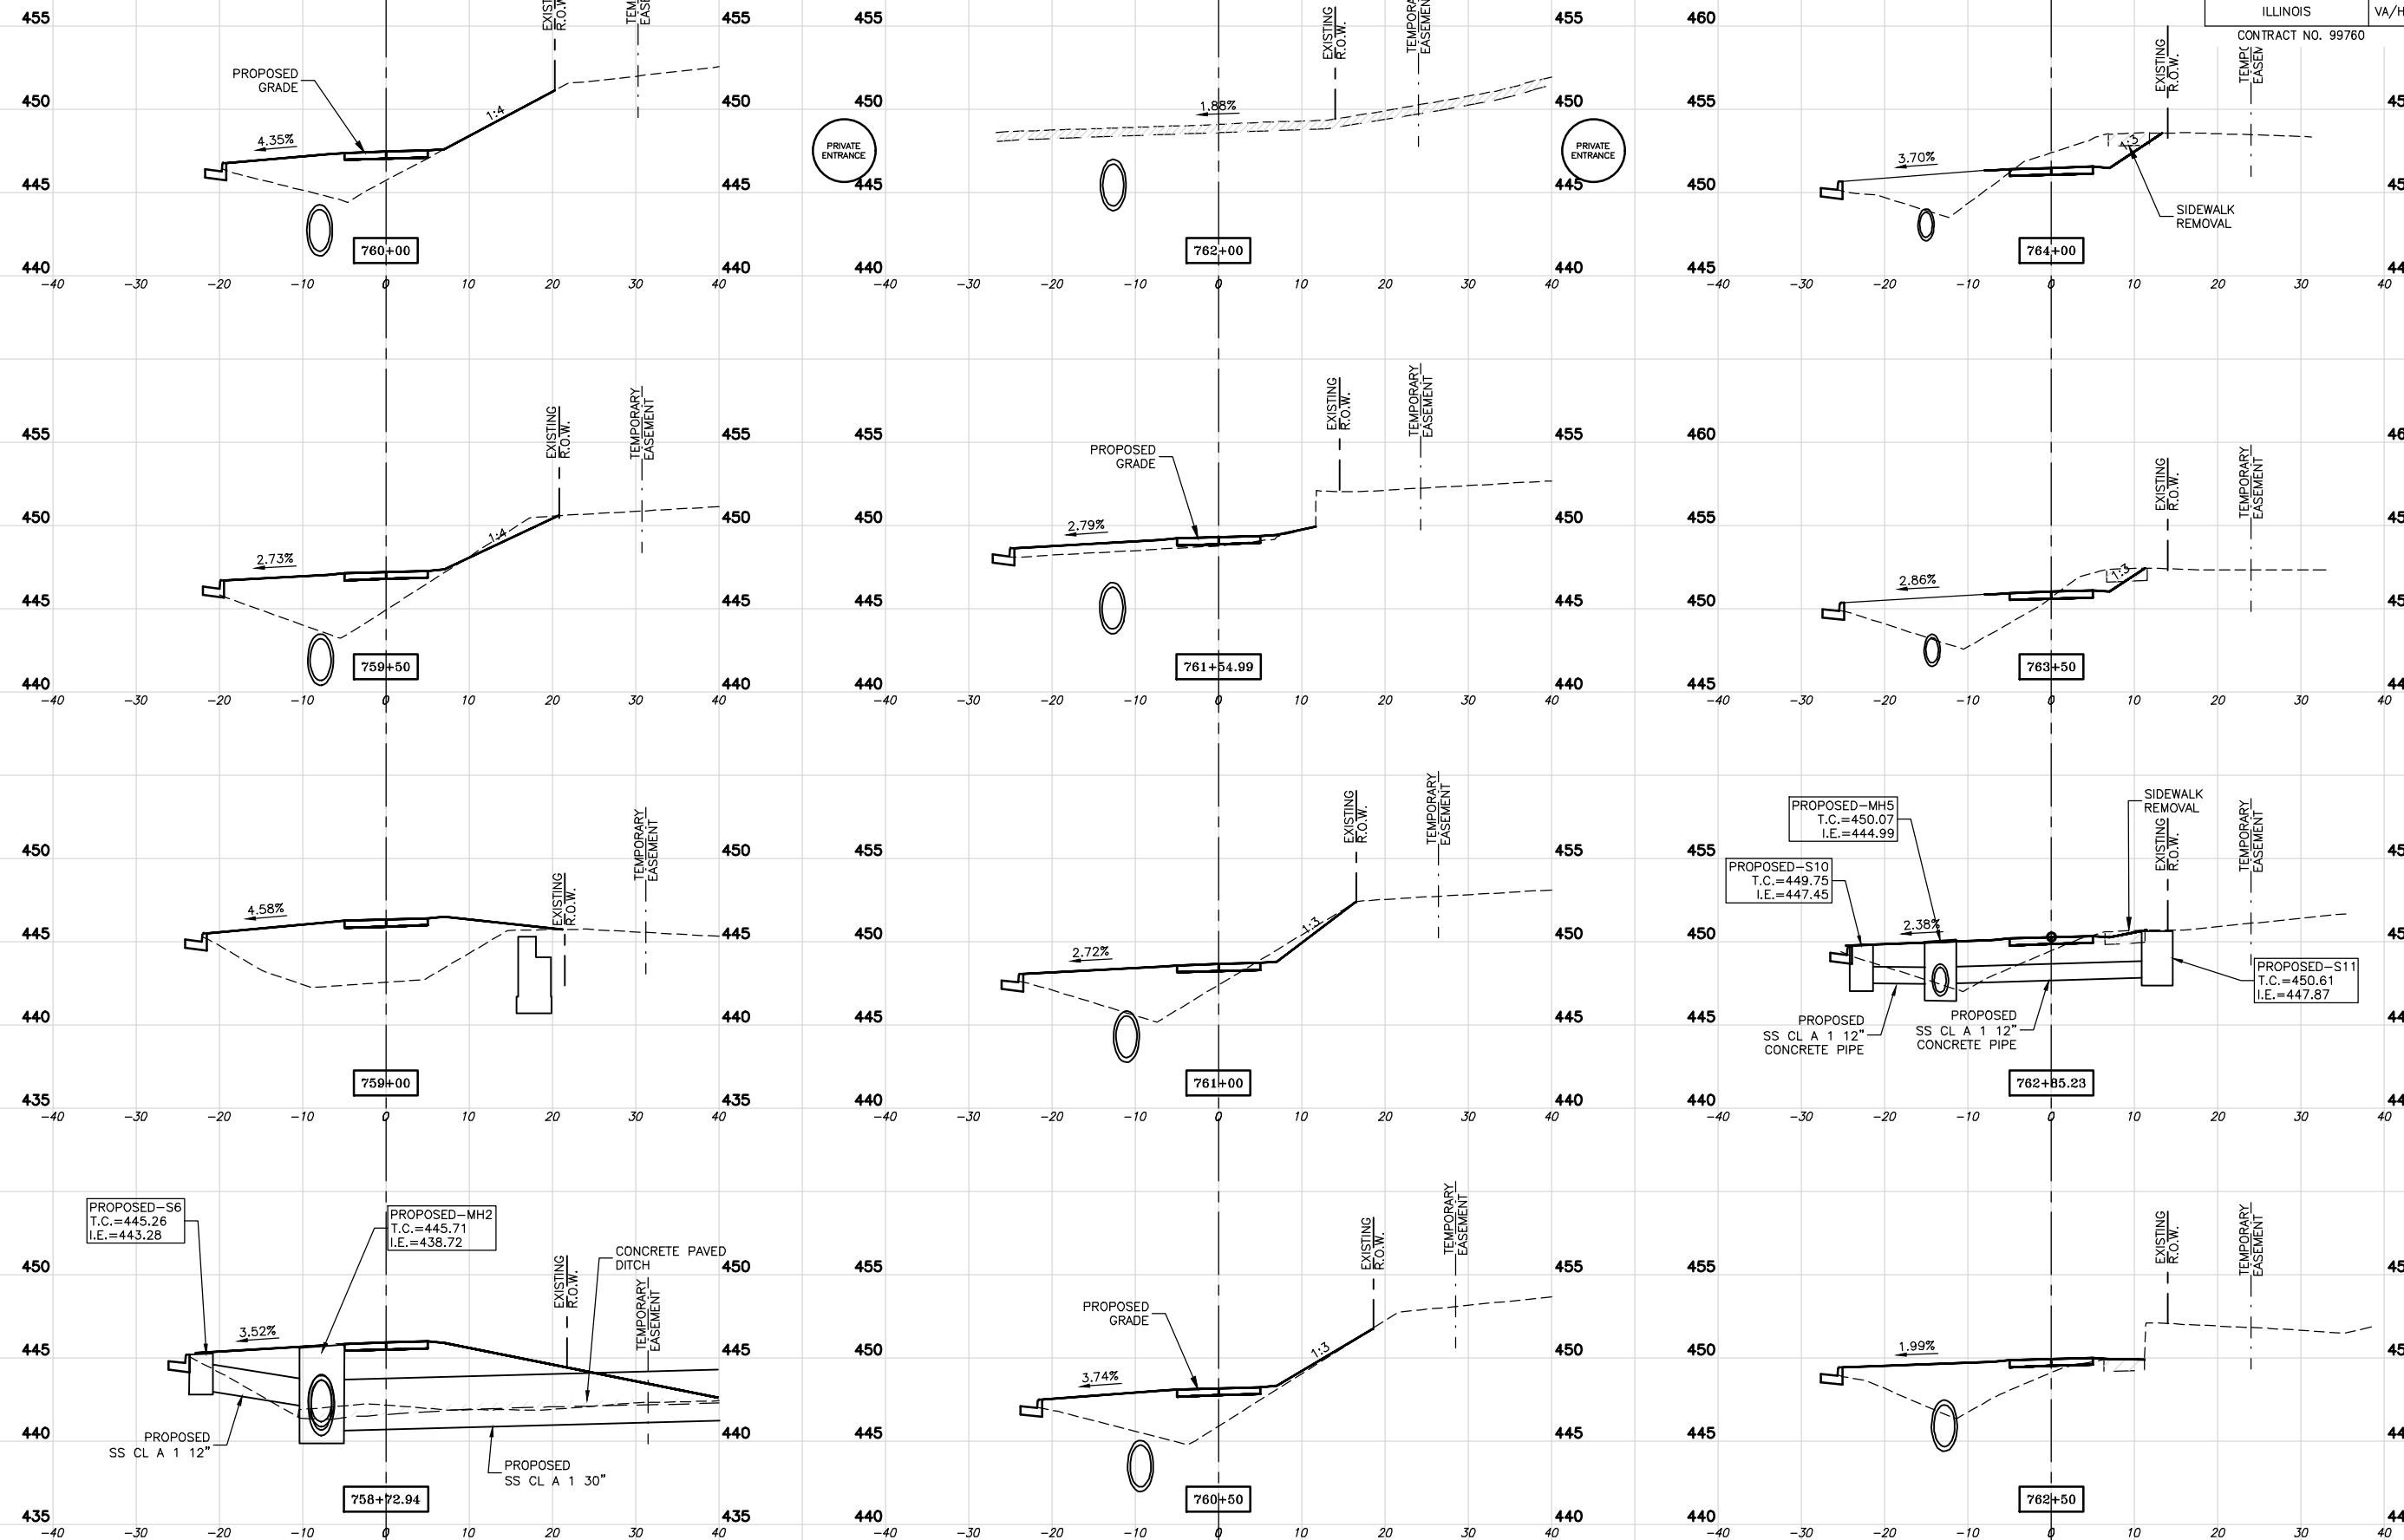

SCALE:
HORZ - 1"=10'
VERT - 1"=5'

ROUTE NO.	SECTION	COUNTY	TOTAL SHEETS	SHEET NO.
N/A	23-00131-00-BT	WILLIAMSON	55	46
ILLINOIS		VA/HALFWAY RD. GREENWAY		


CONTRACT NO. 99760

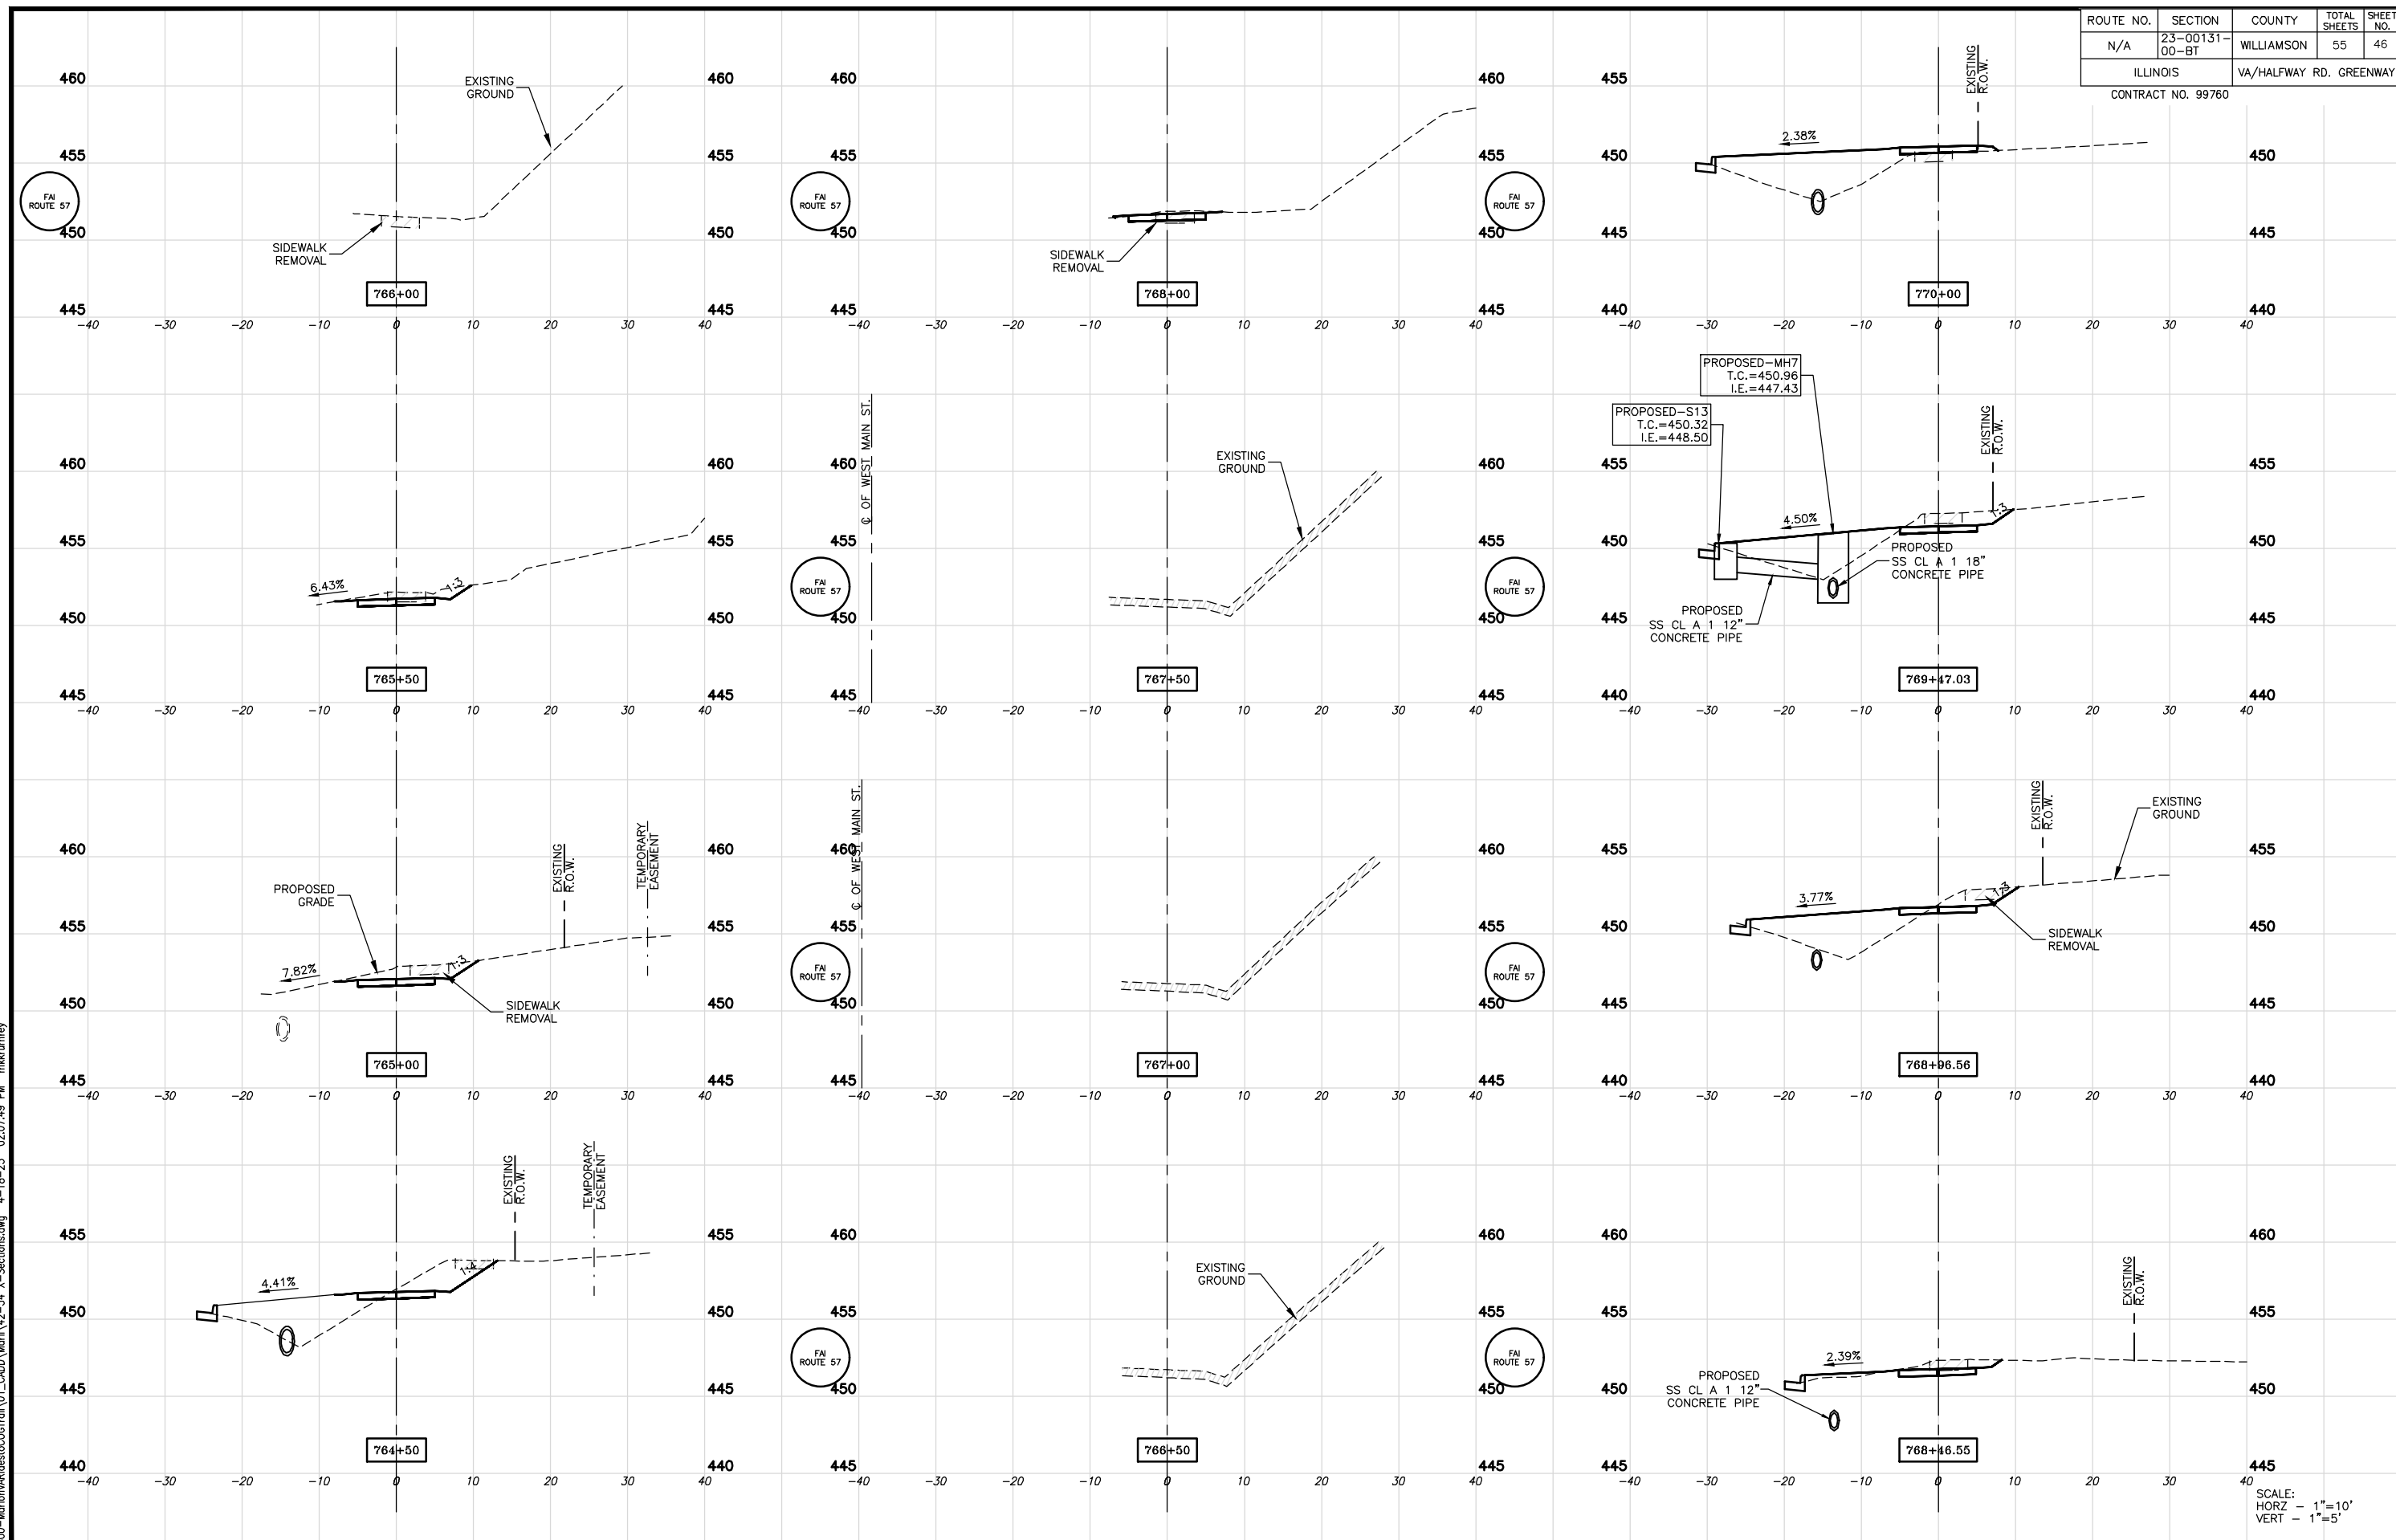

SCALE:
HORZ - 1"=10'
VERT - 1"=5'

ROUTE NO.	SECTION	COUNTY	TOTAL SHEETS	SHEET NO.
N/A	23-00131-00-BT	WILLIAMSON	55	47
ILLINOIS		VA/HALFWAY RD. GREENWAY		


CONTRACT NO. 99760

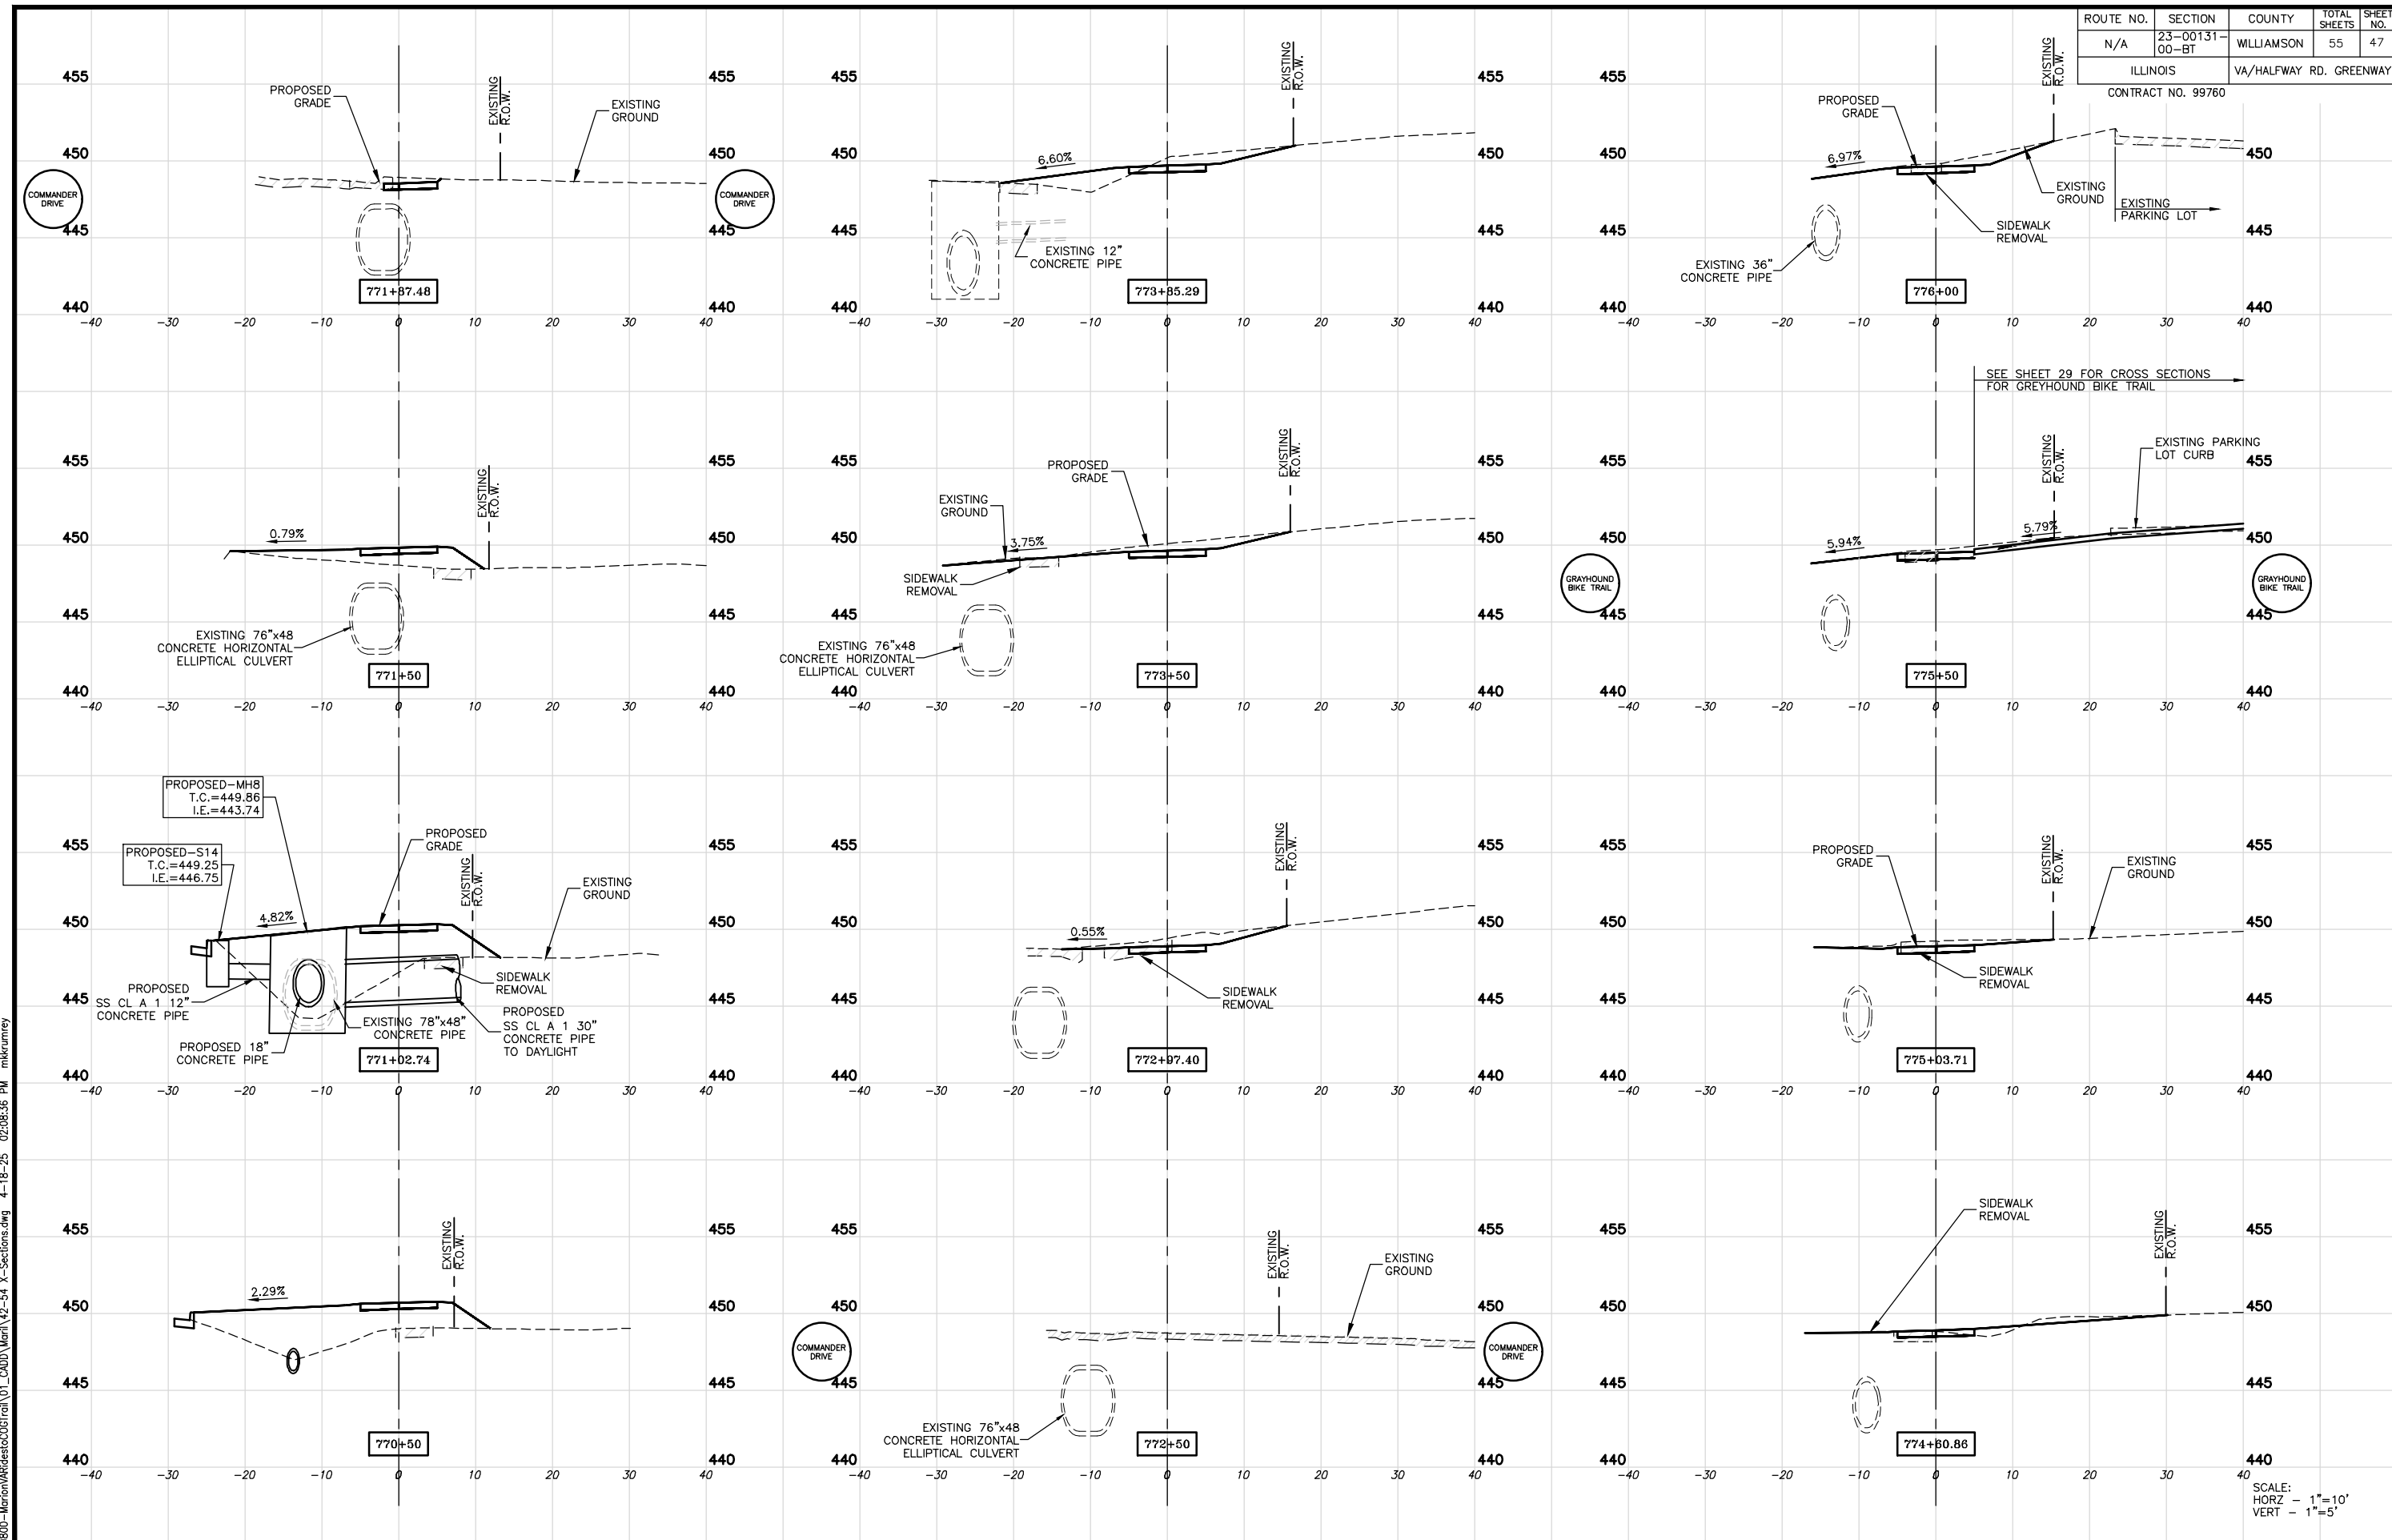

SEE SHEET 29 FOR CROSS SECTIONS FOR GREYHOUND BIKE TRAIL

SCALE:
HORZ - 1"=10'
VERT - 1"=5'


P:\2320800-Merion\AR\deto\CG\Trail\01_CADD\Trail\42-54_X-Sections.dwg 4-18-25 02:10:26 PM mikrunney

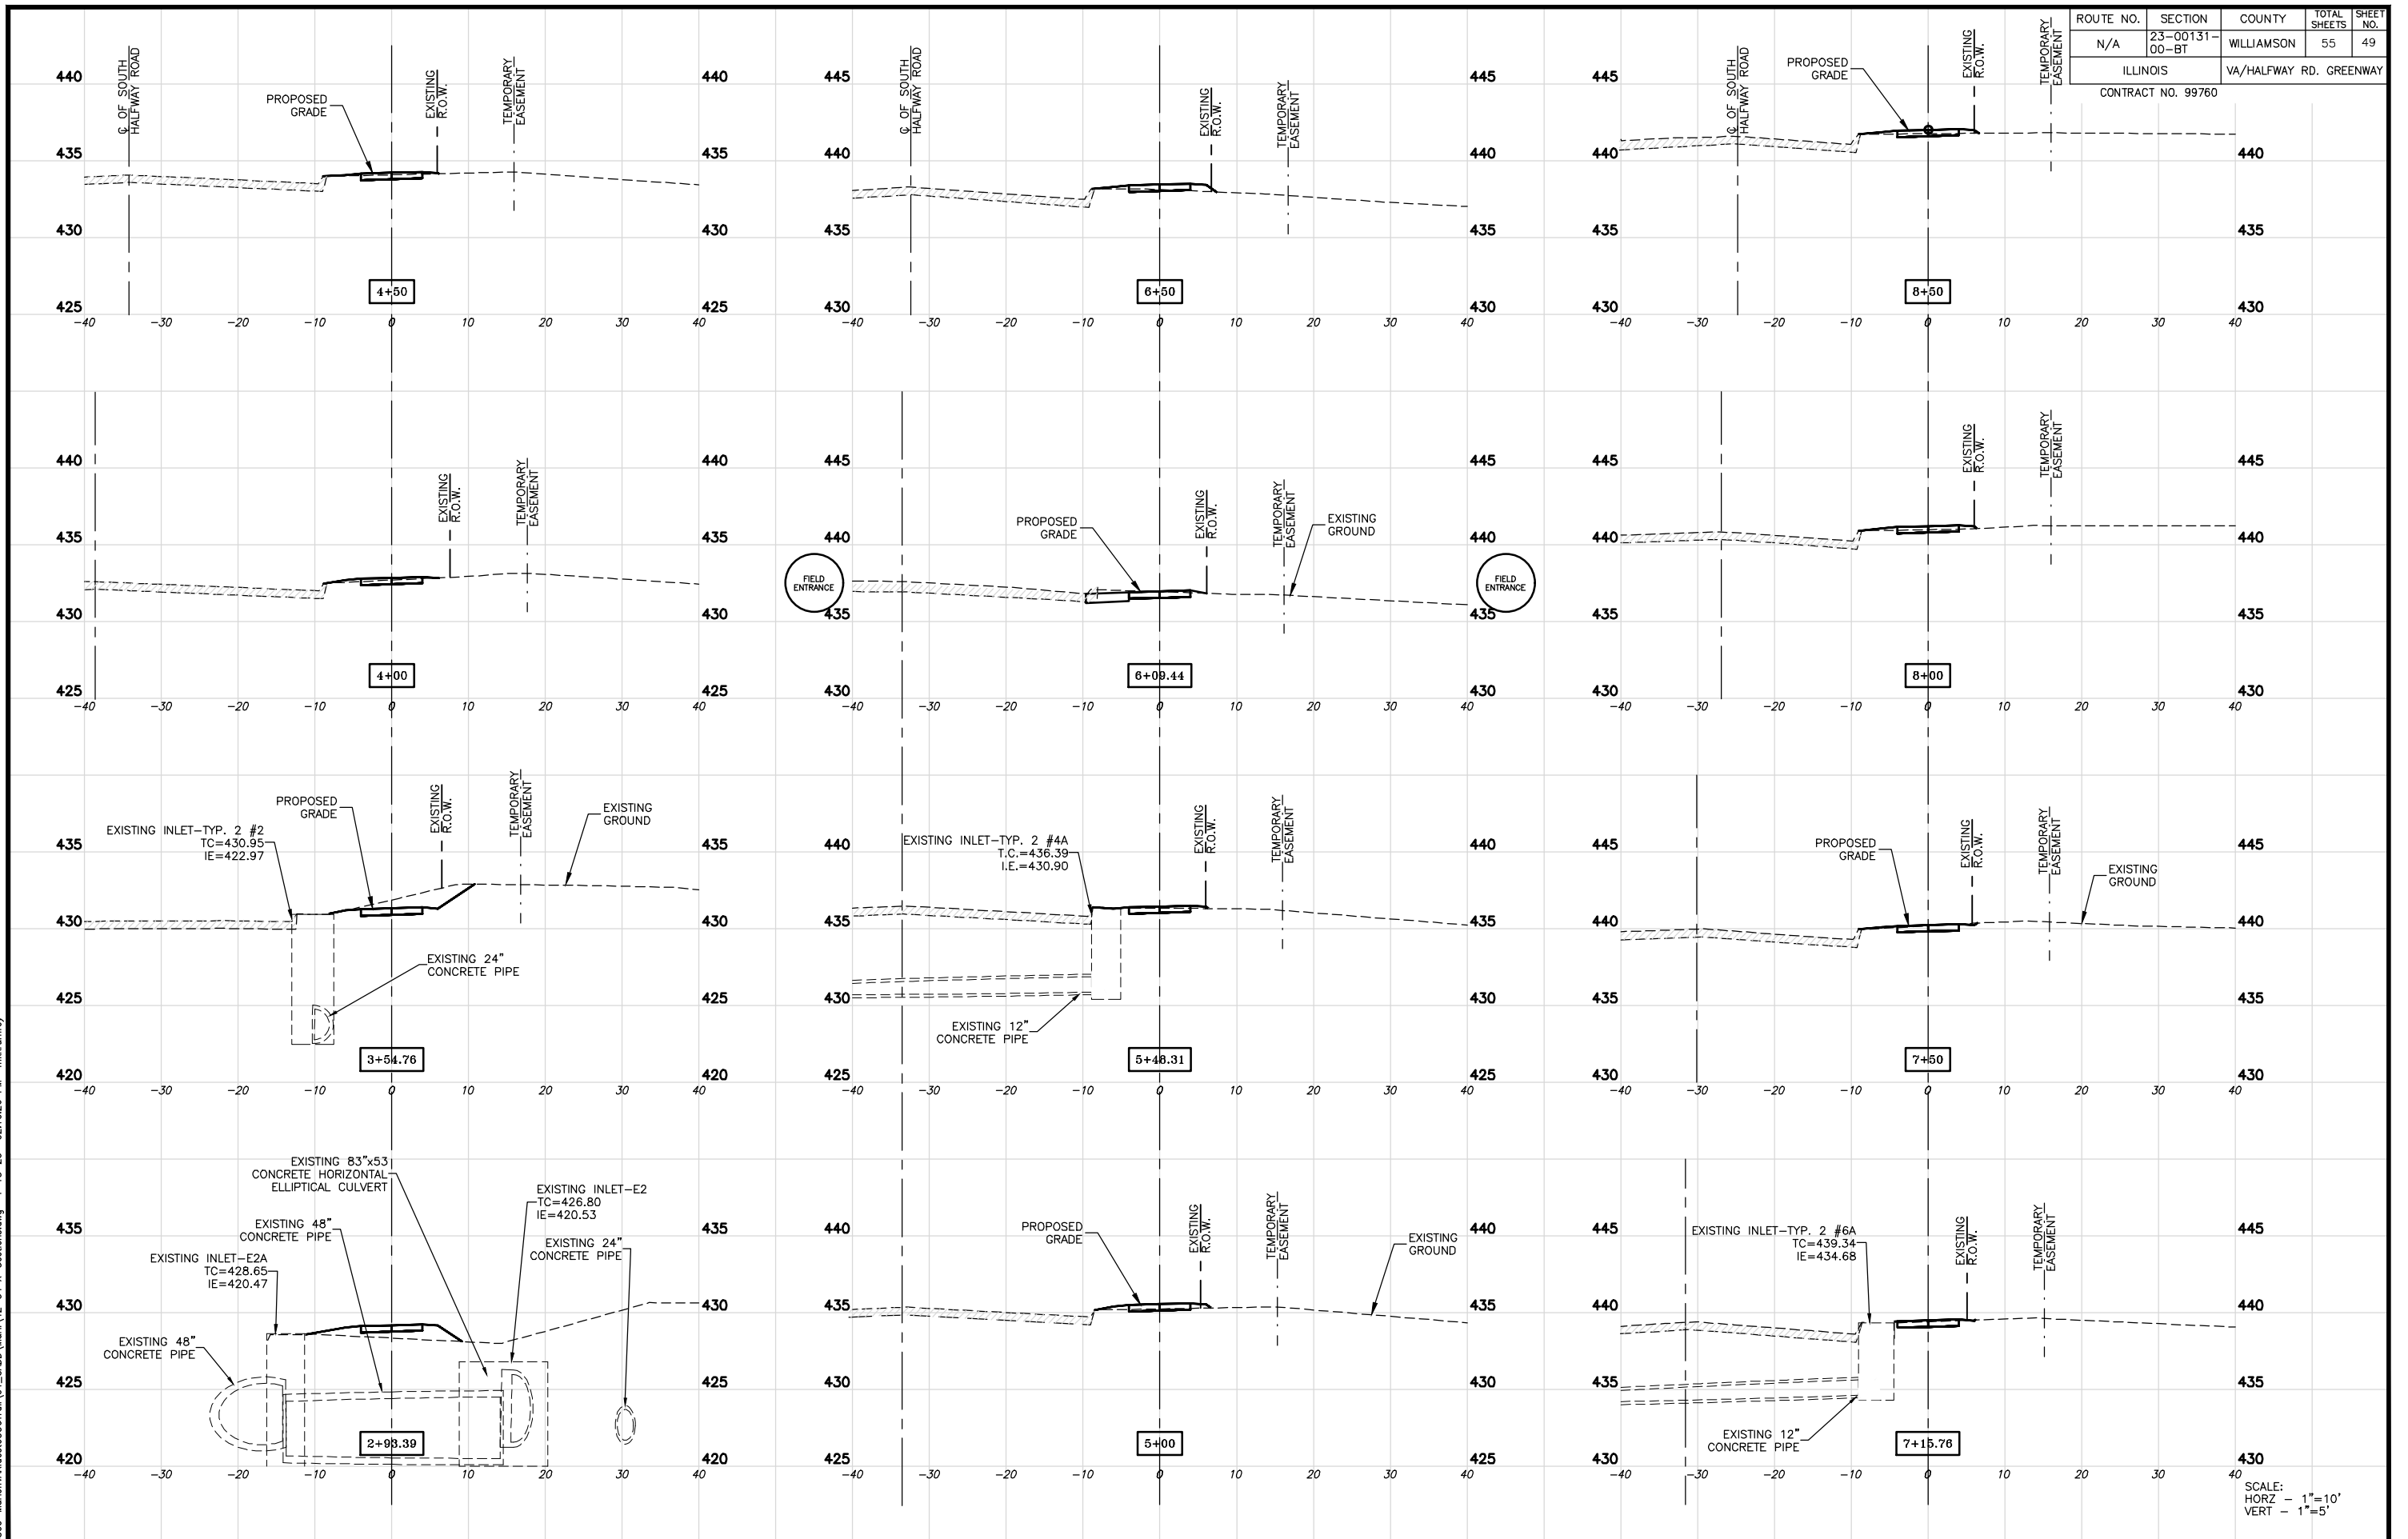

ROUTE NO.	SECTION	COUNTY	TOTAL SHEETS	SHEET NO.
N/A	23-00131-00-BT	WILLIAMSON	55	49
ILLINOIS		VA/HALFWAY RD. GREENWAY		
CONTRACT NO. 99760				

ROUTE NO.	SECTION	COUNTY	TOTAL SHEETS	SHEET NO.
N/A	23-00131-00-BT	WILLIAMSON	55	50
ILLINOIS		VA/HALFWAY RD. GREENWAY		


CONTRACT NO. 99760

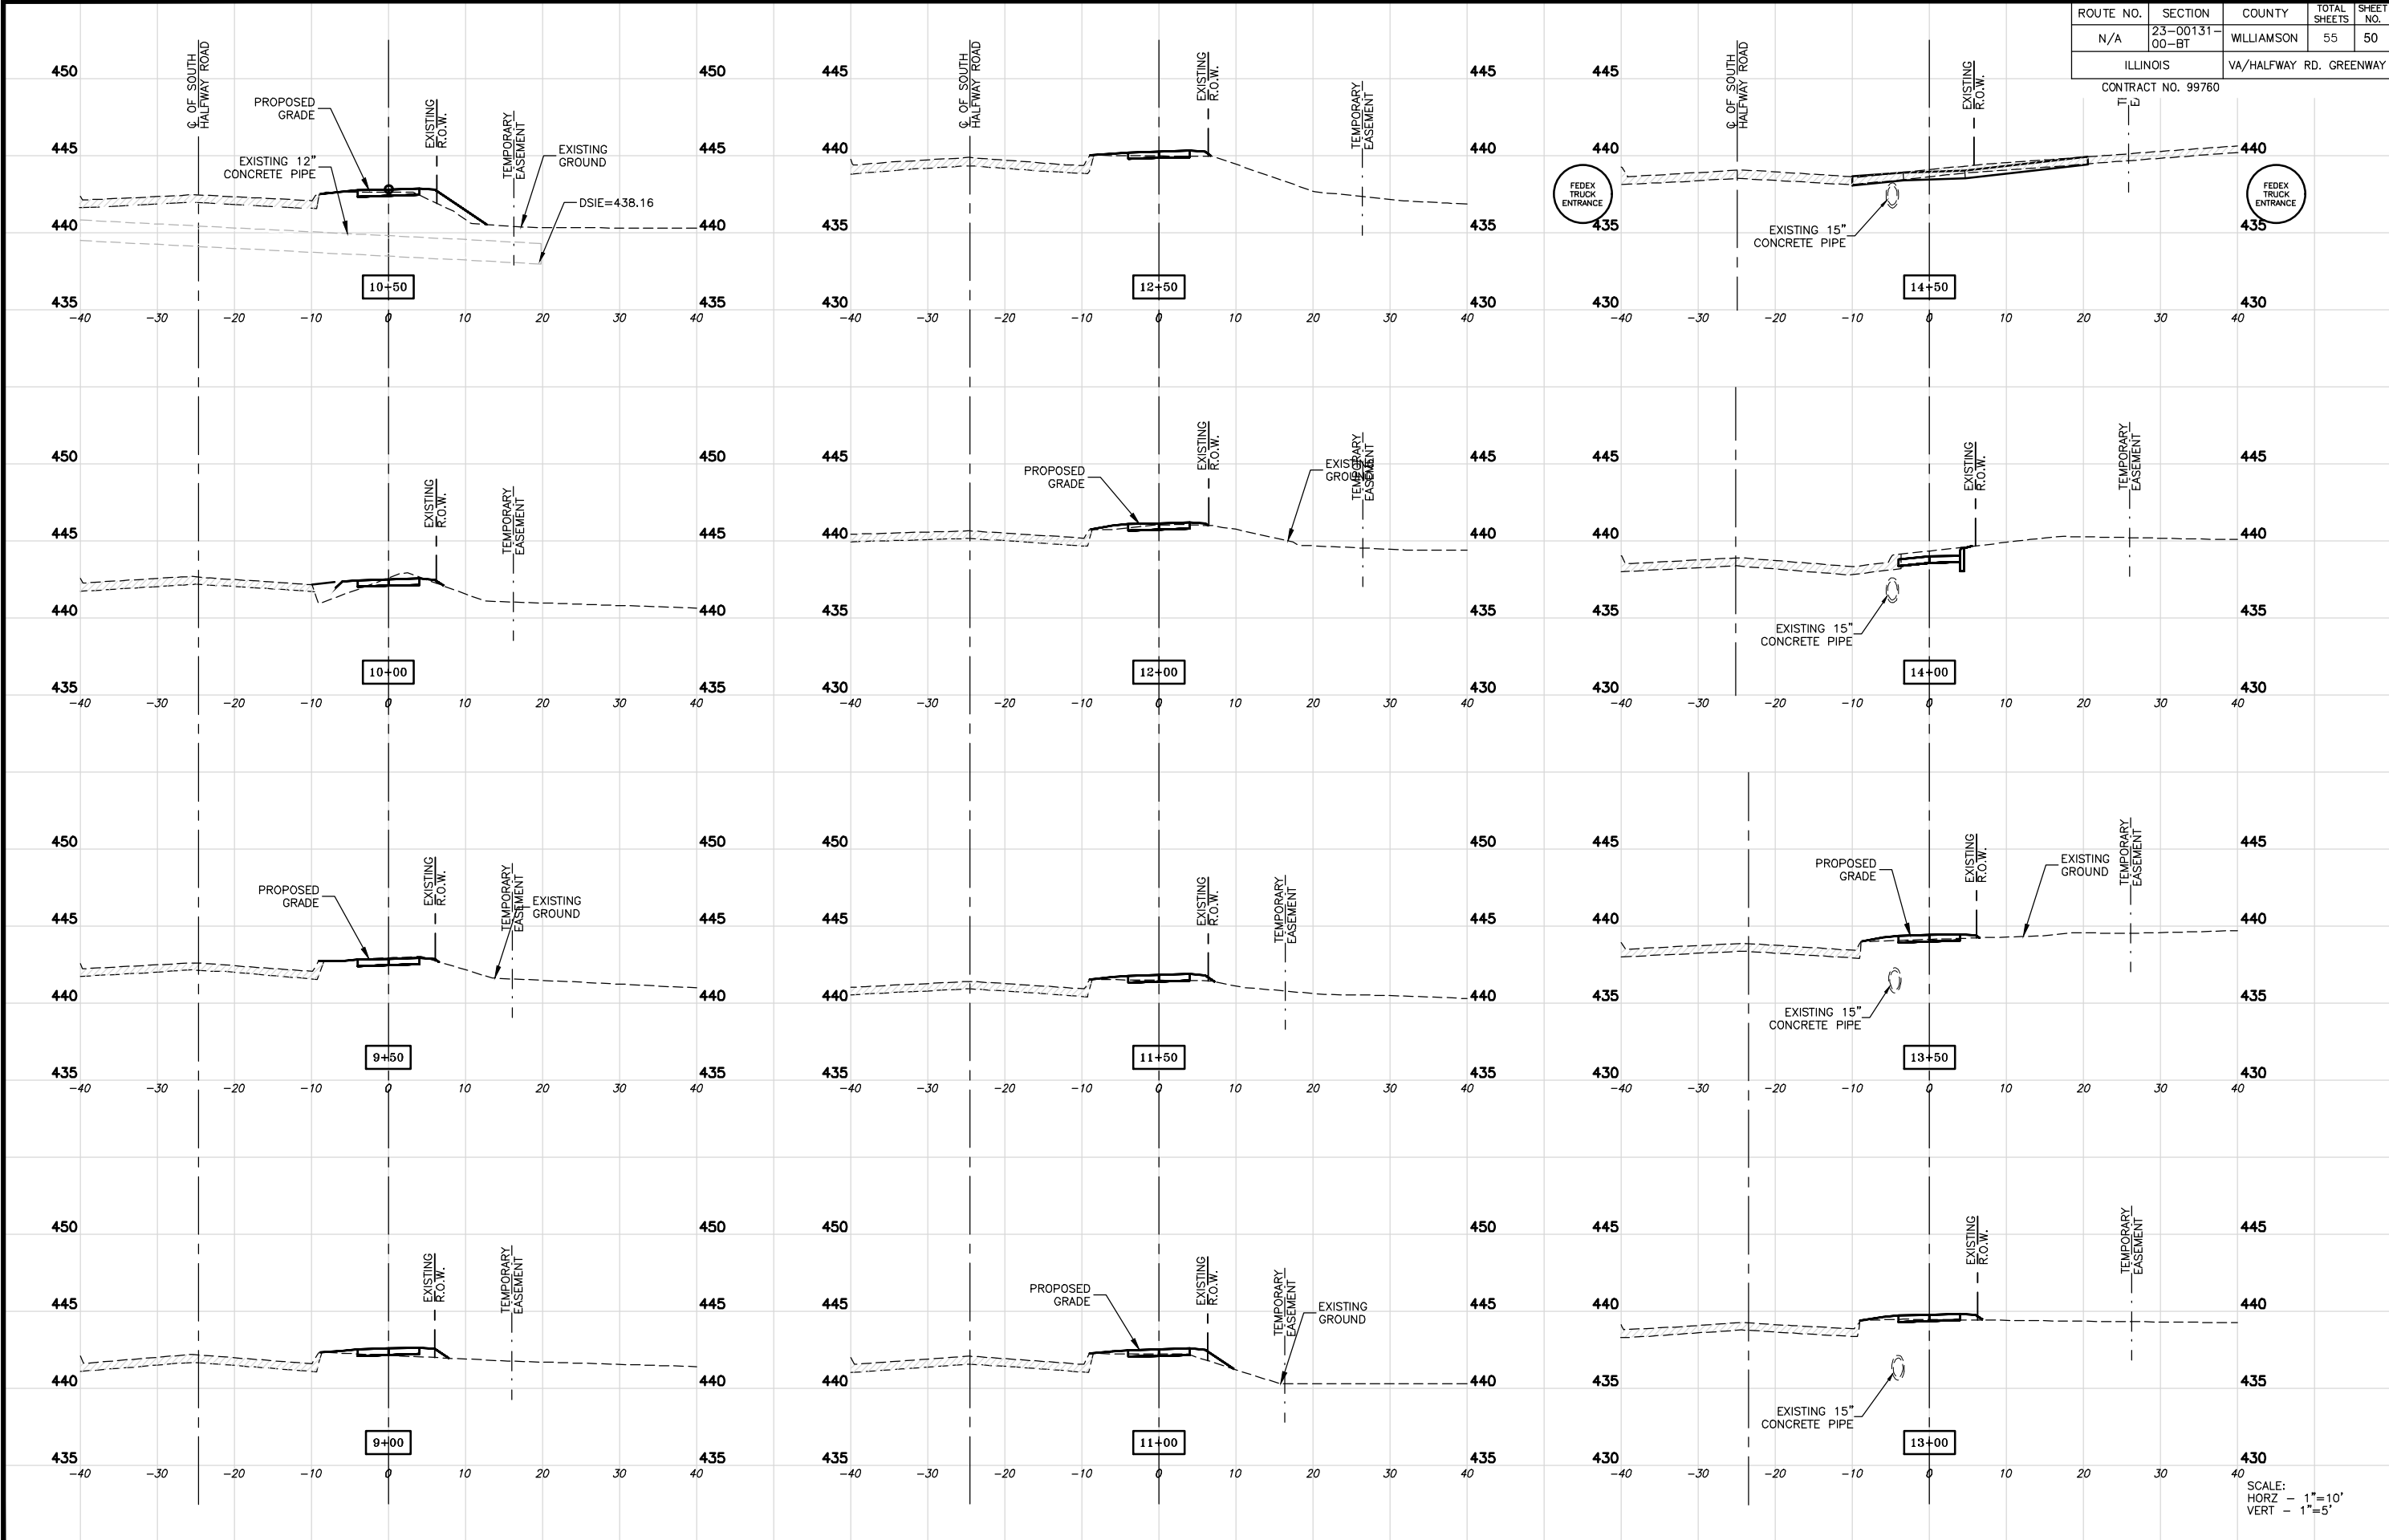

SCALE:
HORZ - 1"=10'
VERT - 1"=5'

ROUTE NO.	SECTION	COUNTY	TOTAL SHEETS	SHEET NO.
N/A	23-00131-00-BT	WILLIAMSON	55	51
ILLINOIS		VA/HALFWAY RD. GREENWAY		


CONTRACT NO. 99760

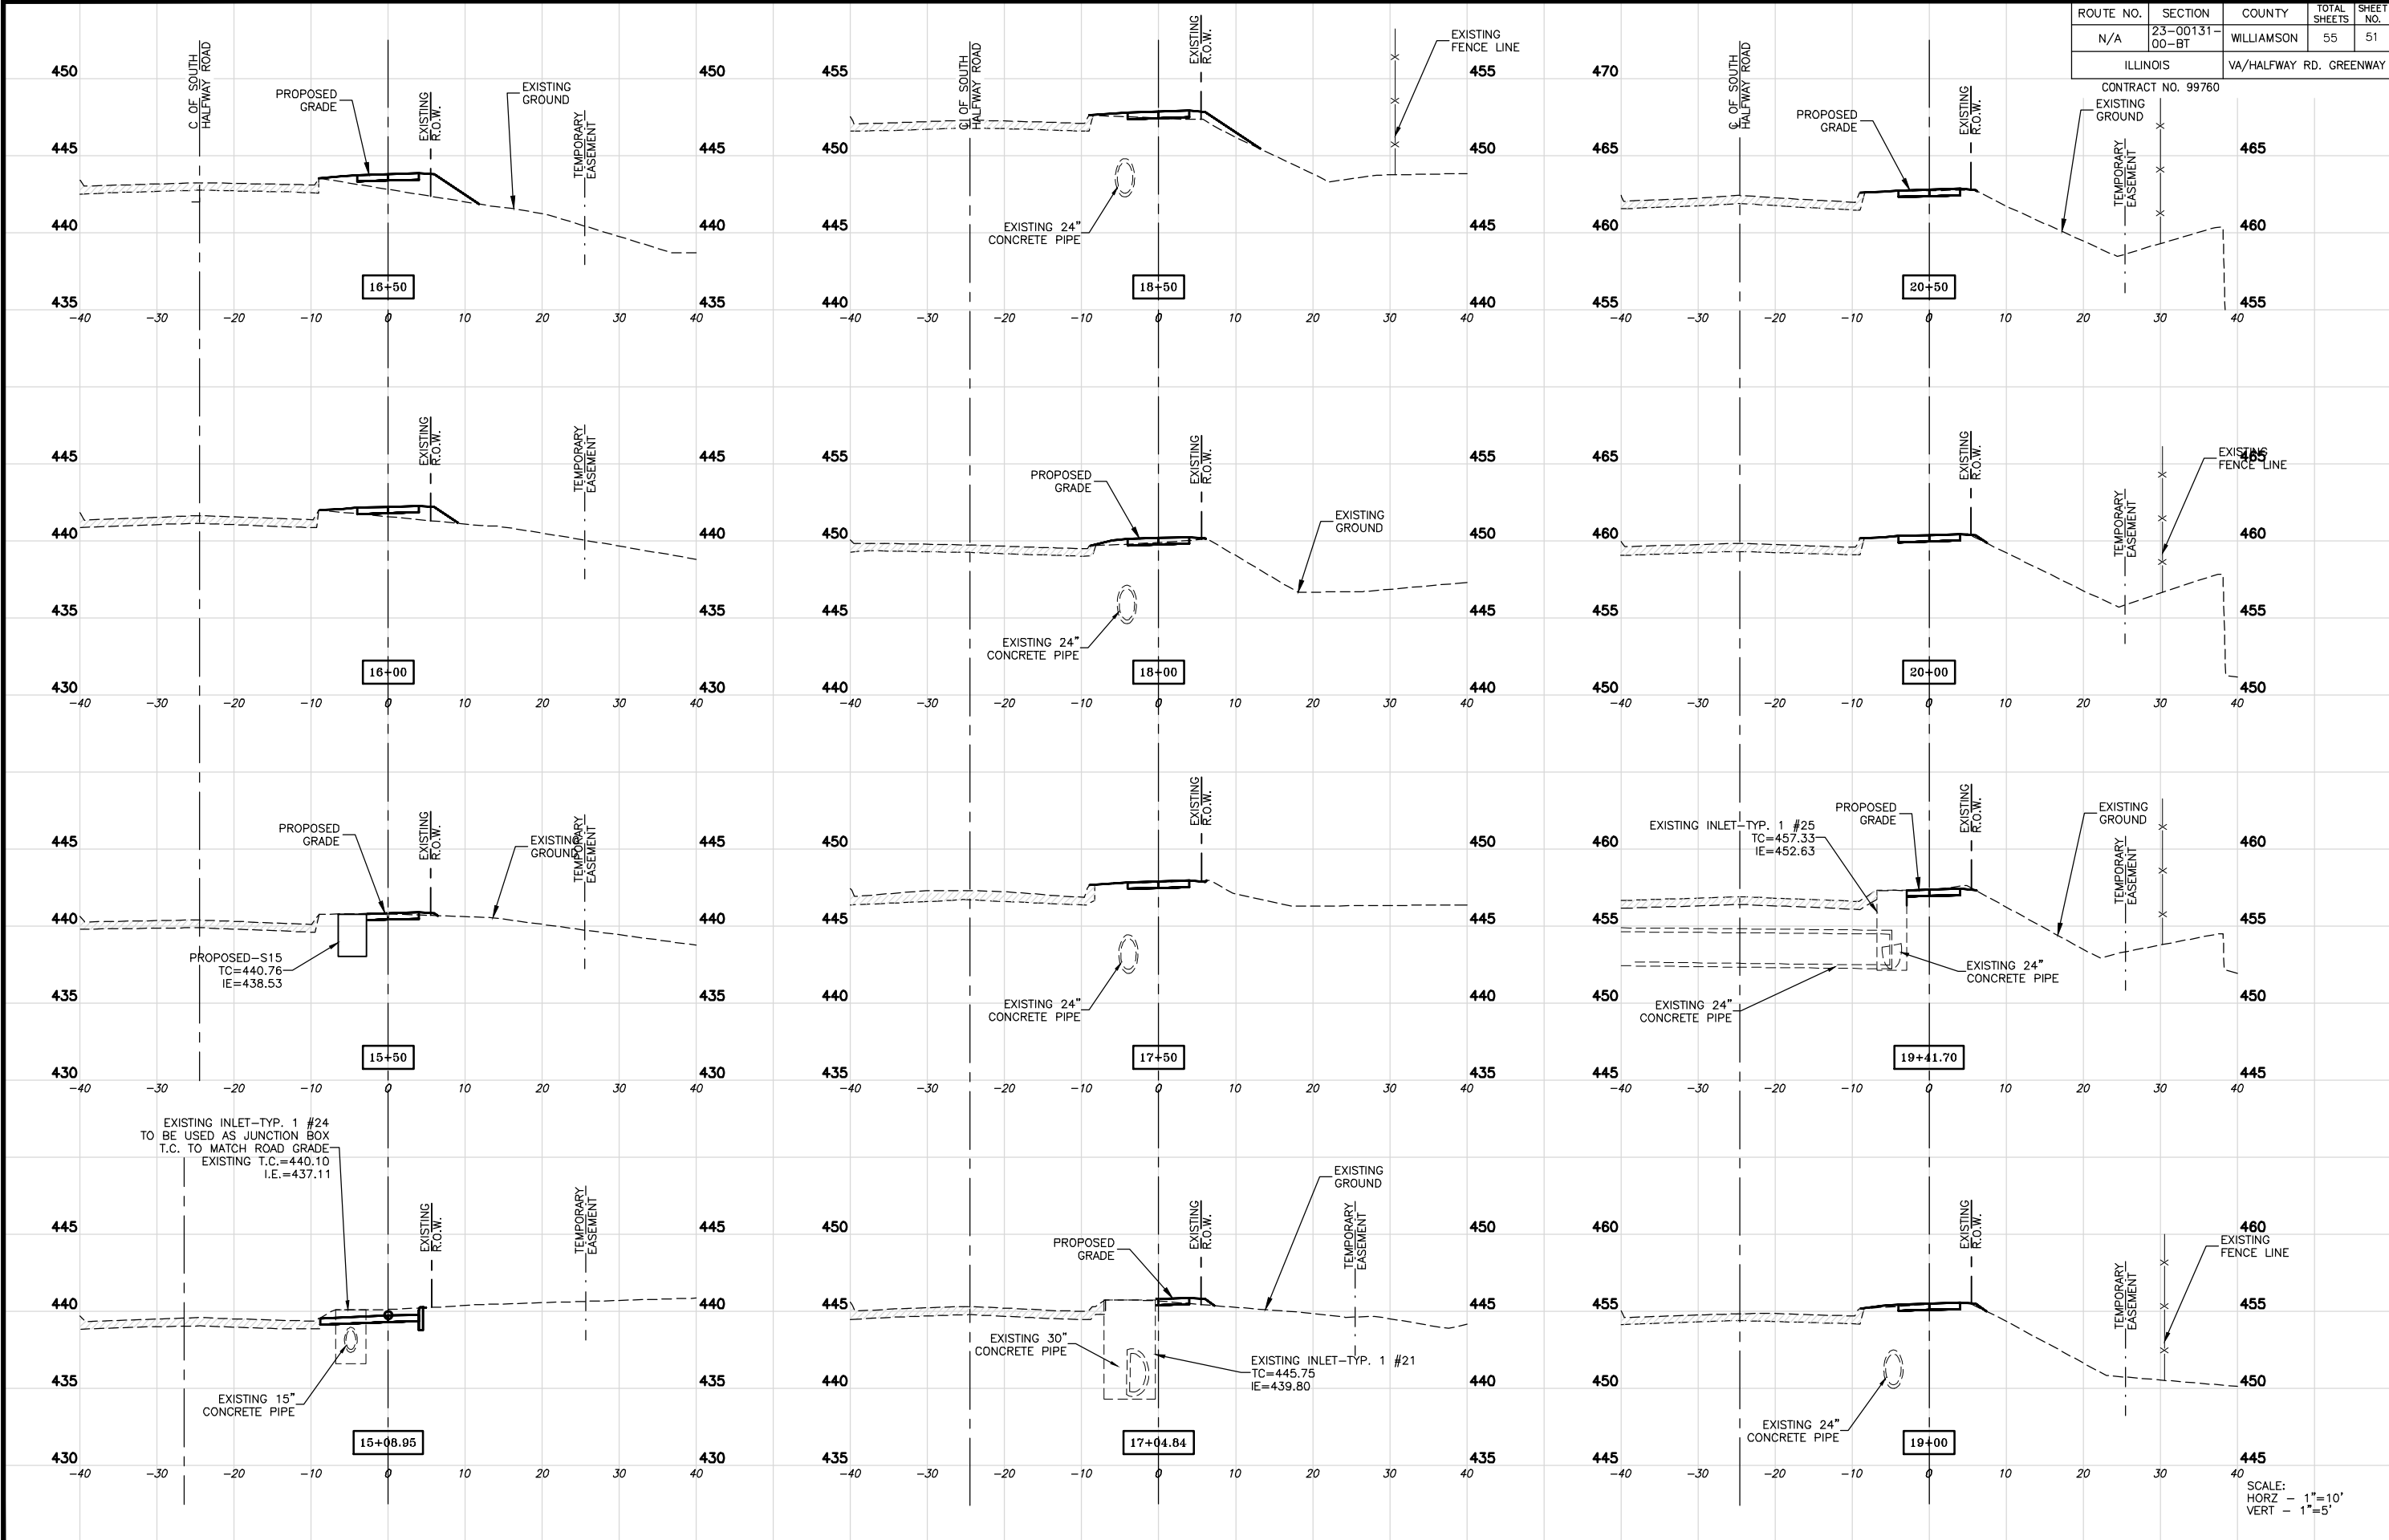


P:\2320800-Marian\AR\detoc\G\Trail\01_CADD\Trail\2-54 X-Sections.dwg 4-18-25 02:12:40 PM mikrunney

ROUTE NO.	SECTION	COUNTY	TOTAL SHEETS	SHEET NO.
N/A	23-00131-00-BT	WILLIAMSON	55	52
ILLINOIS		VA/HALFWAY RD. GREENWAY		

CONTRACT NO. 99760

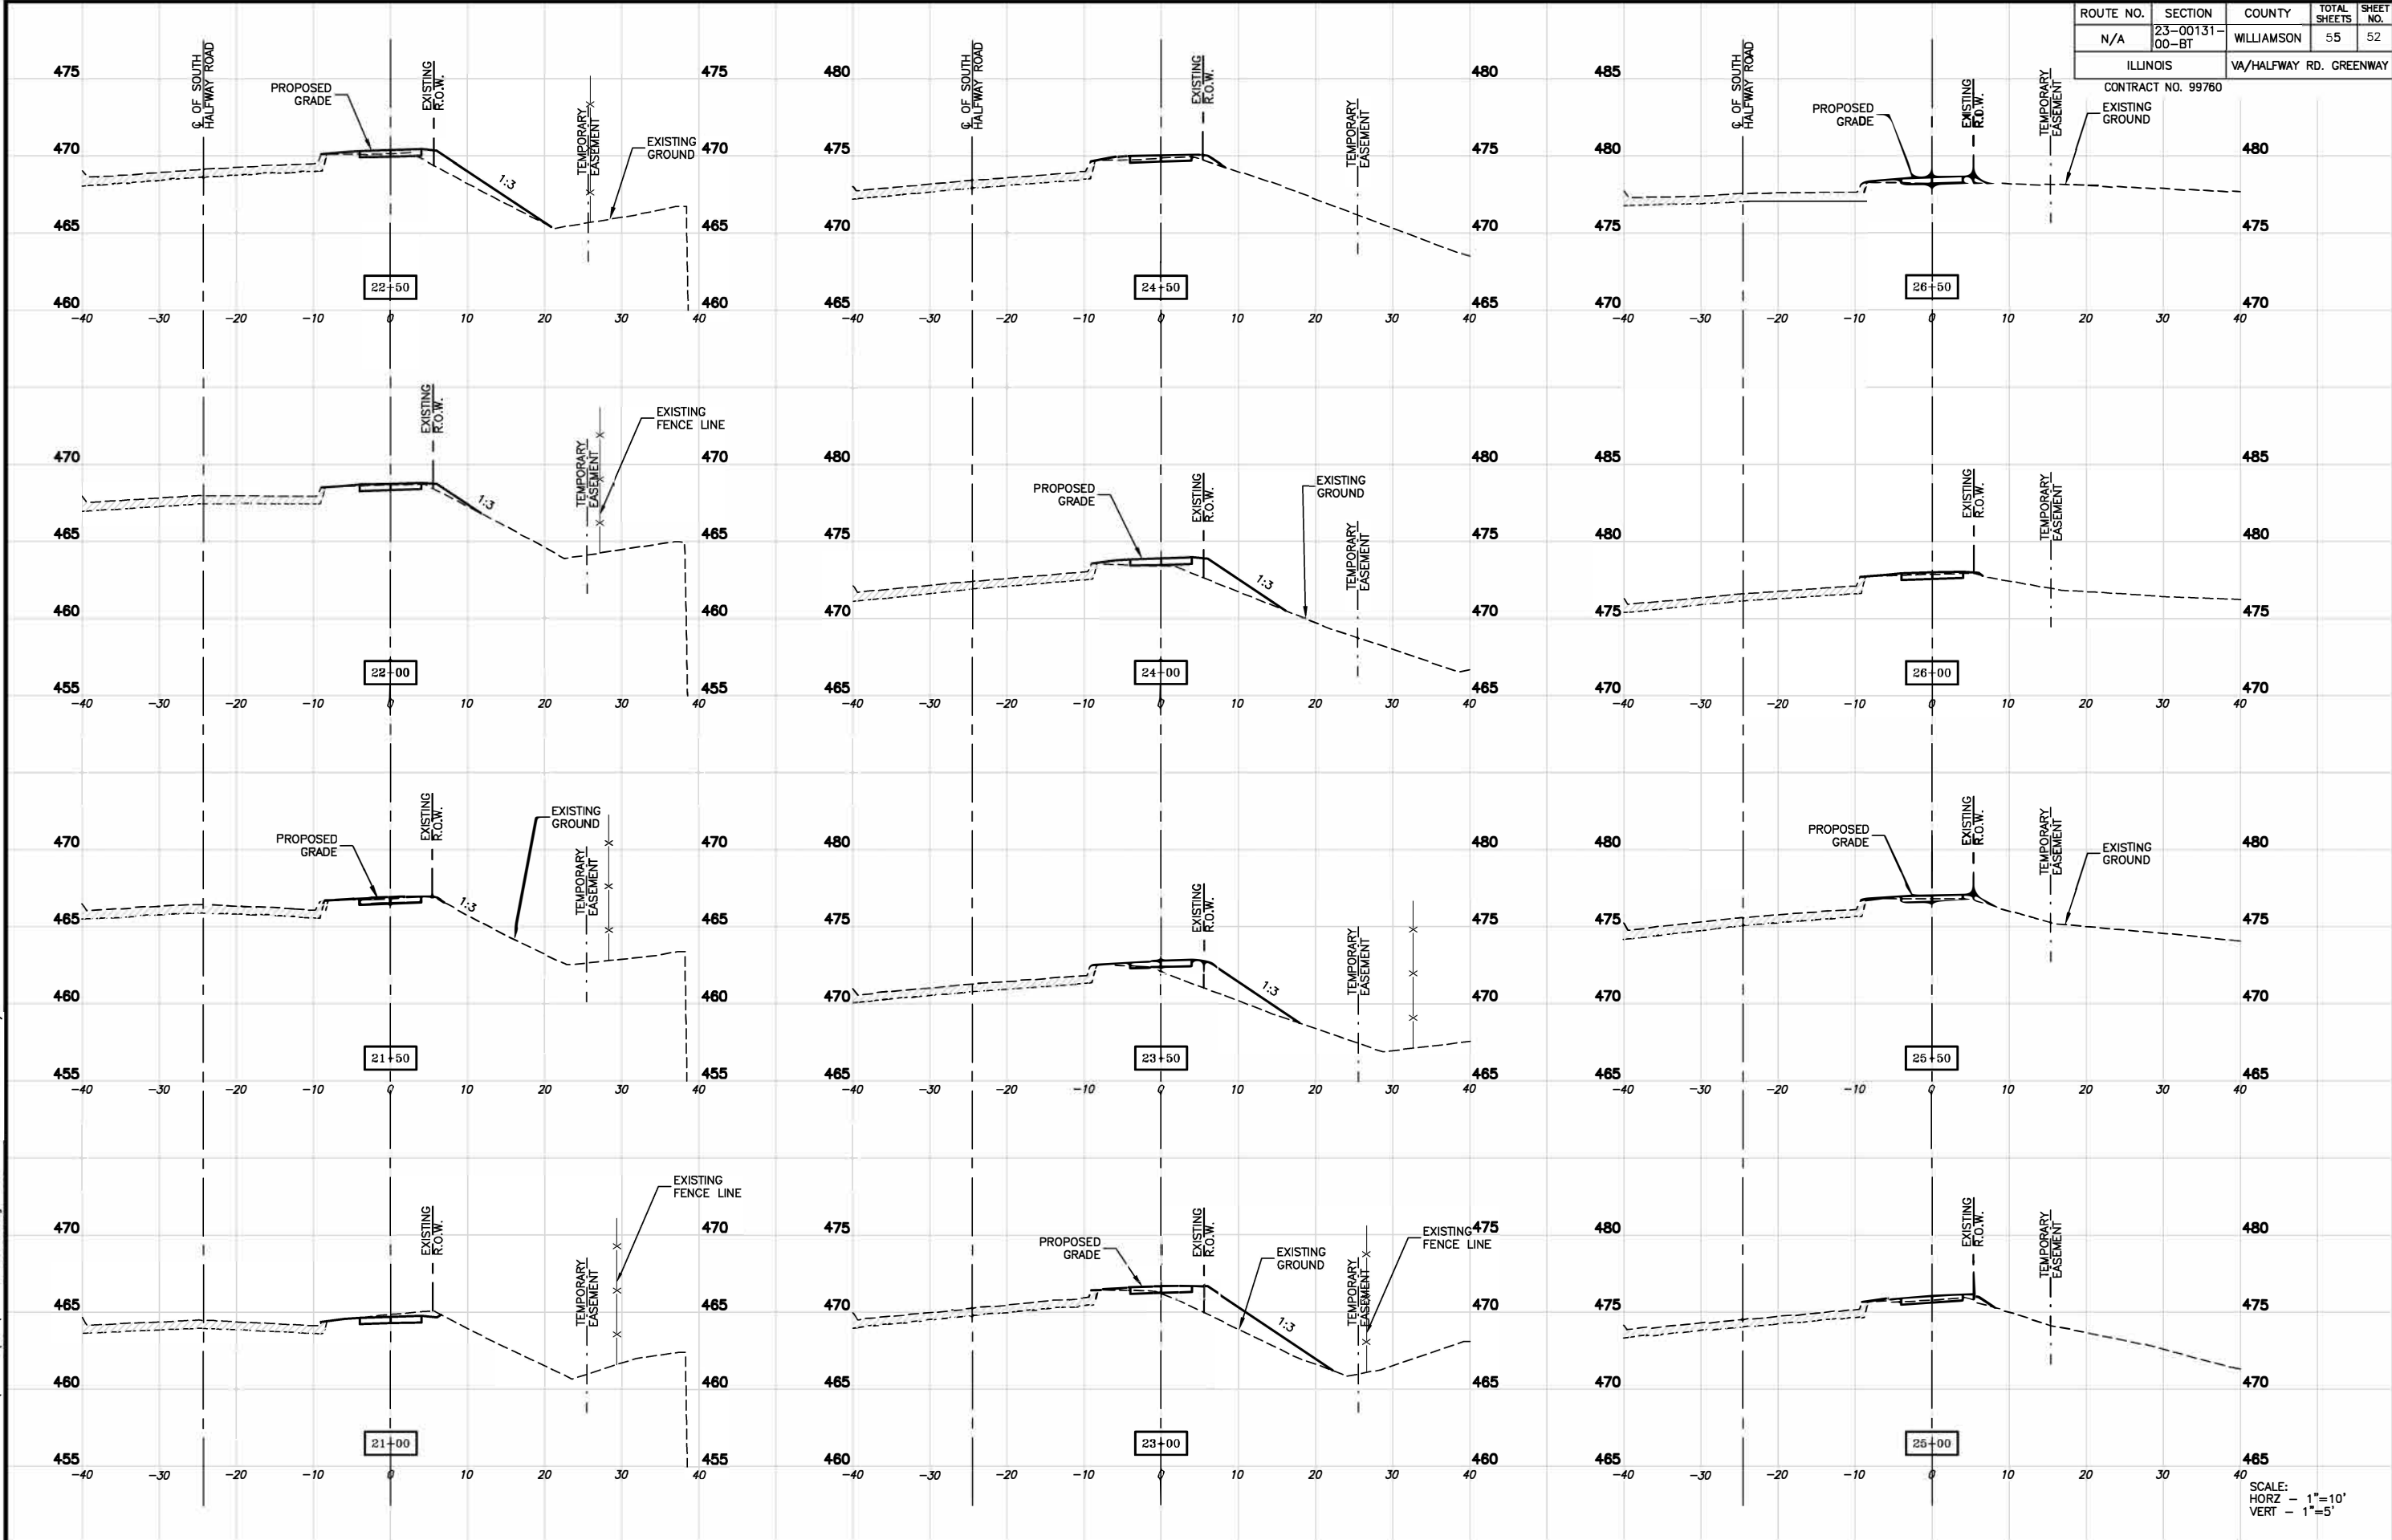


P:\2320800-Monrovia\desto\COGTrail\01_CADD\Ward\2-54_X-Sections.dwg 4-18-25 02:14:31 PM mkrumrey

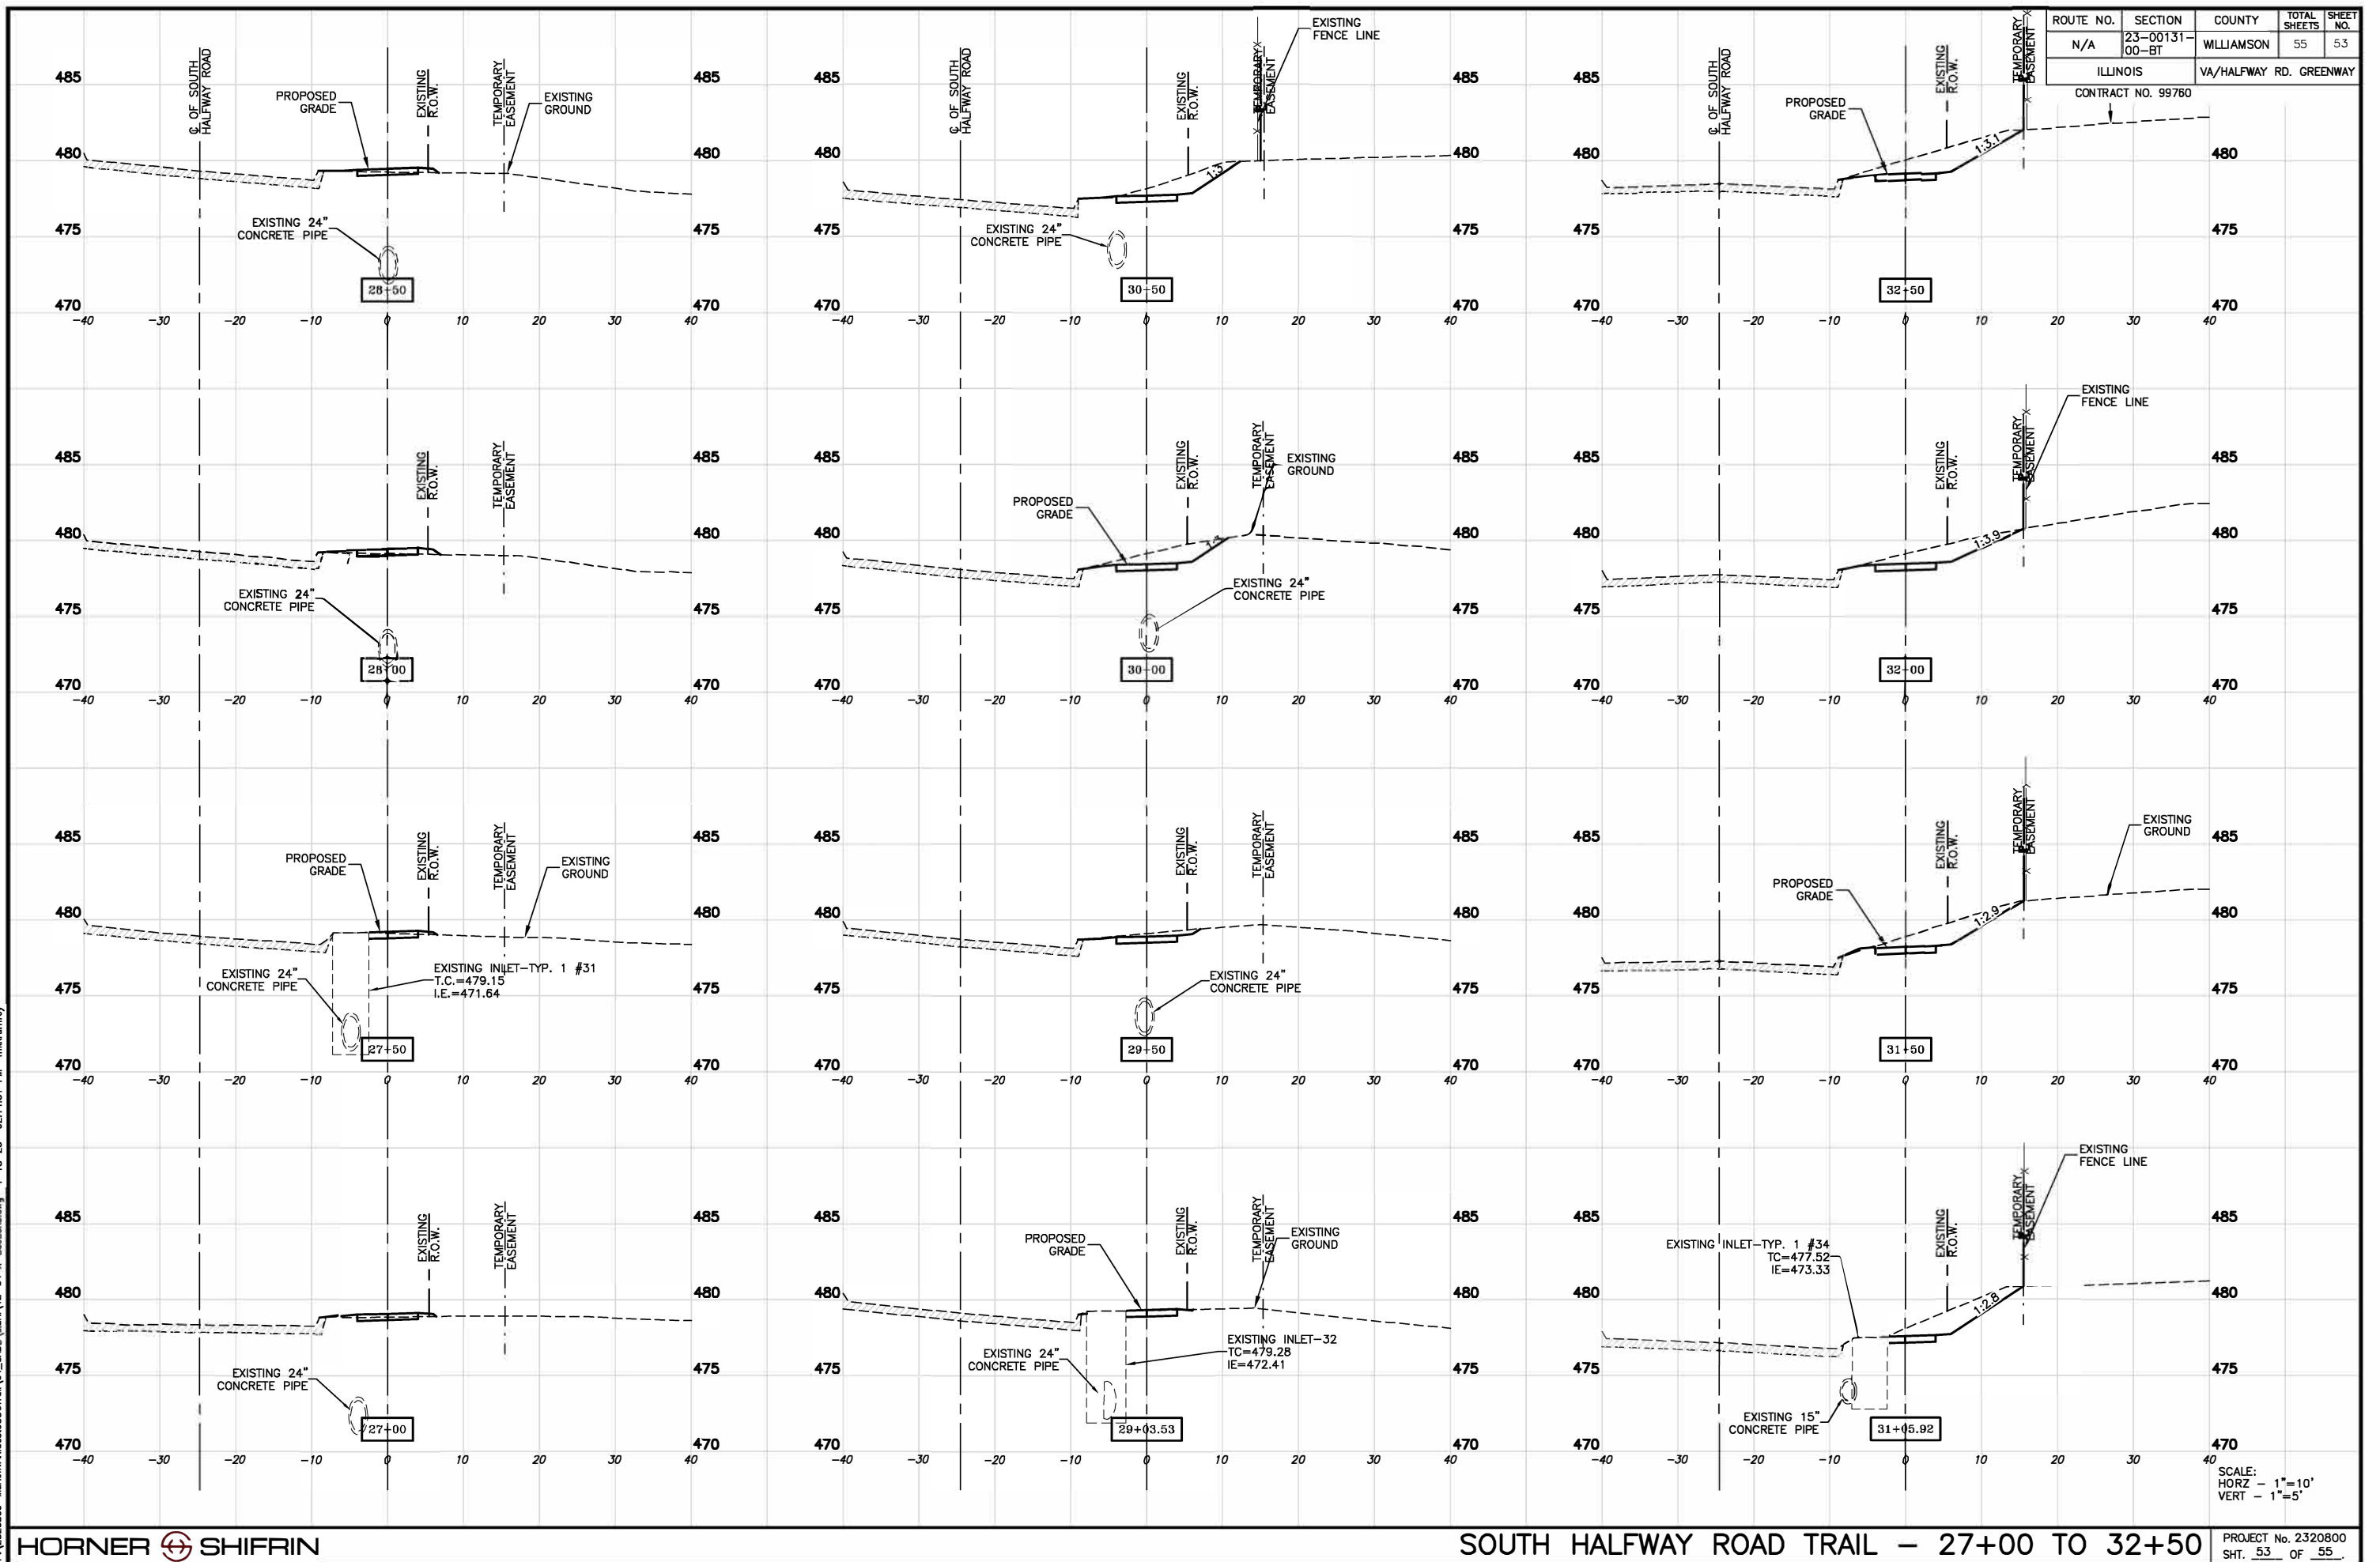

P:\2320800-Merion\AR\desto\CGI\01_CADD\Mar\142-54 X-Sections.dwg 4-18-25 02:15:21 PM mikrunney

ROUTE NO.	SECTION	COUNTY	TOTAL SHEETS	SHEET NO.
N/A	23-00131-00-BT	WILLIAMSON	55	54
ILLINOIS		VA/HALFWAY RD. GREENWAY		


CONTRACT NO. 99760

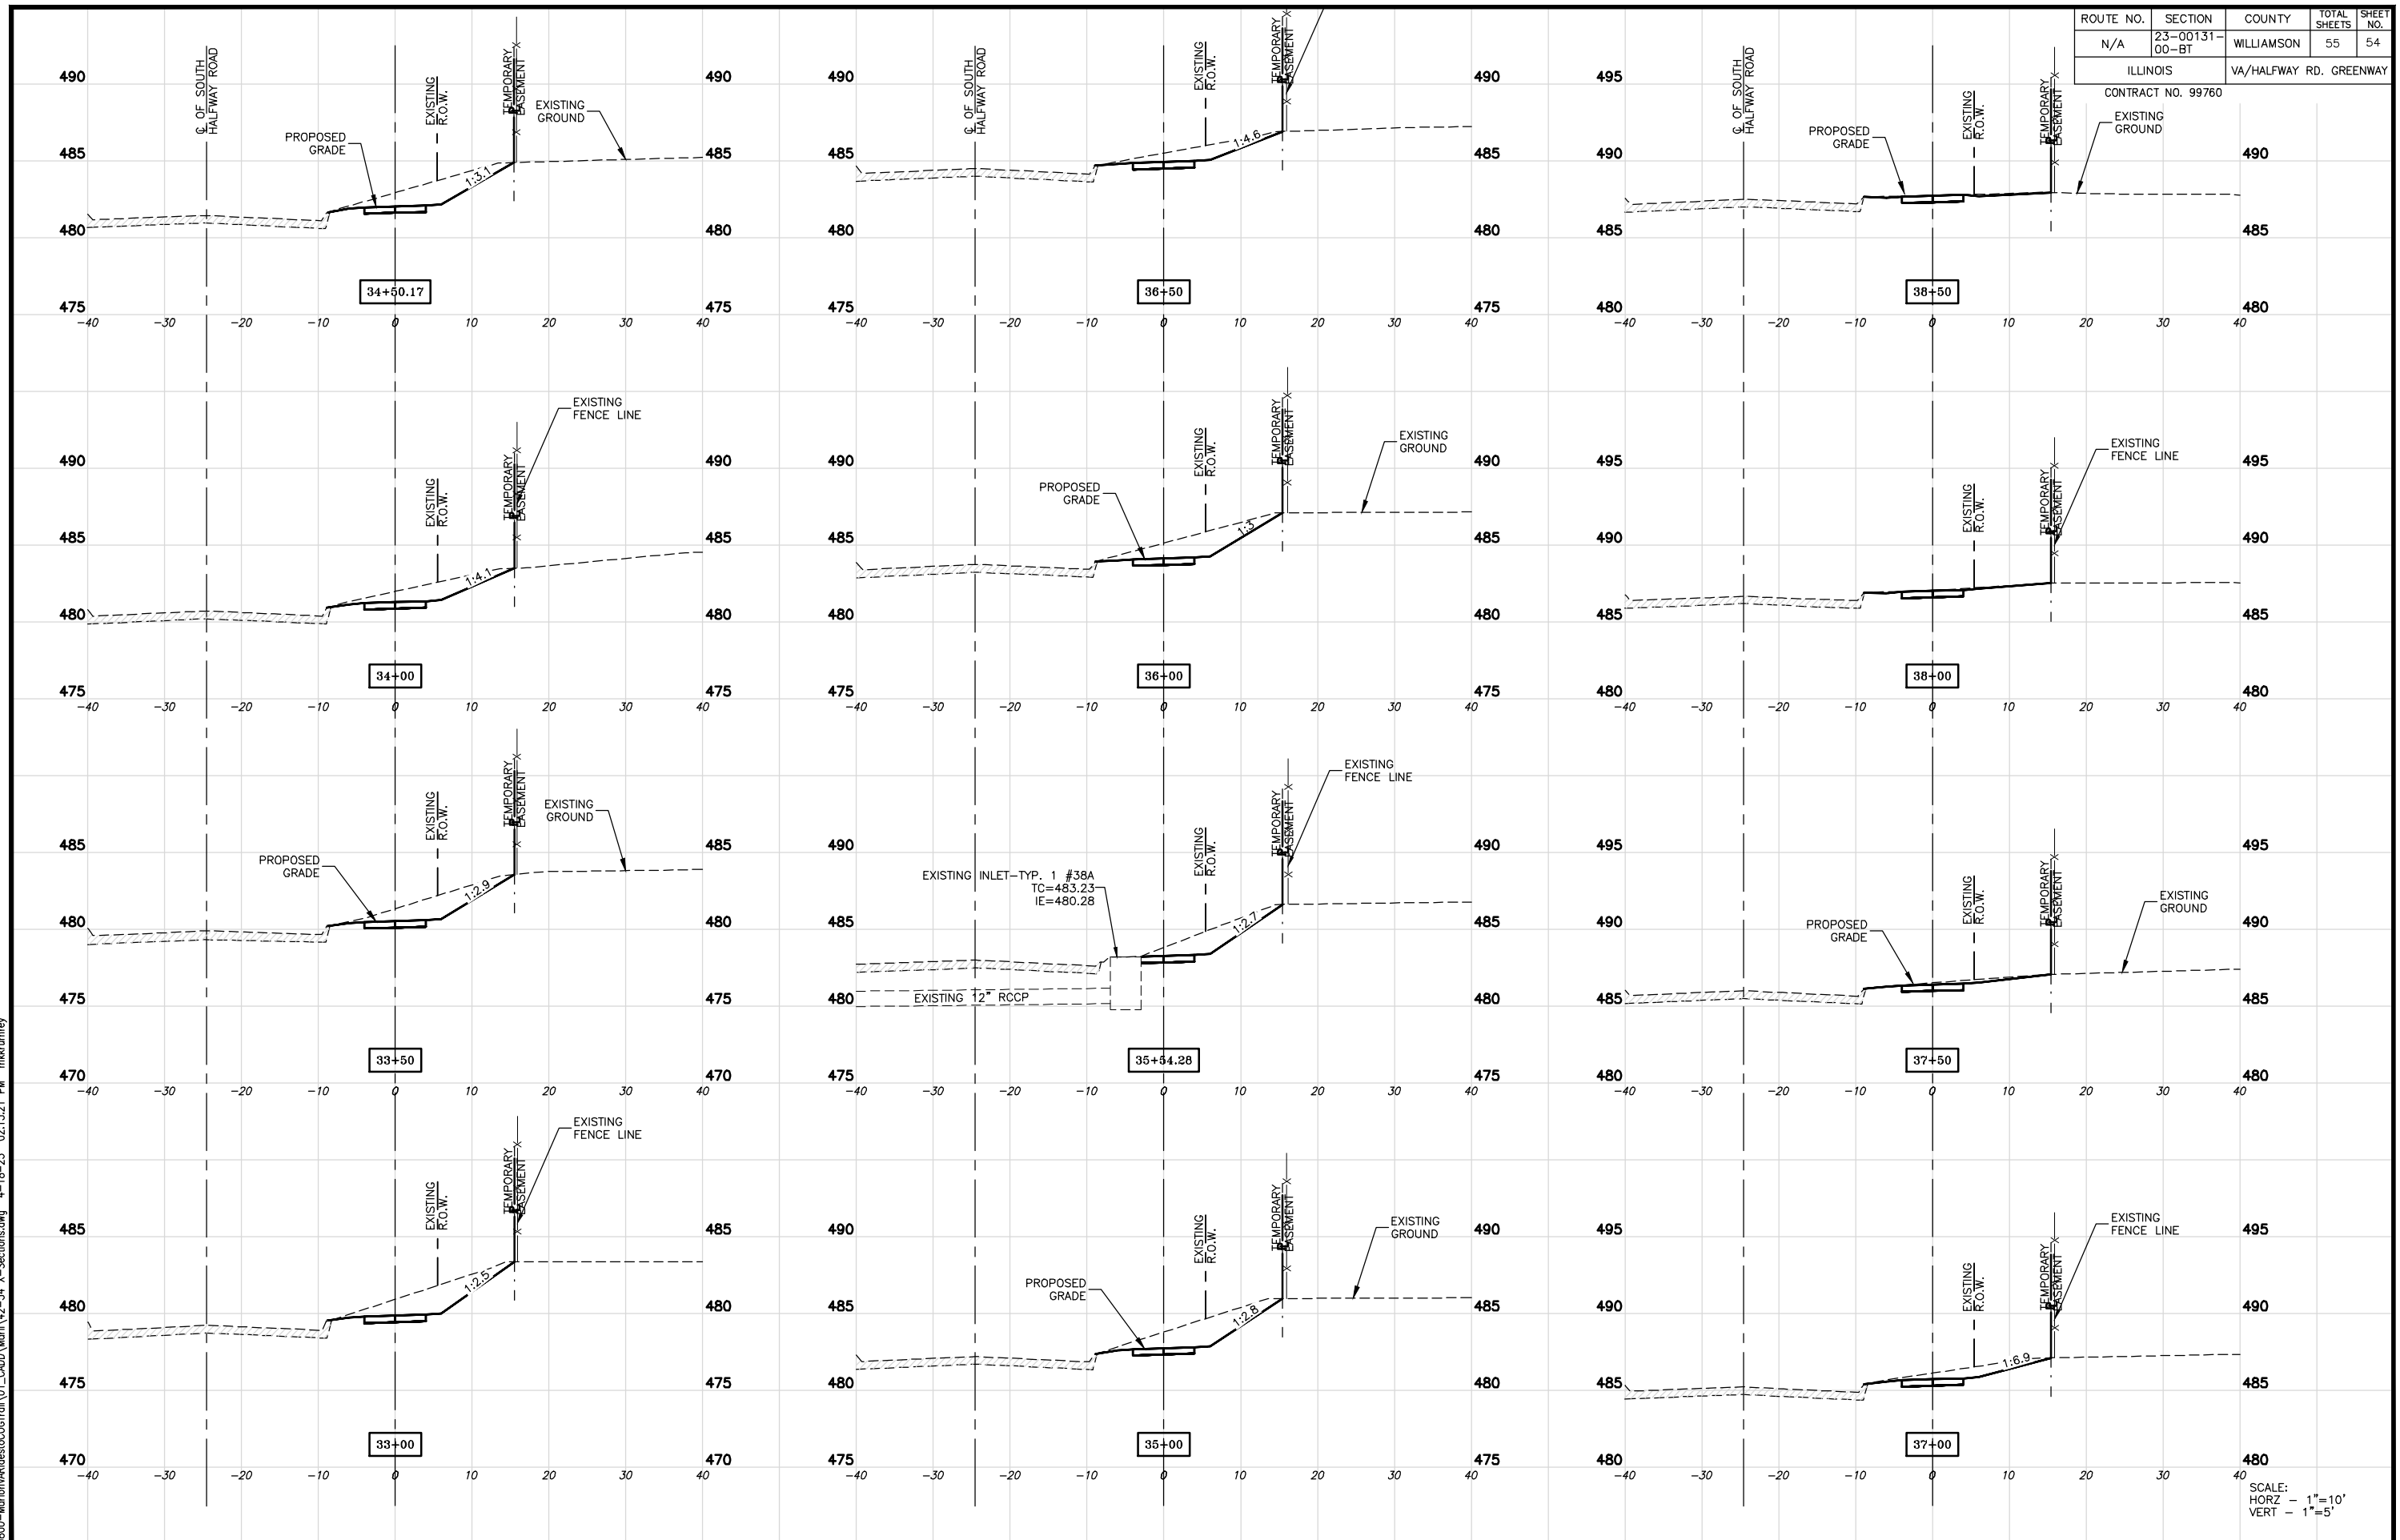

SCALE:
HORZ - 1"=10'
VERT - 1"=5'

ROUTE NO.	SECTION	COUNTY	TOTAL SHEETS	SHEET NO.
N/A	23-00131-00-BT	WILLIAMSON	55	55
ILLINOIS		VA/HALFWAY RD. GREENWAY		

CONTRACT NO. 99760

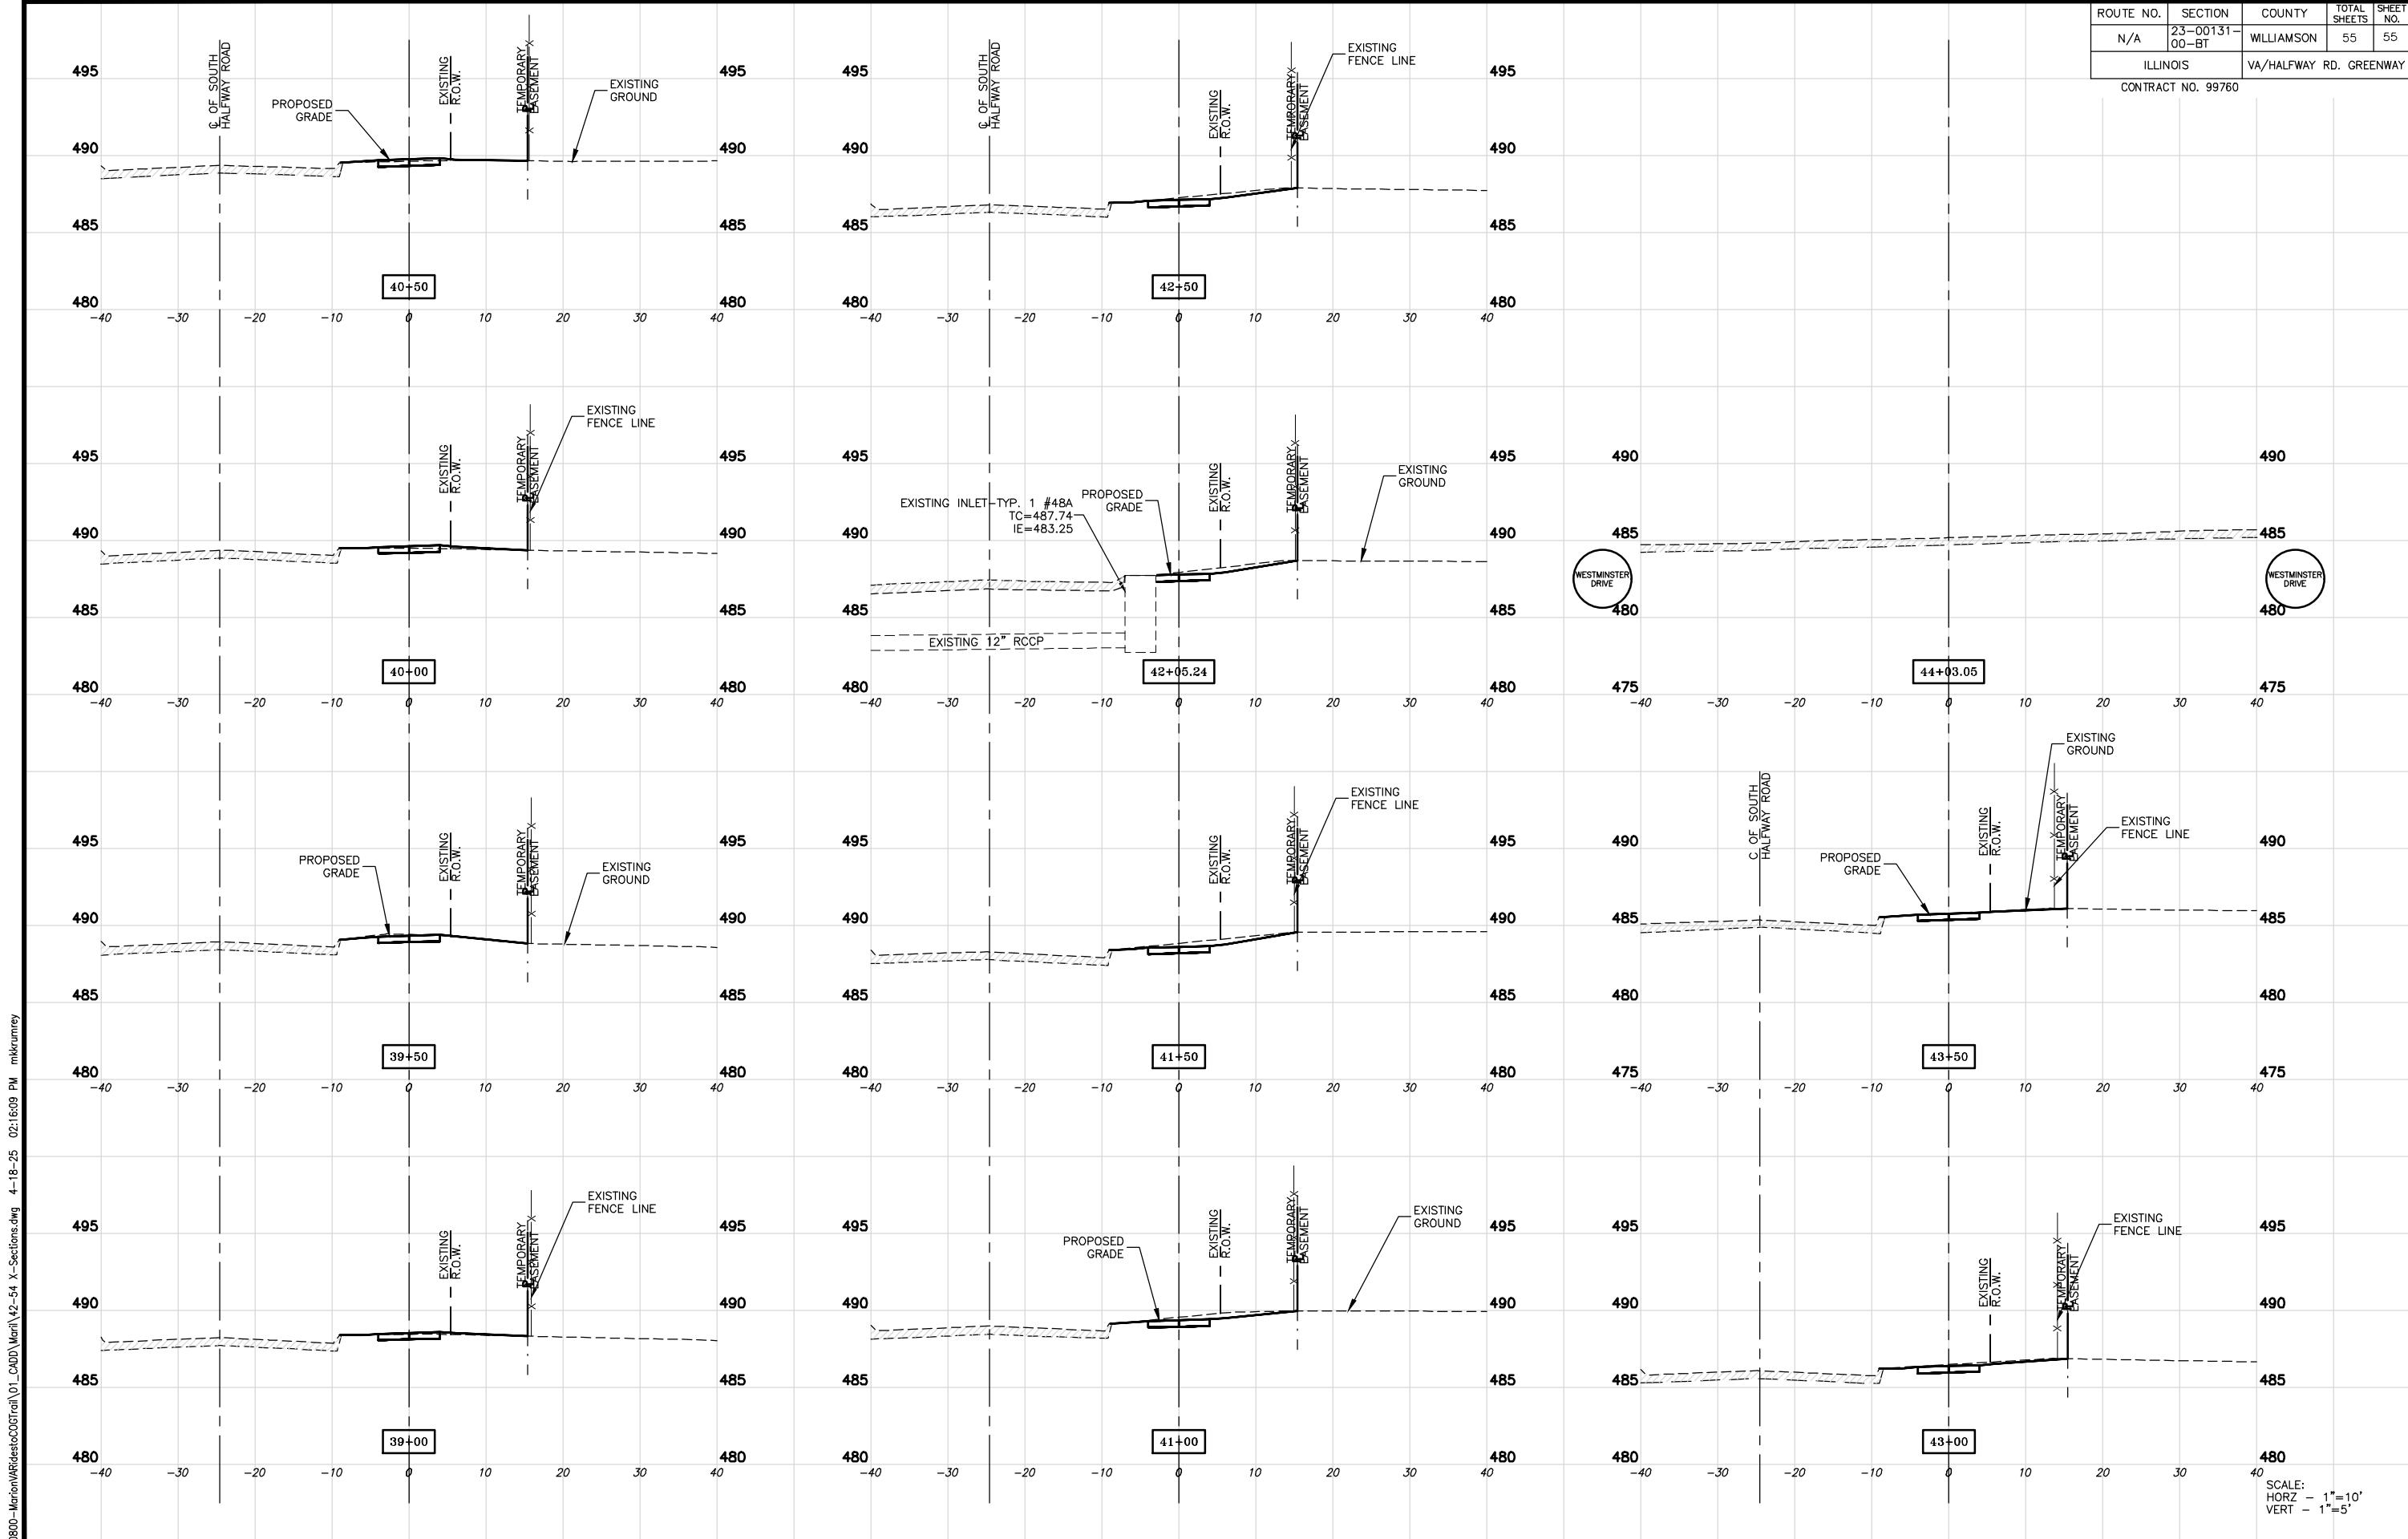

P:\2320800-Merion\AR\desto\CG\tra\01_CADD\Mar\142-54 X-Sections.dwg 4-18-25 02:16:09 PM mikrunney