

F.A.I. RTE.	SECTION	COUNTY	TOTAL SHEETS	SHEET NO.
72	(74-68VB)B	PIATT	93	1
		ILLINOIS	CONTRACT NO. 70024	

STATE OF ILLINOIS
DEPARTMENT OF TRANSPORTATION

FOR INDEX OF SHEETS, SEE SHEET NO. 2
FOR SUMMARY OF QUANTITIES, SEE SHEET NO. 3 THROUGH 8


**PROPOSED
HIGHWAY PLANS**

**F.A.I. ROUTE 72 (I-72)
SECTION (74-68VB)B
PROJECT NO. BR-YU1P(807)
BRIDGE SUPERSTRUCTURE REPLACEMENT
PIATT COUNTY**

CURRENT TRAFFIC DATA FOR F.A.I. 72
2020 ADT = 6,400 (EB), 6,100 (WB)
P.U. % 77.4 (EB), 75.8 (WB)
S.U. % 2.3 (EB), 2.9 (WB)
M.U. % 20.3 (EB), 21.3 (WB)

**DESIGN DESIGNATION
N/A**

**C-95-050-18
OVER NORFOLK SOUTHERN RAILWAY COMPANY
NORTH OF MONTICELLO
NORFOLK SOUTHERN MILEPOST (C-144.08)
DIVISION (MIDWEST)**

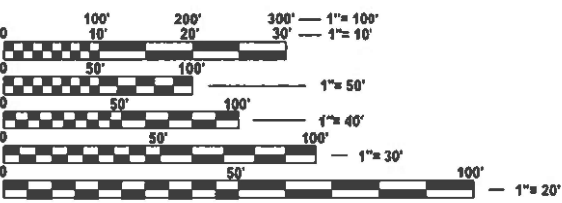


FULL SIZE PLANS HAVE BEEN PREPARED USING STANDARD
ENGINEERING SCALES. REDUCED SIZED PLANS WILL NOT
CONFORM TO STANDARD SCALES. IN MAKING MEASUREMENTS
ON REDUCED PLANS, THE ABOVE SCALES MAY BE USED.

J.U.L.I.E.
JOINT UTILITY LOCATION INFORMATION FOR EXCAVATION
1-800-892-0123
OR 811
MONTICELLO TOWNSHIP

**PROJECT ENGINEER: RYAN T. CARROLL, P.E.
PHONE NUMBER: (217) 465-4181**

CONTRACT NO. 70024

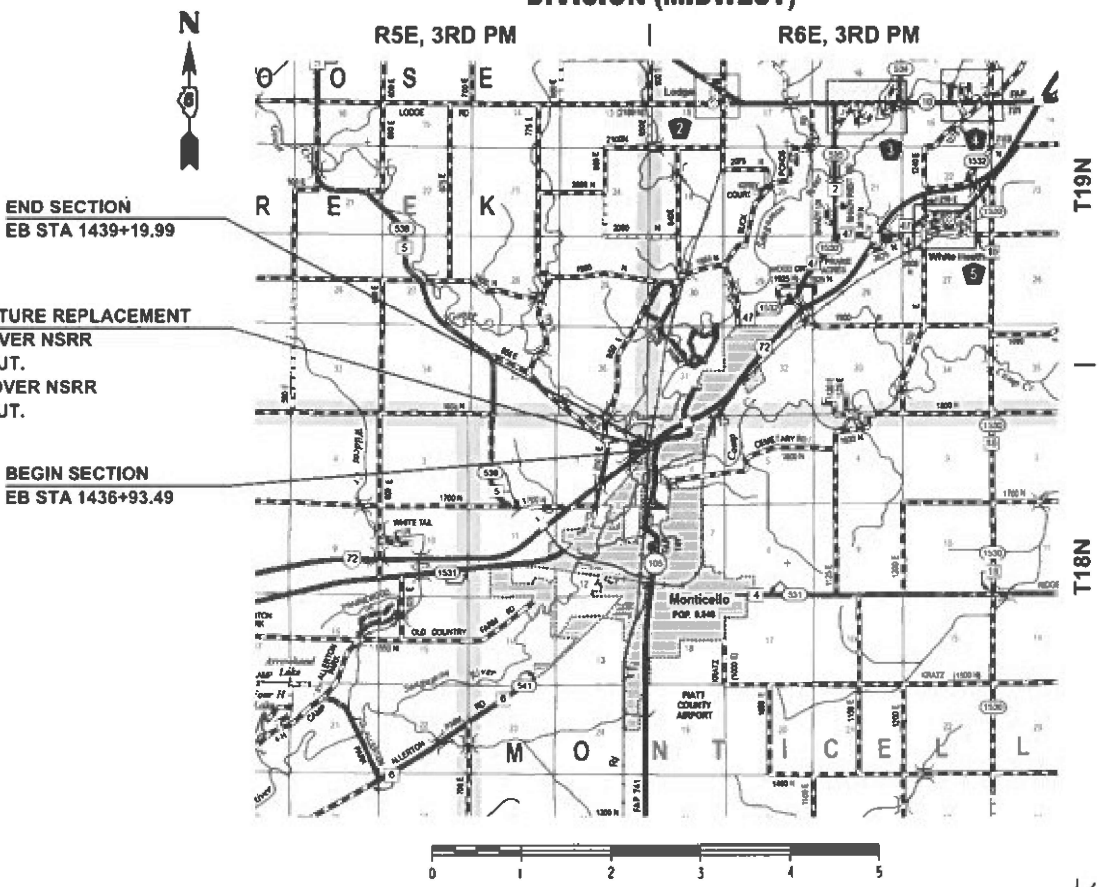

GROSS LENGTH = 226.50 FT = 0.043 MI
NET LENGTH = 226.50 FT = 0.043 MI



Kimberly S. Cummins 6/18/25
ILLINOIS PROFESSIONAL NO. 56816
(Expires 11/30/25)

STATE OF ILLINOIS
DEPARTMENT OF TRANSPORTATION

SUBMITTED 6/26 20 25
Kennel A. Barnett, JWS
REGIONAL ENGINEER

June 27, 2025
Scott A. Etkin
ENGINEER OF DESIGN AND ENVIRONMENT

June 27, 2025
Charles J. Barry
DIRECTOR OF HIGHWAYS PROJECT IMPLEMENTATION

**PRINTED BY THE AUTHORITY
OF THE STATE OF ILLINOIS**

INDEX OF SHEETS

SHEET NO.	DESCRIPTION
1	COVER SHEET
2	INDEX OF SHEETS, HIGHWAY STANDARDS, AND GENERAL NOTES
3-9	SUMMARY OF QUANTITIES
10-12	TYPICAL SECTIONS
13-18	SCHEDULE OF QUANTITIES
19-20	ALIGNMENT, TIES, AND BENCHMARKS
21-22	PLAN
23-24	PROFILE
25-30	TRAFFIC CONTROL STAGING PLANS
31-32	REMOVAL PLAN
33-35	GUARDRAIL PLAN
36	BUTT JOINT DETAILS
37-85	BRIDGE REPAIRS SN 074-0069(EB) & SN 074-0070(WB)
86	PAVEMENT MARKING (INTERSTATE & MULTI-LANE APPLICATIONS)
87-93	WIDTH RESTRICTION SIGNING DETAILS

HIGHWAY STANDARDS

STANDARD NO.	DESCRIPTION
000001-08	STANDARD SYMBOLS, ABBREVIATIONS AND PATTERNS
001001-02	AREAS OF REINFORCEMENT BARS
001006	DECIMAL OF AN INCH AND OF A FOOT
280001-07	TEMPORARY EROSION CONTROL SYSTEMS
420401-13	PAVEMENT CONNECTOR (PCC) FOR BRIDGE APPROACH SLAB
601001-05	PIPE UNDERDRAINS
606001-08	CONCRETE CURB TYPE B AND COMBINATION CONCRETE CURB AND GUTTER
610001-09	SHOULDER INLET WITH CURB
630001-13	STEEL PLATE BEAM GUARDRAIL
630301-09	SHOULDER WIDENING FOR TYPE 1 (SPECIAL) GUARDRAIL TERMINALS
631031-18	TRAFFIC BARRIER TERMINAL, TYPE 6
642001-03	SHOULDER RUMBLE STRIPS, 16 IN.
667101-02	PERMANENT SURVEY MARKERS
701101-05	OFF-RD OPERATIONS, MULTILANE, 15' (4.5 M) TO 24" (600 MM) FROM PAVEMENT EDGE
701106-02	OFF-RD OPERATIONS, MULTILANE, MORE THAN 15' (4.5 M) AWAY
701400-12	APPROACH TO LANE CLOSURE, FREEWAY/EXPRESSWAY
701401-13	LANE CLOSURE, FREEWAY/EXPRESSWAY
701402-12	LANE CLOSURE, FREEWAY/EXPRESSWAY, WITH BARRIER
701406-13	LANE CLOSURE, FREEWAY/EXPRESSWAY, DAY OPERATIONS ONLY
701426-09	LANE CLOSURE, MULTILANE, INTERMITTENT OR MOVING OPER., FOR SPEEDS ≥ 45 MPH
701901-10	TRAFFIC CONTROL DEVICES
704001-08	TEMPORARY CONCRETE BARRIER
725001-01	OBJECT AND TERMINAL MARKERS
780001-05	TYPICAL PAVEMENT MARKINGS
781001-04	TYPICAL APPLICATIONS RAISED REFLECTIVE PAVEMENT MARKERS
782001-01	CURB REFLECTORS
782006-01	GUARDRAIL AND BARRIER WALL REFLECTOR MOUNTING DETAILS

GENERAL NOTES

G.N.-100B
MICROSTATION AND GEOPAK FILES OF THIS PROJECT WILL BE MADE AVAILABLE TO THE CONTRACTOR AFTER CONTRACT AWARD. IF THERE IS A CONFLICT BETWEEN THE ELECTRONIC FILES AND THE PRINTED CONTRACT PLANS AND DOCUMENTS, THE PRINTED CONTRACT PLANS AND DOCUMENTS SHALL TAKE PRECEDENCE OVER THE ELECTRONIC FILES. THE CONTRACTOR SHALL ACCEPT ALL RISK ASSOCIATED WITH USING THE ELECTRONIC FILES AND SHALL HOLD THE DEPARTMENT HARMLESS FOR ANY ERRORS OR OMISSIONS IN THE ELECTRONIC FILES AND THE DATA CONTAINED THEREIN. ERRORS OR DELAYS RESULTING FROM THE USE OF THE ELECTRONIC FILES BY THE CONTRACTOR SHALL NOT RESULT IN AN EXTENSION OF TIME FOR ANY INTERIM OR FINAL COMPLETION DATE OR SHALL NOT BE CONSIDERED CAUSE FOR ADDITIONAL COMPENSATION. THE CONTRACTOR SHALL NOT USE, SHARE, OR DISTRIBUTE THESE ELECTRONIC FILES EXCEPT FOR THE PURPOSE OF CONSTRUCTING THIS CONTRACT. ANY CLAIMS BY THIRD PARTIES DUE TO USE OR ERRORS SHALL BE THE SOLE RESPONSIBILITY OF THE CONTRACTOR. THE CONTRACTOR SHALL INCLUDE THIS DISCLAIMER WITH THE TRANSFER OF THESE ELECTRONIC FILES TO ANY OTHER PARTIES AND SHALL INCLUDE APPROPRIATE LANGUAGE BINDING THEM TO SIMILAR RESPONSIBILITIES.

G.N. 105.09A
ALL ELEVATIONS SHOWN IN THE PLANS ARE BASED ON NORTH AMERICAN VERTICAL DATUM OF 1988. (NAVD 88)

G.N. 107.12
THE NAME, ADDRESS AND TELEPHONE NUMBER OF THE LOCAL RAILROAD CONTACT IS:
MR. JAKE WATSON
SENIOR ENGINEER PUBLIC IMPROVEMENTS
NORFOLK SOUTHERN CORPORATION
650 W. PEACHTREE STREET, NW, BOX 45
ATLANTA, GA 30309
(470) 463-6778 (O)
JACOB.WATSON@NSCORP.COM

G.N. 406H
MIXTURE REQUIREMENTS

THE FOLLOWING MIXTURE REQUIREMENTS ARE APPLICABLE FOR THIS PROJECT:

LOCATION	I-72	I-72	I-72	I-72
MIXTURE USE	BRIDGE DECK WEARING SURFACE (PRE-STAGE C & PRE-STAGE D 1-1/2")	MAINLINE & SHOULDER SURFACE (PRE-STAGE A, PRE-STAGE B, STAGE 1, & STAGE 2 1-1/2")	MAINLINE & SHOULDER BINDER (PRE-STAGE A, PRE-STAGE B, STAGE 1, & STAGE 2 TOP LIFT)	MAINLINE & SHOULDER BINDER (PRE-STAGE A, PRE-STAGE B, STAGE 1, & STAGE 2 BOTTOM LIFTS)
AC/PG	SBS PG 64-22	SBS PG 70-22	SBS PG 70-22	PG 64-22
DESIGN AIR VOIDS	4.0% @ NDES=70	4.0% @ NDES=90	4.0% @ NDES=90	4.0% @ NDES=90
MIX COMP (GRADATION)	IL 9.5	IL 9.5	IL 19.0	IL 19.0
FRICTION AGGREGATE	MIX D	MIX E	N.A.	N.A.
MIXTURE WEIGHT	112	112	112	112
QUALITY MANAGEMENT PROGRAM	QC/QA	QC/QA	QC/QA	QC/QA
SUBLOT SIZE	3000	3000	3000	3000
MATERIAL TRANSFER DEVICE (REQUIRED?)	NO	NO	NO	NO

G.N. 703A
SHORT TERM PAVEMENT MARKING SHALL BE APPLIED TO THE PAVEMENT AFTER ANY OF THE FOLLOWING: COLD MILLING AND/OR PLACING BITUMINOUS MATERIALS (TACK COAT), LEVELING BINDER (MACHINE METHOD), BINDER AND SURFACE COURSES. SHORT TERM PAVEMENT MARKING PLACED ON THE SURFACE SHALL COINCIDE WITH THE FINAL PAVEMENT STRIPING. SHORT TERM PAVEMENT MARKING PLACED PRIOR TO THE SURFACE SHALL COINCIDE WITH THE EXISTING PAVEMENT MARKINGS. USE 4 FEET PER 40 FEET (OR 10% PER STATION).

G.N. 781
THE FINAL PAVEMENT MARKINGS SHALL BE IN PLACE PRIOR TO PLACING THE RAISED REFLECTIVE PAVEMENT MARKERS.

ALL WORK TO BE PERFORMED ON, OVER, UNDER, OR ADJACENT TO THE RAILROAD RIGHT-OF-WAY SHALL COMPLY WITH THE NORFOLK SOUTHERN RAILWAY COMPANY ("RAILROAD", "NSR" OR "NS") PUBLIC PROJECTS MANUAL (APPENDIX E, SPECIAL PROVISIONS FOR THE PROTECTION OF RAILWAY INTERESTS, AND APPENDIX H1, OVERHEAD GRADE SEPARATION DESIGN CRITERIA). WHEN IN CONFLICT WITH OTHER PROJECT SPECIFICATIONS, THE MOST STRINGENT ONE SHALL APPLY.

"ONE CALL" SERVICES DO NOT LOCATE BURIED RAILROAD SIGNAL AND COMMUNICATION LINES. THE CONTRACTOR SHALL CONTACT THE RAILROAD'S REPRESENTATIVE 2 DAYS IN ADVANCE OF WORK AT THOSE PLACES WHERE EXCAVATION, PILE DRIVING, OR HEAVY LOADS MAY DAMAGE THE RAILROAD'S UNDERGROUND FACILITIES. UPON REQUEST FROM THE CONTRACTOR OR SPONSOR, RAILROAD FORCES WILL LOCATE AND PAINT MARK OR FLAG THE RAILROAD'S UNDERGROUND FACILITIES. THE CONTRACTOR SHALL AVOID EXCAVATION OR OTHER DISTURBANCE OF THESE FACILITIES. IF DISTURBANCE OR EXCAVATION IS REQUIRED NEAR A BURIED RAILROAD FACILITY, THE CONTRACTOR SHALL COORDINATE WITH THE RAILROAD TO HAVE THE FACILITY POTHOLED MANUALLY WITH CAREFUL HAND EXCAVATION. THE FACILITY SHALL BE PROTECTED BY THE CONTRACTOR DURING THE COURSE OF THE DISTURBANCE UNDER THE SUPERVISION AND DIRECTION OF THE RAILROADS REPRESENTATIVES.

THE RAILROAD WILL BE PROVIDED AS-BUILT DRAWINGS SHOWING THE ACTUAL CLEARANCES AS CONSTRUCTED. DEPTH, SIZE, AND LOCATION OF ALL FOUNDATION COMPONENTS SHALL BE SHOWN ON THE DRAWINGS.

TO PROTECT BALLAST FROM CONTAMINATION, THE RAILROAD ENGINEER OR HIS REPRESENTATIVE MAY REQUIRE CONTRACTOR TO INSTALL BALLAST PROTECTION CONSISTING OF FILTER FABRIC AND/OR PLYWOOD UNDER THE AREA OF WORK.

COMMITMENTS

NONE

MODEL: GEN NOTES AND COMMITMENTS (Sheet)
FILE NAME: H:\support\DOT_CONNECT\Con_garation\Wor\Spaces\DOT\CAD_CONNECT\Wor\Spaces\DOT\CAD_Connect\DOT_CONNECT\DOT_CONNECT.dgn



JOB = 2564.4	DESIGNED - CDS	REVISED -
FILE NAME = D570024-sht-gennote.dgn	DRAWN - CDS	REVISED -
PLOT SCALE = \$SCALES	CHECKED - CGF	REVISED -
PLOT DATE = 6/18/2025	DATE - 1/09/2025	REVISED -

STATE OF ILLINOIS
DEPARTMENT OF TRANSPORTATION

INDEX OF SHEETS, HIGHWAY STANDARDS,
AND GENERAL NOTES

SCALE:	SHEET	OF	SHEETS	STA.	TO STA.
--------	-------	----	--------	------	---------

F.A.I. RTE.	SECTION	COUNTY	TOTAL SHEETS	SHEET NO.
72	(74-68VB)B	PIATT	93	2
CONTRACT NO. 70024				
		ILLINOIS	FED. AID PROJECT	

LOCATION OF WORK:

FUNDING BREAKOUT:

CONSTRUCTION TYPE CODE:

0013

MODEL: Summary of Quantities [5Sheet]
FILE NAME: H:\Support\IDOT CONNECT\Con quation\WorkSpaces\IDOTCAD CONNECT\WorkSets\2564.4 Platt Bridge Replacement\CADD Data\CAD Sheets\DS70024-sht-SOQ.dgn

SUMMARY OF QUANTITIES

LOCATION OF WORK:

FAI 72
URBAN
INTERSTATE
SN 074-0069 (EB)
& SN 074-0070 (WB)
PIATT COUNTY

FUNDING BREAKOUT:

90% FEDERAL
10% STATE

CONSTRUCTION TYPE CODE:

0013

CODE NO.	ITEM	UNIT	TOTAL QUANTITY
42001300	PROTECTIVE COAT	SQ YD	838
44000100	PAVEMENT REMOVAL	SQ YD	243
44000155	HOT-MIX ASPHALT SURFACE REMOVAL, 1 1/2"	SQ YD	1,667
44000300	CURB REMOVAL	FOOT	1,022
44004250	PAVED SHOULDER REMOVAL	SQ YD	4,042
48101200	AGGREGATE SHOULDERS, TYPE B	TON	86
48203100	HOT-MIX ASPHALT SHOULDERS	TON	2,277
50101700	REMOVAL OF EXISTING SUPERSTRUCTURES NO. 1	EACH	1
50101800	REMOVAL OF EXISTING SUPERSTRUCTURES NO. 2	EACH	1
50102400	CONCRETE REMOVAL	CU YD	109.6
50104650	SLOPE WALL REMOVAL	SQ YD	261
50157300	PROTECTIVE SHIELD	SQ YD	794
50200100	STRUCTURE EXCAVATION	CU YD	623
50300100	FLOOR DRAINS	EACH	18

SUMMARY OF QUANTITIES

LOCATION OF WORK:

FAI 72
URBAN
INTERSTATE
SN 074-0069 (EB)
& SN 074-0070 (WB)
PIATT COUNTY

FUNDING BREAKOUT:

90% FEDERAL
10% STATE

CONSTRUCTION TYPE CODE:

0013

CODE NO.	ITEM	UNIT	TOTAL QUANTITY
50300225	CONCRETE STRUCTURES	CU YD	100.9
50300255	CONCRETE SUPERSTRUCTURE	CU YD	758.4
50300300	PROTECTIVE COAT	SQ YD	2,992
50301350	CONCRETE SUPERSTRUCTURE (APPROACH SLAB)	CU YD	238.0
50500105	FURNISHING AND ERECTING STRUCTURAL STEEL	L SUM	1
50500405	FURNISHING AND ERECTING STRUCTURAL STEEL	POUND	4,204
50500505	STUD SHEAR CONNECTORS	EACH	13,140
50800205	REINFORCEMENT BARS, EPOXY COATED	POUND	281,040
50800515	BAR SPLICERS	EACH	2,216
51100100	SLOPE WALL 4 INCH	SQ YD	261
51500100	NAME PLATES	EACH	2
52000110	PREFORMED JOINT STRIP SEAL	FOOT	112
52100010	ELASTOMERIC BEARING ASSEMBLY, TYPE I	EACH	36
52100520	ANCHOR BOLTS, 1"	EACH	48

MODEL Summary of Quantities (Sheet)
FILE NAME: I:\Support\DOT\CONSTRUCTION\guration\Work\Spaces\DOT\CAD CONNECT\Work\Sets\2564.4 PIATT Bridge Replacement\CADD Data\CAD_Sheets\0570024-sht-SOQ.dgn

CEC

Cummins
Engineering
Corporation

ENGINEERS & SURVEYORS

JOB = 2564.4
FILE NAME = D570024-sht-SOQ.dgn
PLOT SCALE = \$SCALE\$
PLOT DATE = 3/12/2025

DESIGNED - CDS
DRAWN - CDS
CHECKED - CGF
DATE - 1/09/2025

REVISED -
REVISED -
REVISED -
REVISED -

STATE OF ILLINOIS
DEPARTMENT OF TRANSPORTATION

SUMMARY OF QUANTITIES

SCALE:	SHEET	OF	SHEETS	STA.	TO STA.
--------	-------	----	--------	------	---------

F.A.I. RTE.	SECTION	COUNTY	TOTAL SHEETS	SHEET NO.
72	(74-68VB)B	PIATT	93	5
		CONTRACT NO. 70024		
		ILLINOIS	FED. AID PROJECT	

SUMMARY OF QUANTITIES

LOCATION OF WORK:

FAI 72
URBAN
INTERSTATE
SN 074-0069 (EB)
& SN 074-0070 (WB)
PIATT COUNTY

FUNDING BREAKOUT:

90% FEDERAL
10% STATE

CONSTRUCTION TYPE CODE:

0013

CODE NO.	ITEM	UNIT	TOTAL QUANTITY
52100530	ANCHOR BOLTS, 1 1/4"	EACH	48
52200010	TEMPORARY SHEET PILING	SQ FT	1,545
54213447	END SECTIONS 12"	EACH	4
58600101	GRANULAR BACKFILL FOR STRUCTURES	CU YD	623
58700300	CONCRETE SEALER	SQ FT	1,806
59100100	GEOCOMPOSITE WALL DRAIN	SQ YD	228
60100945	PIPE DRAINS 12"	FOOT	140
60108501	PIPE UNDERDRAINS, TYPE 3	FOOT	3,880
60146304	PIPE UNDERDRAINS FOR STRUCTURES 4"	FOOT	340
60600605	CONCRETE CURB, TYPE B	FOOT	989
61000115	TYPE E INLET BOX, STANDARD 610001	EACH	7
* 63000001	STEEL PLATE BEAM GUARDRAIL, TYPE A, 6 FOOT POSTS	FOOT	1,237.5
* 63100085	TRAFFIC BARRIER TERMINAL, TYPE 6	EACH	5
* 63100167	TRAFFIC BARRIER TERMINAL, TYPE 1 (SPECIAL) TANGENT	EACH	3

*= SPECIALTY ITEM

MODEL Summary of Quantities (Sheet)
FILE NAME: I:\Support\DOT-4-CONNECTION.guraction\Work\Spaces\DOT\CAD_CONN\CT\Work\Sets\2564.4_Piatt_Bridge_Replacement\CADD_Data\CAD_Sheets\0570024-shl-SOQ.dgn

CEC

Cummins
Engineering
Corporation

ENGINEERS & SURVEYORS

JOB = 2564.4
FILE NAME = D570024-shl-SOQ.dgn
PLOT SCALE = \$SCALE\$
PLOT DATE = 3/12/2025

DESIGNED - CDS	REVISED -
DRAWN - CDS	REVISED -
CHECKED - CGF	REVISED -
DATE - 1/09/2025	REVISED -

STATE OF ILLINOIS
DEPARTMENT OF TRANSPORTATION

SUMMARY OF QUANTITIES

SCALE:	SHEET	OF	SHEETS	STA.	TO STA.
--------	-------	----	--------	------	---------

F.A.I. RTE.	SECTION	COUNTY	TOTAL SHEETS	SHEET NO.
72	(74-68VB)B	PIATT	93	6
CONTRACT NO. 70024				
		ILLINOIS	FED. AID PROJECT	

SUMMARY OF QUANTITIES

LOCATION OF WORK:

FAI 72
URBAN
INTERSTATE
SN 074-0069 (EB)
& SN 074-0070 (WB)
PIATT COUNTY

FUNDING BREAKOUT:

90% FEDERAL
10% STATE

CONSTRUCTION TYPE CODE:

0013

CODE NO.	ITEM	UNIT	TOTAL QUANTITY
63200310	GUARDRAIL REMOVAL	FOOT	1,363
63300575	REMOVE AND REERECT RAIL ELEMENT OF EXISTING GUARDRAIL	FOOT	2,206
64200116	SHOULDER RUMBLE STRIPS, 16 INCH	FOOT	3,346
67000500	ENGINEER'S FIELD OFFICE, TYPE B	CAL MO	15
67100100	MOBILIZATION	L SUM	1
70100205	TRAFFIC CONTROL AND PROTECTION, STANDARD 701401	EACH	8
70100207	TRAFFIC CONTROL AND PROTECTION, STANDARD 701402	EACH	8
70100700	TRAFFIC CONTROL AND PROTECTION, STANDARD 701406	L SUM	1
70103815	TRAFFIC CONTROL SURVEILLANCE	CAL DA	35
70107005	PAVEMENT MARKING BLACKOUT TAPE, 5"	FOOT	13,899
70300100	SHORT TERM PAVEMENT MARKING	FOOT	184
70300150	SHORT TERM PAVEMENT MARKING REMOVAL	SQ FT	7,465
70307120	TEMPORARY PAVEMENT MARKING - LINE 4" - TYPE IV TAPE	FOOT	13,519
70400100	TEMPORARY CONCRETE BARRIER	FOOT	1,775.0
70400125	PINNING TEMPORARY CONCRETE BARRIER	EACH	198

MODEL Summary of Quantities (Sheet)
FILE NAME: I:\Support\DOT\CONSTRUCTION\duration\WorkSpaces\DOT\CAD_CONN\CT\Wp\Sets\2564.4_Piatt_Bridge_Replacement\CADD_Data\CAD_Sheets\0570024-shr-SOQ.dgn

CEC

Cummins
Engineering
Corporation

ENGINEERS & SURVEYORS

JOB = 2564.4
FILE NAME = D570024-shr-SOQ.dgn
PLOT SCALE = \$SCALE\$
PLOT DATE = 6/26/2025

DESIGNED - CDS
DRAWN - CDS
CHECKED - CGF
DATE - 1/09/2025

REVISED -
REVISED -
REVISED -
REVISED -

STATE OF ILLINOIS
DEPARTMENT OF TRANSPORTATION

SUMMARY OF QUANTITIES

SCALE: SHEET OF SHEETS STA. TO STA.

F.A.I. RTE.	SECTION	COUNTY	TOTAL SHEETS	SHEET NO.
72	(74-68VB)B	PIATT	93	7
			CONTRACT NO. 70024	
		ILLINOIS	FED. AID PROJECT	

SUMMARY OF QUANTITIES

LOCATION OF WORK:

FAI 72
URBAN
INTERSTATE
SN 074-0069 (EB)
& SN 074-0070 (WB)
PIATT COUNTY

FUNDING BREAKOUT:

90% FEDERAL
10% STATE

CONSTRUCTION TYPE CODE:

0013

CODE NO.	ITEM	UNIT	TOTAL QUANTITY
70400200	RELOCATE TEMPORARY CONCRETE BARRIER	FOOT	3,600.0
70600250	IMPACT ATTENUATORS, TEMPORARY (NON- REDIRECTIVE), TEST LEVEL 3	EACH	2
70600350	IMPACT ATTENUATORS, RELOCATE (NON- REDIRECTIVE), TEST LEVEL 3	EACH	6
* 72501000	TERMINAL MARKER - DIRECT APPLIED	EACH	3
* 78008310	POLYUREA PAVEMENT MARKING TYPE II - LINE 4"	FOOT	2,813
* 78011025	GROOVING FOR RECESSED PAVEMENT MARKING 5"	FOOT	2,813
* 78100100	RAISED REFLECTIVE PAVEMENT MARKER	EACH	12
* 78200005	GUARDRAIL REFLECTORS, TYPE A	EACH	24
78300200	RAISED REFLECTIVE PAVEMENT MARKER REMOVAL	EACH	12
X5030250	BRIDGE DECK GROOVING (LONGITUDINAL)	SQ YD	1,528
X5051204	STRUCTURAL STEEL REMOVAL	POUND	4,204
X5051206	STRUCTURAL STEEL REPAIR	POUND	1,552
X5080530	BAR TERMINATORS	EACH	484
X6013700	PIPE UNDERDRAIN REMOVAL (SPECIAL)	FOOT	3,880

*= SPECIALTY ITEM

MODEL Summary of Quantities (Sheet)
FILE NAME: I:\Support\DOT-1-CONTRACT\con_guration\WorkSpaces\DOT\CAD_CONN\CTWork\Sets\2564.4_Piatt_Bridge_Replacement\CADD_Data\CAD_Sheets\0570024-shl-SOQ.dgn

CEC

Cummins
Engineering
Corporation

ENGINEERS & SURVEYORS

JOB = 2564.4
FILE NAME = D570024-shl-SOQ.dgn
PLOT SCALE = \$SCALE\$
PLOT DATE = 3/12/2025

DESIGNED - CDS
DRAWN - CDS
CHECKED - CGF
DATE - 1/09/2025

REVISED -
REVISED -
REVISED -
REVISED -

STATE OF ILLINOIS
DEPARTMENT OF TRANSPORTATION

SUMMARY OF QUANTITIES

SCALE:	SHEET	OF	SHEETS	STA.	TO STA.
--------	-------	----	--------	------	---------

F.A.I. RTE.	SECTION	COUNTY	TOTAL SHEETS	SHEET NO.
72	(74-68VB)B	PIATT	93	8
		CONTRACT NO. 70024		
		ILLINOIS	FED. AID PROJECT	

SUMMARY OF QUANTITIES

LOCATION OF WORK:

FAI 72
URBAN
INTERSTATE
SN 074-0069 (EB)
& SN 074-0070 (WB)
PIATT COUNTY

FUNDING BREAKOUT:

90% FEDERAL
10% STATE

CONSTRUCTION TYPE CODE:

0013

CODE NO.	ITEM	UNIT	TOTAL QUANTITY
X6050065	REMOVING INLETS (SPECIAL)	EACH	7
X6640108	FENCE REMOVAL AND REINSTALLATION	FOOT	200
X7200201	WIDTH RESTRICTION SIGNING	L SUM	1
Z0004552	APPROACH SLAB REMOVAL	SQ YD	580
Z0004556	HOT-MIX ASPHALT SURFACE REMOVAL (DECK)	SQ YD	948
Z0012754	STRUCTURAL REPAIR OF CONCRETE (DEPTH EQUAL TO OR LESS THAN 5 INCHES)	SQ FT	247
Z0012755	STRUCTURAL REPAIR OF CONCRETE (DEPTH GREATER THAN 5 INCHES)	SQ FT	38
Z0013798	CONSTRUCTION LAYOUT	L SUM	1
Z0016002	DECK SLAB REPAIR (FULL DEPTH, TYPE II)	SQ YD	225
Z0016200	DECK SLAB REPAIR (PARTIAL)	SQ YD	74
Z0029090	DIAMOND GRINDING (BRIDGE SECTION)	SQ YD	2,268
* Z0038700	PERMANENT BENCH MARKS	EACH	2
Z0048665	RAILROAD PROTECTIVE LIABILITY INSURANCE	L SUM	1
Ø Z0076600	TRAINEES	HOURL	3,000
* Z0054404	ROCK FILL - EMBANKMENT	CU YD	174
Ø Z0076604	TRAINEES - TRAINING PROGRAM GRADUATE	HOURL	3,000

Ø 0042 *= SPECIALTY ITEM

MODEL Summary of Quantities (Sheet)
FILE NAME: I:\Support\DOT\CONNECTION\guration\Work\Spaces\DOT\CAD_CONN\CT\Work\Spaces\2564.4_Piatt_Bridge_Replacement\CADD_Data\CAD_Sheets\0570024-shl-SOQ.dgn

CEC

Cummins
Engineering
Corporation

ENGINEERS & SURVEYORS

JOB = 2564.4
FILE NAME = D570024-shl-SOQ.dgn
PLOT SCALE = \$SCALE\$
PLOT DATE = 3/12/2025

DESIGNED - CDS
DRAWN - CDS
CHECKED - CGF
DATE - 1/09/2025


REVISED -
REVISED -
REVISED -
REVISED -

STATE OF ILLINOIS
DEPARTMENT OF TRANSPORTATION

SUMMARY OF QUANTITIES

SCALE:	SHEET	OF	SHEETS	STA.	TO STA.
--------	-------	----	--------	------	---------

F.A.I. RTE.	SECTION	COUNTY	TOTAL SHEETS	SHEET NO.
72	(74-68VB)B	PIATT	93	9
		CONTRACT NO. 70024		
		ILLINOIS FED. AID PROJECT		

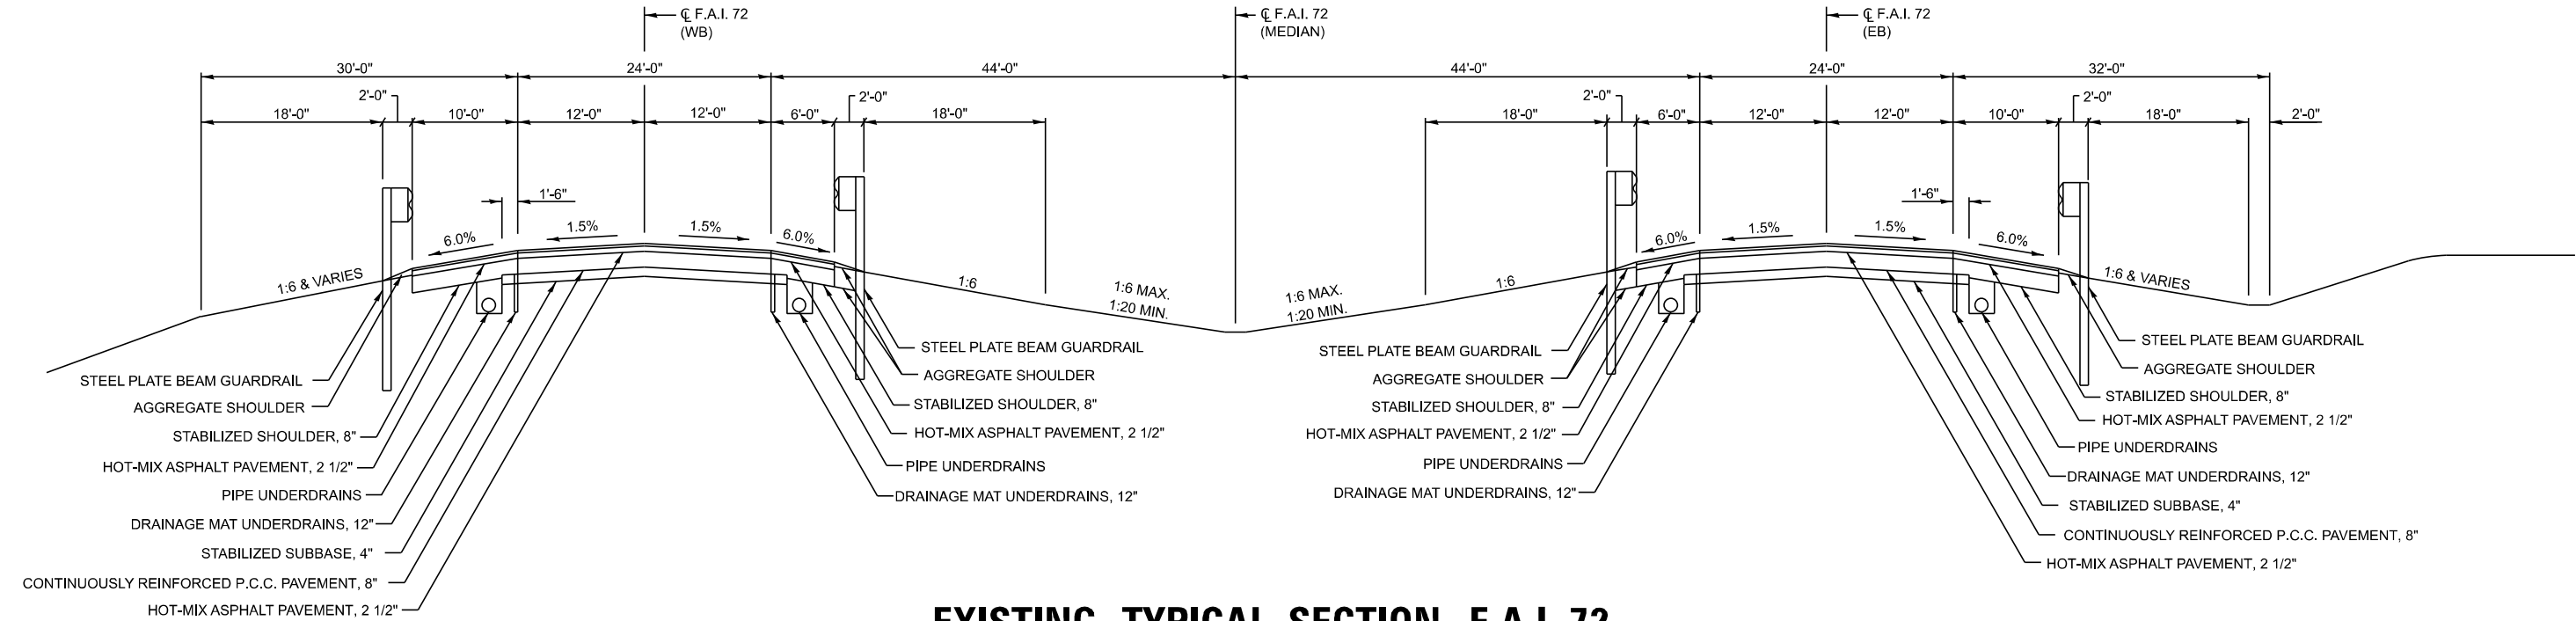


EXISTING TYPICAL SECTION F.A.I. 72

EB STA 1439+19.99 TO STA 1442+35.00
WB STA 1440+47.73 TO STA 1443+15.00

OMISSIONS (STATIONED ALONG MEDIAN CENTERLINE)


SN 074-0069
EB STA 1436+93.49 TO STA 1439+19.99
SN 074-0070
WB STA 1438+21.23 TO STA 1440+47.73

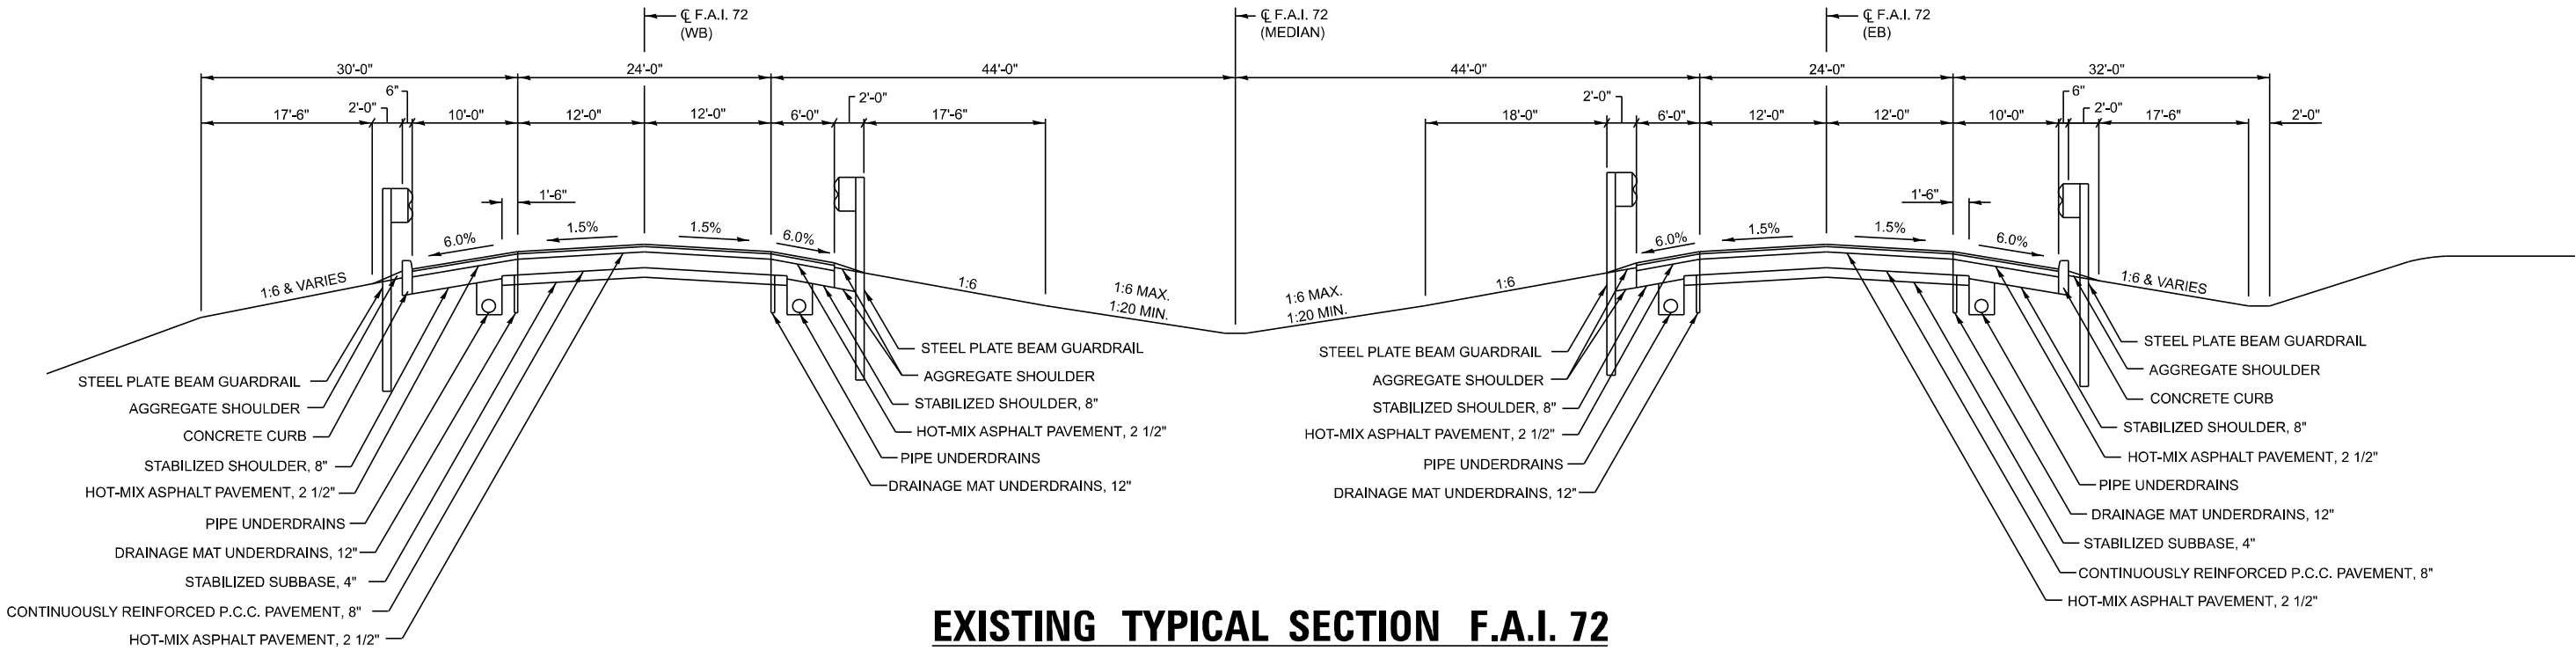

EXISTING TYPICAL SECTION F.A.I. 72

EB STA 1433+65.00 TO STA 1436+93.49
WB STA 1435+35.00 TO STA 1438+21.23

- ① SHOULDER RUMBLE STRIPS, 16 INCH
- ② POLYUREA PAVEMENT MARKING TYPE II - LINE 4"
GROOVING FOR RECESSED PAVEMENT MARKING 5"
- ③ LONGITUDINAL JOINT SEALANT
(PLACE AT SHOULDER - FULL WIDTH DURING STAGE 1 AND STAGE 2)
(PLACE AT CENTERLINE - HALF WIDTH DURING STAGE 1 AND STAGE 2)

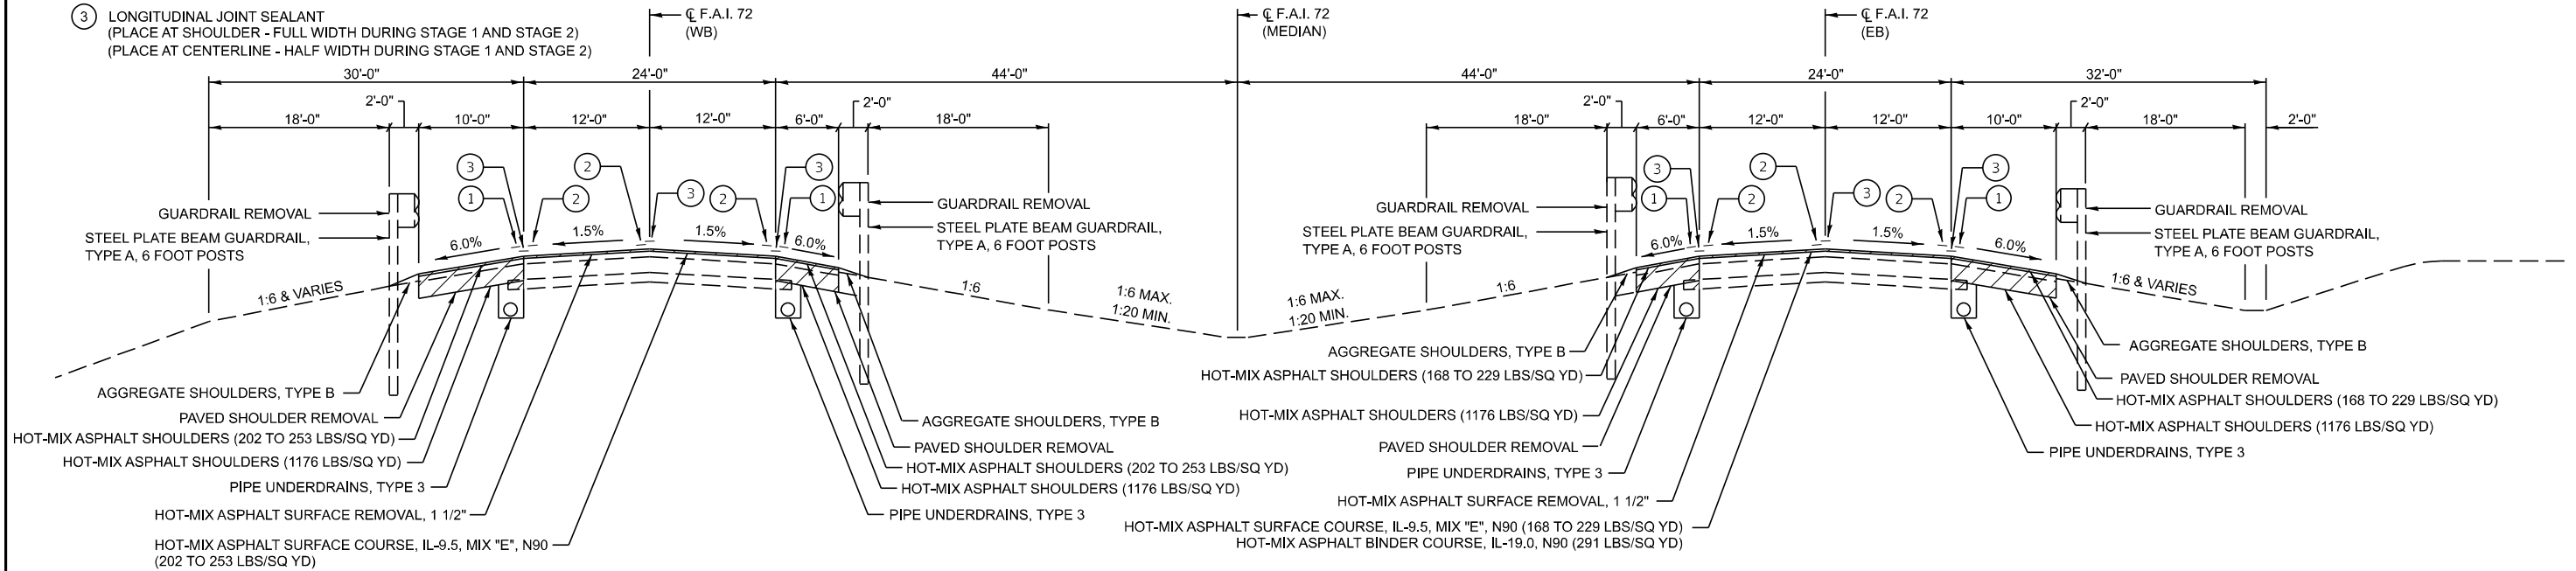

PROPOSED TYPICAL SECTION F.A.I. 72

EB STA 1439+19.99 TO STA 1441+35.00
WB STA 1440+47.73 TO STA 1442+15.00

NOTE:

- ALL STATIONING IS MEASURED ALONG THE MEDIAN CENTERLINE
- EXISTING MAT UNDERDRAINS AND PIPE UNDERDRAINS SHALL BE REMOVED.
THIS WORK WILL BE PAID FOR WITH PIPE UNDERDRAIN REMOVAL (SPECIAL)


OMISSIONS (STATIONED ALONG MEDIAN CENTERLINE)

PAVEMENT CONNECTOR (PCC) FOR APPROACH SLAB
EB STA 1436+15.47 TO STA 1436+65.01
EB STA 1439+48.47 TO STA 1439+92.97
WB STA 1437+47.77 TO STA 1437+92.75
WB STA 1440+76.21 TO STA 1441+24.91

BRIDGE APPROACH PAVEMENT
EB STA 1436+65.01 TO STA 1436+95.01
EB STA 1439+18.48 TO STA 1439+48.48
WB STA 1437+92.75 TO STA 1438+22.75
WB STA 1440+46.21 TO STA 1440+76.21

SN 074-0069
EB STA 1436+93.49 TO STA 1439+19.99
SN 074-0070
WB STA 1438+21.23 TO STA 1440+47.73

- ① SHOULDER RUMBLE STRIPS, 16 INCH
- ② POLYUREA PAVEMENT MARKING TYPE II - LINE 4"
GROOVING FOR RECESSED PAVEMENT MARKING 5"
- ③ LONGITUDINAL JOINT SEALANT

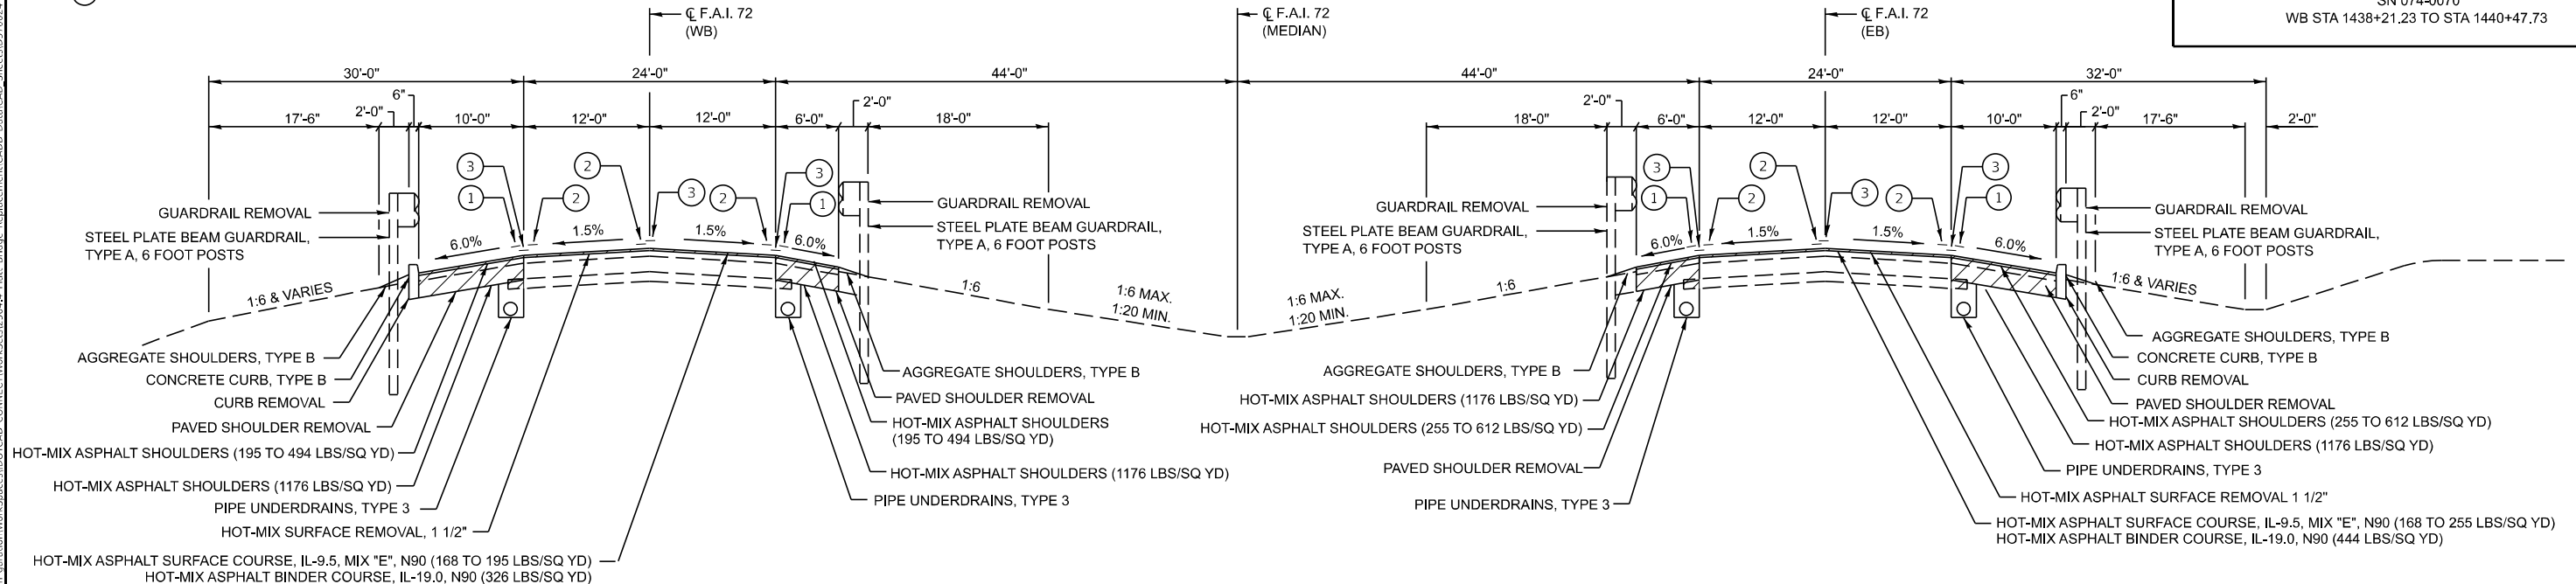

PROPOSED TYPICAL SECTION F.A.I. 72


EB STA 1434+65.00 TO STA 1436+93.49
WB STA 1436+35.00 TO STA 1438+21.23

NOTE:

- ALL STATIONING IS MEASURED ALONG THE MEDIAN CENTERLINE
- EXISTING MAT UNDERDRAINS AND PIPE UNDERDRAINS SHALL BE REMOVED.
THIS WORK WILL BE PAID FOR WITH PIPE UNDERDRAIN REMOVAL (SPECIAL)

MODEL: Typical 2 (Sheet)
FILE NAME: I:\Support\DOT CONNECT\Con_uration\Workspaces\DOTCADD_CONNECT\Work\Sta32564.4_Plat_Bridge_Replacement\CADD_Data\CAD_Sheets\DOT0024-shc-typical.dgn

① SHOULDER RUMBLE STRIPS, 16 INCH

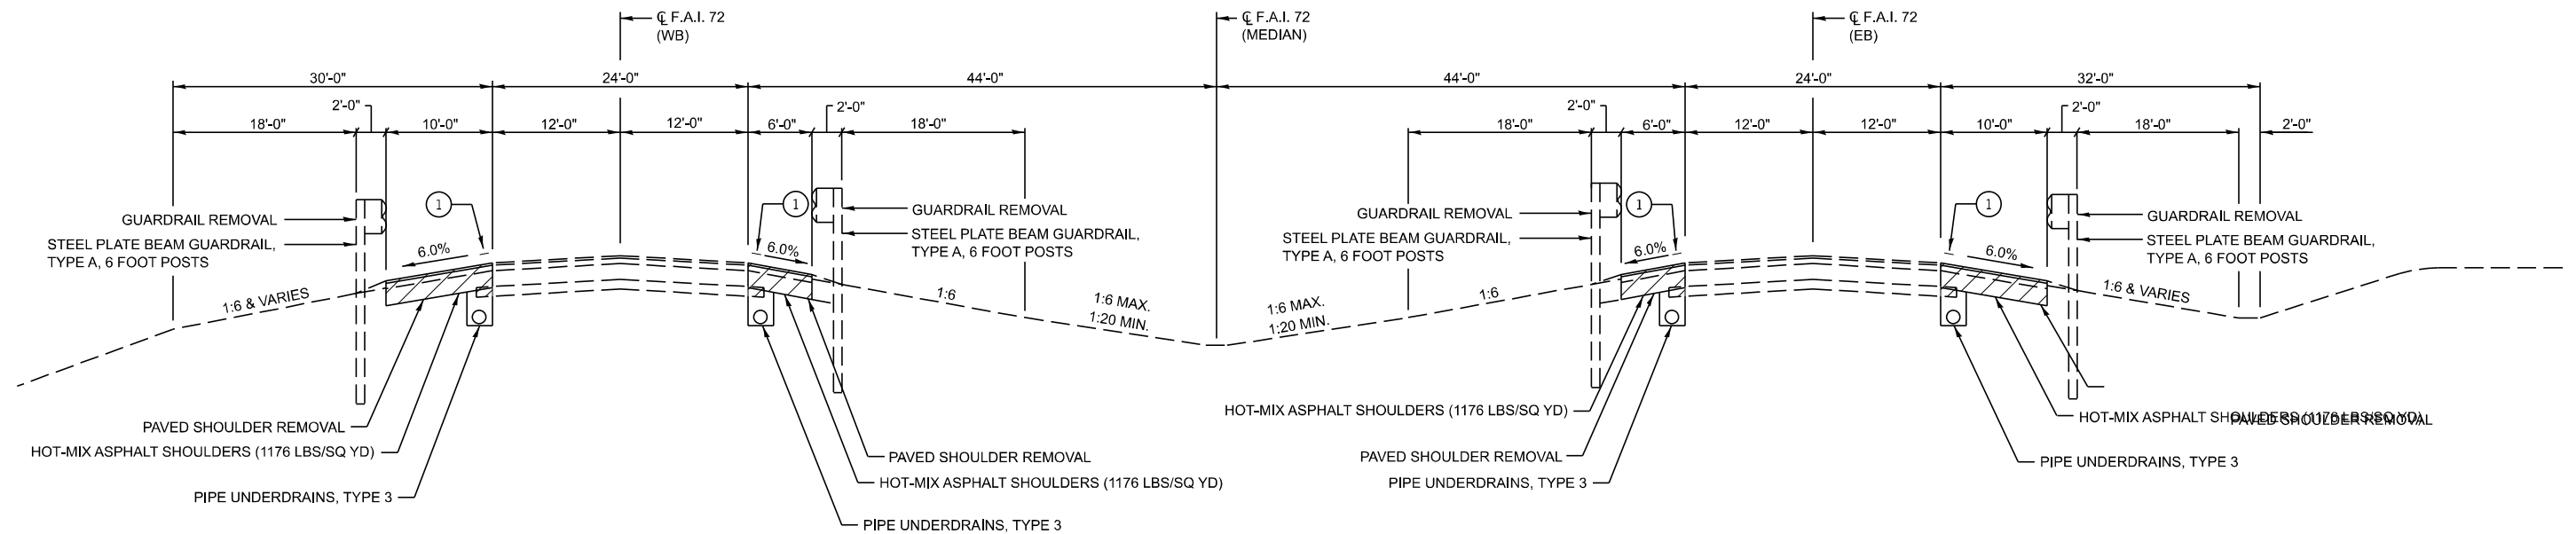

PROPOSED TYPICAL SECTION F.A.I. 72

EB LT STA 1431+25.00 TO STA 1434+65.00
EB LT STA 1441+35.00 TO STA 1443+40.00
EB RT STA 1430+42.00 TO STA 1434+65.00
EB RT STA 1441+35.00 TO STA 1443+40.00
WB LT STA 1434+27.50 TO STA 1436+35.00
WB LT STA 1442+15.00 TO STA 1446+52.00
WB RT STA 1434+27.50 TO STA 1436+35.00
WB RT STA 1442+15.00 TO STA 1445+45.00

NOTE:

1. ALL STATIONING IS MEASURED ALONG THE MEDIAN CENTERLINE
2. EXISTING MAT UNDERDRAINS AND PIPE UNDERDRAINS SHALL BE REMOVED. THIS WORK WILL BE PAID FOR WITH PIPE UNDERDRAIN REMOVAL (SPECIAL)

MODEL: Sched.le (Sheet)
FILE NAME: I:\Support\DOT-CONNECT\Con_guration\WorkSpaces\DOT\CAD-CONNECT\WorkSpaces\2564.4_Plat_Bridge_Replacement\CADD_Data\CAD_Sheets\0570024-sht-schedule.dgn

LOCATION	25000200	25000400	25000500	25000600	25100115
	SEEDING, CLASS 2	NITROGEN FERTILIZER NUTRIENT	PHOSPHORUS FERTILIZER NUTRIENT	POTASSIUM FERTILIZER NUTRIENT	MULCH, METHOD 2
	ACRE	POUND	POUND	POUND	ACRE
JOBSITE	0.50	45	45	45	0.50
TOTAL	0.50	45	45	45	0.50

LOCATION	28000250
	TEMPORARY EROSION CONTROL SEEDING
	POUND
JOBSITE	50
TOTAL	50

MAINLINE PAVING SCHEDULE

LOCATION	40600290		40600370		40603090		40604074	
	BITUMINOUS MATERIALS (TACK COAT)		LONGITUDINAL JOINT SEALANT		HOT-MIX ASPHALT BINDER COURSE, IL-19.0, N90		HOT-MIX ASPHALT SURFACE COURSE, IL-9.5, MIX "E", N90	
	POUND		FOOT		AVG DEPTH (INCH)	TON	DEPTH (INCH)	TON
I-74 (EB)								
STAGE 1								
STA. 1434+65.00	TO STA. 1434+95.00		24.1		30.0		2.28	6.8
STA. 1434+95.00	TO STA. 1436+15.47		145.3		120.5	3.96	47.7	18.1
STA. 1439+92.97	TO STA. 1441+05.00		134.5		112.0	2.60	29.0	16.7
STA. 1441+05.00	TO STA. 1441+35.00		24.0		30.0		2.04	6.1
STAGE 2								
STA. 1434+65.00	TO STA. 1434+95.00		12.2		30.0		2.28	3.5
STA. 1434+95.00	TO STA. 1436+15.47		73.4		120.5	3.96	24.1	9.1
STA. 1439+92.97	TO STA. 1441+05.00		68.3		112.0	2.60	14.7	8.5
STA. 1441+05.00	TO STA. 1441+35.00		12.2		30.0		2.04	3.1
I-74 (WB)								
STAGE 1								
STA. 1436+35.00	TO STA. 1436+65.00		24.0		30.0		1.74	5.2
STA. 1436+65.00	TO STA. 1437+47.77		99.3		82.8	2.91	24.0	12.4
STA. 1441+24.91	TO STA. 1441+85.00		48.1		60.1		2.26	13.5
STA. 1441+85.00	TO STA. 1442+15.00		24.0		30.0		1.80	5.4
STAGE 2								
STA. 1436+35.00	TO STA. 1436+65.00		12.2		30.0		1.74	2.6
STA. 1436+65.00	TO STA. 1437+47.77		50.4		82.8	2.91	12.2	6.3
STA. 1441+24.91	TO STA. 1441+85.00		24.4		60.1		2.26	6.9
STA. 1441+85.00	TO STA. 1442+15.00		12.2		30.0		1.80	2.7
TOTAL			788.6		990.7		151.7	126.9
USE			789*		991*		152	127

* SEE SHOULDER PAVING SCHEDULE FOR ADDITIONAL QUANTITY

SHOULDER PAVING SCHEDULE

LOCATION	40600290		40600370		48203100		
	BITUMINOUS MATERIALS (TACK COAT)		LONGITUDINAL JOINT SEALANT		HOT-MIX ASPHALT SHOULDERS		
	POUND		FOOT		HMA BINDER COURSE AVG DEPTH (INCH)	HMA SURFACE COURSE AVG DEPTH (INCH)	TON
I-74 (EB)							
PRE-STAGE A							
RT STA. 1430+42.00	TO STA. 1436+74.65		316.3		9	1.50	413.3
RT STA. 1438+99.41	TO STA. 1443+40.00		220.3		9	1.50	287.9
PRE-STAGE B							
LT STA. 1431+25.00	TO STA. 1437+11.14		175.8		9	1.50	229.8
LT STA. 1439+36.16	TO STA. 1443+40.00		121.2		9	1.50	158.3
STAGE 1							
LT STA. 1434+65.00	TO STA. 1434+95.00		9.0		30.0	2.28	2.6
LT STA. 1434+95.00	TO STA. 1436+15.47		54.2		120.5	3.96	24.6
LT STA. 1439+92.97	TO STA. 1441+05.00		50.4		112.0	2.60	17.1
LT STA. 1441+05.00	TO STA. 1441+35.00		9.0		30.0	2.04	2.3
STAGE 2							
RT STA. 1434+65.00	TO STA. 1434+95.00		15.0		30.0	2.28	4.3
RT STA. 1434+95.00	TO STA. 1436+15.47		90.4		120.5	3.96	40.9
RT STA. 1439+92.97	TO STA. 1441+05.00		84.0		112.0	2.60	28.6
RT STA. 1441+05.00	TO STA. 1441+35.00		15.0		30.0	2.04	3.8
I-74 (WB)							
PRE-STAGE A							
LT STA. 1434+27.50	TO STA. 1438+41.42		207.0		9	1.50	270.4
LT STA. 1440+65.98	TO STA. 1446+52.00		293.0		9	1.50	382.9
PRE-STAGE B							
RT STA. 1434+27.50	TO STA. 1438+04.79		113.2		9	1.50	147.9
RT STA. 1440+29.44	TO STA. 1445+45.00		154.7		9	1.50	202.1
STAGE 1							
RT STA. 1436+35.00	TO STA. 1436+65.00		9.0		30.0	1.74	1.9
RT STA. 1436+65.00	TO STA. 1437+47.77		37.2		82.8	2.91	13.6
RT STA. 1441+24.91	TO STA. 1441+85.00		18.0		60.1	2.26	5.1
RT STA. 1441+85.00	TO STA. 1442+15.00		9.0		30.0	1.80	2.0
STAGE 2							
LT STA. 1436+35.00	TO STA. 1436+65.00		15.0		30.0	1.74	3.2
LT STA. 1436+65.00	TO STA. 1437+47.77		62.1		82.8	2.91	22.7
LT STA. 1441+24.91	TO STA. 1441+85.00		30.0		60.1	2.26	8.4
LT STA. 1441+85.00	TO STA. 1442+15.00		15.0		30.0	1.80	3.4
TOTAL			2,123.8		990.7		2,277.1
USE			2124*		991*		2,277

* SEE MAINLINE PAVING SCHEDULE FOR ADDITIONAL QUANTITY



Cummins
Engineering
Corporation

JOB = 2564.4
FILE NAME = D570024-sht-schedule.dgn
PLOT SCALE = \$SCALE\$
PLOT DATE = 3/12/2025

DESIGNED - CDS
DRAWN - CDS
CHECKED - CGF
DATE - 1/09/2025

REVISED -
REVISED -
REVISED -
REVISED -

STATE OF ILLINOIS
DEPARTMENT OF TRANSPORTATION

SCHEDULE OF QUANTITIES

SCALE:	SHEET	OF	SHEETS	STA.	TO STA.
--------	-------	----	--------	------	---------

F.A.I. RTE.	SECTION	COUNTY	TOTAL SHEETS	SHEET NO.
72	(74-68VB)B	PIATT	93	13
CONTRACT NO. 70024				
ILLINOIS FED. AID PROJECT				

MODEL: Schedule (Sheet)
FILE NAME: I:\Support\DOT-CONNECT\Con_guration\Workspaces\DOT\CAD_Data\CAD_Sheets\0570024-shit-schedule.dgn

LOCATION	40600982		44000155	
	HOT-MIX ASPHALT SURFACE REMOVAL - BUTT JOINT		HOT-MIX ASPHALT SURFACE REMOVAL, 1 1/2"	
	SQ YD		SQ YD	
I-74 (EB)				
STAGE 1				
STA. 1434+65.00	TO STA. 1434+95.00	72.7		
STA. 1434+95.00	TO STA. 1436+15.47		291.8	
STA. 1439+92.97	TO STA. 1441+05.00		270.0	
STA. 1441+05.00	TO STA. 1441+35.00	72.3		
STAGE 2				
STA. 1434+65.00	TO STA. 1434+95.00	60.9		
STA. 1434+95.00	TO STA. 1436+15.47		244.6	
STA. 1439+92.97	TO STA. 1441+05.00		227.2	
STA. 1441+05.00	TO STA. 1441+35.00	60.8		
I-74 (WB)				
STAGE 1				
STA. 1436+35.00	TO STA. 1436+65.00	74.4		
STA. 1436+65.00	TO STA. 1437+47.77		205.2	
STA. 1441+24.91	TO STA. 1441+85.00		147.8	
STA. 1441+85.00	TO STA. 1442+15.00	73.8		
STAGE 2				
STA. 1436+35.00	TO STA. 1436+65.00	59.3		
STA. 1436+65.00	TO STA. 1437+47.77		163.5	
STA. 1441+24.91	TO STA. 1441+85.00		116.1	
STA. 1441+85.00	TO STA. 1442+15.00	58.0		
TOTAL			532.1	1,666.2
USE			533	1,667

LOCATION	31200100	
	STABILIZED SUBBASE 4"	
	SQ YD	
I-74 (EB)		
STAGE 1		
STA. 1436+15.47	TO STA. 1436+80.99	129.8
STA. 1439+48.43	TO STA. 1439+92.97	78.2
STAGE 2		
STA. 1436+15.47	TO STA. 1436+56.04	60.9
STA. 1439+27.93	TO STA. 1439+92.97	110.1
I-74 (WB)		
STAGE 1		
STA. 1437+47.77	TO STA. 1437+92.76	79.3
STA. 1440+60.23	TO STA. 1441+24.91	127.4
STAGE 2		
STA. 1437+47.77	TO STA. 1438+13.29	111.1
STA. 1440+85.18	TO STA. 1441+24.91	59.2
TOTAL		756.1
USE		756

LOCATION	44000100	
	PAVEMENT REMOVAL	
	SQ YD	
I-74 (EB)		
STAGE 1		
STA. 1436+15.47	TO STA. 1436+54.30	53.2
STA. 1439+43.88	TO STA. 1439+92.97	27.6
STAGE 2		
STA. 1436+15.47	TO STA. 1436+36.14	14.6
STA. 1439+59.40	TO STA. 1439+92.97	25.7
I-74 (WB)		
STAGE 1		
STA. 1437+47.77	TO STA. 1437+72.86	28.5
STA. 1440+86.70	TO STA. 1441+24.91	52.1
STAGE 2		
STA. 1437+47.77	TO STA. 1437+82.20	27.5
STA. 1441+05.08	TO STA. 1441+24.91	13.6
TOTAL		242.7
USE		243

LOCATION	42000080		42001300	
	PAVEMENT CONNECTOR (PCC) FOR BRIDGE APPROACH SLAB		PROTECTIVE COAT	
	SQ YD		SQ YD	
I-74 (EB)				
STAGE 1				
STA. 1436+15.47	TO STA. 1436+85.54	140.9	140.9	
STA. 1439+43.88	TO STA. 1439+92.97	89.4	89.4	
STAGE 2				
STA. 1436+15.47	TO STA. 1436+60.59	70.1	70.1	
STA. 1439+23.38	TO STA. 1439+92.97	119.3	119.3	
I-74 (WB)				
STAGE 1				
STA. 1437+47.77	TO STA. 1437+97.31	90.4	90.4	
STA. 1440+55.68	TO STA. 1441+24.91	138.5	138.5	
STAGE 2				
STA. 1437+47.77	TO STA. 1438+13.29	120.3	120.3	
STA. 1440+80.63	TO STA. 1441+24.91	68.4	68.4	
TOTAL		837.3	837.3	
USE		838	838	

LOCATION	48101200		
	AGGREGATE SHOULDERS, TYPE B		
	THICKNESS	TON	
	INCH		
I-74 (EB)			
STAGE 1			
LT STA. 1433+65.00 TO STA. 1436+99.00	3.75	17.64	
LT STA. 1439+55.50 TO STA. 1441+35.00	3.75	8.35	
STAGE 2			
RT STA. 1434+54.00 TO STA. 1436+53.40	3.75	9.46	
RT STA. 1439+09.90 TO STA. 1441+35.00	3.75	10.53	
I-74 (WB)			
STAGE 1			
RT STA. 1436+35.00 TO STA. 1437+85.70	3.75	6.99	
RT STA. 1440+42.20 TO STA. 1443+63.10	3.75	17.02	
STAGE 2			
LT STA. 1436+30.00 TO STA. 1438+31.30	3.75	9.56	
LT STA. 1440+87.80 TO STA. 1442+15.00	3.75	5.87	
TOTAL		85.41	
USE		86	

LOCATION	44000300	
	CURB REMOVAL	
	FOOT	
I-74 (EB)		
PRE-STAGE A		
RT STA. 1430+42.00	TO STA. 1436+56.68	615
I-74 (WB)		
PRE-STAGE A		
LT STA. 1434+27.50	TO STA. 1438+34.80	407
TOTAL		1,022

LOCATION	44004250	
	PAVED SHOULDER REMOVAL	
	SQ YD	
I-74 (EB)		
PRE-STAGE A		
RT STA. 1430+42.00	TO STA. 1436+74.65	699.4
RT STA. 1438+99.41	TO STA. 1443+40.00	487.0
PRE-STAGE B		
LT STA. 1431+25.00	TO STA. 1437+11.14	397.8
LT STA. 1439+36.16	TO STA. 1443+40.00	270.1
STAGE 1		
LT STA. 1436+15.47	TO STA. 1437+11.14	37.5
LT STA. 1439+36.16	TO STA. 1439+92.97	36.1
STAGE 2		
RT STA. 1436+15.47	TO STA. 1436+74.65	67.0
RT STA. 1438+99.41	TO STA. 1439+92.97	104.4
I-74 (WB)		
PRE-STAGE A		
LT STA. 1434+27.50	TO STA. 1438+41.42	437.5
LT STA. 1440+65.98	TO STA. 1446+52.00	620.3
PRE-STAGE B		
RT STA. 1434+27.50	TO STA. 1438+04.77	268.9
RT STA. 1440+29.44	TO STA. 1445+45.00	353.4
STAGE 1		
RT STA. 1437+47.77	TO STA. 1438+04.77	39.3
RT STA. 1440+29.44	TO STA. 1441+24.91	63.2
STAGE 2		
LT STA. 1437+47.77	TO STA. 1438+41.42	97.2
LT STA. 1440+65.98	TO STA. 1441+24.91	62.9
TOTAL		4,041.8
USE		4,042



Cummins
Engineering
Corporation

JOB = 2564.4
FILE NAME = D570024-shit-schedule.dgn
PLOT SCALE = \$SCALES
PLOT DATE = 3/12/2025

DESIGNED - CDS
DRAWN - CDS
CHECKED - CGF
DATE - 1/09/2025

REVISED -
REVISED -
REVISED -
REVISED -

STATE OF ILLINOIS
DEPARTMENT OF TRANSPORTATION

SCHEDULE OF QUANTITIES

SCALE:	SHEET	OF	SHEETS	STA.	TO STA.
--------	-------	----	--------	------	---------

F.A.I. RTE.	SECTION	COUNTY	TOTAL SHEETS	SHEET NO.
72	(74-68VB)B	PIATT	93	14
CONTRACT NO. 70024				
ILLINOIS FED. AID PROJECT				

MODEL Schedule Sheet1
FILE NAME: I:\Support\DOT-CONNECT\Con_guration\WorkSpaces\DOTCADD_Data\CAD_Sheets\0570024-sht-schedule.dgn

LOCATION	54213447	60100945	X6050065	61000115
	END SECTIONS 12"	PIPE DRAINS 12"	REMOVING INLETS (SPECIAL)	TYPE E INLET BOX, STANDARD 610001
	EACH	FOOT	EACH	EACH
I-74 (EB)				
PRE-STAGE A				
RT STA. 1431+18.09			1	
RT STA. 1433+85.90			1	
RT STA. 1436+54.06			1	
PRE-STAGE B				
LT STA. 1436+99.66			1	
STAGE 2				
RT STA. 1433+85.90				1
RT STA. 1436+29.16	1	40		1
FINAL PHASE				
RT STA. 1431+18.09				1
LT STA. 1436+73.89	1	29		1
I-74 (WB)				
PRE-STAGE A				
LT STA. 1435+48.78			1	
LT STA. 1438+31.66			1	
PRE-STAGE B				
RT STA. 1437+86.19			1	
STAGE 2				
LT STA. 1438+06.25	1	30		1
FINAL PHASE				
LT STA. 1435+48.78				1
RT STA. 1437+60.75	1	41		1
TOTAL	4	140	7	7

LOCATION	60600605
	CONCRETE CURB, TYPE B
	FOOT
I-74 (EB)	
STAGE 2	
RT STA. 1433+50.00 TO STA. 1436+39.92	290
FINAL PHASE	
RT STA. 1430+42.00 TO STA. 1433+50.00	308
I-74 (WB)	
STAGE 2	
LT STA. 1434+27.50 TO STA. 1438+18.41	391
TOTAL	989

LOCATION	60108500
	PIPE UNDERDRAINS, TYPE 3
	FOOT
I-74 (EB)	
PRE-STAGE A	
RT STA. 1430+42.00 TO STA. 1436+51.17	609.17
RT STA. 1439+06.30 TO STA. 1443+40.00	433.70
PRE-STAGE B	
LT STA. 1431+25.00 TO STA. 1436+96.79	571.79
LT STA. 1439+33.68 TO STA. 1443+40.00	406.32
I-74 (WB)	
PRE-STAGE A	
LT STA. 1434+27.50 TO STA. 1438+29.10	401.60
LT STA. 1440+61.42 TO STA. 1446+52.00	590.58
PRE-STAGE B	
RT STA. 1434+27.50 TO STA. 1437+83.48	355.98
RT STA. 1440+34.04 TO STA. 1445+45.00	510.96
TOTAL	3,880.10
USE	3,880

LOCATION	64200116
	SHOULDER RUMBLE STRIPS, 16 INCH
	FOOT
I-74 (EB)	
FINAL PHASE	
RT STA. 1430+42.00 TO STA. 1436+15.47	573.5
RT STA. 1439+92.97 TO STA. 1443+40.00	347.0
LT STA. 1431+25.00 TO STA. 1436+15.47	490.5
LT STA. 1439+92.97 TO STA. 1443+40.00	347.0
I-74 (WB)	
FINAL PHASE	
RT STA. 1434+27.50 TO STA. 1437+47.77	320.3
RT STA. 1441+24.91 TO STA. 1445+45.00	420.1
LT STA. 1434+27.50 TO STA. 1437+47.77	320.3
LT STA. 1441+24.91 TO STA. 1446+52.00	527.1
TOTAL	3,345.7
USE	3,346

LOCATION	63000001	63100085	63100167	63200310	72501000	78200005
	STEEL PLATE BEAM GUARDRAIL, TYPE A, 6 FOOT POSTS	TRAFFIC BARRIER TERMINAL, TYPE 6	TRAFFIC BARRIER TERMINAL, TYPE 1 (SPECIAL) TANGENT	GUARDRAIL REMOVAL	TERMINAL MARKER - DIRECT APPLIED	GUARDRAIL REFLECTORS, TYPE A
	FOOT	EACH	EACH	FOOT	EACH	EACH
I-74 (EB)						
STAGE 1						
LT STA. 1434+12.12 TO STA. 1436+99.62	200.0	1	1	175.0	1	4
STAGE 2						
RT STA. 1434+54.00 TO STA. 1436+54.00	162.5	1		200.0		4
I-74 (WB)						
STAGE 1						
RT STA. 1440+41.59 TO STA. 1443+29.09	200.0	1	1	175.0	1	4
STAGE 2						
LT STA. 1436+30.94 TO STA. 1438+18.44	150.0	1		187.5		4
LT STA. 1440+87.21 TO STA. 1441+99.71	75.0	1		625.0		
FINAL PHASE						
LT STA. 1441+99.71 TO STA. 1446+99.71	450.0		1		1	8
TOTAL	1,237.5	5	3	1,362.5	3	24
USE	1,237.5	5	3	1,363	3	24



Cummins
Engineering
Corporation

JOB = 2564.4
FILE NAME = D570024-sht-schedule.dgn
PLOT SCALE = \$SCALES
PLOT DATE = 3/12/2025

DESIGNED - CDS
DRAWN - CDS
CHECKED - CGF
DATE - 1/09/2025

REVISED -
REVISED -
REVISED -
REVISED -

STATE OF ILLINOIS
DEPARTMENT OF TRANSPORTATION

SCHEDULE OF QUANTITIES

SCALE:	SHEET	OF	SHEETS	STA.	TO STA.
--------	-------	----	--------	------	---------

F.A.I. RTE.	SECTION	COUNTY	TOTAL SHEETS	SHEET NO.
72	(74+68VB)B	PIATT	93	15
CONTRACT NO. 70024				
		ILLINOIS	FED. AID PROJECT	

MODEL: Schedule (Sheet)
FILE NAME: I:\Support\DOT_CONNECT\Con_guration\Workspaces\DOTCAD_CONNECT\Work\Stats\2564.4_Plat Bridge_Replacement\CADD_Data\CAD_Sheets\0570024-shft-schedule.dgn

LOCATION	70107005	70307120	70300100	70300150
	PAVEMENT MARKING BLACKOUT TAPE, 5"	TEMPORARY PAVEMENT MARKING - LINE 4" - TYPE IV TAPE	SHORT TERM PAVEMENT MARKING	SHORT TERM PAVEMENT MARKING REMOVAL
	FOOT	FOOT	FOOT	SQ FT
I-74 (EB)				
PRE-STAGE C				
WHITE SKIP DASH LANE LINE				
CL STA. 1433+75.00 TO STA. 1435+89.70	54			22
SOLID WHITE EDGE LINE				
RT STA. 1433+75.00 TO STA. 1440+37.00	662			276
SOLID YELLOW LANE SHIFT LINE				
LT STA. 1433+75.00 TO STA. 1440+37.00		662		221
SOLID WHITE LANE SHIFT LINE				
RT STA. 1433+75.00 TO STA. 1440+37.00		662		221
PRE-STAGE D				
WHITE SKIP DASH LANE LINE				
CL STA. 1434+08.00 TO STA. 1436+09.70	50			21
SOLID YELLOW EDGE LINE				
LT STA. 1434+08.00 TO STA. 1437+08.00	300			125
LT STA. 1439+32.00 TO STA. 1440+77.50	146			61
SOLID YELLOW LANE SHIFT LINE				
LT STA. 1434+08.00 TO STA. 1440+77.50		670		223
SOLID WHITE LANE SHIFT LINE				
RT STA. 1434+08.00 TO STA. 1440+77.50		670		223
STAGE 1				
WHITE SKIP DASH LANE LINE				
CL STA. 1431+42.00 TO STA. 1433+71.10	57			24
SOLID WHITE EDGE LINE				
RT STA. 1431+42.00 TO STA. 1442+40.00	1,098			458
SOLID YELLOW LANE SHIFT LINE				
LT STA. 1431+42.00 TO STA. 1442+40.00		1,098		366
SOLID WHITE LANE SHIFT LINE				
RT STA. 1431+42.00 TO STA. 1442+40.00		1,098		366
STAGE 2				
WHITE SKIP DASH LANE LINE				
CL STA. 1432+25.00 TO STA. 1434+04.10	45			19
SOLID YELLOW EDGE LINE				
LT STA. 1432+25.00 TO STA. 1442+40.00	1,015			423
SOLID YELLOW LANE SHIFT LINE				
LT STA. 1432+25.00 TO STA. 1442+40.00		1,015		338

LOCATION	70107005	70307120	70300100	70300150
	PAVEMENT MARKING BLACKOUT TAPE, 5"	TEMPORARY PAVEMENT MARKING - LINE 4" - TYPE IV TAPE	SHORT TERM PAVEMENT MARKING	SHORT TERM PAVEMENT MARKING REMOVAL
	FOOT	FOOT	FOOT	SQ FT
SOLID WHITE LANE SHIFT LINE				
RT STA. 1432+25.00 TO STA. 1442+40.00		1,015		338
FINAL PHASE				
WHITE EDGE LINE				
RT STA. 1434+65.00 TO STA. 1441+35.00			16	6
WHITE LANE LINE				
CL STA. 1434+65.00 TO STA. 1441+35.00			68	23
YELLOW EDGE LINE				
LT STA. 1434+65.00 TO STA. 1441+35.00			16	6
I-74 (WB)				
PRE-STAGE C				
WHITE SKIP DASH LANE LINE				
STA. 1441+58.80 TO STA. 1443+94.00	59			25
SOLID WHITE EDGE LINE				
STA. 1436+93.50 TO STA. 1443+94.00	701			292
SOLID YELLOW LANE SHIFT LINE				
RT STA. 1436+93.50 TO STA. 1443+94.00		701		234
SOLID WHITE LANE SHIFT LINE				
LT STA. 1436+93.50 TO STA. 1443+94.00		701		234
PRE-STAGE D				
WHITE SKIP DASH LANE LINE				
CL STA. 1441+28.10 TO STA. 1443+32.00	51			21
SOLID YELLOW EDGE LINE				
RT STA. 1436+65.00 TO STA. 1443+32.00	667			278
SOLID YELLOW LANE SHIFT LINE				
RT STA. 1436+65.00 TO STA. 1443+32.00		671		224
SOLID WHITE LANE SHIFT LINE				
LT STA. 1436+65.00 TO STA. 1443+32.00		671		224
STAGE 1				
WHITE SKIP DASH LANE LINE				
CL STA. 1443+17.00 TO STA. 1445+52.00	59			24
SOLID WHITE EDGE LINE				
LT STA. 1435+27.50 TO STA. 1445+52.00	1,025			427
SOLID YELLOW LANE SHIFT LINE				
RT STA. 1435+27.50 TO STA. 1445+52.00		1,025		342



Cummins
Engineering
Corporation

JOB = 2564.4
FILE NAME = D570024-shft-schedule.dgn
PLOT SCALE = \$SCALE\$
PLOT DATE = 3/12/2025

DESIGNED - CDS
DRAWN - CDS
CHECKED - CGF
DATE - 1/09/2025

REVISED -
REVISED -
REVISED -
REVISED -

STATE OF ILLINOIS
DEPARTMENT OF TRANSPORTATION

SCHEDULE OF QUANTITIES

SCALE:	SHEET	OF	SHEETS	STA.	TO STA.
--------	-------	----	--------	------	---------

F.A.I. RTE.	SECTION	COUNTY	TOTAL SHEETS	SHEET NO.
72	(74-68VB)B	PIATT	93	16
CONTRACT NO. 70024				
		ILLINOIS	FED. AID PROJECT	

MODEL: Schedule (Sheet)
FILE NAME: D:\Support\DOT-CONNECT\Con_guration\Work\Spaces\DOT\CAD_CONNECT\Work\Stats\2564.4_Plat_Bridge_Replacement\CADD_Data\CAD_Sheets\0570024-shit-schedule.dgn

LOCATION	70107005	70307120	70300100	70300150
	PAVEMENT MARKING BLACKOUT TAPE, 5"	TEMPORARY PAVEMENT MARKING - LINE 4" - TYPE IV TAPE	SHORT TERM PAVEMENT MARKING	SHORT TERM PAVEMENT MARKING REMOVAL
	FOOT	FOOT	FOOT	SQ FT
SOLID WHITE LANE SHIFT LINE				
LT STA. 1435+27.50 TO STA. 1445+52.00		1,025		342
STAGE 2				
WHITE SKIP DASH LANE LINE				
CL STA. 1442+66.30 TO STA. 1444+45.00	45			19
SOLID YELLOW EDGE LINE				
RT STA. 1435+27.50 TO STA. 1444+45.00	918			382
SOLID YELLOW LANE SHIFT LINE				
RT STA. 1435+27.50 TO STA. 1444+45.00		918		306
SOLID WHITE LANE SHIFT LINE				
LT STA. 1435+27.50 TO STA. 1444+45.00		918		306
FINAL PHASE				
WHITE EDGE LINE				
LT STA. 1436+35.00 TO STA. 1442+15.00			12	4
WHITE LANE LINE				
CL STA. 1436+35.00 TO STA. 1442+15.00			60	20
YELLOW EDGE LINE				
RT STA. 1436+35.00 TO STA. 1442+15.00			12	4
TOTAL	13,899	13,519	184	7,465

LOCATION	63300575
	REMOVE AND REERECT RAIL ELEMENT OF EXISTING GUARDRAIL
	FOOT
I-74 (EB)	
STAGE A	
RT STA. 1430+17.00 TO STA. 1436+63.32	647
STAGE B	
RT STA. 1434+52.33 TO STA. 1437+02.33	250
I-74 (WB)	
STAGE A	
LT STA. 1434+03.00 TO STA. 1438+34.73	432
LT STA. 1440+83.48 TO STA. 1447+10.13	627
STAGE B	
LT STA. 1440+37.67 TO STA. 1442+87.67	250
TOTAL	2,206

LOCATION			70400100	70400125	70400200
			TEMPORARY CONCRETE BARRIER	PINNING TEMPORARY CONCRETE BARRIER	RELOCATE TEMPORARY CONCRETE BARRIER
			FOOT	EACH	FOOT
I-74 (EB)					
PRE-STAGE C					
STA. 1434+50.10 TO STA. 1436+62.00	1:12 TAPER	212.5			
STA. 1436+62.00 TO STA. 1439+37.00		275.0			
PRE-STAGE D					
STA. 1434+65.60 TO STA. 1436+40.00	1:12 TAPER				175.0
STA. 1436+40.00 TO STA. 1439+77.50					275.0
STA. 1436+65.00 TO STA. 1439+52.50					
STAGE 1					
STA. 1432+28.30 TO STA. 1434+40.00	1:12 TAPER				212.5
STA. 1434+40.00 TO STA. 1441+40.00		437.5			275.0
STA. 1435+90.00 TO STA. 1440+27.50			99		
STAGE 2					
STA. 1432+65.50 TO STA. 1434+40.00	1:12 TAPER				175.0
STA. 1434+40.00 TO STA. 1441+40.00					700.0
STA. 1435+90.00 TO STA. 1440+27.50					
I-74 (WB)					
PRE-STAGE C					
STA. 1437+93.50 TO STA. 1440+81.00		287.5			
STA. 1440+81.00 TO STA. 1442+92.90	1:12 TAPER	212.5			
PRE-STAGE D					
STA. 1437+65.00 TO STA. 1441+02.50		12.5			325.0
STA. 1437+90.00 TO STA. 1440+77.50					
STA. 1441+02.50 TO STA. 1442+76.90	1:12 TAPER				175.0
STAGE 1					
STA. 1436+27.50 TO STA. 1442+40.00		337.5			275.0
STA. 1437+15.00 TO STA. 1441+52.50			99		
STA. 1442+40.00 TO STA. 1444+64.40	1:12 TAPER				225.0
STAGE 2					
STA. 1436+27.50 TO STA. 1442+40.00					612.5
STA. 1437+15.00 TO STA. 1441+52.50					
STA. 1442+40.00 TO STA. 1444+14.40	1:12 TAPER				175.0
TOTAL		1,775.0	198		3,600.0

MODEL Schedule Sheet1
FILE NAME: I:\Support\DOT - CONNECT\Con - guration\WorkSpaces\DOT\CAD - CONNECT\WorkSpace\2564.4 - Plat - Bridge - Reelacement\CADD - Data\CAD - Sheets\0570024-shit-schedule.dgn

LOCATION	70600250	70600350
	IMPACT ATTENUATORS, TEMPORARY (NON- REDIRECTIVE), TEST LEVEL 3	IMPACT ATTENUATORS, RELOCATE (NON- REDIRECTIVE), TEST LEVEL 3
	EACH	EACH
I-74 (EB)		
PRE-STAGE C STA. 1434+50.10	1	
PRE-STAGE D STA. 1434+65.60		1
STAGE 1 STA. 1432+28.30		1
STAGE 2 STA. 1432+65.50		1
I-74 (WB)		
PRE-STAGE C STA. 1442+92.90	1	
PRE-STAGE D STA. 1442+76.90		1
STAGE 1 STA. 1444+64.40		1
STAGE 2 STA. 1444+14.40		1
TOTAL	2	6

LOCATION	X6640108
	FENCE REMOVAL AND REINSTALLATION
	FOOT
I-74 (EB)	
SN 074-0069 (SW CORNER)	50
SN 074-0069 (SE CORNER)	50
I-74 (WB)	
SN 074-0070 (NW CORNER)	50
SN 074-0070 (NE CORNER)	50
TOTAL	200

LOCATION	78008310		78011025	
	POLYUREA PAVEMENT MARKING TYPE II - LINE 4"		GROOVING FOR RECESSED PAVEMENT MARKING 5"	
	WHITE	YELLOW	WHITE	YELLOW
	FOOT	FOOT	FOOT	FOOT
I-74 (EB)				
FINAL PHASE				
SOLID WHITE EDGE LINE				
RT STA. 1434+65.00 TO STA 1441+35.00	670		670	
WHITE SKIP DASH LANE LINE				
STA. 1434+65.00 TO STA 1441+35.00	168		168	
SOLID YELLOW EDGE LINE				
LT STA. 1434+65.00 TO STA 1441+35.00		670		670
I-74 (WB)				
FINAL PHASE				
SOLID WHITE EDGE LINE				
LT STA. 1436+35.00 TO STA 1442+15.00	580		580	
WHITE SKIP DASH LANE LINE				
STA. 1436+35.00 TO STA 1442+15.00	145		145	
SOLID YELLOW EDGE LINE				
RT STA. 1436+35.00 TO STA 1442+15.00		580		580
TOTAL	1,563	1,250	1,563	1,250
USE	2,813		2,813	


LOCATION	78100100	78300200
	RAISED REFLECTIVE PAVEMENT MARKER	RAISED REFLECTIVE PAVEMENT MARKER REMOVAL
	EACH	EACH
I-74 (EB)		
STAGE 1		
STA. 1434+65.00 TO STA. 1436+93.49		3
STA. 1439+19.99 TO STA. 1441+35.00		3
FINAL PHASE		
STA. 1434+65.00 TO STA. 1436+93.49	3	
STA. 1439+19.99 TO STA. 1441+35.00	3	
I-74 (WB)		
STAGE 1		
STA. 1436+35.00 TO STA. 1438+21.23		3
STA. 1440+47.73 TO STA. 1442+15.00		3
FINAL PHASE		
STA. 1436+35.00 TO STA. 1438+21.23	3	
STA. 1440+47.73 TO STA. 1442+15.00	3	
TOTAL	12	12

LOCATION	X6013700
	PIPE UNDERDRAIN REMOVAL (SPECIAL)
	FOOT
I-74 (EB)	
PRE-STAGE A	
RT STA. 1430+42.00 TO STA. 1436+51.17	609.17
RT STA. 1439+06.30 TO STA. 1443+40.00	433.70
PRE-STAGE B	
LT STA. 1431+25.00 TO STA. 1436+96.79	571.79
LT STA. 1439+33.68 TO STA. 1443+40.00	406.32
I-74 (WB)	
PRE-STAGE A	
LT STA. 1434+27.50 TO STA. 1438+29.10	401.60
LT STA. 1440+61.42 TO STA. 1446+52.00	590.58
PRE-STAGE B	
RT STA. 1434+27.50 TO STA. 1437+83.48	355.98
RT STA. 1440+34.04 TO STA. 1445+45.00	510.96
TOTAL	3,880.10
USE	3,880

LOCATION	Z0038700
	PERMANENT BENCH MARKS
	EACH
I-74 (EB)	1
I-74 (WB)	1
TOTAL	2

LOCATION	Z0004552
	APPROACH SLAB REMOVAL
	SQ YD
I-74 (EB)	
STAGE 1	
STA. 1436+40.56 TO STA. 1436+94.25	95.8
STA. 1439+19.23 TO STA. 1439+72.92	95.3
STAGE 2	
STA. 1436+40.56 TO STA. 1436+94.25	49.0
STA. 1439+19.23 TO STA. 1439+72.92	49.6
I-74 (WB)	
STAGE 1	
STA. 1437+68.30 TO STA. 1438+21.99	96.0
STA. 1440+46.97 TO STA. 1441+24.91	97.4
STAGE 2	
STA. 1437+68.30 TO STA. 1438+21.99	49.7
STA. 1440+46.97 TO STA. 1441+24.91	47.4
TOTAL	580.1
USE	580

MODEL: ATB_1 (Sheet)
FILE NAME: I:\Support\DOT_CONNECT\Con_guration\Workspaces\UDOT\CADD_CONNECT\Work\Set3\2564.4_Plat_Bridge_Replacement\CADD_Data\CAD_Sheets\0570024-shc-ATB.dgn

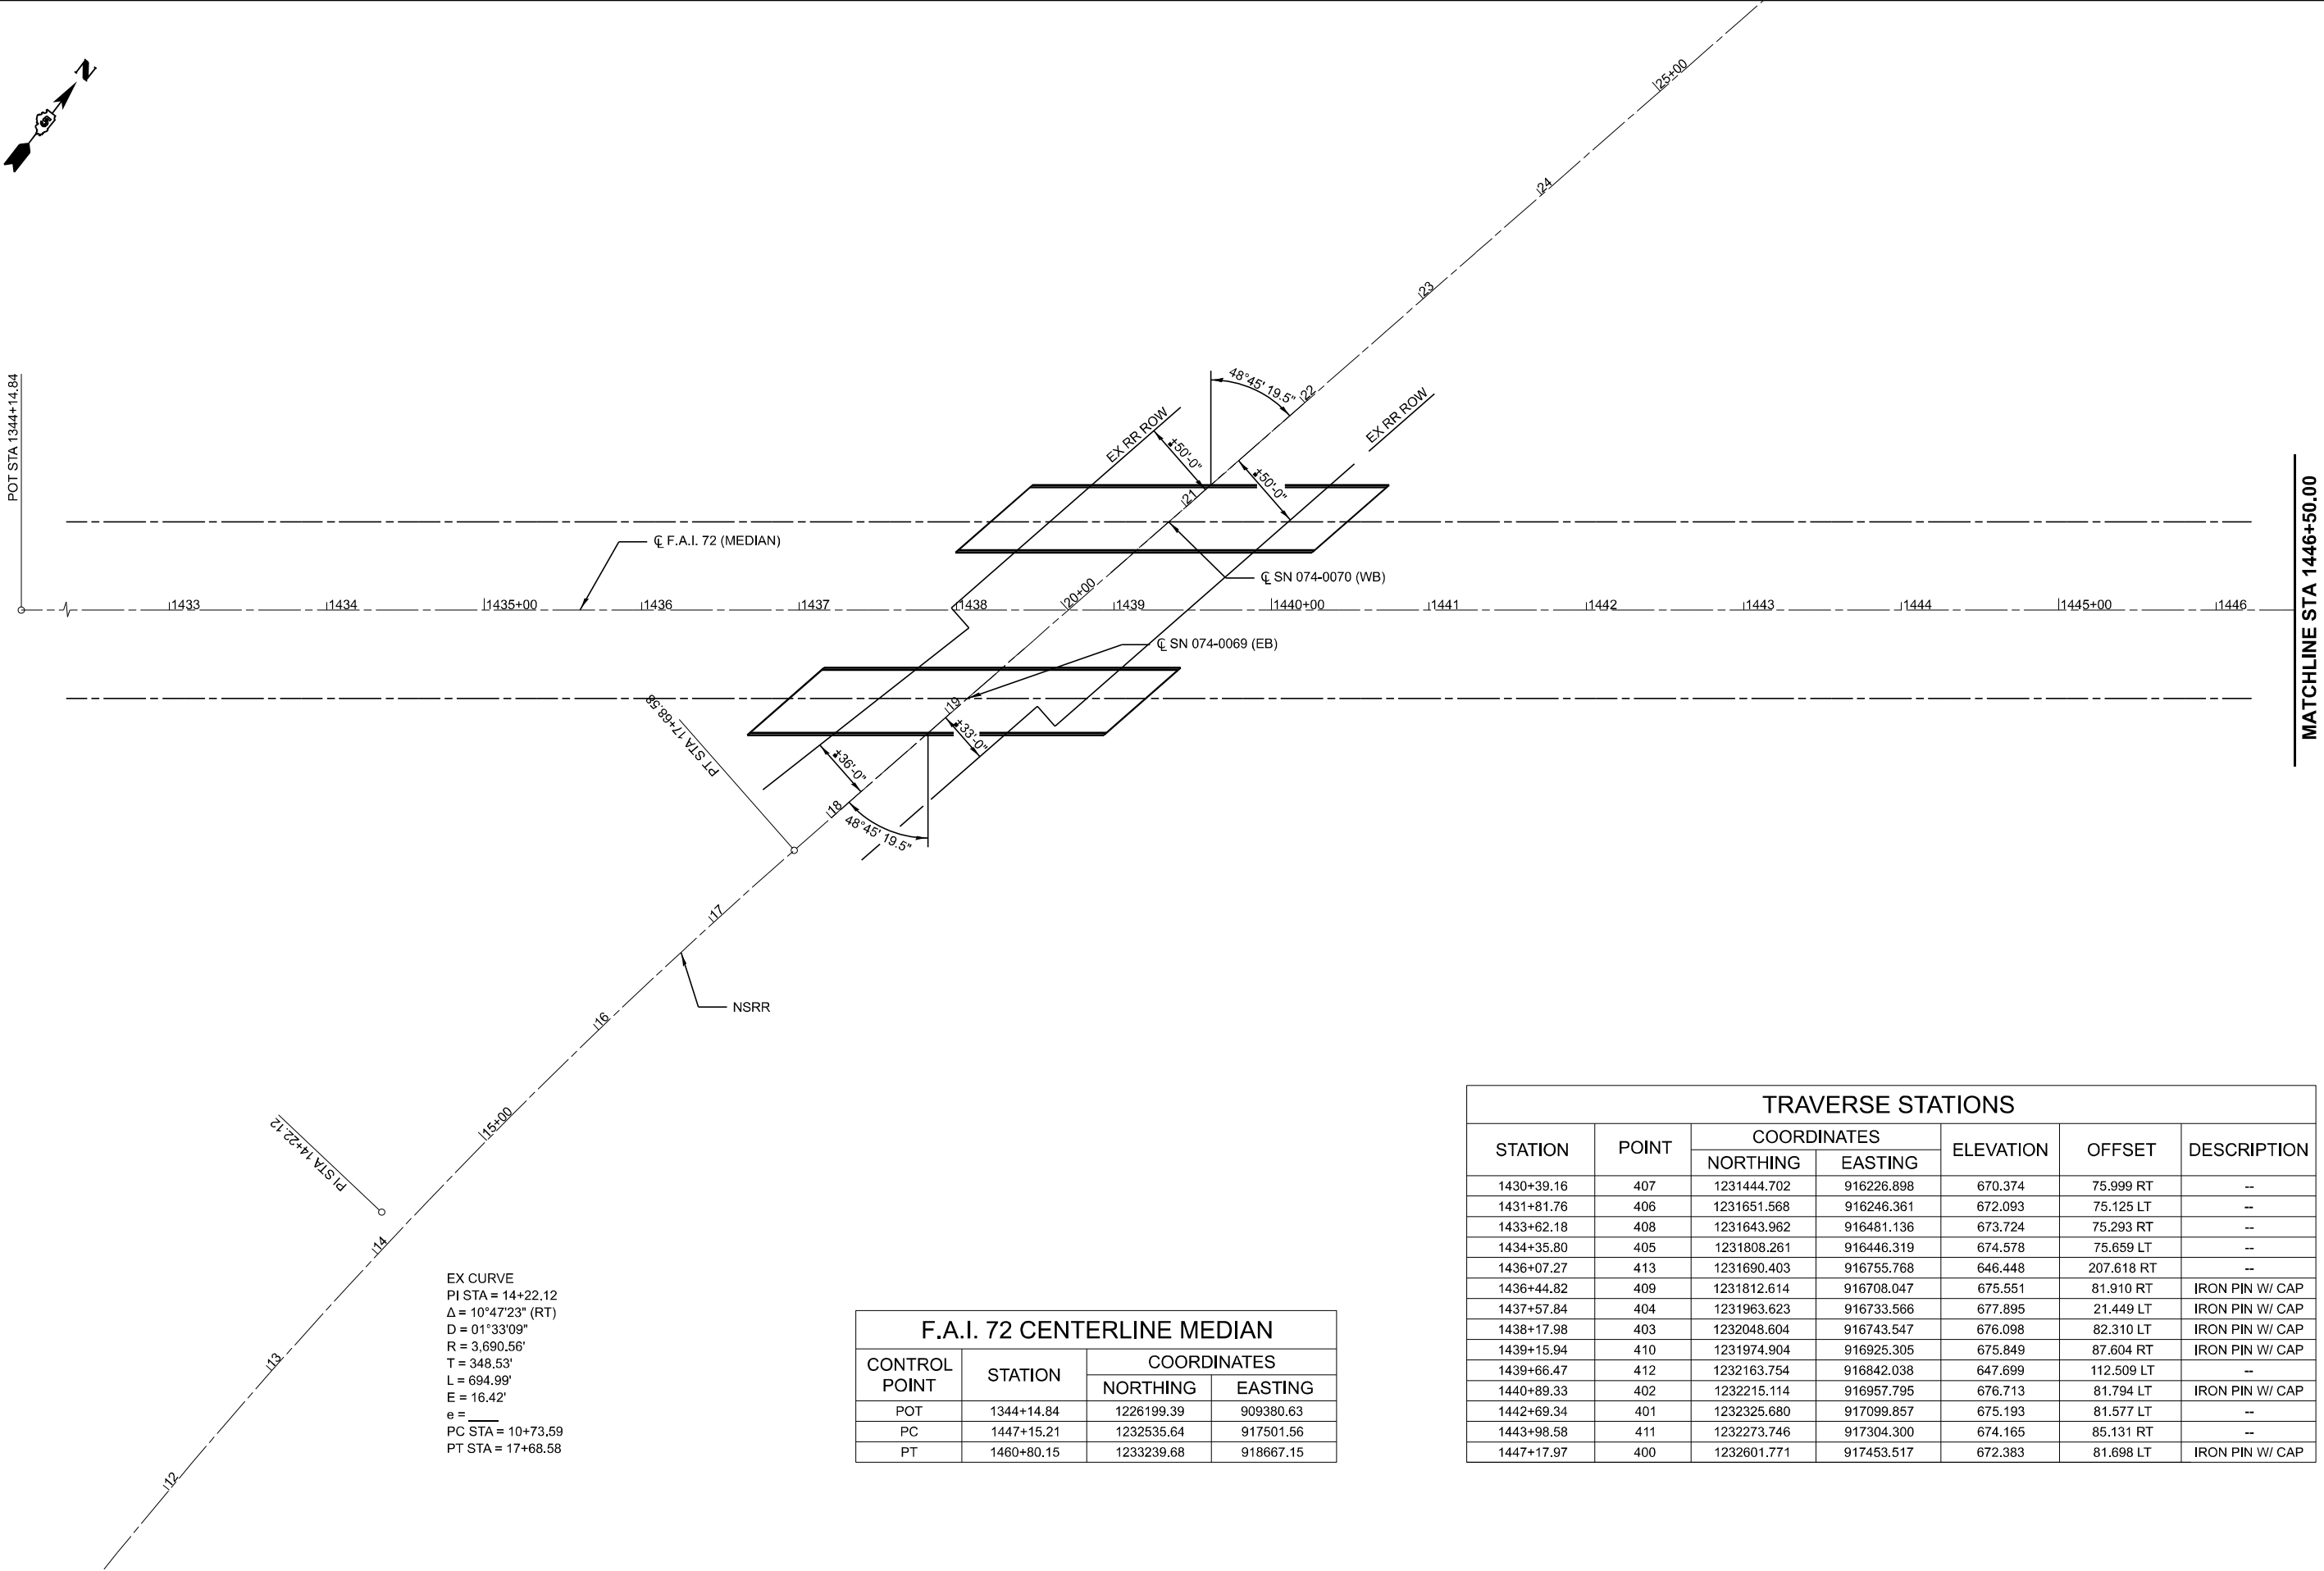


EX CURVE
PI STA = 14+22.12
 $\Delta = 10^\circ 47' 23''$ (RT)
D = $01^\circ 33' 09''$
R = 3,690.56'
T = 348.53'
L = 694.99'
E = 16.42'
e =
PC STA = 10+73.59
PT STA = 17+68.58

F.A.I. 72 CENTERLINE MEDIAN

CONTROL POINT	STATION	COORDINATES	
		NORTHING	EASTING
POT	1344+14.84	1226199.39	909380.63
PC	1447+15.21	1232535.64	917501.56
PT	1460+80.15	1233239.68	918667.15

TRAVERSE STATIONS

STATION	POINT	COORDINATES		ELEVATION	OFFSET	DESCRIPTION
		NORTHING	EASTING			
1430+39.16	407	1231444.702	916226.898	670.374	75.999 RT	--
1431+81.76	406	1231651.568	916246.361	672.093	75.125 LT	--
1433+62.18	408	1231643.962	916481.136	673.724	75.293 RT	--
1434+35.80	405	1231808.261	916446.319	674.578	75.659 LT	--
1436+07.27	413	1231690.403	916755.768	646.448	207.618 RT	--
1436+44.82	409	1231812.614	916708.047	675.551	81.910 RT	IRON PIN W/ CAP
1437+57.84	404	1231963.623	916733.566	677.895	21.449 LT	IRON PIN W/ CAP
1438+17.98	403	1232048.604	916743.547	676.098	82.310 LT	IRON PIN W/ CAP
1439+15.94	410	1231974.904	916925.305	675.849	87.604 RT	IRON PIN W/ CAP
1439+66.47	412	1232163.754	916842.038	647.699	112.509 LT	--
1440+89.33	402	1232215.114	916957.795	676.713	81.794 LT	IRON PIN W/ CAP
1442+69.34	401	1232325.680	917099.857	675.193	81.577 LT	--
1443+98.58	411	1232273.746	917304.300	674.165	85.131 RT	--
1447+17.97	400	1232601.771	917453.517	672.383	81.698 LT	IRON PIN W/ CAP

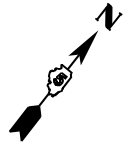

MATCHLINE STA 1446+50.00

PC STA 1447+15.21

1447

1448

1449

1450+00

CL F.A.I. 72 (MEDIAN)

1451

1452

1453

1454

1455+00

1456

1457


1458

1459

1460+00


PT STA 1460+80.15

EX CURVE
PI STA = 1454+00.93
 $\Delta = 13^{\circ}39'34''$ (RT)
D = 01°00'03"
R = 5,725.35'
T = 685.72'
L = 1364.94'
E = 40.92'
 $\phi =$
PC STA = 1447+15.21
PT STA = 1460+80.15

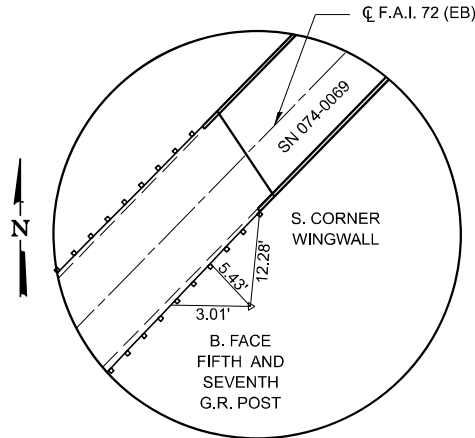


POINT 409
STA 1436+44.82
O/S 81.90' RT
IRON PIN W/ CAP


BM#2234 - CHISELED SQUARE TOP OF NW WINGWALL OF EB BRIDGE
STA. 1437+02.66, 37.32' RT
ELEV. 679.881

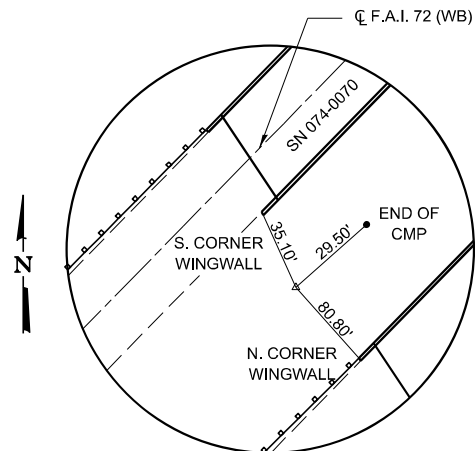


POINT 404
STA 1437+57.84
O/S 21.45' LT
IRON PIN W/ CAP

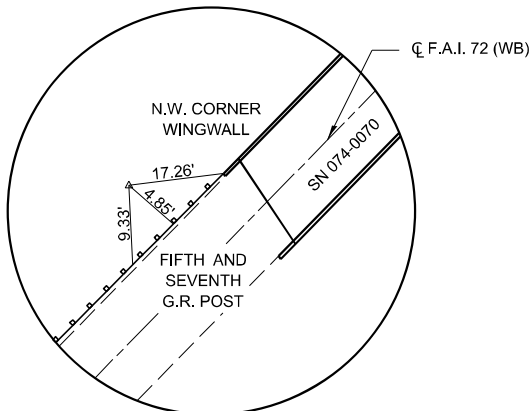


POINT 403
STA 1438+17.98
O/S 82.30' LT
IRON PIN W/ CAP

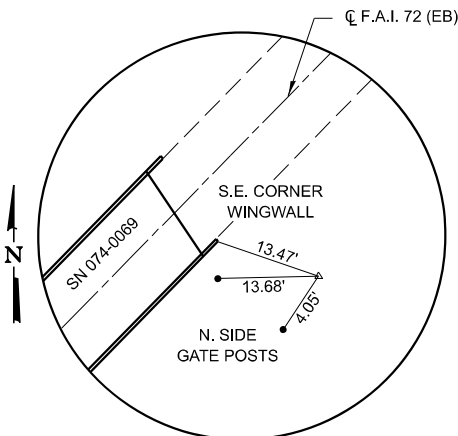

POINT 410
STA 1439+15.94
O/S 87.60' RT
IRON PIN W/ CAP

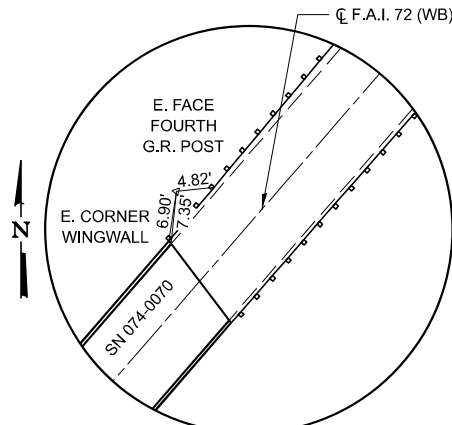

POINT 402
STA 1440+89.93
O/S 81.80' LT
IRON PIN W/ CAP

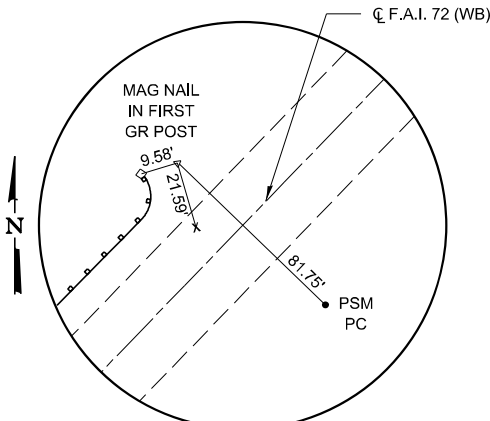

POINT 400
STA 1447+17.97
O/S 81.70' LT
IRON PIN W/ CAP

MODEL: ATB 2 (Sheet)
FILE NAME: H:\Support\DOT_CONNECT\Con_guration\Workspaces\DOTCADD_CONNECT\Work\Sta32564.4_Plat_Bridge_Replacement\CADD_Data\CAD_Sheets\DOT0024-shc-ATB.dgn

CEC Cummins
Engineering
Corporation
ENGINEERS & SURVEYORS

JOB = 2564.4
FILE NAME = D570024-shc-ATB.dgn
PLOT SCALE = \$5CALES
PLOT DATE = 3/12/2025

DESIGNED - CDS
DRAWN - CDS
CHECKED - CGF
DATE - 1/09/2025

REVISED -
REVISED -
REVISED -
REVISED -

STATE OF ILLINOIS
DEPARTMENT OF TRANSPORTATION



ALIGNMENT, TIES, AND BENCHMARKS

SCALE: 1"=50' SHEET OF SHEETS STA. TO STA.

F.A.I. RTE.	SECTION	COUNTY	TOTAL SHEETS	SHEET NO.
72	(74-68VB)B	PIATT	93	20
CONTRACT NO. 70024				
ILLINOIS FED. AID PROJECT				



MODEL: R1001, 1 (Sheet)
FILE NAME: D:\Support\DOT-CONNECT\Con guration\Workspaces\DOTCADD-CONNECT\Workspaces\2564.4 Plat- Bridge Replacement\CADD-Data\CAD_Sheets\DOTCADD-Shts-plan.dgn

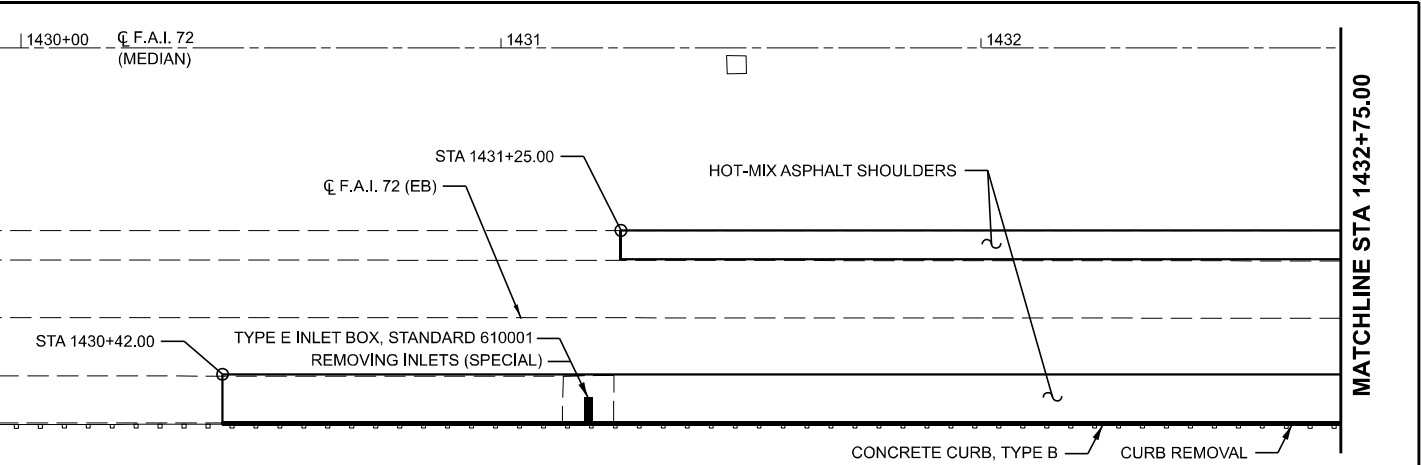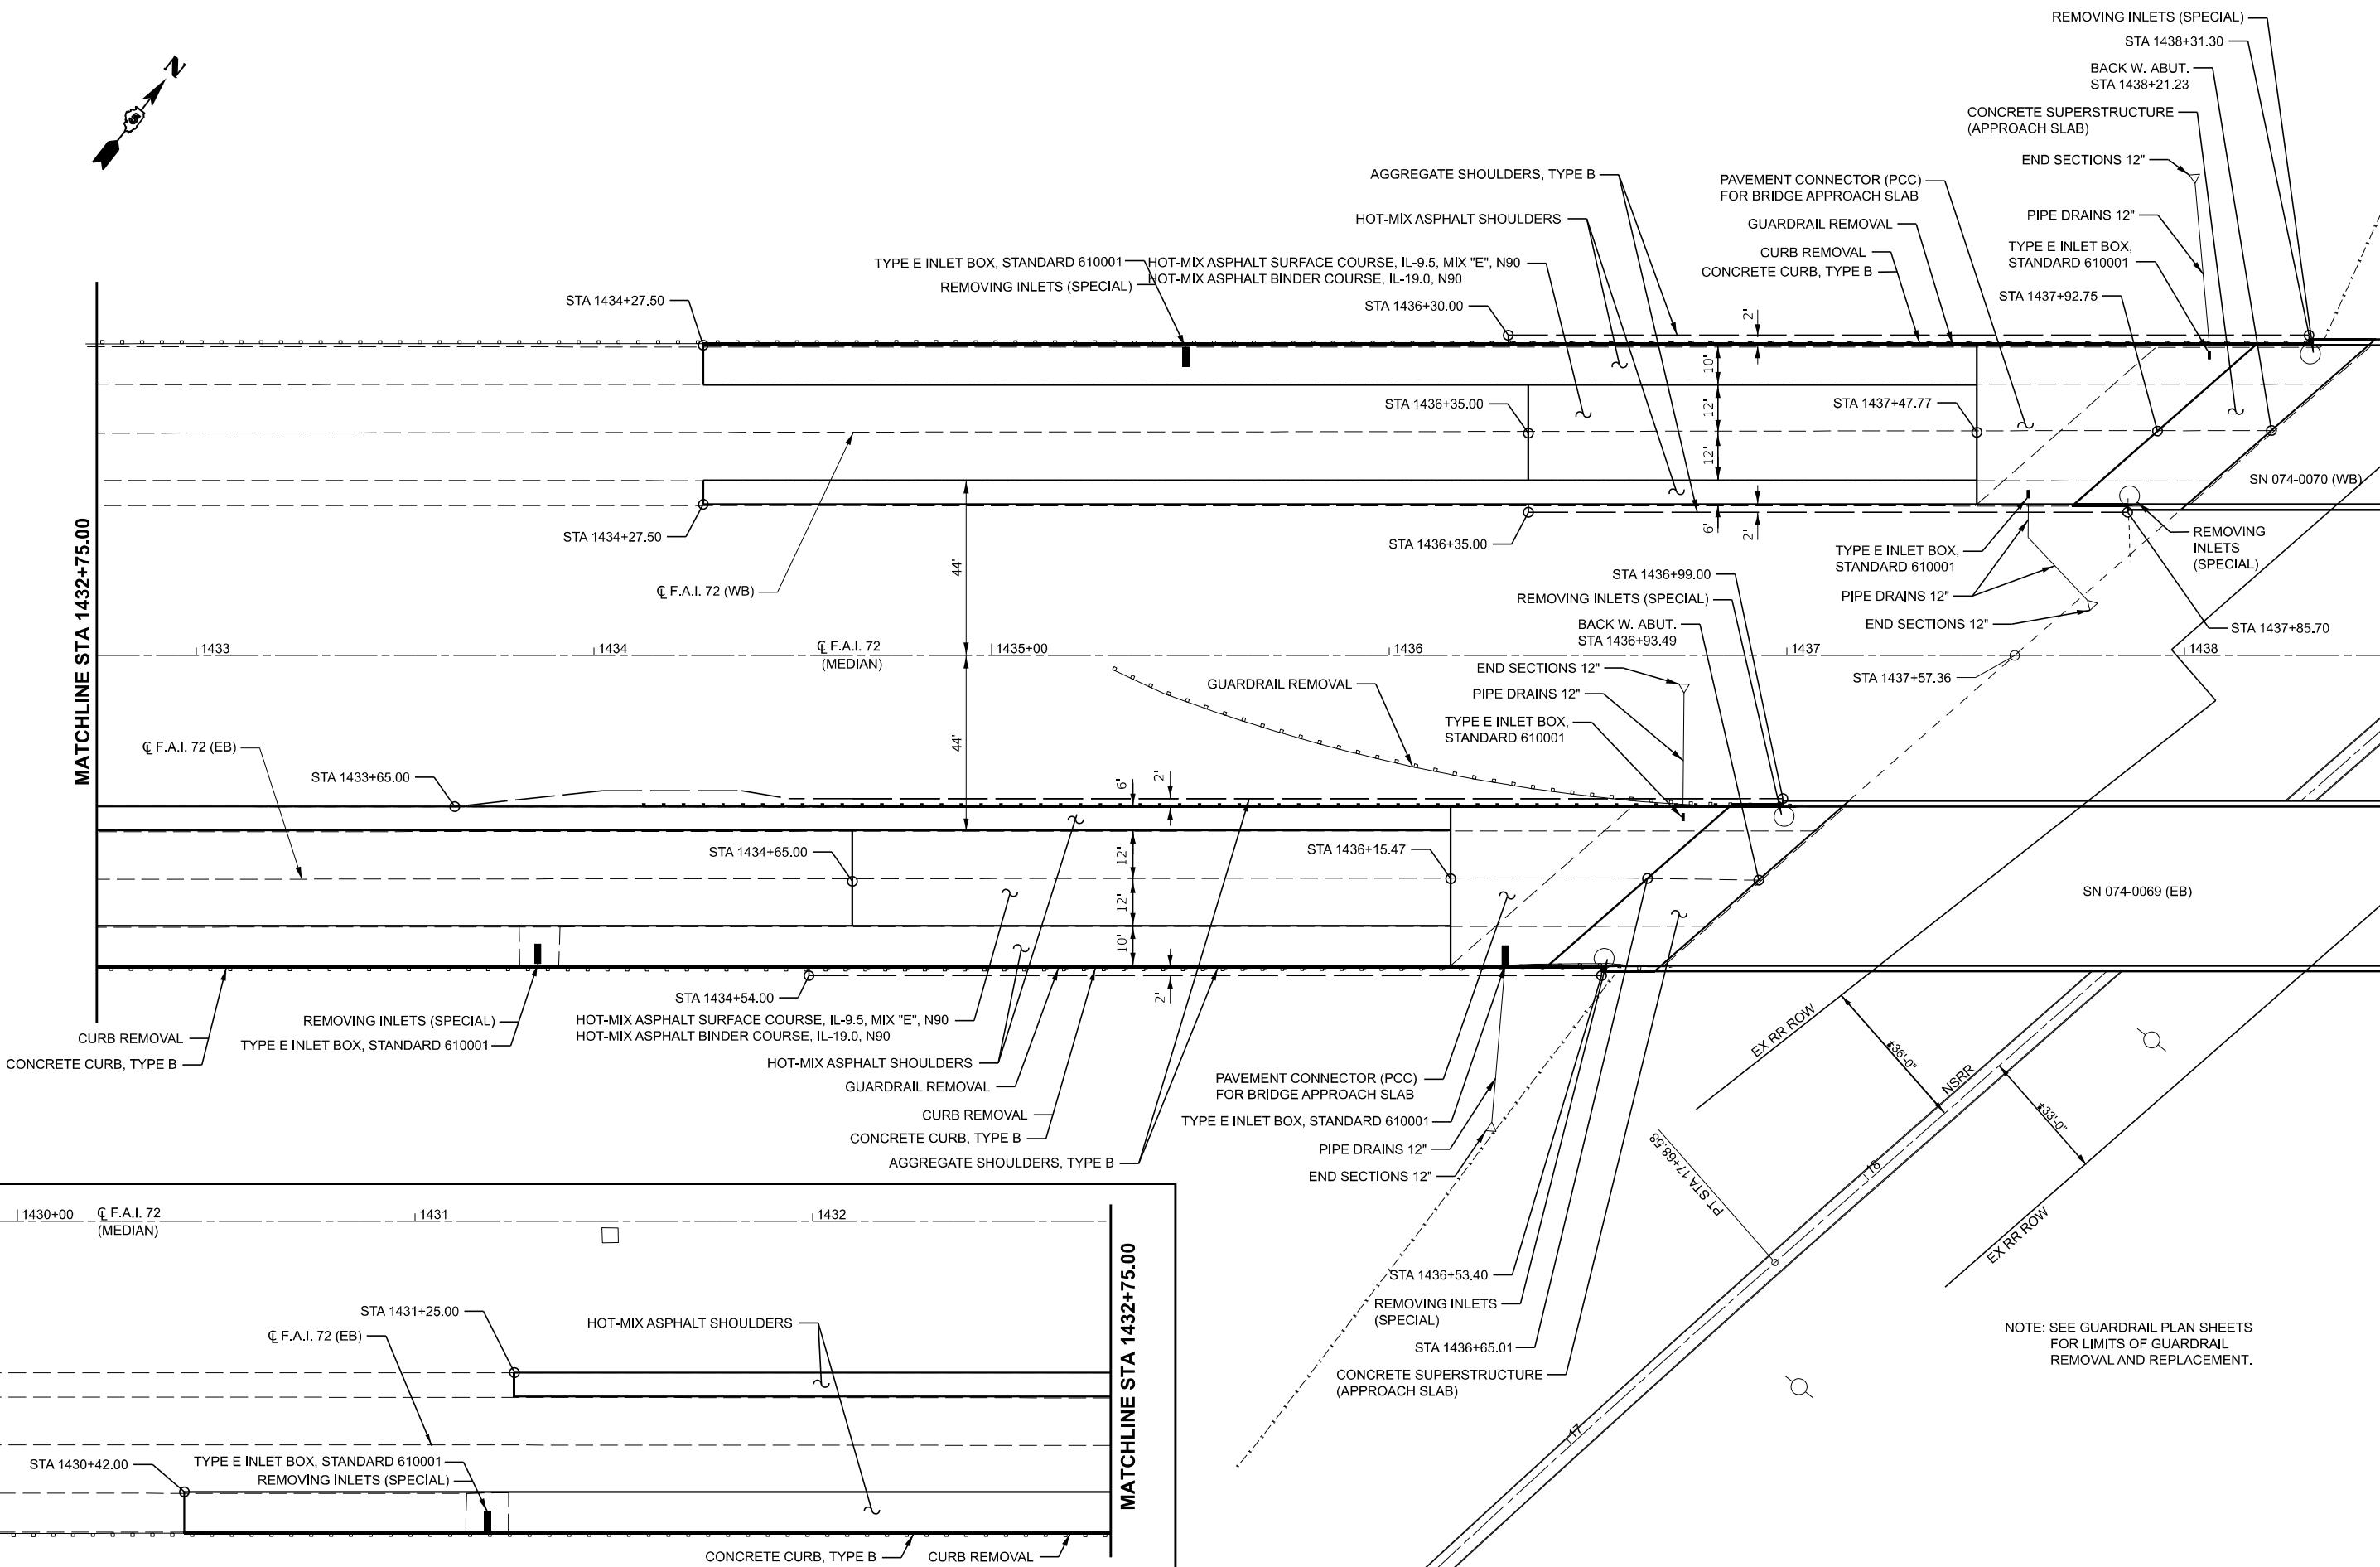


CEC Cummins Engineering Corporation ENGINEERS & SURVEYORS	JOB = 2564.4	DESIGNED - CDS	REVISED -
	FILE NAME = D570024-sht-plan.dgn	DRAWN - CDS	REVISED -
	PLOT SCALE = 5/8"=1'	CHECKED - CGF	REVISED -
	PLOT DATE = 6/18/2025	DATE - 1/09/2025	REVISED -

STATE OF ILLINOIS
DEPARTMENT OF TRANSPORTATION


PLAN

SCALE: 1"=20' SHEET OF SHEETS STA. 1431+00.00 TO STA. 1438+50.00



F.A.I. RTE.	SECTION	COUNTY	TOTAL SHEETS	SHEET NO.
72	(74-68VB)B	PIATT	93	21
CONTRACT NO. 70024				
ILLINOIS FED. AID PROJECT				

 

MODEL: Proj: Its: (Sheet)
FILE NAME: D:\Support\DOT_CONNECT\Con_uration\Workspaces\DOT\CAD_CONNECT\Work\Sta32564.4_Plat: Bridge_Replacement\CADD_Data\CAD_Sheets\DOT0024-shr-pro_Is.dgn

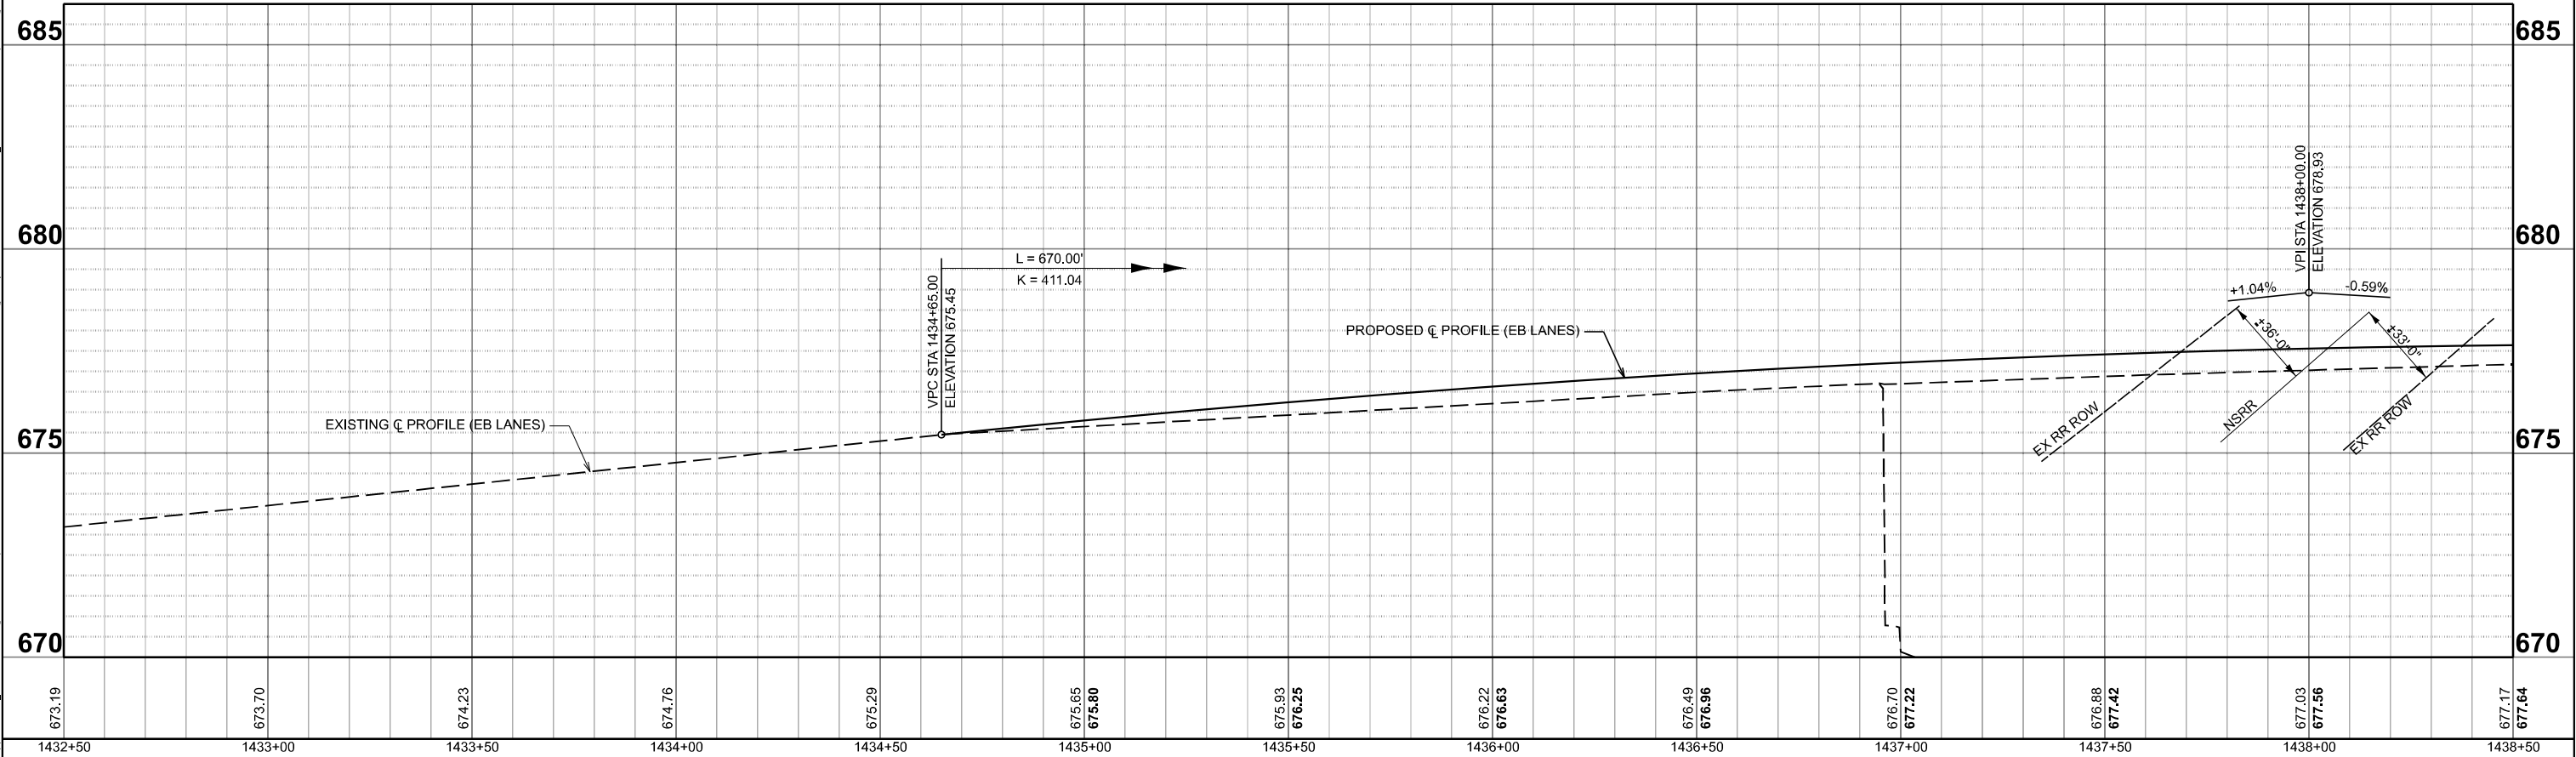



MODEL: Proj: Irs (Sheet)
FILE NAME: E:\Support\DOT_CONNECT\Con guration\Work\Spaces\DOT\CAD - Data\CAD - Replacement\CADD - Data\CAD - Sheets\0570024-sh1-pro le.dgn

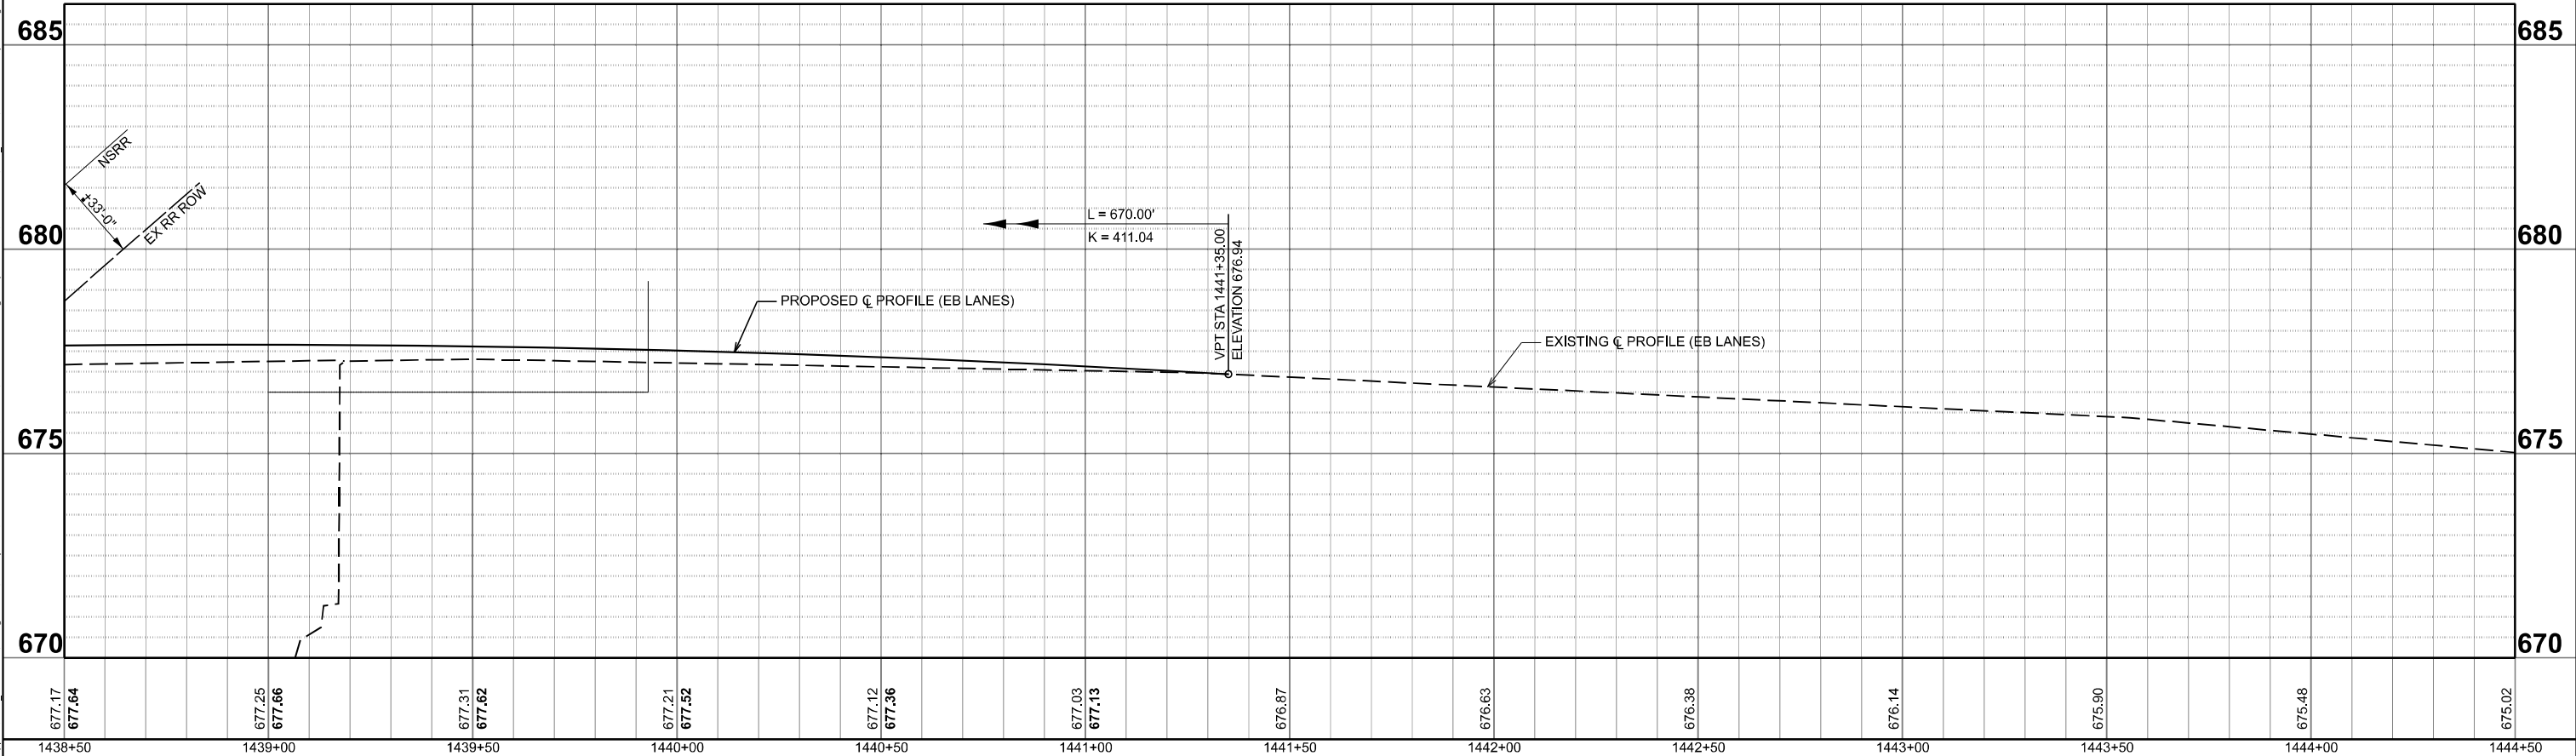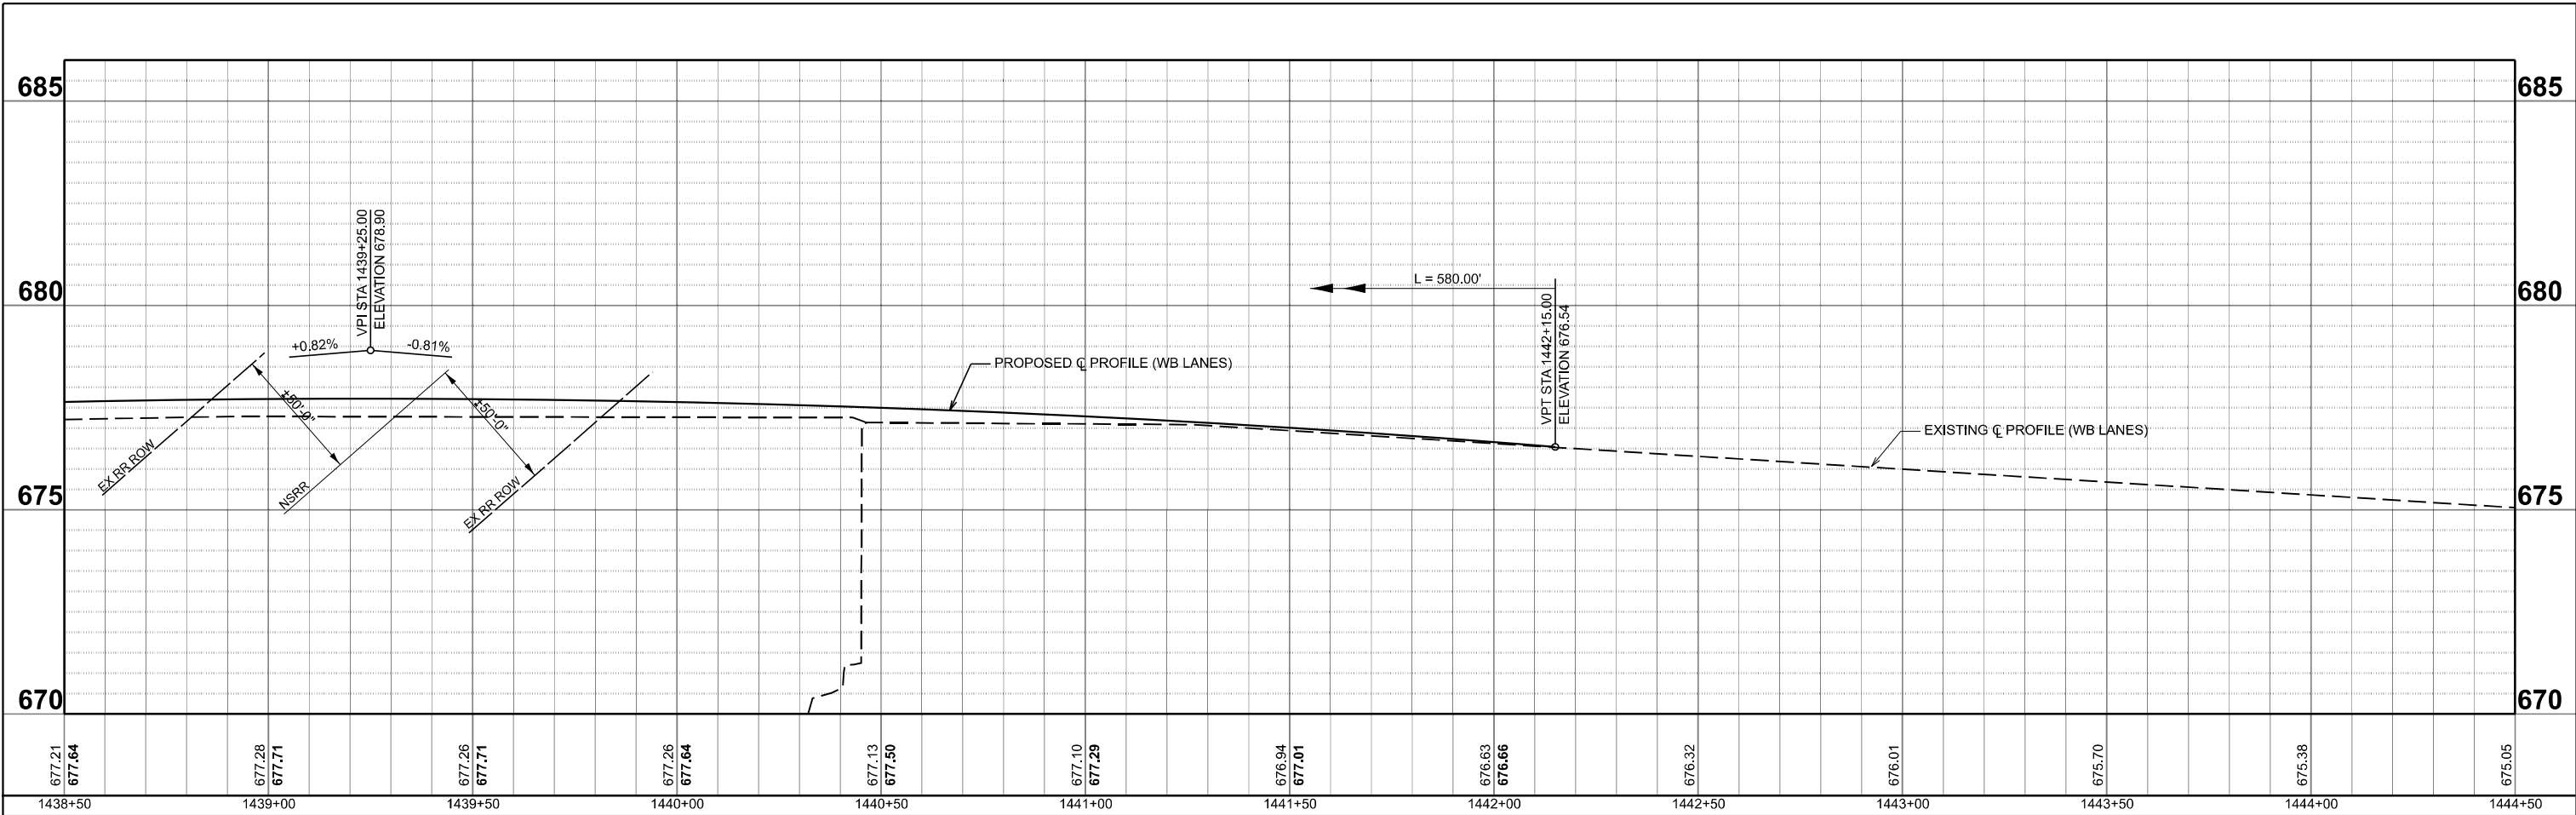

CEC Cummins Engineering Corporation ENGINEERS & SURVEYORS	JOB = 2564.4	DESIGNED - CDS	REVISED -	STATE OF ILLINOIS DEPARTMENT OF TRANSPORTATION	PROFILE				F.A.I. RTE.	SECTION	COUNTY	TOTAL SHEETS	SHEET NO.
	FILE NAME = D570024-sh1-pro le.dgn	DRAWN - CDS	REVISED -						72	(74-68VB)B	PIATT	93	24
	PLOT SCALE = \$SCALE\$	CHECKED - CGF	REVISED -		CONTRACT NO. 70024								
	PLOT DATE = 6/18/2025	DATE - 1/09/2025	REVISED -		SCALE: 1"=20'	SHEET	OF	SHEETS	STA. 1438+50.00	TO STA. 1444+50.00			
									ILLINOIS FED. AID PROJECT				



LEGEND

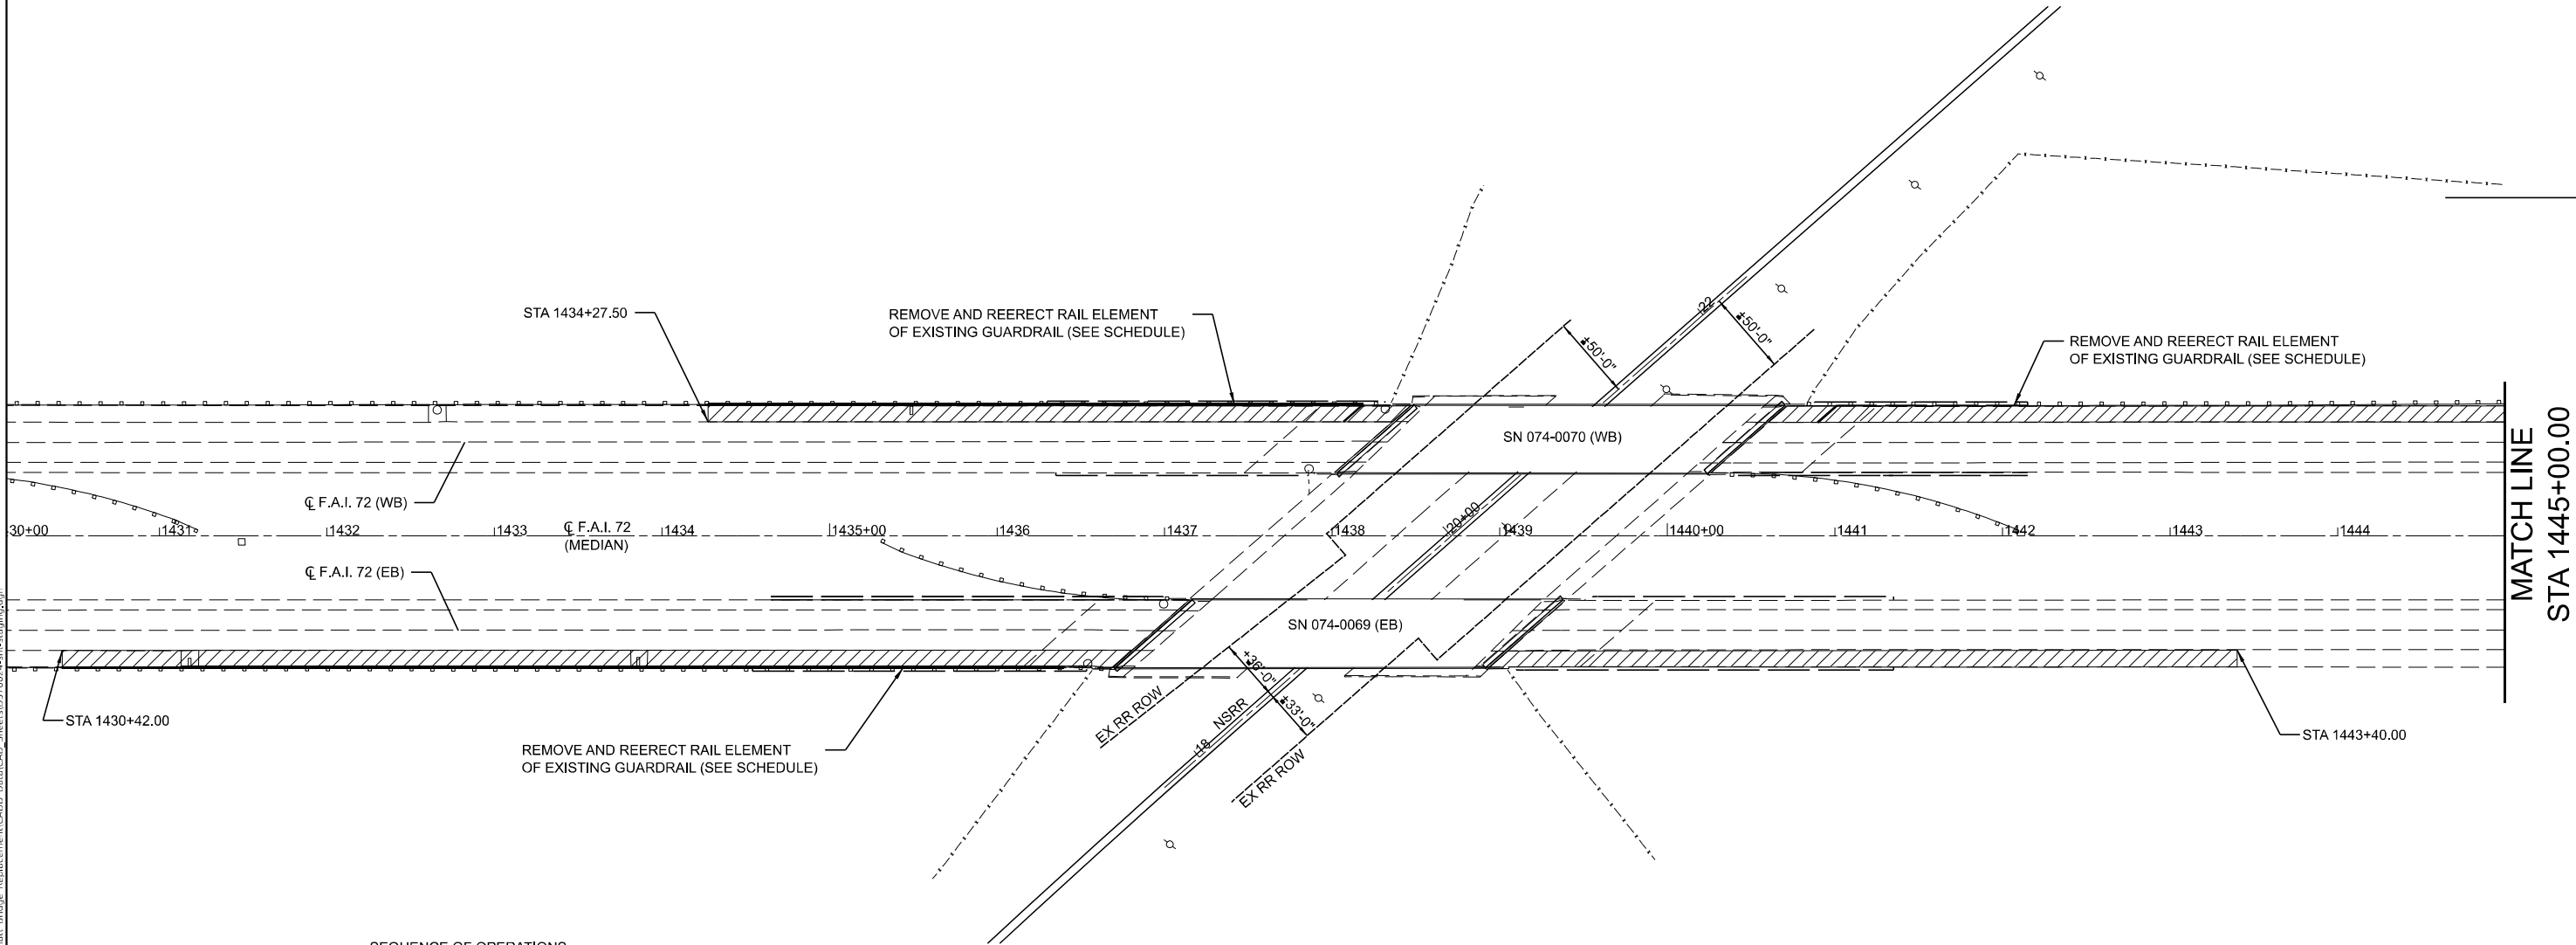 


SEQUENCE OF OPERATIONS

- PRE-STAGE A
1. INSTALL TRAFFIC CONTROL DEVICES PER HIGHWAY STANDARD 701400 AND 701401 FOR PRE-STAGE A TRAFFIC.
 2. REMOVE RAIL ELEMENTS (SEE SCHEDULE FOR LOCATIONS).
 3. REMOVE OUTSIDE SHOULDER (PAVED SHOULDER REMOVAL).
 4. REMOVE INLETS (SEE SCHEDULE FOR LOCATIONS).
 5. REMOVE CURB ALONG EXISTING SHOULDER TO ENSURE POSITIVE DRAINAGE DURING CONSTRUCTION (SEE SCHEDULE FOR LOCATIONS).
 6. REMOVE MAT UNDERDRAINS AND PIPE UNDERDRAINS (PIPE UNDERDRAIN REMOVAL (SPECIAL)) AND CONSTRUCT PIPE UNDERDRAINS, TYPE 3. VOIDS LEFT FROM PIPE UNDERDRAIN REMOVAL (SPECIAL) SHALL BE FILLED WITH AGGREGATE MATERIAL AS REQUIRED BY THE STANDARD SPECIFICATIONS. THIS WORK WILL NOT BE PAID FOR SEPARATELY, BUT SHALL BE INCLUDED IN THE COST OF PIPE UNDERDRAINS, TYPE 3 AND NO ADDITIONAL COMPENSATION WILL BE ALLOWED.
 7. CONSTRUCT OUTSIDE SHOULDER (HOT-MIX ASPHALT SURFACE COURSE, IL-9.5, MIX "E", N90 (1 1/2") AND HOT-MIX ASPHALT BINDER COURSE, IL-19.0, N90 (9")).
 8. RE-ERECT GUARDRAIL RAIL ELEMENTS (SEE SCHEDULE FOR LOCATIONS).

MAINTENANCE OF TRAFFIC NOTES

1. PRE-STAGE A
TRAFFIC CONTROL SHALL BE DONE IN ACCORDANCE WITH HIGHWAY STANDARD 701400 AND 701401 UTILIZING LANE CLOSURE WITH BARRELS.

MATCH LINE
STA 1445+00.00

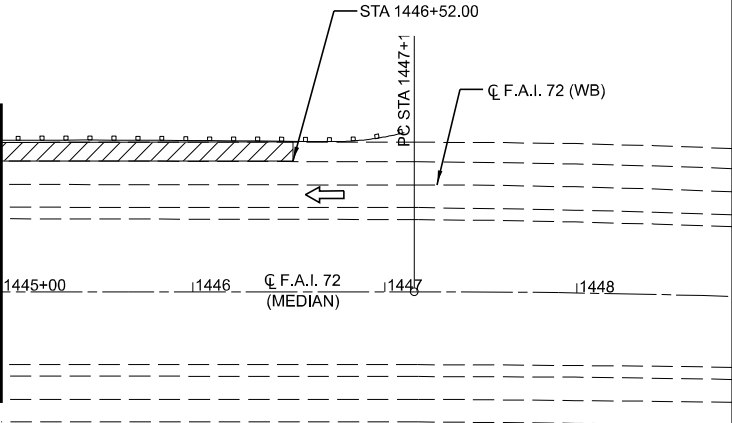




LEGEND



WORK ZONE

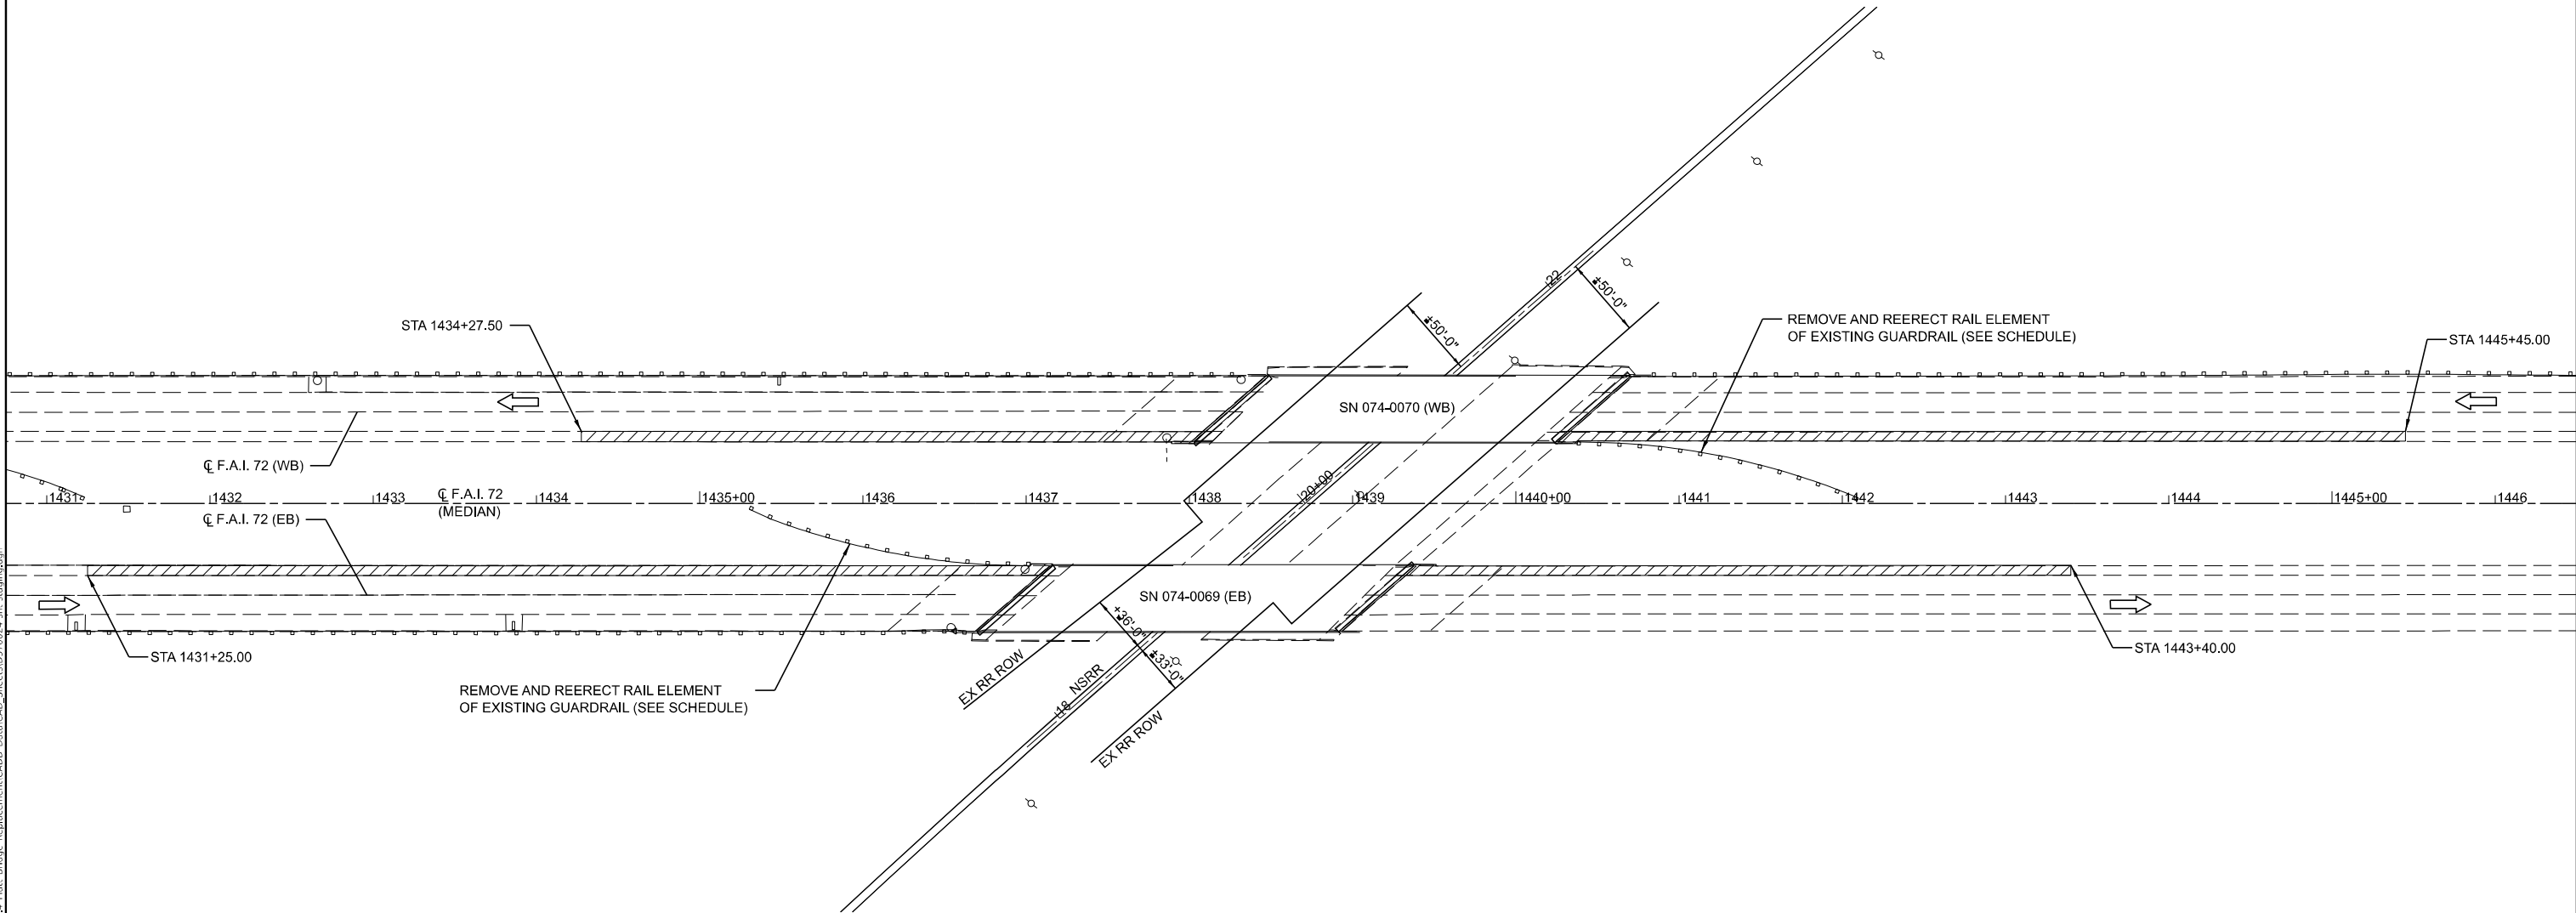

SEQUENCE OF OPERATIONS

PRE-STAGE B

1. INSTALL TRAFFIC CONTROL DEVICES PER HIGHWAY STANDARD 701400 AND 701401 FOR PRE-STAGE B TRAFFIC.
2. REMOVE RAIL ELEMENTS (SEE SCHEDULE FOR LOCATIONS).
3. REMOVE INSIDE SHOULDER (PAVED SHOULDER REMOVAL).
4. REMOVE MAT UNDERDRAINS AND PIPE UNDERDRAINS (PIPE UNDERDRAIN REMOVAL (SPECIAL)) AND CONSTRUCT PIPE UNDERDRAINS, TYPE 3. VOIDS LEFT FROM PIPE UNDERDRAIN REMOVAL (SPECIAL) SHALL BE FILLED WITH AGGREGATE MATERIAL AS REQUIRED BY THE STANDARD SPECIFICATIONS. THIS WORK WILL NOT BE PAID FOR SEPARATELY, BUT SHALL BE INCLUDED IN THE COST OF PIPE UNDERDRAINS, TYPE 3 AND NO ADDITIONAL COMPENSATION WILL BE ALLOWED.
5. CONSTRUCT OUTSIDE SHOULDER (HOT-MIX ASPHALT SURFACE COURSE, IL-9.5, MIX "E", N90 (1 1/2") AND HOT-MIX ASPHALT BINDER COURSE, IL-19.0, N90 (9")).
6. RE-ERECT GUARDRAIL RAIL ELEMENTS (SEE SCHEDULE FOR LOCATIONS).

MAINTENANCE OF TRAFFIC NOTES

PRE-STAGE B

1. TRAFFIC CONTROL SHALL BE DONE IN ACCORDANCE WITH HIGHWAY STANDARD 701400 AND 701401 UTILIZING LANE CLOSURE WITH BARRELS.

MODEL: Pre-Stage A-B-C-D (Sheet)
FILE NAME: H:\Support\DOT-CONNECT\Con guration\Workspaces\DOTCADD_Connect\Workspaces\2564.4_Plat: Bridge Replacement\CADD_Data\CAD_Sheets\DOTCADD_Shts\stg-bro.dgn

CEC

Cummins
Engineering
Corporation

ENGINEERS & SURVEYORS

JOB #	2564.4
FILE NAME	= D:\70024-sht-staging.dgn
PLOT SCALE	= \$SCALES
PLOT DATE	= 6/18/2025

DESIGNED	-	CGF
DRAWN	-	CGF
CHECKED	-	THF
DATE	-	2/12/2025


REVISED	-
REVISED	-
REVISED	-
REVISED	-

STATE OF ILLINOIS
DEPARTMENT OF TRANSPORTATION

TRAFFIC CONTROL STAGING PLAN
PRE-STAGE B

SCALE: 1"=50'	SHEET	OF	SHEETS	STA.	TO STA.
---------------	-------	----	--------	------	---------

F.A. RTE.	SECTION	COUNTY	TOTAL SHEETS	SHEET NO.
72	(74-68VB)B	PIATT	93	26
CONTRACT NO. 70024				
ILLINOIS FED. AID PROJECT				

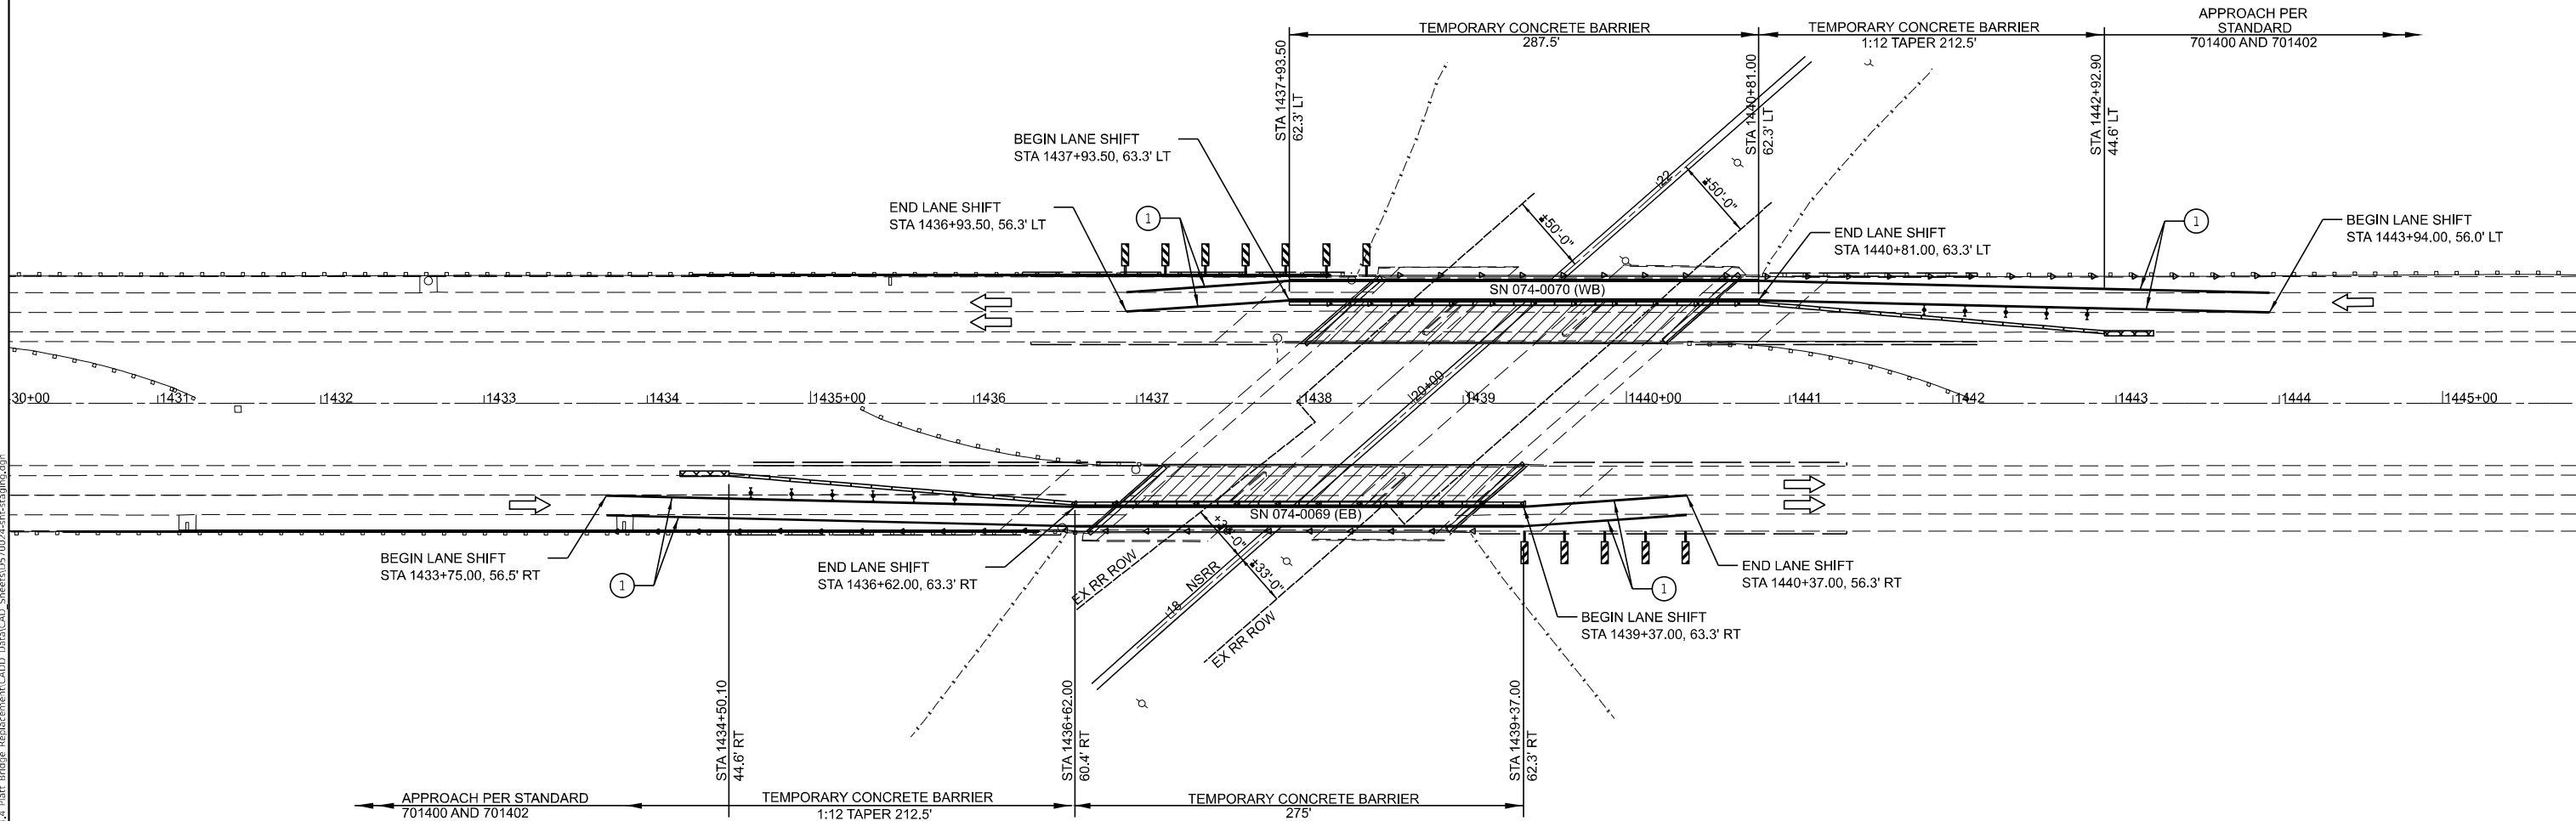


SEQUENCE OF OPERATIONS
PRE-STAGE C
1. INSTALL TEMPORARY CONCRETE BARRIER, TEMPORARY IMPACT ATTENUATORS, TEMPORARY PAVEMENT MARKINGS AND OTHER TRAFFIC CONTROL DEVICES AS SHOWN IN THE PLANS FOR PRE-STAGE C TRAFFIC.
2. REMOVE AND REPLACE HMA WEARING SURFACE ON MEDIAN SIDE OF EACH STRUCTURE.

MAINTENANCE OF TRAFFIC NOTES
PRE-STAGE C
1. SEE TRAFFIC CONTROL AND PROTECTION STANDARDS 701400, 701401, 701402, AND 704001 FOR DETAILS NOT SHOWN.
2. ALL WORK WITHOUT TEMPORARY CONCRETE BARRIER SHALL BE IN ACCORDANCE WITH TRAFFIC CONTROL AND PROTECTION STANDARD 701401.
3. EXISTING PAVEMENT MARKINGS THAT CONFLICT WITH THE TEMPORARY PAVEMENT MARKINGS SHALL BE COVERED WITH PAVEMENT MARKING BLACKOUT TAPE, 5".
4. OFFSETS TO TEMPORARY CONCRETE BARRIER ARE TO THE FACE OF THE BARRIER ADJACENT TO THE OPEN TRAFFIC.

MODEL: Pre-Stage A-B-C-D [Sheet]
FILE NAME: D:\Support\DOT\CONNECT\Con_guration\Workspaces\DOT\CAD_Connect\Workspaces\2564.4_Plat_Bridge_Replacement\CADD_Data\CAD_Sheets\0570024-shi-staging.dgn

JOB = 2564.4	DESIGNED - CGF	REVISED -
FILE NAME = D570024-shi-staging.dgn	DRAWN - CGF	REVISED -
PLOT SCALE = \$SCALE\$	CHECKED - THF	REVISED -
PLOT DATE = 6/18/2025	DATE - 2/12/2025	REVISED -

F.A. RTE.	SECTION	COUNTY	TOTAL SHEETS	SHEET NO.
72	(74-68VB)B	PIATT	93	27
CONTRACT NO. 70024				
ILLINOIS FED. AID PROJECT				

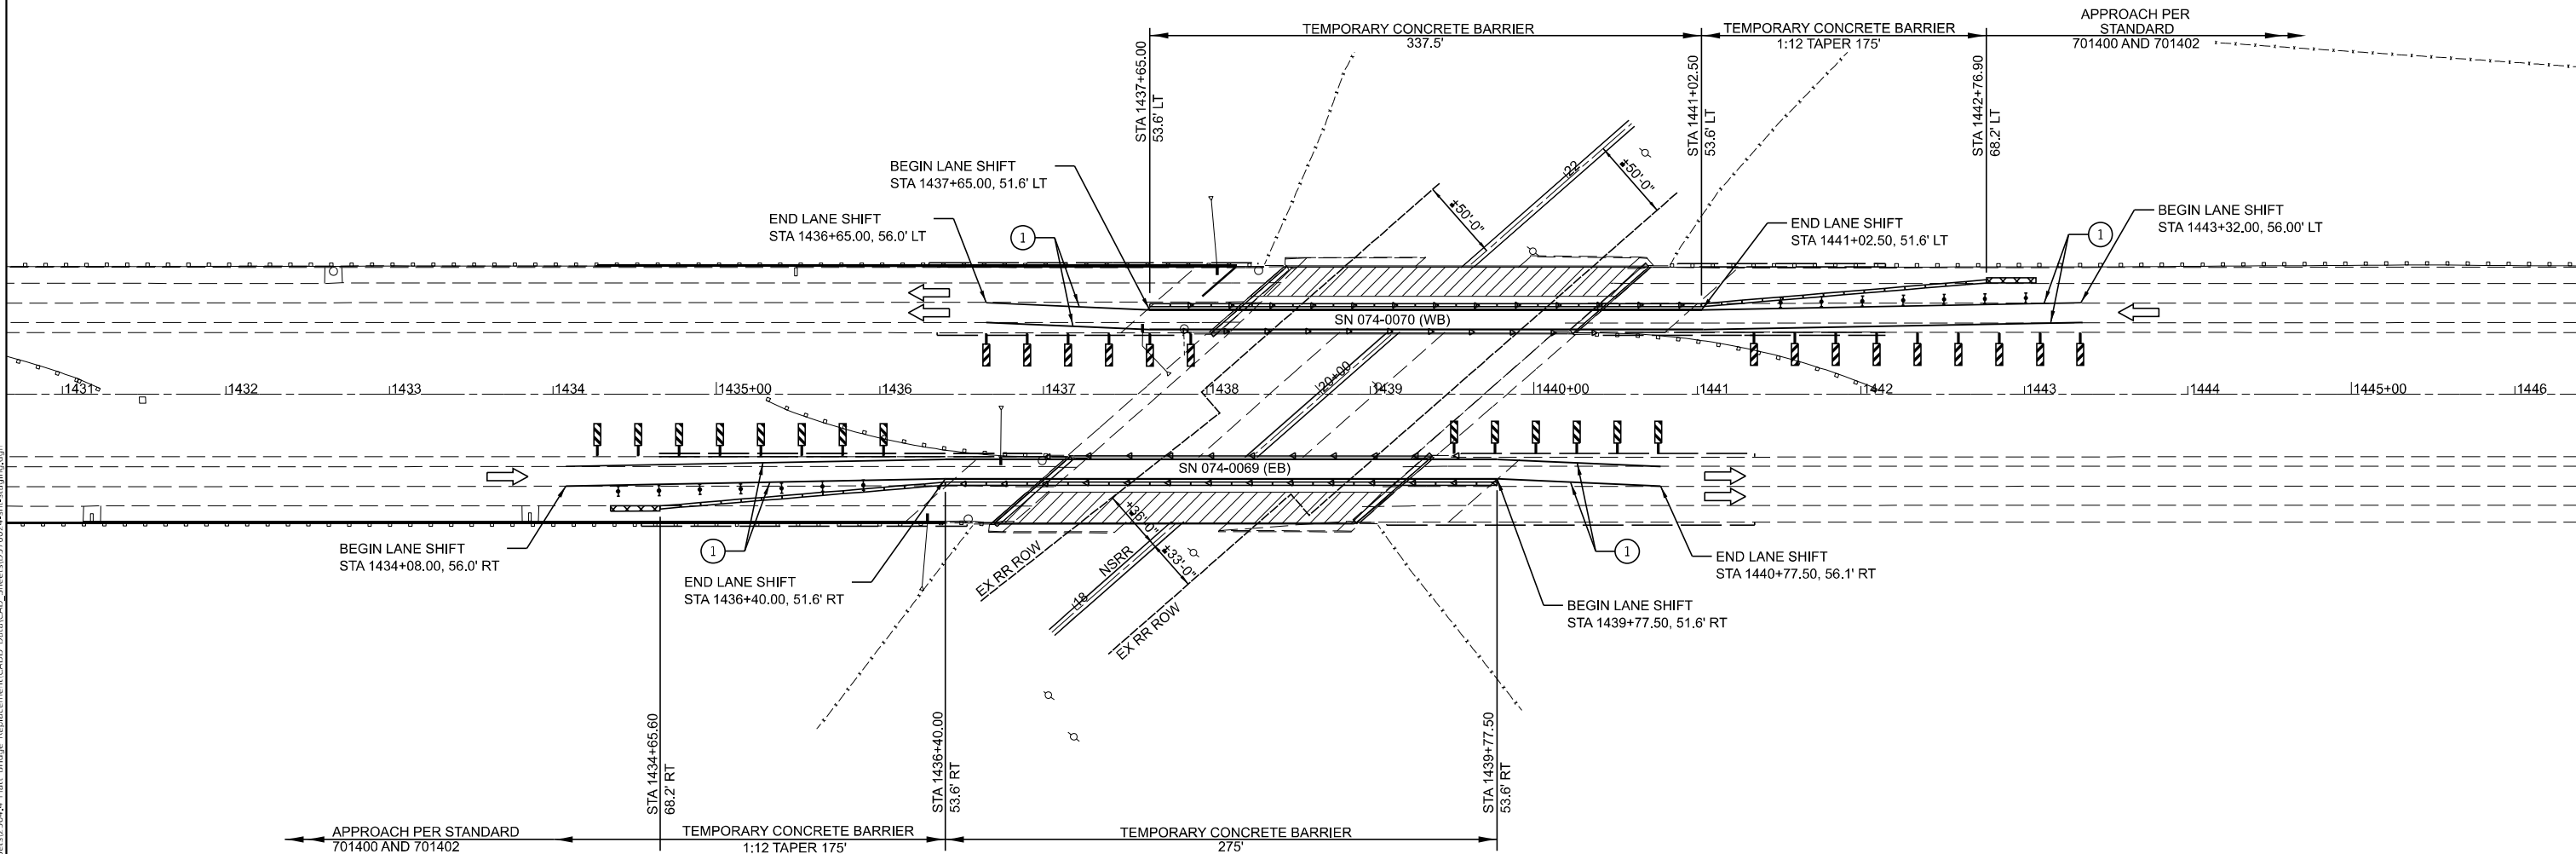

SEQUENCE OF OPERATIONS

PRE-STAGE D

1. INSTALL TEMPORARY CONCRETE BARRIER, TEMPORARY IMPACT ATTENUATORS, TEMPORARY PAVEMENT MARKINGS AND OTHER TRAFFIC CONTROL DEVICES AS SHOWN IN THE PLANS FOR PRE-STAGE D TRAFFIC.
2. REMOVE EXISTING HMA SURFACE, PERFORM FULL-DEPTH DECK PATCHING, REMOVE AND REPLACE EXPANSION JOINTS, PERFORM STEEL REPAIRS AND PLACE NEW HMA WEARING SURFACE ON OUTSIDE OF EACH STRUCTURE,

MAINTENANCE OF TRAFFIC NOTES

PRE-STAGE D

1. SEE TRAFFIC CONTROL AND PROTECTION STANDARDS 701400, 701401, 701402, AND 704001 FOR DETAILS NOT SHOWN.
2. ALL WORK WITHOUT TEMPORARY CONCRETE BARRIER SHALL BE IN ACCORDANCE WITH TRAFFIC CONTROL AND PROTECTION STANDARD 701401.
3. EXISTING PAVEMENT MARKINGS THAT CONFLICT WITH THE TEMPORARY PAVEMENT MARKINGS SHALL BE COVERED WITH PAVEMENT MARKING BLACKOUT TAPE, 5".
4. OFFSETS TO TEMPORARY CONCRETE BARRIER ARE TO THE FACE OF THE BARRIER ADJACENT TO THE OPEN TRAFFIC.

MODEL: Pre-Stage A-B-C-D [Sheet]
FILE NAME: D:\Support\DOT\CONNECT\Con_guration\WorkSpaces\DOT\CAD_Connect\WorkSpaces\2564.4_Plat_Bridge_Replacement\CADD_Data\CAD_Sheets\0570024-shd-staging.dgn

CEC
ENGINEERS & SURVEYORS

Cummins
Engineering
Corporation

JOB = 2564.4
FILE NAME = D570024-shd-staging.dgn
PLOT SCALE = \$SCALE\$
PLOT DATE = 6/18/2025

DESIGNED - CGF
DRAWN - CGF
CHECKED - THF
DATE - 2/12/2025

REVISED -
REVISED -
REVISED -
REVISED -

STATE OF ILLINOIS
DEPARTMENT OF TRANSPORTATION

TRAFFIC CONTROL STAGING PLAN
PRE-STAGE D


SCALE: 1"=50' SHEET OF SHEETS STA. TO STA.

F.A. RTE.	SECTION	COUNTY	TOTAL SHEETS	SHEET NO.
72	(74-68VB)B	PIATT	93	28
CONTRACT NO. 70024				
ILLINOIS FED. AID PROJECT				



LEGEND

- TEMPORARY CONCRETE BARRIER
- IMPACT ATTENUATORS, TEMPORARY (NON-REDIRECTIVE), TEST LEVEL 3
- TYPE II BARRICADES, DRUMS, OR VERTICAL BARRICADES WITH STEADY BURN MONODIRECTIONAL LIGHTS
- REFLECTORIZED TEMPORARY MARKING TAPE
- MONODIRECTIONAL GUARDRAIL/BARRIER WALL REFLECTOR
- WORK ZONE
- VERTICAL PANEL (BACK TO BACK) AT 25' CENTERS

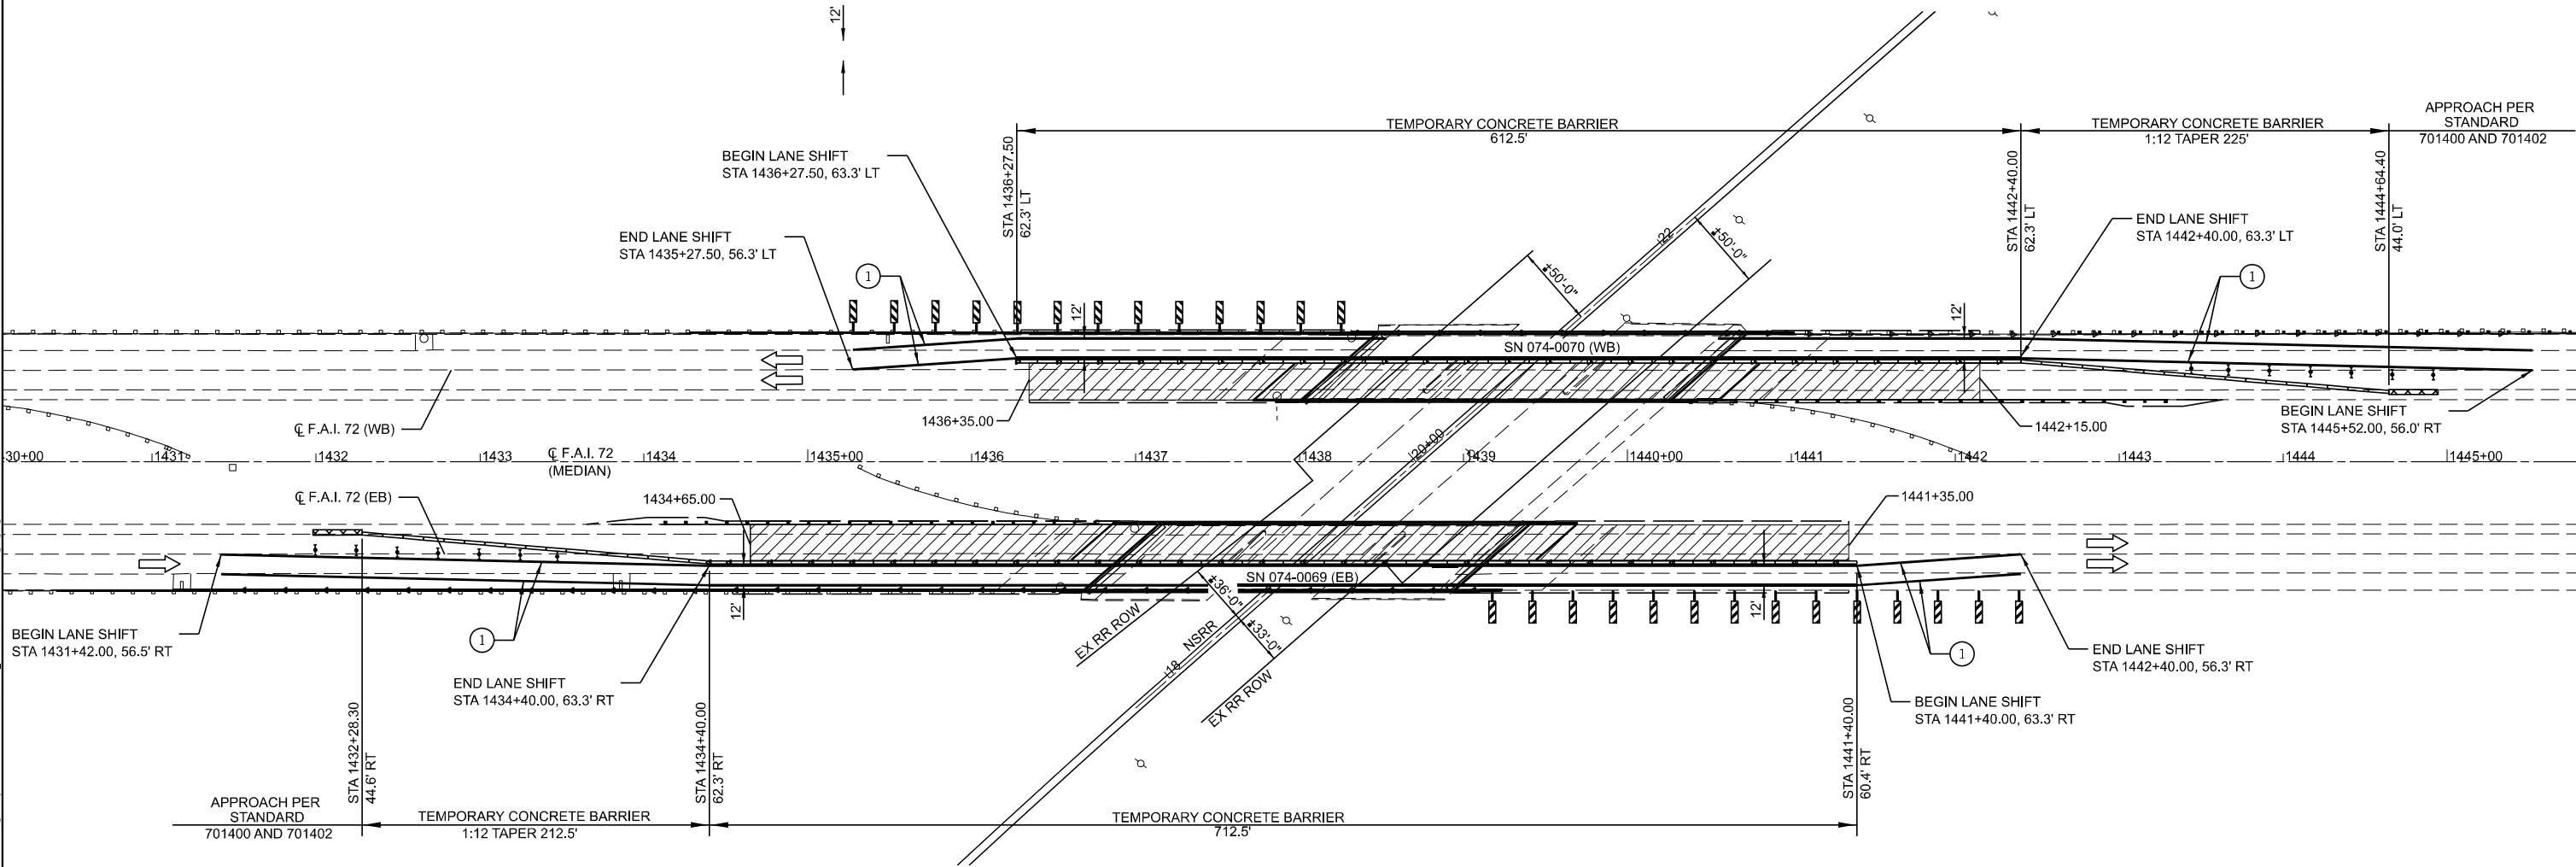

SEQUENCE OF OPERATIONS

STAGE 1

1. INSTALL TEMPORARY CONCRETE BARRIER, TEMPORARY IMPACT ATTENUATORS, TEMPORARY PAVEMENT MARKINGS AND OTHER TRAFFIC CONTROL DEVICES AS SHOWN IN THE PLANS FOR STAGE 1 TRAFFIC.
2. REMOVE STAGE 1 PORTION OF GUARDRAIL (MEDIAN).
3. REMOVE STAGE 1 PORTION OF THE EXISTING STRUCTURE AND PAVEMENT AND CONSTRUCT STAGE 1 PORTION OF THE PROPOSED DECK REPLACEMENT.
4. REMOVE HMA SHOULDERS FOR CONSTRUCTION OF PCC PAVEMENT CONNECTORS AND APPROACH SLABS (SEE SCHEDULE FOR LOCATIONS).
5. CONSTRUCT STAGE 1 PORTION OF ROADWAY ALONG THE OUTSIDE LANES INCLUDING HMA PAVEMENT, PAVEMENT CONNECTOR (PCC) FOR BRIDGE APPROACH SLAB, APPROACH SLABS, HMA SHOULDERS, AGGREGATE SHOULDERS, STEEL PLATE BEAM GUARDRAIL, AND TRAFFIC BARRIER TERMINALS.

MAINTENANCE OF TRAFFIC NOTES

1. SEE TRAFFIC CONTROL AND PROTECTION STANDARDS 701400, 701401, 701402, AND 704001 FOR DETAILS NOT SHOWN.
2. ALL WORK WITHOUT TEMPORARY CONCRETE BARRIER SHALL BE IN ACCORDANCE WITH TRAFFIC CONTROL AND PROTECTION STANDARD 701401.
3. EXISTING PAVEMENT MARKINGS THAT CONFLICT WITH THE TEMPORARY PAVEMENT MARKINGS SHALL BE COVERED WITH PAVEMENT MARKING BLACKOUT TAPE, 5".
4. OFFSETS TO TEMPORARY CONCRETE BARRIER ARE TO THE FACE OF THE BARRIER ADJACENT TO THE OPEN TRAFFIC LANE.
5. TEMPORARY CONCRETE BARRIER SHALL BE CONTINUOUSLY PINNED (SEE SCHEDULE FOR LOCATIONS)

MODEL Stage 1 [Sheet]
FILE NAME: H:\Support\DOT_CONNECT\Connect\Workspaces\DOT\CAD_Connect\Workspaces\2564.4_Plat_Bridge_Replacement\CADD_Data\CAD_Sheets\DOT2564.4_Plat_Bridge_Replacement\CADD_Data\CAD_Sheets\DOT2564.4_Plat_Bridge_Replacement.dgn



Cummins
Engineering
Corporation

JOB = 2564.4
FILE NAME = D570024-shit-staging.dgn
PLOT SCALE = \$SCALES
PLOT DATE = 6/18/2025

DESIGNED - CDS
DRAWN - CDS
CHECKED - CGF
DATE - 1/09/2025


REVISED -
REVISED -
REVISED -
REVISED -

STATE OF ILLINOIS
DEPARTMENT OF TRANSPORTATION


TRAFFIC CONTROL STAGING PLAN
STAGE 1

SCALE: 1"=50' SHEET OF SHEETS STA. TO STA.

F.A.I. RTE.	SECTION	COUNTY	TOTAL SHEETS	SHEET NO.
72	(74-68VB)B	PIATT	93	29
CONTRACT NO. 70024				
ILLINOIS FED. AID PROJECT				

 


CEC Cummins Engineering Corporation ENGINEERS & SURVEYORS	JOB = 2564.4	DESIGNED - CDS	REVISED -	STATE OF ILLINOIS DEPARTMENT OF TRANSPORTATION	TRAFFIC CONTROL STAGING PLAN STAGE 2					F.A.I. RTE.	SECTION	COUNTY	TOTAL SHEETS	SHEET NO.
	FILE NAME = D570024-shi-staging.dgn	DRAWN - CDS	REVISED -		72	(74-68VB)B	PIATT	93	30					
	PLOT SCALE = 5SCALES	CHECKED - CGF	REVISED -		CONTRACT NO. 70024									
	PLOT DATE = 6/18/2025	DATE - 1/09/2025	REVISED -		SCALE: 1"=50'	SHEET	OF	SHEETS	STA.	TO STA.	ILLINOIS	FED. AID PROJECT		

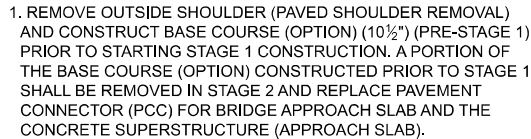

NOTE: REMOVAL OFFSETS MEASURED ALONG EXISTING
PAVEMENT LANE CENTERLINES

MODEL: Removal Plan 2 (Sheet)
FILE NAME: H:\Support\DOT-CONNECT\Con_guration\Workspaces\DOTCADD_Data\CAD_Sheets\0570024-shr-removal.dgn

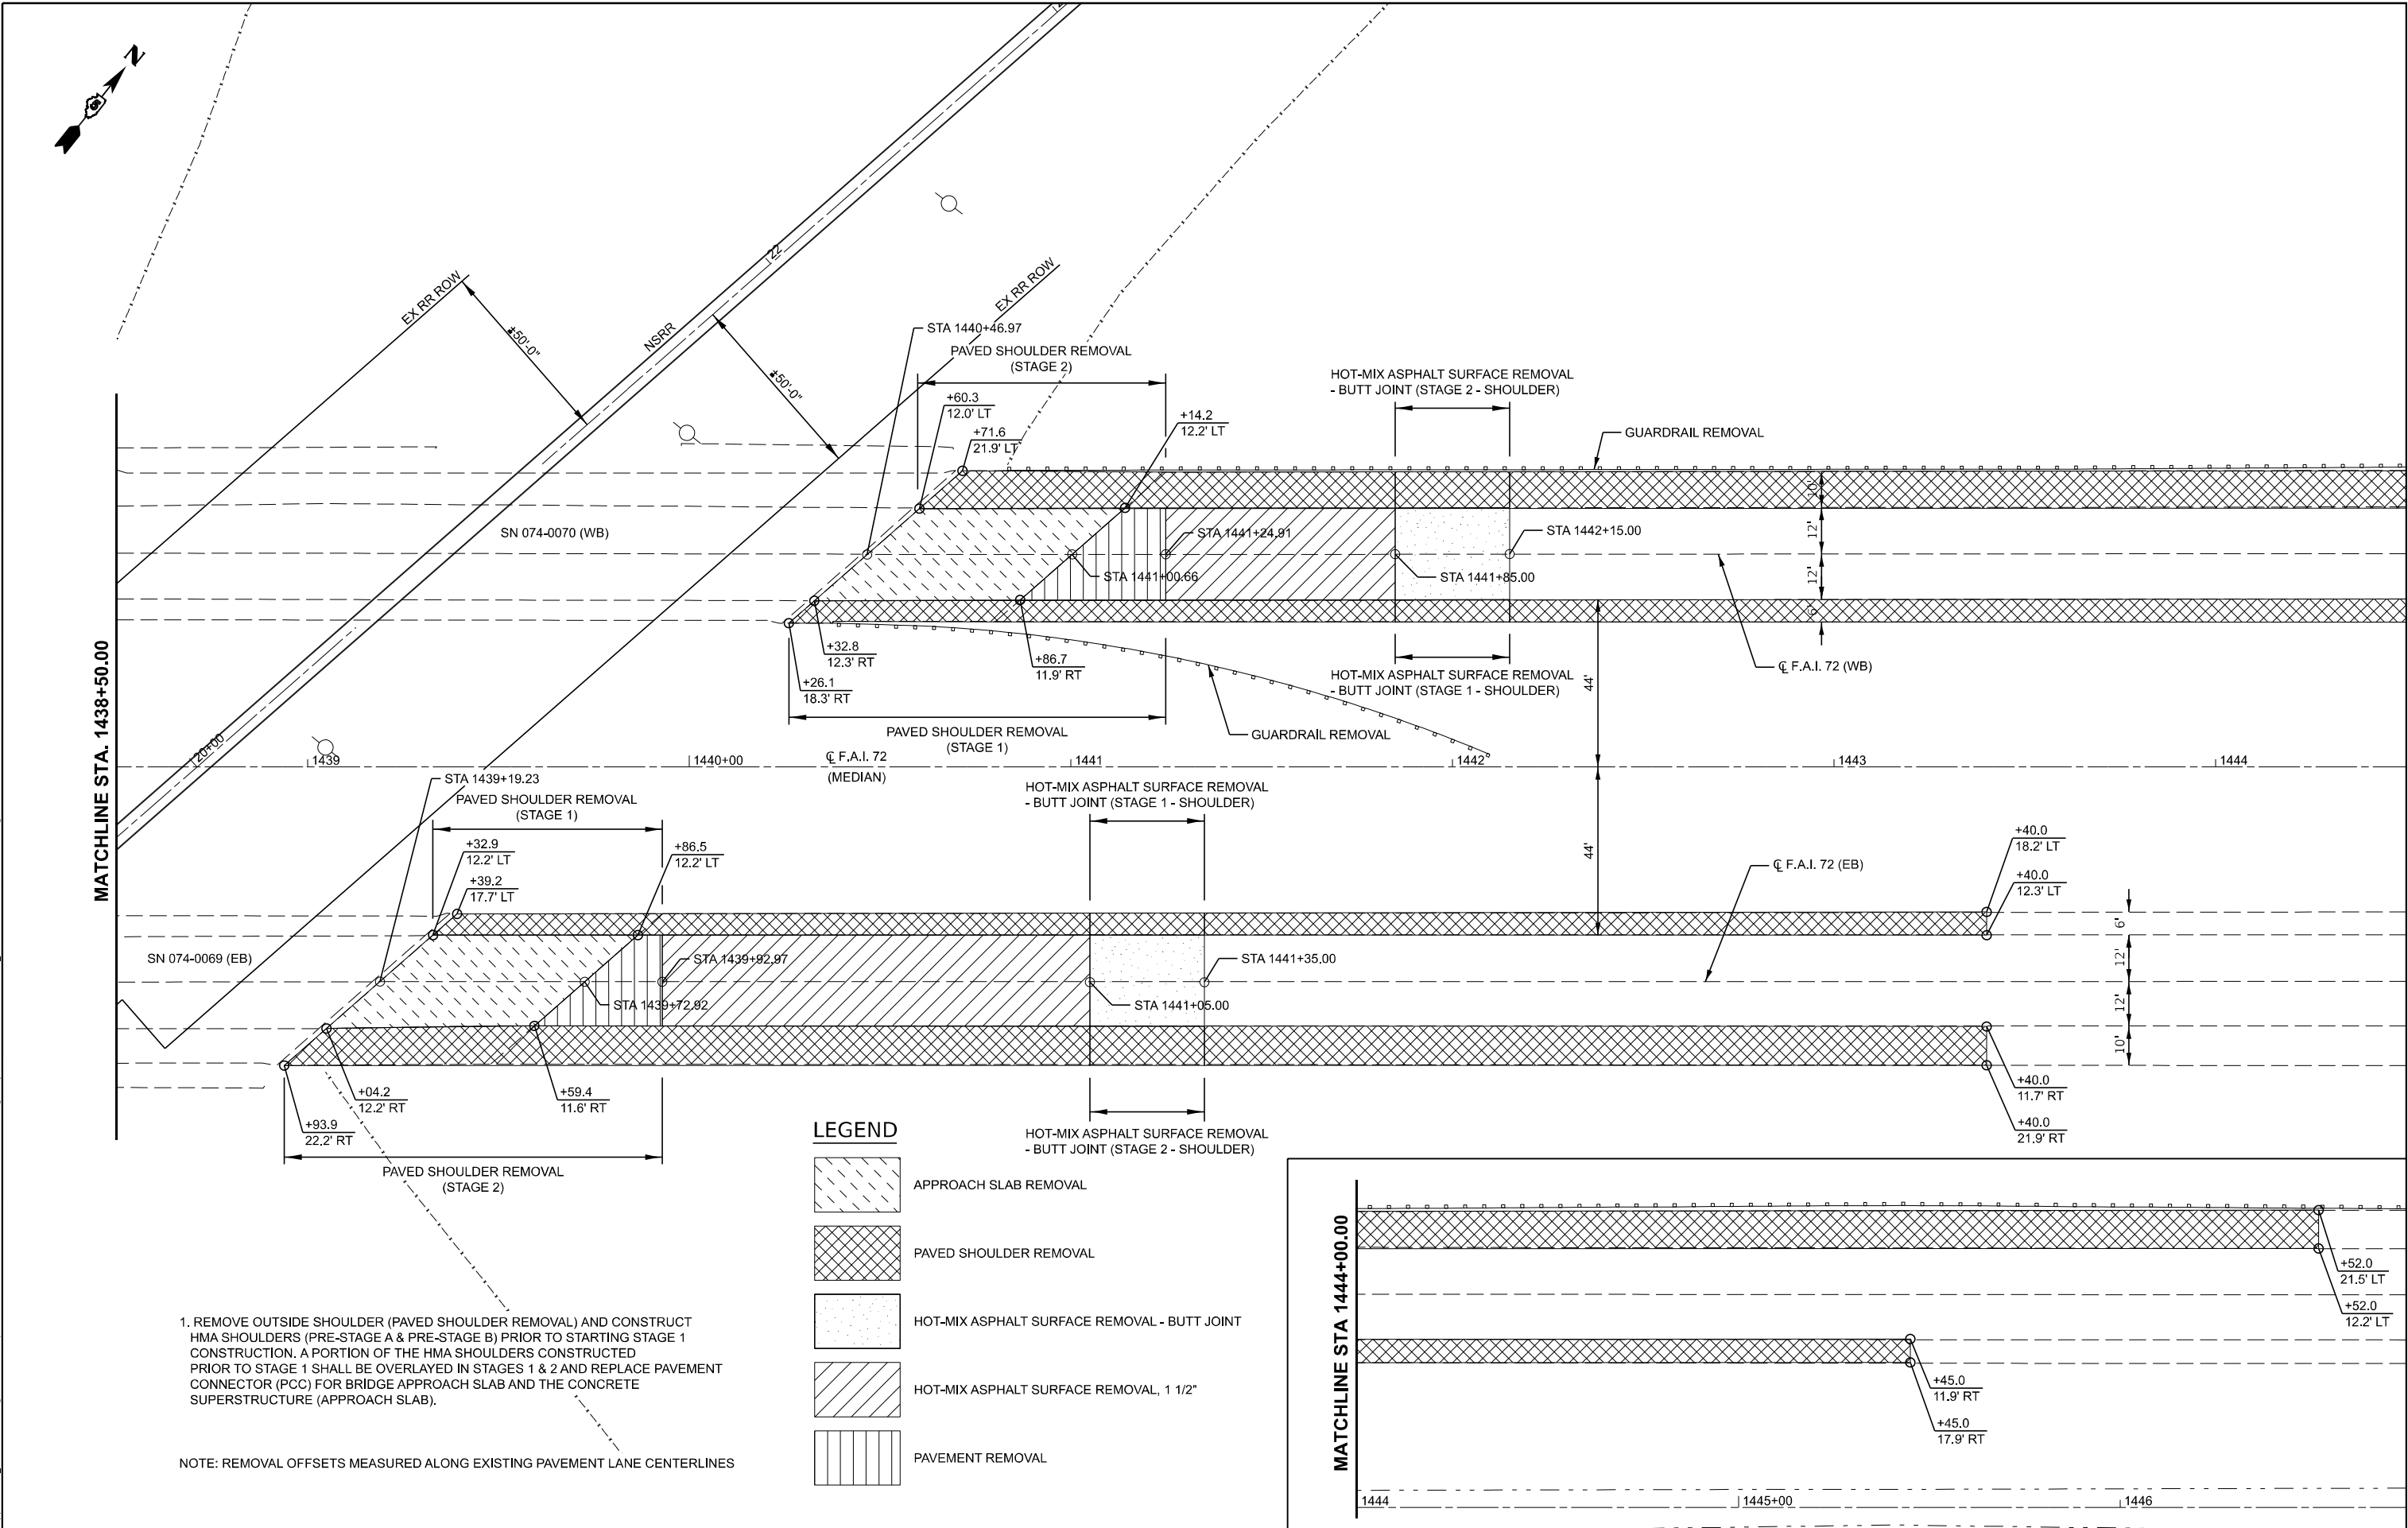


1. REMOVE OUTSIDE SHOULDER (PAVED SHOULDER REMOVAL) AND CONSTRUCT HMA SHOULDERS (PRE-STAGE A & PRE-STAGE B) PRIOR TO STARTING STAGE 1 CONSTRUCTION. A PORTION OF THE HMA SHOULDERS CONSTRUCTED PRIOR TO STAGE 1 SHALL BE OVERLAYED IN STAGES 1 & 2 AND REPLACE PAVEMENT CONNECTOR (PCC) FOR BRIDGE APPROACH SLAB AND THE CONCRETE SUPERSTRUCTURE (APPROACH SLAB).

NOTE: REMOVAL OFFSETS MEASURED ALONG EXISTING PAVEMENT LANE CENTERLINES


LEGEND

- APPROACH SLAB REMOVAL
- PAVED SHOULDER REMOVAL
- HOT-MIX ASPHALT SURFACE REMOVAL - BUTT JOINT
- HOT-MIX ASPHALT SURFACE REMOVAL, 1 1/2"
- PAVEMENT REMOVAL

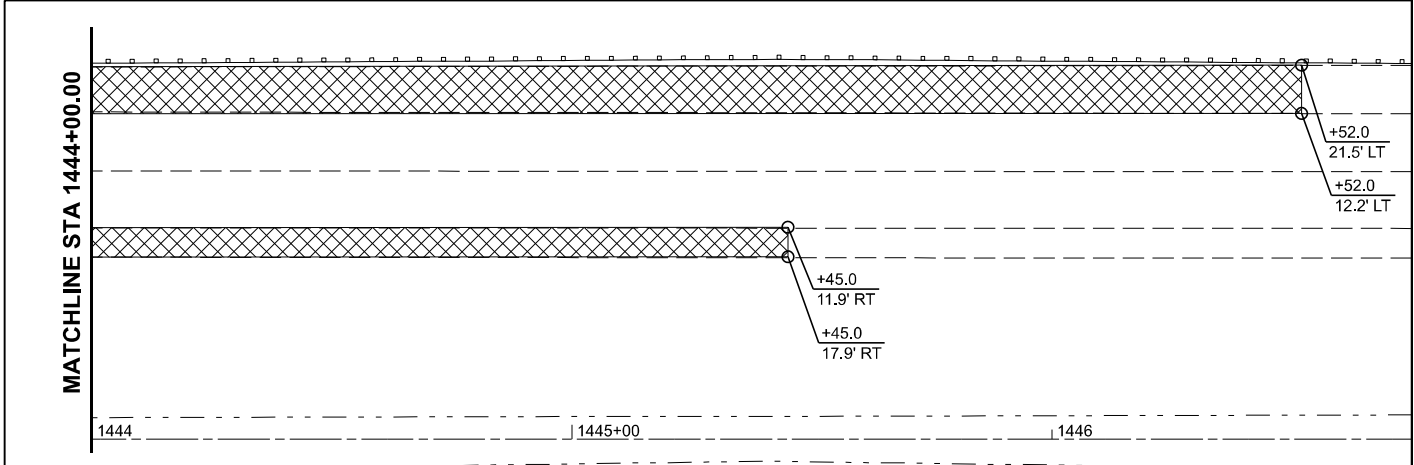

LEGEND

- A6 STEEL PLATE BEAM GUARDRAIL, TYPE A, 6 FOOT POSTS
- 1 TRAFFIC BARRIER TERMINAL, TYPE 1 (SPECIAL) TANGENT
- 6 TRAFFIC BARRIER TERMINAL, TYPE 6
- LON LENGTH OF NEED

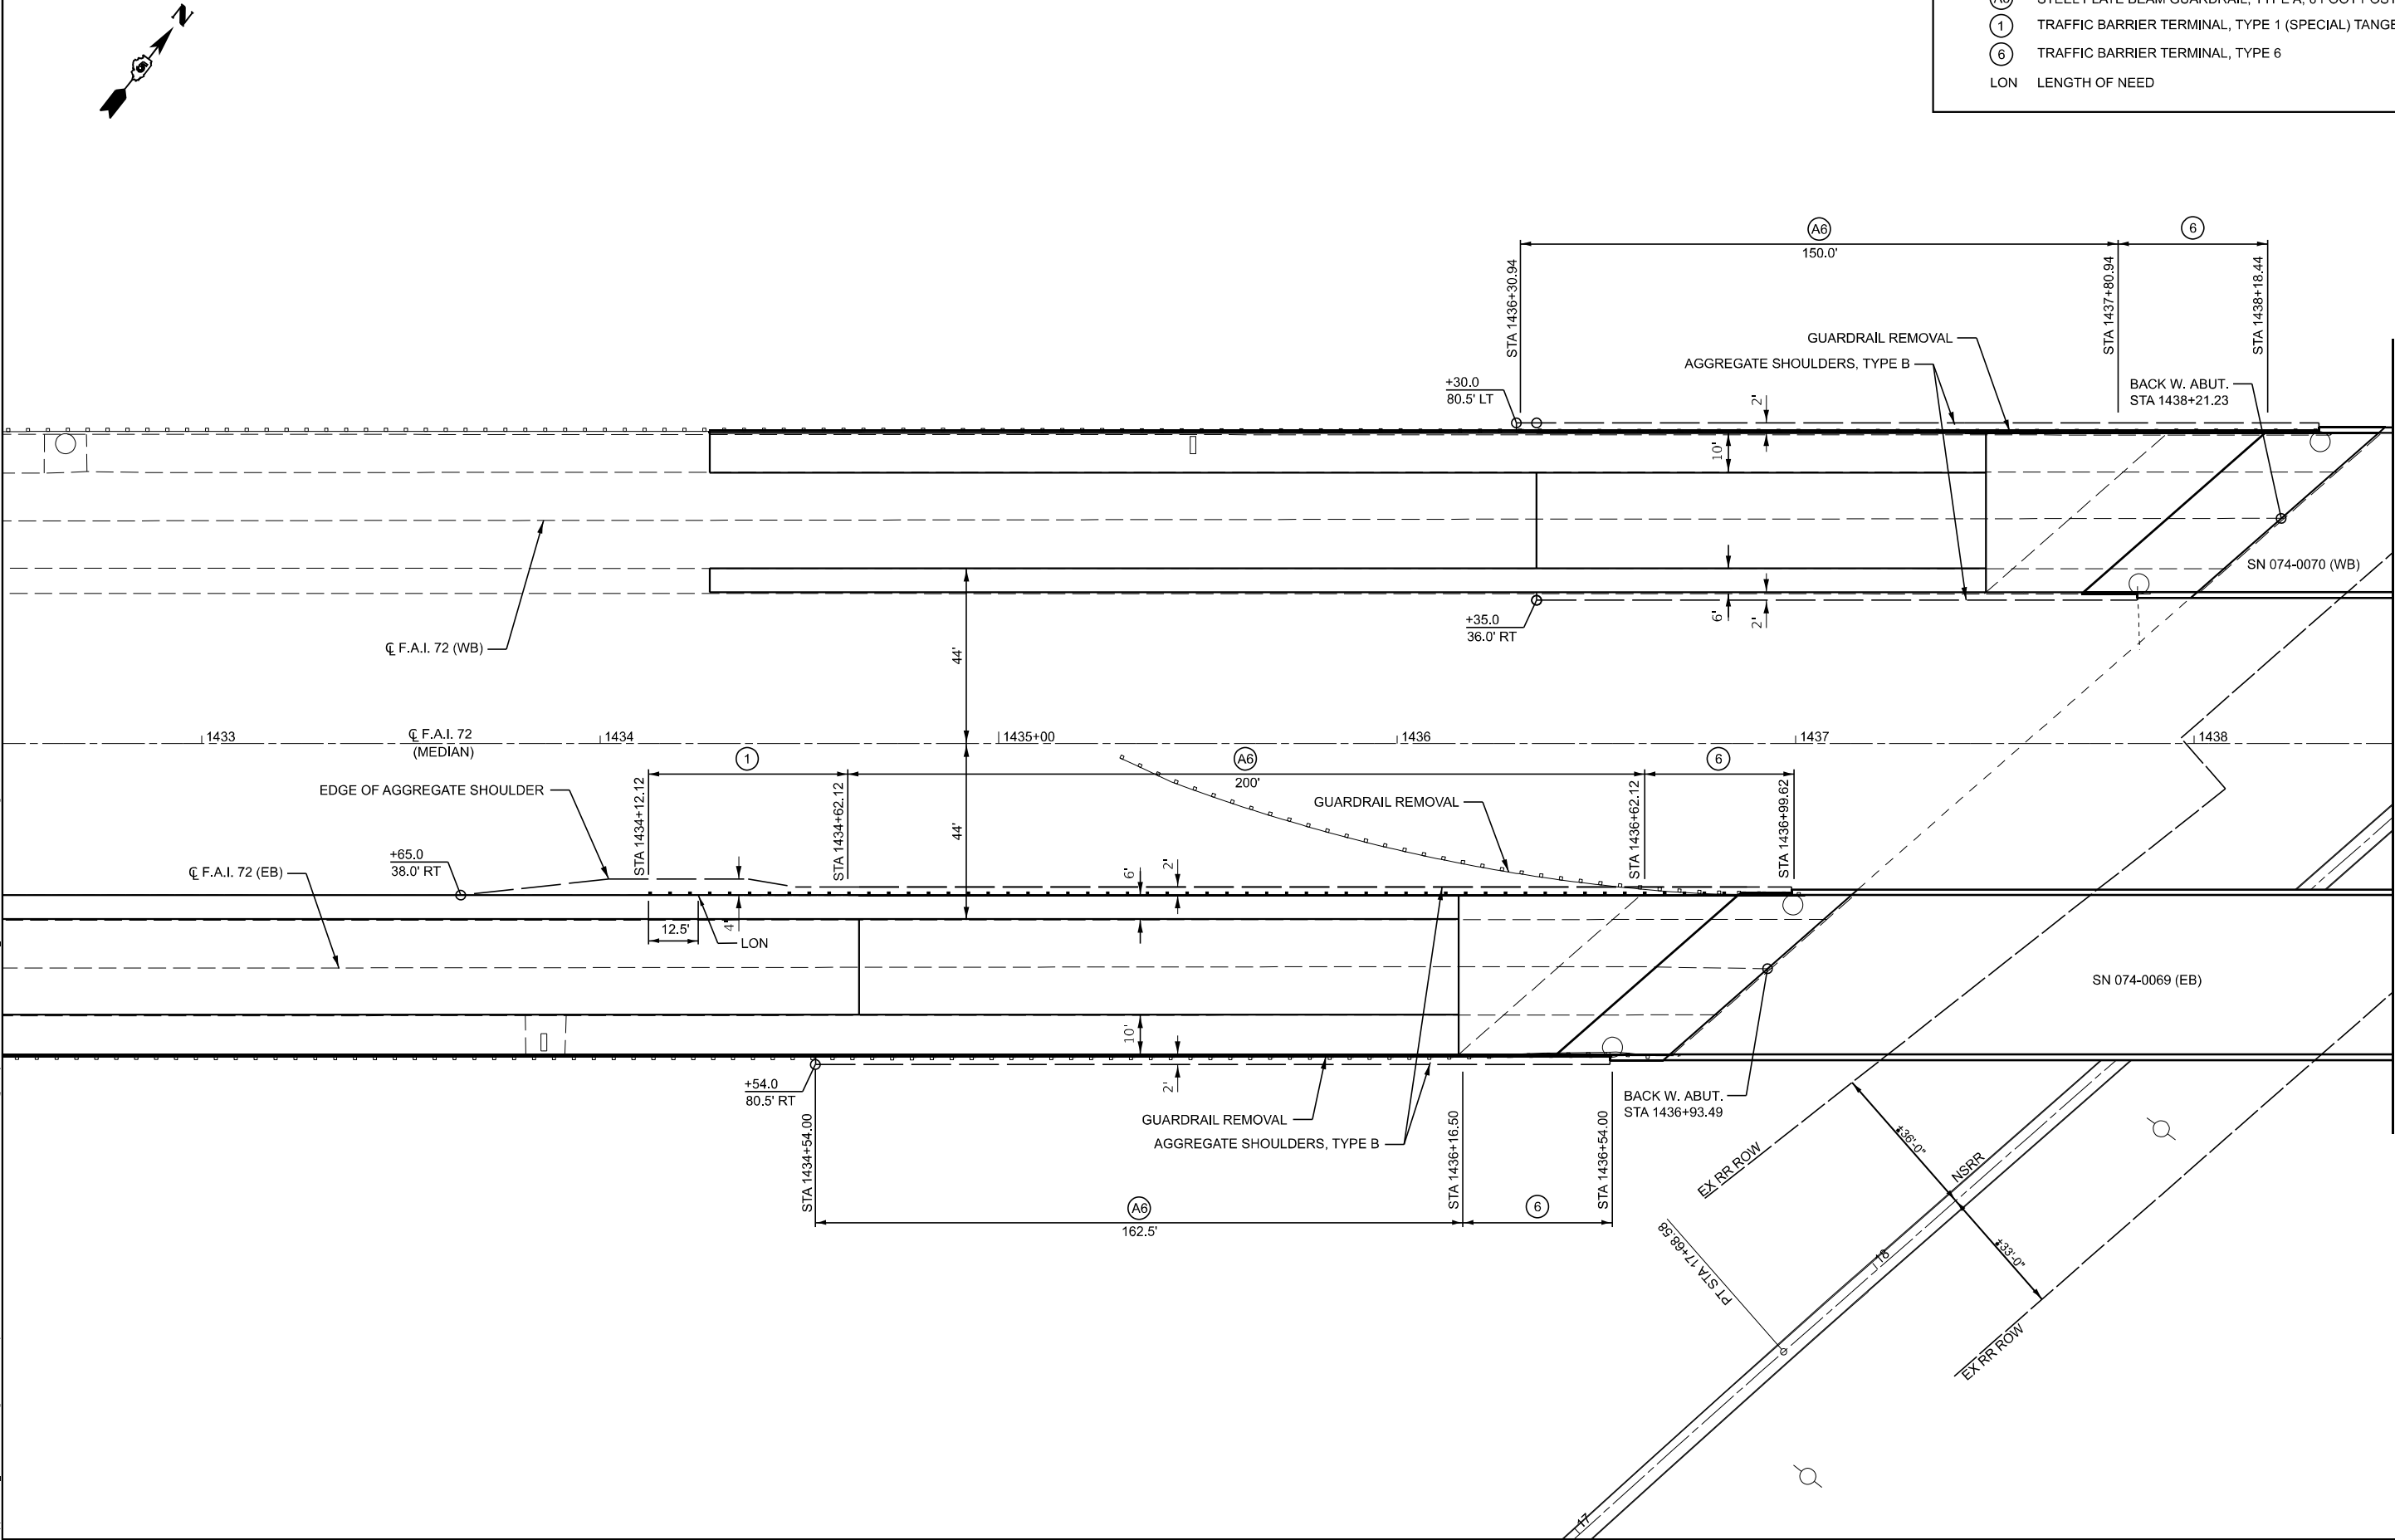

MATCHLINE STA 1438+50.00

MODEL: C:\Details\1 (Sheet)
FILE NAME: H:\Support\DOT_CONNECT\Con_guration\WorkSpaces\DOT\CAD_Connect\WorkSpaces\2564.4_Plat_Bridge_Replacement\CADD_Data\CAD_Sheets\DOT24-shit-details1.dgn

CEC

Cummins
Engineering
Corporation

ENGINEERS & SURVEYORS


JOB = 2564.4	DESIGNED - CDS	REVISED -
FILE NAME = D570024-shit-details1.dgn	DRAWN - CDS	REVISED -
PLOT SCALE = \$SCALES	CHECKED - CGF	REVISED -
PLOT DATE = 6/18/2025	DATE - 1/09/2025	REVISED -

STATE OF ILLINOIS
DEPARTMENT OF TRANSPORTATION


GUARDRAIL PLAN

SCALE: 1"=20' SHEET OF SHEETS STA. 1432+50.00 TO STA. 1438+50.00

F.A.I. RTE.	SECTION	COUNTY	TOTAL SHEETS	SHEET NO.
72	(74-68VB)B	PIATT	93	33
CONTRACT NO. 70024				
ILLINOIS FED. AID PROJECT				

 

LEGEND	
(A6)	STEEL PLATE BEAM GUARDRAIL, TYPE A, 6 FOOT POSTS
(1)	TRAFFIC BARRIER TERMINAL, TYPE 1 (SPECIAL) TANGENT
(6)	TRAFFIC BARRIER TERMINAL, TYPE 6
LON	LENGTH OF NEED

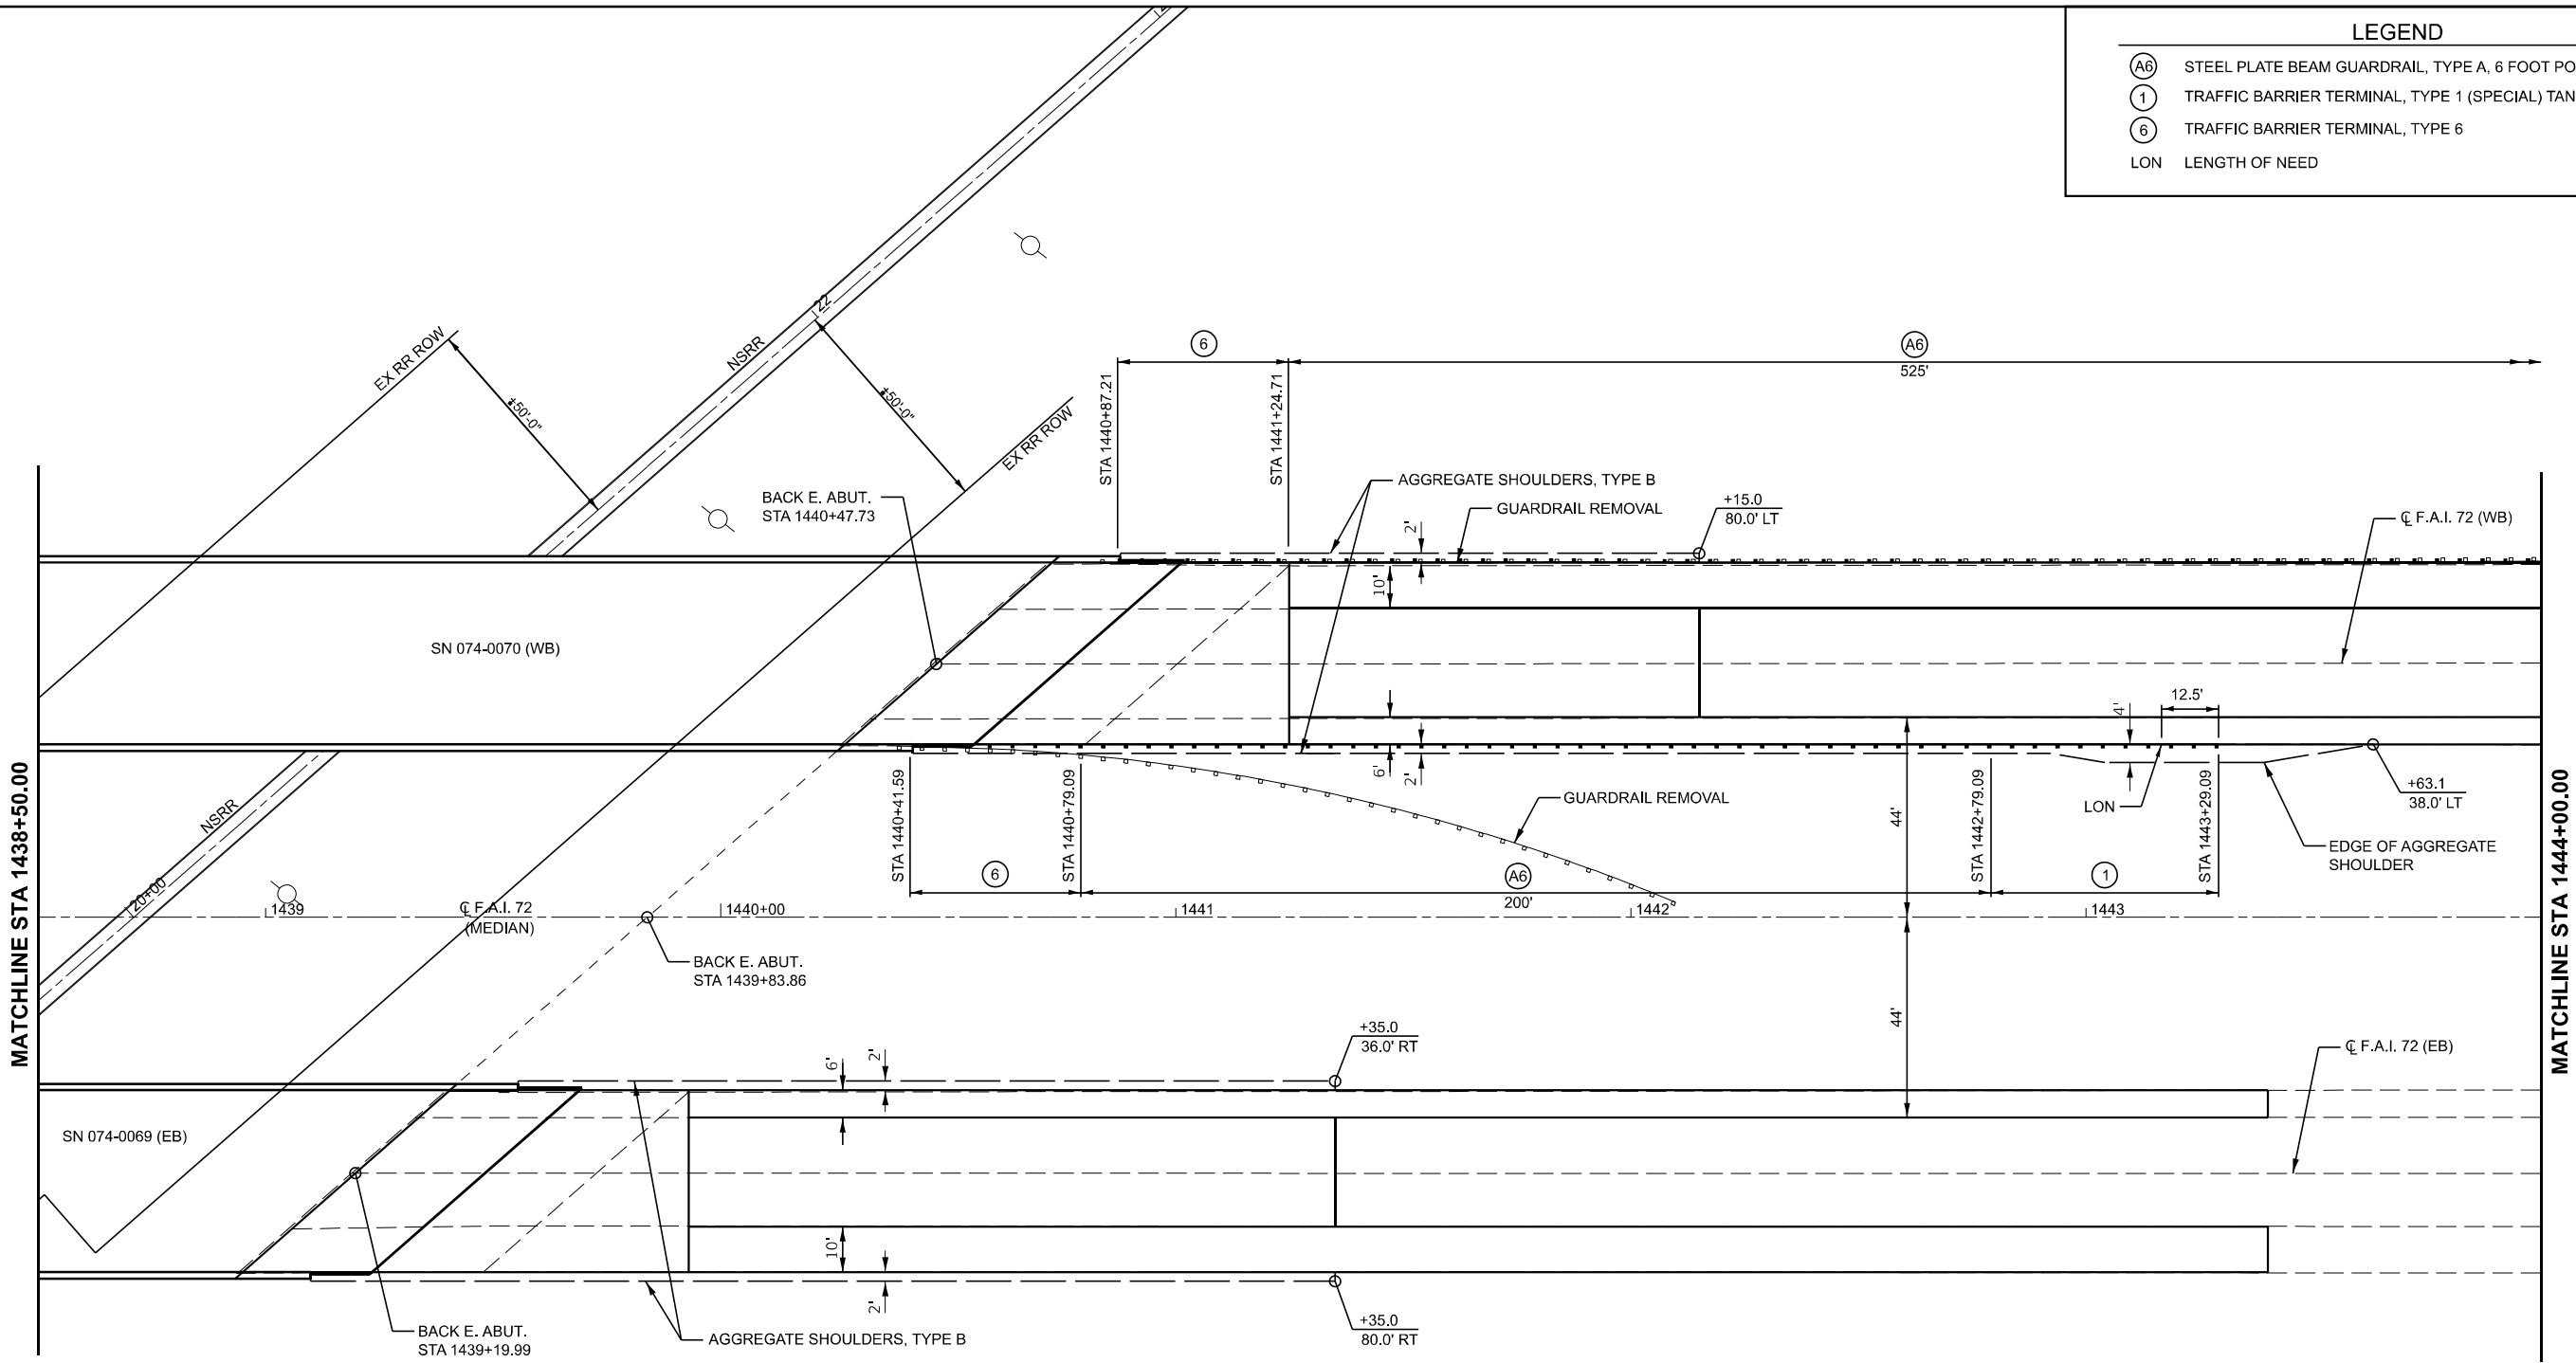

MODEL: C:\B Details 2 (Sheet)
FILE NAME: H:\Support\DOT_CONNECT\Con_uration\WorkSpaces\DOT\CAD_CONNECT\Work\Shts\2564.4_Plat_Bridge_Replacement\CADD_Data\CAD_Sheets\DOT\24-sht-details1.dgn

CEC
ENGINEERS & SURVEYORS

Cummins
Engineering
Corporation

JOB = 2564.4
FILE NAME = D570024-sht-details1.dgn
PLOT SCALE = \$SCALES
PLOT DATE = 6/18/2025

DESIGNED - CDS	REVISED -
DRAWN - CDS	REVISED -
CHECKED - CGF	REVISED -
DATE - 1/09/2025	REVISED -

STATE OF ILLINOIS
DEPARTMENT OF TRANSPORTATION


GUARDRAIL PLAN

SCALE: 1"=20'	SHEET	OF	SHEETS	STA. 1438+50.00	TO STA. 1444+00.00
---------------	-------	----	--------	-----------------	--------------------

F.A.I. RTE.	SECTION	COUNTY	TOTAL SHEETS	SHEET NO.
72	(74-68VB)B	PIATT	93	34
CONTRACT NO. 70024				
ILLINOIS FED. AID PROJECT				

MODEL: C:\B Details 3 (Sheet)
FILE NAME: H:\Support\DOT_CONNECT\Con guration\WorkSpaces\DOTCADD CONNECT\Work\Sheet2564.4 Plat: Bridge Replacement\CADD Data\CAD_Sheets\DOTCADD-shit-details1.dgn

MATCHLINE STA 1444+00.00

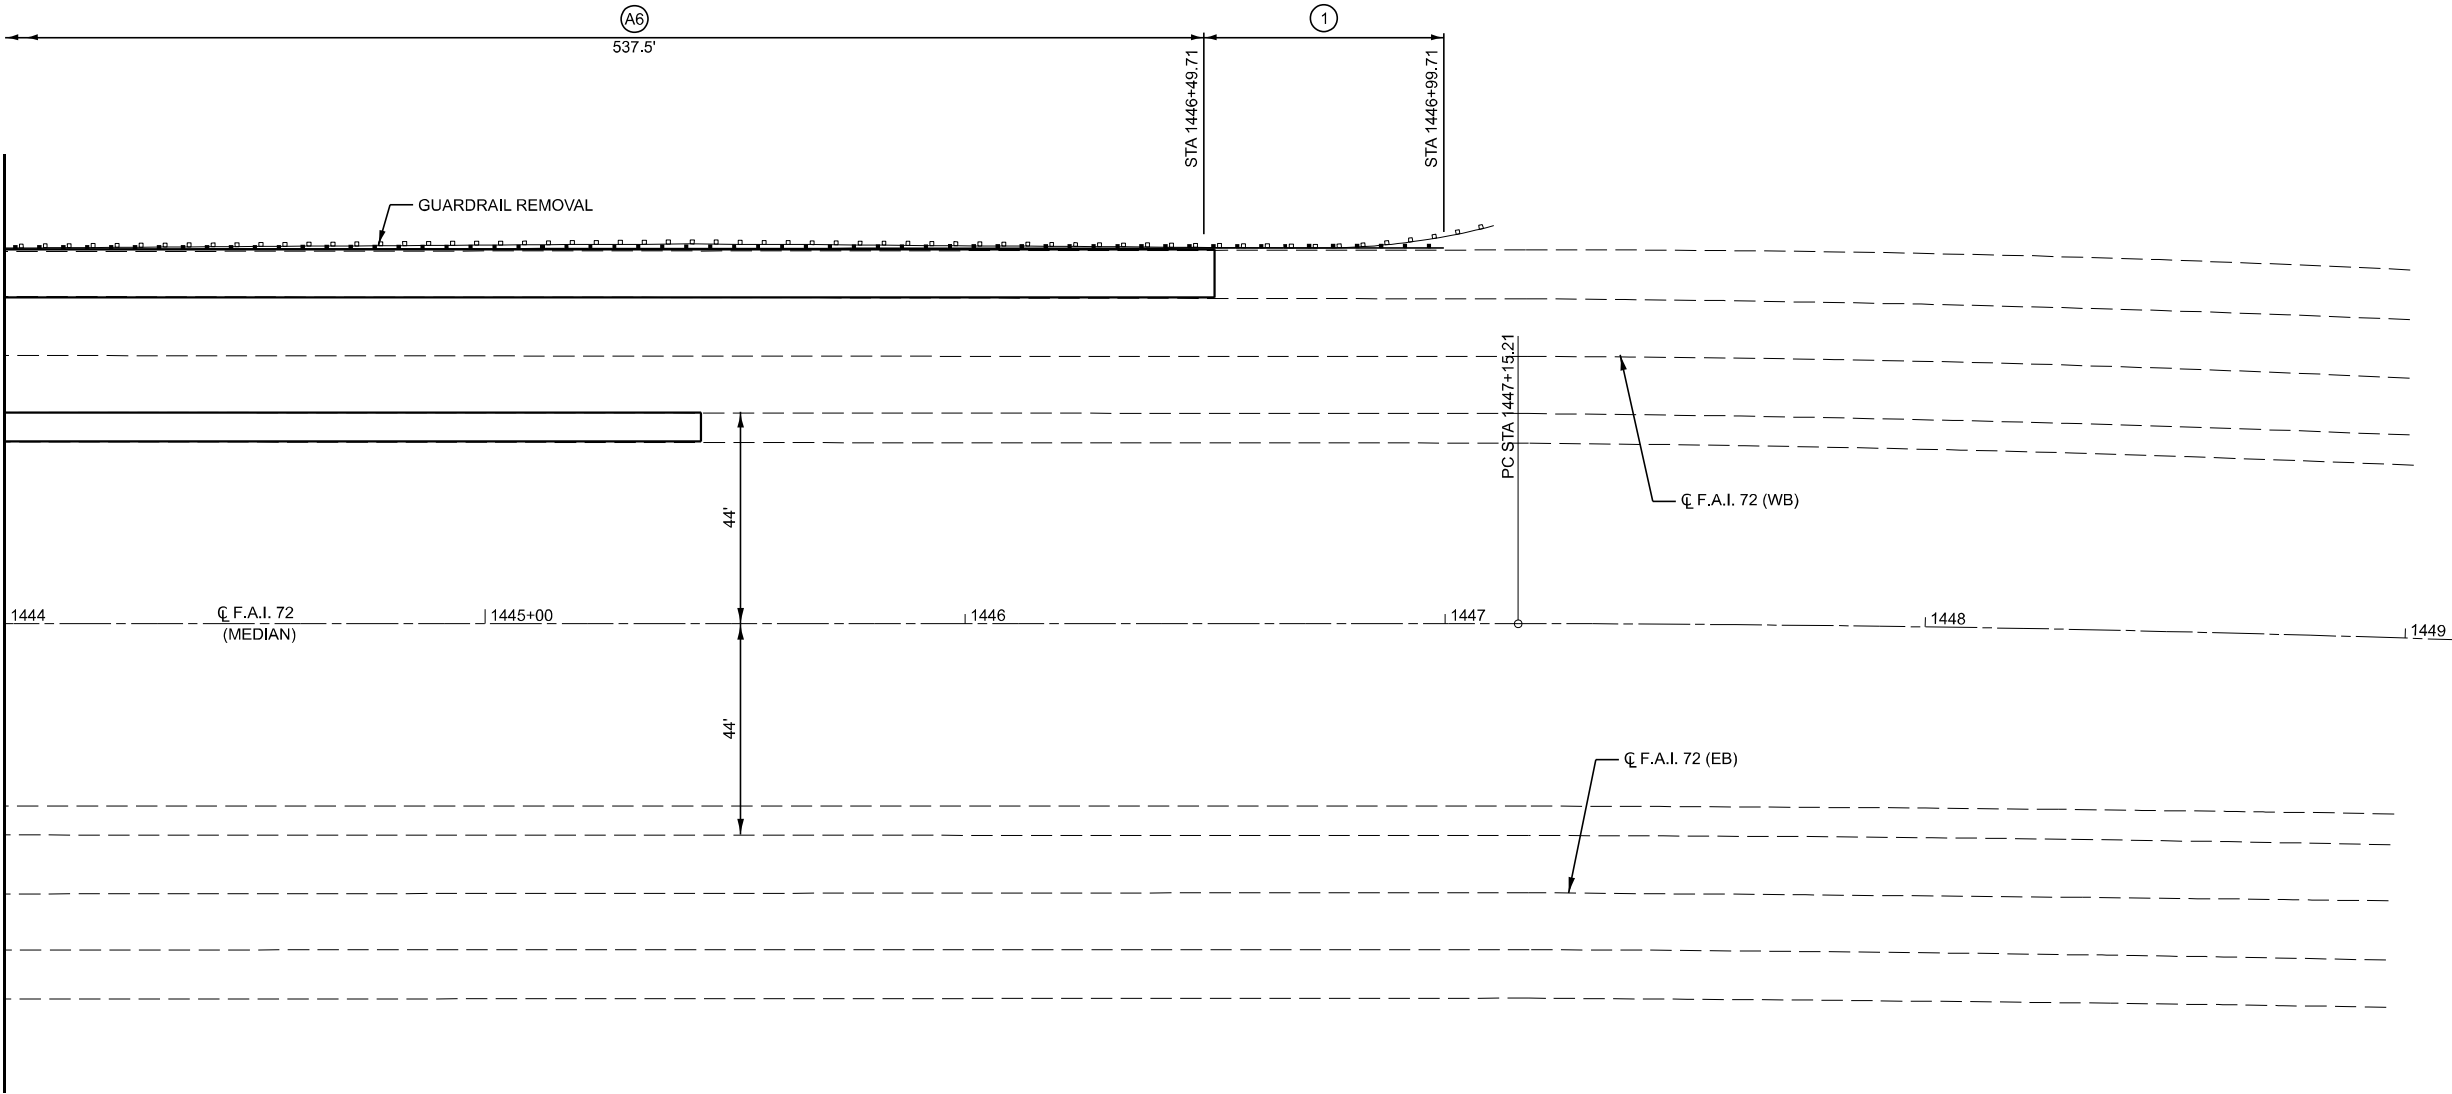

LEGEND	
A6	STEEL PLATE BEAM GUARDRAIL, TYPE A, 6 FOOT POSTS
1	TRAFFIC BARRIER TERMINAL, TYPE 1 (SPECIAL) TANGENT
6	TRAFFIC BARRIER TERMINAL, TYPE 6
LON	LENGTH OF NEED

CEC

Cummins
Engineering
Corporation

ENGINEERS & SURVEYORS

JOB = 2564.4	DESIGNED - CDS	REVISED -
FILE NAME = D570024-shit-details1.dgn	DRAWN - CDS	REVISED -
PLOT SCALE = \$SCALES	CHECKED - CGF	REVISED -
PLOT DATE = 3/12/2025	DATE - 1/09/2025	REVISED -


STATE OF ILLINOIS
DEPARTMENT OF TRANSPORTATION

GUARDRAIL PLAN


SCALE: 1"=20' SHEET OF SHEETS STA. 1444+00.00 TO STA. 1450+00.00

F.A.I. RTE.	SECTION	COUNTY	TOTAL SHEETS	SHEET NO.
72	(74-68VB)B	PIATT	93	35
		CONTRACT NO. 70024		
		ILLINOIS FED. AID PROJECT		


MODEL: Default
FILE NAME: I:\Support\DOT_CONNECT\Con_guration\WorkSpaces\DOT\CAD_CONNECT\WorkSpaces\2564.4_Plat Bridge_Replacement\CADD_Data\CAD_Sheets\0570024-shr -details4.dgn

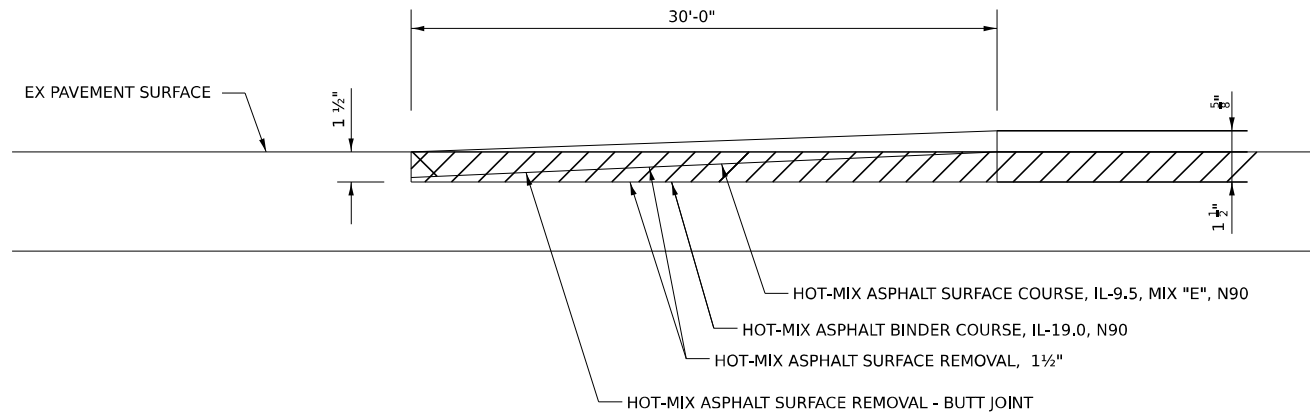


BUTT JOINT DETAIL
WB STA 1436+35.00 TO 1436+65.00

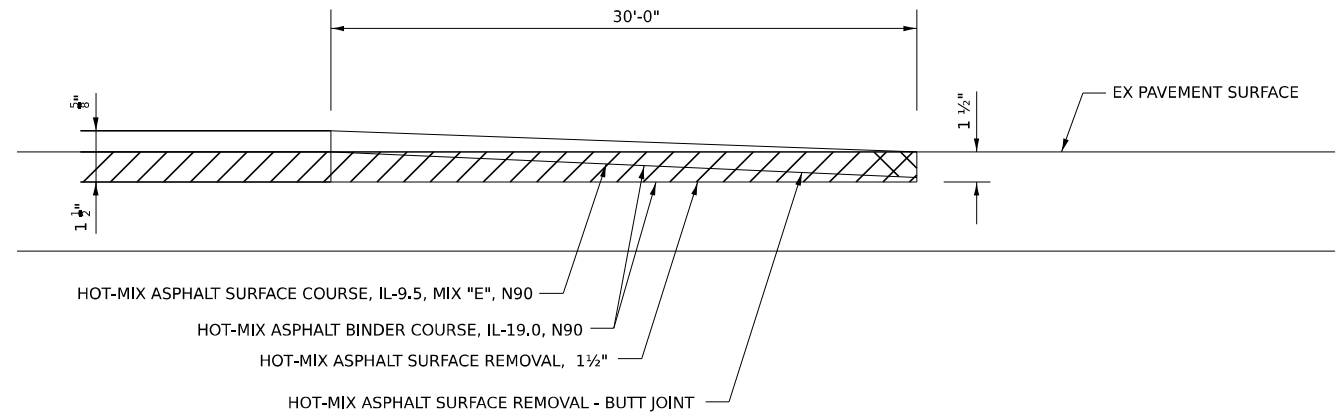

BUTT JOINT DETAIL
WB STA 1441+85.00 TO 1442+15.00

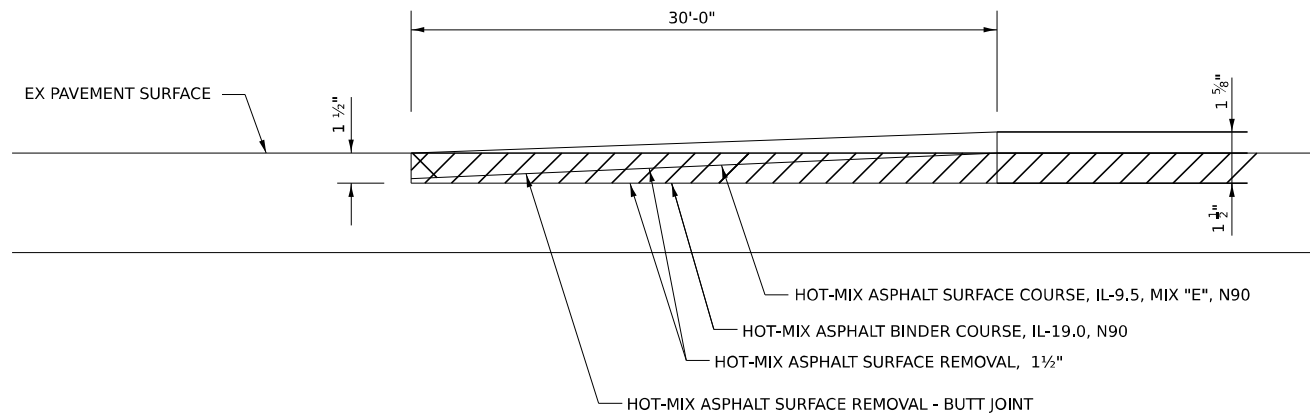

BUTT JOINT DETAIL
EB STA 1434+65.00 TO 1434+95.00

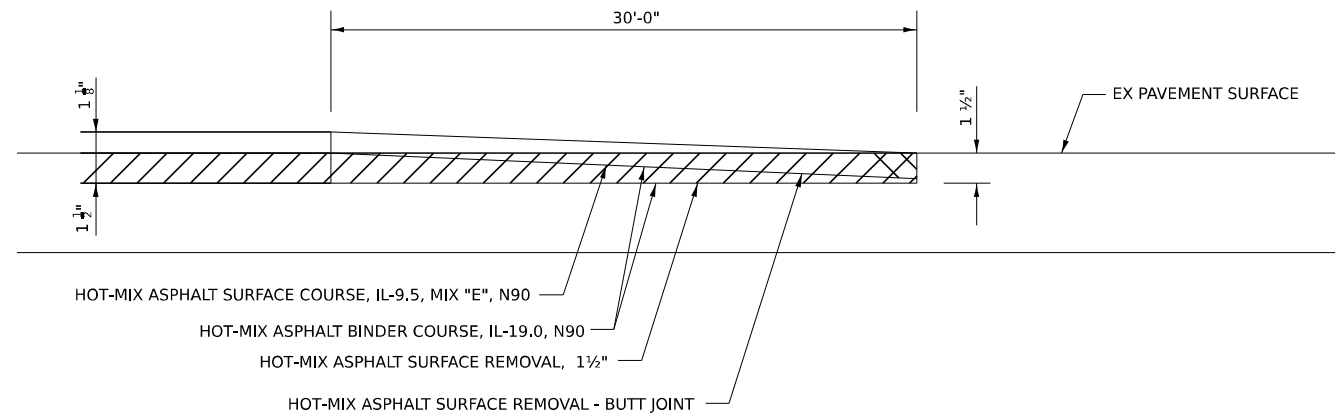

BUTT JOINT DETAIL
EB STA 1441+05.00 TO 1441+35.00


SCOPE OF WORK

1. Remove existing superstructure and approach slabs.
2. Remove portions of wingwalls and reconfigure abutments to semi-integral.
3. Construct new superstructure and approach slabs.
4. Repair existing piers as required.
5. Repair existing slopewall as required.

STA. 1438+70.61
RE-BUILT 20XX BY
STATE OF ILLINOIS
F.A.I. RT. 72 SEC (74-68VB)B
LOADING HL-93
STR. NO. 074-0069

STA. 1438+70.61
RE-BUILT 20XX BY
STATE OF ILLINOIS
F.A.I. RT. 72 SEC (74-68VB)B
LOADING HL-93
STR. NO. 074-0070

No salvage.

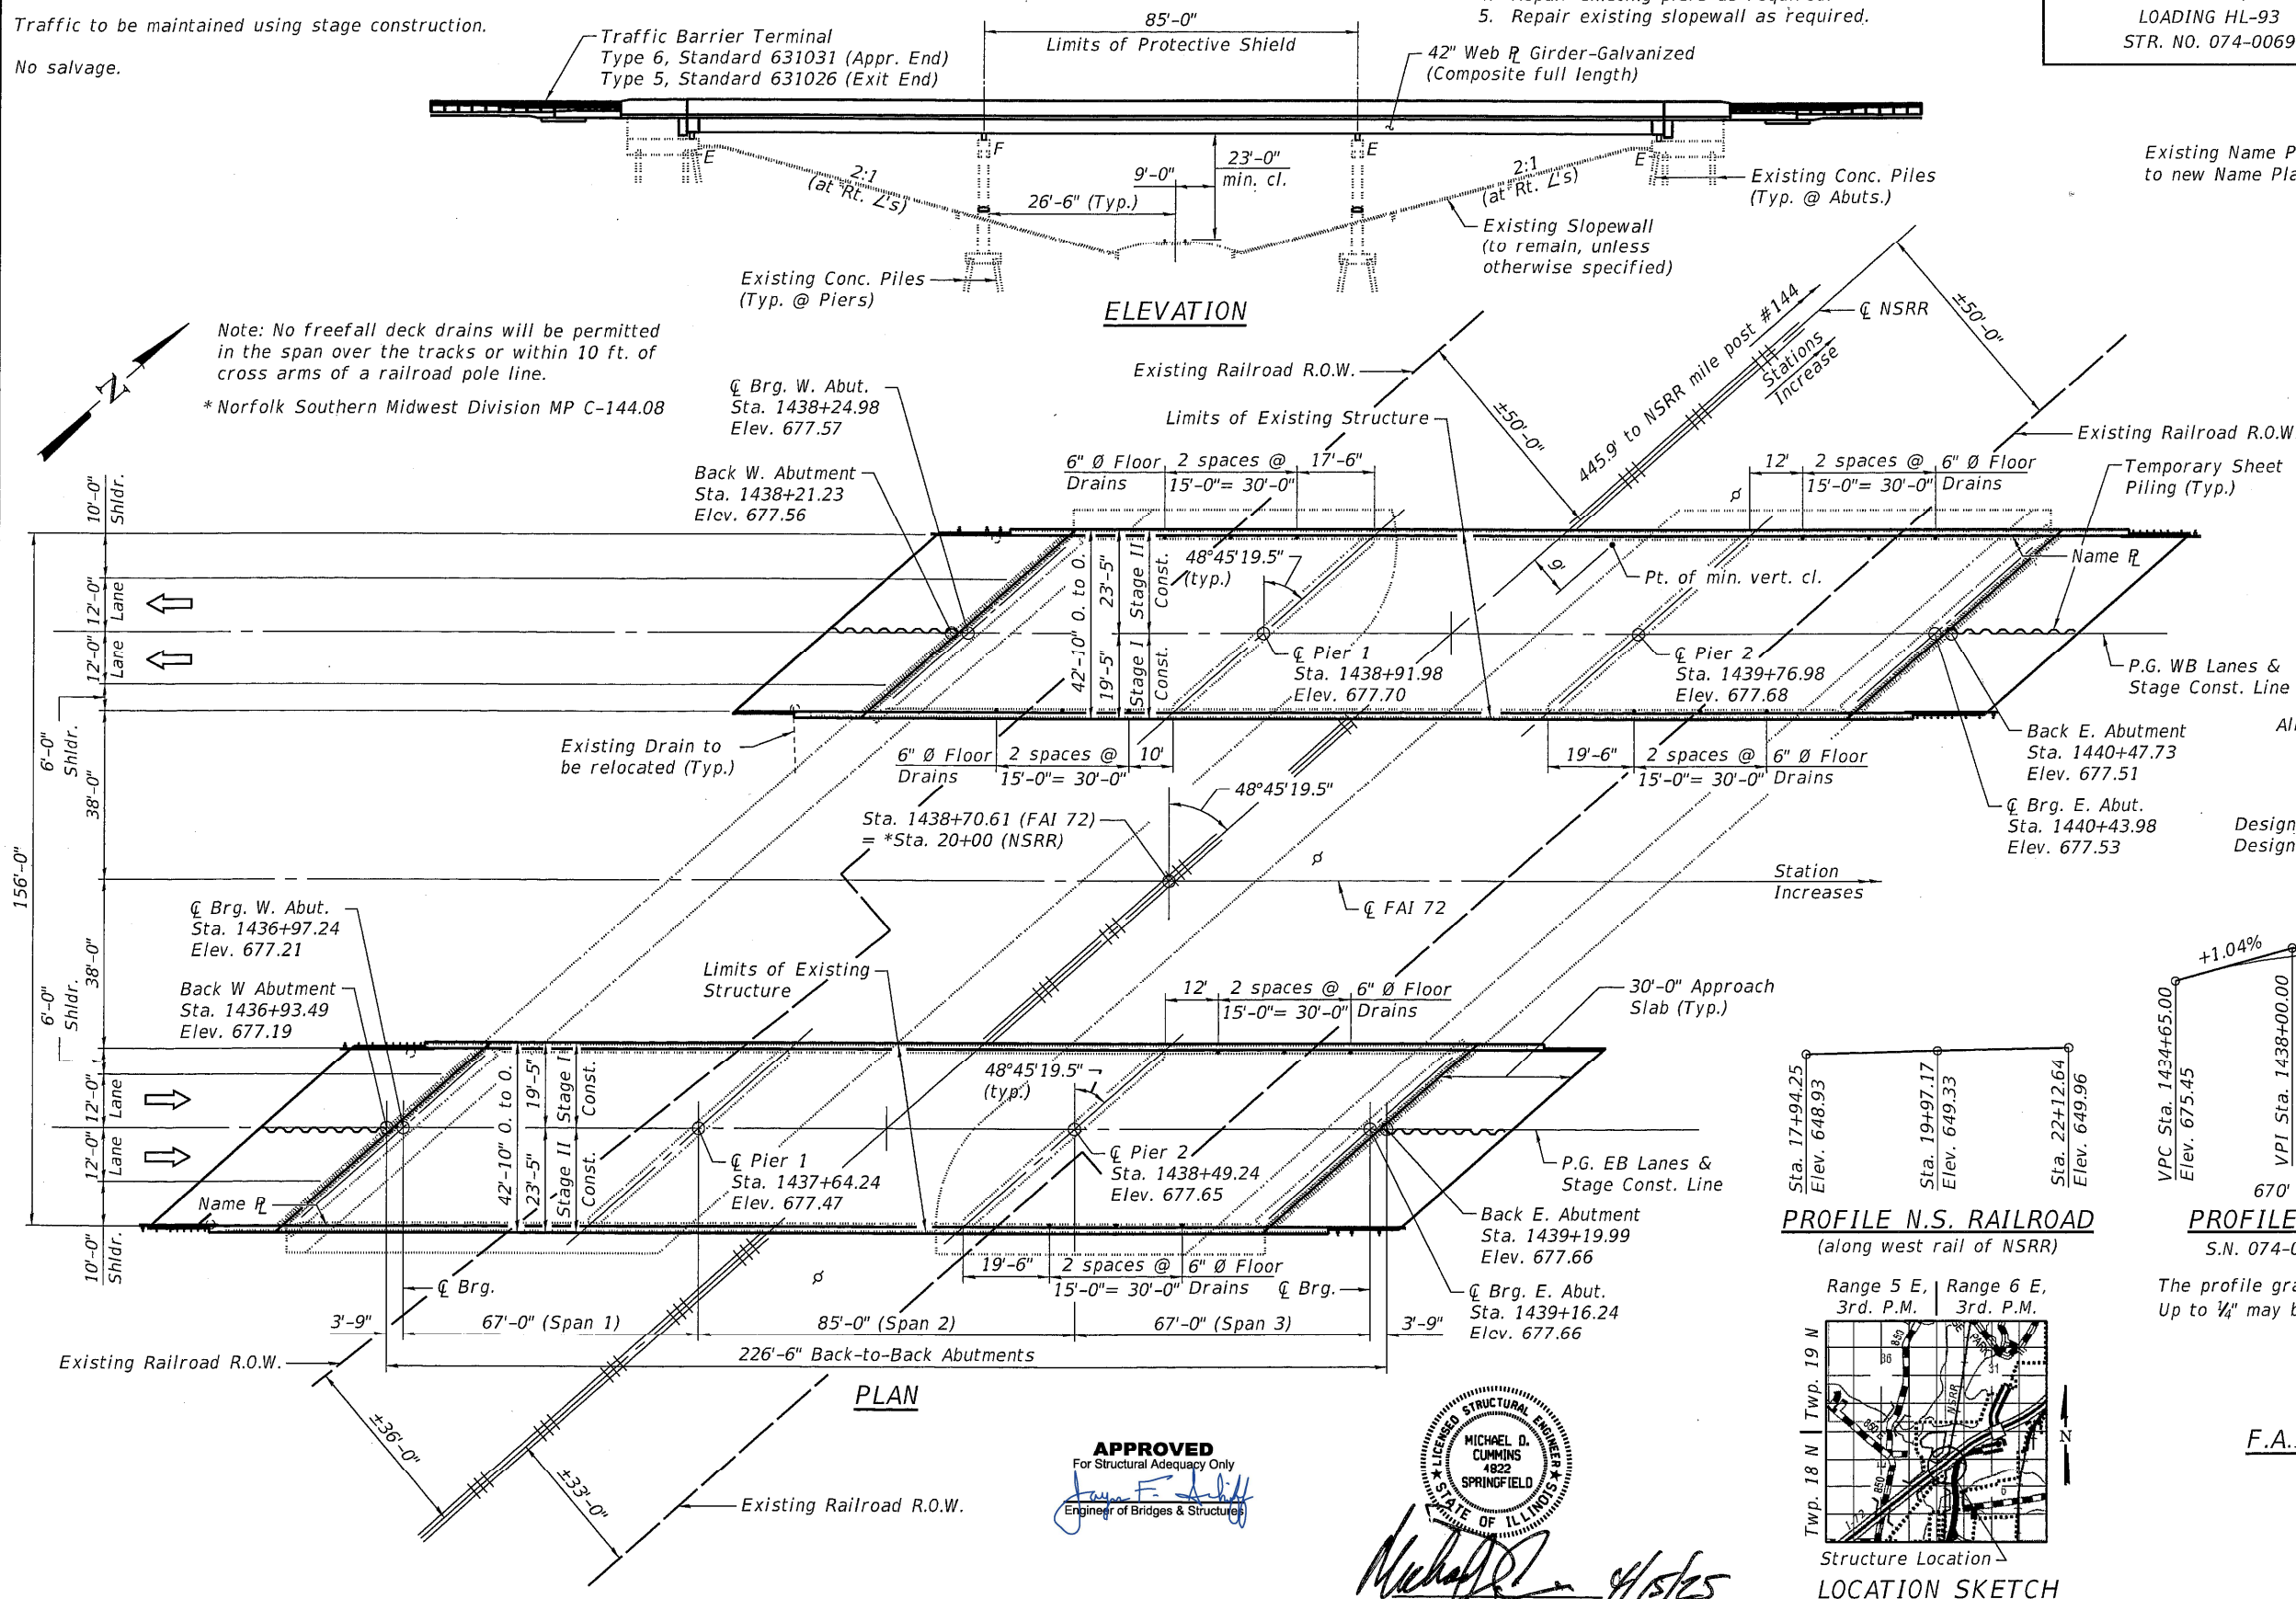

NAME PLATE

See Std. 515001

Existing Name Plates to be cleaned and relocated next to new Name Plates. Cost included with Name Plates.

DESIGN STRESSES

FIELD UNITS (New Construction)

$f'_c = 4,000$ psi (Superstructure)
 $f'_c = 3,500$ psi (Substructure)
 $f_y = 60,000$ psi (Reinforcement)
 $f_y = 50,000$ psi (M270 Grade 50)

FIELD UNITS (Exist. Construction,

 $f_c = 1.400 \text{ psi (Substructure)}$ $f_s = 20,000 \text{ psi (Reinforcement)}$

All structural steel shall be galvanized.

DESIGN SPECIFICATIONS


2020 AASHTO LRFD Bridge Design
Specifications, 9th Edition
2006 Seismic Retrofitting Manual
for Highway Structures: Part 1 Bridges
(FHWA-HRT-06-032)

LOADING HL-93

Allow 50#/sq. ft. for future wearing surface.


SEISMIC DATA

Seismic Retrofit Category (SRC) = A
Design Spectral Acceleration at 1.0 sec (SD1) = 0.102g
Design Spectral Acceleration at 0.2 sec (SDS) = 0.192g
Soil Site Class = C
Performance Level = PL 1

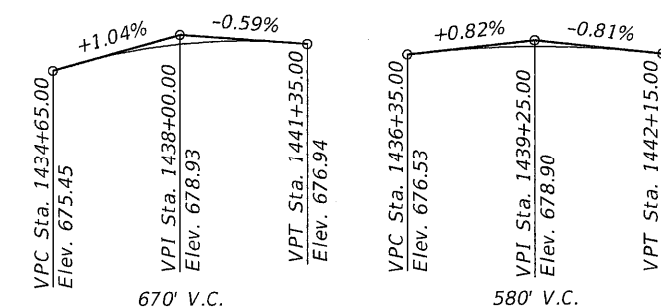

PROFILE N.S. RAILROAD

(along west rail of NSRR)

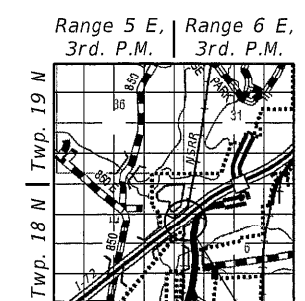

PROFILE GRADE

S.N. 074-0069 (FB)

The profile grade shows the final elevations after grinding.
Up to 1/4" may be ground off the bridge deck and approach slabs.

PROFILE GRADE

S.N. 074-0070 (WB)

GENERAL PLAN & ELEVATION

I-72 OVER NSRR

F.A.I. ROUTE 72 - SECTION (74-68VB)B


PIATT COUNTY

STA 1438+70.61

STRUCTURE NO. 074-0069 (EB)

STRUCTURE NO. 074-0070 (WB)

1. Fasteners shall be ASTM F3125 Grade A325 Type 1. Fasteners shall be hot dip galvanized. See Special Provisions for "Hot Dip Galvanizing of Structural Steel". Bolts $\frac{7}{8}$ in. diameter, holes $\frac{15}{16}$ in. diameter, unless otherwise noted.
 2. Calculated weight of Structural Steel = 413,350 Pounds. This quantity is for the pay item "Furnishing and Erecting Structural Steel" (L. Sum).
 3. All structural steel shall be AASHTO M270 Grade 50 and shall be galvanized, unless otherwise noted. See Special Provisions for "Hot Dip Galvanizing of Structural Steel".
 4. No field welding is permitted except as specified in the contract documents.
 5. Reinforcement bars designated (E) shall be epoxy coated.
 6. If the Contractor elects to use cantilever forming brackets on the exterior beams or girders, the brackets shall be placed at the same locations as required for hardwood blocks in Article 503.06(b) of the Standard Specifications. If additional cantilever forming brackets are required, hardwood blocking shall be wedged between exterior and first interior beam at each of these additional bracket locations.
 7. The concrete for bridge decks finished according to Article 503.16(a) of the Standard Specifications shall be placed and compacted parallel to the skew in uniform increments along centerline of the bridge. The machine used for finishing shall be set parallel to the skew for striking off and screeding the concrete.
 8. Plan dimensions and details relative to the existing structure have been taken from existing plans are subject to nominal construction variations. The Contractor shall field verify existing dimensions and details affecting new construction and make necessary approved adjustments prior to construction or ordering of materials. Such variations shall not be cause for additional compensation for a change in scope of the work, however, the Contractor will be paid for the quantity actually furnished at the unit price bid for the work.
 9. The existing structural steel coating contains lead. The Contractor shall take appropriate precautions to address the presence of lead on this project.
 10. All drainage system components shall extend to 2'-0" from the end of each wingwall except on outlet pipe shall extend until intersecting with the side slopes. the pipes shall drain into concrete headwalls. (See Article 601.05 of the Standard Specifications and Highway Standard 601101.)
 11. The Railroad will be provided as-built drawings shoing the actual clearances as constructed. Depth, size, and location of all foundation components shall be shown on the drawings.
 12. All work to be performed on, over, under or adjacent to the Railroad right-of-way shall comply with the Norfolk Southern Railway Company ("Railroad", "NSR" or "NS") Public Projects Manual (Appendix E, Special Provisions for the Protection of Railway Interests, and Appendix H1, Overhead Grade Separation Design Criteria). When in conflict with other project specifications, the most stringent one shall apply.
 13. NSRR Contact Information:
Jake Watson
Senior Engineer Public Improvements
Norfolk Southern Corporation
650 Peachtree Street, NW, Box 45
Atlanta, GA 30308
470-463-6778 (O)
jacob.watson@nscorp.com
- No construction activities or
other obstructions shall be

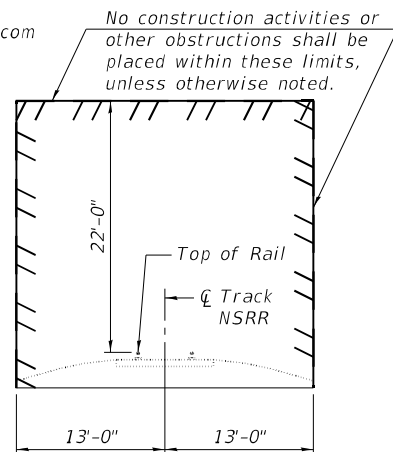

CONSTRUCTION CLEARANCE DIAGRAM

(Horiz. dim. @ Rt. L's to $\mathbb{Q}$ track)
(2022 Norfolk Southern Public Improvements Manual)


TOTAL BILL OF MATERIAL

ITEM	UNIT	SUPER	SUB	TOTAL
Bituminous Materials (Tack Coat)	Pound	419		419
Hot-Mix Asphalt Surface Course, IL-9.5, Mix "D", N70	Ton	105		105
Removal of Existing Superstructures No. 1	Each	1		1
Removal of Existing Superstructures No. 2	Each	1		1
Concrete Removal	Cu. Yd.	22.0	87.6	109.6
Slope Wall Removal	Sq. Yd.		261	261
Protective Shield	Sq. Yd.	794		794
Structure Excavation	Cu. Yd.		623	623
Floor Drains	Each	18		18
Concrete Structures	Cu. Yd.		100.9	100.9
Concrete Superstructure	Cu. Yd.	758.4		758.4
Protective Coat	Sq. Yd.	2,992		2,992
Concrete Superstructure (Approach Slab)	Cu. Yd.	238.0		238.0
Furnishing and Erecting Structural Steel	L. Sum	1		1
Furnishing and Erecting Structural Steel	Pound	4,204		4,204
Stud Shear Connectors	Each	13,140		13,140
Reinforcement Bars, Epoxy Coated	Pound	271,560	9,480	281,040
Bar Splicers	Each	1,768	448	2,216
Slope Wall 4 Inch	Sq. Yd.		261	261
Name Plates	Each	2		2
Preformed Joint Strip Seal	Foot	112		112
Elastomeric Bearing Assembly, Type I	Each	36		36
Anchor Bolts, 1"	Each	48		48
Anchor Bolts, 1 1/4"	Each	48		48
Temporary Sheet Piling	Sq. Ft.		1,545	1,545
Granular Backfill for Structures	Cu. Yd.		623	623
Concrete Sealer	Sq. Ft.		1,806	1,806
Geocomposite Wall Drain	Sq. Yd.		228	228
Pipe Underdrains for Structures, 4"	Foot		340	340
Bridge Deck Grooving (Longitudinal)	Sq. Yd.	1,528		1,528
Structural Steel Removal	Pound	4,204		4,204
Structural Steel Repair	Pound	1,552		1,552
Bar Terminators	Each	484		484
HMA Surface Removal (Deck)	Sq. Yd.	948		948
Structural Repair of Concrete (Depth Equal to or Less Than 5 Inches)	Sq. Ft.		247	247
Structural Repair of Concrete (Depth Greater Than 5 Inches)	Sq. Ft.		38	38
Deck Slab Repair (Full Depth, Type II)	Sq. Yd.	225		225
Deck Slab Repair (Partial)	Sq. Yd.	74		74
Diamond Grinding (Bridge Section)	Sq. Yd.	2,268		2,268
Rock Fill - Embankment	Cu. Yd.		174	174

* Quantities have been separated for Pre-Stage steel repairs

INDEX OF SHEETS

1. *General Plan & Elevation*
2. *General Data*
3. *Pre-Stage Construction Details*
4. *Pre-Stage Deck Patching*
- 5.-9. *Pre-Stage Joint Repairs*
- 10.-13. *Pre-Stage Steel Repairs*
14. *Sloped Wall Details*
15. *Stage Construction Details*
16. *Temporary Concrete Barrier*
- 17.-22. *Top of Slab Elevations*
- 23.-26. *Top of Approach Slab Elevations*
27. *Superstructure*
28. *Superstructure Details*
- 29.-30. *Diaphragm Details*
- 31.-32. *Bridge Approach Slab Details*
- 33.-35. *Structural Steel*
- 36.-38. *Bearing Details*
- 39.-40. *Abutment Concrete Removal*
- 41.-42. *Abutments*
- 43.-47. *Pier Repairs*
48. *Bar Splicer Assembly and Mechanical Splicer Details*
49. *Concrete Parapet Slipforming Option*

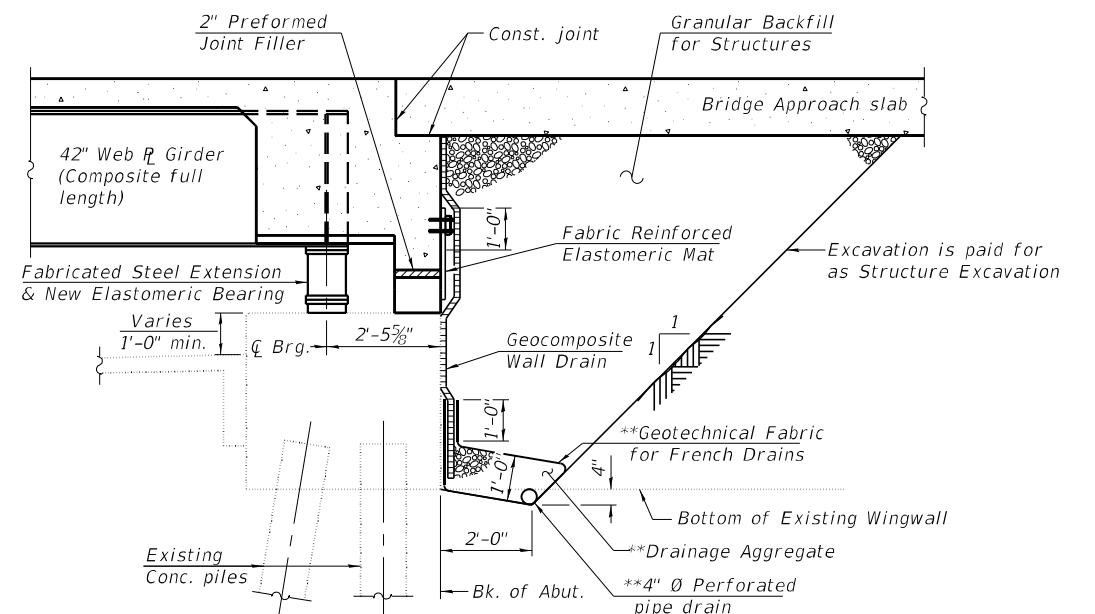


SECTION THRU SEMI-INTEGRAL ABUTMENT

(Horiz. dim. @ Rt. $\angle$'s)

***Included in the cost for Pipe Underdrains for Structures 4"*

Ground Surface/Top of Sheeting	
Elev. $\pm$ 677.56 (WB)	(W. Abut.)
Elev. $\pm$ 677.51 (WB)	(E. Abut.)
Elev. $\pm$ 677.19 (EB)	(W. Abut.)
Elev. $\pm$ 677.66 (EB)	(E. Abut.)

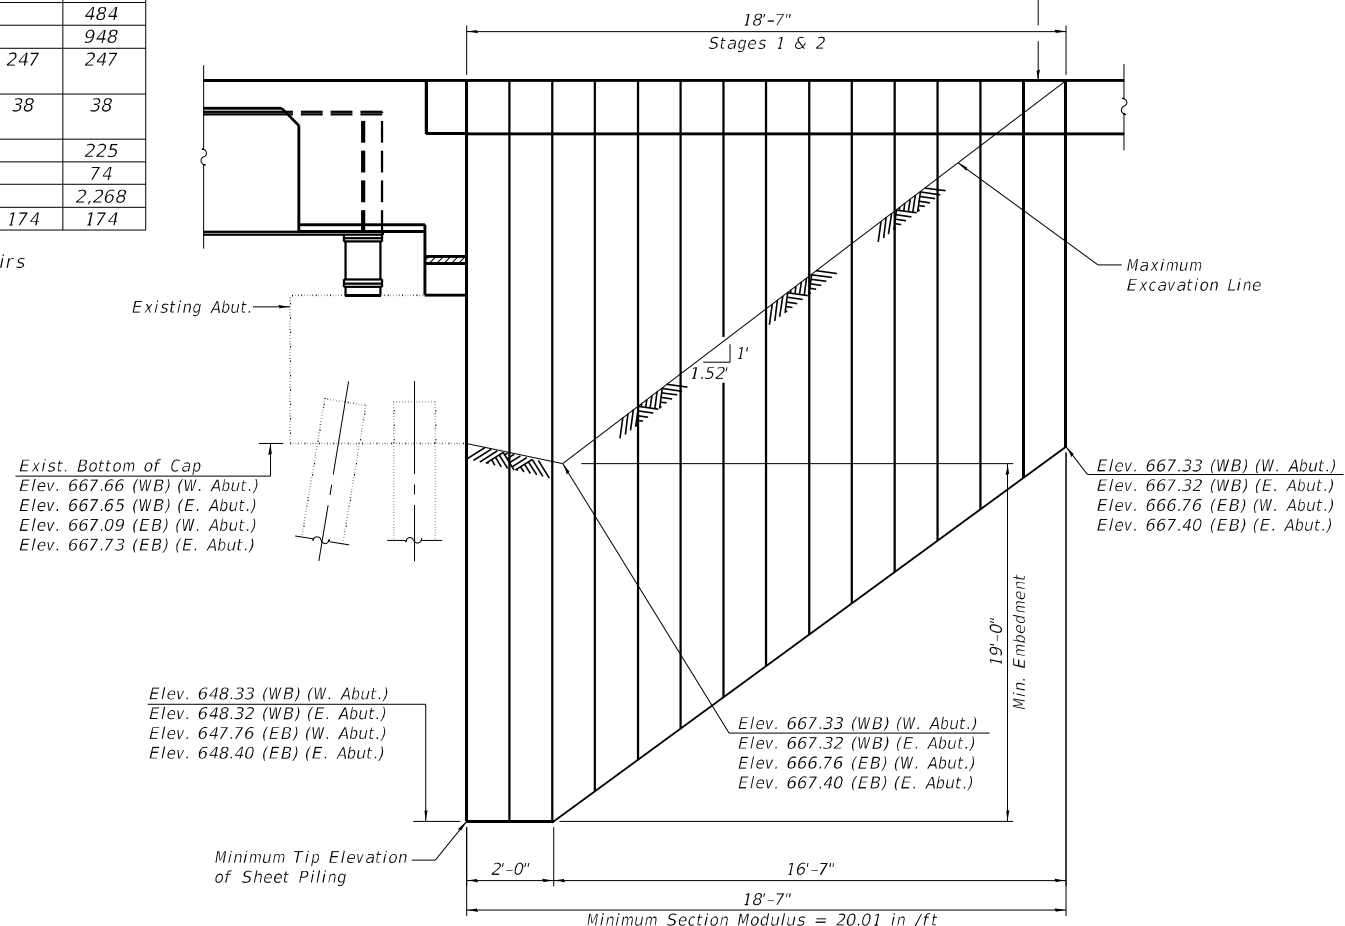

TEMPORARY SHEET PILING DETAILS

Notes:

If the Contractor chooses to alter the temporary cantilevered sheet piling design requirements shown on the plans, a design submittal including plan details and calculations will be required for review and acceptance by the Engineer.

CEC Cummins Engineering Corporation ENGINEERS & SURVEYORS	JOB = 2564.3	DESIGNED - AAN	REVISED -	STATE OF ILLINOIS DEPARTMENT OF TRANSPORTATION	GENERAL DATA STRUCTURE NO. 074-0069 (EB) AND 074-0070 (WB)	F.A.I.	SECTION	COUNTY	TOTAL SHEETS	SHEET NO.	
	FILE = 0740069_0070-70024-002-GenData.dgn	CHECKED - MDC	REVISED -			72	(74-68VB)B	PIATT	93	38	
	DATE = 6/18/2025	DRAWN - TSH	REVISED -			CONTRACT NO. 70024					
	CHECKED - MDC	REVISED -	ILLINOIS FED. AID PROJECT								
					SHEET NO. 2 OF 49 SHEETS						


SCOPE OF WORK

1. Remove existing superstructure and approach slabs.
2. Remove portions of wingwalls and reconfigure abutments to semi-integral.
3. Construct new superstructure and approach slabs.
4. Repair existing piers as required.
5. Repair existing slopewall as required.

STA. 1438+70.61
RE-BUILT 20XX BY
STATE OF ILLINOIS
F.A.I. RT. 72 SEC (74-68VB)B
LOADING HL-93
STR. NO. 074-0069

STA. 1438+70.61
RE-BUILT 20XX BY
STATE OF ILLINOIS
F.A.I. RT. 72 SEC (74-68VB)B
LOADING HL-93
STR. NO. 074-0070

No salvage.

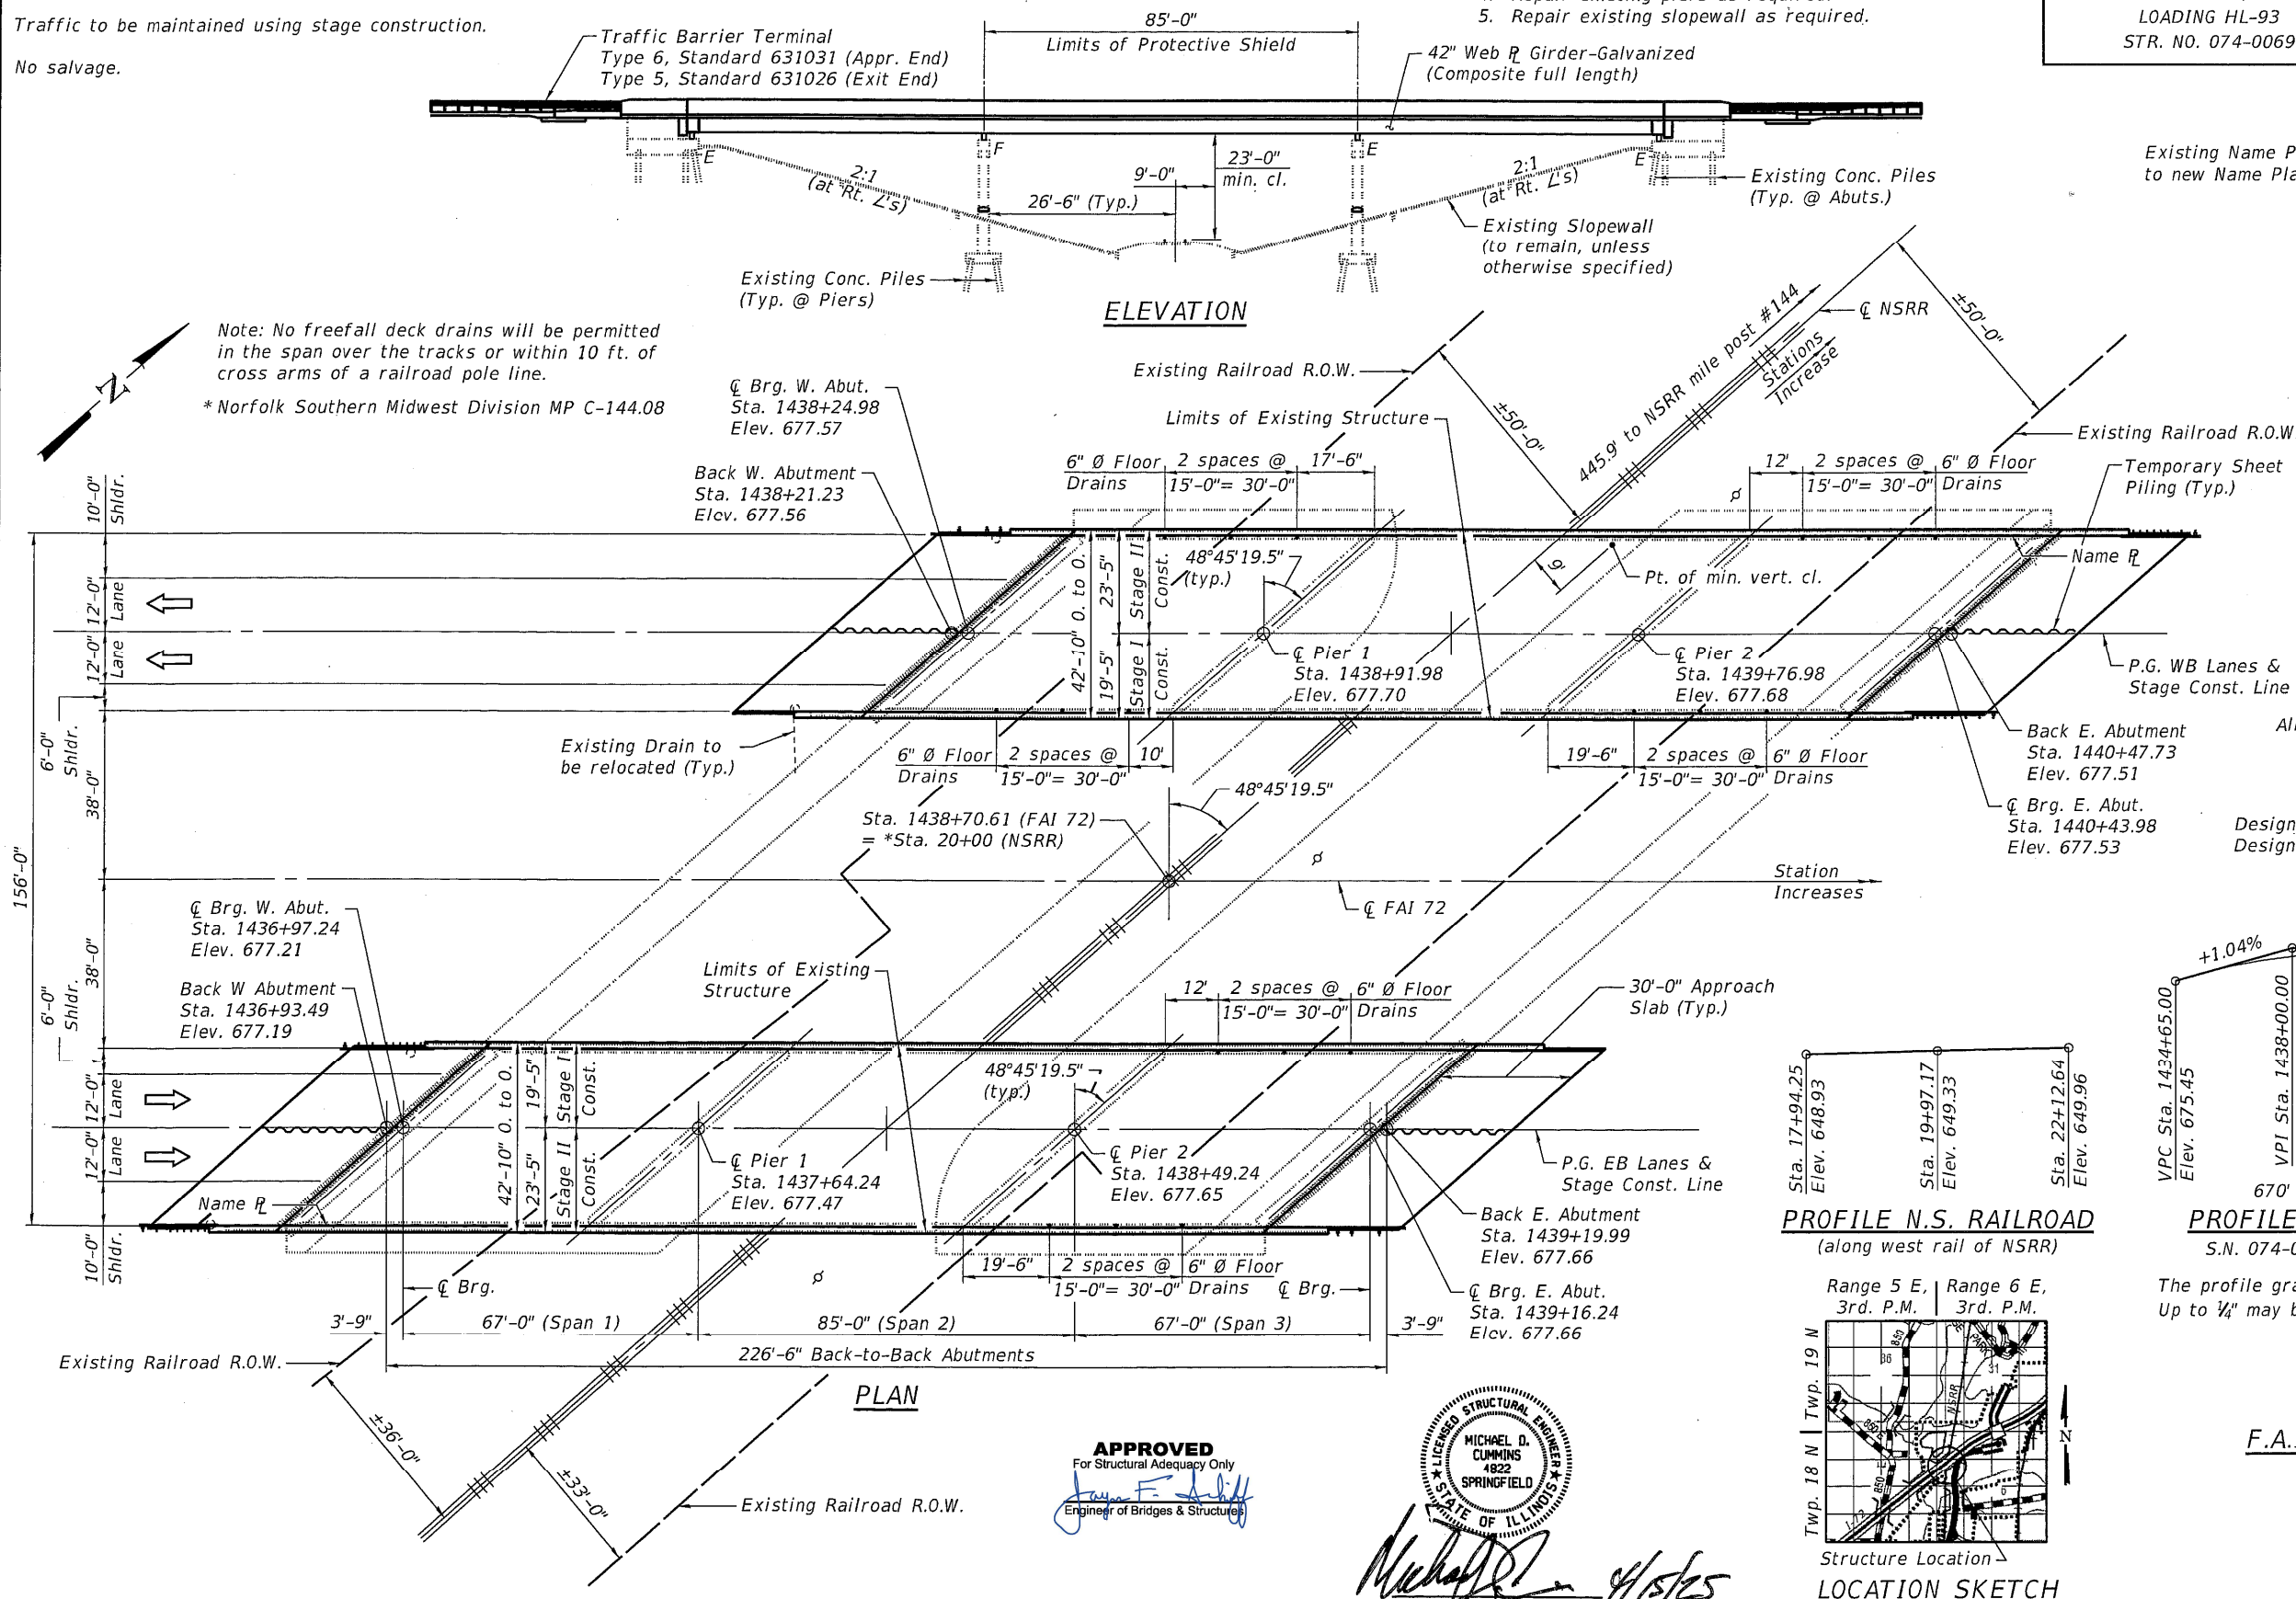

NAME PLATE

See Std. 515001

Existing Name Plates to be cleaned and relocated next to new Name Plates. Cost included with Name Plates.

DESIGN STRESSES

FIELD UNITS (New Construction)

$f'_c = 4,000$ psi (Superstructure)
 $f'_c = 3,500$ psi (Substructure)
 $f_y = 60,000$ psi (Reinforcement)
 $f_y = 50,000$ psi (M270 Grade 50)

FIELD UNITS (Exist. Construction,

 $f_c = 1.400 \text{ psi (Substructure)}$ $f_s = 20,000 \text{ psi (Reinforcement)}$

All structural steel shall be galvanized.

DESIGN SPECIFICATIONS


2020 AASHTO LRFD Bridge Design
Specifications, 9th Edition
2006 Seismic Retrofitting Manual
for Highway Structures: Part 1 Bridges
(FHWA-HRT-06-032)

LOADING HL-93

Allow 50#/sq. ft. for future wearing surface.


SEISMIC DATA

Seismic Retrofit Category (SRC) = A
Design Spectral Acceleration at 1.0 sec (SD1) = 0.102g
Design Spectral Acceleration at 0.2 sec (SDS) = 0.192g
Soil Site Class = C
Performance Level = PL 1

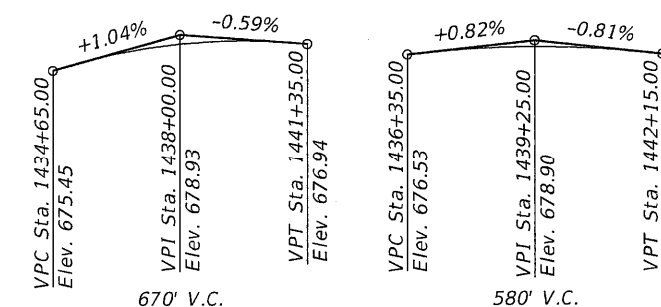

PROFILE N.S. RAILROAD

(along west rail of NSRR)

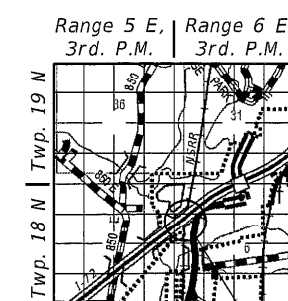

PROFILE GRADE

S.N. 074-0069 (FB)

The profile grade shows the final elevations after grinding.
Up to 1/4" may be ground off the bridge deck and approach slabs.

PROFILE GRADE

S.N. 074-0070 (WB)

GENERAL PLAN & ELEVATION

I-72 OVER NSRR



F.A.I. ROUTE 72 - SECTION (74-68VB)B

PIATT COUNTY

STA 1438+70.61

STRUCTURE NO. 074-0069 (EB)

STRUCTURE NO. 074-0070 (WB)

  

DECK SLAB REPAIR TABLE

Label	Size	Plan Qty.	
		Deck Slab Repair (Partial Depth)	Deck Slab Repair (FD, Type II)
		Sq. Yd.	Sq. Yd.
A	4.6' x 7.2'		4
B	10.7' x 7.2'		9
C	3.9' x 7.2'		3
D	10.7' x 7.2'		9
E	6.5' x 7.2'		5
F	6.5' x 14.0'		10
G	5.7' x 14.0'		9
H	5.0' x 3.0'		2
I	11.6' x 7.2'		10
J	3.7' x 7.2'		3
K	24.0' x 7.2'		19
L	12.4' x 3.3'		5
M	7.8' x 15.0'		13
N	26.8' x 9.8'		29
O	100.0' x 4.0'		45
P	10.0' x 4.0'		5
Q	14.9' x 8.1'		14
R	12.4' x 11.7'		16
S	10.0' x 13.5'		15
	W.B. Deck Stage I	37	
	E.B. Deck Stage I	37	
	TOTAL	74	225

Notes:

Pre-Stage Removal & Construction Line for repairs = Stage Removal Line.

Deck survey performed on March 12, 2021. Locations and size shown in the plan view are approximate.

Longitudinal removal for Deck Slab Repair (Full-Depth, Type II) must be done in alternating sections of no more than 10 feet. Adjacent sections must not be removed until both of the following requirements are met:

1. At least 72 hours shall have elapsed from the end of the previous pour, and
2. The concrete shall have attained a minimum modulus of rupture of 675 psi or a minimum compressive strength of 4000 psi.

The Deck Slab Repair (Partial) Quantity has been estimated as 10% of the Stage 1 Traffic deck area. Removal of existing HMA wearing surface shall be completed according the Special Provision for Deck Slab Repair.

LEGEND


- | | |
|---|---|
|  | Deck Slab Repair (Full Depth) |
|  | Concrete Removal and Concrete Superstructure |
|  | HMA Surface Removal (Deck), HMA Surface Course and Bituminous Materials (Tack Coat) |

BILL OF MATERIAL

ITEM	UNIT	TOTAL
Deck Slab Repair (Full Depth, Type II)	Sq. Yd.	225
Deck Slab Repair (Partial)	Sq. Yd.	74
HMA Surface Removal (Deck)	Sq. Yd.	948
Hot-Mix Asphalt Surface		
Course, 1L-9.5, Mix "D", N70	Ton	105
Bituminous Materials (Tack Coat)	Pound	419

PRE-STAGE D CONSTRUCTION

MODEL: Default
FILE NAME: 0740069_0070-70024-005_009-JointRepair.dgn

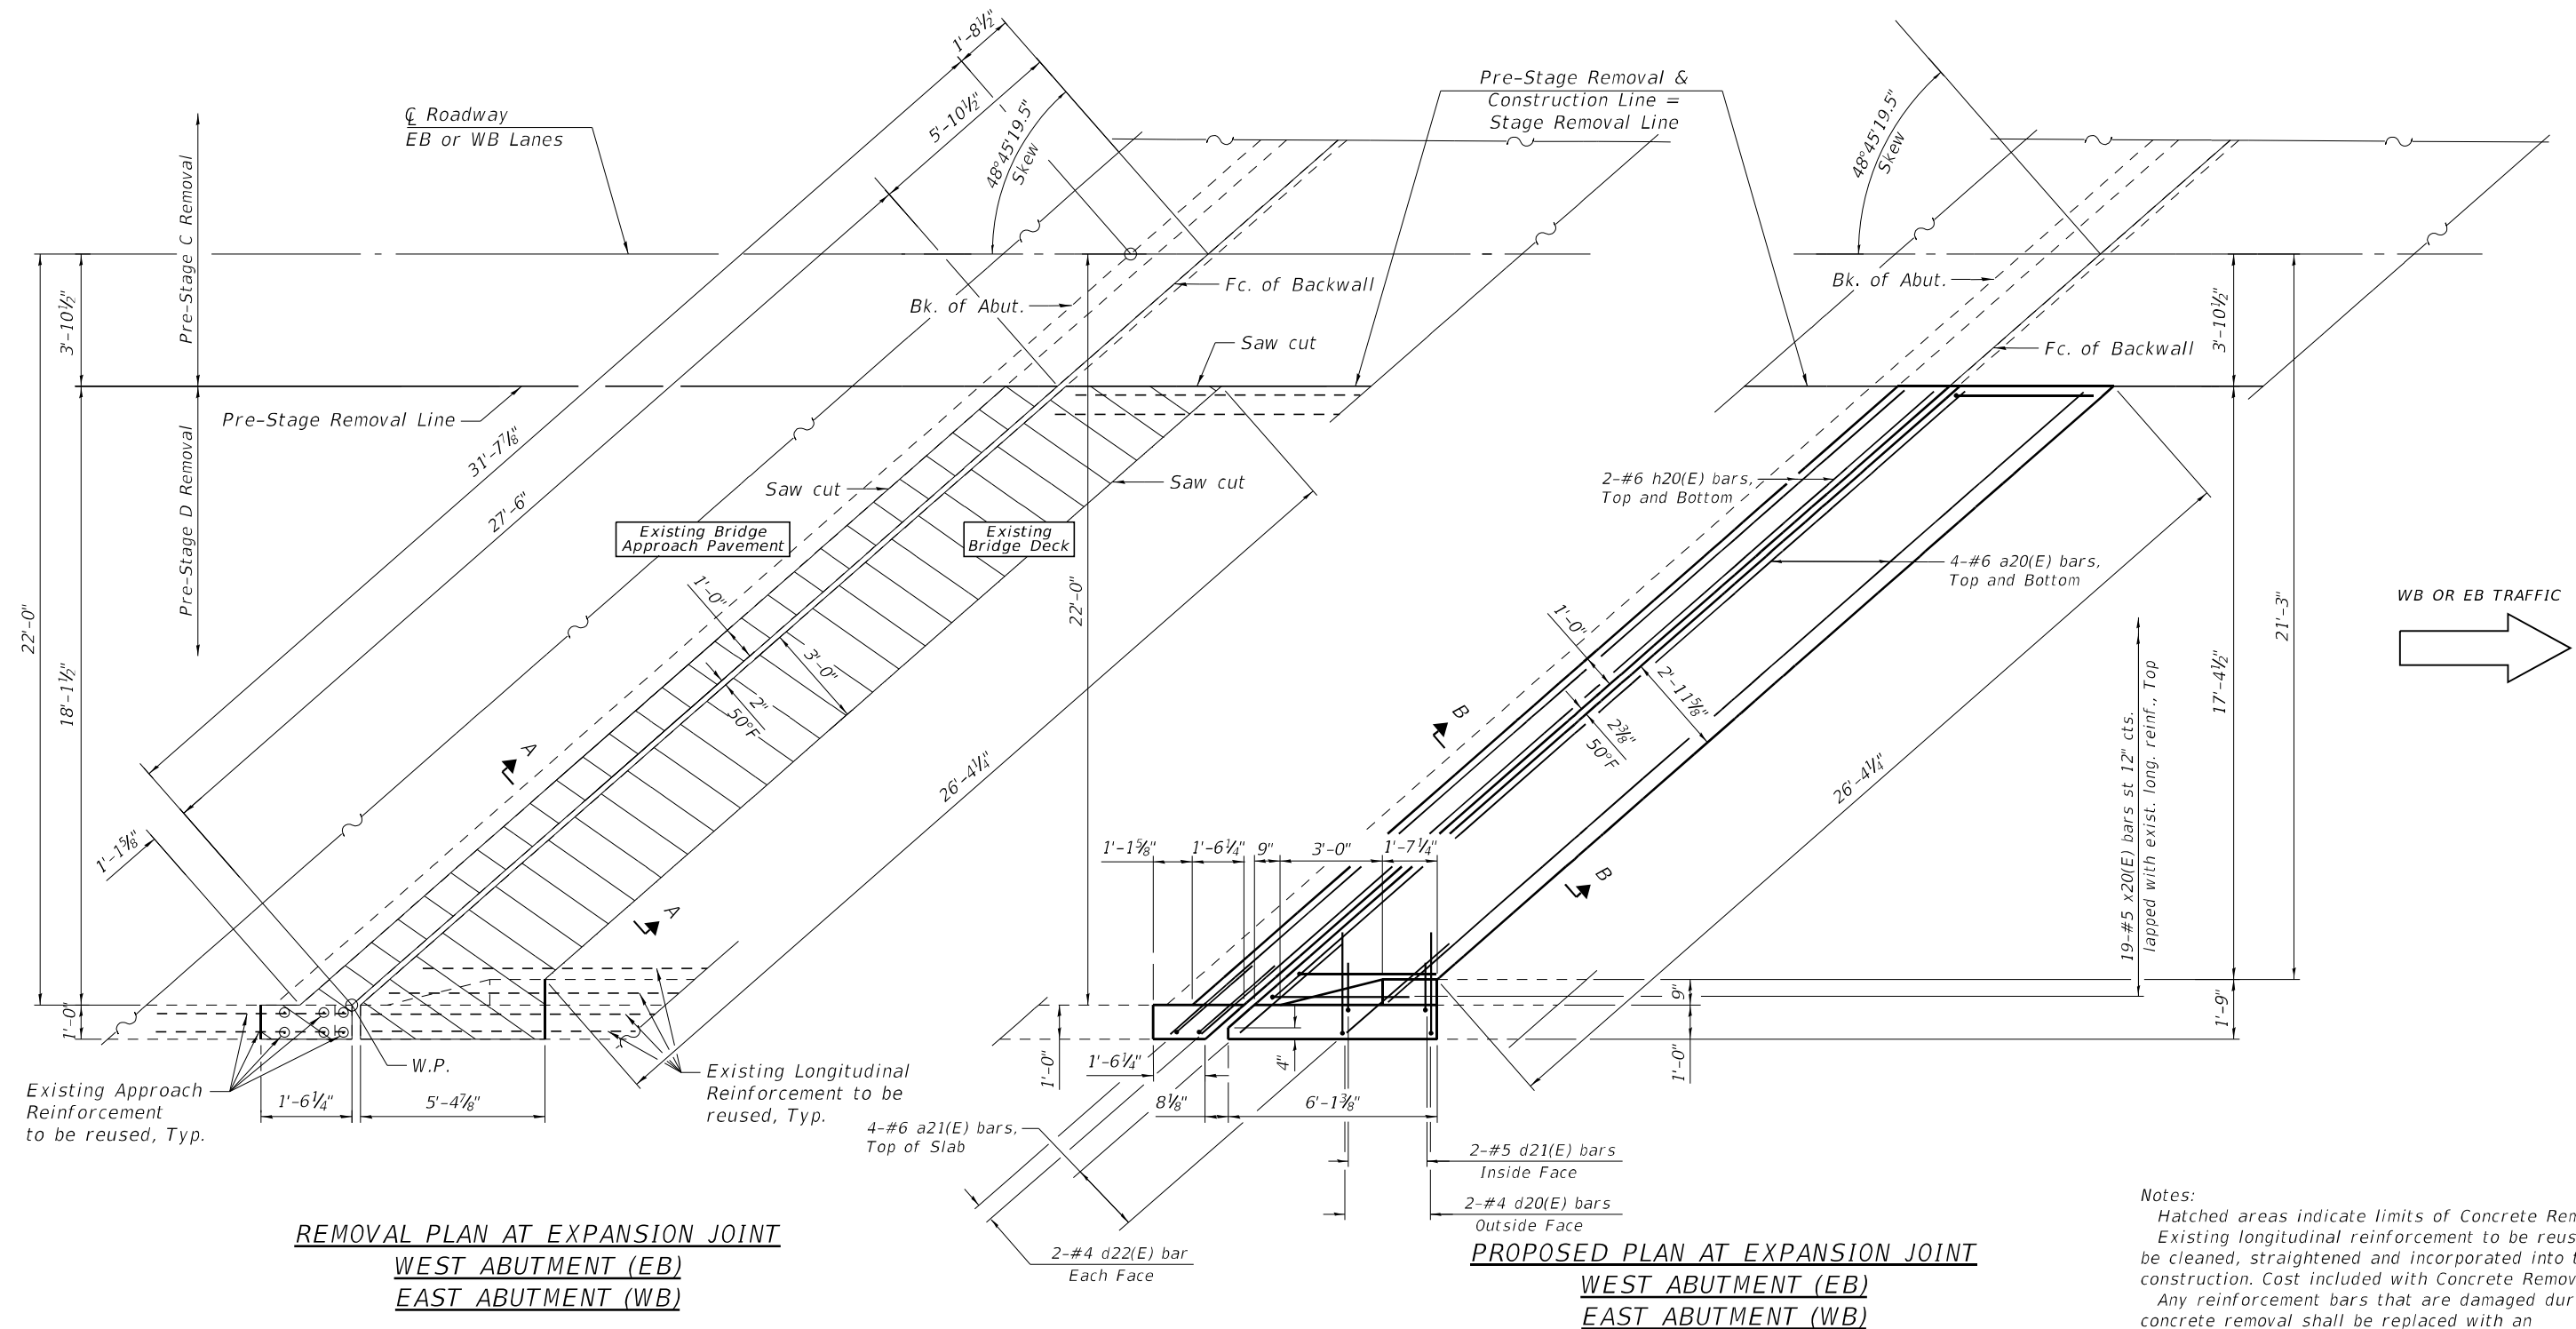

CEC Cummins
Engineering
Corporation
ENGINEERS & SURVEYORS

JOB = 2564.3
FILE NAME = 0740069_0070-70024-005_009-JointRepair.dgn
PLOT DATE = 4/8/2025

DESIGNED - AAN
CHECKED - MDC
DRAWN - TSH
CHECKED - MDC

REVISED -
REVISED -
REVISED -
REVISED -

STATE OF ILLINOIS
DEPARTMENT OF TRANSPORTATION


**PRE-STAGE D CONSTRUCTION
PARTIAL DECK JOINT REPLACEMENTS**
(SHEET 1 OF 5)

**PRE-STAGE DECK JOINT REPAIRS
STRUCTURE NO. 074-0069 (EB) AND 074-0070 (WB)**

SHEET 5 OF 49 SHEETS

F.A.I. RTE.	SECTION	COUNTY	TOTAL SHEETS	SHEET NO.
72	(74-68VB)B	PIATT	93	41
CONTRACT NO. 70024				
ILLINOIS FED. AID PROJECT				

MODEL: Default
FILE NAME: 0740069_0070-70024-005_009-JointRepair.dgn

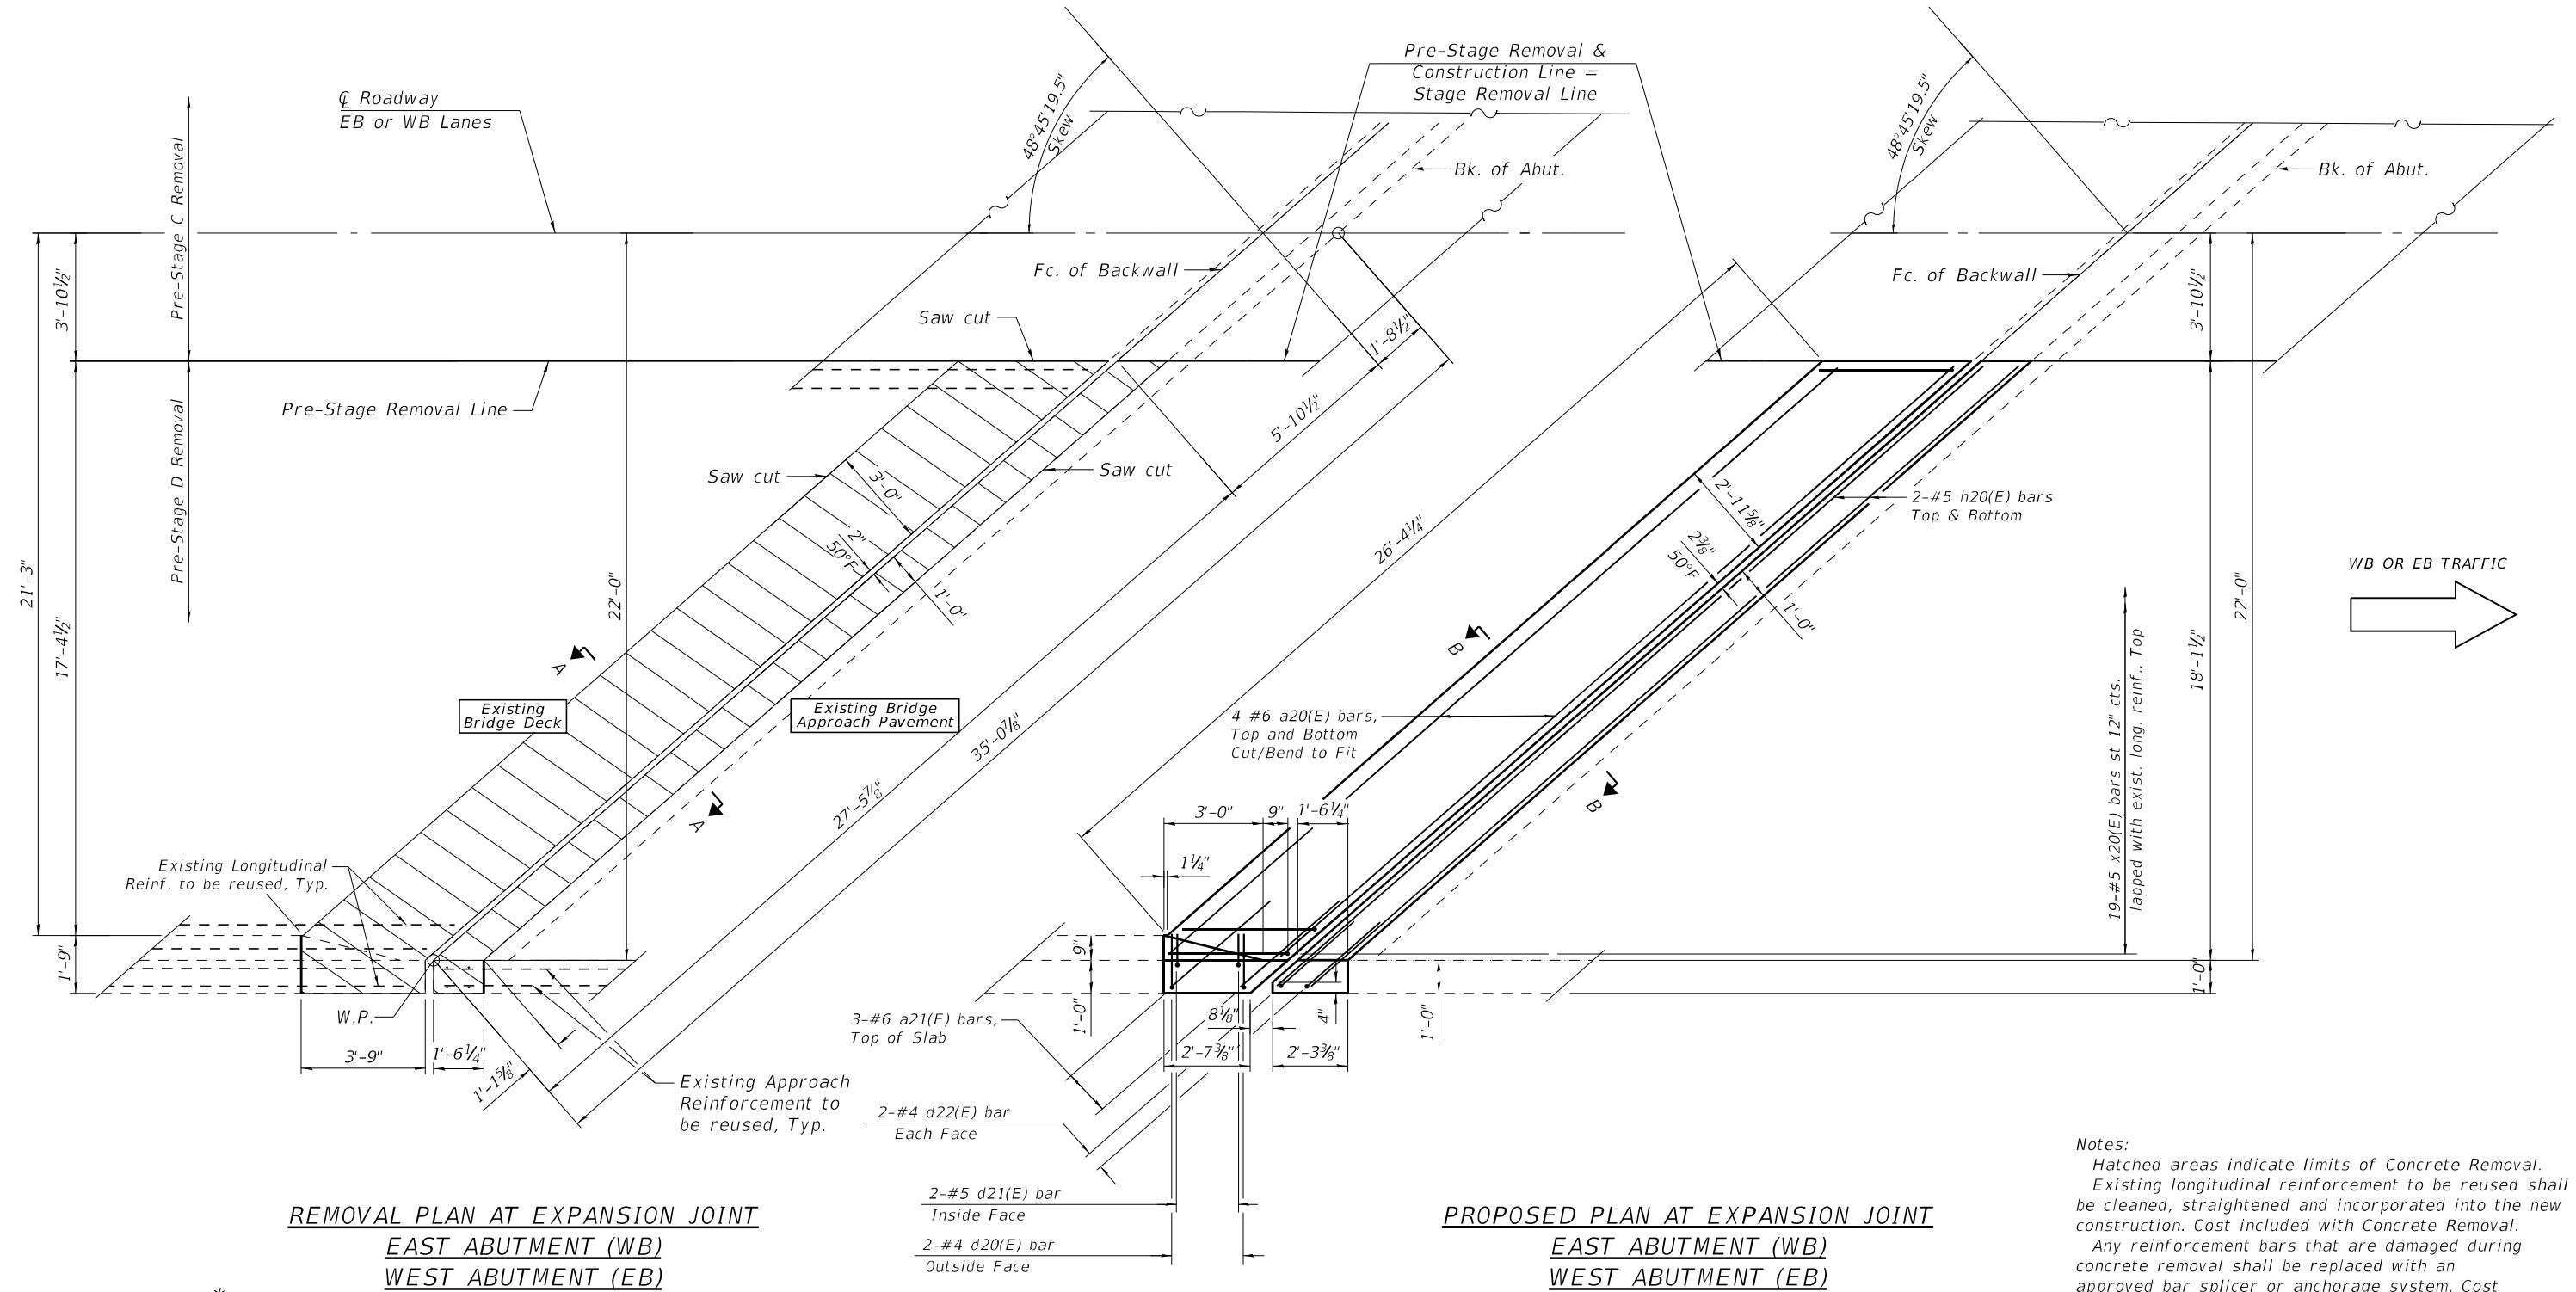

Notes:
Hatched areas indicate limits of Concrete Removal.
Existing longitudinal reinforcement to be reused shall be cleaned, straightened and incorporated into the new construction. Cost included with Concrete Removal.
Any reinforcement bars that are damaged during concrete removal shall be replaced with an approved bar splicer or anchorage system. Cost included with Concrete removal.
For Section A-A and B-B, see sheet 7 of 49.
Dimensions are based on a Rolled Rail Strip Seal Joint. If the Contractor elects to use the Welded Rail Strip Seal Joint, deck dimensions may require adjustments to satisfy the details on Sheet 9 of 49.

CEC Cummins
Engineering
Corporation
ENGINEERS & SURVEYORS

JOB = 2564.3
FILE NAME = 0740069_0070-70024-005_009-JointRepair.dgn
PLOT DATE = 4/8/2025

DESIGNED - AAN
CHECKED - MDC
DRAWN - TSH
CHECKED - MDC

REVISED -
REVISED -
REVISED -
REVISED -






STATE OF ILLINOIS
DEPARTMENT OF TRANSPORTATION

PRE-STAGE D CONSTRUCTION
PARTIAL DECK JOINT REPLACEMENTS
(SHEET 2 OF 5)

PRE-STAGE DECK JOINT REPAIRS
STRUCTURE NO. 074-0069 (EB) AND 074-0070 (WB)

SHEET 6 OF 49 SHEETS

F.A.I. RTE.	SECTION	COUNTY	TOTAL SHEETS	SHEET NO.
72	(74-68VB)B	PIATT	93	42
CONTRACT NO. 70024				
ILLINOIS FED. AID PROJECT				

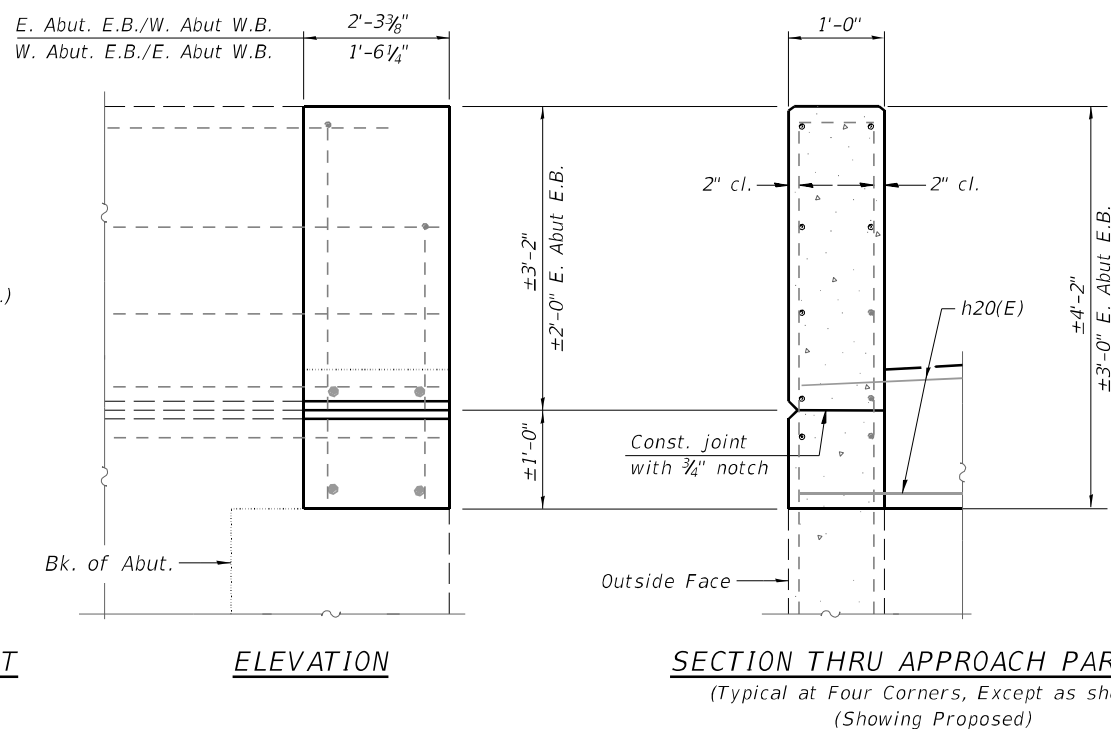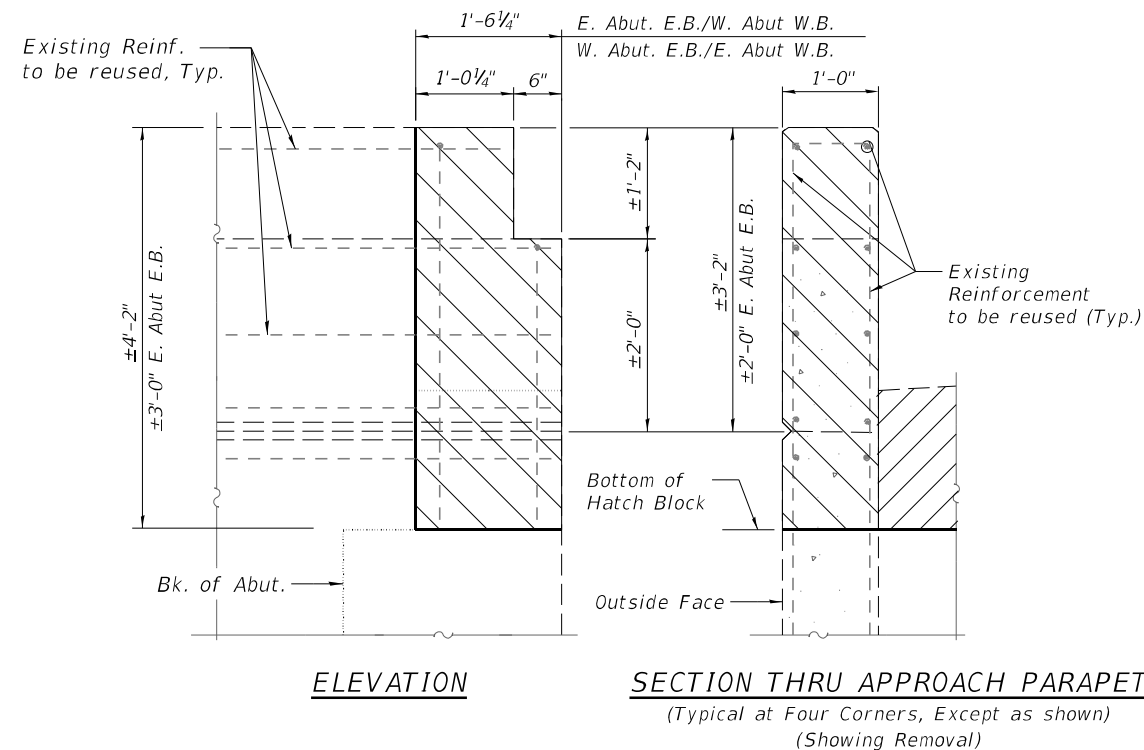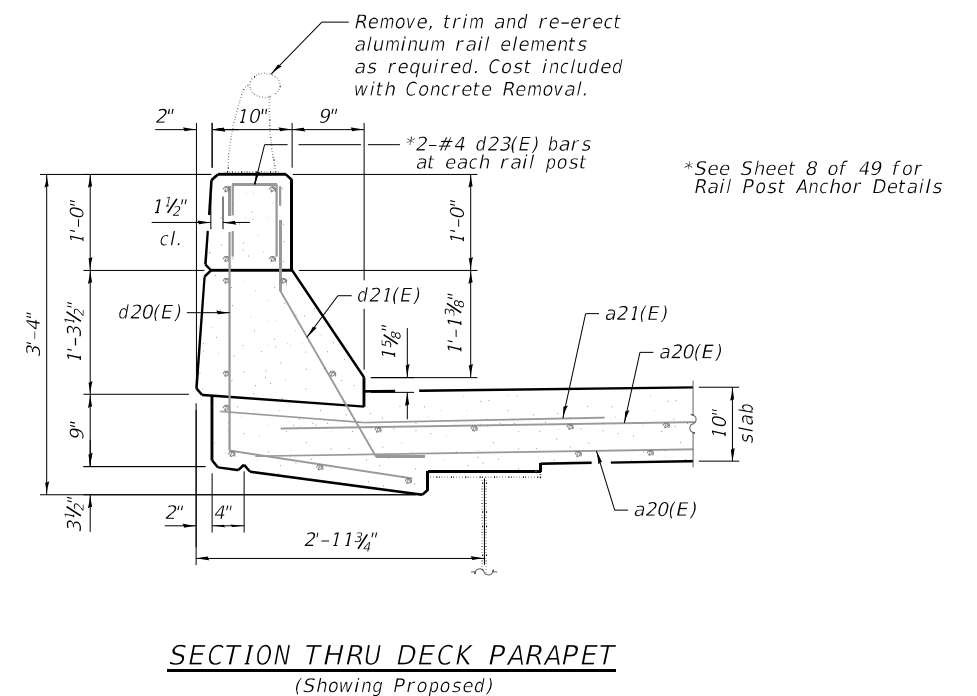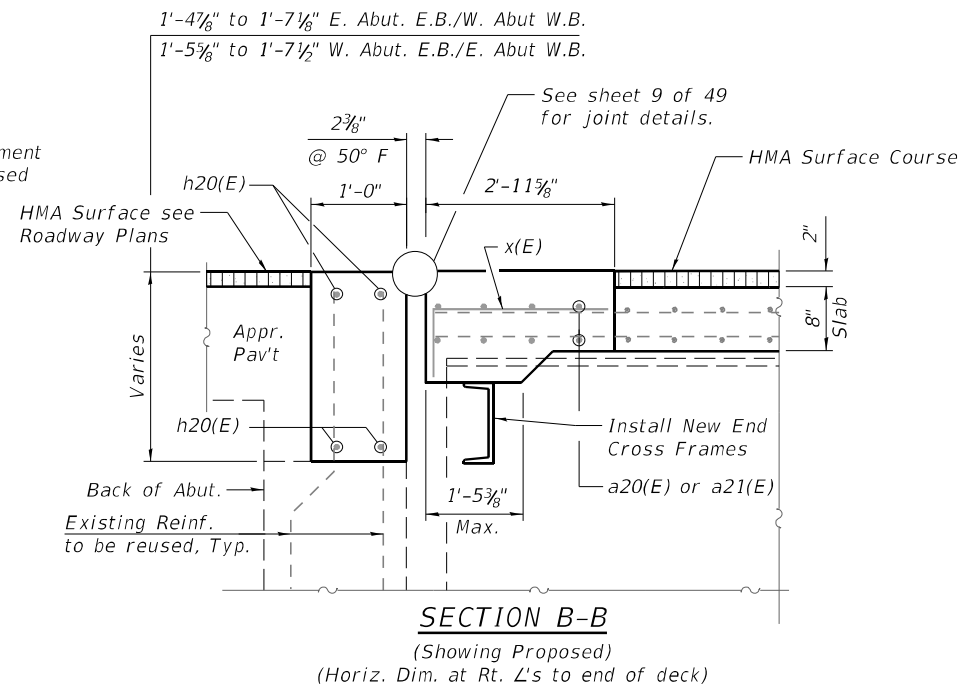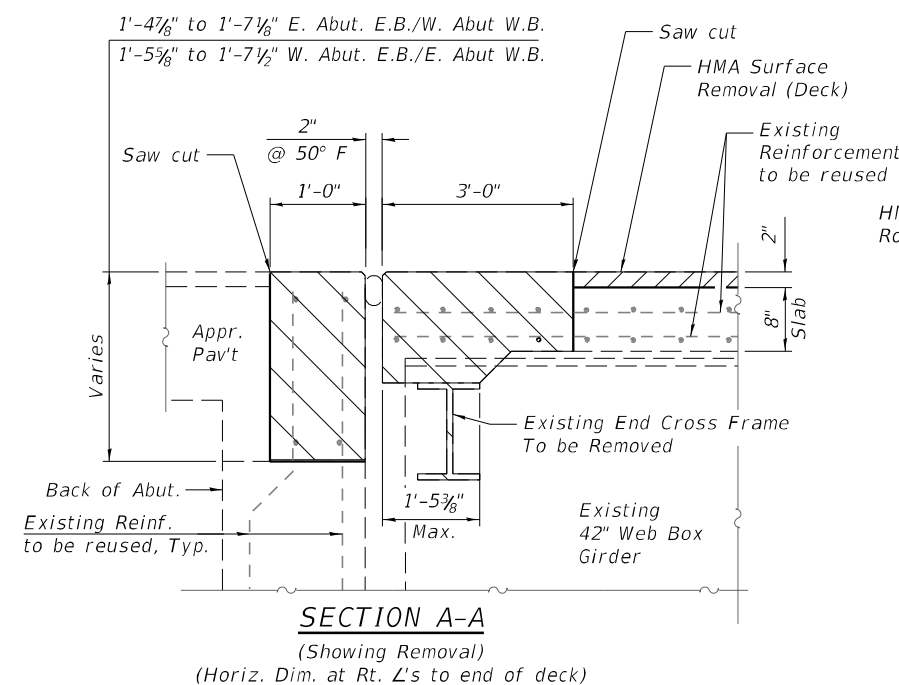

SUPERSTRUCTURE REPAIRS
BILL OF MATERIAL


Bar	No.	Size	Length	Shape
a20(E)	16	#6	27'-6"	
a21(E)	14	#6	4'-0"	
d20(E)	8	#4	4'-4"	
d21(E)	8	#5	3'-6"	
d22(E)	16	#5	3'-7"	
d23(E)	8	#4	2'-1"	
h20(E)	16	#6	28'-10"	
x20(E)	76	#5	4'-10"	
Reinforcement Bars, Epoxy Coated			Lbs.	1950
Concrete Removal			Cu. Yds.	22.0
Concrete Superstructure			Cu. Yds.	22.0

Notes:
Hatched areas indicate limits of Concrete Removal.

Existing longitudinal reinforcement to be reused shall be cleaned, straightened and incorporated into the new construction. Cost included with Concrete Removal.


Any reinforcement bars that are damaged during concrete removal shall be replaced with an approved bar splicer or anchorage system. Cost included with Concrete removal.

Dimensions are based on a Rolled Rail Strip Seal Joint. If the Contractor elects to use the Welded Rail Strip Seal Joint, deck dimensions may require adjustments to satisfy the details on Sheet 9 of 49.

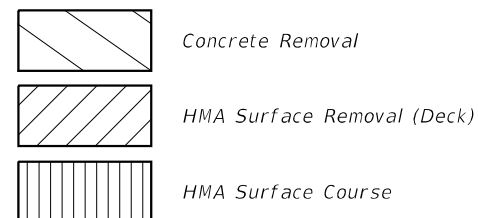


PRE-STAGE D CONSTRUCTION
PARTIAL DECK JOINT REPLACEMENTS
(SHEET 3 OF 5)

MODEL: Default
FILE NAME: 0740069_0070-70024-005_009-JointRepair.dgn

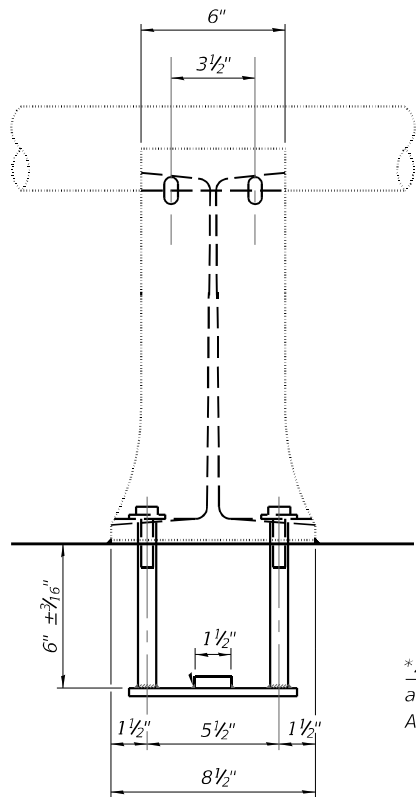

ELEVATION AT RAILPOST

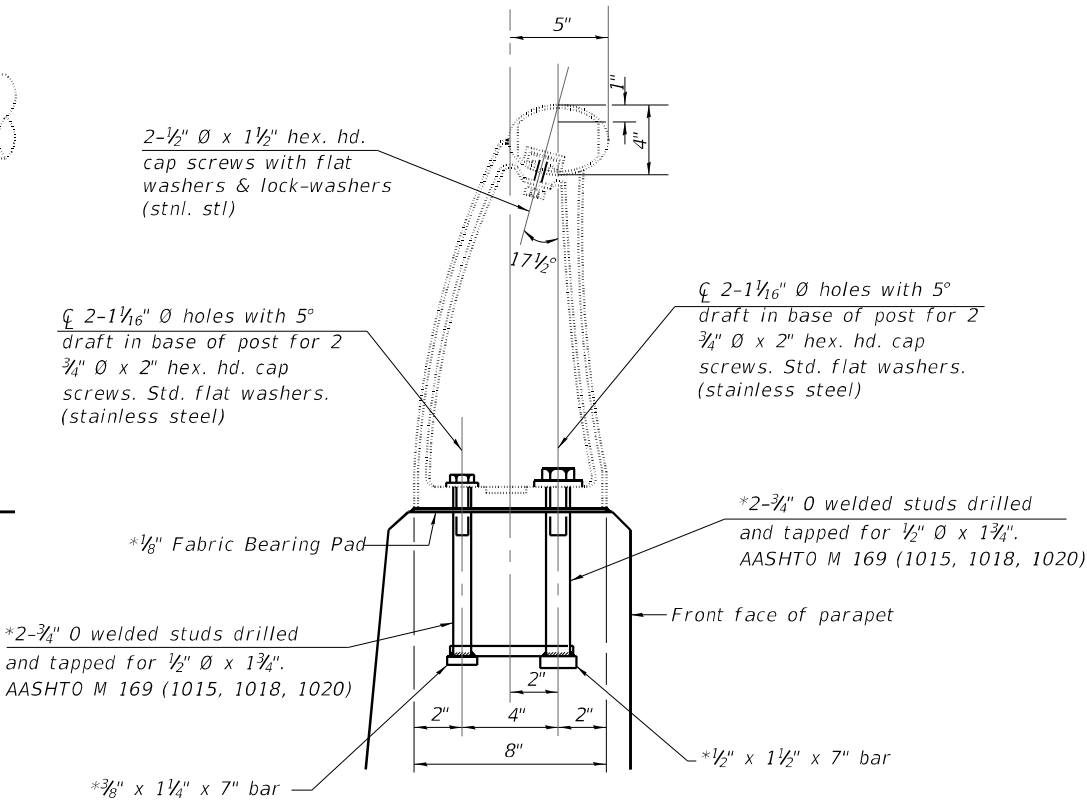


RAIL POST ANCHOR DETAILS

*New Rail Post anchorage devices will be required at each location where posts are connected to new construction.
Cost included with Concrete Superstructure.


- (1 Required - WB West End of Deck Parapet)
- (1 Required - WB East End of Deck Parapet)
- (1 Required - EB West End of Deck Parapet)
- (1 Required - EB East End of Deck Parapet)

PRE-STAGE D CONSTRUCTION
RAIL POST ANCHOR DETAILS


(SHEET 4 OF 5)

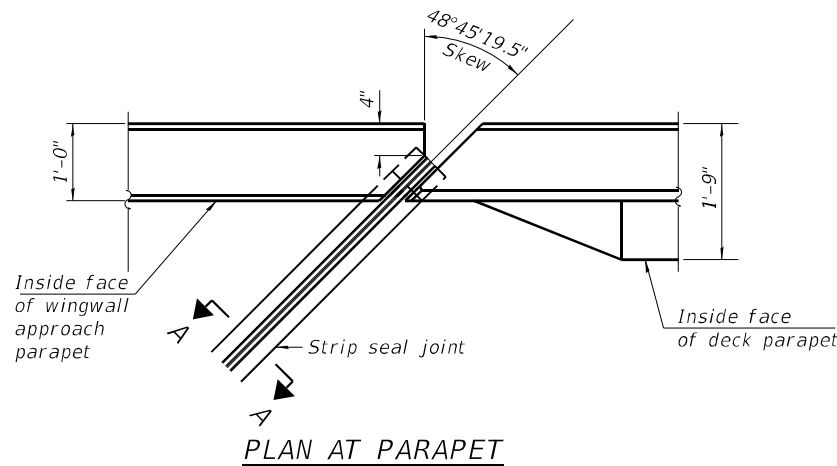

Point Block Detail at Parapet. See Sheet 5 & 6 for detail at slab.
Aluminum handrail not shown for clarity.

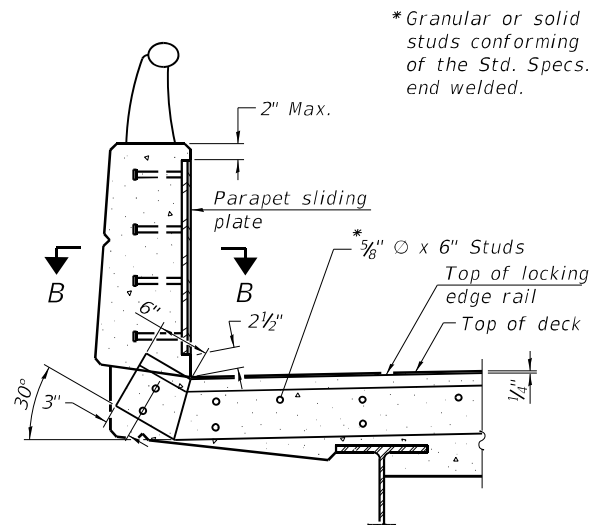

SECTION AT PARAPET
(Dim. @ Rt. L's to parapet)

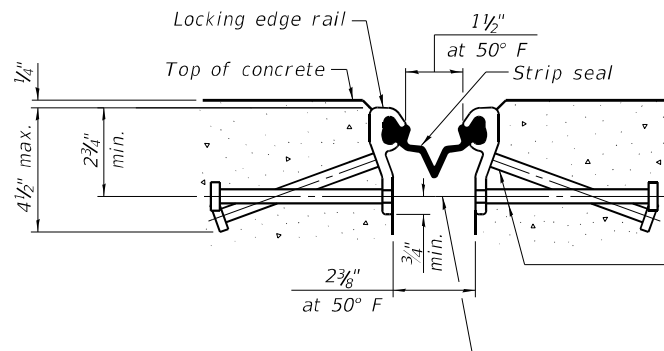


SHOWING ROLLED RAIL JOINT

* 5/8" O x 6" studs @ 6" cts. (alternate angled/bent studs with horizontal studs)


3/8" ϕ threaded rods in 7/16" ϕ holes at $\pm 4'-0"$ cts. for holding the proper joint opening based on the temperature during the deck pour. Place to miss studs. All rods shall be burned, or sawed off flush with the plates after concrete is set.

SECTION A-A


* Granular or solid flux filled headed studs conforming to Article 1006.32 of the Std. Specs., automatically end welded.

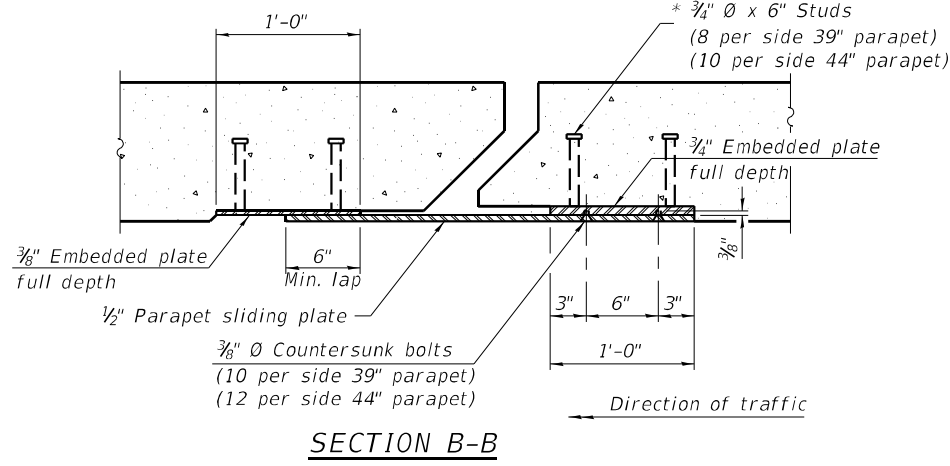


SECTION B-B

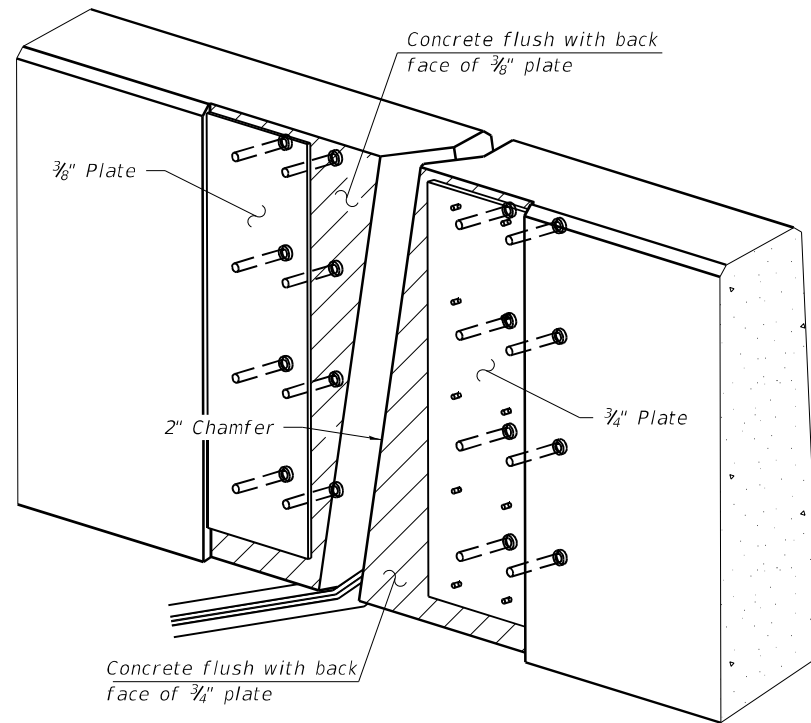

TRIMETRIC VIEW
(Showing embedded plates only)

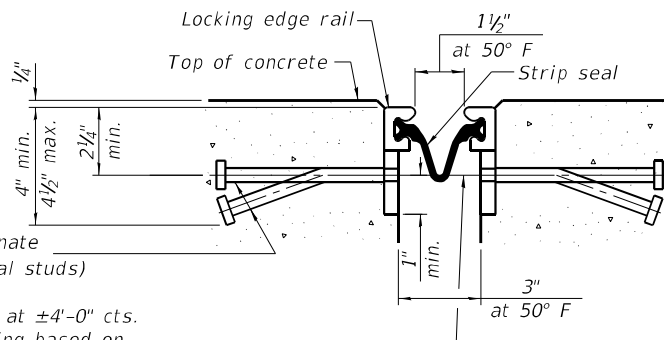


SHOWING WELDED RAIL JOINT

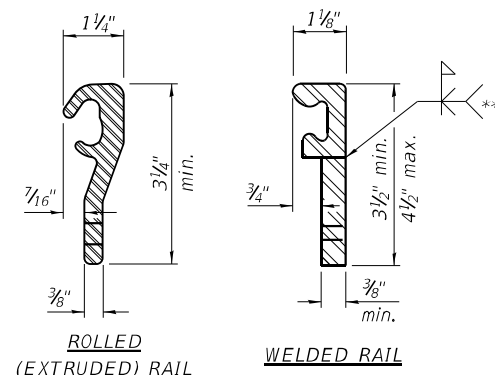

LOCKING EDGE RAILS

** Back gouge not required if complete joint penetration is verified by mock-up.

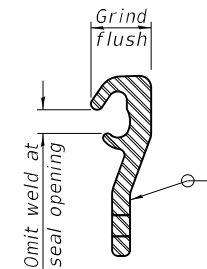

LOCKING EDGE RAIL SPLICE

The inside of the locking edge rail groove shall be free of weld residue.
Rolled rail shown, welded rail similar.

BILL OF MATERIAL

Item	Unit	Total
Preformed Joint Strip Seal	Foot	112


PRE-STAGE D CONSTRUCTION PREFORMED STRIP SEAL (SHEET 5 OF 5)

STATE OF ILLINOIS
DEPARTMENT OF TRANSPORTATION


PRE-STAGE DECK JOINT REPAIRS
STRUCTURE NO. 074-0069 (EB) AND 074-0070 (WB)

SHEET 9 OF 49 SHEETS

F.A.I. RTE.	SECTION	COUNTY	TOTAL SHEETS	SHEET NO.
72	(74-68VB)B	PIATT	93	45
CONTRACT NO. 70024				
ILLINOIS FED. AID PROJECT				

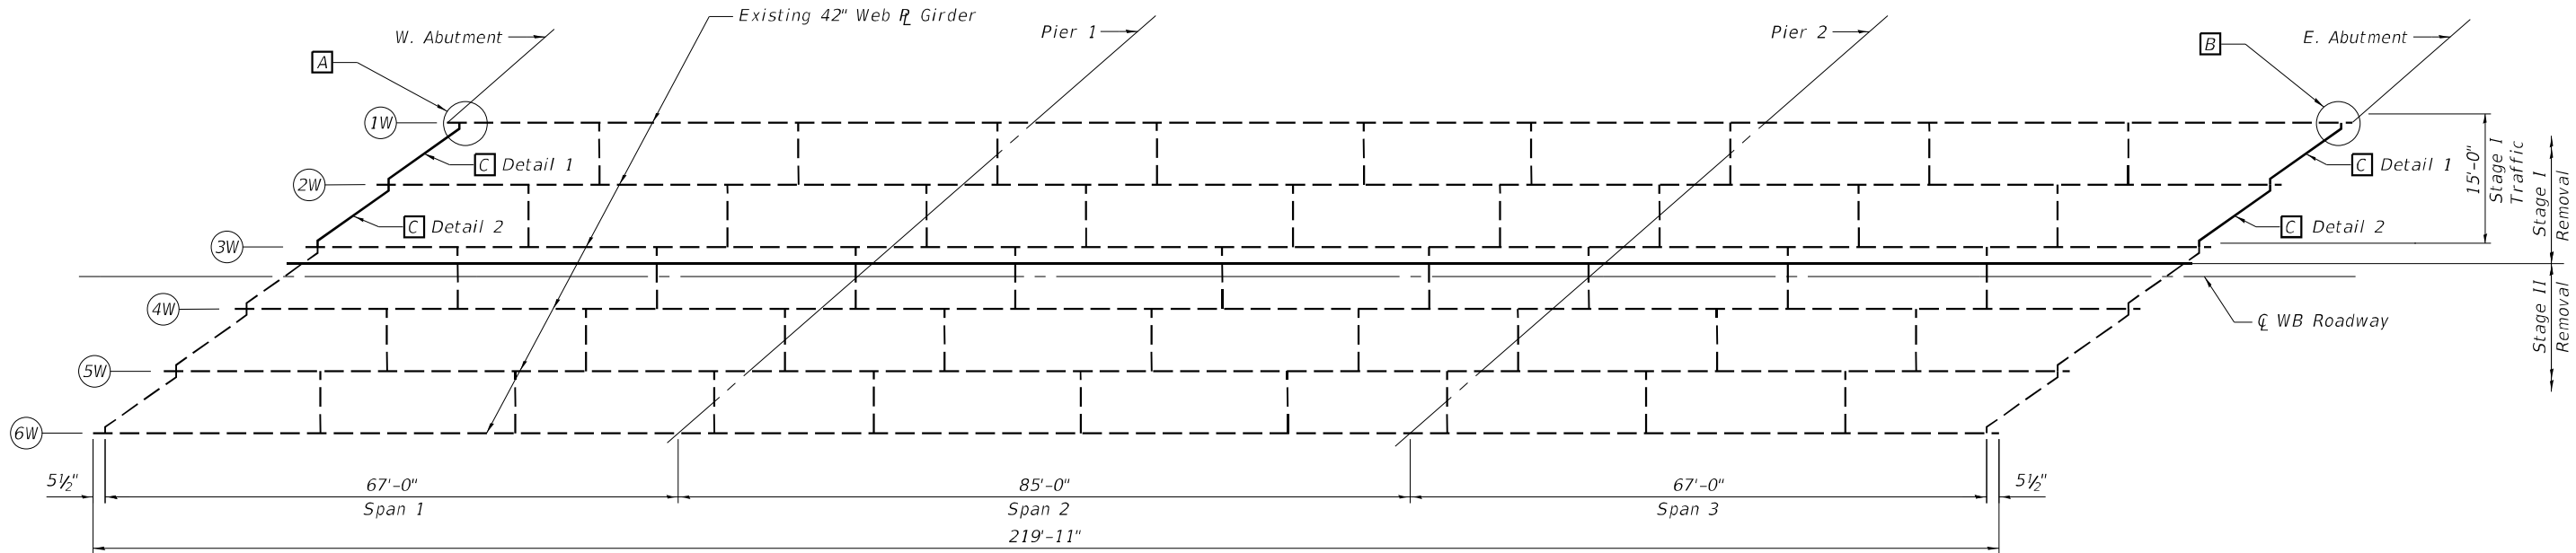

FRAMING PLAN
074-0070 (WB)

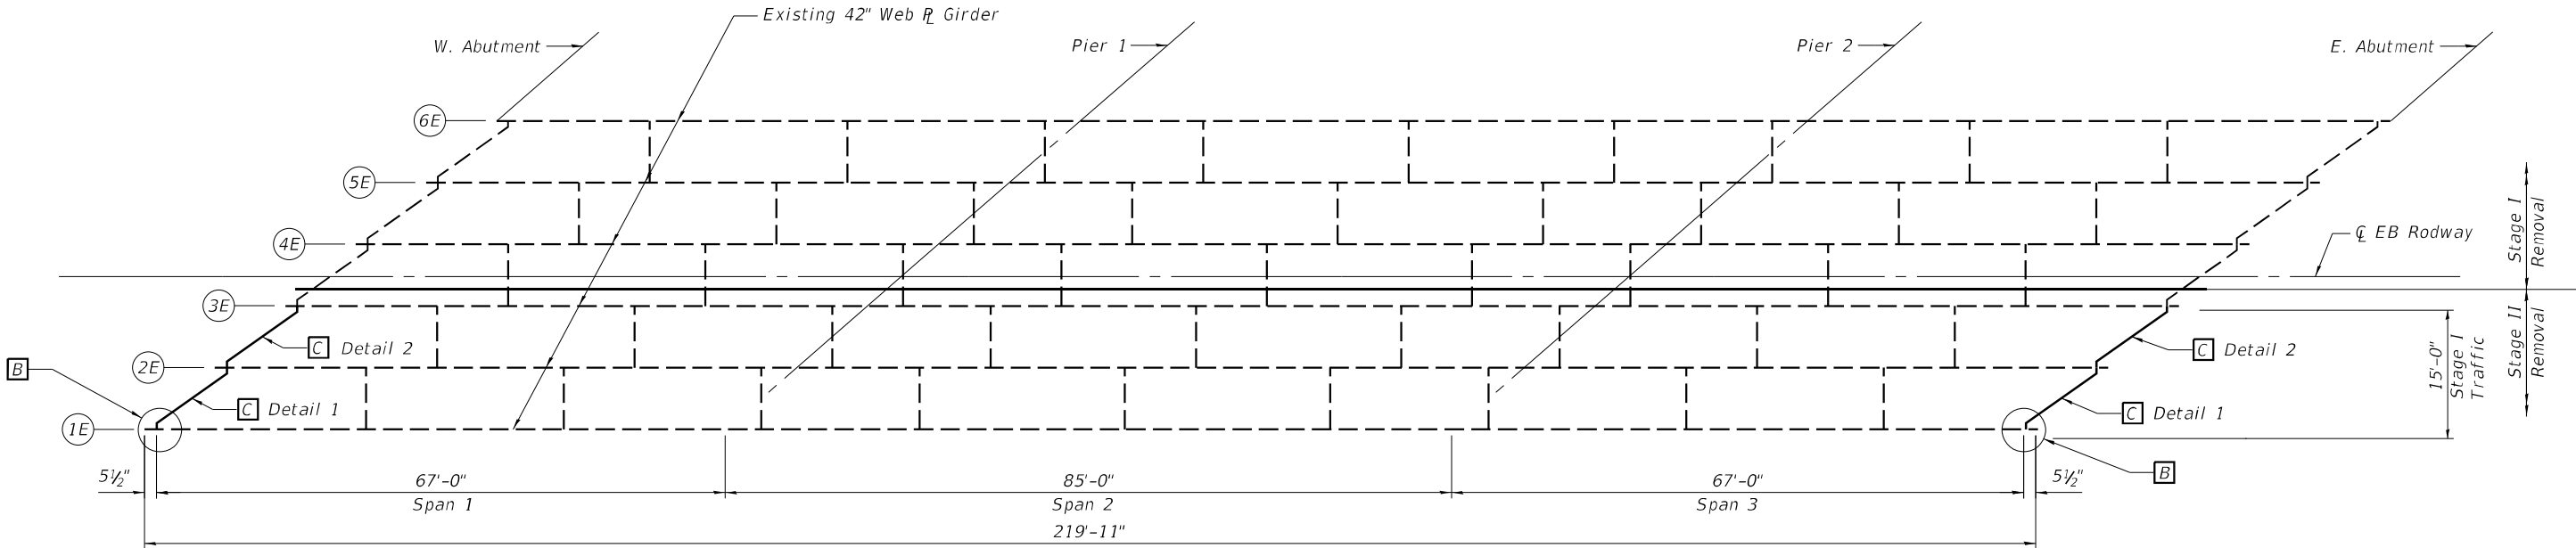

FRAMING PLAN
074-0069 (EB)

NOTES

All structural steel detailed on Sheets 10-13 of 49 shall conform to AASHTO M-270 Gr. 50.

All structural steel shall be shop painted with inorganic zinc rich primer per AASHTO M300, Type I. Cost included with Structural Steel Repairs or Furnishing and Erecting Structural Steel (Pound).

Fasteners shall be high strength bolts. Bolts $\frac{3}{4}$ " ϕ , open holes $1\frac{1}{16}$ " ϕ , unless otherwise noted.

Diaphragm connection holes shall be $1\frac{1}{16}$ " ϕ holes for $\frac{3}{4}$ " ϕ HS bolts. Two hardened washers shall be required at diaphragm connection R 's.

Existing structural steel that will be in contact with new structural steel shall be cleaned and painted prior to erection as required by the Special Provision "Cleaning and Painting Contact Surface Areas of Existing Steel Structures". Cleaning and painting of contact surfaces as detailed on Sheets 10-13 of 49 shall meet the requirements for Secondary Connections as specified in the Special Provision for "Cleaning and Painting Contact Surface Areas of Existing Steel Structures".

Cost of removal and re-installation of all members necessary to complete the work as detailed on the plans and as specified in the Special Provisions shall be included with Furnishing and Erecting Structural Steel.

Cost to remove existing wood blocking and cribbing is included with Structural Steel Repair.

LEGEND


- [A] - Structural Steel Repair A
[B] - Structural Steel Repair B
[C] - Remove and replace end cross frame CF-1

BILL OF MATERIAL

ITEM	UNIT	TOTAL
Structural Steel Repair	Pound	1,552
Structural Steel Removal	Pound	4,204
Furnishing and Erecting Structural Steel	Pound	4,204


PRE-STAGE D CONSTRUCTION

(SHEET 1 OF 4)

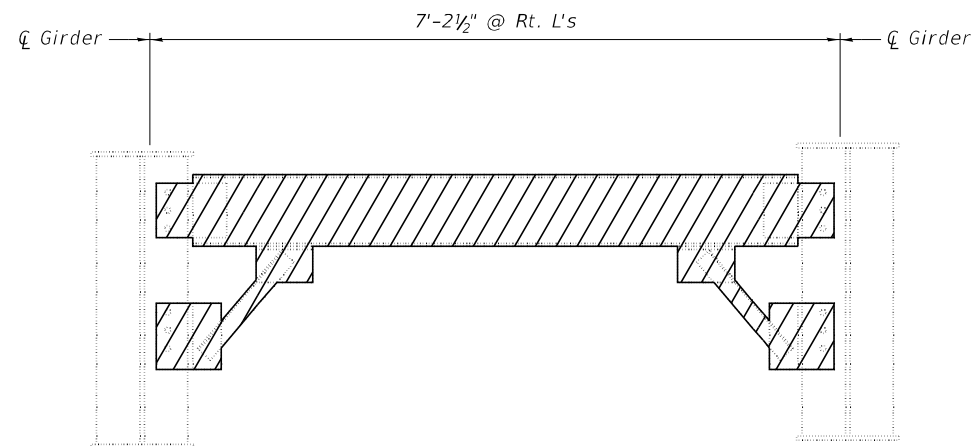

CROSS FRAME CF-1 (REMOVAL)

Hatched Area indicates limits of Structural Steel Removal.

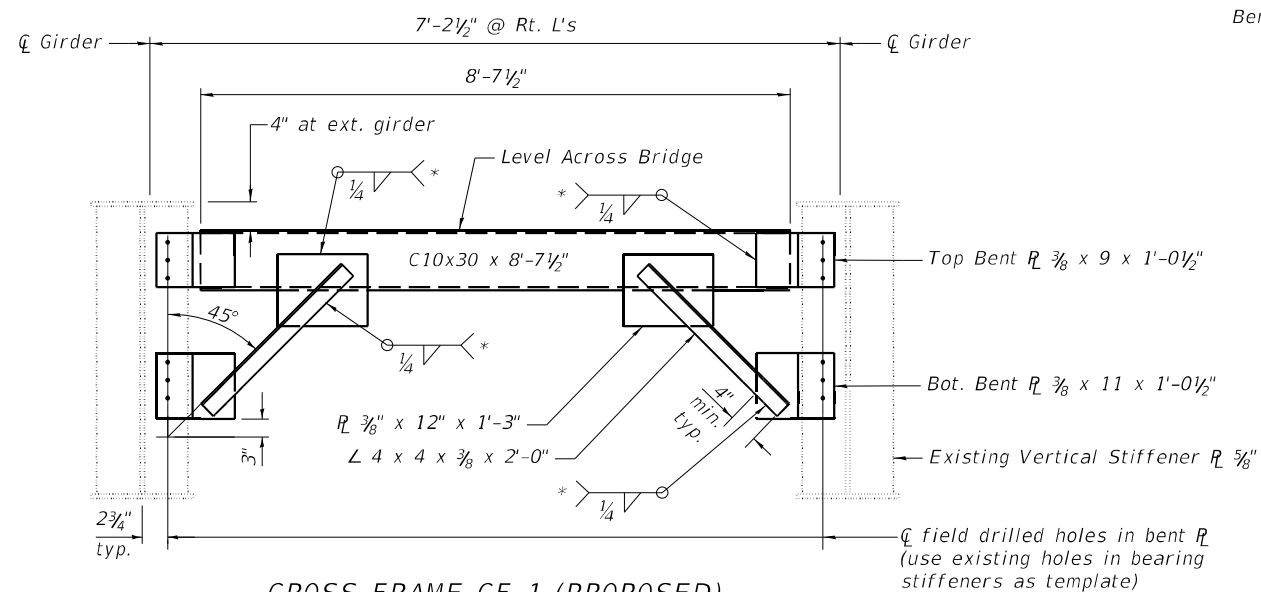


CROSS FRAME CF-1 (PROPOSED)

(Cost Included with Furnishing & Erecting Structural Steel)

Notes:


Two hardened washers required for each set of oversized holes.
Omit connection plates on exterior side of exterior girders.

* Fillet weld angles along 3 sides on one face of gusset plate.

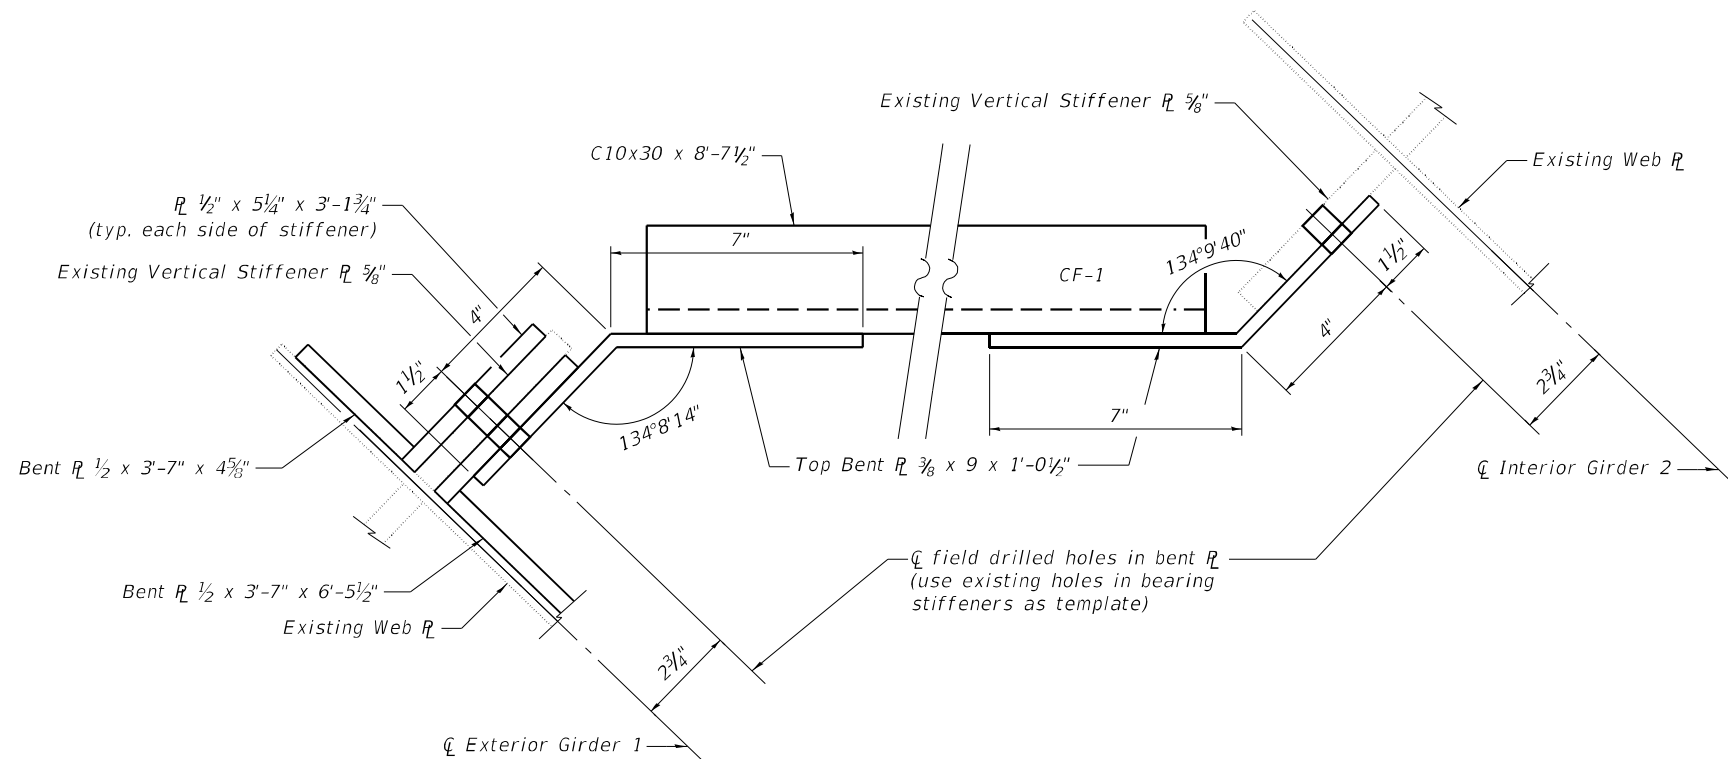

DETAIL 1


(W. Abut. EB/E. Abut. WB shown)
(W. Abut. WB/E. Abut. EB similar)

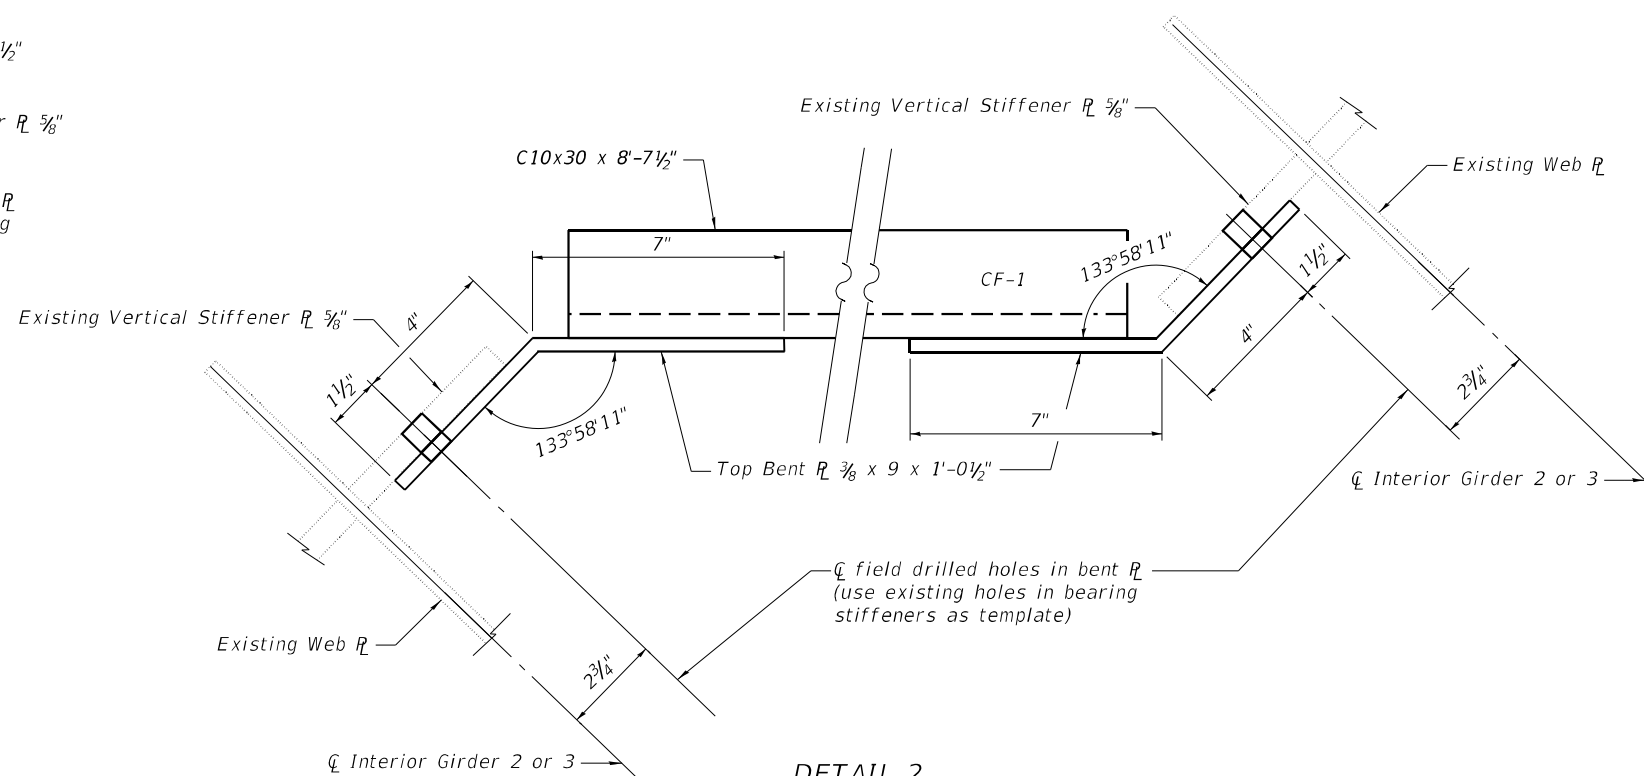


DETAIL 2

PRE-STAGE D CONSTRUCTION

(SHEET 2 OF 4)

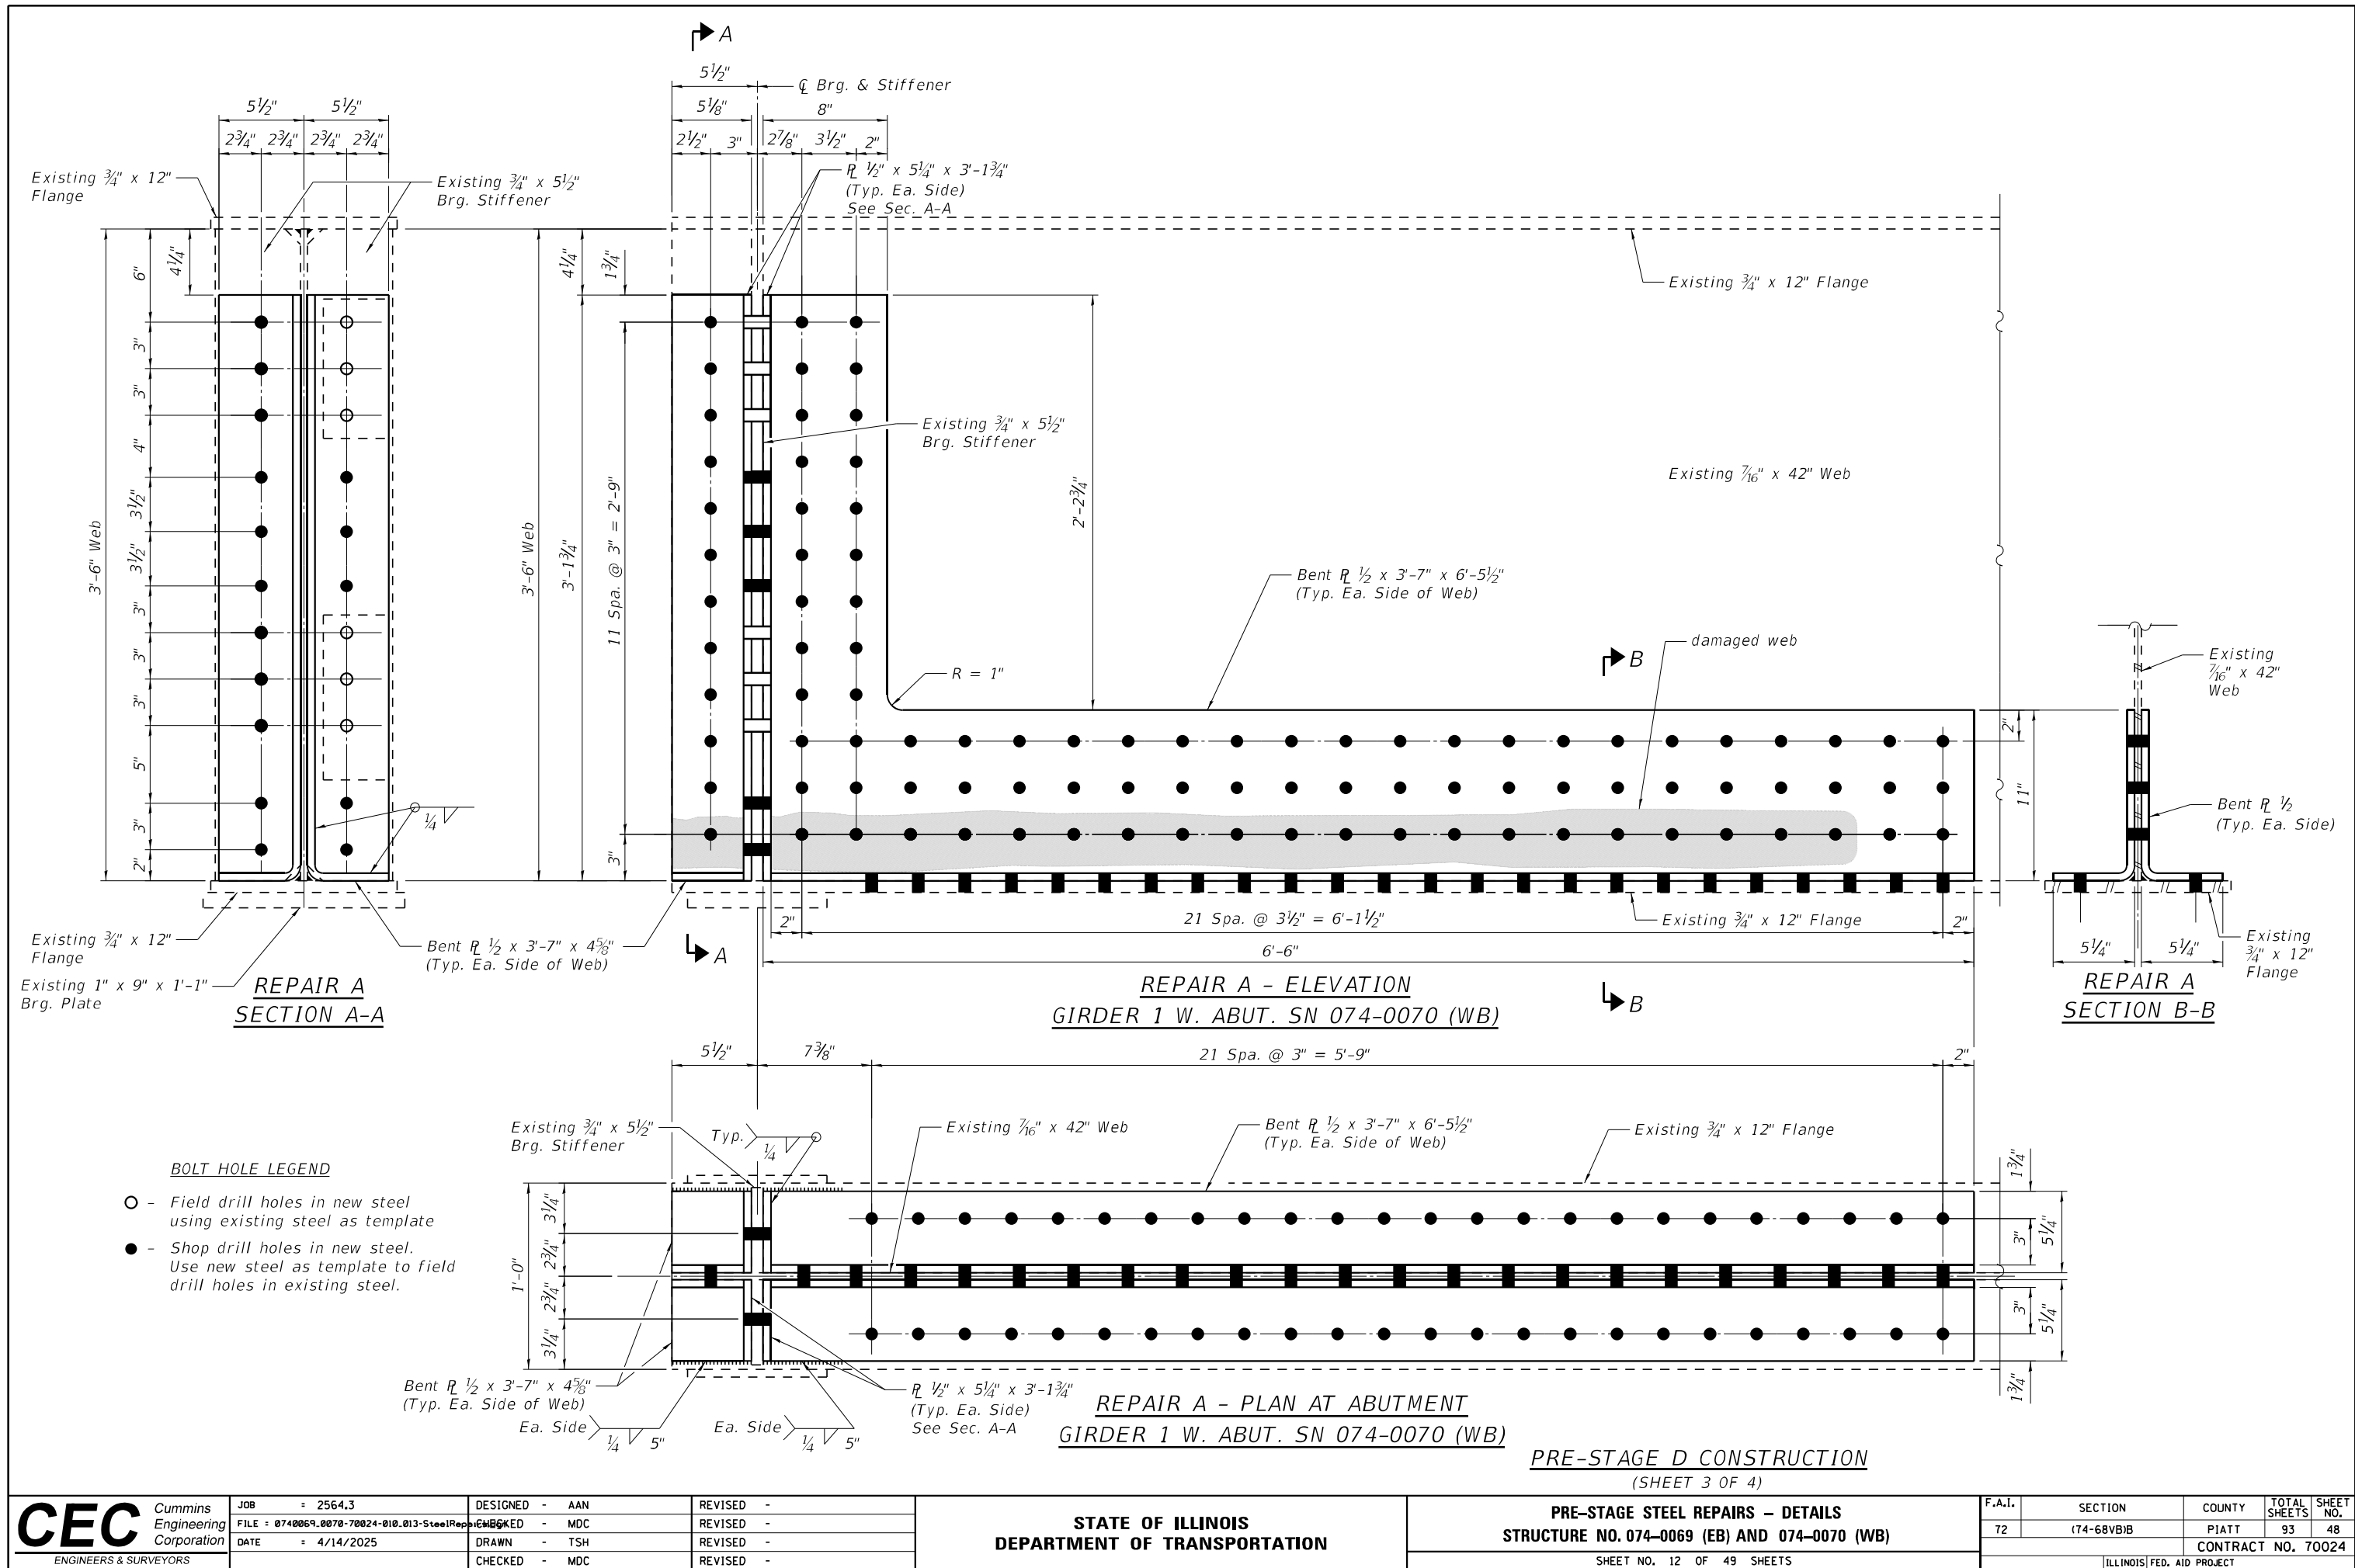


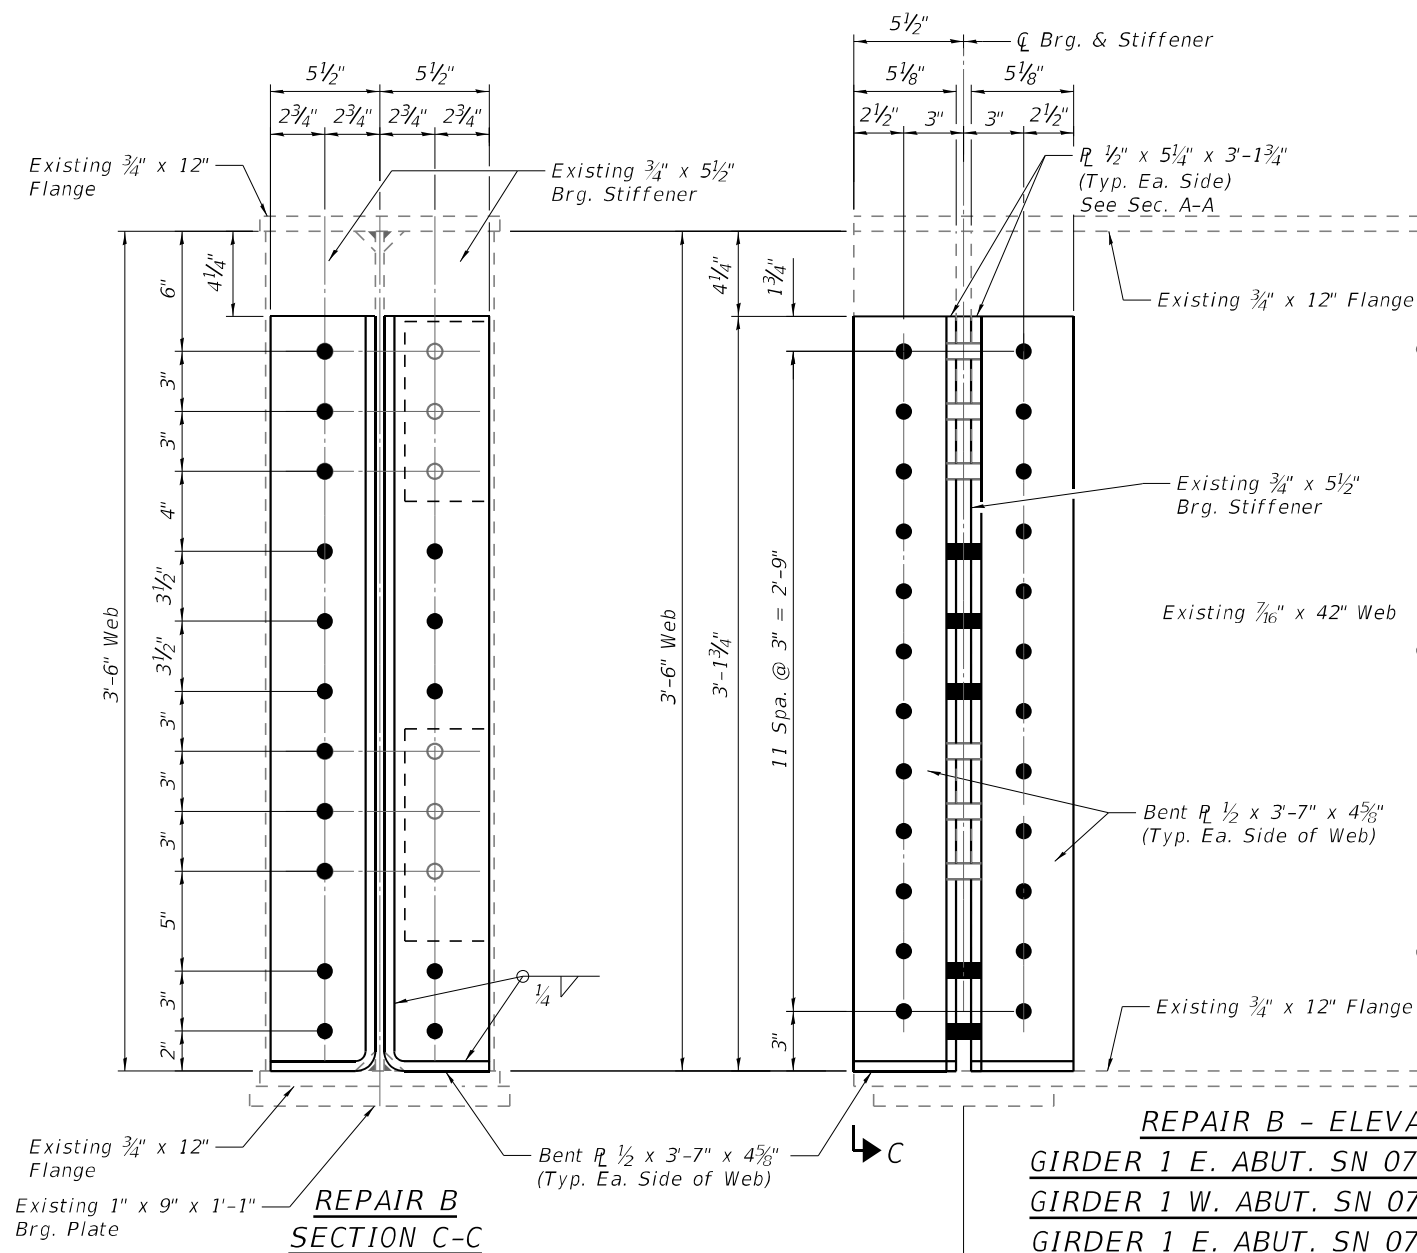

Existing $\frac{3}{4}$ " x 12" Flange

Existing 1" x 9" x 1'-1" Brg. Plate

REPAIR B
SECTION C-C

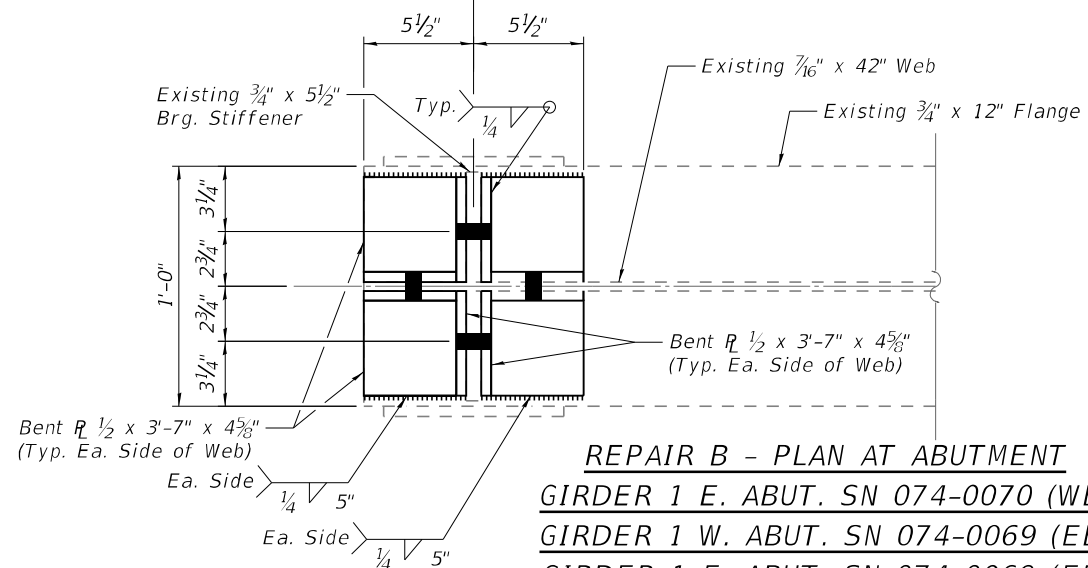


BOLT HOLE LEGEND

- - Field drill holes in new steel using existing steel as template
- - Shop drill holes in new steel. Use new steel as template to field drill holes in existing steel.

PRE-STAGE D CONSTRUCTION

(SHEET 4 OF 4)

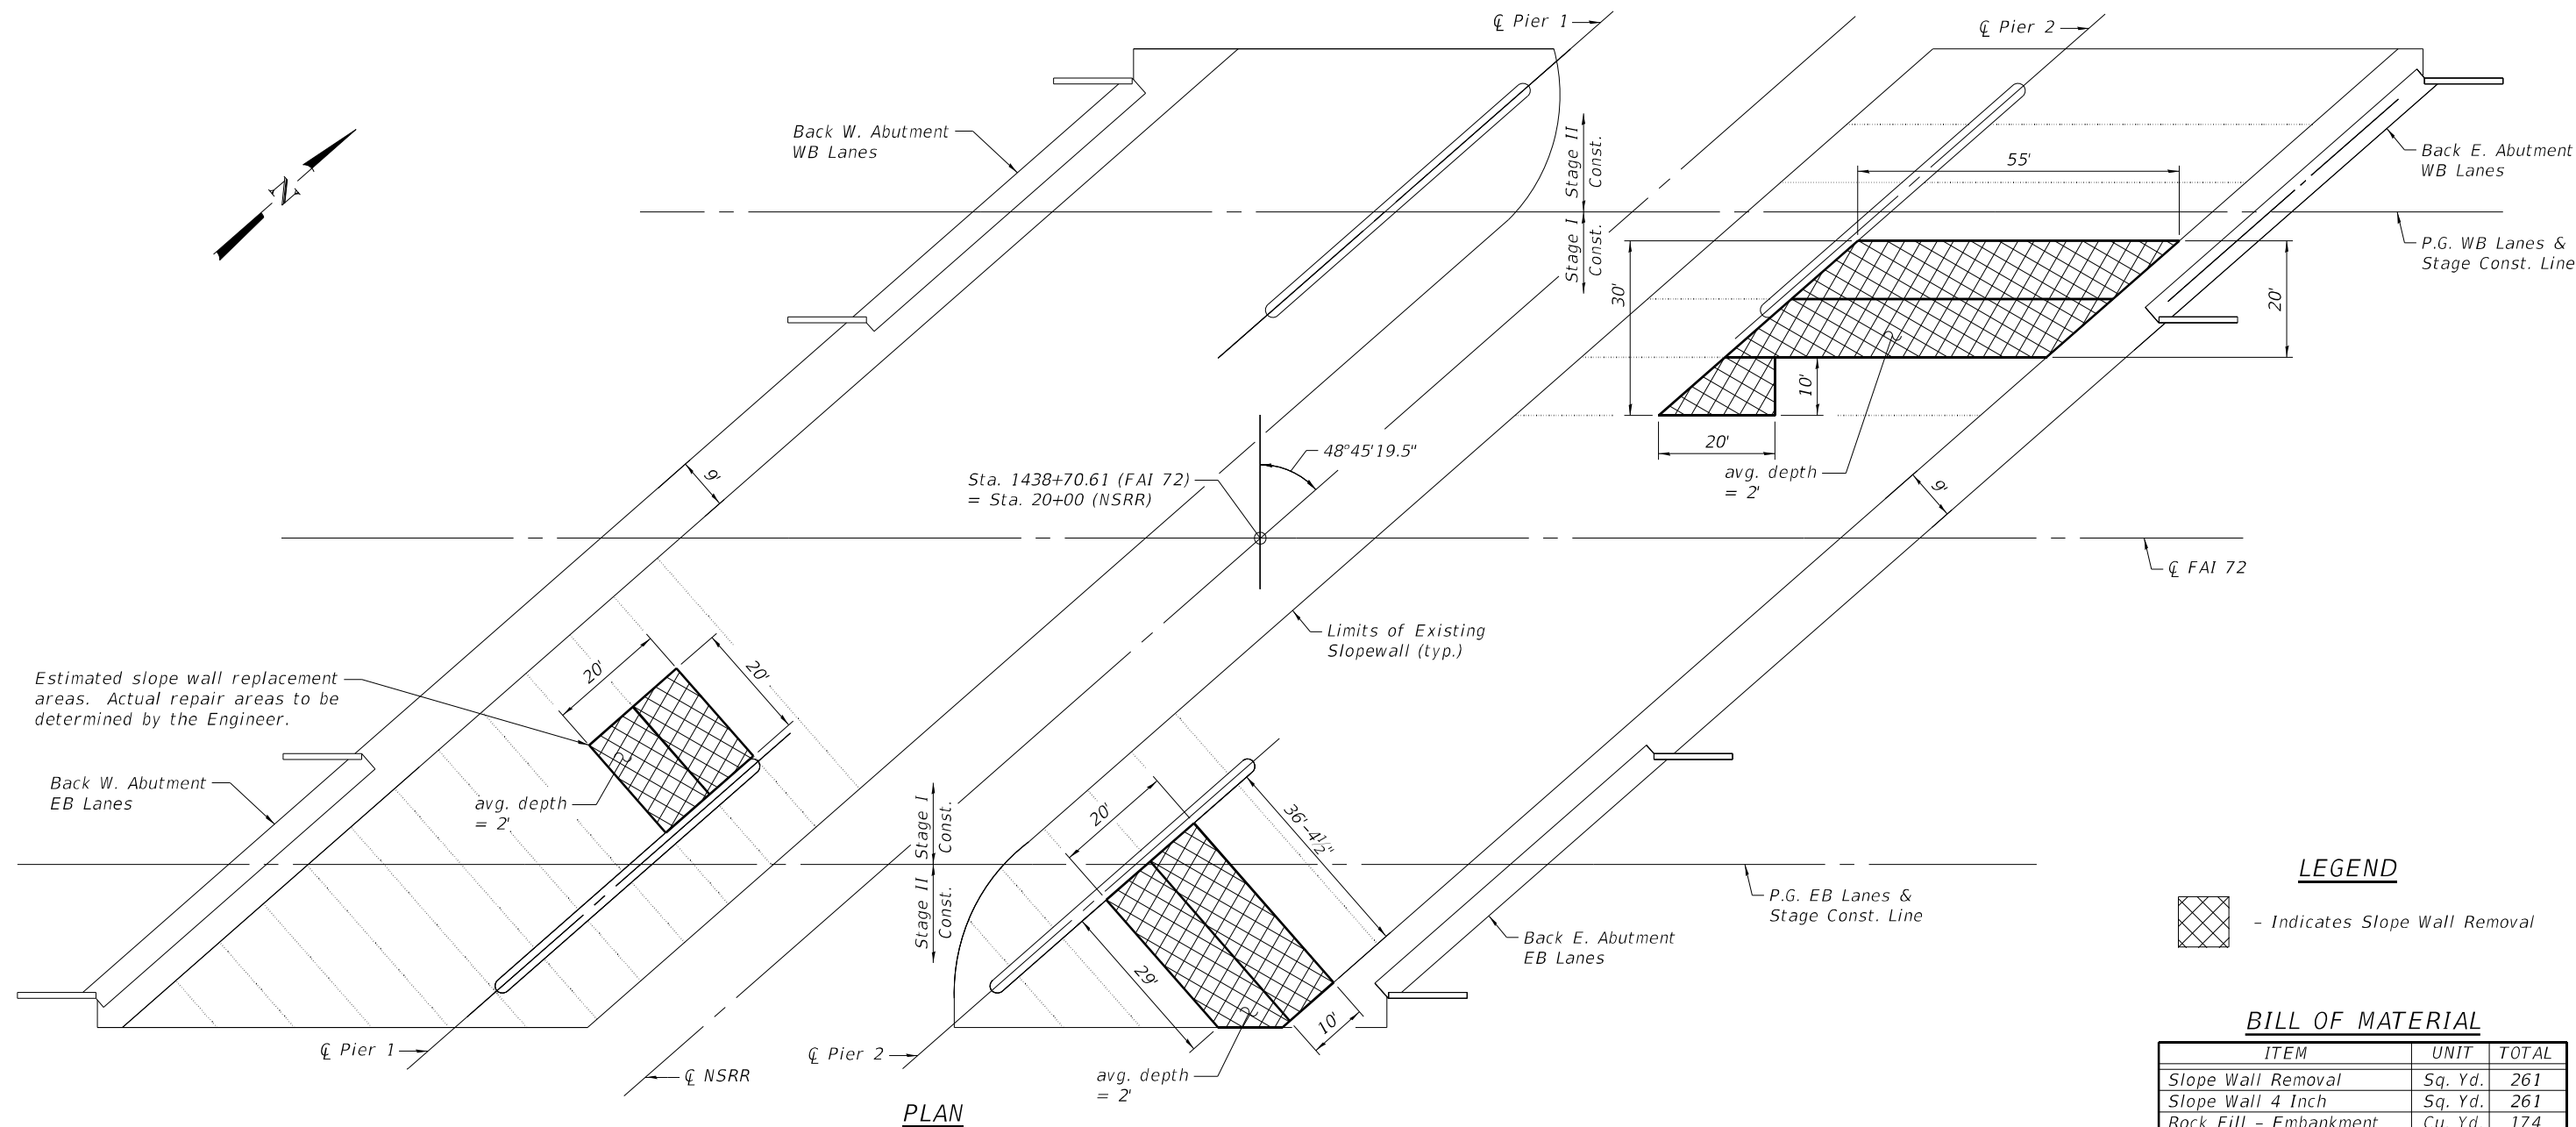


LEGEND

 - Indicates Slope Wall Removal


BILL OF MATERIAL

ITEM	UNIT	TOTAL
Slope Wall Removal	Sq. Yd.	261
Slope Wall 4 Inch	Sq. Yd.	261
Rock Fill - Embankment	Cu. Yd.	174


- Notes:
- Existing damaged or undermined 4" concrete slopewall shall be removed.
 - Fill any voids and grade the slopewall with rock fill as shown herein and as directed by the Engineer.
 - A quantity of 174 Cu. Yds. has been estimated to fill voids in the existing slopewalls. The required quantity may vary and Resident Engineer shall adjust the quantity as required to suit the field conditions. Such variations shall not be cause for additional compensation for a change in scope of work, however, the Contractor will be paid for the quantity actually furnished at the unit price bid for work.
 - Slope wall shall be reinforced with welded wire fabric, 6x6-W4.0 x W4.0, weighing 58 lbs per 100 sq. ft.

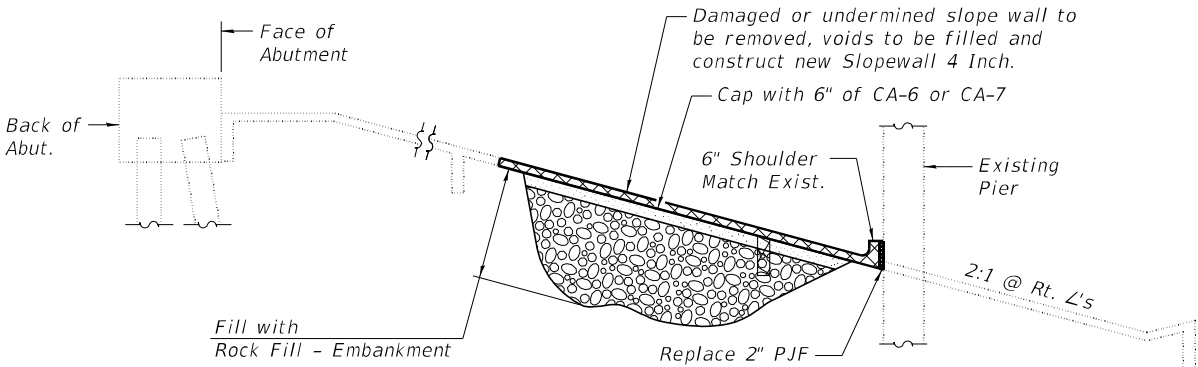


TYPICAL SECTION THRU EXISTING CONCRETE SLOPEWALL

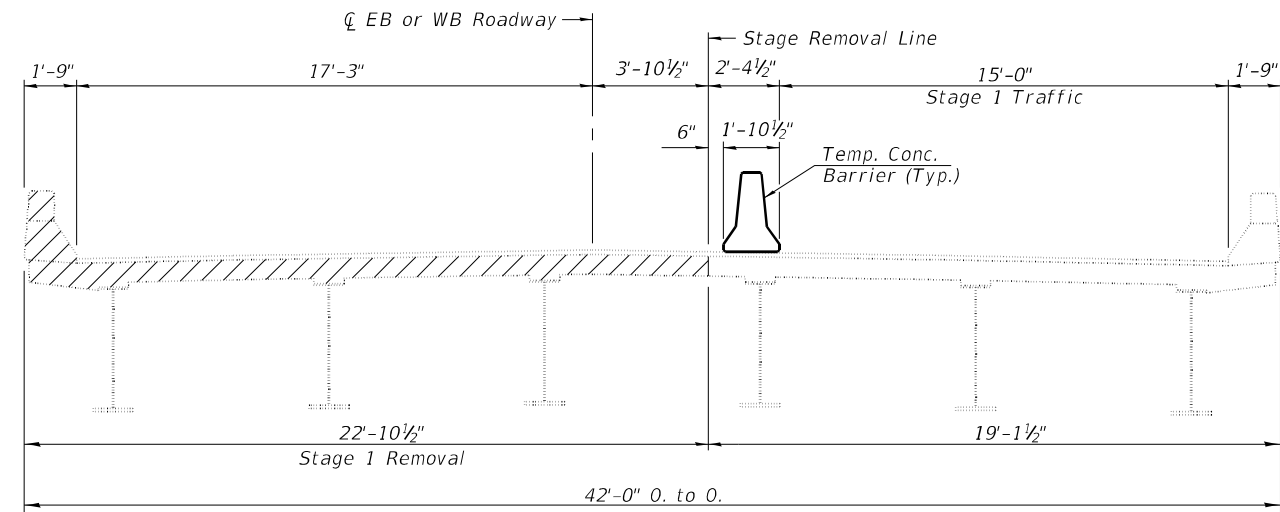


STAGE 1 REMOVAL
074-0069 (EB) (Looking East)
074-0070 (WB) (Looking West)

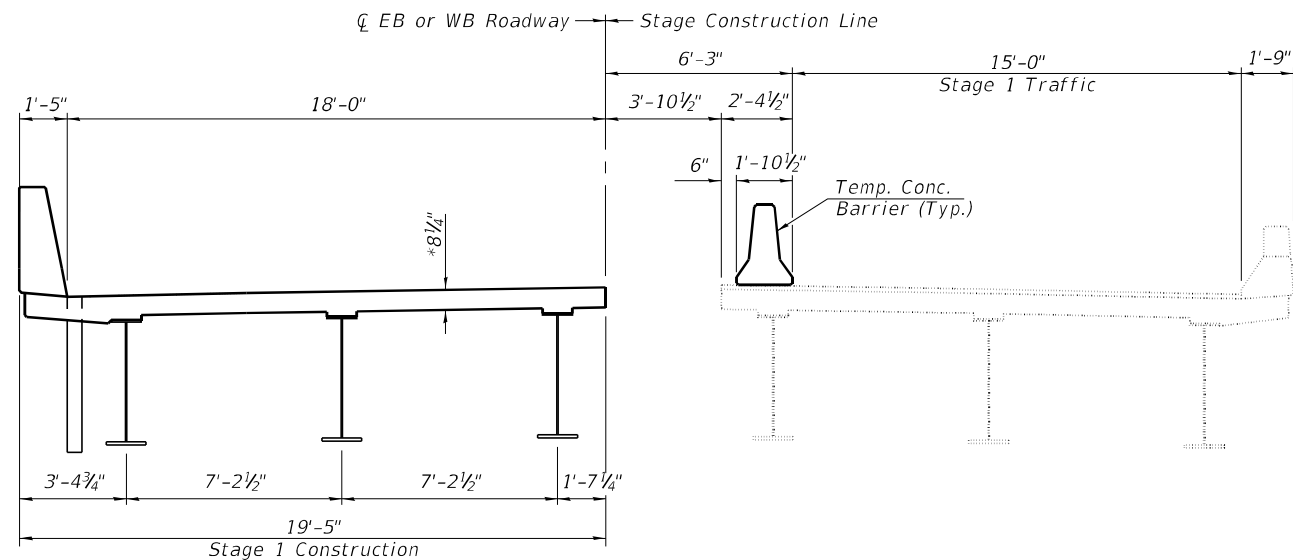

STAGE 1 CONSTRUCTION
074-0069 (EB) (Looking East)
074-0070 (WB) (Looking West)

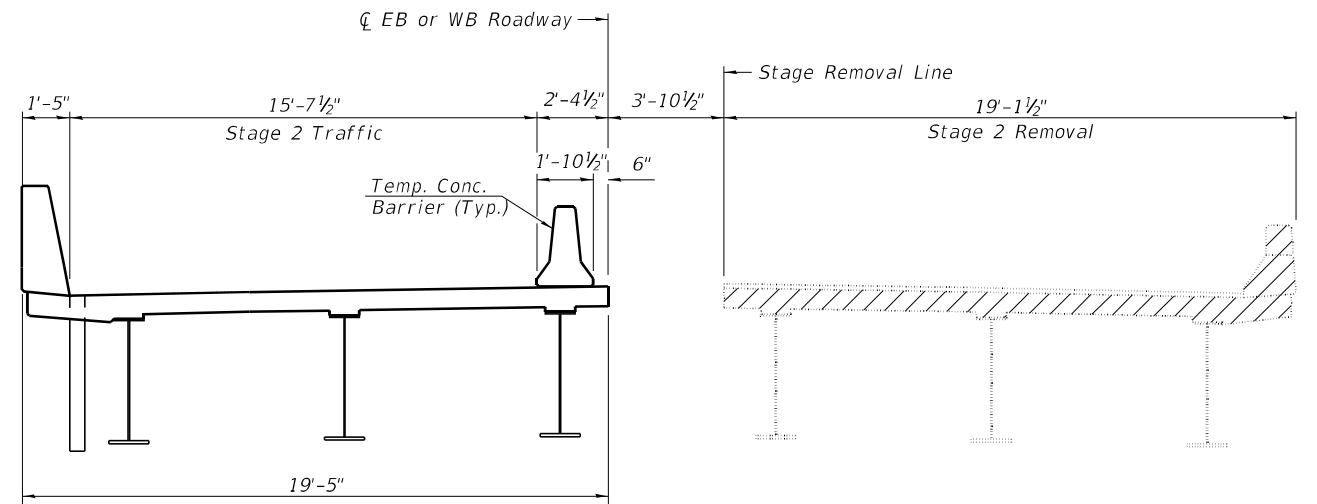

STAGE 2 REMOVAL
074-0069 (EB) (Looking East)
074-0070 (WB) (Looking West)

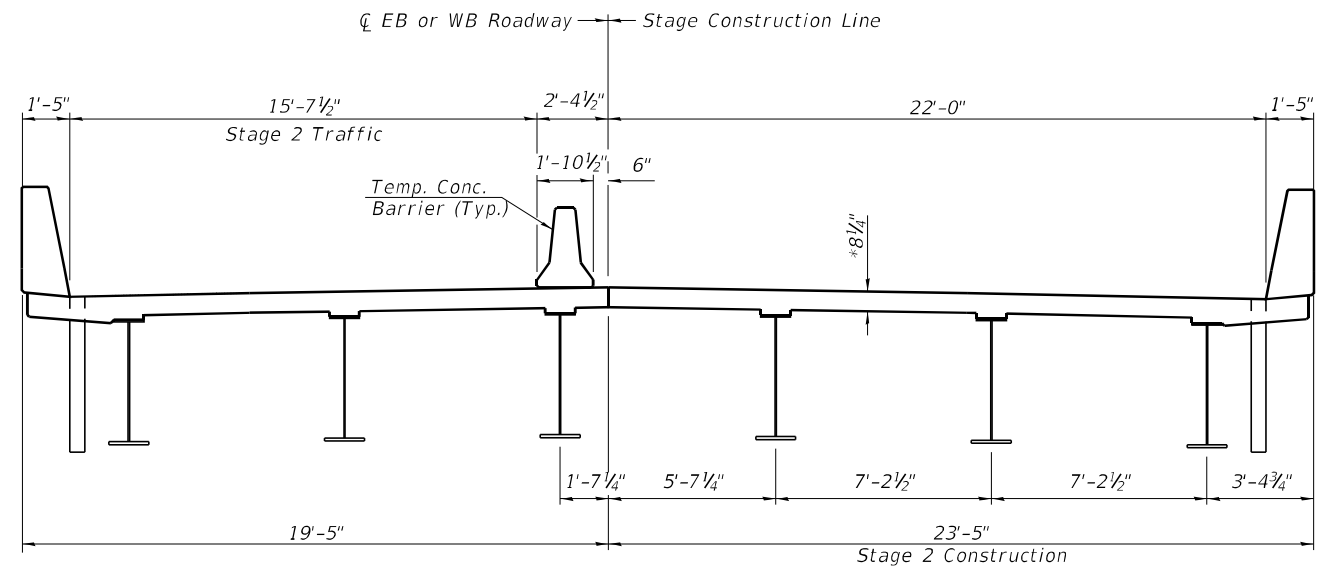


STAGE 2 CONSTRUCTION
074-0069 (EB) (Looking East)
074-0070 (WB) (Looking West)

* Prior to grinding

Hatched area indicatess Removal of Existing Superstructures No.1 or No.2.


For quantities of Temporary Concrete Barrier, see Roadway Plans.

For temporary Concrete Barrier Details, see sheet 16 of 49.

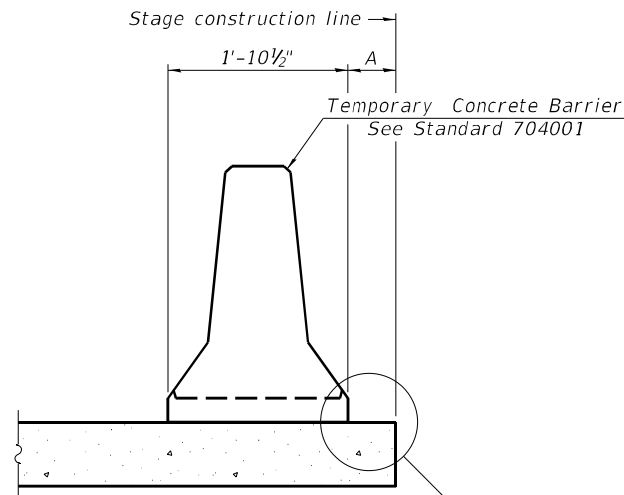

When "A" is 3'-1" or less, the temporary concrete barrier shall be restrained to the new slab according to Detail I, II or III. No restraint is required when "A" is greater than 3'-1".

NEW SLAB OR NEW DECK BEAM

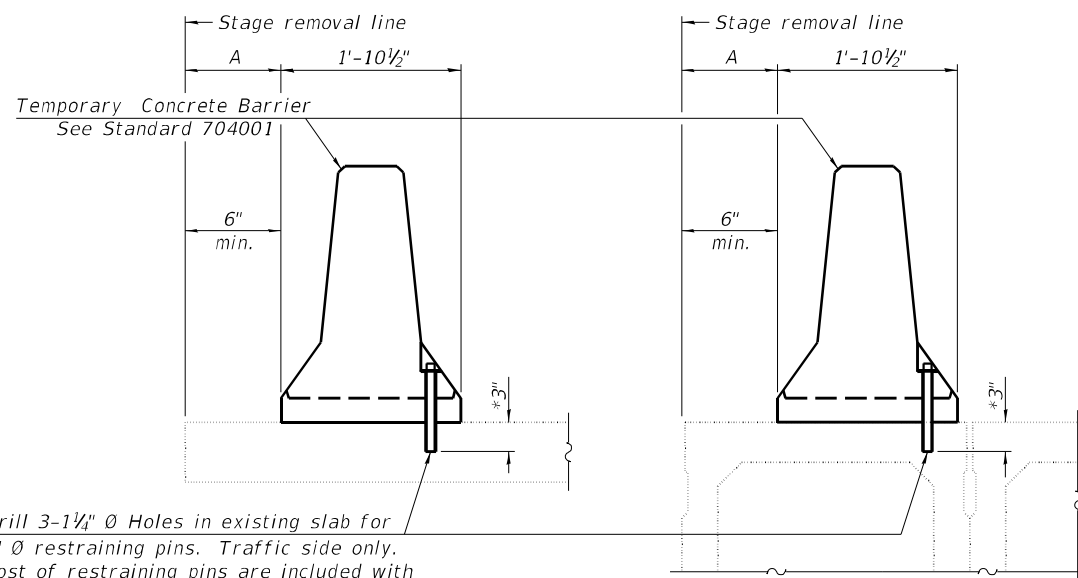


Drill 3-1 1/4" Ø Holes in existing slab for 1" Ø restraining pins. Traffic side only. Cost of restraining pins are included with Temporary Concrete Barrier. No restraint is required when "A" is greater than 3'-1".


EXISTING SLAB

* When hot-mix asphalt wearing surface is present, embedment shall be 3" plus the wearing surface depth.


EXISTING DECK BEAM

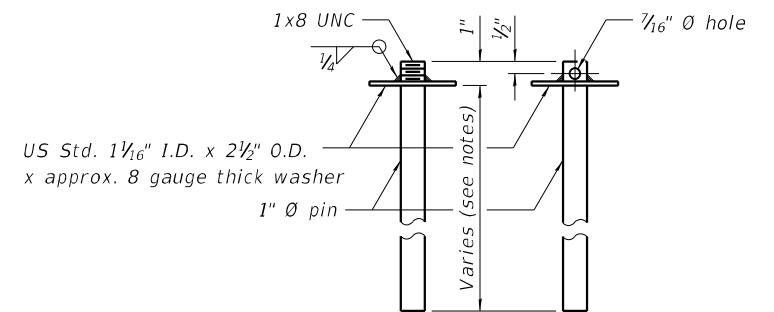


RESTRAINING PIN

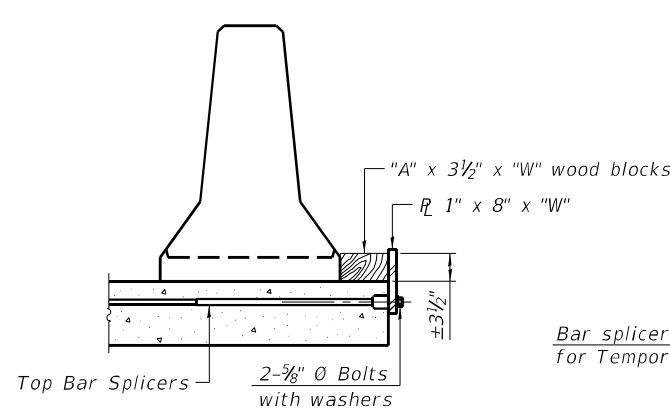


DETAIL I

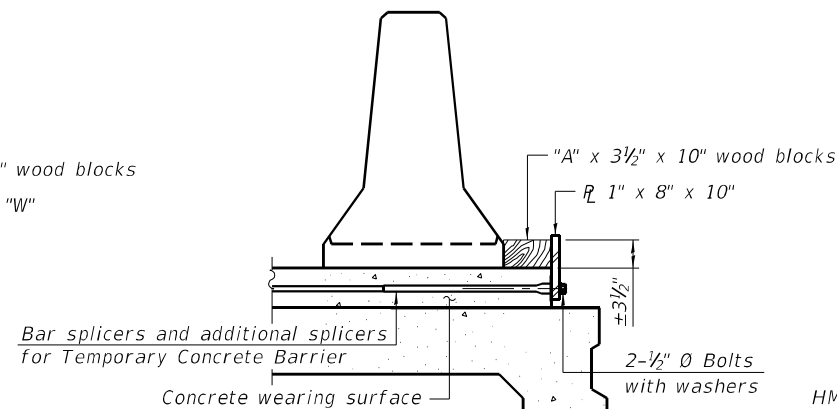

DETAIL II

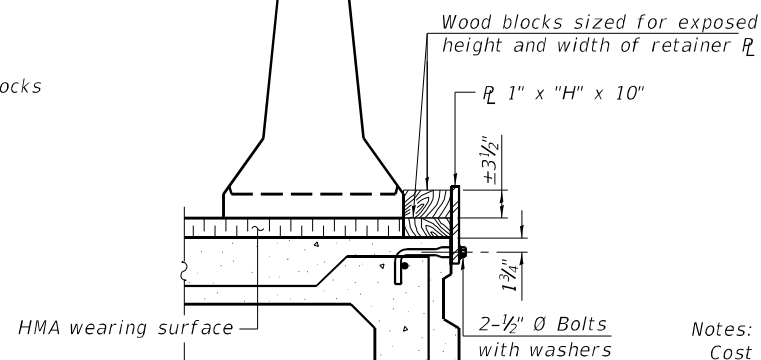

DETAIL III

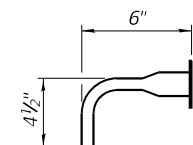

BAR SPLICER FOR #4 BAR - DETAIL III

Notes:
Cost of retainer assembly is included with Temporary Concrete Barrier.
A retainer assembly shall be located at the approximate $\bar{C}$ of each temporary concrete barrier.
The retainer plate shall not be removed until the concrete on the adjacent stage is ready to be poured. For Detail III applications the retainer plate shall not be removed until just prior to placing the adjacent beam.
When the 'A' dimension is less than 1 1/2', the wood block shall be omitted and the barrier shall be placed in direct contact with the steel retainer plate. For deck beam applications the minimum required 'A' distance is 6" to accommodate the shear key clamping device.

Detail I - Installation for a new bridge deck or bridge slab.

Detail II - Installation for a new deck beam with an initial concrete wearing surface. Additional bar splicers shall be provided at 6'-0" centers and paired with the bar splicers of the concrete wearing surface reinforcement to accommodate the installation of the retainer assemblies. The cost of the additional bar splicers is included with the concrete wearing surface.


Detail III - Installation for a new deck beam with no initial wearing surface or with an initial hot-mix asphalt (HMA) wearing surface present. The deck beam directly beneath the temporary concrete barrier shall be fabricated with bar splicer inserts in the side of the beam, as detailed, to accommodate the installation of the retainer assemblies. A pair of bar splicers, 6" apart, shall be placed at 6'-0" centers along the length of the beam. The cost of the bar splicers is included with the deck beam.

RAILING CRITERIA


NCHRP 350 Test Level	3
Railing Weight (plf)	440


R-27 10-12-2021

STEEL RETAINER R 1" x 8" x "W"
(Detail I and II)

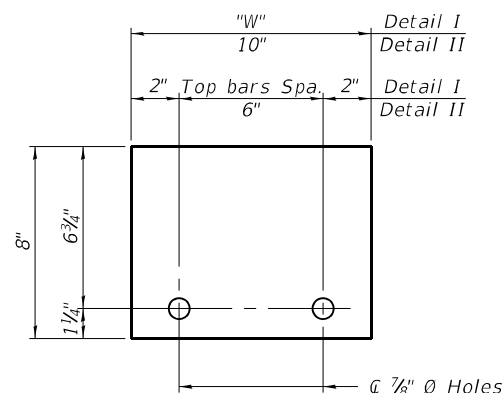

STEEL RETAINER R 1" x "H" x 10"
(Detail III)

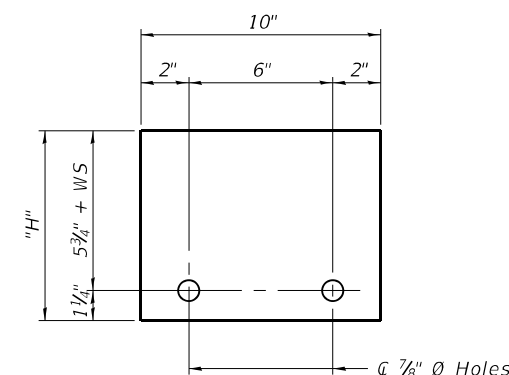

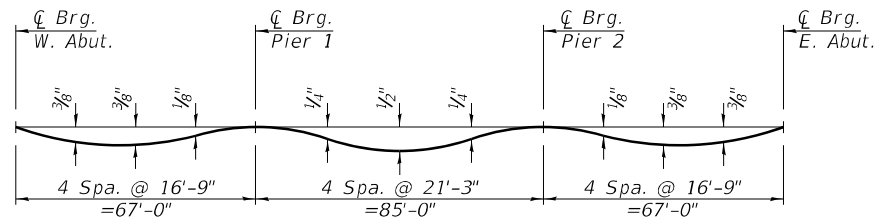


DEAD LOAD DEFLECTION DIAGRAM

(Includes weight of concrete only.)

Note:



The above deflections are not to be used in the field if the engineer is working from the grade elevations adjusted for dead load deflections and grinding as shown on sheets 18 thru 22 of 49.

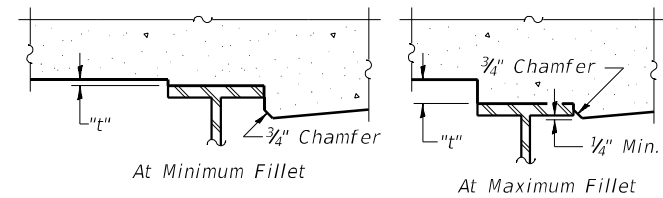

To determine "t": After all structural steel has been erected, elevations of the top flanges of the girders shall be taken at intervals shown below. These elevations subtracted from the "Theoretical Grade Elevations Adjusted for Dead Load Deflection and Grinding" shown on Sheets 18 thru 22 of 49, minus 8 1/4" deck thickness, equals the fillet heights "t" above top flange of girders.

The slab is to be ground after curing to achieve smoothness, but the slab is not to be ground to elevations below the "Theoretical Grade Elevations" shown on sheets 18 thru 22 of 49. For grinding the deck, see Special Provisions.

FILLET HEIGHTS

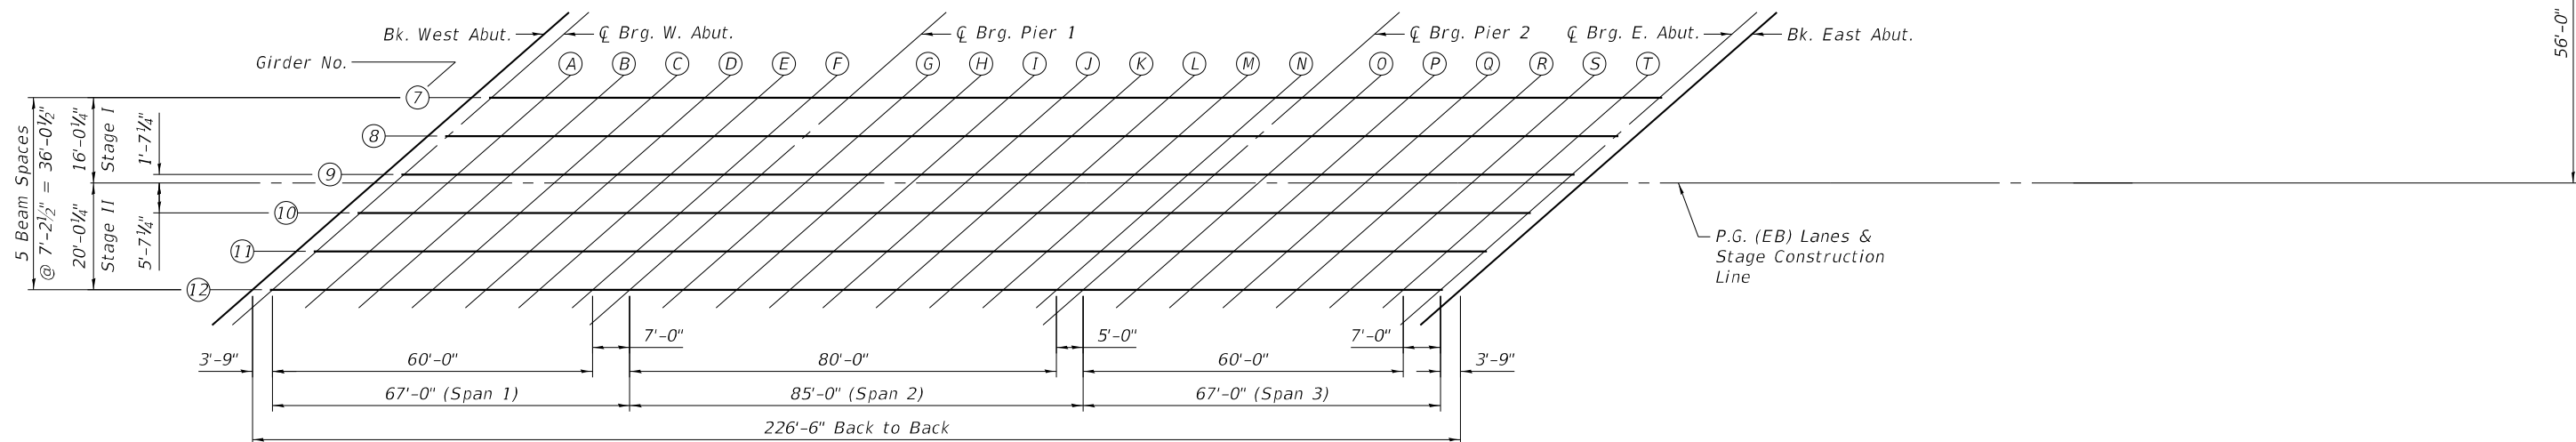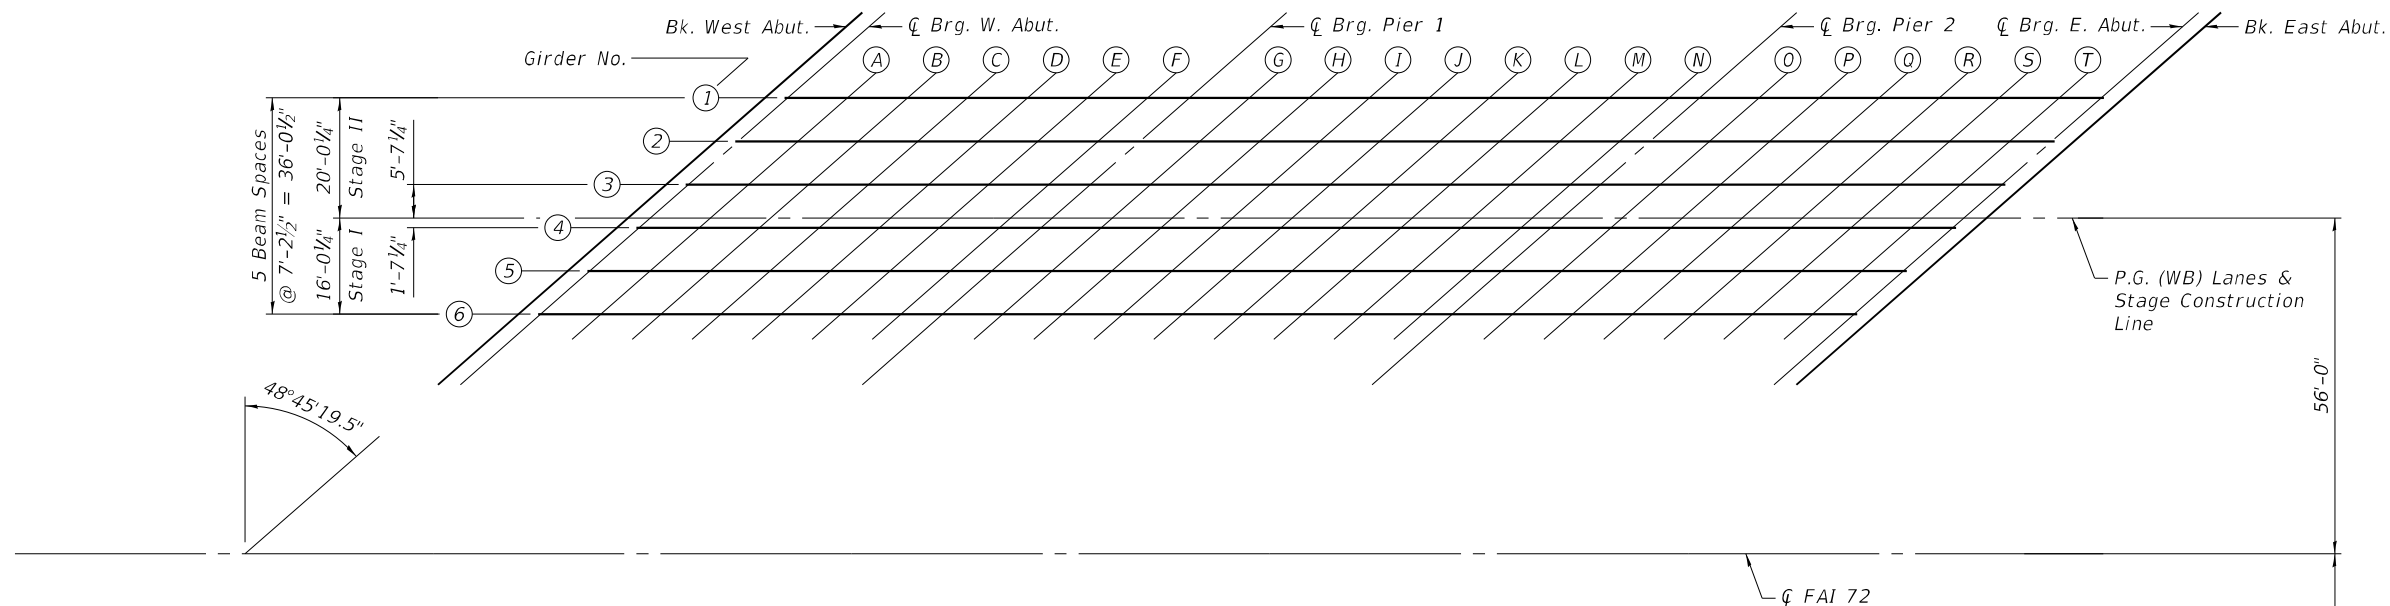

PLAN

GIRDER 1 (WB)

Location	Station	Offset	Theoretical Grade Elevations	Theoretical Grade Elevations Adjusted For Dead Load Deflection and Grinding
Back W. Abutment	1438+44.07	-20.02	677.28	677.30
⌒ Brg. W. Abutment	1438+47.82	-20.02	677.29	677.31
A	1438+57.82	-20.02	677.31	677.35
B	1438+67.82	-20.02	677.33	677.38
C	1438+77.82	-20.02	677.34	677.40
D	1438+87.82	-20.02	677.36	677.40
E	1438+97.82	-20.02	677.37	677.40
F	1439+07.82	-20.02	677.37	677.40
⌒ Brg. Pier 1	1439+14.82	-20.02	677.38	677.40
G	1439+24.82	-20.02	677.38	677.40
H	1439+34.82	-20.02	677.38	677.42
I	1439+44.82	-20.02	677.37	677.43
J	1439+54.82	-20.02	677.37	677.43
K	1439+64.82	-20.02	677.36	677.42
L	1439+74.82	-20.02	677.35	677.40
M	1439+84.82	-20.02	677.33	677.36
N	1439+94.82	-20.02	677.31	677.33
⌒ Brg. Pier 2	1439+99.82	-20.02	677.30	677.32
O	1440+09.82	-20.02	677.28	677.31
P	1440+19.82	-20.02	677.26	677.30
Q	1440+29.82	-20.02	677.23	677.28
R	1440+39.82	-20.02	677.20	677.25
S	1440+49.82	-20.02	677.17	677.21
T	1440+59.82	-20.02	677.13	677.16
⌒ Brg. E. Abutment	1440+66.82	-20.02	677.10	677.12
Back E. Abutment	1440+70.57	-20.02	677.09	677.11

GIRDER 2 (WB)

Location	Station	Offset	Theoretical Grade Elevations	Theoretical Grade Elevations Adjusted For Dead Load Deflection and Grinding
Back W. Abutment	1438+38.84	-12.81	677.41	677.43
⌒ Brg. W. Abutment	1438+39.59	-12.81	677.42	677.44
A	1438+49.59	-12.81	677.44	677.48
B	1438+59.59	-12.81	677.46	677.51
C	1438+69.59	-12.81	677.48	677.53
D	1438+79.59	-12.81	677.49	677.54
E	1438+89.59	-12.81	677.50	677.54
F	1438+99.59	-12.81	677.51	677.53
⌒ Brg. Pier 1	1439+06.59	-12.81	677.52	677.54
G	1439+16.59	-12.81	677.52	677.55
H	1439+26.59	-12.81	677.52	677.56
I	1439+36.59	-12.81	677.52	677.58
J	1439+46.59	-12.81	677.52	677.58
K	1439+56.59	-12.81	677.51	677.57
L	1439+66.59	-12.81	677.50	677.55
M	1439+76.59	-12.81	677.49	677.52
N	1439+86.59	-12.81	677.47	677.49
⌒ Brg. Pier 2	1439+91.59	-12.81	677.46	677.48
O	1440+01.59	-12.81	677.44	677.47
P	1440+11.59	-12.81	677.42	677.46
Q	1440+21.59	-12.81	677.40	677.45
R	1440+31.59	-12.81	677.37	677.42
S	1440+41.59	-12.81	677.34	677.39
T	1440+51.59	-12.81	677.30	677.34
⌒ Brg. E. Abutment	1440+58.59	-12.81	677.28	677.30
Back E. Abutment	1440+62.34	-12.81	677.26	677.28

GIRDER 3 (WB)

Location	Station	Offset	Theoretical Grade Elevations	Theoretical Grade Elevations Adjusted For Dead Load Deflection and Grinding
Back W. Abutment	1438+27.62	-5.60	677.50	677.52
⌒ Brg. W. Abutment	1438+31.37	-5.60	677.51	677.53
A	1438+41.37	-5.60	677.53	677.57
B	1438+51.37	-5.60	677.55	677.61
C	1438+61.37	-5.60	677.57	677.63
D	1438+71.37	-5.60	677.59	677.64
E	1438+81.37	-5.60	677.61	677.64
F	1438+91.37	-5.60	677.62	677.64
⌒ Brg. Pier 1	1438+98.37	-5.60	677.62	677.64
G	1439+08.37	-5.60	677.63	677.66
H	1439+18.37	-5.60	677.63	677.68
I	1439+28.37	-5.60	677.63	677.69
J	1439+38.37	-5.60	677.63	677.70
K	1439+48.37	-5.60	677.63	677.69
L	1439+58.37	-5.60	677.62	677.67
M	1439+68.37	-5.60	677.61	677.64
N	1439+78.37	-5.60	677.60	677.62
⌒ Brg. Pier 2	1439+83.37	-5.60	677.59	677.61
O	1439+93.37	-5.60	677.57	677.60
P	1440+03.37	-5.60	677.55	677.59
Q	1440+13.37	-5.60	677.53	677.58
R	1440+23.37	-5.60	677.50	677.56
S	1440+33.37	-5.60	677.47	677.52
T	1440+43.37	-5.60	677.44	677.48
⌒ Brg. E. Abutment	1440+50.37	-5.60	677.42	677.44
Back E. Abutment	1440+54.12	-5.60	677.41	677.43

GIRDER 4 (WB)

Location	Station	Offset	Theoretical Grade Elevations	Theoretical Grade Elevations Adjusted For Dead Load Deflection and Grinding
Back W. Abutment	1438+19.41	1.60	677.53	677.55
⌒ Brg. W. Abutment	1438+23.16	1.60	677.54	677.56
A	1438+33.16	1.60	677.57	677.61
B	1438+43.16	1.60	677.60	677.65
C	1438+53.16	1.60	677.62	677.67
D	1438+63.16	1.60	677.64	677.69
E	1438+73.16	1.60	677.65	677.69
F	1438+83.16	1.60	677.67	677.69
⌒ Brg. Pier 1	1438+90.16	1.60	677.68	677.70
G	1439+00.16	1.60	677.68	677.71
H	1439+10.16	1.60	677.69	677.73
I	1439+20.16	1.60	677.69	677.75
J	1439+30.16	1.60	677.69	677.76
K	1439+40.16	1.60	677.69	677.75
L	1439+50.16	1.60	677.69	677.74
M	1439+60.16	1.60	677.68	677.71
N	1439+70.16	1.60	677.67	677.69
⌒ Brg. Pier 2	1439+75.16	1.60	677.66	677.68
O	1439+85.16	1.60	677.65	677.67
P	1439+95.16	1.60	677.63	677.67
Q	1440+05.16	1.60	677.61	677.66
R	1440+15.16	1.60	677.58	677.64
S	1440+25.16	1.60	677.56	677.61
T	1440+35.16	1.60	677.53	677.56
⌒ Brg. E. Abutment	1440+42.16	1.60	677.51	677.53
Back E. Abutment	1440+45.91	1.60	677.49	677.51

GIRDER 5 (WB)

Location	Station	Offset	Theoretical Grade Elevations	Theoretical Grade Elevations Adjusted For Dead Load Deflection and Grinding
Back W. Abutment	1438+11.19	8.81	677.40	677.42
⌒ Brg. W. Abutment	1438+14.94	8.81	677.41	677.43
A	1438+24.94	8.81	677.44	677.48
B	1438+34.94	8.81	677.47	677.52
C	1438+44.94	8.81	677.49	677.55
D	1438+54.94	8.81	677.51	677.56
E	1438+64.94	8.81	677.53	677.57
F	1438+74.94	8.81	677.55	677.57
⌒ Brg. Pier 1	1438+81.94	8.81	677.56	677.58
G	1438+91.94	8.81	677.57	677.60
H	1439+01.94	8.81	677.58	677.62
I	1439+11.94	8.81	677.58	677.64
J	1439+21.94	8.81	677.59	677.65
K	1439+31.94	8.81	677.59	677.65
L	1439+41.94	8.81	677.58	677.63
M	1439+51.94	8.81	677.58	677.61
N	1439+61.94	8.81	677.57	677.59
⌒ Brg. Pier 2	1439+66.94	8.81	677.56	677.58
O	1439+76.94	8.81	677.55	677.58
P	1439+86.94	8.81	677.54	677.57
Q	1439+96.94	8.81	677.52	677.57
R	1440+06.94	8.81	677.50	677.55
S	1440+16.94	8.81	677.47	677.52
T	1440+26.94	8.81	677.45	677.48
⌒ Brg. E. Abutment	1440+33.94	8.81	677.42	677.44
Back E. Abutment	1440+37.69	8.81	677.41	677.43

GIRDER 6 (WB)

Location	Station	Offset	Theoretical Grade Elevations	Theoretical Grade Elevations Adjusted For Dead Load Deflection and Grinding
Back W. Abutment	1438+02.96	16.02	677.24	677.26
⌒ Brg. W. Abutment	1438+06.71	16.02	677.26	677.28
A	1438+16.71	16.02	677.29	677.33
B	1438+26.71	16.02	677.32	677.37
C	1438+36.71	16.02	677.34	677.40
D	1438+46.71	16.02	677.37	677.42
E	1438+56.71	16.02	677.39	677.42
F	1438+66.71	16.02	677.41	677.43
⌒ Brg. Pier 1	1438+73.71	16.02	677.42	677.44
G	1438+83.71	16.02	677.43	677.46
H	1438+93.71	16.02	677.44	677.48
I	1439+03.71	16.02	677.45	677.51
J	1439+13.71	16.02	677.46	677.52
K	1439+23.71	16.02	677.46	677.52
L	1439+33.71	16.02	677.46	677.51
M	1439+43.71	16.02	677.45	677.49
N	1439+53.71	16.02	677.45	677.47
⌒ Brg. Pier 2	1439+58.71	16.02	677.44	677.46
O	1439+68.71	16.02	677.43	677.46
P	1439+78.71	16.02	677.42	677.46
Q	1439+88.71	16.02	677.40	677.45
R	1439+98.71	16.02	677.39	677.44
S	1440+08.71	16.02	677.36	677.41
T	1440+18.71	16.02	677.34	677.37
⌒ Brg. E. Abutment	1440+25.71	16.02	677.32	677.34
Back E. Abutment	1440+29.46	16.02	677.31	677.33

PROFILE GRADE (WB) LANES & STAGE CONSTRUCTION LINE

Location	Station	Offset	Theoretical Grade Elevations	Theoretical Grade Elevations Adjusted For Dead Load Deflection and Grinding
Back W. Abutment	1438+21.23	0.00	677.56	677.58
℄ Brg. W. Abutment	1438+24.98	0.00	677.57	677.59
A	1438+34.98	0.00	677.60	677.64
B	1438+44.98	0.00	677.62	677.68
C	1438+54.98	0.00	677.65	677.70
D	1438+64.98	0.00	677.66	677.71
E	1438+74.98	0.00	677.68	677.72
F	1438+84.98	0.00	677.69	677.72
℄ Brg. Pier 1	1438+91.98	0.00	677.70	677.72
G	1439+01.98	0.00	677.71	677.74
H	1439+11.98	0.00	677.72	677.76
I	1439+21.98	0.00	677.72	677.77
J	1439+31.98	0.00	677.72	677.78
K	1439+41.98	0.00	677.72	677.78
L	1439+51.98	0.00	677.71	677.76
M	1439+61.98	0.00	677.70	677.73
N	1439+71.98	0.00	677.69	677.71
℄ Brg. Pier 2	1439+76.98	0.00	677.68	677.70
O	1439+86.98	0.00	677.67	677.69
P	1439+96.98	0.00	677.65	677.69
Q	1440+06.98	0.00	677.63	677.68
R	1440+16.98	0.00	677.60	677.66
S	1440+26.98	0.00	677.58	677.63
T	1440+36.98	0.00	677.55	677.58
℄ Brg. E. Abutment	1440+43.98	0.00	677.53	677.55
Back E. Abutment	1440+47.73	0.00	677.51	677.53

PROFILE GRADE (EB) LANES & STAGE CONSTRUCTION LINE

Location	Station	Offset	Theoretical Grade Elevations	Theoretical Grade Elevations Adjusted For Dead Load Deflection and Grinding
Back W. Abutment	1436+93.49	0.00	677.19	677.21
℄ Brg. W. Abutment	1436+97.24	0.00	677.21	677.23
A	1437+07.24	0.00	677.25	677.29
B	1437+17.24	0.00	677.30	677.35
C	1437+27.24	0.00	677.34	677.39
D	1437+37.24	0.00	677.38	677.42
E	1437+47.24	0.00	677.41	677.45
F	1437+57.24	0.00	677.45	677.47
℄ Brg. Pier 1	1437+64.24	0.00	677.47	677.49
G	1437+74.24	0.00	677.50	677.53
H	1437+84.24	0.00	677.53	677.57
I	1437+94.24	0.00	677.55	677.61
J	1438+04.24	0.00	677.57	677.64
K	1438+14.24	0.00	677.59	677.66
L	1438+24.24	0.00	677.61	677.66
M	1438+34.24	0.00	677.63	677.66
N	1438+44.24	0.00	677.64	677.66
℄ Brg. Pier 2	1438+49.24	0.00	677.65	677.67
O	1438+59.24	0.00	677.66	677.68
P	1438+69.24	0.00	677.66	677.70
Q	1438+79.24	0.00	677.67	677.72
R	1438+89.24	0.00	677.67	677.72
S	1438+99.24	0.00	677.67	677.72
T	1439+09.24	0.00	677.67	677.70
℄ Brg. E. Abutment	1439+16.24	0.00	677.66	677.68
Back E. Abutment	1439+19.99	0.00	677.66	677.68

GIRDER 7 (EB)

Location	Station	Offset	Theoretical Grade Elevations	Theoretical Grade Elevations Adjusted For Dead Load Deflection and Grinding
Back W. Abutment	1437+11.77	-16.02	677.01	677.03
⌒ Brg. W. Abutment	1437+15.52	-16.02	677.03	677.05
A	1437+25.52	-16.02	677.07	677.11
B	1437+35.52	-16.02	677.11	677.16
C	1437+45.52	-16.02	677.15	677.20
D	1437+55.52	-16.02	677.18	677.23
E	1437+65.52	-16.02	677.21	677.25
F	1437+75.52	-16.02	677.24	677.26
⌒ Brg. Pier 1	1437+82.52	-16.02	677.26	677.28
G	1437+92.52	-16.02	677.29	677.31
H	1438+02.52	-16.02	677.31	677.35
I	1438+12.52	-16.02	677.33	677.39
J	1438+22.52	-16.02	677.35	677.41
K	1438+32.52	-16.02	677.36	677.43
L	1438+42.52	-16.02	677.38	677.43
M	1438+52.52	-16.02	677.39	677.42
N	1438+62.52	-16.02	677.40	677.42
⌒ Brg. Pier 2	1438+67.52	-16.02	677.40	677.42
O	1438+77.52	-16.02	677.41	677.43
P	1438+87.52	-16.02	677.41	677.45
Q	1438+97.52	-16.02	677.41	677.46
R	1439+07.52	-16.02	677.41	677.46
S	1439+17.52	-16.02	677.40	677.45
T	1439+27.52	-16.02	677.39	677.43
⌒ Brg. E. Abutment	1439+34.52	-16.02	677.39	677.41
Back E. Abutment	1439+38.27	-16.02	677.38	677.40

GIRDER 8 (EB)

Location	Station	Offset	Theoretical Grade Elevations	Theoretical Grade Elevations Adjusted For Dead Load Deflection and Grinding
Back W. Abutment	1437+03.54	-8.81	677.10	677.12
⌒ Brg. W. Abutment	1437+07.29	-8.81	677.12	677.14
A	1437+17.29	-8.81	677.16	677.20
B	1437+27.29	-8.81	677.20	677.26
C	1437+37.29	-8.81	677.24	677.30
D	1437+47.29	-8.81	677.28	677.33
E	1437+57.29	-8.81	677.31	677.35
F	1437+67.29	-8.81	677.35	677.37
⌒ Brg. Pier 1	1437+74.29	-8.81	677.37	677.39
G	1437+84.29	-8.81	677.39	677.42
H	1437+94.29	-8.81	677.42	677.46
I	1438+04.29	-8.81	677.44	677.50
J	1438+14.29	-8.81	677.46	677.53
K	1438+24.29	-8.81	677.48	677.54
L	1438+34.29	-8.81	677.50	677.55
M	1438+44.29	-8.81	677.51	677.54
N	1438+54.29	-8.81	677.52	677.54
⌒ Brg. Pier 2	1438+59.29	-8.81	677.52	677.54
O	1438+69.29	-8.81	677.53	677.56
P	1438+79.29	-8.81	677.53	677.57
Q	1438+89.29	-8.81	677.54	677.59
R	1438+99.29	-8.81	677.54	677.59
S	1439+09.29	-8.81	677.53	677.58
T	1439+19.29	-8.81	677.53	677.56
⌒ Brg. E. Abutment	1439+26.29	-8.81	677.52	677.54
Back E. Abutment	1439+30.04	-8.81	677.52	677.54

GIRDER 9 (EB)

Location	Station	Offset	Theoretical Grade Elevations	Theoretical Grade Elevations Adjusted For Dead Load Deflection and Grinding
Back W. Abutment	1436+95.32	-1.60	677.17	677.19
⌒ Brg. W. Abutment	1436+99.07	-1.60	677.19	677.21
A	1437+09.07	-1.60	677.24	677.27
B	1437+19.07	-1.60	677.28	677.33
C	1437+29.07	-1.60	677.32	677.37
D	1437+39.07	-1.60	677.36	677.41
E	1437+49.07	-1.60	677.39	677.43
F	1437+59.07	-1.60	677.43	677.45
⌒ Brg. Pier 1	1437+66.07	-1.60	677.45	677.47
G	1437+76.07	-1.60	677.48	677.51
H	1437+86.07	-1.60	677.51	677.55
I	1437+96.07	-1.60	677.53	677.59
J	1438+06.07	-1.60	677.55	677.62
K	1438+16.07	-1.60	677.57	677.63
L	1438+26.07	-1.60	677.59	677.64
M	1438+36.07	-1.60	677.61	677.64
N	1438+46.07	-1.60	677.62	677.64
⌒ Brg. Pier 2	1438+51.07	-1.60	677.62	677.64
O	1438+61.07	-1.60	677.63	677.66
P	1438+71.07	-1.60	677.64	677.68
Q	1438+81.07	-1.60	677.64	677.69
R	1438+91.07	-1.60	677.64	677.70
S	1439+01.07	-1.60	677.64	677.69
T	1439+11.07	-1.60	677.64	677.67
⌒ Brg. E. Abutment	1439+18.07	-1.60	677.64	677.66
Back E. Abutment	1439+21.82	-1.60	677.63	677.65

GIRDER 10 (EB)

Location	Station	Offset	Theoretical Grade Elevations	Theoretical Grade Elevations Adjusted For Dead Load Deflection and Grinding
Back W. Abutment	1436+87.11	5.60	677.07	677.09
℄ Brg. W. Abutment	1436+90.86	5.60	677.09	677.11
A	1437+00.86	5.60	677.14	677.18
B	1437+10.86	5.60	677.18	677.24
C	1437+20.86	5.60	677.23	677.28
D	1437+30.86	5.60	677.27	677.31
E	1437+40.86	5.60	677.31	677.34
F	1437+50.86	5.60	677.34	677.36
℄ Brg. Pier 1	1437+57.86	5.60	677.36	677.38
G	1437+67.86	5.60	677.40	677.42
H	1437+77.86	5.60	677.43	677.47
I	1437+87.86	5.60	677.45	677.51
J	1437+97.86	5.60	677.48	677.54
K	1438+07.86	5.60	677.50	677.56
L	1438+17.86	5.60	677.52	677.57
M	1438+27.86	5.60	677.53	677.57
N	1438+37.86	5.60	677.55	677.57
℄ Brg. Pier 2	1438+42.86	5.60	677.55	677.57
O	1438+52.86	5.60	677.57	677.59
P	1438+62.86	5.60	677.57	677.61
Q	1438+72.86	5.60	677.58	677.63
R	1438+82.86	5.60	677.58	677.64
S	1438+92.86	5.60	677.58	677.63
T	1439+02.86	5.60	677.58	677.62
℄ Brg. E. Abutment	1439+09.86	5.60	677.58	677.60
Back E. Abutment	1439+13.61	5.60	677.58	677.60

GIRDER 11 (EB)

Location	Station	Offset	Theoretical Grade Elevations	Theoretical Grade Elevations Adjusted For Dead Load Deflection and Grinding
Back W. Abutment	1436+78.88	12.81	676.92	676.94
℄ Brg. W. Abutment	1436+82.63	12.81	676.94	676.96
A	1436+92.63	12.81	676.99	677.03
B	1437+02.63	12.81	677.03	677.09
C	1437+12.63	12.81	677.08	677.13
D	1437+22.63	12.81	677.12	677.17
E	1437+32.63	12.81	677.16	677.20
F	1437+42.63	12.81	677.20	677.22
℄ Brg. Pier 1	1437+49.63	12.81	677.22	677.24
G	1437+59.63	12.81	677.26	677.28
H	1437+69.63	12.81	677.29	677.33
I	1437+79.63	12.81	677.32	677.37
J	1437+89.63	12.81	677.34	677.41
K	1437+99.63	12.81	677.37	677.43
L	1438+09.63	12.81	677.39	677.44
M	1438+19.63	12.81	677.41	677.44
N	1438+29.63	12.81	677.42	677.45
℄ Brg. Pier 2	1438+34.63	12.81	677.43	677.45
O	1438+44.63	12.81	677.44	677.47
P	1438+54.63	12.81	677.46	677.49
Q	1438+64.63	12.81	677.46	677.51
R	1438+74.63	12.81	677.47	677.52
S	1438+84.63	12.81	677.47	677.52
T	1438+94.63	12.81	677.47	677.51
℄ Brg. E. Abutment	1439+01.63	12.81	677.47	677.49
Back E. Abutment	1439+05.38	12.81	677.47	677.49

GIRDER 12 (EB)

Location	Station	Offset	Theoretical Grade Elevations	Theoretical Grade Elevations Adjusted For Dead Load Deflection and Grinding
Back W. Abutment	1436+70.66	20.02	676.73	676.75
℄ Brg. W. Abutment	1436+74.41	20.02	676.75	676.77
A	1436+84.41	20.02	676.80	676.84
B	1436+94.41	20.02	676.85	676.90
C	1437+04.41	20.02	676.90	676.95
D	1437+14.41	20.02	676.94	676.99
E	1437+24.41	20.02	676.98	677.02
F	1437+34.41	20.02	677.02	677.05
℄ Brg. Pier 1	1437+41.41	20.02	677.05	677.07
G	1437+51.41	20.02	677.09	677.11
H	1437+61.41	20.02	677.12	677.16
I	1437+71.41	20.02	677.15	677.21
J	1437+81.41	20.02	677.18	677.24
K	1437+91.41	20.02	677.20	677.27
L	1438+01.41	20.02	677.23	677.28
M	1438+11.41	20.02	677.25	677.28
N	1438+21.41	20.02	677.27	677.29
℄ Brg. Pier 2	1438+26.41	20.02	677.28	677.30
O	1438+36.41	20.02	677.29	677.32
P	1438+46.41	20.02	677.30	677.34
Q	1438+56.41	20.02	677.31	677.36
R	1438+66.41	20.02	677.32	677.37
S	1438+76.41	20.02	677.33	677.37
T	1438+86.41	20.02	677.33	677.36
℄ Brg. E. Abutment	1438+93.41	20.02	677.33	677.35
Back E. Abutment	1438+97.16	20.02	677.33	677.35

NORTH FACE OF PARAPET

Location	Station	Offset	Theoretical Grade Elevations	Theoretical Grade Elevations Adjusted For Grinding
W. End of W. Appr. Slab	1436+85.54	-18.00	676.85	676.87
A1	1436+95.54	-18.00	676.90	676.92
A2	1437+05.54	-18.00	676.94	676.96
E. End of W. Appr. Slab	1437+15.54	-18.00	676.99	677.01

NORTH EDGE OF LANE

Location	Station	Offset	Theoretical Grade Elevations	Theoretical Grade Elevations Adjusted For Grinding
W. End of W. Appr. Slab	1436+78.70	-12.00	676.93	676.95
A1	1436+88.70	-12.00	676.98	677.00
A2	1436+98.70	-12.00	677.03	677.05
E. End of W. Appr. Slab	1437+08.70	-12.00	677.08	677.10

PROFILE GRADE, $\bar{C}$ ROADWAY & STAGE CONSTRUCTION LINE


Location	Station	Offset	Theoretical Grade Elevations	Theoretical Grade Elevations Adjusted For Grinding
W. End of W. Appr. Slab	1436+65.01	0.00	677.04	677.06
A1	1436+75.01	0.00	677.09	677.11
A2	1436+85.01	0.00	677.15	677.17
E. End of W. Appr. Slab	1436+95.01	0.00	677.20	677.22

SOUTH EDGE OF LANE

Location	Station	Offset	Theoretical Grade Elevations	Theoretical Grade Elevations Adjusted For Grinding
W. End of W. Appr. Slab	1436+51.32	12.00	676.78	676.80
A1	1436+61.32	12.00	676.84	676.86
A2	1436+71.32	12.00	676.89	676.91
E. End of W. Appr. Slab	1436+81.32	12.00	676.95	676.97

SOUTH FACE OF PARAPET

Location	Station	Offset	Theoretical Grade Elevations	Theoretical Grade Elevations Adjusted For Grinding
W. End of W. Appr. Slab	1436+39.92	22.00	676.51	676.53
A1	1436+49.92	22.00	676.57	676.59
A2	1436+59.92	22.00	676.63	676.65
E. End of W. Appr. Slab	1436+69.92	22.00	676.69	676.71

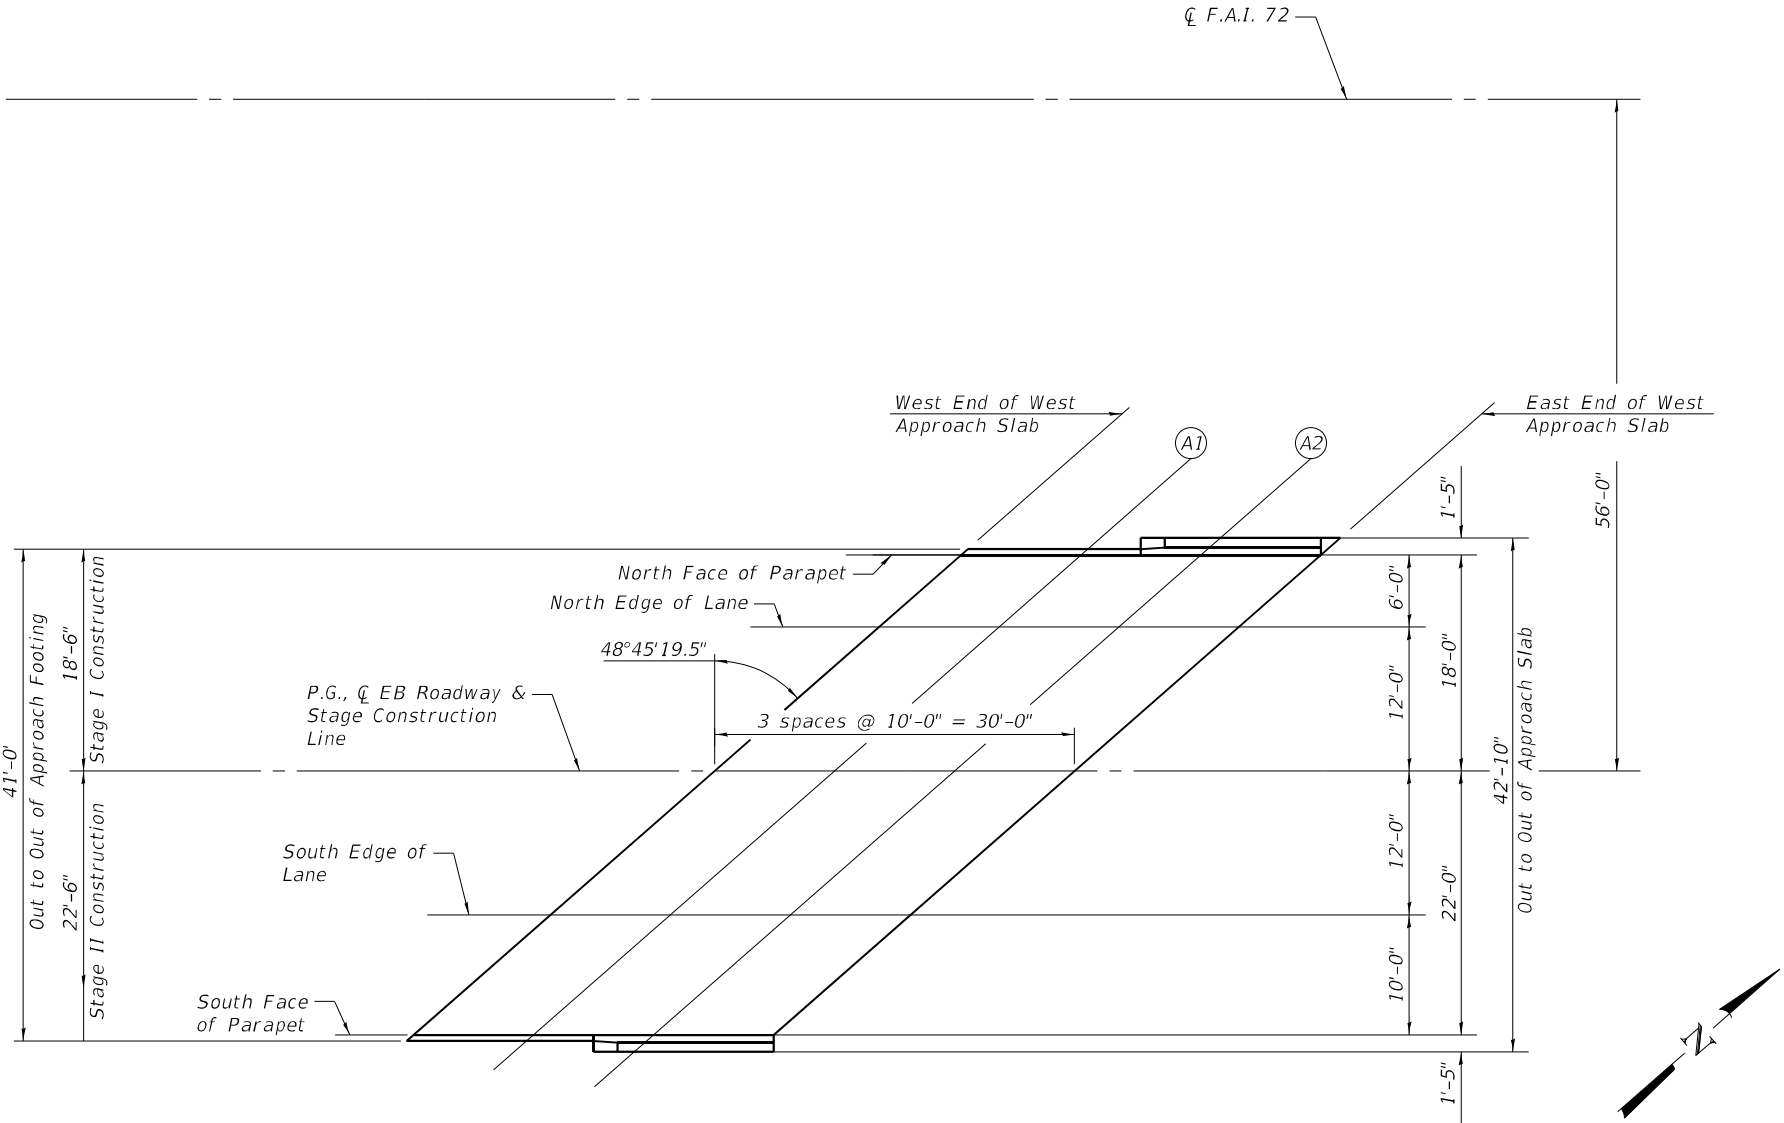

PLAN - WEST APPROACH SLAB

E-AS1

2-17-2017

CEC

Cummins
Engineering
Corporation
ENGINEERS & SURVEYORS

JOB = 2564.3
FILE = 0740069.0070-70024-023.026-TOA.dgn
DATE = 3/12/2025

DESIGNED - AAN
CHECKED - MDC
DRAWN - CDS
CHECKED - MDC

REVISED -
REVISED -
REVISED -
REVISED -

STATE OF ILLINOIS
DEPARTMENT OF TRANSPORTATION

TOP OF WEST APPROACH SLAB ELEVATIONS
STRUCTURE NO. 074-0069 (EB)

SHEET NO. 23 OF 49 SHEETS

F.A.I.	SECTION	COUNTY	TOTAL SHEETS	SHEET NO.
72	(74-68VB)B	PIATT	93	59
CONTRACT NO. 70024				
ILLINOIS FED. AID PROJECT				

NORTH FACE OF PARAPET

Location	Station	Offset	Theoretical Grade Elevations	Theoretical Grade Elevations Adjusted For Grinding
W. End of E. Appr. Slab	1439+39.01	-18.00	677.34	677.36
A3	1439+49.01	-18.00	677.33	677.35
A4	1439+59.01	-18.00	677.32	677.34
E. End of E. Appr. Slab	1439+69.01	-18.00	677.30	677.32

NORTH EDGE OF LANE

Location	Station	Offset	Theoretical Grade Elevations	Theoretical Grade Elevations Adjusted For Grinding
W. End of E. Appr. Slab	1439+32.16	-12.00	677.47	677.49
A3	1439+42.16	-12.00	677.46	677.48
A4	1439+52.16	-12.00	677.45	677.47
E. End of E. Appr. Slab	1439+62.16	-12.00	677.43	677.45

PROFILE GRADE, $\varnothing$ EB ROADWAY & STAGE CONSTRUCTION LINE


Location	Station	Offset	Theoretical Grade Elevations	Theoretical Grade Elevations Adjusted For Grinding
W. End of E. Appr. Slab	1439+18.48	0.00	677.66	677.68
A3	1439+28.48	0.00	677.65	677.67
A4	1439+38.48	0.00	677.64	677.66
E. End of E. Appr. Slab	1439+48.48	0.00	677.63	677.65

SOUTH EDGE OF LANE

Location	Station	Offset	Theoretical Grade Elevations	Theoretical Grade Elevations Adjusted For Grinding
W. End of E. Appr. Slab	1439+04.79	12.00	677.49	677.51
A3	1439+14.79	12.00	677.48	677.50
A4	1439+24.79	12.00	677.48	677.50
E. End of E. Appr. Slab	1439+34.79	12.00	677.47	677.49

SOUTH FACE OF PARAPET

Location	Station	Offset	Theoretical Grade Elevations	Theoretical Grade Elevations Adjusted For Grinding
W. End of E. Appr. Slab	1438+93.39	22.00	677.29	677.31
A3	1439+03.39	22.00	677.29	677.31
A4	1439+13.39	22.00	677.28	677.30
E. End of E. Appr. Slab	1439+23.39	22.00	677.28	677.30

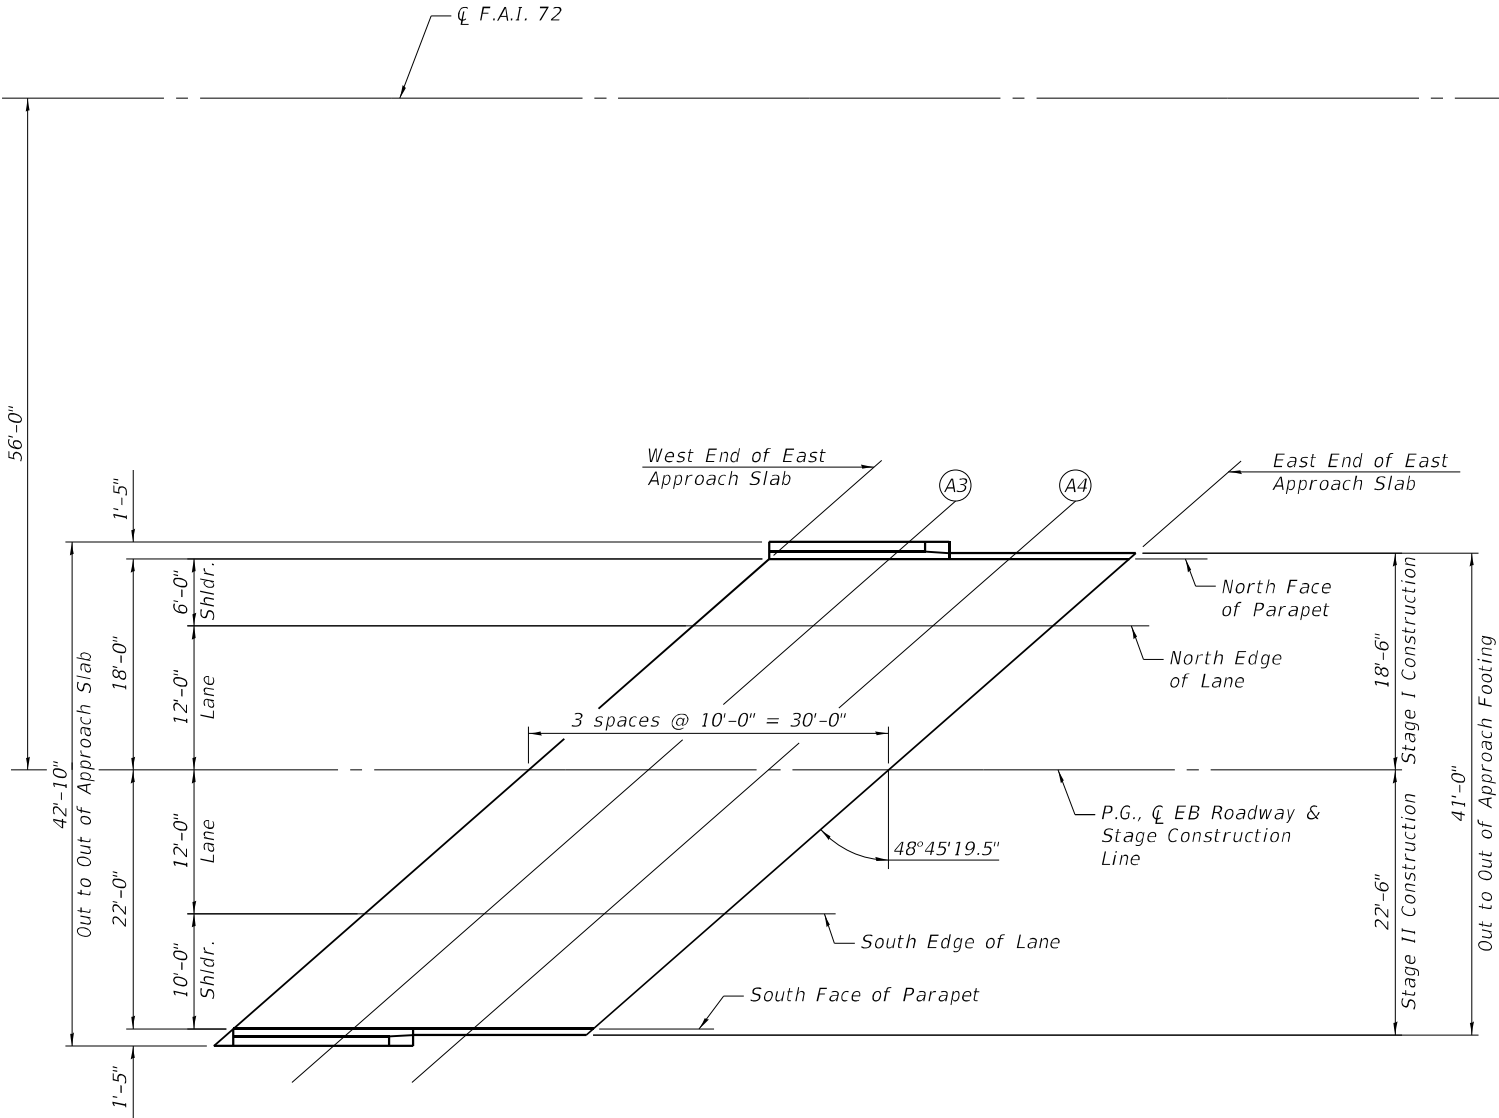

PLAN - EAST APPROACH SLAB

E-AS1

2-17-2017

CEC

Cummins
Engineering
Corporation

JOB = 2564.3
FILE = 0740069.0078-70024-023.026-TOA.dgn
DATE = 3/10/2025

DESIGNED - AAN
CHECKED - MDC
DRAWN - CDS
CHECKED - MDC

REVISED -
REVISED -
REVISED -
REVISED -

STATE OF ILLINOIS
DEPARTMENT OF TRANSPORTATION

TOP OF EAST APPROACH SLAB ELEVATIONS
STRUCTURE NO. 074-0069 (EB)

SHEET NO. 24 OF 49 SHEETS

F.A.I.

72

SECTION

(74-68VB)B

COUNTY

PIATT

TOTAL
SHEETS

93

SHEET
NO.

60

CONTRACT NO. 70024

ILLINOIS FED. AID PROJECT

NORTH FACE OF PARAPET

Location	Station	Offset	Theoretical Grade Elevations	Theoretical Grade Elevations Adjusted For Grinding
W. End of W. Appr. Slab	1438+17.84	-22.00	677.17	677.19
A1	1438+27.84	-22.00	677.20	677.22
A2	1438+37.84	-22.00	677.23	677.25
E. End of W. Appr. Slab	1438+47.84	-22.00	677.25	677.27

NORTH EDGE OF LANE

Location	Station	Offset	Theoretical Grade Elevations	Theoretical Grade Elevations Adjusted For Grinding
W. End of W. Appr. Slab	1438+06.43	-12.00	677.34	677.36
A1	1438+16.43	-12.00	677.37	677.39
A2	1438+26.43	-12.00	677.40	677.42
E. End of W. Appr. Slab	1438+36.43	-12.00	677.42	677.44

PROFILE GRADE, C ROADWAY & STAGE CONSTRUCTION LINE


Location	Station	Offset	Theoretical Grade Elevations	Theoretical Grade Elevations Adjusted For Grinding
W. End of W. Appr. Slab	1437+92.75	0.00	677.47	677.49
A1	1438+02.75	0.00	677.50	677.52
A2	1438+12.75	0.00	677.54	677.56
E. End of W. Appr. Slab	1438+22.75	0.00	677.57	677.59

SOUTH EDGE OF LANE

Location	Station	Offset	Theoretical Grade Elevations	Theoretical Grade Elevations Adjusted For Grinding
W. End of W. Appr. Slab	1437+79.06	12.00	677.23	677.25
A1	1437+89.06	12.00	677.27	677.29
A2	1437+99.06	12.00	677.31	677.33
E. End of W. Appr. Slab	1438+09.06	12.00	677.34	677.36

SOUTH FACE OF PARAPET

Location	Station	Offset	Theoretical Grade Elevations	Theoretical Grade Elevations Adjusted For Grinding
W. End of W. Appr. Slab	1437+72.22	18.00	677.08	677.10
A1	1437+82.22	18.00	677.13	677.15
A2	1437+92.22	18.00	677.16	677.18
E. End of W. Appr. Slab	1438+02.22	18.00	677.20	677.22

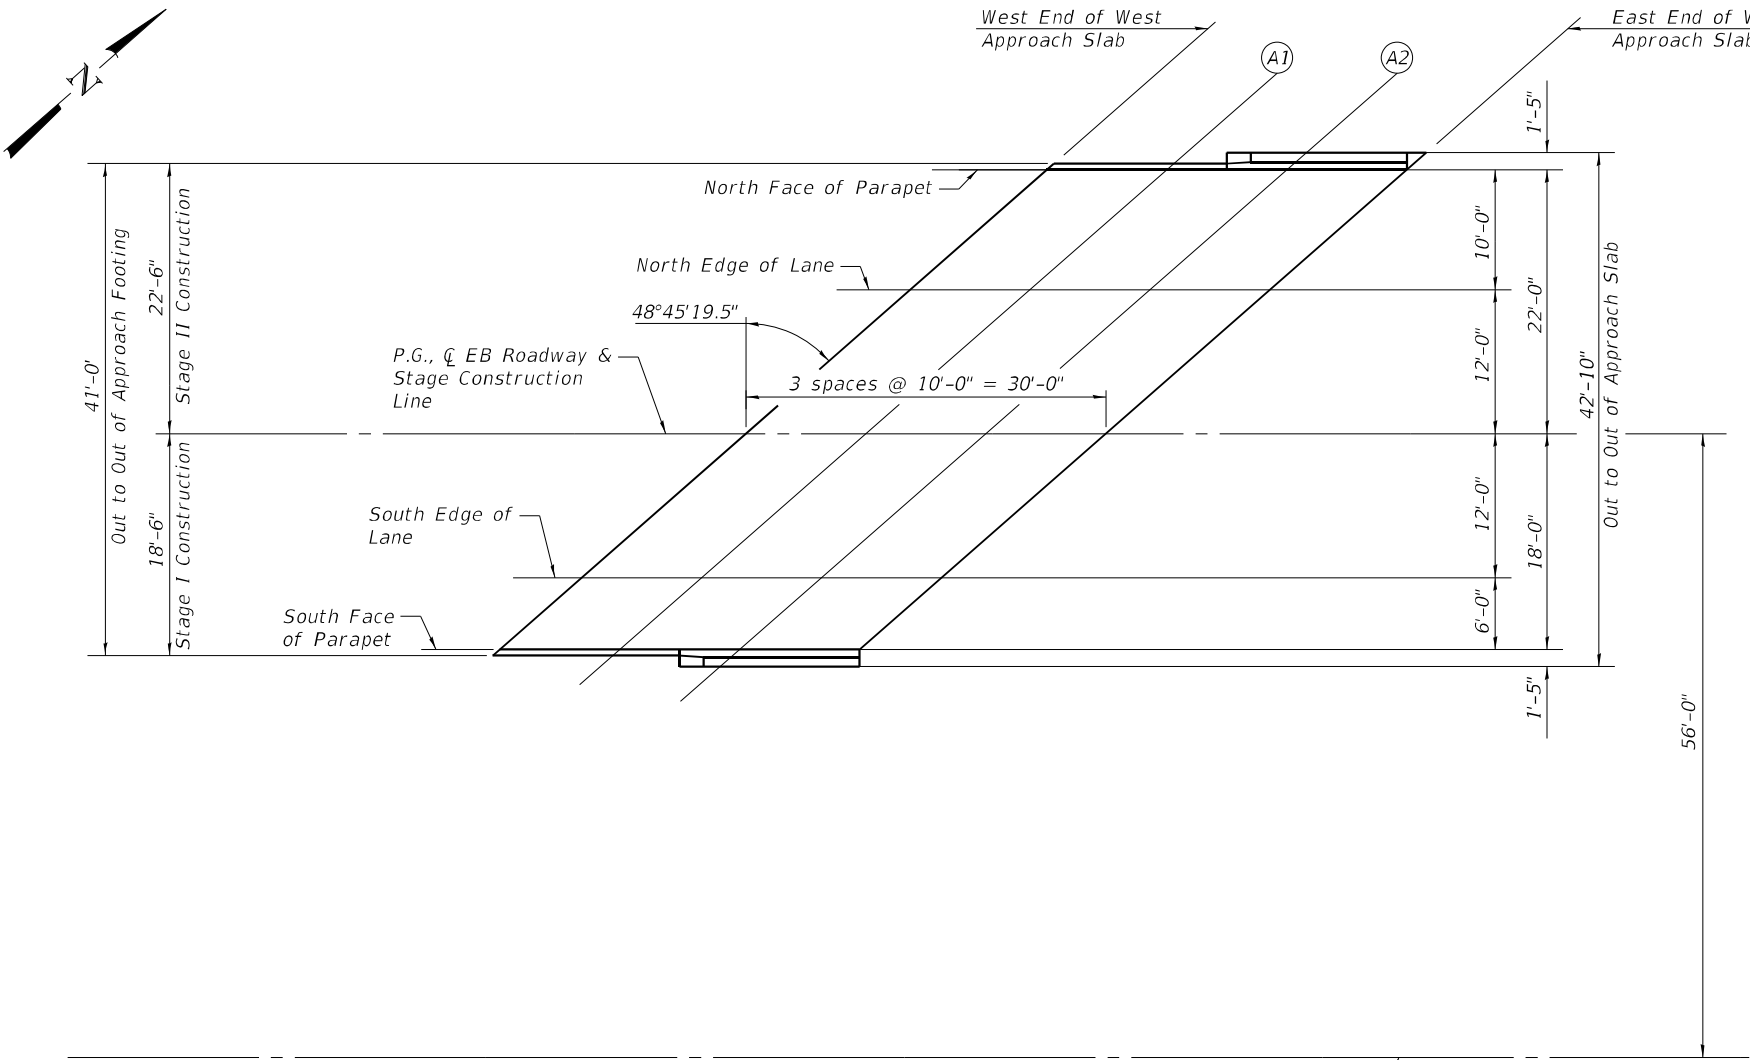

PLAN - WEST APPROACH SLAB

E-AS1

2-17-2017

CEC

Cummins
Engineering
Corporation

JOB = 2564.3
FILE = 0740069.0078-70024-023.026-TOA.dgn
DATE = 3/10/2025

DESIGNED - AAN
CHECKED - MDC
DRAWN - CDS
CHECKED - MDC

REVISED -
REVISED -
REVISED -
REVISED -

STATE OF ILLINOIS
DEPARTMENT OF TRANSPORTATION

TOP OF WEST APPROACH SLAB ELEVATIONS
STRUCTURE NO. 074-0070 (WB)

SHEET NO. 25 OF 49 SHEETS

F.A.I.	SECTION	COUNTY	TOTAL SHEETS	SHEET NO.
72	(74-68VB)B	PIATT	93	61
CONTRACT NO. 70024				
ILLINOIS FED. AID PROJECT				

NORTH FACE OF PARAPET

Location	Station	Offset	Theoretical Grade Elevations	Theoretical Grade Elevations Adjusted For Grinding
W. End of E. Appr. Slab	1440+71.30	-22.00	677.05	677.07
A3	1440+81.30	-22.00	677.00	677.02
A4	1440+91.30	-22.00	676.96	676.98
E. End of E. Appr. Slab	1441+01.30	-22.00	676.91	676.93

NORTH EDGE OF LANE

Location	Station	Offset	Theoretical Grade Elevations	Theoretical Grade Elevations Adjusted For Grinding
W. End of E. Appr. Slab	1440+59.90	-12.00	677.29	677.31
A3	1440+69.90	-12.00	677.25	677.27
A4	1440+79.90	-12.00	677.21	677.23
E. End of E. Appr. Slab	1440+89.90	-12.00	677.16	677.18

PROFILE GRADE, $\varnothing$ EB ROADWAY & STAGE CONSTRUCTION LINE


Location	Station	Offset	Theoretical Grade Elevations	Theoretical Grade Elevations Adjusted For Grinding
W. End of E. Appr. Slab	1440+46.21	0.00	677.52	677.54
A3	1440+56.21	0.00	677.48	677.50
A4	1440+66.21	0.00	677.45	677.47
E. End of E. Appr. Slab	1440+76.21	0.00	677.41	677.43

SOUTH EDGE OF LANE

Location	Station	Offset	Theoretical Grade Elevations	Theoretical Grade Elevations Adjusted For Grinding
W. End of E. Appr. Slab	1440+32.53	12.00	677.38	677.40
A3	1440+42.53	12.00	677.35	677.37
A4	1440+52.53	12.00	677.32	677.34
E. End of E. Appr. Slab	1440+62.53	12.00	677.28	677.30

SOUTH FACE OF PARAPET

Location	Station	Offset	Theoretical Grade Elevations	Theoretical Grade Elevations Adjusted For Grinding
W. End of E. Appr. Slab	1440+25.68	18.00	677.28	677.30
A3	1440+35.68	18.00	677.25	677.27
A4	1440+45.68	18.00	677.22	677.24
E. End of E. Appr. Slab	1440+55.68	18.00	677.19	677.21

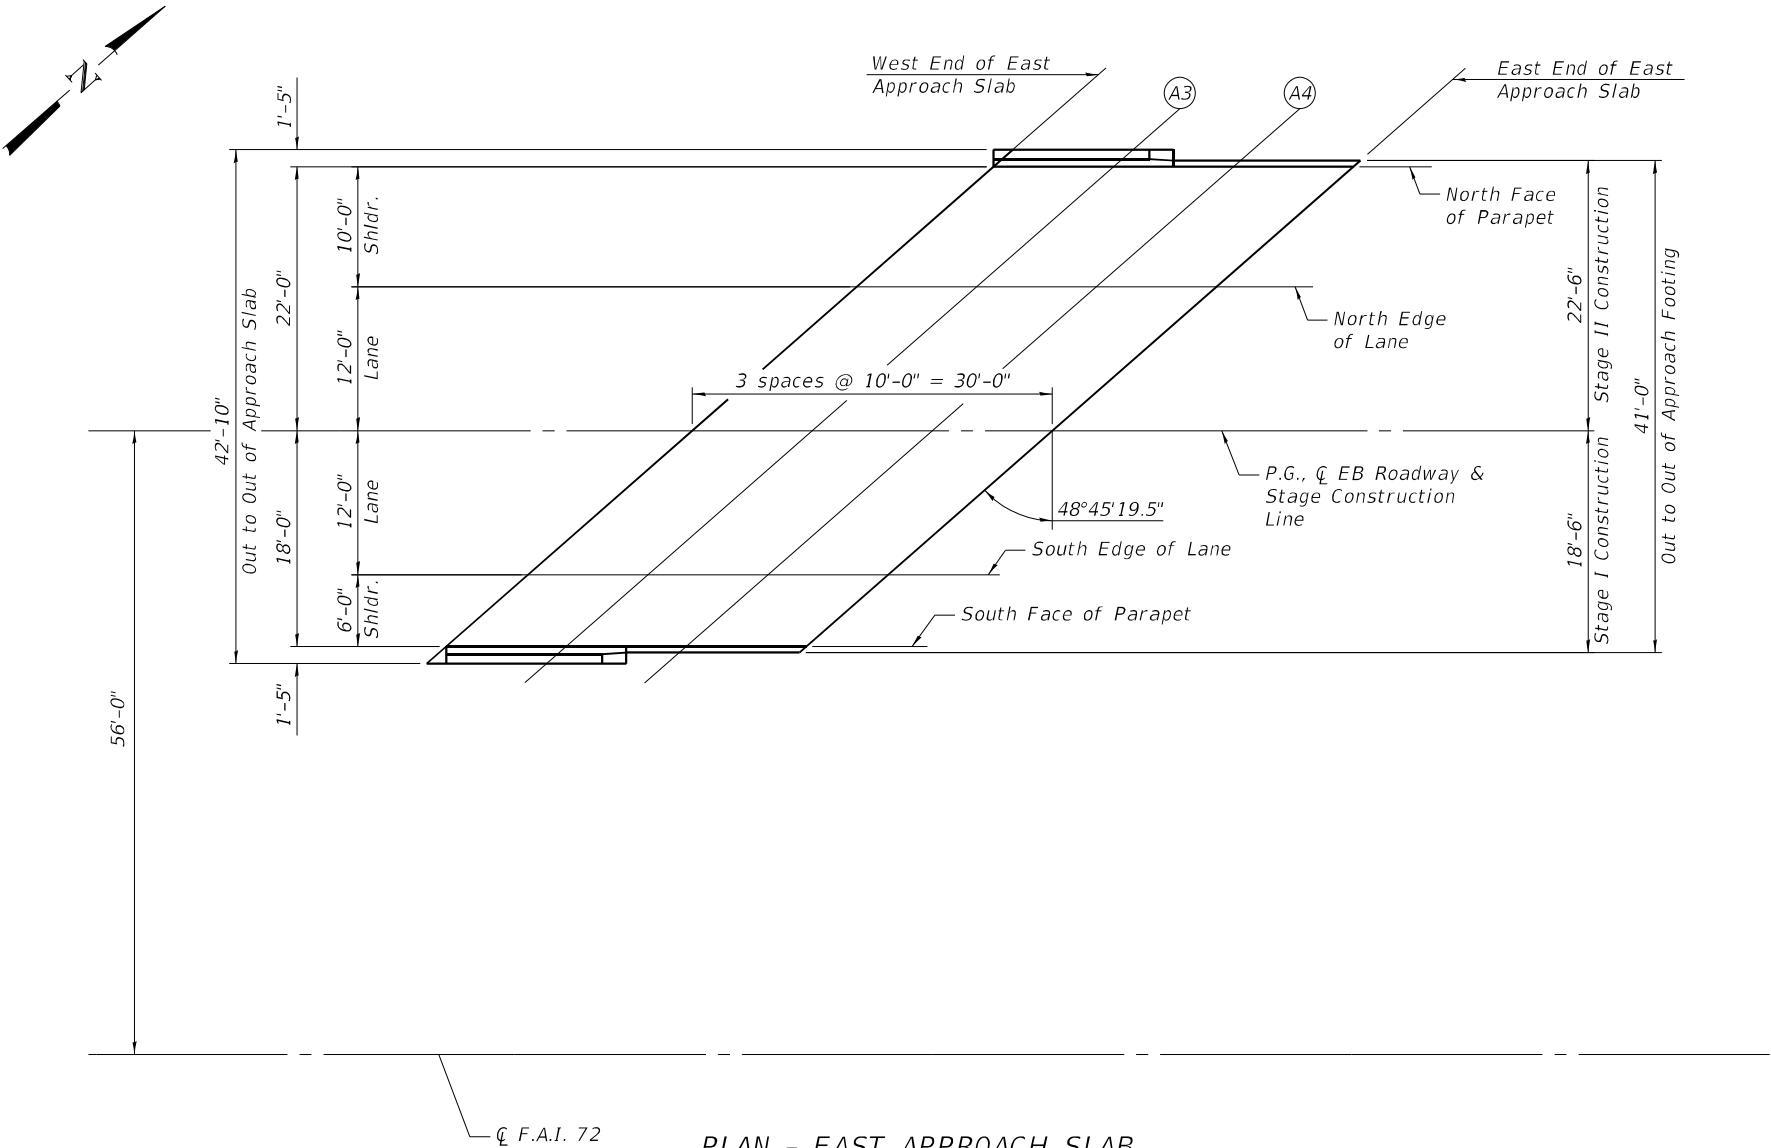

PLAN - EAST APPROACH SLAB

E-AS1

2-17-2017

CEC

Cummins
Engineering
Corporation

JOB = 2564.3
FILE = 0740069.0078-70024-023.026-TOA.dgn
DATE = 3/10/2025

DESIGNED - AAN
CHECKED - MDC
DRAWN - CDS
CHECKED - MDC

REVISED -
REVISED -
REVISED -
REVISED -

STATE OF ILLINOIS
DEPARTMENT OF TRANSPORTATION

TOP OF EAST APPROACH SLAB ELEVATIONS
STRUCTURE NO. 074-0070 (WB)

SHEET NO. 26 OF 49 SHEETS

F.A.I.

72

SECTION

(74-68VB)B

COUNTY

PIATT

TOTAL SHEETS


93

SHEET NO.

62

CONTRACT NO. 70024

ILLINOIS FED. AID PROJECT

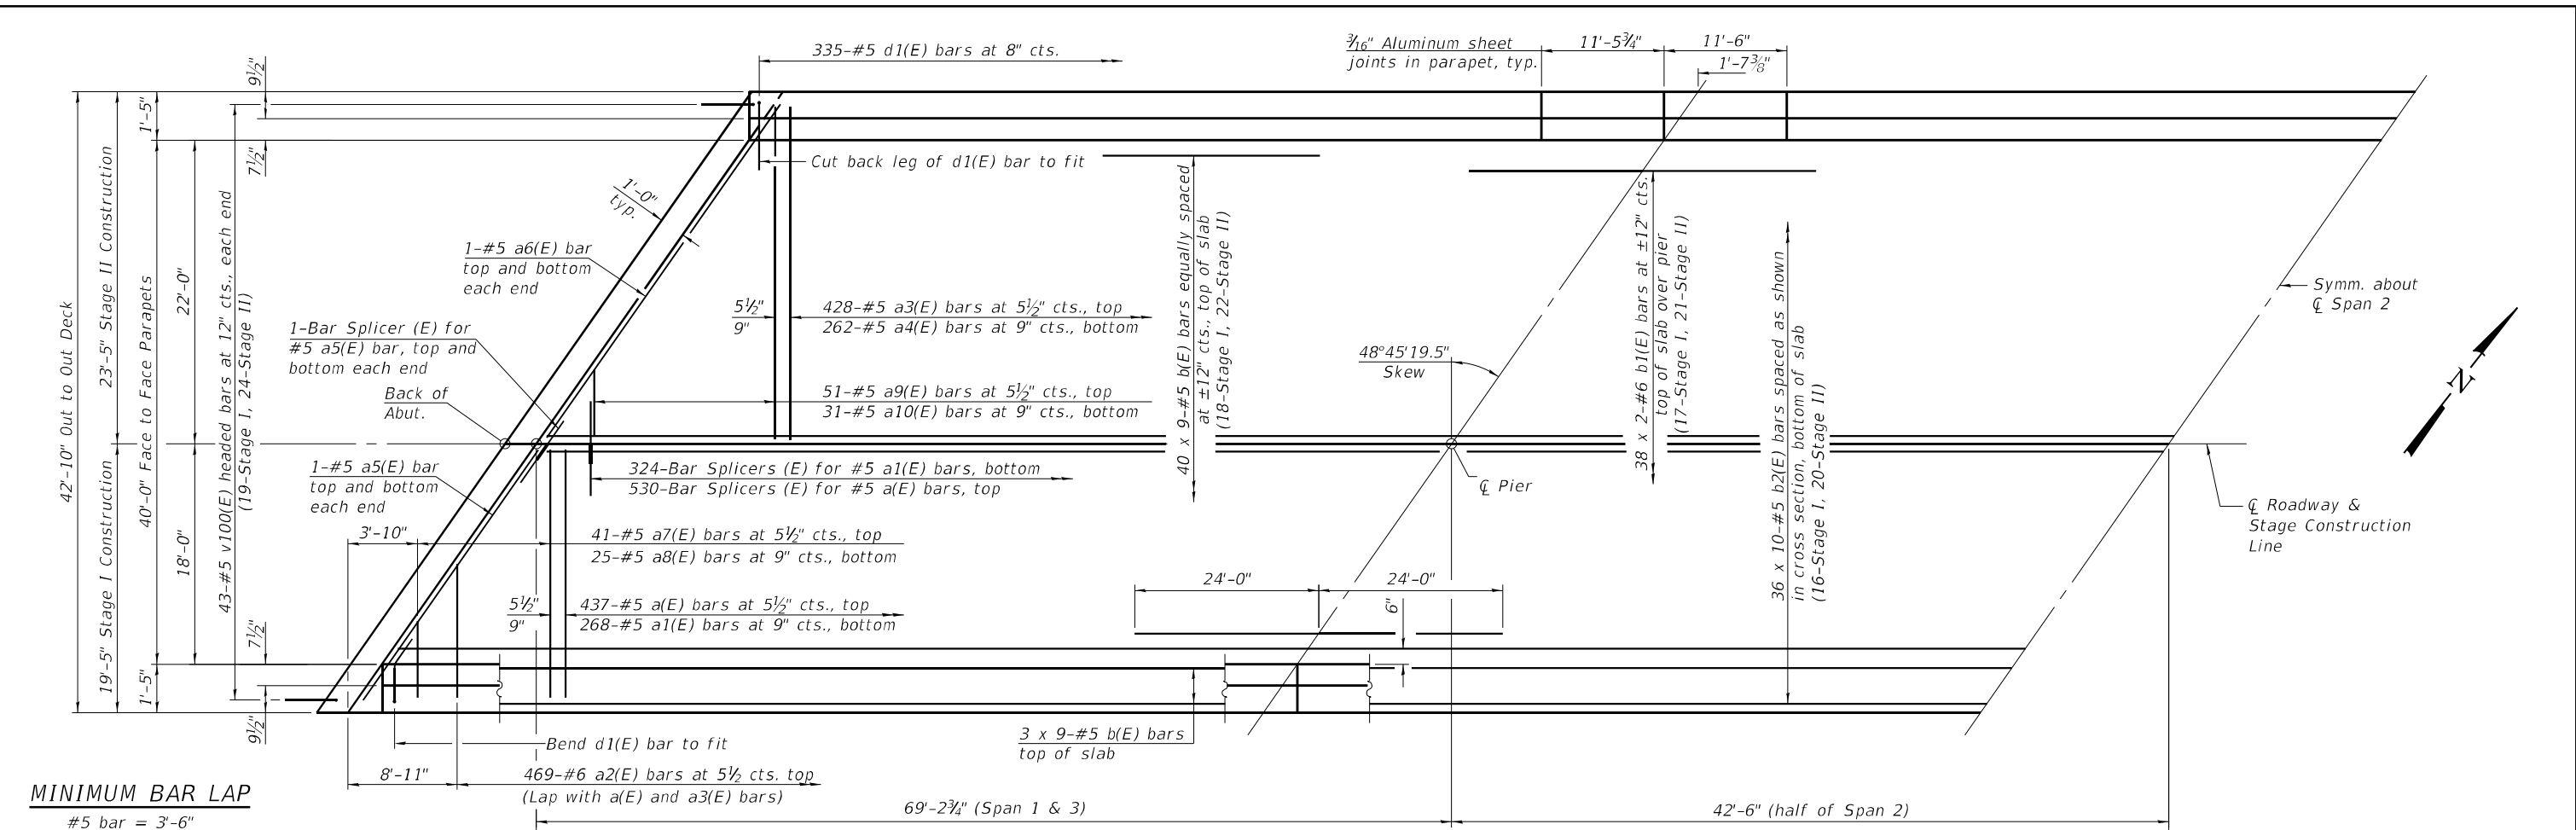


MINIMUM BAR LAP
#5 bar = 3'-6"

* See Field Cutting Diagram on sheet 28 of 49.
** Prior to grinding

PARTIAL PLAN


Notes:
See sheet 28 of 49 for superstructure details and Bill of Material.
Bars indicated thus 20 x 3-#5 etc. indicates 20 lines of bars with 3 lengths per line.

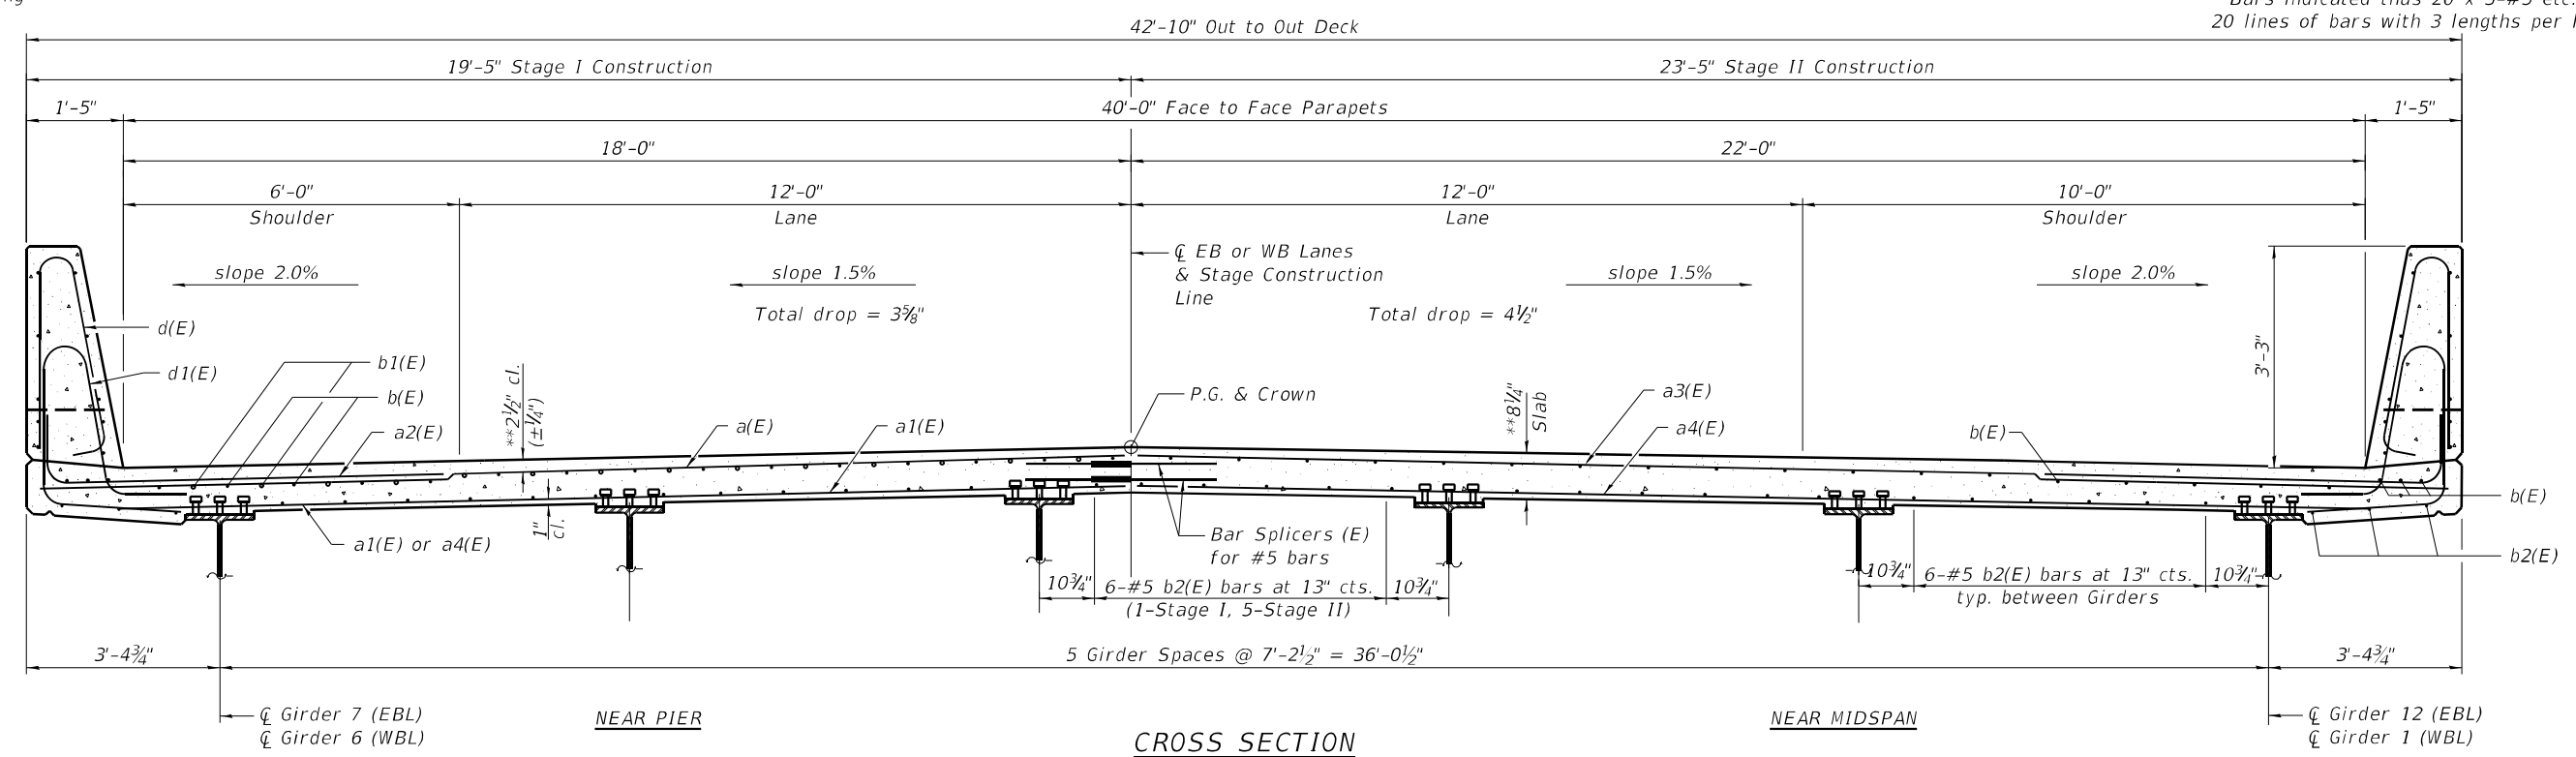

CROSS SECTION
(Looking East EBL)
(Looking West WBL)

SI-SB-2-L(>30°) 6-15-2019



CEC ENGINEERS & SURVEYORS	Cummins Engineering Corporation	JOB = 2564.3	DESIGNED - AAN	REVISED -	STATE OF ILLINOIS DEPARTMENT OF TRANSPORTATION	SUPERSTRUCTURE STRUCTURE NO. 074-0069 (EB) AND 074-0070 (WB)	SHEET NO. 27 OF 49 SHEETS	F.A.I.	SECTION	COUNTY	TOTAL SHEETS	SHEET NO.
		FILE = 0740069.0070-70024-027-028-Super.dgn	CHECKED - MDC	REVISED -				72	(74-68VB/B)	PIATT	93	63
		DATE = 3/10/2025	DRAWN - TSH	REVISED -				CONTRACT NO. 70024				
			CHECKED - MDC	REVISED -				ILLINOIS FED. AID PROJECT				

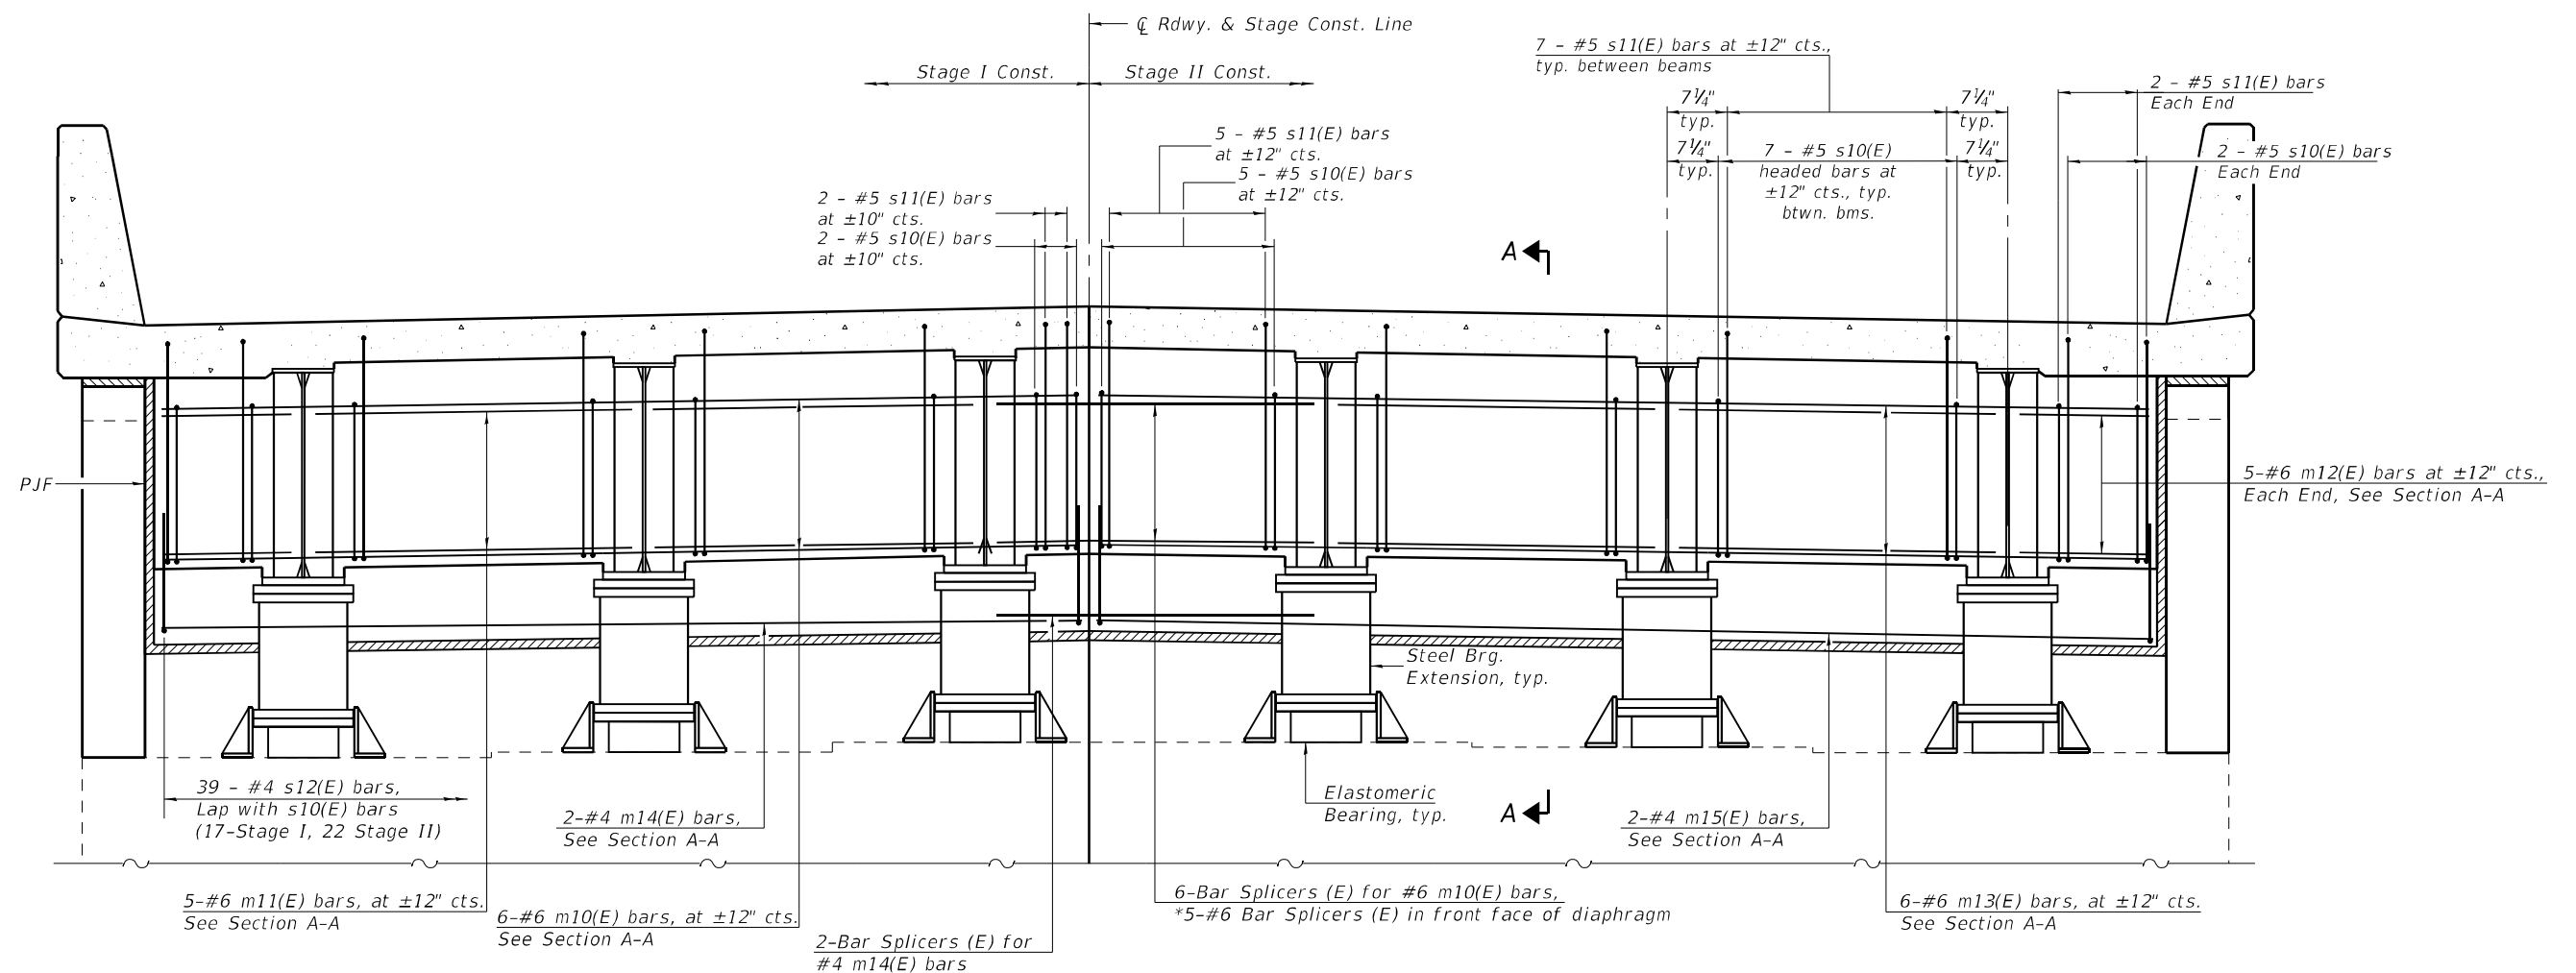


* See Sheet 48 of 49 for detail of bar splicer in front face of diaphragm.

DIAPHRAGM AT ABUTMENT



(W. Abut. WB/E. Abut. EB shown,
E. Abut. WB/W. Abut. EB similar)
(Looking West-W. Abut. WB,
Looking East-E. Abut. EB)

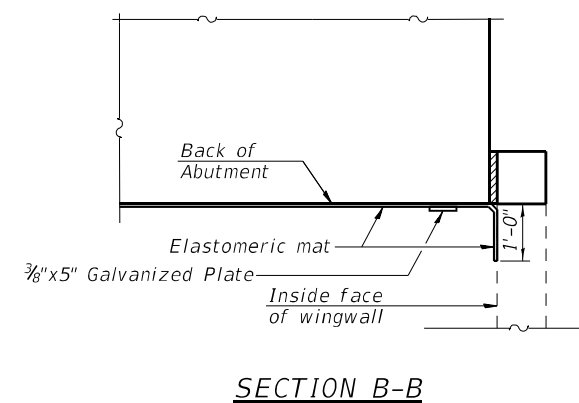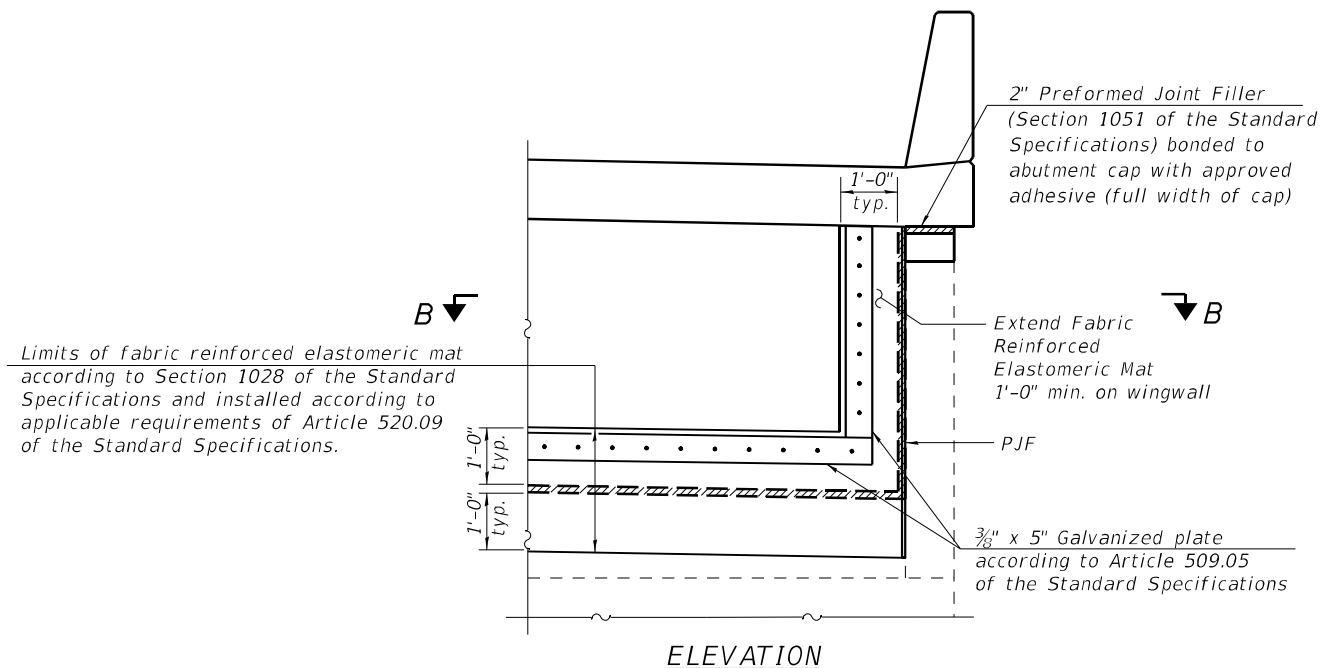

Notes:
See sheet 28 of 49 for superstructure details and Bill of Material.
See sheet 30 of 49 for Section A-A.
The s10(E), s11(E) and s12(E) bars shall be placed parallel to the beams.
Spacing for these bars shall be at right angles to the beams.
Cost of fabric reinforced elastomeric mat, galvanized plate, stainless steel expansion bolts with nuts and washers and installation are included in the cost of Concrete Superstructure.

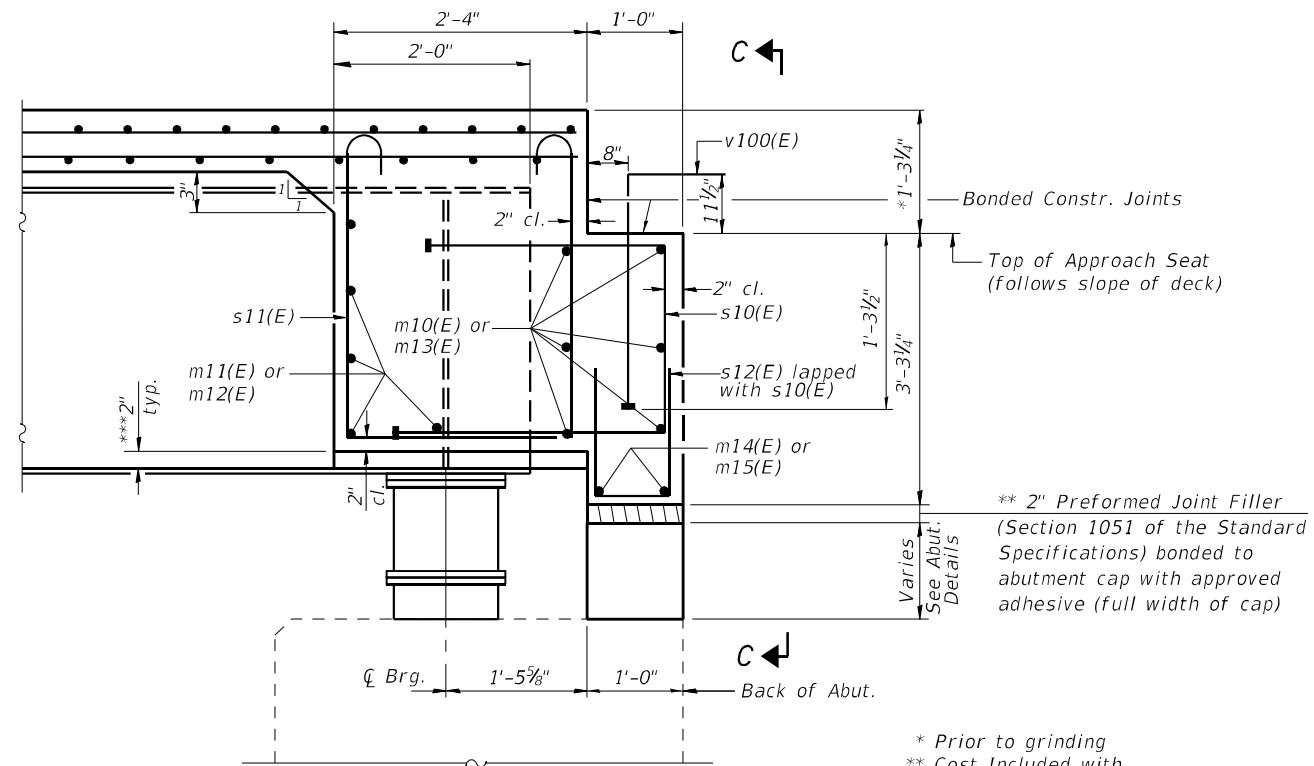

- * Prior to grinding
- ** Cost Included with Concrete Superstructure
- *** Diaphragm concrete within beam flange drops to top of bottom flange

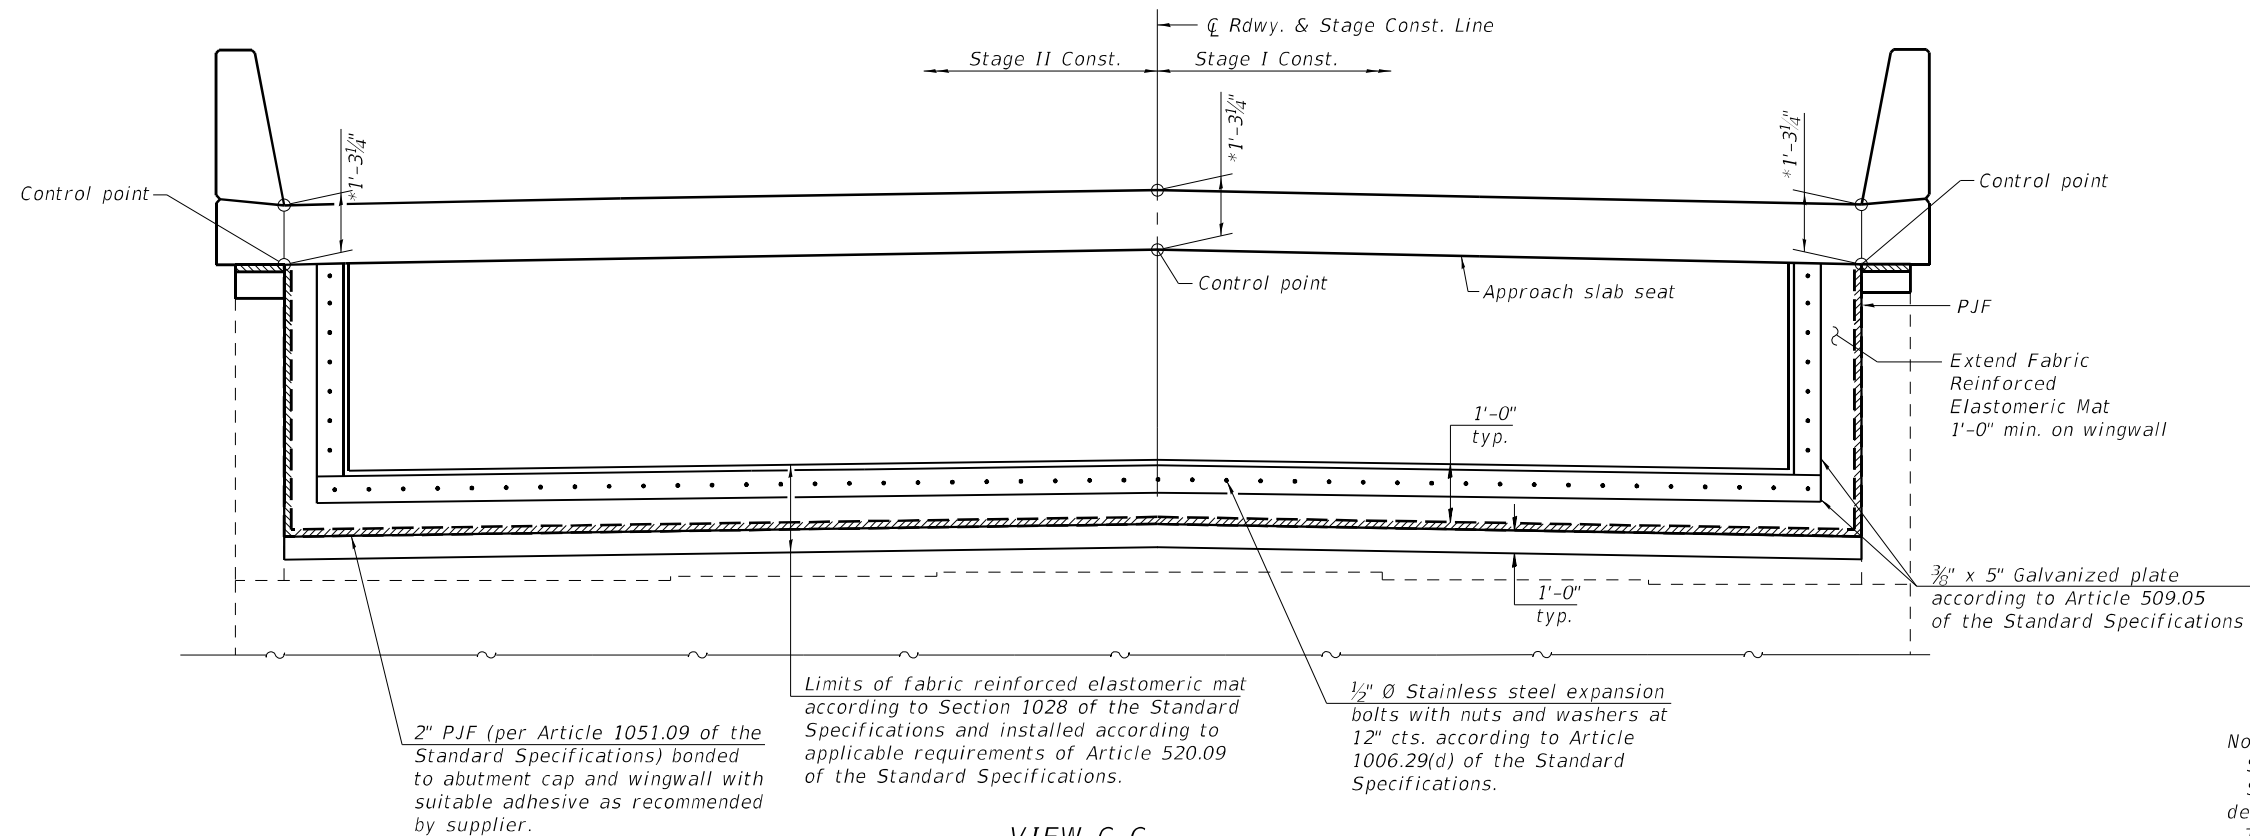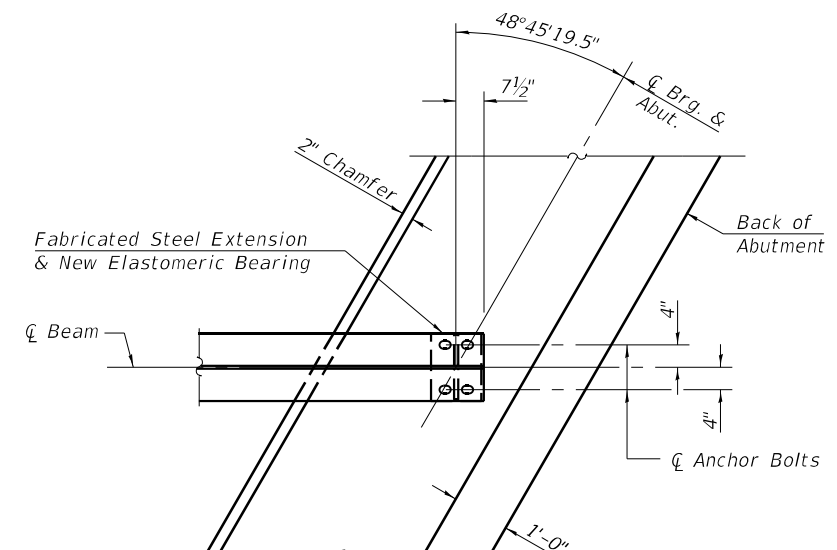

Notes:

- See sheet 28 of 49 for superstructure details and Bill of Material.
- See sheets 41 and 42 of 49 for abutment back wall reinforcement details and bill of material.
- The approach slab seat shall have a constant slope determined from the control points shown.


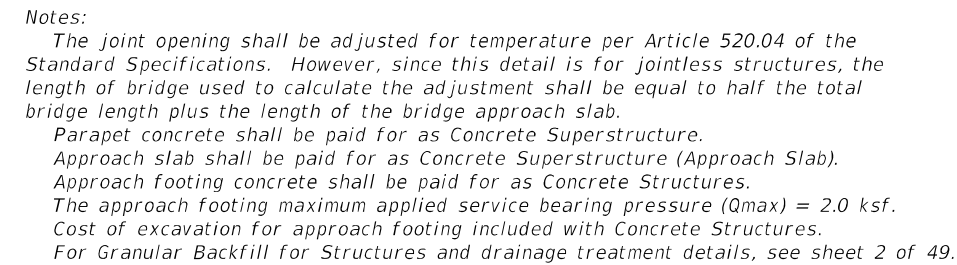


Diagram illustrating the dimensions and components of a bolted connection:


- Threads:** Indicated on the left side of the bolt.
- 4"**: Dimension from the end of the threads to the end of the parapet.
- End of parapet:** The point where the parapet ends.
- 3'-6"**: Total length of the bolt.
- Nut:** Located at the right end of the bolt.
- Locknut and washer:** Located at the left end of the bolt.
- 1/4"**: Dimension from the end of the locknut and washer to the end of the parapet.



BAR d11(E)

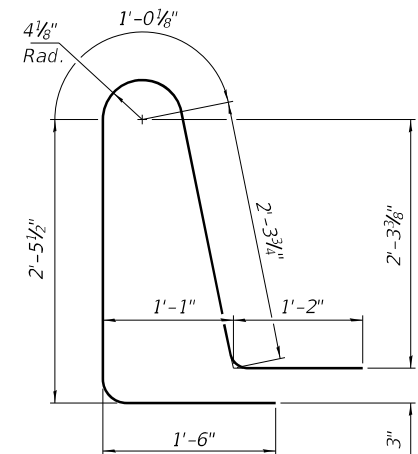

SECTION A-A

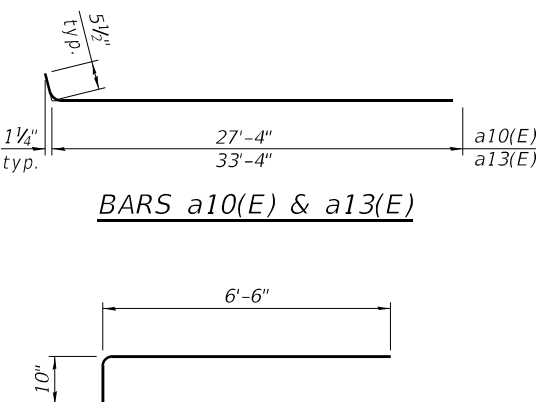

BAR a12(E)



END OF SEAL
(At West approaches only)



S.N. 074-0070 (WB)
BILL OF MATERIAL

Bar	No.	Size	Length	Shape
a10(E)	60	#5	27'-10"	
a11(E)	80	#8	27'-5"	
a12(E)	56	#5	7'-4"	
a13(E)	60	#5	33'-10"	
a14(E)	80	#8	33'-5"	
b10(E)	124	#5	29'-8"	
b11(E)	196	#9	29'-8"	
b12(E)	8	#5	14'-9"	
b13(E)	8	#5	14'-4"	
b14(E)	2	#4	14'-3"	
b15(E)	2	#4	14'-10"	
d10(E)	92	#5	6'-5"	
d11(E)	92	#5	8'-6"	
e10(E)	40	#4	14'-8"	
t10(E)	84	#4	14'-8"	
w10(E)	40	#5	27'-6"	
w11(E)	40	#5	33'-7"	
Concrete Superstructure			Cu. Yd.	7.8
Concrete Superstructure (Approach Slab)			Cu. Yd.	119.0
Concrete Structures			Cu. Yd.	38.2
Reinforcement Bars, Epoxy Coated			Pound	46,370

BAIA-CIP-39CS-L($>30^\circ$) 10-12-2021

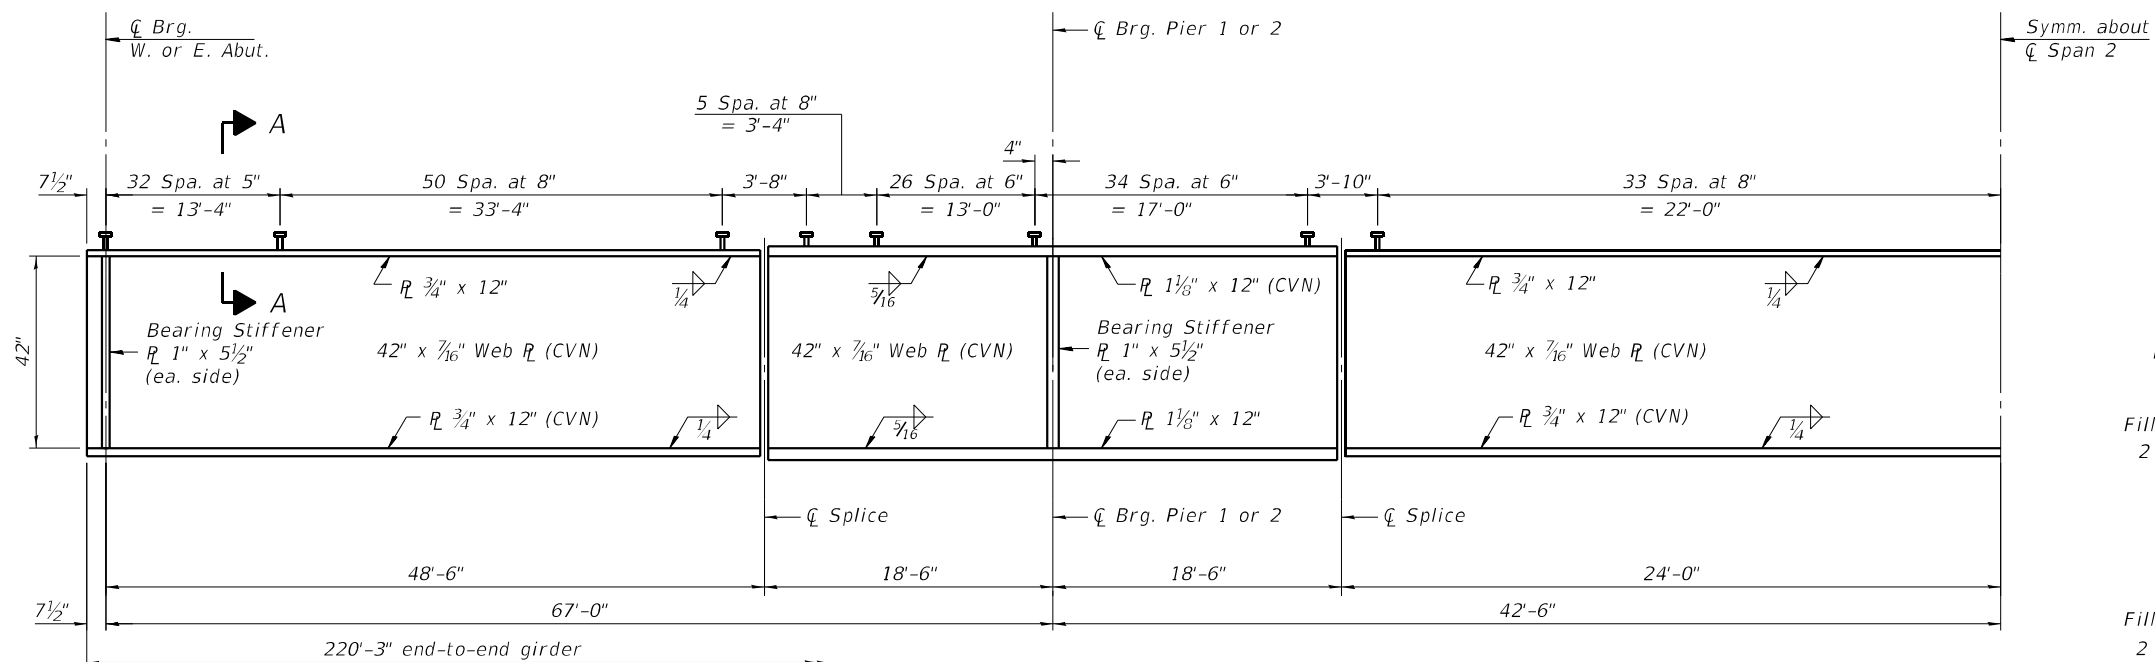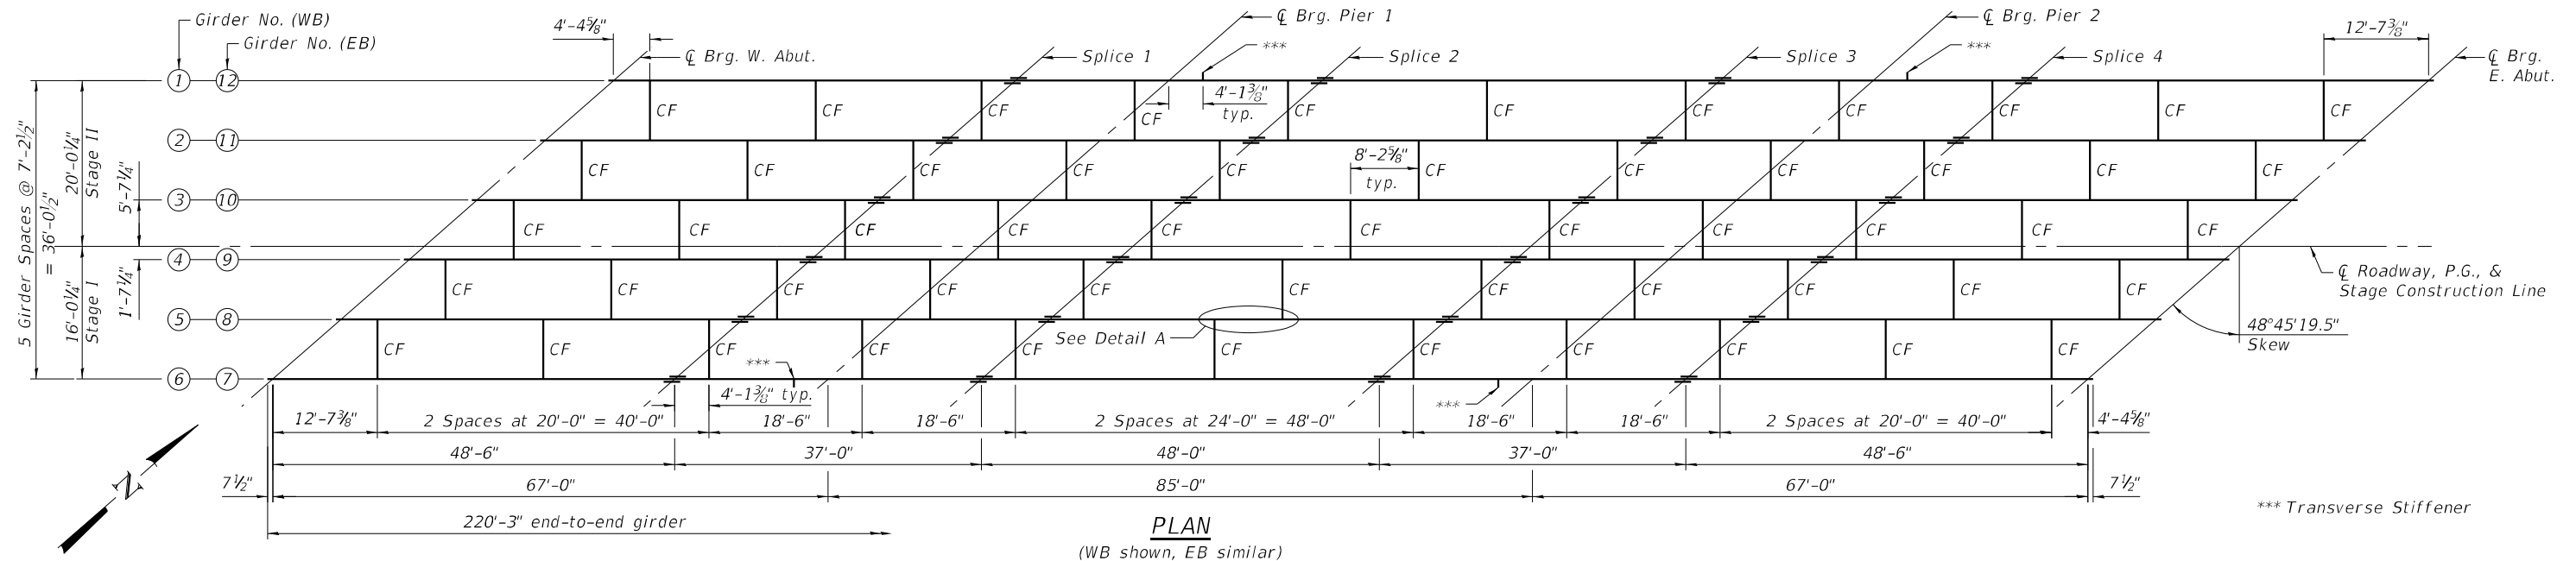


Notes:

All cross frames or diaphragms between beams or girders shall be installed with erection pins and bolts in accordance with the erection plan approved by the Engineer. Individual cross frames or diaphragms at supports may be temporarily disconnected to install bearing anchor bolts.


Load carrying components designated "CVN" shall conform to the Charpy-VNotch Impact Energy Requirement, Zone 2.

See Sheet 34 of 49 for Detail A.


All steel shall be AASHTO M270 Grade 50.

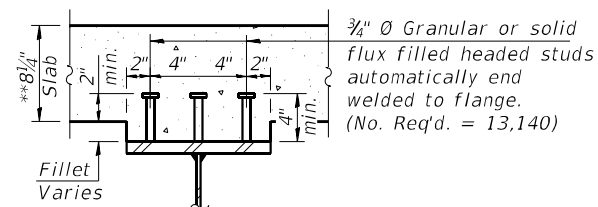

*** Prior to grinding.

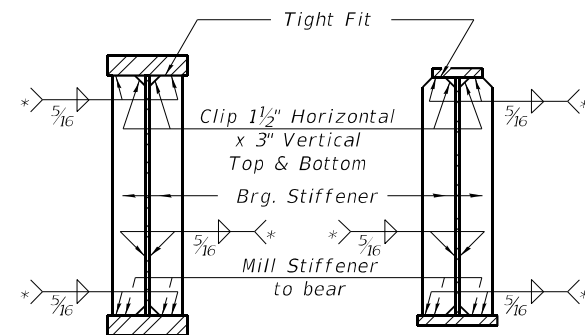


* Terminate 1/4" (±1/8") from the end of plate intersects.

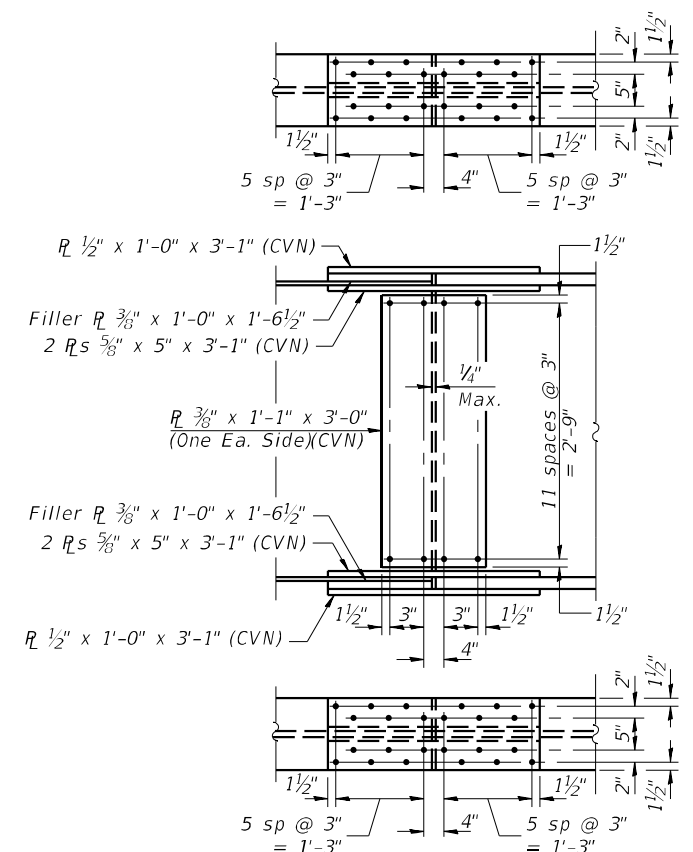

INTERIOR GIRDER MOMENT TABLE				
	0.4 Sp. 1/ 0.6 Sp. 3	Pier 1/ Pier 2	0.5 Sp. 2	
I_s	(in ⁴)	10,926	15,257	10,926
$I_c(n)$	(in ⁴)	29,912	37,954	29,912
$I_c(3n)$	(in ⁴)	22,992	28,908	22,992
$I_c(cr)$	(in ⁴)	-	20,700	-
S_s	(in ³)	502	690	502
$S_c(n)$	(in ³)	731	941	731
$S_c(3n)$	(in ³)	674	871	674
$S_c(cr)$	(in ³)	-	788	-
S_x	(in ²)	690	763	692
DC1	(k/')	0.928	0.928	0.928
M _{DC1}	('k)	268	582	257
DC2	(k/')	0.175	0.175	0.175
M _{DC2}	('k)	51	108	50
DW	(k/')	0.333	0.333	0.333
M _{DW}	('k)	97	205	97
LLDF		0.628	.616	.603
M _{ℓ + IM}	('k)	804	932	790
f_t (Strength I)	(ksi)	10.0	10.0	10.0
$M_u + \frac{1}{3} f_t S_x$	('k)	2,143	3,013	2,104
$\phi_r M_n$	('k)	3,739	-	3,746
f_s DC1	(ksi)	6.4	10.1	6.1
f_s DC2	(ksi)	0.9	1.6	0.9
f_s DW	(ksi)	1.7	3.1	1.7
$f_s (\ell + IM)$	(ksi)	13.2	14.2	13.0
f_t (Service II)	(ksi)	10.0	10.0	10.0
$f_s + \frac{f_t}{2}$ (Service II)	(ksi)	31.2	38.3	30.6
Service II Resistance	(ksi)	47.5	47.5	47.5
$f_s + \frac{f_t}{3}$ (Strength I)	(ksi)	38.1	47.5	37.4
$\phi_r F_n$	(ksi)	-	50.0	-
V_r	(k)	32.5	54.1	36.6


GIRDER REACTION TABLE		
	Abut.	Pier
LLDF	0.758	0.758
OCF	1.23	-
*R _{DC1}	(k)	*66.3
R _{DC2}	(k)	4.3
R _{DW}	(k)	8.1
R _ℓ	(k)	74.2
R _{IM}	(k)	18.5
R _{Total} (Strength I)(Impact)	(k)	262.6
R _{Total} (Strength I)(No Impact)	(k)	230.3

*R_{DC1} includes service reaction due to weight of approach slab and parapet on approach slab.

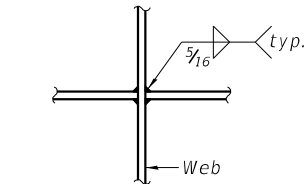

WEB WELD DETAIL


- I_s, S_s : Non-composite moment of inertia and section modulus of the steel section used for computing f_s (Total-Strength I, and Service II) due to non-composite dead loads (in.⁴ and in.³).
- $I_c(n), S_c(n)$: Composite moment of inertia and section modulus of the steel and deck based upon the modular ratio, "n", used for computing f_s (Total-Strength I, and Service II) in uncracked sections due to short-term composite live loads (in.⁴ and in.³).
- $I_c(3n), S_c(3n)$: Composite moment of inertia and section modulus of the steel and deck based upon 3 times the modular ratio, "3n", used for computing f_s (Total-Strength I, and Service II) in uncracked sections, due to long-term composite (superimposed) dead loads (in.⁴ and in.³).
- $I_c(cr), S_c(cr)$: Composite moment of inertia and section modulus of the steel and longitudinal deck reinforcement, used for computing f_s (Total-Strength I and Service II) in cracked sections, due to both short-term composite live loads and long-term composite (superimposed) dead loads (in.⁴ and in.³).
- S_x : Section modulus about the major axis of a section to the controlling flange, tension or compression, taken as yield moment with respect to the controlling flange over the yield strength of the controlling flange (in.³).
- DC1: Un-factored non-composite dead load (kips/ft.).
- M_{DC1}: Un-factored moment due to non-composite dead load (kip-ft.).
- DC2: Un-factored long-term composite (superimposed excluding future wearing surface) dead load (kips/ft.).
- M_{DC2}: Un-factored moment due to long-term composite (superimposed excluding future wearing surface) dead load (kip-ft.).
- DW: Un-factored long-term composite (superimposed future wearing surface only) dead load (kips/ft.).
- M_{DW}: Un-factored moment due to long-term composite (superimposed future wearing surface only) dead load (kip-ft.).
- LLDF: Live Load Distribution Factor for moment and shear computed according to Article 4.6.2.2 and further IDOT provisions.
- M_{ℓ + IM}: Un-factored live load moment plus dynamic load allowance (impact) (kip-ft.).
- M_u : Strength I load combination of factored design moments (kip-ft.).
1.25 (M_{DC1} + M_{DC2}) + 1.5 M_{DW} + 1.75 M_{ℓ + IM}
- f_t : Factored calculated flange lateral bending stress as calculated using Article 6.10.1.6 and as further simplified by IDOT provisions (ksi).
- $\phi_r M_n$: Factored nominal flexural resistance of the section determined as specified in Article 6.10.7.1 or A6 as applicable (kip-ft.).

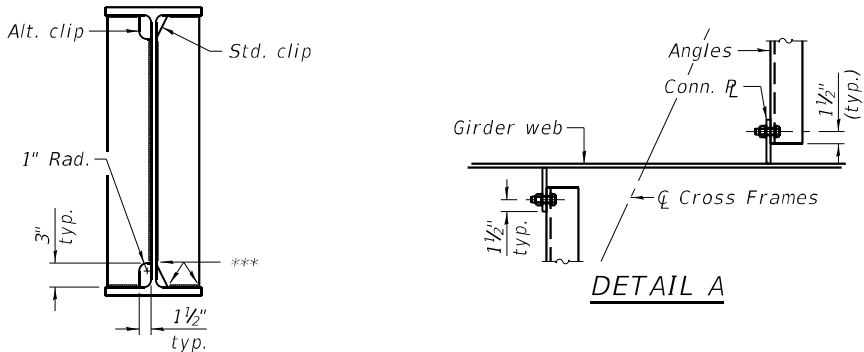

WELD LIMITS AND CLIP DETAILS

*** Stop welds 1/4" (±1/8") from edges as shown. Typical.

- f_s DC1: Un-factored stress at edge of flange for controlling steel flange due to vertical non-composite dead loads as calculated below (ksi).
M_{DC1} / S_s
- f_s DC2: Un-factored stress at edge of flange for controlling steel flange due to vertical composite dead loads as calculated below (ksi).
M_{DC2} / $S_c(3n)$ or M_{DC2} / $S_c(cr)$ as applicable.
- f_s DW: Un-factored stress at edge of flange for controlling steel flange due to vertical composite future wearing surface loads as calculated below (ksi).
M_{DW} / $S_c(3n)$ or M_{DW} / $S_c(cr)$ as applicable.
- $f_s (\ell + IM)$: Un-factored stress at edge of flange for controlling steel flange due to vertical composite live load plus impact loads as calculated below (ksi).
M_{ℓ + IM} / $S_c(n)$ or M_{ℓ + IM} / $S_c(cr)$ as applicable.
- $f_s + f_t/2$ (Service II): Sum of stresses as computed below (ksi).
 f_s DC1 + f_s DC2 + f_s DW + 1.3 $f_s (\ell + IM)$ + $f_t/2$
- Service II Resistance: Composite (0.95R_{hF_{yr}}) or noncomposite (0.80R_{hF_{yr}}) stress capacity according to Article 6.10.4.2 (ksi).
- $f_s + f_t/3$ (Strength I): Sum of stresses as computed below on non-compact sections (ksi).
1.25 (f_s DC1 + f_s DC2) + 1.5 f_s DW + 1.75 $f_s (\ell + IM)$ + $f_t/3$
- $\phi_r F_n$: Factored nominal flexural resistance of the section as specified in Article 6.10.7.2 or 6.10.8 as applicable (ksi).
- V_r : Maximum factored shear range in span computed according to Article 6.10.10.
- OCF: Obtuse Correction Factor according to Article 4.6.2.2.3c or as further simplified by IDOT provisions.
- R_{DC1} : Un-factored reaction due to non-composite dead load (kip).
- R_{DC2} : Un-factored reaction due to long-term composite (superimposed excluding future wearing surface) dead load (kip).
- R_{DW} : Un-factored reaction due to long-term composite (superimposed future wearing surface only) dead load (kip).
- R_ℓ : Un-factored live load reaction (kip).
- R_{IM} : Un-factored dynamic load allowance (impact) (kip).
- R_{Total} (Strength I)(Impact): Strength I load combination of factored design reactions (kip).
1.25 (R_{DC1} + R_{DC2}) + 1.5R_{DW} + 1.75 (R_ℓ + R_{IM})
- R_{Total} (Strength I)(No Impact): Strength I load combination of factored design reactions, not including dynamic load allowance (Impact) (kip).
1.25 (R_{DC1} + R_{DC2}) + 1.5R_{DW} + 1.75 (R_ℓ)

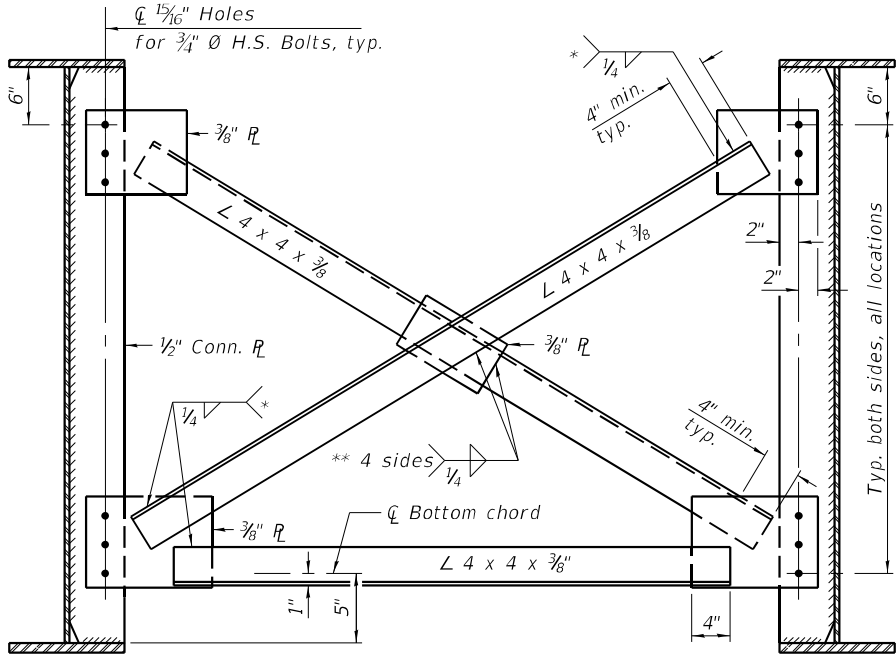


INTERIOR CROSS-FRAME

(110 Required)


- Notes:
- Two hardened washers required for each set of oversized holes. Omit connection plates on exterior side of exterior girders.
 - * Fillet weld angles along 3 sides on one face of gusset plate; however, if cross-frames are galvanized, weld all-around.

*** If cross-frames are galvanized, weld all-around.

CEC Cummins Engineering Corporation ENGINEERS & SURVEYORS	JOB = 2564.3	DESIGNED - AAN	REVISED -	STATE OF ILLINOIS DEPARTMENT OF TRANSPORTATION	STRUCTURAL STEEL STRUCTURE NO. 074-0069 (EB) AND 074-0070 (WB)	F.A.I.	SECTION	COUNTY	TOTAL SHEETS	SHEET NO.
	FILE = 0740069.0070-70024-033.035-Str Steel	CHECKED - MDC	REVISED -			72	(74-68VB)B	PIATT	93	70
	DATE = 4/15/2025	DRAWN - TSH	REVISED -			CONTRACT NO. 70024				
		CHECKED - MDC	REVISED -			SHEET NO. 34 OF 49 SHEETS				ILLINOIS FED. AID PROJECT

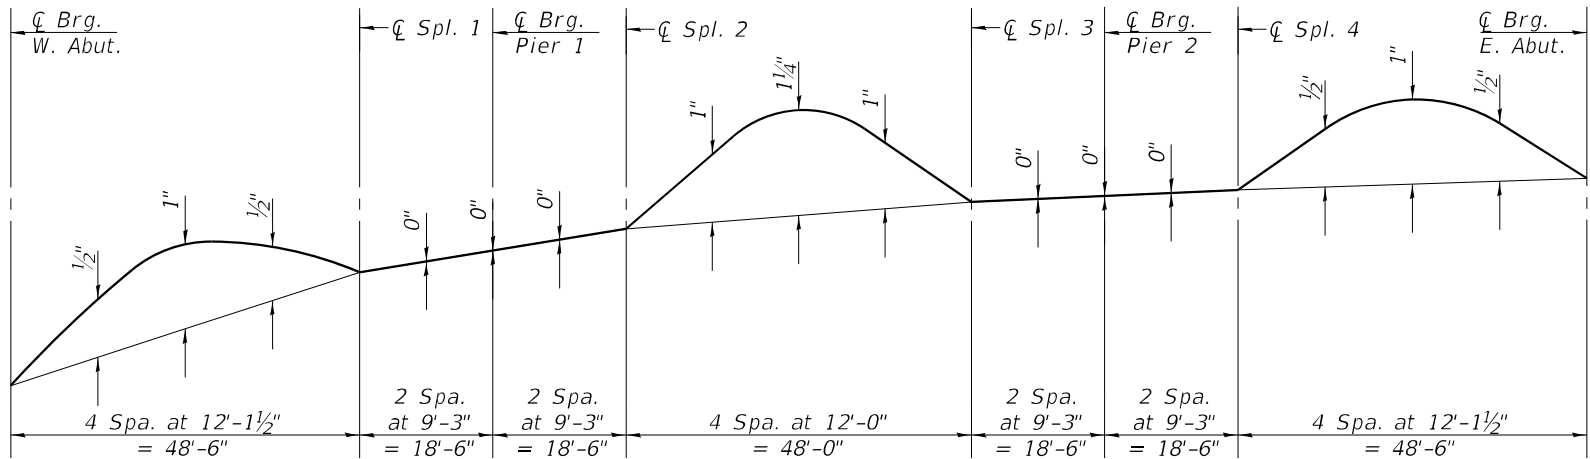

CAMBER DIAGRAM S.N. 074-0070 (WB)

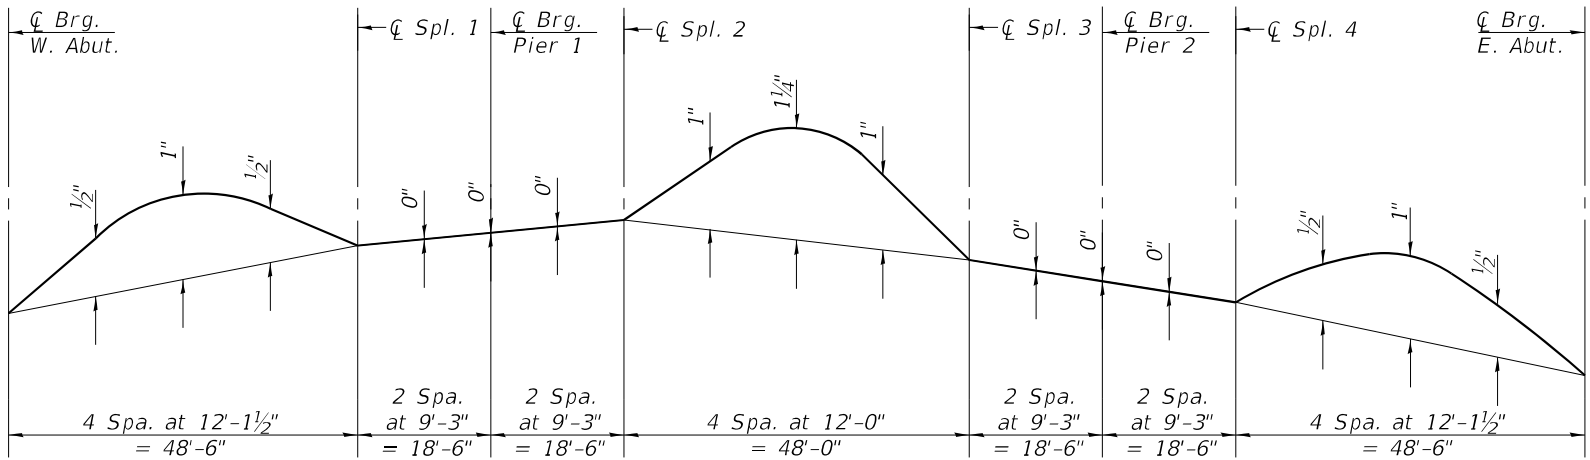

CAMBER DIAGRAM S.N. 074-0069 (EB)

TOP OF WEB ELEVATIONS S.N. 074-0070 (WB)


(For Fabrication Only)

Location	CL Brg. W. Abut.	CL Splice 1	CL Brg. Pier 1	CL Splice 2	CL Splice 3	CL Brg. Pier 2	CL Splice 4	CL Brg. E. Abut.
Girder 1	676.50	676.52	676.55	676.54	676.49	676.48	676.42	676.31
Girder 2	676.62	676.66	676.69	676.68	676.65	676.64	676.58	676.49
Girder 3	676.72	676.76	676.80	676.79	676.77	676.77	676.71	676.63
Girder 4	676.75	676.81	676.85	676.85	676.84	676.84	676.79	676.72
Girder 5	676.62	676.68	676.74	676.73	676.74	676.74	676.69	676.63
Girder 6	676.46	676.54	676.60	676.60	676.61	676.62	676.58	676.53

TOP OF WEB ELEVATIONS S.N. 074-0069 (EB)

(For Fabrication Only)

Location	CL Brg. W. Abut.	CL Splice 1	CL Brg. Pier 1	CL Splice 2	CL Splice 3	CL Brg. Pier 2	CL Splice 4	CL Brg. E. Abut.
Girder 7	676.24	676.36	676.44	676.47	676.54	676.58	676.56	676.60
Girder 8	676.33	676.46	676.54	676.57	676.66	676.70	676.69	676.73
Girder 9	676.40	676.54	676.63	676.66	676.76	676.80	676.79	676.85
Girder 10	676.30	676.45	676.54	676.58	676.69	676.73	676.73	676.79
Girder 11	676.15	676.31	676.40	676.44	676.56	676.61	676.61	676.68
Girder 12	675.96	676.13	676.23	676.27	676.40	676.45	676.45	676.54

 

Technical drawing of a composite beam cross-section. The drawing shows a central core of 5 layers of $\frac{7}{16}$ " elastomer, sandwiched between 4 - $\frac{3}{16}$ " steel plates. The total width is 12". The total height is 5 $\frac{1}{16}$ ". The drawing includes dimensions for the elastomer layers (3 $\frac{9}{16}$ " and 2"), the steel plates (2" and 2"), and the threaded studs (2" x 1'-1" x 1'-8"). The drawing also shows the bonded area (2") and the total length (1'-1").

Dimensions and components shown in the drawing:

- Overall width: 12"
- Overall height: 5 $\frac{1}{16}$ "
- Core height: 3 $\frac{9}{16}$ "
- Steel plate height: 2"
- Studs: 2" x 1'-1" x 1'-8"
- Core material: 5 - Layers of $\frac{7}{16}$ " elastomer
- Steel plates: 4 - $\frac{3}{16}$ " Steel plates
- Bonded area: 2"
- Overall length: 1'-1"

BEARING ASSEMBLY


$\frac{1}{8}$ "
 $\frac{1}{2}$ "
 $5\frac{3}{8}$ "
 $7\frac{1}{4}$ "
 $\frac{1}{2}$ "
 $\frac{1}{2}$ "
 $\frac{5}{16}$ "
 $\frac{1}{2}$ "
 $\frac{1}{2}$ "
 $\frac{1}{2}$ "
 10 "
 $2\frac{1}{8}$ "
 $4\frac{1}{2}$ "
 $4\frac{1}{2}$ "
 $\varnothing 1\frac{1}{4}$ Hole
 $\frac{1}{2}$ "
 $7\frac{1}{4}$ "

$\frac{1}{4}$ " Stainless steel plate, A240, Type 304, No. 1 finish.


SIDE RETAINER

Technical drawing of a rectangular plate with dimensions and hole locations. The overall dimensions are 1'-2" (width) and 1'-1" (height). The width is divided into four equal segments of 4" each. The height is divided into four equal segments of 4 1/2" each. There are four holes, each with a diameter of 7/8". The holes are arranged in a 2x2 grid, with the center of each hole at the intersection of the 4" segments. The distance from the center of each hole to the nearest edge is 4".

PLAN - TOP & BOTTOM

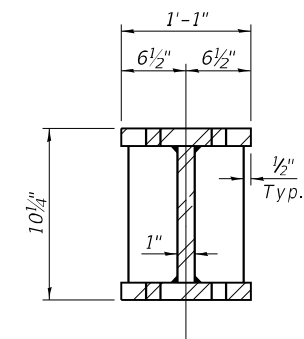

SECTION

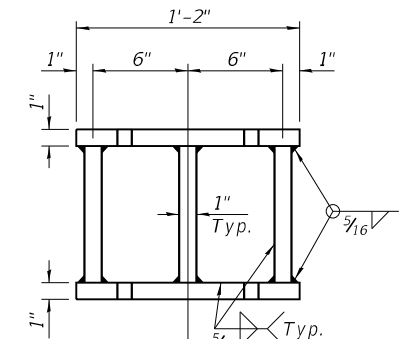ELEVATION

FABRICATED STEEL EXTENSION

Notes:

Anchor bolts for side retainers may be cast in place or installed in holes drilled before or after members are in place.

Drilled and set anchor bolts shall be installed according to Article 521.06 of the Standard Specifications.

Side retainers and other steel members required for the elastomeric bearing assembly shall be included in the cost of Elastomeric Bearing Assembly, Type I.

New steel extensions, shim plates and connection bolts are included with Furnishing and Erecting Structural Steel.

Prior to ordering any material, the Contractor shall verify in the field all bearing height and shim thickness dimensions.

Two 1/8 in. adjusting shims shall be provided for each bearing in addition to all other plates or shims and placed as shown on the bearing details.

All (embedded and separate) bearing plates, side retainers, anchor bolts, nuts, washers and pintles shall be galvanized according to AASHTO M111 or M232 as applicable.

The structural steel plates of the Bearing Assembly and Steel Extensions shall conform to the requirements of AASHTO M270 Grade 50.

FILL PLATE THICKNESS TABLE S.N. 074-0070 (WB)

	Girder 1	Girder 2	Girder 3	Girder 4	Girder 5	Girder 6
W. Abut.	2 $\frac{1}{4}$ "	2 $\frac{1}{8}$ "	1 $\frac{7}{8}$ "	2 $\frac{1}{4}$ "	1 $\frac{7}{8}$ "	1 $\frac{3}{4}$ "
E. Abut.	0"	$\frac{1}{8}$ "	$\frac{1}{2}$ "	$\frac{3}{8}$ "	$\frac{3}{4}$ "	1 $\frac{1}{4}$ "


FILL PLATE THICKNESS TABLE S.N. 074-0069 (EB)

	Girder 7	Girder 8	Girder 9	Girder 10	Girder 11	Girder 12
W. Abut.	2½"	2¼"	2⅓"	2½"	2¾"	2⅝"
E. Abut.	1¾"	1⅝"	1⅞"	3"	1"	7⁄8"

(Fill R "t" x 1'-0" x 1'-1")


BILL OF MATERIAL

<i>Item</i>	<i>Unit</i>	<i>Total</i>
Elastomeric Bearing Assembly Type I	Each	24
Anchor Bolts, 1"	Each	48

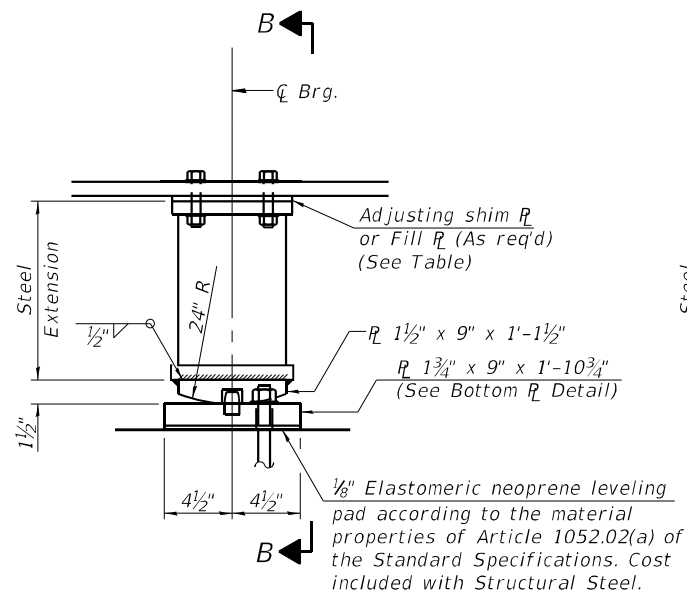


ELEVATION AT PIER 1

FIXED BEARING

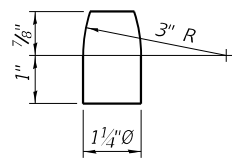

PINTLE

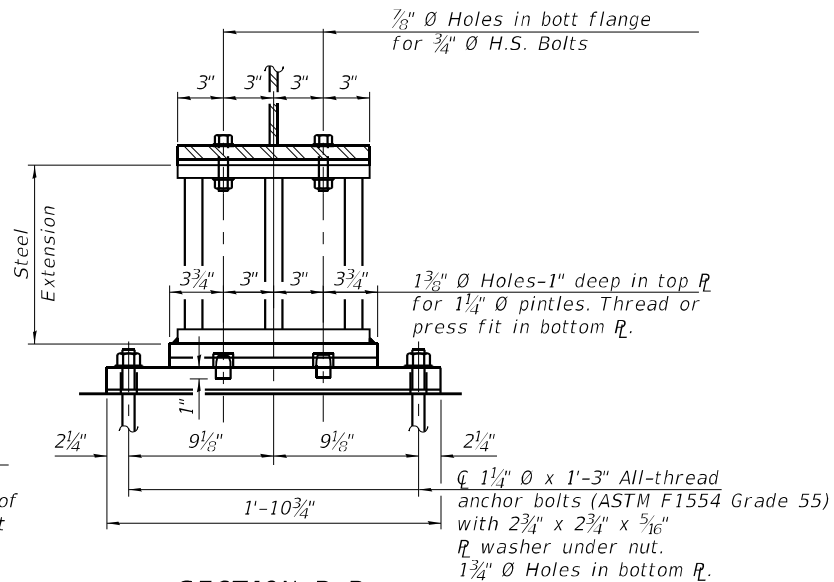

SECTION B-B

Notes:

Anchor bolts for side retainers may be cast in place or installed in holes drilled before or after members are in place.

Drilled and set anchor bolts shall be installed according to Article 521.06 of the Standard Specifications.

Side retainers and other steel members required for the elastomeric bearing assembly shall be included in the cost of Elastomeric Bearing Assembly, Type I.

New steel extensions, shim plates and connection bolts are included with Furnishing and Erecting Structural Steel.


Prior to ordering any material, the Contractor shall verify in the field all bearing height and shim thickness dimensions.

Two 1/8 in. adjusting shims shall be provided for each bearing in addition to all other plates or shims and placed as shown on the bearing details.


All (embedded and separate) bearing plates, side retainers, anchor bolts, nuts, washers and pintles shall be galvanized according to AASHTO M111 or M232 as applicable.

The structural steel plates and pintles of the fixed bearing steel extensions shall conform to the requirements of AASHTO M270 Grade 50


See Sheet 47 of 49 for Anchor Bolt Layout.

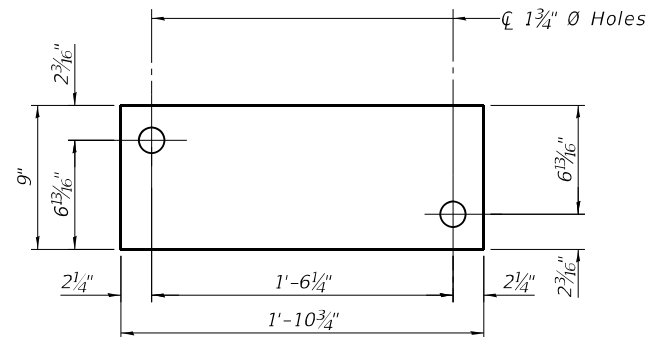

BOTTOM R DETAIL

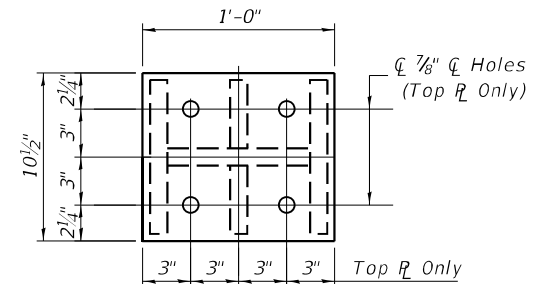

PLAN - TOP

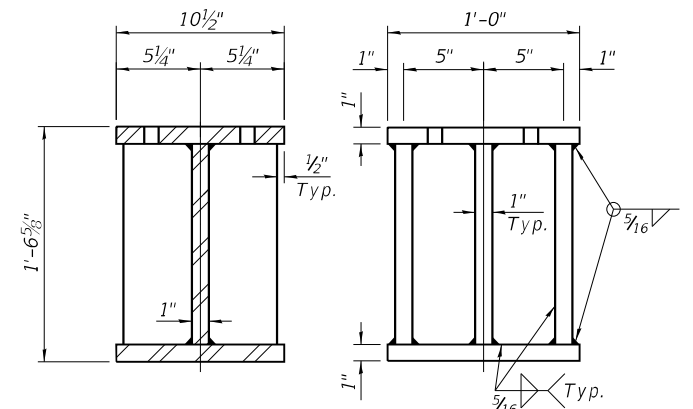

SECTION

ELEVATION

FABRICATED STEEL EXTENSION AT PIER 1

(12 Required)

FILL "t" DIMENSION TABLE S.N. 074-0070 (WB)

	Girder 1	Girder 2	Girder 3	Girder 4	Girder 5	Girder 6
Pier 1	3/8"	1/4"	1/8"	3/4"	0"	1/8"


FILL "t" DIMENSION TABLE S.N. 074-0069 (EB)

	Girder 7	Girder 8	Girder 9	Girder 10	Girder 11	Girder 12
Pier 1	3/4"	1/2"	1/2"	5/8"	3/8"	5/8"

(Fill R "t" x 10 1/2" x 1'-0")

BILL OF MATERIAL

Item	Unit	Total
Anchor Bolts, 1 1/4"	Each	24

 

Technical drawing of a composite beam cross-section. The drawing shows a central core of 3 layers of $1\frac{1}{16}$ " elastomer, sandwiched between 2 - $\frac{3}{16}$ " steel plates. The total width is 1'-3". The top and bottom steel plates are 2" wide. The central elastomer core is 11" wide. The total height is 4 $\frac{1}{16}$ ". The top and bottom elastomer layers are 2 $\frac{1}{16}$ " thick. The central elastomer layer is 1" thick. The top and bottom steel plates are 1" thick. The drawing also shows 3/4" Ø Threaded stud with flat washer & hex nut. (4-reqd.) and R 2 $\frac{1}{4}$ " x 1'-3" x 2'-0".

BEARING ASSEMBLY

Technical drawing of a stainless steel plate with a triangular cutout and a hole. The drawing includes front and side views with dimensions in inches.

Front View Dimensions:

- Top horizontal dimension: $\frac{1}{8}''$
- Left vertical dimension: $\frac{9}{16}''$
- Bottom horizontal dimension: $\frac{1}{2}''$
- Right vertical dimension: $4\frac{1}{2}''$
- Bottom horizontal dimension (under cutout): $8\frac{3}{4}''$
- Bottom horizontal dimension (under hole): $\frac{1}{2}''$
- Bottom horizontal dimension (under hole): $\frac{1}{2}''$
- Angle of cutout: $5/16$
- Horizontal distance from left edge to cutout vertex: $\frac{1}{2}''$
- Horizontal distance from cutout vertex to hole center: $2\frac{3}{4}''$
- Horizontal distance from hole center to right edge: $\frac{1}{2}''$

Side View Dimensions:

- Top horizontal dimension: $\frac{1}{2}''$
- Right vertical dimension: $\frac{1}{2}''$
- Right vertical dimension: $\frac{1}{2}''$
- Right vertical dimension: $6\frac{1}{2}''$
- Right vertical dimension: $6\frac{1}{2}''$
- Right vertical dimension: $1'-2''$
- Bottom horizontal dimension: $8\frac{3}{4}''$
- Bottom horizontal dimension: $\frac{1}{2}''$
- Bottom horizontal dimension: $\frac{1}{2}''$

Material and Finish:

$\frac{1}{4}''$ Stainless steel plate, A240, Type 304, No. 1 finish.


Feature:

$\varnothing 1\frac{3}{4}''$ Hole


SIDE RETAINER

$1'-2\frac{7}{8}"$
 $1'-2\frac{7}{8}"$
 $\frac{1}{2}"$
 $\frac{1}{2}"$
 $9\frac{1}{2}"$
typ.
 $8\frac{7}{16}"$
typ.
 G Brg.
 G Girder

RETAINER LAYOUT

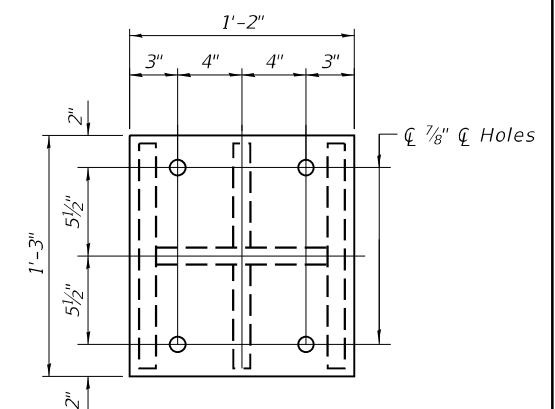

PLAN - TOP & BOTTOM

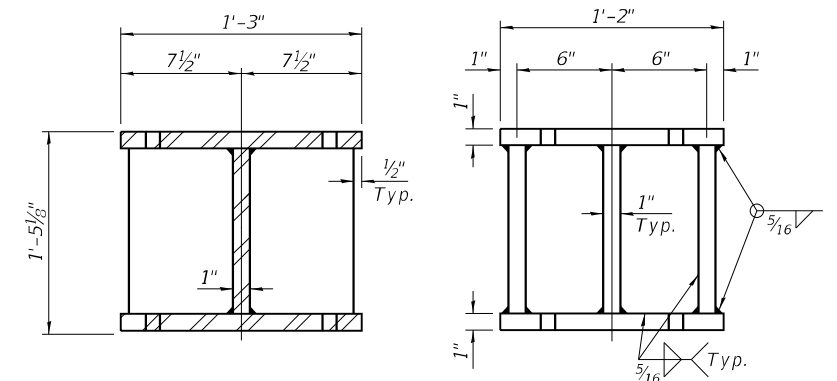

SECTION

ELEVATION

FABRICATED STEEL EXTENSION AT PIER 2
(12 Required)

FILL "t" DIMENSION TABLE S.N. 074-0070 (WB)

	Girder 1	Girder 2	Girder 3	Girder 4	Girder 5	Girder 6
Pier 2	1/8"	1/8"	1/4"	0"	3/8"	3/8"


FILL "t" DIMENSION TABLE S.N. 074-0069 (EB)

	Girder 7	Girder 8	Girder 9	Girder 10	Girder 11	Girder 12
Pier 2	1 $\frac{1}{8}$ "	$\frac{1}{2}$ "	$\frac{1}{2}$ "	$\frac{5}{8}$ "	$\frac{5}{8}$ "	$\frac{5}{8}$ "

(Fill R_L "t" x 1'-0" x 1'-3")


BILL OF MATERIAL

Item	Unit	Total
Elastomeric Bearing Assembly Type I	Each	12
Anchor Bolts. 1½"	Each	24

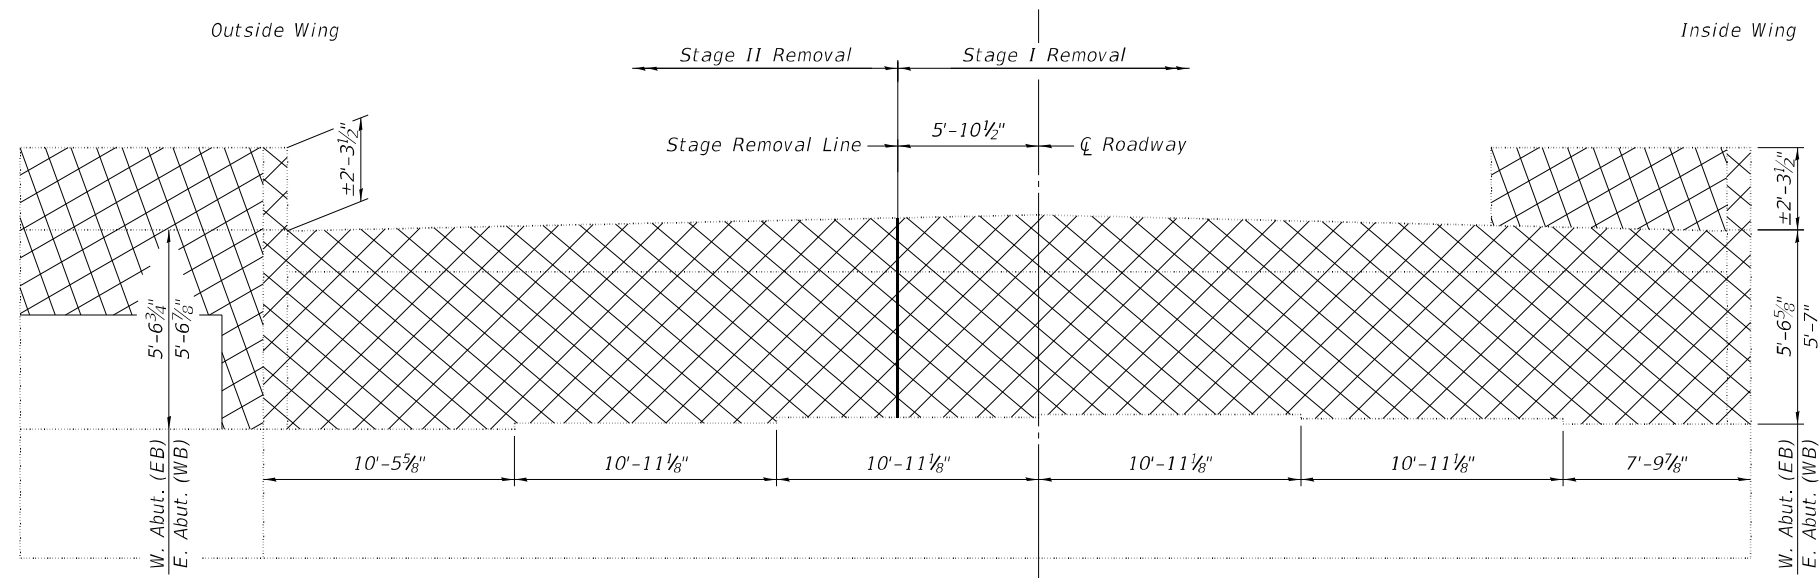


ABUTMENT ELEVATION

(West Abut. - EB)
(East Abut. - WB)

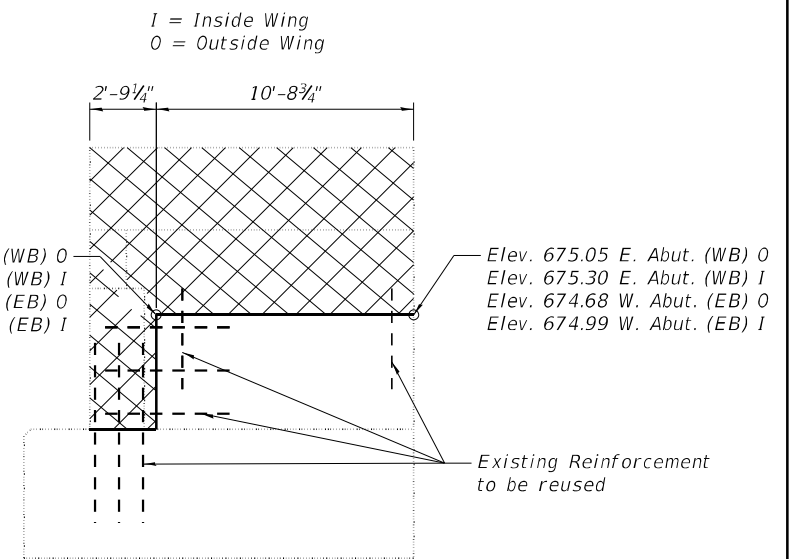

WINGWALL ELEVATION


I = Inside Wing
O = Outside Wing

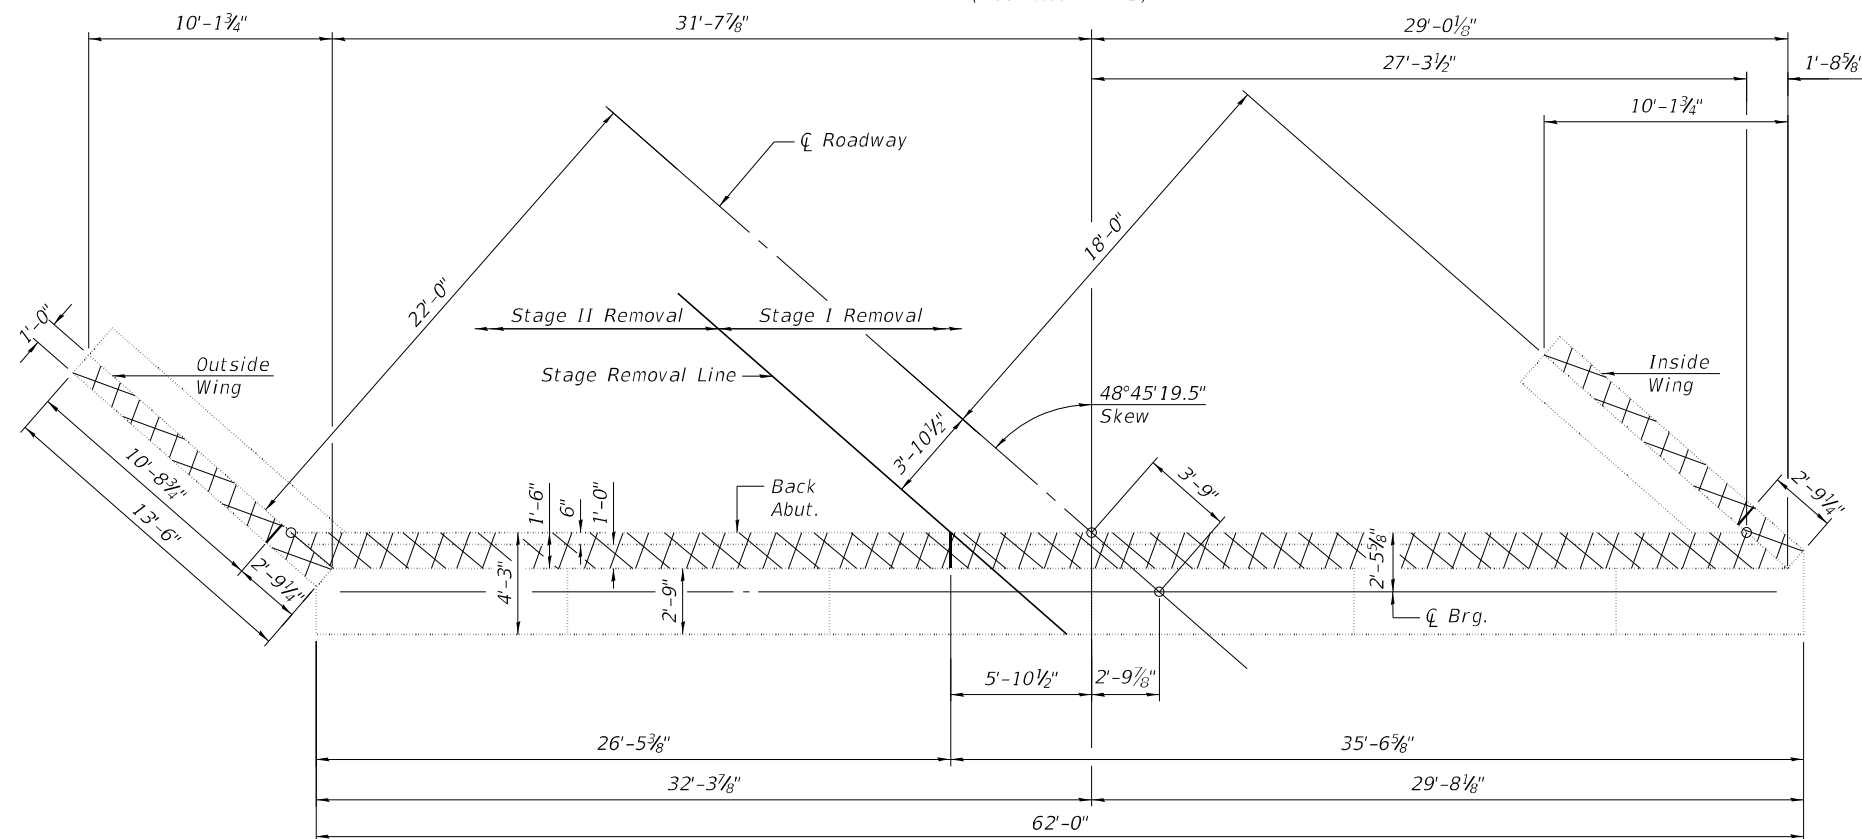

TOP VIEW

(West Abut. - EB)
(East Abut. - WB)

LEGEND



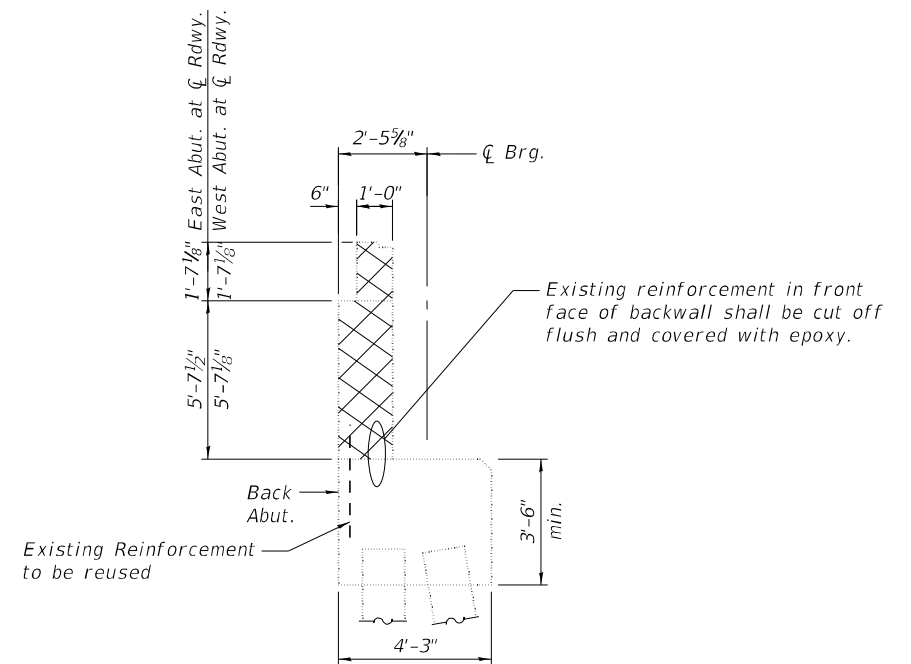


SECTION THRU ABUTMENT

**TWO ABUTMENTS
BILL OF MATERIAL**


Item	Unit	Qty.
Concrete Removal	Cu. Yd.	43.7

Notes:
Existing reinforcement to be reused shall be cleaned, straightened, and incorporated into the new construction. Cost included with Concrete Removal.
Cross-hatched area indicates Concrete Removal.

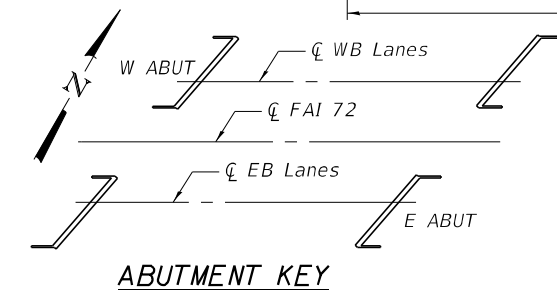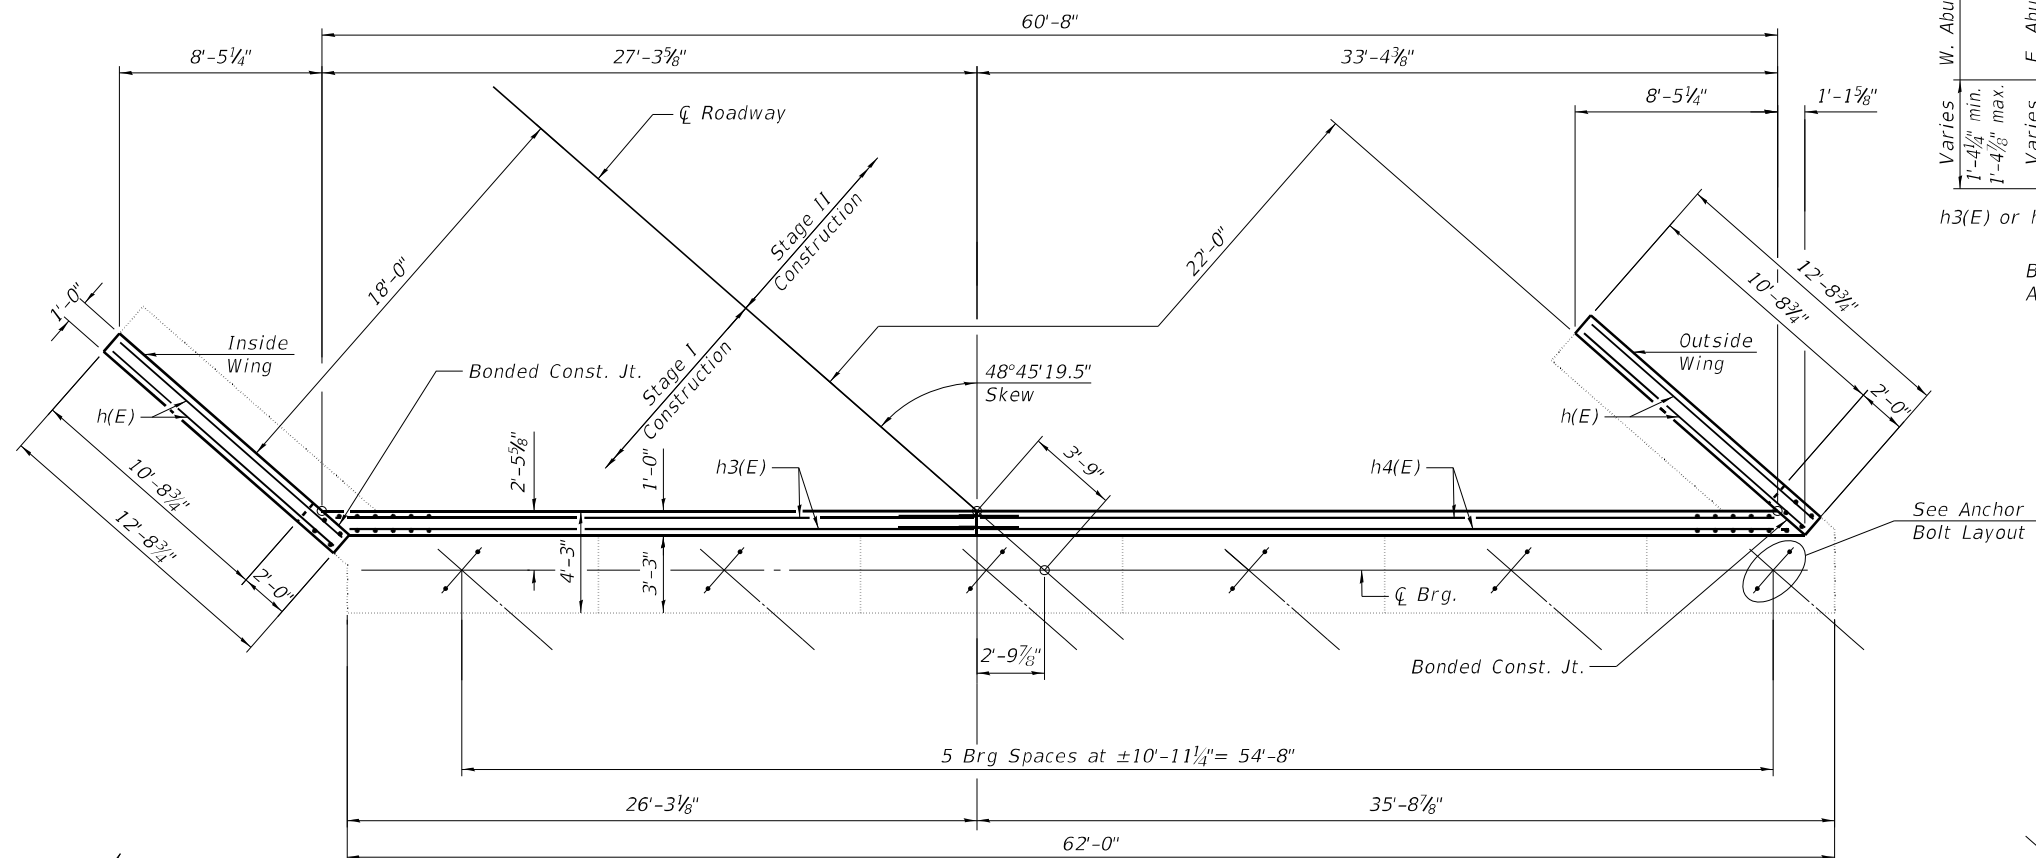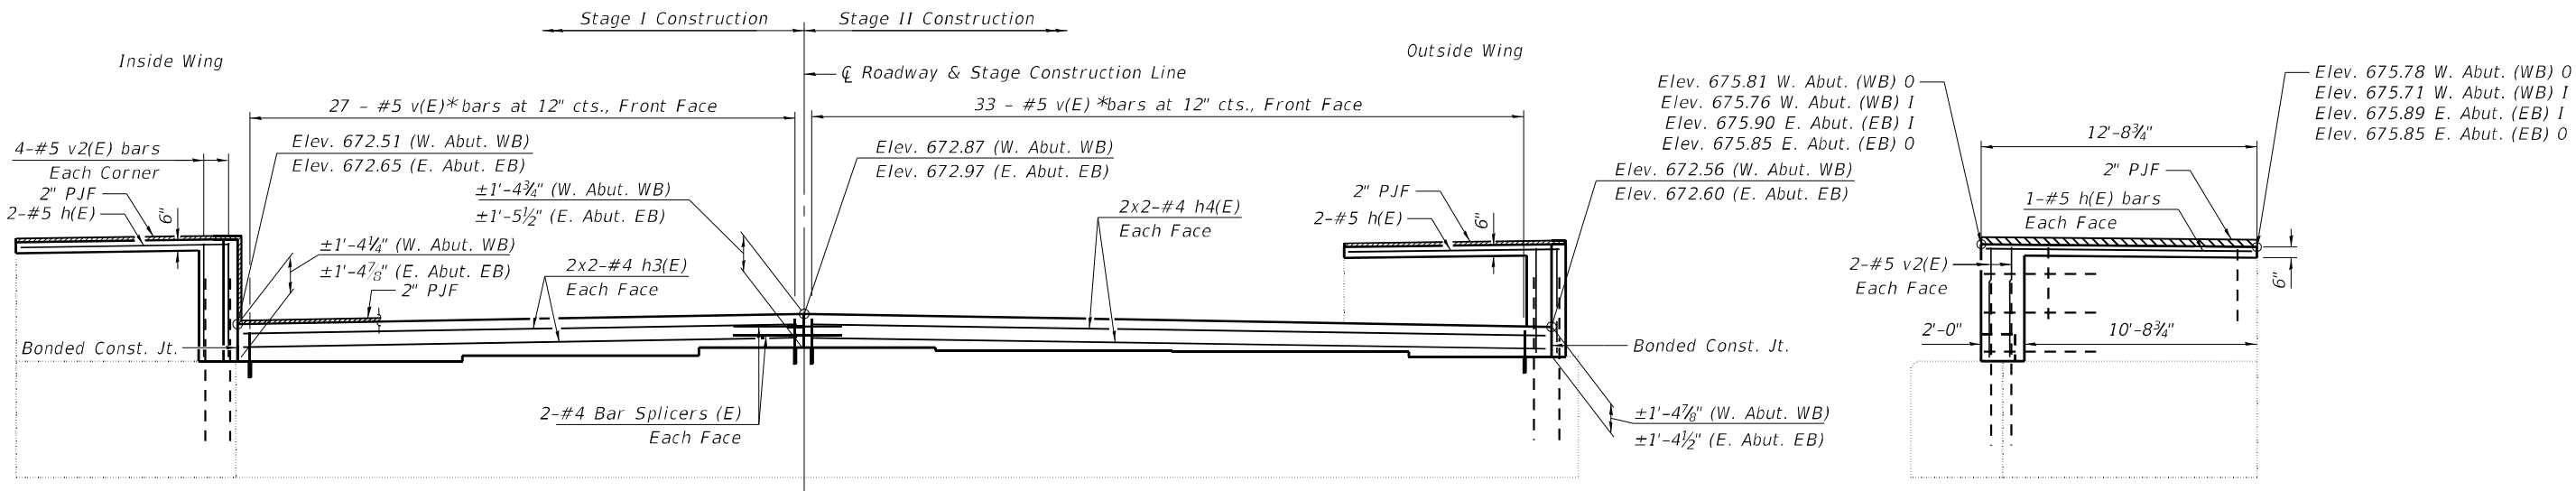

TOP VIEW
EXISTING BEAM SEAT ELEVATIONS

Location	Girder 7	Girder 8	Girder 9	Girder 10	Girder 11	Girder 12
E. Abut. (EB)	671.36	671.48	671.62	671.53	671.42	671.26
Location	Girder 6	Girder 5	Girder 4	Girder 3	Girder 2	Girder 1
W. Abut. (WB)	671.15	671.29	671.39	671.39	671.28	671.14

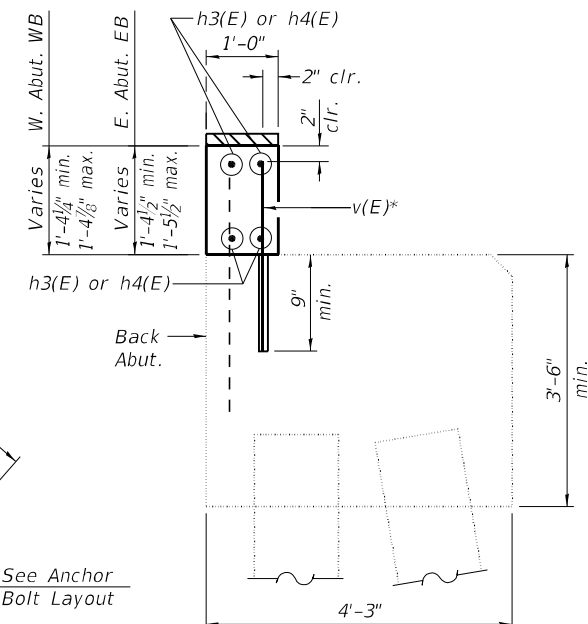


MINIMUM BAR LAP
#4 Bar = 2'-8"




TWO ABUTMENTS
BILL OF MATERIAL

Bar	No.	Size	Length	Shape
h(E)	8	#5	12'-4"	—
h3(E)	16	#4	14'-10"	—
h4(E)	16	#4	18'-5"	—
*v(E)	120	#5	2'-1"	—
*v2(E)	16	#5	4'-3"	—
Structure Excavation			Cu. Yd.	310
Concrete Structures			Cu. Yd.	8.5
Reinforcement Bars, Epoxy Coated			Pound	790
Concrete Sealer			Sq. Ft.	650

Bars indicated thus 2x3-#4 etc. indicates 2 lines of bars with 3 lengths per line.

* Denotes bar to be epoxy grouted in accordance with Section 584 of the Standard Specifications. Minimum embedment = 9". Cost included with Concrete Structures.

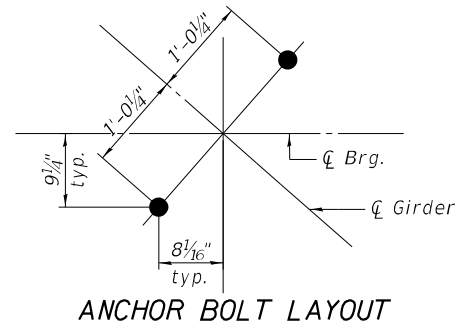


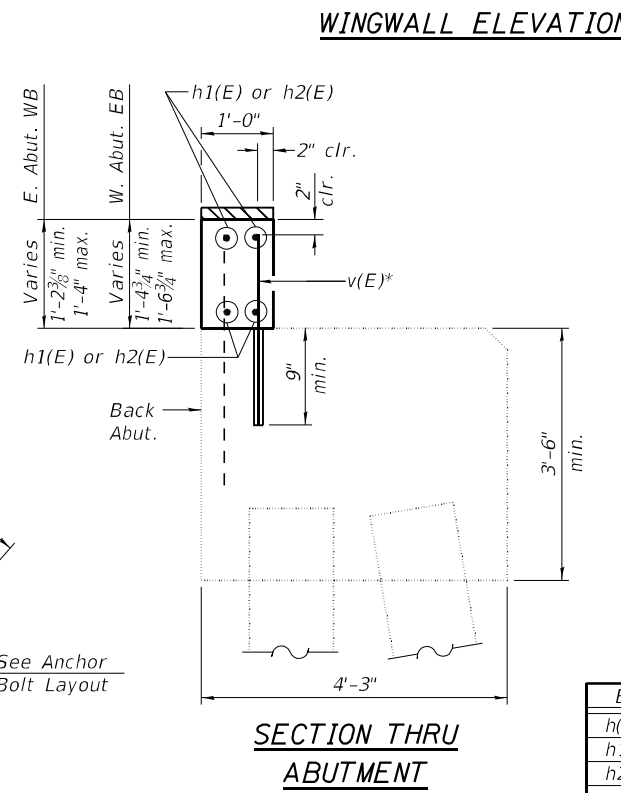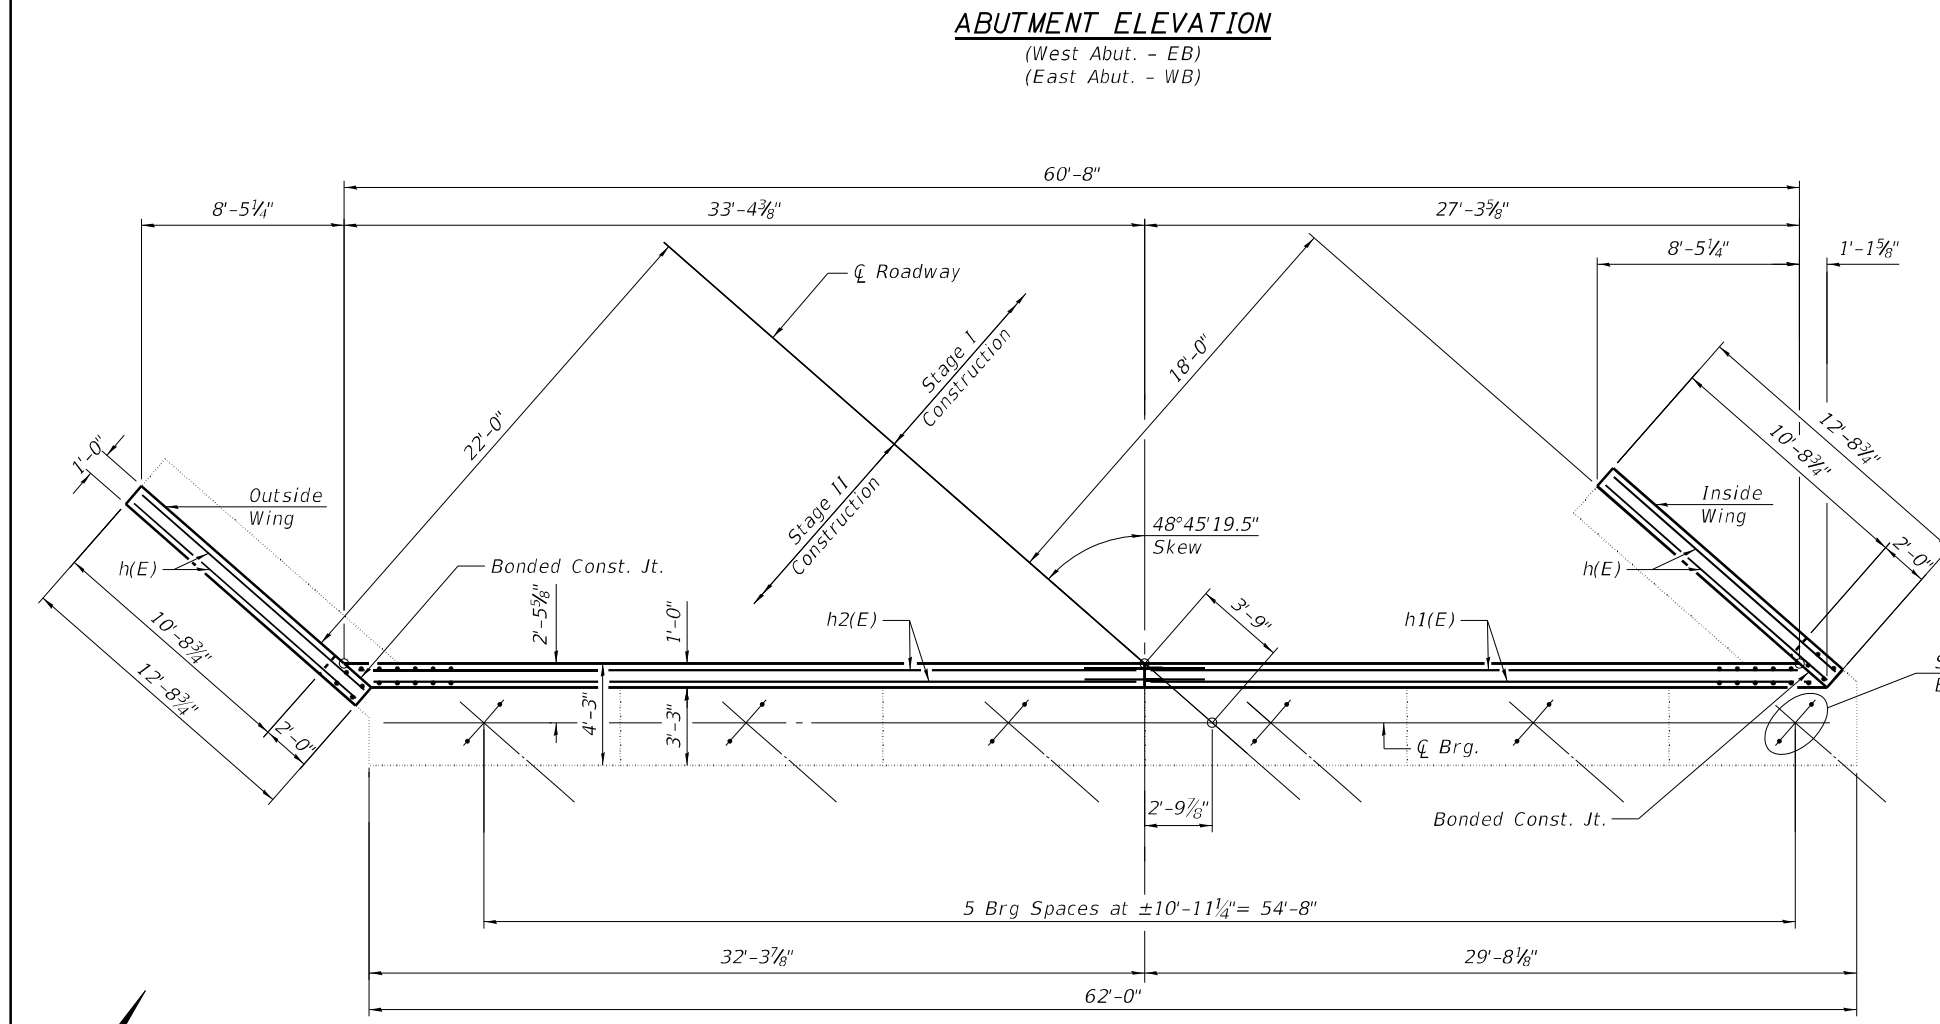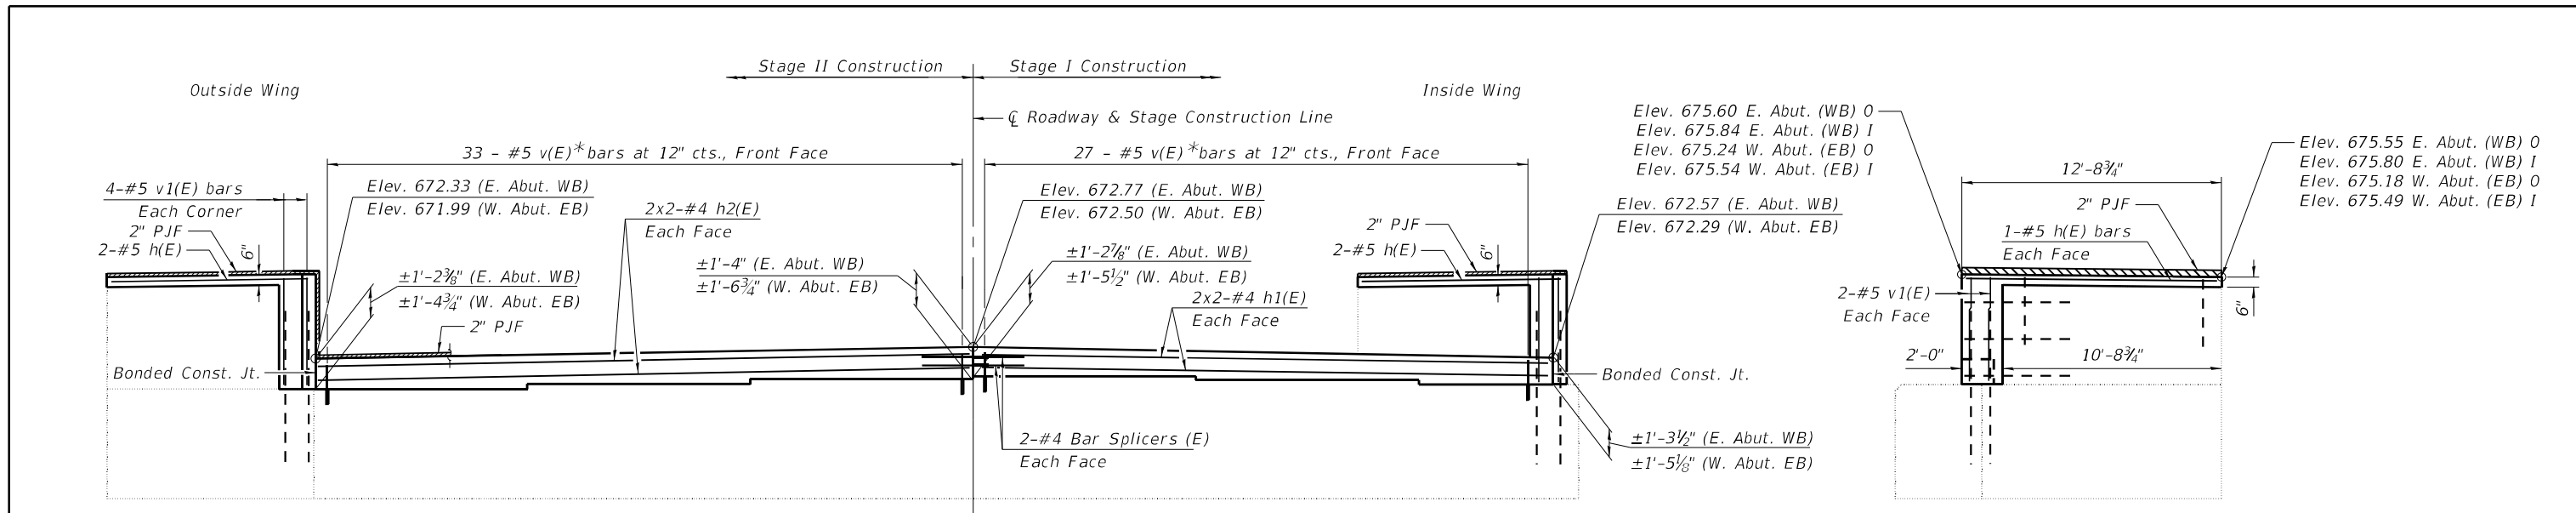

MINIMUM BAR LAP
#4 Bar = 2'-8"


TWO ABUTMENTS
BILL OF MATERIAL

Bar	No.	Size	Length	Shape
h(E)	8	#5	12'-4"	—
h1(E)	16	#4	15'-5"	—
h2(E)	16	#4	18'-0"	—
*v(E)	120	#5	2'-1"	—
*v1(E)	16	#5	4'-1"	—
Structure Excavation			Cu. Yd.	313
Concrete Structures			Cu. Yd.	8.3
Reinforcement Bars, Epoxy Coated			Pound	790
Concrete Sealer			Sq. Ft.	642

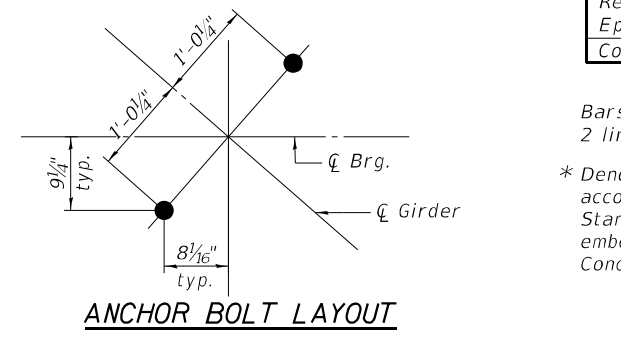


Bars indicated thus 2x3-#4 etc. indicates 2 lines of bars with 3 lengths per line.


* Denotes bar to be epoxy grouted in accordance with Section 584 of the Standard Specifications. Minimum embedment = 9". Cost included with Concrete Structures.

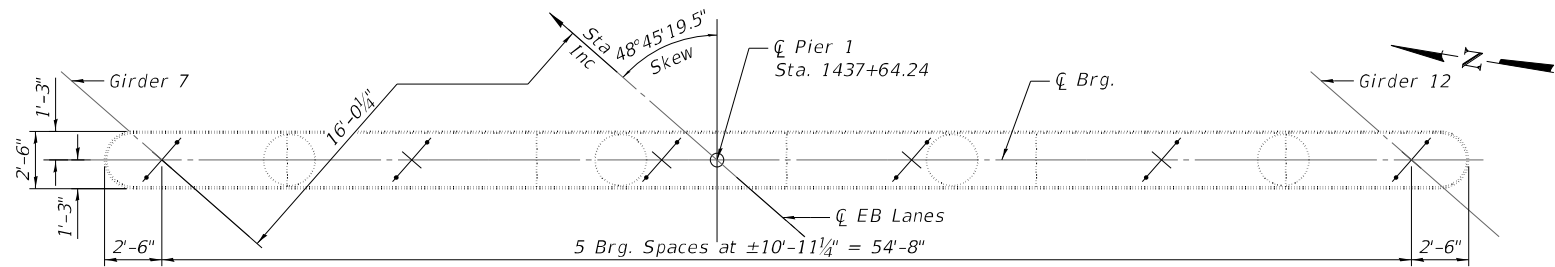


TOP PLAN

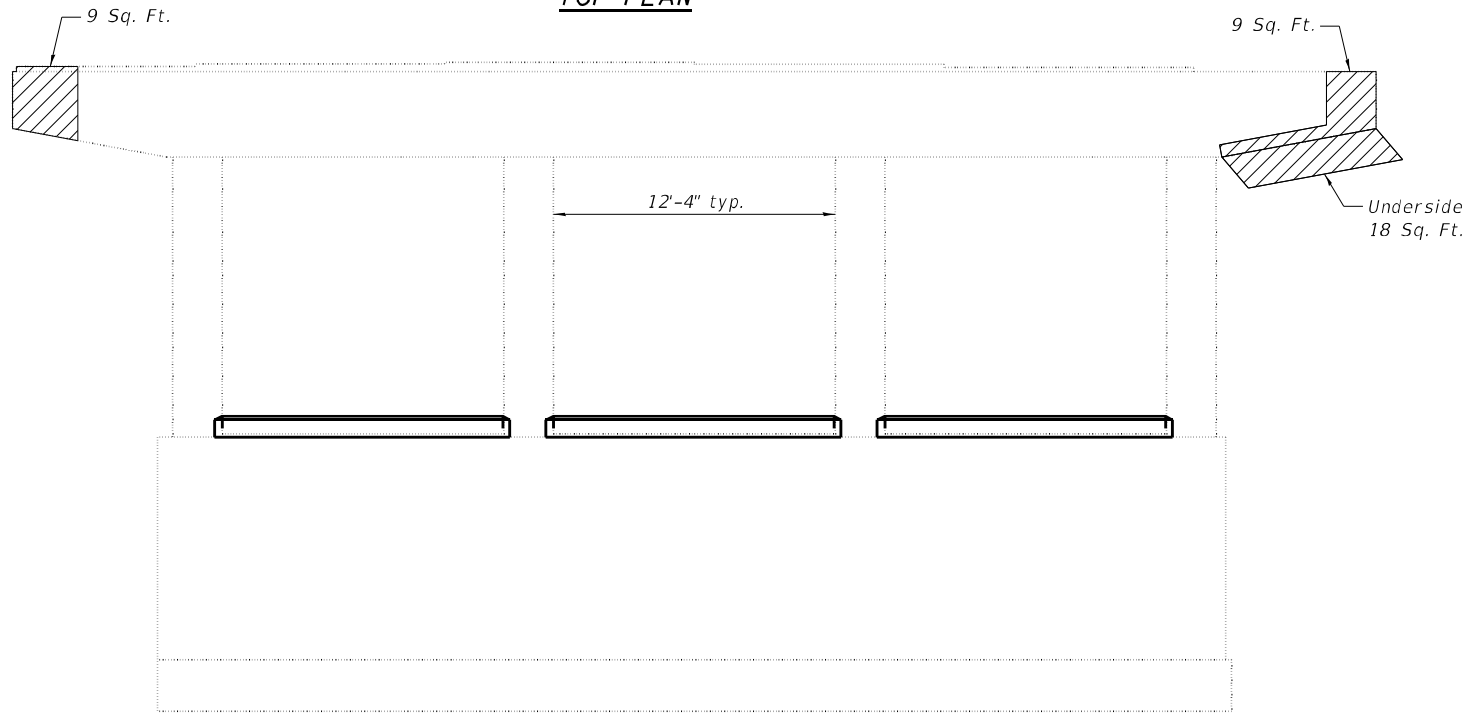


PIER 1
(Looking East)

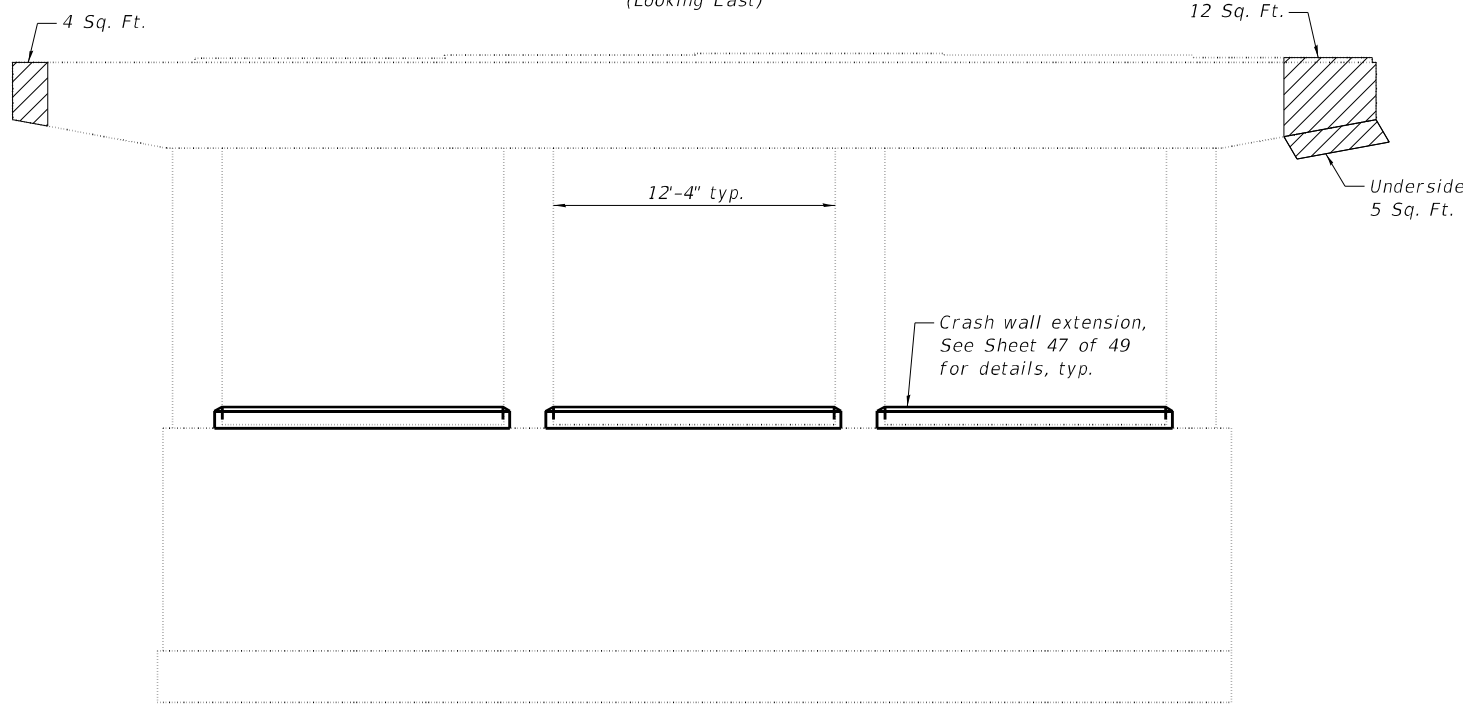


PIER 1
(Looking West)

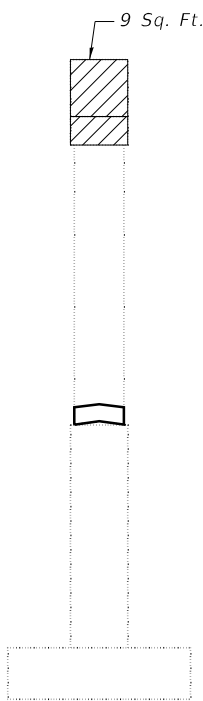

END VIEW

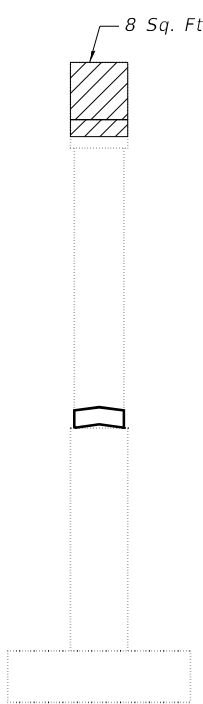

END VIEW

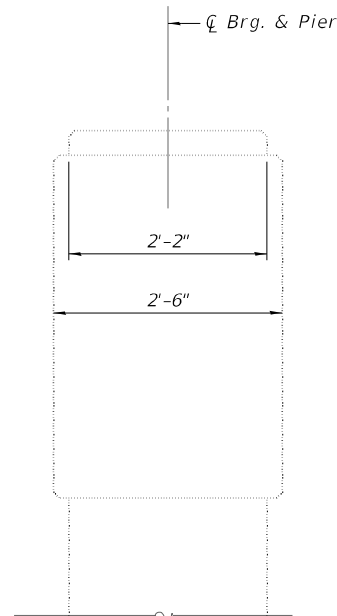

SECTION THRU PIER CAP
PIER 1 (EB)



EXISTING BEAM SEAT ELEVATIONS

Location	Girder 7	Girder 8	Girder 9	Girder 10	Girder 11	Girder 12
Pier 1 (EB)	670.95	671.08	671.16	671.06	670.94	671.75


LEGEND

- Indicates Structural Repair of Concrete (Depth Equal to or Less Than 5 Inches)
- Indicates Structural Repair of Concrete (Depth Greater Than 5 Inches)


See sheet 47 of 49 for Anchor Bolt Layout and Bill of Material..

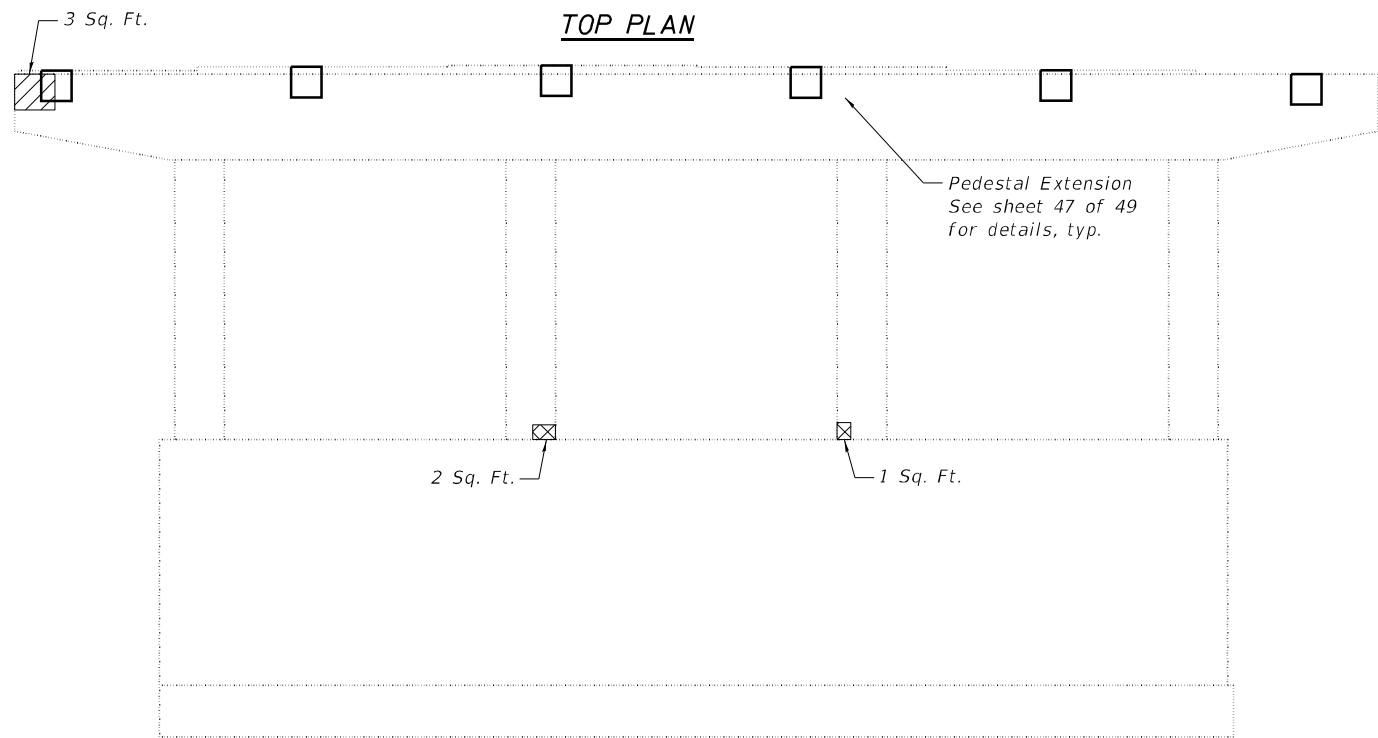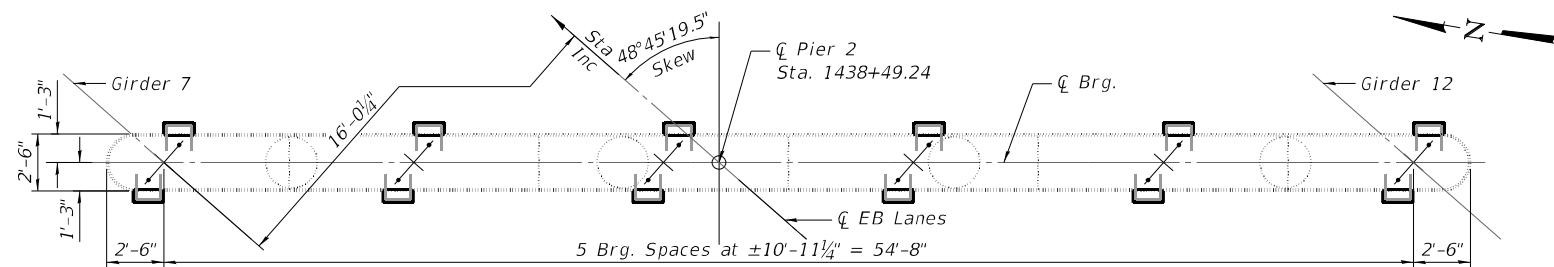


PIER 2
(Looking East)

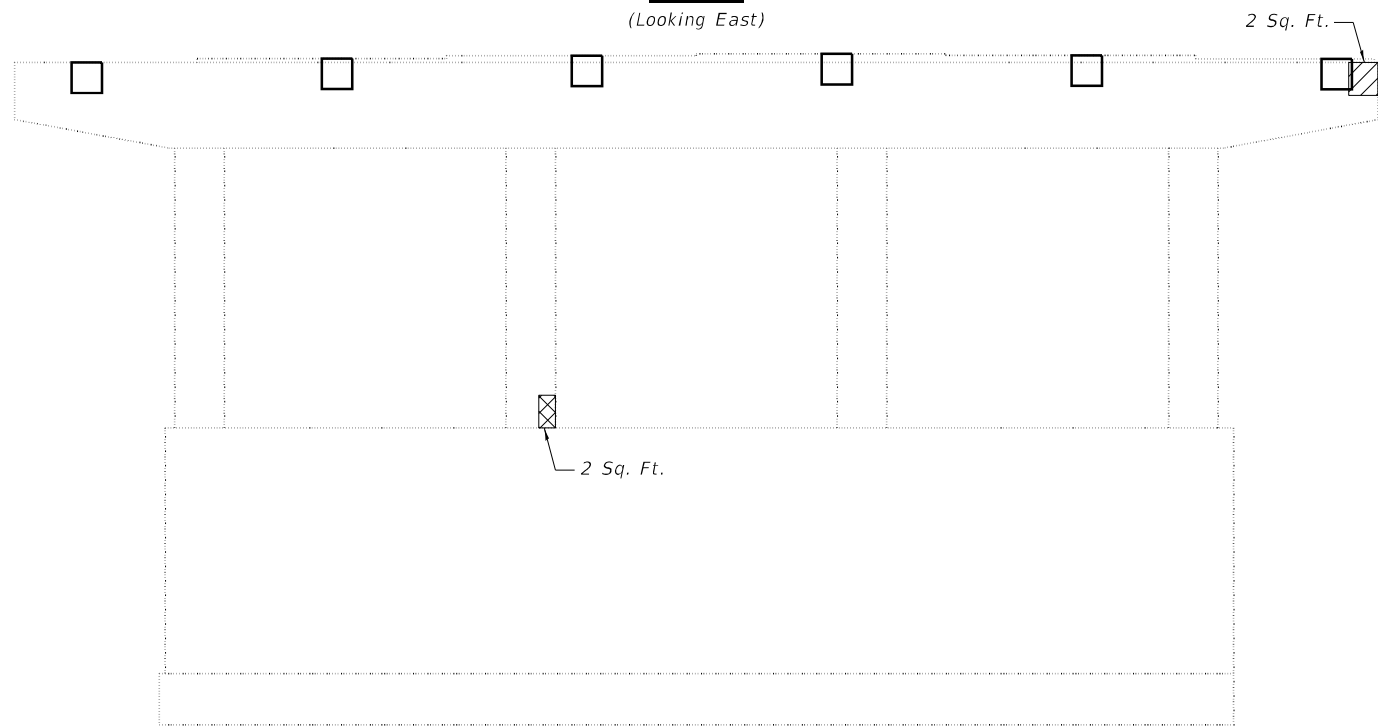


PIER 2
(Looking West)

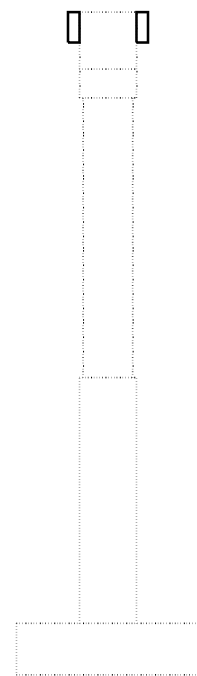

END VIEW

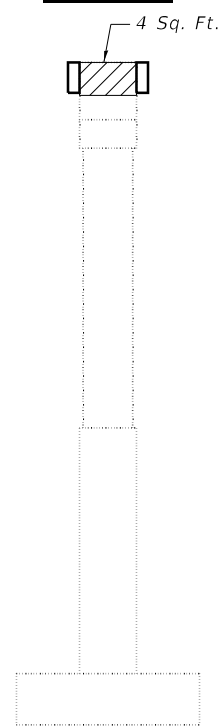

END VIEW

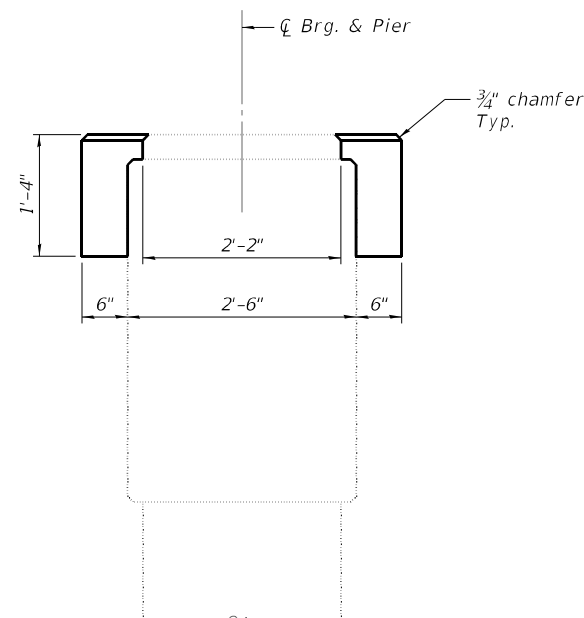

SECTION THRU PIER CAP
PIER 2 (EB)


EXISTING BEAM SEAT ELEVATIONS

Location	Girder 7	Girder 8	Girder 9	Girder 10	Girder 11	Girder 12
Pier 2 (EB)	671.07	671.24	671.34	671.26	671.14	671.99

LEGEND

- Indicates Structural Repair of Concrete (Depth Equal to or Less Than 5 Inches)
- Indicates Structural Repair of Concrete (Depth Greater Than 5 Inches)

See sheet 47 of 49 for Anchor Bolt Layout and Bill of Material..

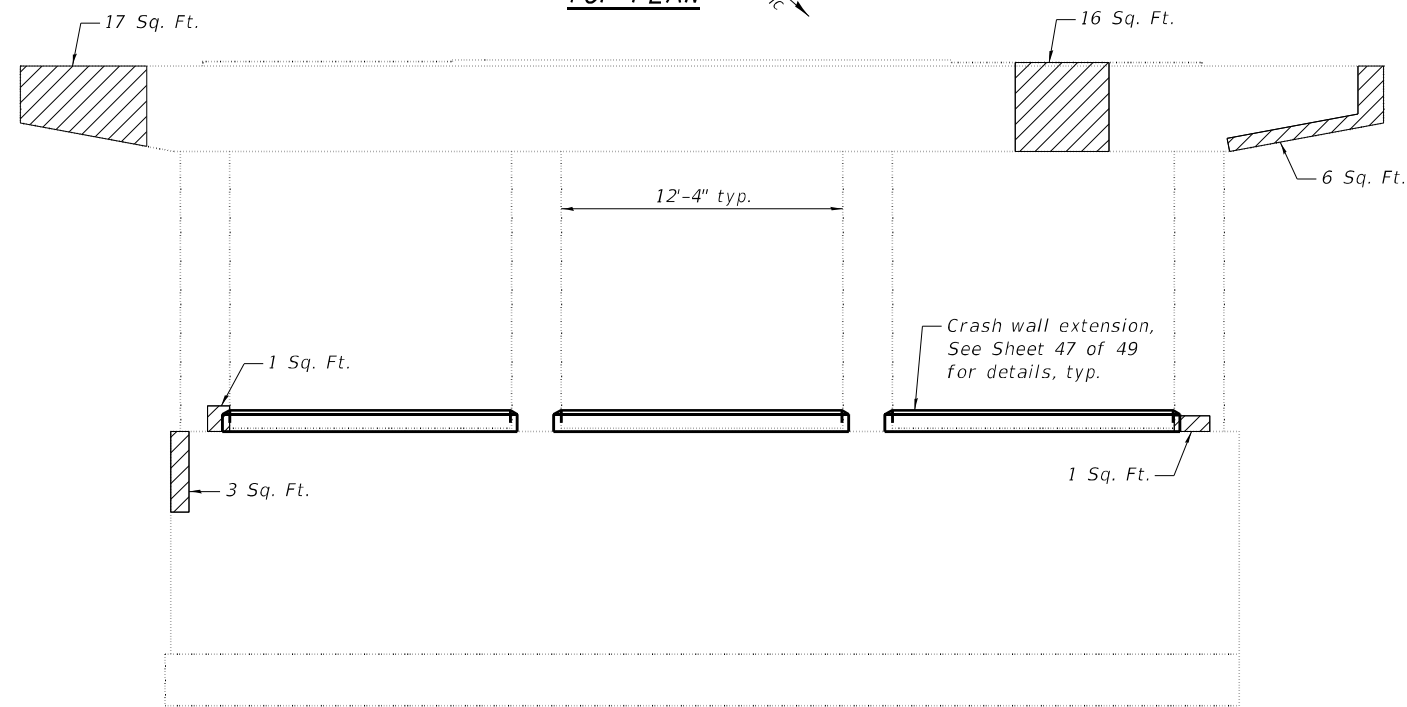

(Looking West)

12'-4" typ.

19 Sq. Ft.

Underside
18 Sq. Ft.

3 Sq. Ft.

The drawing consists of two parts. On the left is a plan view of a rectangular pier with a hatched top section labeled "9 Sq. Ft." and a small rectangular notch at the bottom. On the right is a section view labeled "SECTION THRU PIER CAP" and "PIER 1 (WB)". The section view shows a rectangular structure with a dashed line indicating the centerline of the bridge and pier. The width of the structure is dimensioned as 2'-2" and 2'-6".

Diagram illustrating a vertical shaft with two shafts. The top shaft is labeled 9 Sq. Ft. and the bottom shaft is labeled 5 Sq. Ft. . The shafts are connected by a vertical line, and the bottom shaft is shown with a cross-section.

Location	Girder 1	Girder 2	Girder 3	Girder 4	Girder 5	Girder 6
Pier 1 (WB)	671.10	671.25	671.36	671.37	671.31	671.10

 - Indicates Structural Repair of Concrete (Depth Equal to or Less Than 5 Inches)

 - Indicates Structural Repair of Concrete (Depth Greater Than 5 Inches)



CEC Cummins
Engineering
Corporation
ENGINEERS & SURVEYORS

JOB	= 2564.3	DESIGNED	- AAN	REVISED	-
FILE	= 0740069.0070-70024-043.047-Per-Report-Check	CHECKED	- MDC	REVISED	-
DATE	= 4/8/2025	DRAWN	- TSH	REVISED	-
		CHECKED	- MDC	REVISED	-

**STATE OF ILLINOIS
DEPARTMENT OF TRANSPORTATION**



PIER REPAIRS
STRUCTURE NO. 074-0070 (WB)

RTE.	SECTION	COUNTY	TOTAL SHEETS	SHEET NO.
I-72	(74-68VB)B	PIATT	93	81
		CONTRACT NO.		
ILLINOIS FED. AID PROJECT				

 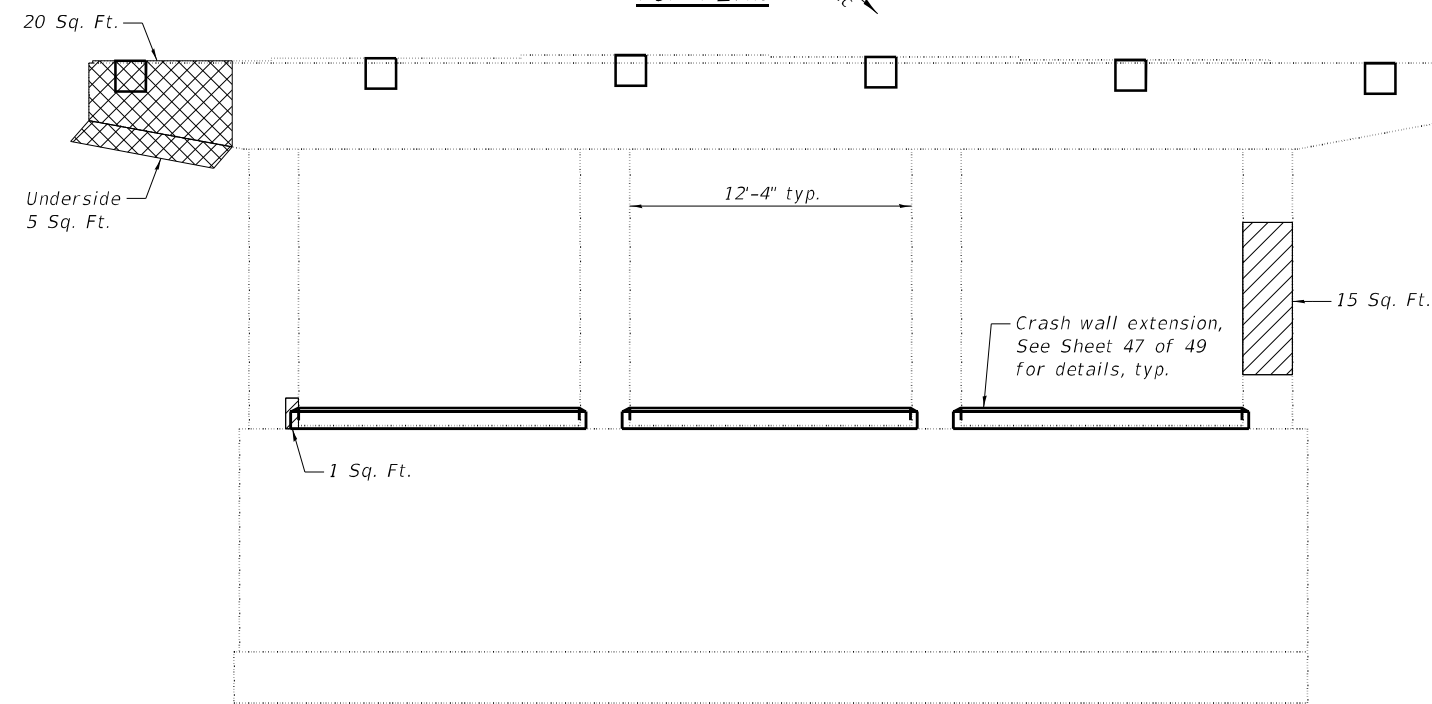


Location	Girder 1	Girder 2	Girder 3	Girder 4	Girder 5	Girder 6
Pier 2 (WB)	671.05	671.21	671.33	671.42	671.29	671.17


See sheet 47 of 49 for Anchor Bolt Layout
and Bill of Material..

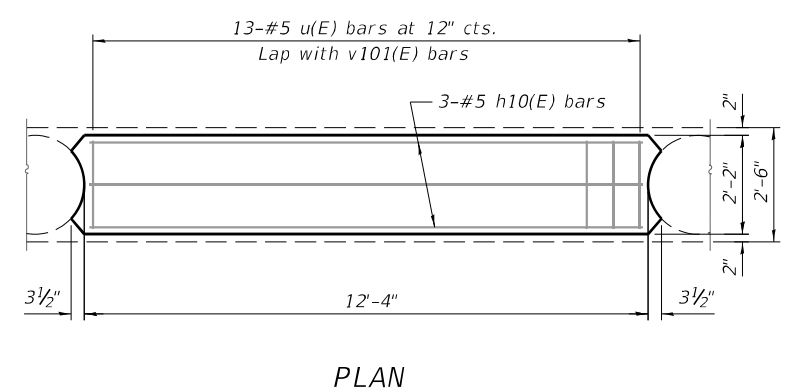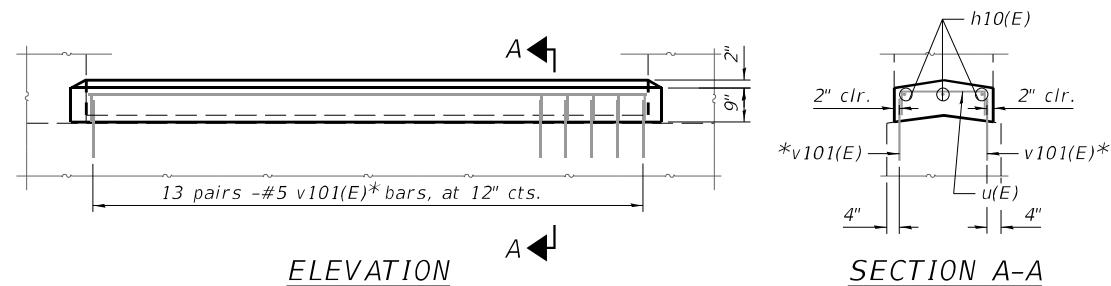


CRASHWALL EXTENSION DETAIL

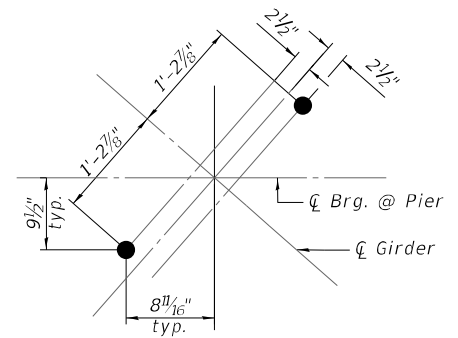


ANCHOR BOLT LAYOUT AT PIER 2 (EXP.)

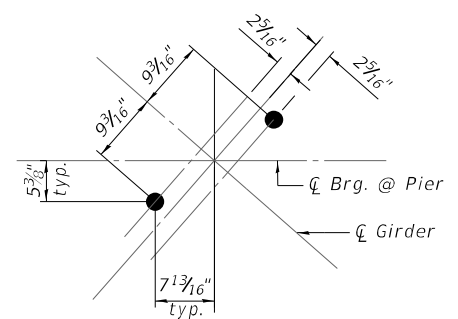

ANCHOR BOLT LAYOUT AT PIER 1 (FIXED)

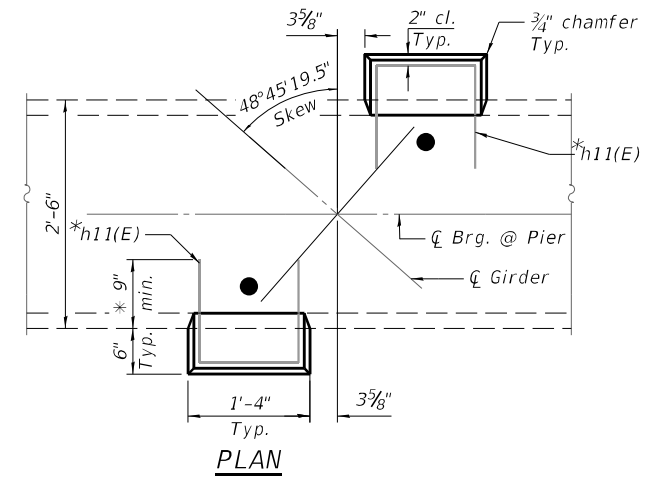

PEDESTAL EXTENSION DETAIL PIER 2 (EB) PIER 2 (WB) (12 Pedestal Locations Req'd)

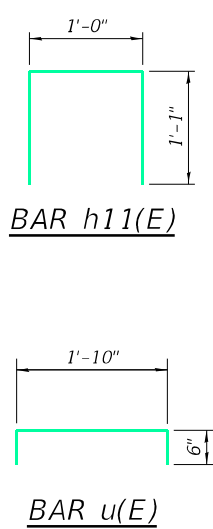

S.N. 074-0069 (EB) PIER 1 BILL OF MATERIAL

Bar	No.	Size	Length	Shape
h10(E)	9	#5	12'-0"	—
u(E)	39	#5	2'-10"	□
v101(E)	78	#5	1'-3"	—
Concrete Structures			Cu. Yd.	2.3
Reinforcement Bars, Epoxy Coated			Pound	330
Structural Repair of Concrete (Depth Equal to or Less Than 5 Inches)			Sq. Ft.	74
Concrete Sealer			Sq. Ft.	136

S.N. 074-0069 (EB) PIER 2 BILL OF MATERIAL

Bar	No.	Size	Length	Shape
h11(E)	24	#5	3'-2"	□
Concrete Structures			Cu. Yd.	0.4
Reinforcement Bars, Epoxy Coated			Pound	80
Structural Repair of Concrete (Depth Equal to or Less Than 5 Inches)			Sq. Ft.	9
Structural Repair of Concrete (Depth Greater Than 5 Inches)			Sq. Ft.	5
Concrete Sealer			Sq. Ft.	53


S.N. 074-0070 (WB) PIER 1 BILL OF MATERIAL

Bar	No.	Size	Length	Shape
h10(E)	9	#5	12'-0"	—
u(E)	39	#5	2'-10"	□
v101(E)	78	#5	1'-3"	—
Concrete Structures			Cu. Yd.	2.3
Reinforcement Bars, Epoxy Coated			Pound	330
Structural Repair of Concrete (Depth Equal to or Less Than 5 Inches)			Sq. Ft.	107
Concrete Sealer			Sq. Ft.	136

S.N. 074-0070 (WB) PIER 2 BILL OF MATERIAL

Bar	No.	Size	Length	Shape
h10(E)	9	#5	12'-0"	—
h11(E)	24	#5	3'-2"	□
u(E)	39	#5	2'-10"	□
v101(E)	78	#5	1'-3"	—
Concrete Structures			Cu. Yd.	2.7
Reinforcement Bars, Epoxy Coated			Pound	410
Structural Repair of Concrete (Depth Equal to or Less Than 5 Inches)			Sq. Ft.	41
Structural Repair of Concrete (Depth Greater Than 5 Inches)			Sq. Ft.	33
Concrete Sealer			Sq. Ft.	189

Notes:
* Epoxy grout h11(E) and v101(E) bars to minimum depth shown in accordance with Article 584 of the Standard Specifications.
A film forming Concrete Sealer shall be applied to all new concrete at pedestals and at all new concrete crashwall extensions.

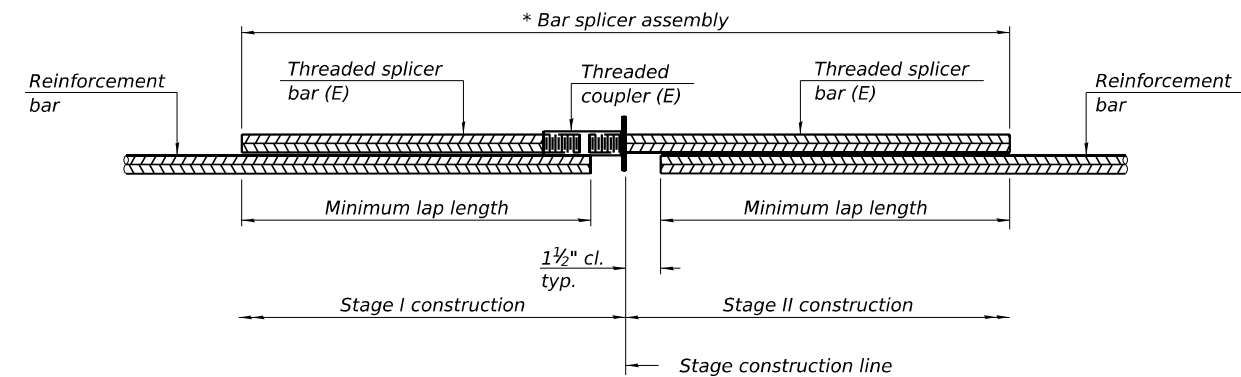


STANDARD BAR SPLICER ASSEMBLY PLAN

Only bar splicer assemblies as presented on the approved QPL list may be used.


Threaded splicer bar length = min. lap length + 1½" + thread length

* Epoxy not required on Bar Splicer Assembly components used in conjunction with black bars.

Location	Bar size	No. assemblies required	Minimum lap length
Deck Slab - Top	#5	1060	3'-0"
Deck Slab - Bottom	#5	648	3'-6"
Deck Slab - Ends	#5	8	3'-4"
Abut. Diaphragm - Back Face	#6	24	4'-0"
Abut. Diaphragm - Front Face	#6	20	See Diaphragm Bar Splicer Detail
Abut. Diaphragm - Backwall	#4	8	2'-8"
Appr. Slab - Top	#5	120	3'-4"
Appr. Slab - Bottom	#8	160	4'-9"
Appr. Slab - Footing	#5	160	3'-2"
Abut. Cap - Backwall	#4	8	2'-11"

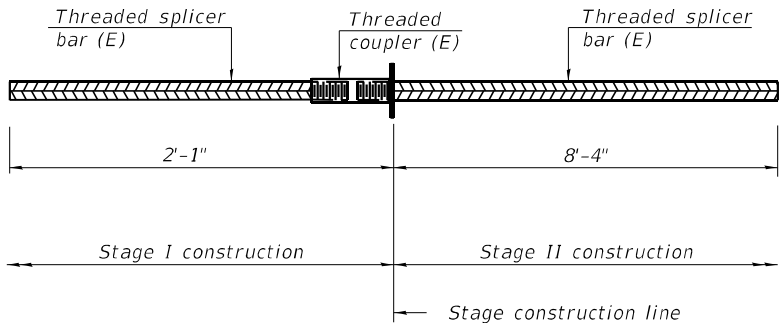

DIAPHRAGM BAR SPLICER DETAIL

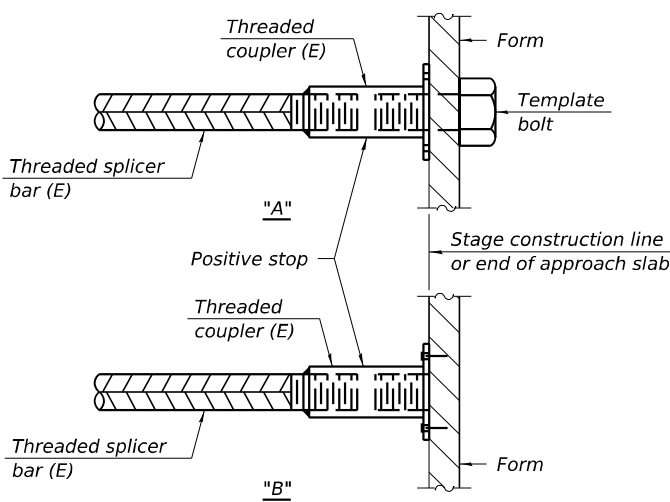


INSTALLATION AND SETTING METHODS

"A" : Set bar splicer assembly by means of a template bolt.

"B" : Set bar splicer assembly by nailing to wood forms or cementing to steel forms.

(E) : Indicates epoxy coating.

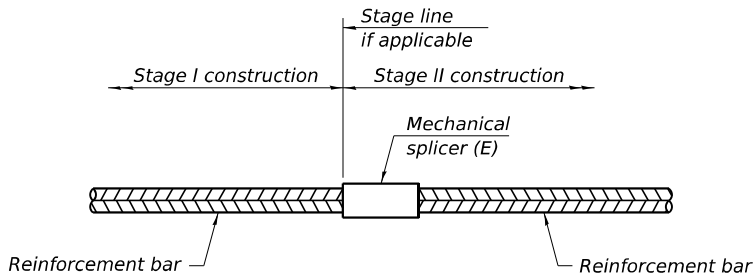


STANDARD MECHANICAL SPLICER

Location	Bar size	No. assemblies required


Notes:
Splicer bars shall be deformed with threaded ends and have a minimum 60 ksi yield strength.
All reinforcement shall be lapped and tied to the splicer bars.
Bar splicer assemblies shall be epoxy coated according to the requirements for reinforcement bars. See Section 508 of the Standard Specifications.
See approved list of bar splicer assemblies and mechanical splicers for alternatives.

BSD-1 5-15-2023

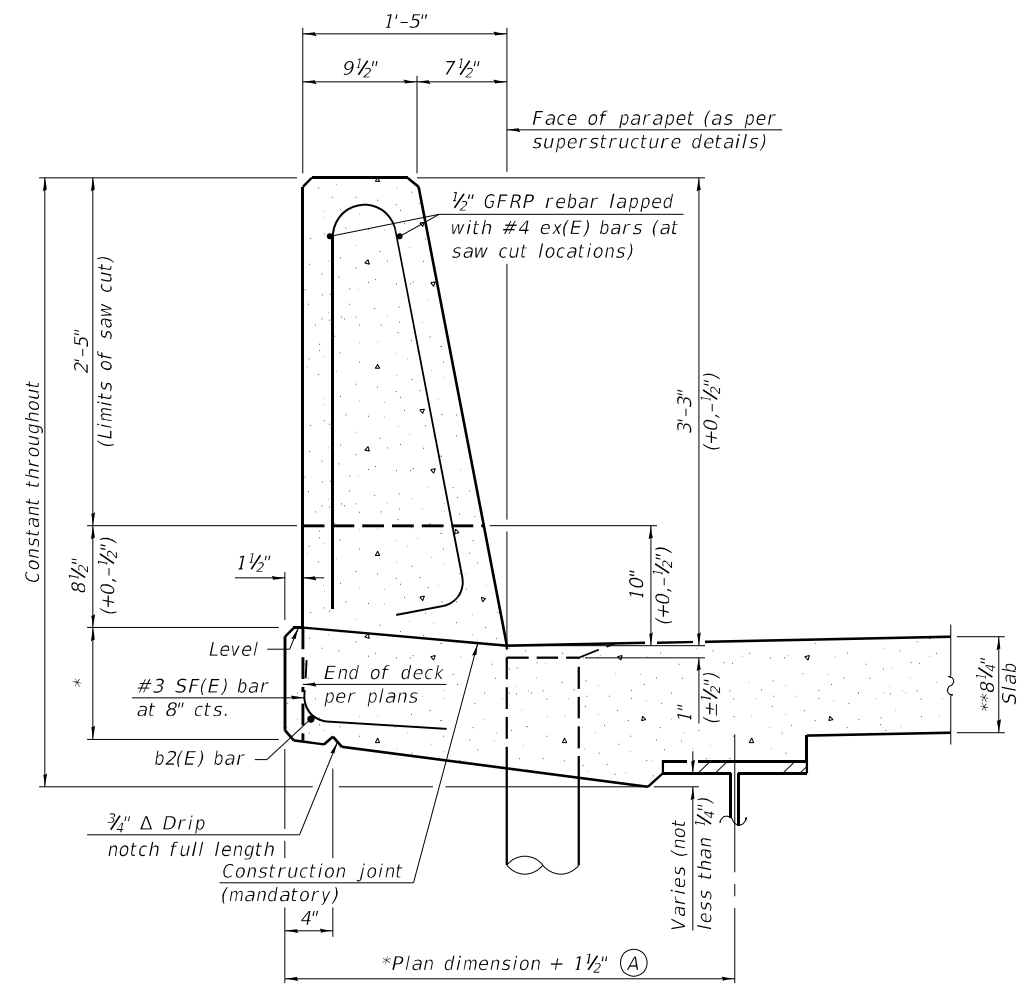


39" CONSTANT-SLOPE
PARAPET SECTION

(Showing dimensions, $d(E)$, and $\frac{1}{2}$ " $\emptyset$ GFRP rebar)

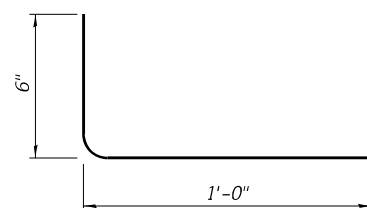


#3 $SF(E)$ BAR

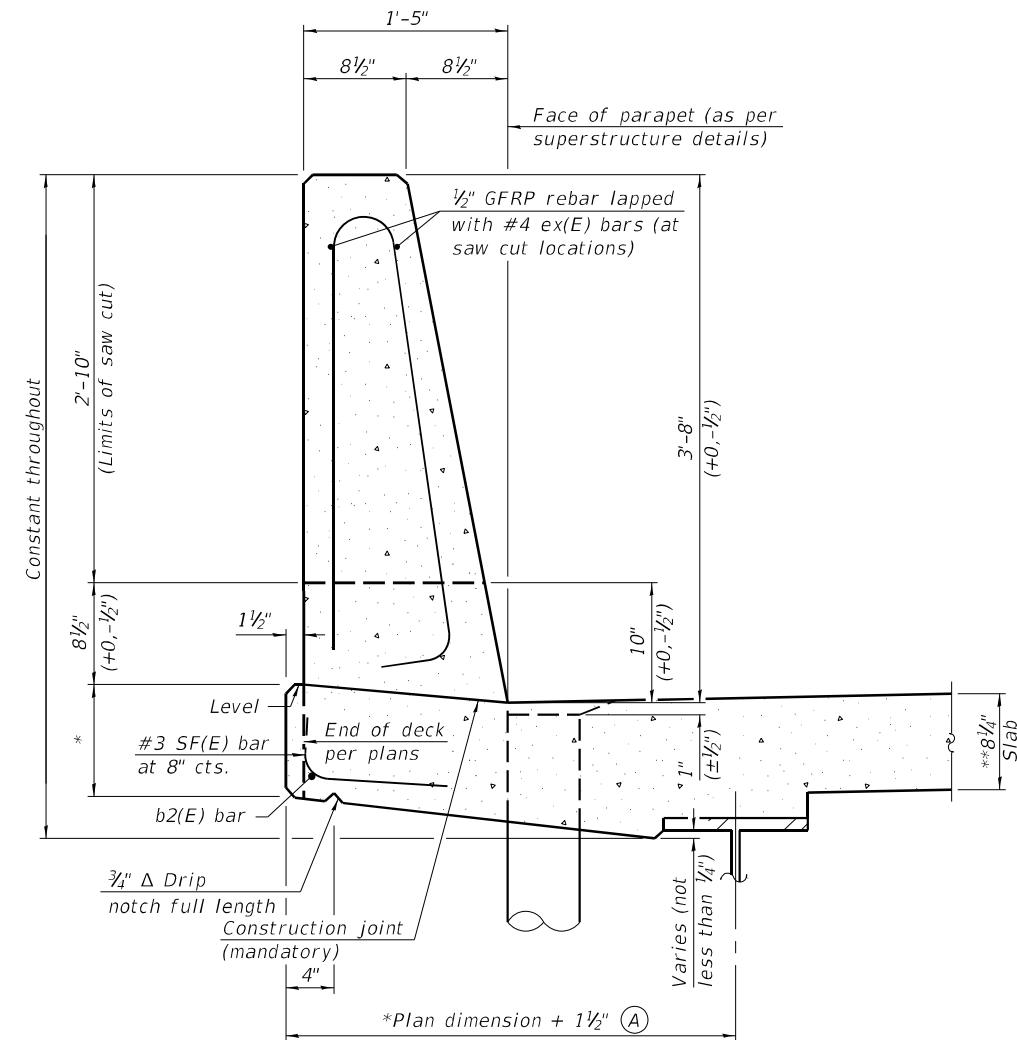

44" CONSTANT-SLOPE
PARAPET SECTION

(Showing dimensions, d(E), and 1/2" Ø GFRP rebar)

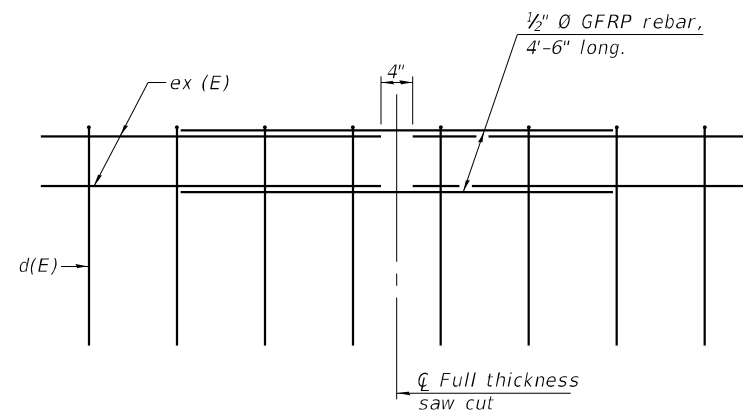

GFRP REBAR STIFFENING DETAIL

(Place as shown in parapet section
at each parapet joint location.)

Notes:

All dimensions shall remain the same as shown on superstructure details, except dimension A which is to be revised as shown. Additional concrete needed to revise dimension A = 0.00348 cu. yds./ft. for 39" and 44" parapets.

Place full depth aluminum sheets as shown on superstructure details.

Replace all cork joint filler locations with a full thickness saw cut.


Steel superstructure shown. Other superstructure types similar.

SFP 39-44

1-1-2020

 CEC Cummins Engineering Corporation ENGINEERS & SURVEYORS	JOB = 2564.3	DESIGNED - AAN	REVISED -	STATE OF ILLINOIS DEPARTMENT OF TRANSPORTATION	CONCRETE PARAPET SLIPFORMING OPTION STRUCTURE NO. 074-0069 (EB) AND 074-0070 (WB)	F.A.I.	SECTION	COUNTY	TOTAL SHEETS	SHEET NO.
	FILE = 0740069.0070-70024-049-Slipform.dgn	CHECKED - MDC	REVISED -			T2	(74-68VB)B	PIATT	93	85
	DATE = 3/12/2025	DRAWN - TSH	REVISED -			CONTRACT NO. 70024				
		CHECKED - MDC	REVISED -			ILLINOIS FED. AID PROJECT				
					SHEET NO. 49 OF 49 SHEETS					

CENTERLINE INTERSTATE OR MULTI-LANE TWO WAY DIVIDED HIGHWAY

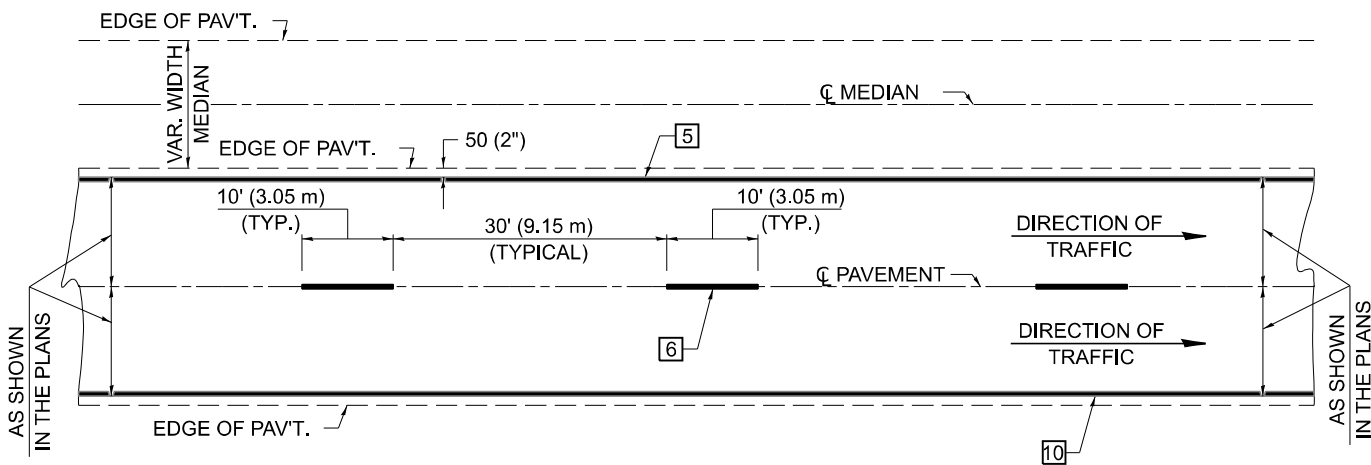


NOTE: PAVEMENT MARKINGS ARE TO BE EXTENDED THROUGH OMISSIONS WHEN APPLICABLE.

NOTE: SEE ARTICLES 780.04 & 781.03 FOR LOCATION OF STRIPES AND MARKERS RELATIVE TO EDGES OR JOINTS.


FOR RAISED REFLECTIVE PAVEMENT MARKERS, REFER TO STANDARD 781001.

TYPICAL PAVEMENT MARKING LEGEND

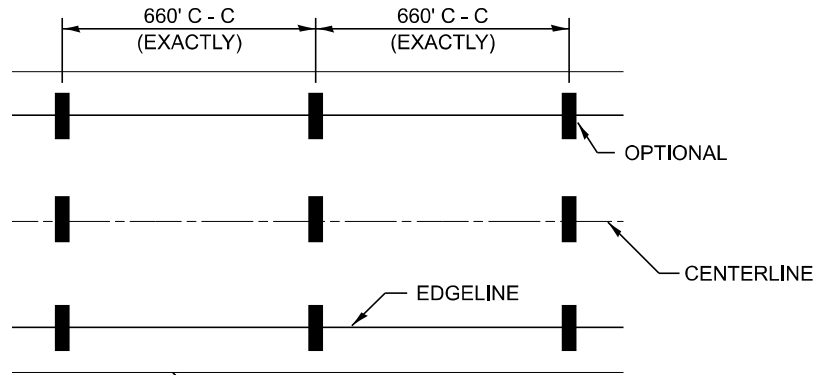


EDGE OF PAVED SHOULDER




IT WILL BE NECESSARY TO HAVE A REPRESENTATIVE OF THE STATE POLICE PRESENT SO THAT THE ACCURACY OF MEASUREMENT CAN BE ATTESTED TO IN COURT.

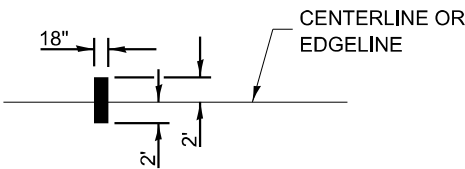


AERIAL SPEED CHECK ZONES

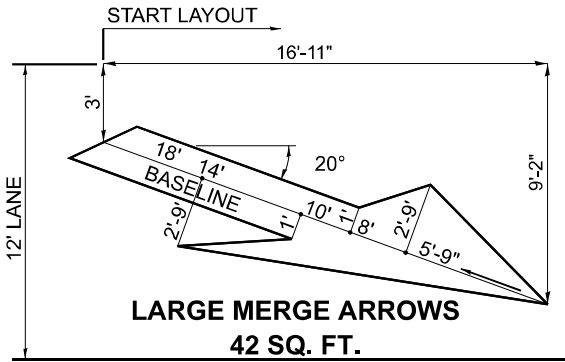


- 1 4" (100) SKIP-DASH (YELLOW)
- 2 4" (100) SOLID (YELLOW)
- 3 12" (300) DIAGONAL (YELLOW)
- 4 4" (100) DOUBLE YELLOW (NARROW)
- 5 6" (150) SOLID (YELLOW)
- 6 6" (150) SKIP-DASH (WHITE)
- 7 4" (100) SKIP-DASH (WHITE)
- 8 4" (100) SOLID (WHITE)
- 9 12" (300) DIAGONAL (WHITE)
- 10 6" (150) SOLID (WHITE)
- 11 24" (600) STOP BAR (WHITE)
- 12 8" (200) SOLID (WHITE)
- 13 6" (150) LANE LINE EXTENSIONS (WHITE)

 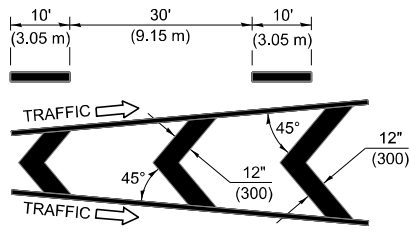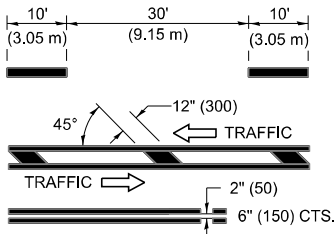


TYPICAL EXIT RAMP TERMINAL

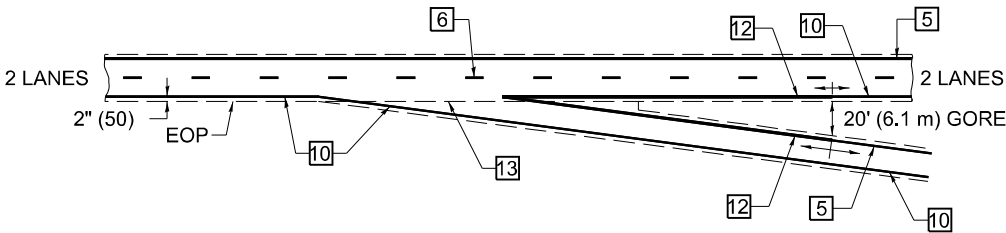


EXIT RAMP TERMINAL WITH EXCLUSIVE (AUXILIARY) LANE

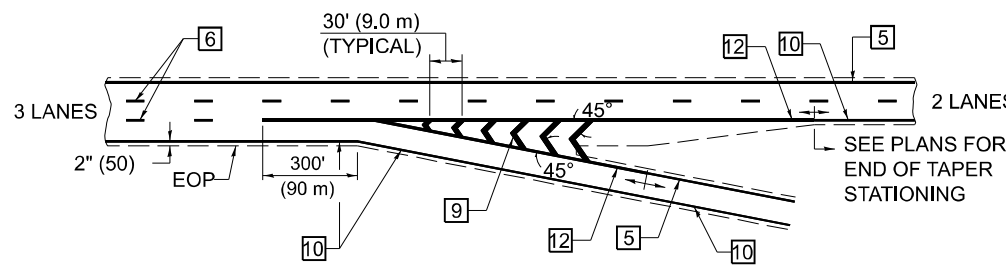

TYPICAL ENTRANCE RAMP TERMINAL

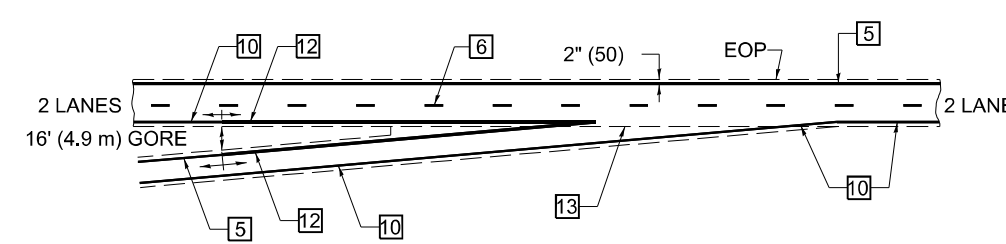

ENTRANCE RAMP TERMINAL WITH EXCLUSIVE LANE

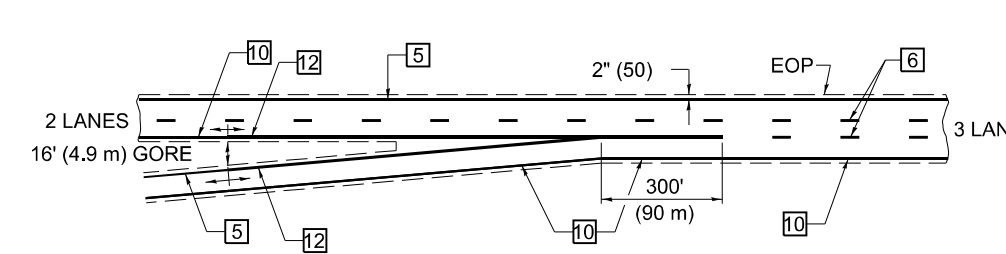

Note: All dimensions are in INCHES (millimeters) unless otherwise shown.

DISTRICT 5 DETAIL NO. 7800BBBB

CEC Cummins Engineering Corporation
ENGINEERS & SURVEYORS


JOB = 2564.4	DESIGNED - CGF	REVISED -
FILE NAME = D570024-shi-details2.dgn	DRAWN - CD5	REVISED -
PLOT SCALE = \$SCALES	CHECKED - CGF	REVISED -
PLOT DATE = 3/6/2025	DATE - 4/23/2024	REVISED -

STATE OF ILLINOIS
DEPARTMENT OF TRANSPORTATION

PAVEMENT MARKING (INTERSTATE & MULTI-LANE APPLICATIONS)

SCALE: SHEET OF SHEETS STA. TO STA.


F.A.I. RTE.	SECTION	COUNTY	TOTAL SHEETS	SHEET NO.
72	(74-68VB)B	PIATT	93	86
CONTRACT NO. 70024				
ILLINOIS FED. AID PROJECT				

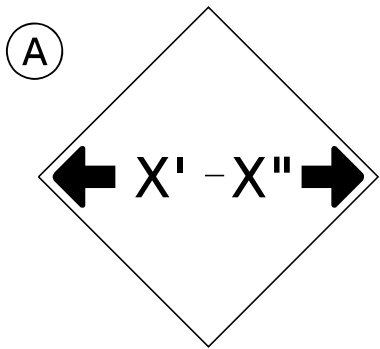


W12-2(O)-48"x48"(1200x1200)

SIGN (A) 2 SIGNS - W12-2(O)-48"x48"(1200x1200) ARE TO BE PLACED AS SHOWN IN THE PLANS OR AS DIRECTED BY THE ENGINEER.

SIGN (B) 2 SIGNS - (SIGN PANEL, TYPE II) AS SHOWN ARE TO BE PLACED AS SHOWN IN THE PLANS OR AS DIRECTED BY THE ENGINEER.

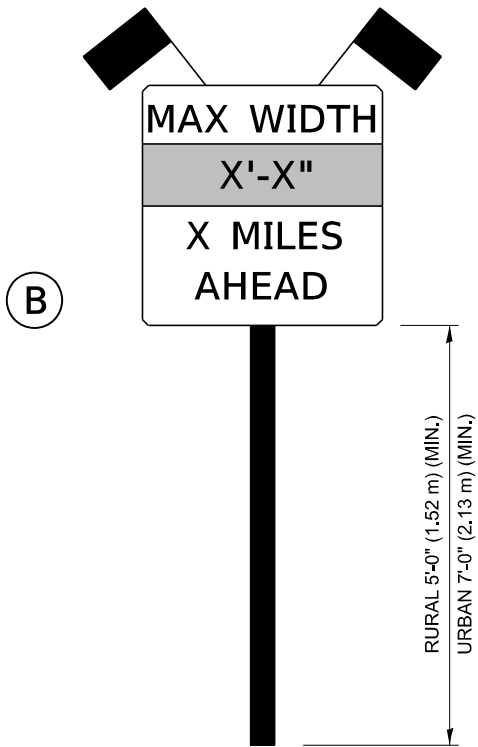

SIGN PANEL, TYPE II

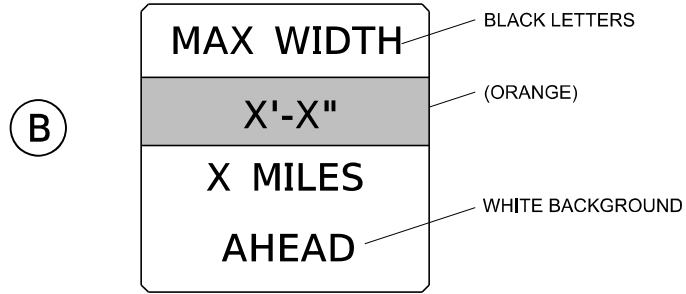

W12-I103(O)-48"x48"(1200x1200)
"D" LETTERS/NUMBERS


GENERAL NOTES

1. ALL TRAFFIC CONTROL DEVICES SHALL BE FURNISHED, ERECTED AND MAINTAINED BY THE CONTRACTOR.
2. ALL (B) SIGNS SHALL HAVE FLAGS INSTALLED UNLESS OTHERWISE DIRECTED.
3. LOCATIONS OF TRAFFIC CONTROL DEVICES MAY BE ADJUSTED BY THE ENGINEER.
4. ALL TRAFFIC CONTROL SHOWN ON THIS SHEET SHALL BE PAID FOR AT THE CONTRACT LUMP SUM PRICE FOR WIDTH RESTRICTION SIGNING.
5. ALL SIGNS SHALL BE POST MOUNTED UNLESS OTHERWISE DIRECTED.
6. ALL SIGNS SHOWN ORANGE (O) SHALL BE FLUORESCENT ORANGE.
7. ALL SIGNS SHOWN SHALL CONSIST OF THE CURRENT RETROREFLECTIVE SHEETING REQUIREMENTS AS OUTLINED IN SECTION 1106.01 OF THE STANDARD SPECIFICATIONS BOOK.


Note: All dimensions are in INCHES
(millimeters) unless otherwise shown.

MODEL VRS: 1 (Sheet)
FILE NAME: H:\support\DOT_CONNECT\Con_guration\Workspaces\UDOT\CAD_CONNECT\Work\Set3\2564.4_Plat_Bridge_Replacement\CADD_Data\CAD_Sheets\0570024-shr-detail3.dgn


MODEL VRS 2 (Sheet)
FILE NAME: I:\Support\DOT-CONNECT\Con_guration\WorkSpaces\DOTCAD-Data\CAD_Sheets\0570024-shi-detail3.dgn

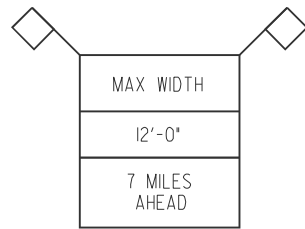


ERECT BY EXIT 172
(IL 10) CLINTON
1 MILE
GREEN BOARD

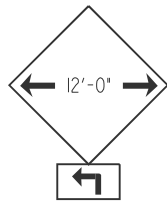


ERECT PRIOR TO
USE PROHIBITED
BY SIGN

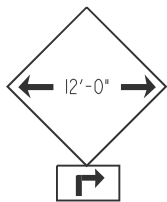


ERECT PRIOR TO
USE PROHIBITED
BY SIGN

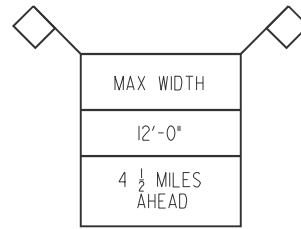

ERECT BY EXIT 172
(IL 47) MAHOMET
1 MILE
GREEN BOARD

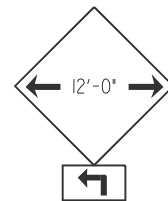



ERECT PRIOR TO
USE PROHIBITED
BY SIGN

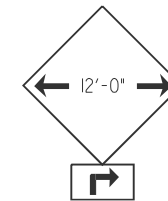


ERECT PRIOR TO
USE PROHIBITED
BY SIGN



MODEL VRS 3 (Sheet)
FILE NAME: I:\support\DOT-CONNECT\Con_guration\WorkSpaces\DOTCAD-CONNECT\WorkSpaces\2564.4_Plat- Bridge_Replacement\CADD_Data\CAD_Sheets\0570024-shi-details3.dgn

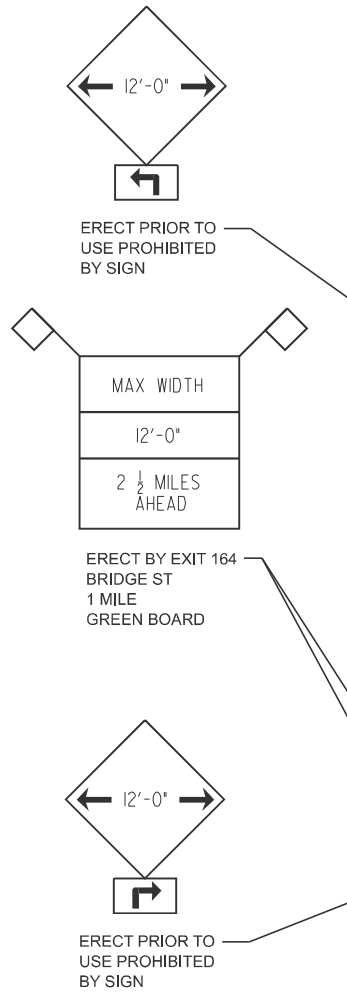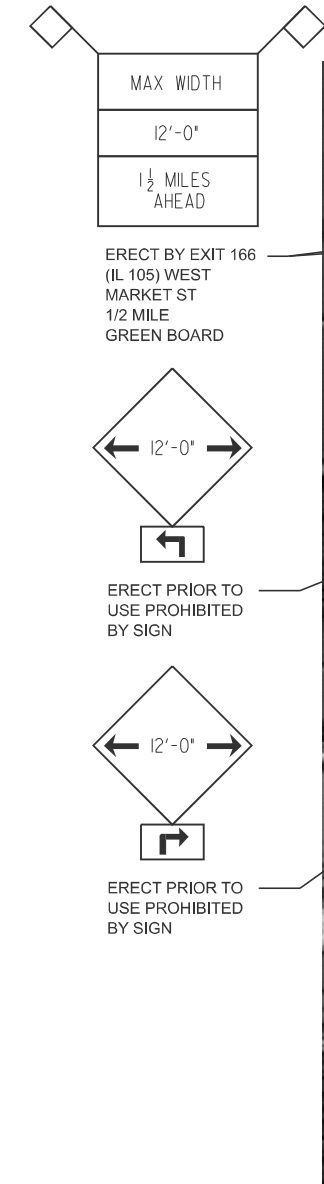

MODEL VRS 4 (Sheet)
FILE NAME: I:\support\DOT-CONNECT\Con_guration\WorkSpaces\DOT\CAD_Data\CAD_Sheets\0570024-shi-details3.dgn

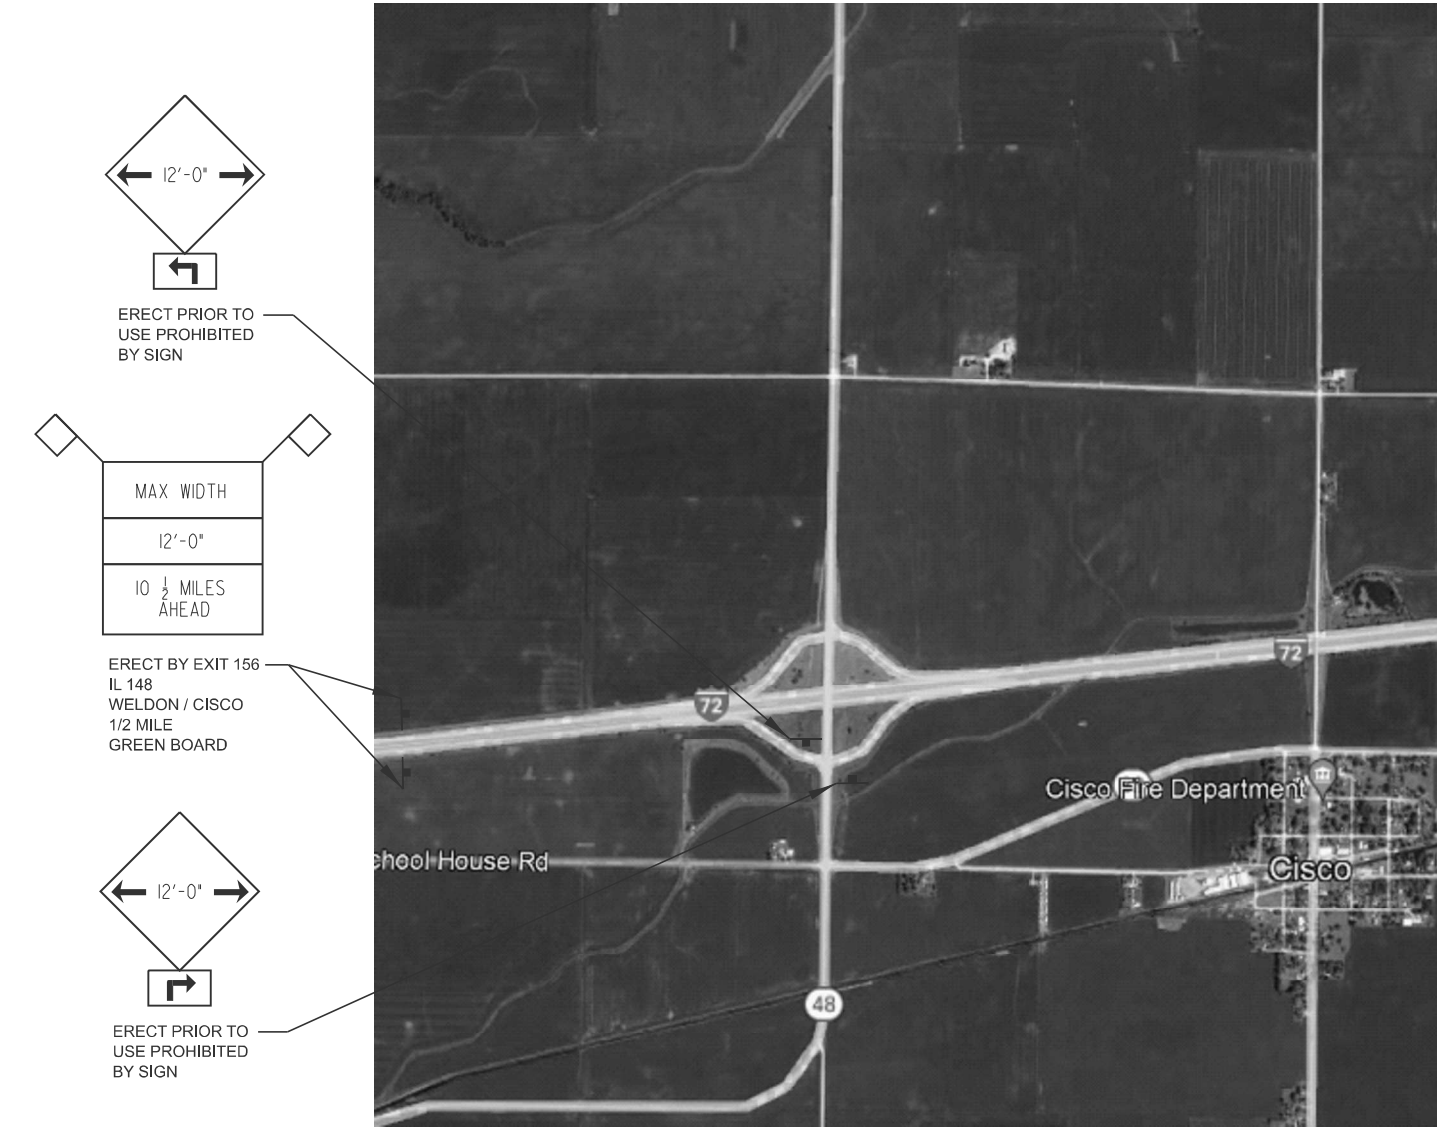


JOB = 2564.4	DESIGNED - CDS	REVISED -
FILE NAME = D570024-shi-details3.dgn	DRAWN - CDS	REVISED -
PLOT SCALE = \$SCALE\$	CHECKED - CGF	REVISED -
PLOT DATE = 3/12/2025	DATE - 1/09/2025	REVISED -


WIDTH RESTRICTION SIGNING DETAILS PRE-STAGE C & PRE-STAGE D			
SCALE:	SHEET	OF SHEETS	STA. TO STA.

F.A.I. RTE.	SECTION	COUNTY	TOTAL SHEETS	SHEET NO.
72	(74-68VB)B	PIATT	93	90
CONTRACT NO. 70024				
ILLINOIS FED. AID PROJECT				


MODEL VRS 2 (Sheet)
FILE NAME: I:\Support\DOT-CONNECT\Con_guration\WorkSpaces\DOTCAD_Connect\WorkSpaces\2564.4_Plat_Bridge_Replacement\CADD_Data\CAD_Sheets\0570024-shi-detail3.dgn

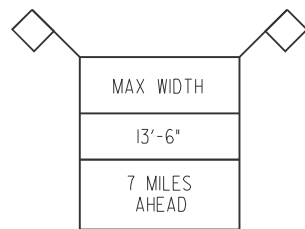


ERECT BY EXIT 172
(IL 10) CLINTON
1 MILE
GREEN BOARD

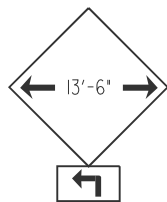


ERECT PRIOR TO
USE PROHIBITED
BY SIGN

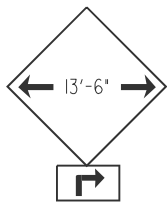


ERECT PRIOR TO
USE PROHIBITED
BY SIGN

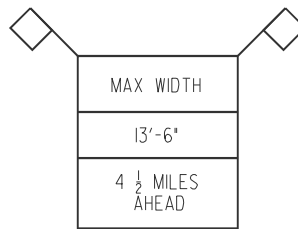

ERECT BY EXIT 172
(IL 47) MAHOMET
1 MILE
GREEN BOARD

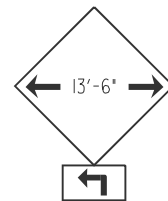



ERECT PRIOR TO
USE PROHIBITED
BY SIGN

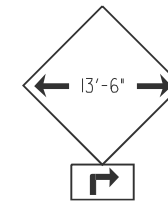


ERECT PRIOR TO
USE PROHIBITED
BY SIGN



MODEL VRS 3 (Sheet)
FILE NAME: I:\support\DOT-CONNECT\Con_guration\WorkSpaces\DOT\CAD_Data\CAD_Sheets\0570024-shi-details3.dgn

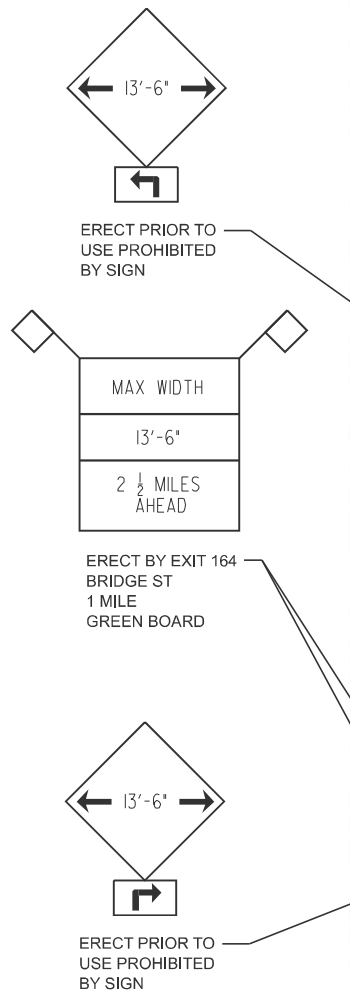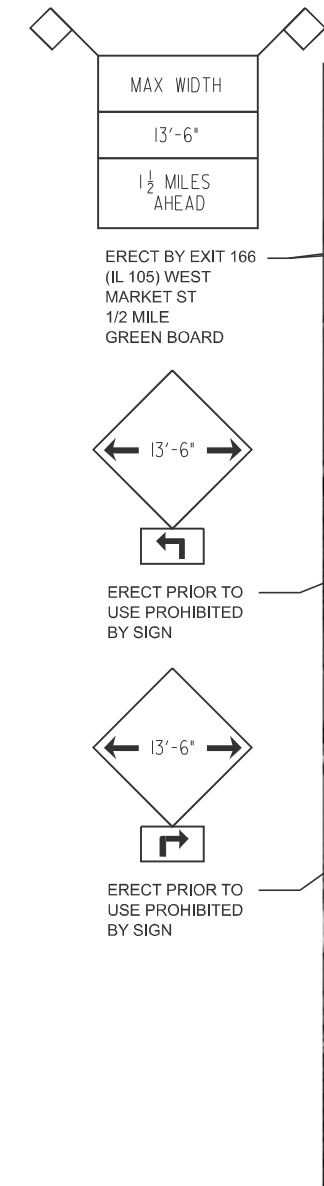

MODEL VRS 4 (Sheet)
FILE NAME: I:\Support\DOT-CONNECT\Con_guration\WorkSpaces\DOTCAD_CONNECT\Wor\Sets\2564.4_Platr_Bridge_Replacement\CADD_Data\CAD_Sheets\0570024-shr-detail3.dgn

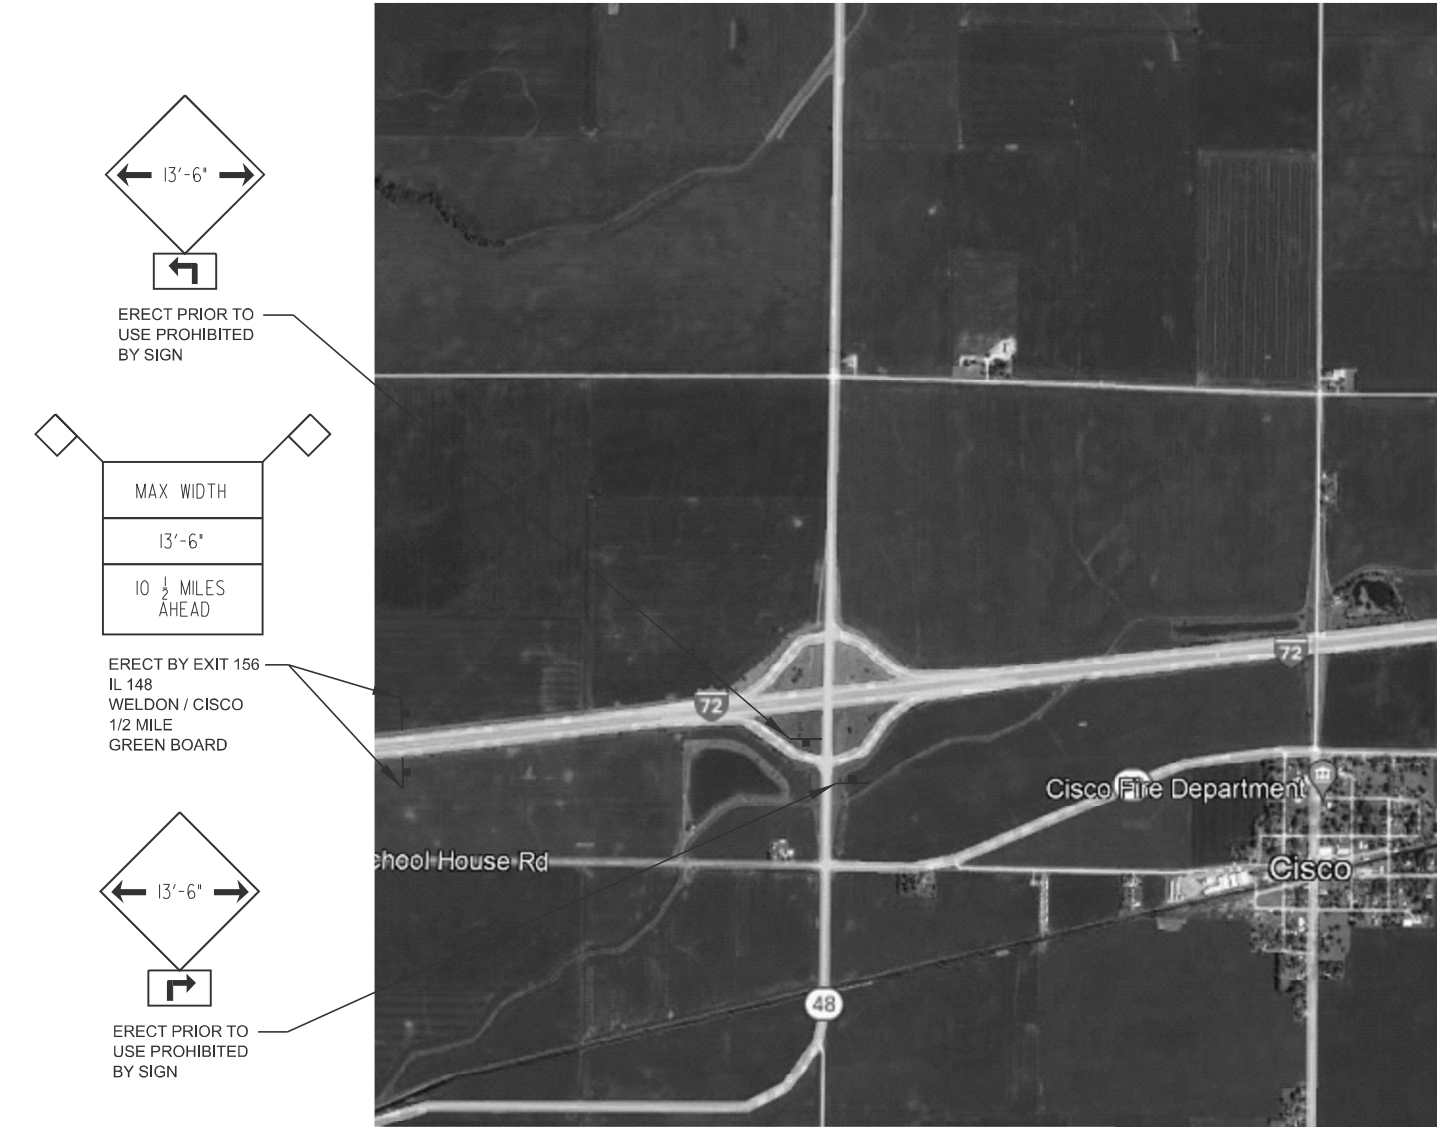

JOB = 2564.4	DESIGNED - CDS	REVISED -
FILE NAME = D570024-shr-detail3.dgn	DRAWN - CDS	REVISED -
PLOT SCALE = \$SCALE\$	CHECKED - CGF	REVISED -
PLOT DATE = 3/12/2025	DATE - 1/09/2025	REVISED -

F.A.I. RTE.	SECTION	COUNTY	TOTAL SHEETS	SHEET NO.
72	(74-68VB)B	PIATT	93	93
CONTRACT NO. 70024				
ILLINOIS FED. AID PROJECT				