

SPAN 7

BEAM	END	REPAIR TYPE	LENGTH	FIBER WRAP DIMENSIONS									ACRYLIC COATING (SQ YD)	PPC I-BEAM REPAIR DIMENSIONS				BEAM SECTION	BEARING TYPE
				A	B	C	D	E	F	G	H	FIBER WRAP (SQ FT)		EAST FACE (SQ FT)	WEST FACE (SQ FT)	BOTTOM FACE (SQ FT)	TOTAL PPC I-BEAM REPAIR (SQ FT)		
N7.1	S. End	Type 1	3 Strips x 1'-0" and 2 gaps at 1" = 3'-2"	6"	10 1/4"	7"	1'-10"	6"	10 1/4"	0"	0"	26.1	2.9	0.0	0.0	0.0	0.0	1990s 4'	Fixed 1985
	N. End	Type 4	3 Strips x 1'-0" and 2 gaps at 1" = 3'-2"	2'-3 1/8"	10 1/4"	7"	1'-10"	2'-3 1/8"	10 1/4"	5 7/8"	4"	1'-10"	54.9	6.1	0.0	0.0	0.0	1990s 4'	10-a
N7.2	S. End	Type 1	3 Strips x 1'-0" and 2 gaps at 1" = 3'-2"	6"	10 1/4"	7"	1'-10"	6"	10 1/4"	0"	0"	26.1	2.9	0.0	0.0	0.0	0.0	1990s 4'	Fixed 1985
	N. End	Type 4	3 Strips x 1'-0" and 2 gaps at 1" = 3'-2"	2'-3 1/8"	10 1/4"	7"	1'-10"	2'-3 1/8"	10 1/4"	5 7/8"	4"	1'-10"	54.9	6.1	0.0	0.0	0.0	1990s 4'	10-a
N7.3	S. End	Type 1	3 Strips x 1'-0" and 2 gaps at 1" = 3'-2"	6"	10 1/4"	7"	1'-10"	6"	10 1/4"	0"	0"	26.1	2.9	0.0	0.0	0.0	0.0	1990s 4'	Fixed 1985
	N. End	Type 1	3 Strips x 1'-0" and 2 gaps at 1" = 3'-2"	6"	10 1/4"	7"	1'-10"	6"	10 1/4"	0"	0"	26.1	2.9	0.0	0.0	0.0	0.0	1990s 4'	10-a
N7.4	S. End	Type 1	3 Strips x 1'-0" and 2 gaps at 1" = 3'-2"	1'-1 3/8"	2 7/8"	7"	1'-10"	6"	10 1/4"	0"	0"	26.1	2.9	0.0	0.0	0.0	0.0	original 4'	B2
	N. End	Type 1	4 Strips x 1'-0" and 3 gaps at 1" = 4'-3"	1'-1 3/8"	2 7/8"	7"	1'-10"	6"	10 1/4"	0"	0"	34.2	3.8	1.8	0.0	0.0	1.8	original 4'	See 1977 Plans
N7.5	S. End	Type 1	3 Strips x 1'-0" and 2 gaps at 1" = 3'-2"	1'-1 3/8"	2 7/8"	7"	1'-10"	6"	10 1/4"	0"	0"	26.1	2.9	0.0	0.0	0.0	0.0	original 4'	B2
	N. End	Type 1	3 Strips x 1'-0" and 2 gaps at 1" = 3'-2"	1'-1 3/8"	2 7/8"	7"	1'-10"	6"	10 1/4"	0"	0"	26.1	2.9	0.0	0.3	0.0	0.3	original 4'	See 1977 Plans
N7.6	S. End	Type 1	3 Strips x 1'-0" and 2 gaps at 1" = 3'-2"	1'-1 3/8"	2 7/8"	7"	1'-10"	6"	10 1/4"	0"	0"	26.1	2.9	0.0	0.0	0.0	0.0	original 4'	B2
	N. End	Type 1	4 Strips x 1'-0" and 3 gaps at 1" = 4'-3"	1'-1 3/8"	2 7/8"	7"	1'-10"	6"	10 1/4"	0"	0"	34.2	3.8	0.3	0.6	1.8	2.7	original 4'	See 1977 Plans
N7.7	S. End	Type 1	3 Strips x 1'-0" and 2 gaps at 1" = 3'-2"	1'-1 3/8"	2 7/8"	7"	1'-10"	6"	10 1/4"	0"	0"	26.1	2.9	0.0	0.0	0.0	0.0	original 4'	B2
	N. End	Type 1	4 Strips x 1'-0" and 3 gaps at 1" = 4'-3"	1'-1 3/8"	2 7/8"	7"	1'-10"	6"	10 1/4"	0"	0"	34.2	3.8	0.3	0.6	1.8	2.7	original 4'	See 1977 Plans
N7.8	S. End	Type 1	3 Strips x 1'-0" and 2 gaps at 1" = 3'-2"	1'-1 3/8"	2 7/8"	7"	1'-10"	6"	10 1/4"	0"	0"	26.1	2.9	0.0	0.0	0.0	0.0	original 4'	B2
	N. End	Type 1	4 Strips x 1'-0" and 3 gaps at 1" = 4'-3"	1'-1 3/8"	2 7/8"	7"	1'-10"	6"	10 1/4"	0"	0"	34.2	3.8	0.6	0.3	2.8	3.6	original 4'	See 1977 Plans
N7.9	S. End	Type 1	3 Strips x 1'-0" and 2 gaps at 1" = 3'-2"	6"	10 1/4"	7"	1'-10"	6"	10 1/4"	0"	0"	26.1	2.9	0.0	0.0	0.0	0.0	1990s 4'	Fixed 1985
	N. End	Type 1	3 Strips x 1'-0" and 2 gaps at 1" = 3'-2"	6"	10 1/4"	7"	1'-10"	6"	10 1/4"	0"	0"	26.1	2.9	0.0	0.0	0.0	0.0	1990s 4'	10-a
N7.10	S. End	Type 1	3 Strips x 1'-0" and 2 gaps at 1" = 3'-2"	6"	10 1/4"	7"	1'-10"	6"	10 1/4"	0"	0"	26.1	2.9	0.0	0.0	0.0	0.0	1990s 4'	Fixed 1985
	N. End	Type 1	3 Strips x 1'-0" and 2 gaps at 1" = 3'-2"	6"	10 1/4"	7"	1'-10"	6"	10 1/4"	0"	0"	26.1	2.9	0.0	0.0	0.0	0.0	1990s 4'	10-a
N7.11	S. End	Type 1	3 Strips x 1'-0" and 2 gaps at 1" = 3'-2"	1'-1 3/8"	2 7/8"	7"	1'-10"	6"	10 1/4"	0"	0"	26.1	2.9	0.0	0.0	0.0	0.0	original 4'	B2
	N. End	Type 1	5 Strips x 1'-0" and 4 gaps at 1" = 5'-4"	1'-1 3/8"	2 7/8"	7"	1'-10"	6"	10 1/4"	0"	0"	42.3	4.7	0.3	0.3	3.7	4.3	original 4'	See 1977 Plans
N7.12	S. End	Type 1	3 Strips x 1'-0" and 2 gaps at 1" = 3'-2"	1'-1 3/8"	2 7/8"	7"	1'-10"	6"	10 1/4"	0"	0"	26.1	2.9	0.0	0.0	0.0	0.0	original 4'	B2
	N. End	Type 1	5 Strips x 1'-0" and 4 gaps at 1" = 5'-4"	1'-1 3/8"	2 7/8"	7"	1'-10"	6"	10 1/4"	0"	0"	42.3	4.7	1.2	0.9	3.7	5.7	original 4'	See 1977 Plans
N7.13	S. End	Type 1	3 Strips x 1'-0" and 2 gaps at 1" = 3'-2"	1'-1 3/8"	2 7/8"	7"	1'-10"	6"	10 1/4"	0"	0"	26.1	2.9	0.0	0.0	0.0	0.0	original 4'	B2
	N. End	Type 1	5 Strips x 1'-0" and 4 gaps at 1" = 5'-4"	1'-1 3/8"	2 7/8"	7"	1'-10"	6"	10 1/4"	0"	0"	42.3	4.7	0.9	0.9	3.7	5.4	original 4'	See 1977 Plans
N7.14	S. End	Type 1	3 Strips x 1'-0" and 2 gaps at 1" = 3'-2"	1'-1 3/8"	2 7/8"	7"	1'-10"	6"	10 1/4"	0"	0"	26.1	2.9	0.0	0.0	0.0	0.0	original 4'	B2
	N. End	Type 2	4 Strips x 1'-0" and 3 gaps at 1" = 4'-3"	1'-5 7/8"	2 7/8"	7"	1'-10"	10 1/2"	10 1/4"	0"	0"	46.4	5.2	1.8	0.3	1.8	3.9	original 4'	See 1977 Plans
N7.15	S. End	Type 1	3 Strips x 1'-0" and 2 gaps at 1" = 3'-2"	1'-1 3/8"	2 7/8"	7"	1'-10"	6"	10 1/4"	0"	0"	26.1	2.9	0.0	0.0	0.0	0.0	original 4'	B2
	N. End	Type 1	4 Strips x 1'-0" and 3 gaps at 1" = 4'-3"	1'-1 3/8"	2 7/8"	7"	1'-10"	6"	10 1/4"	0"	0"	34.2	3.8	0.0	0.6	1.8	2.4	original 4'	See 1977 Plans

SPAN 8

BEAM	END	REPAIR TYPE	LENGTH	FIBER WRAP DIMENSIONS								ACRYLIC COATING (SQ YD)	PPC I-BEAM REPAIR DIMENSIONS				BEAM SECTION	BEARING TYPE	
				A	B	C	D	E	F	G	H		FIBER WRAP (SQ FT)	EAST FACE (SQ FT)	WEST FACE (SQ FT)	BOTTOM FACE (SQ FT)			TOTAL PPC I-BEAM REPAIR (SQ FT)
N8.1	S. End	Type 1	3 Strips x 1'-0" and 2 gaps at 1" = 3'-2"	6"	10 1/4"	7"	1'-10"	6"	10 1/4"	0"	0"	26.1	2.9	0.0	0.0	0.0	0.0	1990s 4'	10-a
	N. End	Type 4	3 Strips x 1'-0" and 2 gaps at 1" = 3'-2"	2'-3 1/8"	10 1/4"	7"	1'-10"	2'-3 1/8"	10 1/4"	5 7/8"	4"	54.9	6.1	0.0	0.0	0.0	0.0	1990s 4'	Fixed 1985
N8.2	S. End	Type 1	3 Strips x 1'-0" and 2 gaps at 1" = 3'-2"	6"	10 1/4"	7"	1'-10"	6"	10 1/4"	0"	0"	26.1	2.9	0.0	0.0	0.0	0.0	1990s 4'	10-a
	N. End	Type 1	3 Strips x 1'-0" and 2 gaps at 1" = 3'-2"	6"	10 1/4"	7"	1'-10"	6"	10 1/4"	0"	0"	26.1	2.9	0.0	0.0	0.0	0.0	1990s 4'	Fixed 1985
N8.3	S. End	Type 1	3 Strips x 1'-0" and 2 gaps at 1" = 3'-2"	6"	10 1/4"	7"	1'-10"	6"	10 1/4"	0"	0"	26.1	2.9	0.0	0.0	0.0	0.0	1990s 4'	10-a
	N. End	Type 1	3 Strips x 1'-0" and 2 gaps at 1" = 3'-2"	6"	10 1/4"	7"	1'-10"	6"	10 1/4"	0"	0"	26.1	2.9	0.0	0.0	0.0	0.0	1990s 4'	Fixed 1985
N8.4	S. End	Type 1	4 Strips x 1'-0" and 3 gaps at 1" = 4'-3"	1'-1 3/8"	2 7/8"	7"	1'-10"	6"	10 1/4"	0"	0"	34.2	3.8	0.0	0.0	1.8	1.8	original 4'	See 1977 Plans
	N. End	Type 1	4 Strips x 1'-0" and 3 gaps at 1" = 4'-3"	1'-1 3/8"	2 7/8"	7"	1'-10"	6"	10 1/4"	0"	0"	34.2	3.8	0.6	0.6	2.8	3.9	original 4'	B2
N8.5	S. End	Type 1	5 Strips x 1'-0" and 4 gaps at 1" = 5'-4"	1'-1 3/8"	2 7/8"	7"	1'-10"	6"	10 1/4"	0"	0"	42.3	4.7	0.0	0.3	3.7	4.0	original 4'	See 1977 Plans
	N. End	Type 1	4 Strips x 1'-0" and 3 gaps at 1" = 4'-3"	1'-1 3/8"	2 7/8"	7"	1'-10"	6"	10 1/4"	0"	0"	34.2	3.8	0.6	0.6	2.8	3.9	original 4'	B2
N8.6	S. End	Type 1	4 Strips x 1'-0" and 3 gaps at 1" = 4'-3"	1'-1 3/8"	2 7/8"	7"	1'-10"	6"	10 1/4"	0"	0"	34.2	3.8	0.6	0.3	2.8	3.6	original 4'	See 1977 Plans
	N. End	Type 1	4 Strips x 1'-0" and 3 gaps at 1" = 4'-3"	1'-1 3/8"	2 7/8"	7"	1'-10"	6"	10 1/4"	0"	0"	34.2	3.8	0.3	0.0	2.8	3.0	original 4'	B2
N8.7	S. End	Type 1	3 Strips x 1'-0" and 2 gaps at 1" = 3'-2"	1'-1 3/8"	2 7/8"	7"	1'-10"	6"	10 1/4"	0"	0"	26.1	2.9	0.6	0.3	0.0	0.9	original 4'	See 1977 Plans
	N. End	Type 1	4 Strips x 1'-0" and 3 gaps at 1" = 4'-3"	1'-1 3/8"	2 7/8"	7"	1'-10"	6"	10 1/4"	0"	0"	34.2	3.8	0.3	0.3	2.8	3.3	original 4'	B2
N8.8	S. End	Type 1	3 Strips x 1'-0" and 2 gaps at 1" = 3'-2"	1'-1 3/8"	2 7/8"	7"	1'-10"	6"	10 1/4"	0"	0"	26.1	2.9	0.3	0.6	0.9	1.8	original 4'	See 1977 Plans
	N. End	Type 1	4 Strips x 1'-0" and 3 gaps at 1" = 4'-3"	1'-1 3/8"	2 7/8"	7"	1'-10"	6"	10 1/4"	0"	0"	34.2	3.8	0.6	0.9	1.8	3.3	original 4'	B2
N8.9	S. End	Type 2	3 Strips x 1'-0" and 2 gaps at 1" = 3'-2"	10 1/2"	10 1/4"	7"	1'-10"	10 1/2"	10 1/4"	0"	0"	35.0	3.9	0.6	0.0	0.0	0.6	1990s 4'	10-a
	N. End	Type 1	4 Strips x 1'-0" and 3 gaps at 1" = 4'-3"	6"	10 1/4"	7"	1'-10"	6"	10 1/4"	0"	0"	34.2	3.8	0.0	0.0	1.8	1.8	1990s 4'	Fixed 1985
N8.10	S. End	Type 1	3 Strips x 1'-0" and 2 gaps at 1" = 3'-2"	6"	10 1/4"	7"	1'-10"	6"	10 1/4"	0"	0"	26.1	2.9	0.0	0.0	0.0	0.0	1990s 4'	10-a
	N. End	Type 1	4 Strips x 1'-0" and 3 gaps at 1" = 4'-3"	6"	10 1/4"	7"	1'-10"	6"	10 1/4"	0"	0"	34.2	3.8	0.0	0.0	1.8	1.8	1990s 4'	Fixed 1985
N8.11	S. End	Type 1	4 Strips x 1'-0" and 3 gaps at 1" = 4'-3"	1'-1 3/8"	2 7/8"	7"	1'-10"	6"	10 1/4"	0"	0"	34.2	3.8	1.2	0.3	2.8	4.2	original 4'	See 1977 Plans
	N. End	Type 1	3 Strips x 1'-0" and 2 gaps at 1" = 3'-2"	1'-1 3/8"	2 7/8"	7"	1'-10"	6"	10 1/4"	0"	0"	26.1	2.9	0.6	0.0	0.0	0.6	original 4'	B2
N8.12	S. End	Type 1	5 Strips x 1'-0" and 4 gaps at 1" = 5'-4"	1'-1 3/8"	2 7/8"	7"	1'-10"	6"	10 1/4"	0"	0"	42.3	4.7	1.8	1.5	4.6	7.8	original 4'	See 1977 Plans
	N. End	Type 1	3 Strips x 1'-0" and 2 gaps at 1" = 3'-2"	1'-1 3/8"	2 7/8"	7"	1'-10"	6"	10 1/4"	0"	0"	26.1	2.9	1.0	0.3	0.9	2.2	original 4'	B2
N8.13	S. End	Type 1	4 Strips x 1'-0" and 3 gaps at 1" = 4'-3"	1'-1 3/8"	2 7/8"	7"	1'-10"	6"	10 1/4"	0"	0"	34.2	3.8	0.6	0.6	2.8	3.9	original 4'	See 1977 Plans
	N. End	Type 1	3 Strips x 1'-0" and 2 gaps at 1" = 3'-2"	1'-1 3/8"	2 7/8"	7"	1'-10"	6"	10 1/4"	0"	0"	26.1	2.9	0.3	0.6	0.0	0.9	original 4'	B2
N8.14	S. End	Type 1	3 Strips x 1'-0" and 2 gaps at 1" = 3'-2"	1'-1 3/8"	2 7/8"	7"	1'-10"	6"	10 1/4"	0"	0"	26.1	2.9	0.3	0.3	0.0	0.6	original 4'	See 1977 Plans
	N. End	Type 1	5 Strips x 1'-0" and 4 gaps at 1" = 5'-4"	1'-1 3/8"	2 7/8"	7"	1'-10"	6"	10 1/4"	0"	0"	42.3	4.7	0.6	0.6	3.7	4.8	original 4'	B2
N8.15	S. End	Type 1	4 Strips x 1'-0" and 3 gaps at 1" = 4'-3"	1'-1 3/8"	2 7/8"	7"	1'-10"	6"	10 1/4"	0"	0"	34.2	3.8	1.8	0.0	2.8	4.5	original 4'	See 1977 Plans
	N. End	Type 1	6 Strips x 1'-0" and 5 gaps at 1" = 6'-5"	1'-1 3/8"	2 7/8"	7"	1'-10"	6"	10 1/4"	0"	0"	50.4	5.6	0.1	2.2	5.5	7.8	original 4'	B2

MODEL: Default
FILE NAME: P:\2004-825 PTB\195-014 HBM\WO#7 1-90 Various Overlays\Asphalt Ave\Sheet Files\0160133-02K73-574-PPC Beam Tables 5.dgn

SPAN 10																			
BEAM	END	REPAIR TYPE	LENGTH	FIBER WRAP DIMENSIONS								ACRYLIC COATING (SQ YD)	PPC I-BEAM REPAIR DIMENSIONS				BEAM SECTION	BEARING TYPE	
				A	B	C	D	E	F	G	H		FIBER WRAP (SQ FT)	EAST FACE (SQ FT)	WEST FACE (SQ FT)	BOTTOM FACE (SQ FT)			TOTAL PPC I-BEAM REPAIR (SQ FT)
N10.1	S. End	Type 4	3 Strips x 1'-0" and 2 gaps at 1" = 3'-2"	2'-3 1/8"	10 1/4"	7"	1'-10"	2'-3 1/8"	10 1/4"	5 7/8"	4"	54.9	6.1	0.0	0.0	0.0	0.0	1990s 4'	Fixed 1985
	N. End	Type 4	3 Strips x 1'-0" and 2 gaps at 1" = 3'-2"	2'-3 1/8"	10 1/4"	7"	1'-10"	2'-3 1/8"	10 1/4"	5 7/8"	4"	54.9	6.1	0.0	0.0	0.0	0.0	1990s 4'	7-a
N10.2	S. End	Type 1	3 Strips x 1'-0" and 2 gaps at 1" = 3'-2"	6"	10 1/4"	7"	1'-10"	6"	10 1/4"	0"	0"	26.1	2.9	0.0	0.0	0.0	0.0	1990s 4'	Fixed 1985
	N. End	Type 1	3 Strips x 1'-0" and 2 gaps at 1" = 3'-2"	6"	10 1/4"	7"	1'-10"	6"	10 1/4"	0"	0"	26.1	2.9	0.0	0.0	0.0	0.0	1990s 4'	7-a
N10.3	S. End	Type 1	3 Strips x 1'-0" and 2 gaps at 1" = 3'-2"	6"	10 1/4"	7"	1'-10"	6"	10 1/4"	0"	0"	26.1	2.9	0.0	0.0	0.0	0.0	1990s 4'	Fixed 1985
	N. End	Type 1	3 Strips x 1'-0" and 2 gaps at 1" = 3'-2"	6"	10 1/4"	7"	1'-10"	6"	10 1/4"	0"	0"	26.1	2.9	0.0	0.0	0.0	0.0	1990s 4'	7-a
N10.4	S. End	Type 1	4 Strips x 1'-0" and 3 gaps at 1" = 4'-3"	1'-1 3/8"	2 7/8"	7"	1'-10"	6"	10 1/4"	0"	0"	34.2	3.8	0.3	0.6	2.8	3.6	original 4'	B4
	N. End	Type 1	5 Strips x 1'-0" and 4 gaps at 1" = 5'-4"	1'-1 3/8"	2 7/8"	7"	1'-10"	6"	10 1/4"	0"	0"	42.3	4.7	0.0	1.2	4.6	5.8	original 4'	See 1977 Plans
N10.5	S. End	Type 1	4 Strips x 1'-0" and 3 gaps at 1" = 4'-3"	1'-1 3/8"	2 7/8"	7"	1'-10"	6"	10 1/4"	0"	0"	34.2	3.8	0.3	0.9	1.8	3.0	original 4'	B4
	N. End	Type 1	3 Strips x 1'-0" and 2 gaps at 1" = 3'-2"	1'-1 3/8"	2 7/8"	7"	1'-10"	6"	10 1/4"	0"	0"	26.1	2.9	0.6	0.6	0.0	1.2	original 4'	See 1977 Plans
N10.6	S. End	Type 1	3 Strips x 1'-0" and 2 gaps at 1" = 3'-2"	1'-1 3/8"	2 7/8"	7"	1'-10"	6"	10 1/4"	0"	0"	26.1	2.9	0.6	0.0	0.0	0.6	original 4'	B2
	N. End	Type 1	4 Strips x 1'-0" and 3 gaps at 1" = 4'-3"	1'-1 3/8"	2 7/8"	7"	1'-10"	6"	10 1/4"	0"	0"	34.2	3.8	0.9	0.6	2.8	4.2	original 4'	See 1977 Plans
N10.7	S. End	Type 1	3 Strips x 1'-0" and 2 gaps at 1" = 3'-2"	6"	10 1/4"	7"	1'-10"	6"	10 1/4"	0"	0"	26.1	2.9	0.0	0.0	0.0	0.0	1990s 4'	Fixed 1985
	N. End	Type 1	3 Strips x 1'-0" and 2 gaps at 1" = 3'-2"	6"	10 1/4"	7"	1'-10"	6"	10 1/4"	0"	0"	26.1	2.9	0.0	0.0	0.0	0.0	1990s 4'	10-a
N10.8	S. End	Type 1	3 Strips x 1'-0" and 2 gaps at 1" = 3'-2"	6"	10 1/4"	7"	1'-10"	6"	10 1/4"	0"	0"	26.1	2.9	0.0	0.0	0.0	0.0	1990s 4'	Fixed 1985
	N. End	Type 1	3 Strips x 1'-0" and 2 gaps at 1" = 3'-2"	6"	10 1/4"	7"	1'-10"	6"	10 1/4"	0"	0"	26.1	2.9	0.0	0.0	0.0	0.0	1990s 4'	10-a
N10.9	S. End	Type 1	3 Strips x 1'-0" and 2 gaps at 1" = 3'-2"	1'-1 3/8"	2 7/8"	7"	1'-10"	6"	10 1/4"	0"	0"	26.1	2.9	0.0	0.0	0.9	0.9	original 4'	B2
	N. End	Type 1	4 Strips x 1'-0" and 3 gaps at 1" = 4'-3"	1'-1 3/8"	2 7/8"	7"	1'-10"	6"	10 1/4"	0"	0"	34.2	3.8	0.0	0.3	2.8	3.0	original 4'	See 1977 Plans
N10.10	S. End	Type 1	3 Strips x 1'-0" and 2 gaps at 1" = 3'-2"	1'-1 3/8"	2 7/8"	7"	1'-10"	6"	10 1/4"	0"	0"	26.1	2.9	0.0	0.3	0.0	0.3	original 4'	B2
	N. End	Type 1	3 Strips x 1'-0" and 2 gaps at 1" = 3'-2"	1'-1 3/8"	2 7/8"	7"	1'-10"	6"	10 1/4"	0"	0"	26.1	2.9	0.3	0.0	0.0	0.3	original 4'	See 1977 Plans
N10.11	S. End	Type 1	3 Strips x 1'-0" and 2 gaps at 1" = 3'-2"	1'-1 3/8"	2 7/8"	7"	1'-10"	6"	10 1/4"	0"	0"	26.1	2.9	0.3	0.3	0.0	0.6	original 4'	B2
	N. End	Type 1	3 Strips x 1'-0" and 2 gaps at 1" = 3'-2"	1'-1 3/8"	2 7/8"	7"	1'-10"	6"	10 1/4"	0"	0"	26.1	2.9	0.0	0.3	0.0	0.3	original 4'	See 1977 Plans
N10.12	S. End	Type 1	5 Strips x 1'-0" and 4 gaps at 1" = 5'-4"	1'-1 3/8"	2 7/8"	7"	1'-10"	6"	10 1/4"	0"	0"	42.3	4.7	0.3	0.0	3.7	4.0	original 4'	B2
	N. End	Type 1	8 Strips x 1'-0" and 7 gaps at 1" = 8'-7"	1'-1 3/8"	2 7/8"	7"	1'-10"	6"	10 1/4"	0"	0"	66.6	7.4	0.0	0.0	9.2	9.2	original 4'	See 1977 Plans
SPAN 11																			
BEAM	END	REPAIR TYPE	LENGTH	FIBER WRAP DIMENSIONS								ACRYLIC COATING (SQ YD)	PPC I-BEAM REPAIR DIMENSIONS				BEAM SECTION	BEARING TYPE	
				A	B	C	D	E	F	G	H		FIBER WRAP (SQ FT)	EAST FACE (SQ FT)	WEST FACE (SQ FT)	BOTTOM FACE (SQ FT)			TOTAL PPC I-BEAM REPAIR (SQ FT)
N11.1	S. End	Type 1	3 Strips x 1'-0" and 2 gaps at 1" = 3'-2"	1'-4"	0"	4"	1'-6"	6"	10"	0"	0"	23.5	2.6	0.0	0.0	0.0	0.0	1990s 2'-6"	10-aa
	N. End	Type 1	3 Strips x 1'-0" and 2 gaps at 1" = 3'-2"	1'-4"	0"	4"	1'-6"	6"	10"	0"	0"	23.5	2.6	0.0	0.0	0.0	0.0	1990s 2'-6"	Fixed Sp 11 N. End
N11.2	S. End	Type 1	3 Strips x 1'-0" and 2 gaps at 1" = 3'-2"	1'-4"	0"	4"	1'-6"	6"	10"	0"	0"	23.5	2.6	0.0	0.0	0.0	0.0	1990s 2'-6"	10-aa
	N. End	Type 1	3 Strips x 1'-0" and 2 gaps at 1" = 3'-2"	1'-4"	0"	4"	1'-6"	6"	10"	0"	0"	23.5	2.6	0.0	0.0	0.0	0.0	1990s 2'-6"	Fixed Sp 11 N. End
N11.3	S. End	Type 1	3 Strips x 1'-0" and 2 gaps at 1" = 3'-2"	1'-4"	0"	4"	1'-6"	6"	10"	0"	0"	23.5	2.6	0.0	0.0	0.0	0.0	1990s 2'-6"	10-aa
	N. End	Type 1	3 Strips x 1'-0" and 2 gaps at 1" = 3'-2"	1'-4"	0"	4"	1'-6"	6"	10"	0"	0"	23.5	2.6	0.0	0.0	0.0	0.0	1990s 2'-6"	Fixed Sp 11 N. End
N11.4	S. End	Type 1	3 Strips x 1'-0" and 2 gaps at 1" = 3'-2"	1'-4"	0"	4"	1'-6"	6"	10"	0"	0"	23.5	2.6	0.0	0.0	0.0	0.0	1990s 2'-6"	10-aa
	N. End	Type 1	3 Strips x 1'-0" and 2 gaps at 1" = 3'-2"	1'-4"	0"	4"	1'-6"	6"	10"	0"	0"	23.5	2.6	0.0	0.0	0.0	0.0	1990s 2'-6"	Fixed Sp 11 N. End
N11.5	S. End	Type 4	3 Strips x 1'-0" and 2 gaps at 1" = 3'-2"	2'-6 3/8"	3 1/2"	6"	1'-6"	2'-5"	4 7/8"	4 1/4"	4"	47.2	5.2	0.0	0.0	0.0	0.0	original 3'	See 1977 Plans
	N. End	Type 1	4 Strips x 1'-0" and 3 gaps at 1" = 4'-3"	7 3/8"	3 1/2"	6"	1'-6"	6"	4 7/8"	0"	0"	23.5	2.6	1.1	0.9	1.5	3.5	original 3'	B6
N11.6	S. End	Type 1	3 Strips x 1'-0" and 2 gaps at 1" = 3'-2"	7 3/8"	3 1/2"	6"	1'-6"	6"	4 7/8"	0"	0"	17.7	2.0	0.4	0.3	0.8	1.4	original 3'	See 1977 Plans
	N. End	Type 1	3 Strips x 1'-0" and 2 gaps at 1" = 3'-2"	7 3/8"	3 1/2"	6"	1'-6"	6"	4 7/8"	0"	0"	17.7	2.0	0.5	0.8	0.8	2.0	original 3'	B6
N11.7	S. End	Type 1	4 Strips x 1'-0" and 3 gaps at 1" = 4'-3"	7 3/8"	3 1/2"	6"	1'-6"	6"	4 7/8"	0"	0"	23.5	2.6	0.2	1.5	0.0	1.7	original 3'	See 1977 Plans
	N. End	Type 1	6 Strips x 1'-0" and 5 gaps at 1" = 6'-5"	7 3/8"	3 1/2"	6"	1'-6"	6"	4 7/8"	0"	0"	35.0	3.9	2.5	0.4	0.0	2.9	original 3'	B6
N11.8	S. End	Type 1	4 Strips x 1'-0" and 3 gaps at 1" = 4'-3"	7 3/8"	3 1/2"	6"	1'-6"	6"	4 7/8"	0"	0"	23.5	2.6	0.2	1.5	0.0	1.7	original 3'	See 1977 Plans
	N. End	Type 1	3 Strips x 1'-0" and 2 gaps at 1" = 3'-2"	7 3/8"	3 1/2"	6"	1'-6"	6"	4 7/8"	0									

MODEL: Default
FILE NAME: P:\2004-825 PTB\195-014 HBM\WO#7 1-90 Various Overlays\AsHland Ave\Sheet Files\0160133-02K73-S75-PPC Beam Tables 6.dgn

SPAN 12

BEAM	END	REPAIR TYPE	LENGTH	FIBER WRAP DIMENSIONS									ACRYLIC COATING (SQ YD)	PPC I-BEAM REPAIR DIMENSIONS				BEAM SECTION	BEARING TYPE
				A	B	C	D	E	F	G	H	FIBER WRAP (SQ FT)		EAST FACE (SQ FT)	WEST FACE (SQ FT)	BOTTOM FACE (SQ FT)	TOTAL PPC I-BEAM REPAIR (SQ FT)		
N12.1	S. End	Type 1	3 Strips x 1'-0" and 2 gaps at 1" = 3'-2"	6"	10 1/4"	7"	1'-10"	6"	10 1/4"	0"	0"	26.1	2.9	0.0	0.0	0.0	0.0	1990s 4'	Fixed 1985
	N. End	Type 1	3 Strips x 1'-0" and 2 gaps at 1" = 3'-2"	6"	10 1/4"	7"	1'-10"	6"	10 1/4"	0"	0"	26.1	2.9	0.0	0.0	0.0	0.0	1990s 4'	10-a
N12.2	S. End	Type 1	3 Strips x 1'-0" and 2 gaps at 1" = 3'-2"	6"	10 1/4"	7"	1'-10"	6"	10 1/4"	0"	0"	26.1	2.9	0.0	0.0	0.0	0.0	1990s 4'	Fixed 1985
	N. End	Type 1	3 Strips x 1'-0" and 2 gaps at 1" = 3'-2"	6"	10 1/4"	7"	1'-10"	6"	10 1/4"	0"	0"	26.1	2.9	0.0	0.0	0.0	0.0	1990s 4'	10-a
N12.3	S. End	Type 1	3 Strips x 1'-0" and 2 gaps at 1" = 3'-2"	6"	10 1/4"	7"	1'-10"	6"	10 1/4"	0"	0"	26.1	2.9	0.0	0.0	0.0	0.0	1990s 4'	Fixed 1985
	N. End	Type 4	3 Strips x 1'-0" and 2 gaps at 1" = 3'-2"	2'-3 1/8"	10 1/4"	7"	1'-10"	2'-3 1/8"	10 1/4"	5 7/8"	4"	54.9	6.1	0.0	0.0	0.0	0.0	1990s 4'	10-a
N12.4	S. End	Type 1	3 Strips x 1'-0" and 2 gaps at 1" = 3'-2"	1'-1 3/8"	2 7/8"	7"	1'-10"	6"	10 1/4"	0"	0"	26.1	2.9	0.0	0.0	0.0	0.0	original 4'	B2
	N. End	Type 1	3 Strips x 1'-0" and 2 gaps at 1" = 3'-2"	1'-1 3/8"	2 7/8"	7"	1'-10"	6"	10 1/4"	0"	0"	26.1	2.9	0.0	0.0	0.0	0.0	original 4'	See 1977 Plans
N12.5	S. End	Type 1	3 Strips x 1'-0" and 2 gaps at 1" = 3'-2"	1'-1 3/8"	2 7/8"	7"	1'-10"	6"	10 1/4"	0"	0"	26.1	2.9	0.0	0.0	0.0	0.0	original 4'	B2
	N. End	Type 1	3 Strips x 1'-0" and 2 gaps at 1" = 3'-2"	1'-1 3/8"	2 7/8"	7"	1'-10"	6"	10 1/4"	0"	0"	26.1	2.9	0.0	0.0	0.0	0.0	original 4'	See 1977 Plans
N12.6	S. End	Type 1	3 Strips x 1'-0" and 2 gaps at 1" = 3'-2"	1'-1 3/8"	2 7/8"	7"	1'-10"	6"	10 1/4"	0"	0"	26.1	2.9	0.0	0.0	0.0	0.0	original 4'	B2
	N. End	Type 1	6 Strips x 1'-0" and 5 gaps at 1" = 6'-5"	1'-1 3/8"	2 7/8"	7"	1'-10"	6"	10 1/4"	0"	0"	50.4	5.6	0.6	0.0	5.5	6.1	original 4'	See 1977 Plans
N12.7	S. End	Type 1	3 Strips x 1'-0" and 2 gaps at 1" = 3'-2"	1'-1 3/8"	2 7/8"	7"	1'-10"	6"	10 1/4"	0"	0"	26.1	2.9	0.0	0.0	0.0	0.0	original 4'	B2
	N. End	Type 1	5 Strips x 1'-0" and 4 gaps at 1" = 5'-4"	1'-1 3/8"	2 7/8"	7"	1'-10"	6"	10 1/4"	0"	0"	42.3	4.7	1.2	0.0	3.7	4.8	original 4'	See 1977 Plans
N12.8	S. End	Type 1	3 Strips x 1'-0" and 2 gaps at 1" = 3'-2"	6"	10 1/4"	7"	1'-10"	6"	10 1/4"	0"	0"	26.1	2.9	0.0	0.0	0.0	0.0	1990s 4'	Fixed 1985
	N. End	Type 1	3 Strips x 1'-0" and 2 gaps at 1" = 3'-2"	6"	10 1/4"	7"	1'-10"	6"	10 1/4"	0"	0"	26.1	2.9	0.0	0.0	0.0	0.0	1990s 4'	10-a
N12.9	S. End	Type 1	3 Strips x 1'-0" and 2 gaps at 1" = 3'-2"	6"	10 1/4"	7"	1'-10"	6"	10 1/4"	0"	0"	26.1	2.9	0.0	0.0	0.0	0.0	1990s 4'	Fixed 1985
	N. End	Type 1	3 Strips x 1'-0" and 2 gaps at 1" = 3'-2"	6"	10 1/4"	7"	1'-10"	6"	10 1/4"	0"	0"	26.1	2.9	0.0	0.0	0.0	0.0	1990s 4'	10-a
N12.10	S. End	Type 1	3 Strips x 1'-0" and 2 gaps at 1" = 3'-2"	1'-1 3/8"	2 7/8"	7"	1'-10"	6"	10 1/4"	0"	0"	26.1	2.9	0.0	0.0	0.0	0.0	original 4'	B2
	N. End	Type 1	5 Strips x 1'-0" and 4 gaps at 1" = 5'-4"	1'-1 3/8"	2 7/8"	7"	1'-10"	6"	10 1/4"	0"	0"	42.3	4.7	1.2	0.0	4.6	5.8	original 4'	See 1977 Plans
N12.11	S. End	Type 1	3 Strips x 1'-0" and 2 gaps at 1" = 3'-2"	1'-1 3/8"	2 7/8"	7"	1'-10"	6"	10 1/4"	0"	0"	26.1	2.9	0.0	0.0	0.0	0.0	original 4'	B4
	N. End	Type 1	3 Strips x 1'-0" and 2 gaps at 1" = 3'-2"	1'-1 3/8"	2 7/8"	7"	1'-10"	6"	10 1/4"	0"	0"	26.1	2.9	0.0	0.9	0.0	0.9	original 4'	See 1977 Plans
N12.12	S. End	Type 1	3 Strips x 1'-0" and 2 gaps at 1" = 3'-2"	1'-1 3/8"	2 7/8"	7"	1'-10"	6"	10 1/4"	0"	0"	26.1	2.9	0.0	0.0	0.0	0.0	original 4'	B4
	N. End	Type 1	5 Strips x 1'-0" and 4 gaps at 1" = 5'-4"	1'-1 3/8"	2 7/8"	7"	1'-10"	6"	10 1/4"	0"	0"	42.3	4.7	1.2	1.5	3.7	6.3	original 4'	See 1977 Plans

*For N12.12, H shall extend the full length of the beam (3" from each bearing)

SPAN 13

BEAM	END	REPAIR TYPE	LENGTH	FIBER WRAP DIMENSIONS									ACRYLIC COATING (SQ YD)	PPC I-BEAM REPAIR DIMENSIONS				BEAM SECTION	BEARING TYPE
				A	B	C	D	E	F	G	H	FIBER WRAP (SQ FT)		EAST FACE (SQ FT)	WEST FACE (SQ FT)	BOTTOM FACE (SQ FT)	TOTAL PPC I-BEAM REPAIR (SQ FT)		
N13.1	S. End	Type 1	3 Strips x 1'-0" and 2 gaps at 1" = 3'-2"	6"	10 1/4"	7"	1'-10"	6"	10 1/4"	0"	0"	26.1	2.9	0.0	0.0	0.0	0.0	1990s 4'	Fixed 1985
	N. End	Type 1	3 Strips x 1'-0" and 2 gaps at 1" = 3'-2"	6"	10 1/4"	7"	1'-10"	6"	10 1/4"	0"	0"	26.1	2.9	0.0	0.0	0.0	0.0	1990s 4'	7-a
N13.2	S. End	Type 1	3 Strips x 1'-0" and 2 gaps at 1" = 3'-2"	6"	10 1/4"	7"	1'-10"	6"	10 1/4"	0"	0"	26.1	2.9	0.0	0.0	0.0	0.0	1990s 4'	Fixed 1985
	N. End	Type 1	3 Strips x 1'-0" and 2 gaps at 1" = 3'-2"	6"	10 1/4"	7"	1'-10"	6"	10 1/4"	0"	0"	26.1	2.9	0.0	0.0	0.0	0.0	1990s 4'	7-a
N13.3	S. End	Type 1	3 Strips x 1'-0" and 2 gaps at 1" = 3'-2"	6"	10 1/4"	7"	1'-10"	6"	10 1/4"	0"	0"	26.1	2.9	0.0	0.0	0.0	0.0	1990s 4'	Fixed 1985
	N. End	Type 1	3 Strips x 1'-0" and 2 gaps at 1" = 3'-2"	6"	10 1/4"	7"	1'-10"	6"	10 1/4"	0"	0"	26.1	2.9	0.0	0.0	0.0	0.0	1990s 4'	7-a
N13.4	S. End	Type 1	3 Strips x 1'-0" and 2 gaps at 1" = 3'-2"	1'-1 3/8"	2 7/8"	7"	1'-10"	6"	10 1/4"	0"	0"	26.1	2.9	0.6	0.3	0.0	0.9	original 4'	B4
	N. End	Type 1	4 Strips x 1'-0" and 3 gaps at 1" = 4'-3"	1'-1 3/8"	2 7/8"	7"	1'-10"	6"	10 1/4"	0"	0"	34.2	3.8	0.0	0.0	1.8	1.8	original 4'	See 1977 Plans
N13.5	S. End	Type 1	4 Strips x 1'-0" and 3 gaps at 1" = 4'-3"	1'-1 3/8"	2 7/8"	7"	1'-10"	6"	10 1/4"	0"	0"	34.2	3.8	0.0	0.0	1.8	1.8	original 4'	B4
	N. End	Type 1	3 Strips x 1'-0" and 2 gaps at 1" = 3'-2"	1'-1 3/8"	2 7/8"	7"	1'-10"	6"	10 1/4"	0"	0"	26.1	2.9	0.0	0.0	0.0	0.0	original 4'	See 1977 Plans
N13.6	S. End	Type 1	3 Strips x 1'-0" and 2 gaps at 1" = 3'-2"	1'-1 3/8"	2 7/8"	7"	1'-10"	6"	10 1/4"	0"	0"	26.1	2.9	0.0	0.0	0.0	0.0	original 4'	B4
	N. End	Type 1	4 Strips x 1'-0" and 3 gaps at 1" = 4'-3"	1'-1 3/8"	2 7/8"	7"	1'-10"	6"	10 1/4"	0"	0"	34.2	3.8	0.3	0.0	2.8	3.0	original 4'	See 1977 Plans
N13.7	S. End	Type 4	3 Strips x 1'-0" and 2 gaps at 1" = 3'-2"	2'-3 1/8"	10 1/4"	7"	1'-10"	2'-3 1/8"	10 1/4"	5 7/8"	4"	54.9	6.1	0.0	0.0	0.0	0.0	1990s 4'	Fixed 1985
	N. End	Type 1	3 Strips x 1'-0" and 2 gaps at 1" = 3'-2"	6"	10 1/4"	7"	1'-10"	6"	10 1/4"	0"	0"	26.1	2.9	0.0	0.0	0.0	0.0	1990s 4'	10-a
N13.8	S. End	Type 1	3 Strips x 1'-0" and 2 gaps at 1" = 3'-2"	6"	10 1/4"	7"	1'-10"	6"	10 1/4"	0"	0"	26.1	2.9	0.0	0.0	0.0	0.0	1990s 4'	Fixed 1985
	N. End	Type 1	3 Strips x 1'-0" and 2 gaps at 1" = 3'-2"	6"	10 1/4"	7"	1'-10"	6"	10 1/4"	0"	0"	26.1	2.9	0.0	0.0	0.0	0.0	1990s 4'	10-a
N13.9	S. End	Type 1	4 Strips x 1'-0" and 3 gaps at 1" = 4'-3"	1'-1 3/8"	2 7/8"	7"	1'-10"	6"	10 1/4"	0"	0"	34.2	3.8	0.5	0.9	2.8	4.1	original 4'	B4
	N. End	Type 1	3 Strips x 1'-0" and 2 gaps at 1" = 3'-2"	1'-1 3/8"	2 7/8"	7"	1'-10"	6"	10 1/4"	0"	0"	26.1	2.9	0.1	0.0	0.9	1.1	original 4'	See 1977 Plans
N13.10	S. End	Type 1	3 Strips x 1'-0" and 2 gaps at 1" = 3'-2"	1'-1 3/8"	2 7/8"	7"	1'-10"	6"	10 1/4"	0"	0"	26.1	2.9	0.6	0.6	0.0	1.2	original 4'	B4
	N. End	Type 1	4 Strips x 1'-0" and 3 gaps at 1" = 4'-3"	1'-1 3/8"	2 7/8"	7"	1'-10"	6"	10 1/4"	0"	0"	34.2	3.8	0.4	0.6	1.8	2.8	original 4'	See 1977 Plans
N13.11	S. End	Type 4	3 Strips x 1'-0" and 2 gaps at 1" = 3'-2"	2'-10 1/2"	2 7/8"	7"	1'-10"	2'-3 1/8"	10 1/4"	5 7/8"	4"	56.3	6.3	0.0	0.0	0.0	0.0	original 4'	B4
	N. End	Type 1	3 Strips x 1'-0" and 2 gaps at 1" = 3'-2"	1'-1 3/8"	2 7/8"	7"	1'-10"	6"	10 1/4"	0"	0"	26.1	2.9	0.0	0.0	0.0	0.0	original 4'	See 1977 Plans



USER NAME =	DESIGNED - LAB	REVISED -
	CHECKED - MI	REVISED -
PLOT SCALE =	DRAWN - LAB	REVISED -
PLOT DATE =	DATE - 4/29/2024	REVISED -

STATE OF ILLINOIS
DEPARTMENT OF TRANSPORTATION

PPC BEAM REPAIR TABLES (SHEET 6 OF 10)
STRUCTURE NO. 016-0133 (NB)

SHEET S03A-075 OF S03A-148 SHEETS

F.A.I. RTE.	SECTION	COUNTY	TOTAL SHEETS	SHEET NO.
90/94	2020-005-BR	COOK	908	403
CONTRACT NO. 62K73				
ILLINOIS		FED. AID PROJECT		

SPAN 14

BEAM	END	REPAIR TYPE	LENGTH	FIBER WRAP DIMENSIONS									ACRYLIC COATING (SQ YD)	PPC I-BEAM REPAIR DIMENSIONS				BEAM SECTION	BEARING TYPE
				A	B	C	D	E	F	G	H	FIBER WRAP (SQ FT)		EAST FACE (SQ FT)	WEST FACE (SQ FT)	BOTTOM FACE (SQ FT)	TOTAL PPC I-BEAM REPAIR (SQ FT)		
N14.1	S. End	Type 1	3 Strips x 1'-0" and 2 gaps at 1" = 3'-2"	6"	10 1/4"	7"	1'-10"	6"	10 1/4"	0"	0"	26.1	2.9	0.3	0.0	0.0	0.3	1990s 4'	10-a
	N. End	Type 1	3 Strips x 1'-0" and 2 gaps at 1" = 3'-2"	6"	10 1/4"	7"	1'-10"	6"	10 1/4"	0"	0"	26.1	2.9	0.3	0.0	0.0	0.3	1990s 4'	Fixed 1985
N14.2	S. End	Type 1	3 Strips x 1'-0" and 2 gaps at 1" = 3'-2"	6"	10 1/4"	7"	1'-10"	6"	10 1/4"	0"	0"	26.1	2.9	0.0	0.0	0.0	0.0	1990s 4'	10-a
	N. End	Type 1	3 Strips x 1'-0" and 2 gaps at 1" = 3'-2"	6"	10 1/4"	7"	1'-10"	6"	10 1/4"	0"	0"	26.1	2.9	0.0	0.0	0.0	0.0	1990s 4'	Fixed 1985
N14.3	S. End	Type 1	3 Strips x 1'-0" and 2 gaps at 1" = 3'-2"	6"	10 1/4"	7"	1'-10"	6"	10 1/4"	0"	0"	26.1	2.9	0.0	0.0	0.0	0.0	1990s 4'	10-a
	N. End	Type 1	3 Strips x 1'-0" and 2 gaps at 1" = 3'-2"	6"	10 1/4"	7"	1'-10"	6"	10 1/4"	0"	0"	26.1	2.9	0.0	0.0	0.0	0.0	1990s 4'	Fixed 1985
N14.4	S. End	Type 1	4 Strips x 1'-0" and 3 gaps at 1" = 4'-3"	1'-1 3/8"	2 7/8"	7"	1'-10"	6"	10 1/4"	0"	0"	34.2	3.8	0.3	0.3	2.8	3.3	original 4'	See 1977 Plans
	N. End	Type 1	3 Strips x 1'-0" and 2 gaps at 1" = 3'-2"	1'-1 3/8"	2 7/8"	7"	1'-10"	6"	10 1/4"	0"	0"	26.1	2.9	0.0	0.0	0.9	0.9	original 4'	B2
N14.5	S. End	Type 1	5 Strips x 1'-0" and 4 gaps at 1" = 5'-4"	1'-1 3/8"	2 7/8"	7"	1'-10"	6"	10 1/4"	0"	0"	42.3	4.7	0.3	0.3	3.7	4.3	original 4'	See 1977 Plans
	N. End	Type 1	4 Strips x 1'-0" and 3 gaps at 1" = 4'-3"	1'-1 3/8"	2 7/8"	7"	1'-10"	6"	10 1/4"	0"	0"	34.2	3.8	0.0	0.0	2.8	2.8	original 4'	B2
N14.6	S. End	Type 1	4 Strips x 1'-0" and 3 gaps at 1" = 4'-3"	1'-1 3/8"	2 7/8"	7"	1'-10"	6"	10 1/4"	0"	0"	34.2	3.8	0.6	0.6	1.8	3.0	original 4'	See 1977 Plans
	N. End	Type 1	4 Strips x 1'-0" and 3 gaps at 1" = 4'-3"	1'-1 3/8"	2 7/8"	7"	1'-10"	6"	10 1/4"	0"	0"	34.2	3.8	0.0	0.0	1.8	1.8	original 4'	B2
N14.7	S. End	Type 1	4 Strips x 1'-0" and 3 gaps at 1" = 4'-3"	1'-1 3/8"	2 7/8"	7"	1'-10"	6"	10 1/4"	0"	0"	34.2	3.8	0.3	0.9	2.8	3.9	original 4'	See 1977 Plans
	N. End	Type 1	4 Strips x 1'-0" and 3 gaps at 1" = 4'-3"	1'-1 3/8"	2 7/8"	7"	1'-10"	6"	10 1/4"	0"	0"	34.2	3.8	0.0	0.0	1.8	1.8	original 4'	B2
N14.8	S. End	Type 1	3 Strips x 1'-0" and 2 gaps at 1" = 3'-2"	6"	10 1/4"	7"	1'-10"	6"	10 1/4"	0"	0"	26.1	2.9	0.0	0.0	0.0	0.0	1990s 4'	10-a
	N. End	Type 1	3 Strips x 1'-0" and 2 gaps at 1" = 3'-2"	6"	10 1/4"	7"	1'-10"	6"	10 1/4"	0"	0"	26.1	2.9	0.0	0.0	0.0	0.0	1990s 4'	Fixed 1985
N14.9	S. End	Type 1	3 Strips x 1'-0" and 2 gaps at 1" = 3'-2"	6"	10 1/4"	7"	1'-10"	6"	10 1/4"	0"	0"	26.1	2.9	0.0	0.0	0.0	0.0	1990s 4'	10-a
	N. End	Type 1	3 Strips x 1'-0" and 2 gaps at 1" = 3'-2"	6"	10 1/4"	7"	1'-10"	6"	10 1/4"	0"	0"	26.1	2.9	0.0	0.0	0.0	0.0	1990s 4'	Fixed 1985
N14.10	S. End	Type 1	4 Strips x 1'-0" and 3 gaps at 1" = 4'-3"	1'-1 3/8"	2 7/8"	7"	1'-10"	6"	10 1/4"	0"	0"	34.2	3.8	0.3	0.9	2.8	3.9	original 4'	See 1977 Plans
	N. End	Type 1	4 Strips x 1'-0" and 3 gaps at 1" = 4'-3"	1'-1 3/8"	2 7/8"	7"	1'-10"	6"	10 1/4"	0"	0"	34.2	3.8	0.0	0.0	1.8	1.8	original 4'	B2
N14.11	S. End	Type 1	3 Strips x 1'-0" and 2 gaps at 1" = 3'-2"	1'-1 3/8"	2 7/8"	7"	1'-10"	6"	10 1/4"	0"	0"	26.1	2.9	0.6	0.0	0.9	1.5	original 4'	See 1977 Plans
	N. End	Type 1	4 Strips x 1'-0" and 3 gaps at 1" = 4'-3"	1'-1 3/8"	2 7/8"	7"	1'-10"	6"	10 1/4"	0"	0"	34.2	3.8	0.0	0.0	1.8	1.8	original 4'	B2
N14.12	S. End	Type 1	5 Strips x 1'-0" and 4 gaps at 1" = 5'-4"	1'-1 3/8"	2 7/8"	7"	1'-10"	6"	10 1/4"	0"	0"	42.3	4.7	1.2	0.3	3.7	5.1	original 4'	See 1977 Plans
	N. End	Type 1	4 Strips x 1'-0" and 3 gaps at 1" = 4'-3"	1'-1 3/8"	2 7/8"	7"	1'-10"	6"	10 1/4"	0"	0"	34.2	3.8	0.0	0.0	1.8	1.8	original 4'	B2
N14.13	S. End	Type 1	3 Strips x 1'-0" and 2 gaps at 1" = 3'-2"	1'-1 3/8"	2 7/8"	7"	1'-10"	6"	10 1/4"	0"	0"	26.1	2.9	0.3	0.3	0.9	1.5	original 4'	See 1977 Plans
	N. End	Type 1	4 Strips x 1'-0" and 3 gaps at 1" = 4'-3"	1'-1 3/8"	2 7/8"	7"	1'-10"	6"	10 1/4"	0"	0"	34.2	3.8	0.0	0.6	2.8	3.3	original 4'	B2

SPAN 15

BEAM	END	REPAIR TYPE	LENGTH	FIBER WRAP DIMENSIONS								ACRYLIC COATING (SQ YD)	PPC I-BEAM REPAIR DIMENSIONS				BEAM SECTION	BEARING TYPE	
				A	B	C	D	E	F	G	H		FIBER WRAP (SQ FT)	EAST FACE (SQ FT)	WEST FACE (SQ FT)	BOTTOM FACE (SQ FT)			TOTAL PPC I-BEAM REPAIR (SQ FT)
N15.1	S. End	Type 1	3 Strips x 1'-0" and 2 gaps at 1" = 3'-2"	6"	10 1/4"	7"	1'-10"	6"	10 1/4"	0"	0"	26.1	2.9	0.1	0.0	0.0	0.1	1990s 4'	Fixed 1985 10-a
	N. End	Type 1	3 Strips x 1'-0" and 2 gaps at 1" = 3'-2"	6"	10 1/4"	7"	1'-10"	6"	10 1/4"	0"	0"	26.1	2.9	0.0	0.0	0.0	0.0	1990s 4'	
N15.2	S. End	Type 1	3 Strips x 1'-0" and 2 gaps at 1" = 3'-2"	6"	10 1/4"	7"	1'-10"	6"	10 1/4"	0"	0"	26.1	2.9	0.0	0.0	0.0	0.0	1990s 4'	Fixed 1985 10-a
	N. End	Type 1	3 Strips x 1'-0" and 2 gaps at 1" = 3'-2"	6"	10 1/4"	7"	1'-10"	6"	10 1/4"	0"	0"	26.1	2.9	0.2	0.0	0.0	0.2	1990s 4'	
N15.3	S. End	Type 1	3 Strips x 1'-0" and 2 gaps at 1" = 3'-2"	6"	10 1/4"	7"	1'-10"	6"	10 1/4"	0"	0"	26.1	2.9	0.0	0.0	0.0	0.0	1990s 4'	Fixed 1985 10-a
	N. End	Type 1	3 Strips x 1'-0" and 2 gaps at 1" = 3'-2"	6"	10 1/4"	7"	1'-10"	6"	10 1/4"	0"	0"	26.1	2.9	0.0	0.0	0.0	0.0	1990s 4'	
N15.4	S. End	Type 1	3 Strips x 1'-0" and 2 gaps at 1" = 3'-2"	1'-1 3/8"	2 7/8"	7"	1'-10"	6"	10 1/4"	0"	0"	26.1	2.9	0.0	0.0	0.9	0.9	original 4'	B2 See 1977 Plans
	N. End	Type 1	4 Strips x 1'-0" and 3 gaps at 1" = 4'-3"	1'-1 3/8"	2 7/8"	7"	1'-10"	6"	10 1/4"	0"	0"	34.2	3.8	0.6	1.5	0.9	3.0	original 4'	
N15.5	S. End	Type 1	4 Strips x 1'-0" and 3 gaps at 1" = 4'-3"	1'-1 3/8"	2 7/8"	7"	1'-10"	6"	10 1/4"	0"	0"	34.2	3.8	0.0	0.0	2.1	2.1	original 4'	B2 See 1977 Plans
	N. End	Type 1	3 Strips x 1'-0" and 2 gaps at 1" = 3'-2"	1'-1 3/8"	2 7/8"	7"	1'-10"	6"	10 1/4"	0"	0"	26.1	2.9	0.6	0.6	0.9	2.1	original 4'	
N15.6	S. End	Type 1	4 Strips x 1'-0" and 3 gaps at 1" = 4'-3"	1'-1 3/8"	2 7/8"	7"	1'-10"	6"	10 1/4"	0"	0"	34.2	3.8	0.0	0.0	2.3	2.3	original 4'	B2 See 1977 Plans
	N. End	Type 1	3 Strips x 1'-0" and 2 gaps at 1" = 3'-2"	1'-1 3/8"	2 7/8"	7"	1'-10"	6"	10 1/4"	0"	0"	26.1	2.9	0.6	0.8	0.9	2.3	original 4'	
N15.7	S. End	Type 1	3 Strips x 1'-0" and 2 gaps at 1" = 3'-2"	1'-1 3/8"	2 7/8"	7"	1'-10"	6"	10 1/4"	0"	0"	26.1	2.9	0.0	0.0	1.2	1.2	original 4'	B2 See 1977 Plans
	N. End	Type 1	3 Strips x 1'-0" and 2 gaps at 1" = 3'-2"	1'-1 3/8"	2 7/8"	7"	1'-10"	6"	10 1/4"	0"	0"	26.1	2.9	0.3	1.1	0.9	2.3	original 4'	
N15.8	S. End	Type 1	3 Strips x 1'-0" and 2 gaps at 1" = 3'-2"	6"	10 1/4"	7"	1'-10"	6"	10 1/4"	0"	0"	26.1	2.9	0.0	0.0	0.8	0.8	1990s 4'	Fixed 1985 10-a
	N. End	Type 1	3 Strips x 1'-0" and 2 gaps at 1" = 3'-2"	6"	10 1/4"	7"	1'-10"	6"	10 1/4"	0"	0"	26.1	2.9	0.0	0.0	0.0	0.0	1990s 4'	
N15.9	S. End	Type 1	3 Strips x 1'-0" and 2 gaps at 1" = 3'-2"	6"	10 1/4"	7"	1'-10"	6"	10 1/4"	0"	0"	26.1	2.9	0.0	0.0	0.0	0.0	1990s 4'	Fixed 1985 10-a
	N. End	Type 1	3 Strips x 1'-0" and 2 gaps at 1" = 3'-2"	6"	10 1/4"	7"	1'-10"	6"	10 1/4"	0"	0"	26.1	2.9	0.0	0.0	0.0	0.0	1990s 4'	
N15.10	S. End	Type 1	3 Strips x 1'-0" and 2 gaps at 1" = 3'-2"	1'-1 3/8"	2 7/8"	7"	1'-10"	6"	10 1/4"	0"	0"	26.1	2.9	0.0	0.0	0.6	0.6	original 4'	B2 See 1977 Plans
	N. End	Type 1	3 Strips x 1'-0" and 2 gaps at 1" = 3'-2"	1'-1 3/8"	2 7/8"	7"	1'-10"	6"	10 1/4"	0"	0"	26.1	2.9	0.6	0.7	0.9	2.2	original 4'	
N15.11	S. End	Type 1	3 Strips x 1'-0" and 2 gaps at 1" = 3'-2"	1'-1 3/8"	2 7/8"	7"	1'-10"	6"	10 1/4"	0"	0"	26.1	2.9	0.0	0.0	0.0	0.0	original 4'	B2 See 1977 Plans
	N. End	Type 1	3 Strips x 1'-0" and 2 gaps at 1" = 3'-2"	1'-1 3/8"	2 7/8"	7"	1'-10"	6"	10 1/4"	0"	0"	26.1	2.9	0.9	0.6	0.9	2.4	original 4'	
N15.12	S. End	Type 1	3 Strips x 1'-0" and 2 gaps at 1" = 3'-2"	1'-1 3/8"	2 7/8"	7"	1'-10"	6"	10 1/4"	0"	0"	26.1	2.9	0.0	0.0	0.0	0.0	original 4'	B2 See 1977 Plans
	N. End	Type 1	3 Strips x 1'-0" and 2 gaps at 1" = 3'-2"	1'-1 3/8"	2 7/8"	7"	1'-10"	6"	10 1/4"	0"	0"	26.1	2.9	0.2	0.5	0.9	1.6	original 4'	
N15.13	S. End	Type 1	4 Strips x 1'-0" and 3 gaps at 1" = 4'-3"	1'-1 3/8"	2 7/8"	7"	1'-10"	6"	10 1/4"	0"	0"	34.2	3.8	0.0	0.7	2.8	3.4	original 4'	B2 See 1977 Plans
	N. End	Type 1	3 Strips x 1'-0" and 2 gaps at 1" = 3'-2"	1'-1 3/8"	2 7/8"	7"	1'-10"	6"	10 1/4"	0"	0"	26.1	2.9	0.3	0.4	0.9	1.6	original 4'	

MODEL: Default
FILE NAME: P:\2004-825 PTB\95-c14 HBM\WO#7 1-90 Various Overlays\Ashland Ave\Sheet Files\0160133-42K73-S77-PPC Beam Tables 8.dgn

SPAN 16

BEAM	END	REPAIR TYPE	LENGTH	FIBER WRAP DIMENSIONS									ACRYLIC COATING (SQ YD)	PPC I-BEAM REPAIR DIMENSIONS				BEAM SECTION	BEARING TYPE
				A	B	C	D	E	F	G	H	FIBER WRAP (SQ FT)		EAST FACE (SQ FT)	WEST FACE (SQ FT)	BOTTOM FACE (SQ FT)	TOTAL PPC I-BEAM REPAIR (SQ FT)		
N16.1	S. End	Type 1	3 Strips x 1'-0" and 2 gaps at 1" = 3'-2"	6"	10 1/4"	7"	1'-10"	6"	10 1/4"	0"	0"	26.1	2.9	0.3	0.0	0.0	0.3	1990s 4'	10-a
	N. End	Type 2	3 Strips x 1'-0" and 2 gaps at 1" = 3'-2"	10 1/2"	10 1/4"	7"	1'-10"	10 1/2"	10 1/4"	0"	0"	35.0	3.9	0.4	0.0	0.0	0.4	1990s 4'	Fixed 1985
N16.2	S. End	Type 1	3 Strips x 1'-0" and 2 gaps at 1" = 3'-2"	6"	10 1/4"	7"	1'-10"	6"	10 1/4"	0"	0"	26.1	2.9	0.0	0.0	0.0	0.0	1990s 4'	10-a
	N. End	Type 1	3 Strips x 1'-0" and 2 gaps at 1" = 3'-2"	6"	10 1/4"	7"	1'-10"	6"	10 1/4"	0"	0"	26.1	2.9	0.0	0.0	0.0	0.0	1990s 4'	Fixed 1985
N16.3	S. End	Type 2	5 Strips x 1'-0" and 4 gaps at 1" = 5'-4"	10 1/2"	10 1/4"	7"	1'-10"	10 1/2"	10 1/4"	0"	0"	56.3	6.3	2.0	0.0	0.0	2.0	1990s 4'	10-a
	N. End	Type 2	5 Strips x 1'-0" and 4 gaps at 1" = 5'-4"	10 1/2"	10 1/4"	7"	1'-10"	10 1/2"	10 1/4"	0"	0"	56.3	6.3	0.0	1.8	1.2	3.0	1990s 4'	Fixed 1985
N16.4	S. End	Type 1	4 Strips x 1'-0" and 3 gaps at 1" = 4'-3"	1'-1 3/8"	2 7/8"	7"	1'-10"	6"	10 1/4"	0"	0"	34.2	3.8	0.3	0.6	2.4	3.4	original 4'	See 1977 Plans
	N. End	Type 1	4 Strips x 1'-0" and 3 gaps at 1" = 4'-3"	1'-1 3/8"	2 7/8"	7"	1'-10"	6"	10 1/4"	0"	0"	34.2	3.8	0.9	0.6	1.5	3.0	original 4'	B2
N16.5	S. End	Type 1	3 Strips x 1'-0" and 2 gaps at 1" = 3'-2"	1'-1 3/8"	2 7/8"	7"	1'-10"	6"	10 1/4"	0"	0"	26.1	2.9	0.6	0.3	0.0	0.9	original 4'	See 1977 Plans
	N. End	Type 1	4 Strips x 1'-0" and 3 gaps at 1" = 4'-3"	1'-1 3/8"	2 7/8"	7"	1'-10"	6"	10 1/4"	0"	0"	34.2	3.8	0.3	0.2	2.8	3.2	original 4'	B2
N16.6	S. End	Type 1	3 Strips x 1'-0" and 2 gaps at 1" = 3'-2"	1'-1 3/8"	2 7/8"	7"	1'-10"	6"	10 1/4"	0"	0"	26.1	2.9	0.4	1.2	0.0	1.6	original 4'	See 1977 Plans
	N. End	Type 1	4 Strips x 1'-0" and 3 gaps at 1" = 4'-3"	1'-1 3/8"	2 7/8"	7"	1'-10"	6"	10 1/4"	0"	0"	34.2	3.8	0.3	0.3	1.5	2.1	original 4'	B2
N16.7	S. End	Type 1	3 Strips x 1'-0" and 2 gaps at 1" = 3'-2"	1'-1 3/8"	2 7/8"	7"	1'-10"	6"	10 1/4"	0"	0"	26.1	2.9	0.2	0.5	0.6	1.3	original 4'	See 1977 Plans
	N. End	Type 1	3 Strips x 1'-0" and 2 gaps at 1" = 3'-2"	1'-1 3/8"	2 7/8"	7"	1'-10"	6"	10 1/4"	0"	0"	26.1	2.9	0.2	0.6	0.9	1.7	original 4'	B2
N16.8	S. End	Type 1	3 Strips x 1'-0" and 2 gaps at 1" = 3'-2"	6"	10 1/4"	7"	1'-10"	6"	10 1/4"	0"	0"	26.1	2.9	0.0	0.0	0.0	0.0	1990s 4'	10-a
	N. End	Type 1	3 Strips x 1'-0" and 2 gaps at 1" = 3'-2"	6"	10 1/4"	7"	1'-10"	6"	10 1/4"	0"	0"	26.1	2.9	0.0	0.0	0.9	0.9	1990s 4'	Fixed 1985
N16.9	S. End	Type 1	3 Strips x 1'-0" and 2 gaps at 1" = 3'-2"	6"	10 1/4"	7"	1'-10"	6"	10 1/4"	0"	0"	26.1	2.9	0.0	0.0	0.0	0.0	1990s 4'	10-a
	N. End	Type 1	3 Strips x 1'-0" and 2 gaps at 1" = 3'-2"	6"	10 1/4"	7"	1'-10"	6"	10 1/4"	0"	0"	26.1	2.9	0.0	0.1	0.0	0.1	1990s 4'	Fixed 1985
N16.10	S. End	Type 1	3 Strips x 1'-0" and 2 gaps at 1" = 3'-2"	1'-1 3/8"	2 7/8"	7"	1'-10"	6"	10 1/4"	0"	0"	26.1	2.9	0.3	0.6	0.9	1.8	original 4'	See 1977 Plans
	N. End	Type 1	3 Strips x 1'-0" and 2 gaps at 1" = 3'-2"	1'-1 3/8"	2 7/8"	7"	1'-10"	6"	10 1/4"	0"	0"	26.1	2.9	0.6	0.7	0.0	1.3	original 4'	B2
N16.11	S. End	Type 1	3 Strips x 1'-0" and 2 gaps at 1" = 3'-2"	1'-1 3/8"	2 7/8"	7"	1'-10"	6"	10 1/4"	0"	0"	26.1	2.9	0.6	0.6	0.6	1.8	original 4'	See 1977 Plans
	N. End	Type 1	4 Strips x 1'-0" and 3 gaps at 1" = 4'-3"	1'-1 3/8"	2 7/8"	7"	1'-10"	6"	10 1/4"	0"	0"	34.2	3.8	0.6	0.6	1.5	2.7	original 4'	B2
N16.12	S. End	Type 1	3 Strips x 1'-0" and 2 gaps at 1" = 3'-2"	1'-1 3/8"	2 7/8"	7"	1'-10"	6"	10 1/4"	0"	0"	26.1	2.9	0.6	0.6	0.9	2.1	original 4'	See 1977 Plans
	N. End	Type 1	4 Strips x 1'-0" and 3 gaps at 1" = 4'-3"	1'-1 3/8"	2 7/8"	7"	1'-10"	6"	10 1/4"	0"	0"	34.2	3.8	0.3	0.6	1.5	2.4	original 4'	B2
N16.13	S. End	Type 1	3 Strips x 1'-0" and 2 gaps at 1" = 3'-2"	1'-1 3/8"	2 7/8"	7"	1'-10"	6"	10 1/4"	0"	0"	26.1	2.9	0.2	0.0	0.6	0.8	original 4'	See 1977 Plans
	N. End	Type 1	3 Strips x 1'-0" and 2 gaps at 1" = 3'-2"	1'-1 3/8"	2 7/8"	7"	1'-10"	6"	10 1/4"	0"	0"	26.1	2.9	0.6	1.2	0.0	1.8	original 4'	B2

SPAN 17

BEAM	END	REPAIR TYPE	LENGTH	FIBER WRAP DIMENSIONS									ACRYLIC COATING (SQ YD)	PPC I-BEAM REPAIR DIMENSIONS				BEAM SECTION	BEARING TYPE
				A	B	C	D	E	F	G	H	FIBER WRAP (SQ FT)		EAST FACE (SQ FT)	WEST FACE (SQ FT)	BOTTOM FACE (SQ FT)	TOTAL PPC I-BEAM REPAIR (SQ FT)		
N17.1	S. End	Type 1	3 Strips x 1'-0" and 2 gaps at 1" = 3'-2"	6"	10 1/4"	7"	1'-10"	6"	10 1/4"	0"	0"	26.1	2.9	0.3	0.0	0.3	0.6	1990s 4'	10-a
	N. End	Type 1	3 Strips x 1'-0" and 2 gaps at 1" = 3'-2"	6"	10 1/4"	7"	1'-10"	6"	10 1/4"	0"	0"	26.1	2.9	0.3	0.0	0.0	0.3	1990s 4'	Fixed 1985
N17.2	S. End	Type 1	3 Strips x 1'-0" and 2 gaps at 1" = 3'-2"	6"	10 1/4"	7"	1'-10"	6"	10 1/4"	0"	0"	26.1	2.9	0.0	0.1	0.0	0.1	1990s 4'	10-a
	N. End	Type 1	3 Strips x 1'-0" and 2 gaps at 1" = 3'-2"	6"	10 1/4"	7"	1'-10"	6"	10 1/4"	0"	0"	26.1	2.9	0.0	0.0	0.0	0.0	1990s 4'	Fixed 1985
N17.3	S. End	Type 1	3 Strips x 1'-0" and 2 gaps at 1" = 3'-2"	6"	10 1/4"	7"	1'-10"	6"	10 1/4"	0"	0"	26.1	2.9	0.0	0.0	0.0	0.0	1990s 4'	10-a
	N. End	Type 1	3 Strips x 1'-0" and 2 gaps at 1" = 3'-2"	6"	10 1/4"	7"	1'-10"	6"	10 1/4"	0"	0"	26.1	2.9	0.0	0.0	0.3	0.3	1990s 4'	Fixed 1985
N17.4	S. End	Type 1	3 Strips x 1'-0" and 2 gaps at 1" = 3'-2"	1'-1 3/8"	2 7/8"	7"	1'-10"	6"	10 1/4"	0"	0"	26.1	2.9	1.1	0.6	0.9	2.6	original 4'	See 1977 Plans
	N. End	Type 1	3 Strips x 1'-0" and 2 gaps at 1" = 3'-2"	1'-1 3/8"	2 7/8"	7"	1'-10"	6"	10 1/4"	0"	0"	26.1	2.9	0.6	0.6	1.2	2.4	original 4'	B2
N17.5	S. End	Type 1	3 Strips x 1'-0" and 2 gaps at 1" = 3'-2"	1'-1 3/8"	2 7/8"	7"	1'-10"	6"	10 1/4"	0"	0"	26.1	2.9	0.7	0.2	0.0	0.9	original 4'	See 1977 Plans
	N. End	Type 1	3 Strips x 1'-0" and 2 gaps at 1" = 3'-2"	1'-1 3/8"	2 7/8"	7"	1'-10"	6"	10 1/4"	0"	0"	26.1	2.9	0.2	0.2	0.9	1.4	original 4'	B2
N17.6	S. End	Type 1	3 Strips x 1'-0" and 2 gaps at 1" = 3'-2"	1'-1 3/8"	2 7/8"	7"	1'-10"	6"	10 1/4"	0"	0"	26.1	2.9	0.3	0.7	0.0	1.0	original 4'	See 1977 Plans
	N. End	Type 1	3 Strips x 1'-0" and 2 gaps at 1" = 3'-2"	1'-1 3/8"	2 7/8"	7"	1'-10"	6"	10 1/4"	0"	0"	26.1	2.9	0.6	0.2	0.0	0.8	original 4'	B2
N17.7	S. End	Type 1	3 Strips x 1'-0" and 2 gaps at 1" = 3'-2"	1'-1 3/8"	2 7/8"	7"	1'-10"	6"	10 1/4"	0"	0"	26.1	2.9	0.2	0.2	0.0	0.4	original 4'	See 1977 Plans
	N. End	Type 1	3 Strips x 1'-0" and 2 gaps at 1" = 3'-2"	1'-1 3/8"	2 7/8"	7"	1'-10"	6"	10 1/4"	0"	0"	26.1	2.9	0.9	0.6	1.2	2.7	original 4'	B2
N17.8	S. End	Type 1	3 Strips x 1'-0" and 2 gaps at 1" = 3'-2"	1'-1 3/8"	2 7/8"	7"	1'-10"	6"	10 1/4"	0"	0"	26.1	2.9	0.2	0.0	0.0	0.2	original 4'	See 1977 Plans
	N. End	Type 1	3 Strips x 1'-0" and 2 gaps at 1" = 3'-2"	1'-1 3/8"	2 7/8"	7"	1'-10"	6"	10 1/4"	0"	0"	26.1	2.9	0.3	0.6	0.0	0.9	original 4'	B2
N17.9	S. End	Type 1	3 Strips x 1'-0" and 2 gaps at 1" = 3'-2"	6"	10 1/4"	7"	1'-10"	6"	10 1/4"	0"	0"	26.1	2.9	0.0	0.0	0.0	0.0	1990s 4'	10-a
	N. End	Type 1	3 Strips x 1'-0" and 2 gaps at 1" = 3'-2"	6"	10 1/4"	7"	1'-10"	6"	10 1/4"	0"	0"	26.1	2.9	0.0	0.0	0.0	0.0	1990s 4'	Fixed 1985

SPAN 18

BEAM	END	REPAIR TYPE	LENGTH	FIBER WRAP DIMENSIONS									ACRYLIC COATING (SQ YD)	PPC I-BEAM REPAIR DIMENSIONS				BEAM SECTION	BEARING TYPE
				A	B	C	D	E	F	G	H	FIBER WRAP (SQ FT)		EAST FACE (SQ FT)	WEST FACE (SQ FT)	BOTTOM FACE (SQ FT)	TOTAL PPC I-BEAM REPAIR (SQ FT)		
N18.1	S. End	Type 1	3 Strips x 1'-0" and 2 gaps at 1" = 3'-2"	6"	10 1/4"	7"	1'-10"	6"	10 1/4"	0"	0"	26.1	2.9	0.0	0.0	0.0	0.0	1990s 4'	Fixed 1985
	N. End	Type 1	3 Strips x 1'-0" and 2 gaps at 1" = 3'-2"	6"	10 1/4"	7"	1'-10"	6"	10 1/4"	0"	0"	26.1	2.9	0.0	0.2	0.0	0.2	1990s 4'	10-a
N18.2	S. End	Type 1	3 Strips x 1'-0" and 2 gaps at 1" = 3'-2"	6"	10 1/4"	7"	1'-10"	6"	10 1/4"	0"	0"	26.1	2.9	0.0	0.1	0.0	0.1	1990s 4'	Fixed 1985
	N. End	Type 1	3 Strips x 1'-0" and 2 gaps at 1" = 3'-2"	6"	10 1/4"	7"	1'-10"	6"	10 1/4"	0"	0"	26.1	2.9	0.0	0.0	0.0	0.0	1990s 4'	10-a
N18.3	S. End	Type 1	3 Strips x 1'-0" and 2 gaps at 1" = 3'-2"	6"	10 1/4"	7"	1'-10"	6"	10 1/4"	0"	0"	26.1	2.9	0.1	0.1	0.0	0.2	1990s 4'	Fixed 1985
	N. End	Type 1	3 Strips x 1'-0" and 2 gaps at 1" = 3'-2"	6"	10 1/4"	7"	1'-10"	6"	10 1/4"	0"	0"	26.1	2.9	0.0	0.0	0.9	0.9	1990s 4'	10-a
N18.4	S. End	Type 1	3 Strips x 1'-0" and 2 gaps at 1" = 3'-2"	1'-1 3/8"	2 7/8"	7"	1'-10"	6"	10 1/4"	0"	0"	26.1	2.9	0.3	0.6	1.2	2.1	original 4'	B2
	N. End*	Type 1	4 Strips x 1'-0" and 3 gaps at 1" = 4'-3"	1'-1 3/8"	2 7/8"	7"	1'-10"	6"	10 1/4"	0"	0"	34.2	3.8	1.4	0.0	1.8	3.2	original 4'	See 1977 Plans

* Note FRP strips at N18.4, North End may be modified at the sway frame connection, subject to the approval of the Engineer. For sway frame connection details, see Sheet S03A-114.

HBME ENGINEERING GROUP, LLC	USER NAME =	DESIGNED - LAB	REVISED -	STATE OF ILLINOIS DEPARTMENT OF TRANSPORTATION	PPC BEAM REPAIR TABLES (SHEET 8 OF 10) STRUCTURE NO. 016-0133 (NB)	F.A.I. RTE.	SECTION	COUNTY	TOTAL SHEETS	SHEET NO.
		CHECKED - MI	REVISED -			90/94	2020-005-BR	COOK	908	405
	PLOT SCALE =	DRAWN - LAB	REVISED -			CONTRACT NO. 62K73				
	PLOT DATE =	DATE - 4/29/2024	REVISED -			ILLINOIS FED. AID PROJECT				

SPAN 21

BEAM	END	REPAIR TYPE	LENGTH	FIBER WRAP DIMENSIONS									ACRYLIC COATING (SQ YD)	PPC I-BEAM REPAIR DIMENSIONS				BEAM SECTION	BEARING TYPE
				A	B	C	D	E	F	G	H	FIBER WRAP (SQ FT)		EAST FACE (SQ FT)	WEST FACE (SQ FT)	BOTTOM FACE (SQ FT)	TOTAL PPC I-BEAM REPAIR (SQ FT)		
N21.5	S. End	Type 1	3 Strips x 1'-0" and 2 gaps at 1" = 3'-2"	6"	10 1/4"	7"	1'-10"	6"	10 1/4"	0"	0"	26.1	2.9	0.0	0.0	0.0	0.0	1990s 4'	Fixed 1985
	N. End	Type 1	3 Strips x 1'-0" and 2 gaps at 1" = 3'-2"	6"	10 1/4"	7"	1'-10"	6"	10 1/4"	0"	0"	26.1	2.9	0.0	0.0	0.0	0.0	1990s 4'	10-b
N21.6	S. End	Type 1	3 Strips x 1'-0" and 2 gaps at 1" = 3'-2"	1'-1 3/8"	2 7/8"	7"	1'-10"	6"	10 1/4"	0"	0"	26.1	2.9	0.0	0.0	0.0	0.0	original 4'	B2
	N. End	Type 1	3 Strips x 1'-0" and 2 gaps at 1" = 3'-2"	1'-1 3/8"	2 7/8"	7"	1'-10"	6"	10 1/4"	0"	0"	26.1	2.9	0.1	0.1	0.0	0.3	original 4'	See 1977 Plans
N21.7	S. End	Type 1	3 Strips x 1'-0" and 2 gaps at 1" = 3'-2"	1'-1 3/8"	2 7/8"	7"	1'-10"	6"	10 1/4"	0"	0"	26.1	2.9	0.0	0.0	0.0	0.0	original 4'	B2
	N. End	Type 1	3 Strips x 1'-0" and 2 gaps at 1" = 3'-2"	1'-1 3/8"	2 7/8"	7"	1'-10"	6"	10 1/4"	0"	0"	26.1	2.9	0.1	0.1	0.3	0.5	original 4'	See 1977 Plans
N21.8	S. End	Type 1	4 Strips x 1'-0" and 3 gaps at 1" = 4'-3"	1'-1 3/8"	2 7/8"	7"	1'-10"	6"	10 1/4"	0"	0"	34.2	3.8	0.1	0.1	2.3	2.6	original 4'	B2
	N. End	Type 1	3 Strips x 1'-0" and 2 gaps at 1" = 3'-2"	1'-1 3/8"	2 7/8"	7"	1'-10"	6"	10 1/4"	0"	0"	26.1	2.9	0.1	0.0	0.9	1.1	original 4'	See 1977 Plans
N21.9	S. End	Type 1	3 Strips x 1'-0" and 2 gaps at 1" = 3'-2"	1'-1 3/8"	2 7/8"	7"	1'-10"	6"	10 1/4"	0"	0"	26.1	2.9	0.0	0.0	0.0	0.0	original 4'	B2
	N. End	Type 4	3 Strips x 1'-0" and 2 gaps at 1" = 3'-2"	2'-10 1/2"	2 7/8"	7"	1'-10"	2'-3 1/8"	10 1/4"	5 7/8"	4"	56.3	6.3	0.0	0.0	0.0	0.0	original 4'	See 1977 Plans

SPAN 23

BEAM	END	REPAIR TYPE	LENGTH	FIBER WRAP DIMENSIONS									ACRYLIC COATING (SQ YD)	PPC I-BEAM REPAIR DIMENSIONS				BEAM SECTION	BEARING TYPE
				A	B	C	D	E	F	G	H	FIBER WRAP (SQ FT)		EAST FACE (SQ FT)	WEST FACE (SQ FT)	BOTTOM FACE (SQ FT)	TOTAL PPC I-BEAM REPAIR (SQ FT)		
N23.1	S. End	Type 1	6 Strips x 1'-0" and 5 gaps at 1" = 6'-5"	1'-1 3/8"	2 7/8"	7"	1'-10"	6"	10 1/4"	0"	0"	50.4	5.6	0.0	1.9	5.5	7.4	original 4'	See 1977 Plans
	N. End	Type 1	3 Strips x 1'-0" and 2 gaps at 1" = 3'-2"	1'-1 3/8"	2 7/8"	7"	1'-10"	6"	10 1/4"	0"	0"	26.1	2.9	0.0	1.0	0.0	1.0	original 4'	B4
N23.2	S. End	Type 1	4 Strips x 1'-0" and 3 gaps at 1" = 4'-3"	1'-1 3/8"	2 7/8"	7"	1'-10"	6"	10 1/4"	0"	0"	34.2	3.8	0.0	0.3	1.8	2.1	original 4'	See 1977 Plans
	N. End	Type 1	3 Strips x 1'-0" and 2 gaps at 1" = 3'-2"	1'-1 3/8"	2 7/8"	7"	1'-10"	6"	10 1/4"	0"	0"	26.1	2.9	0.0	1.0	0.0	1.0	original 4'	B4
N23.3	S. End	Type 1	5 Strips x 1'-0" and 4 gaps at 1" = 5'-4"	1'-1 3/8"	2 7/8"	7"	1'-10"	6"	10 1/4"	0"	0"	42.3	4.7	0.0	1.9	0.0	1.9	original 4'	See 1977 Plans
	N. End	Type 1	3 Strips x 1'-0" and 2 gaps at 1" = 3'-2"	1'-1 3/8"	2 7/8"	7"	1'-10"	6"	10 1/4"	0"	0"	26.1	2.9	0.0	1.0	0.0	1.0	original 4'	B4
N23.4	S. End	Type 1	3 Strips x 1'-0" and 2 gaps at 1" = 3'-2"	1'-1 3/8"	2 7/8"	7"	1'-10"	6"	10 1/4"	0"	0"	26.1	2.9	0.0	0.0	0.0	0.0	original 4'	See 1977 Plans
	N. End	Type 1	4 Strips x 1'-0" and 3 gaps at 1" = 4'-3"	1'-1 3/8"	2 7/8"	7"	1'-10"	6"	10 1/4"	0"	0"	34.2	3.8	0.3	0.0	3.1	3.4	original 4'	B2
N23.5	S. End	Type 1	3 Strips x 1'-0" and 2 gaps at 1" = 3'-2"	6"	10 1/4"	7"	1'-10"	6"	10 1/4"	0"	0"	26.1	2.9	0.0	0.0	0.0	0.0	1990s 4'	10-b
	N. End	Type 1	3 Strips x 1'-0" and 2 gaps at 1" = 3'-2"	6"	10 1/4"	7"	1'-10"	6"	10 1/4"	0"	0"	26.1	2.9	0.0	0.0	0.0	0.0	1990s 4'	Fixed 1985
N23.6	S. End	Type 1	3 Strips x 1'-0" and 2 gaps at 1" = 3'-2"	6"	10 1/4"	7"	1'-10"	6"	10 1/4"	0"	0"	26.1	2.9	0.0	0.0	0.0	0.0	1990s 4'	10-b
	N. End	Type 1	3 Strips x 1'-0" and 2 gaps at 1" = 3'-2"	6"	10 1/4"	7"	1'-10"	6"	10 1/4"	0"	0"	26.1	2.9	0.0	0.0	0.0	0.0	1990s 4'	Fixed 1985
N23.7	S. End	Type 1	3 Strips x 1'-0" and 2 gaps at 1" = 3'-2"	1'-1 3/8"	2 7/8"	7"	1'-10"	6"	10 1/4"	0"	0"	26.1	2.9	0.0	0.0	0.0	0.0	original 4'	See 1977 Plans
	N. End	Type 1	3 Strips x 1'-0" and 2 gaps at 1" = 3'-2"	1'-1 3/8"	2 7/8"	7"	1'-10"	6"	10 1/4"	0"	0"	26.1	2.9	0.0	0.0	0.9	0.9	original 4'	B2
N23.8	S. End	Type 1	3 Strips x 1'-0" and 2 gaps at 1" = 3'-2"	1'-1 3/8"	2 7/8"	7"	1'-10"	6"	10 1/4"	0"	0"	26.1	2.9	0.0	0.0	0.0	0.0	original 4'	See 1977 Plans
	N. End	Type 1	3 Strips x 1'-0" and 2 gaps at 1" = 3'-2"	1'-1 3/8"	2 7/8"	7"	1'-10"	6"	10 1/4"	0"	0"	26.1	2.9	0.0	0.0	0.9	0.9	original 4'	B2
N23.9	S. End	Type 1	4 Strips x 1'-0" and 3 gaps at 1" = 4'-3"	1'-1 3/8"	2 7/8"	7"	1'-10"	6"	10 1/4"	0"	0"	34.2	3.8	0.3	0.0	1.8	2.1	original 4'	See 1977 Plans
	N. End	Type 1	4 Strips x 1'-0" and 3 gaps at 1" = 4'-3"	1'-1 3/8"	2 7/8"	7"	1'-10"	6"	10 1/4"	0"	0"	34.2	3.8	0.1	0.0	1.8	2.0	original 4'	B2
N23.10	S. End	Type 1	5 Strips x 1'-0" and 4 gaps at 1" = 5'-4"	1'-1 3/8"	2 7/8"	7"	1'-10"	6"	10 1/4"	0"	0"	42.3	4.7	0.0	1.9	0.0	1.9	original 4'	See 1977 Plans
	N. End	Type 1	3 Strips x 1'-0" and 2 gaps at 1" = 3'-2"	1'-1 3/8"	2 7/8"	7"	1'-10"	6"	10 1/4"	0"	0"	26.1	2.9	0.0	1.0	0.9	1.9	original 4'	B2



USER NAME =	DESIGNED - LAB	REVISED -
	CHECKED - MI	REVISED -
PLOT SCALE =	DRAWN - LAB	REVISED -
PLOT DATE =	DATE - 4/29/2024	REVISED -

STATE OF ILLINOIS
DEPARTMENT OF TRANSPORTATION

PPC BEAM REPAIR TABLES (SHEET 9 OF 10)
STRUCTURE NO. 016-0133 (NB)

F.A.I. RTE.	SECTION	COUNTY	TOTAL SHEETS	SHEET NO.
90/94	2020-005-BR	COOK	908	406
CONTRACT NO. 62K73				
ILLINOIS		FED. AID PROJECT		

SPAN 24

BEAM	END	REPAIR TYPE	LENGTH	FIBER WRAP DIMENSIONS								ACRYLIC COATING (SQ YD)	PPC I-BEAM REPAIR DIMENSIONS				BEAM SECTION	BEARING TYPE	
				A	B	C	D	E	F	G	H		FIBER WRAP (SQ FT)	EAST FACE (SQ FT)	WEST FACE (SQ FT)	BOTTOM FACE (SQ FT)			TOTAL PPC I-BEAM REPAIR (SQ FT)
N24.1	S. End	Type 1	3 Strips x 1'-0" and 2 gaps at 1" = 3'-2"	6"	10 1/4"	7"	1'-10"	6"	10 1/4"	0"	0"	26.1	2.9	0.0	0.0	0.0	0.0	1990s 4'	Fixed 1985
	N. End	Type 1	3 Strips x 1'-0" and 2 gaps at 1" = 3'-2"	6"	10 1/4"	7"	1'-10"	6"	10 1/4"	0"	0"	26.1	2.9	0.0	0.0	0.0	0.0	1990s 4'	10-b
N24.2	S. End	Type 2	3 Strips x 1'-0" and 2 gaps at 1" = 3'-2"	10 1/2"	10 1/4"	7"	1'-10"	10 1/2"	10 1/4"	0"	0"	35.0	3.9	0.3	0.0	0.0	0.3	1990s 4'	Fixed 1985
	N. End	Type 1	3 Strips x 1'-0" and 2 gaps at 1" = 3'-2"	6"	10 1/4"	7"	1'-10"	6"	10 1/4"	0"	0"	26.1	2.9	0.0	0.0	0.0	0.0	1990s 4'	10-b
N24.3	S. End	Type 1	3 Strips x 1'-0" and 2 gaps at 1" = 3'-2"	1'-1 3/8"	2 7/8"	7"	1'-10"	6"	10 1/4"	0"	0"	26.1	2.9	0.5	0.7	0.9	2.1	original 4'	B2
	N. End	Type 1	3 Strips x 1'-0" and 2 gaps at 1" = 3'-2"	1'-1 3/8"	2 7/8"	7"	1'-10"	6"	10 1/4"	0"	0"	26.1	2.9	0.2	0.2	0.9	1.4	original 4'	See 1977 Plans
N24.4	S. End	Type 1	3 Strips x 1'-0" and 2 gaps at 1" = 3'-2"	1'-1 3/8"	2 7/8"	7"	1'-10"	6"	10 1/4"	0"	0"	26.1	2.9	0.5	0.3	0.9	1.7	original 4'	B2
	N. End	Type 1	5 Strips x 1'-0" and 4 gaps at 1" = 5'-4"	1'-1 3/8"	2 7/8"	7"	1'-10"	6"	10 1/4"	0"	0"	42.3	4.7	0.2	0.2	3.7	4.2	original 4'	See 1977 Plans
N24.5	S. End	Type 2	3 Strips x 1'-0" and 2 gaps at 1" = 3'-2"	1'-5 7/8"	2 7/8"	7"	1'-10"	10 1/2"	10 1/4"	0"	0"	35.7	4.0	0.5	0.5	1.4	2.3	original 4'	B2
	N. End	Type 1	5 Strips x 1'-0" and 4 gaps at 1" = 5'-4"	1'-1 3/8"	2 7/8"	7"	1'-10"	6"	10 1/4"	0"	0"	42.3	4.7	2.1	1.3	1.8	5.2	original 4'	See 1977 Plans
N24.6	S. End	Type 1	3 Strips x 1'-0" and 2 gaps at 1" = 3'-2"	1'-1 3/8"	2 7/8"	7"	1'-10"	6"	10 1/4"	0"	0"	26.1	2.9	0.2	0.2	0.9	1.4	original 4'	B2
	N. End	Type 1	3 Strips x 1'-0" and 2 gaps at 1" = 3'-2"	1'-1 3/8"	2 7/8"	7"	1'-10"	6"	10 1/4"	0"	0"	26.1	2.9	0.2	0.2	1.4	1.9	original 4'	See 1977 Plans
N24.7	S. End	Type 1	3 Strips x 1'-0" and 2 gaps at 1" = 3'-2"	1'-1 3/8"	2 7/8"	7"	1'-10"	6"	10 1/4"	0"	0"	26.1	2.9	0.2	0.2	0.9	1.4	original 4'	B2
	N. End	Type 1	4 Strips x 1'-0" and 3 gaps at 1" = 4'-3"	1'-1 3/8"	2 7/8"	7"	1'-10"	6"	10 1/4"	0"	0"	34.2	3.8	0.2	0.2	1.8	2.3	original 4'	See 1977 Plans
N24.8	S. End	Type 1	3 Strips x 1'-0" and 2 gaps at 1" = 3'-2"	1'-1 3/8"	2 7/8"	7"	1'-10"	6"	10 1/4"	0"	0"	26.1	2.9	0.2	0.2	0.9	1.4	original 4'	B2
	N. End	Type 1	4 Strips x 1'-0" and 3 gaps at 1" = 4'-3"	1'-1 3/8"	2 7/8"	7"	1'-10"	6"	10 1/4"	0"	0"	34.2	3.8	0.2	0.2	1.8	2.3	original 4'	See 1977 Plans
N24.9	S. End	Type 1	4 Strips x 1'-0" and 3 gaps at 1" = 4'-3"	1'-1 3/8"	2 7/8"	7"	1'-10"	6"	10 1/4"	0"	0"	34.2	3.8	0.2	0.5	1.8	2.6	original 4'	B2
	N. End	Type 1	3 Strips x 1'-0" and 2 gaps at 1" = 3'-2"	1'-1 3/8"	2 7/8"	7"	1'-10"	6"	10 1/4"	0"	0"	26.1	2.9	0.2	0.2	1.4	1.9	original 4'	See 1977 Plans
N24.10	S. End	Type 1	4 Strips x 1'-0" and 3 gaps at 1" = 4'-3"	1'-1 3/8"	2 7/8"	7"	1'-10"	6"	10 1/4"	0"	0"	34.2	3.8	0.7	0.4	1.8	3.0	original 4'	B2
	N. End	Type 1	3 Strips x 1'-0" and 2 gaps at 1" = 3'-2"	1'-1 3/8"	2 7/8"	7"	1'-10"	6"	10 1/4"	0"	0"	26.1	2.9	0.2	0.2	1.4	1.9	original 4'	See 1977 Plans
N24.11	S. End	Type 1	3 Strips x 1'-0" and 2 gaps at 1" = 3'-2"	6"	10 1/4"	7"	1'-10"	6"	10 1/4"	0"	0"	26.1	2.9	0.0	0.0	0.0	0.0	1990s 4'	Fixed 1985
	N. End	Type 1	3 Strips x 1'-0" and 2 gaps at 1" = 3'-2"	6"	10 1/4"	7"	1'-10"	6"	10 1/4"	0"	0"	26.1	2.9	0.0	0.0	0.0	0.0	1990s 4'	10-b
N24.12	S. End	Type 1	3 Strips x 1'-0" and 2 gaps at 1" = 3'-2"	6"	10 1/4"	7"	1'-10"	6"	10 1/4"	0"	0"	26.1	2.9	0.0	0.0	0.0	0.0	1990s 4'	Fixed 1985
	N. End	Type 2	3 Strips x 1'-0" and 2 gaps at 1" = 3'-2"	10 1/2"	10 1/4"	7"	1'-10"	10 1/2"	10 1/4"	0"	0"	35.0	3.9	0.3	0.0	0.0	0.3	1990s 4'	10-b
N24.13	S. End	Type 1	3 Strips x 1'-0" and 2 gaps at 1" = 3'-2"	1'-1 3/8"	2 7/8"	7"	1'-10"	6"	10 1/4"	0"	0"	26.1	2.9	0.2	0.2	1.4	1.9	original 4'	B2
	N. End	Type 1	3 Strips x 1'-0" and 2 gaps at 1" = 3'-2"	1'-1 3/8"	2 7/8"	7"	1'-10"	6"	10 1/4"	0"	0"	26.1	2.9	0.2	0.2	1.4	1.9	original 4'	See 1977 Plans
N24.14	S. End	Type 1	3 Strips x 1'-0" and 2 gaps at 1" = 3'-2"	1'-1 3/8"	2 7/8"	7"	1'-10"	6"	10 1/4"	0"	0"	26.1	2.9	1.0	0.7	0.9	2.6	original 4'	B2
	N. End	Type 1	3 Strips x 1'-0" and 2 gaps at 1" = 3'-2"	1'-1 3/8"	2 7/8"	7"	1'-10"	6"	10 1/4"	0"	0"	26.1	2.9	0.2	0.2	1.4	1.9	original 4'	See 1977 Plans
N24.15	S. End	Type 1	3 Strips x 1'-0" and 2 gaps at 1" = 3'-2"	1'-1 3/8"	2 7/8"	7"	1'-10"	6"	10 1/4"	0"	0"	26.1	2.9	1.0	0.3	0.8	2.0	original 4'	B2
	N. End	Type 1	3 Strips x 1'-0" and 2 gaps at 1" = 3'-2"	1'-1 3/8"	2 7/8"	7"	1'-10"	6"	10 1/4"	0"	0"	26.1	2.9	0.2	0.2	1.4	1.9	original 4'	See 1977 Plans
N24.16	S. End	Type 1	4 Strips x 1'-0" and 3 gaps at 1" = 4'-3"	1'-1 3/8"	2 7/8"	7"	1'-10"	6"	10 1/4"	0"	0"	34.2	3.8	0.7	0.3	1.8	2.9	original 4'	B2
	N. End	Type 1	3 Strips x 1'-0" and 2 gaps at 1" = 3'-2"	1'-1 3/8"	2 7/8"	7"	1'-10"	6"	10 1/4"	0"	0"	26.1	2.9	0.2	0.2	1.4	1.9	original 4'	See 1977 Plans
N24.17	S. End	Type 1	4 Strips x 1'-0" and 3 gaps at 1" = 4'-3"	1'-1 3/8"	2 7/8"	7"	1'-10"	6"	10 1/4"	0"	0"	34.2	3.8	0.3	0.7	1.8	2.9	original 4'	B2
	N. End	Type 1	3 Strips x 1'-0" and 2 gaps at 1" = 3'-2"	1'-1 3/8"	2 7/8"	7"	1'-10"	6"	10 1/4"	0"	0"	26.1	2.9	0.2	0.2	1.4	1.9	original 4'	See 1977 Plans
N24.18	S. End	Type 2	3 Strips x 1'-0" and 2 gaps at 1" = 3'-2"	1'-5 7/8"	2 7/8"	7"	1'-10"	10 1/2"	10 1/4"	0"	0"	35.7	4.0	0.7	0.2	0.9	1.9	original 4'	B2
	N. End	Type 1	3 Strips x 1'-0" and 2 gaps at 1" = 3'-2"	1'-1 3/8"	2 7/8"	7"	1'-10"	6"	10 1/4"	0"	0"	26.1	2.9	0.2	0.2	0.0	0.5	original 4'	See 1977 Plans

SPAN 25

BEAM	END	REPAIR TYPE	LENGTH	FIBER WRAP DIMENSIONS									ACRYLIC COATING (SQ YD)	PPC I-BEAM REPAIR DIMENSIONS				BEAM SECTION	BEARING TYPE
				A	B	C	D	E	F	G	H	FIBER WRAP (SQ FT)		EAST FACE (SQ FT)	WEST FACE (SQ FT)	BOTTOM FACE (SQ FT)	TOTAL PPC I-BEAM REPAIR (SQ FT)		
N25.1	S. End	Type 1	3 Strips x 1'-0" and 2 gaps at 1" = 3'-2"	6"	10 1/4"	7"	1'-10"	6"	10 1/4"	0"	0"	26.1	2.9	0.0	0.0	0.0	0.0	1990s 4'	10-b
	N. End	Type 1	3 Strips x 1'-0" and 2 gaps at 1" = 3'-2"	6"	10 1/4"	7"	1'-10"	6"	10 1/4"	0"	0"	26.1	2.9	0.8	0.0	0.0	0.8	1990s 4'	Fixed 1985
N25.2	S. End	Type 2	3 Strips x 1'-0" and 2 gaps at 1" = 3'-2"	1'-5 7/8"	2 7/8"	7"	1'-10"	10 1/2"	10 1/4"	0"	0"	35.7	4.0	0.0	0.0	0.0	0.0	original 4'	See 1977 Plans
	N. End	Type 1	3 Strips x 1'-0" and 2 gaps at 1" = 3'-2"	1'-1 3/8"	2 7/8"	7"	1'-10"	6"	10 1/4"	0"	0"	26.1	2.9	0.8	0.1	0.0	1.0	original 4'	B2
N25.3	S. End	Type 1	3 Strips x 1'-0" and 2 gaps at 1" = 3'-2"	1'-1 3/8"	2 7/8"	7"	1'-10"	6"	10 1/4"	0"	0"	26.1	2.9	0.7	0.0	0.9	1.6	original 4'	See 1977 Plans
	N. End	Type 1	3 Strips x 1'-0" and 2 gaps at 1" = 3'-2"	1'-1 3/8"	2 7/8"	7"	1'-10"	6"	10 1/4"	0"	0"	26.1	2.9	0.0	0.1	0.0	0.1	original 4'	B2
N25.4	S. End	Type 2	6 Strips x 1'-0" and 5 gaps at 1" = 6'-5"	1'-5 7/8"	2 7/8"	7"	1'-10"	10 1/2"	10 1/4"	0"	0"	67.7	7.5	0.7	2.3	6.4	9.5	original 4'	See 1977 Plans
	N. End	Type 2	9 Strips x 1'-0" and 8 gaps at 1" = 9'-8"	1'-5 7/8"	2 7/8"	7"	1'-10"	10 1/2"	10 1/4"	0"	0"	99.7	11.1	4.2	0.0	0.5	4.7	original 4'	B2
N25.5	S. End	Type 1	3 Strips x 1'-0" and 2 gaps at 1" = 3'-2"	6"	10 1/4"	7"	1'-10"	6"	10 1/4"	0"	0"	26.1	2.9	0.0	0.7	0.0	0.7	1990s 4'	10-b
	N. End	Type 1	3 Strips x 1'-0" and 2 gaps at 1" = 3'-2"	6"	10 1/4"	7"	1'-10"	6"	10 1/4"	0"	0"	26.1	2.9	0.0	0.0	0.0	0.0	1990s 4'	Fixed 1985
N25.6	S. End	Type 1	3 Strips x 1'-0" and 2 gaps at 1" = 3'-2"	6"	10 1/4"	7"	1'-10"	6"	10 1/4"	0"	0"	26.1	2.9	0.0	0.0	0.0	0.0	1990s 4'	10-b
	N. End	Type 1	3 Strips x 1'-0" and 2 gaps at 1" = 3'-2"	6"	10 1/4"	7"	1'-10"	6"	10 1/4"	0"	0"	26.1	2.9	0.0	0.0	0.0	0.0	1990s 4'	Fixed 1985
N25.7	S. End	Type 1	3 Strips x 1'-0" and 2 gaps at 1" = 3'-2"	1'-1 3/8"	2 7/8"	7"	1'-10"	6"	10 1/4"	0"	0"	26.1	2.9	0.2	0.7	0.9	1.9	original 4'	See 1977 Plans
	N. End	Type 1	4 Strips x 1'-0" and 3 gaps at 1" = 4'-3"	1'-1 3/8"	2 7/8"	7"	1'-10"	6"	10 1/4"	0"	0"	34.2	3.8	0.0	1.5	0.0	1.5	original 4'	B2
N25.8	S. End	Type 1	4 Strips x 1'-0" and 3 gaps at 1" = 4'-3"	1'-1 3/8"	2 7/8"	7"	1'-10"	6"	10 1/4"	0"	0"	34.2	3.8	0.7	0.7	1.8	3.3	original 4'	See 1977 Plans
	N. End	Type 1	3 Strips x 1'-0" and 2 gaps at 1" = 3'-2"	1'-1 3/8"	2 7/8"	7"	1'-10"	6"	10 1/4"	0"	0"	26.1	2.9	0.0	0.0	0.0	0.0	original 4'	B2
N25.9	S. End	Type 1	3 Strips x 1'-0" and 2 gaps at 1" = 3'-2"	6"	10 1/4"	7"	1'-10"	6"	10 1/4"	0"	0"	26.1	2.9	0.0	0.0	0.9	0.9	1990s 4'	10-b
	N. End	Type 1	3 Strips x 1'-0" and 2 gaps at 1" = 3'-2"	6"	10 1/4"	7"	1'-10"	6"	10 1/4"	0"	0"	26.1	2.9	0.0	0.0	0.0	0.0	1990s 4'	Fixed 1985
N25.10	S. End	Type 1	3 Strips x 1'-0" and 2 gaps at 1" = 3'-2"	6"	10 1/4"	7"	1'-10"	6"	10 1/4"	0"	0"	26.1	2.9	0.0	0.0	0.9	0.9	1990s 4'	10-b
	N. End	Type 1	3 Strips x 1'-0" and 2 gaps at 1" = 3'-2"	6"	10 1/4"	7"	1'-10"	6"	10 1/4"	0"	0"	26.1	2.9	0.0	0.0	0.0	0.0	1990s 4'	Fixed 1985
N25.11	S. End	Type 1	4 Strips x 1'-0" and 3 gaps at 1" = 4'-3"	1'-1 3/8"	2 7/8"	7"	1'-10"	6"	10 1/4"	0"	0"	34.2	3.8	0.7	0.7	1.8	3.3	original 4'	See 1977 Plans
	N. End	Type 1	5 Strips x 1'-0" and 4 gaps at 1" = 5'-4"	1'-1 3/8"	2 7/8"	7"	1'-10"	6"	10 1/4"	0"	0"	42.3	4.7	1.4	2.2	0.0	3.6	original 4'	B2
N25.12	S. End	Type 1	4 Strips x 1'-0" and 3 gaps at 1" = 4'-3"	1'-1 3/8"	2 7/8"	7"	1'-10"	6"	10 1/4"	0"	0"	34.2	3.8	0.2	0.7	1.8	2.8	original 4'	See 1977 Plans
	N. End	Type 1	3 Strips x 1'-0" and 2 gaps at 1" = 3'-2"	1'-1 3/8"	2 7/8"	7"	1'-10"	6"	10 1/4"	0"	0"	26.1	2.9	0.0	0.2	0.0	0.2	original 4'	B2
N25.13	S. End	Type 1	5 Strips x 1'-0" and 4 gaps at 1" = 5'-4"	1'-1 3/8"	2 7/8"	7"	1'-10"	6"	10 1/4"	0"	0"	42.3	4.7	0.7	0.7	4.6	6.0	original 4'	See 1977 Plans
	N. End	Type 1	6 Strips x 1'-0" and 5 gaps at 1" = 6'-5"	1'-1 3/8"	2 7/8"	7"	1'-10"	6"	10 1/4"	0"	0"	50.4	5.6	2.8	1.1	0.0	3.8	original 4'	B2
N25.14	S. End	Type 4	3 Strips x 1'-0" and 2 gaps at 1" = 3'-2"	2'-10 1/2"	2 7/8"	7"	1'-10"	2'-3 1/8"	10 1/4"	5 7/8"	4"	56.3	6.3	0.0	0.0	0.0	0.0	original 4'	See 1977 Plans
	N. End	Type 1	3 Strips x 1'-0" and 2 gaps at 1" = 3'-2"	1'-1 3/8"	2 7/8"	7"	1'-10"	6"	10 1/4"	0"	0"	26.1	2.9	0.0	0.0	0.0	0.0	original 4'	B2

MODEL: Default
FILE NAME: P:\2004-825 PTB\195-014 HBM\WO#7 1-90 Various Overlays\Asl\land Ave\Sheet Files\0160133-0133-02K73-S80-Structural Steel Repairs 17.10-1.dgn














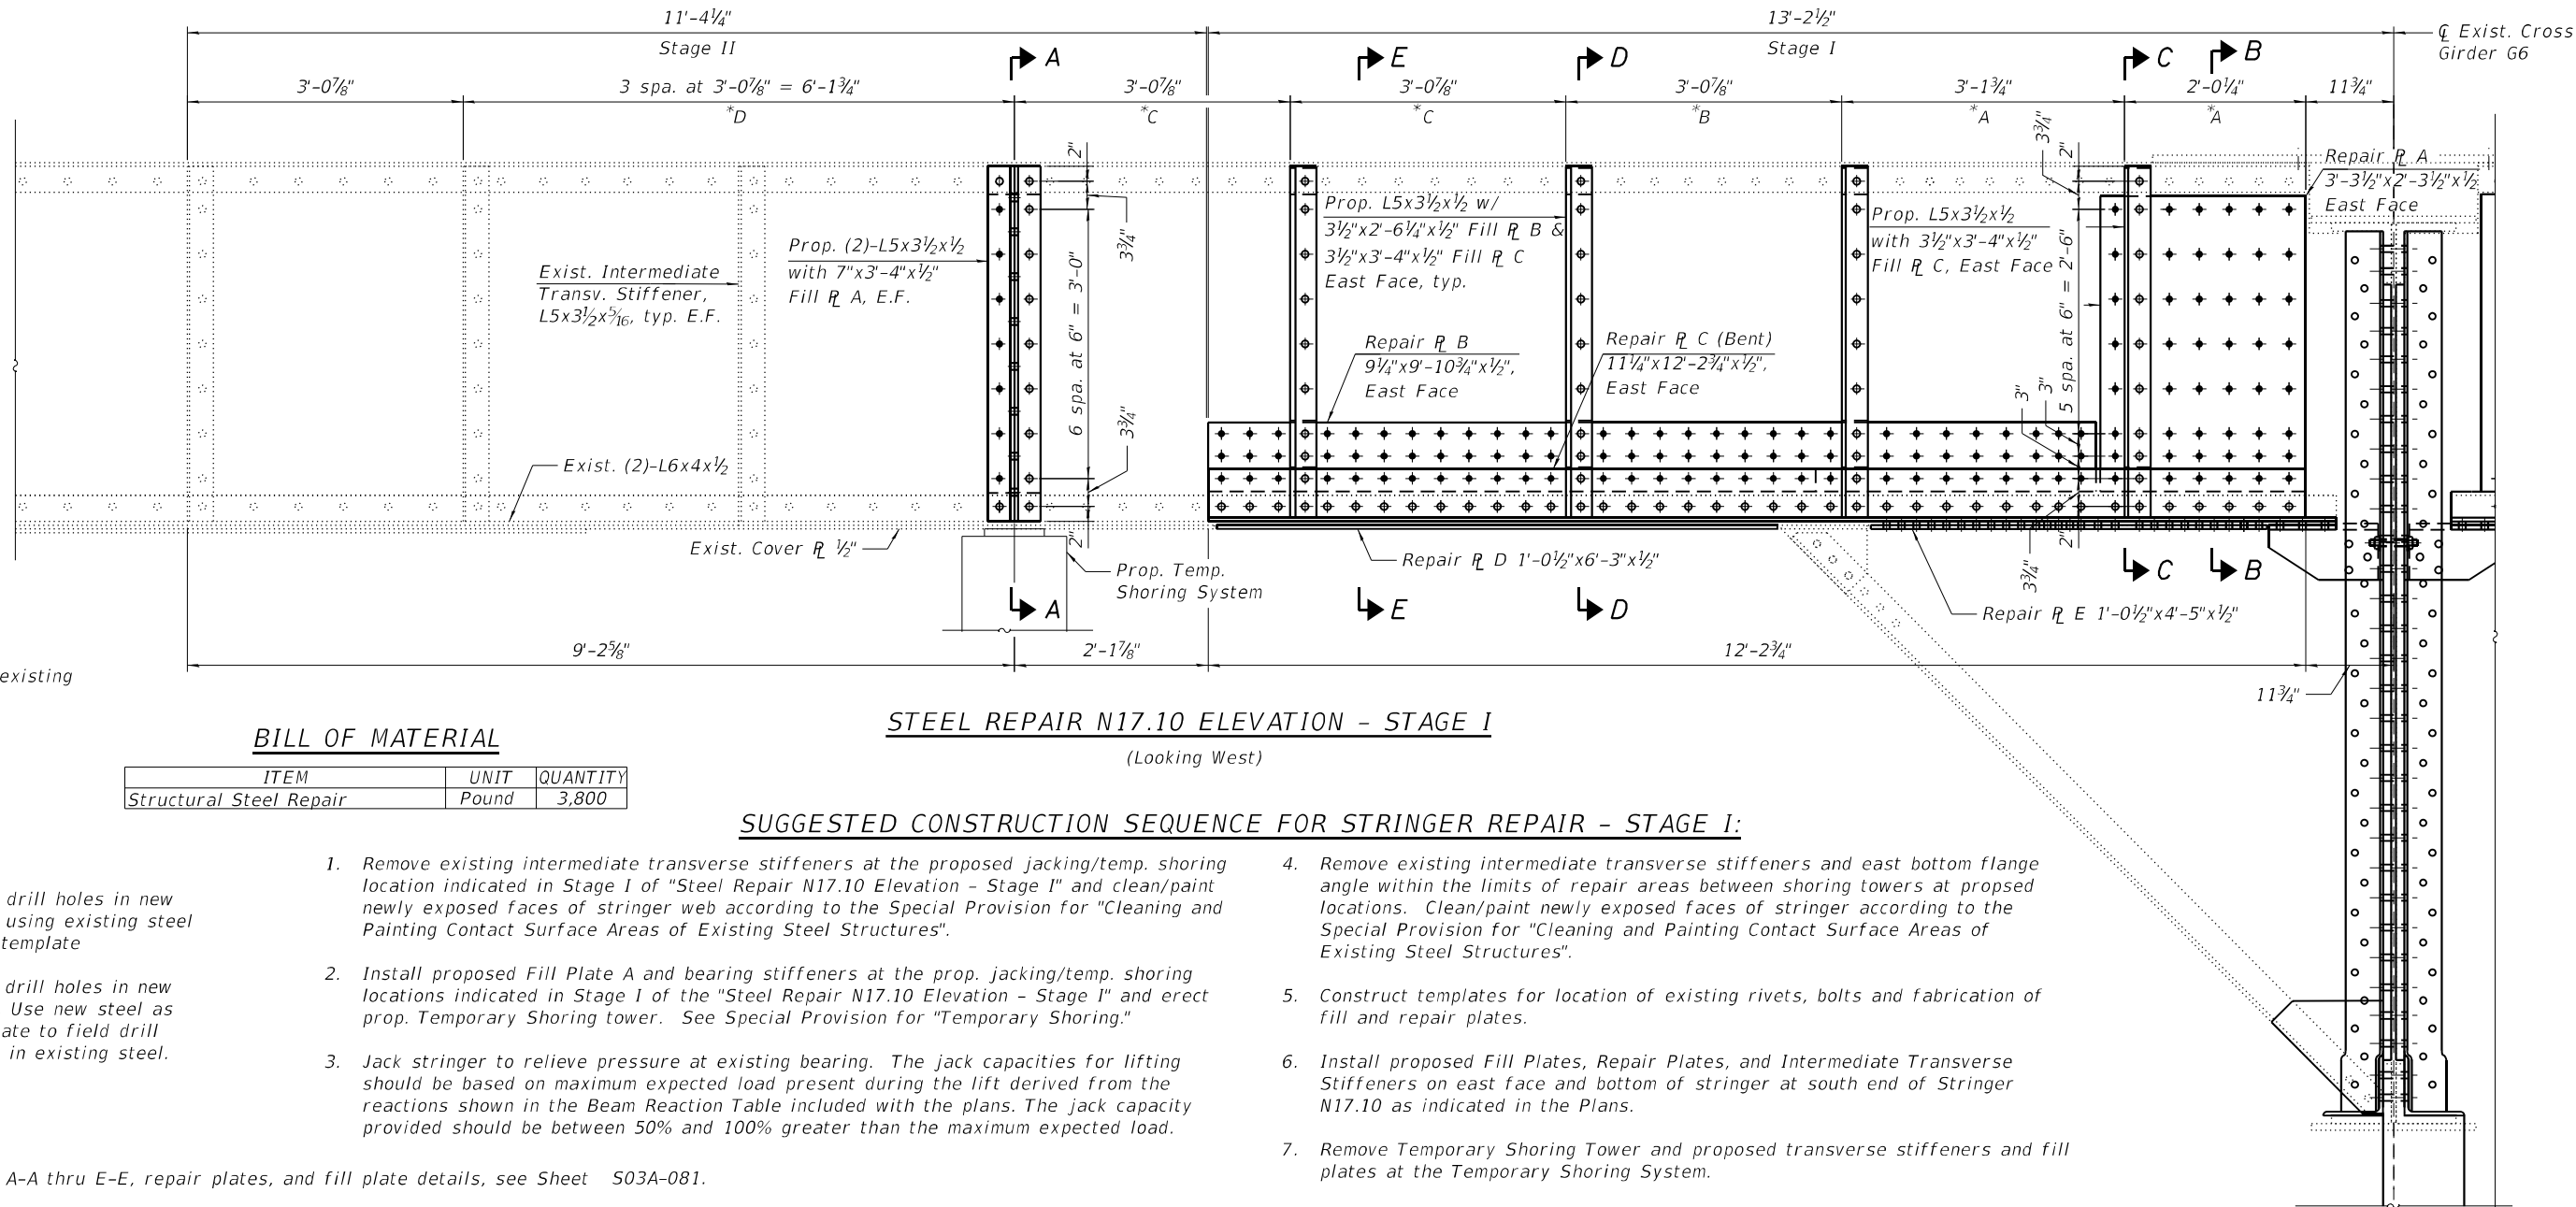


TABLE 1


PANEL	RIVET SPA.
A	4"
B	4 1/2"
C	4 1/8"
D	5 3/8"

STEEL REPAIR N17.10 PLAN - STAGE I

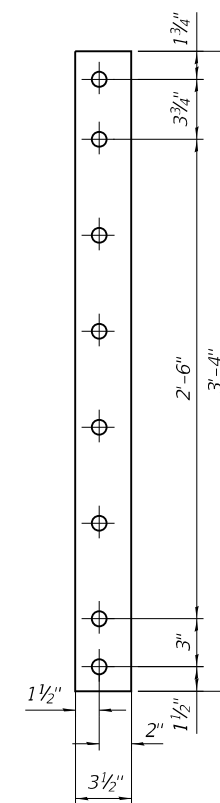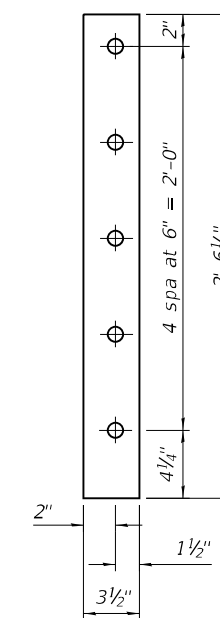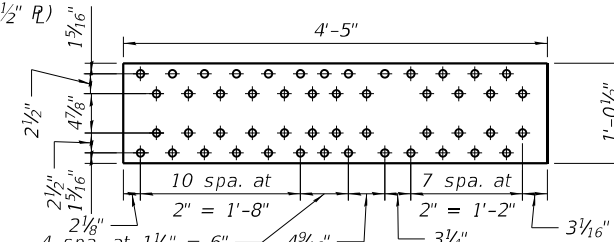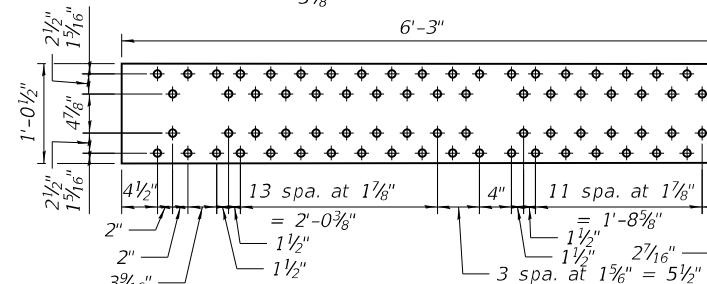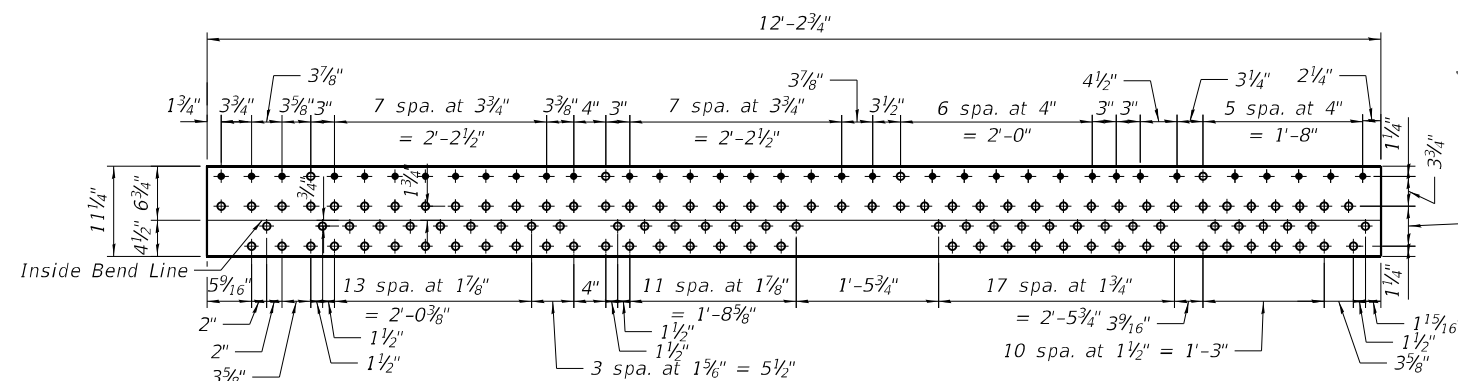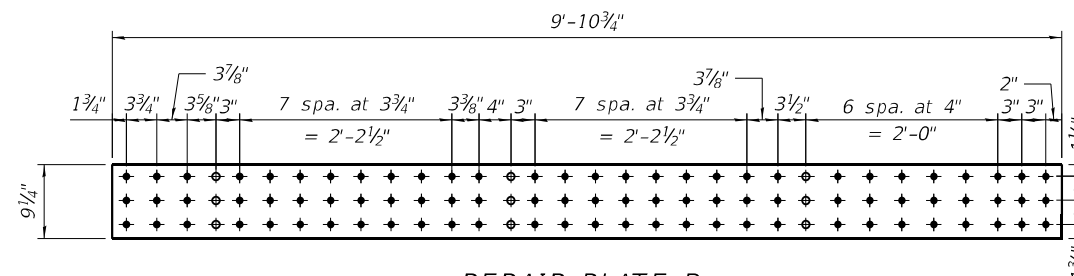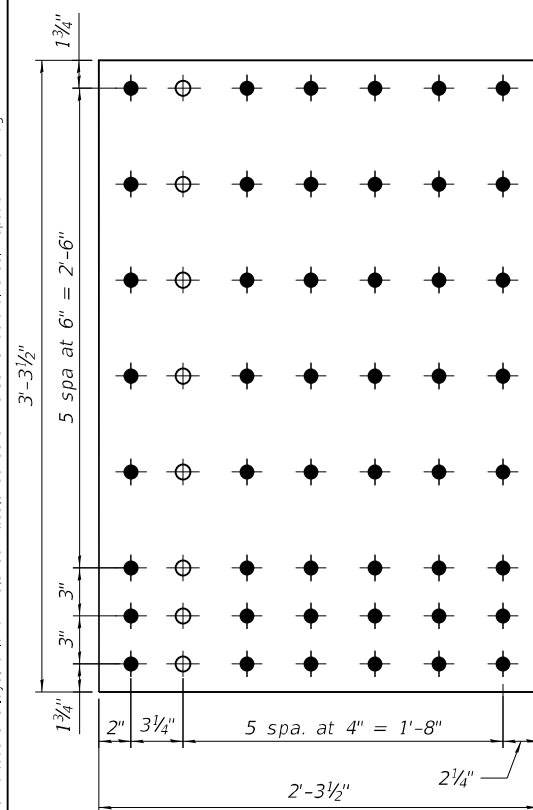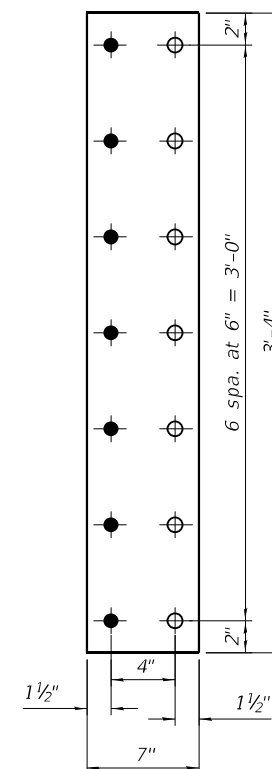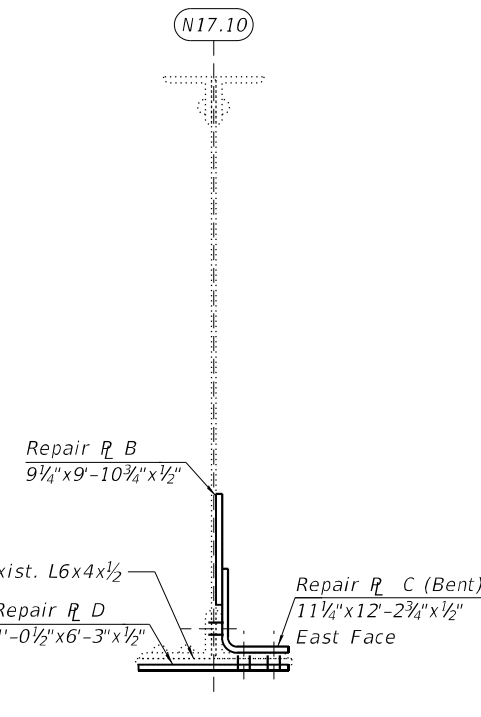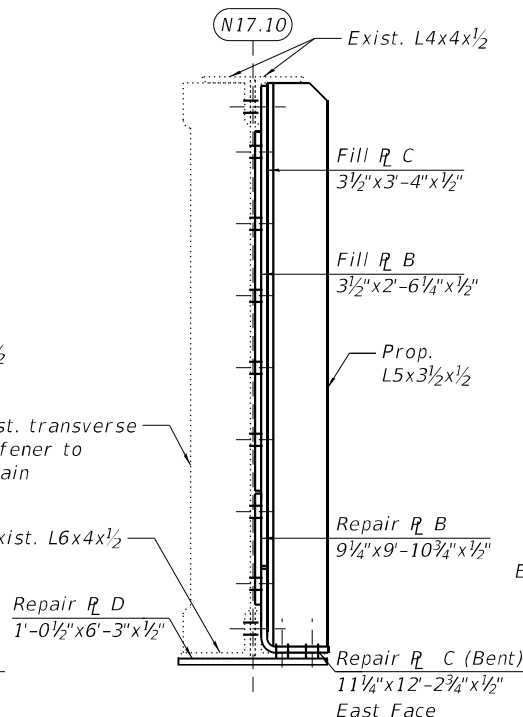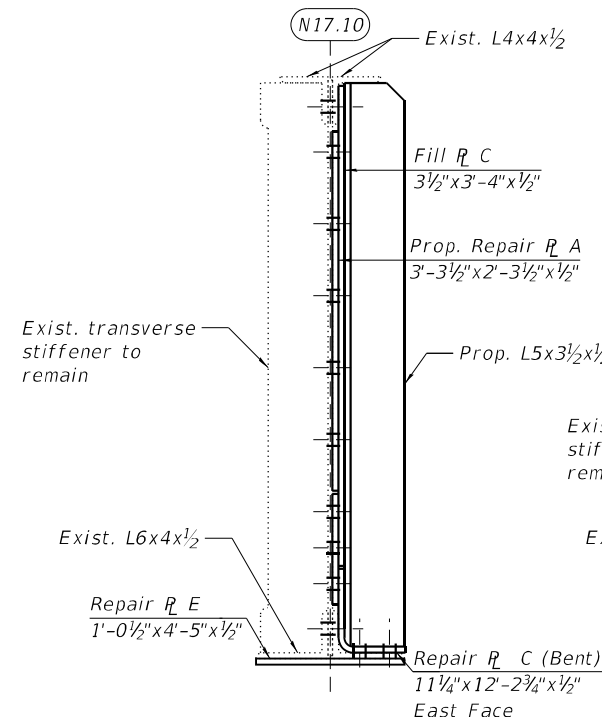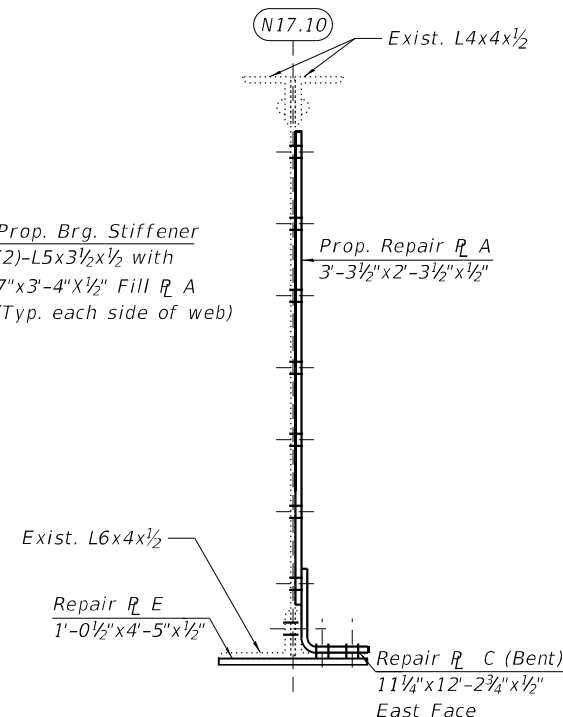

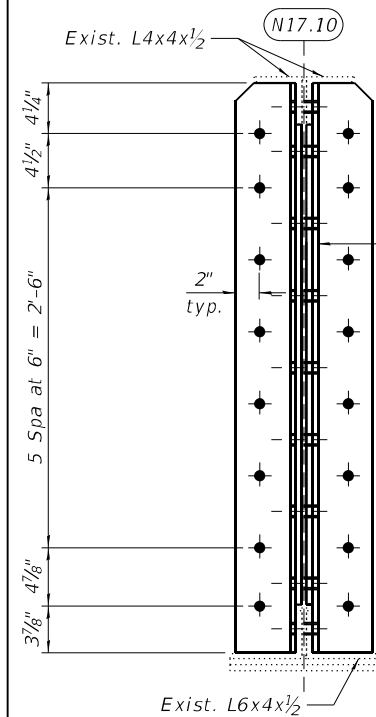

MODEL: Default
FILE NAME: P:\2004-825 PTB\95-014 HBM\WO#7 1-90 Various Overlays\Asl\land Ave\Sheet Files\0160133-02K73-582A-Structural Steel Repairs 17.10-3.dgn

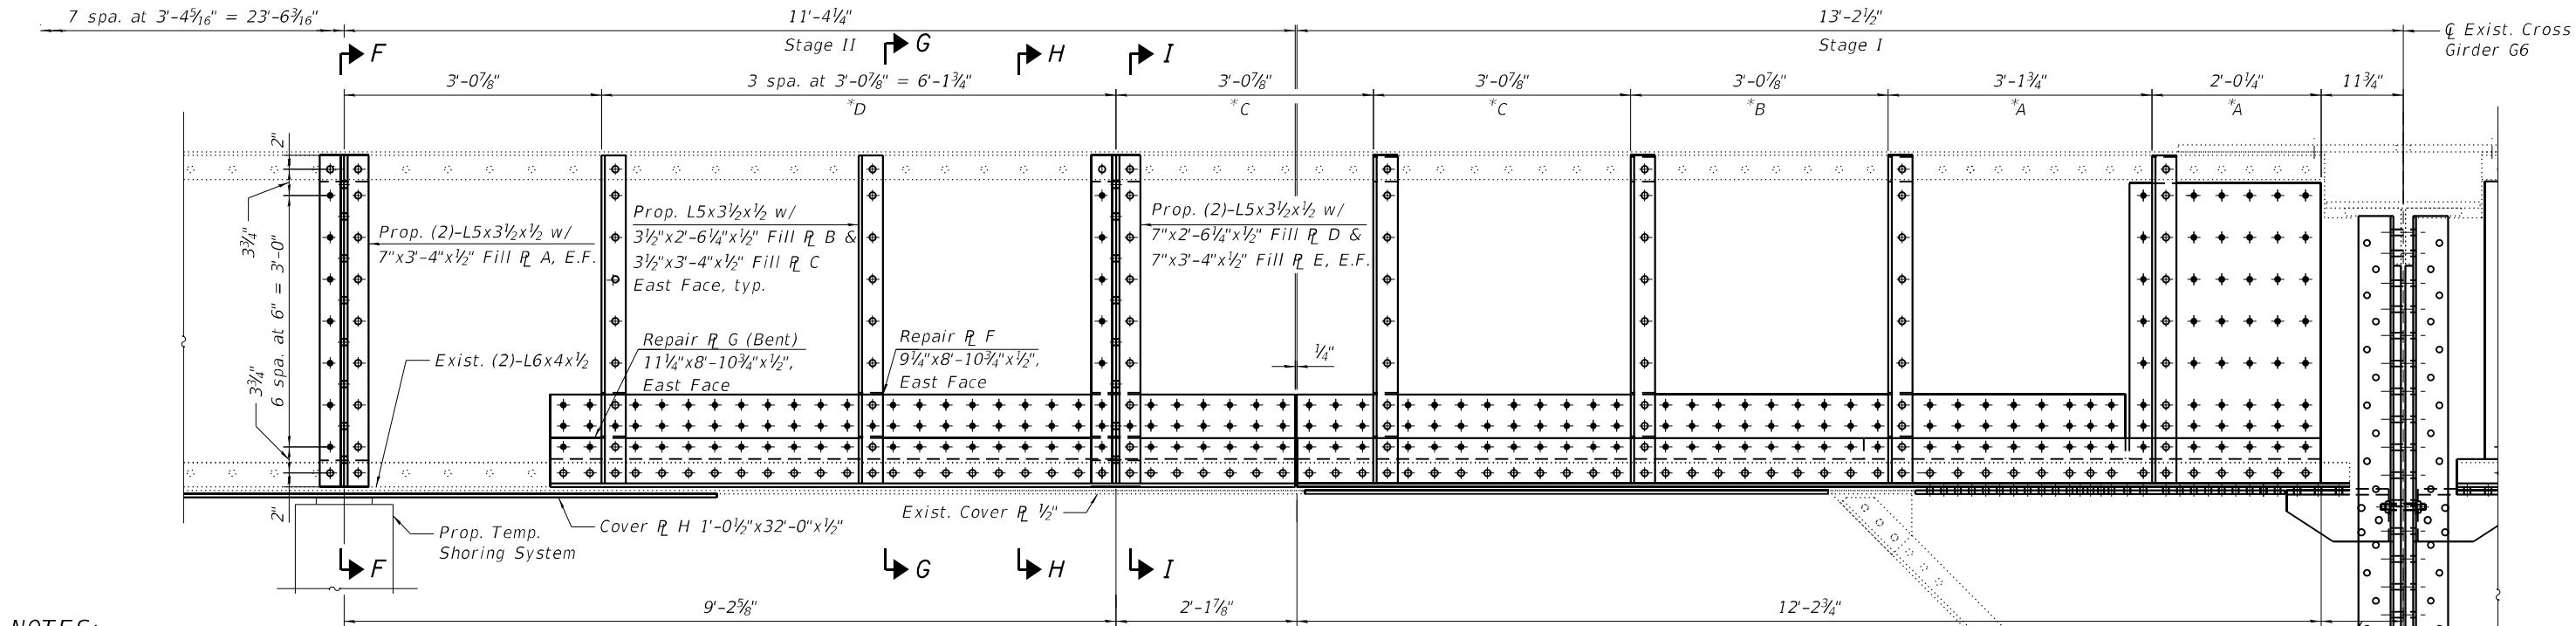

NOTES:

- For Sections F-F thru I-I, repair plate, cover plate, and fill plate details, see Sheet S03A-083.
- For Fill Plates A, B and C, see Sheet S03A-081.
- For Bill of Material, see Sheet S03A-080.
- For Cross Girder G6 repairs, see Sheets S03A-109 and S03A-110.


STEEL REPAIR N17.10 ELEVATION - STAGE II

(Looking West)

* See Table 1 for existing rivet spacing.

SUGGESTED CONSTRUCTION SEQUENCE FOR STRINGER REPAIR - STAGE II:

- Remove existing intermediate transverse stiffeners at the proposed jacking/temp. shoring location indicated in Stage II of "Steel Repair N17.10 Elevation - Stage II" and clean/paint newly exposed faces of stringer web according to the Special Provision for "Cleaning and Painting Contact Surface Areas of Existing Steel Structures".
- Install proposed Fill Plate A and bearing stiffeners at the prop. jacking/temp. shoring locations indicated in Stage II of the "Steel Repair N17.10 Elevation - Stage II" and erect prop. Temporary Shoring tower. See Special Provision for "Temporary Shoring."
- Jack stringer to relieve pressure at existing bearing. The jack capacities for lifting should be based on maximum expected load present during the lift derived from the reactions shown in the Beam Reaction Table included with the plans. The jack capacity provided should be between 50% and 100% greater than the maximum expected load.
- Remove existing intermediate transverse stiffeners and east bottom flange angle within the limits of repair areas between shoring towers at proposed locations. Clean/paint newly exposed faces of stringer according to the Special Provision for "Cleaning and Painting Contact Surface Areas of Existing Steel Structures".
- Construct templates for location of existing rivets, bolts and fabrication of fill and repair plates.
- Install proposed Fill Plates, Repair Plates, and Intermediate Transverse Stiffeners on east face and bottom of stringer at south end of Stringer N17.10 as indicated in the Plans.
- Remove Temporary Shoring Tower and proposed transverse stiffeners and fill plates at the Temporary Shoring System.
- Replace existing cover plate with Cover Plate H using high-strength bolts.

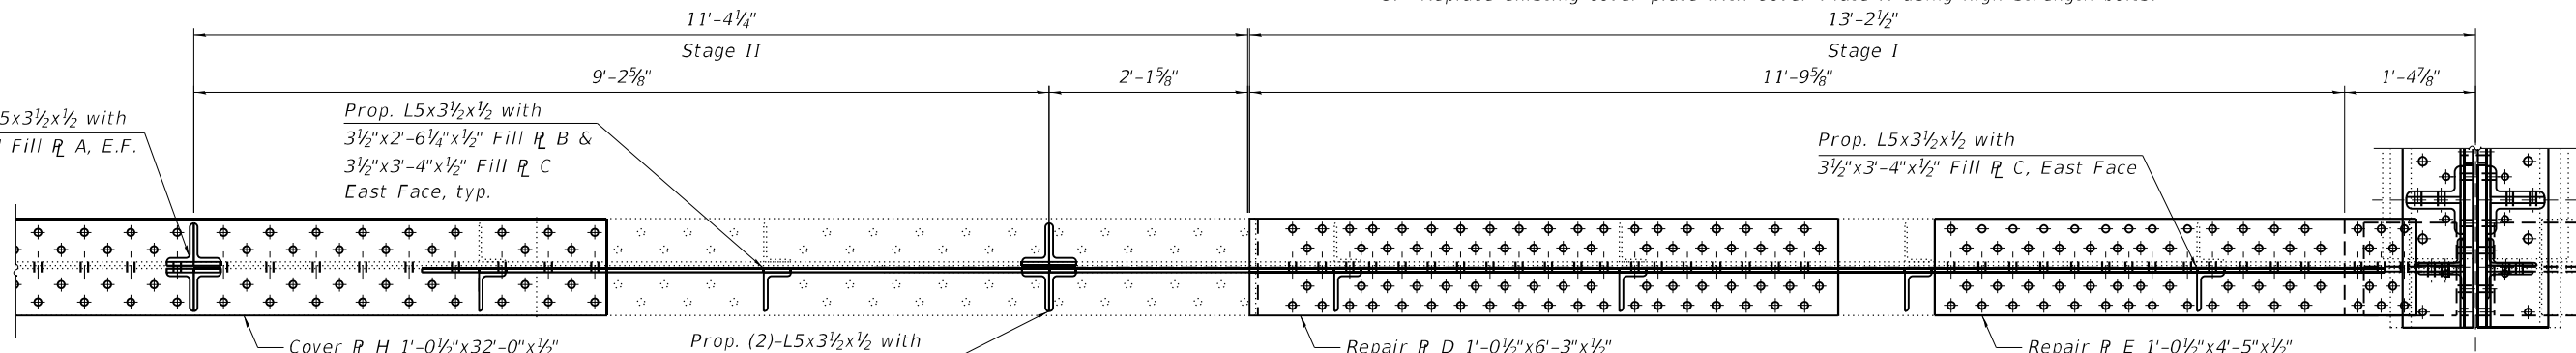

LEGEND

- Field drill holes in new steel using existing steel as a template
- Shop drill holes in new steel. Use new steel as template to field drill holes in existing steel.

STEEL REPAIR N17.10 PLAN - STAGE II



HBM
ENGINEERING GROUP, LLC

USER NAME =	DESIGNED - JJS, EN	REVISED -
	CHECKED - MI	REVISED -
PLOT SCALE =	DRAWN - LAB, EN	REVISED -
PLOT DATE =	DATE - 4/29/2024	REVISED -










STATE OF ILLINOIS
DEPARTMENT OF TRANSPORTATION

STRUCTURAL STEEL REPAIRS AT N17.10 NORTH END (SHT. 3 OF 4)
STRUCTURE NO. 016-0133 (NB)

SHEET S03A-082 OF S03A-148 SHEETS

F.A.I. RTE.	SECTION	COUNTY	TOTAL SHEETS	SHEET NO.
90/94	2020-005-BR	COOK	908	410
CONTRACT NO. 62K73				
ILLINOIS FED. AID PROJECT				

MODEL: Default
FILE NAME: P:\2004-825 PTB\195-014 HBM\WO#7 1-90 Various Overlays\Ashland Ave\Sheet Files\0160133-02K7>S82B-Structural Steel Repairs 17.10-1.dgn
4/30/2024 3:21:06 PM

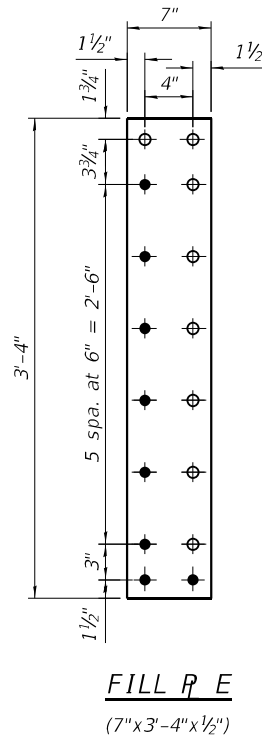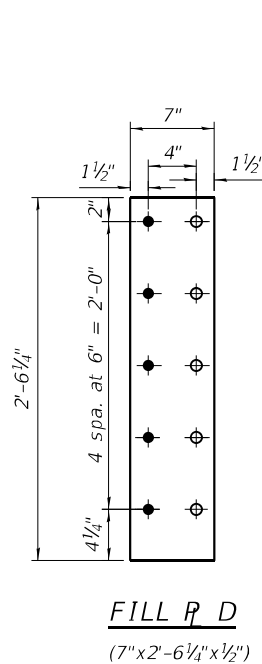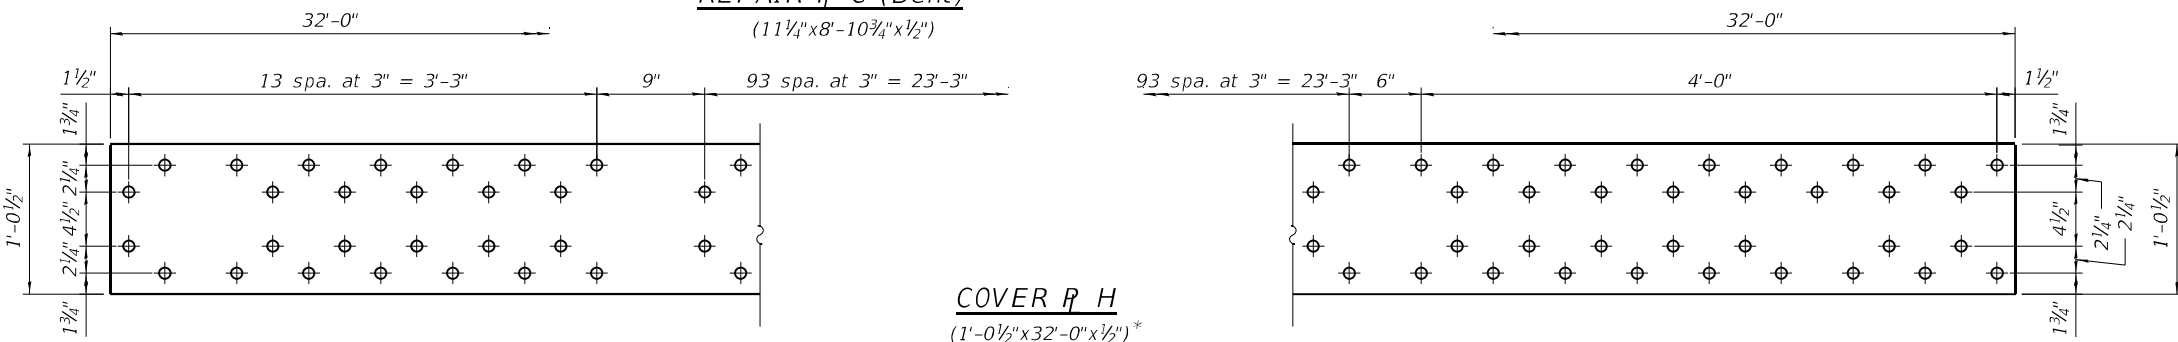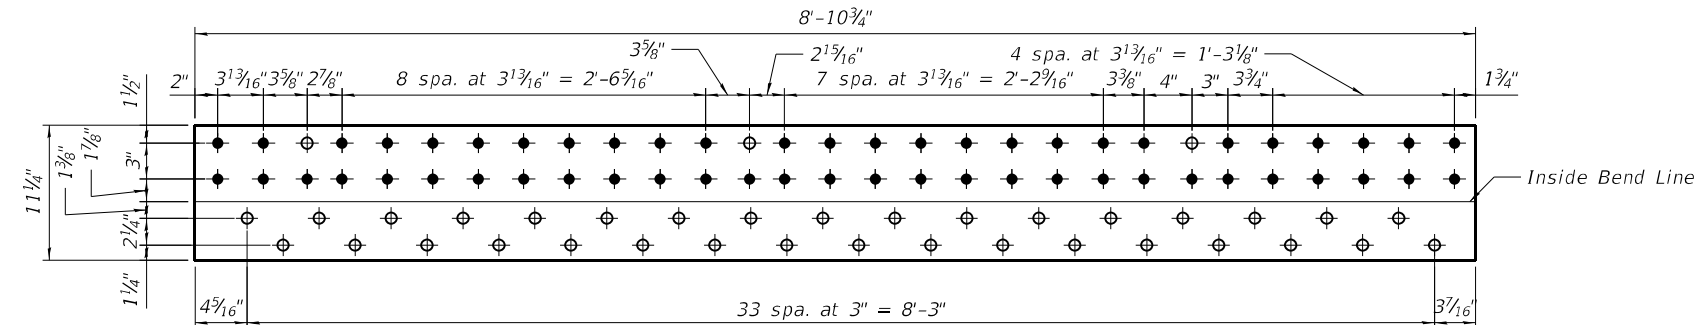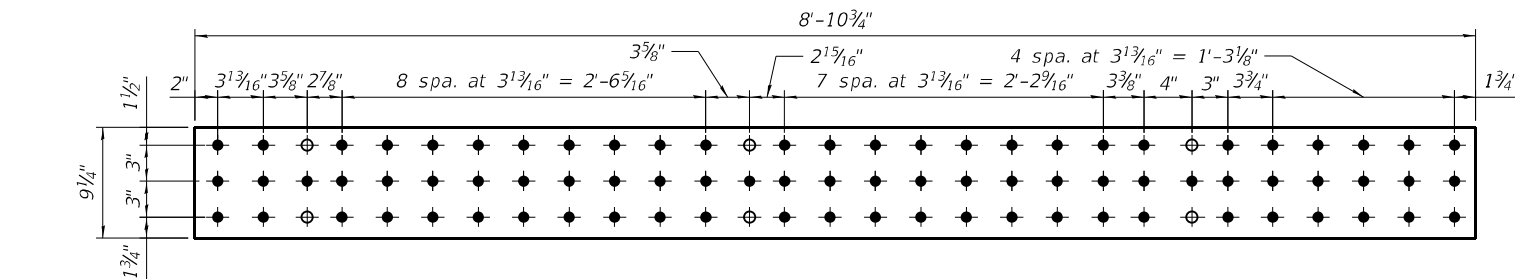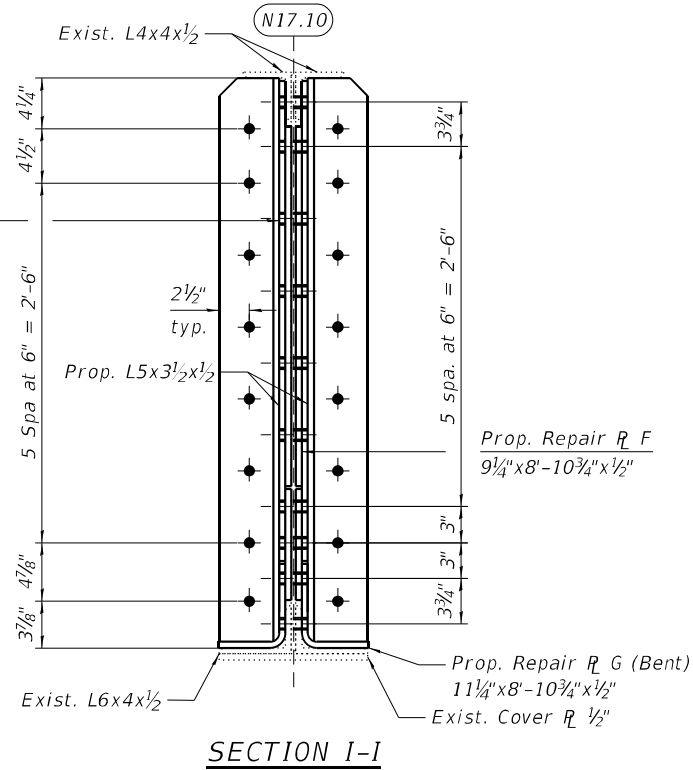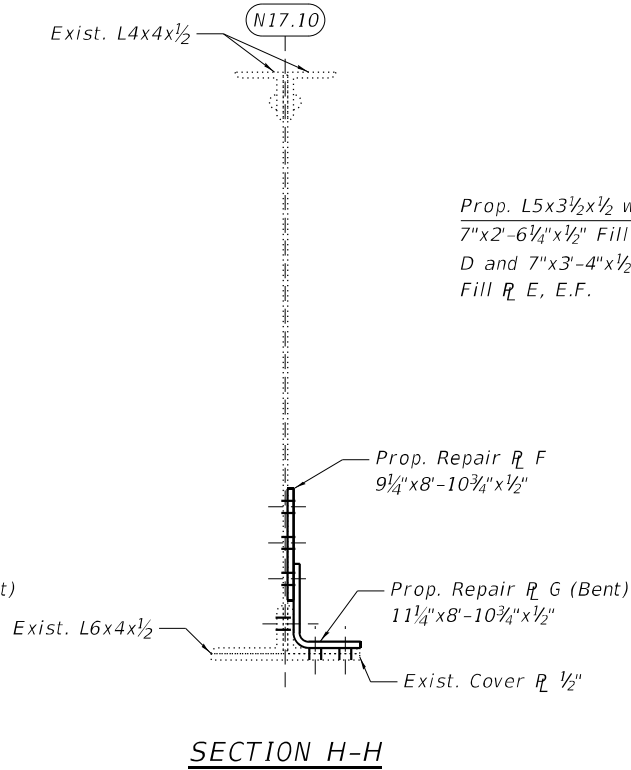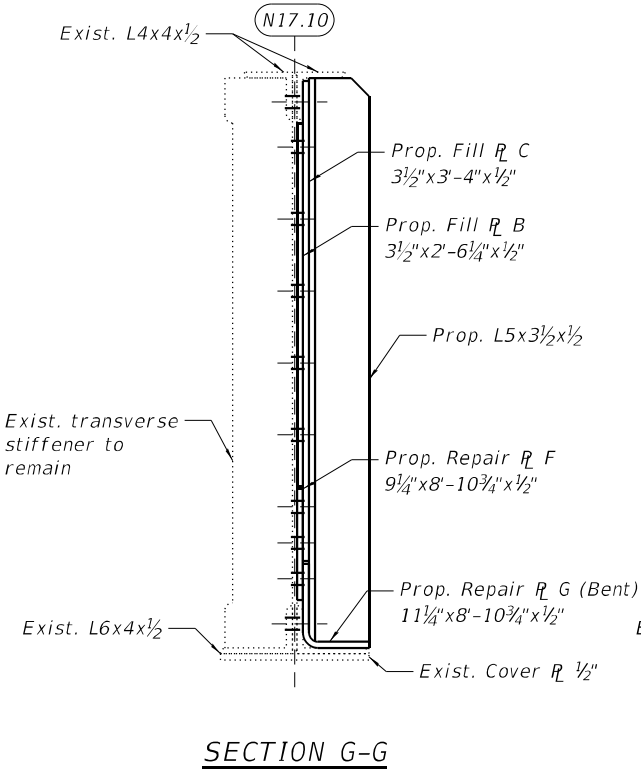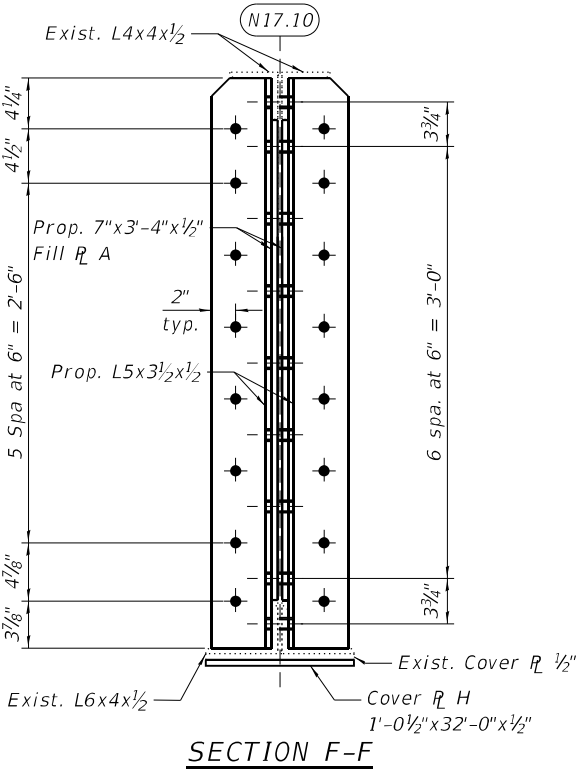

* Rivet locations at stiffeners may be omitted.

HBM
ENGINEERING GROUP, LLC

USER NAME =	DESIGNED - JJS, EN	REVISED -
PLOT SCALE =	CHECKED - MI	REVISED -
PLOT DATE =	DRAWN - LAB, EN	REVISED -
	DATE - 4/29/2024	REVISED -


STATE OF ILLINOIS
DEPARTMENT OF TRANSPORTATION

STRUCTURAL STEEL REPAIRS AT N17.10 NORTH END (SHT. 4 OF 4)
STRUCTURE NO. 016-0133 (NB)

SHEET S03A-083 OF S03A-148 SHEETS


F.A.I. RTE.	SECTION	COUNTY	TOTAL SHEETS	SHEET NO.
90/94	2020-005-BR	COOK	908	411
CONTRACT NO. 62K73				
ILLINOIS FED. AID PROJECT				

MODEL: Default
FILE NAME: P:\2004-825 PTB\95-014 HBM\WO#7 I-90 Various Overlays\Asiland Ave\Sheet Files\0160133-62K7-582C-Structural Steel Repairs 17.10-5.dgn
4/30/2024 3:21:11 PM

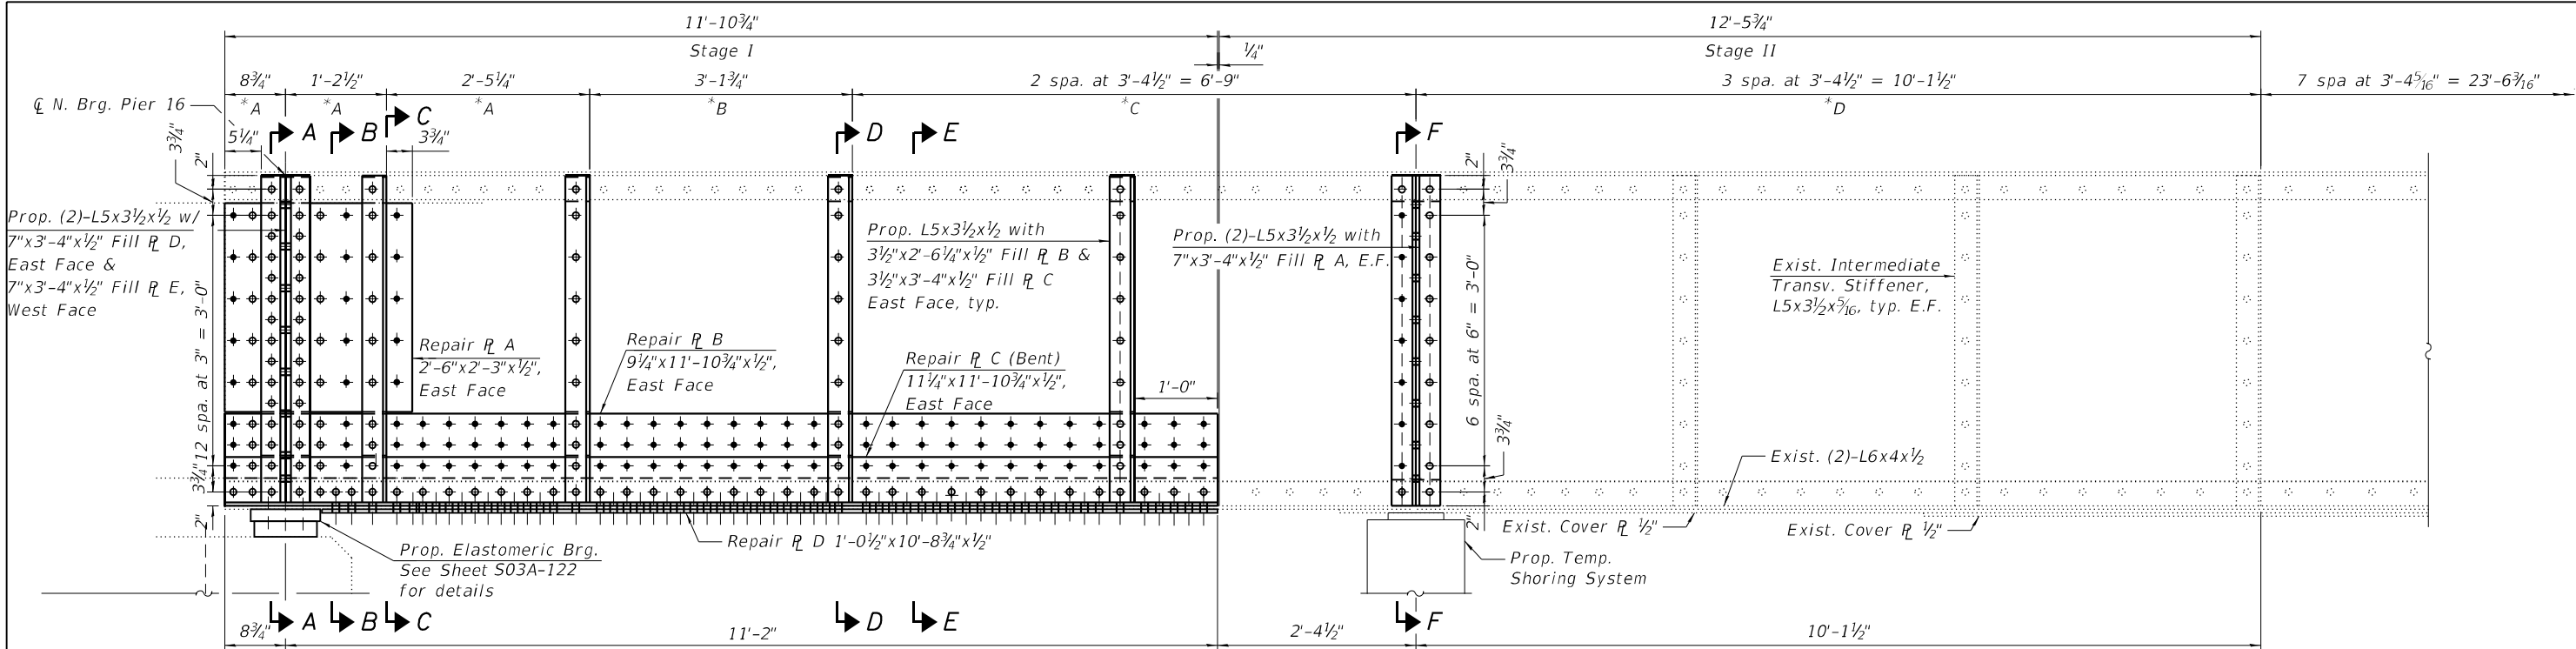

STEEL REPAIR N17.10 ELEVATION - STAGE I
(Looking West)

*See Table 1 for existing rivet spacing.

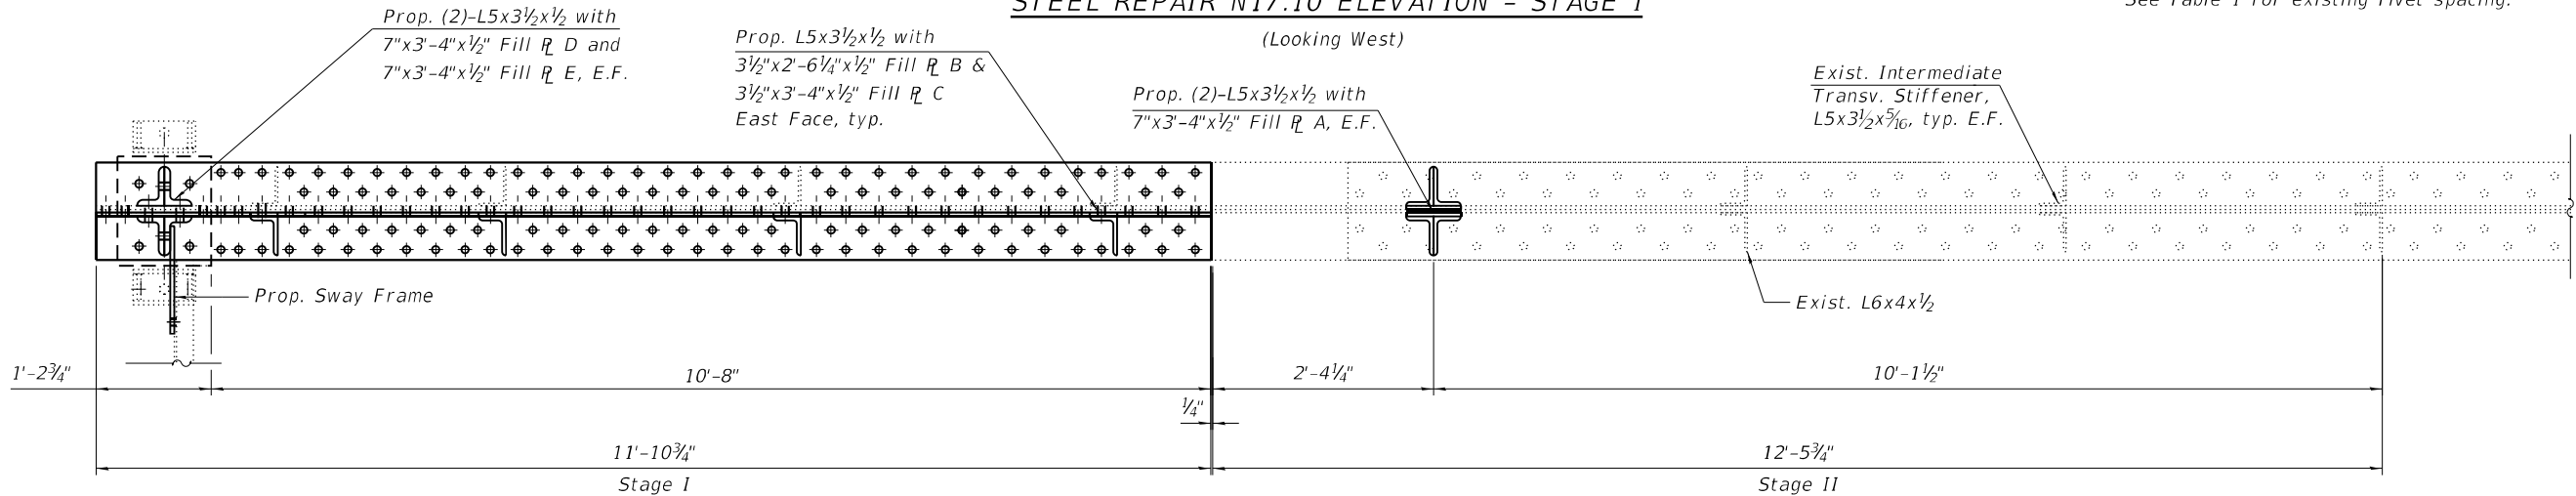

STEEL REPAIR N17.10 PLAN - STAGE I

BILL OF MATERIAL

ITEM	UNIT	QUANTITY
Structural Steel Repair	Pound	3,270

LEGEND

- Field drill holes in new steel using existing steel as a template
- Shop drill holes in new steel. Use new steel as template to field drill holes in existing steel.

NOTES:

- For Sections A-A thru F-F, Repair plates, fill plates and sway frame connection plate, see Sheet S03A-085.
- For Cross Girder G6 repairs, see Sheets S03A-109 and S03A-110.


SUGGESTED CONSTRUCTION SEQUENCE FOR STRINGER REPAIR - STAGE I:

- Remove existing intermediate transverse stiffeners at the proposed jacking/temp. shoring location indicated in Stage I of "Steel Repair N17.10 Elevation - Stage I" and clean/paint newly exposed faces of stringer web according to the Special Provision for "Cleaning and Painting Contact Surface Areas of Existing Steel Structures".
- Install proposed Fill Plate A and bearing stiffeners at the prop. jacking/temp. shoring locations indicated in Stage I of the "Steel Repair N17.10 Elevation - Stage I" and erect prop. Temporary Shoring tower. See Special Provision for "Temporary Shoring."
- Jack stringer to relieve pressure at existing bearing. The jack capacities for lifting should be based on maximum expected load present during the lift derived from the reactions shown in the Beam Reaction Table included with the plans. The jack capacity provided should be between 50% and 100% greater than the maximum expected load.
- Remove existing intermediate transverse stiffeners and east bottom flange angle within the limits of repair areas between shoring towers at proposed locations. Clean/paint newly exposed faces of stringer according to the Special Provision for "Cleaning and Painting Contact Surface Areas of Existing Steel Structures".
- Construct templates for location of existing rivets, bolts and fabrication of fill and repair plates.
- Install proposed Fill Plates, Repair Plates, Elastomeric Bearing and Intermediate Transverse Stiffeners on east face and bottom of stringer at south end of Stringer N17.10 as indicated in the Plans.
- Remove Temporary Shoring Tower and proposed transverse stiffeners and fill plates at the Temporary Shoring System.


TABLE 1

PANEL	RIVET SPA.
A	4"
B	4 1/2"
C	4 7/8"
D	5 5/8"

MODEL: Default
FILE NAME: P:\2004-825 PTB\195-014 HBM\WO#7 I-90 Various Overlays\Ashland Ave\Sheet Files\0160133-62K7-582E-Structural Steel Repairs 17.10-7.dgn
4/30/2024 3:21:16 PM

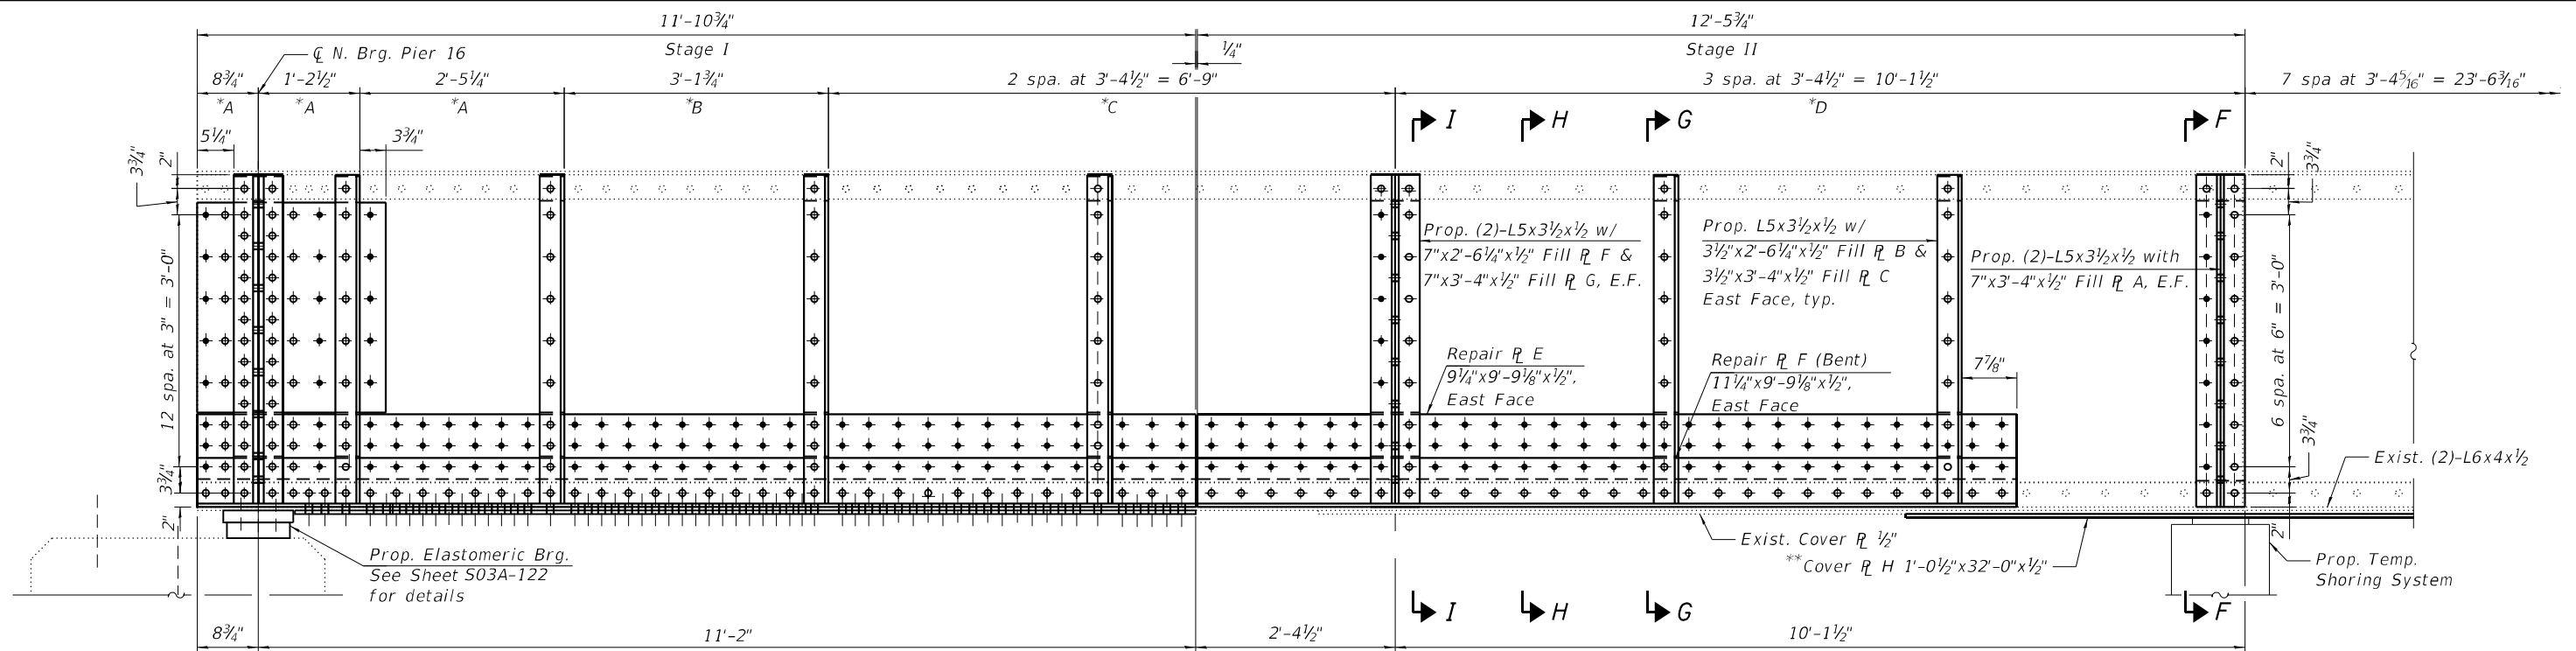

STEEL REPAIR N17.10 ELEVATION - STAGE II

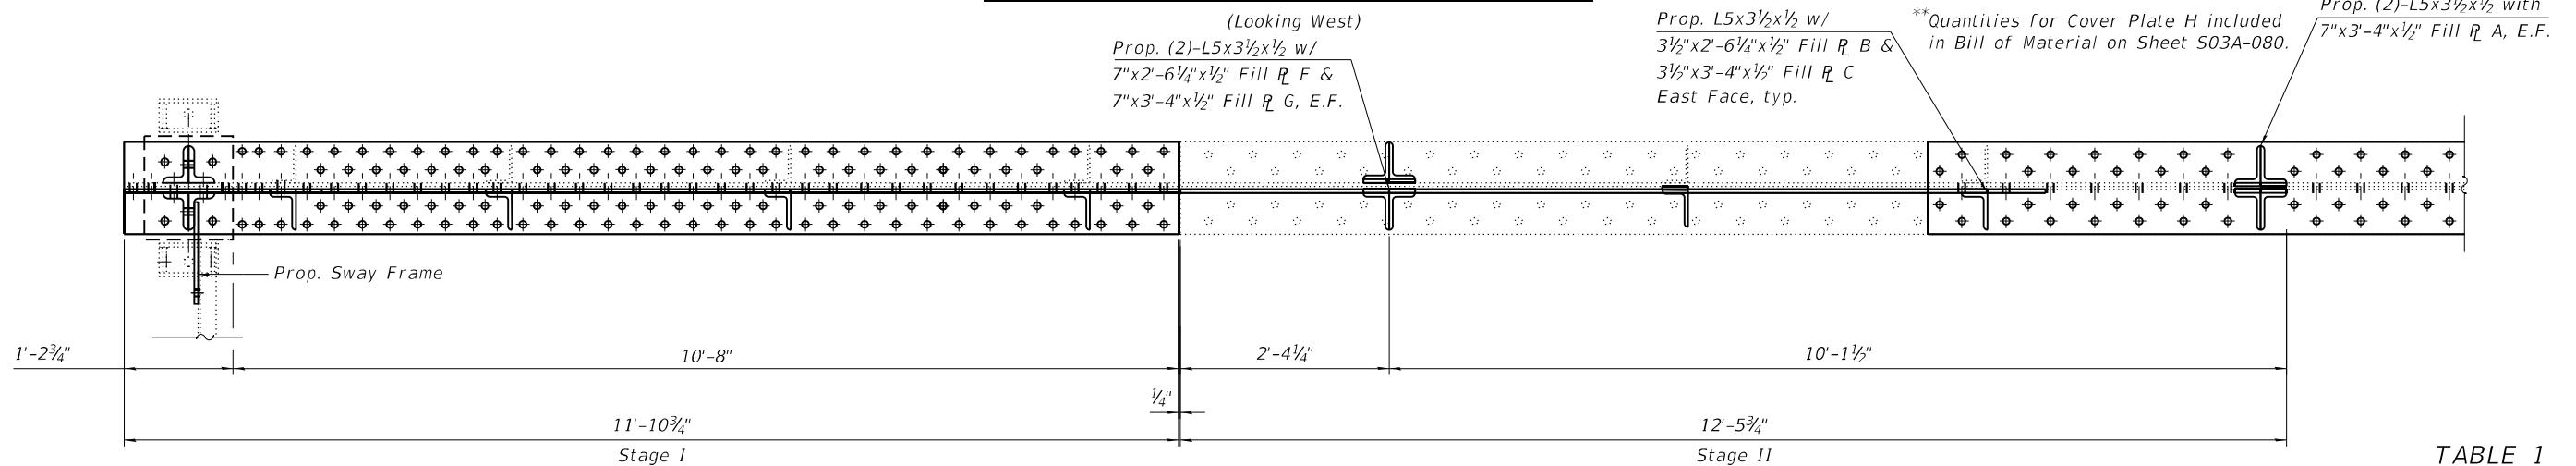

STEEL REPAIR N17.10 PLAN - STAGE II

TABLE 1

PANEL	RIVET SPA.
A	4"
B	4 1/2"
C	4 7/8"
D	5 5/8"

LEGEND

- Field drill holes in new steel using existing steel as a template
- Shop drill holes in new steel. Use new steel as template to field drill holes in existing steel.

NOTES:

- For Bill of Material, see Sheet S03A-084.
- For Fill Plates A, B and C, see Sheet S03A-085.
- For Sections F-F thru I-I, Repair Plates E and F, and Fill Plates F and G, see Sheet S03A-087.

SUGGESTED CONSTRUCTION SEQUENCE FOR STRINGER REPAIR - STAGE II:

- Remove existing intermediate transverse stiffeners at the proposed jacking/temp. shoring location indicated in Stage II of "Steel Repair N17.10 Elevation - Stage II" and clean/paint newly exposed faces of stringer web according to the Special Provision for "Cleaning and Painting Contact Surface Areas of Existing Steel Structures".
- Install proposed Fill Plate A and bearing stiffeners at the prop. jacking/temp. shoring locations indicated in Stage II of the "Steel Repair N17.10 Elevation - Stage II" and erect prop. Temporary Shoring tower. See Special Provision for "Temporary Shoring."
- Jack stringer to relieve pressure at existing bearing. The jack capacities for lifting should be based on maximum expected load present during the lift derived from the reactions shown in the Beam Reaction Table included with the plans. The jack capacity provided should be between 50% and 100% greater than the maximum expected load.
- Remove existing intermediate transverse stiffeners and east bottom flange angle within the limits of repair areas between shoring towers at proposed locations. Clean/paint newly exposed faces of stringer according to the Special Provision for "Cleaning and Painting Contact Surface Areas of Existing Steel Structures".
- Construct templates for location of existing rivets, bolts and fabrication of fill and repair plates.
- Install proposed Fill Plates, Repair Plates, and Intermediate Transverse Stiffeners on east face and bottom of stringer at south end of Stringer N17.10 as indicated in the Plans.
- Remove Temporary Shoring Tower and proposed transverse stiffeners and fill plates at the Temporary Shoring System.







USER NAME =	DESIGNED - JJS, EN	REVISED -
	CHECKED - MI	REVISED -
PLOT SCALE =	DRAWN - LAB, EN	REVISED -
PLOT DATE =	DATE - 4/29/2024	REVISED -

**STATE OF ILLINOIS
DEPARTMENT OF TRANSPORTATION**





**STRUCTURAL STEEL REPAIRS AT N17.10 SOUTH END (SHT. 3 OF 4)
STRUCTURE NO. 016-0133 (NB)**


SHEET S03A-086 OF S03A-148 SHEETS

F.A.I. RTE.	SECTION	COUNTY	TOTAL SHEETS	SHEET NO.
90/94	2020-005-BR	COOK	908	414
CONTRACT NO. 62K73				
ILLINOIS FED. AID PROJECT				

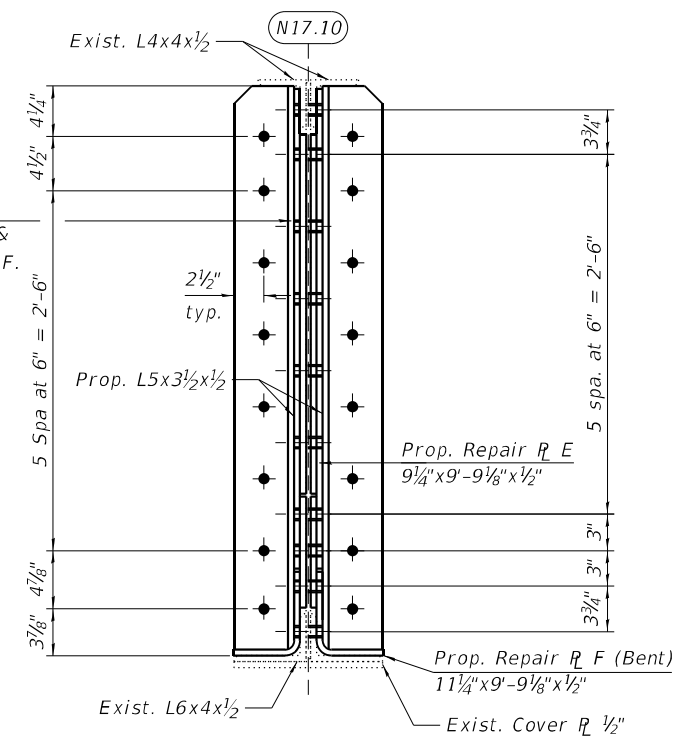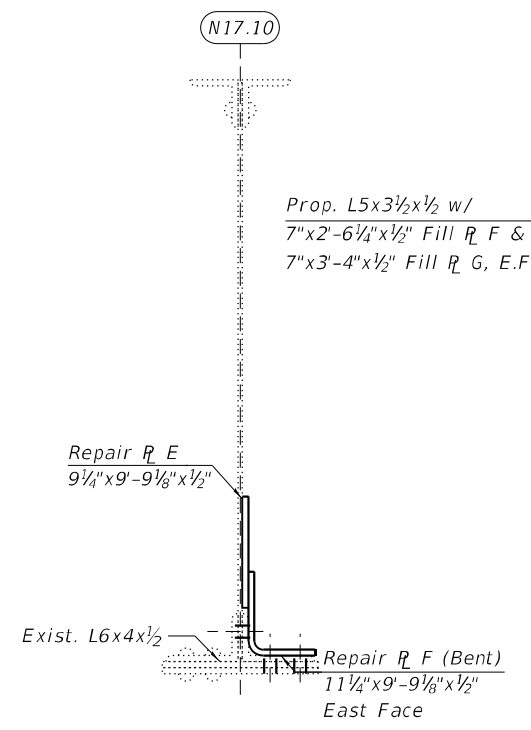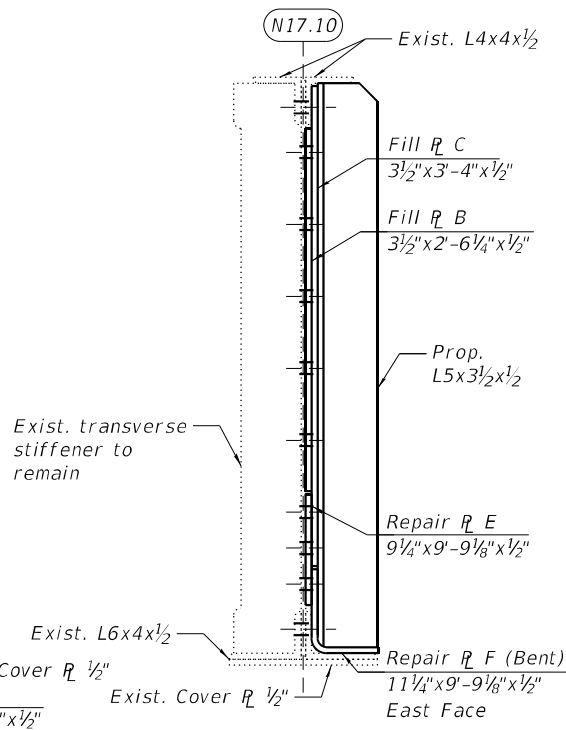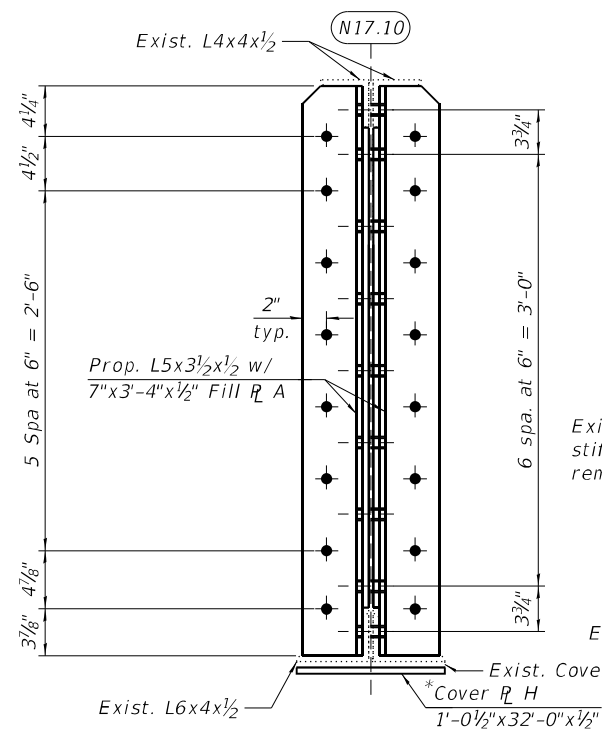

*Quantity for Cover Plate H included
in Bill of Material on Sheet S03A-080.

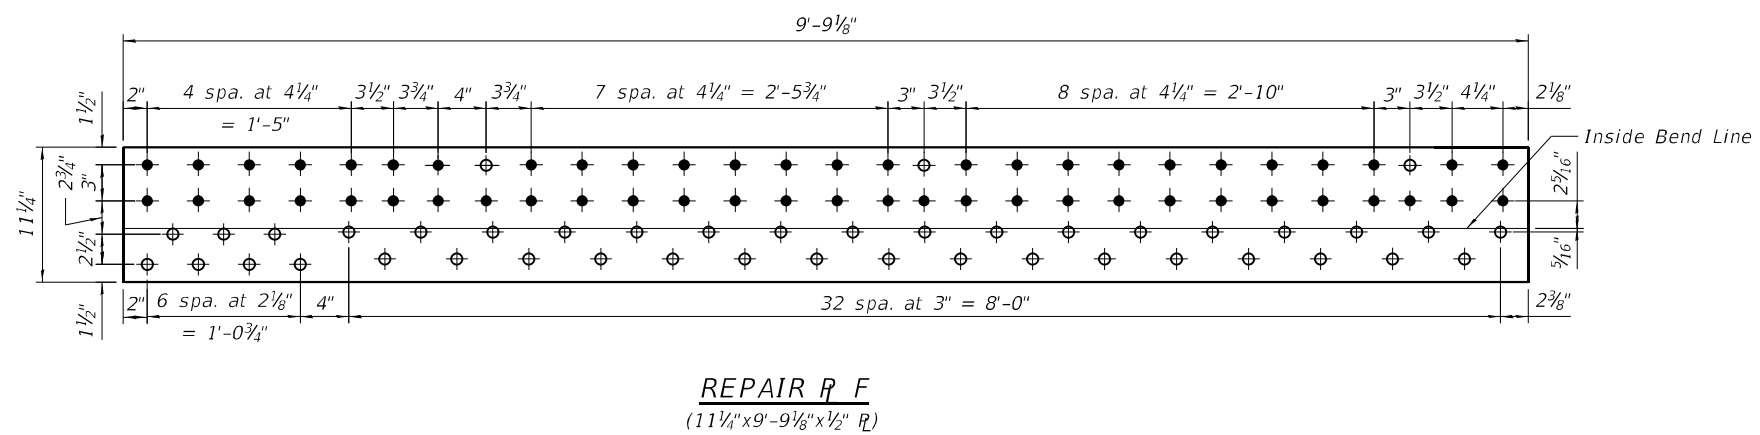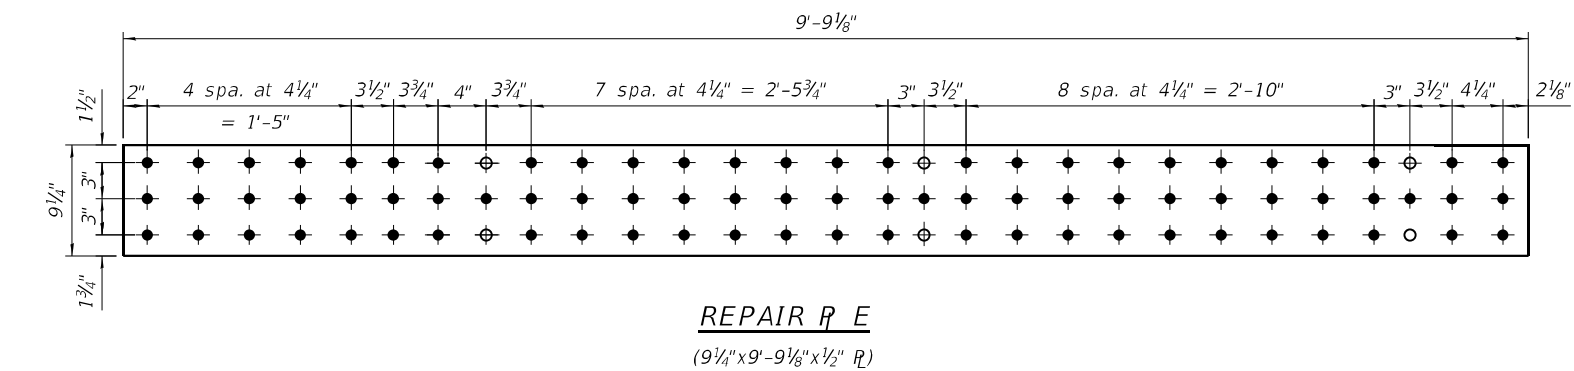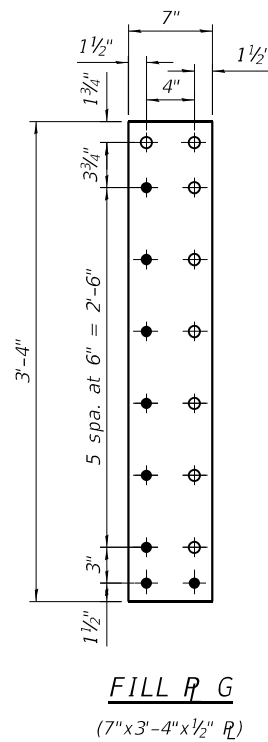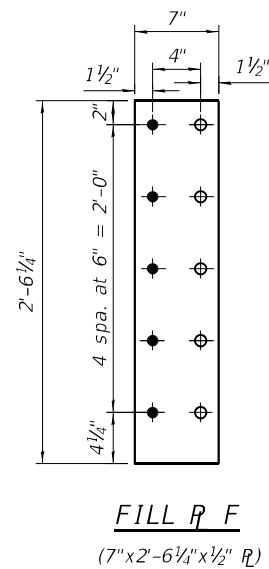


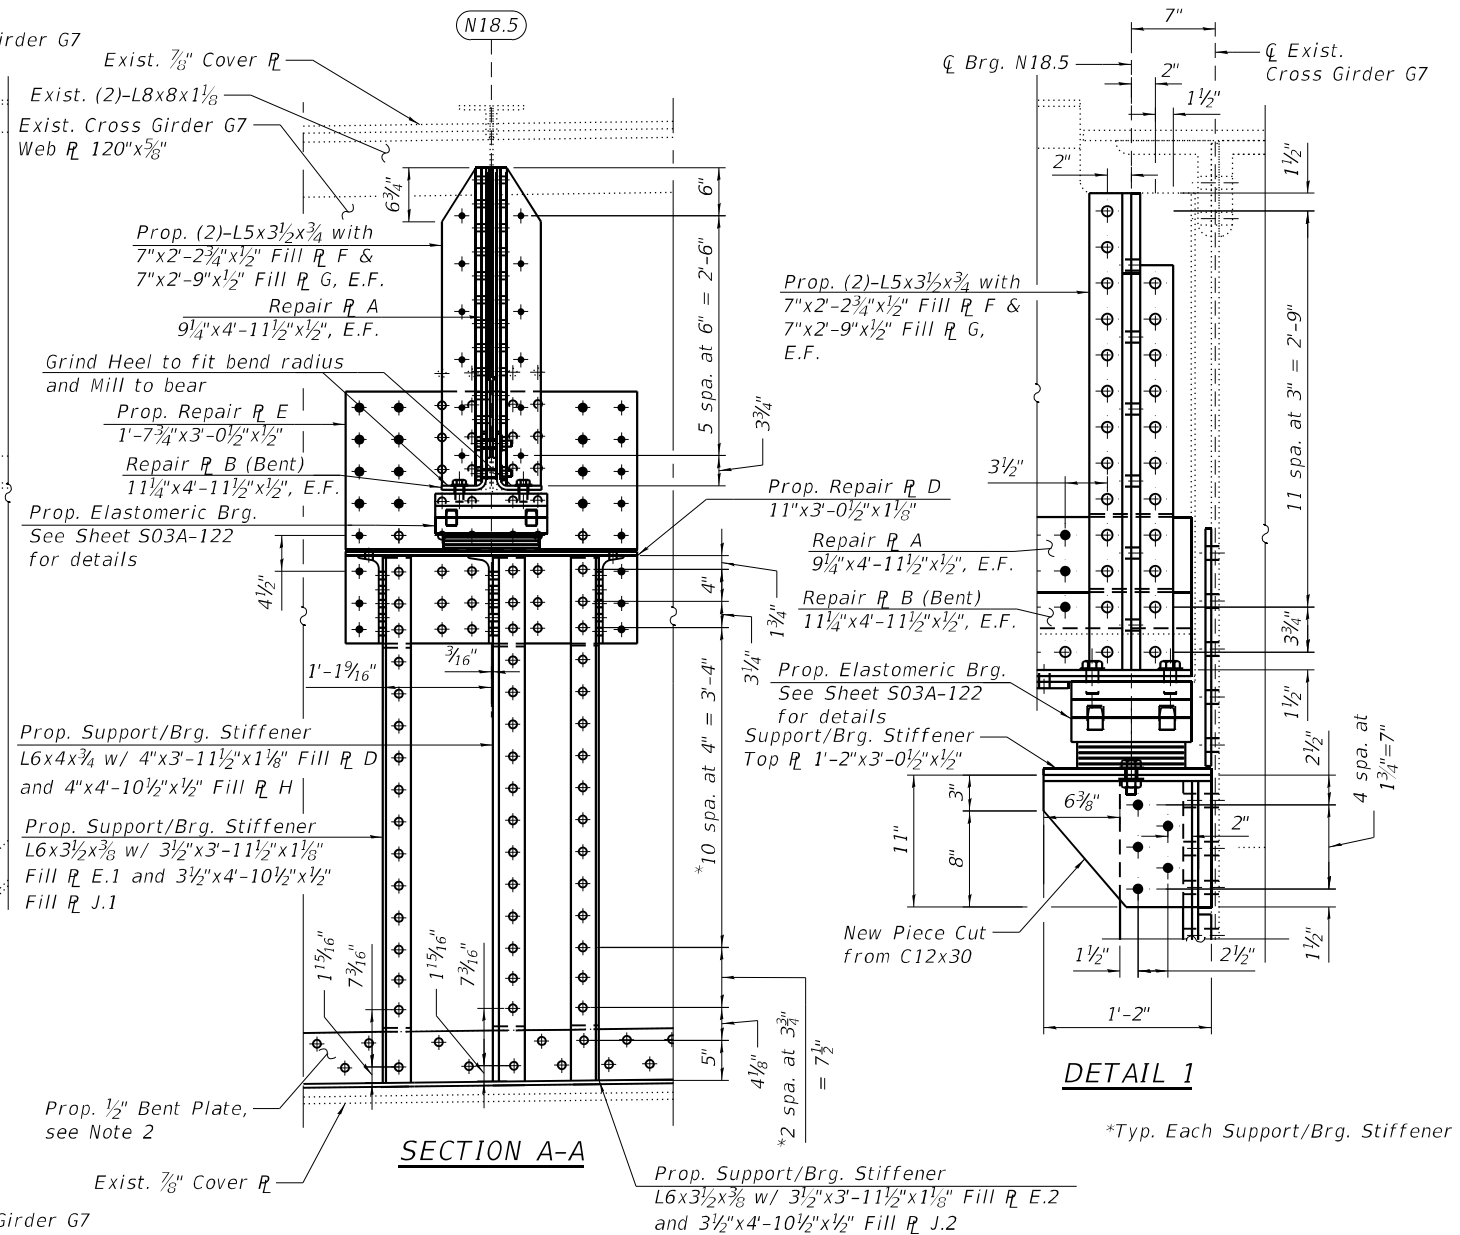

<u>BILL OF MATERIAL</u>		
ITEM	UNIT	QUANTITY
Structural Steel Repair	POUND	2,720

- o *Field drill holes in new steel using existing steel as a template*
- *Shop drill holes in new steel. Use new steel as template to field drill holes in existing steel.*

STEEL REPAIR N18.5 - ELEVATION

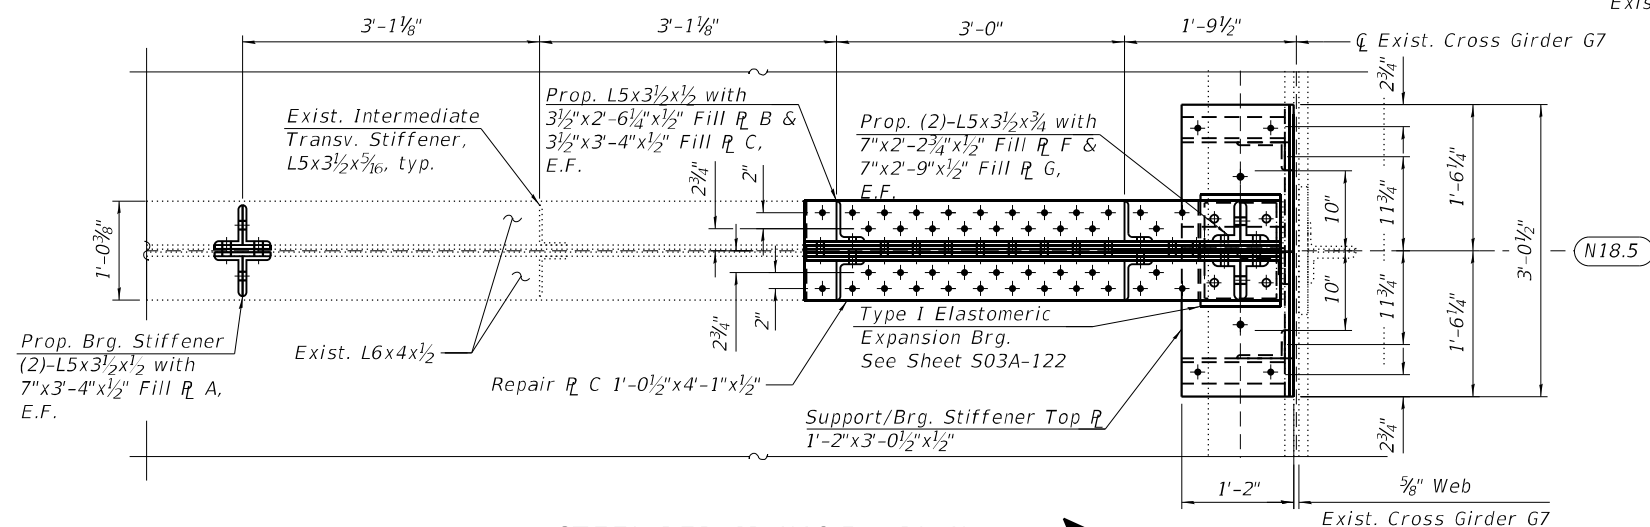

STEEL REPAIR N18.5 - PLAN

1. Remove existing intermediate transverse stiffeners at the proposed jacking/temp. shoring location indicated in the "Steel Repair N18.5 - Elevation" and clean/paint newly exposed faces of stringer web according to the Special Provision for "Cleaning and Painting Contact Surface Areas of Existing Steel Structures".
2. Install proposed Fill Plate A and bearing stiffeners at the prop. jacking/temp. shoring location indicated in the "Steel Repair N18.5 - Elevation" and erect prop. Temporary Shoring tower. See Special Provision for "Temporary Shoring."
3. Jack stringer to relieve pressure at existing bearing. The jack capacities for lifting should be based on maximum expected load present during the lift derived from the reactions shown in the Beam Reaction Table included with the plans. The jack capacity provided should be between 50% and 100% greater than the maximum expected load.
4. Remove existing intermediate transverse stiffeners, cross frame gusset plates, stringer bearing stiffeners, elastomeric bearing, support bracket and associated support/bearing stiffeners within the limits of repair area. Clean/paint newly exposed faces of stringer and Girder G7 according to the Special Provision for "Cleaning and Painting Contact Surface Areas of Existing Steel Structures".
5. Install proposed Repair Plate at Girder G7 bottom flange, south face. Install proposed Fill Plates, Repair Plates, Support/Brg. Stiffeners and elastomeric bearing at the connection of Stringer N18.5 to Girder G7.
6. Install proposed Fill Plates, Repair Plates, Intermediate Transverse Stiffeners and Bearing Stiffeners at end of Stringer N18.5 as indicated in the Plans.
7. Remove Temporary Shoring Tower.


1. For Sections B-B, C-C and D-D, and Fill and Repair Plate details, see Sheet S03A-089.
2. For Girder G7 repairs, see Sheet S03A-111.


USER NAME =	DESIGNED - JJS, LAB	REVISED -
	CHECKED - MI	REVISED -
PLOT SCALE =	DRAWN - JJS, EN	REVISED -
PLOT DATE =	DATE - 4/29/2024	REVISED -

STATE OF ILLINOIS
DEPARTMENT OF TRANSPORTATION

STRUCTURAL STEEL REPAIRS AT N18.5 (SHT. 1 OF 2)
STRUCTURE NO. 016-0133 (NB)

F.A.I. RTE.	SECTION	COUNTY	TOTAL SHEETS	SHEET NO.
90/94	2020-005-BR	COOK	908	416
		CONTRACT NO. 62K73		
ILLINOIS		FED. AID PROJECT		

 

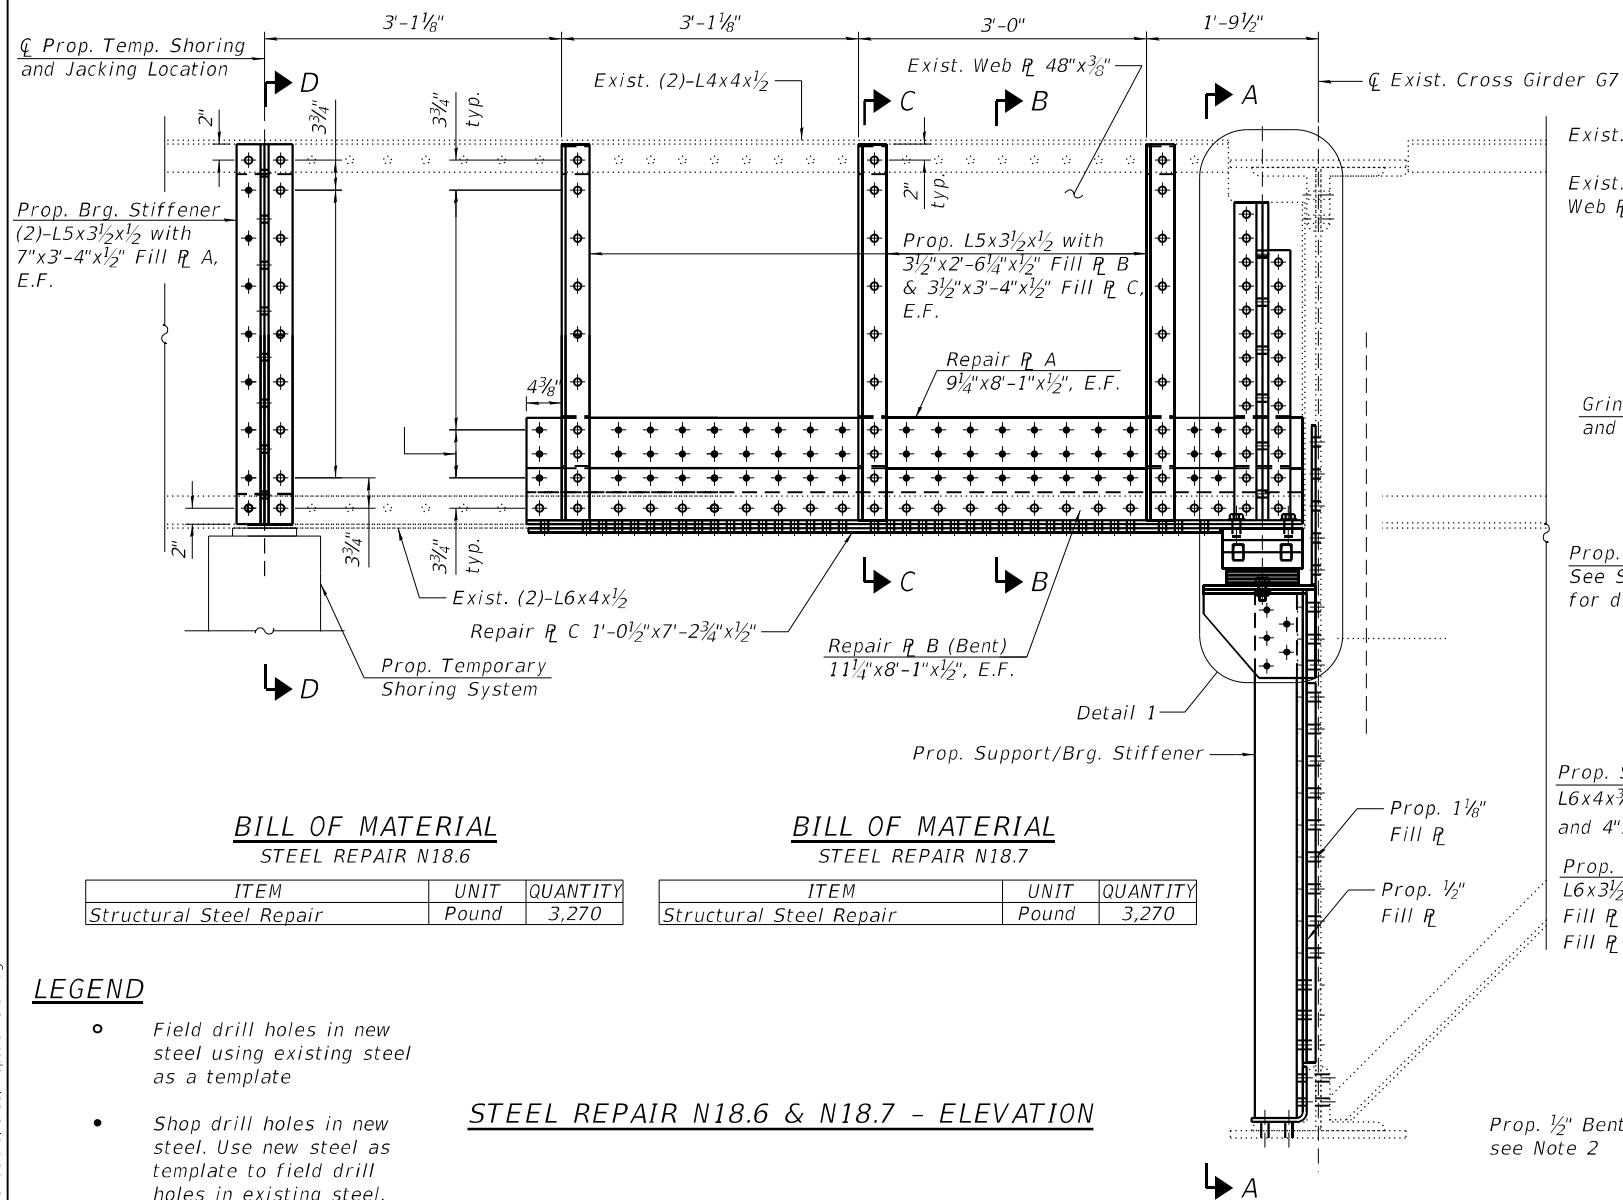

BILL OF MATERIAL
STEEL REPAIR N18.6

ITEM	UNIT	QUANTITY
Structural Steel Repair	Pound	3,270


BILL OF MATERIAL
STEEL REPAIR N18.7

ITEM	UNIT	QUANTITY
Structural Steel Repair	Pound	3,270

LEGEND

- *Field drill holes in new steel using existing steel as a template*
- *Shop drill holes in new steel. Use new steel as template to field drill holes in existing steel.*

STEEL REPAIR N18.6 & N18.7 - ELEVATION

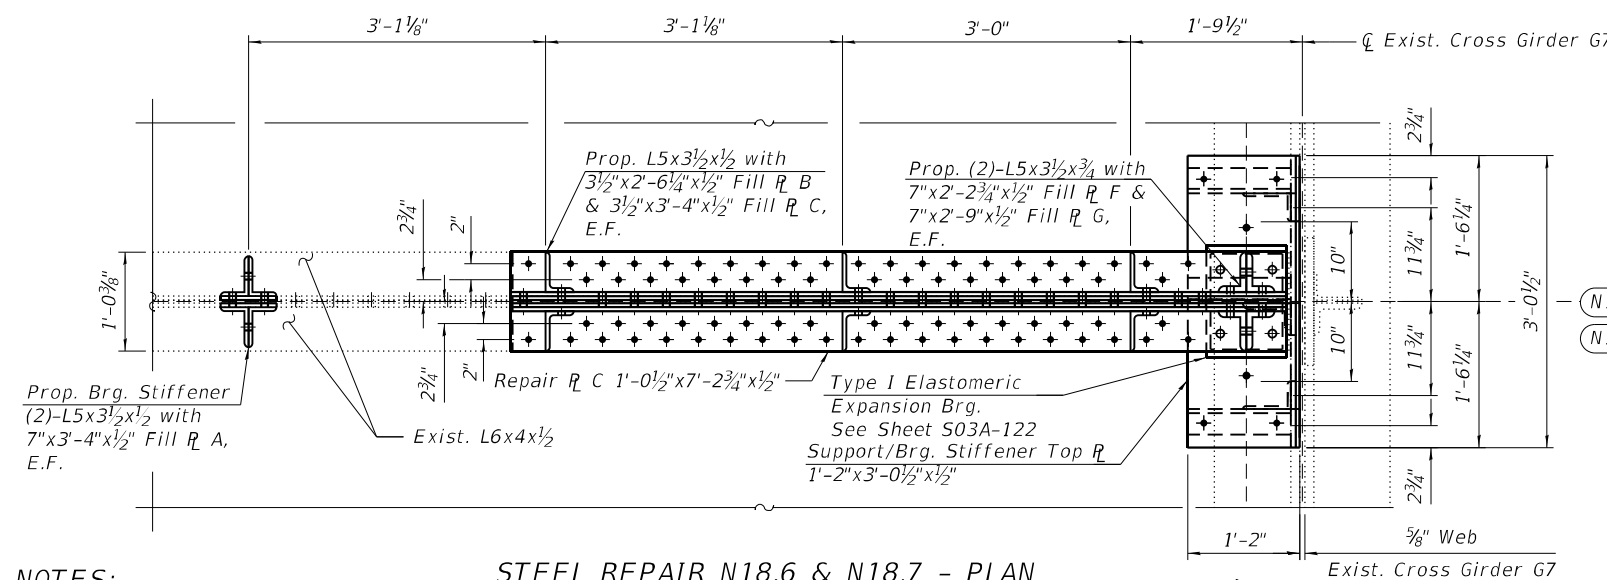

NOTES:

1. For Sections B-B, C-C and D-D, and Fill/Re[or/Support Brg. Stiffener Top Plate Detail, see Sheet S03A-091.
2. For Girder G7 repairs, see Sheet S03A-111.




USER NAME =	DESIGNED - JJS, LAB	REVISED -
	CHECKED - MI	REVISED -
PLOT SCALE =	DRAWN - JJS, EN	REVISED -
PLOT DATE =	DATE - 4/29/2024	REVISED -

**STATE OF ILLINOIS
DEPARTMENT OF TRANSPORTATION**

STRUCTURAL STEEL REPAIRS AT N18.6 & N18.7 (SHT. 1 OF 2)
STRUCTURE NO. 016-0133 (NB)

F.A.I. RTE.	SECTION	COUNTY	TOTAL SHEETS	SHEET NO.
90/94	2020-005-BR	COOK	908	418
		CONTRACT NO. 62K73		
ILLINOIS		FED. AID PROJECT		

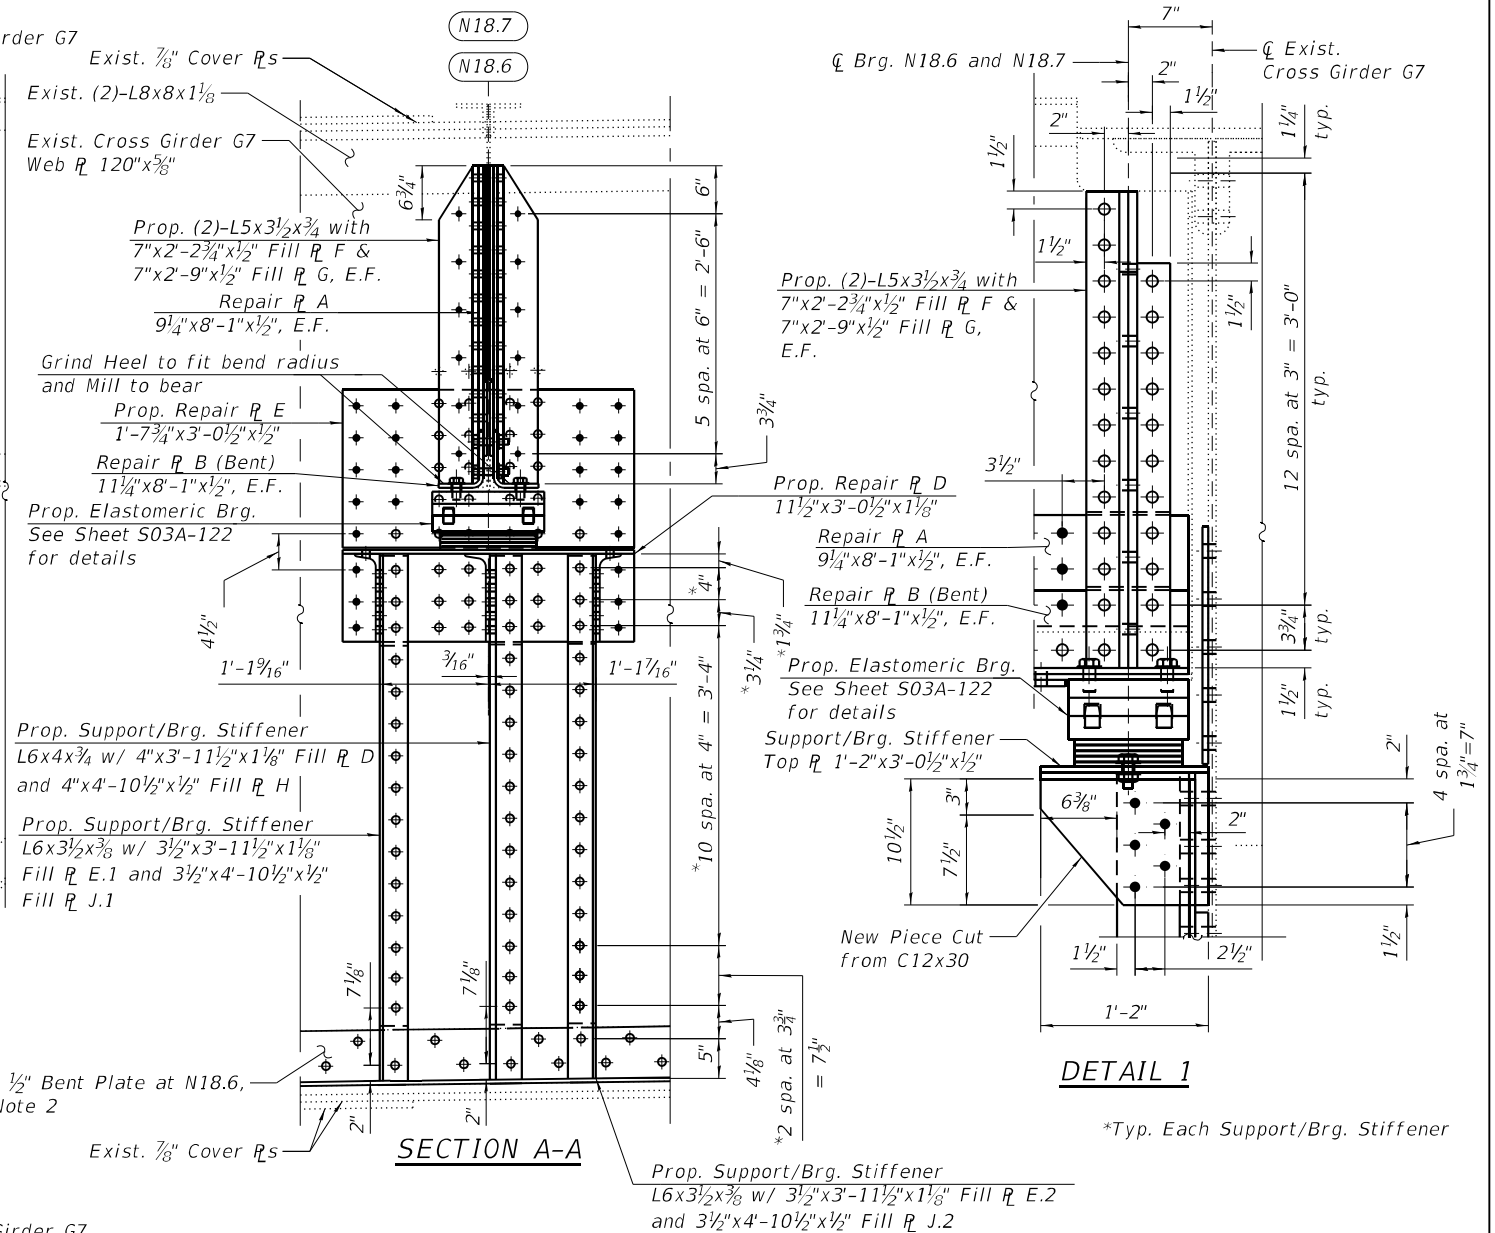

SUGGESTED CONSTRUCTION SEQUENCE FOR STRINGER REPAIR:

1. Remove existing intermediate transverse stiffeners at the proposed jacking/temp. shoring location indicated in the "Steel Repair N18.6 & N18.7 - Elevation" and clean/paint newly exposed faces of stringer web according to the Special Provision for "Cleaning and Painting Contact Surface Areas of Existing Steel Structures".
2. Install proposed Fill Plate A and bearing stiffeners at the prop. jacking/temp. shoring location indicated in the "Steel Repair N18.6 & N18.7 - Elevation" and erect prop. Temporary Shoring tower. See Special Provision for "Temporary Shoring."
3. Jack stringer to relieve pressure at existing bearing. The jack capacities for lifting should be based on maximum expected load present during the lift derived from the reactions shown in the Beam Reaction Table included with the plans. The jack capacity provided should be between 50% and 100% greater than the maximum expected load.
4. Remove existing intermediate transverse stiffeners, cross frame gusset plates, stringer bearing stiffeners, elastomeric bearing, support bracket and associated support/bearing stiffeners within the limits of repair area. Clean/paint newly exposed faces of stringer and Girder G7 according to the Special Provision for "Cleaning and Painting Contact Surface Areas of Existing Steel Structures".
5. Install proposed Repair Plate at Girder G7 bottom flange, south face. Install proposed Fill Plates, Repair Plates, Support/Brg. Stiffeners and elastomeric bearing at the connection of Stringers N18.6 and N18.7 to Girder G7.
6. Install proposed Fill Plates, Repair Plates, Intermediate Transverse Stiffeners and Bearing Stiffeners at end of Stringers N18.6 and N18.7 as indicated in the Plans.
7. Remove Temporary Shoring Tower.

MODEL: Default
FILE NAME: P:\2004-825 PTB195-014 HBM\WO#7 1-90 Various Overlays\Ashland Ave\Sheet Files\0160133-62K73-S84A-Structural Steel Repairs 18.6-2.dgn
7/2/2024 3:38:44 PM



USER NAME	=	DESIGNED	-	JJS, LAB	REVISED	-
CHECKED	-	MI	REVISED	-		
PLOT SCALE	=	DRAWN	-	JJS, EN	REVISED	-
PLOT DATE	=	DATE	-	4/29/2024	REVISED	-




REVISION	NO.	DESCRIPTION

STATE OF ILLINOIS
DEPARTMENT OF TRANSPORTATION

STRUCTURAL STEEL REPAIRS AT N18.6 & N18.7 (SHT. 2 OF 2)
STRUCTURE NO. 016-0133 (NB)










SHEET S03A-091 OF S03A-148 SHEETS

FAI RTE.	SECTION	COUNTY	TOTAL SHEETS	SHEET NO.
90/94	2020-005-BR	COOK	908	419
CONTRACT NO. 62K73				
ILLINOIS FED. AID PROJECT				

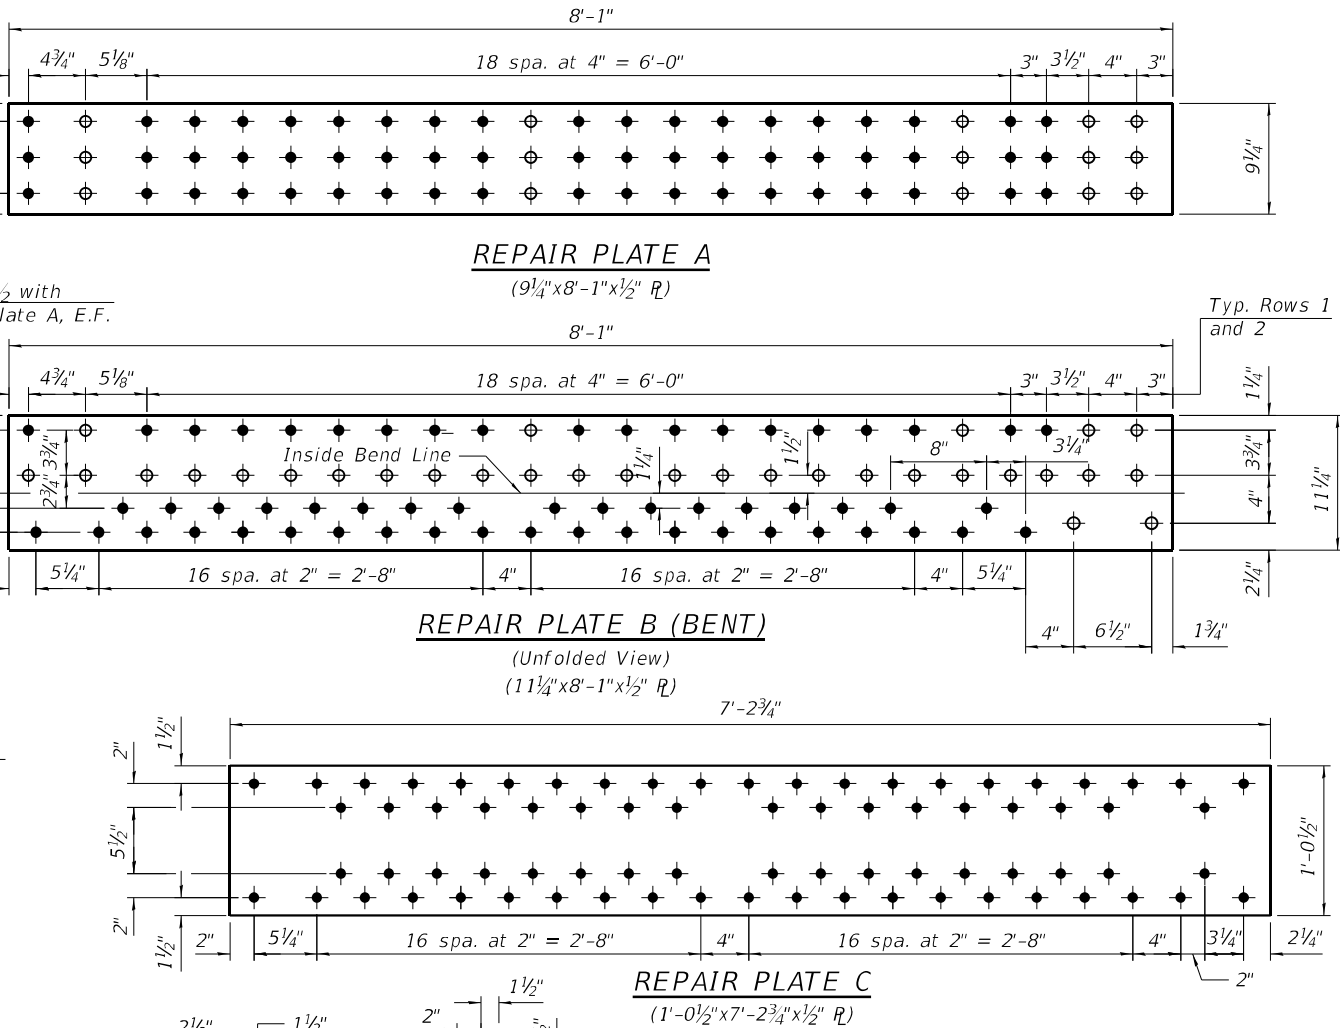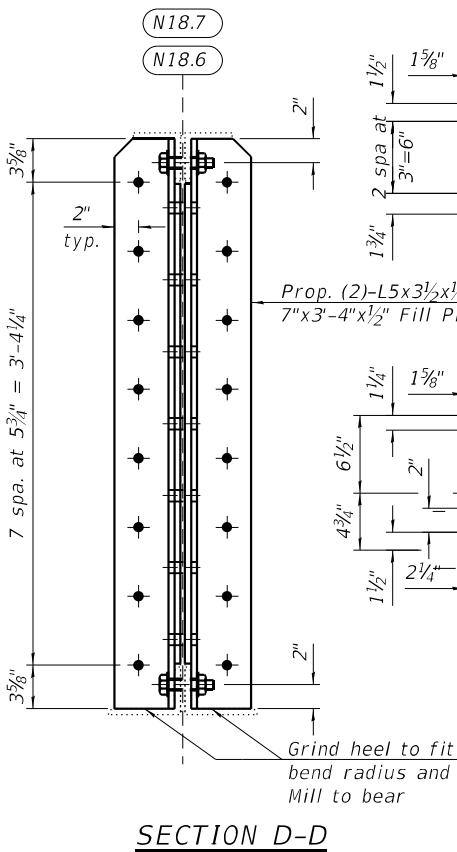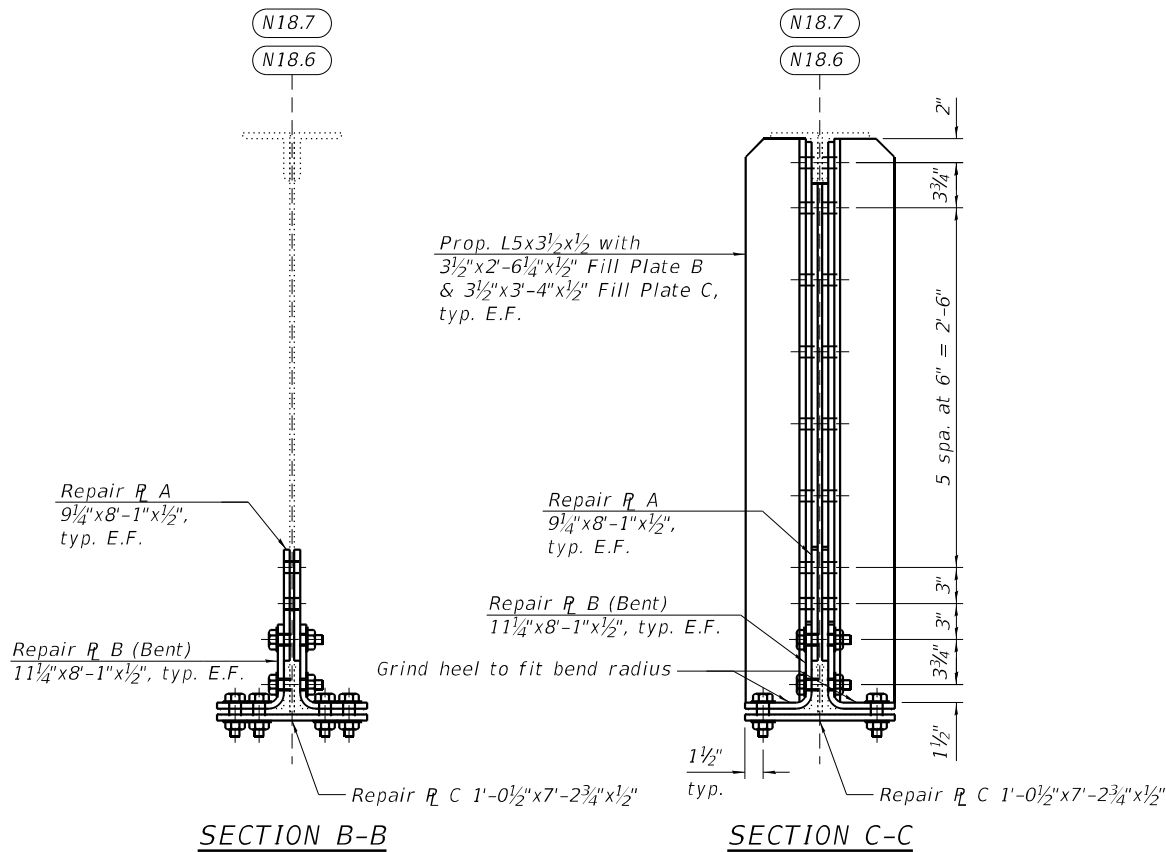


NOTE:

- For Bill of Material, see Sheet S03A-090.

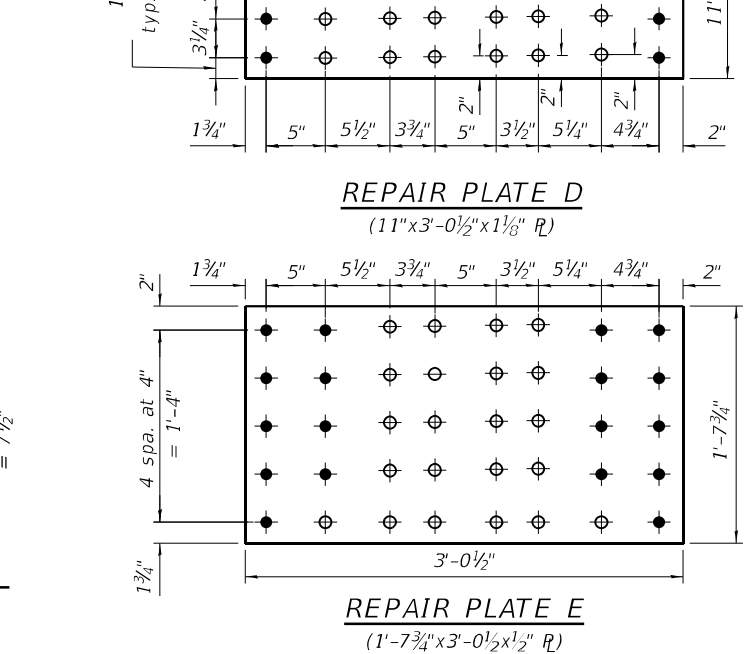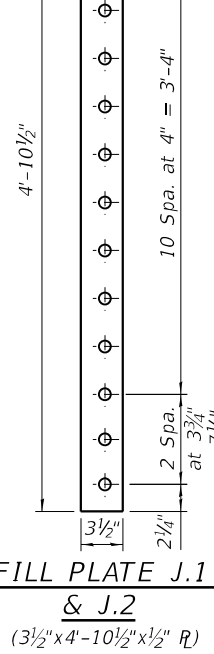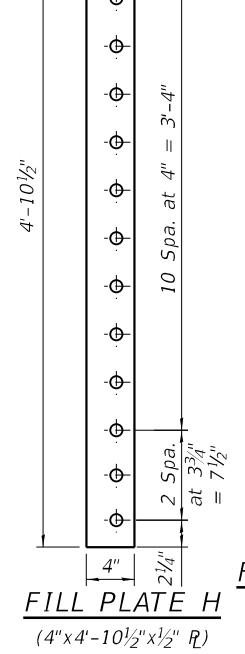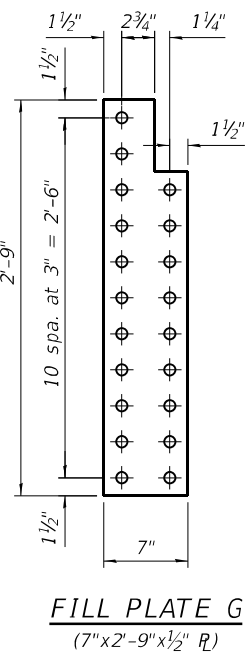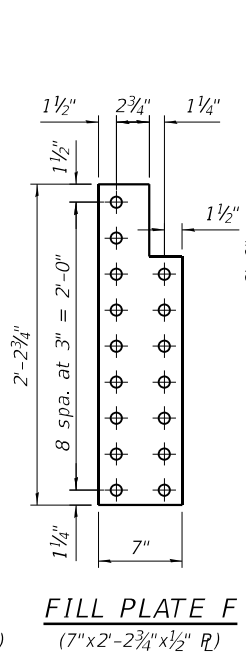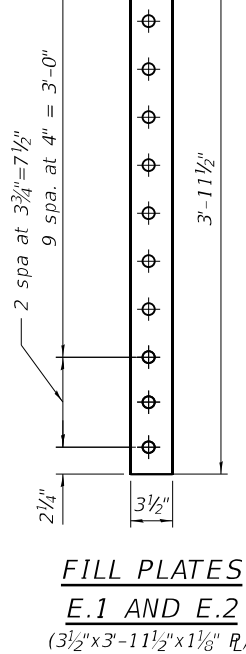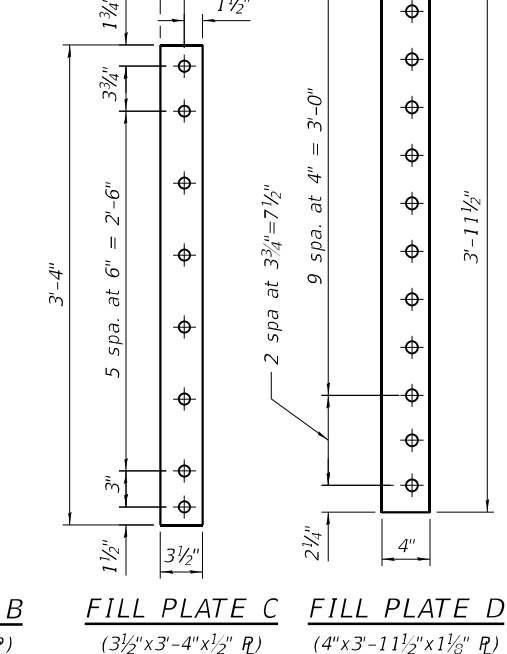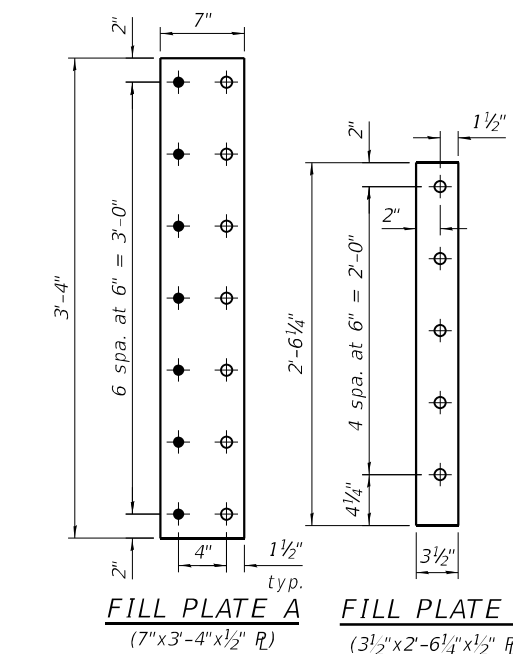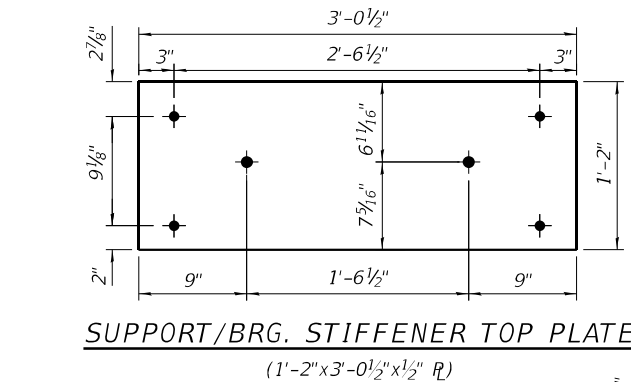




MODEL: Default
FILE NAME: P:\2004-825 PTB\195-014 HBM\WO#7 190 Various Overlays\Ashland Ave\Sheet Files\0160133-02K73-585A-Structural Steel Repairs 18.8-2.dgn
4/30/2024 3:21:48 PM

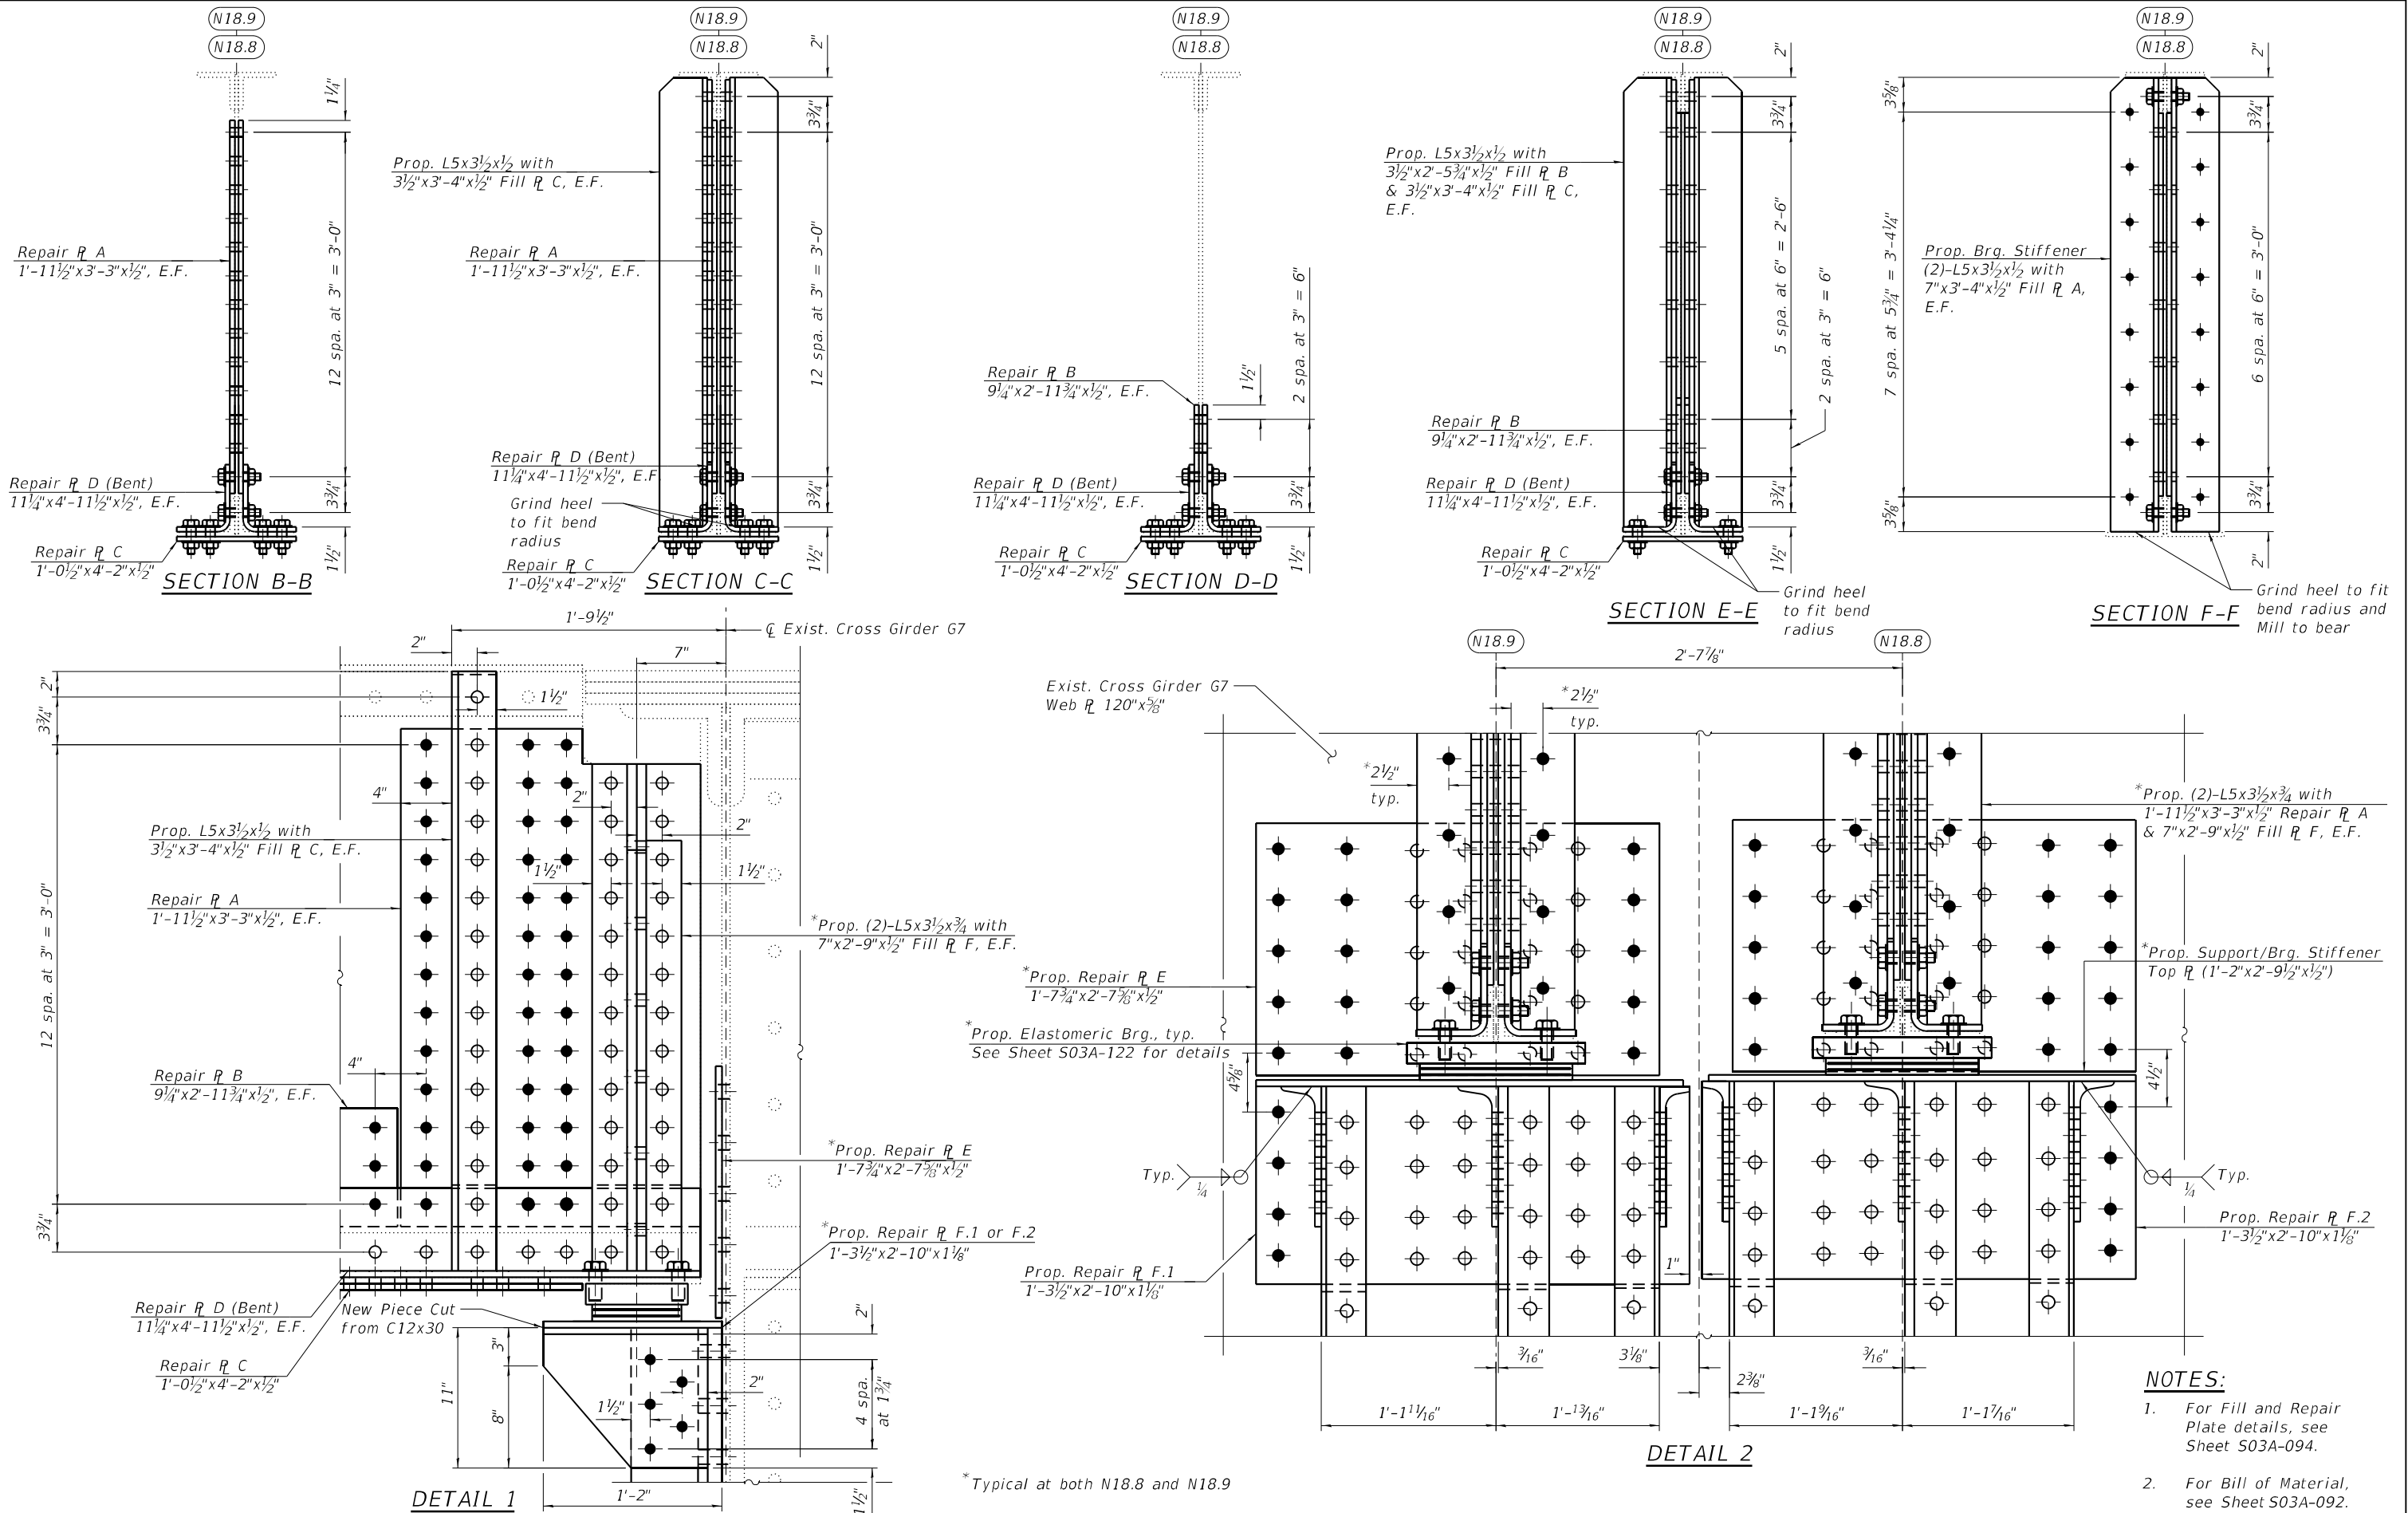


HBM ENGINEERING GROUP, LLC	USER NAME =	DESIGNED - JJS, LAB	REVISED -	STATE OF ILLINOIS DEPARTMENT OF TRANSPORTATION	STRUCTURAL STEEL REPAIRS AT N18.8 & N18.9 (SHT. 2 OF 3) STRUCTURE NO. 016-0133 (NB)	F.A.I. RTE.	SECTION	COUNTY	TOTAL SHEETS	SHEET NO.
		CHECKED - MI	REVISED -			90/94	2020-005-BR	COOK	908	421
	PLOT SCALE =	DRAWN - JJS, EN	REVISED -			CONTRACT NO. 62K73				
	PLOT DATE =	DATE - 4/29/2024	REVISED -			SHEET S03A-093 OF S03A-148 SHEETS				
						ILLINOIS FED. AID PROJECT				


MODEL: Default
FILE NAME: P:\2004-825 PTB\195-014 HBM\WO#7 1-90 Various Overlays\Ashland Ave\Sheet Files\0160133-62K7>S85B-Structural Steel Repairs 18.8-3.dgn

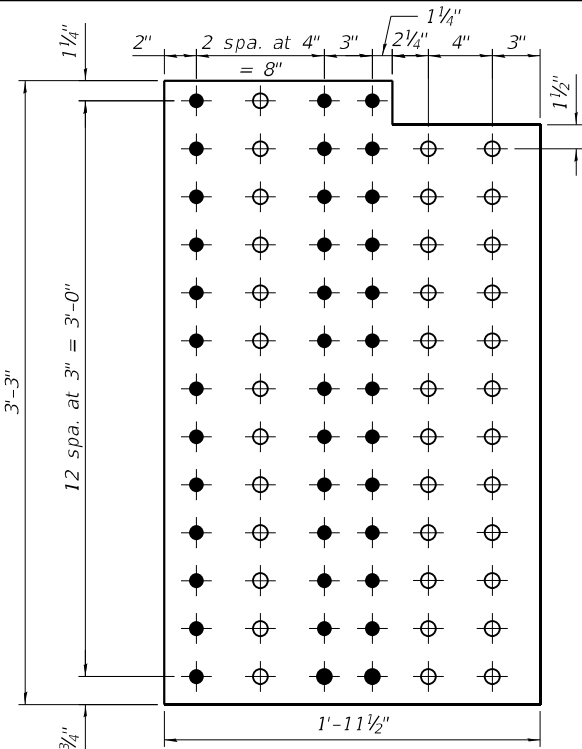


REPAIR PLATE A
(1'-11 1/2"x3'-0"x1/2" R)

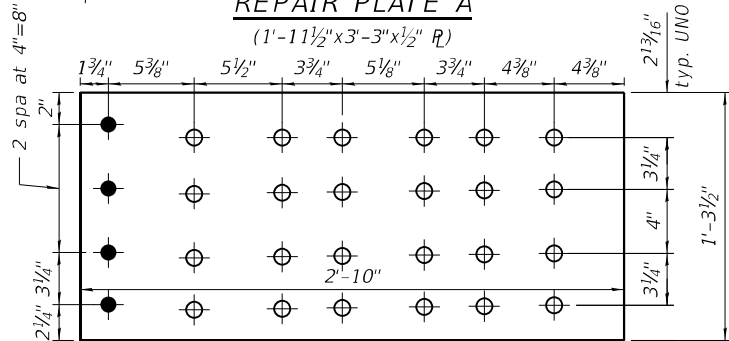


REPAIR PLATE F.1
(1'-3 1/2"x2'-10"x1/8" R)

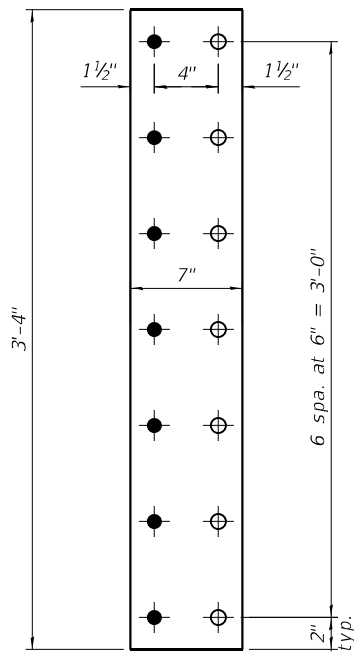


FILL PLATE A
(7"x3'-4"x1/2" R)

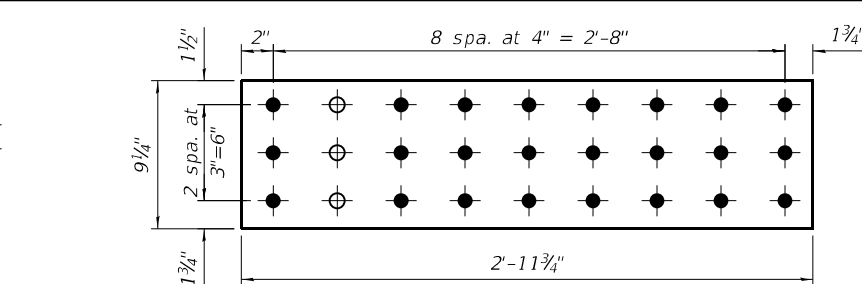


REPAIR PLATE B
(9 1/4"x2'-11 3/4"x1/2" R)

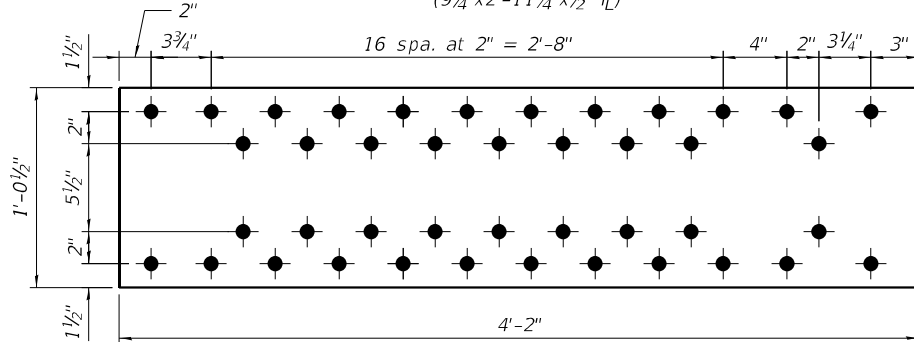


REPAIR PLATE C
(1'-0 1/2"x4'-2"x1/2" R)

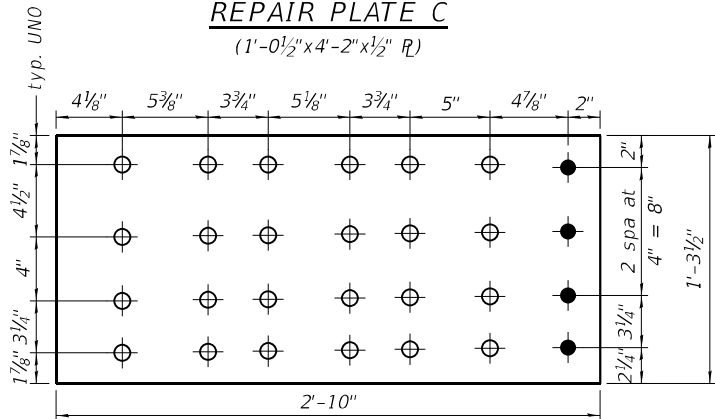


REPAIR PLATE F.2
(1'-3 1/2"x2'-10"x1/8" R)

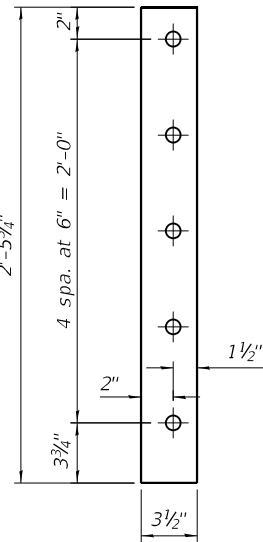


FILL PLATE B
(3 1/2"x2'-5 3/4"x1/2" R)

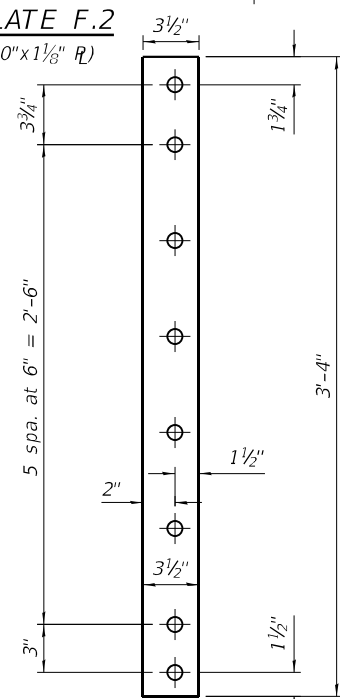


FILL PLATE C
(3 1/2"x3'-4"x1/2" R)

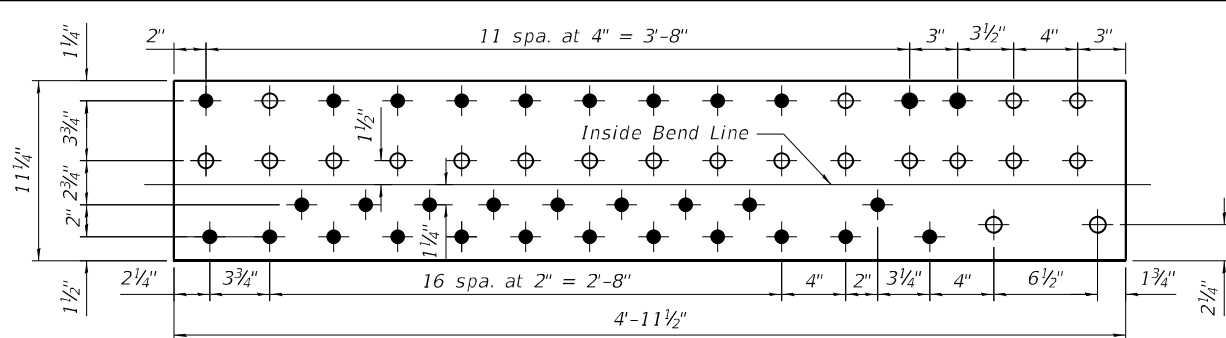


REPAIR PLATE D
(11 1/4"x4'-11 1/2"x1/2" R)

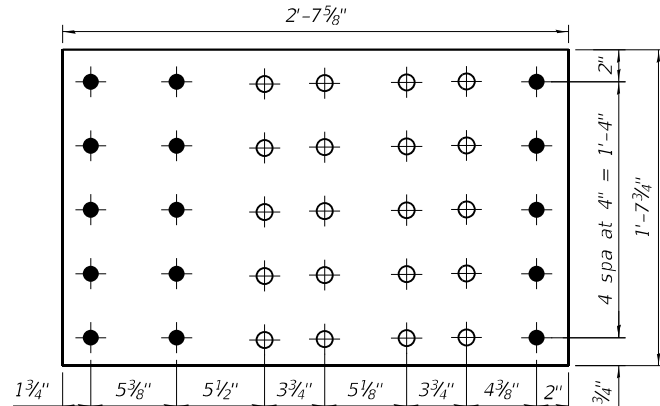


REPAIR PLATE E
(1'-7 3/4"x2'-7 5/8"x1/2" R)

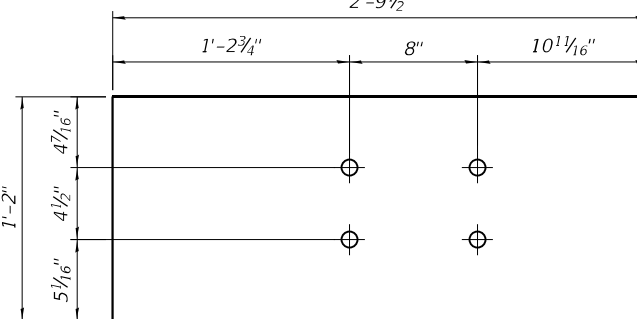


SUPPORT/BRG. STIFFENER TOP PLATE
(1'-2"x2'-9 1/2"x1/2" R)

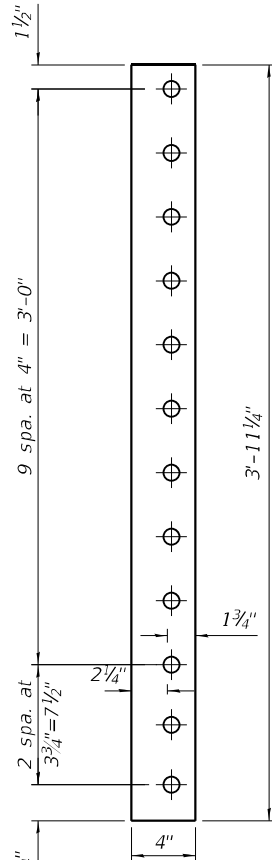

FILL PLATE D
(4"x3'-11 1/4"x1/8" R)

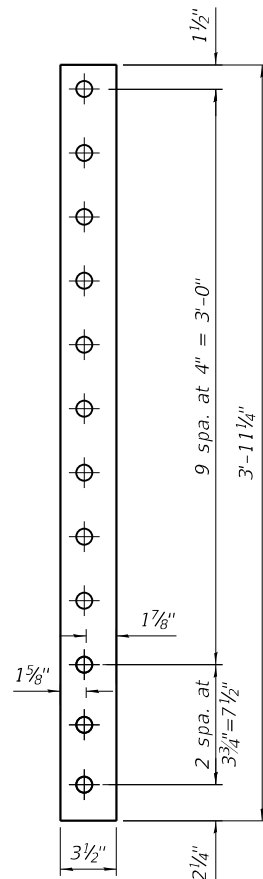



FILL PLATE E
(3 1/2"x3'-11 1/4"x1/8" R)

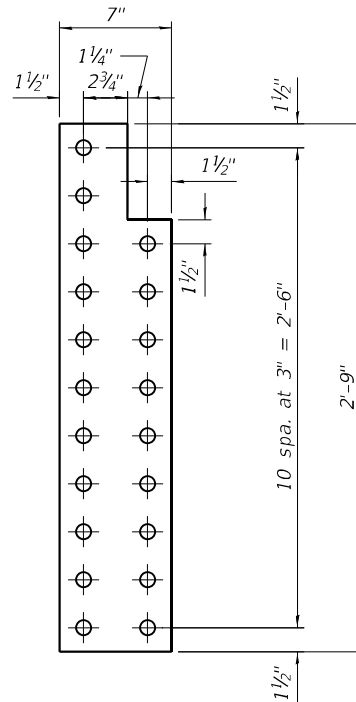

FILL PLATE F
(7"x2'-9"x1/2" R)

NOTE:

1. For Bill of Material, see Sheet S03A-092.

  

1. Remove existing intermediate transverse stiffeners at the proposed jacking/temp. shoring location indicated in the "Steel Repair N18.13 - Elevation" and clean/paint newly exposed faces of stringer web according to the Special Provision for "Cleaning and Painting Contact Surface Areas of Existing Steel Structures".
2. Install proposed Fill Plate A and bearing stiffeners at the prop. jacking/temp. shoring location indicated in the "Steel Repair N18.13 - Elevation" and erect prop. Temporary Shoring tower. See Special Provision for "Temporary Shoring."
3. Jack stringer to relieve pressure at existing bearing. The jack capacities for lifting should be based on maximum expected load present during the lift derived from the reactions shown in the Beam Reaction Table included with the plans. The jack capacity provided should be between 50% and 100% greater than the maximum expected load.
4. Remove existing intermediate transverse stiffeners, stringer bearing stiffeners and elastomeric bearing within the limits of repair area. Clean/paint newly exposed faces of stringer according to the Special Provision for "Cleaning and Painting Contact Surface Areas of Existing Steel Structures".
5. Construct templates for location of existing rivets, bolts and fabrication of fill and repair plates.
6. Install proposed Fill Plates, Repair Plates, Intermediate Transverse Stiffeners, Elastomeric Bearing and Bearing Stiffeners at end of Stringer N18.13 as indicated in the Plans.
7. Remove Temporary Shoring Tower.



NOTE:

1. For Sections B-B, C-C, D-D and E-E, and Fill/Repair/Sway Connection Plate details, see Sheets S03A-096 and S03A-097.






LEGEND

- *Field drill holes in new steel using existing steel as a template*
- *Shop drill holes in new steel. Use new steel as template to field drill holes in existing steel.*


BILL OF MATERIAL

ITEM	UNIT	QUANTITY
Structural Steel Repair	Pound	2,770


MODEL: Default
FILE NAME: P:\2004-825 PTB\195-014 HBM\WO#7 1-90 Various Overlays\Ashland Ave\Sheet Files\0160133-62K7>S86A-Structural Steel Repairs 18.13>2.dgn
4/30/2024 3:21:58 PM

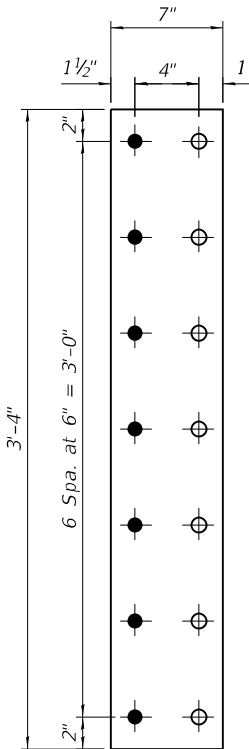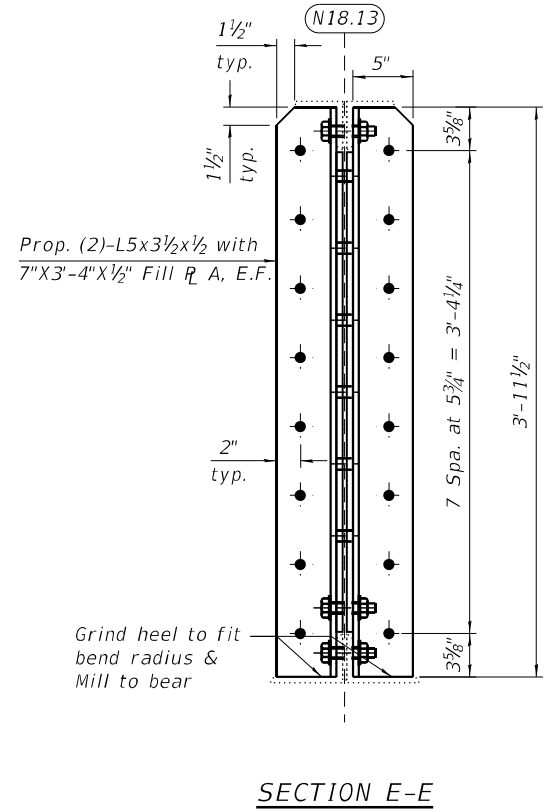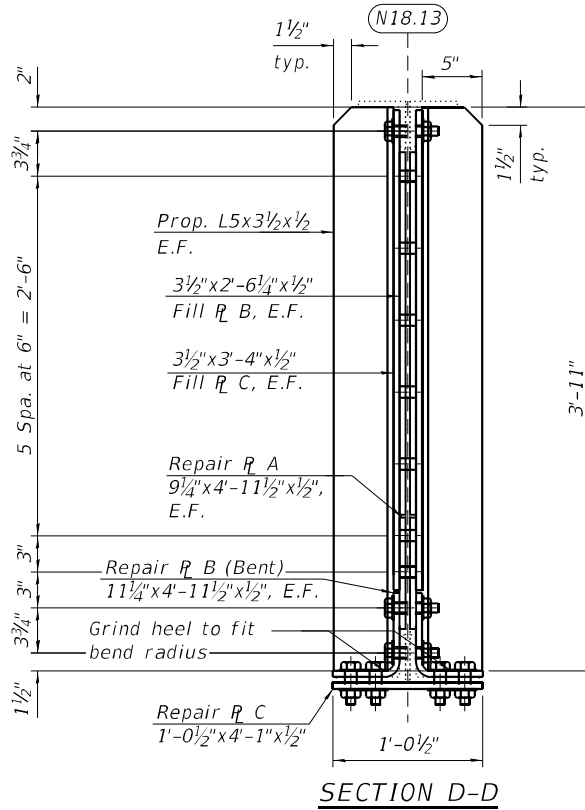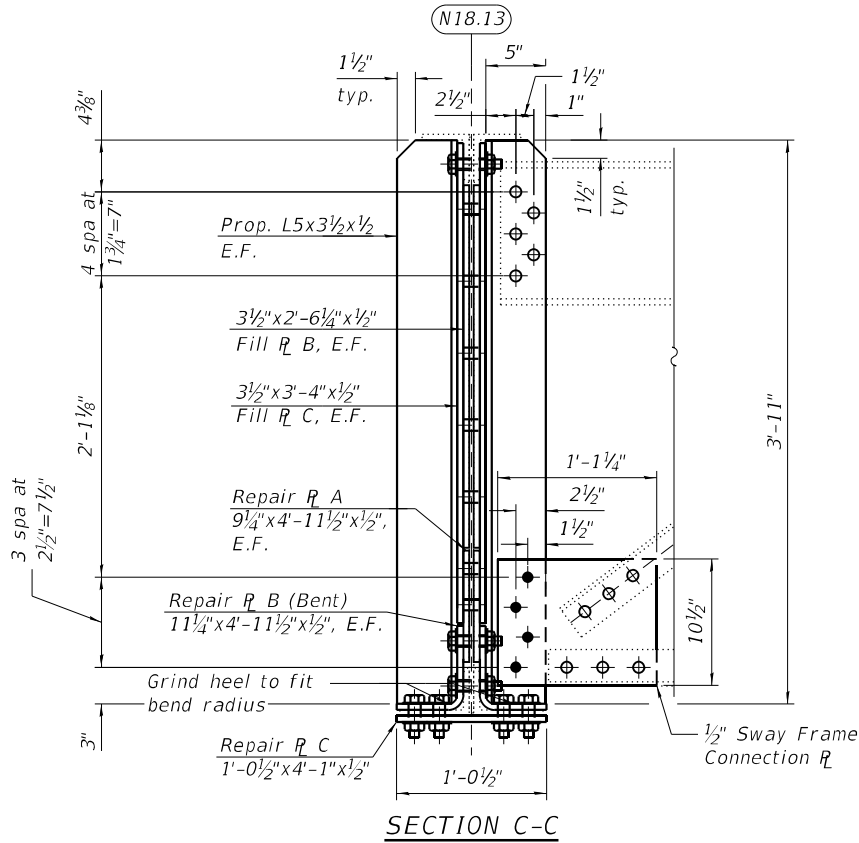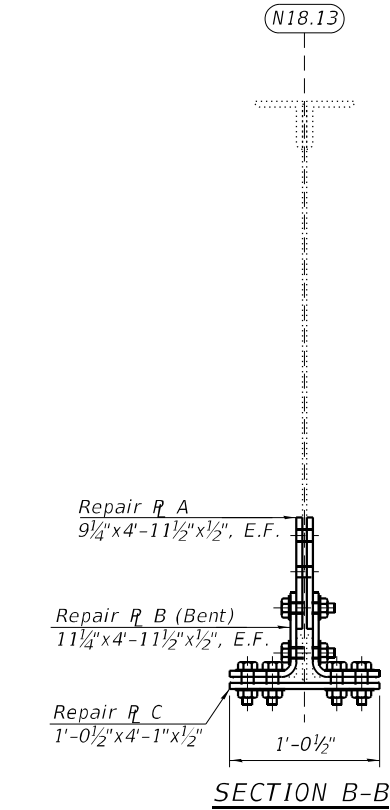


FILL PLATE A
(7" x 3'-4" x 1/2" R)

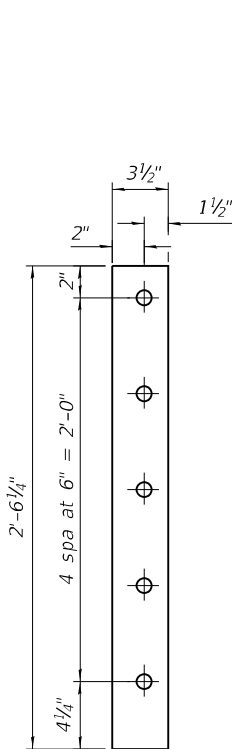


FILL PLATE B
(3 1/2" x 2'-6 1/4" x 1/2" R)

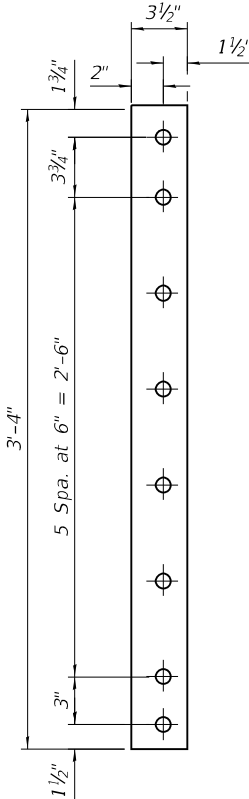


FILL PLATE C
(3 1/2" x 3'-4" x 1/2" R)

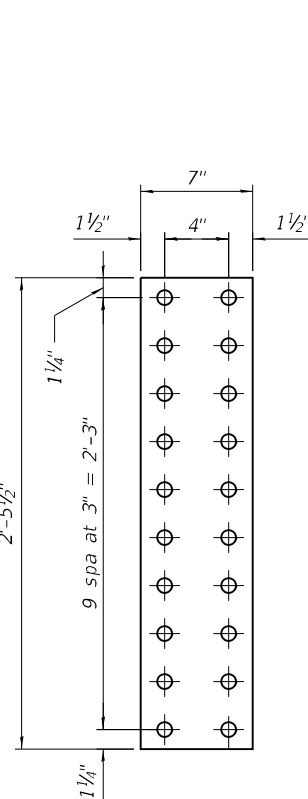


FILL PLATE D
(7" x 2'-5 1/2" x 1/2" R)

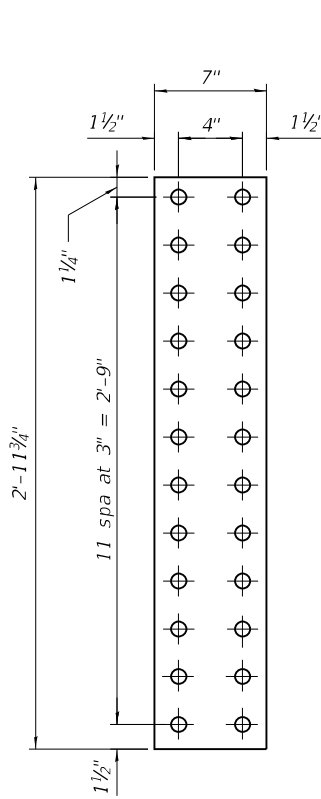

FILL PLATE E
(7" x 2'-11 3/4" x 1/2" R)

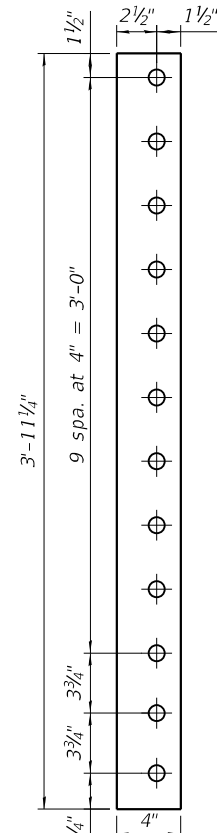

FILL PLATE F
(4" x 3'-11 1/4" x 1 1/8" R)

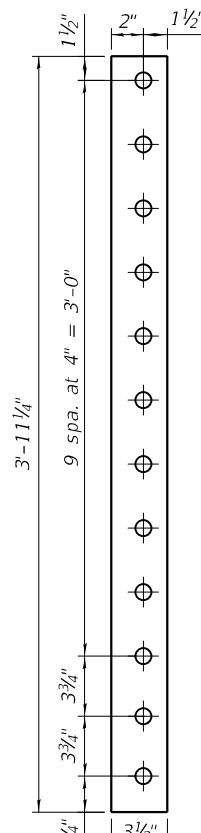

FILL PLATE G
(3 1/2" x 3'-11 1/4" x 1 1/8" R)

NOTE:

- For Bill of Material, see Sheet S03A-095.



USER NAME =	DESIGNED - LAB	REVISED -
CHECKED - MI	REVISED -	
PLOT SCALE =	DRAWN - LAB	REVISED -
PLOT DATE =	DATE - 4/29/2024	REVISED -

STATE OF ILLINOIS
DEPARTMENT OF TRANSPORTATION

STRUCTURAL STEEL REPAIRS AT N18.13 (SHT. 2 OF 3)
STRUCTURE NO. 016-0133 (NB)

SHEET S03A-096 OF S03A-148 SHEETS

F.A.I. RTE.	SECTION	COUNTY	TOTAL SHEETS	SHEET NO.
90/94	2020-005-BR	COOK	908	424
CONTRACT NO. 62K73				
ILLINOIS FED. AID PROJECT				

MODEL: Default
FILE NAME: P:\2004-825 PTB\195-014 HBM\WO#7 1-90 Various Overlays\Ashland Ave\Sheet Files\0160133-62K7>S86B-Structural Steel Repairs 18.13-3.dgn
4/30/2024 3:22:00 PM




USER NAME	=	DESIGNED	-	LAB	REVISED	-
		CHECKED	-	MI	REVISED	-
PLOT SCALE	=	DRAWN	-	LAB	REVISED	-
PLOT DATE	=	DATE	-	4/29/2024	REVISED	-

STATE OF ILLINOIS
DEPARTMENT OF TRANSPORTATION

STRUCTURAL STEEL REPAIRS AT N18.13 (SHT. 3 OF 3)
STRUCTURE NO. 016-0133 (NB)


SHEET S03A-097 OF S03A-148 SHEETS

FA.I RTE.	SECTION	COUNTY	TOTAL SHEETS	SHEET NO.
90/94	2020-005-BR	COOK	908	425
CONTRACT NO. 62K73				
		ILLINOIS	FED. AID PROJECT	

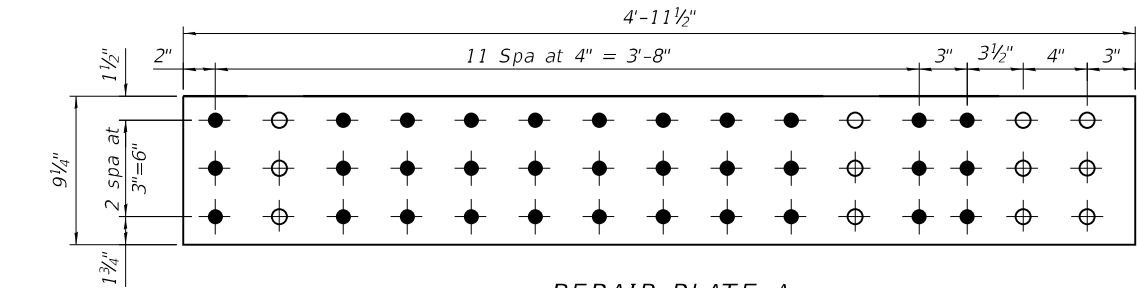


REPAIR PLATE A

(9 1/4" x 4'-11 1/2" x 1 1/2" R_L)

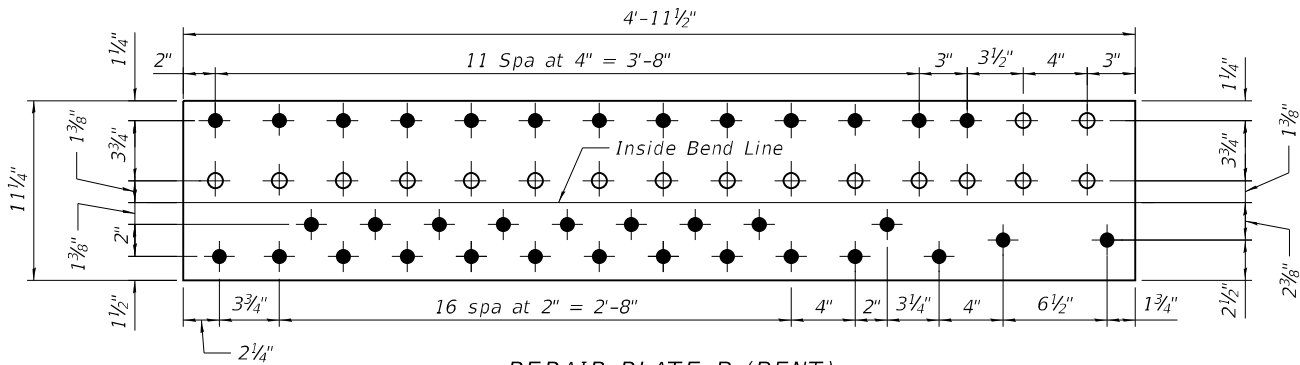


REPAIR PLATE B (BENT)

(11 1/4" x 4'-11 1/2" x 1 1/2" R_L)

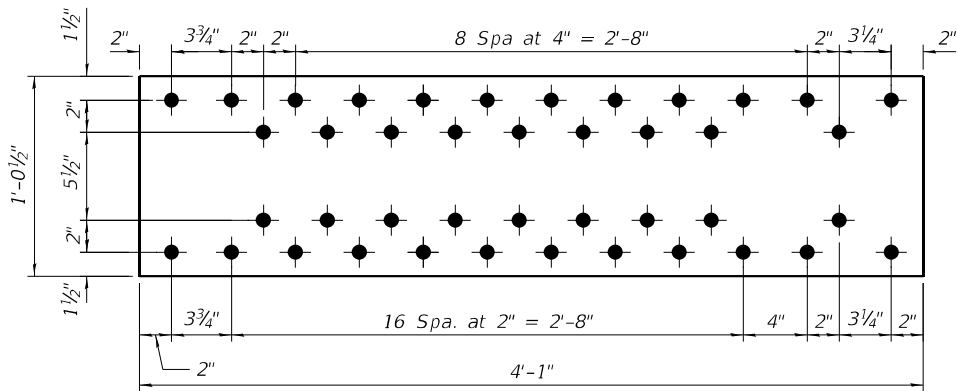


REPAIR PLATE C

(1'-0 1/2" x 4'-1" x 1 1/2" R_L)

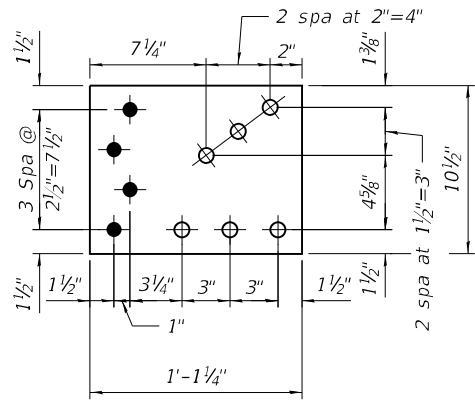


SWAY FRAME CONNECTION PLATE

(1'-1 1/4" x 10 1/2" x 1 1/2" R_L)

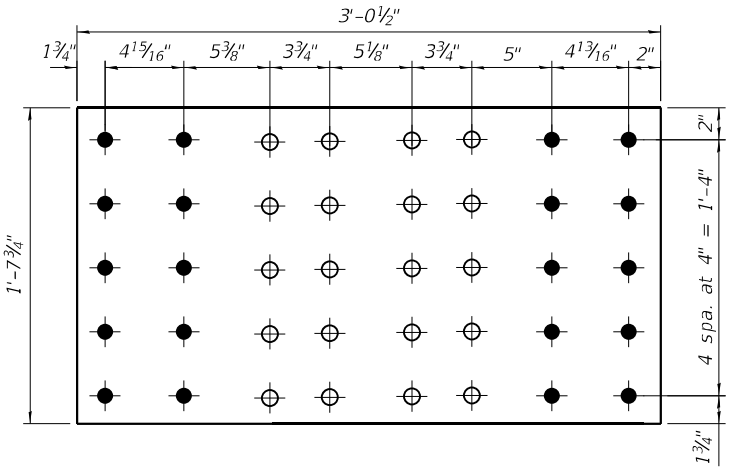

REPAIR PLATE D

(1'-7 3/4" x 3'-0 1/2" x 1 1/2" R_L)

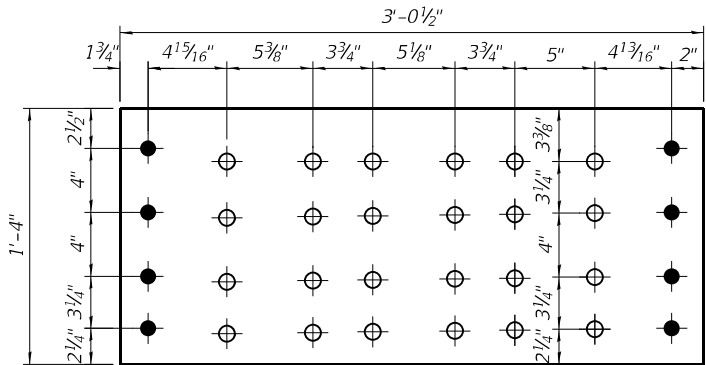


REPAIR PLATE E

(1'-4" x 3'-0 1/2" x 1 1/8" R_L)

NOTE:

1. For Bill of Material, see Sheet S03A-095.

 

1. Remove existing intermediate transverse stiffeners at the proposed jacking/temp. shoring location indicated in the "Steel Repair N20.4 - Elevation" and clean/paint newly exposed faces of stringer web according to the Special Provision for "Cleaning and Painting Contact Surface Areas of Existing Steel Structures".
2. Install proposed Fill Plate A and bearing stiffeners at the prop. jacking/temp. shoring location indicated in the "Steel Repair N20.4 - Elevation" and erect prop. Temporary Shoring tower. See Special Provision for "Temporary Shoring."
3. Jack stringer to relieve pressure at existing bearing. The jack capacities for lifting should be based on maximum expected load present during the lift derived from the reactions shown in the Beam Reaction Table included with the plans. The jack capacity provided should be between 50% and 100% greater than the maximum expected load.
4. Remove existing intermediate transverse stiffener and girder connection angles within the limits of repair area. Clean/paint newly exposed faces of stringer according to the Special Provision for "Cleaning and Painting Contact Surface Areas of Existing Steel Structures".
5. Construct templates for location of existing rivet, bolts and fabrication of fill and repair plates.
6. Install proposed Fill Plates, Repair Plate and Intermediate Transverse Stiffener at end of Stringer N20.4 as indicated in the Plans.
7. Remove Temporary Shoring Tower.

ITEM	UNIT	QUANTITY
Structural Steel Repair	Pound	530



- *Field drill holes in new steel using existing steel as a template*
- *Shop drill holes in new steel. Use new steel as template to field drill holes in existing steel.*

MODEL: Default
FILE NAME: P:\2004-825 PTB\195-014 HBM\WO#7 1-90 Various Overlays\Ashland Ave\Sheet Files\0160133-62K7>S86D-Structural Steel Repairs 20.4-2.dgn
4/30/2024 3:22:06 PM



USER NAME	=	DESIGNED	-	LAB	REVISED	-
		CHECKED	-	MI	REVISED	-
PLOT SCALE	=	DRAWN	-	LAB	REVISED	-
PLOT DATE	=	DATE	-	4/29/2024	REVISED	-

STATE OF ILLINOIS
DEPARTMENT OF TRANSPORTATION


STRUCTURAL STEEL REPAIRS AT N20.4 (SHT. 2 OF 2)
STRUCTURE NO. 016-0133 (NB)


SHEET S03A-099 OF S03A-148 SHEETS

F.A.I. RTE.	SECTION	COUNTY	TOTAL SHEETS	SHEET NO.
90/94	2020-005-BR	COOK	908	427
CONTRACT NO. 62K73				
		ILLINOIS	FED. AID PROJECT	


NOTE:

1. For Bill of Material, see Sheet S03A-098.

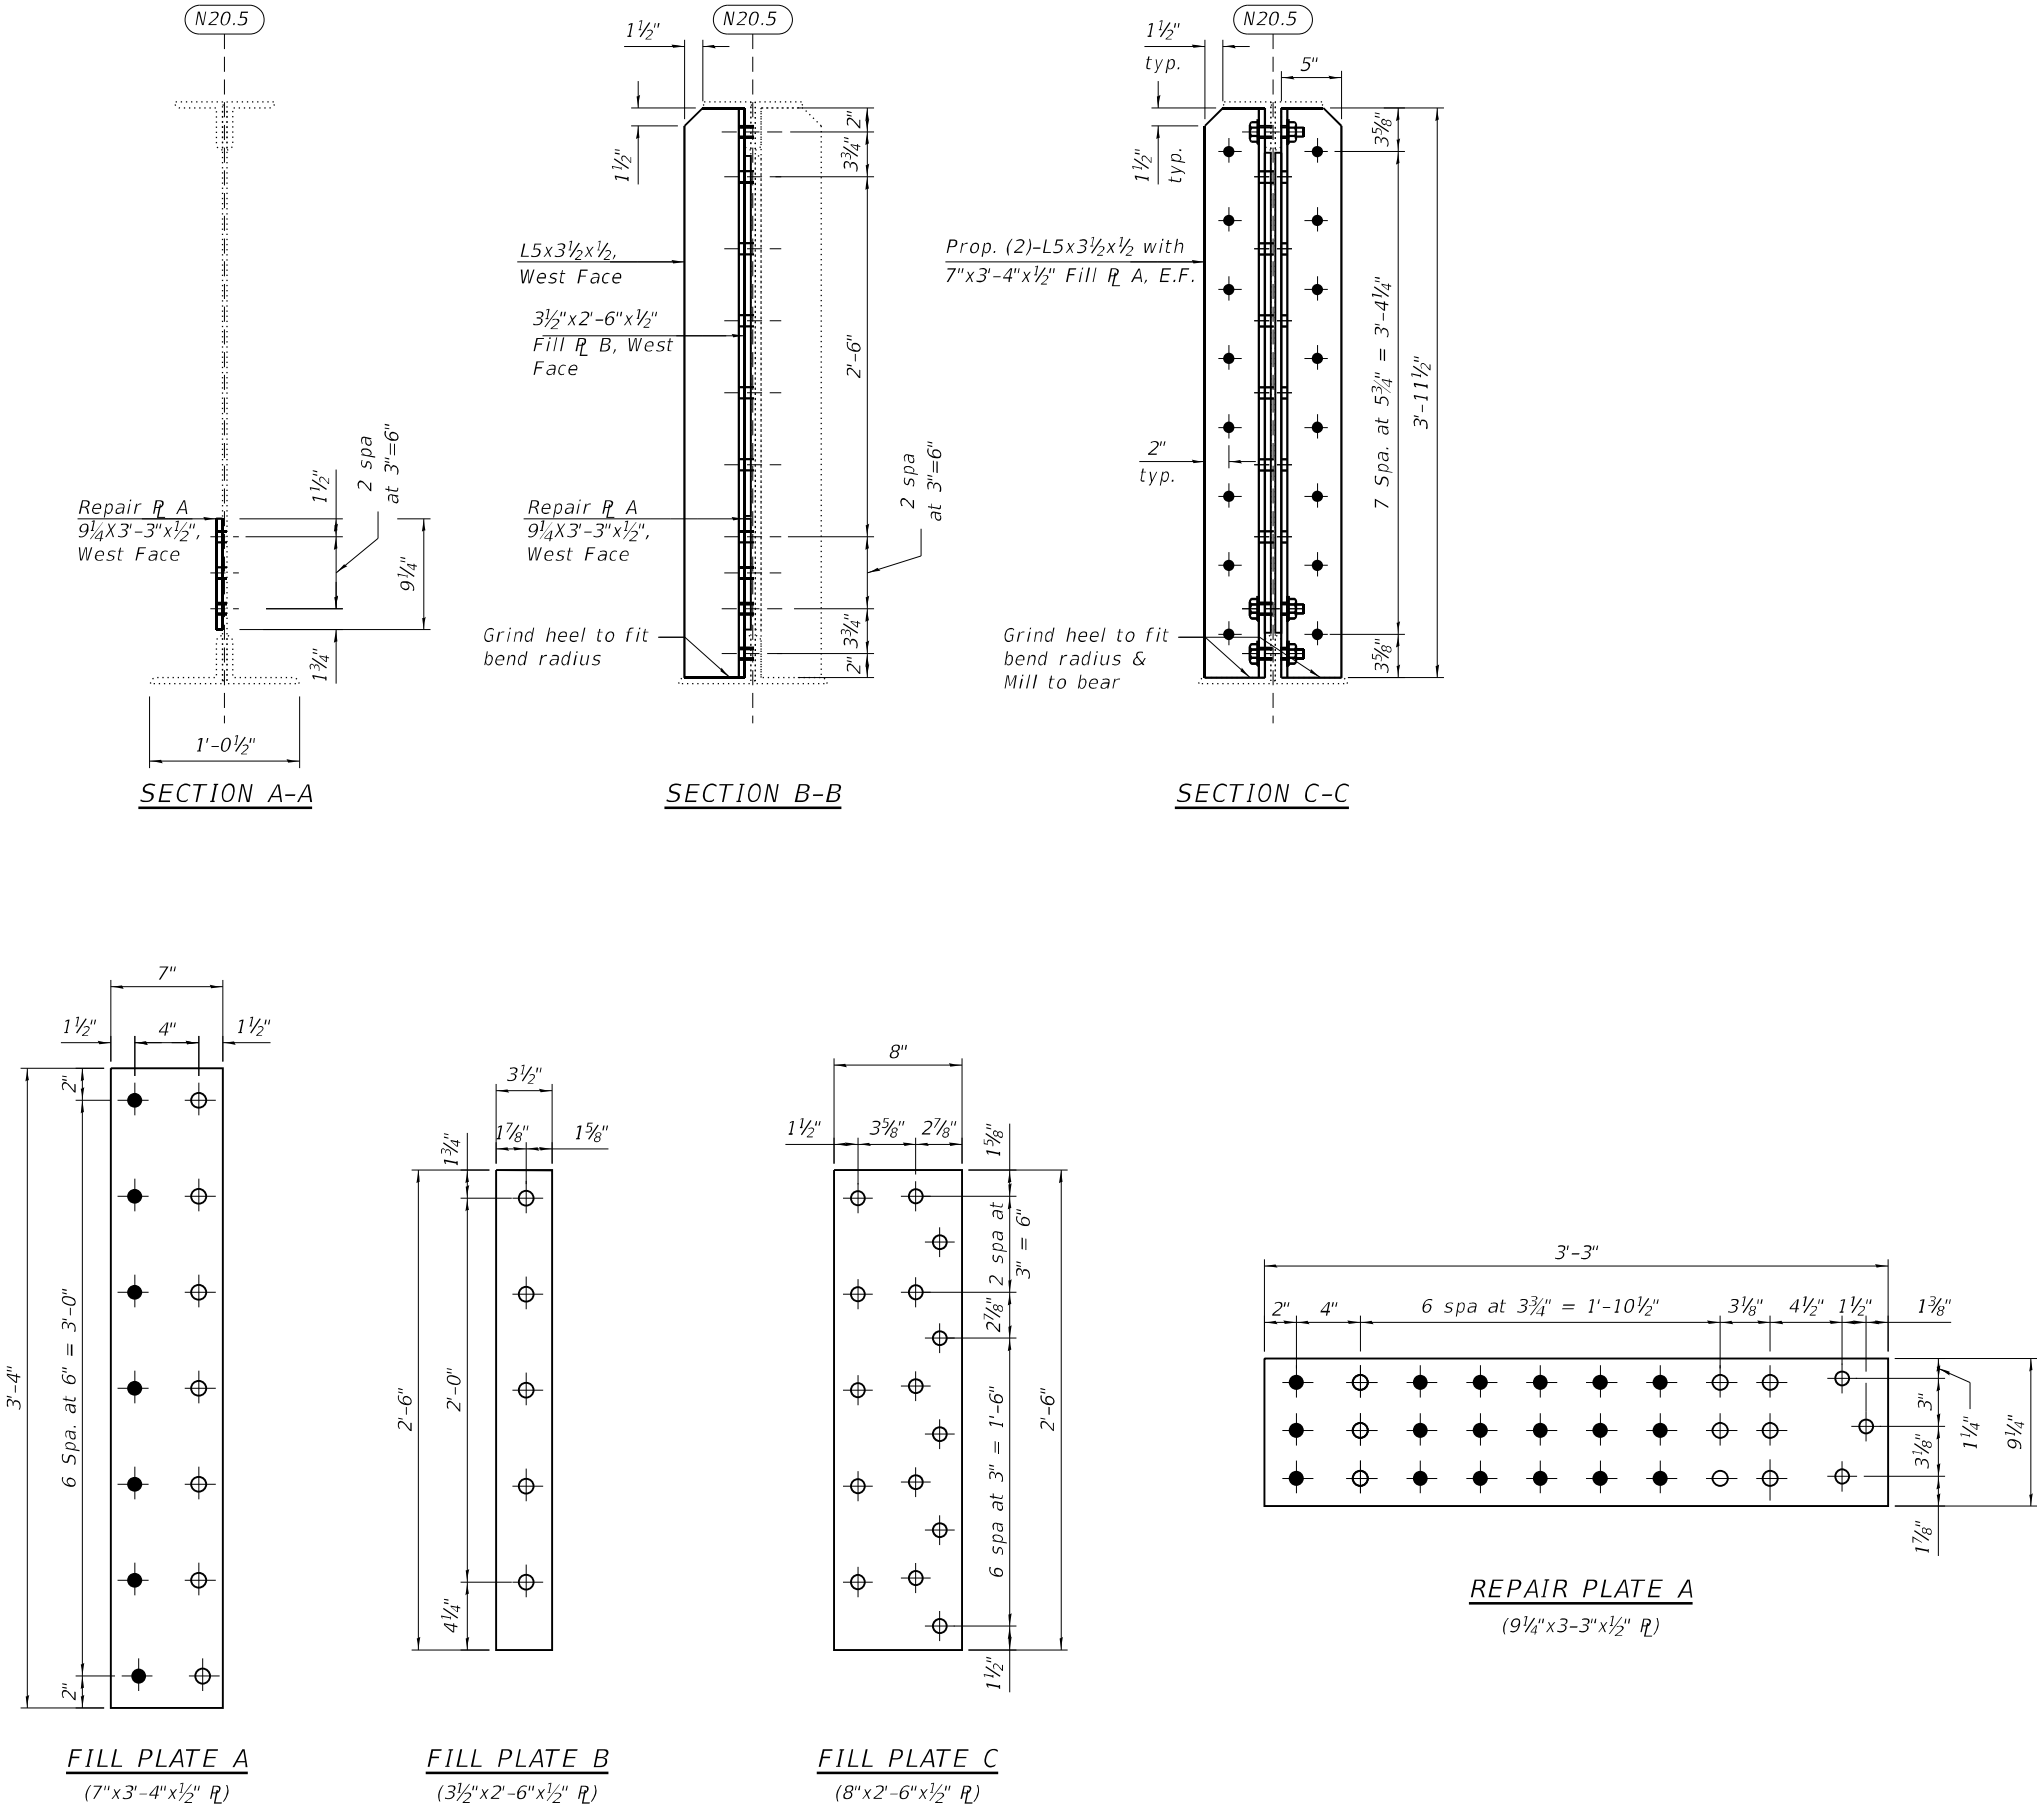

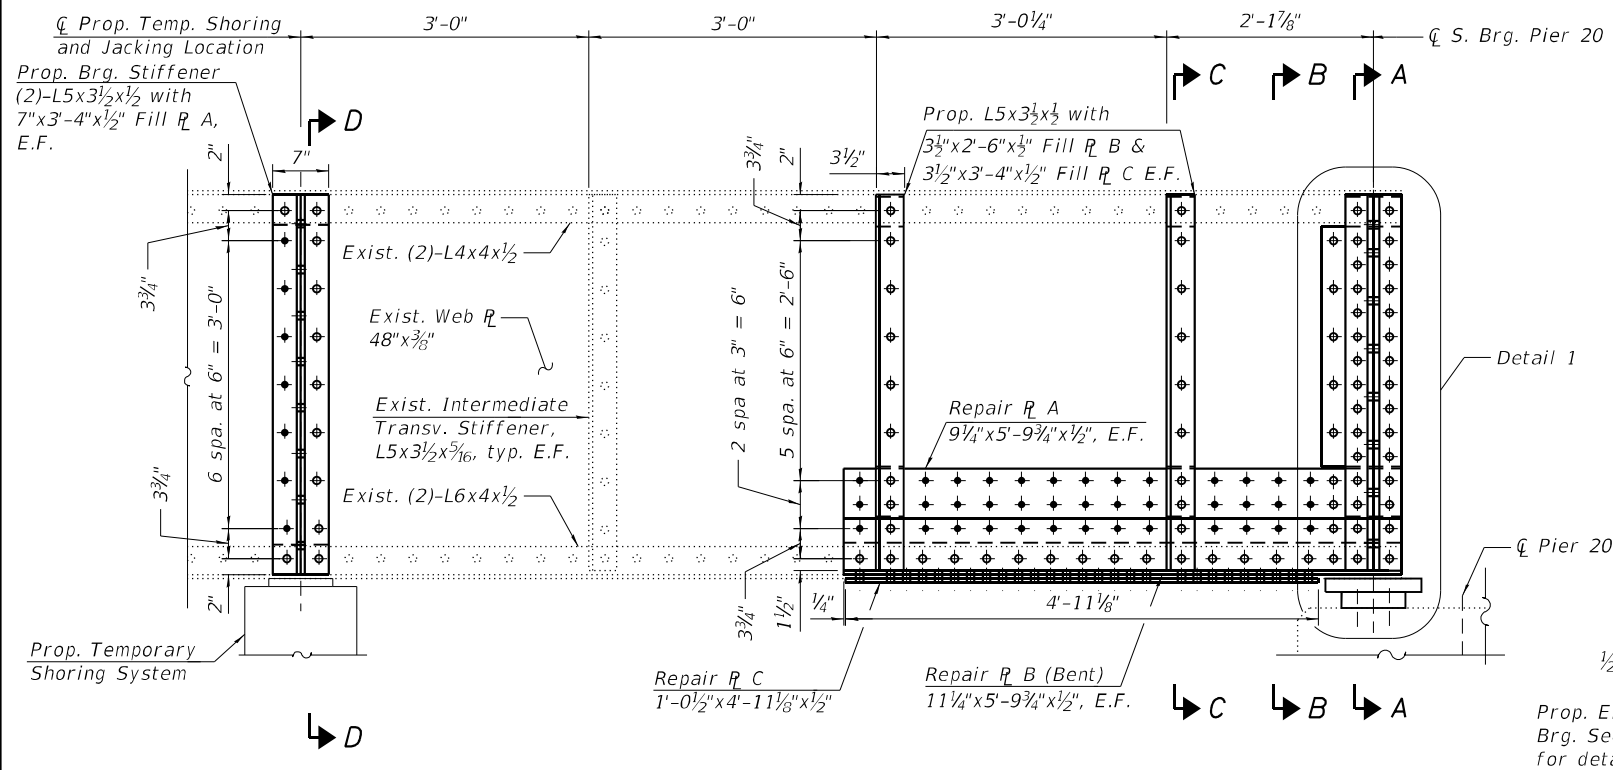


STEEL REPAIR N20.5 NORTH END - ELEVATION

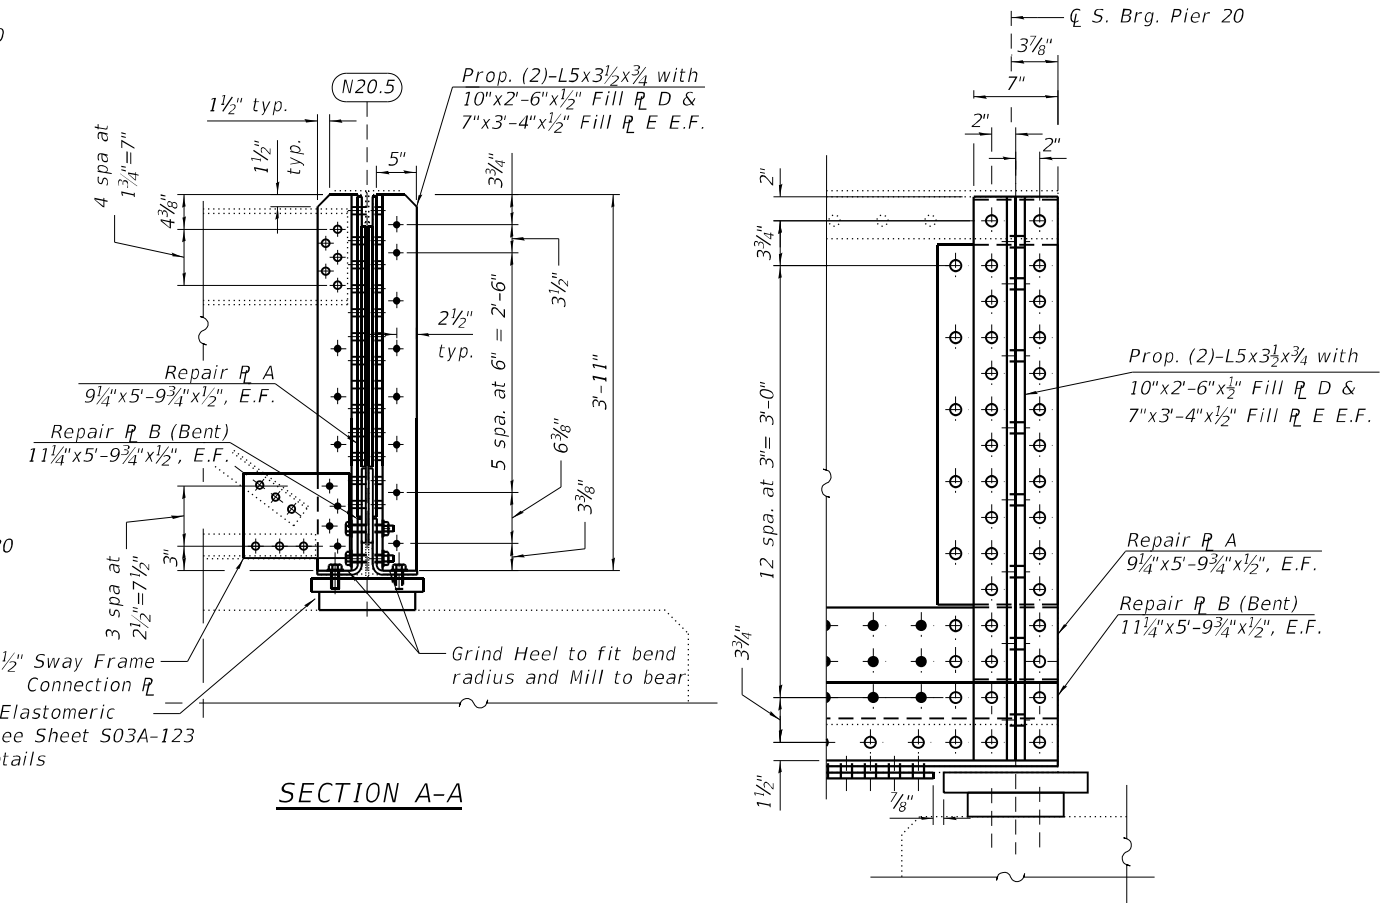

SECTION A-A

DETAIL 1

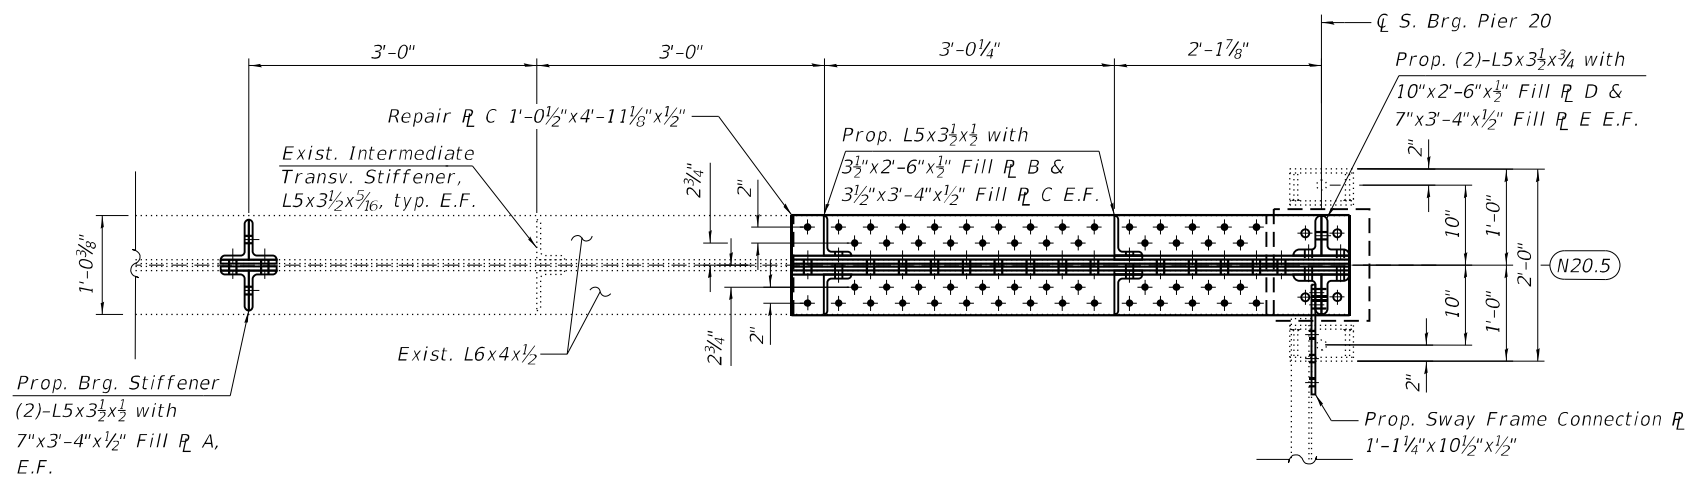

STEEL REPAIR N20.5 NORTH END - PLAN

- SUGGESTED CONSTRUCTION SEQUENCE FOR STRINGER REPAIR:

1. Remove existing intermediate transverse stiffeners at the proposed jacking/temp. shoring location indicated in the "Steel Repair N20.5 - Elevation" and clean/paint newly exposed faces of stringer web according to the Special Provision for "Cleaning and Painting Contact Surface Areas of Existing Steel Structures".
 2. Install proposed Fill Plate A and bearing stiffeners at the prop. jacking/temp. shoring location indicated in the "Steel Repair N20.5 - Elevation" and erect prop. Temporary Shoring tower. See Special Provision for "Temporary Shoring."
 3. Jack stringer to relieve pressure at existing bearing. The jack capacities for lifting should be based on maximum expected load present during the lift derived from the reactions shown in the Beam Reaction Table included with the plans. The jack capacity provided should be between 50% and 100% greater than the maximum expected load.
 4. Remove existing intermediate transverse stiffeners, stringer bearing stiffeners and elastomeric bearing within the limits of repair area. Clean/paint newly exposed faces of stringer according to the Special Provision for "Cleaning and Painting Contact Surface Areas of Existing Steel Structures".
 5. Construct templates for location of existing rivets, bolts and fabrication of fill and repair plates.
 6. Install proposed Fill Plates, Repair Plates, Intermediate Transverse Stiffeners, Elastomeric Bearing and Bearing Stiffeners at end of Stringer N20.5 as indicated in the Plans.
 7. Remove Temporary Shoring Tower.
- LEGEND**

LEGEND

- *Field drill holes in new steel using existing steel as a template*
- *Shop drill holes in new steel. Use new steel as template to field drill holes in existing steel.*

BILL OF MATERIAL

NORTH END

ITEM	UNIT	QUANTITY
Structural Steel Repair	Pound	1,900

NOTE:

1. For Sections B-B, C-C and D-D, and Fill/Repair/Sway Frame Connection Plate details, see Sheet S03A-101.

MODEL: Default
FILE NAME: P:\2004-825 PTB\195-014 HBM\WO#7 1-90 Various Overlays\Ashland Ave\Sheet Files\0160133-02K73-S87A-Structural Steel Repairs 20.5-2.dgn
4/30/2024 3:22:14 PM







USER NAME	=	DESIGNED	-	LAB	REVISED	-
CHECKED	-	MI	REVISED	-		
PLOT SCALE	=	DRAWN	-	LAB	REVISED	-
PLOT DATE	=	DATE	-	4/29/2024	REVISED	-

STATE OF ILLINOIS
DEPARTMENT OF TRANSPORTATION

STRUCTURAL STEEL REPAIRS AT N20.5 NORTH END (SHT. 2 OF 2)
STRUCTURE NO. 016-0133 (NB)


SHEET S03A-101 OF S03A-148 SHEETS

F.A.I. RTE.	SECTION	COUNTY	TOTAL SHEETS	SHEET NO.
90/94	2020-005-BR	COOK	908	429
CONTRACT NO. 62K73				
ILLINOIS		FED. AID PROJECT		

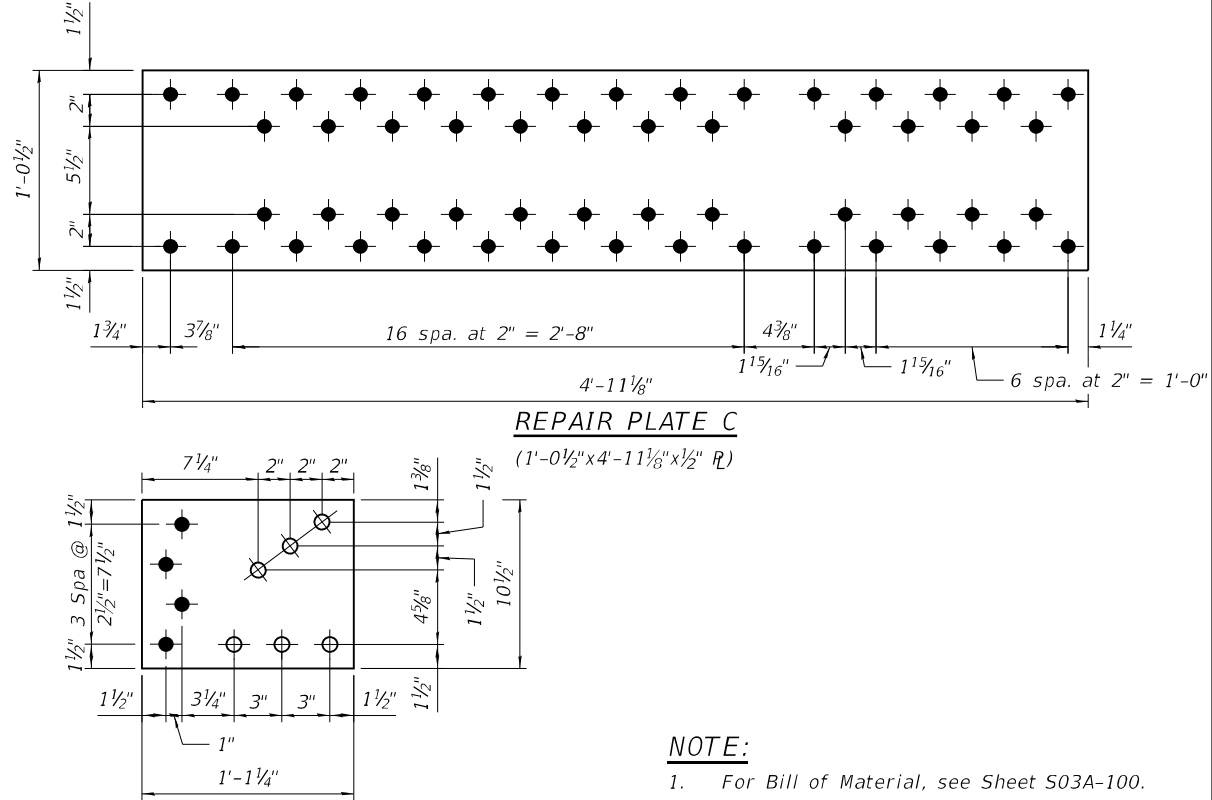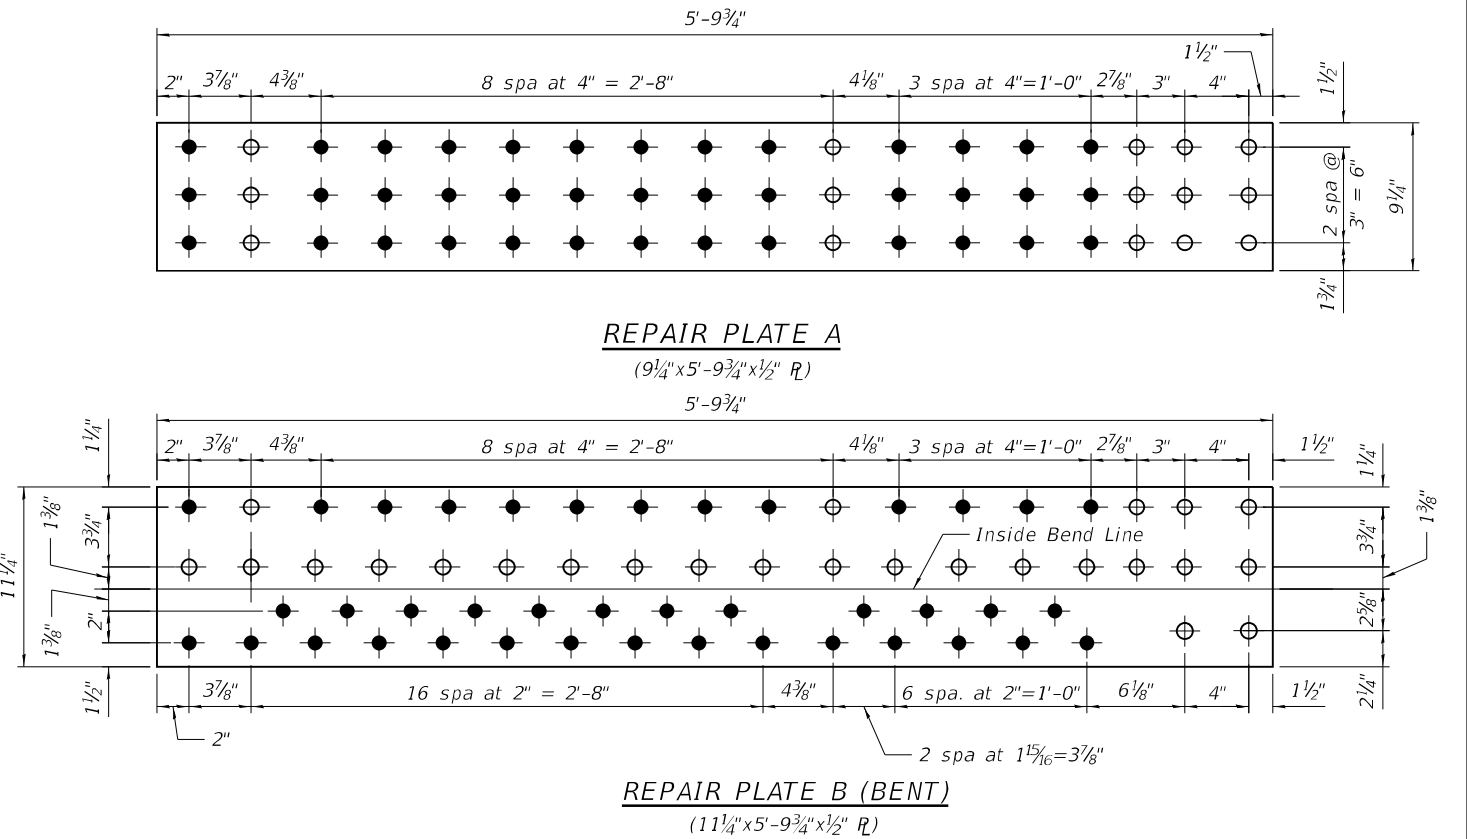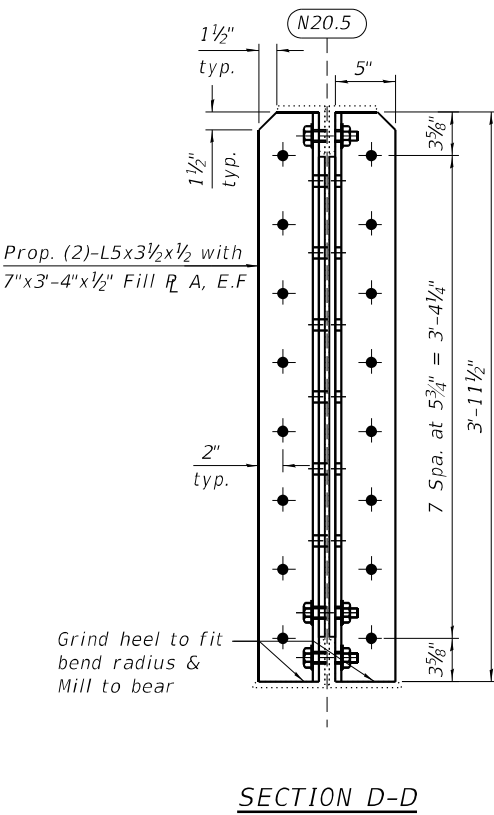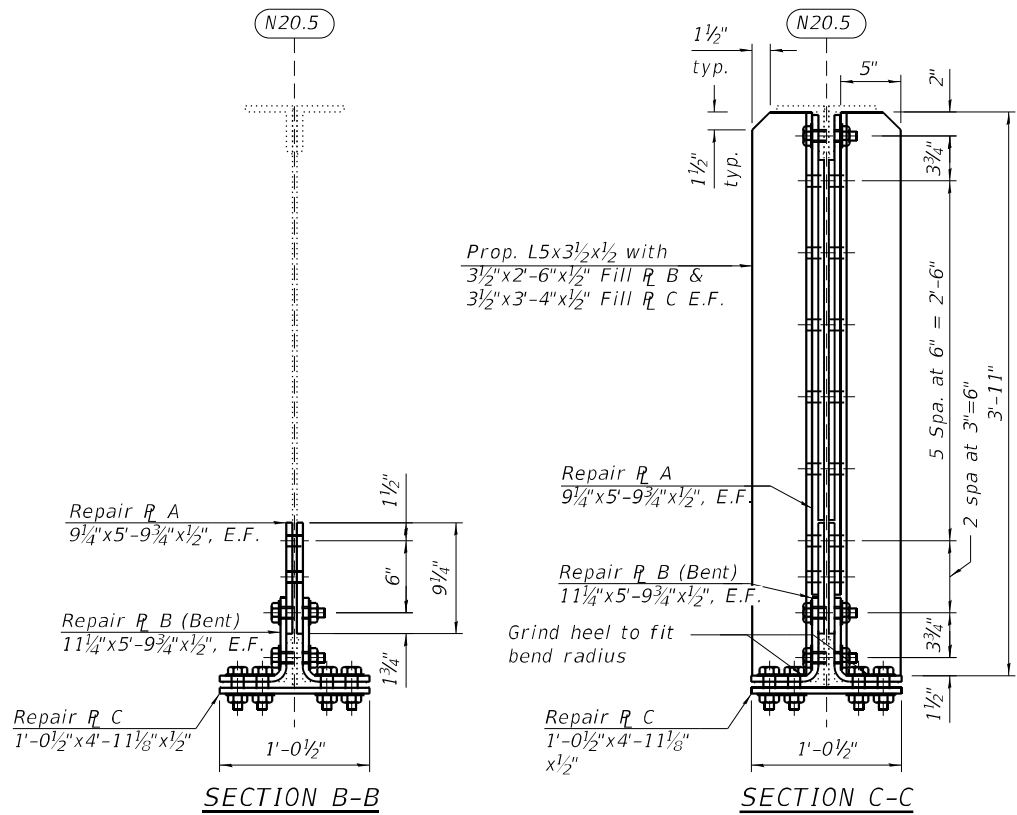


NOTE:
1. For Bill of Material, see Sheet S03A-100.

MODEL: Default
FILE NAME: P:\2004-825 PTB\95-014 HBM\WO#7 1-90 Various Overlays\AsHland Ave\Sheet Files\0160133-42K73-S87B-Structural Steel Repairs 20.5-3.dgn
5/1/2024 1:37:31 PM

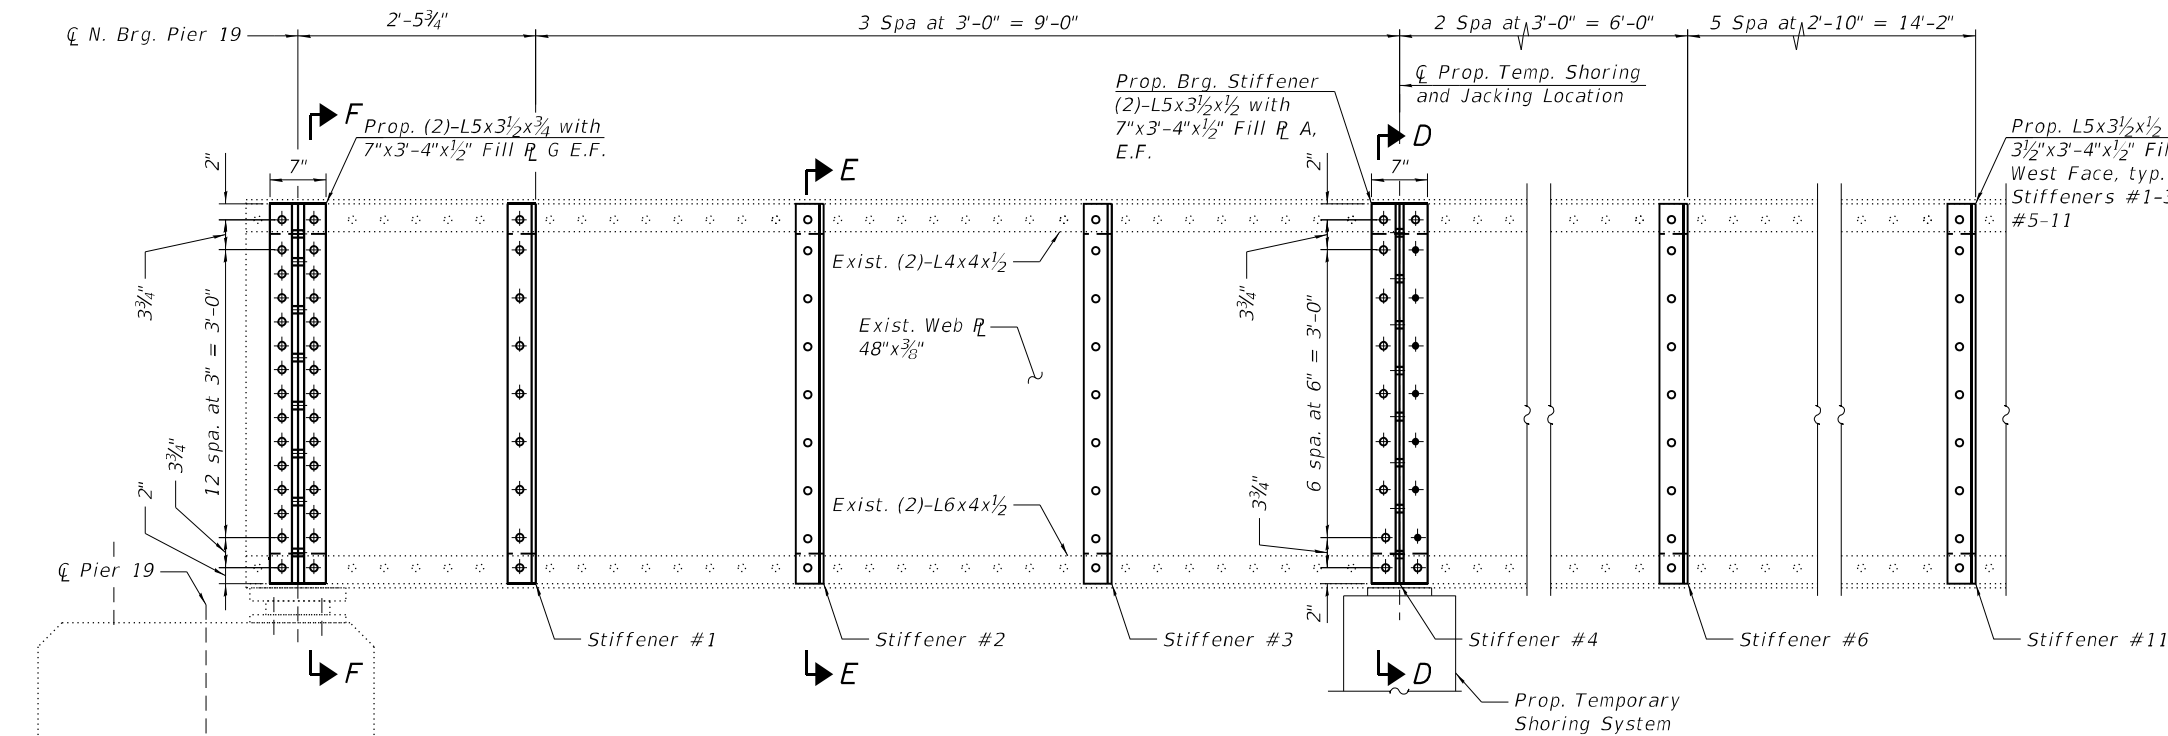

STEEL REPAIR N20.5 SOUTH END - ELEVATION

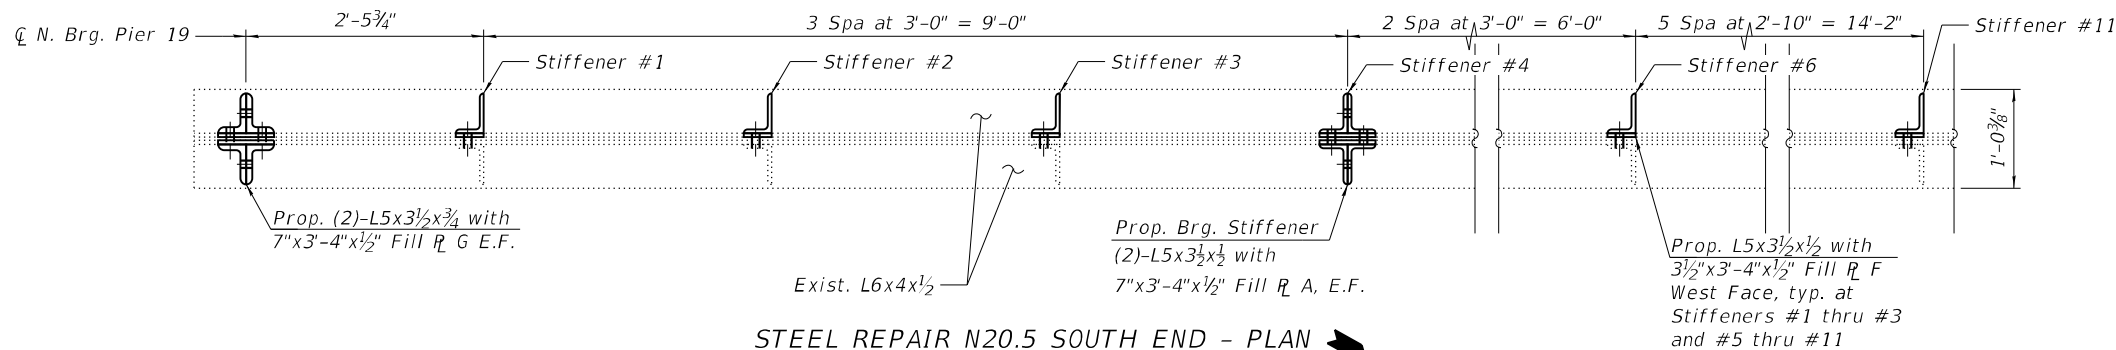

STEEL REPAIR N20.5 SOUTH END - PLAN



SUGGESTED CONSTRUCTION SEQUENCE FOR STRINGER REPAIR:

1. Remove existing intermediate transverse stiffeners at the proposed jacking/temp. shoring location indicated in the "Steel Repair N20.5 - Elevation" and clean/paint newly exposed faces of stringer web according to the Special Provision for "Cleaning and Painting Contact Surface Areas of Existing Steel Structures".
2. Install proposed Fill Plate A and bearing stiffeners at the prop. jacking/temp. shoring location indicated in the "Steel Repair N20.5 - Elevation" and erect prop. Temporary Shoring tower. See Special Provision for "Temporary Shoring".
3. Jack stringer to relieve pressure at existing bearing. The jack capacities for lifting should be based on maximum expected load present during the lift derived from the reactions shown in the Beam Reaction Table included with the plans. The jack capacity provided should be between 50% and 100% greater than the maximum expected load.
4. Remove existing intermediate transverse stiffeners #1 thru #3 & #5 thru #11 at west face and stringer bearing stiffeners within the limits of repair area. Clean/paint newly exposed faces of stringer according to the Special Provision for "Cleaning and Painting Contact Surface Areas of Existing Steel Structures".
5. Construct templates for location at existing rivets, bolts and fabrication of fill and repair plates.
6. Install proposed Fill Plates, Intermediate Transverse Stiffeners #1 thru #3 & #5 thru #11 at west face and Bearing Stiffeners at end of Stringer N20.5 as indicated in the Plans.
7. Remove Temporary Shoring Tower.

BILL OF MATERIAL

SOUTH END

ITEM	UNIT	QUANTITY
Structural Steel Repair	Pound	1,610

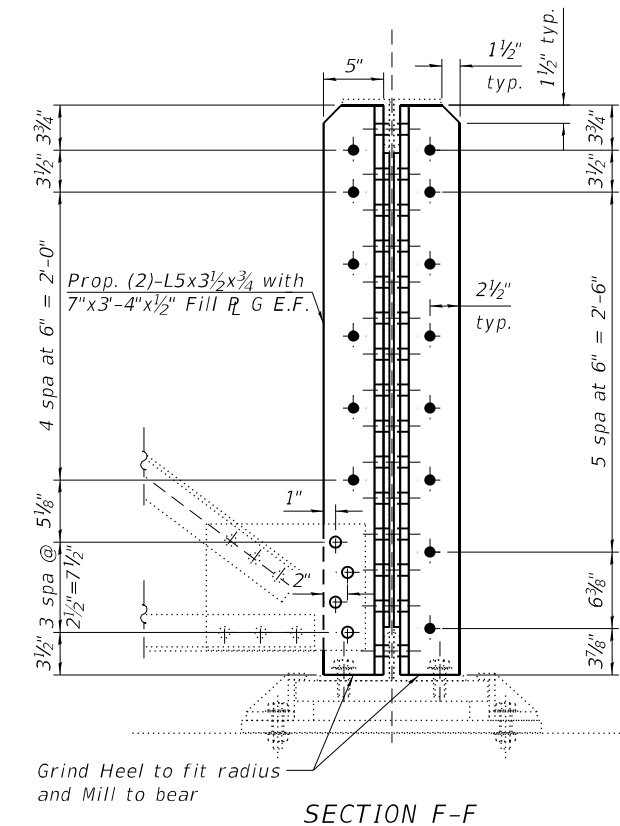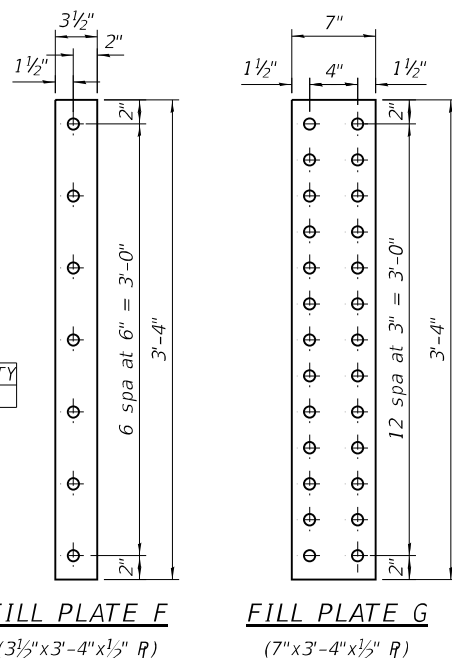


SECTION F-F


NOTE:

1. For additional repairs at north end of Stringer 20.5, Section D-D, Fill Plates A, and Bill of Material, see Sheets S03A-100 and S03A-101.

MODEL: Default
FILE NAME: P:\2004-825 PTB\95-014 HBM\WO#7 190 Various Overlays\Asphalt Ave\Sheet Files\0160133-02K73-587-Structural Steel Repairs 21.1-1.dgn
4/30/2024 3:22:21 PM

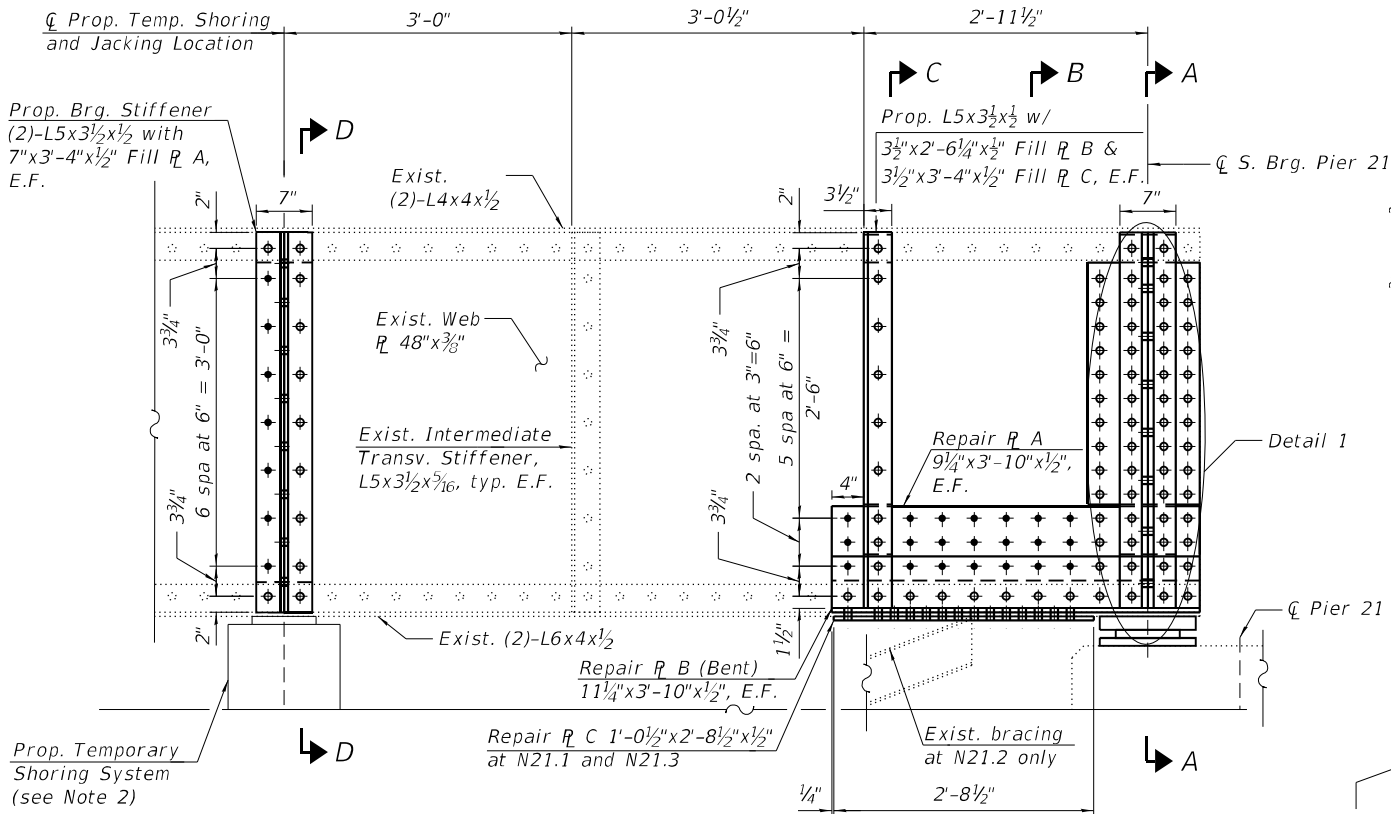

STEEL REPAIR N21.1 THRU N21.3 - ELEVATION
(Looking West)

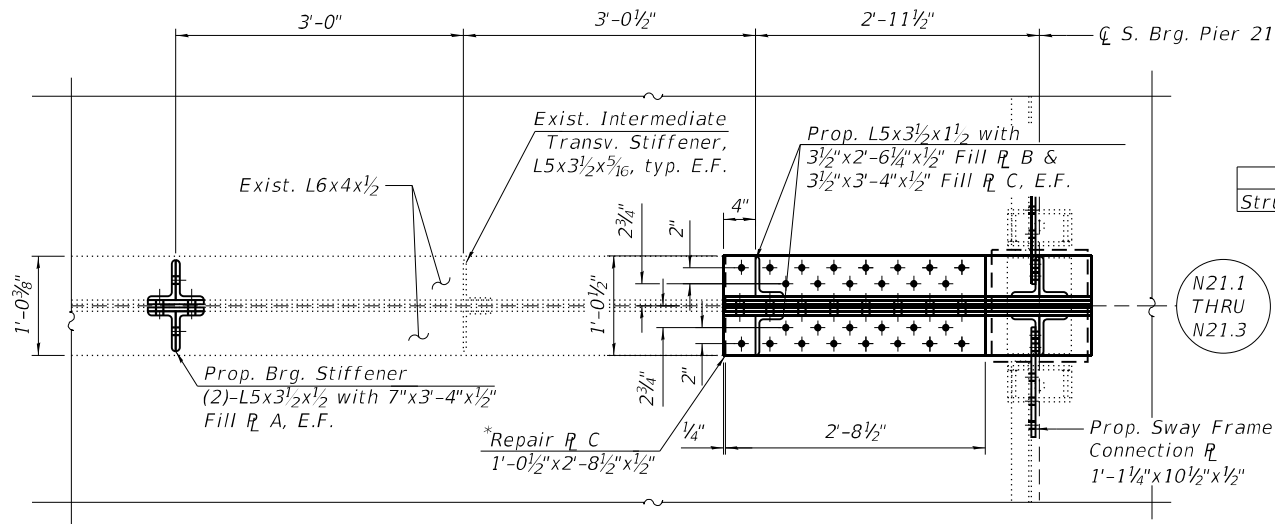


STEEL REPAIR N21.1 THRU N21.3 - PLAN

NOTES:

- For Sections A-A thru D-D, Fill Plates D and E, repair plates, and sway frame connection plates, see Sheet S03A-104.
- The location of the temporary shoring system may be revised within 3' to the north or south at Stringers N21.1 and N21.2 due to the bottom lateral bracing. The revised temporary shoring location shall be approved by the Engineer.

*Bottom R C at N21.1 and N21.3

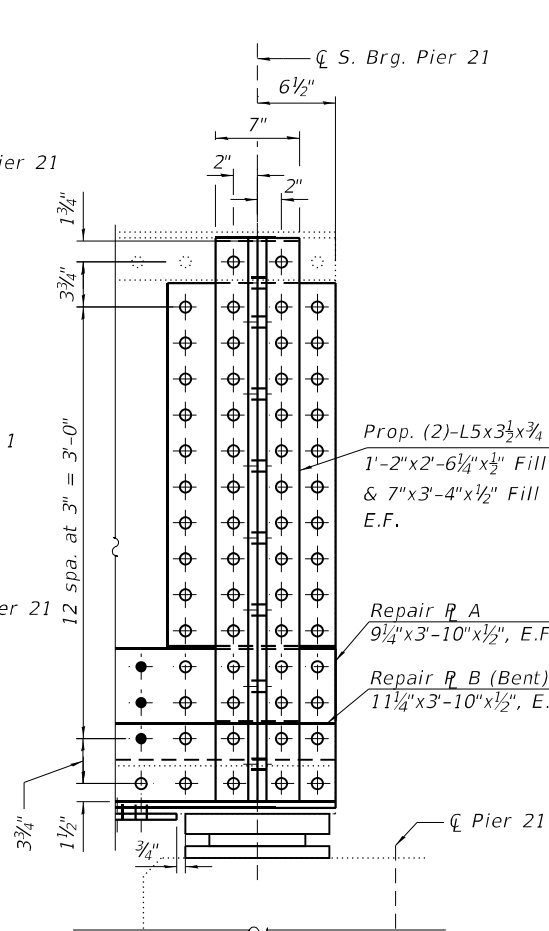

DETAIL 1

BILL OF MATERIAL

N21.1

ITEM	UNIT	QUANTITY
Structural Steel Repair	Pound	1,500

BILL OF MATERIAL

N21.2

ITEM	UNIT	QUANTITY
Structural Steel Repair	Pound	1,430

BILL OF MATERIAL

N21.3

ITEM	UNIT	QUANTITY
Structural Steel Repair	Pound	1,540

SUGGESTED CONSTRUCTION SEQUENCE FOR STRINGER REPAIR:

- Remove existing intermediate transverse stiffeners at the proposed jacking/temp. shoring location indicated in the "Steel Repair N21.1 Thru N21.3 - Elevation" and clean/paint newly exposed faces of stringer web according to the Special Provision for "Cleaning and Painting Contact Surface Areas of Existing Steel Structures".
- Install proposed Fill Plate A and bearing stiffeners at the prop. jacking/temp. shoring location indicated in the "Steel Repair N21.1 Thru N21.3 - Elevation" and erect prop. Temporary Shoring tower. See Special Provision for "Temporary Shoring."
- Jack stringer to relieve pressure at existing bearing. The jack capacities for lifting should be based on maximum expected load present during the lift derived from the reactions shown in the Beam Reaction Table included with the plans. The jack capacity provided should be between 50% and 100% greater than the maximum expected load.
- Remove existing intermediate transverse stiffeners, stringer bearing stiffeners and elastomeric bearing within the limits of repair area. Clean/paint newly exposed faces of stringer according to the Special Provision for "Cleaning and Painting Contact Surface Areas of Existing Steel Structures".
- Construct templates for location of existing rivets, bolts and fabrication of fill and repair plates.
- Install proposed Fill Plates, Repair Plates, Intermediate Transverse Stiffeners, Elastomeric Bearing and Bearing Stiffeners at end of Stringers N21.1 thru N21.3 as indicated in the Plans. The bottom flange Repair R C shall be omitted at Stringer 21.2.
- Remove Temporary Shoring Tower.

LEGEND

- Field drill holes in new steel using existing steel as a template
- Shop drill holes in new steel. Use new steel as template to field drill holes in existing steel.

HBM
ENGINEERING GROUP, LLC

USER NAME =	DESIGNED - LAB	REVISED -
PLOT SCALE =	CHECKED - MI	REVISED -
PLOT DATE =	DRAWN - LAB	REVISED -
	DATE - 4/29/2024	REVISED -

STATE OF ILLINOIS
DEPARTMENT OF TRANSPORTATION

STRUCTURAL STEEL REPAIRS AT N21.1 THRU N21.3 (SHT. 1 OF 2)
STRUCTURE NO. 016-0133 (NB)

SHEET S03A-103 OF S03A-148 SHEETS

F.A.I. RTE.	SECTION	COUNTY	TOTAL SHEETS	SHEET NO.
90/94	2020-005-BR	COOK	908	431
CONTRACT NO. 62K73				
ILLINOIS FED. AID PROJECT				

MODEL: Default
FILE NAME: P:\2004-825 PTB195-014 HBM\WO#7 190 Various Overlays\Asliland Ave\Sheet Files\0160133-02K7-588-Structural Steel Repairs 21.1+2.dgn
4/30/2024 3:22:24 PM




USER NAME =	DESIGNED - LAB	REVISED -
CHECKED - MI	REVISED -	
PLOT SCALE =	DRAWN - LAB	REVISED -
PLOT DATE =	DATE - 4/29/2024	REVISED -

STATE OF ILLINOIS
DEPARTMENT OF TRANSPORTATION


STRUCTURAL STEEL REPAIRS AT N21.1 THRU N21.3 (SHT. 2 OF 2)
STRUCTURE NO. 016-0133 (NB)

SHEET S03A-104 OF S03A-148 SHEETS


FA.I. RTE.	SECTION	COUNTY	TOTAL SHEETS	SHEET NO.
90/94	2020-005-BR	COOK	908	432
CONTRACT NO. 62K73				
ILLINOIS FED. AID PROJECT				

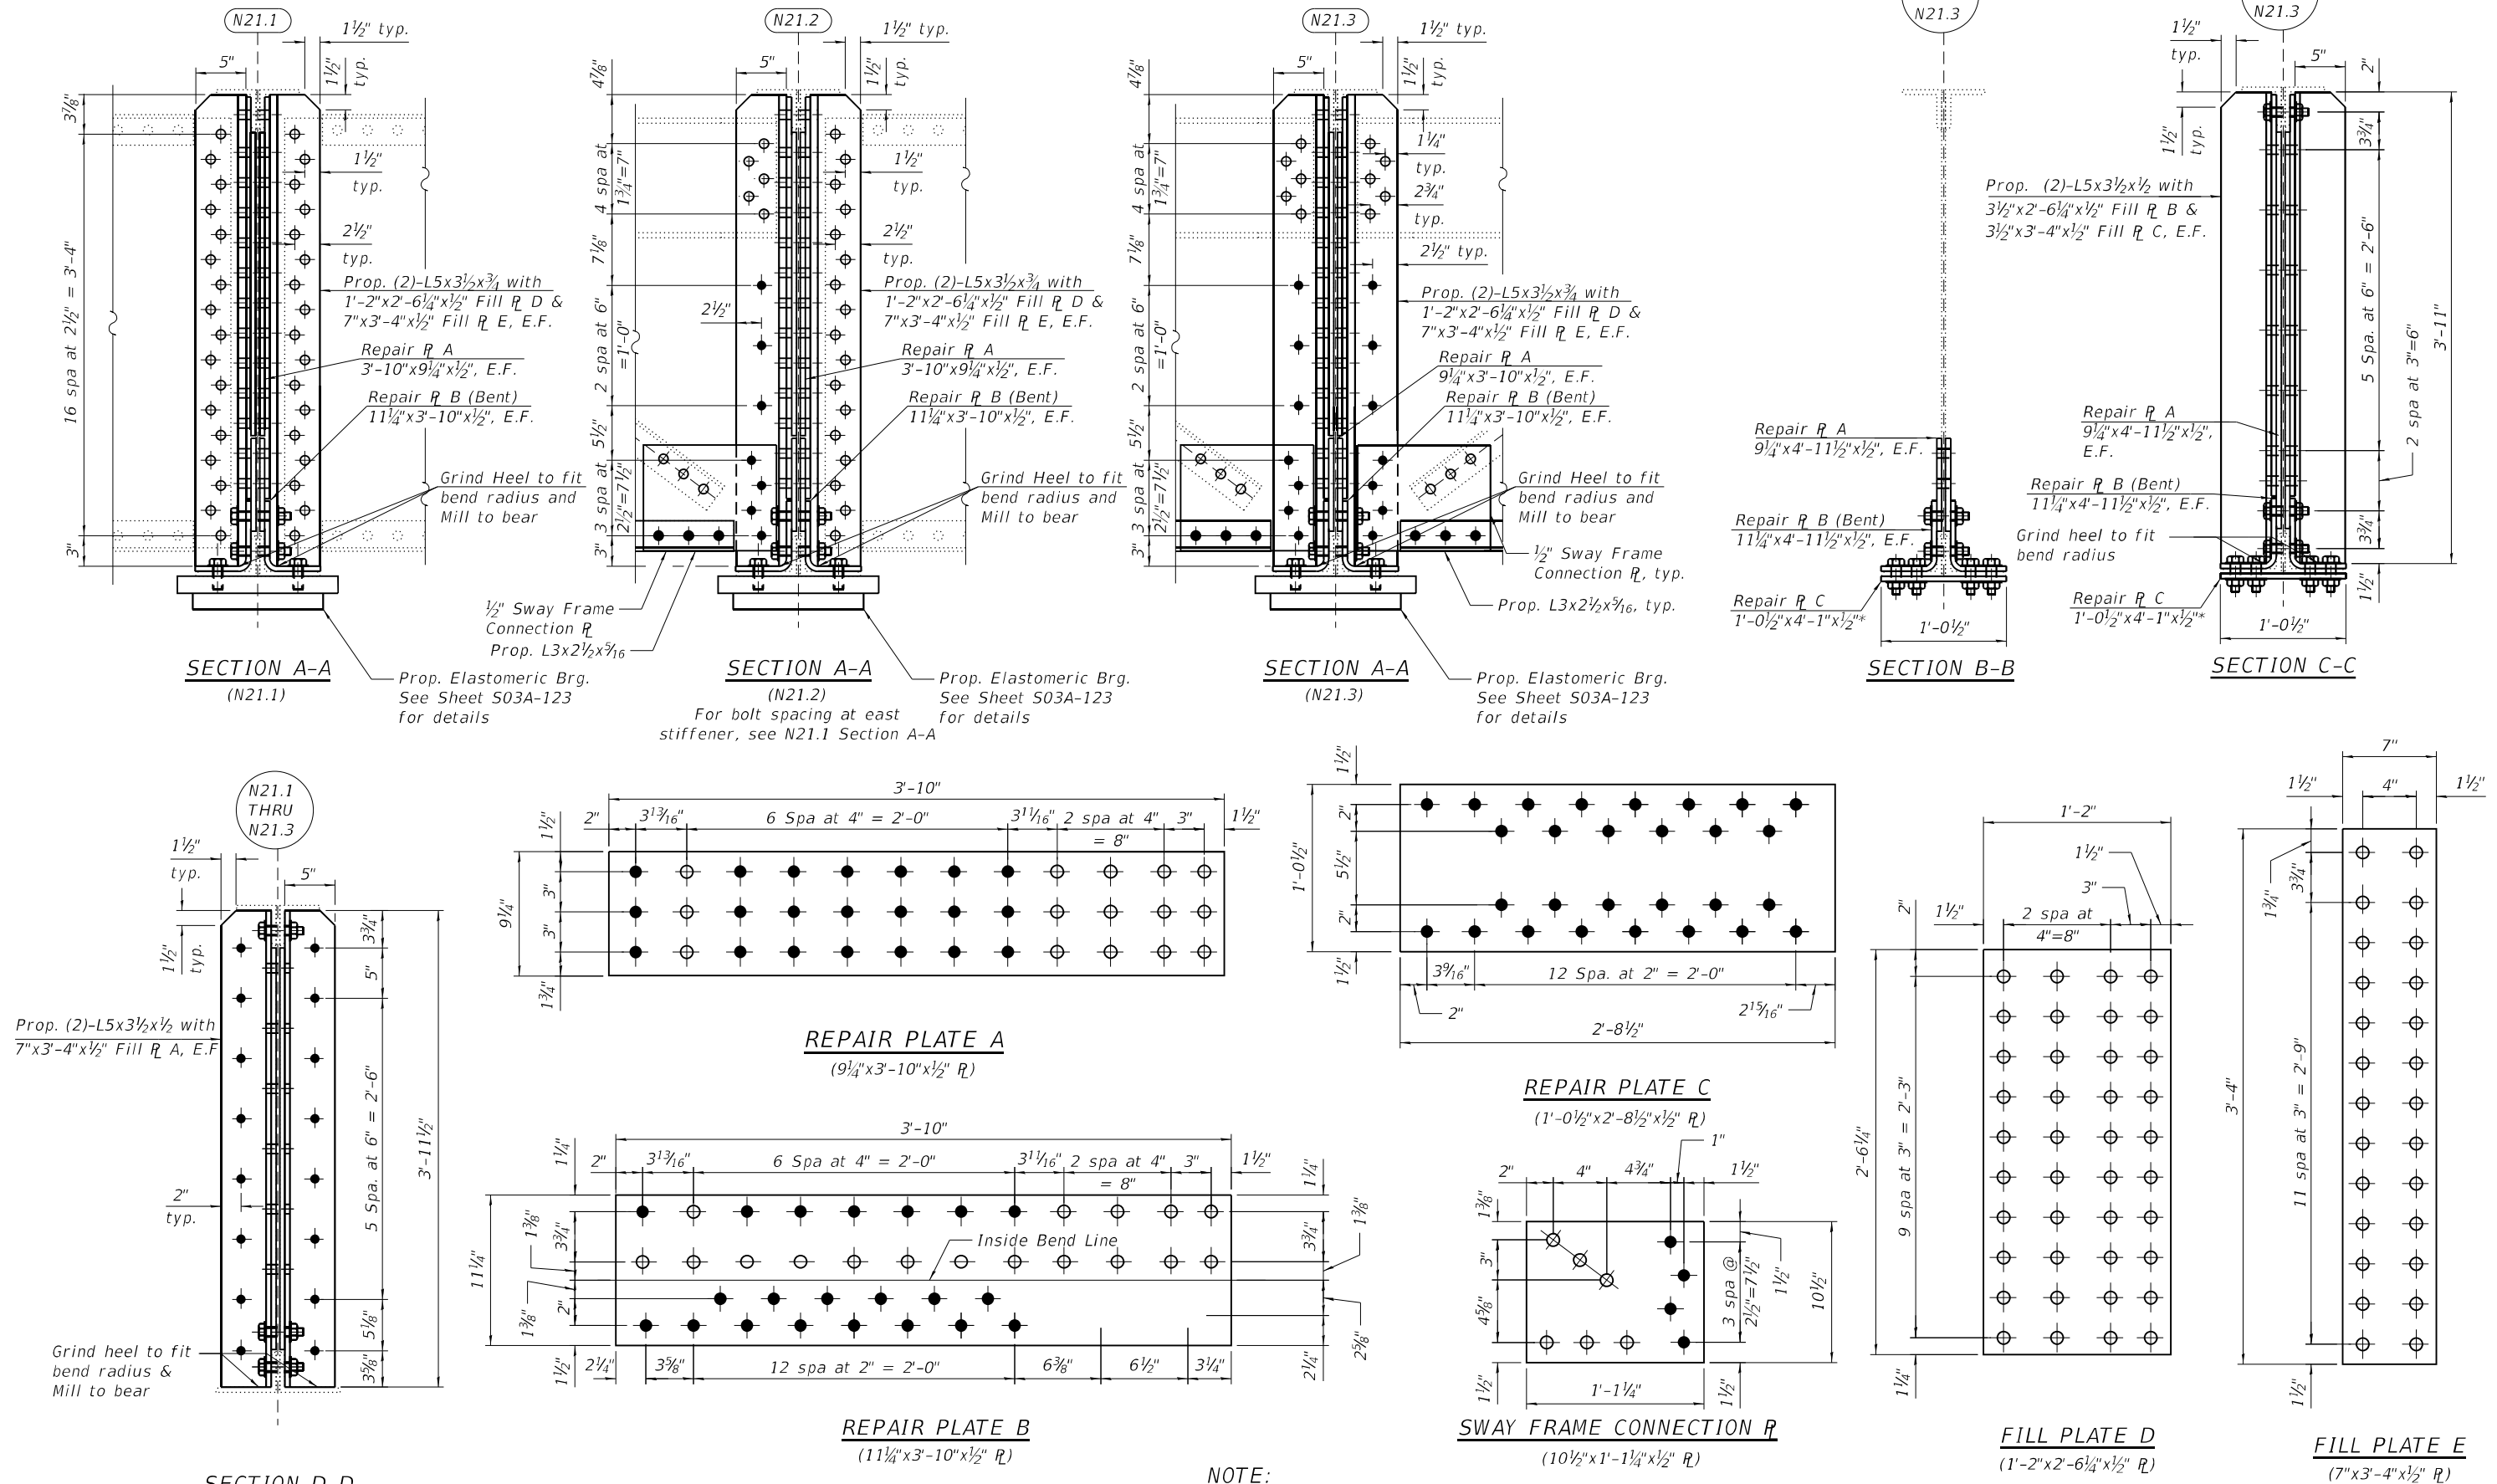


MODEL: Default
FILE NAME: P:\2004-825 PTB\195-014 HBM\WO#7 1-90 Various Overlays\Asf\land Ave\Sheet Files\0160133-62K73-589A-Structural Steel Repairs 21.4-1.dgn
4/30/2024 3:22:29 PM

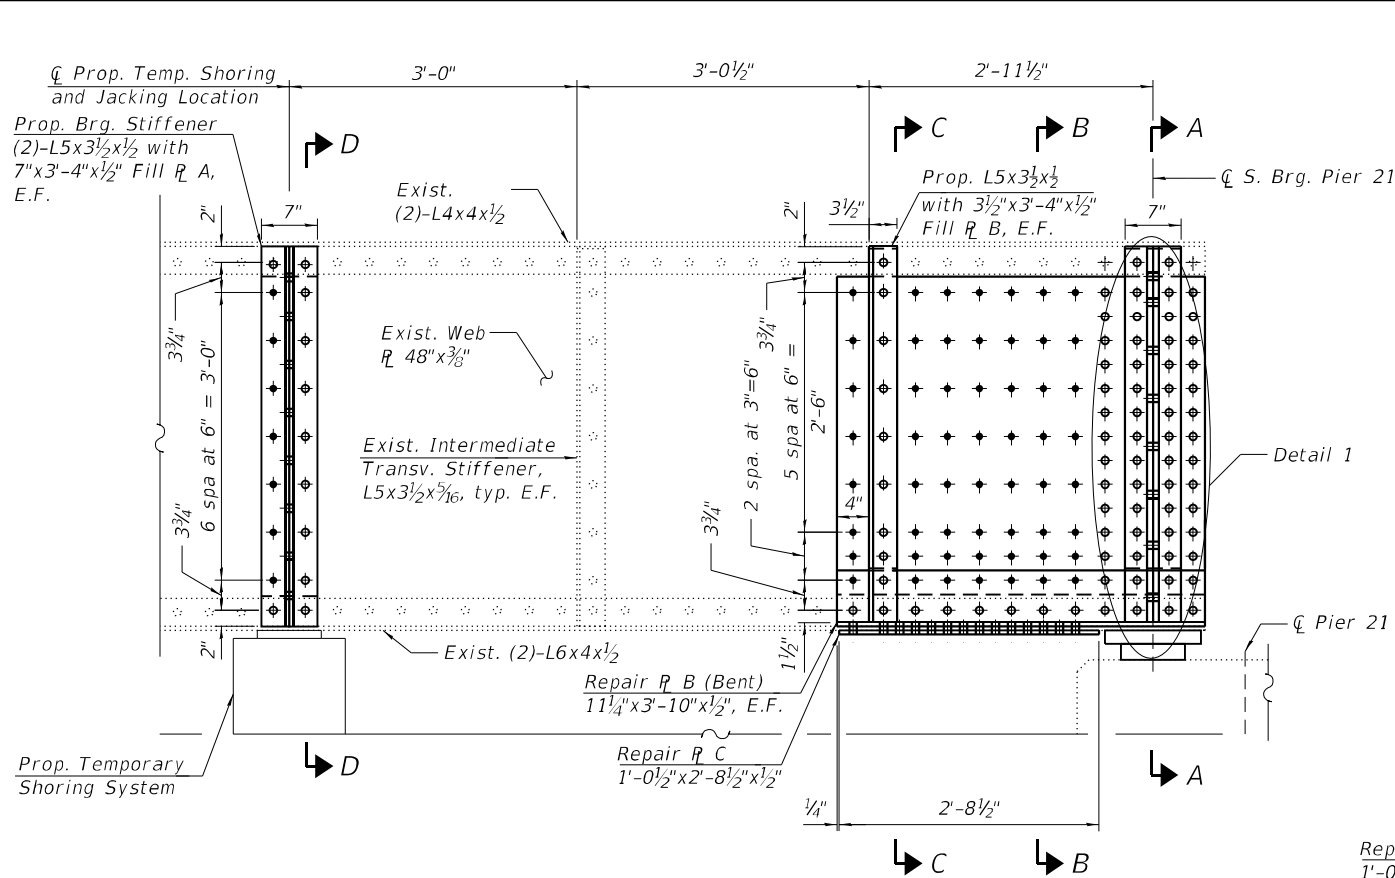


STEEL REPAIR N21.4 - ELEVATION
(Looking West)

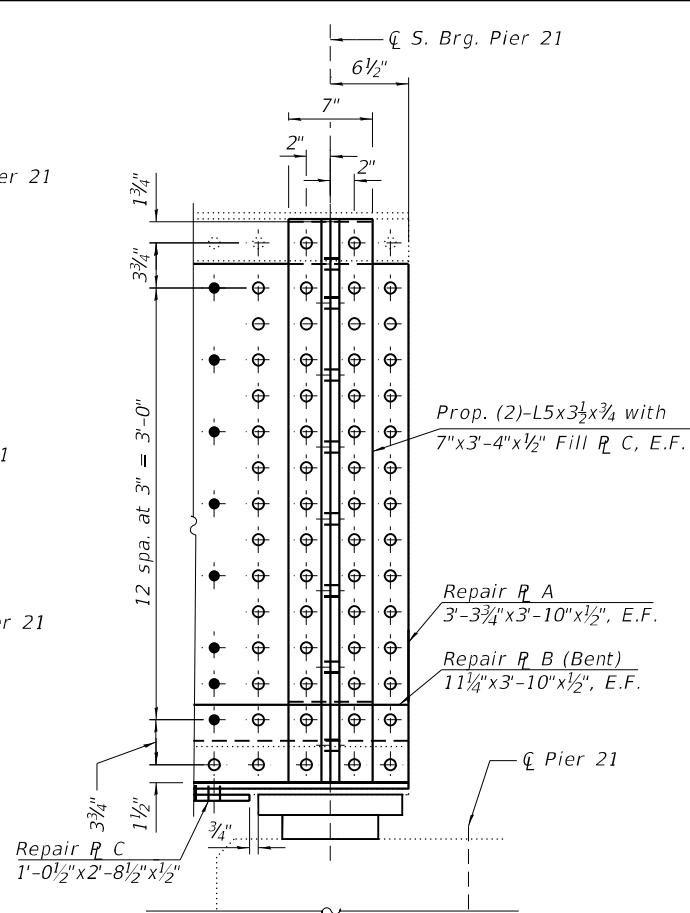


DETAIL 1

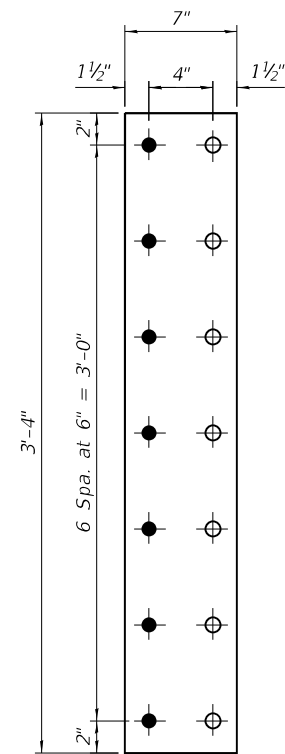

FILL PLATE A
(7"x3'-4"x1½" R)

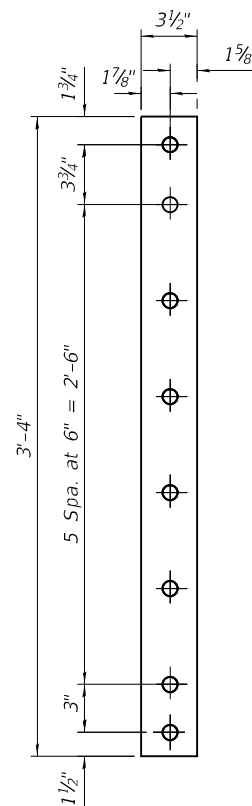

FILL PLATE B
(3½"x3'-4"x1½" R)

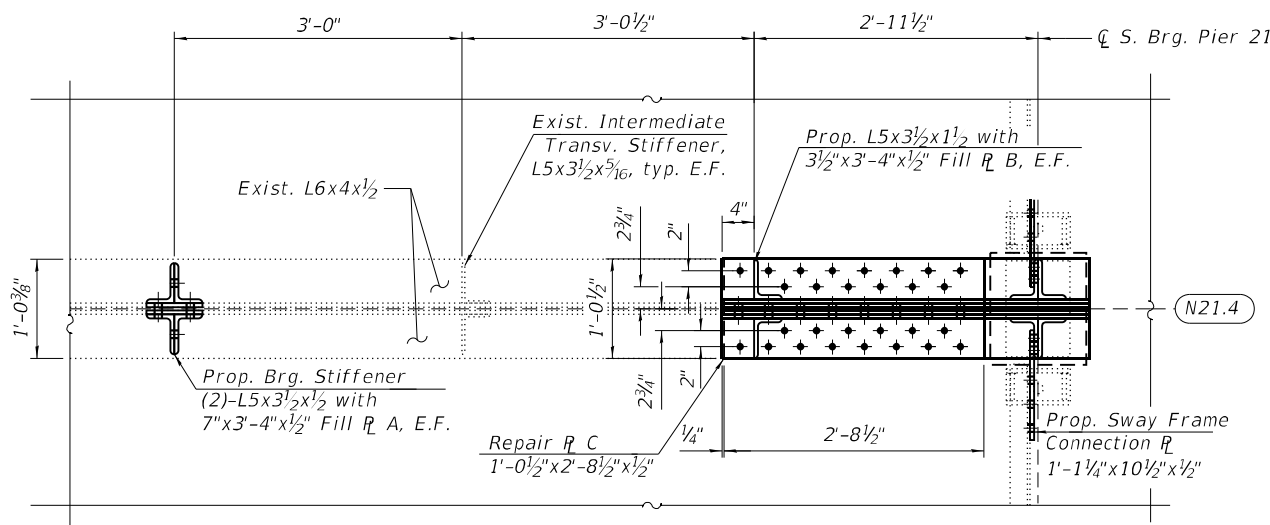

STEEL REPAIR N21.4 - PLAN

NOTES:

- For Sections A-A thru D-D, Fill Plate D, Repair Plates and Sway Frame Connection Plates, see Sheet S03A-106.

BILL OF MATERIAL

ITEM	UNIT	QUANTITY
Structural Steel Repair	Pound	1,880



SUGGESTED CONSTRUCTION SEQUENCE FOR STRINGER REPAIR:

- Remove existing intermediate transverse stiffeners at the proposed jacking/temp. shoring location indicated in the "Steel Repair N21.4 - Elevation" and clean/paint newly exposed faces of stringer web according to the Special Provision for "Cleaning and Painting Contact Surface Areas of Existing Steel Structures".
- Install proposed Fill Plate A and bearing stiffeners at the prop. jacking/temp. shoring location indicated in the "Steel Repair N21.4 - Elevation" and erect prop. Temporary Shoring tower. See Special Provision for "Temporary Shoring".
- Jack stringer to relieve pressure at existing bearing. The jack capacities for lifting should be based on maximum expected load present during the lift derived from the reactions shown in the Beam Reaction Table included with the plans. The jack capacity provided should be between 50% and 100% greater than the maximum expected load.
- Remove existing intermediate transverse stiffeners, stringer bearing stiffeners and elastomeric bearing within the limits of repair area. Clean/paint newly exposed faces of stringer according to the Special Provision for "Cleaning and Painting Contact Surface Areas of Existing Steel Structures".
- Construct templates for location of existing rivets, bolts and fabrication of fill and repair plates.
- Install proposed Fill Plates, Repair Plates, Intermediate Transverse Stiffeners, Elastomeric Bearing and Bearing Stiffeners at end of Stringers N21.4 as indicated in the Plans.
- Remove Temporary Shoring Tower.

LEGEND

- Field drill holes in new steel using existing steel as a template
- Shop drill holes in new steel. Use new steel as template to field drill holes in existing steel.

MODEL: Default
FILE NAME: P:\2004-825 PTB\95-014 HBM\WO#7 190 Various Overlays\Ashland Ave\Sheet Files\0160133-62K7-589B-Structural Steel Repairs 21.4-2.dgn
4/30/2024 3:22:31 PM

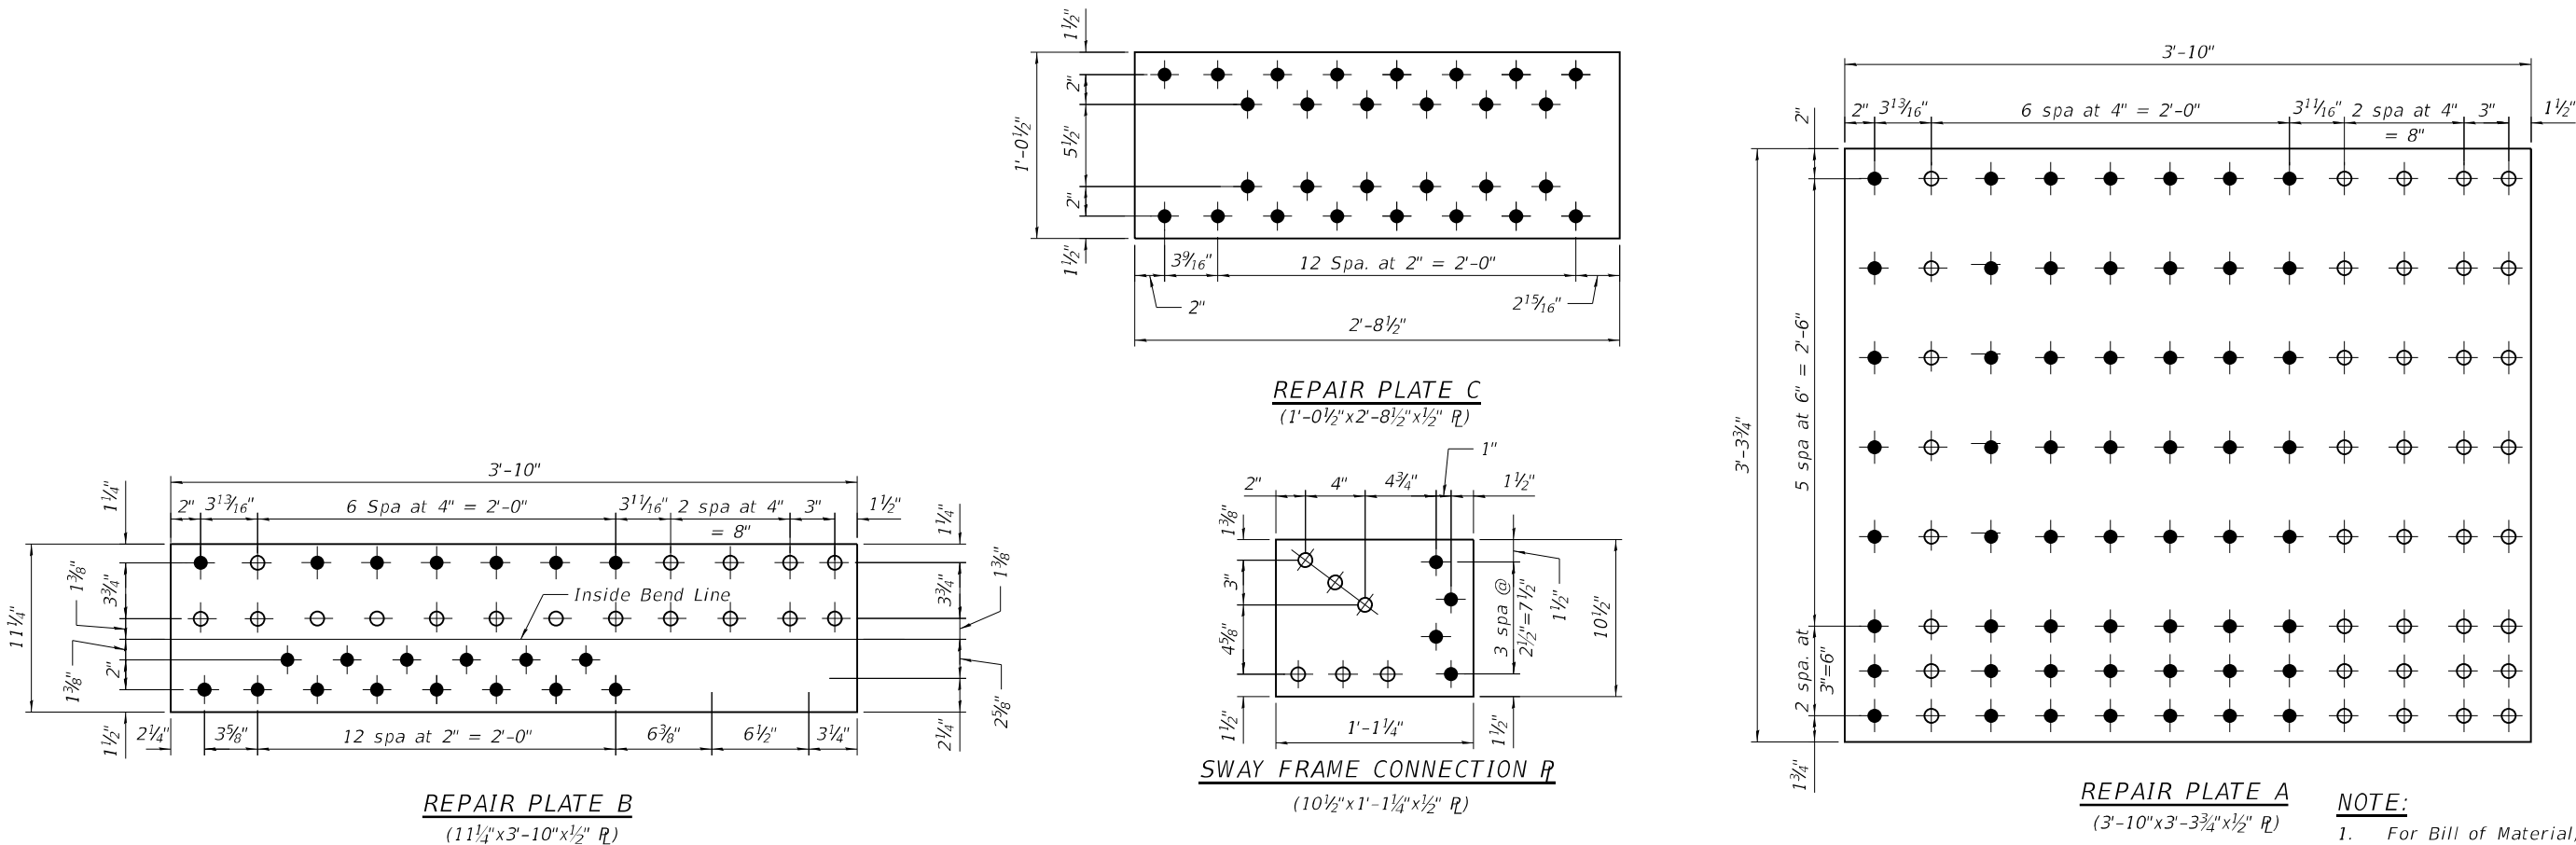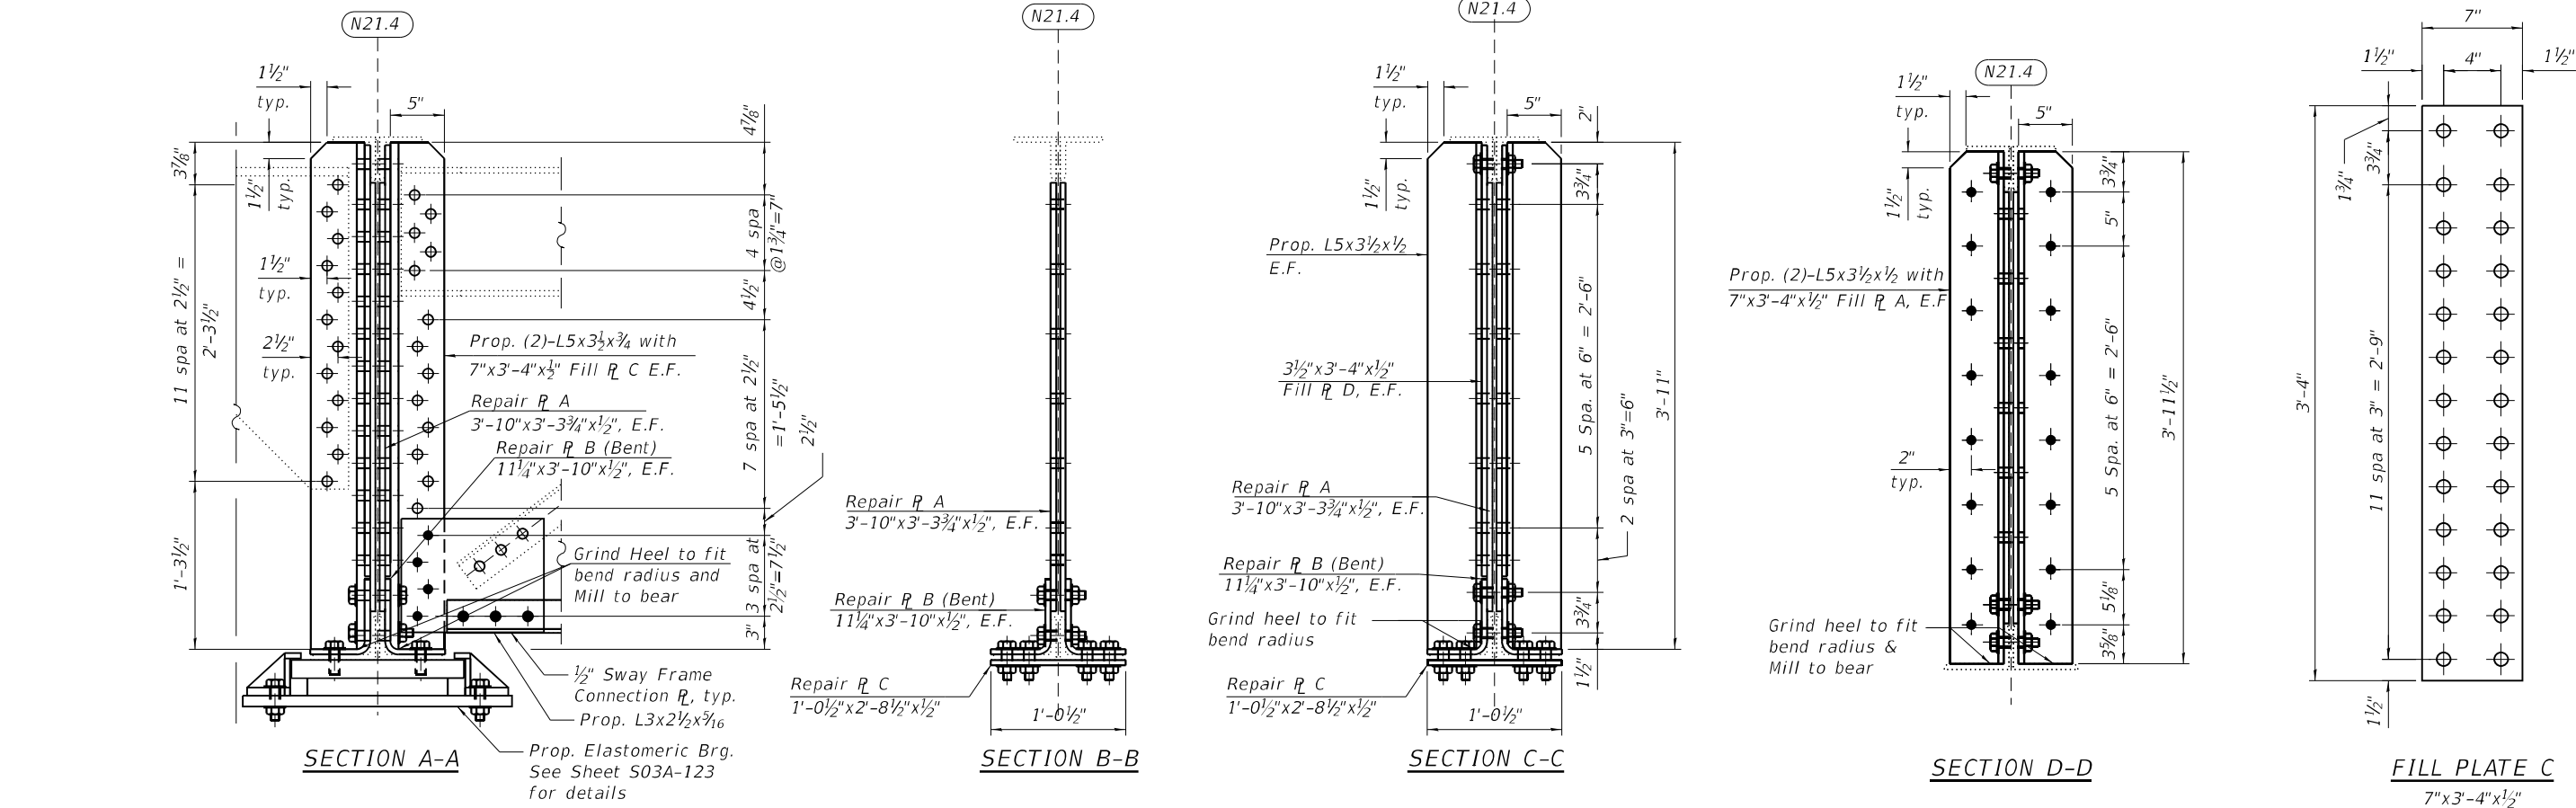

NOTE:
1. For Bill of Material, see Sheet S03A-105.



USER NAME =	DESIGNED - LAB	REVISED -
	CHECKED - MI	REVISED -
PLOT SCALE =	DRAWN - LAB	REVISED -
PLOT DATE =	DATE - 4/29/2024	REVISED -


STATE OF ILLINOIS
DEPARTMENT OF TRANSPORTATION

STRUCTURAL STEEL REPAIRS AT N21.4 (SHT. 2 OF 2)
STRUCTURE NO. 016-0133 (NB)


SHEET S03A-106 OF S03A-148 SHEETS

FAI R.T.E.	SECTION	COUNTY	TOTAL SHEETS	SHEET NO.
90/94	2020-005-BR	COOK	908	434
CONTRACT NO. 62K73				
ILLINOIS FED. AID PROJECT				


MODEL: Default
FILE NAME: P:\2004-825 PTB\95-014 HBM\WO#7 1-90 Various Overlays\Asphalt Ave\Sheet Files\0160133-02K73-S89-Structural Steel Repairs CG2-1.dgn
4/30/2024 3:22:39 PM

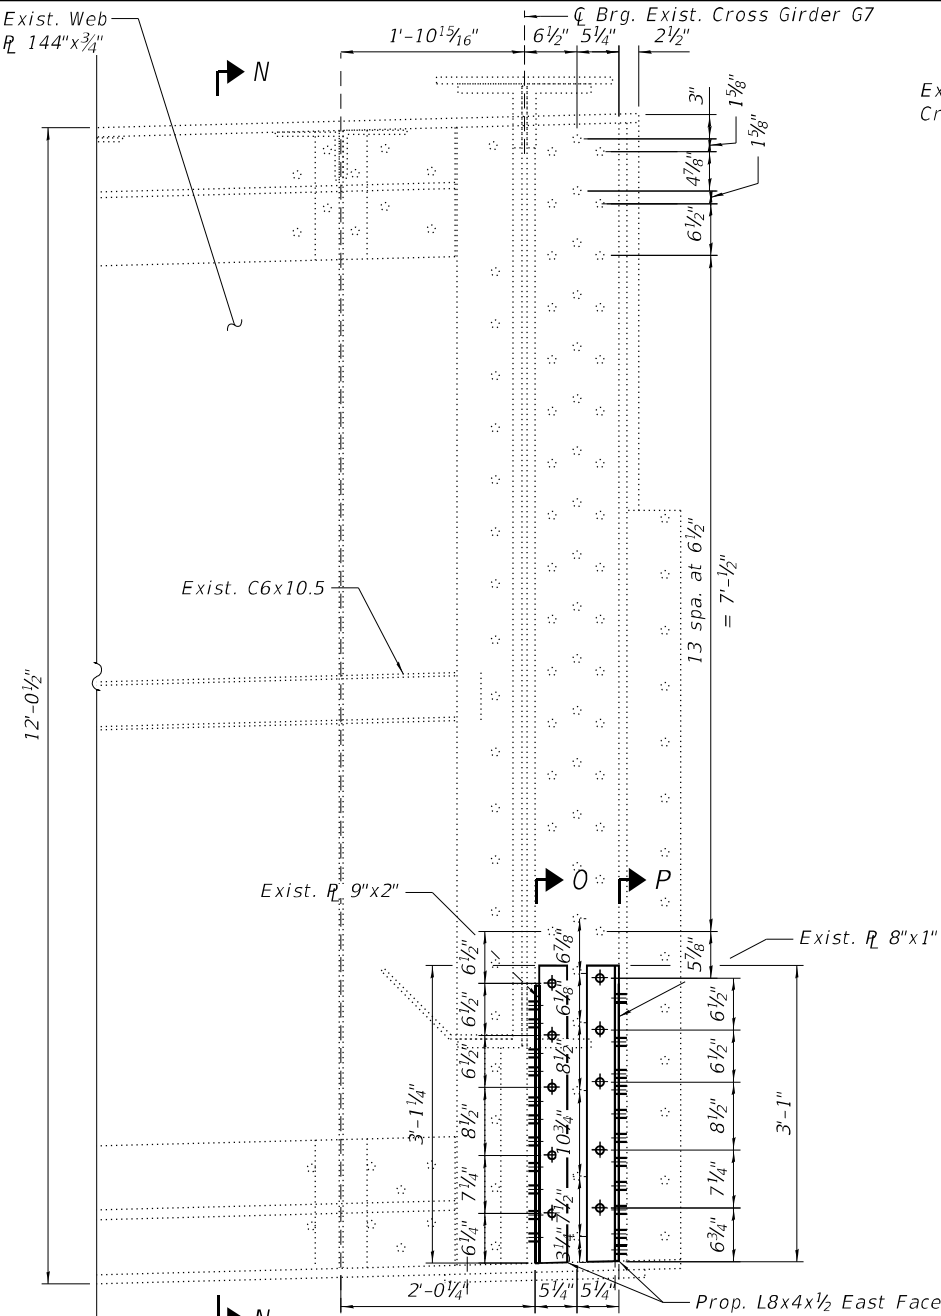

ELEVATION
(Looking East)

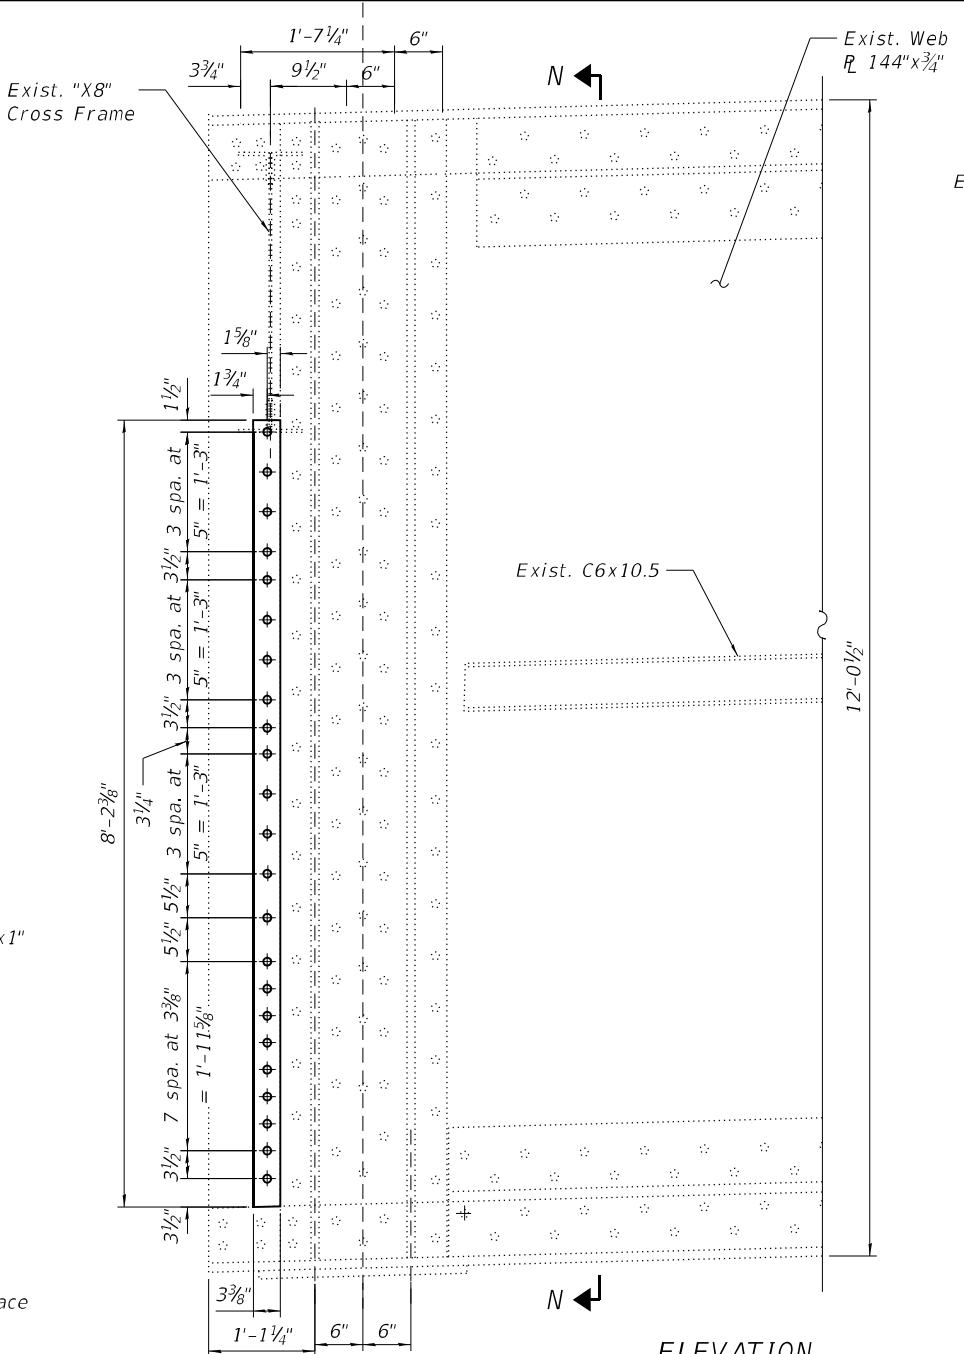

ELEVATION
(Looking East)

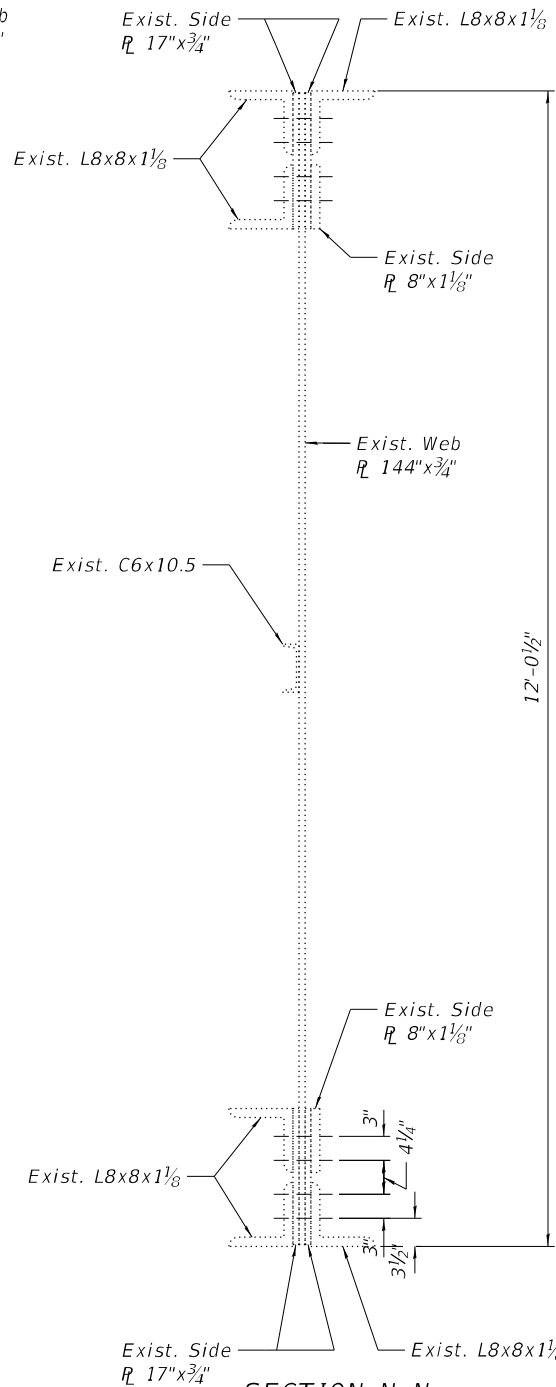

SECTION N-N

BILL OF MATERIAL

ITEM	UNIT	QUANTITY
Structural Steel Repair	Pound	300


LEGEND

- Field drill holes in new steel using existing steel as a template
- Shop drill holes in new steel. Use new steel as template to field drill holes in existing steel.


NOTE:

- For Cross Frame replacement, see Sheet S03A-115.


*Grind L-shape angle to match existing WT-shape angle

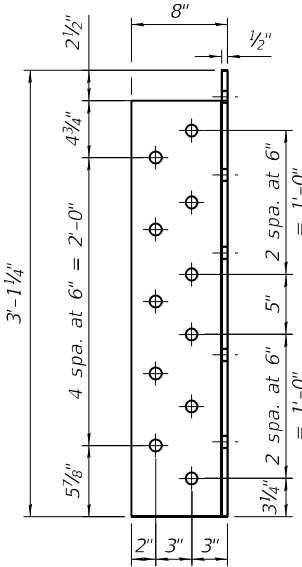


SECTION O-O

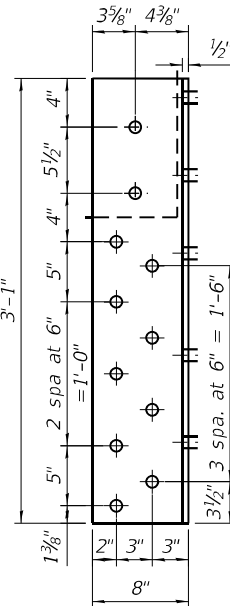

SECTION P-P

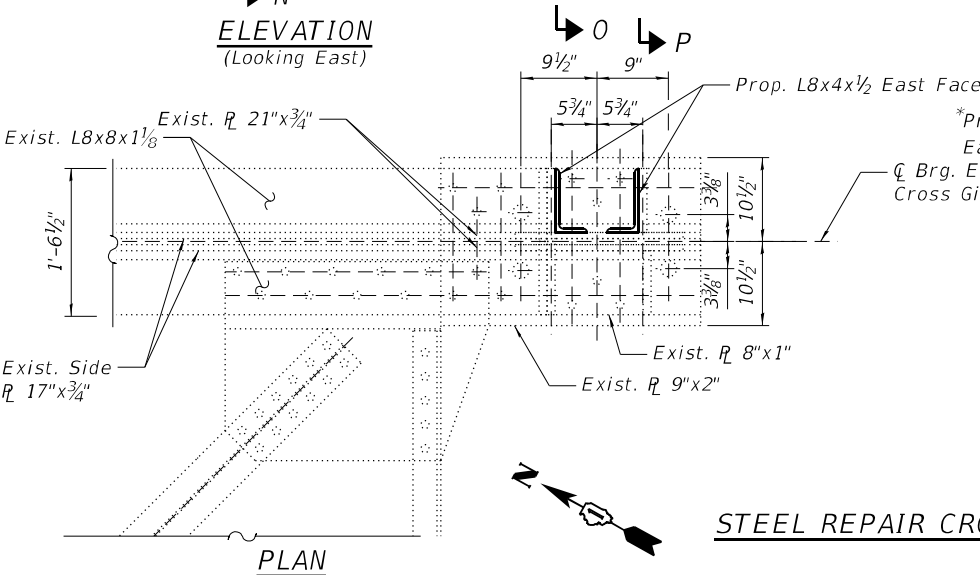

PLAN

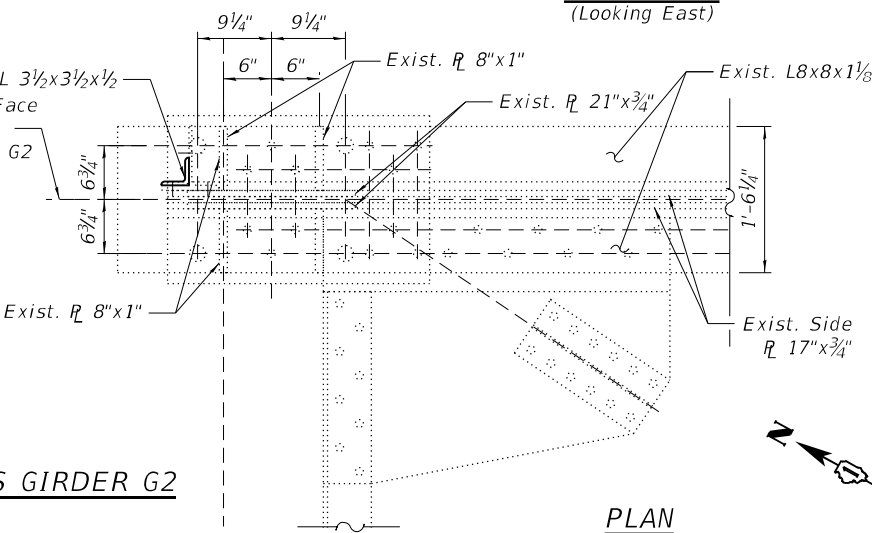

PLAN

STEEL REPAIR CROSS GIRDER G2



USER NAME =	DESIGNED - JJS, EN	REVISED -
PLOT SCALE =	CHECKED - MI	REVISED -
PLOT DATE =	DRAWN - JJS, EN	REVISED -
	DATE - 4/29/2024	REVISED -


STATE OF ILLINOIS
DEPARTMENT OF TRANSPORTATION

STRUCTURAL STEEL REPAIRS AT G2
STRUCTURE NO. 016-0133 (NB)


SHEET S03A-107 OF S03A-148 SHEETS

FA.I. RTE.	SECTION	COUNTY	TOTAL SHEETS	SHEET NO.
90/94	2020-005-BR	COOK	908	435
CONTRACT NO. 62K73				
ILLINOIS FED. AID PROJECT				


MODEL: Default
FILE NAME: P:\2004-825 PTB\95-014 HBM\WO#7 I-90 Various Overlays\Asfland Ave\Sheet Files\0160133-62K7-589D-Structural Steel Repairs G2A_G2B.dgn
5/1/2024 8:25:11 AM

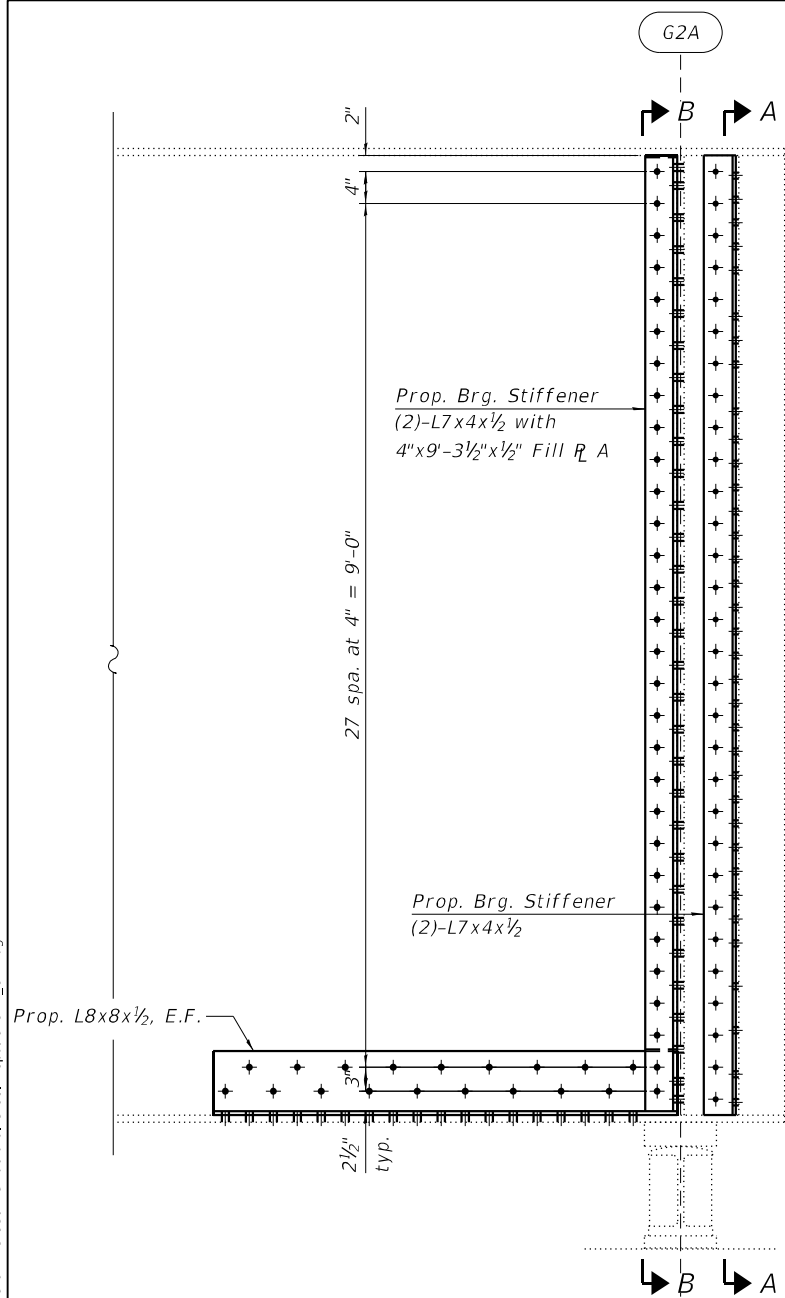


STEEL REPAIR CROSS GIRDER G2A - ELEVATION
(Looking North)

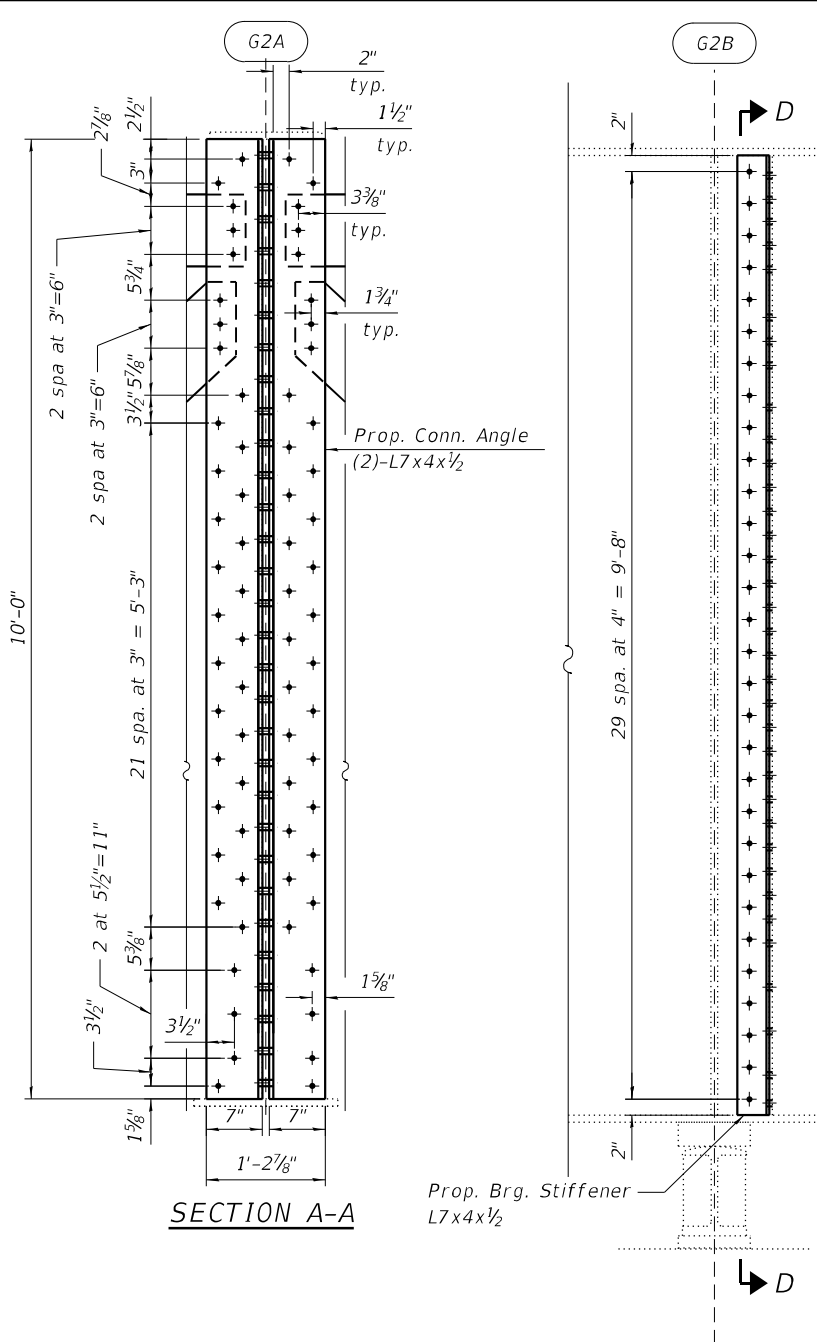


STEEL REPAIR CROSS GIRDER G2B - ELEVATION
(Looking North)

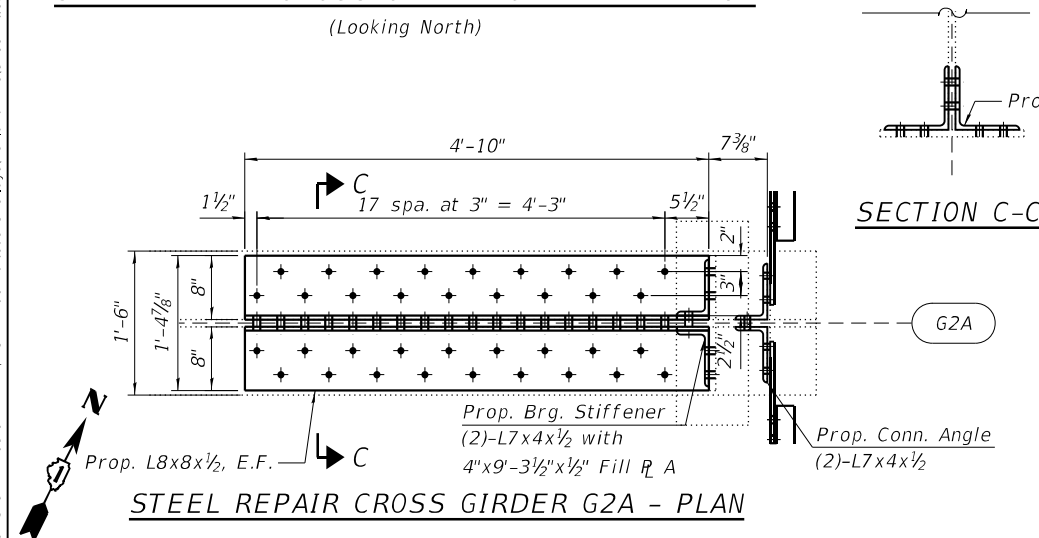


STEEL REPAIR CROSS GIRDER G2A - PLAN

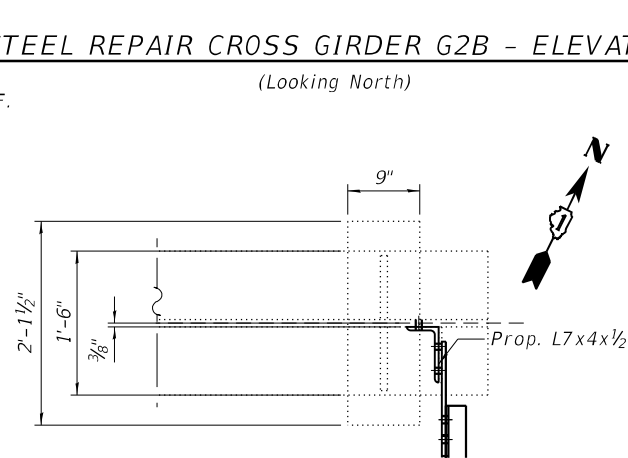

STEEL REPAIR CROSS GIRDER G2B - PLAN

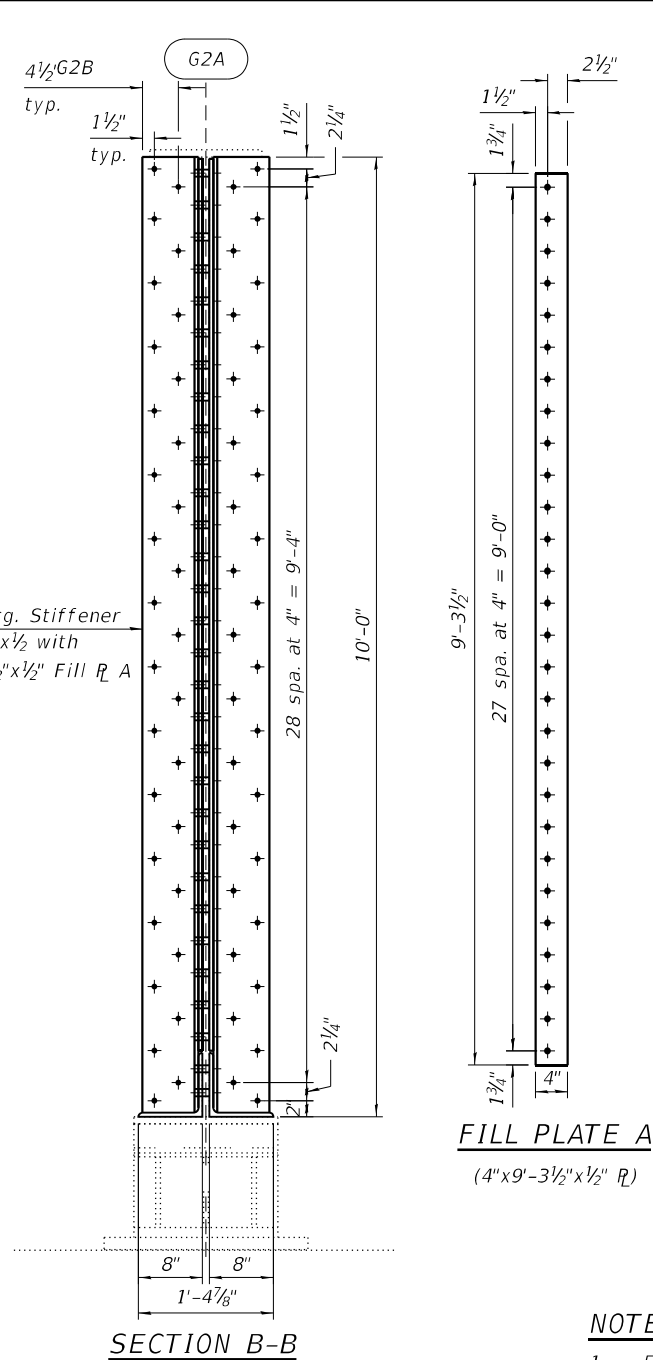

SECTION B-B

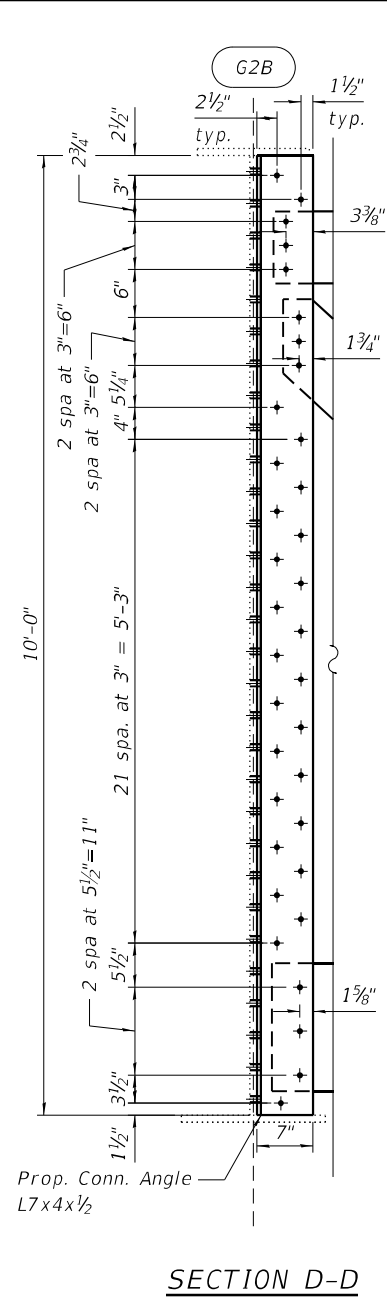

SECTION D-D

FILL PLATE A
(4"x9'-3 1/2"x1/2" R)

NOTE:

1. For Cross Frame replacement, see Sheet S03A-115.

SUGGESTED CONSTRUCTION SEQUENCE FOR STRINGER REPAIR:

- Remove existing intermediate transverse stiffeners at the proposed location indicated in the "Steel Repair Cross Girder G2A - Elevation" and "Steel Repair Cross Girder G2B - Elevation" and clean/paint newly exposed faces of stringer web according to the Special Provision for "Cleaning and Painting Contact Surface Areas of Existing Steel Structures".
- Install proposed Fill Plate A at the prop. location indicated in the "Steel Repair Cross Girder G2B - Elevation".
- Construct templates for location of existing rivets, bolts and fabrication of fill and repair plates.
- Install proposed angles as indicated in the Plans.

BILL OF MATERIAL




ITEM	UNIT	QUANTITY
Structural Steel Repair	Pound	1,460

BILL OF MATERIAL

ITEM	UNIT	QUANTITY
Structural Steel Repair	Pound	210

LEGEND

- Field drill holes in new steel using existing steel as a template
- Shop drill holes in new steel. Use new steel as template to field drill holes in existing steel.

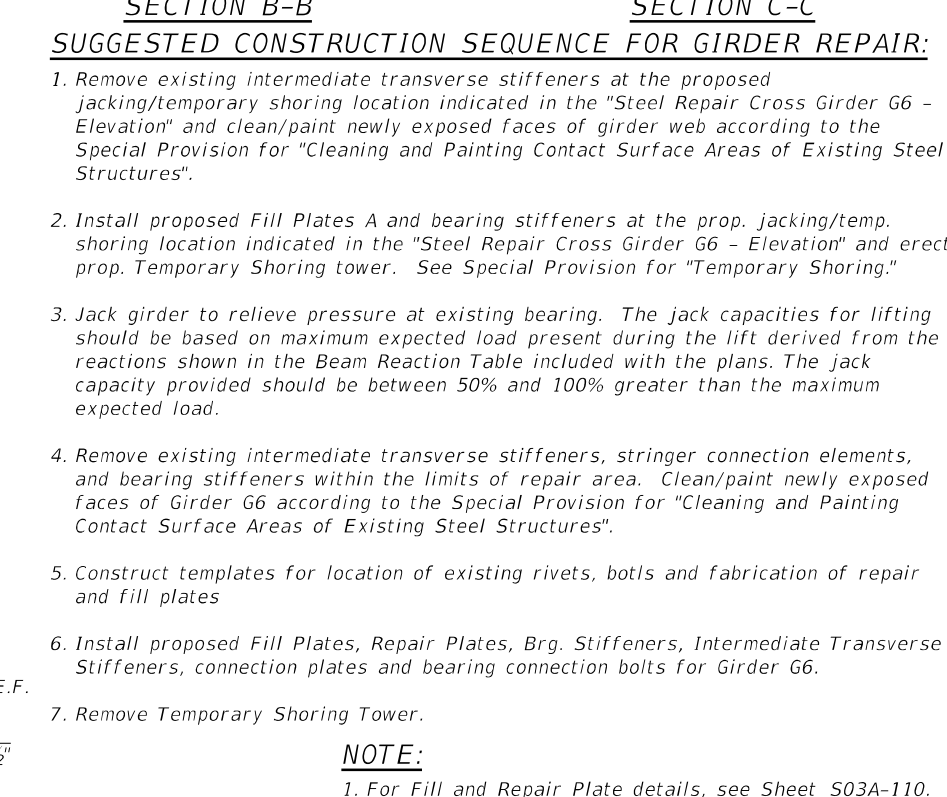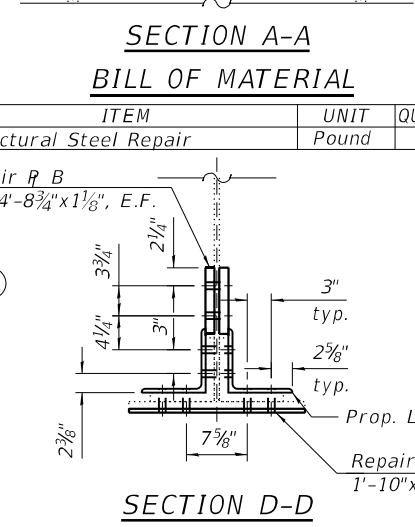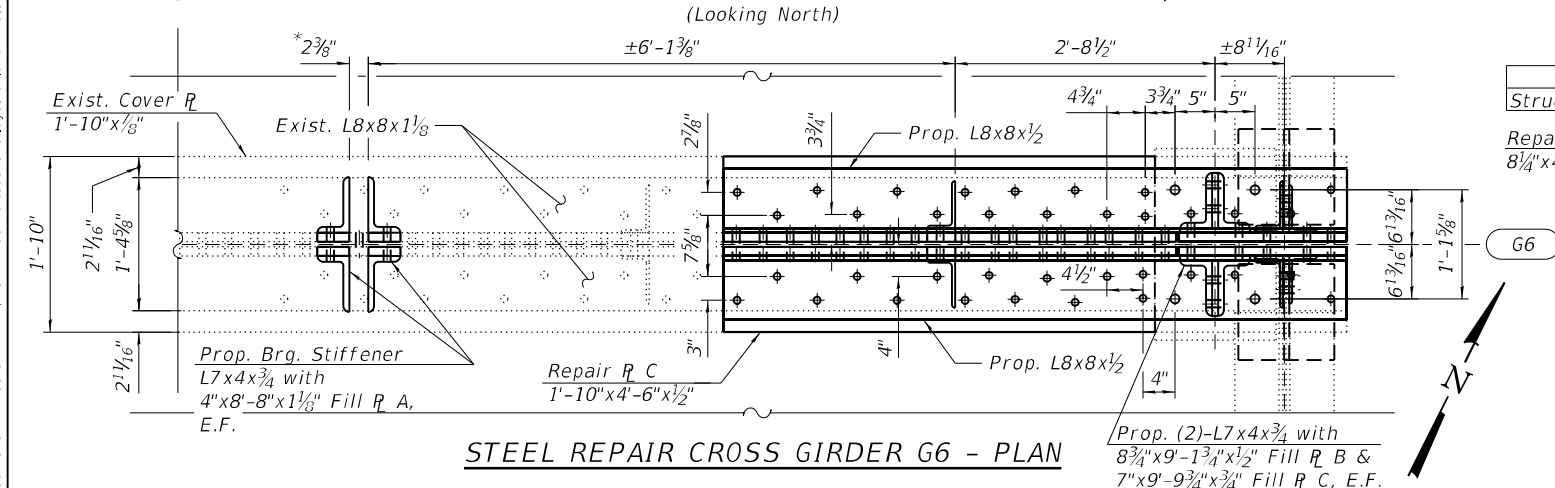

Repair R B
8 1/4" x 4' - 8 3/4" x 1 1/8", E.F.

USER NAME =	DESIGNED - JJS, EN	REVISED -
	CHECKED - MI	REVISED -
PLOT SCALE =	DRAWN - JJS, EN	REVISED -
PLOT DATE =	DATE - 4/29/2024	REVISED -

STATE OF ILLINOIS
DEPARTMENT OF TRANSPORTATION

STRUCTURAL STEEL REPAIRS AT G6 (SHT. 1 OF 2)
STRUCTURE NO. 016-0133 (NB)

F.A.I. RTE.	SECTION	COUNTY	TOTAL SHEETS	SHEET NO.
90/94	2020-005-BR	COOK	908	437
		CONTRACT NO. 62K73		
ILLINOIS		FED. AID PROJECT		

MODEL: Default
FILE NAME: P:\2004-825 PTB\95-014 HBM\WO#7 190 Various Overlays\Asfland Ave\Sheet Files\0160133-013-02K7-592A-Structural Steel Repairs CG7-1.dgn
4/30/2024 3:22:53 PM



USER NAME =	DESIGNED - LAB	REVISED -
	CHECKED - MI	REVISED -
PLOT SCALE =	DRAWN - LAB	REVISED -
PLOT DATE =	DATE - 4/29/2024	REVISED -


STATE OF ILLINOIS
DEPARTMENT OF TRANSPORTATION

STRUCTURAL STEEL REPAIRS AT G7
STRUCTURE NO. 016-0133 (NB)

SHEET S03A-111 OF S03A-148 SHEETS


BILL OF MATERIAL

ITEM	UNIT	QUANTITY
Structural Steel Repair	Pound	500

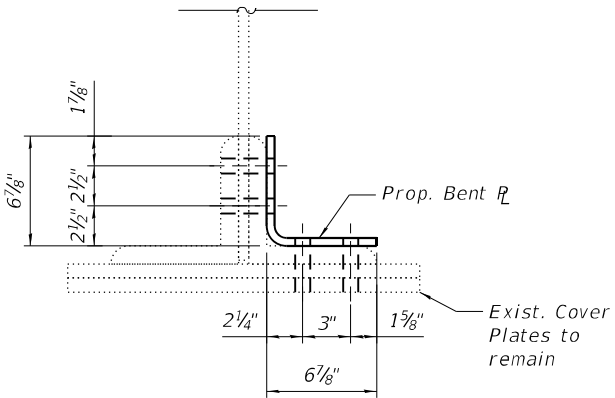

SECTION A-A

(Looking East)

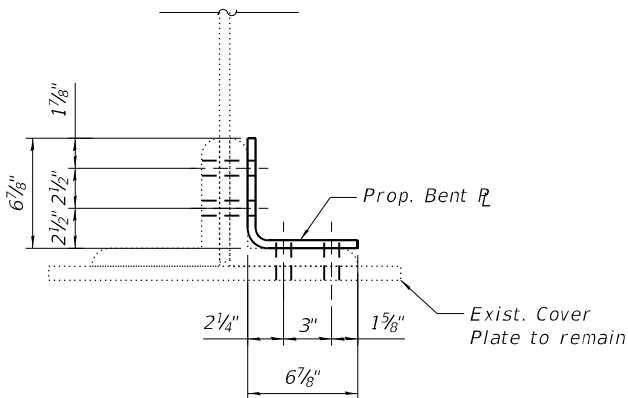


SECTION B-B

(Looking East)


NOTES:

- For N18.5 thru N18.7 repairs and associated Suggested Construction Sequence, see Sheet S03A-088 thru S03A-091.
- All bolts in Girder G7 shall be 1" diameter in 1 1/16" holes.

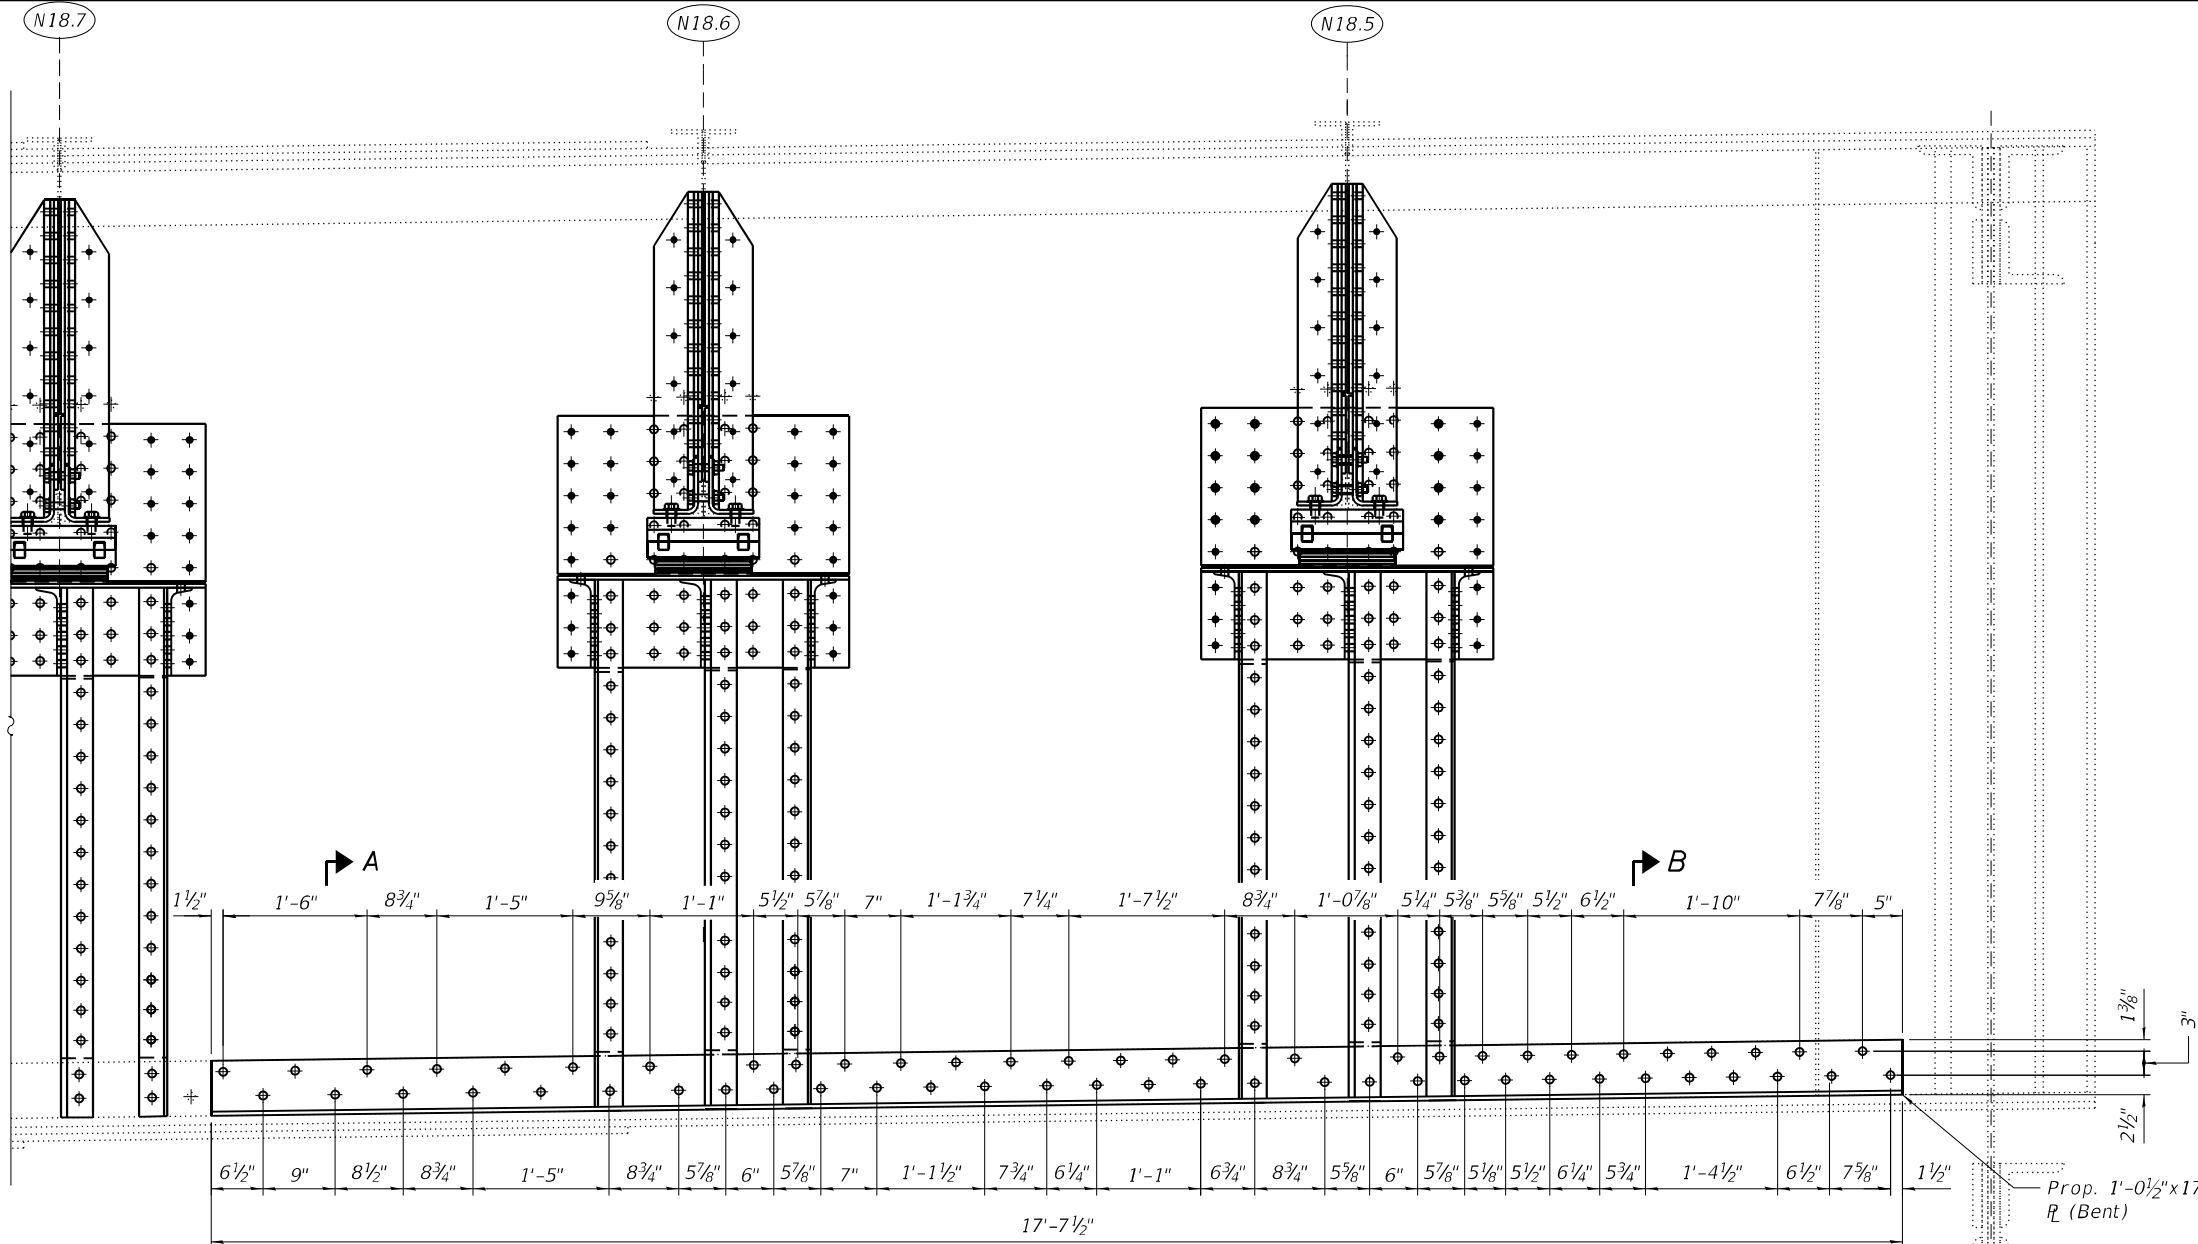


GIRDER G7 - ELEVATION

(Looking North)

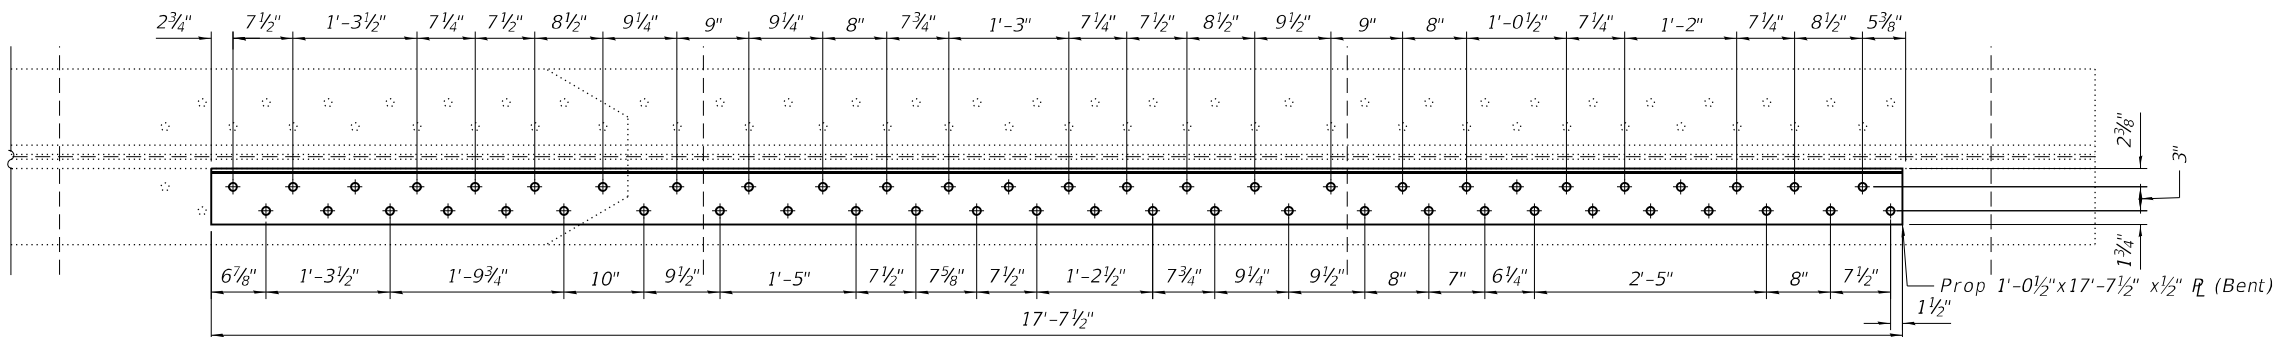


GIRDER G7 - BOTTOM FLANGE PLAN


MODEL: Default
FILE NAME: P:\2004-825 PTB\195-014 HBM\WO#7 190 Various Overlays\Asf\land Ave\Sheet Files\0160133-02K73-592-Structural Steel Repairs CG9-1.dgn
7/2/2024 3:38:49 PM

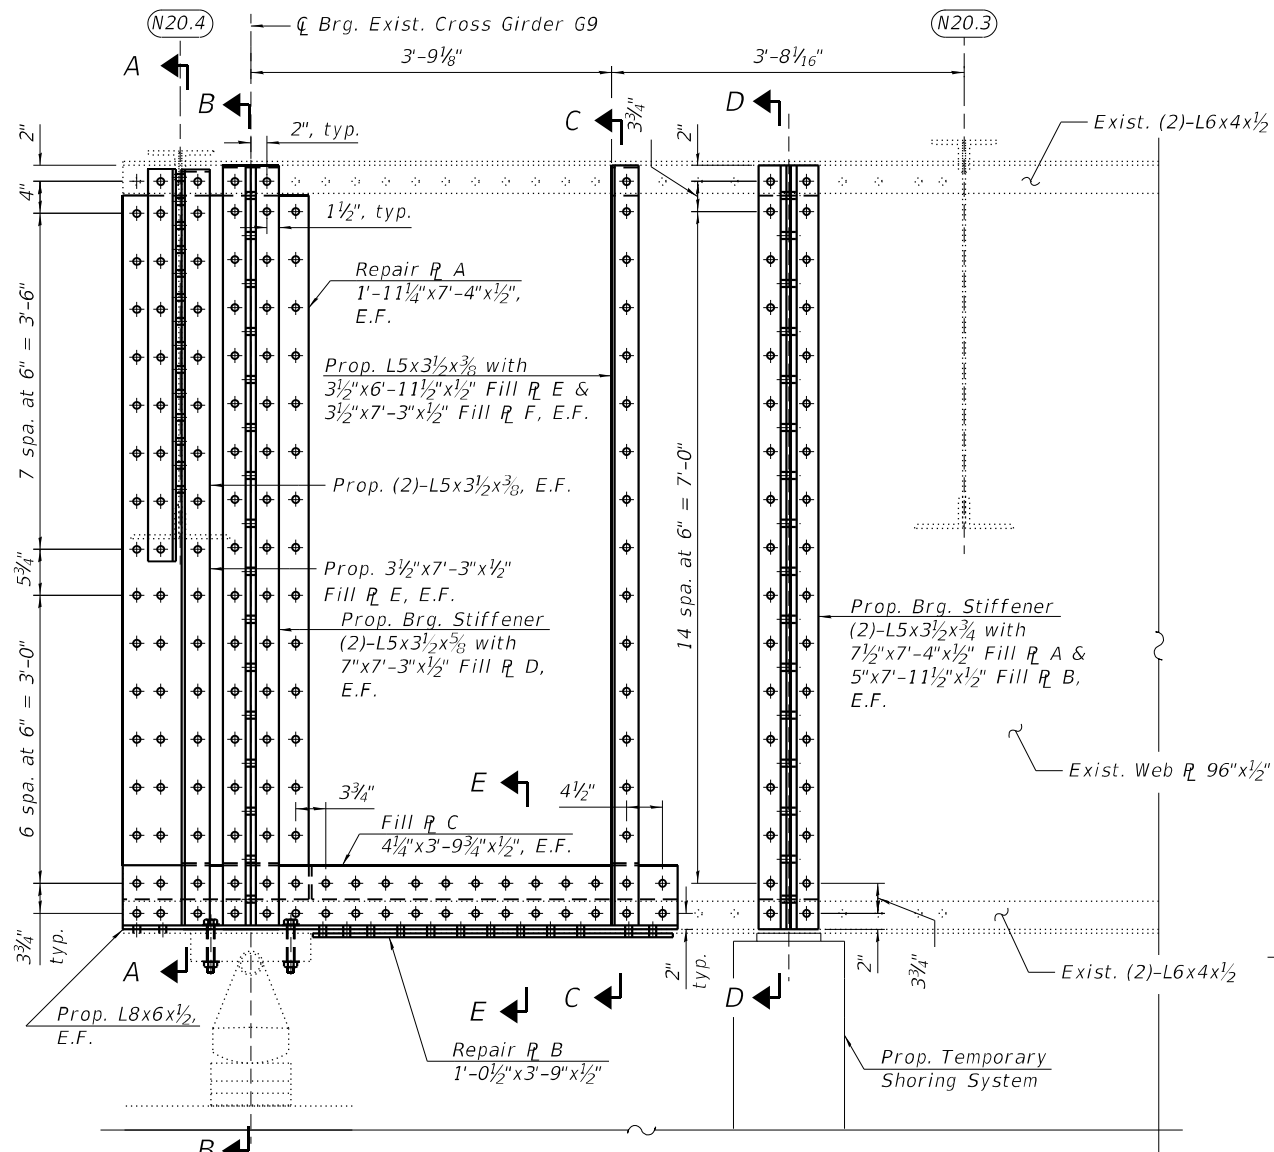

STEEL REPAIR CROSS GIRDER G9 - ELEVATION
(Looking North)

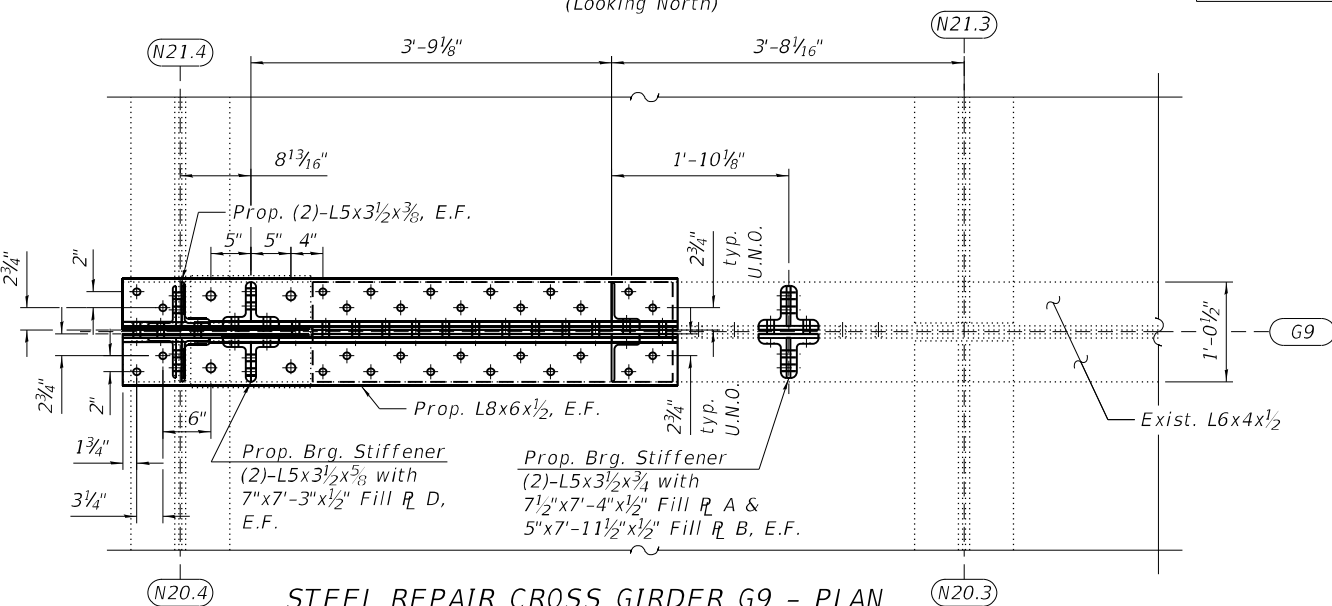


STEEL REPAIR CROSS GIRDER G9 - PLAN

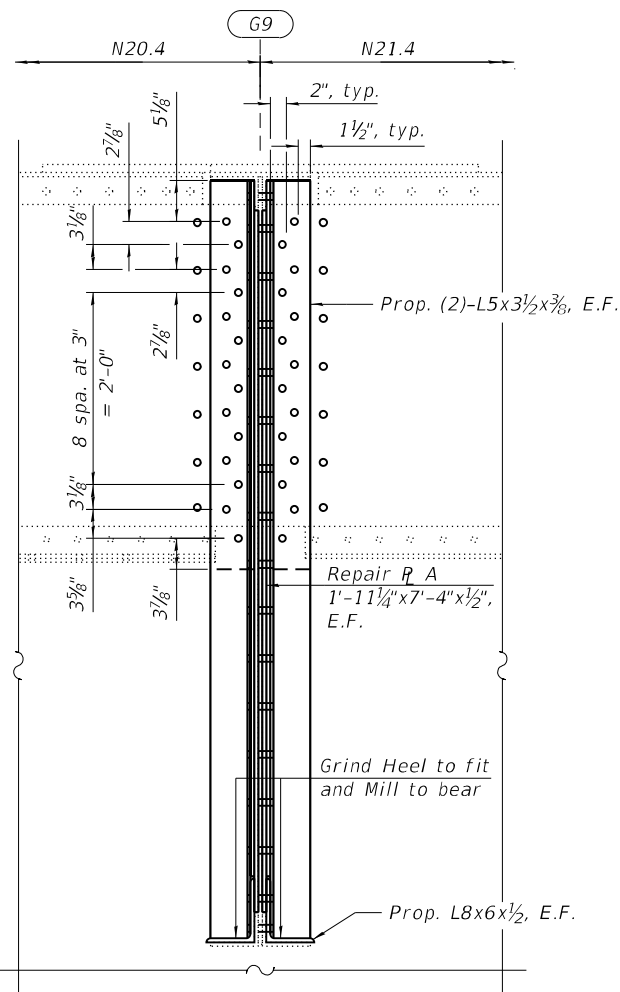

SECTION A-A

BILL OF MATERIAL

ITEM	UNIT	QUANTITY
Structural Steel Repair	Pound	3,380

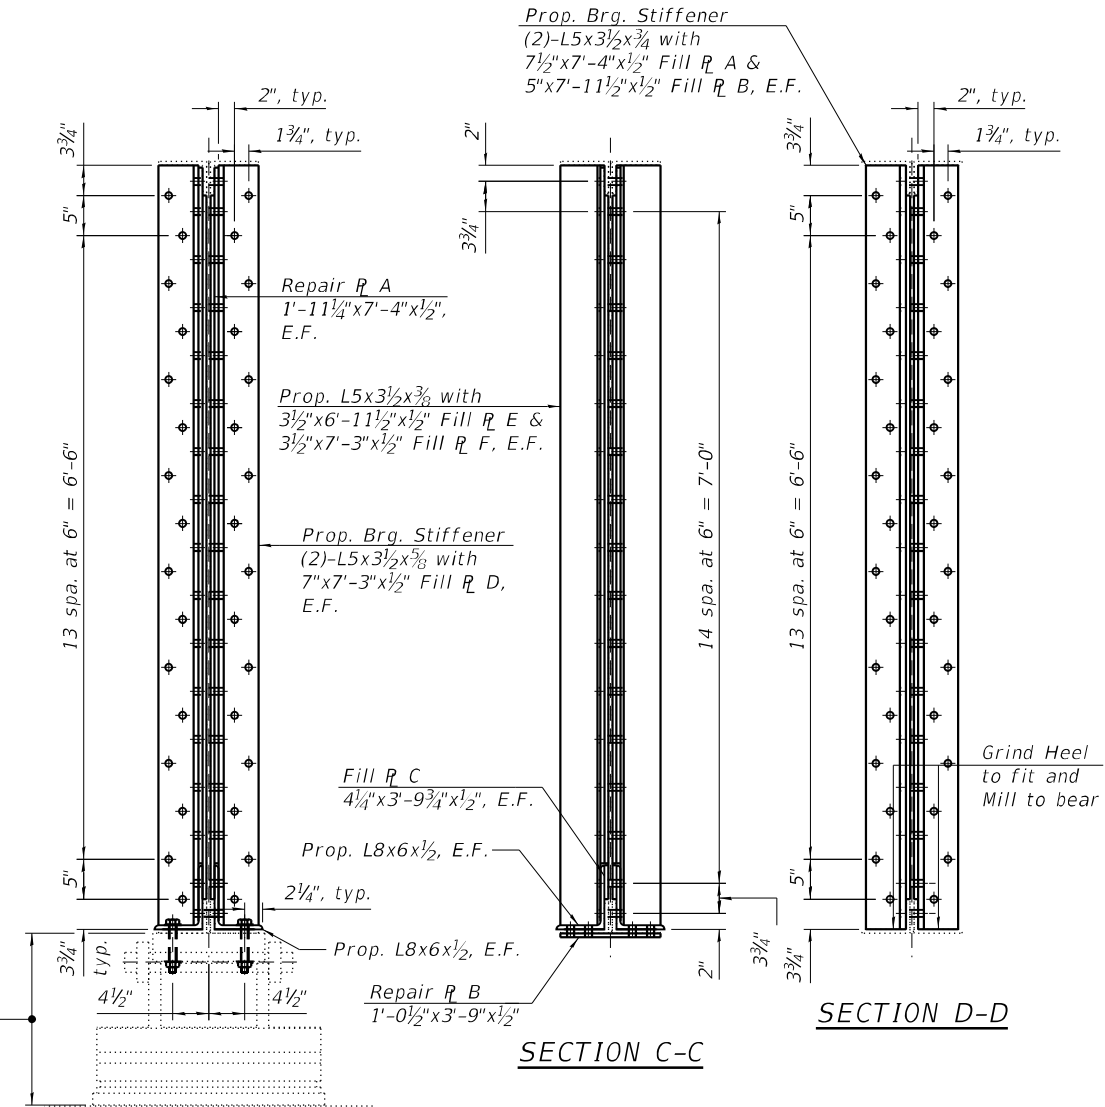

SECTION B-B

SUGGESTED CONSTRUCTION SEQUENCE FOR GIRDER REPAIR:

1. Clean/paint faces of girder web and flanges at the proposed jacking/temp. shoring location indicated in the "Steel Repair Cross Girder G9 - Elevation" according to the Special Provision for "Cleaning and Painting Contact Surface Areas of Existing Steel Structures".
2. Install proposed Fill Plate A, Fill Plate B and bearing stiffeners at the prop. jacking/temp. shoring location indicated in the "Steel Repair Cross Girder G9 - Elevation" and erect prop. Temporary Shoring tower. See Special Provision for "Temporary Shoring".
3. Jack girder to relieve pressure at existing bearing. The jack capacities for lifting should be based on maximum expected load present during the lift derived from the reactions shown in the Beam Reaction Table included with the plans. The jack capacity provided should be between 50% and 100% greater than the maximum expected load.
4. Remove existing intermediate transverse stiffeners, stringer connection elements, and bearing stiffeners within the limits of repair area. Clean/paint newly exposed faces of Girder G9 according to the Special Provision for "Cleaning and Painting Contact Surface Areas of Existing Steel Structures".
5. Construct templates for location of existing rivets, bolts and fabrication of fill and repair plates.
6. Install proposed Fill Plates, Repair Plates, Brg. Stiffeners, Intermediate Transverse Stiffeners, connection plates and bearing connection bolts for Girder G9.
7. Remove Temporary Shoring Tower.

NOTE:

1. For Fill and Repair Plate details, see Sheet S03A-113.

MODEL: Default
FILE NAME: P:\2004-825 PTB\95-014 HBM\WO#7 1-90 Various Overlays\Ashland Ave\Sheet Files\0160133-62K73-S03A-Structural Steel Repairs CG9-2.dgn
4/30/2024 3:23:01 PM











USER NAME	=	DESIGNED -	JJS	REVISED -	
		CHECKED -	MI	REVISED -	
PLOT SCALE	=	DRAWN -	JJS	REVISED -	
PLOT DATE	=	DATE -	4/29/2024	REVISED -	

STATE OF ILLINOIS
DEPARTMENT OF TRANSPORTATION

STRUCTURAL STEEL REPAIRS AT G9 (SHT. 2 OF 2)
STRUCTURE NO. 016-0133 (NB)


SHEET S03A-113 OF S03A-148 SHEETS

F.A.I. RTE.	SECTION	COUNTY	TOTAL SHEETS	SHEET NO.
90/94	2020-005-BR	COOK	908	441
CONTRACT NO. 62K73				
ILLINOIS		FED. AID PROJECT		

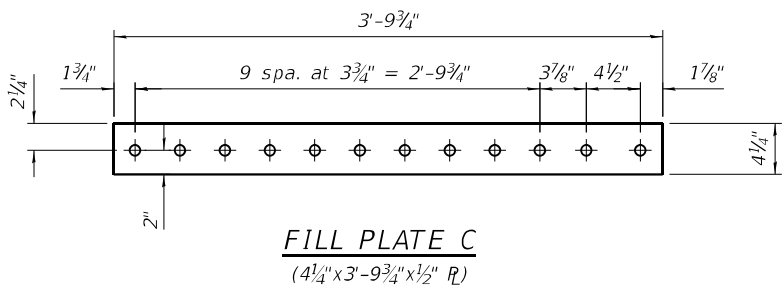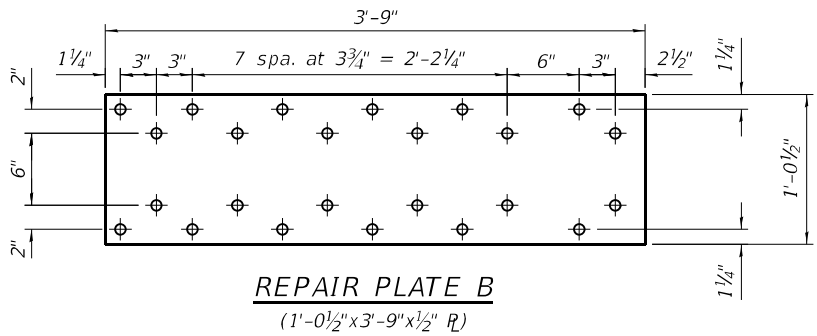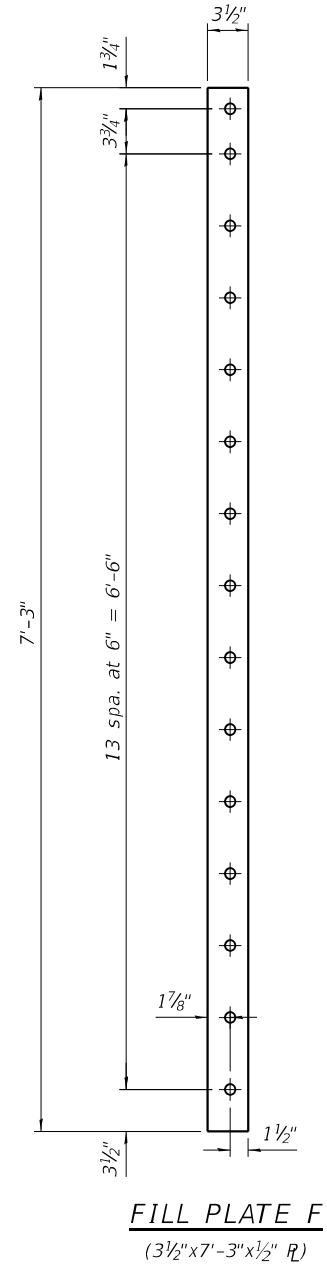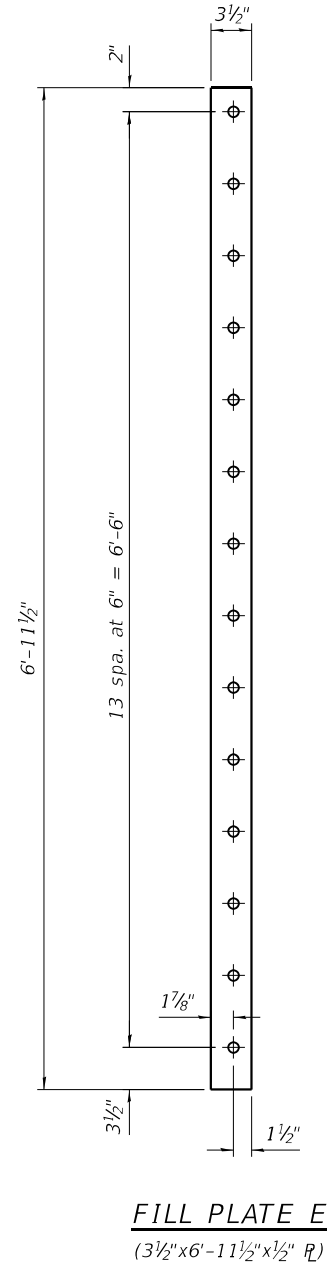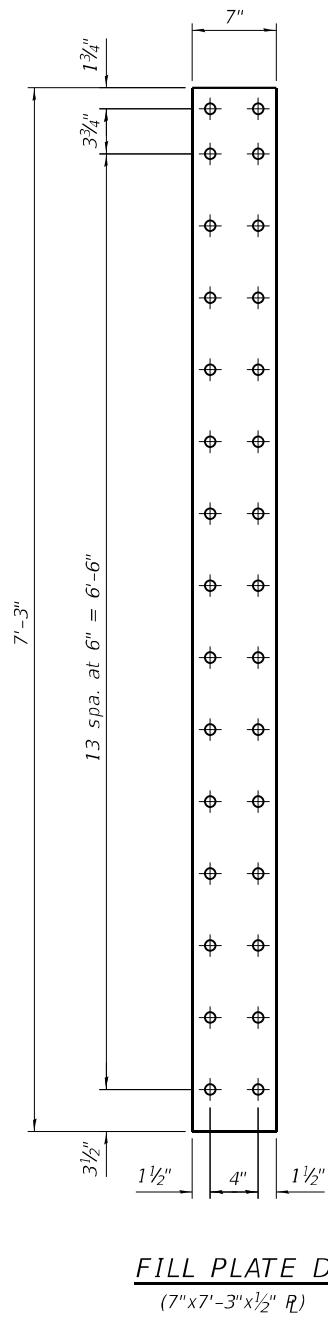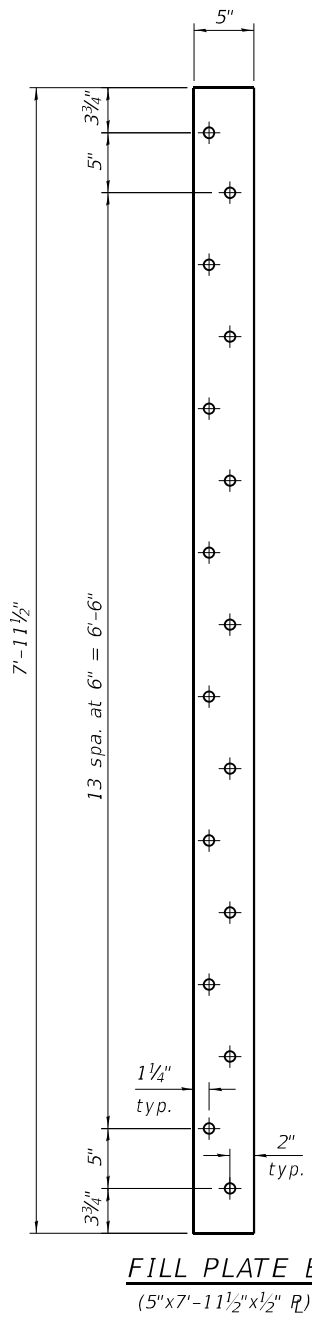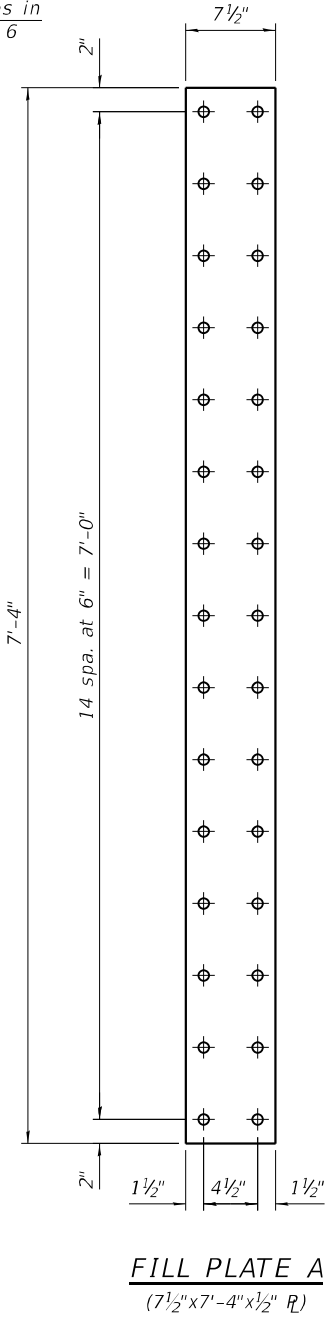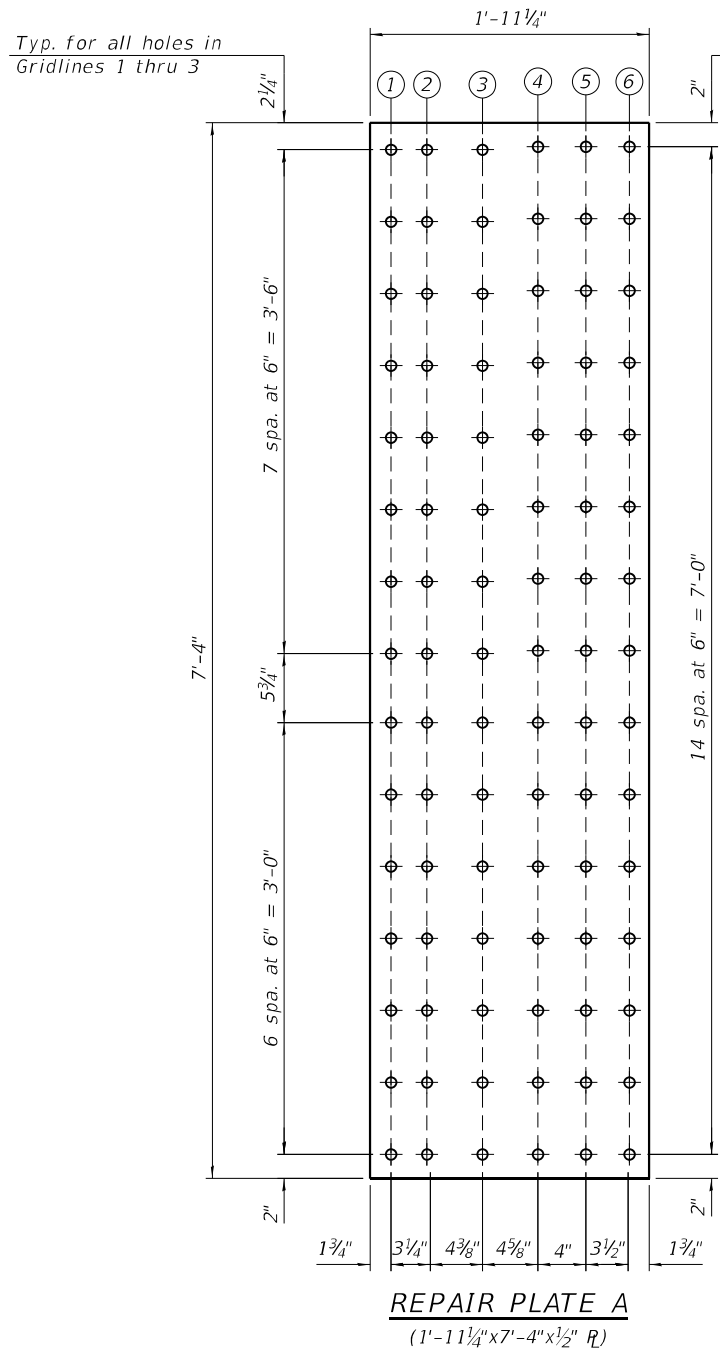


NOTE:
1. For Bill of Material, see Sheet S03A-113.


MODEL: Default
FILE NAME: P:\2004-825 PTB\95-014 HBM\WO#7 1-90 Various Overlays\Ashland Ave\Sheet Files\0160133-02K73-503-Structural Steel Repairs 12.dgn
4/30/2024 3:23:07 PM

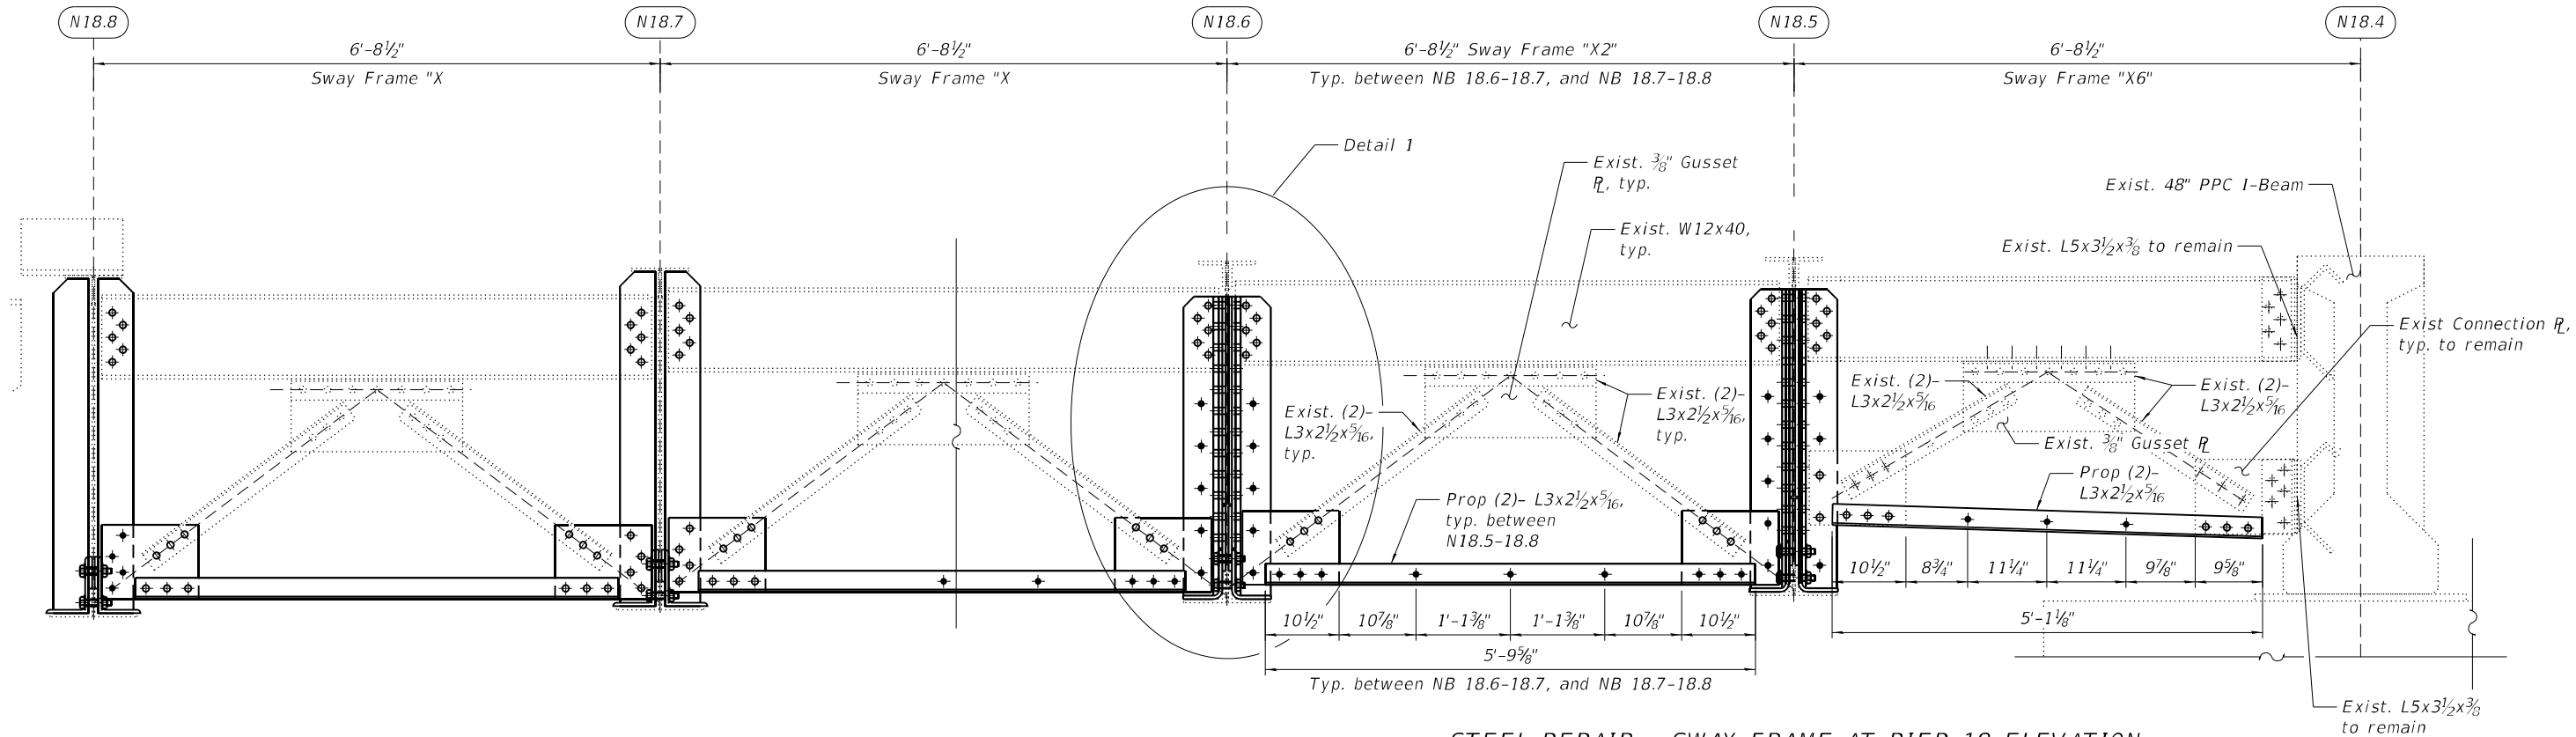

STEEL REPAIR - SWAY FRAME AT PIER 18 ELEVATION
(Looking North)

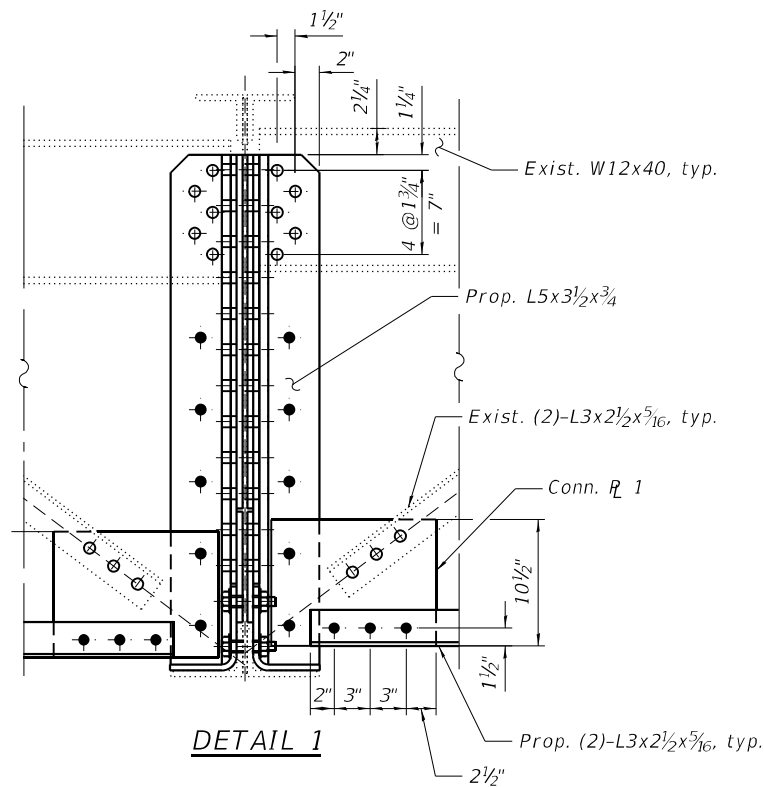

DETAIL 1

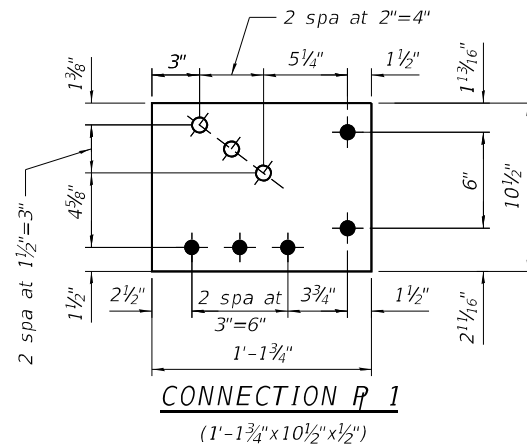

CONNECTION R 1
(1'-1 3/4" x 10 1/2" x 1 1/2")

BILL OF MATERIAL


ITEM	UNIT	QUANTITY
Structural Steel Repair	Pound	470

NOTES:

- For Beam end repairs at N18.5 thru N18.8, see Sheets S03A-088 thru S03A-093.

LEGEND

- Field drill holes in new steel using existing steel as a template
- Shop drill holes in new steel. Use new steel as template to field drill holes in existing steel.

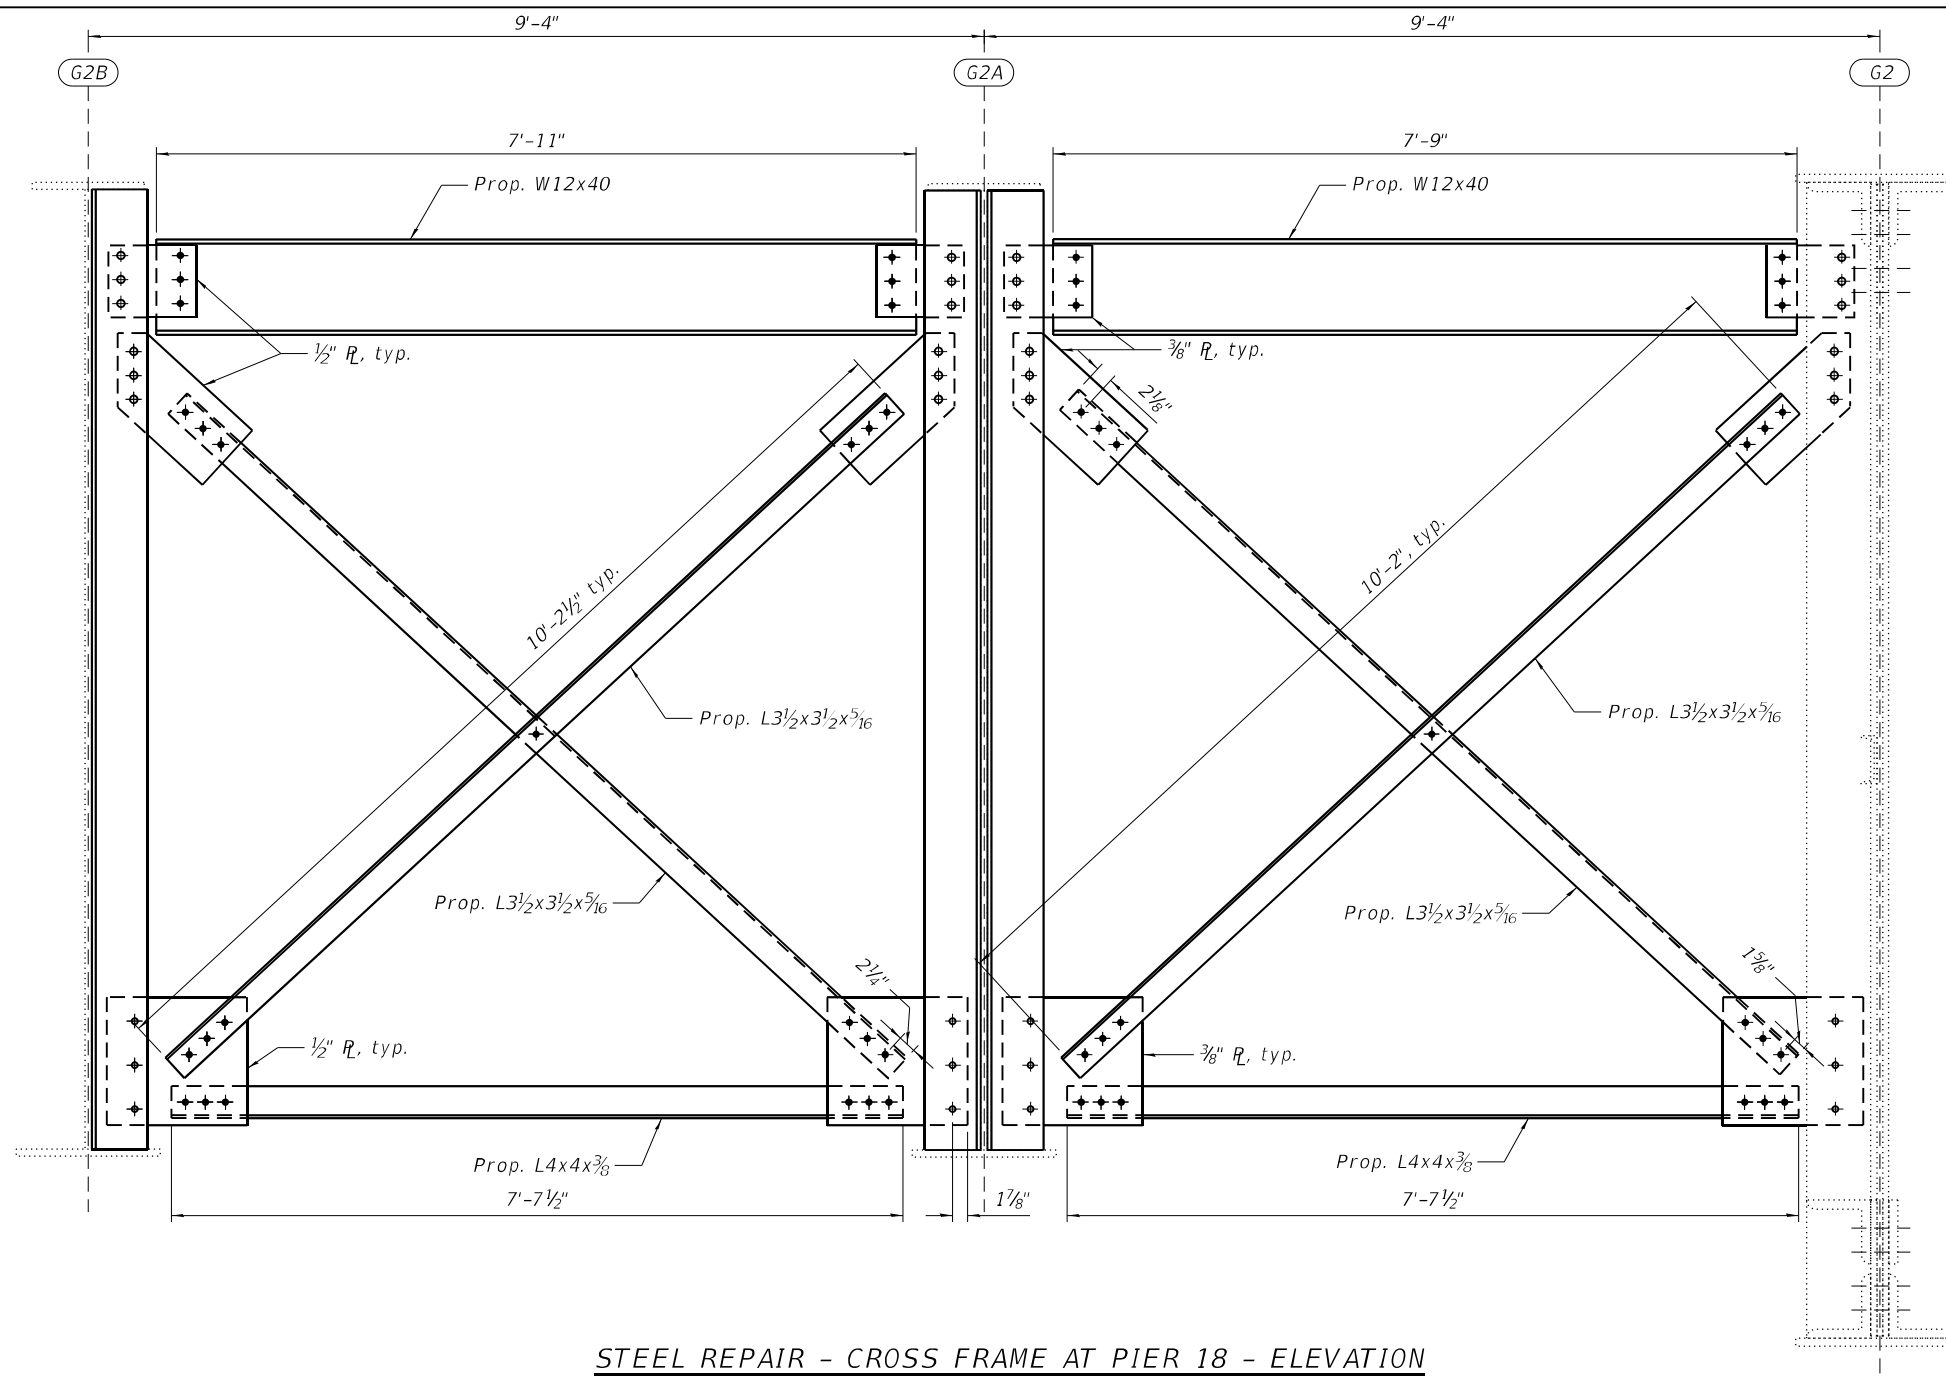


STEEL REPAIR - CROSS FRAME AT PIER 18 - ELEVATION
(Looking South)

NOTE:


1. For Girder G2, G2A and G2B repairs, see Sheets S03A-107 and S03A-108.

* 2 1/8" at G2A West Face
 ** 2 1/4" at G2A East Face; 1 5/8" at G2 East Face
 *** 1 7/8" at G2A East Face

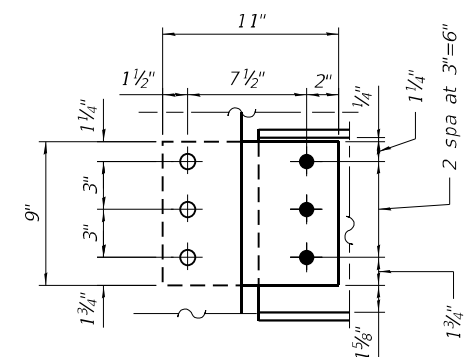


W12x40 CONNECTION PLATE
(1'-4"x1'-5 1/2"x1/2" PL)

<u>BILL OF MATERIAL</u>		
ITEM	UNIT	QUANTITY
Structural Steel Repair	Pound	1,500

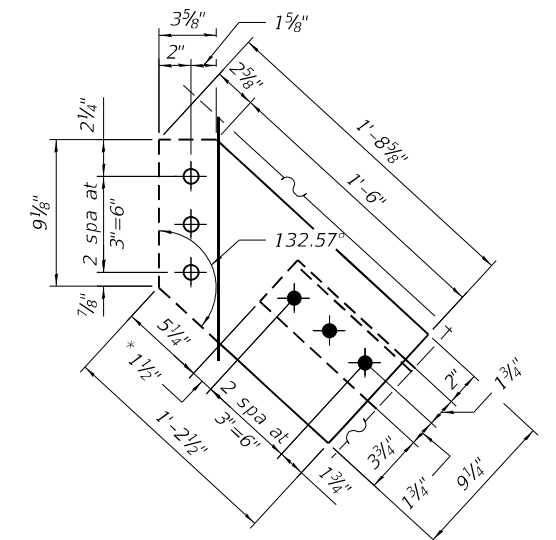

TOP ANGLE CONNECTION PLATE

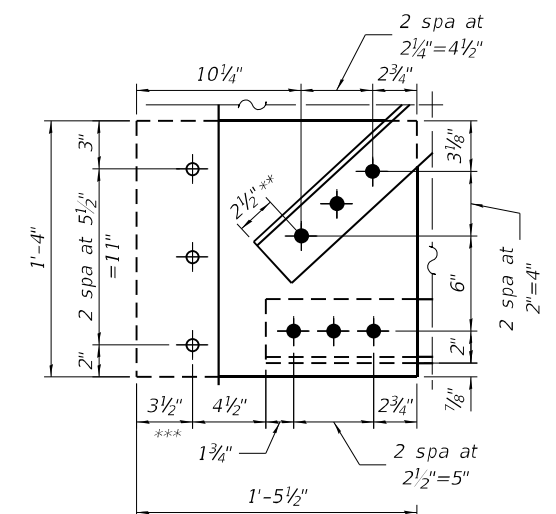


BOTTOM ANGLE CONNECTION PLATE
(1'-4" x 1'-5½" x ½" PL)

LEGEND

- *Field drill holes in new steel using existing steel as a template*
- *Shop drill holes in new steel. Use new steel as template to field drill holes in existing steel.*

ROUTE NO.	SECTION	COUNTY	TOTAL SHEETS	SHEET NO.
FA12	05053-1H	COOK	136	36
STA.	TO STA.			
PRO. NO. DET. NO. 1	SHEET NO.		PROJECT 15-01-2(6)	

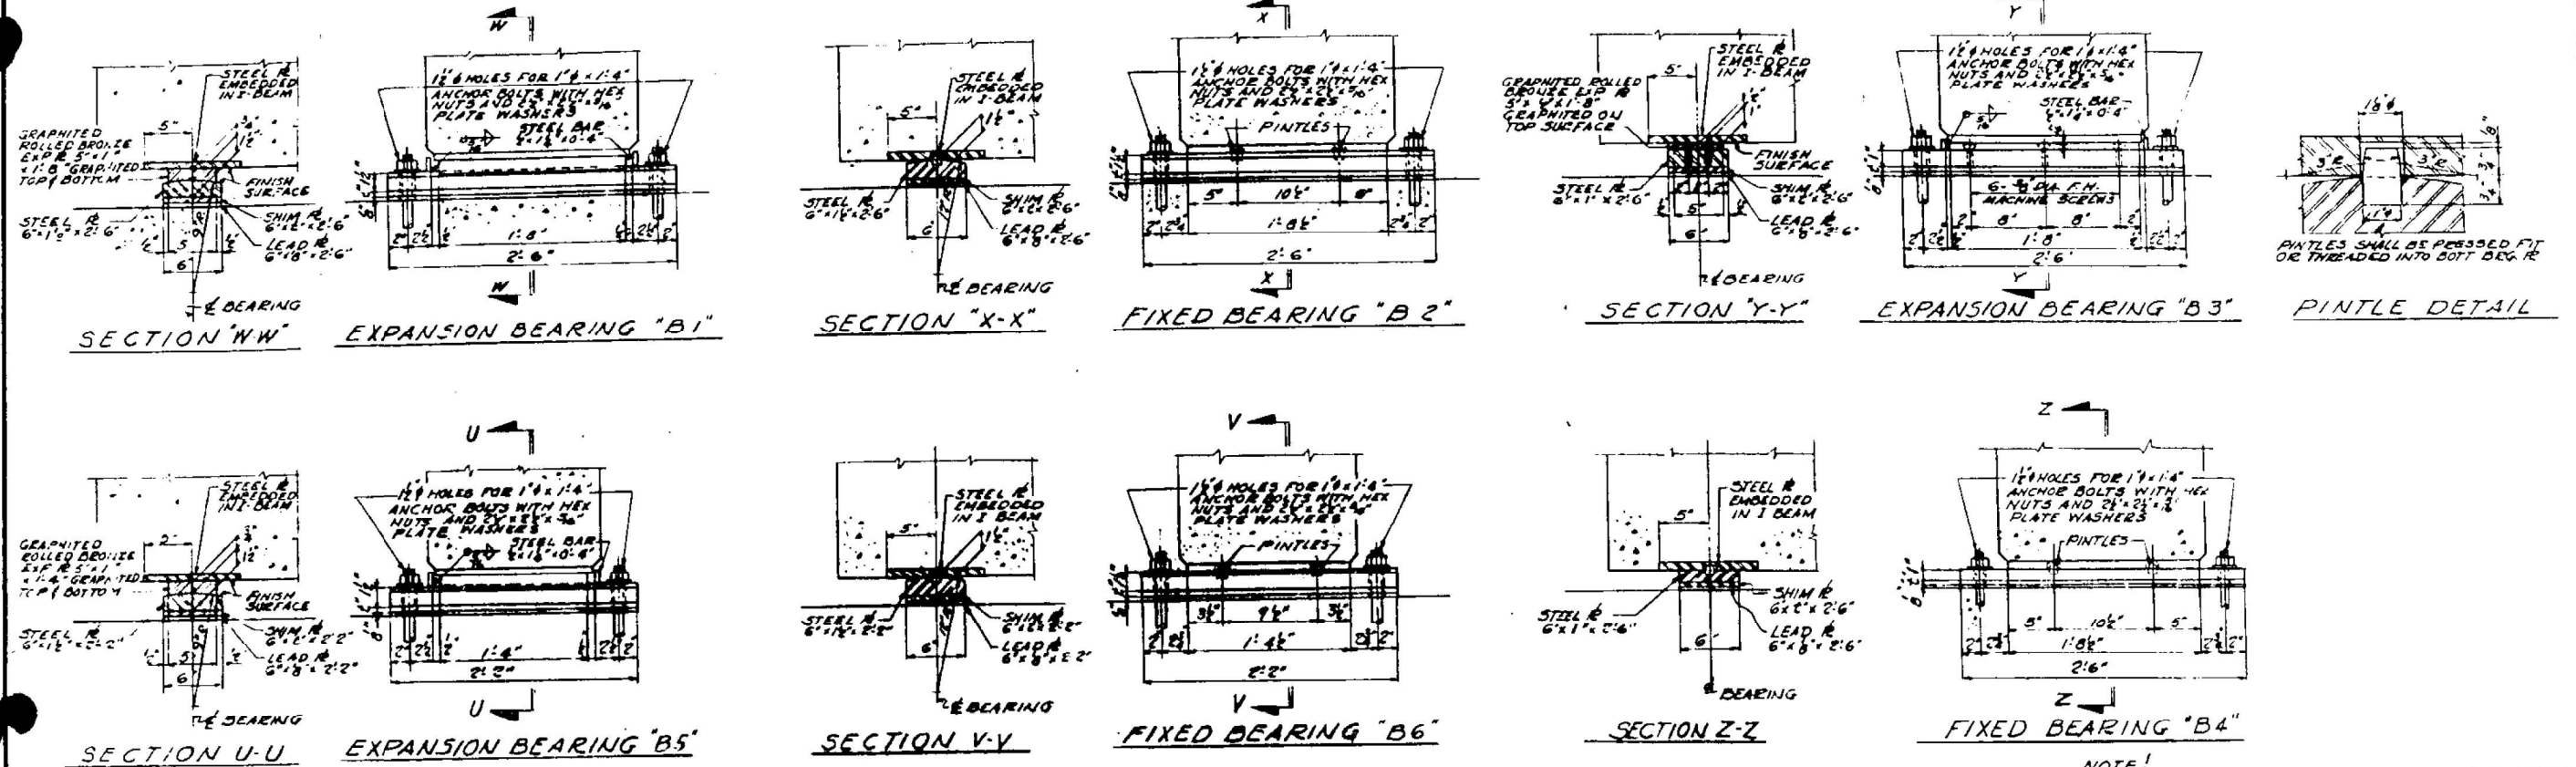


NOTE!
SHIMPLATES TO BE USED ONLY WHEN REQUIRED.
SEE FRAMING PLANS FOR LOCATION AND THICKNESS OF SHIMPLATES.

SUPPLEMENTARY I-BEAM DATA

MARK	DRG TYPE		END OVERHANG		END BLOCK LGTH		LOCATION OF ADJ. BOLTS		REMARKS
	NO.	30.	NORTH	SOUTH	NORTH	SOUTH	NORTH	SOUTH	
CB2A	B1	B2							
CB2B, CB2C	B2	B1							
CB3A	B1	B2							
CB3B	B2	B1							
CB5A, CB5B	B1	B2							
CB5C	B1	B2							
CB5D, CB5E	B2	B1							
CB5F	B2	B1							
CB7			13 1/2"	10"	3'-4 1/2"	3'-1"			
CB8							3"	3"	
CB9							3"	3"	
CB10							3"	3"	
CB11							3"	3"	
CB12							3"	3"	
CB13							3"	3"	
CB14							3"	3"	
CB15							3"	3"	
CB31			10 1/2"	10"	3'-4"	3'-0 1/2"			
CB32			10"	13 1/2"	3'-0 1/2"	3'-4"			
CB53			10"	13 1/2"	3'-2"	3'-4 1/2"			
CB54							3"	3"	
CB56F, CB56G							3"	3"	
CB56H							3"	3"	
CB60			10"	2'-2 1/2"	3'-4 1/2"	5'-4 1/2"			
CB61			2'-0 1/2"	10"	5'-4 1/2"	3'-4 1/2"			
CB70D, CB70E							3"	3"	
CB81			15"	10"	3'-4 1/2"	2'-1 1/2"			
CB82			5"	10"	3'-4"	3'-1"			
CB100			15 1/2"	13"	3'-8"	3'-4 1/2"			
CB127			15 1/2"	15"	3'-9"	3'-8"			
CB138			10"	15 1/2"	3'-4 1/2"	3'-8"			
CB145			10"	15 1/2"	3'-0 1/2"	3'-7"			

NOTE!
ALL DIMENSIONS OR DETAILS NOT SHOWN ARE SAME AS SHOWN IN CONCRETE I-BEAM SCHEDULE FOR BEAM OF SAME NUMBER

 

ALFRED J. ... & ASSOCIATES
CONSULTING ENGINEERS
CHICAGO, ILLINOIS

CITY OF CHICAGO
DEPARTMENT OF PUBLIC WORKS
BUREAU OF ENGINEERING
NORTHWEST ROUTE SUPERHIGHWAY
GRADE SEPARATION
WABANSIA AVE. TO CORTLAND ST.
SECTION 05053-1H
BEARING DETAILS
SHEET NO. 36 OF 136 SHEETS DATE:

FOR INFORMATION ONLY

NOTE:
1. For bearing point notes, see Sheet S03A-058.

STATE OF ILLINOIS
DEPARTMENT OF TRANSPORTATION

CLEANING AND PAINTING EXISTING BEARINGS (SHEET 1 OF 6)
STRUCTURE NO. 016-0133 (NB)

SHEET S03A-116 OF S03A-148 SHEETS

FAI R.T.E.	SECTION	COUNTY	TOTAL SHEETS	SHEET NO.
90/94	2020-005-BR	COOK	908	444
CONTRACT NO. 62K73				
ILLINOIS FED. AID PROJECT				

HBM
ENGINEERING GROUP, LLC

USER NAME =	DESIGNED - LAB	REVISED -
PLOT SCALE =	CHECKED - MI	REVISED -
PLOT DATE =	DRAWN - LAB	REVISED -
	DATE - 4/29/2024	REVISED -

MODEL: Default
FILE NAME: P:\2004-825 PTB195-014 HBM\W07 190 Various Overlays\Asphalt Ave\Sheet Files\0160133-02K73-S03A-116-Bearings.dgn
4/30/2024 3:23:13 PM

TABLE OF DIMENSIONS-TYPE I
ELASTOMERIC EXPANSION BEARINGS

We	Le	Series	Tp	Np	Ts	Ns	Te
7"	12"	a	3/8"	3	3/32"	2	1 1/2"
8"	15"	a	3/8"	4	1/8"	3	1 1/2"
9"	12"	a	3/8"	3	3/32"	2	1 1/2"
9"	12"	b	3/8"	4	3/32"	3	1 1/2"
10"	14"	a	3/8"	3	1/8"	2	1 1/2"
10"	14"	b	3/8"	4	1/8"	3	1 1/2"
10"	14"	c	3/8"	4	1/8"	3	2 1/4"
10"	14"	d	3/8"	5	1/8"	4	2 1/4"
10"	14"	e	3/8"	6	1/8"	5	2 1/4"

Tp denotes thickness of each elastomeric layer.
Np denotes number of elastomeric layers.
Ts denotes thickness of each steel plate.
Ns denotes number of steel plates.

Notes:
Work this sheet with sheet no. 6.
All existing anchor bolts shall be cut at concrete surface.
Top plate shall be placed such that the bottom of the plate is level.
The replacement bearings shown on this sheet are Type I Elastomeric Bearings.

STATE OF ILLINOIS
DEPARTMENT OF TRANSPORTATION

ELASTOMERIC EXPANSION
REPLACEMENT BEARINGS
UNDER CONCRETE I-BEAMS

JOHN F. KENNEDY EXPRESSWAY
W. WA'ANSIA AVENUE TO
W. CORTLAND STREET

NO.	DATE	REVISION	BY

FOR INFORMATION ONLY

NOTE:

1. For bearing point notes, see Sheet S03A-058.

STATE OF ILLINOIS
DEPARTMENT OF TRANSPORTATION

CLEANING AND PAINTING EXISTING BEARINGS (SHEET 2 OF 6)
STRUCTURE NO. 016-0133 (NB)

SHEET S03A-117 OF S03A-148 SHEETS

FAI RTE.	SECTION	COUNTY	TOTAL SHEETS	SHEET NO.
90/94	2020-005-BR	COOK	908	445
CONTRACT NO. 62K73				
ILLINOIS FED. AID PROJECT				

HOWARD, NEEDLES, TAMMEN, & BERGENDOFF
CONSULTING ENGINEERS
CHICAGO
HNTB

MADE P.C.A. DATE 1-14-77 CHECKED RAL DATE 3-15-77

HBM
ENGINEERING GROUP, LLC

USER NAME =	DESIGNED - LAB	REVISED -
PLOT SCALE =	CHECKED - MI	REVISED -
PLOT DATE =	DRAWN - LAB	REVISED -
	DATE - 4/29/2024	REVISED -

N1.4-N1.10, N1.13-N1.17									
PIER	BEAM	W ₆	L ₆	SERIES	TOP PLATE			NO. REQD.	REMARKS
					T ₁	W ₁	SLOPE		
1(S)	1-32,34,36,37	10"	14"	b	1/2"	11"	2.5%	35	②
	33,35	10"	14"	d	1/2"	11"	2.5%	2	
N2.4-N2.10, N2.13-N2.17									
1(N)	1-35	10"	14"	c	1"	11"	3.6%	35	①
N3.4-N3.9, N3.12-N3.16									
3(S)	1-28,31-33	10"	14"	b	1/2"	11"	2.1%	31	②
	29	10"	14"	d	1/2"	11"	2.1%	1	
	30	10"	14"	d	1/2"	11"	2.1%	1	
N4.4-N4.9, N4.12-N4.16									
3(N)	1-28,30-32	10"	14"	c	1/2"	11"	2.1%	31	①
	29	10"	14"	d	1/2"	11"	2.1%	1	
N5.4-N5.6, N5.9, N5.12-N5.16									
5(S)	1-3,6-32	10"	14"	b	1/2"	11"	1.5%	30	②
	4	10"	14"	c	1/2"	11"	1.5%	1	①
	5	10"	14"	d	1/2"	11"	1.5%	1	
	N5.8								
N6.4, N6.8, N6.11-N6.15									
5(N)	1,5,8-15	10"	14"	b	1/2"	11"	2.2%	23	②
	17-24,27-31	10"	14"	c	1/2"	11"	2.2%	5	①
	2	10"	14"	c	1/2"	11"	2.2%	1	①
	4	10"	14"	d	1/2"	11"	2.2%	1	
	16	10"	14"	c	1/2"	11"	2.2%	1	①
	N6.5								
N6.7									
7(S)	1-31	10"	14"	b	1/2"	11"	0.0%	31	②
N7.4-N7.8, N7.11-N7.15									
N8.4-N8.8, N8.11-N8.15									
7(N)	1-5,8-15	10"	14"	b	1/2"	11"	1.3%	26	②
	17-24,27-31	10"	14"	c	1/2"	11"	1.3%	1	①
	16	10"	14"	c	1/2"	11"	1.3%	4	①
9(S)	17-21,23,24	9"	12"	a	1/2"	10"	0.0%	7	
	22	9"	12"	a	1/2"	10"	0.0%	1	
10(S)	N10.4								
	N10.5								
	1	9"	12"	a	1/2"	10"	0.0%	1	
	2	9"	12"	a	1/2"	10"	0.0%	1	①
	3-12,19-25	10"	14"	c	1/2"	11"	0.0%	17	
	13-16	10"	14"	c	1/2"	11"	0.0%	4	①
17,18	10"	14"	a	1/2"	11"	0.0%	2	①	
N10.6, N10.9-N10.12									

N11.5-N11.10, N11.13-N11.18									
PIER	BEAM	W ₆	L ₆	SERIES	TOP PLATE			NO. REQ'D	REMARKS
					T ₁	W ₁	SLOPE		
10(N)	1-36	9"	12"	b	1/2"	10"	0.0%	36	

N21.6-N21.9									
PIER	BEAM	W ₆	L ₆	SERIES	TOP PLATE			NO. REQ'D	REMARKS
					T ₁	W ₁	SLOPE		
21(S)	2,3-20,22	10"	14"	b	1/2"	11"	3.5%	20	
	1	10"	14"	b	1"	11"	3.6%	1	
	21	10"	14"	b	1/2"	11"	3.6%	1	
N23.1-N23.3, N23.7-N23.8									
21(N)	1-3,6-8,11-28	10"	14"	b	1/2"	11"	2.7%	24	
	4,5	10"	14"	b	1/2"	11"	2.7%	2	
	9,10	10"	14"	b	1/2"	11"	2.7%	2	②
N23.4									
N23.9-N23.10									
22(N)	11-16	7"	12"	a	1/2"	8"	3.3%	6	
	17-20	9"	12"	b	1/2"	10"	2.9%	4	
	21-23	10"	14"	b	1/2"	11"	2.7%	3	
	24-28	10"	14"	b	1/2"	11"	2.6%	5	②
N24.3, N24.7									
N24.4									
N24.5, N24.15									
24(S)	1,5	10"	14"	c	1/2"	11"	3.7%	2	①
	2	10"	14"	c	1/2"	11"	3.0%	1	①
	3,9,13,17	10"	14"	c	1"	11"	1.6%	4	①
	4,10,16	10"	14"	d	1/2"	11"	1.6%	3	
	6	10"	14"	d	1/2"	11"	1.6%	1	
	7,8,11,12 14,15,18	10"	14"	b	1/2"	11"	1.5%	7	② -
	19	10"	14"	c	1/2"	11"	3.5%		①
	20-23,26,27 29,30,33,35 38,39,41-43	10"	14"	c	1/2"	11"	3.4%	15	②③
	24,25	10"	14"	c	1"	11"	3.6%	2	②
	28	10"	14"	c	1/2"	11"	3.7%	1	②
	31	10"	14"	e	1"	11"	3.6%	1	
	32,34,36,44	10"	14"	c	1/2"	11"	3.7%	4	②
	37	10"	14"	e	1/2"	11"	3.6%	1	
40	10"	14"	c	1/2"	11"	3.6%	1		
N25.2-N25.4, N25.7-N25.8									
24(N)	1-7	10"	14"	b	1/2"	11"	2.4%	7	
	8-11	10"	14"	b	1/2"	11"	2.3%	4	
	12-16	10"	14"	b	1/2"	11"	2.2%	5	
	17-22,24,26	10"	14"	b	1/2"	11"	2.0%	9	
	23	10"	14"	b	1/2"	11"	2.0%	1	
	27	10"	14"	b	1/2"	11"	1.6%	1	
	28	10"	14"	b	1/2"	11"	2.5%	1	
	29	10"	14"	b	1/2"	11"	2.6%	1	
	30	10"	14"	b	1/2"	11"	2.7%		
	31-32	10"	14"	b	1/2"	11"	3.0%	2	

Remarks:

- ① The air temperature at time of setting the elastomeric bearings shall be between 110°F and -10°F.
② The air temperature at time of setting the elastomeric bearings shall be between 90°F and 10°F.
③ Grind the existing concrete bearing seat by 1/2".

Notes:

It shall be the responsibility of the Contractor to verify all dimensions and conditions existing in the field prior to installation and ordering of materials.

Remove the existing bearing device including base plate, shim plates and lead plate from the beams shown in the charts at the locations shown in the charts prior to installation of new elastomeric bearings unless noted otherwise.

Work this sheet with sheet No.5.

All of the beams shown in the charts are 48" PPC I-Beams except those which are supported by Pier 10(N). These are 36" PPC I-Beams.

All of the beams shown in the charts require a Type I Elastomeric Bearing.

N24.6, N24.18

N24.8

N24.9-N24.10, N24.13-N24.14, N24.16-N24.17



STATE OF ILLINOIS
DEPARTMENT OF TRANSPORTATION

SCHEDULE FOR REPLACEMENT
BEARINGS UNDER CONCRETE
I-BEAMS

JOHN F. KENNEDY EXPRESSWAY
W. WABANSIA AVENUE TO
W. CORTLAND STREET

NO.	DATE	REVISION	BY

FOR INFORMATION ONLY

NOTE:

1. For bearing point notes, see Sheet S03A-058.


MODEL: Default
FILE NAME: P:\2004-825 PTB\95-014 HBM\WO#7 190 Various Overlays\Ashland Ave\Sheet Files\0160133-02K73-598-Paint Bearings.dgn
4/30/2024 3:23:39 PM

USER NAME =	DESIGNED - LAB	REVISED -
	CHECKED - MI	REVISED -
PLOT SCALE =	DRAWN - LAB	REVISED -
PLOT DATE =	DATE - 4/29/2024	REVISED -


F.A.I. RTE.	SECTION	COUNTY	TOTAL SHEETS	SHEET NO.
90/94	2020-005-BR	COOK	908	447
CONTRACT NO. 62K73				
ILLINOIS FED. AID PROJECT				

STATE OF ILLINOIS
DEPARTMENT OF TRANSPORTATION

ROUTE NO.	SEC.	COUNTY	TOTAL SHEETS	SHEET NO.	SHEET NO. 44
			434	305	SHEETS
F. H. A. B. E. 4 ILLINOIS FED. AID PROJECT					
* 1990-0738Y SHEET NO. C227 OF C317					

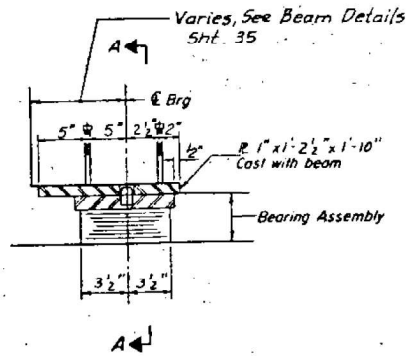


SECTION AT PIER

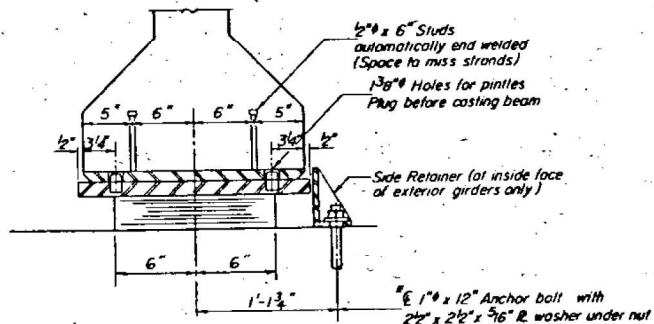

SECTION A-A


TYPE I ELASTOMERIC EXP. BRG.
(Size 7-a, See Beam Schedules
Sht. 37 & 38 for location)
(8 Required)

Note: After beams have been erected
holes at expansion bearings shall be
drilled and anchor bolts grouted in place.
See Sheet #32 for anchor bolt installation.

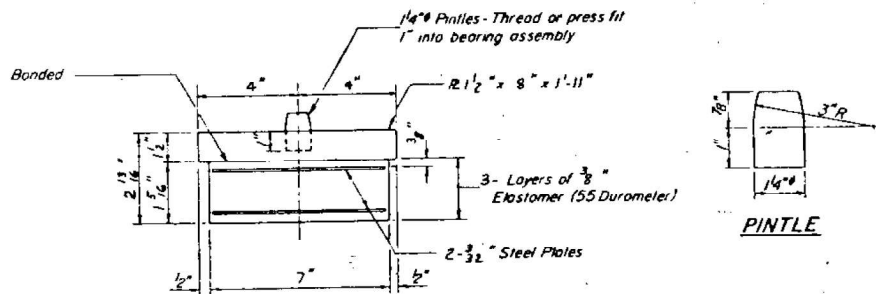

BEARING ASSEMBLY

Note: Shim plates shall not be placed under
bearing assembly.

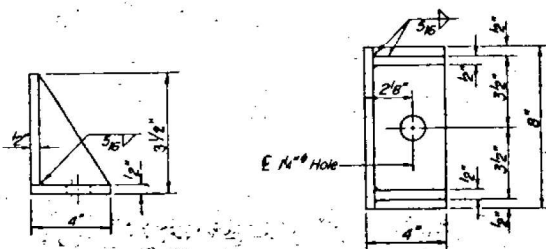

SIDE RETAINER

Equivalent rolled angle with stiffeners will be allowed in lieu of welded plates. (3 Req'd)

BILL OF MATERIAL

Item	Unit	Total
Install Elastomeric Bearing Assembly, Type I (7"x12")	Each	8

BEARING DETAILS

SECTION
F.A.I. ROUTE 90/94 OVER ASHLAND AVENUE
COOK COUNTY
STATION 408+49

FOR ERECTION ONLY -
COST INCIDENTAL TO
"ERECTING STRUCTURAL
STEEL"





FOR INFORMATION ONLY

NOTE:

1. For bearing point notes, see Sheet S03A-058

STATE OF ILLINOIS
DEPARTMENT OF TRANSPORTATION

SHEET NO. 45		SHEETS	
434	306	1990-073BY SHEET NO. C228 OF C317	

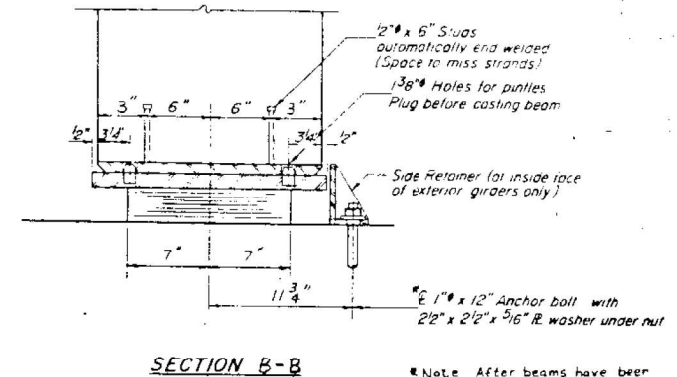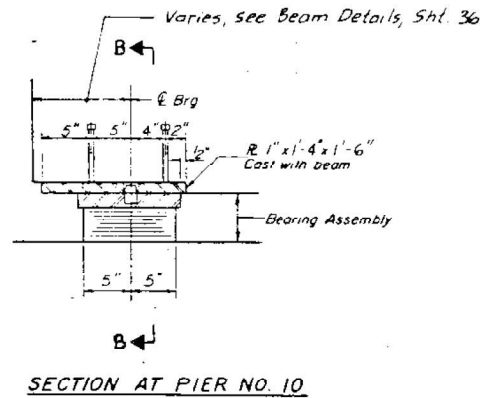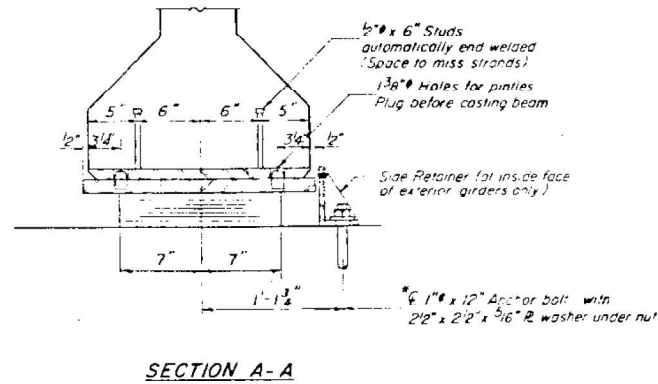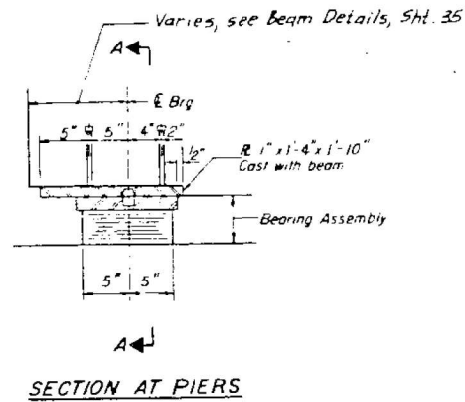

TYPE I ELASTOMERIC EXP BRG.
(Size 10-a, 10-b, 10-c, see Beam Schedules
Sht. 31 & 38 for location.)

Note: After beams have been erected
holes at expansion bearings shall be
drilled and anchor bolts grouted in place.
See Sheet # B2 for anchor bolt installation.

TYPE I ELASTOMERIC EXP BRG.
(Size 10-aa; Span 11 South End
For 18" x 30" Prestressed Beams)
(8 Required)

Note: After beams have been
erected holes at expansion
bearings shall be drilled and
anchor bolts grouted in place.
See sheet # B2 for anchor
bolt installation.



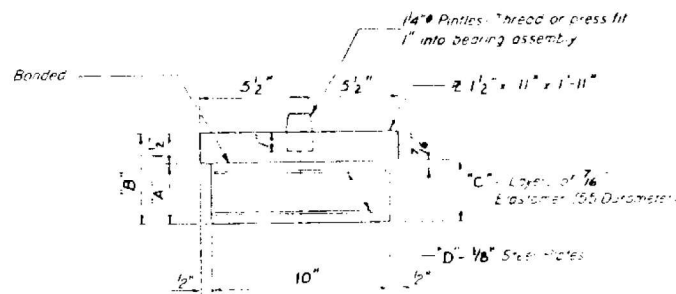



TABLE OF VARIABLES						
Bearing Size	A	B	C	D	E	No. Req'd
10-a	2 1/4	4 3/4	5	4	5	57
10-b	3 1/4	4 3/4	6	5	5 1/2	17
10-c	3 3/4	5 1/4	7	6	6	13

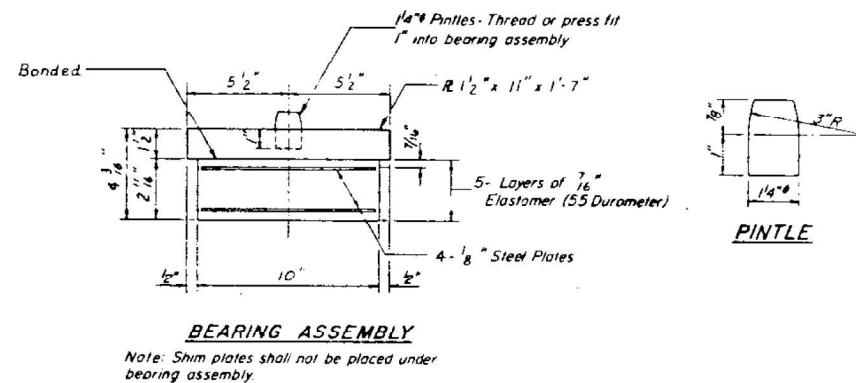

Note: Shim plates shall not be placed under
bearing assembly.

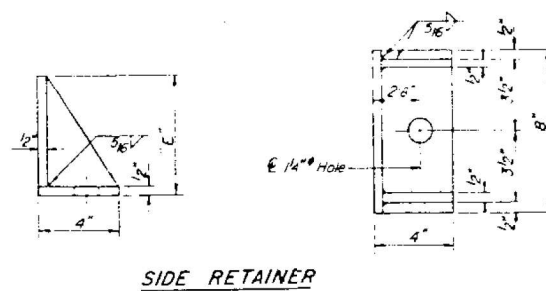

Equivalent rolled angle with stiffeners will be allowed in lieu of welded plates (35 Req'd)

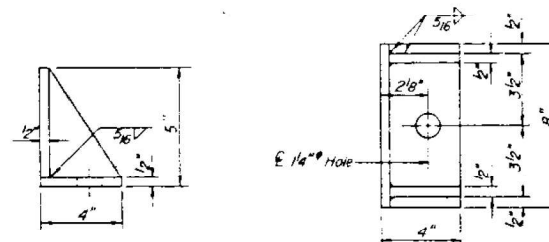

Equivalent rolled angle with stiffeners will be allowed in lieu of welded plates (2 Req'd)

BILL OF MATERIAL		
Item	Unit	Total
Install Elastomeric Bearing Assembly, Type I (10 x 14)	Each	45

BEARING DETAILS

SECTION
F.A.I. ROUTE 90/94 OVER ASHLAND AVENUE
COOK COUNTY
STATION 409+49

FOR INFORMATION ONLY

NOTE:

1. For bearing point notes, see Sheet S03A-058.

HBM
ENGINEERING GROUP, LLC


USER NAME =	DESIGNED - LAB	REVISED -
CHECKED - MI	REVISED -	
PLOT SCALE =	DRAWN - LAB	REVISED -
PLOT DATE =	DATE - 4/29/2024	REVISED -

STATE OF ILLINOIS
DEPARTMENT OF TRANSPORTATION

CLEANING AND PAINTING EXISTING BEARINGS (SHEET 5 OF 6)
STRUCTURE NO. 016-0133 (NB)

SHEET S03A-120 OF S03A-148 SHEETS

F.A.I. RTE.	SECTION	COUNTY	TOTAL SHEETS	SHEET NO.
90/94	2020-005-BR	COOK	908	448
CONTRACT NO. 62K73				
ILLINOIS FED. AID PROJECT				

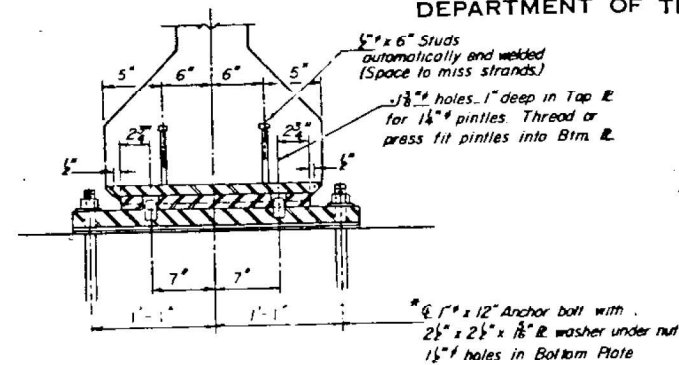


SECTION A-A

* ANCHOR BOLTS SHALL BE DRILLED AND GROUTED IN PLACE AFTER BEAMS HAVE BEEN ERECTED.


See Sheet # 82 for anchor bolt installation



PINTLE
(Typ Both Bearings)

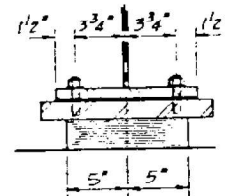

SECTION A-A

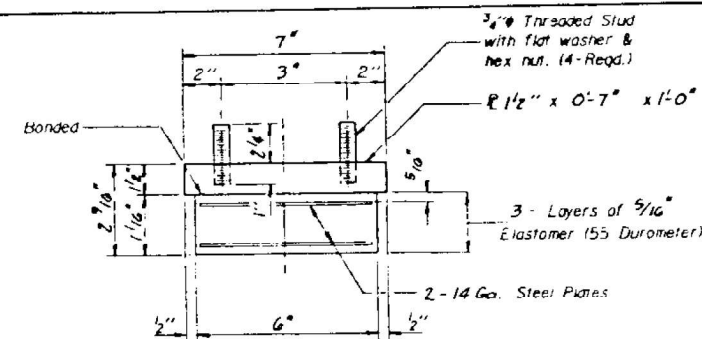


BEARING ASSEMBLY

Note: Shim plates shall not be placed under Bearing Assembly.

TYPE I ELASTOMERIC EXP. BRG.
(BEAM NO. N231 AT PIER 23)
(If Required)


Item	Unit	Total
Install Elastomeric Bearing Assembly Type I (6" x 10")	Each	1

FOR ERECTION ONLY -
COST INCIDENTAL TO
"ERECTING STRUCTURAL
STEEL"

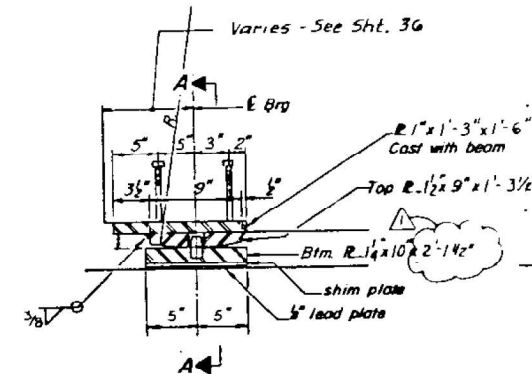

SECTION AT PIER #11


FIXED BEARING
(Span 11 North End For 18" x 30"
Prestressed Beams)
(8 Required)

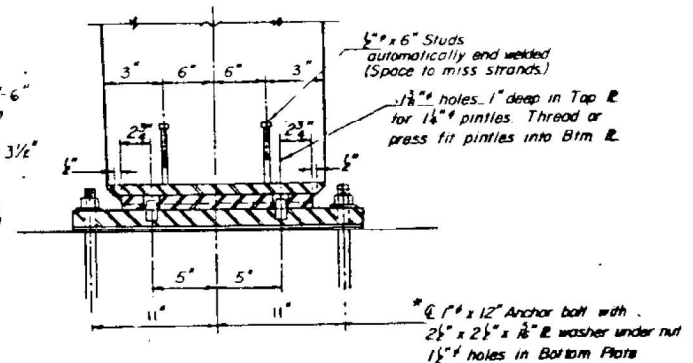

SECTION A-A

*ANCHOR BOLTS SHALL BE DRILLED AND GROUTED IN PLACE AFTER BEAMS HAVE BEEN ERECTED.

See Sheet # B2 for anchor bolt installation

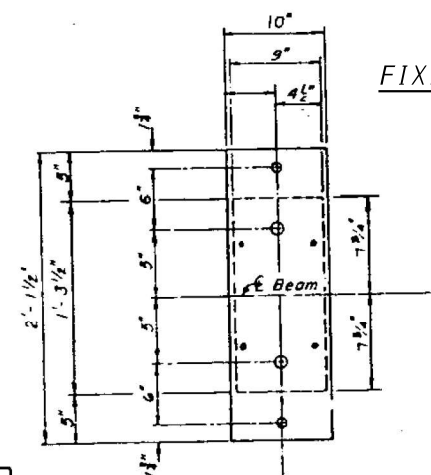

PLAN OF
TOP & BOTTOM PLATES

BEARING DETAILS

SECTION:
F.A.F. ROUTE 20/24 OVER KSHLAND AVENUE
CODE COUNTY
STATION 400-40

△ Rev. 11-26-90

FOR INFORMATION ONLY


NOTE:

1. For bearing point notes, see Sheet S03A-058.


CLEANING AND PAINTING EXISTING BEARINGS (SHEET 6 OF 6)
STRUCTURE NO. 016-0133 (NB)

SHEET S03A-121 OF S03A-148 SHEETS


F.A.I. RTE.	SECTION	COUNTY	TOTAL SHEETS	SHEET NO.
90/94	2020-005-BR	COOK	908	449
		CONTRACT NO. 62K73		
ILLINOIS		FED. AID PROJECT		

 


MODEL: Default
FILE NAME: P:\2004-825 PTB\95-014 HBM\WO#7 1-90 Various Overlays\Asfland Ave\Sheet Files\0160133-62K73-S101B-Elastomeric Bearing (Type I).dgn
4/30/2024 3:24:17 PM

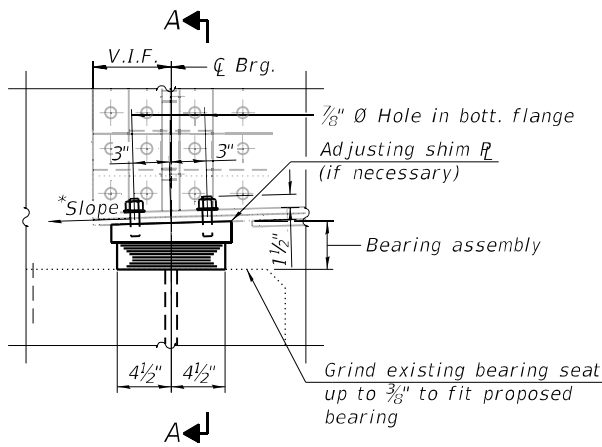


ELEVATION AT ABUT.

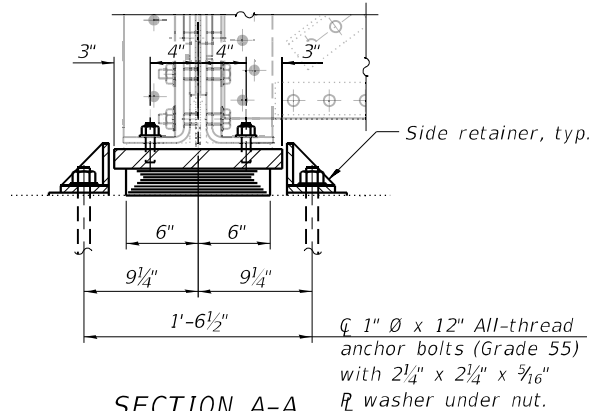

SECTION A-A

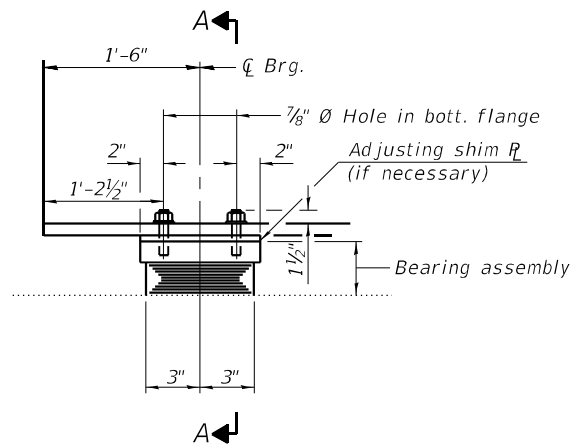

ELEVATION AT ABUT.

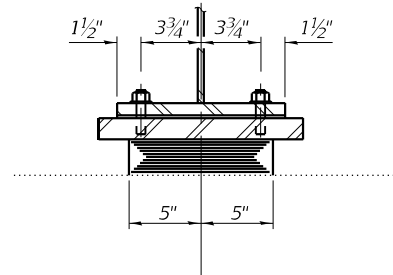


SECTION A-A

*Slope shall be as follows:
2.8% at N20.5
2.9% at N21.1 thru N21.4


TYPE I ELASTOMERIC EXP. BRG.

(N20.5 at Pier 20)
(N21.1 thru N21.4 at Pier 21)

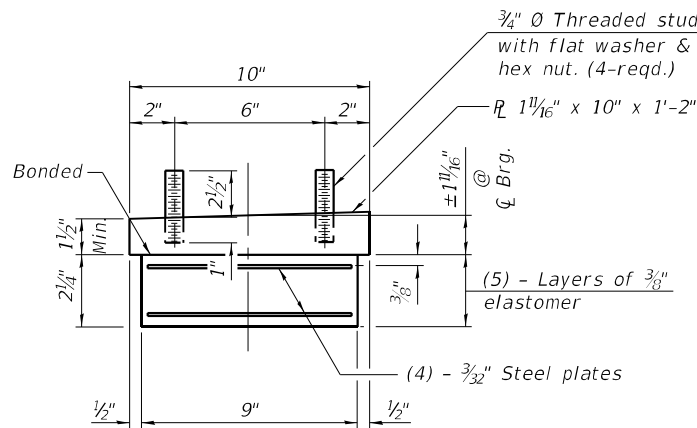


BEARING ASSEMBLY

(N20.5 at Pier 20)
(N21.1 thru N21.4 at Pier 21)

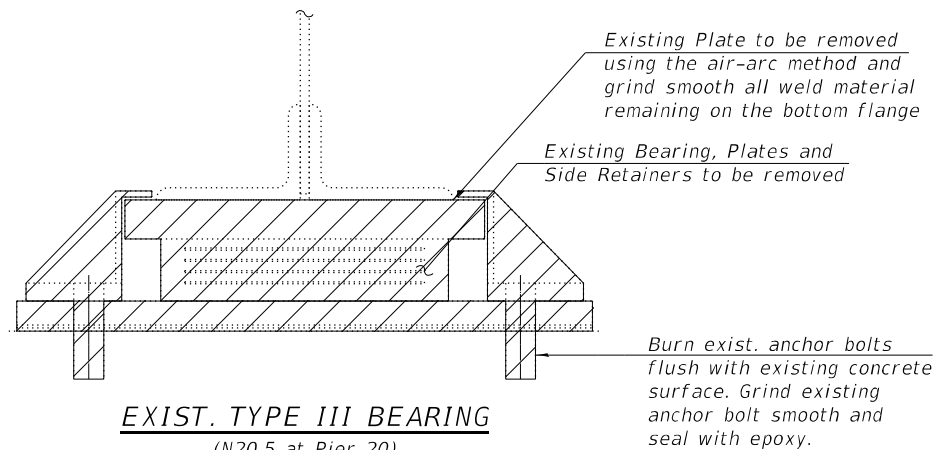

EXIST. TYPE III BEARING

(N20.5 at Pier 20)
(N21.1 thru N21.4 at Pier 21)

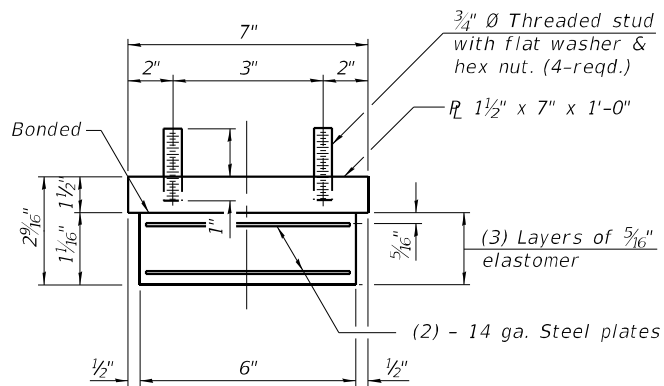


BEARING ASSEMBLY

(N23.1 at Pier 23)

NOTES:


- Anchor bolts shall be ASTM F1554 all-thread (or an Engineer-approved alternate material) of the grade(s) and diameter(s) specified. The corresponding grade of AASHTO M314 anchor bolts may be used in lieu of ASTM F1554.
- Drilled and set anchor bolts shall be installed according to Article 521.06 of the Standard Specifications.
- Side retainers and other steel members required for the elastomeric bearing assembly shall be included in the cost of Elastomeric Bearing Assembly, Type I.
- The structural steel plates of the Bearing Assembly shall conform to the requirements of AASHTO M270 Grade 50.
- Two $\frac{1}{8}$ in. adjusting shims shall be provided for each bearing in addition to all other plates or shims and placed as shown on bearing details.
- Shim plates shall not be placed under bearing assembly.
- For Bill of Material, see Sheet S03A-122.

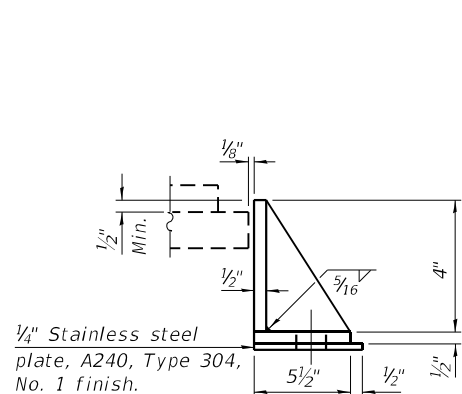

SIDE RETAINER


(N20.5 at Pier 20)
(N21.1 thru N21.4 at Pier 21)

Equivalent rolled angle with stiffeners will be allowed in lieu of welded plates.

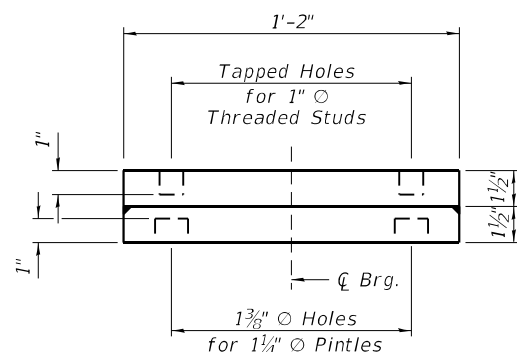

ELEVATION STEEL EXTENSION

(R18.5 thru R18.7)

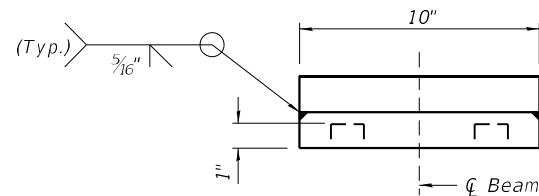

END VIEW STEEL EXTENSION

(R18.5 thru R18.7)

** The proposed anchor bolts have been located to miss existing pier cap main reinforcement per information obtained from existing plans. The Contractor shall locate the existing pier cap main reinforcement using non-destructive methods and confirm acceptability of proposed anchor bolt locations as presented in the plans or propose an alternate location for approval by the Engineer. Such measurements and approvals shall be obtained prior to fabrication of the bearing side retainers.

MODEL: Default
FILE NAME: P:\2004-825 PTB\195-014 HBM\WO#7 I-90 Various Overlays\Ashland Ave\Sheet Files\0160133-02K73-S101-South Abutment Repairs.dgn
4/30/2024 3:24:22 PM



USER NAME	=	DESIGNED	-	LAB, FL	REVISED	-
		CHECKED	-	MI	REVISED	-
PLOT SCALE	=	DRAWN	-	LAB, FL	REVISED	-
PLOT DATE	=	DATE	-	4/29/2024	REVISED	-

STATE OF ILLINOIS
DEPARTMENT OF TRANSPORTATION


SOUTH ABUTMENT REPAIRS
STRUCTURE NO. 016-0133 (NB)

SHEET S03A-124 OF S03A-148 SHEETS



F.A.I. RTE.	SECTION	COUNTY	TOTAL SHEETS	SHEET NO.
90/94	2020-005-BR	COOK	908	452
CONTRACT NO. 62K73				
ILLINOIS FED. AID PROJECT				

BILL OF MATERIAL

ITEM	UNIT	QUANTITY
Anchor Bolts, 1"	Each	36
Concrete Sealer	Sq Ft	412
Epoxy Crack Injection	Foot	7
Structural Repair Of Concrete (Depth Equal To Or Less Than 5 Inches)	Sq Ft	7
Structural Repair Of Concrete (Depth Greater Than 5 Inches)	Sq Ft	36
Temporary Shoring And Cribbing	Each	2

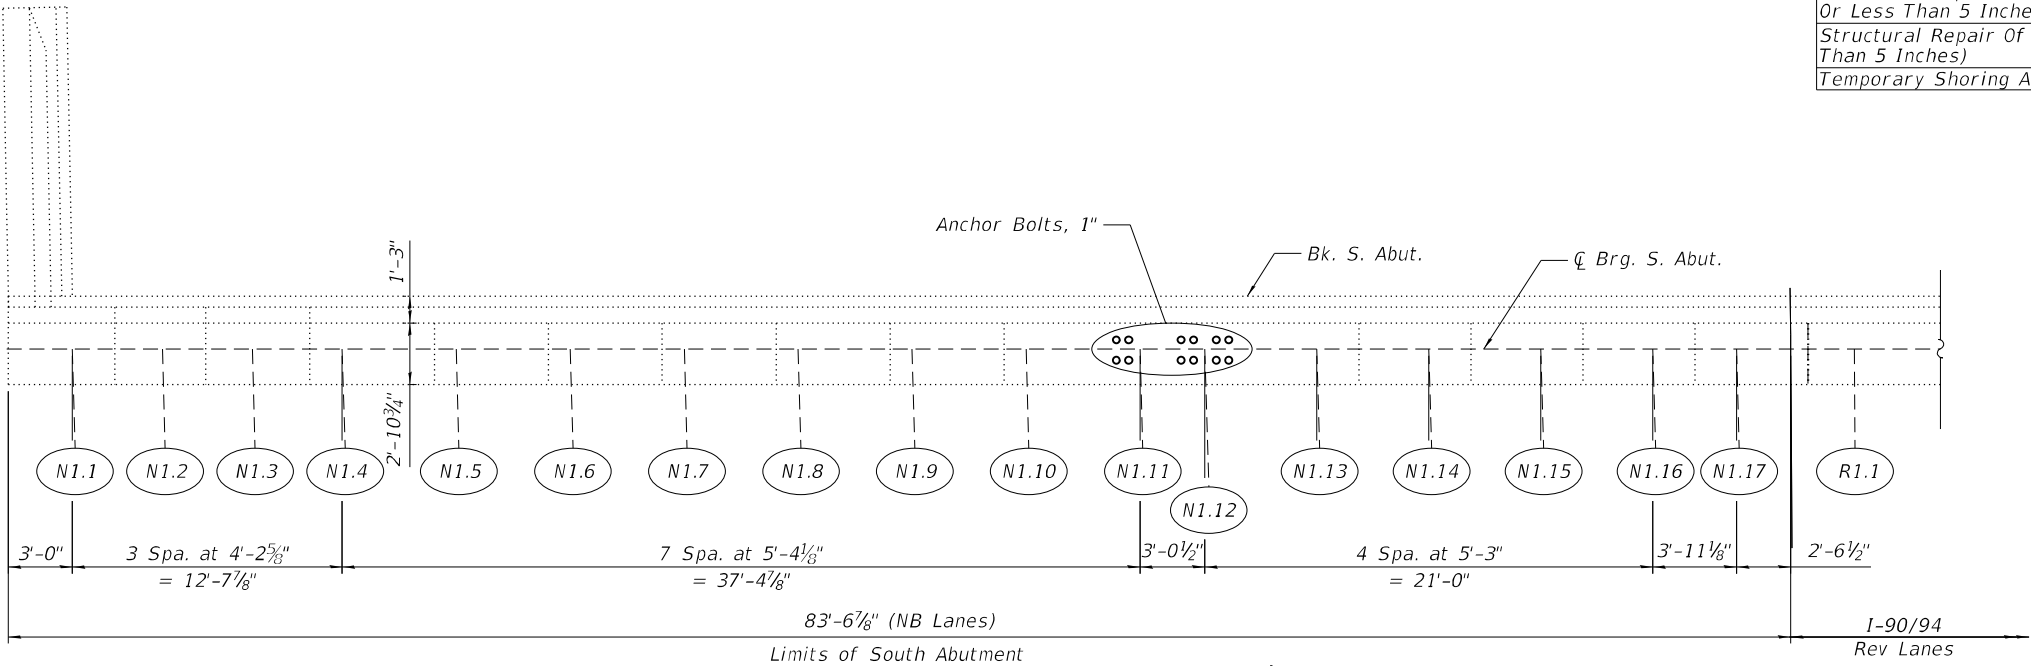

SOUTH ABUTMENT PLAN

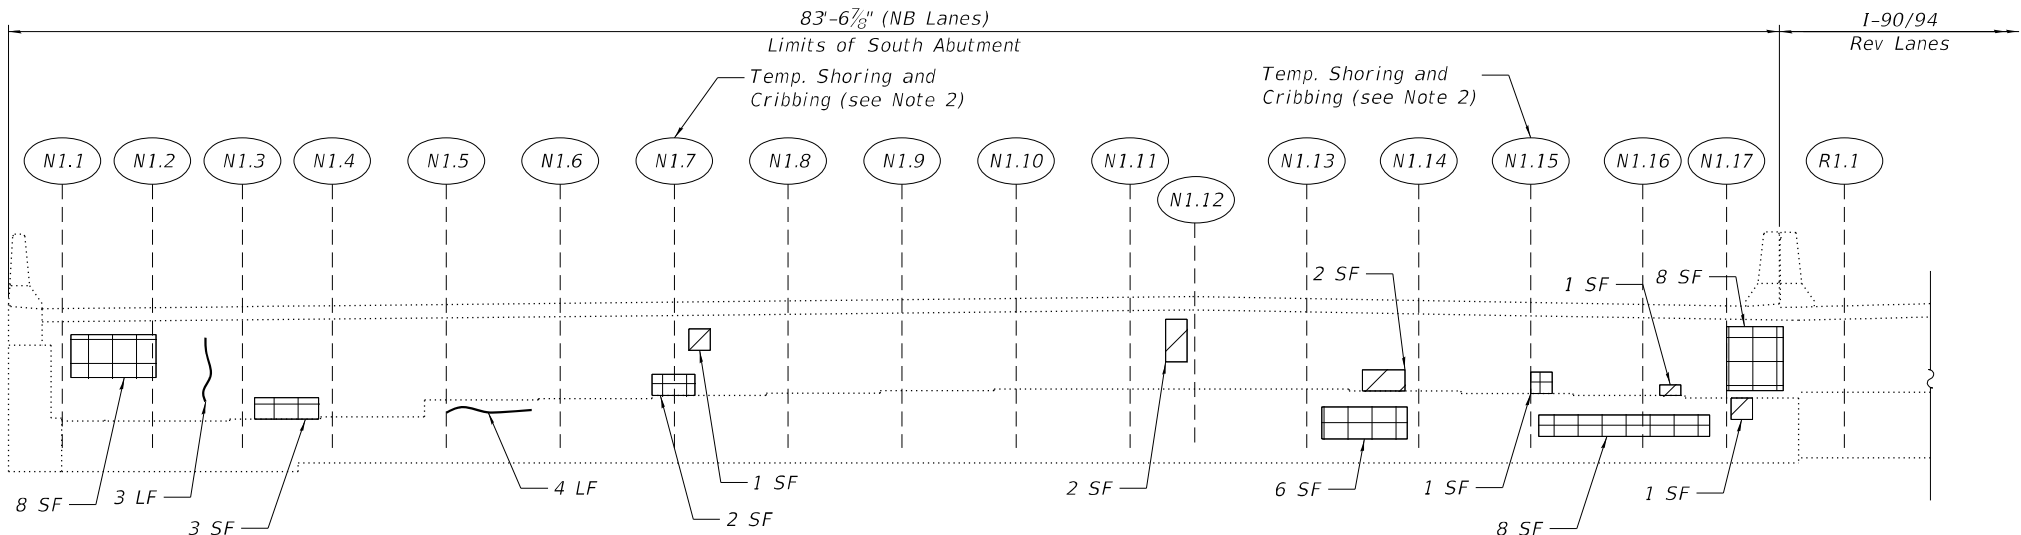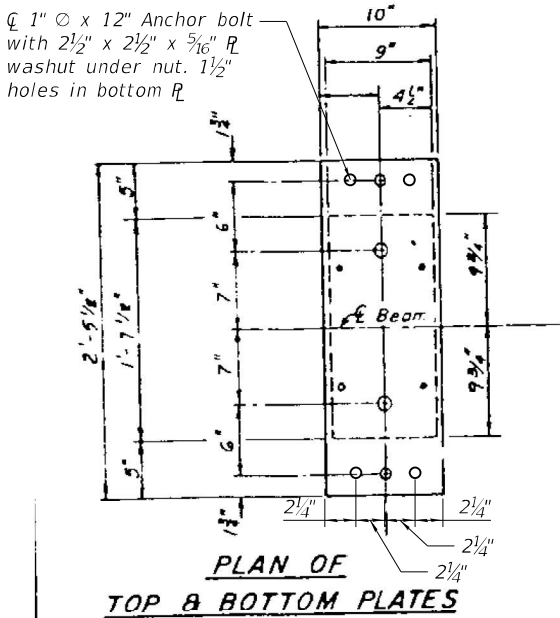

SOUTH ABUTMENT ELEVATION
(Looking South)

NOTES:


- Quantities and limits shown are estimated for bidding purposes only. The actual areas to be repaired, and the type(s) of repairs to be used, will be determined by the Engineer in the field at the time of construction.
- Temporary shoring and cribbing shall be installed prior to the start of the structural repair of concrete and shall be removed after completing the structural repair of concrete.
- For Slope Wall repairs, see Sheet S03A-146.
- For additional Fixed Bearing details, see Sheet S03A-121.
- Cost of drilling anchor bolts included with Anchor Bolts, 1".
- Concrete Sealer is to be applied to the abutment seats and the bottom 2 feet of the abutment backwall.

LEGEND

- Structural Repair of Concrete (Depth Equal to or Less than 5 inches)
- Structural Repair of Concrete (Depth Greater than 5 inches)
- Epoxy Crack Injection (Width > 0.06")
- SF Square Foot
- LF Linear Foot


BILL OF MATERIAL

ITEM	UNIT	QUANTITY
Concrete Sealer	Sq Ft	512
Epoxy Crack Injection	Foot	23
Structural Repair Of Concrete (Depth Equal To Or Less Than 5 Inches)	Sq Ft	92

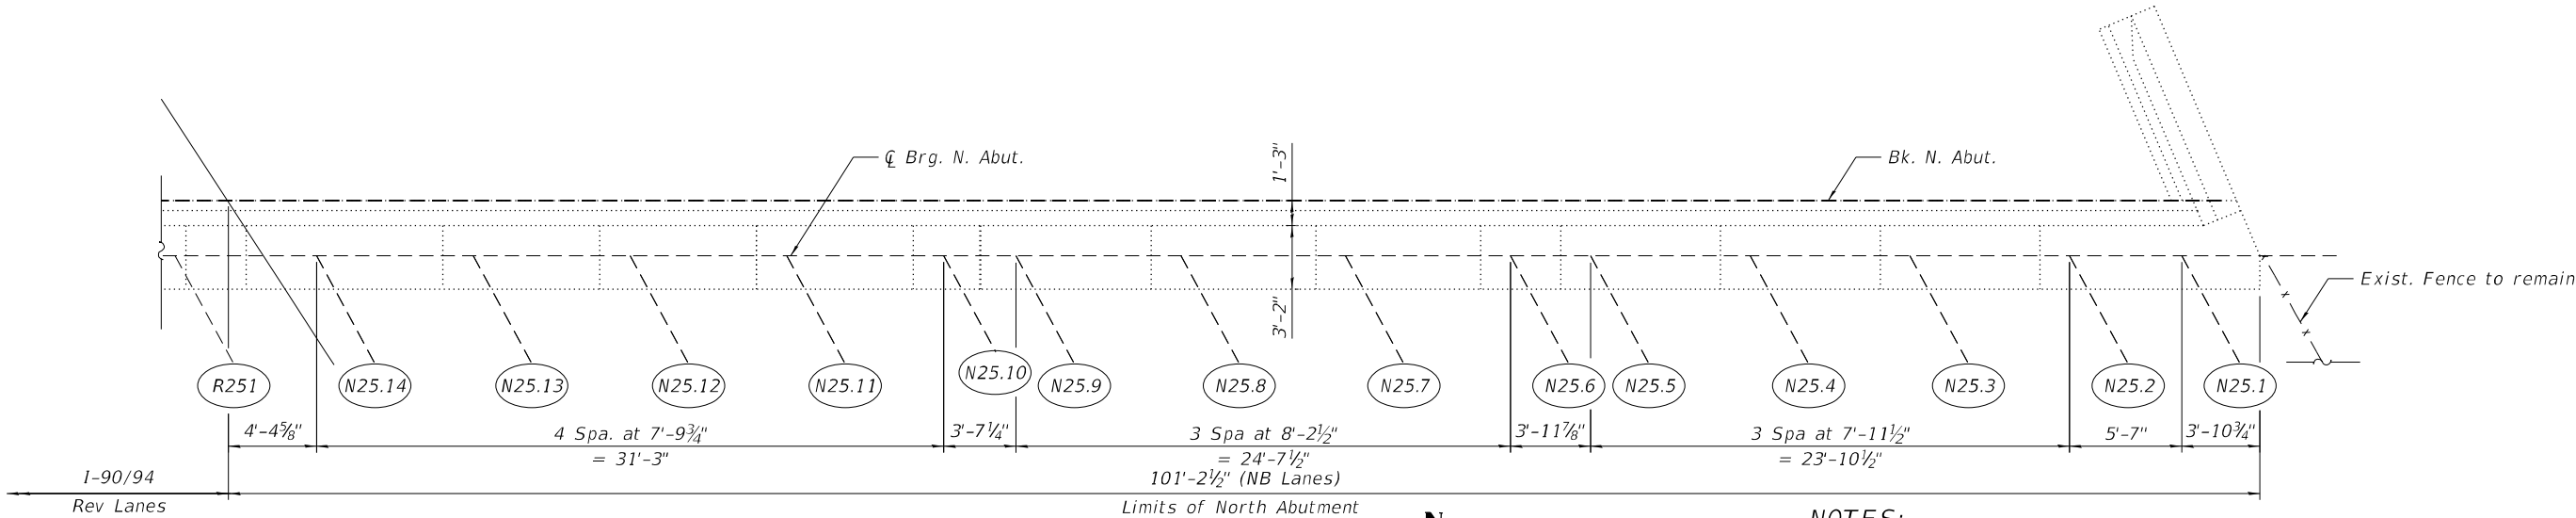

NORTH ABUTMENT PLAN

- NOTES:**
- Quantities and limits show are estimated for bidding purposes only. The actual areas to be repaired, and the type(s) of repairs to be used, will be determined by the Engineer in the field at the time of construction.
 - For Slope Wall repairs, see Sheet S03A-147.
 - The cost of replacing the missing anchor bolts at the East and West face of Beams N25.5 and N25.6 will not be paid separately and shall be included with the Structural Repair of Concrete (Depth Equal To or Less Than 5 Inches).
 - Concrete Sealer is to be applied to the abutment seats and the bottom 2 feet of the abutment backwall.

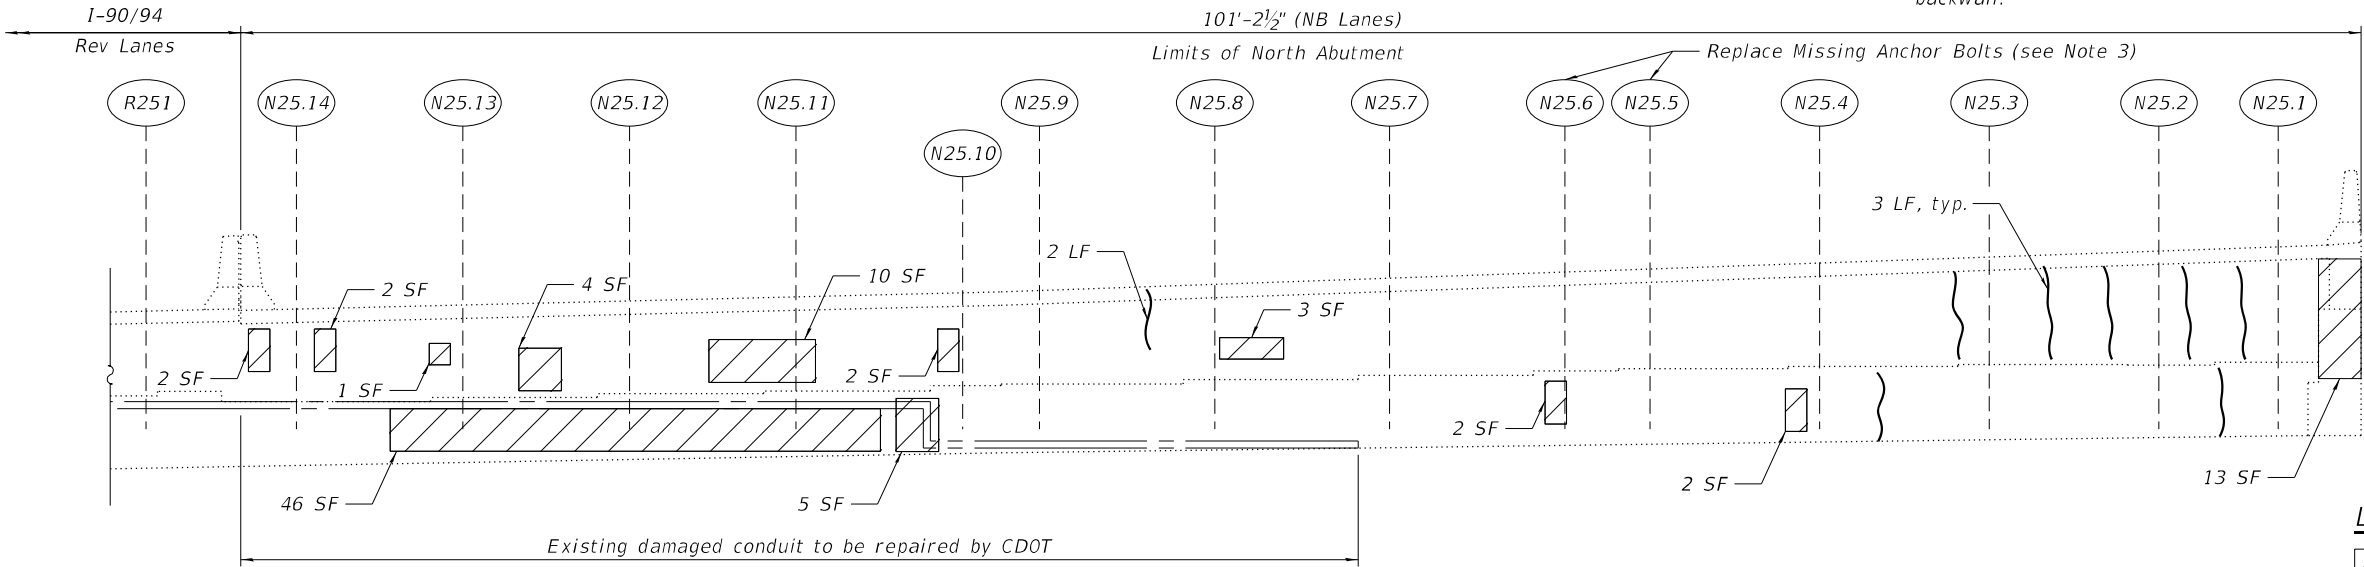

NORTH ABUTMENT ELEVATION
(Looking North)

- LEGEND**
- Structural Repair of Concrete (Depth Equal to or Less than 5 inches)
 - Epoxy Crack Injection (Width > 0.06")
 - SF Square Foot
 - LF Linear Foot

MODEL: Default
FILE NAME: P:\2004-825 PTB\95-014 HBM\WO#7 I-90 Various Overlays\Ashland Ave\Sheet Files\0160133-62K73-S102-North Abutment Repairs.dgn
4/30/2024 3:24:30 PM



USER NAME =	DESIGNED - LAB, FL	REVISED -
	CHECKED - MI	REVISED -
PLOT SCALE =	DRAWN - LAB, FL	REVISED -
PLOT DATE =	DATE - 4/29/2024	REVISED -

STATE OF ILLINOIS
DEPARTMENT OF TRANSPORTATION

NORTH ABUTMENT REPAIRS
STRUCTURE NO. 016-0133 (NB)

SHEET S03A-125 OF S03A-148 SHEETS


F.A.I. RTE.	SECTION	COUNTY	TOTAL SHEETS	SHEET NO.
90/94	2020-005-BR	COOK	908	453
CONTRACT NO. 62K73				
ILLINOIS FED. AID PROJECT				

BILL OF MATERIAL

ITEM	UNIT	QUANTITY
Concrete Sealer	Sq Ft	369
Structural Repair Of Concrete (Depth Equal To Or Less Than 5 Inches)	Sq Ft	10


NOTES:

1. Quantities and limits shown are estimated for bidding purpose only. The actual areas to be repaired and the type(s) of repairs to be used will be determined by the engineer in the field at the time of construction.
2. Concrete Sealer is to be applied to the top of the pier cap.

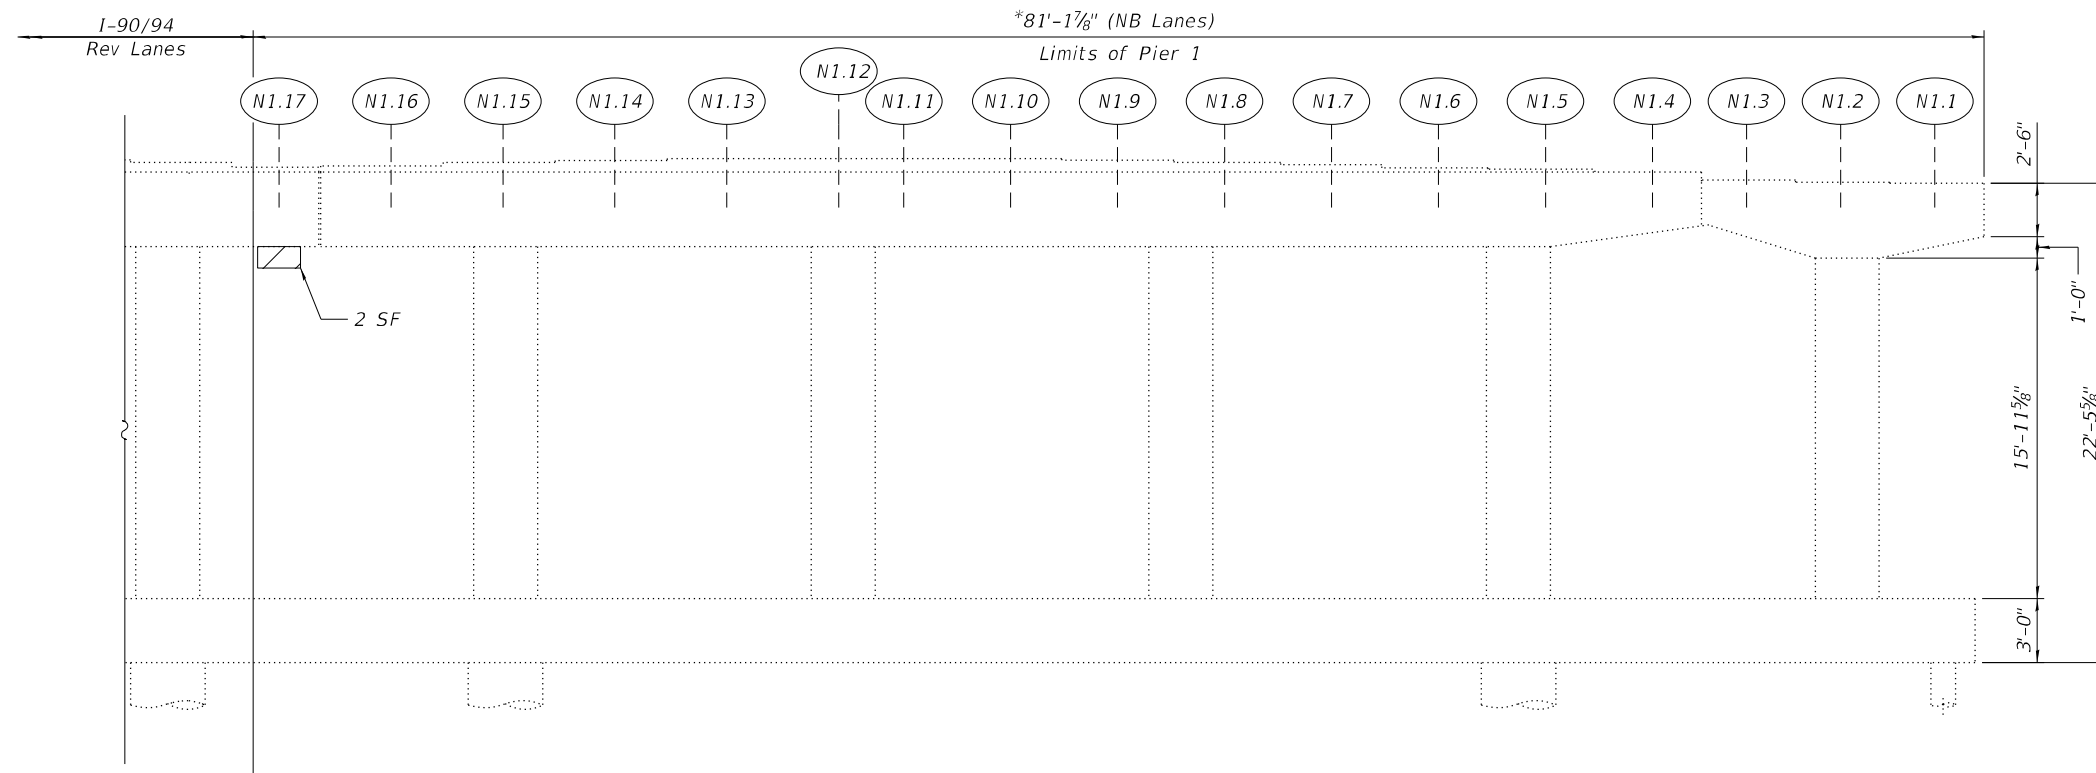

PIER 1 ELEVATION
(Looking North)

* Length measured perpendicular to the centerline of the NB lanes

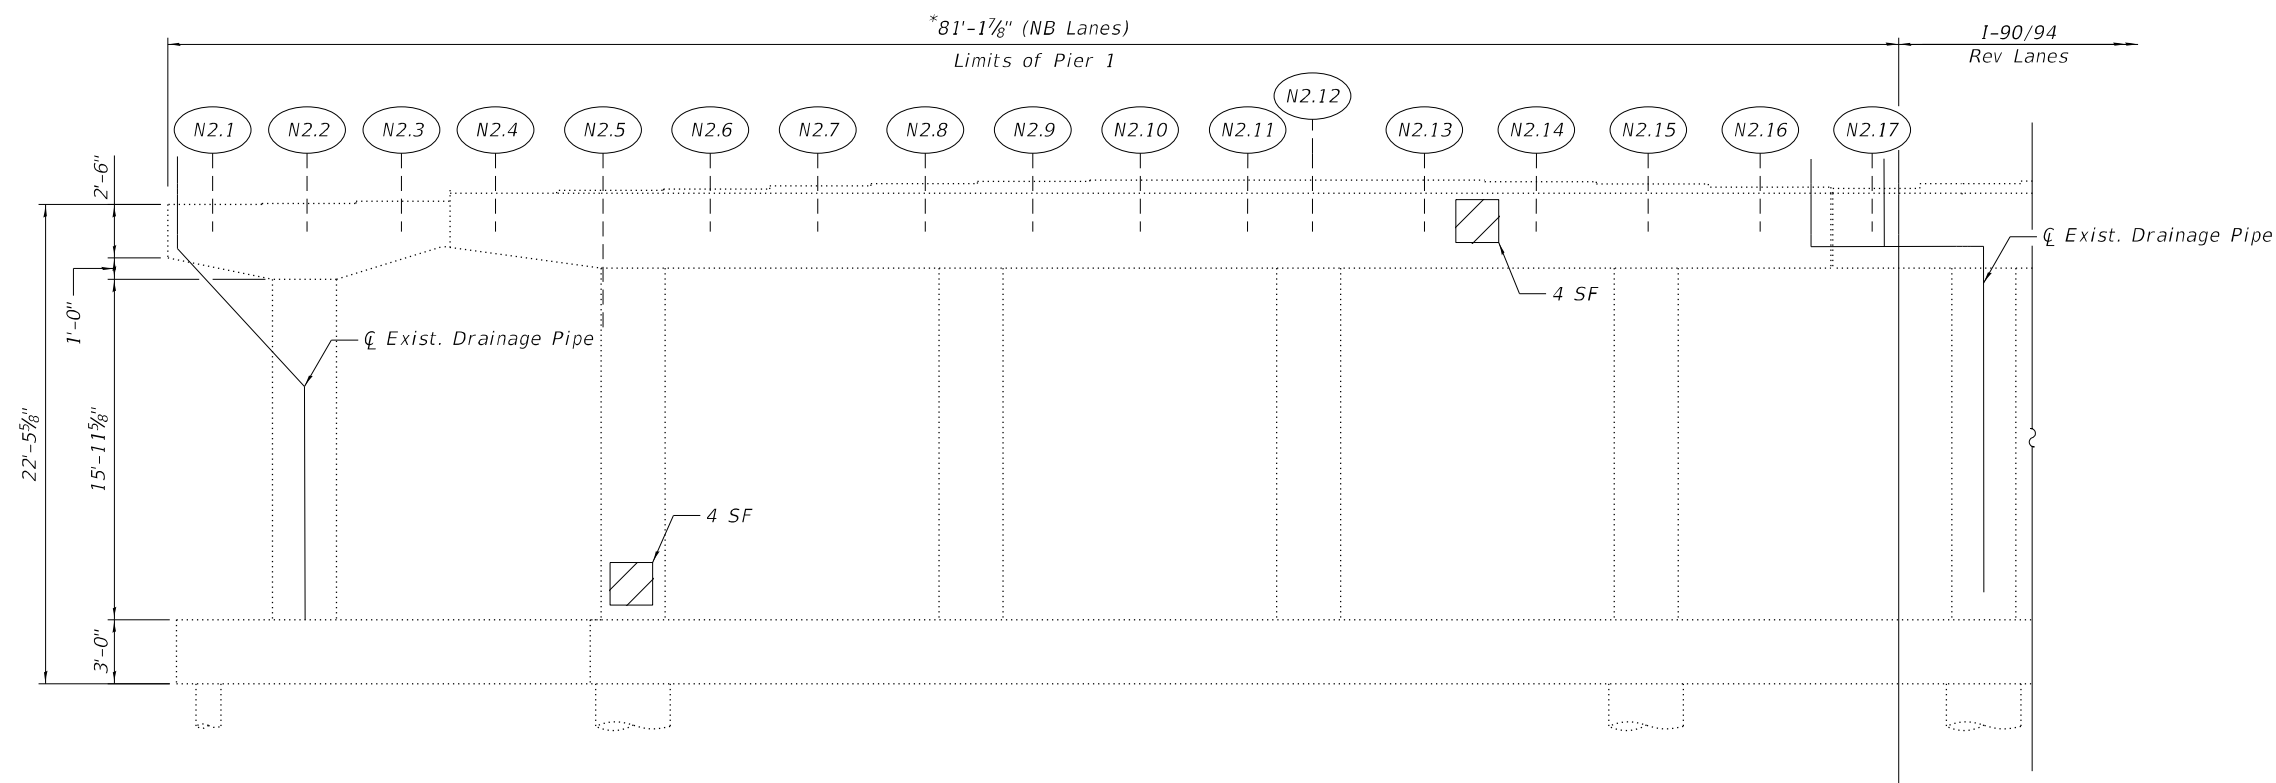

PIER 1 ELEVATION
(Looking South)



PIER 1 - EAST END
(Looking South)

LEGEND



Structural Repair of Concrete (Depth Equal to or Less than 5 inches)

SF *Square Foot*

BILL OF MATERIAL

ITEM	UNIT	QUANTITY
Concrete Sealer	Sq Ft	284
Epoxy Crack Injection	Foot	3
Bridge Drainage System Repair	Foot	2
Structural Repair Of Concrete (Depth Equal To Or Less Than 5 Inches)	Sq Ft	10



PIER 2
(Looking North)



PIER 2 - EAST END
(Looking South)




PIER 2 - WEST END
(Looking South)

NOTES:

- Quantities and limits shown are estimated for bidding purpose only. The actual areas to be repaired and the type(s) of repairs to be used will be determined by the engineer in the field at the time of construction.
- Concrete Sealer is to be applied to the top of the pier cap.


LEGEND

- Structural Repair of Concrete (Depth Equal to or Less than 5 inches)
- Epoxy Crack Injection (Width > 0.06")
- SF Square Foot
- LF Linear Foot

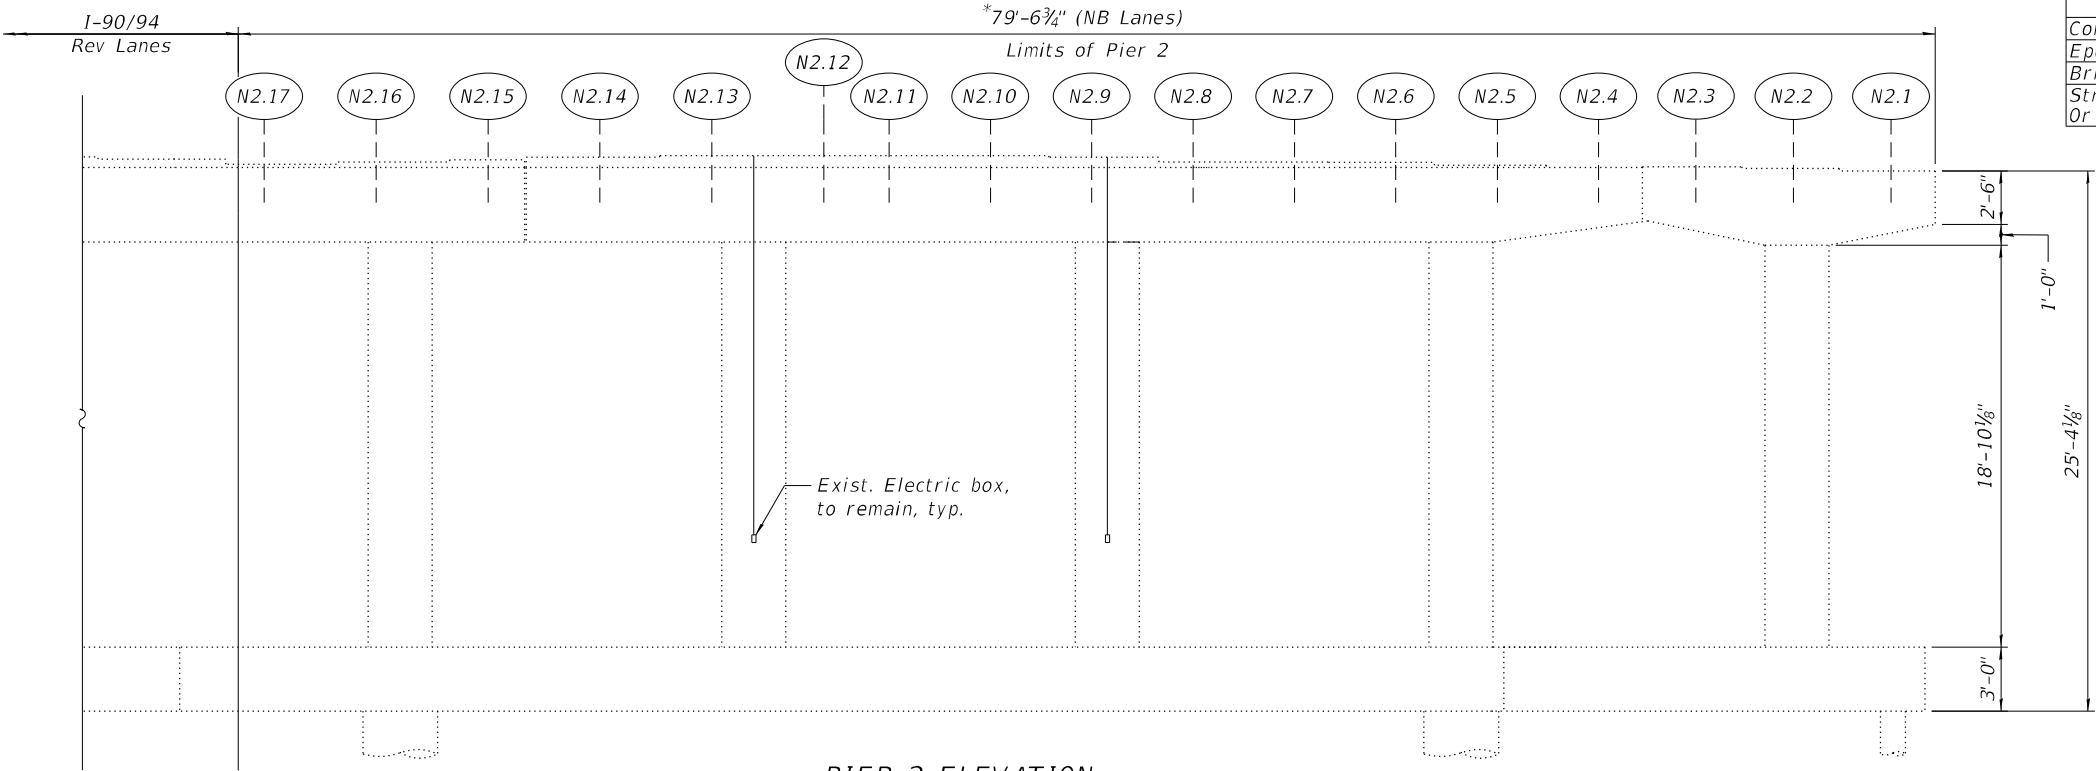

PIER 2 ELEVATION
(Looking North)

*Length measured perpendicular to the centerline of the NB lanes

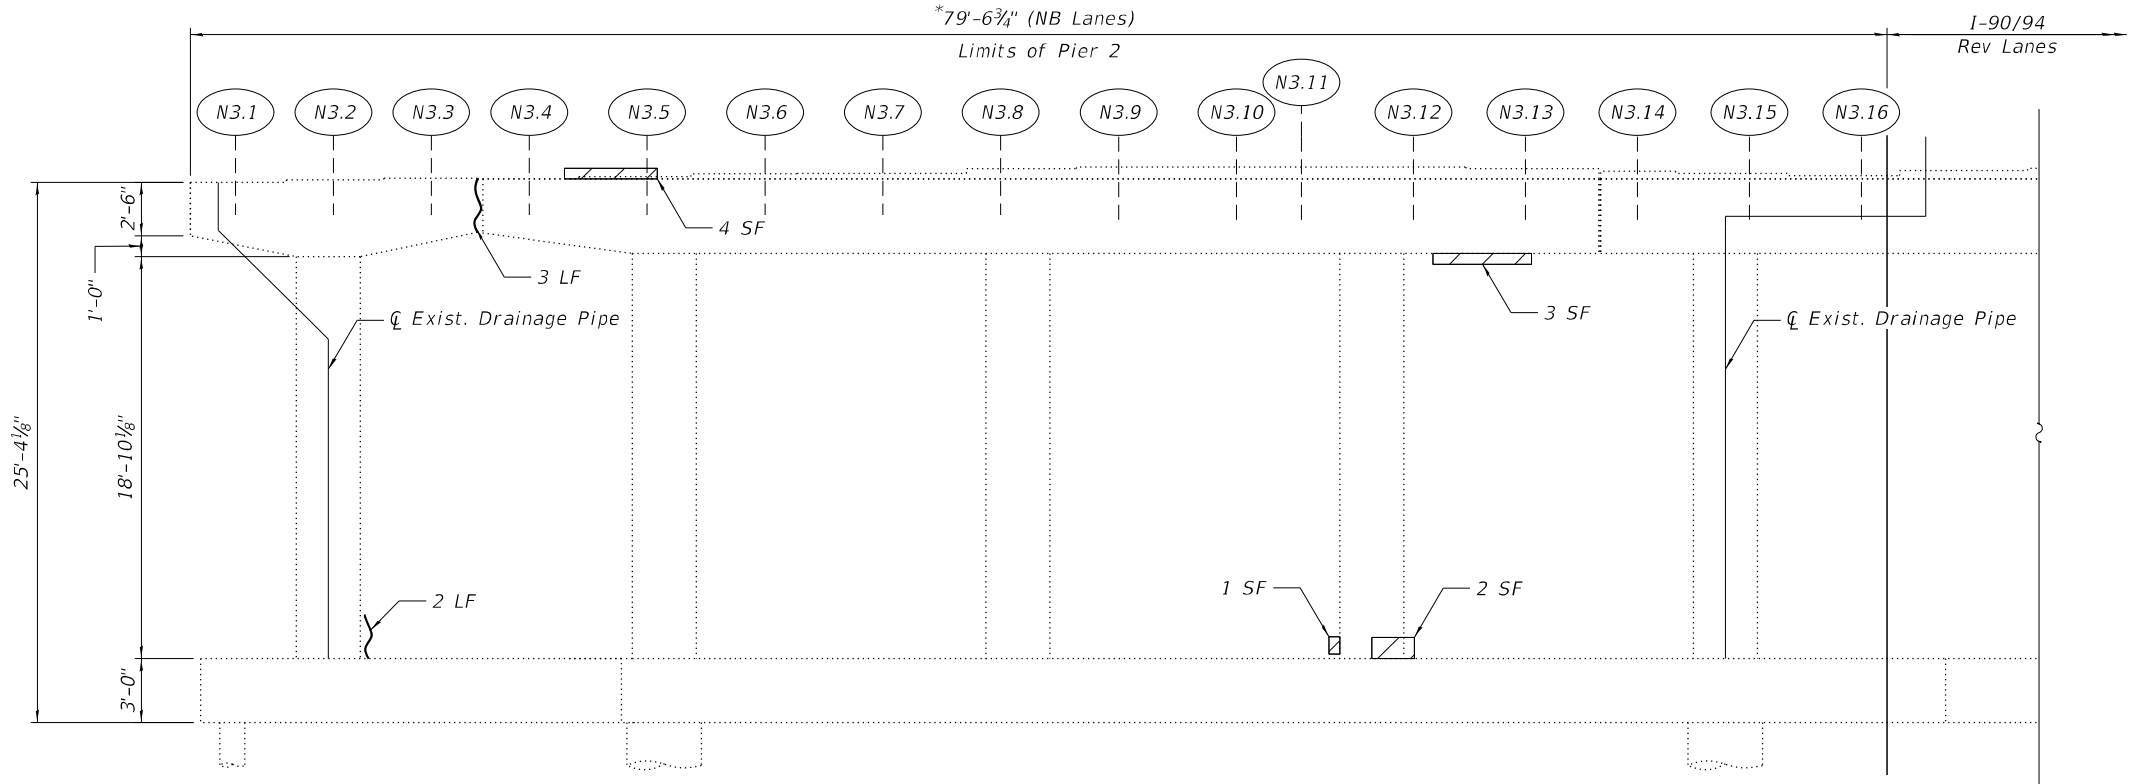

PIER 2 ELEVATION
(Looking South)

MODEL: Default
FILE NAME: P:\2004-825 PTB\95-Q14 HBM\WO#7 I-90 Various Overlays\Ashland Ave\Sheet Files\0150133-62K73-S104-Pier 2 Repairs.dgn
4/30/2024 3:24:40 PM



USER NAME	=	DESIGNED	-	LAB, AMS	REVISED	-
		CHECKED	-	MI	REVISED	-
PLOT SCALE	=	DRAWN	-	LAB, AMS	REVISED	-
PLOT DATE	=	DATE	-	4/29/2024	REVISED	-

STATE OF ILLINOIS
DEPARTMENT OF TRANSPORTATION

PIER 2 REPAIRS
STRUCTURE NO. 016-0133 (NB)

SHEET S03A-127 OF S03A-148 SHEETS

F.A.I. RTE.	SECTION	COUNTY	TOTAL SHEETS	SHEET NO.
90/94	2020-005-BR	COOK	908	455
CONTRACT NO. 62K73				
ILLINOIS FED. AID PROJECT				

BILL OF MATERIAL

ITEM	UNIT	QUANTITY
Concrete Sealer	Sq Ft	277
Bridge Drainage System Repair	Foot	5
Structural Repair Of Concrete (Depth Equal To Or Less Than 5 Inches)	Sq Ft	131



PIER 3

(Looking North)



PIER 3 - EAST END

(Looking South)



PIER 3 - WEST END

(Looking South)

NOTES:

- Quantities and limits shown are estimated for bidding purpose only. The actual areas to be repaired and the type(s) of repairs to be used will be determined by the engineer in the field at the time of construction.
- Concrete Sealer is to be applied to the top of the pier cap.


LEGEND



Structural Repair of Concrete (Depth Equal to or Less than 5 inches)

SF


Square Foot

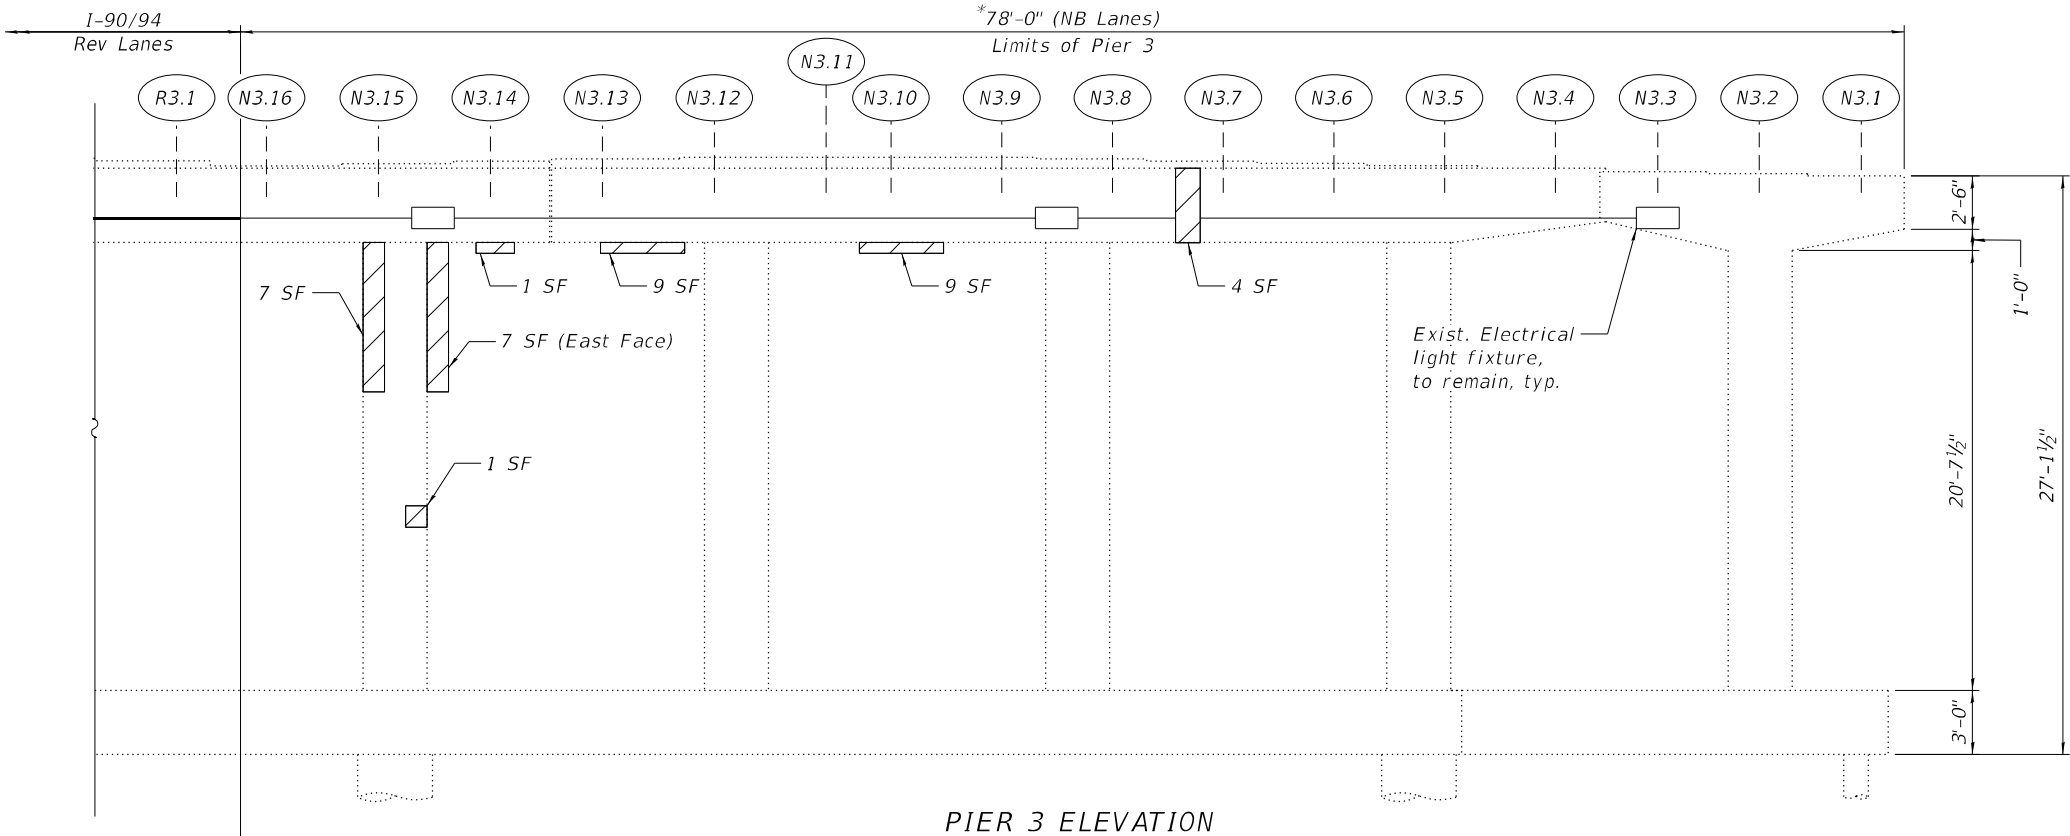

PIER 3 ELEVATION

(Looking North)

*Length measured perpendicular to the centerline of the NB lanes

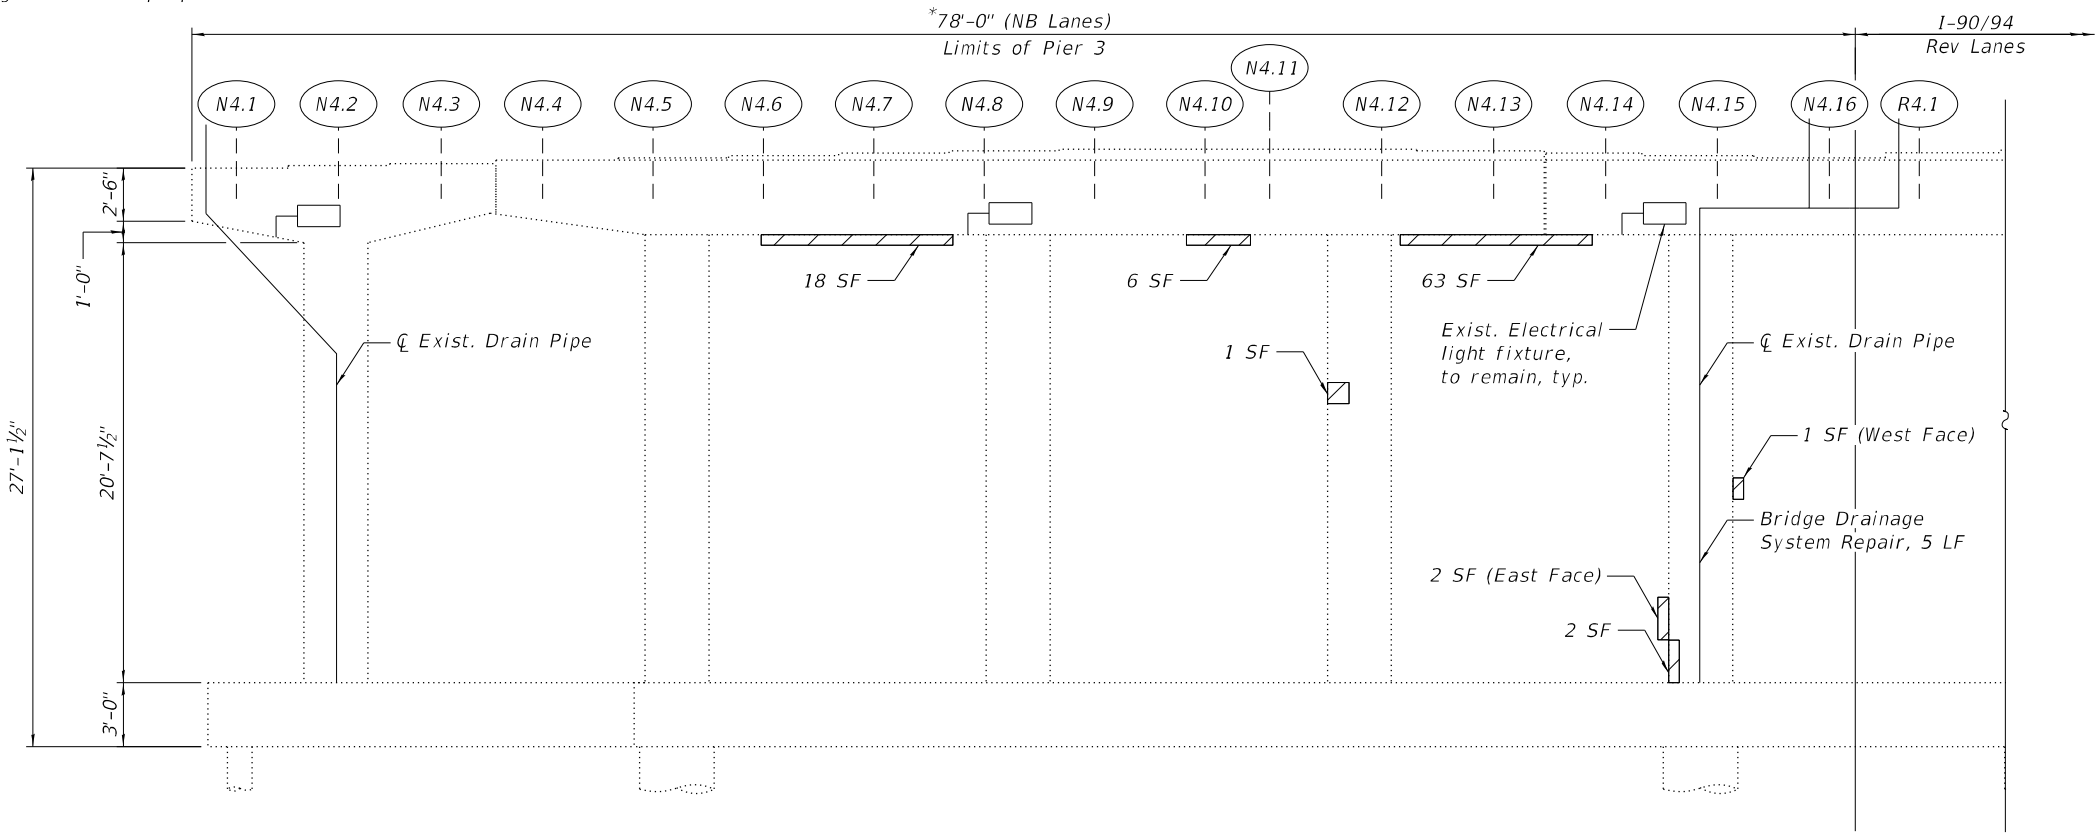

PIER 3 ELEVATION

(Looking South)

MODEL: Default
FILE NAME: P:\2004-825 PTB\95-014 HBM\WO#7 I-90 Various Overlays\Asl\land Ave\Sheet Files\0160133-62K73-5105-Pier 3 Repairs.dgn
4/30/2024 3:24:45 PM



USER NAME =	DESIGNED - LAB, AMS	REVISED -
	CHECKED - MI	REVISED -
PLOT SCALE =	DRAWN - LAB, AMS	REVISED -
PLOT DATE =	DATE - 4/29/2024	REVISED -

STATE OF ILLINOIS
DEPARTMENT OF TRANSPORTATION

PIER 3 REPAIRS
STRUCTURE NO. 016-0133 (NB)

SHEET S03A-128 OF S03A-148 SHEETS

F.A.I. RTE.	SECTION	COUNTY	TOTAL SHEETS	SHEET NO.
90/94	2020-005-BR	COOK	908	456
CONTRACT NO. 62K73				
ILLINOIS FED. AID PROJECT				

BILL OF MATERIAL

ITEM	UNIT	QUANTITY
Structural Repair Of Concrete (Depth Equal To Or Less Than 5 Inches)	Sq Ft	93



PIER 4
(Looking North)

NOTE:

1. Quantities and limits shown are estimated for bidding purpose only. The actual areas to be repaired and the type(s) of repairs to be used will be determined by the engineer in the field at the time of construction.



PIER 4
(Looking South)


LEGEND



Structural Repair of Concrete (Depth Equal to or Less than 5 inches)


SF

Square Foot

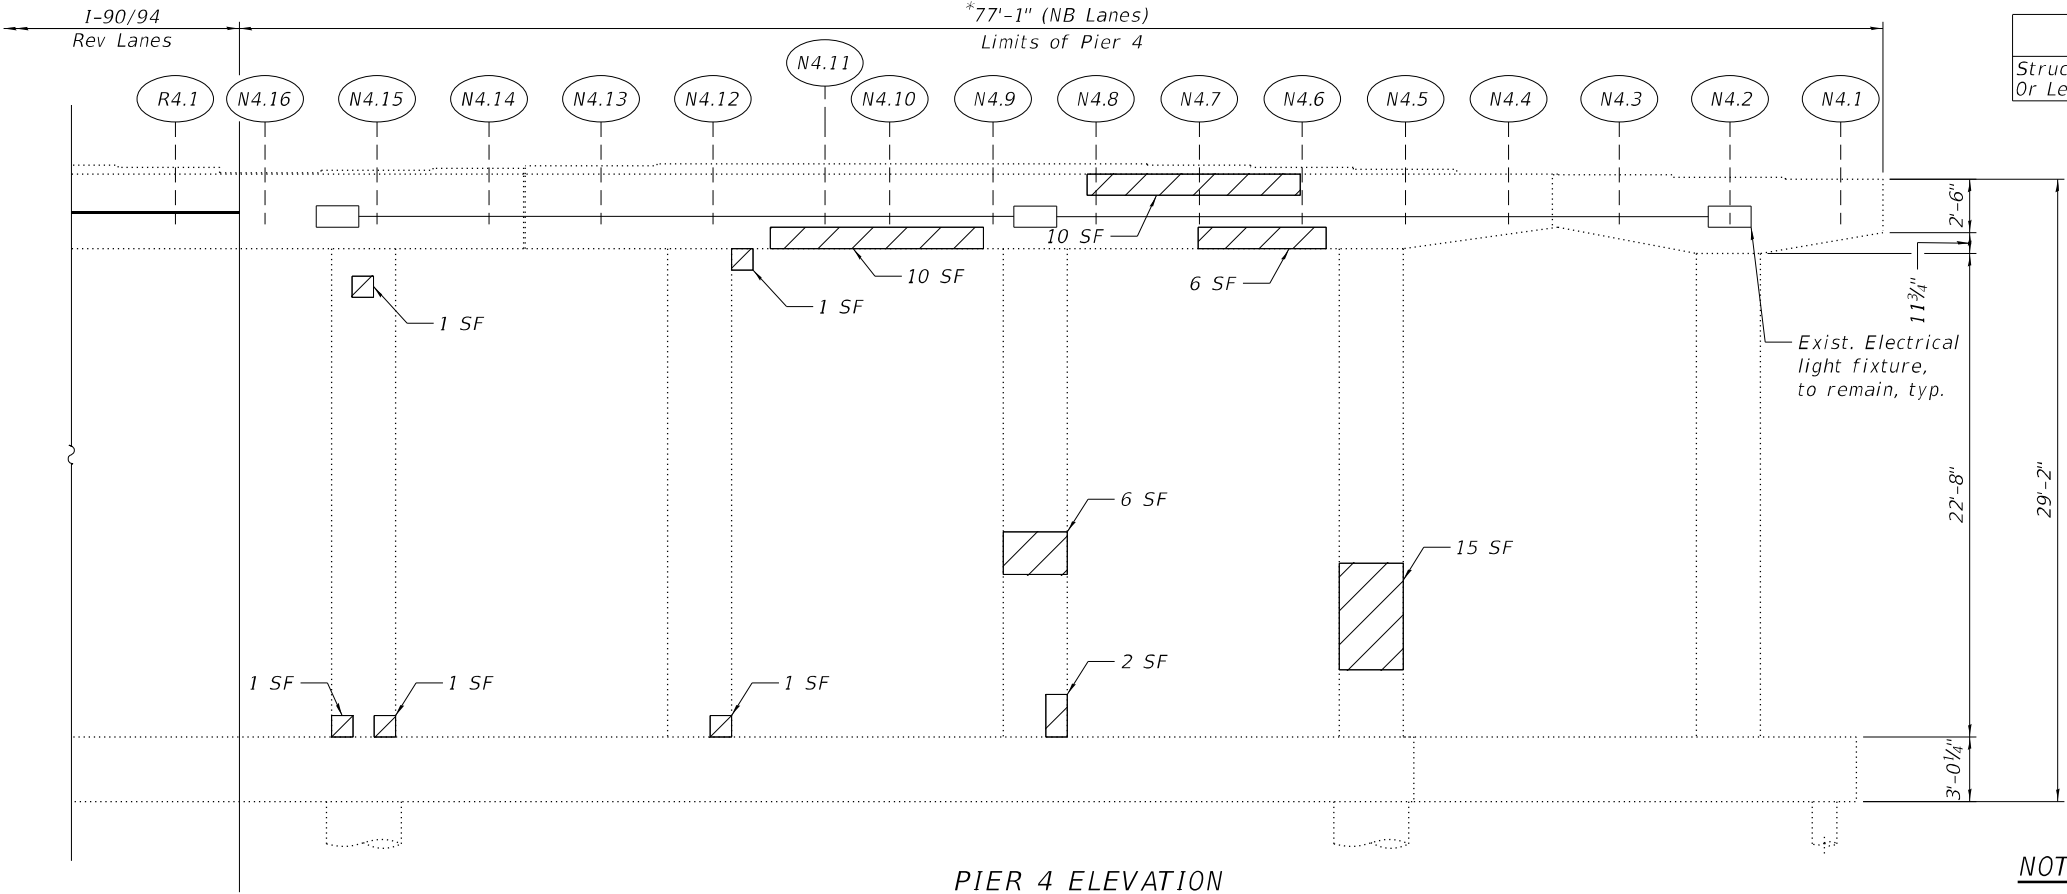

PIER 4 ELEVATION
(Looking North)

*Length measured perpendicular to the centerline of the NB lanes

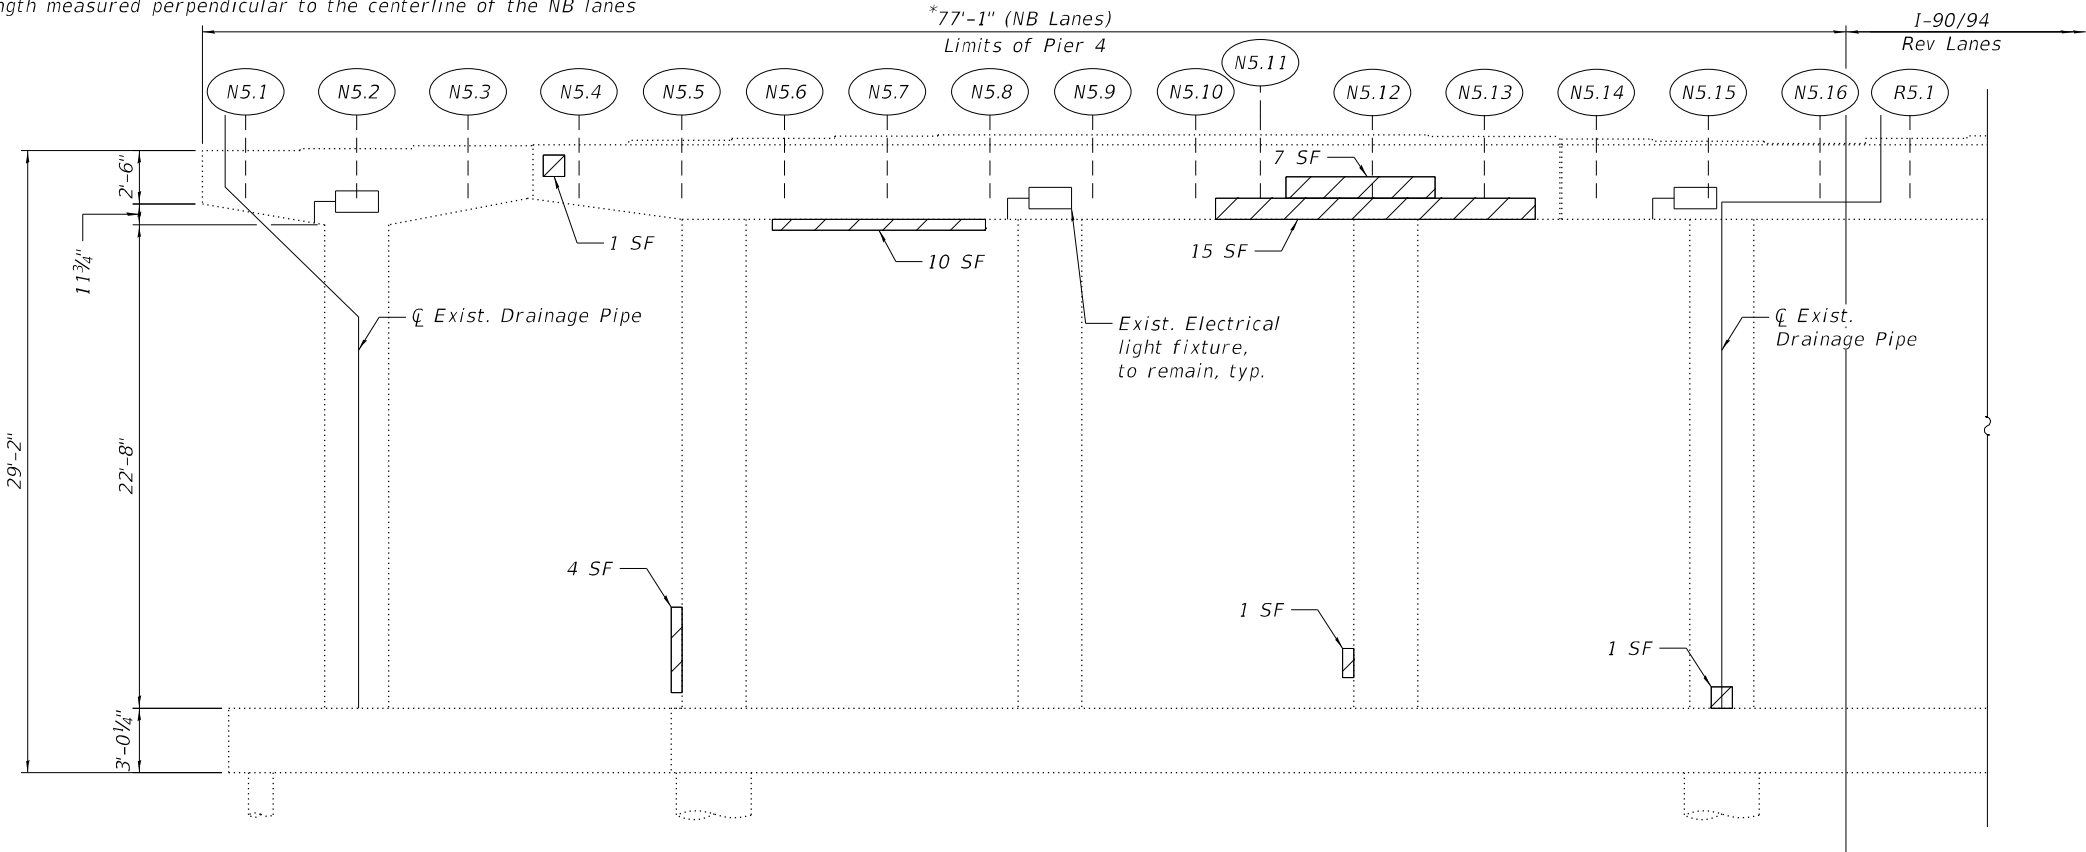

PIER 4 ELEVATION
(Looking South)

MODEL: Default
FILE NAME: P:\2004-825 PTB\195-014 HBM\WO#7 I-90 Various Overlays\As\land Ave\Sheet Files\0160133-62K73-S106-Pier 4 Repairs.dgn
4/30/2024 3:24:51 PM



USER NAME =	DESIGNED - LAB, AMS	REVISED -
	CHECKED - MI	REVISED -
PLOT SCALE =	DRAWN - LAB, AMS	REVISED -
PLOT DATE =	DATE - 4/29/2024	REVISED -

STATE OF ILLINOIS
DEPARTMENT OF TRANSPORTATION

PIER 4 REPAIRS
STRUCTURE NO. 016-0133 (NB)

SHEET S03A-129 OF S03A-148 SHEETS

F.A.I. RTE.	SECTION	COUNTY	TOTAL SHEETS	SHEET NO.
90/94	2020-005-BR	COOK	908	457
CONTRACT NO. 62K73				
ILLINOIS FED. AID PROJECT				

BILL OF MATERIAL

ITEM	UNIT	QUANTITY
Concrete Sealer	Sq Ft	273
Epoxy Crack Injection	Foot	3
Bridge Drainage System Repair	Foot	2
Structural Repair Of Concrete (Depth Equal To Or Less Than 5 Inches)	Sq Ft	47



PIER 5
(Looking Northeast)

NOTES:


- Quantities and limits shown are estimated for bidding purpose only. The actual areas to be repaired and the type(s) of repairs to be used will be determined by the engineer in the field at the time of construction.
- Concrete Sealer is to be applied to the top of the pier cap.



PIER 5
(Looking Southwest)


LEGEND

	Structural Repair of Concrete (Depth Equal to or Less than 5 inches)
	Epoxy Crack Injection (Width > 0.06")
SF	Square Foot
LF	Linear Foot

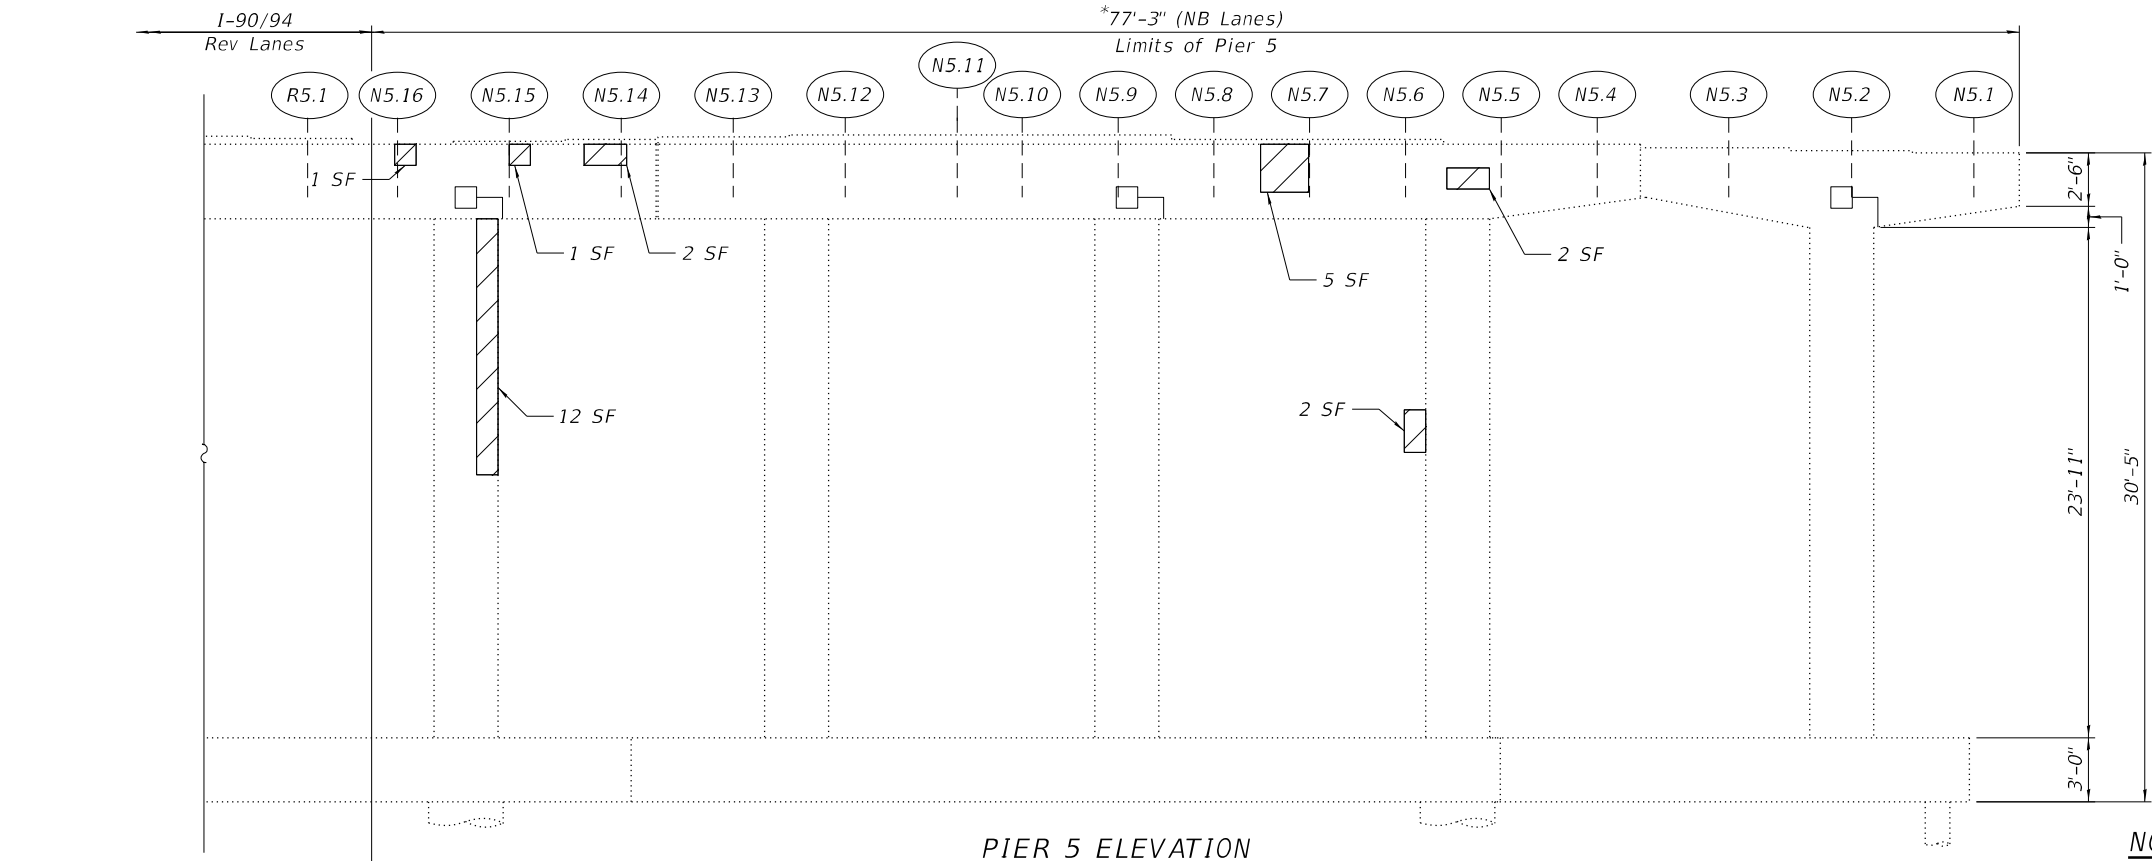

PIER 5 ELEVATION
(Looking North)

*Length measured perpendicular to the centerline of the NB lanes

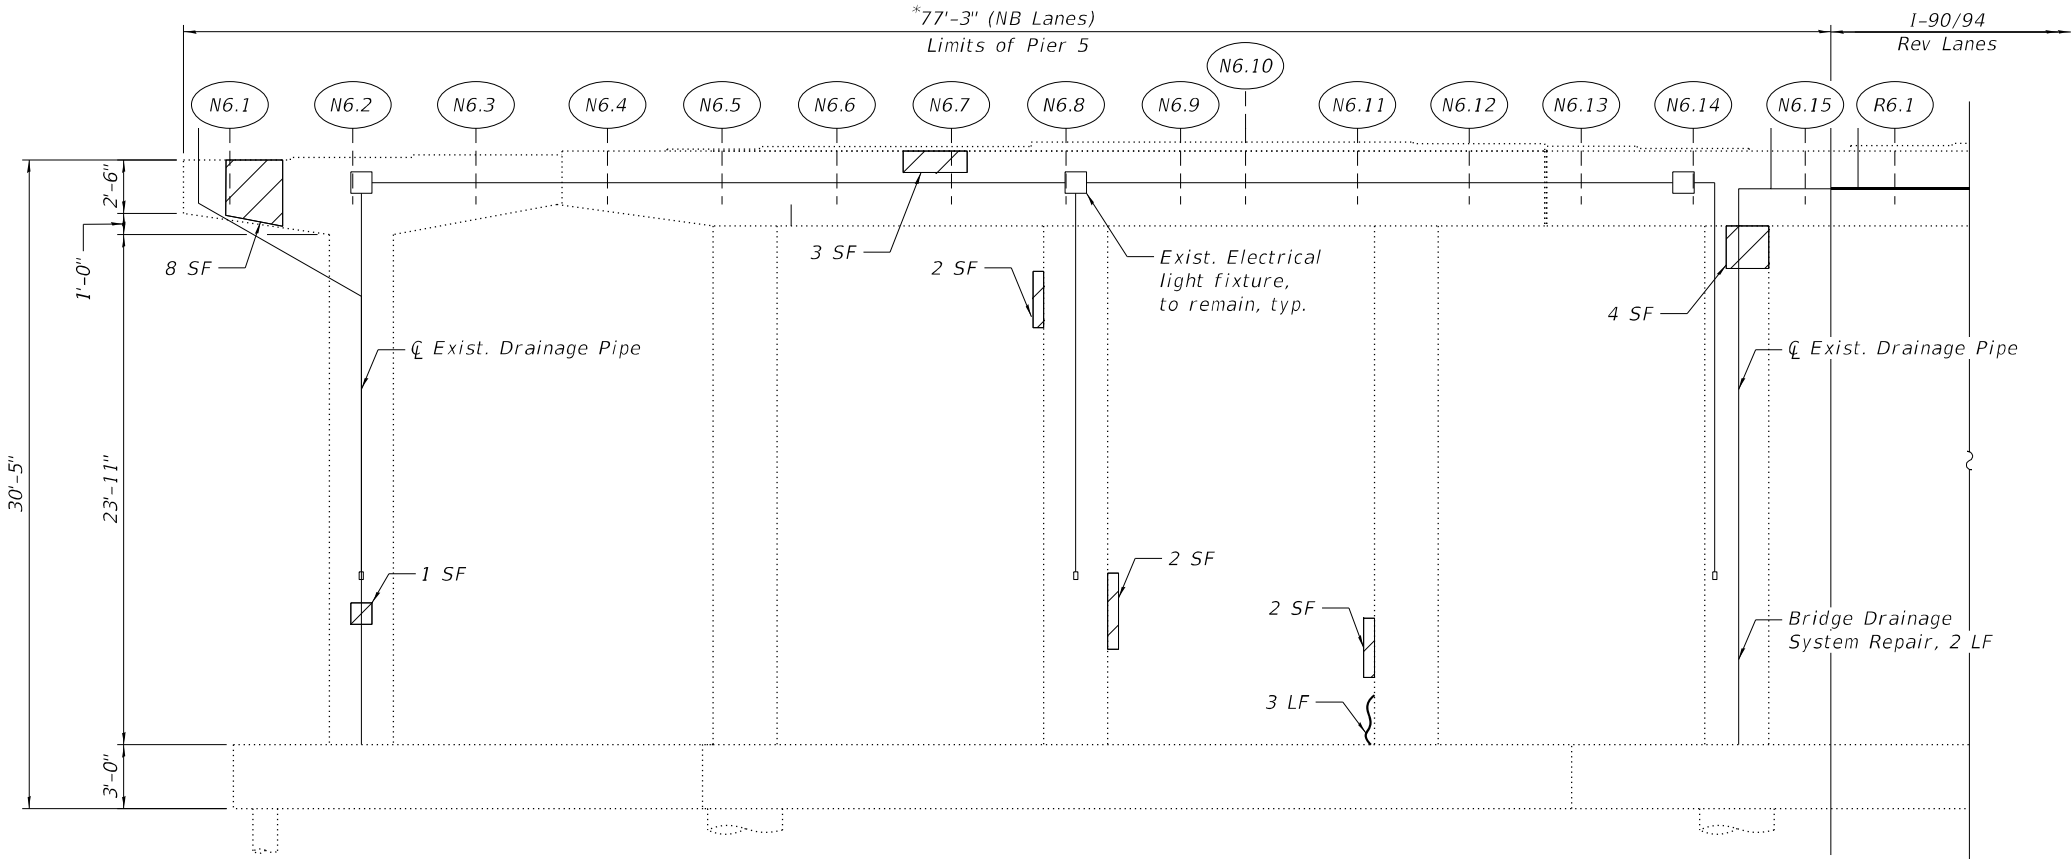

PIER 5 ELEVATION
(Looking South)

STATE OF ILLINOIS
DEPARTMENT OF TRANSPORTATION

PIER 5 REPAIRS
STRUCTURE NO. 016-0133 (NB)

SHEET S03A-130 OF S03A-148 SHEETS

F.A.I. RTE.	SECTION	COUNTY	TOTAL SHEETS	SHEET NO.
90/94	2020-005-BR	COOK	908	458
CONTRACT NO. 62K73				
ILLINOIS FED. AID PROJECT				

HBM
ENGINEERING GROUP, LLC

USER NAME =	DESIGNED - LAB, AMS	REVISED -
	CHECKED - MI	REVISED -
PLOT SCALE =	DRAWN - LAB, AMS	REVISED -
PLOT DATE =	DATE - 4/29/2024	REVISED -

MODEL: Default
FILE NAME: P:\2004-825 PTB\95-014 HBM\WO#7 I-90 Various Overlays\Ashland Ave\Sheet Files\0160133-0133-62K73-S107-Pier 5 Repairs.dgn
4/30/2024 3:24:56 PM

MODEL: Default
FILE NAME: P:\2004-825 PTB\195-014 HBM\WO#7 I-90 Various Overlays\As\land Ave\Sheet Files\0150133-62K73-5108-Pier 6 Repairs.dgn
4/30/2024 3:25:02 PM



USER NAME	=	DESIGNED -	LAB, AMS	REVISED -	
		CHECKED -	MI	REVISED -	
PLOT SCALE	=	DRAWN -	LAB, AMS	REVISED -	
PLOT DATE	=	DATE	- 4/29/2024	REVISED -	

STATE OF ILLINOIS
DEPARTMENT OF TRANSPORTATION

PIER 6 REPAIRS
STRUCTURE NO. 016-0133 (NB)

SHEET S03A-131 OF S03A-148 SHEETS

F.A.I. RTE.	SECTION	COUNTY	TOTAL SHEETS	SHEET NO.
90/94	2020-005-BR	COOK	908	459
CONTRACT NO. 62K73				
ILLINOIS FED. AID PROJECT				

BILL OF MATERIAL

ITEM	UNIT	QUANTITY
Bridge Drainage System Repair	Foot	2
Structural Repair Of Concrete (Depth Equal To Or Less Than 5 Inches)	Sq Ft	33



PIER 6
(Looking Northeast)


NOTE:

1. Quantities and limits shown are estimated for bidding purpose only. The actual areas to be repaired and the type(s) of repairs to be used will be determined by the engineer in the field at the time of construction.




PIER 6 - WEST END
(Looking South)

LEGEND

 


Structural Repair of Concrete (Depth Equal to or Less than 5 inches)

SF Square Foot

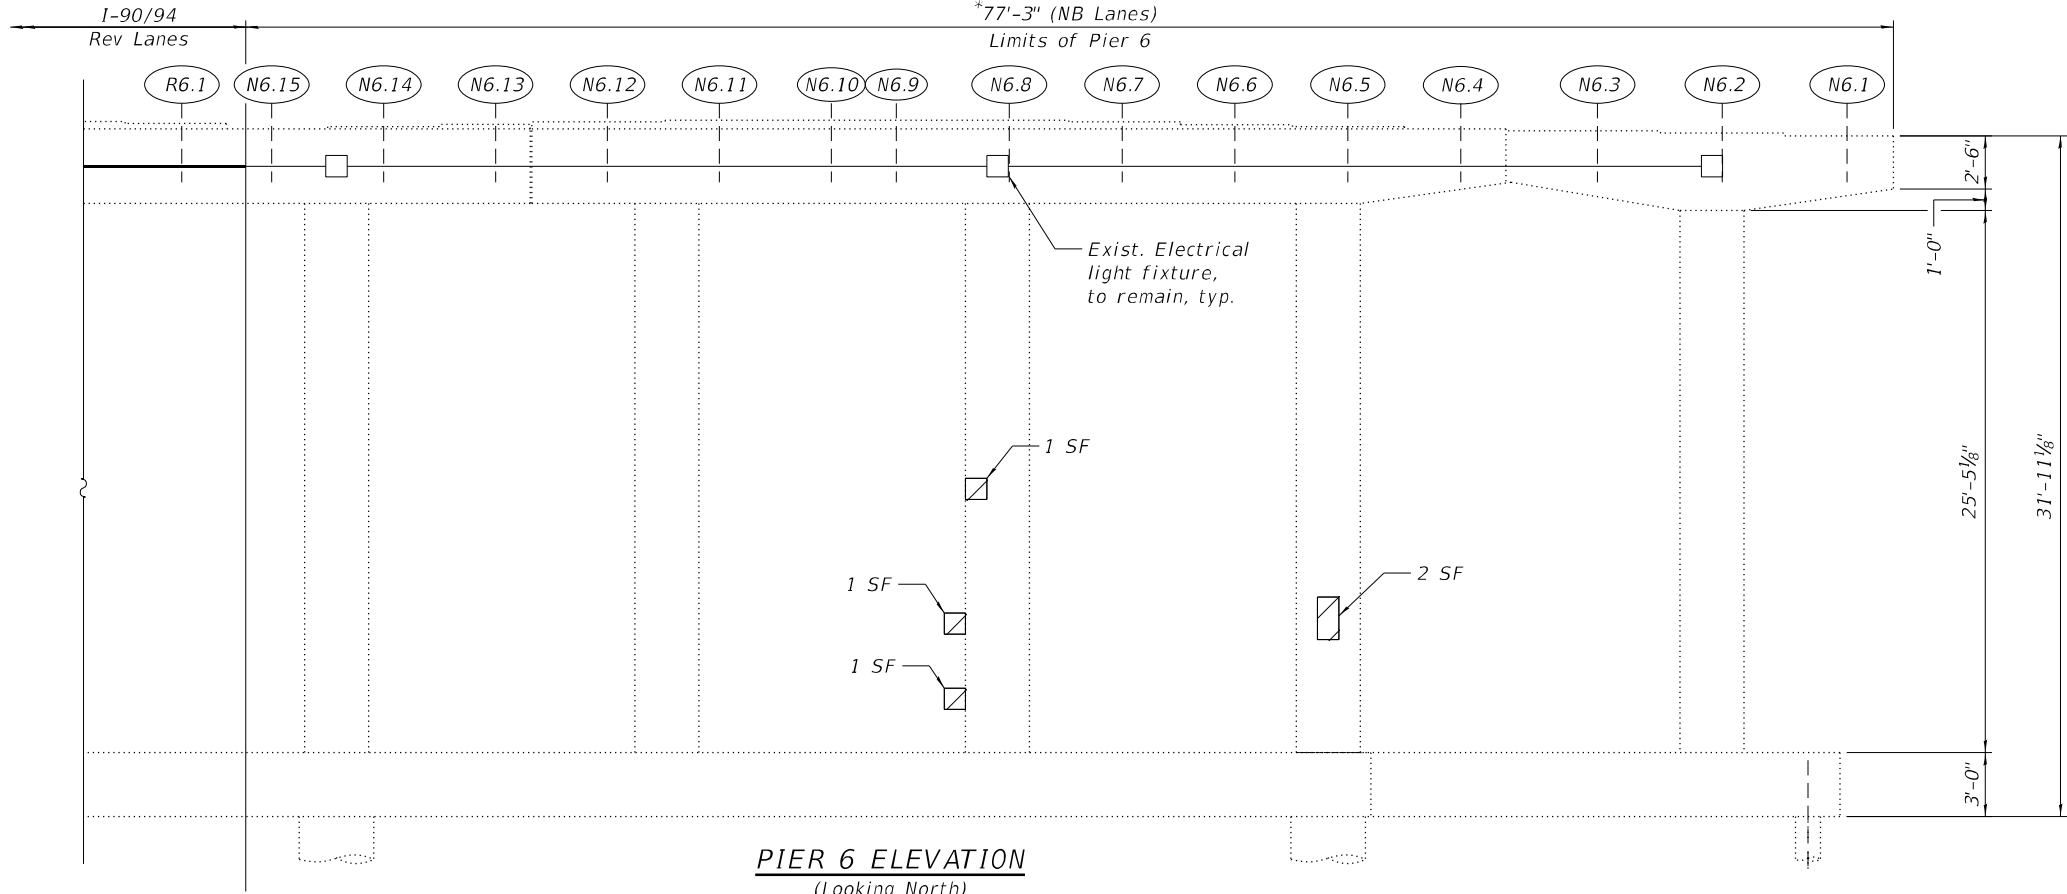

PIER 6 ELEVATION
(Looking North)

*Length is measured perpendicular to the centerline of the NB lanes.

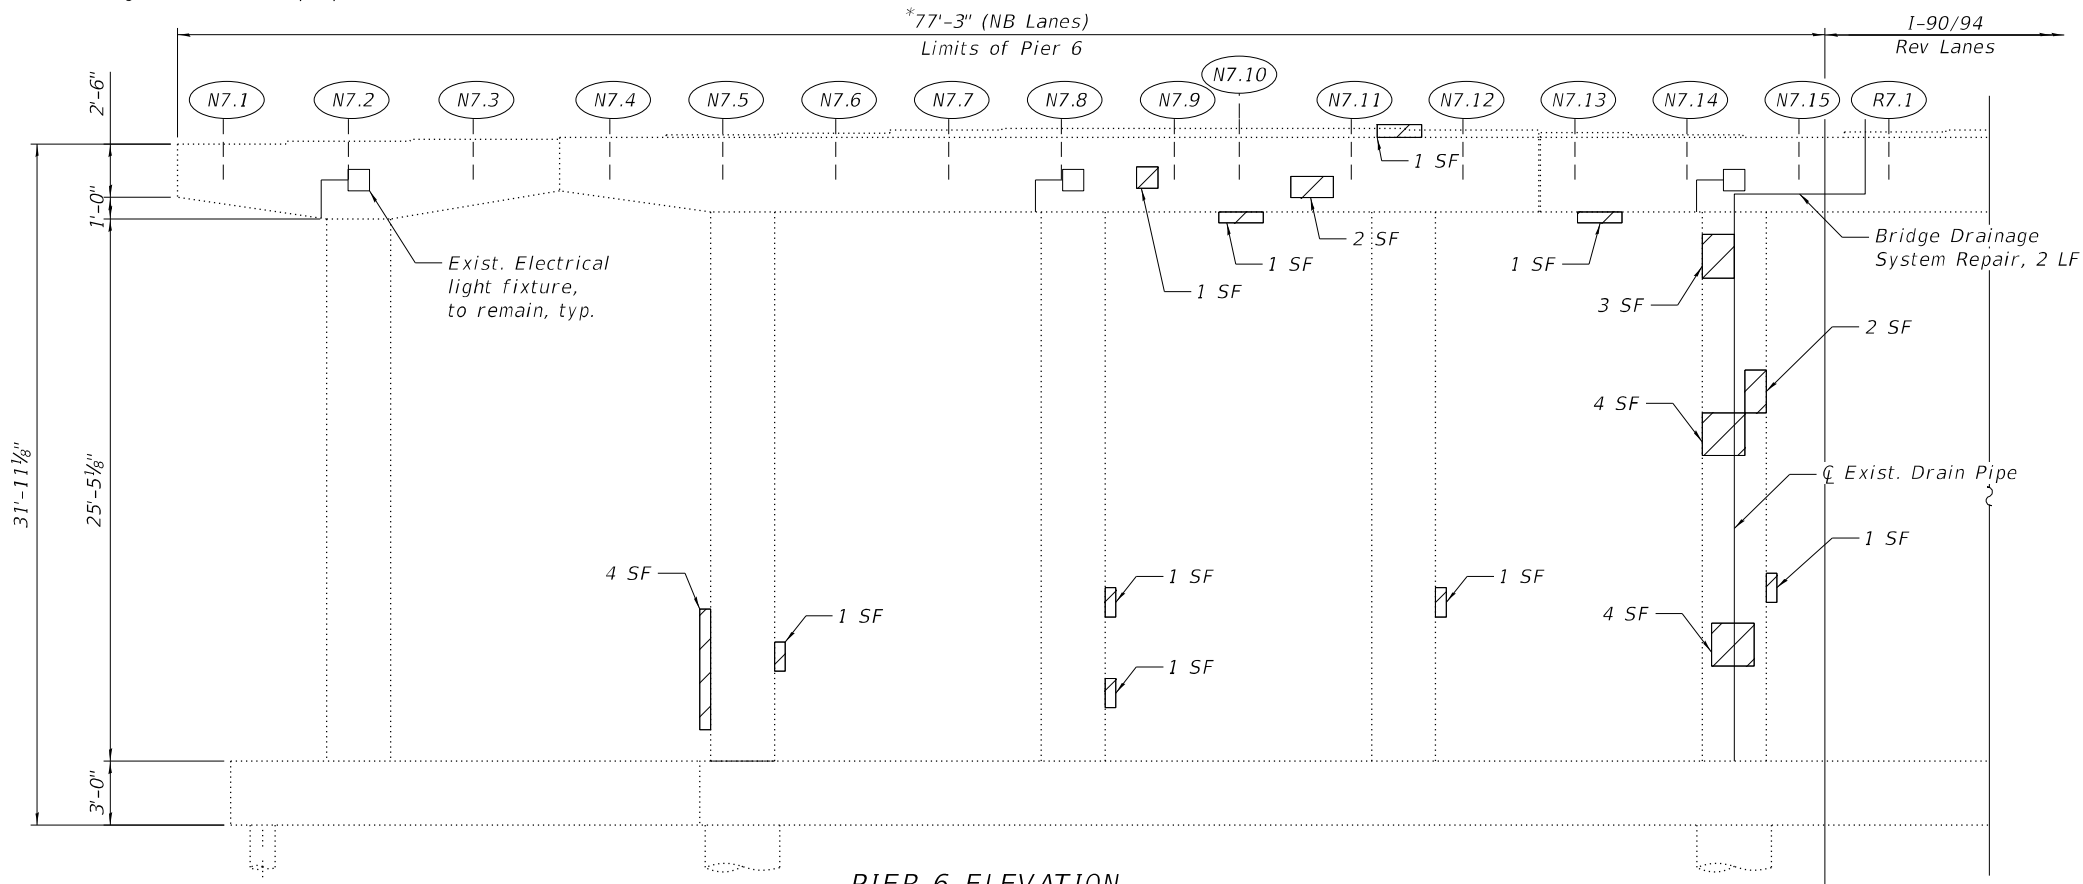

PIER 6 ELEVATION
(Looking South)

MODEL: Default
FILE NAME: P:\2004-825 PTB\95-014 HBM\WO#7 I-90 Various Overlays\As\land Ave\Sheet Files\0160133-62K7>S109-Pier 7 Repairs.dgn
4/30/2024 3:25:07 PM



USER NAME	=	DESIGNED -	LAB, AMS	REVISED -	
		CHECKED -	MI	REVISED -	
PLOT SCALE	=	DRAWN -	LAB, AMS	REVISED -	
PLOT DATE	=	DATE -	4/29/2024	REVISED -	

STATE OF ILLINOIS
DEPARTMENT OF TRANSPORTATION

PIER 7 REPAIRS
STRUCTURE NO. 016-0133 (NB)

SHEET S03A-132 OF S03A-148 SHEETS

F.A.I. RTE.	SECTION	COUNTY	TOTAL SHEETS	SHEET NO.
90/94	2020-005-BR	COOK	908	460
CONTRACT NO. 62K73				
		ILLINOIS	FED. AID PROJECT	

BILL OF MATERIAL

ITEM	UNIT	QUANTITY
Concrete Sealer	Sq Ft	273
Epoxy Crack Injection	Foot	6
Bridge Drainage System Repair	Foot	15
Structural Repair Of Concrete (Depth Equal To Or Less Than 5 Inches)	Sq Ft	39
Structural Repair Of Concrete (Depth Greater Than 5 Inches)	Sq Ft	2

* Length is measured perpendicular to the centerline of the NB lanes.



PIER 7 - EAST END
(Looking Southwest)

NOTES:


- Quantities and limits shown are estimated for bidding purpose only. The actual areas to be repaired and the type(s) of repairs to be used will be determined by the engineer in the field at the time of construction.
- Concrete Sealer is to be applied to the top of the pier cap.




PIER 7 - WEST END
(Looking South)

LEGEND

	Structural Repair of Concrete (Depth Equal to or Less than 5 inches)
	Structural Repair of Concrete (Depth Greater than 5 inches)
	Epoxy Crack Injection (Width > 0.06")
SF	Square Foot
LF	Linear Foot

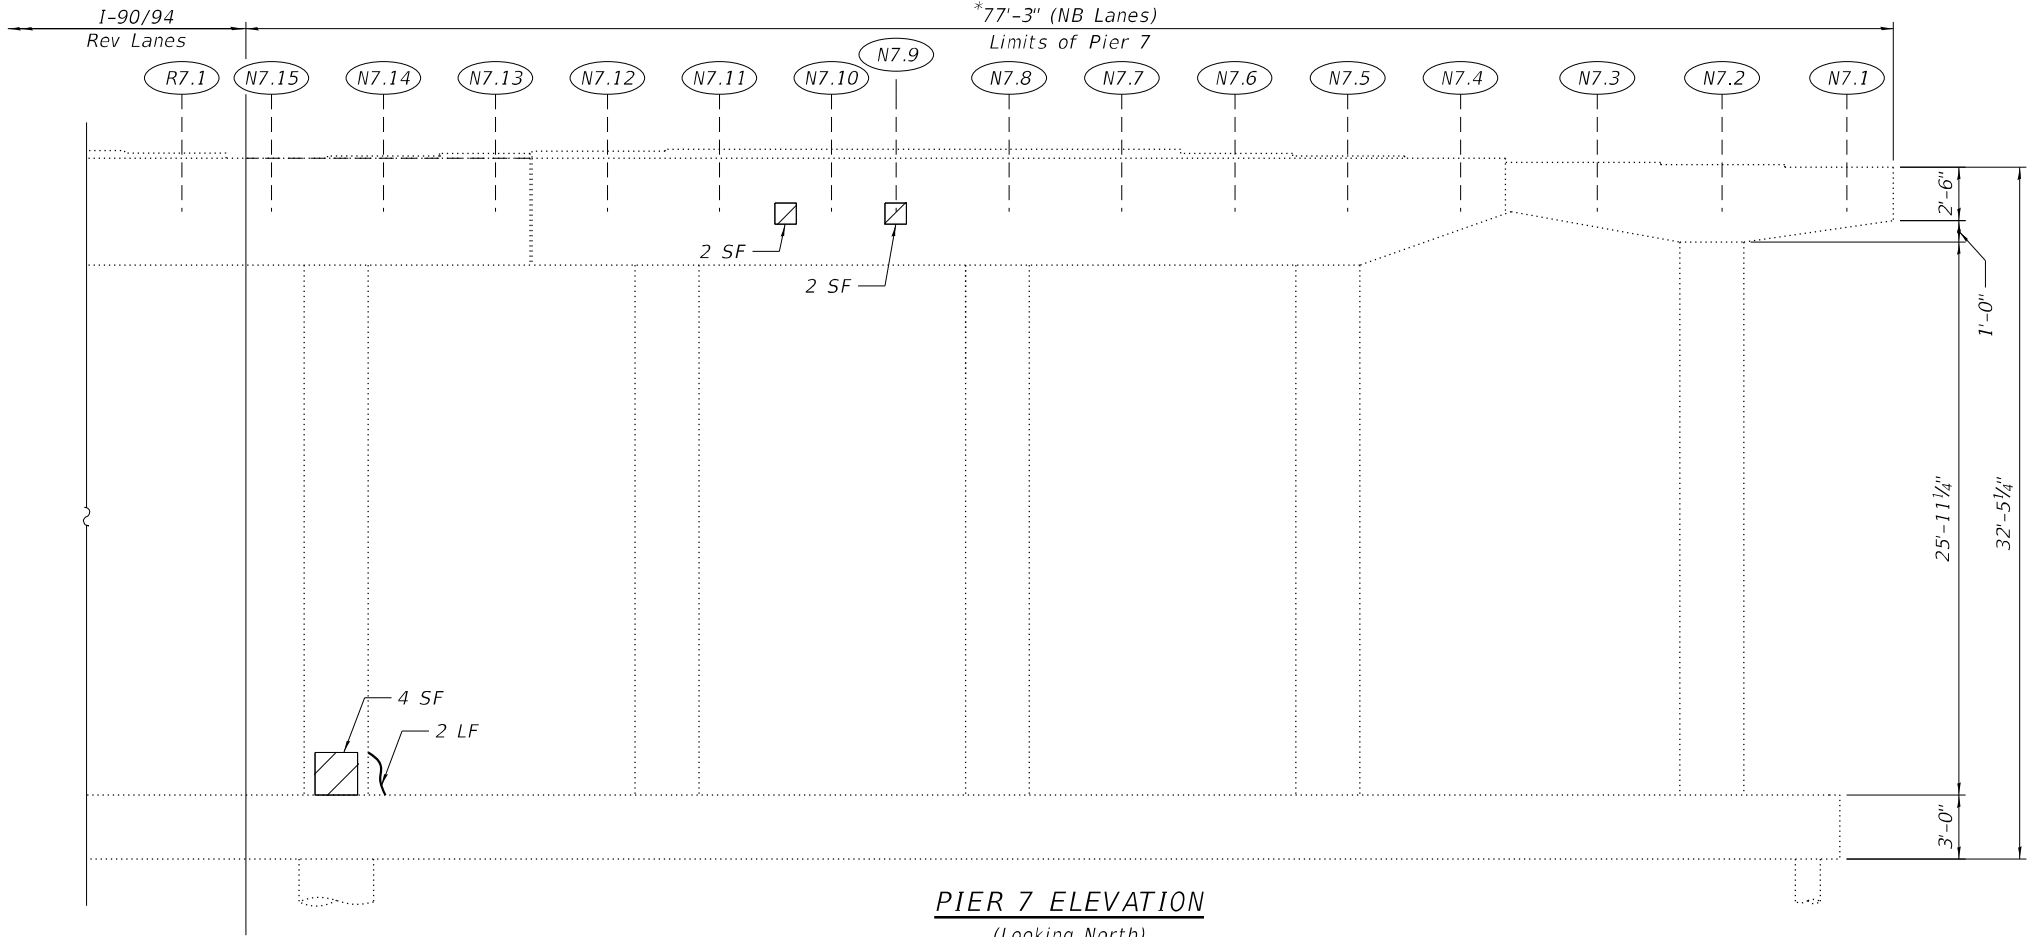


PIER 7 ELEVATION
(Looking North)

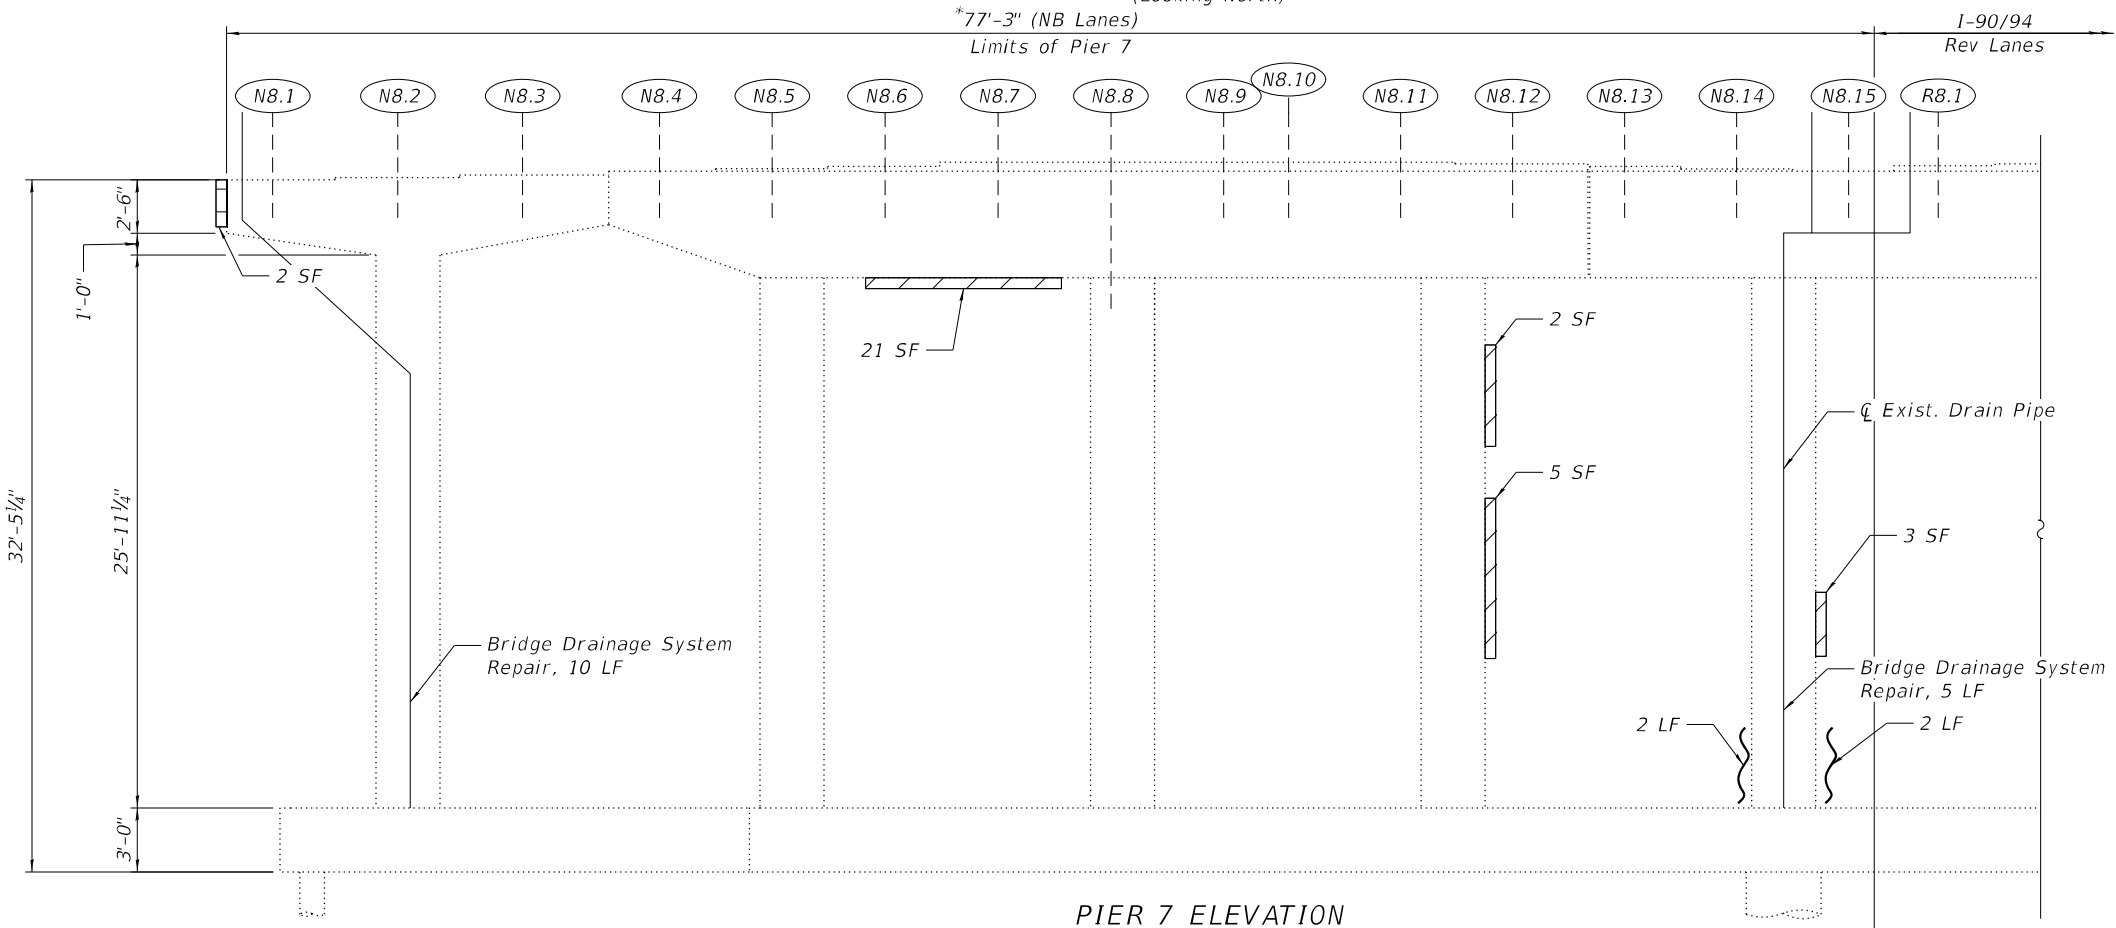


PIER 7 ELEVATION
(Looking South)

BILL OF MATERIAL

ITEM	UNIT	QUANTITY
Concrete Sealer	Sq Ft	273
Structural Repair Of Concrete (Depth Equal To Or Less Than 5 Inches)	Sq Ft	7

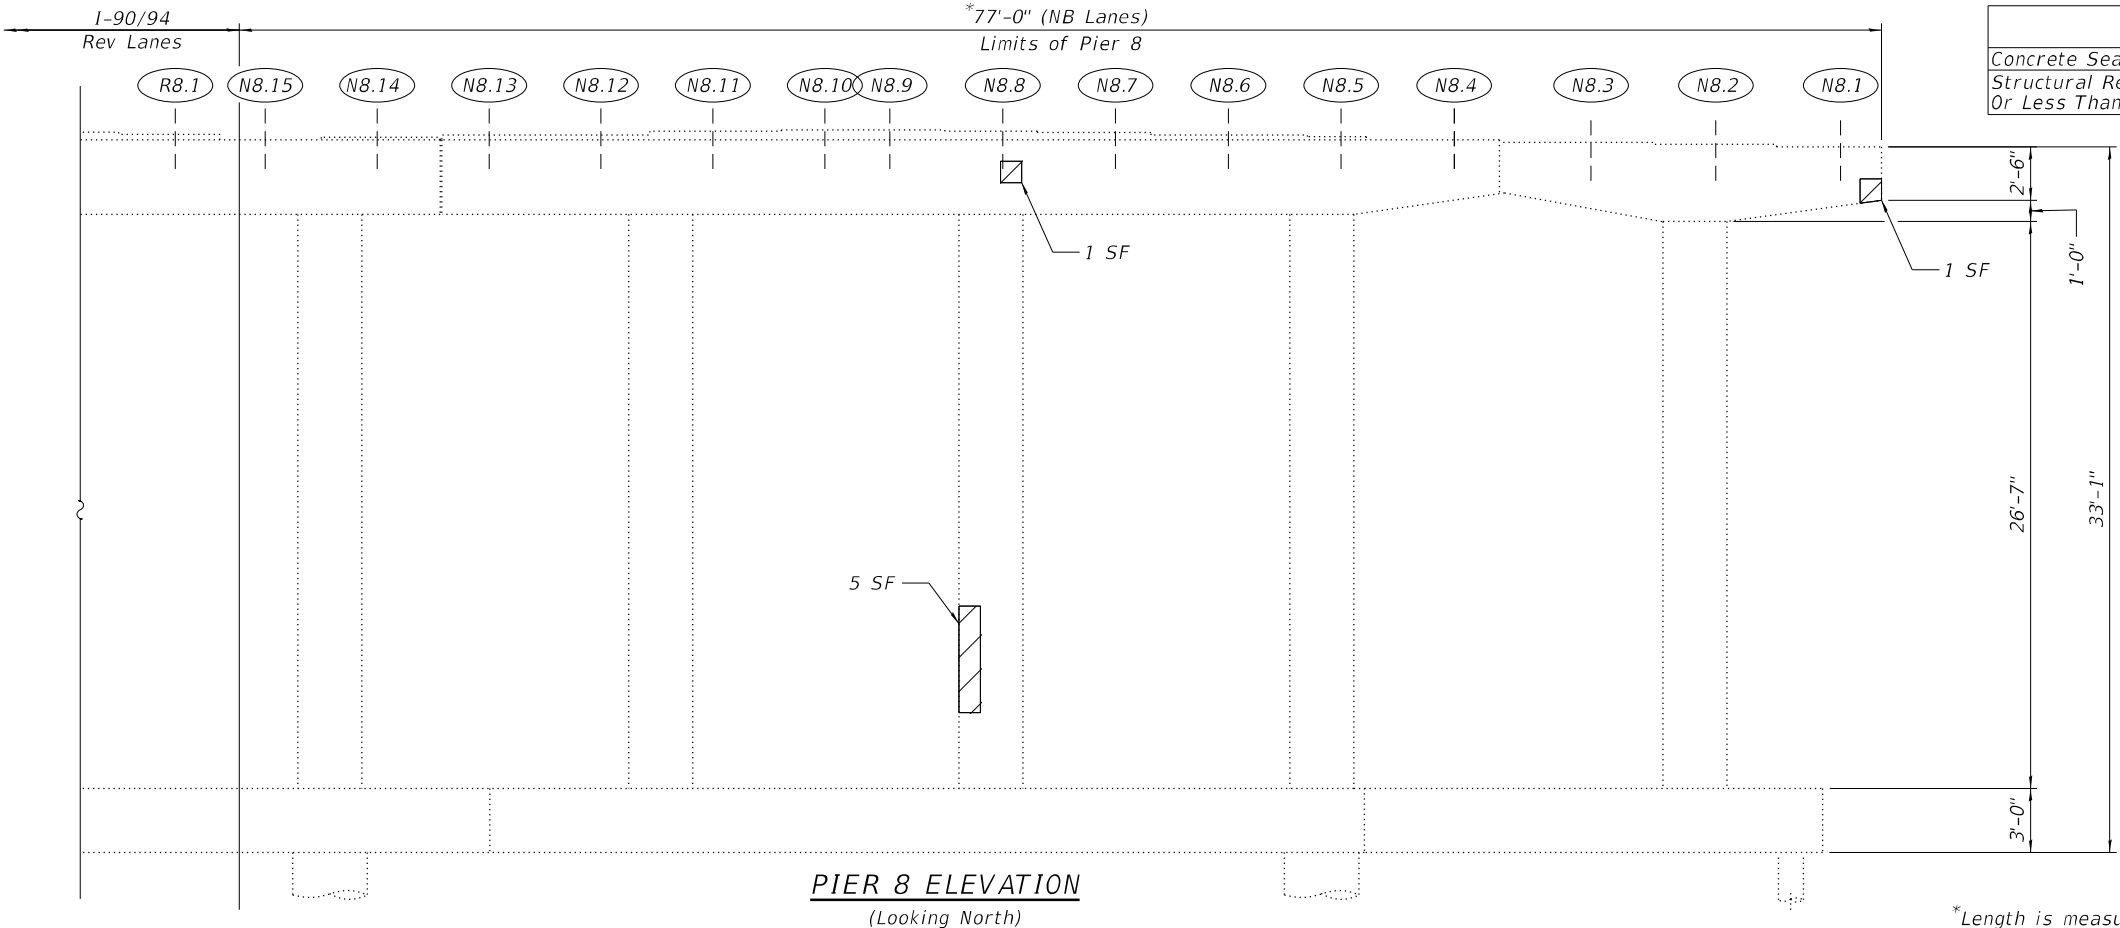

*Length is measured perpendicular to the centerline of the NB lanes.

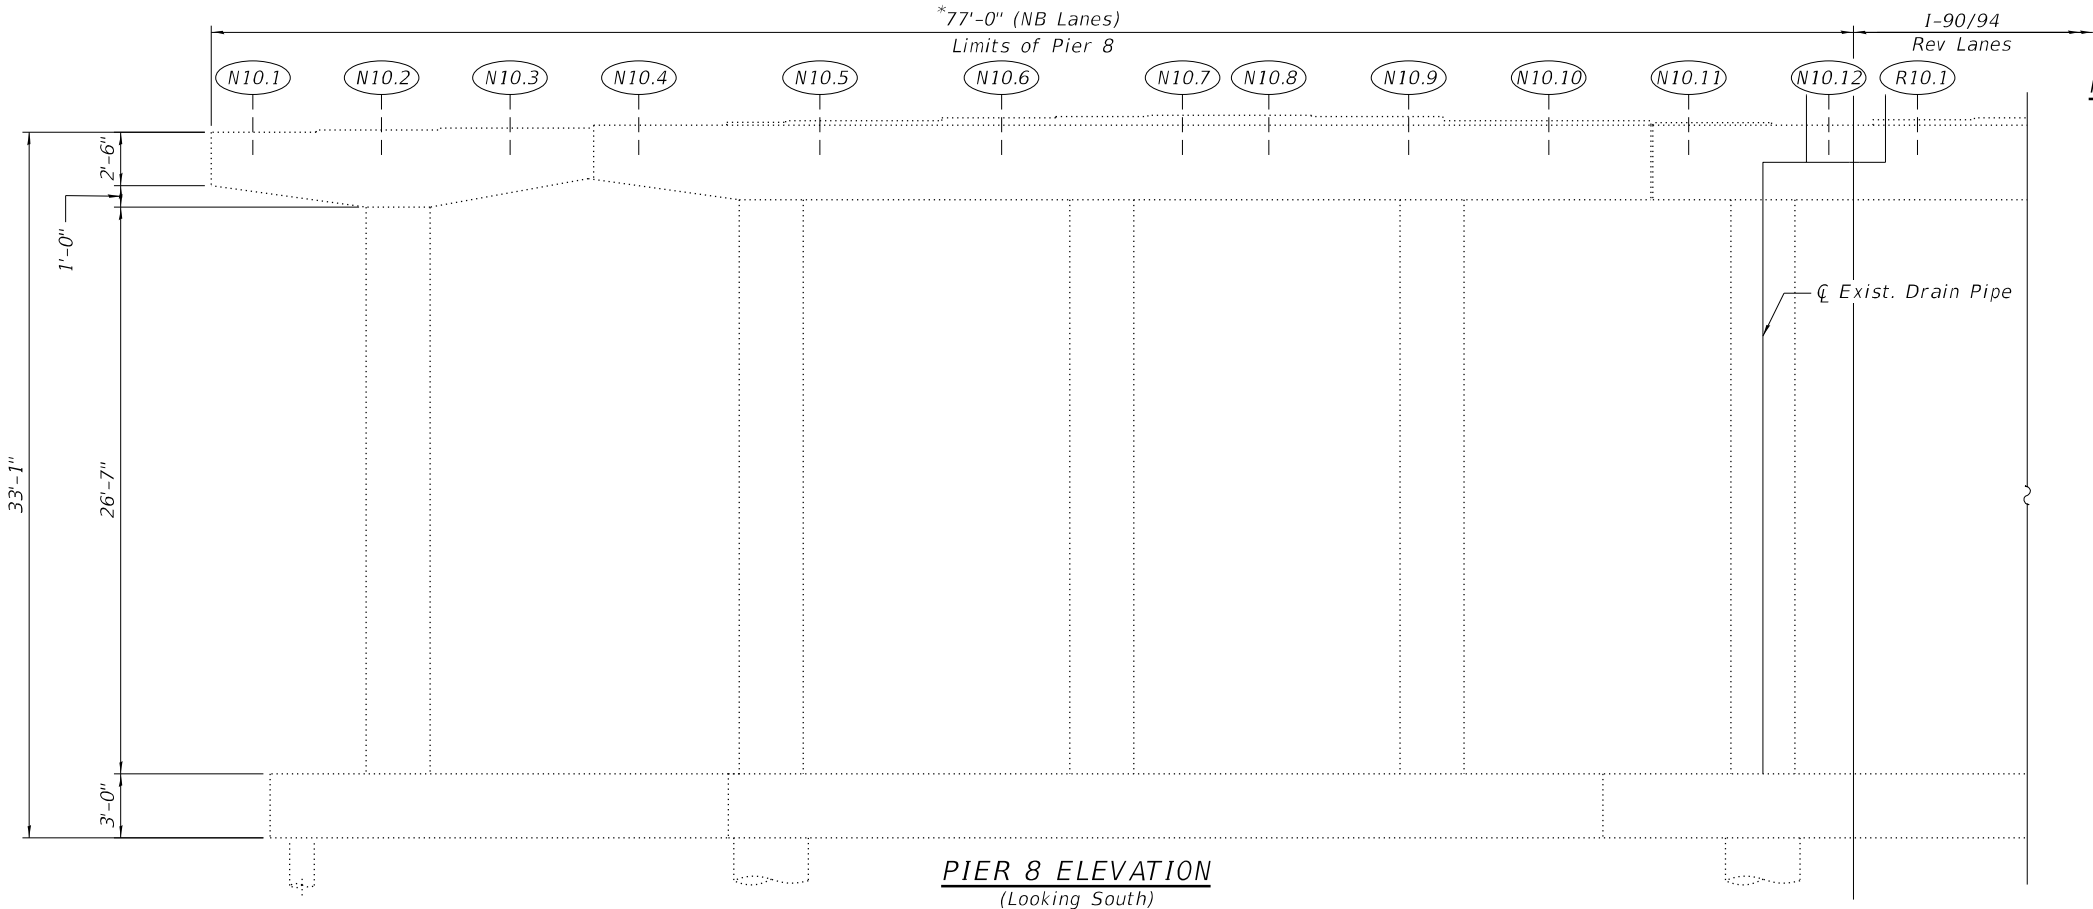

NOTES:

- Quantities and limits shown are estimated for bidding purpose only. The actual areas to be repaired and the type(s) of repairs to be used will be determined by the engineer in the field at the time of construction.
- Concrete Sealer is to be applied to the top of the pier cap.



PIER 8 - WEST END
(Looking Southwest)

LEGEND

	Structural Repair of Concrete (Depth Equal to or Less than 5 inches)
SF	Square Foot

MODEL: Default
FILE NAME: P:\2004-825 PTB\95-014 HBM\WO#7 I-90 Various Overlays\Ashland Ave\Sheet Files\0160133-62K73-5110-Pier 8 Repairs.dgn



USER NAME =	DESIGNED - LAB, AMS	REVISED -
	CHECKED - MI	REVISED -
PLOT SCALE =	DRAWN - LAB, AMS	REVISED -
PLOT DATE =	DATE - 4/29/2024	REVISED -

STATE OF ILLINOIS
DEPARTMENT OF TRANSPORTATION

PIER 8 REPAIRS
STRUCTURE NO. 016-0133 (NB)

SHEET S03A-133 OF S03A-148 SHEETS

F.A.I. RTE.	SECTION	COUNTY	TOTAL SHEETS	SHEET NO.
90/94	2020-005-BR	COOK	908	461
CONTRACT NO. 62K73				
ILLINOIS FED. AID PROJECT				

MODEL: Default
FILE NAME: P:\2004-825 PTB\95-014 HBM\WO#7 I-90 Various Overlays\Asl\and Ave\Sheet Files\0160133-62K73-S111-Pier 10 Repairs.dgn
4/30/2024 3:25:18 PM



USER NAME	=	DESIGNED -	LAB, AMS	REVISED -	
		CHECKED -	MI	REVISED -	
PLOT SCALE	=	DRAWN -	LAB, AMS	REVISED -	
PLOT DATE	=	DATE -	4/29/2024	REVISED -	

STATE OF ILLINOIS
DEPARTMENT OF TRANSPORTATION

PIER 10 REPAIRS
STRUCTURE NO. 016-0133 (NB)

SHEET S03A-134 OF S03A-148 SHEETS

FA.I RTE.	SECTION	COUNTY	TOTAL SHEETS	SHEET NO.
90/94	2020-005-BR	COOK	908	462
CONTRACT NO. 62K73				
ILLINOIS		FED. AID PROJECT		

BILL OF MATERIAL

ITEM	UNIT	QUANTITY
Concrete Sealer	Sq Ft	383
Epoxy Crack Injection	Foot	17
Bridge Drainage System Repair	Foot	15
Structural Repair Of Concrete (Depth Equal To Or Less Than 5 Inches)	Sq Ft	158
Structural Repair Of Concrete (Depth Greater Than 5 Inches)	Sq Ft	42



PIER 10- WEST END
(Looking North)

NOTES:


- Quantities and limits shown are estimated for bidding purpose only. The actual areas to be repaired and the type(s) of repairs to be used will be determined by the engineer in the field at the time of construction.
- Concrete Sealer is to be applied to the top of the pier cap.




PIER 10 - EAST END
(Looking North)

LEGEND

- ~ Epoxy Crack Injection (Width > 0.06")
- Structural Repair of Concrete (Depth Equal to or Less than 5 inches)
- Structural Repair of Concrete (Depth Greater than 5 inches)
- SF Square Foot
- LF Linear Foot

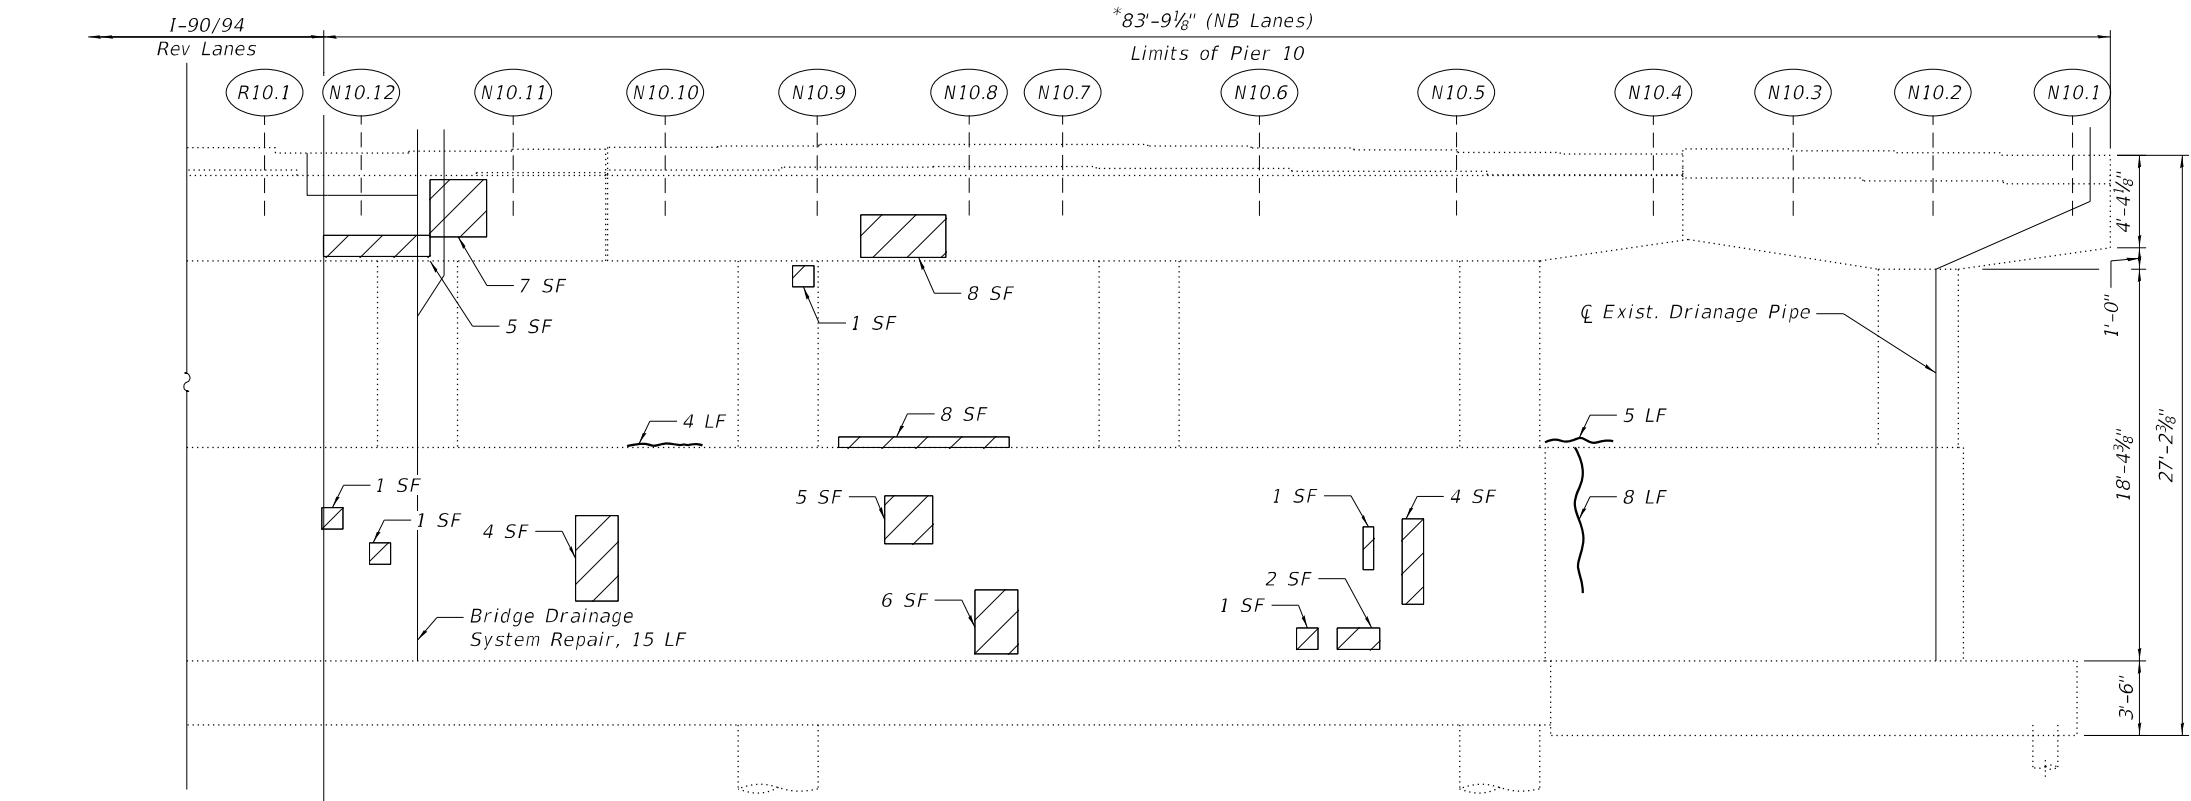


PIER 10 ELEVATION
(Looking North)

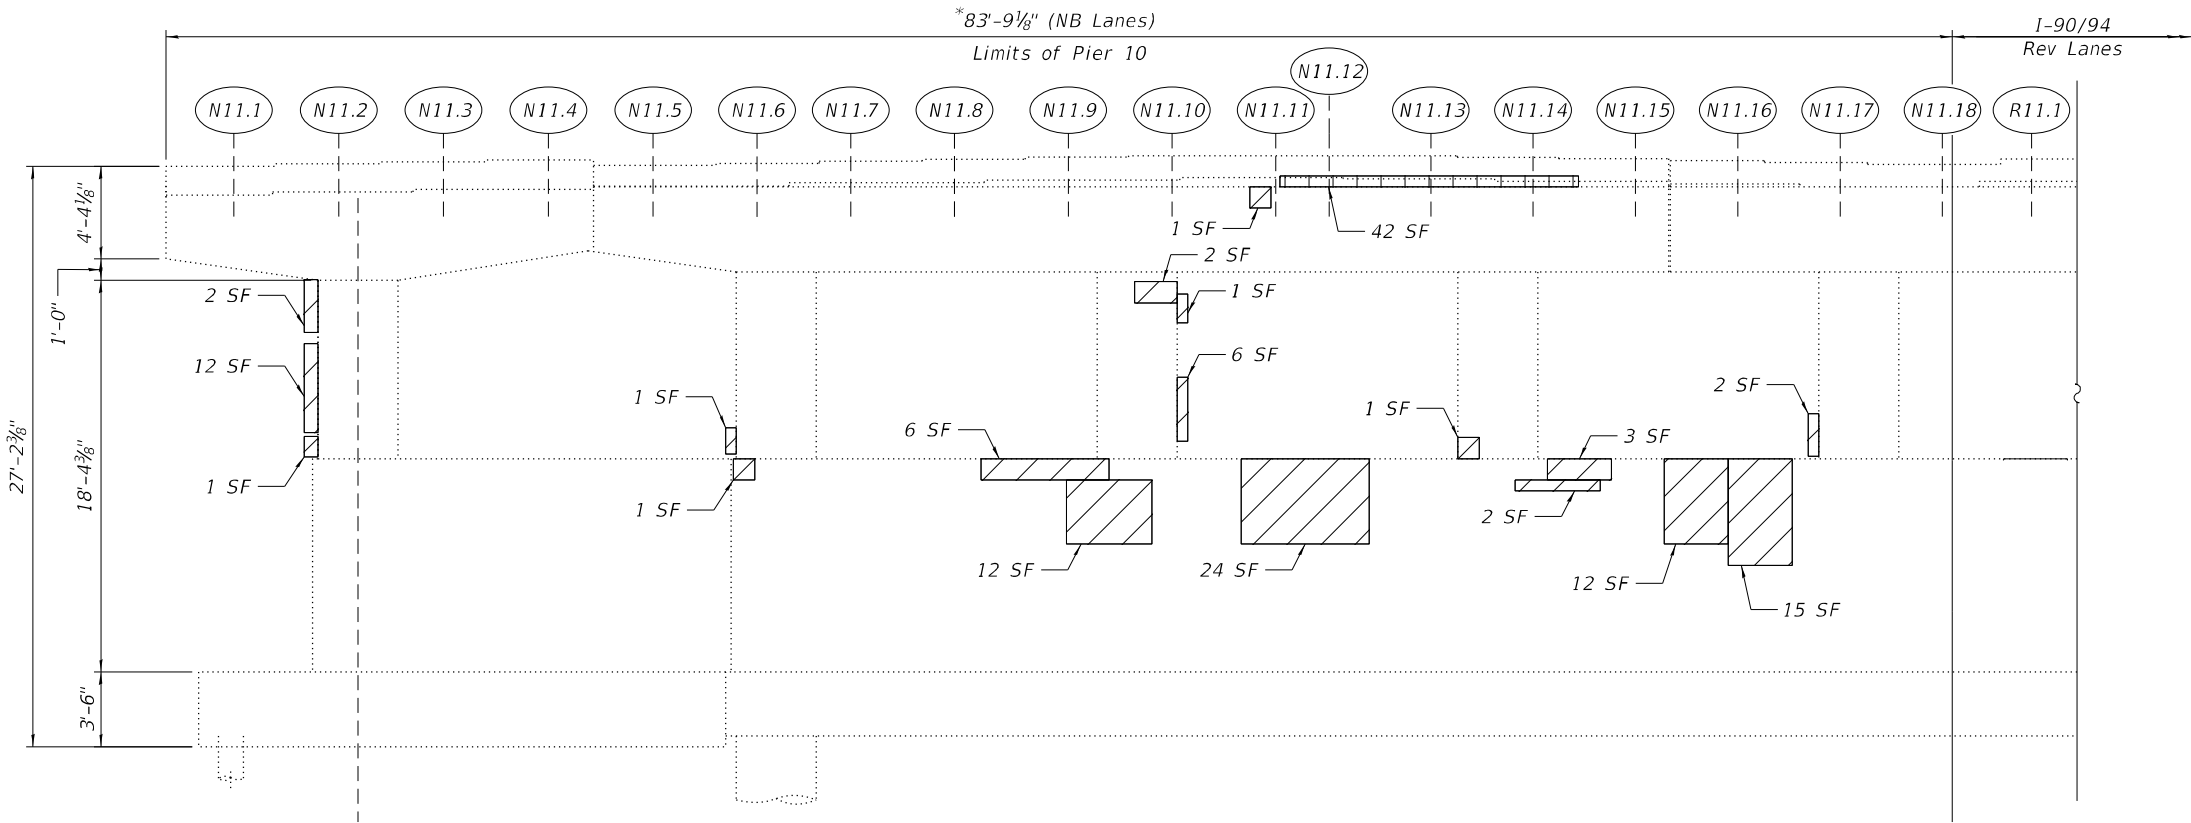

PIER 10 ELEVATION
(Looking South)

MODEL: Default
FILE NAME: P:\2004-825 PTB\195-014 HBM\WO#7 I-90 Various Overlays\As\land Ave\Sheet Files\0150133-62K73-5112-Pier 11 Repairs.dgn

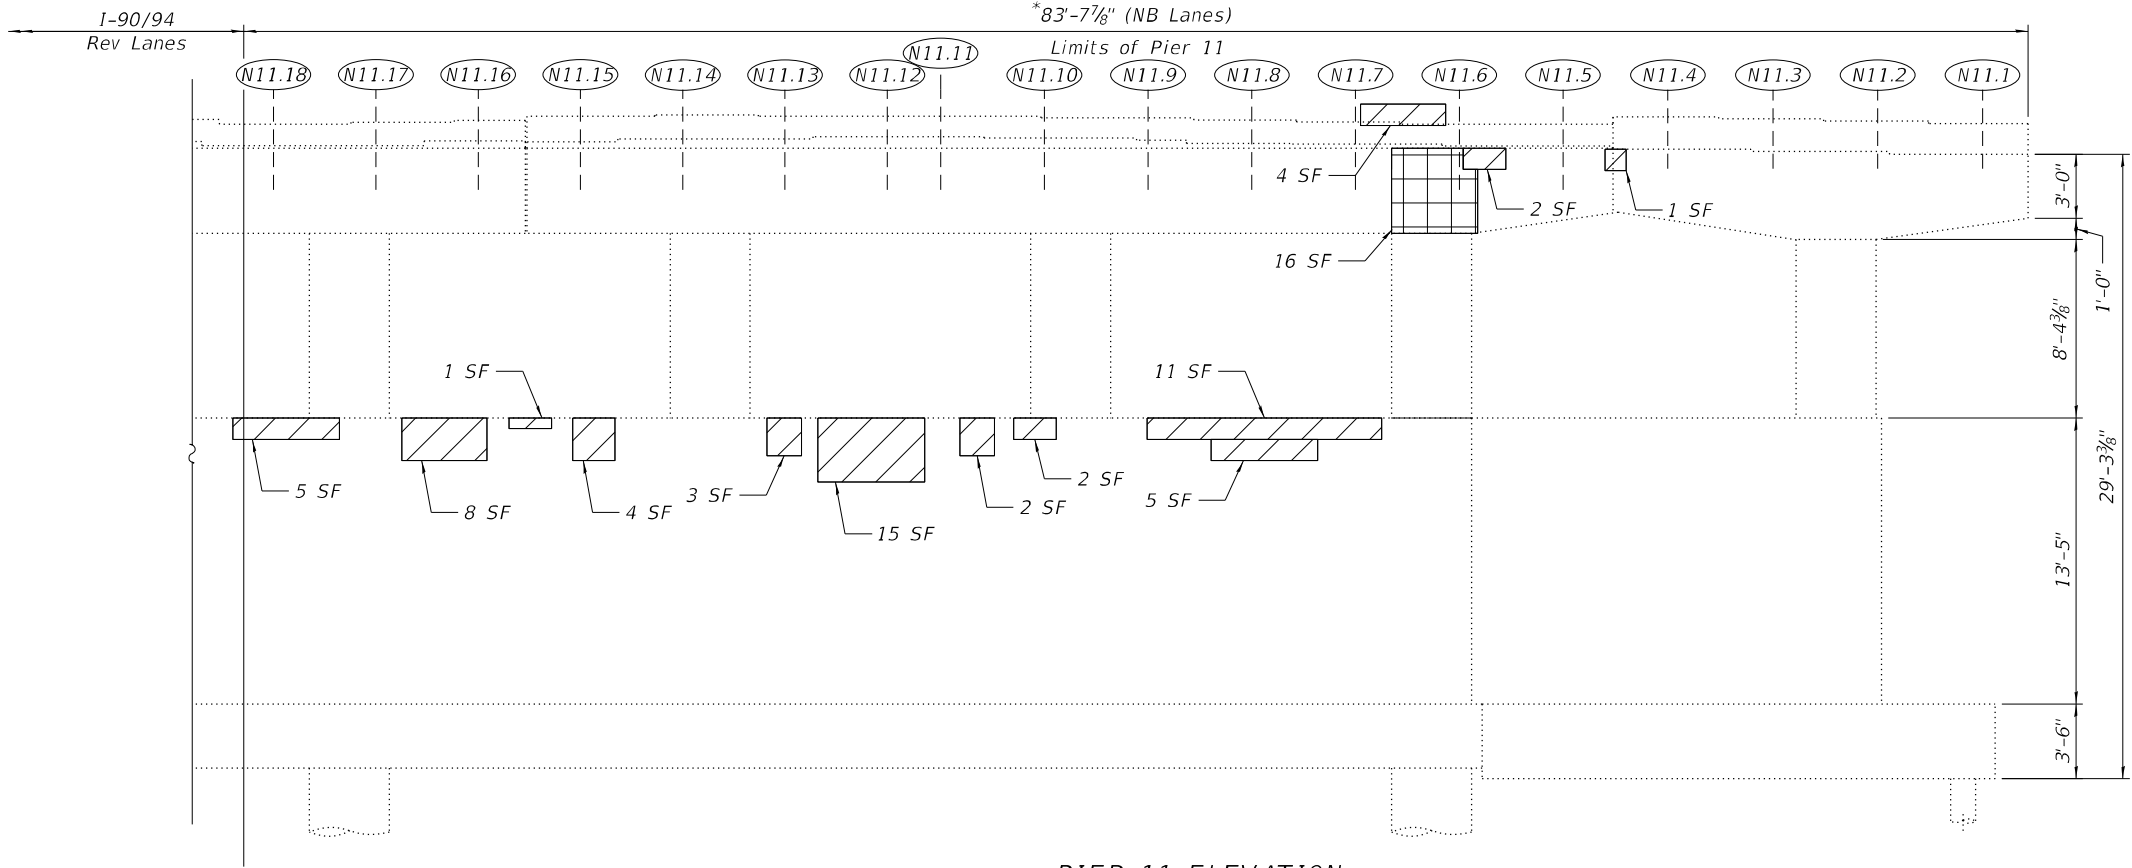


PIER 11 ELEVATION
(Looking North)

*Length measured perpendicular to the centerline of the NB lanes

BILL OF MATERIAL

ITEM	UNIT	QUANTITY
Concrete Sealer	Sq Ft	383
Epoxy Crack Injection	Foot	3
Structural Repair Of Concrete (Depth Equal To Or Less Than 5 Inches)	Sq Ft	171
Structural Repair Of Concrete (Depth Greater Than 5 Inches)	Sq Ft	16

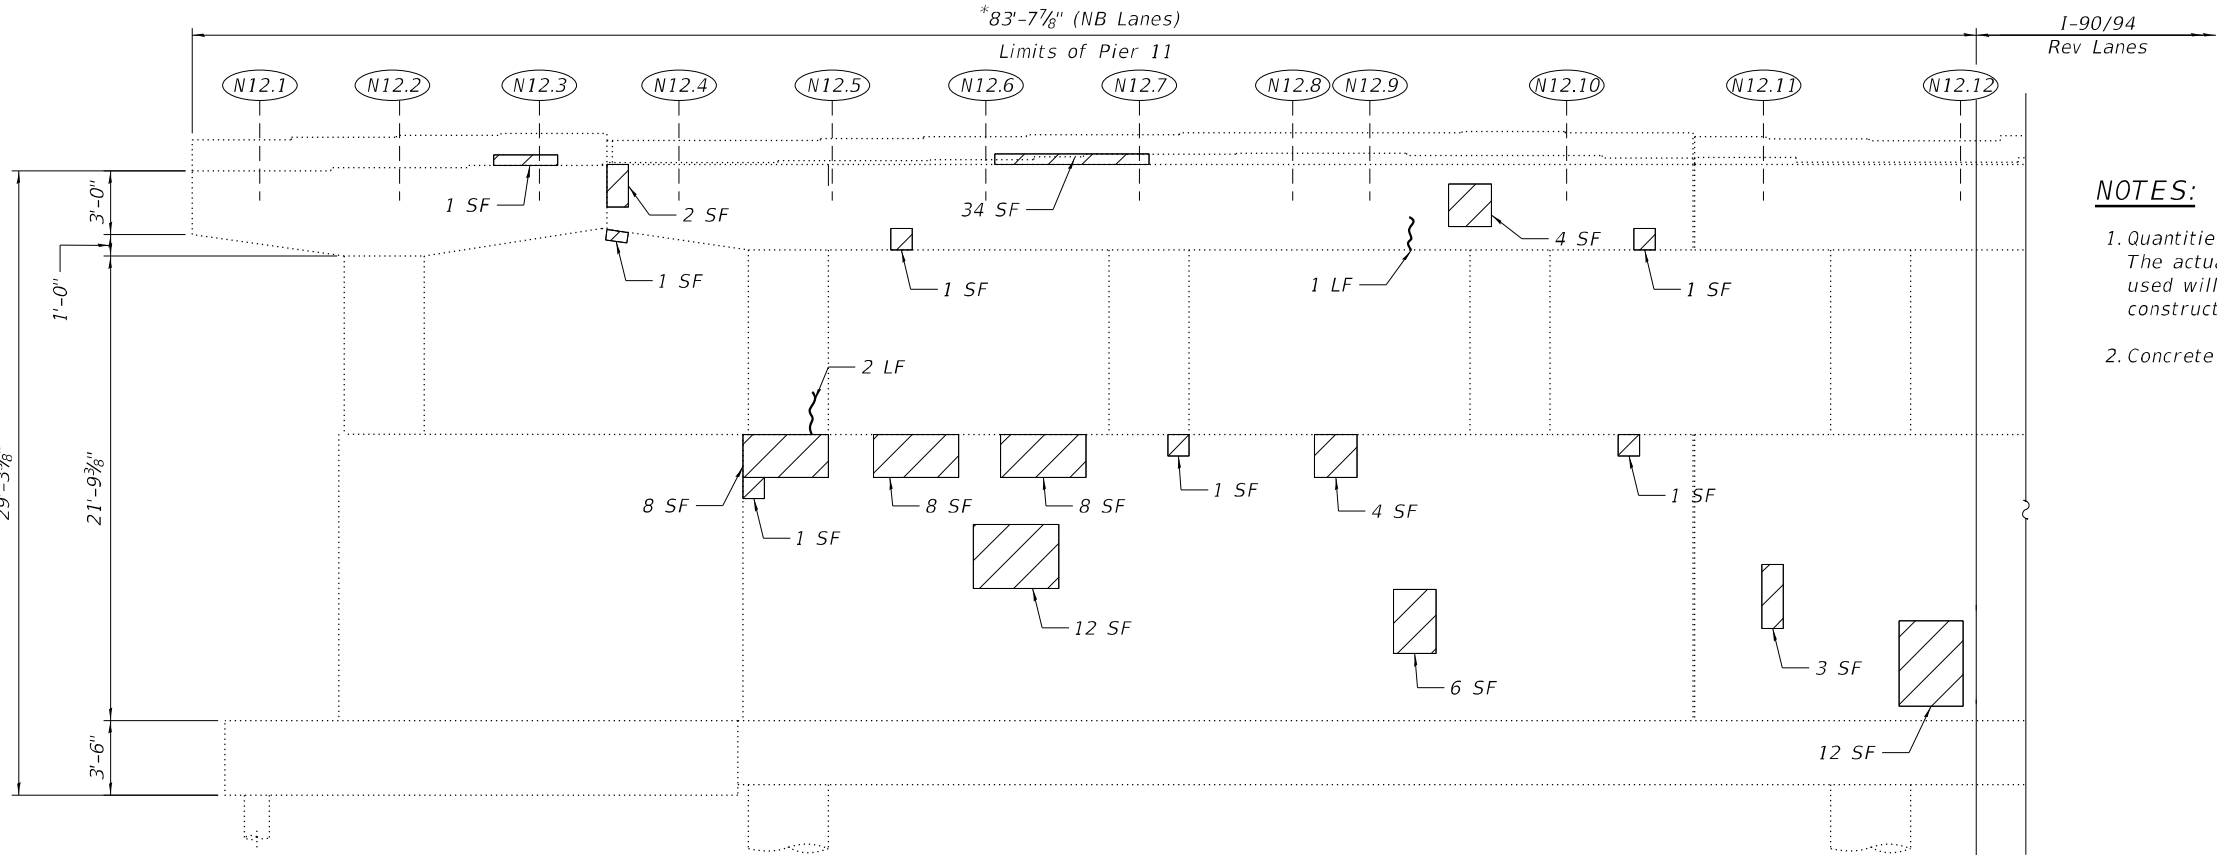

PIER 11 ELEVATION
(Looking South)

NOTES:

- Quantities and limits shown are estimated for bidding purpose only. The actual areas to be repaired and the type(s) of repairs to be used will be determined by the engineer in the field at the time of construction.
- Concrete Sealer is to be applied to the top of the pier cap.

LEGEND

	Structural Repair of Concrete (Depth Equal to or Less than 5 inches)
	Structural Repair of Concrete (Depth Greater than 5 inches)
	Epoxy Crack Injection (Width > 0.06")
SF	Square Foot
LF	Linear Foot




USER NAME =	DESIGNED - LAB, AMS	REVISED -
CHECKED - MI	REVISED -	
PLOT SCALE =	DRAWN - LAB, AMS	REVISED -
PLOT DATE =	DATE - 4/29/2024	REVISED -

STATE OF ILLINOIS
DEPARTMENT OF TRANSPORTATION


PIER 11 REPAIRS
STRUCTURE NO. 016-0133 (NB)

SHEET S03A-135 OF S03A-148 SHEETS

F.A.I. RTE.	SECTION	COUNTY	TOTAL SHEETS	SHEET NO.
90/94	2020-005-BR	COOK	908	463
CONTRACT NO. 62K73				
ILLINOIS FED. AID PROJECT				

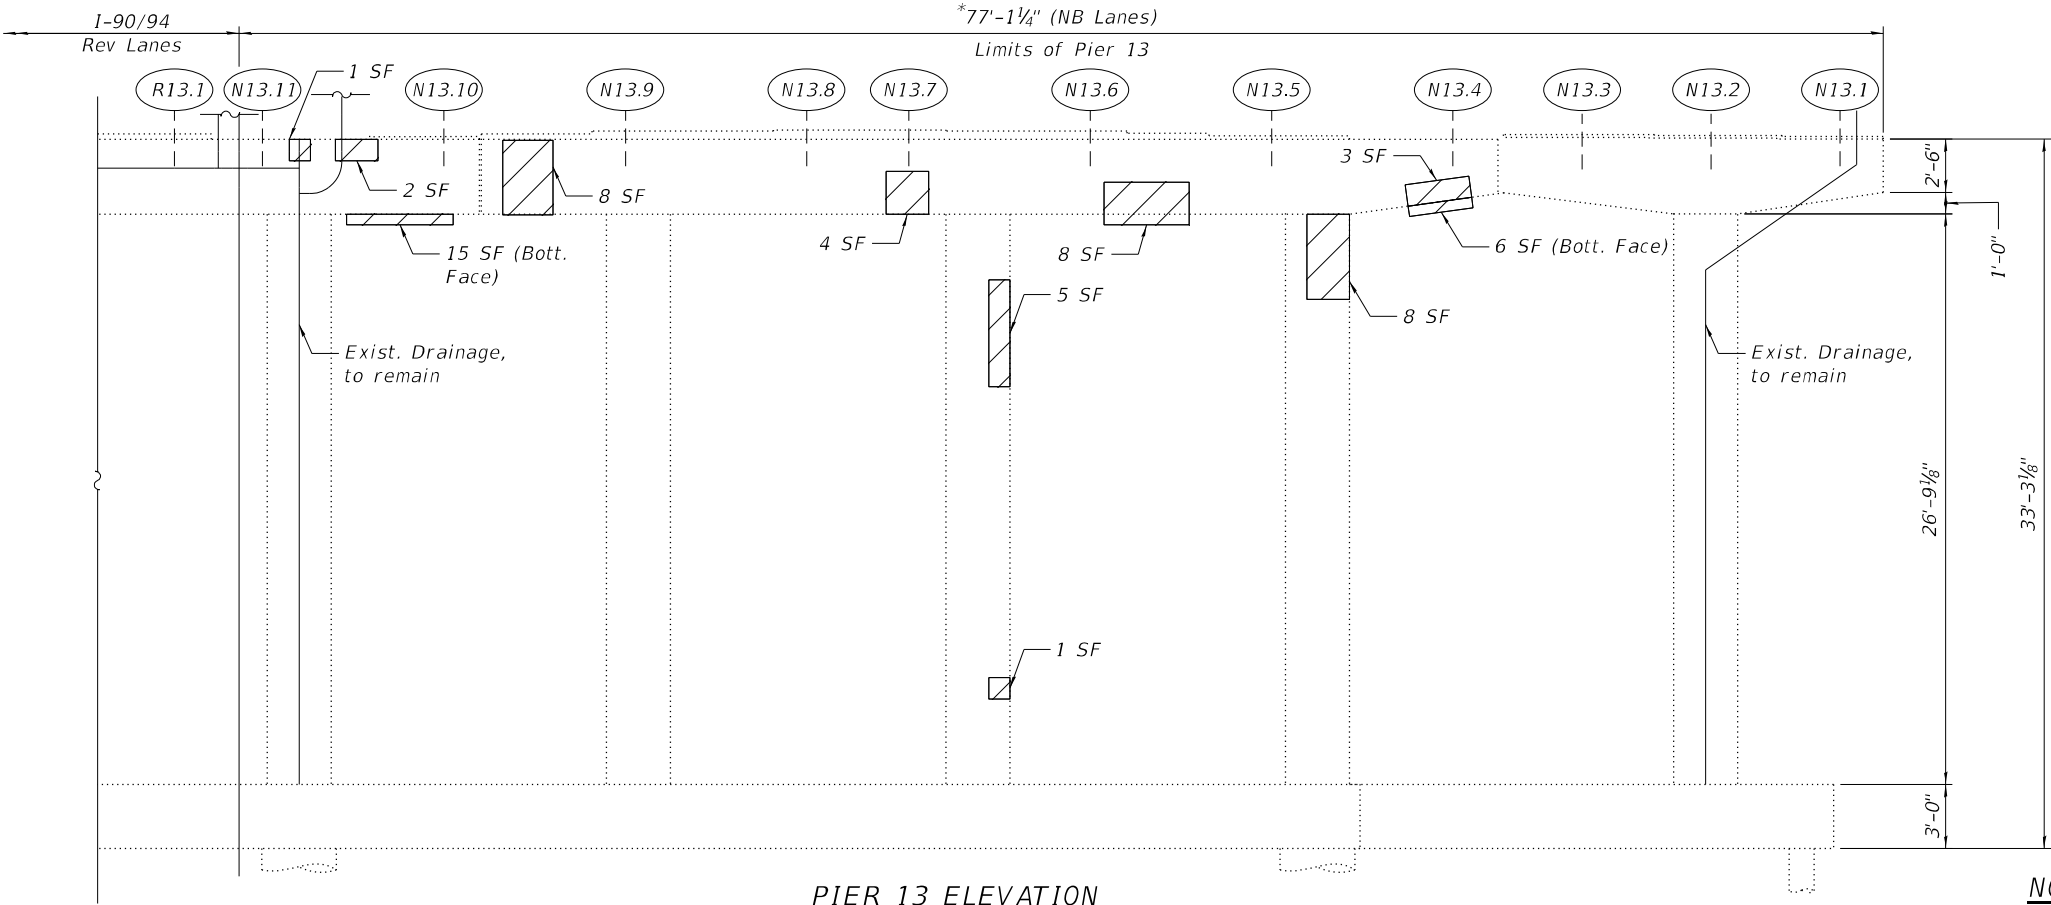

PIER 13 ELEVATION
(Looking North)

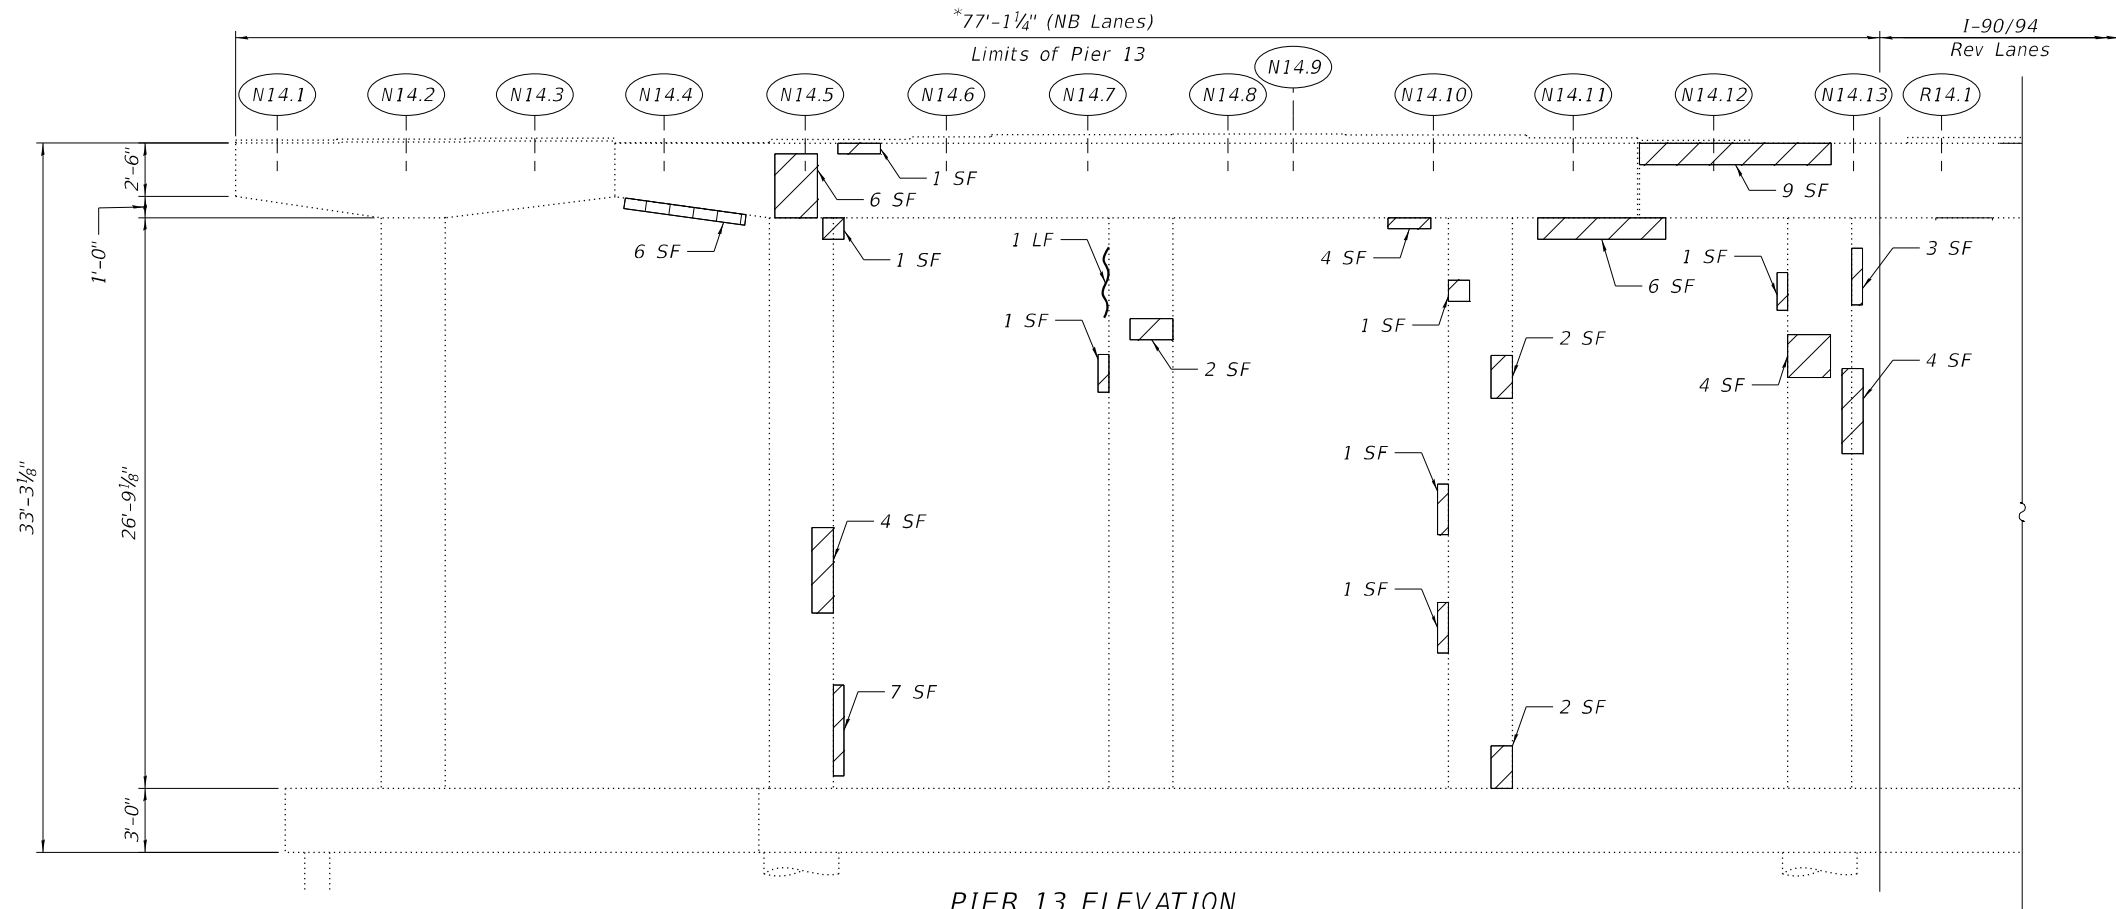

PIER 13 ELEVATION
(Looking South)

BILL OF MATERIAL

ITEM	UNIT	QUANTITY
Concrete Sealer	Sq Ft	281
Epoxy Crack Injection	Foot	1
Structural Repair Of Concrete (Depth Equal To Or Less Than 5 Inches)	Sq Ft	121
Structural Repair Of Concrete (Depth Greater Than 5 Inches)	Sq Ft	6

*Length is measured perpendicular to the centerline of the NB lanes.



PIER 12 - WEST END

(Looking North)

NOTES:

- Quantities and limits shown are estimated for bidding purpose only. The actual areas to be repaired and the type(s) of repairs to be used will be determined by the engineer in the field at the time of construction.
- Concrete Sealer is to be applied to top of the pier cap.




PIER 13 - EAST END

(Looking Northeast)

LEGEND



Structural Repair of Concrete (Depth Equal to or Less than 5 inches)

 

Structural Repair of Concrete (Depth Greater than 5 inches)



Epoxy Crack Injection (Width > 0.06")

SF

Square Foot

LF

Linear Foot

MODEL: Default
FILE NAME: P:\2004-825 PTB\95-014 HBM\WO#7 I-90 Various Overlays\Ashland Ave\Sheet Files\0150133-62K73-S114-Pier 13 Repairs.dgn
4/30/2024 3:25:34 PM



USER NAME =	DESIGNED - LAB, AMS	REVISED -
	CHECKED - MI	REVISED -
PLOT SCALE =	DRAWN - LAB, AMS	REVISED -
PLOT DATE =	DATE - 4/29/2024	REVISED -

STATE OF ILLINOIS
DEPARTMENT OF TRANSPORTATION

PIER 13 REPAIRS
STRUCTURE NO. 016-0133 (NB)

SHEET S03A-137 OF S03A-148 SHEETS

F.A.I. RTE.	SECTION	COUNTY	TOTAL SHEETS	SHEET NO.
90/94	2020-005-BR	COOK	908	465
CONTRACT NO. 62K73				
ILLINOIS		FED. AID PROJECT		

MODEL: Default
FILE NAME: P:\2004-825 PTB\195-014 HBM\WO#7 I-90 Various Overlays\As\land Ave\Sheet Files\0160133-62K73-5115-Pier 14 Repairs.dgn



USER NAME	=	DESIGNED -	LAB, AMS	REVISED -	
		CHECKED -	MI	REVISED -	
PLOT SCALE	=	DRAWN -	LAB, AMS	REVISED -	
PLOT DATE	=	DATE -	4/29/2024	REVISED -	

STATE OF ILLINOIS
DEPARTMENT OF TRANSPORTATION

PIER 14 REPAIRS
STRUCTURE NO. 016-0133 (NB)

SHEET S03A-138 OF S03A-148 SHEETS

F.A.I. RTE.	SECTION	COUNTY	TOTAL SHEETS	SHEET NO.
90/94	2020-005-BR	COOK	908	466
CONTRACT NO. 62K73				
		ILLINOIS	FED. AID PROJECT	

BILL OF MATERIAL

ITEM	UNIT	QUANTITY
Structural Repair Of Concrete (Depth Equal To Or Less Than 5 Inches)	Sq Ft	74

NOTE:

1. Quantities and limits shown are estimated for bidding purpose only.
The actual areas to be repaired and the type(s) of repairs to be used will be determined by the engineer in the field at the time of construction.


*Length is measured perpendicular to the centerline of the NB lanes.

LEGEND




Structural Repair of Concrete (Depth Equal to or Less than 5 inches)


SF Square Foot

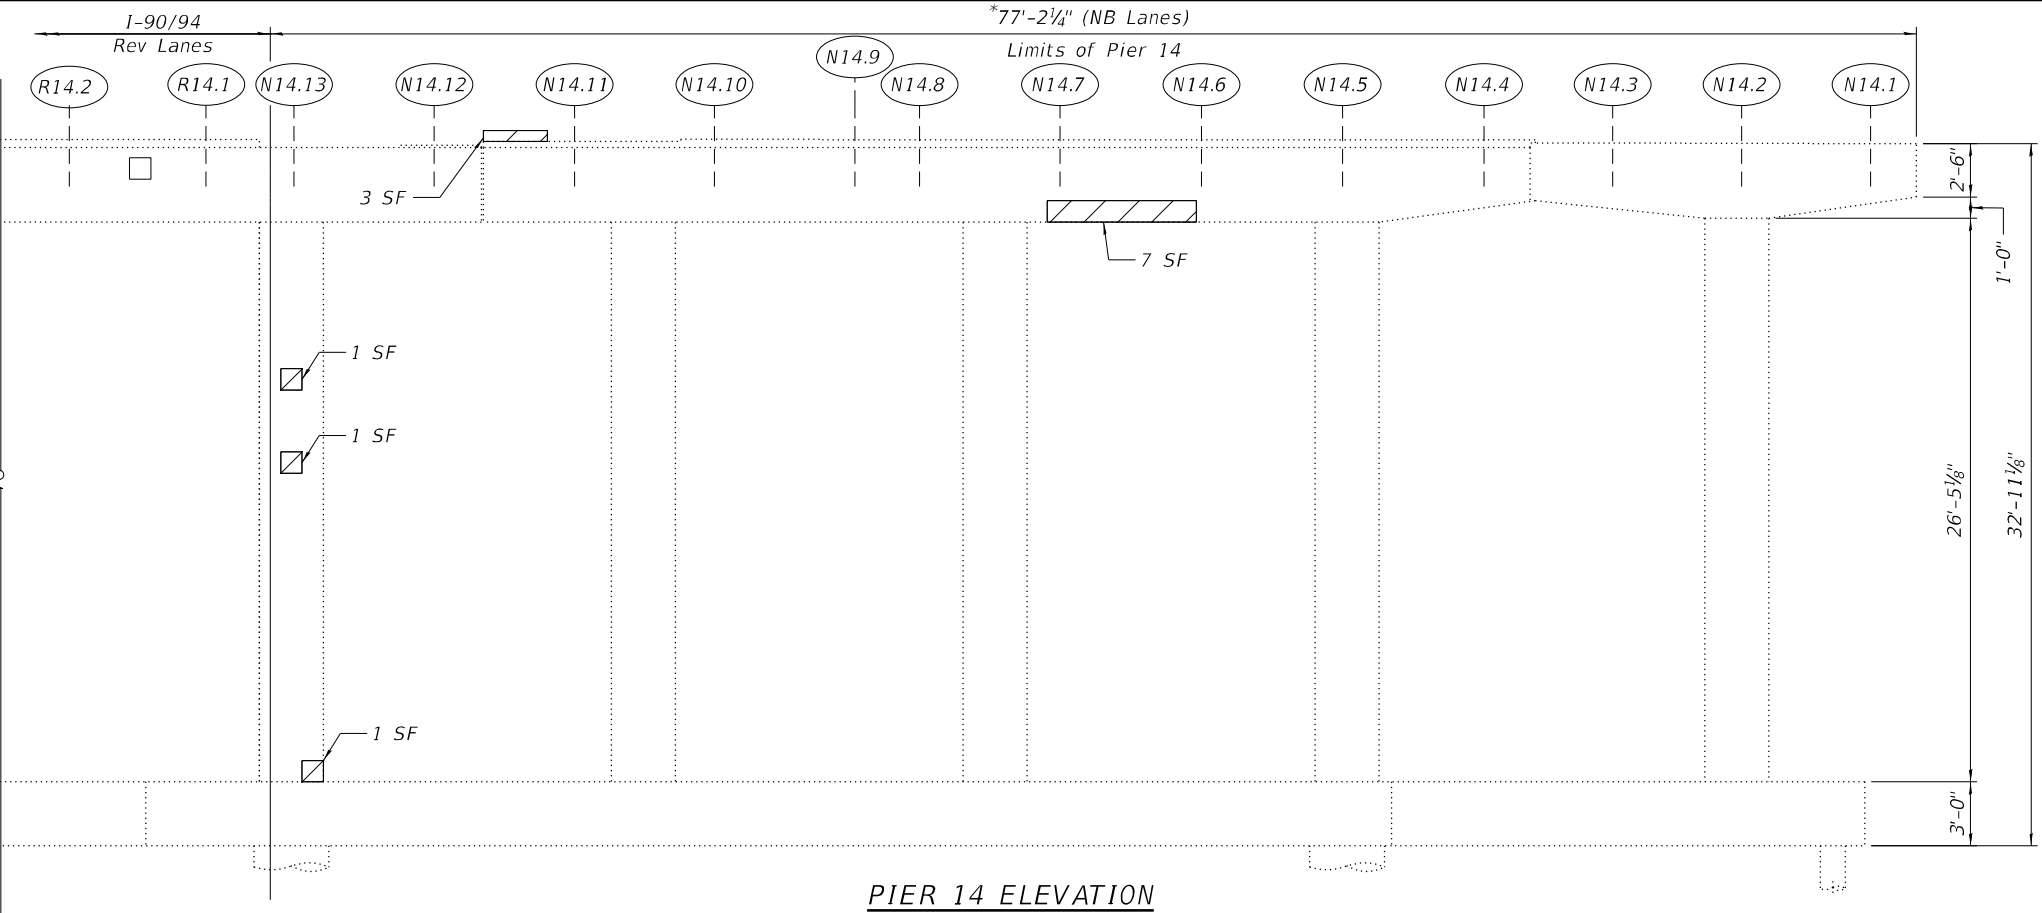

PIER 14 ELEVATION
(Looking North)

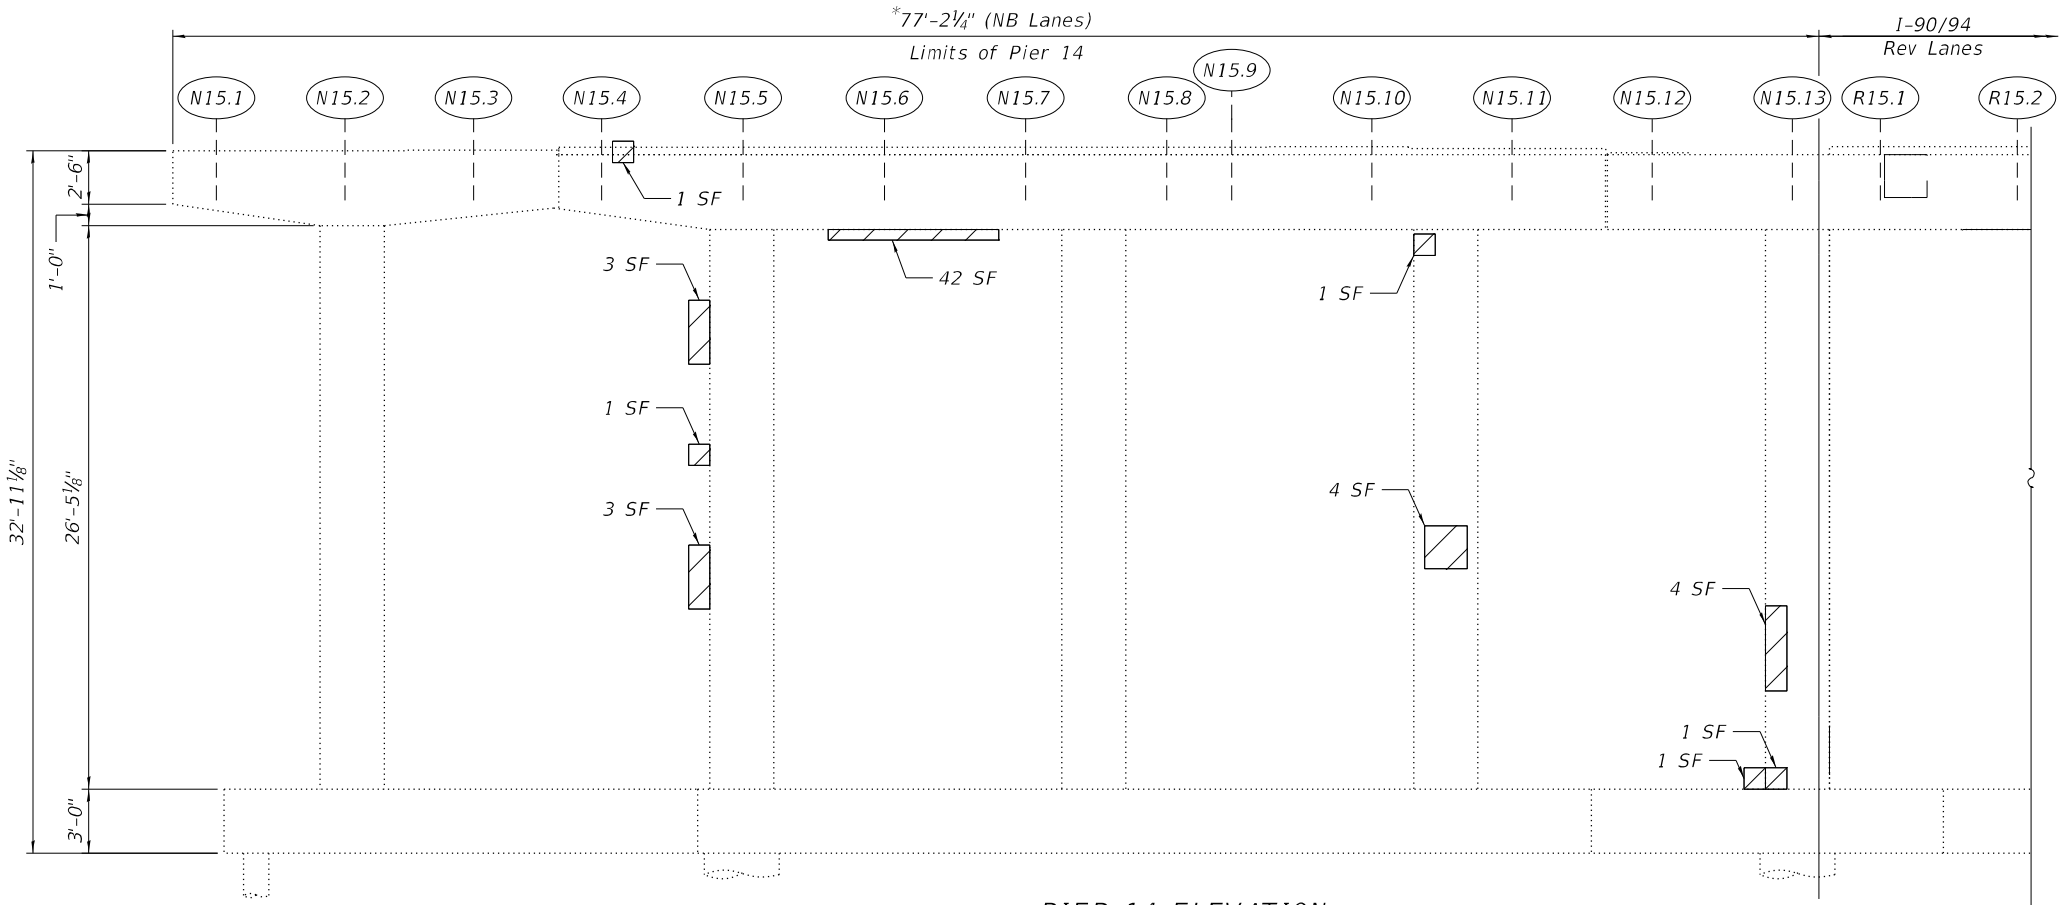

PIER 14 ELEVATION
(Looking South)

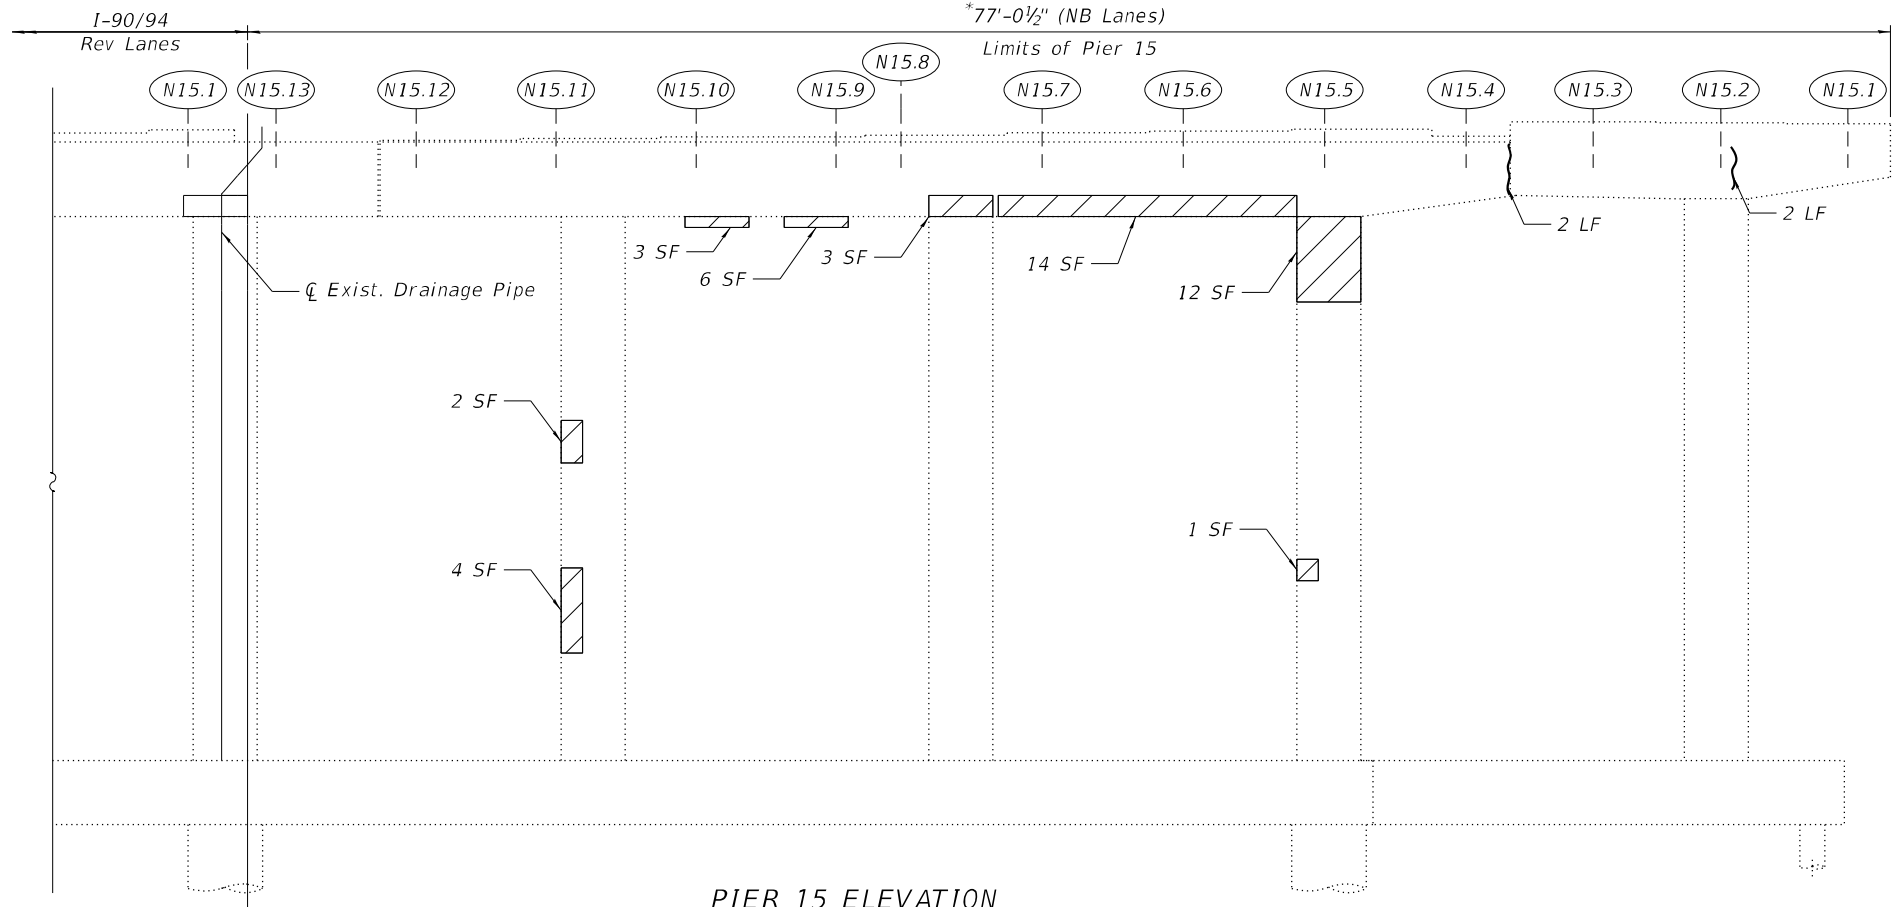

PIER 15 ELEVATION
(Looking North)

BILL OF MATERIAL

ITEM	UNIT	QUANTITY
Concrete Sealer	Sq Ft	273
Epoxy Crack Injection	Foot	8
Structural Repair Of Concrete (Depth Equal To Or Less Than 5 Inches)	Sq Ft	143




PIER 15 - WEST END
(Looking North)

NOTES:

- Quantities and limits shown are estimated for bidding purpose only. The actual areas to be repaired and the type(s) of repairs to be used will be determined by the engineer in the field at the time of construction.
- Concrete Sealers is to be applied to the top of the pier cap.

*Length is measured perpendicular to the centerline of the NB lanes.

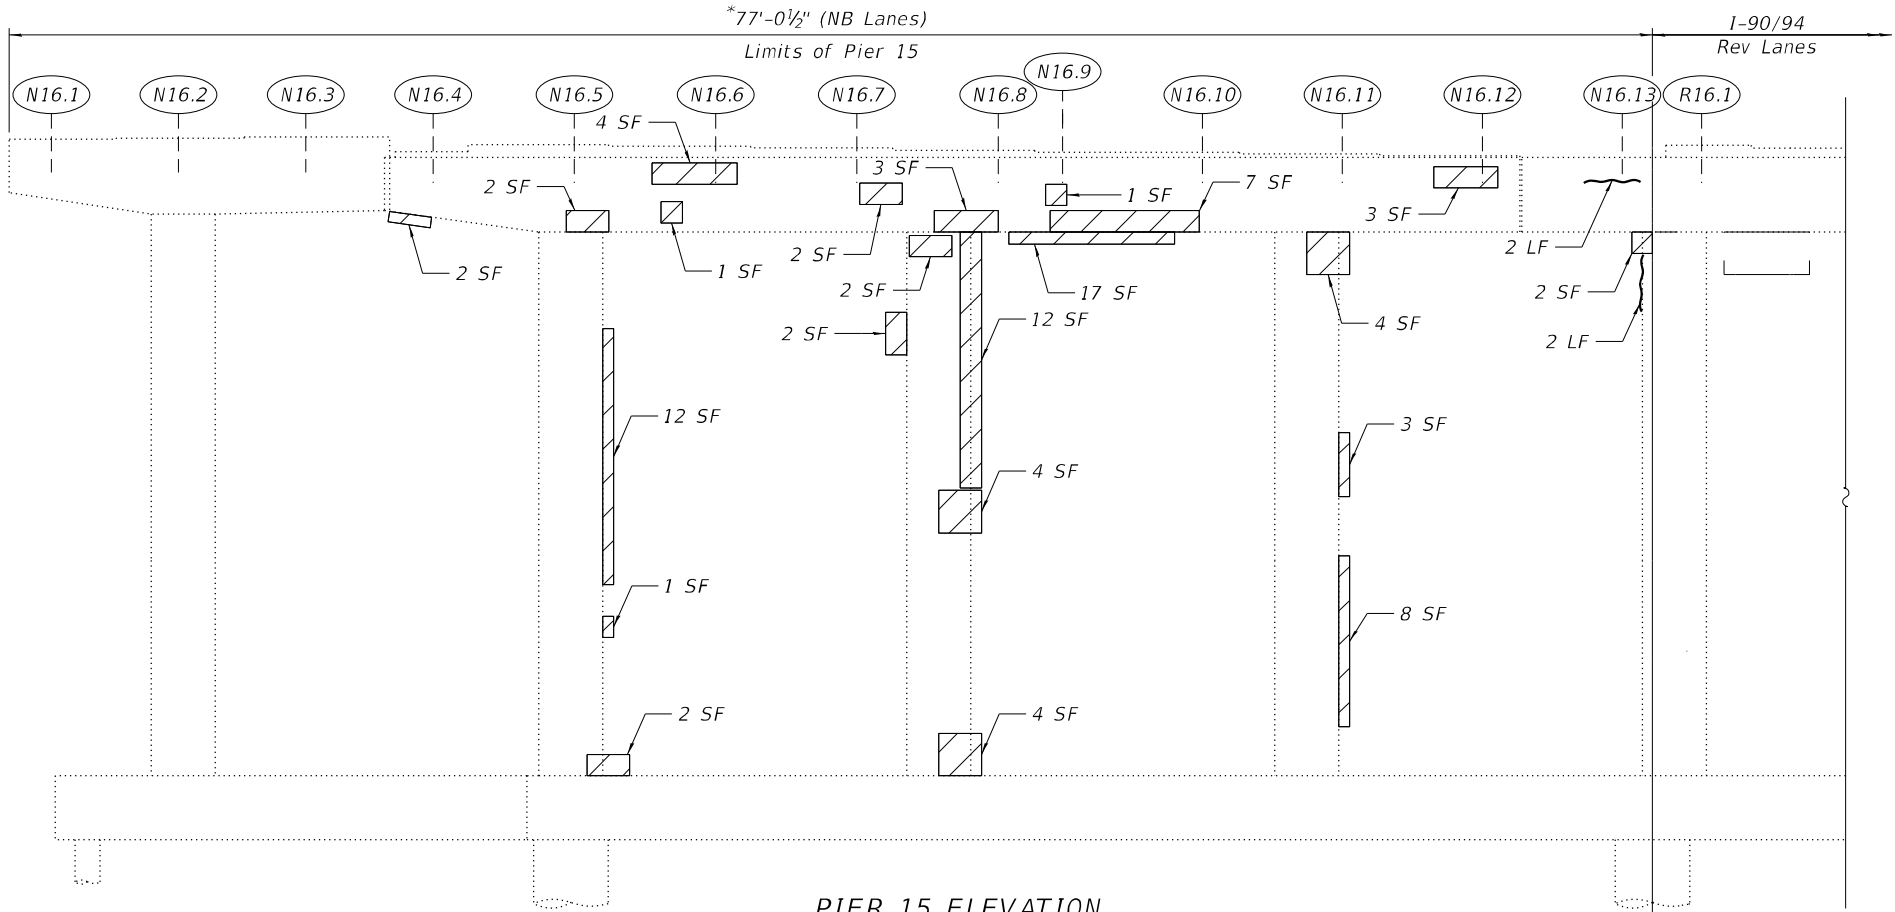

PIER 15 ELEVATION
(Looking South)

LEGEND

	Structural Repair of Concrete (Depth Equal to or Less than 5 inches)
	Epoxy Crack Injection (Width > 0.06")
SF	Square Foot
LF	Linear Foot

MODEL: Default
FILE NAME: P:\2004-825 PTB\95-014 HBM\WO#7 I-90 Various Overlays\Ashland Ave\Sheet Files\0160133-62K73-5116-Pier 15 Repairs.dgn

HBM
ENGINEERING GROUP, LLC

USER NAME =	DESIGNED - LAB, AMS	REVISED -
CHECKED - MI	REVISED -	
PLOT SCALE =	DRAWN - LAB, AMS	REVISED -
PLOT DATE =	DATE - 4/29/2024	REVISED -

STATE OF ILLINOIS
DEPARTMENT OF TRANSPORTATION

PIER 15 REPAIRS
STRUCTURE NO. 016-0133 (NB)

SHEET S03A-139 OF S03A-148 SHEETS

F.A.I. RTE.	SECTION	COUNTY	TOTAL SHEETS	SHEET NO.
90/94	2020-005-BR	COOK	908	467
CONTRACT NO. 62K73				
ILLINOIS FED. AID PROJECT				

BILL OF MATERIAL

ITEM	UNIT	QUANTITY
Concrete Sealer	Sq Ft	273
Structural Repair Of Concrete (Depth Equal To Or Less Than 5 Inches)	Sq Ft	194
Structural Repair Of Concrete (Depth Greater Than 5 Inches)	Sq Ft	2



PIER 16 - WEST END

(Looking North)


NOTES:

- Quantities and limits shown are estimated for bidding purpose only. The actual areas to be repaired and the type(s) of repairs to be used will be determined by the engineer in the field at the time of construction.
- Concrete Sealer is to be applied to the top of the pier cap.

LEGEND




Structural Repair of Concrete (Depth Equal to or Less than 5 inches)

 

Structural Repair of Concrete (Depth Greater than 5 inches)

SF


Square Foot

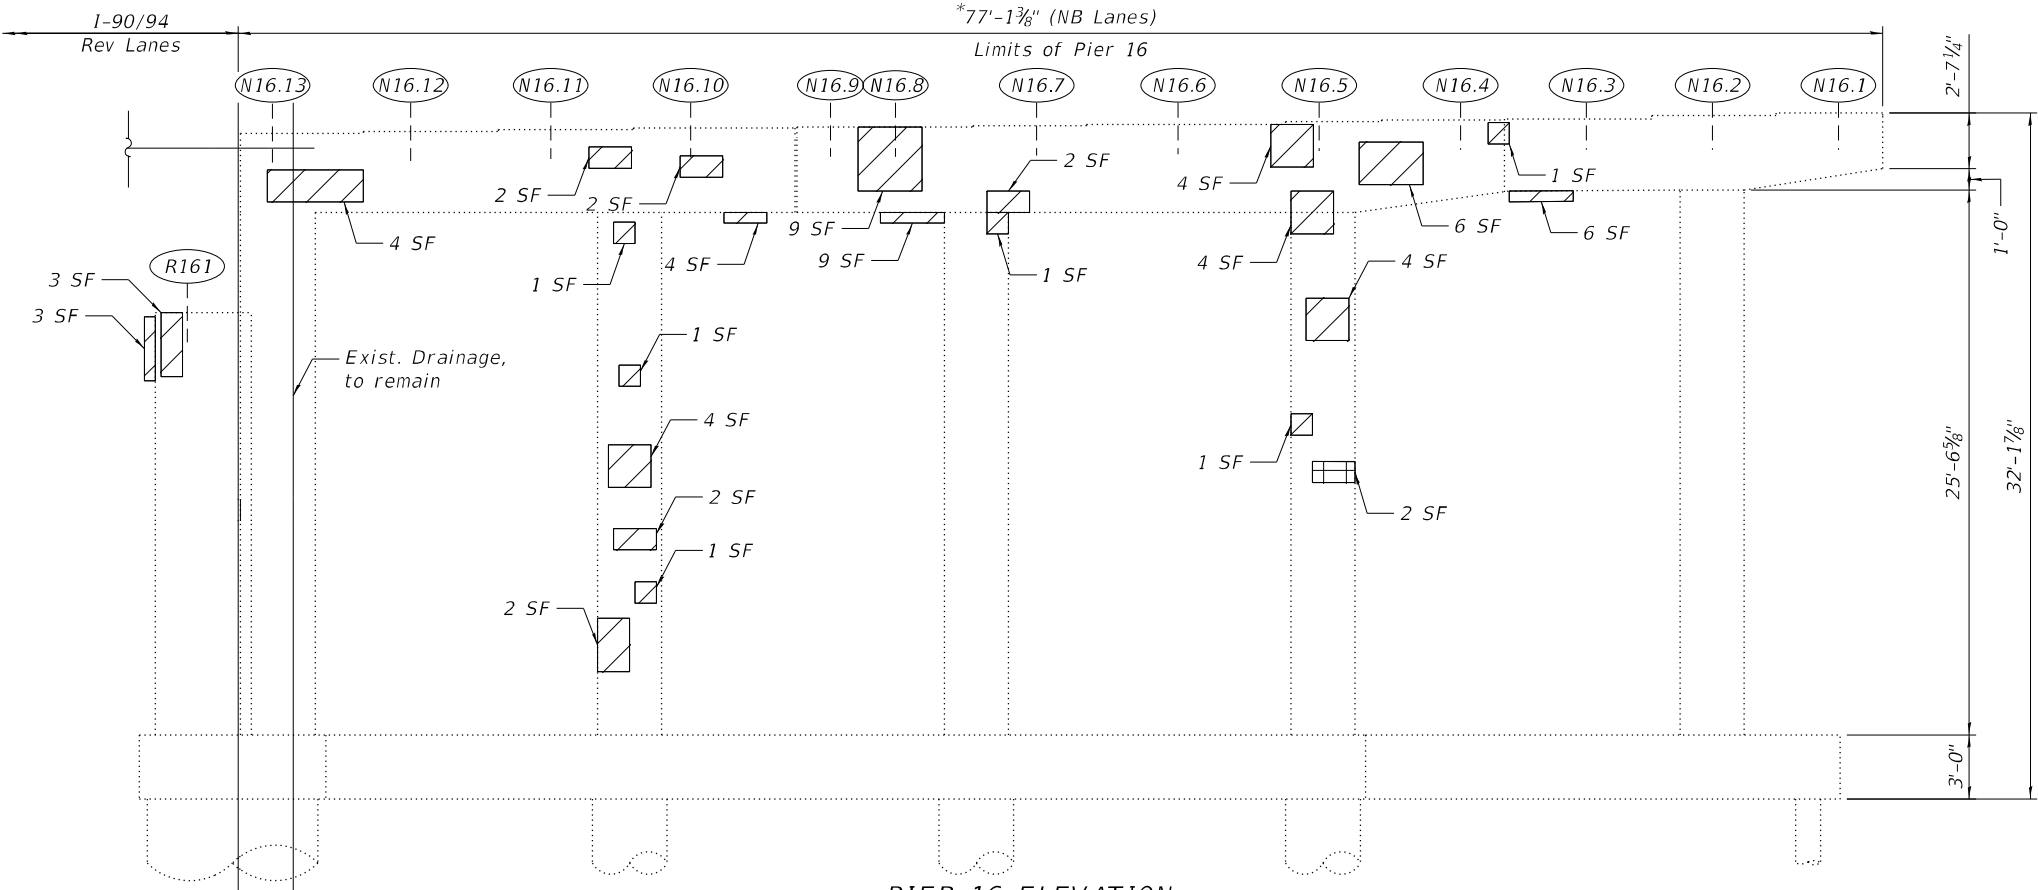

PIER 16 ELEVATION

(Looking North)

*Length is measured perpendicular to the centerline of the NB lanes.

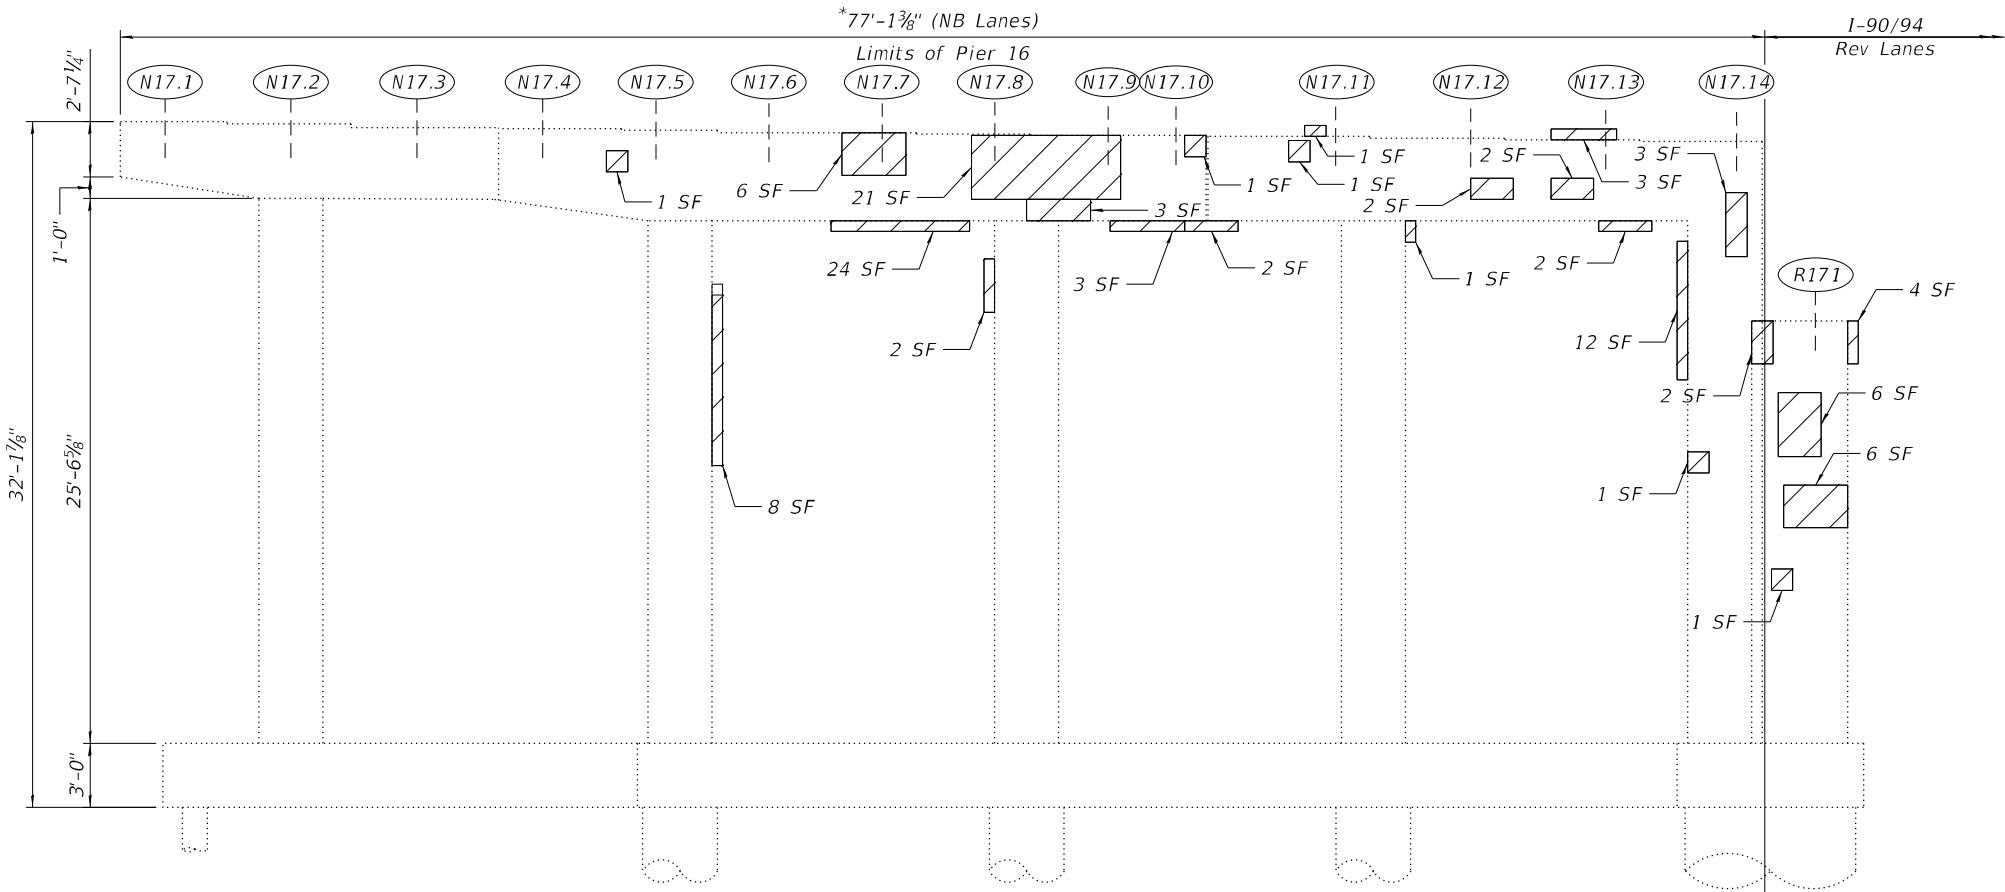

PIER 16 ELEVATION

(Looking South)

STATE OF ILLINOIS
DEPARTMENT OF TRANSPORTATION

PIER 16 REPAIRS
STRUCTURE NO. 016-0133 (NB)

SHEET S03A-140 OF S03A-148 SHEETS

F.A.I. RTE.	SECTION	COUNTY	TOTAL SHEETS	SHEET NO.
90/94	2020-005-BR	COOK	908	468
CONTRACT NO. 62K73				
ILLINOIS FED. AID PROJECT				


HBM
ENGINEERING GROUP, LLC

USER NAME =	DESIGNED - LAB, AMS	REVISED -
CHECKED - MI	REVISED -	
PLOT SCALE =	DRAWN - LAB, AMS	REVISED -
PLOT DATE =	DATE - 4/29/2024	REVISED -


MODEL: Default
FILE NAME: P:\2004-825 PTB\95-014 HBM\WO#7 I-90 Various Overlays\Asl\land Ave\Sheet Files\0160133-62K73-S117-Pier 16 Repairs.dgn
4/30/2024 3:25:50 PM

NOTES:

1. Quantities and limits shown are estimated for bidding purpose only. The actual areas to be repaired and the type(s) of repairs to be used will be determined by the engineer in the field at the time of construction.
2. Concrete sealer is to be applied to the top of the pier cap.

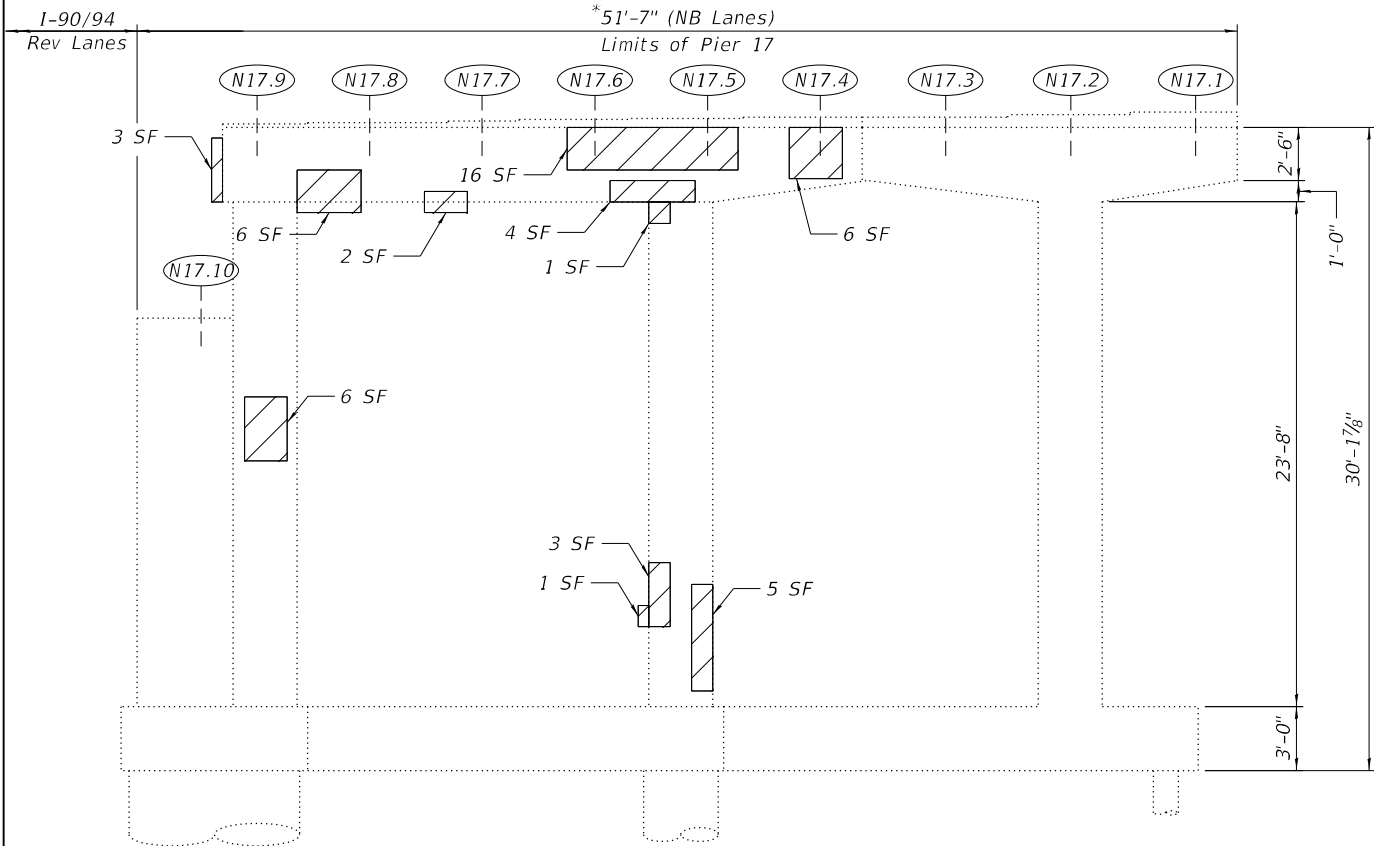


PIER 17 ELEVATION
(Looking North)

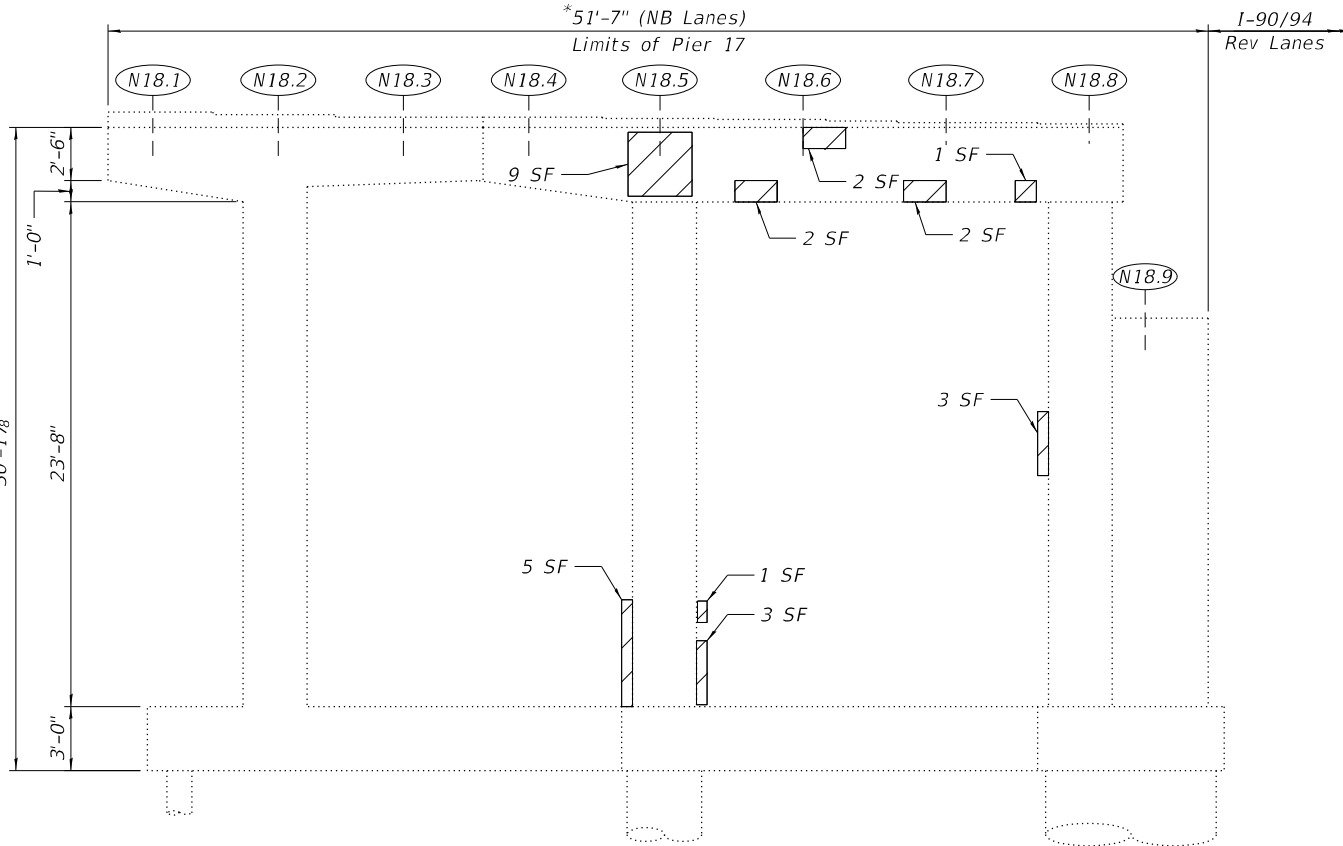


PIER 17 ELEVATION
(Looking South)

*Length is measured perpendicular to the centerline of the NB lanes.

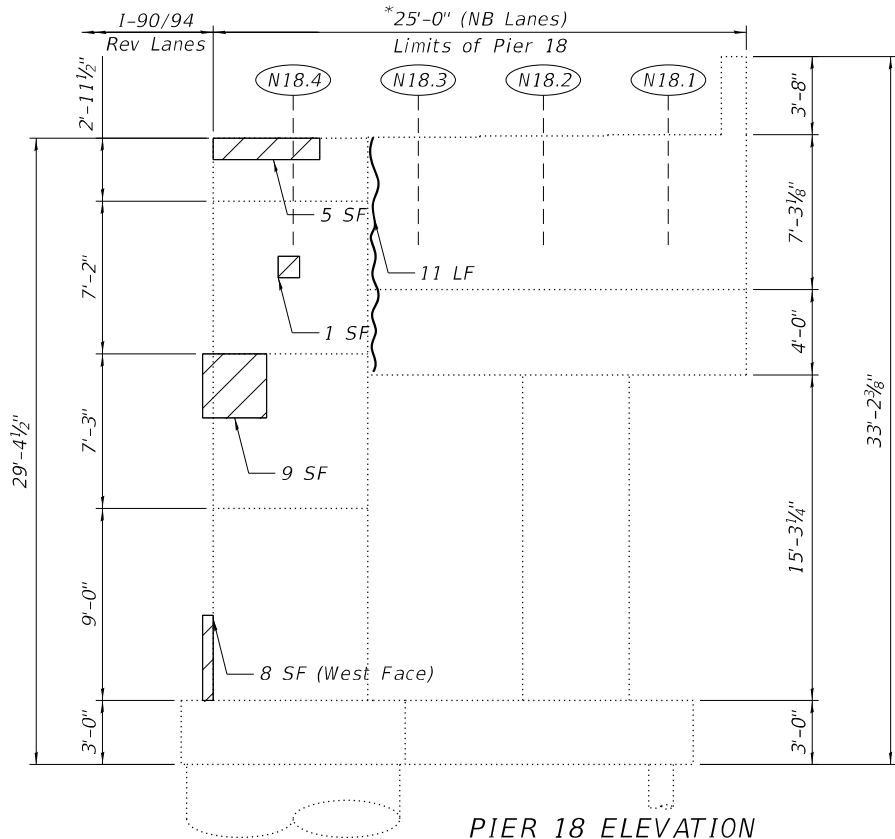

PIER 18 ELEVATION
(Looking North)

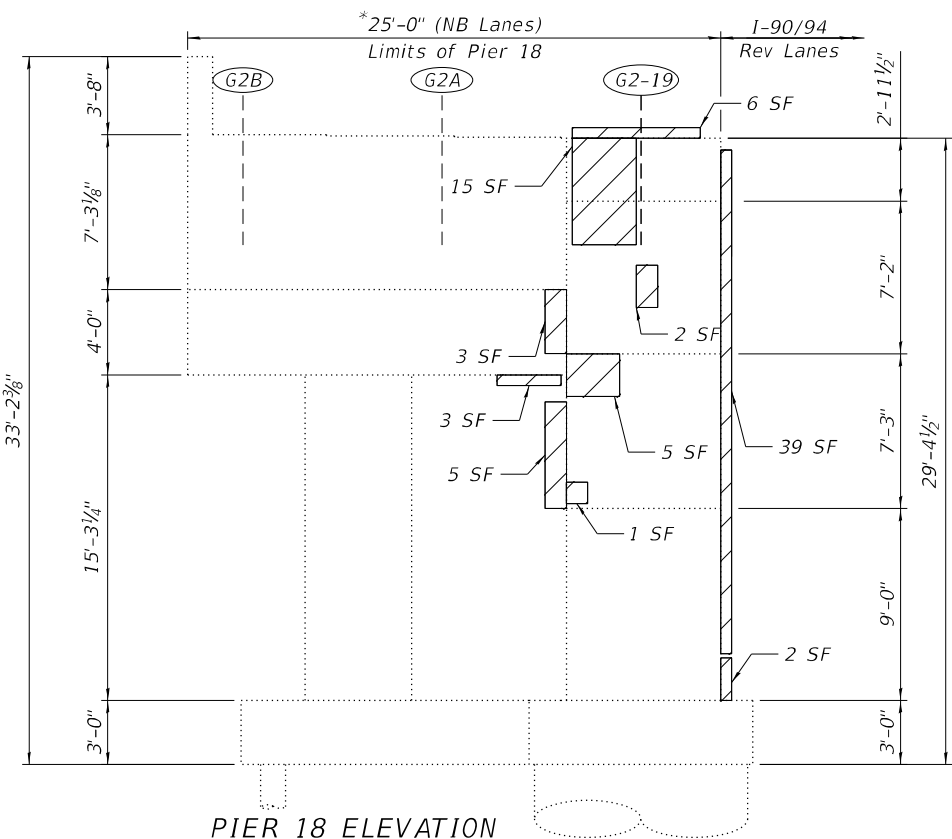

PIER 18 ELEVATION
(Looking South)

PIER 17 BILL OF MATERIAL

ITEM	UNIT	QUANTITY
Concrete Sealer	Sq Ft	175
Structural Repair Of Concrete (Depth Equal To Or Less Than 5 Inches)	Sq Ft	81

PIER 18 BILL OF MATERIAL

ITEM	UNIT	QUANTITY
Concrete Sealer	Sq Ft	180
Epoxy Crack Injection	Foot	11
Structural Repair Of Concrete (Depth Equal To Or Less Than 5 Inches)	Sq Ft	104

LEGEND



Structural Repair of Concrete (Depth Equal to or Less than 5 inches)



Epoxy Crack Injection (Width > 0.06")

SF

Square Foot

LF

Linear Foot

MODEL: Default
FILE NAME: P:\2004-825 PTB\195-014 HBM\WO#7 1-90 Various Overlays\Asl\land Ave\Sheet Files\0160133-62K73-5118-Pier 17-18 Repairs.dgn
4/30/2024 3:25:58 PM

HBM
ENGINEERING GROUP, LLC

USER NAME =	DESIGNED - LAB, AMS	REVISED -
CHECKED - MI	REVIS	ED -
PLOT SCALE =	DRAWN - LAB, AMS	REVISED -
PLOT DATE =	DATE - 4/29/2024	REVISED -

STATE OF ILLINOIS
DEPARTMENT OF TRANSPORTATION

PIER 17 AND PIER 18 REPAIRS
STRUCTURE NO. 016-0133 (NB)

SHEET S03A-141 OF S03A-148 SHEETS

F.A.I. RTE.	SECTION	COUNTY	TOTAL SHEETS	SHEET NO.
90/94	2020-005-BR	COOK	908	469
CONTRACT NO. 62K73				
ILLINOIS FED. AID PROJECT				

MODEL: Default
FILE NAME: P:\2004-825 PTB195-014 HBM\WO#7 I-90 Various Overlays\As\land Ave\Sheet Files\0160133-62K73-5119-Pier 20 Repairs.dgn
4/30/2024 3:26:03 PM



USER NAME	=	DESIGNED -	LAB, AMS	REVISED -	
		CHECKED -	MI	REVISED -	
PLOT SCALE	=	DRAWN -	LAB, AMS	REVISED -	
PLOT DATE	=	DATE -	4/29/2024	REVISED -	

STATE OF ILLINOIS
DEPARTMENT OF TRANSPORTATION

PIER 20 REPAIRS
STRUCTURE NO. 016-0133 (NB)

SHEET S03A-142 OF S03A-148 SHEETS

F.A.I. RTE.	SECTION	COUNTY	TOTAL SHEETS	SHEET NO.
90/94	2020-005-BR	COOK	908	470
CONTRACT NO. 62K73				
ILLINOIS		FED. AID PROJECT		


BILL OF MATERIAL

ITEM	UNIT	QUANTITY
Concrete Sealer	Sq Ft	105
Structural Repair Of Concrete (Depth Equal To Or Less Than 5 Inches)	Sq Ft	130



PIER 20


(Looking North)

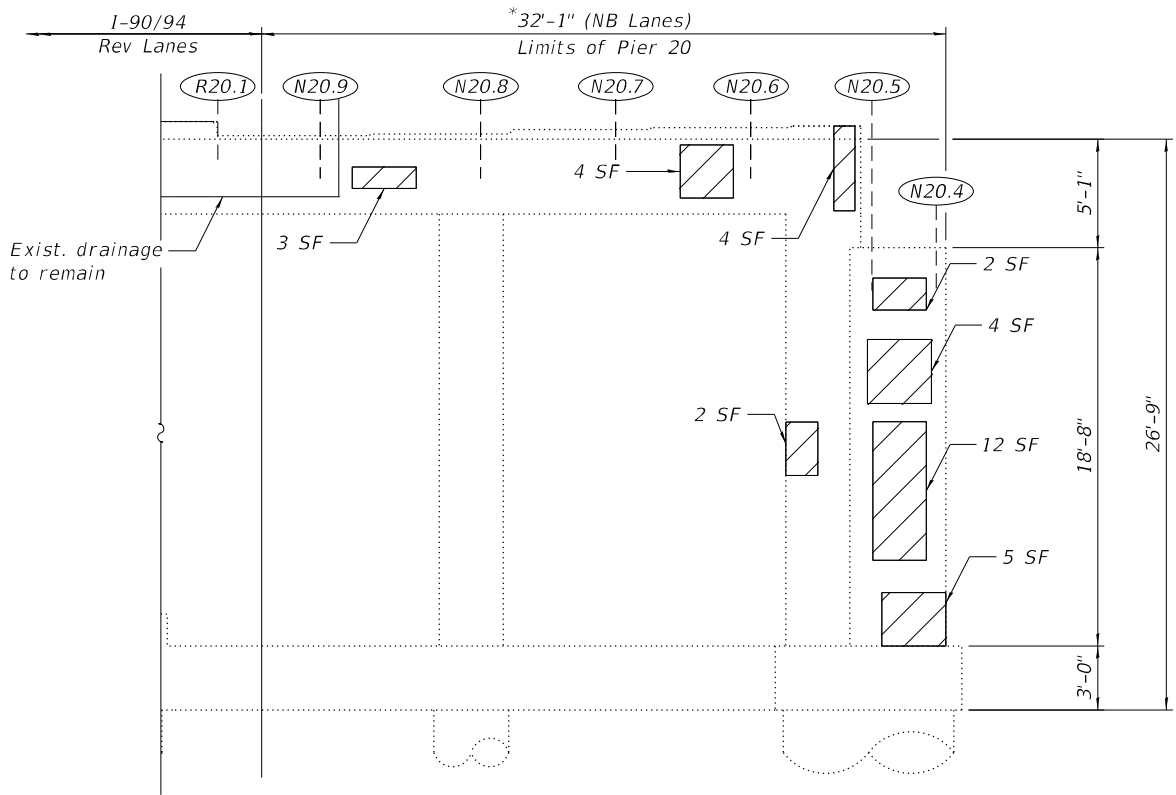

PIER 20 ELEVATION

(Looking North)

*Length is measured perpendicular to the centerline of the NB lanes.

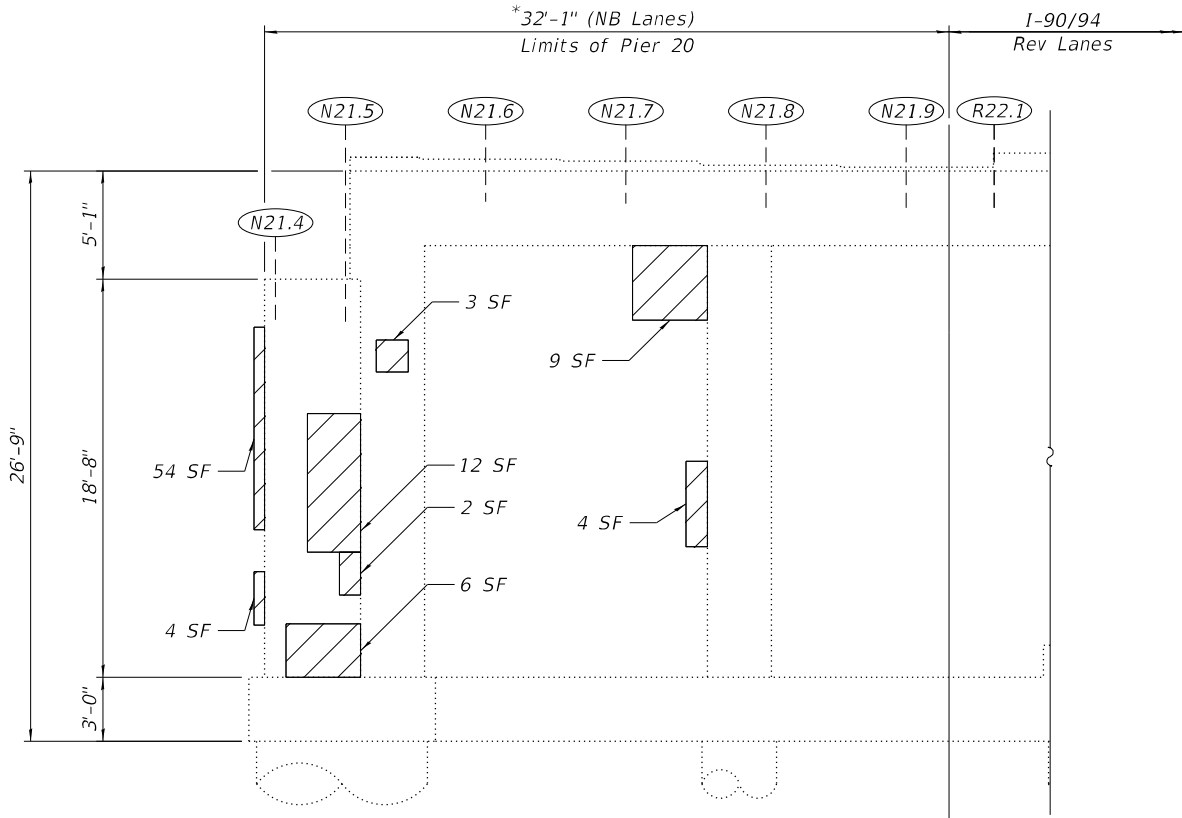

PIER 20 ELEVATION

(Looking South)

NOTES:

- Quantities and limits shown are estimated for bidding purpose only. The actual areas to be repaired and the type(s) of repairs to be used will be determined by the engineer in the field at the time of construction.
- Concrete Sealer is to be applied to the top of the pier cap.


LEGEND



Structural Repair of Concrete (Depth Equal to or Less than 5 inches)


SF

Square Foot

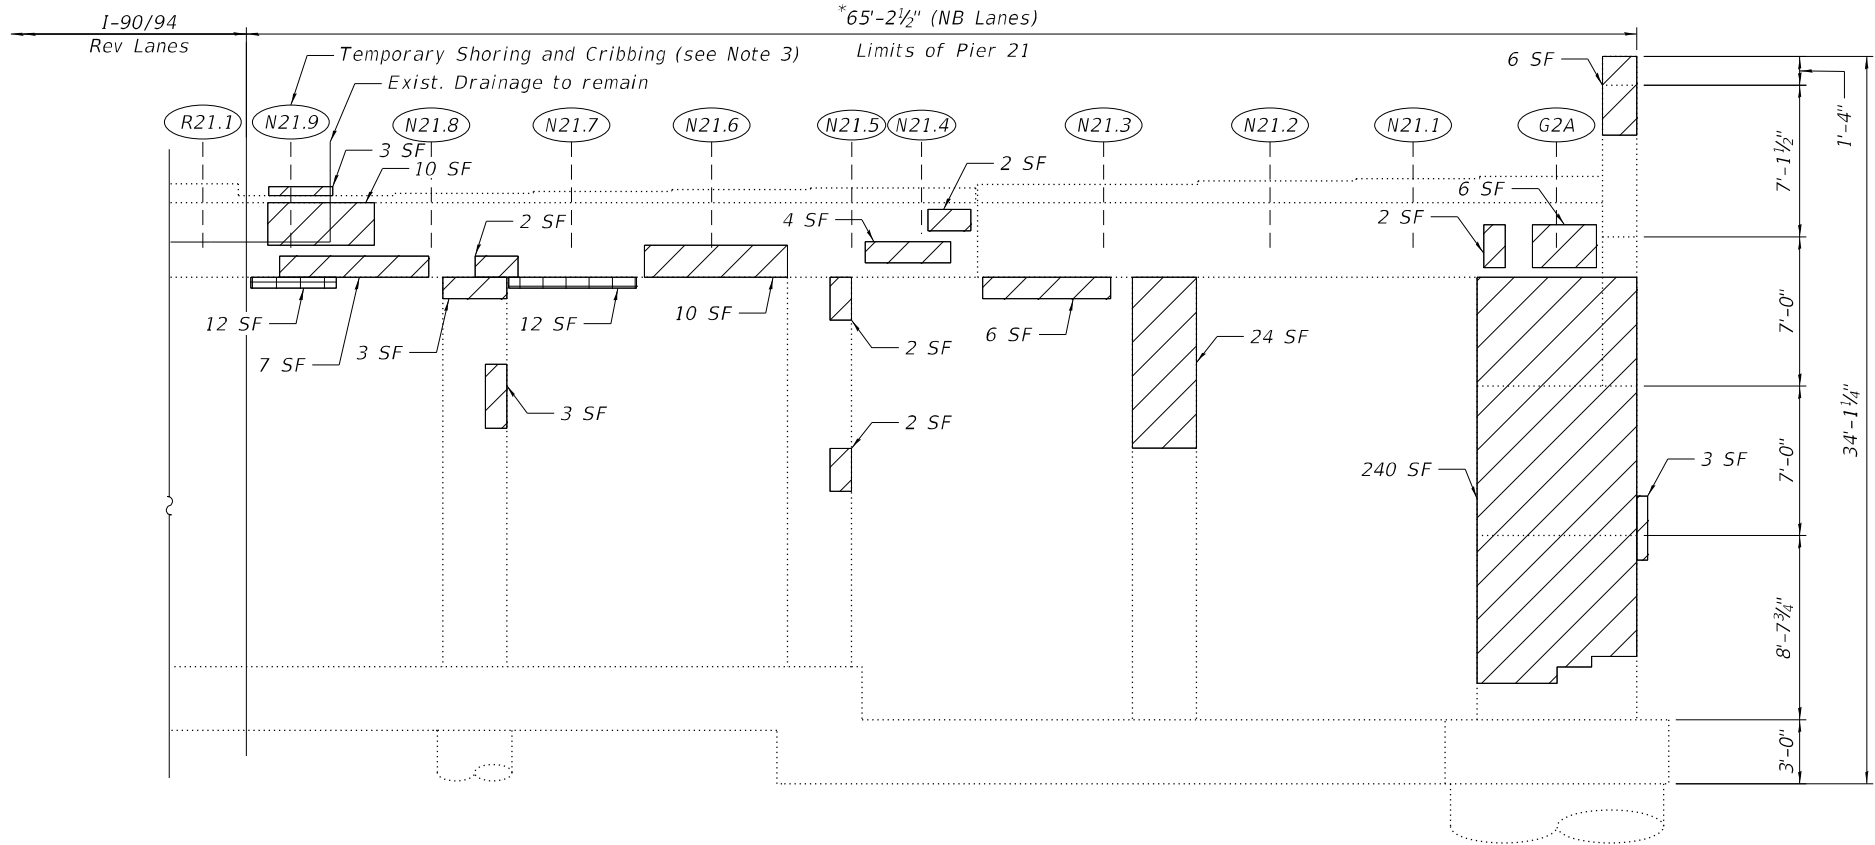

PIER 21 ELEVATION
(Looking North)

*Length measured perpendicular to the centerline of the NB lanes.

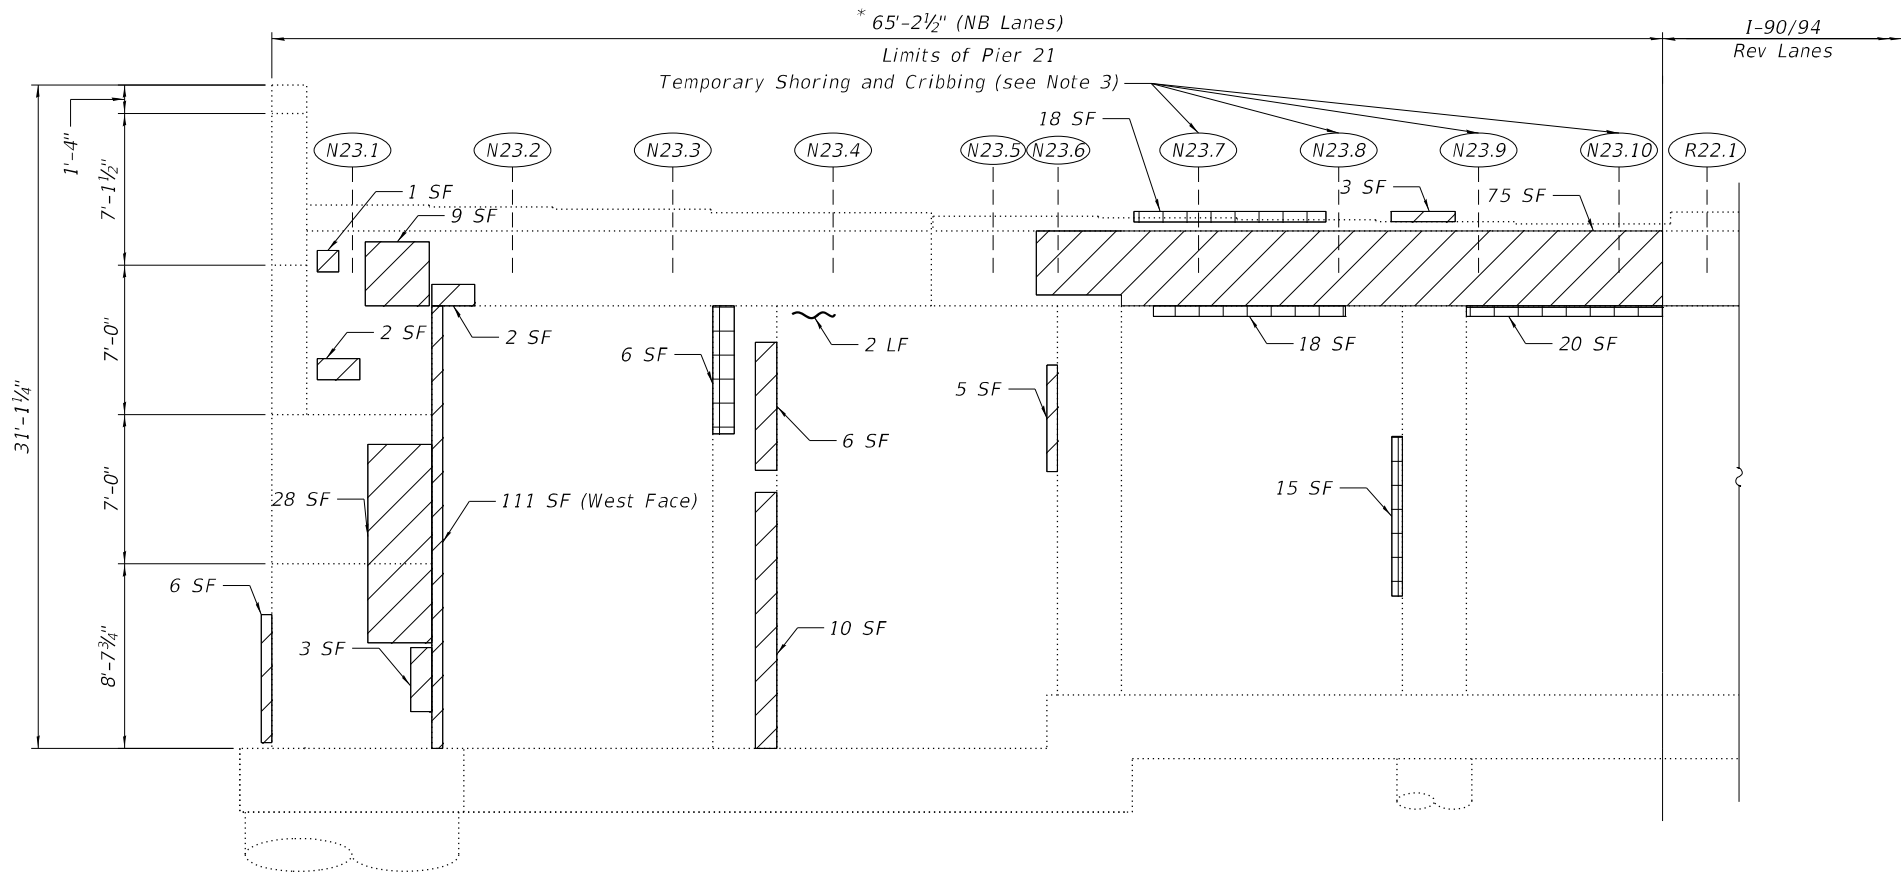

PIER 21 ELEVATION
(Looking South)

BILL OF MATERIAL

ITEM	UNIT	QUANTITY
Concrete Sealer	Sq Ft	231
Epoxy Crack Injection	Foot	2
Structural Repair Of Concrete (Depth Equal To Or Less Than 5 Inches)	Sq Ft	596
Structural Repair Of Concrete (Depth Greater Than 5 Inches)	Sq Ft	101
Temporary Shoring And Cribbing	Each	5



PIER 21

(Looking North)

NOTES:

- Quantities and limits shown are estimated for bidding purpose only. The actual areas to be repaired and the type(s) of repairs to be used will be determined by the engineer in the field at the time of construction.
- Concrete Sealer is to be applied to the top of the pier cap.
- Temporary shoring and cribbing shall be installed prior to the start of the structural repair of concrete and shall be removed after completing the structural repair of concrete.

SUMMARY OF REACTIONS		
Pier 21, Spans 21 & 23		
R DL	(k)	32.7
R LL	(k)	49.6
R IM	(k)	13.5
R Total	(k)	95.8

LEGEND

- Structural Repair of Concrete (Depth Equal to or Less than 5 inches)
- Structural Repair of Concrete (Depth Greater than 5 inches)
- Epoxy Crack Injection (Width > 0.06")
- SF Square Foot
- LF Linear Foot

MODEL: Default
FILE NAME: P:\2004-825 PTB\95-014 HBM\WO#7 I-90 Various Overlays\Ashland Ave\Sheet Files\0150133-62K73-5120-Pier 21 Repairs.dgn
4/30/2024 3:26:09 PM

HBM
ENGINEERING GROUP, LLC

USER NAME =	DESIGNED - LAB, AMS	REVISED -
	CHECKED - MI	REVISED -
PLOT SCALE =	DRAWN - LAB, AMS	REVISED -
PLOT DATE =	DATE - 4/29/2024	REVISED -


STATE OF ILLINOIS
DEPARTMENT OF TRANSPORTATION

PIER 21 REPAIRS
STRUCTURE NO. 016-0133 (NB)


SHEET S03A-143 OF S03A-148 SHEETS

F.A.I. RTE.	SECTION	COUNTY	TOTAL SHEETS	SHEET NO.
90/94	2020-005-BR	COOK	908	471
CONTRACT NO. 62K73				
ILLINOIS FED. AID PROJECT				

MODEL: Default
FILE NAME: P:\2004-825 PTB\195-014 HBM\WO#7 I-90 Various Overlays\Asphalt Ave\Sheet Files\0150133-62K73-S121-Pier 23 Repairs.dgn

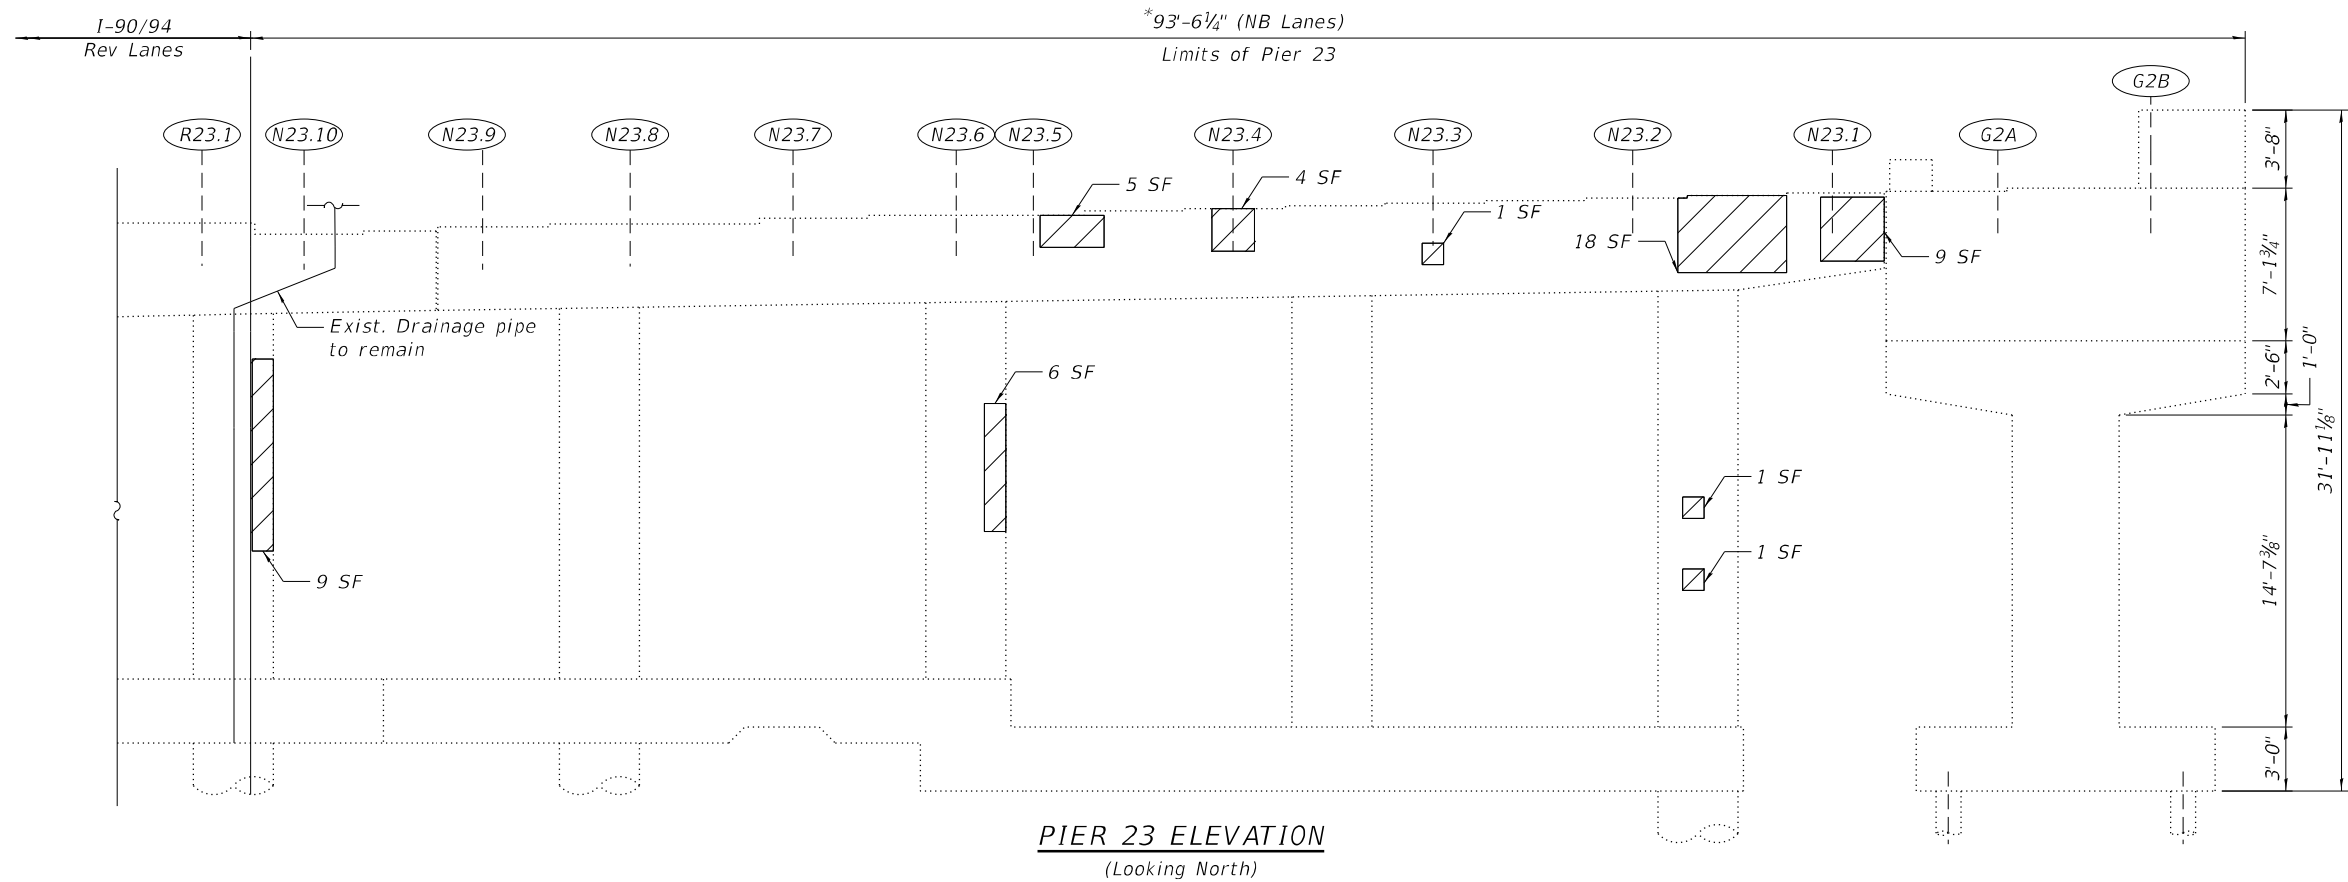

*Length measured perpendicular to the centerline of the NB lanes.

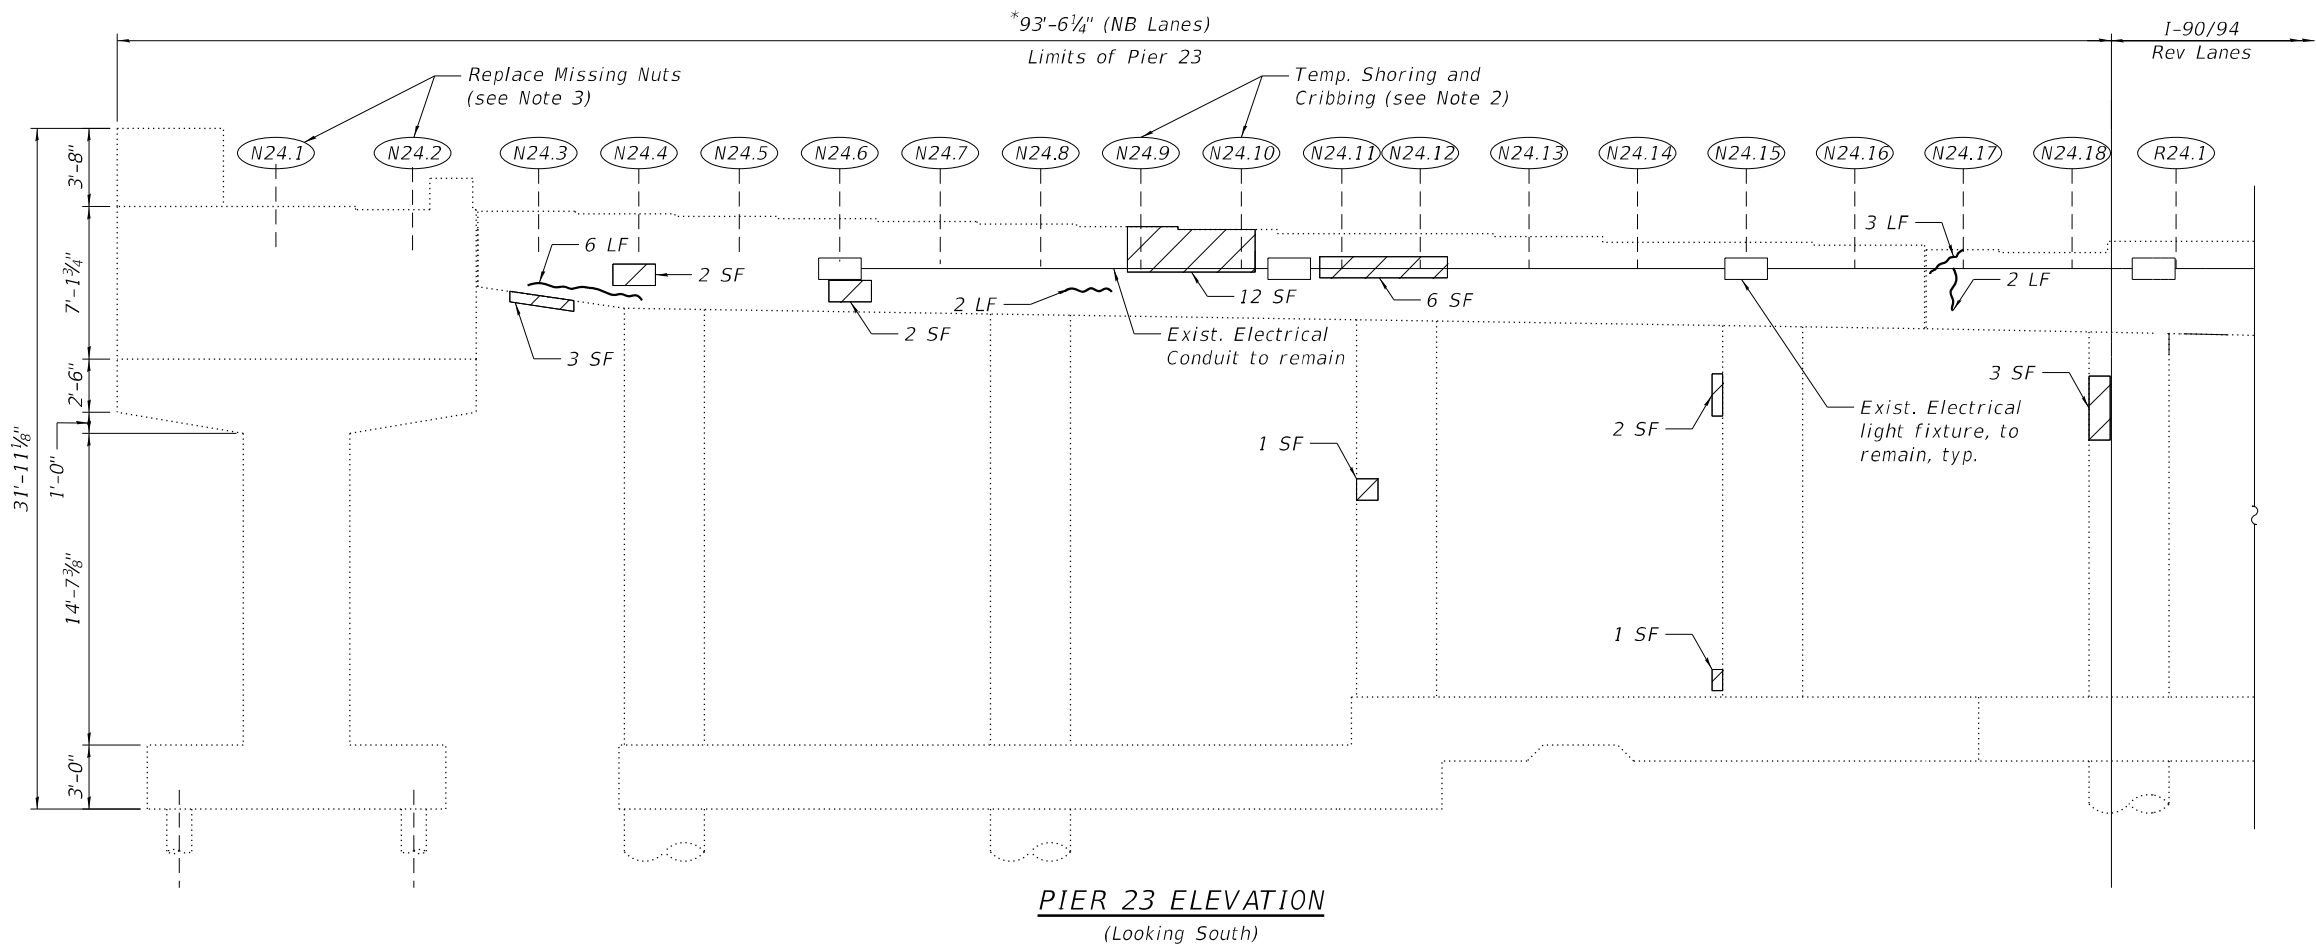

BILL OF MATERIAL

ITEM	UNIT	QUANTITY
Concrete Sealer	Sq Ft	440
Epoxy Crack Injection	Foot	13
Structural Repair Of Concrete (Depth Equal To Or Less Than 5 Inches)	Sq Ft	86
Temporary Shoring And Cribbing	Each	2

NOTES:

- Quantities and limits shown are estimated for bidding purpose only. The actual areas to be repaired and the type(s) of repairs to be used will be determined by the engineer in the field at the time of construction.
- Temporary shoring and cribbing shall be installed prior to the start of the structural repair of concrete and shall be removed after completing the structural repair of concrete.
- The cost of Replacing the Nuts at the East and West face of Beams N24.1 and N24.2 will not be paid separately and shall be included with the Structural Repair of Concrete (Depth Equal To or Less Than 5 Inches).
- Concrete Sealer is to be applied to the top of the pier cap.
- Reactions provided are for the maximum girder spacing and length within the span indicated. Contractor shall verify loading at each shoring location. Cost included in pay item 'Temporary Shoring and Cribbing.'

SUMMARY OF REACTIONS		
	Pier 23, Span 24	
R DL	(k)	70.4
R LL	(k)	37.6
R IM	(k)	9.1
R Total	(k)	117.1



PIER 23 - WEST END
(Looking North)

LEGEND



Structural Repair of Concrete (Depth Equal to or Less than 5 inches)



Epoxy Crack Injection (Width > 0.06")

SF

Square Foot

LF

Linear Foot



USER NAME =	DESIGNED - LAB, AMS	REVISED -
	CHECKED - MI	REVISED -
PLOT SCALE =	DRAWN - LAB, AMS	REVISED -
PLOT DATE =	DATE - 4/29/2024	REVISED -

STATE OF ILLINOIS
DEPARTMENT OF TRANSPORTATION


PIER 23 REPAIRS
STRUCTURE NO. 016-0133 (NB)

SHEET S03A-144 OF S03A-148 SHEETS

F.A.I. RTE.	SECTION	COUNTY	TOTAL SHEETS	SHEET NO.
90/94	2020-005-BR	COOK	908	472
CONTRACT NO. 62K73				
ILLINOIS FED. AID PROJECT				

BILL OF MATERIAL

ITEM	UNIT	QUANTITY
Concrete Sealer	Sq Ft	475
Epoxy Crack Injection	Foot	7
Structural Repair Of Concrete (Depth Equal To Or Less Than 5 Inches)	Sq Ft	228

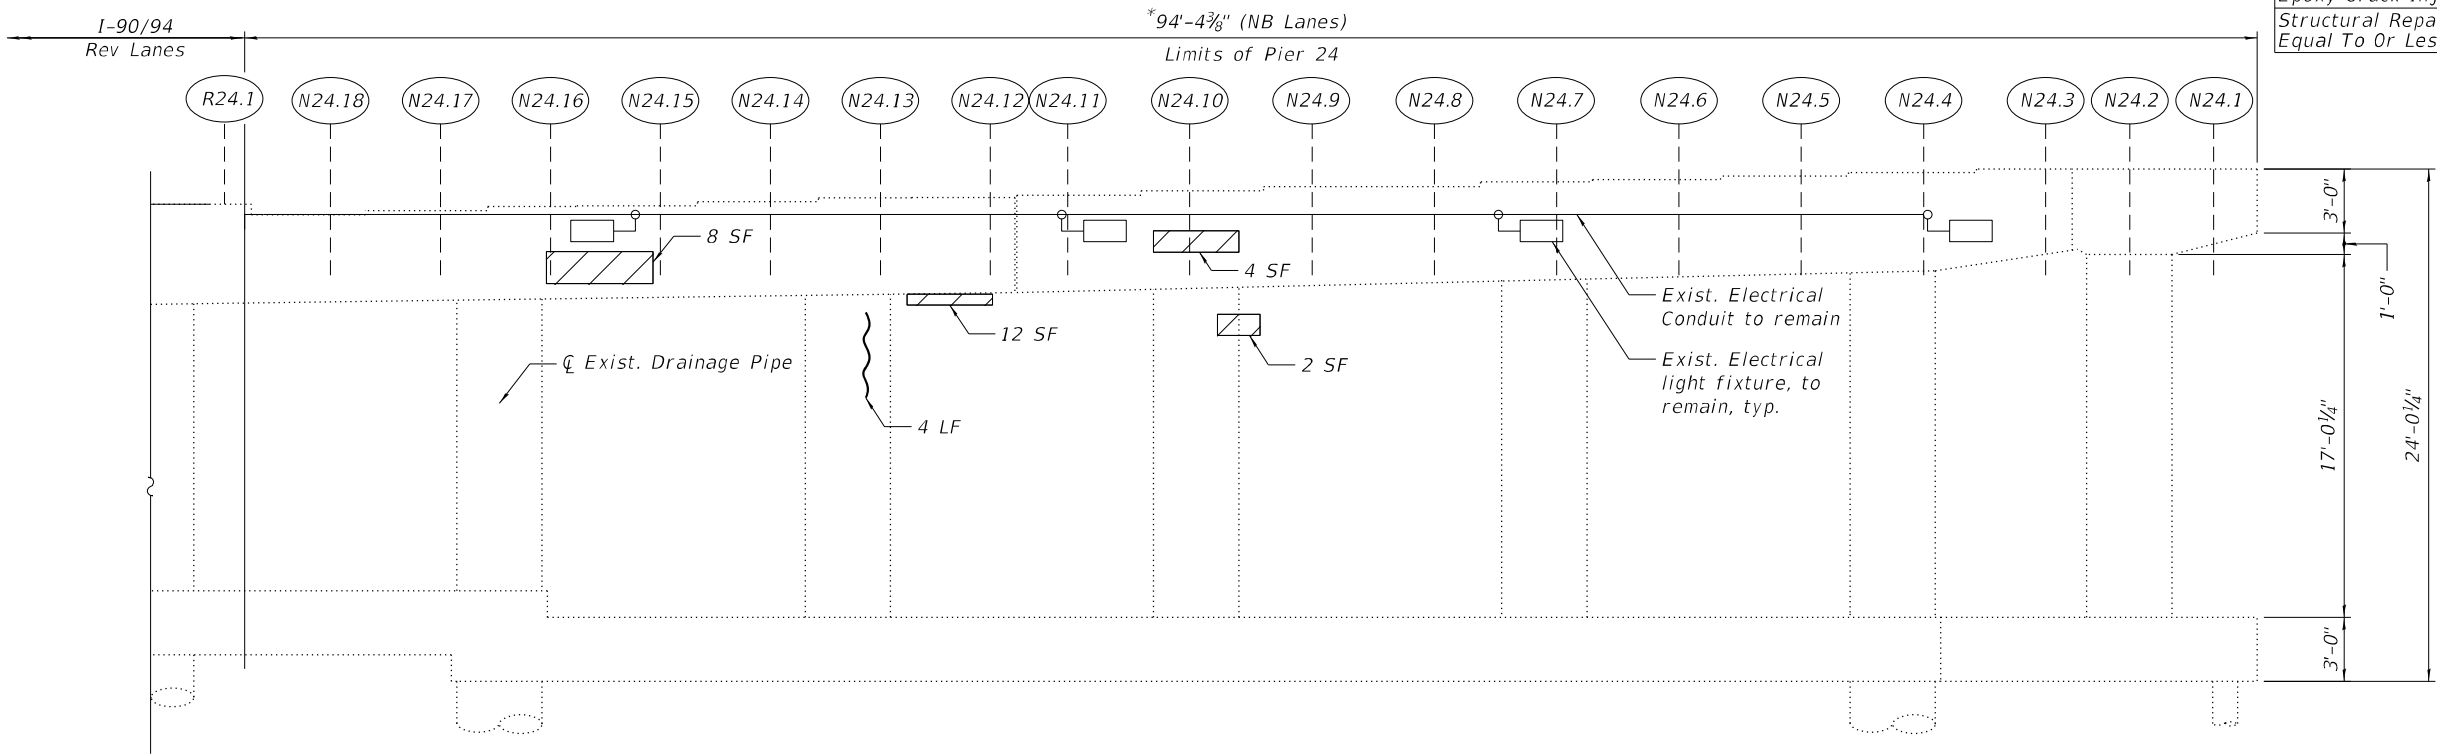


PIER 24 - WEST END

(Looking North)

PIER 24 ELEVATION

(Looking North)

*Length measured perpendicular to the centerline of the NB lanes

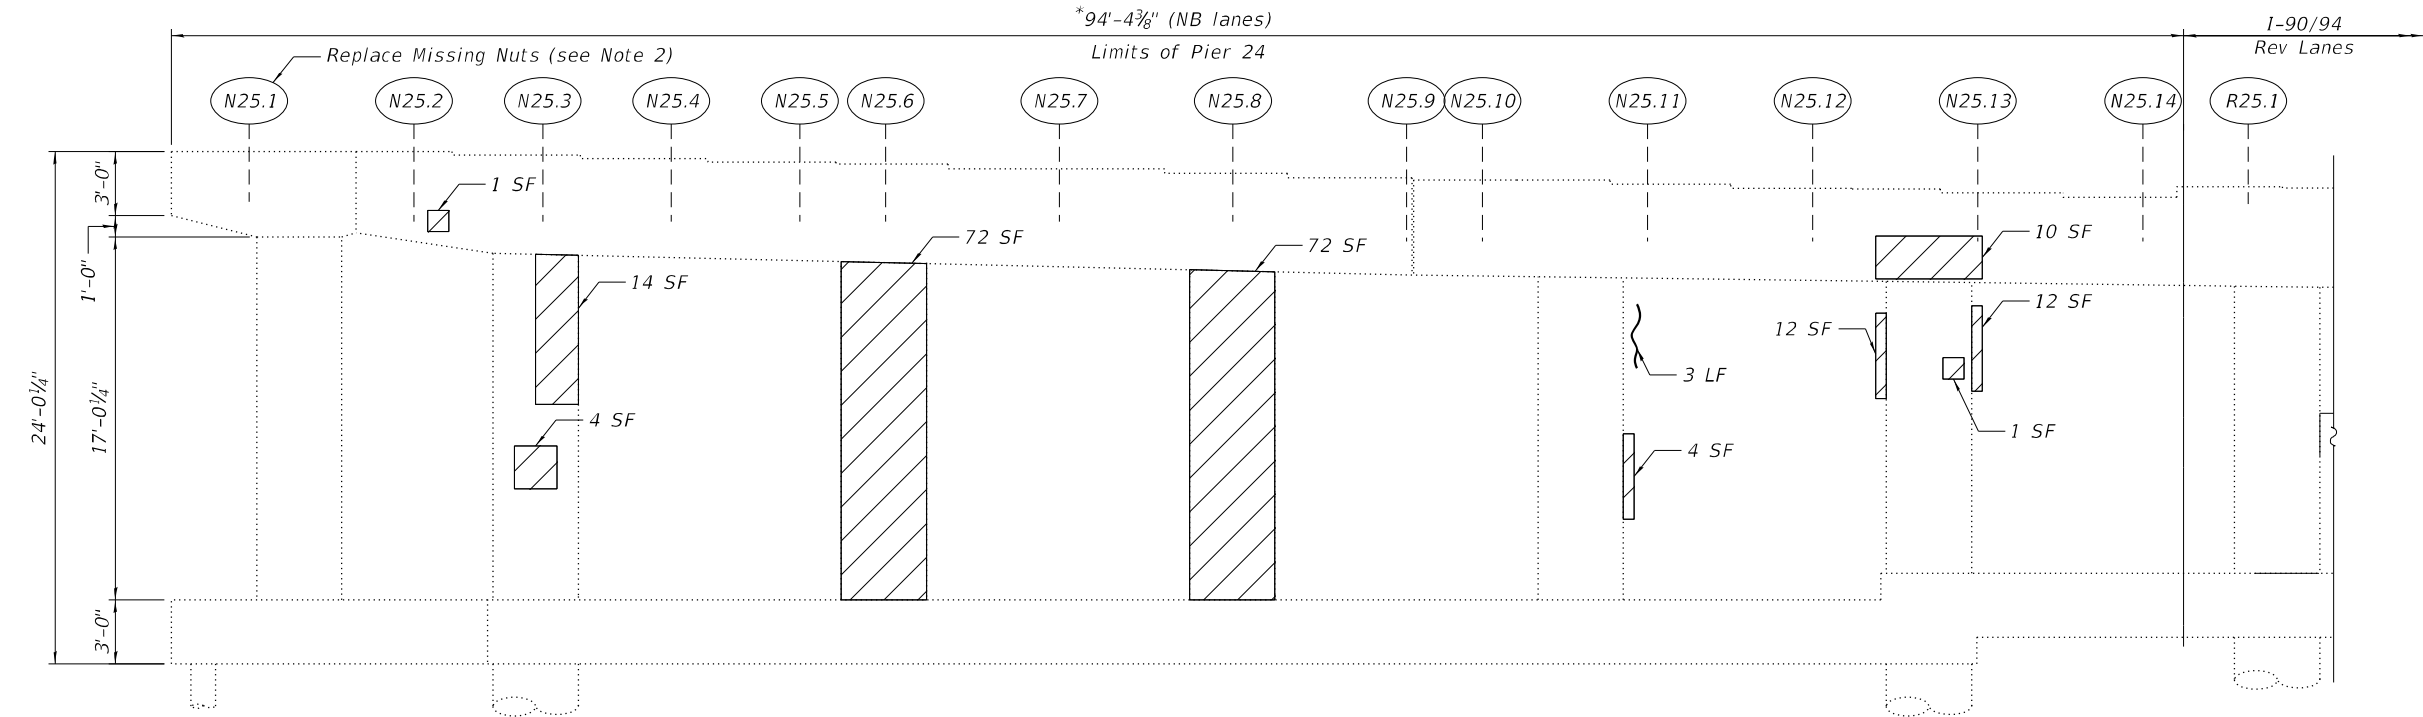

NOTES:

- Quantities and limits shown are estimated for bidding purpose only. The actual areas to be repaired and the type(s) of repairs to be used will be determined by the engineer in the field at the time of construction.
- The cost of Replacing the Nuts at the East and West face of Beam N25.1 will not be paid separately and shall be included with the Structural Repair of Concrete (Depth Equal To or Less Than 5 Inches).
- Concrete Sealer is to be applid to the top of the pier cap.

LEGEND

- Structural Repair of Concrete (Depth Equal to or Less than 5 inches)
- Epoxy Crack Injection (Width > 0.06")
- SF Square Foot
- LF Linear Foot

PIER 24 ELEVATION

(Looking South)

MODEL: Default
FILE NAME: P:\2004-825 PTB\195-014 HBM\WO#7 I-90 Various Overlays\Ashland Ave\Sheet Files\0160133-62K73-S122-Pier 24 Repairs.dgn
4/30/2024 3:26:20 PM



USER NAME =	DESIGNED - LAB, AMS	REVISED -
CHECKED - MI	REVISED -	
PLOT SCALE =	DRAWN - LAB, AMS	REVISED -
PLOT DATE =	DATE - 4/29/2024	REVISED -

STATE OF ILLINOIS
DEPARTMENT OF TRANSPORTATION


PIER 24 REPAIRS
STRUCTURE NO. 016-0133 (NB)

SHEET S03A-145 OF S03A-148 SHEETS

F.A.I. RTE.	SECTION	COUNTY	TOTAL SHEETS	SHEET NO.
90/94	2020-005-BR	COOK	908	473
CONTRACT NO. 62K73				
ILLINOIS FED. AID PROJECT				

BILL OF MATERIAL

ITEM	UNIT	QUANTITY
Porous Granular Embankment	Cu Yd	1
Slope Wall Removal	Sq Yd	1
Slope Wall 4 Inch	Sq Yd	1

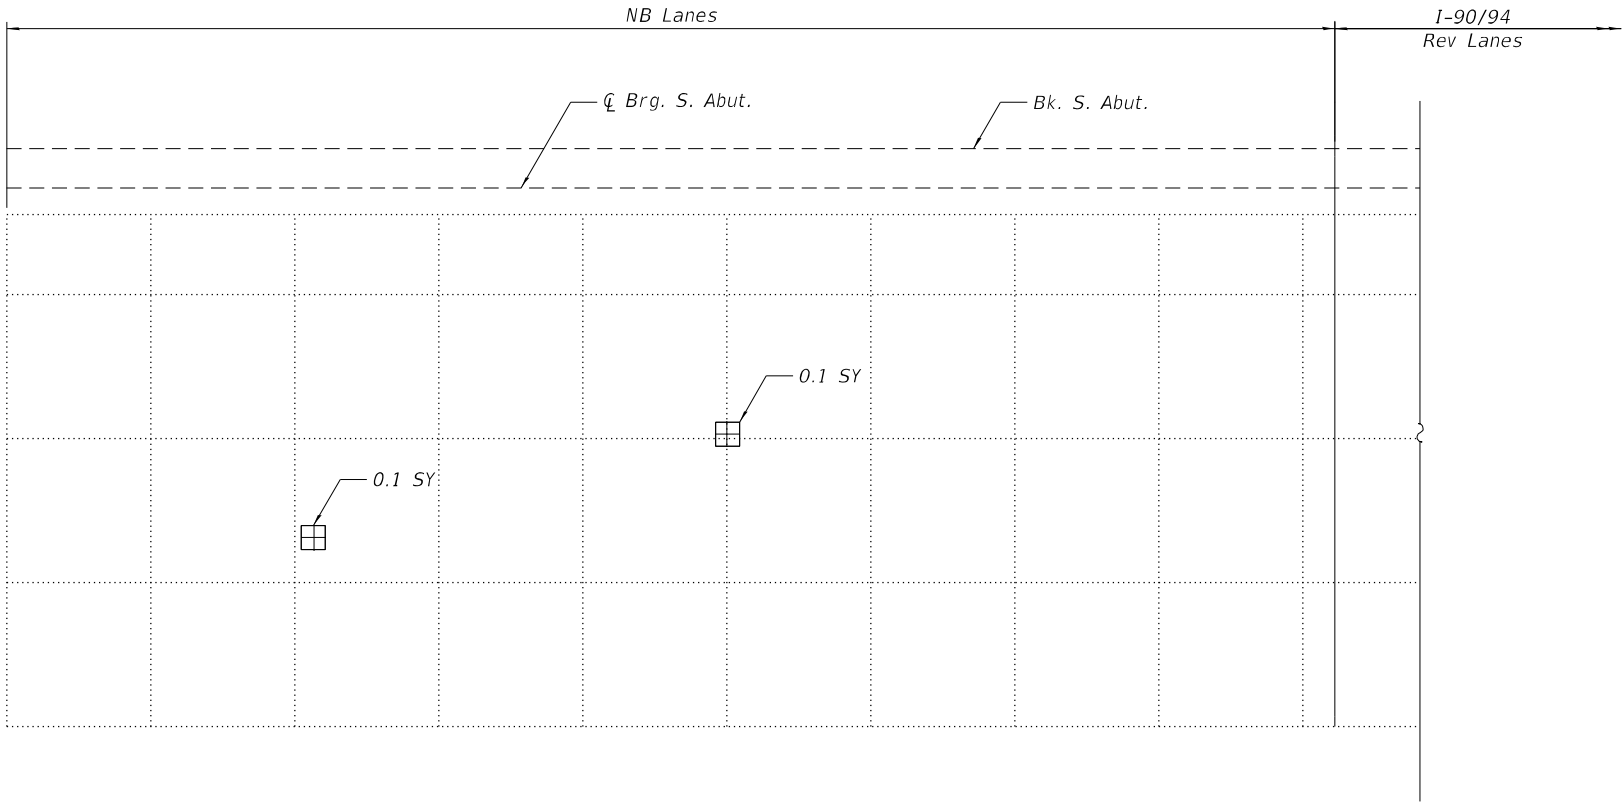

SOUTH SLOPE WALL

NOTES:

- Quantities and limits shown are estimated for bidding purposes only. The actual areas to be repaired, and the type(s) of repairs to be used, will be determined by the Engineer in the field at the time of construction.
- Slope wall shall be reinforced with welded wire fabric, 6 in. x 6 in. - W4.0 x W4.0, weighing 58 lbs. per 100 sq. ft.

LEGEND

Porous Granular Embankment,
Slope Wall Removal and Slope Wall 4"

SY Square Yard

MODEL: Default
FILE NAME: P:\2004-825 PTB\95-014 HBM\WO#7 I-90 Various Overlays\Ashland Ave\Sheet Files\0160133-62K7>S123-South Abutment Slope Wall Repairs.dgn



USER NAME	=	DESIGNED - LAB, FL	REVISED -
		CHECKED - MI	REVISED -
PLOT SCALE	=	DRAWN - LAB, FL	REVISED -
PLOT DATE	=	DATE - 4/29/2024	REVISED -

STATE OF ILLINOIS
DEPARTMENT OF TRANSPORTATION

SOUTH SLOPE WALL REPAIRS
STRUCTURE NO. 016-0133 (NB)

SHEET S03A-146 OF S03A-148 SHEETS

F.A.I. RTE.	SECTION	COUNTY	TOTAL SHEETS	SHEET NO.
90/94	2020-005-BR	COOK	908	474
CONTRACT NO. 62K73				
ILLINOIS FED. AID PROJECT				

MODEL: Default
FILE NAME: P:\2004-825 PTB\95-014 HBM\WO#7 I-90 Various Overlays\Ashland Ave\Sheet Files\0150133-62K7>S124-North Abutment Slope Wall Repairs.dgn
4/30/2024 3:26:30 PM



USER NAME	=	DESIGNED -	LAB, AMS	REVISED -	
		CHECKED -	MI	REVISED -	
PLOT SCALE	=	DRAWN -	LAB, AMS	REVISED -	
PLOT DATE	=	DATE -	4/29/2024	REVISED -	

STATE OF ILLINOIS
DEPARTMENT OF TRANSPORTATION

NORTH SLOPE WALL REPAIRS
STRUCTURE NO. 016-0133 (NB)

SHEET S03A-147 OF S03A-148 SHEETS

F.A.I. RTE.	SECTION	COUNTY	TOTAL SHEETS	SHEET NO.
90/94	2020-005-BR	COOK	908	475
CONTRACT NO. 62K73				
		ILLINOIS	FED. AID PROJECT	

NOTES:

- Quantities and limits shown are estimated for bidding purposes only. The actual areas to be repaired, and the type(s) of repairs to be used, will be determined by the Engineer in the field at the time of construction.
- Slope wall shall be reinforced with welded wire fabric, 6 in. x 6 in. - W4.0 x W4.0, weighing 58 lbs. per 100 sq. ft.

BILL OF MATERIAL

ITEM	UNIT	QUANTITY
Porous Granular Embankment	Cu Yd	11
Slope Wall Removal	Sq Yd	33
Slope Wall 4 Inch	Sq Yd	33
Chain Link Fence, 6'	Foot	17
Slope Wall Crack Sealing	Foot	42


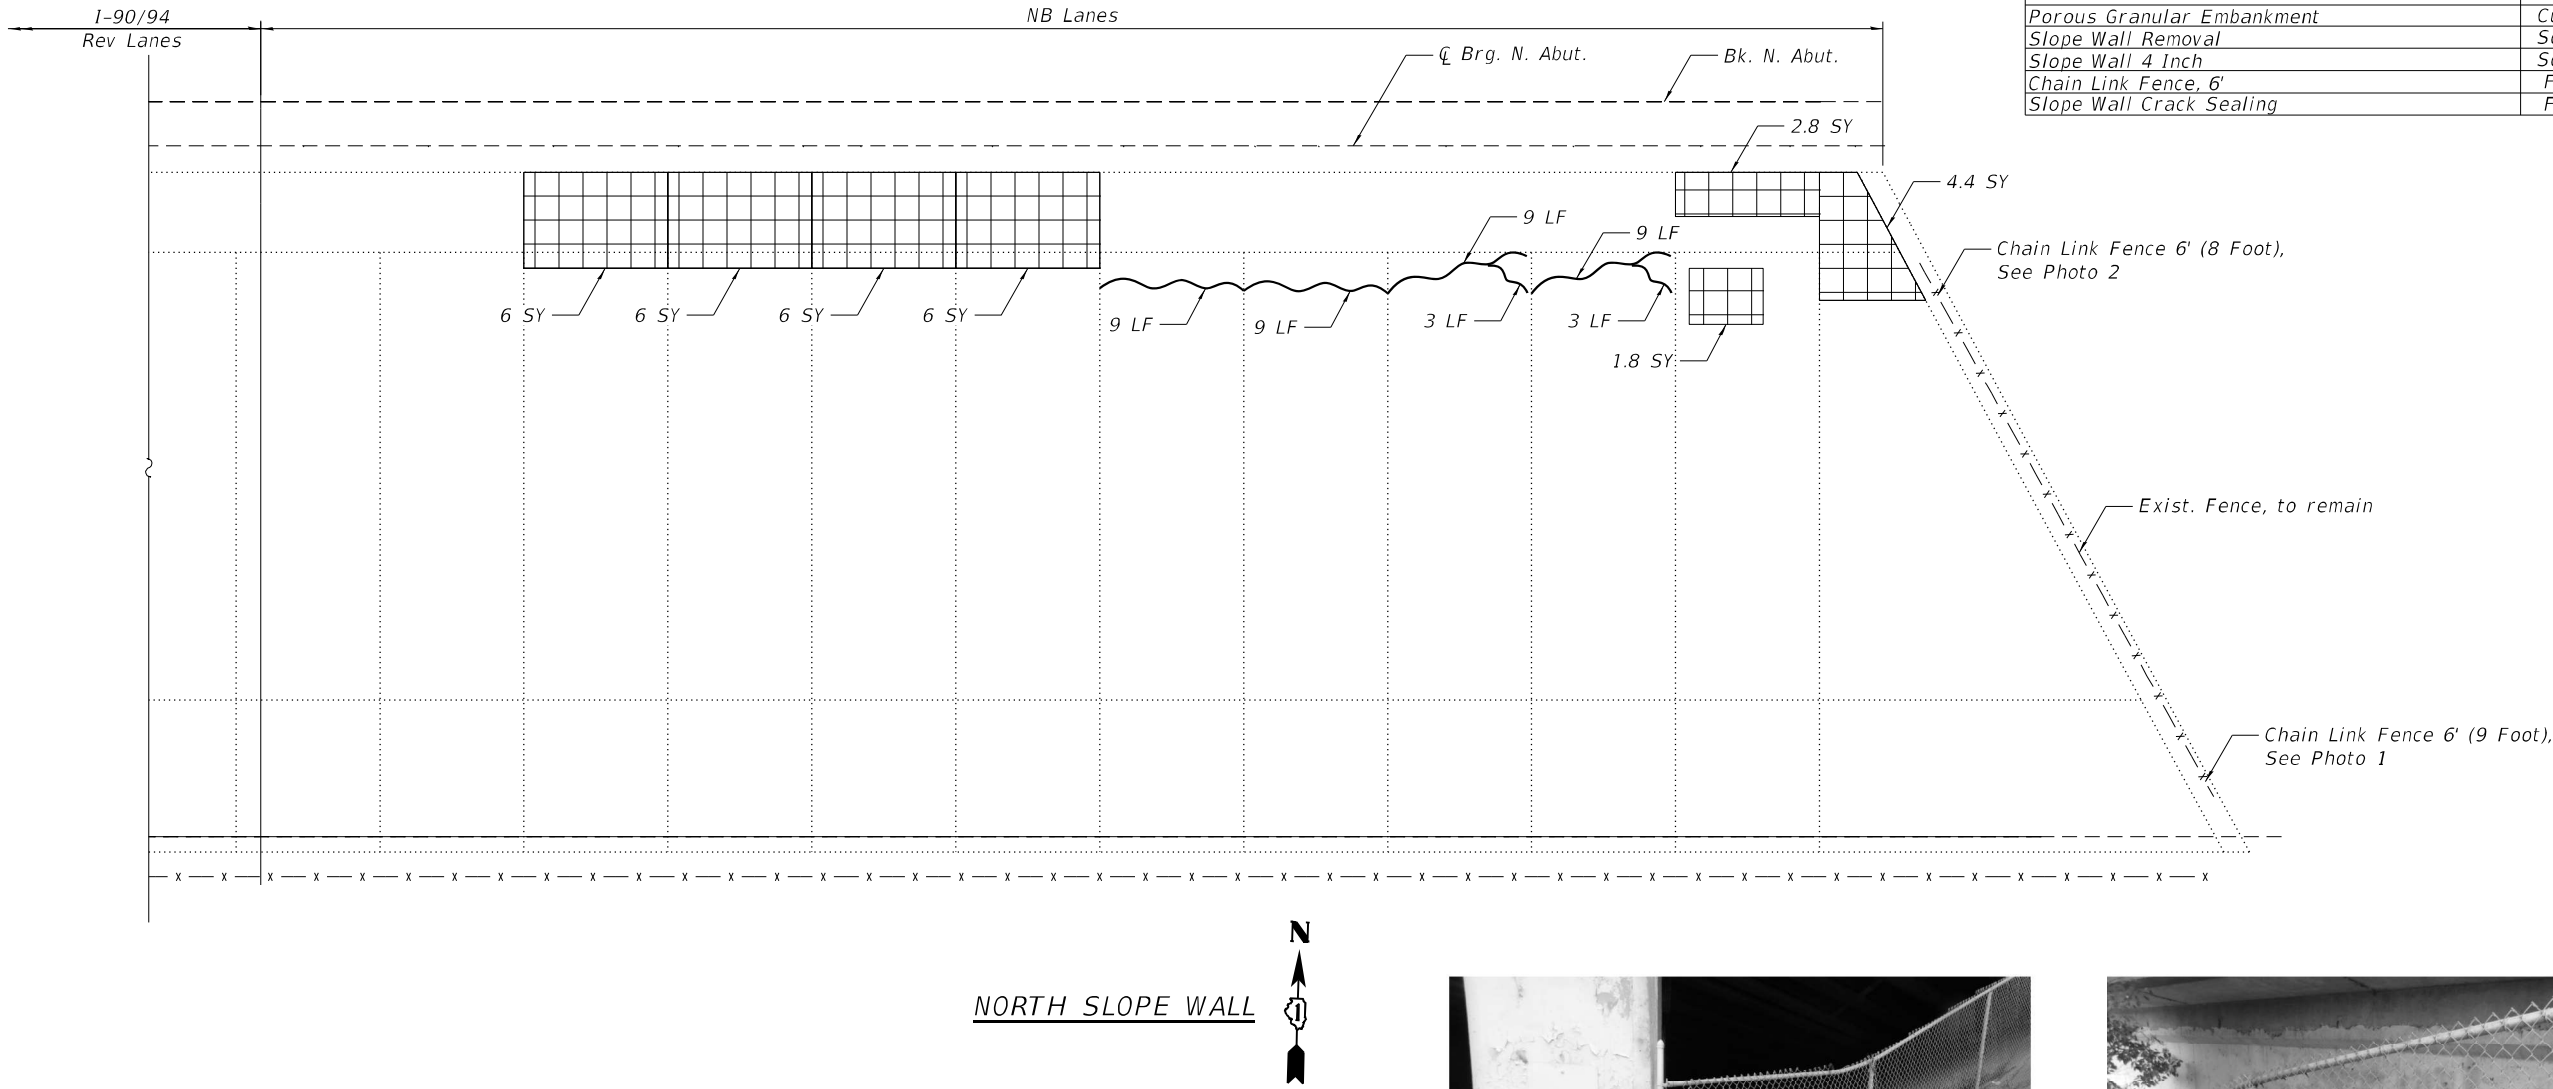


PHOTO 1



PHOTO 2

MODEL: Default
FILE NAME: P:\2004-825 PTB\95-014 HBM\WO#7 1-90 Various Overlays\Ashland Ave\Sheet Files\0160133-62K73-5125-Bar Splicer Assembly Details.dgn

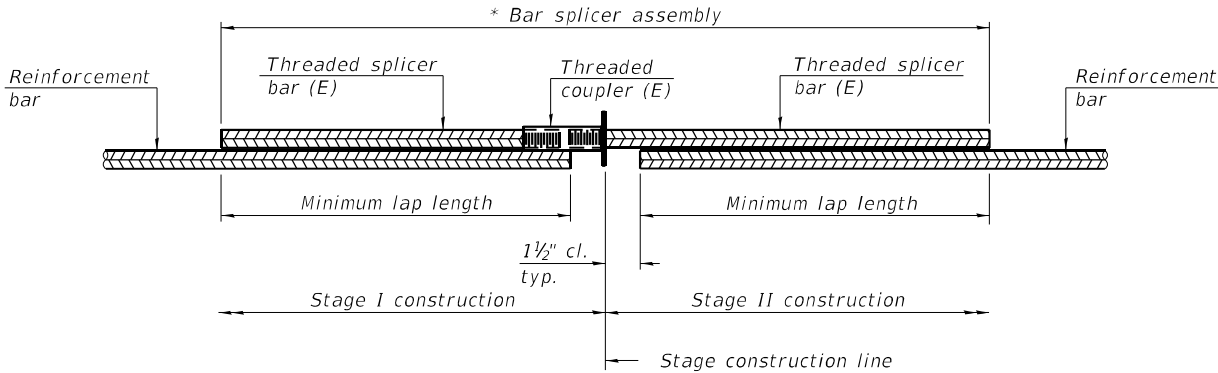


STANDARD BAR SPLICER ASSEMBLY PLAN
(All components shall be provided from one supplier)

Threaded splicer bar length = min. lap length + 1 1/2" + thread length


* Epoxy not required on Bar Splicer Assembly components used in conjunction with black bars.

Location	Bar Size	No. assemblies required	Minimum lap length
Pier 1	#7	4	4'-2"
Pier 2	#7	4	4'-2"
Pier 3	#7	4	4'-2"
Pier 5	#7	4	4'-2"
Pier 7	#7	4	4'-2"
Pier 10	#5	4	3'-6"
Pier 11	#6	4	4'-0"
Pier 12	#7	4	4'-2"
Pier 13	#7	4	4'-2"
Pier 15	#7	4	4'-2"
Pier 16	#7	4	4'-2"
Pier 17	#7	4	4'-2"
Pier 18	#7	4	4'-2"
Pier 21	#7	4	4'-2"
Pier 23	#6	4	4'-0"
Pier 24	#6	4	4'-0"

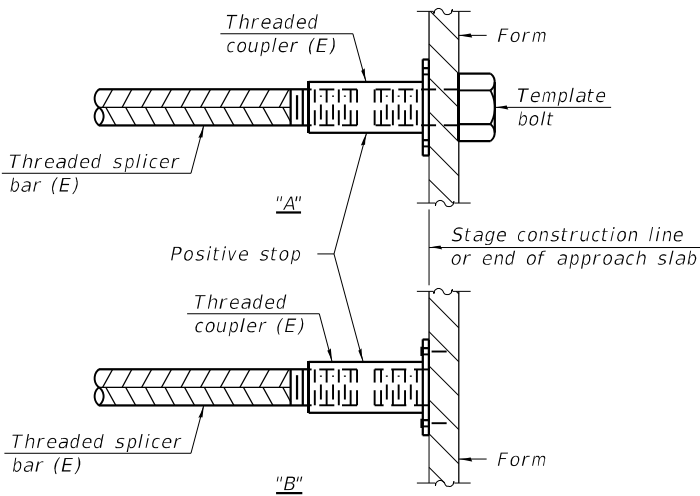

INSTALLATION AND SETTING METHODS

"A" : Set bar splicer assembly by means of a template bolt.
"B" : Set bar splicer assembly by nailing to wood forms or cementing to steel forms.
(E) : Indicates epoxy coating.

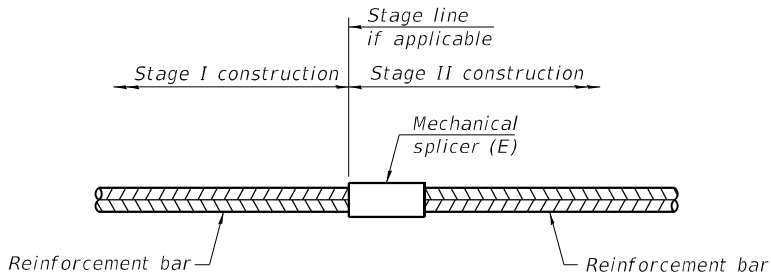

STANDARD MECHANICAL SPLICER

Location	Bar size	No. assemblies required

Notes:
Splicer bars shall be deformed with threaded ends and have a minimum 60 ksi yield strength.
All reinforcement shall be lapped and tied to the splicer bars.
Bar splicer assemblies shall be epoxy coated according to the requirements for reinforcement bars. See Section 508 of the Standard Specifications.
See approved list of bar splicer assemblies and mechanical splicers for alternatives.

BSD-1

1-1-2020

HBM
ENGINEERING GROUP, LLC

USER NAME =	DESIGNED - LAB, FL	REVISED -
	CHECKED - MI	REVISED -
PLOT SCALE =	DRAWN - LAB, FL	REVISED -
PLOT DATE =	DATE - 4/29/2024	REVISED -

STATE OF ILLINOIS
DEPARTMENT OF TRANSPORTATION

BAR SPLICER ASSEMBLY AND MECHANICAL SPLICER DETAILS
STRUCTURE NO. 016-0133 (NB)

SHEET S03A-148 OF S03A-148 SHEETS

F.A.I. RTE.	SECTION	COUNTY	TOTAL SHEETS	SHEET NO.
90/94	2020-005-BR	COOK	908	476
CONTRACT NO. 62K73				
		ILLINOIS	FED. AID PROJECT	

Existing Structure: The Reversible Lanes for S.N. 016-0133 was originally built in 1959 and reconstructed in 1991. The structure has a back-to-back abutment length of 1546'-4³/₈" and an out-to-out deck width of 36'-11". The superstructure consists of a 7¹/₂" thick reinforced concrete deck supported on PPC I-beams and various built-up steel beams. The substructure consists of reinforced concrete abutments on piles and multi-column piers on caissons.

No salvage.

NOTES:

- All stations are to the CL I-90/94 Rev Roadway and taken from existing plans.
- No Future Wearing Surface is allowed.

DESIGN SPECIFICATION




2002 AASHTO Standard Specifications for Highway Bridges, 17th Edition

RECONSTRUCTION 2013

2002 AASHTO Standard Specifications for Highway Bridges

RECONSTRUCTION 1991

1989 AASHTO Standard Specifications for Highway Bridges with 1990 & 1991 Interim Specifications

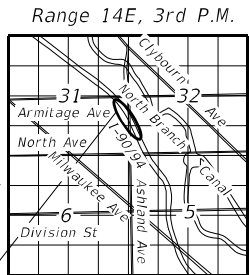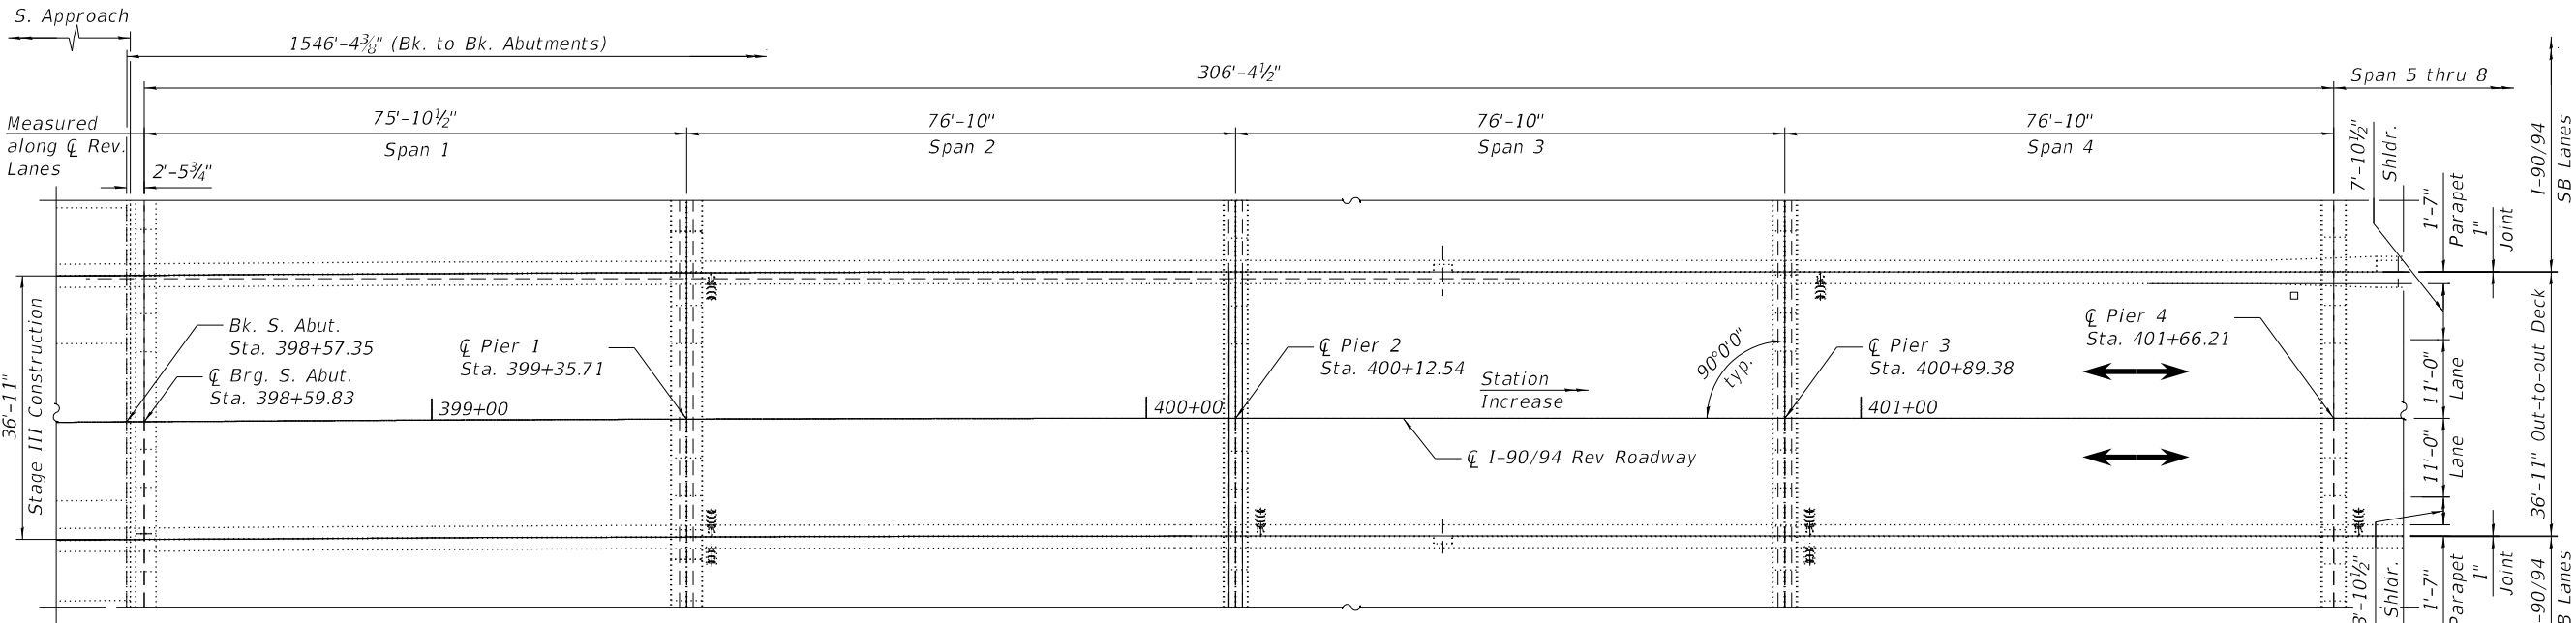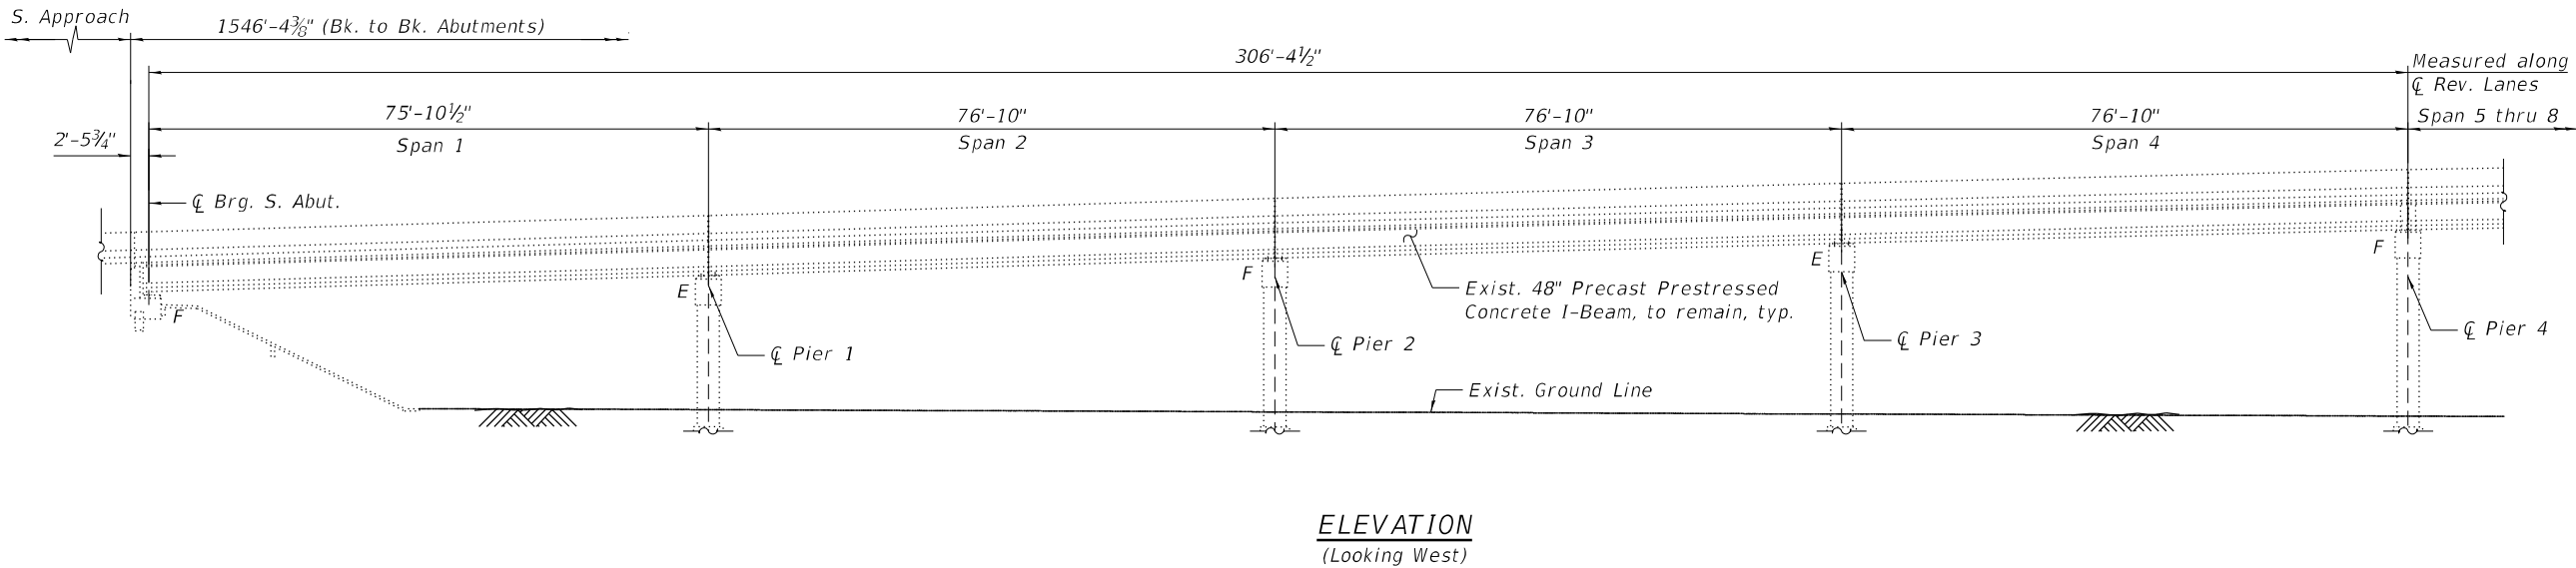

LOCATION SKETCH

GENERAL PLAN AND ELEVATION

REV I-90/94 OVER

RR-UP & ASHLAND AVE

F.A.I. ROUTE 90/94

SECTION 2020-005-BR

COOK COUNTY

STATION 398+59.83

S.N. 016-0133 (REV)



USER NAME	=	DESIGNED	-	JMI	REVISED	-
		CHECKED	-	MI	REVISED	-
PLOT SCALE	=	DRAWN	-	JMI	REVISED	-
PLOT DATE	=	DATE	-	4/29/2024	REVISED	-

STATE OF ILLINOIS
DEPARTMENT OF TRANSPORTATION

GENERAL PLAN AND ELEVATION (SHEET 1 OF 5)
STRUCTURE NO. 016-0133 (REV)

SHEET S03B-01 OF S03B-40 SHEETS

F.A.I. RTE.	SECTION	COUNTY	TOTAL SHEETS	SHEET NO.
90/94	2020-005-BR	COOK	908	477
CONTRACT NO. 62K73				
ILLINOIS FED. AID PROJECT				

MODEL: Default
FILE NAME: P:\2004-825 PTB\95-014 HBM\WO#7 I-90 Various Overlays\As\land Ave. REV Steel Repairs\Sheet Files\0160133+62K74-502-General Plan and Elevation (Sheet 2 of 5).dgn
4/30/2024 10:20:48 AM




USER NAME	=	DESIGNED	-	JMI	REVISED	-
		CHECKED	-	MI	REVISED	-
PLOT SCALE	=	DRAWN	-	JMI	REVISED	-
PLOT DATE	=	DATE	-	4/29/2024	REVISED	-

STATE OF ILLINOIS
DEPARTMENT OF TRANSPORTATION



GENERAL PLAN AND ELEVATION (SHEET 2 OF 5)
STRUCTURE NO. 016-0133 (REV)

SHEET S03B-02 OF S03B-40 SHEETS

F.A.I. RTE.	SECTION	COUNTY	TOTAL SHEETS	SHEET NO.
90/94	2020-005-BR	COOK	908	478
CONTRACT NO. 62K73				
ILLINOIS		FED. AID PROJECT		

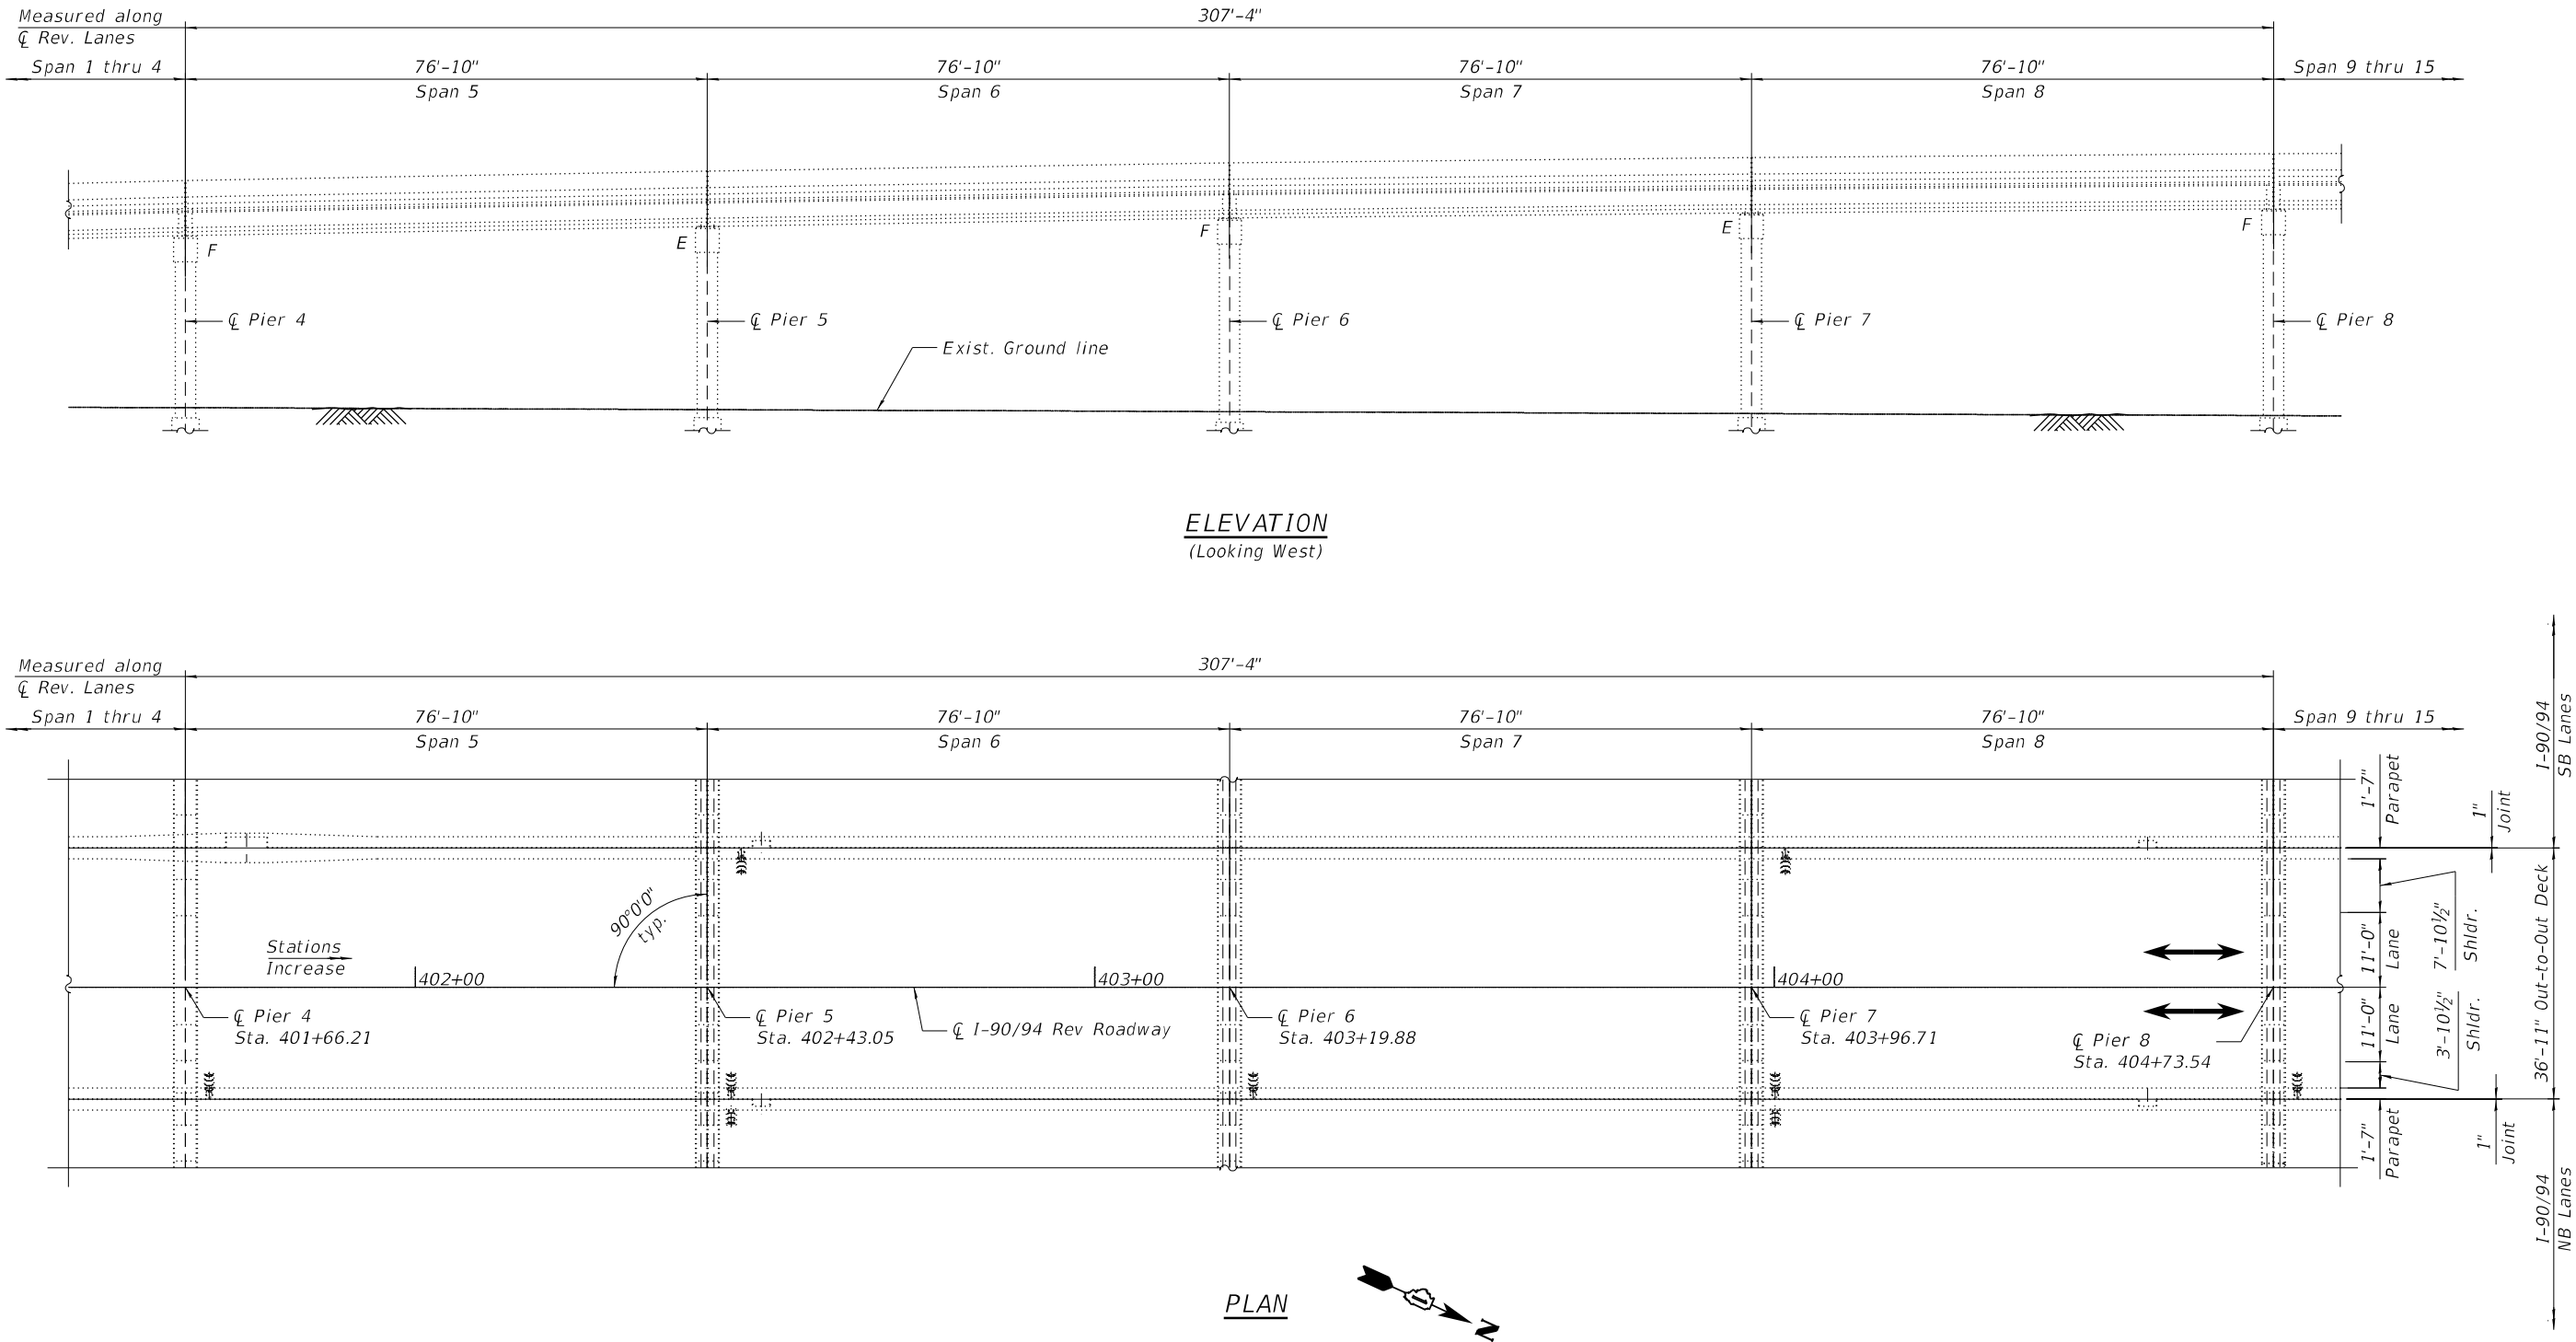

MODEL: Default
FILE NAME: P:\2004-825 PTB\95-014 HBM\WO#7 I-90 Various Overlays\Asfland Ave. REV Steel Repairs\Sheet Files\0160133+62K74-503-General\PlanandElevation (Sheet 3 of 5).dgn

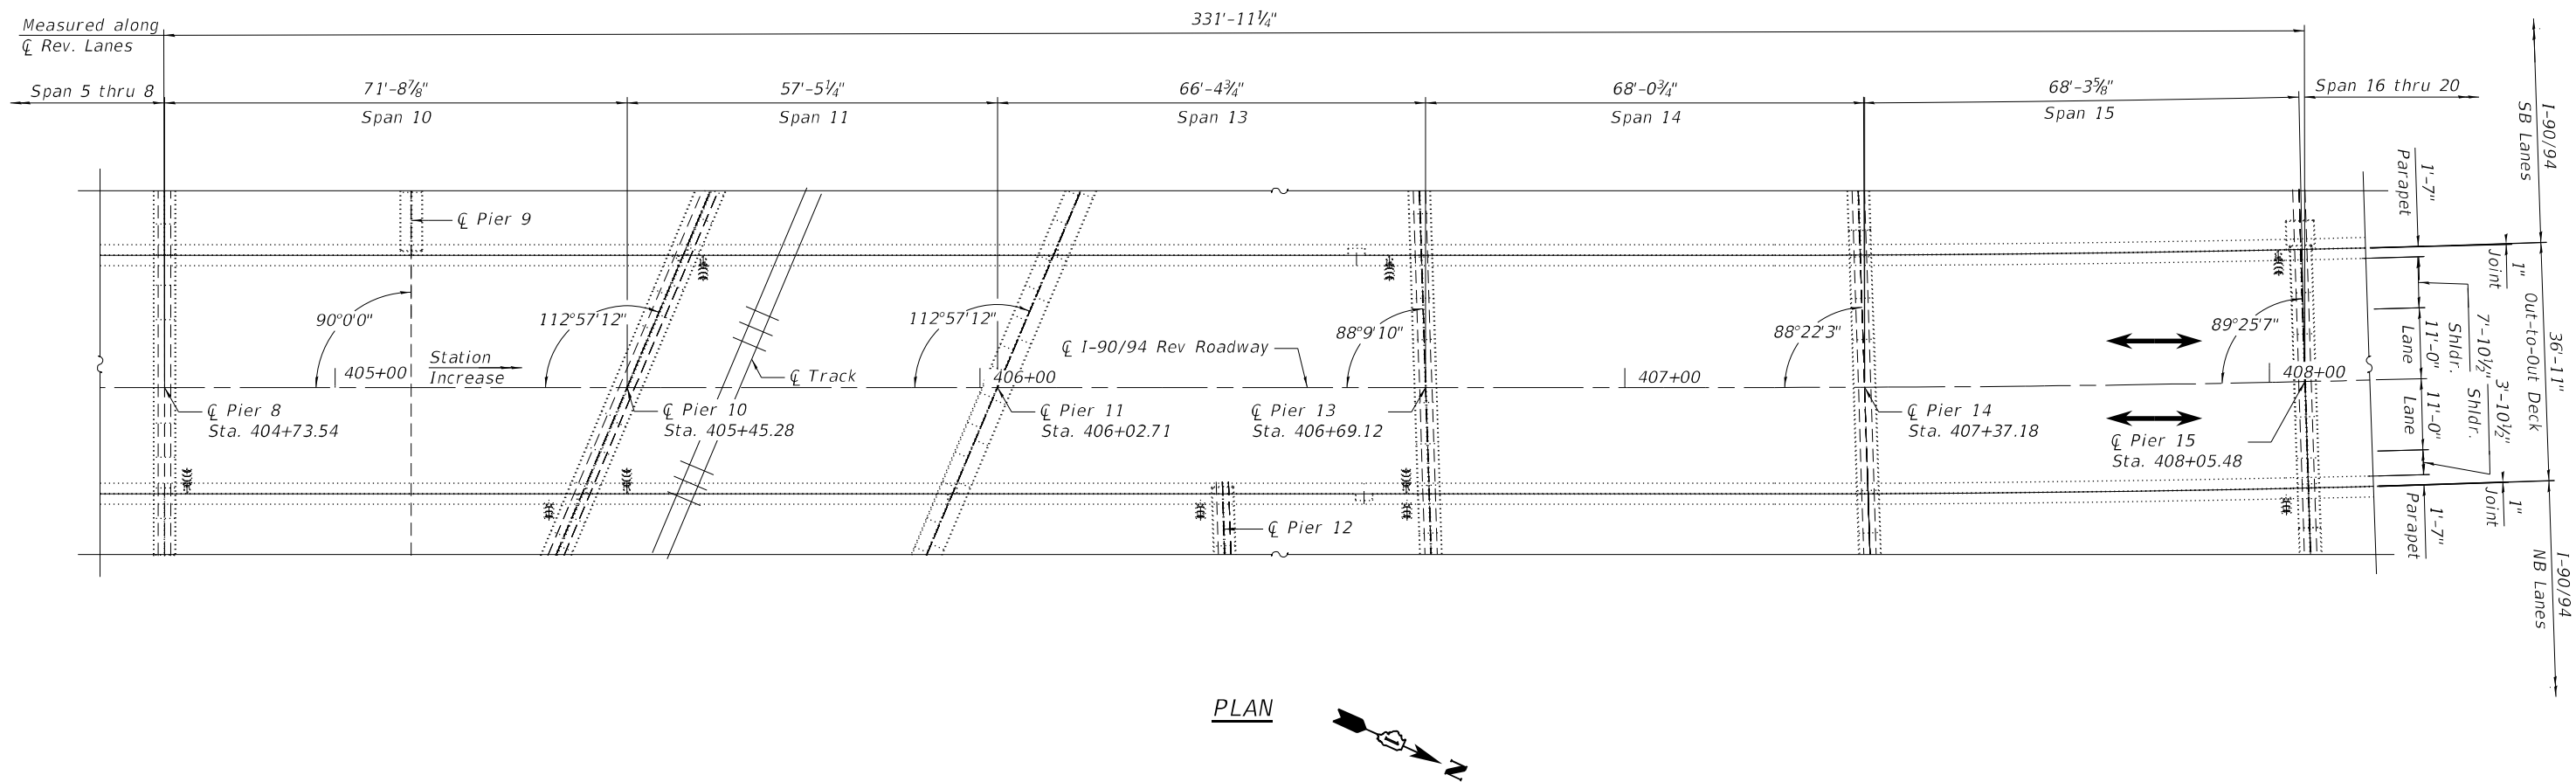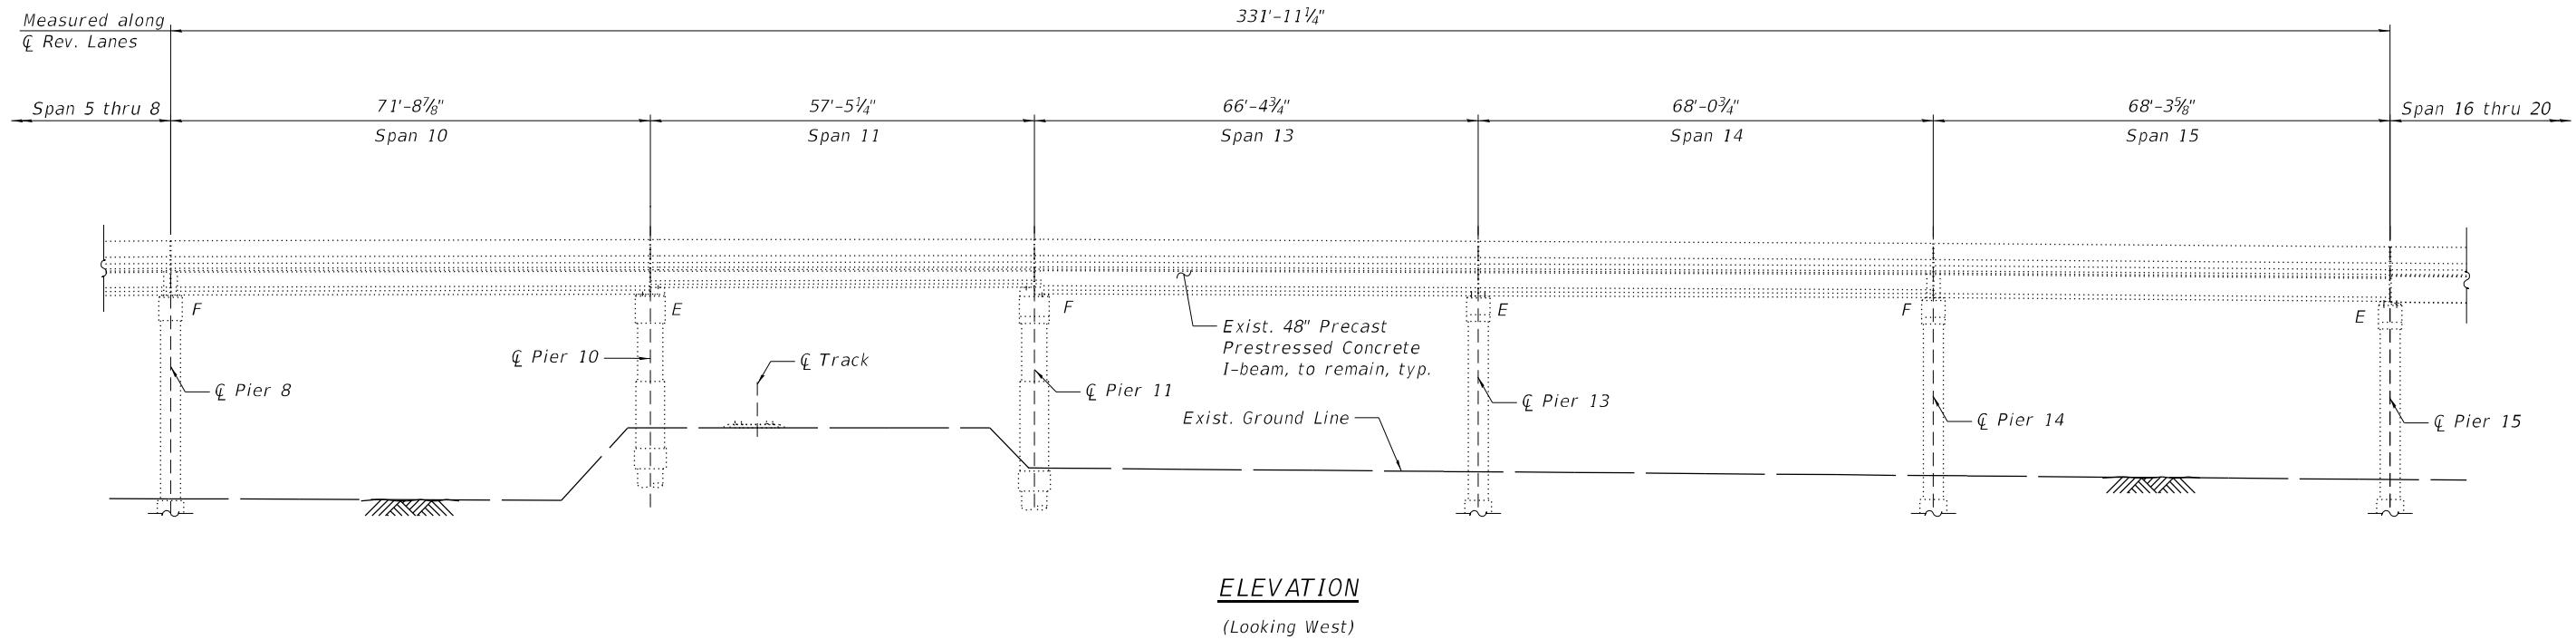

USER NAME =	DESIGNED - JMI	REVISED -
	CHECKED - MI	REVISED -
PLOT SCALE =	DRAWN - JMI	REVISED -
PLOT DATE =	DATE - 4/29/2024	REVISED -


STATE OF ILLINOIS
DEPARTMENT OF TRANSPORTATION

GENERAL PLAN AND ELEVATION (SHEET 3 OF 5)
STRUCTURE NO. 016-0133 (REV)


SHEET S03B-03 OF S03B-40 SHEETS

F.A.I. RTE.	SECTION	COUNTY	TOTAL SHEETS	SHEET NO.
90/94	2020-005-BR	COOK	908	479
CONTRACT NO. 62K73				
ILLINOIS FED. AID PROJECT				

MODEL: Default
FILE NAME: P:\2004-825 PTB\95-014 HBM\WO#7 I-90 Various Overlays\Ashland Ave. REV Steel Repairs\Sheet Files\0160133-62K74-504-General\PlanandElevation (Sheet 4 of 5).dgn
4/30/2024 10:20:51 AM

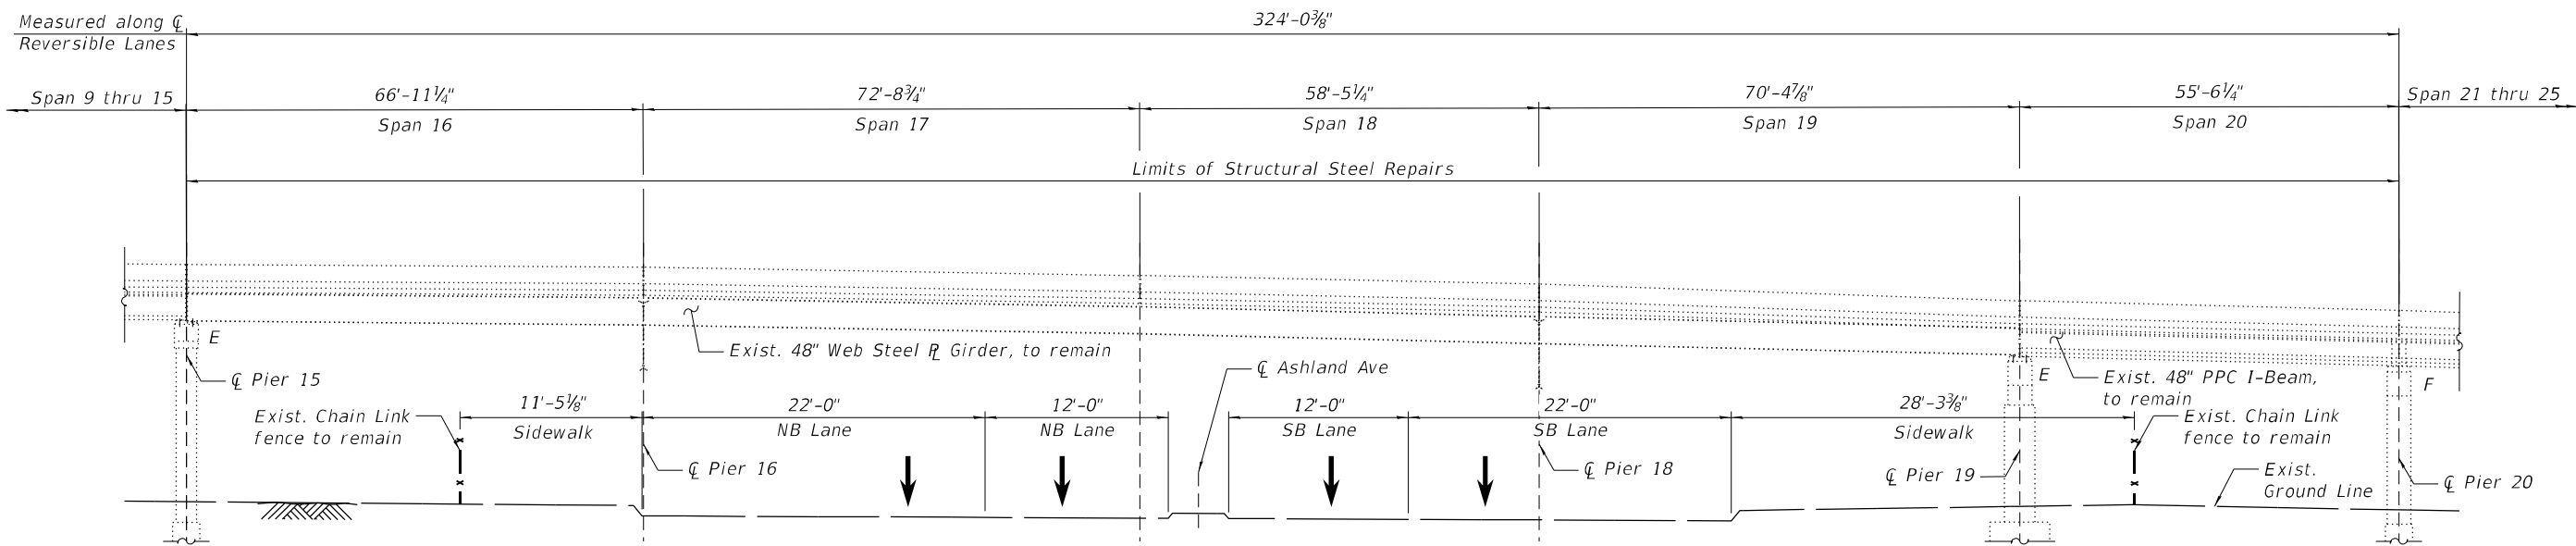

ELEVATION
(Looking West)

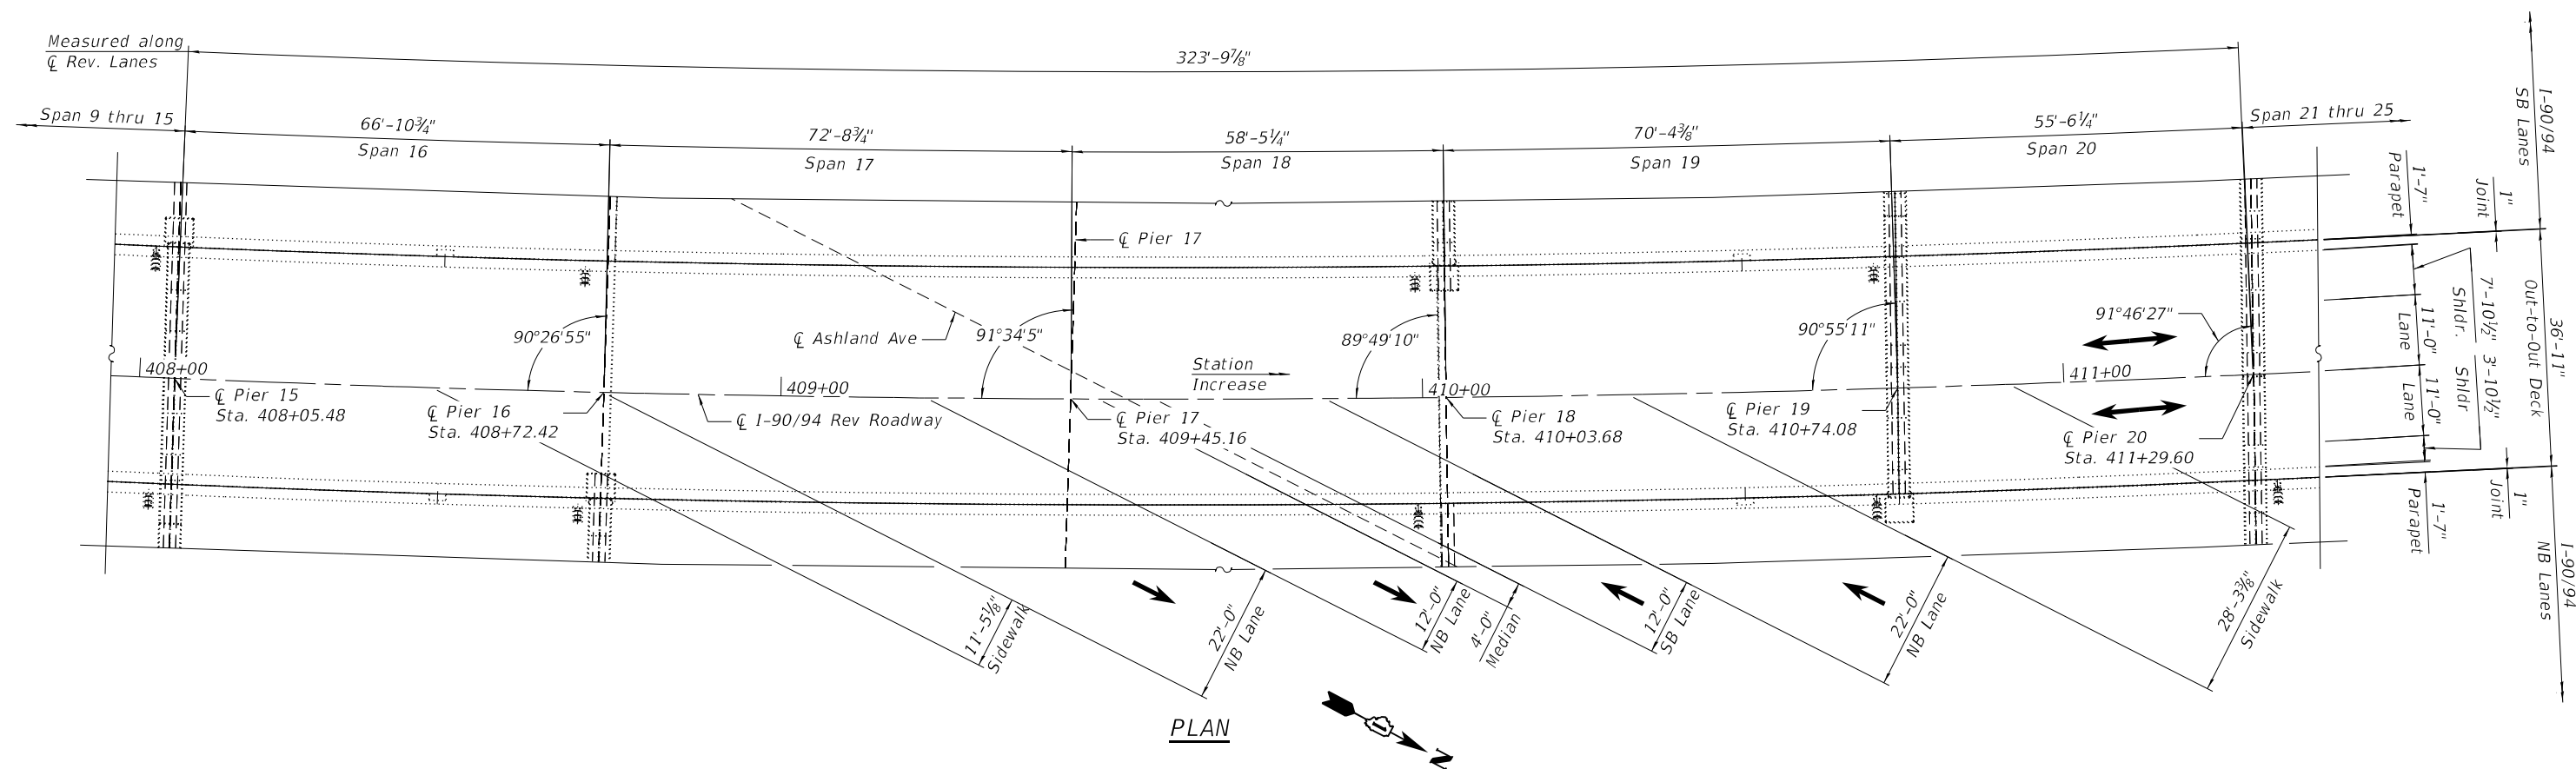

PLAN



USER NAME =	DESIGNED - JMI	REVISED -
	CHECKED - MI	REVISED -
PLOT SCALE =	DRAWN - JMI	REVISED -
PLOT DATE =	DATE - 4/29/2024	REVISED -

STATE OF ILLINOIS
DEPARTMENT OF TRANSPORTATION

GENERAL PLAN AND ELEVATION (SHEET 4 OF 5)
STRUCTURE NO. 016-0133 (REV)

SHEET S03B-04 OF S03B-40 SHEETS

F.A.I. RTE.	SECTION	COUNTY	TOTAL SHEETS	SHEET NO.
90/94	2020-005-BR	COOK	908	480
CONTRACT NO. 62K73				
ILLINOIS FED. AID PROJECT				

MODEL: Default
FILE NAME: P:\2004-825 PTB195-014 HBM\WO#7 I-90 Various Overlays\Asfland Ave. REV Steel Repairs\Sheet Files\0160133+62K74-505-General\PlanandElevation (Sheet 5 of 5).dgn
4/30/2024 10:20:52 AM




USER NAME =	DESIGNED - JMI	REVISED -
	CHECKED - MI	REVISED -
PLOT SCALE =	DRAWN - JMI	REVISED -
PLOT DATE =	DATE - 4/29/2024	REVISED -

STATE OF ILLINOIS
DEPARTMENT OF TRANSPORTATION


GENERAL PLAN AND ELEVATION (SHEET 5 OF 5)
STRUCTURE NO. 016-0133 (REV)

SHEET S03B-05 OF S03B-40 SHEETS

F.A.I. RTE.	SECTION	COUNTY	TOTAL SHEETS	SHEET NO.
90/94	2020-005-BR	COOK	908	481
CONTRACT NO. 62K73				
ILLINOIS		FED. AID PROJECT		

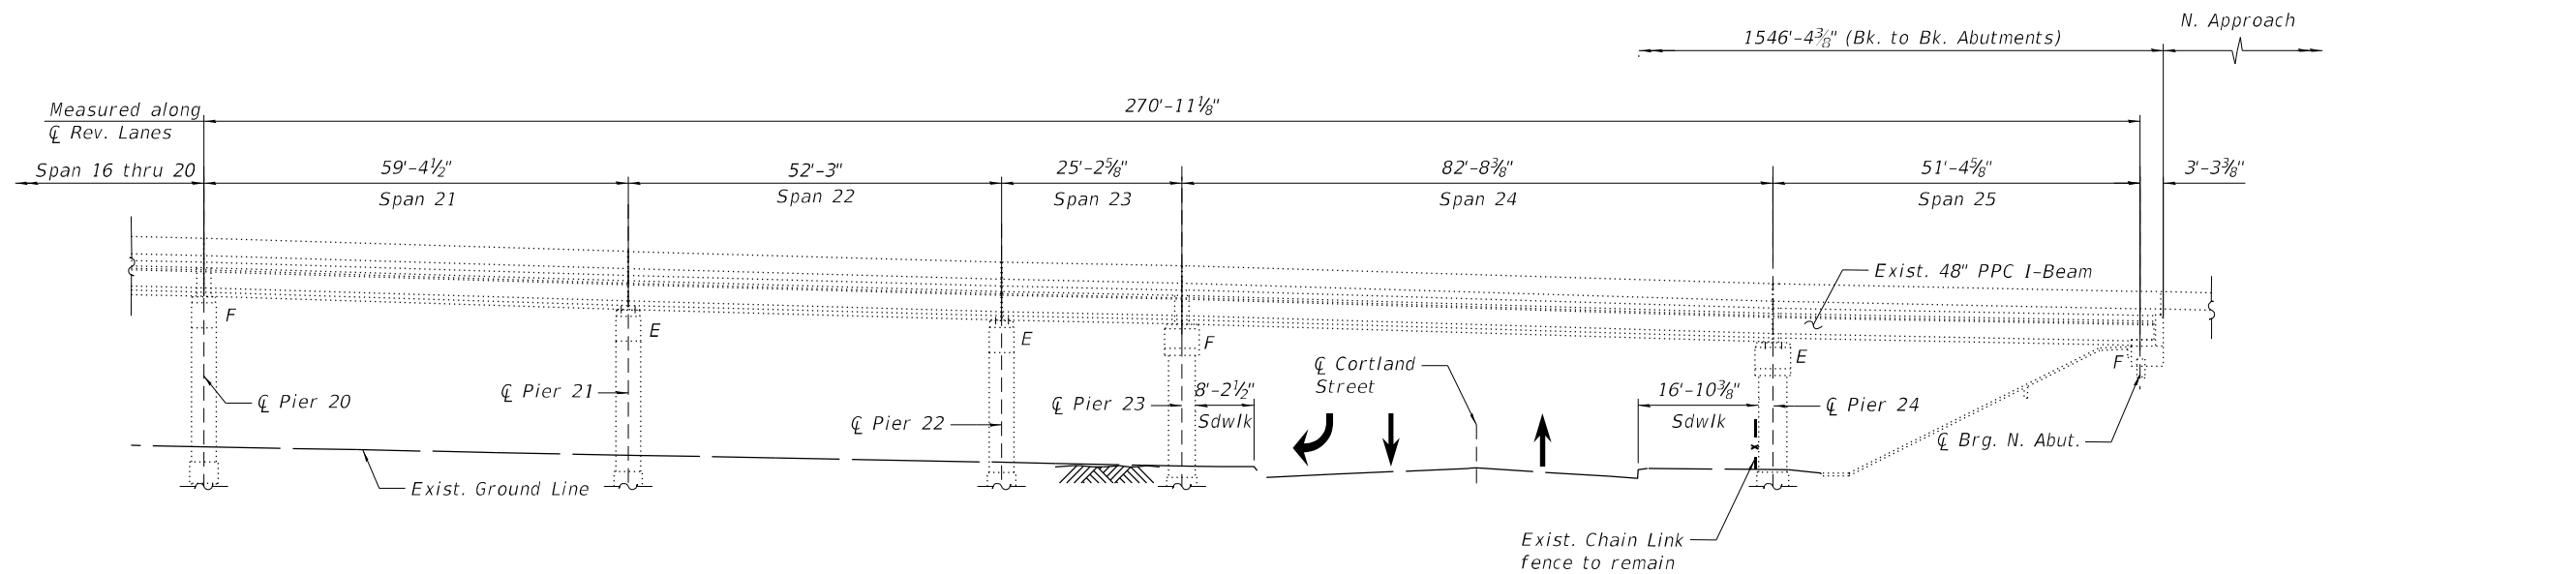

ELEVATION
(Looking West)

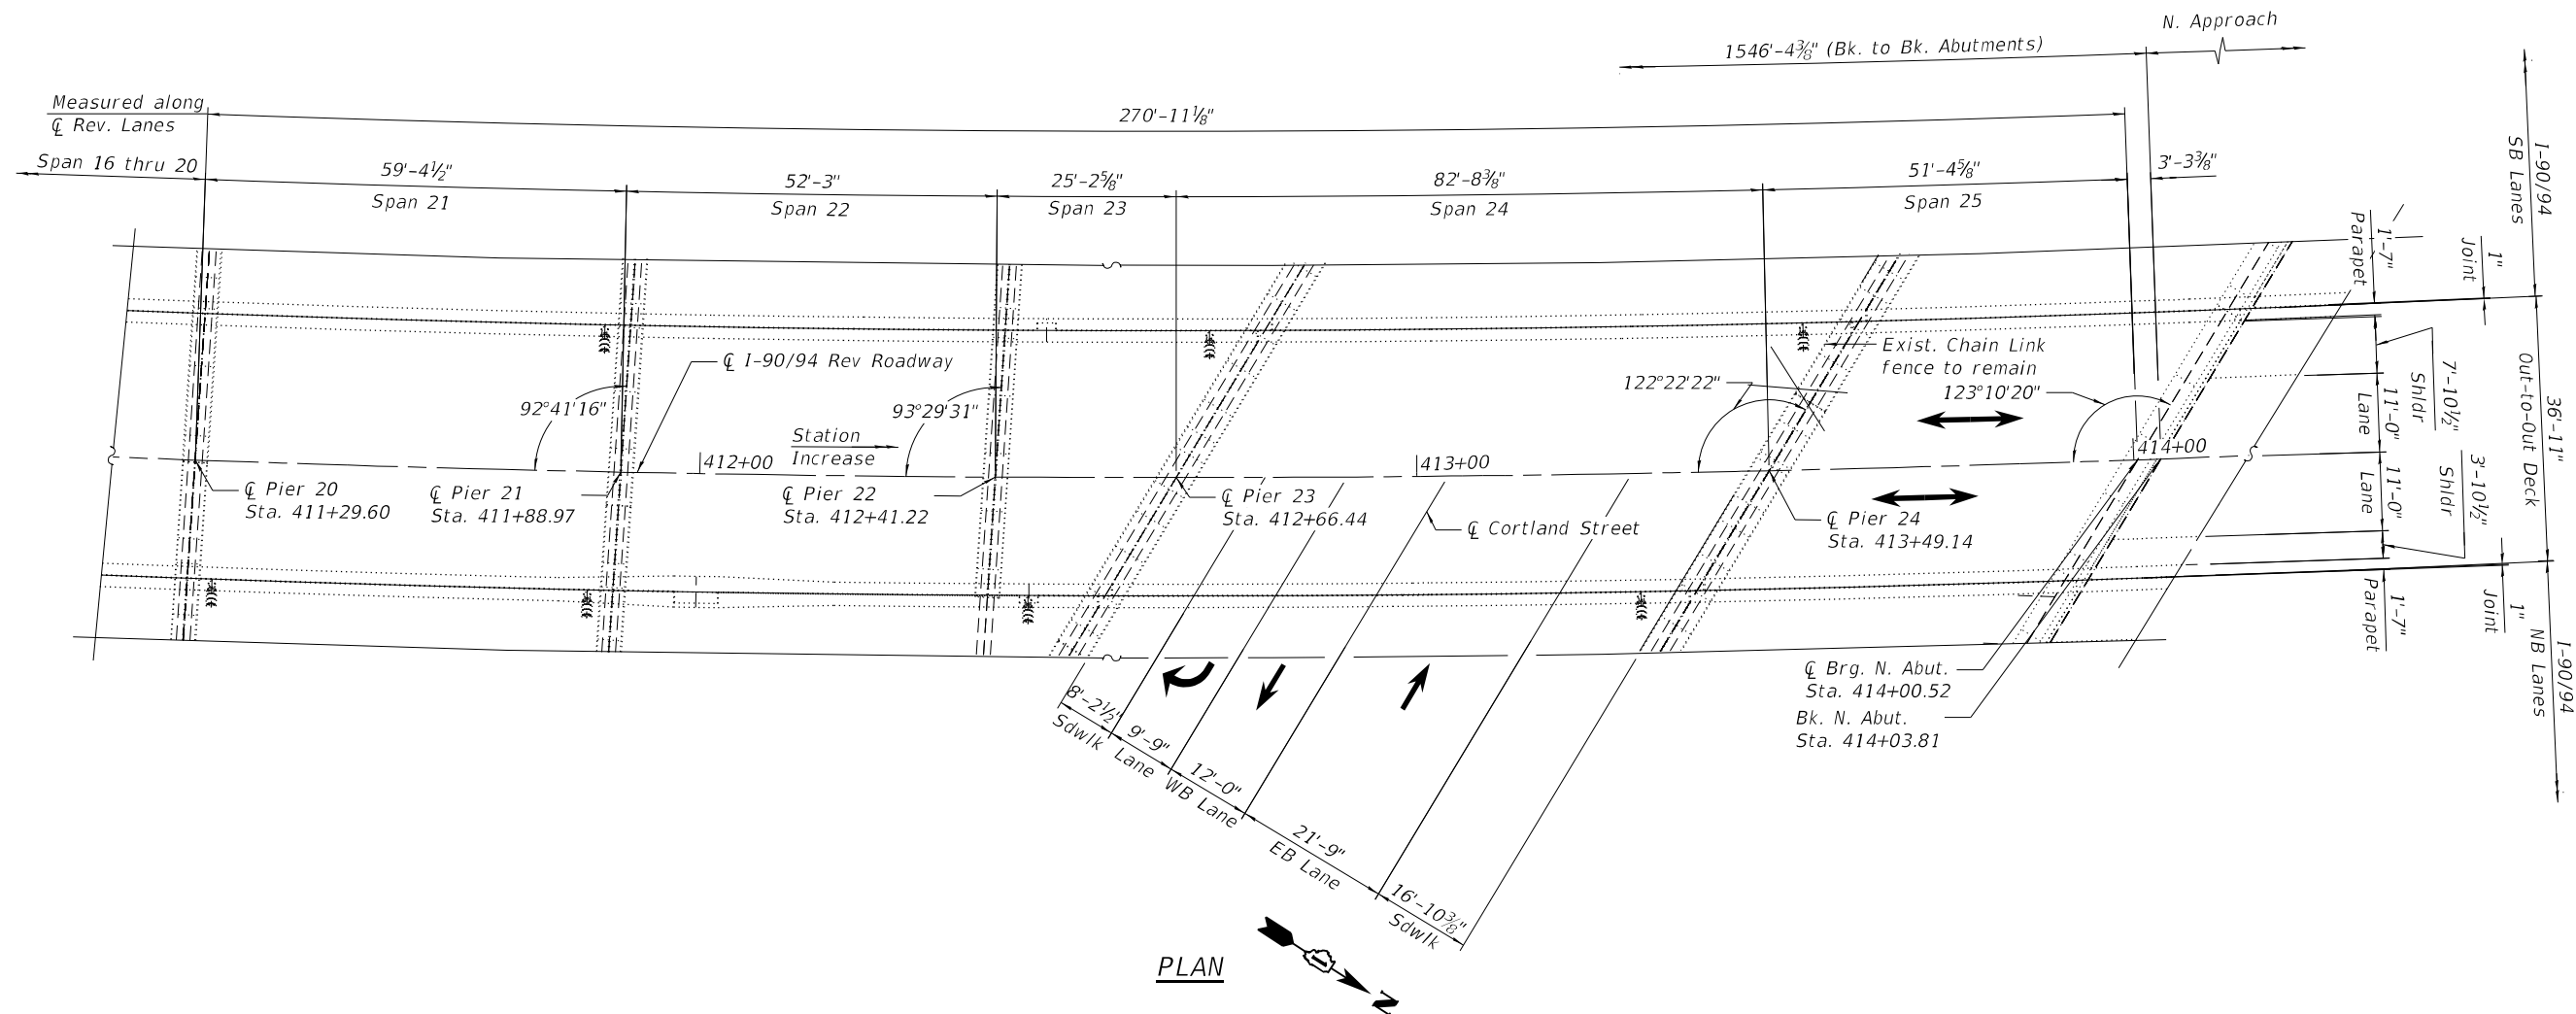

PLAN

GENERAL NOTES

1.

The existing structural steel coating contains lead. The Contractor shall take appropriate precautions to deal with the presence of lead on this project.
2.

Adjacent I-90/94 NB and SB bridges are not shown throughout the plans for clarity.
3.

The Contractor shall take the necessary precautions for the protection of passing vehicles, bicycles and pedestrians from falling objects and/or materials until completion of work.
4.

The Contractor is responsible to remove, support and reinstall all existing electrical conduits interfering with the work. See special provision "Protection and Maintenance of Existing Underpass Luminaires".
5.

All new structural steel shall be hot-dip galvanized. See Special Provisions for "Hot Dip Galvanizing for Structural Steel." Cost included with Structural Steel Repair.
6.

The Contractor shall contact Chandra Libby, the Director of City of Chicago Department of Family Support Services (DFSS) at 312-746-5443 or Chandra.Libby@cityofchicago.org to coordinate the relocation of persons and their personal belongings under the bridges.
7.

No field welding is permitted except as specified in the contract documents.
8.

Plan dimensions and details relative to the existing structure have been taken from existing plans and are subject to nominal construction variations. The Contractor shall field verify existing dimensions and details affecting new construction and make necessary approved adjustments prior to construction or ordering of materials. Such variations shall not be cause for additional compensation for a change in scope of the work, however, the Contractor will be paid for the quantity actually furnished at the unit price bid for the work.
9.

Existing structural steel that will be in contact with new structural steel shall be cleaned and painted prior to erection as required by the Special Provision "Cleaning and Painting Contact Surface Areas of Existing Steel Structures".
10.

Fasteners shall be ASTM F 3125 Grade A325 Type 1. Fasteners shall be hot dip galvanized. See Special Provision for "Hot Dip Galvanizing for Structural Steel." Bolts $\frac{3}{4}$ in. diameter, holes $\frac{13}{16}$ in. diameter, unless otherwise noted.
11.

All structural steel shall conform to AASHTO Classification M-270 Gr. 36 unless otherwise noted.
12.

Elements of this structure may require removal and re-installation due to the proposed repairs. Such removal and re-installation shall not be paid separately and shall be included in the cost of Structural Steel Repair.

INDEX OF SHEETS

- S03B-01

General Plan And Elevation (Sheet 1 of 5)
- S03B-02

General Plan And Elevation (Sheet 2 of 5)
- S03B-03

General Plan And Elevation (Sheet 3 of 5)
- S03B-04

General Plan And Elevation (Sheet 4 of 5)
- S03B-05

General Plan And Elevation (Sheet 5 of 5)
- S03B-06

General Notes, Index of Sheets & TBOM
- S03B-07

Framing Plan (Sheet 1 of 7)
- S03B-08

Framing Plan (Sheet 2 of 7)
- S03B-09

Framing Plan (Sheet 3 of 7)
- S03B-10

Framing Plan (Sheet 4 of 7)
- S03B-11

Framing Plan (Sheet 5 of 7)
- S03B-12

Framing Plan (Sheet 6 of 7)
- S03B-13

Framing Plan (Sheet 7 of 7)
- S03B-14

Structural Steel Repairs at R16.6 (Sht. 1 of 2)
- S03B-15

Structural Steel Repairs at R16.6 (Sht. 2 of 2)
- S03B-16

Structural Steel Repairs at R17.1 (Sht. 1 of 2)
- S03B-17

Structural Steel Repairs at R17.1 (Sht. 2 of 2)
- S03B-18

Structural Steel Repairs at R17.4 (Sht. 1 of 3)
- S03B-19

Structural Steel Repairs at R17.4 (Sht. 2 of 3)
- S03B-20

Structural Steel Repairs at R17.4 (Sht. 3 of 3)
- S03B-21

Structural Steel Repairs at R17.5 (Sht. 1 of 3)
- S03B-22

Structural Steel Repairs at R17.5 (Sht. 2 of 3)
- S03B-23

Structural Steel Repairs at R17.5 (Sht. 3 of 3)
- S03B-24

Structural Steel Repairs at R17.6 (Sht. 1 of 2)
- S03B-25

Structural Steel Repairs at R17.6 (Sht. 2 of 2)
- S03B-26

Structural Steel Repairs at R18.1 (Sht. 1 of 2)
- S03B-27

Structural Steel Repairs at R18.1 (Sht. 2 of 2)
- S03B-28

Structural Steel Repairs at R18.4 (Sht. 1 of 2)
- S03B-29

Structural Steel Repairs at R18.4 (Sht. 2 of 2)
- S03B-30

Structural Steel Repairs at R18.6 (Sht. 1 of 2)
- S03B-31

Structural Steel Repairs at R18.6 (Sht. 2 of 2)
- S03B-32

Structural Steel Repairs at R19.6 South End (Sht. 1 of 4)
- S03B-33

Structural Steel Repairs at R19.6 South End (Sht. 2 of 4)
- S03B-34

Structural Steel Repairs at R19.6 South End (Sht. 3 of 4)
- S03B-35

Structural Steel Repairs at R19.6 South End (Sht. 4 of 4)
- S03B-36

Structural Steel Repairs at R19.6 North End (Sht. 1 of 2)
- S03B-37

Structural Steel Repairs at R19.6 North End (Sht. 2 of 2)
- S03B-38

Structural Steel Repairs at Sway Frames (Pier 19)
- S03B-39

Elastomeric Bearing Details (Sht. 1 of 2)
- S03B-40

Elastomeric Bearing Details (Sht. 2 of 2)

TOTAL BILL OF MATERIAL

ITEM	UNIT	SUPER	SUB	TOTAL
Furnishing And Erecting Structural Steel	Pound	770		770
Elastomeric Bearing Assembly, Type I	Each	9	-	9
Anchor Bolts, 1"	Each	8	-	8
Protect And Maintain Existing Underpass Luminaire	L Sum	0.04	-	0.04
Structural Steel Repair	Pound	26,320	-	26,320
Removal Of Existing Bearings	Each	9	-	9
Temporary Shoring And Cribbing	Each	11	-	11

SCOPE OF WORK

1. Perform Structural steel beam end repairs and remove existing members, furnish and install new members as shown in the plans.

MODEL: Default
FILE NAME: P:\2004-825 PTB\195-014 HBM\WO#7 I-90 Various Overlays\AsHland Ave. REV Steel Repairs\Sheet Files\0160133-62K74-506-General Notes, Index of Sheets and Bill of Material.dgn
4/30/2024 10:20:58 AM

HBME ENGINEERING GROUP, LLC	USER NAME =	DESIGNED - JJS, LAB	REVISED -	STATE OF ILLINOIS DEPARTMENT OF TRANSPORTATION	GENERAL NOTES, INDEX OF SHEETS & TBOM STRUCTURE NO. 016-0133 (REV)	F.A.I. RTE.	SECTION	COUNTY	TOTAL SHEETS	SHEET NO.
		CHECKED - MI	REVISED -			90/94	2020-005-BR	COOK	908	482
	PLOT SCALE =	DRAWN - JJS, LAB	REVISED -			CONTRACT NO. 62K73				
	PLOT DATE =	DATE - 4/29/2024	REVISED -			SHEET S03B-06 OF S03B-40 SHEETS				
								ILLINOIS	FED. AID PROJECT	

MODEL: Default
FILE NAME: P:\2004-825 PTB\95-014 HBM\WO#7 I-90 Various Overlays\AsHland Ave. REV Steel Repairs\Sheet Files\0160133+62K74-507-FramingPlans 1.dgn
4/30/2024 10:21:00 AM




USER NAME	=	DESIGNED	-	LAB, CP	REVISED	-
		CHECKED	-	MI	REVISED	-
PLOT SCALE	=	DRAWN	-	LAB, CP	REVISED	-
PLOT DATE	=	DATE	-	4/29/2024	REVISED	-

STATE OF ILLINOIS
DEPARTMENT OF TRANSPORTATION

FRAMING PLAN (SHEET 1 OF 7)
STRUCTURE NO. 016-0133 (REV)

SHEET S03B-07 OF S03B-40 SHEETS

F.A.I. RTE.	SECTION	COUNTY	TOTAL SHEETS	SHEET NO.
90/94	2020-005-BR	COOK	908	483
CONTRACT NO. 62K73				
ILLINOIS		FED. AID PROJECT		

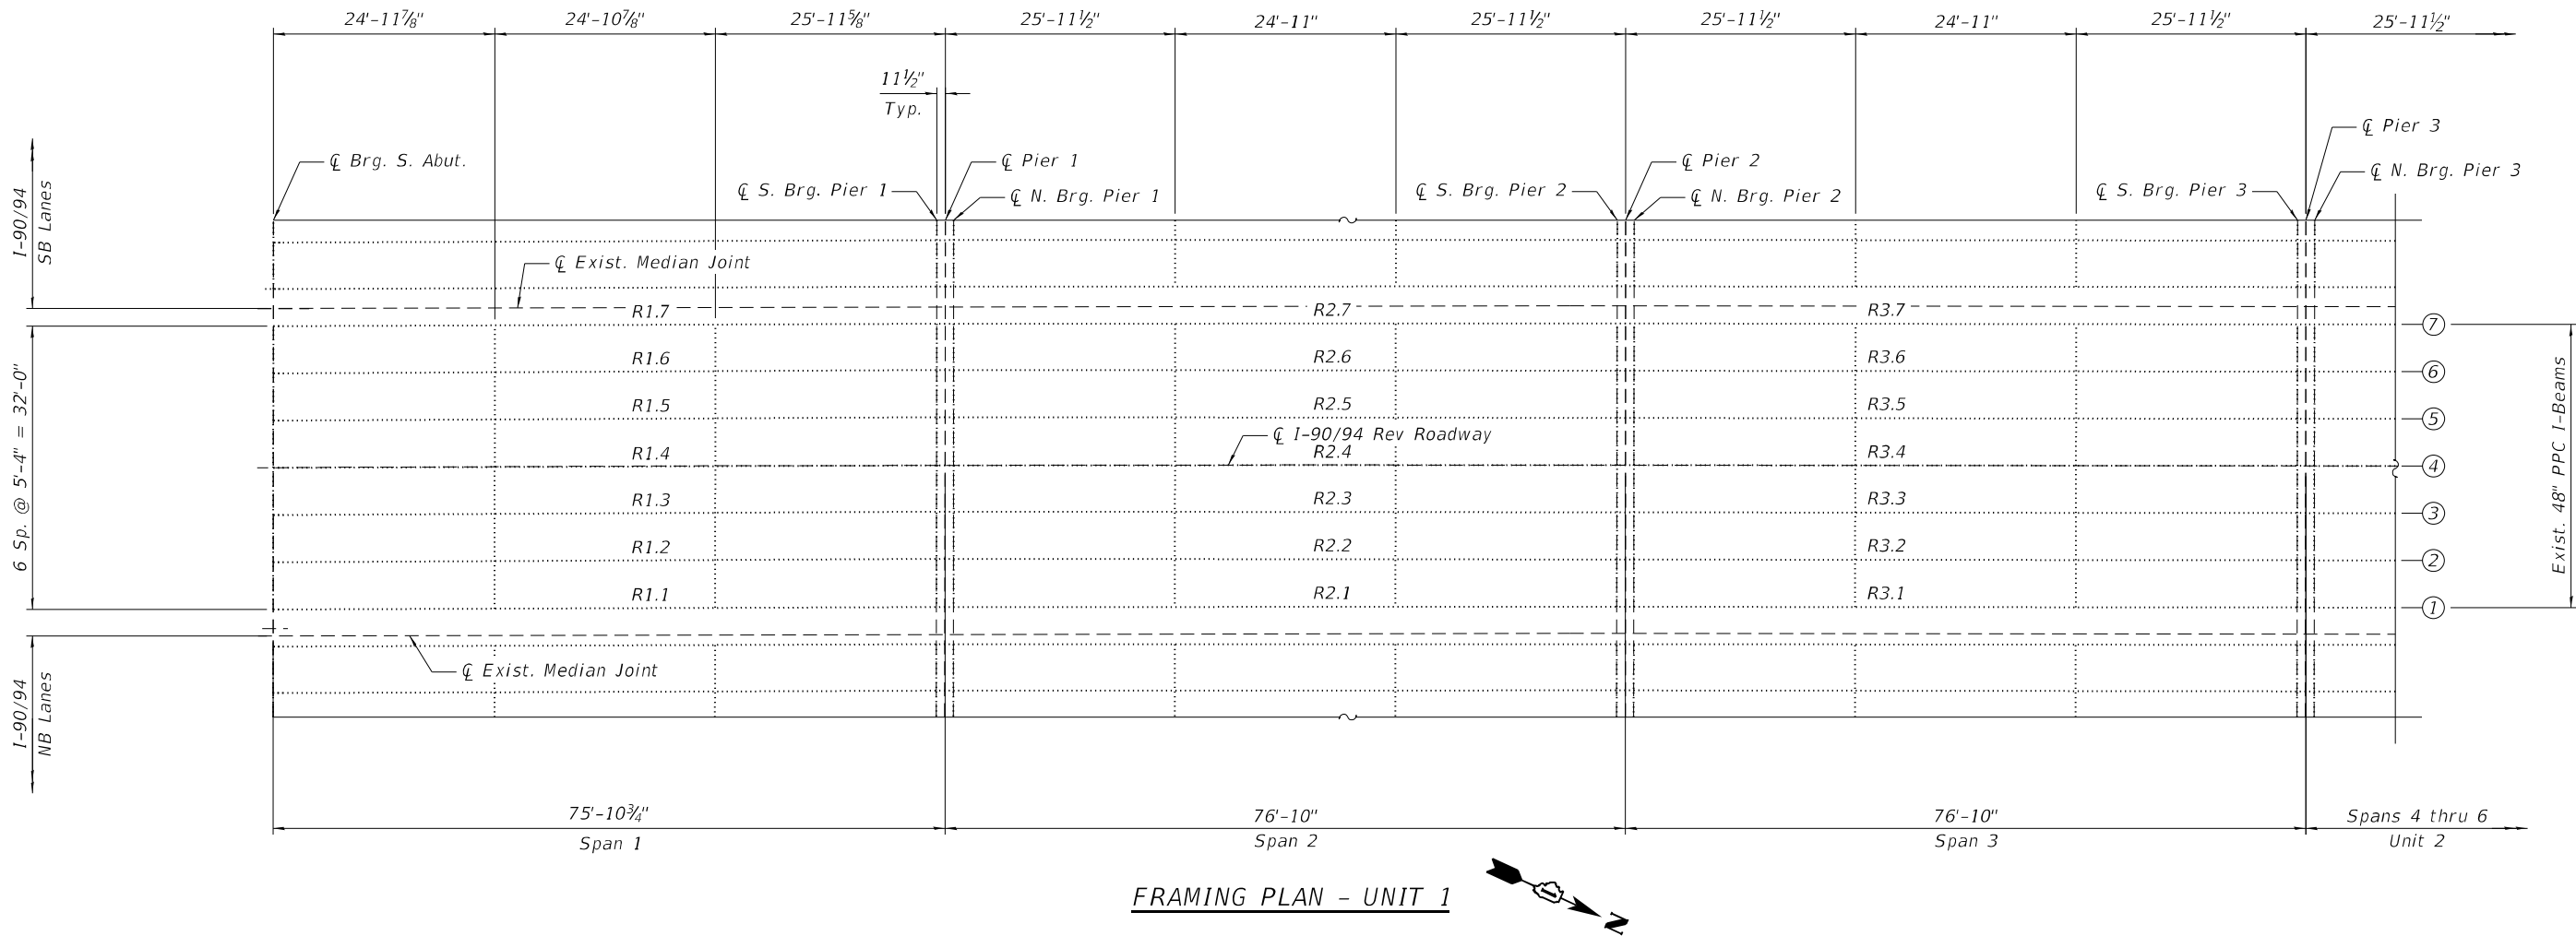

FRAMING PLAN - UNIT 1

MODEL: Default
FILE NAME: P:\2004-825 PTB\195-014 HBM\WO#7 I-90 Various Overlays\AsHland Ave. REV Steel Repairs\Sheet Files\0160133+62K74-508+FramingPlans 2.dgn
4/30/2024 10:21:01 AM




USER NAME	=	DESIGNED	-	LAB, CP	REVISED	-
		CHECKED	-	MI	REVISED	-
PLOT SCALE	=	DRAWN	-	LAB, CP	REVISED	-
PLOT DATE	=	DATE	-	4/29/2024	REVISED	-

STATE OF ILLINOIS
DEPARTMENT OF TRANSPORTATION

FRAMING PLAN (SHEET 2 OF 7)
STRUCTURE NO. 016-0133 (REV)

SHEET S03B-08 OF S03B-40 SHEETS

F.A.I. RTE.	SECTION	COUNTY	TOTAL SHEETS	SHEET NO.
90/94	2020-005-BR	COOK	908	484
CONTRACT NO. 62K73				
ILLINOIS		FED. AID PROJECT		

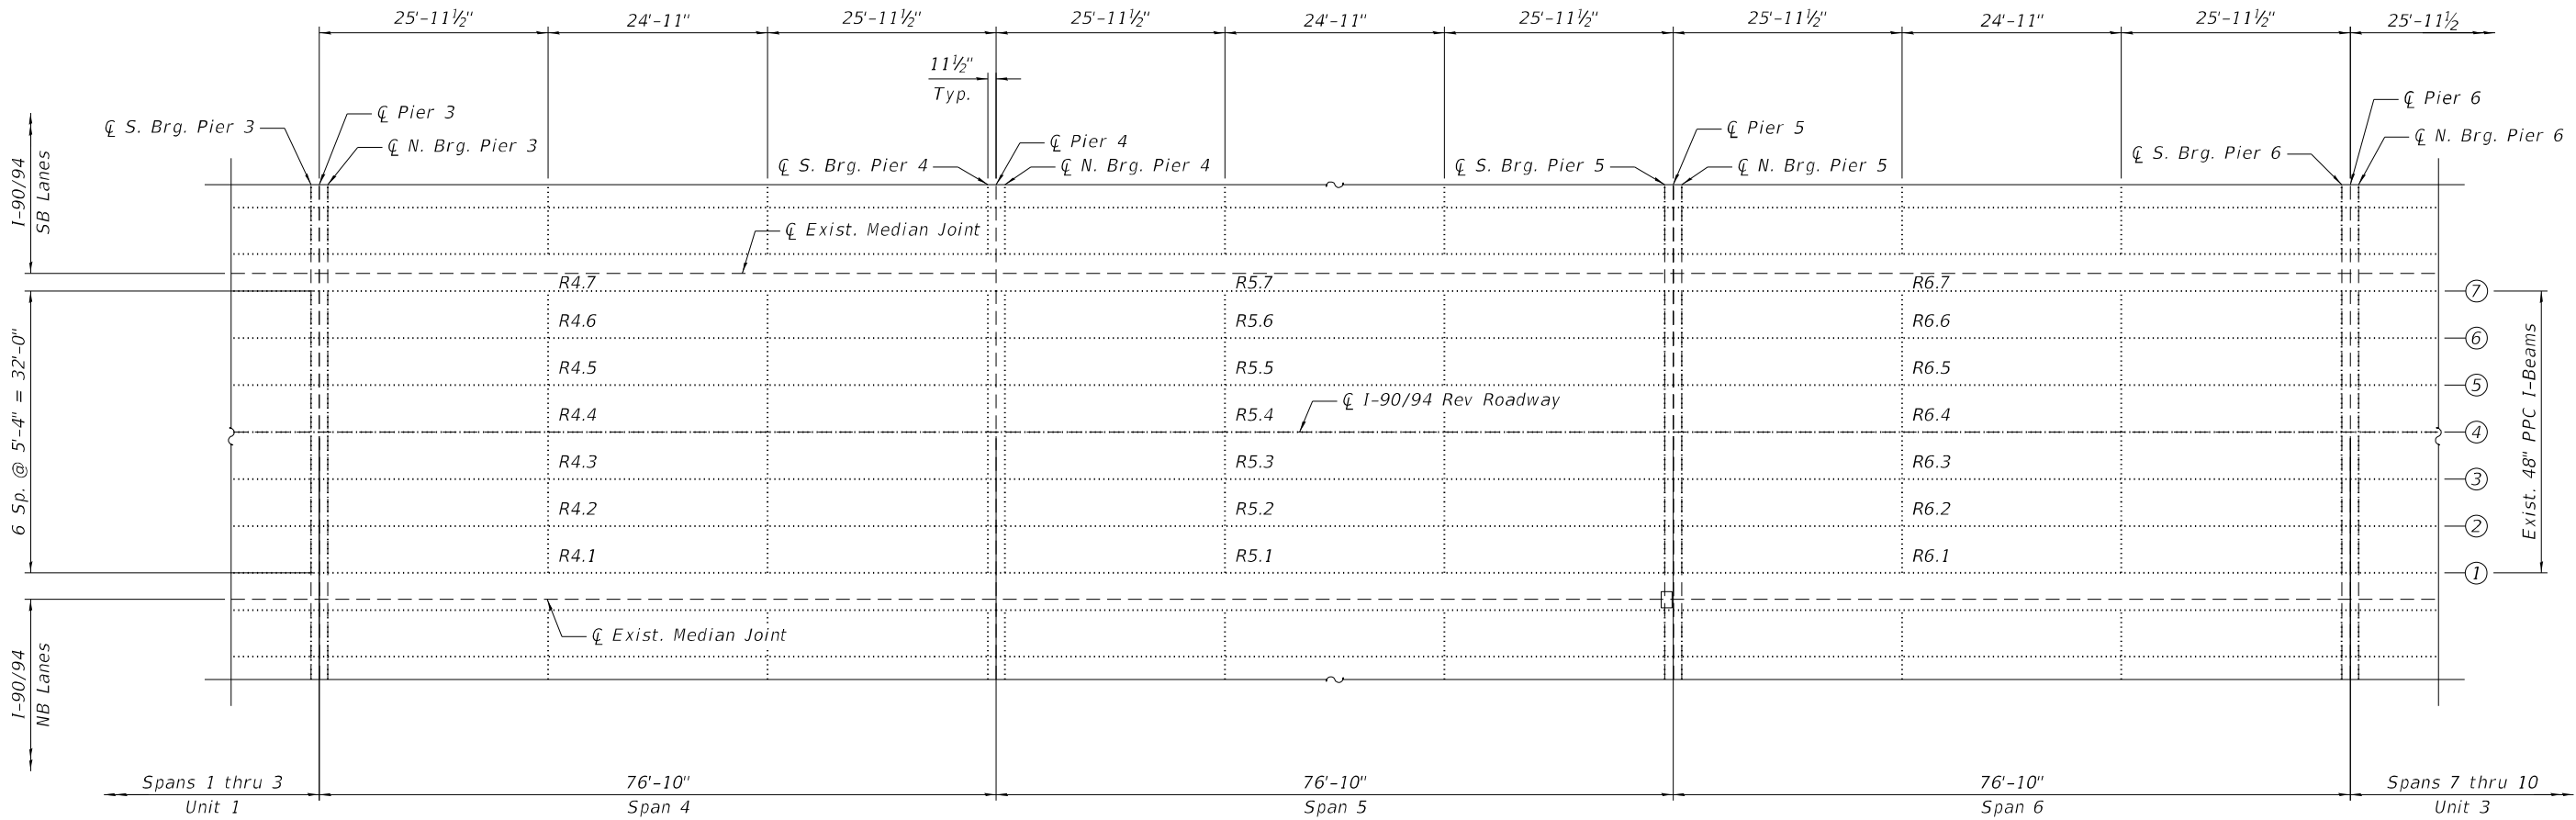

FRAMING PLAN - UNIT 2

MODEL: Default
FILE NAME: P:\2004-825 PTB\195-014 HBM\WO#7 I-90 Various Overlays\AsHland Ave. REV Steel Repairs\Sheet Files\0160133+62K74-509+FramingPlans 3.dgn
4/30/2024 10:21:02 AM



USER NAME	=	DESIGNED	-	LAB, CP	REVISED	-
		CHECKED	-	MI	REVISED	-
PLOT SCALE	=	DRAWN	-	LAB, CP	REVISED	-
PLOT DATE	=	DATE	-	4/29/2024	REVISED	-


STATE OF ILLINOIS
DEPARTMENT OF TRANSPORTATION

FRAMING PLAN (SHEET 3 OF 7)
STRUCTURE NO. 016-0133 (REV)

SHEET S03B-09 OF S03B-40 SHEETS

F.A.I. RTE.	SECTION	COUNTY	TOTAL SHEETS	SHEET NO.
90/94	2020-005-BR	COOK	908	485
CONTRACT NO. 62K73				
ILLINOIS		FED. AID PROJECT		

MODEL: Default
FILE NAME: P:\2004-825 PTB\95-014 HBM\WO#7 I-90 Various Overlays\AsHland Ave REV Steel Repairs\Sheet Files\0160133+62K74-510+FramingPlans 4.dgn
4/30/2024 10:21:04 AM

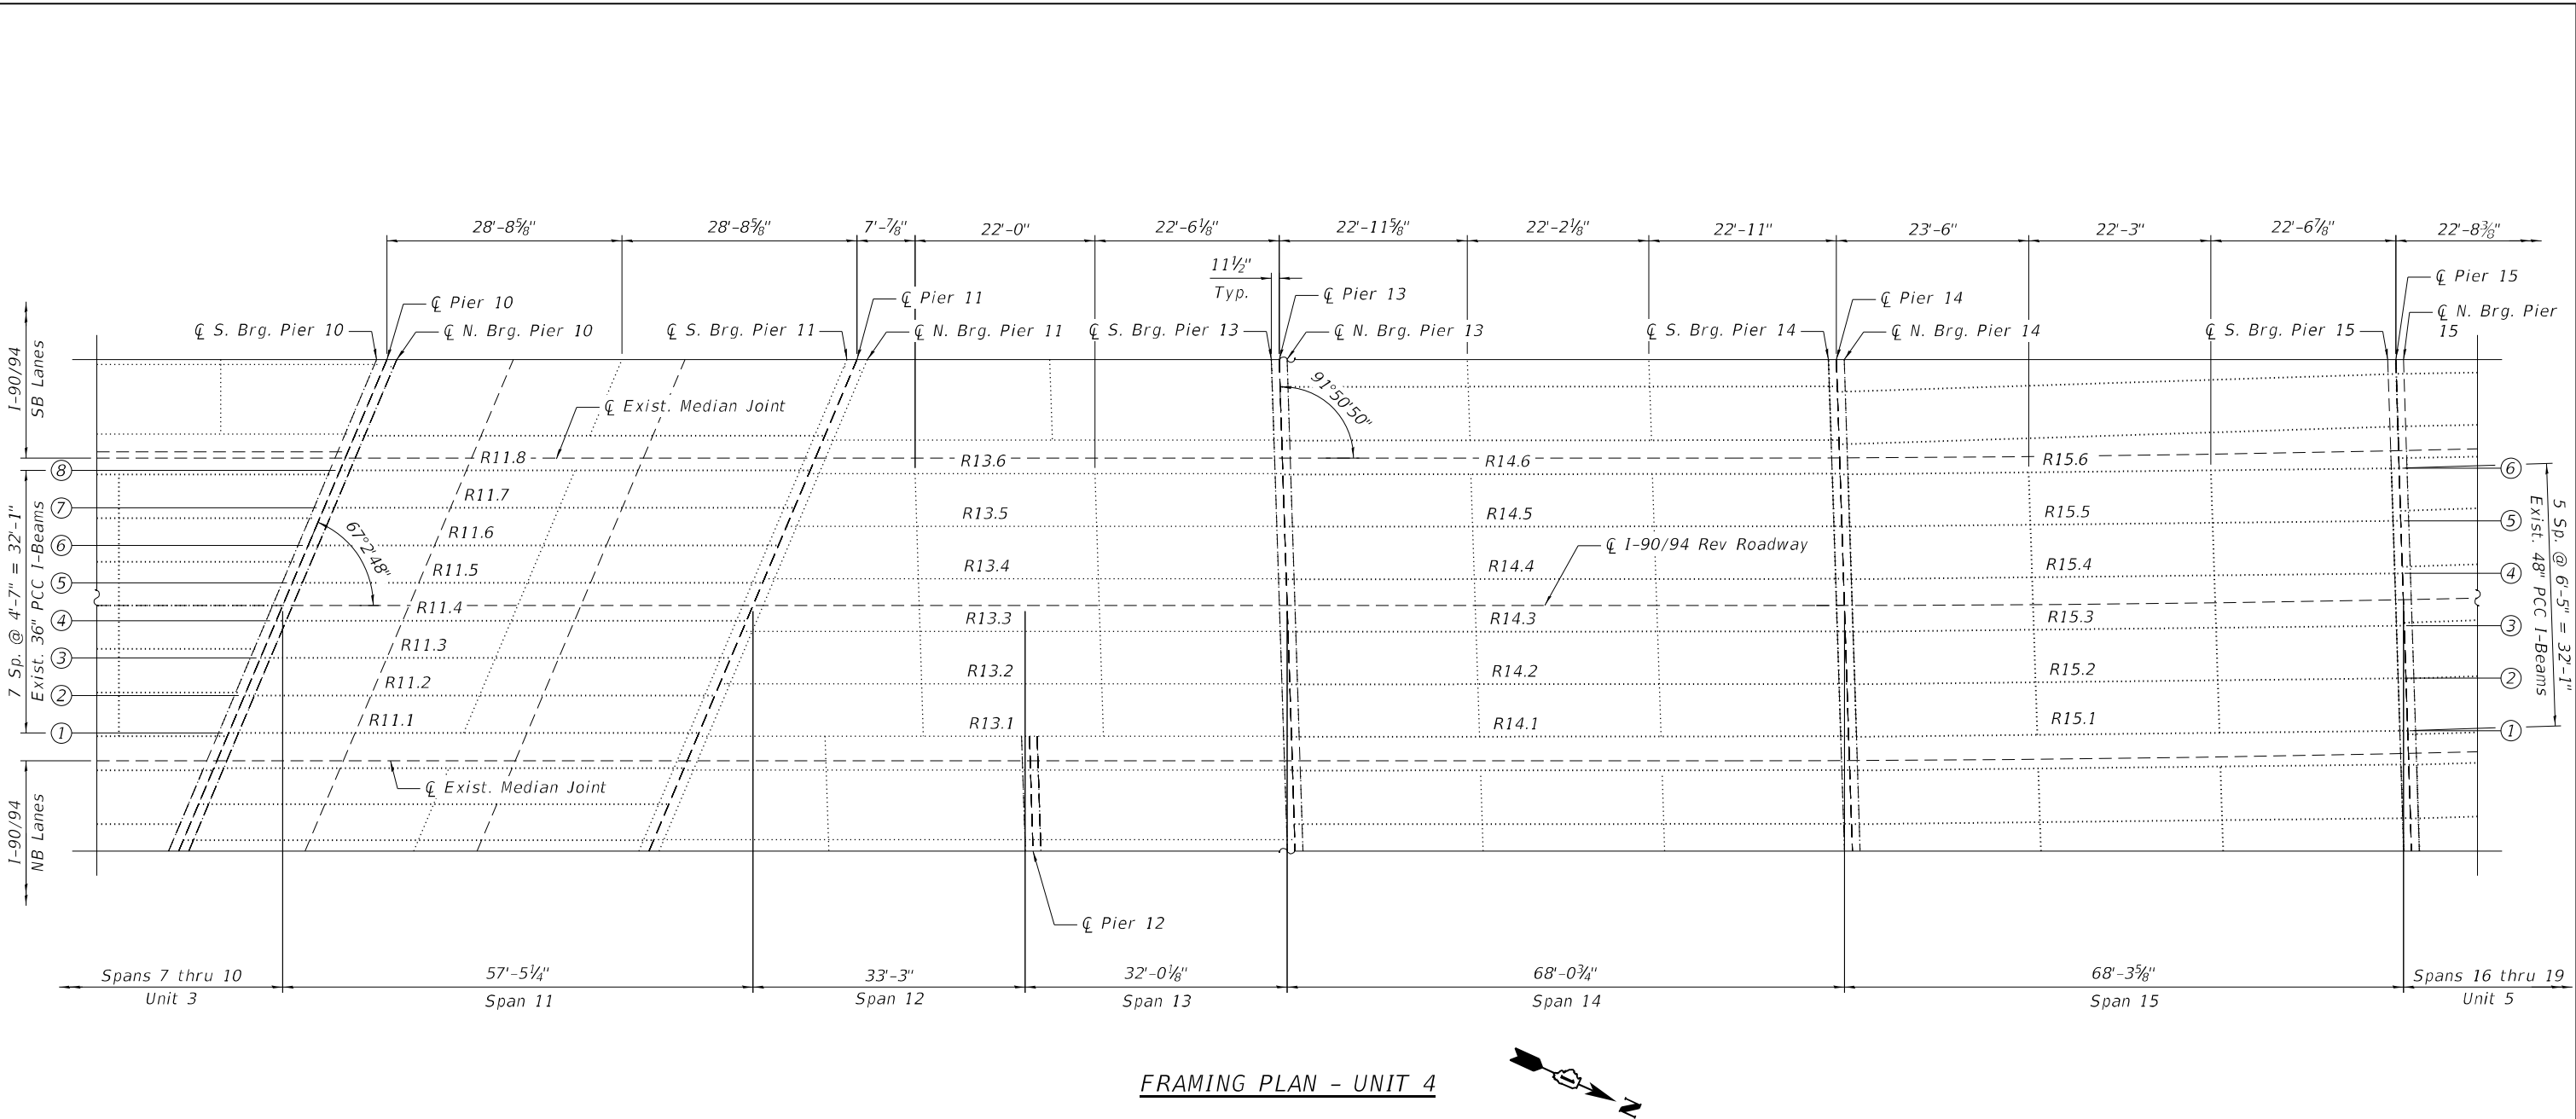

FRAMING PLAN - UNIT 4



USER NAME =	DESIGNED - LAB, CP	REVISED -
	CHECKED - MI	REVISED -
PLOT SCALE =	DRAWN - LAB, CP	REVISED -
PLOT DATE =	DATE - 4/29/2024	REVISED -


STATE OF ILLINOIS
DEPARTMENT OF TRANSPORTATION

FRAMING PLAN (SHEET 4 OF 7)
STRUCTURE NO. 016-0133 (REV)

SHEET S03B-10 OF S03B-40 SHEETS

F.A.I. RTE.	SECTION	COUNTY	TOTAL SHEETS	SHEET NO.
90/94	2020-005-BR	COOK	908	486
CONTRACT NO. 62K73				
ILLINOIS		FED. AID PROJECT		

MODEL: Default
FILE NAME: P:\2004-825 PTB\195-014 HBM\WO#7 I-90 Various Overlays\Asfland Ave REV Steel Repairs\Sheet Files\0160133-62K74-511-FramingPlans 5.dgn
4/30/2024 10:21:05 AM

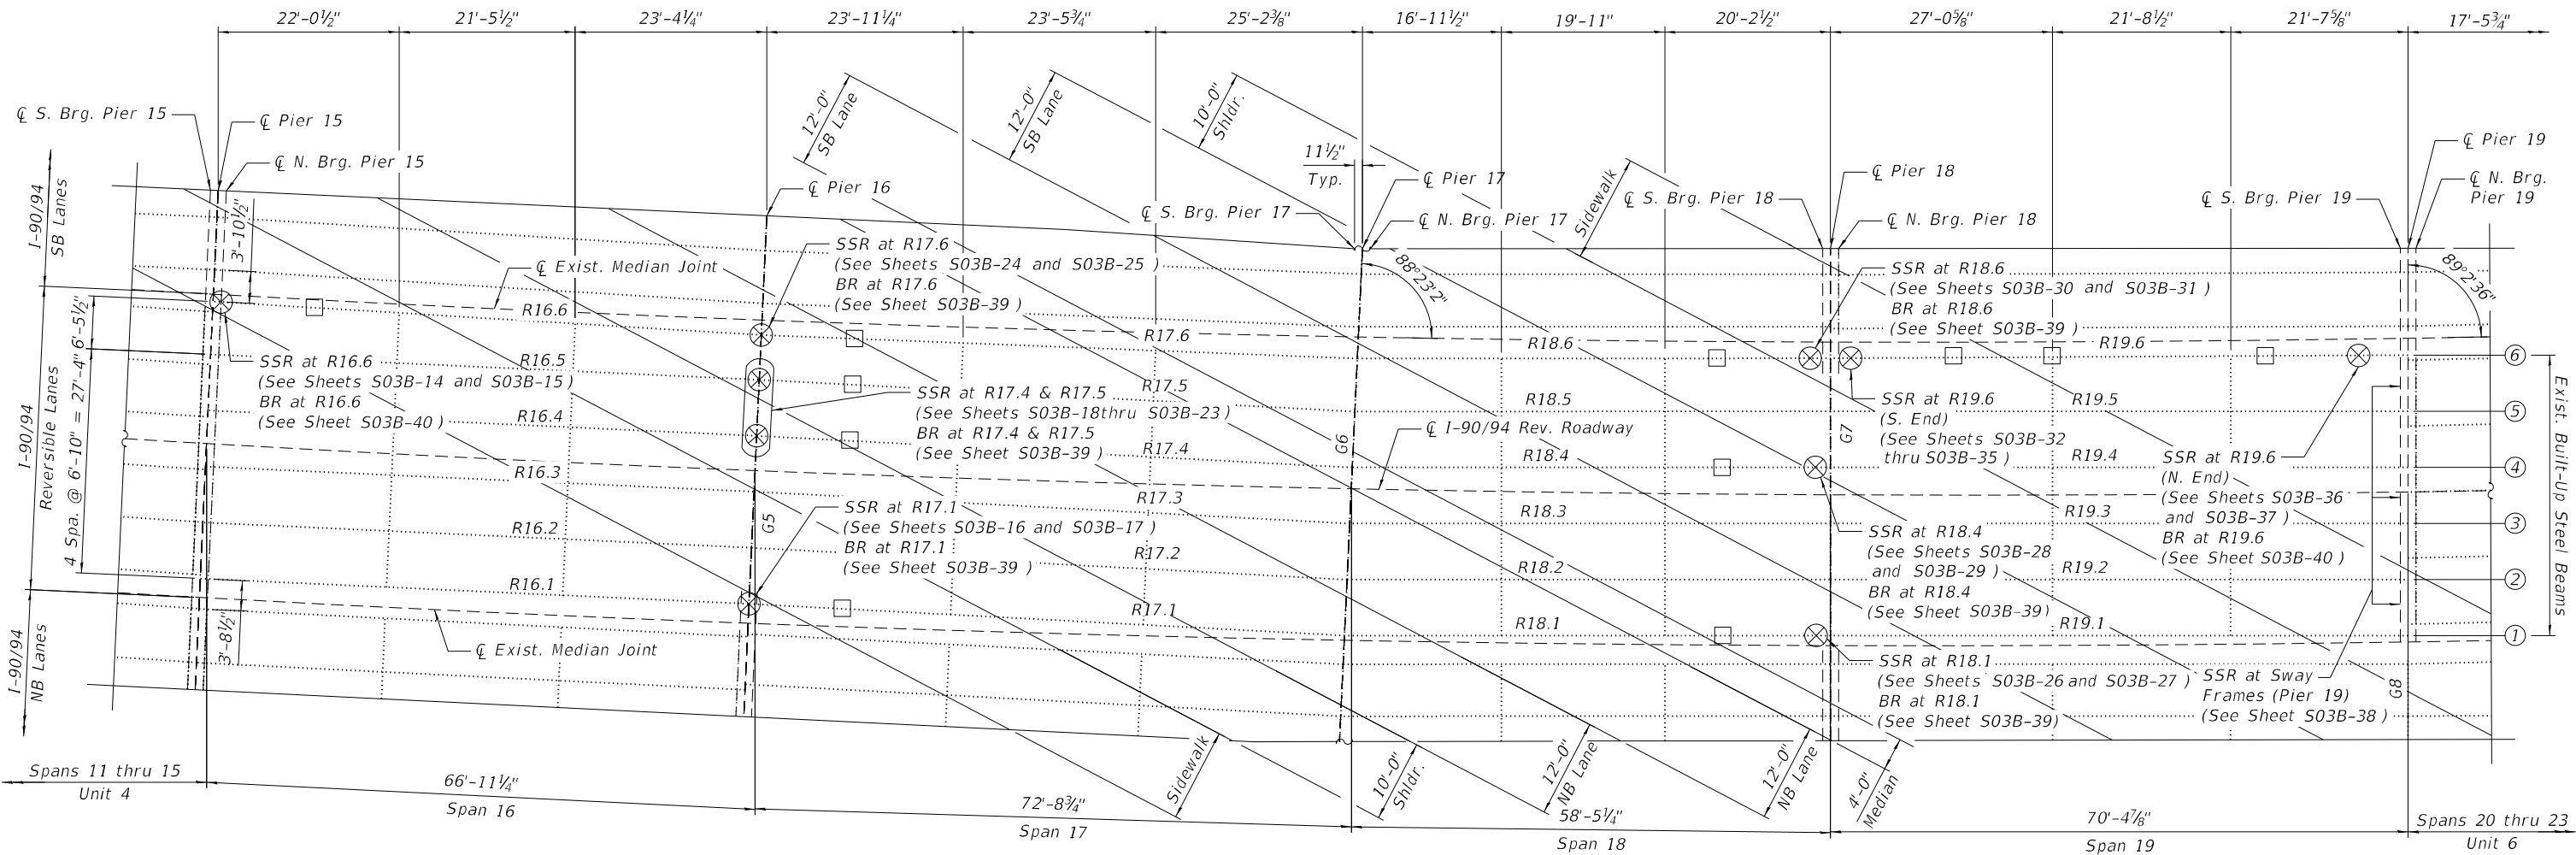

FRAMING PLAN - UNIT 5

BEAM REACTION TABLE

LOADS		R16.1	R16.5 R16.4 R16.3 R16.2	R16.6	R17.6 R17.1	R17.5 R17.4 R17.3 R17.2	R18.1	R18.2	R18.3	R18.4	R18.5	R18.6	R19.6	R19.5 R19.4 R19.3 R19.2	R19.1
RDL	k	35.7	39.8	29.5	35.9	43.5	26.9	35.0	35.0	35.0	35.0	29.4	36.7	41.9	32.6
RLL	k	36.5	43.1	36.5	37.5	43.6	36.2	42.3	42.3	42.3	42.3	36.1	37.3	43.5	37.3
IMP	k	9.6	11.3	9.6	9.5	11.1	9.8	11.5	11.5	11.5	11.5	9.9	9.6	11.2	9.6
R TOTAL	k	81.8	94.2	75.6	82.9	98.2	72.9	88.8	88.8	88.8	88.8	75.4	83.6	96.6	79.5

- LEGEND:**
- SSR Structural Steel Repair
 - MSR Miscellaneous Steel Repair
 - BR Bearing Replacement
 - ⊗ Location of Structural Steel Repair or Bearing Replacement
 - Location of Temporary Shoring Tower

HBM
ENGINEERING GROUP, LLC

USER NAME =
DESIGNED - LAB, CP
CHECKED - MI
PLOT SCALE =
PLOT DATE =

DATE - 4/29/2024

STATE OF ILLINOIS
DEPARTMENT OF TRANSPORTATION

FRAMING PLAN (SHEET 5 OF 7)
STRUCTURE NO. 016-0133 (REV)
SHEET S03B-11 OF S03B-40 SHEETS

F.A.I. RTE. SECTION COUNTY TOTAL SHEETS SHEET NO.
90/94 2020-005-BR COOK 908 487
ILLINOIS FED. AID PROJECT

MODEL: Default
FILE NAME: P:\2004-825 PTB\95-014 HBM\WO#7 I-90 Various Overlays\AsHland Ave. REV Steel Repairs\Sheet Files\0160133+62K74-512-FramingPlans 6.dgn
4/30/2024 10:21:06 AM




USER NAME =	DESIGNED - LAB, CP	REVISED -
	CHECKED - MI	REVISED -
PLOT SCALE =	DRAWN - LAB, CP	REVISED -
PLOT DATE =	DATE - 4/29/2024	REVISED -

STATE OF ILLINOIS
DEPARTMENT OF TRANSPORTATION

FRAMING PLAN (SHEET 6 OF 7)
STRUCTURE NO. 016-0133 (REV)

SHEET S03B-12 OF S03B-40 SHEETS


F.A.I. RTE.	SECTION	COUNTY	TOTAL SHEETS	SHEET NO.
90/94	2020-005-BR	COOK	908	488
CONTRACT NO. 62K73				
ILLINOIS		FED. AID PROJECT		

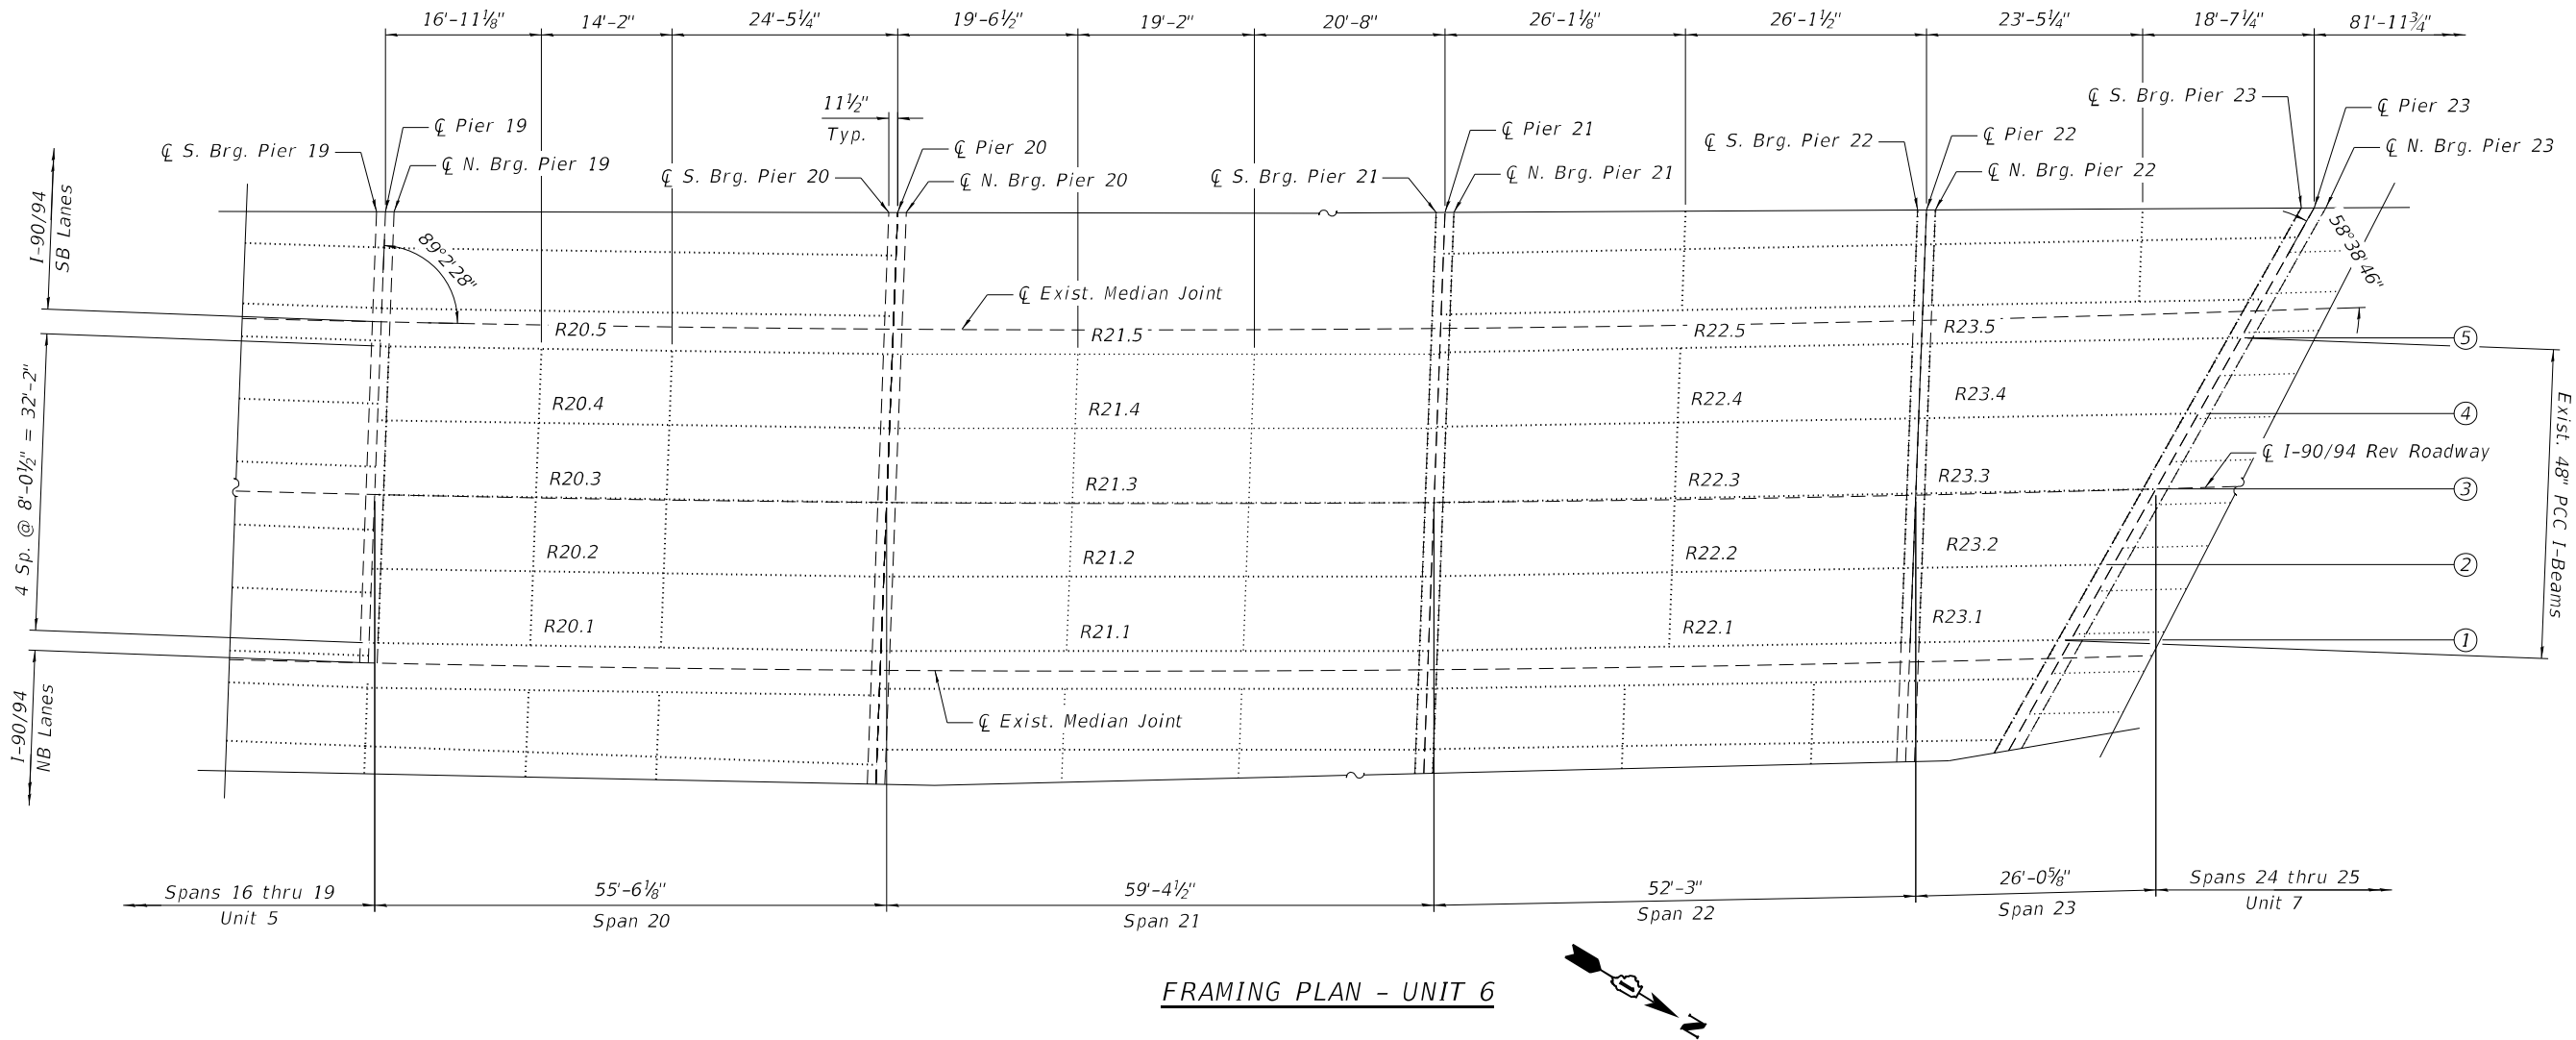

LEGEND:

- SSR Structural Steel Repair
- MSR Miscellaneous Steel Repair
- BR Bearing Replacement
- X Location of Structural Steel Repair or Bearing Replacement

MODEL: Default
FILE NAME: P:\2004-825 PTB\95-014 HBM\WO#7 I-90 Various Overlays\AsHland Ave. REV Steel Repairs\Sheet Files\0160133-62K74-513-FramingPlans 7.dgn

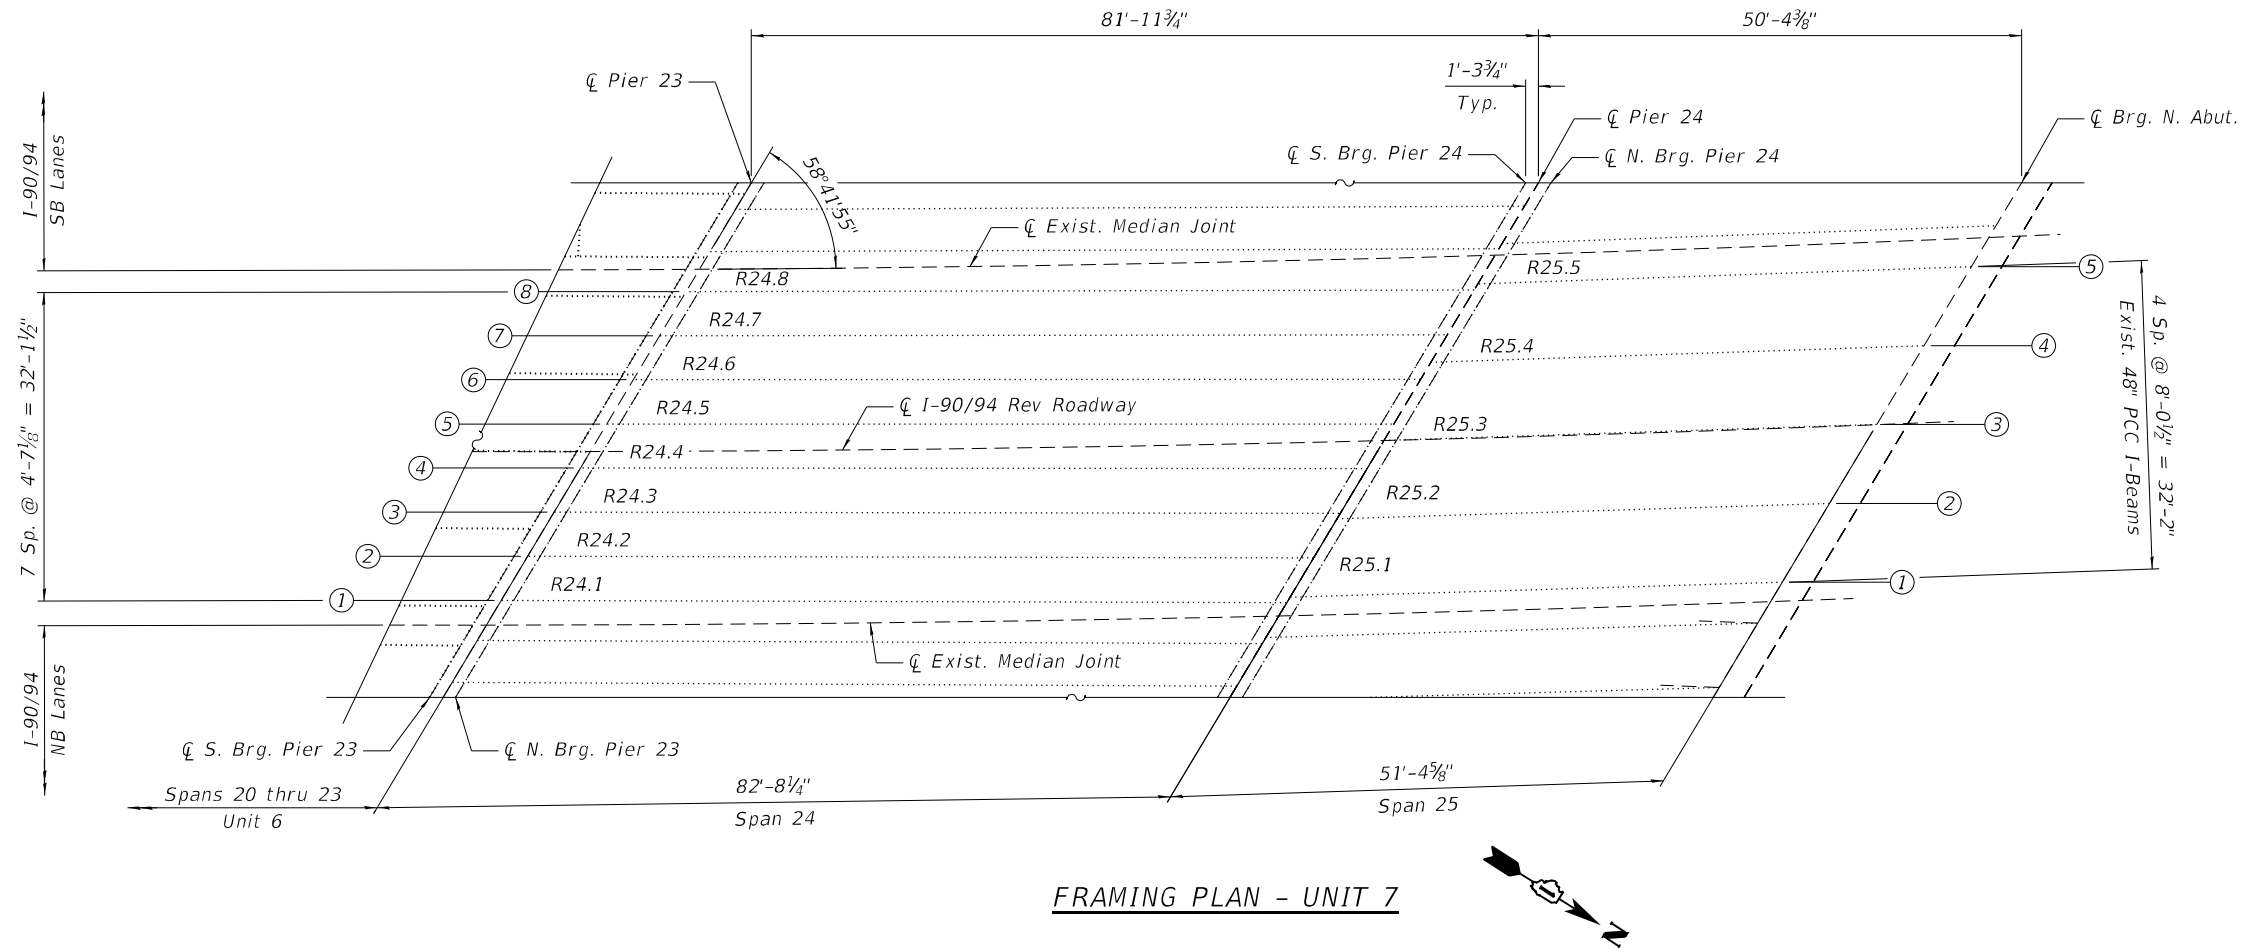

LEGEND:

- SSR Structural Steel Repair
- MSR Miscellaneous Steel Repair
- BR Bearing Replacement
- ⊗ Location of Structural Steel Repair or Bearing Replacement



USER NAME =	DESIGNED - LAB, CP	REVISED -
	CHECKED - MI	REVISED -
PLOT SCALE =	DRAWN - LAB, CP	REVISED -
PLOT DATE =	DATE - 4/29/2024	REVISED -








STATE OF ILLINOIS
DEPARTMENT OF TRANSPORTATION

FRAMING PLAN (SHEET 7 OF 7)
STRUCTURE NO. 016-0133 (REV)






SHEET S03B-13 OF S03B-40 SHEETS

F.A.I. RTE.	SECTION	COUNTY	TOTAL SHEETS	SHEET NO.
90/94	2020-005-BR	COOK	908	489
CONTRACT NO. 62K73				
ILLINOIS FED. AID PROJECT				

MODEL: Default
FILE NAME: P:\2004-825 PTB\95-014 HBM\WO#7 1-90 Various Overlays\Ashland Ave. REV Steel Repairs\Sheet Files\0160133-62K74-515-Structural\SteelRepairs_16.6-2.dgn
4/30/2024 10:21:16 AM

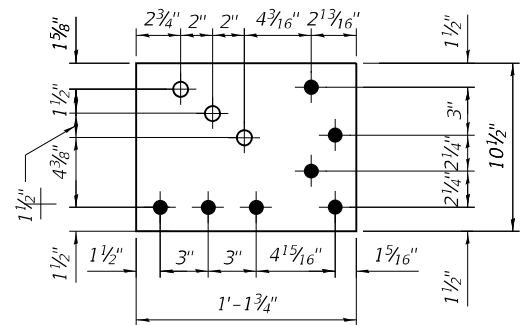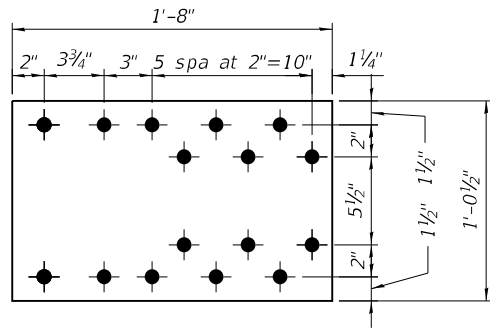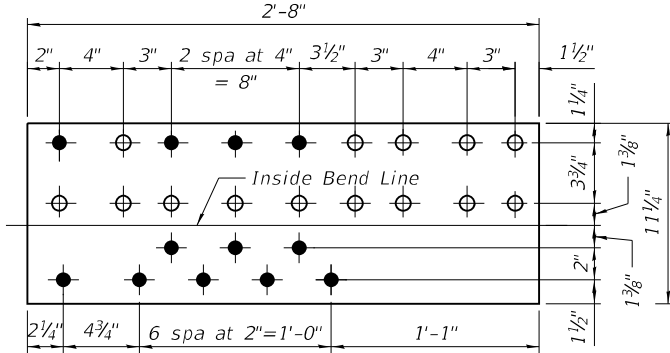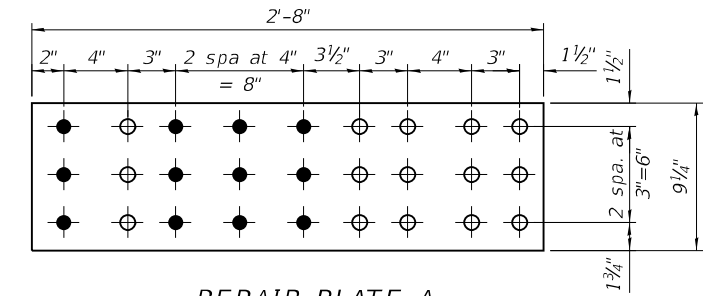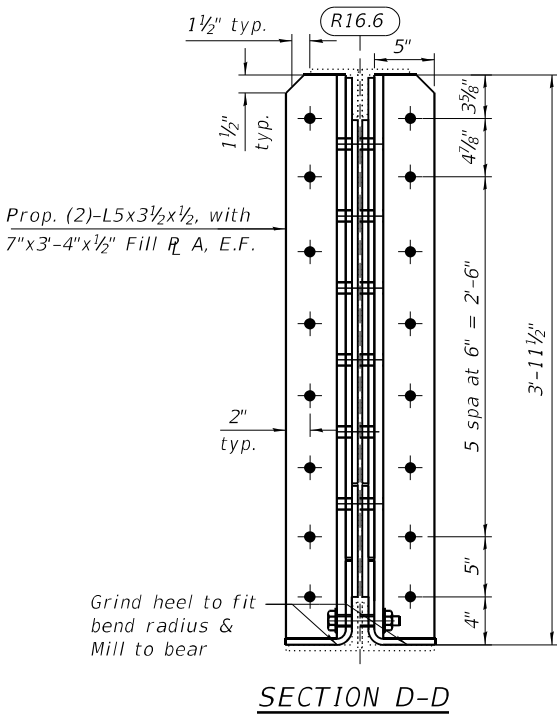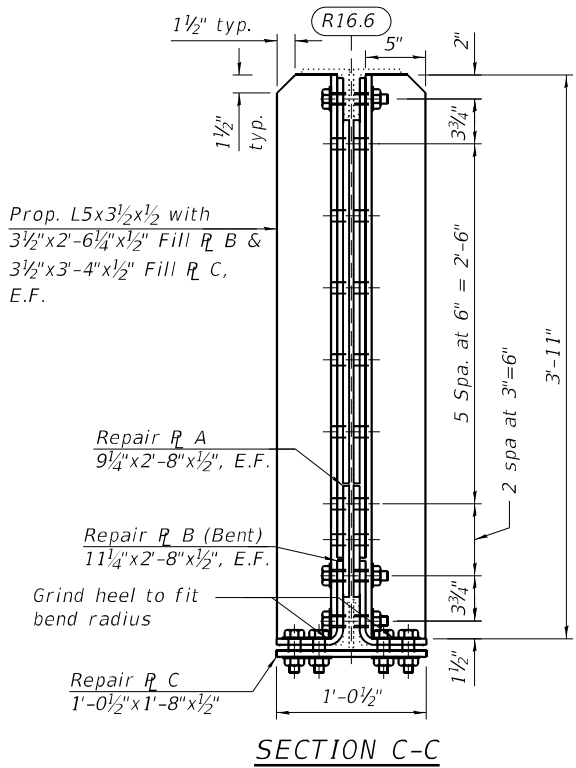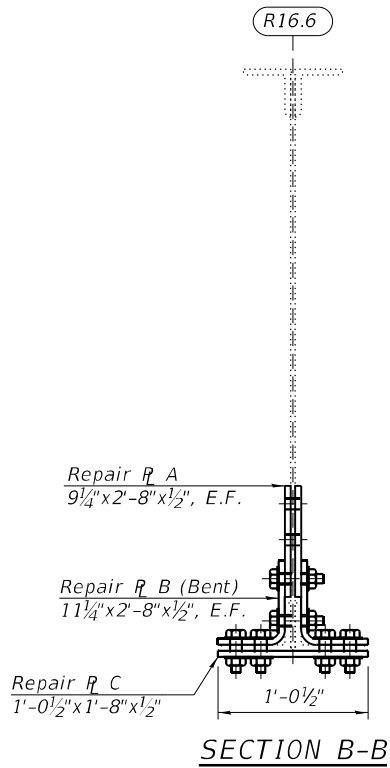

NOTE:
1. For Bill of Material, see Sheet S03B-14.

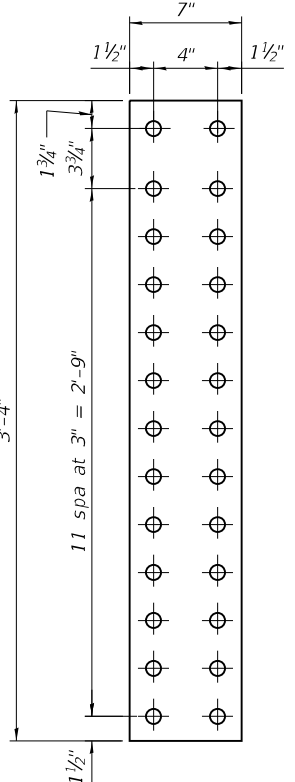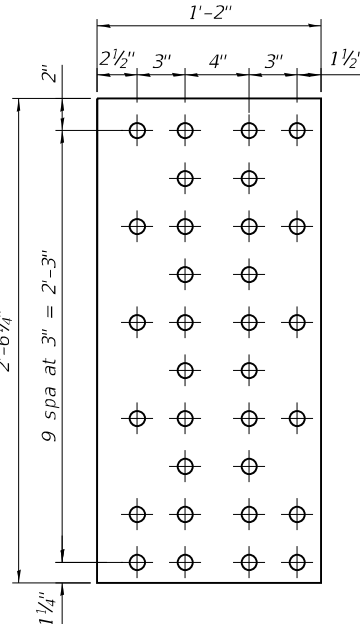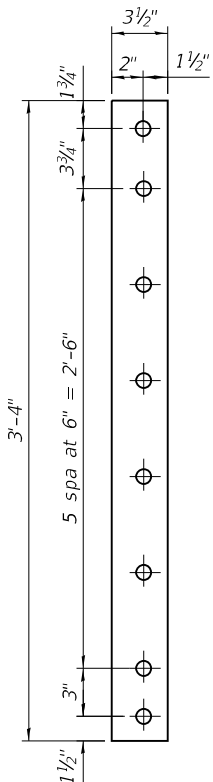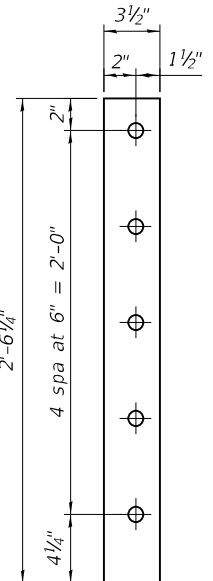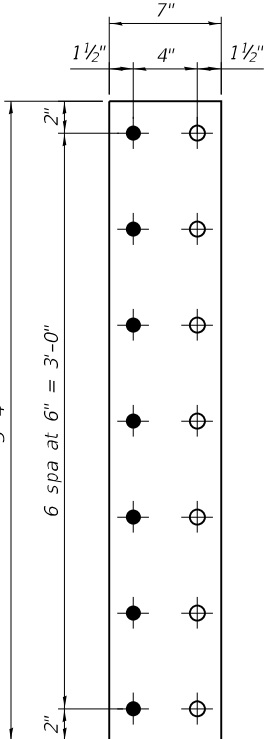

USER NAME	=	DESIGNED	-	LAB	REVISED	-
CHECKED	=	MI	REVISED	-		
PLOT SCALE	=	DRAWN	-	LAB	REVISED	-
PLOT DATE	=	DATE	-	4/29/2024	REVISED	-


STATE OF ILLINOIS
DEPARTMENT OF TRANSPORTATION

STRUCTURAL STEEL REPAIRS AT R16.6 (SHT. 2 OF 2)
STRUCTURE NO. 016-0133 (REV)

SHEET S03B-15 OF S03B-40 SHEETS

F.A.I. RTE.	SECTION	COUNTY	TOTAL SHEETS	SHEET NO.
90/94	2020-005-BR	COOK	908	491
CONTRACT NO. 62K73				
ILLINOIS FED. AID PROJECT				


MODEL: Default
FILE NAME: P:\2004-825 PTB\195-014 HBM\W0#7 1-90 Various Overlays\Asf\land Ave. REV Steel Repairs\Sheet Files\0160133-62K74-516-Structural\SteelRepairs 17.1-1.dgn
4/30/2024 10:21:23 AM

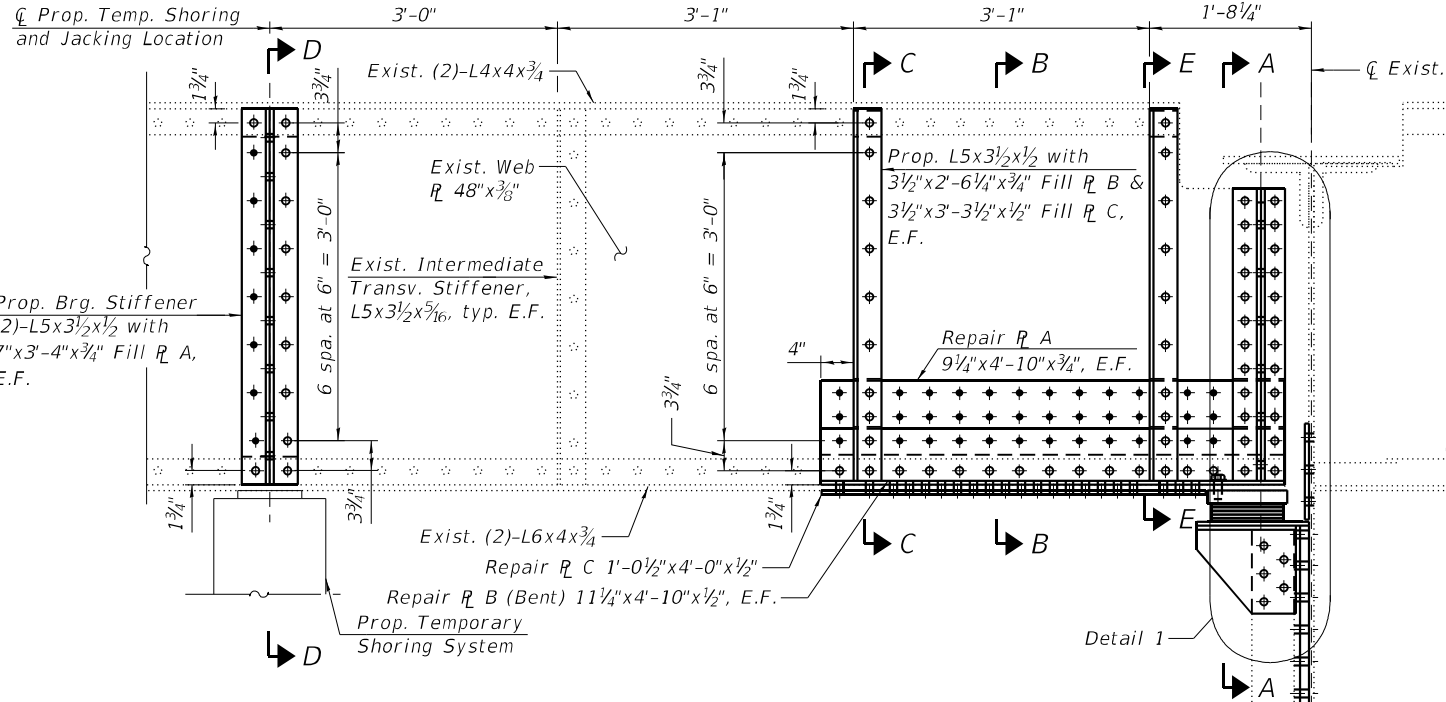

STEEL REPAIR R17.1 - ELEVATION
(Looking East)

LEGEND


- Field drill holes in new steel using existing steel as a template
- Shop drill holes in new steel. Use new steel as template to field drill holes in existing steel.

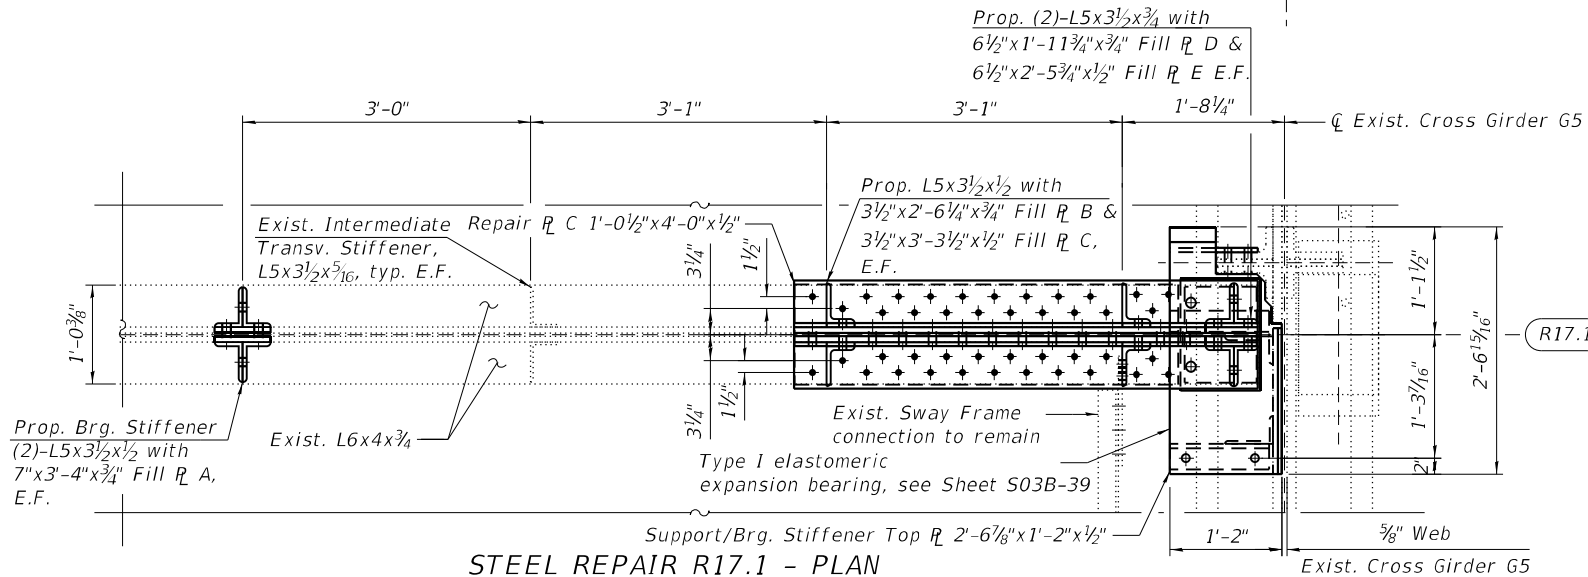

STEEL REPAIR R17.1 - PLAN
(R17.1 shown, R17.6 similar)

NOTE:

- For Sections B-B, C-C, D-D and E-E, Fill and Repair Plate details, see Sheet S03B-17.

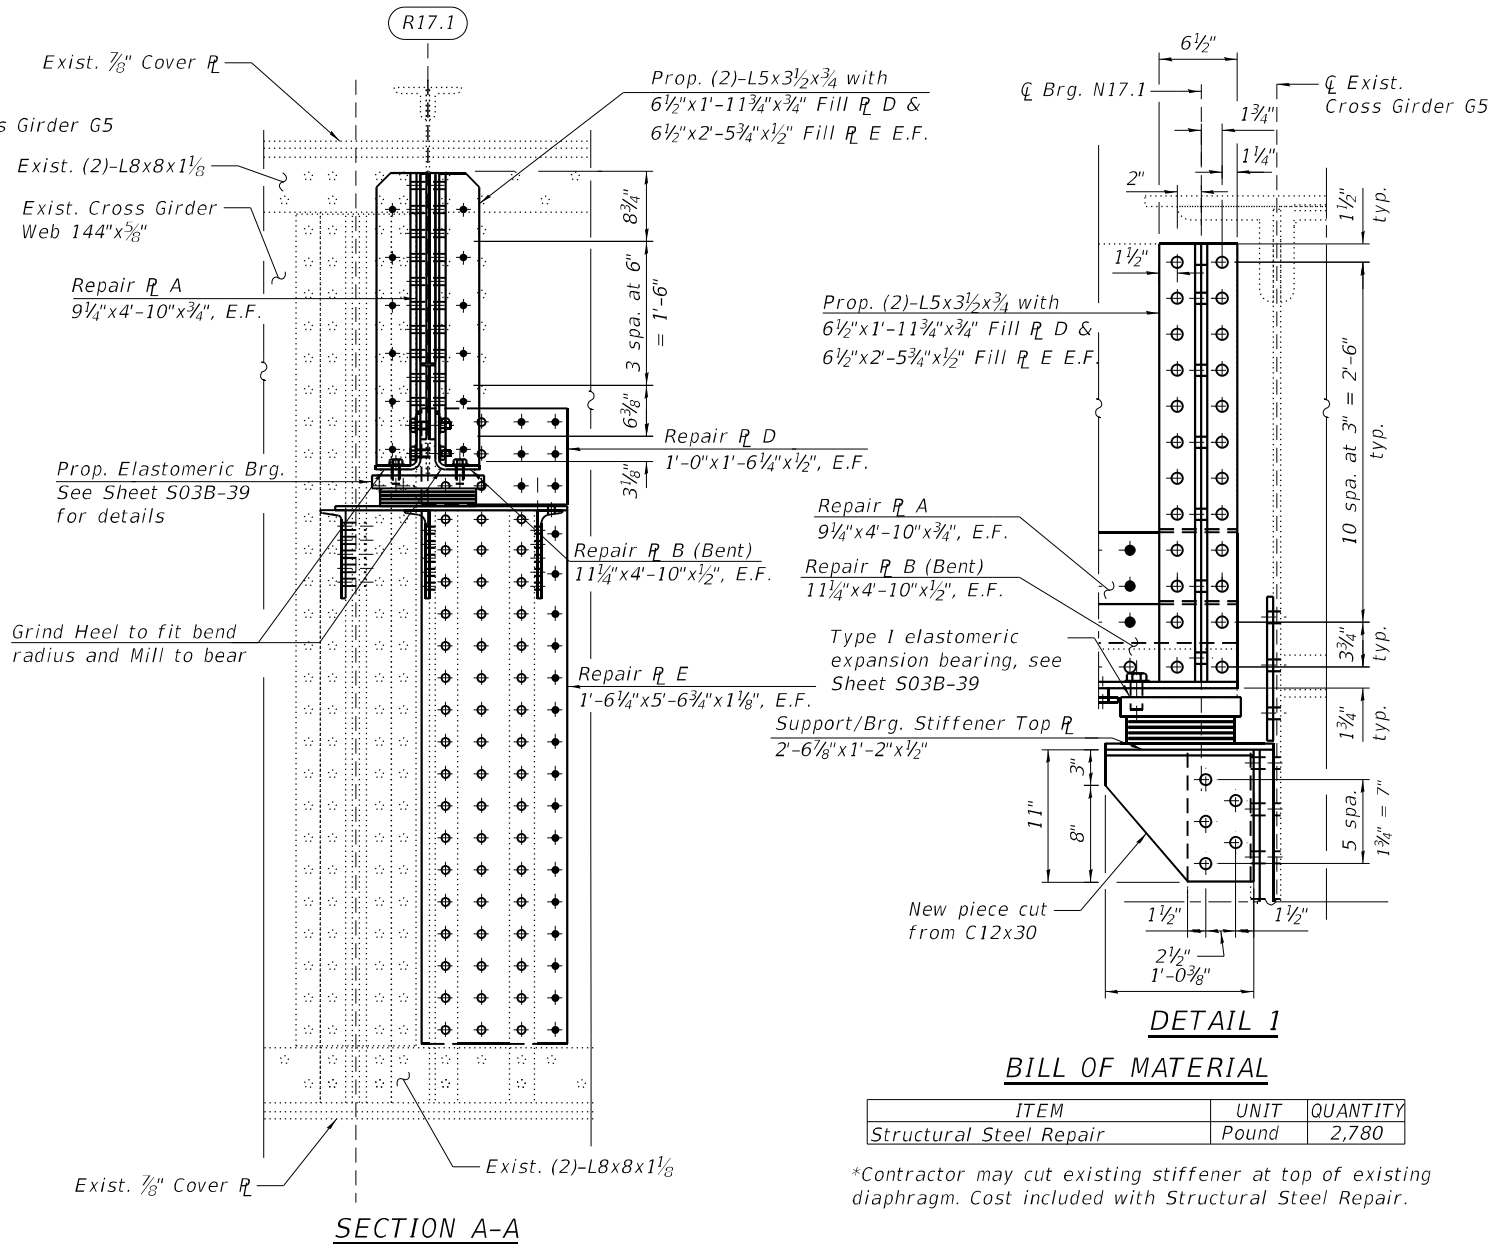

SUGGESTED CONSTRUCTION SEQUENCE FOR STRINGER REPAIR:

- Remove existing intermediate transverse stiffeners at the proposed jacking/temp. shoring location indicated in the "Steel Repair R17.1 - Elevation" and clean/paint newly exposed faces of stringer web according to the Special Provision for "Cleaning and Painting Contact Surface Areas of Existing Steel Structures".
- Install proposed Fill Plate A and bearing stiffeners at the prop. jacking/temp. shoring location indicated in the "Steel Repair R17.1 - Elevation" and erect prop. Temporary Shoring tower. See Special Provision for "Temporary Shoring."
- Jack stringer to relieve pressure at existing bearing. The jack capacities for lifting should be based on maximum expected load present during the lift derived from the reactions shown in the Beam Reaction Table included with the plans. The jack capacity provided should be between 50% and 100% greater than the maximum expected load.
- Remove existing intermediate transverse stiffeners, cross frame gusset plates, stringer bearing stiffeners, and elastomeric bearing within the limits of repair area. Clean/paint newly exposed faces of stringer and Girder G5 according to the Special Provision for "Cleaning and Painting Contact Surface Areas of Existing Steel Structures".
- Construct templates for location of existing rivets, bolts and fabrication of fill and repair plates.
- Install proposed Fill Plates, Repair Plates, Intermediate Transverse Stiffeners, Elastomeric Bearing and Bearing Stiffeners at end of Stringer R17.1 as indicated in the Plans.
- Remove Temporary Shoring Tower.




USER NAME =	DESIGNED - LAB, EN	REVISED -
PLOT SCALE =	CHECKED - MI	REVISED -
PLOT DATE =	DRAWN - EN	REVISED -
	DATE - 4/29/2024	REVISED -

STATE OF ILLINOIS
DEPARTMENT OF TRANSPORTATION


STRUCTURAL STEEL REPAIRS AT R17.1 (SHT. 1 OF 2)
STRUCTURE NO. 016-0133 (REV)

SHEET S03B-16 OF S03B-40 SHEETS


FAI RTE.	SECTION	COUNTY	TOTAL SHEETS	SHEET NO.
90/94	2020-005-BR	COOK	908	492
CONTRACT NO. 62K73				
ILLINOIS FED. AID PROJECT				

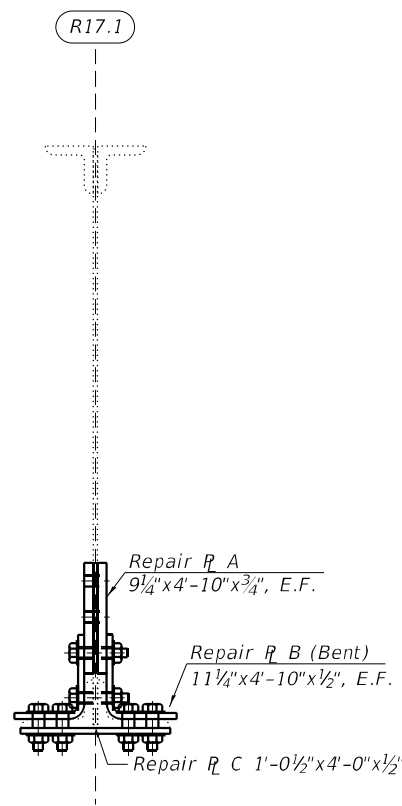


SECTION B-B

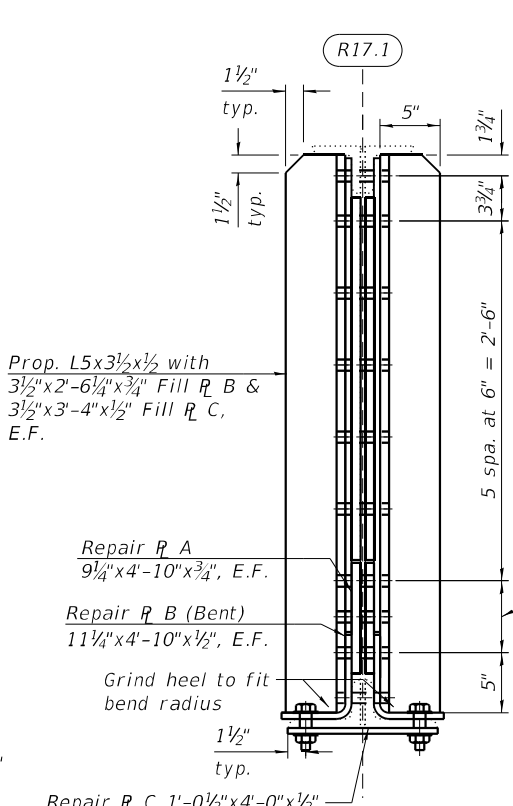


SECTION C-C

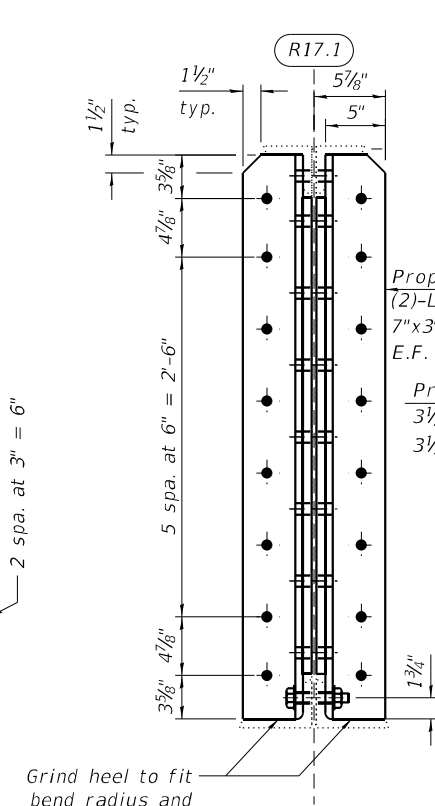


SECTION D-D

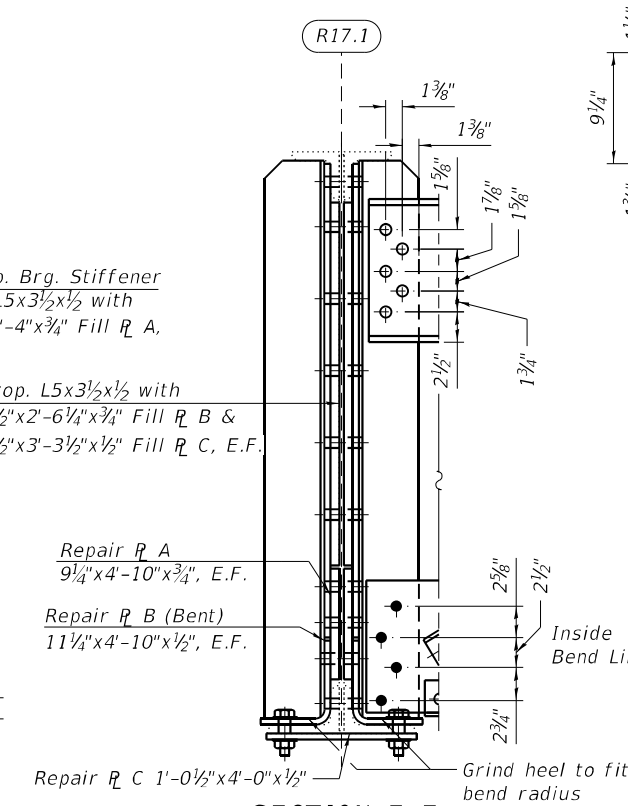


SECTION E-E

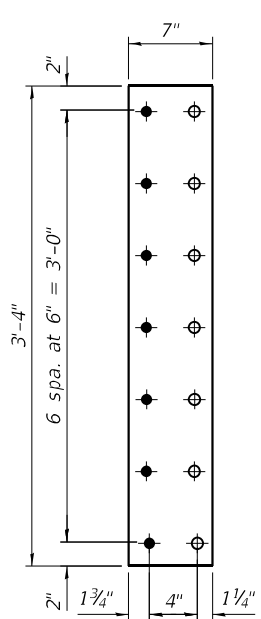


FILL PLATE A
(7" x 3'-4" x 3/4" R)

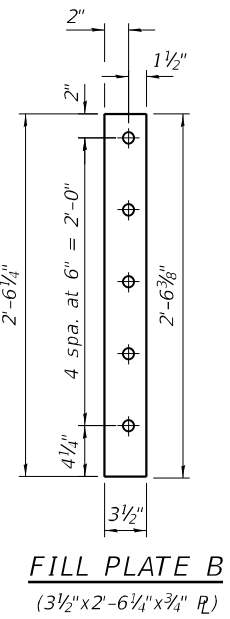


FILL PLATE B
(3 1/2" x 2'-6 1/4" x 3/4" R)

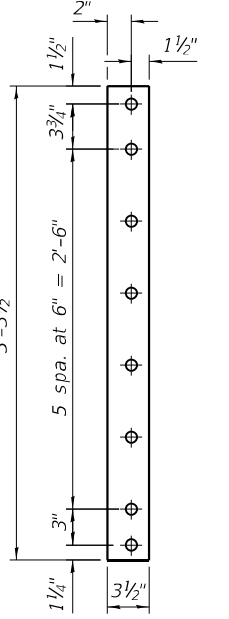


FILL PLATE C
(3 1/2" x 3'-3 1/2" x 1/2" R)

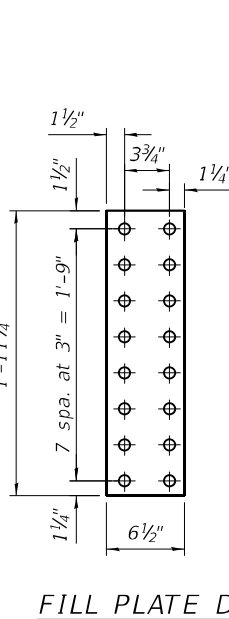


FILL PLATE D
(6 1/2" x 1'-11 3/4" x 3/4" R)

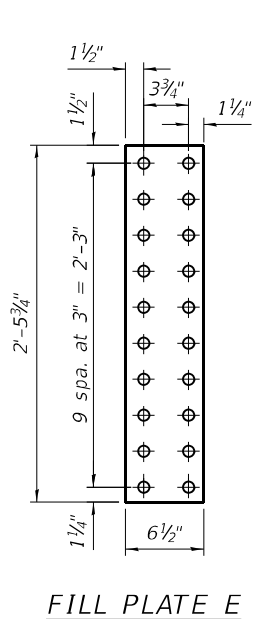


FILL PLATE E
(6 1/2" x 2'-5 3/4" x 1/2" R)

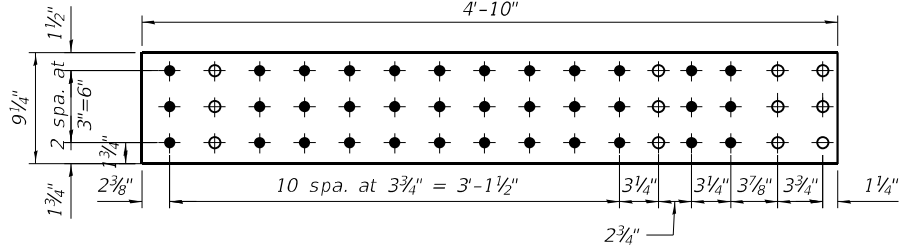


REPAIR PLATE A
(9 1/4" x 4'-10" x 3/4" R)

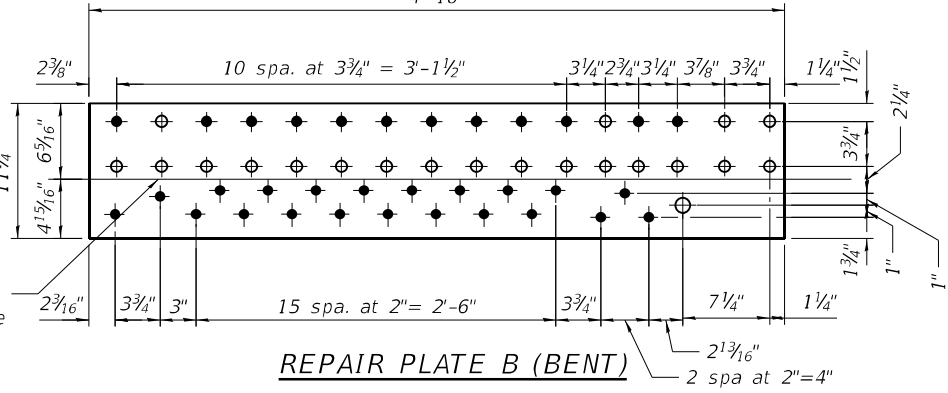


REPAIR PLATE B (BENT)
(Unfolded View)
(11 1/4" x 4'-10" x 1/2" R)

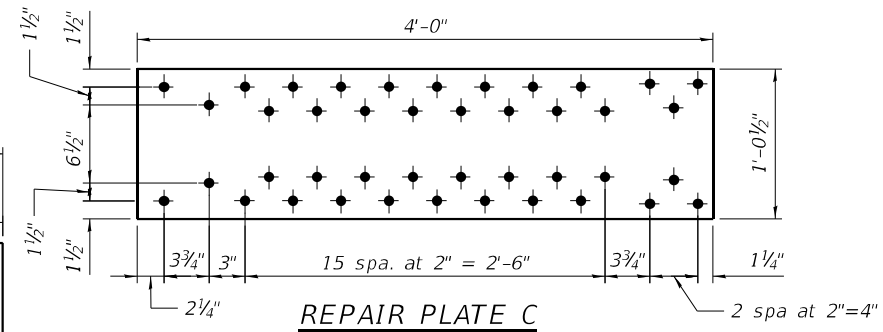


REPAIR PLATE C
(1'-0 1/2" x 4'-0" x 1/2" R)

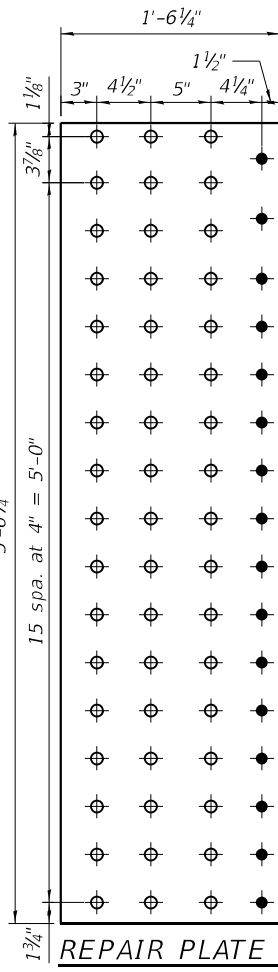

REPAIR PLATE E
(5'-6 3/4" x 1'-6 1/4" x 1/8" R)

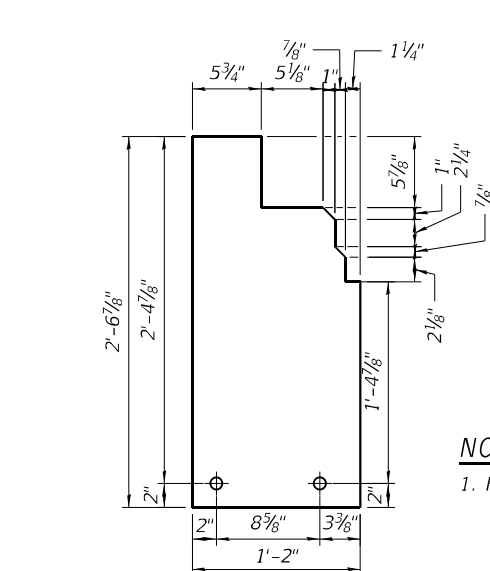


SUPPORT/BRG. STIFFENER TOP PLATE
(2'-6 7/8" x 1'-2" x 1/2" R)

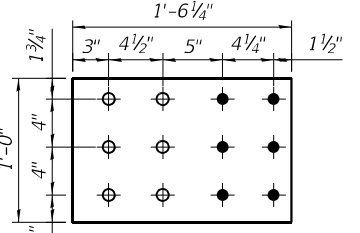


REPAIR PLATE D
(1'-0" x 1'-6 1/4" x 1/2" R)

NOTE:
1. For Bill of Material, see Sheet S03B-16.


MODEL: Default
FILE NAME: P:\2004-825 PTB195-014 HBM\WO#7 1-90 Various Overlays\Ashland Ave REV Steel Repairs\Sheet Files\0160133-62K74-518-StructuralSteelRepairs 17.4-1.dgn
7/2/2024 1:18:35 PM

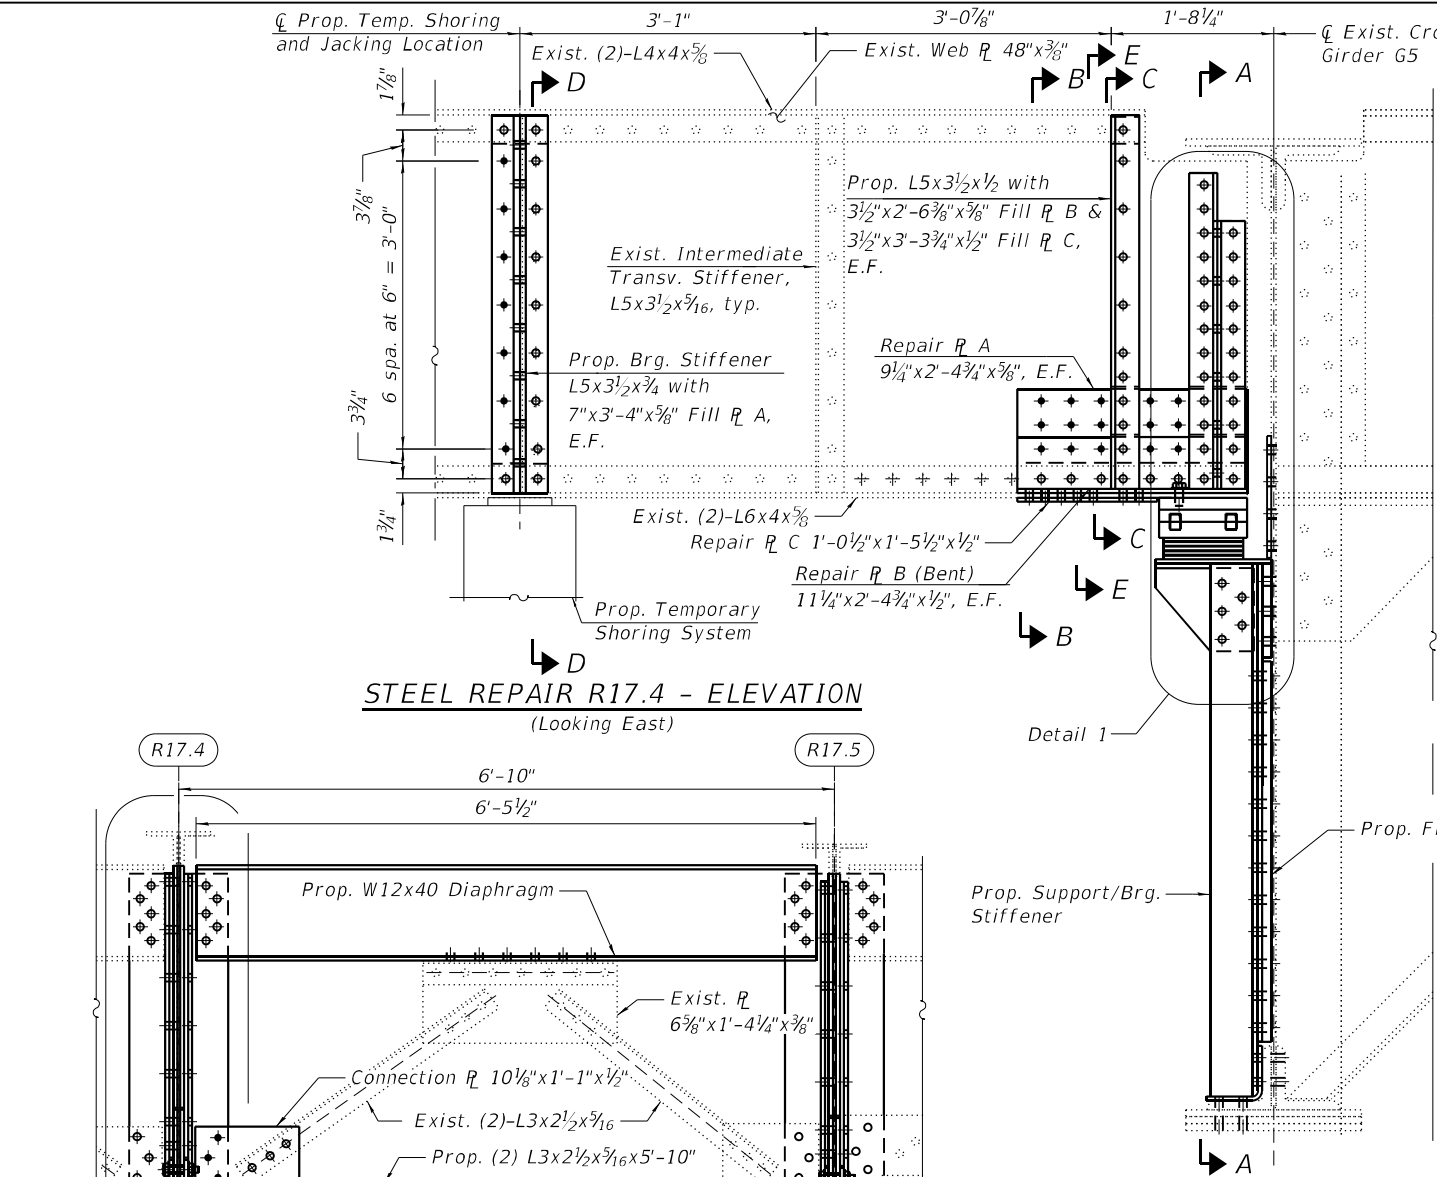


STEEL REPAIR R17.4 - ELEVATION
(Looking East)

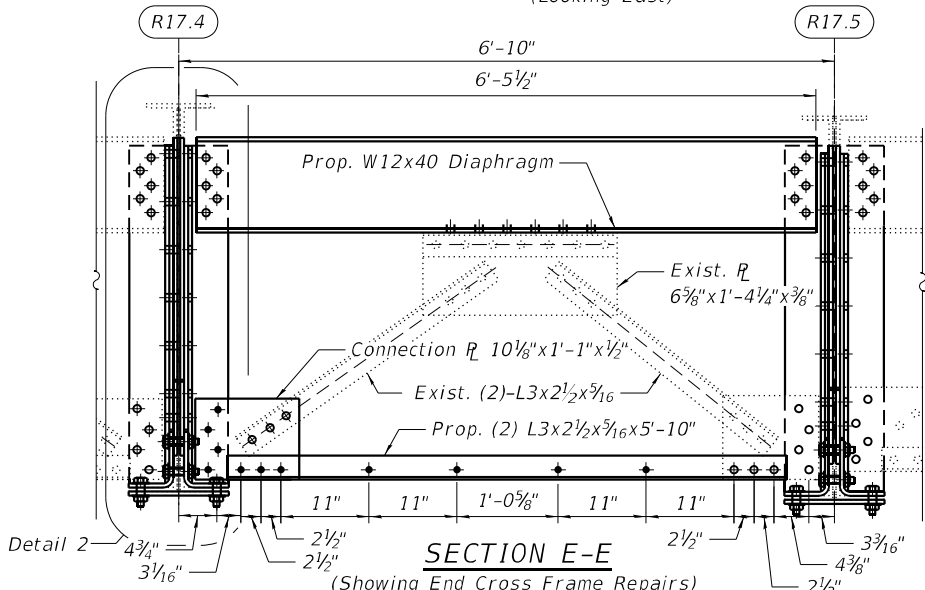

SECTION E-E
(Showing End Cross Frame Repairs)

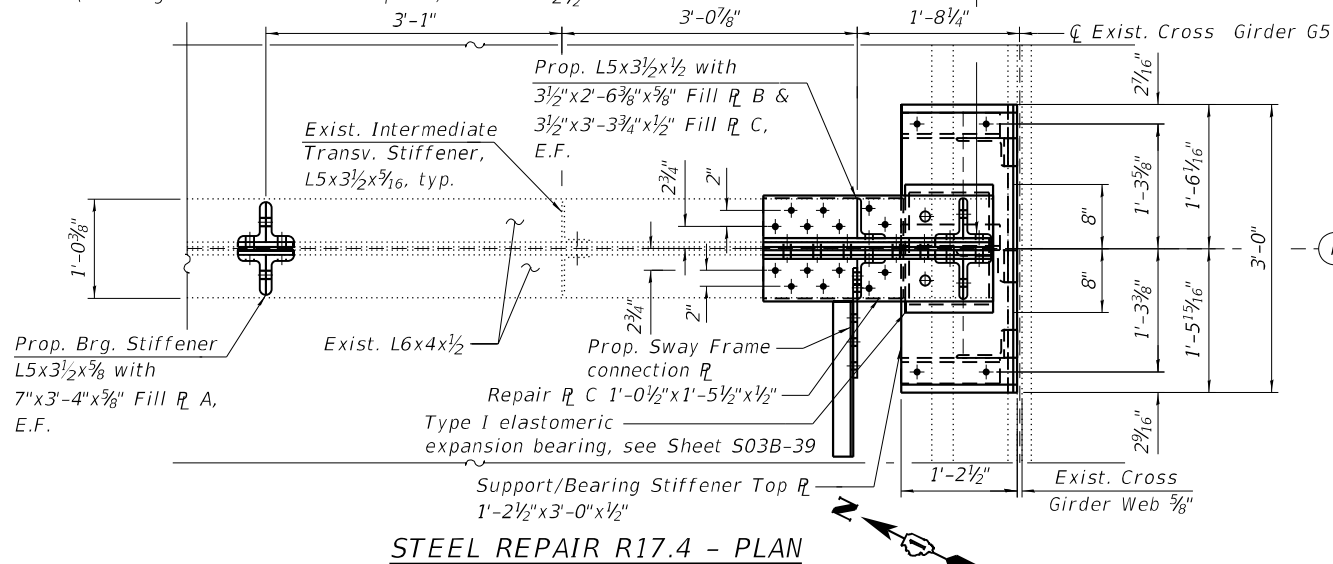

STEEL REPAIR R17.4 - PLAN

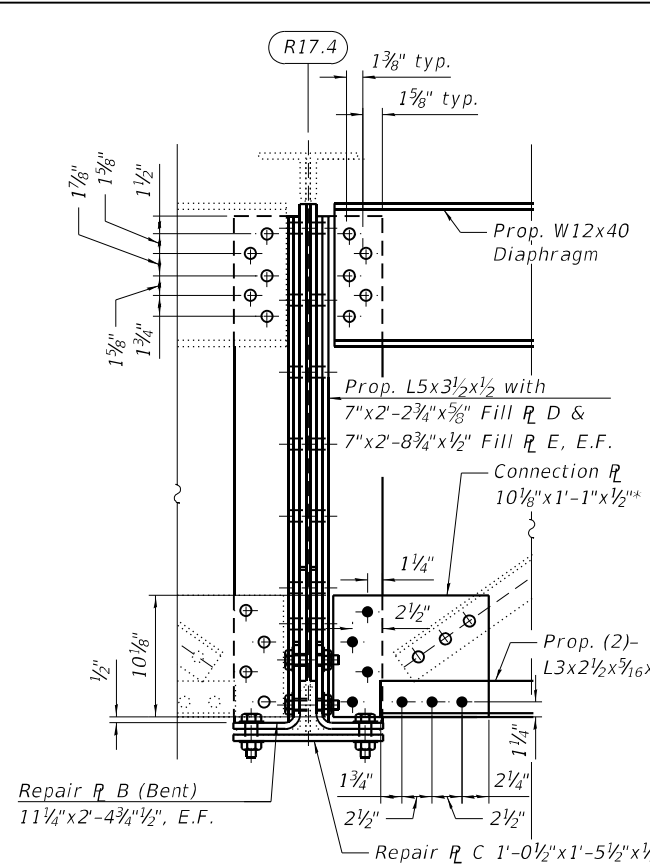

LEGEND

- Field drill holes in new steel using existing steel as a template
- Shop drill holes in new steel. Use new steel as template to field drill holes in existing steel.

DETAIL 2

NOTES:

- For Sections A-A thru D-D, Detail 3, and Repair Plate D, see Sheet S03B-19.
- For remaining repair plates, and all fill and connection plate details, see Sheet S03B-20.

*Contractor may cut existing stiffener at top of existing diaphragm. Cost included with Structural Steel Repair.

Includes quantities for bottom R D at the girder and R17.4-R17.5 Sway Frame R and angles.

SUGGESTED CONSTRUCTION SEQUENCE FOR STRINGER REPAIR:


- Remove existing intermediate transverse stiffeners at the proposed jacking/temp. shoring location indicated in the "Steel Repair R17.4 - Elevation" and clean/paint newly exposed faces of stringer web according to the Special Provision for "Cleaning and Painting Contact Surface Areas of Existing Steel Structures".
- Install proposed Fill Plate A and bearing stiffeners at the prop. jacking/temp. shoring location indicated in the "Steel Repair R17.4 - Elevation" and erect prop. Temporary Shoring tower. See Special Provision for "Temporary Shoring".
- Jack stringer to relieve pressure at existing bearing. The jack capacities for lifting should be based on maximum expected load present during the lift derived from the reactions shown in the Beam Reaction Table included with the plans. The jack capacity provided should be between 50% and 100% greater than the maximum expected load.
- Remove existing intermediate transverse stiffeners, cross frame gusset plates, stringer bearing stiffeners, elastomeric bearing, support bracket and associated support/bearing stiffeners within the limits of repair area. Clean/paint newly exposed faces of stringer and Girder G5 according to the Special Provision for "Cleaning and Painting Contact Surface Areas of Existing Steel Structures".
- Construct templates for location of existing rivets, bolts and fabrication of fill and repair plates.
- Install proposed Repair Plate at Girder G5 bottom flange, south face. Install proposed Fill Plates, Repair Plates, Support/Brg. Stiffeners and elastomeric bearing at the connection of Stringer R17.4 to Girder G5.
- Install proposed Fill Plates, Repair Plates, Intermediate Transverse Stiffeners and Bearing Stiffeners at end of Stringer R17.4 as indicated in the Plans.
- Remove Temporary Shoring Tower.

DETAIL 1

BILL OF MATERIAL

ITEM	UNIT	QUANTITY
Structural Steel Repair	Pound	3,130

MODEL: Default
FILE NAME: P:\2004-825 PTB195-014 HBM\WO#7 190 Various Overlays\Asfland Ave REV Steel Repairs\Sheet Files\0160133-62K74-519-Structural\SteelRepairs 17.4-2.dgn
7/2/2024 1:18:38 PM

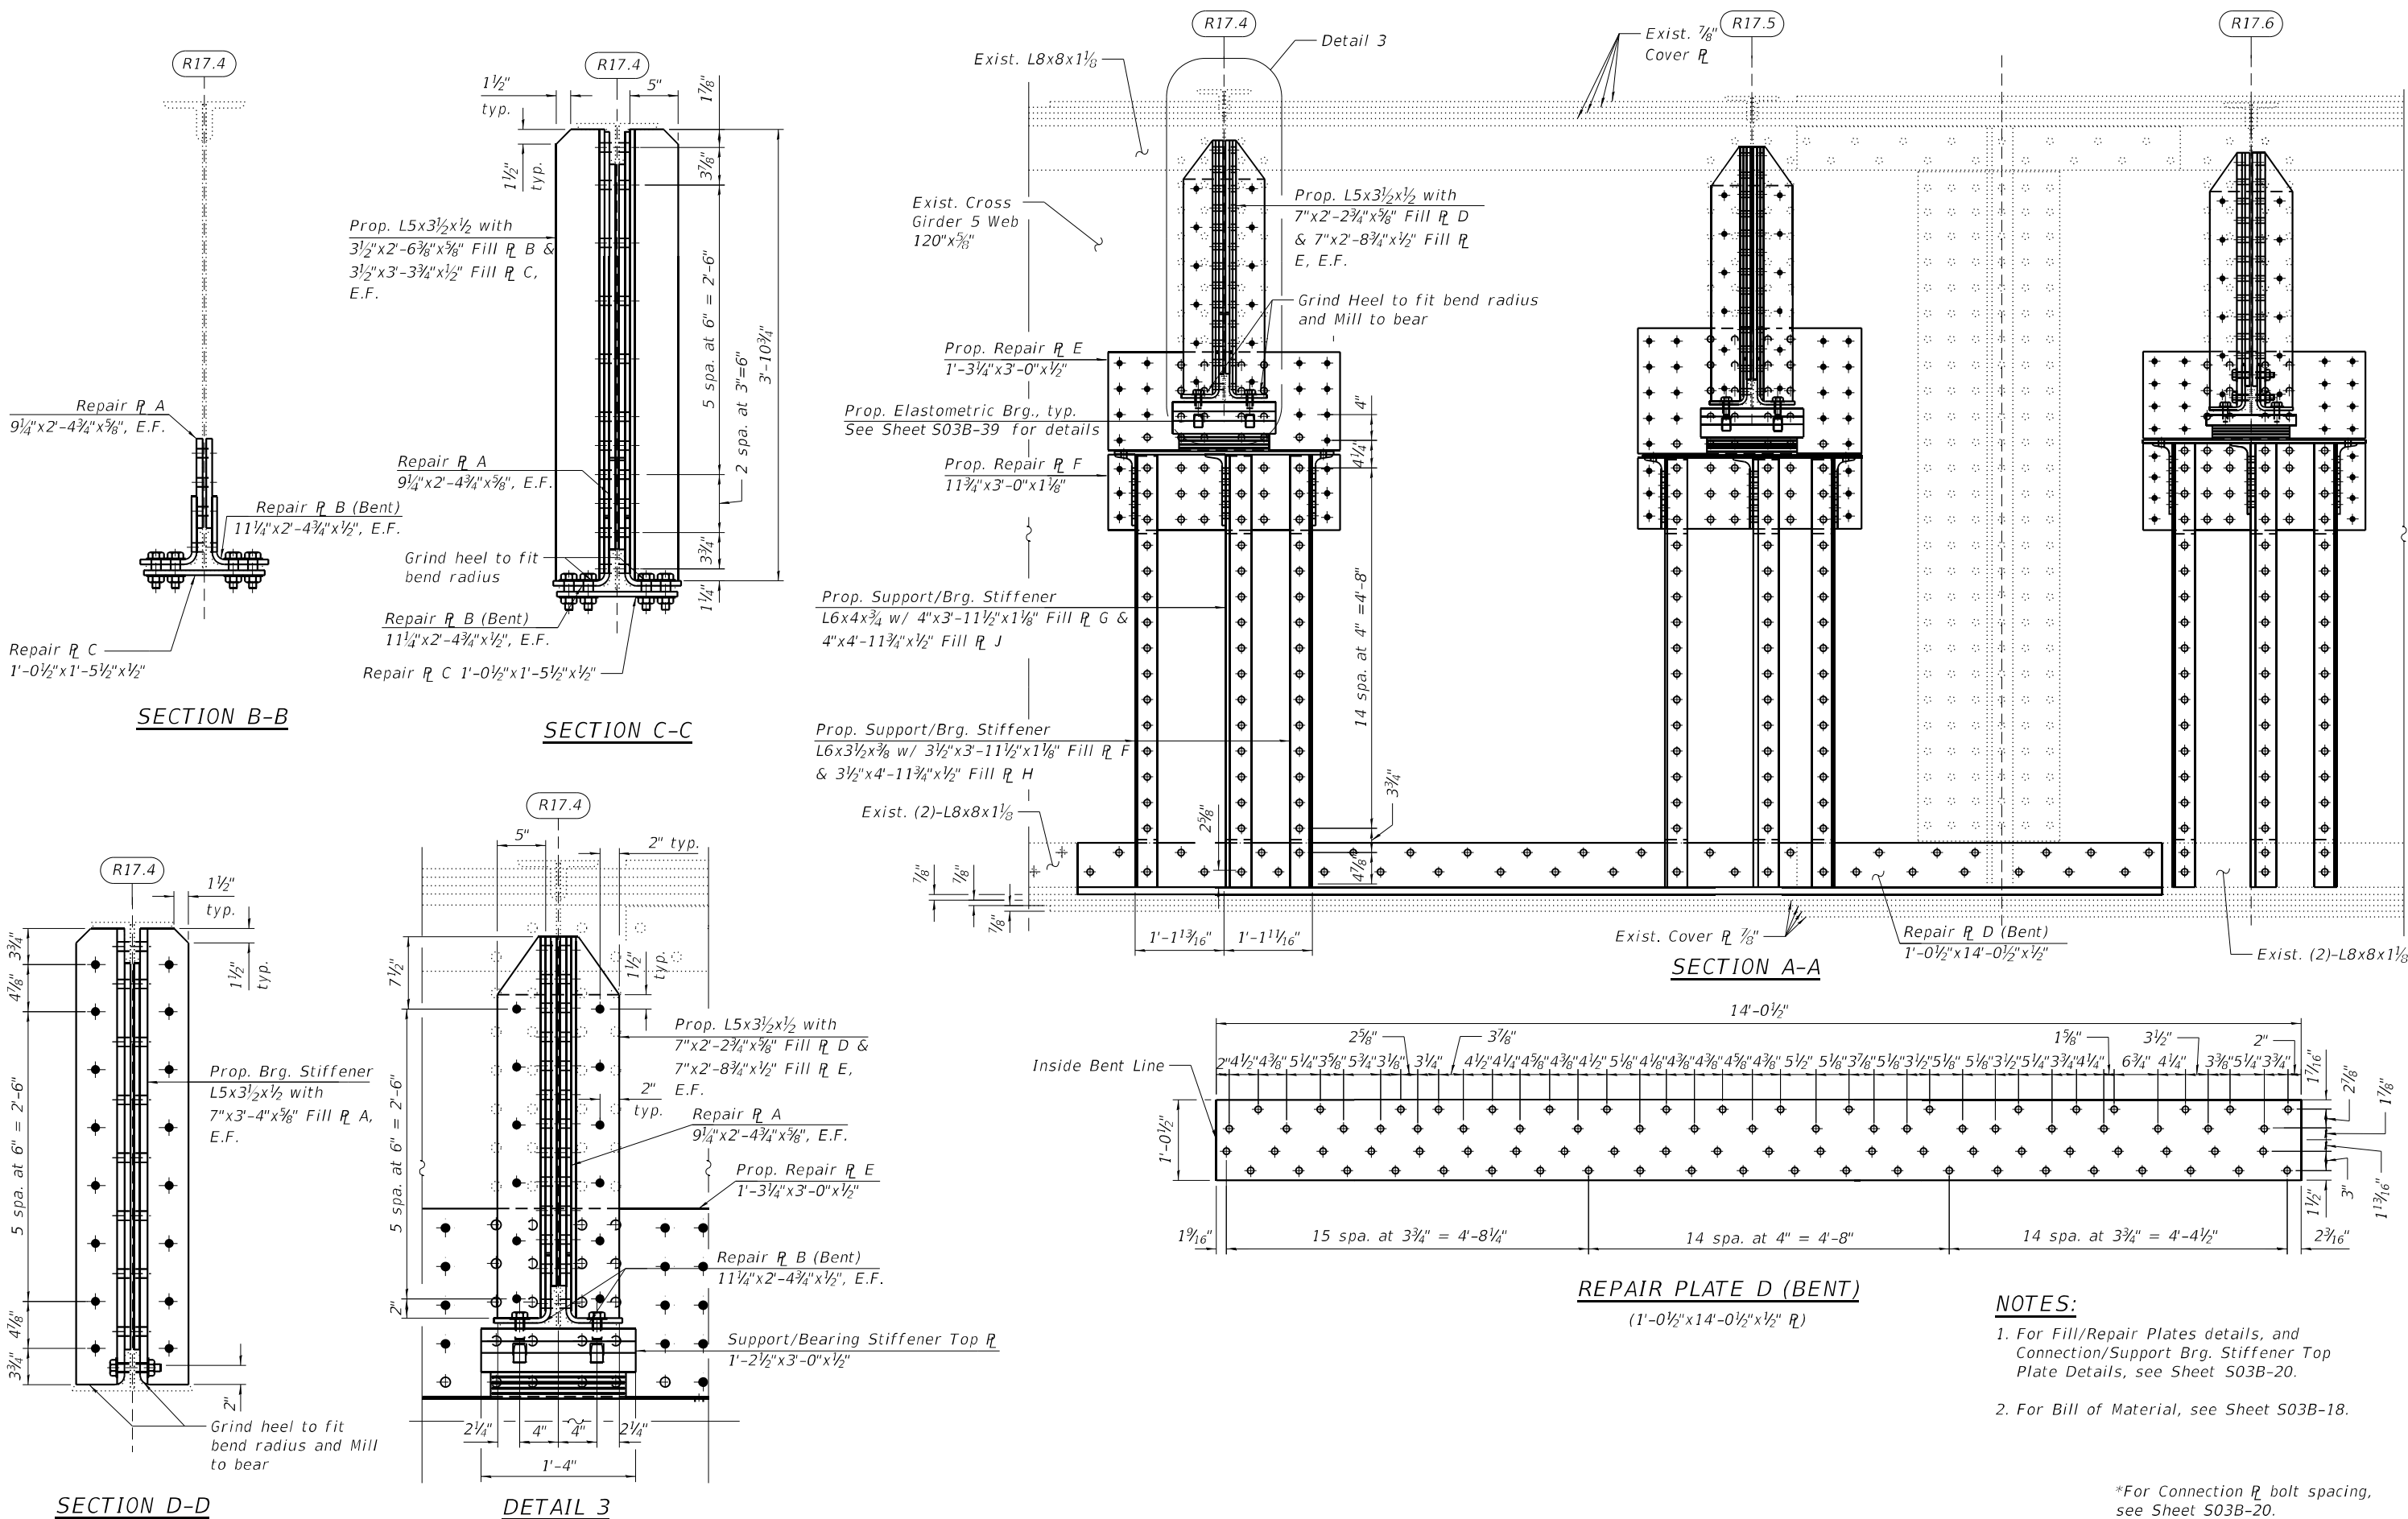

HBM
ENGINEERING GROUP, LLC

















USER NAME =	DESIGNED - LAB	REVISED -
	CHECKED - MI	REVISED -
PLOT SCALE =	DRAWN - LAB, EN	REVISED -
PLOT DATE =	DATE - 4/29/2024	REVISED -

STATE OF ILLINOIS
DEPARTMENT OF TRANSPORTATION

STRUCTURAL STEEL REPAIRS AT R17.4 (SHT. 2 OF 3)
STRUCTURE NO. 016-0133 (REV)

SHEET S03B-19 OF S03B-40 SHEETS




F.A.I. RTE.	SECTION	COUNTY	TOTAL SHEETS	SHEET NO.
90/94	2020-005-BR	COOK	908	495
CONTRACT NO. 62K73				
ILLINOIS FED. AID PROJECT				

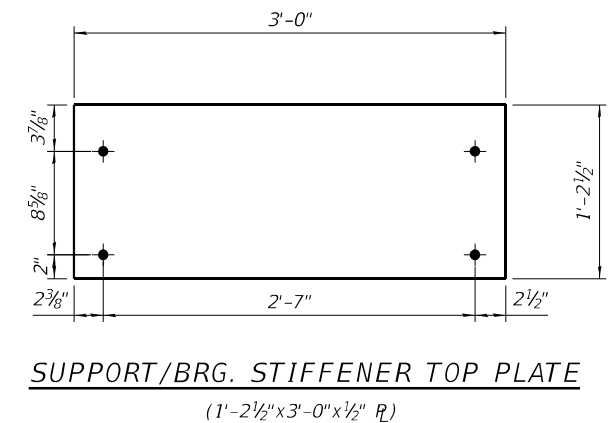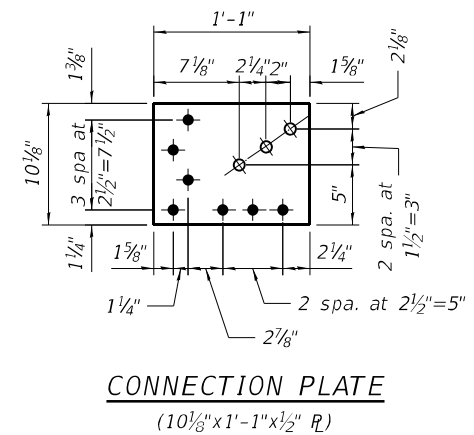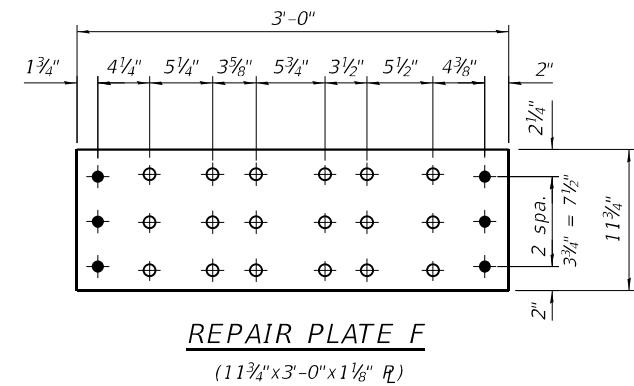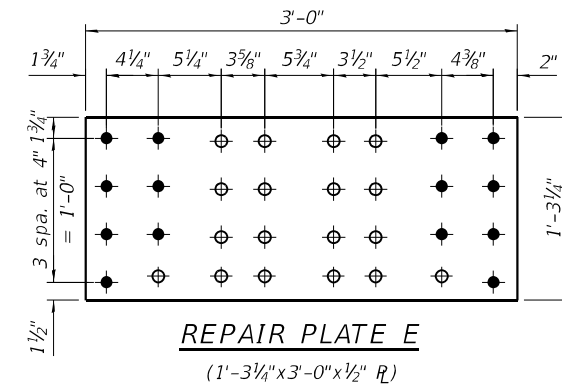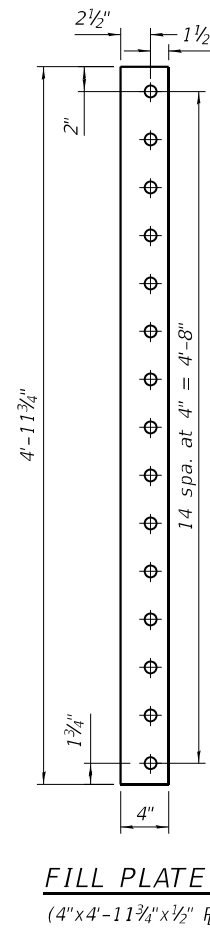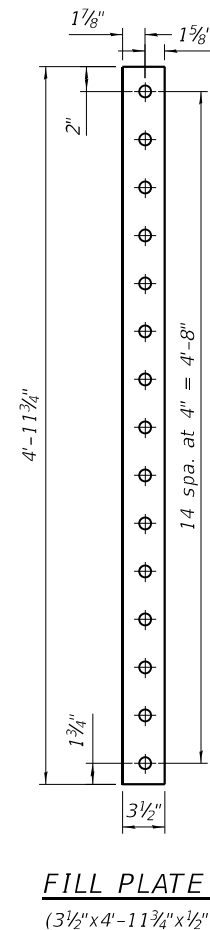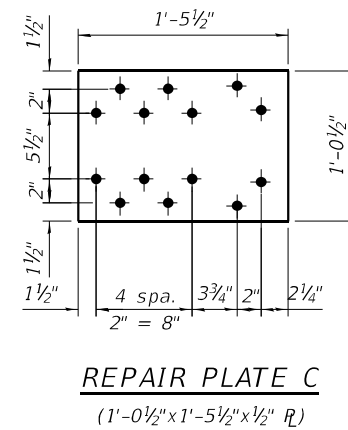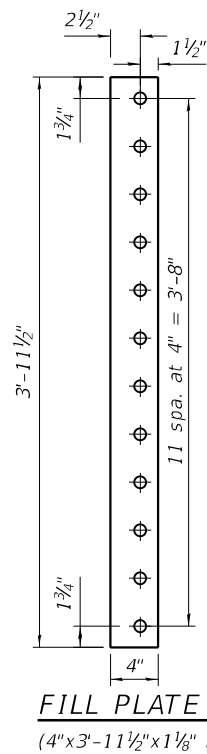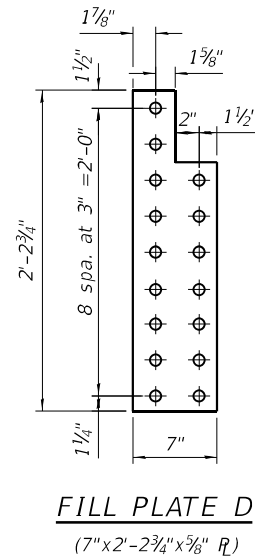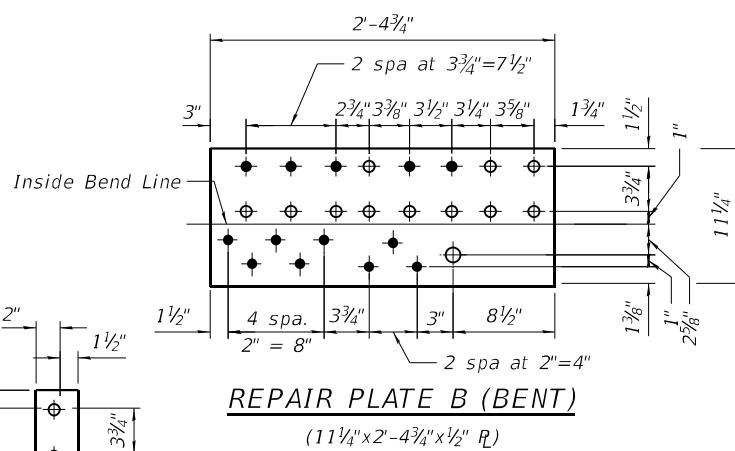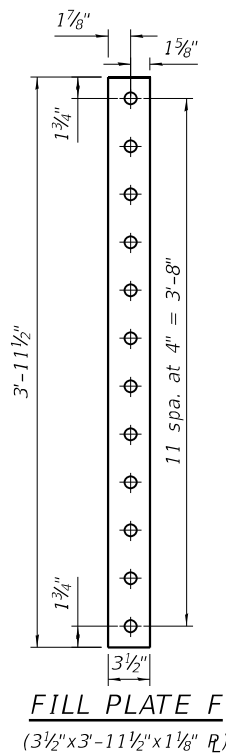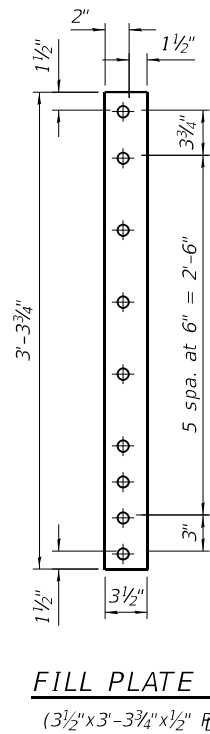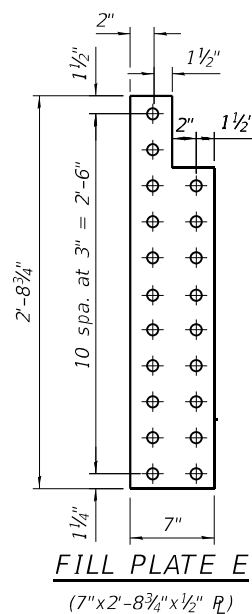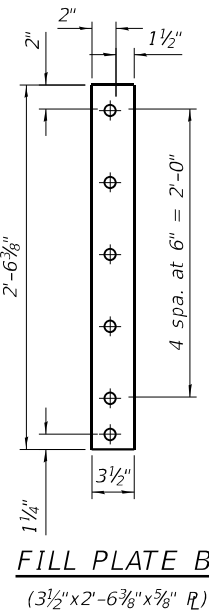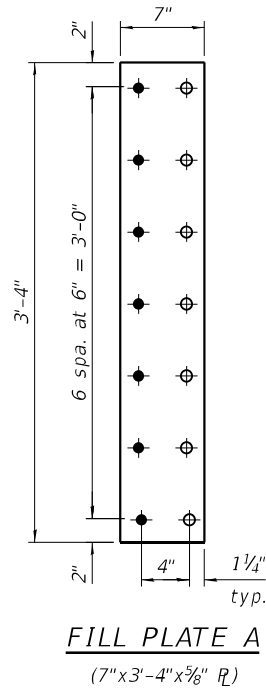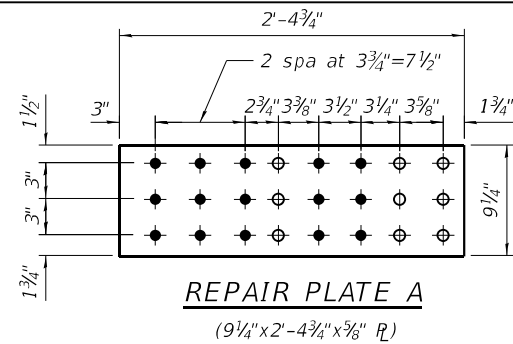

NOTE:

1. For Bill of Material, see Sheet S03B-18.

MODEL: Default
FILE NAME: P:\2004-825 PTB\195-014 HBM\WO#7 1-90 Various Overlays\AsHland Ave. REV Steel Repairs\Sheet Files\0160133-62K74-520B-StructuralSteelRepairs 17.5-1.dgn
7/2/2024 1:18:39 PM

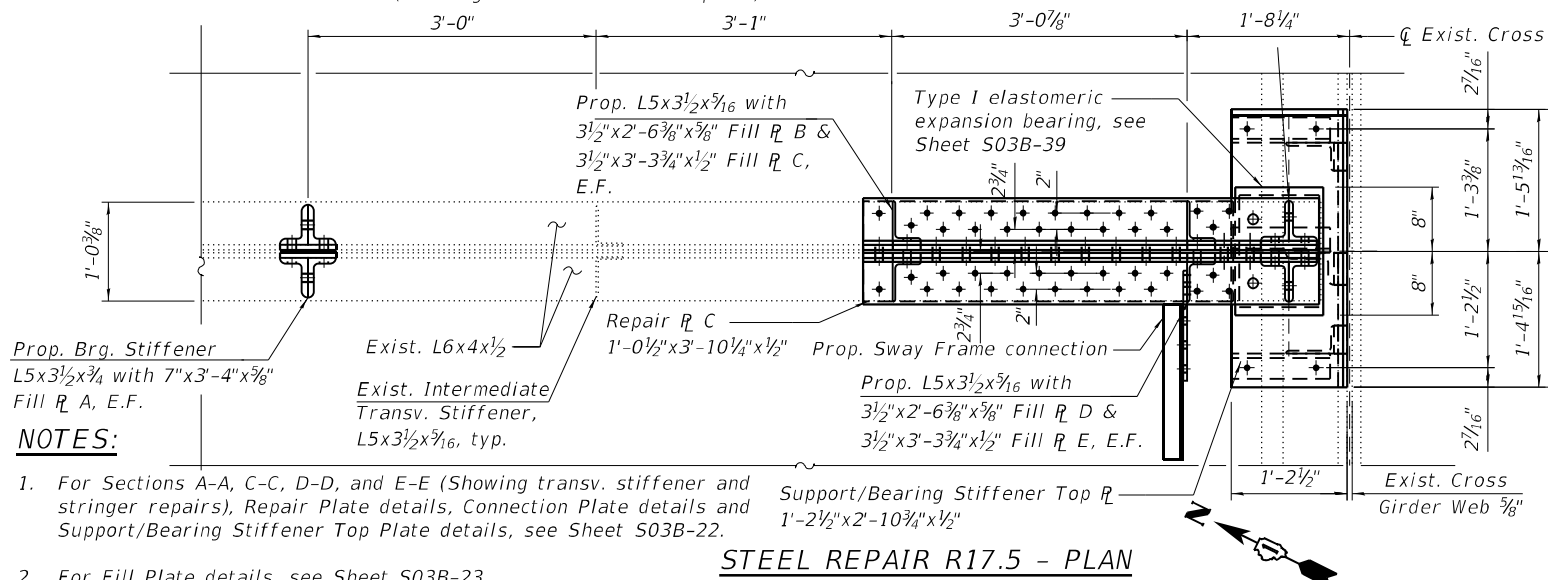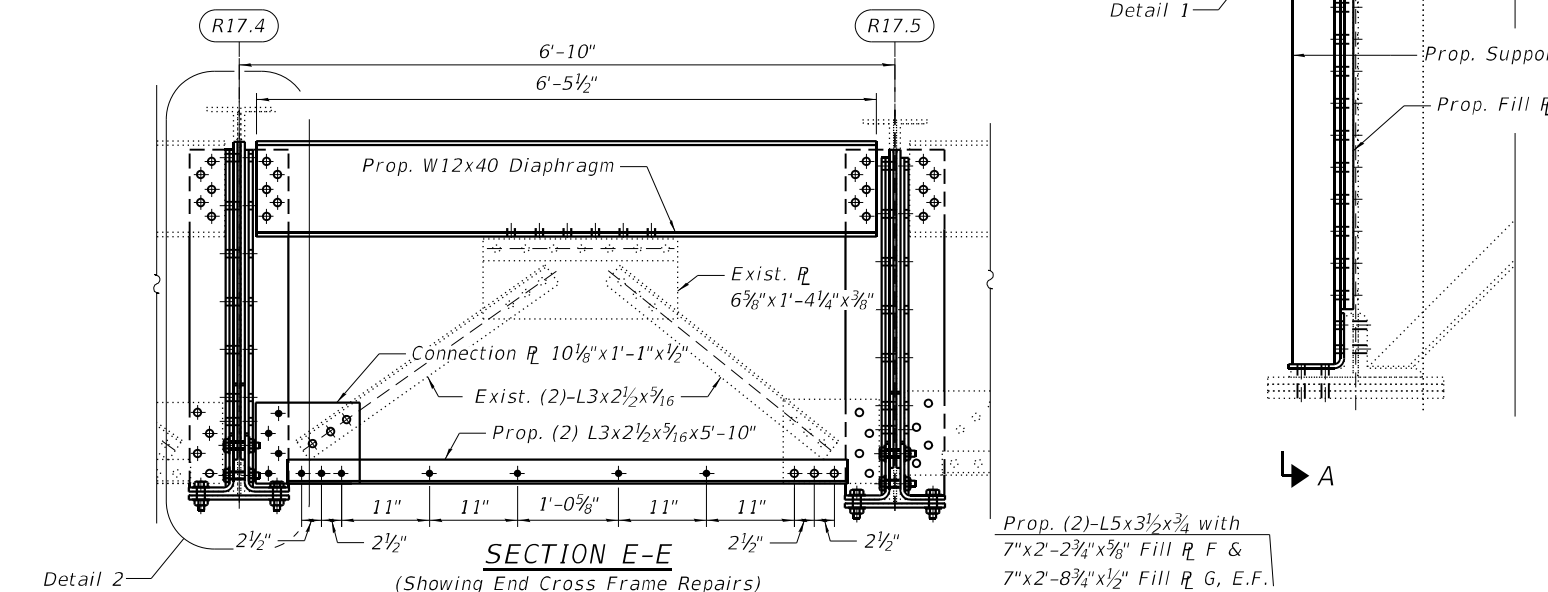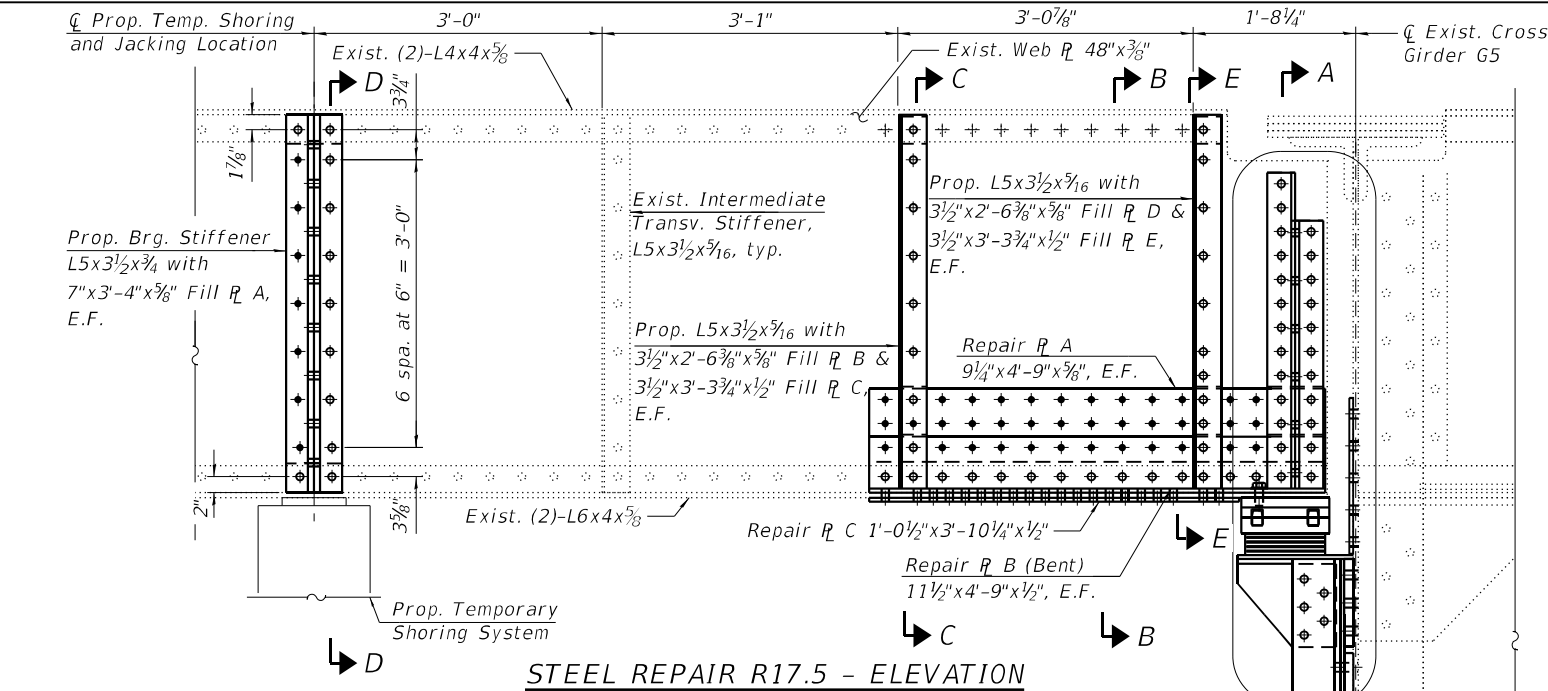


NOTES:

- For Sections A-A, C-C, D-D, and E-E (Showing transv. stiffener and stringer repairs), Repair Plate details, Connection Plate details and Support/Bearing Stiffener Top Plate details, see Sheet S03B-22.
- For Fill Plate details, see Sheet S03B-23.

LEGEND

- Field drill holes in new steel using existing steel as a template
- Shop drill holes in new steel. Use new steel as template to field drill holes in existing steel.

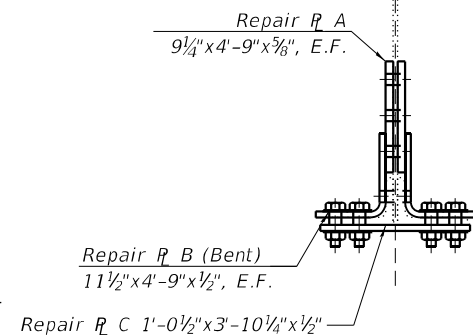

SECTION B-B

BILL OF MATERIAL


ITEM	UNIT	QUANTITY
Structural Steel Repair	Pound	2,710

Quantities for bottom R D at the girder and R17.4-R17.5 Sway Frame R and angles included on Sheet S03B-18.


*Contractor may cut existing stiffener at top of existing diaphragm. Cost included with Structural Steel Repair.

SUGGESTED CONSTRUCTION SEQUENCE FOR STRINGER REPAIR:



- Remove existing intermediate transverse stiffeners at the proposed jacking/temp. shoring location indicated in the "Steel Repair R17.5 - Elevation" and clean/paint newly exposed faces of stringer web according to the Special Provision for "Cleaning and Painting Contact Surface Areas of Existing Steel Structures".
- Install proposed Fill Plate A and bearing stiffeners at the prop. jacking/temp. shoring location indicated in the "Steel Repair R17.5 - Elevation" and erect prop. Temporary Shoring tower. See Special Provision for "Temporary Shoring".
- Jack stringer to relieve pressure at existing bearing. The jack capacities for lifting should be based on maximum expected load present during the lift derived from the reactions shown in the Beam Reaction Table included with the plans. The jack capacity provided should be between 50% and 100% greater than the maximum expected load.
- Remove existing intermediate transverse stiffeners, cross frame gusset plates, stringer bearing stiffeners, elastomeric bearing, support bracket and associated support/bearing stiffeners within the limits of repair area. Clean/paint newly exposed faces of stringer and Girder G5 according to the Special Provision for "Cleaning and Painting Contact Surface Areas of Existing Steel Structures".
- Construct templates for location of existing rivets, bolts and fabrication of fill and repair plates.
- Install proposed Repair Plate at Girder G5 bottom flange, south face. Install proposed Fill Plates, Repair Plates, Support/Brg. Stiffeners and elastomeric bearing at the connection of Stringer R17.5 to Girder G5.
- Install proposed Fill Plates, Repair Plates, Intermediate Transverse Stiffeners and Bearing Stiffeners at end of Stringer R17.5 as indicated in the Plans.
- Install Cross Frame between R17.4 & R17.5.
- Remove Temporary Shoring Tower.

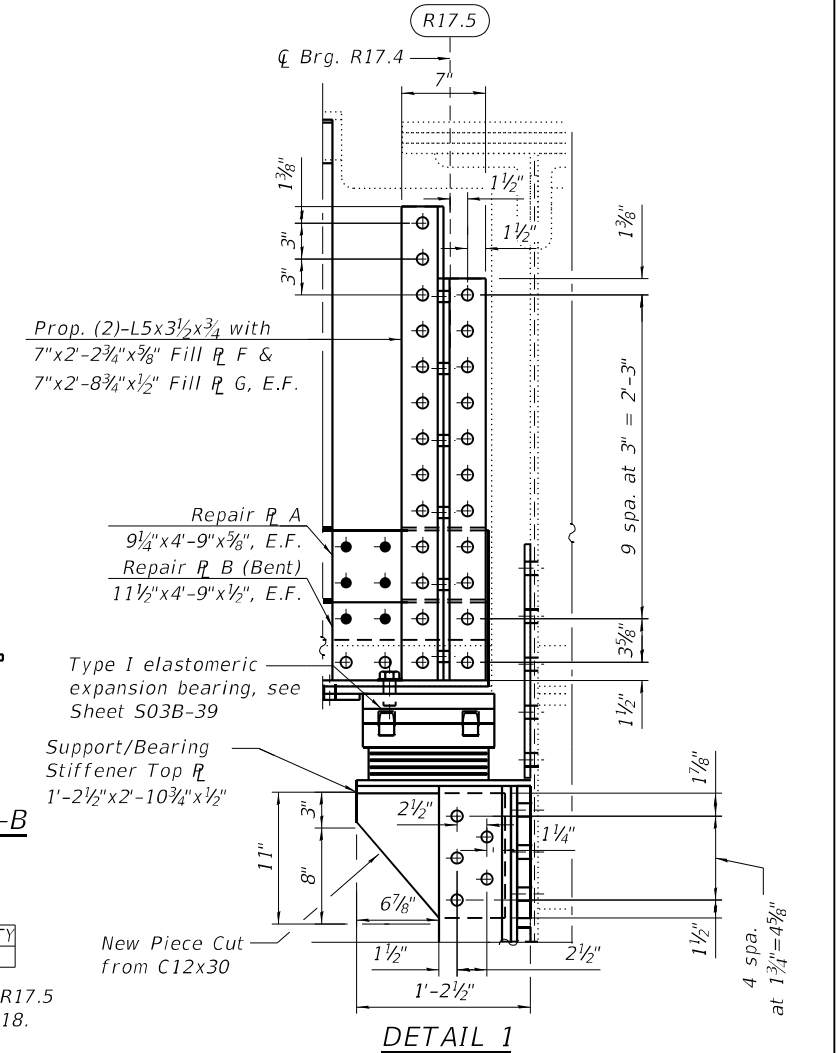


MODEL: Default
FILE NAME: P:\2004-825 PTB195-014 HBM\WO#7 190 Various Overlays\AsHland Ave. REV Steel Repairs\Sheet Files\0160133-62K74-520C-StructuralSteelRepairs 17.5-2.dgn
7/2/2024 1:18:43 PM

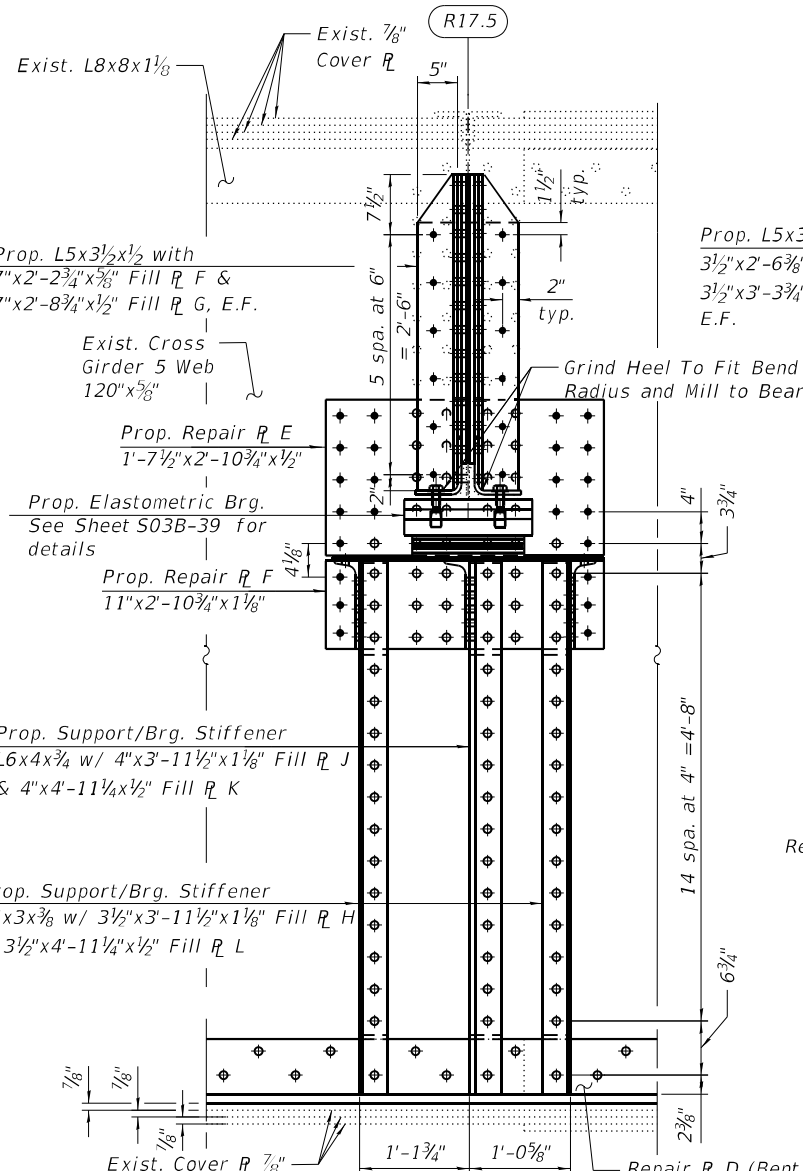




SECTION A-A

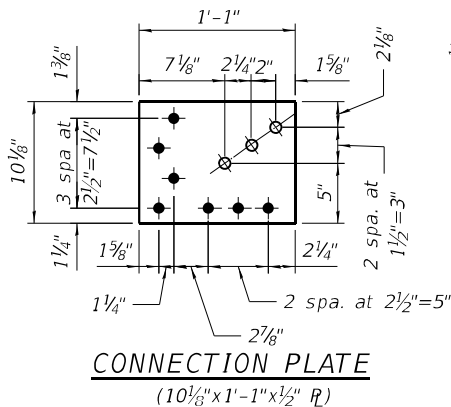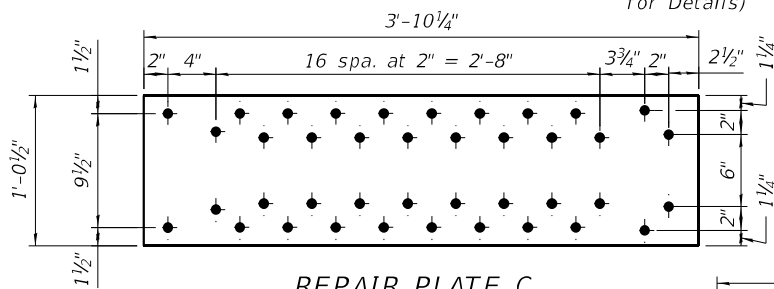



Prop. $L5 \times 3\frac{1}{2} \times \frac{1}{16}$ with $3\frac{1}{2}" \times 2'-6\frac{3}{8}" \times \frac{5}{8}"$ Fill R B & $3\frac{1}{2}" \times 3'-3\frac{3}{4}" \times \frac{1}{2}"$ Fill R C, E.F.

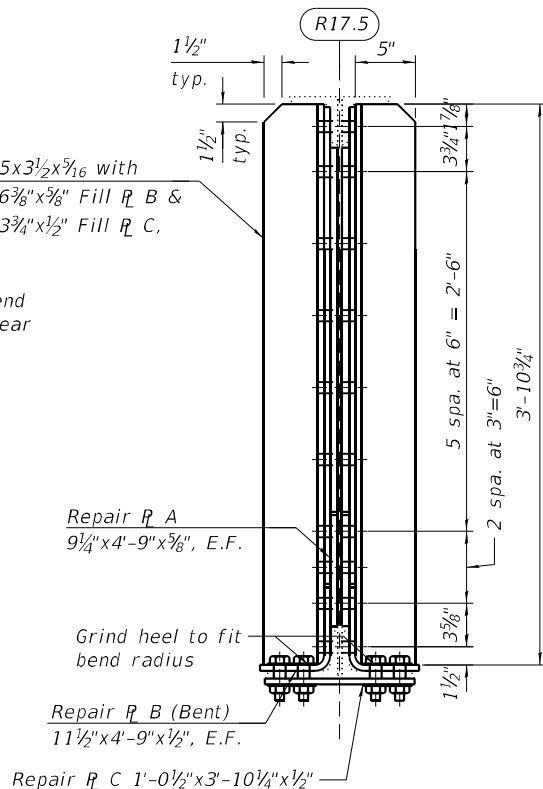

SECTION C-C

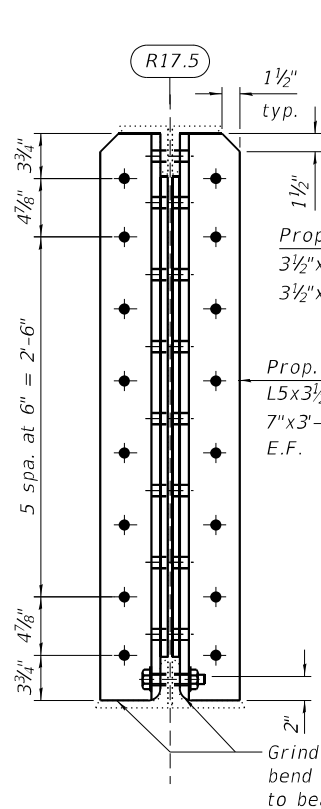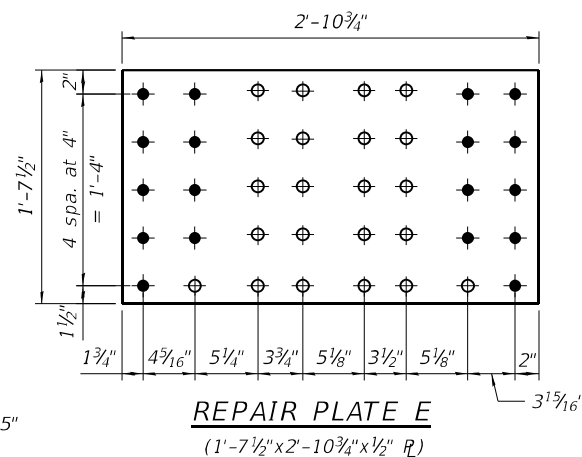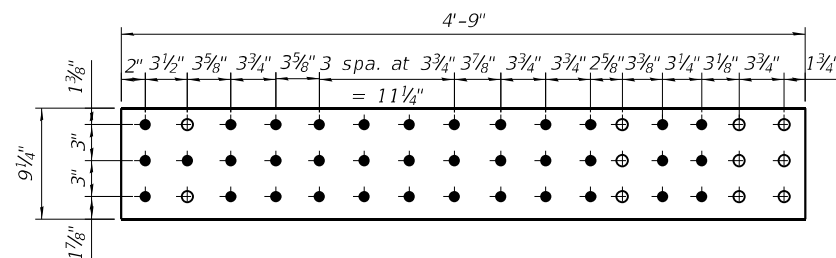



SECTION D-D

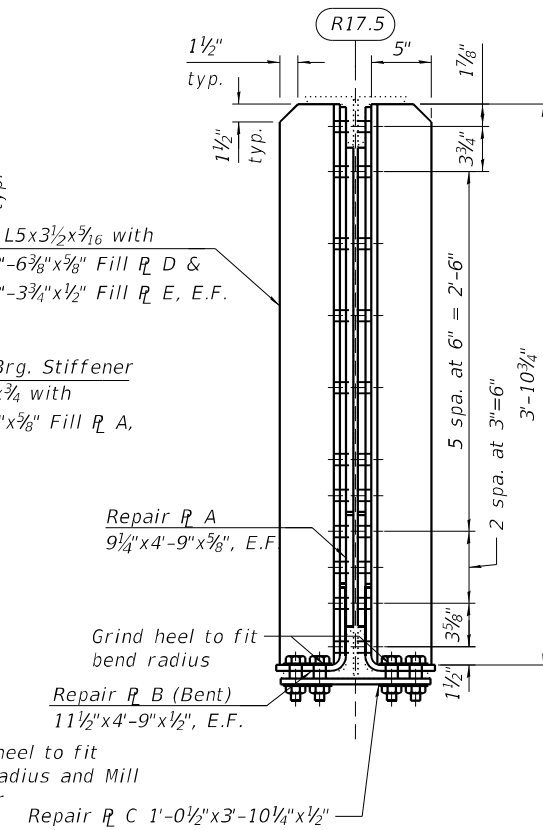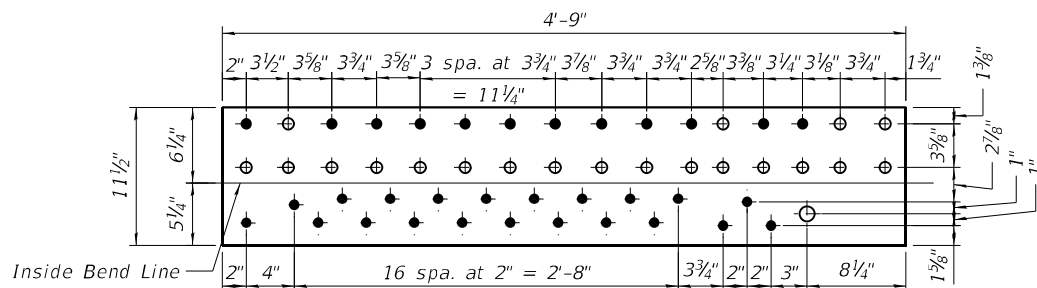


SECTION E-E

(Showing transv. stiffener and stringer repairs)

(Showing transv. stiffener and stringer repairs)

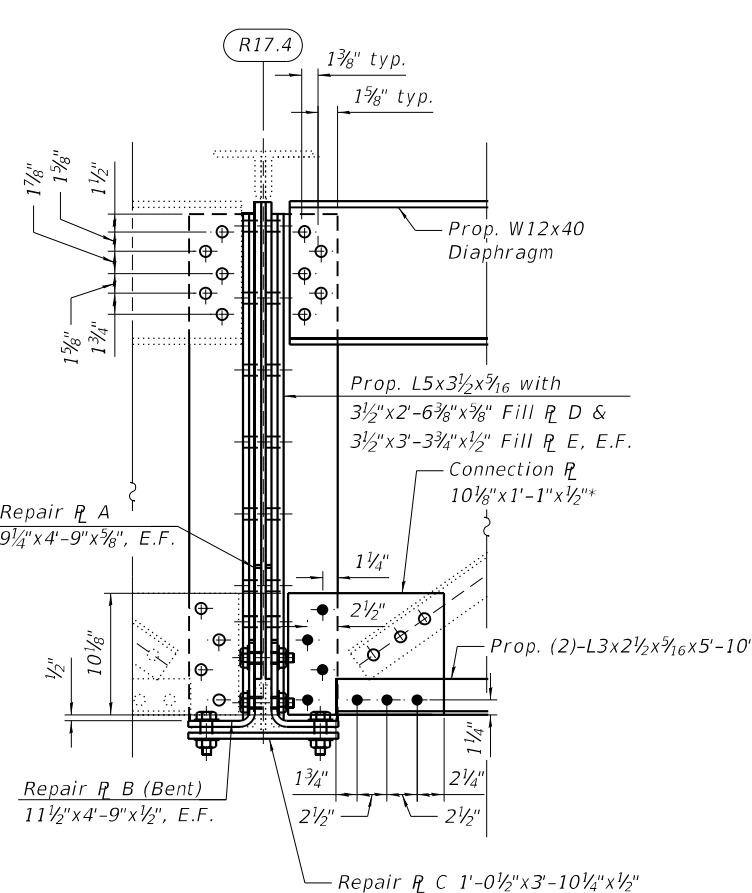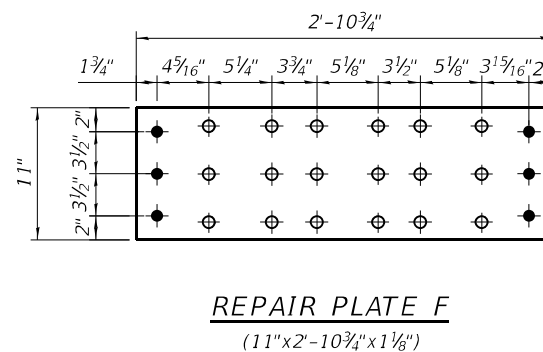

DETAIL 2

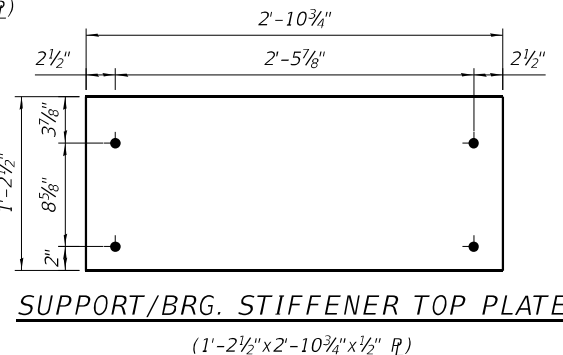

NOTE:

1. For Bill of Material, see Sheet S03B-21.

HBM
ENGINEERING GROUP, LLC

USER NAME	=	DESIGNED	-	LAB, JJS	REVISED	-
PLOT SCALE	=	CHECKED	-	MI	REVISED	-
PLOT DATE	=	DRAWN	-	LAB, EN	REVISED	-
		DATE	-	4/29/2024	REVISED	-

STATE OF ILLINOIS
DEPARTMENT OF TRANSPORTATION

STRUCTURAL STEEL REPAIRS AT R17.5 (SHT. 2 OF 3)
STRUCTURE NO. 016-0133 (REV)

SHEET S03B-22 OF S03B-40 SHEETS

F.A.I. RTE.	SECTION	COUNTY	TOTAL SHEETS	SHEET NO.
90/94	2020-005-BR	COOK	908	498
CONTRACT NO. 62K73				
ILLINOIS FED. AID PROJECT				

MODEL: Default
FILE NAME: P:\2004-825 PTB\95-014 HBM\WO#7 1-90 Various Overlays\Ashland Ave. REV Steel Repairs\Sheet Files\0160133-62K74-520D-Structural\SteelRepairs 17.5-3.dgn
4/30/2024 10:22:02 AM




USER NAME	=	DESIGNED	-	LAB, JJS	REVISED	-
		CHECKED	-	MI	REVISED	-
PLOT SCALE	=	DRAWN	-	LAB, EN	REVISED	-
PLOT DATE	=	DATE	-	4/29/2024	REVISED	-

STATE OF ILLINOIS
DEPARTMENT OF TRANSPORTATION


STRUCTURAL STEEL REPAIRS AT R17.5 (SHT. 3 OF 3)
STRUCTURE NO. 016-0133 (REV)

SHEET S03B-23 OF S03B-40 SHEETS


F.A.I. RTE.	SECTION	COUNTY	TOTAL SHEETS	SHEET NO.
90/94	2020-005-BR	COOK	908	499
CONTRACT NO. 62K73				
		ILLINOIS	FED. AID PROJECT	

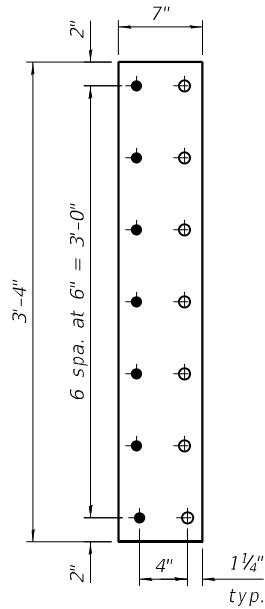


FILL PLATE A
(7"x3'-4"x5/8" PL)

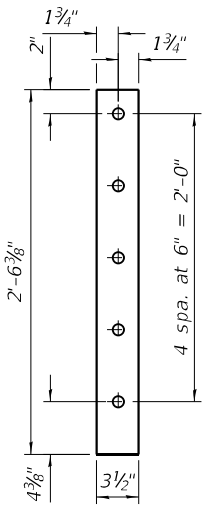


FILL PLATE B
(3 1/2"x2'-6 3/8"x5/8" PL)

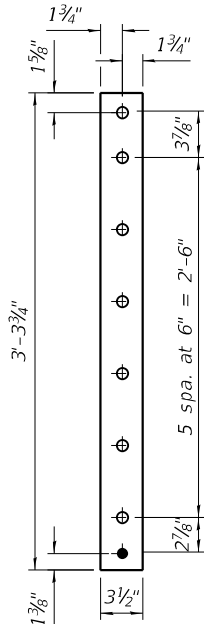


FILL PLATE C
(3 1/2"x3'-3 3/4"x1/2" PL)

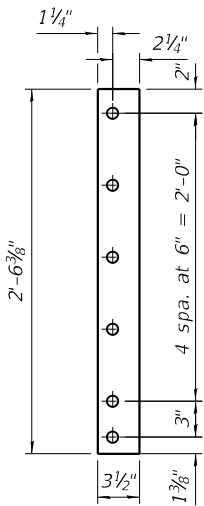


FILL PLATE D
(3 1/2"x2'-6 3/8"x5/8" PL)

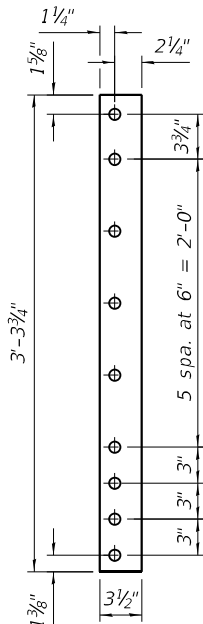


FILL PLATE E
(3 1/2"x3'-3 3/4"x1/2" PL)

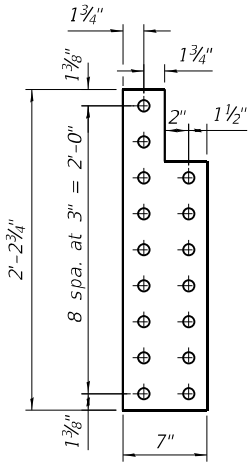


FILL PLATE F
(7"x2'-2 3/4"x5/8" PL)

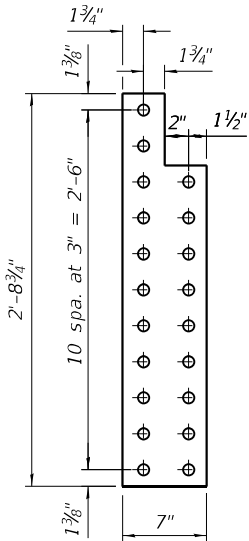


FILL PLATE G
(7"x2'-8 3/4"x1/2" PL)

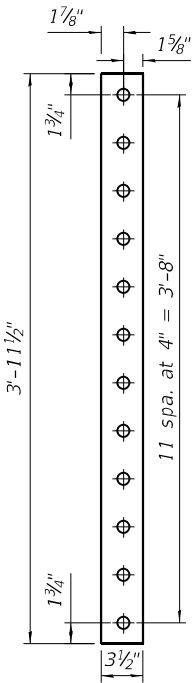


FILL PLATE H
(3 1/2"x3'-11 1/2"x1 1/8" PL)

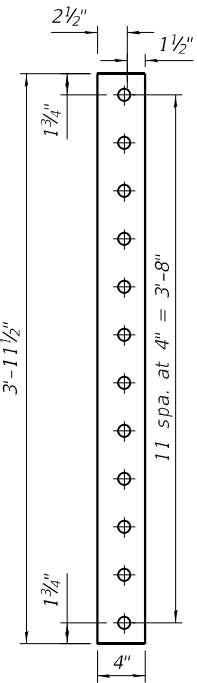

FILL PLATE J
(4"x3'-11 1/2"x1 1/8" PL)

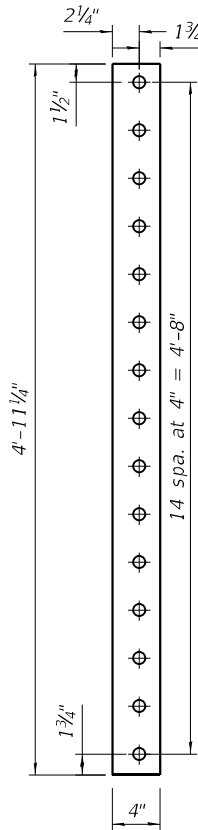

FILL PLATE K
(4"x4'-11 1/4"x1/2" PL)

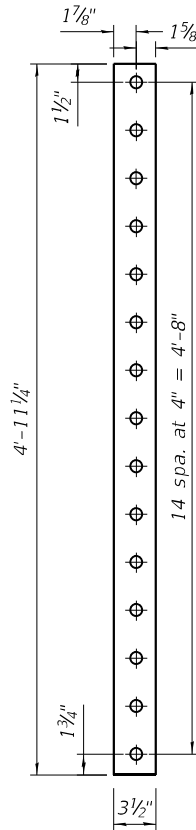

FILL PLATE L
(3 1/2"x4'-11 1/4"x1/2" PL)

NOTE:

1. For Bill of Material, see Sheet S03B-21.

