

08-02-2024 LETTING ITEM 063

LOCATED IN CARROLL COUNTY, SECTIONS 22, 23, & 24 OF T23N R5E, & SECTIONS 19, 20, & 21 OF T23N R6E, THE PROPOSED IMPROVEMENT INCLUDES THE RECONSTRUCTION OF 4.5 MILES OF C.H. 8 (IDEAL ROAD), INCLUDING WIDENING OF EXISTING BASE, 8" CEMENT STABILIZATION OF BASE, NEW 4" HMA SURFACE. ALL CULVERTS ARE TO BE REPLACED AND ONE BRIDGE IS TO BE OMITTED.

FOR INDEX OF SHEETS, SEE SHEET 2
FOR HIGHWAY STANDARDS, SEE SHEET 2

COUNTY ENGINEER

SARA RENKES, P.E.
CARROLL COUNTY HIGHWAY DEPARTMENT,
10735 MILL ROAD,
MT. CARROLL, IL, 61053,
PHONE : (815) 244-3195

UTILITIES

JO-CARROLL ENERGY
(800) 858-5522
www.jocarroll.com


NICOR GAS
(888) 388-2362
www.nicorgas.com

MEDIACOM
(800) 379-7412
www.mediacom.com


STATE OF ILLINOIS

PLAN FOR HIGHWAY IMPROVEMENT

IDEAL ROAD RECONSTRUCTION
FAS 1084 CO HWY 8 (MORRISON ROAD TO DUTCHTOWN ROAD)
CARROLL COUNTY
FAIRHAVEN / WYSOX TOWNSHIP
SECTION 20-00102-00-PV
PROJECT NO. OMNE(308)
JOB NO. C-92-037-20

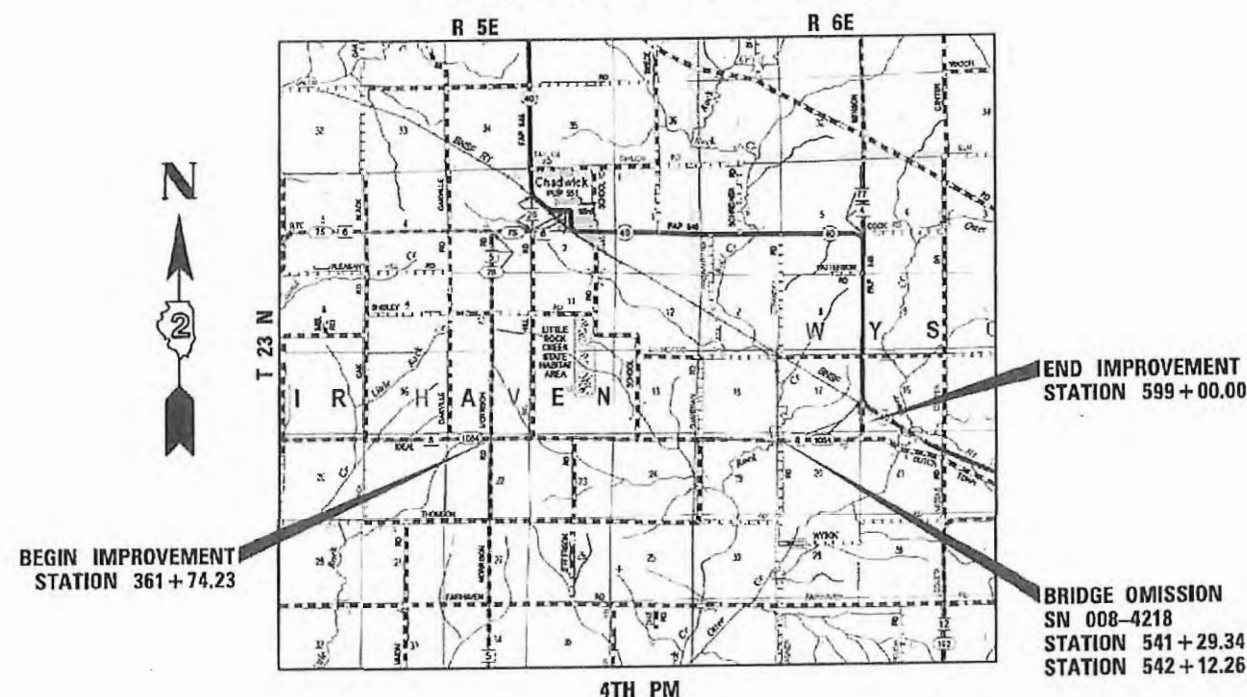**LOCATION MAP**

TOTAL LENGTH = 23,725.77 FT. = 4.49 MILE
NET LENGTH = 23,642.85 FT. = 4.48 MILE

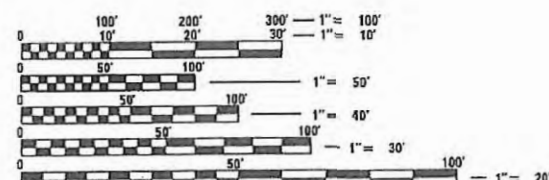

FULL SIZE PLANS HAVE BEEN PREPARED USING STANDARD ENGINEERING SCALES. REDUCED SIZED PLANS WILL NOT CONFORM TO STANDARD SCALES. IN MAKING MEASUREMENTS ON REDUCED PLANS, THE ABOVE SCALES MAY BE USED.

J.U.L.I.E.
JOINT UTILITY LOCATING INFORMATION FOR EXCAVATORS
1-800-892-0123
OR 811

CONTRACT No. 85761
HLC PROJECT No. 07997.00

F.A.S. RTE.	SECTION	COUNTY	TOTAL SHEETS	SHEET NO.
1084	20-00102-00-PV	CARROLL	217	1
FAIRHAVEN/WYSOX TWP ILLINOIS				



FUNCTIONAL CLASSIFICATION - COLLECTOR
2044 ADT = 750; 14% TRUCKS
DESIGN SPEED = 50 MPH



CHASTAIN & ASSOCIATES LLC
CONSULTING ENGINEERS
DECATUR (217) 422-8544
SCHAUMBURG (773) 714-0050
ROCKFORD (815) 489-0050
184-001397

APPROVED	4/17	20 24
COUNTY ENGINEER		
PASSED	JUNE 13	20 24
DISTRICT TWO ENGINEER OF LOCAL ROADS AND STREETS		
Releasing For Bid Based on Limited Review	6/17	20 24
DEPUTY DIRECTOR OF HIGHWAYS REGION TWO ENGINEER		
STATE OF ILLINOIS DEPARTMENT OF TRANSPORTATION		

MODEL: Default
FILE NAME: C:\Users\rcarl\OneDrive\Documents\Illinois\Ideal Road Reconstruction\CADD\CADD_GuiliSheets\7997-5th_CenNote.dgn

INDEX OF SHEETS

SHEET NO.	DESCRIPTION
1	COVER SHEET
2	INDEX OF SHEETS, HIGHWAY STANDARDS AND GENERAL NOTES
3-7	SUMMARY OF QUANTITIES
8	TYPICAL SECTIONS - IDEAL ROAD
9	TYPICAL SECTIONS - SIDE ROADS
10 -15	SCHEDULES OF QUANTITIES
16-19	ALIGNMENT, TIES, AND BENCHMARKS
20-59	PLAN AND PROFILES - IDEAL ROAD
60-65	PLAN AND PROFILES - SIDE ROADS
66	TRAFFIC CONTROL PLAN
67-74	EROSION AND SEDIMENT CONTROL PLANS
75	CULVERT DETAILS - STRUCTURE NO. 386+94
76	CULVERT DETAILS - STRUCTURE NO. 390+70
77-78	CULVERT DETAILS - STRUCTURE NO. 452+56
79	CULVERT DETAILS - STRUCTURE NO. 467+43
80	CULVERT DETAILS - STRUCTURE NO. 482+54
81	DROP BOX DETAILS - STRUCTURE NO. 403+76
82	DROP BOX DETAILS - STRUCTURE NO. 411+07
83	DROP BOX DETAILS - STRUCTURE NO. 416+09
84	DROP BOX DETAILS - STRUCTURE NO. 418+79
85	DROP BOX DETAILS - STRUCTURE NO. 569+75
86	HOT-MIX ASPHALT APPROACHES AND MAILBOX RETURNS (20,1)
87	CONCRETE COLLARS FOR PIPE OR BOX CULVERT EXTENSIONS (33,1)
88	TRAFFIC CONTROL FOR ROAD CLOSURE (40,1)
89-92	TYPICAL PAVEMENT MARKINGS (41.1)
93-208	CROSS SECTIONS - IDEAL ROAD
209-217	CROSS SECTIONS - SIDE ROADS

COMMITMENTS

NO COMMITMENTS

HIGHWAY STANDARDS

SHEET NO.	DESCRIPTION
000001-08	STANDARD SYMBOLS, ABBREVIATIONS AND PATTERNS
280001-07	TEMPORARY EROSION CONTROL SYSTEMS
482001-02	HMA SHOULDER ADJACENT TO FLEXIBLE PAVEMENT
542301-03	PRECAST REINFORCED CONCRETE FLARED END SECTION
542401-04	METAL FLARED END SECTIONS FOR PIPE CULVERTS
606201-04	TYPE B GUTTER (INLET, OUTLET & ENTRANCE)
606401-02	PAVED DITCH
630001-13	STEEL PLATE BEAM GUARDRAIL
630301-09	SHOULDER WIDENING FOR TYPE 1 (SPECIAL) GUARDRAIL TERMINALS
635001-02	DELINEATORS
701006-05	OFF-ROAD OPERATIONS, 2L, 2W, 15' TO 24" FROM PAVEMENT EDGE
701201-05	LANE CLOSURE, 2L, 2W, DAY ONLY FOR SPEED ≥ 45 MPH
701311-03	LANE CLOSURE, 2L, 2W, MOVING OPERATIONS - DAY ONLY
701326-04	LANE CLOSURE, 2L, 2W, PAVEMENT WIDENING, FOR SPEEDS ≥ 45 MPH
701901-09	TRAFFIC CONTROL DEVICES
720001-01	SIGN PANEL MOUNTING DETAILS
720006-04	SIGN PANEL ERECTION DETAILS
725001-01	OBJECT AND TERMINAL MARKERS
728001-01	TELESCOPING STEEL SIGN SUPPORT
729001-01	APPLICATIONS OF TYPES A & B METAL POSTS (FOR SIGNS & MARKERS)
780001-05	TYPICAL PAVEMENT MARKINGS
782006-01	GUARDRAIL AND BARRIER WALL REFLECTOR MOUNTING DETAILS
BLR 27-1	TRAFFIC BARRIER TERMINAL TYPE 5A

GENERAL NOTES

85761

1. THE CONTRACTOR SHALL NOTIFY TRAFFIC OPERATIONS AT A MINIMUM OF 5 WORKING DAYS PRIOR TO PLACING PERMANENT PAVEMENT MARKING OR SIGNING.
2. THE CONTRACTOR SHALL SEED ALL DISTURBED AREAS WITHIN THE PROJECT LIMITS. SEEDING CLASS 4 OR 2A SHALL BE USED, EXCEPT IN FRONT OF PROPERTIES WHERE THE GRASS WILL BE MOWED, THEN USE SEEDING, CLASS 1A. CLASS 2A SHALL BE USED ON FRONT SLOPES AND DITCH BOTTOMS. CLASS 4 SHALL BE USED BEHIND TYPE A GUTTER, ON ALL BACKSLOPES AND AREAS BEHIND THE BACKSLOPE, AND BEYOND THE TOE OF FRONT SLOPE ON FILL SECTIONS WITHOUT DITCHES.
3. PLACEMENT AND COMPACTION OF THE BACKFILL FOR THE PROPOSED ACROSS ROAD CULVERTS AND EXISTING ACROSS ROAD CULVERTS THAT ARE REMOVED, SHALL CONFORM TO ARTICLE 502.10 OF THE STANDARD SPECIFICATIONS, EXCEPT THAT THE MATERIAL, EITHER PRODUCTION AGGREGATE OR EXCAVATED MATERIAL, SHALL CONFORM TO ARTICLE 208.02 OF THE STANDARD SPECIFICATIONS, AND SHALL BE COMPACTED TO A MINIMUM OF 95% OF THE STANDARD LABORATORY DENSITY. THE TOP ONE FOOT OF TRENCH BACKFILL SHALL BE GRADATION CA06 OR CA10, BENEATH THE PROPOSED PAVEMENT/PATCH.

THE ENTIRE EXCAVATION, WITHIN 2 FEET OUTSIDE OF EACH SHOULDER, SHALL BE BACKFILLED WITH TRENCH BACKFILL MATERIAL TO THE BOTTOM OF THE PROPOSED PAVEMENT/PATCH. IMPERVIOUS MATERIAL SHALL BE USED ON THE OUTER 3 FEET AT EACH END OF THE CULVERT.

THE TRENCH BACKFILL MATERIAL WILL BE MEASURED FOR PAYMENT IN ACCORDANCE WITH ARTICLE 502.12, NOT TO EXCEED 2 FEET OUTSIDE THE STRUCTURE.
4. THE EXISTING HOT-MIX ASPHALT ON PRIVATE AND COMMERCIAL ENTRANCES SHALL BE BLADED OFF OR MILLED AND DISPOSED OF OUTSIDE THE PROJECT LIMITS. THE COST OF THE BLADING, MILLING, ROLLING, AND DISPOSAL IS INCLUDED IN THE CONTRACT UNIT PRICE FOR INCIDENTAL HOT-MIX ASPHALT SURFACING.
5. THE DROP OFF THAT OCCURS AT ENTRANCE EDGES AS A RESULT OF RESURFACING OF THE ENTRANCE SHALL BE CORRECTED USING AGGREGATE SHOULDER MATERIAL. THIS WORK SHALL BE PAID FOR BY THE SQ YD FOR AGGREGATE SHOULDERS OF THE TYPE SPECIFIED IN THE PLANS.
6. THE CONTRACTOR WILL BE REQUIRED TO FURNISH 5 ½" HIGH BRASS STENCILS AS APPROVED BY THE ENGINEER AND INSTALL STATIONING AT 250' INTERVALS. STATIONING SHALL BE PLACED ON BOTH LANES OF 2 LANE HIGHWAYS AND ON THE OUTSIDE LANES IN BOTH DIRECTIONS ON 4-LANE HIGHWAYS. THE STATIONS SHALL BE PLACED 8" INSIDE THE PAVEMENT MARKING EDGE SO THEY CAN BE READ FROM THE SHOULDER. THIS WORK WILL BE INCLUDED IN THE COST OF THE FINAL PAVEMENT SURFACE.
7. THE AREA TO BE TACKED OR PRIMED SHALL BE LIMITED TO THAT WHICH CAN BE COVERED WITH HMA ON THE NEXT DAY'S PRODUCTION, BUT NO MORE THAN FIVE DAYS IN ADVANCE OF THE PLACEMENT OF THE HMA, UNLESS APPROVED BY THE ENGINEER.
8. TO HELP AVOID EXCESS DROP OFFS AT THE EDGE OF PAVEMENT, AGGREGATE SHOULDER MATERIAL OF THE TYPE SPECIFIED IN THE PLANS SHALL BE PLACED PRIOR TO ANY BITUMINOUS MATERIAL. THE AGGREGATE MATERIAL SHALL BE PLACED FLUSH WITH THE EXISTING PAVEMENT OR AT THE ELEVATION OF ANY PROPOSED MILLING. AT NO TIME SHALL THE AGGREGATE SHOULDER MATERIAL BE HIGHER THAN THE EXISTING EDGE OF PAVEMENT. THIS WORK SHALL BE PAID FOR BY THE SQ YD FOR AGGREGATE SHOULDERS OF TYPE SPECIFIED.
9. ON FULL DEPTH PAVEMENT, SHOULDER WIDTHS OF 6 FT. OR LESS MAY BE PLACED, AT THE CONTRACTOR'S OPTION, SIMULTANEOUSLY WITH THE ADJACENT TRAFFIC LANE FOR BOTH THE BINDER AND SURFACE COURSES, PROVIDED THE CROSS SLOPE OF BOTH THE PAVEMENT AND SHOULDER CAN BE SATISFACTORILY OBTAINED. THE SHOULDER WILL BE PAID FOR AT THE CONTRACT UNIT PRICE PER SQUARE YARD FOR HOT-MIX ASPHALT SHOULDERS OF THE THICKNESS SPECIFIED ON THE PLANS.
10. THE BORING LOGS FOR THESE STRUCTURES INDICATE THAT GROUNDWATER LEVELS MAY ENCROACH ON THE CONSTRUCTION LIMITS OF THESE CULVERTS. IT SHALL BE THE RESPONSIBILITY OF THE CONTRACTOR TO CONTROL THE GROUND WATER AND DIVERT THE STREAM FLOW DURING CONSTRUCTION IN ORDER TO KEEP THE CONSTRUCTION AREA FREE OF WATER. THE METHOD OF CONTROLLING THE WATER SHALL BE SUBJECT TO APPROVAL OF THE ENGINEER AND THE COST SHALL BE INCLUDED IN THE CONTRACT UNIT PRICE FOR PRECAST CONCRETE BOX CULVERTS.
11. CULVERT & BRIDGE FLOWS MUST BE MAINTAINED THROUGHOUT THE PROJECT. NORMAL FLOW SHALL BE ALLOWED TO PASS AT THE RATE IT ENTERS THE JOBSITE. HIGH FLOWS SHALL BE ALLOWED TO PASS WITHOUT CAUSING DAMAGE TO UPSTREAM PROPERTIES.
12. BOX CULVERTS THAT ARE STAGE CONSTRUCTED AND UNDERCUT BY MORE THAN 2 FEET SHALL HAVE LEAN CONCRETE PLACED ON THE ROCK FILL AT THE STAGE LINE. THE CONCRETE SHALL RETAIN THE ROCK FILL UNTIL THE SECOND STAGE ROCK FILL IS PLACED. THIS WORK WILL BE INCLUDED IN THE PAY ITEM FOR THE TYPE OF ROCK FILL USED.
13. A PRECAST BOX CULVERT IS NOT AN OPTION ON THE PROJECT DUE TO SOIL CONDITIONS.
14. THE EXCAVATED MATERIALS FROM EARTH EXCAVATION WIDENING, GRADING AND SHAPING DITCHES, AND EXCAVATING AND GRADING SHOULDERS SHALL BE USED TO BUILD UP THE SHOULDER THROUGHOUT THE JOB TO CONFORM WITH THE TYPICAL SECTIONS AND SHOULDER WIDENING FOR TERMINALS AS SHOWN ON THE PLANS.
15. THE CONTRACTOR SHALL SUPPLY THE RESIDENT ENGINEER WITH THE MANUFACTURER'S INSTALLATION REQUIREMENTS FOR THE TYPE OF STEEL PLATE BEAM GUARDRAIL TERMINAL TYPE 1 SPECIAL (TANGENT) OR STEEL PLATE BEAM GUARDRAIL TERMINAL TYPE I SPECIAL (FLARED).
16. DELINEATORS SHALL BE PLACED AT THE END OF APPROACH GUARDRAIL TERMINAL SECTIONS, AND AT EACH HEADWALL OR END SECTION OF ACROSS ROAD CULVERTS. THE POST SHALL BE ROTATED 180° FROM WHAT IS SHOWN IN STANDARD 635001, EXCEPT THAT ONLY METAL-BACKED DELINEATORS SHALL BE PERMITTED. THIS SHALL BE PAID FOR AT THE CONTRACT UNIT PRICE EACH FOR DELINEATORS.
17. PAVEMENT MARKING SHALL BE DONE ACCORDING TO STANDARD 780001, EXCEPT AS FOLLOWS:
1. ALL WORDS, SUCH AS ONLY, SHALL BE 8 FEET HIGH.
2. ALL NON-FREEWAY ARROWS SHALL BE THE LARGE SIZE.
3. THE DISTANCE BETWEEN YELLOW NO-PASSING LINE SHALL BE 8 INCHES, NOT 7 INCHES, AS SHOWN IN THE DETAILS OF TYPICAL LANE AND EDGE LINE.
4. CENTERLINE SKIP DASH PAVEMENT MARKING ON MULTI-LANE DIVIDED, MULTI-LANE UNDIVIDED, AND ONE-WAY ROADWAY SHALL BE ACCORDING TO DISTRICT STANDARD 41.1.
18. THIS PROJECT CONTAINS MONUMENTS THAT MAY BE DISTURBED. THE CONTRACTOR MUST NOTIFY THE RESIDENT ENGINEER, ROGER INBODEN, CHIEF OF SURVEYS, AT ROGER.INBODEN@ILLINOIS.GOV, A MINIMUM OF 21 DAYS BEFORE ANY ACTIVITY THAT MAY DISTURB A MONUMENT IN THE PAVEMENT. THIS WOULD INCLUDE SECTION CORNERS, QUARTER CORNERS, WITNESS CORNERS, OR ANYTHING ELSE THAT COULD PERTAIN TO A PROPERTY CORNER THAT WOULD BE IN VIOLATION OF 765 ILCS 205/11.
19. THE CONTRACTOR SHALL BEGIN TEMPORARY FENCE ERECTION AS SOON AS CLEARING AND GRUBING OPERATIONS PERMIT. BEFORE REMOVING EXISTING FENCE FROM AN AREA THAT CONTAINS LIVESTOCK, THE CONTRACTOR SHALL ERECT , ALONG THE PROPOSED RIGHT OF WAY LINES, A TEMPORARY FENCE OR WIRE MEETING THE APPROVAL OF THE ENGINEER. THE CONTRACTOR SHALL CONCENTRATE PERMANENT FENCING OPERATIONS AT THESE LOCATIONS AND AT OTHER LOCATIONS AS DIRECTED BY THE ENGINEER. THE COST OF ARRANGING WORK AS HEREIN SPECIFIED WILL NOT BE PAID FOR AS A SEPARATE ITEM BUT SHALL BE INCLUDED IN THE CONTRACT UNIT PRICE PER FOOT FOR TEMPORARY FENCE.
20. ALL GUTTER OUTLET SHALL BE EXTENDED TO DITCH FLOW AS DIRECTED BY THE ENGINEER.
21. THE FOLLOWING LISTED UTILITIES LOCATED WITHIN THE PROJECT LIMITS OR IMMEDIATELY ADJACENT TO THE PROJECT CONSTRUCTION LIMITS ARE MEMBERS OF JULIE:
JO-CARROLL ENERGY (800) 858-5522
NICOR GAS (888) 388-2362
MEDIACOM (800) 379-7412
IDOT IS NOT A MEMBER OF JULIE. IF YOU ARE NEAR ANY OVERHEAD LIGHTING, INTERSECTION LIGHTING OR TRAFFIC SIGNALS, CONTACT THE IDOT TRAFFIC OFFICE AT (815)284-5469 AT LEAST 48 HOURS PRIOR TO WORK.



USER NAME = dwozniarski	DESIGNED -	REVISED -
	DRAWN -	REVISED -
PLOT SCALE = 39.9984 ' / in.	CHECKED -	REVISED -
PLOT DATE = 6/14/2024	DATE - 04/17/2024	REVISED -

STATE OF ILLINOIS
DEPARTMENT OF TRANSPORTATION

IDEAL ROAD RECONSTRUCTION
INDEX OF SHEETS, HIGHWAY STANDARDS, AND GENERAL NOTES

SCALE:	SHEET	OF	SHEETS	STA.	TO STA.
--------	-------	----	--------	------	---------

F.A.S. RTE.	SECTION	COUNTY	TOTAL SHEETS	SHEET NO.
1084	20-00102-00-PV	CARROLL	217	2
		CONTRACT NO. 85761		
		ILLINOIS	FED. AID PROJECT	

			CONSTRUCTION CODE	
			IDEAL ROAD	
			80% FEDERAL 20% LOCAL	
			ROADWAY	ROADWAY
CODE NO.	ITEM	UNIT	0006	0042
			RURAL	RURAL
20101000	TEMPORARY FENCE	FOOT	500	
20200100	EARTH EXCAVATION	CU YD	30,300	
20201200	REMOVAL AND DISPOSAL OF UNSUITABLE MATERIAL	CU YD	1,515	
20800150	TRENCH BACKFILL	CU YD	1,439	
21101615	TOPSOIL FURNISH AND PLACE, 4"	SQ YD	96,762	
* 25000110	SEEDING, CLASS 1A	ACRE	4	
* 25000210	SEEDING, CLASS 2A	ACRE	10	
* 25000310	SEEDING, CLASS 4	ACRE	6	
* 25000400	NITROGEN FERTILIZER NUTRIENT	POUND	1,800	
* 25000500	PHOSPHORUS FERTILIZER NUTRIENT	POUND	1,800	
* 25000600	POTASSIUM FERTILIZER NUTRIENT	POUND	1,800	
* 25100630	EROSION CONTROL BLANKET	SQ YD	96,762	
28000250	TEMPORARY EROSION CONTROL SEEDING	POUND	2,000	
28000305	TEMPORARY DITCH CHECKS	FOOT	442	
28000400	PERIMETER EROSION BARRIER	FOOT	27,016	
28000500	INLET AND PIPE PROTECTION	EACH	20	
28001100	TEMPORARY EROSION CONTROL BLANKET	SQ YD	1,000	
28100107	STONE RIPRAP, CLASS A4	SQ YD	199	
28100109	STONE RIPRAP, CLASS A5	SQ YD	564	
28200200	FILTER FABRIC	SQ YD	763	
31101600	SUBBASE GRANULAR MATERIAL, TYPE B 8"	SQ YD	18,175	
35101800	AGGREGATE BASE COURSE, TYPE B 6"	SQ YD	880	
35102000	AGGREGATE BASE COURSE, TYPE B 8"	SQ YD	4,452	
35102400	AGGREGATE BASE COURSE, TYPE B 12"	SQ YD	7,308	

* SPECIALTY ITEMS

MODEL: SUT, PLANT
FILE NAME: RPHI_County7997 Carroll County - Ideal Road Reconstruction\CADD\CADD_Chift\Sheets\7997-Sht_500.dgn

CHASTAIN & ASSOCIATES LLC

CONSULTING ENGINEERS

USER NAME = dwozniarski	DESIGNED -	REVISED -
	DRAWN -	REVISED -
PLOT SCALE = 0.16666633 ' / in.	CHECKED -	REVISED -
PLOT DATE = 6/14/2024	DATE - 04/17/2024	REVISED -

STATE OF ILLINOIS
DEPARTMENT OF TRANSPORTATION

IDEAL ROAD RECONSTRUCTION SUMMARY OF QUANTITIES			
SCALE:	SHEET 1 OF 5 SHEETS	STA.	TO STA.

F.A.S. RTE.	SECTION	COUNTY	TOTAL SHEETS	SHEET NO.
1084	20-00102-00-PV	CARROLL	217	3
		CONTRACT NO. 85761		
		ILLINOIS	FED. AID PROJECT	

			CONSTRUCTION CODE	
			IDEAL ROAD	
			80% FEDERAL 20% LOCAL	
			ROADWAY	ROADWAY
CODE NO.	ITEM	UNIT	0006	0042
			RURAL	RURAL
35200500	CEMENT	100 WT	44,700	
40600275	BITUMINOUS MATERIAL (PRIME COAT)	POUND	151,915	
40600290	BITUMINOUS MATERIALS (TACK COAT)	POUND	15,191	
40600370	LONGITUDINAL JOINT SEALANT	FOOT	23,643	
40603080	HOT-MIX ASPHALT BINDER COURSE, IL-19.0, N50	TON	9,373	
40604060	HOT-MIX ASPHALT SURFACE COURSE, IL-9.5, MIX "D", N50	TON	5,622	
40800025	BITUMINOUS MATERIALS (PRIME COAT)	POUND	2,784	
40800050	INCIDENTAL HOT-MIX ASPHALT SURFACING	TON	156	
42300300	PORTLAND CEMENT CONCRETE DRIVEWAY PAVEMENT, 7 INCH	SQ YD	89	
44000100	PAVEMENT REMOVAL	SQ YD	6,864	
44000200	DRIVEWAY PAVEMENT REMOVAL	SQ YD	590	
44000400	GUTTER REMOVAL	FOOT	1,445	
48101498	AGGREGATE SHOULDERS, TYPE B 4"	SQ YD	26,060	
48203013	HOT-MIX ASPHALT SHOULDERS, 4"	SQ YD	572	
50100300	REMOVAL OF EXISTING STRUCTURES NO. 1	EACH	1	
50100400	REMOVAL OF EXISTING STRUCTURES NO. 2	EACH	1	
50100500	REMOVAL OF EXISTING STRUCTURES NO. 3	EACH	1	
50100600	REMOVAL OF EXISTING STRUCTURES NO. 4	EACH	1	
50100700	REMOVAL OF EXISTING STRUCTURES NO. 5	EACH	1	
50100800	REMOVAL OF EXISTING STRUCTURES NO. 6	EACH	1	
50105220	PIPE CULVERT REMOVAL	FOOT	2,128	
50800105	REINFORCEMENT BARS	POUND	106,563	
50800205	REINFORCEMENT BARS, EPOXY COATED	POUND	3,890	
54003000	CONCRETE BOX CULVERTS	CU YD	512	

* SPECIALTY ITEMS

MODEL: SUT, PLANS
FILE NAME: RPTI_County7997 Carroll County - Ideal Road Reconstruction\CADD\CADD_ChiftSheets\7997-Sht_500.dgn



CHASTAIN

& ASSOCIATES LLC

CONSULTING ENGINEERS

USER NAME	= dwozniarski	DESIGNED	-	REVISED	-
		DRAWN	-	REVISED	-
PLOT SCALE	= 0.16666633 ' / in.	CHECKED	-	REVISED	-
PLOT DATE	= 6/14/2024	DATE	- 04/17/2024	REVISED	-

STATE OF ILLINOIS
DEPARTMENT OF TRANSPORTATION

IDEAL ROAD RECONSTRUCTION SUMMARY OF QUANTITIES			
SCALE:	SHEET 2 OF 5 SHEETS	STA.	TO STA.

F.A.S. RTE.	SECTION	COUNTY	TOTAL SHEETS	SHEET NO.
1084	20-00102-00-PV	CARROLL	217	4
CONTRACT NO. 85761				
		ILLINOIS	FED. AID PROJECT	

			CONSTRUCTION CODE	
			IDEAL ROAD	
			80% FEDERAL 20% LOCAL	
CODE NO.	ITEM	UNIT	ROADWAY	ROADWAY
			0006	0042
			RURAL	RURAL
54210189	PIPE ELBOW, 24"	EACH	2	
54213663	PRECAST REINFORCED CONCRETE FLARED END SECTIONS 18"	EACH	4	
54213669	PRECAST REINFORCED CONCRETE FLARED END SECTIONS 24"	EACH	18	
54213675	PRECAST REINFORCED CONCRETE FLARED END SECTIONS 30"	EACH	1	
54213681	PRECAST REINFORCED CONCRETE FLARED END SECTIONS 36"	EACH	6	
54213687	PRECAST REINFORCED CONCRETE FLARED END SECTIONS 42"	EACH	7	
54213699	PRECAST REINFORCED CONCRETE FLARED END SECTIONS 54"	EACH	1	
54248510	CONCRETE COLLAR	CU YD	1	
54262715	METAL FLARED END SECTIONS 15"	EACH	44	
54262718	METAL FLARED END SECTIONS 18"	EACH	14	
54262724	METAL FLARED END SECTIONS 24"	EACH	4	
54262736	METAL FLARED END SECTIONS 36"	EACH	2	
542A0223	PIPE CULVERTS, CLASS A, TYPE 1 18"	FOOT	135	
542A0229	PIPE CULVERTS, CLASS A, TYPE 1 24"	FOOT	395	
542A0247	PIPE CULVERTS, CLASS A, TYPE 1 42"	FOOT	104	
542A1069	PIPE CULVERTS, CLASS A, TYPE 2 24"	FOOT	69	
542A1075	PIPE CULVERTS, CLASS A, TYPE 2 30"	FOOT	69	
542A1081	PIPE CULVERTS, CLASS A, TYPE 2 36"	FOOT	326	
542A1087	PIPE CULVERTS, CLASS A, TYPE 2 42"	FOOT	148	
542A1099	PIPE CULVERTS, CLASS A, TYPE 2 54"	FOOT	64	
542D0220	PIPE CULVERTS, CLASS D, TYPE 1 15"	FOOT	1,200	
542D0223	PIPE CULVERTS, CLASS D, TYPE 1 18"	FOOT	403	
542D0229	PIPE CULVERTS, CLASS D, TYPE 1 24"	FOOT	128	
542D0241	PIPE CULVERTS, CLASS D, TYPE 1 36"	FOOT	48	

* SPECIALTY ITEMS

MODEL: SUT, PLAN3
FILE NAME: RPHL_County\7997 Carroll County - Ideal Road Reconstruction\CADD\CADD_Civil\Sheets\7997-Sht_500.dgn

CHASTAIN
& ASSOCIATES LLC
CONSULTING ENGINEERS

USER NAME = dwozniarski	DESIGNED -	REVISED -
	DRAWN -	REVISED -
PLOT SCALE = 0.16666633 ' / in.	CHECKED -	REVISED -
PLOT DATE = 6/14/2024	DATE - 04/17/2024	REVISED -

STATE OF ILLINOIS
DEPARTMENT OF TRANSPORTATION

IDEAL ROAD RECONSTRUCTION SUMMARY OF QUANTITIES			
SCALE:	SHEET 3 OF 5 SHEETS	STA.	TO STA.

F.A.S. RTE.	SECTION	COUNTY	TOTAL SHEETS	SHEET NO.
1084	20-00102-00-PV	CARROLL	217	5
CONTRACT NO. 85761				
		ILLINOIS	FED. AID PROJECT	

			CONSTRUCTION CODE	
			IDEAL ROAD	
			80% FEDERAL 20% LOCAL	
			ROADWAY	ROADWAY
CODE NO.	ITEM	UNIT	0006	0042
			RURAL	RURAL
60600095	CLASS SI CONCRETE (OUTLET)	CU YD	20	
60602800	CONCRETE GUTTER, TYPE B	FOOT	1,345	
* 63000003	STEEL PLATE BEAM GUARDRAIL, TYPE A, 9 FOOT POSTS	FOOT	325	
* 63100075	TRAFFIC BARRIER TERMINAL, TYPE 5A	EACH	4	
* 63100167	TRAFFIC BARRIER TERMINAL, TYPE 1 (SPECIAL) TANGENT	EACH	4	
63200310	GUARDRAIL REMOVAL	FOOT	902	
* 63500105	DELINEATORS	EACH	48	
67000400	ENGINEER'S FIELD OFFICE, TYPE A	CAL MO	12	
67100100	MOBILIZATION	L SUM	1	
70107025	CHANGEABLE MESSAGE SIGN	CAL DA	200	
70300100	SHORT TERM PAVEMENT MARKING	FOOT	5,926	
70300150	SHORT TERM PAVEMENT MARKING REMOVAL	SQ FT	1,975	
* 72000100	SIGN PANEL - TYPE 1	SQ FT	140	
* 72000200	SIGN PANEL - TYPE 2	SQ FT	132	
72400100	REMOVE SIGN PANEL ASSEMBLY - TYPE A	EACH	16	
72400200	REMOVE SIGN PANEL ASSEMBLY - TYPE B	EACH	13	
* 72501000	TERMINAL MARKER - DIRECT APPLIED	EACH	4	
* 72800100	TELESCOPING STEEL SIGN SUPPORT	FOOT	488	
* 78001110	PAINT PAVEMENT MARKING - LINE 4"	FOOT	78,977	
* 78001180	PAINT PAVEMENT MARKING - LINE 24"	FOOT	12	
* 78200005	GUARDRAIL REFLECTORS, TYPE A	EACH	8	
Z0013798	CONSTRUCTION LAYOUT	L SUM	1	
Z0076600	TRAINEES	HOURL	0	1,000
Z0076604	TRAINEES TRAINING PROGRAM GRADUATE	HOURL	0	1,000

* SPECIALTY ITEMS

MODEL: SUT PLANS
FILE NAME: RPT_County7997 Carroll County - Ideal Road Reconstruction\CADD\CADD_Civil\Sheets\7997-Sht_500.dgn

CHASTAIN
& ASSOCIATES LLC
CONSULTING ENGINEERS

USER NAME = dwozniarski	DESIGNED -	REVISED -
	DRAWN -	REVISED -
PLOT SCALE = 0.16666633' / in.	CHECKED -	REVISED -
PLOT DATE = 6/14/2024	DATE - 04/17/2024	REVISED -

STATE OF ILLINOIS
DEPARTMENT OF TRANSPORTATION

IDEAL ROAD RECONSTRUCTION
SUMMARY OF QUANTITIES



SCALE: SHEET 4 OF 5 SHEETS TO STA.

F.A.S. RTE.	SECTION	COUNTY	TOTAL SHEETS	SHEET NO.
1084	20-00102-00-PV	CARROLL	217	6
CONTRACT NO. 85761				
		ILLINOIS	FED. AID PROJECT	

THE FOLLOWING MIXTURE REQUIREMENTS ARE APPLICABLE TO THIS PROJECT:

LOCATION AND MIXTURE USE:	MAINLINE AND SHOULDERS	
	SURFACE COURSE	BINDER COURSE
PG:	PG 58-28	PG 58-28
DESIGN AIR VOIDS:	4.0% @ Ndes=50	4.0% @ Ndes=50
MIXTURE COMPOSITION:	IL-9.5	IL-19.0
FRICTION AGGREGATE:	MIXTURE "D"	N/A
QUALITY MANAGEMENT PROGRAM:	QC/QA	QC/QA
SUBLOT SIZE:	N/A	N/A
MATERIAL TRANSFER DEVICE:	N/A	N/A

PLAN QUANTITIES FOR BITUMINOUS CONCRETE SURFACE COURSE ITEMS ARE CALCULATED USING A UNIT WEIGHT OF 112 LBS/SQ YD/INCH


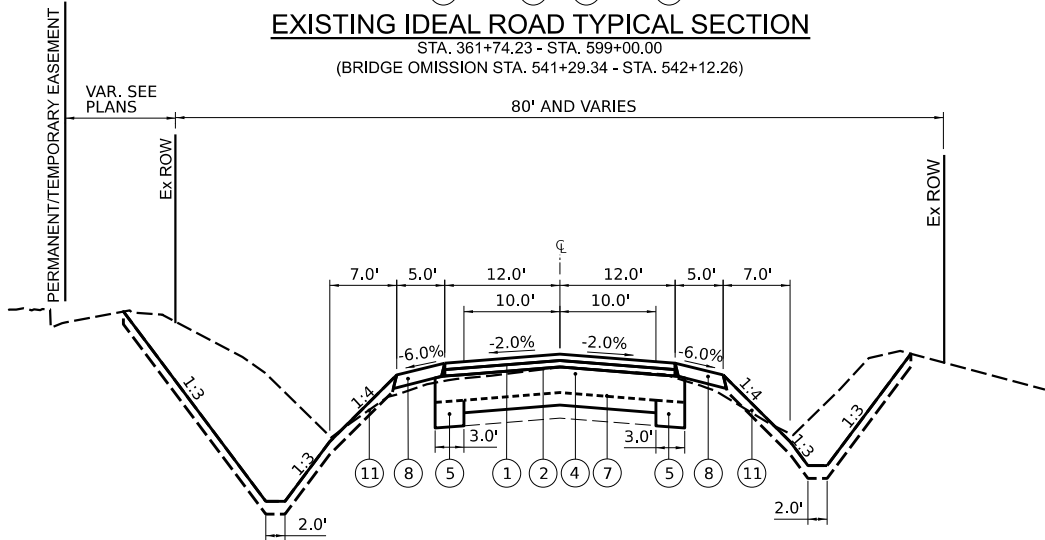
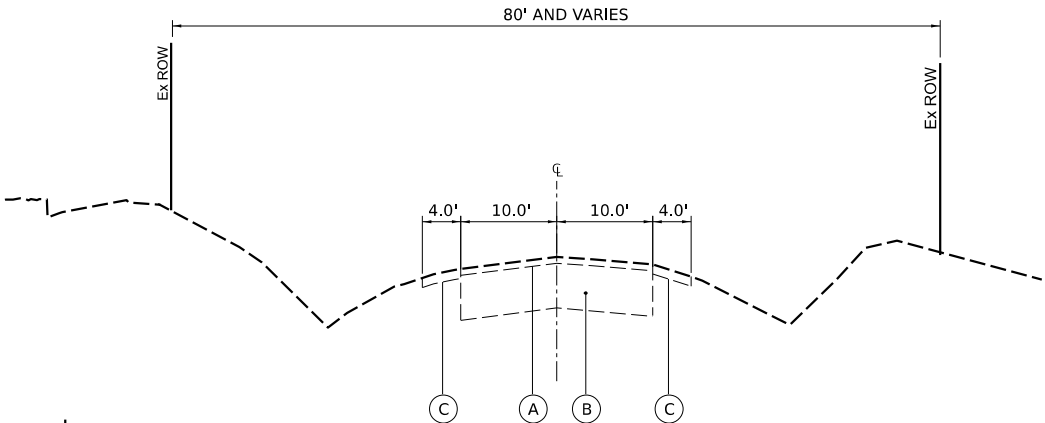


EXISTING LEGEND

- (A) HMA PAVEMENT, VAR. 3" TO 5 1/2"
- (B) AGGREGATE BASE COURSE, VAR. 9 1/2" TO 17 1/2"
- (C) AGGREGATE SHOULDER
- (D) TURF SHOULDER
- (E) SEALCOAT

PROPOSED LEGEND

- (1) HMA SURFACE COURSE, IL-9.5, MIX "D", N50, 1 1/2"
- (2) HMA BINDER COURSE, IL-19.0, N50, 2 1/2"
- (3) CONCRETE GUTTER, TYPE B
- (4) FULL DEPTH RECLAMATION, 8"
- (5) SUBBASE GRANULAR MATERIALS TYPE B1, 8"
- (6) AGGREGATE BASE COURSE, TYPE B, 12"
- (7) ADD ROCK (AS NEEDED)
- (8) AGGREGATE SHOULDER, TYPE B, 4"
- (9) HMA SHOULDER, 4"
- (10) AGGREGATE BASE COURSE, TYPE B, 6"
- (11) TOPSOIL, 4"

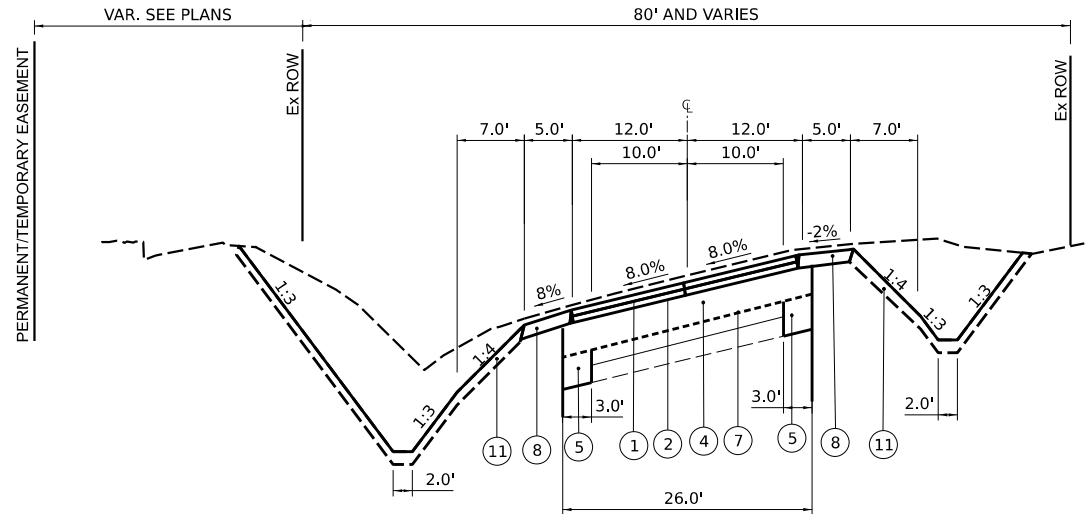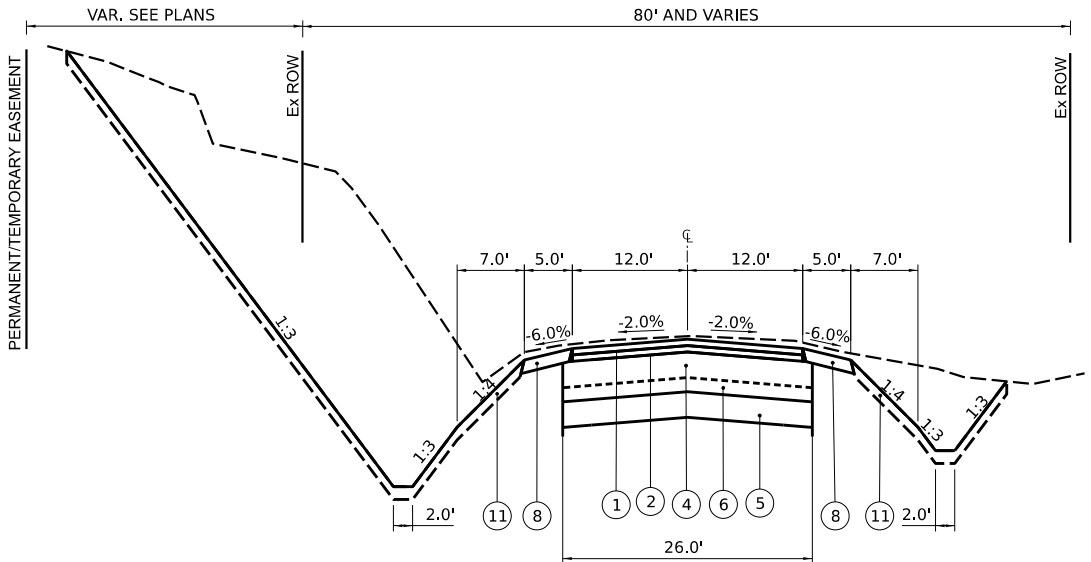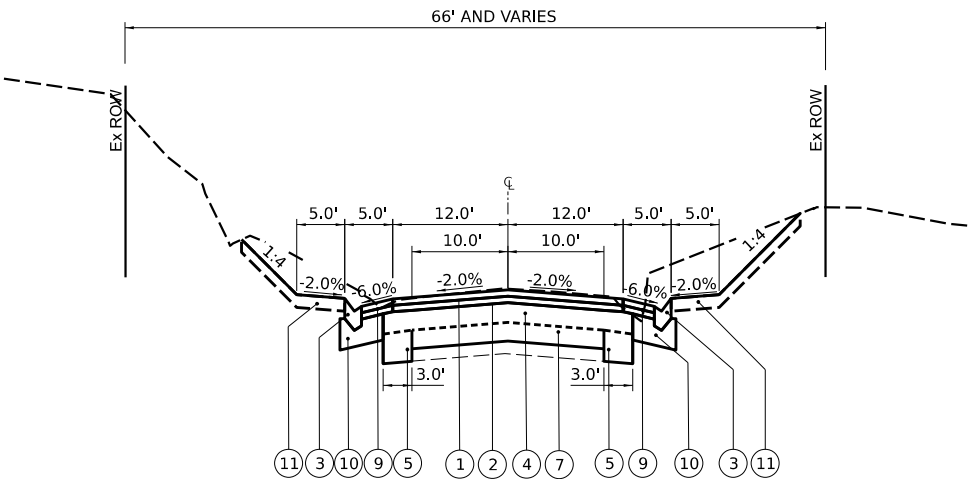

STATE OF ILLINOIS
DEPARTMENT OF TRANSPORTATION

IDEAL ROAD RECONSTRUCTION
TYPICAL SECTIONS - IDEAL ROAD


F.A.S. RTE.	SECTION	COUNTY	TOTAL SHEETS	SHEET NO.
1084	20-00102-00-PV	CARROLL	217	8
CONTRACT NO. 85761				
ILLINOIS FED. AID PROJECT				

SCALE: SHEET 1 OF 2 SHEETS STA. TO STA.

MODEL: Default
FILE NAME: Carroll County/7997 Carroll County- Ideal Road Reconstruction/CADD/CADD Civil/Sheets/7997-SHT Typ Sections.dgn


CHASTAIN
& ASSOCIATES LLC
CONSULTING ENGINEERS

USER NAME	dwozniarski	DESIGNED	-	REVISED	-
		DRAWN	-	REVISED	-
PLOT SCALE	19.9992' / in.	CHECKED	-	REVISED	-
PLOT DATE	6/14/2024	DATE	04/17/2024	REVISED	-

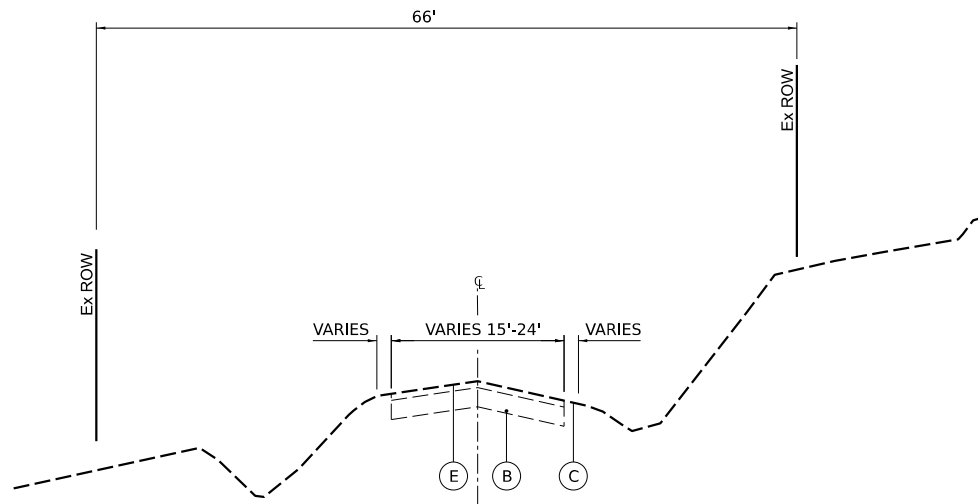

EXISTING TYPICAL SECTION (SEALCOAT SIDE ROAD)

BIG HILL ROAD
JEFFERSON ROAD
SCHOOL ROAD
S. DAMBMAN ROAD
DUTCHTOWN ROAD

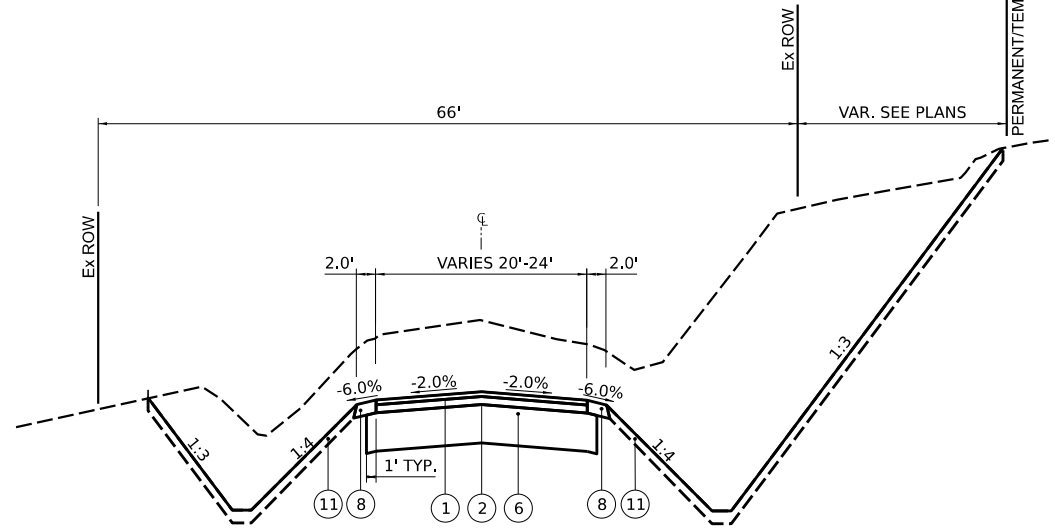

PROPOSED TYPICAL SECTION (HMA SIDE ROAD)


BIG HILL ROAD
JEFFERSON ROAD
SCHOOL ROAD
S. DAMBMAN ROAD
DUTCHTOWN ROAD

EXISTING LEGEND

- (A) HMA PAVEMENT, VAR. 3" TO 5 1/2"
- (B) AGGREGATE BASE COURSE, VAR. 9 1/2" TO 17 1/2"
- (C) AGGREGATE SHOULDER
- (D) TURF SHOULDER
- (E) SEALCOAT


PROPOSED LEGEND

- (1) HMA SURFACE COURSE, IL-9.5, MIX "D", N50, 1 1/2"
- (2) HMA BINDER COURSE, IL-19.0, N50, 2 1/2"
- (3) CONCRETE GUTTER, TYPE B
- (4) FULL DEPTH RECLAMATION, 8"
- (5) SUBBASE GRANULAR MATERIALS TYPE B1, 8"
- (6) AGGREGATE BASE COURSE, TYPE B, 12"
- (7) ADD ROCK (AS NEEDED)
- (8) AGGREGATE SHOULDER, TYPE B, 4"
- (9) HMA SHOULDER, 4"
- (10) AGGREGATE BASE COURSE, TYPE B, 6"
- (11) TOPSOIL, 4"

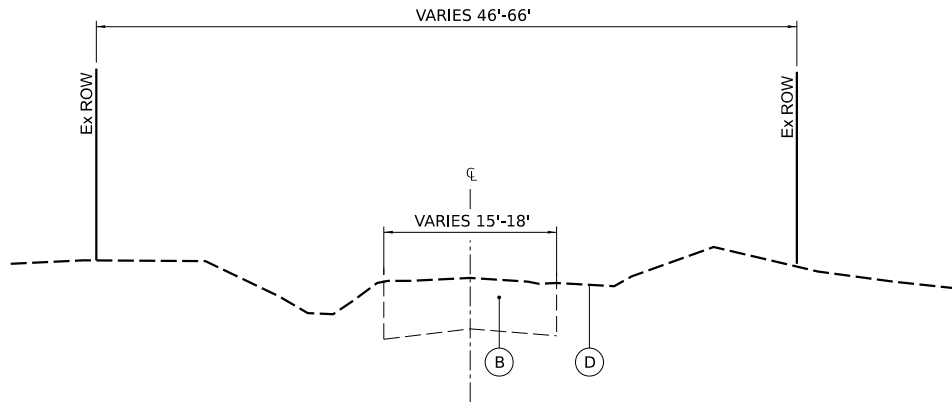

EXISTING TYPICAL SECTION (AGG SIDE ROAD)

N. DAMBMAN ROAD
WAGNER ROAD

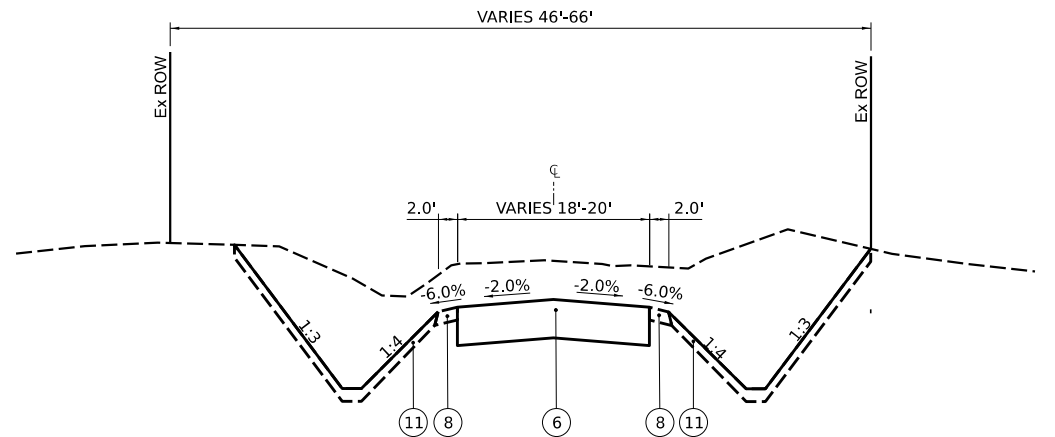

PROPOSED TYPICAL SECTION (AGG SIDE ROAD)

N. DAMBMAN ROAD
WAGNER ROAD

Model: Default
File Name: 10011 County/7997 Carroll County- Ideal Road Reconstruction/CADD/CADD Civil/Sheets/7997-SHT Typ Sections.dgn



USER NAME	dwoniariski	DESIGNED	-	REVISED	-
DRAWN	-	REVIS	-	REVISED	-
PLOT SCALE	19.9992' / in.	CHECKED	-	REVISED	-
PLOT DATE	6/14/2024	DATE	04/17/2024	REVISED	-

STATE OF ILLINOIS
DEPARTMENT OF TRANSPORTATION

IDEAL ROAD RECONSTRUCTION
TYPICAL SECTIONS – SIDE ROADS

SCALE: SHEET 2 OF 2 SHEETS STA. TO STA.

F.A.S. RTE.	SECTION	COUNTY	TOTAL SHEETS	SHEET NO.
1084	20-00102-00-PV	CARROLL	217	9
CONTRACT NO. 85761				
ILLINOIS FED. AID PROJECT				

PIPE CULVERT SCHEDULE

	50105220	542A0223	542A0229	542A0247	542A1069	542A1075	542A1081	542A1087	542A1099	542D0220	542D0223	542D0229	542D0241	20800150	28100107	28100109	28200200	54213663	54213669	54213675	54213681	54213687	54213699	54262715	54262716	54262724	54262736
	PIPE CULVERT REMOVAL (FOOT)	PIPE CULVERTS CLASS A TYPE 1			PIPE CULVERTS CLASS A TYPE 2					PIPE CULVERTS CLASS D TYPE 1				TRENCH BACKFILL	STONE RIPRAP, CLASS A4	STONE RIPRAP, CLASS A5	FILTER FABRIC	PRECAST REINFORCED FLARED END SECTIONS	PRECAST REINFORCED FLARED END SECTIONS	PRECAST REINFORCED FLARED END SECTIONS	PRECAST REINFORCED FLARED END SECTIONS	PRECAST REINFORCED FLARED END SECTIONS	PRECAST REINFORCED FLAIRED END SECTIONS	METAL FLARED END SECTIONS	METAL FLARED END SECTIONS	METAL FLARED END SECTIONS	METAL FLARED END SECTIONS
		18"	24"	42"	24"	30"	36"	42"	54"	15"	18"	24"	36"														
STATION		FOOT	FOOT	FOOT	FOOT	FOOT	FOOT	FOOT	FOOT	FOOT	FOOT	FOOT	FOOT					18" EACH	24" EACH	30" EACH	36" EACH	42" EACH	54" EACH	15" EACH	18" EACH	24" EACH	36" EACH
365+13.0	44		48											26.7	16.3		16.3		2								
365+18.0			48											26.7	16.3		16.3		2								
386+94.0																34.1	34.1										
390+70.0	37															117.3	117.3										
403+76.9	72						82							108.7		19.2	19.2				1						
411+07.1	67						103							107.2		19.2	19.2				1						
416+19.9	74							80						99.6		21.2	21.2					1					
418+79.0	60								64					88.5		25.0	25.0						1				
425+33.9	58				69									57.8	24.1		24.1		2								
443+92.6	60						66							49.8	30.8		30.8				2						
452+56.0																23.9	23.9										
467+42.9																112.9	112.9										
482+54.0																82.3	82.3										
491+23.3	49		49											30.6	24.0		24.0		2								
498+18.0	75						75							81.7		38.3	38.3				2						
509+12.2	62							68						79.3		41.9	41.9					2					
521+88.4	58			52										49.7		14.2	14.2					2					
521+95.8				52										49.7		14.2	14.2					2					
523+45.0			48											31.4	24.0		24.0		2								
529+00.0			48											31.4	24.0		24.0		2								
569+75.0					69									69.7	15.4		15.4			1							
586+01.1	54		48											31.4	24.0		24.0		2								

SIDE ROADS

361+85.0			25											35.4					1								
362+00.0			17																1								
414+68.8	41	68												35.9				2									
454+59.6	42	67												13.4				2									
545+49.0	68		64											18.8					2								

DRIVEWAYS

364+67.4	20																										
378+10.7	76										97			24.3											2		
378+70.0										103				26.1										2			
380+06.4	46										60			9.0											2		
380+40.5	69										87			17.6												2	
384+05.5	64											58		8.3													2
388+22.1	67													6.2												2	
402+88.0											48			7.9													2
418+37.7											48			7.9													2
430+20.0											48			7.9													2
437+89.9	30										73			8.5													2
439+73.3	24																										
455+86.6	19										38			8.0													2
478+31.6	28										30			3.4													2
478+47.0	61										71			40.5													2
480+86.6	28											58		7.6													2
483+43.1											33			3.6													2
499+85.1	30																										
506+00.0	29										59			9.6													2
506+05.8	34											62		7.9													2
519+38.0	44										31			2.5													2
526+32.2	82												48	7.4													
532+24.0	29																										2
539+93.3	31																										
545+23.2	28										57			4.2													2
550+77.3	28										65			6.3													2
551+79.0	30										34			3.6													2
551+79.0	28										39			11.6													2
559+00.0												46		7.7													2
586+00.0											45			8.5													2
571+94.9	21										70			12.7													2
571+94.9	22											70		7.2													2
575+22.3	42										60			14.6													2
578+33.1	23																										
584+00.0											56			7.9													2
584+63.2	27																										
592+16.1	32											44		4.5													2
593+75.4	36											36		5.3													2
594+60.0											45			7.7													2
TOTAL	2049	135	395	104	69	69	326	148	64	1200	403	128	48	1439	199	564	763	4	18	1	6	7	1	44	14	4	2

MODEL 1 Culvert Schedules
FILE NAME: R:\P1 County 1997 Carroll County - Ideal Road Reconstruction\CADD\CADD_CulvertSchedules\7997-Sht_Schedules - Other.dgn



USER NAME = dwozniarski	DESIGNED -	REVISED -
	DRAWN -	REVISED -
PLOT SCALE = 0.16666633 ' / in.	CHECKED -	REVISED -
PLOT DATE = 6/19/2024	DATE - 04/17/2024	REVISED -

STATE OF ILLINOIS
DEPARTMENT OF TRANSPORTATION

IDEAL ROAD RECONSTRUCTION
SCHEDULES - CULVERTS

SCALE: SHEET 1 OF 7 SHEETS STA. TO STA.

F.A.S. RTE.	SECTION	COUNTY	TOTAL SHEETS	SHEET NO.
1084	20-00102-00-PV	CARROLL	217	10
CONTRACT NO. 85761				
		ILLINOIS	FED. AID PROJECT	

PAVING SHEDULE - IDEAL ROAD

85761

		31101600	35101800	35102400	40600275	40600290	40603080	40604060	48101498	48203013	LR400880	LR400015
		SUBBASE GRANULAR MATERIAL TYPE B 8"	AGGREGATE BASE COURSE TYPE B 6"	AGGREGATE BASE COURSE TYPE B 12"	BITUMINOUS MATERIALS (PRIME COAT)	BITUMINOUS MATERIALS (TACK COAT)	HOT-MIX ASPHALT BINDER COURSE IL-19.0 N50	HOT-MIX ASPHALT SURFACE COURSE IL-9.5, MIX "D" N50	AGGREGATE SHOULDER TYPE B 4"	HOT-MIX ASPHALT SHOULDERS 4"	FULL DEPTH RECLAMATION 8.0"	ADD ROCK
START STATION	END STATION	SQ YD	SQ YD	SQ YD	POUND	POUND	SQ YD	SQ YD	SQ YD	SQ YD	SQ YD	SQ YD
361+74.2	405+40.0	3275.0		148.9	27064.0	2706.0	1684.0	1010.0	4851.0		12828.0	12828.0
405+40.0	407+92.0	728.0		728.0	1512.0	151.0	94.0	56.0	280.0		728.0	728.0
407+92.0	455+57.0	3177.0			28591.0	2859.0	1779.0	1067.0	5294.0		13766.0	13766.0
455+57.0	462+27.0	1936.0		1936.0	4021.0	402.0	250.0	150.0	744.0		1936.0	1936.0
462+27.0	472+74.0	698.0			6282.0	628.0	391.0	235.0	1163.0		3025.0	3025.0
472+74.0	473+00.0	17.0	14.0		176.0	18.0	10.0	6.0	14.0	9.0	75.0	75.0
473+00.0	475+46.0	164.0	273.0		1877.0	188.0	92.0	55.0		178.0	711.0	711.0
475+46.0	476+05.0	39.0	33.0		401.0	40.0	22.0	13.0	33.0	21.0	170.0	170.0
476+05.0	514+26.0	2547.0			22925.0	2293.0	1426.0	856.0	4246.0		11038.0	11038.0
514+26.0	517+31.0	203.0	339.0		2324.0	232.0	114.0	68.0		220.0	881.0	881.0
517+31.0	536+66.0	1290.0			11610.0	1161.0	722.0	433.0	2150.0		5590.0	5590.0
536+66.0	540+64.0	265.0	221.0		2711.0	271.0	149.0	89.0	221.0	144.0	1150.0	1150.0
540+64.0	541+29.3	44.0			392.0	39.0	24.0	15.0	73.0		189.0	189.0
542+12.3	588+39.9	3085.0			27765.0	2777.0	1728.0	1037.0	5142.0		13369.0	13369.0
588+39.9	599+00.0	707.0			6361.0	636.0	396.0	237.0	1178.0		3063.0	3063.0
TOTAL		18175.0	880.0	2813.0	144012.0	14401.0	8881.0	5327.0	25389.0	572.0	68519.0	68519.0

PAVING SCHEDULE - SIDE ROADS

			35102400	40600275	40600290	40603080	40604060	48101498
			AGGREGATE BASE COURSE TYPE B 12"	BITUMINOUS MATERIALS (PRIME COAT)	BITUMINOUS MATERIALS (TACK COAT)	HOT-MIX ASPHALT BINDER COURSE IL- 19.0 N50	HOT-MIX ASPHALT SURFACE COURSE IL- 9.5, MIX "D" N50	AGGREGATE SHOULDER TYPE B 4"
STATION	OFFSET	SIDE ROAD	SQ YD	POUND	POUND	TON	TON	SQ YD
388+22.1	LT	BIG HILL ROAD	450	1012	101	63.0	38.0	115.1
414+68.8	RT	JEFFERSON ROAD	572	1287	129	80.0	48.0	71.1
454+59.6	LT	SCHOOL RD	1000	2250	225	140.0	84.0	159.1
494+34.5	RT	S DAMBMAN ROAD	493	1109	111	69.0	41.0	72.4
494+38.2	LT	N DAMBMAN ROAD	555					85.8
545+38.2	RT	WAGNER ROAD	427					61.3
595+38.1	LT	DUTCHTOWN ROAD	998	2245	224	140.0	84.0	105.8
TOTAL			4495.0	7903.0	790.0	492.0	295.0	670.7

MODEL: 3 RevA.dgn
FILE NAME: 10001_County7997 Canall County - Ideal Road Reconstruction\CADD\CADD_Civil\Sheets\7997-Sht_Schedules - Other.dgn

MODEL: 4 Driveways
FILE NAME: R:\Prj County\7997 Carroll County - Ideal Road Reconstruction\CADD\CADD Civil\Sheets\7997-Sht Schedules - Other.dgn

CHASTAIN
& ASSOCIATES LLC
CONSULTING ENGINEERS

GUARDRAIL SCHEDULE

			63000003	63100075	63100167	63200310	72501000	78200005
			STEEL PLATE BEAM GUARD RAIL TYPE A, 9 FT POSTS	TRAFFIC BARRIER TERMINAL, TYPE 5A	TRAFFIC BARRIER TERMINAL, TY 1 (SPL) TANGENT	GUARDRAIL REMOVAL	TERMINAL MARKER DIRECT APPLIED	GUARDRAIL REFLECTORS TYPE A
STATION	STATION	OFFSET	FOOT	EACH	EACH	FOOT	EACH	EACH
385+81.86	387+45.68	RT				164		
389+90.04	391+66.43	LT				176		
389+71.41	391+48.21	RT				177		
539+03.57	539+53.57	RT			1		1	1
539+53.57	541+16.07	RT	162.5					2
541+16.07	541+29.34	RT		1				
542+12.26	542+25.53	RT		1				
542+25.53	542+75.53	RT			1		1	1
540+66.07	541+16.07	LT			1		1	1
541+16.07	541+29.34	LT		1				
542+12.26	542+25.53	LT		1				
542+25.53	543+88.03	LT	162.5					2
543+88.03	544+38.03	LT			1		1	1
540+52.34	541+29.34	LT				77		
542+12.26	543+26.26	LT				114		
540+15.40	541+29.34	RT				114		
542+12.26	542+92.26	RT				80		
TOTAL			325	4	4	902	4	8

GUTTER SCHEDULE

			44000400	60602800	60600095
			GUTTER REMOVAL	CONCRETE GUTTER TYPE B	CLASS SI CONCRETE (OUTLET)
STATION	STATION	OFFSET	FOOT	FOOT	CU YD
472+73.0	475+72.0	LT	299.0		
472+74.0	476+26.0	RT	352.0		
473+24.0	475+22.0	LT		198.0	3.4
472+98.0	475+81.0	RT		283.0	3.4
514+49.0	517+73.0	LT	324.0		
514+52.0	515+27.0	RT	75.0		
515+43.0	516+63.0	RT	120.0		
514+50.0	517+07.0	LT		257.0	3.4
514+50.0	517+07.0	RT		257.0	3.4
521+99.4	523+42.0	RT			
523+47.7	526+11.6	RT			
526+52.5	528+96.1	RT			
529+02.5	533+00.0	RT			
536+72.0	539+47.0	LT	275.0		
536+90.0	540+40.0	LT		350.0	6.8
TOTAL			1445	1345	20

MODEL: 5 - Guardrail
FILE NAME: R001_County/7997 Carroll County - Ideal Road Reconstruction/CADD/CADD_Civil/Sheets/7997-Sht_Schedules - Other.dgn

SIGN SCHEDULE

85761

STATION	SIDE	FACING	TYPE OF SIGN	SIGN CODE	SIGN SIZE	72000100	72000200	72800100	72400100	72400200
					INCH	SIGN PANEL TYPE 1	SIGN PANEL TYPE 2	TELESCOPING STEEL SIGN SUPPORT	REMOVE SIGN PANEL ASSEMBLY - TYPE A	REMOVE SIGN PANEL ASSEMBLY - TYPE B
						SQ FT	SQ FT	FT	EACH	EACH
361+15	RT	W	STOP SIGN	R1-1	36x36	9.00		16	1	
362+17.0	LT	E	STOP SIGN WITH ST. SIGN (MORRISON RD.& IDEAL)	R1-1	30x30	6.25		16	1	
362+17.0	LT	E	ST. SIGN MORRISON RD	D3-1	24x6	1.00				
362+17.0	LT	W	ST. SIGN MORRISON RD	D3-1	24x6	1.00				
362+17.0	LT	S	ST. SIGN IDEAL	D3-1	24x6	1.00				
362+17.0	LT	N	ST. SIGN IDEAL	D3-1	24x6	1.00				
366+38.0	LT	W	NO PASSING ZONE	W14-3	36x48		12.00	16		1
367+85.0	LT	E	STOP AHEAD	W3-1	36x36	9.00		16	1	
10+40.0	LT	N	STOP SIGN WITH ST. SIGN (BIG HILL RD. & IDEAL RD.)	R1-1	30x30	6.25		16	1	
10+40.0	LT	E	ST. SIGN BIG HILL RD.	D3-1	24x6	1.00				
10+40.0	LT	W	ST. SIGN BIG HILL RD.	D3-1	24x6	1.00				
10+40.0	LT	S	ST. SIGN IDEAL RD.	D3-1	24x6	1.00				
10+40.0	LT	N	ST. SIGN IDEAL RD.	D3-1	24x6	1.00				
398+18.0	LT	W	NO PASSING ZONE	W14-3	36x48		12.00	16		1
22+54.0	LT	S	STOP SIGN WITH ST. SIGN (JEFFERSON RD. & IDEAL RD)	R1-1	30x30	6.25		16	1	
414+75.0	LT	W	ST. SIGN JEFFERSON RD.	D3-1	24x6	1.00		16	1	
414+75.0	LT	E	ST. SIGN JEFFERSON RD.	D3-1	24x6	1.00				
414+75.0	LT	S	ST. SIGN IDEAL RD.	D3-1	24x6	1.00				
415+48.0	RT	E	NO PASSING ZONE	W14-3	36x48		12.00	16		1
418+10.0	LT	W	NO PASSING ZONE	W14-3	36x48		12.00	16		1
422+68.0	RT	W	SCHOOL BUS STOP AHEAD	S3-1	30x30	6.25		16	1	
440+80.0	RT	E	NO PASSING ZONE	W14-3	36x48		12.00	16		1
449+70.0	LT	W	NO PASSING ZONE	W14-3	36x48		12.00	16		1
30+41.0	LT	N	STOP SIGN WITH ST SIGN (SCHOOL RD & IDEAL RD)	R1-1	30x30	6.25		16	1	
30+41.0	LT	E	ST. SIGN SCHOOL RD	D3-1	24x6	1.00		16	1	
30+41.0	LT	N	ST. SIGN IDEAL RD.	D3-1	24x6	1.00				
454+50.0	RT	N	TWO DIRECTION LARGE ARROW	W1-7	48x24	8.00		30	1	
460+10.0	LT	E	SIDE ROAD (RIGHT)	W2-2R	30x30	6.25		16		1
460+10.0	LT	E	SPEED LIMIT	W13-1-45	24x24	4.00				
483+45.0	RT	W	NO PASSING ZONE	W14-3	36x48		12.00	16		1
484+10.0	LT	E	NO PASSING ZONE	W14-3	36x48		12.00	16		1
42+58.0	LT	S	STOP SIGN WITH ST. SIGN (DAMBMAN RD. & IDEAL RD)	R1-1	30x30	6.25		16	1	
42+58.0	LT	W	ST. SIGN DAMBMAN RD	D3-1	24x6	1.00				
42+58.0	LT	S	ST. SIGN IDEAL RD.	D3-1	24x6	1.00				
42+58.0	LT	N	ST. SIGN IDEAL RD.	D3-1	24x6	1.00				
50+38.0	LT	N	STOP SIGN	R1-1	30x30	6.25		16	1	
524+65.0	RT	E	NO PASSING ZONE	W14-3	36x48		12.00	16		1
62+62.0	LT	S	STOP SIGN WITH ST SIGN (WAGNER RD & IDEAL RD)	R1-1	30x30	6.25		16	1	
62+62.0	LT	W	ST. SIGN WAGNER RD	D3-1	24x6	1.00				
62+62.0	LT	E	ST. SIGN WAGNER RD	D3-1	24x6	1.00				
62+62.0	LT	S	ST. SIGN IDEAL RD.	D3-1	24x6	1.00				
528+70.0	LT	W	NO PASSING ZONE	W14-3	36x48		12.00	16		1
559+10.0	RT	E	NO PASSING ZONE	W14-3	36x48		12.00	16		1
585+50.0	RT	W	LEFT TURN	W1-2L	30x30	6.25		16	1	
588+00.0	RT	W	LEFT TURN	W1-2L	30x30	6.25		16		1
588+00.0	RT	W	SPEED LIMIT	W13-1-35	24x24	4.00				
70+51.0	LT	SE	STOP SIGN WITH ST. SIGN (DUTCHTOWN RD.& IDEAL)	R1-1	30x30	6.25		16	1	
70+51.0	LT	W	ST. SIGN DUTCHTOWN RD.	D3-1	24x6	1.00				
70+51.0	LT	E	ST. SIGN DUTCHTOWN RD.	D3-1	24x6	1.00				
70+51.0	LT	SE	ST. SIGN IDEAL RD.	D3-1	24x6	1.00				
70+51.0	LT	NE	ST. SIGN IDEAL RD.	D3-1	24x6	1.00				
595+35.0	LT	SE	TWO DIRECTION LARGE ARROW	W1-7	48x24	8.00		30	1	
TOTAL						140	132	488	16	13

MODEL 7 Sign Schedule
FILE NAME: \\C:\P\County\7997 Carroll County - Ideal Road Reconstruction\CADD\CADD_Chalf\Sheets\7997-Sign_Schedules - Other.dgn



CHASTAIN

& ASSOCIATES LLC

CONSULTING ENGINEERS

USER NAME = dwozniarski	DESIGNED -	REVISED -
	DRAWN -	REVISED -
PLOT SCALE = 0.16666633''/in.	CHECKED -	REVISED -
PLOT DATE = 6/14/2024	DATE - 04/17/2024	REVISED -

STATE OF ILLINOIS
DEPARTMENT OF TRANSPORTATION

IDEAL ROAD RECONSTRUCTION SCHEDULES – SIGNS			
SCALE:	SHEET 6 OF 7 SHEETS	STA.	TO STA.


F.A.S. RTE.	SECTION	COUNTY	TOTAL SHEETS	SHEET NO.
1084	20-00102-00-PV	CARROLL	217	14
CONTRACT NO. 85761				
ILLINOIS FED. AID PROJECT				

PAVEMENT MARKING SCHEDULE


		78001110				78001180
STATION TO STATION		PAINT PAVEMENT MARKING, LINE 4"				PAINT PAVEMENT MARKING, LINE 24"
		4" WHITE LINE		4" YELLOW LINE		
		SOLID	SKIP-DASH	SOLID	SKIP-DASH	
		(FOOT)				
361+74.2	362+00.0	51.5				12.0
362+00.0	366+10.0	820.0		410.0	102.5	
366+10.0	376+32.0	2044.0		2044.0		
376+32.0	398+15.0	4278.0		2183.0	545.8	
398+15.0	407+20.0	1810.0		1810.0		
407+20.0	415+57.0	1674.0		837.0	209.3	
415+57.0	418+36.0	485.0			69.8	
418+36.0	426+00.0	1528.0		764.0	191.0	
426+00.0	432+32.0	1264.0		1264.0		
432+32.0	440+74.0	1684.0		842.0	210.5	
440+74.0	449+53.0	1758.0			219.8	
449+53.0	457+93.0	1594.0		840.0	210.0	
457+93.0	474+97.0	3408.0		3408.0		
474+97.0	483+66.0	1738.0		869.0	217.3	
483+66.0	484+24.0	116.0			14.5	
484+24.0	493+90.0	1932.0		966.0	241.5	
493+90.0	515+24.0	4114.0		4268.0		
515+24.0	524+64.0	1880.0		940.0	235.0	
524+64.0	528+92.0	856.0			107.0	
528+92.0	537+91.0	1798.0		899.0	224.8	
537+91.0	552+17.0	2776.0		2852.0		
552+17.0	559+34.0	1434.0		717.0	179.3	
559+34.0	584+74.0	5080.0			635.0	
584+74.0	593+43.0	1738.0		869.0	217.3	
593+43.0	600+00.0	1190.0		1314.0		
SUBTOTAL		47050.5		28096.0	3830.0	12.0
TOTAL		78977.0				12.0

MODEL 8 Pavement Marking
FILE NAME: \\SPH_County\7997 Carroll County - Ideal Road Reconstruction\CADD\CADD_Civil\Sheets\7997-Sht_Schedules - Other.dgn

MODEL: P:\CL\Other 1 [Sheet]
FILE NAME: R:\P\County\7997 Canoll County - Ideal Road Reconstruction\CADD\CADD_Civil\Sheets\7997-Alignment-Ties.dgn

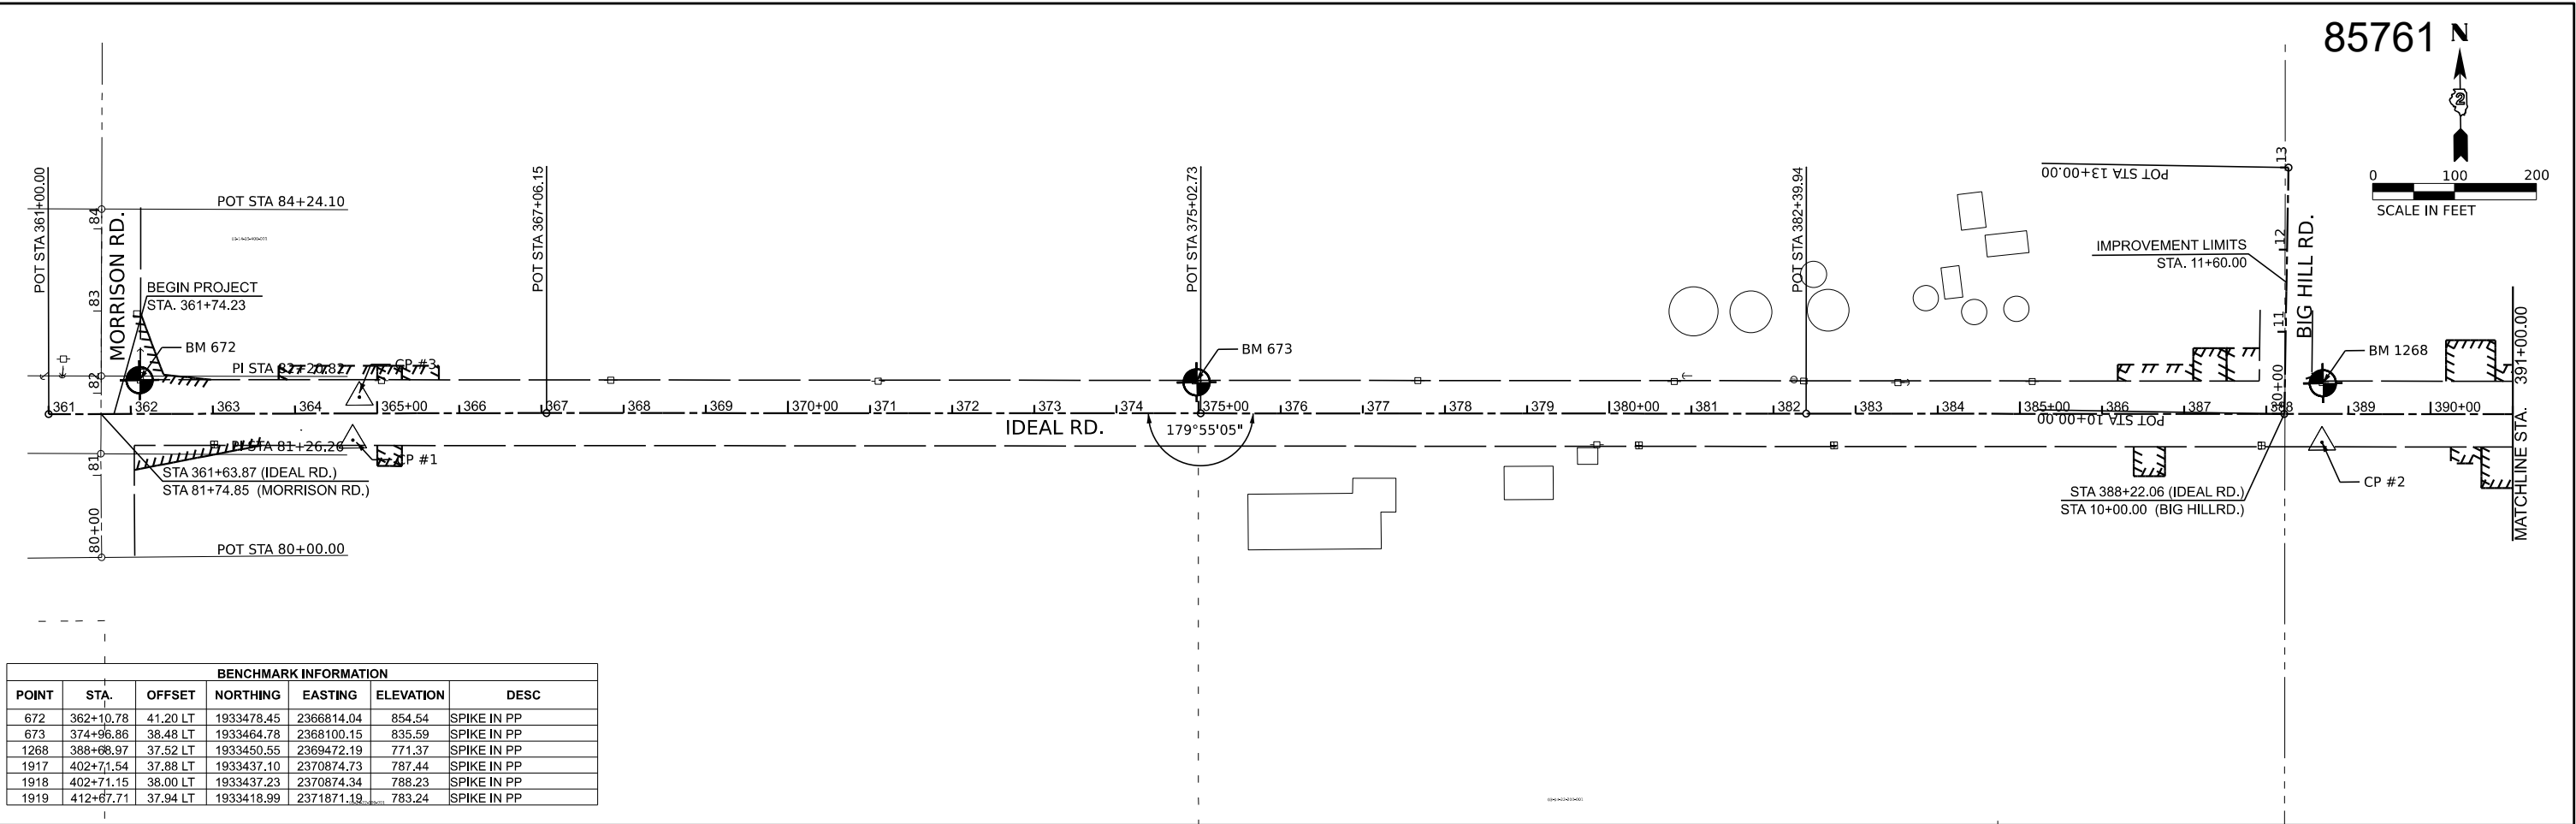

CONTROL DATA						
POINT	STA	OFFSET	NORTHING	EASTING	ELEVATION	DESC
1	364+70.32	31.99 RT	1933402.91	2367073.02	845.50	MAG SPIKE
2	388+67.98	34.25 RT	1933378.59	2369470.51	770.85	MAG SPIKE
3	364+78.37	20.38 LT	1933455.22	2367081.51	848.38	MAG SPIKE
4	406+64.84	46.77 LT	1933441.15	2371268.32	800.37	MAG SPIKE

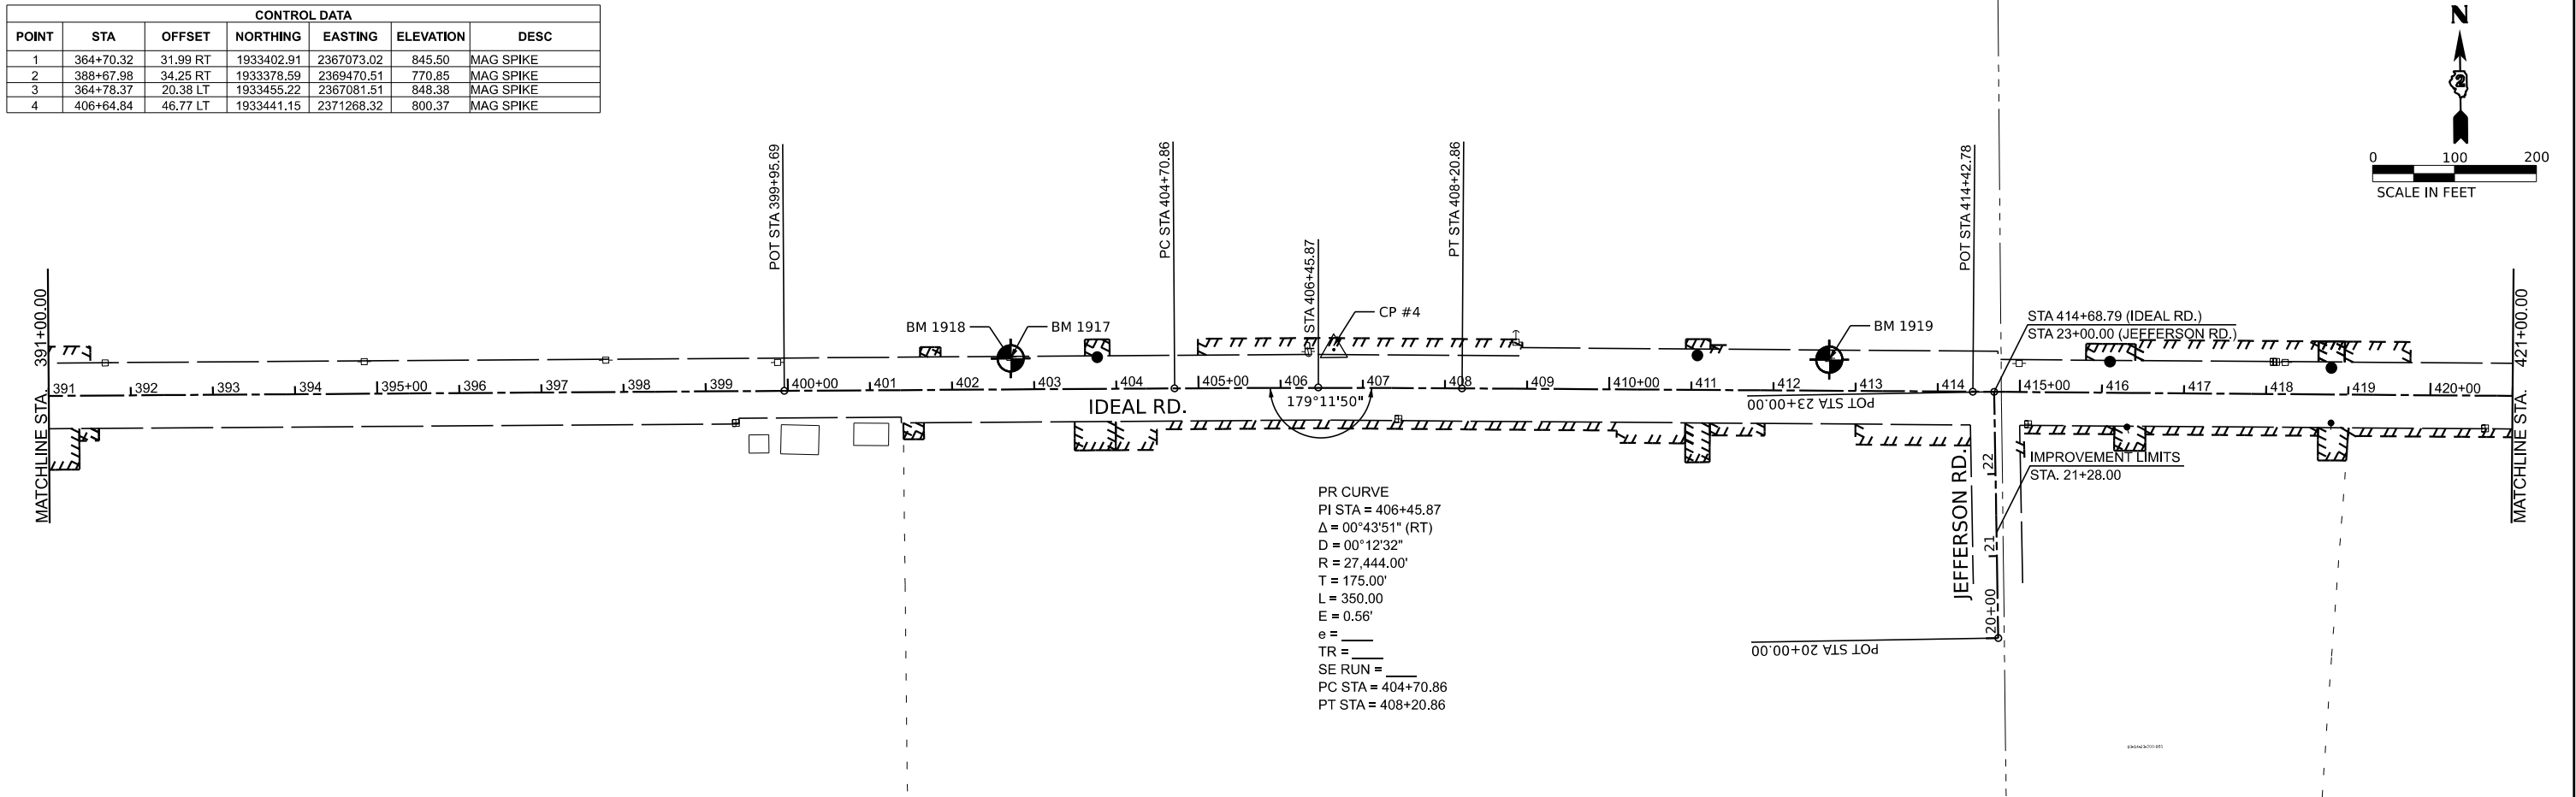


USER NAME	= dwozniarski	DESIGNED	-	REVISED	-
DRAWN	-	REVIS	-	REVISED	-
PLOT SCALE	= 0.16666633''/in.	CHECKED	-	REVISED	-
PLOT DATE	= 6/14/2024	DATE	-	REVISED	-

STATE OF ILLINOIS
DEPARTMENT OF TRANSPORTATION

IDEAL ROAD RECONSTRUCTION ALIGNMENT, TIES, AND BENCHMARKS			
SCALE: 1" = 100'-0"	SHEET 1 OF 5 SHEETS	STA.	TO STA.


F.A.S. RTE.	SECTION	COUNTY	TOTAL SHEETS	SHEET NO.
1084	20-00102-00-PV	CARROLL	217	16
CONTRACT NO. 85761				
ILLINOIS				FED. AID PROJECT

MODEL: P:\CL\plan 2 (Sheet)
FILE NAME: R:\PA\County\7997 Carroll County - Ideal Road Reconstruction\CADD\CADD_Civil\Sheets\7997-4\Alignment-Ties.dgn

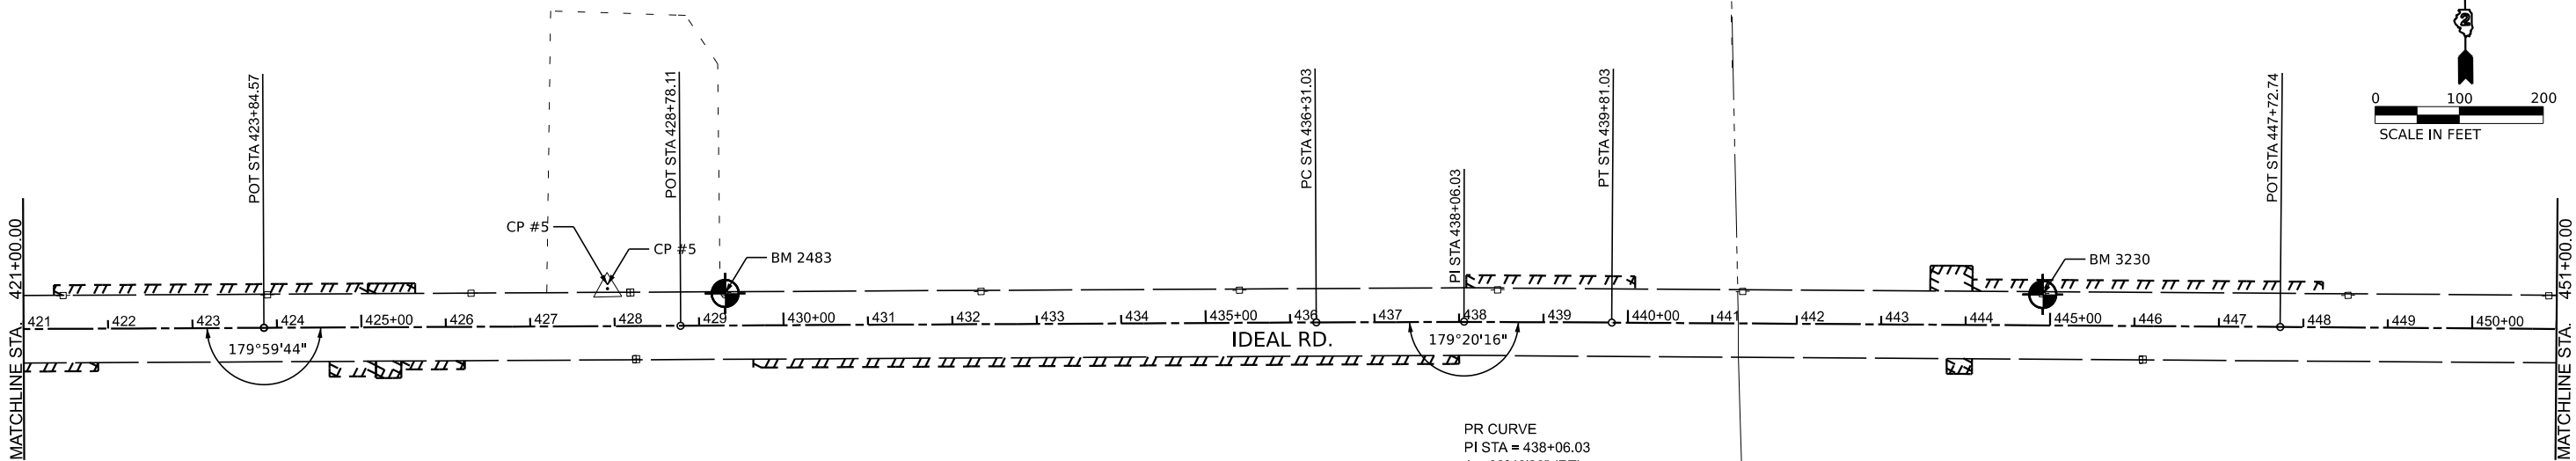

BENCHMARK INFORMATION						
POINT	STA.	OFFSET	NORTHING	EASTING	ELEVATION	DESC
2483	429+30.99	38.20 LT	1933378.73	2373534.02	805.29	SPIKE IN PP
3230	444+91.24	36.71 LT	1933331.44	2375093.97	739.00	SPIKE IN PP
3231	454+24.48	42.33 LT	1933302.76	2376026.84	727.50	SPIKE IN PP
3304	466+28.17	37.12 LT	1933254.35	2377229.49	707.16	SPIKE IN PP

CONTROL DATA						
POINT	STA	OFFSET	NORTHING	EASTING	ELEVATION	DESC
5	427+91.75	44.18 LT	1933388.22	2373394.99	805.52	MAG SPIKE

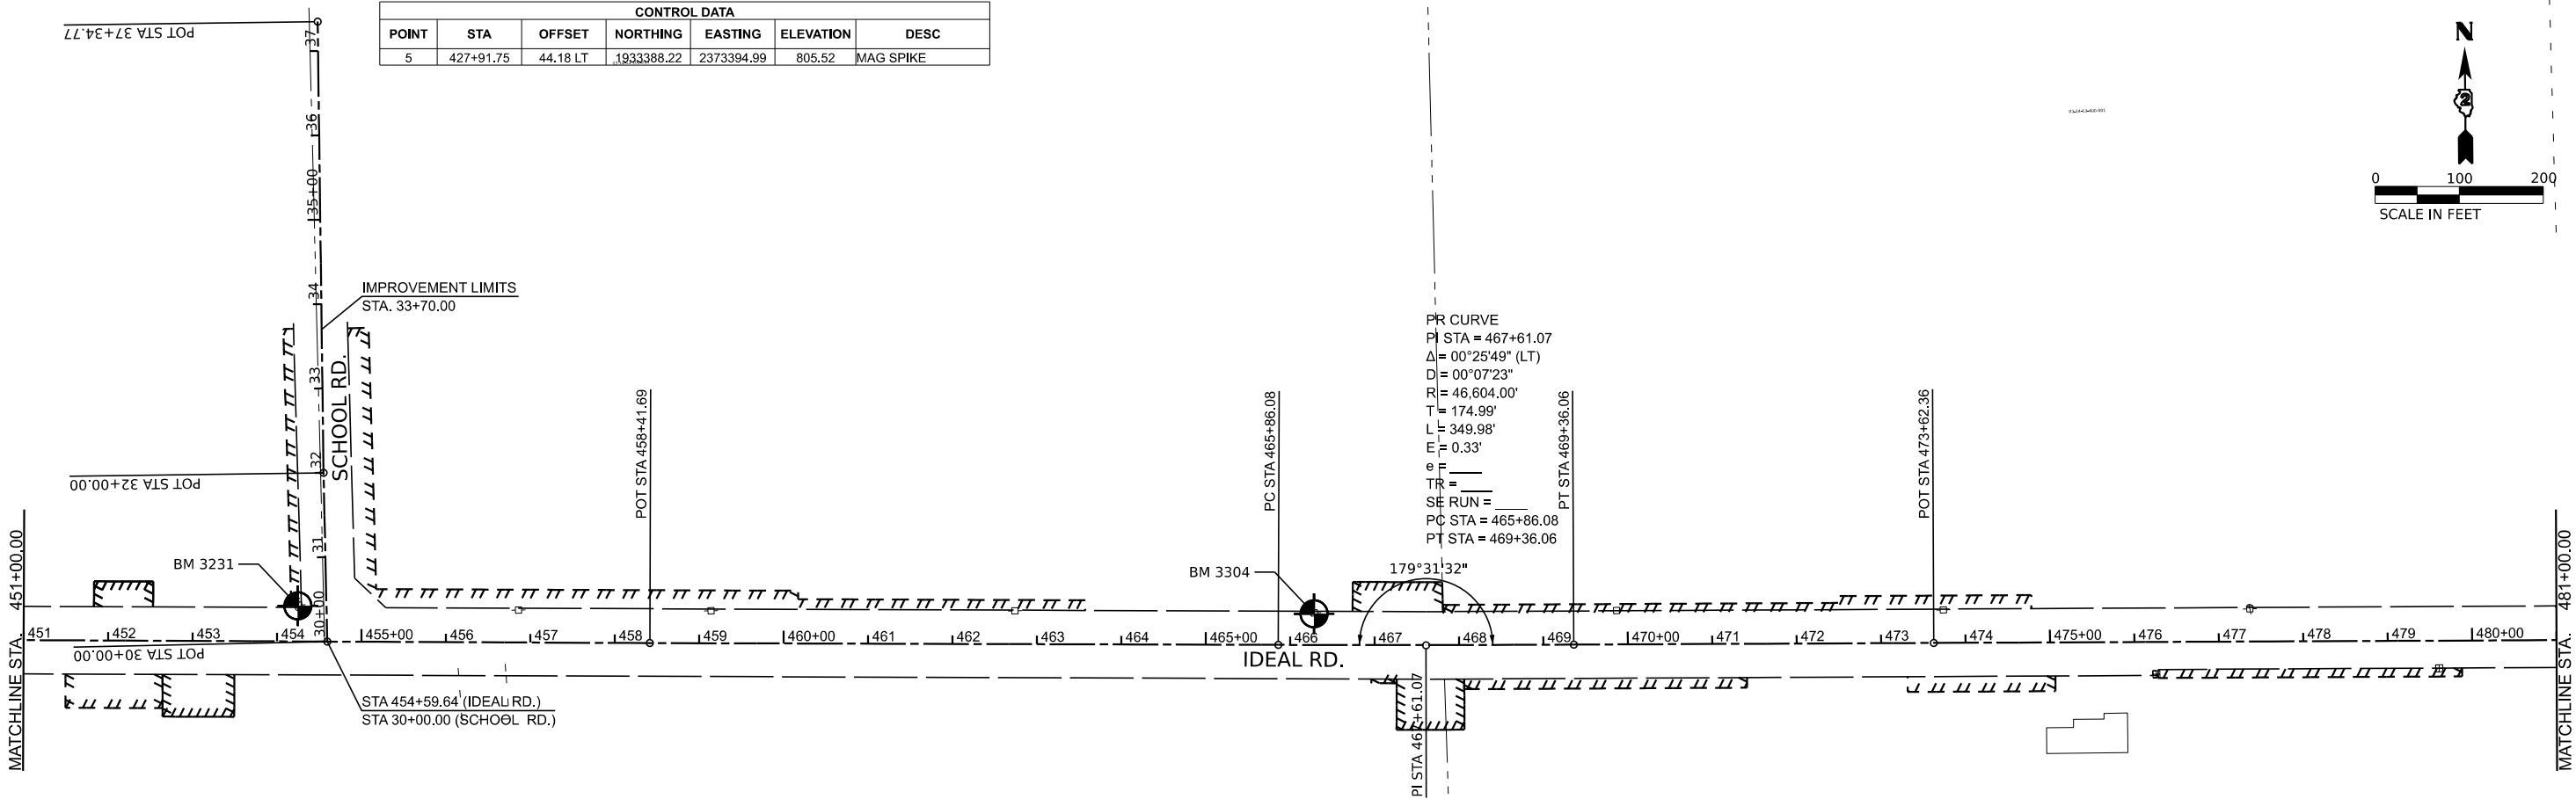



USER NAME	= dwozniarski	DESIGNED	-	REVISED	-
DRAWN	-	REVIS	-	REVISED	-
PLOT SCALE	= 0.16666633 ' / in.	CHECKED	-	REVISED	-
PLOT DATE	= 6/14/2024	DATE	-	REVISED	-

STATE OF ILLINOIS
DEPARTMENT OF TRANSPORTATION

IDEAL ROAD RECONSTRUCTION ALIGNMENT, TIES, AND BENCHMARKS			
SCALE:	1" = 100'	SHEET	2 OF 5 SHEETS
STA.	TO STA.		

F.A.S. RTE.	SECTION	COUNTY	TOTAL SHEETS	SHEET NO.
1084	20-00102-00-PV	CARROLL	217	17
CONTRACT NO. 85761				
ILLINOIS FED. AID PROJECT				

MODEL: PCL - Plan 3 (Sheet)
FILE NAME: R:\2024\County7397\County7397 Carroll County - Ideal Road Reconstruction\CADD\CADD Civil\Sheets\7397-Alignment-Ties.dgn

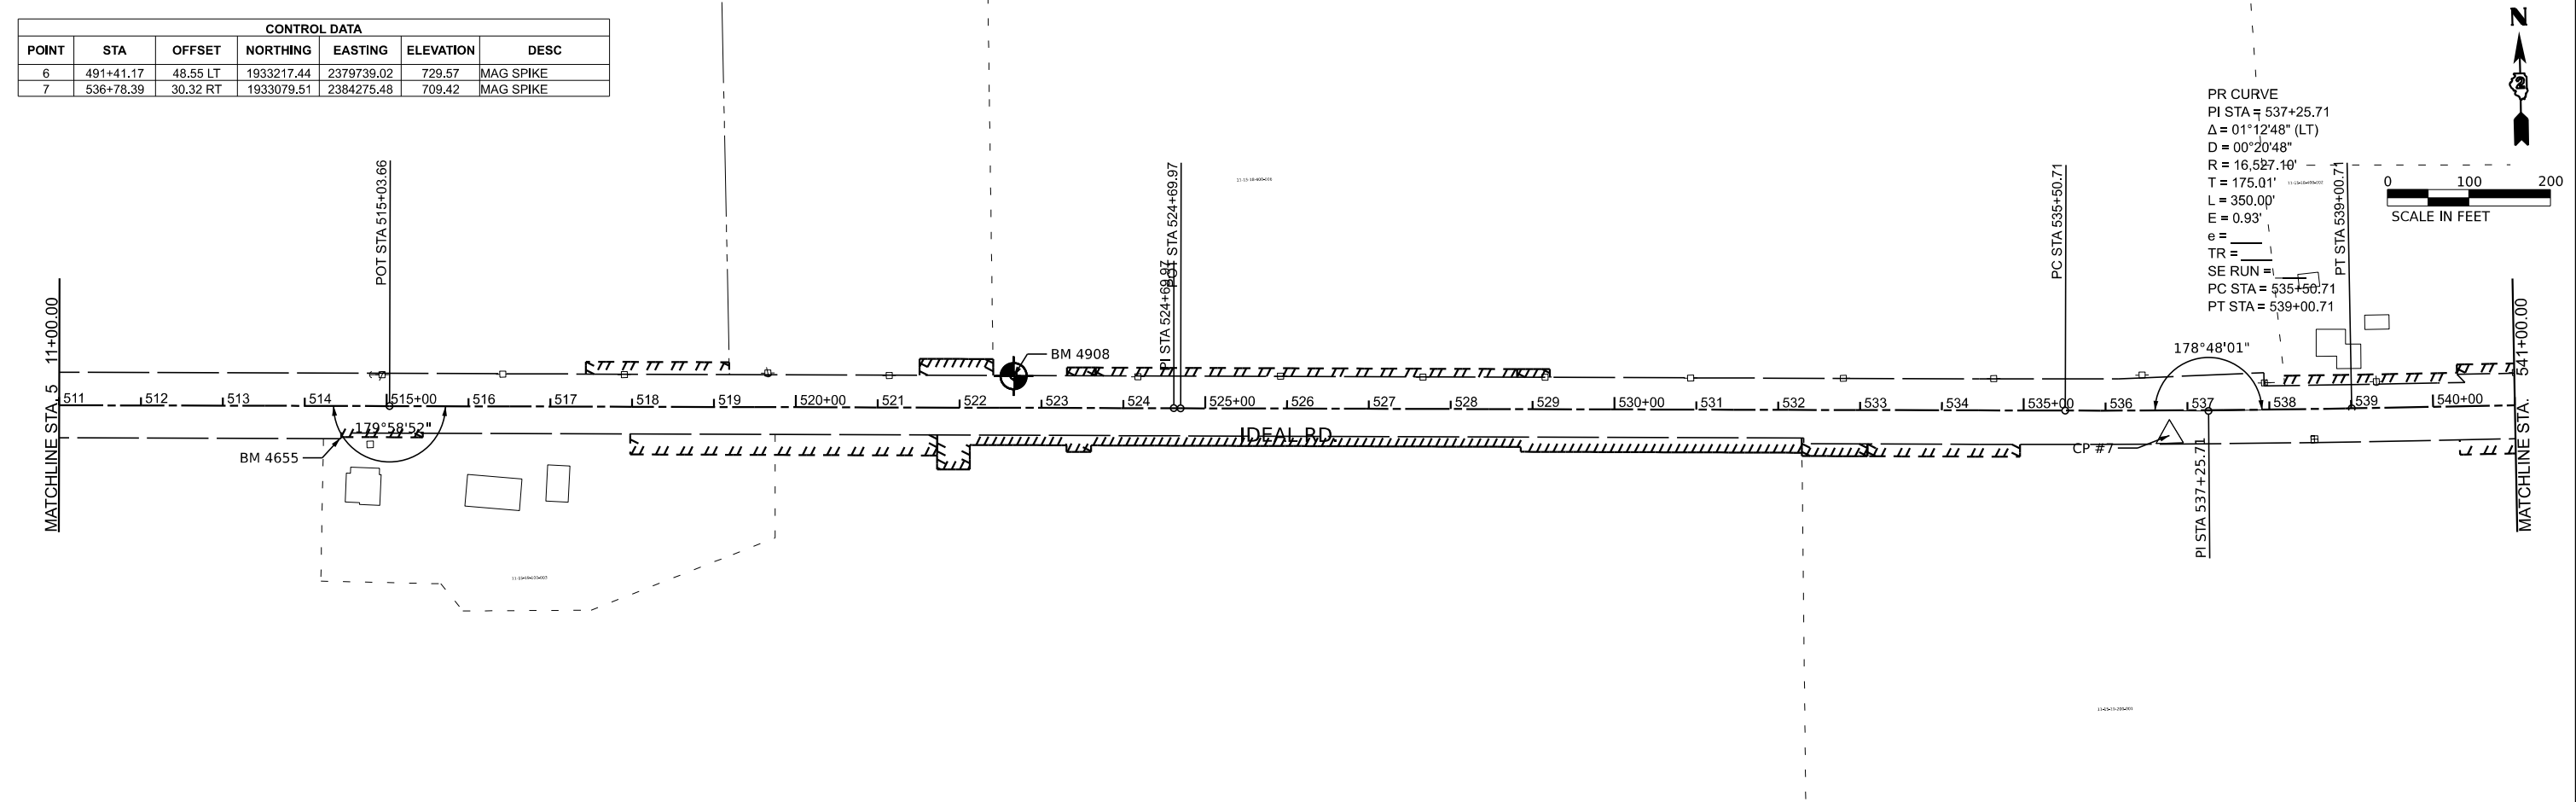
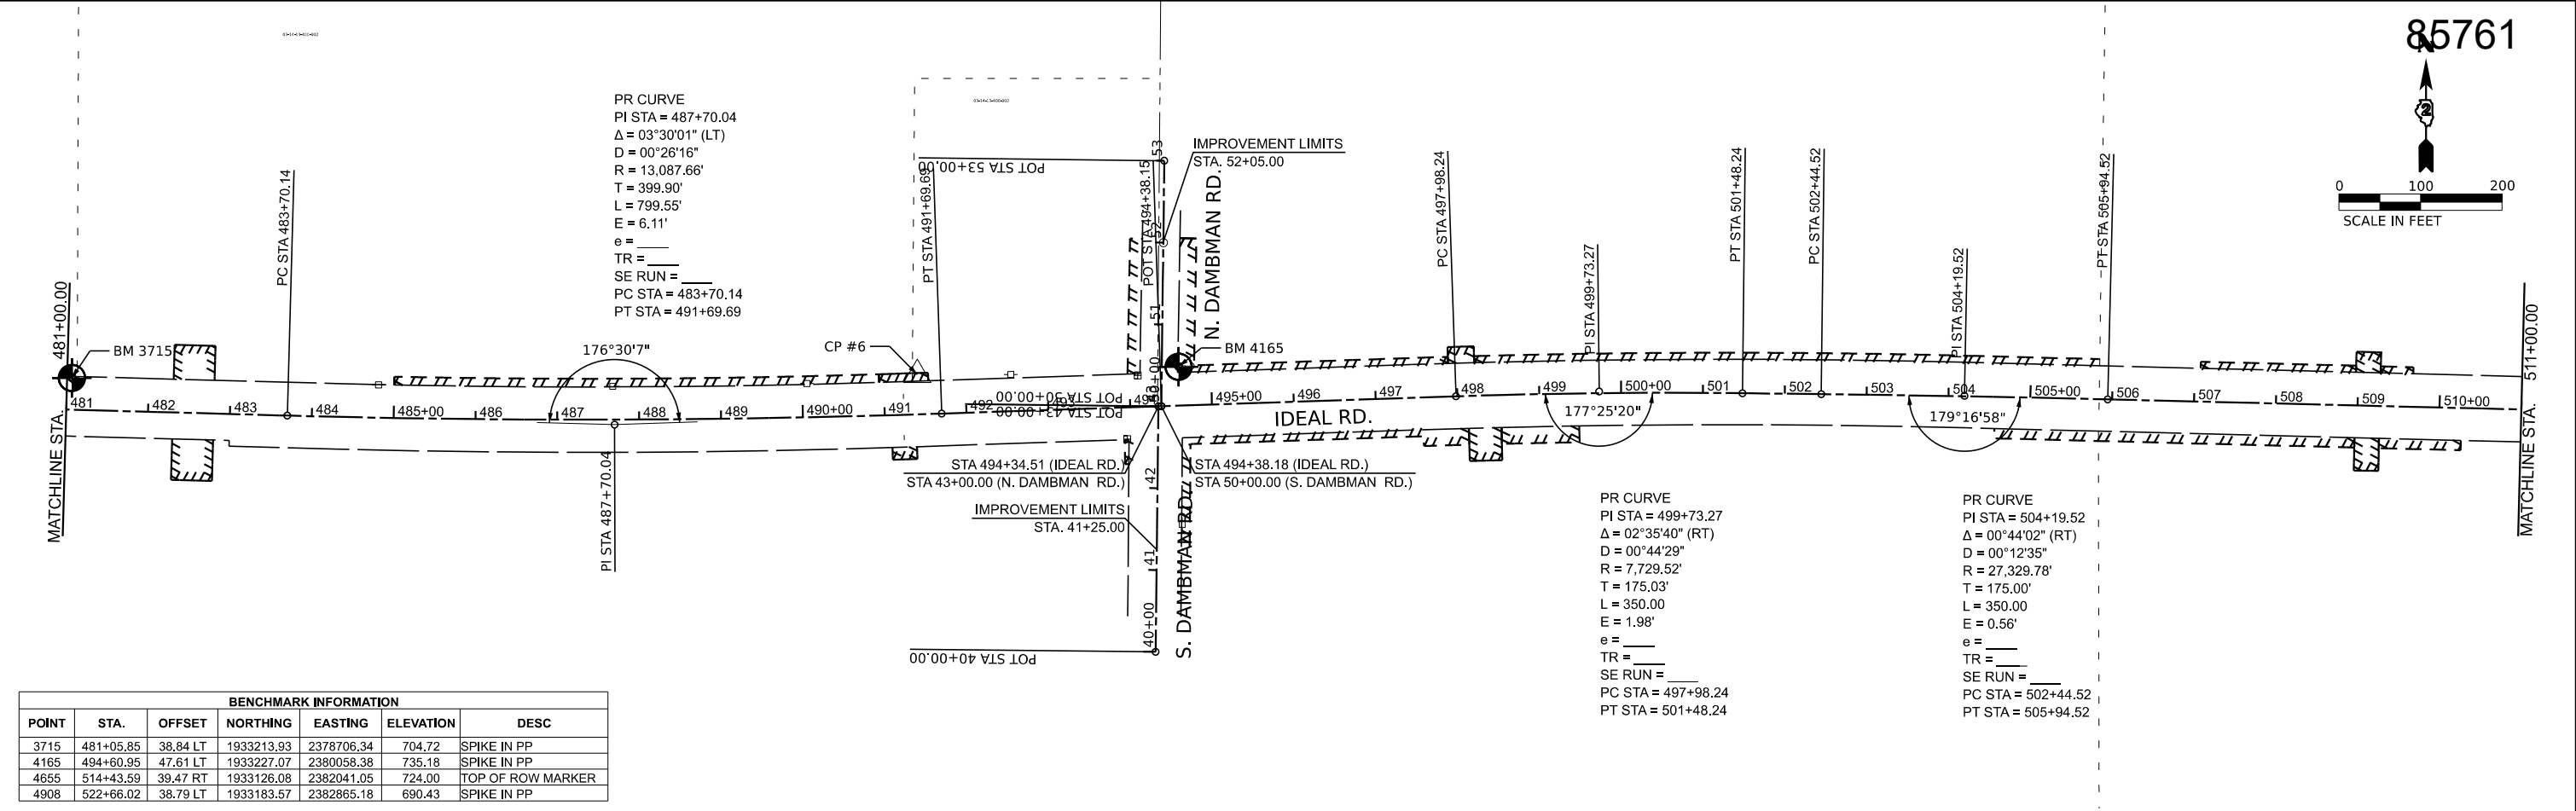


USER NAME	dwozniarski	DESIGNED	-	REVISED	-
DRAWN	-	REVIS	-	REVISED	-
PLOT SCALE	0.16666685' / in.	CHECKED	-	REVISED	-
PLOT DATE	6/14/2024	DATE	-	REVISED	-


STATE OF ILLINOIS
DEPARTMENT OF TRANSPORTATION

IDEAL ROAD RECONSTRUCTION ALIGNMENT, TIES, AND BENCHMARKS			
SCALE:	1" = 100'	SHEET	3 OF 5 SHEETS
STA.	TO STA.		


F.A.S. RTE.	SECTION	COUNTY	TOTAL SHEETS	SHEET NO.
1084	20-00102-00-PV	CARROLL	217	18
CONTRACT NO. 85761				
ILLINOIS		FED. AID PROJECT		

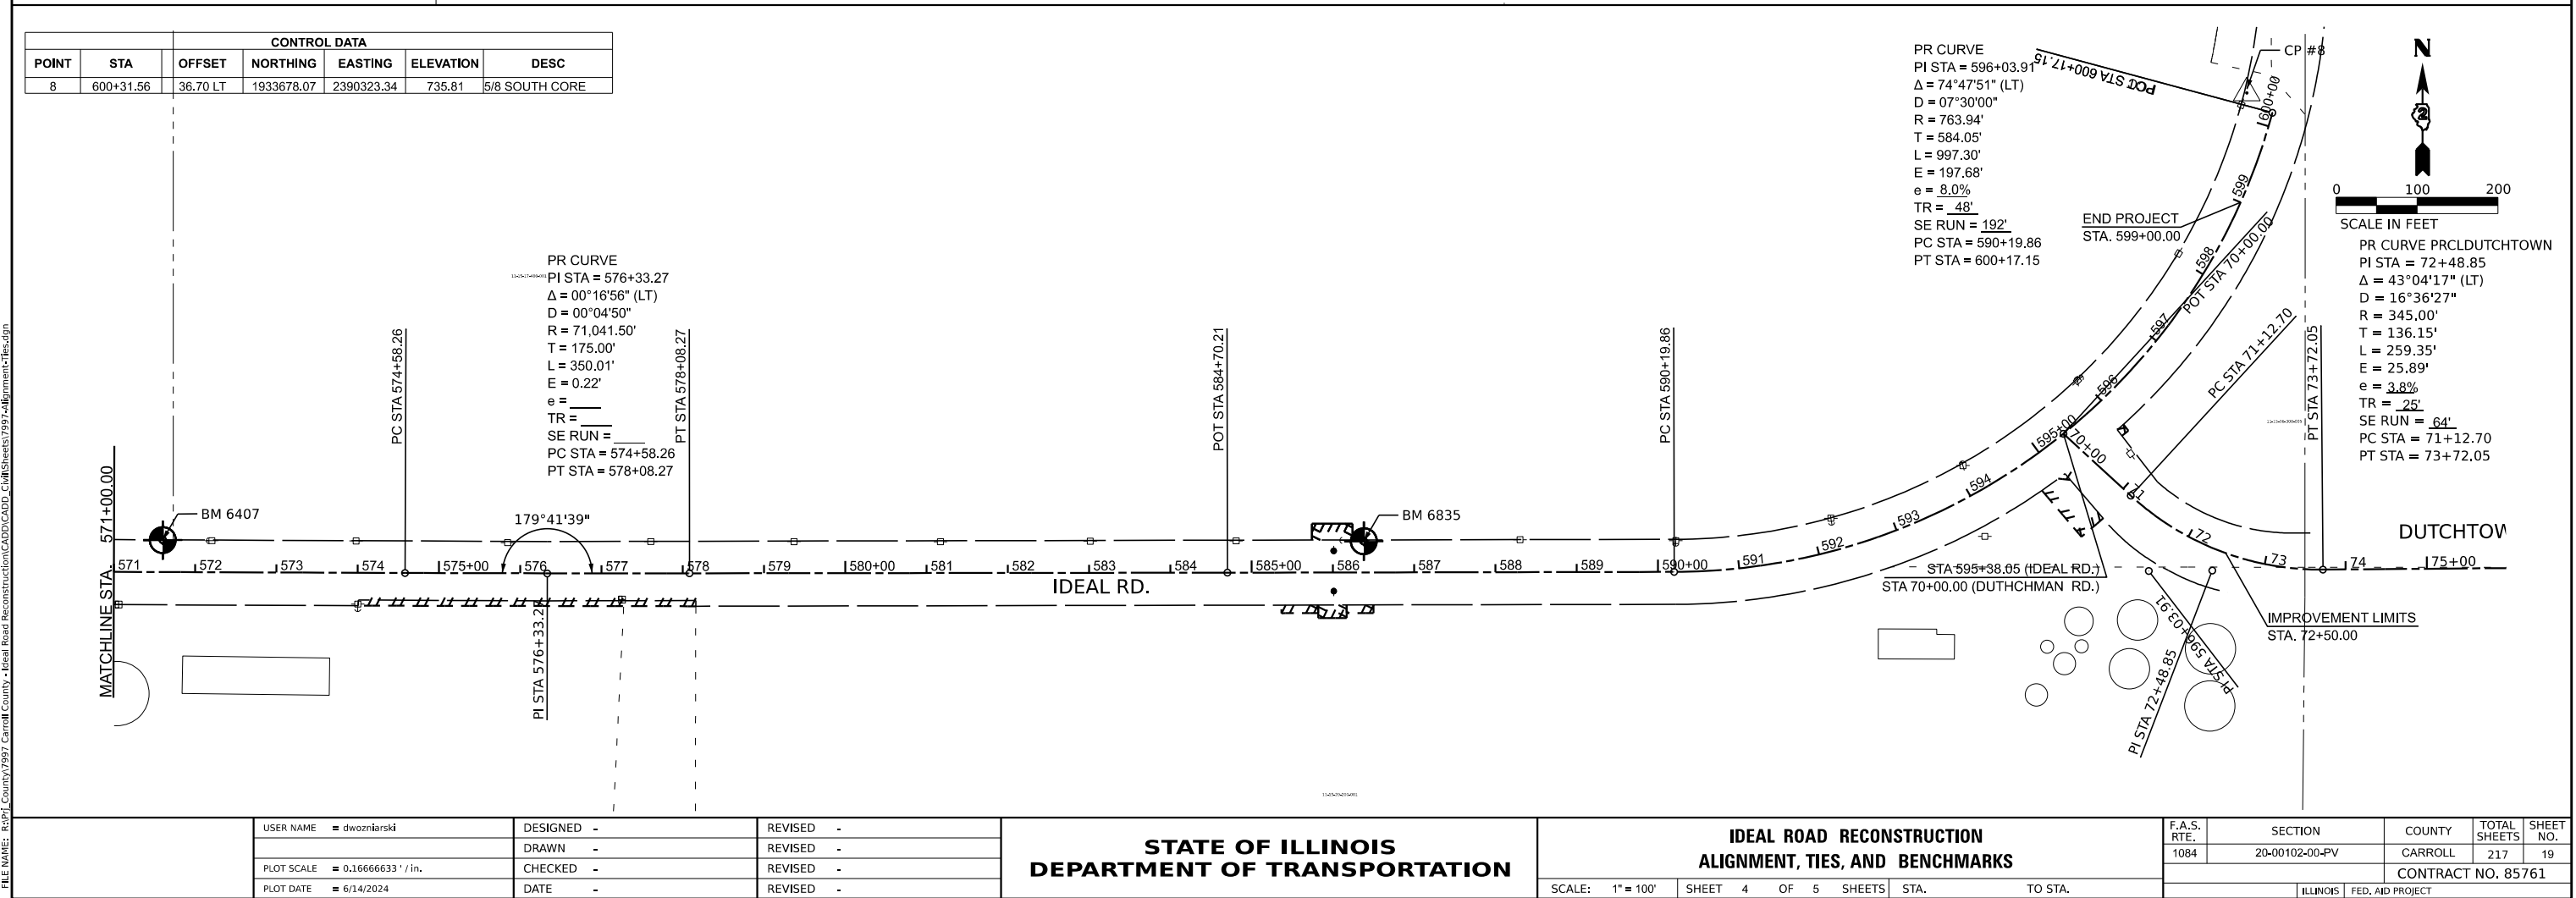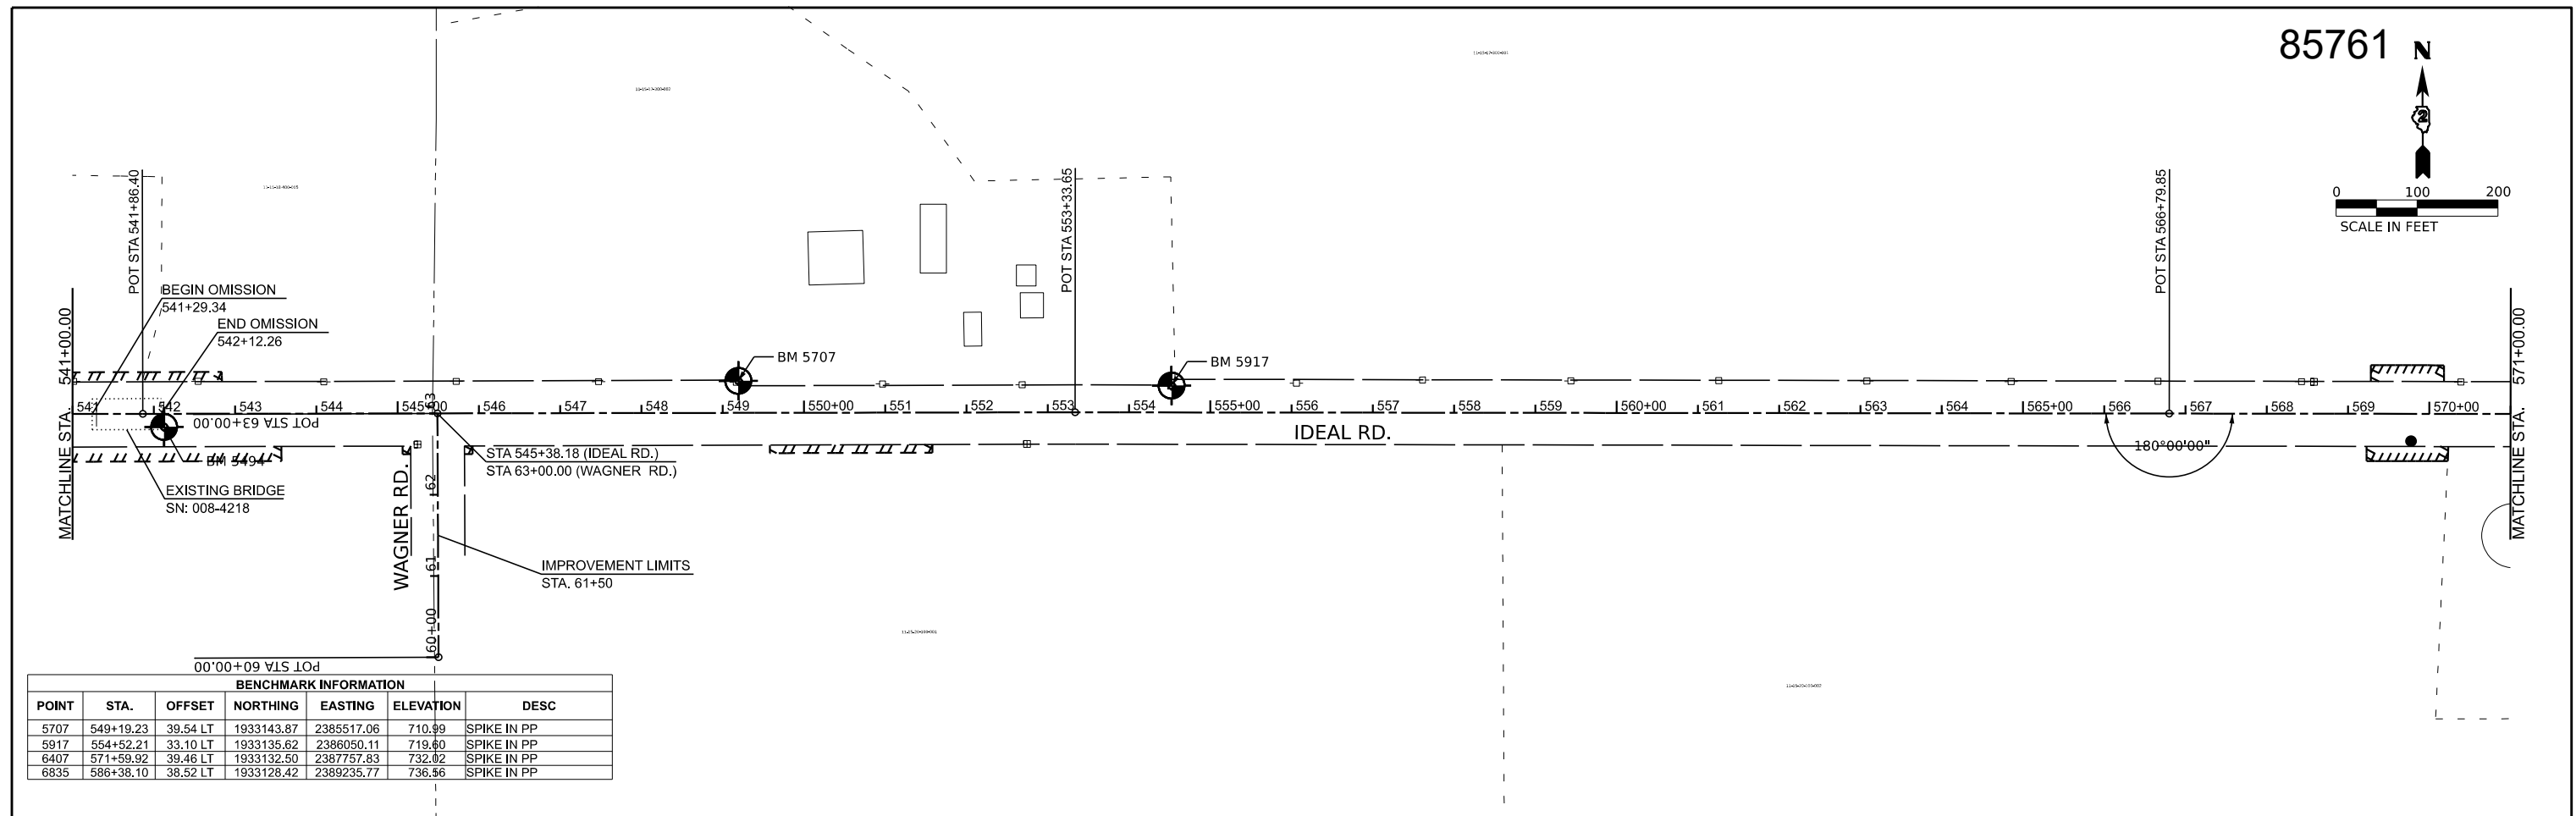

03-14-15-400-001
JAMES D. DAEHLER LIVING TRUST AND
DEBORAH A. DAEHLER LIVING TRUST

 

PAVEMENT RECLAMATION
SUBBASE GRANULAR MATERIAL, TYPE B, 8"
AGGREGATE BASE COURSE, TYPE B, 8"
FULL DEPTH RECLAMATION, 8"
ADD ROCK (AS NEEDED)
HOT MIX ASPHALT BINDER COURSE, IL-19.0, N50, 2 1/2"
HOT MIX ASPHALT SURFACE COURSE, IL-9.5, MIX D, N50, 1 1/2"

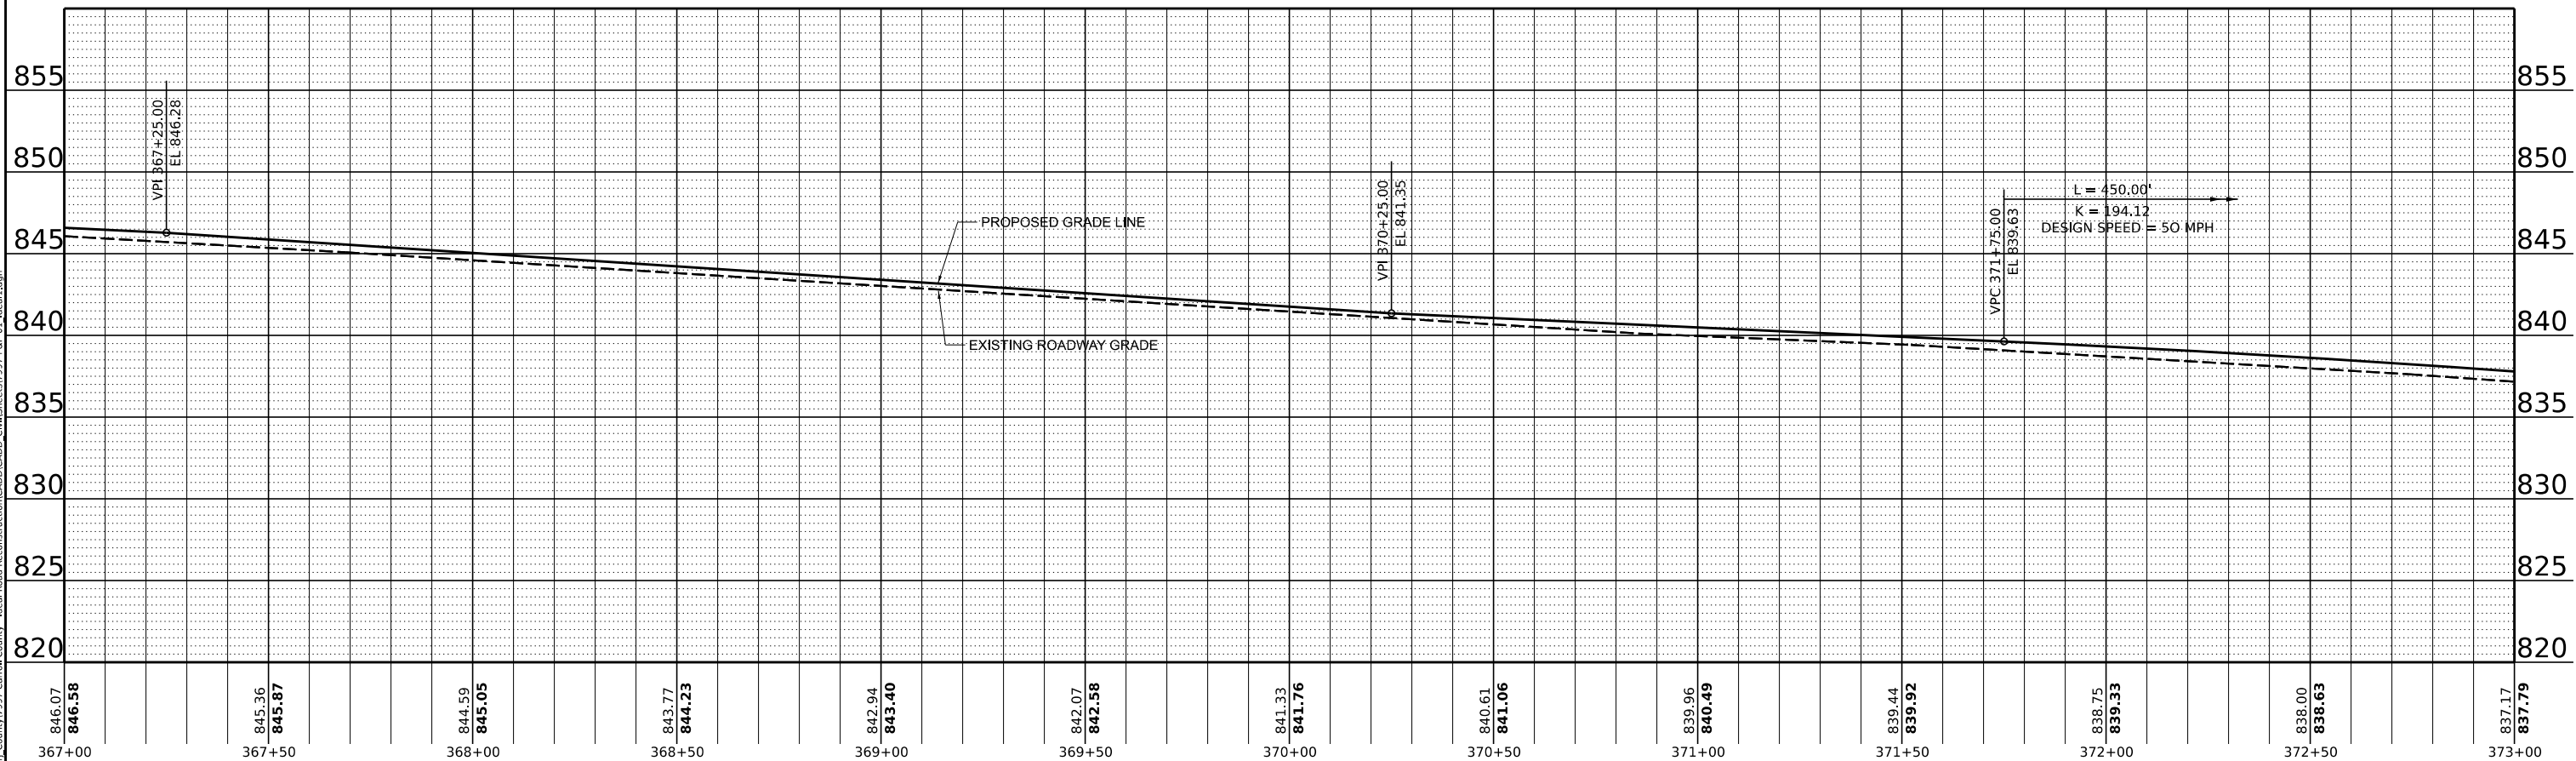

IDEAL ROAD RECONSTRUCTION PLAN AND PROFILE – IDEAL ROAD



SCALE: SCALE	SHEET 2 OF 46 SHEETS	STA. TO STA.
--------------	----------------------	--------------

F.A.S. RTE.	SECTION	COUNTY	TOTAL SHEETS	SHEET NO.
1084	20-00102-00-PV	CARROLL	217	21
		CONTRACT NO. 85761		
ILLINOIS		FED. AID PROJECT		



MODEL: Ideal_PR-1-1 [Sheet]
FILE NAME: R:\PI County\7997 Carroll County - Ideal Road Reconstruction\CADD\CADD_Civil\Sheets\7997-26P-01_Ideal1.dgn

CHASTAIN
& ASSOCIATES LLC
CONSULTING ENGINEERS



85761

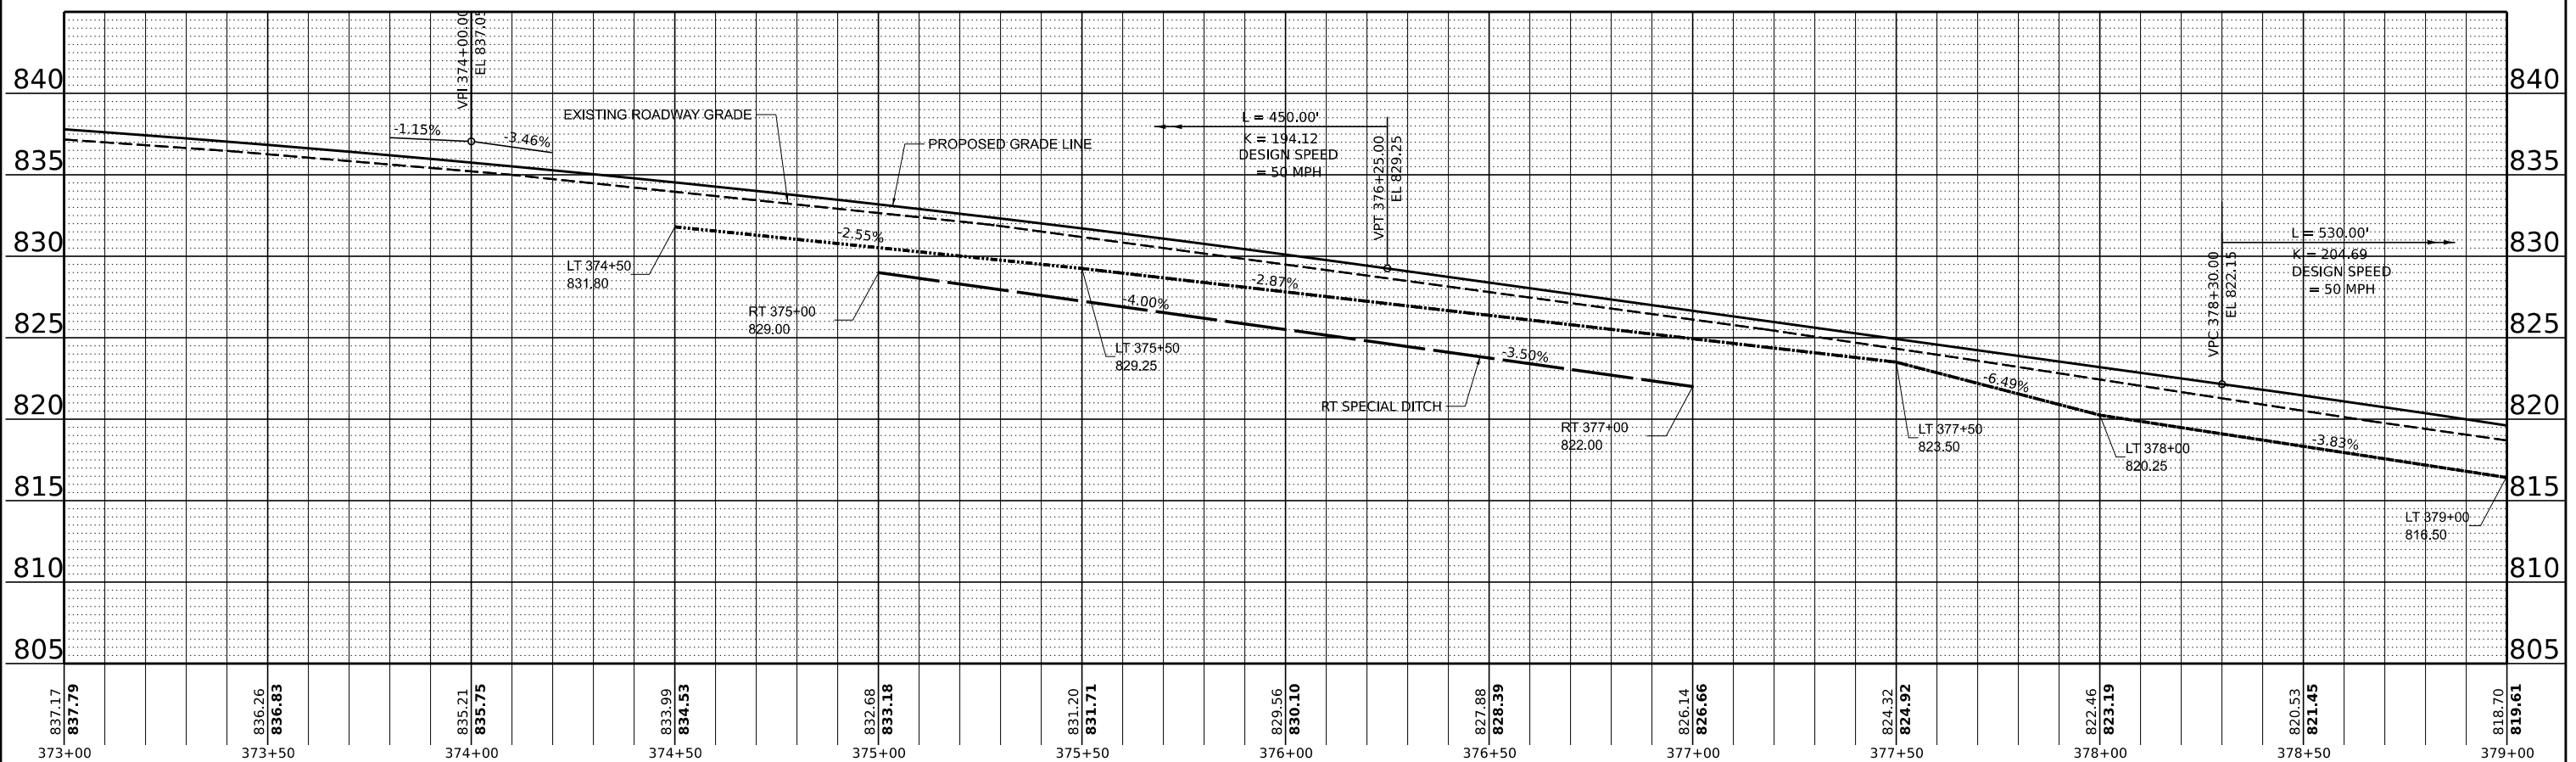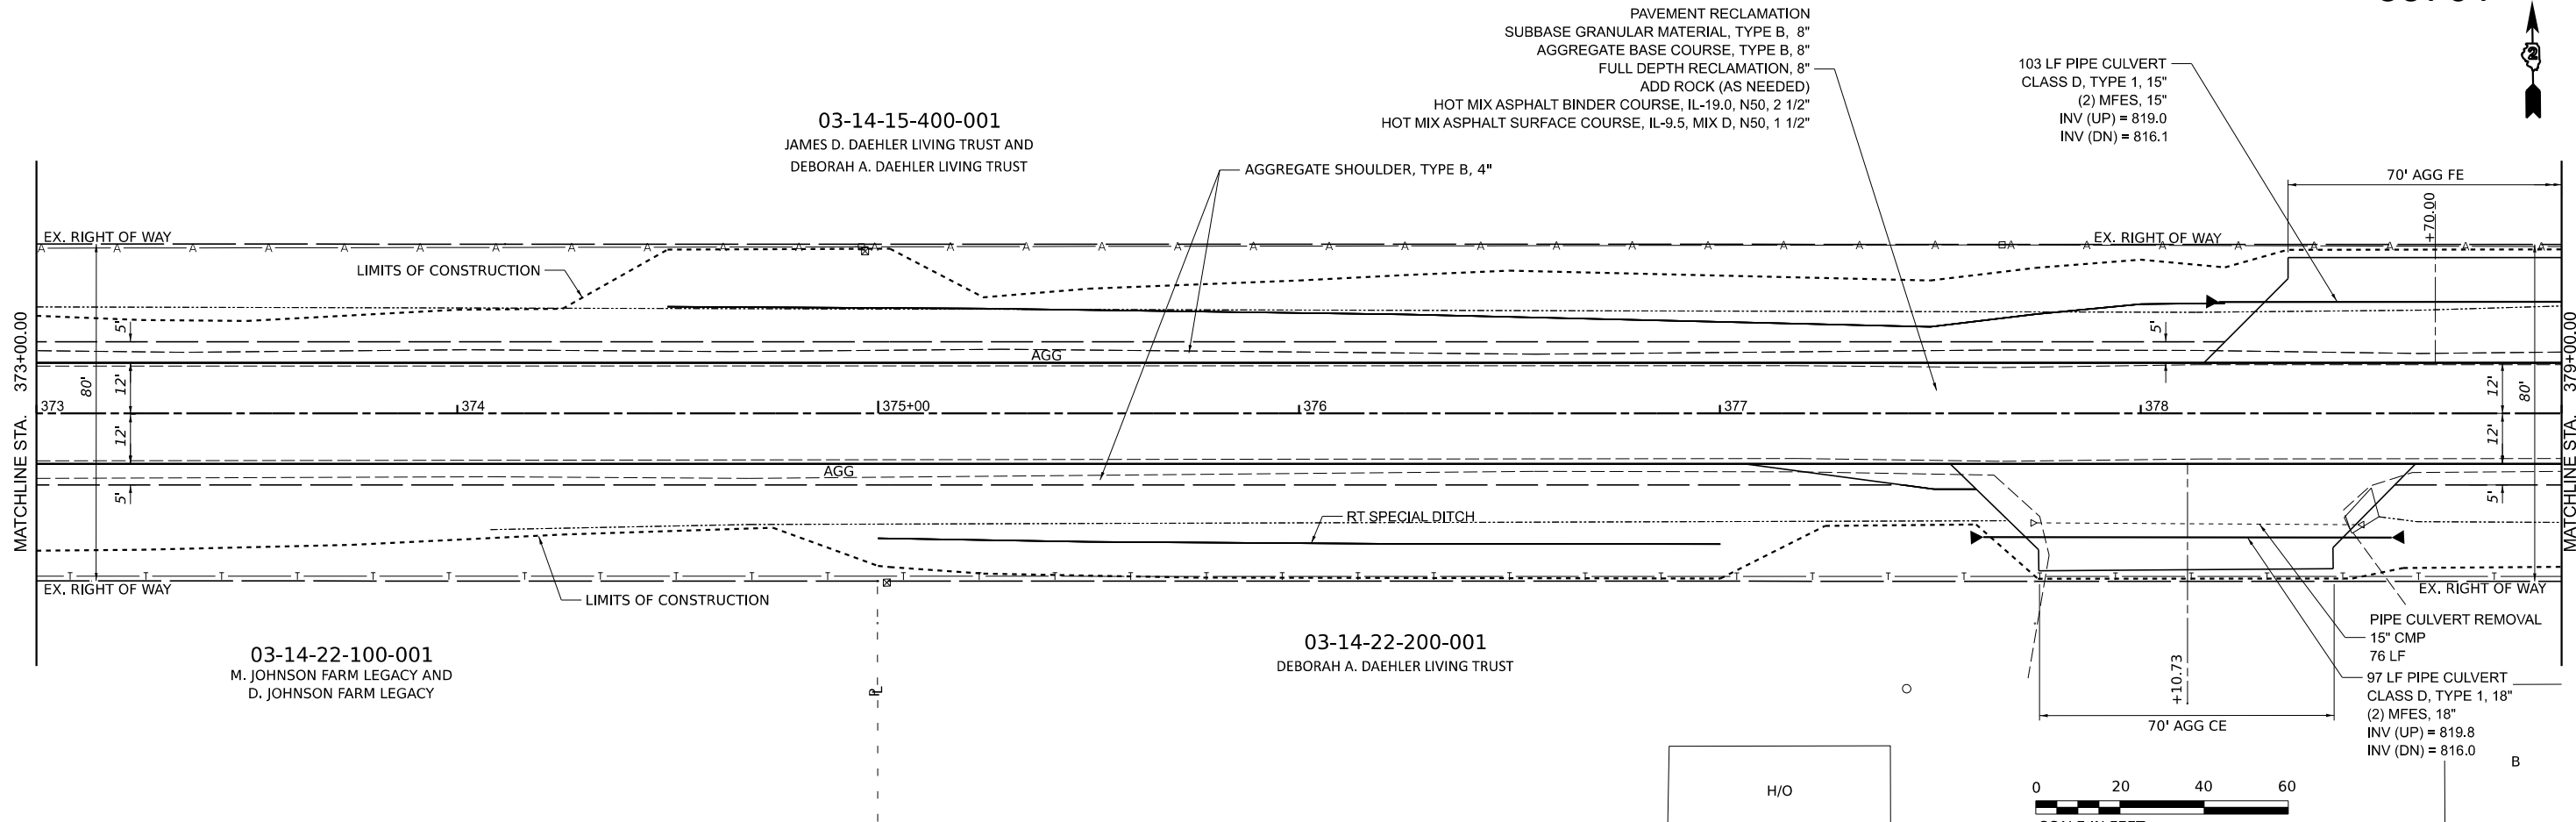


CHASTAIN & ASSOCIATES LLC CONSULTING ENGINEERS	USER NAME = dwozniarski		DESIGNED -		REVISED -		STATE OF ILLINOIS DEPARTMENT OF TRANSPORTATION	IDEAL ROAD RECONSTRUCTION PLAN AND PROFILE - IDEAL ROAD				F.A.S. RTE.	SECTION	COUNTY	TOTAL SHEETS	SHEET NO.
	DRAWN -		REVISED -		1084	20-00102-00-PV						CARROLL	217	22		
	PLOT SCALE = 0.167" / in.		CHECKED -		REVISED -			CONTRACT NO. 85761								
	PLOT DATE = 6/14/2024		DATE - 04/17/2024		REVISED -			SCALE: SCALE	SHEET 3 OF 46 SHEETS	STA.	TO STA.	ILLINOIS FED. AID PROJECT				

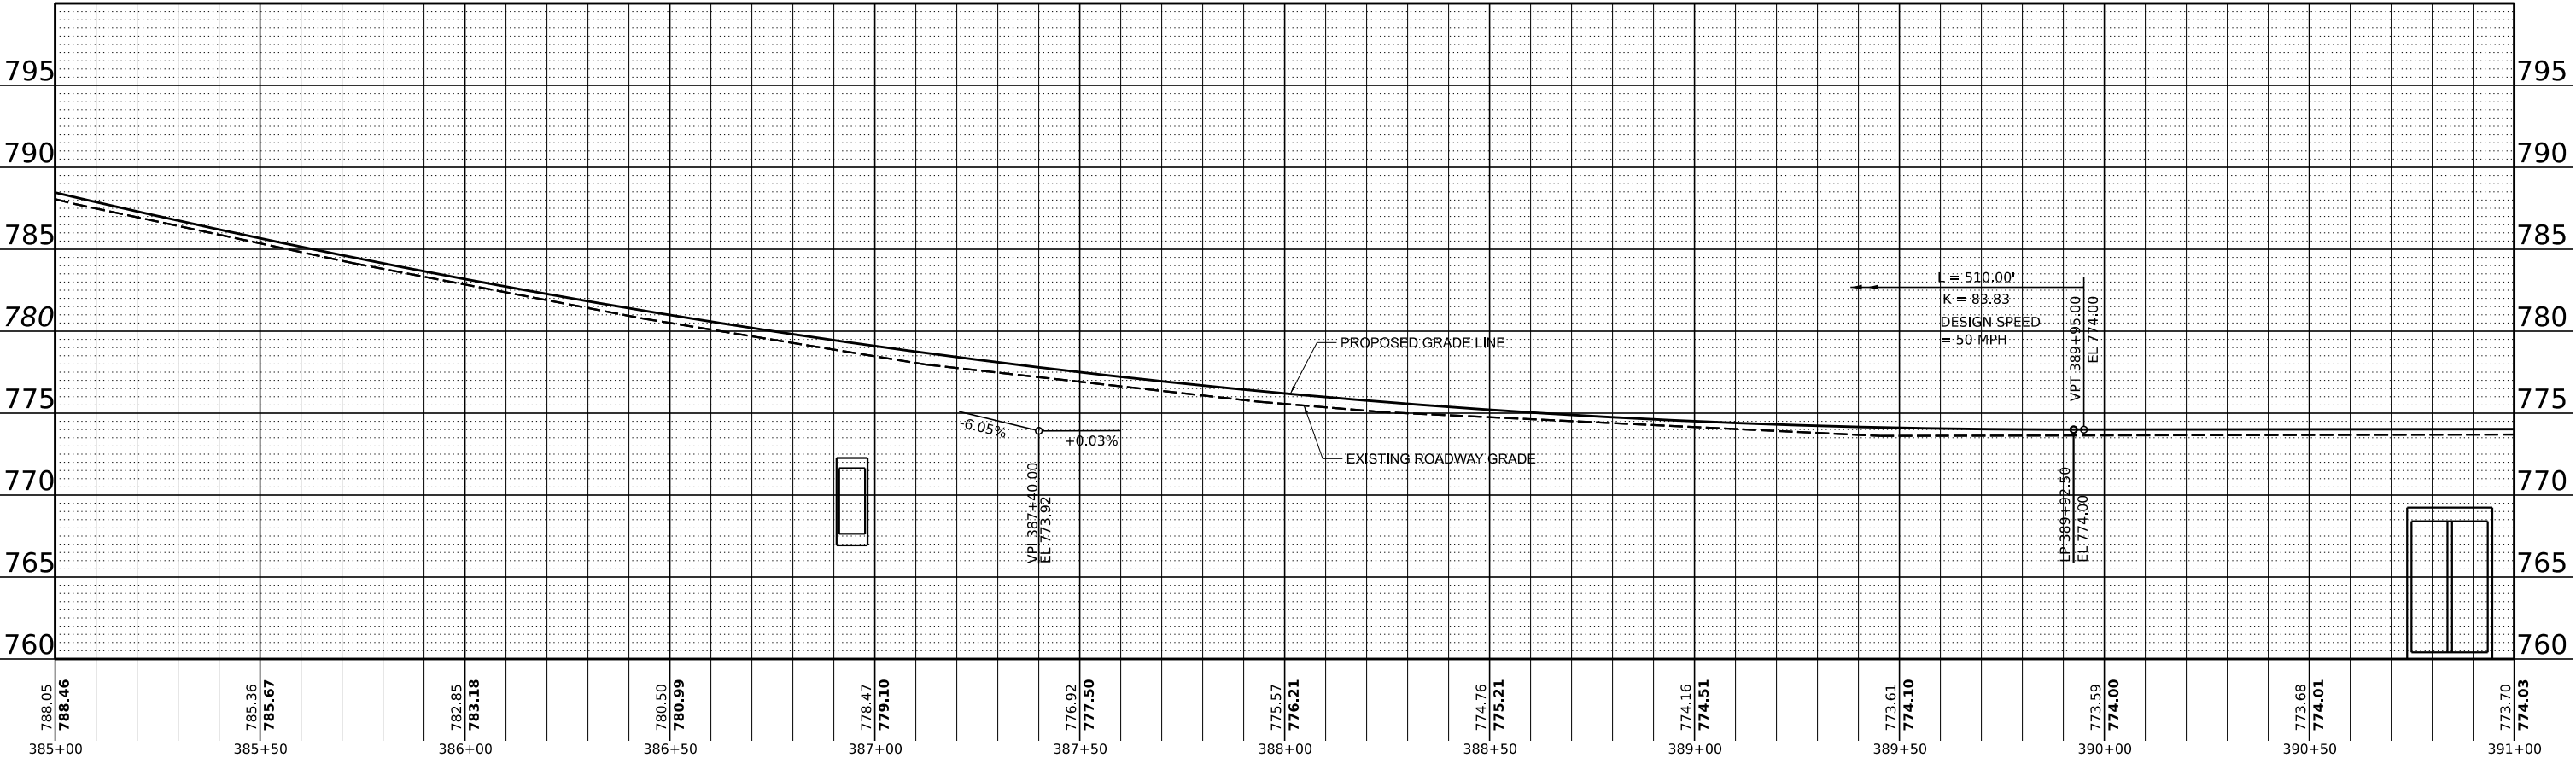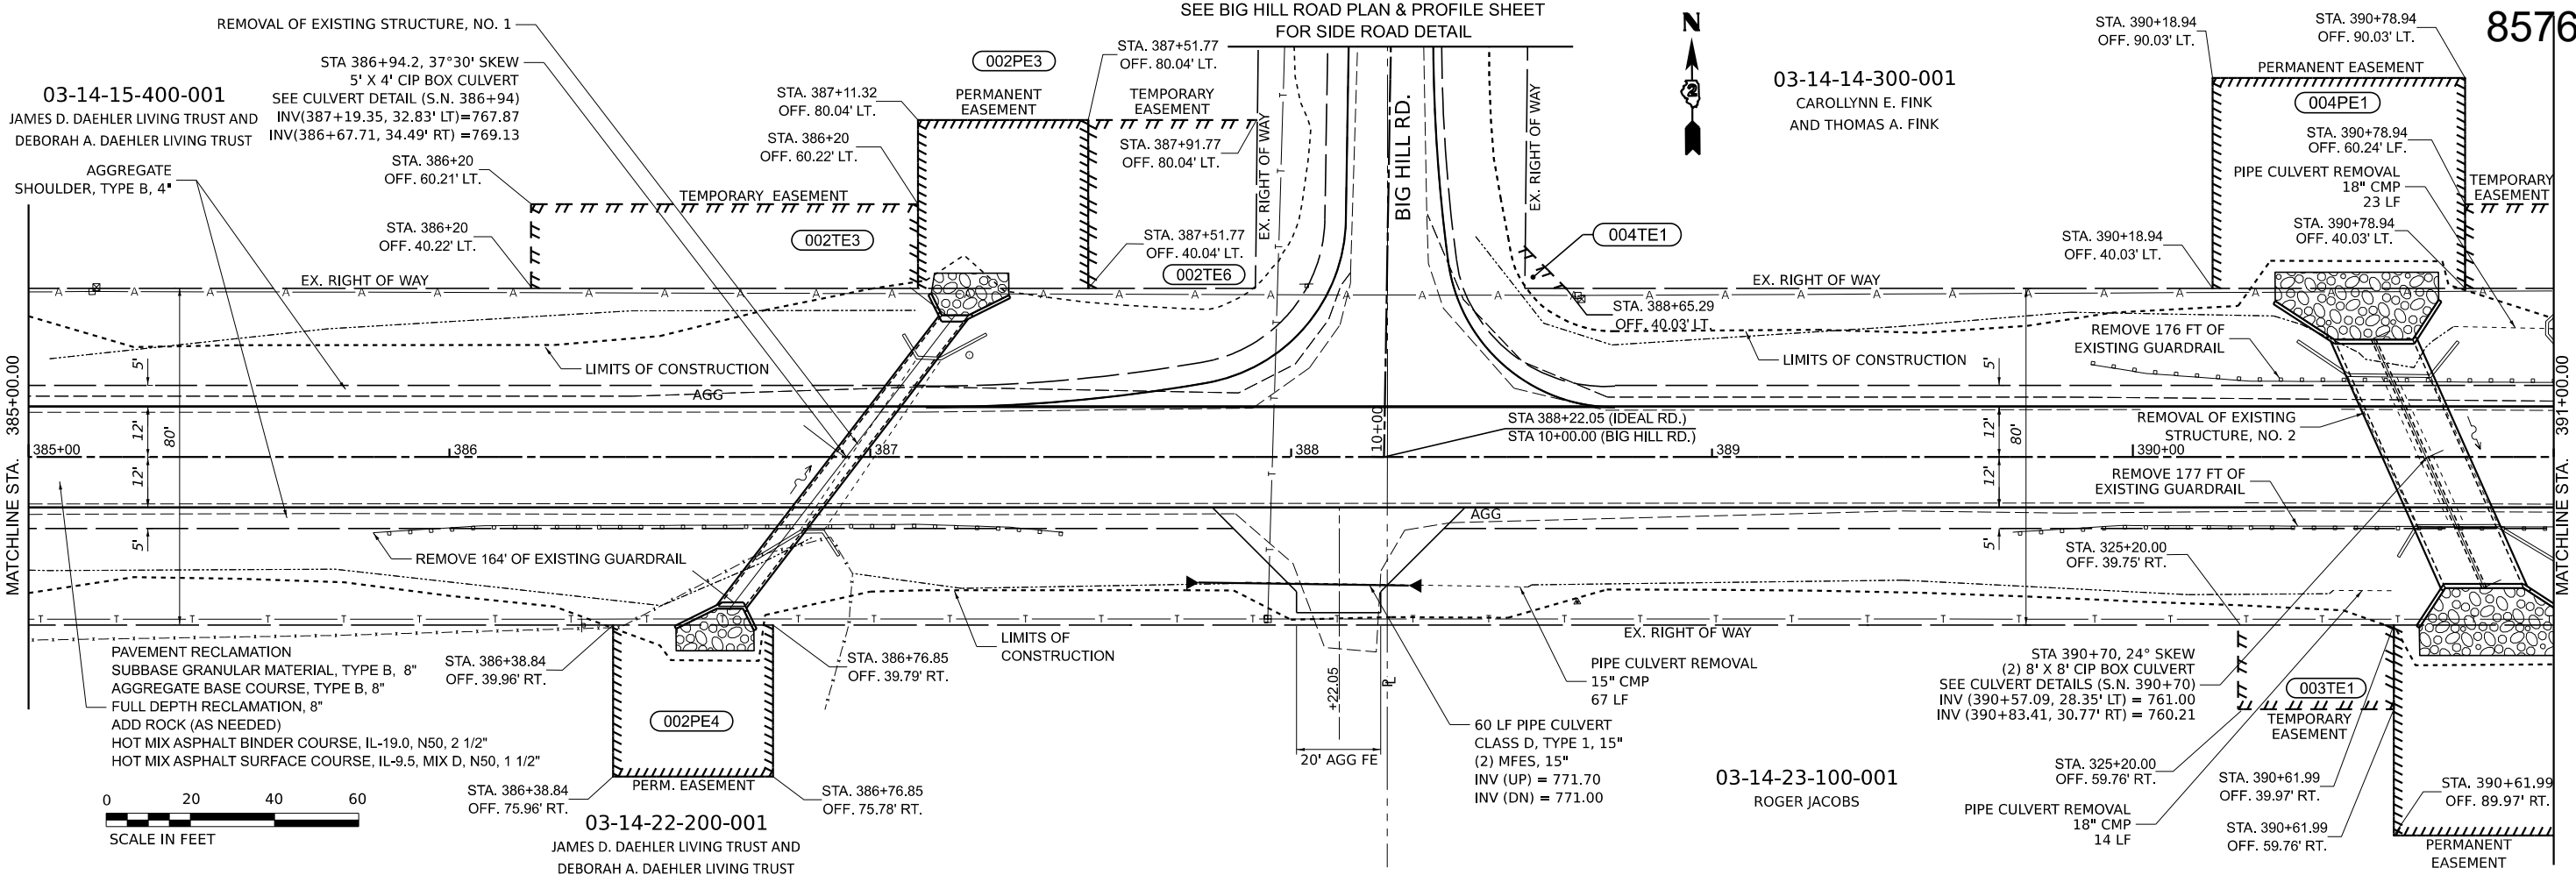

 CHASTAIN & ASSOCIATES LLC CONSULTING ENGINEERS	USER NAME = dwozniarski	DESIGNED -	REVISED -	STATE OF ILLINOIS DEPARTMENT OF TRANSPORTATION	IDEAL ROAD RECONSTRUCTION PLAN AND PROFILE – IDEAL ROAD				F.A.S. RTE.	SECTION	COUNTY	TOTAL SHEETS	SHEET NO.
	PLOT SCALE = 0.167' / in.	DRAWN -	REVISED -		1084	20-00102-00-PV	CARROLL	217	24				
	PLOT DATE = 6/14/2024	CHECKED -	REVISED -		CONTRACT NO. 85761								
	DATE = 04/17/2024	REVISED -	SCALE: SCALE		SHEET 5 OF 46 SHEETS	STA.	TO STA.	ILLINOIS FED. AID PROJECT					

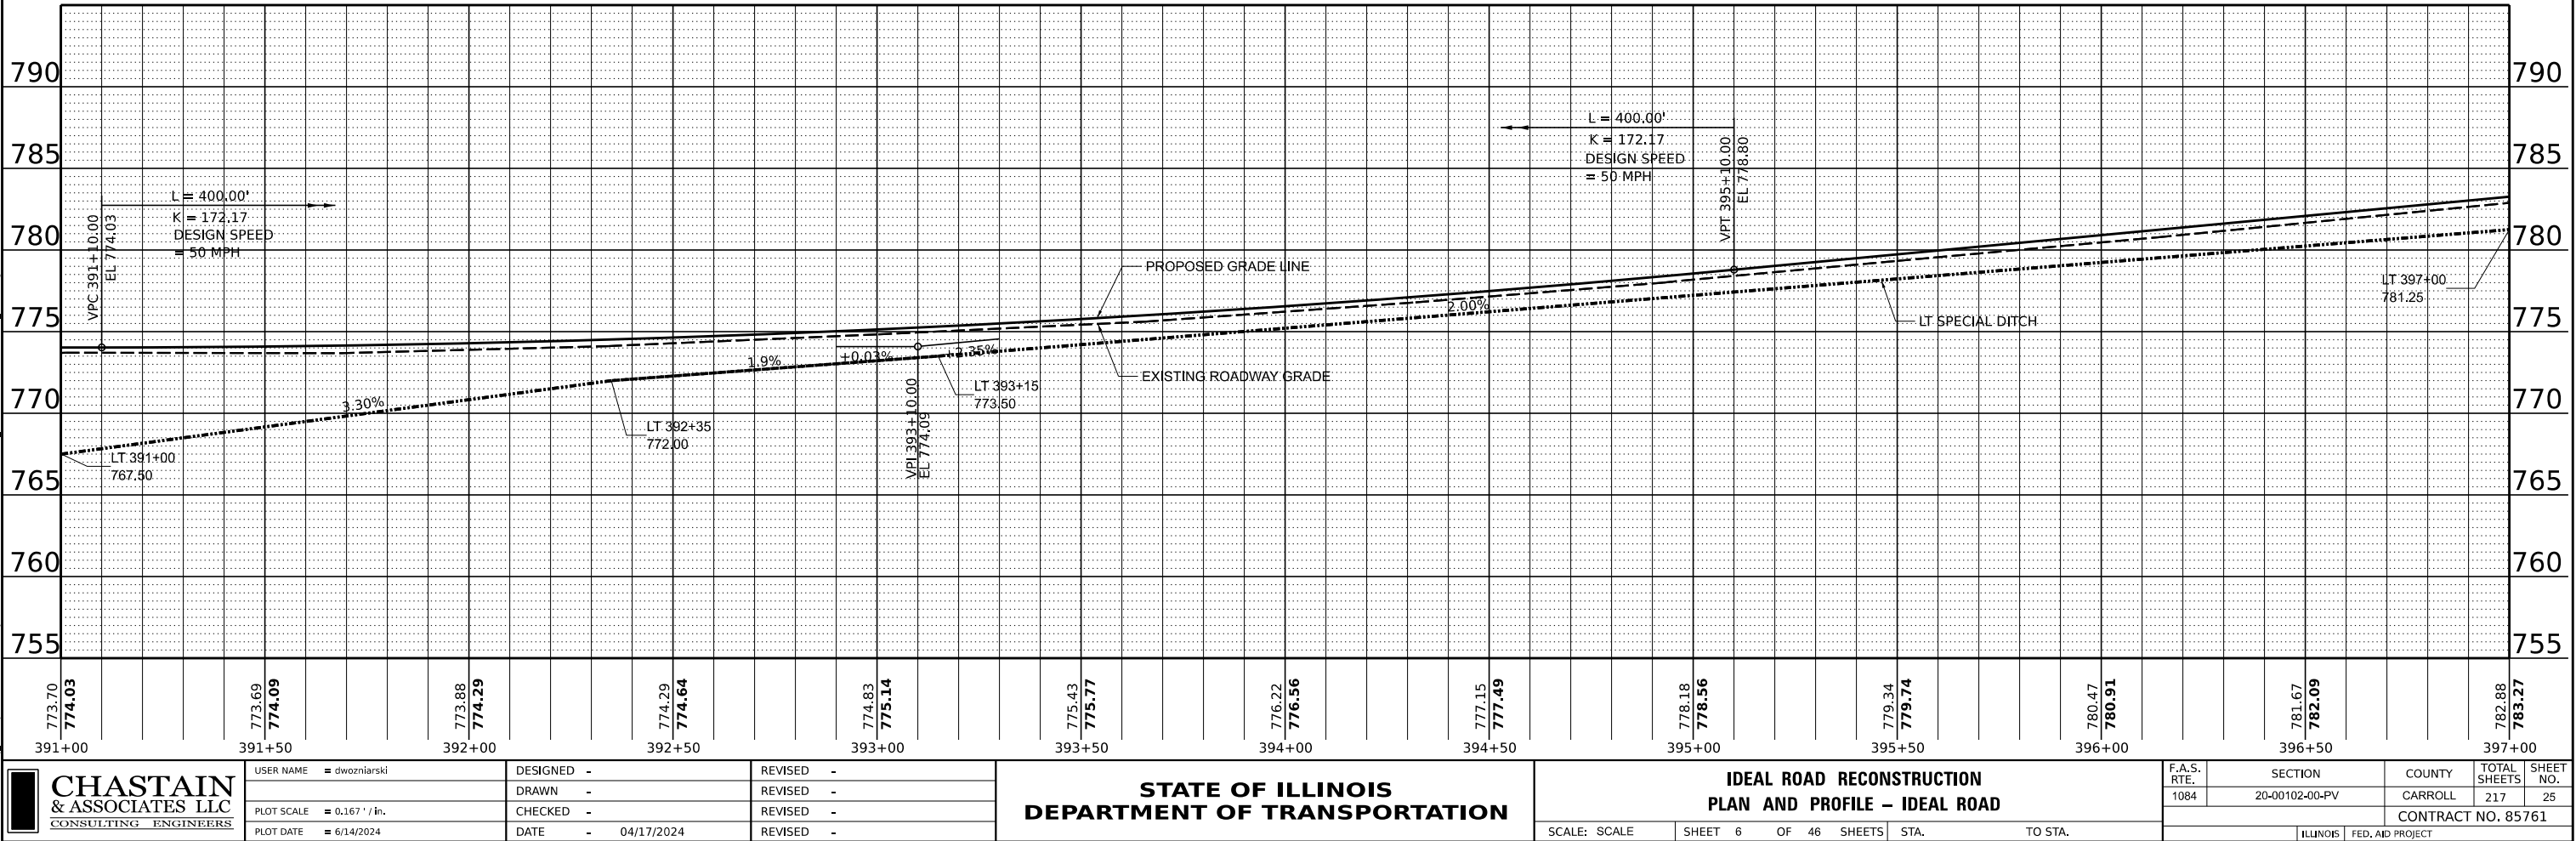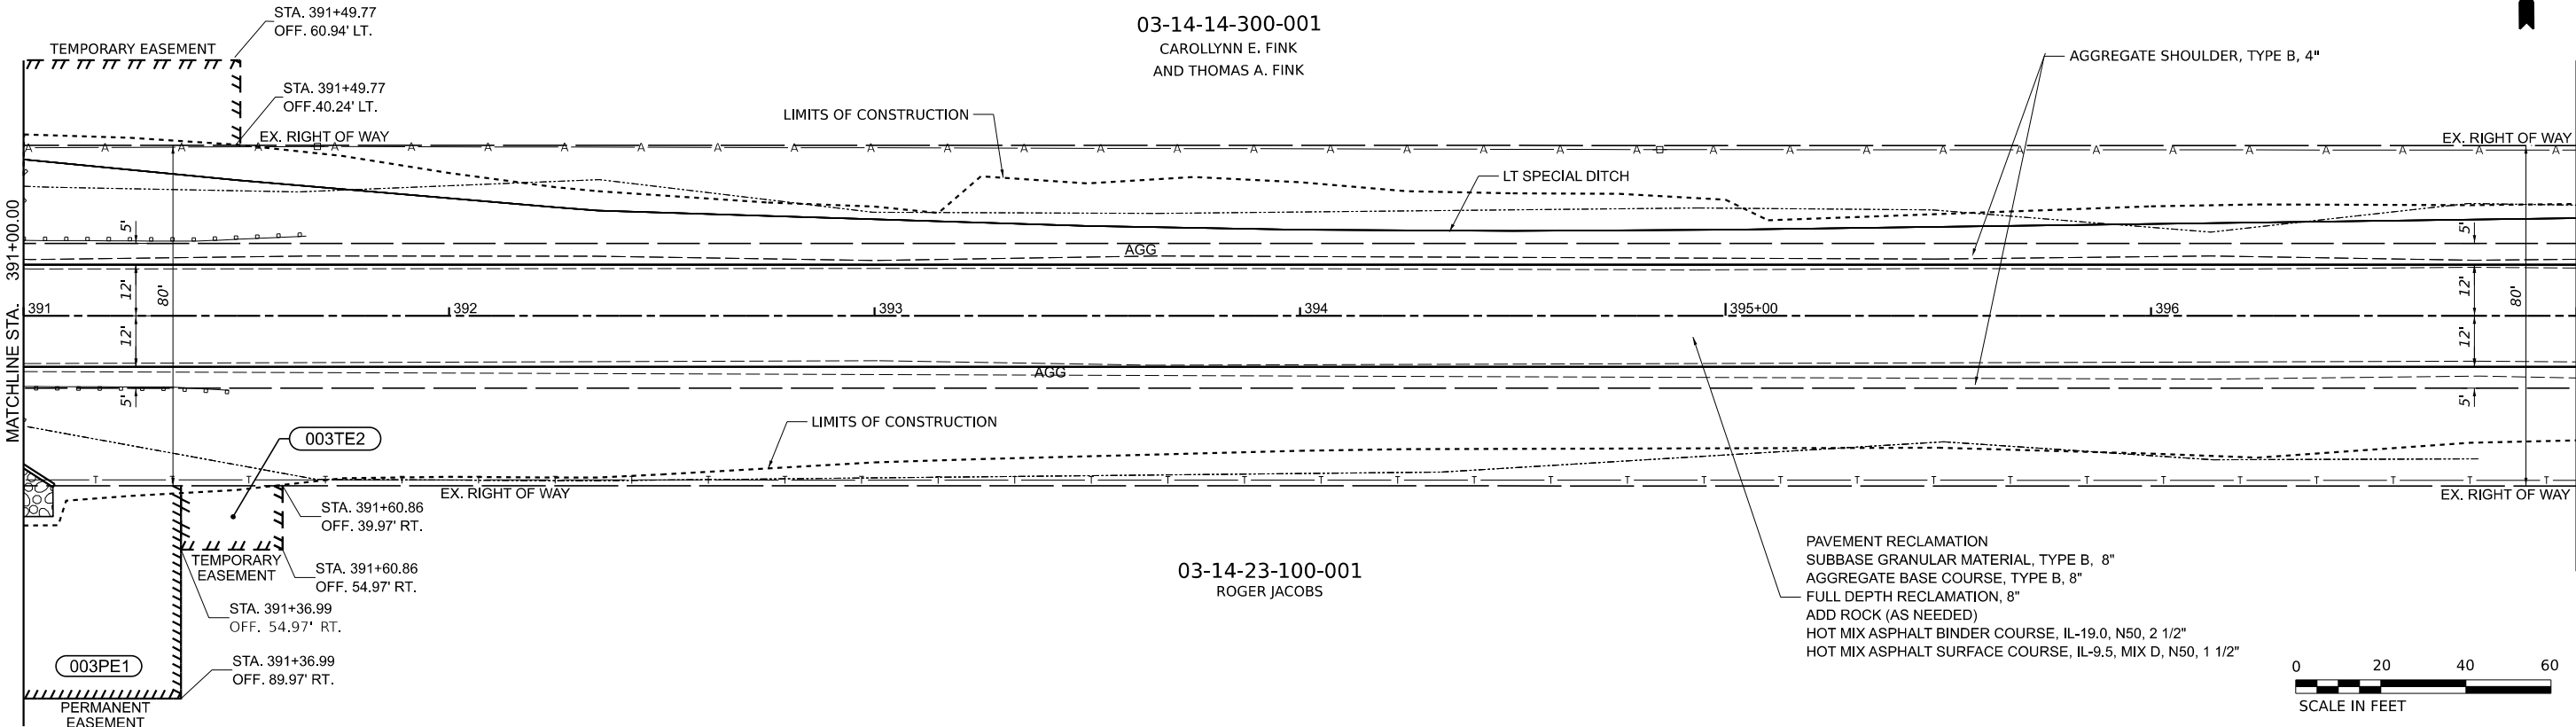

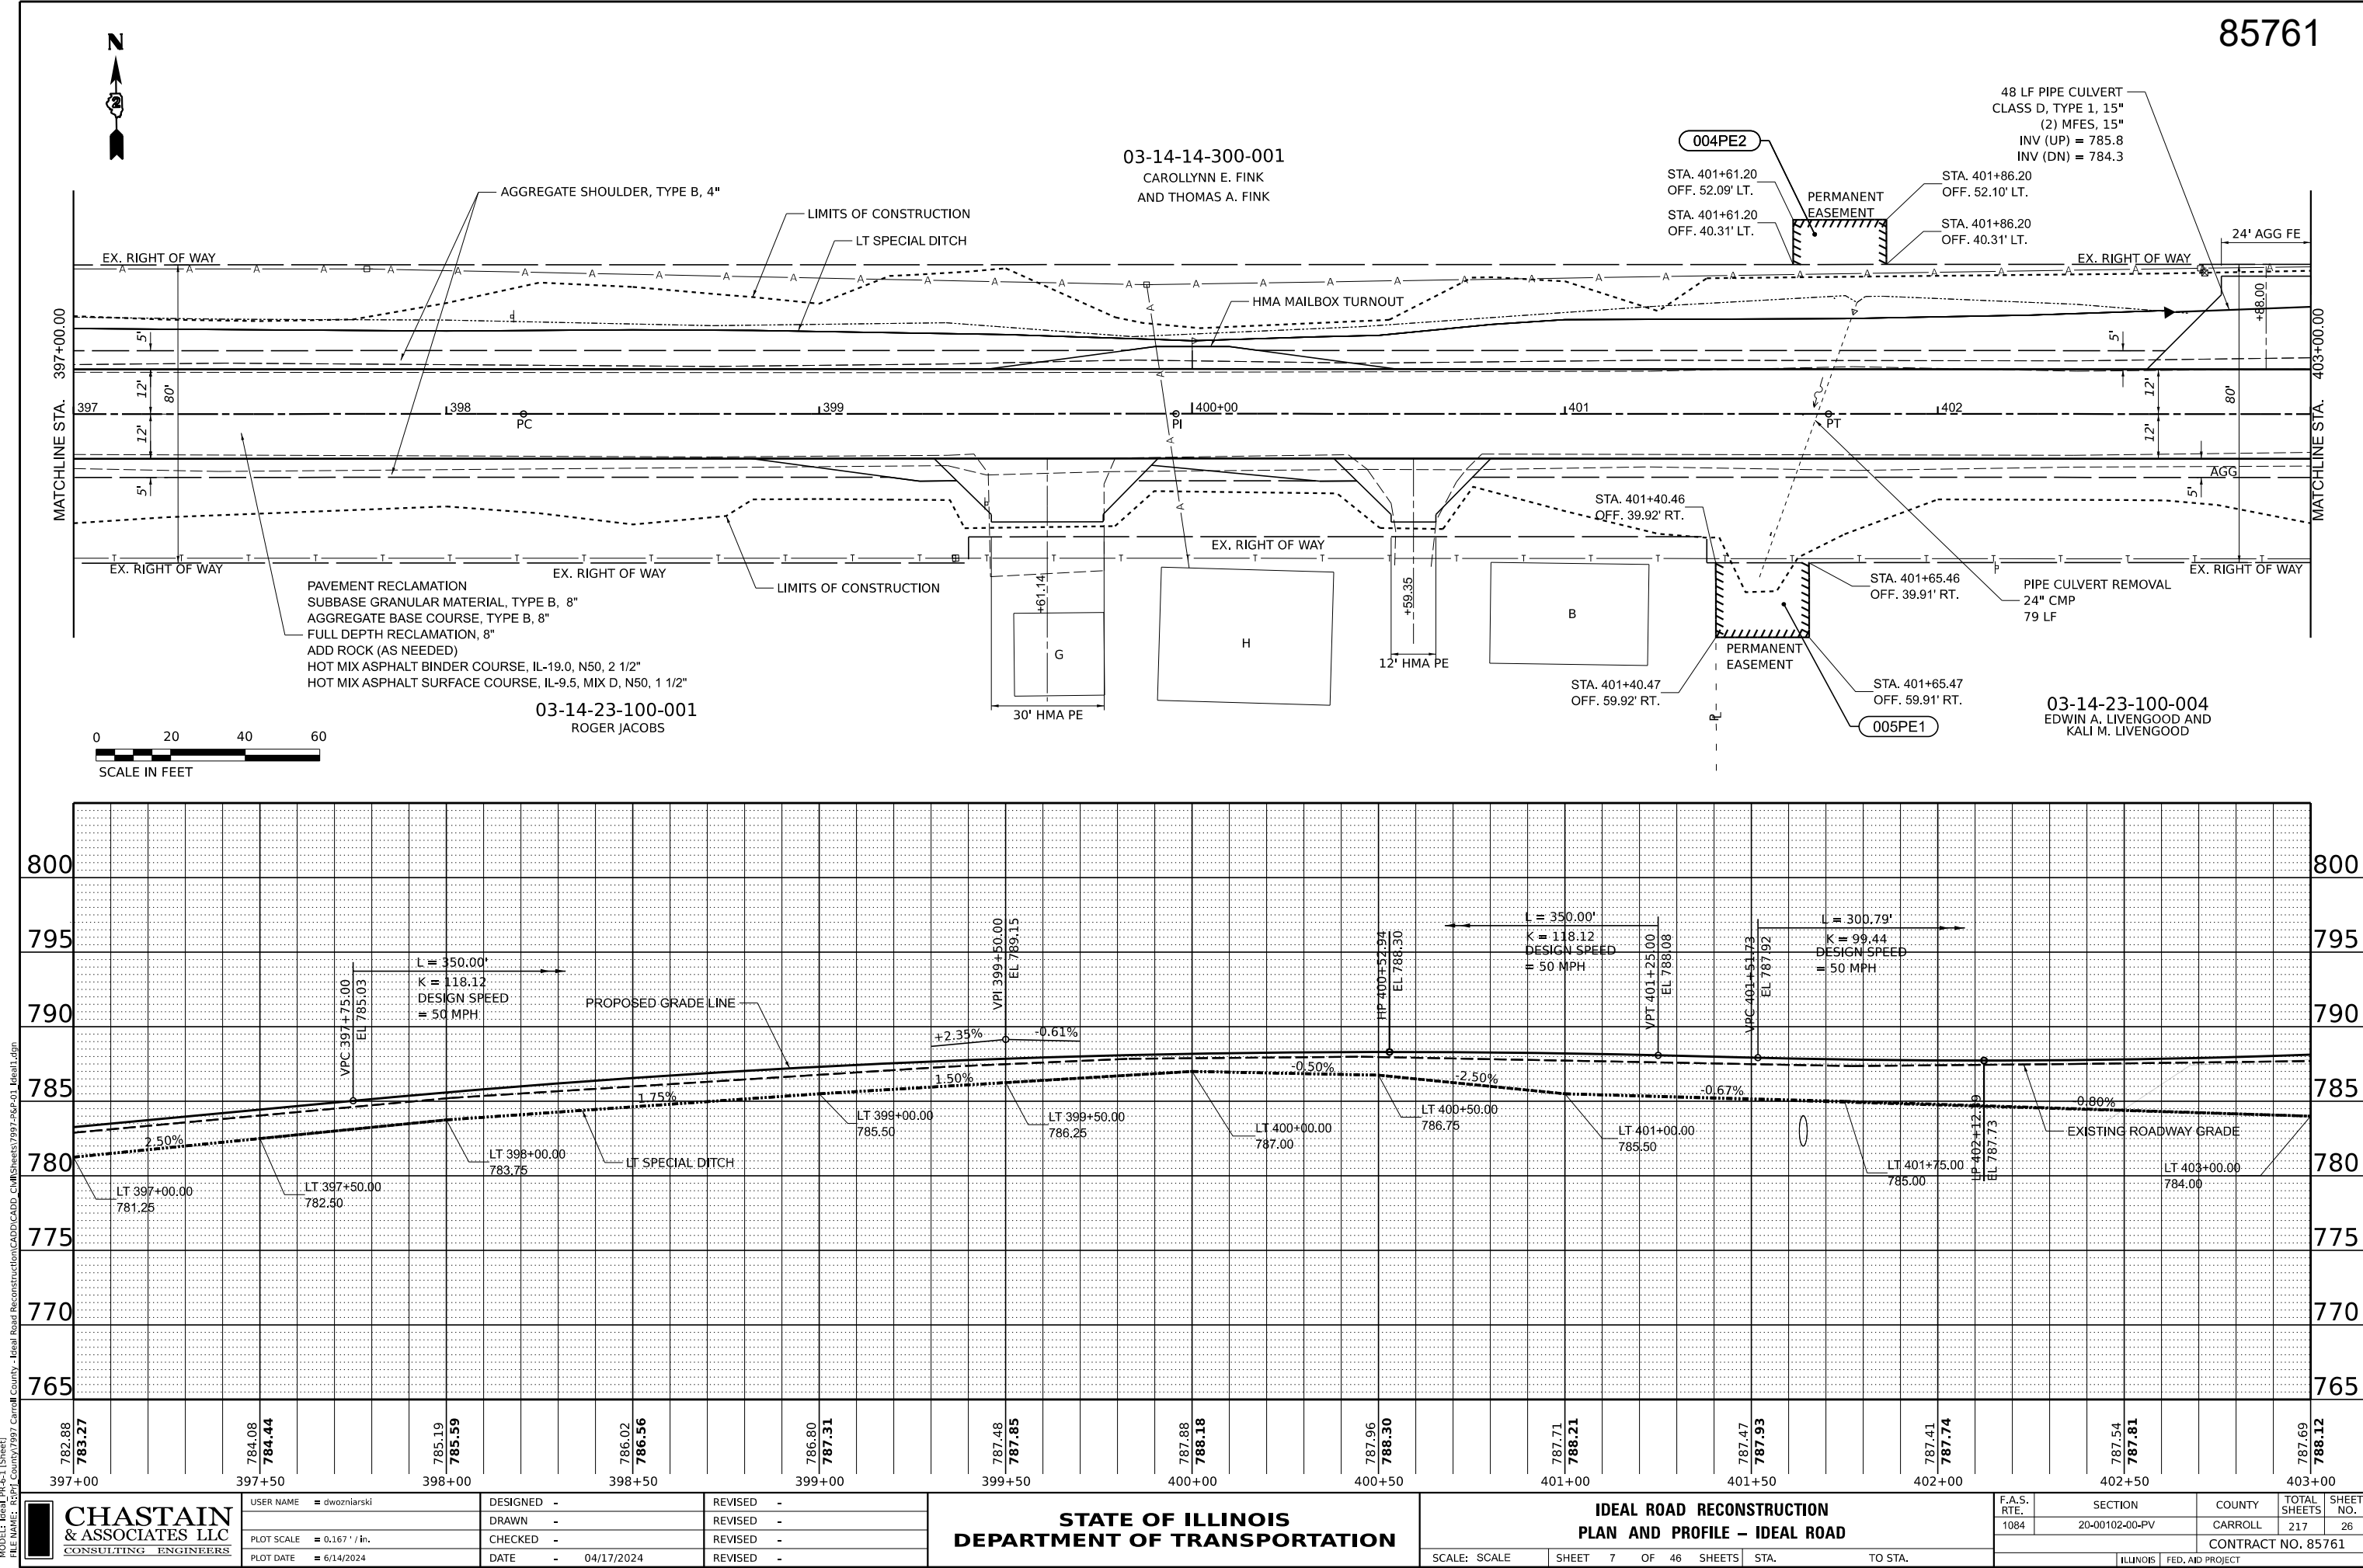

PAVEMENT RECLAMATION
SUBBASE GRANULAR MATERIAL, TYPE B, 8"
AGGREGATE BASE COURSE, TYPE B, 8"
FULL DEPTH RECLAMATION, 8"
ADD ROCK (AS NEEDED)
X ASPHALT BINDER COURSE, IL-19.0, N50, 2 1/2"
ALT SURFACE COURSE, IL-9.5, MIX D, N50, 1 1/2"




FULL DEPTH RECONSTRUCTION	FULL DEPTH RECLAMATION, 8"
------------------------------	-------------------------------



SCALE: SCALE	SHEET 8 OF 46 SHEETS	STA.	TO STA.
--------------	----------------------	------	---------


F.A.S. RTE.	SECTION	COUNTY	TOTAL SHEETS	SHEET NO.
1084	20-00102-00-PV	CARROLL	217	27
		CONTRACT NO. 85761		
ILLINOIS		FED. AID PROJECT		

USER NAME = dwozniarski	DESIGNED -	REVISED -
	DRAWN -	REVISED -
PLOT SCALE = 0.167' / in.	CHECKED -	REVISED -
PLOT DATE = 6/14/2024	DATE - 04/17/2024	REVISED -

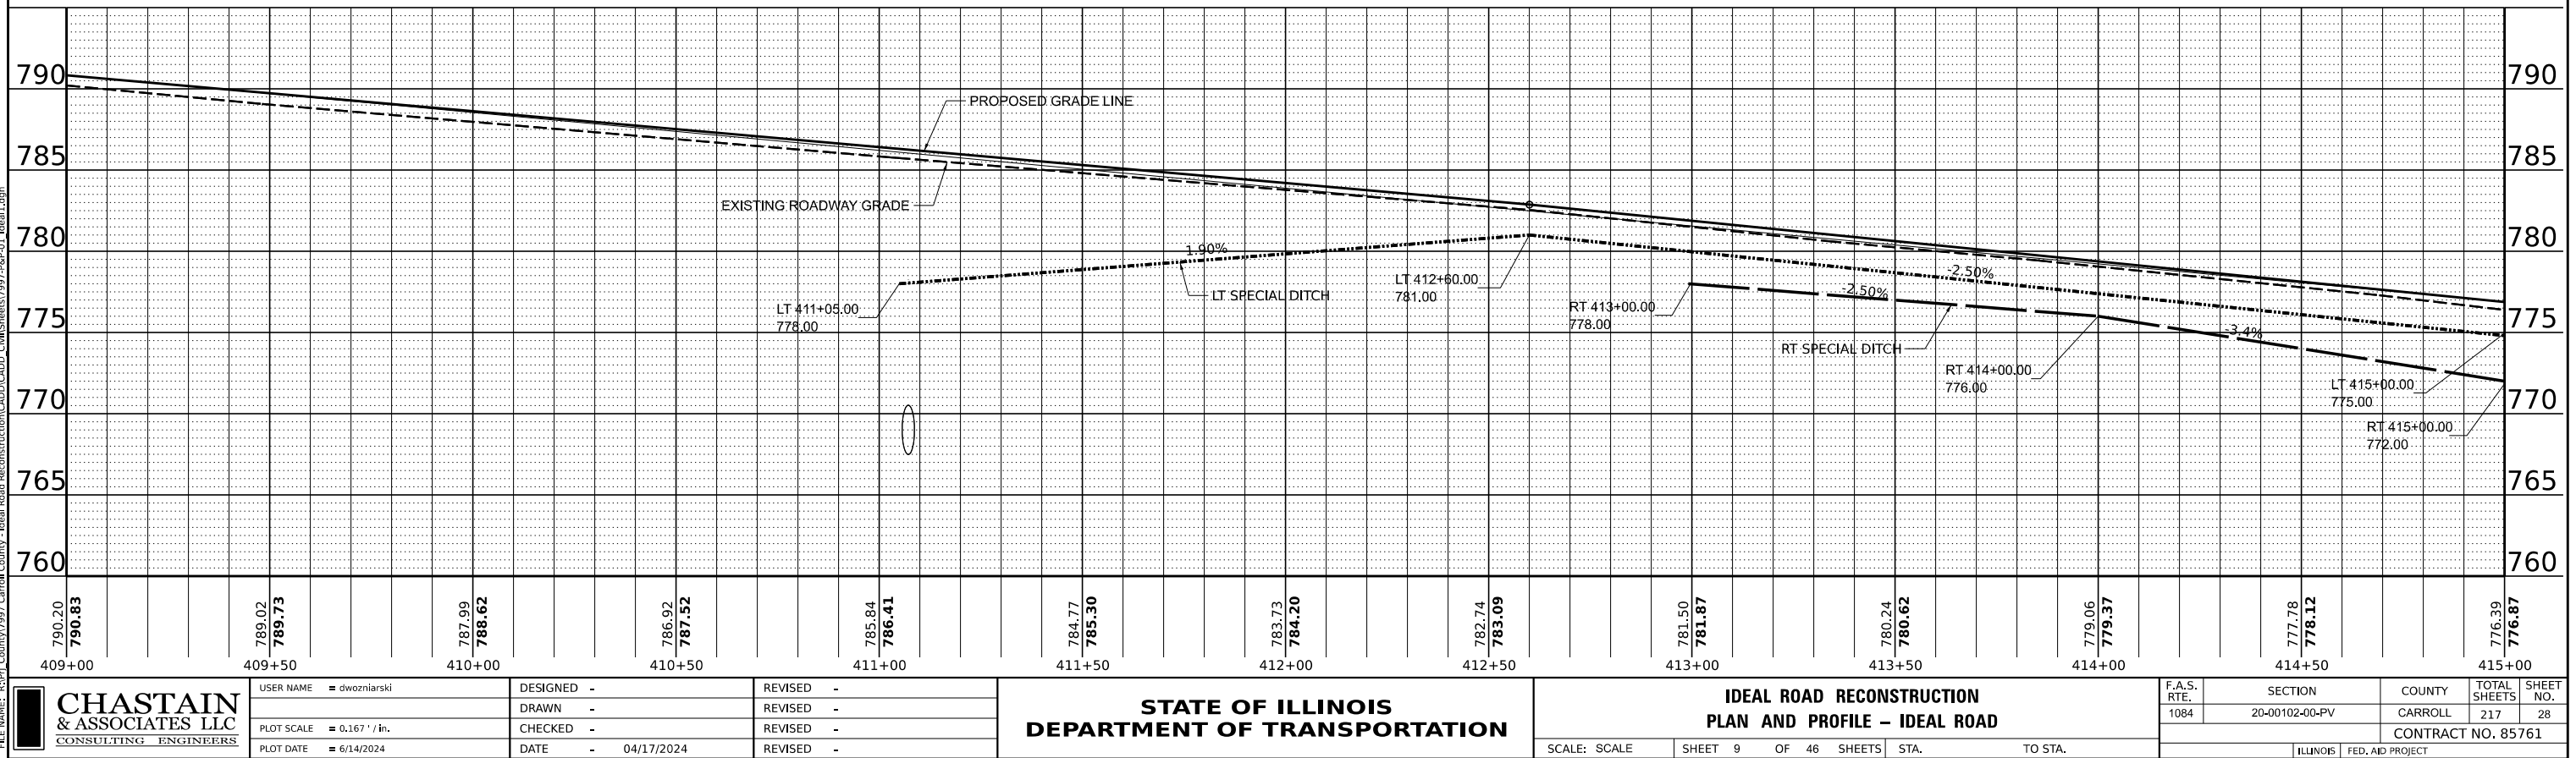


03-14-14-400-001
GARY AND LEANNE NYE

85761

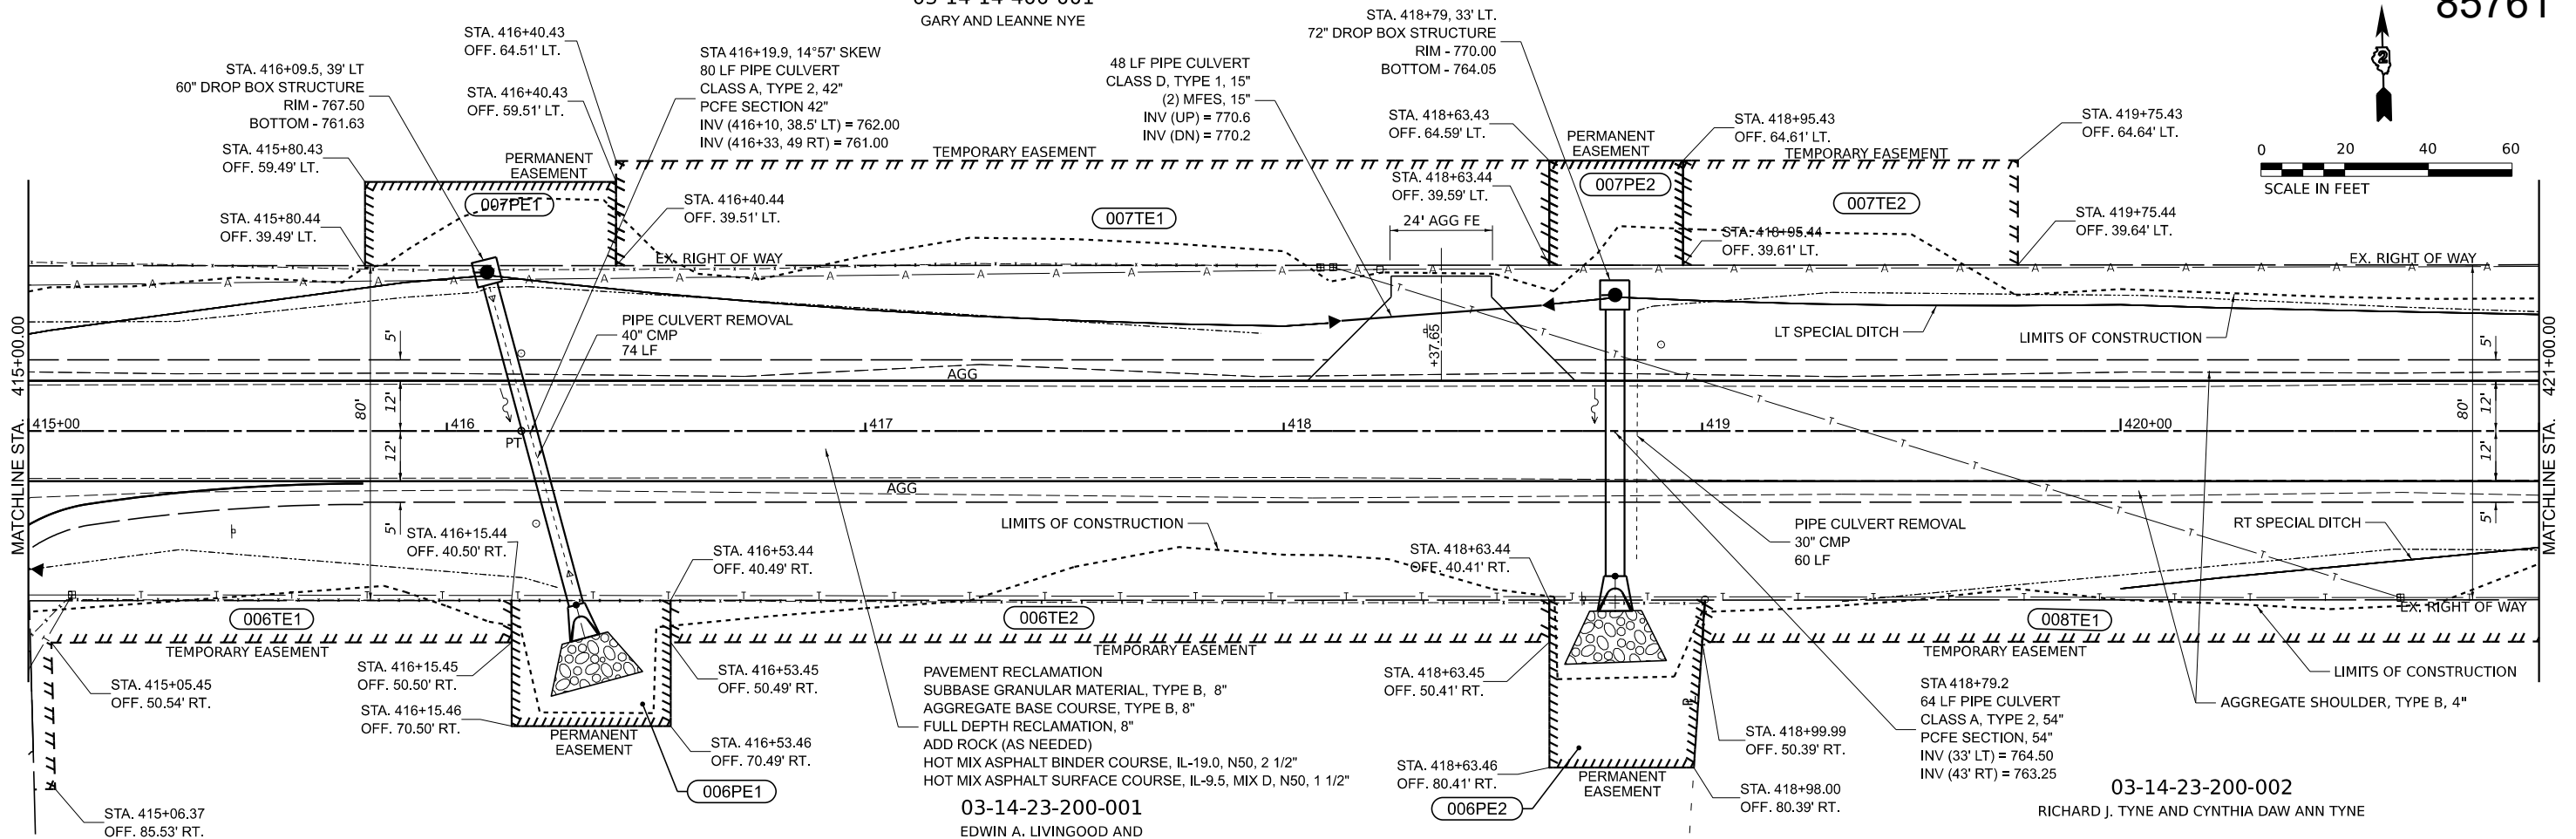

03-14-23-200-001
EDWIN A. LIVINGOOD AND
KALI M. LIVENGOOD

03-14-23-200-002
RICHARD J. TYNE AND CYNTHIA DAW ANN TYNE

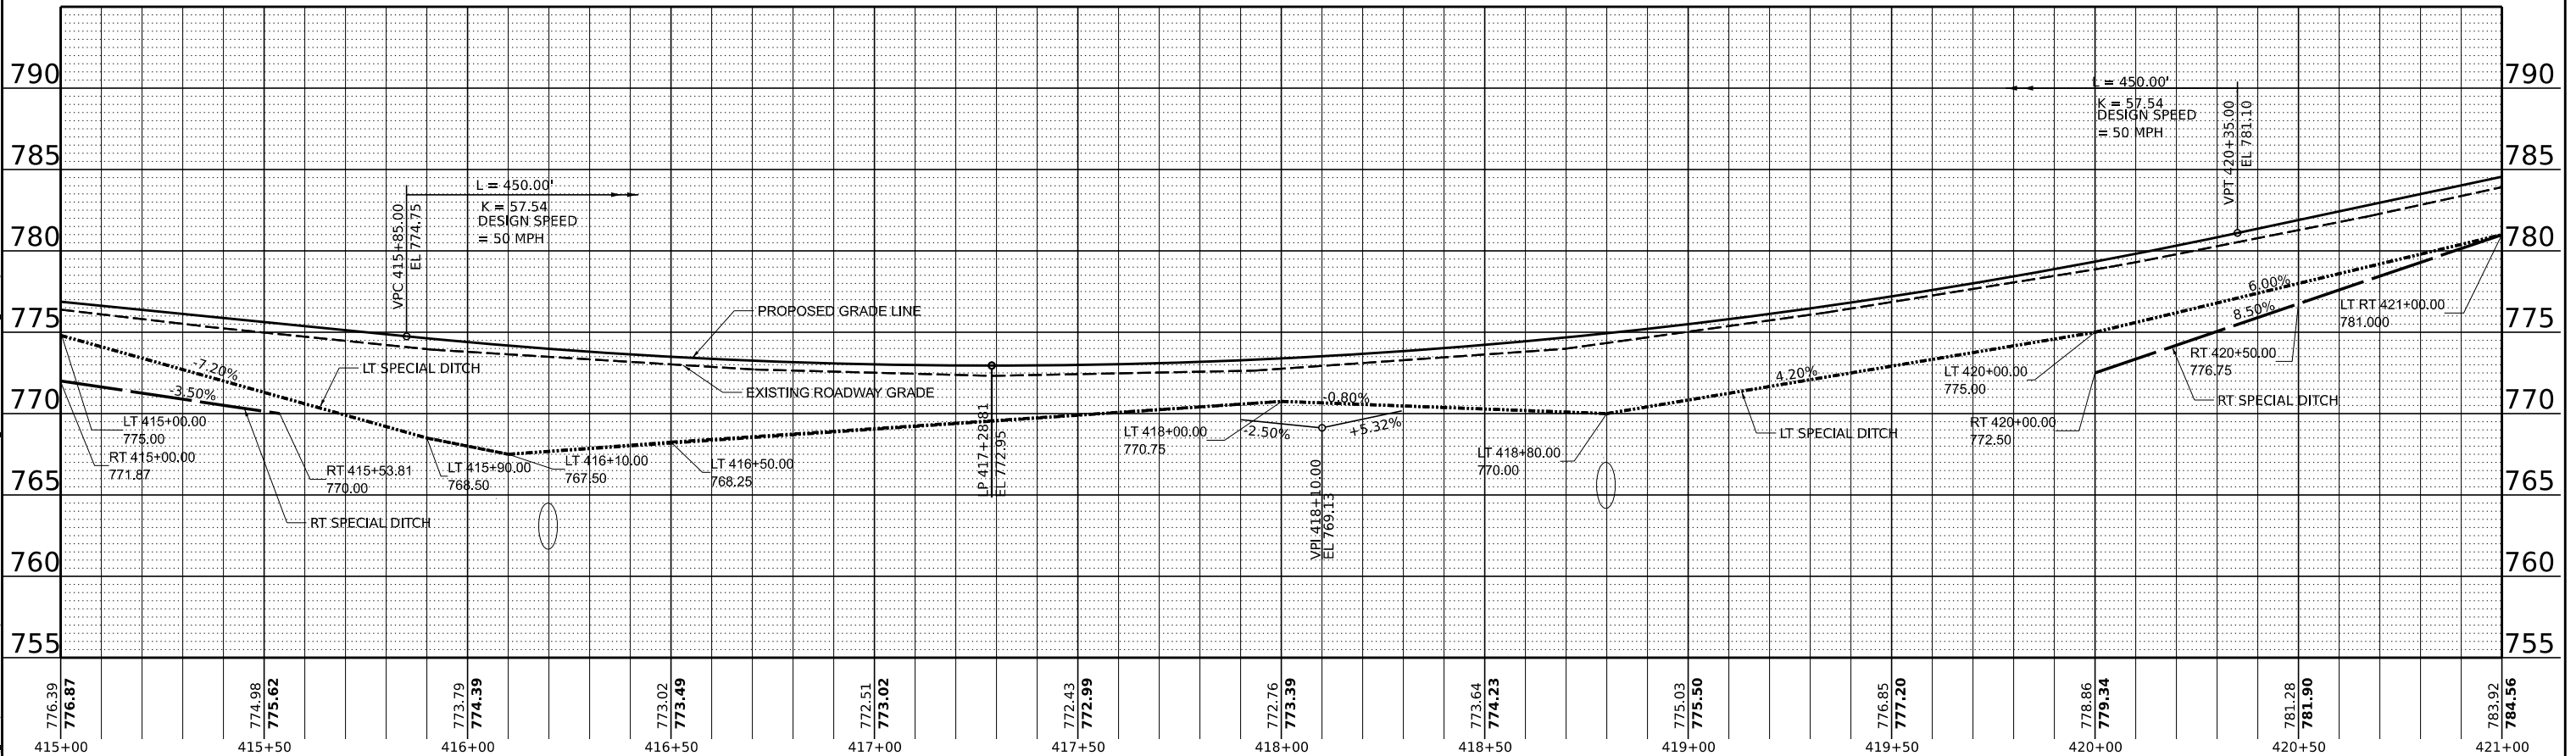


CHASTAIN & ASSOCIATES LLC CONSULTING ENGINEERS	USER NAME = dwozniarski	DESIGNED -	REVISED -	STATE OF ILLINOIS DEPARTMENT OF TRANSPORTATION	IDEAL ROAD RECONSTRUCTION PLAN AND PROFILE – IDEAL ROAD			F.A.S. RTE.	SECTION	COUNTY	TOTAL SHEETS	SHEET NO.
	PLOT SCALE = 0.167' / in.	DRAWN -	REVISED -					1084	20-00102-00-PV	CARROLL	217	29
	PLOT DATE = 6/14/2024	CHECKED -	REVISED -					CONTRACT NO. 85761				
		DATE = 04/17/2024	REVISED -									
					SCALE: SCALE	SHEET 10	OF 46 SHEETS	STA.	TO STA.	ILLINOIS FED. AID PROJECT		




03-14-14-400-001
GARY AND LEANNE NYE

PAVEMENT RECLAMATION
SUBBASE GRANULAR MATERIAL, TYPE B, 8"
AGGREGATE BASE COURSE, TYPE B, 8"
ADD ROCK (AS NEEDED)
HOT MIX ASPHALT BINDER COURSE, IL-19.0, N50, 2 1/2"
HOT MIX ASPHALT SURFACE COURSE, IL-9.5, MIX D, N50, 1 1/2"

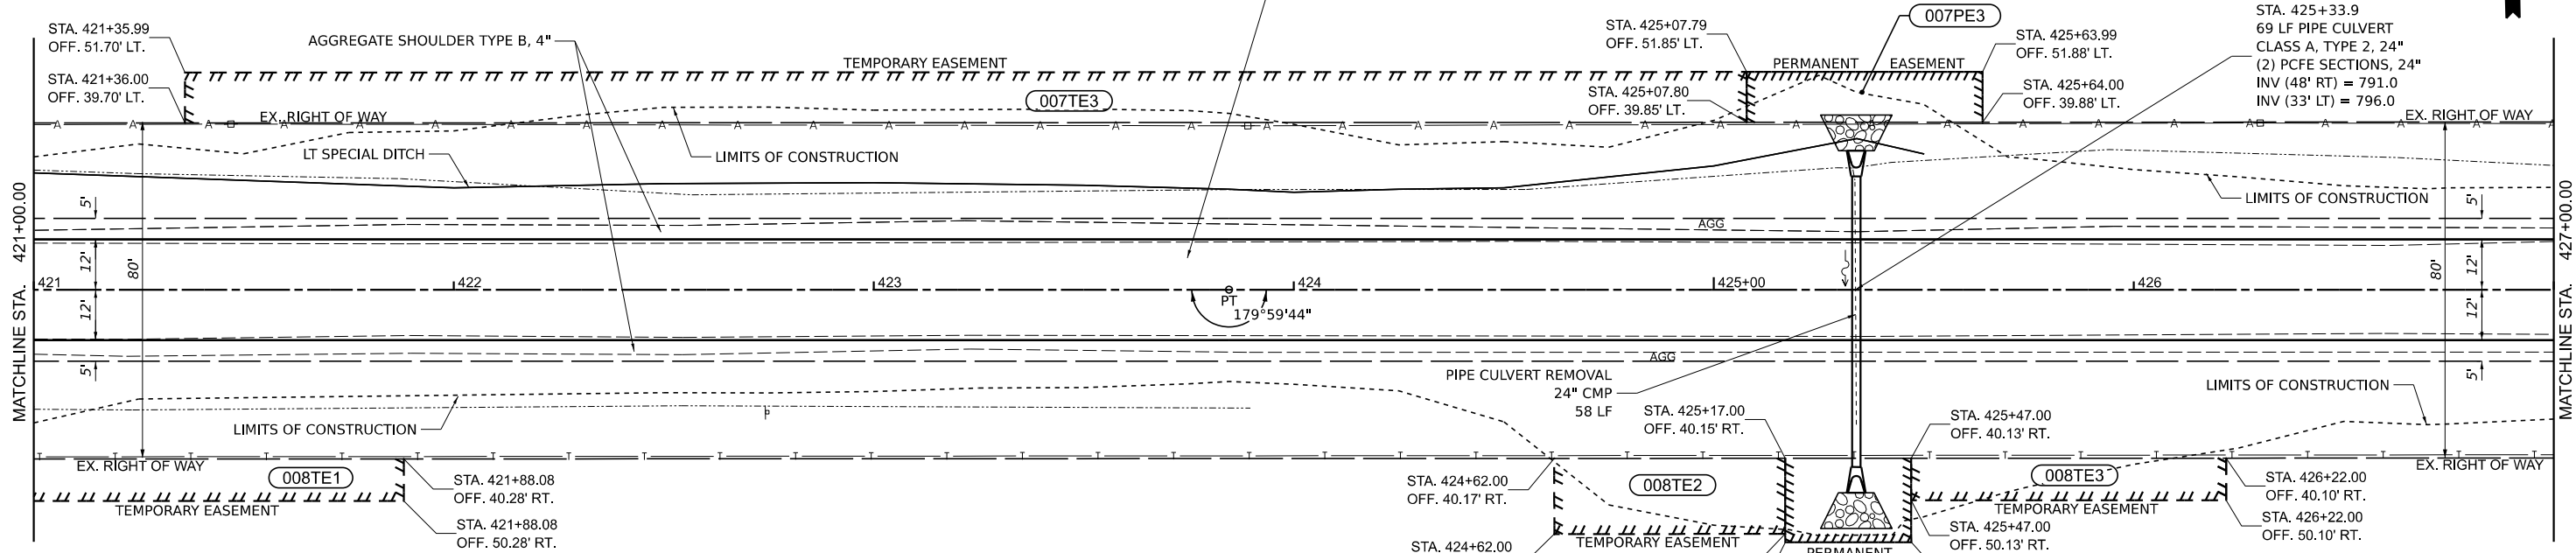

03-14-23-200-002
RICHARD J. TYNE & CYNTHIA DAW ANN TYNE

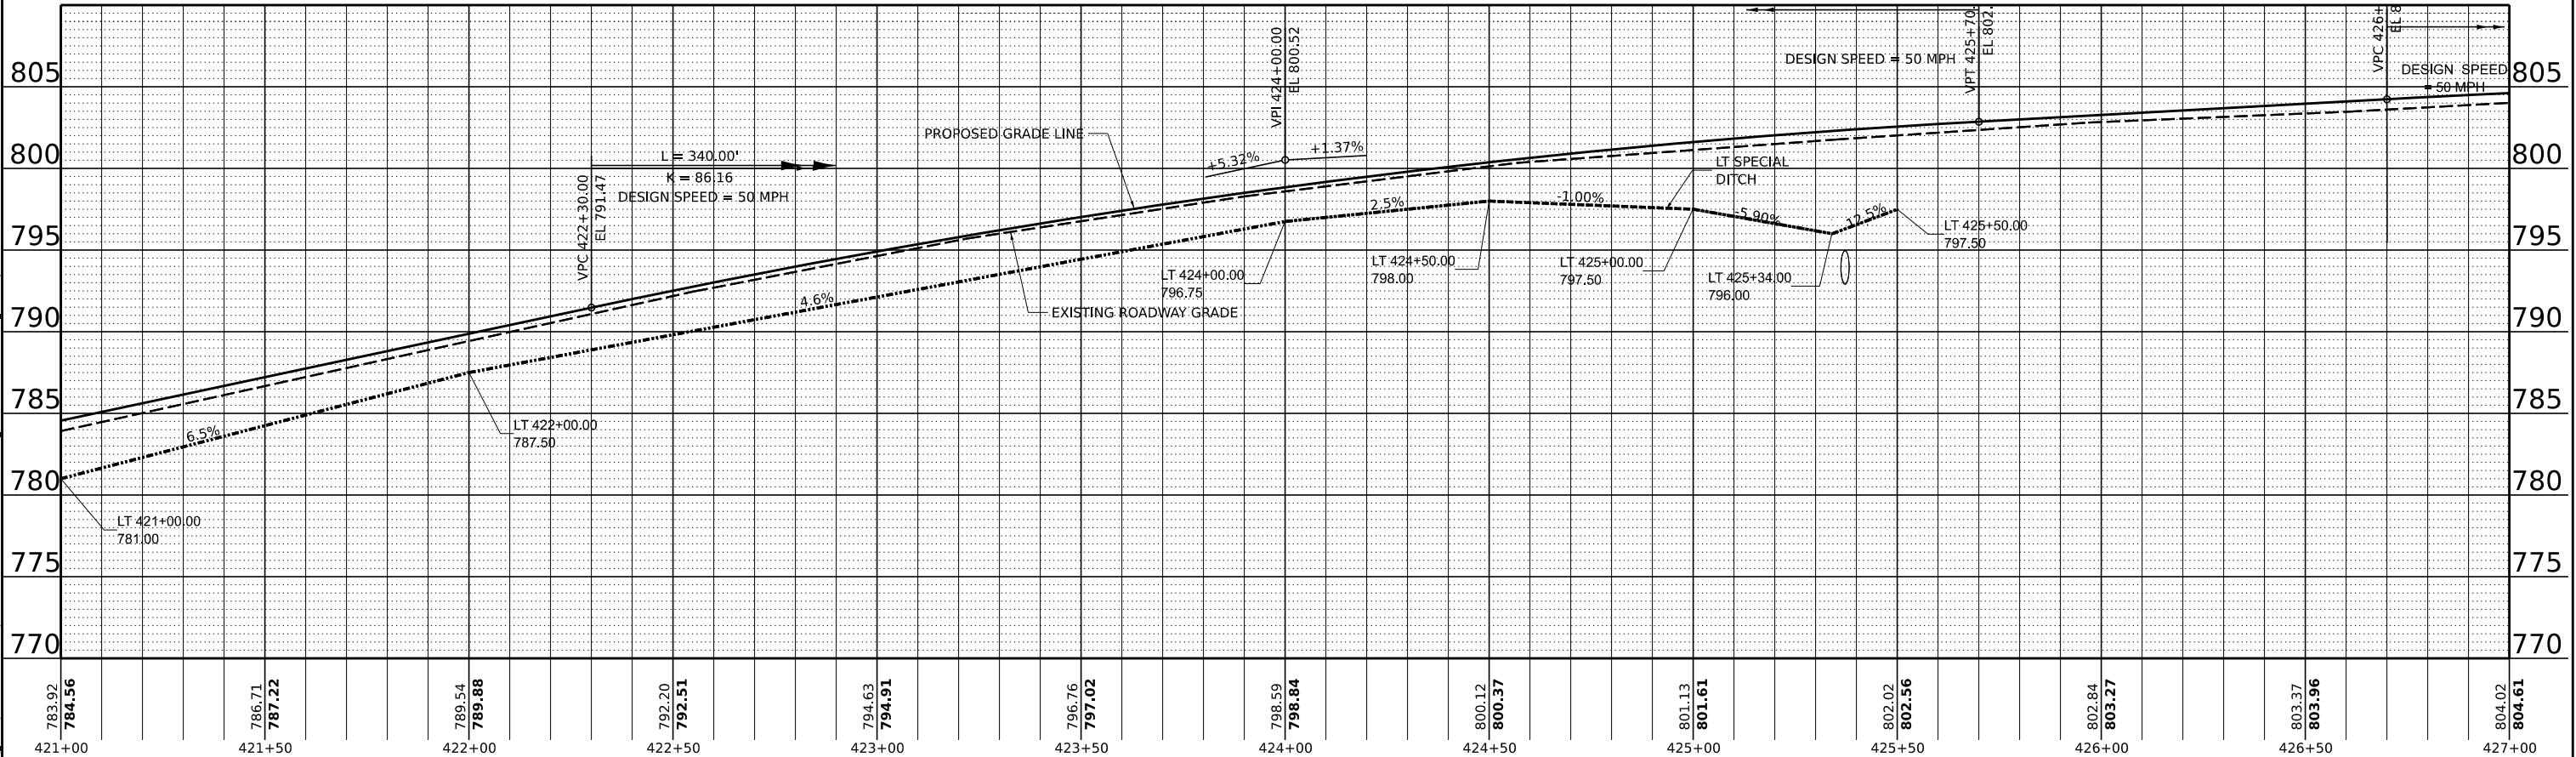

CHASTAIN & ASSOCIATES LLC CONSULTING ENGINEERS	USER NAME = dwozniarski	DESIGNED -	REVISED -	STATE OF ILLINOIS DEPARTMENT OF TRANSPORTATION	IDEAL ROAD RECONSTRUCTION PLAN AND PROFILE – IDEAL ROAD				F.A.S. RTE.	SECTION	COUNTY	TOTAL SHEETS	SHEET NO.
	PLOT SCALE = 0.167' / in.	DRAWN -	REVISED -						1084	20-00102-00-PV	CARROLL	217	30
	PLOT DATE = 6/14/2024	CHECKED -	REVISED -		CONTRACT NO. 85761								
		DATE = 04/17/2024	REVISED -		ILLINOIS FED. AID PROJECT								
					SCALE: SCALE	SHEET 11	OF 46 SHEETS	STA.	TO STA.				

48 LF PIPE CULVERT
CLASS D, TYPE 1, 15"
— (2) MFES, 15"
INV (UP) = 800.6
INV (DN) = 800.0

PAVEMENT RECLAMATION
SUBBASE GRANULAR MATERIAL, TYPE B, 8"
AGGREGATE BASE COURSE, TYPE B, 8"
ADD ROCK (AS NEEDED)
HOT MIX ASPHALT BINDER COURSE, IL-19.0, N50, 2 1/2"
HOT MIX ASPHALT SURFACE COURSE, IL-9.5, MIX D, N50, 1 1/2"



CHASTAIN
& ASSOCIATES LLC
 CONSULTING ENGINEERS

USER NAME	= dwozniarski
PLOT SCALE	= 0.167 ' / in.
PLOT DATE	= 6/14/2024

DESIGNED	-	
DRAWN	-	
CHECKED	-	
DATE	-	04/17/2024

REVISED	-
REVISED	-
REVISED	-
REVISED	-


**STATE OF ILLINOIS
DEPARTMENT OF TRANSPORTATION**

**IDEAL ROAD RECONSTRUCTION
PLAN AND PROFILE – IDEAL ROAD**

SCALE: SCALE	SHEET 12 OF 46 SHEETS	STA. TO STA.
--------------	-----------------------	--------------

F.A.S. RTE.	SECTION	COUNTY	TOTAL SHEETS	SHEET NO.
1084	20-00102-00-PV	CARROLL	217	31
		CONTRACT NO. 85761		
ILLINOIS		FED. AID PROJECT		

PR CURVE PRCL
PI STA = 438+06.03
 $\Delta = 00^\circ 40' 44''$ (RT)
D = $00^\circ 11' 36''$
R = 29,615.00'
T = 175.47'
L = 350.93
E = 0.52'
e = ____
TR = ____
SE RUN = ____
PC STA = 436+30.56
PT STA = 439+81.49

 

SCALE: SCALE	SHEET 13 OF 46 SHEETS	STA. TO STA.
--------------	-----------------------	--------------

F.A.S. RTE.	SECTION	COUNTY	TOTAL SHEETS	SHEET NO.
1084	20-00102-00-PV	CARROLL	217	32
		CONTRACT NO. 85761		
		ILLINOIS FED. AID PROJECT		


MODEL: Ideal_PR-12-1 [Sheet]
FILE NAME: R:\Prj_County\7997 Carroll County - Ideal Road Reconstruction\CADD\CADD Civil\Sheets\7997-P&P-01_Ideal.dgn

CHASTAIN
& ASSOCIATES LLC
 CONSULTING ENGINEERS

03-14-14-400-001
GARY AND LEANNE NYE


03-14-13-300-002
RAYMOND C. AND LISA K. VOS

85761
N

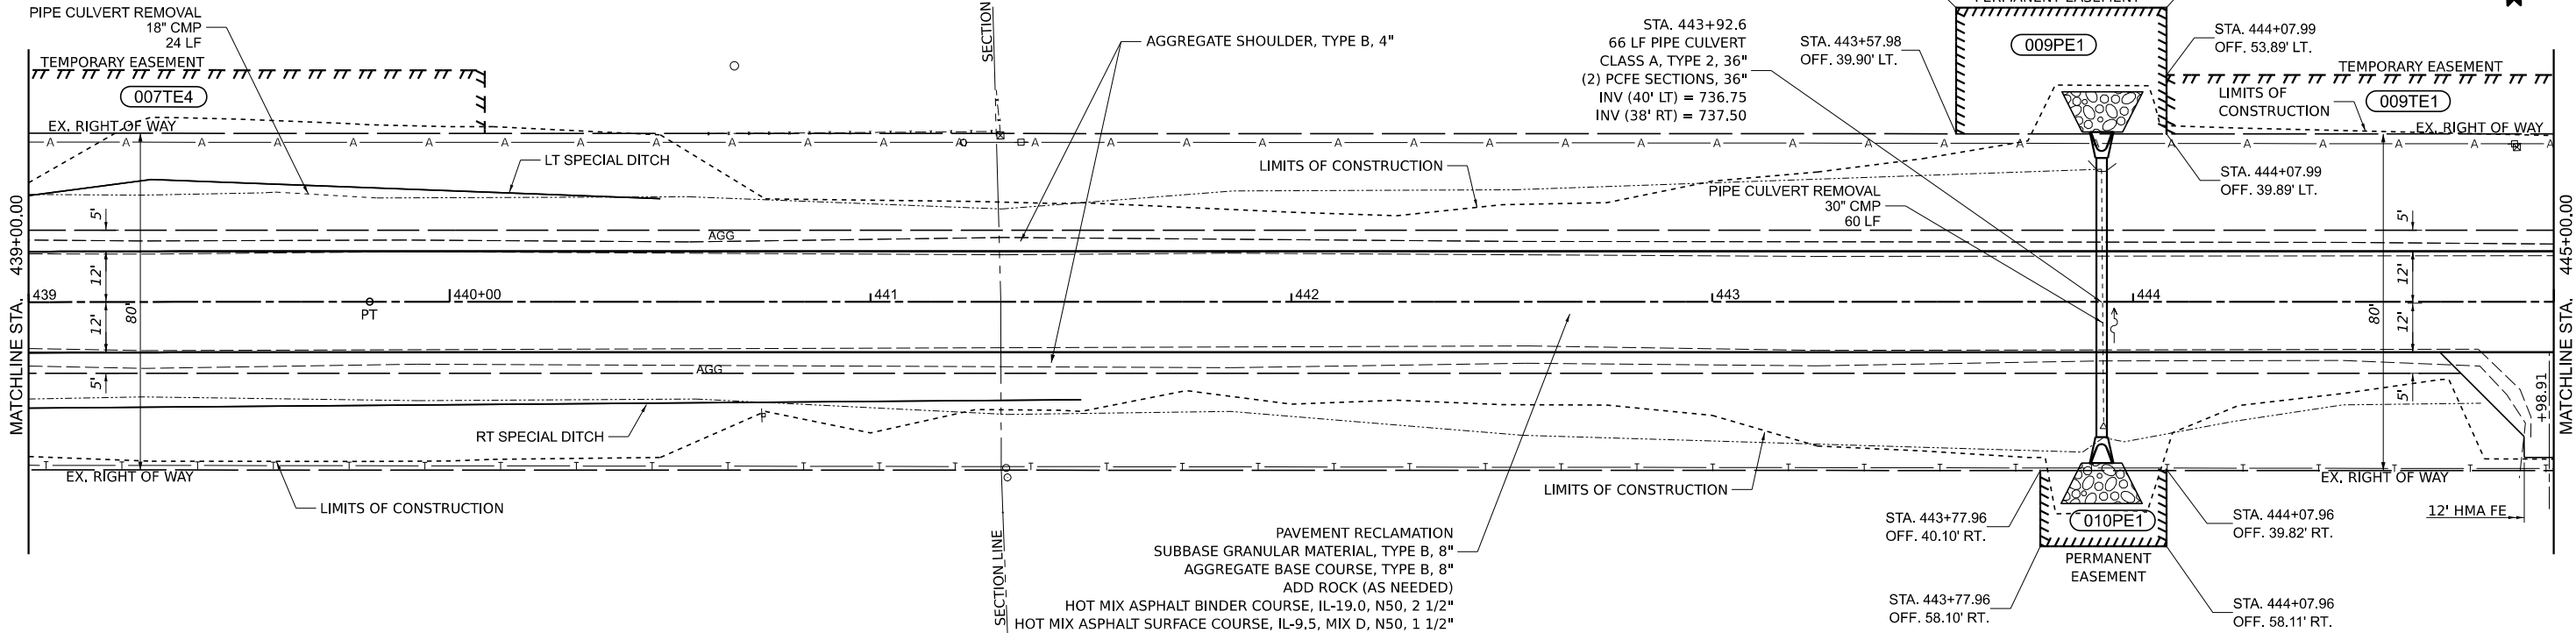


03-14-23-200-002
RICHARD J. TYNE AND CYNTHIA DAW ANN TYNE

03-14-24-100-001
CAROLLYNN E. FINK AND VERNON A. FINK ESTATE

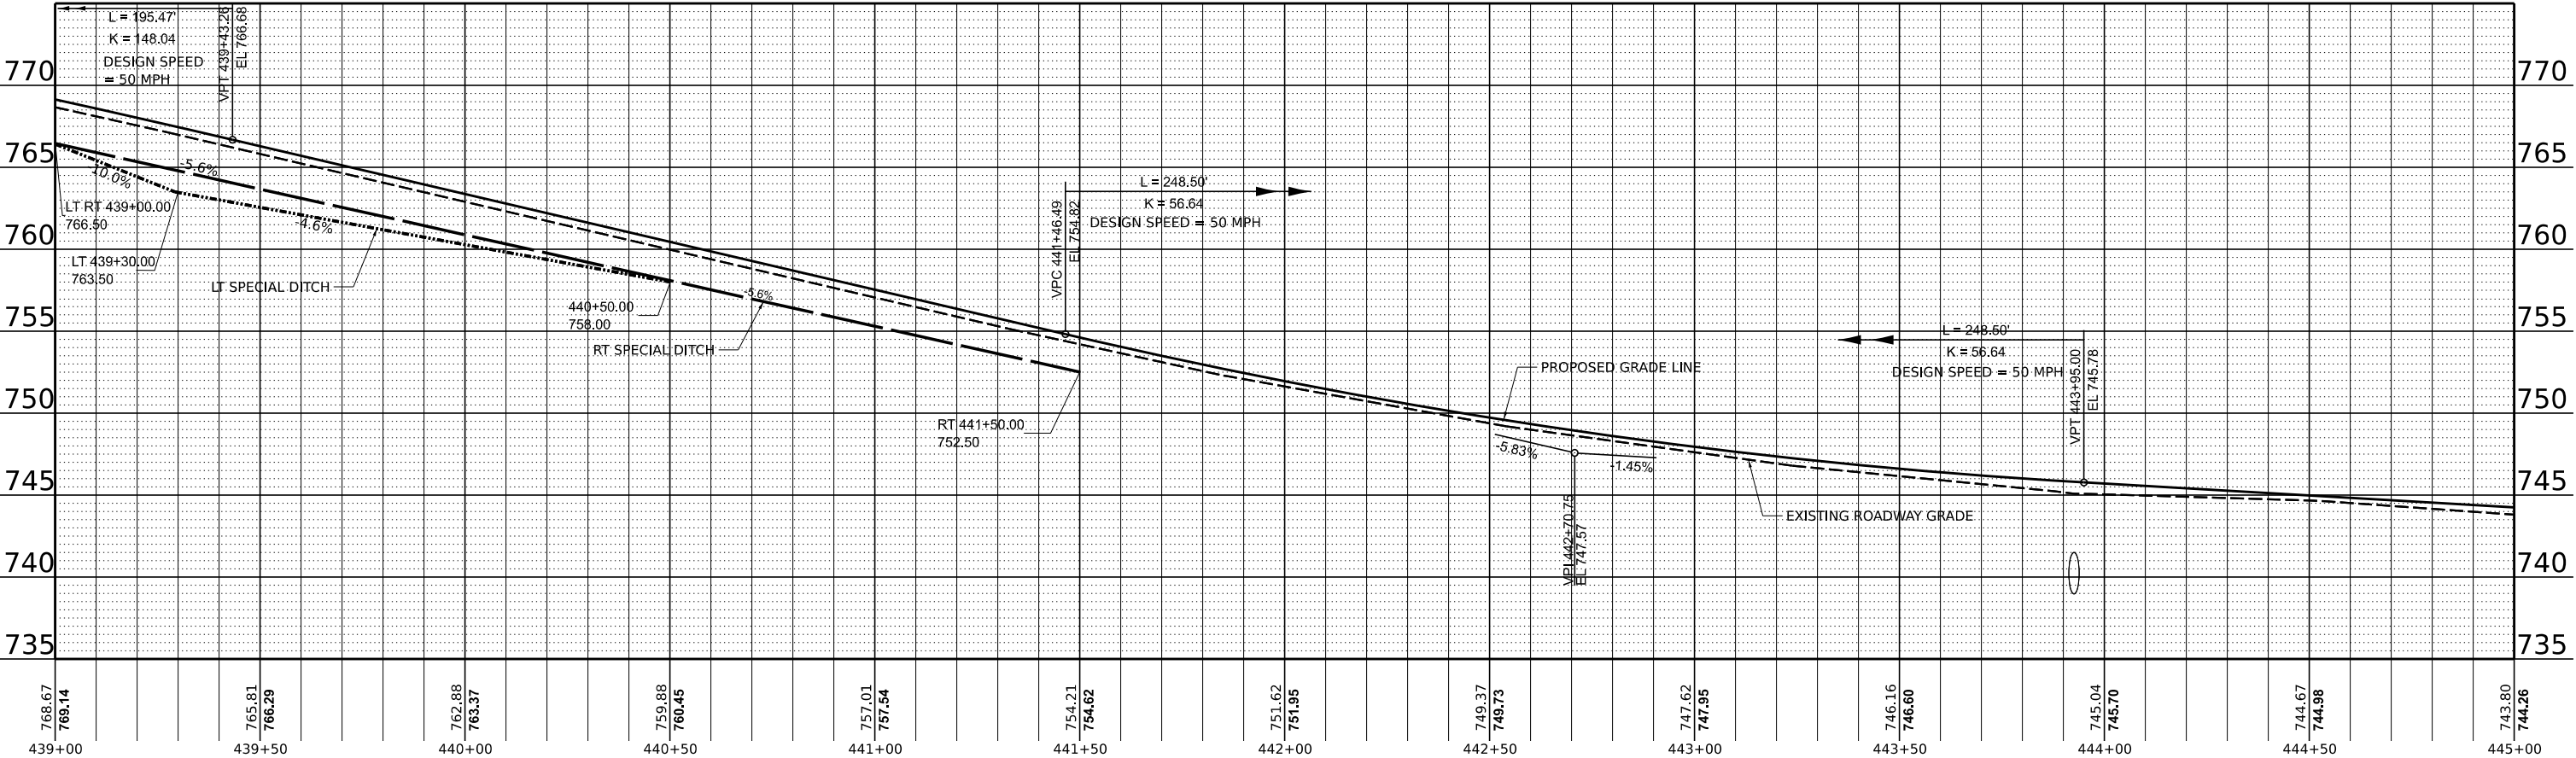

CHASTAIN & ASSOCIATES LLC CONSULTING ENGINEERS	USER NAME = dwozniarski	DESIGNED -	REVISED -	STATE OF ILLINOIS DEPARTMENT OF TRANSPORTATION	IDEAL ROAD RECONSTRUCTION PLAN AND PROFILE – IDEAL ROAD				F.A.S. RTE. 1084	SECTION 20-00102-00-PV	COUNTY CARROLL	TOTAL SHEETS 217	SHEET NO. 33
	PLOT SCALE = 0.167' / in.	CHECKED -	REVISED -		SCALE: SCALE				CONTRACT NO. 85761				
	PLOT DATE = 6/14/2024	DATE - 04/17/2024	REVISED -		SHEET 14 OF 46 SHEETS				ILLINOIS FED. AID PROJECT				
					STA. TO STA.								

85761 N

 

F.A.S. RTE.	SECTION	COUNTY	TOTAL SHEETS	SHEET NO.
1084	20-00102-00-PV	CARROLL	217	34
		CONTRACT NO. 85761		
ILLINOIS		FED. AID PROJECT		

MODEL: Ideal_PR-14-1 [Sheet]
FILE NAME: R:\Prj_County\7997 Carrol - Ideal Road Reconstruction\CADD\CADD - Sheets\7997.p&P-01_Ideal.dgn

CHASTAIN
& ASSOCIATES LLC
CONSULTING ENGINEERS

PAVEMENT RECLAMATION
SUBBASE GRANULAR MATERIAL, TYPE B, 8"
AGGREGATE BASE COURSE, TYPE B, 8"
ADD ROCK (AS NEEDED)
HOT MIX ASPHALT BINDER COURSE, IL-19.0, N50, 2 1/2"
HOT MIX ASPHALT SURFACE COURSE, IL-9.5, MIX D, N50, 1 1/2"

PERMANENT
EASEMENT

PERMANENT EASEMENT
T T T T T T T T

011TE1

STA. 451+83.07
OFF. 70.12' LT.

STA. 451+83.09
OFF. 40.12' LT.

PERMANENT EASEMENT
009PE2

STA. 452+53.09
OFF. 40.17' LT.

009TE3
STA. 454+16.84
OFF. 40.33' LT.

MATCHLINE STA. 451+00.00

MATCHLINE STA.	457+00.00
----------------	-----------

EX. RIGHT OF WAY
STA. 451+49.78
OFF. 39.91' RT.

LIMITS OF
CONSTRUCTION

STA. 452+64.78
OFF. 39.82' RT.

010PE2

STA. 453+49.78
OFF. 39.75' RT.

PAVEMENT RECONSTRUCTION
SUBBASE GRANULAR MATERIAL, TYPE B, 8"
AGGREGATE BASE COURSE, TYPE B, 12"
FULL DEPTH RECLAMATION, 8"
HOT MIX ASPHALT BINDER COURSE, IL-19.0, N50, 2 1/2"
HOT MIX ASPHALT SURFACE COURSE, IL-9.5, MIX D, N50, 1 1/2"

38 LF PIPE CULVERT
CLASS D, TYPE 1, 15"
(2) MFES, 15"-
INV (UP) = 728.6
INV (DN) = 727.3

PIPE CULVERT REMOVAL
12" CMP
10 LF

STA. 451+49.81
OFF. 79.91' RT.

0 20 40 60
SCALE IN FEET


STA. 452+64.8
OFF. 79.82' RT

PERMANENT EASEMENT

STA. 453+49.82
OFF. 89.75' RT.

03-14-24-100-001
CAROLLYNN E. FINK AND
VERNON A. FINK ESTATE

FULL DEPTH RECLAMATION, 8"	FULL DEPTH RECONSTRUCTION
-------------------------------	------------------------------

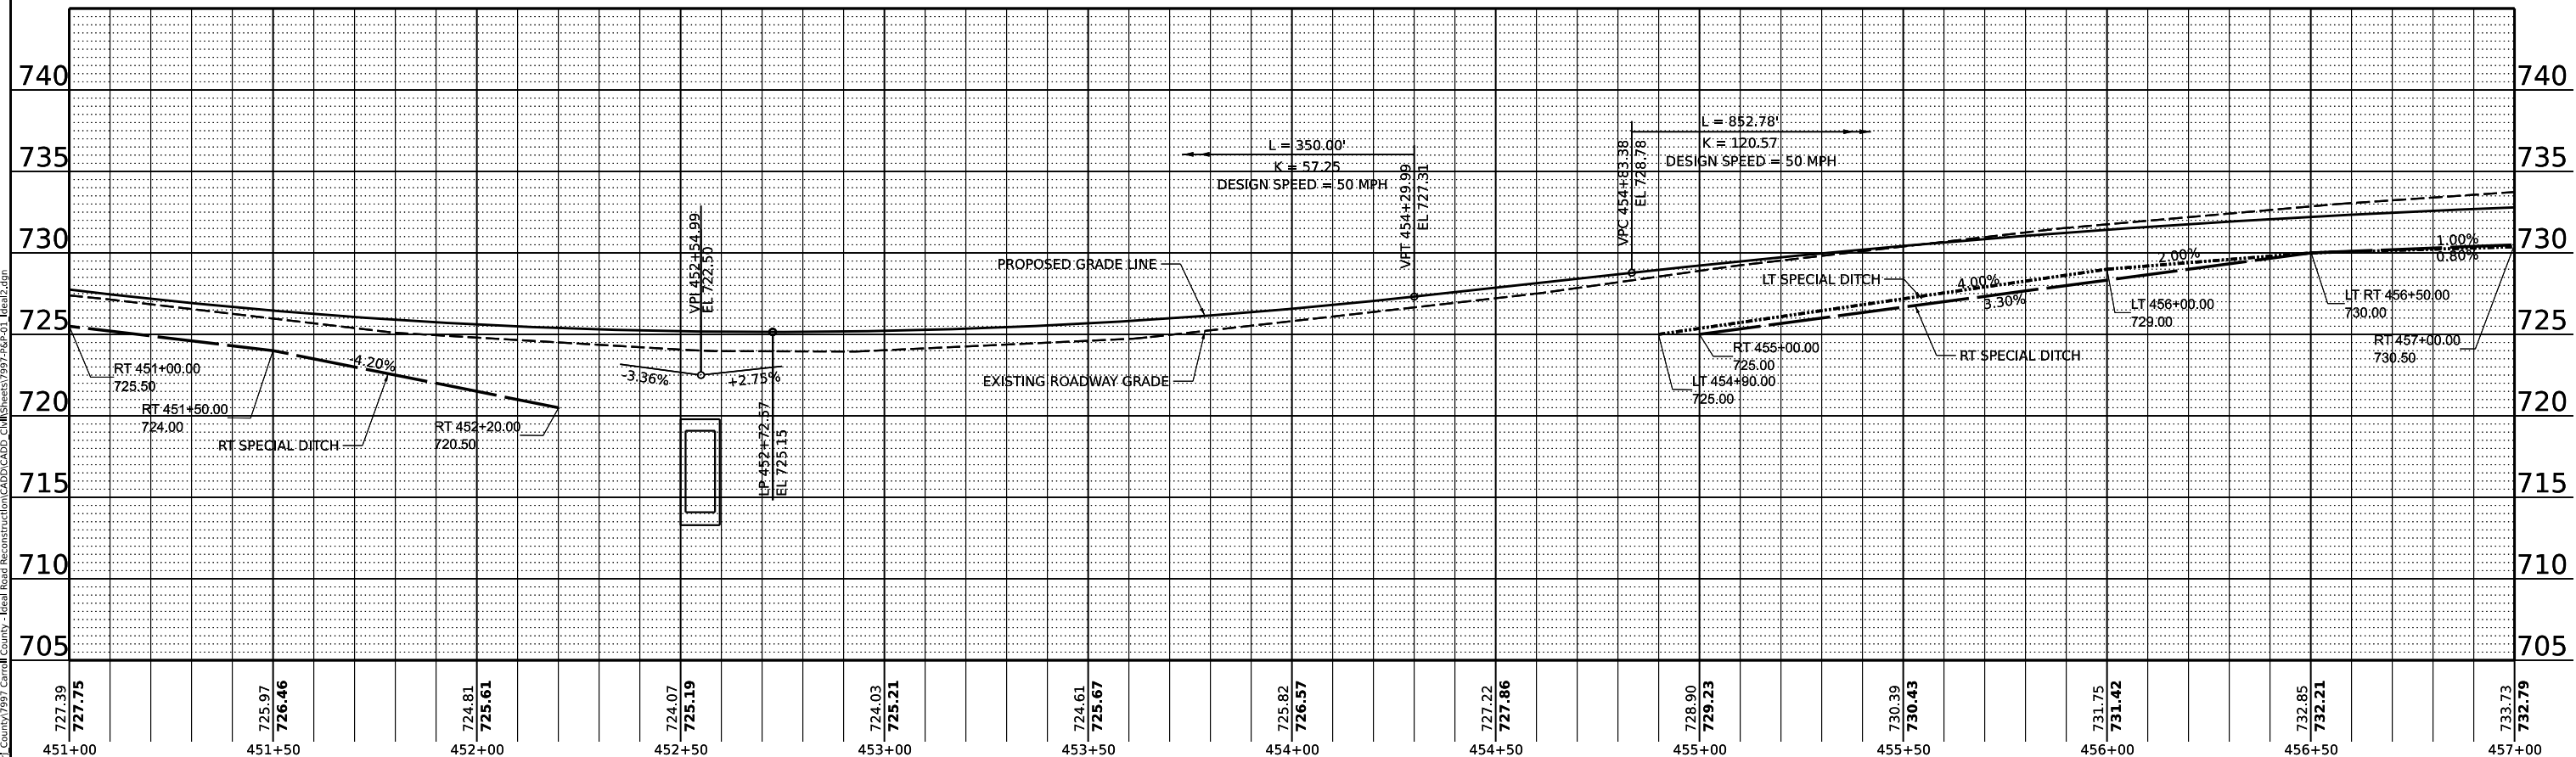

IDEAL ROAD RECONSTRUCTION PLAN AND PROFILE – IDEAL ROAD

SCALE: SCALE	SHEET 16 OF 46 SHEETS	STA. TO STA.
--------------	-----------------------	--------------

F.A.S. RTE.	SECTION	COUNTY	TOTAL SHEETS	SHEET NO.
1084	20-00102-00-PV	CARROLL	217	35
		CONTRACT NO. 85761		
ILLINOIS		FED. AID PROJECT		

MODEL: Ideal_PR-15-1 [Sheet]
FILE NAME: R:\Prj Coun\7997 Carroll County - Ideal Road Reconstruction\CADD\CADD.dgn
SHEET: 15 of 15

CHASTAIN
& ASSOCIATES LLC
CONSULTING ENGINEERS

MARILYN KAY ANDRESEN RESIDUARY TRUST
AND HAROLD ANDRESEN

LIMITS OF CONSTRUCTION

TEMPORARY EASEMENT

 π

A diagram showing a horizontal line with several 'A' markers placed along it. The markers are evenly spaced. At the right end of the line, there is a bracketed section labeled 'LT SPECIAL DITCH'.



EX. RIGHT OF WAY

MATCHLINE STA. 463+00.00



F.A.S. RTE.	SECTION	COUNTY	TOTAL SHEETS	SHEET NO.
1084	20-00102-00-PV	CARROLL	217	36
		CONTRACT NO. 85761		
ILLINOIS		FED. AID PROJECT		

03-14-13-100-003

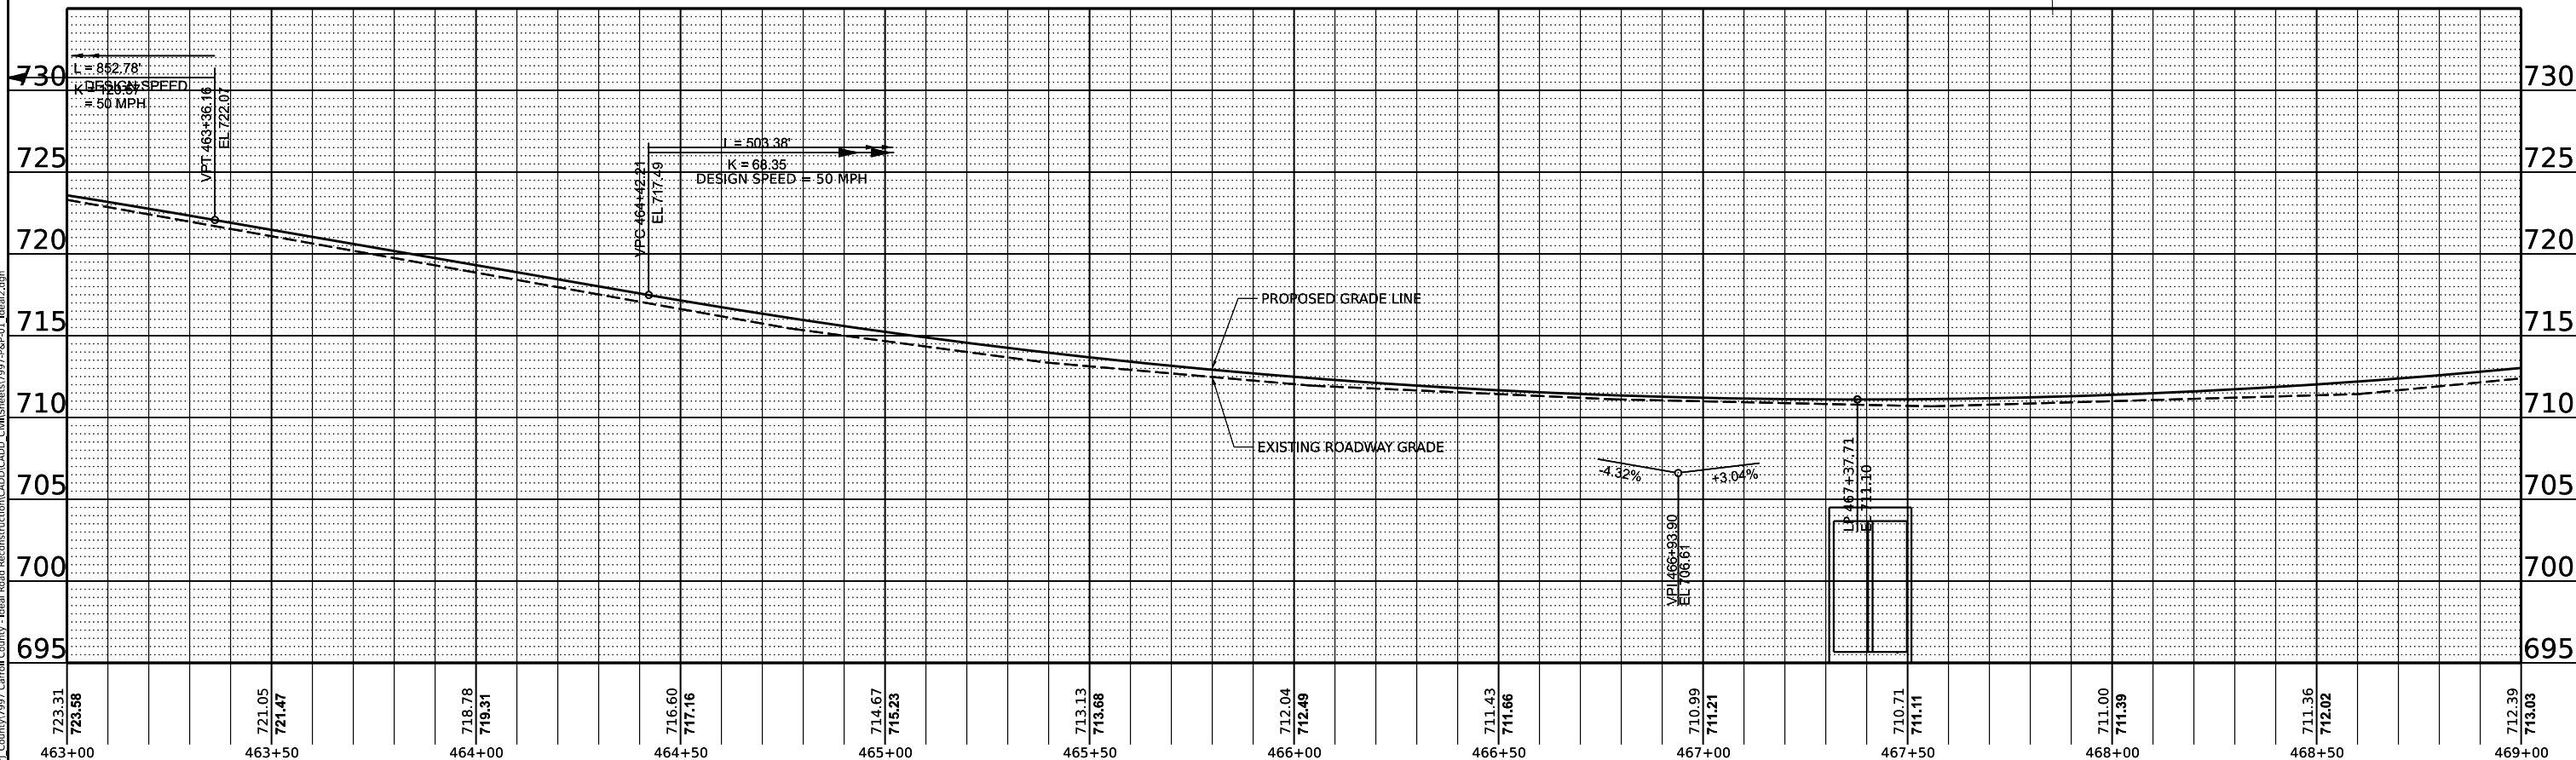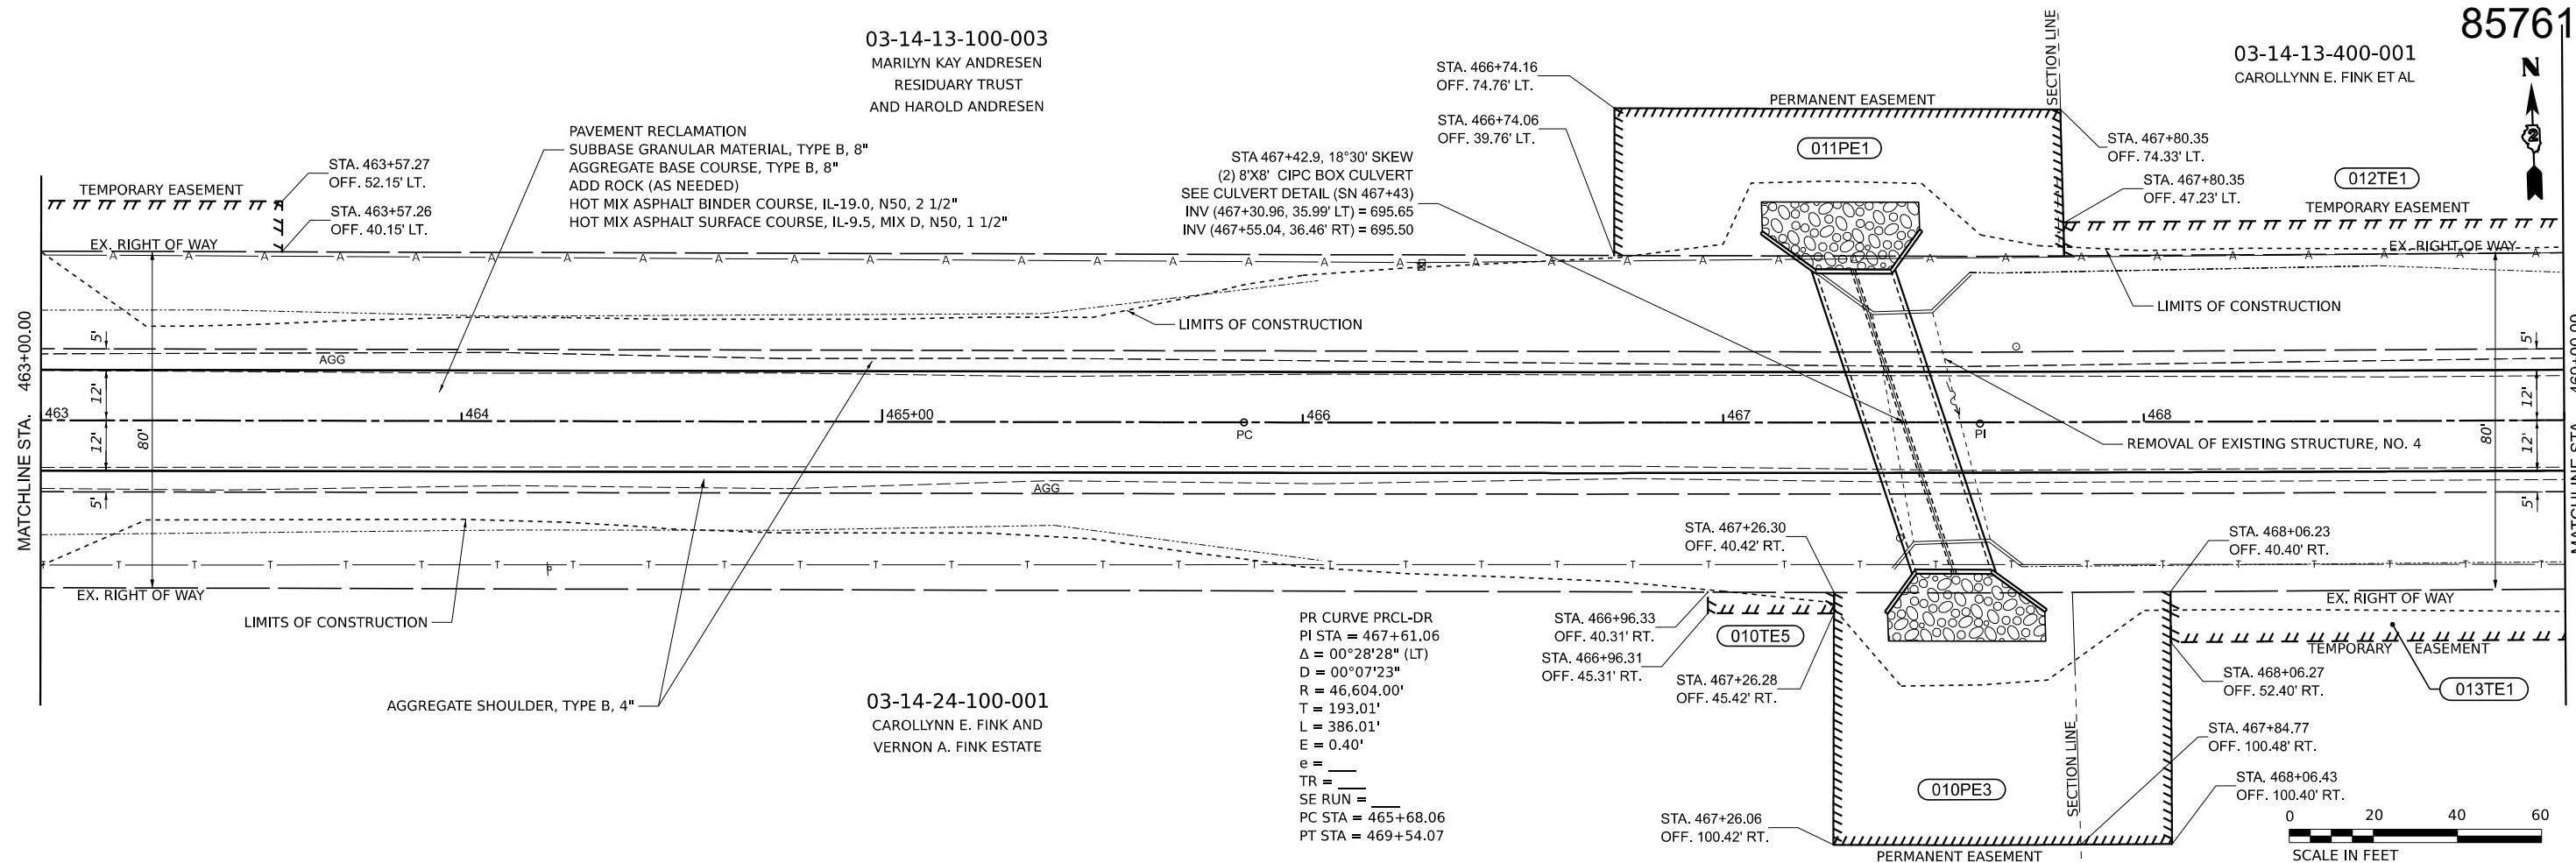MARILYN KAY ANDRESEN
RESIDUARY TRUST
AND HAROLD ANDRESEN03-14-13-400-001
CAROLLYNN E. FINK ET AL**CHASTAIN**
& ASSOCIATES LLC
CONSULTING ENGINEERSUSER NAME = dwozniarski
PLOT SCALE = 0.167' / in.
PLOT DATE = 6/14/2024DESIGNED -
DRAWN -
CHECKED -
DATE = 04/17/2024REVISED -
REVISED -
REVISED -
REVISED -**STATE OF ILLINOIS**
DEPARTMENT OF TRANSPORTATION**IDEAL ROAD RECONSTRUCTION**
PLAN AND PROFILE - IDEAL ROAD


SCALE: SCALE SHEET 18 OF 46 SHEETS STA. TO STA.

F.A.S.
RTE.
1084SECTION
20-00102-00-PVCOUNTY
CARROLLTOTAL
SHEETS
217SHEET
NO.
37


CONTRACT NO. 85761

ILLINOIS FED. AID PROJECT

03-14-13-400-001
CAROLLYNN E. FINK ET AL

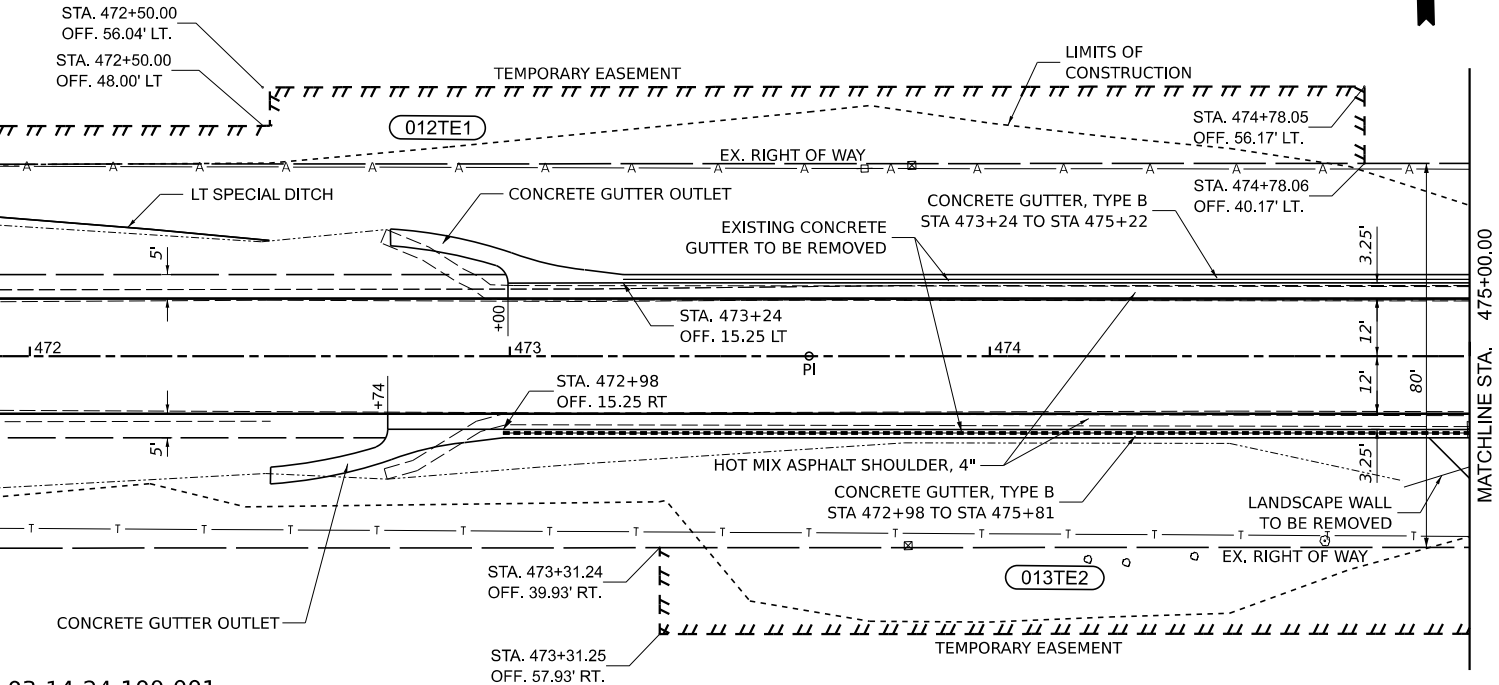

03-14-24-100-001
CAROLLYNN E. FINK AND
VERNON A. FINK ESTATE

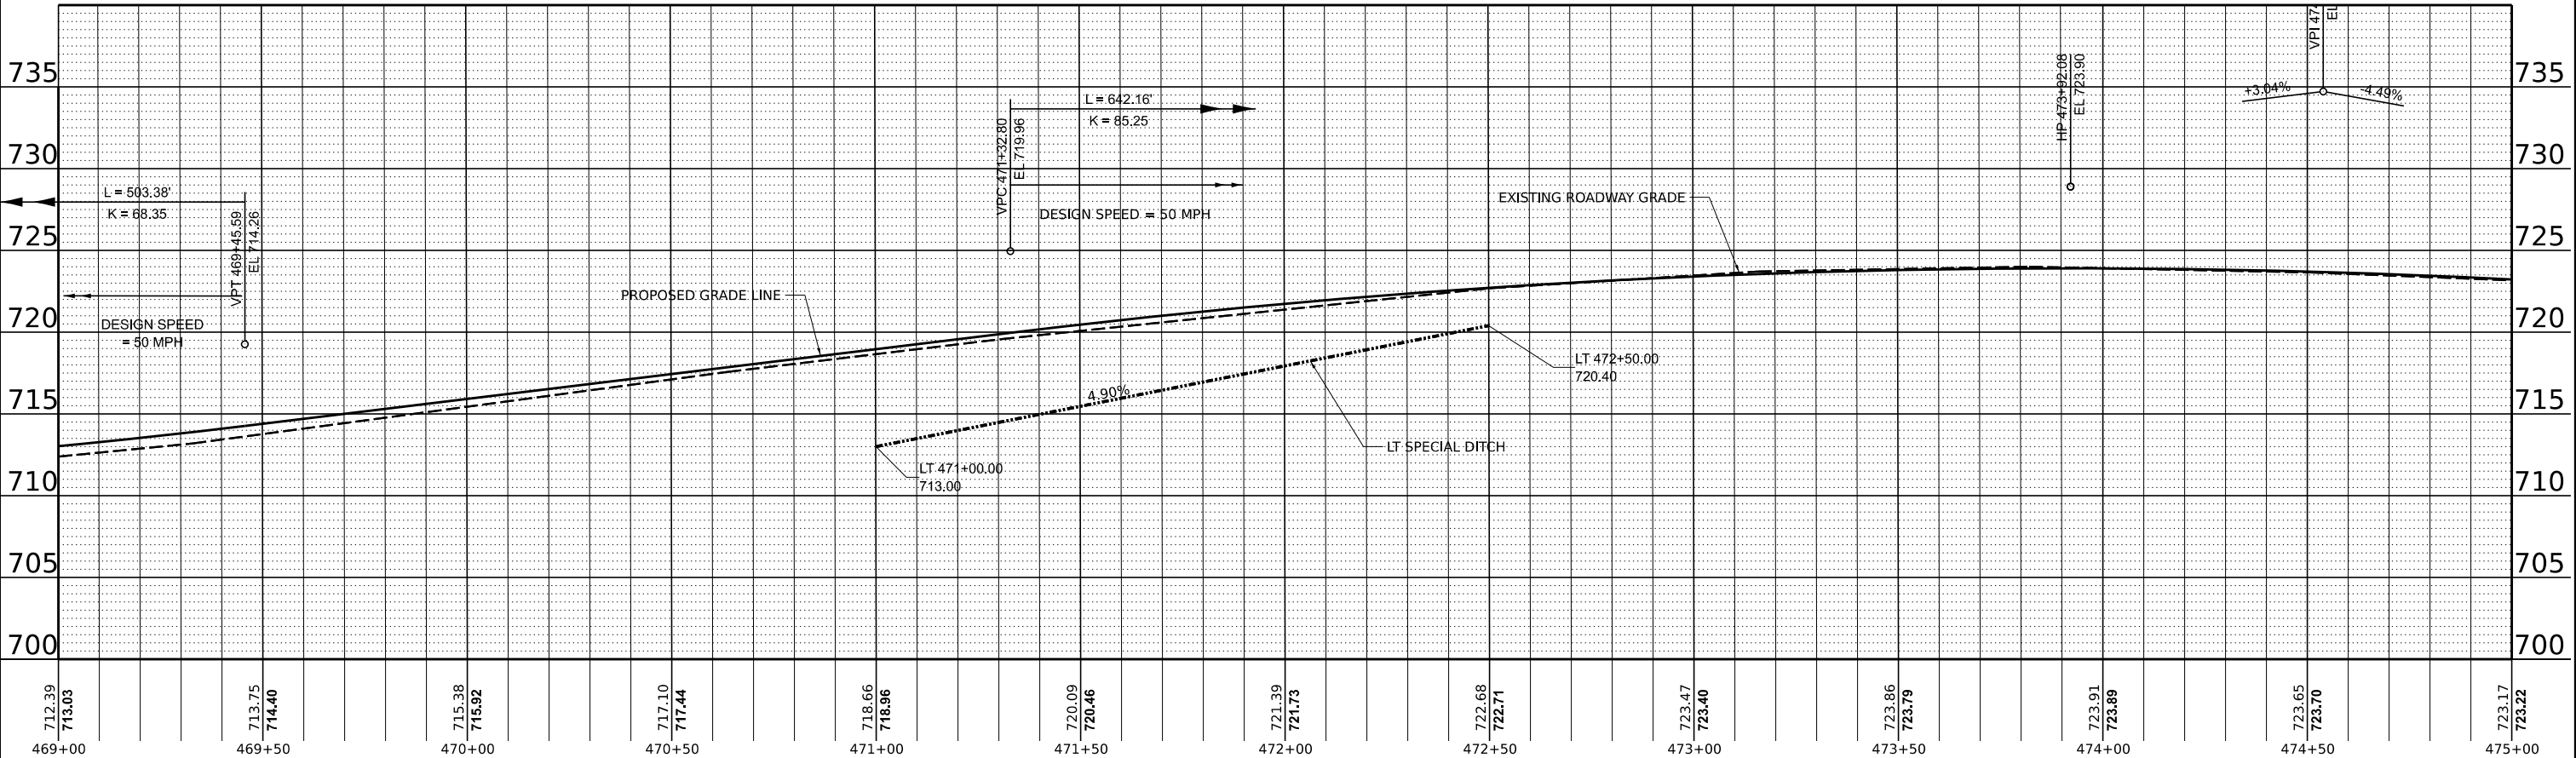


 CHASTAIN & ASSOCIATES LLC CONSULTING ENGINEERS	USER NAME = dwozniarski	DESIGNED -	REVISED -	STATE OF ILLINOIS DEPARTMENT OF TRANSPORTATION	IDEAL ROAD RECONSTRUCTION PLAN AND PROFILE – IDEAL ROAD					F.A.S. RTE. 1084	SECTION 20-00102-00-PV	COUNTY CARROLL	TOTAL SHEETS 217	SHEET NO. 38
	PLOT SCALE = 0.167' / in.	DRAWN -	REVISED -							CONTRACT NO. 85761				
	PLOT DATE = 6/14/2024	CHECKED -	REVISED -							ILLINOIS FED. AID PROJECT				
	DATE = 04/17/2024	REVISED -						SCALE: SCALE SHEET 19 OF 46 SHEETS STA. TO STA.						

CHASTAIN
& ASSOCIATES LLC
CONSULTING ENGINEERS


STATE OF ILLINOIS
DEPARTMENT OF TRANSPORTATION

IDEAL ROAD RECONSTRUCTION
PLAN AND PROFILE - IDEAL ROAD

03-14-13-400-001
CAROLLYNN E. FINK ET AL

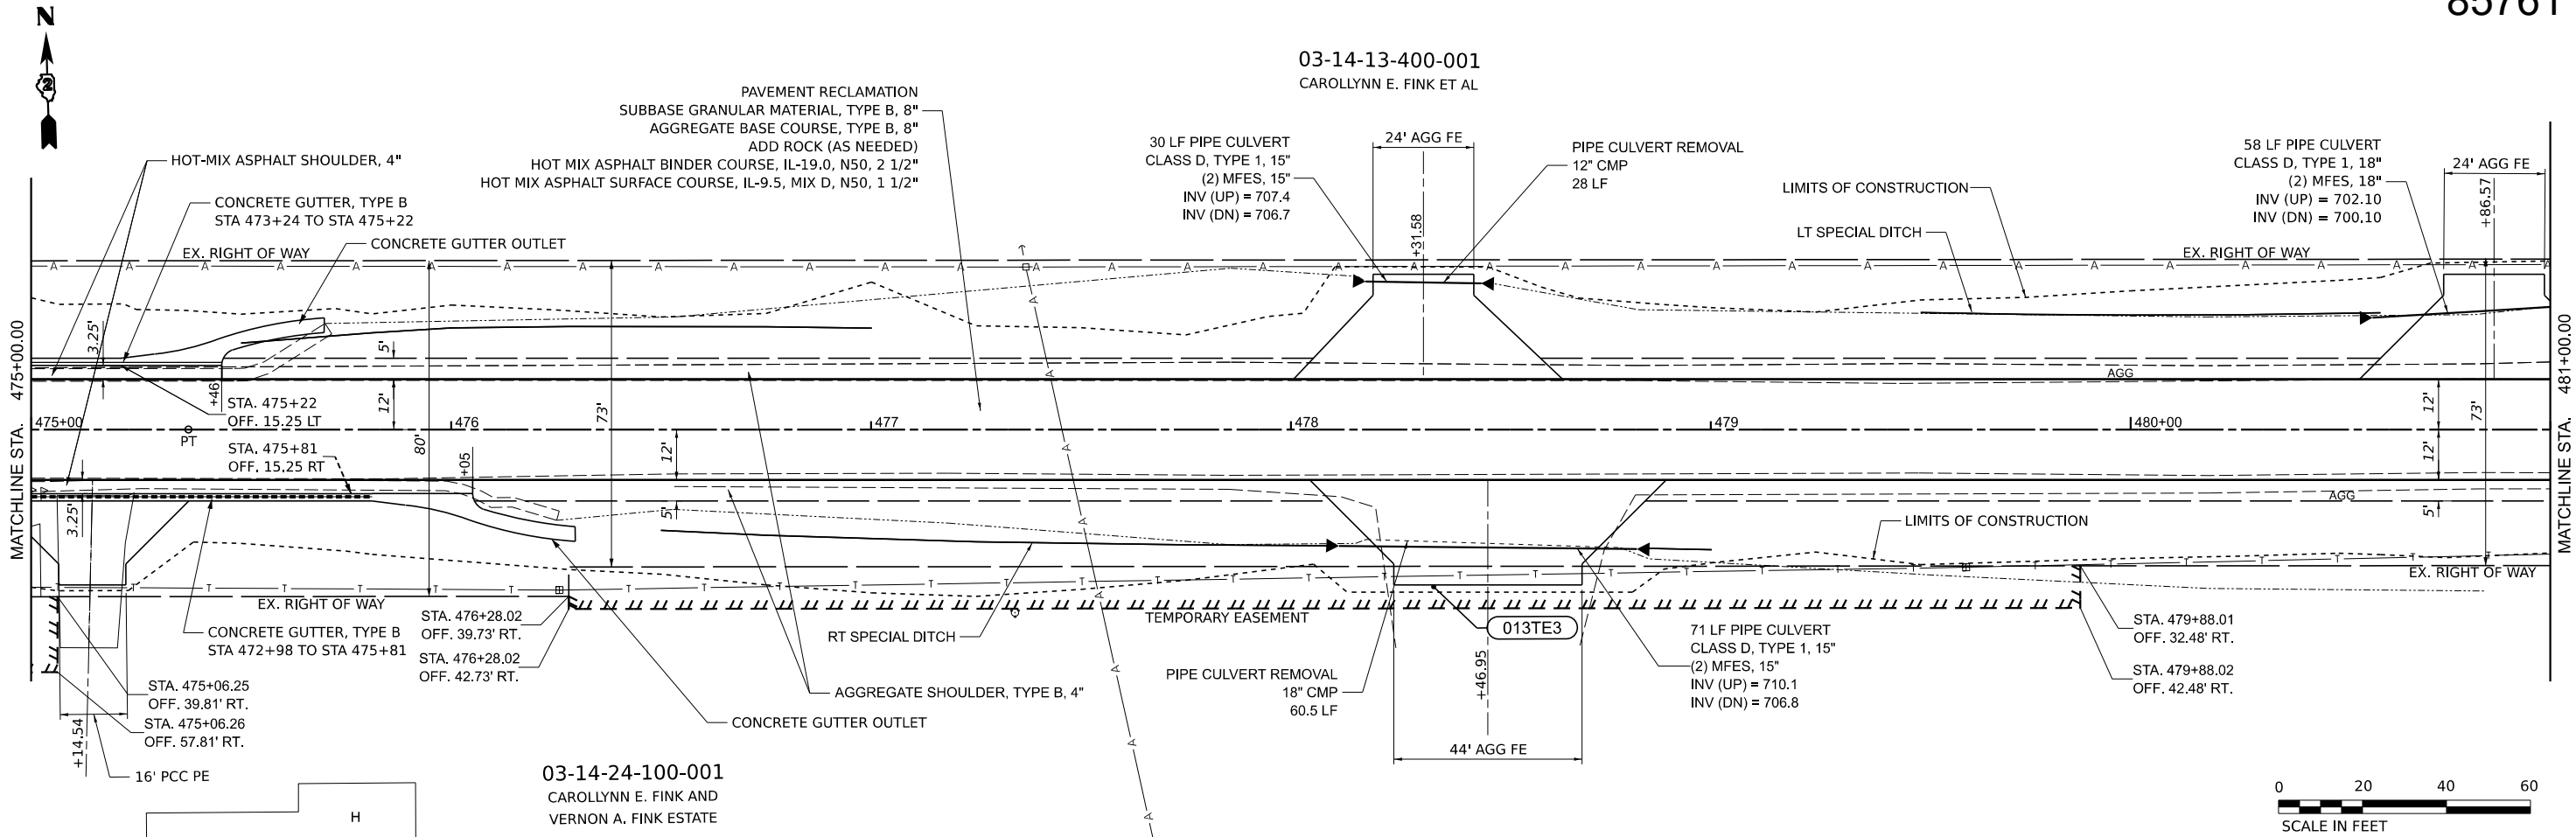

03-14-24-100-001
CAROLLYNN E. FINK AND
VERNON A. FINK ESTATE

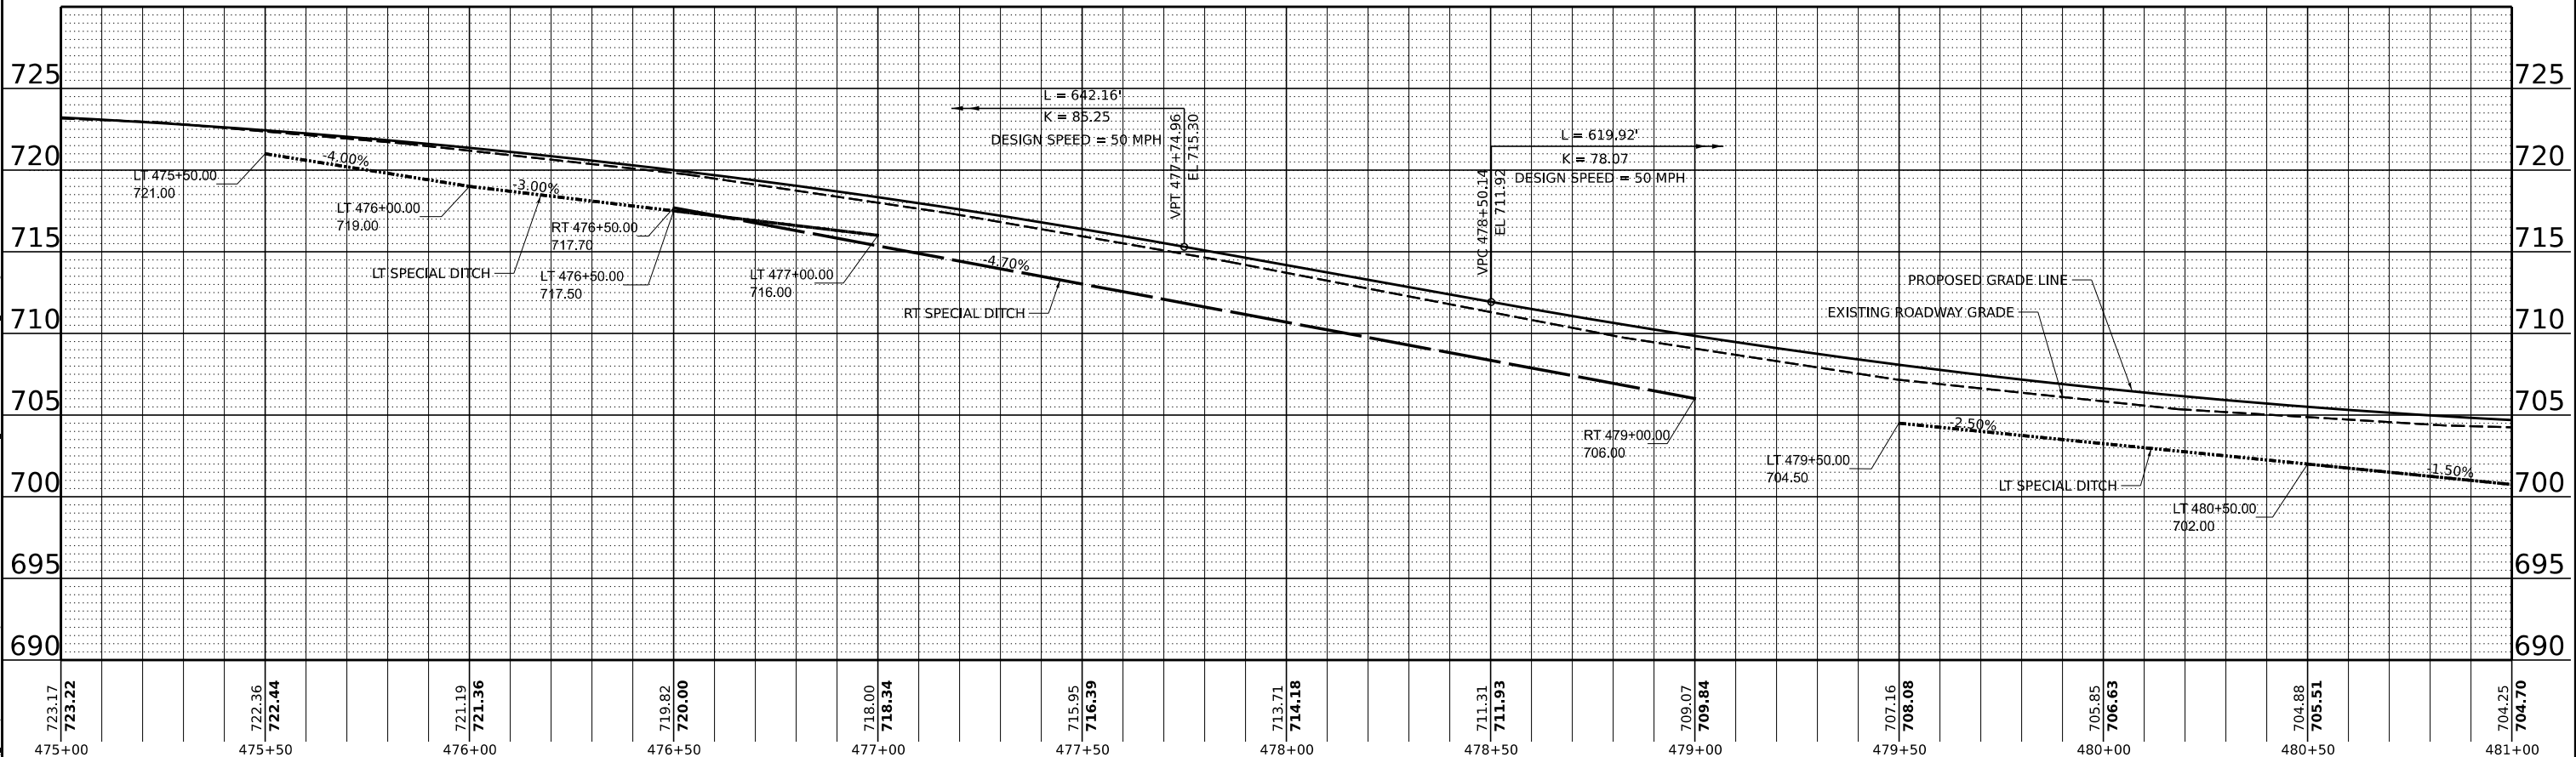


CHASTAIN & ASSOCIATES, LLC CONSULTING ENGINEERS	USER NAME = dwozniarski	DESIGNED -	REVISED -	STATE OF ILLINOIS DEPARTMENT OF TRANSPORTATION		IDEAL ROAD RECONSTRUCTION PLAN AND PROFILE - IDEAL ROAD		F.A.S. RTE. 1084	SECTION 20-00102-00-PV	COUNTY CARROLL	TOTAL SHEETS 217	SHEET NO. 39
	PLOT SCALE = 0.167' / in.	CHECKED -	REVISED -					CONTRACT NO. 85761				
	PLOT DATE = 6/14/2024	DATE - 04/17/2024	REVISED -					ILLINOIS FED. AID PROJECT				
SCALE: SCALE		SHEET 20 OF 46 SHEETS		STA. TO STA.								

03-14-13-400-002


JERRY L. JACOBS AND JANICE M. JACOBS (TRACT II)

PAVEMENT RECLAMATION
SUBBASE GRANULAR MATERIAL, TYPE B, 8"
AGGREGATE BASE COURSE, TYPE B, 8"
FULL DEPTH RECLAMATION
ADD ROCK (AS NEEDED)
HOT MIX ASPHALT BINDER COURSE, IL-19.0, N50, 2 1/2"
HOT MIX ASPHALT SURFACE COURSE, IL-9.5, MIX D, N50, 1 1/2"

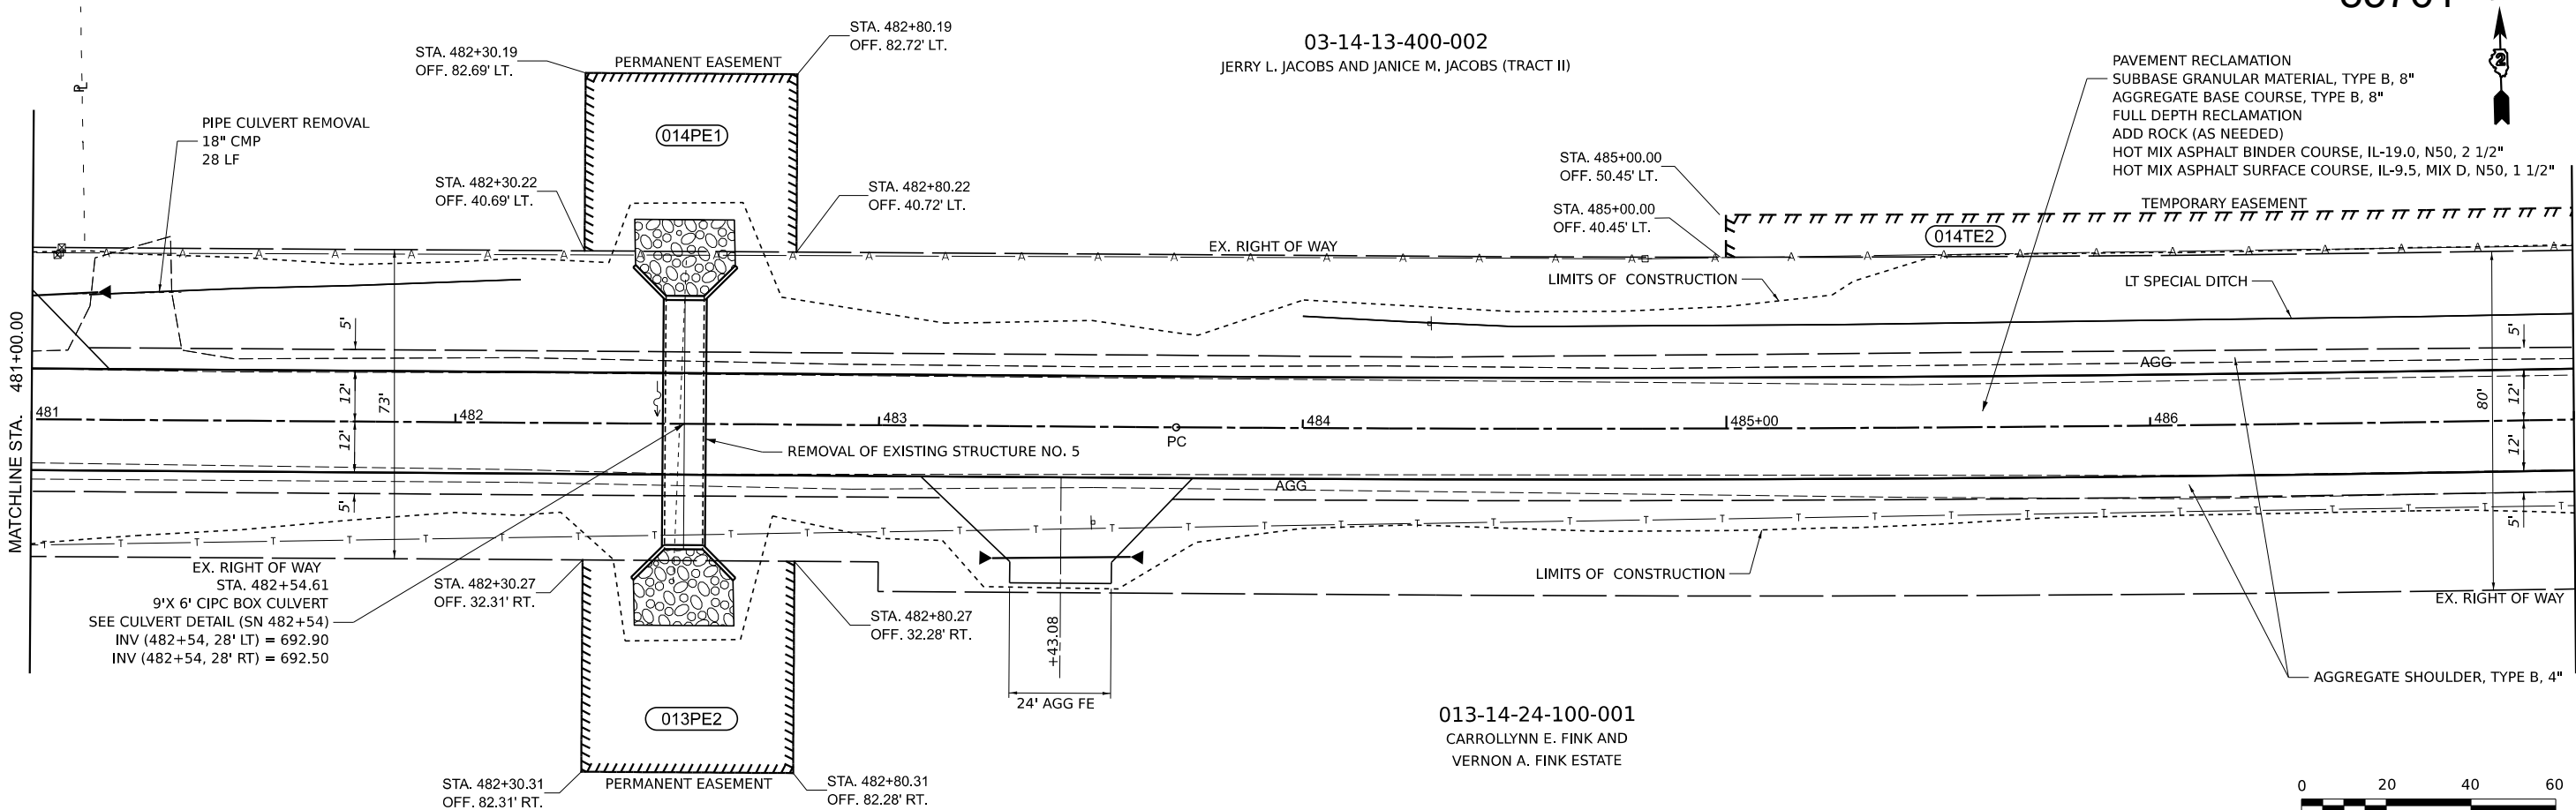

013-14-24-100-001

CARROLLYNN E. FINK AND
VERNON A. FINK ESTATE

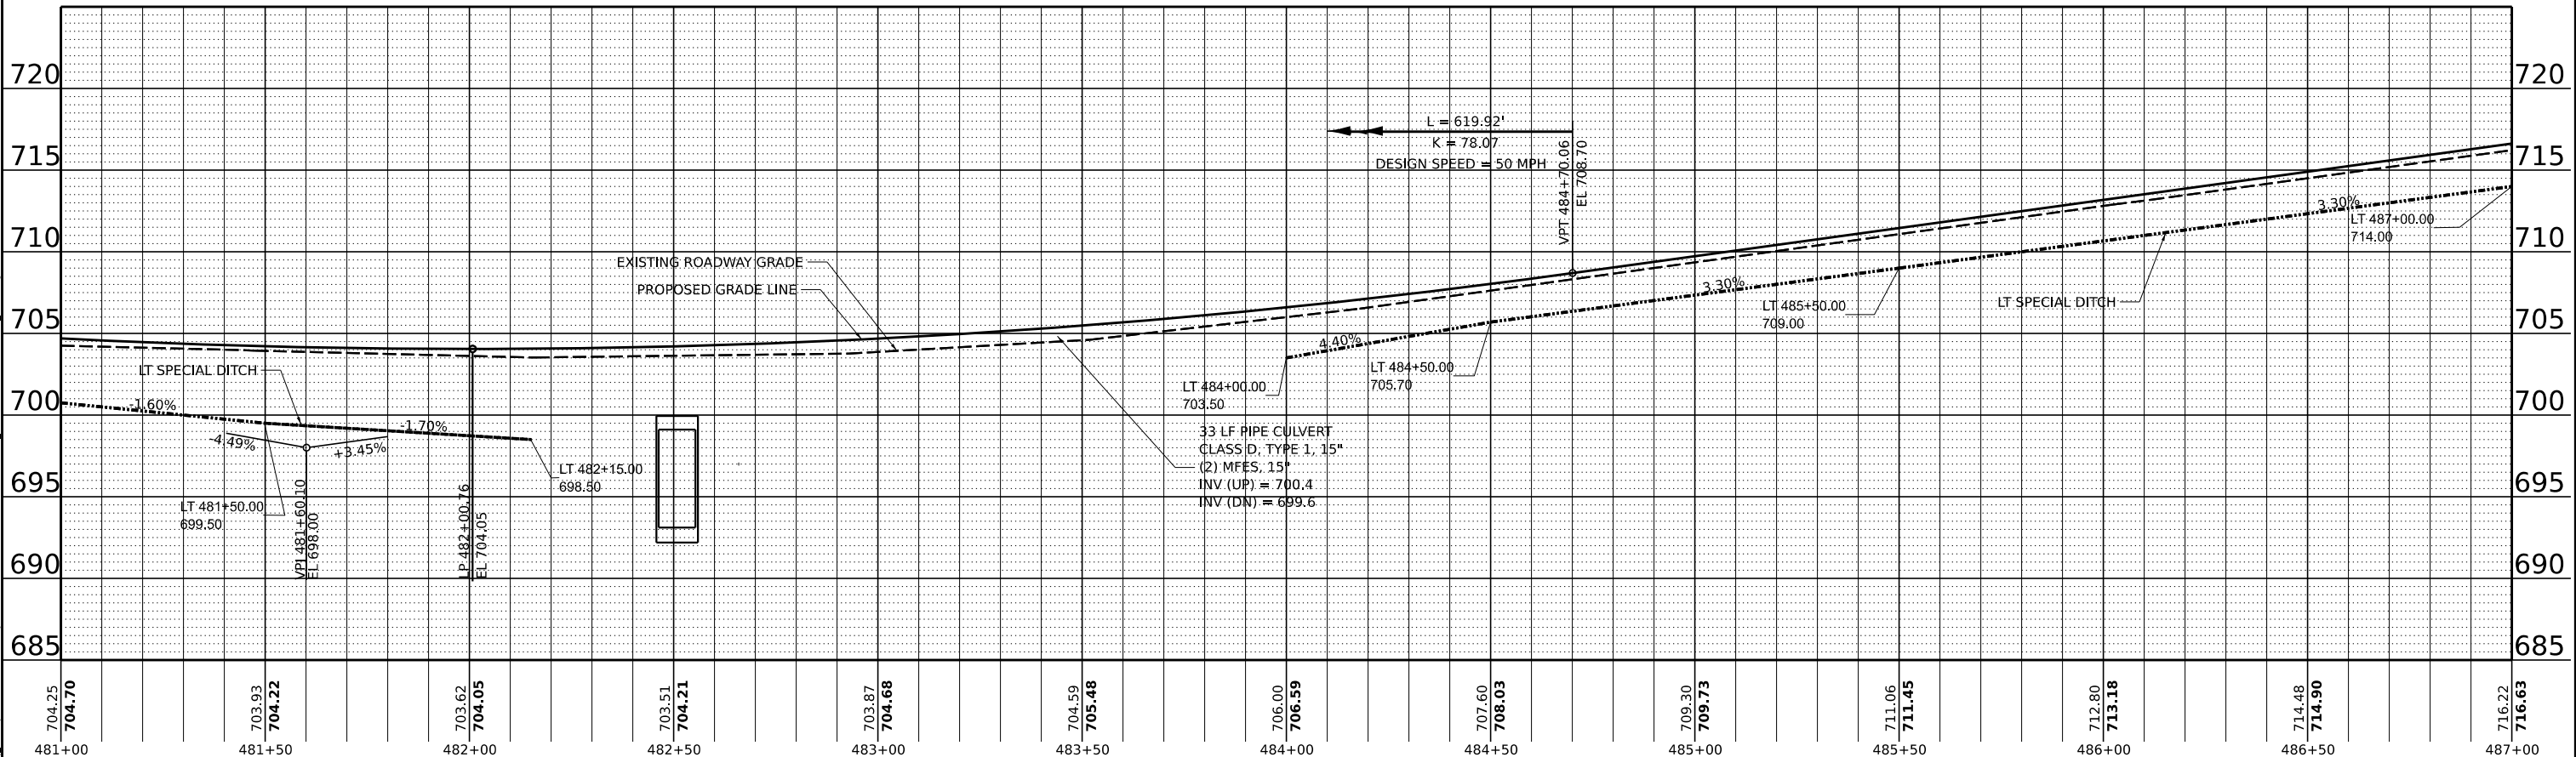

CHASTAIN & ASSOCIATES, LLC
CONSULTING ENGINEERS

USER NAME = dwozniarski
PLOT SCALE = 0.166666' / in.
PLOT DATE = 6/14/2024

DESIGNED -
DRAWN -
CHECKED -
DATE - 04/17/2024

REVISED -
REVISED -
REVISED -
REVISED -

STATE OF ILLINOIS
DEPARTMENT OF TRANSPORTATION

IDEAL ROAD RECONSTRUCTION
PLAN AND PROFILE - IDEAL ROAD

SCALE: SCALE SHEET 21 OF 46 SHEETS STA. TO STA.

F.A.S. RTE. 1084	SECTION 20-00102-00-PV	COUNTY CARROLL	TOTAL SHEETS 217	SHEET NO. 40
CONTRACT NO. 85761				
ILLINOIS FED. AID PROJECT				

85761



03-14-13-400-002
JERRY L. JACOBS (TRACT I)

03-14-13-400-002
JERRY L. JACOBS AND
JANICE M. JACOBS (TRACT II)

PAVEMENT RECLAMATION
SUBBASE GRANULAR MATERIAL, TYPE B, 8"
AGGREGATE BASE COURSE, TYPE B, 8"
FULL DEPTH RECLAMATION
ADD ROCK (AS NEEDED)
HOT MIX ASPHALT BINDER COURSE, IL-19.0, N50, 2 1/2"
HOT MIX ASPHALT SURFACE COURSE, IL-9.5, MIX D, N50, 1 1/2"

014PE2
STA. 490+94.21
OFF. 50.41' LT.

STA. 491+54.41
OFF. 50.58' LT.
STA. 491+54.43
OFF. 40.58' LT.

AGGREGATE SHOULDER, TYPE B, 4"

STA. 490+94.24
OFF. 40.41' LT.

PIPE CULVERT REMOVAL
24" CMP
49 LF

STA. 491+08.45
OFF. 39.55' RT.
STA. 491+08.50
OFF. 54.54' RT.


STA. 491+38.34
OFF. 39.45' RT.
STA. 491+38.37
OFF. 54.45' RT.

013PE3
PERMANENT
EASEMENT

STA 491+23.3
49 LF PIPE CULVERT
CLASS A, TYPE 1, 24"
(2) PCFE SECTIONS, 24"
INV (STA 491+23, 31.5' RT) = 724.55
INV (STA 491+23, 30' LT) = 726.00



013-14-24-100-001
CARROLLYNN E. FINK AND
VERNON A. FINK ESTATE

PR CURVE PRCL-DR
PI STA = 487+70.03
 $\Delta = 03^{\circ}29'53''$ (LT)
D = 00°26'16"
R = 13,087.66'
T = 399.64'
L = 799.02'
E = 6.10'
e = _____
TR = _____
SE RUN = _____
PC STA = 483+70.40
PT STA = 491+69.42

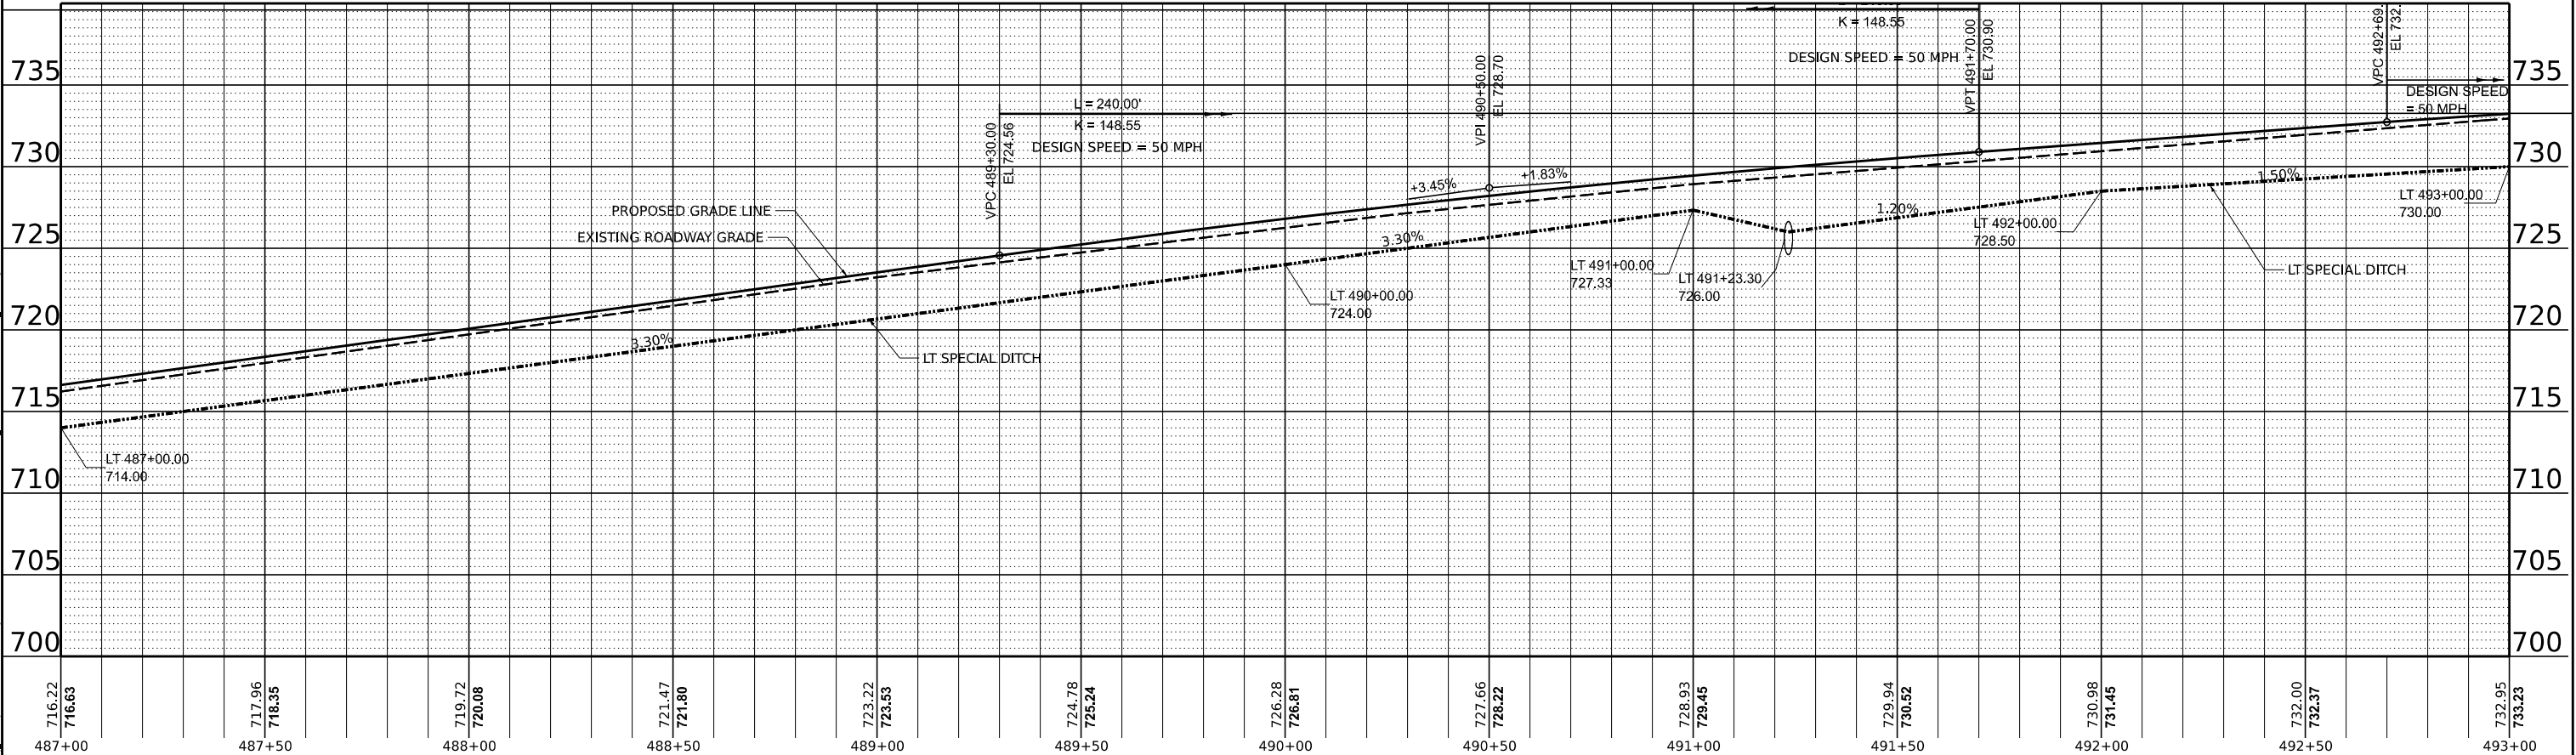


CHASTAIN & ASSOCIATES LLC CONSULTING ENGINEERS	USER NAME = dwozniarski	DESIGNED -	REVISED -	STATE OF ILLINOIS DEPARTMENT OF TRANSPORTATION	IDEAL ROAD RECONSTRUCTION PLAN AND PROFILE – IDEAL ROAD				F.A.S. RTE.	SECTION	COUNTY	TOTAL SHEETS	SHEET NO.
	PLOT SCALE = 0.166666' / in.	DRAWN -	REVISED -						1084	20-00102-00-PV	CARROLL	217	41
	PLOT DATE = 6/14/2024	CHECKED -	REVISED -						CONTRACT NO. 85761				
	DATE = 04/17/2024	DATE - 04/17/2024	REVISED -						ILLINOIS FED. AID PROJECT				
SCALE: SCALE		SHEET 22 OF 46 SHEETS		STA.	TO STA.								

MODEL: Ideal PR-21-1 [Sheet]
FILE NAME: R:\P\County\7997 Carroll County - Ideal Road Reconstruction\CADD\CADD Civil\Sheets\7997-R&P-01 Ideal3.dgn

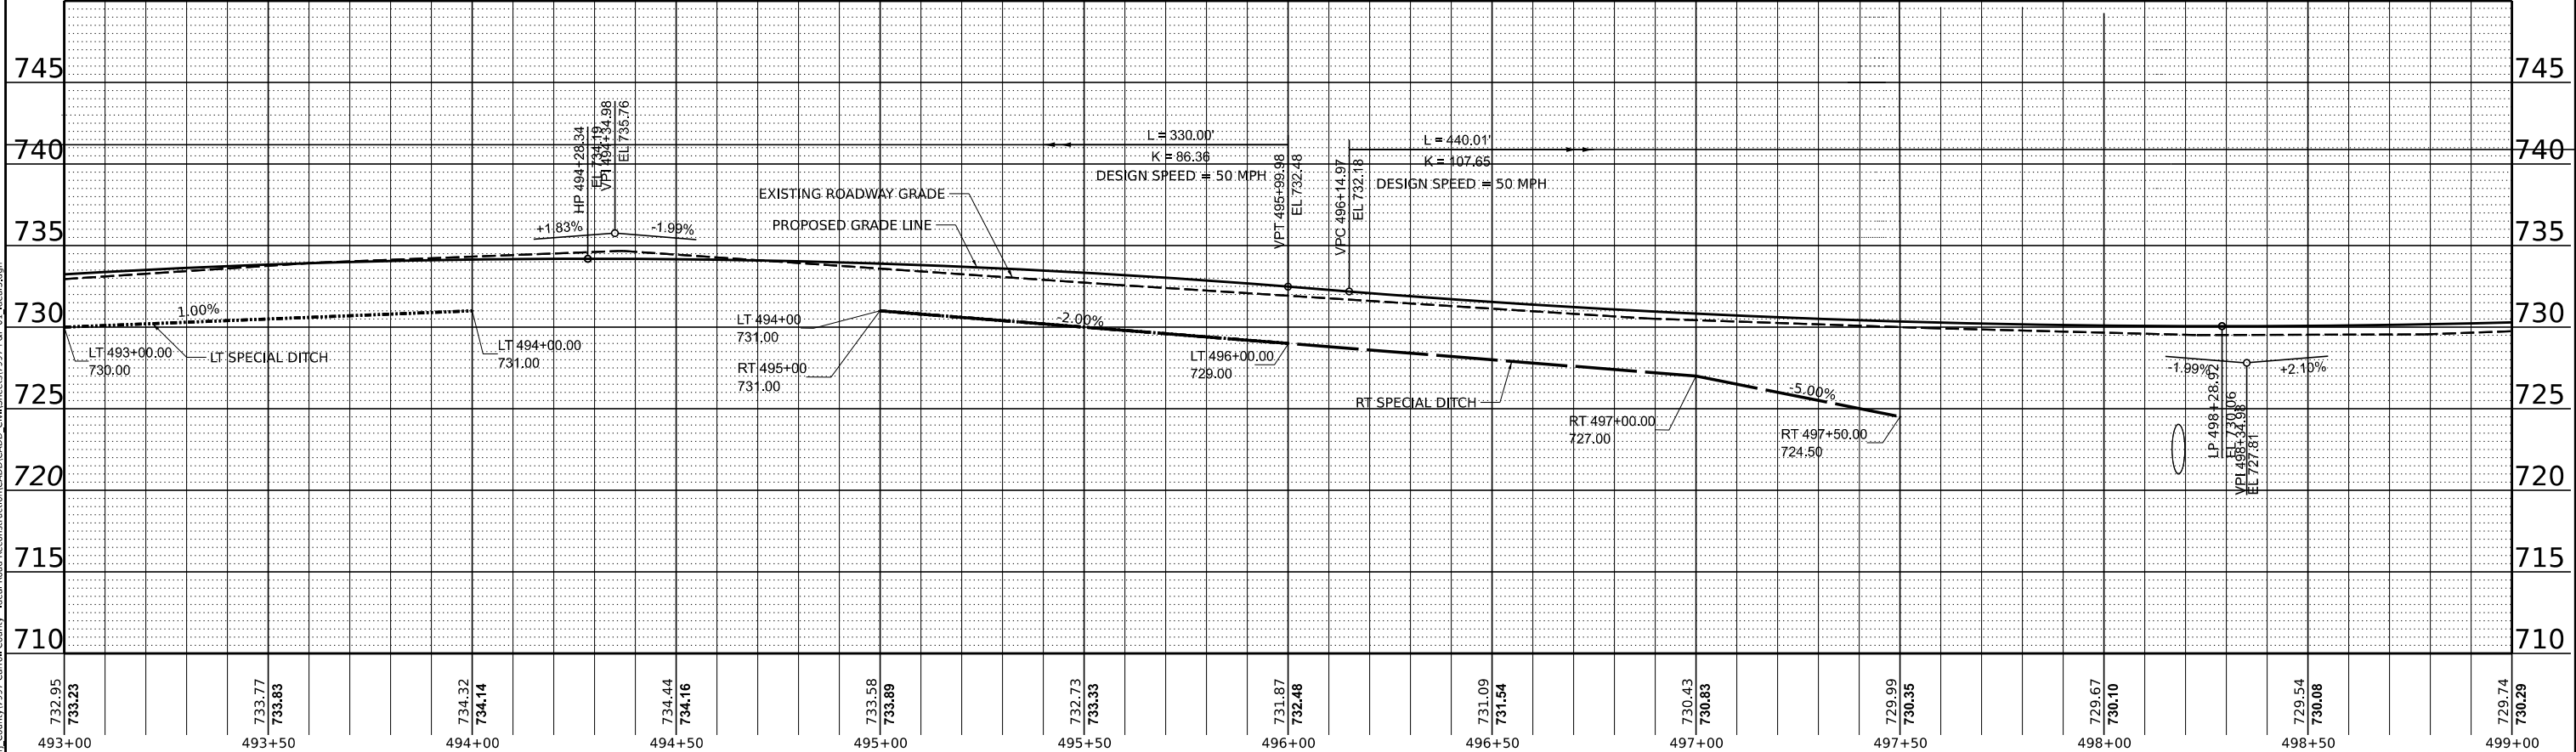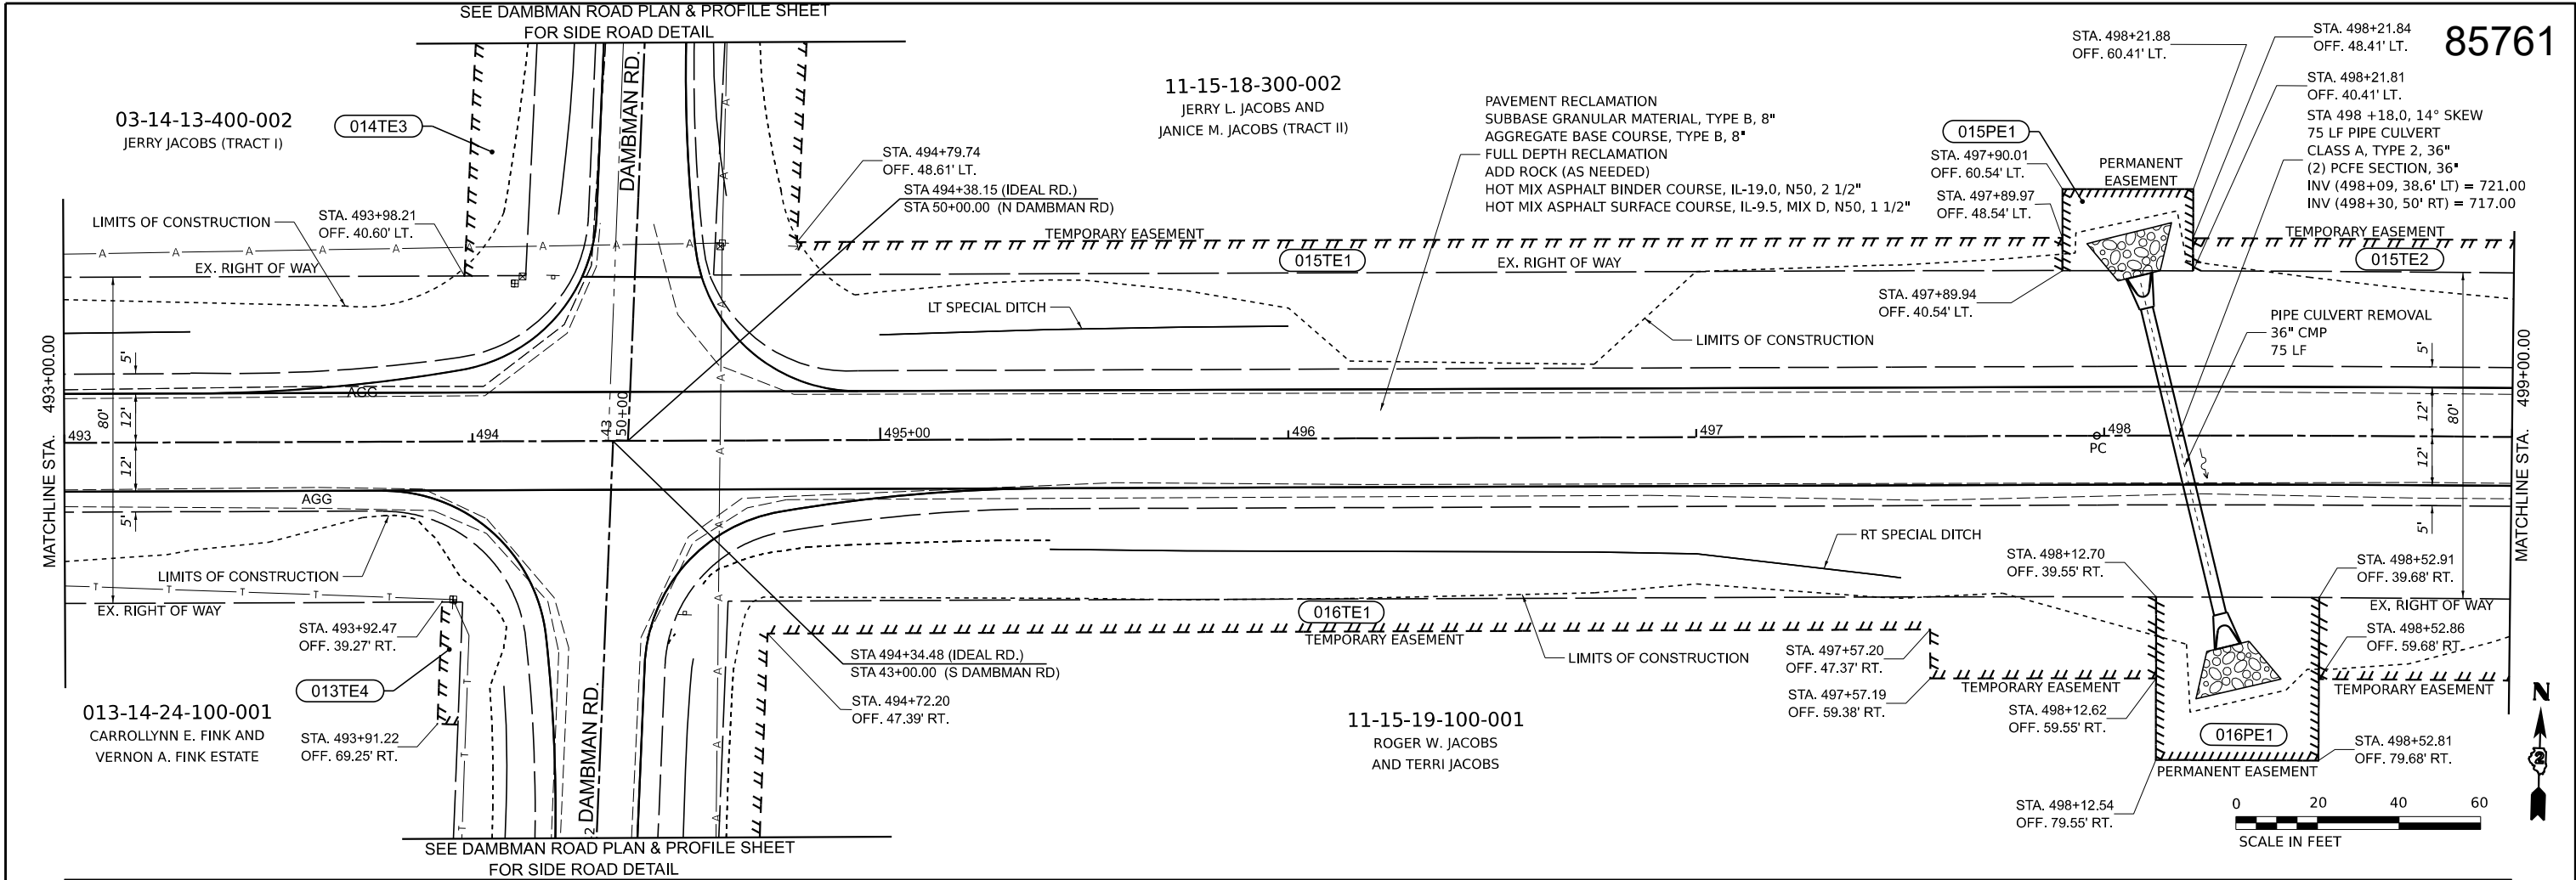

CHASTAIN & ASSOCIATES LLC CONSULTING ENGINEERS	USER NAME	= dwozniarski	DESIGNED	-	REVISED	-	STATE OF ILLINOIS DEPARTMENT OF TRANSPORTATION	IDEAL ROAD RECONSTRUCTION PLAN AND PROFILE – IDEAL ROAD					F.A.S. RTE.	SECTION	COUNTY	TOTAL SHEETS	SHEET NO.
	PLOT SCALE	= 0.166666' / in.	DRAWN	-	REVISED	-							1084	20-00102-00-PV	CARROLL	217	42
	PLOT DATE	= 6/14/2024	CHECKED	-	REVISED	-		CONTRACT NO. 85761									
	DATE	= 04/17/2024	REVISED	-	SCALE: SCALE	SHEET 23 OF 46 SHEETS		STA.	TO STA.	ILLINOIS FED. AID PROJECT							

PAVEMENT RECLAMATION
SUBBASE GRANULAR MATERIAL, TYPE B, 8"
AGGREGATE BASE COURSE, TYPE B, 8"
— FULL DEPTH RECLAMATION
ADD ROCK (AS NEEDED)
HOT MIX ASPHALT BINDER COURSE, IL-19.0, N50, 2 1/2"
HOT MIX ASPHALT SURFACE COURSE, IL-9.5, MIX D, N50, 1 1/2"

 



IDEAL ROAD RECONSTRUCTION PLAN AND PROFILE – IDEAL ROAD

F.A.S. RTE.	SECTION	COUNTY	TOTAL SHEETS	SHEET NO.
1084	20-00102-00-PV	CARROLL	217	43
		CONTRACT NO. 85761		
		ILLINOIS FED. AID PROJECT		


MODEL: Ideal_PR-23-1 [Sheet]
FILE NAME: R:\Prj County\7997 Carrol County - Ideal Road Reconstruction\CADD\Civil\Sheets\7997-P&P-01_Ideal3.dgn

MODEL: Ideal PR-23-1 [Sheet]

CHASTAIN
& ASSOCIATES LLC
CONSULTING ENGINEERS

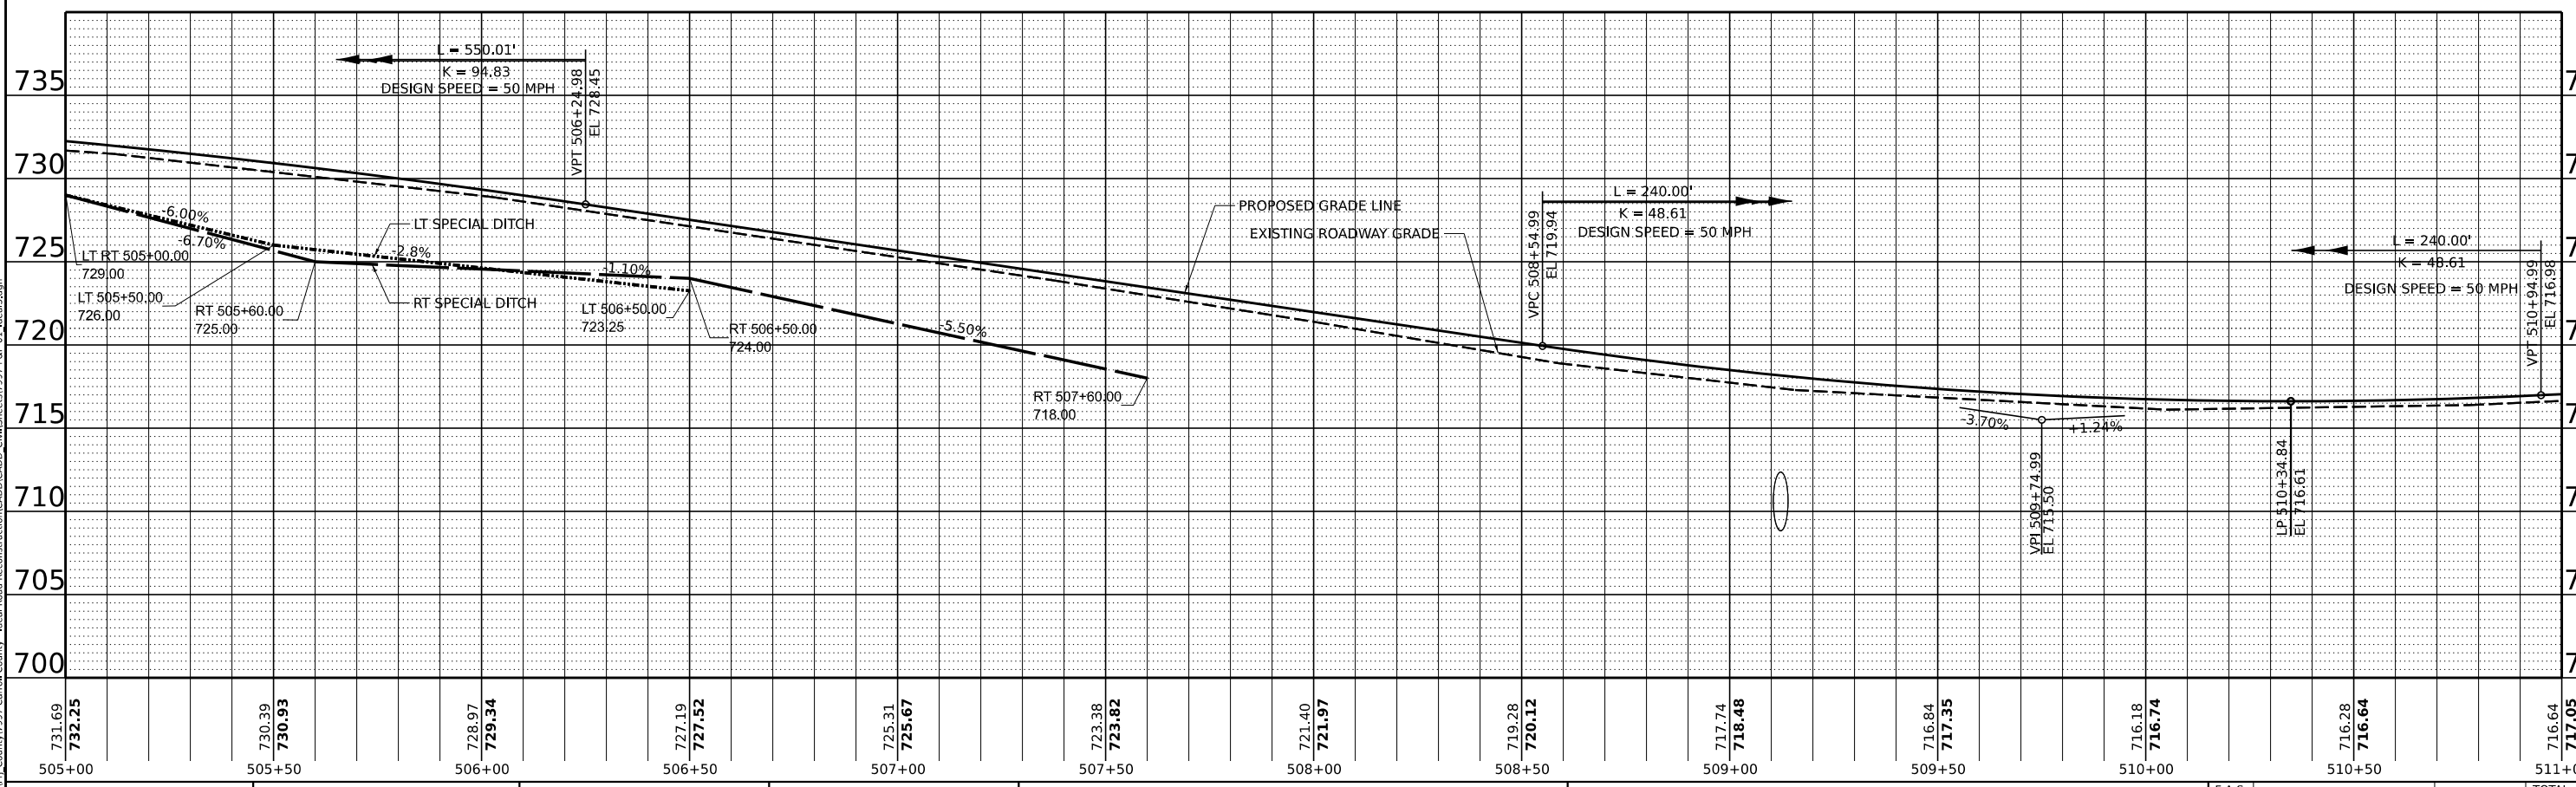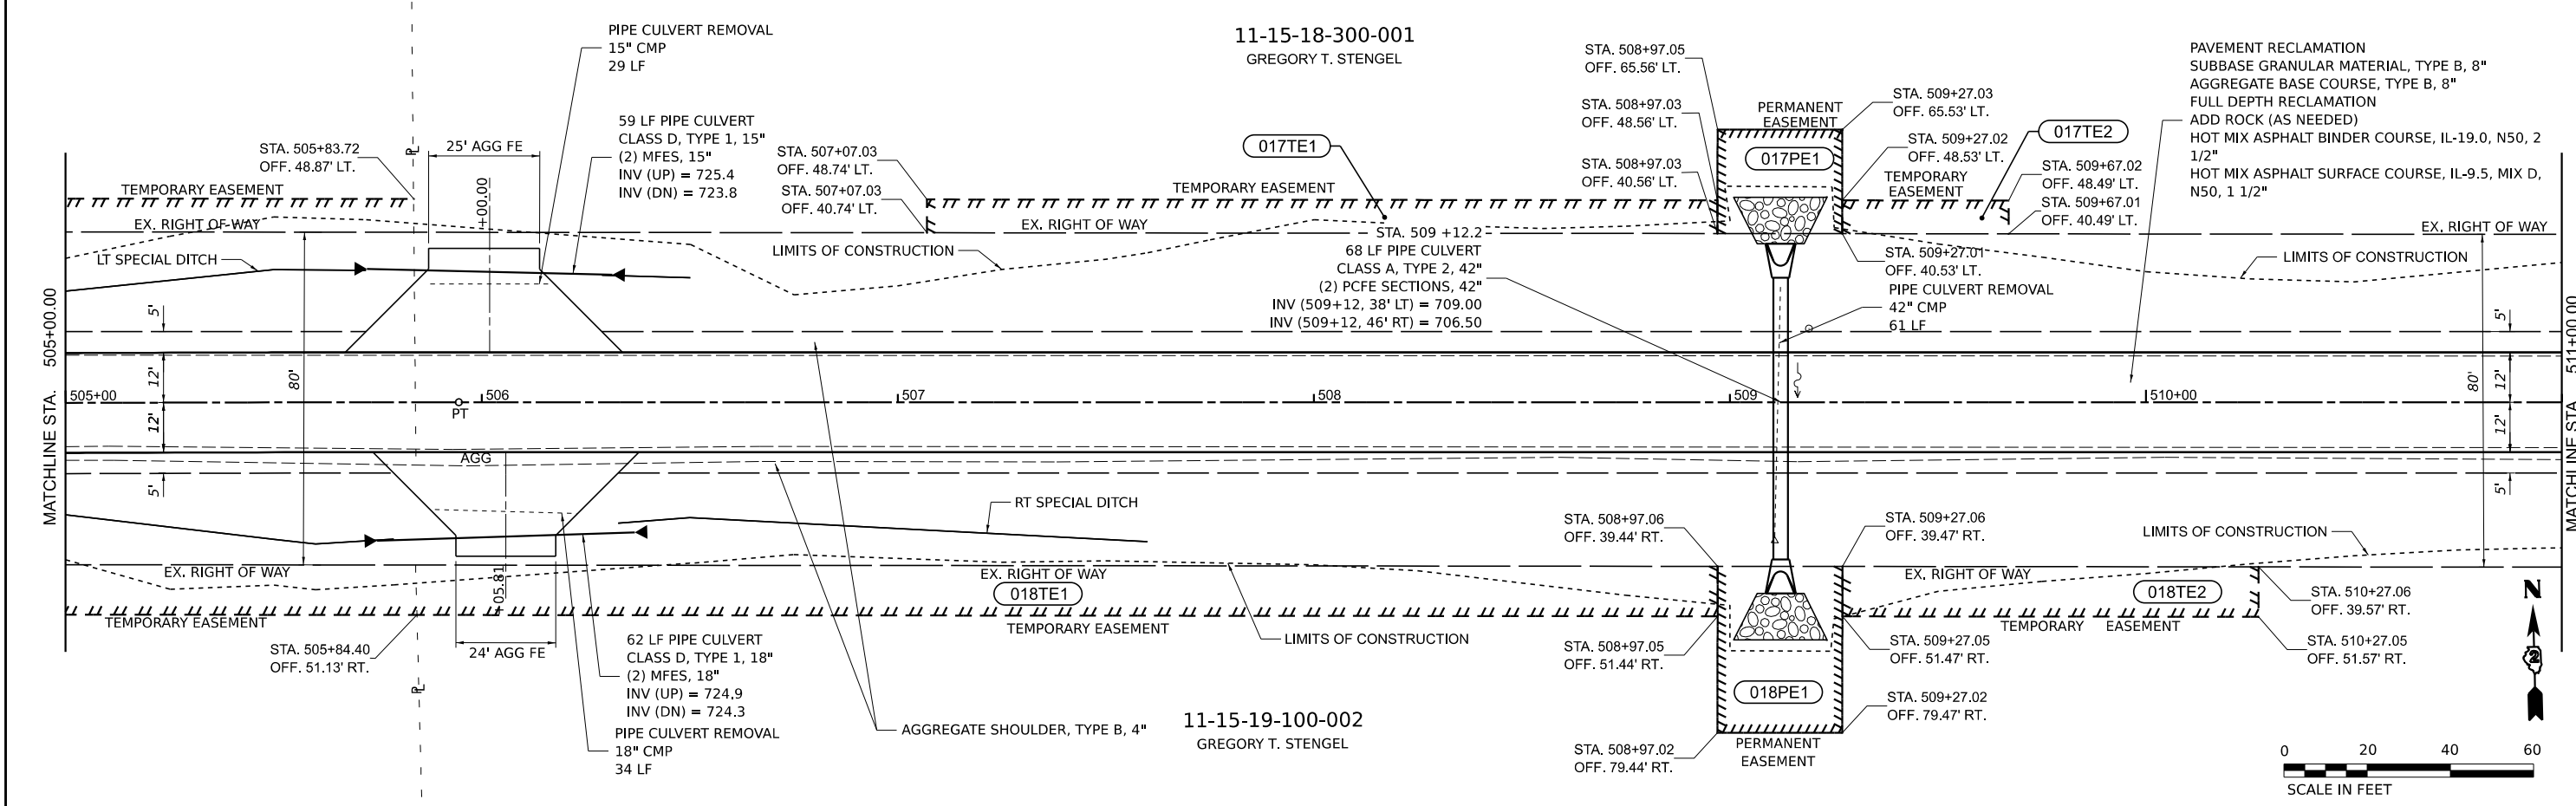

GREGORY T. STENGEL

 

GREGORY T. STENGEL

ERIC H. & KAREN L. SCHAVE



CHASTAIN
& ASSOCIATES LLC
 CONSULTING ENGINEERS



USER NAME = dwozniarski	DESIGNED -	REVISED -
	DRAWN -	REVISED -
PLOT SCALE = 0.166666' / in.	CHECKED -	REVISED -
PLOT DATE = 6/14/2024	DATE - 04/17/2024	REVISED -

**STATE OF ILLINOIS
DEPARTMENT OF TRANSPORTATION**



IDEAL ROAD RECONSTRUCTION PLAN AND PROFILE – IDEAL ROAD

SCALE: SCALE				SHEET 26 OF 46 SHEETS		STA. TO STA.		ILLINOIS		FED. AID PROJECT	
--------------	--	--	--	-----------------------	--	--------------	--	----------	--	------------------	--



F.A.S. RTE.	SECTION	COUNTY	TOTAL SHEETS	SHEET NO.
1084	20-00102-00-PV	CARROLL	217	45
		CONTRACT NO. 85761		
ILLINOIS		FED. AID PROJECT		

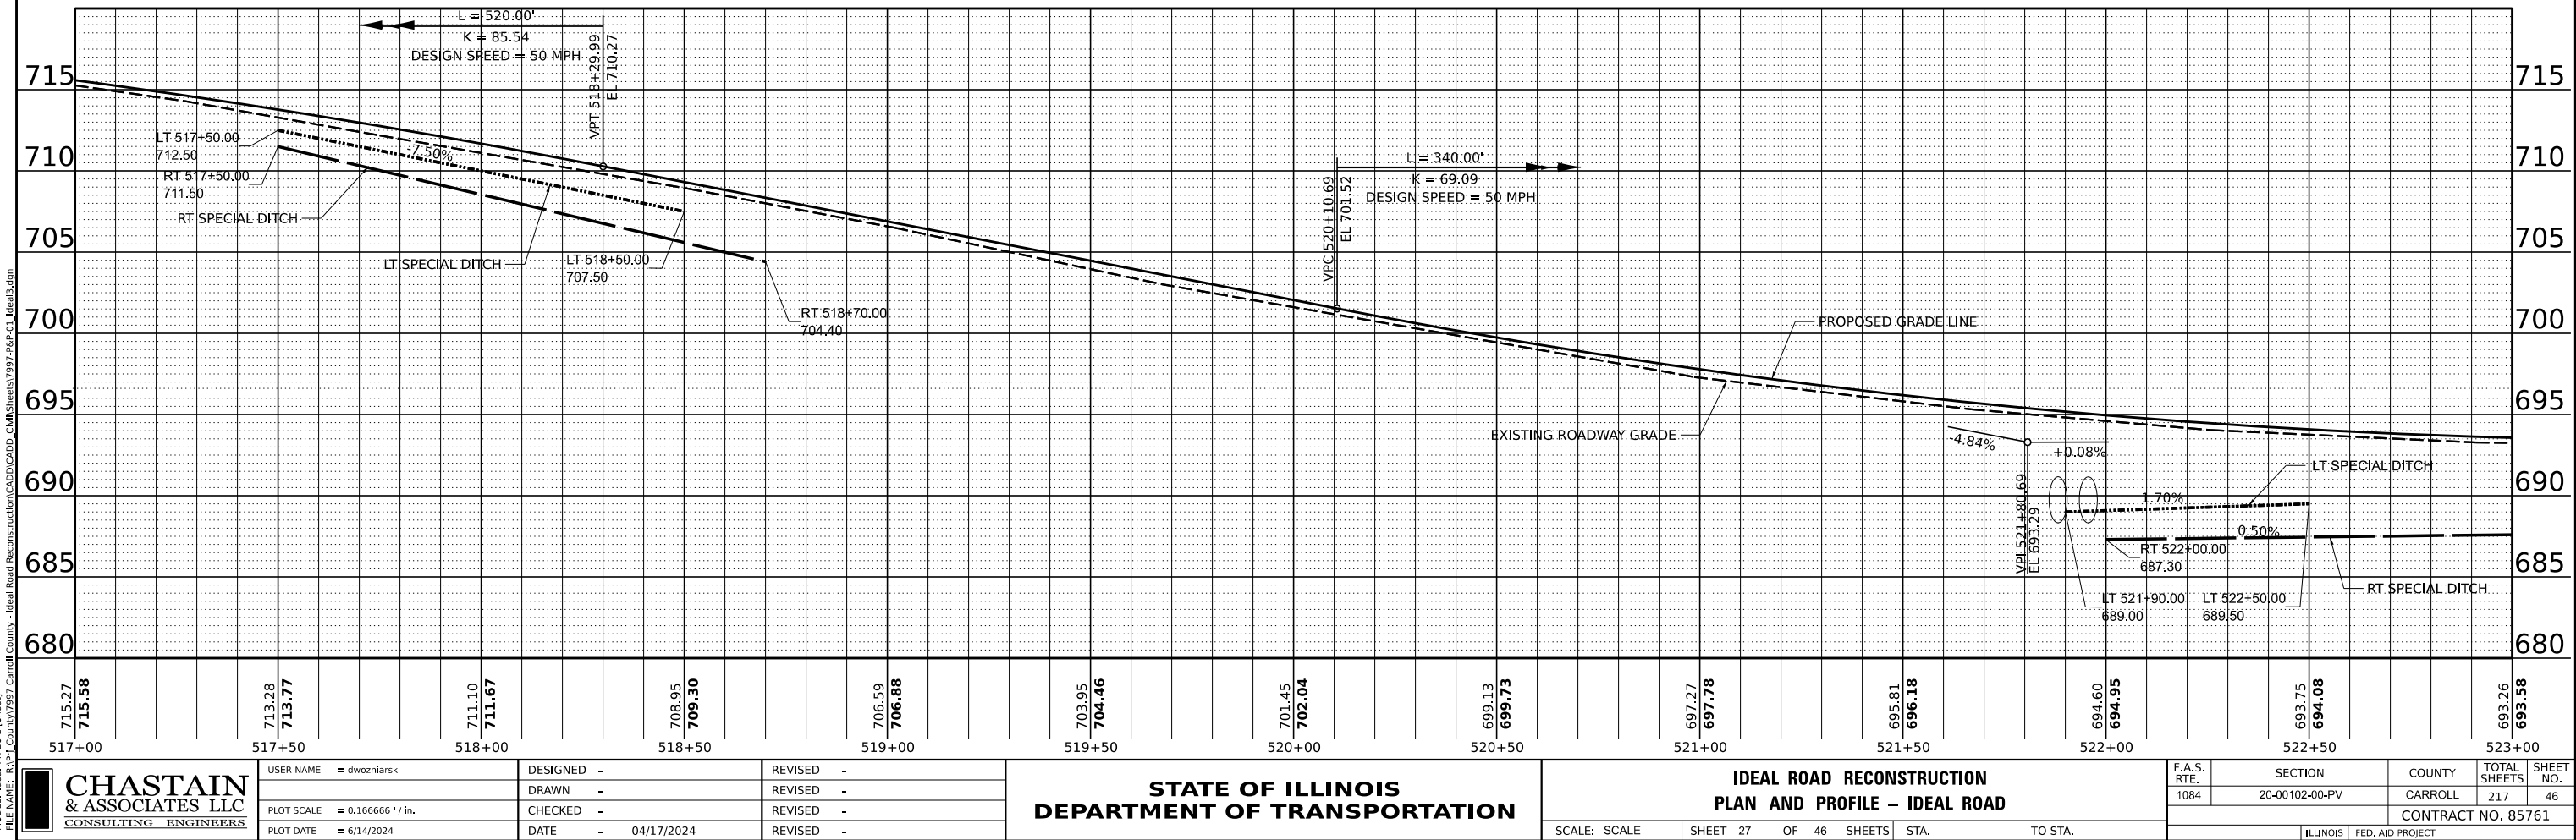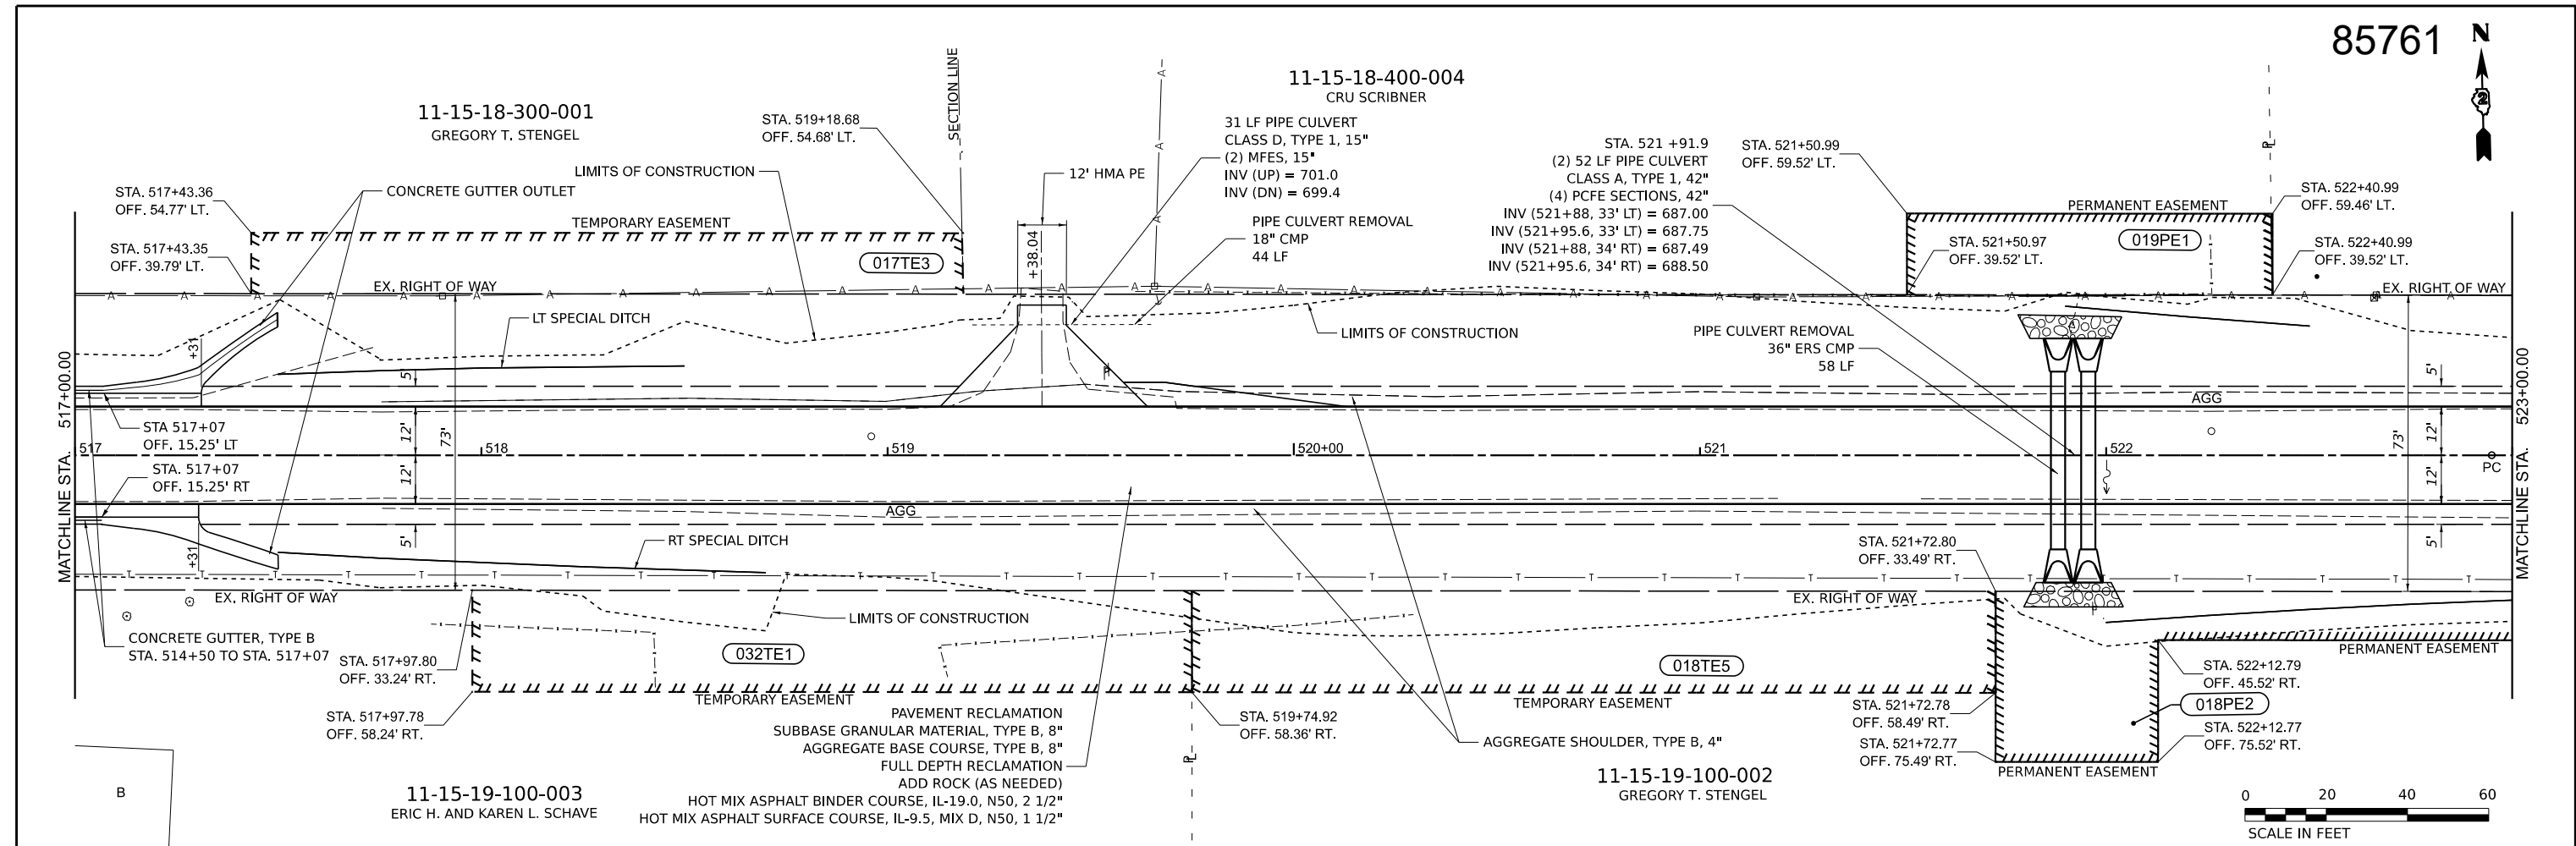



11-15-18-400-006
WAYNE JOHNSON

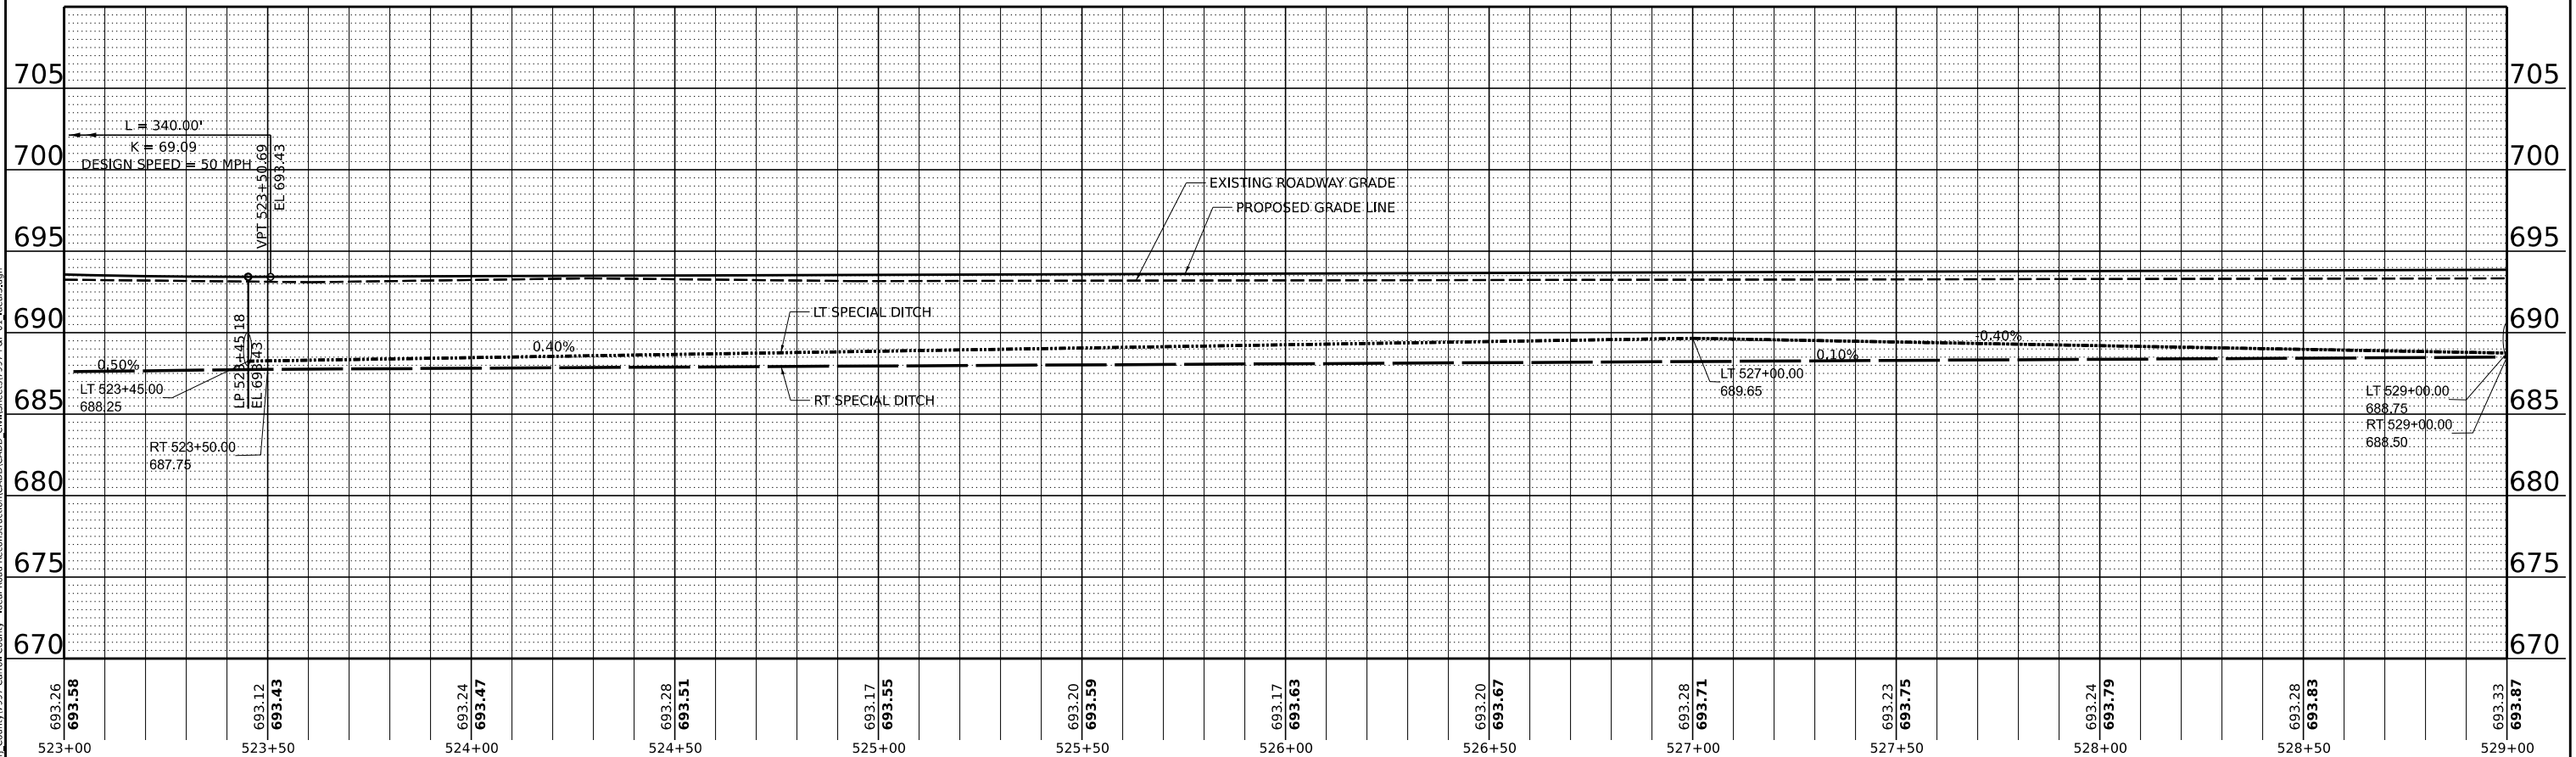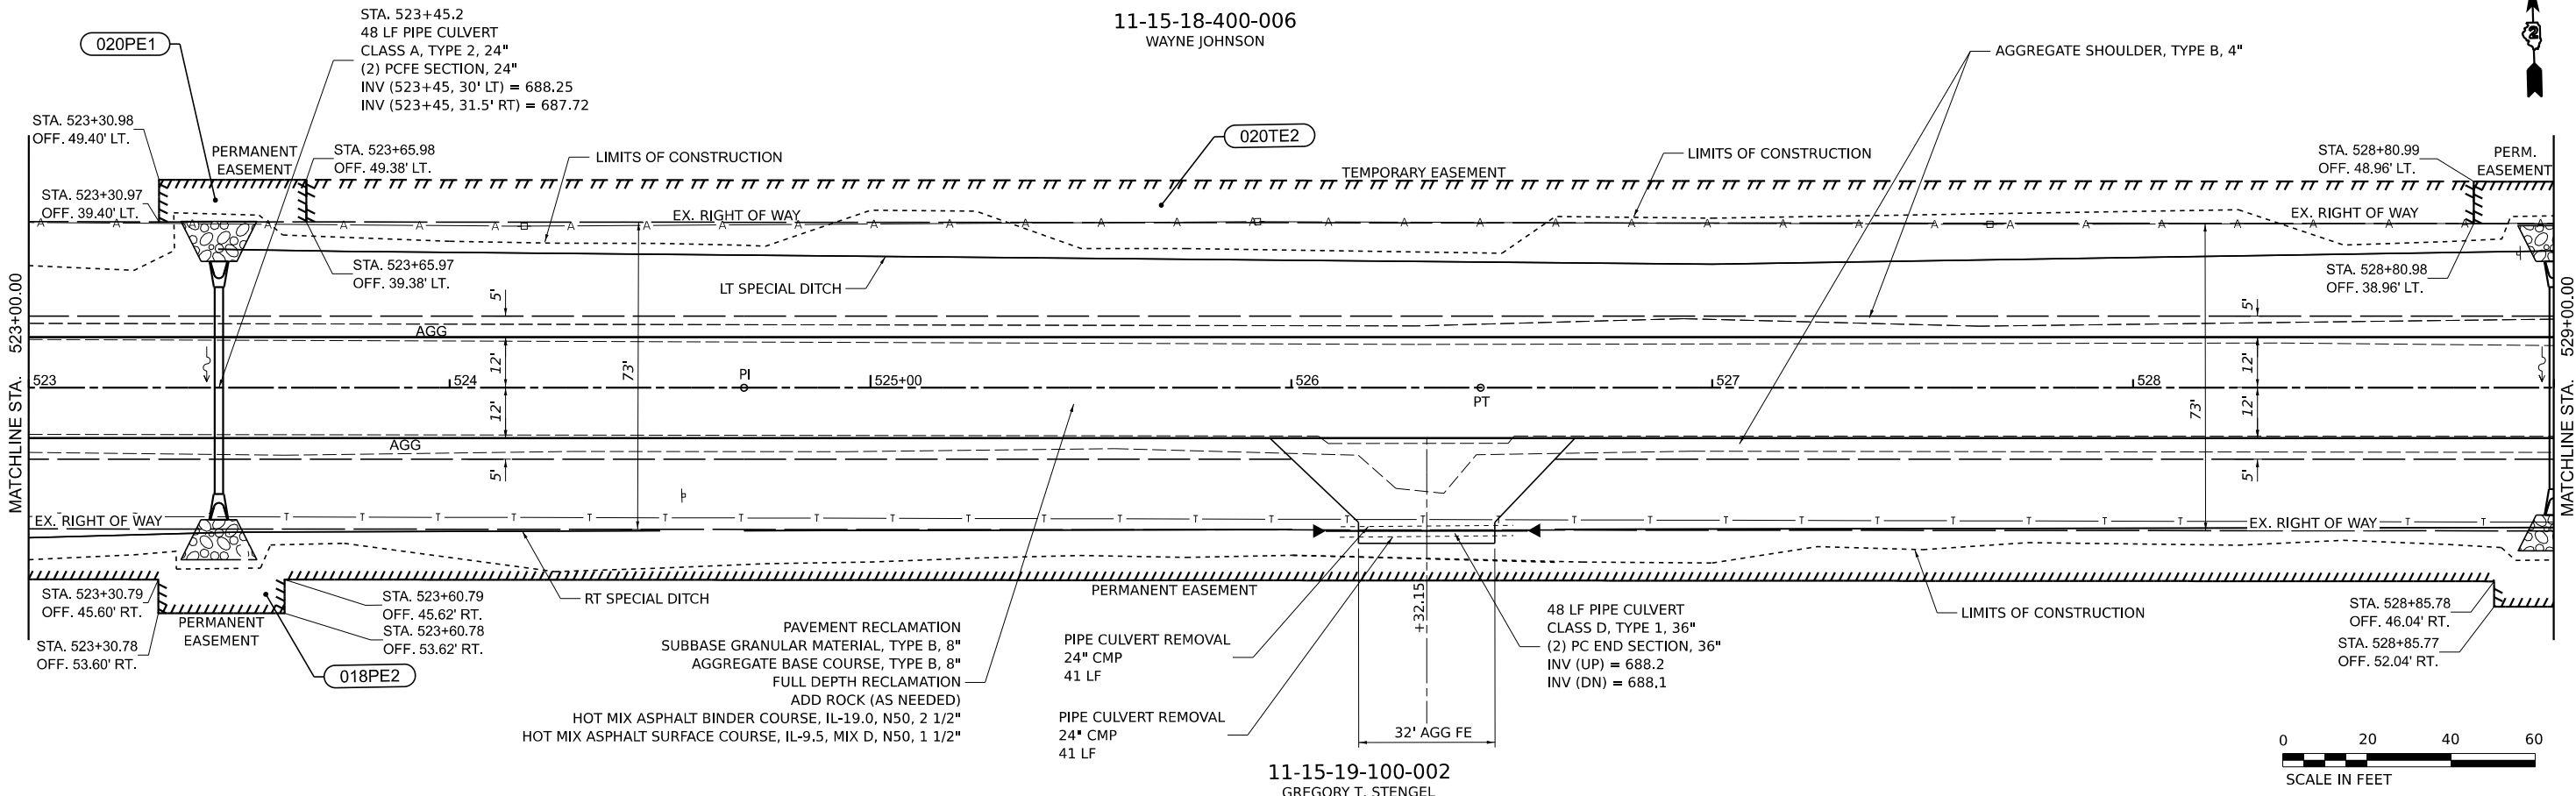

11-15-18-400-006
WAYNE JOHNSON

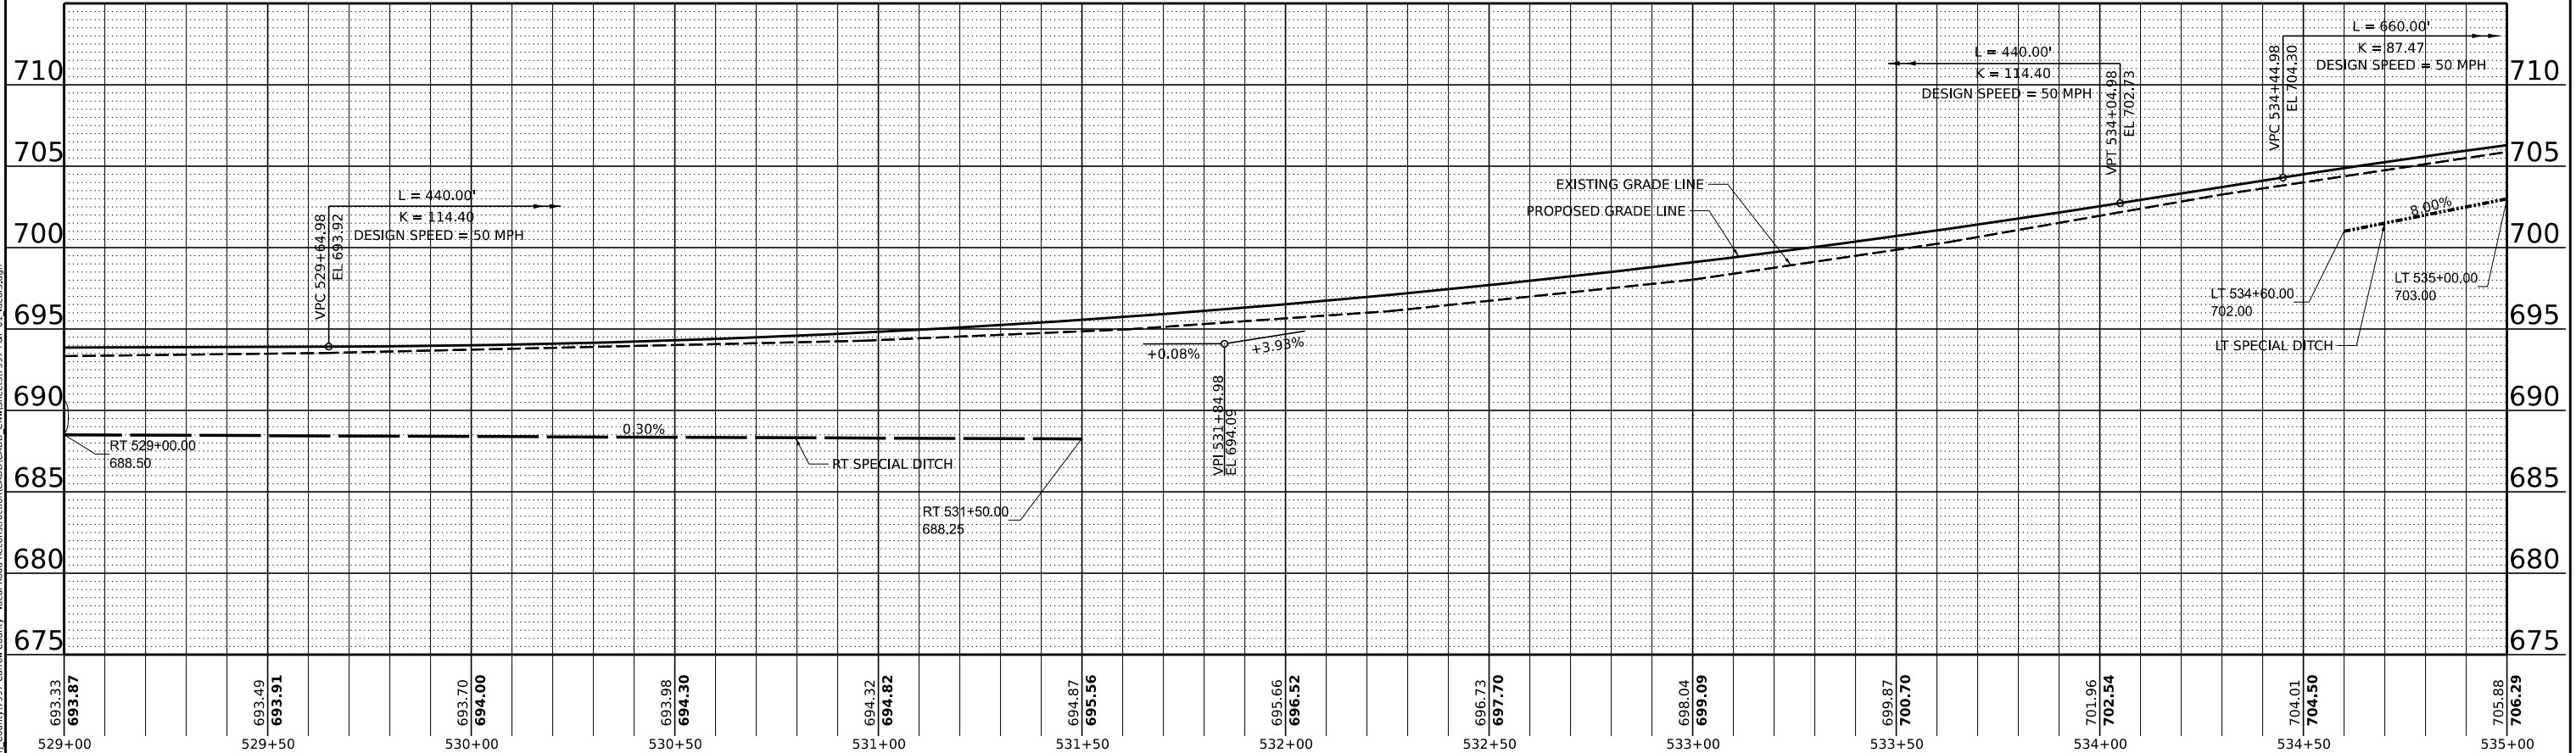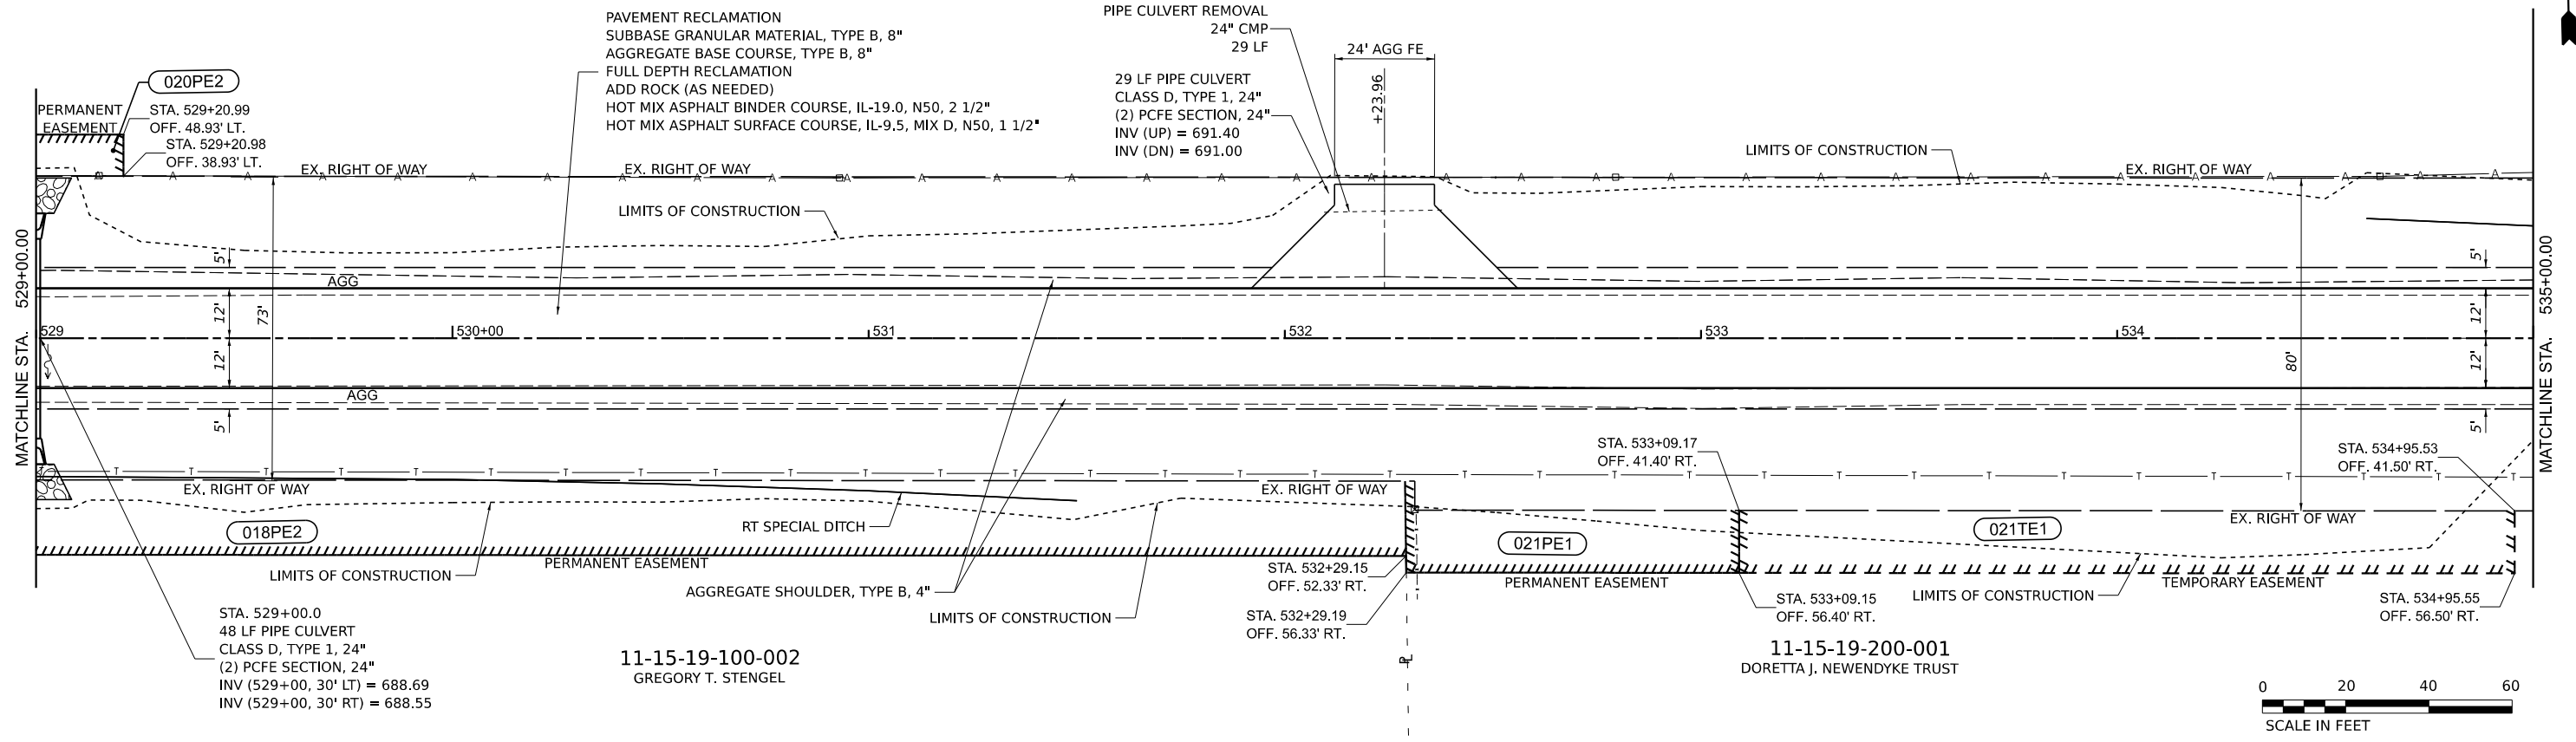

MODEL: Ideal PR-28-1 [Sheet]
FILE NAME: R:\P\County\7997\Canal County - Ideal Road Reconstruction\CADD\CADD Civil\Sheets\7997-R&P-01_Ideal3.dgn

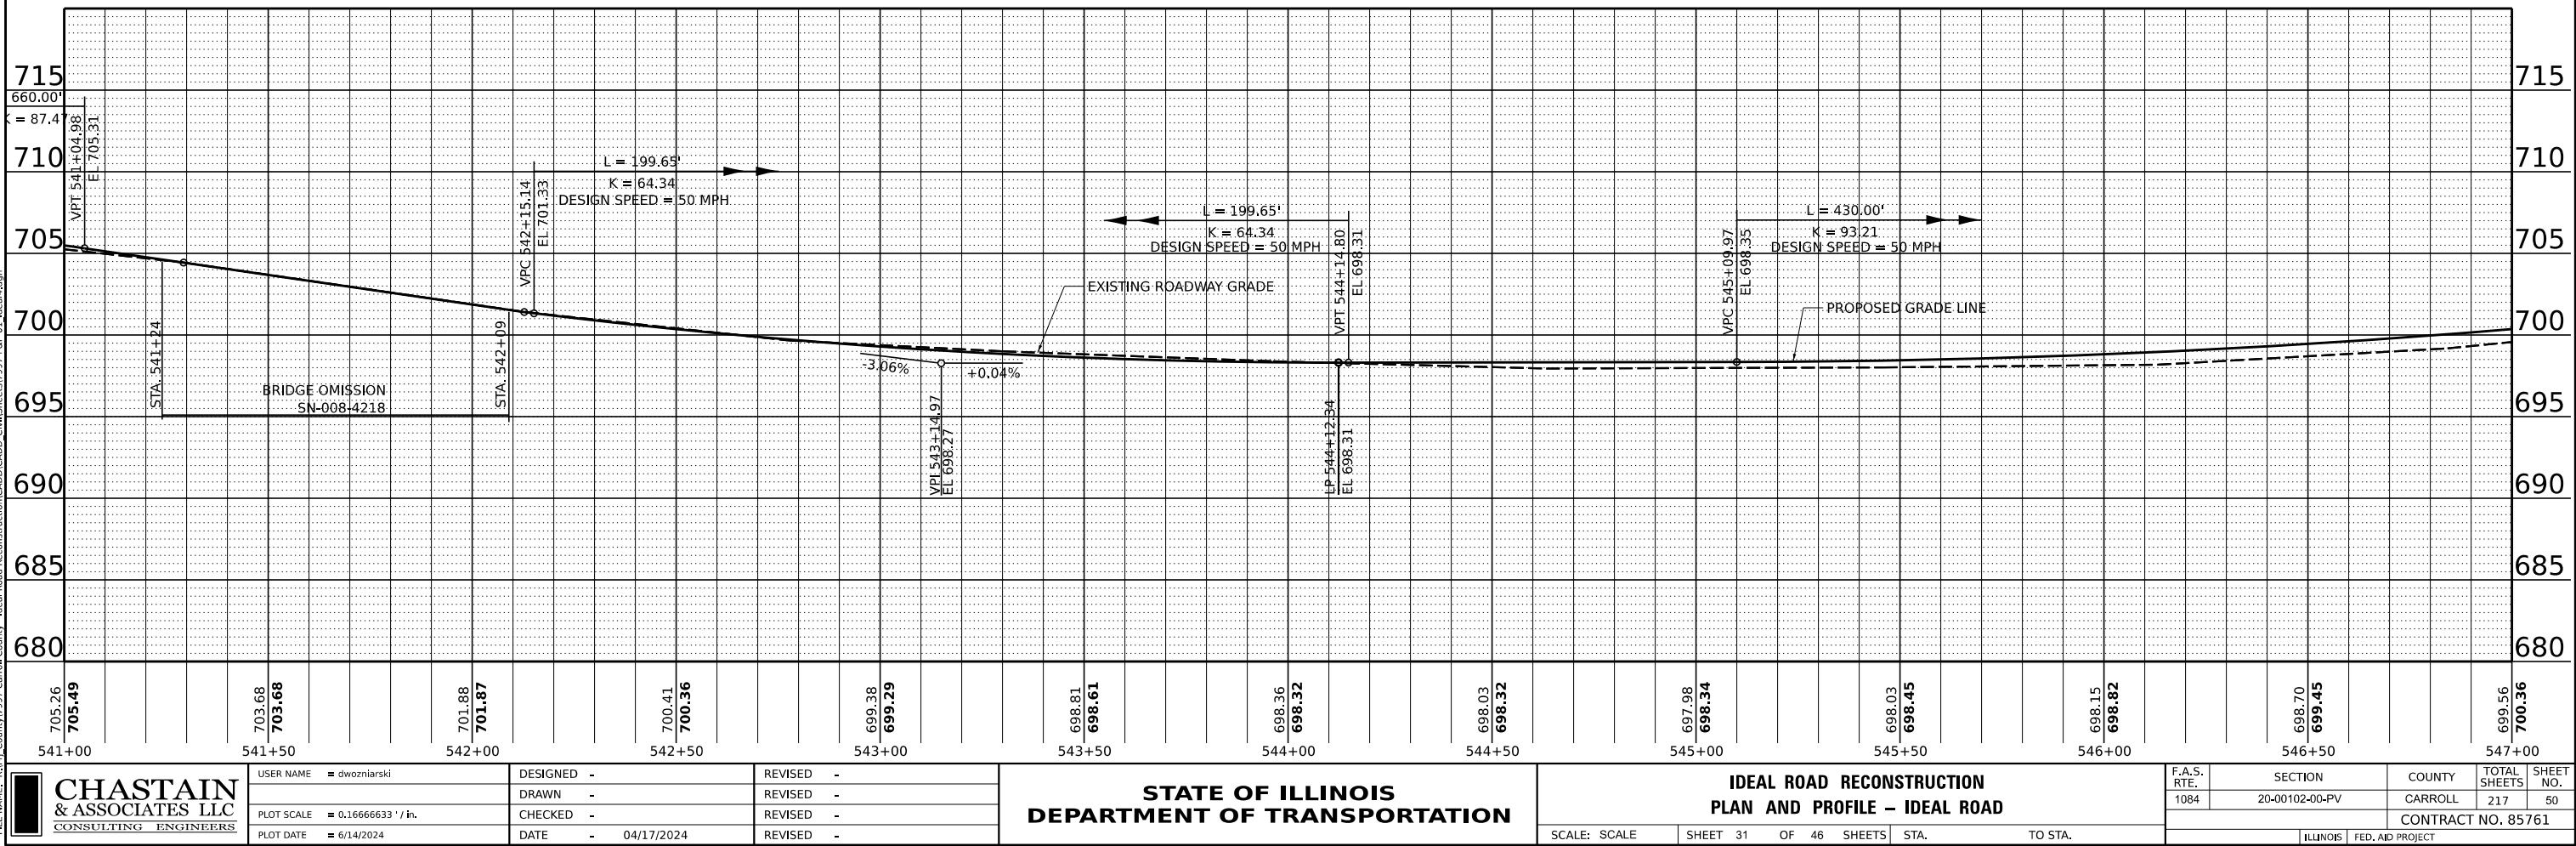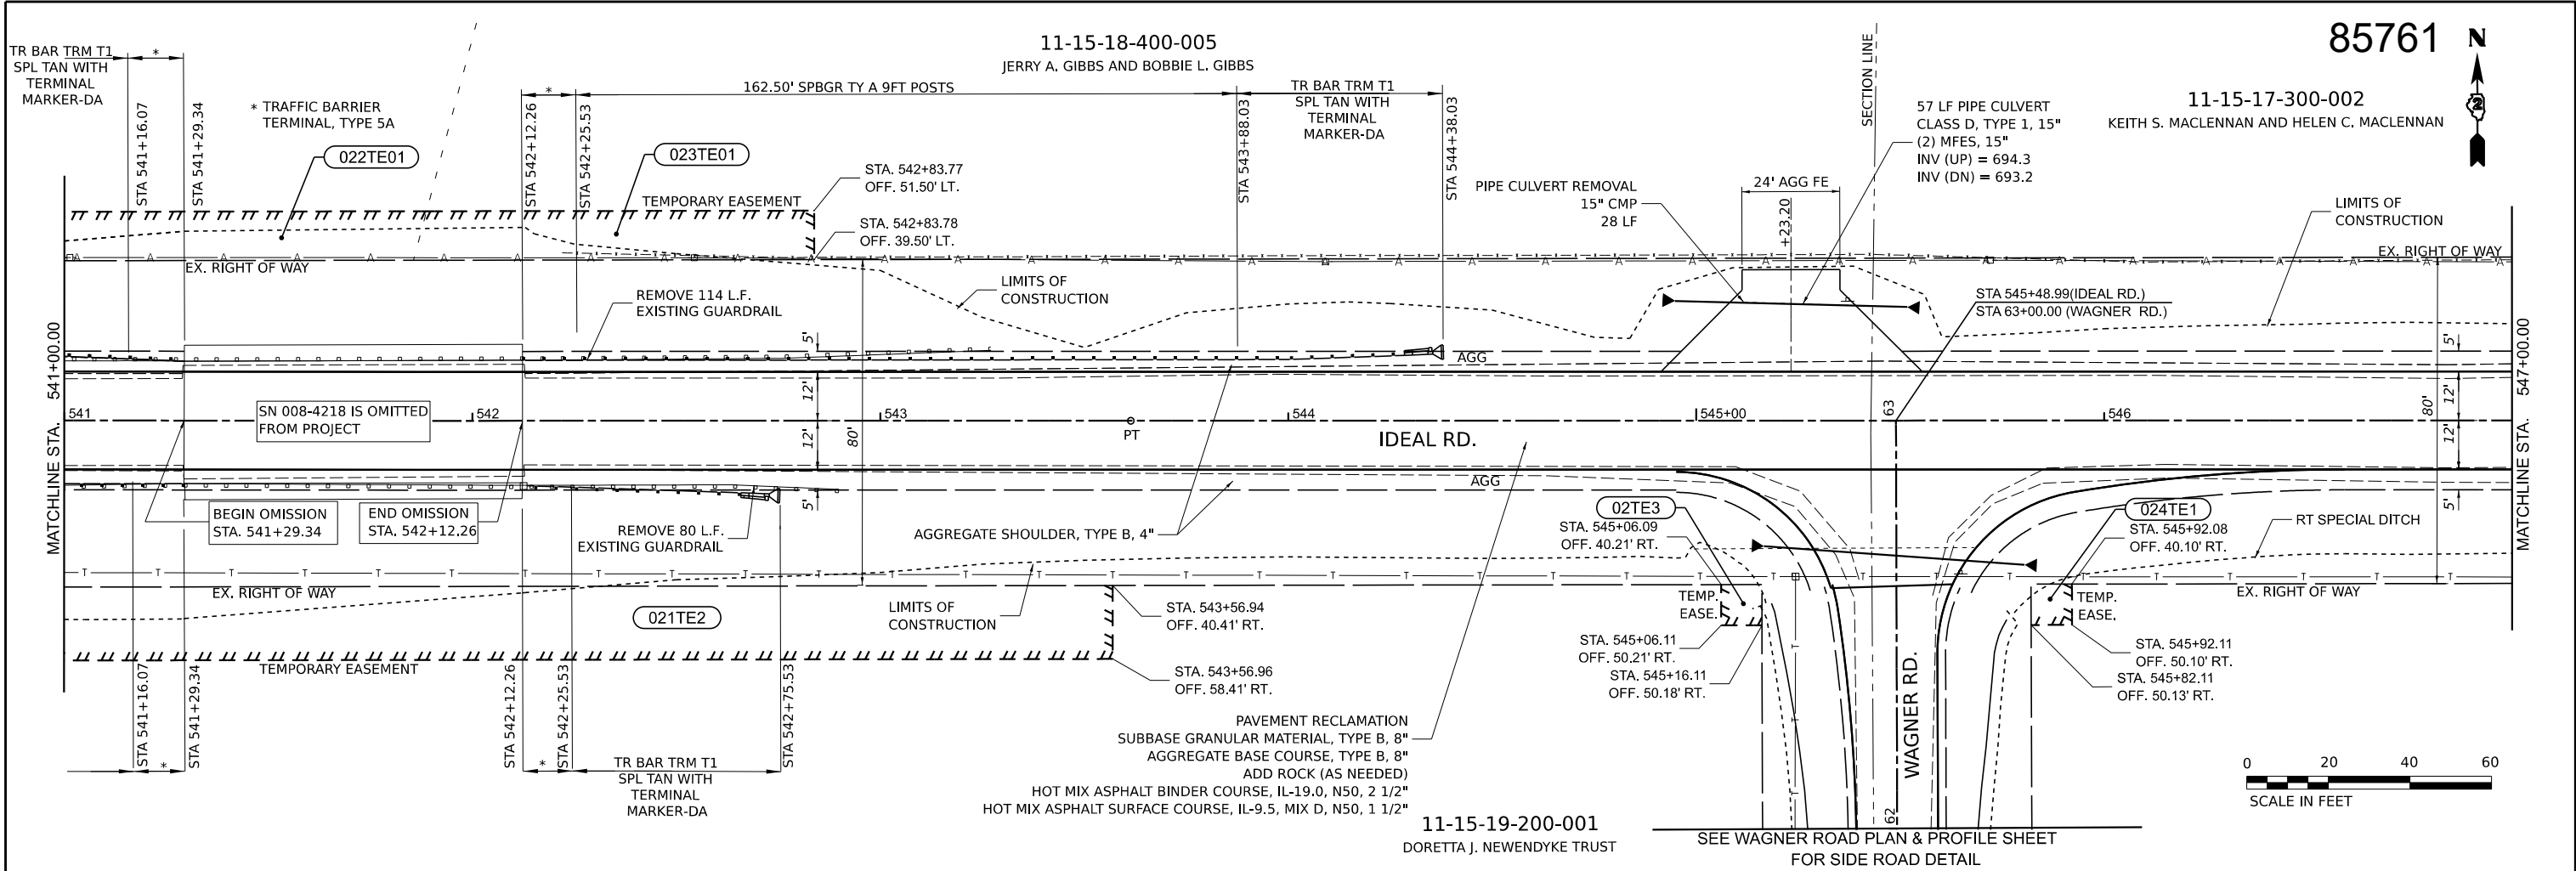




SCALE: SCALE	SHEET 32	OF 46	SHEETS	STA.	TO STA.
--------------	----------	-------	--------	------	---------

ILLINOIS	FED. AID PROJECT
----------	------------------




11-15-17-300-002
KEITH S. MACLENNAN AND HELEN C. MACLENNAN

11-15-17-300-001
DORETTA J. NEWENDYKE TRUST

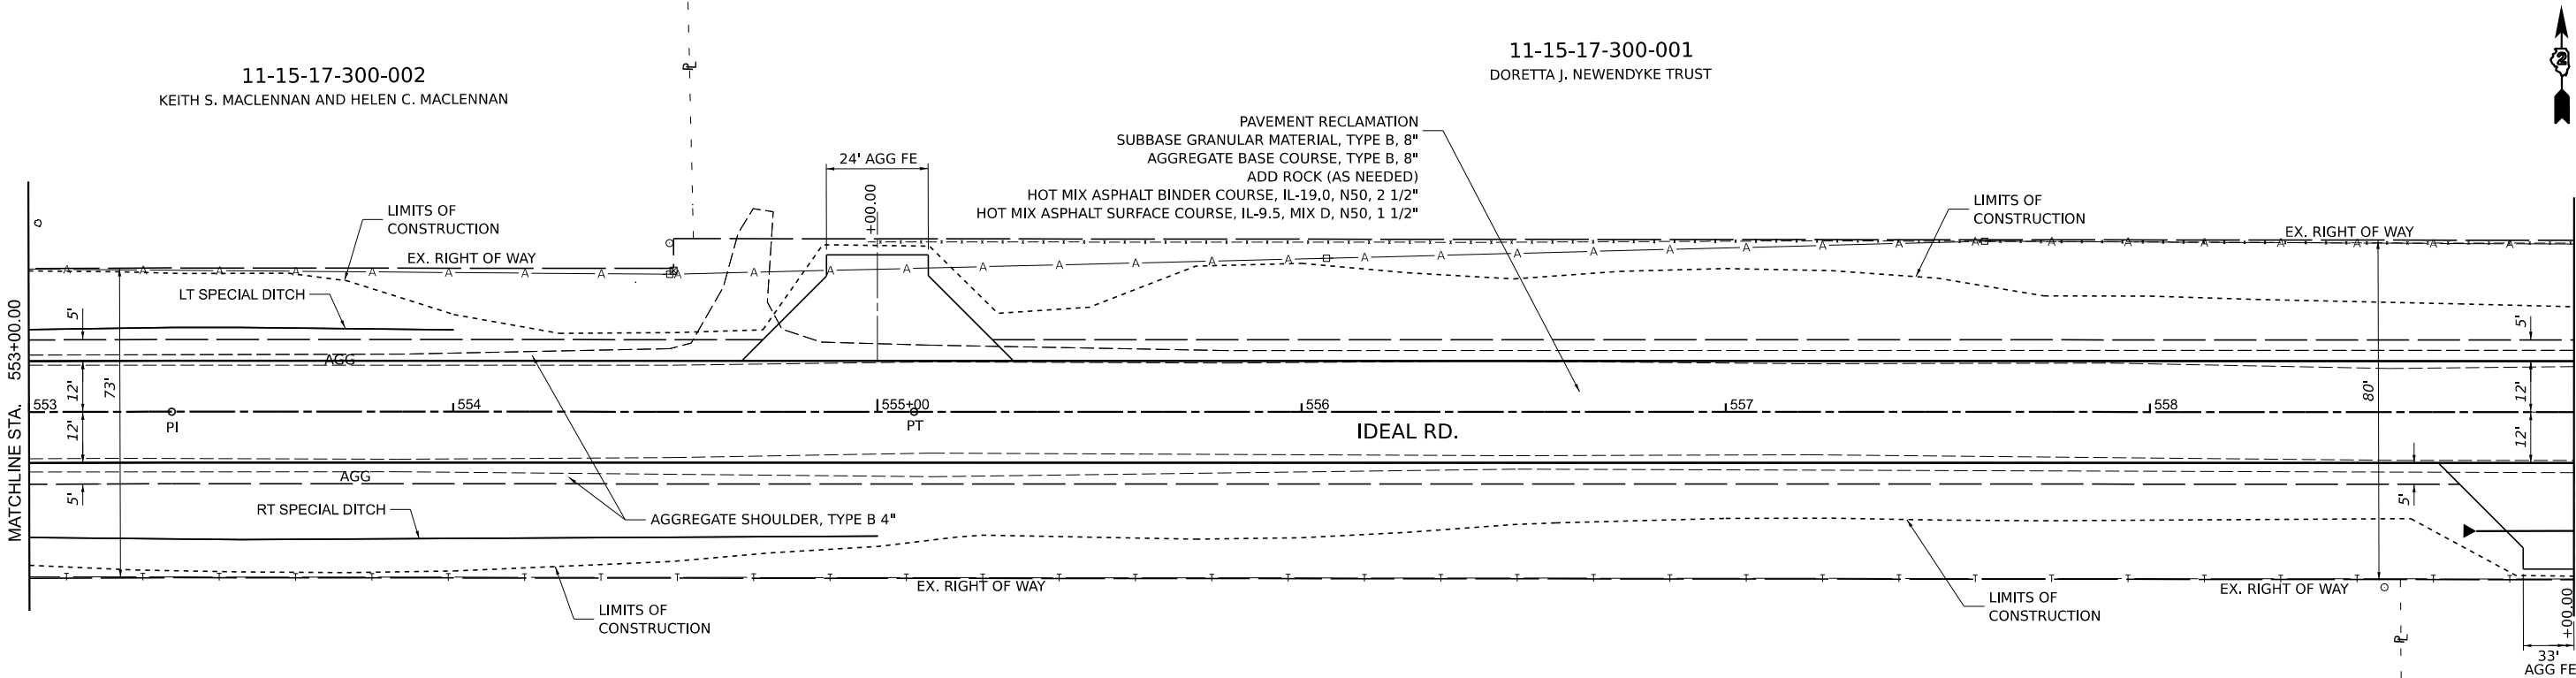


11-15-20-100-001
DORETTA J. NEWENDYKE TRUST

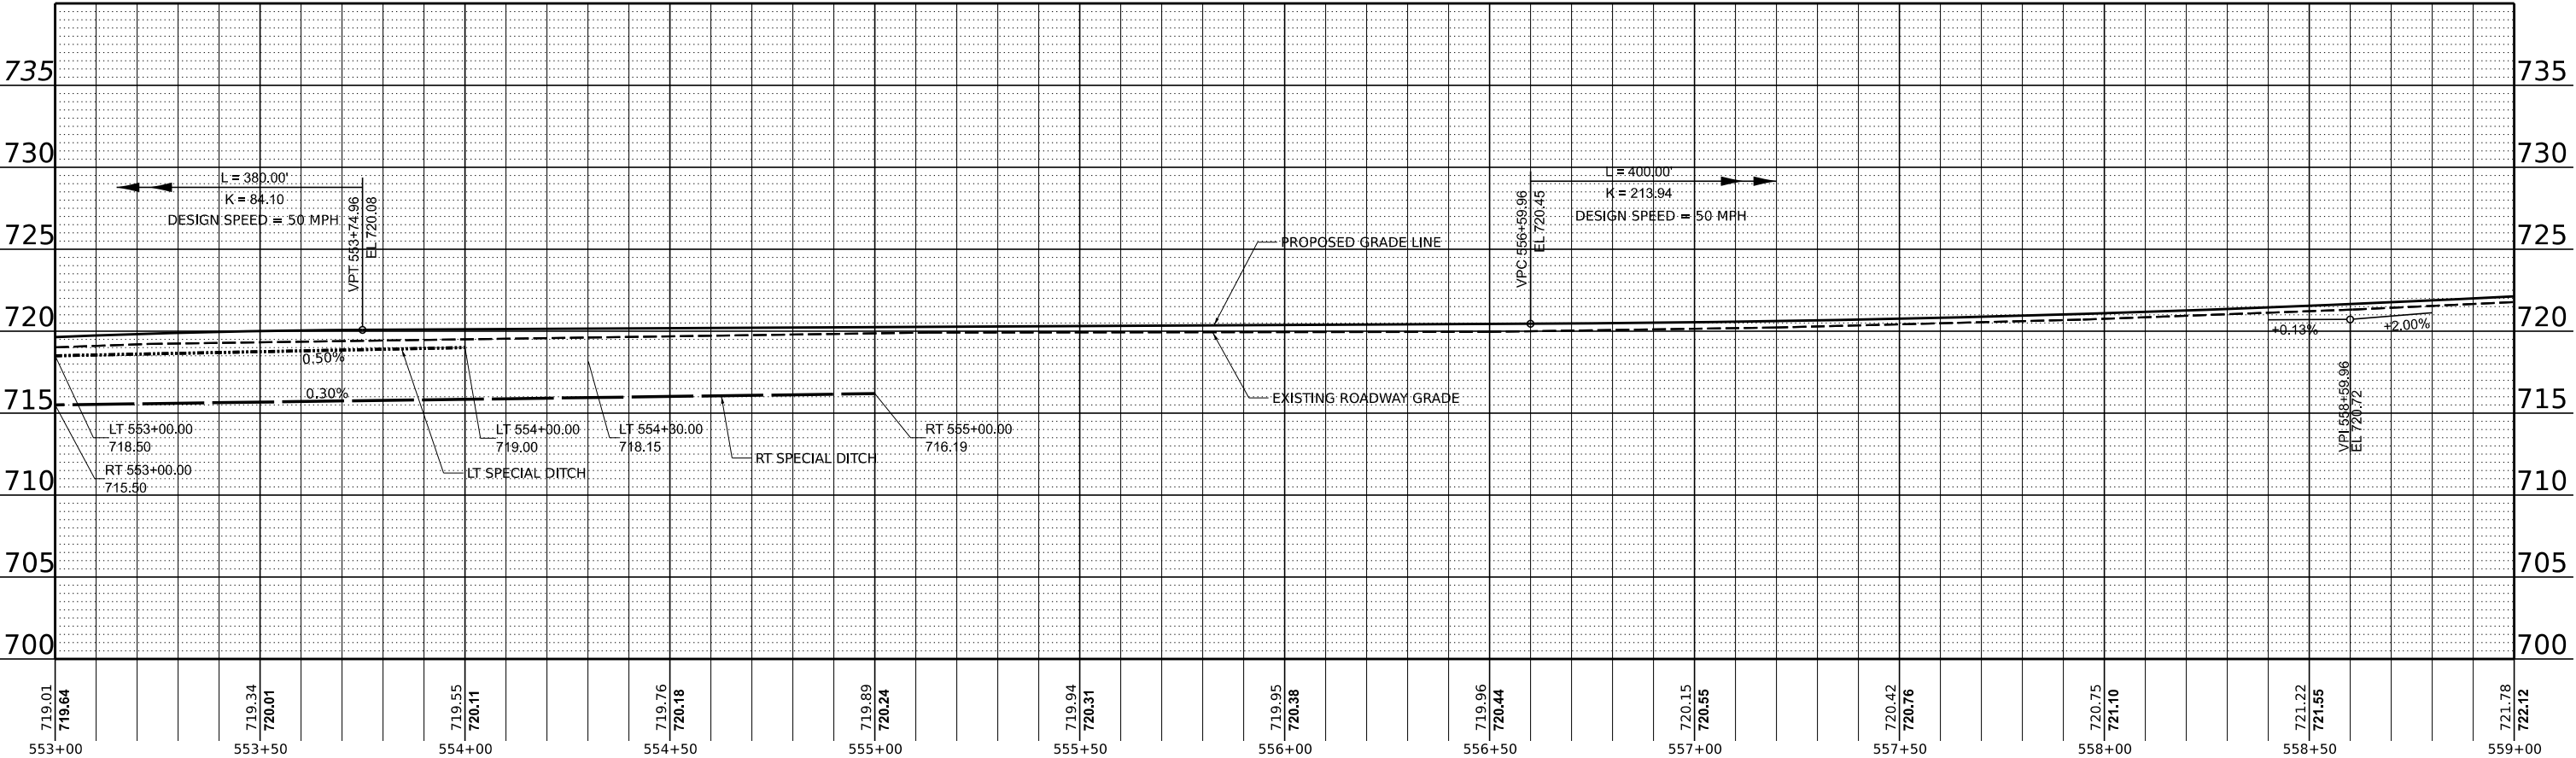

USER NAME = dwozniarski		DESIGNED -		REVISED -	
DRAWN -		REVISÉ -		REVISÉ -	
PLOT SCALE = 0.16666633' / in.		CHECKED -		REVISED -	
PLOT DATE = 6/14/2024		DATE - 04/17/2024		REVISED -	

STATE OF ILLINOIS DEPARTMENT OF TRANSPORTATION					
IDEAL ROAD RECONSTRUCTION PLAN AND PROFILE - IDEAL ROAD					
SCALE: SCALE	SHEET 33	OF 46 SHEETS	STA.	TO STA.	

F.A.S. RTE. 1084	SECTION 20-00102-00-PV	COUNTY CARROLL	TOTAL SHEETS 217	SHEET NO. 52
CONTRACT NO. 85761				
ILLINOIS FED. AID PROJECT				

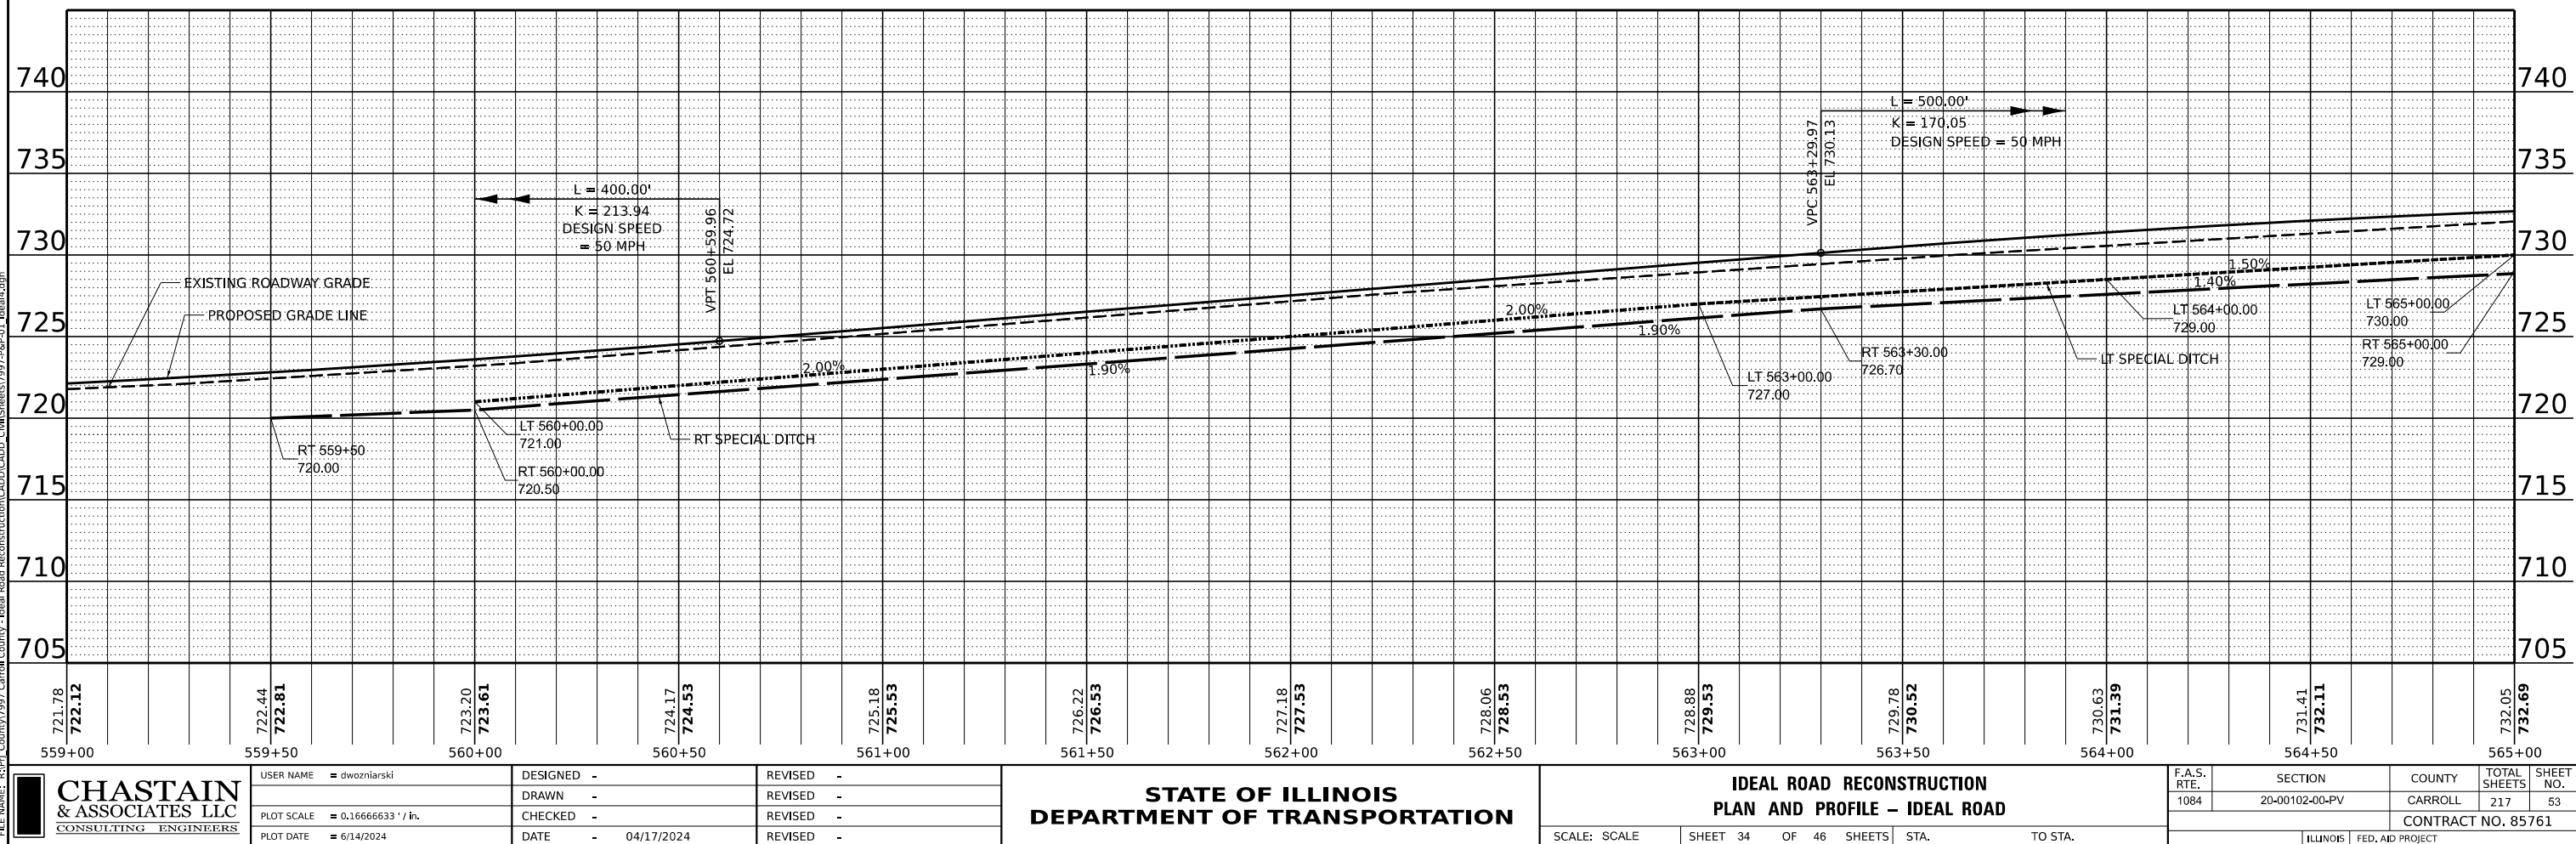



11-15-17-300-001
DORETTA J. NEWENDYKE TRUST

PAVEMENT RECLAMATION
SUBBASE GRANULAR MATERIAL, TYPE B, 8"
AGGREGATE BASE COURSE, TYPE B, 8"
ADD ROCK (AS NEEDED)
HOT MIX ASPHALT BINDER COURSE, IL-19.0, N50, 2 1/2"
HOT MIX ASPHALT SURFACE COURSE, IL-9.5, MIX D, N50, 1 1/2"

STA 569+77.4
69 LF PIPE CULVERT
CLASS A, TYPE 2, 30"
PCFE SECTION, 30"
INV (44' LT) = 721.50
INV (34' RT) = 722.00

STA. 569+28.02
OFF. 59.80' LT.

STA. 569+28.00
OFF. 39.80' LT.

STA. 570+18.02
OFF. 59.74' LT.

STA. 570+18.00
OFF. 39.74' LT.

REMOVAL OF EXISTING STRUCTURE, NO. 6

IDEAL RD.

STA. 569+22.70
OFF. 40.20' RT.


STA. 569+22.69
OFF. 58.20' RT.

STA. 569+75, 34' RT
48" DROP BOX STRUCTURE
RIM - 726.50
BOTTOM - 721.71

STA. 570+22.69
OFF. 58.27' RT.





11-15-20-100-002
DAW ACRES CORP
DORETTA J. NEWENDYKE TRUST

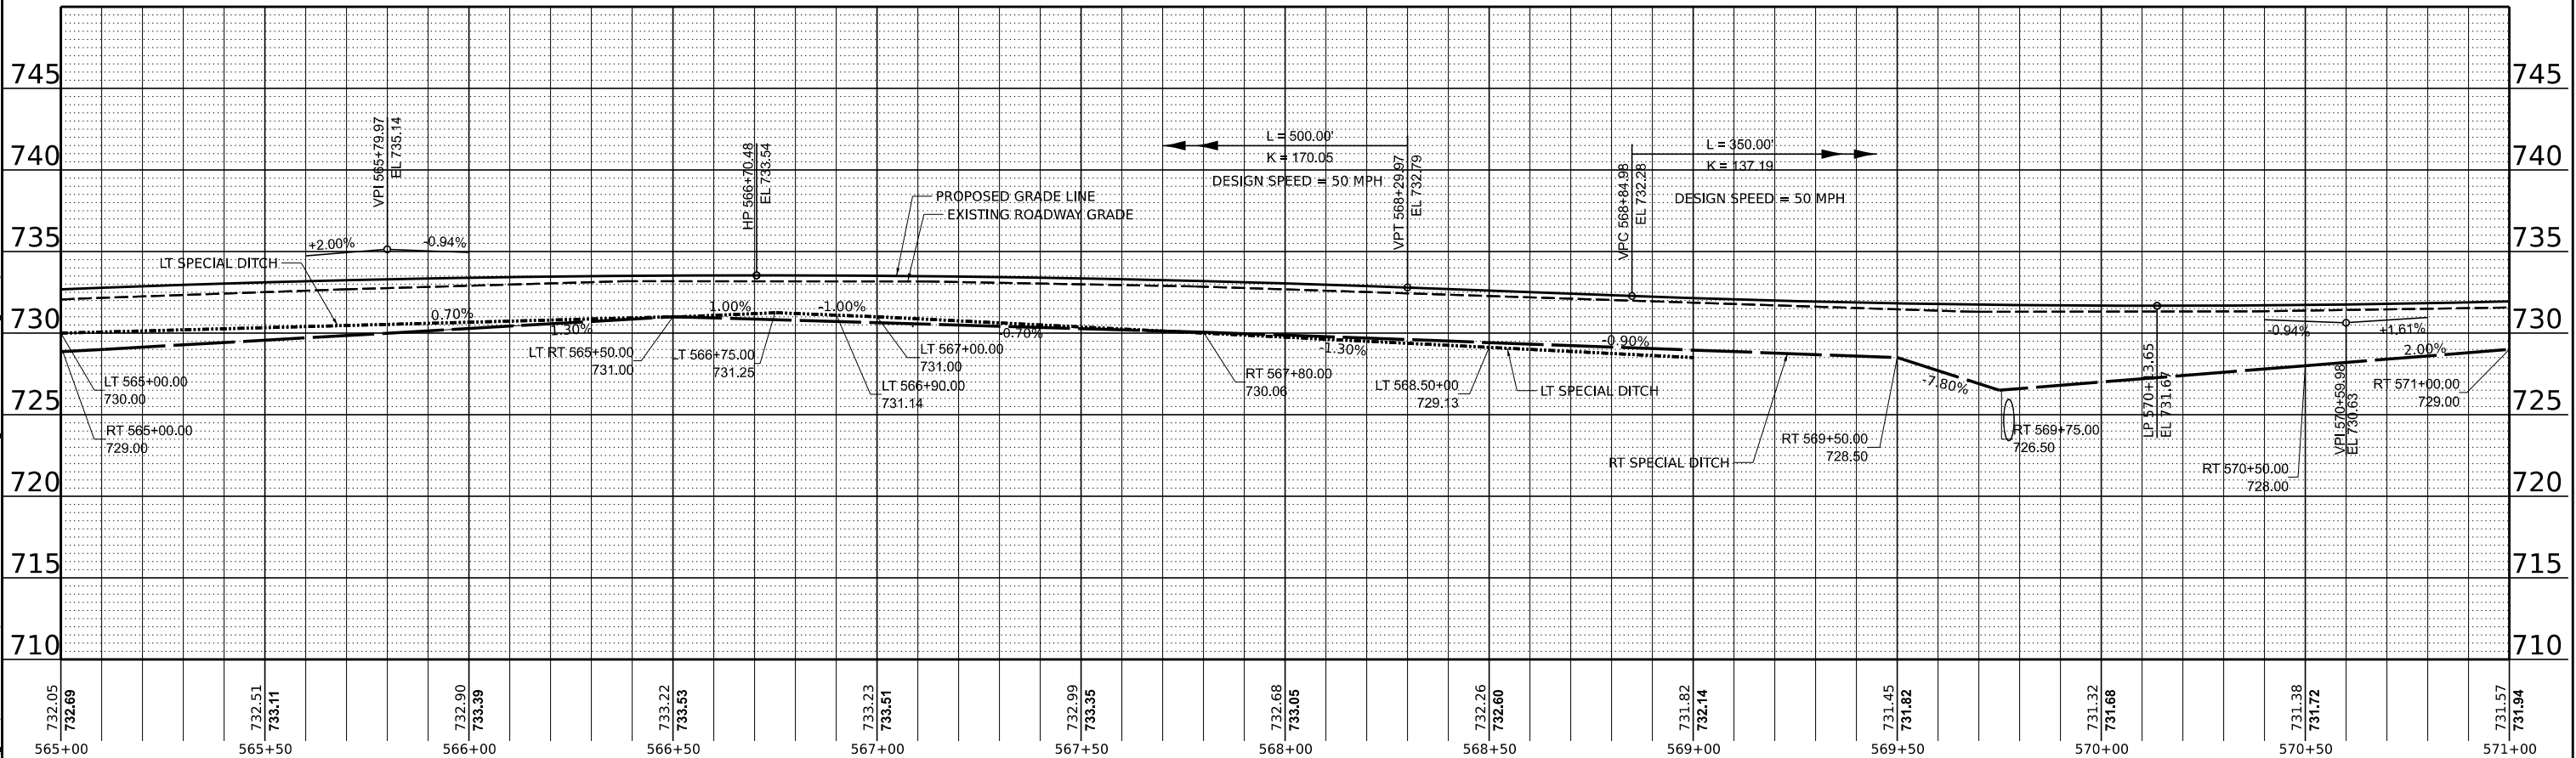

CHASTAIN & ASSOCIATES LLC CONSULTING ENGINEERS	USER NAME = dwozniarski	DESIGNED -	REVISED -	STATE OF ILLINOIS DEPARTMENT OF TRANSPORTATION	IDEAL ROAD RECONSTRUCTION PLAN AND PROFILE – IDEAL ROAD				F.A.S. RTE.	SECTION	COUNTY	TOTAL SHEETS	SHEET NO.
	PLOT SCALE = 0.16666633 ' / in.	DRAWN -	REVISED -						1084	20-00102-00-PV	CARROLL	217	54
	PLOT DATE = 6/14/2024	CHECKED -	REVISED -						CONTRACT NO. 85761				
	DATE = 04/17/2024	REVISED -	ILLINOIS FED. AID PROJECT										
SCALE: SCALE		SHEET 35 OF 46 SHEETS		STA. TO STA.									

MODEL: Ideal PR-35-1 [Sheet]
FILE NAME: R:\PR\County\7997\Carroll County - Ideal Road Reconstruction\CADD\CADD Civil\Sheets\7997-Rep-P-01_Ideal.dgn

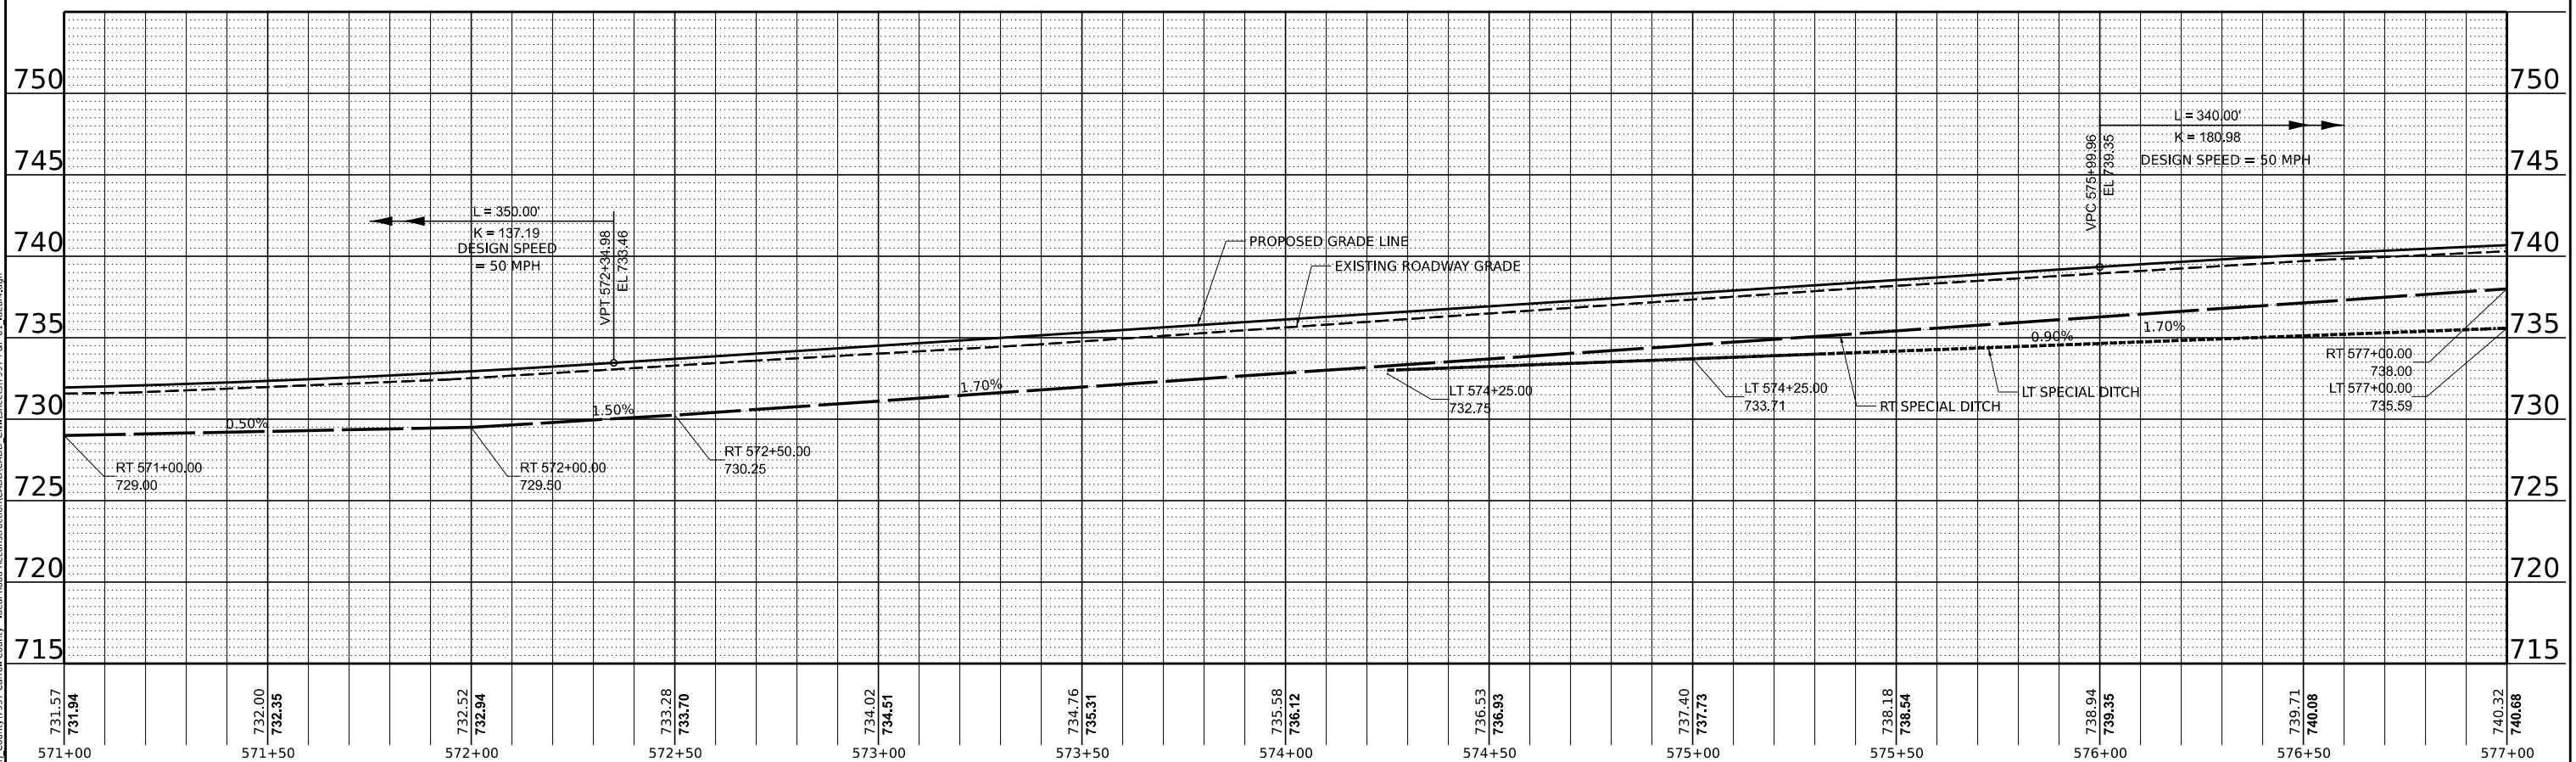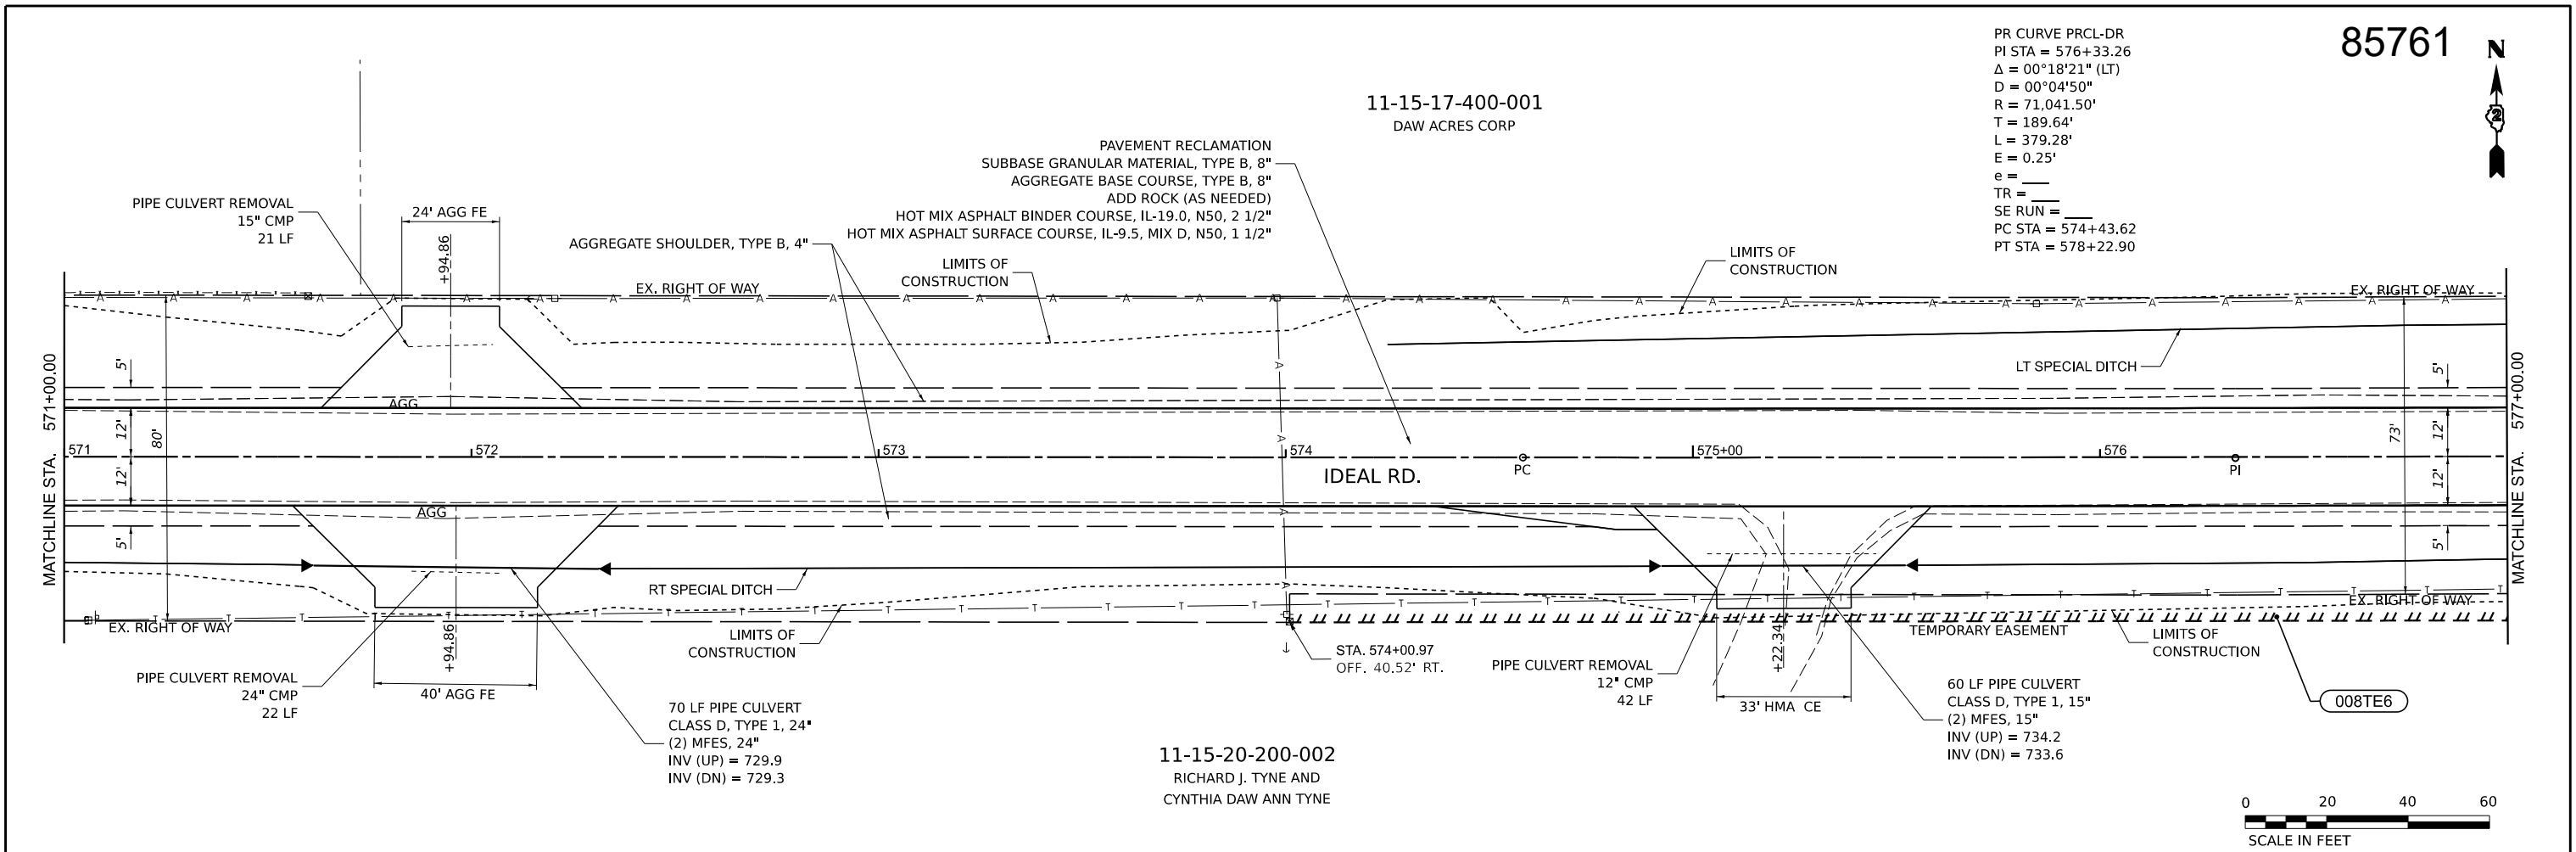



CHASTAIN & ASSOCIATES LLC CONSULTING ENGINEERS	USER NAME = dwozniarski	DESIGNED -	REVISED -	STATE OF ILLINOIS DEPARTMENT OF TRANSPORTATION	IDEAL ROAD RECONSTRUCTION PLAN AND PROFILE – IDEAL ROAD				F.A.S. RTE.	SECTION	COUNTY	TOTAL SHEETS	SHEET NO.
		DRAWN -	REVISED -						1084	20-00102-00-PV	CARROLL	217	55
	PLOT SCALE = 0.16666633' / in.	CHECKED -	REVISED -						CONTRACT NO. 85761				
	PLOT DATE = 6/14/2024	DATE = 04/17/2024	REVISED -						SCALE: SCALE SHEET 36 OF 46 SHEETS STA. TO STA.				
					ILLINOIS FED. AID PROJECT								


PAVEMENT RECLAMATION
SUBBASE GRANULAR MATERIAL, TYPE B, 8"
AGGREGATE BASE COURSE, TYPE B, 8"
ADD ROCK (AS NEEDED)
HOT MIX ASPHALT BINDER COURSE, IL-19.0, N50, 2 1/2"
HOT MIX ASPHALT SURFACE COURSE, IL-9.5, MIX D, N50, 1 1/2"




SCALE: SCALE	SHEET 37 OF 46 SHEETS	STA. TO STA.
--------------	-----------------------	--------------

F.A.S. RTE.	SECTION	COUNTY	TOTAL SHEETS	SHEET NO.
1084	20-00102-00-PV	CARROLL	217	56
		CONTRACT NO. 85761		
ILLINOIS		FED. AID PROJECT		

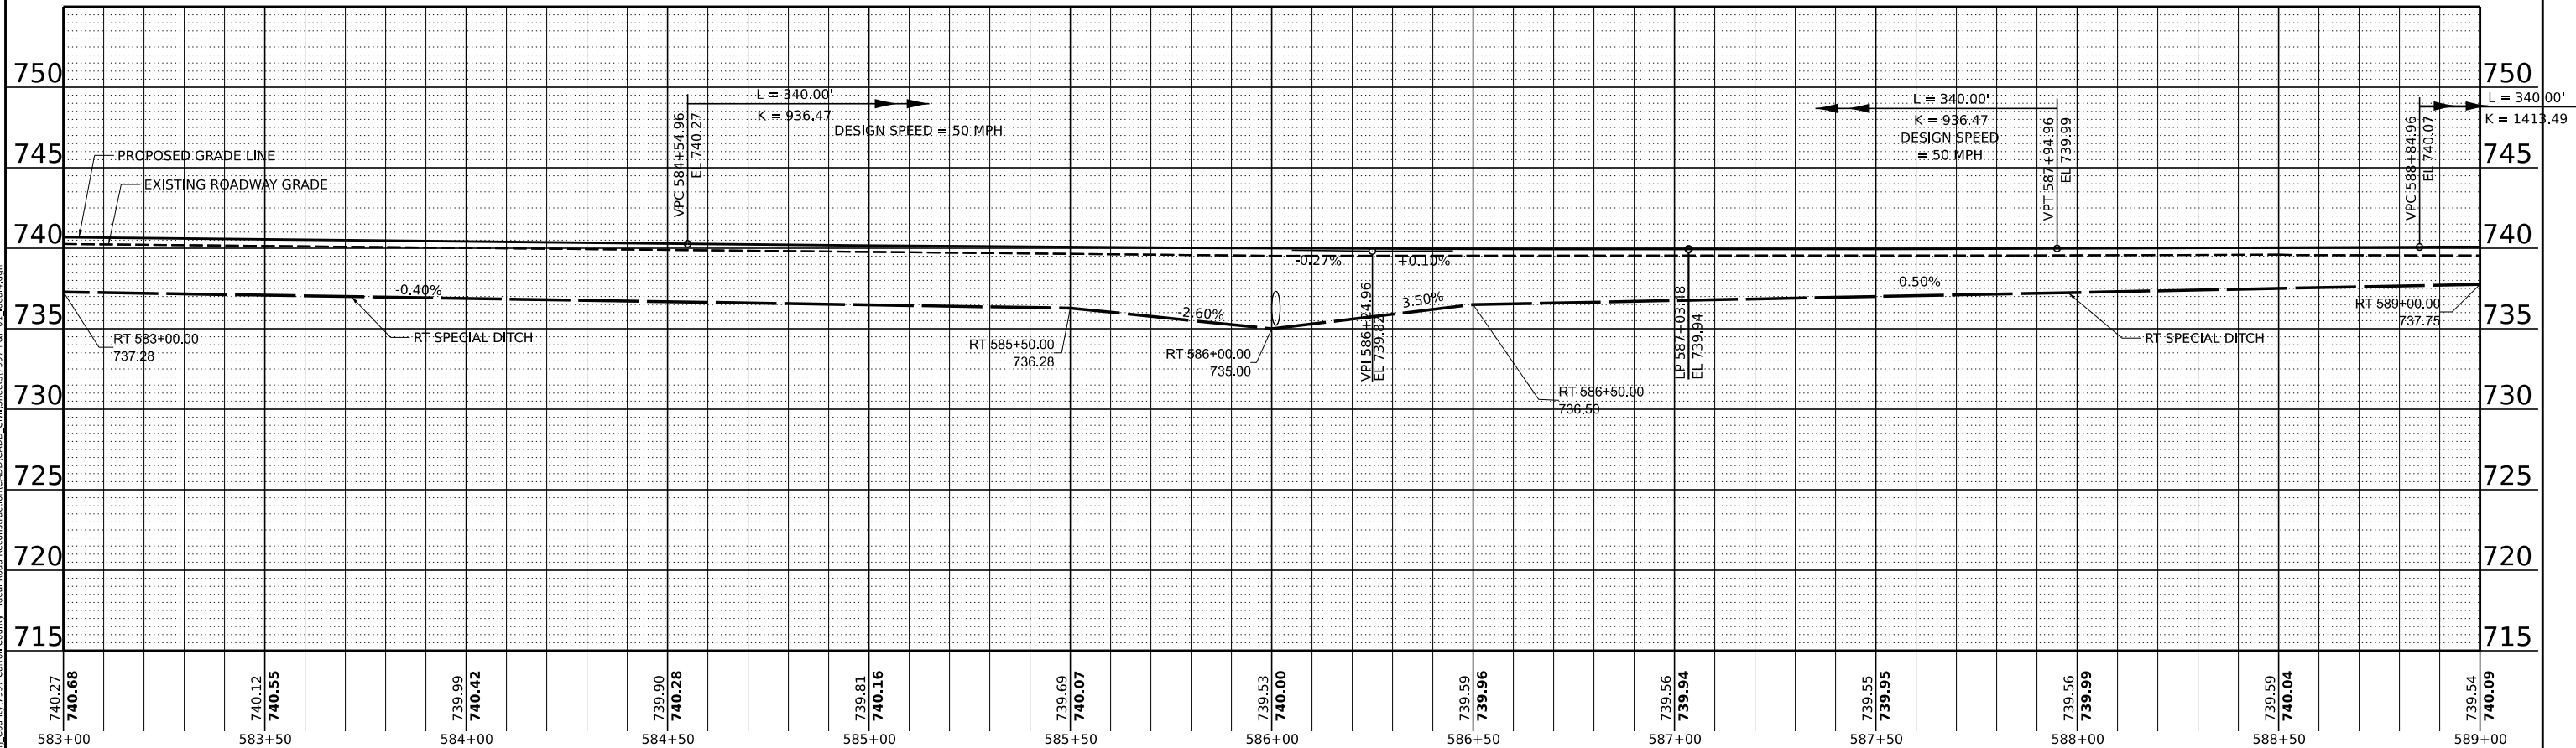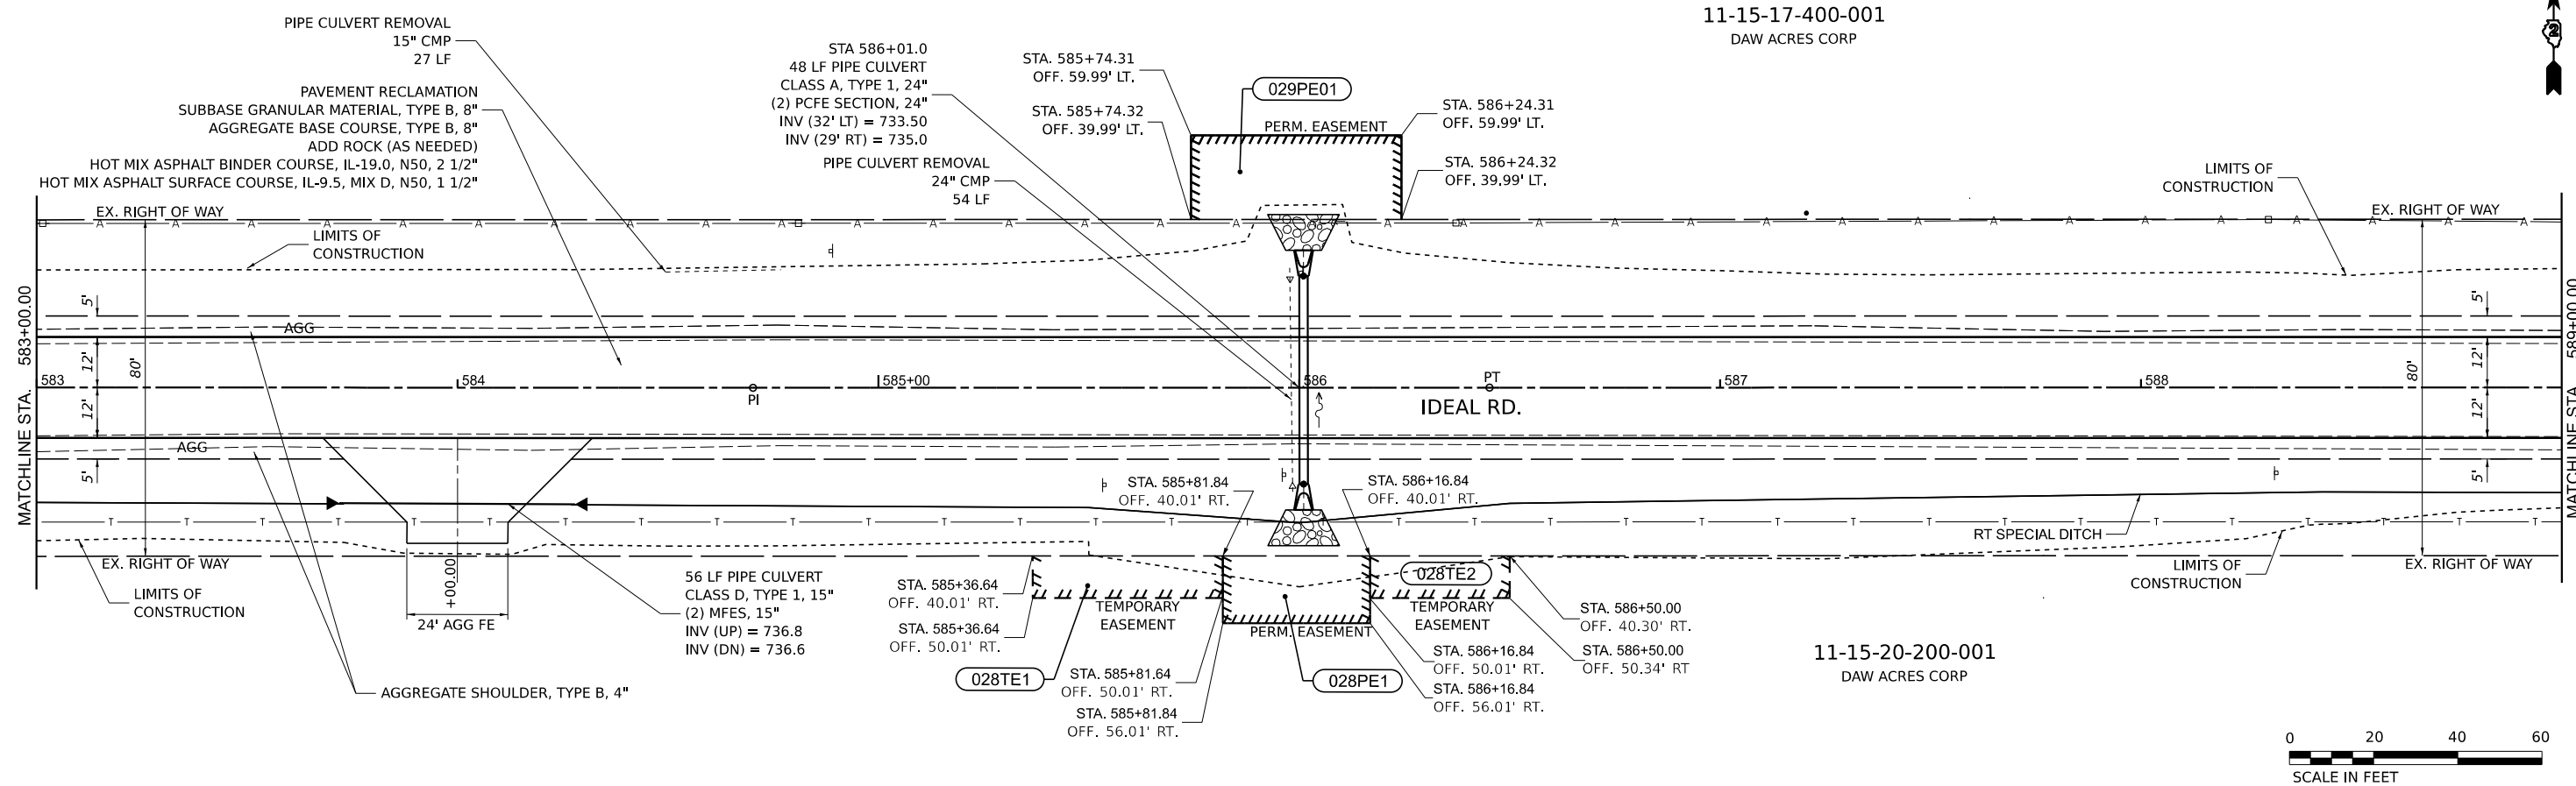



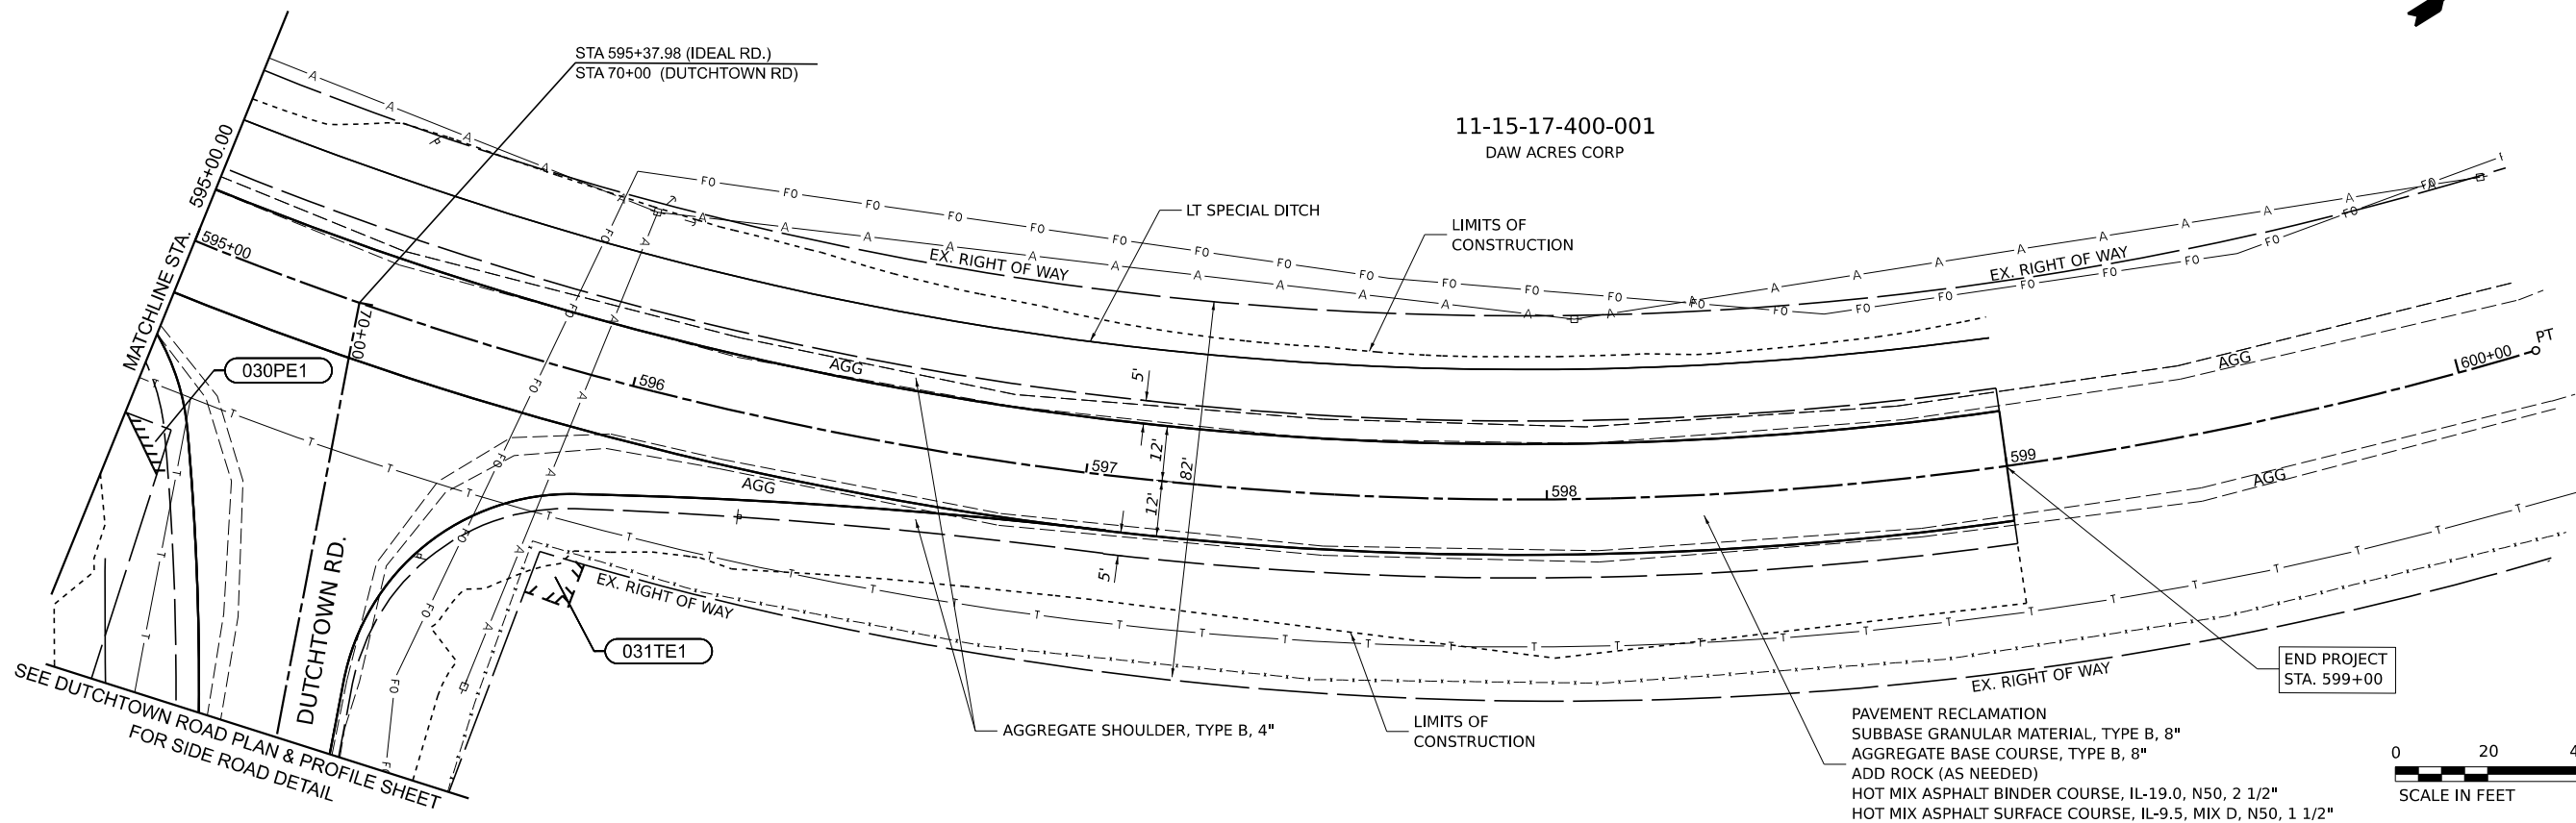


11-15-16-300-005
LIVENGOOD FAMILY BEEF PARTNERSHIP

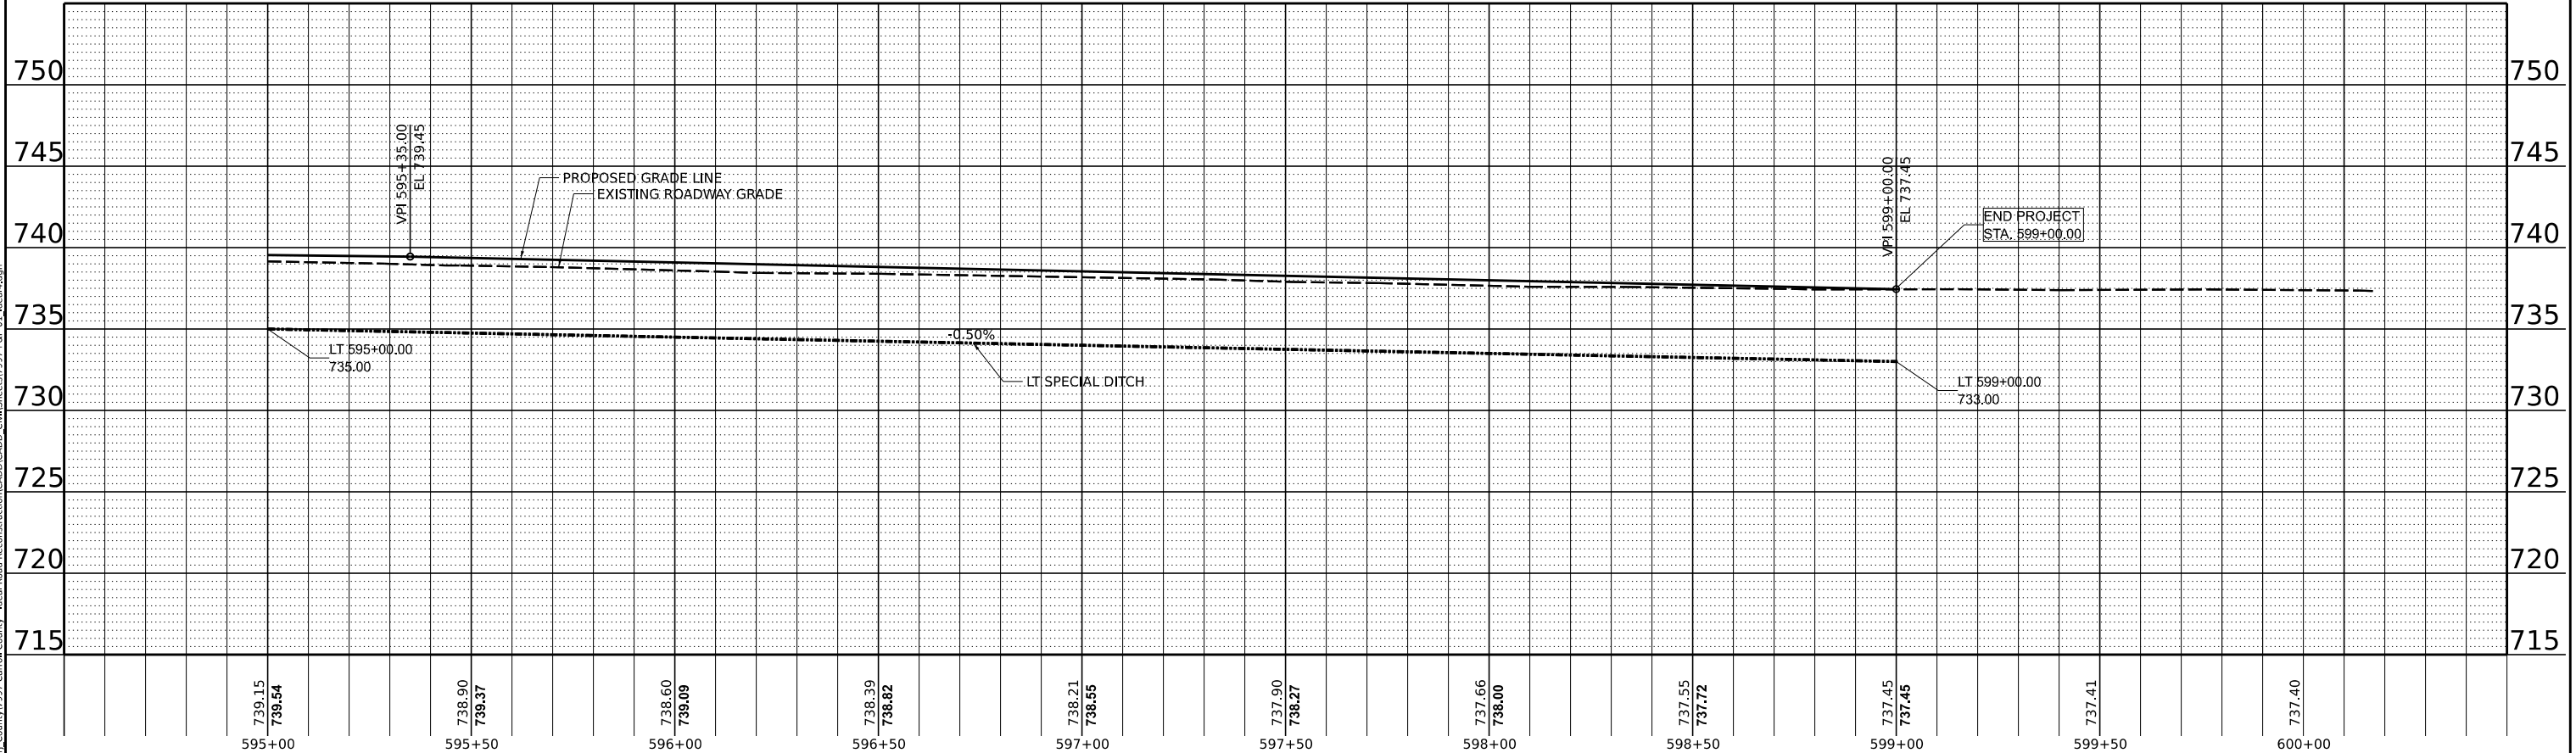

MODEL: Ideal PR-39-1 [Sheet]
FILE NAME: R:\P\County\7997 Carroll County - Ideal Road Reconstruction\CADD\CADD Civil\Sheets\7997-R&P-P-01 Ideal.dgn


PT	STA	OFFSET	ELEV
A	387+13.20	12.00' LT	778.41
B	387+46.54	13.43' LT	776.23
C	387+79.62	17.75' LT	776.23
D	10+56.19	10.00' LT	773.79
E	10+76.60	11.11' RT	772.89
F	10+46.49	14.47' RT	773.83
G	388+76.92	12.00' LT	774.55

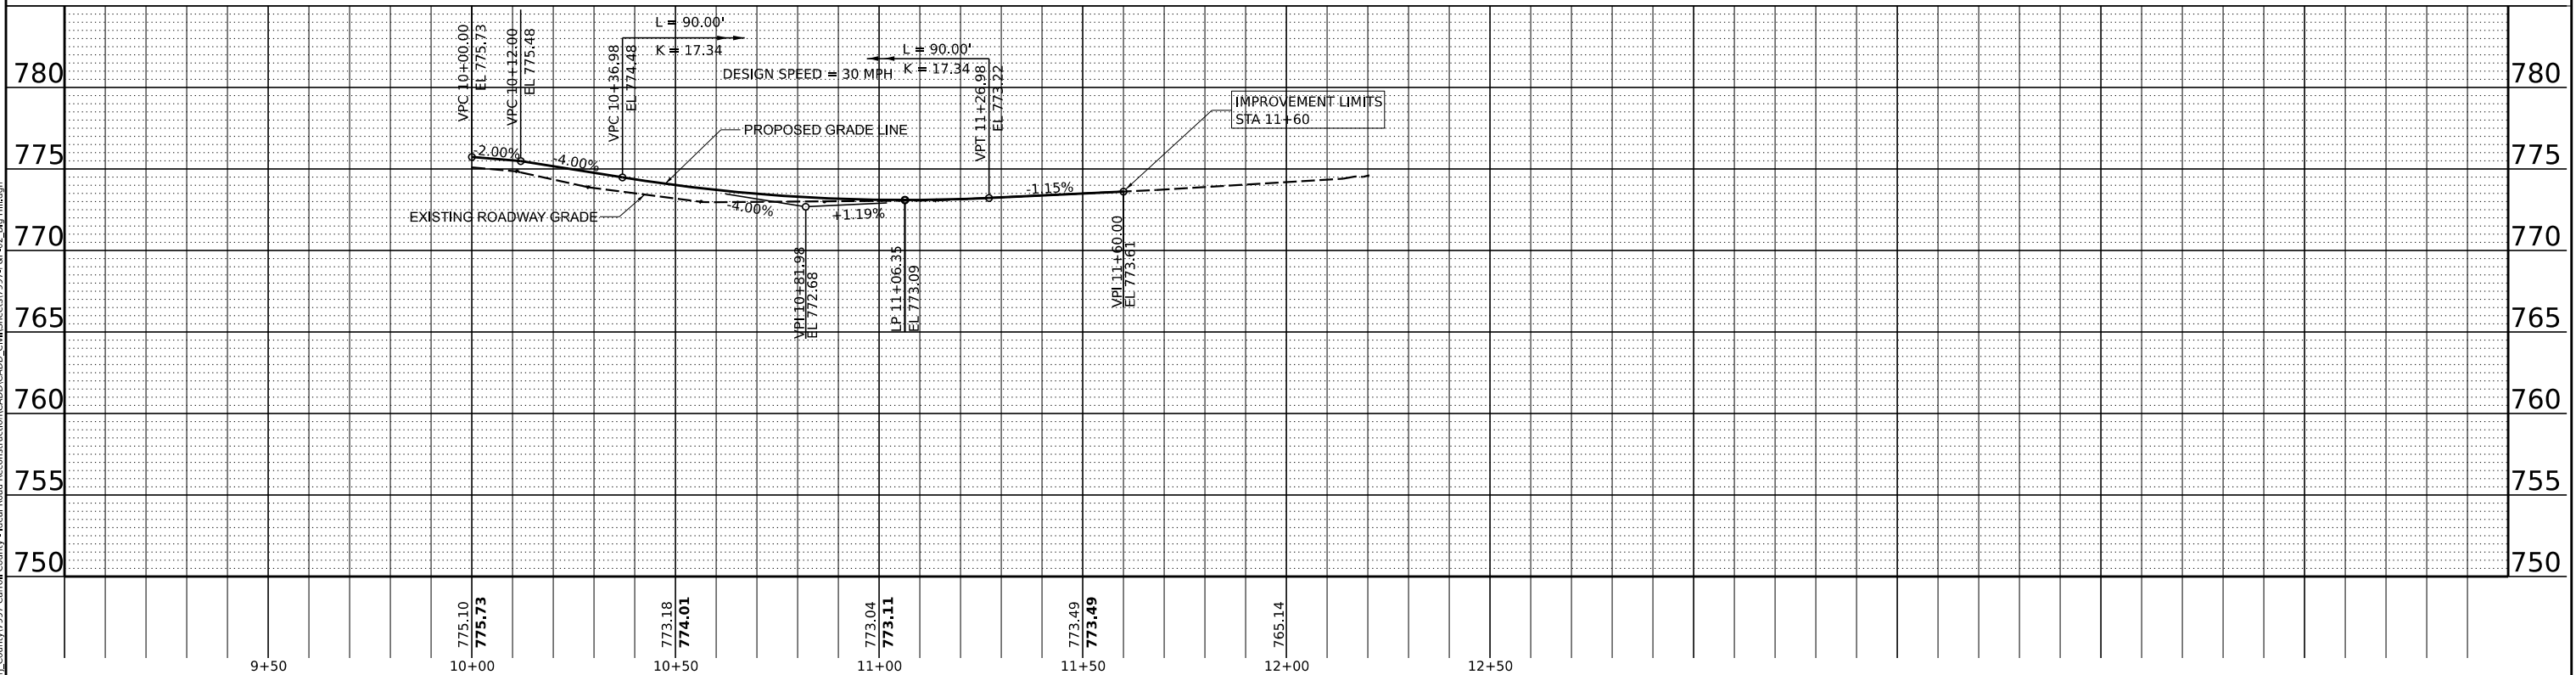 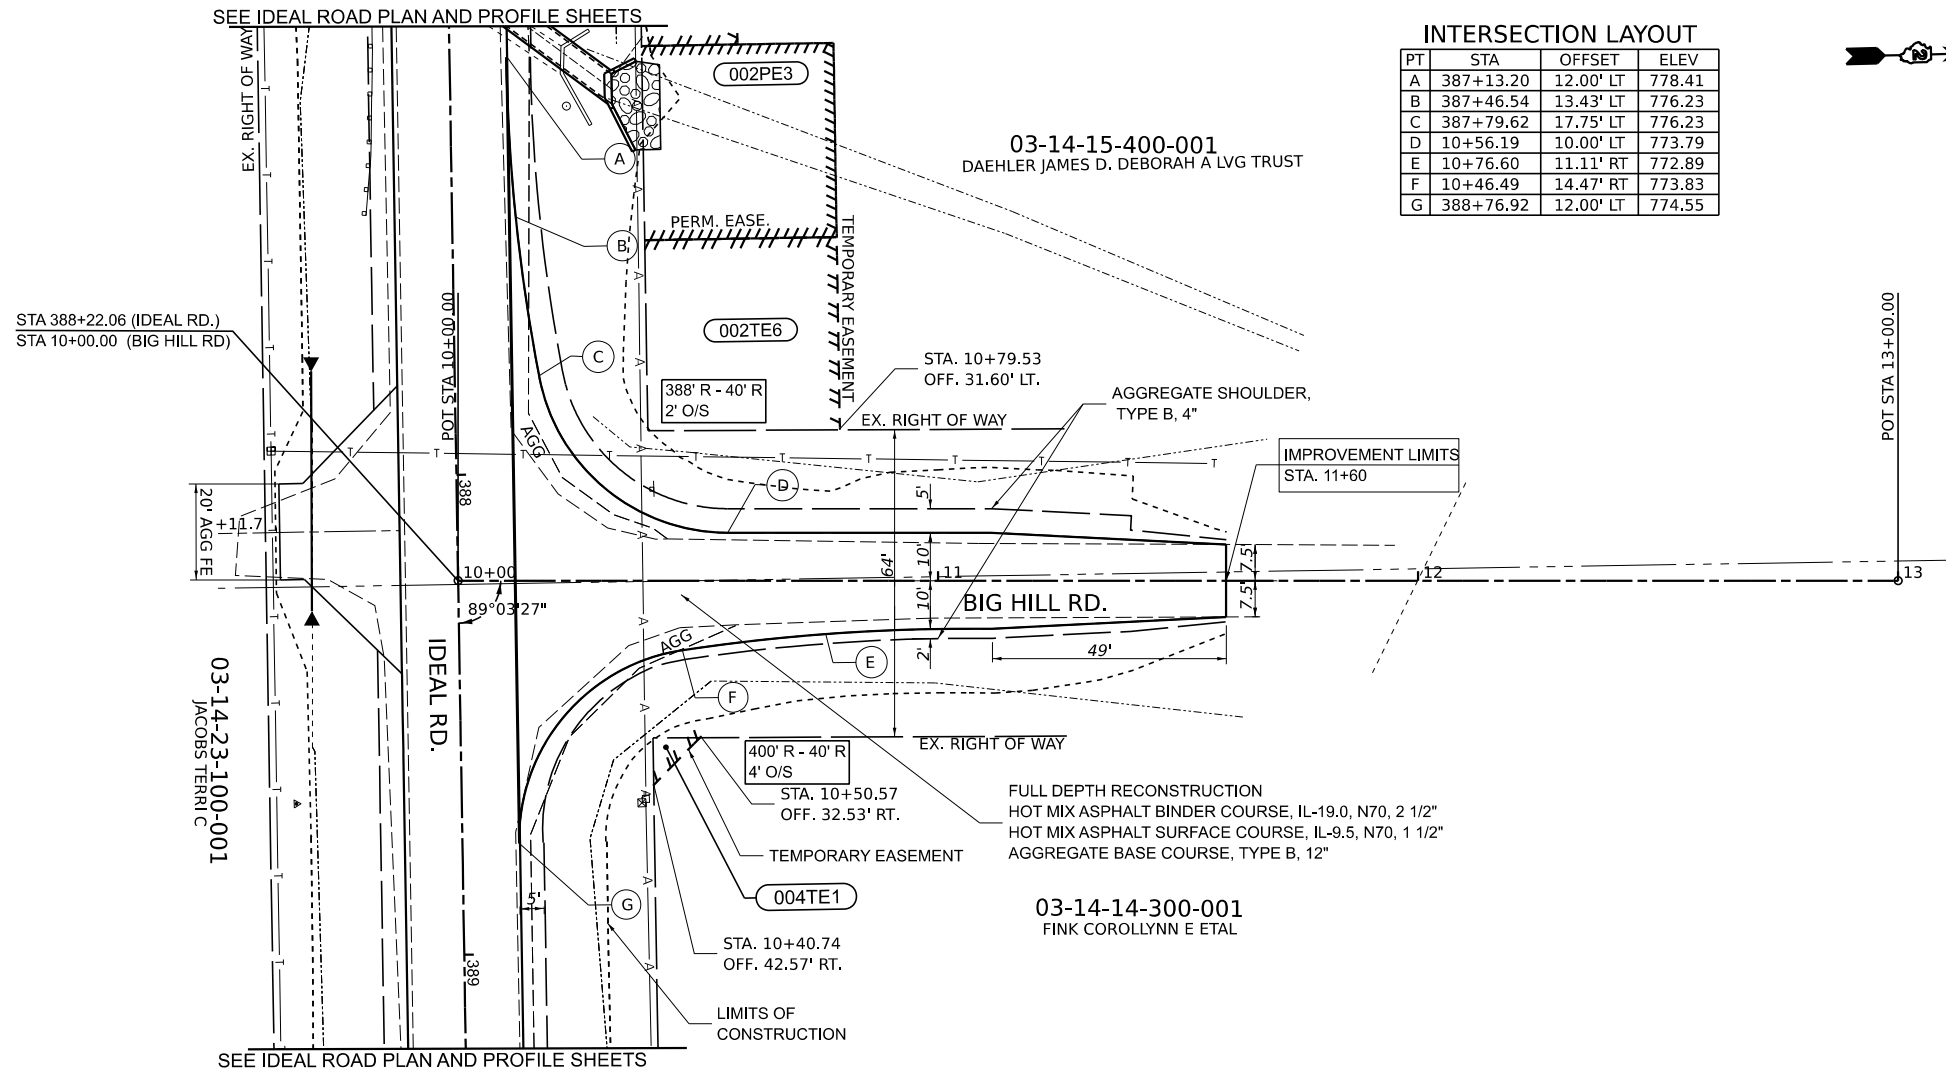



INTERSECTION LAYOUT

PT	STA	OFFSET	ELEV
A	414+14.97	12.00' RT	778.76
B	22+55.94	15.56' LT	777.21
C	21+90.00	10.00' LT	777.01
D	22+41.76	10.00' RT	776.84
E	415+13.56	17.56' RT	776.22
F	414+80.00	12.00' RT	774.63

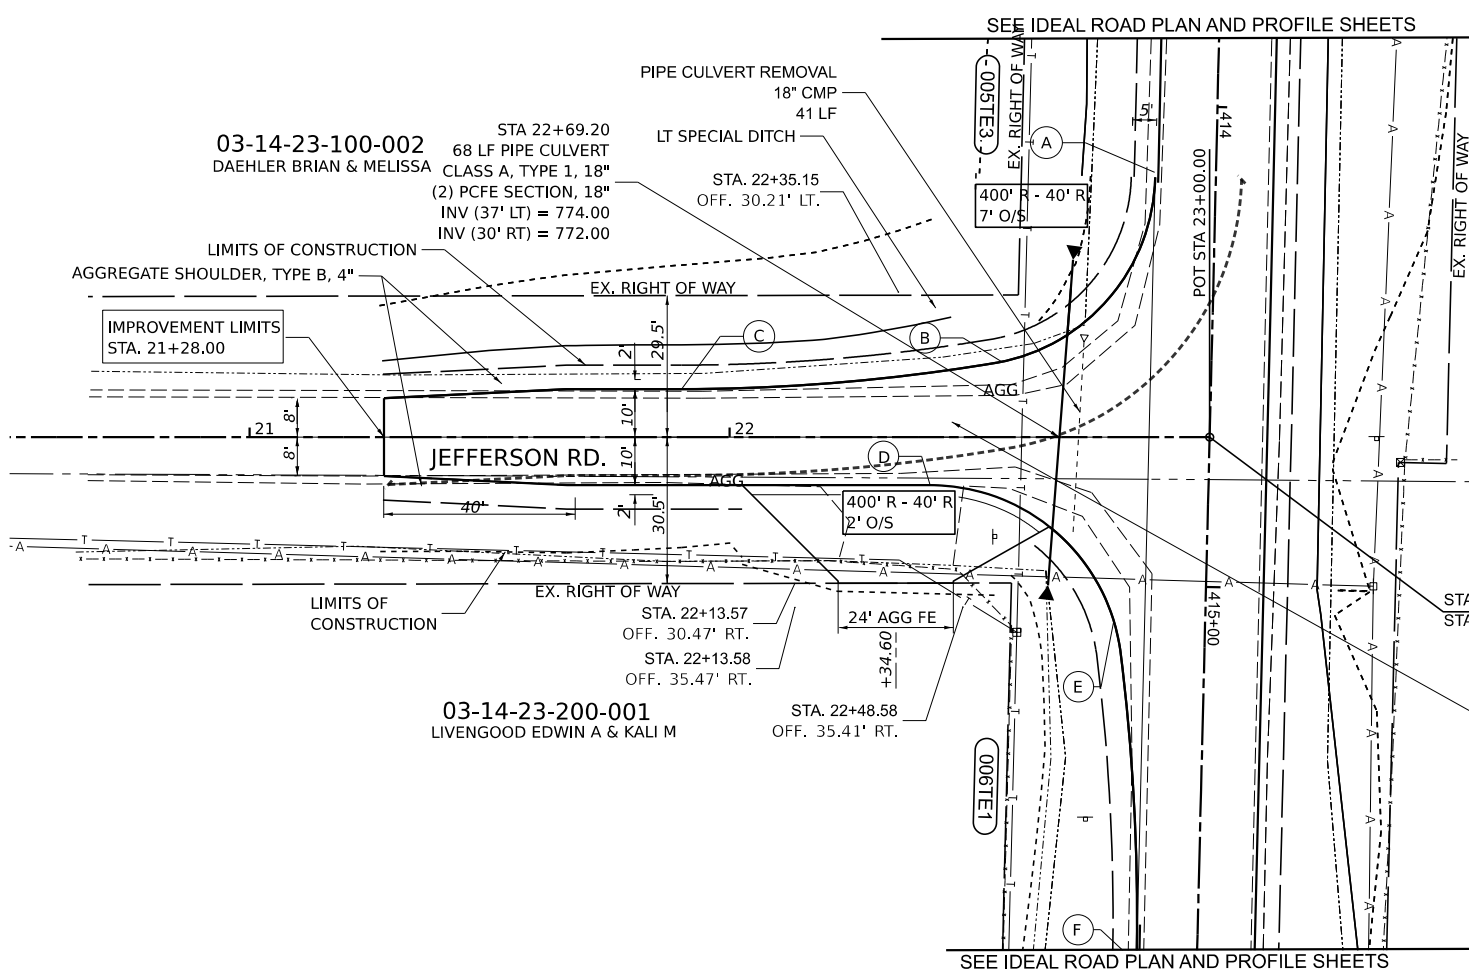


03-14-14-300-001
CAROLLYNN E. FINK
AND THOMAS A. FINK

03-14-14-400-001
GARY AND LEANNE NYE

STA 414+68.79 (IDEAL RD.)
STA 23+00.00 (JEFFERSON RD)

FULL DEPTH RECONSTRUCTION
HOT MIX ASPHALT BINDER COURSE, IL-19.0, N70, 2 1/2"
HOT MIX ASPHALT SURFACE COURSE, IL-9.5, N70, 1 1/2"
AGGREGATE BASE COURSE, TYPE B, 12"

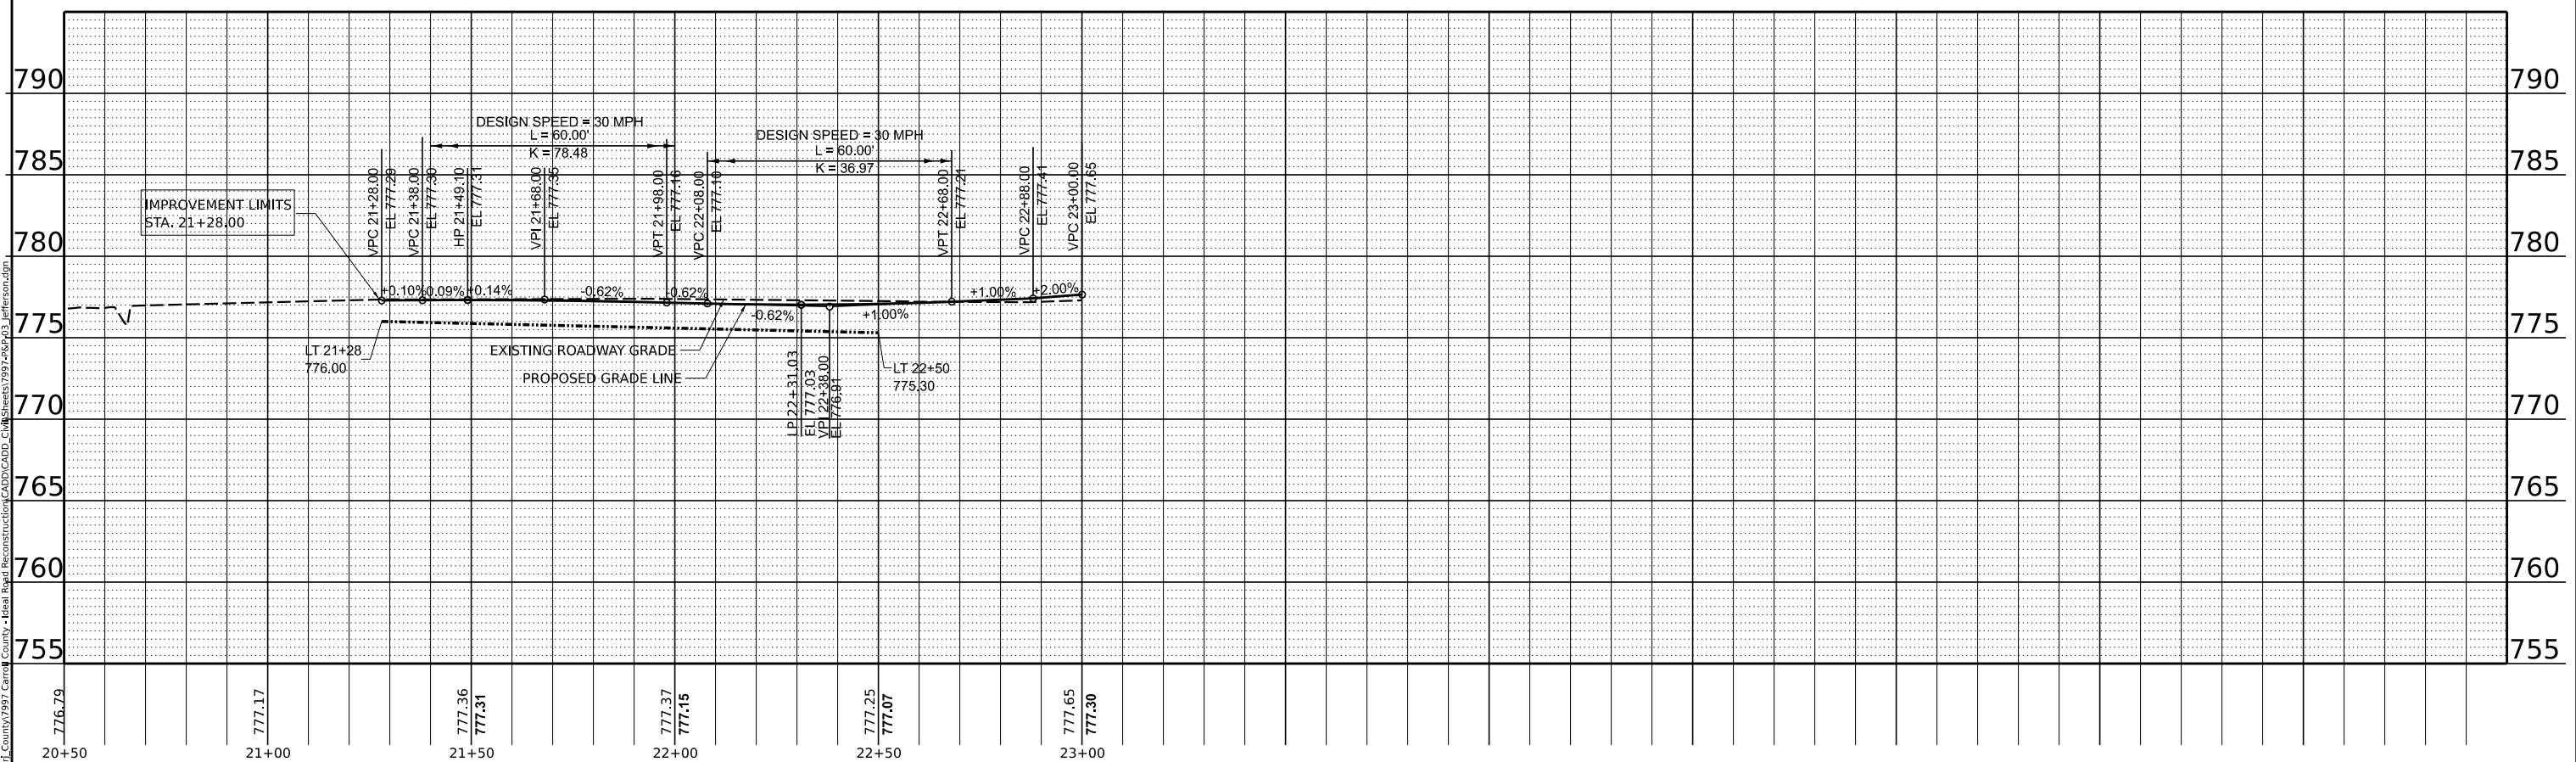

MODEL: P:\C\Jefferson - Plan 1 (Sheet)
FILE NAME: R:\P\County\2021\Carroll County - Ideal Road Reconstruction\CADD\CADD_Sheets\7991-26P-03_Jefferson.dgn



CHASTAIN & ASSOCIATES LLC
CONSULTING ENGINEERS

USER NAME	= dwozniarski	DESIGNED	-	REVISED	-
PLOT SCALE	= 0.16666633" / in.	DRAWN	-	REVISED	-
PLOT DATE	= 6/14/2024	CHECKED	-	REVISED	-
		DATE	= 04/17/2024	REVISED	-

STATE OF ILLINOIS
DEPARTMENT OF TRANSPORTATION

SCALE: SCALE		SHEET 1	OF 1	SHEETS	STA.	TO STA.
--------------	--	---------	------	--------	------	---------

F.A.S. RTE.	SECTION	COUNTY	TOTAL SHEETS	SHEET NO.
1084	20-00102-00-PV	CARROLL	217	61
CONTRACT NO. 85761				
ILLINOIS FED. AID PROJECT				

  


PT	STA	OFFSET	ELEV
G	493+78.06	12.00' RT	733.80
H	42+52.04	14.54' LT	733.41
I	41+91.97	10.00' LT	734.18
J	42+45.22	10.00' RT	734.18
K	494+75.41	17.50' RT	733.76
L	495+41.49	12.00' RT	733.45

PT	STA	OFFSET	ELEV
A	493+31.01	12.00' LT	733.64
B	493+97.44	17.56' LT	733.83
C	50+54.75	12.00' LT	733.48
D	51+08.03	12.00' RT	734.38
E	50+48.86	16.42' RT	734.15
F	494+94.60	12.00' LT	733.93

11-15-18-300-002
JACOBS JERRY & JANICE M



 

PR CURVE PRCLDUTCHTOWN
PI STA = 72+48.85
 $\Delta = 43^{\circ}04'17''$ (LT)
D = $16^{\circ}36'27''$
R = 345.00'
T = 136.15'
L = 259.35'
E = 25.89'
e = 3.8%
TR = 2.5'
SE RUN = 64'
PC STA = 71+12.70
PT STA = 73+72.05

11-15-17-300-002

11-15-17-400-001
DAW ARCES CORP

11-15-16-300-005
LIVENGOD FAMILY BEEF PARTNERSHIP


FULL DEPTH RECONSTRUCTION
HOT-MIX ASPHALT BINDER COURSE, IL-19.0, N70, 2 1/2"
HOT-MIX ASPHALT SURFACE COURSE, IL-9.5, N70, 1/2"
AGGREGATE BASE COURSE, TYPE B, 12"

LIMITS OF CONSTRUCTION

IMPROVEMENT LIMITS
STA. 72+50

11-15-17-400-001
DORETTA J NEWENDYKE TRUST

AGGREGATE SHOULDER, TYPE B, 4'

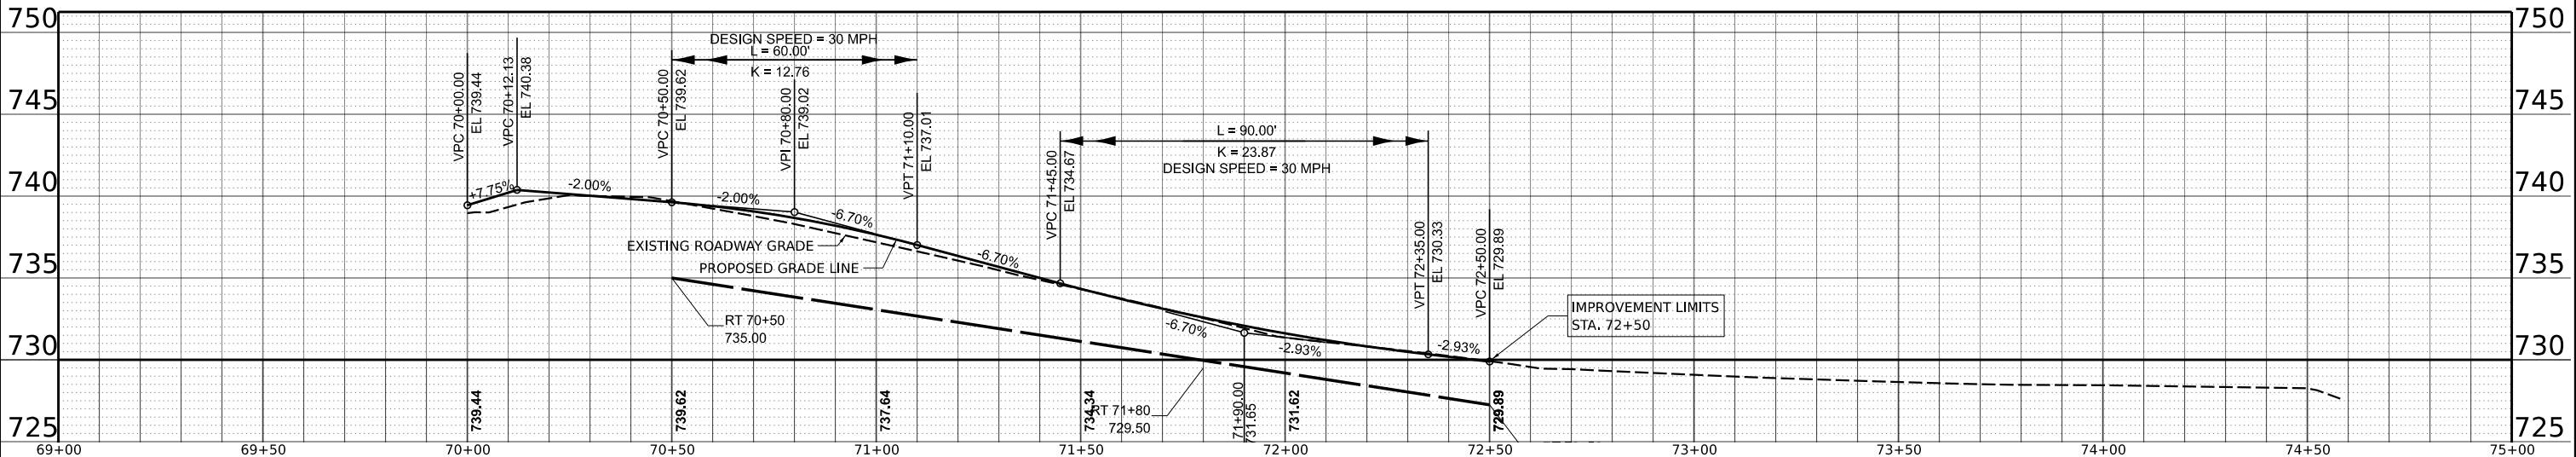

CHASTAIN
& ASSOCIATES LLC
CONSULTING ENGINEERS

USER NAME	=	dwozniarski
PLOT SCALE	=	0.16666633' / in.
PLOT DATE	=	6/14/2024

DESIGNED	-	
DRAWN	-	
CHECKED	-	
DATE	-	04/17/2024

REVISED	-
REVISED	-
REVISED	-
REVISED	-

**STATE OF ILLINOIS
DEPARTMENT OF TRANSPORTATION**

IDEAL ROAD RECONSTRUCTION PLAN AND PROFILE – DUTCHTOWN ROAD

SCALE: 1"=20'	SHEET 1 OF 1 SHEETS	STA.	TO STA.
---------------	---------------------	------	---------

F.A.S. RTE.	SECTION	COUNTY	TOTAL SHEETS	SHEET NO.
1084	20-00102-00-PV	CARROLL	217	65
		CONTRACT NO. 85761		
ILLINOIS		FED. AID PROJECT		

LEGEND		
No	Description	MUTCD No.
1	Type III Barricades	NA
2	Road Closed	R11-2
3	Detour Arrow	M4-10
4	No Right Turn	R3-1
5	No Left Turn	R3-2
6	Road Construction Ahead	W20-I103
7	Detour Ahead	W20-2
8	Detour w/arrow	M4-9
9	Road close to Thru Traffic	R11-4
10	Road Close Ahead	W20-3
11	Road Closed 500FT	W20-3
12	Ideal Rd Plaque	NA
13	End Detour	M4-8a
14	Message Board	NA
15	Right Arrow	W1-6
16	Left Arrow	W1-6

Notes:

The contractor shall furnish, install, and maintain all temporary traffic control devices as required by the latest editions of the Manual for Uniform Traffic Control Devices <MUTCD>, Illinois Supplement to the MUTCD, Illinois Department of Transportation Standard Specifications and Details, Special Provisions, and as directed by the Engineer.

The contractor shall have all temporary traffic control devices installed prior to road closures.

Changeable Message Signs shall be installed 7 calendar days (min) prior to road closures.

Flaggers, signs, and other devices shall be required when construction activities encroach on adjacent Street right-of-way or as directed by the Engineer. See Traffic Control and Protection Special Provisions and applicable standards for further information and requirements.

The contractor shall make the required notification as outlined in the Special Provisions for Traffic Control and Protection as minimum 48 hours prior to closing roadways.

The contractor shall be responsible for all utility locates that may be required for the installation of any temporary traffic control devices.


All Construction Traffic Shall utilize established Truck Routes. No construction traffic shall be routed on residential street.

Special attention is called to article 107.09 and 107.14 of the Illinois Department of transportation Standard Specifications for Road and Bridge Construction, latest edition and Standard 701901 and BLR 21-9. The presence of temporary traffic control shown on this drawing or standards in the project plans or specification, whether a pay item or not, does not relieve the Contractor of their obligation to provide protection to the public in Accordance to Article 107.14 of the Standard Specifications. This Article stipulates that the Contractor shall provide to the Satisfaction of the Engineer, All protection deemed necessary beyond that shown in the plans or specifications.

The Contractor shall contact the Engineer prior to Installation of any temporary traffic control device.

The Contractor shall promptly remove or cover all temporary traffic control devices immediately after Ideal Road is open to traffic. All temporary traffic control devices shall be removed from the project within 3 Calendar days of the completion of the project.

All labor, materials, and equipment required to furnish, install, maintain, and remove temporary traffic control devices to the satisfaction of the Engineer shall be paid for at the contract unit price Lump Sum for TRAFFIC CONTROL AND PROTECTION, SPECIAL.

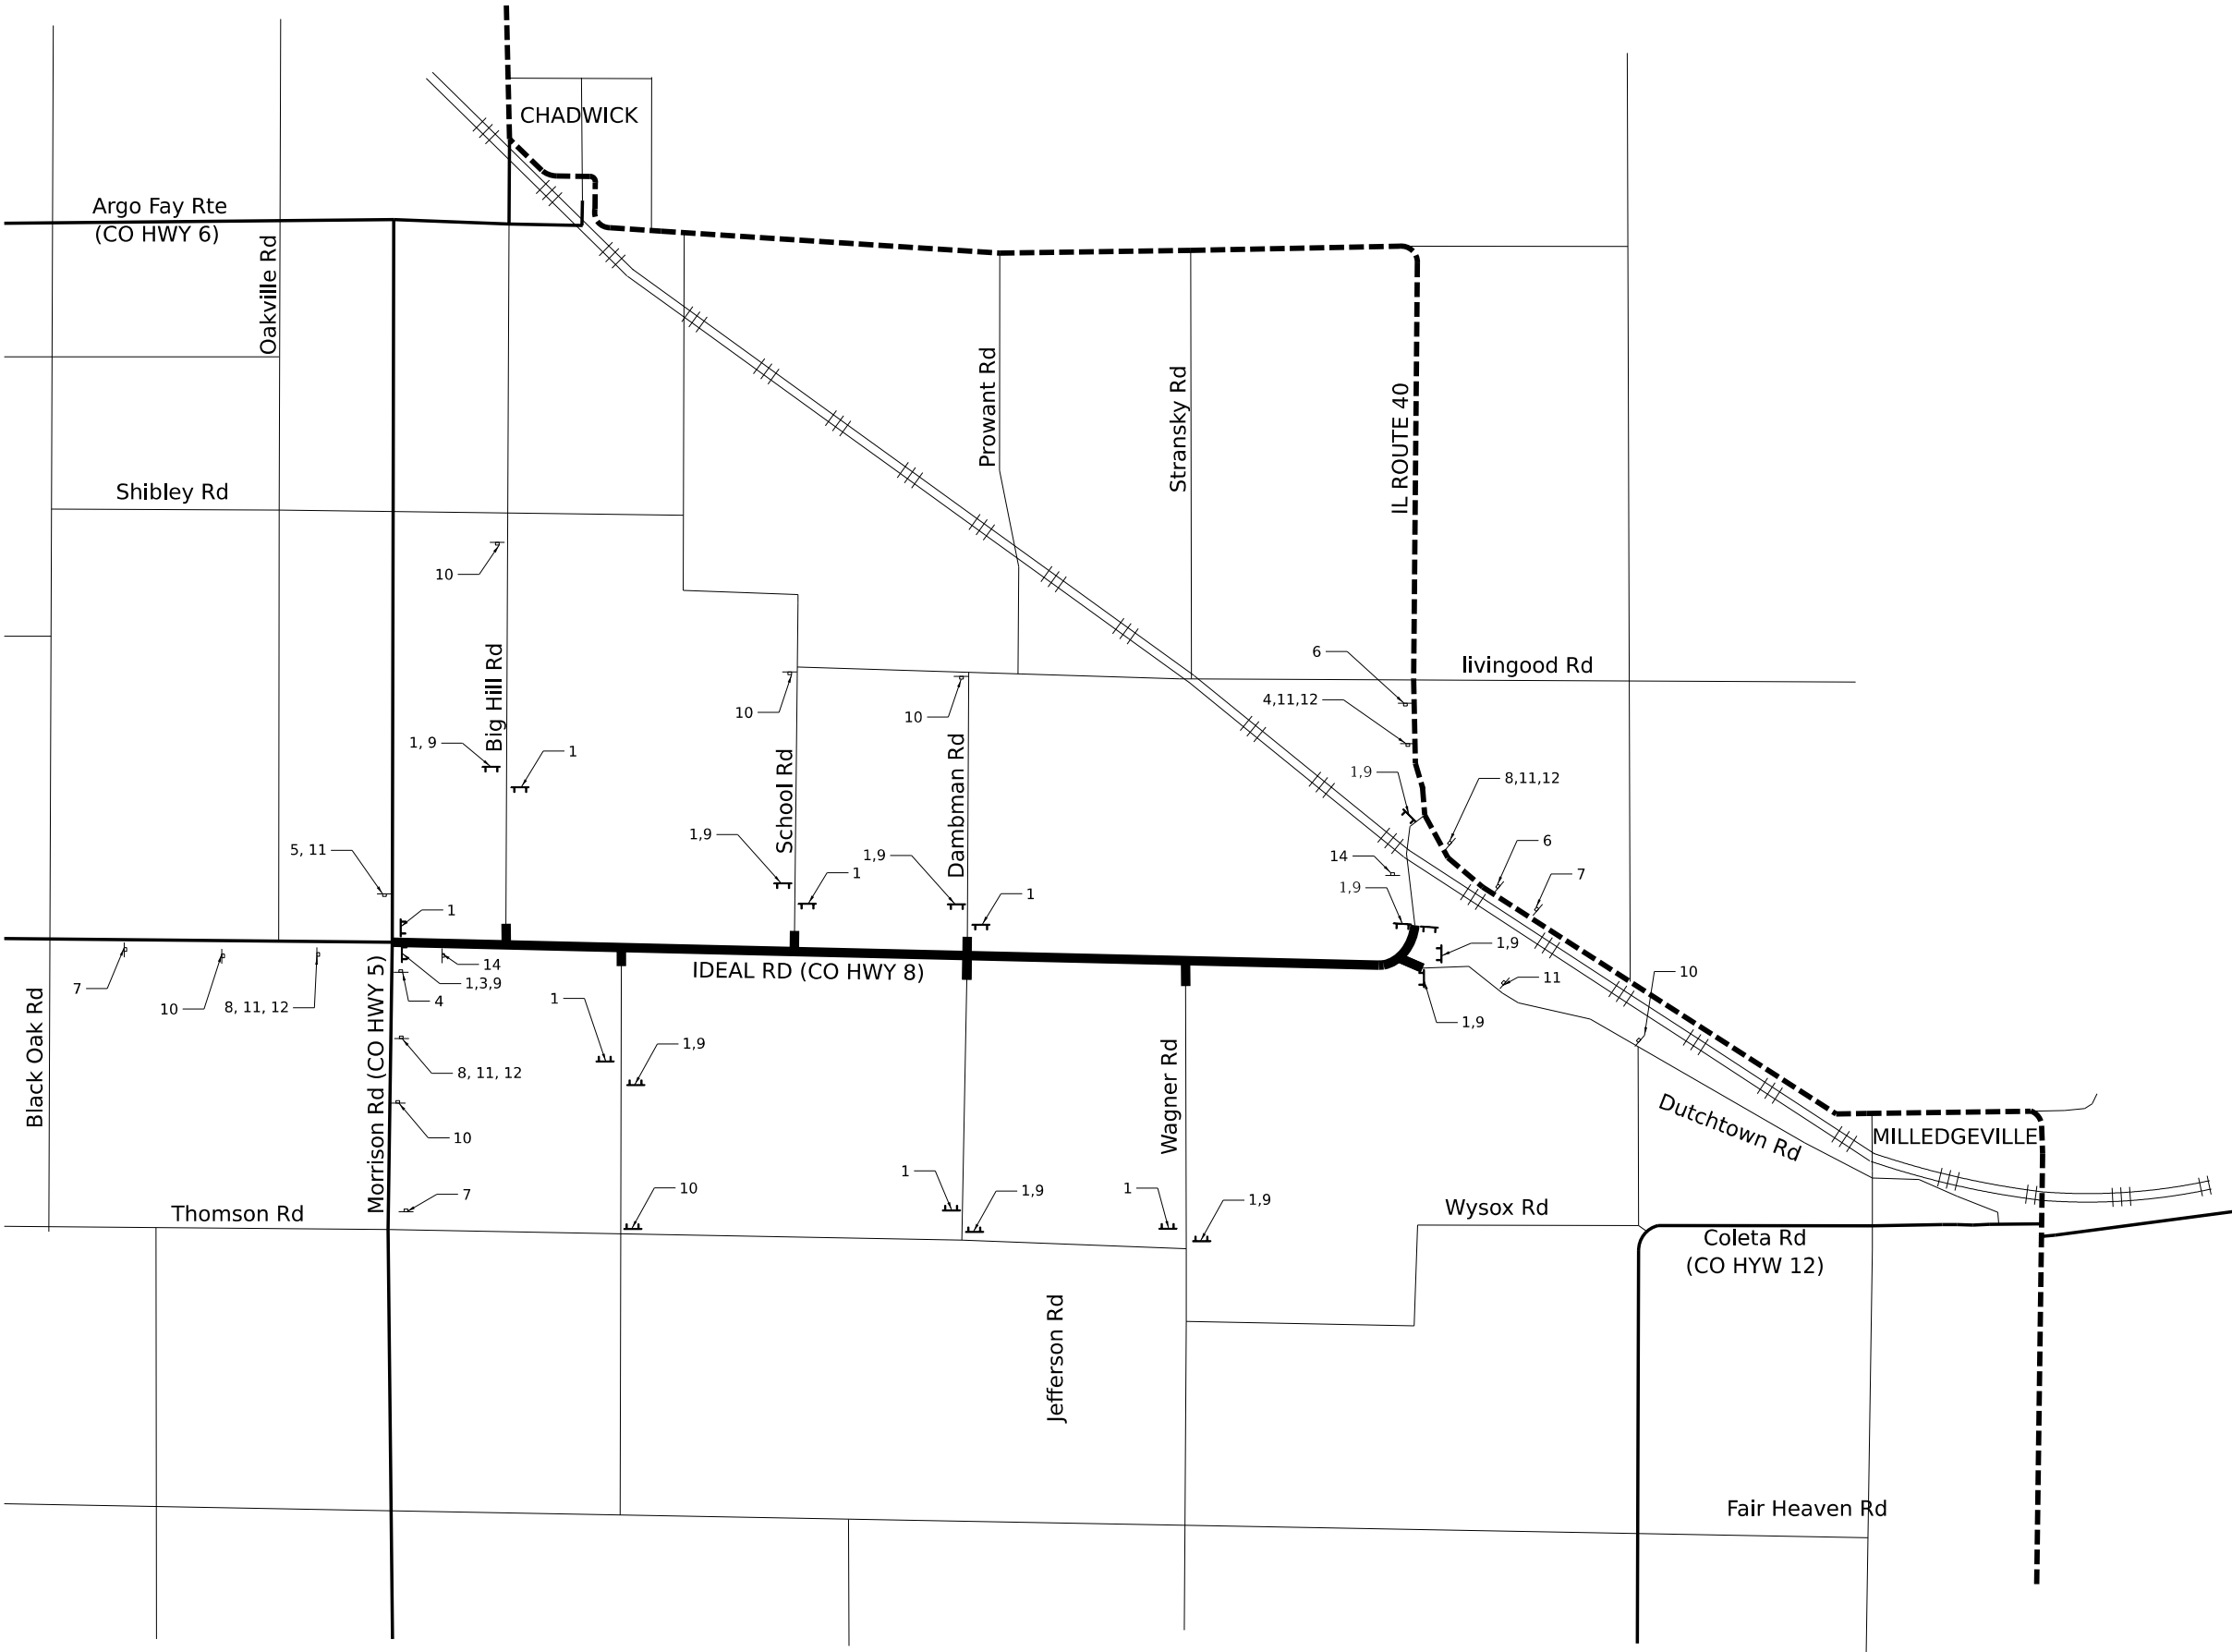



MODEL: SUT: PLAN: CHASTAIN & ASSOCIATES, LLC CONSULTING ENGINEERS
FILE NAME: R:\Illinois\County\7997\Canroll County - Ideal Road Reconstruction\CADD\CADD_ChalfSheets\7997-Sht_TCP.dgn

	USER NAME = dwozniarski	DESIGNED -	REVISED -	STATE OF ILLINOIS DEPARTMENT OF TRANSPORTATION	IDEAL ROAD RECONSTRUCTION TRAFFIC CONTROL PLAN		F.A.S. RTE. 1084	SECTION 20-00102-00-PV	COUNTY CARROLL	TOTAL SHEETS 217	SHEET NO. 66
	PLOT SCALE = 0.16666633" / in.	CHECKED -	REVISED -				CONTRACT NO. 85761				
	PLOT DATE = 6/14/2024	DATE - 04/17/2024	REVISED -				ILLINOIS FED. AID PROJECT				
	SCALE: SHEET 1 OF 1 SHEETS STA. TO STA.										



85761

03-14-15-400-001

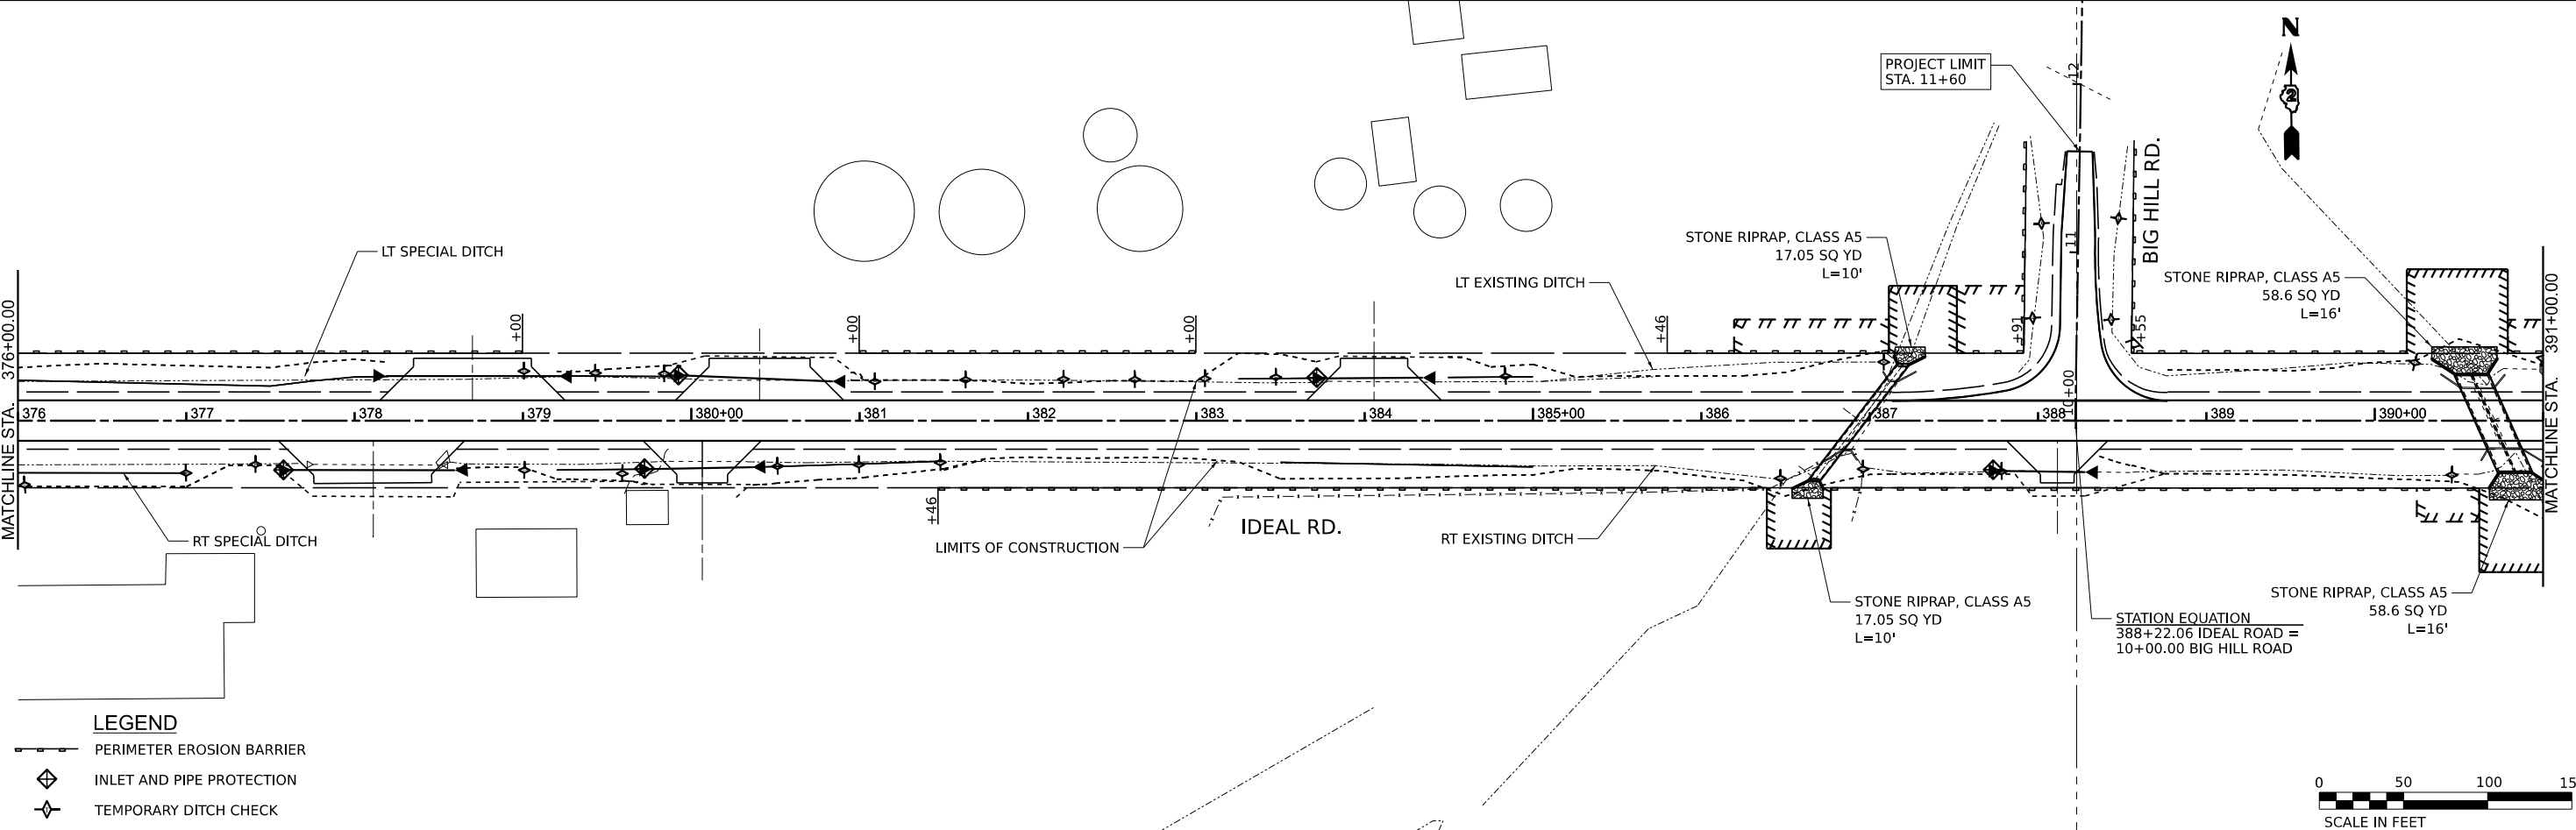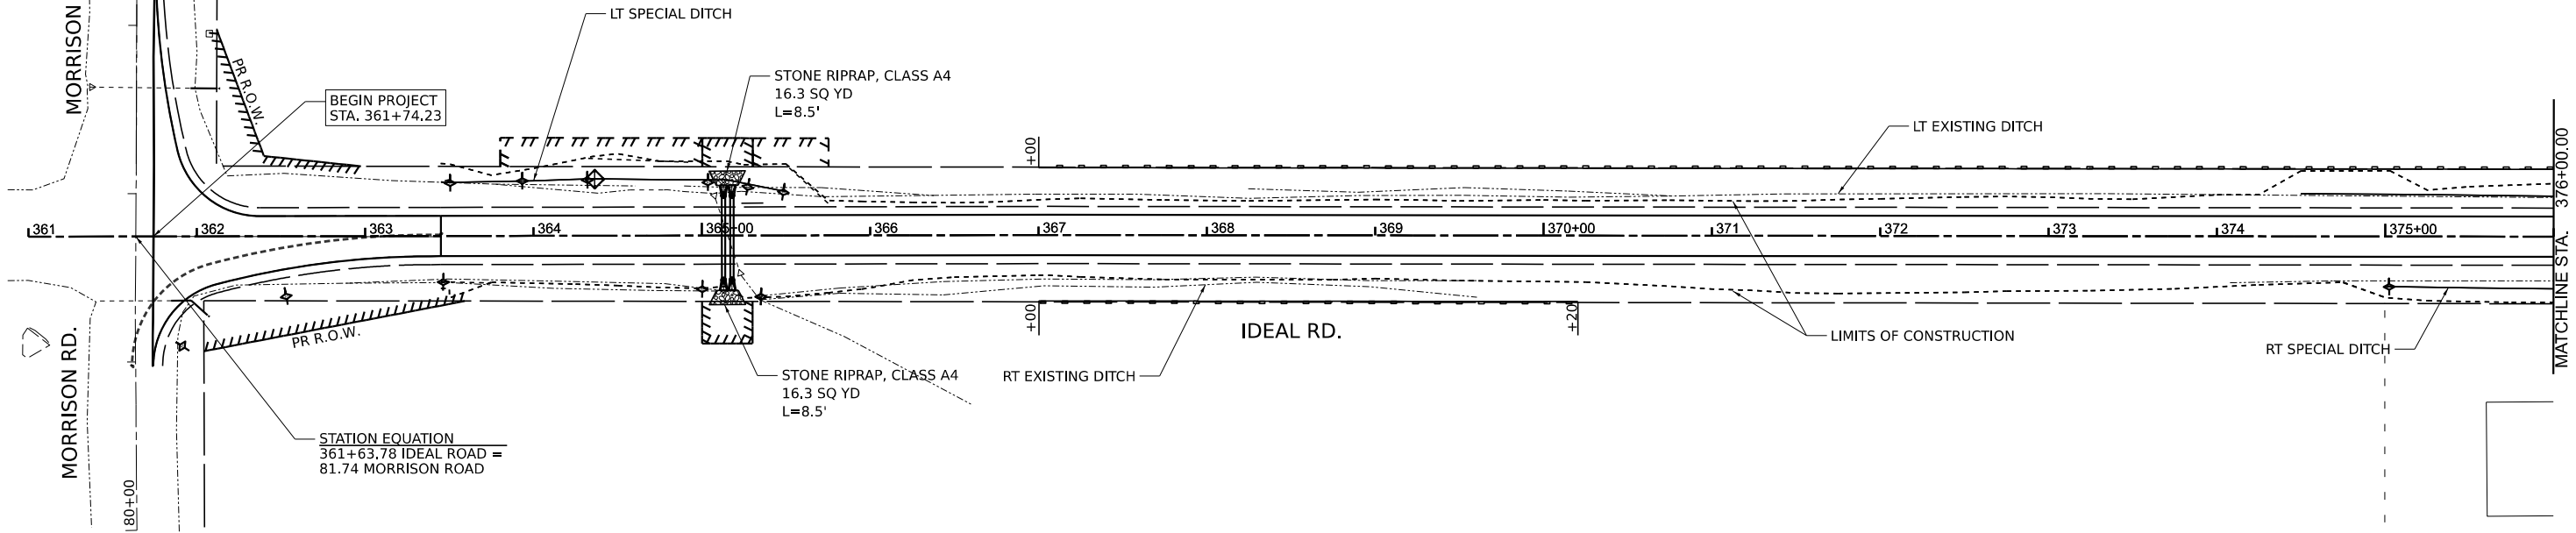


MODEL: P:\CL\erha 1 [Sheet]
FILE NAME: R:\P\County\7997 Carroll County - Ideal Road Reconstruction\CADD\CADD - Civil\Sheets\7997-Erosion Control.sxd.dgn

USER NAME	= dwozniarski	DESIGNED	-	REVISED	-
		DRAWN	-	REVISED	-
PLOT SCALE	= 0.16666633''/in.	CHECKED	-	REVISED	-
PLOT DATE	= 6/14/2024	DATE	-	REVISED	-


STATE OF ILLINOIS
DEPARTMENT OF TRANSPORTATION

IDEAL ROAD RECONSTRUCTION EROSION CONTROL PLAN			
SCALE:	SHEET 1 OF 8 SHEETS	STA. 361+00	TO STA. 391+00

F.A.S. RTE.	SECTION	COUNTY	TOTAL SHEETS	SHEET NO.
1084	20-00102-00-PV	CARROLL	217	67
CONTRACT NO. 85761				
ILLINOIS				FED. AID PROJECT

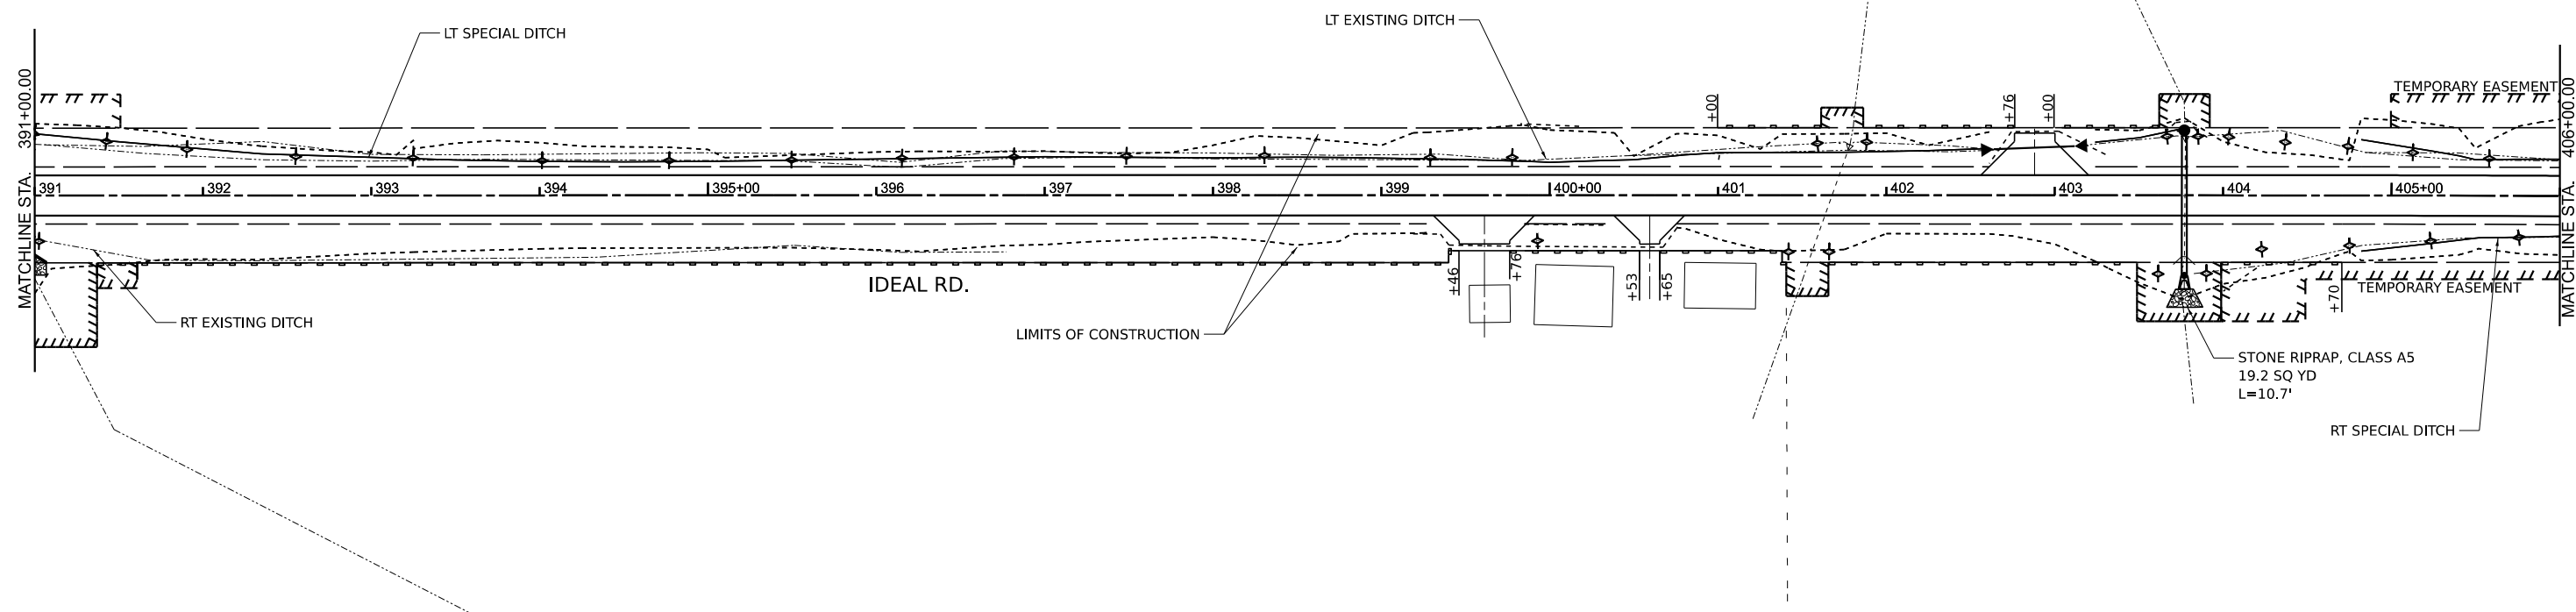

STATION EQUATION
414+68.79 IDEAL ROAD =
23+00.00 JEFFERSON ROAD

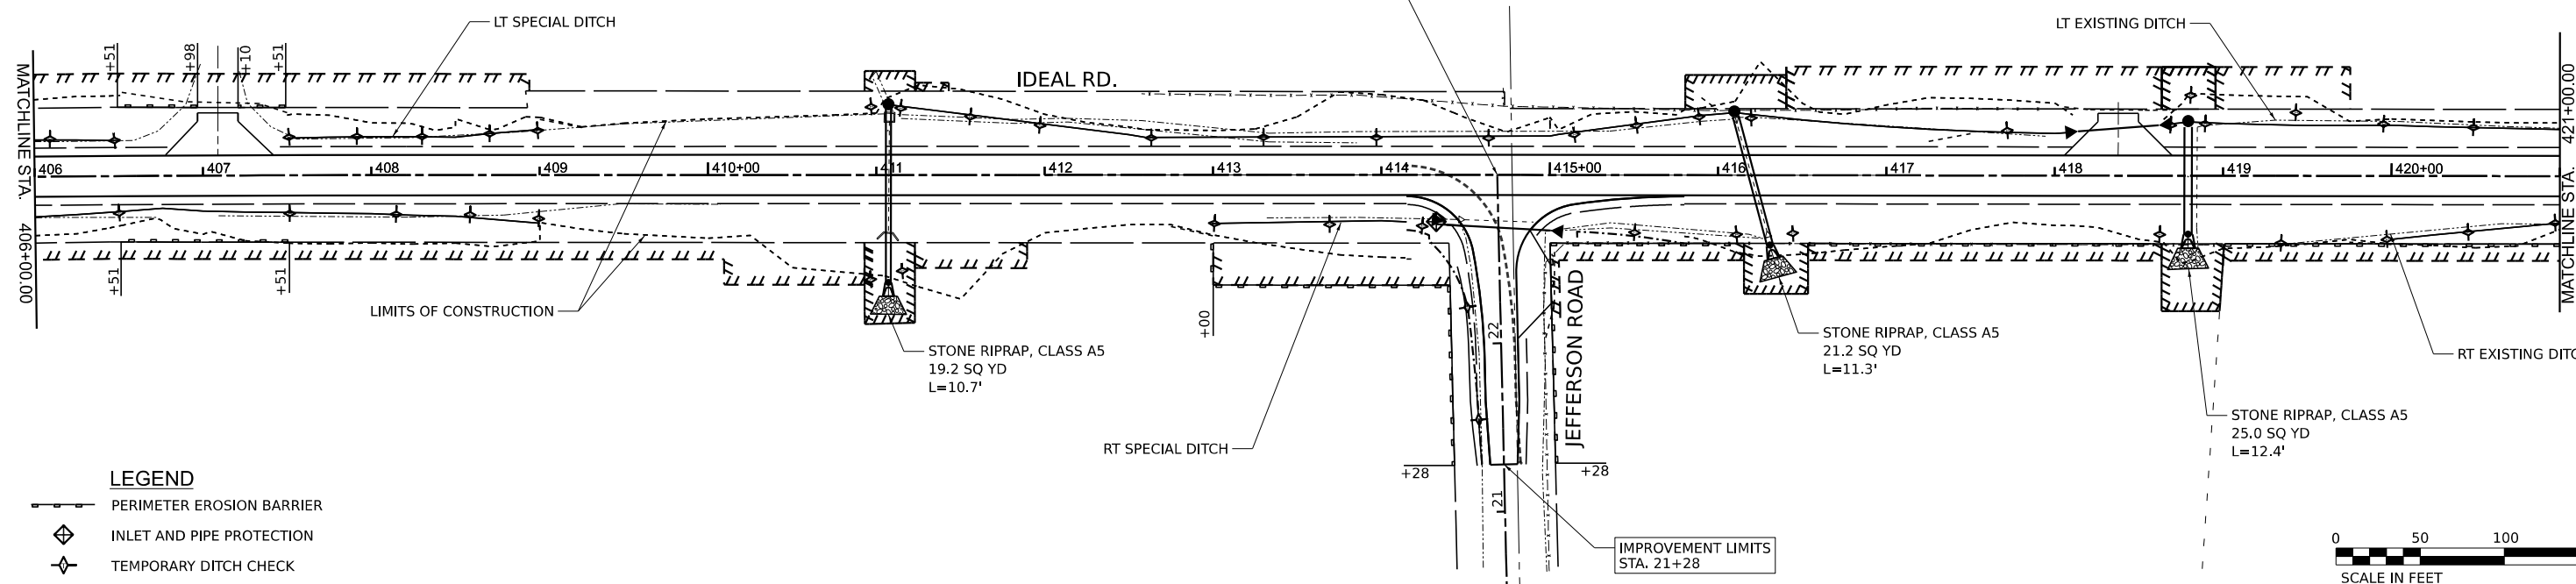

LEGEND

- PERIMETER EROSION BARRIER
- INLET AND PIPE PROTECTION
- TEMPORARY DITCH CHECK

STATE OF ILLINOIS
DEPARTMENT OF TRANSPORTATION

IDEAL ROAD RECONSTRUCTION
EROSION CONTROL PLAN



SCALE: SHEET 2 OF 8 SHEETS STA. 391+00 TO STA. 421+00

F.A.S. RTE.	SECTION	COUNTY	TOTAL SHEETS	SHEET NO.
1084	20-00102-00-PV	CARROLL	217	68
CONTRACT NO. 85761				
ILLINOIS FED. AID PROJECT				

MODEL: PCL - Plan 2 (Sheet)
FILE NAME: R:\PCL_County\7997 Carroll County - Ideal Road Reconstruction\CADD\CADD - Civil\Sheets\7997-Erosion Control.scdgn




85761

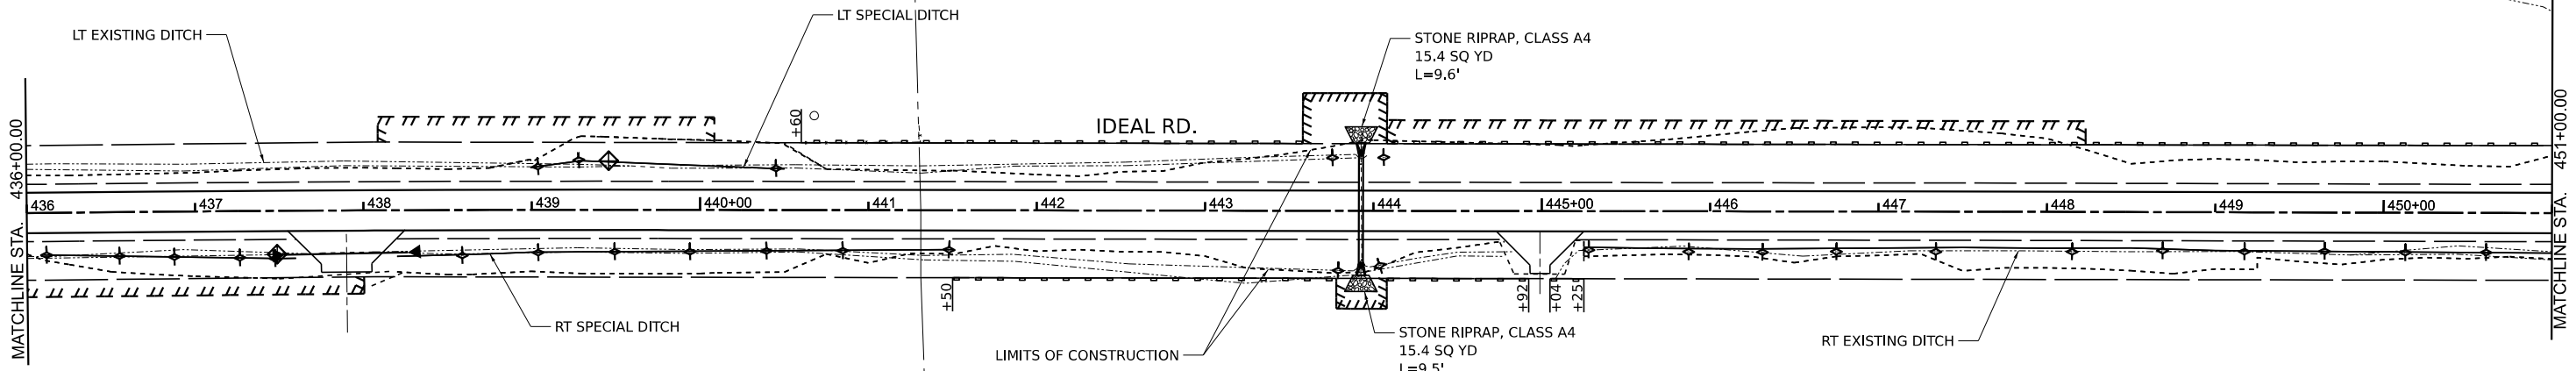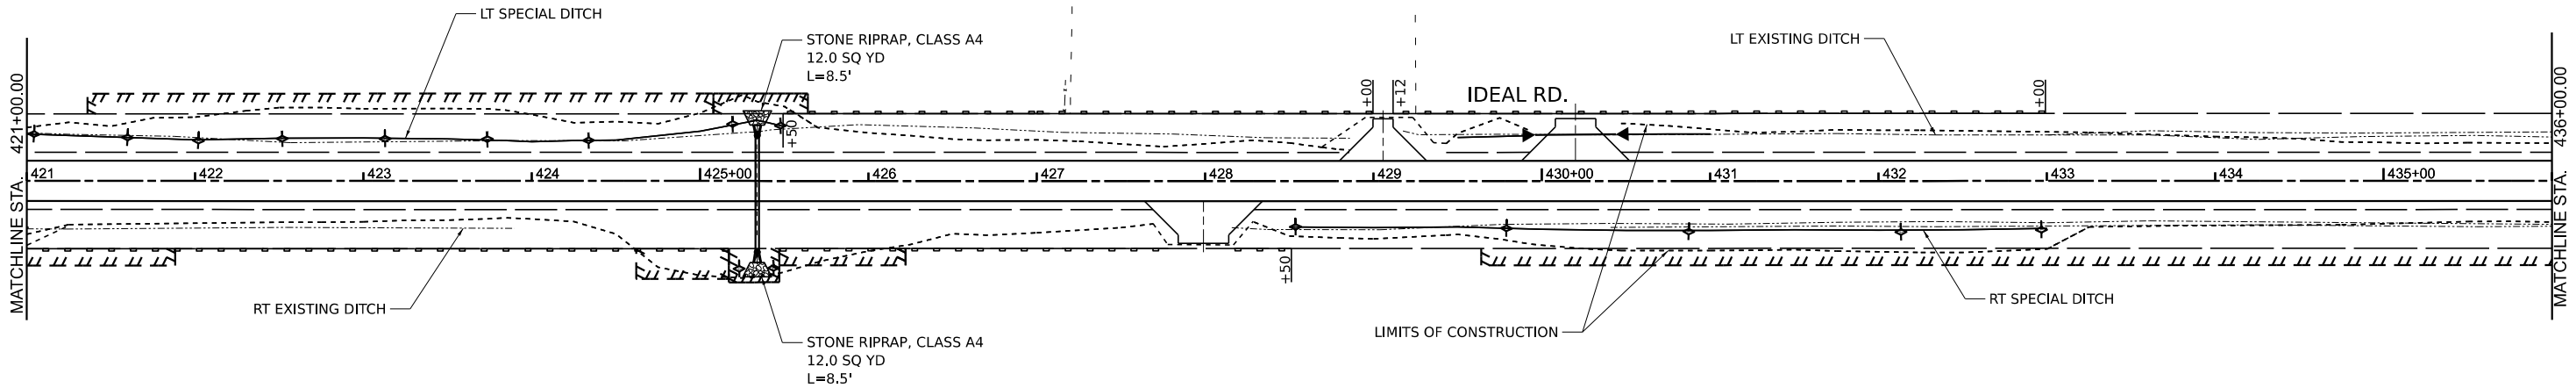

LEGEND

- PERIMETER EROSION BARRIER
- INLET AND PIPE PROTECTION
- TEMPORARY DITCH CHECK

 

STATE OF ILLINOIS
DEPARTMENT OF TRANSPORTATION

IDEAL ROAD RECONSTRUCTION
EROSION CONTROL PLAN

SCALE: SHEET 3 OF 8 SHEETS STA. 421+00 TO STA. 451+00

F.A.S. RTE.	SECTION	COUNTY	TOTAL SHEETS	SHEET NO.
1084	20-00102-00-PV	CARROLL	217	69
CONTRACT NO. 85761				
ILLINOIS FED. AID PROJECT				

MODEL: PCL - Plan 3 (Sheet)
FILE NAME: R:\PCL_County\7997 Carroll County - Ideal Road Reconstruction\CADD\CADD_Civil\Sheets\7997-Erosion Control.sxd.dgn



USER NAME	= dwozniarski	DESIGNED	-	REVISED	-
		DRAWN	-	REVISED	-
PLOT SCALE	= 0.16666633''/in.	CHECKED	-	REVISED	-
PLOT DATE	= 6/14/2024	DATE	-	REVISED	-




	PERIMETER EROSION BARRIER
	INLET AND PIPE PROTECTION
	TEMPORARY DITCH CHECK

SCALE IN FEET

F.A.S. RTE.	SECTION	COUNTY	TOTAL SHEETS	SHEET NO.
1084	20-00102-00-PV	CARROLL	217	70
		CONTRACT NO. 85761		
ILLINOIS		FED. AID PROJECT		

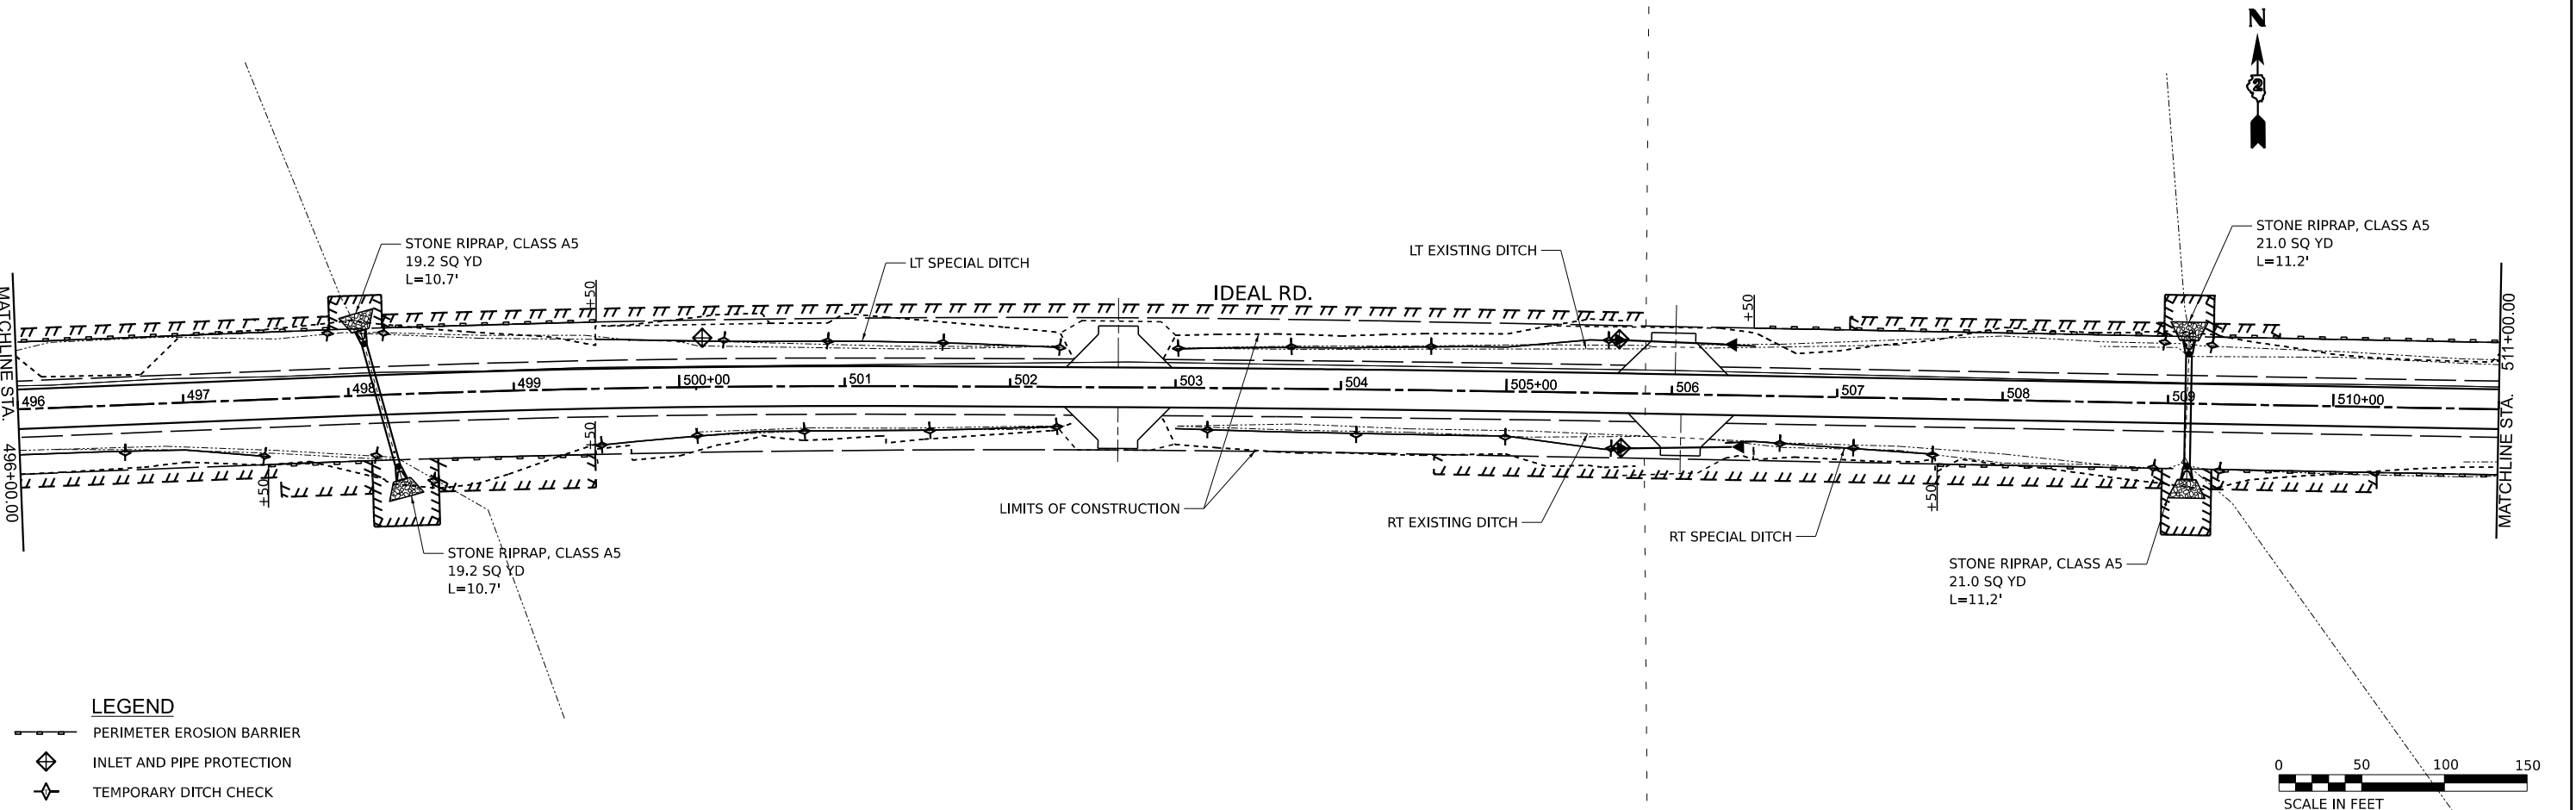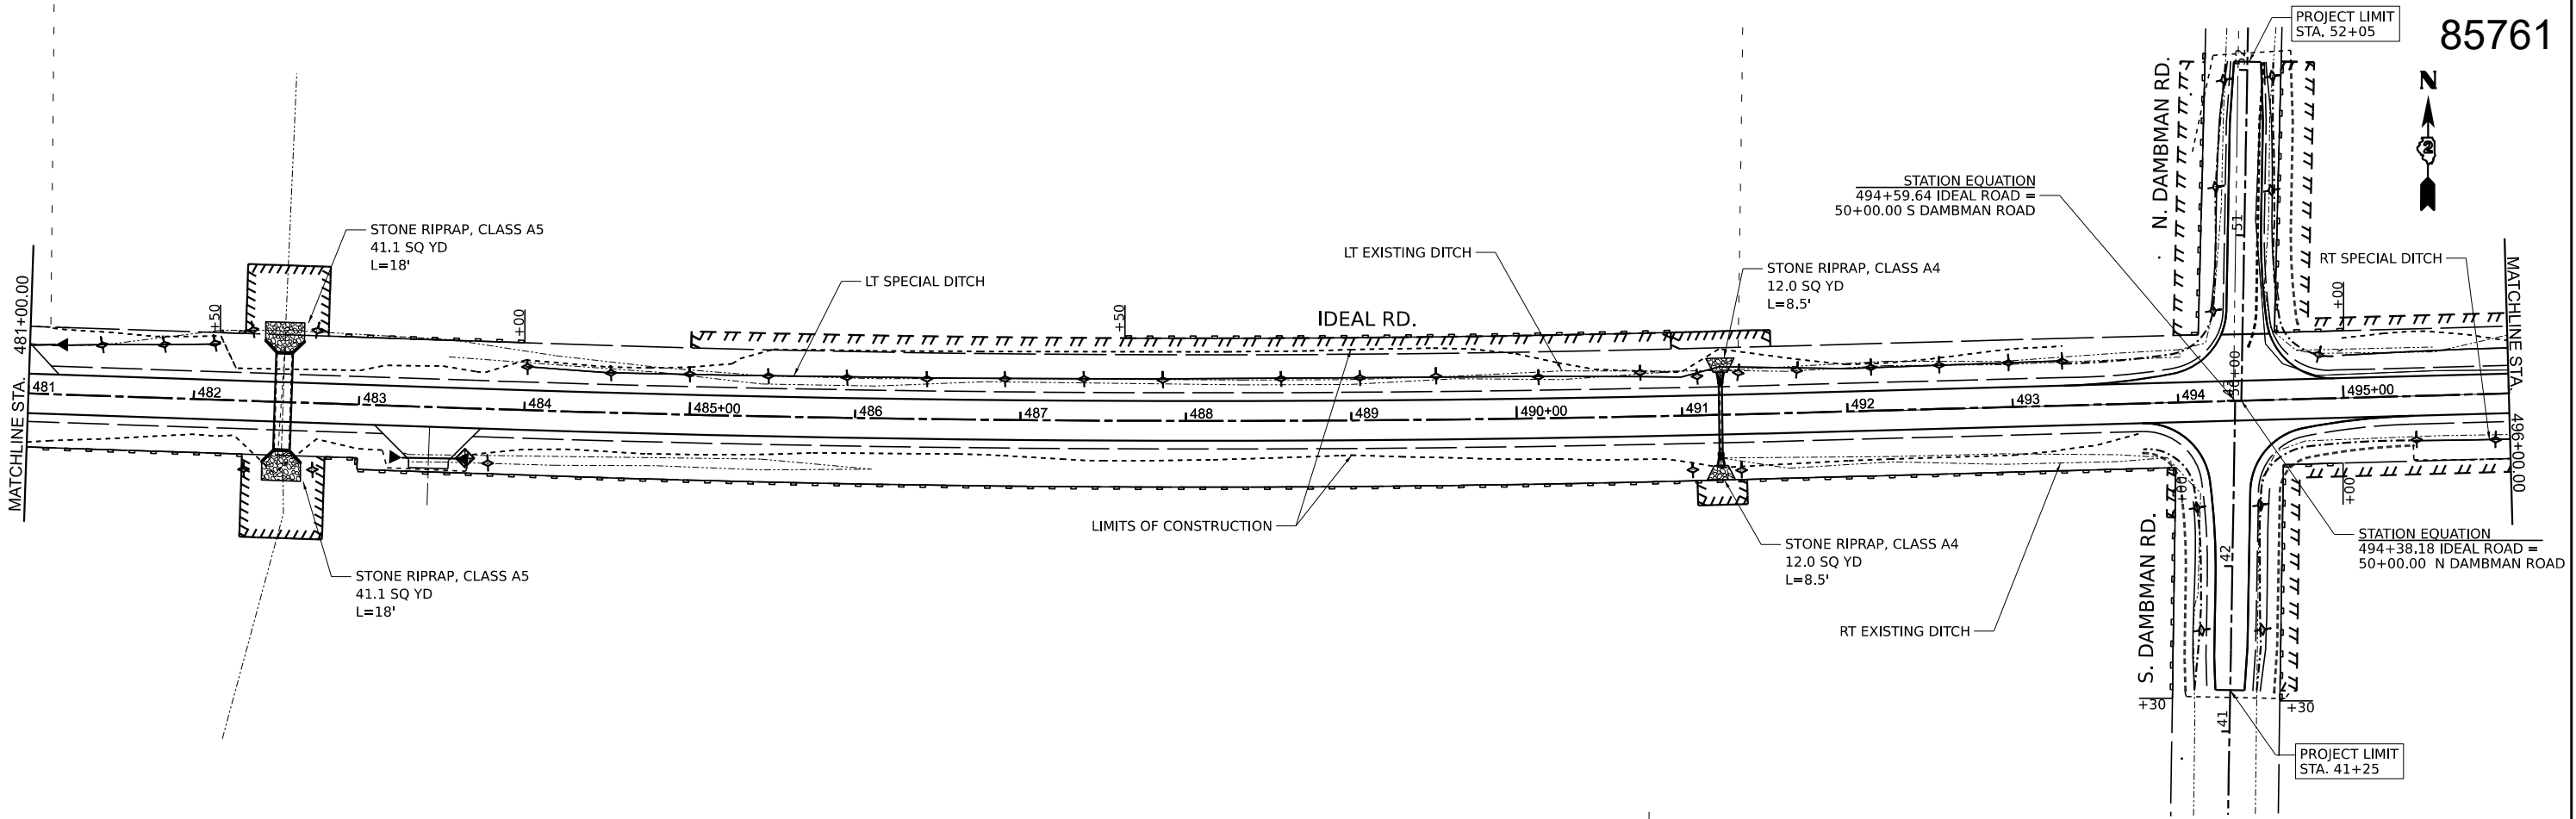

- LEGEND**
- PERIMETER EROSION BARRIER
 - INLET AND PIPE PROTECTION
 - TEMPORARY DITCH CHECK

 

STATE OF ILLINOIS
DEPARTMENT OF TRANSPORTATION



IDEAL ROAD RECONSTRUCTION
EROSION CONTROL PLAN

USER NAME	= dwozniarski	DESIGNED	-	REVISED	-
		DRAWN	-	REVISED	-
PLOT SCALE	= 0.16666633''/in.	CHECKED	-	REVISED	-
PLOT DATE	= 6/14/2024	DATE	-	REVISED	-

SCALE: SHEET 5 OF 8 SHEETS STA. 481+00 TO STA. 511+00

F.A.S. RTE.	SECTION	COUNTY	TOTAL SHEETS	SHEET NO.
1084	20-00102-00-PV	CARROLL	217	71
CONTRACT NO. 85761				
ILLINOIS FED. AID PROJECT				

MODEL: P:\CL\9791\5 (Final)\ FILE NAME: R:\P\County\7997 Carroll County - Ideal Road Reconstruction\CADD\CADD_Civil\Sheets\7997-Erosion_Control.sxd.dgn

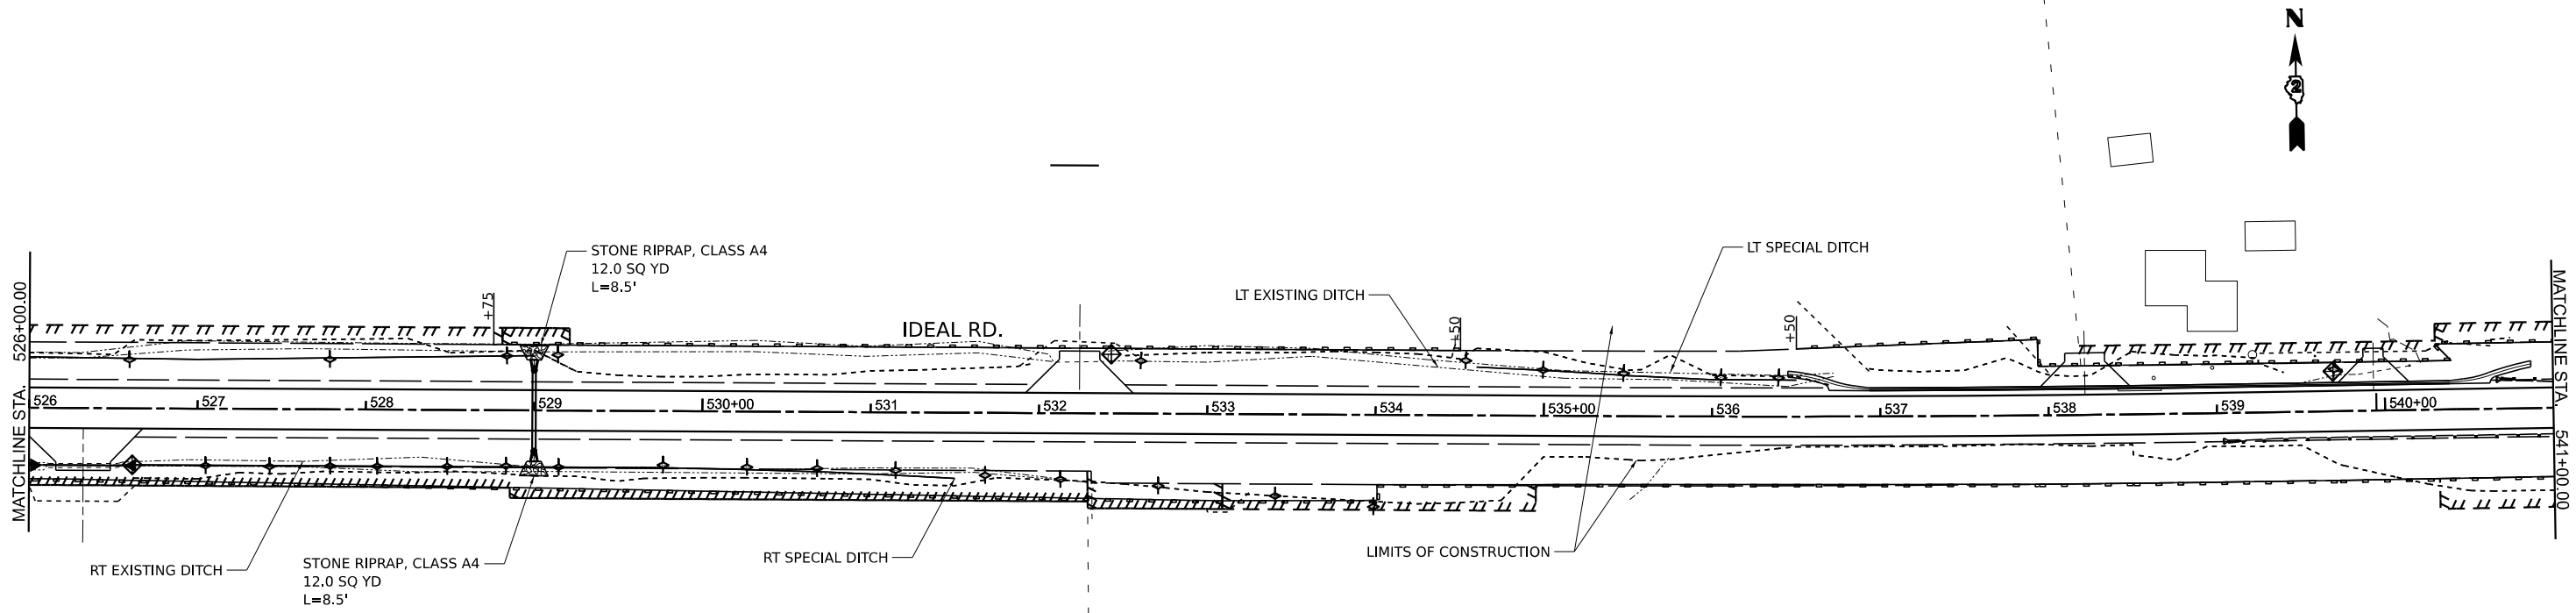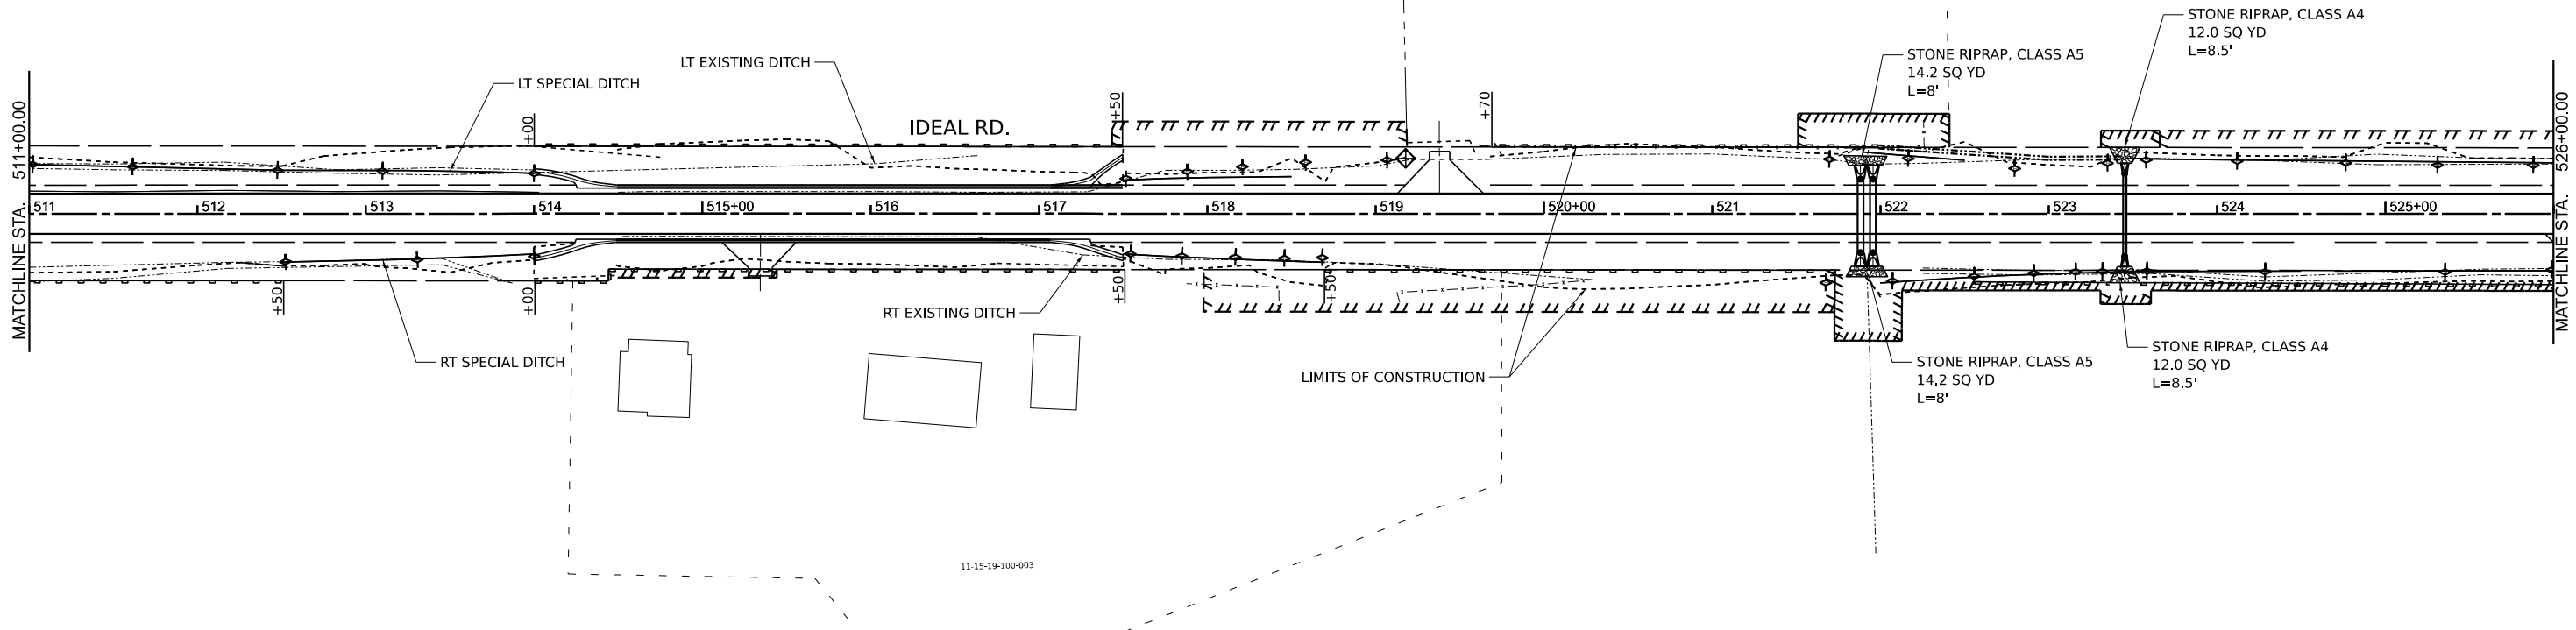

LEGEND

- PERIMETER EROSION BARRIER
- INLET AND PIPE PROTECTION
- TEMPORARY DITCH CHECK



STATE OF ILLINOIS
DEPARTMENT OF TRANSPORTATION



IDEAL ROAD RECONSTRUCTION
EROSION CONTROL PLAN

USER NAME	= dwozniarski	DESIGNED	-	REVISED	-
		DRAWN	-	REVISED	-
PLOT SCALE	= 0.16666633''/in.	CHECKED	-	REVISED	-
PLOT DATE	= 6/14/2024	DATE	-	REVISED	-

SCALE: SHEET 6 OF 8 SHEETS STA. 511+00 TO STA. 541+00

F.A.S. RTE.	SECTION	COUNTY	TOTAL SHEETS	SHEET NO.
1084	20-00102-00-PV	CARROLL	217	72
CONTRACT NO. 85761				
ILLINOIS FED. AID PROJECT				

MODEL: PCL - Plan 6 (Sheet)
FILE NAME: R:\PCL_County\7997 Carroll County - Ideal Road Reconstruction\CADD\CADD_Civil\Sheets\7997-Erosion_Control.sxd.dgn

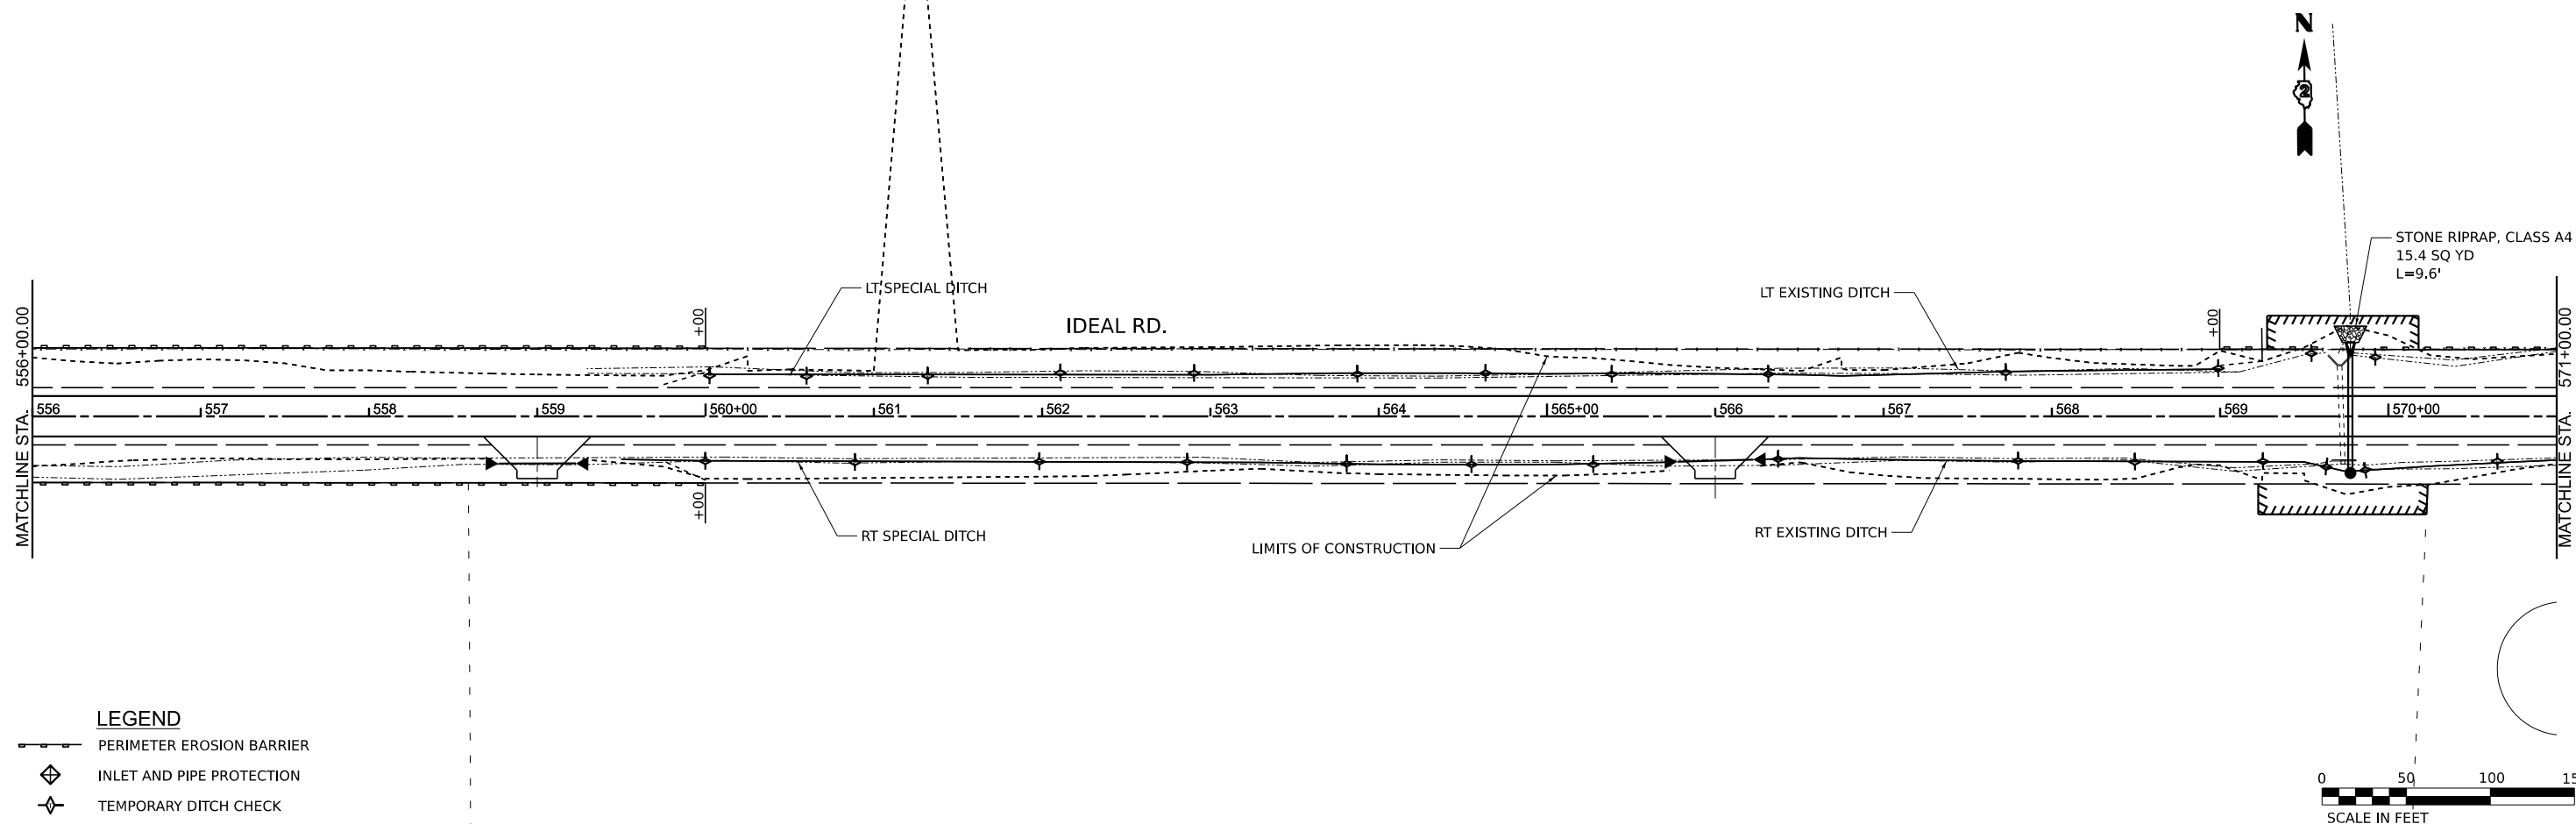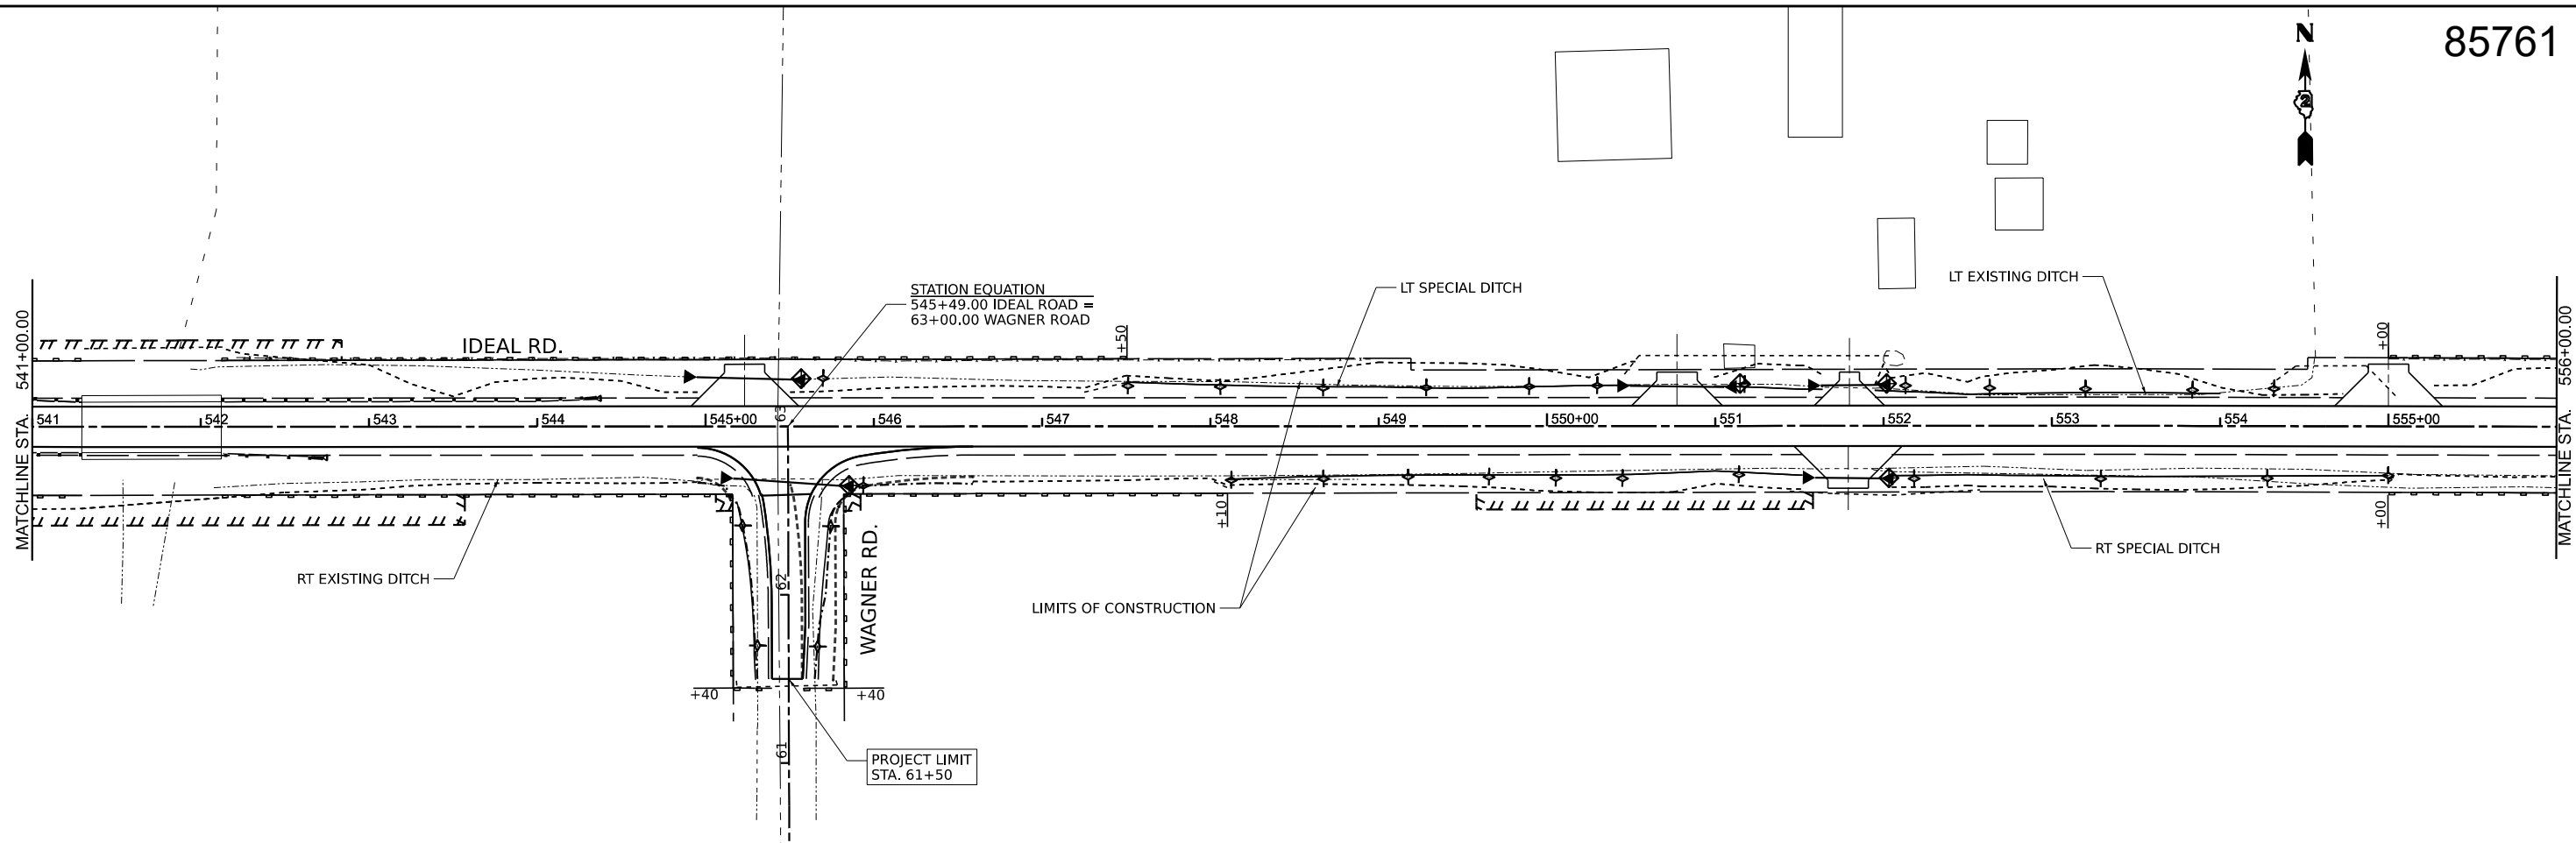

- LEGEND**
- PERIMETER EROSION BARRIER
 - INLET AND PIPE PROTECTION
 - TEMPORARY DITCH CHECK



**STATE OF ILLINOIS
DEPARTMENT OF TRANSPORTATION**

**IDEAL ROAD RECONSTRUCTION
EROSION CONTROL PLAN**

SCALE: SHEET 7 OF 8 SHEETS STA. 541+00 TO STA. 571+00



F.A.S. RTE.	SECTION	COUNTY	TOTAL SHEETS	SHEET NO.
1084	20-00102-00-PV	CARROLL	217	73
CONTRACT NO. 85761				
ILLINOIS FED. AID PROJECT				

MODEL: P:\CL\erha 7 (Sheet)
FILE NAME: R:\P\County\7997 Carroll County - Ideal Road Reconstruction\CADD\CADD - Civil\Sheets\7997-Erosion Control sss-50.dgn

USER NAME = dwozniarski	DESIGNED -	REVISED -
PLOT SCALE = 0.16666633' / in.	DRAWN -	REVISED -
PLOT DATE = 6/14/2024	CHECKED -	REVISED -
	DATE -	REVISED -

85761

N

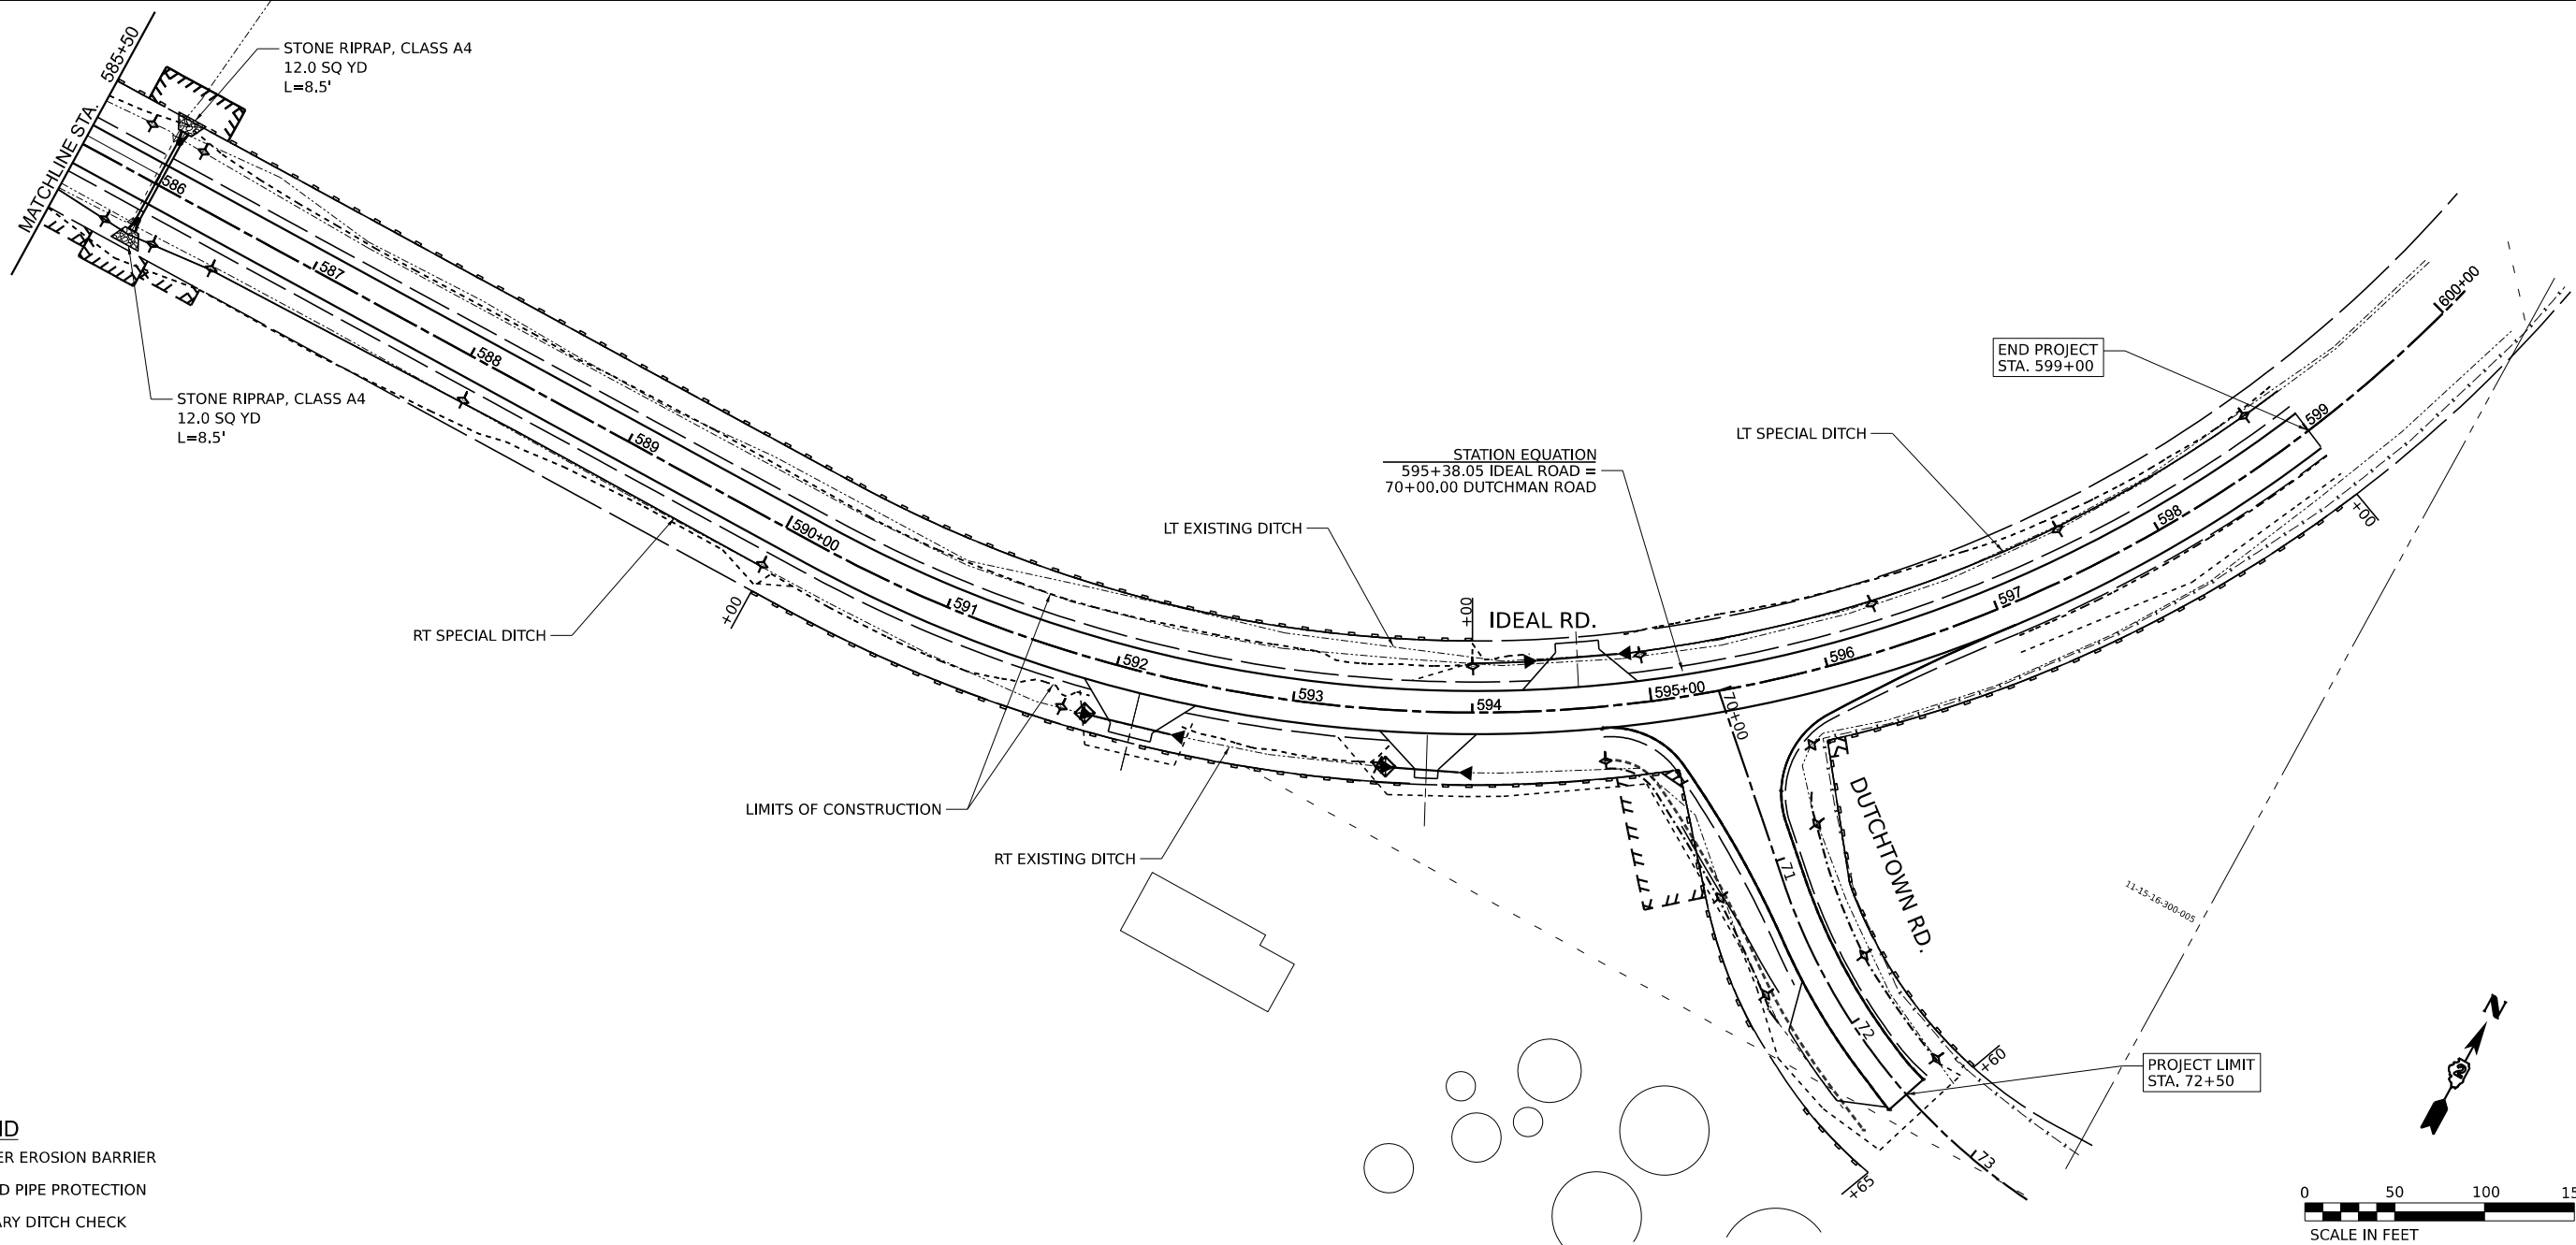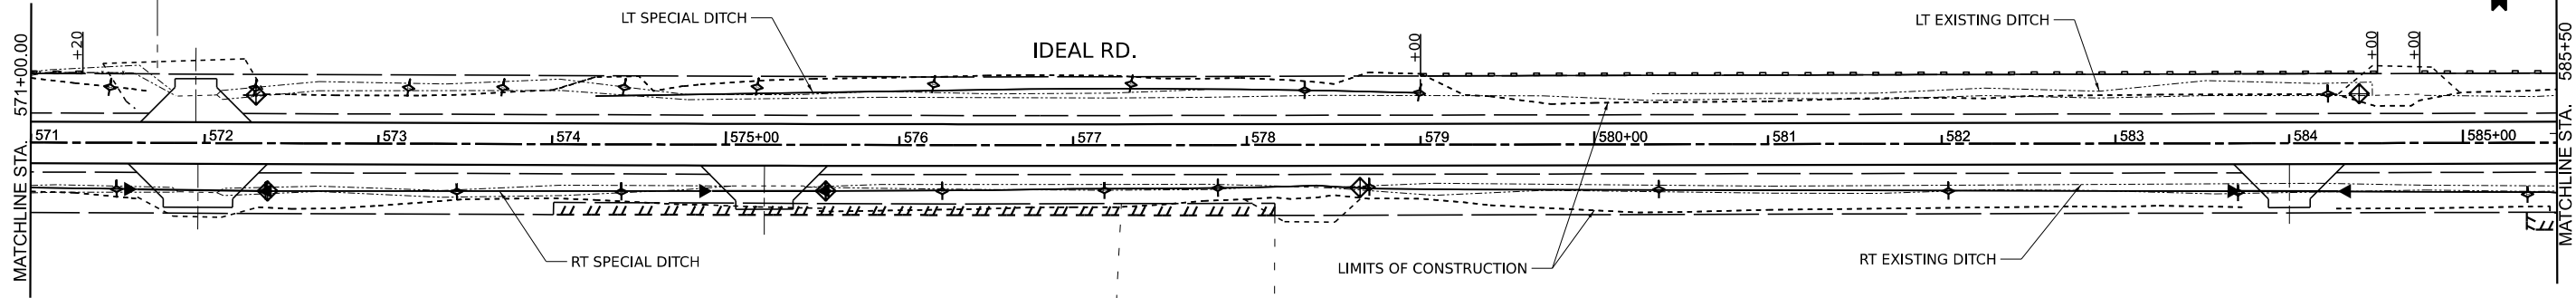

LEGEND

- PERIMETER EROSION BARRIER
- INLET AND PIPE PROTECTION
- TEMPORARY DITCH CHECK

USER NAME	= dwozniarski	DESIGNED	-	REVISED	-
		DRAWN	-	REVISED	-
PLOT SCALE	= 0.16666633" / in.	CHECKED	-	REVISED	-
PLOT DATE	= 6/14/2024	DATE	-	REVISED	-




STATE OF ILLINOIS
DEPARTMENT OF TRANSPORTATION

IDEAL ROAD RECONSTRUCTION
EROSION CONTROL PLAN

SCALE: SHEET 8 OF 8 SHEETS STA. 571+00 TO STA. 600+00


F.A. RTE.	SECTION	COUNTY	TOTAL SHEETS	SHEET NO.
1084	20-00102-00-PV	CARROLL	217	74
CONTRACT NO. 85761				
ILLINOIS FED. AID PROJECT				

MODEL: PCL - Plan 8 (Sheet)
FILE NAME: R:\PCL County\7997 Carroll County - Ideal Road Reconstruction\CADD\CADD_Civil\Sheets\7997-Erosion Control.sxd.dgn

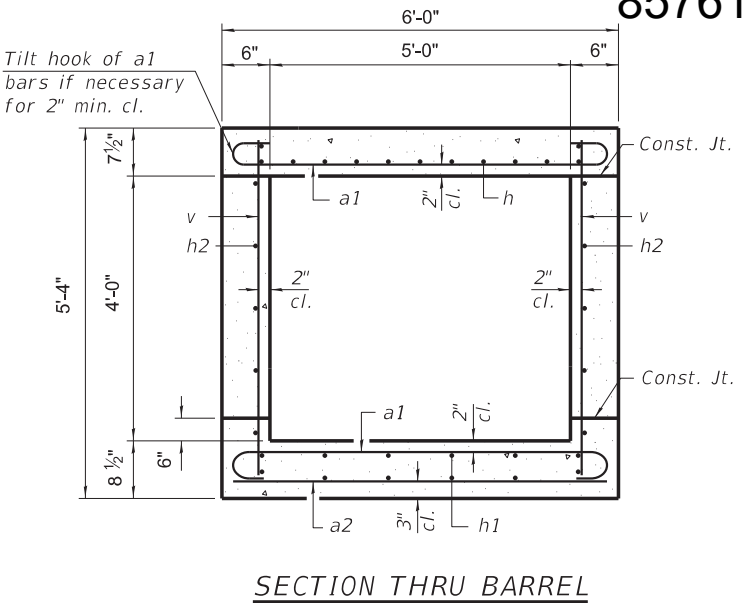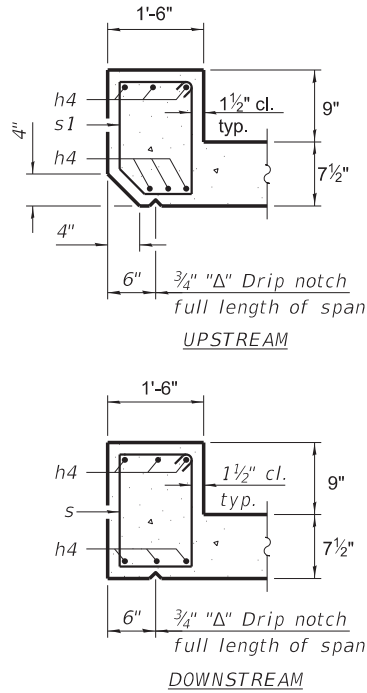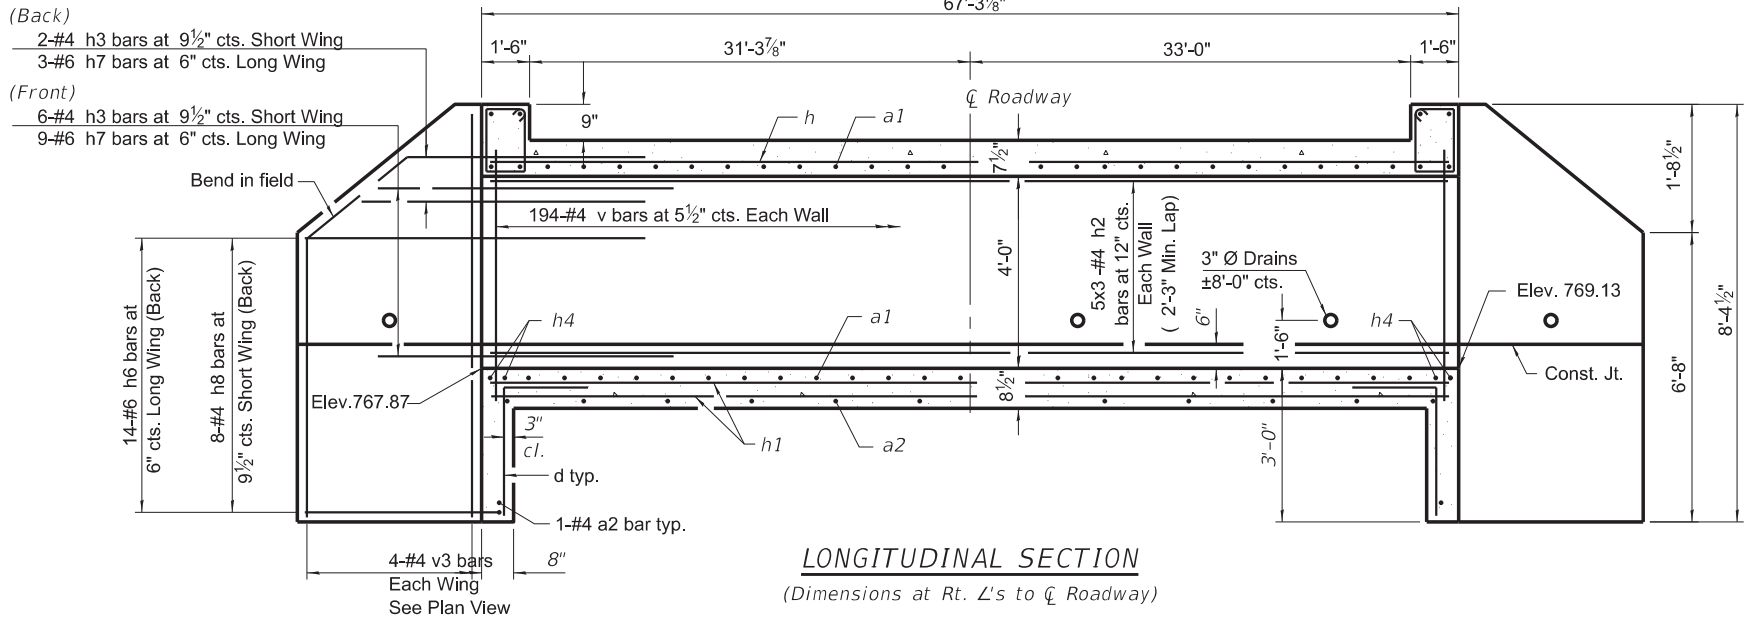

BILL OF MATERIAL

Bar	No.	Size	Length	Shape
a1	354	#5	6'-10"	
a2	91	#4	5'-8"	
d	12	#4	4'-5"	
h	24	#4	31'-0"	
h1	36	#4	31'-0"	
h2	30	#4	31'-0"	
h3	16	#4	8'-0"	
h4	16	#7	6'-3"	
h6	28	#6	13'-6"	
h7	24	#6	8'-0"	
h8	16	#4	8'-6"	
s	7	#4	5'-6"	
s1	7	#4	5'-4"	
v	392	#4	4'-11"	
v3	16	#4	8'-0"	
Concrete Box Culverts			Cu. Yd.	47.8
Reinforcement Bars			Pound	7,430

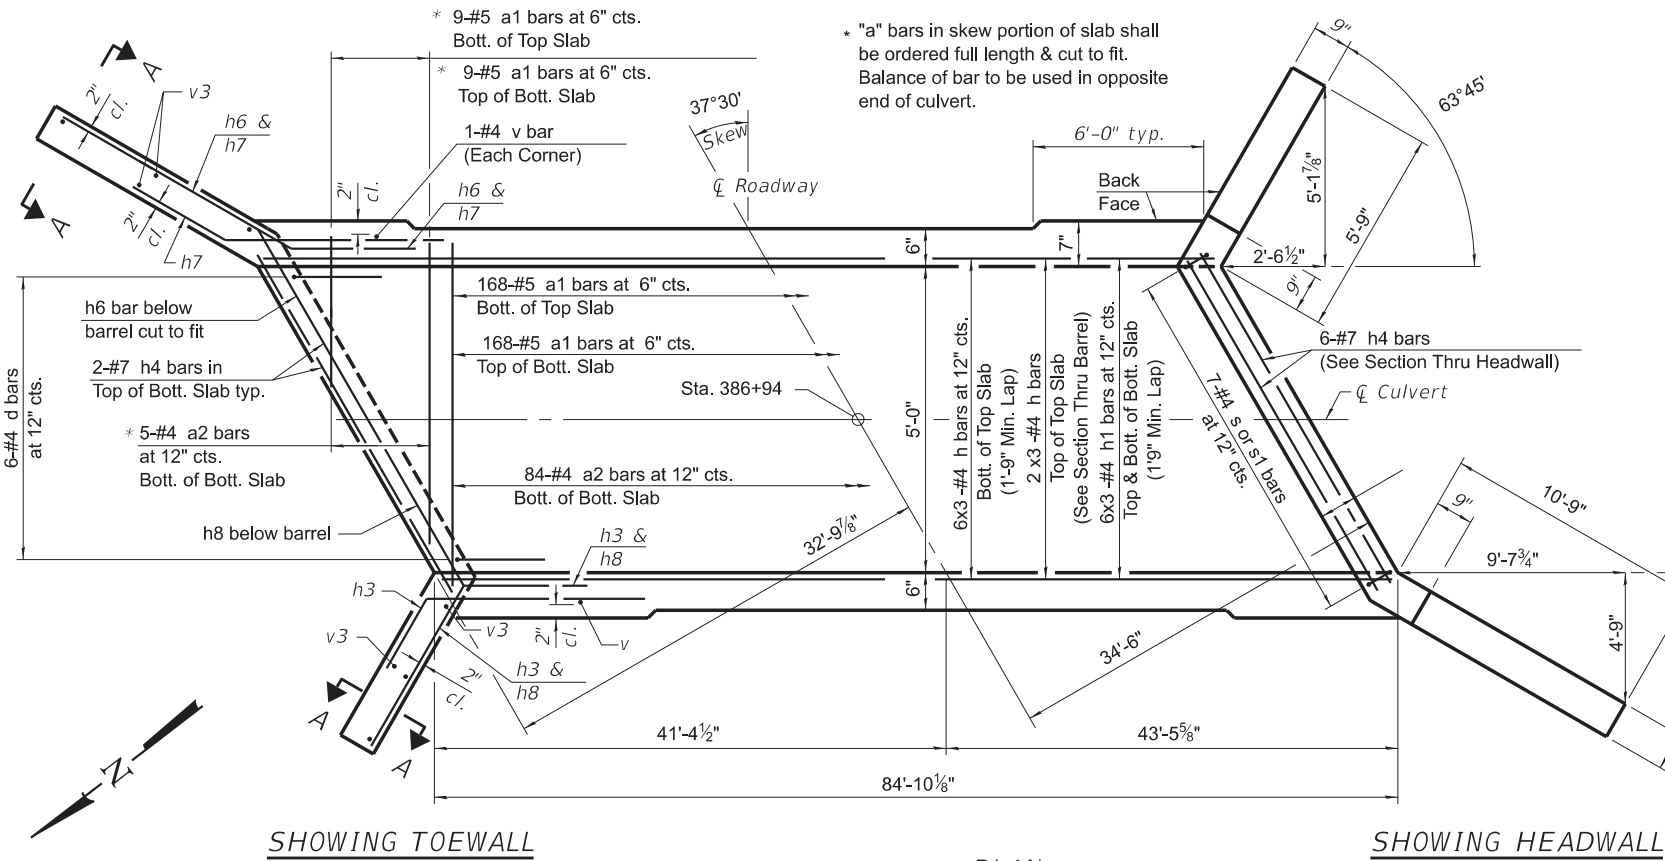

Notes:

A distance of half the length of the wingwall but not less than six feet of the barrel shall be poured monolithically with the wingwalls.

Bars indicated thus 12 x 4-#5 etc. indicates 12 lines of bars with 4 lengths per line.

TSB-SB-HC-LS

2-17-2017


CHASTAIN & ASSOCIATES LLC
CONSULTING ENGINEERS

USER NAME	= dwozniarski	DESIGNED	-	REVISED	-
DRAWN	-	REVIS	-	REVISED	-
PLOT SCALE	= 0.16666633' / in.	CHECKED	-	REVISED	-
PLOT DATE	= 4/17/2024	DATE	= 04/17/2024	REVISED	-

STATE OF ILLINOIS
DEPARTMENT OF TRANSPORTATION

IDEAL ROAD RECONSTRUCTION
CULVERT DETAILS - STRUCTURE NO. 386 + 94

SCALE: SHEET 1 OF 1 SHEETS STA. TO STA.

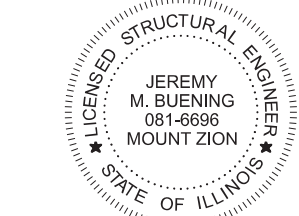




Jeremy Buening
JEREMY M. BUENING, P.E., S.E.
License Expires 11/30/24

4/17/24

Date

I certify that to the best of my knowledge, information and belief, this bridge/box culvert design is structurally adequate for the design loading shown on the plans. The design is an economical one for the style of structure and complies with requirements of the current 'AASHTO Standard Specifications for Highway Bridges'.



F.A.S. RTE.	SECTION	COUNTY	TOTAL SHEETS	SHEET NO.
1084	20-00102-00-PV	CARROLL	217	75
CONTRACT NO. 85761				
ILLINOIS FED. AID PROJECT				

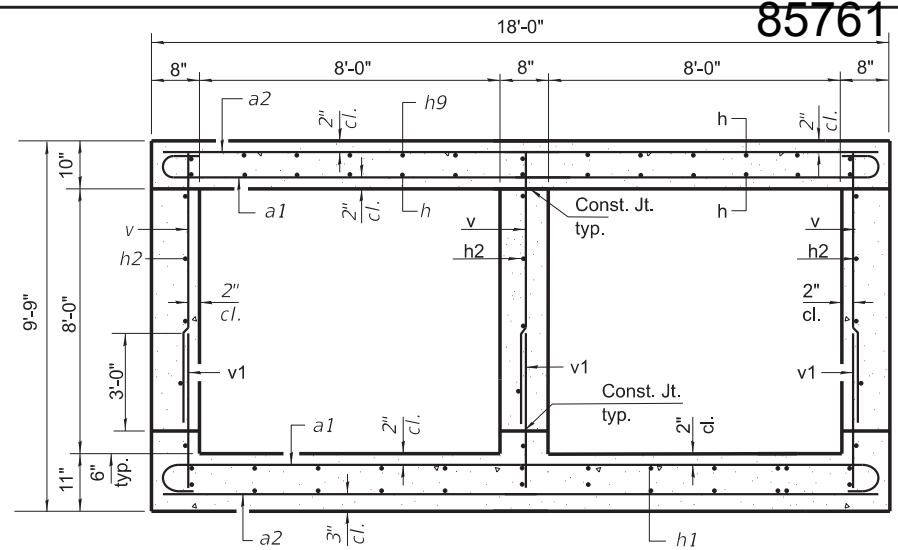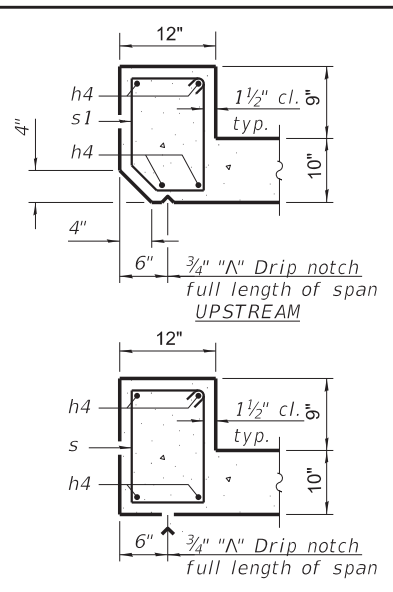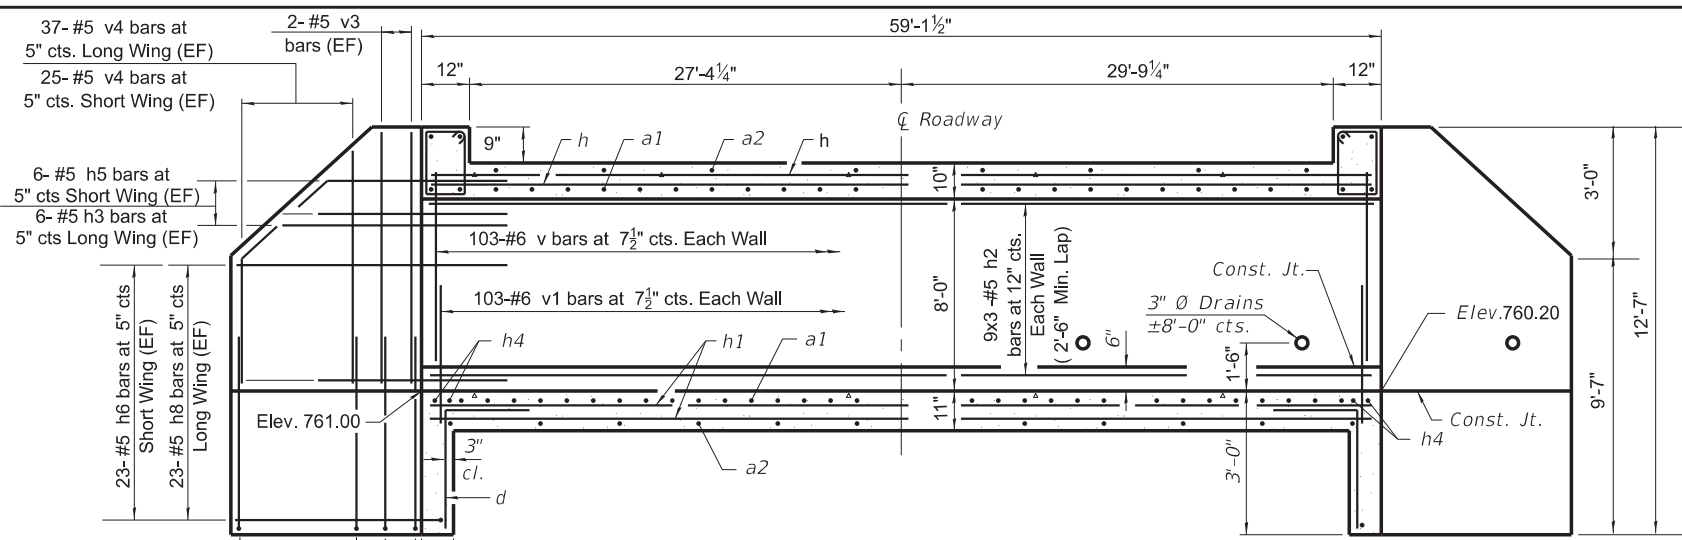

SECTION THRU BARREL


BILL OF MATERIAL

Bar	No.	Size	Length	Shape
a1	258	#6	19'-1"	
a2	258	#6	17'-9"	
d	36	#4	4'-5"	
h	76	#5	33'-6"	
h1	76	#5	33'-6"	
h2	81	#5	23'-3"	
h3	24	#5	16'-6"	
h4	12	#7	19'-3"	
h5	24	#5	11'-0"	
h6	92	#5	14'-0"	
h7	36	#4	4'-4"	
h8	92	#5	19'-6"	
s	19	#4	4'-11"	
s1	19	#4	4'-9"	
t	14	#4	4'-4"	
v	309	#6	8'-0"	
v1	309	#6	4'-2"	
v3	16	#5	9'-3"	
v4	124	#5	15'-3"	
v5(E)	132	#5	6'-5"	
v6	40	#5	8'-9"	
v7(E)	172	#5	5'-10"	
w	14	#5	25'-6"	
w1	14	#5	16'-3"	
z	128	#5	7'-0"	
Concrete Box Culverts			Cu. Yd.	147.8
Reinforcement Bars			Pound	35,980
Reinforcement Bars, Epoxy Coated			Pound	1,930

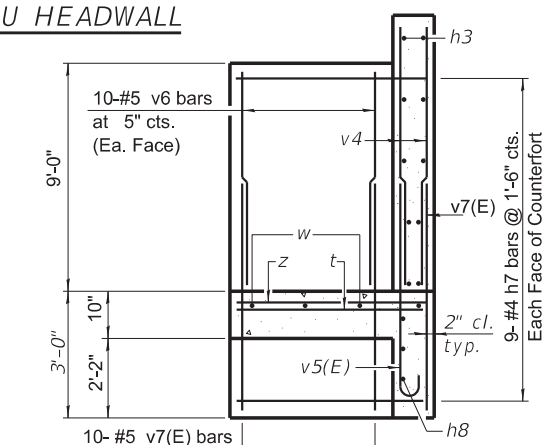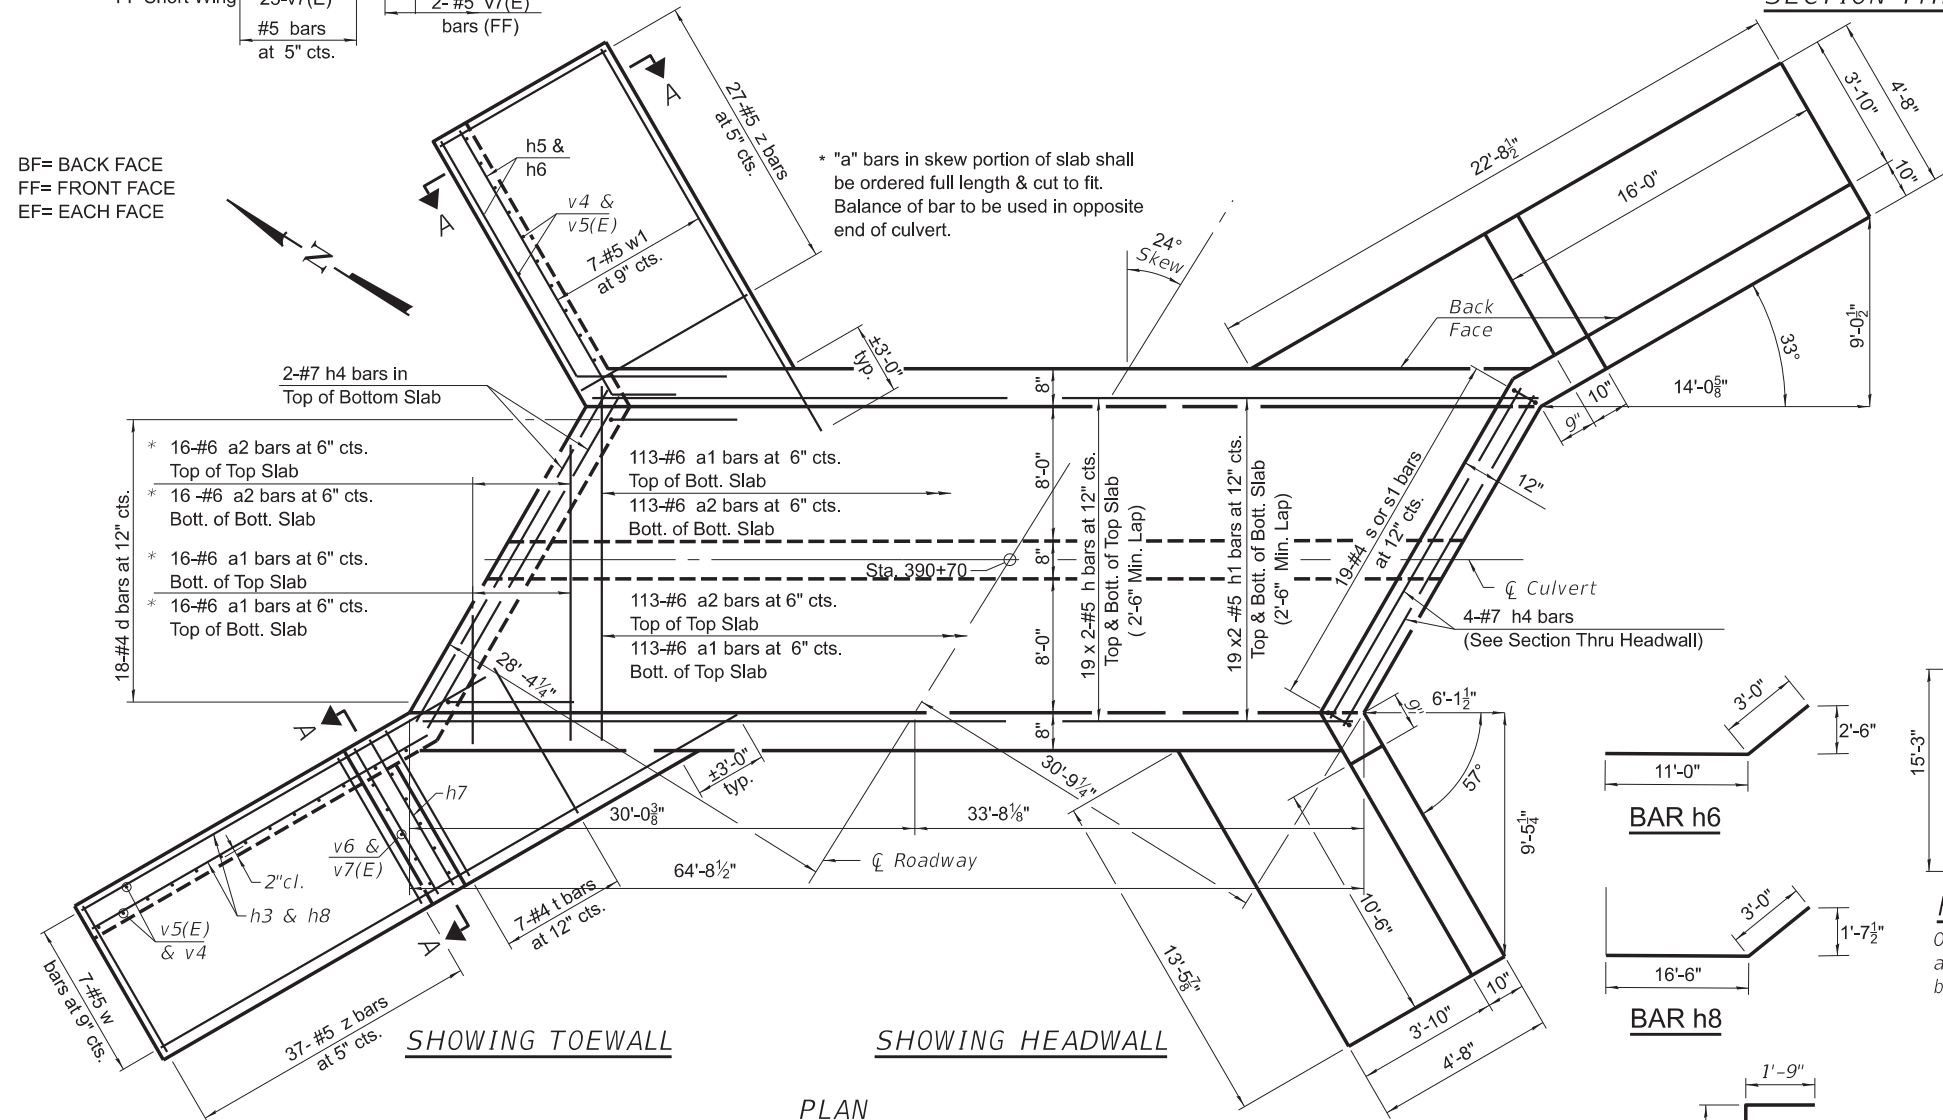






SECTION A-A

Showing long wing with counterfort. Omit counterfort at short wing.

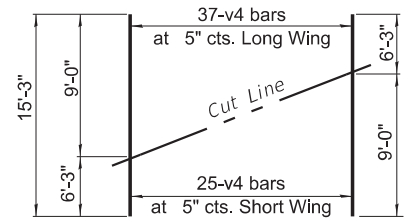

FIELD CUTTING DIAGRAM

Order bars shown full length. Cut as shown and use remainder of bars in opposite wingwall.

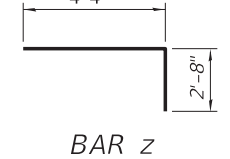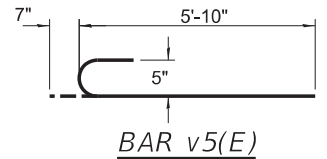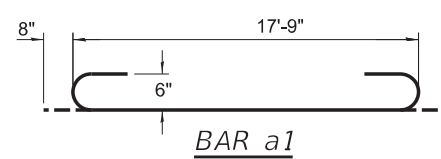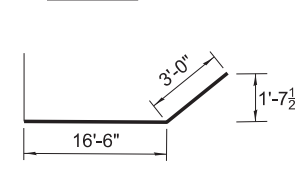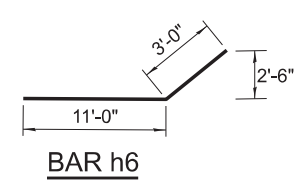

Notes:
Bars indicated thus 12 x 4-#5 etc. indicates 12 lines of bars with 4 lengths per line.
At the Contractor's option, a longer v1 bar may be ordered to replace the v bar.
No reduction in quantities shall be made for this substitution.

TSA-SB-LT-RS 2-17-2017

	USER NAME	owozniarski	DESIGNED	-	REVISED	-
	DRAWN	-	CHECKED	-	REVISED	-
	PLOT SCALE	0.167' / in.	DATE	04/17/2024	REVISED	-
	PLOT DATE	4/17/2024				

STATE OF ILLINOIS
DEPARTMENT OF TRANSPORTATION

IDEAL ROAD RECONSTRUCTION
CULVERT DETAILS - STRUCTURE NO. 390 + 70
SCALE: SHEET 1 OF 1 SHEETS STA. TO STA.


JEREMY M. BUENING, S.E.,
License Expires 11/30/24

4/17/24
Date


I certify that to the best of my knowledge, information and belief, this bridge/box culvert design is structurally adequate for the design loading shown on the plans. The design is an economical one for the style of structure and complies with requirements of the current 'AASHTO Standard Specifications for Highway Bridges'.

F.A.S. RTE.	SECTION	COUNTY	TOTAL SHEETS	SHEET NO.
1084	20-00102-00-PV	CARROLL	217	76
CONTRACT NO. 85761				
ILLINOIS FED. AID PROJECT				

MODEL: Default
FILE NAME: C:\Users\j3997\OneDrive\Documents\Ideal Road Reconstruction\CADD\CADD_Struct\Structure No. 2 (390+70)\997-Culvert at station 390+70.dgn
DATE: 4/17/2024

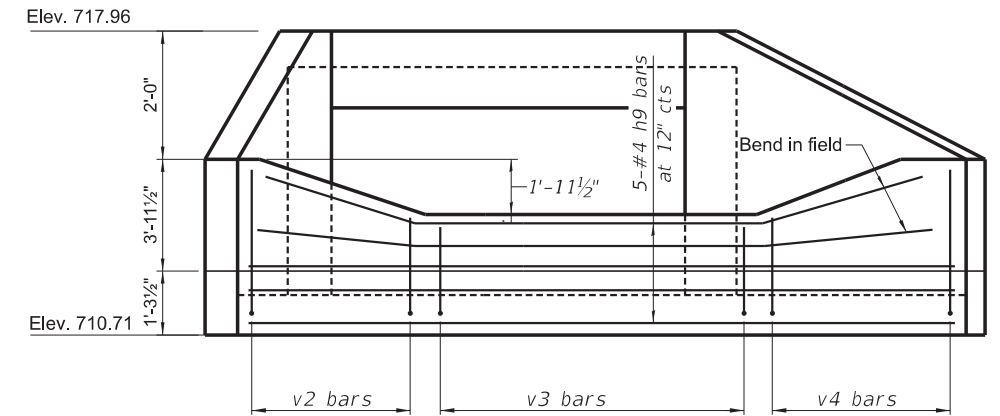

LONGITUDINAL SECTION
(Dimensions at Rt. "C"s to Q Roadway)

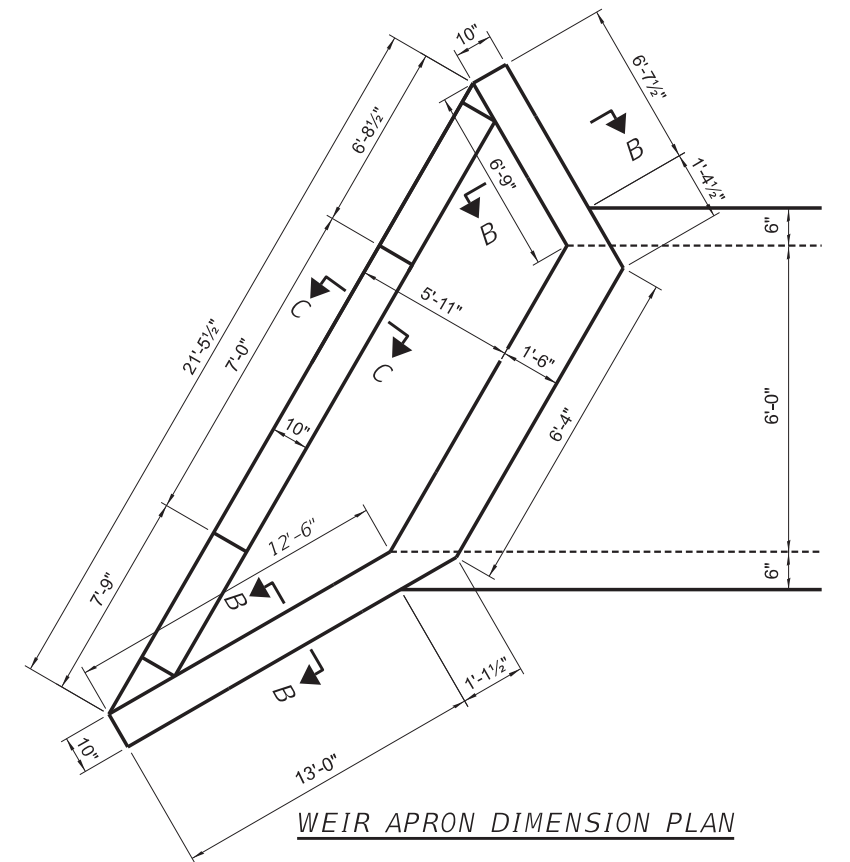

MIN BAR LAP
#4 bar = 1'-9"
#5 bar = 2'-6"

Jeremy Buening 4/17/24
JEREMY M BUENING, S.E., Date
License Expires 11/30/24

Notes:
 A distance of half the length of the wingwall but not less than six feet of the barrel shall be poured monolithically with the wingwalls.
 Bars indicated thus 12 x 4-#5 etc. indicates 12 lines of bars with 4 lengths per line.



Diagram illustrating the reinforcement layout for a 12' x 12' column cross-section, showing dimensions for reinforcement bars and a cut line.

Top Section Dimensions:

- Top reinforcement: 20'-8" (6'-5" + 8'-9")
- Bottom reinforcement: 6'-11" (2'-10" + 3'-4")
- Reinforcement bars: 3-#4 b bars, 2-#4 h10 bars, 2-#4 h11 bars
- Cut Line: Indicated by a dashed line.

Bottom Section Dimensions:

- Top reinforcement: 13'-5" (2'-10" + 16'-0")
- Bottom reinforcement: 29'-5" (9'-3" + 10'-3")
- Reinforcement bars: 3-#4 b bars, 2-#4 h10 bars, 2-#4 h11 bars
- Cut Line: Indicated by a dashed line.

[illegible][illegible]

The diagram shows a rectangular slab with the following dimensions and reinforcement details:

- Overall Dimensions:**
 - Length: 12'-0"
 - Width: 8'-0"
- Reinforcement Details:**
 - Top Reinforcement:** 4-#5 v2 bars (top left), 4-#5 v4 bars (top right), 7-#5 v5 bars (top center), 4-#5 v6 bars (top bottom).
 - Bottom Reinforcement:** 4-#5 v2 bars (bottom left), 4-#5 v4 bars (bottom right), 7-#5 v5 bars (bottom center), 4-#5 v6 bars (bottom bottom).
- Dimensions and Spacing:**
 - Top:** 7'-0" (left), 5'-0" (right), 4'-10" (left of center), 3'-2" (right of center).
 - Bottom:** 3'-2" (left), 4'-10" (right), 5'-0" (left of center), 7'-0" (right of center).
 - Right Side:** 4'-0" (top), 2'-6" (bottom), 2'-6" (bottom).
 - Left Side:** 4'-0" (top), 2'-6" (bottom), 2'-6" (bottom).
- Other Features:** A dashed line labeled "Cut Line" is shown across the slab.

1'-2 1/2"

1'-3"

4 1/2" typ.

A diagram showing a 90-degree corner. The vertical leg is labeled 2'-8" and the horizontal leg is labeled 1'-9".

A diagram showing a 90-degree corner. The horizontal leg is labeled 2'-6" and the vertical leg is labeled 3'-0".

The diagram shows a rectangular plate with rounded ends. The total length is 12 inches, with 8-inch straight sections at each end and a 6-inch rounded section in the middle. The height is 6 inches.

Diagram of a roof profile with a horizontal section and a sloped section. The horizontal section is 13'-0" long. The sloped section has a vertical rise of 3'-0" and a horizontal run of 2'-7 3/4". The total horizontal distance is 15'-7 3/4". The vertical height is 3'-0".

Diagram of a standard curb and gully with dimensions and labels:

- Overall width: 1'-6"
- Overall height: 9"
- Side curb height: 4"
- Side curb width: 4"
- Side curb slope: h4
- Side curb finish: s1
- Side curb material: h4
- Side curb radius: 1 1/2" cl. typ.
- Side curb depth: 8 1/2"
- Side curb width: 6"
- Side curb depth: 3/4" "Δ" Drip notch
- Side curb full length of span
- Side curb UPSTREAM

Diagram of a square pile cap with the following dimensions and details:

- Overall width: 1'-6"
- Overall height: 9'0"
- Clearance from centerline: 1 1/2' cl. typ.
- Reinforcement: 4 bars (h4) on each side, with spacing 's'.
- Bottom reinforcement: 3/4" "Δ" Drip notch, full length of span.
- Bottom width: 6"
- Bottom height: 8 1/2"

DOWNSTREAM

hook of a1
if necessary
2" min. cl.

6"

6'-0"

6"

8'-0"

9 1/2"

5'-0"

v

h2

2" C/L

a2

a1

2" C/L

h

2" C/L

a1




2" C/L

a2

h1

BILL OF MATERIAL

Bar	No.	Size	Length	Shape
a1	312	#6	8'-0"	
a2	197	#5	6'-8"	
b	6	#4	29'-5"	
d	7	#4	4'-5"	
h	42	#5	34'-6"	
h1	56	#5	28'-3"	
h2	36	#4	34'-0"	
h3	10	#4	8'-0"	
h4	14	#7	6'-3"	
h6	24	#7	16'-0"	
h7	14	#7	8'-0"	
h8	20	#4	9'-6"	
h9	5	#4	21'-2"	
h10	2	#4	9'-3"	
h11	2	#4	10'-3"	
s	8	#4	5'-8"	
s1	8	#4	5'-6"	
v	434	#4	6'-1"	
v1	8	#4	9'-1"	
v2	4	#5	16'-0"	
v3	7	#5	5'-6"	
v4	4	#5	13'-0"	
v5	7	#5	17'-0"	
v6	4	#5	17'-0"	
Concrete Box Culverts			Cu. Yd.	72.1
Reinforcement Bars			Pound	12,930

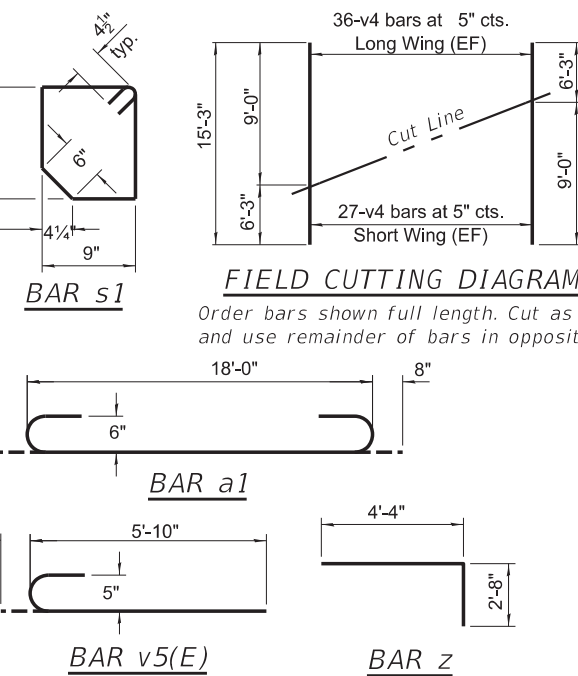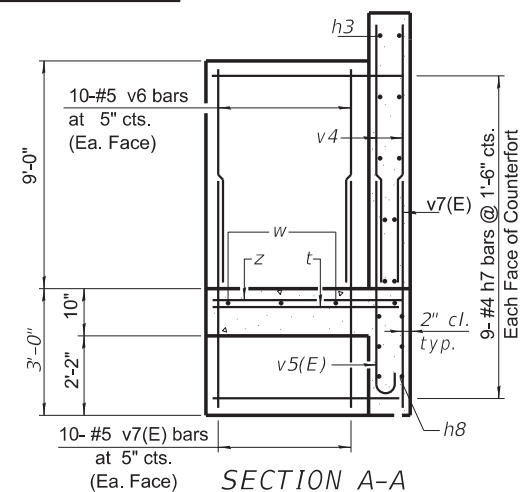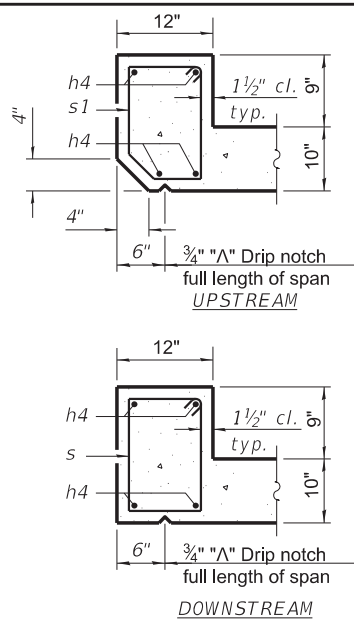

LICENSED STRUCTURAL ENGINEER
 JEREMY M. BUENING
 081-6696
 MOUNT ZION

I certify that to the best of my knowledge, information and belief, this bridge/box culvert design is structurally adequate for the design loading shown on the plans. The design is an economical one for the style of structure and complies with requirements of the current 'AASHTO Standard Specifications for Highway Bridges'.

2-17-2017

USER NAME ■ dwozniarski	DESIGNED -	REVISED -
	DRAWN -	REVISED -
PLOT SCALE ■ 0.167 ' / in.	CHECKED -	REVISED -
PLOT DATE ■ 4/17/2024	DATE - 04/17/2024	REVISED -

**STATE OF ILLINOIS
DEPARTMENT OF TRANSPORTATION**

**IDEAL ROAD RECONSTRUCTION
CULVERT DETAILS – STRUCTURE NO. 467 + 43**


F.A.S. RTE.	SECTION	COUNTY	TOTAL SHEETS	SHEET NO.
1084	20-00102-00-PV	CARROLL	217	79
		CONTRACT NO. 85761		
ILLINOIS		FED. AID PROJECT		



TSA-SB-HC-ZS

CHASTAIN
& ASSOCIATES LLC
 CONSULTING ENGINEERS

**STATE OF ILLINOIS
DEPARTMENT OF TRANSPORTATION**

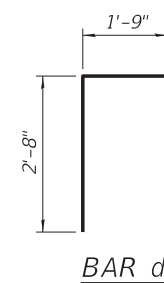

LICENSED STRUCTURAL ENGINEER
 JEREMY M. BUENING
 081-6696
 MOUNT ZION
 STATE OF ILLINOIS

I certify that to the best of my knowledge, information and belief, this bridge/box culvert design is structurally adequate for the design loading shown on the plans. The design is an economical one for the style of structure and complies with requirements of the current 'AASHTO Standard Specifications for Highway Bridges'.

F.A.S. RTE.	SECTION	COUNTY	TOTAL SHEETS	SHEET NO.
1084	20-00102-00-PV	CARROLL	217	80
		CONTRACT NO. 85761		
ILLINOIS		FED. AID PROJECT		

BILL OF MATERIAL

Bar	No.	Size	Length	Shape
$h_{10}(E)$	48	#4	6'-0"	
$h_{11}(E)$	56	#4	4'-6"	
$h_{12}(E)$	21	#4	6'-0"	
$h_{13}(E)$	8	#5	4'-6"	
$h_{14}(E)$	7	#5	7'-2"	
$v_{10}(E)$	50	#5	9'-4"	
$v_{11}(E)$	8	#4	2'-8"	
* Pipe Handrail			Foot	22
* Concrete Structures			Cu. Yd.	4.3
* Reinforcement Bars, Epoxy Coated			Pound	1040
Drop Box No. 1			Each	1

*For Information Only

MIN BAR LAP

#4 bar = 2'-0"

DESIGN STRESSES

f_y = 60,000 psi
 f'_c = 3,500 psi

GENERAL NOTES


Reinforcement bars designated (E) shall be epoxy coated.

The Contractor shall be responsible for diverting the water flow from the construction area using a method meeting the approval of the Engineer. Cost included with "Drop Box No. 1".

Exposed edges shall be beveled $\frac{3}{4}$ " .

Structure excavation, backfill, and pipe handrail shall be included in cost of Drop Box No. 1.


Pipe handrail shall be fabricated according to 509.05 and shall be galvanized. Base Plates may be substituted for embedded posts where approved by the Engineer.

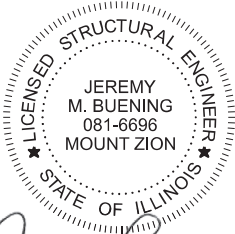


Jeremy Buening
JEREMY M BUENING, P.E., S.E.
License Expires 11/30/24

4/17/24
Date


I certify that to the best of my knowledge, information and belief, this bridge/box culvert design is structurally adequate for the design loading shown on the plans. The design is an economical one for the style of structure and complies with requirements of the current 'AASHTO Standard Specifications for Highway Bridges'.

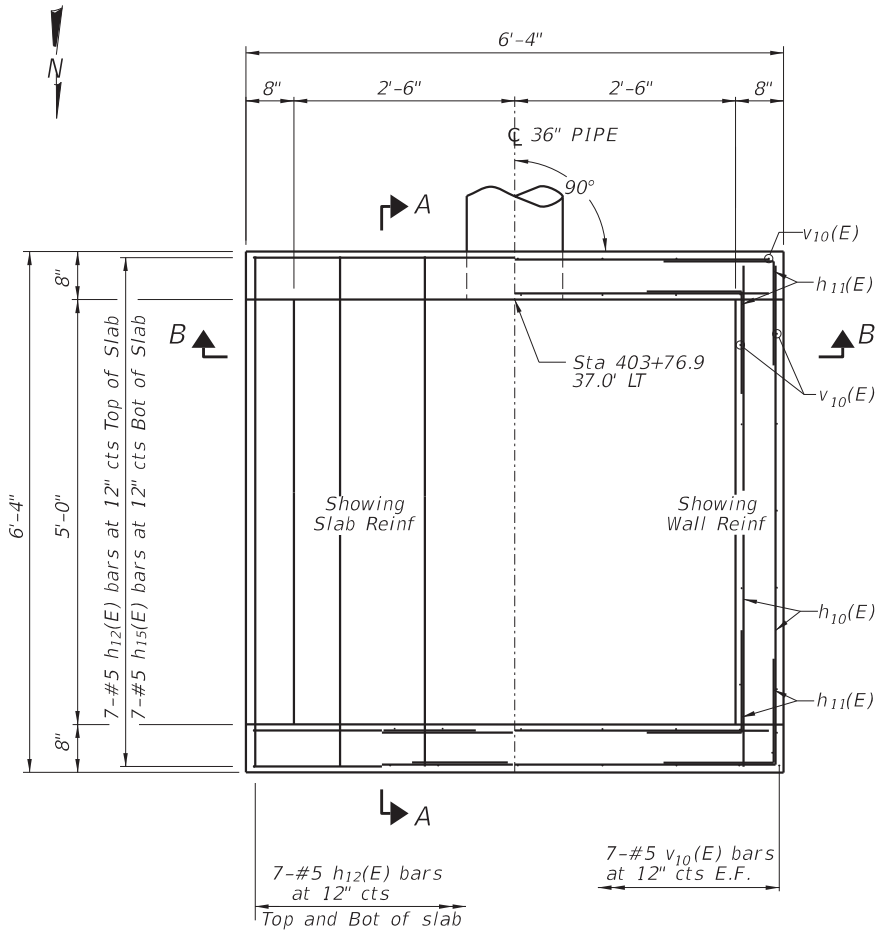


PLAN VIEW - DROP BOX NO 1

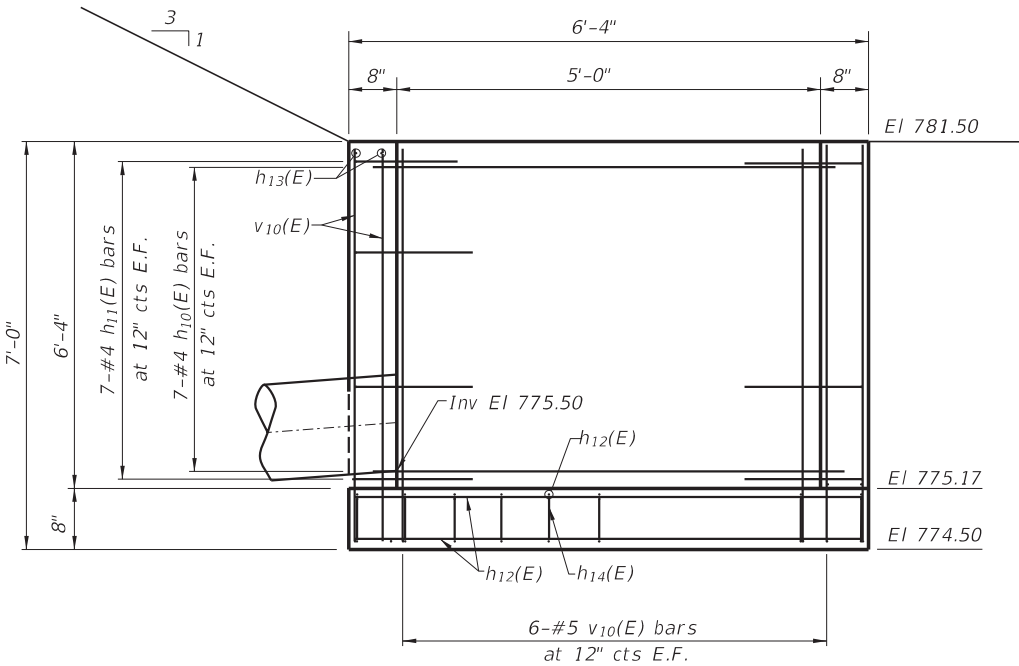


SECTION A-A

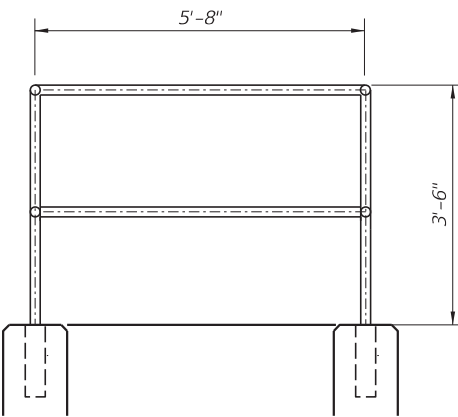


HANDRAIL DETAIL

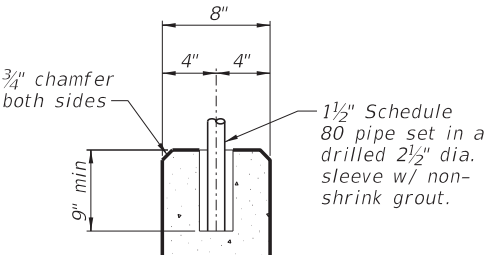


HANDRAIL POST DETAIL

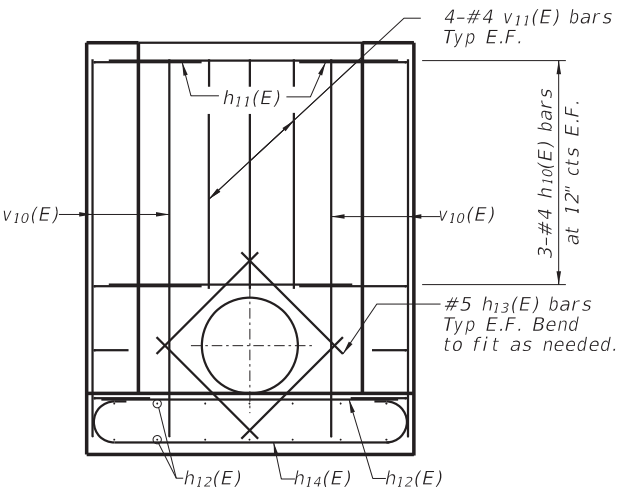


SECTION B-B

 

BAR $h_{14}(E)$

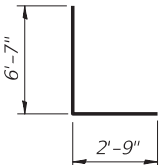

BAR $v_{10}(E)$

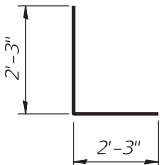

BAR $h_{11}(E)$

STATE OF ILLINOIS
DEPARTMENT OF TRANSPORTATION

IDEAL ROAD RECONSTRUCTION
DROP BOX DETAILS STRUCTURE NO. 403 + 76

SCALE: SHEET 1 OF 1 SHEETS STA. TO STA.

F.A.S. RTE.	SECTION	COUNTY	TOTAL SHEETS	SHEET NO.
1084	20-00102-00-PV	CARROLL	217	81
CONTRACT NO. 85761				
ILLINOIS FED. AID PROJECT				

CHASTAIN & ASSOCIATES LLC
CONSULTING ENGINEERS

USER NAME	dwonziarski	DESIGNED	-	REVISED	-
DRAWN	-	CHECKED	-	REVISED	-
PLOT SCALE	1.99992000' / in.	DATE	04/17/2024	REVISED	-
PLOT DATE	4/17/2024				

MODEL: Structure No. 1 Detail
FILE NAME: 1084_Carroll County Road Reconstruction/CADD/CADD_StructDrop Boxes.dgn

BILL OF MATERIAL

Bar	No.	Size	Length	Shape
$h_{10}(E)$	88	#4	6'-0"	
$h_{11}(E)$	96	#4	4'-6"	
$h_{12}(E)$	21	#4	6'-0"	
$h_{13}(E)$	8	#5	4'-6"	
$h_{14}(E)$	7	#5	7'-2"	
$v_{10}(E)$	50	#5	14'-4"	
$v_{11}(E)$	6	#4	7'-0"	
* Pipe Handrail			Foot	22
* Concrete Structures			Cu. Yd.	7.1
* Reinforcement Bars, Epoxy Coated			Pound	1590
Drop Box No. 2			Each	1

*For Information Only

MIN BAR LAP

#4 bar = 2'-0"

DESIGN STRESSES

f_y = 60,000 psi
 f'_c = 3,500 psi

GENERAL NOTES


Reinforcement bars designated (E) shall be epoxy coated.

The Contractor shall be responsible for diverting the water flow from the construction area using a method meeting the approval of the Engineer. Cost included with "Drop Box No. 2".

Exposed edges shall be beveled $\frac{3}{4}$ " .

Structure excavation, backfill, and pipe handrail shall be included in cost of Drop Box No. 2.


Pipe handrail shall be fabricated according to 509.05 and shall be galvanized. Base Plates may be substituted for embedded posts where approved by the Engineer.

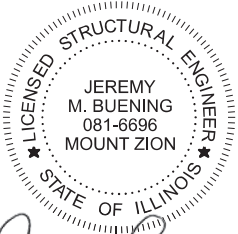


Jeremy Buening
JEREMY M. BUENING, P.E., S.E.
License Expires 11/30/24

4/17/24
Date


I certify that to the best of my knowledge, information and belief, this bridge/box culvert design is structurally adequate for the design loading shown on the plans. The design is an economical one for the style of structure and complies with requirements of the current 'AASHTO Standard Specifications for Highway Bridges'.

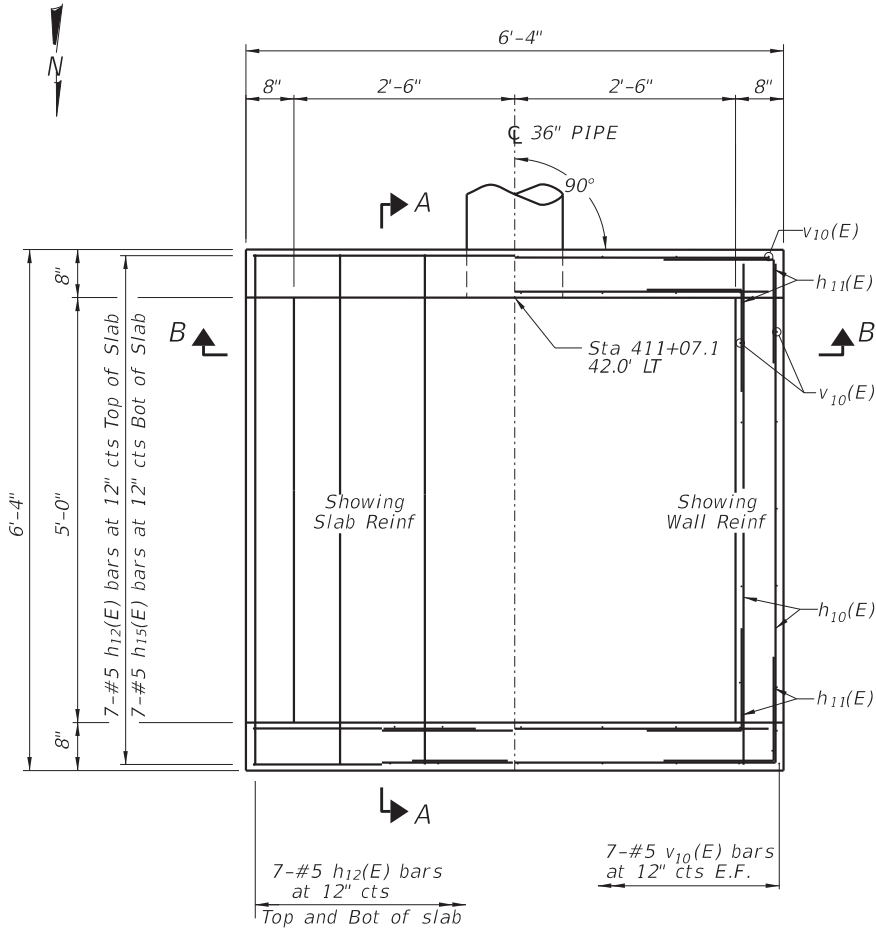


PLAN VIEW - DROP BOX NO 2

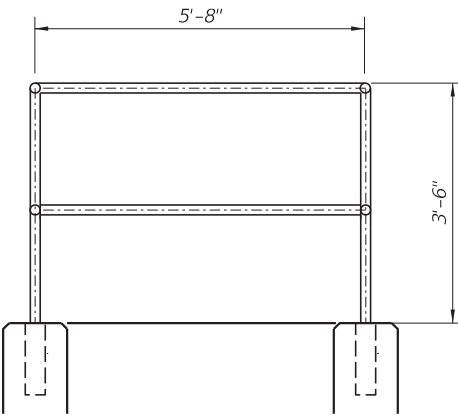


HANDRAIL DETAIL

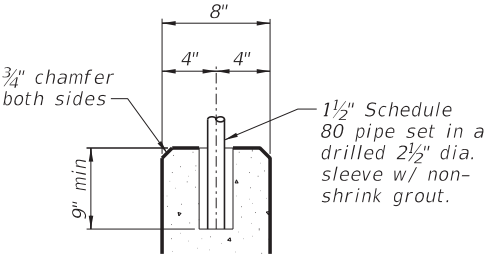

HANDRAIL POST DETAIL

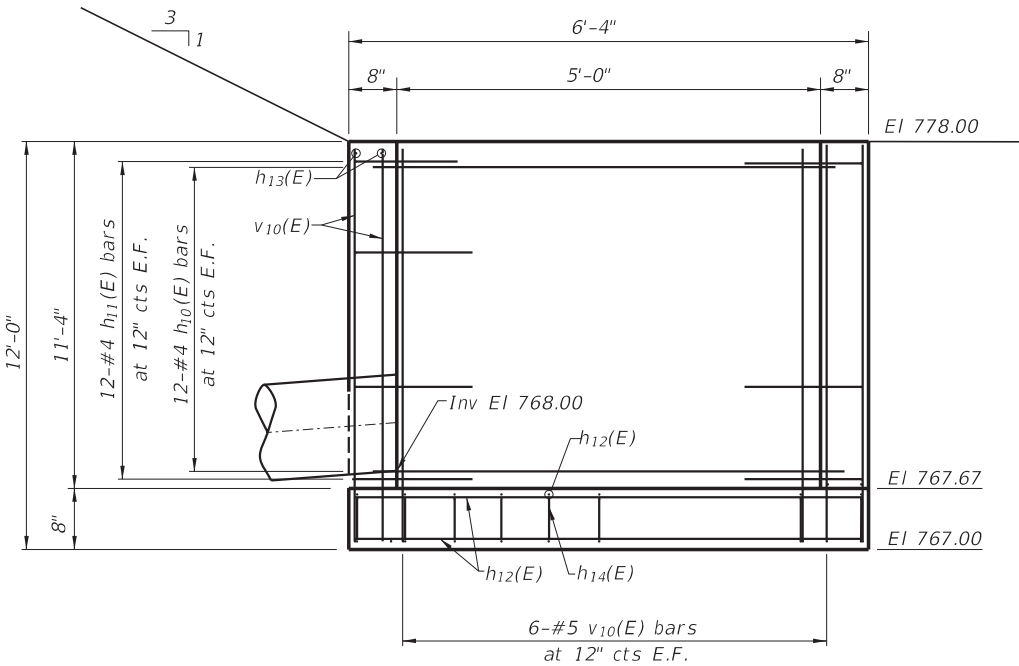

SECTION A-A

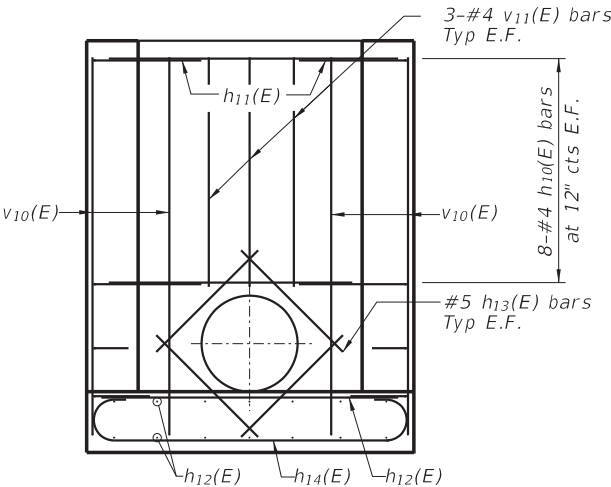

SECTION B-B



STATE OF ILLINOIS
DEPARTMENT OF TRANSPORTATION

IDEAL ROAD RECONSTRUCTION
DROP BOX DETAILS STRUCTURE NO. 411 + 07

SCALE: SHEET 1 OF 1 SHEETS STA. TO STA.

F.A.S. RTE.	SECTION	COUNTY	TOTAL SHEETS	SHEET NO.
1084	20-00102-00-PV	CARROLL	217	82
CONTRACT NO. 85761				
ILLINOIS FED. AID PROJECT				

USER NAME	dwozniarski	DESIGNED	-	REVISED	-
		DRAWN	-	REVISED	-
PLOT SCALE	2.000000000' / in.	CHECKED	-	REVISED	-
PLOT DATE	4/17/2024	DATE	04/17/2024	REVISED	-

  


Bar	No.	Size	Length	Shape
$h_{10}(E)$	48	#4	6'-0"	
$h_{11}(E)$	56	#4	4'-6"	
$h_{12}(E)$	21	#4	6'-0"	
$h_{13}(E)$	8	#5	3'-6"	
$h_{14}(E)$	7	#5	7'-2"	
$v_{10}(E)$	50	#5	8'-10"	
$v_{11}(E)$	6	#4	2'-6"	
Pipe Handrail			Foot	22
Concrete Structures			Cu. Yd.	4.0
Reinforcement Bars, Epoxy Coated			Pound	1000
Drop Box No. 3			Each	1

MIN BAR LAP

DESIGN STRESSES

GENERAL NOTES

Pipe handrail shall be fabricated according to 509.05 and shall be galvanized. Base Plates may be substituted for embedded posts where approved by the Engineer.

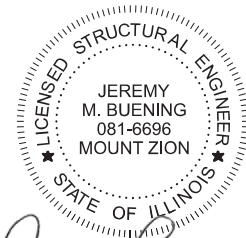

4/17/24

Date _____

I certify that to the best of my knowledge, information and belief, this bridge/box culvert design is structurally adequate for the design loading shown on the plans. The design is an economical one for the style of structure and complies with requirements of the current 'AASHTO Standard Specifications for Highway Bridges'.

BILL OF MATERIAL

Bar	No.	Size	Length	Shape
$h_{10}(E)$	48	#4	7'-0"	
$h_{11}(E)$	56	#4	4'-6"	
$h_{12}(E)$	24	#4	7'-0"	
$h_{13}(E)$	16	#5	4'-0"	
$h_{14}(E)$	8	#5	8'-2"	
$v_{10}(E)$	52	#5	8'-11"	
* Pipe Handrail			Foot	26
* Concrete Structures			Cu. Yd.	4.9
* Reinforcement Bars, Epoxy Coated			Pound	1110
Drop Box No. 4			Each	1

*For Information Only

MIN BAR LAP

#4 bar = 2'-0"

DESIGN STRESSES

f_y = 60,000 psi
 f'_c = 3,500 psi

GENERAL NOTES


Reinforcement bars designated (E) shall be epoxy coated.

The Contractor shall be responsible for diverting the water flow from the construction area using a method meeting the approval of the Engineer. Cost included with "Drop Box No. 4".

Exposed edges shall be beveled $\frac{3}{4}$ " .

Structure excavation, backfill, and pipe handrail shall be included in cost of Drop Box No. 4.


Pipe handrail shall be fabricated according to 509.05 and shall be galvanized. Base Plates may be substituted for embedded posts where approved by the Engineer.

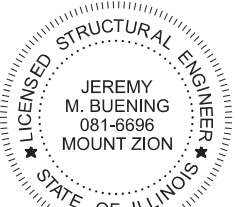


Jeremy Buening
JEREMY M BUENING, P.E., S.E.
License Expires 11/30/24

4/17/24
Date


I certify that to the best of my knowledge, information and belief, this bridge/box culvert design is structurally adequate for the design loading shown on the plans. The design is an economical one for the style of structure and complies with requirements of the current 'AASHTO Standard Specifications for Highway Bridges'.

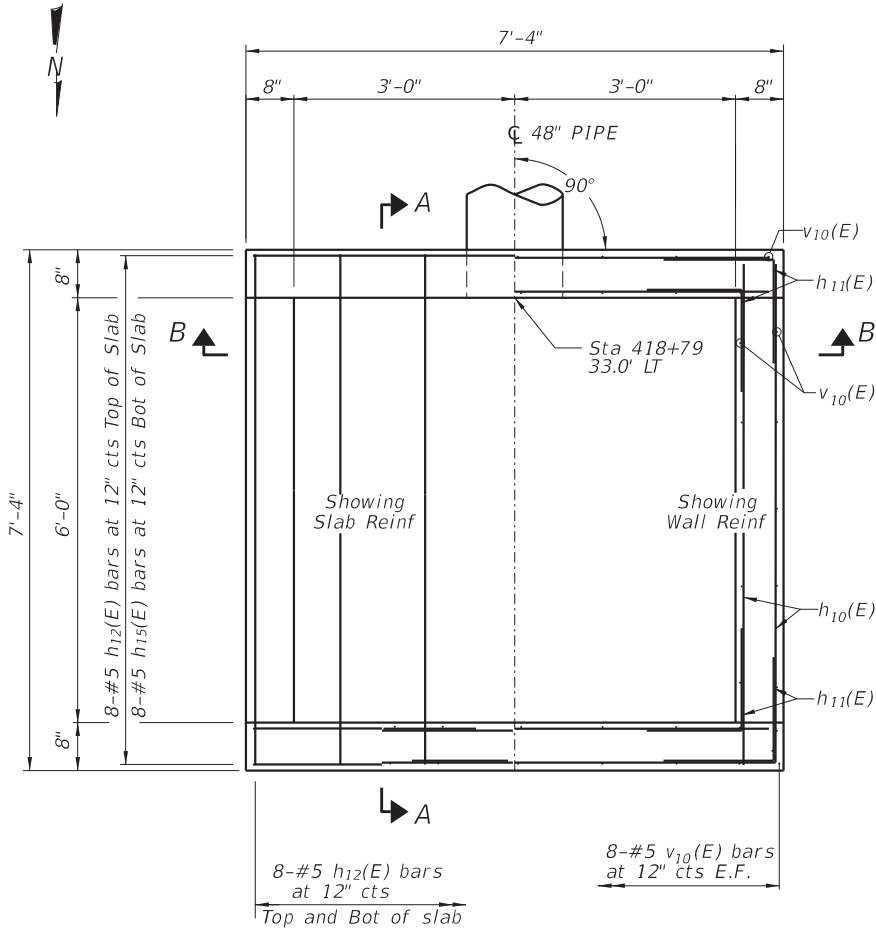


PLAN VIEW - DROP BOX NO 4

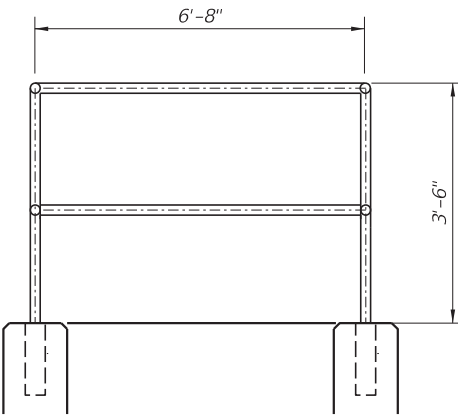


HANDRAIL DETAIL

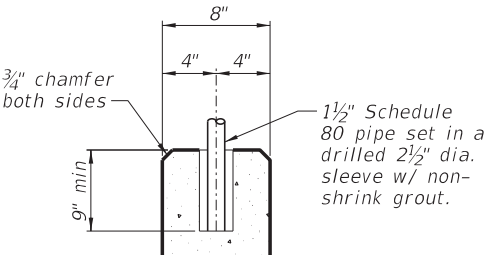

HANDRAIL POST DETAIL

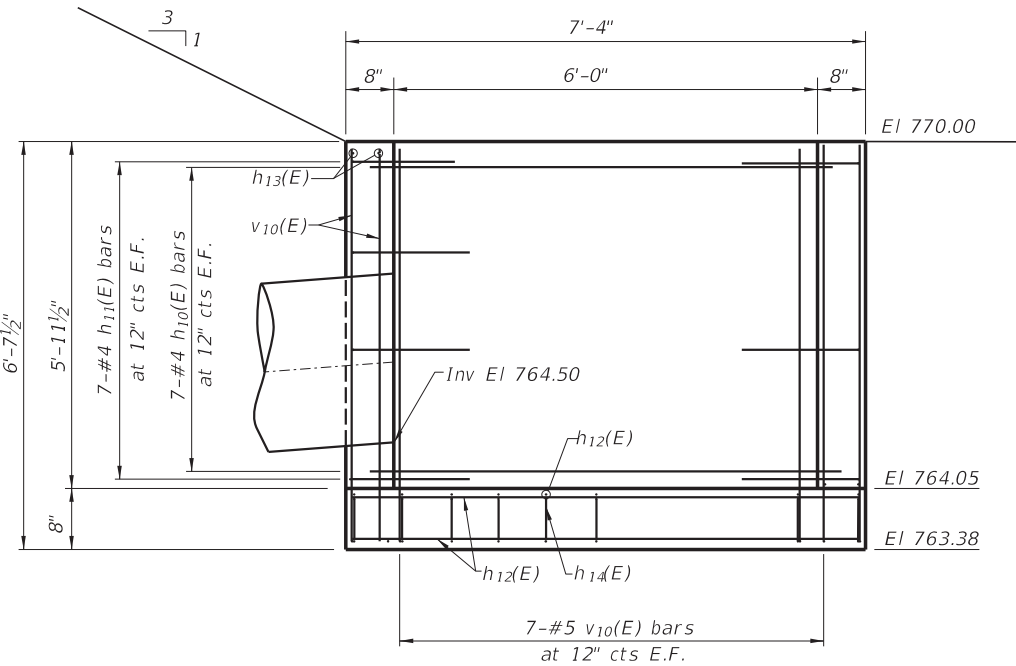

SECTION A-A

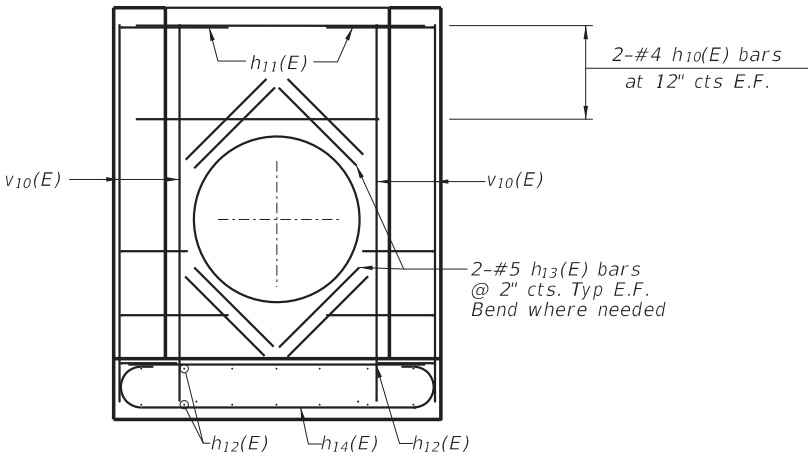

SECTION B-B

MODEL: Structure No. 1 Detail
FILE NAME: 1000 - County 7297 - Ideal Road Reconstruction(CADD)CADD_StructDrop Boxes.dgn

CHASTAIN & ASSOCIATES LLC
CONSULTING ENGINEERS


USER NAME	dwozniarski	DESIGNED	-	REVISED	-
DRAWN	-	REVIS	-	REVISED	-
PLOT SCALE	2.00008000' / in.	CHECKED	-	REVISED	-
PLOT DATE	4/17/2024	DATE	04/17/2024	REVISED	-

STATE OF ILLINOIS
DEPARTMENT OF TRANSPORTATION

IDEAL ROAD RECONSTRUCTION
DROP BOX DETAILS STRUCTURE NO. 418 + 79

SCALE: SHEET 1 OF 1 SHEETS STA. TO STA.

F.A.S. RTE.	SECTION	COUNTY	TOTAL SHEETS	SHEET NO.
1084	20-00102-00-PV	CARROLL	217	84
CONTRACT NO. 85761				
ILLINOIS FED. AID PROJECT				

 


Bar	No.	Size	Length	Shape
$h_{10}(E)$	42	#4	5'-0"	
$h_{11}(E)$	48	#4	4'-6"	
$h_{12}(E)$	18	#4	5'-0"	
$h_{13}(E)$	8	#5	2'-8"	
$h_{14}(E)$	6	#5	6'-2"	
$v_{10}(E)$	40	#5	7'-9"	
$v_{11}(E)$	6	#4	2'-0"	
<i>Pipe Handrail</i>			Foot	18
<i>Concrete Structures</i>			Cu. Yd.	2.7
<i>Reinforcement Bars, Epoxy Coated</i>			Pound	740
<i>Drop Box No. 5</i>			Each	1

MIN BAR LAP

DESIGN STRESSES

GENERAL NOTES


Pipe handrail shall be fabricated according to 509.05 and shall be galvanized. Base Plates may be substituted for embedded posts where approved by the Engineer.

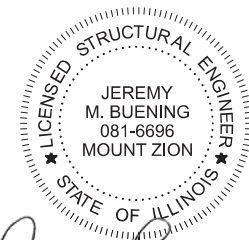


4/17/24

I certify that to the best of my knowledge, information and belief, this bridge/box culvert design is structurally adequate for the design loading shown on the plans. The design is an economical one for the style of structure and complies with requirements of the current 'AASHTO Standard Specifications for Highway Bridges'.


HOT-MIX ASPHALT APPROACHES AND MAILBOX RETURNS

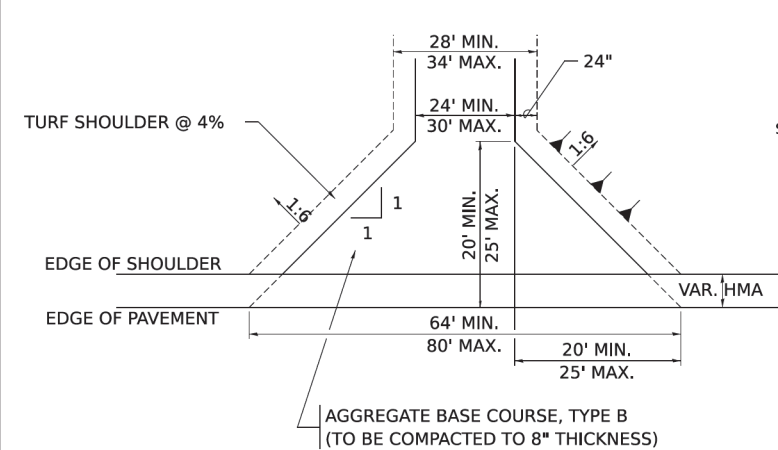


FIELD ENTRANCE

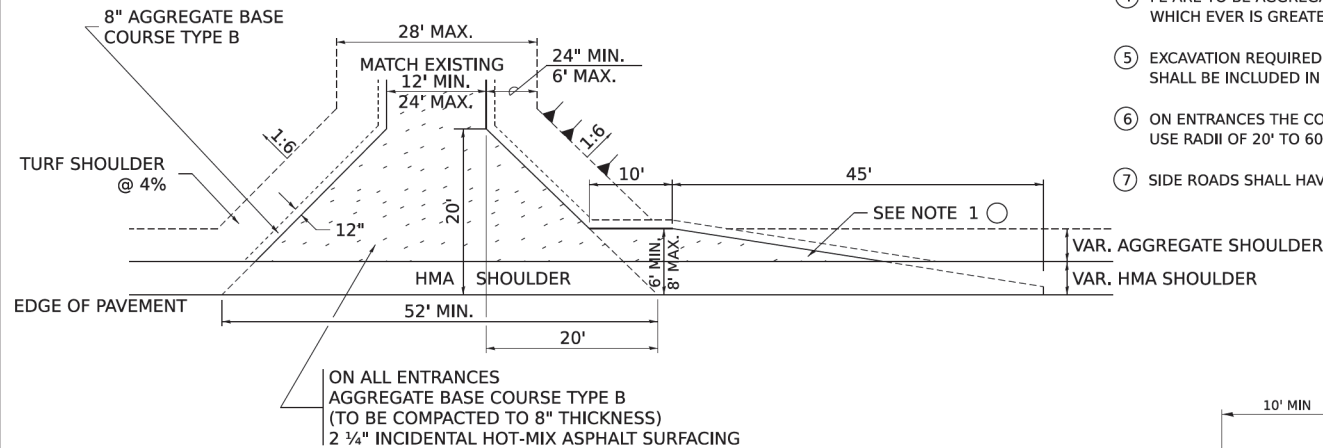

PRIVATE ENTRANCE

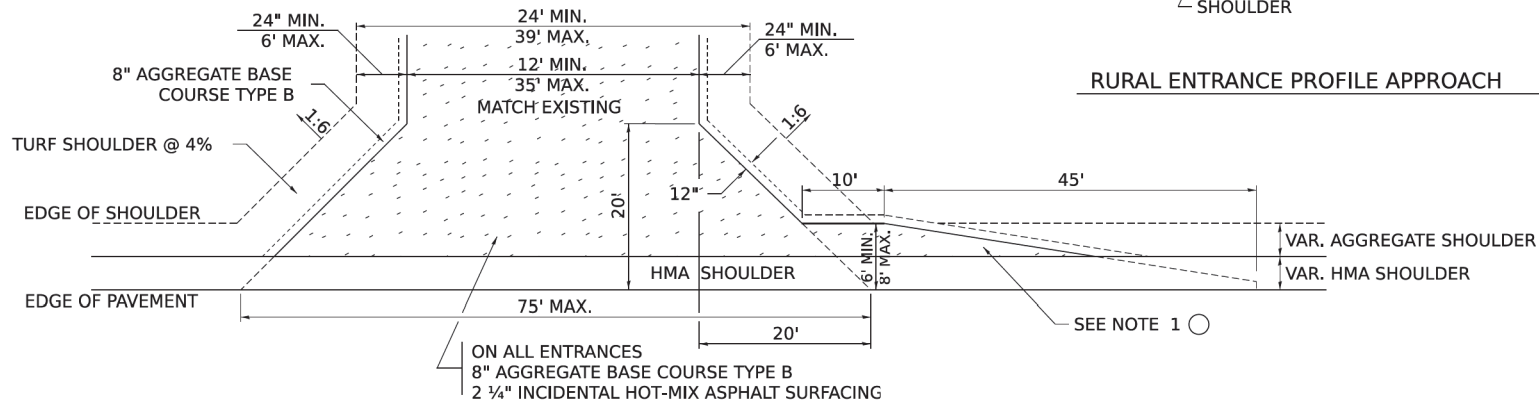


COMMERCIAL ENTRANCE

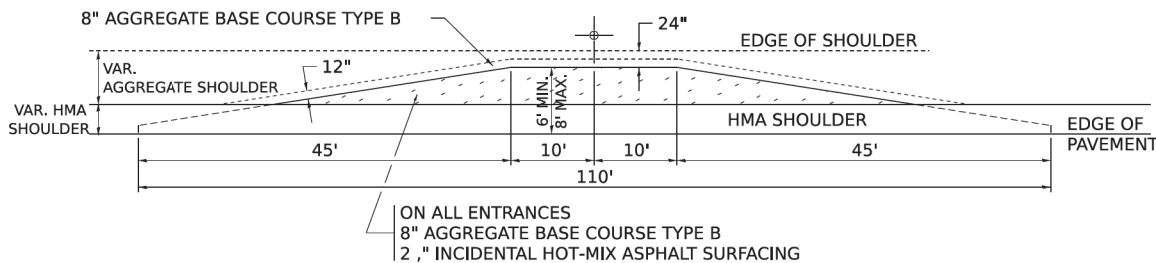


MAILBOX TURNOUT

NOTE


- ① TURNOUTS ARE TO BE CONSTRUCTED ON THE APPROACH SIDE OF ALL PE & CE REGARDLESS IF A MAILBOX IS PRESENT.
- ② ALL PE & CE ARE TO BE SURFACED TO RIGHT OF WAY LINE. AREA BEHIND RIGHT OF WAY SHALL MATCH EXISTING SURFACE.
- ③ ALL PE & CE TO BE CONSTRUCTED WITH AN 8" AGGREGATE BASE COURSE, TYPE B AND WITH A 2 1/4" INCIDENTAL HOT-MIX ASPHALT SURFACING, UNLESS OTHERWISE NOTED.
- ④ FE ARE TO BE AGGREGATE TO RIGHT OF WAY OR TOUCH DOWN, WHICH EVER IS GREATEST.
- ⑤ EXCAVATION REQUIRED FOR PLACEMENT OF AGGREGATE BASE COURSE SHALL BE INCLUDED IN THE COST OF THE AGGREGATE BASE COURSE.
- ⑥ ON ENTRANCES THE CONTRACTOR HAS THE OPTION OF USING RADIUS RETURNS. USE RADII OF 20' TO 60'.
- ⑦ SIDE ROADS SHALL HAVE 3" INCIDENTAL PLACED IN TWO 1 1/2" LIFTS.

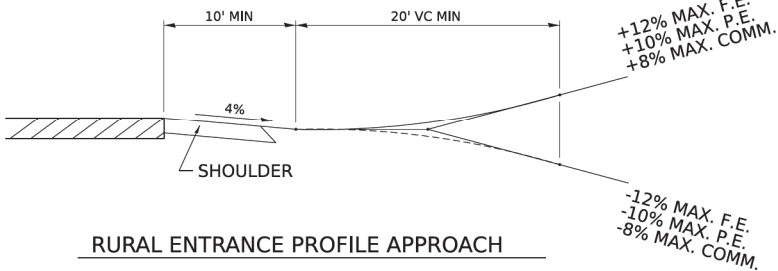


RURAL ENTRANCE PROFILE APPROACH

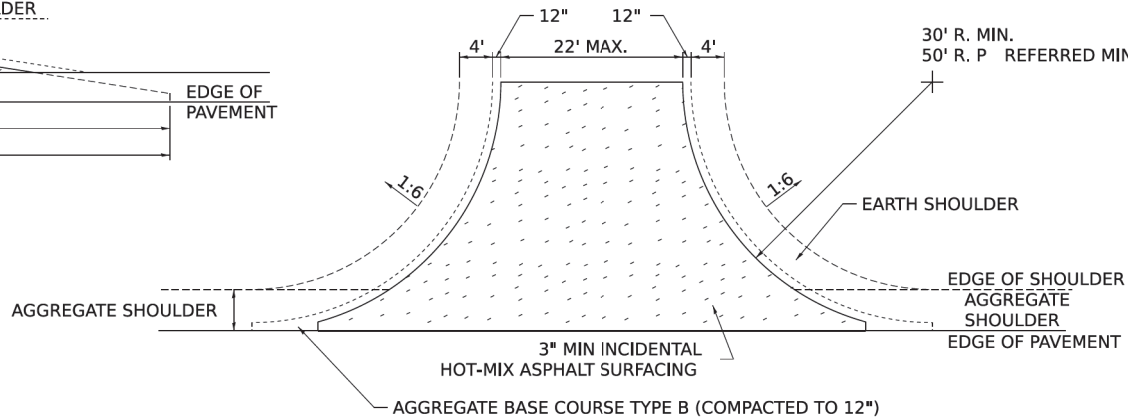

SIDE ROAD RETURN/EARTH SHOULDER

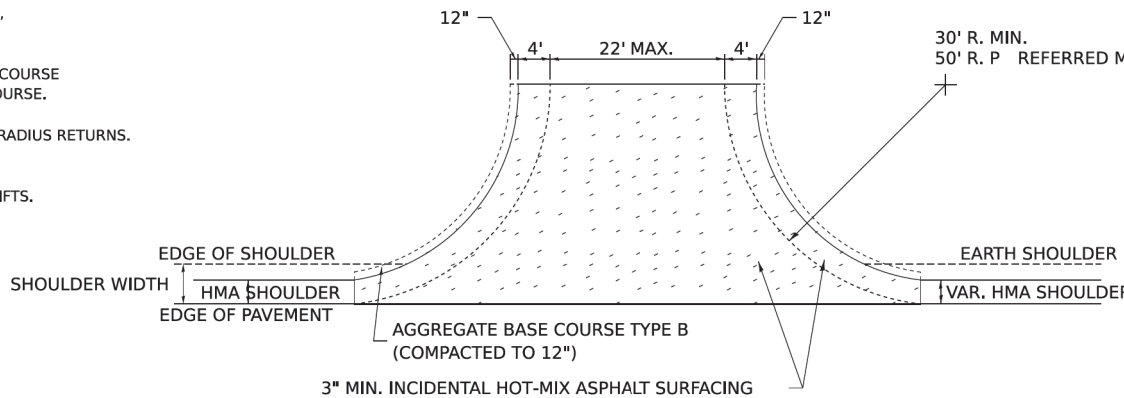

SIDE ROAD RETURN/HMA SHOULDER

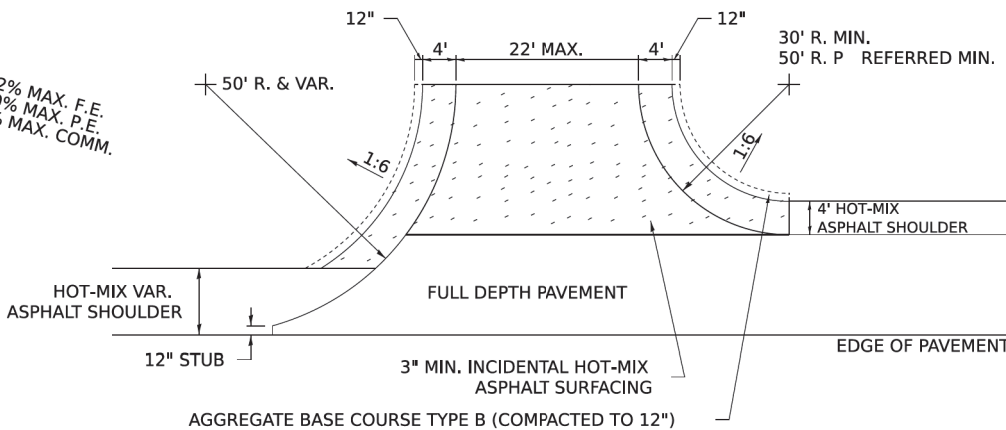

SIDE ROAD RETURN WITH RIGHT TURN LANE

USER NAME = IDOT/District 2	DESIGNED -	REVISED - 8-03-17
DRAWN -	REVISED - 1-13-17	
PLOT SCALE = 0.083" / ft.	CHECKED -	REVISED - 6-27-14
PLOT DATE = 9/20/2023	DATE -	REVISED - 8-27-13

STATE OF ILLINOIS
DEPARTMENT OF TRANSPORTATION

REGION 2 / DISTRICT 2 STANDARD

F.A.S. RTE.	SECTION	COUNTY	TOTAL SHEETS	SHEET NO.
CONTRACT NO.				
ILLINOIS FED. AID PROJECT				

HOT-MIX ASPHALT APPROACHES AND MAILBOX RETURNS

20.1

USER NAME = dwozniarski	DESIGNED -	REVISED -
DRAWN -	REVISED -	
PLOT SCALE = 39.9984" / ft.	CHECKED -	REVISED -
PLOT DATE = 6/14/2024	DATE - 04/17/2024	REVISED -

STATE OF ILLINOIS
DEPARTMENT OF TRANSPORTATION

HOT-MIX ASPHALT APPROACHES AND MAILBOX RETURNS

F.A.S. RTE.	SECTION	COUNTY	TOTAL SHEETS	SHEET NO.
1084	20-00102-00-PV	CARROLL	217	86
CONTRACT NO. 85761				
ILLINOIS FED. AID PROJECT				

SCALE: SHEET 1 OF 8 SHEETS STA. TO STA.

CONCRETE COLLARS FOR PIPE OR BOX CULVERT EXTENSIONS

85761

Bill of Materials

h bar	U bar dlmensions				U ₁ bar dimensions				REINF. BARS	EXPANSION BOLTS 3/4"	CONCRETE COLLAR
Quantity	X	Y	Length	Quantity	X	Z	Length	Quantity	LBS	EACH	Cu. Yds.
12	35	37.5	110	2	35	37.5	110	2	36.52	N/A	0.59
12	35	37.5	110	2	35	37.5	110	2	36.52	N/A	0.59
All h bars 18 Long									Total	73.04	1.18


General Notes

Concrete Collars shall be constructed of Class SI Concrete In accordance with Section 503 of the Standard Specifications


Reinforcement bars shall conform to Section 508 of the Standard Specifications.

Expansion bolts shall be 3/4 Ø hooked bolts and shall conform to Section 540 of the Standard Specifications.




The concrete will be paid for at the contract unit price per cubic yard for CONCRETE COLLAR. Reinforcement will be paid for at the contract unit price per pound for REINFORCEMENT BARS. Expansion Bolts, when required, will be paid for at the contract unit price each for EXPANSION BOLTS 3/4 inch, which price shall include furnishing, drilling holes, and installing the expansion bolts complete in place. These bolts shall extend at least 9 inches into the new concrete.

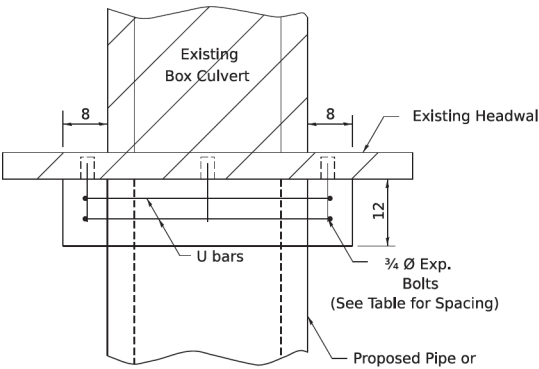


PLAN OF CULVERT WITH STRAIGHT HEADWALL

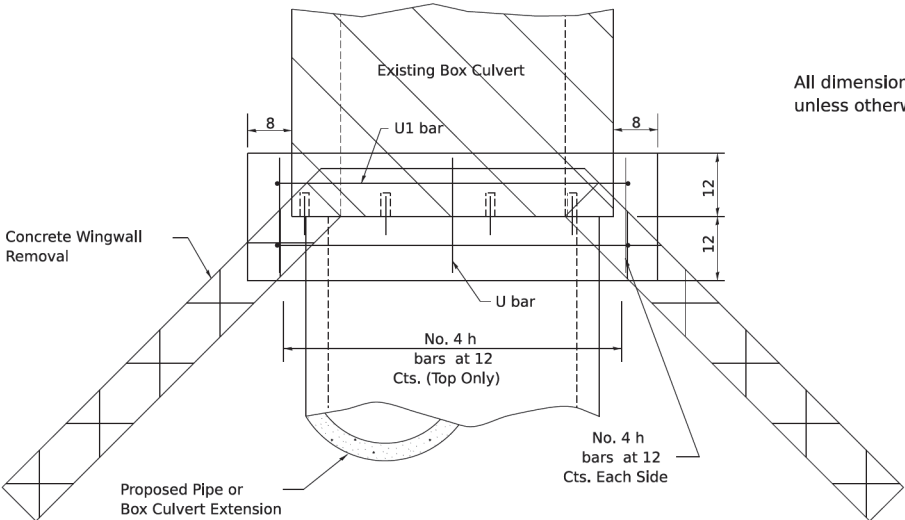

PLAN OF CULVERT WITH ANGLED WING WALLS

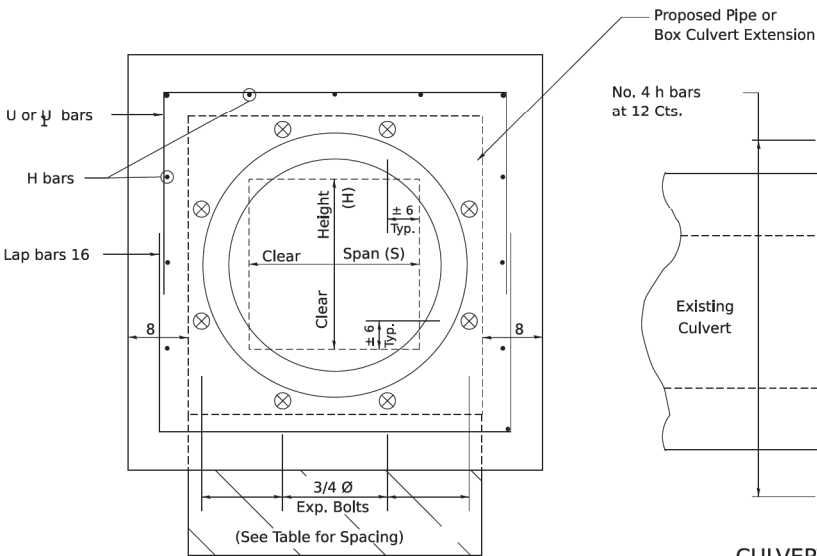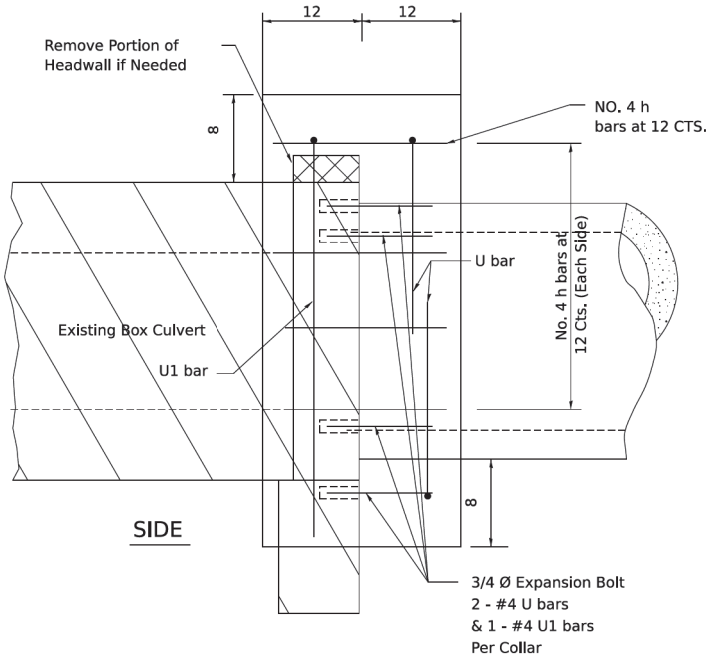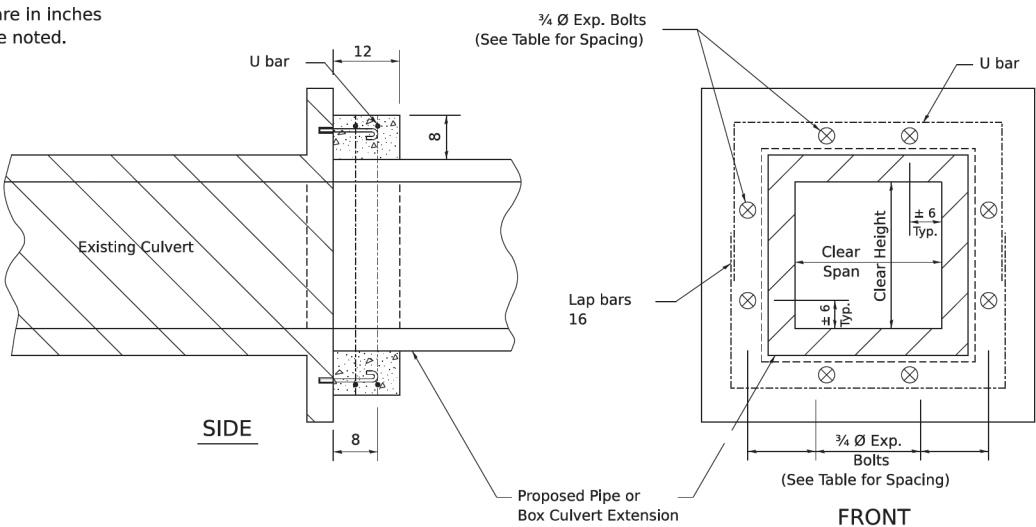

CULVERT CONNECTION WITHOUT EXISTING HEADWALL

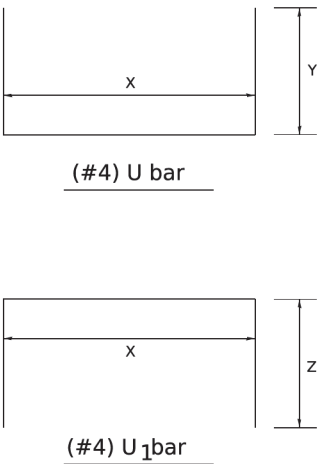

PLACEMENT DETAILS FOR EXPANSION BOLTS

H or S	NUMBER OF EXPANSION BOLTS REQUIRED PER SIDE			
	EXTENSIONS ≤ 15'		EXTENSIONS > 15'	
	NUMBER *	SPACING	NUMBER *	SPACING
24	**	**	**	**
30	2	18	2	18
36	2	24	2	24
48	3	18	3	18
60	4	16	3	24
72	5	15	4	20
84	5	18	4	24
96	6	17	5	21
108	6	19	5	24
120	7	18	6	21
132	8	17	6	24
144	8	19	7	22

* Expansion bolts based on non-skewed culverts
** Minimum one expansion bolt at each corner

Example:
6' x 4' box culvert to be extended 18' at one end only.

From table find
6' side requires 4 - 3/4" Ø expansion bolts at 20" cts.
4' side requires 3 - 3/4" Ø expansion bolts at 18" cts.

Total Number required
(4+3)2 = 14 - 3/4" Ø expansion bolts.

USER NAME = IDOT/District 2	DESIGNED -	REVISED - 1-18-17
	DRAWN -	REVISED - 1-05-16
PLOT SCALE = 0.083" / in.	CHECKED -	REVISED - 6-27-14
PLOT DATE = 9/20/2023	DATE -	REVISED - 10-17-11

STATE OF ILLINOIS
DEPARTMENT OF TRANSPORTATION

REGION 2 / DISTRICT 2 STANDARD

CONCRETE COLLARS FOR PIPE OR BOX CULVERT EXTENSIONS

33.1

USER NAME = dwozniarski	DESIGNED -	REVISED -
	DRAWN -	REVISED -
PLOT SCALE = 39.9984" / in.	CHECKED -	REVISED -
PLOT DATE = 6/14/2024	DATE - 04/17/2024	REVISED -

STATE OF ILLINOIS
DEPARTMENT OF TRANSPORTATION

IDEAL ROAD RECONSTRUCTION
CONCRETE COLLARS FOR PIPE OR BOX CULVERT EXTENSIONS


SCALE: SHEET 2 OF 8 SHEETS STA. TO STA.

F.A.S. RTE.	SECTION	COUNTY	TOTAL SHEETS	SHEET NO.
1084	20-00102-00-PV	CARROLL	217	87
CONTRACT NO. 85761				
ILLINOIS FED. AID PROJECT				

MODEL: Default
FILE NAME: 1084_Carroll County 7997 Carroll County - Ideal Road Reconstruction(CADD)CADD_CulvertSheets7997.rvt-District Details.dgn

CHASTAIN
& ASSOCIATES LLC
CONSULTING ENGINEERS

TRAFFIC CONTROL FOR ROAD CLOSURE

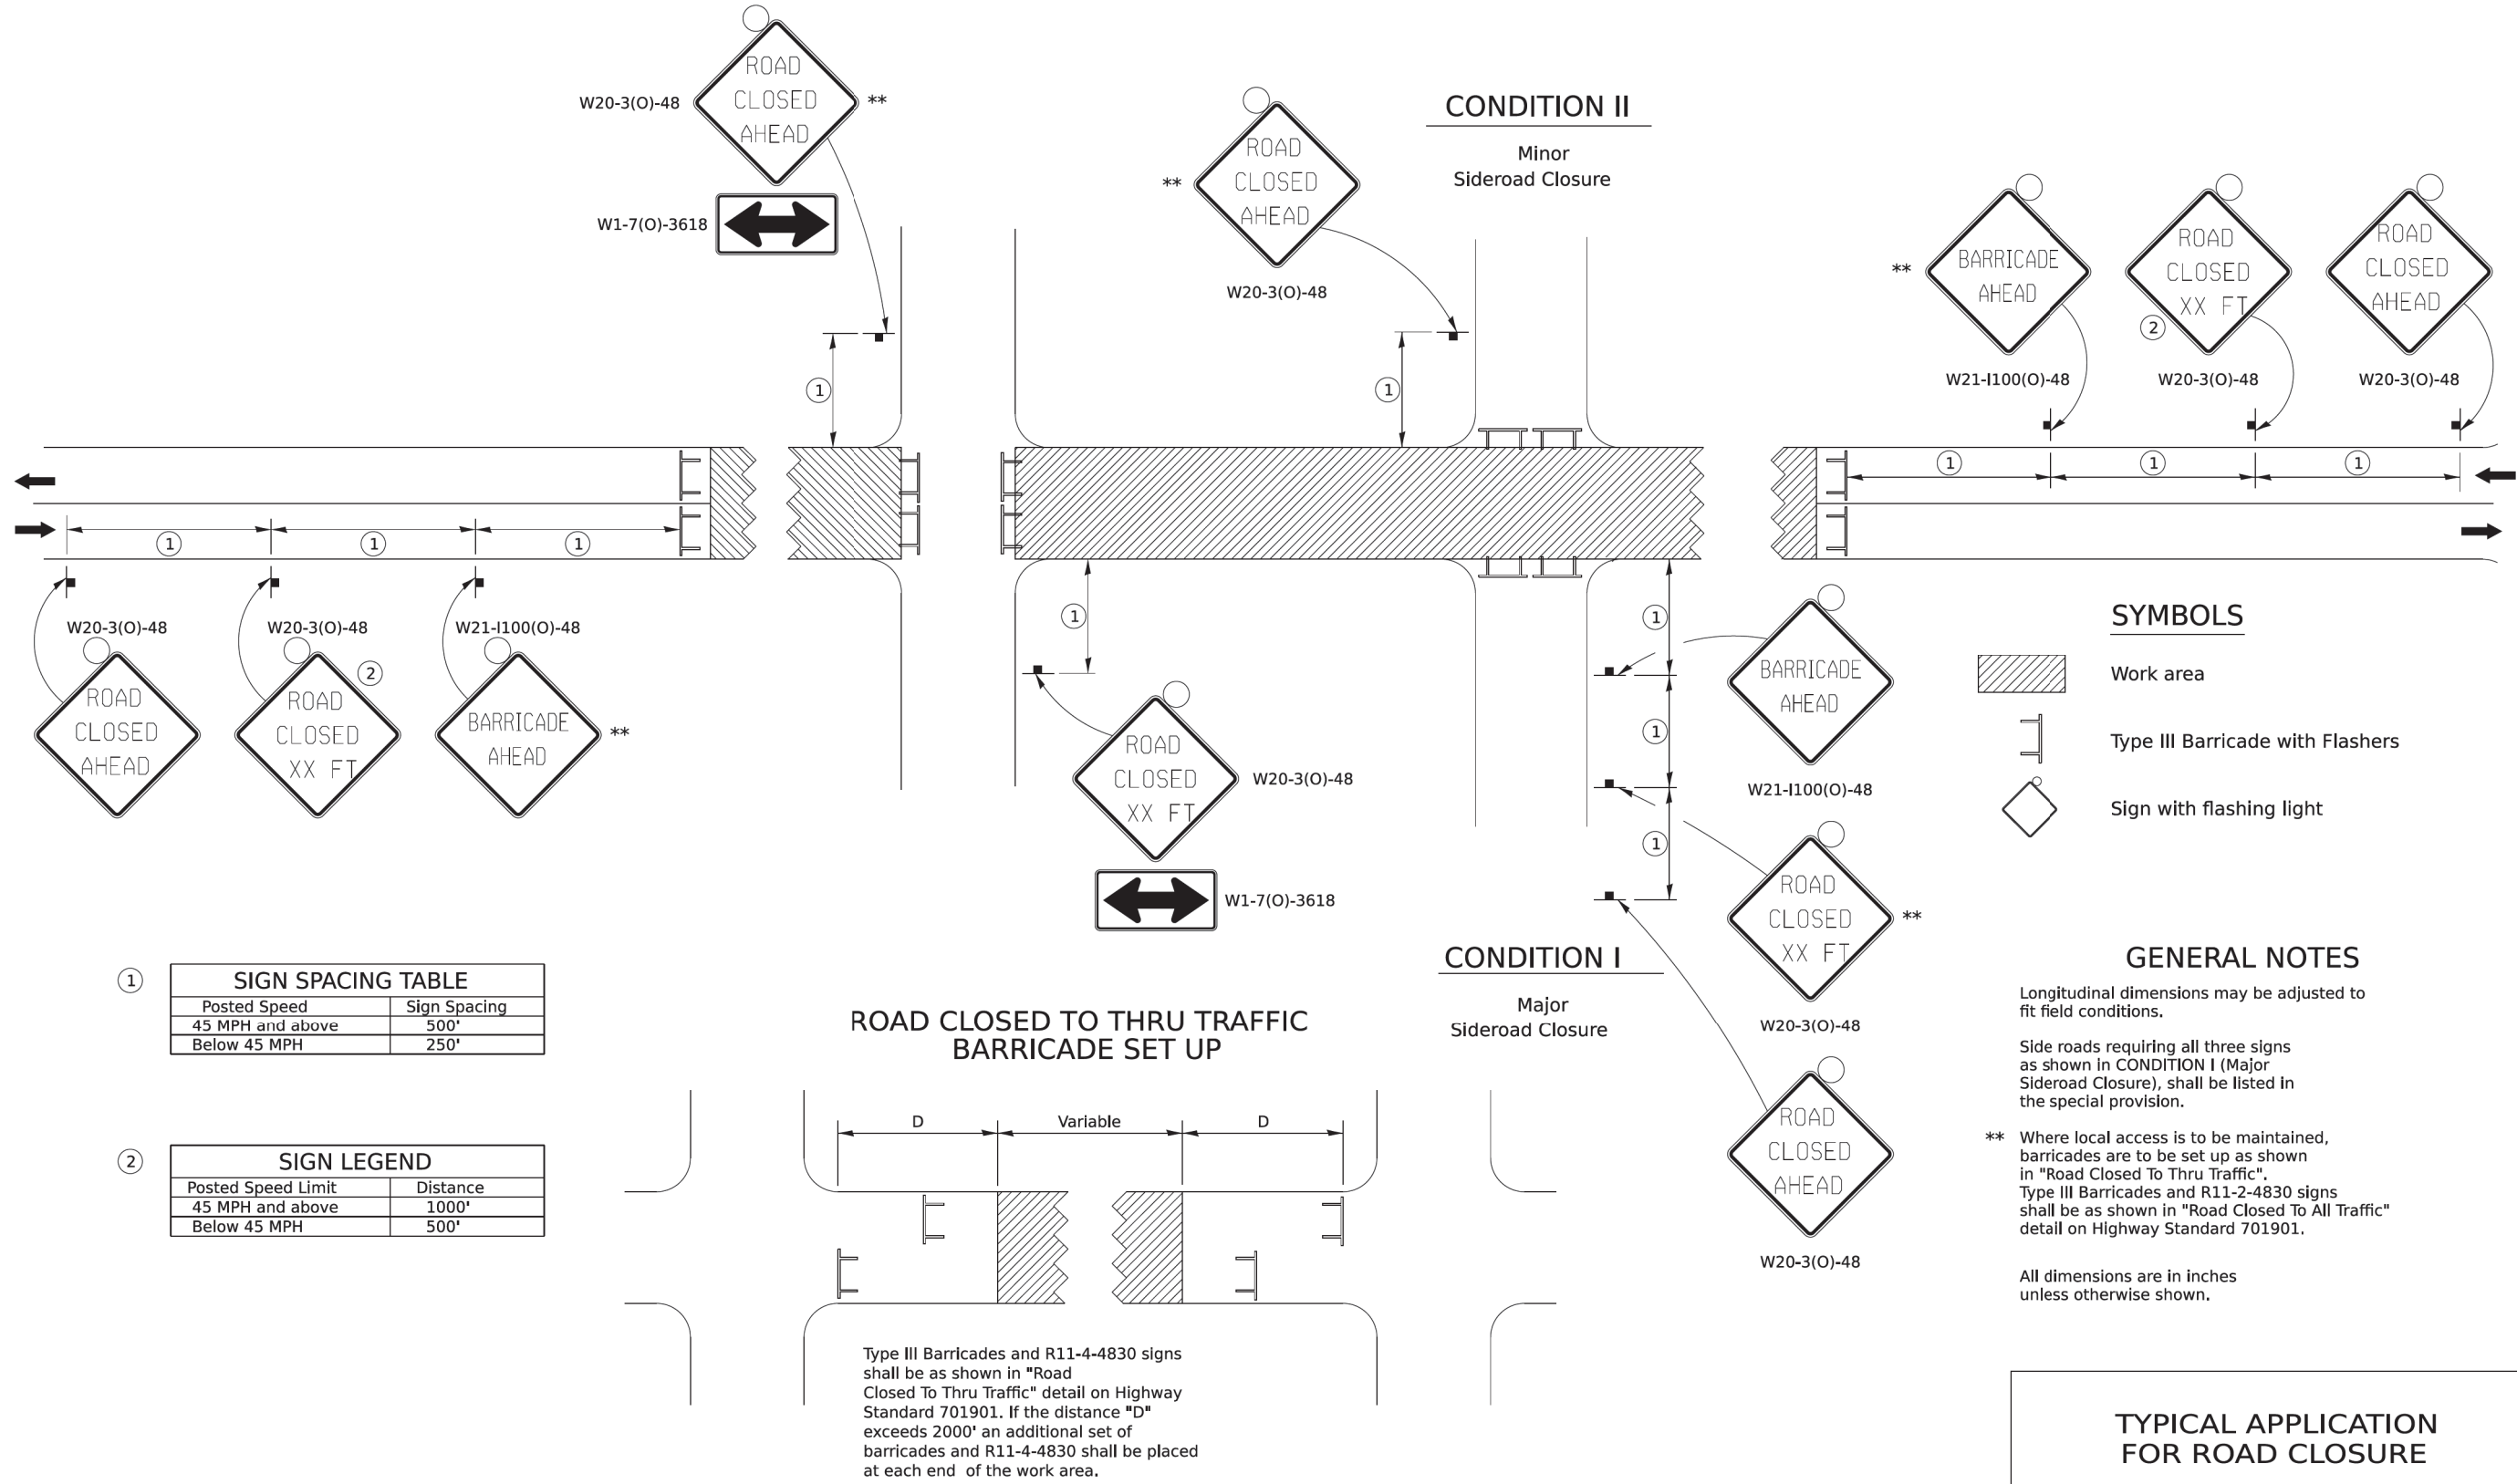


USER NAME = IDOT/District 2				DESIGNED -	REVISED - 8-03-17	STATE OF ILLINOIS DEPARTMENT OF TRANSPORTATION		REGION 2 / DISTRICT 2 STANDARD		F.A.S. RTE.	SECTION	COUNTY	TOTAL SHEETS	SHEET NO.
DRAWN -				CHECKED -	REVISED - 1-05-16					CONTRACT NO.				
PLOT SCALE = 0.083" / in.				CHECKED -	REVISED - 8-27-13					ILLINOIS FED. AID PROJECT				
PLOT DATE = 9/20/2023				DATE -	REVISED - 10-17-11									

USER NAME = dwozniarski				DESIGNED -	REVISED -	STATE OF ILLINOIS DEPARTMENT OF TRANSPORTATION		IDEAL ROAD RECONSTRUCTION TRAFFIC CONTROL FOR ROAD CLOSURE		F.A.S. RTE.	SECTION	COUNTY	TOTAL SHEETS	SHEET NO.
DRAWN -				CHECKED -	REVISED -					CONTRACT NO. 85761				
PLOT SCALE = 39.9984" / in.				CHECKED -	REVISED -					ILLINOIS FED. AID PROJECT				
PLOT DATE = 6/14/2024				DATE - 04/17/2024	REVISED -									


MODEL Default: FILE NAME: 1001 County 7997 Carroll County - Ideal Road Reconstruction/CADD/CADD Civil/Sheet/7997-rlt-District Detail.dgn

TYPICAL PAVEMENT MARKINGS

TYPICAL PAVEMENT MARKING FOR FLUSH MEDIAN
AT LEFT TURN LANE

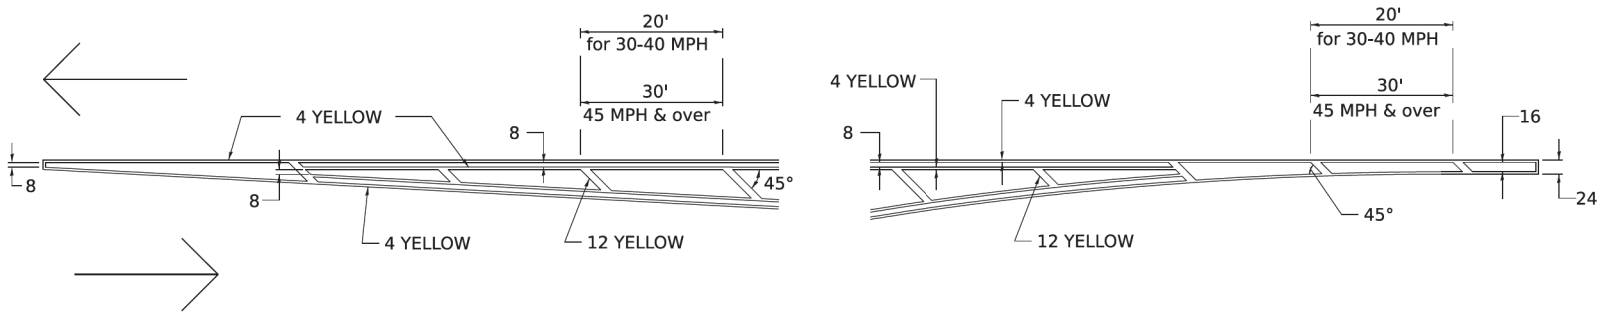


MEDIAN PAVEMENT MARKING

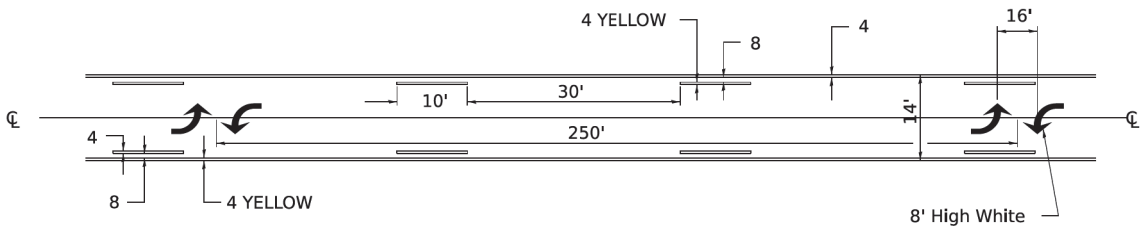


** ALL DIMENSIONS ARE IN INCHES UNLESS OTHERWISE NOTED.

TYPICAL ISLAND
OFFSET SHOULDER WIDTH

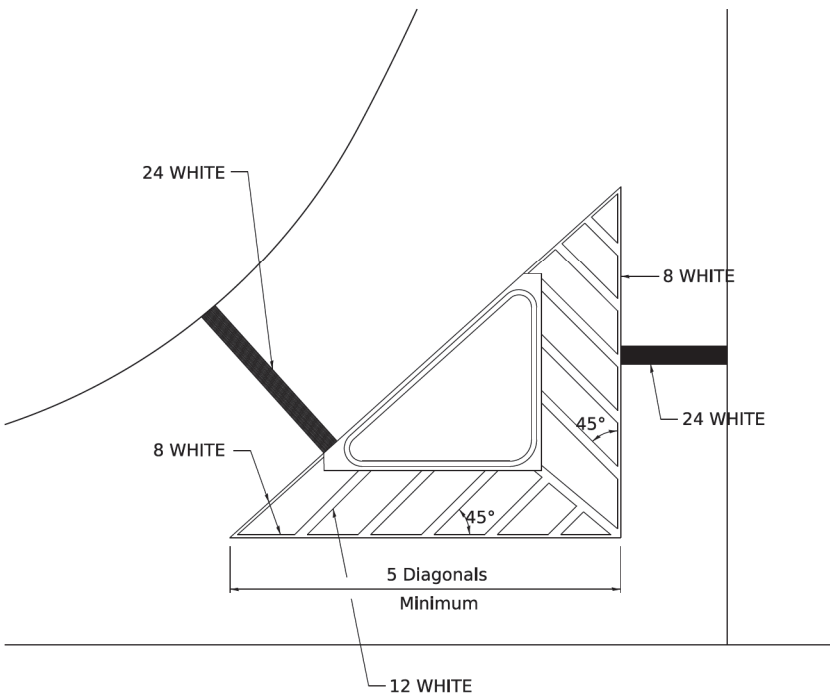


TYPICAL MARKING FOR
PAINTED ISLANDS

NOTE:
* 45° TO LOCAL TAN.

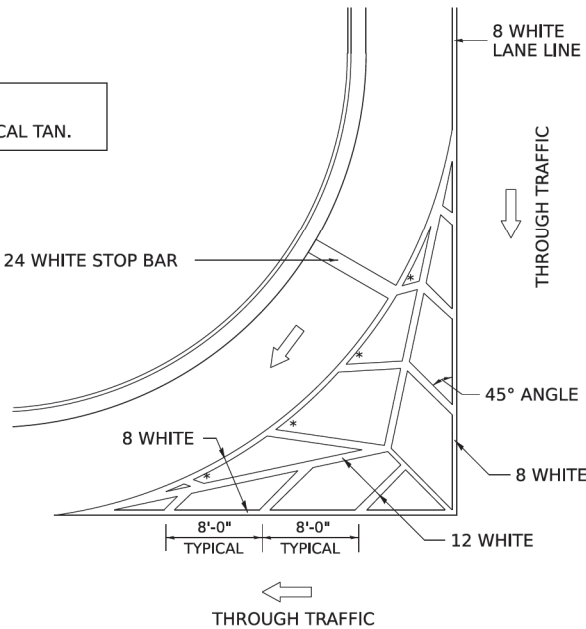

STANDARD CROSSWALK MARKING

See Schedules for Locations

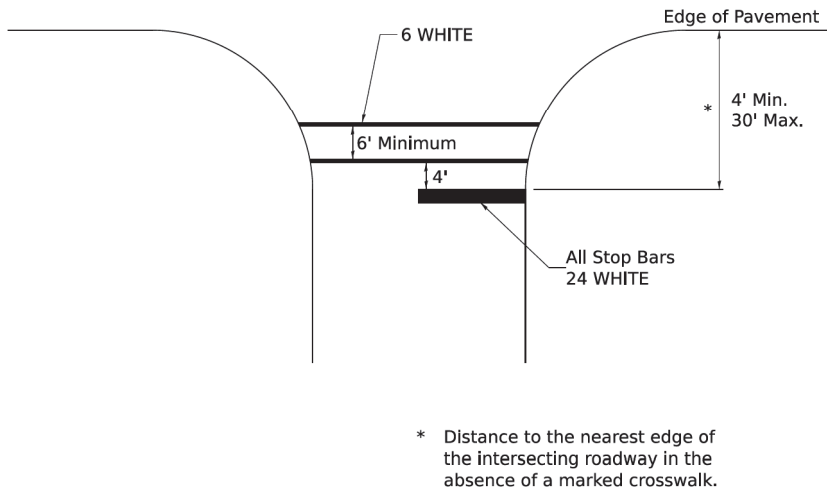

* Distance to the nearest edge of the intersecting roadway in the absence of a marked crosswalk.

PLOT DATE = 9/20/2023

USER NAME = IDOT/District 2	DESIGNED -	REVISED - 6-27-14
DRAWN -	REVIS	3-05-12
PLOT SCALE = 0.083' / in.	CHECKED -	REVISED -
PLOT DATE = 9/20/2023	DATE -	REVISED -

STATE OF ILLINOIS
DEPARTMENT OF TRANSPORTATION

REGION 2 / DISTRICT 2 STANDARD

F.A.S. RTE.	SECTION	COUNTY	TOTAL SHEETS	SHEET NO.
1084	20-00102-00-PV	CARROLL	217	89
CONTRACT NO. 85761				
ILLINOIS FED. AID PROJECT				

TYPICAL PAVEMENT MARKINGS SHEET 1 OF 4 41.1

USER NAME = dwozniarski	DESIGNED -	REVISED -
DRAWN -	REVIS	
PLOT SCALE = 39.9984' / in.	CHECKED -	REVISED -
PLOT DATE = 6/14/2024	DATE - 04/17/2024	REVISED -

STATE OF ILLINOIS
DEPARTMENT OF TRANSPORTATION


IDEAL ROAD RECONSTRUCTION
TYPICAL PAVEMENT MARKINGS

F.A.S. RTE.	SECTION	COUNTY	TOTAL SHEETS	SHEET NO.
1084	20-00102-00-PV	CARROLL	217	89
CONTRACT NO. 85761				
ILLINOIS FED. AID PROJECT				

CHASTAIN & ASSOCIATES LLC
CONSULTING ENGINEERS

TYPICAL PAVEMENT MARKINGS


ARROW LAYOUT

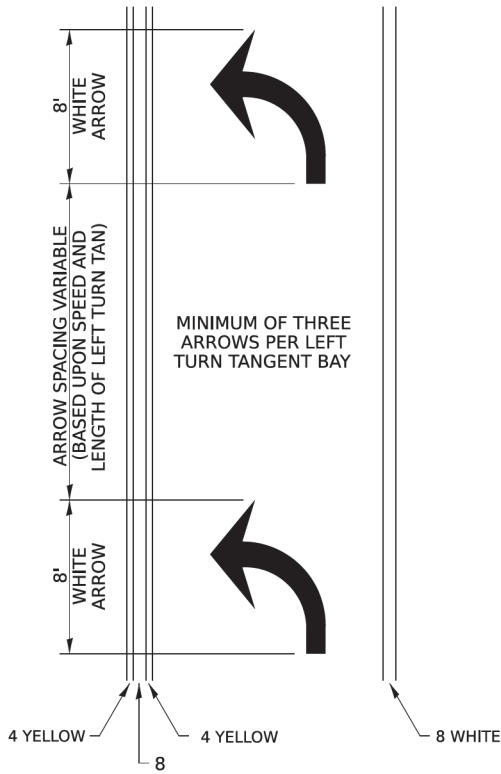


SYMBOLS

- ONE-WAY AMBER MARKER
- ONE-WAY CRYSTAL MARKER
- TWO-WAY AMBER MARKER

ALL DIMENSIONS ARE IN INCHES UNLESS OTHERWISE NOTED.

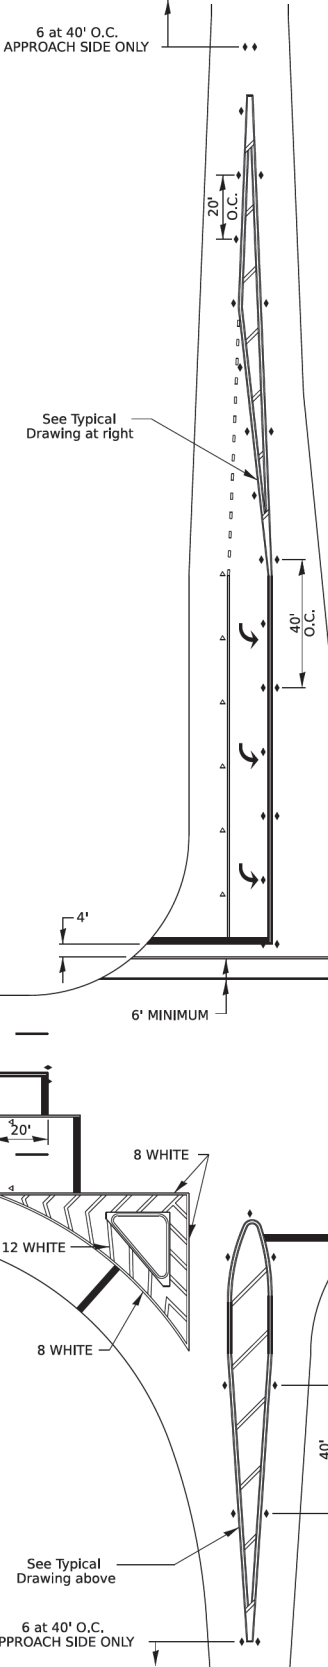



TYPICAL PAVEMENT MARKING FOR FLUSH MEDIAN

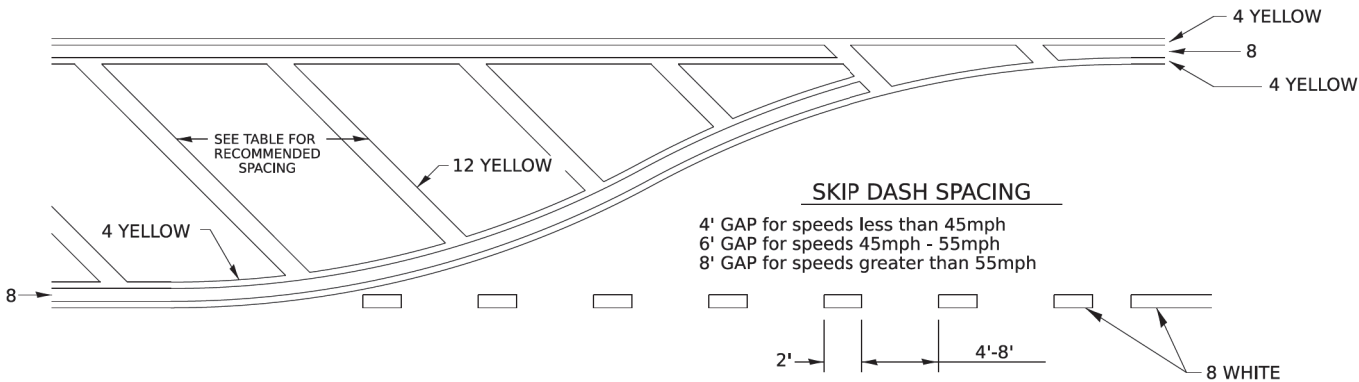

RECOMMENDED SPACING BETWEEN DIAGONALS (IN FEET)

Speed Limit Range	Continuous Median Area	Intersection Channelization	Objects (Islands)
less than 30MPH	50'	15'	10'
30-40MPH	75'	20'	15'
45MPH & over	75'	30'	20'

NOTE: if the spacing recommended in the Table does not permit at least five diagonal lines in the area being marked, the spacing from the next lowest speed range should be used. The recommended spacing is measured parallel to the pavement center line.

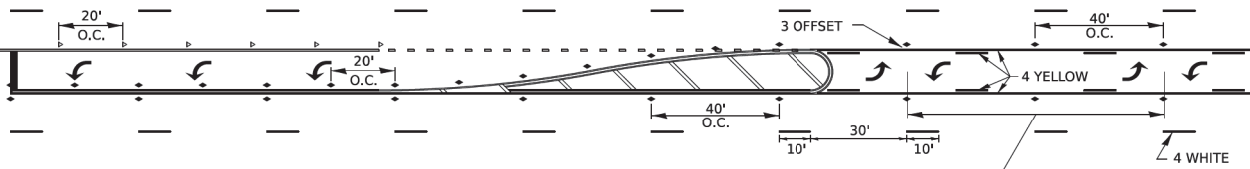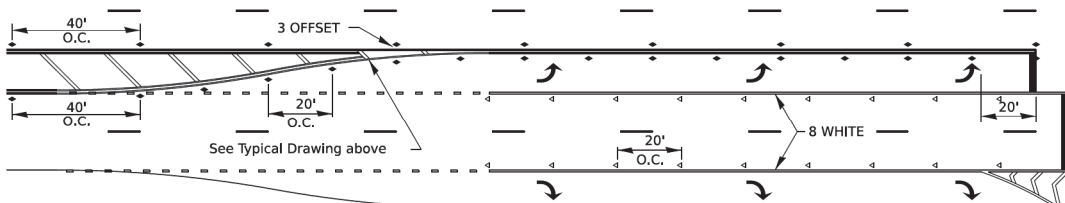

MINIMUM OF TWO PAIRS OF ARROWS. ADDITIONAL PAIRS EVERY 200'-300'.

USER NAME = IDOT/District 2	DESIGNED -	REVISED - 6-27-14
	DRAWN -	REVISED - 3-05-12
PLOT SCALE = 0.083' / in.	CHECKED -	REVISED -
PLOT DATE = 9/20/2023	DATE -	REVISED -

STATE OF ILLINOIS
DEPARTMENT OF TRANSPORTATION

REGION 2 / DISTRICT 2 STANDARD

F.A.S. RTE.	SECTION	COUNTY	TOTAL SHEETS	SHEET NO.
CONTRACT NO.				
ILLINOIS FED. AID PROJECT				

TYPICAL PAVEMENT MARKINGS SHEET 2 OF 4 41.1

USER NAME = dwozniarski	DESIGNED -	REVISED -
	DRAWN -	REVISED -
PLOT SCALE = 39.9984' / in.	CHECKED -	REVISED -
PLOT DATE = 6/14/2024	DATE - 04/17/2024	REVISED -


STATE OF ILLINOIS
DEPARTMENT OF TRANSPORTATION

IDEAL ROAD RECONSTRUCTION
TYPICAL PAVEMENT MARKINGS

SCALE:	SHEET 6 OF 8 SHEETS	STA.	TO STA.
--------	---------------------	------	---------


F.A.S. RTE.	SECTION	COUNTY	TOTAL SHEETS	SHEET NO.
1084	20-00102-00-PV	CARROLL	217	90
CONTRACT NO. 85761				
ILLINOIS FED. AID PROJECT				

TYPICAL PAVEMENT MARKINGS

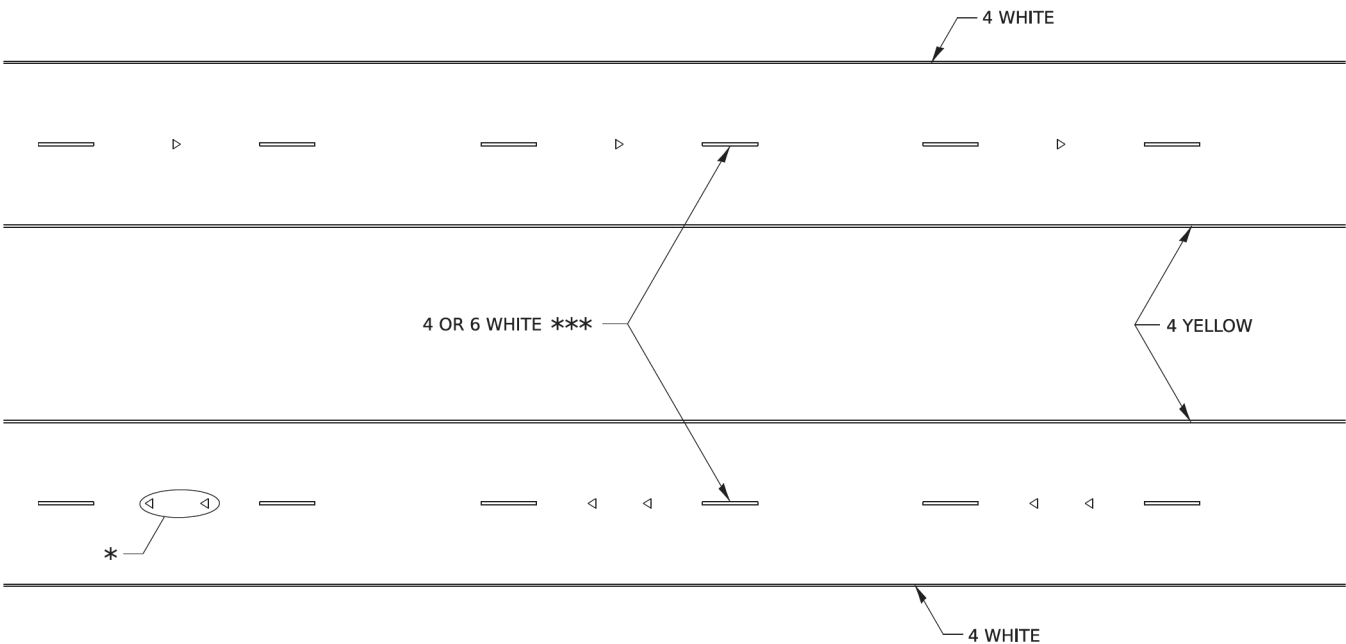

* SEE HIGHWAY STANDARD 781001 FOR SPACING DETAILS.
USE DOUBLE MARKERS WHEN ADT ≥ 20,000.

MULTI-LANE / DIVIDED

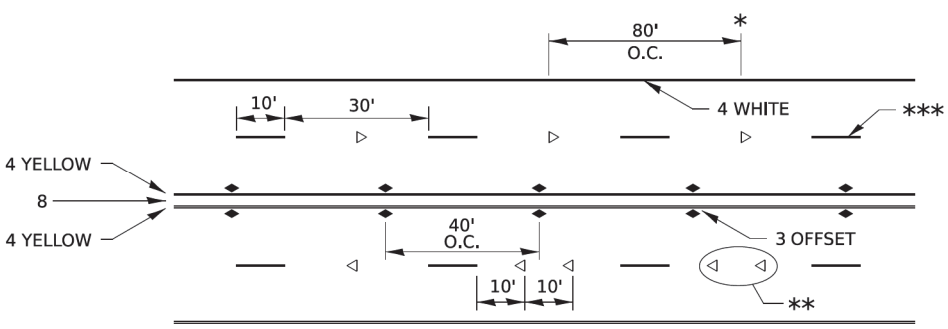

* REDUCE TO 40' O.C. ON CURVES WHERE ADVISORY SPEEDS ARE
10 MPH LOWER THAN POSTED SPEEDS.


** USE DOUBLE MARKERS WHEN ADT ≥ 20,000

*** CENTERLINE SKIP DASH PAVEMENT MARKING SPEED LIMIT
LESS THAN 40 MPH USE 4" LINE. SPEED LIMIT 40 MPH AND
OVER USE 6" LINE.


MULTI-LANE / UNDIVIDED & ONE WAY

(FOR MULTI-LANE UNDIVIDED HIGHWAYS USE THIS
DETAIL NOT HIGHWAY STANDARD 781001)

TYPICAL PARKING SPACING

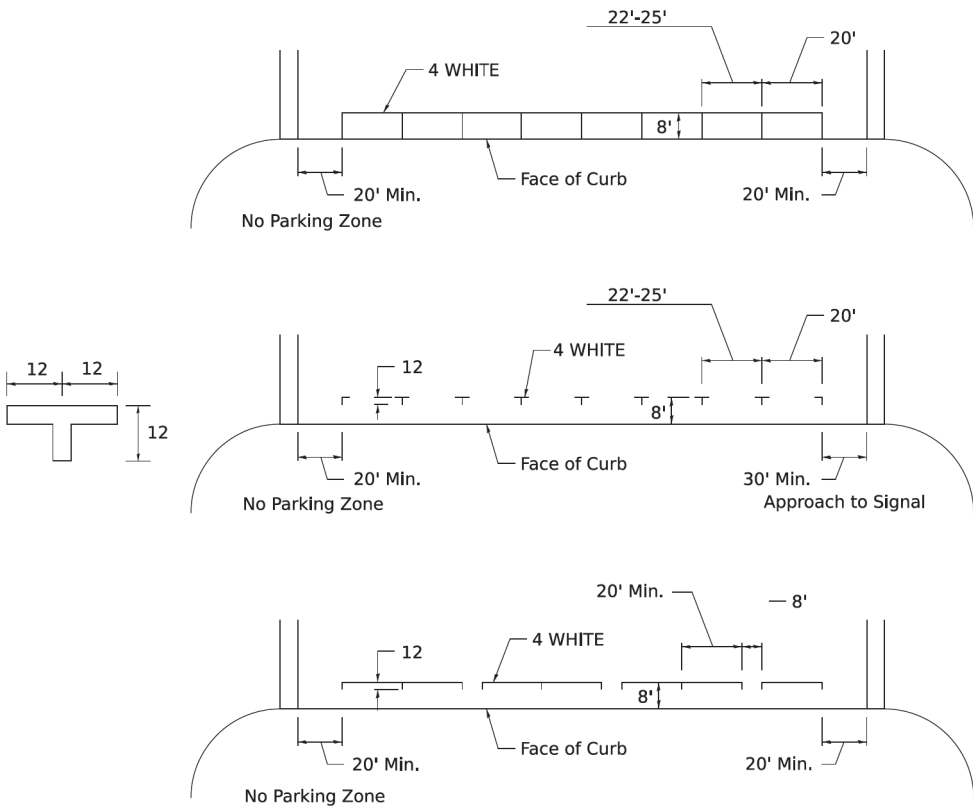

TYPICAL PAVEMENT MARKING FOR TWO LANE SECTION – NO PASSING ZONES

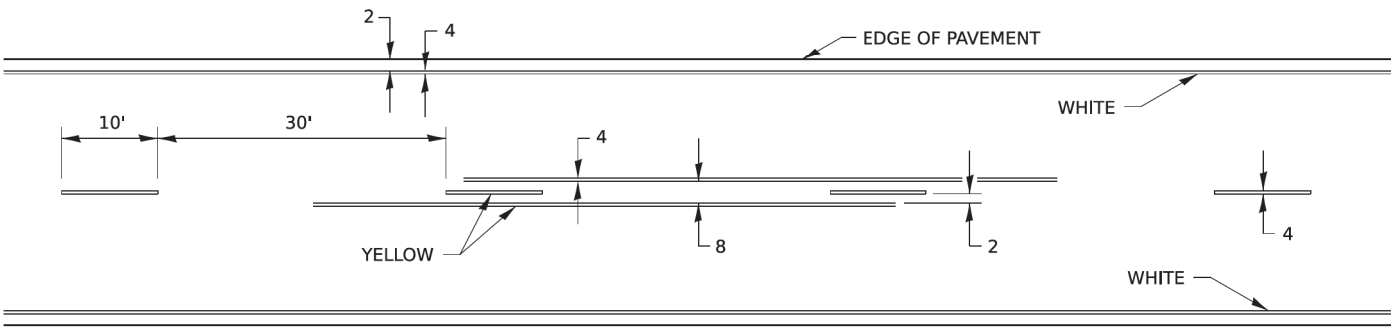

PLOT DATE = 9/20/2023

	USER NAME = IDOT/District 2	DESIGNED -	REVISED - 6-27-14	STATE OF ILLINOIS DEPARTMENT OF TRANSPORTATION	REGION 2 / DISTRICT 2 STANDARD				F.A. RTE.	SECTION	COUNTY	TOTAL SHEETS	SHEET NO.
		DRAWN -	REVISED - 8-27-13										
	PLOT SCALE = 0.083' / in.	CHECKED -	REVISED - 11-28-12										
	PLOT DATE = 9/20/2023	DATE -	REVISED -										
					SCALE:	SHEET	OF	SHEETS	STA.	TO STA.	CONTRACT NO.		
												ILLINOIS	FED. AID PROJECT

TYPICAL PAVEMENT MARKINGS SHEET 3 OF 4 41.1



USER NAME = dwozniarski	DESIGNED -	REVISED -
DRAWN -	CHECKED -	REVISED -
PLOT SCALE = 39.9984" = 1' / in.	CHECKED -	REVISED -
PLOT DATE = 6/14/2024	DATE - 04/17/2024	REVISED -

STATE OF ILLINOIS
DEPARTMENT OF TRANSPORTATION


IDEAL ROAD RECONSTRUCTION TYPICAL PAVEMENT MARKINGS	
SCALE:	SHEET 7 OF 8 SHEETS STA. TO STA.

F.A.S. RTE.	SECTION	COUNTY	TOTAL SHEETS	SHEET NO.
1084	20-00102-00-PV	CARROLL	217	91
CONTRACT NO. 85761				
ILLINOIS FED. AID PROJECT				

TYPICAL PAVEMENT MARKINGS

** 6" WHITE ON INTERSTATES, WHERE THE SPED LIMIT IS 65 MPH, OR WHEN DIRECTED BY THE ENGINEER.
4" WIDE AT ALL OTHER LOCATIONS.

NOTE: GORE HATCHING PLACED ONLY WHEN SCHEDULED IN THE PLANS

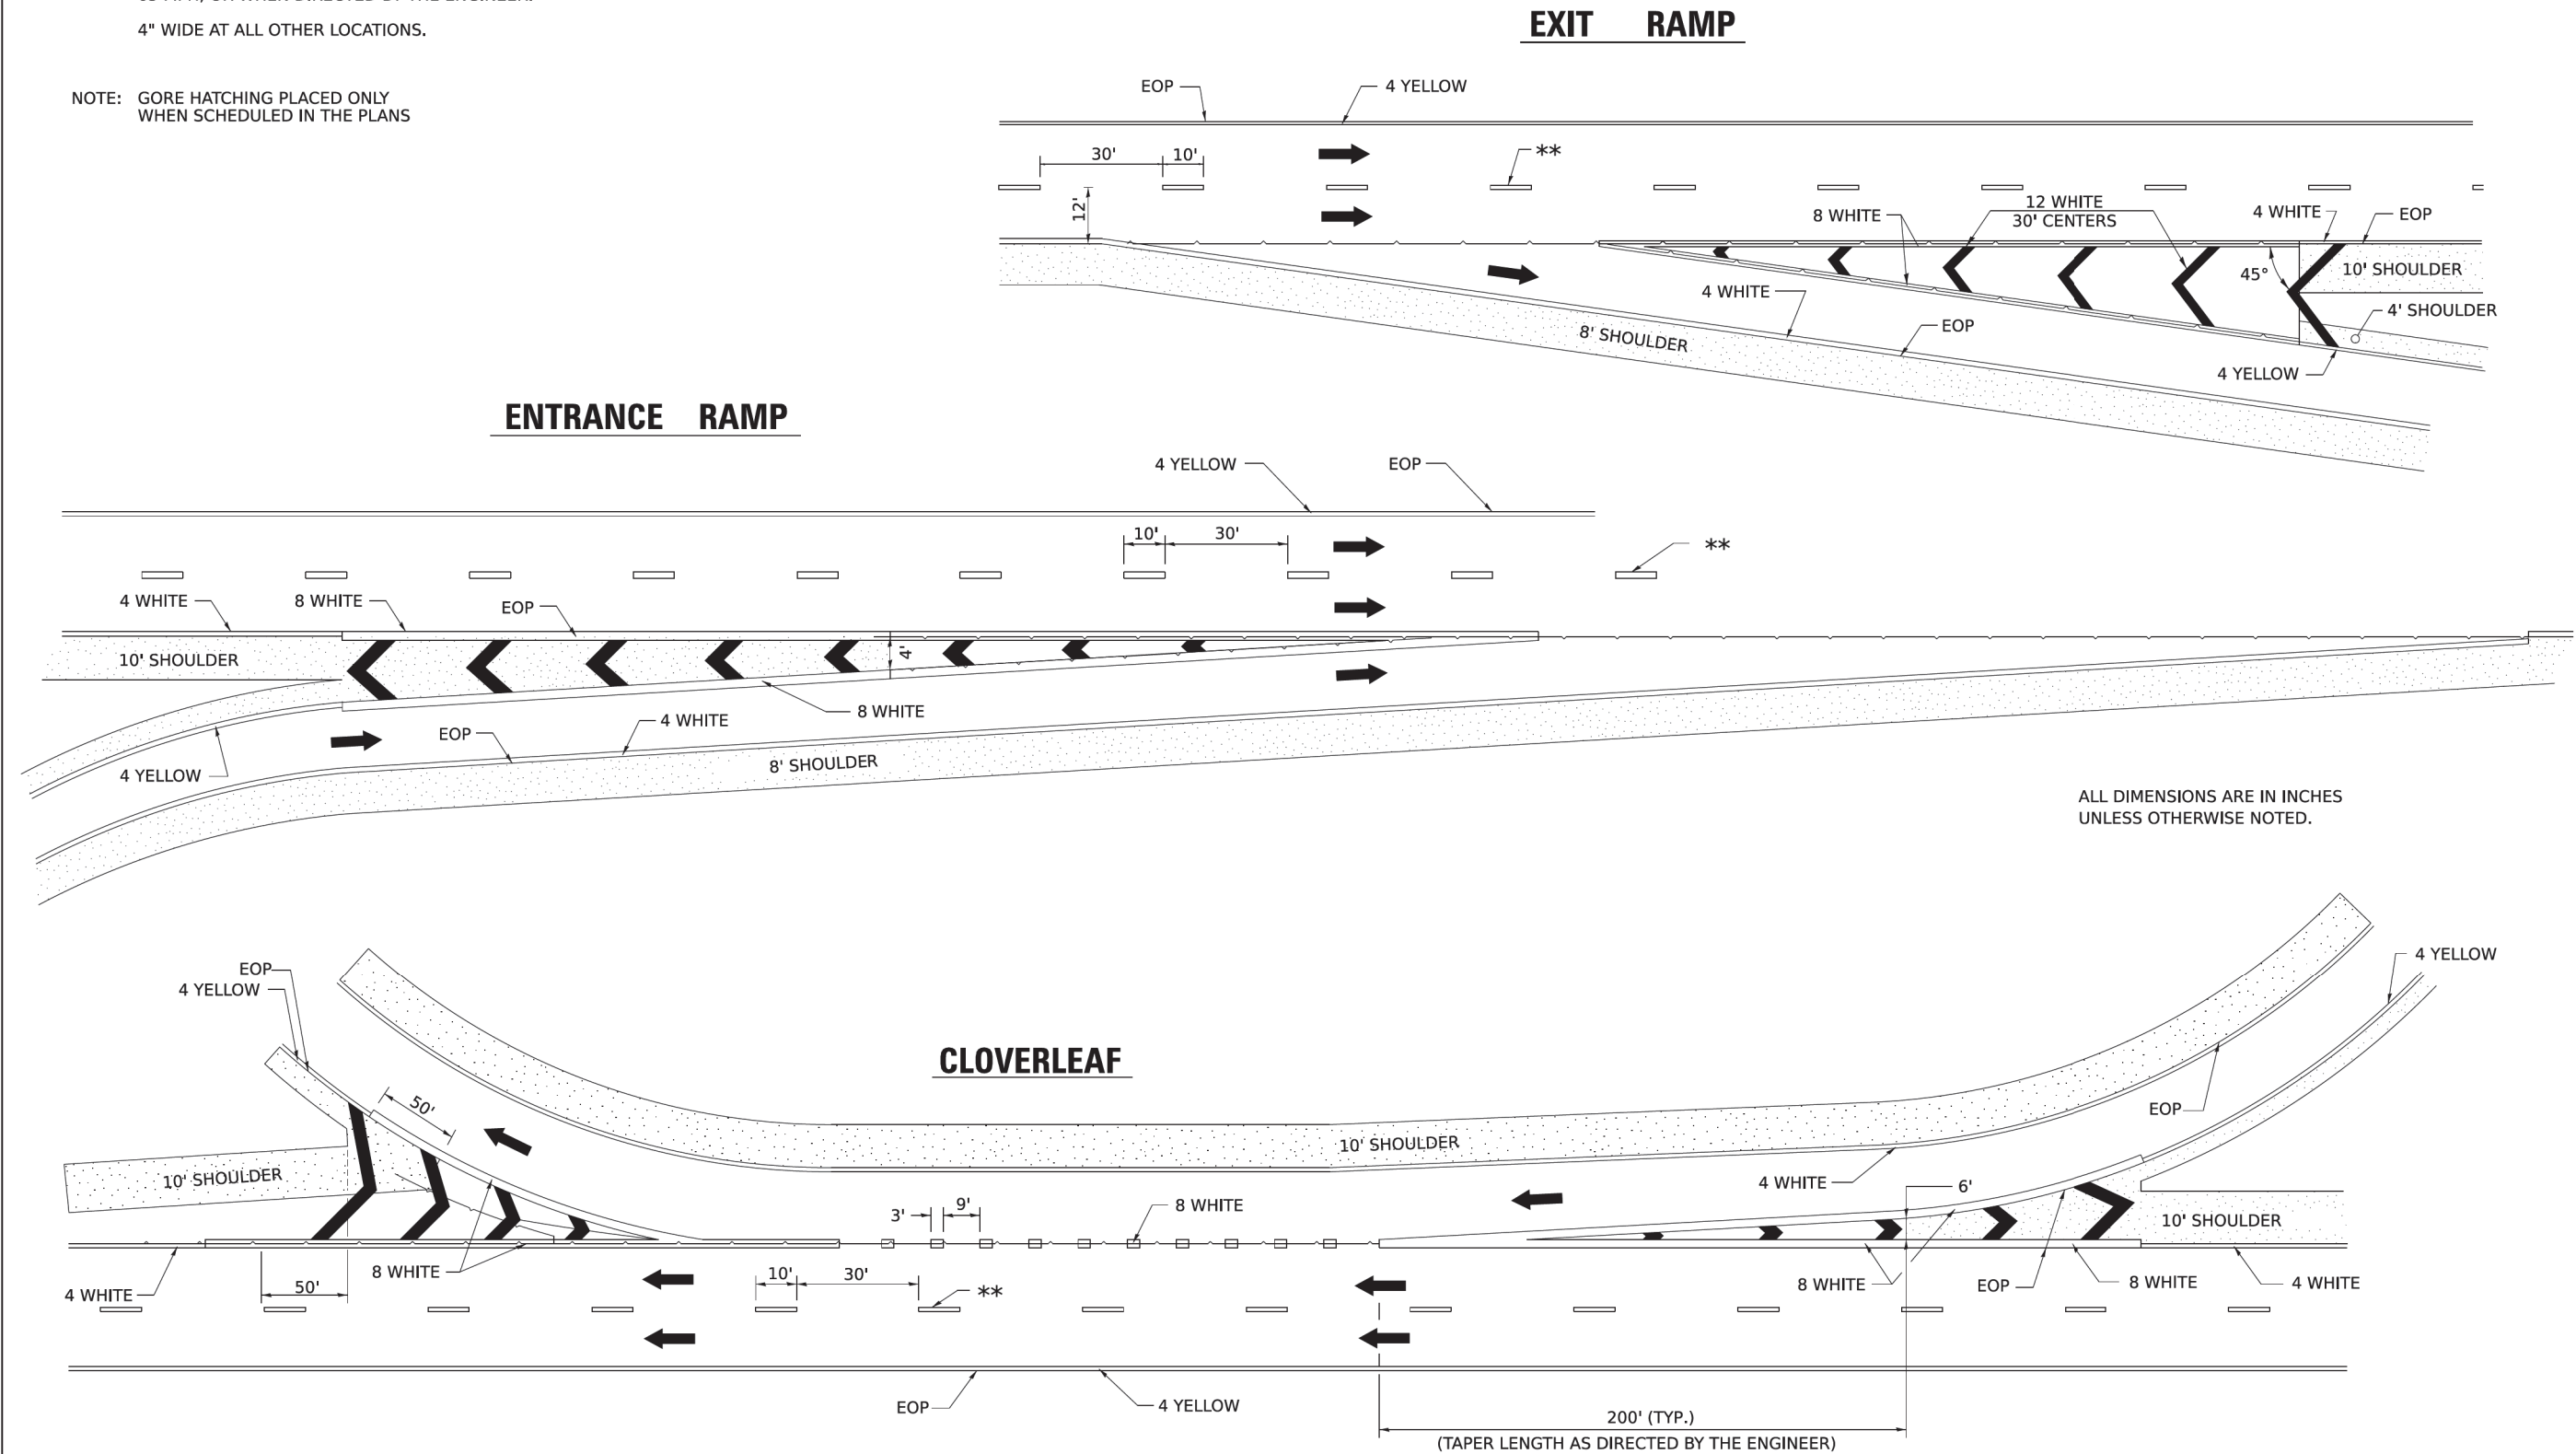

	USER NAME = IDOT/District 2	DESIGNED -	REVISED - 9-15-23	STATE OF ILLINOIS DEPARTMENT OF TRANSPORTATION	REGION 2 / DISTRICT 2 STANDARD	F.A. RTE.	SECTION	COUNTY	TOTAL SHEETS	SHEET NO.					
		DRAWN -	REVISED - 8-27-13												
	PLOT SCALE = 0.083 ' / in.	CHECKED -	REVISED - 10-18-11												
	PLOT DATE = 9/20/2023	DATE -	REVISED -												
							SCALE:	SHEET	OF	SHEETS	STA.	TO STA.	CONTRACT NO.		
												ILLINOIS	FED. AID PROJECT		

CHASTAIN & ASSOCIATES LLC
CONSULTING ENGINEERS

USER NAME = dwozniarski	DESIGNED -	REVISED -
DRAWN -	DRAWN -	REVISED -
PLOT SCALE = 39.9984' / in.	CHECKED -	REVISED -
PLOT DATE = 6/14/2024	DATE - 04/17/2024	REVISED -

**STATE OF ILLINOIS
DEPARTMENT OF TRANSPORTATION**

**IDEAL ROAD RECONSTRUCTION
TYPICAL PAVEMENT MARKINGS**

SCALE:	SHEET 8 OF 8 SHEETS	STA.	TO STA.
--------	---------------------	------	---------

TYPICAL PAVEMENT MARKINGS SHEET 4 OF 4 41.1






F.A.S. RTE.	SECTION	COUNTY	TOTAL SHEETS	SHEET NO.
1084	20-00102-00-PV	CARROLL	217	92
CONTRACT NO. 85761				
ILLINOIS FED. AID PROJECT				

FINAL SURVEY NOTE BOOK NO.	SURVEYED PLOTTED TEMPLATE AREAS CHECKED	BY	DATE

ORIGINAL SURVEY NOTE BOOK NO.	SURVEYED PLOTTED TEMPLATE AREAS CHECKED	BY	DATE

MODEL: P:\CL-3 - 361+74.23 (Sheet)
FILE NAME: R:\P\County\7997 Carroll County - Ideal Road Reconstruction\CADD\CADD_Civil\Sheets\7997-SHT_X-Sect-Ideal+3-01.dgn

85761

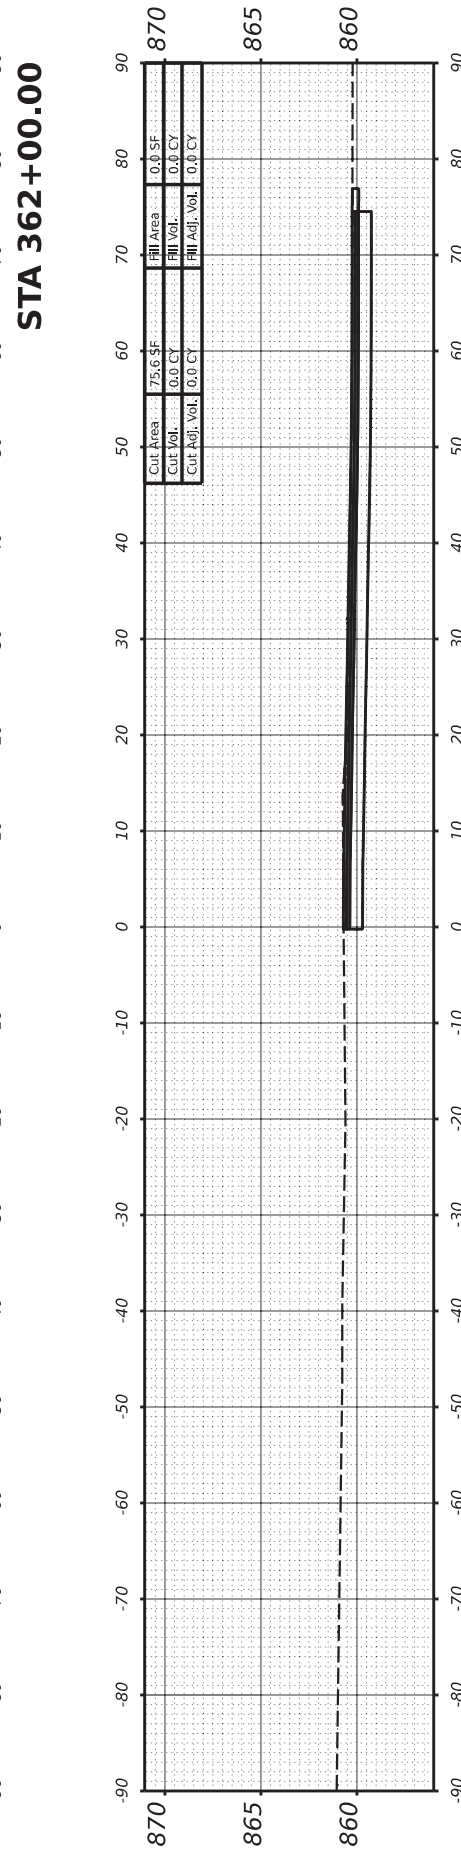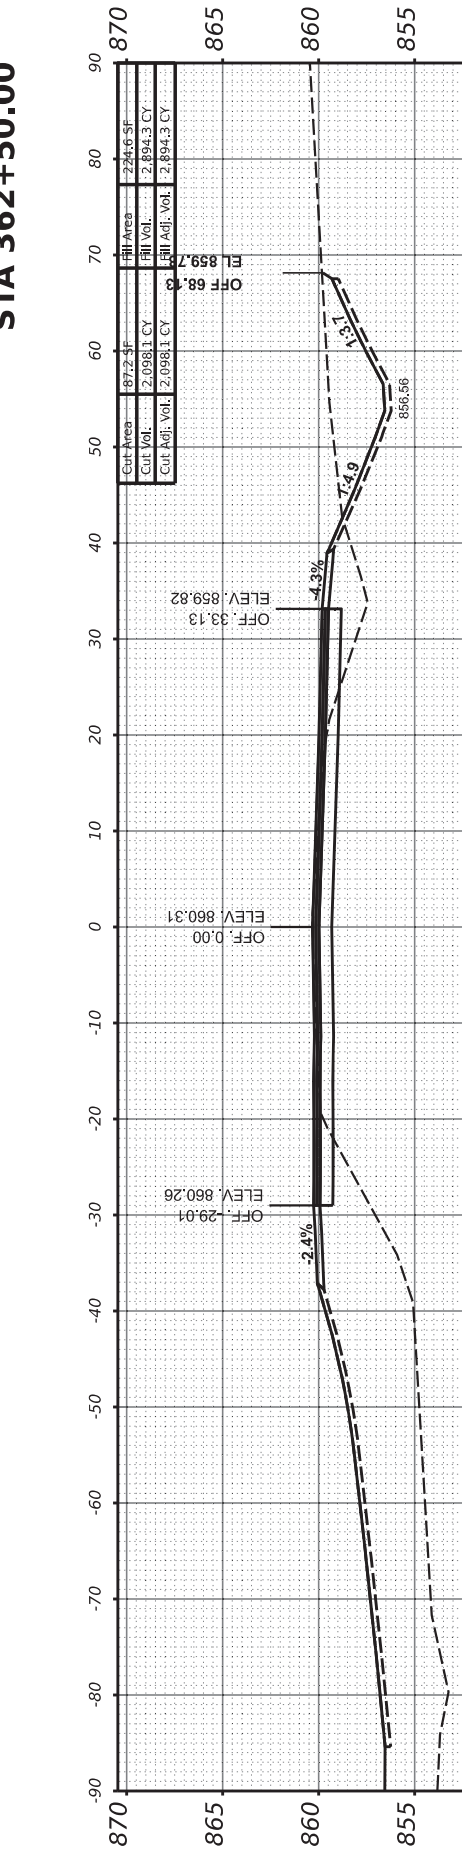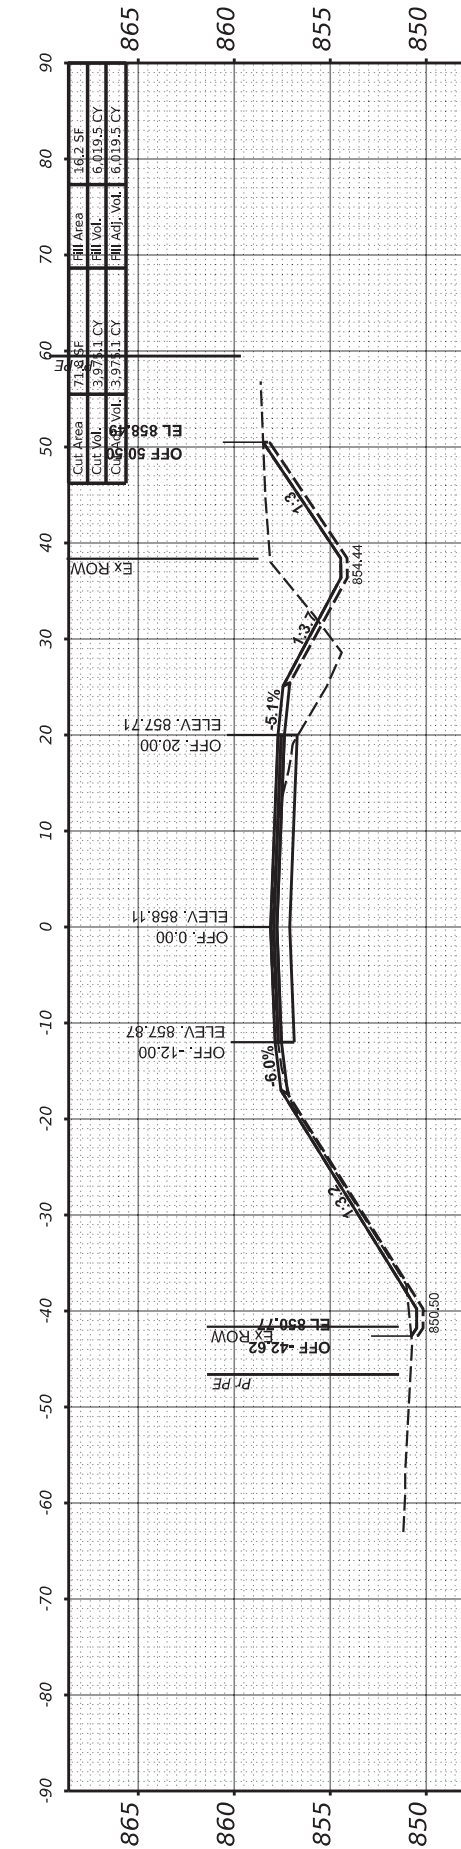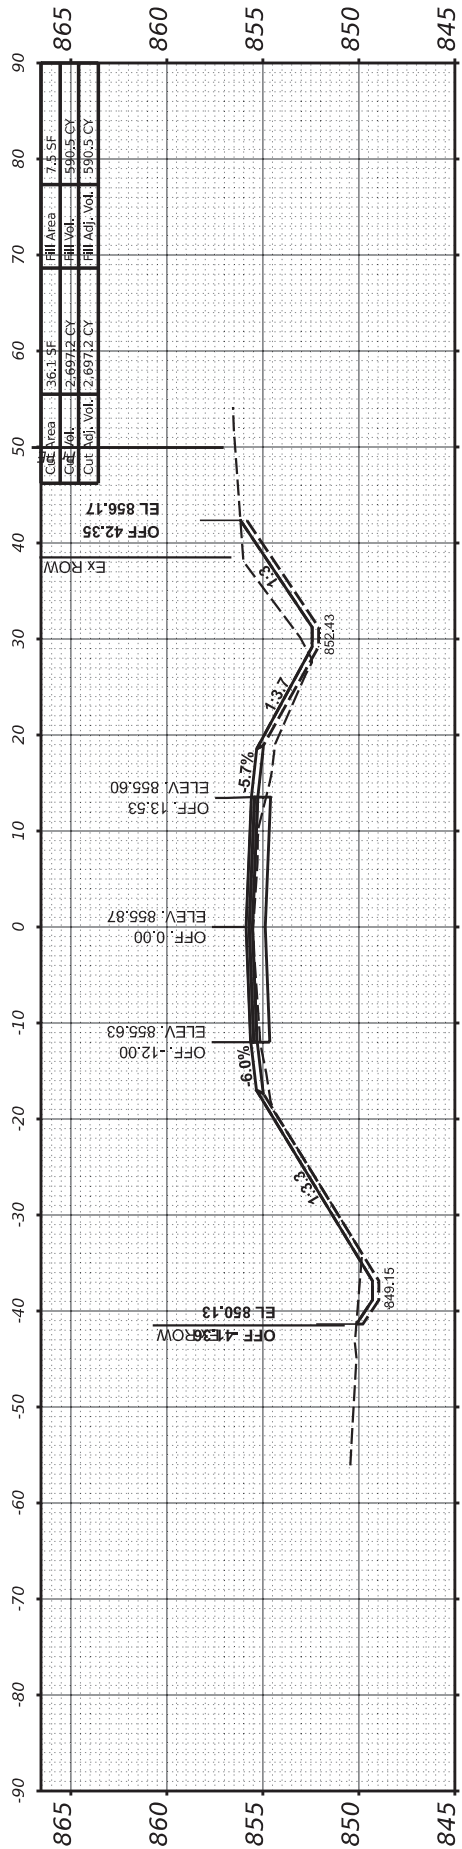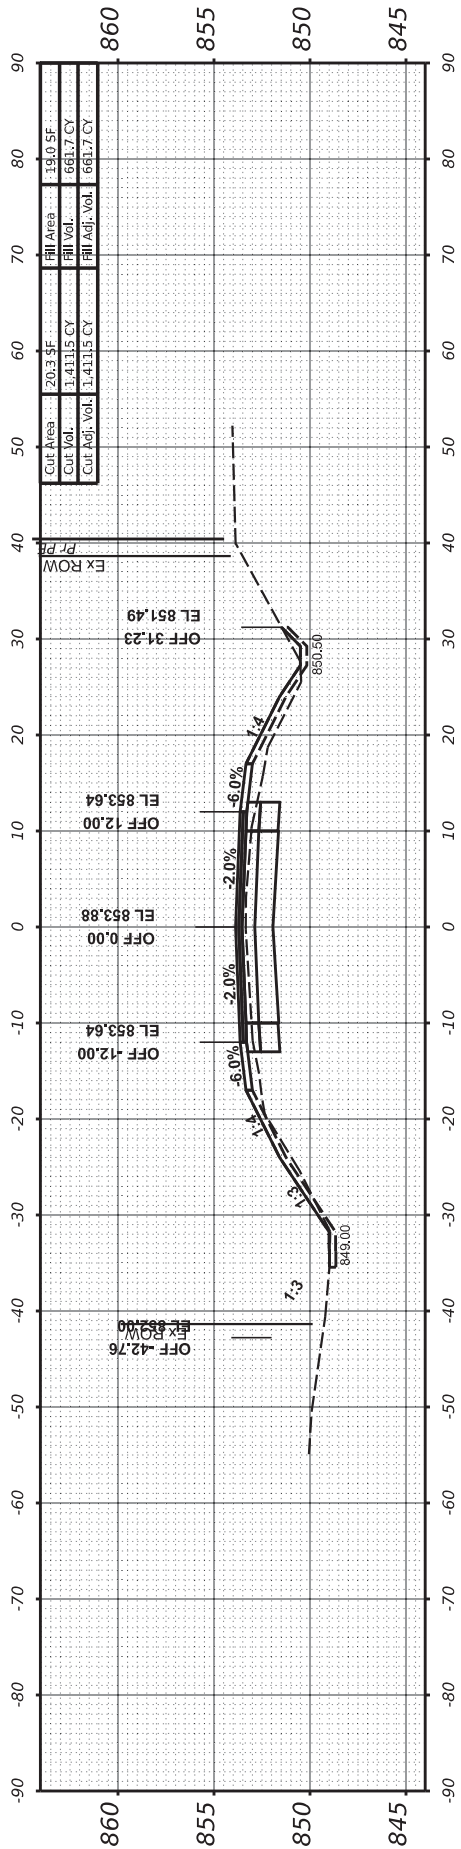

USER NAME	= dwozniarski	DESIGNED	-	REVISED	-
PLOT SCALE	= 0.16666633' / in.	DRAWN	-	REVISED	-
PLOT DATE	= 6/14/2024	CHECKED	-	REVISED	-
		DATE	= 04/17/2024	REVISED	-

STATE OF ILLINOIS
DEPARTMENT OF TRANSPORTATION

IDEAL ROAD RECONSTRUCTION CROSS SECTIONS - IDEAL ROAD	SCALE: 1" = 10' H 1" = 5' V	SHEET 0	OF 125	SHEETS	STA.
--	--------------------------------	---------	--------	--------	------






F.A.B. RTE.	SECTION	COUNTY	TOTAL SHEETS	SHEET NO.
ROUTE	20-361+74.23	CARROLL	217	93
			CONTRACT NO.	05760
		ILLINOIS	FED. AID PROJECT	

FINAL	SURVEYED	BY	DATE
SURVEY	PLOTTED		
NOTE BOOK	TEMPLATE		
NO.	AREAS CHECKED		

ORIGINAL	SURVEYED	BY	DATE
SURVEY	PLOTTED		
NOTE BOOK	TEMPLATE		
NO.	AREAS CHECKED		

85761

MODEL: P\CL-3 - 364+00.00 (Sheet)
FILE NAME: R\99\County\7997\Carroll County - Ideal Road Reconstruction\CADD\CADD Civil\Sheets\7997-SHT_X-5sect-Ideal+3-01.dgn

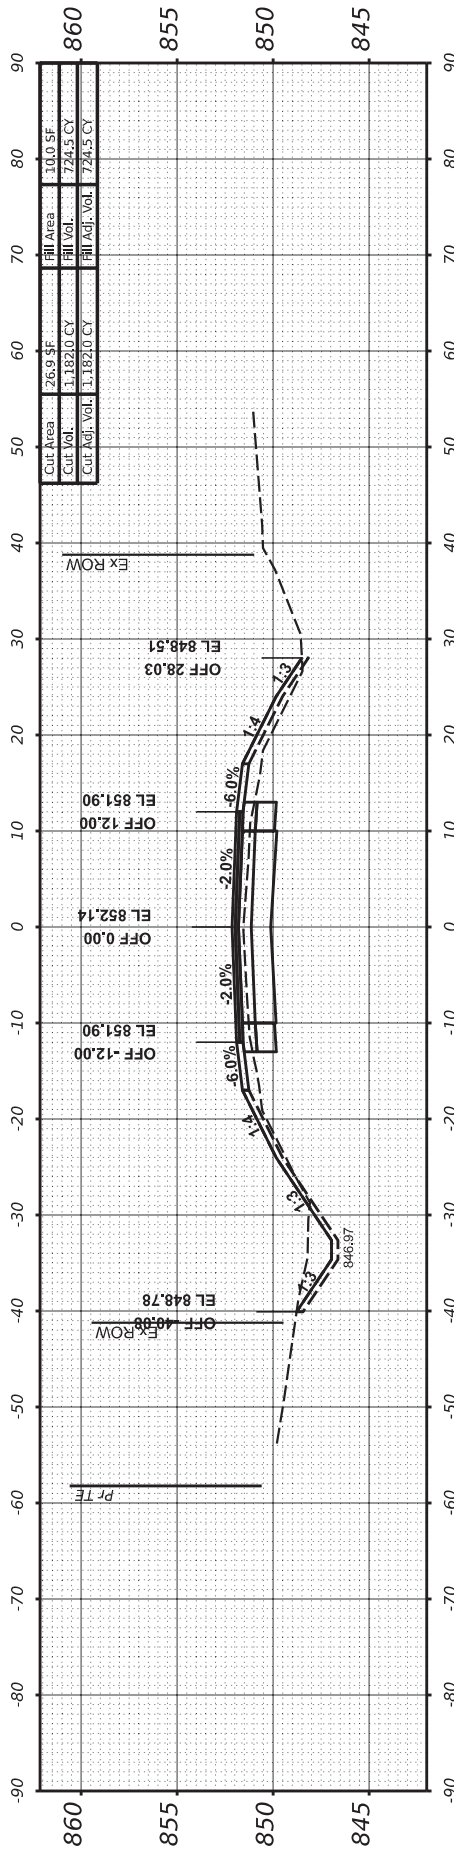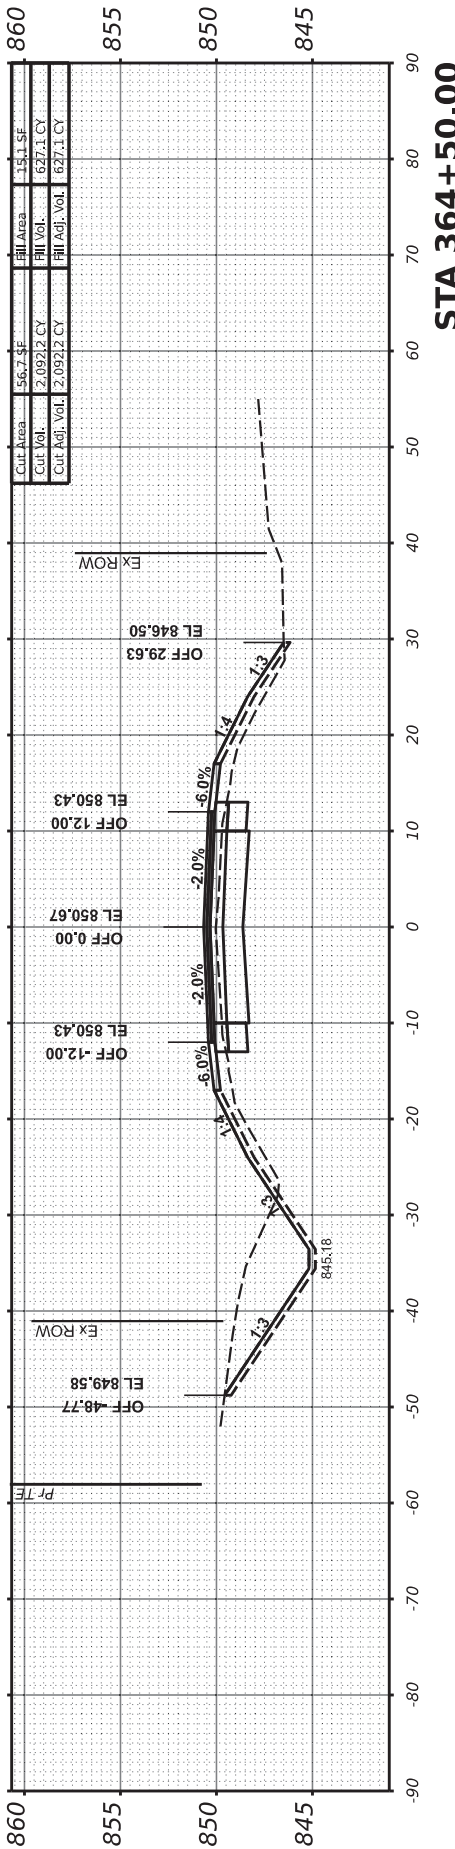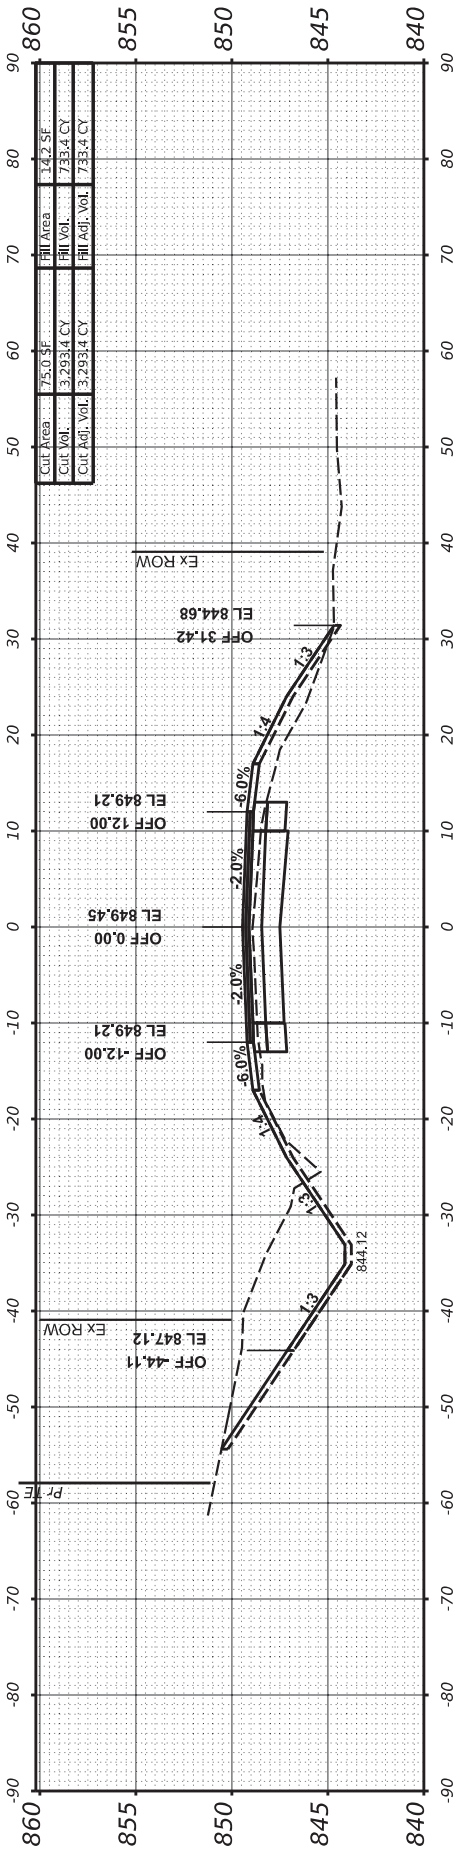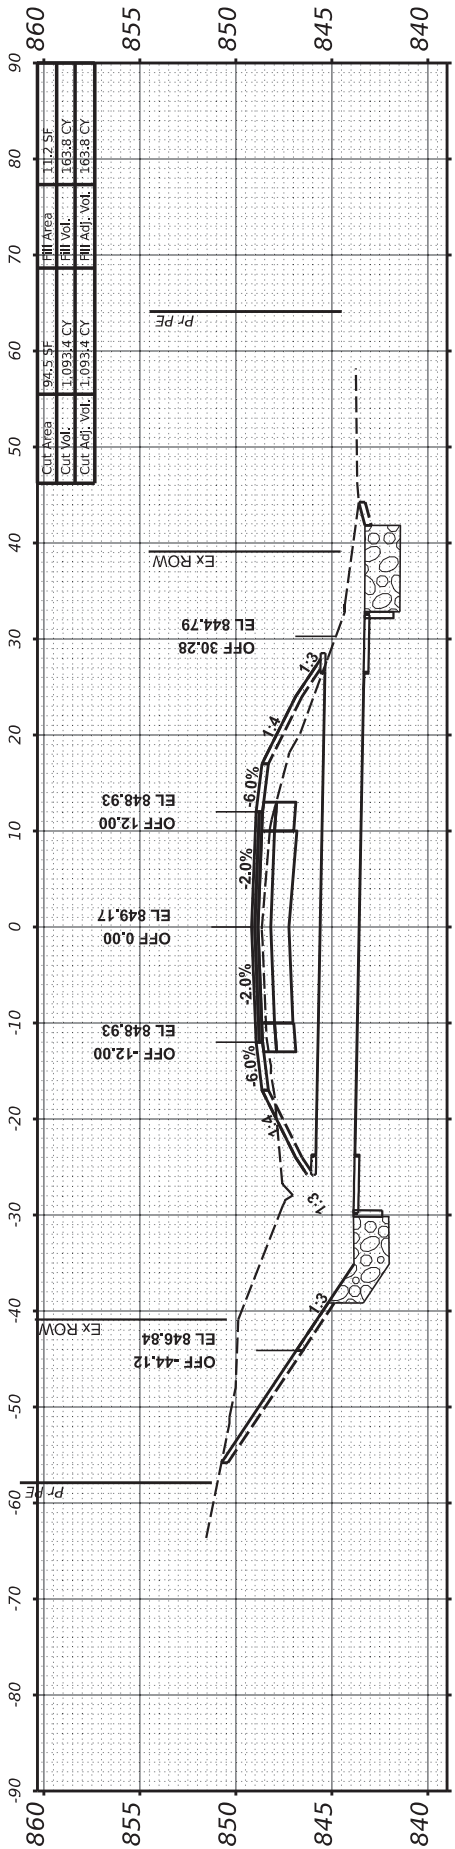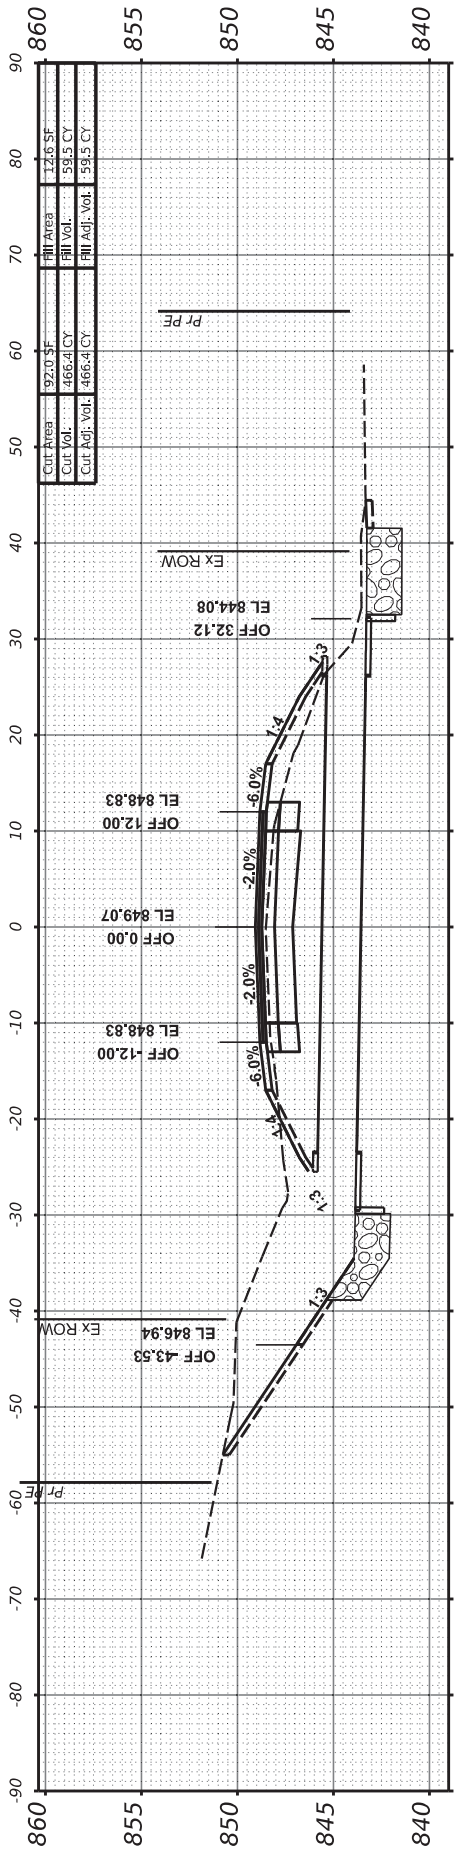

USER NAME	= dwozniarski	DESIGNED	-	REVISED	-
		DRAWN	-	REVISED	-
PLOT SCALE	= 0.16666633'' in.	CHECKED	-	REVISED	-
PLOT DATE	= 6/14/2024	DATE	= 04/17/2024	REVISED	-

STATE OF ILLINOIS
DEPARTMENT OF TRANSPORTATION

SCALE: $\frac{1''}{10'}$ = $\frac{1''}{5'}$ H

IDEAL ROAD RECONSTRUCTION
CROSS SECTIONS - IDEAL ROAD

SHEET OF 125 SHEETS STA.

F.A.S. RTE.	SECTION	COUNTY	TOTAL SHEETS	SHEET NO.
1084	20-00102-00-PV	CARROLL	217	94
CONTRACT NO. 85761				
ILLINOIS		FED. AID PROJECT		

FINAL SURVEY	SURVEYED	BY	DATE
NOTE BOOK	PLOTTED		
NO.	TEMPLATE		
	AREAS		
	CHECKED		

ORIGINAL SURVEY	SURVEYED	BY	DATE
NOTE BOOK	PLOTTED		
NO.	TEMPLATE		
	AREAS		
	CHECKED		

85761

MODEL: P1CL-3 - 365+50.00 (Sheet)

FILE NAME: R:\PA\County\7397 Carroll County - Ideal Road Reconstruction\CADD\CADD_Civil\Sheets\7397-SHT_X-Sect-Ideal+3-01.dgn





USER NAME	= dwozniarski	DESIGNED	-	REVISED	-
		DRAWN	-	REVISED	-
PLOT SCALE	= 0.16666633'' in.	CHECKED	-	REVISED	-
PLOT DATE	= 6/14/2024	DATE	= 04/17/2024	REVISED	-

STATE OF ILLINOIS
DEPARTMENT OF TRANSPORTATION

IDEAL ROAD RECONSTRUCTION
CROSS SECTIONS - IDEAL ROAD

SCALE: $\frac{1"}{100'} = \frac{1"}{50'}$ H V SHEET OF 125 SHEETS STA.

F.A.S. RTE.	SECTION	COUNTY	TOTAL SHEETS	SHEET NO.
1084	20-00102-00-PV	CARROLL	217	95
CONTRACT NO. 85761				
ILLINOIS		FED. AID PROJECT		

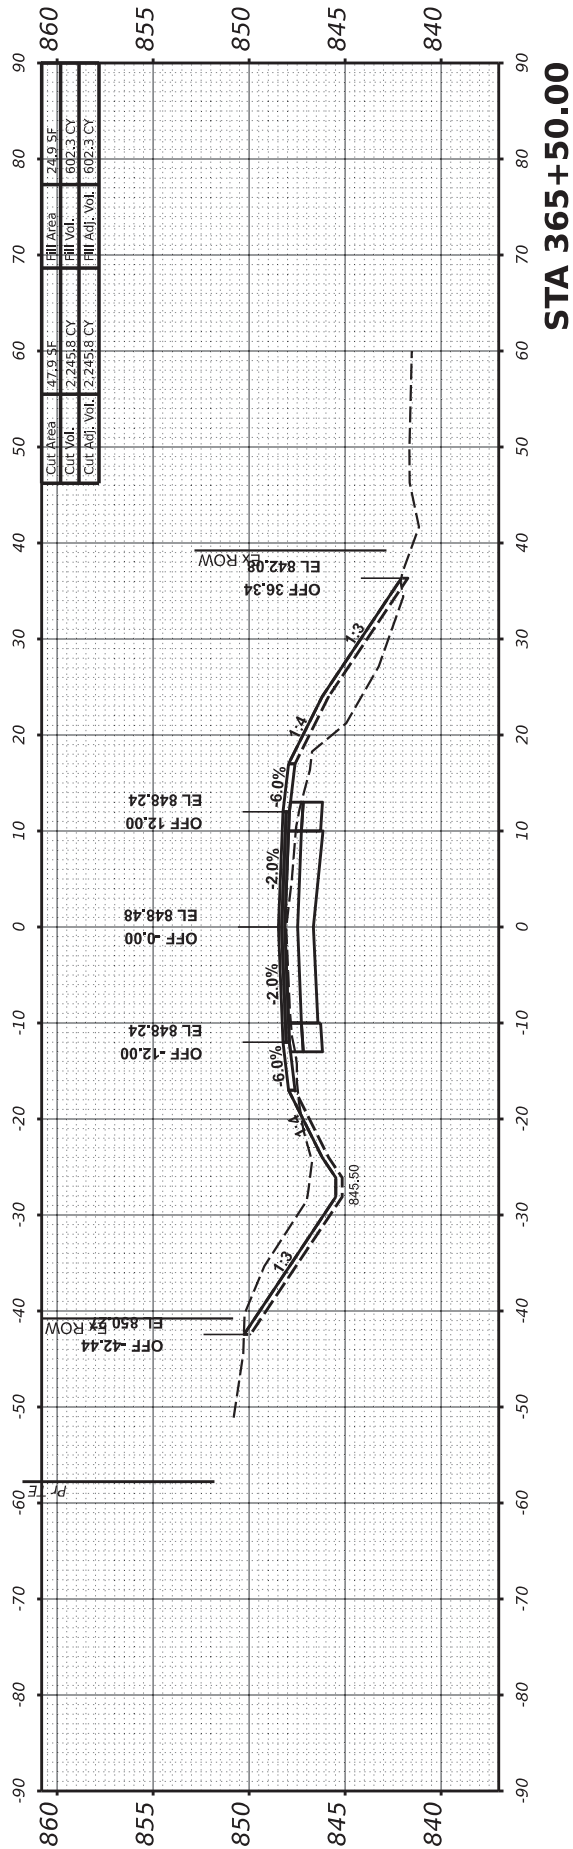
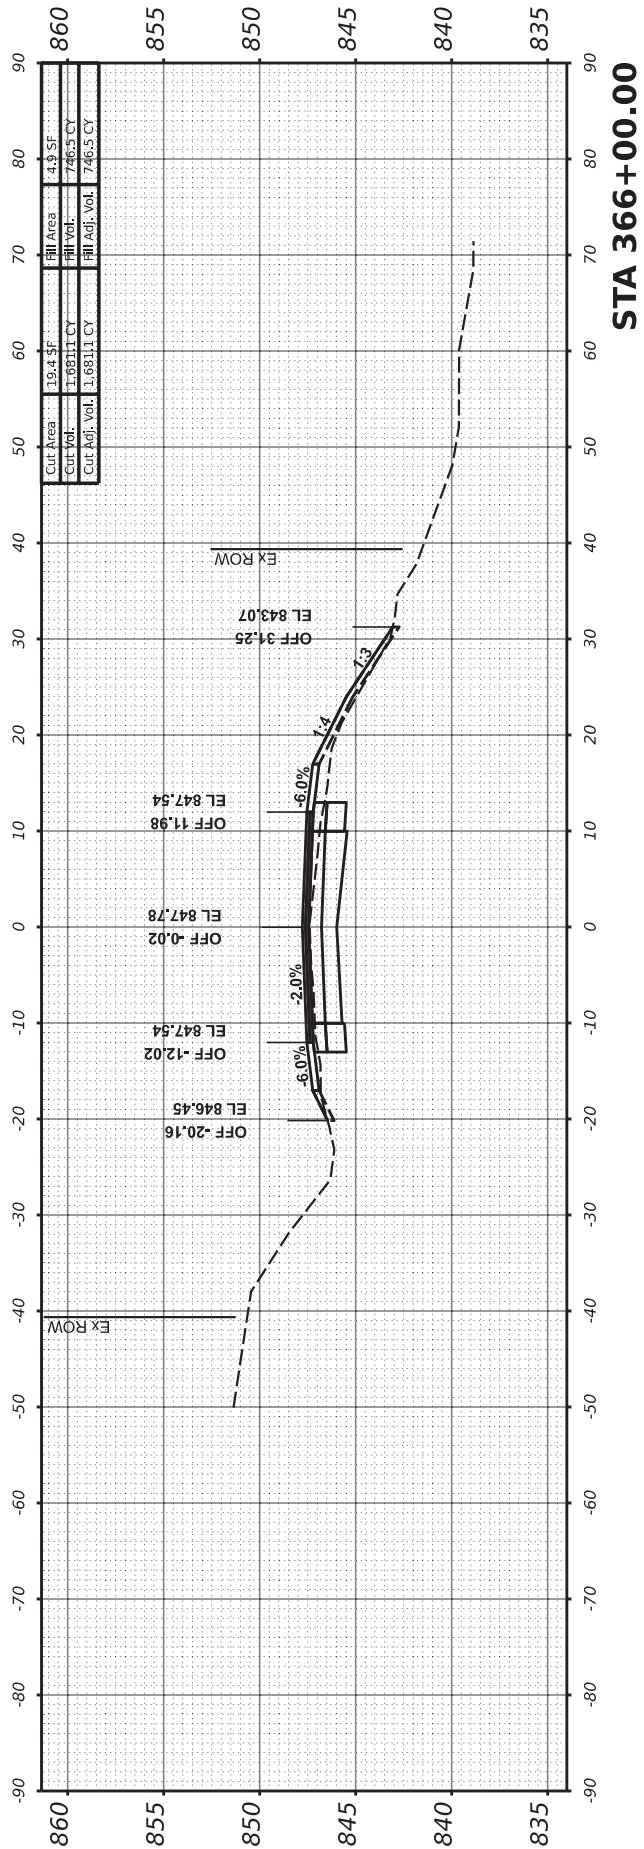
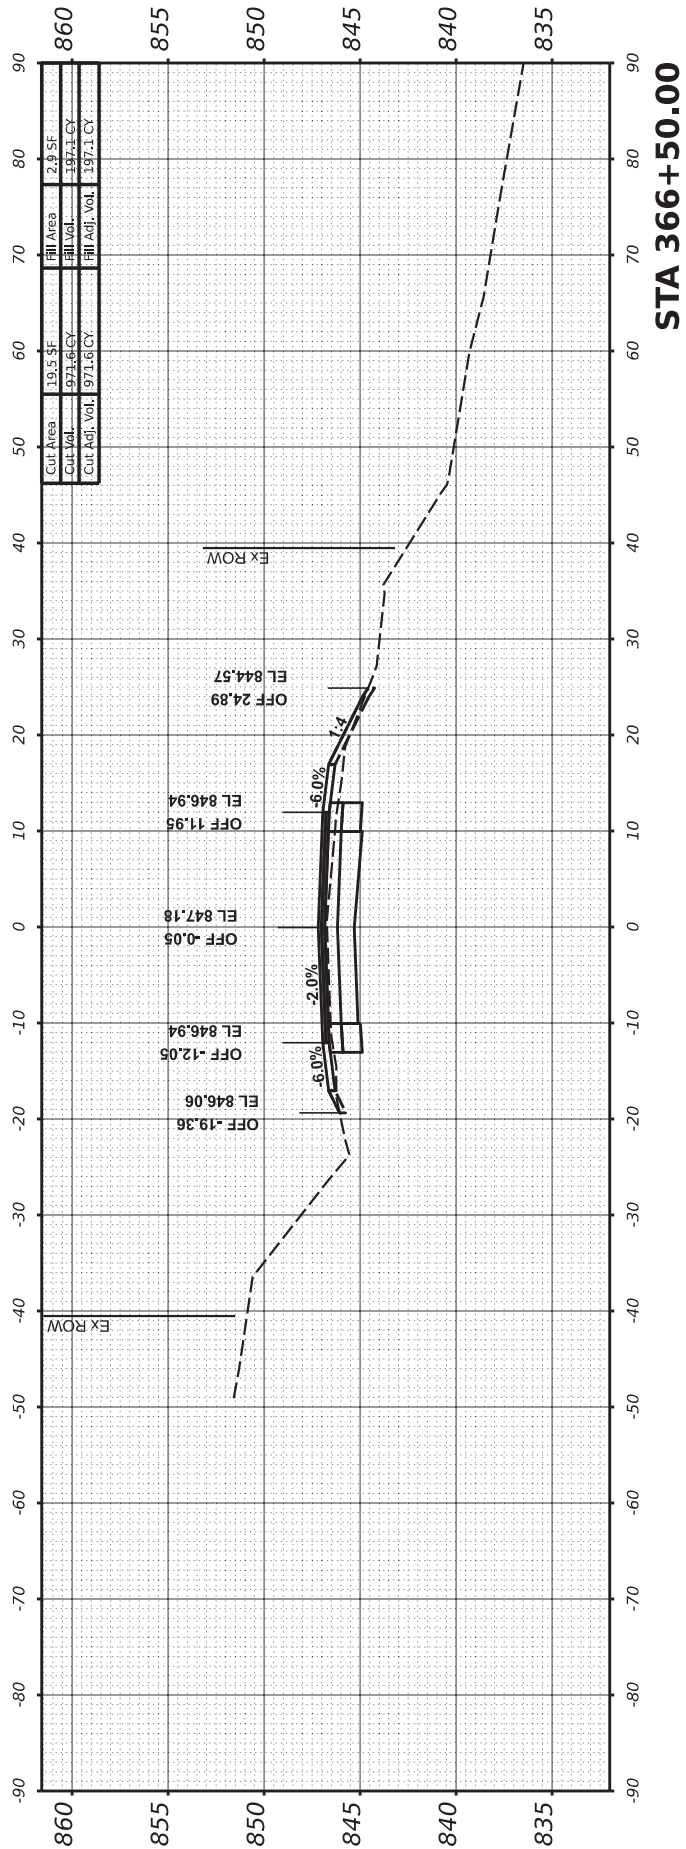
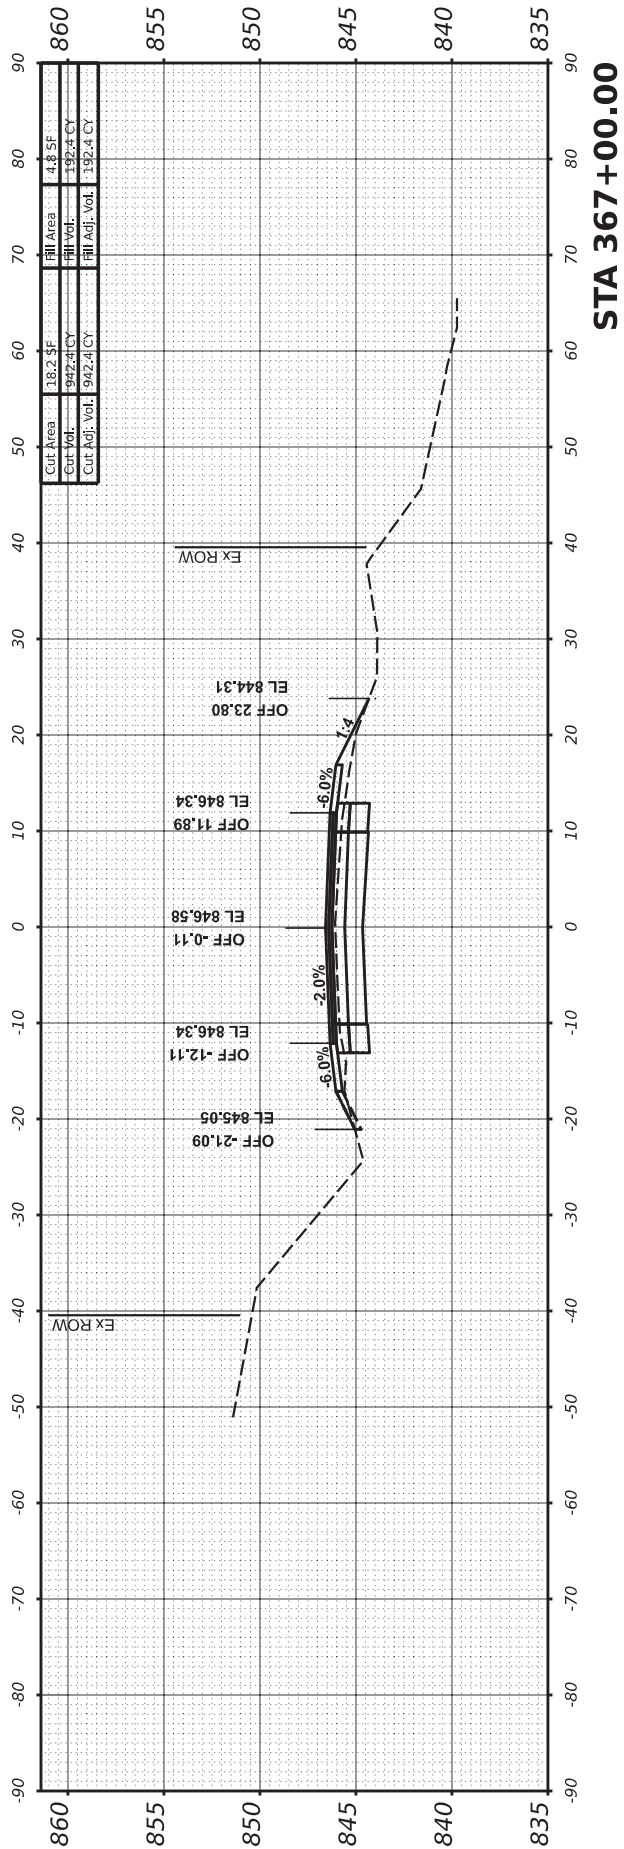


FINAL SURVEY NOTE BOOK NO.	SURVEYED PLOTTED TEMPLATE AREAS CHECKED	BY	DATE

ORIGINAL SURVEY NOTE BOOK NO.	SURVEYED PLOTTED TEMPLATE AREAS CHECKED	BY	DATE

MODEL: P:\CL-3 - 367+50.00 [Sheet]
FILE NAME: R:\P\County\7397\Carroll County - Ideal Road Reconstruction\CADD\CADD_Civil\Sheets\7397-SHT_X-Sect-Ideal+3-01.dgn

85761

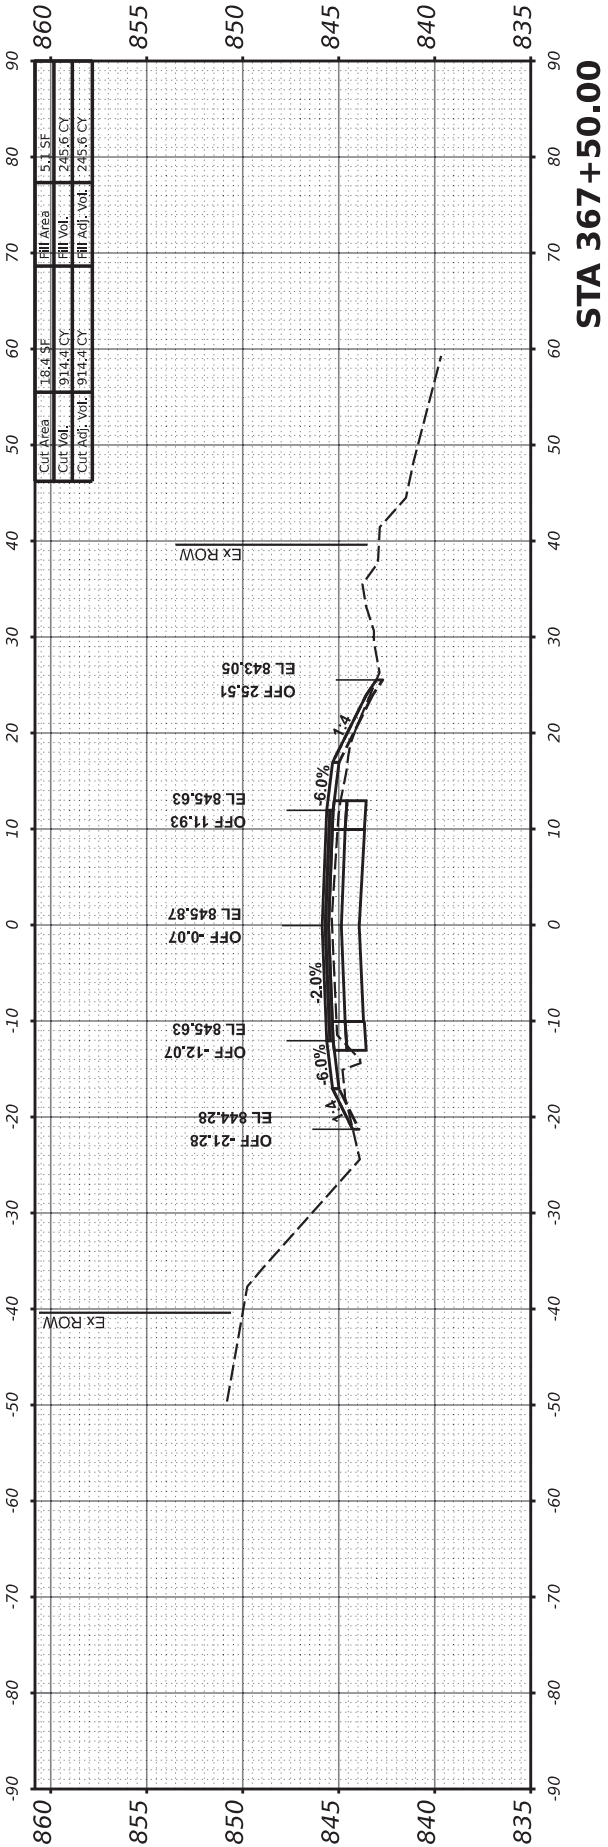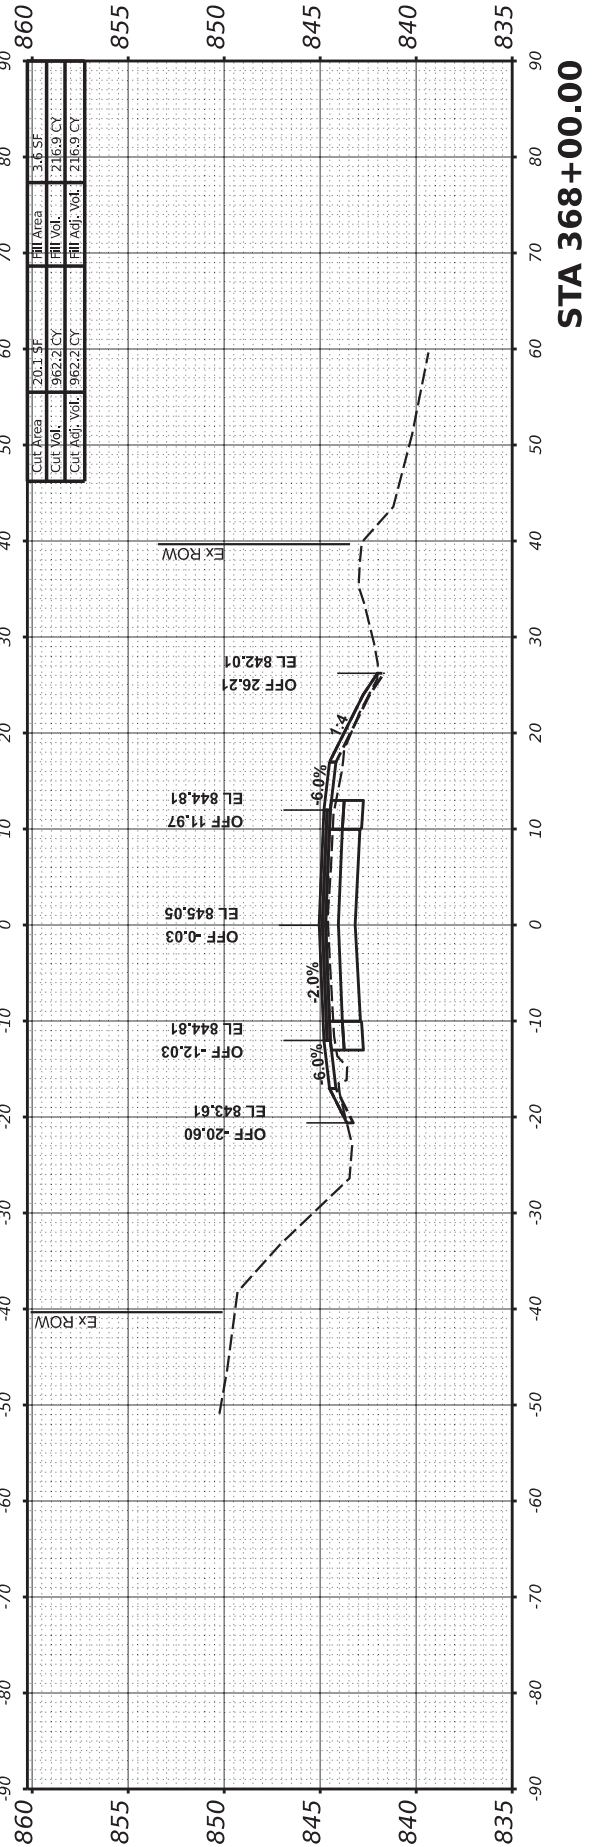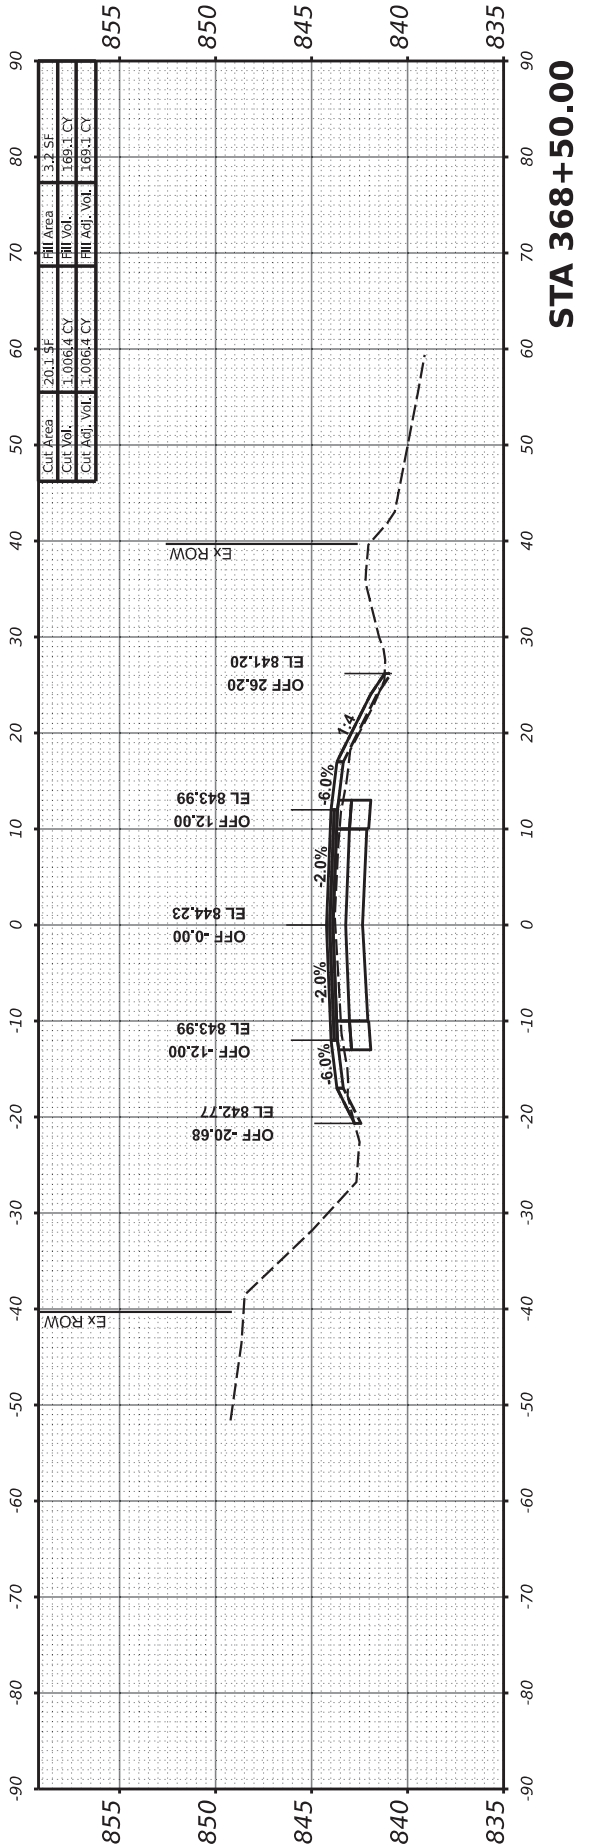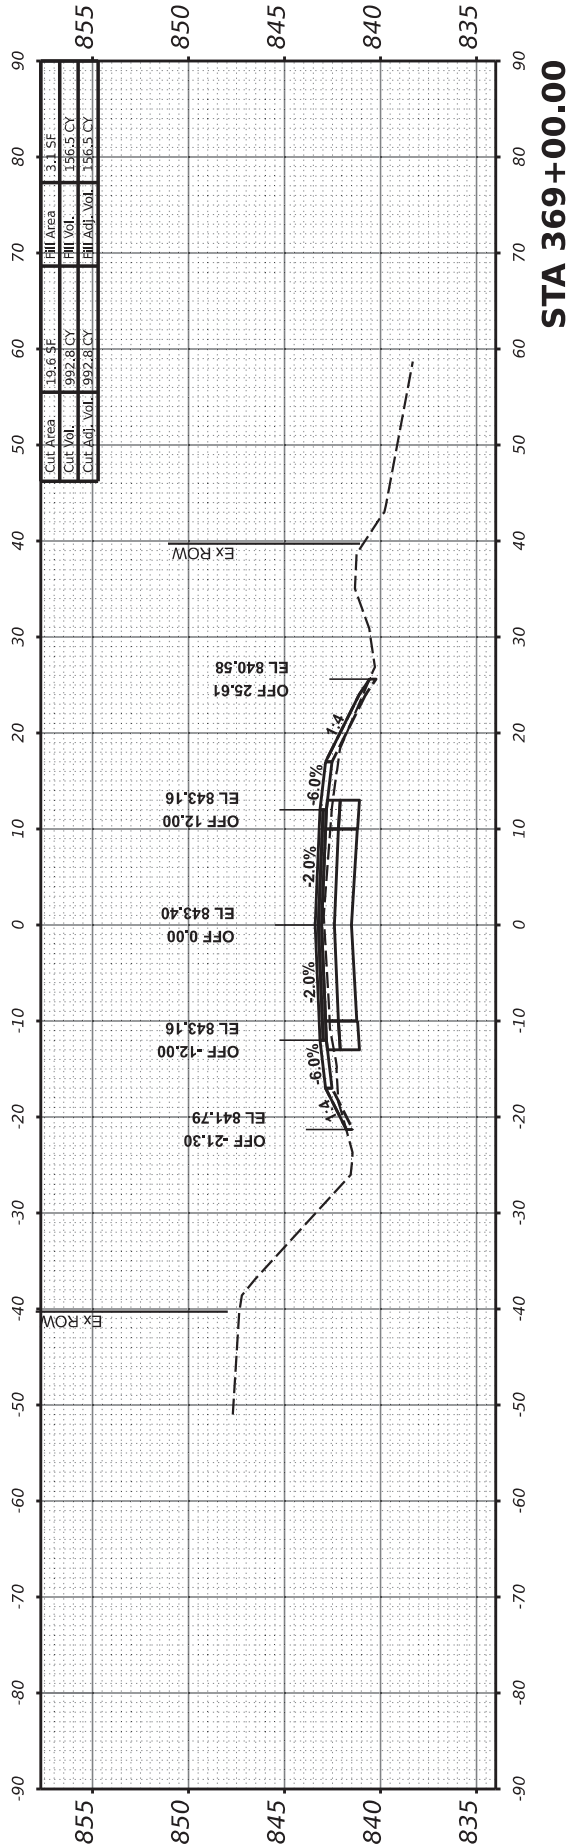

USER NAME	= dwozniarski	DESIGNED	-	REVISED	-
		DRAWN	-	REVISED	-
PLOT SCALE	= 0.16666633''/in.	CHECKED	-	REVISED	-
PLOT DATE	= 6/14/2024	DATE	- 04/17/2024	REVISED	-

STATE OF ILLINOIS
DEPARTMENT OF TRANSPORTATION

IDEAL ROAD RECONSTRUCTION
CROSS SECTIONS - IDEAL ROAD

SCALE: $\frac{1"}{100'} = \frac{10'}{1000'}$ H
 $\frac{1"}{50'} = \frac{5'}{500'}$ V
SHEET OF 125 SHEETS STA.

F.A.S. RTE.	SECTION	COUNTY	TOTAL SHEETS	SHEET NO.
1084	20-00102-00-PV	CARROLL	217	96
CONTRACT NO. 85761				
ILLINOIS		FED. AID PROJECT		

FINAL SURVEY	SURVEYED PLOTTED	BY	DATE
NOTE BOOK	TEMPLATE		
NO.	AREAS CHECKED		

ORIGINAL SURVEY	SURVEYED PLOTTED	BY	DATE
NOTE BOOK	TEMPLATE		
NO.	AREAS CHECKED		

85761

MODEL: P:\CL-3 - 369+50.00 (Sheet)
FILE NAME: R:\P\County\7397 Carroll County - Ideal Road Reconstruction\CADD\CADD_Civil\Sheets\7397-SHT_X-Sect-Ideal+3-01.dgn





USER NAME	= dwozniarski	DESIGNED	-	REVISED	-
		DRAWN	-	REVISED	-
PLOT SCALE	= 0.16666633" / in.	CHECKED	-	REVISED	-
PLOT DATE	= 6/14/2024	DATE	= 04/17/2024	REVISED	-

STATE OF ILLINOIS
DEPARTMENT OF TRANSPORTATION

IDEAL ROAD RECONSTRUCTION
CROSS SECTIONS - IDEAL ROAD

SCALE: $\frac{1"}{100'} = \frac{1"}{50'} \frac{H}{V}$ SHEET OF 125 SHEETS STA.

F.A.S. RTE.	SECTION	COUNTY	TOTAL SHEETS	SHEET NO.
1084	20-00102-00-PV	CARROLL	217	97
CONTRACT NO. 85761				
		ILLINOIS	FED. AID PROJECT	

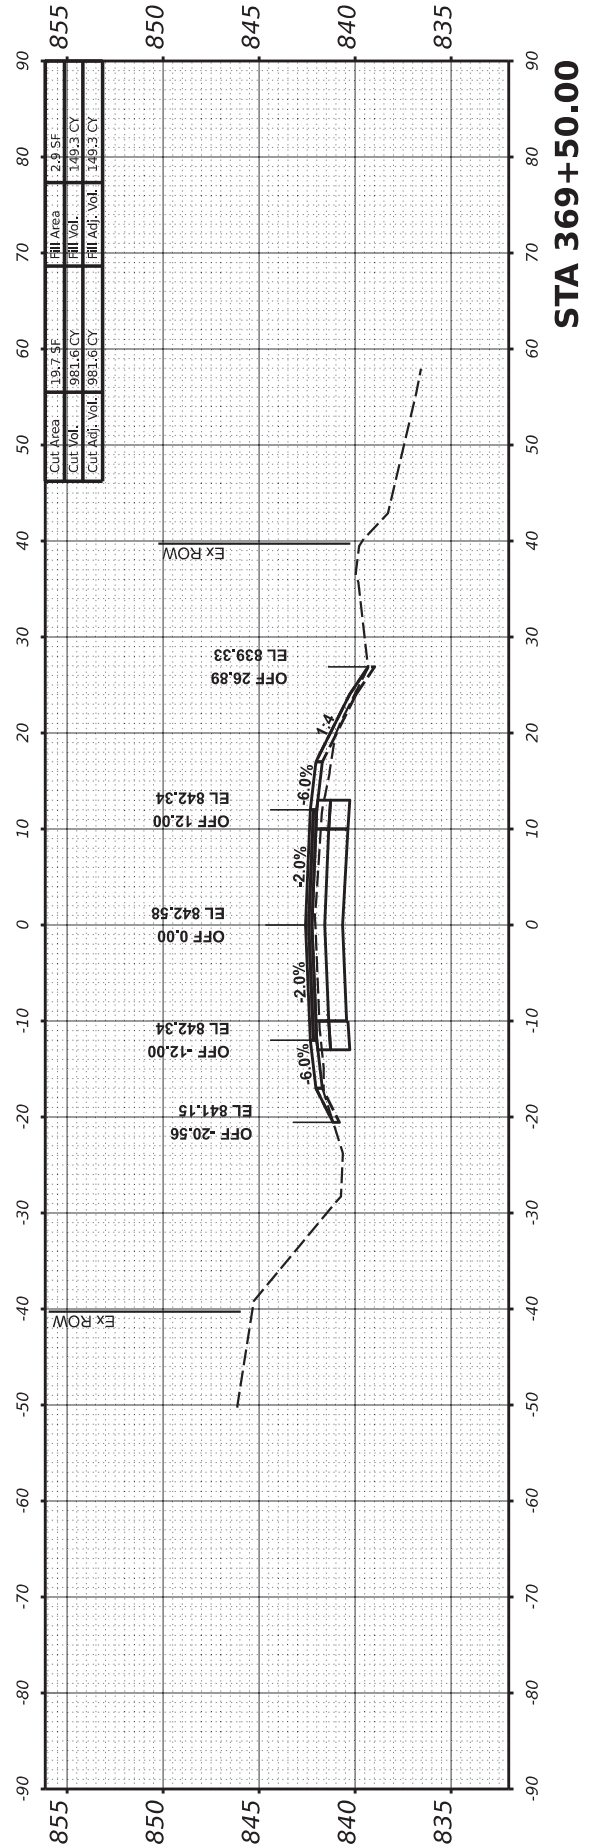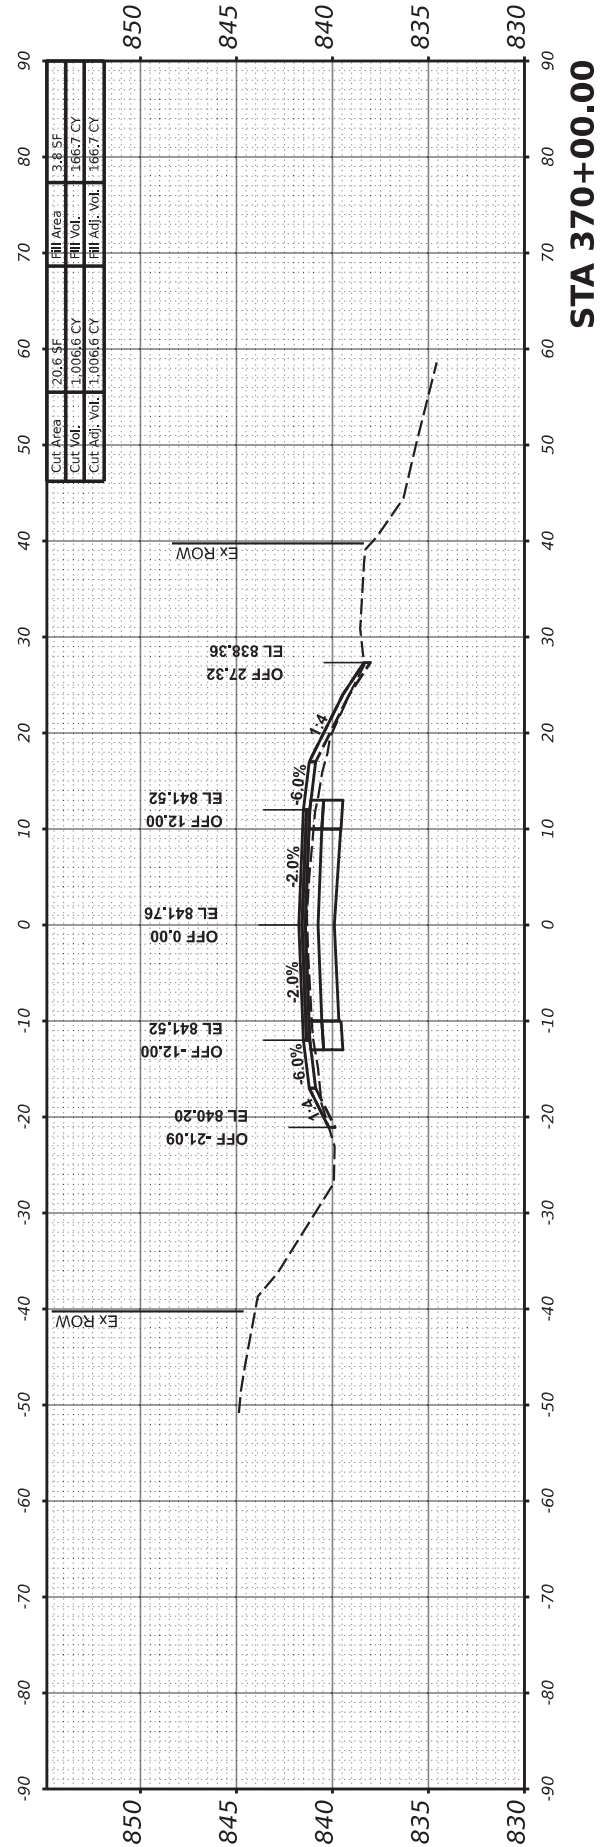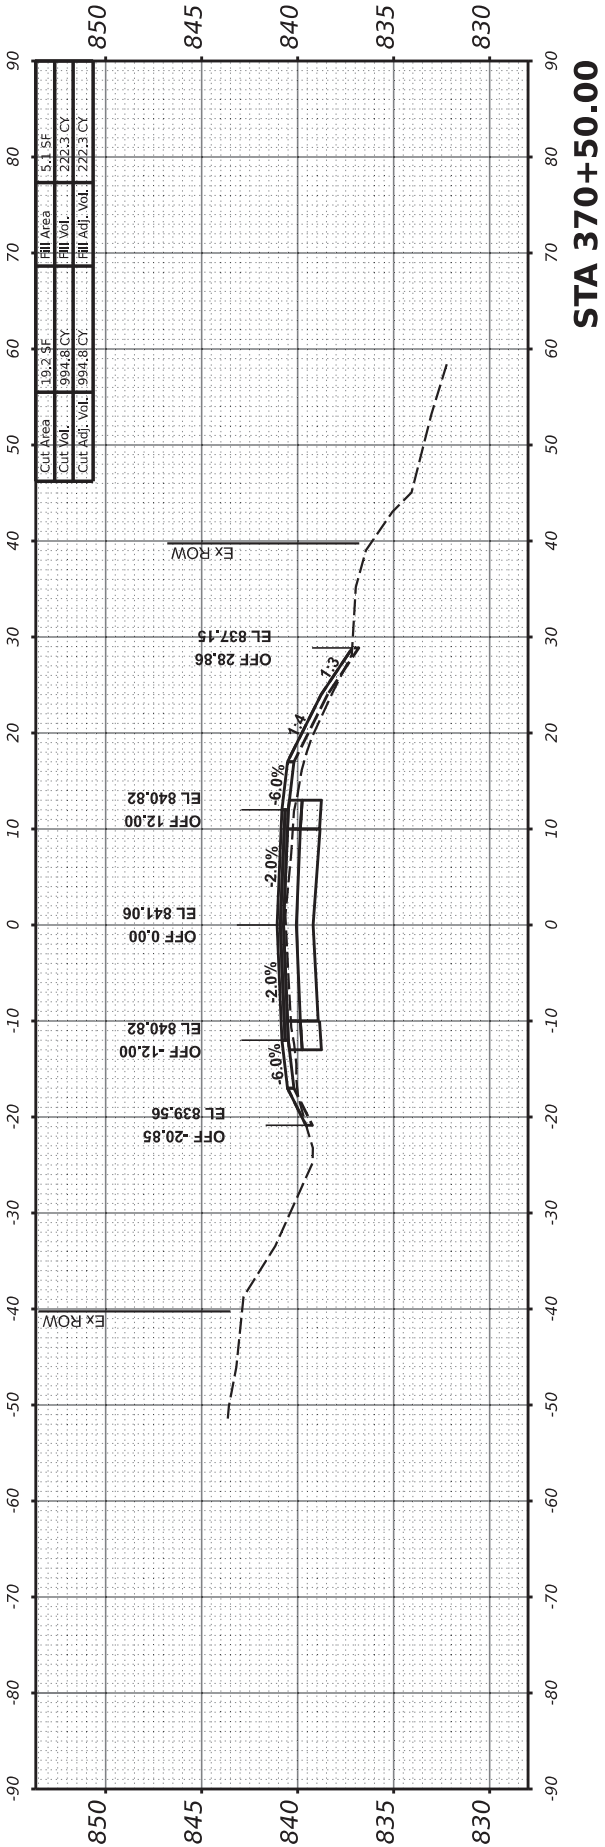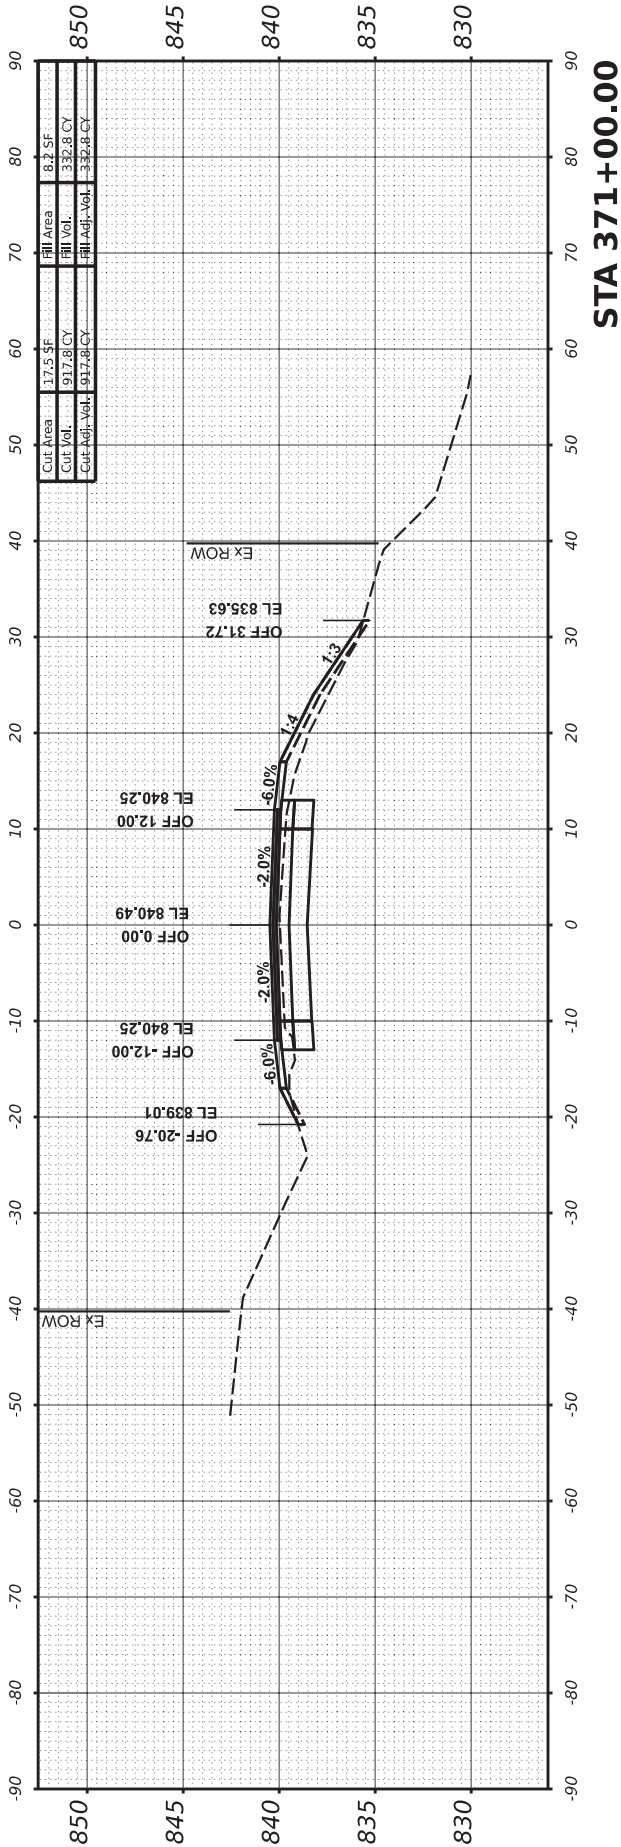

ORIGINAL SURVEY	SURVEYED	BY	DATE
NOTE BOOK	PLOTTED		
	TEMPLATE		
	AREAS		
	AREAS CHECKED		
NO.			

FINAL SURVEY	SURVEYED	BY	DATE
NOTE BOOK	PLOTTED		
	TEMPLATE		
	AREAS		
	AREAS CHECKED		
NO.			

85761

MODEL: P:\CL-3 - 371+50.00 [Sheet]
FILE NAME: R:\P\County\7997\Carroll County - Ideal Road Reconstruction\CADD\CADD Civil\Sheets\7997-SHT-X\Sect-Ideal+3-01.dgn





USER NAME	= dwozniarski	DESIGNED	-	REVISED	-
		DRAWN	-	REVISED	-
PLOT SCALE	= 0.16666633'' / in.	CHECKED	-	REVISED	-
PLOT DATE	= 6/14/2024	DATE	= 04/17/2024	REVISED	-

STATE OF ILLINOIS
DEPARTMENT OF TRANSPORTATION

IDEAL ROAD RECONSTRUCTION
CROSS SECTIONS - IDEAL ROAD

SCALE: $\frac{1"}{10'} = \frac{1"}{5'}$ V $\frac{1"}{5'}$ H
SHEET OF 125 SHEETS STA.

F.A.S. RTE.	SECTION	COUNTY	TOTAL SHEETS	SHEET NO.
1084	20-00102-00-PV	CARROLL	217	98
			CONTRACT NO. 85761	
	ILLINOIS	FED. AID PROJECT		

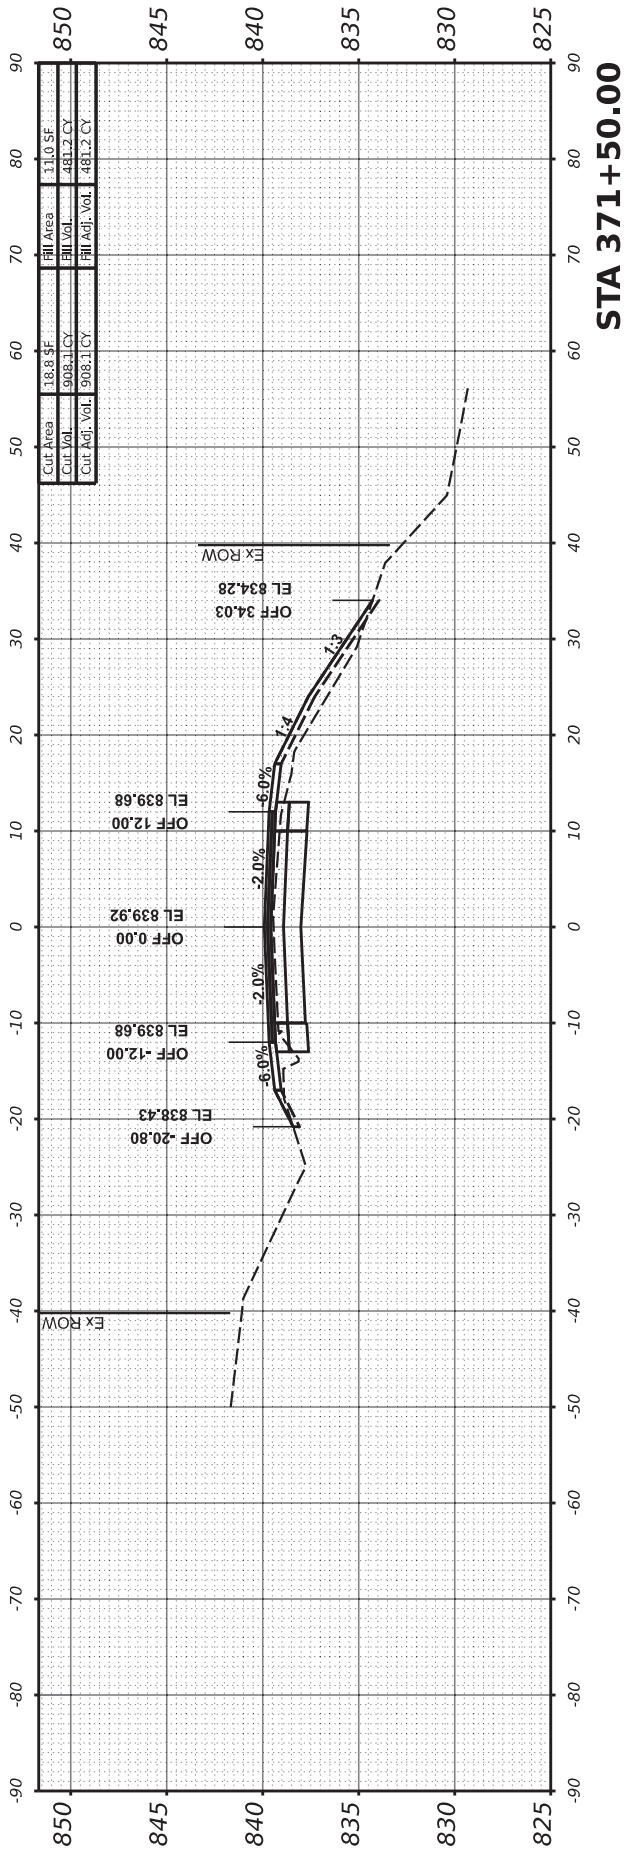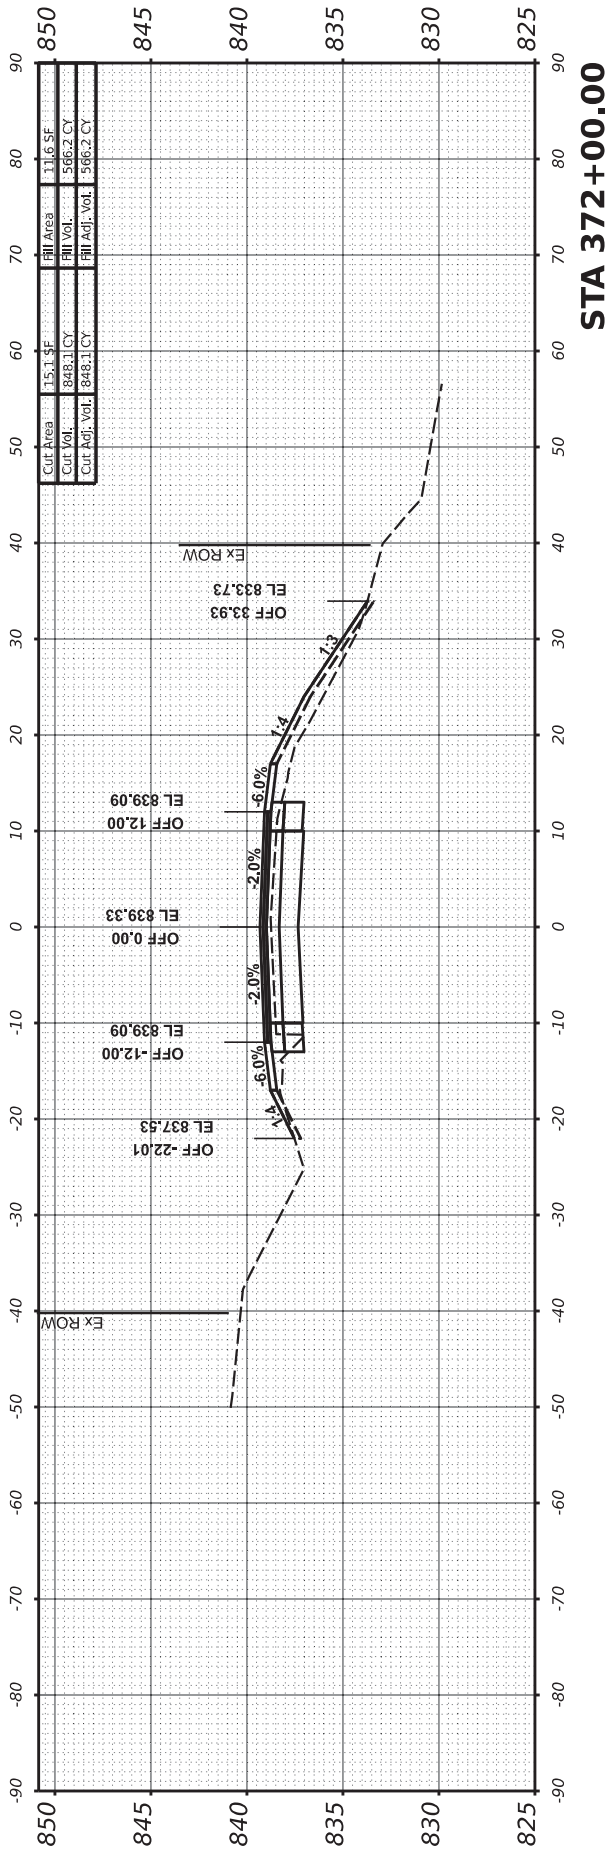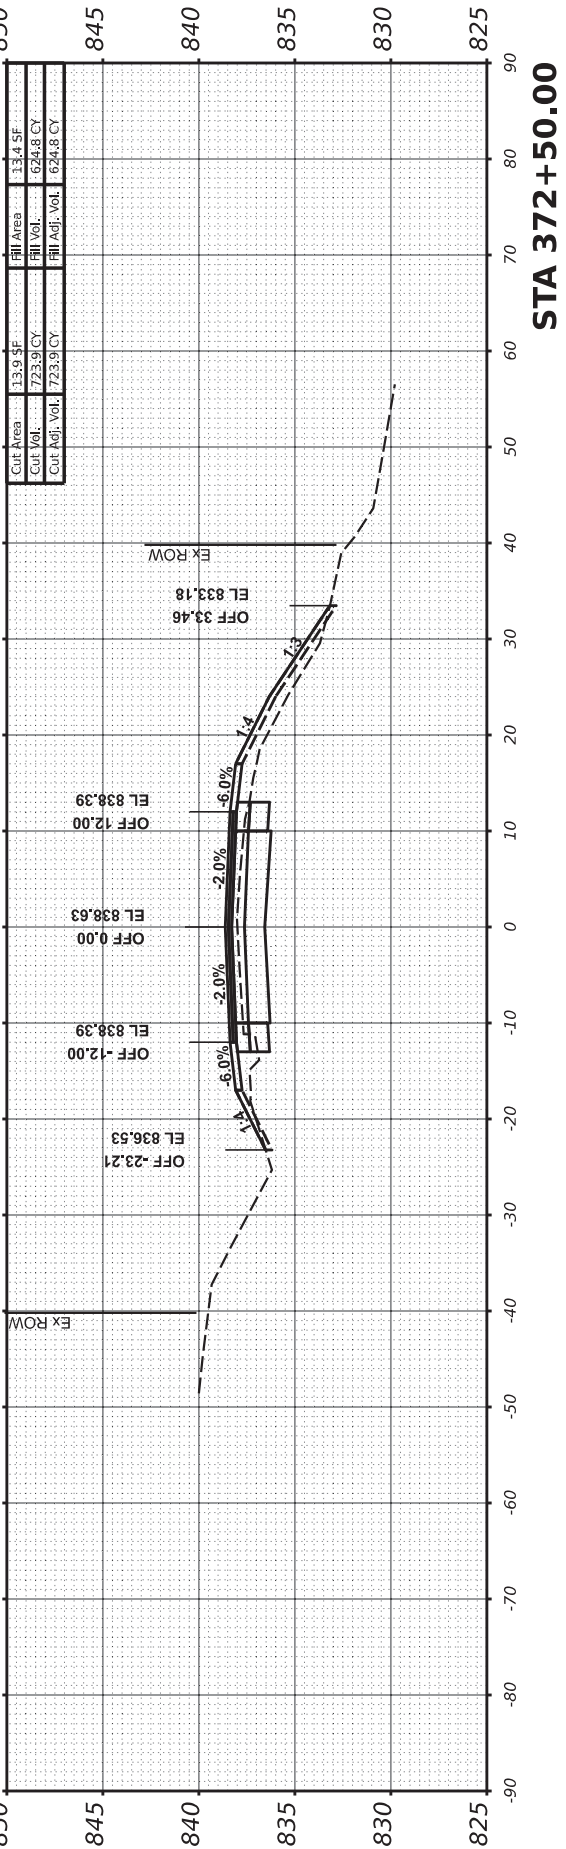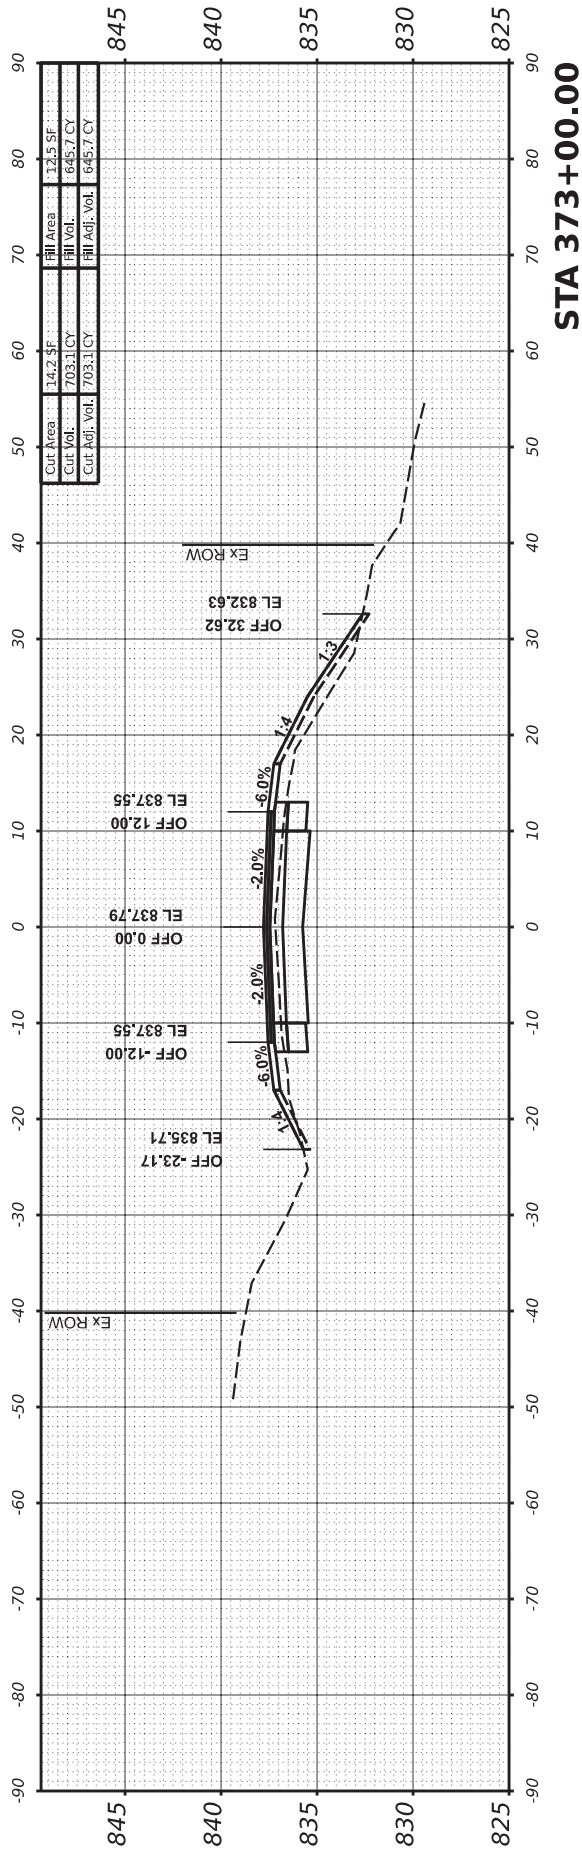


FINAL	SURVEYED	BY	DATE
SURVEY	PLOTTED		
NOTE BOOK	TEMPLATE		
NO.	AREAS CHECKED		


ORIGINAL	SURVEYED	BY	DATE
SURVEY	PLOTTED		
NOTE BOOK	TEMPLATE		
NO.	AREAS CHECKED		

85761


MODEL: P\CL-3 - 373+50.00 (Sheet)
FILE NAME: R391\County\7997\Carroll County - Ideal Road Reconstruction\CADD\CADD Civil\Sheets\7997-SHT-X\Sect-Ideal-X-3-01.dgn

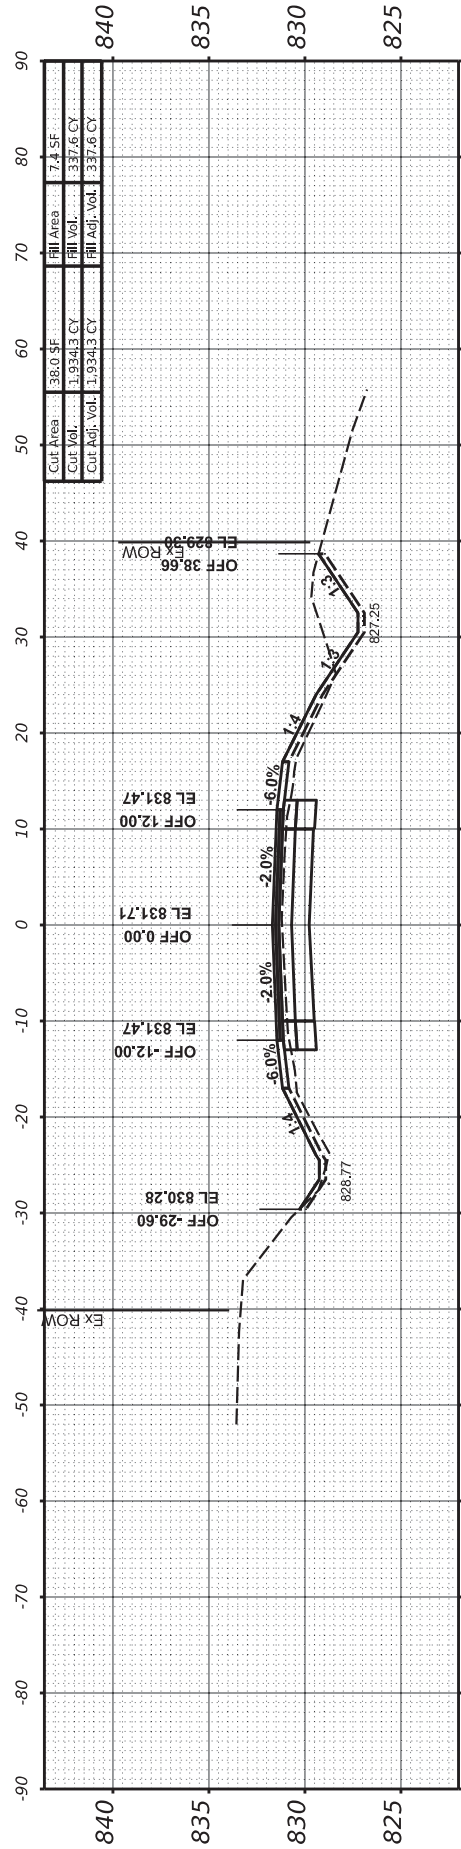


STA 375+50.00

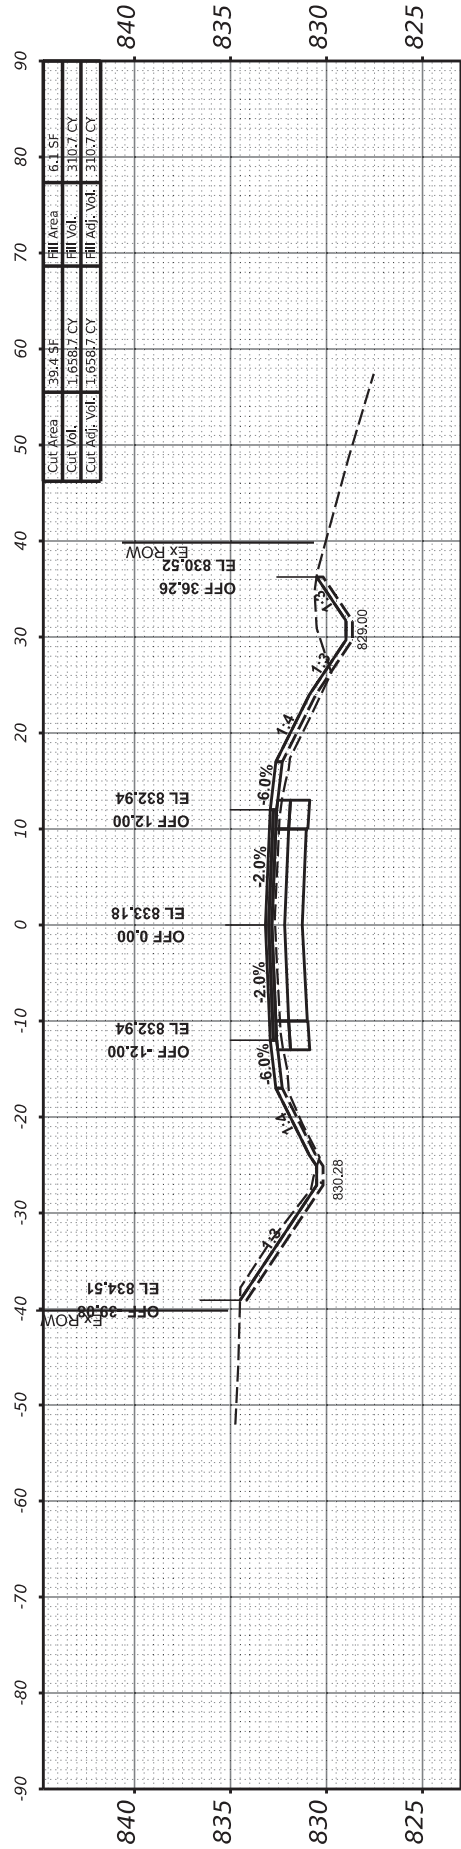


STA 375+00.00

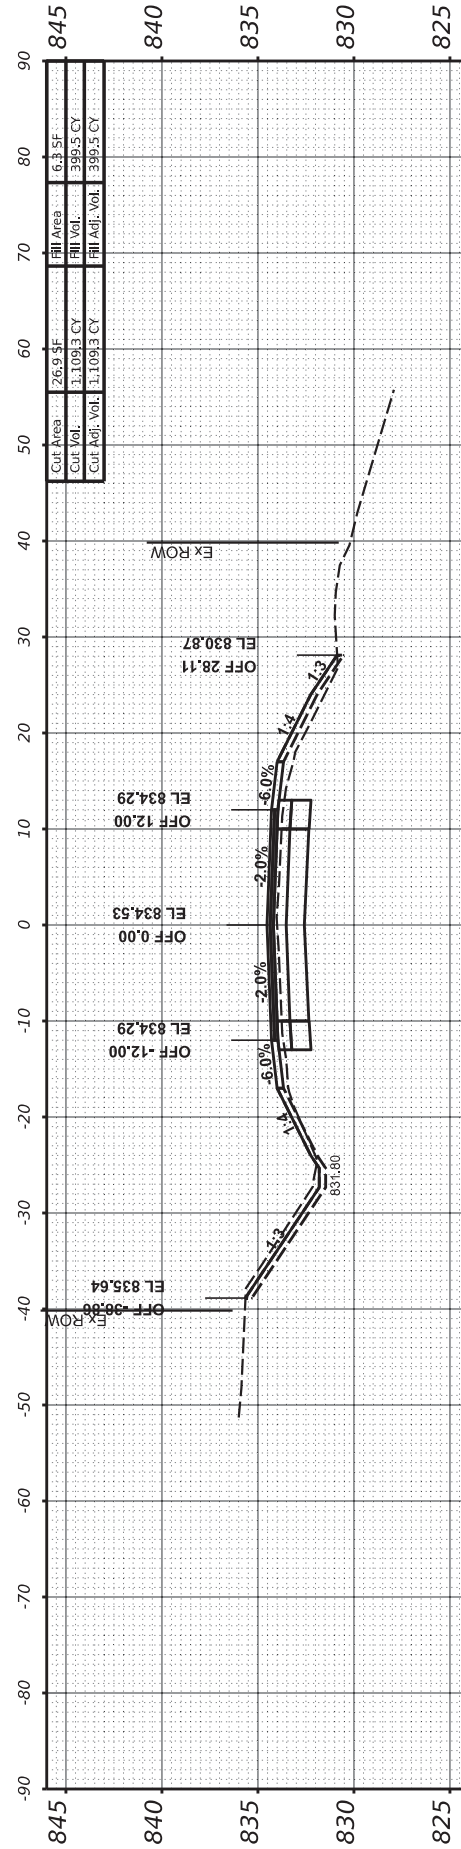

STA 374+50.00

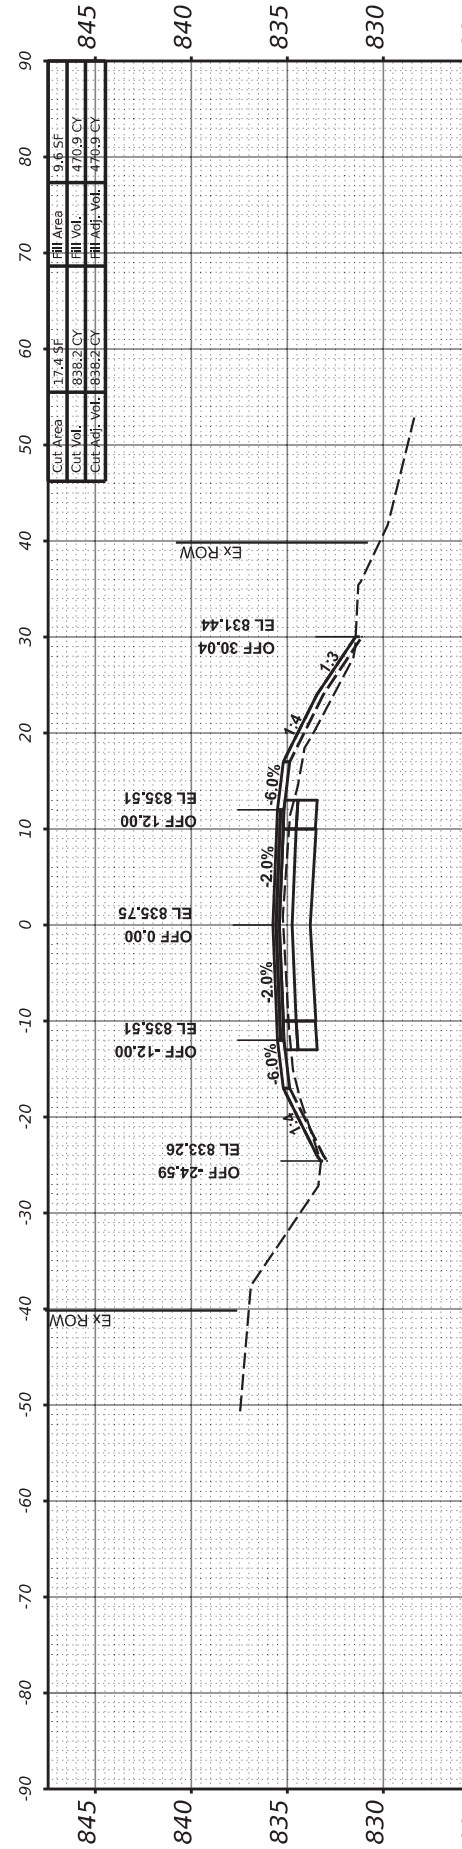

STA 374+00.00

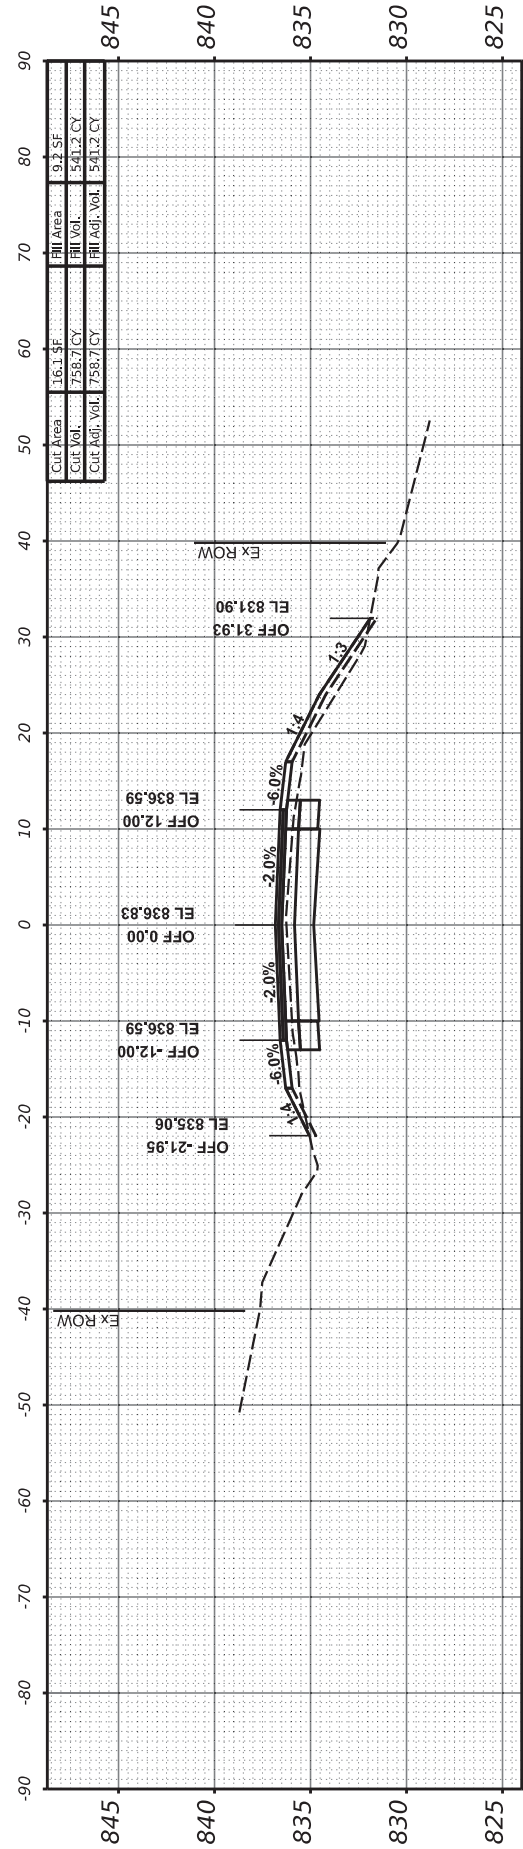

STA 373+50.00

USER NAME	= dwozniarski	DESIGNED	-	REVISED	-
PLOT SCALE	= 0.16666633'' in.	DRAWN	-	REVISED	-
PLOT DATE	= 6/14/2024	CHECKED	-	REVISED	-
		DATE	= 04/17/2024	REVISED	-

STATE OF ILLINOIS
DEPARTMENT OF TRANSPORTATION

IDEAL ROAD RECONSTRUCTION
CROSS SECTIONS - IDEAL ROAD

SCALE: $\frac{1"}{100'}$ H $\frac{1"}{50'}$ V SHEET OF 125 SHEETS STA.

F.A.S. RTE.	SECTION	COUNTY	TOTAL SHEETS	SHEET NO.
1084	20-00102-00-PV	CARROLL	217	99
CONTRACT NO. 85761				
ILLINOIS FED. AID PROJECT				

ORIGINAL SURVEY	SURVEYED PLOTTED NOTE BOOK	BY	DATE

FINAL SURVEY	SURVEYED PLOTTED NOTE BOOK	BY	DATE

85761

MODEL: P:\CL-3 - 376+00.00 (Sheet)
FILE NAME: R:\PA_County\7997 Carroll County - Ideal Road Reconstruction\CADD\CADD_Civil\Sheets\7997-SHT_2-Sect-Ideal+3-01.dgn

USER NAME	= dwozniarski	DESIGNED	-	REVISED	-
		DRAWN	-	REVISED	-
PLOT SCALE	= 0.16666633''/in.	CHECKED	-	REVISED	-
PLOT DATE	= 6/14/2024	DATE	= 04/17/2024	REVISED	-

STATE OF ILLINOIS
DEPARTMENT OF TRANSPORTATION

SCALE: $\frac{1''}{10'}$ = $\frac{10' H}{5' V}$

IDEAL ROAD RECONSTRUCTION CROSS SECTIONS - IDEAL ROAD			
SHEET	OF 125	SHEETS	STA.

F.A.S. RTE.	SECTION	COUNTY	TOTAL SHEETS	SHEET NO.
1084	20-00102-00-PV	CARROLL	217	100
CONTRACT NO. 85761				
ILLINOIS		FED. AID PROJECT		

