

FOR INDEX OF SHEETS, SEE SHEET NO. 2

08-04-2023 LETTING ITEM 008

STATE OF ILLINOIS
DEPARTMENT OF TRANSPORTATION

F.A.U. RTE	SECTION	COUNTY	TOTAL SHEETS	SHEET NO.
338	21-00067-00-BR	COOK	90	1

CONTRACT NO. 61J67

DESIGN DATA

IL 59
POSTED SPEED LIMIT = 45 MPH (EXISTING)
DESIGN SPEED LIMIT = 50 MPH (EXISTING)
ADT = 34,200 (2021)
DESIGN DESIGNATION: PRINCIPAL ARTERIAL

MADISON DRIVE
POSTED SPEED LIMIT = 25 MPH (EXISTING)
DESIGN SPEED LIMIT = 30 MPH (EXISTING)
DESIGN DESIGNATION: LOCAL

PLANS FOR PROPOSED
FEDERAL AID HIGHWAY
IL 59 PEDESTRIAN OVERPASS
EXISTING MULTI-USE PATH TO MADISON DRIVE
SECTION NO.: 21-00067-00-BR
PROJECT NO.: GZVA(457)
VILLAGE OF STREAMWOOD
COOK COUNTY



WILLIAM J. COLLETTI, P.E., S.F.
NO. 061-02865
EXP. DATE 11/30/2024
SHEET RANGE 50 - 75



WILLIAM B. LANCASTER, P.E.
NO. 062-059322
EXP. DATE 11/30/23
SHEET RANGE 1 - 28, 79 - 90




GAURAV RAI, P.E., P.T.O.C.
NO. 062-065565
EXP. DATE 11/30/2023
SHEET RANGE 40 - 49

STRUCTURE NUMBER 016-8309
ILLINOIS ROUTE 59 AND
POPLAR CREEK

C-91-104-22

IMPROVEMENT ENDS
IL 59 PEDESTRIAN
OVERPASS BIKE PATH
STATION 122+66.71

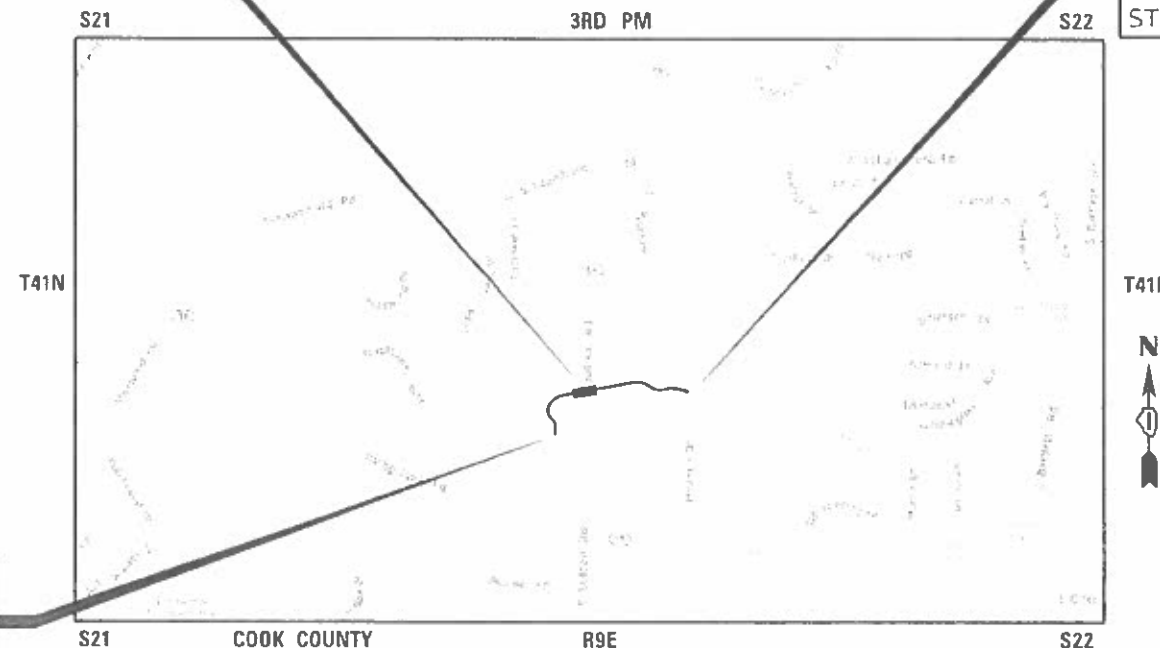


IMPROVEMENT BEGINS
IL 59 PEDESTRIAN
OVERPASS BIKE PATH
STATION 99+94.36

HANOVER TOWNSHIP, SECTION 21 AND 22


LOCATION MAP

NOT TO SCALE

GROSS AND NET LENGTH OF PROJECT
2,272.35 FEET = 0.4 MILES

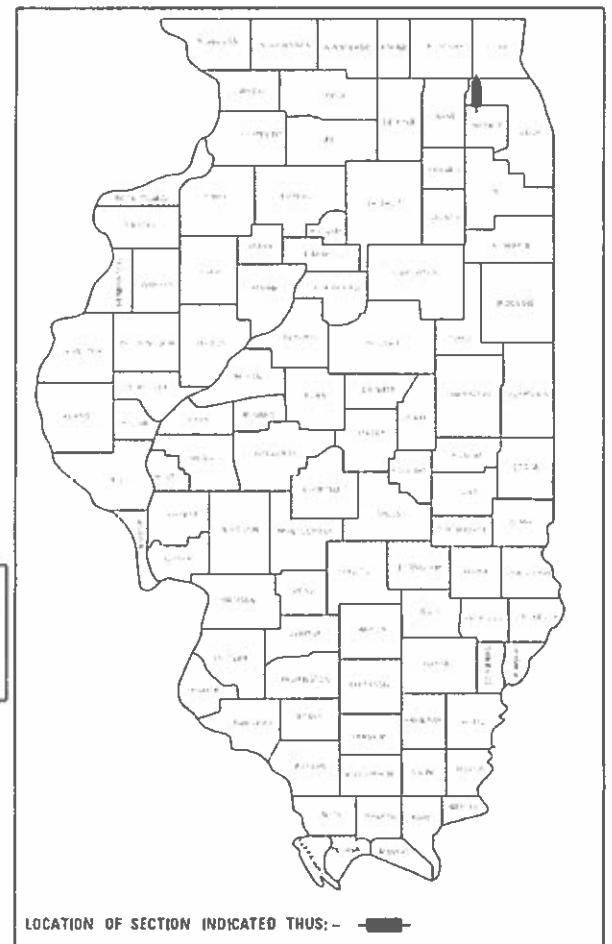

LOCATION OF SECTION INDICATED THUS: -

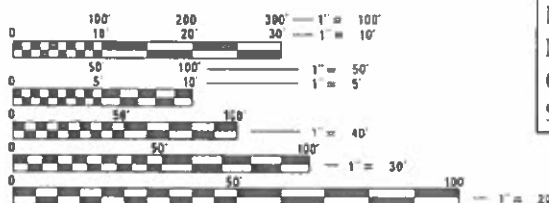

FULL SIZE PLANS HAVE BEEN PREPARED USING STANDARD
ENGINEERING SCALES. REDUCED SIZED PLANS WILL NOT
CONFORM TO STANDARD SCALES. IN MAKING MEASUREMENTS
ON REDUCED PLANS, THE ABOVE SCALES MAY BE USED.

J.U.L.I.E.
JOINT UTILITY LOCATION INFORMATION FOR EXCAVATION
1-800-892-0123
OR 811

CONTRACT NO. 61J67

TRANSYSTEMS

STATE OF ILLINOIS DEPARTMENT OF TRANSPORTATION DIVISION OF HIGHWAYS	
APPROVED ON: MAY 24TH, 2023	<i>Mark Man</i> VILLAGE OF STREAMWOOD, VILLAGE ENGINEER
PASSED JUNE 1, 2023	<i>Jose Rios</i> DISTRICT 1 ENGINEER OF LOCAL ROADS & STREETS
RELEASING FOR BID BASED ON LIMITED REVIEW	<i>Jose Rios</i> REGIONAL ENGINEER

PRINTED BY THE AUTHORITY
OF THE STATE OF ILLINOIS

MODEL General Notes
FILE Name: p:\a\trnsys\min01\p-e\transys\comp\p-aw\Documents\Projects_2021\CH401 - Chicago\4012110087 - Streamwood - Pedestrian Bridge over IL 59 - Phase II\303.00 - Road\303.01 - Standard Sheets\02 Index, List of Standards, General Notes\310087-std-jude

INDEX OF SHEETS

1	COVER SHEET
2	INDEX OF SHEETS, HIGHWAY STANDARDS, & GENERAL NOTES
3-7	SUMMARY OF QUANTITIES
8	TYPICAL SECTIONS
9	EARTHWORK SCHEDULE
10-11	TREE REMOVAL SCHEDULE
12	ALIGNMENT, TIES, AND BENCHMARKS
13-15	REMOVAL PLANS
16-20	PLAN AND PROFILE AND SIGNING PLANS
21	CONSTRUCTION STAGING PLAN AND NOTES
22-27	EROSION AND SEDIMENT CONTROL PLANS
28	COMPENSATORY STORAGE FACILITY PLAN
29-33	LANDSCAPE PLANS
34-39	ARCHITECTURAL DETAILS
40-49	PROPOSED LIGHTING PLANS
50-78	STRUCTURAL PLANS
79-90	CROSS SECTIONS

IDOT HIGHWAY STANDARDS

000001-08	STANDARD SYMBOLS, ABBREVIATIONS AND PATTERNS
001001-02	AREAS OF REINFORCEMENT BARS
001006	DECIMAL OF AN INCH AND OF A FOOT
280001-07	TEMPORARY EROSION CONTROL SYSTEMS
515001-04	NAME PLATE FOR BRIDGES
701001-02	OFF-RD OPERATIONS, 2L, 2W, MORE THAN 15' (4.5 m) AWAY
701006-05	OFF-RD OPERATIONS, 2L, 2W, 15' (4.5 m) TO 24" (600 mm) FROM PAVEMENT EDGE
701101-05	OFF-RD OPERATIONS, MULTILANE, 15' (4.5 m) TO 24" (600 mm) FROM PAVEMENT EDGE
701106-02	OFF-RD OPERATIONS, MULTILANE, MORE THAN 15' (4.5 m) AWAY
701301-04	LANE CLOSURE, 2L, 2W, SHORT TIME OPERATIONS
701311-03	LANE CLOSURE, 2L, 2W MOVING OPERATIONS-DAY ONLY
701426-09	LANE CLOSURE, MULTILANE, INTERMITTENT OR MOVING OPER., FOR SPEEDS >= 45 MPH
701501-06	URBAN LANE CLOSURE, 2L, 2W, UNDIVIDED
701606-10	URBAN SINGLE LANE CLOSURE, MULTILANE, 2W WITH MOUNTABLE MEDIAN
701801-06	SIDEWALK, CORNER OR CROSSWALK CLOSURE
701901-08	TRAFFIC CONTROL DEVICES
720001-01	SIGN PANEL MOUNTING DETAILS
720006-04	SIGN PANEL ERECTION DETAILS
720011-01	METAL POSTS FOR SIGNS, MARKERS & DELINEATORS
728001-01	TELESCOPING STEEL SIGN SUPPORT
729001-01	APPLICATIONS OF TYPES A & B METAL POSTS (FOR SIGNS & MARKERS)
805001-01	ELECTRICAL SERVICE INSTALLATION DETAILS
825021-04	LIGHTING CONTROLLER BASE MOUNTED, 240V

GENERAL NOTES

- ALL REFERENCES TO "STANDARD SPECIFICATIONS" IN THESE GENERAL NOTES SHALL BE INTERPRETED TO MEAN "STANDARD SPECIFICATIONS FOR ROAD AND BRIDGE CONSTRUCTION" ADOPTED BY THE ILLINOIS DEPARTMENT OF TRANSPORTATION, JANUARY 1, 2022. ALL WORK SHALL BE COMPLETED IN ACCORDANCE WITH THESE STANDARD SPECIFICATIONS.
- PRIOR TO COMMENCEMENT OF CONSTRUCTION, THE CONTRACTOR SHALL VERIFY ALL DIMENSIONS AND CONDITIONS AFFECTING THEIR WORK WITH THE ACTUAL CONDITIONS AT THE JOB SITE. THE ENGINEER SHALL VERIFY THE CONTRACTOR'S LINE AND GRADE STAKES. IF THERE ARE DISCREPANCIES FROM WHAT IS SHOWN ON THE CONSTRUCTION PLANS, THE CONTRACTOR MUST IMMEDIATELY REPORT SAME TO THE ENGINEER BEFORE DOING ANY WORK, OTHERWISE THE CONTRACTOR ASSUMES FULL RESPONSIBILITY. IN THE EVENT OF DISAGREEMENT BETWEEN THE CONSTRUCTION PLANS, STANDARD SPECIFICATIONS AND/OR SPECIAL DETAILS, THE CONTRACTOR SHALL SECURE WRITTEN INSTRUCTIONS FROM THE ENGINEER PRIOR TO PROCEEDING WITH ANY PART OF THE WORK AFFECTED BY OMISSIONS OR DISCREPANCIES. FAILING TO SECURE SUCH INSTRUCTIONS, THE CONTRACTOR WILL BE CONSIDERED TO HAVE PROCEEDED AT THEIR OWN RISK AND IN THE EVENT OF ANY DOUBT OR QUESTION ARISING WITH RESPECT TO THE TRUE MEANING OF THE CONSTRUCTION PLANS OR SPECIFICATIONS, THE DECISION OF THE ENGINEER SHALL BE FINAL AND CONCLUSIVE.
- IT IS THE CONTRACTOR'S RESPONSIBILITY TO ASCERTAIN EXISTING FIELD CONDITIONS PRIOR TO BIDDING ON THE PROJECT.
- BEFORE STARTING ANY EXCAVATION, THE CONTRACTOR SHALL CALL "JULIE" (JOINT UTILITY LOCATION INFORMATION FOR EXCAVATION) AT 8-1-1 AND THE VILLAGE OF STREAMWOOD AT 630-736-3850 FOR FIELD LOCATIONS OF BURIED UTILITIES (48 HOURS NOTIFICATION IS REQUIRED).
- THE CONTRACTOR WILL NOT BE ALLOWED TO SET UP A YARD OR FIELD OFFICE ON STATE OR VILLAGE PROPERTY WITHOUT WRITTEN PERMISSION FROM THE ENGINEER.
- THE CONTRACTOR SHALL PROTECT AND CAREFULLY PRESERVE ALL SECTION OR SUBSECTION MONUMENTS, PROPERTY CORNERS, AND REFERENCE MARKERS UNTIL THE OWNER, THEIR AGENT, OR AN AUTHORIZED SURVEYOR HAS WITNESSED OR OTHERWISE REFERENCED THEIR LOCATIONS.
- OFFSET LOCATIONS GIVEN IN THE PLANS FOR STRUCTURES, EDGE OF PAVEMENT, ETC. ARE FROM THE BIKE PATH CENTERLINE.
- WHEN REMOVING CURB AND GUTTER, AND/OR ANY OTHER STRUCTURES, THE USE OF ANY TYPE OF CONCRETE BREAKERS WHICH MIGHT DAMAGE THE UNDERGROUND PUBLIC OR PRIVATE UTILITIES WILL NOT BE PERMITTED. UNDER NO CIRCUMSTANCES WILL THE USE OF A FROST BALL BE PERMITTED.
- THE CONTRACTOR SHALL CONTACT KALPANA KANNAN-HOSADURGA, THE DISTRICT ONE TRAFFIC CONTROL SUPERVISOR, AT KALPANA.KANNAN-HOSADURGA@ILLINOIS.GOV A MINIMUM OF 72 HOURS IN ADVANCE OF BEGINNING WORK.

UTILITIES NOTES

- THE CONTRACTOR SHALL BE RESPONSIBLE FOR CONTACTING THE OWNERS OF ALL UTILITIES PRIOR TO CONSTRUCTION TO DETERMINE THE LOCATION OF ALL UTILITY EQUIPMENT. THE CONTRACTOR SHALL COOPERATE WITH ALL UTILITY OWNERS IN ACCORDANCE WITH THE STANDARD SPECIFICATIONS IF UTILITY RELOCATION, ADJUSTMENT, OR PROTECTION IS NECESSARY.
- THE LOCATION OF EXISTING UNDERGROUND DRAINAGE STRUCTURES, STORM SEWERS, WATER MAINS, SANITARY SEWERS, AND OTHER PUBLIC UTILITIES AS SHOWN ON THE PLANS IS APPROXIMATE AND THEIR EXACT LOCATION IS TO BE DETERMINED IN THE FIELD BY THE CONTRACTOR.
- THE CONTRACTOR SHALL BE RESPONSIBLE FOR THE PROTECTION OF ALL UNDERGROUND AND SURFACE UTILITIES EVEN THOUGH THEY MIGHT NOT BE SHOWN ON THE PLANS. ALL UTILITY PROPERTY DAMAGED DURING CONSTRUCTION SHALL BE REPAIRED OR REPLACED TO THE SATISFACTION OF THE ENGINEER IN ACCORDANCE WITH ARTICLES 105.07 AND 107.20.
- ALL UTILITY COMPANIES SHALL BE NOTIFIED AT LEAST 3 DAYS PRIOR TO THE START OF CONSTRUCTION.
- THE CONTRACTOR SHALL USE NECESSARY PRECAUTIONS AND PROTECTION MEASURES REQUIRED TO MAINTAIN EXISTING UTILITIES, SEWERS, AND APPURTENANCES THAT MUST BE KEPT IN OPERATION.
- THE CONTRACTOR SHALL ENSURE THAT ALL WATER SYSTEM VALVES, VALVE VAULTS, FIRE HYDRANTS AND SANITARY SEWER MANHOLES REMAIN READILY ACCESSIBLE TO THE VILLAGE FOR EMERGENCY OPERATIONS. THE LOCATIONS OF ALL WATER AND SANITARY FACILITIES SHALL BE MARKED AND READILY VISIBLE AT ALL TIMES.
- ALL LOOSE MATERIAL DEPOSITED IN THE FLOWLINE OF DRAINAGE STRUCTURES, WHICH OBSTRUCTS THE NATURAL FLOW OF WATER SHALL BE REMOVED AT THE CLOSE OF EACH WORKING DAY. PRIOR TO ACCEPTANCE OF THE IMPROVEMENT, ALL DRAINAGE STRUCTURES SHALL BE FREE OF DIRT AND DEBRIS.

TRAFFIC CONTROL

- SEE TRAFFIC CONTROL HIGHWAY STANDARDS CONCERNING TRAFFIC CONTROL AND PROTECTION.

COMMITMENTS

TREES THREE INCHES OR GREATER IN DIAMETER AT BREAST HEIGHT SHALL NOT BE CLEARED BETWEEN APRIL 1 THROUGH OCTOBER 31.



USER NAME = lmaingogolan	DESIGNED -	REVISED -
	DRAWN -	REVISED -
PLOT SCALE = 2.0000 ' / in.	CHECKED -	REVISED -
PLOT DATE = 5/23/2023	DATE -	REVISED -

STATE OF ILLINOIS
DEPARTMENT OF TRANSPORTATION

IL 59 PEDESTRIAN OVERPASS
INDEX OF SHEETS, HIGHWAY STANDARDS, & GENERAL NOTES

SCALE: NTS	SHEET 1	OF 1	SHEETS	STA. N/A	TO STA. N/A
------------	---------	------	--------	----------	-------------

F.A.U RTE.	SECTION	COUNTY	TOTAL SHEETS	SHEET NO.
338	21-00067-00-BR	COOK	90	2
		CONTRACT NO. 61J67		
		ILLINOIS	FED. AID PROJECT	

MODEL: Default
FILE: \\lucifer-pw1\hpc-pwint01\p-e-transys\corp\pw1\Documents\Projects_2021\CH401 - Chicago\p401210087 - Streamwood - Pedestrian Bridge over IL 59 - Phase II\303.00 - Road\303.01 - Standard Sheets\03 Summary of Quantities\210087-SHT-SQ0-01

	CODE NUMBER	PAY ITEM	UNIT	TOTAL QUANTITY	ITEP / TAP-L			STP
					80% FED /20% LOCAL	80% FED / 20% LOCAL	80% FED /20% LOCAL	80% FED / 20% LOCAL
					MULTI-USE PATH	BRIDGE	TRAINEES	MULTI-USE PATH
					0028	0028	0042	0028
					URBAN	URBAN	URBAN	URBAN
#	20100110	TREE REMOVAL (6 TO 15 UNITS DIAMETER)	UNIT	977				977
#	20100210	TREE REMOVAL (OVER 15 UNITS DIAMETER)	UNIT	743	743			
	20101000	TEMPORARY FENCE	FOOT	314	314			
	20101100	TREE TRUNK PROTECTION	EACH	4	4			
	20200100	EARTH EXCAVATION	CU YD	470	470			
	20201200	REMOVAL AND DISPOSAL OF UNSUITABLE MATERIAL	CU YD	15	15			
	20400800	FURNISHED EXCAVATION	CU YD	240	240			
	21101505	TOPSOIL EXCAVATION AND PLACEMENT	CU YD	10	10			
#	25000115	SEEDING, CLASS 1B	ACRE	0.1				0.1
#	25200200	SUPPLEMENTAL WATERING	UNIT	25.0	25.0			
	28000250	TEMPORARY EROSION CONTROL SEEDING	POUND	325	325			
	28000305	TEMPORARY DITCH CHECKS	FOOT	12	12			
	28000315	AGGREGATE DITCH CHECKS	TON	6	6			
	28000400	PERIMETER EROSION BARRIER	FOOT	9,552	9,552			
	28000510	INLET FILTERS	EACH	4				4
	35101600	AGGREGATE BASE COURSE, TYPE B 4"	SQ YD	19	19			
	35101800	AGGREGATE BASE COURSE, TYPE B 6"	SQ YD	349	349			
	40600275	BITUMINOUS MATERIALS (PRIME COAT)	POUND	784	784			

SPECIALTY ITEM

TRANSYSTEMS

USER NAME = lmnainggolan	DESIGNED -	REVISED -
	DRAWN -	REVISED -
PLOT SCALE = 40.0000 ' / in.	CHECKED -	REVISED -
PLOT DATE = 6/7/2023	DATE -	REVISED -

STATE OF ILLINOIS
DEPARTMENT OF TRANSPORTATION

IL 59 PEDESTRIAN OVERPASS SUMMARY OF QUANTITIES			
SCALE: NONE	SHEET 1 OF 5 SHEETS	STA.	TO STA.

F.A.U RTE.	SECTION	COUNTY	TOTAL SHEETS	SHEET NO.
338	21-00067-00-BR	COOK	90	3
CONTRACT NO. 61J67				
ILLINOIS FED. AID PROJECT				

MODEL: Default
FILE: \\usdc1-pw\hpc-pw\nt01-a-e-transys\corp\pw\Documents\Projects_2021\CH401 - Chicago\p401210087 - Streamwood - Pedestrian Bridge over IL 59 - Phase II\303.00 - Road\303.01 - Standard Sheets\03 Summary of Quantities\210087-SHT-SQ0-01

	CODE NUMBER	PAY ITEM	UNIT	TOTAL QUANTITY	ITEP / TAP-L			STP
					80% FED /20% LOCAL	80% FED / 20% LOCAL	80% FED /20% LOCAL	80% FED / 20% LOCAL
					MULTI-USE PATH	BRIDGE	TRAINEES	MULTI-USE PATH
					0028	0028	0042	0028
					URBAN	URBAN	URBAN	URBAN
	40604060	HOT-MIX ASPHALT SURFACE COURSE, IL-9.5, MIX "D", N50	TON	86	86			
	42001300	PROTECTIVE COAT	SQ YD	4	4			
	42400200	PORTLAND CEMENT CONCRETE SIDEWALK 5 INCH	SQ FT	36	36			
	44000100	PAVEMENT REMOVAL	SQ YD	349	349			
	50200100	STRUCTURE EXCAVATION	CU YD	395		395		
	50300225	CONCRETE STRUCTURES	CU YD	684.9		684.9		
	50300285	FORM LINER TEXTURED SURFACE	SQ FT	4,460		4,460		
	50300300	PROTECTIVE COAT	SQ YD	1,011		1,011		
	50301350	CONCRETE SUPERSTRUCTURE (APPROACH SLAB)	CU YD	9.5		9.5		
	50800205	REINFORCEMENT BARS, EPOXY COATED	POUND	233,830		233,830		
	51200957	FURNISHING METAL SHELL PILES 12" X 0.250"	FOOT	2,756		2,756		
	51202305	DRIVING PILES	FOOT	2,756		2,756		
	51203200	TEST PILE METAL SHELLS	EACH	6		6		
	51500100	NAME PLATES	EACH	1		1		
	51603000	DRILLED SHAFT IN SOIL	CU YD	760.6		760.6		
	58600101	GRANULAR BACKFILL FOR STRUCTURES	CU YD	18		18		
	58700300	CONCRETE SEALER	SQ FT	2,542		2,542		
	59100100	GEOCOMPOSITE WALL DRAIN	SQ YD	14		14		
	60146304	PIPE UNDERDRAINS FOR STRUCTURES 4"	FOOT	31		31		

SPECIALTY ITEM

TRANSYSTEMS

USER NAME = lmnainggolan	DESIGNED -	REVISED -
	DRAWN -	REVISED -
PLOT SCALE = 40.0000 ' / in.	CHECKED -	REVISED -
PLOT DATE = 6/7/2023	DATE -	REVISED -

STATE OF ILLINOIS
DEPARTMENT OF TRANSPORTATION

IL 59 PEDESTRIAN OVERPASS SUMMARY OF QUANTITIES			
SCALE: NONE	SHEET 2 OF 5 SHEETS	STA.	TO STA.

F.A.U RTE.	SECTION	COUNTY	TOTAL SHEETS	SHEET NO.
338	21-00067-00-BR	COOK	90	4
CONTRACT NO. 61J67				
ILLINOIS FED. AID PROJECT				

	CODE NUMBER	PAY ITEM	UNIT	TOTAL QUANTITY	ITEP / TAP-L			STP
					80% FED /20% LOCAL	80% FED / 20% LOCAL	80% FED /20% LOCAL	80% FED / 20% LOCAL
					MULTI-USE PATH	BRIDGE	TRAINEES	MULTI-USE PATH
					0028	0028	0042	0028
					URBAN	URBAN	URBAN	URBAN
	67000400	ENGINEER'S FIELD OFFICE, TYPE A	CAL MO	12		12		
	67100100	MOBILIZATION	L SUM	1.0		1.0		
#	72000100	SIGN PANEL - TYPE 1	SQ FT	18	18			
#	72800100	TELESCOPING STEEL SIGN SUPPORT	FOOT	26	26			
#	72900100	METAL POST - TYPE A	FOOT	13	13			
#	80400100	ELECTRIC SERVICE INSTALLATION	EACH	1	1			
#	80400200	ELECTRIC UTILITY SERVICE CONNECTION	L SUM	1	1			
#	81028210	UNDERGROUND CONDUIT, GALVANIZED STEEL, 2 1/2" DIA.	FOOT	120	120			
#	81100300	CONDUIT ATTACHED TO STRUCTURE, 1" DIA., GALVANIZED STEEL	FOOT	1,280	630	650		
#	81100500	CONDUIT ATTACHED TO STRUCTURE, 1 1/2" DIA., GALVANIZED STEEL	FOOT	1,410	780	630		
#	81200100	CONDUIT EMBEDDED IN STRUCTURE, 1" DIA., GALVANIZED STEEL	FOOT	20		20		
#	81300220	JUNCTION BOX, STAINLESS STEEL, ATTACHED TO STRUCTURE, 6" X 6" X 4"	EACH	20	20			
#	81300550	JUNCTION BOX, STAINLESS STEEL, ATTACHED TO STRUCTURE, 12" X 12" X 6"	EACH	1	1			
#	81300900	JUNCTION BOX, STAINLESS STEEL, ATTACHED TO STRUCTURE, 20" X 16" X 6"	EACH	6		6		
#	81300980	JUNCTION BOX, STAINLESS STEEL, EMBEDDED IN STRUCTURE, 8" X 8" X 6"	EACH	4		4		
#	81603000	UNIT DUCT, 600V, 2-1C NO.8, 1/C NO.8 GROUND, (XLP-TYPE USE), 3/4" DIA. POLYETHYLENE	FOOT	45	45			
#	81603020	UNIT DUCT, 600V, 3-1C NO.10, 1/C NO.10 GROUND, (XLP-TYPE USE), 3/4" DIA. POLYETHYLENE	FOOT	45	45			
#	81702110	ELECTRIC CABLE IN CONDUIT, 600V (XLP-TYPE USE) 1/C NO. 10	FOOT	2,380	1,720	660		
#	81702120	ELECTRIC CABLE IN CONDUIT, 600V (XLP-TYPE USE) 1/C NO. 8	FOOT	5,050	2,800	2,250		

SPECIALTY ITEM

TRANSYSTEMS

FILE NAME: D:\

USER NAME = lmaingolgan	DESIGNED -	REVISED -	STATE OF ILLINOIS DEPARTMENT OF TRANSPORTATION	IL 59 PEDESTRIAN OVERPASS SUMMARY OF QUANTITIES				F.A.U. RTE.	SECTION	COUNTY	TOTAL SHEETS	SHEET NO.
	DRAWN -	REVISED -						338	21-00067-00-BR	COOK	90	5
PLOT SCALE = 40.0000' / in.	CHECKED -	REVISED -		SCALE: NONE SHEET 3 OF 5 SHEETS STA. TO STA.				CONTRACT NO. 61167				
PLOT DATE = 6/7/2023	DATE -	REVISED -						ILLINOIS FED. AID PROJECT				

SPECIALTY ITEM

**STATE OF ILLINOIS
DEPARTMENT OF TRANSPORTATION**

F.A.U RTE.	SECTION	COUNTY	TOTAL SHEETS	SHEET NO.
338	21-00067-00-BR	COOK	90	6
		CONTRACT NO. 61167		
ILLINOIS FED. AID PROJECT				

MODEL: Default
FILE NAME: p:\bldg\pwin\01.p.e transyscorp.com\transyscorp.pwin\Documents\Projects_2021\CH401 - Chicago\p401210087 - Streamwood - Pedestrian Bridge over IL 59 - Phase II\303.00 - Road\303.01 - Standard Sheets\03 Summary of Quantities\210087-SHT-SQO-01

	CODE NUMBER	PAY ITEM	UNIT	TOTAL QUANTITY	ITEP / TAP-L			STP
					80% FED /20% LOCAL	80% FED / 20% LOCAL	80% FED /20% LOCAL	80% FED / 20% LOCAL
					MULTI-USE PATH	BRIDGE	TRAINEES	MULTI-USE PATH
					0028	0028	0042	0028
					URBAN	URBAN	URBAN	URBAN
#								
	X2511630	EROSION CONTROL BLANKET (SPECIAL)	SQ YD	15,682	15,682			
	X5030290	STAINING CONCRETE STRUCTURES	SQ FT	4,662		4,662		
	X7010216	TRAFFIC CONTROL AND PROTECTION, (SPECIAL)	L SUM	1.0		1.0		
#	X7200095	FURNISH AND ERECT SIGN PANEL	SQ FT	1,940		1,940		
#	X8300001	LIGHT POLE, SPECIAL	EACH	20	20			
	XX007324	RECYCLING RECEPTACLE	EACH	2	2			
	XX008287	BOARDWALK STRUCTURE	SQ FT	25,242		25,242		
	Z0003850	BENCHES	EACH	4	4			
#	Z0007124	STEEL RAILING (SPECIAL)	FOOT	3,633		3,633		
	Z0013797	STABILIZED CONSTRUCTION ENTRANCE	SQ YD	409	409			
	Z0013798	CONSTRUCTION LAYOUT	L SUM	1	1			
	Z0076600	TRAINEES	HOURL	1,000			1,000	
	Z0076604	TRAINEES TRAINING PROGRAM GRADUATE	HOURL	1,000			1,000	

SPECIALTY ITEM

TRANSYSTEMS


USER NAME = lmnainggolan	DESIGNED -	REVISED -
DRAWN -	REVISED -	
PLOT SCALE = 40.0000 ' / in.	CHECKED -	REVISED -
PLOT DATE = 6/7/2023	DATE -	REVISED -

STATE OF ILLINOIS
DEPARTMENT OF TRANSPORTATION

IL 59 PEDESTRIAN OVERPASS SUMMARY OF QUANTITIES			
SCALE: NONE	SHEET 5 OF 5 SHEETS	STA.	TO STA.


F.A.U RTE.	SECTION	COUNTY	TOTAL SHEETS	SHEET NO.
338	21-00067-00-BR	COOK	90	7
CONTRACT NO. 61J67				
ILLINOIS FED. AID PROJECT				

MODEL: Default
FILE: \\ntwrk-pw0101-bae.transyscorp.com\transyscorp\paw1\Documents\Projects_2021\CH401 - Chicago\PH401210087 - Streamwood - Pedestrian Bridge over IL 59 - Phase II\303.00 - Road\303.01 - Standard Sheets\04_Typical Sections\210087-SHT-PR_TYPICALS

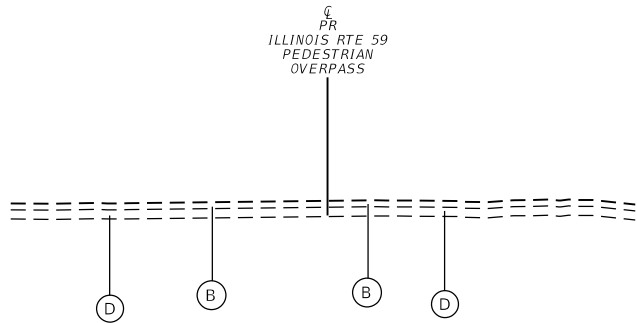


EXISTING TYPICAL SECTION

ILLINOIS ROUTE 59
PEDESTRIAN OVERPASS
STA 99+94.36 TO STA 100+02.36

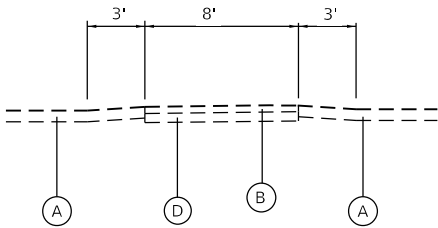

EXISTING TYPICAL SECTION

EXISTING HMA MULTI-USE PATH
WEST LIMITS OF PROPOSED BOARD WALK
TO ILLINOIS ROUTE 59

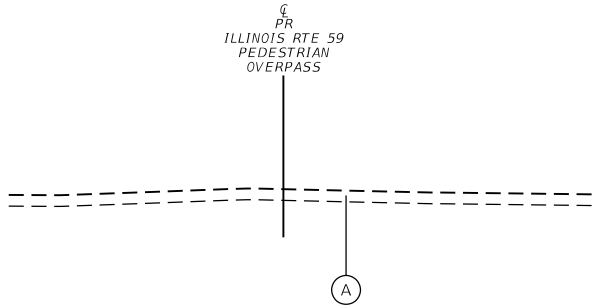

EXISTING TYPICAL SECTION


ILLINOIS ROUTE 59
PEDESTRIAN OVERPASS
STA 100+02.36 TO STA 122+66.71

EXISTING LEGEND

- (A) EXISTING TOPSOIL, 7"
- (B) EXISTING HMA SHARED USE PATH
- (C) EXISTING PCC SIDEWALK
- (D) EXISTING AGGREGATE BASE COURSE


PROPOSED LEGEND

- ① HMA SURFACE COURSE, IL-9.5, MIX "D", N50, 4"
- ② PCC SIDEWALK 5 INCH
- ③ AGGREGATE BASE COURSE, TYPE B 6"
- ④ TOPSOIL EXCAVATION AND PLACEMENT, SEEDING, & EROSION CONTROL BLANKET (SPECIAL).

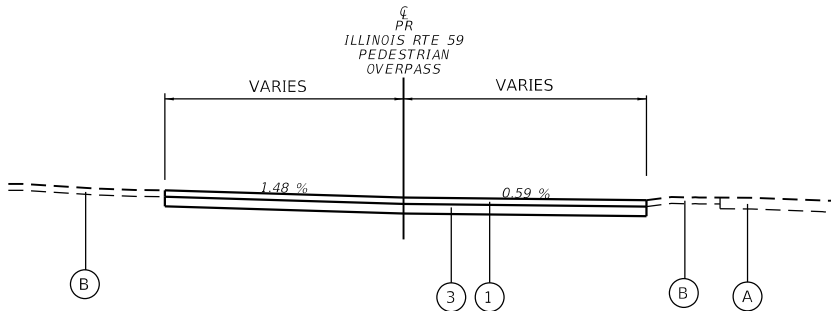


PROPOSED TYPICAL SECTION

ILLINOIS ROUTE 59
PATH TRANSITION
STA 99+94.36 TO STA 100+02.36
STA 122+54.11 TO STA 122+66.72

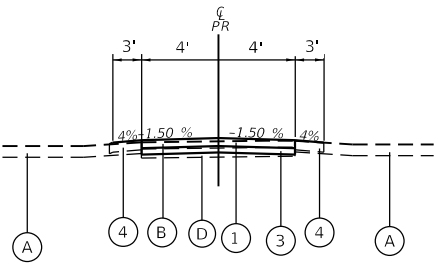


PROPOSED TYPICAL SECTION

REPLACEMENT HMA MULTI-USE PATH
WEST LIMITS OF PROPOSED BOARD WALK
TO ILLINOIS ROUTE 59

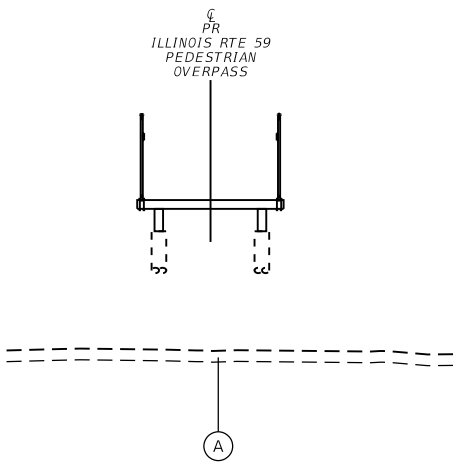

PROPOSED TYPICAL SECTION

ILLINOIS ROUTE 59
PEDESTRIAN OVERPASS
STA 100+14.08 TO STA 106+68.85
STA 112+95.85 TO STA 122+44.11

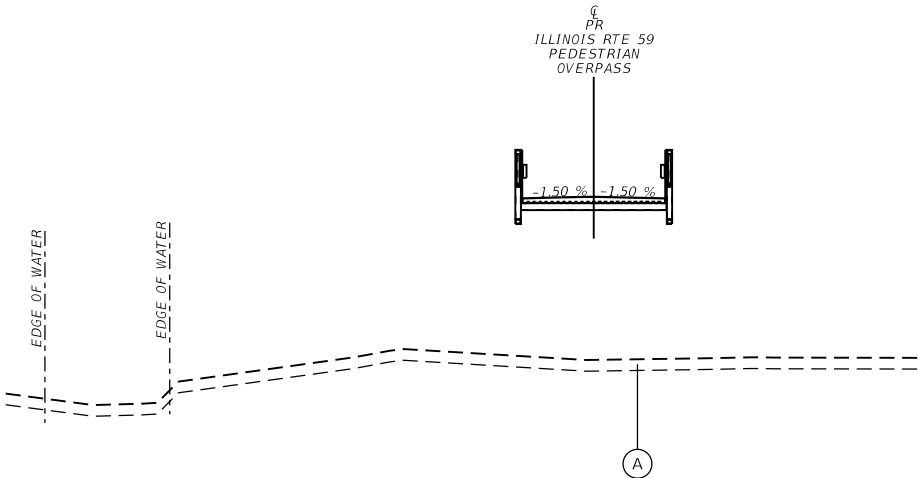

PROPOSED TYPICAL SECTION

ILLINOIS ROUTE 59
PEDESTRIAN OVERPASS
STA 106+68.85 TO STA 112+95.85

HOT-MIX ASPHALT MIXTURE REQUIREMENTS CHART		
MIXTURE TYPE	AIR VOIDS @ Ndes	QMP
MULTI-USE PATH & PATH TRANSITION		
HOT-MIX ASPHALT SURFACE COURSE, IL-9.5, MIX "D", N50 4" (IN 2 LIFTS)	4% @ 50 GYR.	LR 1030-2
QMP DESIGNATION: QUALITY ASSURANCE (QC/QA) PRE LR1030-2		

THE UNIT WEIGHT USED TO CALCULATE ALL HMA SURFACE MIXTURE QUANTITIES IS 112 LBS/SQYD/IN.

THE "AC TYPE" FOR POLYMERIZED HMA MIXES SHALL BE "SBS/SBR PG 76-22" AND FOR NON-POLYMERIZED HMA THE "AC TYPE" SHALL BE "PG 64-22" UNLESS MODIFIED BY RECLAIMED MATERIALS SPECIFICATIONS.

TRANSYSTEMS

USER NAME = Imnainggolan	DESIGNED -
DRAWN -	REVISED -
PLOT SCALE = 20.0000 ' / in.	CHECKED -
PLOT DATE = 5/23/2023	DATE -

DESIGNED -	REVISED -
DRAWN -	REVISED -
CHECKED -	REVISED -
DATE -	REVISED -

STATE OF ILLINOIS
DEPARTMENT OF TRANSPORTATION

IL 59 PEDESTRIAN OVERPASS
TYPICAL SECTIONS

SCALE: NTS SHEET 1 OF 1 SHEETS STA. N/A TO STA. N/A

F.A.U RTE.	SECTION	COUNTY	TOTAL SHEETS	SHEET NO.
338	21-00067-00-BR	COOK	90	8
CONTRACT NO. 61J67				
ILLINOIS FED. AID PROJECT				

MODEL Default
FILE Name: p:\projects\p101\p.e\transys\cor\p\p\Documents\Projects_2021\CH401 - Chicago\p401210087 - Streamwood - Pedestrian Bridge over IL 59 - Phase II\303.00 - Road\303.01 - Standard Sheets\Schedule of Quantities\SCHEDULE OF QUANTITIES SHEETS

SUMMARY OF EARTHWORK							
	21101505	20201200	20200100	EARTH EXCAVATION		EARTHWORK BALANCE	20400800
	TOPSOIL EXCAVATION AND PLACEMENT	REMOVAL AND DISPOSAL OF UNSUITABLE MATERIAL	EARTH EXCAVATION	(ADJ 15% FOR SHRINKAGE) + SUITABLE SUBBASE	EMBANKMENT	EXCESS (+) OR SHORTAGE (-)	FURNISHED EX
	USED FOR PR DESIGN	TOPSOIL					
LOCATION	CU YD	CU YD	CU YD	CU YD	CU YD	CU YD	CU YD
STA 99+94.36 - STA 100+00.00			5	4.25	0.0	4.25	
STA 122+50.00 - STA 122+66.71	6	11	5	4.25	35.0	-30.75	
STA 122+50.00 - STA 122+66.71							
0-10 YEAR			220.0	187.0	140.0	47.00	
10-100 YEAR			240.0	204.0	65.0	139.00	
TOTAL	6	11	470.0	399.5	240.0	159.50	240
ROUNDED UP TO NEAREST 5	10	15	470				240

TRANSYSTEMS

USER NAME = lmnainggolan	DESIGNED -	REVISED -
	DRAWN -	REVISED -
PLOT SCALE = 20.0000 ' / in.	CHECKED -	REVISED -
PLOT DATE = 5/24/2023	DATE -	REVISED -

STATE OF ILLINOIS
DEPARTMENT OF TRANSPORTATION

IL 59 PEDESTRIAN OVERPASS EARTHWORK SCHEDULE			
SCALE:	SHEET	OF SHEETS	STA. TO STA.

F.A.U RTE.	SECTION	COUNTY	TOTAL SHEETS	SHEET NO.
338	21-00067-00-BR	COOK	90	9
CONTRACT NO. 61J67				
		ILLINOIS	FED. AID PROJECT	

						20100110	20100210	
Tree Number	LOCATION	STATION	OFFSET	NO. OF STEMS	Size (Inches)	TREE REMOVAL (UNDER 6 UNIT DIAMETER)	TREE REMOVAL (6 TO 15 UNIT DIAMETER)	TREE REMOVAL (OVER 15 UNIT DIAMETER)
1	IL 59 OVERPASS	99+89.01	4.8' LT	1	10.0		10.0	
2	IL 59 OVERPASS	100+04.40	20.6' RT	2	15, 15			30.0
3	IL 59 OVERPASS	100+30.77	15.8' RT	1	19.0			19.0
4	IL 59 OVERPASS	104+06.65	17.5' RT	1	21.0			21.0
5	IL 59 OVERPASS	104+30.71	27.1' LT	3	20, 18, 11			49.0
6	IL 59 OVERPASS	106+68.71	13.4' LT	1	6.0		6.0	
7	IL 59 OVERPASS	107+64.54	0.2' RT	1	15.0		15.0	
8	IL 59 OVERPASS	108+74.41	50.2' RT	1	14.0		14.0	
9	IL 59 OVERPASS	109+71.50	18.3' LT	4	9, 14, 8, 8			39.0
10	IL 59 OVERPASS	111+05.03	15.3' LT	5	5, 6, 10, 6, 5			32.0
11	IL 59 OVERPASS	111+23.68	13.6' LT	1	9.0		9.0	
12	IL 59 OVERPASS	111+23.69	16.4' LT	5	6, 7, 5, 4, 4			26.0
13	IL 59 OVERPASS	111+29.73	17.8' LT	6	3, 2, 5, 3, 7, 3			23.0
14	IL 59 OVERPASS	111+36.68	7.2' LT	1	12.0		12.0	
15	IL 59 OVERPASS	111+37.76	14.4' LT	6	4, 3, 5, 6, 5, 4			27.0
16	IL 59 OVERPASS	111+51.62	0.7' RT	1	18.0			18.0
17	IL 59 OVERPASS	111+55.12	15.4' RT	3	5, 6, 7			18.0
18	IL 59 OVERPASS	111+58.19	4.4' LT	1	11.0		11.0	
19	IL 59 OVERPASS	111+58.73	18.8' LT	1	10.0		10.0	
20	IL 59 OVERPASS	111+65.69	14.3' LT	1	16.0			16.0
21	IL 59 OVERPASS	111+78.04	3.8' RT	3	4, 8, 4			16.0
22	IL 59 OVERPASS	111+79.94	0.7' LT	3	9, 6		15.0	
23	IL 59 OVERPASS	111+80.27	4.2' LT	1	18.0			18.0
24	IL 59 OVERPASS	111+83.76	9.6' LT	3	9, 7			16.0
25	IL 59 OVERPASS	112+10.85	25.8' RT	3	8, 7		15.0	
26	IL 59 OVERPASS	112+11.57	26.2' RT	2	8, 8			16.0
27	IL 59 OVERPASS	112+12.15	14.9' LT	8	6, 4, 3, 3, 3, 3, 4, 3			29.0
28	IL 59 OVERPASS	112+15.70	21.9' RT	1	6.0		6.0	
29	IL 59 OVERPASS	112+22.21	13.3' LT	1	11.0		11.0	
30	IL 59 OVERPASS	112+33.77	9.3' RT	1	9.0		9.0	
31	IL 59 OVERPASS	112+36.64	23.4' RT	1	8.0		8.0	
32	IL 59 OVERPASS	112+41.20	21.4' LT	5	5, 7, 7, 7, 8			34.0
33	IL 59 OVERPASS	112+41.37	12.7' LT	1	6.0		6.0	
34	IL 59 OVERPASS	112+42.67	6.5' RT	1	8.0		8.0	
35	IL 59 OVERPASS	112+42.88	21.5' RT	1	6.0		6.0	
36	IL 59 OVERPASS	112+43.93	9.1' LT	1	7.0		7.0	
37	IL 59 OVERPASS	112+44.15	21.0' RT	1	6.0		6.0	
38	IL 59 OVERPASS	112+46.43	10.1' LT	1	6.0		6.0	
39	IL 59 OVERPASS	112+51.51	22.8' RT	1	6.0		6.0	
40	IL 59 OVERPASS	112+57.82	13.4' LT	1	8.0		8.0	
41	IL 59 OVERPASS	112+62.62	30.2' RT	1	9.0		9.0	
42	IL 59 OVERPASS	112+77.58	11.4' LT	3	9, 8			17.0
43	IL 59 OVERPASS	112+78.56	48.8' RT	1	10.0		10.0	
44	IL 59 OVERPASS	112+82.76	37.0' RT	1	8.0		8.0	
45	IL 59 OVERPASS	112+84.30	9.5' LT	1	8.0		8.0	
46	IL 59 OVERPASS	112+86.01	4.2' LT	1	10.0		10.0	
47	IL 59 OVERPASS	112+88.56	38.4' RT	1	7.0		7.0	

							20100110	20100210
Tree Number	LOCATION	STATION	OFFSET	NO. OF STEMS	Size (Inches)	TREE REMOVAL (UNDER 6 UNIT DIAMETER)	TREE REMOVAL (6 TO 15 UNIT DIAMETER)	TREE REMOVAL (OVER 15 UNIT DIAMETER)
48	IL 59 OVERPASS	112+89.19	10.7' LT	1	14.0		14.0	
49	IL 59 OVERPASS	113+19.41	23.3' RT	1	7.0		7.0	
50	IL 59 OVERPASS	113+28.34	33.1' LT	3	10, 18			28.0
51	IL 59 OVERPASS	113+40.06	3.8' RT	1	9.0		9.0	
52	IL 59 OVERPASS	113+68.64	15.4' RT	1	7.0		7.0	
53	IL 59 OVERPASS	113+81.55	6.6' RT	2	9, 3		12.0	
54	IL 59 OVERPASS	114+43.95	24.9' LT	3	7, 4, 2		13.0	
55	IL 59 OVERPASS	115+13.76	25.5' LT	5	8, 7, 3, 6, 8			32.0
56	IL 59 OVERPASS	115+54.10	25.7' LT	2	15, 14			29.0
57	IL 59 OVERPASS	115+60.48	8.9' RT	3	10, 10, 9			29.0
58	IL 59 OVERPASS	115+73.52	16.0' RT	1	8.0		8.0	
59	IL 59 OVERPASS	116+04.98	15.1' RT	1	25.0			25.0
60	IL 59 OVERPASS	116+17.67	12.0' RT	1	7.0		7.0	
61	IL 59 OVERPASS	116+26.98	7.6' RT	1	9.0		9.0	
62	IL 59 OVERPASS	116+37.51	0.6' LT	1	8.0		8.0	
63	IL 59 OVERPASS	116+42.16	6.3' RT	1	8.0		8.0	
64	IL 59 OVERPASS	116+42.24	3.6' LT	1	9.0		9.0	
65	IL 59 OVERPASS	116+44.72	22.3' LT	2	9,5		14.0	
66	IL 59 OVERPASS	116+50.22	5.0' RT	1	8.0		8.0	
67	IL 59 OVERPASS	116+50.52	25.9' LT	1	7.0		7.0	
68	IL 59 OVERPASS	116+53.39	15.6' RT	1	6.0		6.0	
69	IL 59 OVERPASS	116+54.61	6.5' RT	1	6.0		6.0	
70	IL 59 OVERPASS	116+54.91	23.2' LT	1	8.0		8.0	
71	IL 59 OVERPASS	116+57.09	25.2' LT	1	9.0		9.0	
72	IL 59 OVERPASS	116+62.77	7.7' LT	1	6.0		6.0	
73	IL 59 OVERPASS	116+62.83	2.7' LT	1	6.0		6.0	
74	IL 59 OVERPASS	116+63.45	10.5' LT	1	10.0		10.0	
75	IL 59 OVERPASS	116+64.29	11.1' LT	1	11.0		11.0	
76	IL 59 OVERPASS	116+69.84	16.5' LT	1	6.0		6.0	
77	IL 59 OVERPASS	116+71.35	20.0' LT	1	7.0		7.0	
78	IL 59 OVERPASS	116+83.69	16.4' LT	1	9.0		9.0	
79	IL 59 OVERPASS	116+83.75	15.5' LT	1	8.0		8.0	
80	IL 59 OVERPASS	116+97.29	11.5' LT	1	10.0		10.0	
81	IL 59 OVERPASS	116+98.15	12.0' LT	1	11.0		11.0	
82	IL 59 OVERPASS	117+07.22	46.8' RT	1	6.0		6.0	
83	IL 59 OVERPASS	117+10.24	22.1' LT	1	7.0		7.0	
84	IL 59 OVERPASS	117+60.72	34.8' RT	1	7.0		7.0	
85	IL 59 OVERPASS	117+69.74	31.0' RT	1	6.0		6.0	
86	IL 59 OVERPASS	117+76.31	18.1' RT	1	6.0		6.0	
87	IL 59 OVERPASS	117+82.46	10.1' RT	1	6.0		6.0	
88	IL 59 OVERPASS	117+84.36	8.3' RT	1	7.0		7.0	
89	IL 59 OVERPASS	118+09.66	24.2' LT	1	8.0		8.0	
90	IL 59 OVERPASS	118+69.74	24.3' LT	1	7.0		7.0	
91	IL 59 OVERPASS	118+74.02	27.3' LT	2	8.9			17.0
92	IL 59 OVERPASS	118+75.68	35.3' LT	1	7.0		7.0	
93	IL 59 OVERPASS	118+94.13	3.6' RT	1	6.0		6.0	
94	IL 59 OVERPASS	119+02.36	37.8' RT	1	6.0		6.0	
95	IL 59 OVERPASS	119+03.42	20.2' RT	1	8.0		8.0	


TRANSYSTEMS	USER NAME = Imnainggolan	DESIGNED -	REVISED -	STATE OF ILLINOIS DEPARTMENT OF TRANSPORTATION	IL 59 PEDESTRIAN OVERPASS TREE REMOVAL SCHEDULE					F.A.U RTE.	SECTION	COUNTY	TOTAL SHEETS	SHEET NO.
	PLOT SCALE = 20,0000 ' / in.	DRAWN -	REVISED -							338	21-00067-00-BR	COOK	90	10
	PLOT DATE = 5/23/2023	CHECKED -	REVISED -		CONTRACT NO. 61J67									
	DATE -	REVISED -	SCALE:		SHEET 1	OF 2	SHEETS	STA.	TO STA.		ILLINOIS	FED. AID PROJECT		

Tree Number	LOCATION	STATION	OFFSET	NO. OF STEMS	Size (Inches)	TREE REMOVAL (UNDER 6 UNIT DIAMETER)	TREE REMOVAL (6 TO 15 UNIT DIAMETER)	TREE REMOVAL (OVER 15 UNIT DIAMETER)
96	IL 59 OVERPASS	119+05.09	32.0' RT	1	6.0		6.0	
97	IL 59 OVERPASS	119+06.18	29.8' RT	1	6.0		6.0	
98	IL 59 OVERPASS	119+15.86	35.9' RT	2	6, 6		12.0	
99	IL 59 OVERPASS	119+19.81	8.1' RT	1	7.0		7.0	
100	IL 59 OVERPASS	119+25.72	29.2' RT	1	6.0		6.0	
101	IL 59 OVERPASS	119+29.76	23.4' RT	1	7.0		7.0	
102	IL 59 OVERPASS	119+31.81	31.8' RT	1	6.0		6.0	
103	IL 59 OVERPASS	119+34.85	17.6' RT	1	7.0		7.0	
104	IL 59 OVERPASS	119+40.72	15.5' LT	1	14.0		14.0	
105	IL 59 OVERPASS	119+42.58	9.8' LT	1	7.0		7.0	
106	IL 59 OVERPASS	119+47.09	8.4' LT	1	7.0		7.0	
107	IL 59 OVERPASS	119+52.69	3.5' RT	1	6.0		6.0	
108	IL 59 OVERPASS	119+53.44	10.8' RT	1	6.0		6.0	
109	IL 59 OVERPASS	119+53.53	12.3' LT	1	7.0		7.0	
110	IL 59 OVERPASS	119+59.68	2.7' LT	1	6.0		6.0	
111	IL 59 OVERPASS	119+61.38	6.3' RT	1	9.0		9.0	
112	IL 59 OVERPASS	119+61.81	1.8' LT	1	7.0		7.0	
113	IL 59 OVERPASS	119+62.87	17.0' LT	1	7.0		7.0	
114	IL 59 OVERPASS	119+63.19	9.4' RT	1	7.0		7.0	
115	IL 59 OVERPASS	119+66.63	10.9' RT	1	6.0		6.0	
116	IL 59 OVERPASS	119+67.98	12.5' RT	1	7.0		7.0	
117	IL 59 OVERPASS	119+69.59	8.1' LT	1	7.0		7.0	
118	IL 59 OVERPASS	119+73.77	10.1' LT	1	6.0		6.0	
119	IL 59 OVERPASS	119+79.04	3.5' LT	1	7.0		7.0	
120	IL 59 OVERPASS	119+79.23	4.6' LT	1	7.0		7.0	
121	IL 59 OVERPASS	119+79.24	12.3' LT	1	9.0		9.0	
122	IL 59 OVERPASS	119+82.90	5.8' RT	1	10.0		10.0	
123	IL 59 OVERPASS	119+90.79	1.7' LT	3	6, 8, 9			23.0
124	IL 59 OVERPASS	119+90.91	4.7' LT	3	6,8,9			23.0
125	IL 59 OVERPASS	119+93.50	9.4' RT	1	6.0		6.0	
126	IL 59 OVERPASS	119+96.41	5.4' LT	1	9.0		9.0	
127	IL 59 OVERPASS	120+03.16	5.7' RT	1	6.0		6.0	
128	IL 59 OVERPASS	120+03.80	9.2' RT	1	7.0		7.0	
129	IL 59 OVERPASS	120+08.05	10.2' RT	1	8.0		8.0	
130	IL 59 OVERPASS	120+18.43	6.1' RT	3	5,6,7			18.0
131	IL 59 OVERPASS	120+25.91	10.8' RT	1	10.0		10.0	
132	IL 59 OVERPASS	120+48.03	12.5' RT	1	9.0		9.0	
133	IL 59 OVERPASS	120+52.80	23.3' LT	1	10.0		10.0	
134	IL 59 OVERPASS	121+05.56	8.1' LT	1	6.0		6.0	
135	IL 59 OVERPASS	121+06.88	4.7' RT	1	8.0		8.0	
136	IL 59 OVERPASS	121+17.88	18.8' LT	1	6.0		6.0	
137	IL 59 OVERPASS	121+57.95	21.7' LT	1	6.0		6.0	
138	IL 59 OVERPASS	121+59.05	4.1' RT	1	8.0		8.0	
139	IL 59 OVERPASS	121+80.51	6.3' RT	1	6.0		6.0	
140	IL 59 OVERPASS	122+01.09	11.2' LT	1	7.0		7.0	
141	IL 59 OVERPASS	122+27.10	5.7' LT	1	7.0		7.0	
142	IL 59 OVERPASS	122+32.84	22.1' LT	1	7.0		7.0	
143	IL 59 OVERPASS	122+39.26	15.2' RT	1	7.0		7.0	

Tree Number	LOCATION	STATION	OFFSET	NO. OF STEMS	Size (Inches)	TREE REMOVAL (UNDER 6 UNIT DIAMETER)	TREE REMOVAL (6 TO 15 UNIT DIAMETER)	TREE REMOVAL (OVER 15 UNIT DIAMETER)
144	IL 59 OVERPASS	122+49.35	19.5' LT	1	9.0		9.0	
145	IL 59 OVERPASS	122+51.90	13.1' LT	6	10,10,3,4,8,4			39.0
146	IL 59 OVERPASS	122+53.53	2.8' LT	1	16.0			16.0
147	IL 59 OVERPASS	122+56.28	10.8' RT	1	7.0		7.0	
148	IL 59 OVERPASS	122+57.26	7.7' RT	1	7.0		7.0	
149	IL 59 OVERPASS	122+57.35	3.7' RT	1	7.0		7.0	
150	IL 59 OVERPASS	122+63.37	29.1' RT	1	12.0		12.0	
151	IL 59 OVERPASS	119.71.1	9.7' LT	1	7.0		7.0	
						TOTAL	977.0	743.0

TRANSYSTEMS	USER NAME = Imnainggolan	DESIGNED -	REVISED -	STATE OF ILLINOIS DEPARTMENT OF TRANSPORTATION	IL 59 PEDESTRIAN OVERPASS TREE REMOVAL SCHEDULE					F.A.U RTE.	SECTION	COUNTY	TOTAL SHEETS	SHEET NO.
	PLOT SCALE = 20,0000 ' / in.	CHECKED -	REVISED -							338	21-00067-00-BR	COOK	90	11
	PLOT DATE = 5/23/2023	DATE -	REVISED -		CONTRACT NO. 61167									
	SCALE:					SHEET 2	OF 2	SHEETS	STA.	TO STA.	ILLINOIS FED. AID PROJECT			

MODEL: Default
FILE: \\ntwrk-pw1\hwy\p101\ae-transys\corp\p-w\1\Documents\Projects_2021\CH401 - Chicago\p101\110087 - Streamwood - Pedestrian Bridge over IL 59 - Phase 03\03.00 - Road\303.01 - Standard Sheets\06 Alignment, Ties and Benchmarks\310087-ATB-01

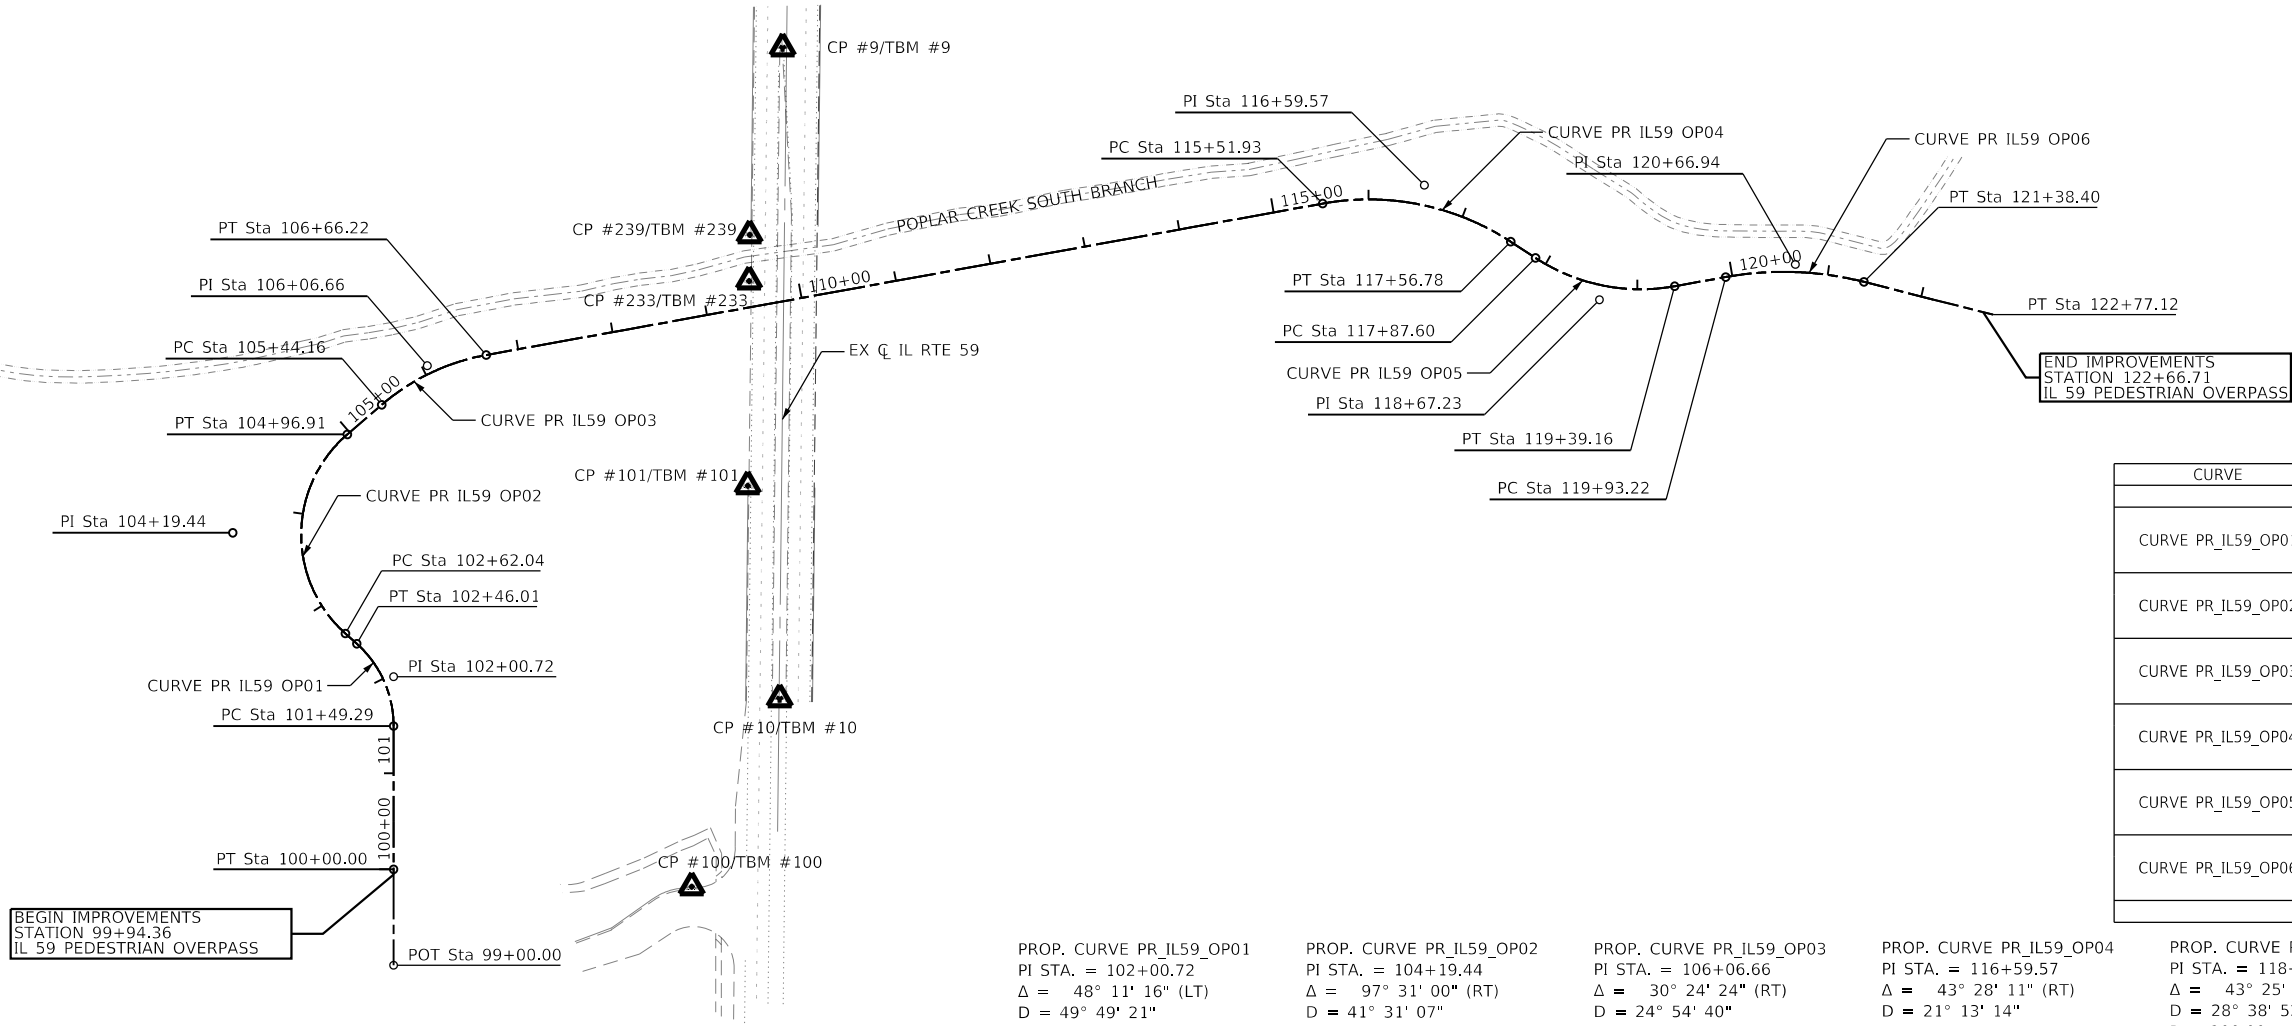

COORDINATE INFORMATION

CURVE	POT, PC/PI/PT	NORTHING	EASTING
CURVE PR_IL59_OP01	POT	1,950,654.86	1,019,266.26
	PC	1,950,904.15	1,019,266.26
	PI	1,950,955.58	1,019,266.26
	PT	1,950,989.87	1,019,227.93
CURVE PR_IL59_OP02	PC	1,951,000.55	1,019,215.99
	PI	1,951,105.49	1,019,098.67
	PT	1,951,208.08	1,019,218.05
	PC	1,951,238.87	1,019,253.89
CURVE PR_IL59_OP03	PI	1,951,279.60	1,019,301.29
	PT	1,951,290.74	1,019,362.80
	PC	1,951,448.57	1,020,234.34
	PI	1,951,467.75	1,020,340.25
CURVE PR_IL59_OP04	PT	1,951,408.80	1,020,430.31
	PC	1,951,391.92	1,020,456.10
	PI	1,951,348.32	1,020,522.73
	PT	1,951,362.43	1,020,601.09
CURVE PR_IL59_OP05	PC	1,951,372.02	1,020,654.30
	PI	1,951,385.09	1,020,726.84
	PT	1,951,366.94	1,020,798.29
	POT	1,951,332.79	1,020,932.73

PROP. CURVE PR_IL59_OP01
PI STA. = 102+00.72
Δ = 48° 11' 16" (LT)
D = 49° 49' 21"
R = 115.00'
T = 51.43'
L = 96.72'
E = 10.98'
P.C. STA. = 101+49.29
P.T. STA. = 102+46.01

PROP. CURVE PR_IL59_OP02
PI STA. = 104+19.44
Δ = 97° 31' 00" (RT)
D = 41° 31' 07"
R = 138.00'
T = 157.40'
L = 234.87'
E = 71.33'
P.C. STA. = 102+62.04
P.T. STA. = 104+96.91

PROP. CURVE PR_IL59_OP03
PI STA. = 106+06.66
Δ = 30° 24' 24" (RT)
D = 24° 54' 40"
R = 230.00'
T = 62.50'
L = 122.06'
E = 8.34'
P.C. STA. = 105+44.16
P.T. STA. = 106+66.22

PROP. CURVE PR_IL59_OP04
PI STA. = 116+59.57
Δ = 43° 28' 11" (RT)
D = 21° 13' 14"
R = 270.00'
T = 107.64'
L = 204.85'
E = 20.66'
P.C. STA. = 115+51.93
P.T. STA. = 117+56.78

PROP. CURVE PR_IL59_OP05
PI STA. = 118+67.23
Δ = 43° 25' 02" (LT)
D = 28° 38' 52"
R = 200.00'
T = 79.62'
L = 151.55'
E = 15.27'
P.C. STA. = 117+87.60
P.T. STA. = 119+39.16

PROP. CURVE PR_IL59_OP06
PI STA. = 120+66.94
Δ = 24° 27' 54" (RT)
D = 16° 51' 06"
R = 340.00'
T = 73.71'
L = 145.18'
E = 7.90'
P.C. STA. = 119+93.22
P.T. STA. = 121+38.40


CONTROL POINT SUMMARY

NAME	NORTHING	EASTING	DESCRIPTION
CP #9	1,951,610.612	1,019,671.556	FOUND PK NAIL CENTER OF IL 59 MEDIAN, SOUTH OF MAGNOLIA DRIVE.
CP #10	1,950,932.347	1,019,668.469	SET MAG NAIL CENTER OF IL 59 MEDIAN, NORTH OF PRAIRIE POINTE LANE
CP #100	1,950,736.647	1,019,576.905	SET MAG NAIL ON EXISTING LIGHT POLE FOUNDATION.
CP #101	1,951,154.475	1,019,635.197	SET MAG NAIL ON TOP OF SOUTHBOUND WINGWALL, NORTH OF PRAIRIE POINTE LANE.
CP #233	1,951,367.770	1,019,636.708	SET MAG NAIL ON TOP OF SOUTHBOUND WINGWALL, NORTH OF POPLAR CREEK SOUTH BRANCH.
CP #239	1,951,415.926	1,019,637.274	SET MAG NAIL ON TOP OF SOUTHBOUND WINGWALL, SOUTH OF POPLAR CREEK SOUTH BRANCH.

BENCHMARK SUMMARY

NAME	ELEVATION	STATION	DESCRIPTION
TBM #9	782.01	STA 110+27.03, 259.73' LT	FOUND PK NAIL CENTER OF IL 59 MEDIAN, SOUTH OF MAGNOLIA DRIVE.
TBM #10	781.07	STA 101+55.56, 402.98' RT	SET MAG NAIL CENTER OF IL 59 MEDIAN, NORTH OF PRAIRIE POINTE LANE
TBM #100	783.88	STA 99+81.79, 310.64' RT	SET MAG NAIL ON EXISTING LIGHT POLE FOUNDATION.
TBM #101	781.37	STA 109+09.98, 182.62' RT	SET MAG NAIL ON TOP OF SOUTHBOUND WINGWALL, NORTH OF PRAIRIE POINTE LANE.
TBM #233	782.19	STA 109+49.47, 26.99' LT	SET MAG NAIL ON TOP OF SOUTHBOUND WINGWALL, NORTH OF POPLAR CREEK SOUTH BRANCH.
TBM #239	782.06	STA 109+58.61, 74.27' LT	SET MAG NAIL ON TOP OF SOUTHBOUND WINGWALL, SOUTH OF POPLAR CREEK SOUTH BRANCH.

DATUMS: HORIZONTAL = ILLINOIS STATE PLANE
VERTICAL = NAVD 88

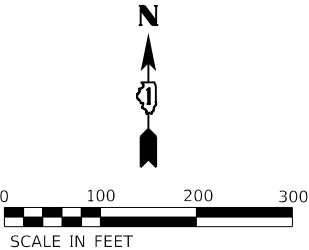

TRANSYSTEMS

USER NAME = lmainggolan	DESIGNED -	REVISED -
	DRAWN -	REVISED -
PLOT SCALE = 200,000 ' / in.	CHECKED -	REVISED -
PLOT DATE = 5/23/2023	DATE -	REVISED -

STATE OF ILLINOIS
DEPARTMENT OF TRANSPORTATION

IL 59 PEDESTRIAN OVERPASS
ALIGNMENT, TIES, AND BENCHMARKS

SCALE: 1"=100' SHEET 1 OF 1 SHEETS STA. TO STA.

F.A.U RTE.	SECTION	COUNTY	TOTAL SHEETS	SHEET NO.
338	21-00067-00-BR	COOK	90	12
CONTRACT NO. 61J67				
		ILLINOIS	FED. AID PROJECT	

NOTES:

1. SEE SHEETS 10 TO 11 FOR TREE REMOVAL SCHEDULE.
2. TREE REMOVALS LESS THAN 6 INCHES IN DIAMETER SHALL NOT BE MEASURED FOR PAYMENT AS NOTED IN THE STANDARD SPECIFICATION.

REMOVAL LEGEND




PAVEMENT REMOVAL




TREE REMOVAL
(SEE TREE REMOVAL SCHEDULE)



MATCH LINE A-A SEE BELOW RIGHT

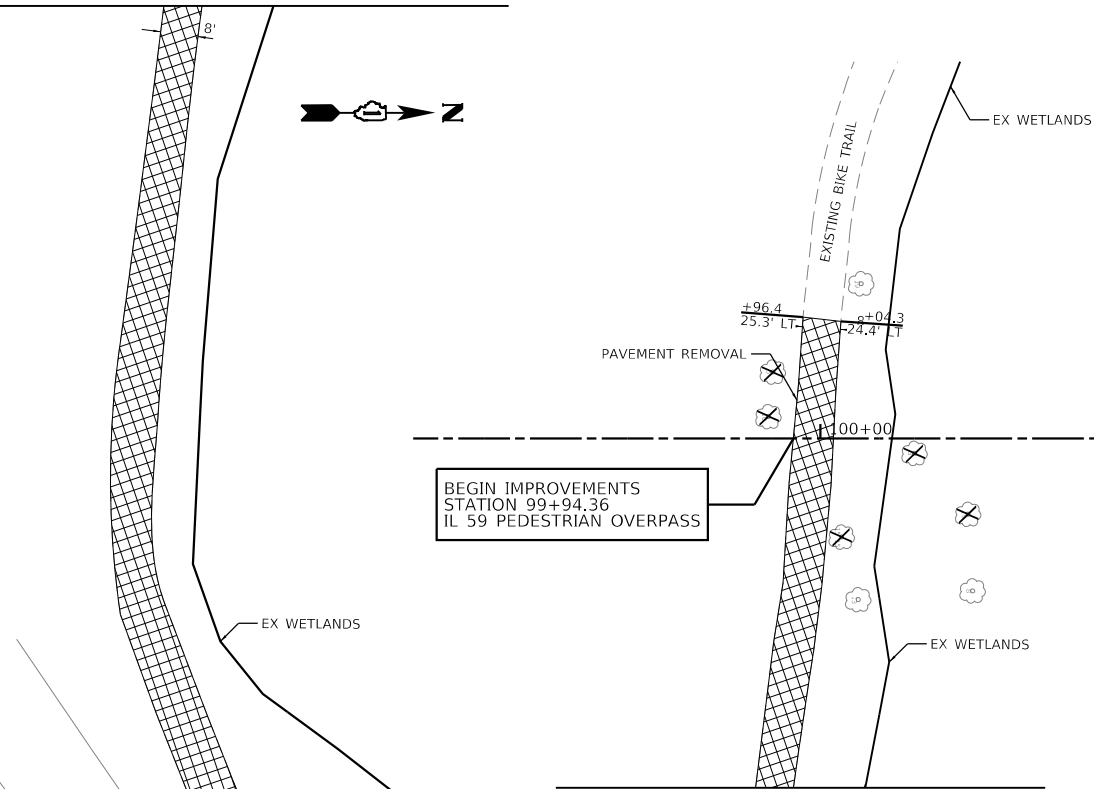



MATCH LINE A-A SEE ABOVE LEFT

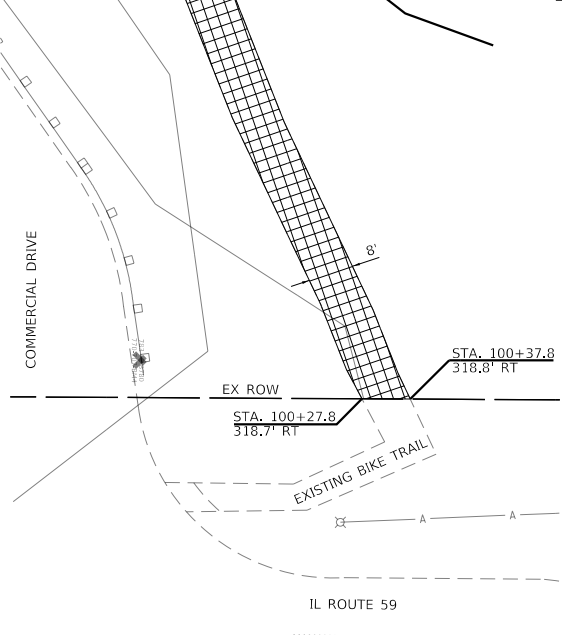

MATCH LINE STA. 104+50
SEE ABOVE RIGHT

 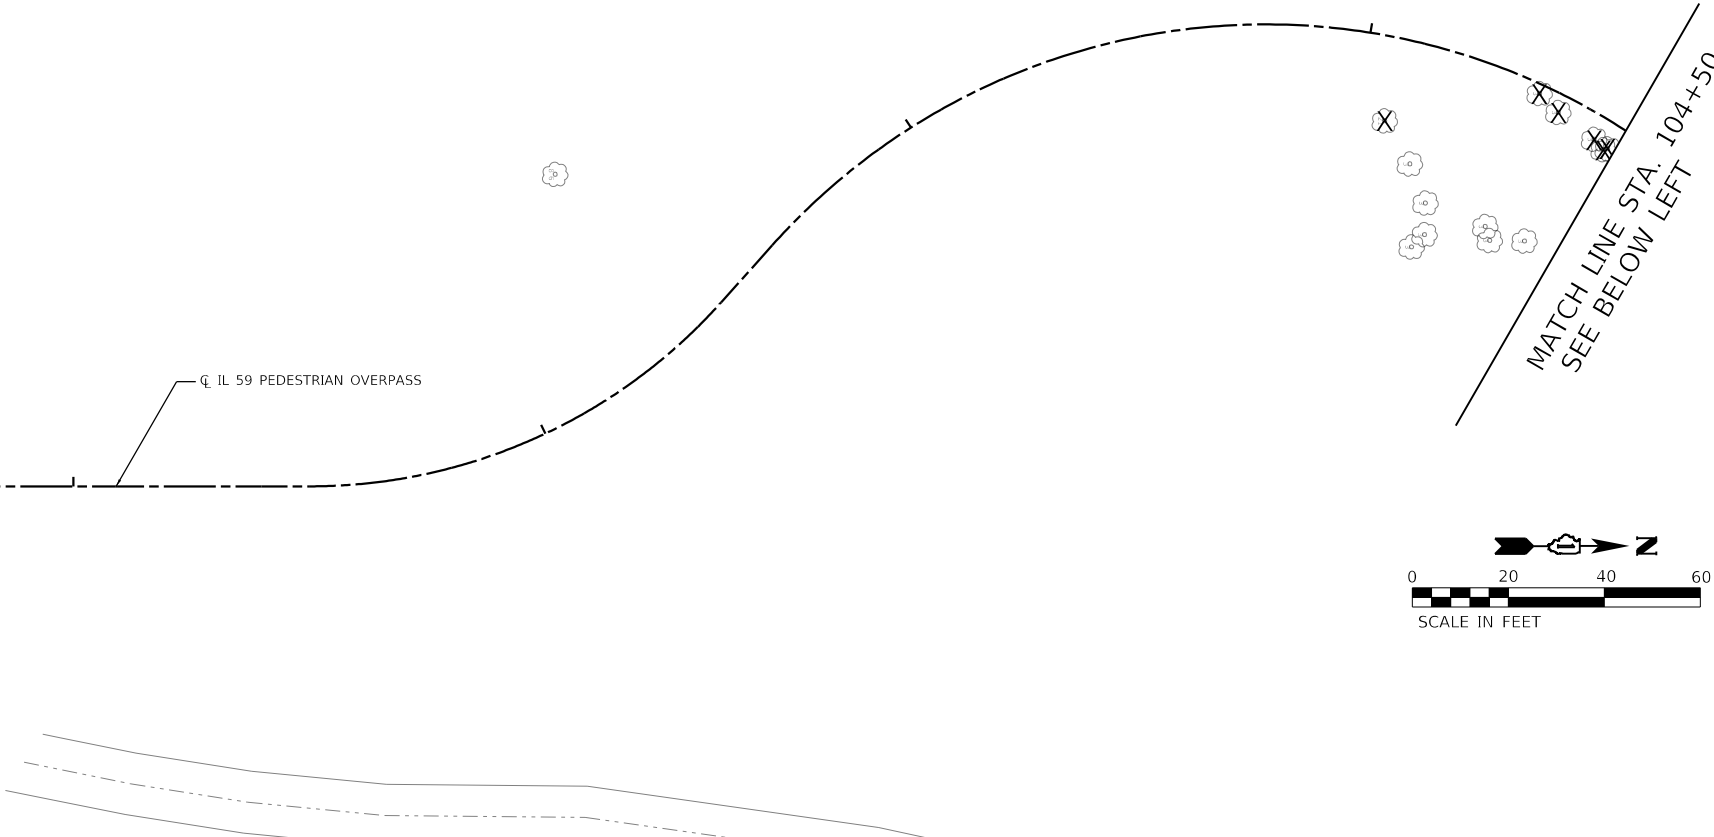

MATCH LINE STA. 108+50
SEE SHEET NO. 14

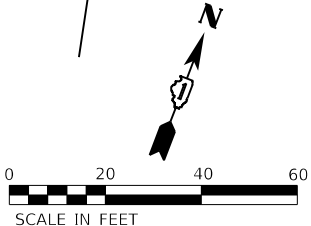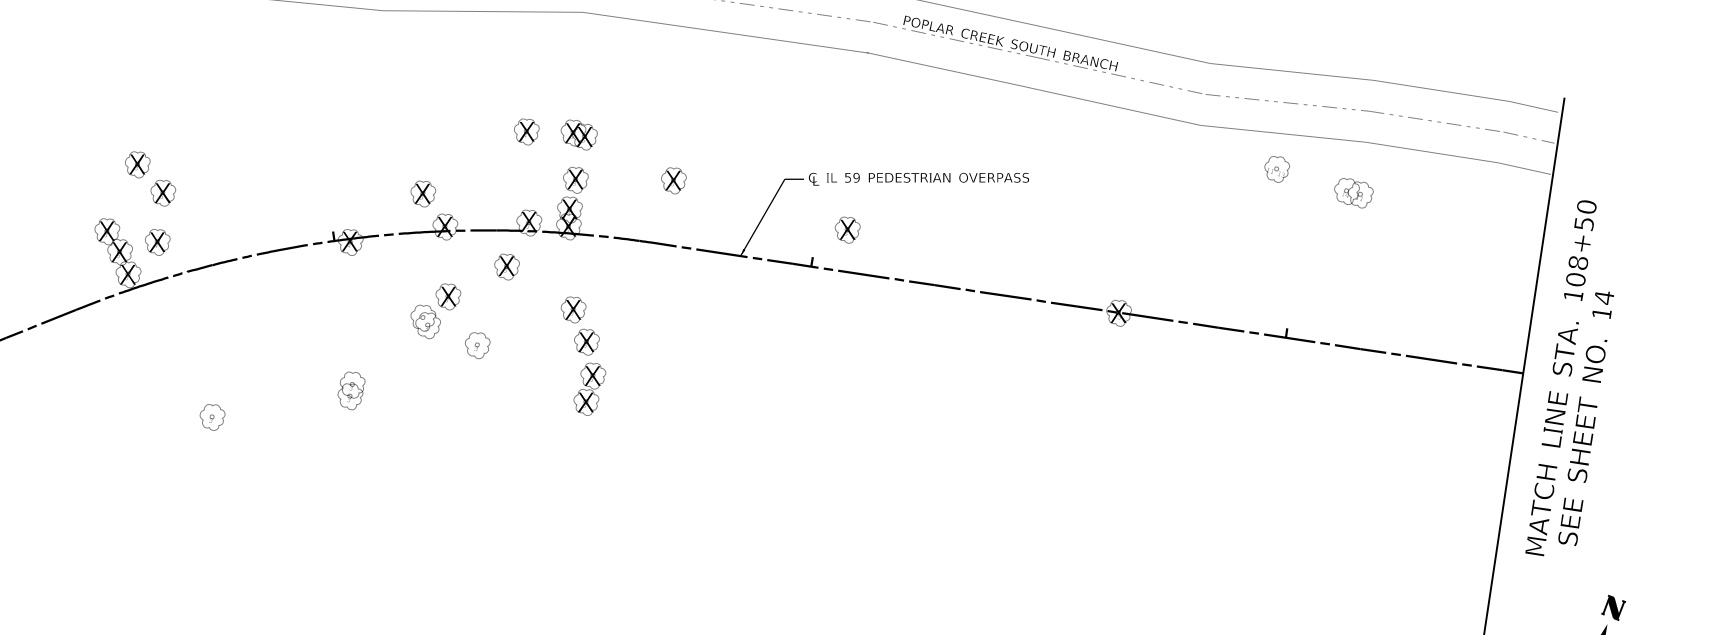

TRANSYSTEMS

USER NAME	= lmnainggolan	DESIGNED	-	REVISED	-
DRAWN	-	REVIS	-	REVISED	-
PLOT SCALE	= 40.0000 ' / in.	CHECKED	-	REVISED	-
PLOT DATE	= 5/23/2023	DATE	-	REVISED	-


STATE OF ILLINOIS
DEPARTMENT OF TRANSPORTATION

IL 59 PEDESTRIAN OVERPASS
REMOVAL PLANS

SCALE: 1"=20' SHEET 1 OF 3 SHEETS STA. TO STA.

F.A.U. RTE.	SECTION	COUNTY	TOTAL SHEETS	SHEET NO.
338	21-00067-00-BR	COOK	90	13
CONTRACT NO. 61J67				
ILLINOIS FED. AID PROJECT				

MODEL: Default
FILE: \\nrt01c\proj\hwy\p101\ae\transys\comp\paw\Documents\Projects_2021\CH401 - Chicago\p4012110087 - Streamwood - Pedestrian Bridge over IL 59 - Phase II\303.00 - Road\303.01 - Standard Sheets\XX Removal Plans\087-SHT-REM402.dgn

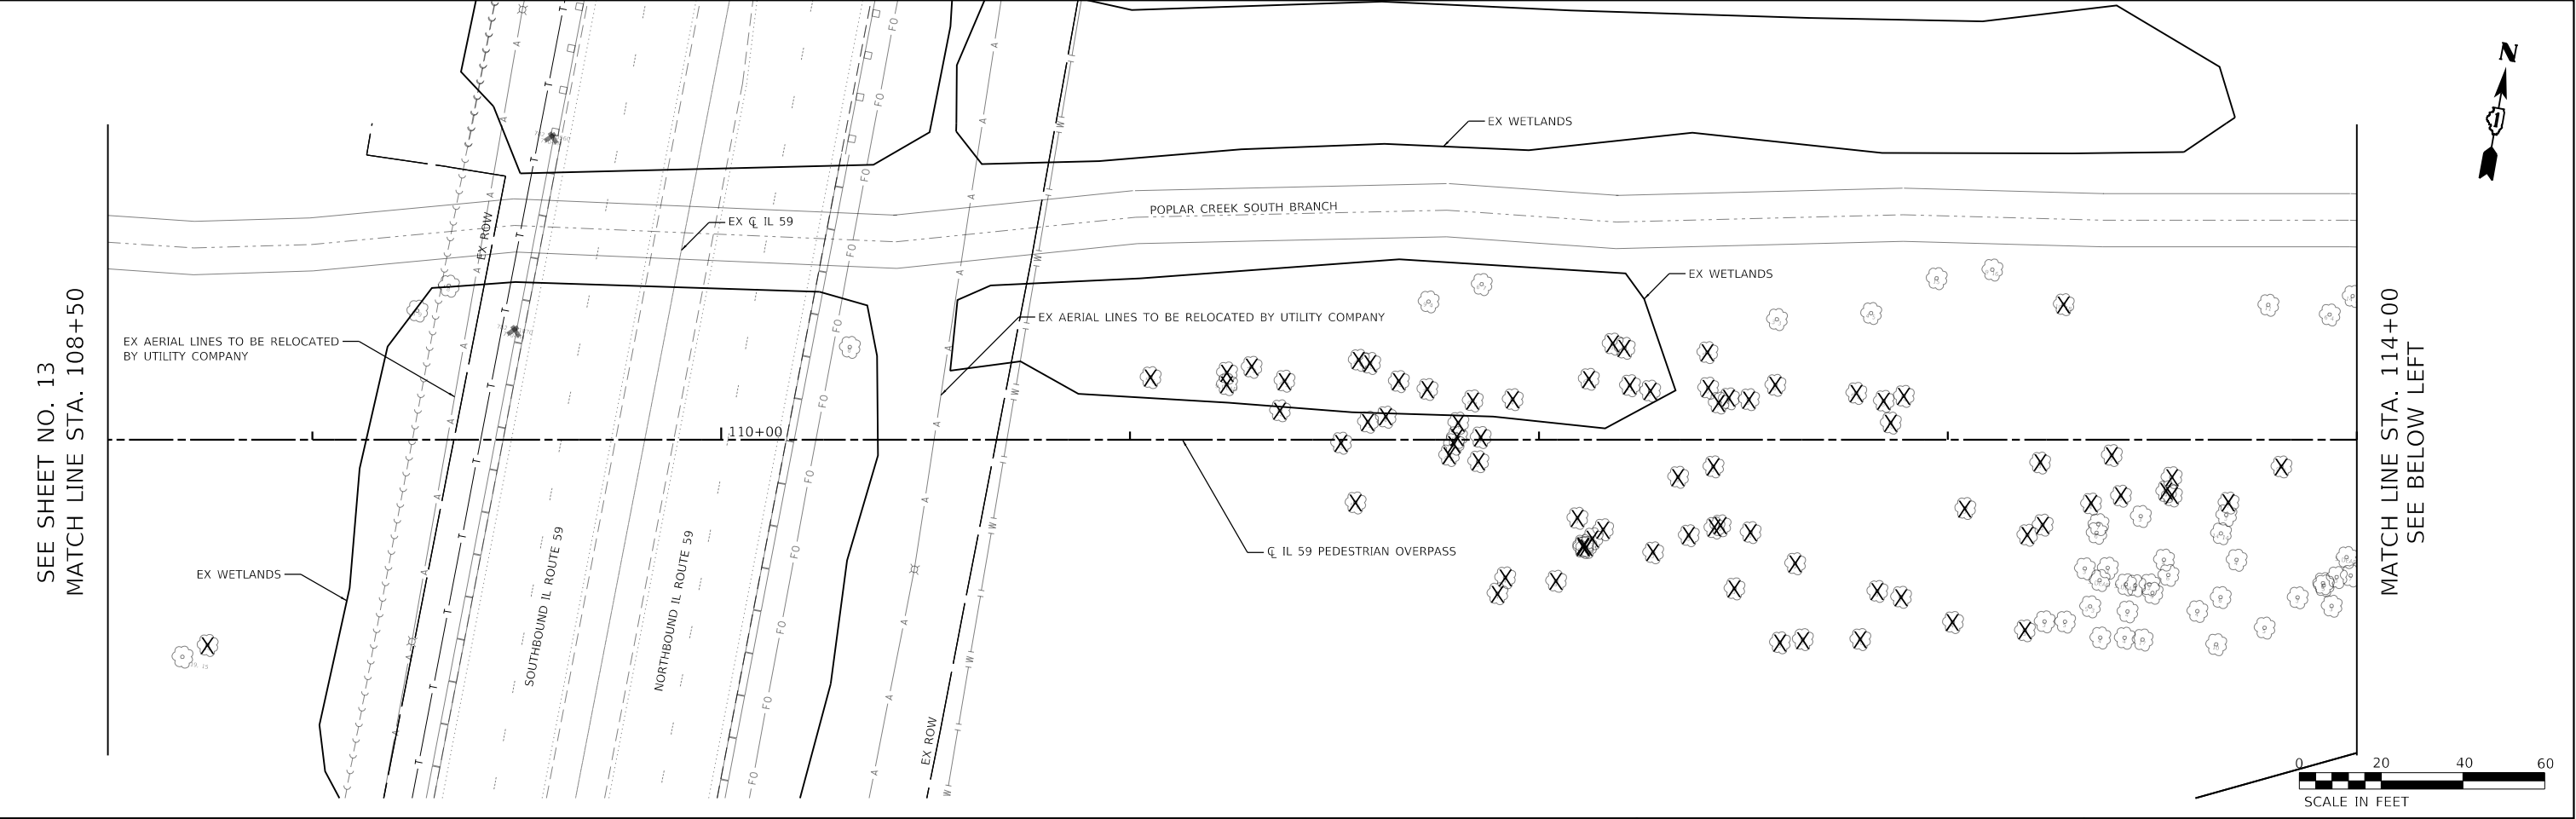

- NOTES:**
1. SEE SHEETS 10 TO 11 FOR TREE REMOVAL SCHEDULE.
 2. TREE REMOVALS LESS THAN 6 INCHES IN DIAMETER SHALL NOT BE MEASURED FOR PAYMENT AS NOTED IN THE STANDARD SPECIFICATION.




REMOVAL LEGEND

- ⊗ TREE REMOVAL
(SEE TREE REMOVAL SCHEDULE)

TRANSYSTEMS	USER NAME = lmnainggolan	DESIGNED -	REVISED -	STATE OF ILLINOIS DEPARTMENT OF TRANSPORTATION	IL 59 PEDESTRIAN OVERPASS REMOVAL PLANS				F.A.U RTE.	SECTION	COUNTY	TOTAL SHEETS	SHEET NO.
	PLOT SCALE = 40,0000 ' / in.	DRAWN -	REVISED -						338	21-00067-00-BR	COOK	90	14
	PLOT DATE = 5/23/2023	CHECKED -	REVISED -		CONTRACT NO. 61J67								
		DATE -	REVISED -		SCALE: 1"=20'	SHEET 2	OF 3	SHEETS	STA. 108+50	TO STA. 117+50	ILLINOIS FED. AID PROJECT		

MODEL: Default
FILE: \\ntwrk-pw101-bae.transyscorp.com\transyscorp\paw1\Documents\Projects_2021\CH401 - Chicago\1401210087 - Streamwood - Pedestrian Bridge over IL 59 - Phase II\303.00 - Road\303.01 - Standard Sheets\XX Removal Plans\0087-SH1-REM403.dgn

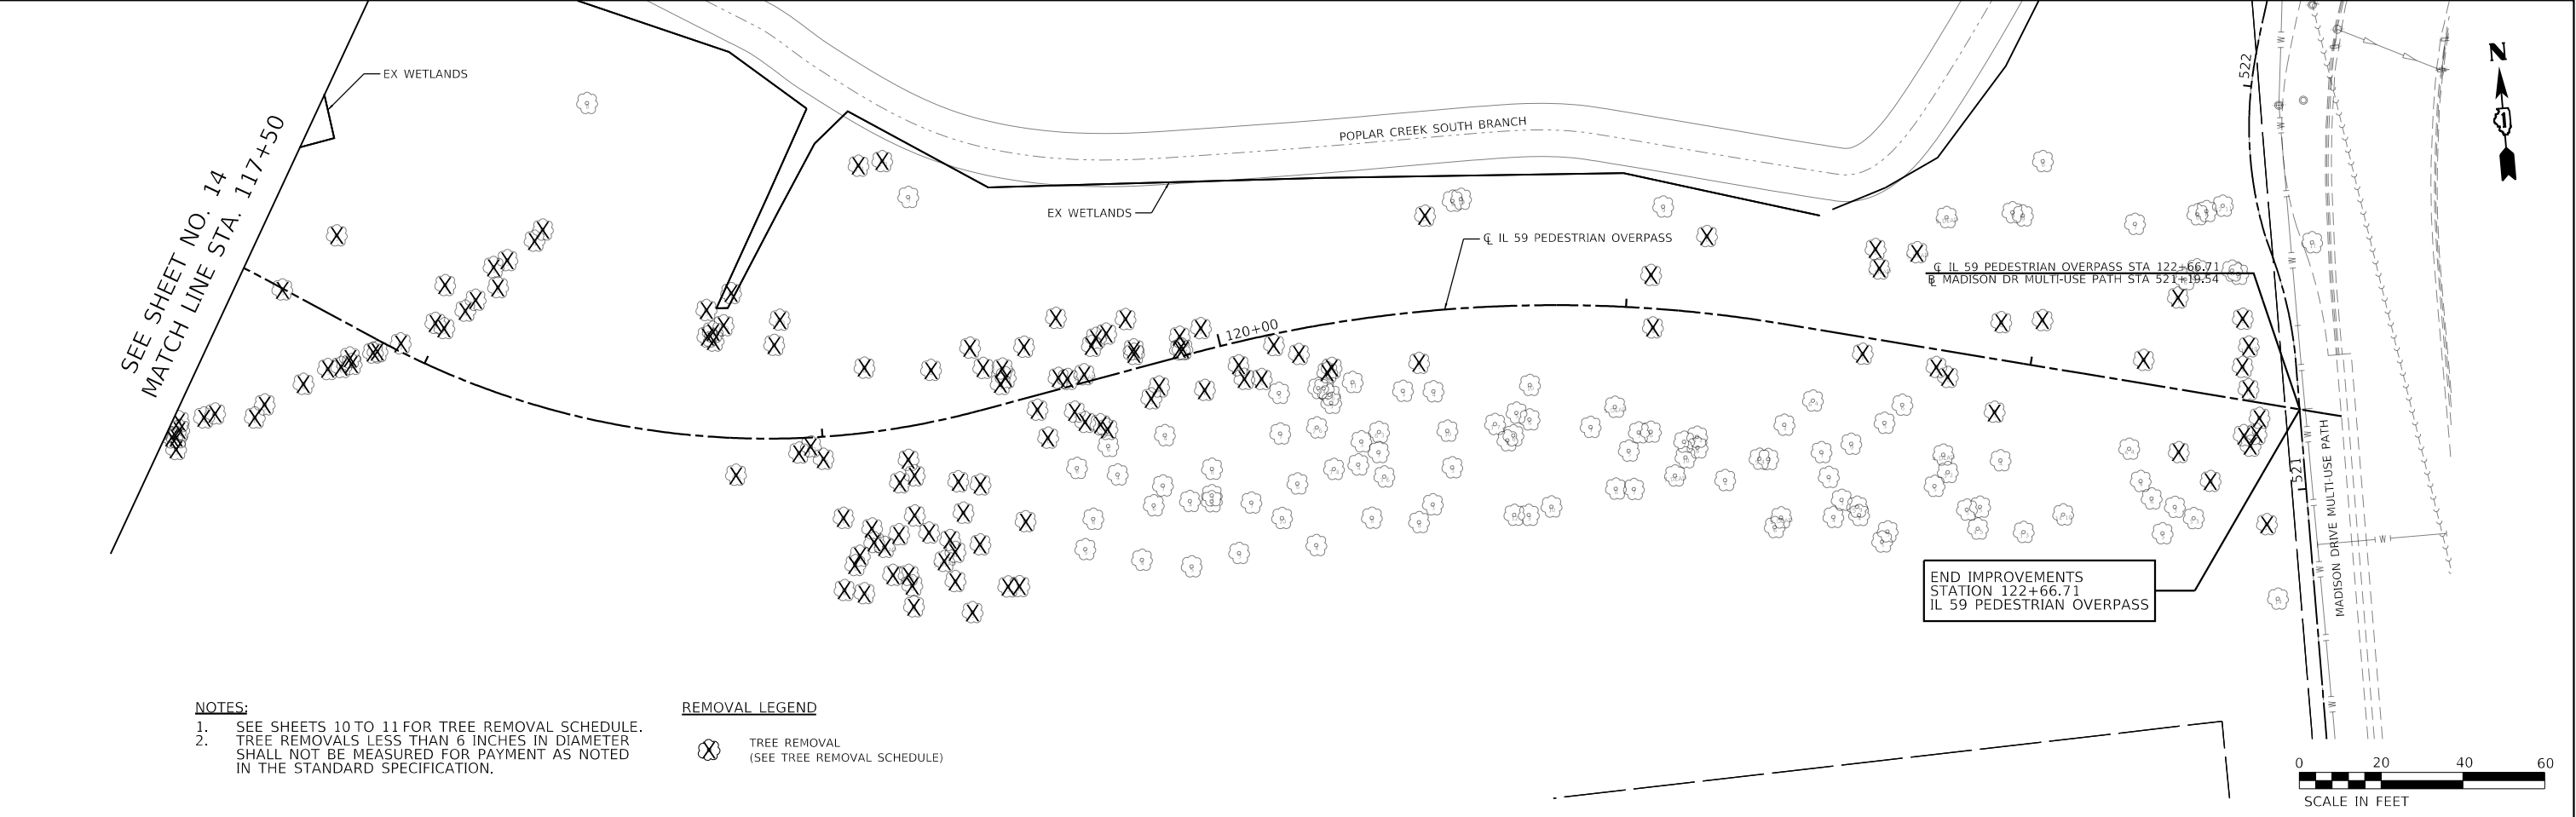

NOTES:

1. SEE SHEETS 10 TO 11 FOR TREE REMOVAL SCHEDULE.
2. TREE REMOVALS LESS THAN 6 INCHES IN DIAMETER SHALL NOT BE MEASURED FOR PAYMENT AS NOTED IN THE STANDARD SPECIFICATION.

REMOVAL LEGEND

-  TREE REMOVAL
(SEE TREE REMOVAL SCHEDULE)



USER NAME	= lmnainggolan	DESIGNED	-	REVISED	-
		DRAWN	-	REVISED	-
PLOT SCALE	= 40,0000 ' / in.	CHECKED	-	REVISED	-
PLOT DATE	= 5/23/2023	DATE	-	REVISED	-

STATE OF ILLINOIS
DEPARTMENT OF TRANSPORTATION

IL 59 PEDESTRIAN OVERPASS REMOVAL PLANS				
SCALE: 1"=20'	SHEET 3	OF 3	SHEETS	STA. 117+50 TO STA. 122+66.71



F.A.U RTE.	SECTION	COUNTY	TOTAL SHEETS	SHEET NO.
338	21-00067-00-BR	COOK	90	15
CONTRACT NO. 61J67				
ILLINOIS		FED. AID PROJECT		

1. SEE STRUCTURAL SHEETS 55 - 59 FOR BOARDWALK DETAILS.
2. SEE STRUCTURAL SHEET 54 FOR BOARDWALK OVERLOOK PLAN.

PLAN	SURVEYED _____	BY _____	DATE _____
	PLOTTED _____		
	ALIGNMENT CHECKED _____		
	RT. OF WAY CHECKED _____		
NO. _____	CADD FILE NAME _____		

PROFILE				BY	DATE
		SURVEYED _____			
		PLOTTED _____			
NOTE BOOK		GRADES CHECKED _____			
		B.M. NOTED _____			
NO. _____		STRUCTURE NOTATIONS CHKD _____			

MODEL: Default

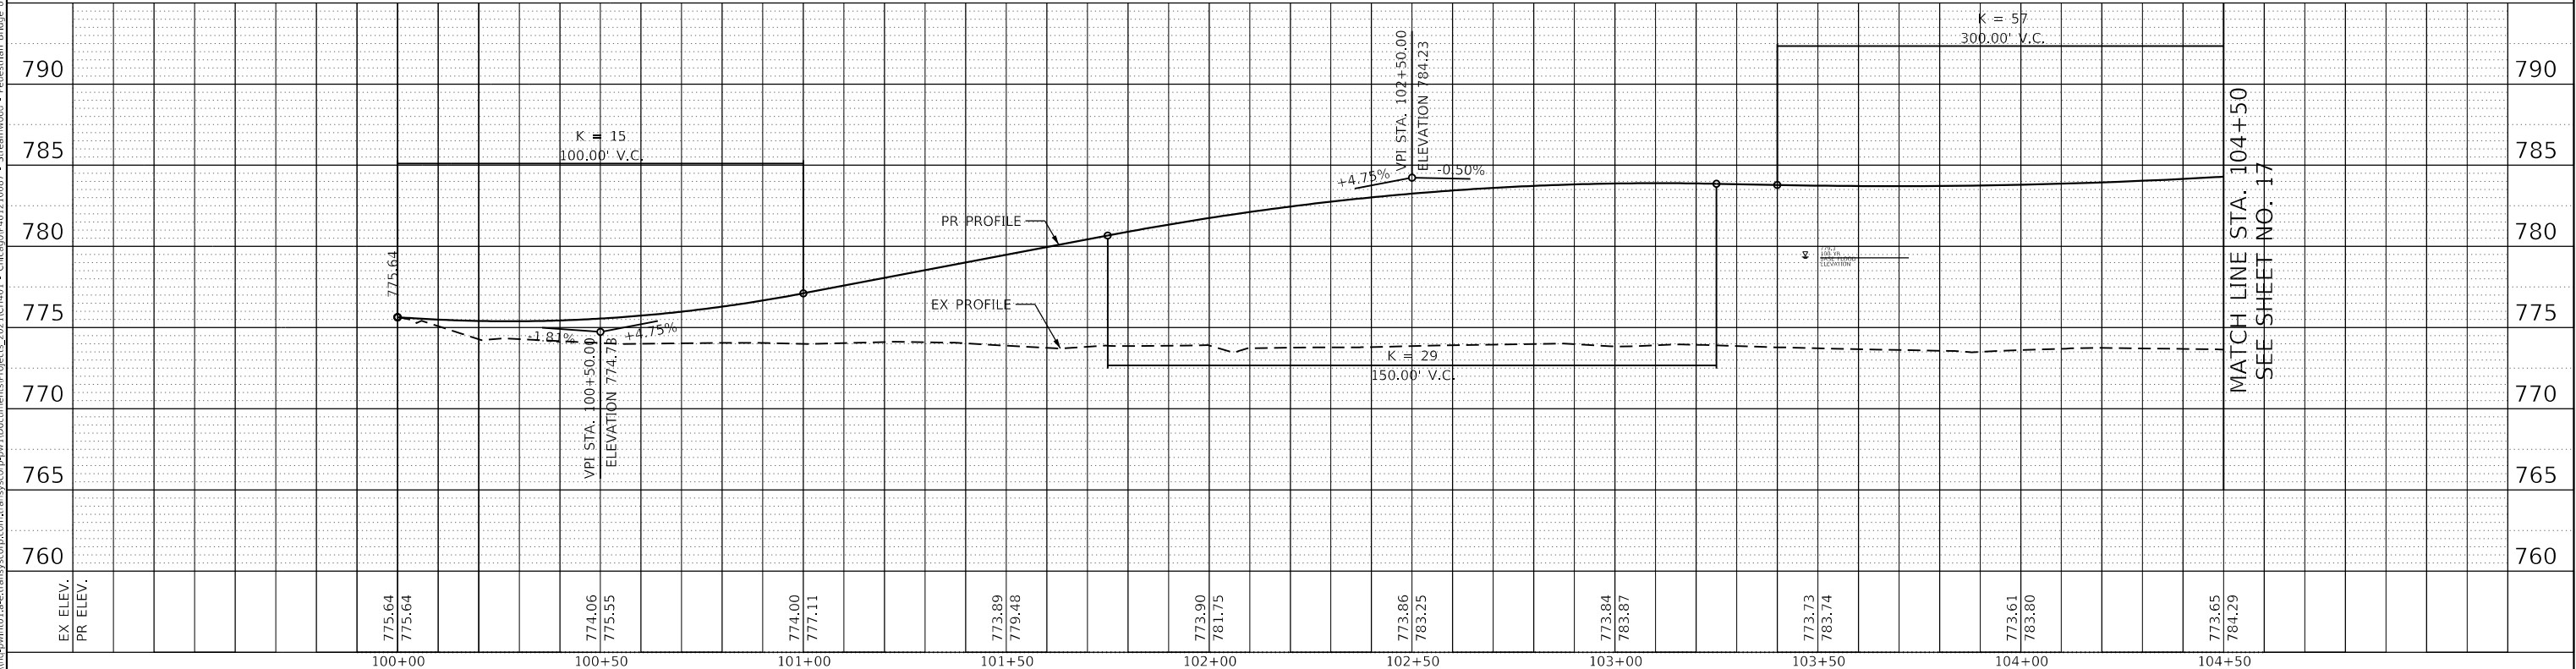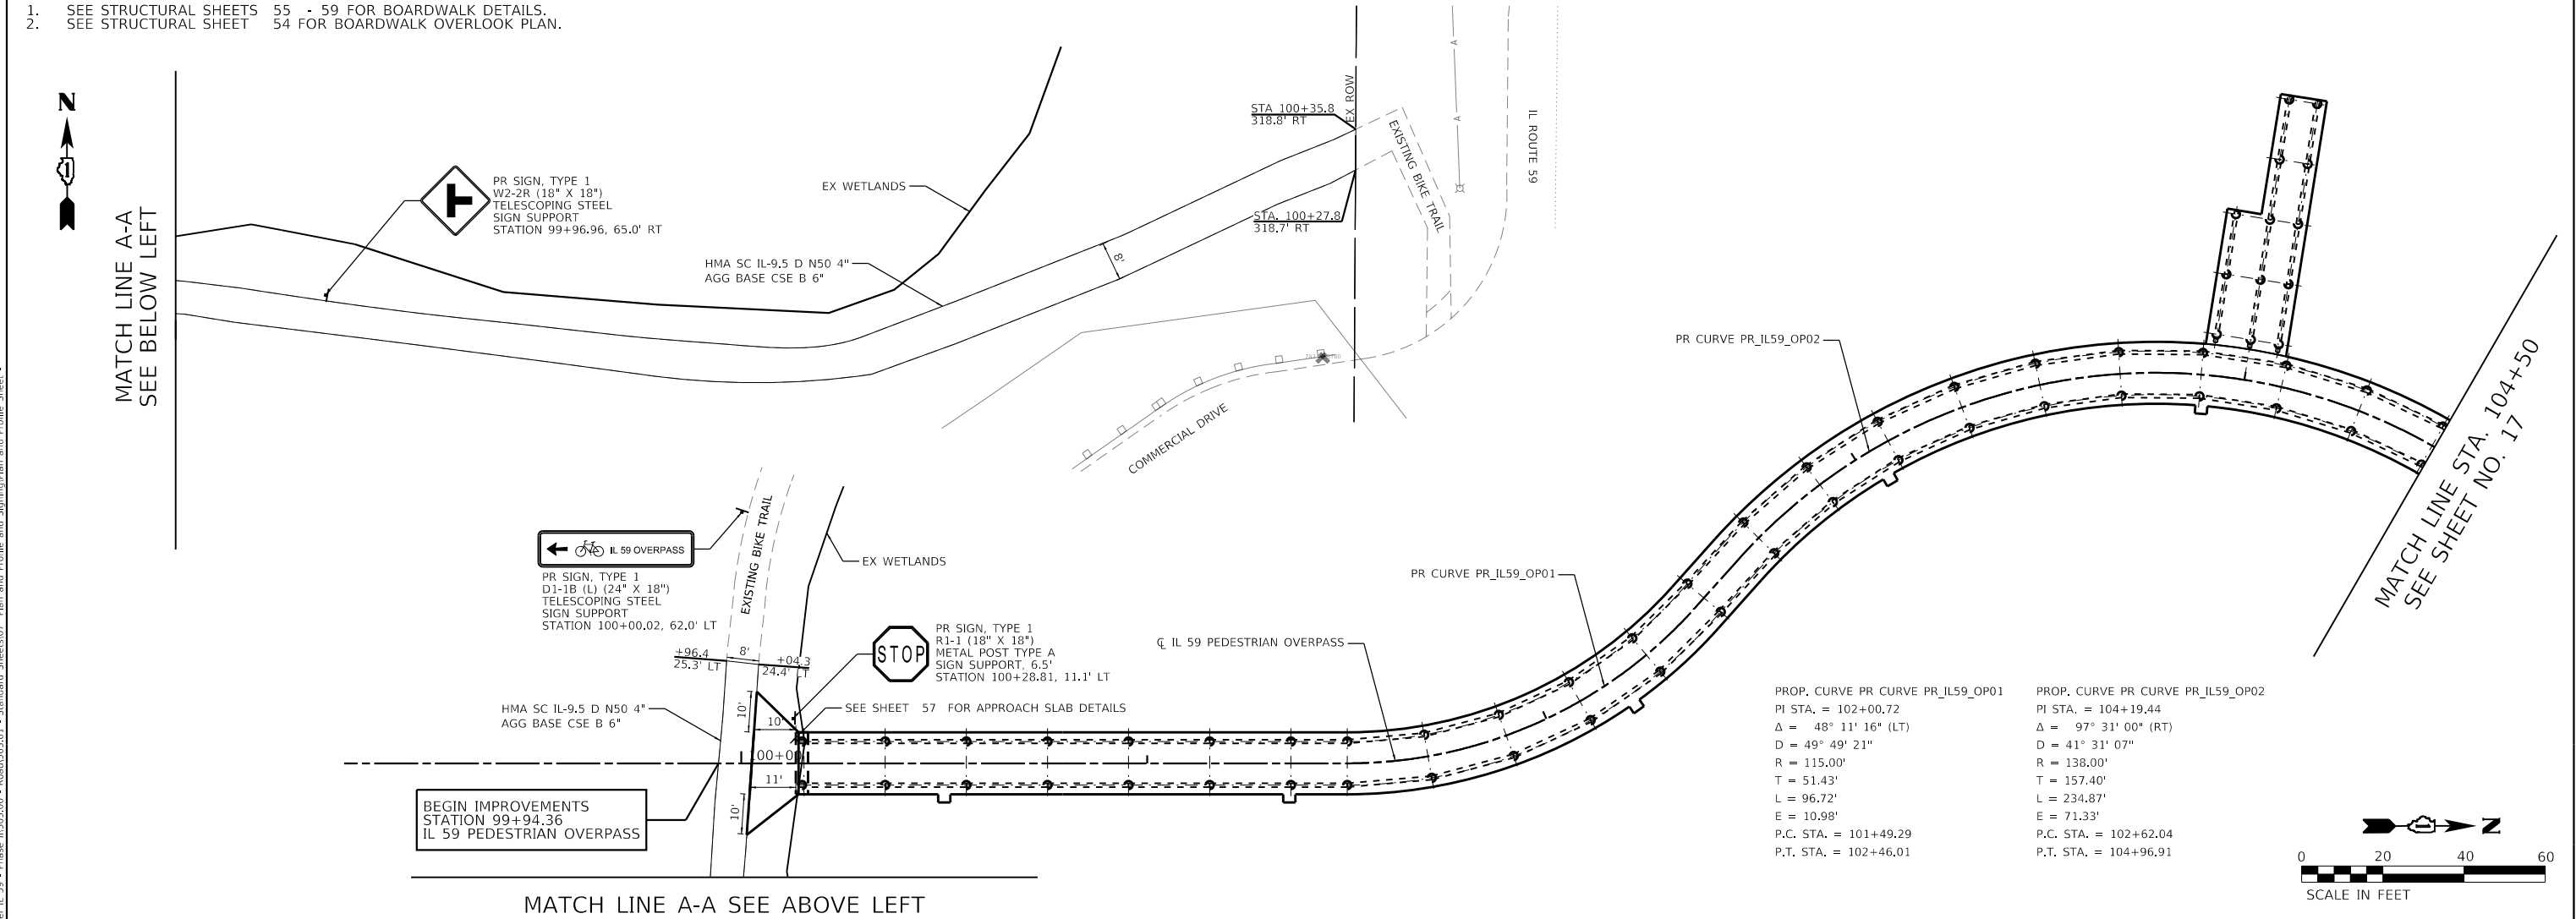


TRANSYSTEMS

USER NAME = lmnasinggolan	DESIGNED -	REVISED -	STATE OF ILLINOIS DEPARTMENT OF TRANSPORTATION	IL 59 PEDESTRIAN OVERPASS PLAN AND PROFILE AND SIGNING PLAN			F.A.U RTE.	SECTION	COUNTY	TOTAL SHEETS	SHEET NO.
	DRAWN -	REVISED -					338	21-00067-00-BR	COOK	90	16
PLOT SCALE = 40,0000 ' / in.	CHECKED -	REVISED -		CONTRACT NO. 61167							
PLOT DATE = 5/23/2023	DATE -	REVISED -									
				SCALE: 1"=20'	SHEET 1 OF 5 SHEETS	STA. 100+00 TO STA. 104+50	ILLINOIS FED. AID PROJECT				


PLAN	NO.	NOTE BOOK	SURVEYED	BY	DATE

PROFILE	NO.	NOTE BOOK	SURVEYED	BY	DATE

NOTES:
1. SEE STRUCTURAL SHEETS 55 - 59 FOR BOARDWALK DETAILS.

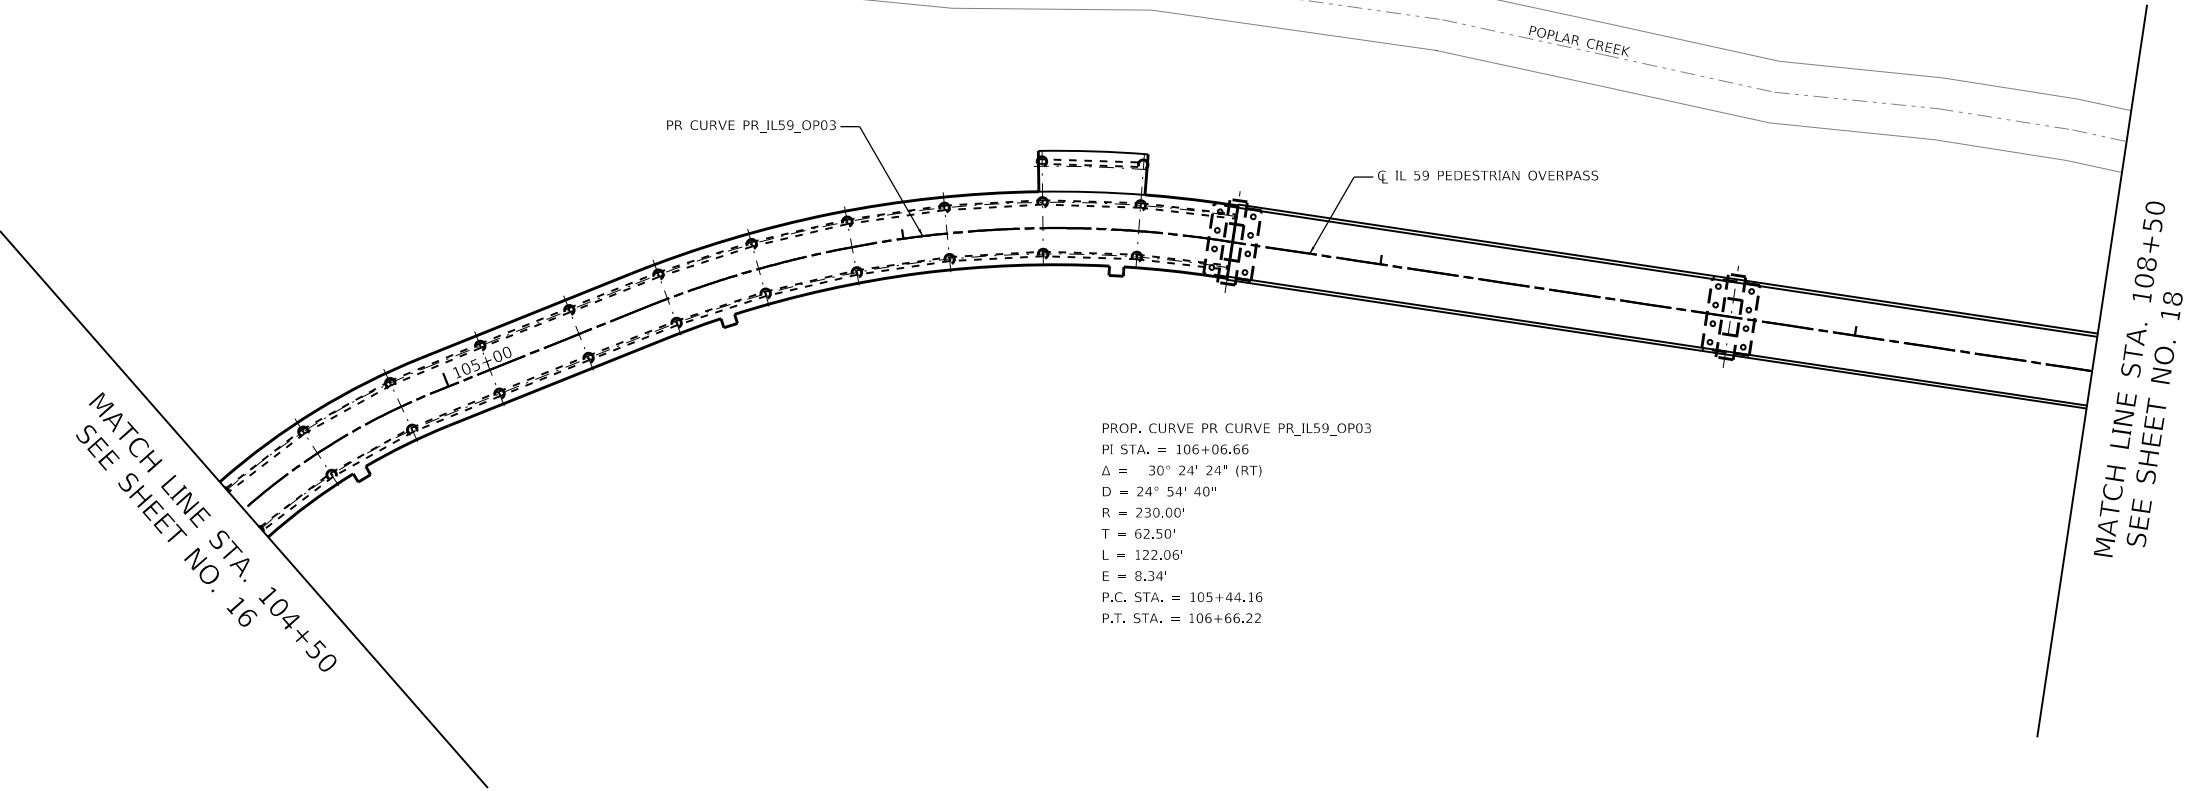

PROP. CURVE PR CURVE PR_IL59_OP03
PI STA. = 106+06.66
Δ = 30° 24' 24" (RT)
D = 24° 54' 40"
R = 230.00'
T = 62.50'
L = 122.06'
E = 8.34'
P.C. STA. = 105+44.16
P.T. STA. = 106+66.22

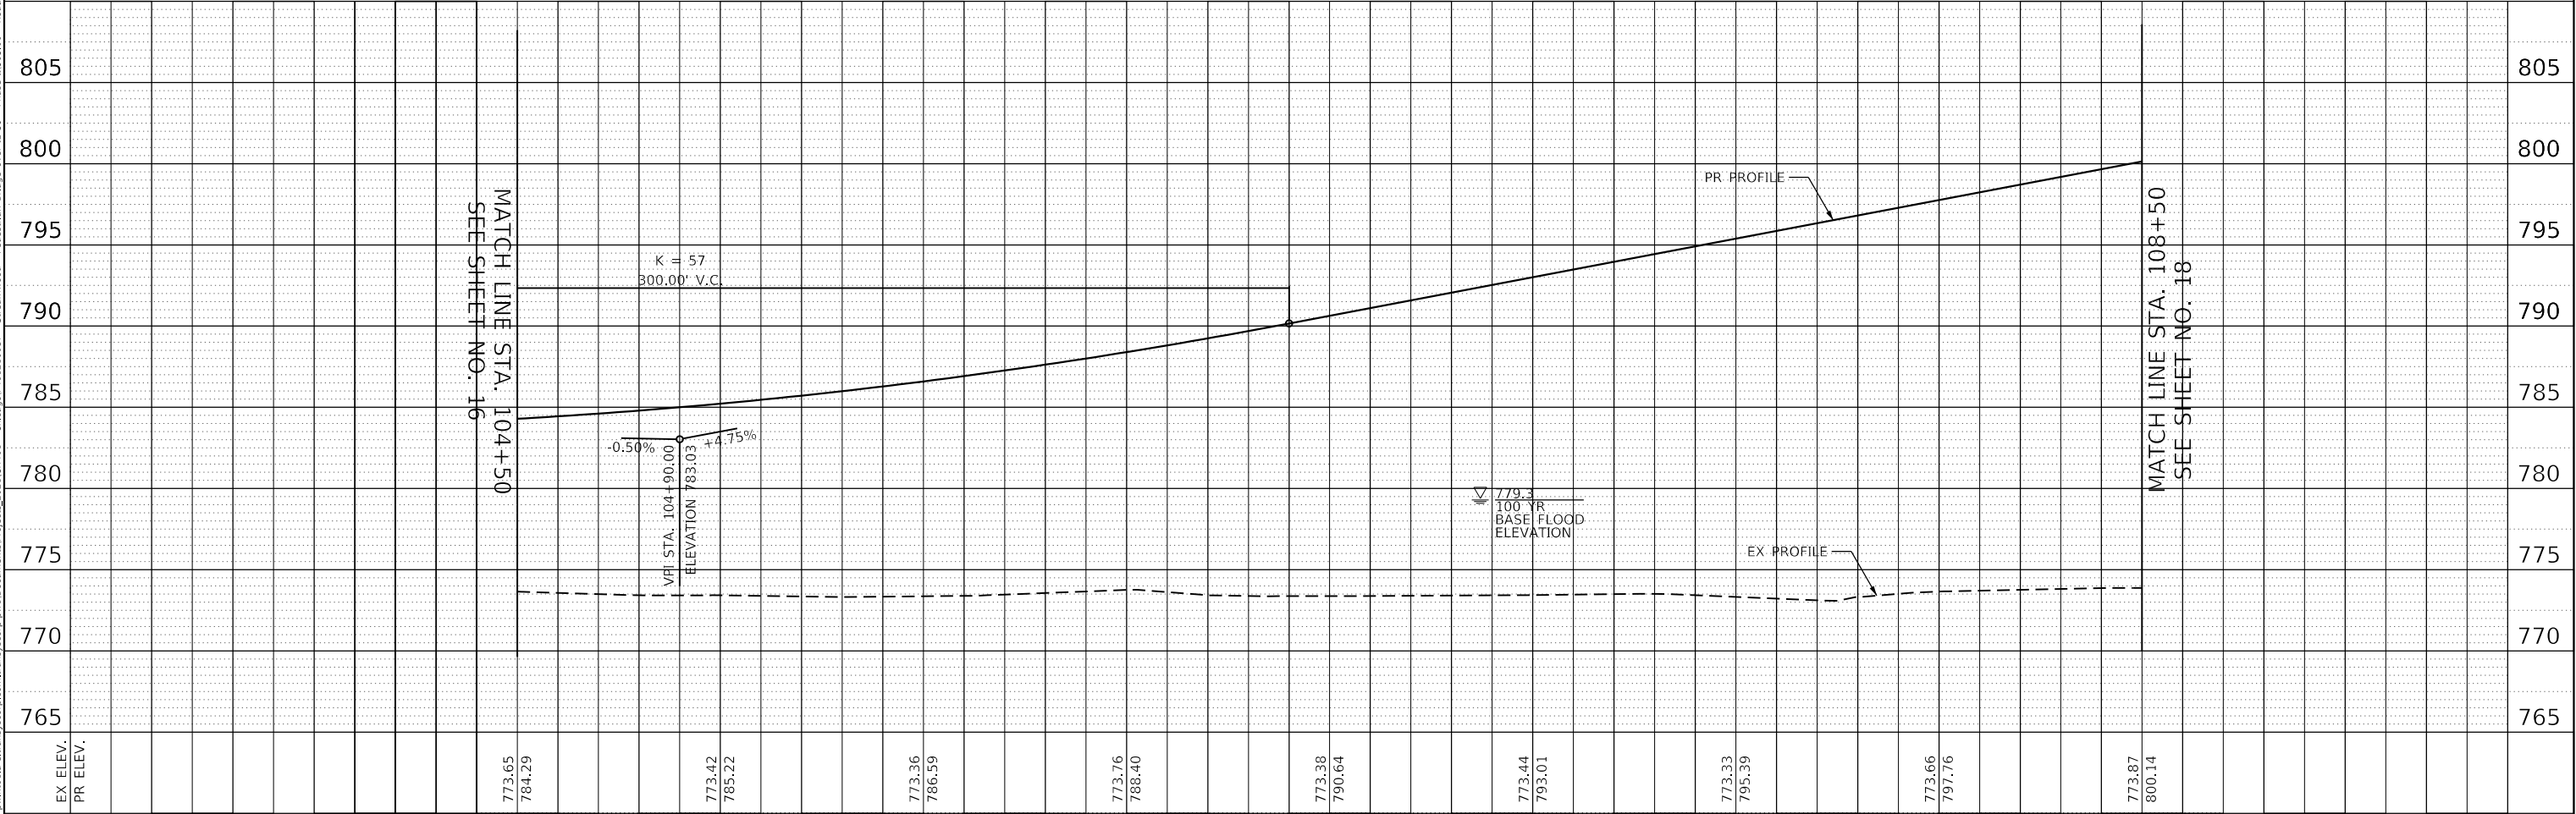


TRANSYSTEMS	USER NAME = lmainggalan		DESIGNED -	REVISED -	STATE OF ILLINOIS DEPARTMENT OF TRANSPORTATION	IL 59 PEDESTRIAN OVERPASS PLAN AND PROFILE AND SIGNING PLAN			F.A.U. RTE.	SECTION	COUNTY	TOTAL SHEETS	SHEET NO.
			DRAWN -	REVISED -					338	21-00067-00-BR	COOK	90	17
	PLOT SCALE = 40.0000' / in.		CHECKED -	REVISED -					CONTRACT NO. 61J67				
	PLOT DATE = 5/23/2023		DATE -	REVISED -		SCALE: 1"=20'	SHEET 2	OF 5 SHEETS	STA. 104+50	TO STA. 108+50	104+50	ILLINOIS	FED. AID PROJECT

PLAN	NO.	NOTE BOOK	SURVEYED	BY	DATE
			PLOTTED		
			ALIGNMENT CHECKED		
			GRADE CHECKED		
			CADD FILE NAME		

PROFILE	NO.	NOTE BOOK	SURVEYED	BY	DATE
			PLOTTED		
			GRADES CHECKED		
			STRUCTURE NOTATIONS CHNG		

MODEL: Default
FILE NAME: p:\w\p\p\01_a-e\transyscorp.com\transyscorp-pw\Documents\Projects\2021\CH401 - Chicago\401210087 - Streamwood - Pedestrian Bridge over IL 59 - Phase 1\303.00 - Road\303.01 - Standard Sheets\07 - Plan and Profile and Signing\0087-5Pr-Pc-04

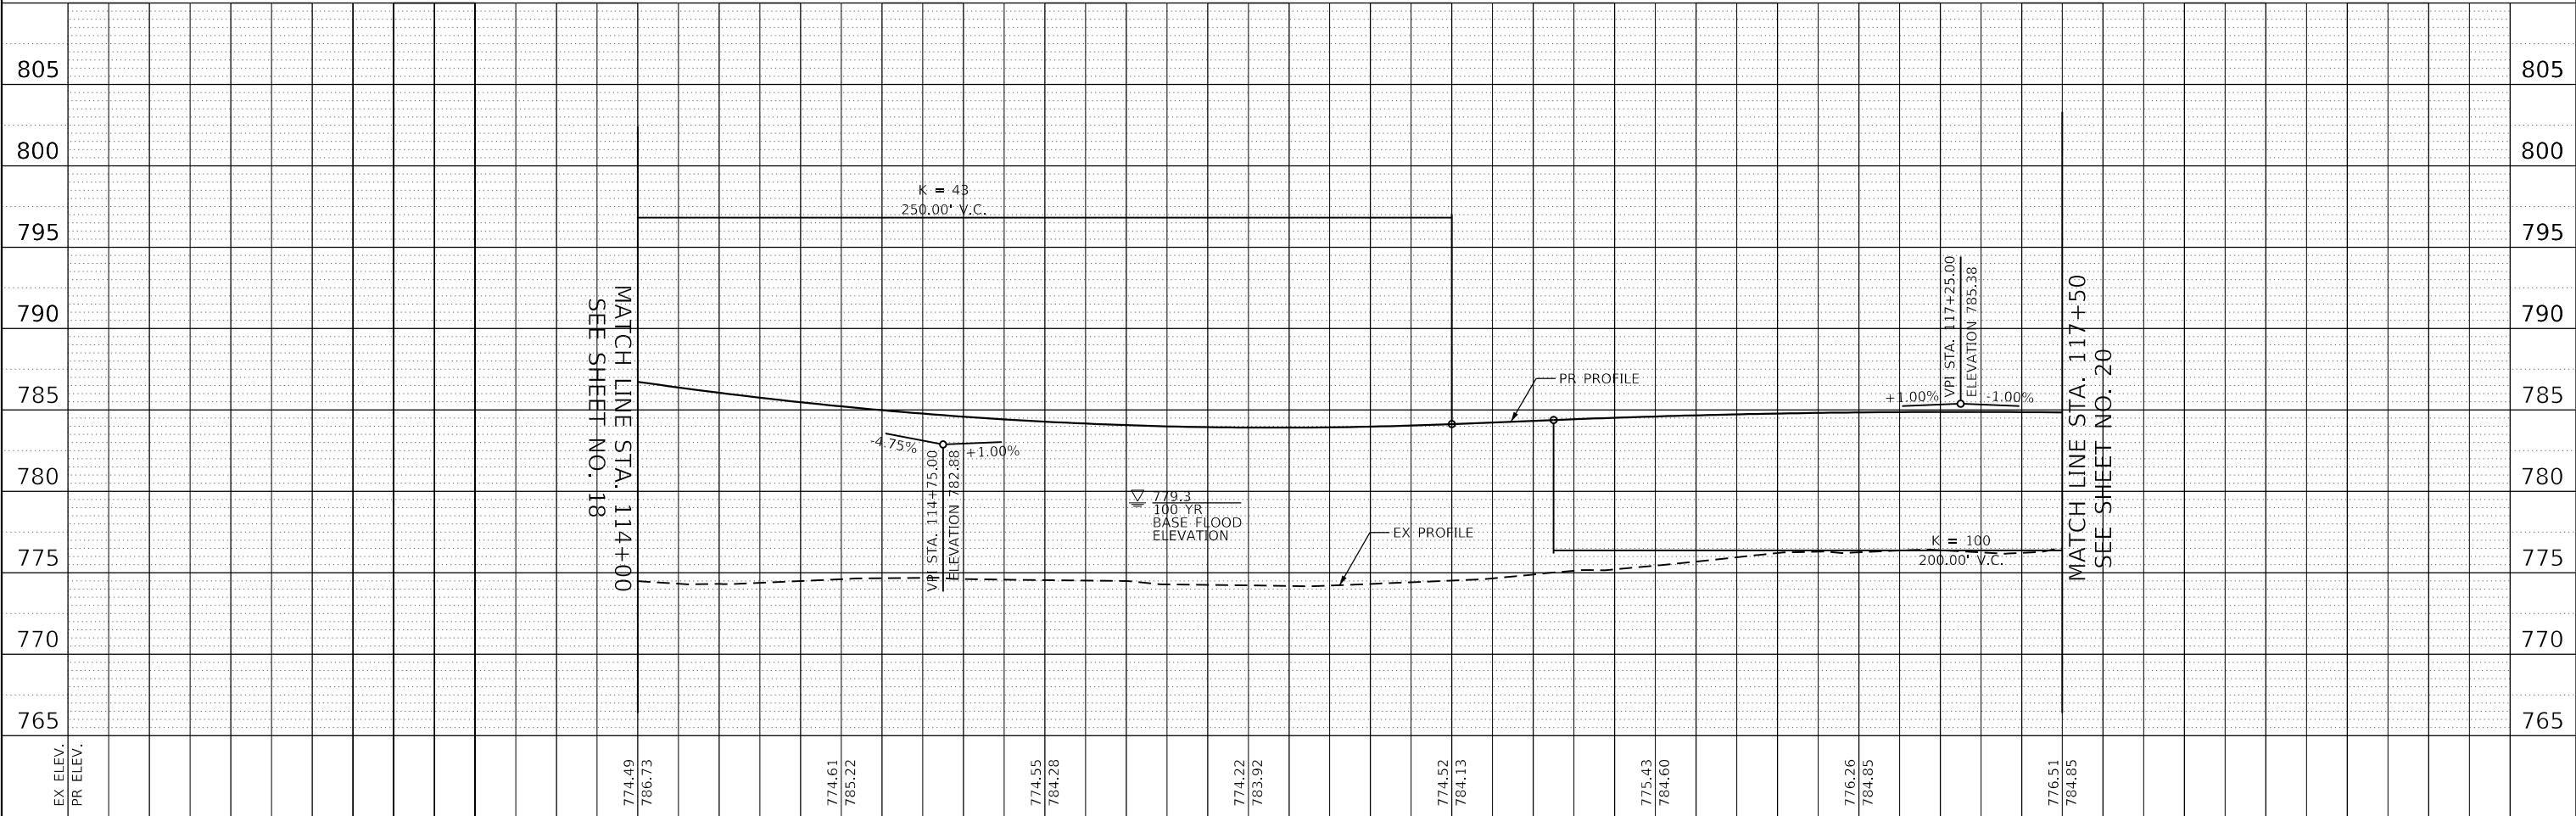

TRANSYSTEMS

USER NAME = lmnainggolan

DESIGNED -

REVISD -

DRAWN -

REVISD -

PLOT SCALE = 40.0000 ' / in.

CHECKED -

REVISD -

PLOT DATE = 5/23/2023

DATE -

REVISD -

STATE OF ILLINOIS

DEPARTMENT OF TRANSPORTATION

IL 59 PEDESTRIAN OVERPASS

PLAN AND PROFILE AND SIGNING PLAN

SCALE: 1"=20'

SHEET 4 OF 5 SHEETS

STA. 114+00 TO STA. 117+50

F.A.U. RTE. 338

SECTION 21-00067-00-BR

COUNTY COOK

TOTAL SHEETS 90

SHEET NO. 19



CONTRACT NO. 61J67

ILLINOIS FED. AID PROJECT

PLAN	SURVEYED _____	BY _____	DATE _____
NOTE BOOK	PLOTTED _____		
NO. _____	ALIGNMENT CHECKED _____		
	RT. OF WAY CHECKED _____		
	CADD FILE NAME _____		

PROFILE NOTE BOOK NO. _____	SURVEYED _____	BY _____ DATE _____
	PLOTTED _____	
	GRADES CHECKED _____	
	B.M. NOTED _____	
	STRUCTURE NOTATIONS CH'KD _____	


MODEL: Default
FILE NAME: pw:\hp\pwin01\ae\transyscorp.com\transyscorp\pw\Documents\Projects\2021\CH401 - Chicago\RD01210087 - Streamwood - Pedestrian Bridge over IL 59 - Phase II\303.00 - Road\303.01 - Standard Sheets\07 - Plan and Profile and Signing\0087-SHT-PP-05
STRUCTURE NO. 15 CHAD

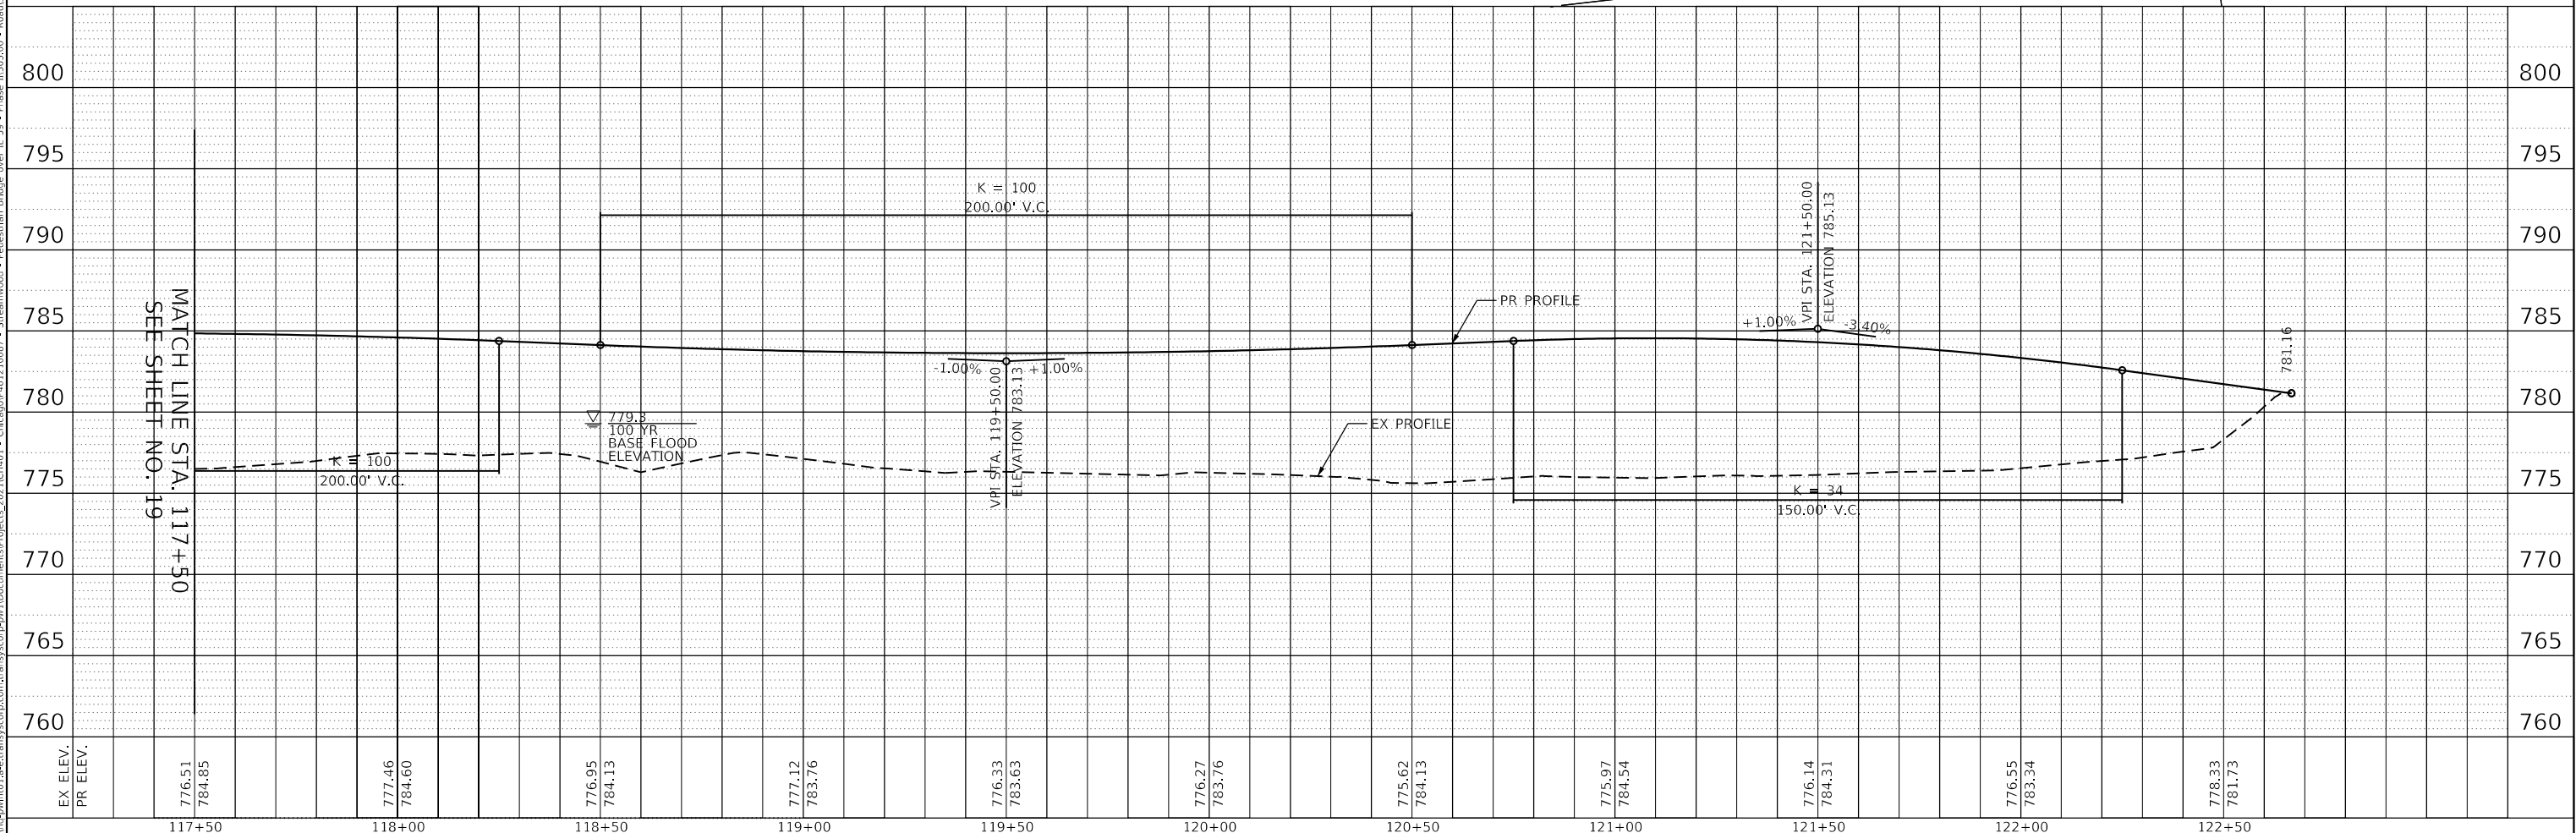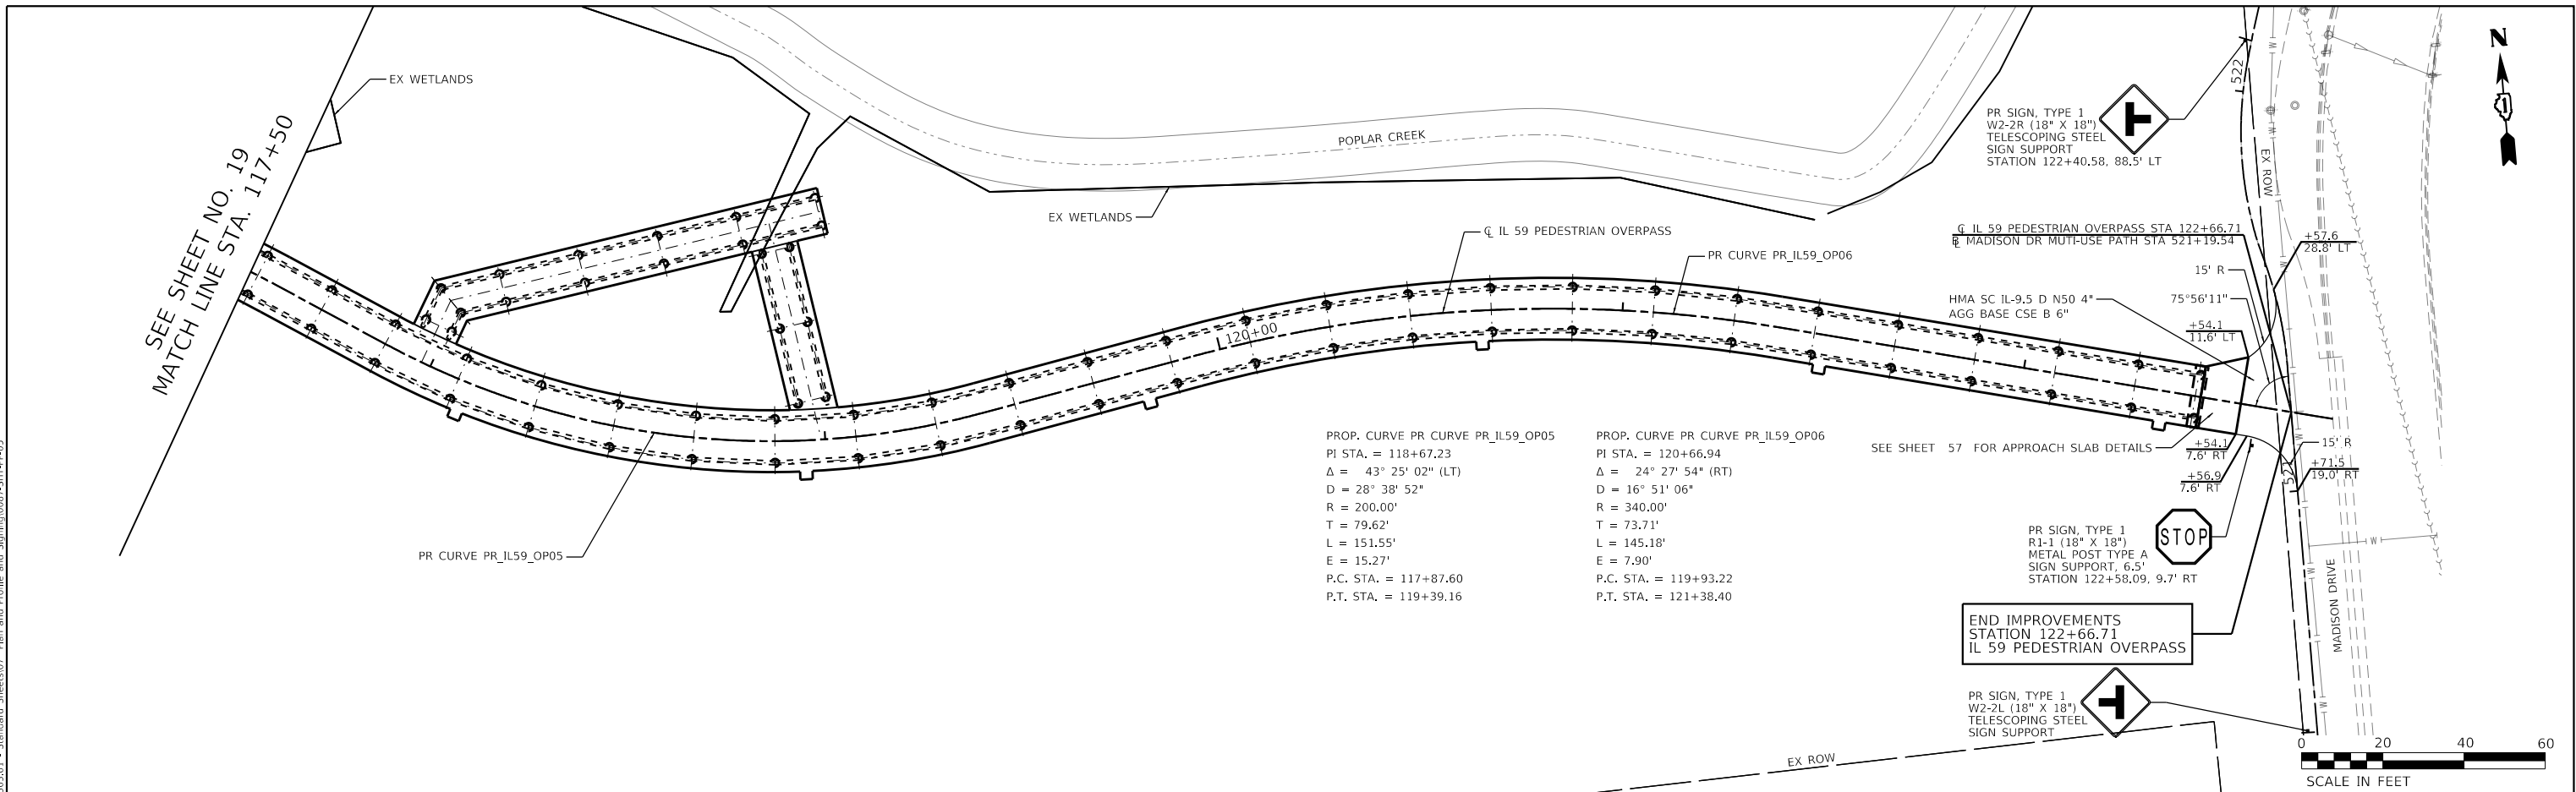

TRANSYSTEMS

USER NAME = Imnainggolan	DESIGNED -	REVISED -	STATE OF ILLINOIS DEPARTMENT OF TRANSPORTATION	IL 59 PEDESTRIAN OVERPASS PLAN AND PROFILE AND SIGNING PLAN				F.A.U RTE.	SECTION	COUNTY	TOTAL SHEETS	SHEET NO.
	DRAWN -	REVISED -		338	21-00067-00-BR	COOK	90	20				
PLOT SCALE = 40,0000 ' / in.	CHECKED -	REVISED -		CONTRACT NO. 61167								
PLOT DATE = 5/23/2023	DATE -	REVISED -		SCALE: 1"=20'	SHEET 5 OF 5 SHEETS	STA. 117+50 TO STA. 122+92.29	ILLINOIS FED. AID PROJECT					

MODEL: Default
FILE: \\ntwrk-prod\hwy\p10101-a-e\transys\comp\paw\Documents\Projects_2021\CH401 - Chicago\p101010087 - Streamwood - Pedestrian Bridge over IL 59 - Phase 03\03.00 - Road\303.01 - Standard Sheets\08 Construction Staging Plans and Notes\0087-SHT-STA-01.dgn

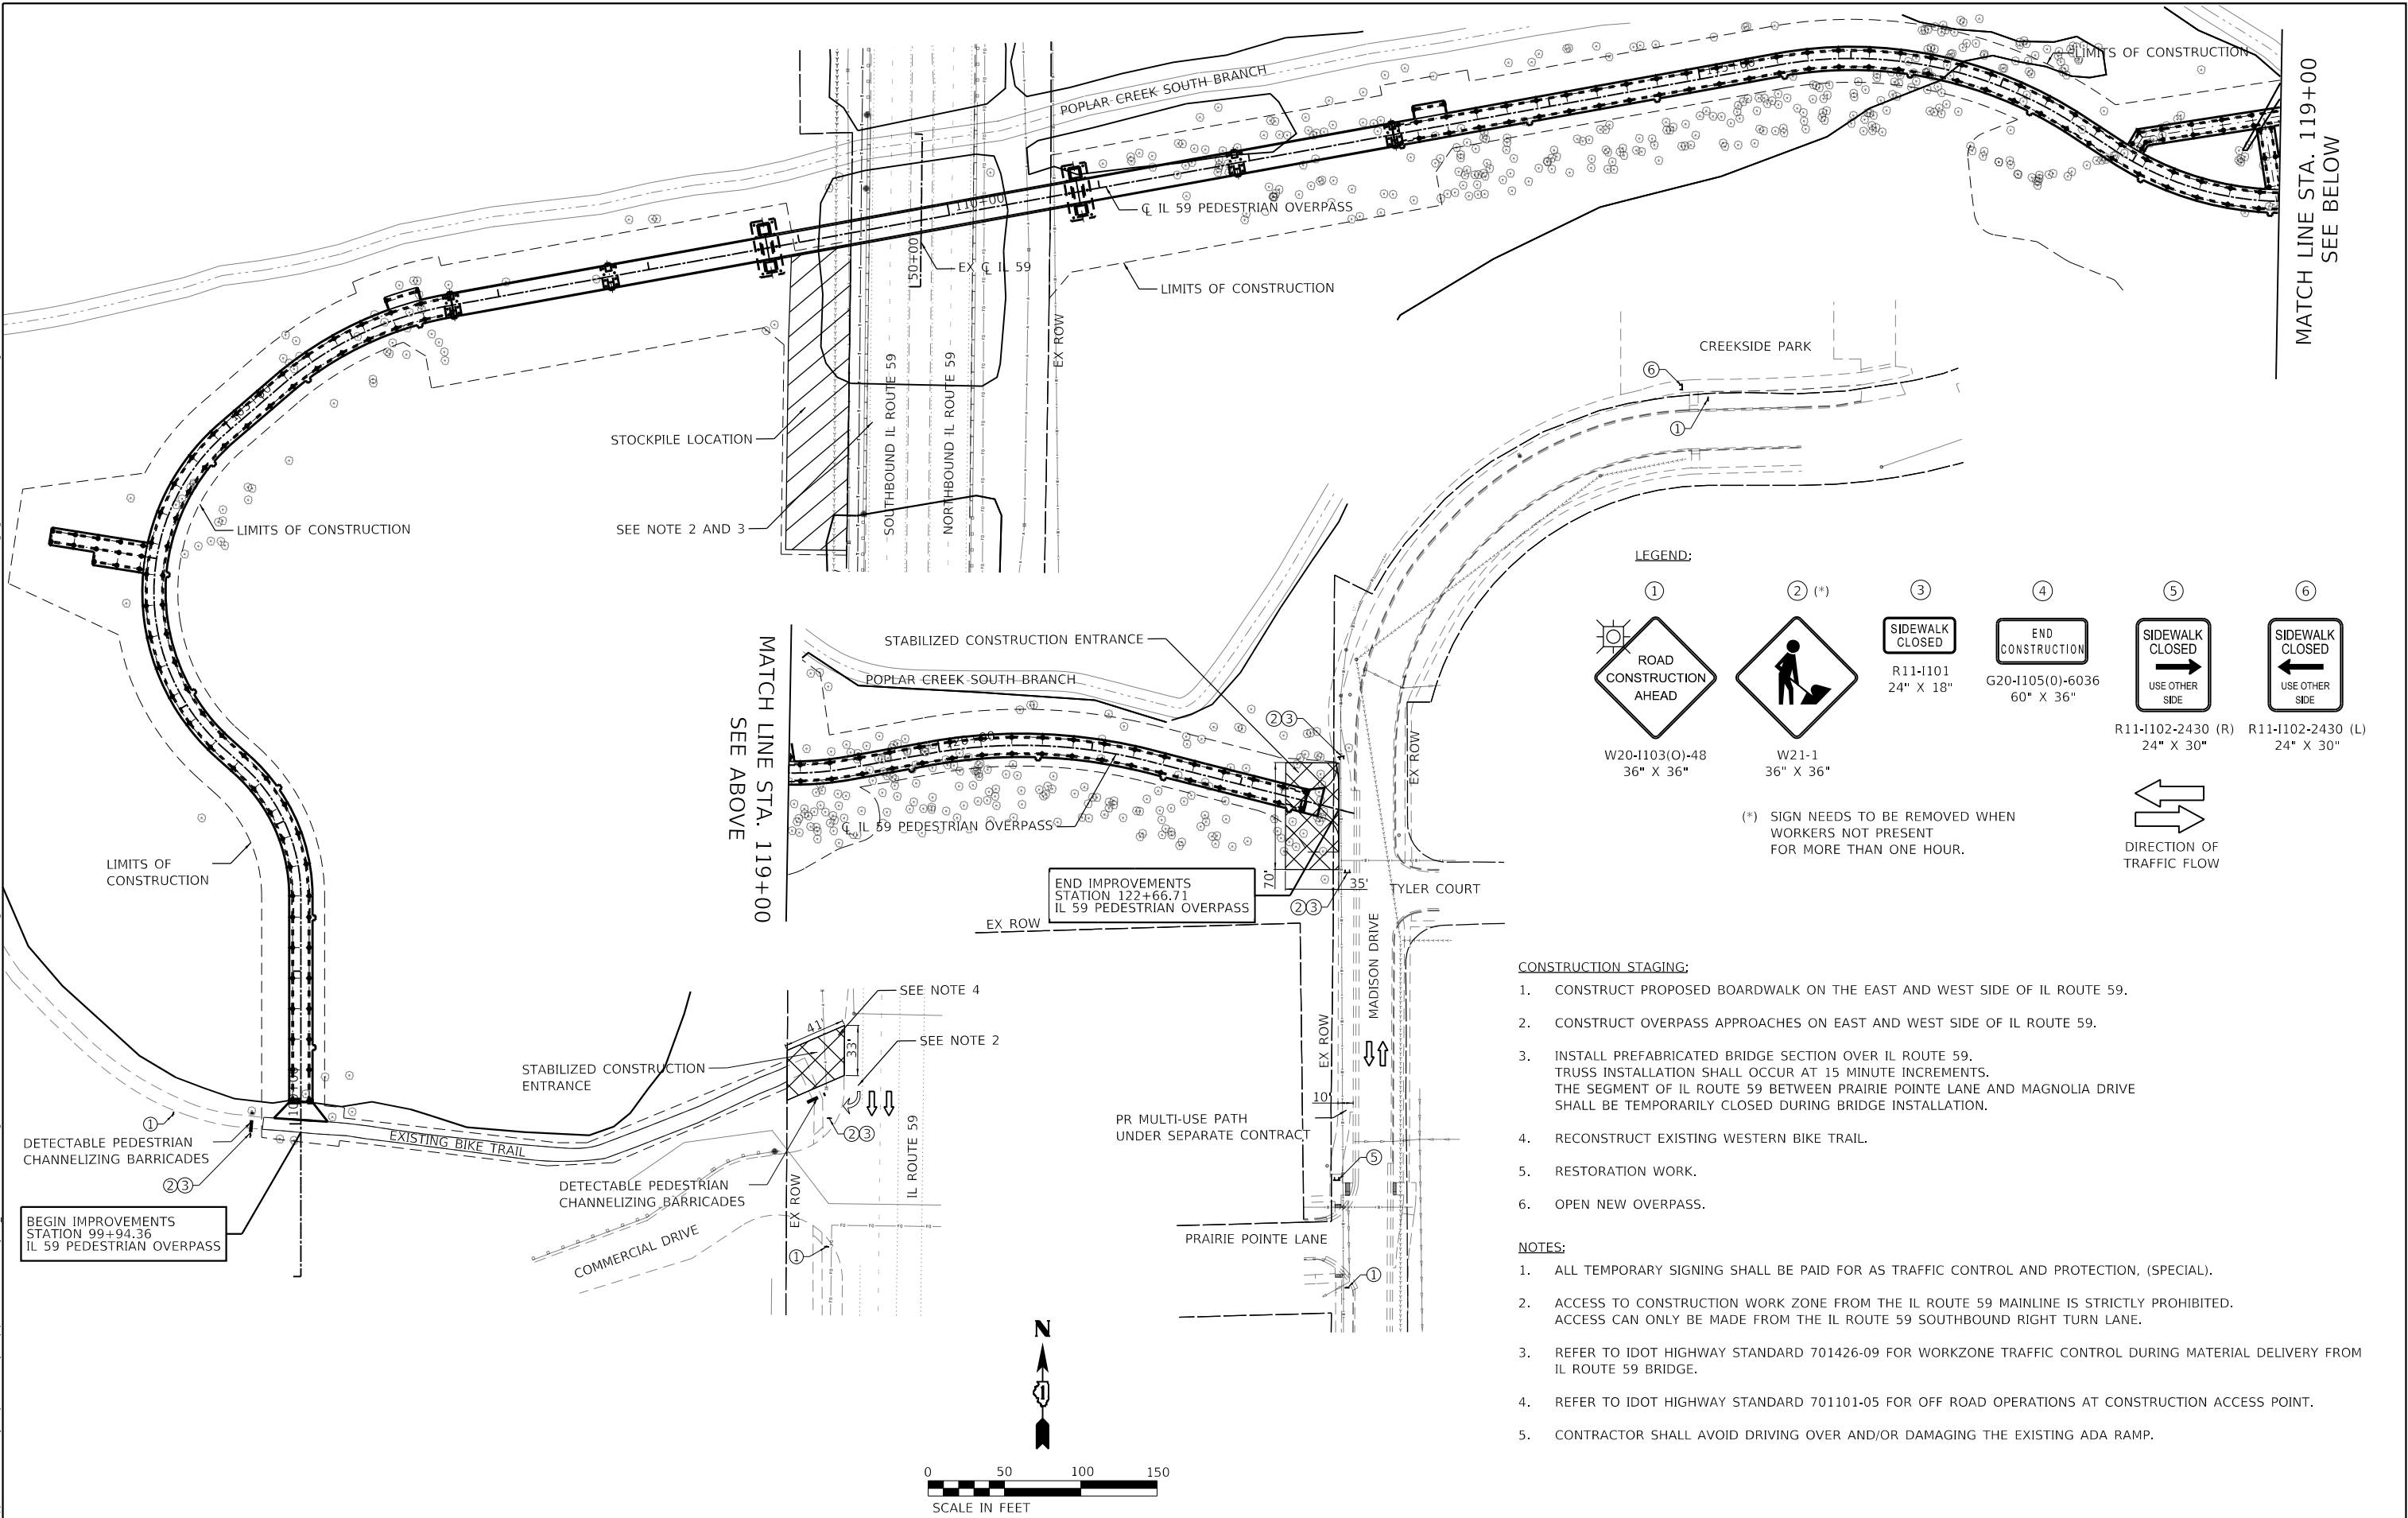

TRANSYSTEMS

USER NAME = lmnainggolan	DESIGNED - WBL	REVISED -
	DRAWN - LMN	REVISED -
PLOT SCALE = 100,0000 ' / in.	CHECKED - CEC	REVISED -
PLOT DATE = 6/16/2023	DATE -	REVISED -

STATE OF ILLINOIS
DEPARTMENT OF TRANSPORTATION

IL 59 PEDESTRIAN OVERPASS
CONSTRUCTION STAGING PLAN AND NOTES

SCALE: 1"=50' SHEET 1 OF 1 SHEETS STA. TO STA.

F.A.U. RTE.	SECTION	COUNTY	TOTAL SHEETS	SHEET NO.
338	21-00067-00-BR	COOK	90	21
CONTRACT NO. 61J67				
ILLINOIS FED. AID PROJECT				

MODEL Default
FILE Name: p:\projects\p010087\10087-Streamwood - Pedestrian Bridge over IL 59 - Phase 03\03.00 - Road\03.01 - Standard Sheets\09 Erosion and Sediment Control Plan\General Notes Erosion

EROSION AND SEDIMENTATION CONTROL NOTES

ALL CONSTRUCTION ACTIVITIES AND WATER QUALITY STANDARDS SHALL BE IN ACCORDANCE WITH THE IEPA NATIONAL POLLUTANT DISCHARGE ELIMINATION SYSTEM (NPDES), IEPA SECTION 401 WATER QUALITY CONDITIONS, SOIL AND WATER CONSERVATION DISTRICT (SWCD). SECTION 280 AND 282 OF THE STANDARD SPECIFICATIONS, IDOT CONSTRUCTION MEMORANDUM NO. 06-60, AND STORMWATER POLLUTION PREVENTION PLAN (SWPPP).
SEE IEPA 401 WATER QUALITY CONDITIONS AND SWPPP IN THE SPECIAL PROVISIONS.

UNLESS OTHERWISE INDICATED, ALL VEGETATIVE AND STRUCTURAL EROSION AND SEDIMENT CONTROL PRACTICES WILL BE CONSTRUCTED ACCORDING TO MINIMUM STANDARDS AND SPECIFICATIONS IN THE ILLINOIS URBAN MANUAL.

A COPY OF THE APPROVED EROSION AND SEDIMENT CONTROL PLAN SHALL BE MAINTAINED ON THE SITE AT ALL TIMES.

THE CONTRACTOR IS RESPONSIBLE FOR INSTALLATION OF ANY ADDITIONAL EROSION CONTROL MEASURES NECESSARY TO PREVENT EROSION AND SEDIMENTATION AS DETERMINED BY THE ENGINEER.

SOIL EROSION AND SEDIMENT CONTROL FEATURES SHALL BE CONSTRUCTED PRIOR TO THE COMMENCEMENT OF HYDROLOGIC DISTURBANCE OF UPLAND AREAS.

CONSTRUCTION LIMITS SHALL BE MINIMIZED TO KEEP SOIL DISTURBANCE TO A MINIMUM LEAVING AS MUCH EXISTING VEGETATION IN PLACE AS POSSIBLE. DIVERT "CLEAR" WATER FLOWING THROUGH THE CONSTRUCTION SITE AWAY FROM DISTURBED AREAS. INTERCEPT AND CONTAIN SEDIMENT CLOSE TO ITS SOURCE. ALL PROJECT-RELATED SEDIMENT SHALL BE RETAINED ON THE PROJECT SITE. NO RUNOFF FLOW FROM DISTURBED AREAS SHALL LEAVE THE SITE WITHOUT BEING TREATED.

ALL DISTURBED AREAS, EXISTING EROSION CONTROL MEASURES, VEHICLE ACCESS SITES AND ALL OTHER AREAS SUBJECT TO EROSION SHALL BE INSPECTED AT LEAST ONCE EVERY SEVEN DAYS AND WITHIN 24 HOURS OF THE END OF EACH ONE-HALF INCH OR GREATER RAINFALL OR EQUIVALENT SNOWFALL.

DISTURBED AREAS SHALL BE STABILIZED WITH TEMPORARY OR PERMANENT MEASURES WITHIN SEVEN (7) CALENDAR DAYS FOLLOWING THE END OF ACTIVE HYDROLOGIC DISTURBANCE.

THE CONTRACTOR SHALL COMPLETE PERMANENT EROSION CONTROL MEASURES AS SOON AS PRACTICAL AFTER THE COMPLETION OF GRADING. TEMPORARY MEASURES SHALL BE INSTALLED AND MAINTAINED UNTIL PERMANENT MEASURES ARE ESTABLISHED.

A QUANTITY OF TEMPORARY EROSION CONTROL SEEDING HAS BEEN PROVIDED TO REDUCE EROSION OF ALL EXPOSED EARTH SLOPES THAT ARE NOT READY FOR PERMANENT STABILIZATION. AREAS THAT REMAIN DENUDED FOR MORE THAN 14 DAYS, AREAS THAT WILL BE RE-DISTRIBUTED, AND STOCKPILES. THIS WORK SHALL BE PERFORMED IN ACCORDANCE WITH SECTION 280 OF THE STANDARD SPECIFICATIONS.

THE CONTRACTOR SHALL APPLY TEMPORARY EROSION CONTROL SEEDING TO ALL ERODIBLE BARE EARTH AREAS WITHIN THE CONTRACT LIMITS EACH WEEK REGARDLESS OF WEATHER CONDITIONS OR PROGRESS OF THE WORK, UNLESS OTHERWISE DIRECTED BY THE ENGINEER. ERODIBLE EMBANKMENT AND EXCAVATION AREAS WHERE WORK IS IN PROGRESS SHALL BE INCLUDED ON THE AREAS TO BE SEEDED.

ALL STORM SEWERS THAT ARE OR WILL BE FUNCTIONING DURING CONSTRUCTION SHALL BE PROTECTED BY AN APPROPRIATE SEDIMENT CONTROL MEASURE.

SOIL DISTURBANCE SHALL BE CONDUCTED IN SUCH A MANNER AS TO MINIMIZE EROSION. AREAS OF THE DEVELOPMENT SITE THAT ARE NOT TO BE GRADED SHALL BE PROTECTED FROM CONSTRUCTION TRAFFIC OR OTHER DISTURBANCE UNTIL FINAL SEEDING IS PERFORMED.

PROPERTIES AND CHANNELS ADJOINING THE DEVELOPMENT SITE SHALL BE PROTECTED FROM EROSION AND SEDIMENTATION.

A STABILIZED MAT OF AGGREGATE UNDERLAIN WITH FILTER CLOTH (OR OTHER APPROPRIATE MEASURES) SHALL BE LOCATED AT ANY POINT WHERE TRAFFIC WILL BE ENTERING OR LEAVING A CONSTRUCTION-SITE OF A MAJOR DEVELOPMENT TO OR FROM A PUBLIC RIGHT-OF-WAY, STREET, ALLEY OR PARKING AREA. ANY SEDIMENT OR SOIL REACHING AN IMPROVED PUBLIC RIGHT-OF-WAY, STREET, ALLEY OR PARKING AREA SHALL BE REMOVED BY SCRAPING OR STREET CLEANING AS ACCUMULATIONS WARRANT AND TRANSPORTED TO A CONTROLLED SEDIMENT DISPOSAL AREA. THE WORK DESCRIBED IN THIS PARAGRAPH SHALL BE PAID FOR AS STABILIZED CONSTRUCTION ENTRANCE.

DUST SHALL BE CONTROLLED IN ACCORDANCE WITH ARTICLE 107.36 OF THE STANDARD SPECIFICATIONS.

IF A STOCKPILE IS TO REMAIN IN PLACE FOR MORE THAN THREE DAYS THEN EROSION AND SEDIMENT CONTROL SHALL BE PROVIDED. STOCKPILES TO REMAIN IN PLACE FOR 30 DAYS OR MORE SHALL RECEIVE TEMPORARY SEEDING.

SOIL STOCKPILES SHALL NOT BE LOCATED IN A FLOOD-PRONE AREA OR A DESIGNATED BUFFER PROTECTING WATERS OF THE UNITED STATES, OR ISOLATED WATERS OF COOK COUNTY.

ALL TEMPORARY AND PERMANENT EROSION AND SEDIMENT CONTROL MEASURES SHALL BE MAINTAINED IN A WORKING CONDITION.

ALL EROSION CONTROL PRODUCTS FURNISHED SHALL BE SPECIFICALLY RECOMMENDED BY THE MANUFACTURER FOR THE USE SPECIFIED IN THE EROSION CONTROL PLAN. PRIOR TO THE APPROVAL AND USE OF THE PRODUCT, THE CONTRACTOR SHALL SUBMIT TO THE ENGINEER A NOTARIZED CERTIFICATION BY THE PRODUCER STATING THE INTENDED USE OF THE PRODUCT, AND THAT THE PHYSICAL PROPERTIES REQUIRED FOR THIS APPLICATION ARE MET OR EXCEEDED. THE CONTRACTOR SHALL PROVIDE MANUFACTURER INSTALLATION PROCEDURES TO FACILITATE THE ENGINEER IN CONSTRUCTION INSPECTIONS.

CONSTRUCTION EQUIPMENT SHALL BE STORED AND FUELED ONLY WITHIN THE PROJECT LIMITS AT LOCATIONS AS DESIGNATED BY THE ENGINEER. ALL NECESSARY MEASURES SHALL BE TAKEN TO CONTAIN ANY FUEL OF OTHER POLLUTANT IN ACCORDANCE WITH EPA WATER QUALITY REGULATIONS. LEAKING EQUIPMENT OR SUPPLIES SHALL BE IMMEDIATELY REPAIRED OR REMOVED FROM THE SITE.

THE CONTRACTOR SHALL PROVIDE WATER-TIGHT TANKS OR BARRELS, OR CONSTRUCT A SUMP SEALED WITH PLASTIC SHEETS TO BE USED TO DISPOSE OF CHEMICAL POLLUTANT, SUCH AS DRAINED LUBRICATING OR TRANSMISSION FLUIDS, GREASE, SOAPS, CONCRETE MIXER WASH WATER, ASPHALT, ETC., PRODUCED AS A BY-PRODUCT OF THE CONSTRUCTION ACTIVITIES. AT THE COMPLETION OF THE CONSTRUCTION WORK, SUMPS SHALL BE REMOVED AND THE AREA RESTORED TO ITS ORIGINAL CONDITION AS SPECIFIED IN SECTION 8 OF THE ILLINOIS URBAN MANUAL. SUMP REMOVAL SHALL BE CONDUCTED WITHOUT CAUSING POLLUTION.

SANITARY FACILITIES SUCH AS CHEMICAL TOILETS OR SEPTIC TANKS SHALL NOT BE LOCATED ADJACENT TO LIVE STREAMS, WELLS, OR SPRINGS. THEY SHALL BE LOCATED AT A DISTANCE SUFFICIENT TO PREVENT CONTAMINATION OF ANY WATER SOURCE. AT THE COMPLETION OF CONSTRUCTION ACTIVITIES, FACILITIES SHALL BE DISPOSED OF WITHOUT CAUSING POLLUTION.

ALL TEMPORARY SOIL EROSION AND SEDIMENT CONTROL MEASURES SHALL BE REMOVED WITHIN THIRTY (30) DAYS AFTER FINAL SITE STABILIZATION IS ACHIEVED OR AFTER THE TEMPORARY MEASURES ARE NO LONGER NEEDED. TRAPPED SEDIMENT AND OTHER DISTRIBUTED SOUL AREAS SHALL BE PERMANENTLY STABILIZED.

THE CONTRACTOR'S OPERATIONS SHALL NOT DISTURB THE SOUTH BRANCH OF POPLAR CREEK.

THE CONTRACTOR SHALL PROVIDE ADEQUATE RECEPTACLES FOR THE DEPOSITION OF ALL CONSTRUCTION MATERIAL DEBRIS GENERATED DURING THE DEVELOPMENT PROCESS. THE CONTRACTOR SHALL NOT CAUSE OR PERMIT THE DUMPING, DEPOSITING, DROPPING, THROWING, DISCARDING OR LEAVING OF CONSTRUCTION MATERIAL DEBRIS UPON OR INTO ANY DEVELOPMENT SITE, CHANNEL, WATERS OF THE US., OR ISOLATED WATERS OF COOK COUNTY. THE CONTRACTOR SHALL MAINTAIN THE DEVELOPMENT SITE FREE OF CONSTRUCTION MATERIAL DEBRIS.

ALL HEAVY EQUIPMENT SHALL BE POWER-WASHED TO REMOVE ANY INVASIVE SEED PRESENT ON EQUIPMENT PRIOR TO ENTERING THE CONSTRUCTION SITE.

THE EXCAVATED MATERIAL BEING TRANSPORTED OFF SITE, SPECIFICALLY FROM THE WATERWAYS, SHALL BE PREVENTED FROM LEAKING OR SPILLING ONTO THE ROADWAYS BY DRYING THE MATERIAL BEFORE TRANSPORT, PROVIDING A LINER FOR THE TRUCKS, OR OTHER APPROVED METHODS.

EROSION AND SEDIMENTATION CONTROL SEQUENCES

I. THE FOLLOWING EROSION CONTROL MEASURES ARE TO BE INSTALLED PRIOR TO CLEARING:

SILT FENCES

ERECT ALL SILT FENCES AS SHOWN ON THE EROSION CONTROL PLANS TO CONTROL SEDIMENT FROM THE RUNOFF LEAVING THE DISTURBED AREAS.

TREE PROTECTION

INSTALL TREE PROTECTION TO THE TREES SHOWN ON THE EROSION AND SEDIMENT CONTROL PLAN OR AS DIRECTED BY THE ENGINEER.

II. THE FOLLOWING EROSION CONTROL MEASURE IS TO TAKE PLACE PRIOR TO GRADING:

TEMPORARY DITCH CHECK

INSTALL TEMPORARY AND PERMANENT DITCH CHECKS AT PROPOSED COMPENSATORY STORAGE LOCATION TO CONTROL RUNOFF VELOCITY AS SHOWN ON THE EROSION CONTROL PLAN OR AS DIRECTED BY ENGINEER.

III. WITHIN 7 DAYS OF THE COMPLETION OF CLEARING OR GRADING OR WITHIN 14 DAYS OF LAST DISTURBANCE, THE FOLLOWING MEASURE SHALL BE ENFORCED:

TEMPORARY STABILIZATION

PROVIDE TEMPORARY STABILIZATION OVER AREAS THAT CANNOT BE STABILIZED WITH PERMANENT VEGETATIVE MEASURES FOR 14 DAYS OR MORE AND CONSEQUENTLY REQUIRE TEMPORARY SEEDING AND TEMPORARY EROSION CONTROL BLANKED. THESE AREAS SHALL BE TREATED WITH PERMANENT VEGETATIVE COVER AT SOME FUTURE DATE.

PERMANENT EROSION CONTROL

PROVIDE PERMANENT VEGETATION AND INSTALL ALL THE PERMANENT EROSION CONTROL MEASURES AS SHOWN ON THE PLANS OR DIRECTED BY ENGINEER, BEFORE REMOVAL OF THE TEMPORARY EROSION CONTROL MEASURES.



IV. THE FOLLOWING MEASURES SHALL BE PROVIDED DURING THE CONTRACT ON AN AS NEEDED BASIS:

DUST CONTROL WATERING

DUST CONTROL WATERING SHALL BE APPLIED TO CONTROL THE DUST RESULTING FROM THE CONSTRUCTION OPERATION.

STREET CLEANING AND SWEEPING

STREET CLEANING AND SWEEPING SHALL BE PERFORMED ON EACH WORKDAYS, AS REQUIRED AND DIRECTED AND APPROVED BY THE ENGINEER. COST FOR THIS WORK WILL BE INCLUDED IN THE COST OF EARTH EXCAVATION.

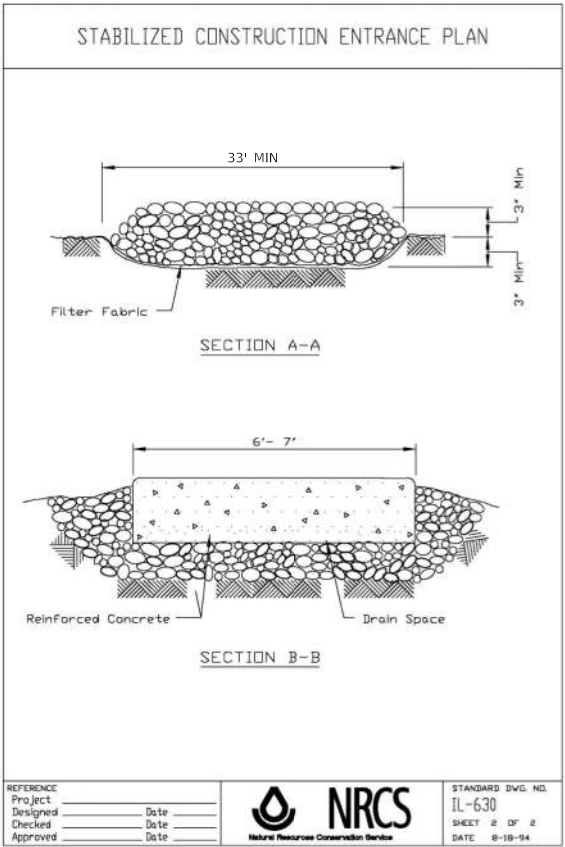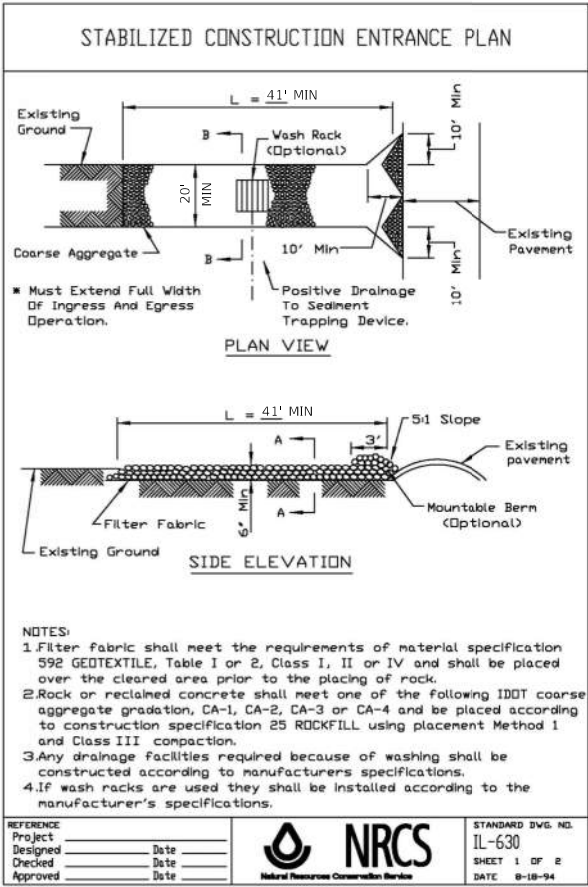

TRANSYSTEMS

USER NAME = lmainggalan	DESIGNED -	REVISED -
	DRAWN -	REVISED -
PLOT SCALE = 2,0000 ' / in.	CHECKED -	REVISED -
PLOT DATE = 5/23/2023	DATE -	REVISED -

STATE OF ILLINOIS
DEPARTMENT OF TRANSPORTATION

IL 59 PEDESTRIAN OVERPASS
EROSION AND SEDIMENT CONTROL GENERAL NOTES

SCALE: SHEET 1 OF 6 SHEETS STA. TO STA.

F.A.U RTE.	SECTION	COUNTY	TOTAL SHEETS	SHEET NO.
338	21-00067-00-BR	COOK	90	22
CONTRACT NO. 61J67				
		ILLINOIS	FED. AID PROJECT	

MODEL: Default
FILE: \\ntwrk01.pw\hwy\p0101\ae-transys\corp\paw\Documents\Projects_2021\CH401 - Chicago\401210087 - Streamwood - Pedestrian Bridge over IL 59 - Phase II\303.00 - Road\303.01 - Standard Sheets\09 Erosion and Sediment Control\Plan\Erosion and Sediment

MATCHLINE A-A SEE BELOW LEFT

PERIMETER EROSION BAI (TYP)

EXISTING BIKE TRAIL

LIMITS OF CONSTRUCTION

EX WETLANDS

LIMITS OF CONSTRUCTION

EX ROW


LEGEND

PERIMETER EROSION BARRIER

WASHOUT BASIN




SUPER SILT FENCE

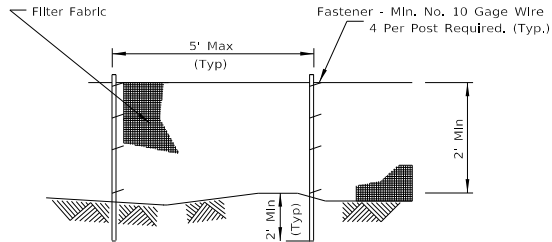

ELEVATION

NOTES

1. PAID PER FOOT FOR PERIMETER EROSION BARRIER.
2. EACH FOOT OF SUPER SILT FENCE EQUALS 2 FEET OF PERIMETER EROSION BARRIER.
3. THE POSTS SHALL BE A MINIMUM OF 4 FEET LONG.

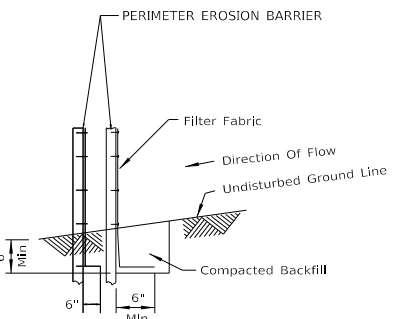

FABRIC ANCHOR DETAIL

SUPER SILT FENCE (TYP)

LIMITS OF CONSTRUCTION


IL 59 PEDESTRIAN OVERPASS

BEGIN IMPROVEMENTS
STATION 99+94.36
IL 59 PEDESTRIAN OVERPASS

00+00

MATCHLINE A-A
SEE ABOVE LEFT


WASHOUT BASIN

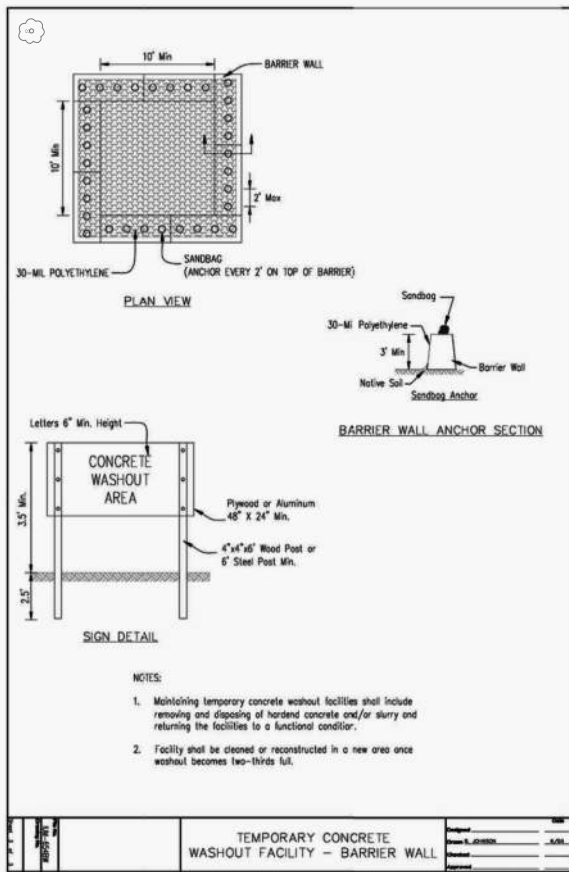

NOTES

1. Maintaining temporary concrete washout facilities shall include removing and disposing of hardened concrete and/or slurry and returning the facilities to a functional condition.
2. Facility shall be cleaned or reconstructed in a new area once washout becomes two-thirds full.


TEMPORARY CONCRETE
WASHOUT FACILITY - BARRIER WALL

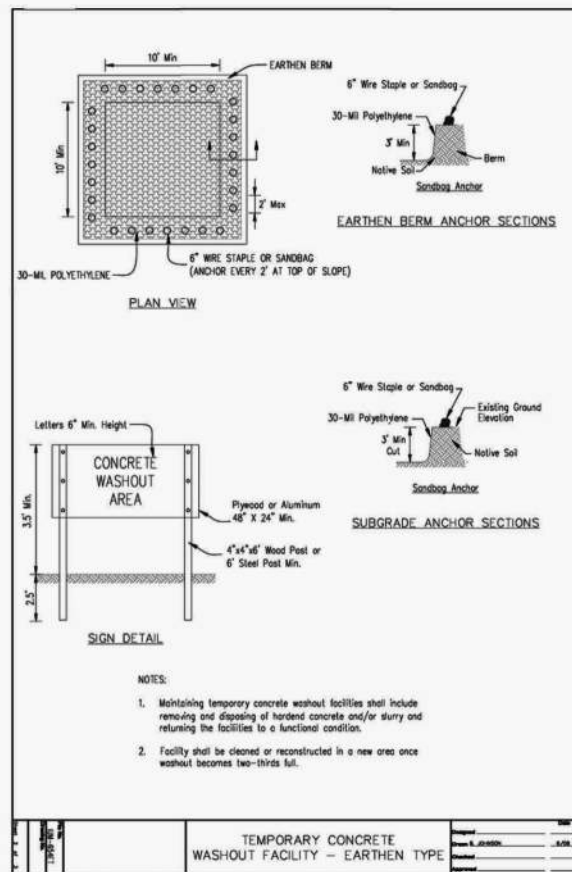

NOTES

1. Maintaining temporary concrete washout facilities shall include removing and disposing of hardened concrete and/or slurry and returning the facilities to a functional condition.
2. Facility shall be cleaned or reconstructed in a new area once washout becomes two-thirds full.

TEMPORARY CONCRETE
WASHOUT FACILITY - EARTHEN TYPE

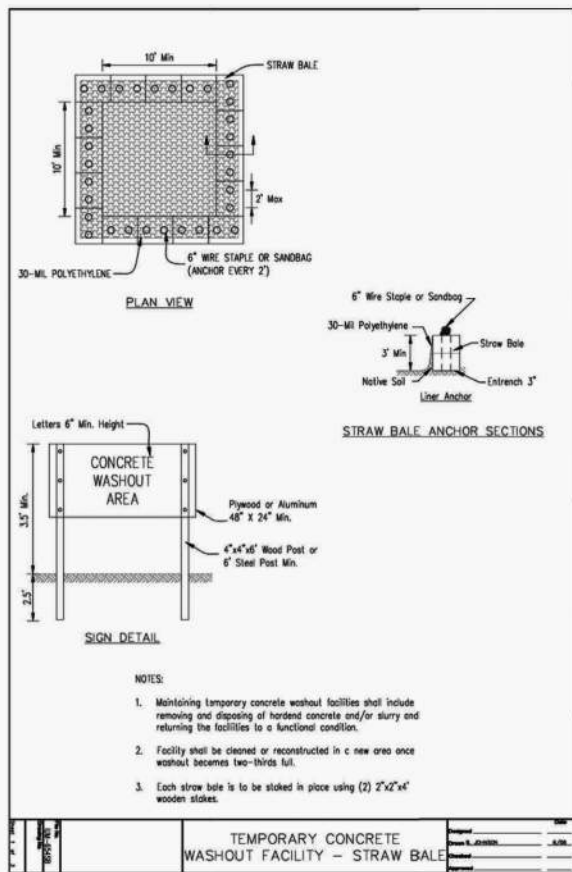

NOTES

1. Maintaining temporary concrete washout facilities shall include removing and disposing of hardened concrete and/or slurry and returning the facilities to a functional condition.
2. Facility shall be cleaned or reconstructed in a new area once washout becomes two-thirds full.
3. Each straw bale is to be staked in place using (2) 2"x2"x4' wooden stakes.

TEMPORARY CONCRETE
WASHOUT FACILITY - STRAW BALE

ALL WASHOUT DESIGNS PAID FOR AS "WASHOUT BASIN"

TRANSYSTEMS

USER NAME	= lmaingolan	DESIGNED	- XXXX	REVISED	-
DRAWN	- XXXX	REVISION	-	REVISION	-
PLOT SCALE	= 40,0000 ' / in.	CHECKED	- XXXX	REVISION	-
PLOT DATE	= 5/23/2023	DATE	- XXXX	REVISION	-


STATE OF ILLINOIS
DEPARTMENT OF TRANSPORTATION

IL 59 PEDESTRIAN OVERPASS
EROSION AND SEDIMENT CONTROL PLANS

SCALE: 1"=20' SHEET 2 OF 6 SHEETS STA. 99+94.36 TO STA. 103+50.00

F.A.U RTE.	SECTION	COUNTY	TOTAL SHEETS	SHEET NO.
338	21-00067-00-BR	COOK	90	23
CONTRACT NO. 61J67				
ILLINOIS FED. AID PROJECT				

MODEL: Default
FILE: \\ntwrk-pw101-pw101\paw101\Documents\Projects_2021\CH401 - Chicago\401210087 - Streamwood - Pedestrian Bridge over IL 59 - Phase II\303.00 - Road\303.01 - Standard Sheet\09 Erosion and Sediment Control Plan\Erosion and Sediment

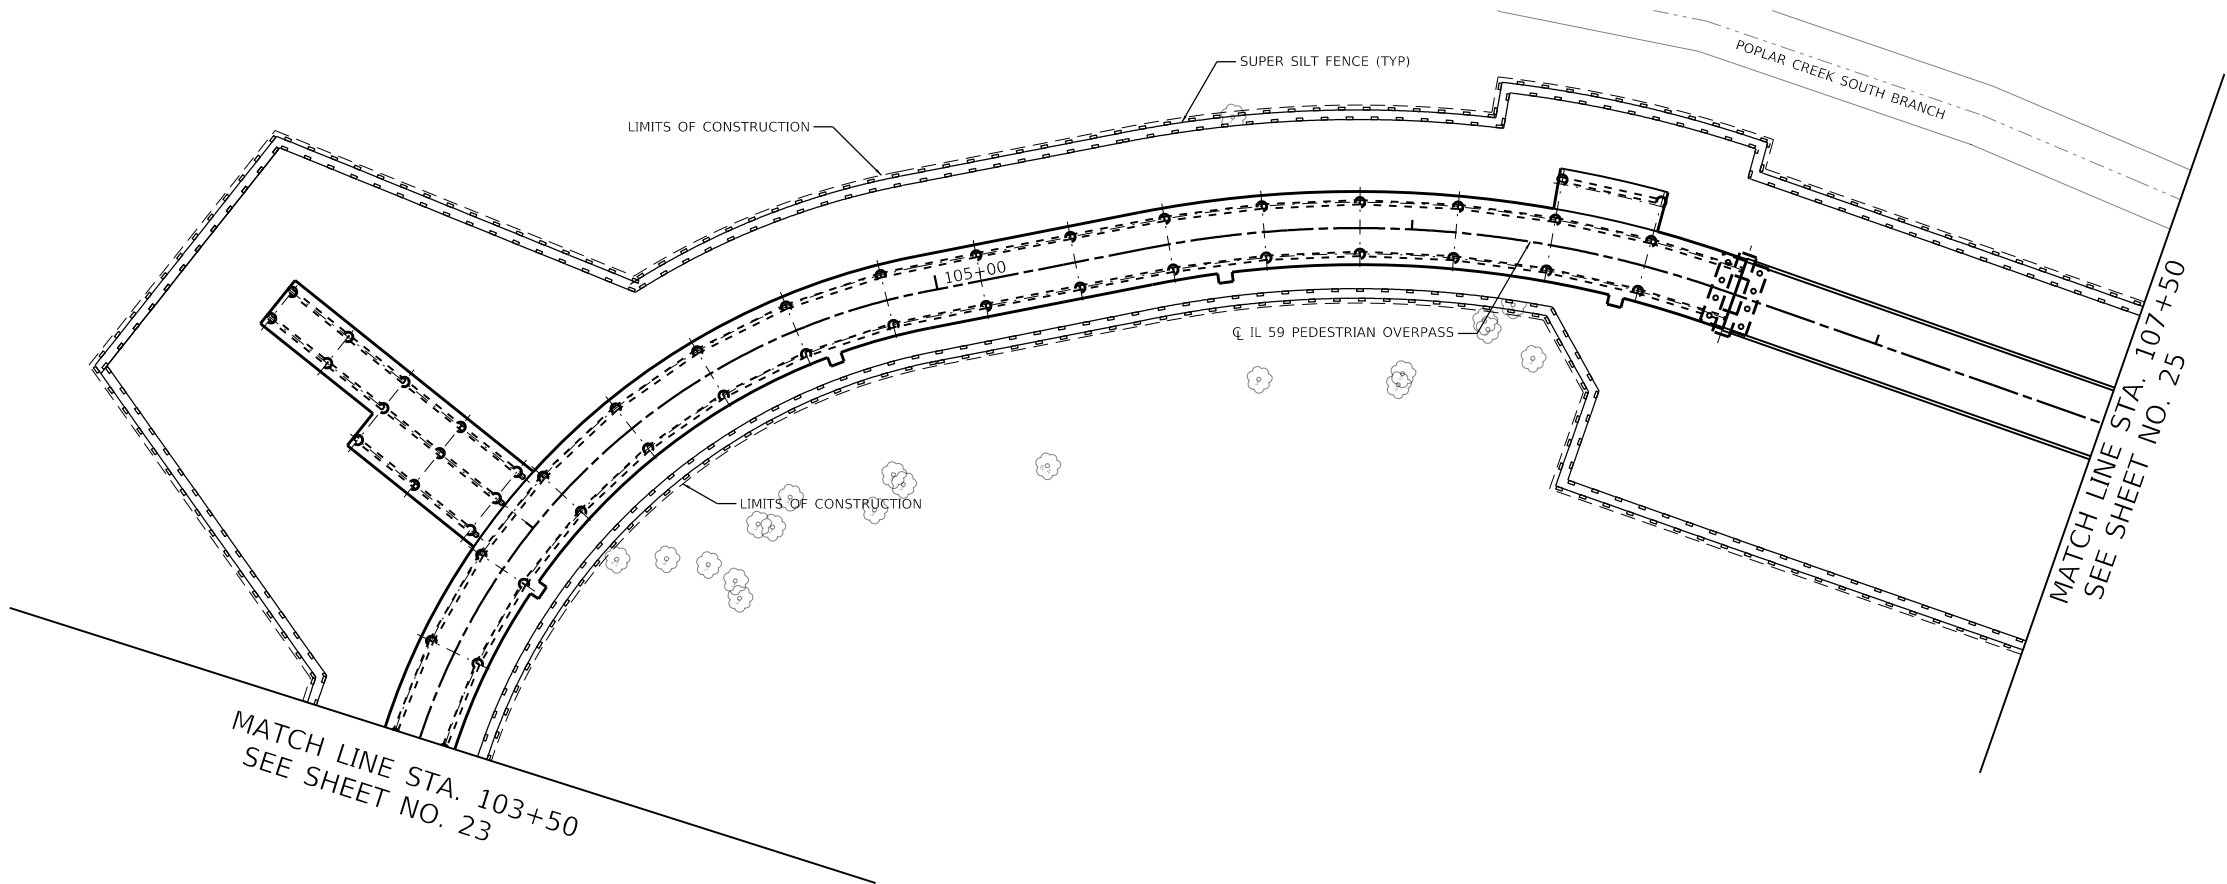

TRANSYSTEMS

USER NAME = lmaingolan	DESIGNED - XXXX	REVISED -
DRAWN - XXXX	REVISED -	
PLOT SCALE = 40,0000 ' / in.	CHECKED - XXXX	REVISED -
PLOT DATE = 5/23/2023	DATE - XXXX	REVISED -

**STATE OF ILLINOIS
DEPARTMENT OF TRANSPORTATION**

**IL 59 PEDESTRIAN OVERPASS
EROSION AND SEDIMENT CONTROL PLANS**

SCALE: 1"=20' SHEET 3 OF 6 SHEETS STA. 103+50 TO STA. 107+50

F.A.U. RTE.	SECTION	COUNTY	TOTAL SHEETS	SHEET NO.
338	21-00067-00-BR	COOK	90	24
CONTRACT NO. 61J67				
ILLINOIS FED. AID PROJECT				

MODEL: Default
FILE: \\ntc1c:\pwworkspace\pwworkspace\transyscorp\pwworkspace\Documents\Projects_2021\CH401 - Chicago\1401210087 - Streamwood - Pedestrian Bridge over IL 59 - Phase II\303.00 - Road\303.01 - Standard Sheets\09 Erosion and Sediment Control Plan\Erosion and Sediment

LEGEND



PERIMETER EROSION BARRIER



INLET FILTER



USER NAME = lmaingolan	DESIGNED - XXXX	REVISED -
DRAWN - XXXX	REVISED -	
PLOT SCALE = 40,0000 ' / in.	CHECKED - XXXX	REVISED -
PLOT DATE = 5/23/2023	DATE - XXXX	REVISED -


STATE OF ILLINOIS
DEPARTMENT OF TRANSPORTATION

IL 59 PEDESTRIAN OVERPASS
EROSION AND SEDIMENT CONTROL PLANS

SCALE: 1"=20' SHEET 4 OF 6 SHEETS STA. 107+50 TO STA. 112+00

F.A.U RTE.	SECTION	COUNTY	TOTAL SHEETS	SHEET NO.
338	21-00067-00-BR	COOK	90	25
CONTRACT NO. 61J67				
ILLINOIS FED. AID PROJECT				

MATCH LINE STA. 107+50
SEE SHEET NO. 24

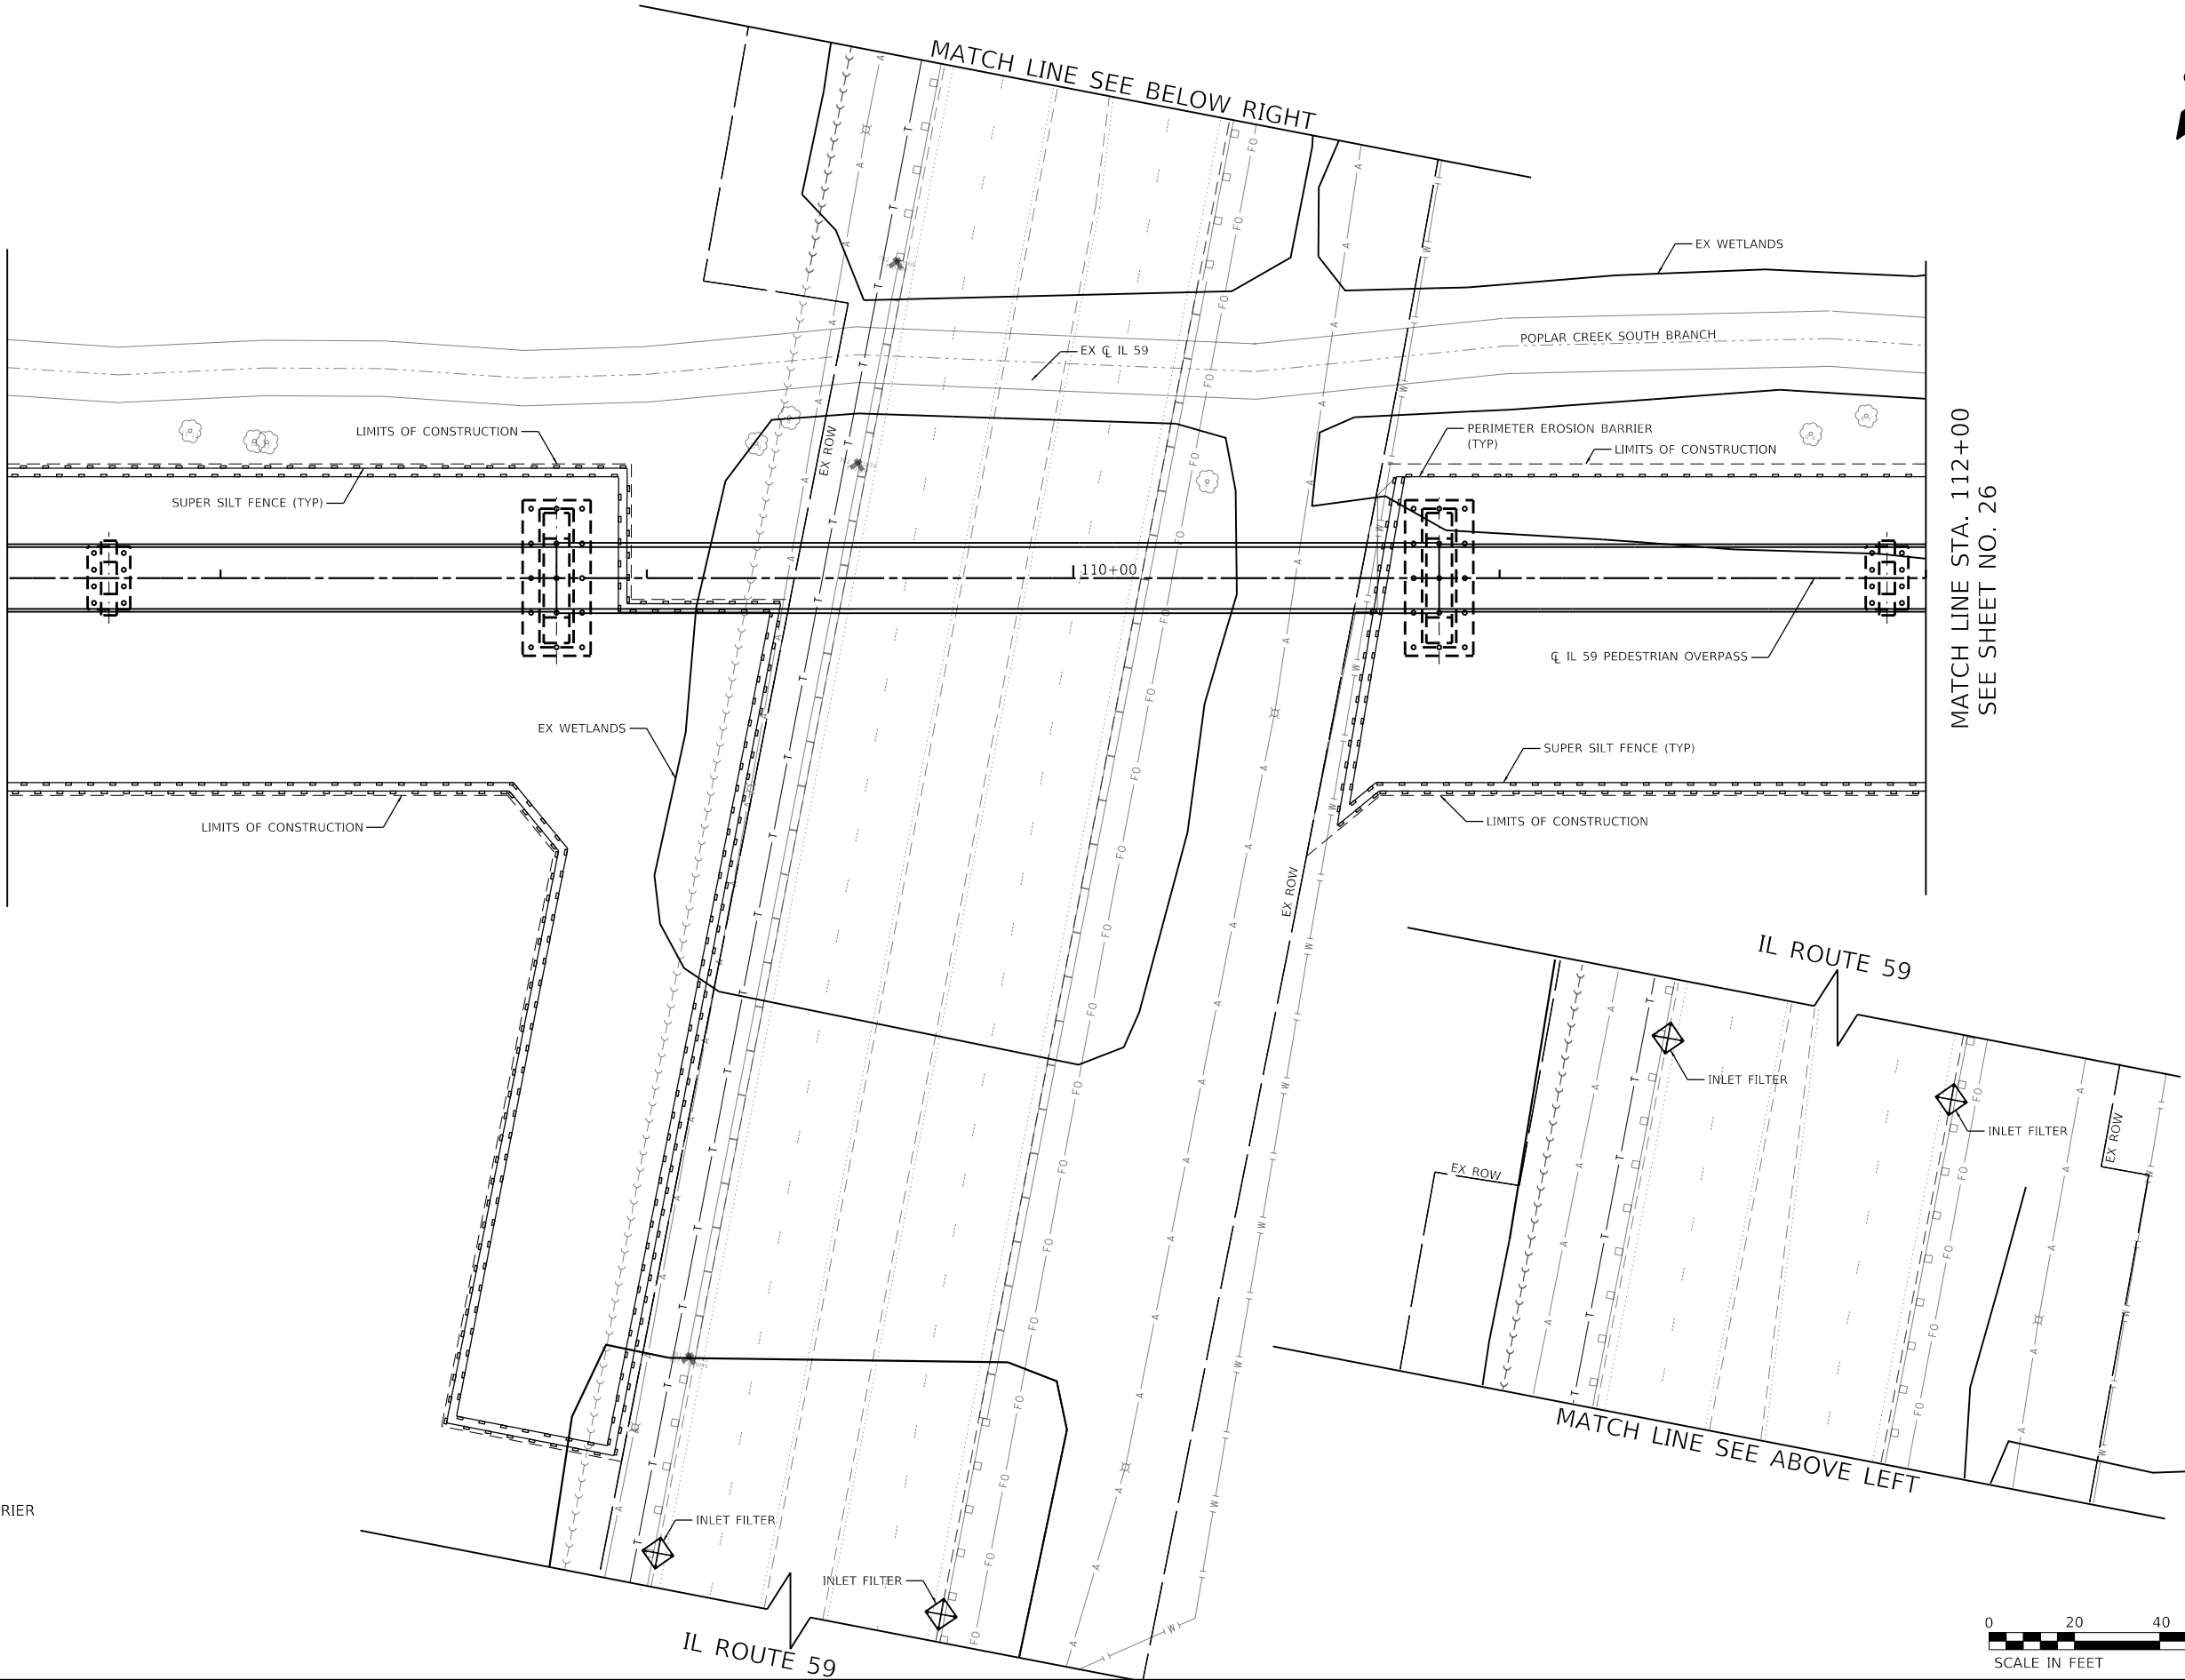

MATCH LINE STA. 112+00
SEE SHEET NO. 26




MODEL: Default
FILE: \\ntwrk-pw1\hwy\p1\01\p-e\transys\corp\paw\Documents\Projects_2021\CH401 - Chicago\p401210087 - Streamwood - Pedestrian Bridge over IL 59 - Phase II\303.00 - Road\303.01 - Standard Sheets\09 Erosion and Sediment Control Plan\Erosion and Sediment

LEGEND

PERIMETER EROSION BARRIER

SEE SHEET NO. 25
MATCH LINE STA. 112+00

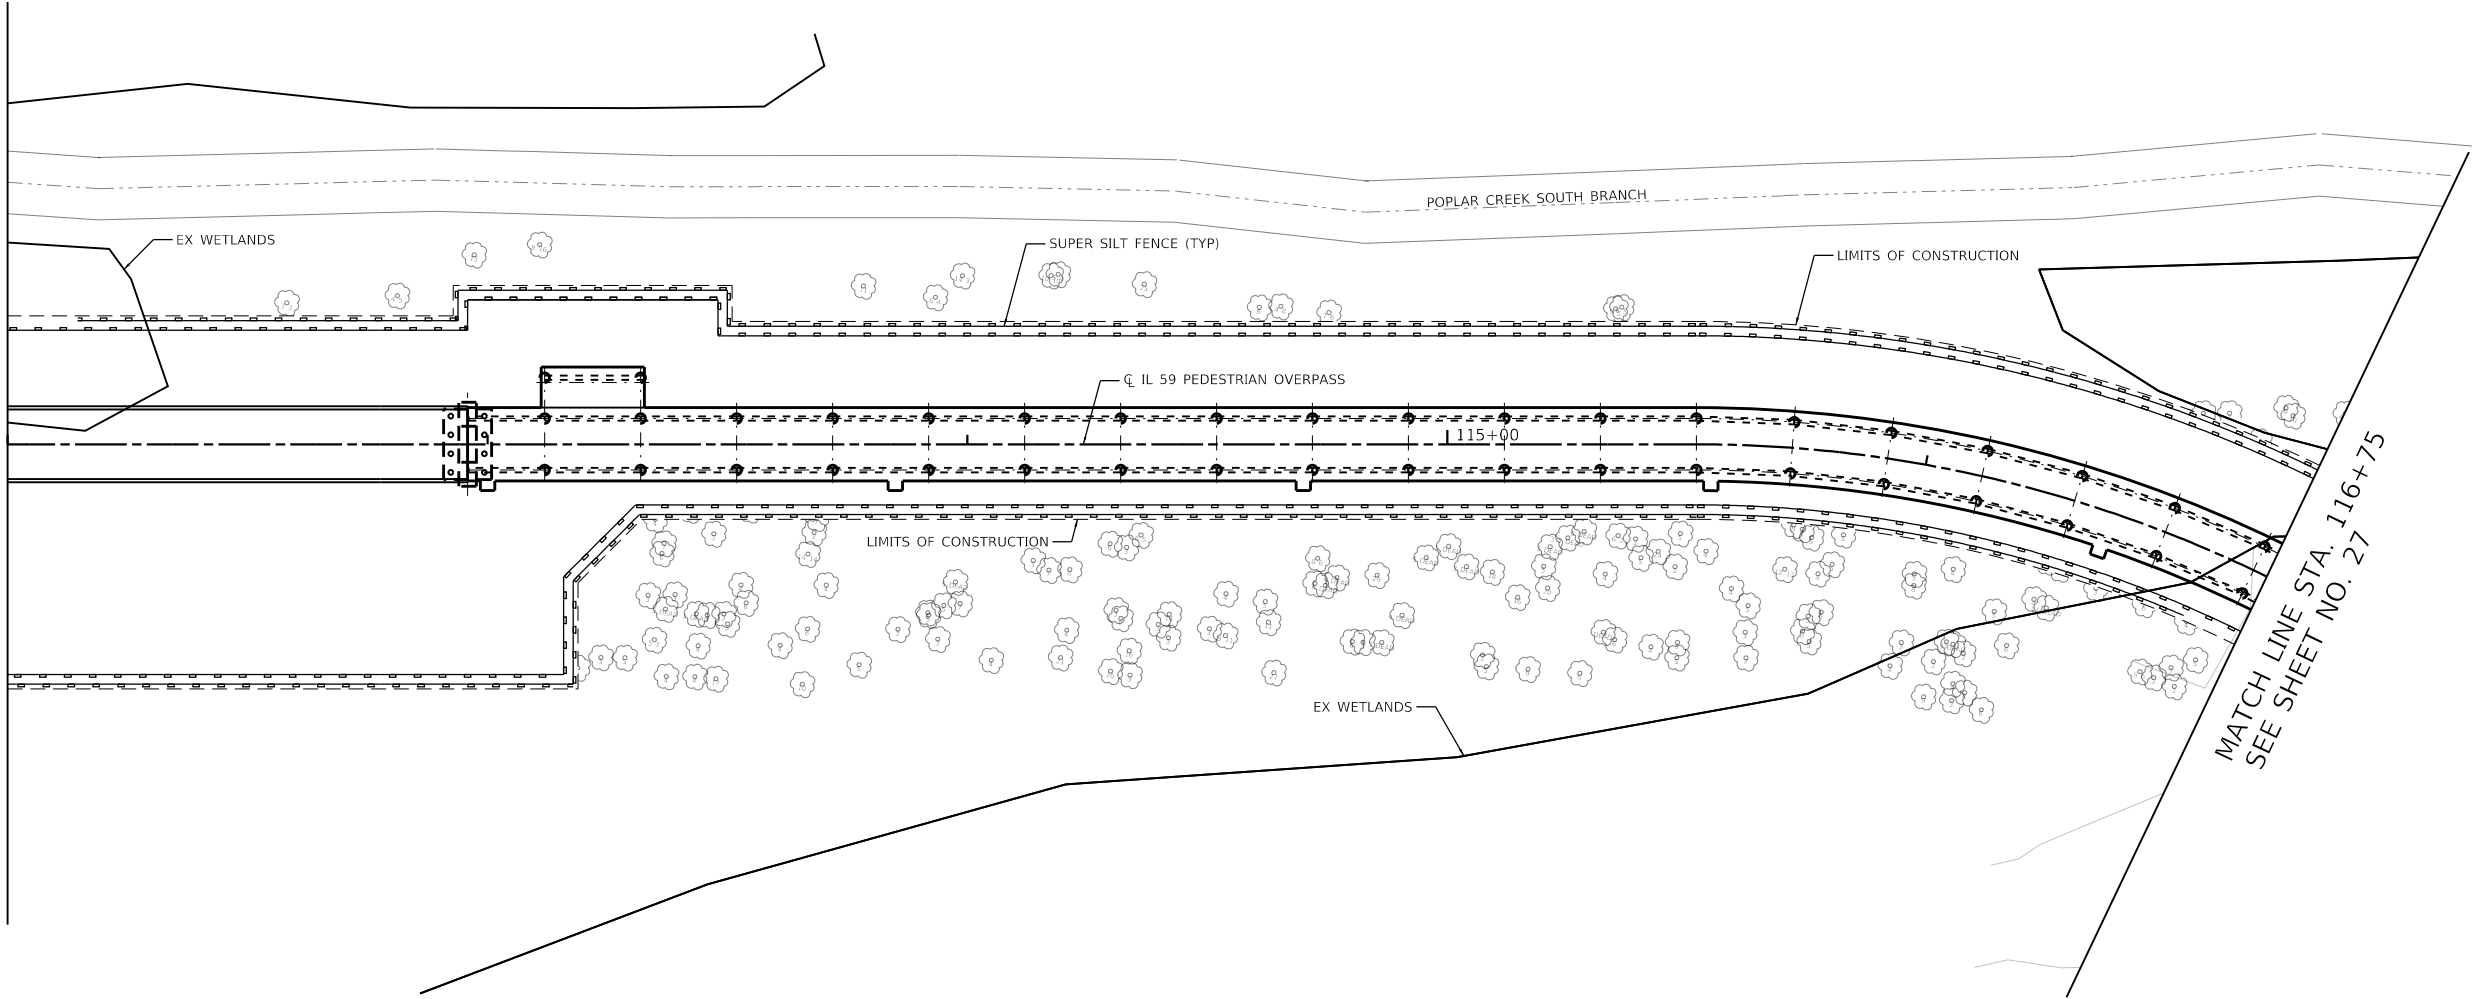

MATCH LINE STA. 116+75
SEE SHEET NO. 27



TRANSYSTEMS

USER NAME = lmaingolan	DESIGNED - XXXX	REVISED -
DRAWN - XXXX	REVISED -	
PLOT SCALE = 40,0000 ' / in.	CHECKED - XXXX	REVISED -
PLOT DATE = 5/23/2023	DATE - XXXX	REVISED -

STATE OF ILLINOIS
DEPARTMENT OF TRANSPORTATION

IL 59 PEDESTRIAN OVERPASS
EROSION AND SEDIMENT CONTROL PLANS

SCALE: 1"=20' SHEET 5 OF 6 SHEETS STA. 112+00 TO STA. 116+75

F.A.U. RTE.	SECTION	COUNTY	TOTAL SHEETS	SHEET NO.
338	21-00067-00-BR	COOK	90	26
CONTRACT NO. 61J67				
		ILLINOIS	FED. AID PROJECT	

This engineering plan view illustrates the proposed improvements for the IL 59 pedestrian overpass. The project area is bounded by stationing from STA. 116+75 to STA. 122+66.71. Key features include:


- EX WETLANDS:** Indicated by wavy lines and labels.
- SUPER SILT FENCE (TYP) and AGGREGATE DITCH CHECK (TYP):** Proposed erosion control measures along the construction limits.
- POPLAR CREEK SOUTH BRANCH:** A water feature running parallel to the project alignment.
- LIMITS OF CONSTRUCTION:** Shown as dashed lines defining the project boundaries.
- IL 59 PEDESTRIAN OVERPASS:** The main structure being improved, shown with centerline and edge-of-pavement lines.
- WASHOUT BASIN:** A rectangular structure at the end of the improvement section.
- PERIMETER EROSION BARRIER (TYP):** A series of diamond-shaped symbols indicating barrier locations.
- TEMPORARY DITCH CHECK (TYP):** Another type of erosion control measure.
- COMPENSATORY STORAGE FACILITY:** Referenced as SEE SHEET NO. 28, located near the bottom left.
- ELEVATION DATA:** Contour lines are labeled with elevations such as 776, 777, 778, 779, 780, 781, 782, 783, 784, 785, 786, 787, and 788.
- MADISON DRIVE MULT-USE PATH:** Located on the right side of the plan.
- EX ROW:** Existing Right-of-Way line.

The legend defines the symbols used:

- PERIMETER EROSION BARRIER (dashed line with cross-ticks)
- AGGREGATE DITCH CHECK (diamond symbol)
- TEMPORARY DITCH CHECK (square symbol)
- WASHOUT BASIN (solid black rectangle)

A north arrow and a graphic scale bar (0 to 60 feet) are also provided.

F.A.U RTE.	SECTION	COUNTY	TOTAL SHEETS	SHEET NO.
338	21-00067-00-BR	COOK	90	27
		CONTRACT NO. 61J67		
ILLINOIS		FED. AID PROJECT		

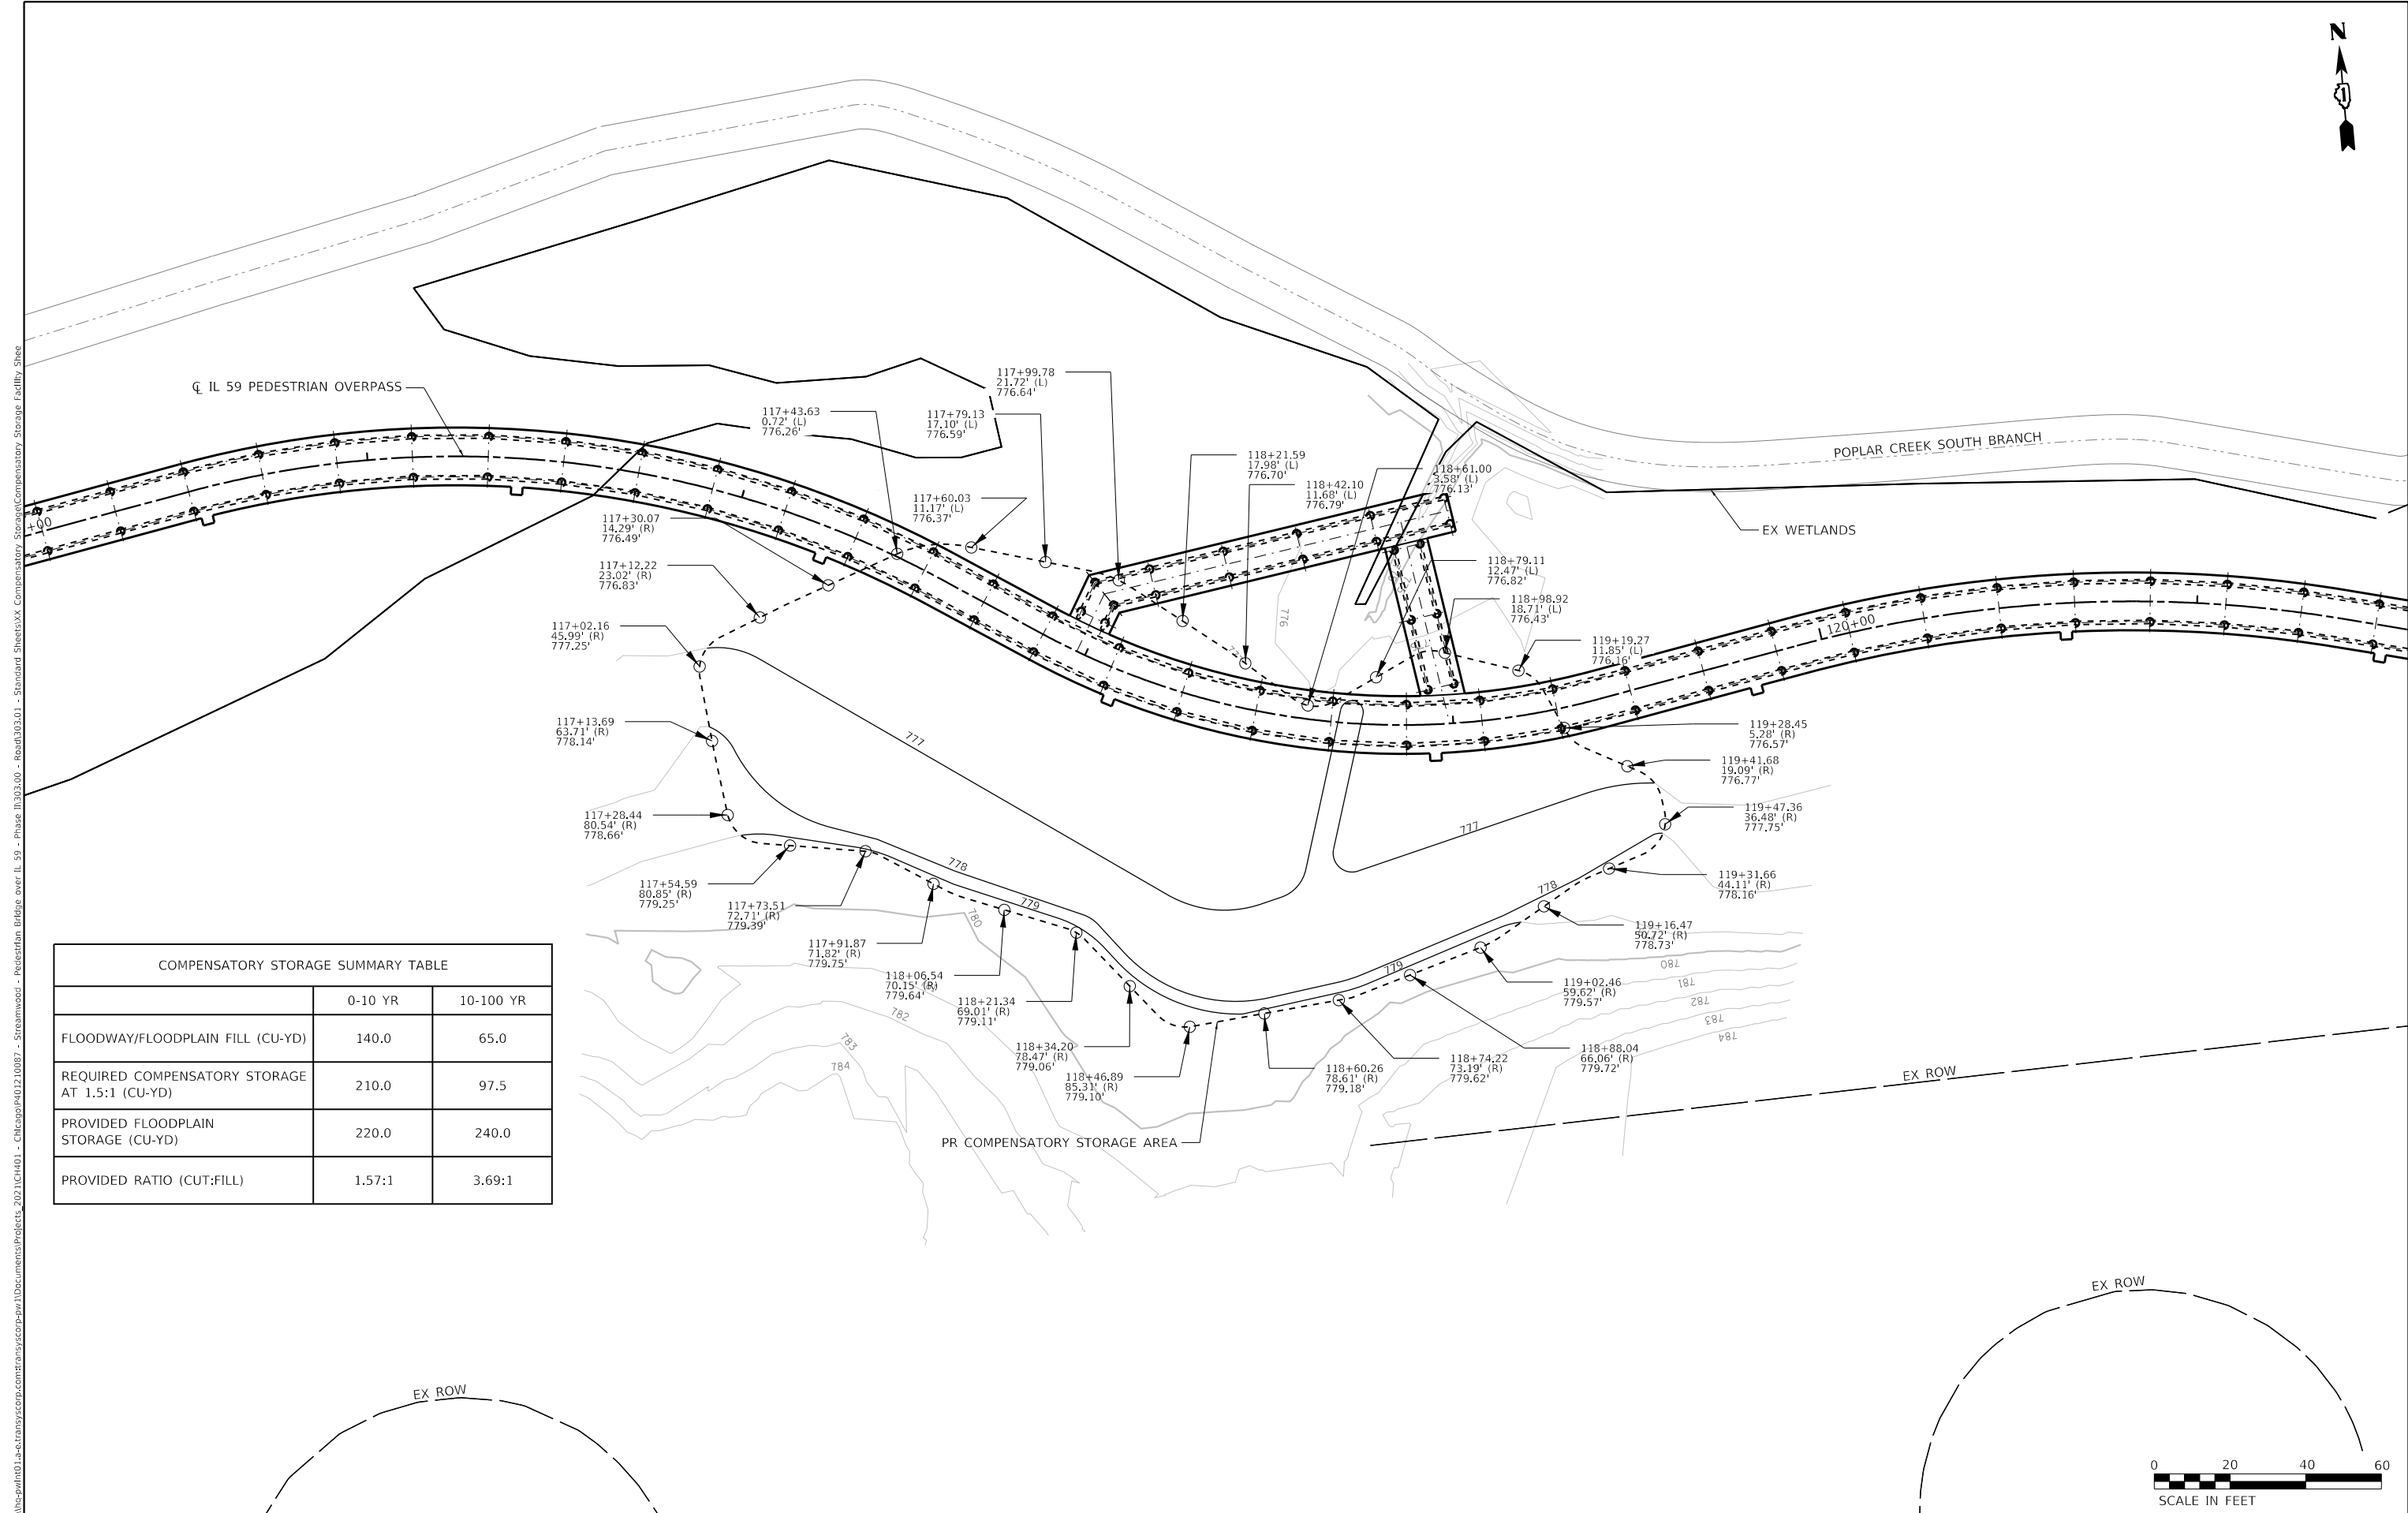

CL IL 59 PEDESTRIAN OVERPASS

POPLAR CREEK SOUTH BRANCH

EX WETLANDS

PR COMPENSATORY STORAGE AREA

EX ROW

EX ROW

COMPENSATORY STORAGE SUMMARY TABLE		
	0-10 YR	10-100 YR
FLOODWAY/FLOODPLAIN FILL (CU-YD)	140.0	65.0
REQUIRED COMPENSATORY STORAGE AT 1.5:1 (CU-YD)	210.0	97.5
PROVIDED FLOODPLAIN STORAGE (CU-YD)	220.0	240.0
PROVIDED RATIO (CUT:FILL)	1.57:1	3.69:1



USER NAME	= lmnainggolan	DESIGNED -	XXXX	REVISED -	
		DRAWN -	XXXX	REVISED -	
PLOT SCALE	= 40,0000 ' / in.	CHECKED -	XXXX	REVISED -	
PLOT DATE	= 5/24/2023	DATE -	XXXX	REVISED -	

STATE OF ILLINOIS
DEPARTMENT OF TRANSPORTATION


IL 59 PEDESTRIAN OVERPASS
COMPENSATOR STORAGE FACILIT PLAN

SCALE: 1"=20' SHEET 1 OF 1 SHEETS STA. TO STA.


F.A.U RTE.	SECTION	COUNTY	TOTAL SHEETS	SHEET NO.
338	21-00067-00-BR	COOK	90	28
CONTRACT NO. 61167				
ILLINOIS FED. AID PROJECT				



MODEL Default
FILE Name: p:\projects\p1001\p1001.dwg
PROJECT: IL 59 PEDESTRIAN OVERPASS
SHEET: 1 OF 5
DATE: 5/23/2023
DESIGNED BY: J. J. J. J. J.
DRAWN BY: J. J. J. J. J.
CHECKED BY: J. J. J. J. J.
DATE: 5/23/2023

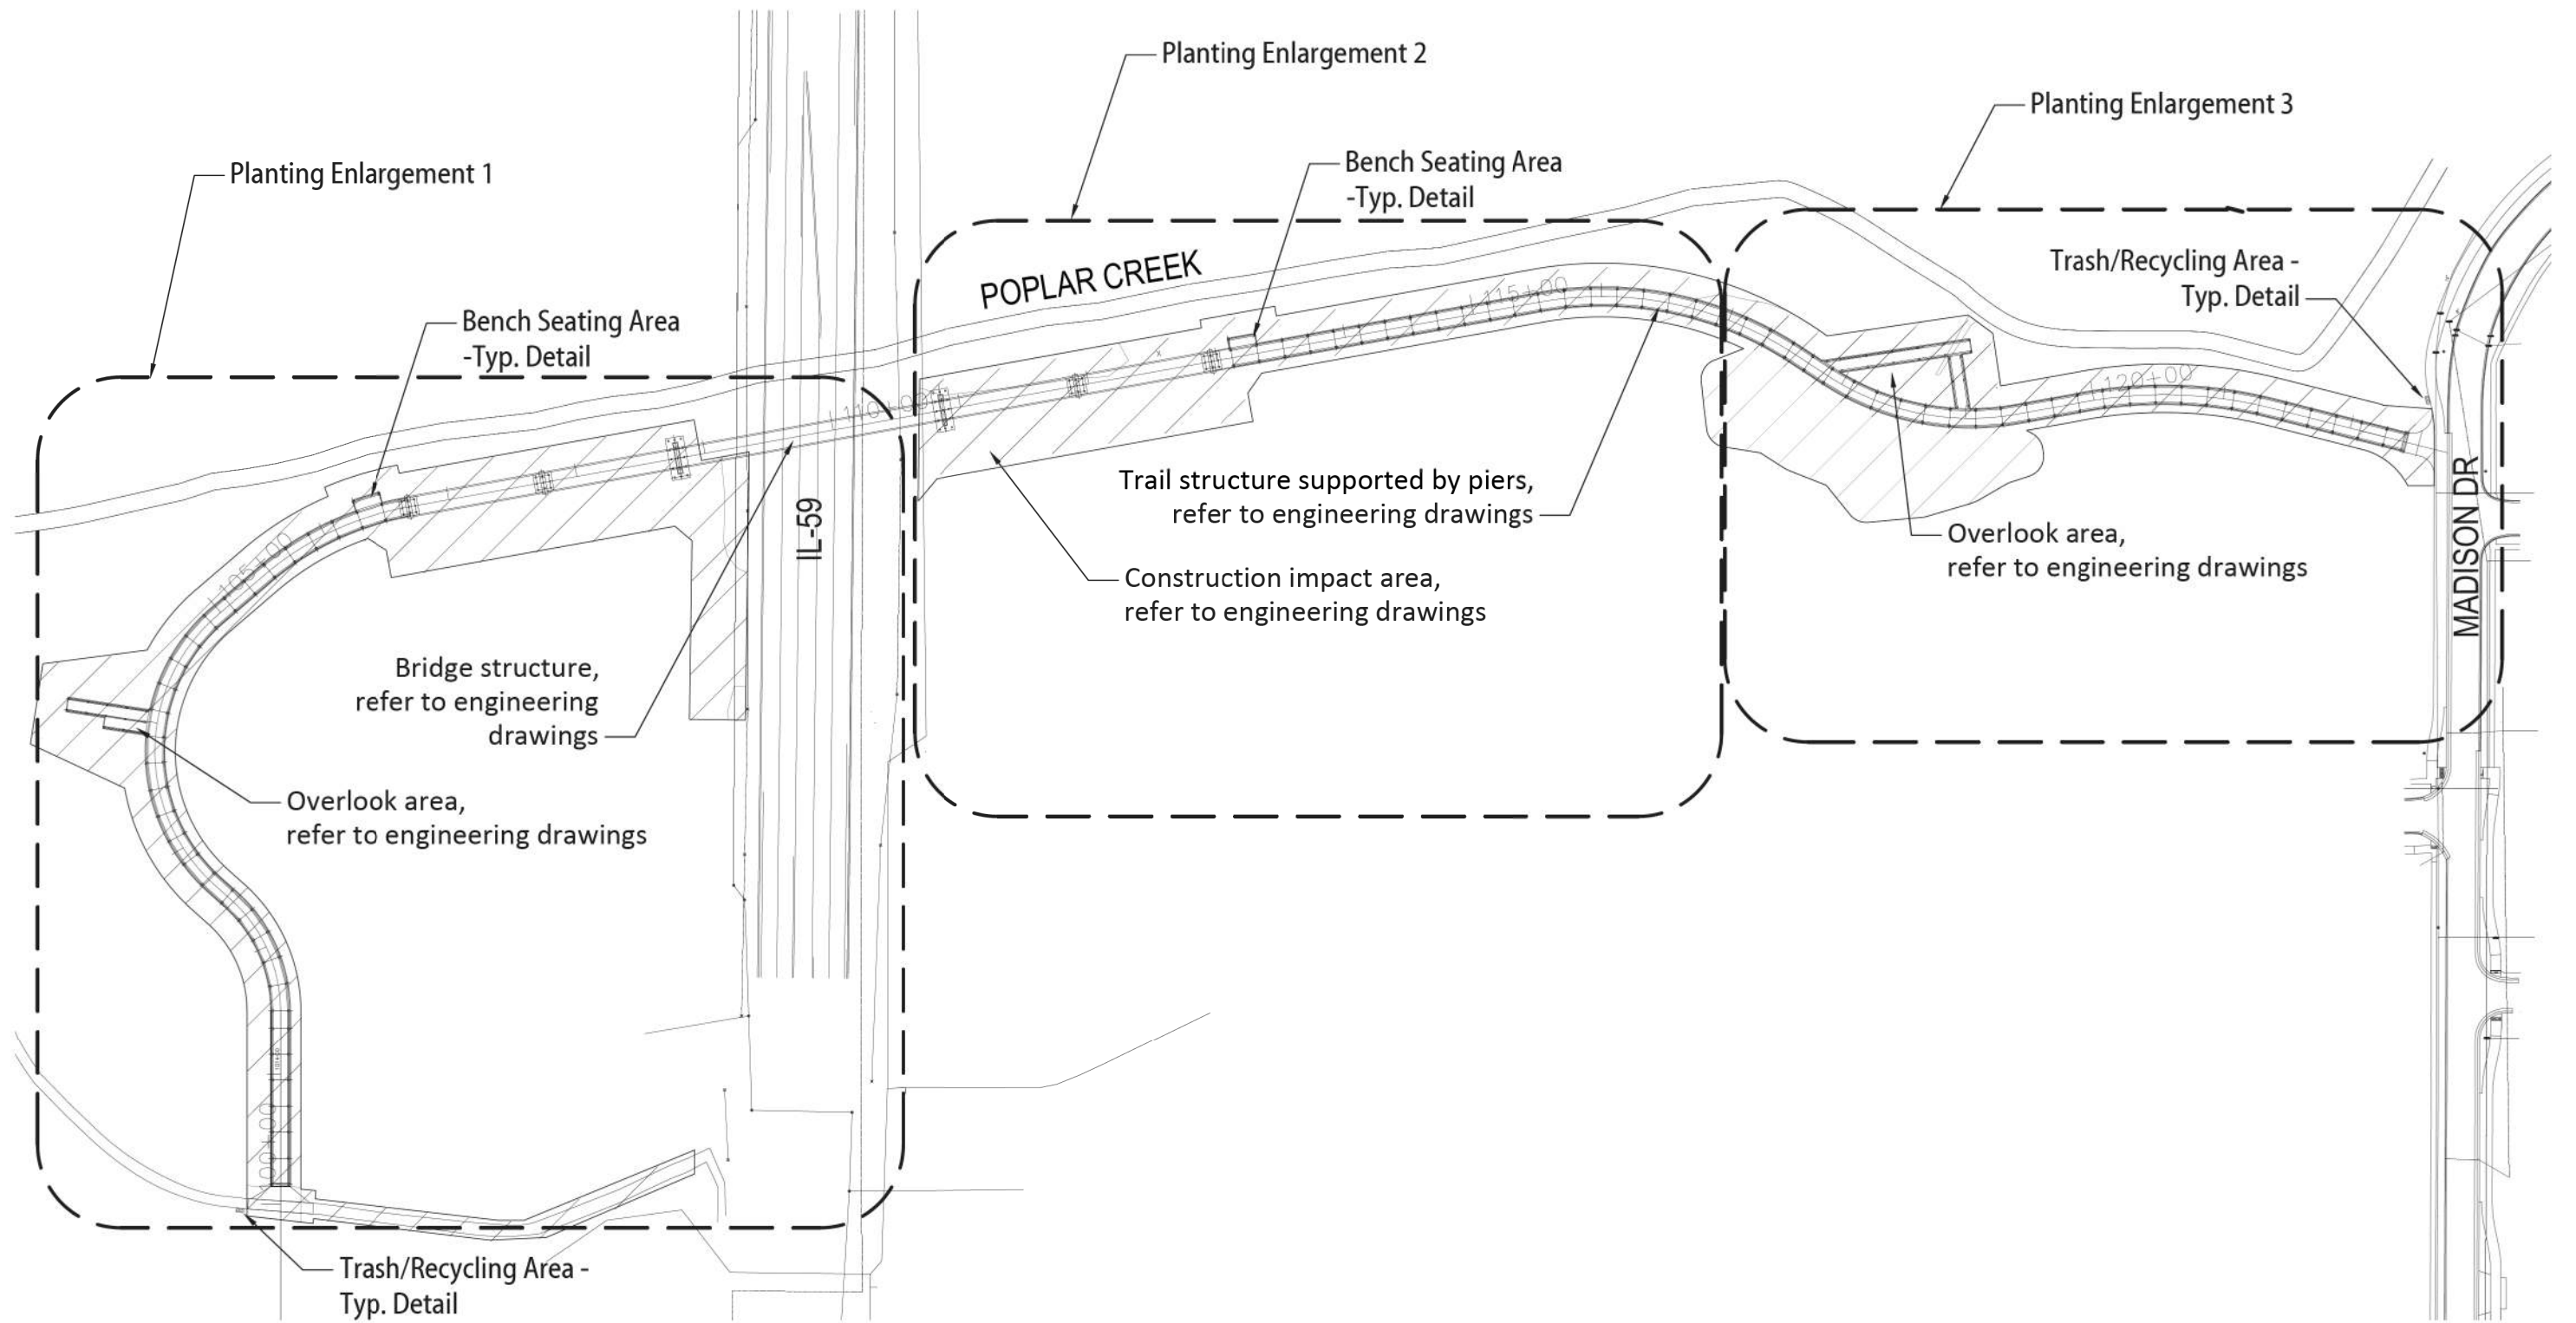

1 OVERALL LANDSCAPE PLAN

 

USER NAME	= lmaingolan	DESIGNED	-	REVISED	-
PLOT SCALE	= 20,0000 ' / in.	DRAWN	-	REVISED	-
PLOT DATE	= 5/23/2023	CHECKED	-	REVISED	-
		DATE	-	REVISED	-


STATE OF ILLINOIS
DEPARTMENT OF TRANSPORTATION

IL 59 PEDESTRIAN OVERPASS
OVERALL LANDSCAPE PLAN


SCALE: SHEET 1 OF 5 SHEETS STA. TO STA.

F.A.U. RTE.	SECTION	COUNTY	TOTAL SHEETS	SHEET NO.
338	21-00067-00-BR	COOK	90	29
CONTRACT NO. 61167				
ILLINOIS FED. AID PROJECT				

MODEL: Default
FILE: \\ntc1\pwworkspace\pwworkspace\projects\2021\CH401 - Chicago\401\1210087 - Streamwood - Pedestrian Bridge over IL 59 - Phase II\303.00 - Road\303.01 - Standard Sheets\10 Landscaping Details\210087-SH11-LSCDET

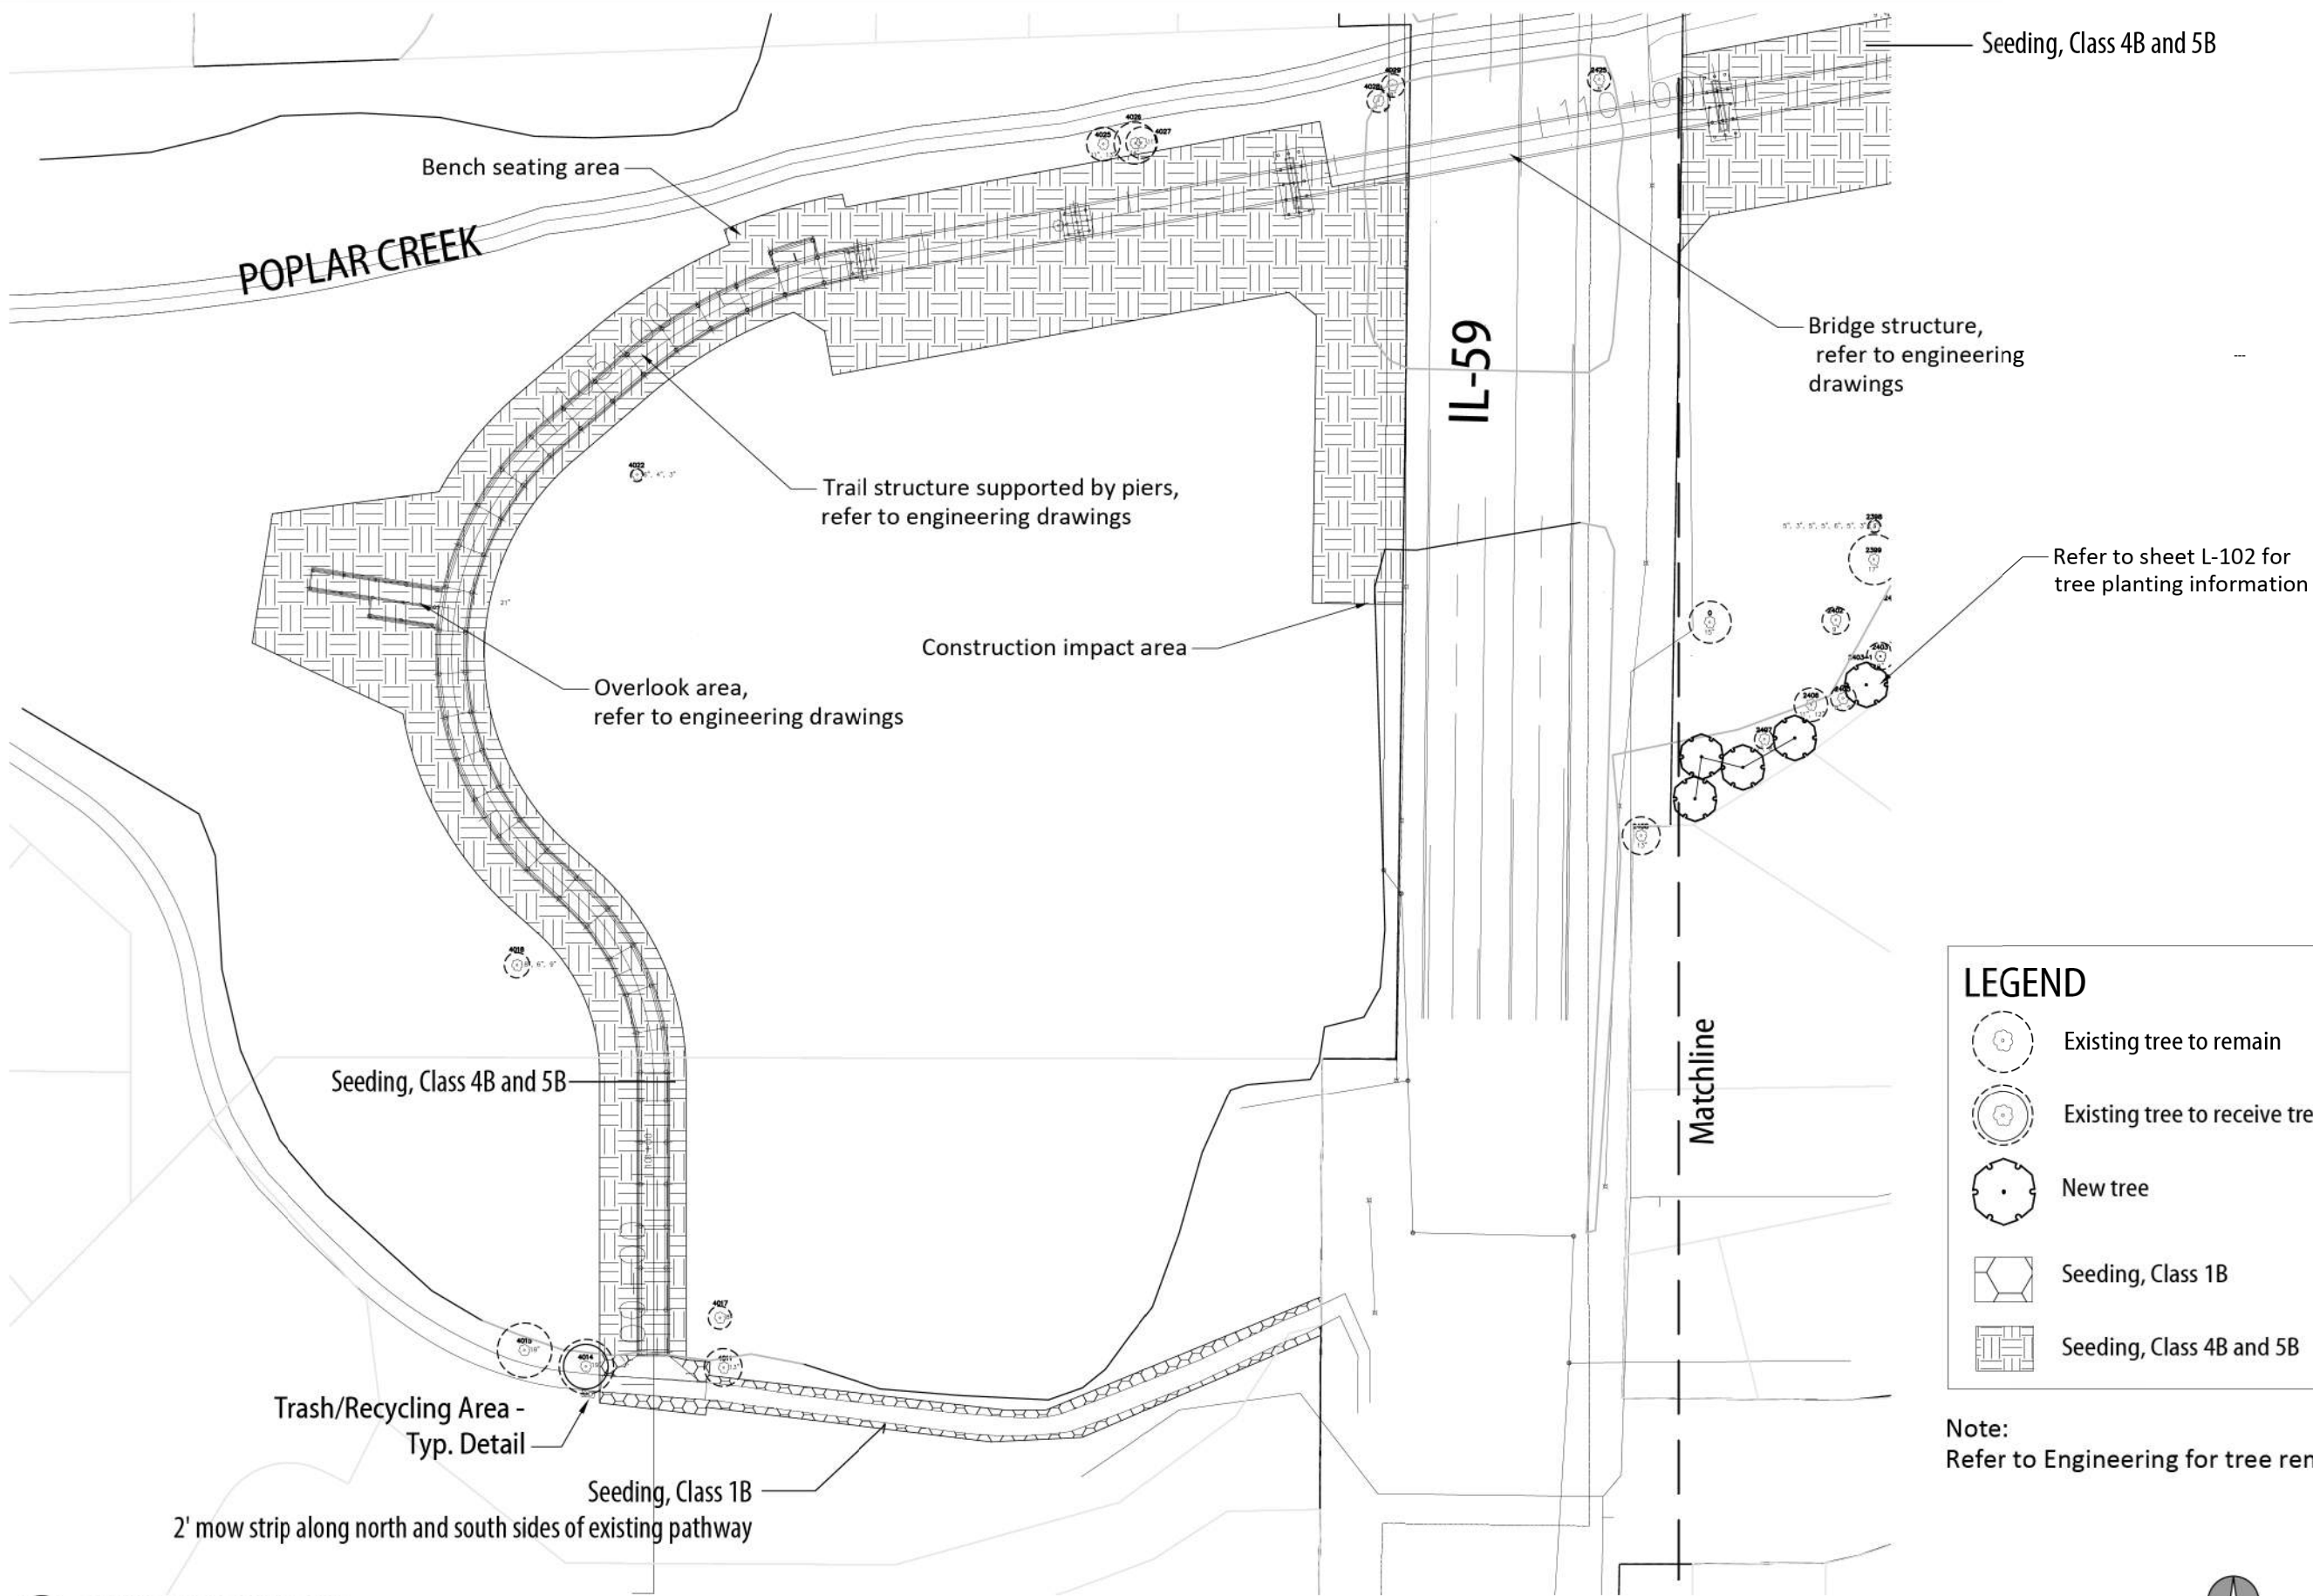

1 PLANTING ENLARGEMENT PLAN 1

 

USER NAME	= lmnainggolan	DESIGNED	-	REVISED	-
DRAWN	-	REVISION	-	REVISION	-
PLOT SCALE	= 20.0000 ' / in.	CHECKED	-	REVISION	-
PLOT DATE	= 5/23/2023	DATE	-	REVISION	-


STATE OF ILLINOIS
DEPARTMENT OF TRANSPORTATION

IL 59 PEDESTRIAN OVERPASS
PLANTING ENLARGEMENT PLAN 1

SCALE: SHEET 2 OF 5 SHEETS STA. TO STA.

F.A.U. RTE.	SECTION	COUNTY	TOTAL SHEETS	SHEET NO.
338	21-00067-00-BR	COOK	90	30
CONTRACT NO. 61J67				
ILLINOIS FED. AID PROJECT				

MODEL: Default
FILE: \\hwy0101\paw\transys\com\transys\com\paw\Documents\Projects_2021\CH401 - Chicago\1401210087 - Streamwood - Pedestrian Bridge over IL 59 - Phase II\303.00 - Road\303.01 - Standard Sheets\10 Landscaping Details\210087-SHT-1-SCDET

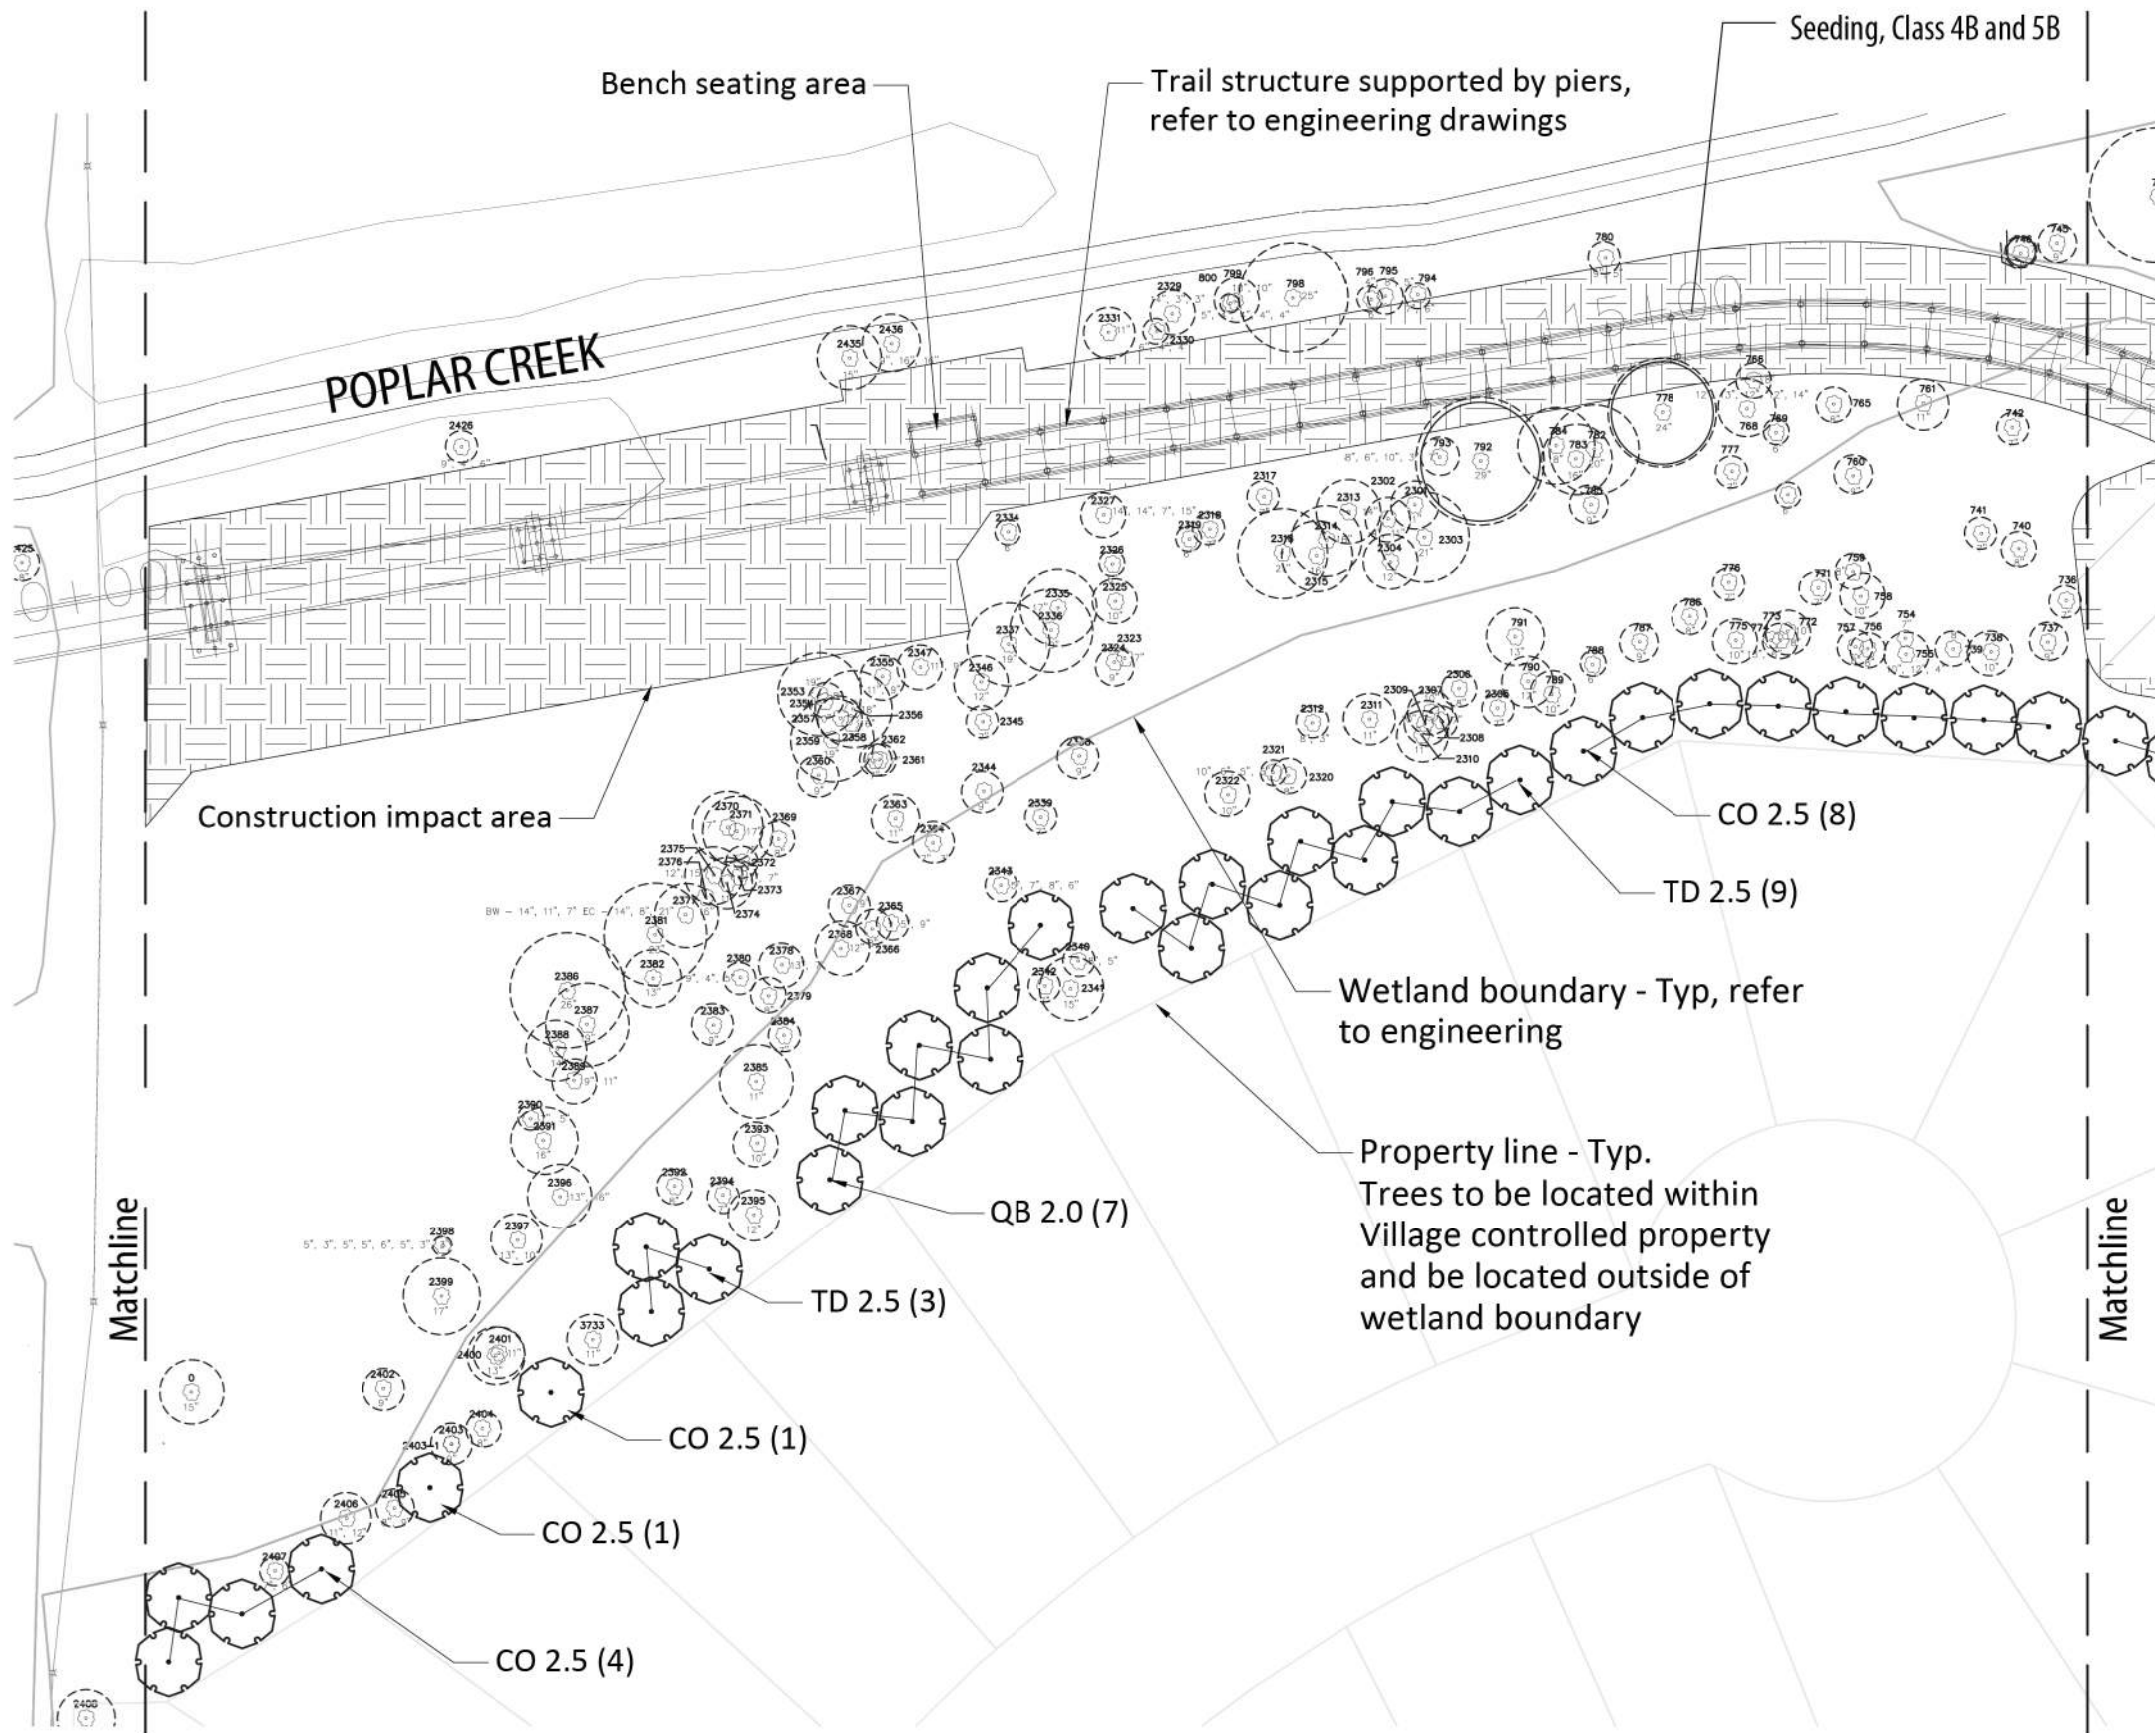


LEGEND

- Existing tree to remain
- Existing tree to receive tree protection
- New tree
- Seeding, Class 4B and 5B

Note:
Refer to Engineering for tree removals

New tree planting species and final locations shall be coordinated with Village staff prior to installation.

 

1 PLANTING ENLARGEMENT PLAN 2



USER NAME = lmaingolan	DESIGNED -	REVISED -
	DRAWN -	REVISED -
PLOT SCALE = 20.0000' / in.	CHECKED -	REVISED -
PLOT DATE = 5/23/2023	DATE -	REVISED -


STATE OF ILLINOIS
DEPARTMENT OF TRANSPORTATION

IL 59 PEDESTRIAN OVERPASS
PLANTING ENLARGEMENT PLAN 2

SCALE: SHEET 3 OF 5 SHEETS STA. TO STA.

F.A.U. RTE.	SECTION	COUNTY	TOTAL SHEETS	SHEET NO.
338	21-00067-00-BR	COOK	90	31
CONTRACT NO. 61J67				
ILLINOIS FED. AID PROJECT				

MODEL: Default
FILE: \\ntm101\paw\hwy\paw\01-ae\transys\com\contract\transys\com\paw\Documents\Projects_2021\CH401 - Chicago\1401210087 - Streamwood - Pedestrian Bridge over IL 59 - Phase II\303.00 - Road\303.01 - Standard Sheets\10 Landscaping Details\210087-SH11-LSCDET

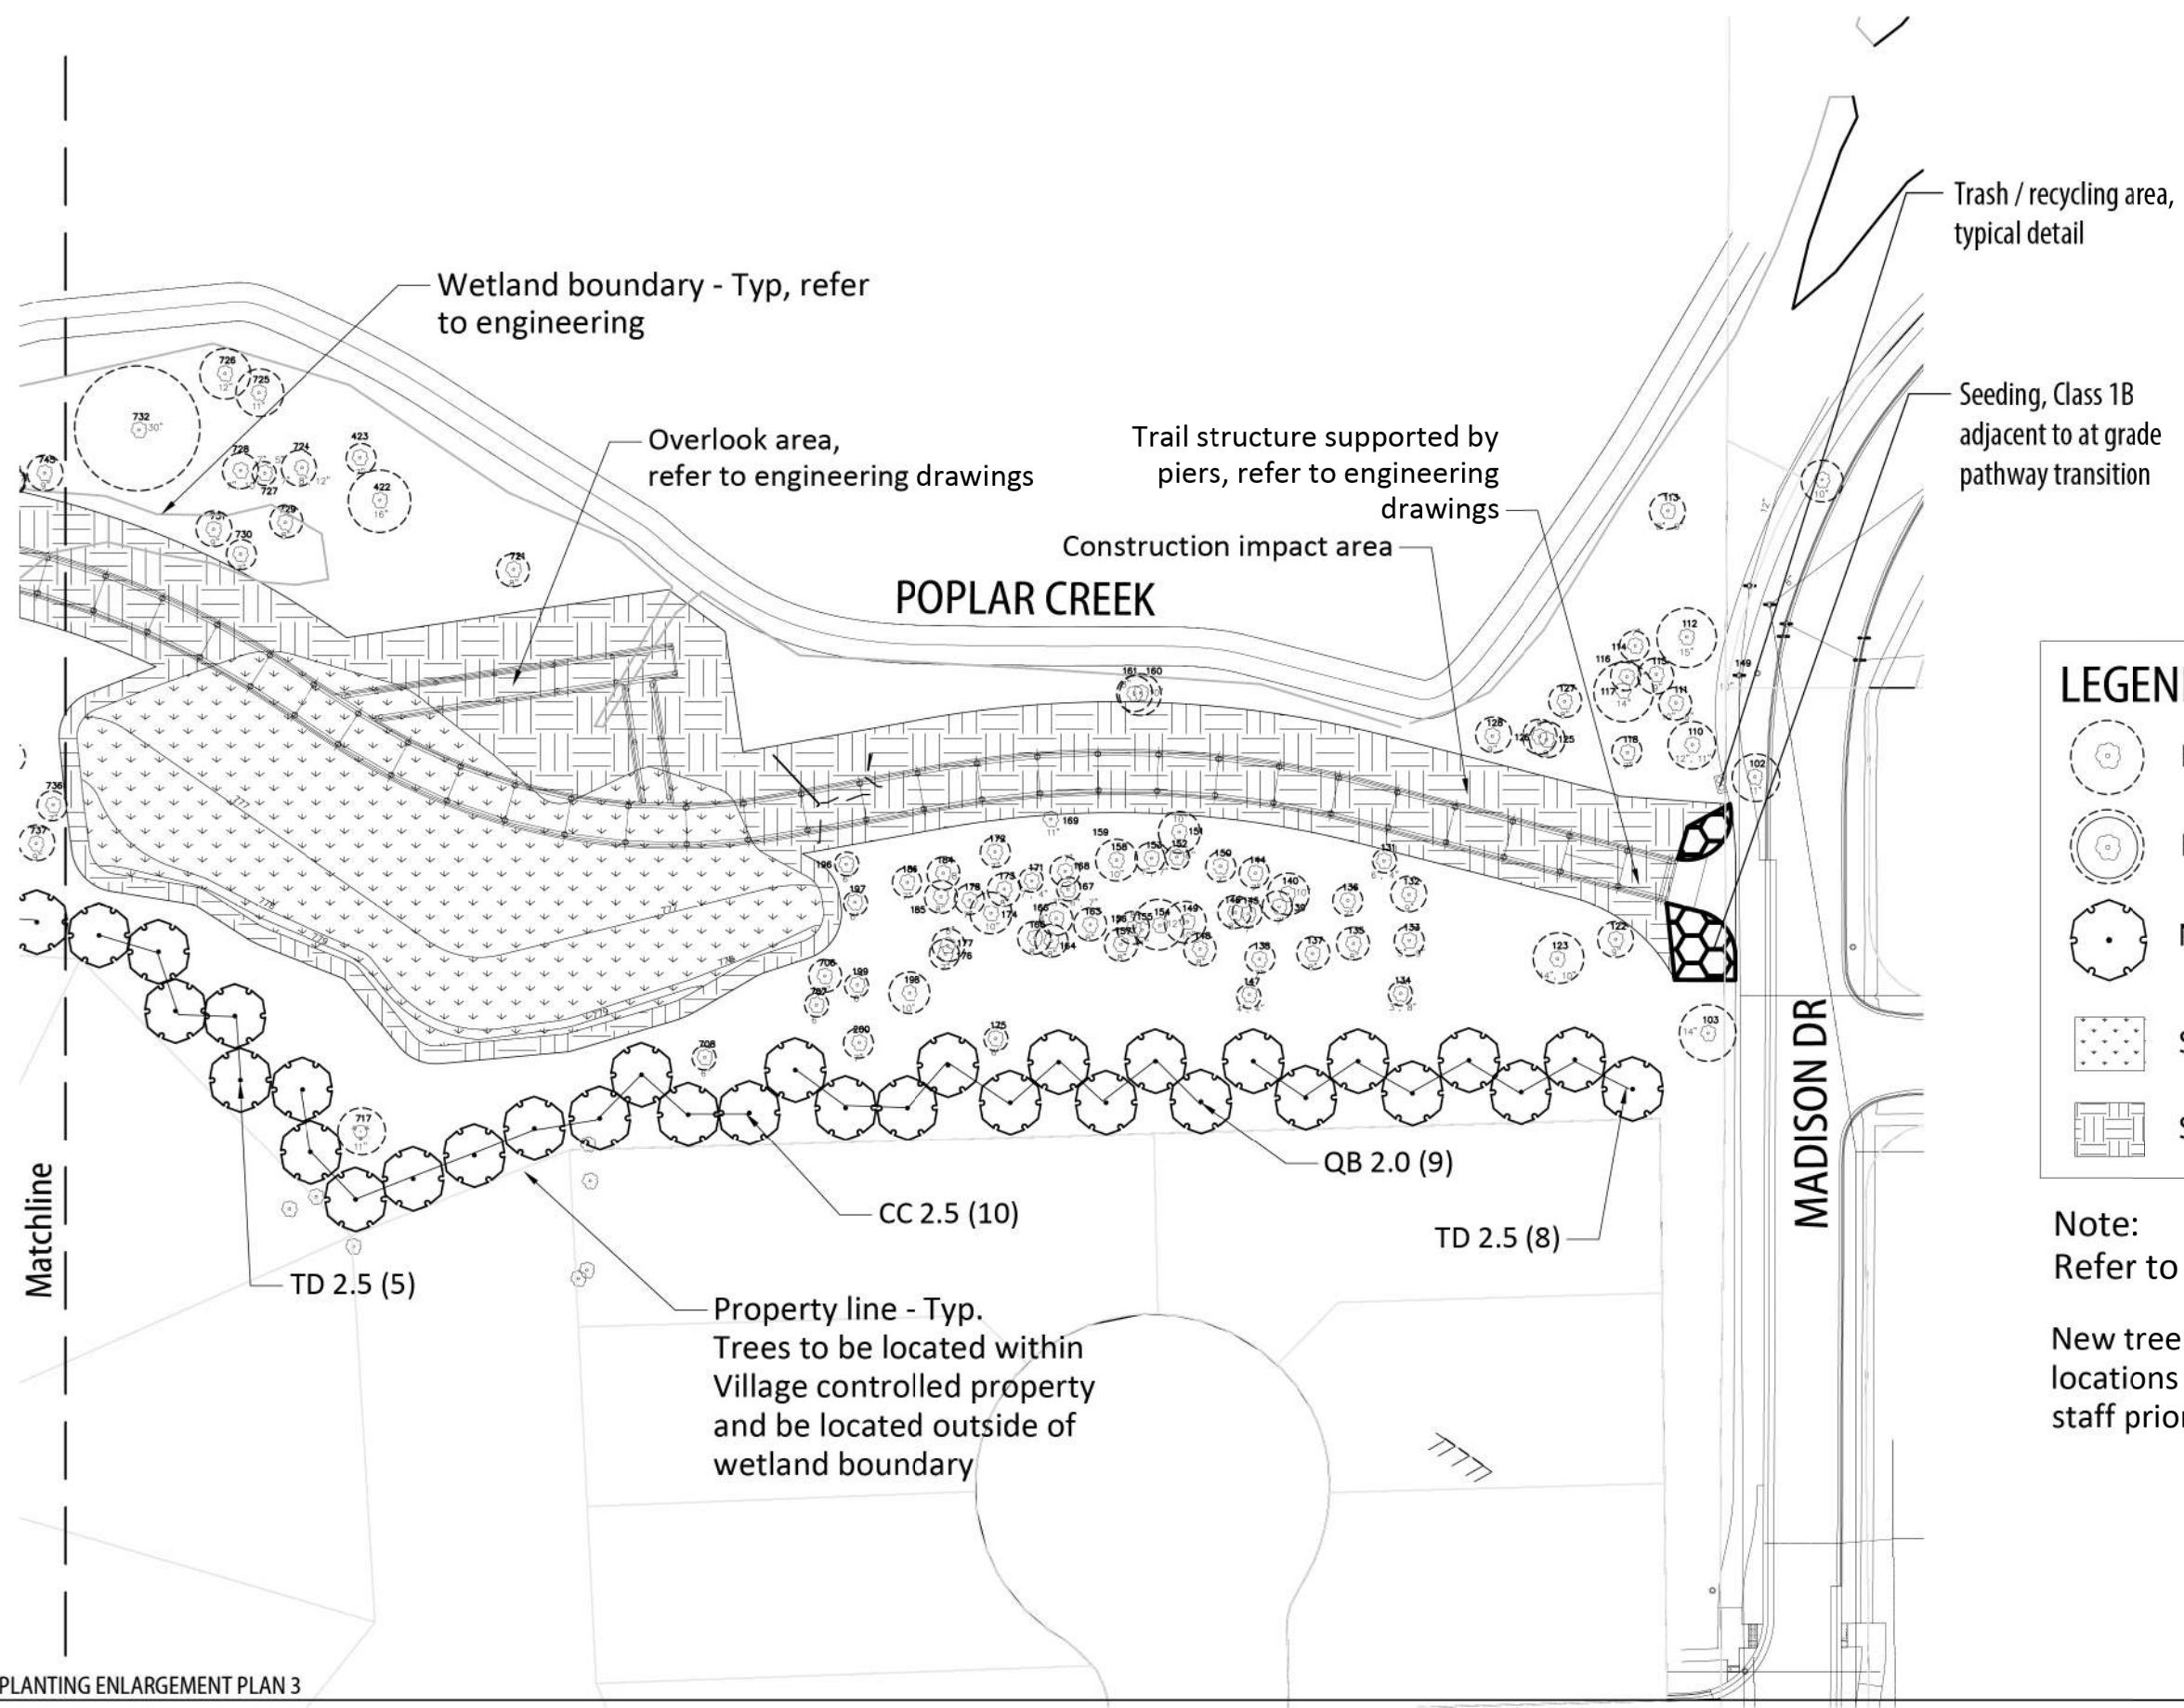


LEGEND

- Existing tree to remain
- Existing tree to receive tree protection
- New tree
- Seeding, Class 4B
- Seeding, Class 4B and 5B

Note:
Refer to Engineering for tree removals

New tree planting species and final locations shall be coordinated with Village staff prior to installation.

 

1 PLANTING ENLARGEMENT PLAN 3




USER NAME = lmaingolan	DESIGNED -	REVISED -
	DRAWN -	REVISED -
PLOT SCALE = 20,0000 ' / in.	CHECKED -	REVISED -
PLOT DATE = 5/23/2023	DATE -	REVISED -

**STATE OF ILLINOIS
DEPARTMENT OF TRANSPORTATION**

IL 59 PEDESTRIAN OVERPASS PLANTING ENLARGEMENT PLAN 3			
SCALE:	SHEET 4	OF 5 SHEETS	STA. TO STA.

F.A.U. RTE.	SECTION	COUNTY	TOTAL SHEETS	SHEET NO.
338	21-00067-00-BR	COOK	90	32
CONTRACT NO. 61J67				
ILLINOIS FED. AID PROJECT				

NOTE: ALL NON-IRRIGATED TREES TO BE PROVIDED WATERING BAGS FOR ESTABLISHMENT AFTER INSTALL.

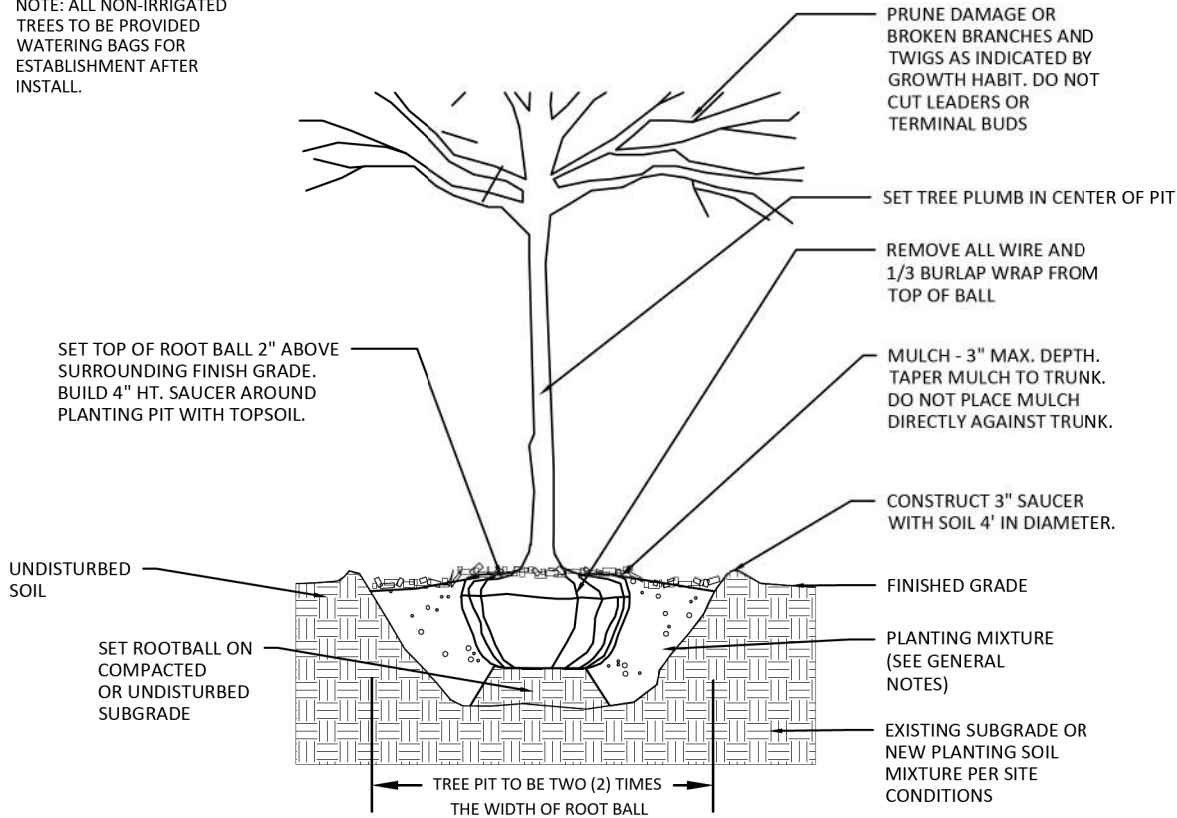

1 TYP. DECIDUOUS TREE PLANTING DETAIL

LANDSCAPE GENERAL NOTES:

1. PRIOR TO COMMENCEMENT OF ANY CONSTRUCTION ACTIVITIES, CONTRACTOR SHALL NOTIFY J.U.L.I.E. (811) OR (800) 892.0123 TO DETERMINE THE LOCATION OF ANY UNDERGROUND UTILITIES, WHICH MAY AFFECT PROPOSED SITE WORK. CONTRACTOR SHALL NOTIFY THE OWNER/LANDSCAPE ARCHITECT IMMEDIATELY OF ANY DISCREPANCIES, OBSTACLES AND/OR PROBLEMS.
2. VERIFICATION OF DIMENSIONS AND GRADES, BOTH EXISTING AND PROPOSED, SHALL BE THE CONTRACTOR'S RESPONSIBILITY PRIOR TO COMMENCEMENT OF WORK. THE CONTRACTOR SHALL NOTIFY THE OWNER/LANDSCAPE ARCHITECT OF ANY DISCREPANCIES.
3. ALL SURFACE DRAINAGE SHALL BE DIRECTED AWAY FROM STRUCTURES. SURFACE DRAINAGE SHALL BE DIRECTED TO EXISTING CATCH BASINS DESIGNATED FOR THE COLLECTION OF SURFACE RUN-OFF.
4. PLANT MATERIAL SIZES SHOWN ON PLANT SCHEDULE ARE MINIMUM ACCEPTABLE SIZES. ALL PLANT MATERIAL SHALL BE OF SPECIMEN QUALITY. NO 'PARK GRADE' MATERIAL WILL BE ACCEPTED.
5. ALL PLANT MATERIAL SHALL BE OBTAINED FROM AN APPROVED NORTHERN ILLINOIS NURSERY WITH HEAVY CLAY SOILS.
6. ALL PLANT MATERIAL SHALL CONFORM TO AMERICAN STANDARD FOR NURSERY STOCK AS SPONSORED BY THE AMERICAN ASSOCIATION OF NURSERYMEN AND APPROVED BY THE AMERICAN NATIONAL STANDARDS INSTITUTE, INC. (ANSI)
7. IF SPECIFIED SPECIES AND/ OR QUALITY OF PLANTS ARE NOT AVAILABLE AT THE TIME OF ORDERING, THE LANDSCAPE ARCHITECT AND/OR VILLAGE, AT HIS/HER DISCRETION, MAY SUBSTITUTE SIMILAR PLANTS WITH THE SAME WHOLESALE VALUE.
8. ALL PLANTS TO BE BALLED IN BURLAP (B&B). ALL NYLON/PLASTIC/BURLAP ROOT WRAPPING MATERIAL AND METAL WIRE BASKETS SHALL BE REMOVED.
9. SOIL TO BE USED FOR THE PLANTING MEDIUM FOR THE PROJECT SHALL BE FERTILE, WELL-DRAINED, OF UNIFORM QUALITY, FREE OF STONES OVER 1" IN DIAMETER, STICKS, OILS, CHEMICALS, PLASTER, CONCRETE AND OTHER DELETERIOUS MATERIAL.
10. ALL LANDSCAPE MATERIALS SHALL BE INSTALLED IN ACCORDANCE WITH ALL APPLICABLE CODES AND ORDINANCES.

Plant List

SYMBOL	SPECIES, SIZE	QUANTITY
TD 2.5	TREE, TAXODIUM DISTICHUM (COMMON BALD CYPRESS), 2-1/2" CALIPER, BALLED AND BURLAPPED	25
QB 2.0	TREE, QUERCUS BICOLOR (SWAMP WHITE OAK), 2" CALIPER, BALLED AND BURLAPPED	16
CC 2.5	TREE, CARPINUS CAROLINIANA (AMERICAN HORNBEAM), 2-1/2" CALIPER, BALLED AND BURLAPPED	10
CO 2.5	TREE, CELTIS OCCIDENTALIS (COMMON HACKBERRY), 2-1/2" CALIPER, BALLED AND BURLAPPED	14

Seeding Mix List

TYPE	AREA
Seeding, Class 1B	3,506 SF
Seeding, Class 4B	139,038 SF
Seeding, Class 5B	119,611 SF

11. ALL LANDSCAPE MATERIALS SHALL BE INSTALLED IN CONFORMANCE WITH THE ACCEPTED INDUSTRY'S STANDARD 'BEST MANAGEMENT PRACTICE' TECHNIQUES AS IDENTIFIED BY THE ILLINOIS LANDSCAPE CONTRACTORS ASSOCIATION (ILCA).
12. THE VILLAGE AND/OR LANDSCAPE ARCHITECT RESERVES THE RIGHT TO REJECT ANY PLANT MATERIAL IN POOR CONDITION/Form OR NOT INSTALLED ACCORDING TO 'BEST MANAGEMENT PRACTICE' TECHNIQUES.
13. THE LANDSCAPE CONTRACTOR SHALL PREPARE PLANTING BEDS BY ADDING SOIL AMENDMENTS TO TOPSOIL MIX IN THE FOLLOWING QUANTITIES: TOPSOIL MIX FOR TREES SHALL BE THREE (3) PARTS TOPSOIL, ONE (1) PART PEAT, AND ONE (1) PART SAND.
14. ALL WOODY PLANTINGS TO RECEIVE 3" OF SHREDDED HARDWOOD MULCH.
15. CONTRACTOR SHALL WATER PLANTS IMMEDIATELY AFTER PLANTING. FLOODING PLANTS TWICE DURING FIRST TWENTY-FOUR HOURS AFTER PLANTING.
16. ALL ROAD AND WALK SURFACES SHALL BE KEPT CLEAR OF MUD AND DEBRIS AT ALL TIMES.
17. CONTRACTOR SHALL REPAIR IN KIND ANY AREAS DAMAGED AS A RESULT OF LANDSCAPE OPERATIONS.
18. GUARANTEE SPECIFICATIONS ARE AS FOLLOWS: THE CONTRACTOR SHALL PROVIDE THE OWNER WITH A BONDED WRITTEN ONE-YEAR WARRANTY AGREEMENT BEGINNING ON THE FIRST DAY OF THE OWNER'S POSSESSION. THIS AGREEMENT SHALL PROVIDE FOR THE REPLACEMENT OF DEAD OR DYING PLANT MATERIAL. THE CONTRACTOR SHALL PROVIDE THE OWNER WITH A TYPEWRITTEN LIST OF SPECIFIC MAINTENANCE INSTRUCTIONS FOR EACH TYPE OF PLANT INSTALLED WITH THE WRITTEN AGREEMENT AND BOND.
19. EROSION CONTROL BLANKETS REQUIRED ON ALL SLOPES GREATER THAN 3:1.
20. CONTRACTOR SHALL COORDINATE TREE REMOVALS, NEW TREE SPECIES AND NEW TREE INSTALLATION LOCATIONS WITH THE VILLAGE PRIOR TO PURCHASE AND INSTALLATION.

MODEL: Default
FILE: \\ntwrp1\proj\hwy\p0101\ae\transys\com\transys\com\paw\Documents\Projects_2021\CH401 - Chicago\p401210087 - Streamwood - Pedestrian Bridge over IL 59 - Phase 0303.00 - Road\303.01 - Standard Sheets\10_Landscaping_Details\210087-SHT-15CDET




USER NAME = lmnainggolan	DESIGNED -	REVISED -
PLOT SCALE = 20,0000 ' / in.	DRAWN -	REVISED -
PLOT DATE = 5/23/2023	CHECKED -	REVISED -
	DATE -	REVISED -

STATE OF ILLINOIS
DEPARTMENT OF TRANSPORTATION

IL 59 PEDESTRIAN OVERPASS PLANTING LIST AND GENERAL NOTES			
SCALE:	SHEET 5	OF 5 SHEETS	STA. TO STA.

F.A.U. RTE.	SECTION	COUNTY	TOTAL SHEETS	SHEET NO.
338	21-00067-00-BR	COOK	90	33
CONTRACT NO. 61J67				
ILLINOIS FED. AID PROJECT				

MODEL: Default
FILE: \\ntcpc-prod\hwy\p101\p-e\transys\com\contract\transys\com\paw\Documents\Projects_2021\CH401 - Chicago\p101\110087 - Streamwood - Pedestrian Bridge over IL 59 - Phase II\303.00 - Road\303.01 - Standard Sheets\10 Landscaping Details\10097-SHT-1-SCDET

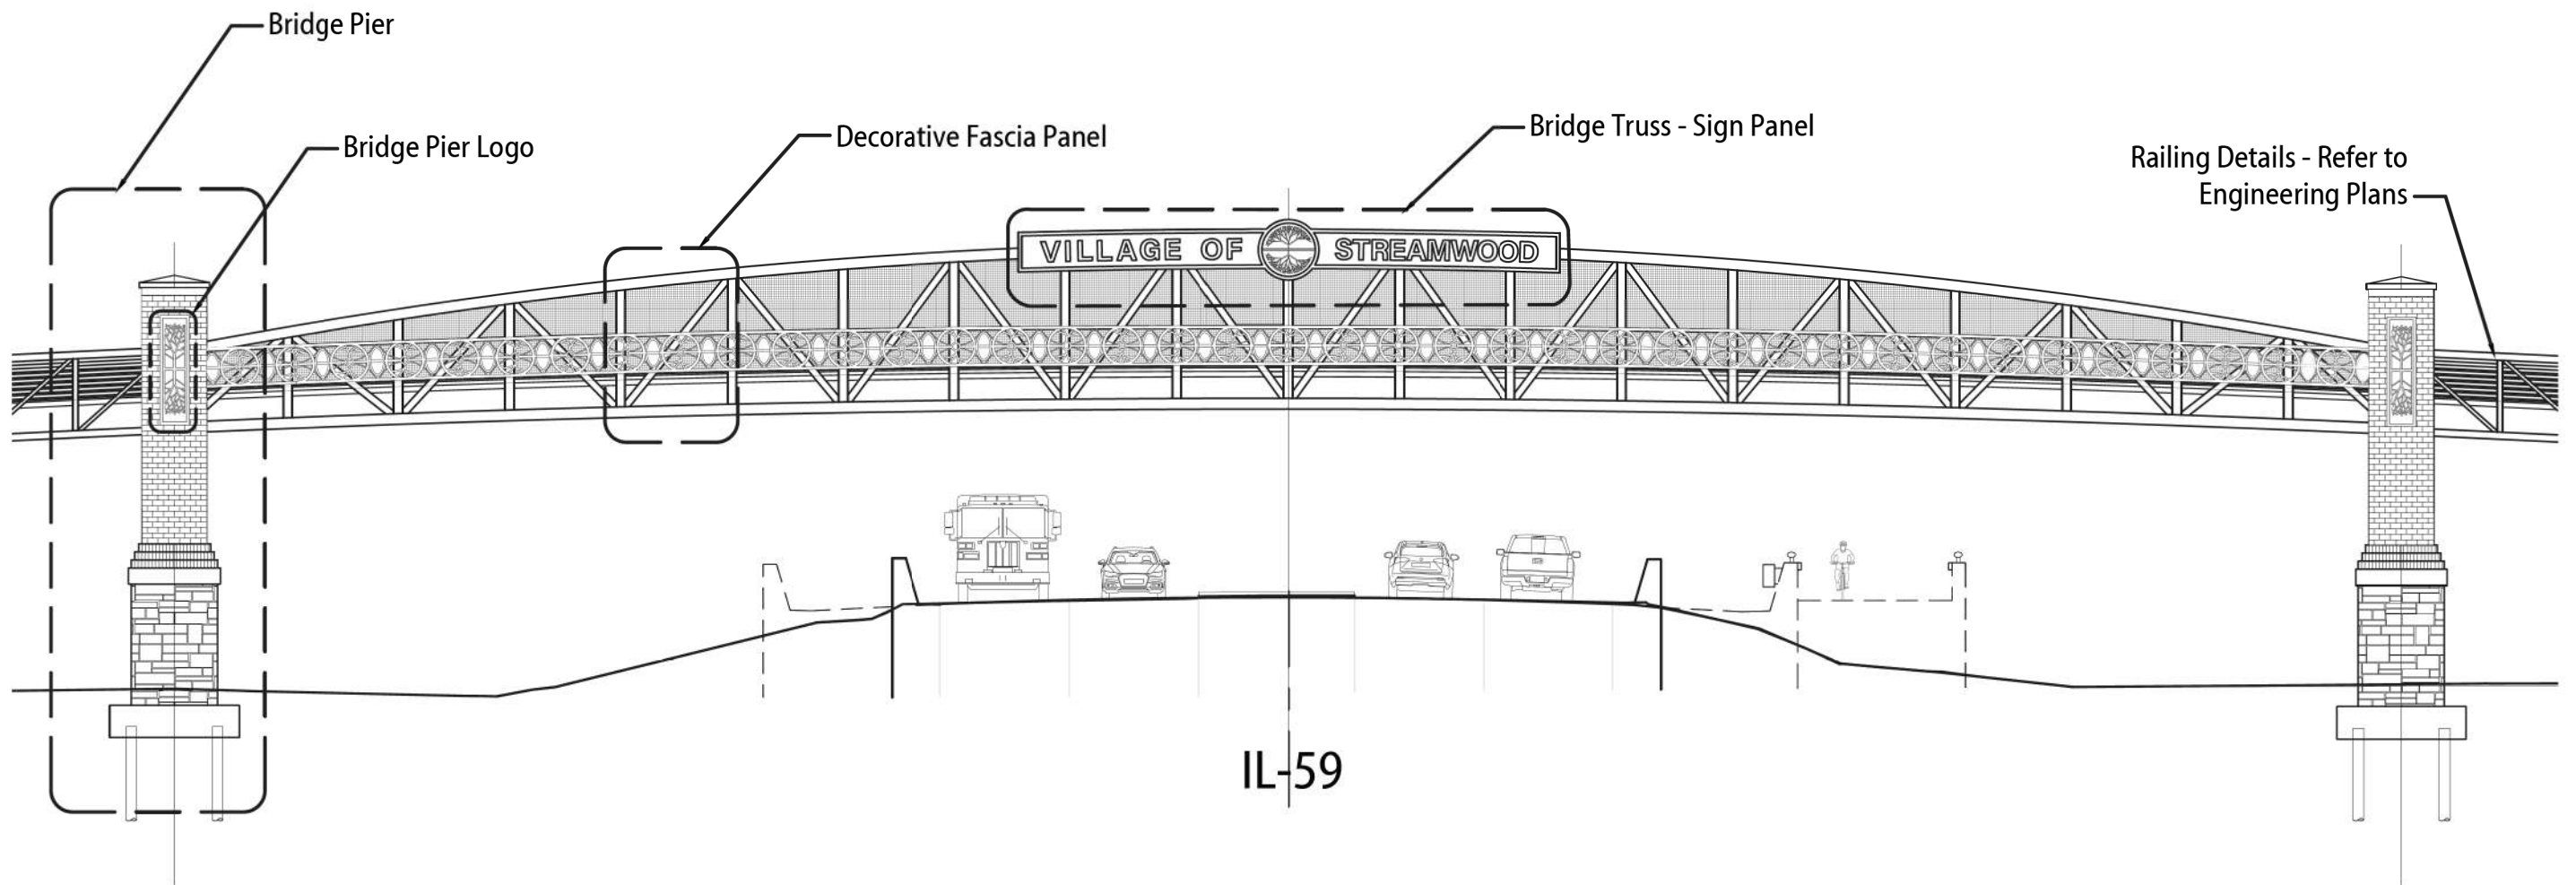

1 OVERALL BRIDGE ELEVATION
Refer to Engineering Drawings for Bridge Structural, Lighting, and Civil Design Plans



USER NAME	= lmnainggolan	DESIGNED	-
		DRAWN	-
PLOT SCALE	= 20.0000 ' / in.	CHECKED	-
PLOT DATE	= 5/23/2023	DATE	-
		REVISED	-


STATE OF ILLINOIS
DEPARTMENT OF TRANSPORTATION

IL 59 PEDESTRIAN OVERPASS
OVERALL BRIDGE ELEVATION


SCALE: SHEET 1 OF 6 SHEETS STA. TO STA.

F.A.U. RTE.	SECTION	COUNTY	TOTAL SHEETS	SHEET NO.
338	21-00067-00-BR	COOK	90	34
CONTRACT NO. 61J67				
ILLINOIS FED. AID PROJECT				

MODEL: Default
FILE: \\hpc\pwworking\p01-ae-transys\com\transys\com\pwworking\Documents\Projects_2021\CH401 - Chicago\401\210087 - Streamwood - Pedestrian Bridge over IL 59 - Phase II\303.00 - Road\303.01 - Standard Sheets\10 Landscaping Details\210087-SHT-15CDET

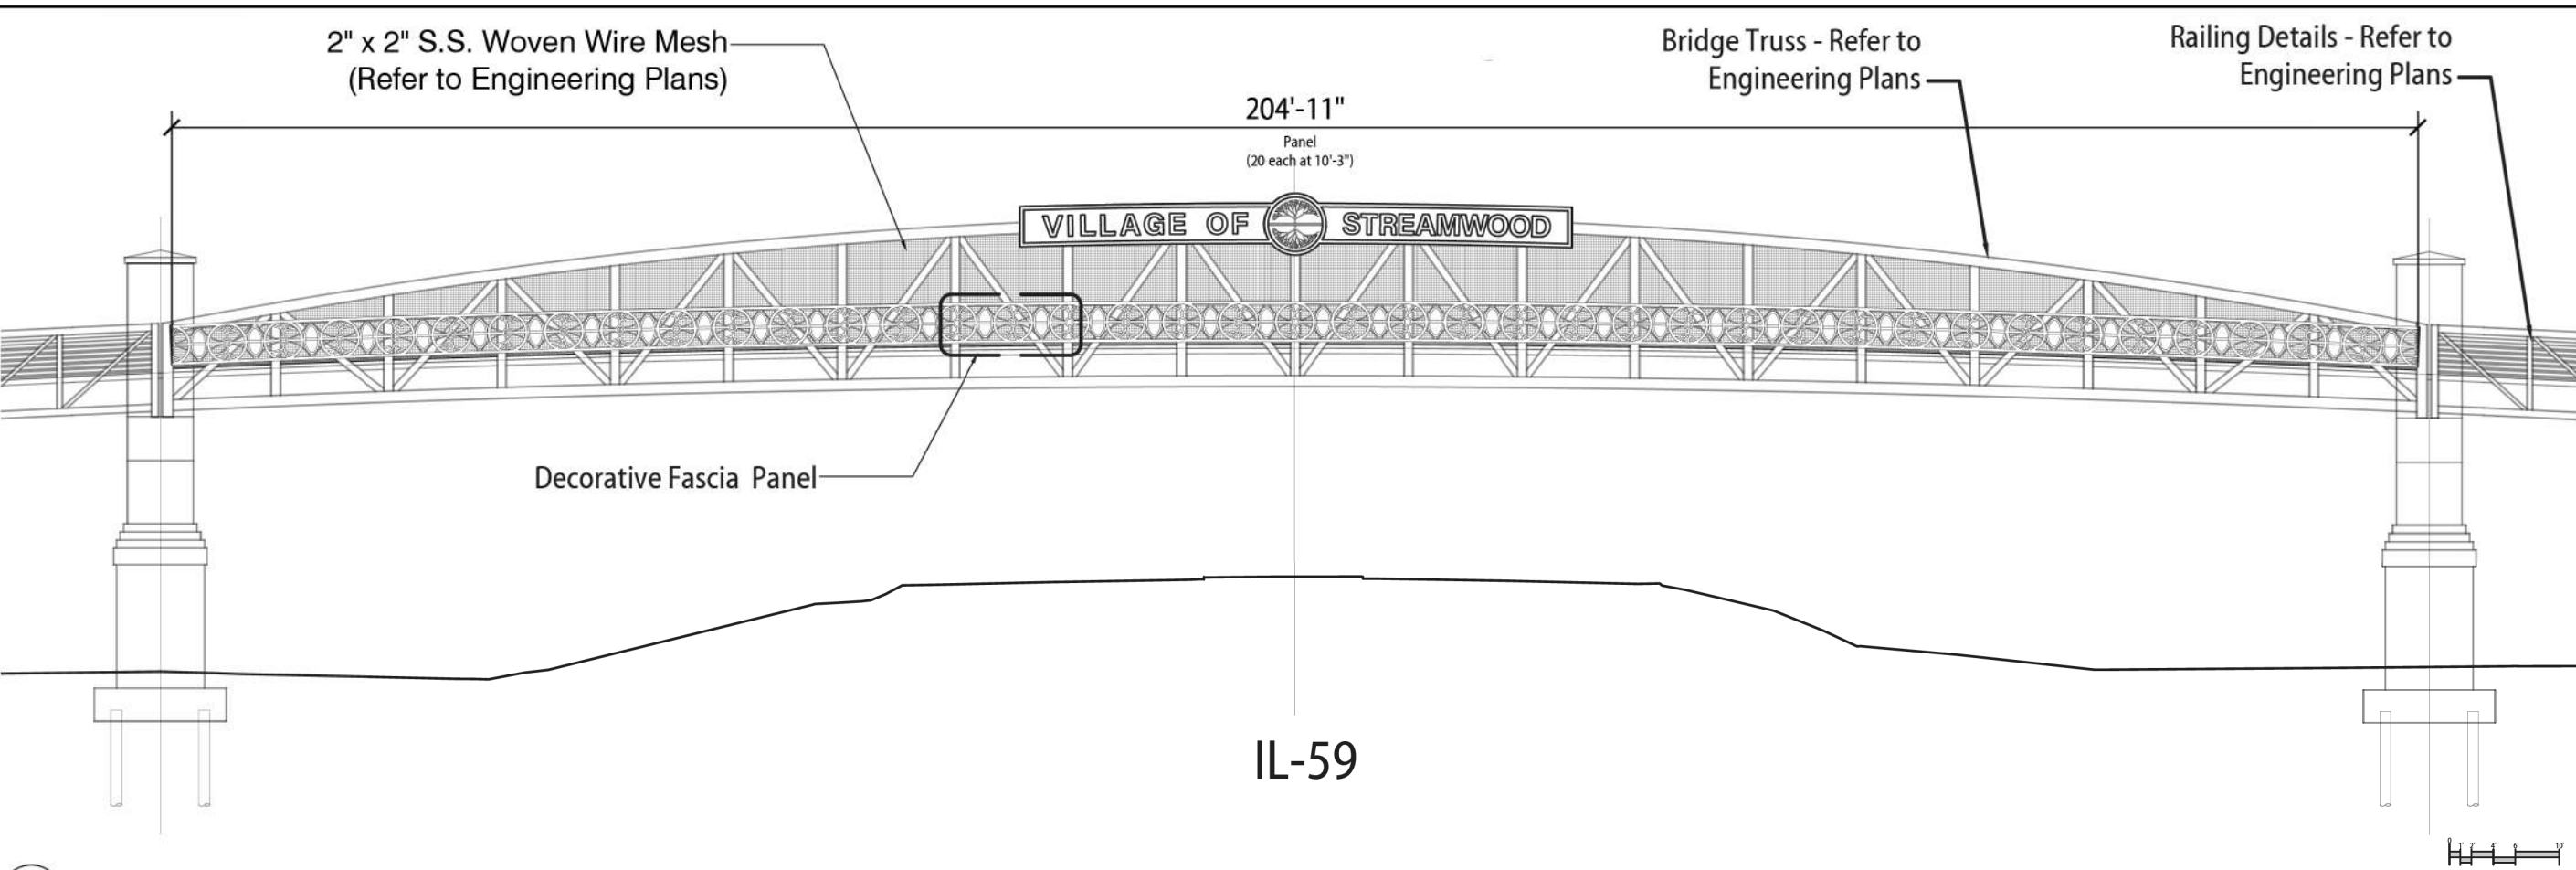

1 DECORATIVE FASCIA ELEVATION

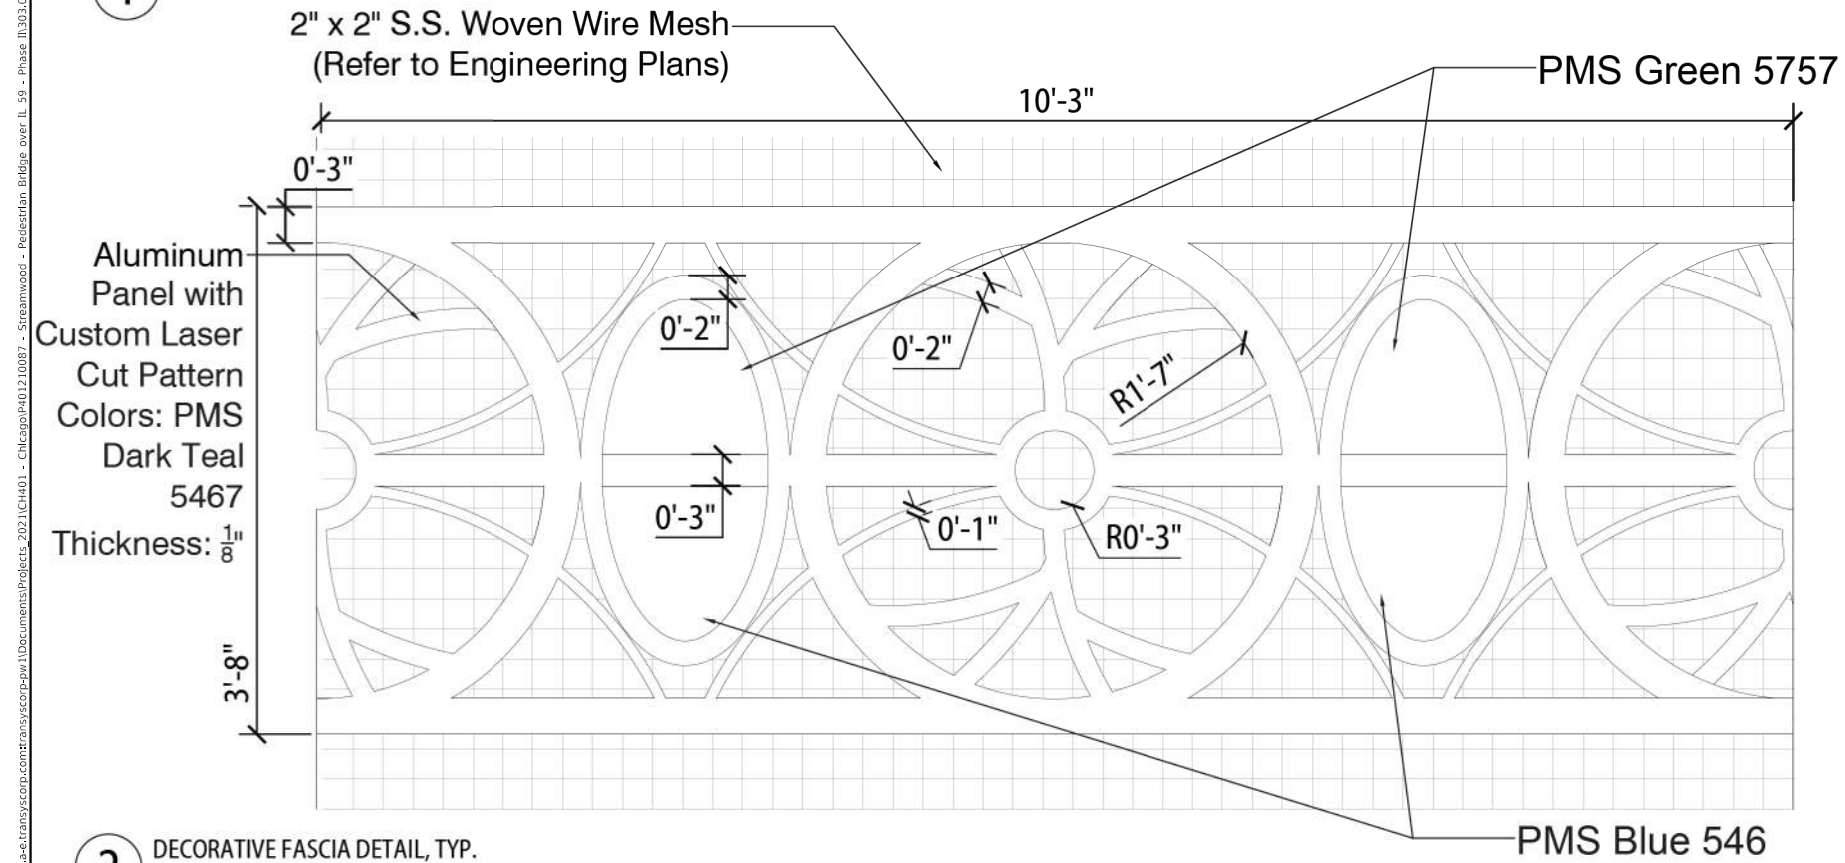

2 DECORATIVE FASCIA DETAIL, TYP.

DECORATIVE FASCIA - MATERIAL SCHEDULE

ITEM	MATERIAL	FINISH TREATMENT	FACE FEET (FF) PER FASCIA	# OF FASCIA ELEMENTS	TOTAL FACE FEET (FF)
BRIDGE TRUSS - DECORATIVE FASCIA (Occurs at North and South Elevation)	ALUMINUM METAL PANEL	CUSTOM LASER CUT SIGN PANEL WITH COLOR ACCENTS COLOR: TBD	738	2	1476

Refer to engineering documents for all structural, civil and electrical items. Vector artwork is available for all custom features. Contractor shall provide shop drawings for review and approval. Contractor shall provide (3) color samples each for the specified green and blue colors at the decorative fascia for Village review and selection.

Contractor shall provide a mockup of the decorative fascia for village review and approval. mockup shall be 3'-8" HT x 8'-0" WD
If approved the mockup may become an article of the work.



USER NAME = lmainggon	DESIGNED -	REVISED -
PLOT SCALE = 20,0000 ' / in.	DRAWN -	REVISED -
PLOT DATE = 5/23/2023	CHECKED -	REVISED -
	DATE -	REVISED -

STATE OF ILLINOIS
DEPARTMENT OF TRANSPORTATION

IL 59 PEDESTRIAN OVERPASS
BRIDGE FASCIA ELEVATION AND DETAIL

SCALE: SHEET 2 OF 6 SHEETS STA. TO STA.

F.A.U. RTE.	SECTION	COUNTY	TOTAL SHEETS	SHEET NO.
338	21-00067-00-BR	COOK	90	35
CONTRACT NO. 61J67				
ILLINOIS FED. AID PROJECT				


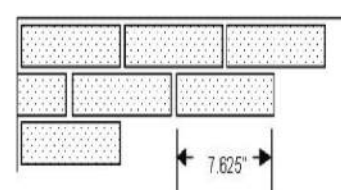


Diagram illustrating a cross-section of a concrete slab. The maximum depth is labeled as 2.00' Max. The width is labeled as VARIES. The diagram shows a cross-section of a slab with a maximum depth of 2.00' and a variable width.




BRIDGE PIERS - MATERIAL SCHEDULE						
SYMBOL	ITEM	MATERIAL	FINISH TREATMENT	FACE FEET (FF) PER PIER	# OF PIERS	TOTAL FACE FEET (FF)
BP-1	BRIDGE PIERS -BASE	CIP CONCRETE FORMLINER	COLOR: GREY BLEND PATTERN: RANDOM ASHLAR STONE	736	2	1472
BP-2	BRIDGE PIERS - MIDDLE	CIP CONCRETE FORMLINER	COLOR: RED/BROWN BLEND PATTERN: BRICK	1808	2	3616
BP-3	BRIDGE PIERS - COPING AND CAP	CIP CONCRETE FORMLINER	COLOR: GREY FINISH: SMOOTH FACE	104	2	208
BP-4	BRIDGE PIERS - PANEL (BEHIND LOGO)	CIP CONCRETE FORMLINER	COLOR: GREY FINISH: SMOOTH FACE	56	2	112
BP-5	BRIDGE PIERS - LOGO PANEL	ALUMINUM METAL PANEL	CUSTOM LASER CUT SIGN PANEL WITH BACKLIGHTING - TEAL	42	2	84

Contractor shall provide a mockup of the specified formliners for Village review and approval. Mockup shall be at least 5'x5'. if approved, the mockup may become an article of the work.

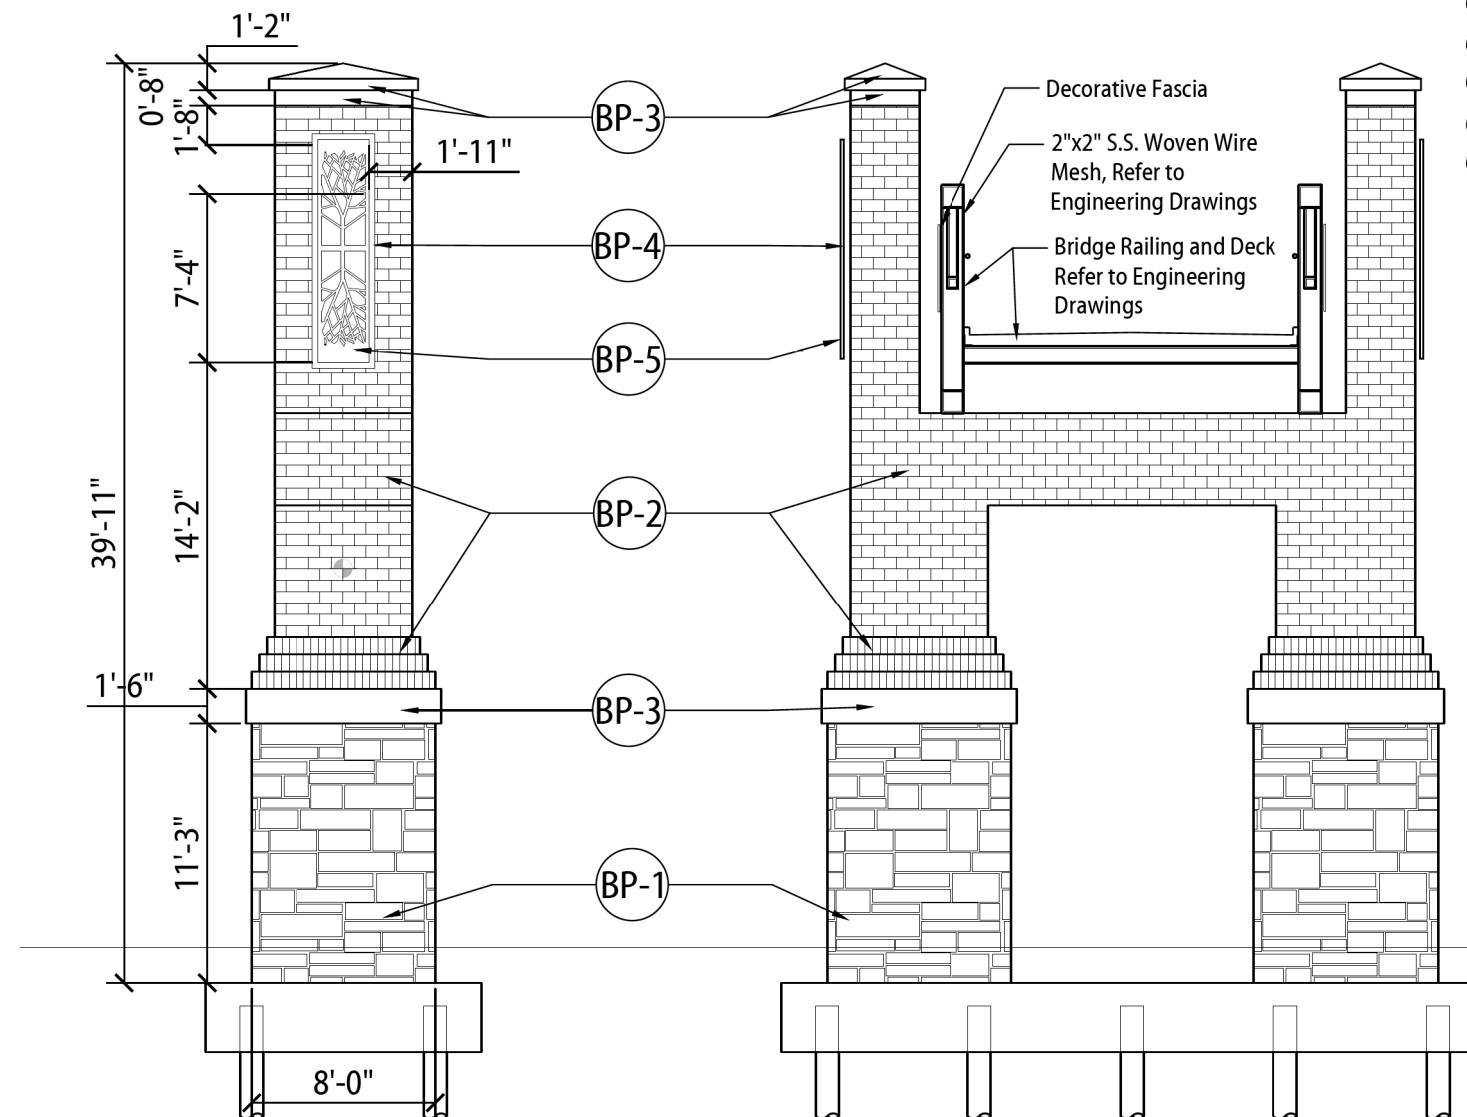

East and West Elevation

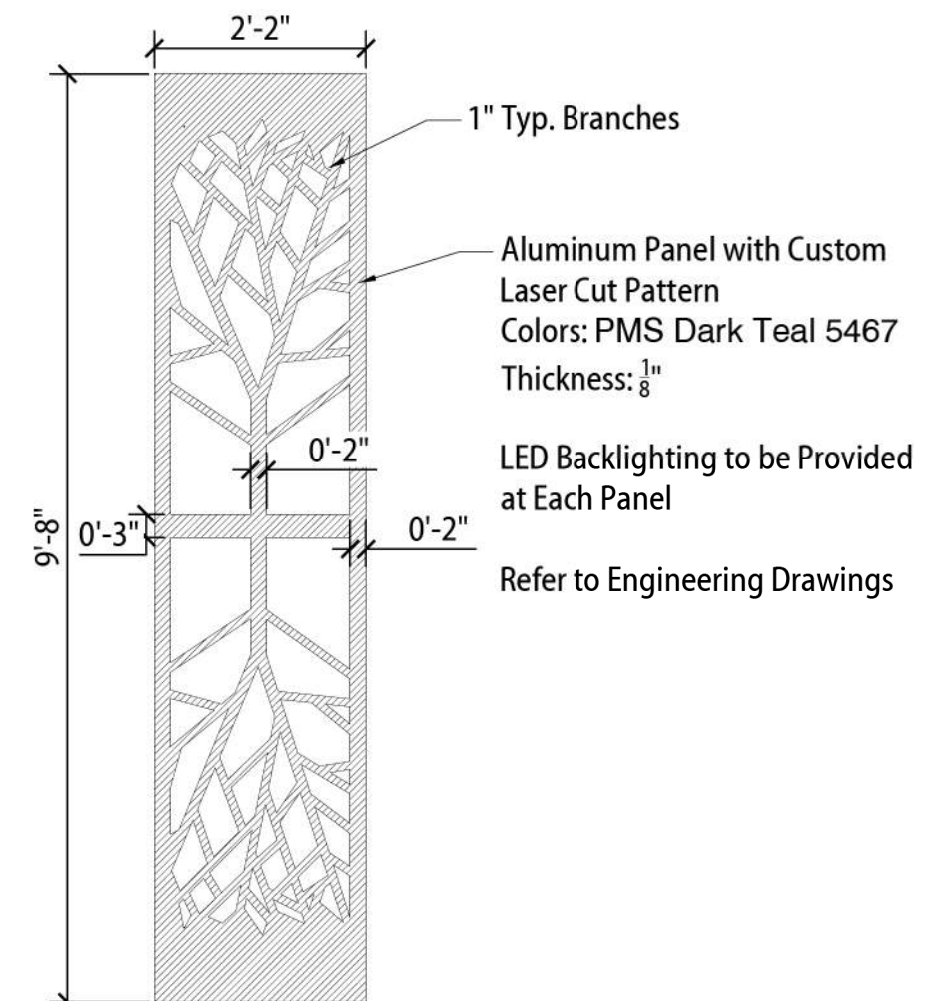

BRIDGE PIER LOGO DETAIL

1 BRIDGE PIER DETAILS, PIERS 35 & 36

BRIDGE PIER LOGO DETAIL



USER NAME	= Imnainggolan
PLOT SCALE	= 20.0000 ' / i
PLOT DATE	= 5/23/2023

DESIGNED	-
DRAWN	-
CHECKED	-
DATE	-

REVISED	-
REVISED	-
REVISED	-
REVISED	-


**STATE OF ILLINOIS
DEPARTMENT OF TRANSPORTATION**

IL 59 PEDESTRIAN OVERPASS BRIDGE PIER DETAILS

SCALE:	SHEET 4	OF 6	SHEETS	STA.	TO STA.
--------	---------	------	--------	------	---------



[illegible]

MODEL Default
FILE Name: p:\hwy\pin01\ae\transys\com\transys\com\paw\Documents\Projects_2021\CH401 - Chicago\401\401\10087 - Streamwood - Pedestrian Bridge over IL 59 - Phase II\303.00 - Road\303.01 - Standard Sheets\10 Landscaping Details\210087-SHT-LSDET

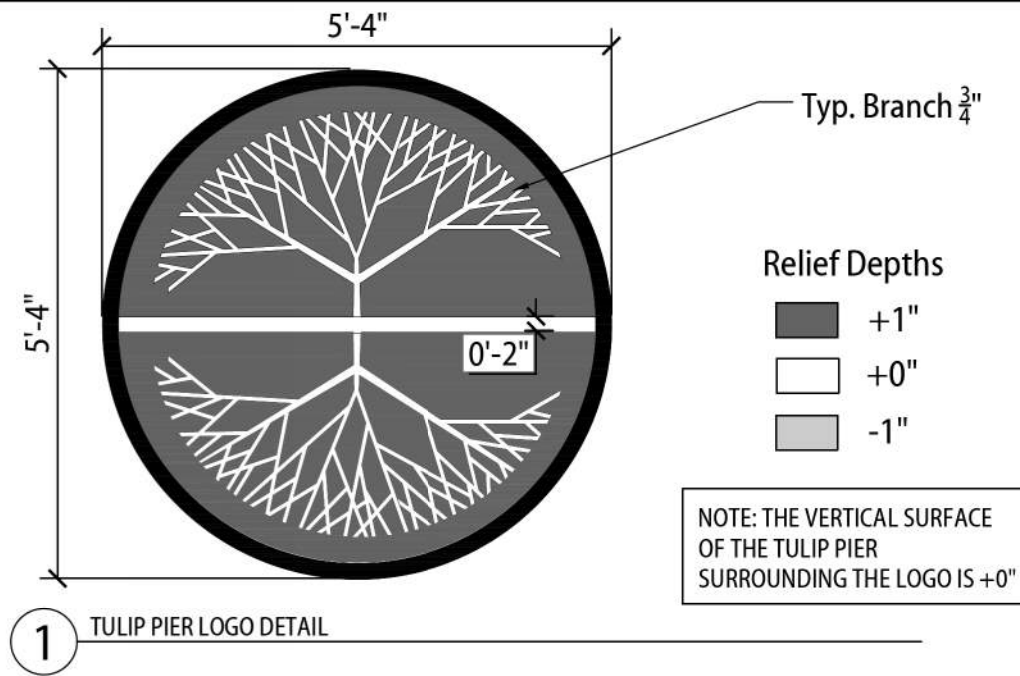

TULIP PIERS - MATERIAL SCHEDULE						
SYMBOL	ITEM	MATERIAL	FINISH TREATMENT	FACE FEET (FF) PER PIER	NUMBER OF PIERS	FACE FEET (FF) TOTAL
TP-1	TULIP PIER - 33 & 38	CIP CONCRETE	COLOR: GREY STANDARD CONCRETE	426	2	852
TP-2	TULIP PIERS - LOGO	CIP CONCRETE FORMLINER	COLOR: GREY STANDARD CONCRETE AND CUSTOM FORMLINER	44	4	176
TP-3	TULIP PIER - 34 & 37	CIP CONCRETE	COLOR: GREY STANDARD CONCRETE	488	2	976

Refer to engineering documents for all structural, civil and electrical items.
Vector artwork is available for all custom features.
Contractor shall provide shop drawings for review and approval.
Contractor shall provide (3) color and material samples from the manufacturer's standard offerings for each specified item for Village review and selection.
A mockup of one logo form liner is required for Village approval.
If approved, the mockup may become an article of the work

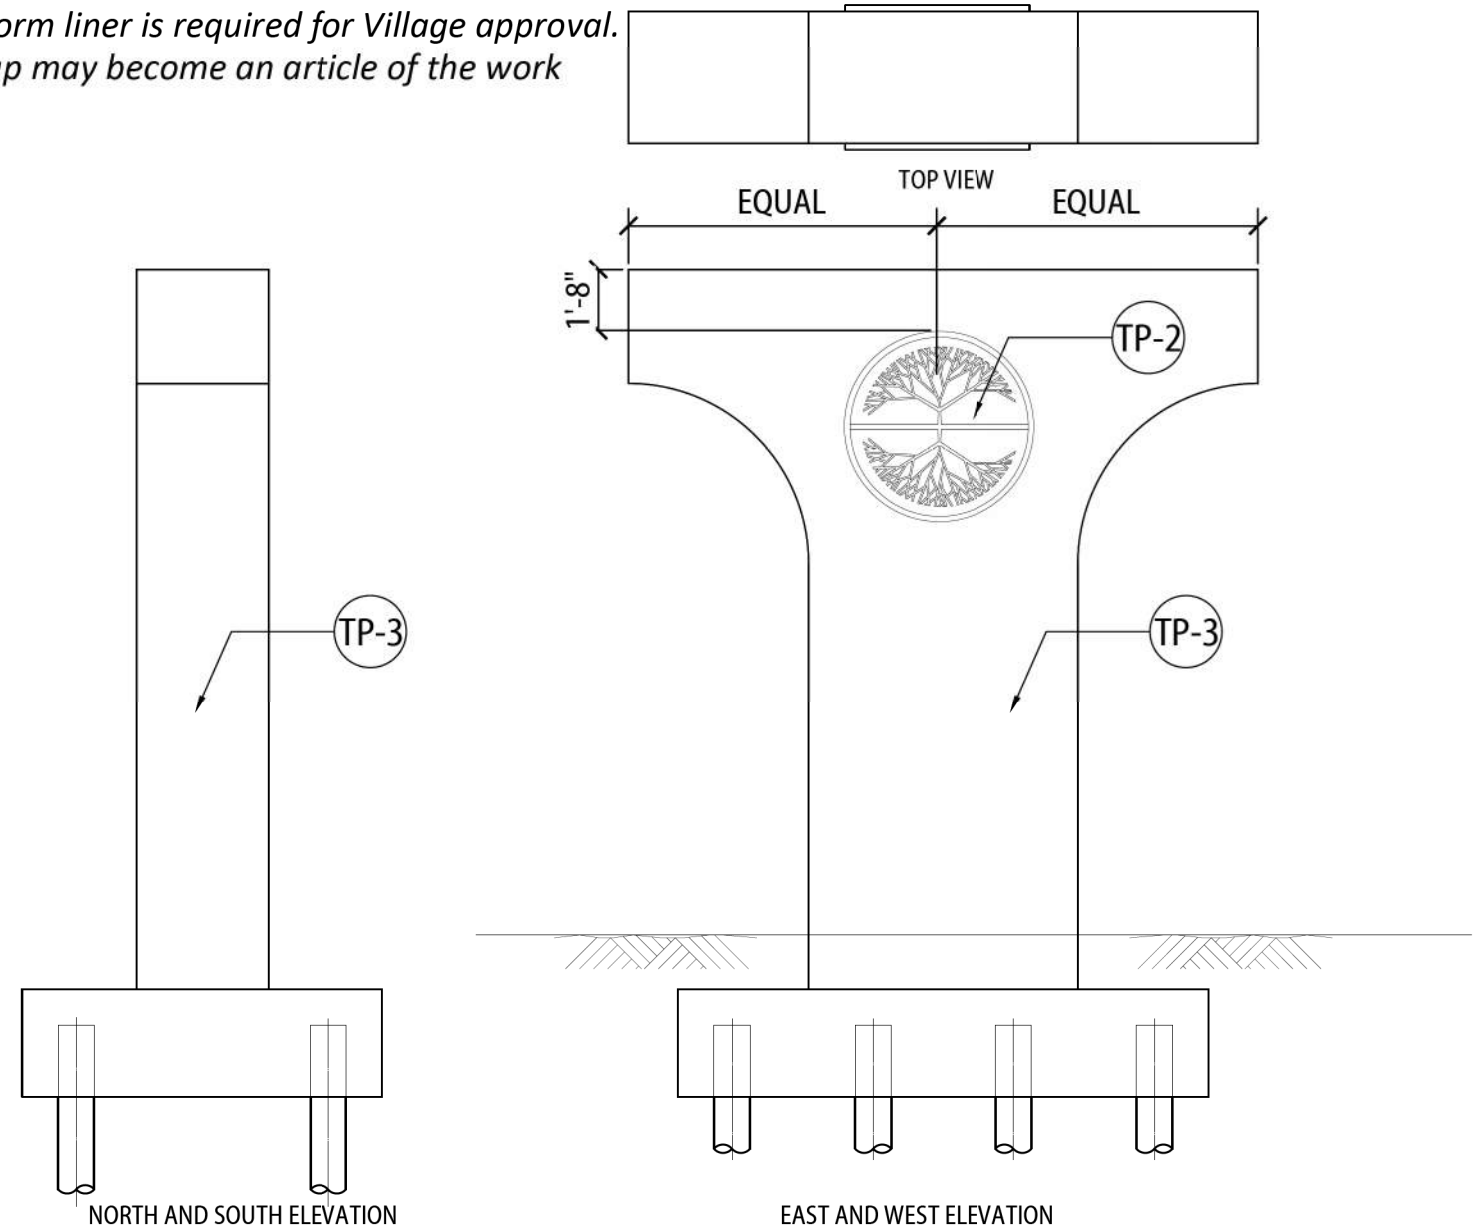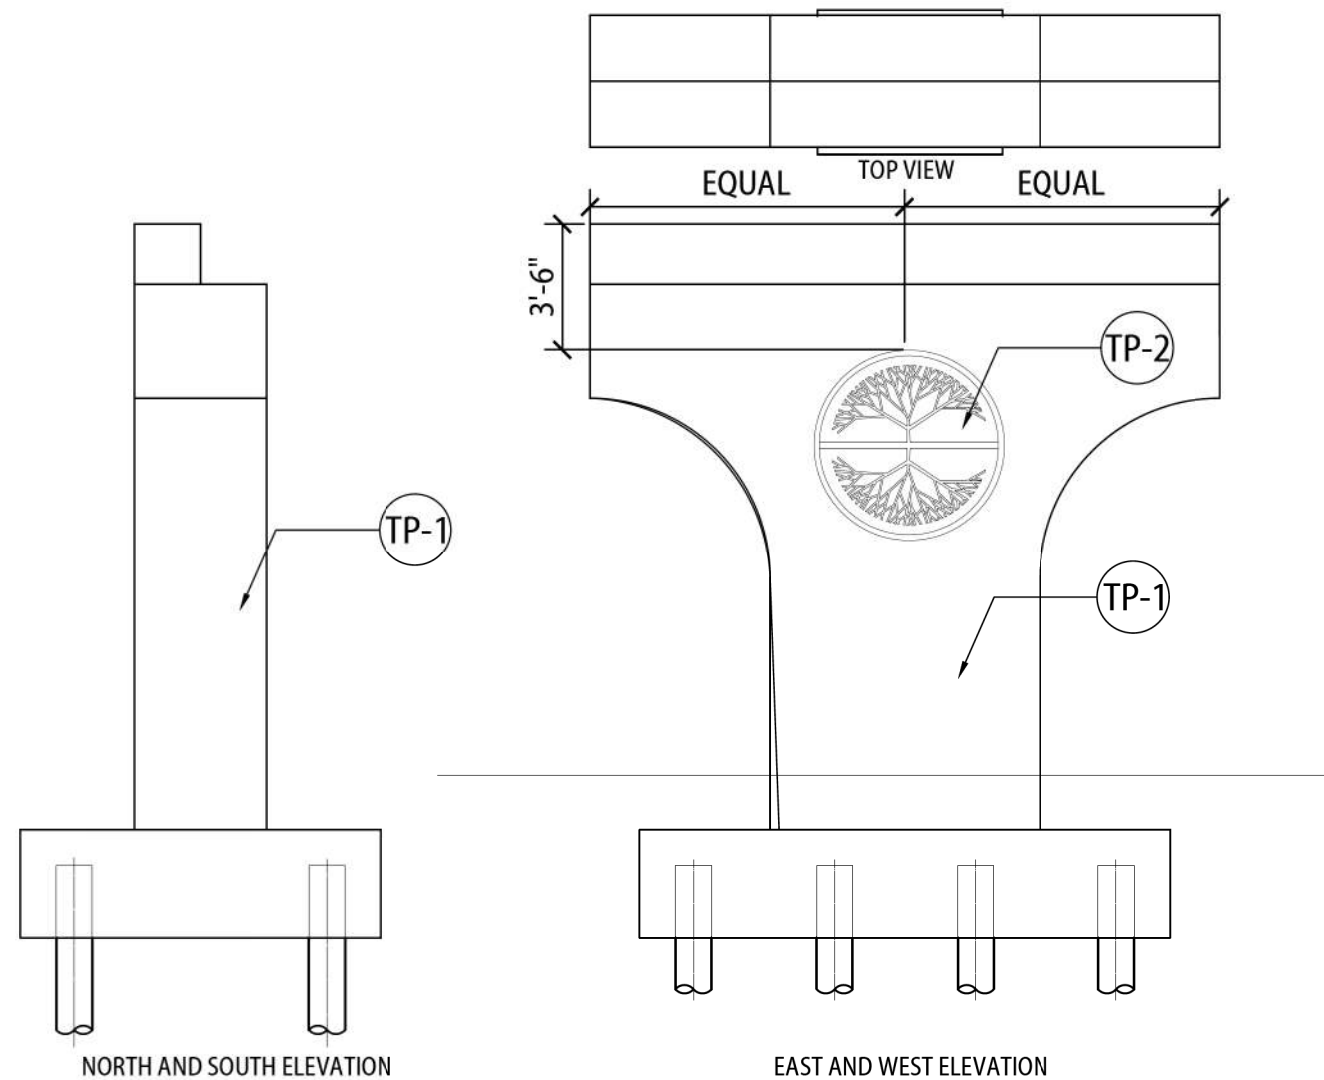

2 PIER 33 & 38

3 PIER 34 & 37 DETAIL



USER NAME = lmnainggolan	DESIGNED -	REVISED -
	DRAWN -	REVISED -
PLOT SCALE = 20.0000 ' / in.	CHECKED -	REVISED -
PLOT DATE = 5/23/2023	DATE -	REVISED -

STATE OF ILLINOIS
DEPARTMENT OF TRANSPORTATION

IL 59 PEDESTRIAN OVERPASS TULIP PIER DETAILS			
SCALE:	SHEET 5	OF 6 SHEETS	STA. TO STA.

F.A.U. RTE.	SECTION	COUNTY	TOTAL SHEETS	SHEET NO.
338	21-00067-00-BR	COOK	90	38
CONTRACT NO. 61J67				
ILLINOIS FED. AID PROJECT				

MODEL Default
FILE Name: p:\bids\pin01-b.e\transys\con\contract\transys\con\p-w\1\Documents\Projects_2021\CH401 - Chicago\p401210087 - Streamwood - Pedestrian Bridge over IL 59 - Phase II\303.00 - Road\303.01 - Standard Sheets\11 Lighting Details\Lighting General Notes


SCHEDULE OF QUANTITIES				
NO	PAY ITEM NAME	UNIT	QTY TOTAL	IN IDOT ROW
1	ELECTRIC SERVICE INSTALLATION	EACH	1	
2	ELECTRIC UTILITY SERVICE CONNECTION	L SUM	1	
3	UNDERGROUND CONDUIT, GALVANIZED STEEL, 2 1/2" DIA.	FOOT	120	
4	CONDUIT ATTACHED TO STRUCTURE, 1" DIA., GALVANIZED STEEL	FOOT	1,280	X
5	CONDUIT ATTACHED TO STRUCTURE, 1 1/2" DIA., GALVANIZED STEEL	FOOT	1,410	X
6	CONDUIT EMBEDDED IN STRUCTURE, 1" DIA., GALVANIZED STEEL	FOOT	20	
7	JUNCTION BOX, STAINLESS STEEL, ATTACHED TO STRUCTURE, 6" X 6" X 4"	EACH	20	
8	JUNCTION BOX, STAINLESS STEEL, ATTACHED TO STRUCTURE, 12" X 12" X 6"	EACH	1	
9	JUNCTION BOX, STAINLESS STEEL, ATTACHED TO STRUCTURE, 20" X 16" X 6"	EACH	6	
10	JUNCTION BOX, STAINLESS STEEL, EMBEDDED IN STRUCTURE, 8" X 8" X 6"	EACH	4	
11	UNIT DUCT, 600V, 2-1C NO.8, 1/C NO.8 GROUND, (XLP-TYPE USE), 3/4" DIA. POLYETHYLENE	FOOT	45	
12	UNIT DUCT, 600V, 3-1C NO.10, 1/C NO.10 GROUND, (XLP-TYPE USE), 3/4" DIA. POLYETHYLENE	FOOT	45	
13	ELECTRIC CABLE IN CONDUIT, 600V (XLP-TYPE USE) 1/C NO. 10	FOOT	2,380	X
14	ELECTRIC CABLE IN CONDUIT, 600V (XLP-TYPE USE) 1/C NO. 8	FOOT	5,050	X
15	ELECTRIC CABLE IN CONDUIT, 600V (XLP-TYPE USE) 3-1/C NO. 10	FOOT	2,380	X
16	ELECTRIC CABLE IN CONDUIT, 600V (XLP-TYPE USE) 3-1/C NO. 3/0	FOOT	130	
17	LIGHTING CONTROLLER, BASE MOUNTED, 480VOLT, 100AMP	EACH	1	
18	PEDESTRIAN BRIDGE LIGHTING SYSTEM	L SUM	1	X
19	LUMINAIRE, LED, SPECIAL	EACH	20	
20	AESTHETIC LED STRIP LIGHT, 4W/FT, WHITE	FOOT	72	
21	AESTHETIC LED STRIP LIGHT DRIVER - 24V POWER SUPPLY	EACH	4	
22	LIGHT POLE, SPECIAL	EACH	20	

GENERAL NOTES

- ROADWAY LIGHTING REQUIREMENTS FOR THIS PROJECT SHALL COMPLY WITH THE IDOT STANDARD SPECIFICATIONS FOR ROAD AND BRIDGE CONSTRUCTION (LATEST EDITION), IDOT AND RECURRING SPECIAL PROVISIONS, CONTRACT SPECIAL PROVISIONS, AND THE AMERICAN NATIONAL STANDARD PRACTICE FOR ROADWAY LIGHTING AND THE ANSI/IES RP-8.
- IT SHALL BE THE CONTRACTOR'S RESPONSIBILITY TO COORDINATE AND CONFIRM THE PROPOSED LOCATIONS OF ALL LIGHT POLES AND THE LIGHTING CONTROLLER WITH THE STRUCTURAL CONTRACTOR AND ENGINEER. THE EXACT LOCATIONS OF ALL ITEMS SHALL BE CONFIRMED WITH THE ENGINEER PRIOR TO STARTING WORK.
- TO MAINTAIN THE STRUCTURAL INTEGRITY OF LIGHT POLES WITH MAST ARMS, THEY SHALL NOT BE ERECTED AND LEFT TO STAND WITHOUT LUMINAIRES. NOTE THAT THE CONTRACTOR SHALL NOT BE PAID FOR POLES UNTIL LUMINAIRES ARE INSTALLED.
- THE CONTRACTOR SHALL VERIFY THE REQUIREMENTS FOR THE ELECTRICAL SERVICE FOR THE PROPOSED ROADWAY LIGHTING. IT IS THE CONTRACTOR'S RESPONSIBILITY FOR TIMELY NOTIFICATION AND COORDINATION WITH THE ELECTRIC UTILITY COMPANY.
- ALL WIRE SPLICING TO BE PERFORMED INSIDE LIGHT POLES OR WATERTIGHT JUNCTION BOXES.
- CONTRACTOR SHALL INSTALL IDENTIFICATION NUMBERS ON ALL NEW LIGHT POLES.
- THE CONTRACTOR SHALL SUBMIT DETAILED SHOP DRAWINGS OR CATALOG CUTS FOR ALL EQUIPMENT AND MATERIALS TO THE VILLAGE OF STREAMWOOD FOR APPROVAL PRIOR TO FABRICATION OR INSTALLATION. FAILURE TO SUBMIT AND APPROVE MATERIAL MAY RESULT IN UNACCEPTED WORK AND/OR REINSTALLATION.
- AT LEAST FIVE (5) WORKING DAYS BEFORE STARTING ANY EXCAVATION, THE CONTRACTOR SHALL CALL "JULIE" (JOINT UTILITY LOCATION INFORMATION FOR EXCAVATORS) AT 811 FOR FIELD LOCATIONS OF BURIED UTILITIES. CONTRACTOR SHALL VERIFY ANY UNDERGROUND OR OVERHEAD UTILITY LOCATIONS AND RESOLVE UTILITY CONFLICTS PRIOR TO BEGINNING WORK.
- PROVIDE COMBINATION EXPANSION / DEFLECTION FITTINGS FOR RIGID CONDUITS OR JUNCTION BOXES ACROSS EXPANSION JOINTS AND AT TRANSITION FROM UNDERGROUND CONDUIT TO CONDUIT ATTACHED/EMBEDDED IN STRUCTURES. THE COST OF EXPANSION/DEFLECTION FITTINGS SHALL BE INCLUDED IN THE COST OF THE CONDUIT.
- 12" X 16" STAINLESS STEEL EXTERIOR NAMEPLATE SHALL BE INSTALLED ON LIGHTING CONTROLLER, ENGRAVED WITH "VILLAGE OF STREAMWOOD LIGHTING CONTROLLER".

LEGEND

-  DECORATIVE LIGHTING UNIT: 16.0' M.H. UNLESS NOTED OTHERWISE), LED LIGHT FIXTURE
-  VILLAGE OF STREAMWOOD DECORATIVE LOGO LIGHT FIXTURE
-  PR LIGHTING CONTROLLER 240/480V, 1-PH, 3-WIRE
-  PR GROUND MOUNTED SERVICE INSTALLATION, VOLTAGE AS INDICATED ON PLANS
-  PR LIGHTING STAINLESS STEEL JUNCTION BOX (TYPE AND SIZE AS INDICATED ON THE PLANS)
-  PR UNIT DUCT WITH CABLE (TYPE AND SIZE AS INDICATED ON THE PLANS)
-  PR CONDUIT ATTACHED TO STRUCTURE (TYPE AND SIZE AS INDICATED ON THE PLANS)
-  PR HANDRAIL LIGHTING WITH CABLE (TYPE AND SIZE AS INDICATED ON THE PLANS)

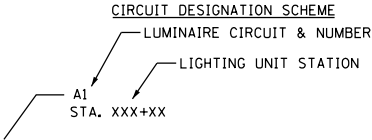

TRANSYSTEMS


USER NAME = lmnainggolan	DESIGNED - BTW	REVISED -
	DRAWN - BTW	REVISED -
PLOT SCALE = 100.0000 ' / in.	CHECKED - LGB	REVISED -
PLOT DATE = 5/31/2023	DATE -	REVISED -

STATE OF ILLINOIS
DEPARTMENT OF TRANSPORTATION

IL 59 PEDESTRIAN OVERPASS
LIGHTING GENERAL NOTES

SCALE: SHEET 1 OF 1 SHEETS STA. TO STA.

F.A.U RTE.	SECTION	COUNTY	TOTAL SHEETS	SHEET NO.
338	21-00067-00-BR	COOK	90	40
CONTRACT NO. 61J67				
		ILLINOIS	FED. AID PROJECT	

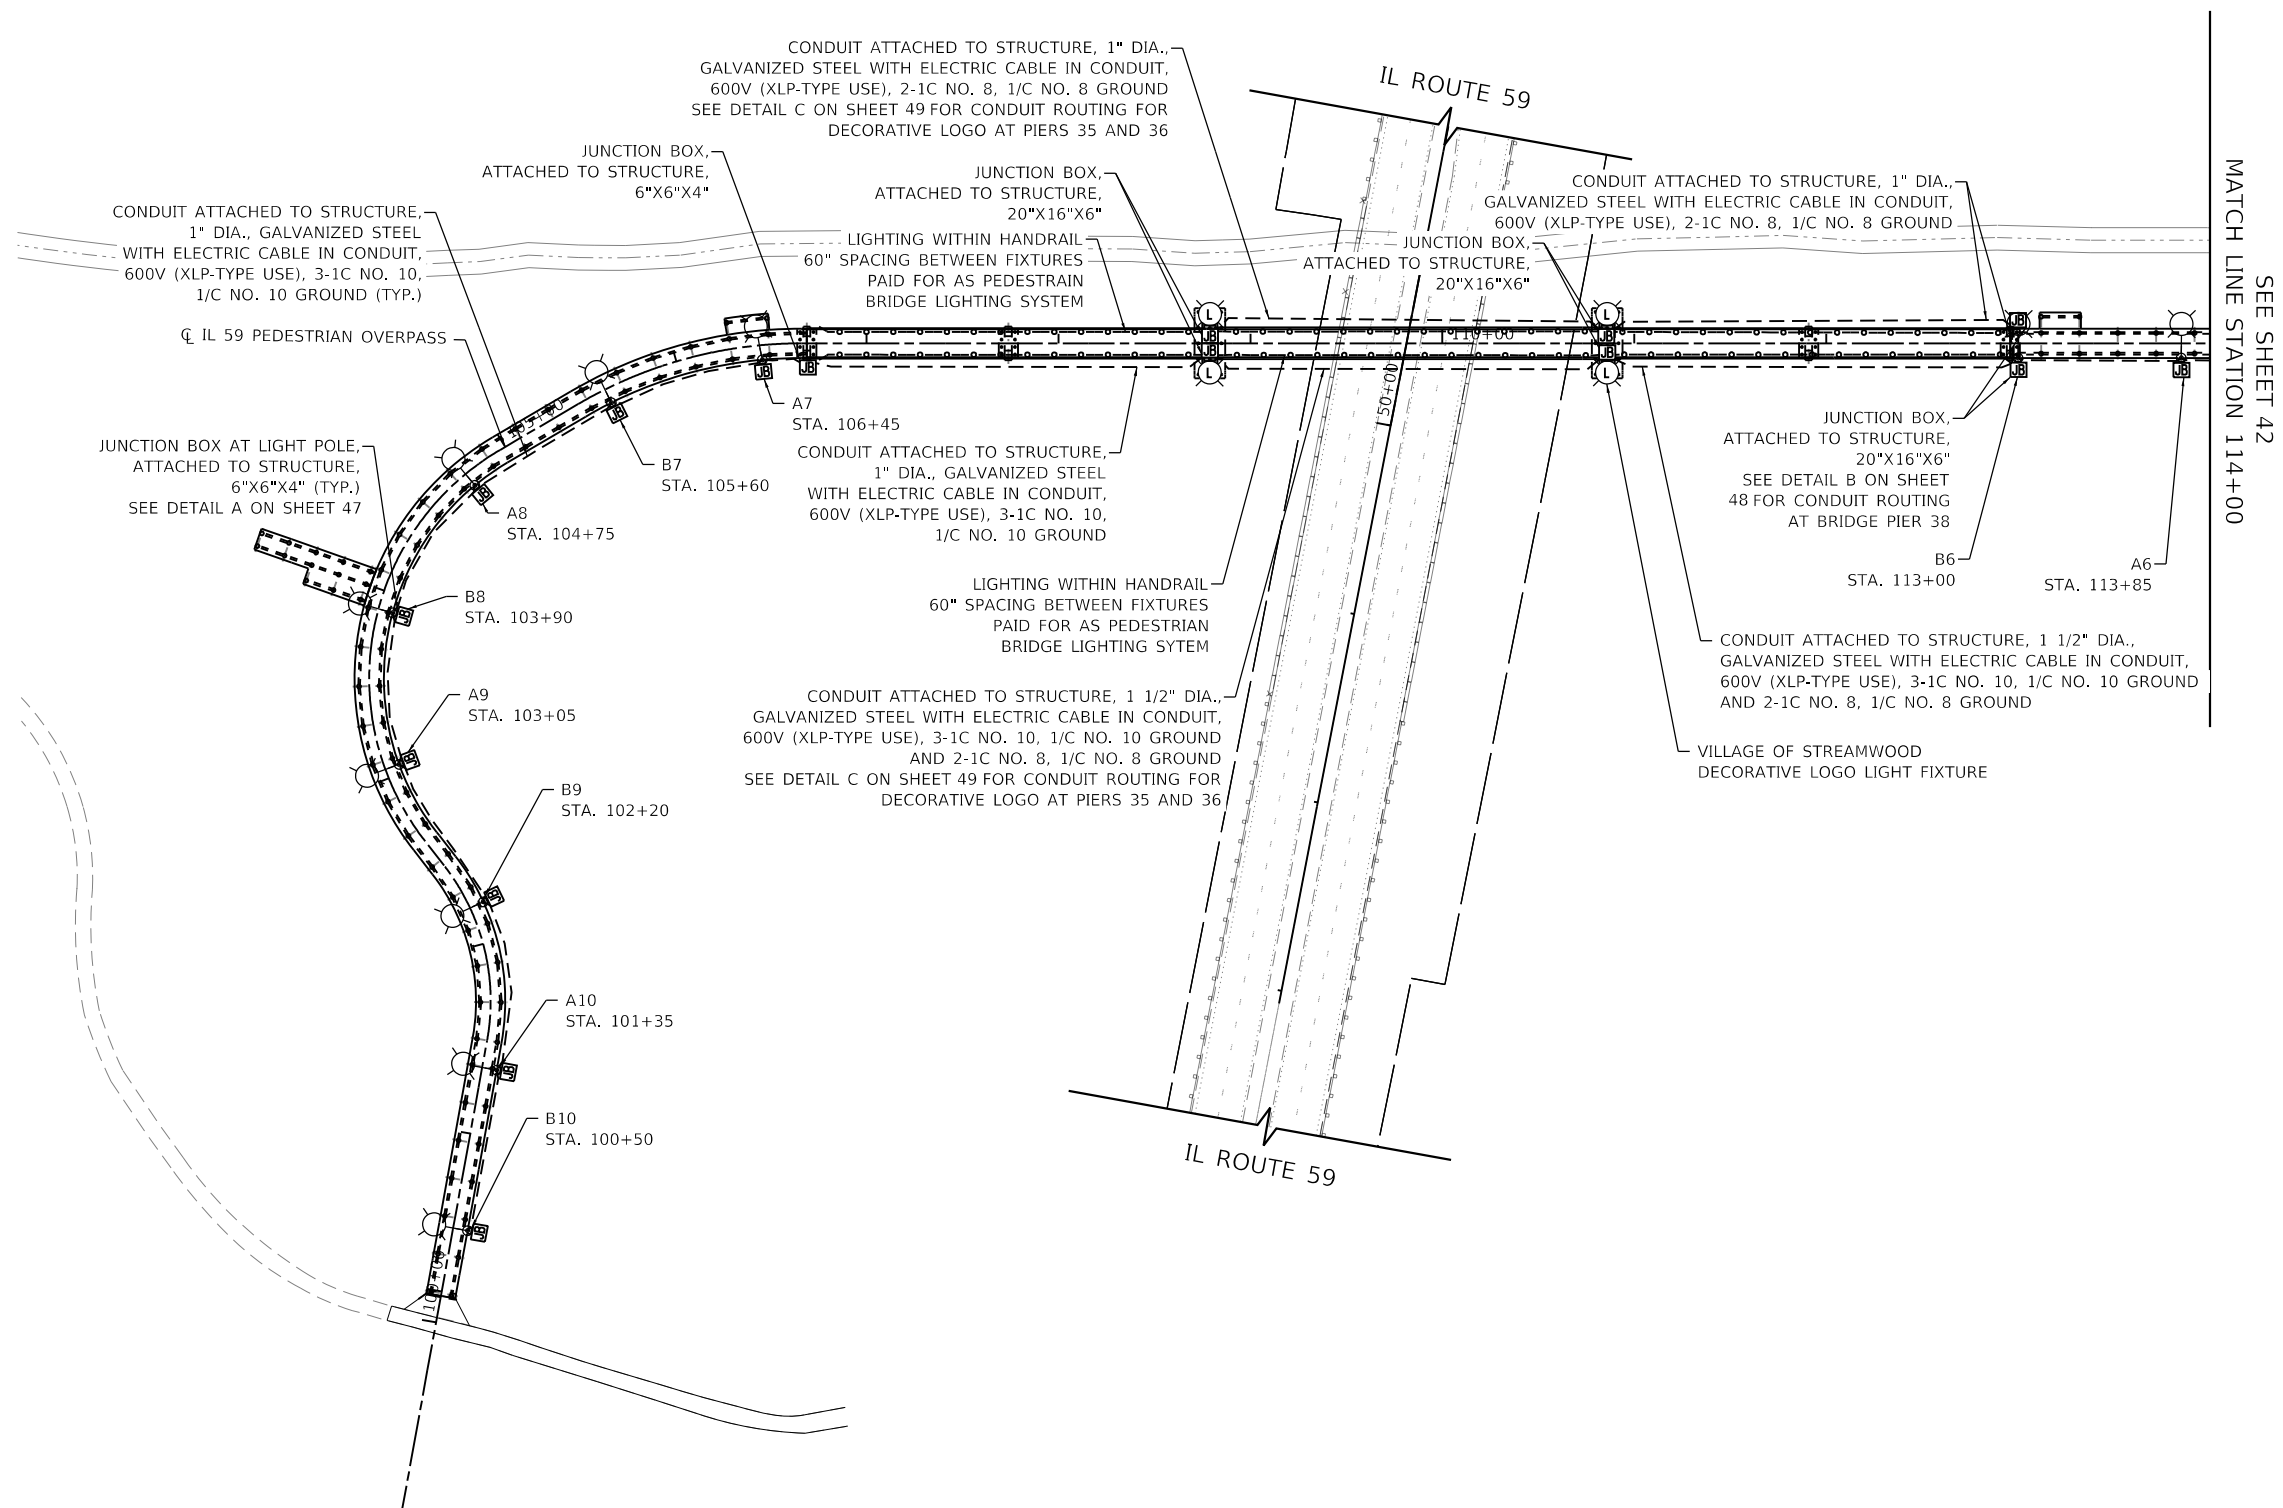

TRANSYSTEMS


USER NAME = Imnainggolan	DESIGNED - BTW	REVISED -
	DRAWN - BTW	REVISED -
PLOT SCALE = 100,0000 ' / in.	CHECKED - LGB	REVISED -
PLOT DATE = 5/23/2023	DATE -	REVISED -

**STATE OF ILLINOIS
DEPARTMENT OF TRANSPORTATION**


IL 59 PEDESTRIAN OVERPASS PROPOSED LIGHTING PLANS

SCALE: 1"=50'	SHEET 1 OF 2 SHEETS	STA. 100+00 TO STA. 114+00
---------------	---------------------	----------------------------

F.A.U RTE.	SECTION	COUNTY	TOTAL SHEETS	SHEET NO.
338	21-00067-00-BR	COOK	90	41
		CONTRACT NO. 61J67		
		ILLINOIS	FED. AID PROJECT	

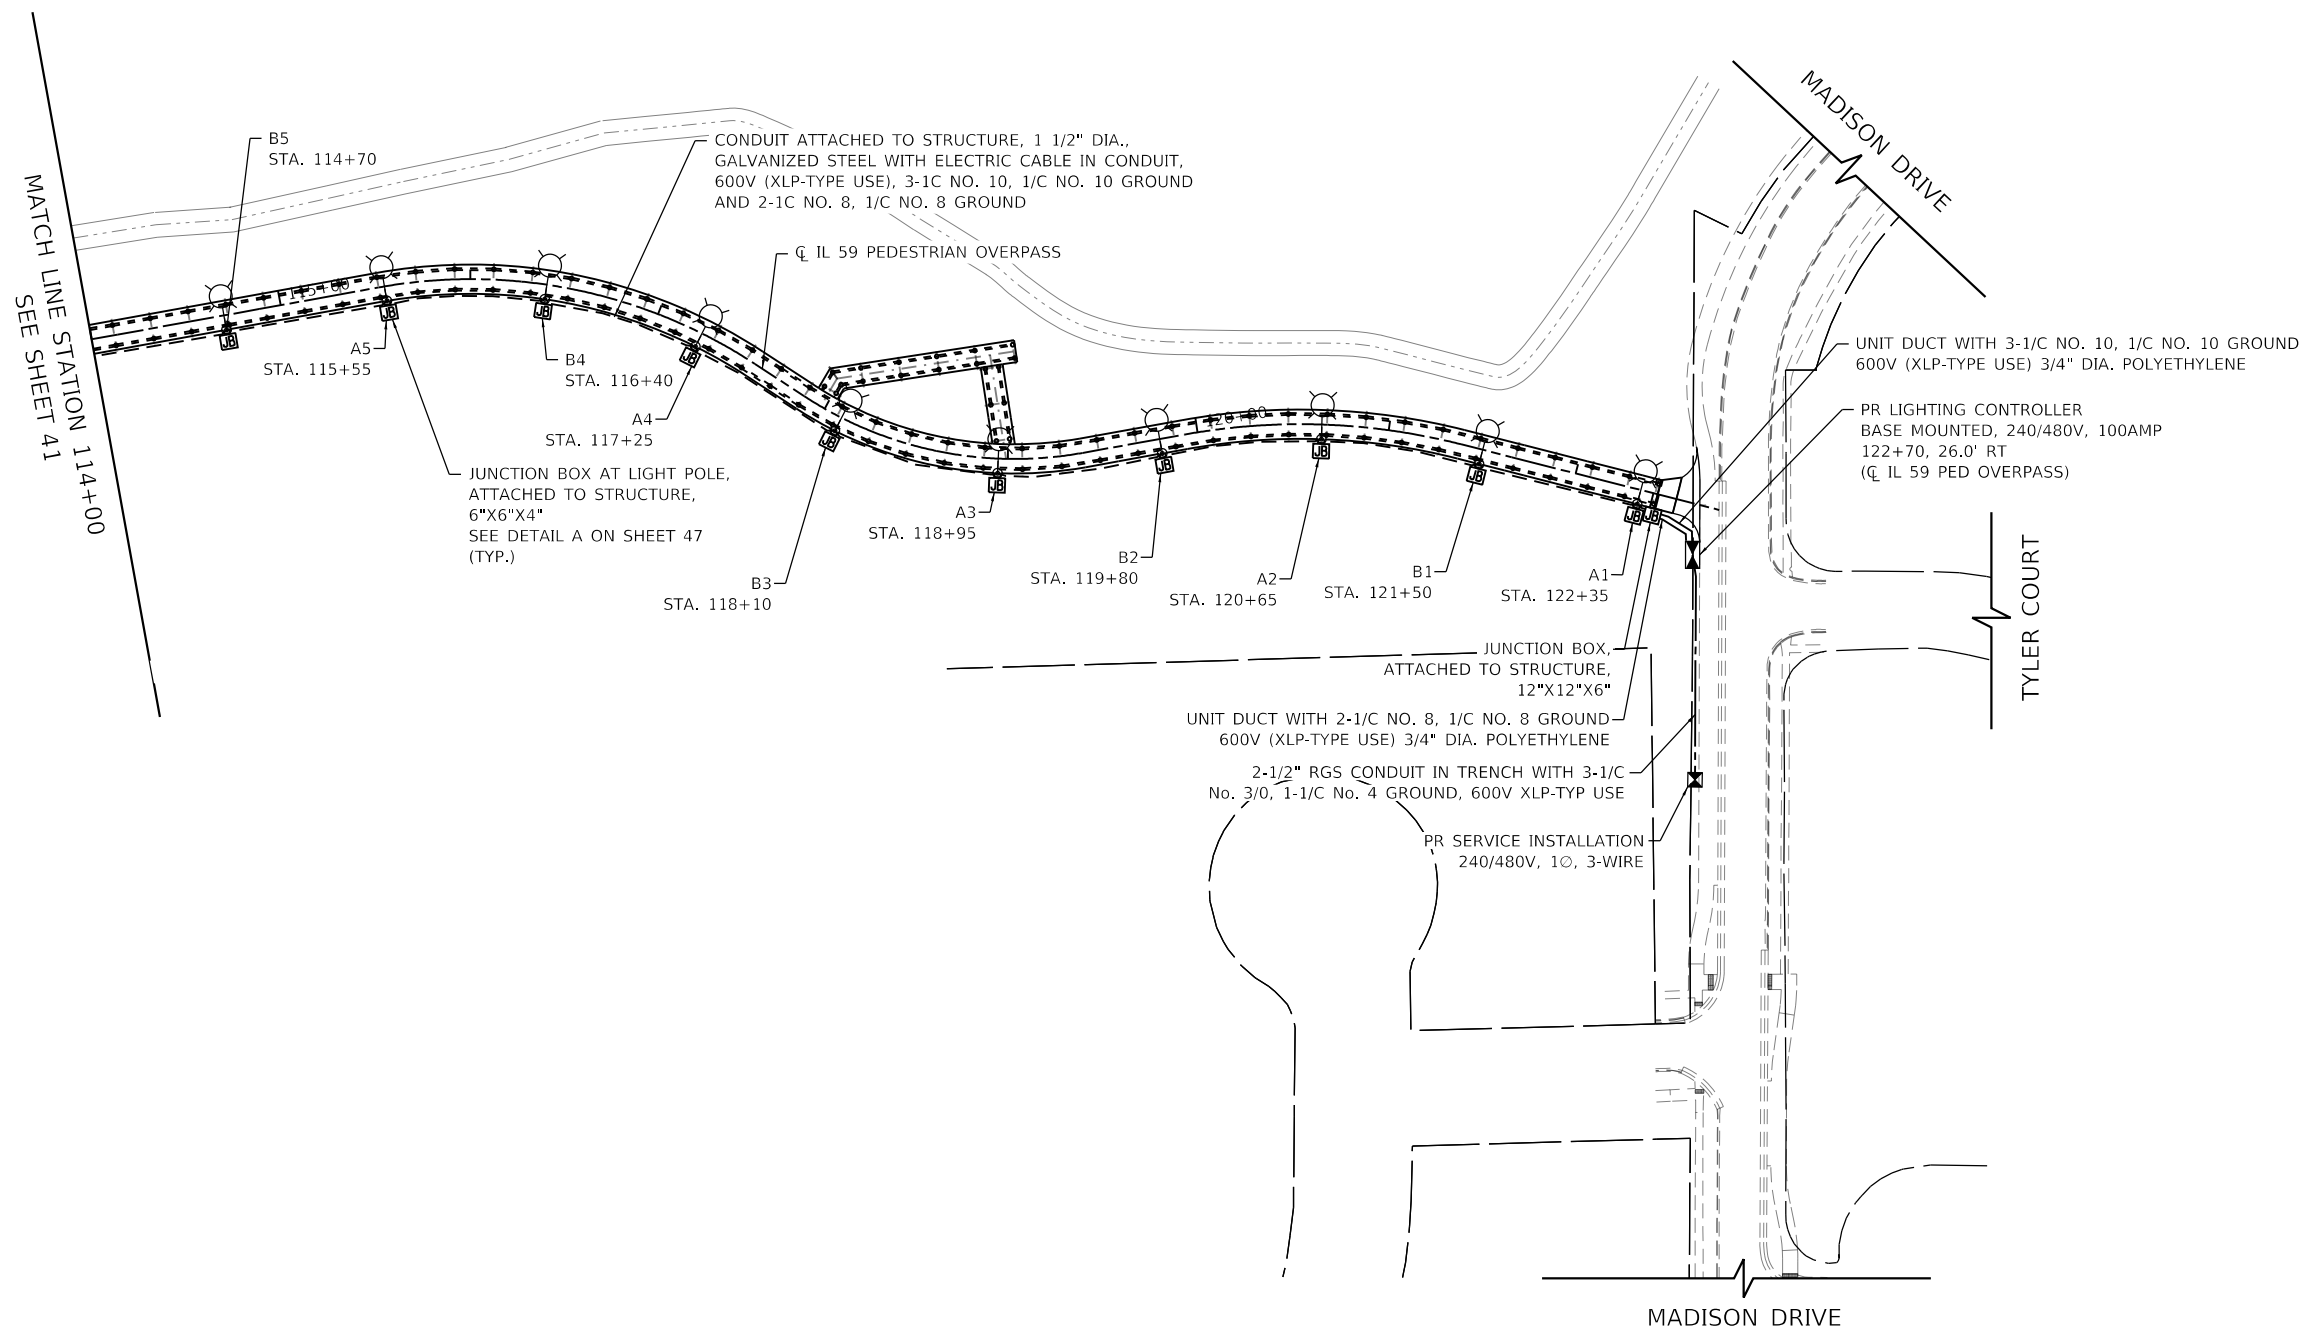

MODEL: Default
FILE: \\nrcp-prod\hpc\pwin01\ae-transys\com\contract\transys\com\p-win\Documents\Projects_2021\CH401 - Chicago\p4012110087 - Streamwood - Pedestrian Bridge over IL 59 - Phase II\303.00 - Road\303.01 - Standard Sheets\11 Lighting Details\Wiring Diagram Circuit C

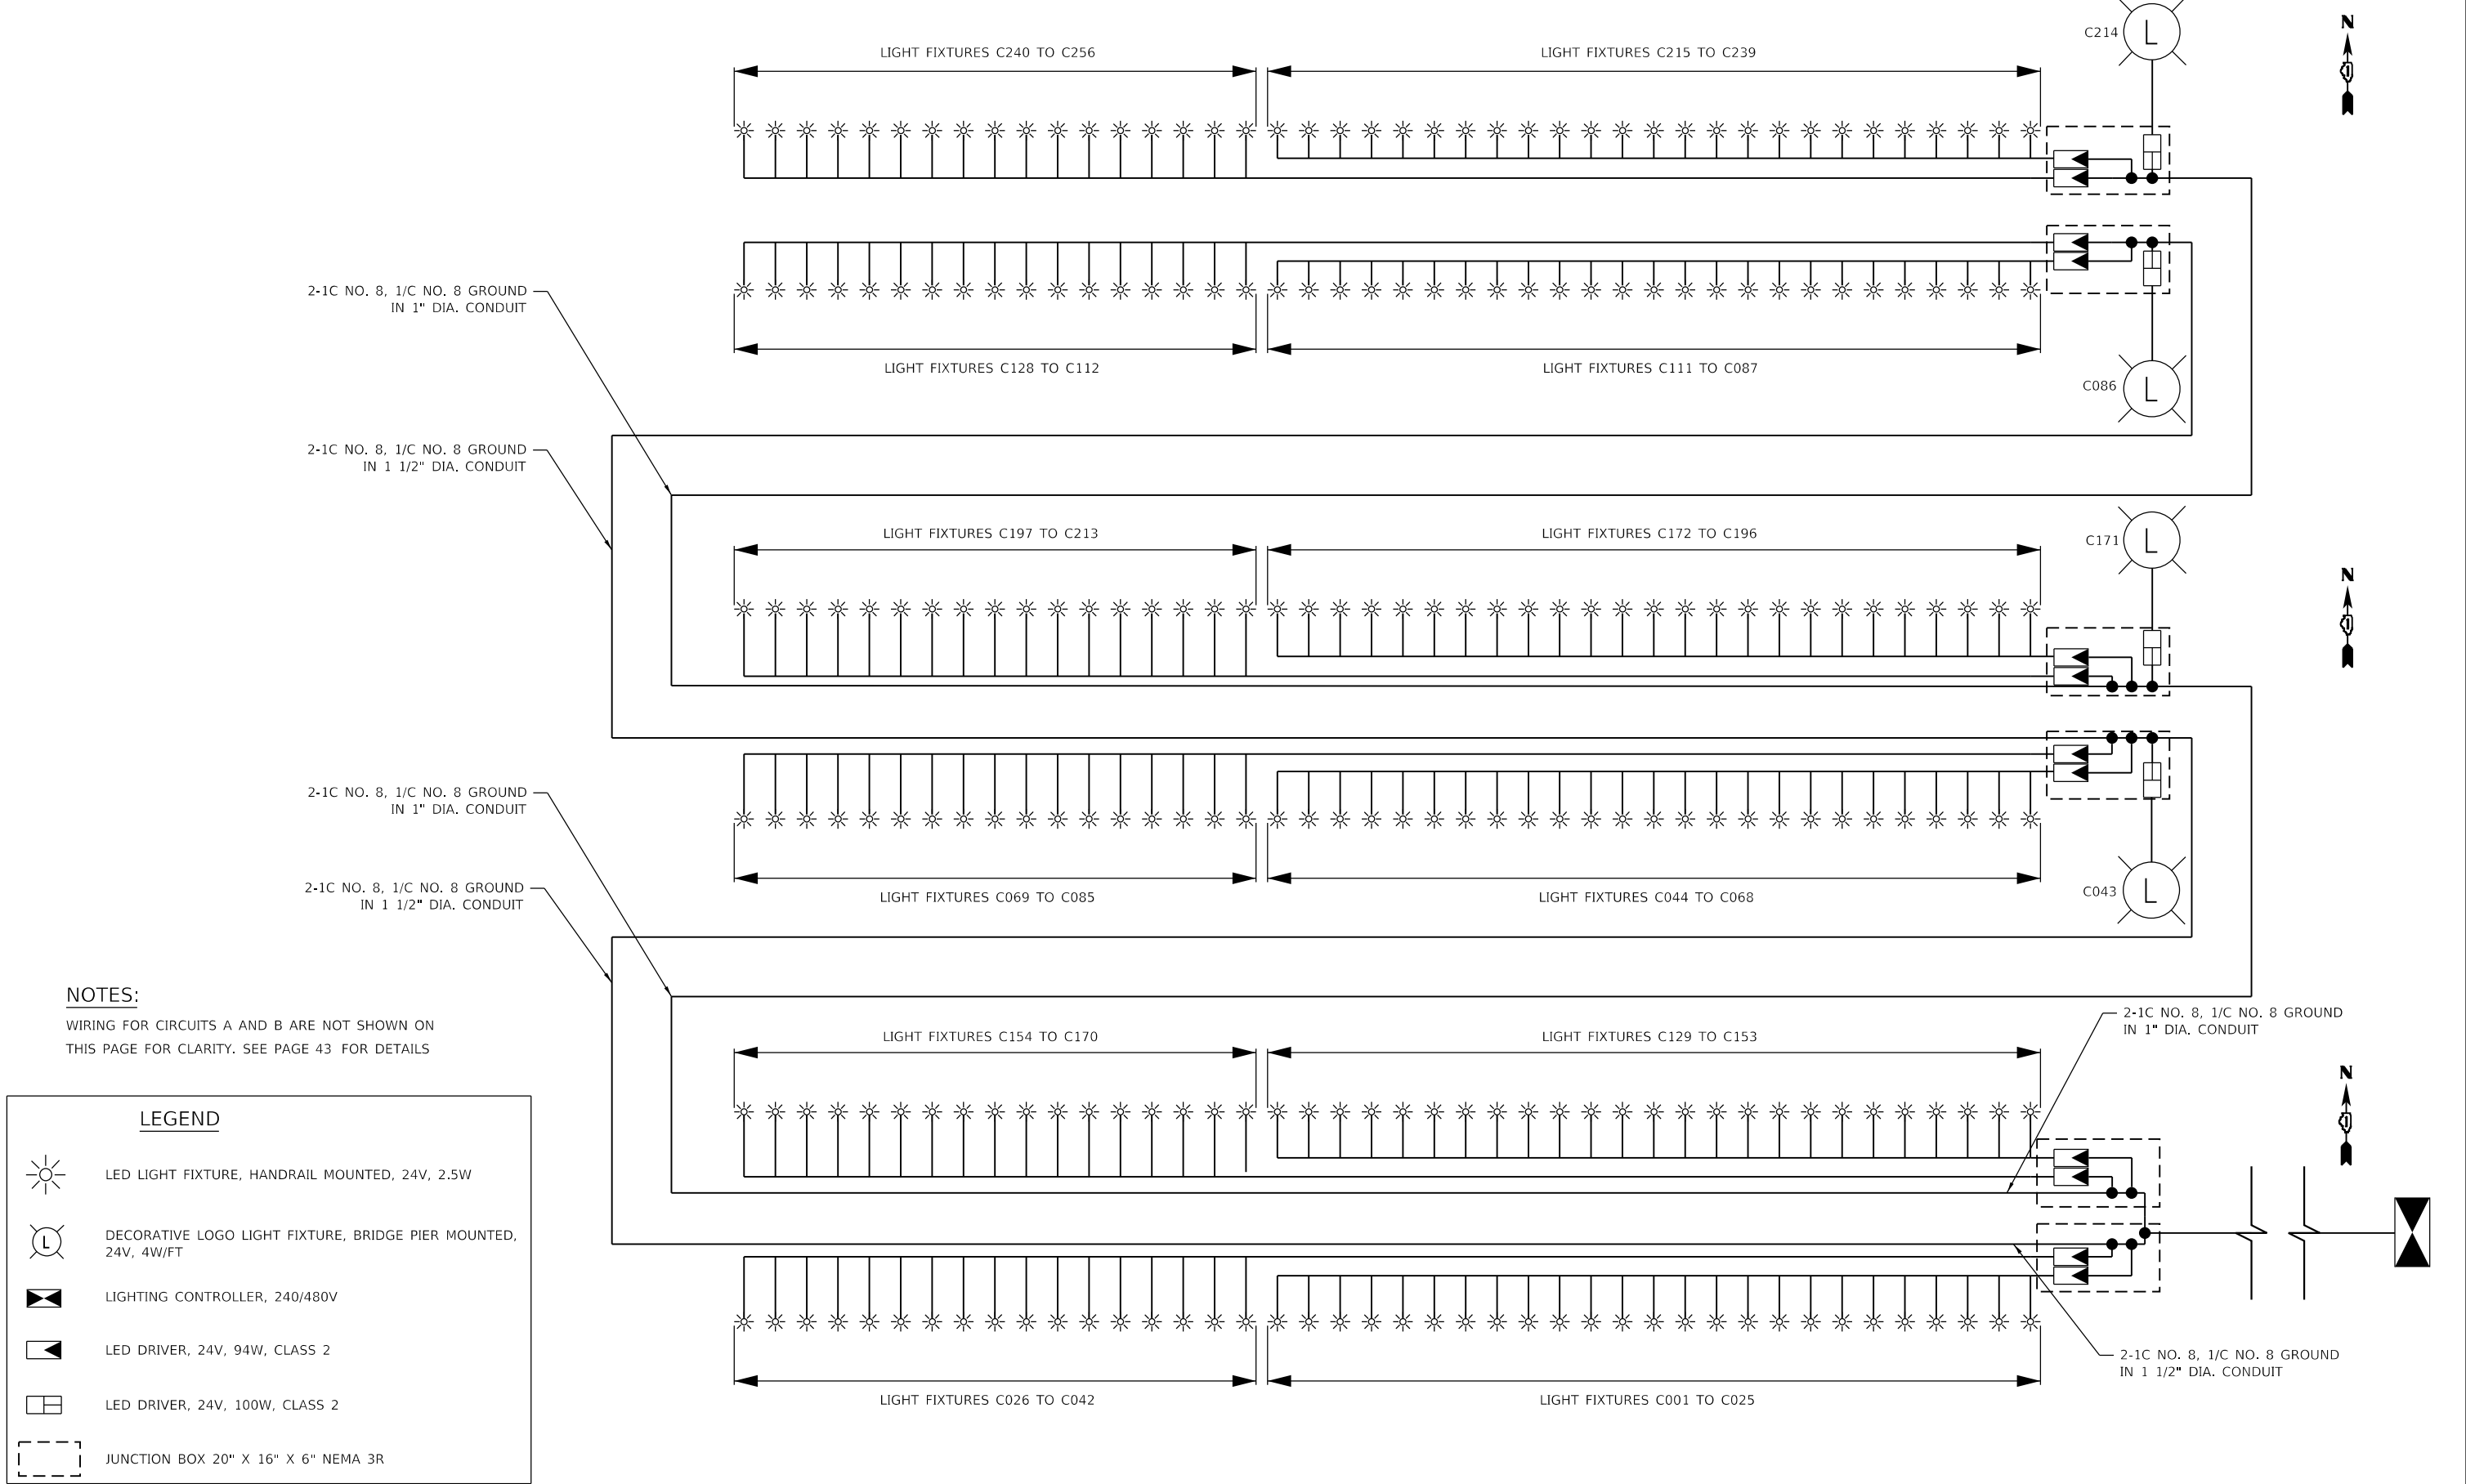

NOTES:
WIRING FOR CIRCUITS A AND B ARE NOT SHOWN ON THIS PAGE FOR CLARITY. SEE PAGE 43 FOR DETAILS

LEGEND

-  LED LIGHT FIXTURE, HANDRAIL MOUNTED, 24V, 2.5W
-  DECORATIVE LOGO LIGHT FIXTURE, BRIDGE PIER MOUNTED, 24V, 4W/FT
-  LIGHTING CONTROLLER, 240/480V
-  LED DRIVER, 24V, 94W, CLASS 2
-  LED DRIVER, 24V, 100W, CLASS 2
-  JUNCTION BOX 20" X 16" X 6" NEMA 3R

TRANSYSTEMS

USER NAME	= lmnainggolan	DESIGNED	-	BTW	REVISED	-
		DRAWN	-	BTW	REVISED	-
PLOT SCALE	= 200.0000 ' / in.	CHECKED	-	LGB	REVISED	-
PLOT DATE	= 5/23/2023	DATE	-		REVISED	-


**STATE OF ILLINOIS
DEPARTMENT OF TRANSPORTATION**

**IL 59 PEDESTRIAN OVERPASS
CIRCUIT C LIGHTING WIRING DIAGRAM**


SCALE: SHEET 2 OF 2 SHEETS STA. TO STA.

F.A.U. RTE.	SECTION	COUNTY	TOTAL SHEETS	SHEET NO.
338	21-00067-00-BR	COOK	90	44
CONTRACT NO. 61J67				
ILLINOIS FED. AID PROJECT				


MODEL: Default
FILE: \\nortc-prod\hwy\p101\ae-transys\corporate\transys\corporate\paw\Documents\Projects_2021\CH401 - Chicago\p401210087 - Streamwood - Pedestrian Bridge over IL 59 - Phase II\303.00 - Road\303.01 - Standard Sheets\11 Lighting Details\Lighting Details

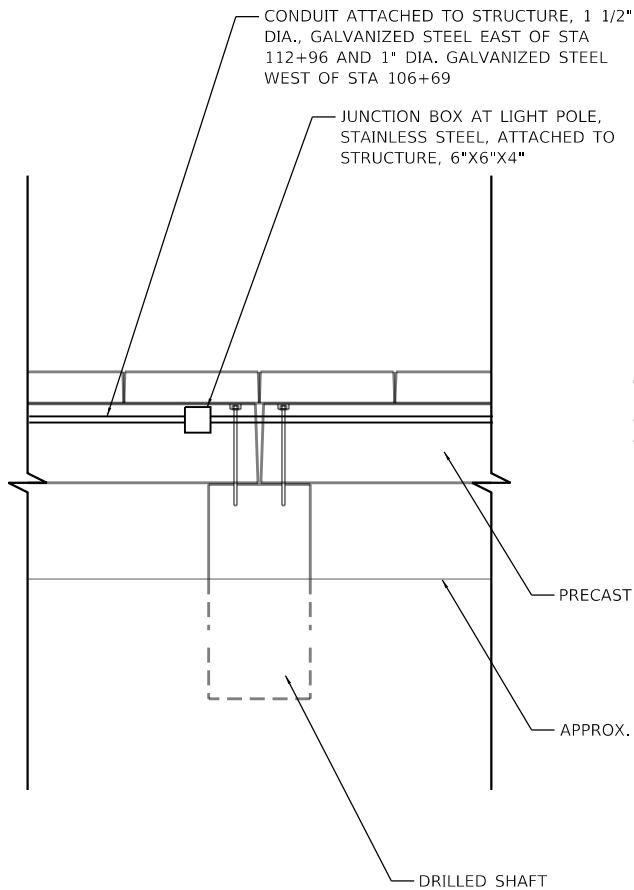

NORTH ELEVATION

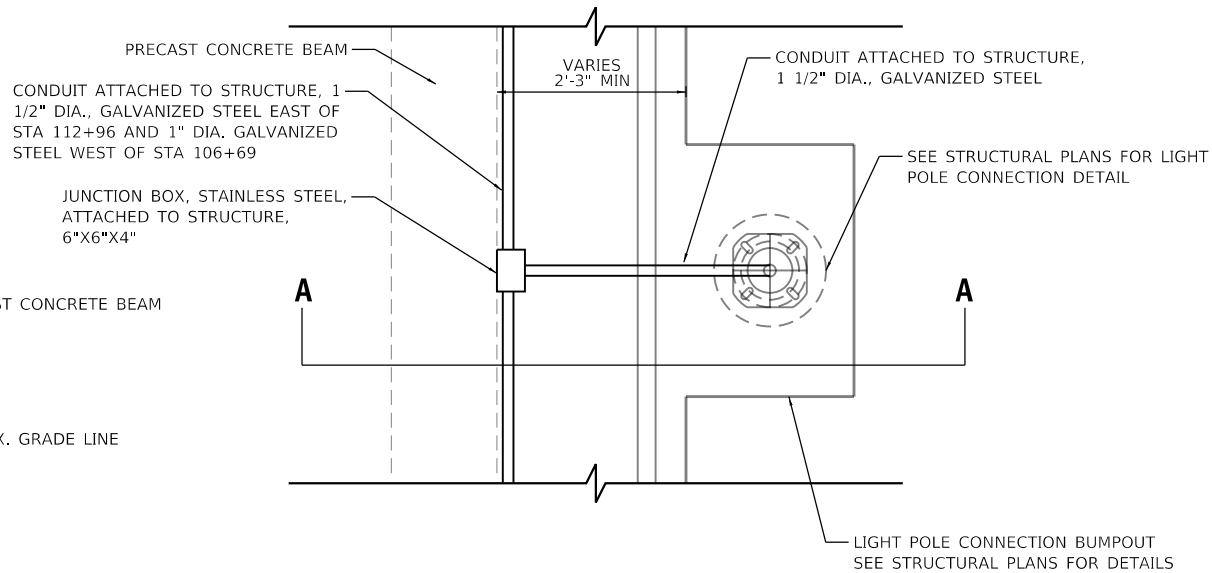

PLAN VIEW

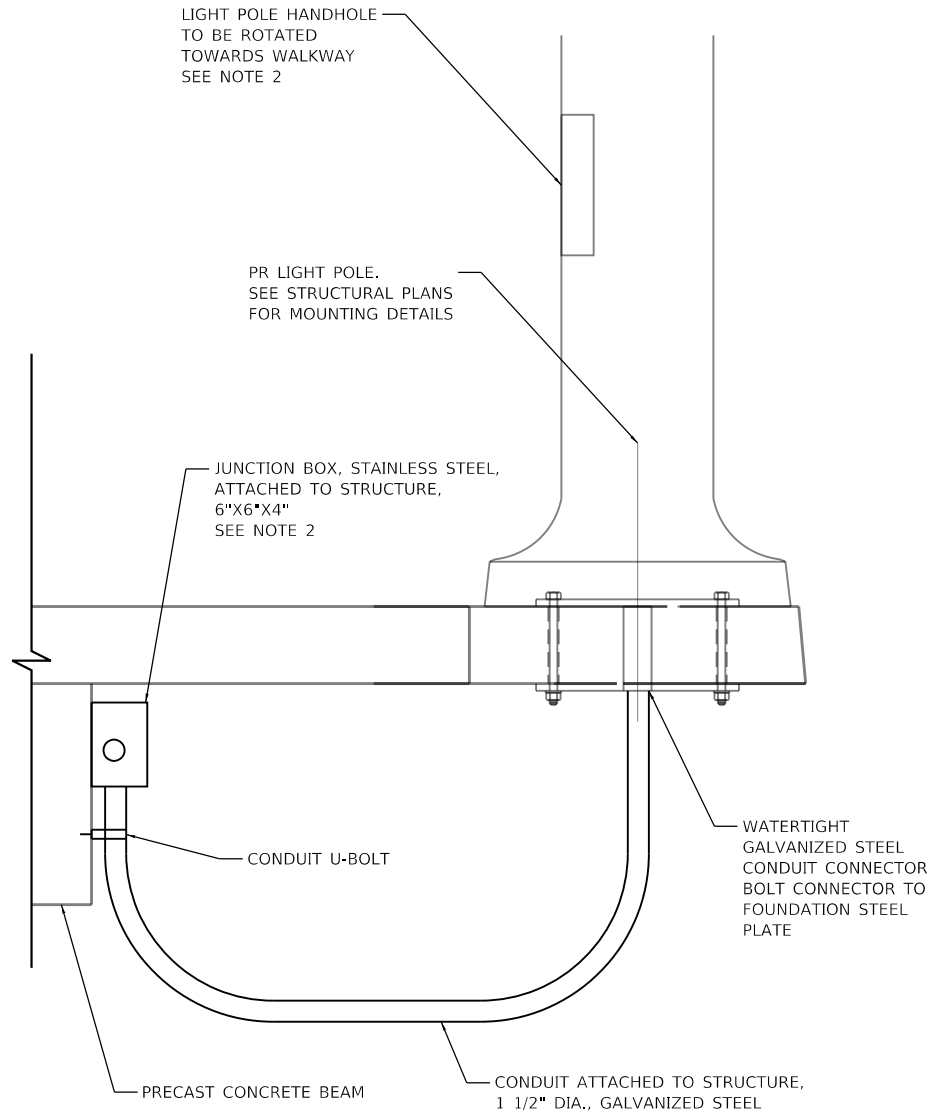

SECTION A-A

DETAIL A: LIGHT POLE CONNECTION AND JUNCTION BOX BOARDWALK DETAIL, TYPICAL

N.T.S.

NOTES:

1. SEE STRUCTURAL PLANS FOR BOARDWALK DETAILS.
2. WIRING SPLICE FOR LIGHT POLE SHALL BE LOCATED INSIDE LIGHT POLE HANDHOLE. WIRING SHALL NOT BE SPLICED IN 6"x6"x4" JUNCTION BOX.

TRANSYSTEMS


USER NAME = lmnnainggolan	DESIGNED - BTW	REVISED -
	DRAWN - BTW	REVISED -
PLOT SCALE = 200.0000 ' / in.	CHECKED - LGB	REVISED -
PLOT DATE = 5/23/2023	DATE -	REVISED -

**STATE OF ILLINOIS
DEPARTMENT OF TRANSPORTATION**


IL 59 PEDESTRIAN OVERPASS LIGHTING DETAILS			
SCALE:	SHEET 3	OF 5 SHEETS	STA. TO STA.

F.A.U. RTE.	SECTION	COUNTY	TOTAL SHEETS	SHEET NO.
338	21-00067-00-BR	COOK	90	47
CONTRACT NO. 61J67				
ILLINOIS		FED. AID PROJECT		


MODEL Default
FILE Name: p:\bids\p10101\ae\transys\con\contract\transys\con\paw\Documents\Projects_2021\CH401 - Chicago\p401210087 - Streamwood - Pedestrian Bridge over IL 59 - Phase II\303.00 - Road\303.01 - Standard Sheets\11 Lighting Details\Lighting Details

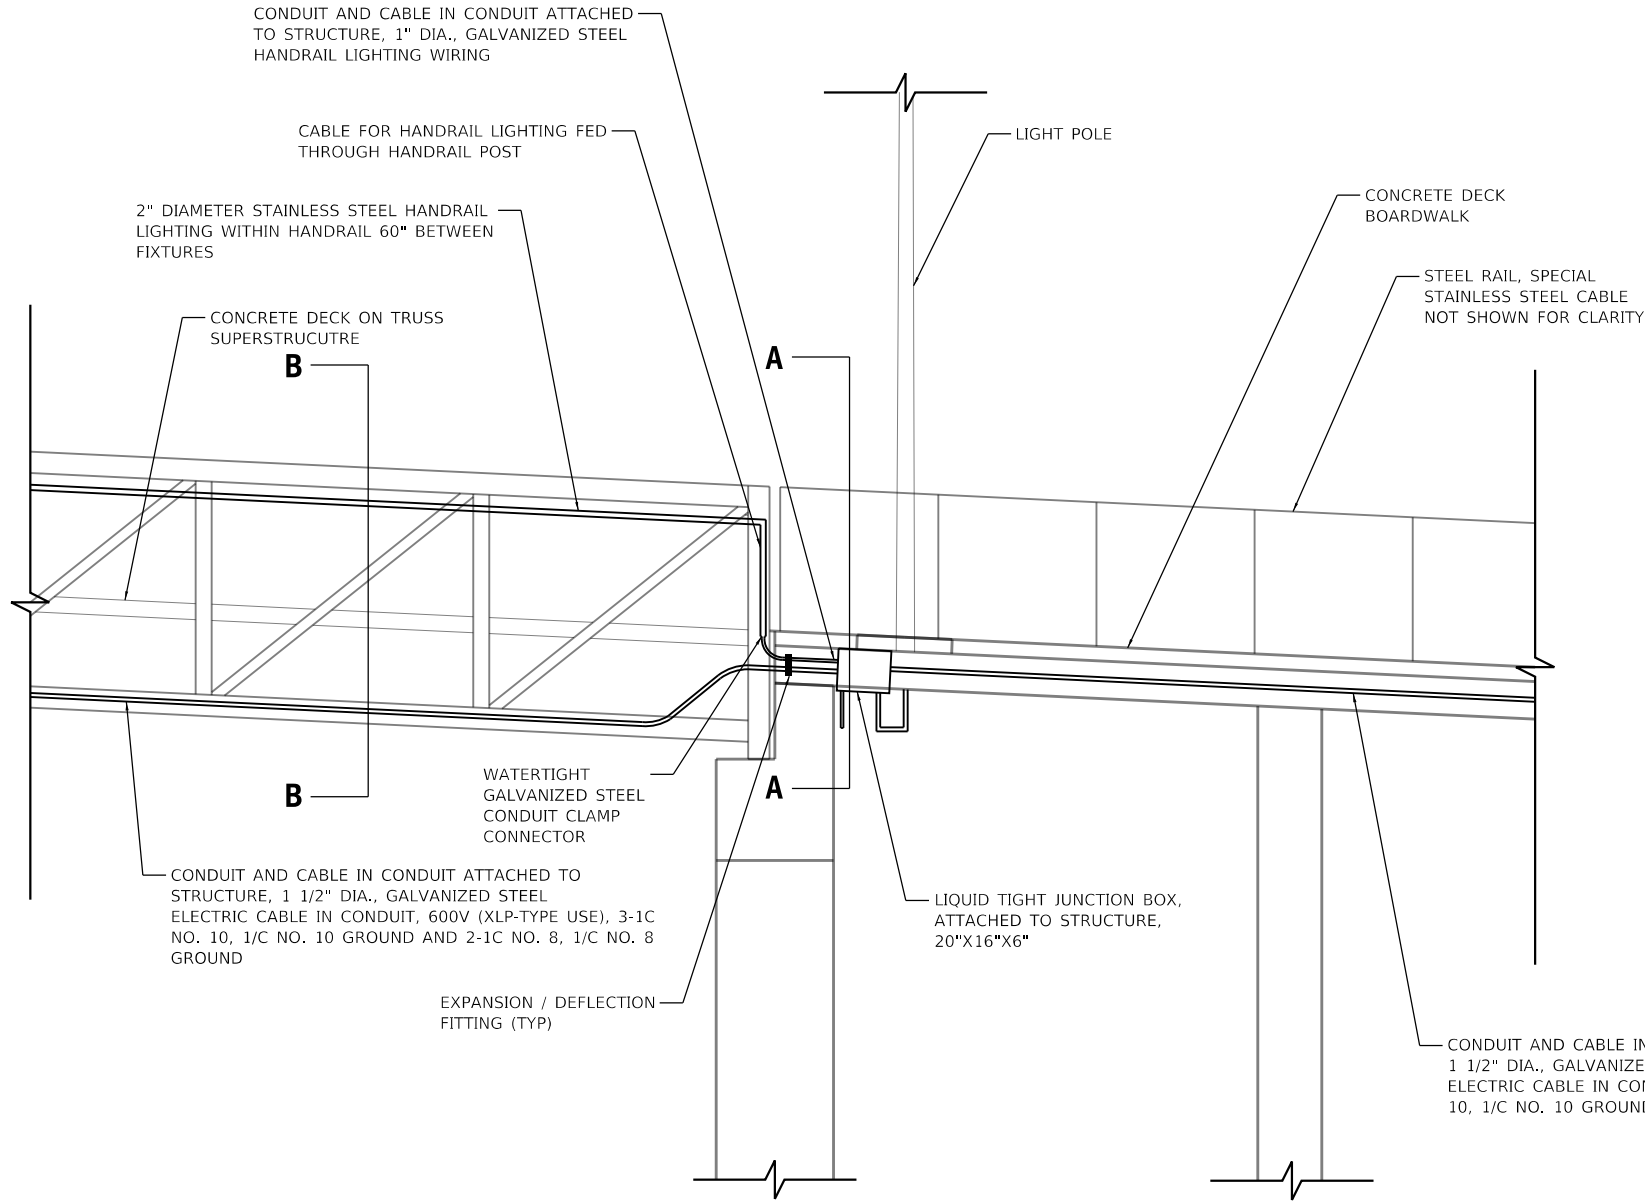

NORTH ELEVATION

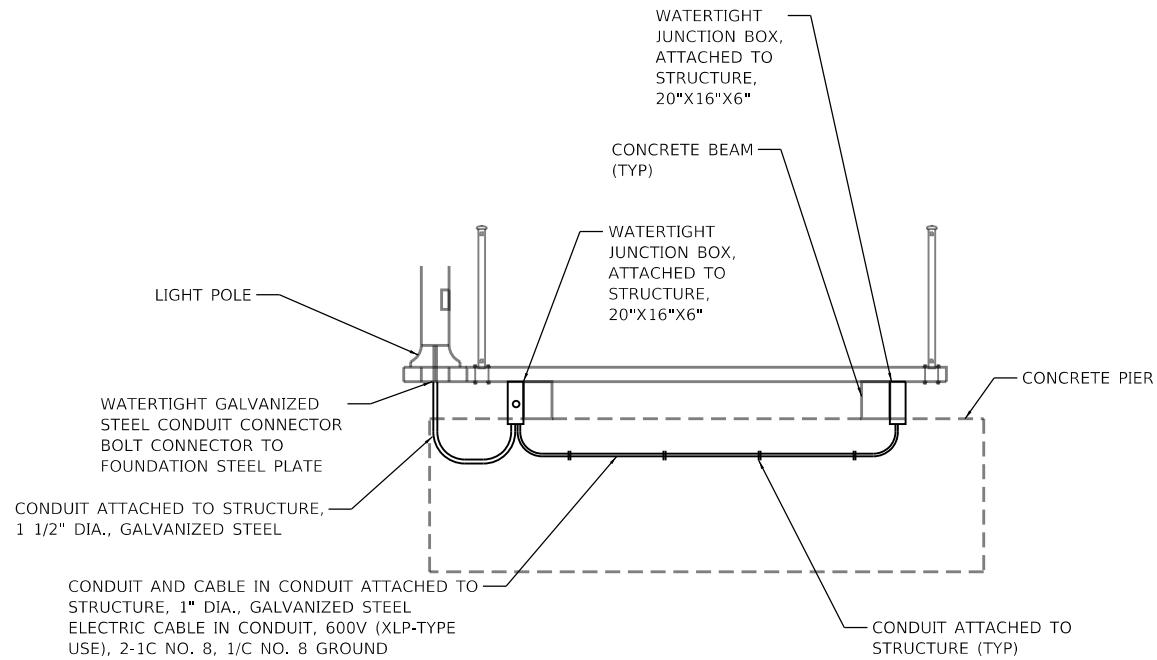

CONCRETE DECK BOARDWALK SECTION
SECTION A-A

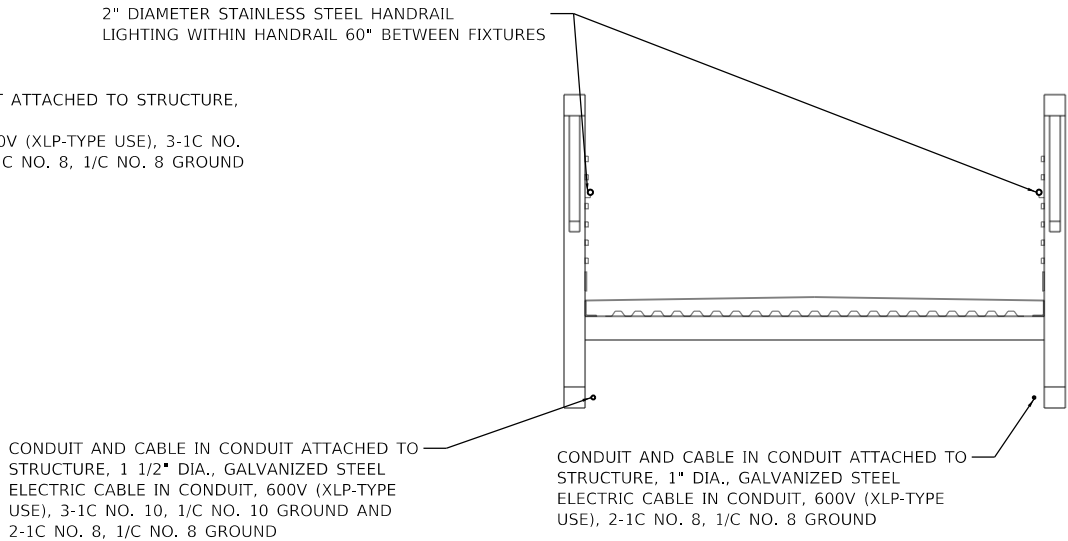

CONCRETE DECK TRUSS SUPERSTRUCTURE SECTION
SECTION B-B

DETAIL B: JUNCTION BOX AND HANDRAIL WIRING DETAIL

BRIDGE PIER 38
N.T.S.

NOTES:

1. SEE STRUCTURAL PLANS FOR SUPERSTRUCTURE, BOARDWALK, AND ABUTMENT DETAILS.


TRANSYSTEMS

USER NAME = lmnainggolan	DESIGNED - BTW	REVISED -
	DRAWN - BTW	REVISED -
PLOT SCALE = 200.0000 ' / in.	CHECKED - LGB	REVISED -
PLOT DATE = 5/23/2023	DATE -	REVISED -

STATE OF ILLINOIS
DEPARTMENT OF TRANSPORTATION

IL 59 PEDESTRIAN OVERPASS LIGHTING DETAILS			
SCALE:	SHEET 4 OF 5 SHEETS	STA.	TO STA.

F.A.U RTE.	SECTION	COUNTY	TOTAL SHEETS	SHEET NO.
338	21-00067-00-BR	COOK	90	48
CONTRACT NO. 61J67				
		ILLINOIS	FED. AID PROJECT	

 

BRIDGE PIERS 35 AND 36
N.T.S.

1. SEE BRIDGE PIER DETAILS FOR AESTHETIC AND LOGO DETAILS.
2. SEE STRUCTURAL PLANS FOR PIER REINFORCEMENT DETAILS AND DIMMENSIONS.

TRANSYSTEMS	USER NAME = Imnainggotan	DESIGNED - BTW	REVISED -	STATE OF ILLINOIS DEPARTMENT OF TRANSPORTATION	IL 59 PEDESTRIAN OVERPASS LIGHTING DETAILS				F.A.U RTE.	SECTION	COUNTY	TOTAL SHEETS	SHEET NO.
		DRAWN - BTW	REVISED -						338	21-00067-00-BR	COOK	90	49
	PLOT SCALE = 200.0000 ' / in.	CHECKED - LGB	REVISED -		CONTRACT NO. 61J67								
	PLOT DATE = 5/23/2023	DATE -	REVISED -		SCALE:	SHEET 5 OF 5 SHEETS	STA.	TO STA.					


No Salvage

Pedestrian Live Load = 90 psf
Vehicle Live Load = H10




Drainage Area = 5.90 Sq. Miles Existing Overtopping Elev. = N/A Proposed Overtopping Elev. = 775.20 at Sta. 100+15.42									
Flood Event	Freq. Yr.	Discharge C.F.S.	Waterway Opening Ft ²		Natural H.W.E.	Head - Ft.		Headwater Elev.	
			Exist.	Prop.		Exist.	Prop.	Exist.	Prop.
	10	332/269	N/A	N/A	777.5/777.6	N/A	0.0/0.1	N/A	777.5/777.6
Design	30	468/371	N/A	N/A	778.3/778.4	N/A	0.1/0.0	N/A	778.4/778.4
Base	100	673/527	N/A	N/A	779.2/779.2	N/A	0.0/0.1	N/A	779.2/779.3
Scour Design Check	200	827/636	N/A	N/A	779.6/779.7	N/A	0.0/0.0	N/A	779.6/779.7
Overtop Existing									
Overtop Proposed									
Max. Calc.	500	1082/818	N/A	N/A	780.4/780.5	N/A	0.0/0.1	N/A	780.4/780.5

CURVE PR IL59 OP03
PI Sta. = 106+06.66
 $\Delta = 30^\circ 24' 24''$ (RT)
 $D = 24^\circ 54' 40''$
 $R = 230.00'$
 $T = 62.50'$
 $L = 122.06'$
 $E = 8.34'$
 $e = N/A$
 $T.R. = N/A$
 $S.E. RUN = N/A$
 $P.C. STA. = 105+44.16$
 $P.T. STA. = 106+66.22$

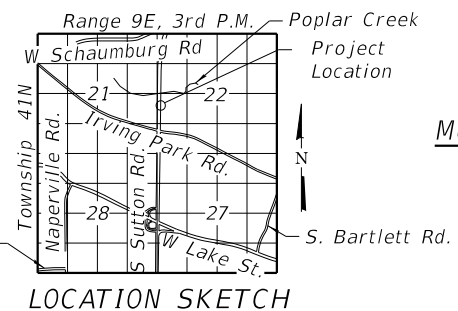


GENERAL PLAN AND ELEVATION (1 OF 3)
MULTI-USE PATH OVER IL 59 (S. SUTTON RD.)
ALONG POPLAR CREEK IN STREAMWOOD
FAP 338 SECTION 21-00067-00-BR
Rd.
COOK COUNTY
STATION 50+43.62
STRUCTURE NUMBER 016-8309

MODEL: Default
FILE NAME: pw:\hqp\pwint01a-e-transyscorp.com\transyscorp-pw\Documents\Projects_2021\CH401 - Chicago\PA01210087 - Streamwood - Pedestrian Bridge over IL 59 - Phase II\304.00 - Bridge\304.01 - Standard Sheets\GP2 & ELEV - 2
5/23/2023 3:11:29 PM

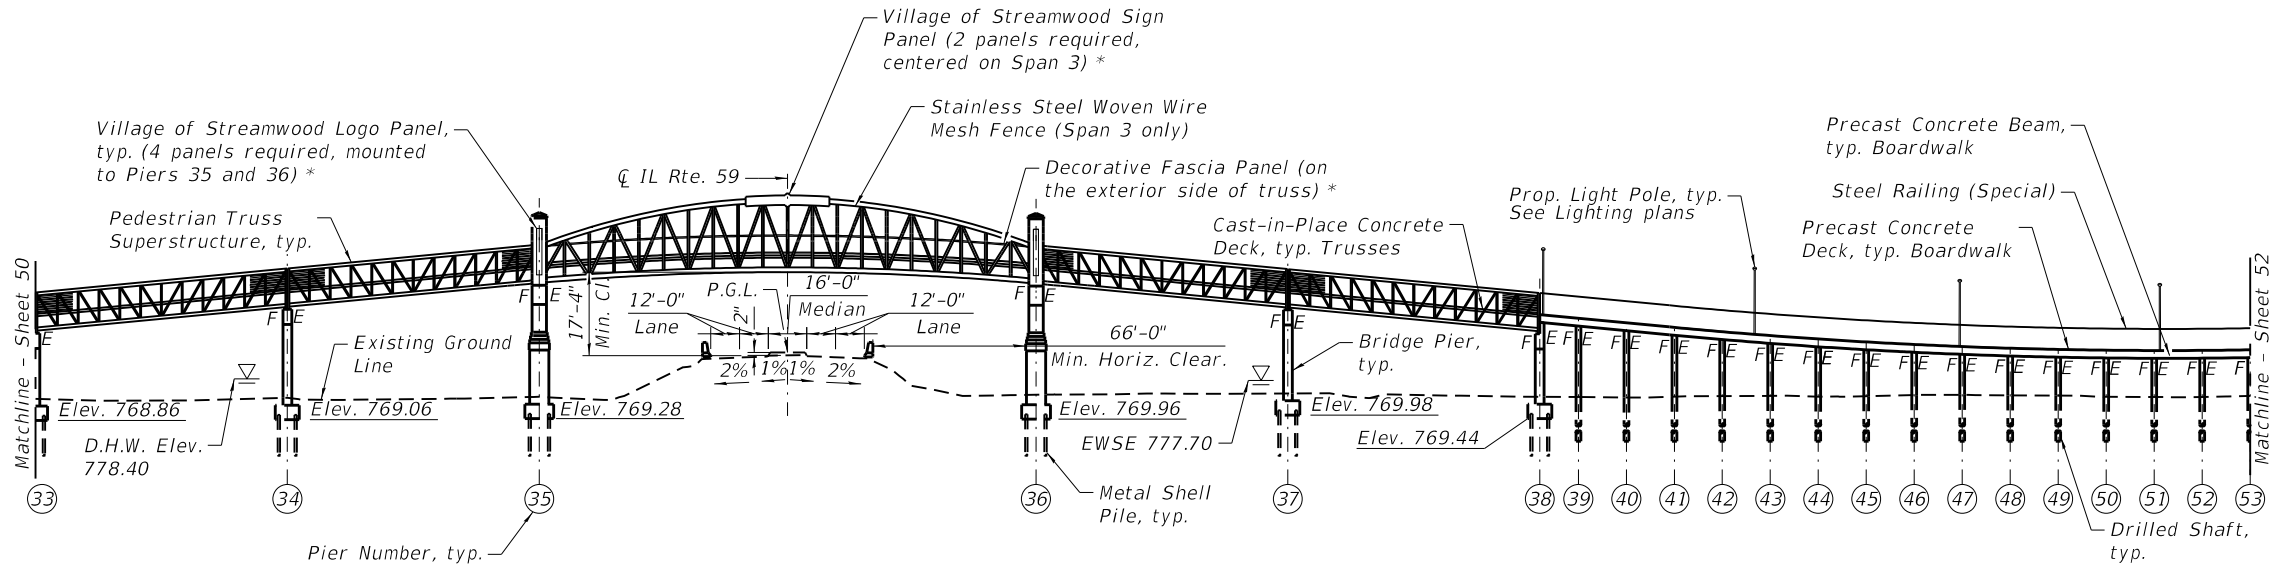

* Cost included with Furnish and Erect Sign Panel. See Architectural Plans for size, details, and placement.

ELEVATION
Scale shown is 1H:2V

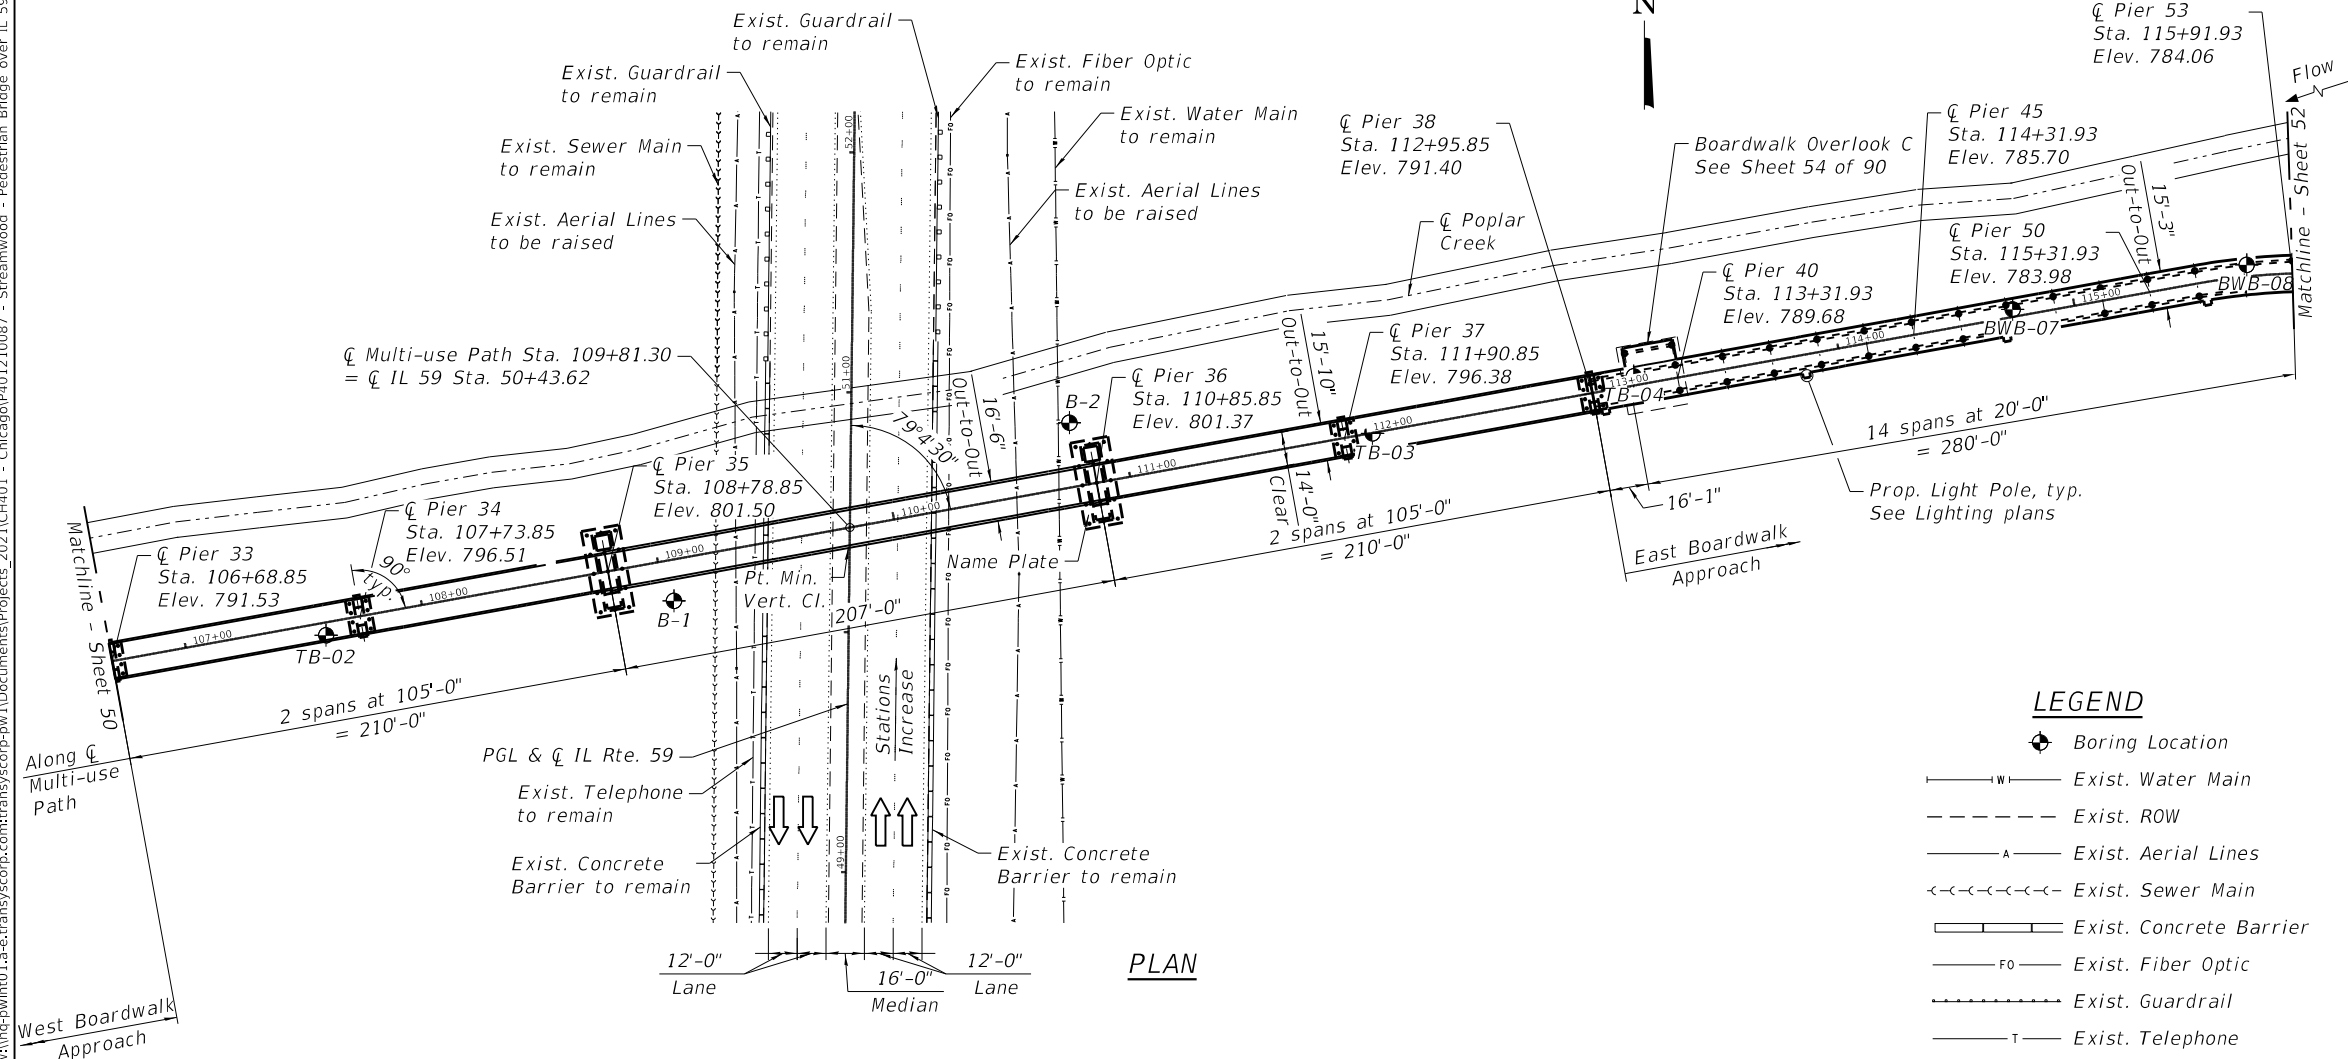

LEGEND

- Boring Location
- Exist. Water Main
- Exist. ROW
- Exist. Aerial Lines
- Exist. Sewer Main
- Exist. Concrete Barrier
- Exist. Fiber Optic
- Exist. Guardrail
- Exist. Telephone

Pier No.	Station	Design Elevations (ft.)			
		Deck Elev. @ CL Path	Existing Ground	100-yr Scour Depth	200-yr Scour Depth
Bk. W. Abut.	100+13.42	775.45	774.40	1.38	1.48
Br. W. Abut.	100+15.42	775.43	774.39	1.38	1.48
Pier 1	100+35.42	775.41	774.33	1.38	1.48
Pier 2	100+55.42	775.64	773.99	1.38	1.48
Pier 3	100+75.42	776.14	774.14	1.38	1.48
Pier 4	100+95.42	776.89	774.11	1.38	1.48
Pier 5	101+15.42	777.84	774.01	1.38	1.48
Pier 6	101+35.42	778.79	774.06	1.38	1.48
Pier 7	101+49.29	779.45	774.04	1.38	1.48
Pier 8	101+69.29	780.40	774.27	1.38	1.48
Pier 9	101+89.29	781.31	774.09	1.38	1.48
Pier 10	102+09.29	782.09	773.97	1.38	1.48
Pier 11	102+29.29	782.73	773.99	1.38	1.48
Pier 12	102+49.29	783.23	773.94	1.38	1.48
Pier 13	102+69.30	783.59	774.00	1.38	1.48
Pier 14	102+89.30	783.81	774.04	1.38	1.48
Pier 15	103+09.30	783.89	774.12	1.38	1.48
Pier 16	103+29.30	783.83	773.97	1.38	1.48
Pier 17	103+49.30	783.74	774.02	1.38	1.48
Pier 18	103+69.30	783.71	773.89	1.38	1.48
Pier 19	103+89.30	783.75	773.72	1.38	1.48
Pier 20	104+09.30	783.85	773.73	1.38	1.48
Pier 21	104+29.30	784.03	773.78	1.38	1.48
Pier 22	104+49.30	784.28	773.55	1.38	1.48
Pier 23	104+69.30	784.60	773.55	1.38	1.48
Pier 24	104+89.30	784.98	774.03	1.38	1.48
Pier 25	105+09.30	785.44	773.66	1.38	1.48
Pier 26	105+29.30	785.97	774.02	1.38	1.48
Pier 27	105+49.17	786.56	774.14	1.38	1.48
Pier 28	105+69.16	787.23	773.67	1.38	1.48
Pier 29	105+89.16	787.97	773.72	1.38	1.48
Pier 30	106+09.16	788.77	774.14	1.38	1.48
Pier 31	106+29.16	789.65	773.69	1.38	1.48
Pier 32	106+49.16	790.59	773.92	1.38	1.48
Pier 33	106+68.85	791.53	773.86	1.38	1.48
Pier 34	107+73.85	796.51	774.06	3.59	3.83
Pier 35	108+78.85	801.50	774.28	9.72	10.26
Pier 36	110+85.85	801.37	774.69	8.56	9.15
Pier 37	111+90.85	796.38	774.97	2.82	2.95
Pier 38	112+95.85	791.40	774.26	2.82	2.95
Pier 39	113+11.93	790.63	774.23	1.29	1.35
Pier 40	113+31.93	789.68	774.12	1.29	1.35
Pier 41	113+51.93	788.73	774.29	1.29	1.35
Pier 42	113+71.93	787.83	774.43	1.29	1.35
Pier 43	113+91.93	787.03	774.47	1.29	1.35
Pier 44	114+11.93	786.32	774.30	1.29	1.35
Pier 45	114+31.93	785.70	774.41	1.29	1.35
Pier 46	114+51.93	785.17	774.63	1.29	1.35
Pier 47	114+71.93	784.74	774.69	1.29	1.35
Pier 48	114+91.93	784.39	774.57	1.29	1.35
Pier 49	115+11.93	784.14	774.52	1.29	1.35
Pier 50	115+31.93	783.98	774.28	1.29	1.35
Pier 51	115+51.93	783.92	774.22	1.29	1.35
Pier 52	115+71.93	783.94	774.24	1.29	1.35
Pier 53	115+91.93	784.06	774.44	1.29	1.35

GENERAL PLAN AND ELEVATION (2 OF 3)
MULTI-USE PATH OVER IL 59 (S. SUTTON RD.)
ALONG POPLAR CREEK IN STREAMWOOD
FAP 338 SECTION 21-00067-00-BR
COOK COUNTY
STATION 50+43.62
STRUCTURE NUMBER 016-8309

TRANSYSTEMS

USER NAME =	Imnaingolan	DESIGNED -	JE	REVISED -	
CHECKED -	WJC	REVISED -			
PLOT SCALE =	0:2,0000 " / in.	DRAWN -	JE	REVISED -	
PLOT DATE =	5/23/2023	CHECKED -	WJC	REVISED -	



STATE OF ILLINOIS
DEPARTMENT OF TRANSPORTATION

GENERAL PLAN AND ELEVATION - 2
STRUCTURE NO. 016-8309


SHEET 2 OF 29 SHEETS

F.A.P. RTE.	SECTION	COUNTY	TOTAL SHEETS	SHEET NO.
338	21-00067-00-BR	COOK	90	51
CONTRACT NO. 61J67				
ILLINOIS FED. AID PROJECT				

MODEL: Default
FILE NAME: pw:\hqp\pwint01a-e-transyscorp.com\transyscorp-pw\1Documents\Projects_2021\CH401 - Chicago\p401210087 - Streamwood - Pedestrian Bridge over IL 59 - Phase II\304.00 - Bridge\304.01 - Standard Sheets\GPE3 &ash; GENERAL PLAN AND ELEVATION - 3

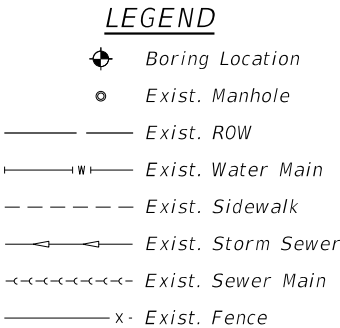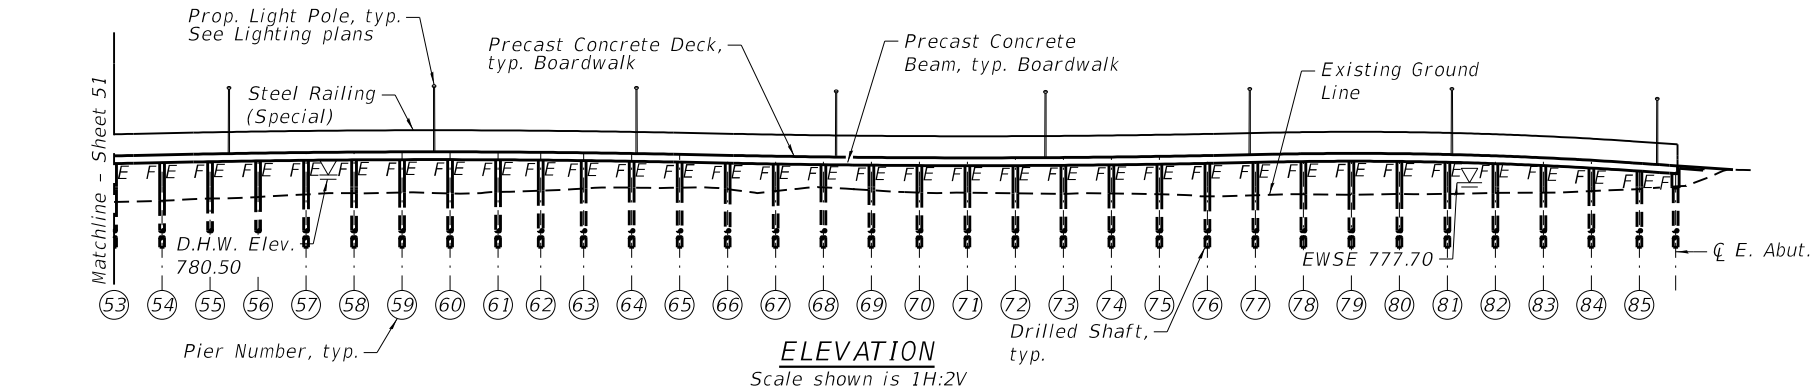

CURVE PR IL59 OP04		CURVE PR IL59 OP05		CURVE PR IL59 OP06	
PI Sta. = 116+59.57		PI Sta. = 118+67.23		PI Sta. = 120+66.94	
$\Delta = 43^\circ 28' 11"$ (RT)		$\Delta = 43^\circ 25' 02"$ (LT)		$\Delta = 24^\circ 27' 54"$ (RT)	
$D = 21^\circ 13' 14"$		$D = 28^\circ 38' 52"$		$D = 16^\circ 51' 06"$	
$R = 270.00'$		$R = 200.00'$		$R = 340.00'$	
$T = 107.64'$		$T = 79.62'$		$T = 73.71'$	
$L = 204.85'$		$L = 151.55'$		$L = 145.18'$	
$E = 20.66'$		$E = 15.27'$		$E = 7.90'$	
$e = N/A$		$e = N/A$		$e = N/A$	
$T.R. = N/A$		$T.R. = N/A$		$T.R. = N/A$	
$S.E. RUN = N/A$		$S.E. RUN = N/A$		$S.E. RUN = N/A$	
$P.C. STA. = 115+51.93$		$P.C. STA. = 117+87.60$		$P.C. STA. = 119+93.22$	
$P.T. STA. = 117+56.78$		$P.T. STA. = 119+39.16$		$P.T. STA. = 121+38.40$	

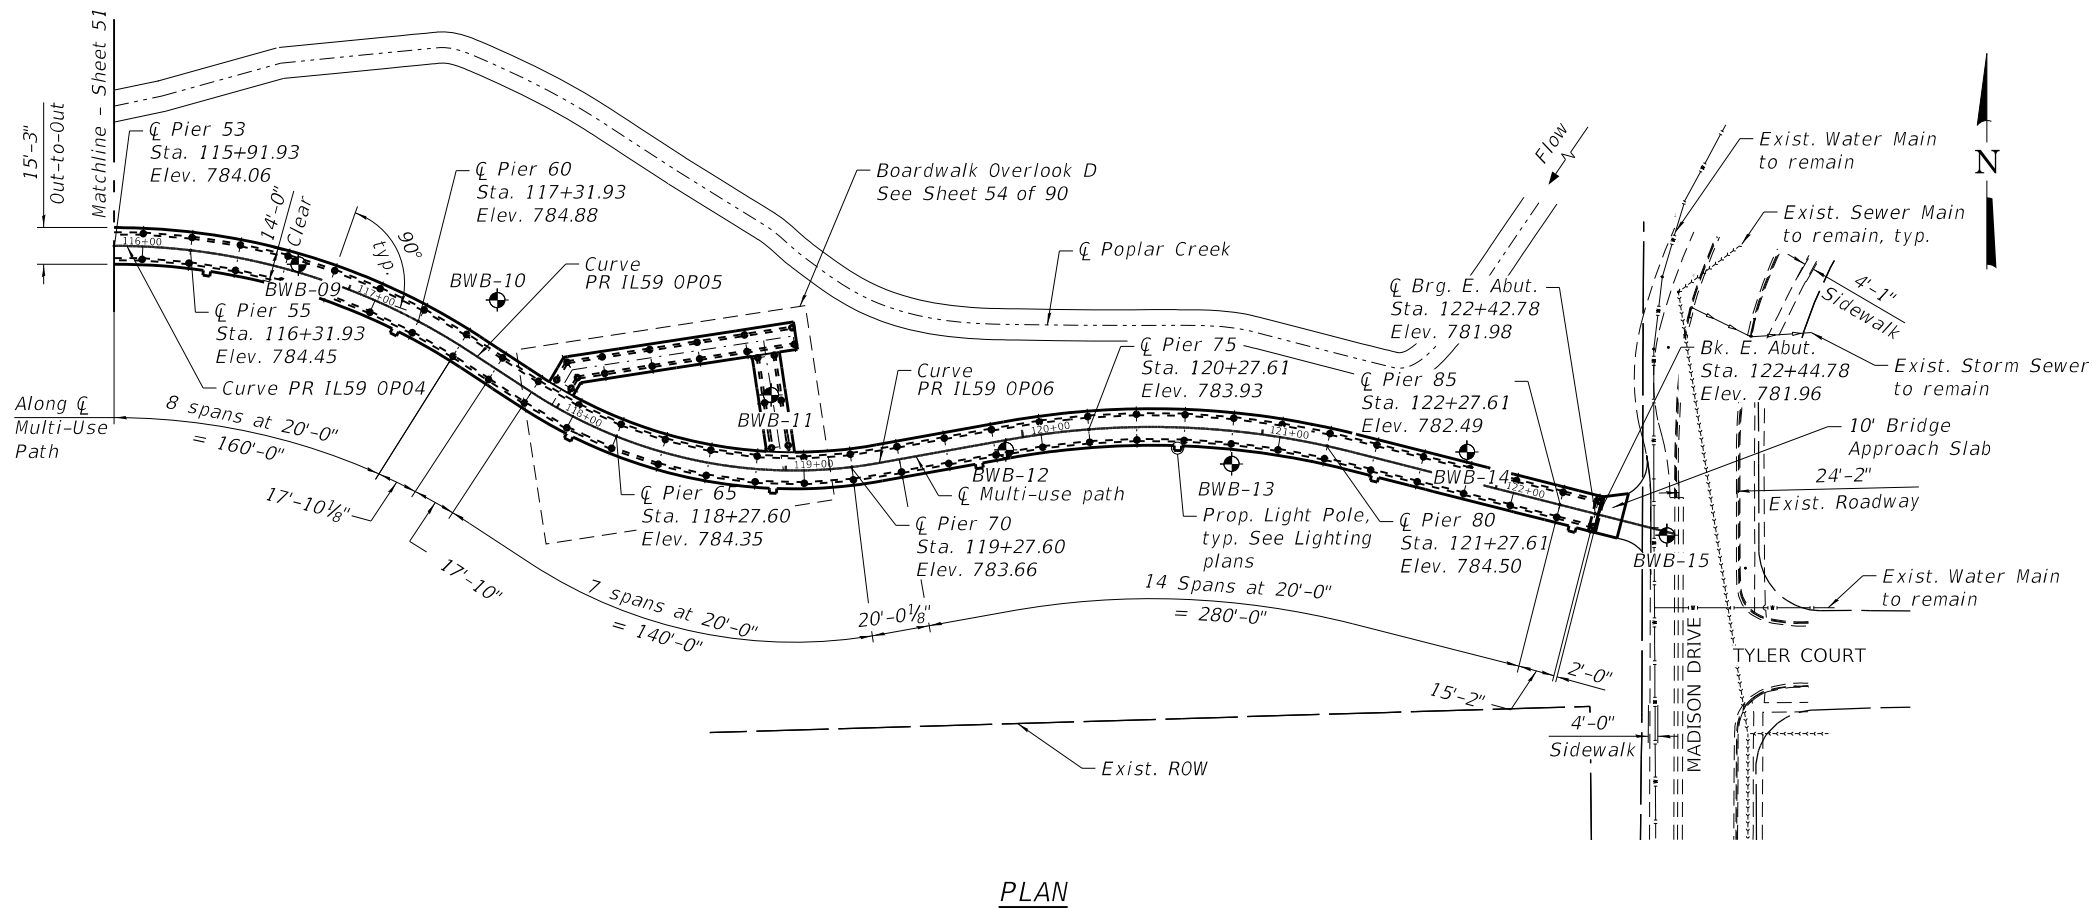

Pier No.	Design Elevations (ft.)				
	Station	Deck Elev. @ Cl Path	Existing Ground	100-yr Scour Depth	200-yr Scour Depth
Pier 54		784.25	774.70	1.29	1.35
Pier 55		784.45	775.16	1.29	1.35
Pier 56		784.61	775.48	1.29	1.35
Pier 57		784.74	776.00	1.29	1.35
Pier 58		784.83	776.29	1.29	1.35
Pier 59		784.87	776.39	1.29	1.35
Pier 60		784.88	776.23	1.29	1.35
Pier 61		784.84	776.51	1.29	1.35
Pier 62		784.78	776.78	1.29	1.35
Pier 63		784.68	777.23	1.29	1.35
Pier 64		784.54	777.44	1.29	1.35
Pier 65		784.35	777.41	1.29	1.35
Pier 66		784.15	777.10	1.29	1.35
Pier 67		783.97	776.72	1.29	1.35
Pier 68		783.82	777.47	1.29	1.35
Pier 69		783.72	776.89	1.29	1.35
Pier 70		783.66	776.40	1.29	1.35
Pier 71		783.63	776.34	1.29	1.35
Pier 72		783.65	776.22	1.29	1.35
Pier 73		783.70	776.10	1.29	1.35
Pier 74		783.80	776.22	1.29	1.35
Pier 75		783.93	776.15	1.29	1.35
Pier 76		784.11	775.63	1.29	1.35
Pier 77		784.31	775.83	1.29	1.35
Pier 78		784.48	776.02	1.29	1.35
Pier 79		784.55	775.94	1.29	1.35
Pier 80		784.50	776.10	1.29	1.35
Pier 81		784.33	776.12	1.29	1.35
Pier 82		784.05	776.30	1.29	1.35
Pier 83		783.65	776.38	1.29	1.35
Pier 84		783.13	776.72	1.29	1.35
Pier 85		782.49	777.12	1.29	1.35
Cl Brg. E. Abut.		781.98	777.71	1.29	1.35
Bk. E. Abut.		781.91	777.76	1.29	1.35

GENERAL PLAN AND ELEVATION (3 OF 3)
MULTI-USE PATH OVER IL 59 (S. SUTTON RD.)
ALONG POPLAR CREEK IN STREAMWOOD
FAP 338 SECTION 21-00067-00-BR
COOK COUNTY
STATION 50+43.62
STRUCTURE NUMBER 016-8309

TRANSYSTEMS

USER NAME = Imnaingolan	DESIGNED - JE	REVISED -
CHECKED - WJC	REVISED -	
PLOT SCALE = 0:2.0000 " / in.	DRAWN - JE	REVISED -
PLOT DATE = 5/23/2023	CHECKED - WJC	REVISED -

STATE OF ILLINOIS
DEPARTMENT OF TRANSPORTATION

GENERAL PLAN AND ELEVATION - 3
STRUCTURE NO. 016-8309


SHEET 3 OF 29 SHEETS

F.A.P. RTE.	SECTION	COUNTY	TOTAL SHEETS	SHEET NO.
338	21-00067-00-BR	COOK	90	52
CONTRACT NO. 61J67				
ILLINOIS FED. AID PROJECT				

1. Fasteners shall be ASTM A325 Type 1, mechanically galvanized bolts in painted areas and ASTM A325 Type 3 in unpainted areas. Bolt size shall be determined by the Contractor.
2. All structural steel shall be AASHTO M270 Grade 50W (except expansion joints which shall be AASHTO M270 Grade 36).
3. No field welding is permitted except as specified in the contract documents.
4. Reinforcement bars designated (E) shall be epoxy coated.
5. Concrete Sealer shall be applied to the designated areas of the exposed surfaces of the piers and abutments up to the back of backwall location.
6. All structural steel and exposed surfaces of bearings within a distance of 10 ft. each way from the deck joints shall be painted as specified in Section 506 of the Standard Specifications.
7. The Organic Zinc Rich Primer / Epoxy / Urethane Paint System shall be used for painting of new structural steel except where otherwise noted. The entire system shall be shop applied, with the exception of masked off connection surfaces, field installed fasteners, and damaged areas shall be touched up in the field. The color of the final finish coat shall be Reddish Brown, Munsell No. 2.5YR 3/4.
8. The Contractor shall field verify location of existing utilities prior to construction. The Contractor shall take precautions not to damage existing utilities. Any such damage shall be repaired by the Contractor at no additional cost.

1	General Plan and Elevation - 1	16	Piers 35 and 36 Details - 2
2	General Plan and Elevation - 2	17	Metal Shell Pile Details
3	General Plan and Elevation - 3	18	Soil Boring Logs - 1
4	General Data	19	Soil Boring Logs - 2
5	Boardwalk Plan	20	Soil Boring Logs - 3
6	Boardwalk Details	21	Soil Boring Logs - 4
7	Boardwalk Railing Details	22	Soil Boring Logs - 5
8	Boardwalk Approach Slab Details	23	Soil Boring Logs - 6
9	Boardwalk Foundation Details - 1	24	Soil Boring Logs - 7
10	Boardwalk Foundation Details - 2	25	Soil Boring Logs - 8
11	Piers 33 and 38 Details - 1	26	Soil Boring Logs - 9
12	Piers 33 and 38 Details - 2	27	Soil Boring Logs - 10
13	Piers 34 and 37 Details - 1	28	Soil Boring Logs - 11
14	Piers 34 and 37 Details - 2	29	Soil Boring Logs - 12
15	Piers 35 and 36 Details - 1		


Item	Unit	Super	Sub	Total
Structure Excavation	Cu. Yd.		395	395
Concrete Structures	Cu. Yd.		684.9	684.9
Form Liner Textured Surface	Sq. Ft.		4,460	4,460
Protective Coat	Sq. Yd.	1,011		1,011
Concrete Superstructure (Approach Slab)	Cu. Yd.	9.5		9.5
Reinforcement Bars, Epoxy Coated	Pound	1,480	232,350	233,830
Furnishing Metal Shell Piles 12" X 0.250"	Foot		2,756	2,756
Driving Piles	Foot		2,756	2,756
Test Pile Metal Shells	Each		6	6
Name Plates	Each		1	1
Drilled Shaft In Soil	Cu. Yd.		760.6	760.6
Granular Backfill for Structures	Cu. Yd.		18	18
Concrete Sealer	Sq. Ft.		2,542	2,542
Geocomposite Wall Drain	Sq. Yd.		14	14
Pipe Underdrains For Structures 4"	Foot		31	31
Crosshole Sonic Logging Access Ducts	Foot		2,020	2,020
Crosshole Sonic Logging Testing	Each		6	6
Pedestrian Truss Superstructure	Sq. Ft.	8,778		8,778
Staining Concrete Structures	Sq. Ft.		4,662	4,662
Furnish And Erect Sign Panel	Sq. Ft.	1,940		1,940
Boardwalk Structure	Sq. Ft.	25,242		25,242
Steel Railing (Special)	Foot	3,633		3,633

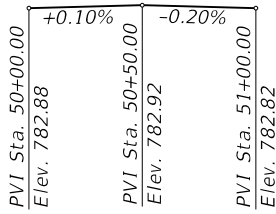

BUILT 202 BY
VILLAGE OF STREAMWOOD
SEC. 21-00067-00-BR
F.A.P. RT. 338 STA. 50+43.62
STR. NO. 016-8309 LOADING H-10

NAME PLATE
See Std. 515001

**** Name of bridge to be furnished by
the Village of Streamwood

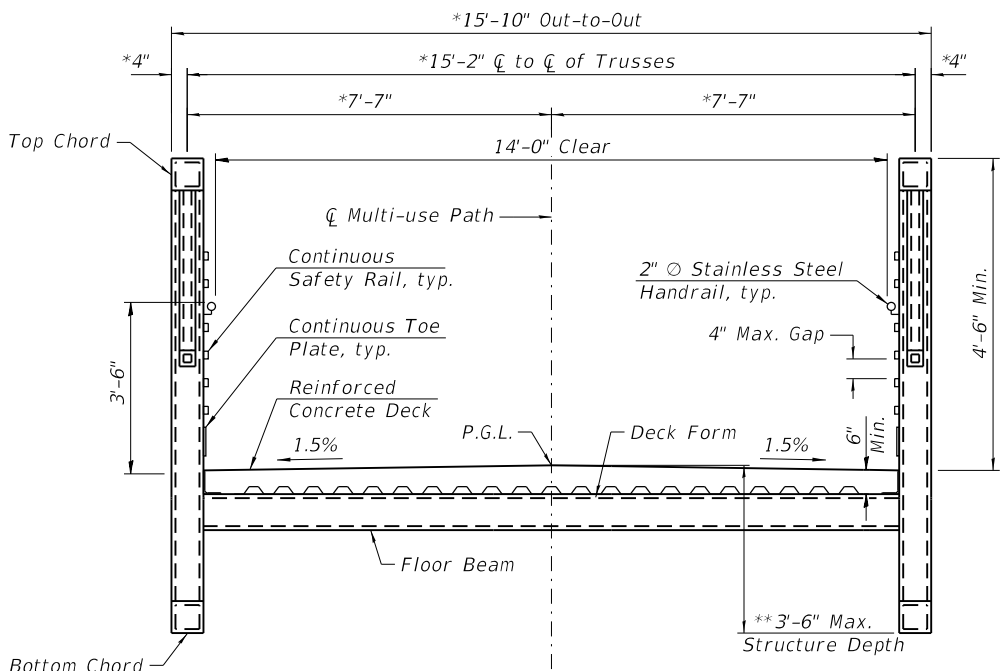

The substructure is designed per AASHTO LRFD and based on the assumed truss dead loads (including deck) shown below.


Total factored superstructure dead load at Pier 33 = 103,000 pounds
Total factored superstructure dead load at Pier 34 = 171,200 pounds
Total factored superstructure dead load at Pier 35 = 254,400 pounds
Total factored superstructure dead load at Pier 36 = 254,400 pounds
Total factored superstructure dead load at Pier 37 = 171,200 pounds
Total factored superstructure dead load at Pier 38 = 103,000 pounds

Truss manufacturer shall camber the truss as necessary to provide allowance for dead load deflection.


Bridge bearing seat elevations are subject to revision based on the approved Pedestrian Truss Superstructure shop drawings. Contractor shall verify all dimensions and elevations with final shop drawings.

Truss manufacturer shall provide the reinforced concrete deck design. Concrete deck to utilize stay-in-place galvanized forms. Reinforcement shall be epoxy coated. Contractor shall place the concrete deck after truss is set. Cost included with Pedestrian Truss Superstructure.

* Subject to refinement per Truss Manufacturer.
 ** Structure depth does not include height of bearing. Truss supplier shall provide joint covers over all open joints between span units and at Piers 33 and 38 (typ. 6 locations).
 *** Cost included with Pedestrian Truss Superstructure.

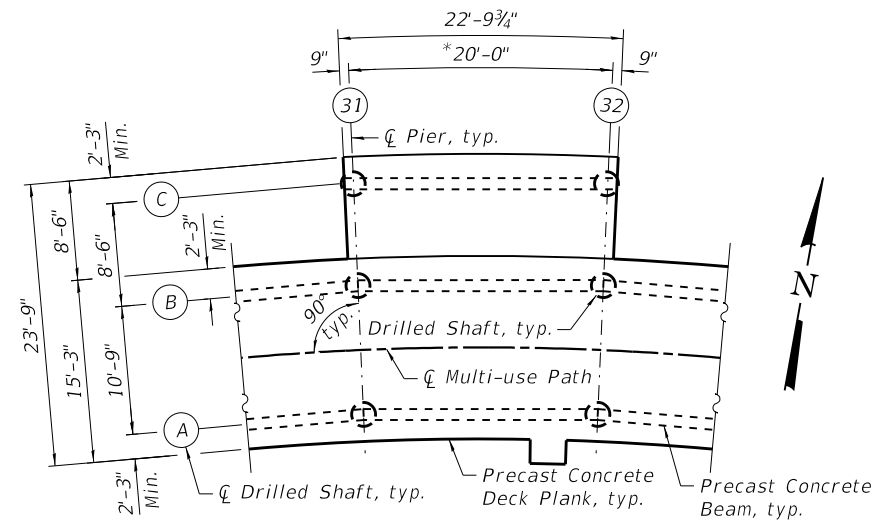


PLAN - BOARDWALK OVERLOOK B
(Steel Railing not shown for clarity)

 


(Steel Railing not shown for clarity)

MODEL: Default
FILE NAME: pw:\hqp\win01.a-e-transyscorp.com\transyscorp-pw\Documents\Projects_2021\CH401 - Chicago\p401210087 - Streamwood - Pedestrian Bridge over IL 59 - Phase II\304.00 - Bridge\304.01 - Standard Sheets\BRDET &ash; BOARDWALK DETAILS

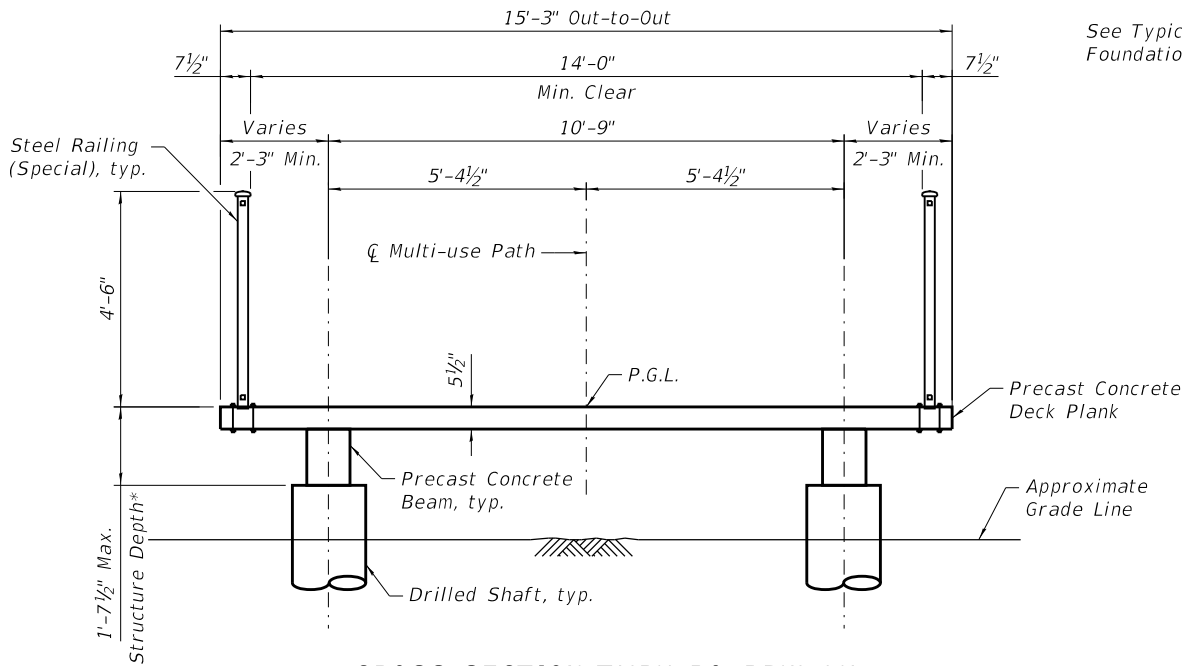


CROSS SECTION THRU BOARDWALK


*Subject to refinement per precast manufacturer

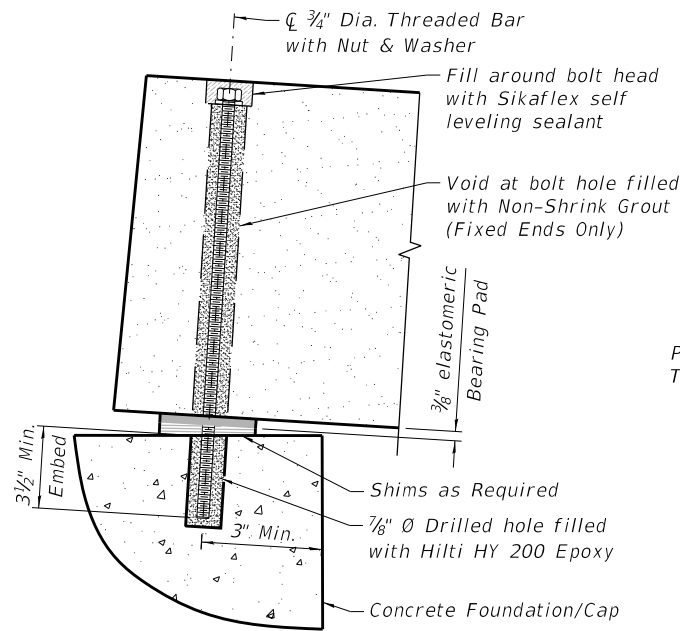


TYPICAL BEAM TO CONCRETE FOUNDATION CONNECTION DETAIL

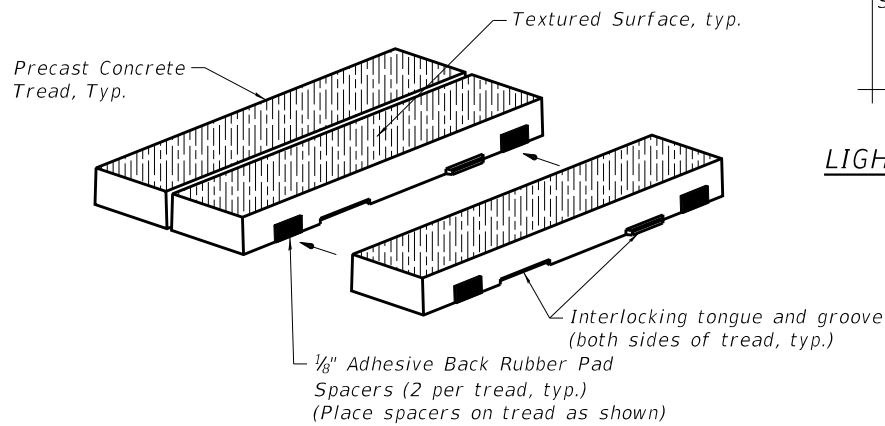


TYPICAL TREAD RUBBER SPACING DETAIL

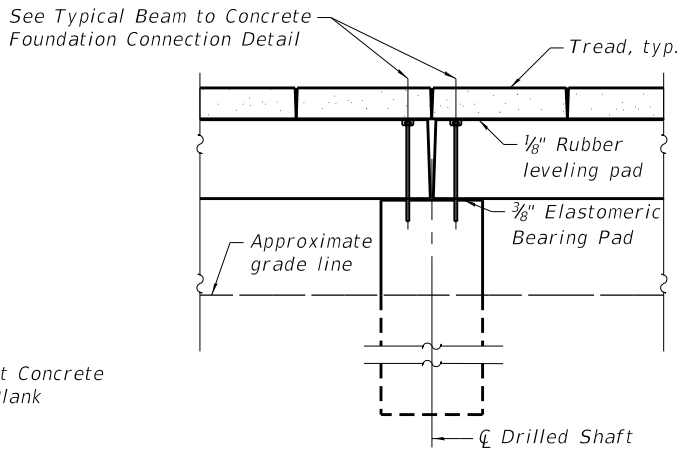


TYPICAL PIER CONNECTION DETAIL

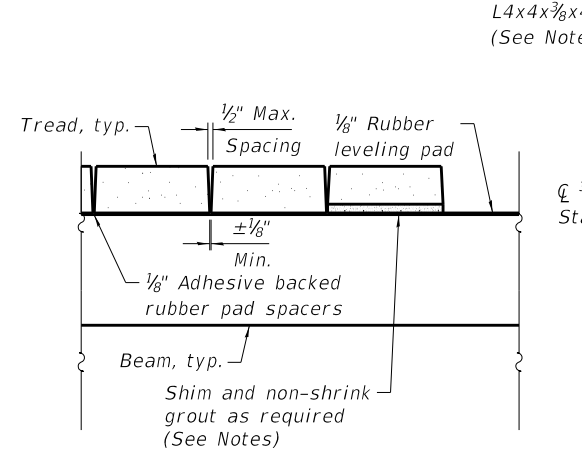


TYPICAL SHIM/GROUT (UNDER TREAD) & TREAD SPACING DETAIL

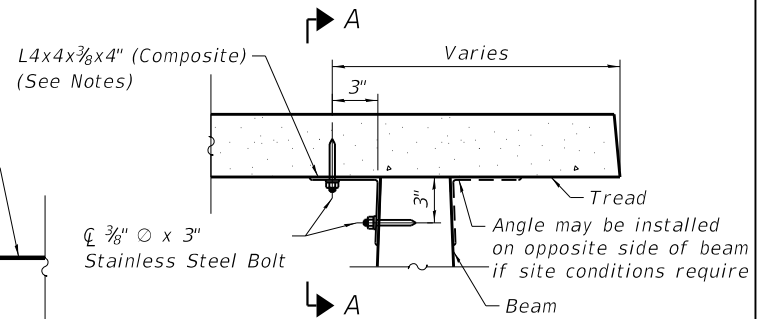


TREAD TO BEAM CONNECTION

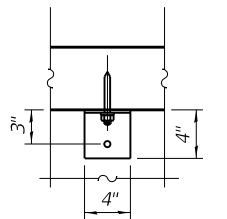

SECTION A-A

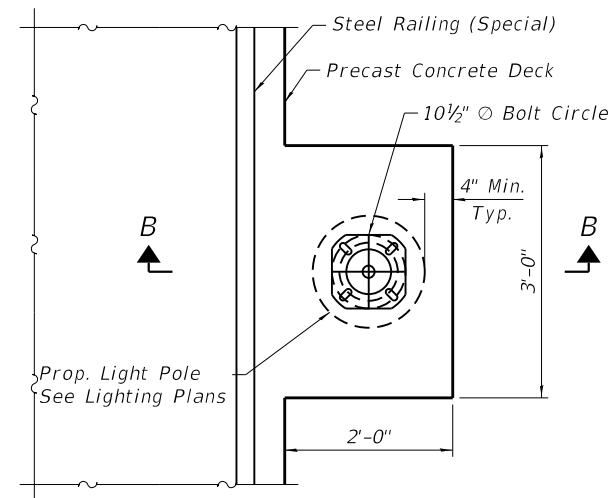

LIGHT POLE CONNECTION DETAIL

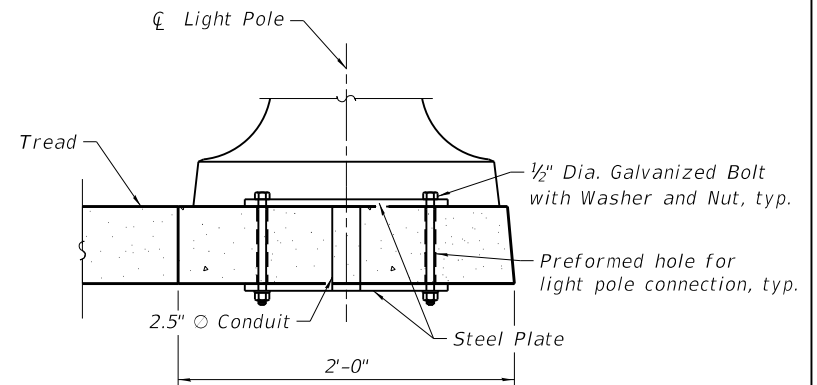

SECTION B-B

Notes:
For railing details, see Sheet 56
Due to tolerances and variance in precast production and installation accuracy, shimming and grouting may be required. Where required, the entire bearing area and void shall be shimmed and grouted with non-shrink grout.
All holes in precast shall be drilled by contractor.
Drilled holes in precast shall be 3/8" Ø and installed per manufacturer installation requirements.
Two clip angles are required at each tread.
Precast tread shall receive a slip resistant integral textured surface.
Textured surface shall only appear on the top surface of the treads and shall have no visible seams in any direction.

BILL OF MATERIAL

Item	Unit	Quantity
Boardwalk Structure	Sq. Ft.	25,242

TRANSYSTEMS


USER NAME =	Imnaingolan	DESIGNED -	JE	REVISED -	
		CHECKED -	WJC	REVISED -	
PLOT SCALE =	0.1667" / in.	DRAWN -	JE	REVISED -	
PLOT DATE =	5/23/2023	CHECKED -	WJC	REVISED -	

**STATE OF ILLINOIS
DEPARTMENT OF TRANSPORTATION**


**BOARDWALK DETAILS
STRUCTURE NO. 016-8309**

SHEET 6 OF 29 SHEETS


F.A.P. RTE.	SECTION	COUNTY	TOTAL SHEETS	SHEET NO.
338	21-00067-00-BR	COOK	90	55
CONTRACT NO. 61J67				
ILLINOIS FED. AID PROJECT				

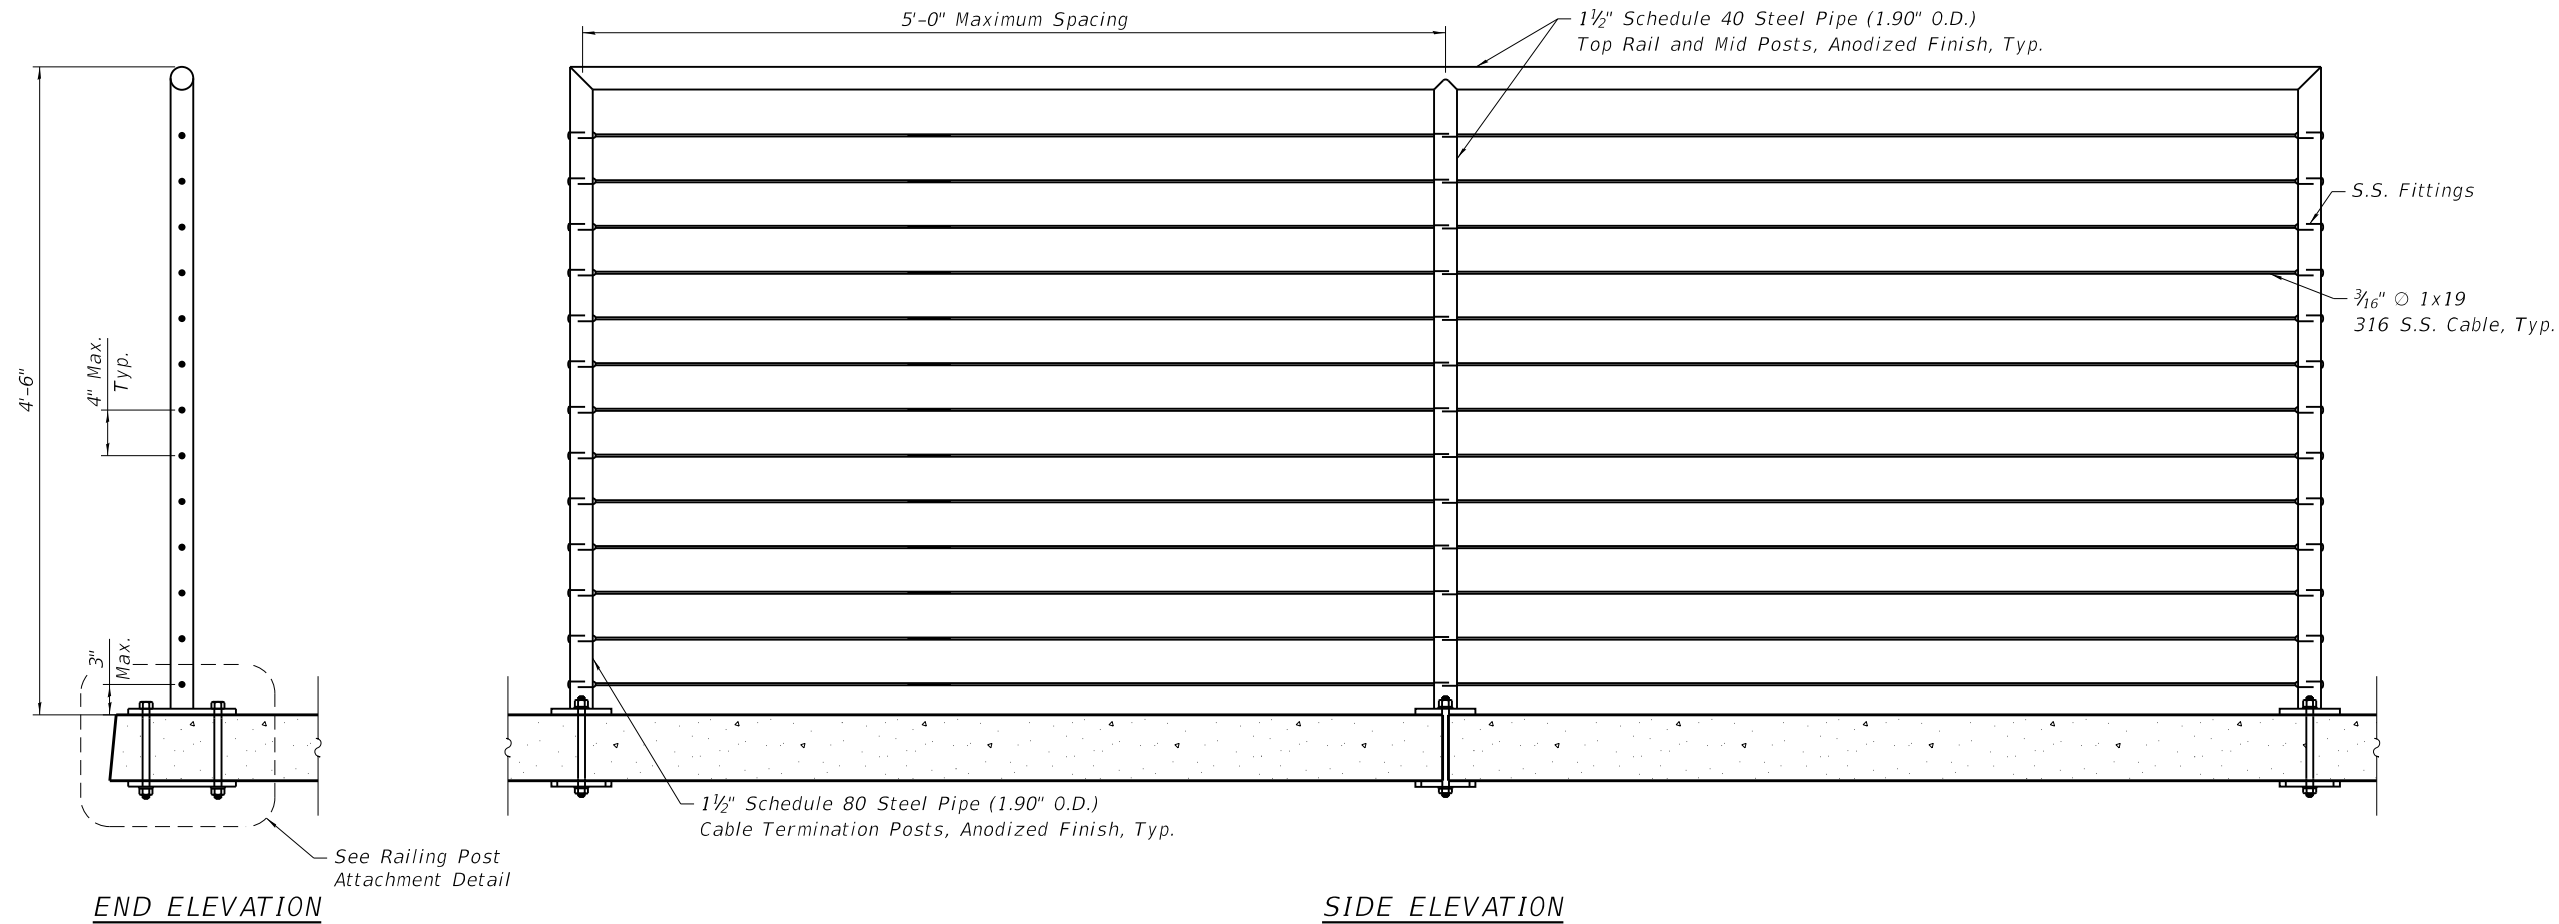

TYPICAL CABLE RAILING DETAIL

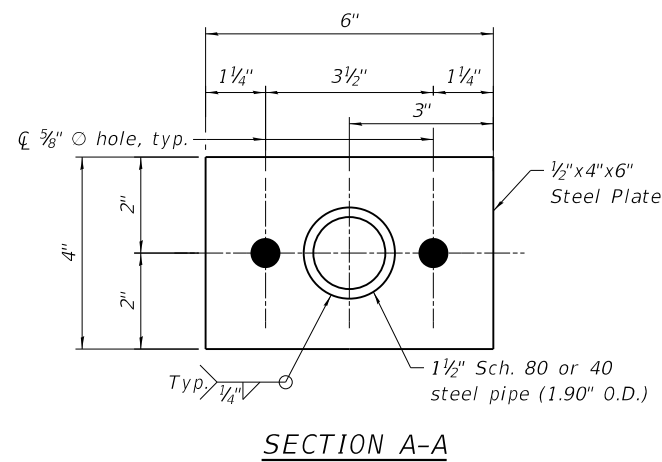

RAILING POST ATTACHMENT

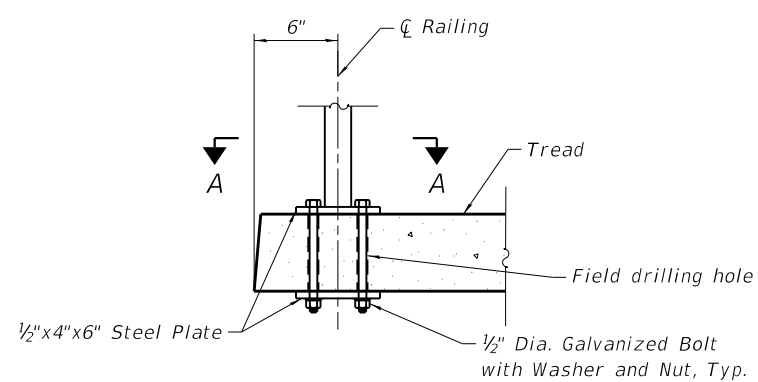

Notes:

Edge distance shown in the details on this sheet are provided as structural minimums. The railing installer is responsible for ensuring that minimum clearance is maintained while installing the railing system.


Any damage to treads during field drilling of the railing connection to the treads is the responsibility of the railing installer.

BILL OF MATERIAL

Item	Unit	Quantity
Steel Railing (Special)	Foot	3,633

TRANSYSTEMS	USER NAME = Imnainggotan	DESIGNED - JE	REVISED -	STATE OF ILLINOIS DEPARTMENT OF TRANSPORTATION	BOARDWALK RAILING DETAILS STRUCTURE NO. 016-8309	F.A.P. RTE.	SECTION	COUNTY	TOTAL SHEETS	SHEET NO.	
		CHECKED - WJC	REVISED -			338	21-00067-00-BR	COOK	90	56	
	PLOT SCALE = 0.1667' / in.	DRAWN - JE	REVISED -			CONTRACT NO. 61J67					
	PLOT DATE = 5/23/2023	CHECKED - WJC	REVISED -			SHEET 7 OF 29 SHEETS					
							ILLINOIS	FED. AID PROJECT			


MODEL: Default
FILE NAME: pw:\hqp\pwint01.a-e\transyscorp.com\transyscorp-pw\Documents\Projects_2021\CH401 - Chicago\PA01210087 - Streamwood - Pedestrian Bridge over IL 59 - Phase II\304.00 - Bridge\304.01 - Standard Sheets\APDET &slab\; BOARDWALK APPROACH SLAB DETAILS

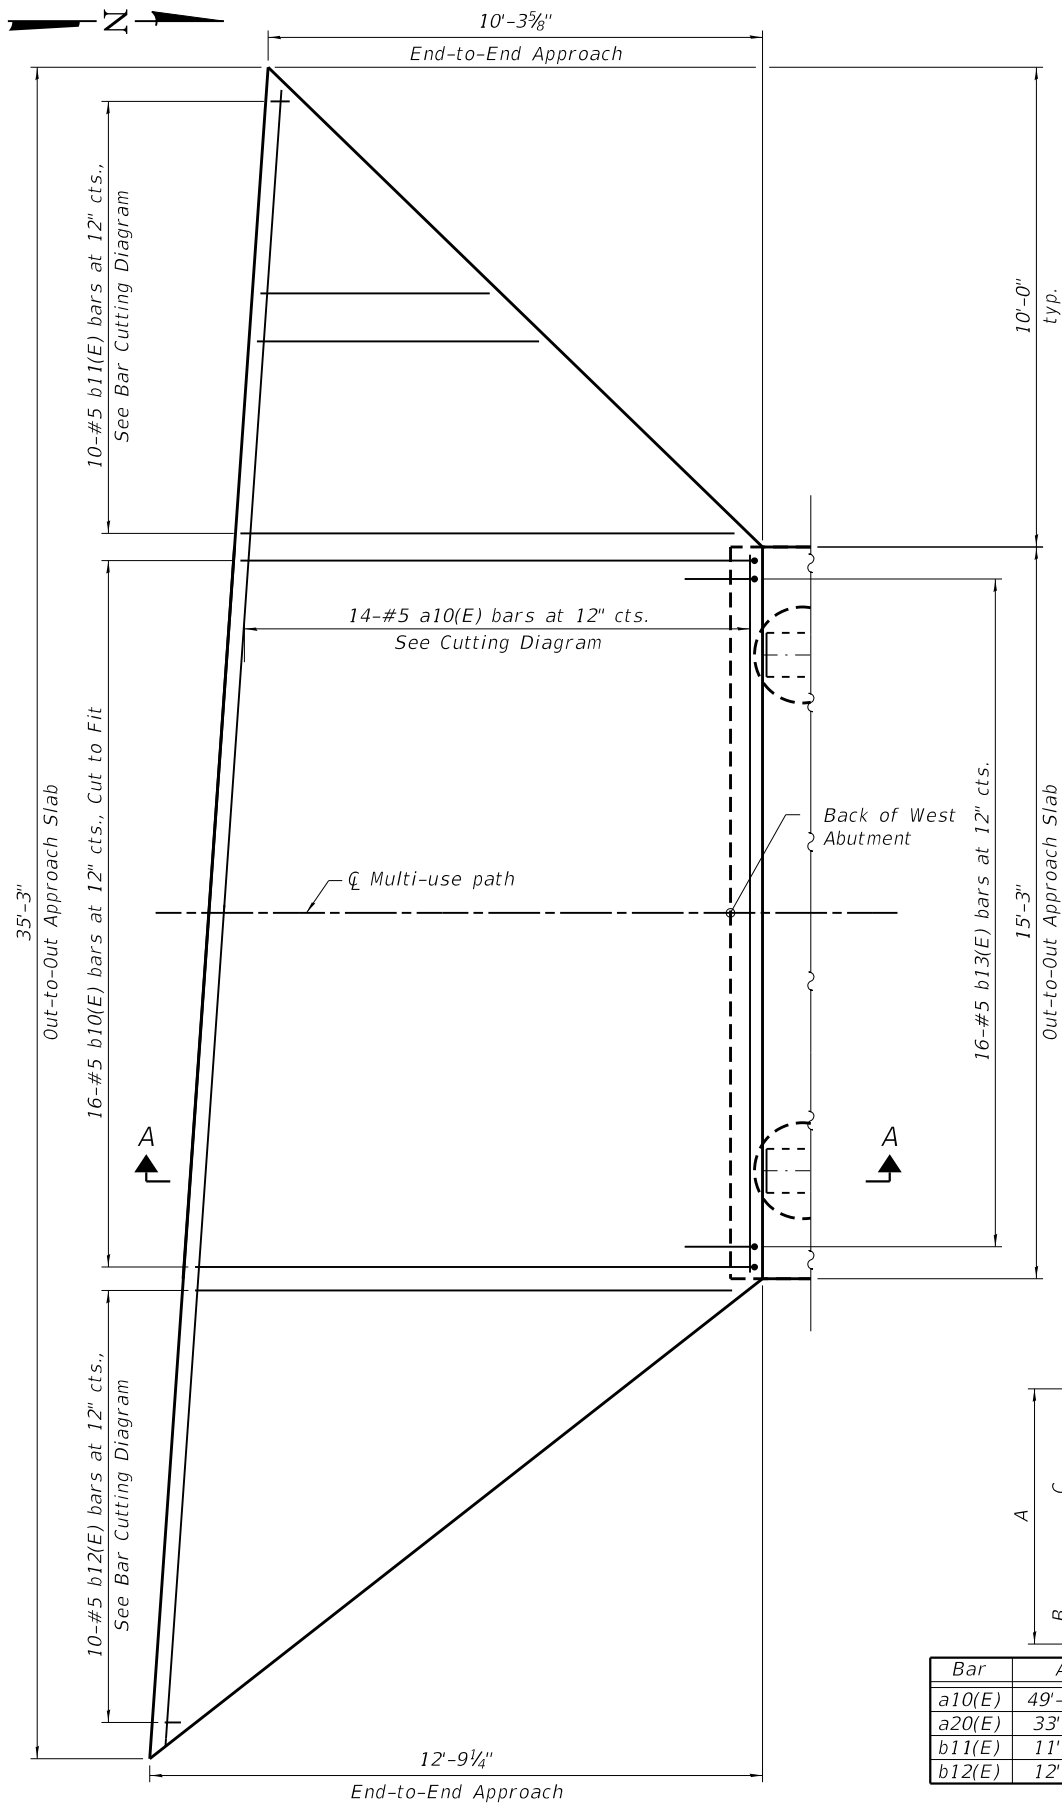


WEST APPROACH - PLAN

Bar	A	B	C	D	E
a10(E)	49'-10"	14'-11"	34'-11"	24'-10"	25'-0"
a20(E)	33'-9"	14'-11"	18'-10"	16'-10"	16'-11"
b11(E)	11'-2"	0'-6"	10'-8"	5'-4"	5'-10"
b12(E)	12'-3"	0'-6"	11'-9"	5'-9"	6'-6"

BAR CUTTING DIAGRAM

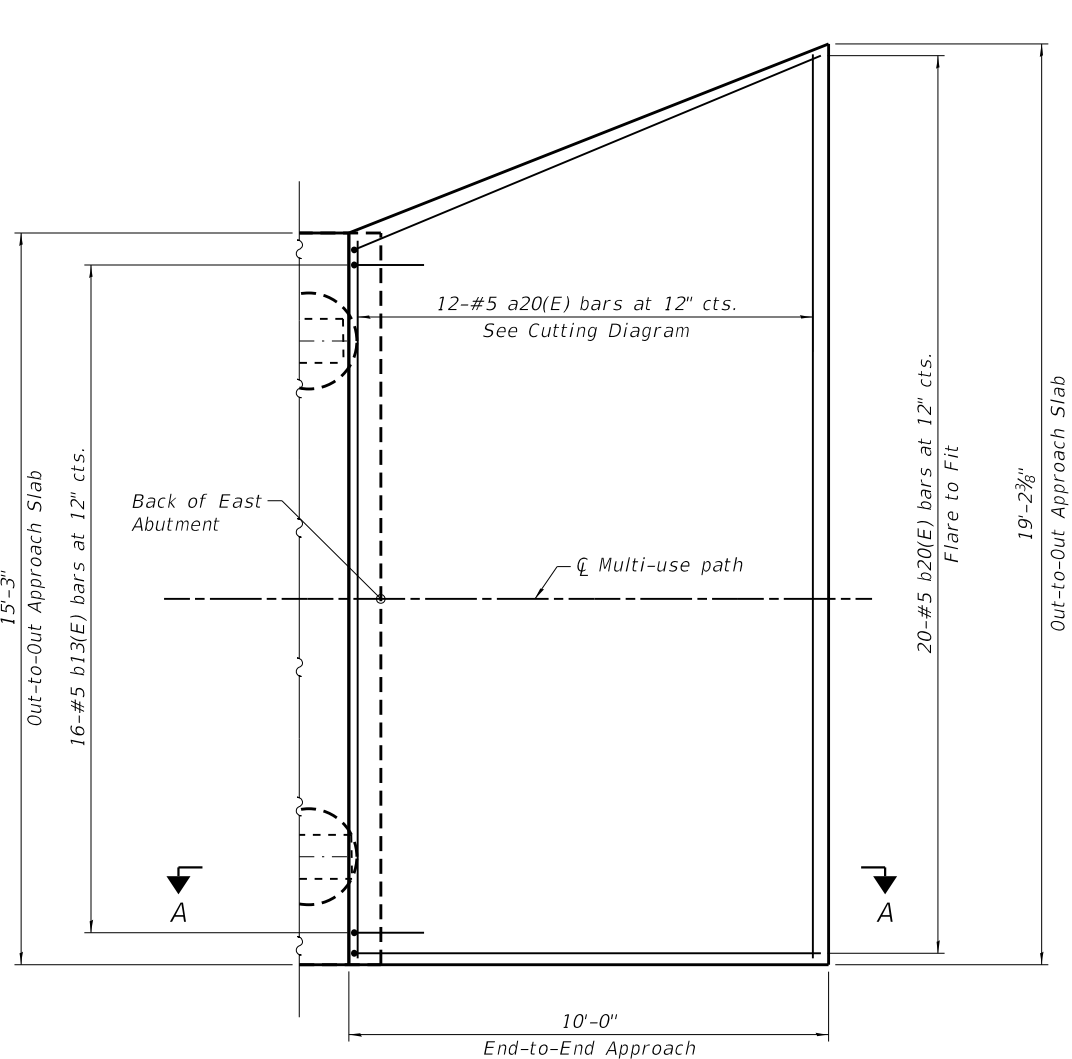

EAST APPROACH - PLAN


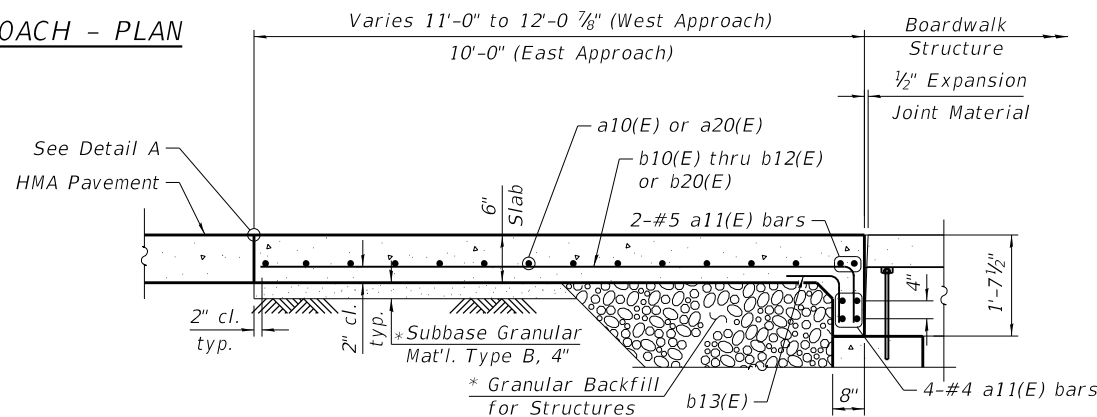


SECTION A-A

* Cost included with Concrete Superstructure (Approach Slab)


BILL OF MATERIAL

Bar	No.	Size	Length	Shape
a10(E)	7	#5	49'-10"	—
a11(E)	12	#5	14'-11"	—
a20(E)	6	#5	33'-9"	—
b10(E)	16	#5	12'-8"	┐
b11(E)	5	#5	11'-2"	—
b12(E)	5	#5	12'-3"	—
b13(E)	32	#5	4'-7"	┐
b20(E)	20	#5	10'-8"	┐
Concrete Superstructure (Approach Slab)			Cu. Yd.	9.5
Reinforcement Bars, Epoxy Coated			Pound	1,480

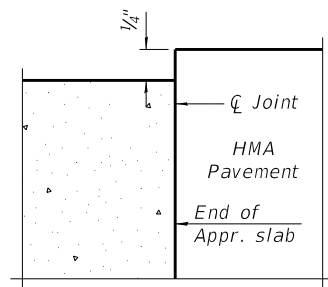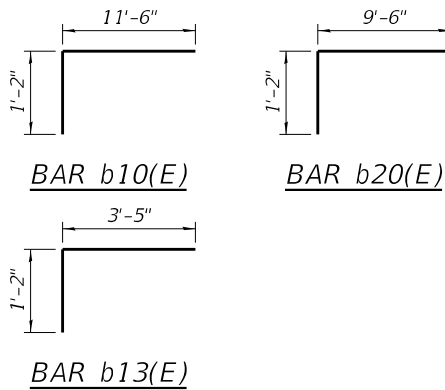


DETAIL A

MODEL: Default
FILE NAME: pw:\hqpwin01a-e-transyscorp.com\transyscorp-pw\1Documents\Projects_2021\CH401 - Chicago\PA01210087 - Streamwood - Pedestrian Bridge over IL 59 - Phase II\304.00 - Bridge\304.01 - Standard Sheets\PR1DET1 &lashi; BOARDWALK FOUNDATION DETAILS - 1

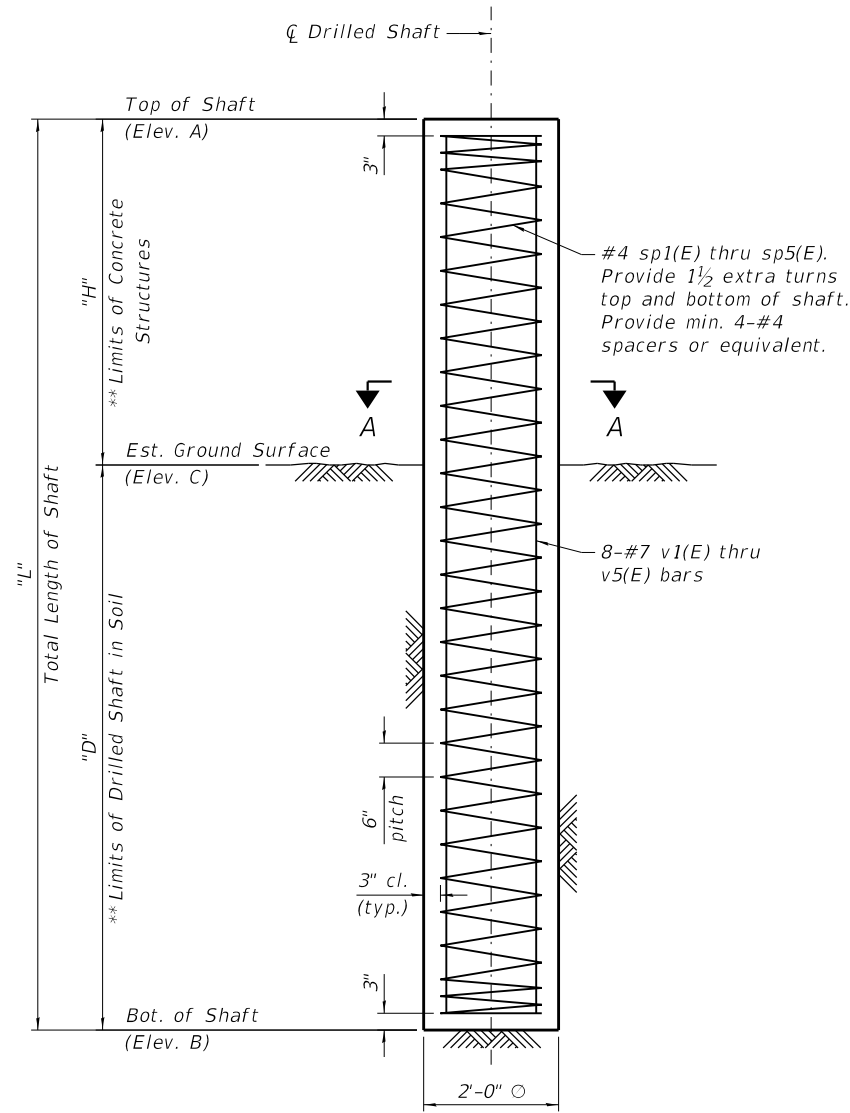


TYPICAL DRILLED SHAFT ELEVATION


** If the prevailing water surface elevation during construction is consistently different than estimated on the plans, the contractor may propose an adjustment to the top of the drilled shaft elevation as part of their installation procedure. The top of all drilled shafts within a substructure unit shall be constructed to the same elevation and extend above the prevailing water surface. The quantities and reinforcement detailing are based on the top of shaft and the estimated elevations shown and may change based on the actual elevations encountered at each shaft and the final top of shaft elevation.

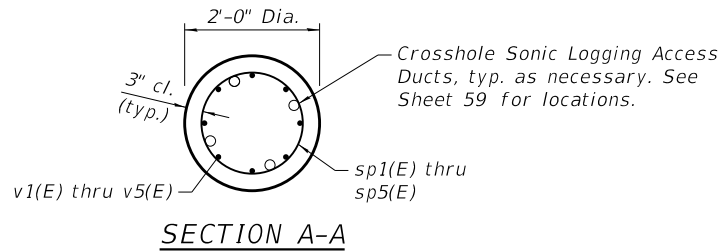


SECTION A-A

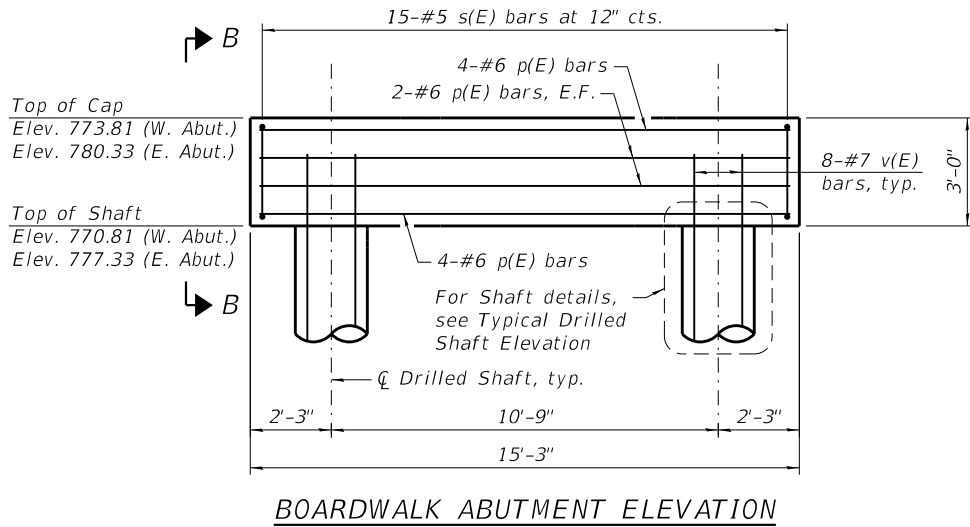


BOARDWALK ABUTMENT ELEVATION

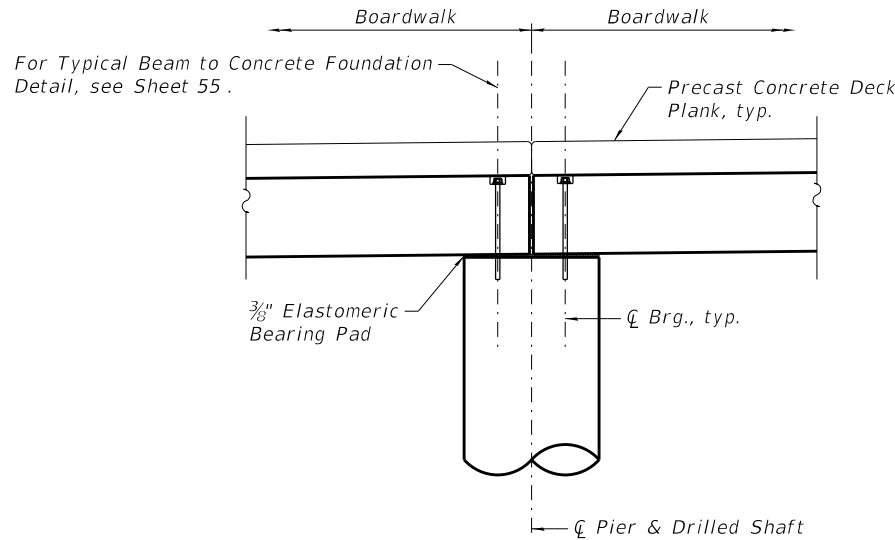


TYPICAL SECTION THRU PIER

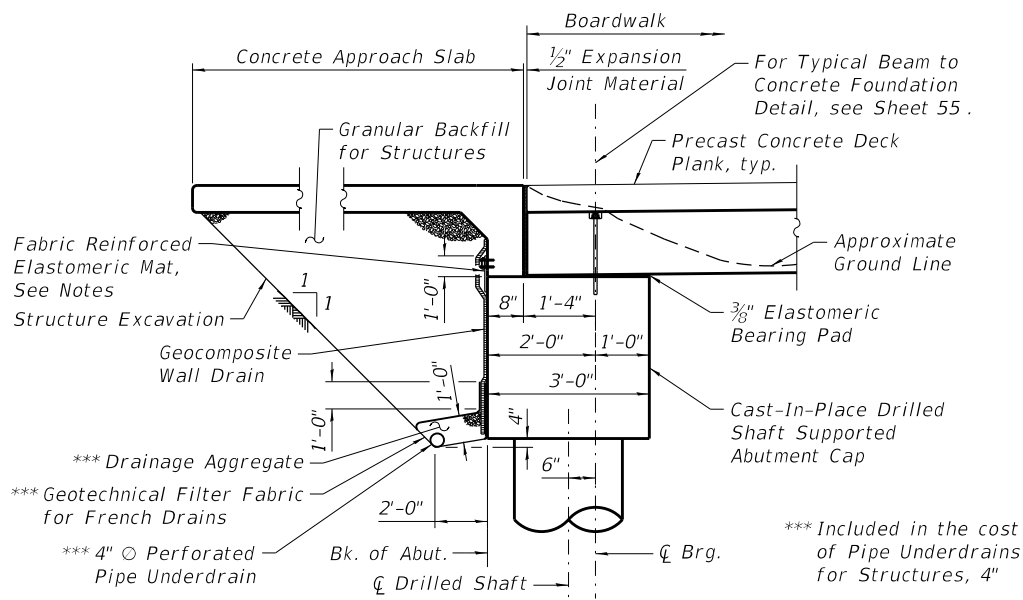

TYPICAL SECTION THRU ABUTMENT

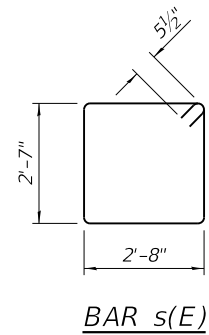


BAR s(E)

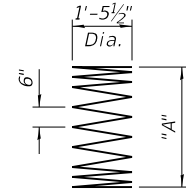

BARS sp1(E)
THRU sp5(E)

Bar	"A"
sp1(E)	55'-6"
sp2(E)	49'-6"
sp3(E)	39'-6"
sp4(E)	29'-6"
sp5(E)	24'-6"

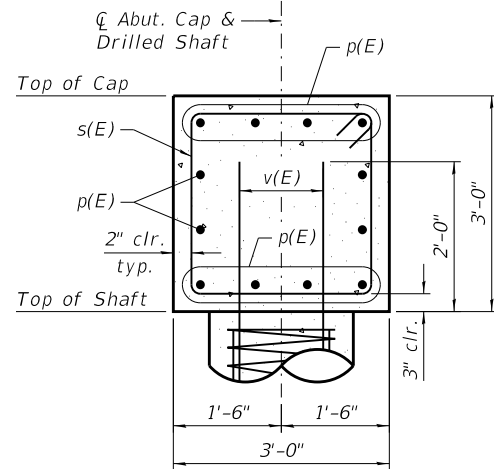

SECTION B-B

Notes:
Concrete drilled shaft and column shall be placed monolithically, without construction joints.
A normal surface finish followed by a Concrete Sealer application will be required on concrete surfaces above the lowest elevation 6" below finished ground line. Cost included with Concrete Structures.
When splicing spiral reinforcement is necessary, the spiral shall be provided with 1 1/2 extra turns at the ends to be spliced. These additional turns shall either be welded together according to AWS D1.4 or shall both terminate with a 135° standard hook.
Fabric Reinforced Elastomeric Mat shall be according to Section 1028 of the Standard Specifications. Fabric mat shall be 24" wide & attached full width and vertically at edges to the abutment cap with a 3/8" x 5" steel plate and 1/2" O studs with nuts and washers at 12" cts. Cost included with Concrete Structures.

ABUTMENT CAPS
BILL OF MATERIAL

Bar	No.	Size	Length	Shape
p(E)	24	#6	14'-11"	
s(E)	30	#5	11'-5"	
v(E)	32	#7	7'-9"	
Structure Excavation			Cu. Yd.	20
Concrete Structures			Cu. Yd.	10.2
Reinforcement Bars, Epoxy Coated			Pound	1,410
Granular Backfill for Structures			Cu. Yd.	18
Concrete Sealer			Sq. Ft.	311
Geocomposite Wall Drain			Sq. Yd.	14
Pipe Underdrains for Structures, 4"			Foot	31

DRILLED SHAFTS
BILL OF MATERIAL

Bar	No.	Size	Length	Shape
* sp1(E)	45	#4	55'-6"	
* sp2(E)	38	#4	49'-6"	
* sp3(E)	24	#4	39'-6"	
* sp4(E)	54	#4	29'-6"	
* sp5(E)	38	#4	24'-6"	
v1(E)	360	#7	55'-6"	
v2(E)	304	#7	49'-6"	
v3(E)	192	#7	39'-6"	
v4(E)	432	#7	29'-6"	
v5(E)	304	#7	24'-6"	
Concrete Structures			Cu. Yd.	175.7
Reinforcement Bars, Epoxy Coated			Pound	175,350
Drilled Shaft in Soil			Cu. Yd.	760.6
Crosshole Sonic Logging Access Ducts			Foot	2,020
Crosshole Sonic Logging Testing			Each	6

* Length is height of spiral.

MINIMUM BAR LAPS

Bar	Lap
#7	5'-6"

TRANSYSTEMS

USER NAME =	Imnainggotan	DESIGNED -	CMG	REVISED -	
CHECKED -	WJC	CHECKED -	WJC	REVISED -	
PLOT SCALE =	5.3333' / in.	DRAWN -	CMG	REVISED -	
PLOT DATE =	5/23/2023	CHECKED -	WJC	REVISED -	

STATE OF ILLINOIS
DEPARTMENT OF TRANSPORTATION

BOARDWALK FOUNDATION DETAILS - 1
STRUCTURE NO. 016-8309

SHEET 9 OF 29 SHEETS

F.A.P. RTE.	SECTION	COUNTY	TOTAL SHEETS	SHEET NO.
338	21-00067-00-BR	COOK	90	58
CONTRACT NO. 61J67				
ILLINOIS FED. AID PROJECT				

MODEL: Default
FILE NAME: pw:\hqpwin01.a-e.transyscorp.com\transyscorp-pw\Documents\Projects_2021\CH401 - Chicago\p401210087 - Streamwood - Pedestrian Bridge over IL 59 - Phase II\304.00 - Bridge\304-01 - Standard Sheets\PR1DET2 &slashi; BOARDWALK FOUNDATION DETAILS - 2

DRILLED SHAFT SCHEDULE - WEST BOARDWALK APPROACH

Pier No.	Station	Number of Shafts	Top of Shaft (Elev. A)	Bot. of Shaft (Elev. B)	Est. Ground Surface (Elev. C)	Total Length "L"	Exposed Height "H"	Embedded Depth "D"	Shaft Group No.	Concrete Structures (Cu. Yd.)	Drilled Shaft in Soil (Cu. Yd.)
W. Abut.	100+14.92	2	770.81	740.81	774.39	30.00	0.00	30.00	4	0.0	7.0
1	100+35.42	2	773.78	743.78	774.33	30.00	0.00	30.00	4	0.0	7.0
2	100+55.42	2	774.01	744.01	773.99	30.00	0.08	29.92	4	0.1	7.0
3	100+75.42	2	774.51	744.51	774.14	30.00	0.42	29.58	4	0.1	6.9
4	100+95.42	2	775.27	745.27	774.11	30.00	1.17	28.83	4	0.3	6.8
5	101+15.42	2	776.21	726.21	774.01	50.00	2.25	47.75	2	0.6	11.2
6	101+35.42	2	777.16	727.16	774.06	50.00	3.17	46.83	2	0.8	10.9
7	101+49.29	2	777.82	727.82	774.04	50.00	3.83	46.17	2	0.9	10.8
8	101+69.29	2	778.77	728.77	774.27	50.00	4.50	45.50	2	1.1	10.6
9	101+89.29	2	779.69	729.69	774.09	50.00	5.67	44.33	2	1.4	10.4
10	102+09.29	2	780.47	724.47	773.97	56.00	6.50	49.50	1	1.6	11.6
11	102+29.29	2	781.11	725.11	773.99	56.00	7.17	48.83	1	1.7	11.4
12	102+49.29	2	781.61	725.61	773.94	56.00	7.67	48.33	1	1.8	11.3
13	102+69.30	2	781.97	725.97	774.00	56.00	8.00	48.00	1	1.9	11.2
14	102+89.30	2	782.19	726.19	774.04	56.00	8.17	47.83	1	2.0	11.2
15	103+09.30	2	782.27	726.27	774.12	56.00	8.17	47.83	1	2.0	11.2
16	103+29.30	2	782.21	726.21	773.97	56.00	8.25	47.75	1	2.0	11.2
17	103+49.30	2	782.12	726.12	774.02	56.00	8.17	47.83	1	2.0	11.2
18	103+69.30	2	782.08	726.08	773.89	56.00	8.25	47.75	1	2.0	11.2
19	103+89.30	2	782.12	726.12	773.72	56.00	8.42	47.58	1	2.0	11.1
20	104+09.30	2	782.23	726.23	773.73	56.00	8.58	47.42	1	2.0	11.1
21	104+29.30	2	782.41	732.41	773.78	50.00	8.67	41.33	2	2.1	9.7
22*	104+49.30	2	782.65	732.65	773.55	50.00	9.17	40.83	2	2.2	9.6
23*	104+69.30	2	782.97	732.97	773.55	50.00	9.50	40.50	2	2.3	9.5
24*	104+89.30	2	783.36	733.36	774.03	50.00	9.33	40.67	2	2.2	9.5
25*	105+09.30	2	783.82	733.82	773.66	50.00	10.17	39.83	2	2.4	9.3
26*	105+29.30	2	784.34	728.34	774.02	56.00	10.33	45.67	1	2.5	10.7
27*	105+49.17	2	784.94	728.94	774.14	56.00	10.83	45.17	1	2.6	10.6
28*	105+69.16	2	785.60	729.60	773.67	56.00	12.00	44.00	1	2.8	10.3
29*	105+89.16	2	786.34	730.34	773.72	56.00	12.67	43.33	1	3.0	10.1
30*	106+09.16	2	787.15	731.15	774.14	56.00	13.08	42.92	1	3.1	10.0
31*	106+29.16	3	788.03	738.03	773.69	50.00	14.33	35.67	2	5.1	12.5
32*	106+49.16	3	788.97	738.97	773.92	50.00	15.08	34.92	2	5.3	12.2


DRILLED SHAFT SCHEDULE - OVERLOOK D

Drilled Shaft No.	Station	Offset	Top of Shaft (Elev. A)	Bot. of Shaft (Elev. B)	Est. Ground Surface (Elev. C)	Total Length "L"	Exposed Height "H"	Embedded Depth "D"	Shaft Group No.	Concrete Structures (Cu. Yd.)	Drilled Shaft in Soil (Cu. Yd.)
D1-DA	117+93.92	9.97' Lt.	782.99	752.99	777.18	30.00	5.83	24.17	4	0.7	2.9
D1-DB	118+01.29	9.97' Lt.	782.99	752.99	777.18	30.00	5.83	24.17	4	0.7	2.9
D2-DA	117+93.74	18.47' Lt.	782.94	752.94	777.18	30.00	5.83	24.17	4	0.7	2.9
D2-DB	118+01.39	15.13' Lt.	782.94	752.94	777.18	30.00	5.83	24.17	4	0.7	2.9
D3-DA	118+06.91	27.66' Lt.	782.84	752.84	777.18	30.00	5.67	24.33	4	0.7	2.9
D3-DB	118+11.58	21.98' Lt.	782.84	752.84	777.18	30.00	5.67	24.33	4	0.7	2.9
D4-DA	118+26.90	38.73' Lt.	782.70	757.70	777.18	25.00	5.58	19.42	5	0.7	2.3
D4-DB	118+31.17	32.67' Lt.	782.70	757.70	777.18	25.00	5.58	19.42	5	0.7	2.3
D5-DA	118+49.58	47.96' Lt.	782.56	757.56	777.18	25.00	5.42	19.58	5	0.7	2.3
D5-DB	118+53.20	41.55' Lt.	782.56	757.56	777.18	25.00	5.42	19.58	5	0.7	2.3
D6-DA	118+74.81	55.00' Lt.	782.42	757.42	777.18	25.00	5.25	19.75	5	0.7	2.3
D6-DB	118+77.50	48.29' Lt.	782.42	757.42	777.18	25.00	5.25	19.75	5	0.7	2.3
D7-DA	119+02.13	59.52' Lt.	782.42	757.42	777.18	25.00	5.25	19.75	5	0.7	2.3
D7-DB	119+03.64	52.61' Lt.	782.42	757.42	777.18	25.00	5.25	19.75	5	0.7	2.3
D8-DA	118+92.59	47.80' Lt.	782.42	757.42	777.18	25.00	5.25	19.75	5	0.7	2.3
D8-DB	118+83.68	46.21' Lt.	782.42	757.42	777.18	25.00	5.25	19.75	5	0.7	2.3
D9-DA	118+97.16	29.16' Lt.	782.28	757.28	777.18	25.00	5.17	19.83	5	0.7	2.4
D9-DB	118+89.17	27.74' Lt.	782.28	757.28	777.18	25.00	5.17	19.83	5	0.7	2.4
D10-DA	119+00.83	10.45' Lt.	782.15	757.15	777.18	25.00	5.00	20.00	5	0.6	2.4
D10-DB	118+93.59	9.17' Lt.	782.15	757.15	777.18	25.00	5.00	20.00	5	0.6	2.4

*Indicates piers where Crosshole Sonic Logging Access Ducts shall be installed in the shafts.

DRILLED SHAFT SCHEDULE - EAST BOARDWALK APPROACH


Pier No.	Station	Number of Shafts	Top of Shaft (Elev. A)	Bot. of Shaft (Elev. B)	Est. Ground Surface (Elev. C)	Total Length "L"	Exposed Height "H"	Embedded Depth "D"	Shaft Group No.	Concrete Structures (Cu. Yd.)	Drilled Shaft in Soil (Cu. Yd.)
39*	113+11.93	3	789.01	739.01	774.23	50.00	14.83	35.17	2	5.2	12.3
40*	113+31.93	3	788.06	738.06	774.12	50.00	14.00	36.00	2	4.9	12.6
41*	113+51.93	2	787.10	737.10	774.29	50.00	12.83	37.17	2	3.0	8.7
42*	113+71.93	2	786.21	736.21	774.43	50.00	11.83	38.17	2	2.8	8.9
43*	113+91.93	2	785.40	735.40	774.47	50.00	11.00	39.00	2	2.6	9.1
44*	114+11.93	2	784.69	744.69	774.30	40.00	10.42	29.58	3	2.5	6.9
45*	114+31.93	2	784.07	744.07	774.41	40.00	9.67	30.33	3	2.3	7.1
46	114+51.93	2	783.55	743.55	774.63	40.00	8.92	31.08	3	2.1	7.3
47	114+71.93	2	783.11	743.11	774.69	40.00	8.50	31.50	3	2.0	7.4
48	114+91.93	2	782.77	742.77	774.57	40.00	8.25	31.75	3	2.0	7.4
49	115+11.93	2	782.52	742.52	774.52	40.00	8.00	32.00	3	1.9	7.5
50	115+31.93	2	782.36	742.36	774.28	40.00	8.08	31.92	3	1.9	7.5
51	115+51.93	2	782.29	742.29	774.22	40.00	8.08	31.92	3	1.9	7.5
52	115+71.93	2	782.31	742.31	774.24	40.00	8.08	31.92	3	1.9	7.5
53	115+91.93	2	782.43	742.43	774.44	40.00	8.00	32.00	3	1.9	7.5
54	116+11.93	2	782.62	742.62	774.70	40.00	8.00	32.00	3	1.9	7.5
55	116+31.93	2	782.82	742.82	775.16	40.00	7.67	32.33	3	1.8	7.6
56	116+51.93	2	782.99	757.99	775.48	25.00	7.58	17.42	5	1.8	4.1
57	116+71.93	2	783.11	758.11	776.00	25.00	7.17	17.83	5	1.7	4.2
58	116+91.93	2	783.20	758.20	776.29	25.00	6.92	18.08	5	1.7	4.3
59	117+11.93	2	783.25	758.25	776.39	25.00	6.92	18.08	5	1.7	4.3
60	117+31.93	2	783.25	753.25	776.23	30.00	7.08	22.92	4	1.7	5.4
61	117+51.93	2	783.22	753.22	776.51	30.00	6.75	23.25	4	1.6	5.5
62	117+69.77	2	783.15	753.15	776.78	30.00	6.42	23.58	4	1.5	5.5
63	117+87.61	2	783.06	753.06	777.23	30.00	5.83	24.17	4	1.4	5.7
64	118+07.61	2	782.91	752.91	777.44	30.00	5.50	24.50	4	1.3	5.8
65	118+27.61	2	782.73	752.73	777.41	30.00	5.33	24.67	4	1.3	5.8
66	118+47.61	2	782.53	757.53	777.10	25.00	5.50	19.50	5	1.3	4.6
67	118+67.61	2	782.34	757.34	776.72	25.00	5.67	19.33	5	1.4	4.5
68	118+87.61	2	782.20	757.20	777.47	25.00	4.75	20.25	5	1.2	4.8
69	119+07.61	2	782.09	757.09	776.89	25.00	5.25	19.75	5	1.3	4.6
70	119+27.61	2	782.03	757.03	776.40	25.00	5.67	19.33	5	1.4	4.5
71	119+47.61	2	782.01	757.01	776.34	25.00	5.67	19.33	5	1.4	4.5
72	119+67.61	2	782.02	752.02	776.22	30.00	5.83	24.17	4	1.4	5.7
73	119+87.61	2	782.08	752.08	776.10	30.00	6.00	24.00	4	1.4	5.6
74	120+07.61	2	782.17	752.17	776.22	30.00	6.00	24.00	4	1.4	5.6
75	120+27.61	2	782.31	752.31	776.15	30.00	6.17	23.83	4	1.5	5.6
76	120+47.61	2	782.48	752.48	775.63	30.00	6.92	23.08	4	1.7	5.4
77	120+67.61	2	782.68	752.68	775.83	30.00	6.92	23.08	4	1.7	5.4
78	120+87.61	2	782.86	752.86	776.02	30.00	6.92	23.08	4	1.7	5.4
79	121+07.61	2	782.93	752.93	775.94	30.00	7.00	23.00	4	1.7	5.4
80	121+27.61	2	782.88	752.88	776.10	30.00	6.83	23.17	4	1.6	5.4
81	121+47.61	2	782.71	752.71	776.12	30.00	6.67	23.33	4	1.6	5.5
82	121+67.61	2	782.42	752.42	776.30	30.00	6.17	23.83	4	1.5	5.6
83	121+87.61	2	782.02	752.02	776.38	30.00	5.67	24.33	4	1.4	5.7
84	122+07.61	2	781.50	751.50	776.72	30.00	4.83	25.17	4	1.2	5.9
85	122+27.61	2	780.87	755.87	777.12	25.00	3.75	21.25	5	0.9	5.0
E. Abut.	122+43.27	2	777.33	752.33	777.71	25.00	0.00	25.00	5	0.0	5.9

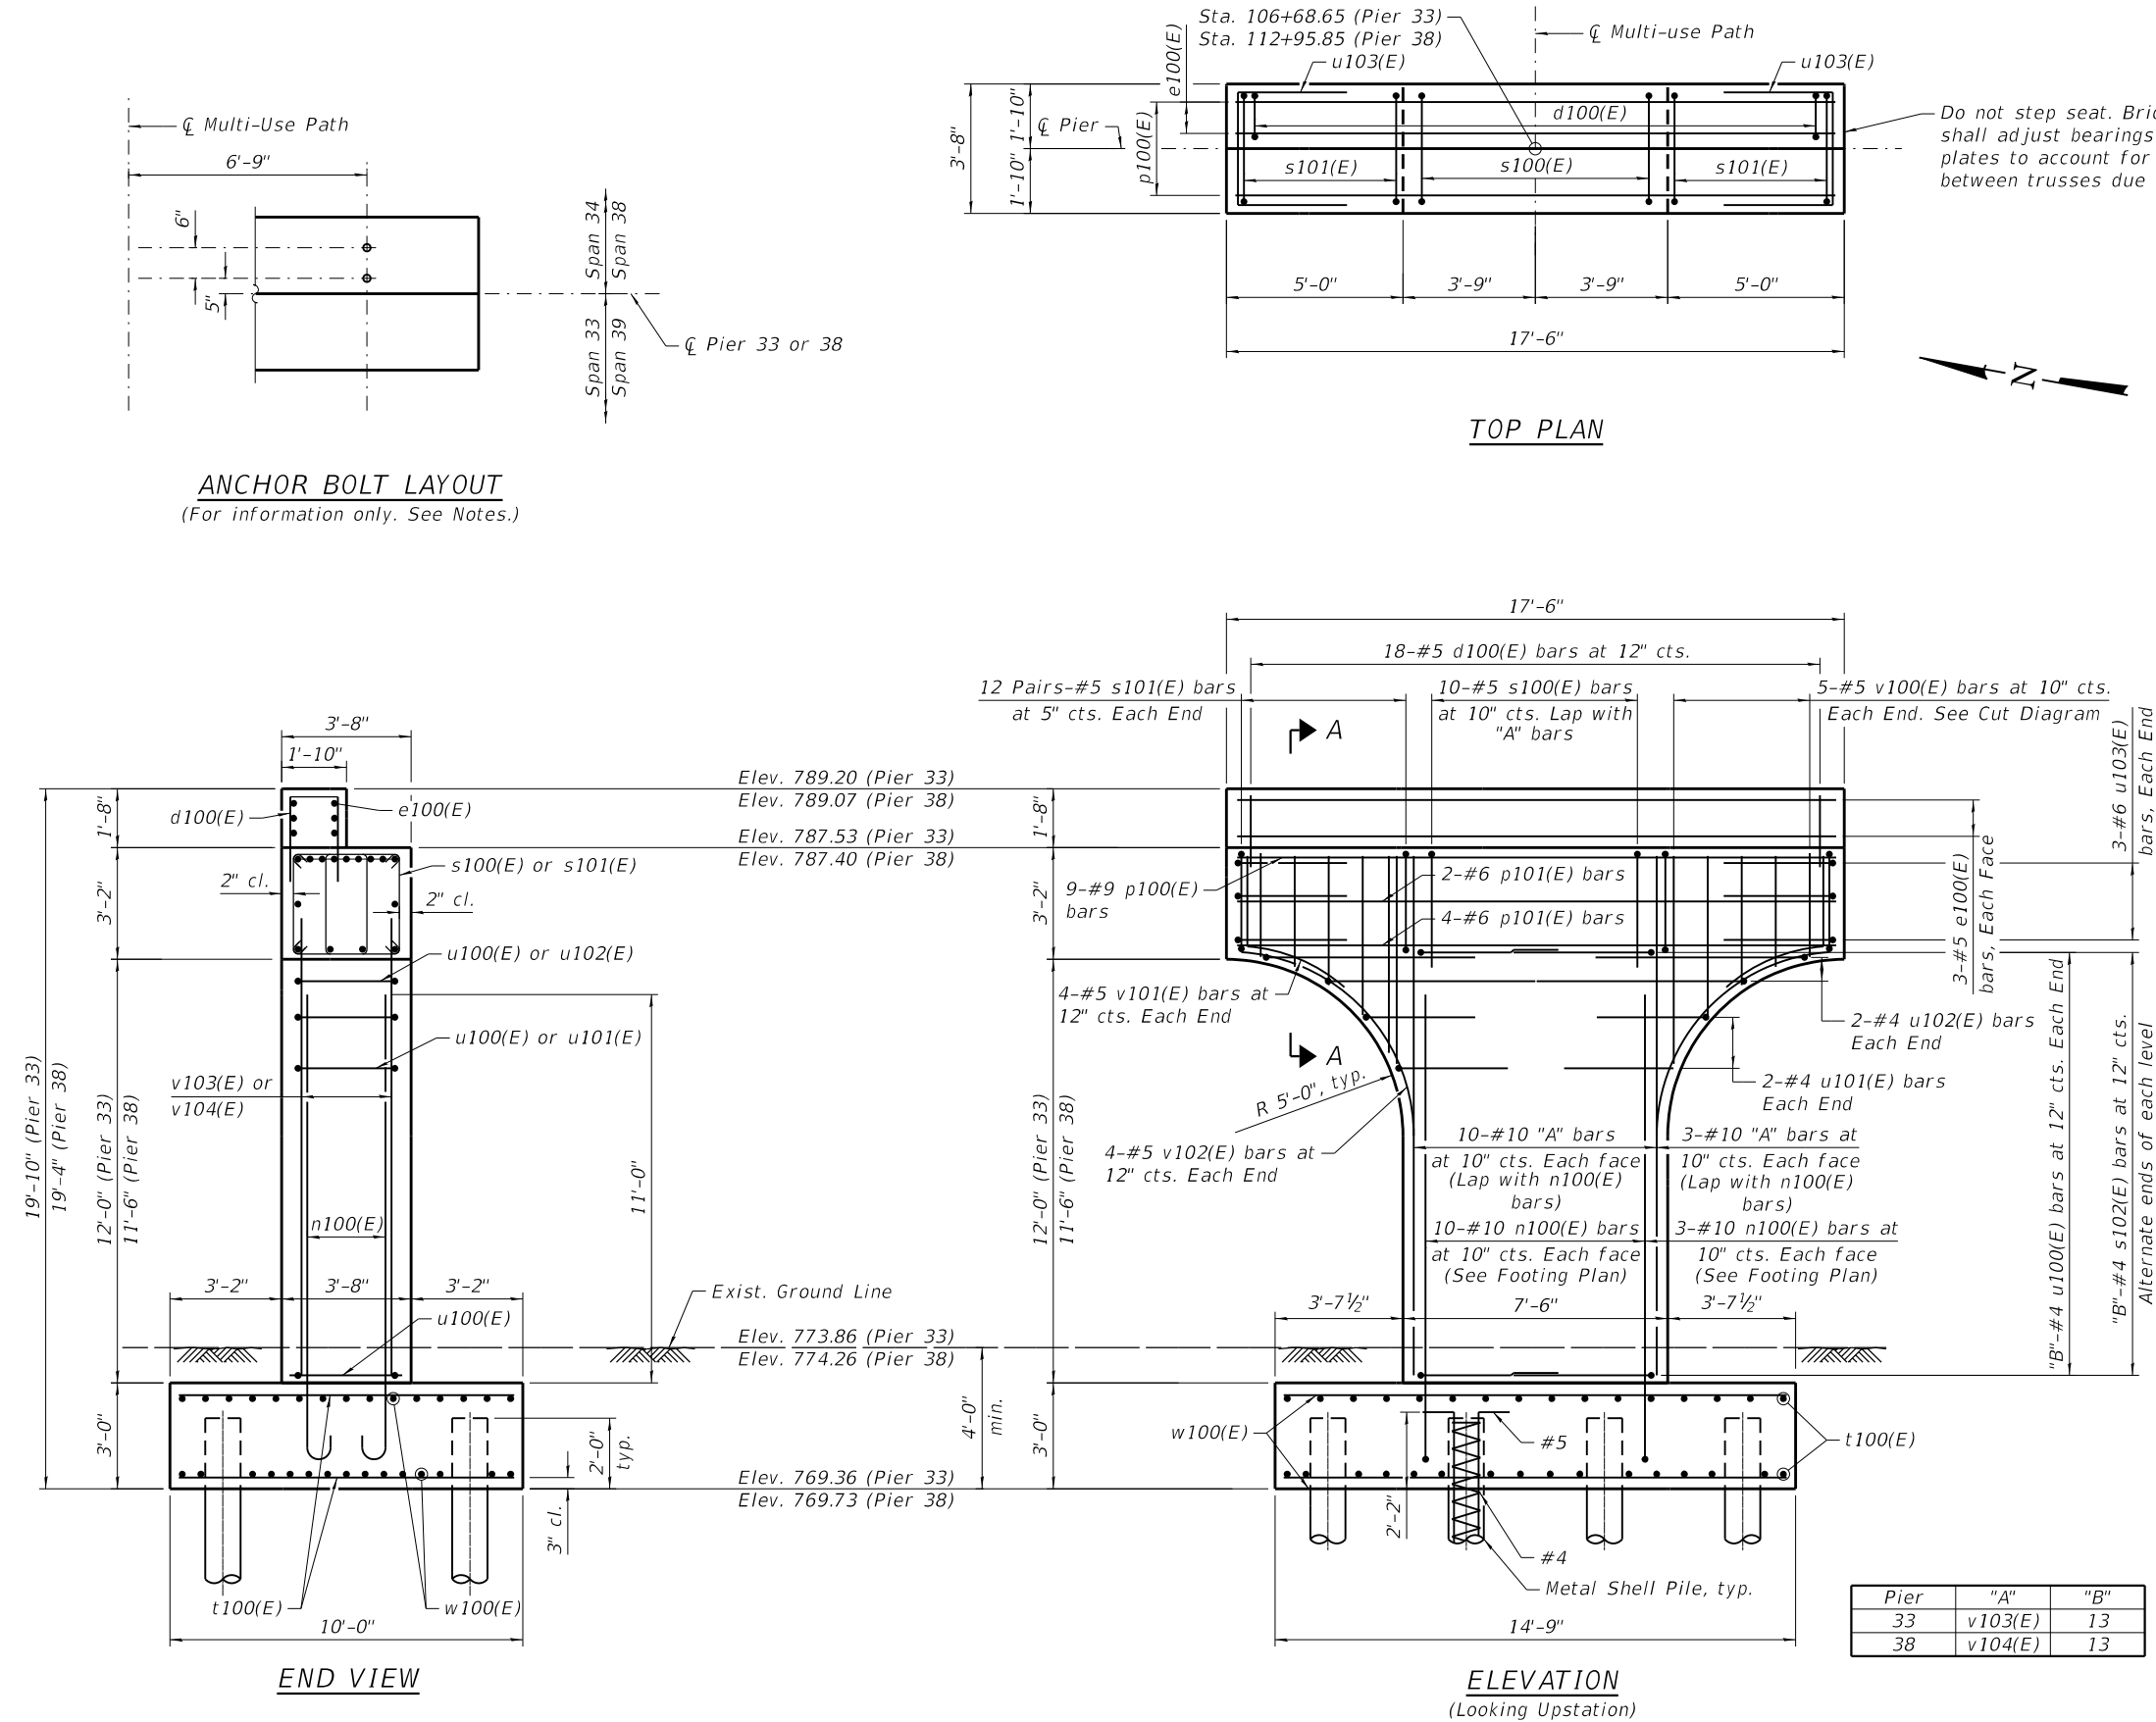

Notes:

- For footing plan, bar bending diagrams, and Bill of Material, see sheet 61.
- Concrete clear cover shall be 2" minimum unless noted otherwise.
- Truss fabricator shall determine size and location of anchor bolts. Cost included with Pedestrian Truss Superstructure.
- All edges shall have standard $\frac{3}{4}$ " chamfers except as noted.
- Space reinforcement in cap to miss anchor bolts.
- For details of piles, see sheet 66.
- Concrete Sealer shall be applied to all exposed surfaces of the piers.
- Truss fabricator shall provide a 1" nominal shim pack for each bearing consisting of a 1", $\frac{1}{2}$ ", $\frac{1}{4}$ " and 2- $\frac{1}{8}$ " shim plates matching the dimensions of the masonry plate provided, including holes for anchor bolts. Cost included in the cost of Pedestrian Truss Superstructure.
- For Form Liner details, see Architectural Sheets.



TRANSYSTEMS	USER NAME = Imnainggotan	DESIGNED - JE	REVISED -	STATE OF ILLINOIS DEPARTMENT OF TRANSPORTATION	PIERS 33 AND 38 DETAILS - 1 STRUCTURE NO. 016-8309	F.A.P. RTE.	SECTION	COUNTY	TOTAL SHEETS	SHEET NO.
	PLOT SCALE = 0.1667' / in.	CHECKED - WJC	REVISED -			338	21-00067-00-BR	COOK	90	60
	PLOT DATE = 5/23/2023	CHECKED - WJC	REVISED -			CONTRACT NO. 61J67				
	SHEET 11 OF 29 SHEETS					ILLINOIS FED. AID PROJECT				

 







FOOTING PLAN

PILE DATA

Type: Metal Shell - 12 in. dia. x 0.250 in. walls
Nominal Required Bearing: 291 Kips
Factored Resistance Available: 160 Kips
Est. Length: 63 ft. (Pier 33)
49 ft. (Pier 38)
No. Production Piles: 7 per Pier
No. Test Piles: 1 per Pier

  

<i>Bar</i>	"A"
<i>u100(E)</i>	5'-3"
<i>u101(E)</i>	3'-7"
<i>u102(E)</i>	6'-1"
<i>u103(E)</i>	3'-10"

      

MINIMUM
BAR LAP

<i>Bar</i>	<i>Lap</i>
#4	2'-7"
#5	3'-3"
#10	10'-10"

Note:
See Sheet 60 for Elevation and End View of Pier

PIER 33 BILL OF MATERIAL


Bar	No.	Size	Length	Shape
d100(E)	18	#5	5'-4"	
e100(E)	6	#5	16'-11"	
n100(E)	26	#10	15'-2"	
p100(E)	9	#9	16'-11"	
p101(E)	6	#6	16'-11"	
s100(E)	10	#5	9'-7"	
s101(E)	48	#5	11'-5"	
s102(E)	13	#5	3'-10"	
t100(E)	30	#8	9'-8"	
u100(E)	26	#4	13'-7"	
u101(E)	4	#4	10'-3"	
u102(E)	4	#4	15'-3"	
u103(E)	6	#6	11'-4"	
v100(E)	10	#5	7'-8"	
v101(E)	8	#5	5'-11"	
v102(E)	8	#5	11'-0"	
v103(E)	26	#10	14'-10"	
w100(E)	32	#6	14'-5"	

Structure Excavation	Cu. Yd.	44
Concrete Structures	Cu. Yd.	39.6
Form Liner Textured Surface	Sq. Ft.	44
Reinforcement Bars, Epoxy Coated	Pound	7,060
Furnishing Metal Shell Piles 12" X 0.250"	Foot	441
Driving Piles	Foot	441
Test Pile Metal Shells	Each	1
Concrete Sealer	Sq. Ft.	545


PIER 38 BILL OF MATERIAL

Bar	No.	Size	Length	Shape
d100(E)	18	#5	5'-4"	
e100(E)	6	#5	16'-11"	
n100(E)	26	#10	15'-2"	
p100(E)	9	#9	16'-11"	
p101(E)	6	#6	16'-11"	
s100(E)	10	#5	9'-7"	
s101(E)	48	#5	11'-5"	
s102(E)	13	#5	3'-10"	
t100(E)	30	#8	9'-8"	
u100(E)	26	#4	13'-7"	
u101(E)	4	#4	10'-3"	
u102(E)	4	#4	15'-3"	
u103(E)	6	#6	11'-4"	
v100(E)	10	#5	7'-8"	
v101(E)	8	#5	5'-11"	
v102(E)	8	#5	11'-0"	
v104(E)	26	#10	14'-4"	
w100(E)	32	#6	14'-5"	


Structure Excavation	Cu. Yd.	45
Concrete Structures	Cu. Yd.	39.1
Form Liner Textured Surface	Sq. Ft.	44
Reinforcement Bars, Epoxy Coated	Pound	7,010
Furnishing Metal Shell Piles 12" X 0.250"	Foot	343
Driving Piles	Foot	343
Test Pile Metal Shells	Each	1
Concrete Sealer	Sq. Ft.	534

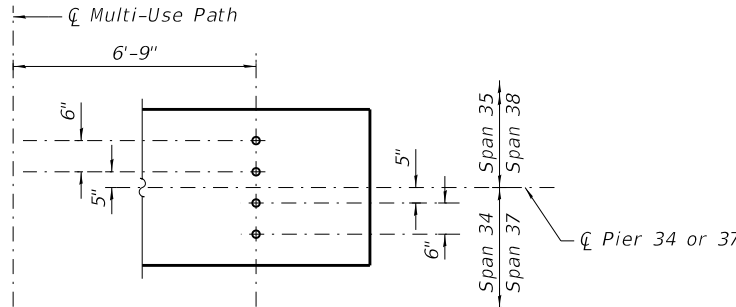


ANCHOR BOLT LAYOUT
(For information only. See Notes.)

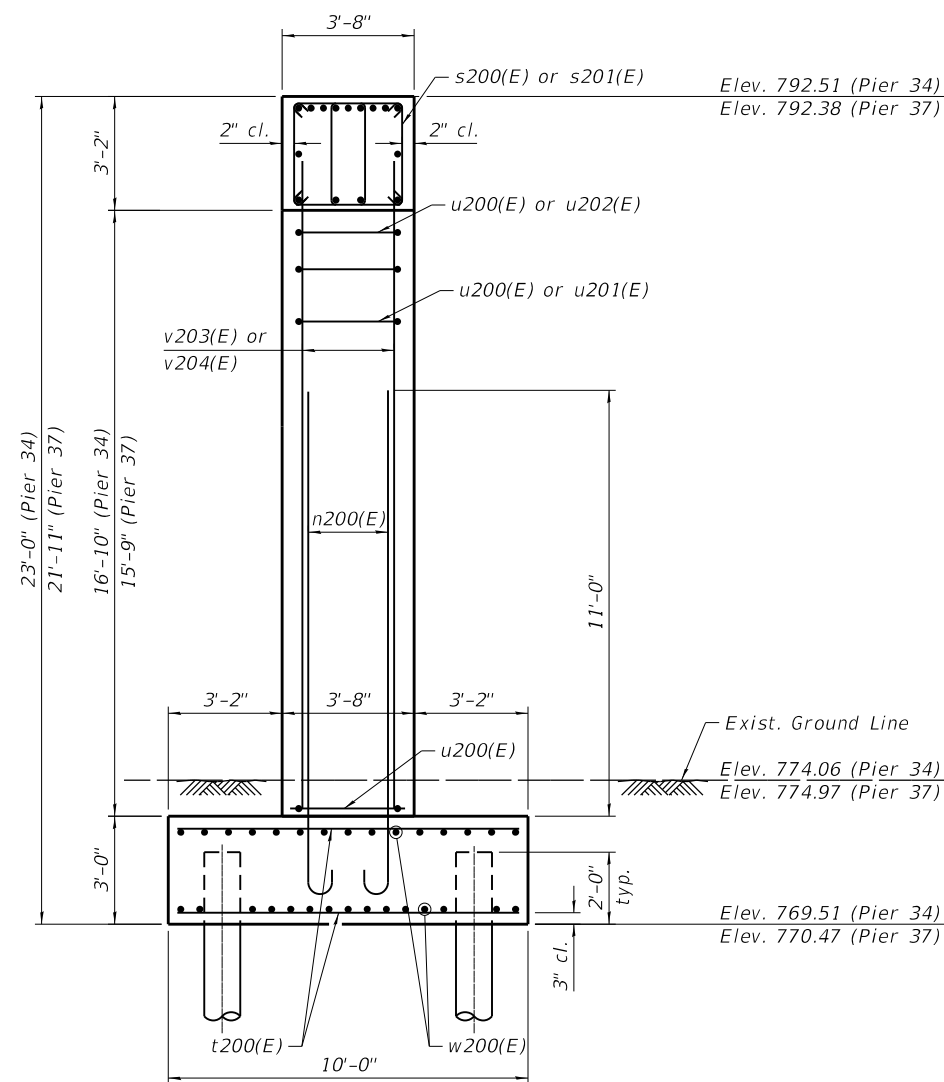


END VIEW

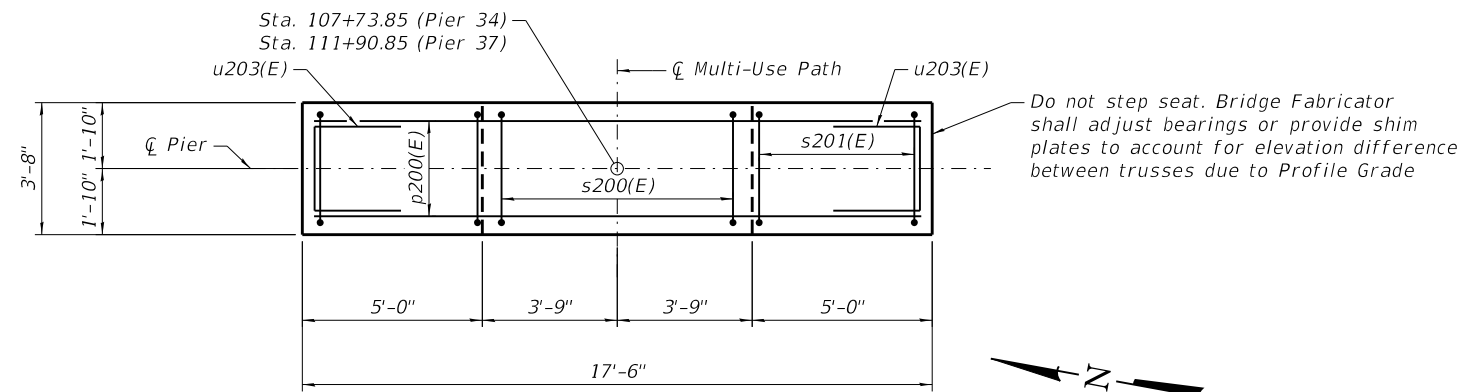

TOP PLAN

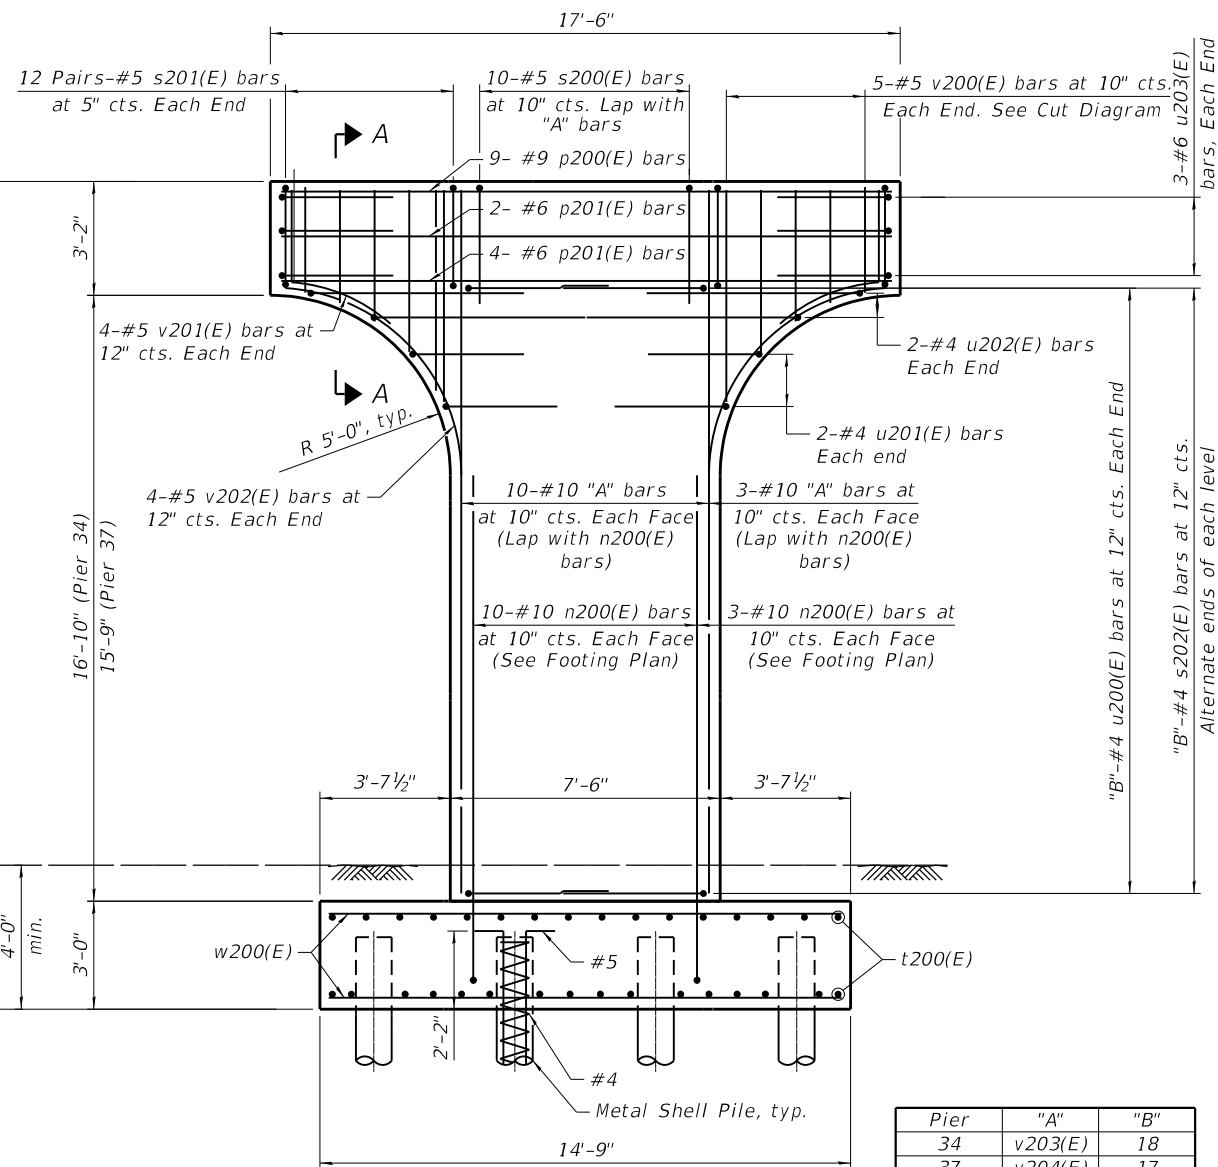

ELEVATION
(Looking Upstation)

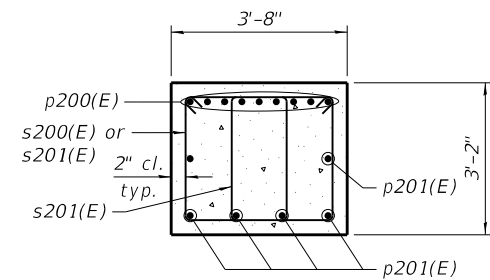

SECTION A-A

Notes

For footing plan, bar bending diagrams, and Bill of Material, see sheet 63.

Concrete clear cover shall be 2" minimum unless noted otherwise
Truss fabricator shall determine size and location of anchor bolts.
Cost included with Pedestrian Truss Superstructure.

*All edges shall have standard $\frac{3}{4}$ " chamfers except as noted.
Space reinforcement in cap to miss anchor bolts.
For details of piles, see sheet 66.
Concrete Sealer shall be applied to all exposed surfaces of the
piers.*

Truss fabricator shall provide a 1" nominal shim pack for each bearing consisting of a 1", 1/2", 1/4" and 2-1/8" shim plates matching the dimensions of the masonry plate provided, including holes for anchor bolts. Cost included in the cost of Pedestrian Truss Superstructure.

For Form Liner details, see Architectural Sheets.

TRANSYSTEMS


USER NAME =	Imnainggolan	DESIGNED -	JE	REVISED -	
		CHECKED -	WJC	REVISED -	
PLOT SCALE =	0.1667" / in.	DRAWN -	JE	REVISED -	
PLOT DATE =	5/23/2023	CHECKED -	WJC	REVISED -	

**STATE OF ILLINOIS
DEPARTMENT OF TRANSPORTATION**

PIERS 34 AND 37 DETAILS - 1
STRUCTURE NO. 016-8309

F.A.P. RTE.	SECTION	COUNTY	TOTAL SHEETS	SHEET NO.
338	21-00067-00-BR	COOK	90	62
		CONTRACT NO. 61J67		
		ILLINOIS	FED. AID PROJECT	


MODEL: Default
FILE NAME: pw:\hqp\pwint01a-e.transyscorp.com\transyscorp-pw\Documents\Projects_2021\CH401 - Chicago\PA01210087 - Streamwood - Pedestrian Bridge over IL 59 - Phase II\304.00 - Bridge\304.01 - Standard Sheets\PR3DET2 &lashash: PIERS 34 AND 37 DETAILS - 2

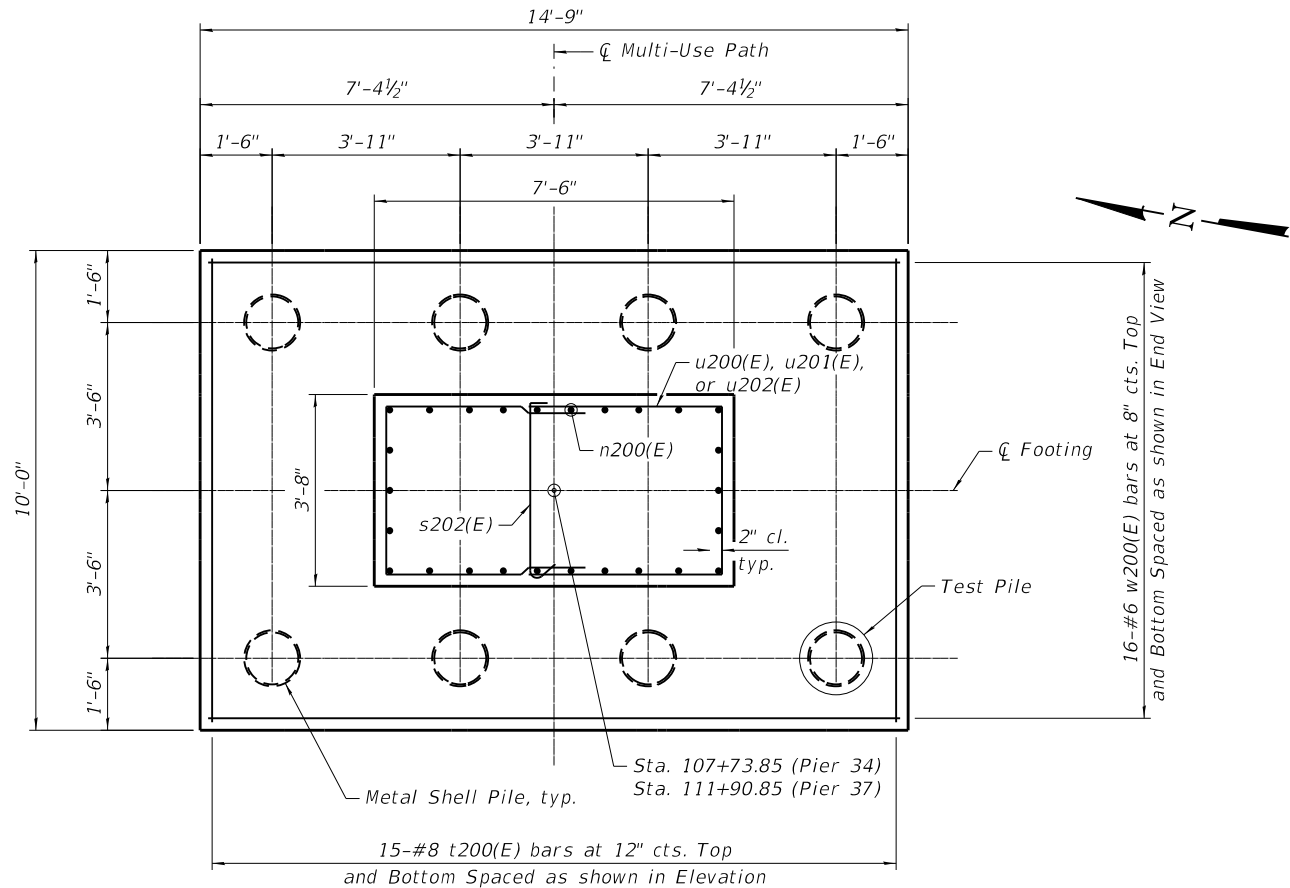

FOOTING PLAN


PILE DATA

Type: Metal Shell - 12 in. dia. x 0.250 in. walls
Nominal Required Bearing: 291 Kips
Factored Resistance Available: 160 Kips
Est. Length: 63 ft. (Pier 34)
49 ft. (Pier 37)
No. Production Piles: 7 per Pier
No. Test Piles: 1 per Pier

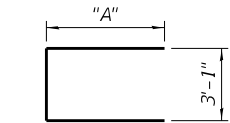


BARS u200(E)
THRU u203(E)


Bar	"A"
u200(E)	5'-3"
u201(E)	3'-7"
u202(E)	6'-1"
u203(E)	3'-10"

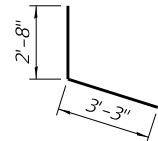


BAR v201(E)

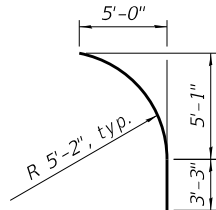


BAR v202(E)

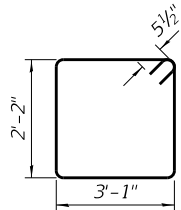


BAR s201(E)

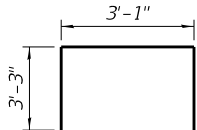


BAR s200(E)

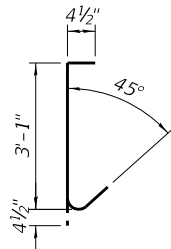

BAR s202(E)

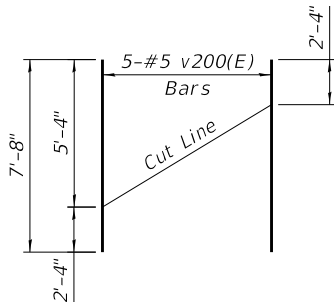

BAR v200(E)

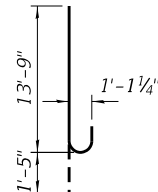

BAR n200(E)

Note:
See Sheet 62 for Elevation and End View of Pier

PIER 34 BILL OF MATERIAL

Bar	No.	Size	Length	Shape
n200(E)	26	#10	15'-2"	
p200(E)	9	#9	16'-11"	
p201(E)	6	#6	16'-11"	
s200(E)	10	#5	9'-7"	
s201(E)	48	#5	11'-5"	
s202(E)	18	#5	3'-10"	
t200(E)	30	#8	9'-8"	
u200(E)	36	#4	13'-7"	
u201(E)	4	#4	10'-3"	
u202(E)	4	#4	15'-3"	
u203(E)	6	#6	11'-4"	
v200(E)	10	#5	7'-8"	
v201(E)	8	#5	5'-11"	
v202(E)	8	#5	11'-0"	
v203(E)	26	#10	19'-8"	
w200(E)	32	#6	14'-5"	
Structure Excavation			Cu. Yd.	45
Concrete Structures			Cu. Yd.	42.6
Form Liner Textured Surface			Sq. Ft.	44
Reinforcement Bars, Epoxy Coated			Pound	7,510
Furnishing Metal Shell Piles 12" X 0.250"			Foot	441
Driving Piles			Foot	441
Test Pile Metal Shells			Each	1
Concrete Sealer			Sq. Ft.	588

PIER 37 BILL OF MATERIAL

Bar	No.	Size	Length	Shape
n200(E)	26	#10	15'-2"	
p200(E)	9	#9	16'-11"	
p201(E)	6	#6	16'-11"	
s200(E)	10	#5	9'-7"	
s201(E)	48	#5	11'-5"	
s202(E)	17	#5	3'-10"	
t200(E)	30	#8	9'-8"	
u200(E)	34	#4	13'-7"	
u201(E)	4	#4	10'-3"	
u202(E)	4	#4	15'-3"	
u203(E)	6	#6	11'-4"	
v200(E)	10	#5	7'-8"	
v202(E)	8	#5	11'-0"	
v203(E)	8	#5	11'-0"	
v204(E)	26	#10	18'-7"	
w200(E)	32	#6	14'-5"	
Structure Excavation			Cu. Yd.	44
Concrete Structures			Cu. Yd.	41.5
Form Liner Textured Surface			Sq. Ft.	44
Reinforcement Bars, Epoxy Coated			Pound	7,410
Furnishing Metal Shell Piles 12" X 0.250"			Foot	343
Driving Piles			Foot	343
Test Pile Metal Shells			Each	1
Concrete Sealer			Sq. Ft.	564

MINIMUM
BAR LAP

Bar	Lap
#4	2'-7"
#5	3'-3"
#10	10'-10"

TRANSYSTEMS

USER NAME	= Imnaingolan	DESIGNED	- JE	REVISED	-
CHECKED	- WJC	REVISED	-	REVISED	-
PLOT SCALE	= 0.1667' / in.	DRAWN	- JE	REVISED	-
PLOT DATE	= 5/23/2023	CHECKED	- WJC	REVISED	-


STATE OF ILLINOIS
DEPARTMENT OF TRANSPORTATION

PIERS 34 AND 37 DETAILS - 2
STRUCTURE NO. 016-8309


SHEET 14 OF 29 SHEETS

F.A.P. RTE.	SECTION	COUNTY	TOTAL SHEETS	SHEET NO.
338	21-00067-00-BR	COOK	90	63
CONTRACT NO. 61J67				
ILLINOIS FED. AID PROJECT				


MODEL: Default
FILE NAME: pw:\hqp\pwint01.a-e-transyscorp.com\transyscorp-pw\Documents\Projects_2021\CH401 - Chicago\PA01210087 - Streamwood - Pedestrian Bridge over IL 59 - Phase II\304.00 - Bridge\304.01 - Standard Sheets\PR4DET1 & slash; PIERS 35 AND 36 DETAILS - 1

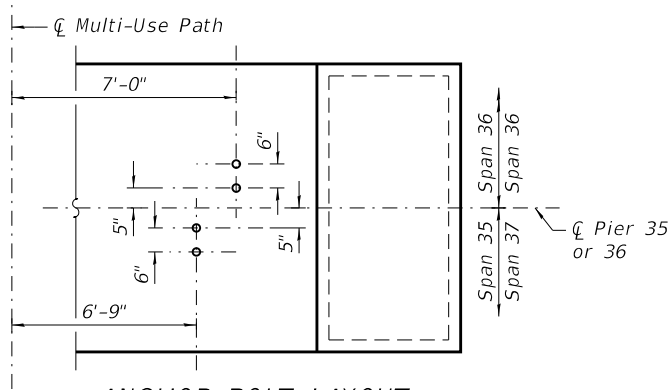


ANCHOR BOLT LAYOUT
(For information only, see Notes)

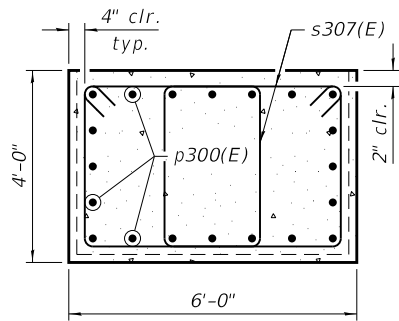


SECTION D-D

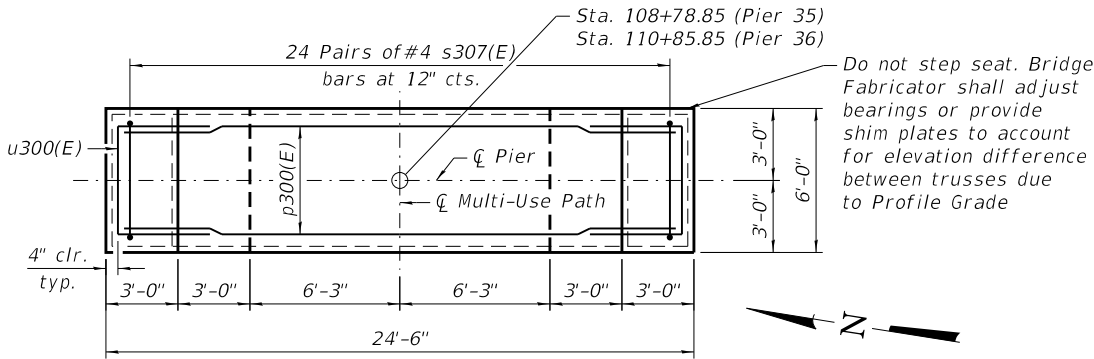


TOP PLAN

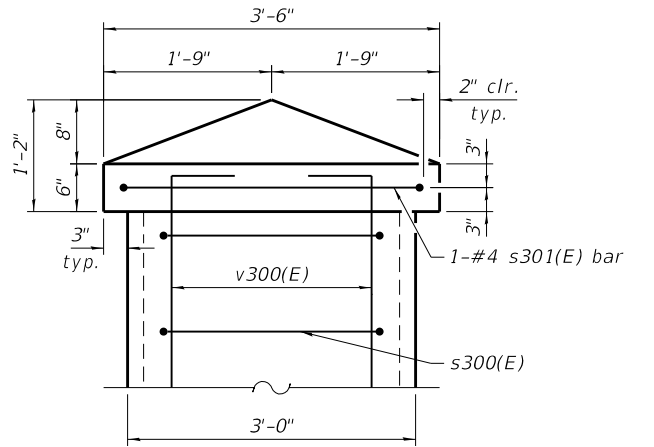

DETAIL A

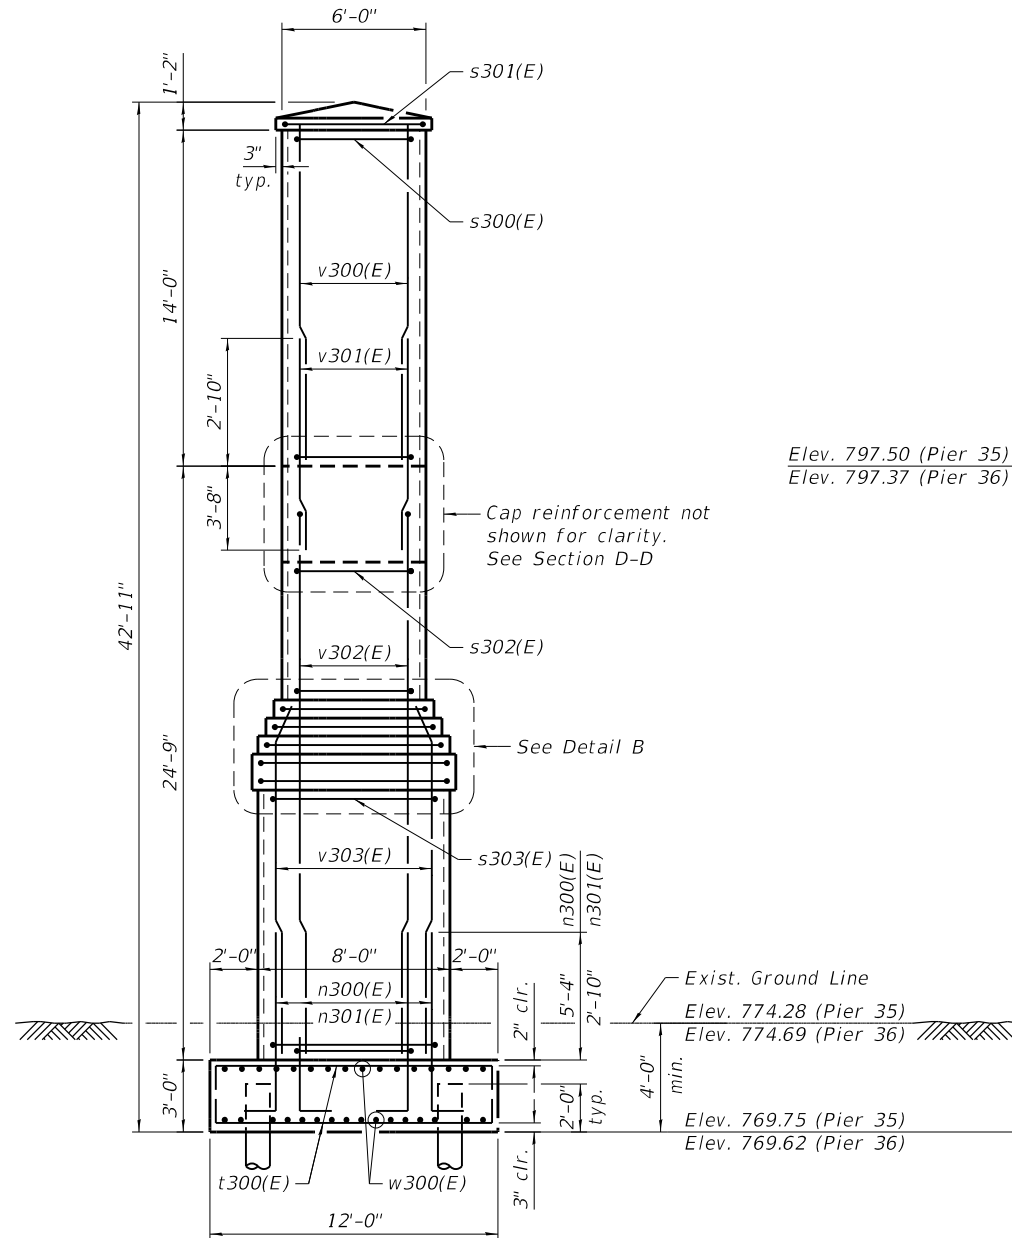


END VIEW

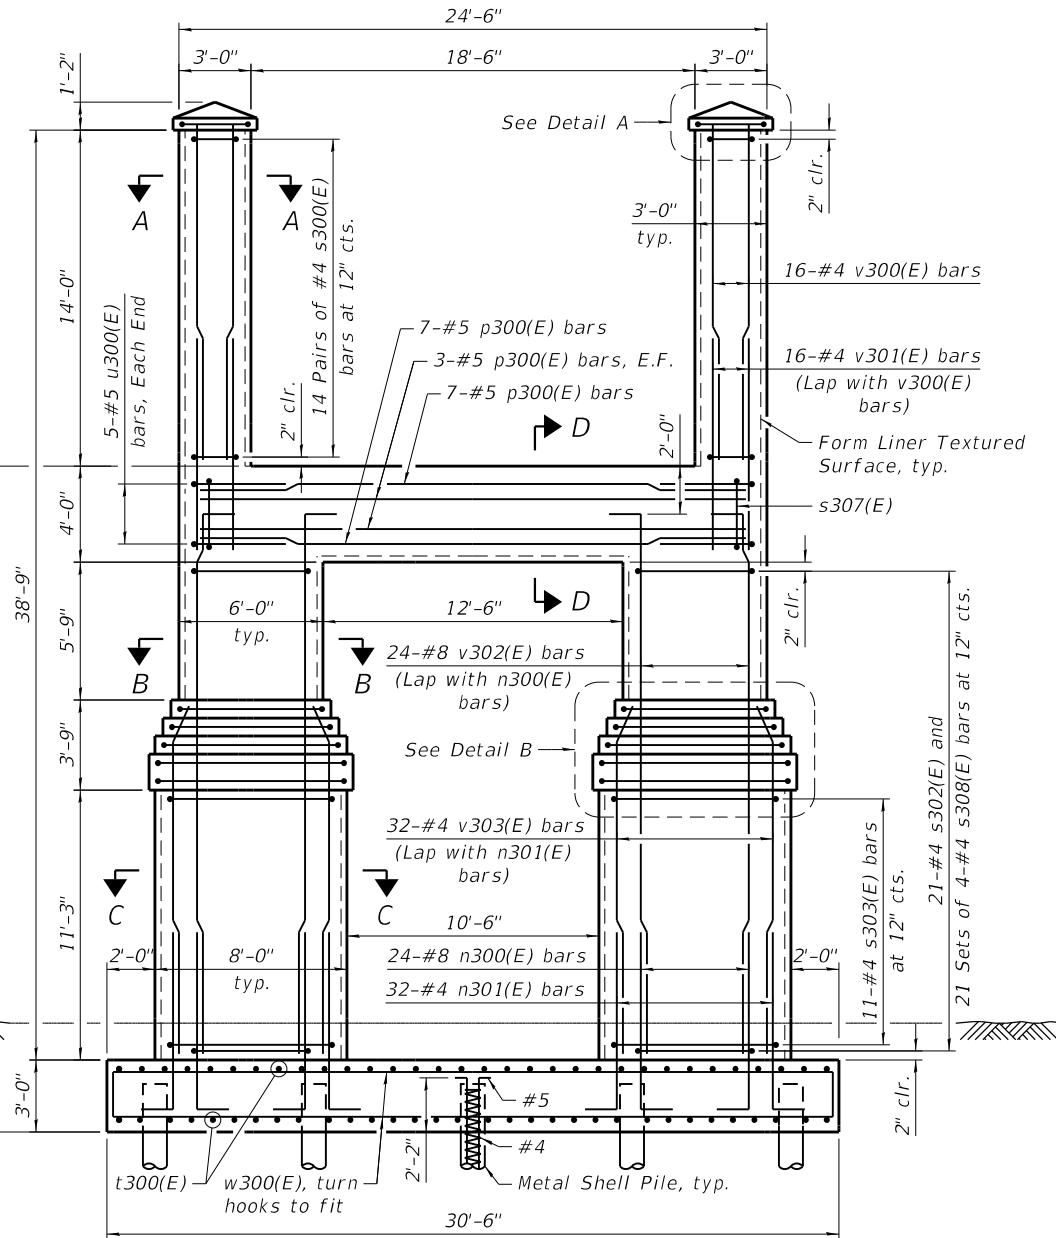

ELEVATION

(Looking Upstasion)

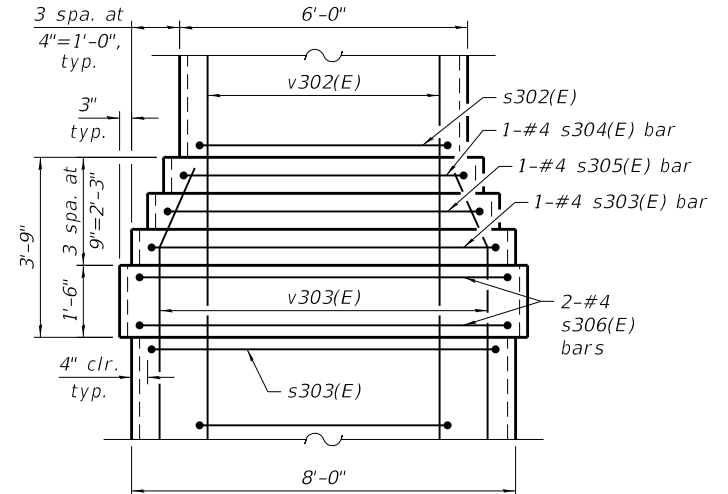

DETAIL B

Notes:
For Footing Plan, bar bending diagrams, Bill of Materials, and Sections A-A, B-B, and C-C, see Sheet 65.
Concrete clear cover shall be 2" minimum unless noted otherwise
Truss fabricator shall determine size and location of anchor bolts. Cost included with Pedestrian Truss Superstructure.
All edges shall have standard 3/4" chamfers except as noted.
Space reinforcement in cap to miss anchor bolts.
For details of piles, see Sheet 66.
Truss fabricator shall provide a 1" nominal shim pack for each bearing consisting of a 1", 1/2", 1/4" and 2-1/8" shim plates matching the dimensions of the masonry plate provided, including holes for anchor bolts. Cost included in the cost of Pedestrian Truss Superstructure.
For Form Liner details, see Architectural Sheets.

TRANSYSTEMS

USER NAME	=	Imnaingolan	DESIGNED	-	WJC	REVISED	-
CHECKED	-	CMG	REVISED	-			
PLOT SCALE	=	0.1667" / in.	DRAWN	-	CMG	REVISED	-
PLOT DATE	=	5/23/2023	CHECKED	-	WJC	REVISED	-


**STATE OF ILLINOIS
DEPARTMENT OF TRANSPORTATION**

**PIERS 35 AND 36 DETAILS - 1
STRUCTURE NO. 016-8309**


SHEET 15 OF 29 SHEETS

F.A.P. RTE.	SECTION	COUNTY	TOTAL SHEETS	SHEET NO.
338	21-00067-00-BR	COOK	90	64
CONTRACT NO. 61J67				
ILLINOIS FED. AID PROJECT				


MODEL: Default
FILE NAME: pw:\hqp\pwint01.a-e\transyscorp.com\transyscorp-pw\Documents\Projects_2021\CH401 - Chicago\PA01210087 - Streamwood - Pedestrian Bridge over IL 59 - Phase II\304.00 - Bridge\304.01 - Standard Sheets\PR4DET2 &lash; PIER 35 AND 36 DETAILS - 2

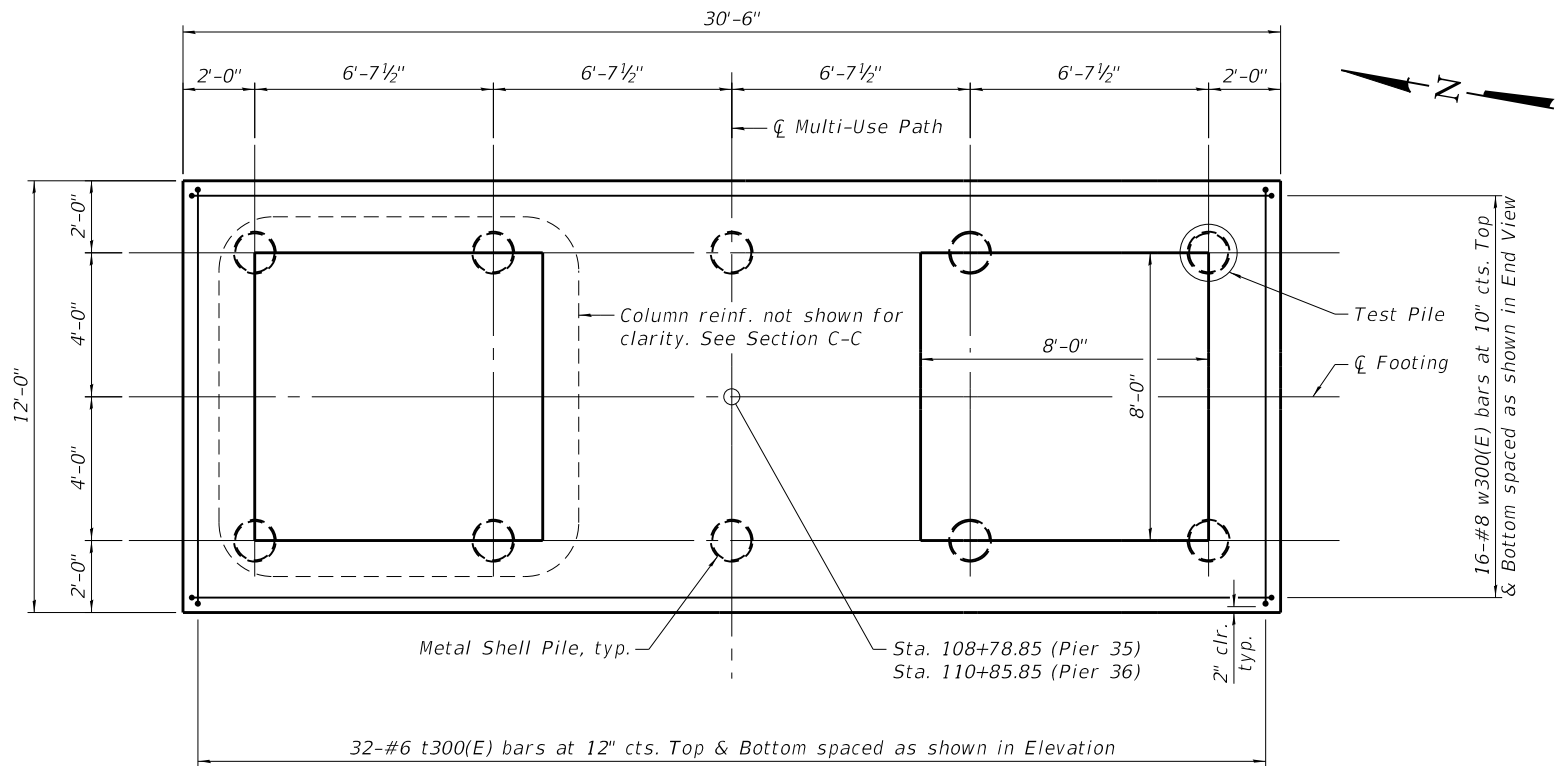


FOOTING PLAN

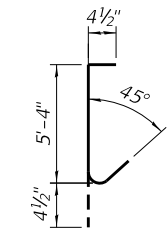


BAR s308(E)

 


BAR t300(E)

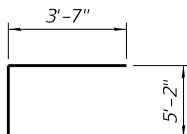

BAR u300(E)

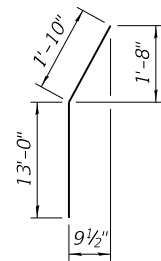


BAR v303(E)

 

BAR w300(E)


MINIMUM
BAR LAP

Bar	Lap
#5	3'-2"
#8	5'-1"

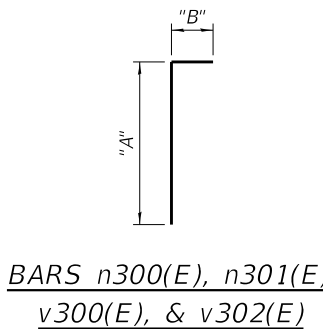

BARS n300(E), n301(E),
v300(E), & v302(E)

Bar	"A"	"B"
n300(E)	8'-1"	1'-4"
n301(E)	5'-7"	0'-8"
v300(E)	14'-6"	0'-8"
v302(E)	22'-7"	1'-4"

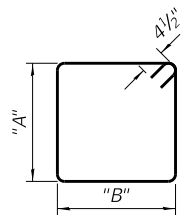

BAR s300(E)
THRU s307(E)

Bar	"A"	"B"
s300(E)	3'-7"	2'-4"
s301(E)	6'-2"	3'-2"
s302(E)	5'-4"	5'-4"
s303(E)	7'-4"	7'-4"
s304(E)	6'-0"	6'-0"
s305(E)	6'-8"	6'-8"
s306(E)	7'-10"	7'-10"
s307(E)	3'-6"	3'-6"

PIER 35 BILL OF MATERIAL

Bar	No.	Size	Length	Shape
n300(E)	48	#8	9'-5"	└─┘
n301(E)	64	#4	6'-3"	└─┘
p300(E)	20	#5	23'-10"	─
s300(E)	56	#4	12'-7"	□
s301(E)	2	#4	19'-5"	□
s302(E)	42	#4	22'-1"	□
s303(E)	24	#4	30'-1"	□
s304(E)	2	#4	24'-9"	□
s305(E)	2	#4	27'-5"	□
s306(E)	4	#4	32'-1"	□
s307(E)	48	#4	14'-9"	□
s308(E)	168	#4	6'-1"	└─┘

t300(E)	64	#6	13'-8"	└─┘
u300(E)	10	#5	12'-4"	└─┘
v300(E)	32	#4	15'-2"	└─┘
v301(E)	32	#4	6'-6"	└─┘
v302(E)	48	#8	23'-11"	└─┘
v303(E)	64	#4	14'-10"	└─┘
w300(E)	32	#8	32'-10"	└─┘

Structure Excavation	Cu. Yd.	93
Concrete Structures	Cu. Yd.	168.1
Form Liner Textured Surface	Sq. Ft.	2,142
Reinforcement Bars, Epoxy Coated	Pound	13,300
Furnishing Metal Shell Piles 12" X 0.250"	Foot	594
Driving Piles	Foot	594
Test Pile Metal Shells	Each	1
Staining Concrete Structures	Sq. Ft.	2,331

PIER 36 BILL OF MATERIAL


Bar	No.	Size	Length	Shape
n300(E)	48	#8	9'-5"	└─┘
n301(E)	64	#4	6'-3"	└─┘
p300(E)	20	#5	23'-10"	─
s300(E)	56	#4	12'-7"	□
s301(E)	2	#4	19'-5"	□
s302(E)	42	#4	22'-1"	□
s303(E)	24	#4	30'-1"	□
s304(E)	2	#4	24'-9"	□
s305(E)	2	#4	27'-5"	□
s306(E)	4	#4	32'-1"	□
s307(E)	48	#4	14'-9"	□
s308(E)	168	#4	6'-1"	└─┘

t300(E)	64	#6	13'-8"	└─┘
u300(E)	10	#5	12'-4"	└─┘
v300(E)	32	#4	15'-2"	└─┘
v301(E)	32	#4	6'-6"	└─┘
v302(E)	48	#8	23'-11"	└─┘
v303(E)	64	#4	14'-10"	└─┘
w300(E)	32	#8	32'-10"	└─┘


Structure Excavation	Cu. Yd.	104
Concrete Structures	Cu. Yd.	168.1
Form Liner Textured Surface	Sq. Ft.	2,142
Reinforcement Bars, Epoxy Coated	Pound	13,300
Furnishing Metal Shell Piles 12" X 0.250"	Foot	594
Driving Piles	Foot	594
Test Pile Metal Shells	Each	1
Staining Concrete Structures	Sq. Ft.	2,331

PILE DATA


Type: Metal Shell - 12 in. dia. x 0.250 in. walls
Nominal Required Bearing: 412 Kips
Factored Resistance Available: 199 Kips
Est. Length: 66 ft. (Pier 35)
66 ft. (Pier 36)
No. Production Piles: 9 per Pier
No. Test Piles: 1 per Pier

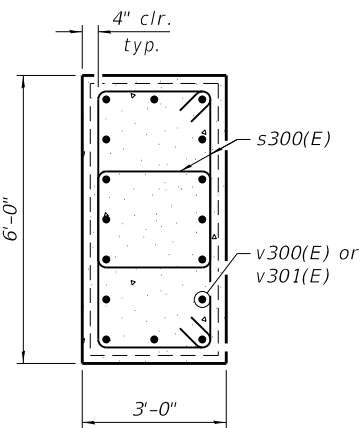

SECTION A-A

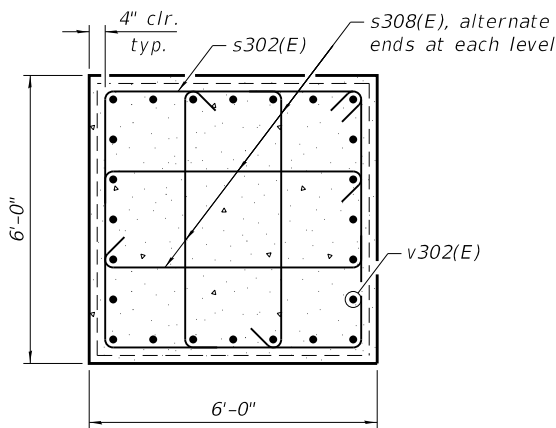

SECTION B-B

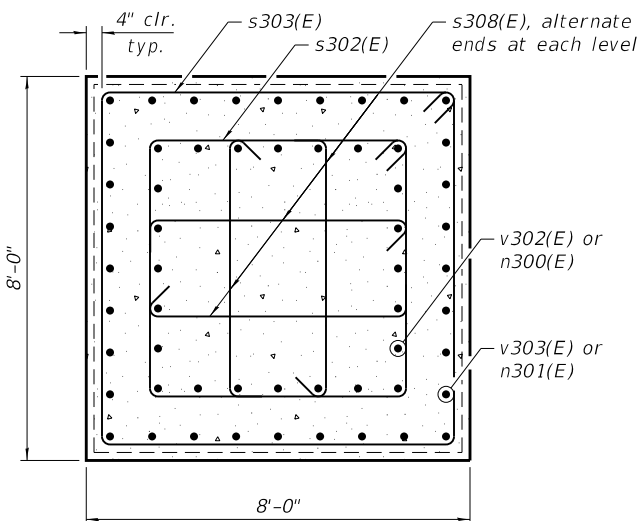

SECTION C-C

Note:
See Sheet 64 for Elevation and End View of Pier

TRANSYSTEMS

USER NAME	=	Imnaingolan
DESIGNED	-	WJC
CHECKED	-	CMG
PLOT SCALE	=	5.3333' / in.
DRAWN	-	CMG
PLOT DATE	=	5/23/2023
CHECKED	-	WJC

REVISED	-
REVISED	-
REVISED	-
REVISED	-


STATE OF ILLINOIS
DEPARTMENT OF TRANSPORTATION

PIERS 35 AND 36 DETAILS - 2
STRUCTURE NO. 016-8309

SHEET 16 OF 29 SHEETS


F.A.P. RTE.	SECTION	COUNTY	TOTAL SHEETS	SHEET NO.
338	21-00067-00-BR	COOK	90	65
CONTRACT NO. 61J67				
ILLINOIS		FED. AID PROJECT		

MODEL: Default
FILE NAME: pw:\hqp\pwint01a-e-transyscorp.com\transyscorp-pw\Documents\Projects_2021\CH401 - Chicago\PA01210087 - Streamwood - Pedestrian Bridge over IL 59 - Phase II\304.00 - Bridge\304.01 - Standard Sheets\MSPDET &slasir; METAL SHELL PILE DETAILS

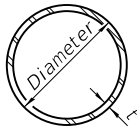


METAL SHELL PILE TABLE


Designation and outside diameter	Wall thickness t	Weight per foot (Lbs./ft.)	Inside volume (yd. ³ /ft.)
PP12	0.250"	31.40	0.0267
PP14	0.250"	36.75	0.0368
PP14	0.312"	45.65	0.0361
PP16	0.312"	52.32	0.0478
PP16	0.375"	62.64	0.0470

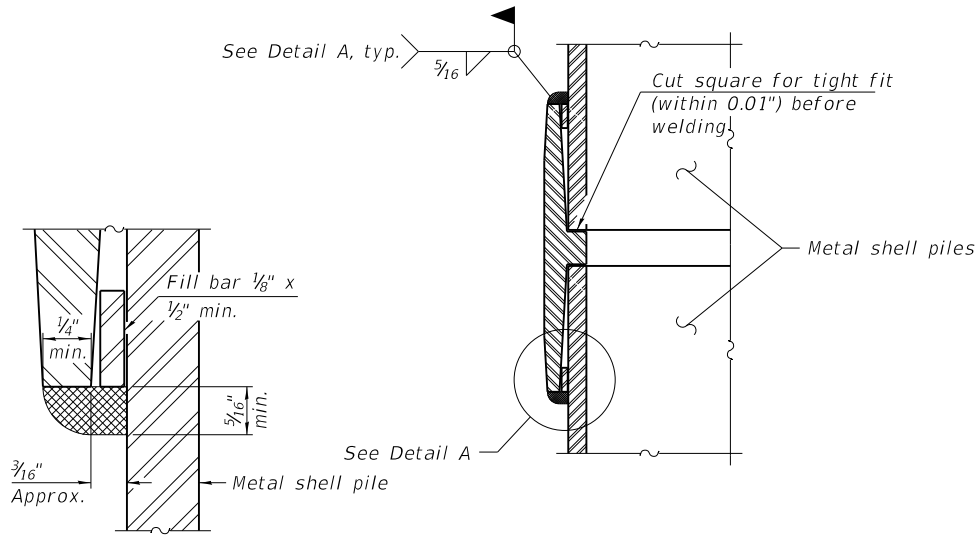

DETAIL A

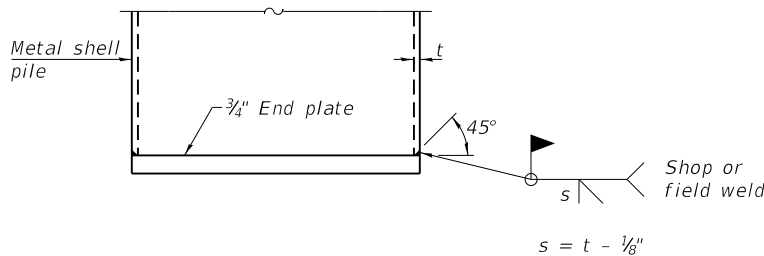

END PLATE ATTACHMENT

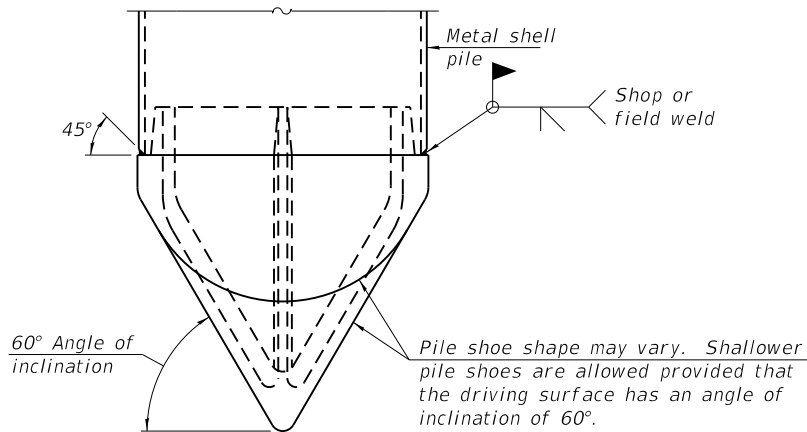


PILE SHOE ATTACHMENT

(When called for on the plans, the Contractor shall furnish metal shell pile shoes consisting of a single piece conical pile point as shown. The pile shoes shall be cast in one piece steel according to either ASTM A 148 Grade 80-50 or AASHTO M 103 Grade 65-35 and shall provide full bearing over the full circumference of the metal shell pile. The pile shoe shall have tapered leads to assure proper alignment and fitting and shall be secured to the pile with a circumferential weld).


WELDED COMMERCIAL SPLICE

Notes:
The 1/8 inch x 1/2 inch min. fill bar may be constructed of 2 bars with a 1/8 inch max. gap between them.
Pile segments shall be driven to solid contact with splicer before welding.

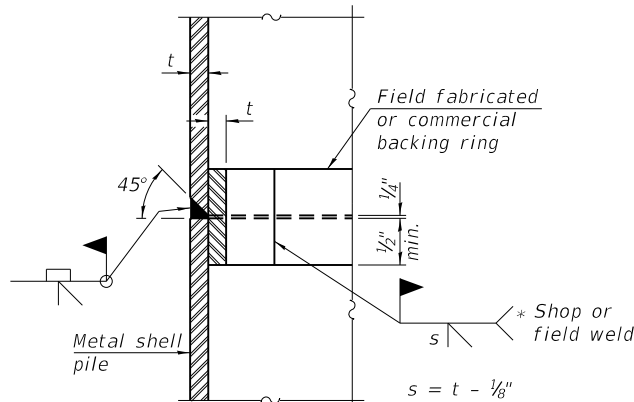


COMPLETE PENETRATION WELD SPLICE

* Field fabricated backing ring may be made from pile shell by removing segment to allow reducing circumference and vertically rejoin with partial joint penetration weld.

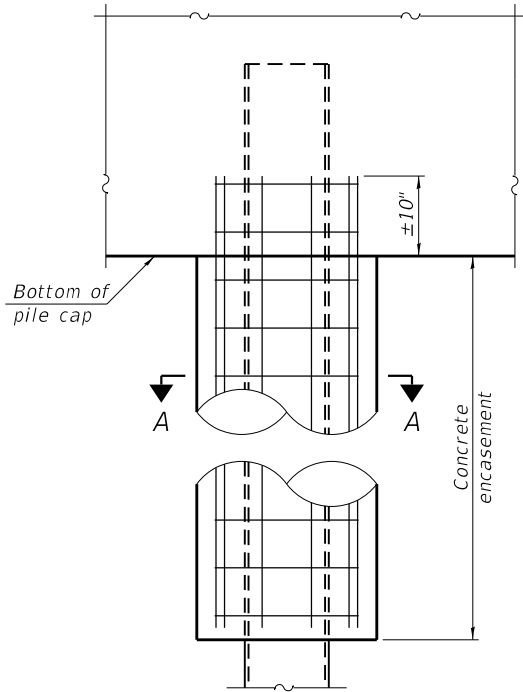


ELEVATION

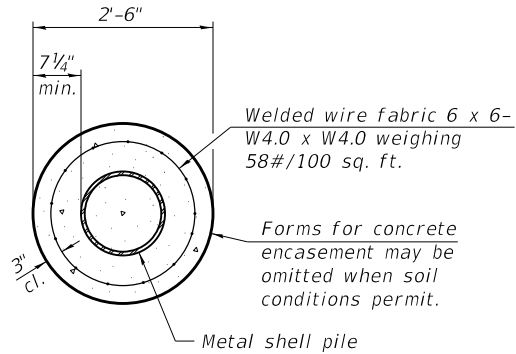


SECTION A-A

INDIVIDUAL PILE
CONCRETE ENCASEMENT
(When specified)

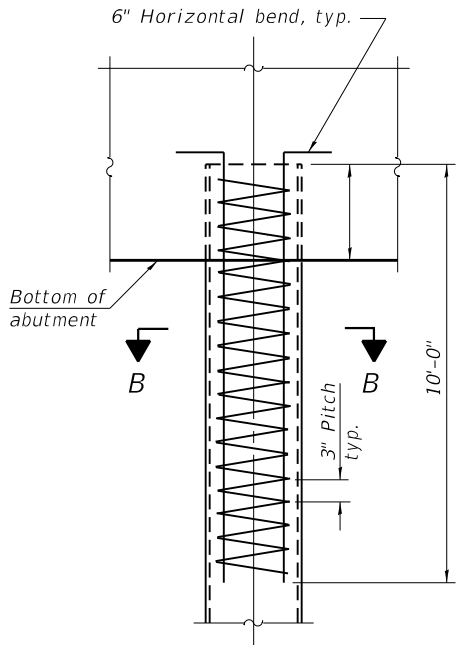

ELEVATION

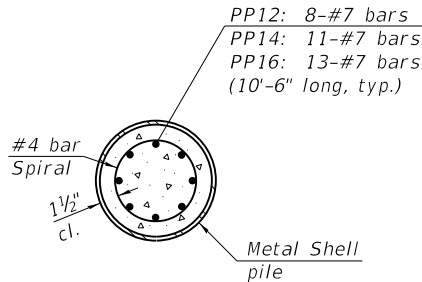

SECTION B-B

REINFORCEMENT AT ABUTMENTS
(Omit when concrete encasement is specified)

Note:
The metal shell piles shall be according to Article 1006.05 of the Standard Specifications.

TRANSYSTEMS




USER NAME =	Imnainggolan	DESIGNED -	JE	REVISED -	
CHECKED -	WJC	REVIS	ED -		
PLOT SCALE =	0.1667" / in.	DRAWN -	JE	REVISED -	
PLOT DATE =	5/23/2023	CHECKED -	WJC	REVISED -	

STATE OF ILLINOIS
DEPARTMENT OF TRANSPORTATION

METAL SHELL PILE DETAILS
STRUCTURE NO. 016-8309

SHEET 17 OF 29 SHEETS

F.A.P. RTE.	SECTION	COUNTY	TOTAL SHEETS	SHEET NO.
338	21-00067-00-BR	COOK	90	66
CONTRACT NO. 61J67				
ILLINOIS FED. AID PROJECT				

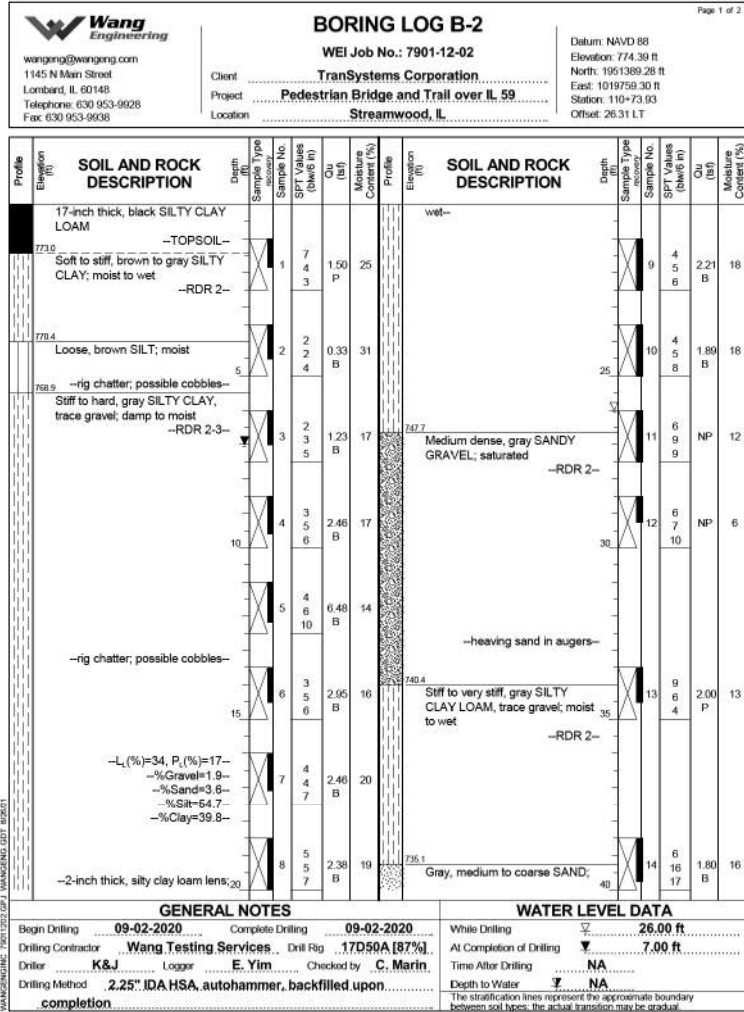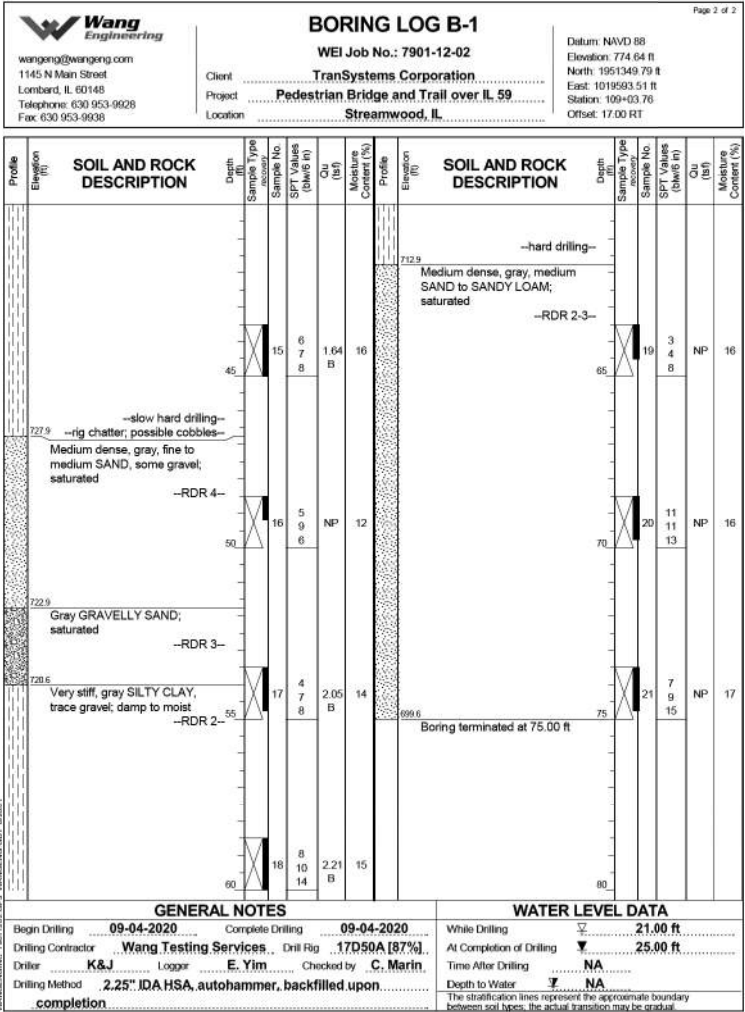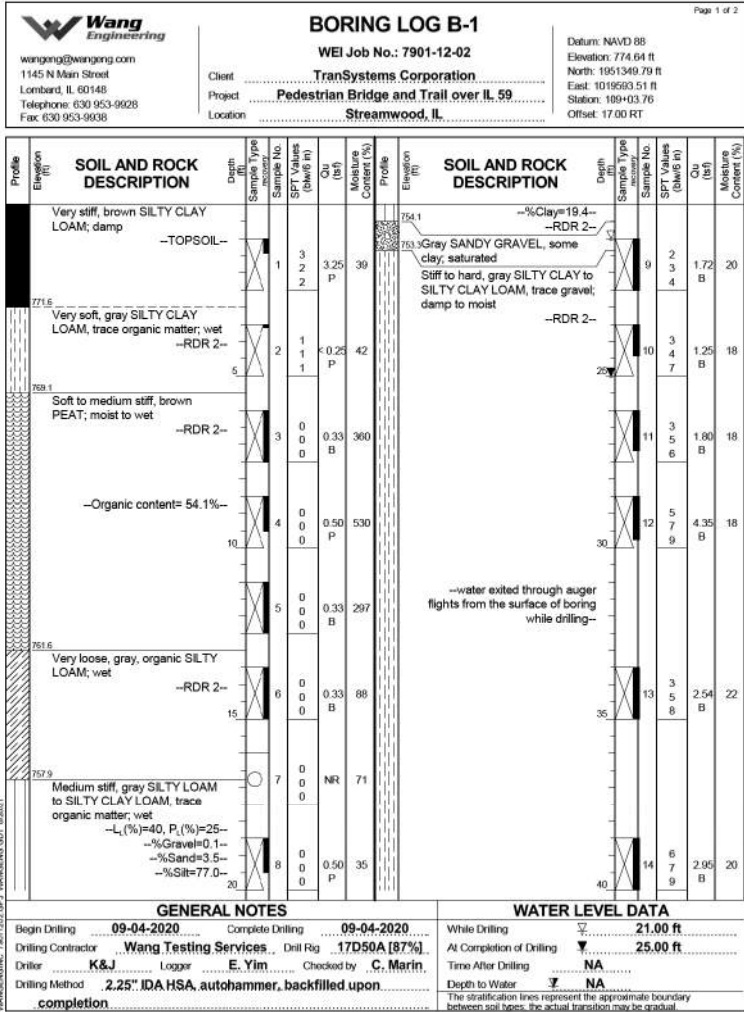

TRANSYSTEMS

USER NAME	=	Imnaingolan	DESIGNED	-	JE	REVISED	-
PLOT SCALE	=	0.1667" / in.	CHECKED	-	WJC	REVISED	-
PLOT DATE	=	5/23/2023	DRAWN	-	JE	REVISED	-
			CHECKED	-	WJC	REVISED	-

STATE OF ILLINOIS
DEPARTMENT OF TRANSPORTATION

SOIL BORING LOGS - 1
STRUCTURE NO. 016-8309

SHEET 18 OF 29 SHEETS

F.A.P. RTE.	SECTION	COUNTY	TOTAL SHEETS	SHEET NO.
338	21-00067-00-BR	COOK	90	67
CONTRACT NO. 61J67				
ILLINOIS FED. AID PROJECT				

Page 2 of 2

wangeng@wangeng.com
1145 N Main Street
Lombard, IL 60148
Telephone: 630 953-9928
Fax: 630 953-9938

BORING LOG B-2

WEI Job No.: 7901-12-02

Client: TransSystems Corporation
Project: Pedestrian Bridge and Trail over ILL. 59
Location: Streamwood, IL.

Date: NAVD 88
Elevation: 774.39 ft
North: 1051389.28 ft
East: 1019759.30 ft
Station: 110+73.93
Offset: 26.31 LT

Profile Elevation (ft)	SOIL AND ROCK DESCRIPTION	Depth (ft)	Sample Type	Sample No.	SPT Values (blows/ft)	Qu (tsf)	Moisture Content (%)	Elevation (ft)	SOIL AND ROCK DESCRIPTION	Depth (ft)	Sample Type	Sample No.	SPT Values (blows/ft)	Qu (tsf)	Moisture Content (%)
	saturated								--water exited through auger flights from the surface of boring while drilling--						
738.4	Stiff, gray SILTY CLAY; moist	15	X	15	7 5 7	1.50 P	28		--laminated sand and silt seams; saturated--	65	X	19	3 2 2	1.31 B	23
	--RDR 2-- --laminated sand and silt seams; wet--	45													
	--laminated sand and silt seams; wet--	50	X	18	5 6 10	1.25 P	23	725.6	Gray SILTY LOAM, trace gravel; saturated	70	X	20	7 8 9	1.23 B	21
									Medium dense, gray SANDY GRAVEL; saturated						
	--RDR 2--								--heaving sand in augers; flushed augers with water--						
722.6	Medium dense, gray SILTY LOAM; saturated	55	X	17	6 9 13	0.75 P	19	699.4	Boring terminated at 75.00 ft	75	X	21	11 11 10	NP	5
	--RDR 2-- --laminated silty clay and sand seams--														
717.6	Stiff, gray SILTY CLAY; moist to wet	80	X	18	6 7 9	1.23 B	22								
	--RDR 2-- --laminated silty loam seams; saturated--														

GENERAL NOTES

Begin Drilling: 09-02-2020 Complete Drilling: 09-02-2020

Drilling Contractor: Wang Testing Services Drill Rig: 17DS9A [87%]

Driller: K&J Logger: E. Yim Checked by: C. Marin

Drilling Method: 2.25" IDA HSA, autohammer, backfilled upon completion

WATER LEVEL DATA

While Drilling	774.39	26.00 ft
At Completion of Drilling	NA	7.00 ft
Time After Drilling	7	
Depth to Water	7	NA

The stratification lines represent the approximate boundary between soil types; the actual transition may be gradual.



wangengr@wangeng.com
 1145 N Main Street
 Lombard, IL 60148
 Telephone: 630 953-9928
 Fax: 630 953-9938

BORING LOG BVB-01

WEI Job No.: 7901-12-02

Client: **TranSystems Corporation**

Project: **Pedestrian Bridge and Trail over IL 59**

Location: **Streamwood, IL**

Datum: NAVD 88
 Elevation: 774.40 ft
 North: 1950788.53 ft
 East: 1019305.04 ft
 Station: 100+33.67
 Offset: 38.78 RT

Profile	SOIL AND ROCK DESCRIPTION	Depth (ft)	Sample Type	Sample No.	Sample Values (blows/ft)	C _u (tsf)	Moisture Content (%)	Profile	SOIL AND ROCK DESCRIPTION	Depth (ft)	Sample Type	Sample No.	Sample Values (blows/ft)	C _u (tsf)	Moisture Content (%)	
773.8	7-inch thick, black SILTY CLAY LOAM															
	~TOPSOIL~															
	Stiff, brown PEAT, moist			1	0 0 0	1.00 P	235					9	5 6 10	2.30 B	21	
771.4	Medium dense, gray, SANDY LOAM, little gravel; moist			2	4 6 7	NP	16		751.4	Medium dense, gray SILT; wet			10	5 4 6	0.33 B	20
	~RDR 2~															
				3	6 5 9	NP	15		748.9	Stiff to very stiff, gray SILTY CLAY, trace gravel; moist			11	4 4 6	2.05 B	24
768.4	Very stiff, gray SILTY CLAY, trace gravel; moist			4	5 6 8	2.00 P	17					12	5 6 7	1.80 B	21	
	~RDR 2~															
763.9	Loose to medium dense, gray SANDY LOAM; saturated			5	3 4 4	NP	20									
	~RDR 2~															
				6	5 6 13	NP	21		744.4	Boring terminated at 30.00 ft						
761.5	Medium stiff to very stiff, gray SILTY CLAY, trace gravel; moist to wet			7	3 5 6	0.06 B	22									
	~RDR 2~															
				8	4 6 7	1.50 P	21									
				20												

GENERAL NOTES

Begin Drilling: **05-07-2021** Complete Drilling: **05-07-2021**
 Drilling Contractor: **Wang Testing Services, Inc.** Drift Rig: **17D50A [87%]**
 Driller: **K&A** Logger: **M. Rojo** Checked by: **J. Bensen**
 Drilling Method: **2.25" ID HSA; boring completed upon completion**

WATER LEVEL DATA

While Drilling: **7** **6.00 ft**
 At Completion of Drilling: **7** **18.00 ft**
 Time After Drilling: **NA**
 Depth to Water: **7** **NA**

The stratification lines represent the approximate boundary between soil types. The actual transition may be gradual.



wangengr@wangenr.com
1145 N Main Street
Lombard, IL 60148
Telephone: 630 953-9928
Fax: 630 953-9938

BORING LOG BWB-02

WEI Job No.: 7901-12-02

Client: **TranSystems Corporation**
Project: **Pedestrian Bridge and Trail over IL 59**
Location: **Streamwood, IL**

Datum: NAVD 88
Elevation: 774.00 ft
North: 1950884.44 ft
East: 1019167.42 ft
Station: 101+20.58
Offset: 98.84 LT

SOIL AND ROCK DESCRIPTION

Profile Elevation (ft)	Depth (ft)	Sample Type according to SPT Values (blows/ft)	Sample No.	Soil Description (blow/ft)	Qu (tsf)	Moisture Content (%)
773.5	0		1	6-inch thick, black CLAY LOAM --TOPSOIL-- Very soft, brown PEAT; saturated --RDR 1--	0	159
	5		2		0	407
	10		3		0	486
	15		4		0	214
763.5	20		5	Medium dense, brown GRAVEL; wet --RDR 2--	9 9 9	NP
763.0	25		6	Medium dense, gray SANDY LOAM to coarse SAND, trace gravel; saturated --RDR 2--	8 10 7	13
	30		7		20 12 9	19
756.0	35		8	Dense, gray SILTY LOAM; moist --RDR 2--	41 35 13	16
	40					

SOIL AND ROCK DESCRIPTION

Profile Elevation (ft)	Depth (ft)	Sample Type according to SPT Values (blow/ft)	Sample No.	Soil Description (blow/ft)	Qu (tsf)	Moisture Content (%)
753.5	0		9	Medium stiff to stiff, gray SILTY CLAY, trace gravel; damp to moist --RDR 2--	3 6 10	22
	25		10		3 3 4	23
	30		11		3 5 7	22
	35		12		2 6 6	22
	40					

Boring terminated at 30.00 ft

GENERAL NOTES

Begin Drilling: 05-05-2021 Complete Drilling: 05-05-2021

Drilling Contractor: Wang Testing Services, Inc. Drt Rig: 17D50A [87%]

Driller: K&A Logger: M. Rojo Checked by: J. Benssen

Drilling Method: 2.25" ID HSA; boring completed upon completion

WATER LEVEL DATA

While Drilling: 2.00 ft

At Completion of Drilling: 2.00 ft

Time After Drilling: NA

Depth to Water: 7 NA

The stratification lines represent the approximate boundary between soil types; the actual transition may be gradual.

WANGENR 7901-12-02 WANGENR QTY: 00001

Wang Engineering

wangeng@wangeng.com
1145 N Main Street
Lombard, IL 60148
Telephone: 630 953-9928
Fax: 630 953-9938

BORING LOG BVB-02-B

WEI Job No.: 7901-12-02

Client: **TransSystems Corporation**
Project: **Pedestrian Bridge and Trail over IL 59**
Location: **Streamwood, IL**

Date: NAVD 88
Elevation: 774.30 ft
North: 1050007.43 ft
East: 1019003.23 ft
Station: 101+51.77
Offset: 37.00 RT

Profile Elevation (ft)	SOIL AND ROCK DESCRIPTION	Depth (ft)	Sample Type	Sample No.	SPT Values (blows/ft)	Qu (tsf)	Moisture Content (%)	Profile Elevation (ft)	SOIL AND ROCK DESCRIPTION	Depth (ft)	Sample Type	Sample No.	SPT Values (blows/ft)	Qu (tsf)	Moisture Content (%)
773.3	12-inch thick, black SILTY CLAY --TOPSOIL-- Very soft, black to brown PEAT; wet --RDR 2-1--	1		0	0	0.25	181	750.3	Gray SILTY; saturated --RDR 2--	9		2	4	2.13	22
		2		0	0	0.25	455	750.3	Gray SILTY; saturated --RDR 2--	10		4	4	2.21	24
		3		2	1	0.25	252		Very stiff, gray SILTY CLAY, trace gravel; damp --RDR 2--	11		4	3	2.30	22
767.8	Gray SILTY CLAY; moist Loose to medium dense, coarse SAND, saturated --RDR 1-2--	4		5	5	NP	14	746.3	Loose, gray SILTY; saturated --RDR 2--	12		3	5	NP	22
763.8	Loose to medium dense, gray SANDY GRAVEL; saturated --RDR 2--	5		6	6	NP	5	744.3	Boring terminated at 30.00 ft						
		6		8	5	NP	10								
		7		5	4	NP	6								
756.3	Stiff to very stiff, gray SILTY CLAY, trace gravel; damp --RDR 2--	8		2	3	1.64	23								
		20													

GENERAL NOTES

Begin Drilling: 05-18-2021 Complete Drilling: 05-18-2021

Drilling Contractor: Wang Testing Services, Inc. Drill Rig: 17D50A (87%)

Driller: K&R Logger: L Nenn Checked by: J. Bensen

Drilling Method: 2.25" ID HSA; boring completed upon completion

WATER LEVEL DATA

While Drilling: 7.00 ft

At Completion of Drilling: 4.00 ft

Time After Drilling: NA

Depth to Water: 7.00 ft

The stratification lines represent the approximate boundary between soil layers; the actual transition may be more gradual.

		BORING LOG BWB-03		Page 1 of 1	
wangengr@wangeng.com 1145 N Main Street Lombard, IL 60148 Telephone: (630) 953-9928 Fax: (630) 953-9908		WEI Job No.: 7901-12-02 TranSystems Corporation Pedestrian Bridge and Trail over IL 59 Streamwood, IL		Datum: NAVD 88 Elevation: 774.10 ft North: 1950963.51 ft East: 1019179.23 ft Station: 102+74.63 Offset: 37.93 LT	
SOIL AND ROCK DESCRIPTION		SOIL AND ROCK DESCRIPTION		SOIL AND ROCK DESCRIPTION	
Profile Elevation (ft)	Depth (ft) Sample Type Sample No. Sample Description (SPT Values (blows/ft)) Cu (tsf) Moisture Content (%)	Profile Elevation (ft)	Depth (ft) Sample Type Sample No. Sample Description (SPT Values (blows/ft)) Cu (tsf) Moisture Content (%)	Profile Elevation (ft)	Depth (ft) Sample Type Sample No. Sample Description (SPT Values (blows/ft)) Cu (tsf) Moisture Content (%)
	733.5 7-inch thick, black SILTY CLAY LOAM --TOPSOIL-- Very soft, black, brown to gray PEAT; wet to saturated --RDR 2-1--		753.6 Medium dense to very dense, gray GRAVELLY SAND to SANDY GRAVEL; saturated --RDR 2--		753.6 Medium dense, gray, fine SAND; saturated --RDR 2--
	733.6 Very soft gray, organic SILTY CLAY; wet --RDR 1--		744.1 Boring terminated at 30.00 ft		756.1 Dense, gray, medium to coarse SAND; saturated --RDR 2--
	753.6 Medium dense, gray SANDY GRAVEL; saturated --RDR 2--				
	756.1 Dense, gray, medium to coarse SAND; saturated --RDR 2--				
GENERAL NOTES		WATER LEVEL DATA			
Begin Drilling 05-10-2021 Complete Drilling 05-10-2021		While Drilling 1.50 ft			
Drilling Contractor Wang Testing Services, Inc. Drilling Rig 17D50A (87%)		At Completion of Drilling 2.00 ft			
Driller K&A Logger M. Rojo Checked by J. Benssen		Time After Drilling NA			
Drilling Method 2.25" ID HSA; boring completed upon completion		Depth to Water NA			
The stratification lines represent the approximate boundary between soil and rock. The actual interface may be different.					

BORING LOG BSW-03-B

WEI Job No.: 7901-12-02

Client: TranSystems Corporation
Project: Pedestrian Bridge and Trail over IL 59
Location: Streamwood, IL

Datum: NAVD 88
Elevation: 773.90 ft
North: 1950284.20 ft
East: 1019224.66 ft
Station: 102+44.59
Offset: 6.39 LT

SOIL AND ROCK DESCRIPTION					SOIL AND ROCK DESCRIPTION							
Profile Elevation (ft)	Depth (ft)	Sample Type	Sample No.	Soil Description (bore log)	Cu (tsf)	Moisture Content (%)	Profile Elevation (ft)	Sample Type	Sample No.	SPT Value (blows/f)	Cu (tsf)	Moisture Content (%)
772.5	0	-TOPSOIL-	1	12-inch thick, black LOAM; saturated	< 0.25	256	770.9	9	0	0	< 0.05	48
	5		2	Very soft, black, brown to olive gray PEAT; saturated	< 0.25	338		10	3	3	0.41	24
	10		3		< 0.25	686	748.4	11	9	12	NP	20
	15		4		< 0.25	596	745.9	12	12	14	NP	11
	20		5		< 0.25	369	742.2	13	28	12	NP	11
759.9	25		6	Very soft, gray to black, organic SILTY CLAY to SILTY CLAY LOAM; wet to saturated	NA	86		14	9	13	NP	6
	30		7		< 0.08	87						
	35		8		< 0.25	53						
	40											

GENERAL NOTES

Begin Drilling: 05-18-2021 Complete Drilling: 05-18-2021

Drilling Contractor: Wang Testing Services, Inc. Drill Rig: 17D50A [87%]

Driller: K&R Logger: J. Nenn Checked by: J. Bensen

Drilling Method: 2.25" ID HSA; boring completed upon completion.....

WATER LEVEL DATA

While Drilling: 0.00 ft

At Completion of Drilling: 0.00 ft

Time After Drilling: NA

Depth to Water: NA

The stratification lines represent the approximate boundary between soil layers; the actual borehole may be slightly different.

		BORING LOG BWB-03-B		Page 2 of 2	
wangeng@wangeng.com 1145 N Main Street Lombard, IL 60148 Telephone: 630 953-9928 Fax: 630 953-9938		WEI Job No.: 7901-12-02 TranSystems Corporation Pedestrian Bridge and Trail over IL 59 Streamwood, IL		Datum: NAVD 88 Elevation: 773.90 ft North: 1050984.20 ft East: 1018024.66 ft Station: 102+44.50 Offset: 6.39 LT	
Client: _____ Project: _____ Location: _____					

Profile	Elevation (ft)	SOIL AND ROCK DESCRIPTION	Depth (ft)	Sample Type	Sample No.	SPT Values (blows/6 in)	Qu (tsf)	Moisture Content (%)	Profile	Elevation (ft)	SOIL AND ROCK DESCRIPTION	Depth (ft)	Sample Type	Sample No.	SPT Values (blows/6 in)	Qu (tsf)	Moisture Content (%)
			45		15	12 16 21	NP	6									
	727.2	Very stiff, gray SILTY CLAY, trace gravel; damp															
		-RDR 2-															
	723.9		50		16	15 4 7	2.05 B	20									
		Boring terminated at 50.00 ft															
			55														
			80														

GENERAL NOTES				WATER LEVEL DATA			
Begin Drilling 05-18-2021		Complete Drilling 05-18-2021		White Drilling 72 0.00 ft			
Drilling Contractor Wang Testing Services		Drill Rig 17D50A [87%]		At Completion of Drilling 72 0.00 ft			
Driller K&R Logger I. Nenn		Checked by J. Benen		Time After Drilling NA			
Drilling Method 2.25" ID HSA; boring completed upon completion				Depth to Water 72 NA			
The stratification lines represent the approximate boundary between soil types. The actual transition may be gradual.							

WANGENGINE- 79011203-BP-1 WANGENGINE- QDT- 8/26/21

Wang Engineering wangeng@wangeng.com 1145 N Main Street Lombard, IL 60148 Telephone: (630) 953-9928 Fax: (630) 953-9938		BORING LOG BWB-04 WEI Job No.: 7901-12-02 TranSystems Corporation Pedestrian Bridge and Trail over IL 59 Streamwood, IL		Datum: NAVD 88 Elevation: 774.10 ft North: 1951083.72 ft East: 1019182.30 ft Station: 103+56.66 Offset: 10.77 RT									
Client: _____ Project: _____ Location: _____													
Profile	SOIL AND ROCK DESCRIPTION	Depth in Sample Type	Sample No.	SPT Values (blows/ft)	Qu (tsf)	Moisture Content (%)	Profile	SOIL AND ROCK DESCRIPTION	Depth in Sample Type	Sample No.	SPT Values (blows/ft)	Qu (tsf)	Moisture Content (%)
	723.5 7-inch thick, black SILTY CLAY -TOPSOIL- Very soft, black to brown PEAT; wet to saturated -RDR 1-		1	0 0 0	< 0.08 B	211		-%Silt=68.8- -%Clay=30.4 -A-7-6 (53)-		9	0 0 0	< 0.08 B	72
			2	0 0 0	< 0.08 B	247				10	0 0 0	< 0.08 B	68
			3	0 0 0	< 0.08 B	640				11	0 0 0	< 0.08 B	38
			4	0 0 0	< 0.08 B	536		746.1 Medium dense to dense, gray, coarse SAND to SANDY LOAM; saturated -RDR 2-		12	7 8 10	NP	14
			5	0 0 0	< 0.08 B	411				13	13 13 13	NP	22
	751.1 Loose, gray, fine SAND; moist -RDR 2-		6	0 4 5	NP	22				13	13 13 13	NP	22
	758.6 Very soft, gray, organic SILTY CLAY to SILTY CLAY LOAM; moist to wet -RDR 2-		7	0 0 0	< 0.08 B	105				14	25 16 16	NP	16
	-L _c (%)=73, P _c (%)=28- -%Gravel=0.0- -%Sand=0.8-		8	0 0 0	< 0.08 B	106		-trace gravel-		14	25 16 16	NP	16
										14	25 16 16	NP	16
GENERAL NOTES							WATER LEVEL DATA						
Begin Drilling: 05-10-2021 Complete Drilling: 05-11-2021							While Drilling: 7.00 ft						
Drilling Contractor: Wang Testing Services, Inc.							At Completion of Drilling: 1.50 ft						
Driller: K&A Logger: M. Rojo Checked by: J. Bensen							Time After Drilling: NA						
Drilling Method: 2.25" ID HSA; boring completed upon completion							Depth to Water: 7.00 ft NA						
The stratification lines represent the approximate boundary between soil types; the actual transition may be gradual.													

		BORING LOG BWB-06				Page 2 of 2	
wangeng@wangeng.com 1145 N Main Street Lombard, IL 60148 Telephone: 630 953-8628 Fax: 630 953-8638		Client: TranSystems Corporation Project: Pedestrian Bridge and Trail over IL 59 Location: Streamwood, IL				Datum: NAVD 88 Elevation: 774.10 ft North: 1951083.72 ft East: 1019182.30 ft Station: 103+56.66 Offset: 10.77 RT	

Profile	SOIL AND ROCK DESCRIPTION	Depth (ft)	Sample No.	SPT Values (blows/ft)	Qu (tsf)	Moisture Content (%)	Profile	SOIL AND ROCK DESCRIPTION	Depth (ft)	Sample No.	SPT Values (blows/ft)	Qu (tsf)	Moisture Content (%)
	--trace gravel--	45	15	21 16 21	NP	18							
	727.4 Very stiff, gray SILTY CLAY, trace gravel; damp --RDR 2--	50	16	8 8 9	2.21 B	20							
	Boring terminated at 50.00 ft												
		55											
		60											

GENERAL NOTES				WATER LEVEL DATA			
Began Drilling: 05-10-2021 Complete Drilling: 05-11-2021				While Drilling: 2.00 ft			
Drilling Contractor: Wang Testing Services Drill Rig: 17Q50A (87%)				At Completion of Drilling: 1.50 ft			
Driller: K&A Logger: M. Rojo Checked by: J. Bensen				Time After Drilling: NA			
Drilling Method: 2.25" ID HSA; boring completed upon completion				Depth to Water: NA			
The stratification lines represent the approximate boundary between soil types; the actual transition may be gradual.							

WANGENGINEERING 70611202 (SP) J. WANGENGINEERING 0207 8/20/21

WANGJING: 7901237.GPJ WANGJING GDT B2621

Page 1 of 2

wangjeng@wangjeng.com
1145 N Main Street
Lombard, IL 60148
Telephone: 630 953-9928
Fax 630 953-9938

BORING LOG BWB-06-SH

WEI Job No.: 7901-12-02

Client **TranSystems Corporation**
Project **Pedestrian Bridge and Trail over ILL 59**
Location **Streamwood, IL.**

Date: NAVD 88
Elevation: 773.60 ft
North: 1051251.90 ft
East: 1019275.90 ft
Station: 105+69.68
Offset: 2.97 RT

Profile Elevation (ft)	SOIL AND ROCK DESCRIPTION	Depth (ft)	Sample Type	Sample No.	SPT Values (blows/6 in)	Cu (tsf)	Moisture Content (%)	Profile Elevation (ft)	SOIL AND ROCK DESCRIPTION	Depth (ft)	Sample Type	Sample No.	SPT Values (blows/6 in)	Cu (tsf)	Moisture Content (%)
	Blind drill to 8.0 feet	5								25					
765.6	Very soft, brown PEAT, moist	10	1			< 0.08 B	485			30					
763.6			2			0.25 P	364								
	Blind drill from 12.0 to 40.0 feet	15								35					
		20						733.6		40					

GENERAL NOTES

Begin Drilling .. **05-10-2021** .. Complete Drilling .. **05-10-2021**
Drilling Contractor .. **Wang Testing Services** .. Drill Rig .. **17DS9A [87%]**
Driller .. **K&A** .. Logger .. **M. Rojo** .. Checked by .. **J. Bensen**
Drilling Method .. **2.25" ID HSA; boring completed upon completion** ..

WATER LEVEL DATA

While Drilling .. **DRY**
At Completion of Drilling .. **MUD**
Time After Drilling .. **NA**
Depth to Water .. **NA**

The stratification lines represent the approximate boundary between soil types; the actual transition may be gradual.

WANGJING: 700137D.GPJ - WANGJING GDT R2021

wangeng@wangeng.com
1145 N Main Street
Lombard, IL 60148
Telephone: 630 953-9928
Fax: 630 953-9938

BORING LOG BWB-06-SH

WEI Job No.: 7901-12-02

Client **TranSystems Corporation**
Project **Pedestrian Bridge and Trail over ILL 59**
Location **Streamwood, IL.**

Datum: NAVD 88
Elevation: 773.60 ft
North: 1951251.94 ft
East: 1019275.80 ft
Station: 105+69.68
Offset: 2.97 RT

SOIL AND ROCK DESCRIPTION					SOIL AND ROCK DESCRIPTION				
Profile Elevation (ft)	Soil Type Sample No.	SPT Values (blows/ft)	Qu (tsf)	Mohr's Content (%)	Depth (ft)	Sample Type Sample No.	SPT Values (blows/ft)	Qu (tsf)	Mohr's Content (%)
Stiff to very stiff, gray SILTY CLAY, trace gravel; damp to moist					-RDR 2-				
	17	7 10 14	1.89 B						
	18	8 11 15	2.05 B						
	19	5 10 13	2.71 B						
	20	6 9 9	1.80 B						
713.6									
Boring terminated at 60.00 ft									

GENERAL NOTES

Begin Drilling **05-10-2021** Complete Drilling **05-10-2021**
Drilling Contractor **Wang Testing Services,** ... Drill Rig **17DS9A [87%]**..
Driver **K&A** Logger **M. Rojo** Checked by **J. Bensén**.....
Drilling Method **2.25" ID HSA; boring completed upon completion**

WATER LEVEL DATA

White Drilling **DRY**
At Completion of Drilling **N/A** MJD
Time After Drilling **NA**
Depth to Water **NA**

The stratification lines represent the approximate boundary between soil types. The actual transition may be gradual.



Wang Engineering
wangengr@wangeng.com
1145 N Main Street
Lombard, IL 60148
Telephone: 630 953-9926
Fax: 630 953-9938

BORING LOG BVB-07

WEI Job No.: 7901-12-02

Client: **TranSystems Corporation**

Project: **Pedestrian Bridge and Trail over IL 59**

Location: **Streamwood, IL**

Date: NAVD 88
Elevation: 774.50 ft
North: 1951438.44 ft
East: 1020161.06 ft
Station: 114+79.03
Offset: 3.09 LT

SOIL AND ROCK DESCRIPTION

Profile Elevation (ft)	Soil and Rock Description	Depth (ft)	Sample Type	Sample No.	SPT Values (blows/ft)	Cu (ksi)	Moisture Content (%)
774.0	8-inch thick, black CLAY LOAM --TOPSOIL-- Very soft to soft, black, brown to gray organic SILTY CLAY LOAM to SILTY CLAY; moist to wet --RDR 2--	1	1	1	0.25	51	
		2	0	0	< 0.08	145	
		5	0	0	< 0.08	110	
	$-L_c (\%) = 82$, $P_c (\%) = 36$ $-\% \text{Gravel} = 0.0$ $-\% \text{Sand} = 6.4$ $-\% \text{Silt} = 71.2$ $-\% \text{Clay} = 22.4$ $-A-7.5 (53)$	3	0	0	< 0.08	47	
		4	0	0	< 0.08	16	
754.0	Medium stiff to very stiff, gray SILTY CLAY LOAM to SILTY CLAY, trace gravel, moist to wet --RDR 2--	5	1	2	1.00	18	
		6	2	4	0.82	16	
		7	9	8	NR	16	
		8	6	8	3.94	16	
		20	10	10			

SOIL AND ROCK DESCRIPTION

Profile Elevation (ft)	Soil and Rock Description	Depth (ft)	Sample Type	Sample No.	SPT Values (blows/ft)	Cu (ksi)	Moisture Content (%)
751.5	Very dense, gray SANDY GRAVEL, some cobble fragments; saturated --RDR 3-- --rig chatter, possible cobbles--	9	3	4	7	1.89	21
		10			50/2'	NP	19
749.0	Stiff to very stiff, gray SILTY CLAY, trace gravel; moist --RDR 2--	11	7	9	13	2.00	21
		12	4	6	8	1.39	19
744.5	Boring terminated at 30.00 ft	30					

GENERAL NOTES

Begin Drilling: **05-03-2021** Complete Drilling: **05-03-2021**

Drilling Contractor: **Wang Testing Services** Drill Rig: **17D50A [87%]**

Driller: **K&A** Logger: **M. Rojo** Checked by: **J. Bensen**

Drilling Method: **2.25" ID HSA; boring completed upon completion**

WATER LEVEL DATA

While Drilling: **13.00 ft**

At Completion of Drilling: **3.00 ft**

Time After Drilling: **NA**

Depth to Water: **NA**

The stratification lines represent the approximate boundary between soil layers; the actual transition may be variable.

WANGENGINE: 79011202.GPJ: WANGENGINE: 05/03/21

Wang Engineering

wangeng@wangeng.com

1145 N Main Street

Lombard, IL 60148

Telephone: 630 953-9928

Fax: 630 953-9938

BORING LOG BVB-08

WEI Job No.: 7901-12-02

Client: **TranSystems Corporation**

Project: **Pedestrian Bridge and Trail over IL 59**

Location: **Streamwood, IL**

Date: NAVD 88

Elevation: 774.60 ft

North: 1051456.35 ft

East: 1020255.11 ft

Station: 115+73.40

Offset: 4.83 LT

SOIL AND ROCK DESCRIPTION						SOIL AND ROCK DESCRIPTION											
Profile	Elevation (ft)	Soil Type	Depth (ft)	Sample No.	SPT Values (blows/ft)	Qu (tsf)	Moisture Content (%)	Profile	Elevation (ft)	Soil Type	Depth (ft)	Sample No.	SPT Values (blows/ft)	Qu (tsf)	Moisture Content (%)		
774.34-inch thick, black CLAY LOAM --TOPSOIL-- Soft to medium stiff, black to gray, SILTY CLAY LOAM, organic matter, moist --RDR 2--	774.34	CLAY LOAM	0	1	1	0.41	48	774.6	CLAY LOAM	CLAY LOAM	0	9	5	5.33	18		
			1	3	0	10	6				12						
			2	0	1	0.50	50				10	8	12	1.07	17		
			3	0	0	0.08	199				11	8	7	12	3.03	14	
			4	0	0	0.08	61				12	8	11	10	5.33	18	
768.1 Very soft to stiff, brown to gray PEAT; wet --RDR 2--	768.1	PEAT	5	0	1	1.00	60	764.6	PEAT	PEAT	25	10	8	12	3.03	14	
			6	0	0	0.08	61				12	8	11	10	5.33	18	
			7	0	0	1.00	60				12	8	11	10	5.33	18	
			8	0	0	1.00	60				12	8	11	10	5.33	18	
			9	0	0	1.00	60				12	8	11	10	5.33	18	
765.6 Medium stiff to hard, gray SILTY CLAY to SILTY CLAY LOAM, trace to little gravel; damp to wet --wood fragments-- --RDR 2--	765.6	SILTY CLAY	10	0	0	0.08	61	764.6	SILTY CLAY	SILTY CLAY	30	12	8	11	10	5.33	18
			11	0	0	0.08	61				12	8	11	10	5.33	18	
			12	0	0	0.08	61				12	8	11	10	5.33	18	
			13	0	0	0.08	61				12	8	11	10	5.33	18	
			14	0	0	0.08	61				12	8	11	10	5.33	18	
761.9 Very stiff to hard, gray CLAY to CLAY LOAM, trace to little gravel; damp to wet --wood fragments-- --RDR 2--	761.9	CLAY	15	0	0	0.08	61	761.9	CLAY	CLAY	35	12	8	11	10	5.33	18
			16	0	0	0.08	61				12	8	11	10	5.33	18	
			17	0	0	0.08	61				12	8	11	10	5.33	18	
			18	0	0	0.08	61				12	8	11	10	5.33	18	
			19	0	0	0.08	61				12	8	11	10	5.33	18	
758.2 Very stiff to hard, gray CLAY to CLAY LOAM, trace to little gravel; damp to wet --wood fragments-- --RDR 2--	758.2	CLAY	20	0	0	0.08	61	758.2	CLAY	CLAY	40	12	8	11	10	5.33	18
			21	0	0	0.08	61				12	8	11	10	5.33	18	
			22	0	0	0.08	61				12	8	11	10	5.33	18	
			23	0	0	0.08	61				12	8	11	10	5.33	18	
			24	0	0	0.08	61				12	8	11	10	5.33	18	

Boring terminated at 30.00 ft

774.34-inch thick, black CLAY LOAM
--TOPSOIL--
Soft to medium stiff, black to gray, SILTY CLAY LOAM, organic matter, moist
--RDR 2--

768.1
Very soft to stiff, brown to gray PEAT; wet
--RDR 2--

765.6
Medium stiff to hard, gray SILTY CLAY to SILTY CLAY LOAM, trace to little gravel; damp to wet --wood fragments--
--RDR 2--

761.9
Very stiff to hard, gray CLAY to CLAY LOAM, trace to little gravel; damp to wet --wood fragments--
--RDR 2--

758.2
Very stiff to hard, gray CLAY to CLAY LOAM, trace to little gravel; damp to wet --wood fragments--
--RDR 2--

Begin Drilling: 05-04-2021

Complete Drilling: 05-04-2021

Drilling Contractor: Wang Testing Services, Inc.

Driller: K&A

Logging: M. Rojo

Drilling Method: 2.25" ID HSA; boring completed upon completion

At Completion of Drilling: NA

Time After Drilling: NA

Depth to Water: NA

GENERAL NOTES

1. The stratification lines represent the approximate boundary between soil and rock. The actual boundary may be different.

WATER LEVEL DATA

While Drilling: DRY

At Completion of Drilling: DRY

Time After Drilling: NA



wangeng@wangeng.com
1145 N Main Street
Lombard, IL 60148
Telephone: 630 953-9928
Fax: 630 953-9938

BORING LOG BWB-09

WEI Job No.: 7901-12-02

Client: **TranSystems Corporation**

Project: **Pedestrian Bridge and Trail over IL 59**

Location: **Streamwood, IL**

Date: NND 88
Elevation: 775.60 ft
North: 1951444.59 ft
East: 1020360.93 ft
Station: 116+78.97
Offset: 3.26 LT

Profile	SOIL AND ROCK DESCRIPTION	Depth (ft)	Sample Type	Sample No.	Soil Test Results (blows/ft)	Cu (tsf)	Moisture Content (%)	Profile	SOIL AND ROCK DESCRIPTION	Depth (ft)	Sample Type	Sample No.	Soil Test Results (blows/ft)	Cu (tsf)	Moisture Content (%)
	7-inch thick, black CLAY LOAM --TOPSOIL-- Medium stiff to hard, brown to gray SILTY CLAY to SILTY CLAY LOAM, trace gravel; moist --RDR 2--	0		1	2 2 6	0.74 S	17								
		5		2	3 7 9	3.03 B	18								
		10		3	4 6 7	3.69 B	15								
		15		4	3 6 8	1.56 B	15								
		20		5	6 7 10	2.79 B	16								
		25		6	4 7 7	3.12 B	17								
		30		7	4 7 8	2.21 B	18								
		35		8	4 6 7	2.05 B	20								
		30.0	Boring terminated at 30.00 ft												
		40													

GENERAL NOTES

Begin Drilling: **04-29-2021** Complete Drilling: **04-29-2021**

Drilling Contractor: **Wang Testing Services, Inc.** Drill Rig: **17D50A [87%]**

Driller: **K&A** Logger: **M. Rojo** Checked by: **J. Bensen**

Drilling Method: **2.25" ID HSA; boring completed upon completion**

WATER LEVEL DATA

While Drilling	30.00 ft
At Completion of Drilling	30.00 ft
Time After Drilling	NA
Depth to Water	NA

The stratification lines represent the approximate boundary between soil and rock. The actual interval may be greater.




WANG ENGINEERING 79011202.DWG J. WANG/ENG. 03/17/2021

		BORING LOG BVB-10		Page 1 of 4	
wangeng@wangeng.com 1145 N Main Street Lombard, IL 60148 Telephone: 630 953-9928 Fax: 630 953-9938		WEI Job No.: 7901-12-02 TranSystems Corporation Pedestrian Bridge and Trail over IL 59 Streamwood, IL		Datum: NAVD 88 Elevation: 776.10 ft North: 1951430.03 ft East: 1029442.25 ft Station: 117+55.28 Offset: 24.30 LT	
Client: _____ Project: _____ Location: _____					

Profile	SOIL AND ROCK DESCRIPTION	Depth in Sample	Sample No.	SPT Values (blows ft)	C _u (ksi)	Moisture Content (%)	Profile	SOIL AND ROCK DESCRIPTION	Depth in Sample	Sample No.	SPT Values (blows ft)	C _u (ksi)	Moisture
755.4	7-inch thick, black SILTY CLAY LOAM						755.4						
	~TOPSOIL~												
	Stiff to very stiff, brown to gray SILTY CLAY, trace gravel; damp to moist	1	2 5 10	1.64 B	17								
	~RDR 2~												
		2	5 6 10	1.07 B	19								
		3	5 9 12	3.53 B	16								
		4	5 6 10	3.44 B	16								
		5	3 7 6	2.00 P	15								
		6	2 3 5	0.82 B	15								
		7	4 6 8	1.48 B	22								
753.1	Medium stiff, gray, gravelly CLAY LOAM; moist to wet						753.1						
	~RDR 2~												
	~L _c (%)=28, P _c (%)=13~												
750.6	~%Gravel=15.0~						750.6						
	~%Sand=32.0~												
	~%Silt=31.3~												
	~%Clay=20.7~												
	~A-6 (4)~												
	Soft to stiff, gray SILTY CLAY LOAM to SILTY CLAY, trace gravel; damp to moist												
	~RDR 2~												
		8	5 7 8	1.48 B	18								
		20											

GENERAL NOTES		WATER LEVEL DATA	
Begin Drilling	04-29-2021	Complete Drilling	04-29-2021
Drilling Contractor	Wang Testing Services - Drill Rig		
Driller	K&A Logger M. Rojo		
Drilling Method	2.25" ID HSA; boring completed upon completion		
While Drilling	▽	At Completion of Drilling	▽
Time After Drilling	NA		
Depth to Water	NA		

The stratification lines represent the approximate boundary between soil layers. The actual moisture ratio by weight of the soil is not shown.

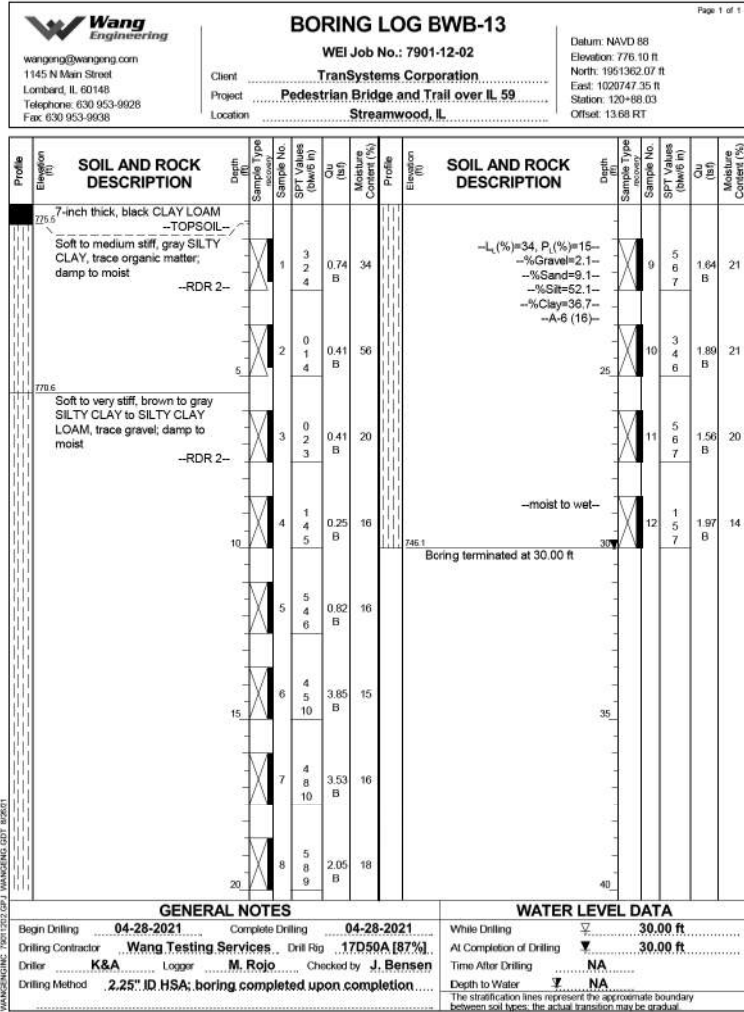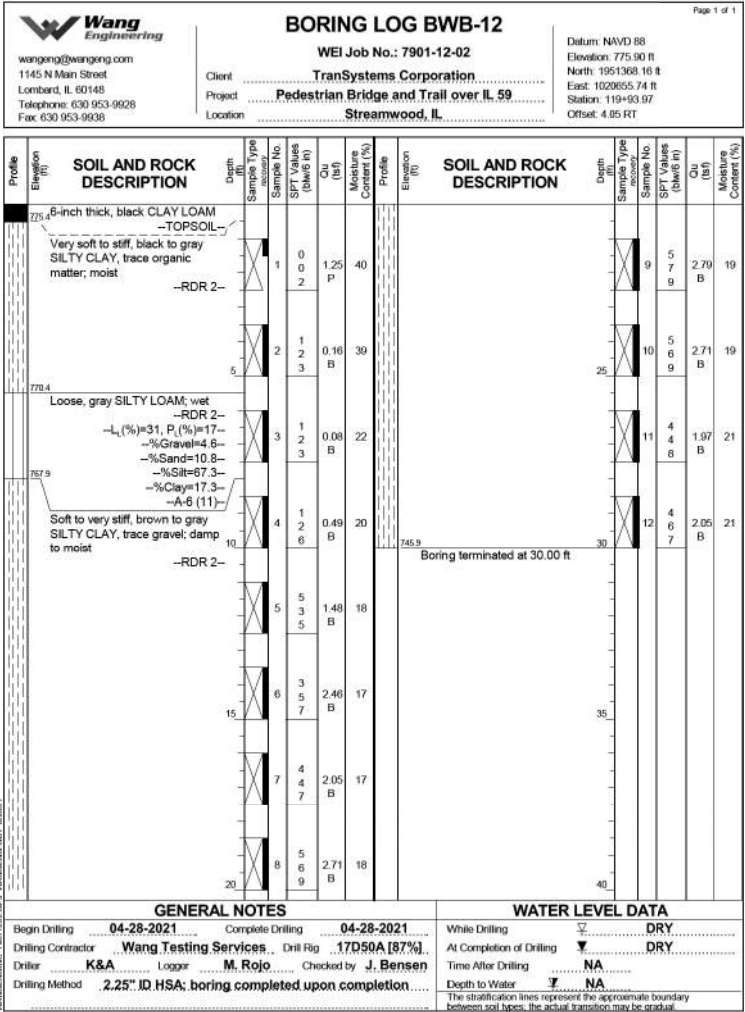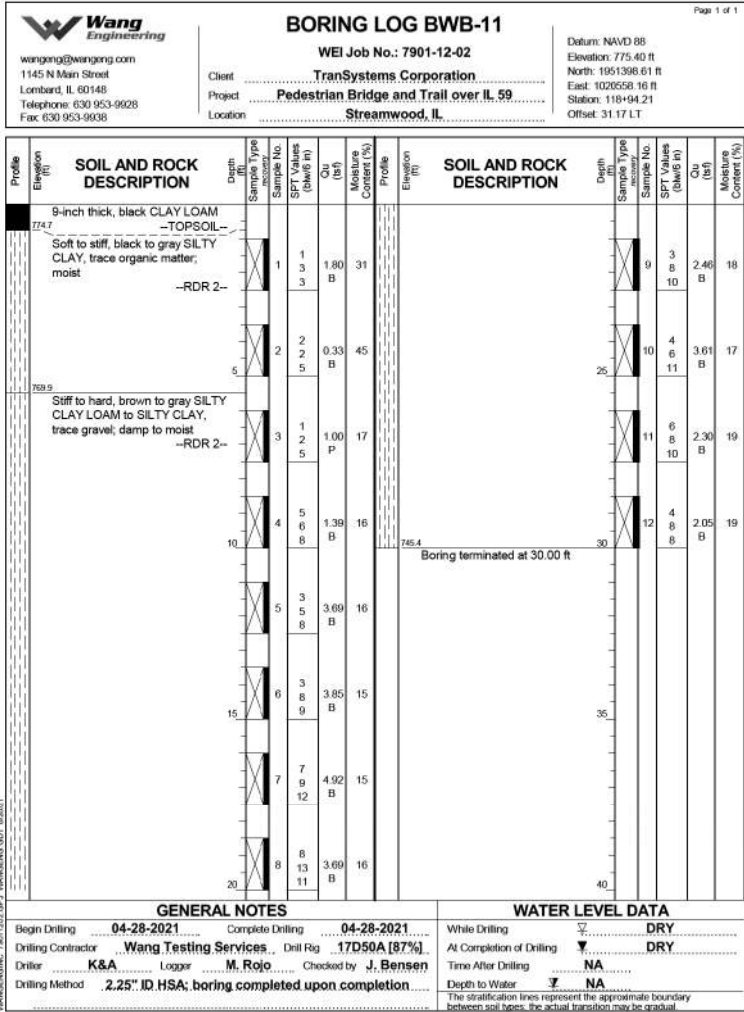

TRANSYSTEMS

USER NAME	=	Imnaingolan	DESIGNED	-	JE	REVISED	-
			CHECKED	-	WJC	REVISED	-
PLOT SCALE	=	0.1667" / in.	DRAWN	-	JE	REVISED	-
PLOT DATE	=	5/23/2023	CHECKED	-	WJC	REVISED	-

STATE OF ILLINOIS
DEPARTMENT OF TRANSPORTATION

SOIL BORING LOGS - 8
STRUCTURE NO. 016-8309

SHEET 25 OF 29 SHEETS

F.A.P. RTE.	SECTION	COUNTY	TOTAL SHEETS	SHEET NO.
338	21-00067-00-BR	COOK	90	74
CONTRACT NO. 61J67				
ILLINOIS		FED. AID PROJECT		

Wang Engineering

wangeng@wangeng.com

1145 N Main Street

Lombard, IL 60148

Telephone: 630 953-9928

Fax: 630 953-9938

BORING LOG BWB-14

WEI Job No.: 7901-12-02

Client: **TranSystems Corporation**

Project: **Pedestrian Bridge and Trail over IL 59**

Location: **Streamwood, IL**

Date: NAVD 88

Elevation: 776.20 ft

North: 1051366.61 ft

East: 1020847.58 ft

Station: 121+86.26

Offset: 11.82 LT

SOIL AND ROCK DESCRIPTION						SOIL AND ROCK DESCRIPTION									
Profile	Elevation (ft)	Soil Type	Depth (ft)	Sample No.	SPT Values (blows/ft)	Qu (blows/ft)	Moisture Content (%)	Profile	Elevation (ft)	Soil Type	Depth (ft)	Sample No.	SPT Values (blows/ft)	Qu (blows/ft)	Moisture Content (%)
776.6	776.6	7-inch thick, black CLAY LOAM --TOPSOIL-- Stiff, black SILTY CLAY, trace organic matter, moist --RDR 2--	1	4 4 6	1.00 P	30		776.2	776.2		9	4 5 11	4.76 B	16	
		Very soft to soft, gray, SILTY CLAY to SILTY CLAY LOAM, organic matter, moist to wet --RDR 2--	2	1 2 2	0.06 B	61				10	6 11 8	2.62 B	19		
			3	0 1 1	0.33 B	57				11	5 5 8	2.05 B	21		
			4	0 1 1	0.06 B	65				12	4 8 9	2.87 B	20		
			5	1 2 4	0.06 B	33									
			6	2 3 6	2.05 B	20									
			7	5 8 9	4.43 B	17									
			8	5 9 12	3.85 B	15									
763.2	763.2	Very stiff to hard, brown to gray SILTY CLAY to SILTY CLAY LOAM, trace gravel; damp to moist --RDR 2-15	6					762.2	762.2						
---L₁(%)=63, P₁(%)=24-- --%Gravel=0.0-- --%Sand=2.3-- --%Silt=70.7-- --%Clay=26.9-- --A-7.6 (44)--								Boring terminated at 30.00 ft							

GENERAL NOTES

Begin Drilling: **04-28-2021** Complete Drilling: **04-28-2021**

Drilling Contractor: **Wang Testing Services, Inc.** Drill Rig: **17D50A (87%)**

Driller: **K&A** Logger: **M. Rojo** Checked by: **J. Bensen**

Drilling Method: **2.25" ID HSA; boring completed upon completion**

WATER LEVEL DATA

While Drilling: **77.0** **DRY**

At Completion of Drilling: **NA** **DRY**

Time After Drilling: **7** **NA**

Depth to Water: **7** **NA**

The stratification lines represent the approximate boundary between soil types; the actual transition may be different.

WANGENG 7901-12-02-02 WANGENG GDT 8/26/21

		BORING LOG BWB-15				Page 1 of 1	
wangengr@wangeng.com 1145 N Main Street Lombard, IL 60148 Telephone: 630 953-9028 Fax: 630 953-9038		WEI Job No.: 7901-12-02 TransSystems Corporation Pedestrian Bridge and Trail over IL 59 Streamwood, IL				Datum: NAVD 88 Elevation: 780.80 ft North: 1951332 60 ft East: 1020529.18 ft Station: 122+63.11 Offset: 12.36 LT	
Client Project Location							

Profile	Elevation (ft)	SOIL AND ROCK DESCRIPTION	Sample Type	Depth (ft)	Sample No	SPT Values (blows/ft)	Qu (tsf)	Moisture Content (%)	Profile	Elevation (ft)	SOIL AND ROCK DESCRIPTION	Sample Type	Depth (ft)	Sample No	SPT Values (blows/ft)	Qu (tsf)	Moisture Content (%)
	780.2	7-inch thick, brown SILTY CLAY LOAM --TOPSOIL-- Medium stiff to hard, gray to brown SILTY CLAY; damp to moist --FILL-- --RDR 2--			1	5 5 5	0.50 P	20						9	4 7 12		NR
	775.3	Very stiff, brown CLAY LOAM, trace gravel; damp --FILL-- --RDR 2--			2	5 5 7	5.08 B	16					25	10	5 7 14	3.60 B	15
	772.8	Medium dense, brown SANDY LOAM, trace gravel; damp --FILL-- --RDR 2--			3	3 7 13	2.50 P	12						11	7 9 11		NR
	770.3	Stiff to hard, gray SILTY CLAY to SILTY CLAY LOAM, trace gravel; damp to wet --RDR 2--			4	4 10 15	NP	8					30	12	8 8 12	2.36 B	15
					5	4 8 13	6.13 B	17		750.8	Boring terminated at 30.00 ft						
					6	6 9 13	6.72 B	17					35				
					7	3 4 8	1.80 B	20					40				
					8	19 13 7	1.50 P	22									

GENERAL NOTES				WATER LEVEL DATA		
Begin Drilling	04-29-2021	Complete Drilling	04-29-2021	While Drilling	18.50 ft	
Drilling Contractor	Wang Testing Services	Drill Rig	17D50A [87%]	At Completion of Drilling	DRY	
Driller	K&A	Logger	M. Rojo	Time After Drilling	NA	
Drilling Method	2.25" ID HSA; boring completed upon completion				Depth to Water	NA
The stratification lines represent the approximate boundary between soil types; the actual transition may be gradual.						

Wang Engineering wang@wangeng.com 1145 N Main Street Lombard, IL 60148 Telephone: 630 953-9928 Fax: 630 953-9938	BORING LOG TB-01 WEI Job No.: 7901-12-02 Client: <u>TranSystems Corporation</u> Project: <u>Pedestrian Bridge and Trail over IL 59</u> Location: <u>Streamwood, IL</u>	Datum: NAVD 88 Elevation: 774.00 ft North: 1951279.67 ft East: 1019356.23 ft Station: 106+57.42 Offset: 9.56 RT
--	--	--

Profile	SOIL AND ROCK DESCRIPTION	Depth (ft)	Sample No.	SPT Values (blows/ft)	Cu (ksi)	Moisture Content (%)	Profile	SOIL AND ROCK DESCRIPTION	Depth (ft)	Sample No.	SPT Values (blows/ft)	Cu (ksi)	Moisture Content (%)
773.5	22.5-inch thick, black SILTY CLAY LOAM --TOPSOIL-- Medium stiff, brown, SILTY CLAY, organic matter; wet --RDR 2--	0	1	0 0 0	0.50 P	95	753.5	--%Silt=53.8-- --%Clay=28.7-- --A-6 (12) Stiff to very stiff, gray SILTY CLAY, trace gravel; damp --RDR 2--	0	9	2 4 5	1.30 B	20
771.0	Very soft to medium stiff, black, brown to gray PEAT; moist --RDR 1-2--	5	2	0 0 0	0.50 P	113		--L _c (%)=31, P _c (%)=15-- --%Gravel=3.2-- --%Sand=15.1-- --%Silt=52.8-- --%Clay=29.1-- --A-6 (11)--	25	10	3 5 6	1.64 B	20
			3	0 0 0	0.06 B	357			25	11	2 5 6	2.38 B	18
		10	4	0 0 0	0.06 B	295			30	12	5 8 9	2.13 B	20
			5	0 3 3	0.06 B	220			35	13	6 9 14	2.54 B	20
761.0	Very loose, gray SANDY LOAM; wet --RDR 2--	15	6	0 0 0	0.06 B	42			40	14	5 6 8	1.48 B	19
758.5	Very soft to medium stiff, gray SILTY CLAY LOAM; damp to moist --RDR 2--		7	0 0 0	0.16 B	22							
	--L _c (%)=31, P _c (%)=14-- --%Gravel=3.8-- --%Sand=13.7--	20	8	3 5 5	0.50 P	24							

GENERAL NOTES	WATER LEVEL DATA
Began Drilling: <u>05-06-2021</u> Complete Drilling: <u>05-06-2021</u> Drilling Contractor: <u>Wang Testing Services</u> Drill Rig: <u>17050A (87%)</u> Driver: <u>K&A</u> Logger: <u>M. Rojo</u> Checked by: <u>J. Bensen</u> Drilling Method: <u>2.25" ID HSA to 25', mud rotary thereafter; boring backfilled upon completion</u>	While Drilling: <u>13.50 ft</u> At Completion of Drilling: <u>NA</u> MUD Time After Drilling: <u>NA</u> Depth to Water: <u>NA</u> The stratification lines represent the approximate boundary between soil types; the actual transition may be gradual.

Page 2 of 2

wangeng@wangeng.com
1145 N Main Street
Lombard, IL 60148
Telephone: 630 953-9928
Fax: 630 953-9938

BORING LOG TB-01

WEI Job No.: 7901-12-02

Client: TransSystems Corporation
Project: Pedestrian Bridge and Trail over ILL. 59
Location: Streamwood, IL.

Date: NAVD 88
Elevation: 774.00 ft
North: 1051279.67 ft
East: 1019356.23 ft
Station: 106+57.42
Offset: 9.56 RT

SOIL AND ROCK DESCRIPTION					SOIL AND ROCK DESCRIPTION								
Profile Elevation (ft)	Depth (ft)	Sample Type	Sample No.	SPT Values (blows/ft)	Qu (tsf)	Moisture Content (%)	Profile Elevation (ft)	Depth (ft)	Sample Type	Sample No.	SPT Values (blows/ft)	Qu (tsf)	Moisture Content (%)
	65		15	5 10 12	2.64 B	26	712.3		19	14 17 15	4.00 P	13	
						Hard, gray SILTY CLAY LOAM, trace gravel; damp to moist --RDR 3-4-- --rig chatter, 60.0 to 68.0 feet--							
						707.3							
						Medium dense, gray, coarse SAND, little gravel; saturated --RDR 3-- --rig chatter, possible cobbles--							
	50		16	4 5 10	1.64 B	23	707.3		20	11 10 14	NP	14	
						Dense, gray SANDY GRAVEL; saturated --RDR 3-- --rig chatter, possible cobbles--							
						702.3							
						702.3							
	55		17	7 9 12	2.30 B	15	699.0		21	10 13 16	NP	14	
						Boring terminated at 75.00 ft							
						--RDR 3-- --rig chatter, possible cobbles--							
						716.5							
	80		18	8 23 31	NP	10							
						Very dense, gray, fine SAND, trace cobble fragments; saturated --RDR 2-3--							

GENERAL NOTES

Begin Drilling: 05-06-2021 Complete Drilling: 05-06-2021

Drilling Contractor: Wang Testing Services Drill Rig: 17DS0A (87%)

Driller: K&A Logger: M. Rojo Checked by: J. Bensén

Drilling Method: 2.25" ID HSA, to 25' mud rotary thereafter; boring backfilled upon completion.

WATER LEVEL DATA

While Drilling	17	13.50 ft
At Completion of Drilling	NA	MUD
Time After Drilling	7	
Depth to Water	7	NA



The stratification lines represent the approximate boundary between soil types; the actual transition may be greater.

Wang Engineering wangeng@wangeng.com 1145 N Main Street Lombard, IL 60148 Telephone: 630 953-9928 Fax: 630 953-9938		BORING LOG TB-02 WEI Job No.: 7901-12-02 Client: TranSystems Corporation Project: Pedestrian Bridge and Trail over ILL 59 Location: Streamwood, IL		Date: NVD 88 Elevation: 773.60 ft North: 1951301.99 ft East: 1019454.49 ft Station: 107+58.45 Offset: 5.27 RT												
Profile	SOIL AND ROCK DESCRIPTION	Depth (ft)	Sample Type	Sample No.	Soil Description	Cu (tsf)	Moisture Content (%)	Profile	Elevation (ft)	SOIL AND ROCK DESCRIPTION	Depth (ft)	Sample Type	Sample No.	Soil Description	Cu (tsf)	Moisture Content (%)
777.9 LOAM 776.6 775.1 773.1	8-inch thick, brown SILTY CLAY --TOPSOIL-- Stiff, brown, SILTY CLAY, organic matter; moist --RDR 2--	1	O	0	1.00 P	87		753.1	--%Silt=51.6-- --%Clay=26.0-- --A-6 (9)-- Stiff to hard, gray SILTY CLAY, trace gravel; damp to moist --RDR 2--	9	B	5	4.26	16		
	Very soft, brown PEAT; moist --RDR 1--	2	O	0	< 0.08 B	269			10	A	6	4.51	17			
		3	O	0	< 0.08 B	256			11	A	6	2.46	20			
		4	O	0	< 0.08 B	295			12	A	6	1.97	21			
		5	O	0	< 0.08 B	266			13	A	6	2.46	23			
		6	O	0	< 0.08 B	217			14	A	4	2.62	23			
		7	O	0	0.50 P	23										
		8	O	0	0.08 B	21										
778.1	Very soft to medium stiff, brown SILTY CLAY LOAM, trace gravel; moist --RDR 1--	15	O	0	0.50 P	23			--L _c (%)=35, P _r (%)=15-- --%Gravel=0.3-- --%Sand=0.8-- --%Silt=54.7-- --%Clay=44.2-- --A-6 (20)--	13	B	6	2.46	23		
	--L _c (%)=28, P _r (%)=14-- --%Gravel=5.8-- --%Sand=16.5--	20	O	0	0.08 B	21										

GENERAL NOTES				WATER LEVEL DATA	
Begin Drilling	05-07-2021	Complete Drilling	05-07-2021	While Drilling	16.00 ft
Drilling Contractor	Wang Testing Services, Inc.		Drill Rig	At Completion of Drilling	MUD
Driller	K&A	Logger	M. Rojo	Time After Drilling	NA
Drilling Method	2.25" ID HSA, to 30', mud rotary thereafter; boring backfilled upon completion			Depth to Water	NA

The stratification lines represent the approximate boundary between soil types. The actual transition may be gradual.
 Wang Engineering - 7001 DDP - 1 WANGENG.DWG - R2/21

[illegible]

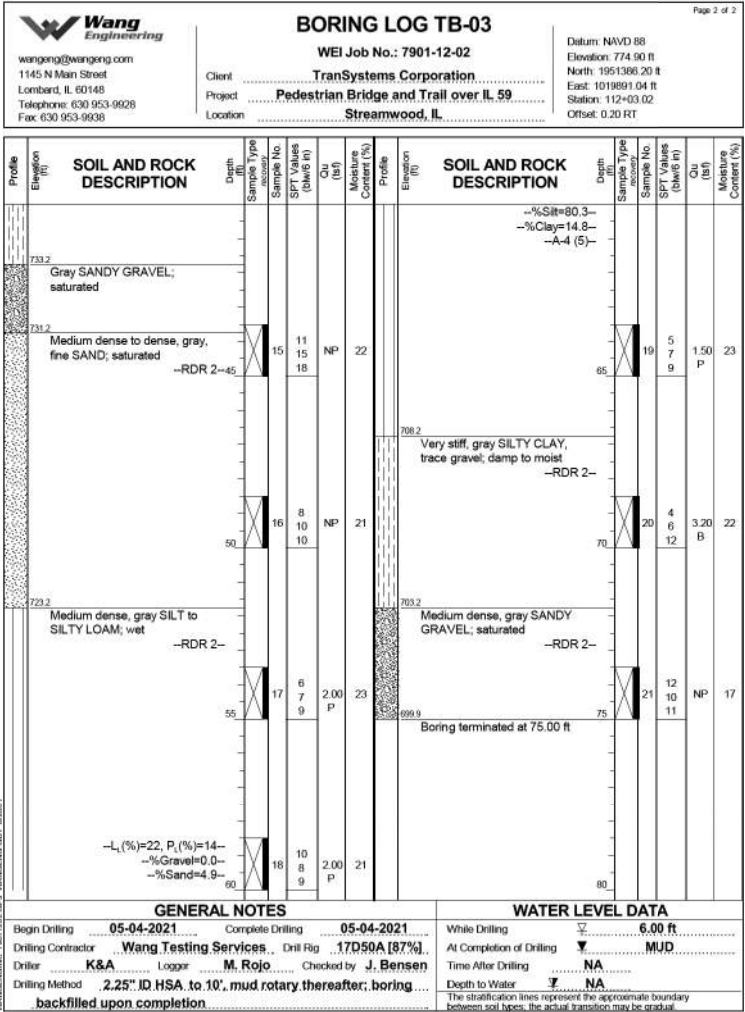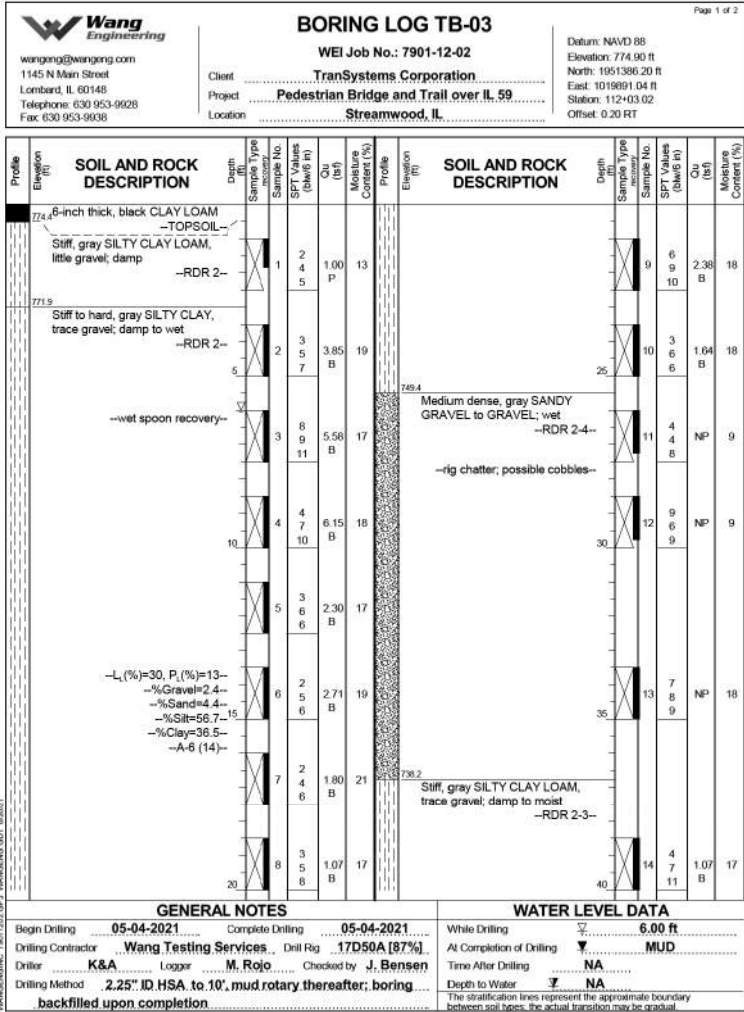

		BORING LOG TB-04				Page 2 of 2	
wangeng@wangeng.com 1145 N Main Street Lombard, IL 60148 Telephone: 630 953-9928 Fax: 630 953-9938		WEI Job No.: 7901-12-02 TranSystems Corporation Pedestrian Bridge and Trail over IL 59 Streamwood, IL				Datum: NAD 88 Elevation: 774.60 ft North: 1951409.89 ft East: 1019699.14 ft Station: 113.13.61 Offset: 3.86 LT	
Client: _____ Project: _____ Location: _____							


Profile Elevation (ft)	SOIL AND ROCK DESCRIPTION	Depth (ft)	Sample Type	Sample No.	SPT Values (blows ft)	Cu (psi)	C _u (ksi)	Moisture Content (%)	Profile Elevation (ft)	SOIL AND ROCK DESCRIPTION	Depth (ft)	Sample Type	Sample No.	SPT Values (blows ft)	Cu (psi)	C _u (ksi)	Moisture Content (%)
732.9	Very stiff, gray SILTY CLAY LOAM, trace gravel; damp --RDR 3--	45		15	7 11 12	2.62		15		--%Clay=8.8-- --A-4 (0)--	65		19	10 8			
727.9	Very dense, gray, fine SAND, some gravel; saturated --RDR 3--	50		16	13 26 39		NP	12		Medium stiff to stiff, gray SILTY CLAY, trace gravel; moist --RDR 2--	70		20	5 8 9	0.82		25
722.9	Medium dense, gray SANDY GRAVEL; wet --RDR 2--	55		17	8 10 17		NP	7			75		21	4 10 14	1.23		22
717.9	Medium dense to dense, gray SILTY LOAM, trace gravel; wet --RDR 2-- --%Gravel=3.3-- --%Sand=29.1-- --%Silt=58.8--	60		18	6 16 16		NP	28		Boring terminated at 75.00 ft	80						

GENERAL NOTES				WATER LEVEL DATA			
Begin Drilling 05-03-2021 Complete Drilling 05-03-2021 Drilling Contractor Wang Testing Services, Inc. Drill Rig 17D50A (87%) Driller K&A Logger M. Rojo Checked by J. Bensen Drilling Method 2.25" ID HSA, to 10', mud rotary thereafter; boring backfilled upon completion				While Drilling ☒ 1.50 ft At Completion of Drilling ☒ MUD Time After Drilling _____ Depth to Water ☒ NA The stratification lines represent the approximate boundary between soil types; the actual transition may be gradual.			

FINAL	SURVEYED	DATE
SURVEY	PLOTTED	BT
NOTE BOOK	TEMPLATE	
NO.	AREAS CHECKED	

ORIGINAL	SURVEYED	DATE
SURVEY	PLOTTED	BT
NOTE BOOK	TEMPLATE	
NO.	AREAS CHECKED	

MODEL: Default
FILE NAME: pwin101.e
transyscorp.com\transyscorp\pwin\Documents\Projects_2021\CHW01 - Chicago\401210087 - Streamwood - Pedestrian Bridge over IL 59 - Phase II\303.00 - Road\303.01 - Standard Sheets\XX Cross Sections\210087-SHT-XX-IL-59-PD

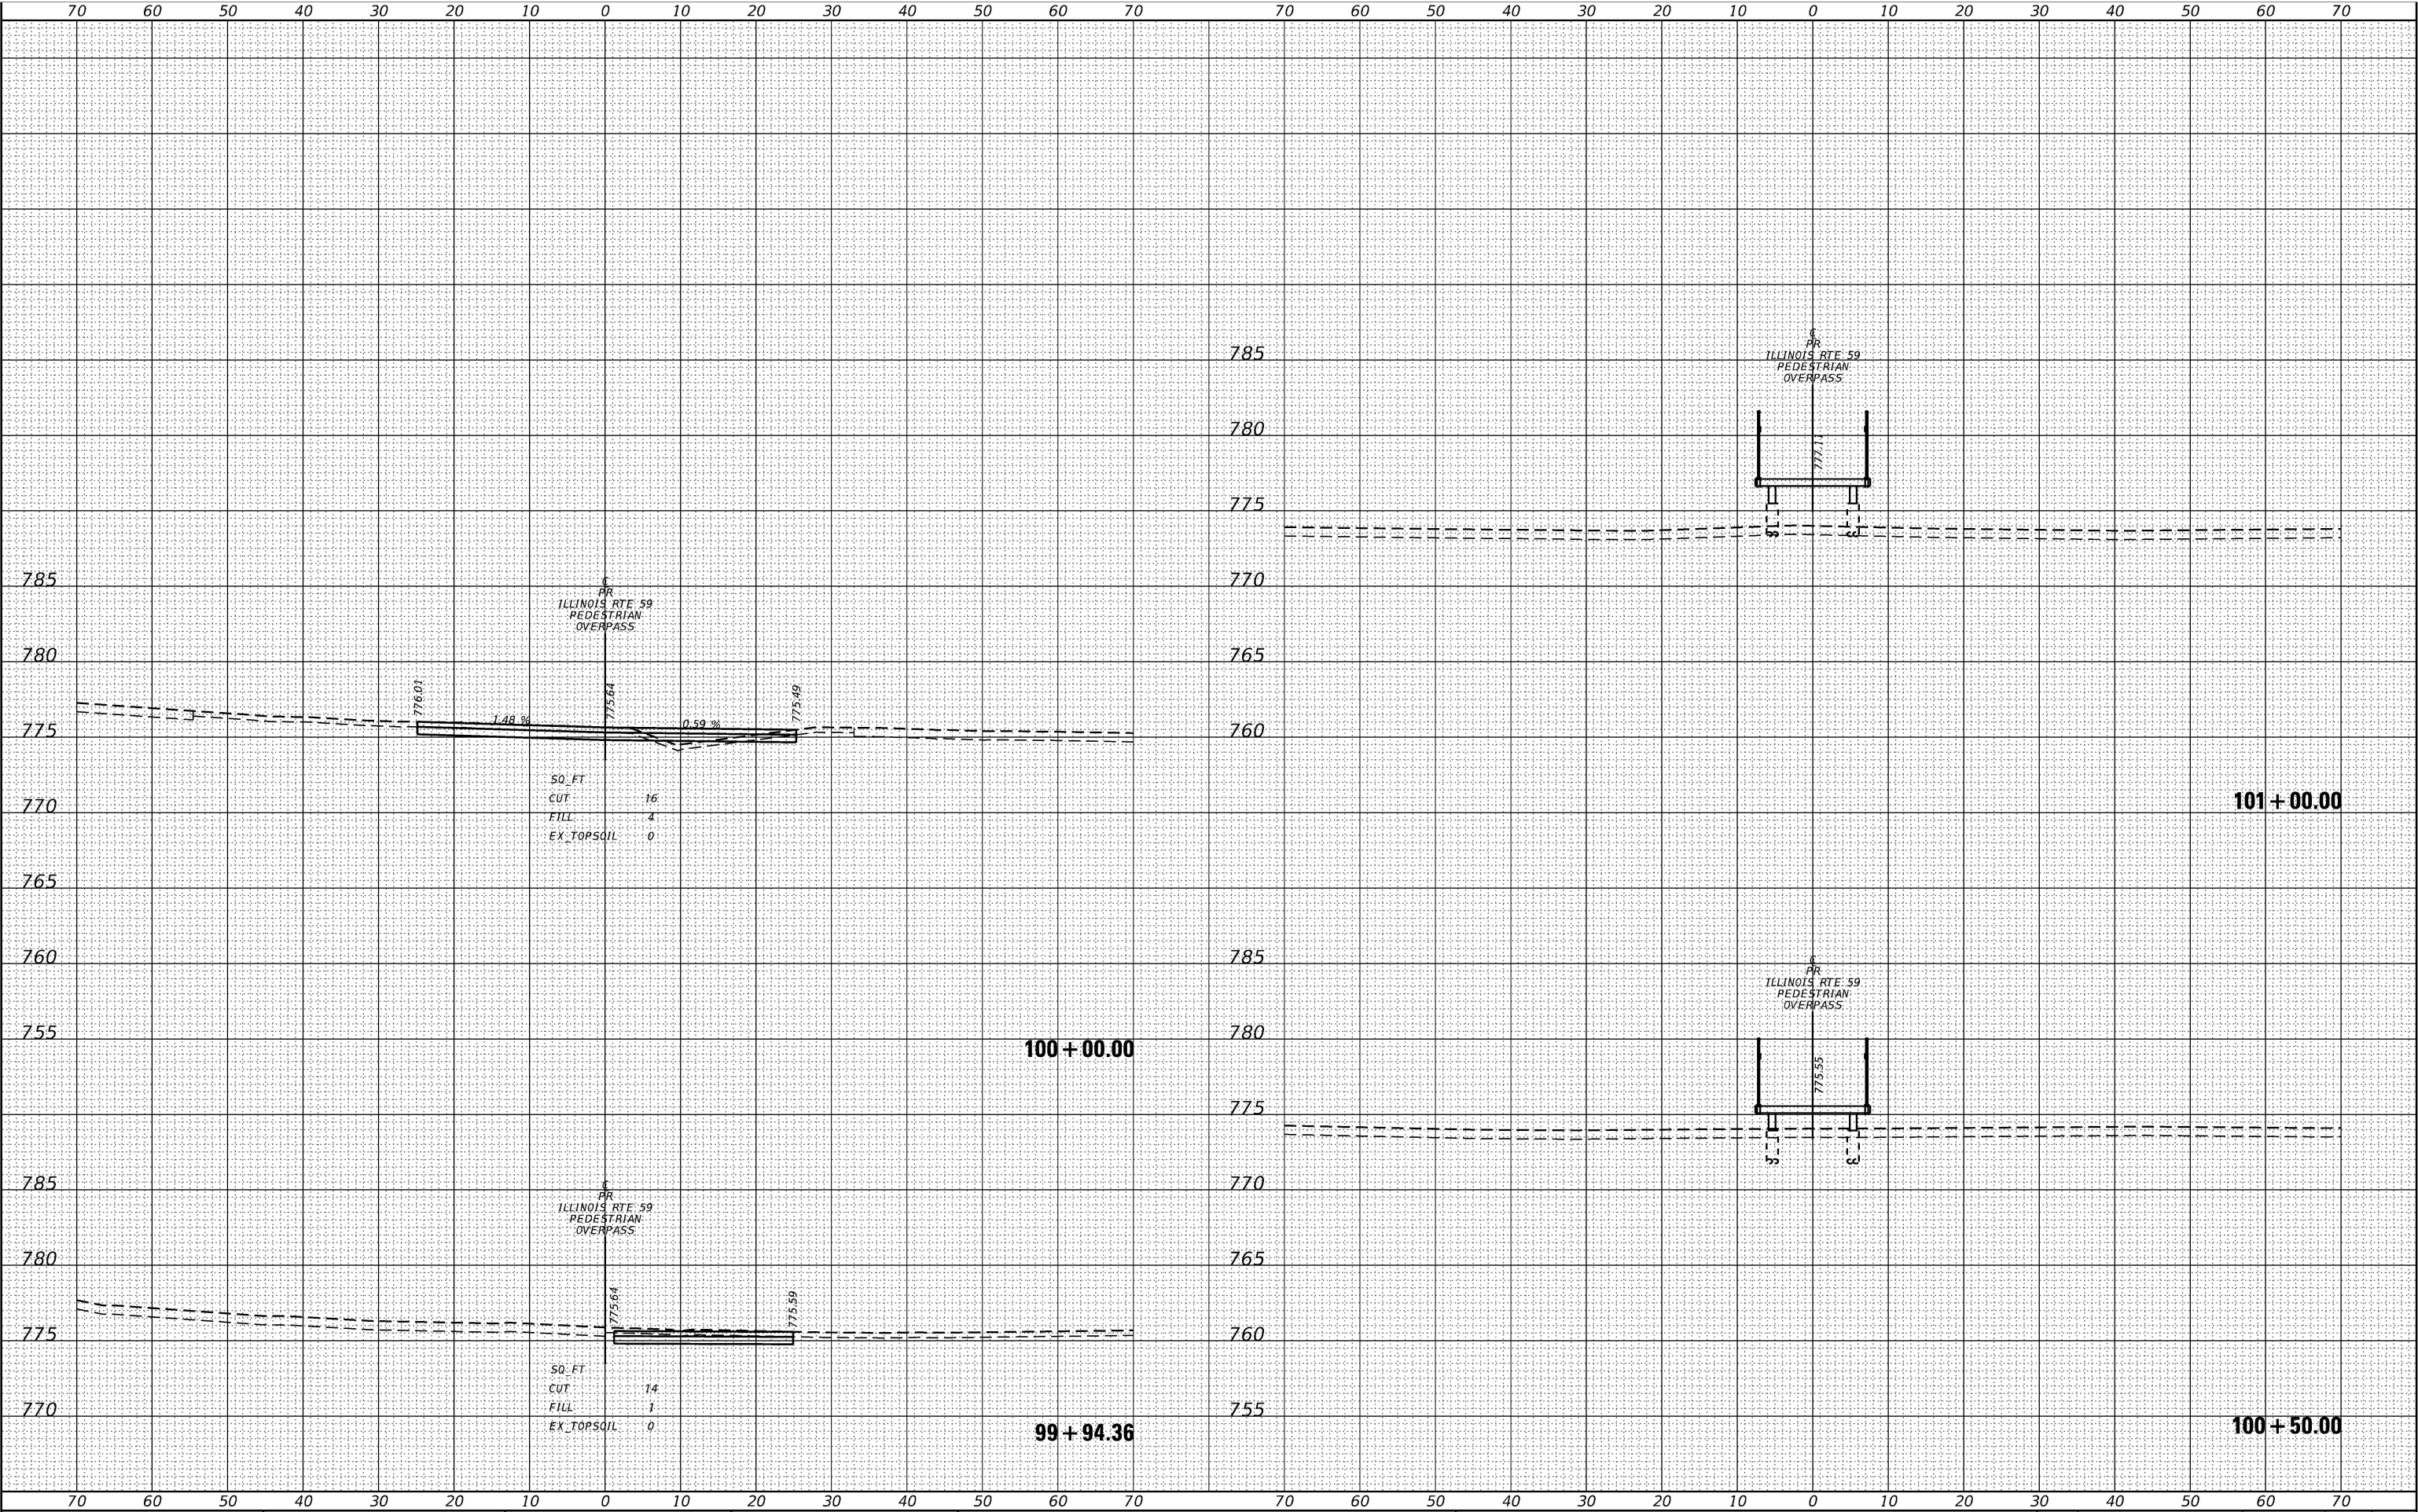

TRANSYSTEMS

USER NAME = lmnaingolan	DESIGNED -	REVISED -
	DRAWN -	REVISED -
PLOT SCALE = 20.0000' / in.	CHECKED -	REVISED +
PLOT DATE = 5/23/2023	DATE -	REVISED -

STATE OF ILLINOIS
DEPARTMENT OF TRANSPORTATION

IL 59 - PEDESTRIAN OVERPASS
CROSS SECTIONS


SCALE: 10H:5V SHEET 1 OF 12 SHEETS STA. 99+94.36 TO STA. 101+00.00

F.A.U. RTE.	SECTION	COUNTY	TOTAL SHEETS	SHEET NO.
B7	21-00067-00-BR	COOK	90	79
CONTRACT NO. 61167				
ILLINOIS FED. AID PROJECT				

FINAL SURVEY	NO.	AREAS CHECKED	SHEET	DATE	
					SURVEYED
					PLOTTED
					TEMPLATE
					AREAS
NOTE BOOK					

ORIGINAL SURVEY	NO.	AREAS CHECKED	SHEET	DATE	
					SURVEYED
					PLOTTED
					TEMPLATE
					AREAS
NOTE BOOK					

MODEL: Default
FILE NAME: pwin101.e
transyscorp.com\transyscorp\pwin\Documents\Projects_2021\CHW01 - Chicago\401210087 - Streamwood Pedestrian Bridge over IL 59 - Phase II\303.00 - Road\303.01 - Standard Sheets\XX Cross Sections\210067-SHT-XX-IL-59PED

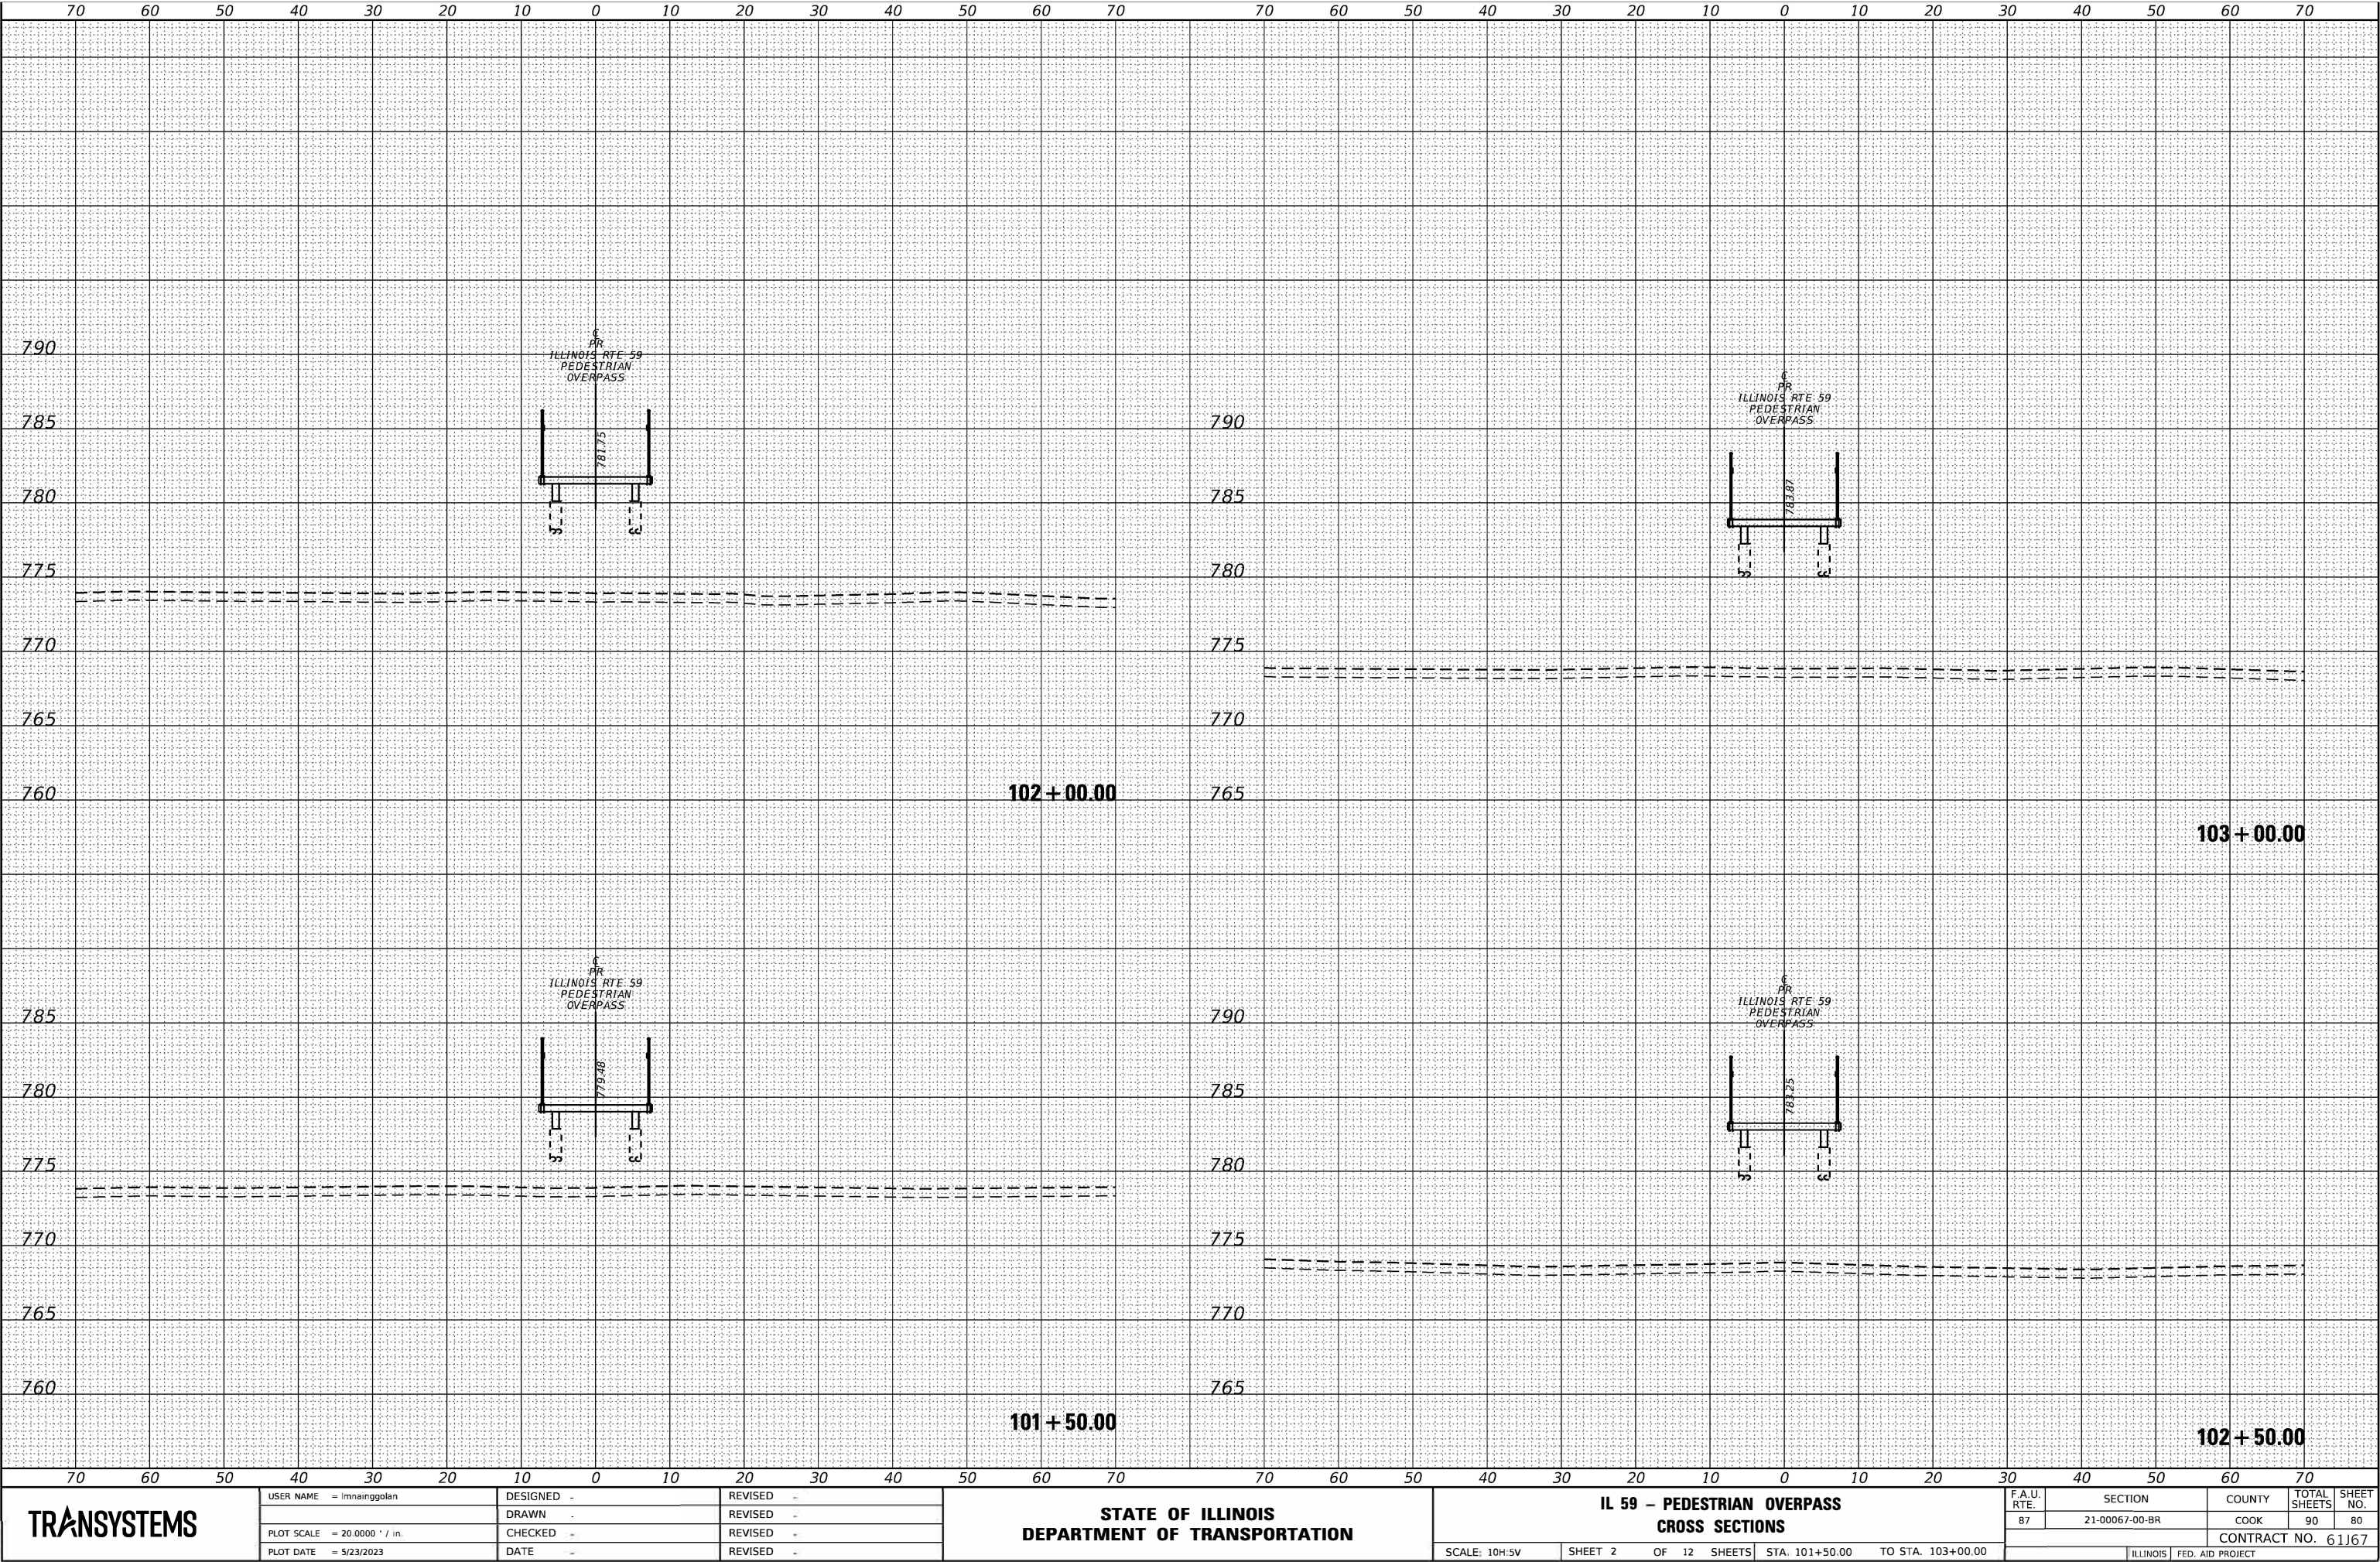

TRANSYSTEMS

USER NAME = lmnainggolan	DESIGNED -	REVISED -
	DRAWN -	REVISED -
PLOT SCALE = 20.0000 ' / in.	CHECKED -	REVISED +
PLOT DATE = 5/23/2023	DATE -	REVISED +

STATE OF ILLINOIS
DEPARTMENT OF TRANSPORTATION

IL 59 - PEDESTRIAN OVERPASS
CROSS SECTIONS


SCALE: 10H:5V SHEET 2 OF 12 SHEETS STA. 101+50.00 TO STA. 103+00.00

F.A.U. RTE.	SECTION	COUNTY	TOTAL SHEETS	SHEET NO.
B7	21-00067-00-BR	COOK	90	80
CONTRACT NO. 61167				
ILLINOIS FED. AID PROJECT				

FINAL	SURVEYED	DATE
SURVEY	PLOTTED	BT
NOTE BOOK	TEMPLATE	
NO.	AREAS CHECKED	

ORIGINAL	SURVEYED	DATE
SURVEY	PLOTTED	BT
NOTE BOOK	TEMPLATE	
NO.	AREAS CHECKED	

MODEL: Default
FILE NAME: pwin101.e
transyscorp.com\transyscorp\pwin\Documents\Projects_2021\CH401 - Chicago\401210087 - Streamwood - Pedestrian Bridge over IL 59 - Phase II\303.00 - Road\303.01 - Standard Sheets\XX Cross Sections\210087-SHT-XX-IL-59PED

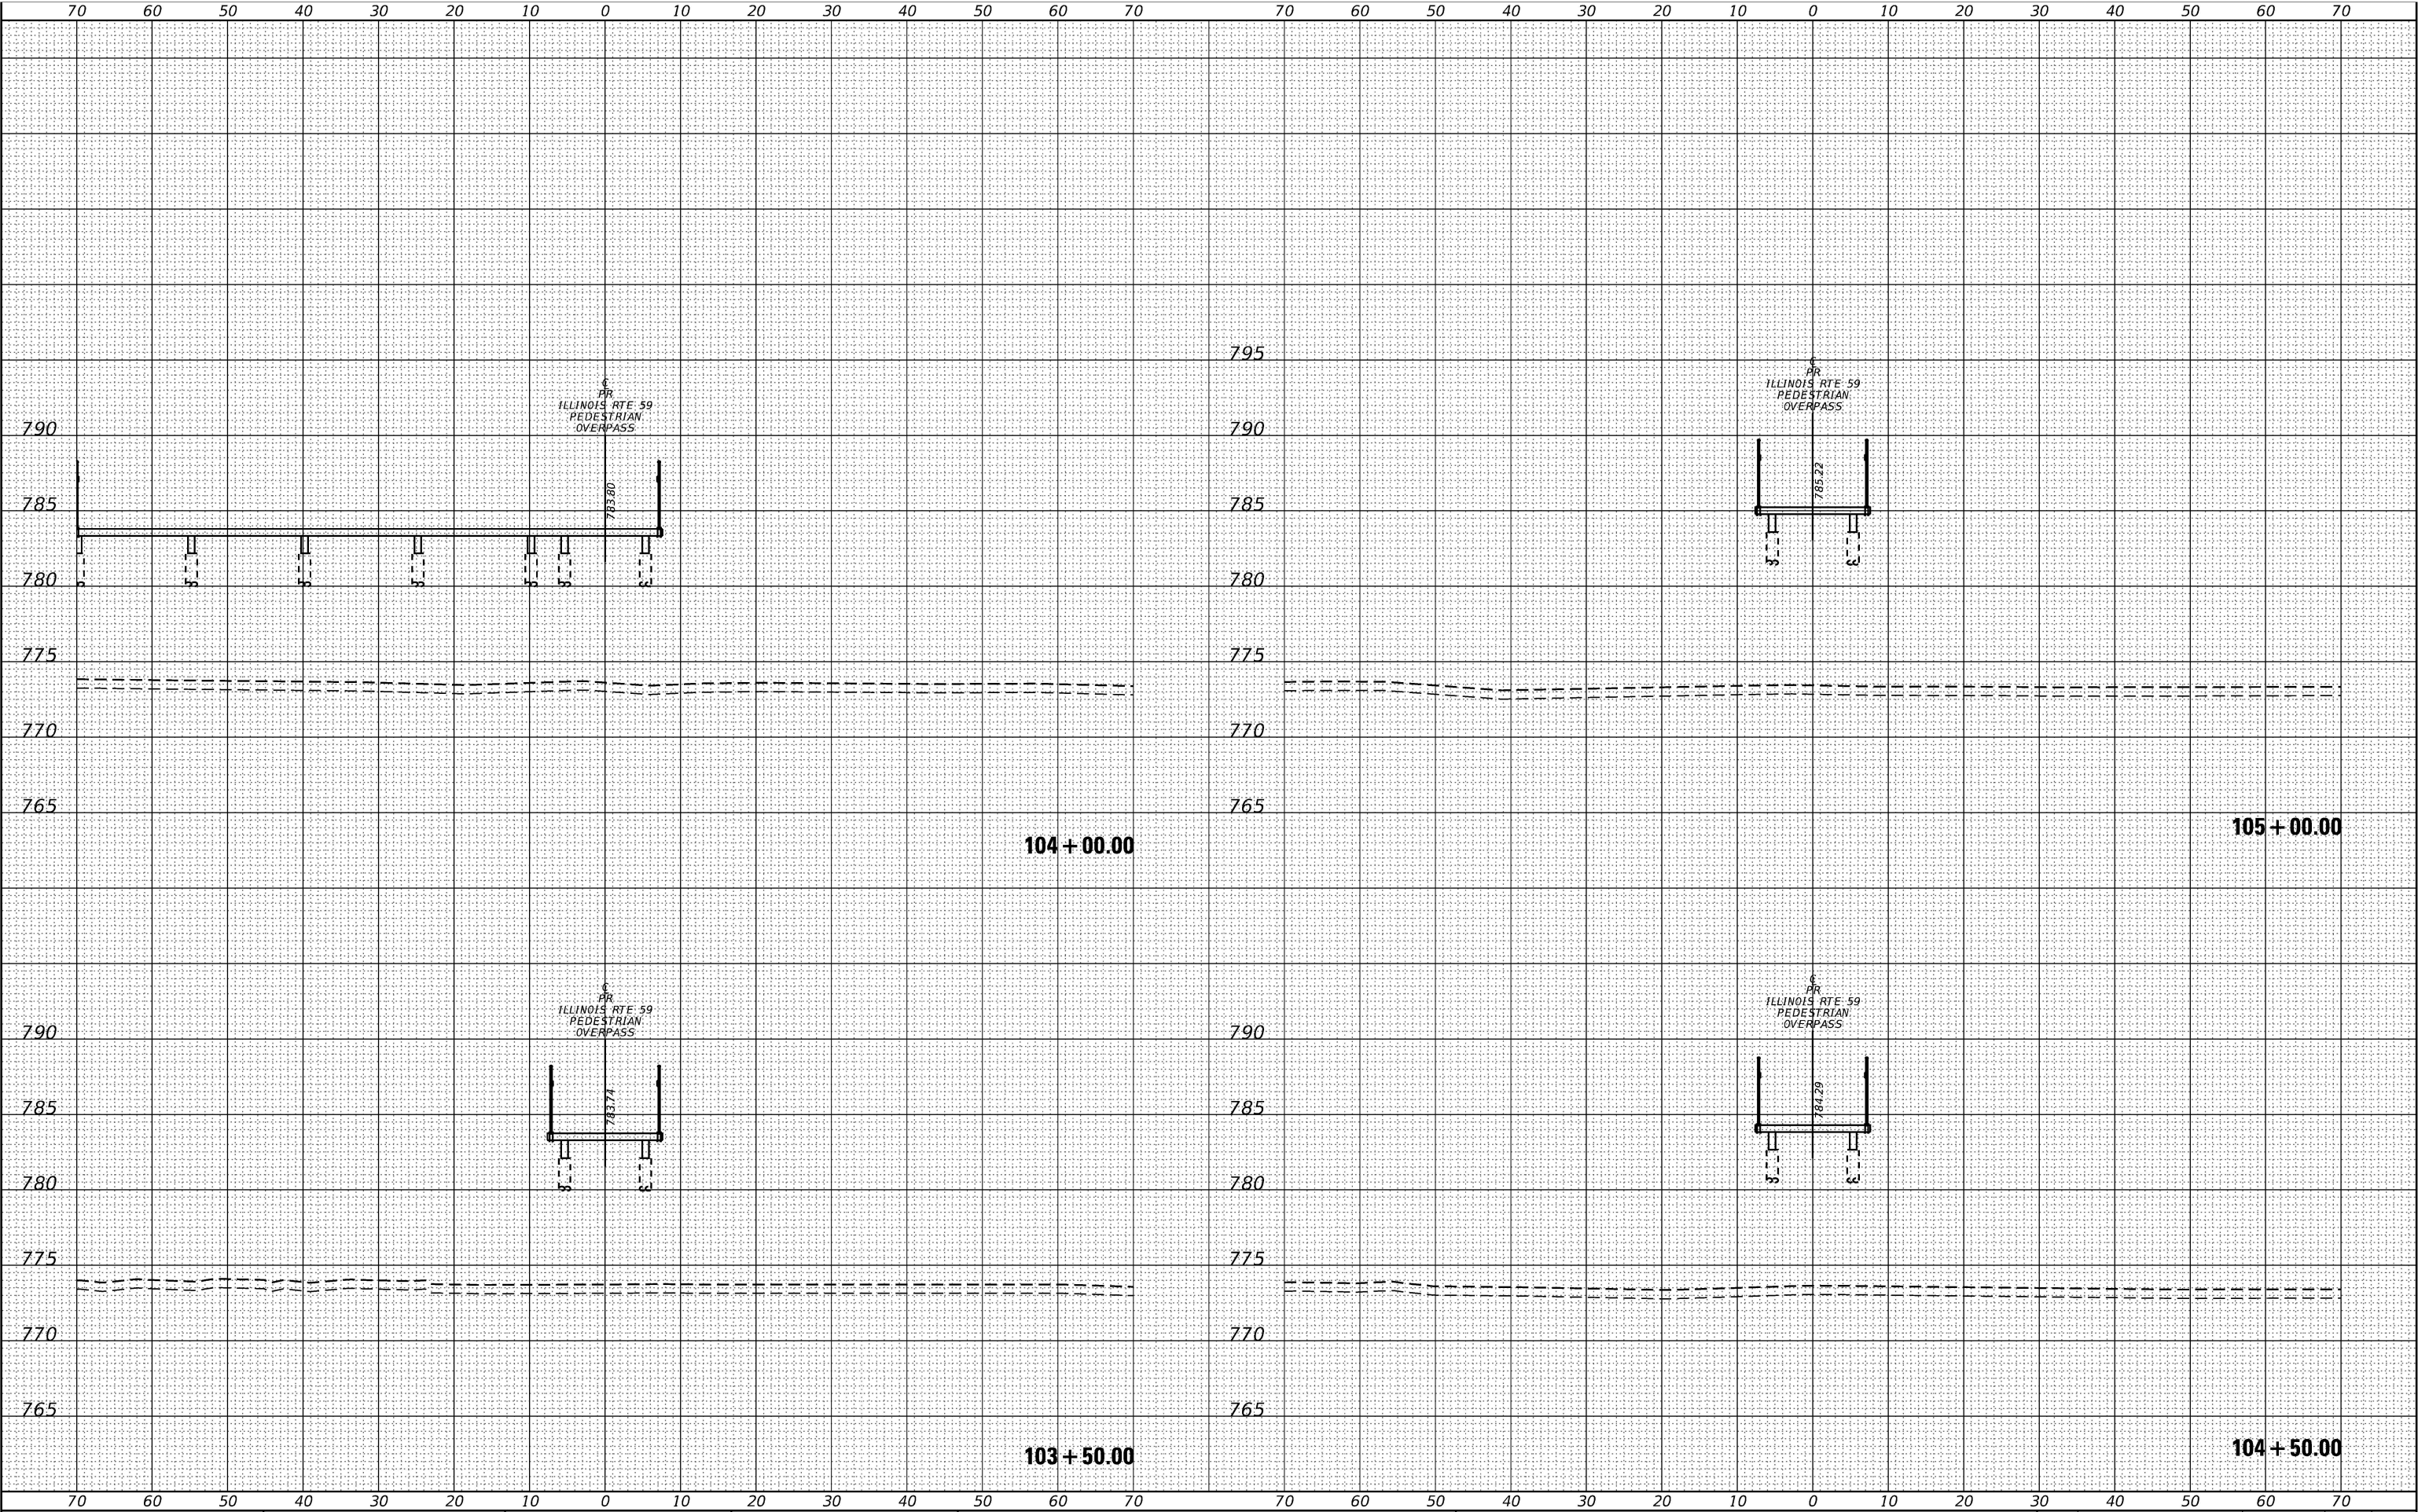

TRANSYSTEMS

USER NAME = lmaingolan	DESIGNED -	REVISED -
	DRAWN -	REVISED -
PLOT SCALE = 20.0000' / in.	CHECKED -	REVISED +
PLOT DATE = 5/23/2023	DATE -	REVISED +

STATE OF ILLINOIS
DEPARTMENT OF TRANSPORTATION

IL 59 - PEDESTRIAN OVERPASS
CROSS SECTIONS

SCALE: 10H:5V SHEET 3 OF 12 SHEETS STA. 103+50.00 TO STA. 105+00.00

F.A.U. RTE.	SECTION	COUNTY	TOTAL SHEETS	SHEET NO.
87	21-00067-00-BR	COOK	90	81
CONTRACT NO. 61J67				
ILLINOIS FED. AID PROJECT				

ORIGINAL SURVEY	SURVEYED _____	DATE _____
	PLOTTED _____	
NOTE BOOK	TEMPLATE _____	
	AREAS _____	
NO _____	AREAS CHECKED _____	

MODEL: Default

NO.	AREAS CHECKED	NO.	AREAS CHECKED

FILE NAME: pw:\hgw01n01\transvscorp.com\transvscorp-pw\Documents\Projects 2021\CH401 - Chicago\9401210087 - Streamwood - Pedestrian Bridge over IL 59 - Phase II\303.00 - Road\303.01 - Standard Sheets\XX Cross Sections\210087-SHT-XX-IL-59PED



TRANSYSTEMS

USER NAME = lmnainggolen	DESIGNED -	REVISED -
	DRAWN -	REVISED -
PLOT SCALE = 20.0000 ' / in.	CHECKED -	REVISED -
PLOT DATE = 5/23/2023	DATE -	REVISED -

**STATE OF ILLINOIS
DEPARTMENT OF TRANSPORTATION**


IL 59 – PEDESTRIAN OVERPASS CROSS SECTIONS

F.A.U. RTE.	SECTION	COUNTY	TOTAL SHEETS	SHEET NO.
87	21-00067-00-BR	COOK	90	82
		CONTRACT NO. 61167		
ILLINOIS		FED. AID PROJECT		

FINAL SURVEY	SURVEYED	DATE
	PLOTTED	BT
	TEMPLATE	
	AREAS	
NO.	CHECKED	

ORIGINAL SURVEY	SURVEYED	DATE
	PLOTTED	BT
	TEMPLATE	
	AREAS	
NO.	CHECKED	

MODEL: Default
FILE NAME: pwin101.e
transysdip.com\transysdip\win101\Documents\Projects_2021\CHW01 - Chicago\401210087 - Streamwood - Pedestrian Bridge over IL 59 - Phase II\303.00 - Road\303.01 - Standard Sheets\XX Cross Sections\210067-SHT-55-IL-59PD

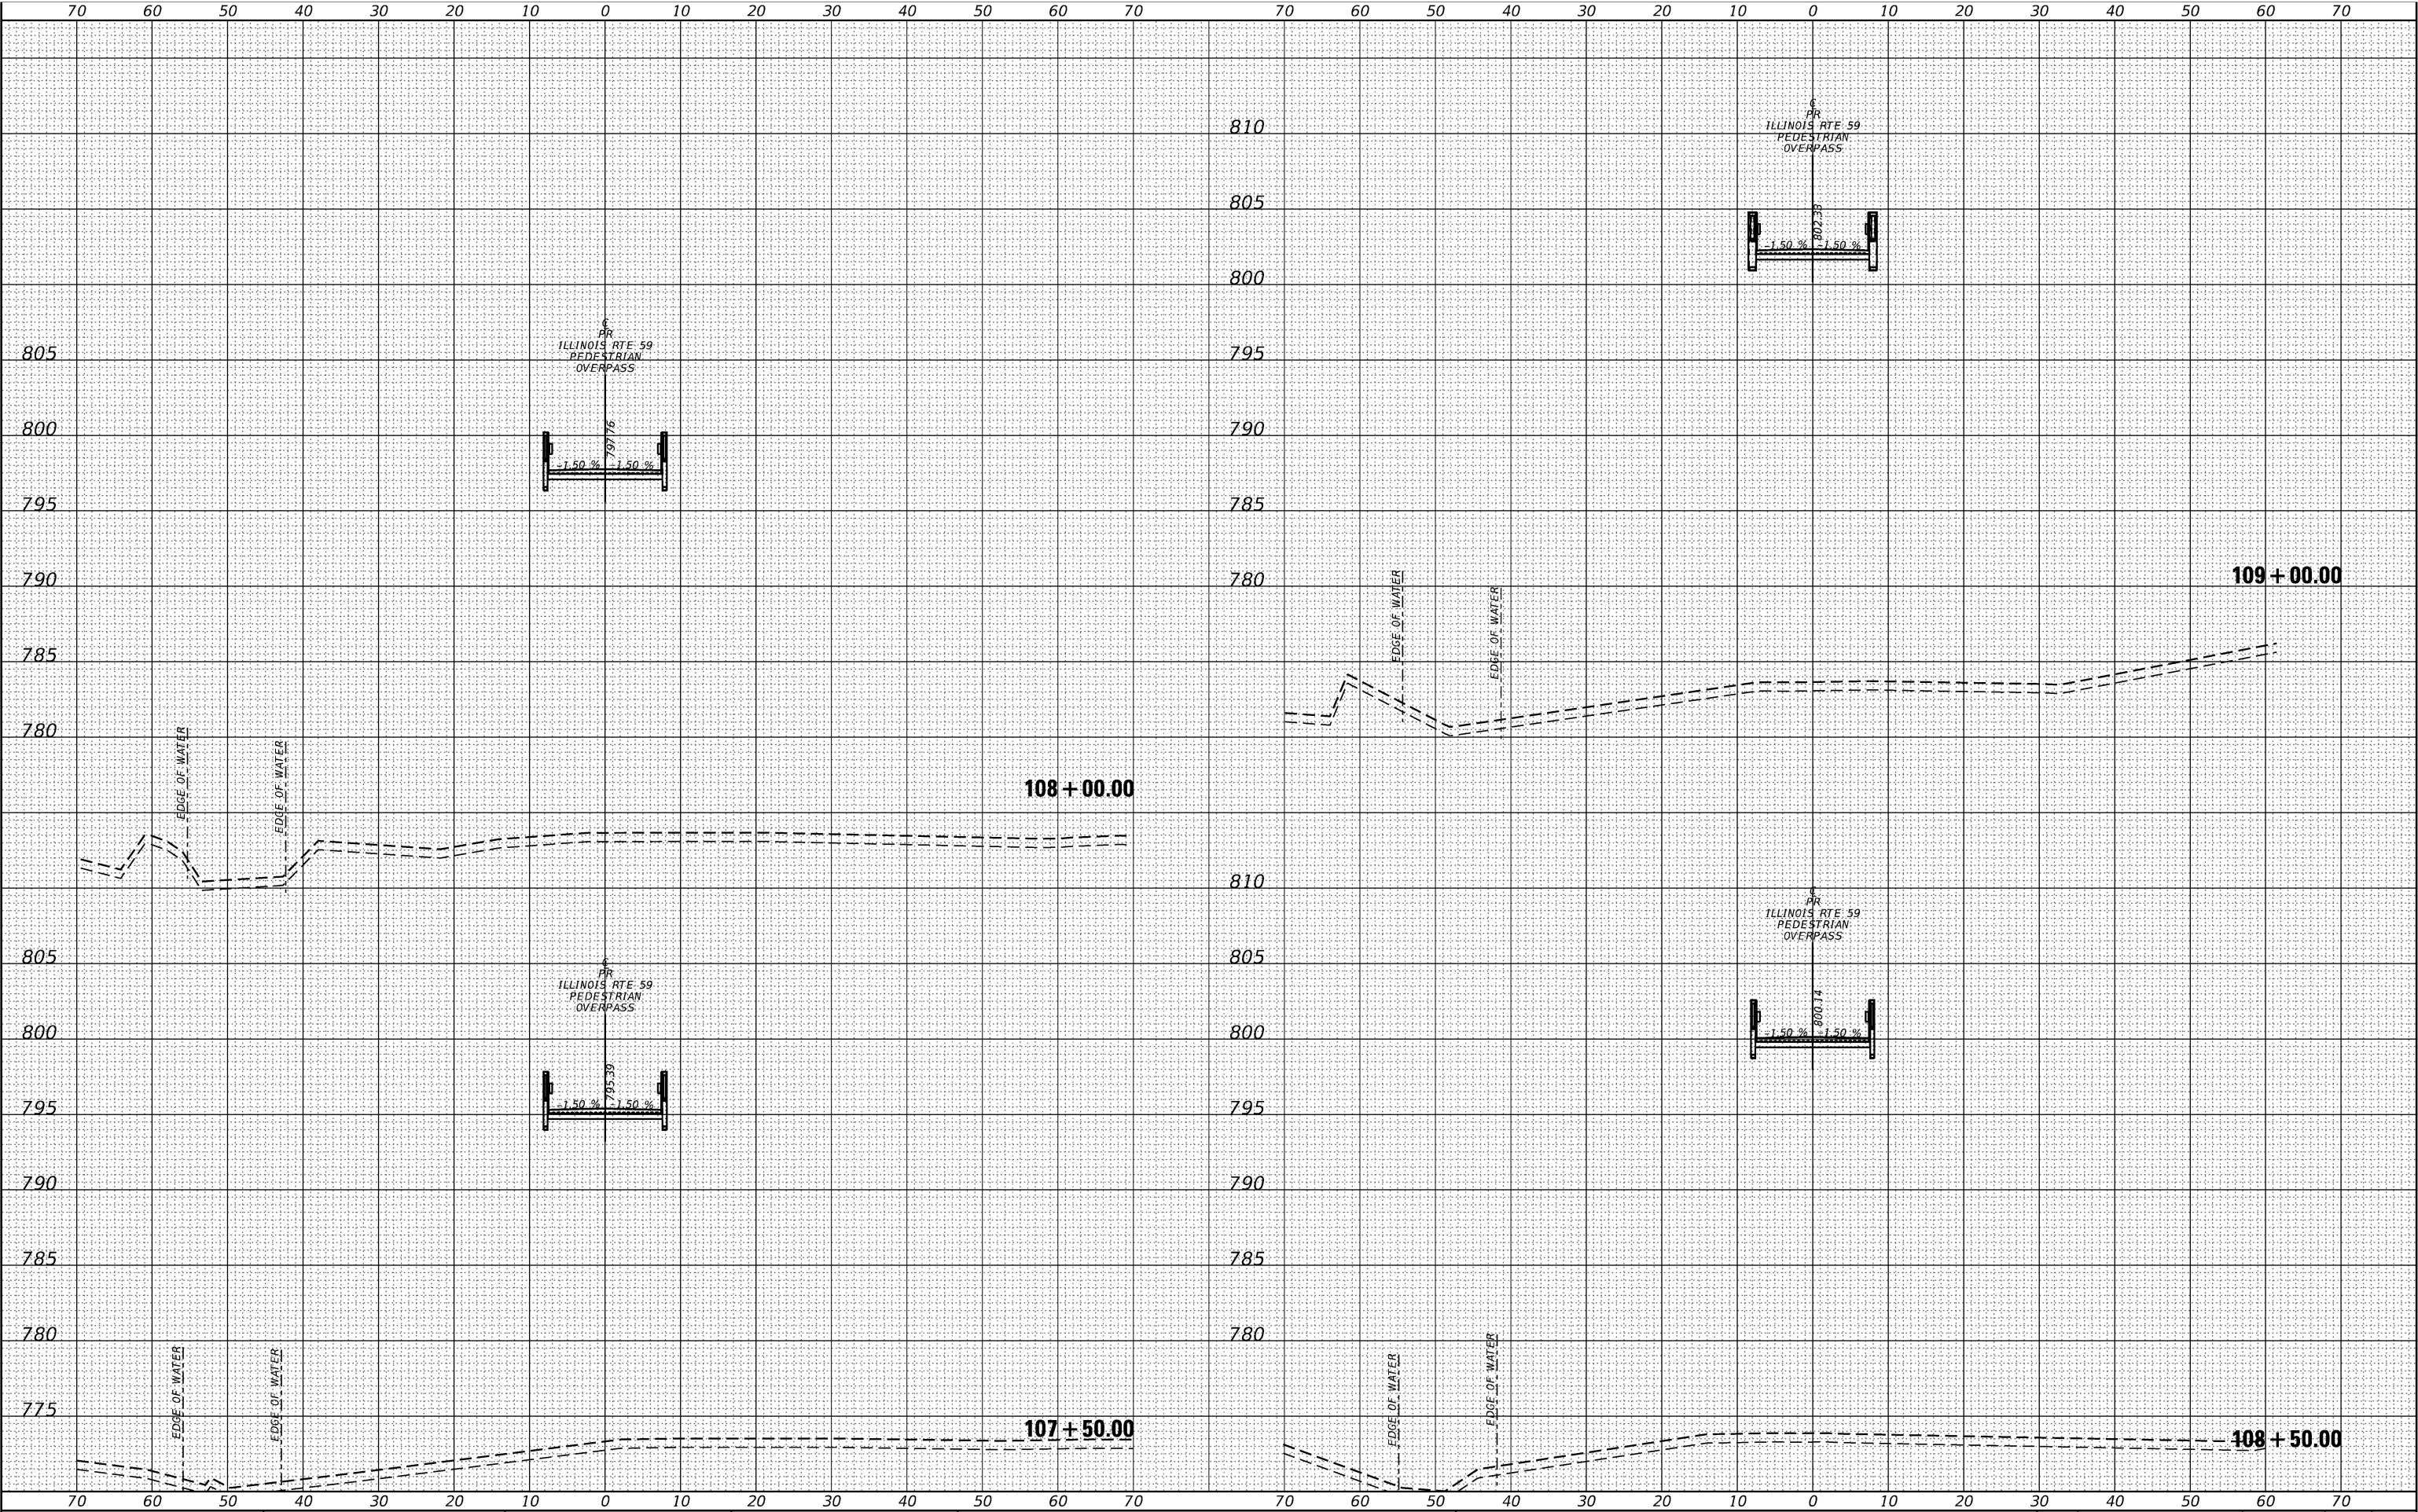

TRANSYSTEMS

USER NAME = lmaingogan	DESIGNED -	REVISED -
	DRAWN -	REVISED -
PLOT SCALE = 20.0000' / in	CHECKED -	REVISED -
PLOT DATE = 5/23/2023	DATE -	REVISED -

STATE OF ILLINOIS
DEPARTMENT OF TRANSPORTATION

IL 59 - PEDESTRIAN OVERPASS
CROSS SECTIONS


SCALE: 10H:5V SHEET 5 OF 12 SHEETS STA. 107+50.00 TO STA. 109+00.00

F.A.U. RTE.	SECTION	COUNTY	TOTAL SHEETS	SHEET NO.
87	21-00067-00-BR	COOK	90	83
CONTRACT NO. 61167				
ILLINOIS FED. AID PROJECT				

FINAL	SURVEYED	DATE
SURVEY	PLOTTED	BT
NOTE BOOK	TEMPLATE	
NO.	AREAS CHECKED	

ORIGINAL	SURVEYED	DATE
SURVEY	PLOTTED	BT
NOTE BOOK	TEMPLATE	
NO.	AREAS CHECKED	


MODEL: Default
FILE NAME: p:\dwg\pwin101.e
transyscorp.com\transyscorp\pwin\Documents\Projects_2021\CH401 - Chicago\401210087 - Streamwood - Pedestrian Bridge over IL 59 - Phase II\303.00 - Road\303.01 - Standard Sheets\XX Cross Sections\210067-SHT-XX-IL-59-PED

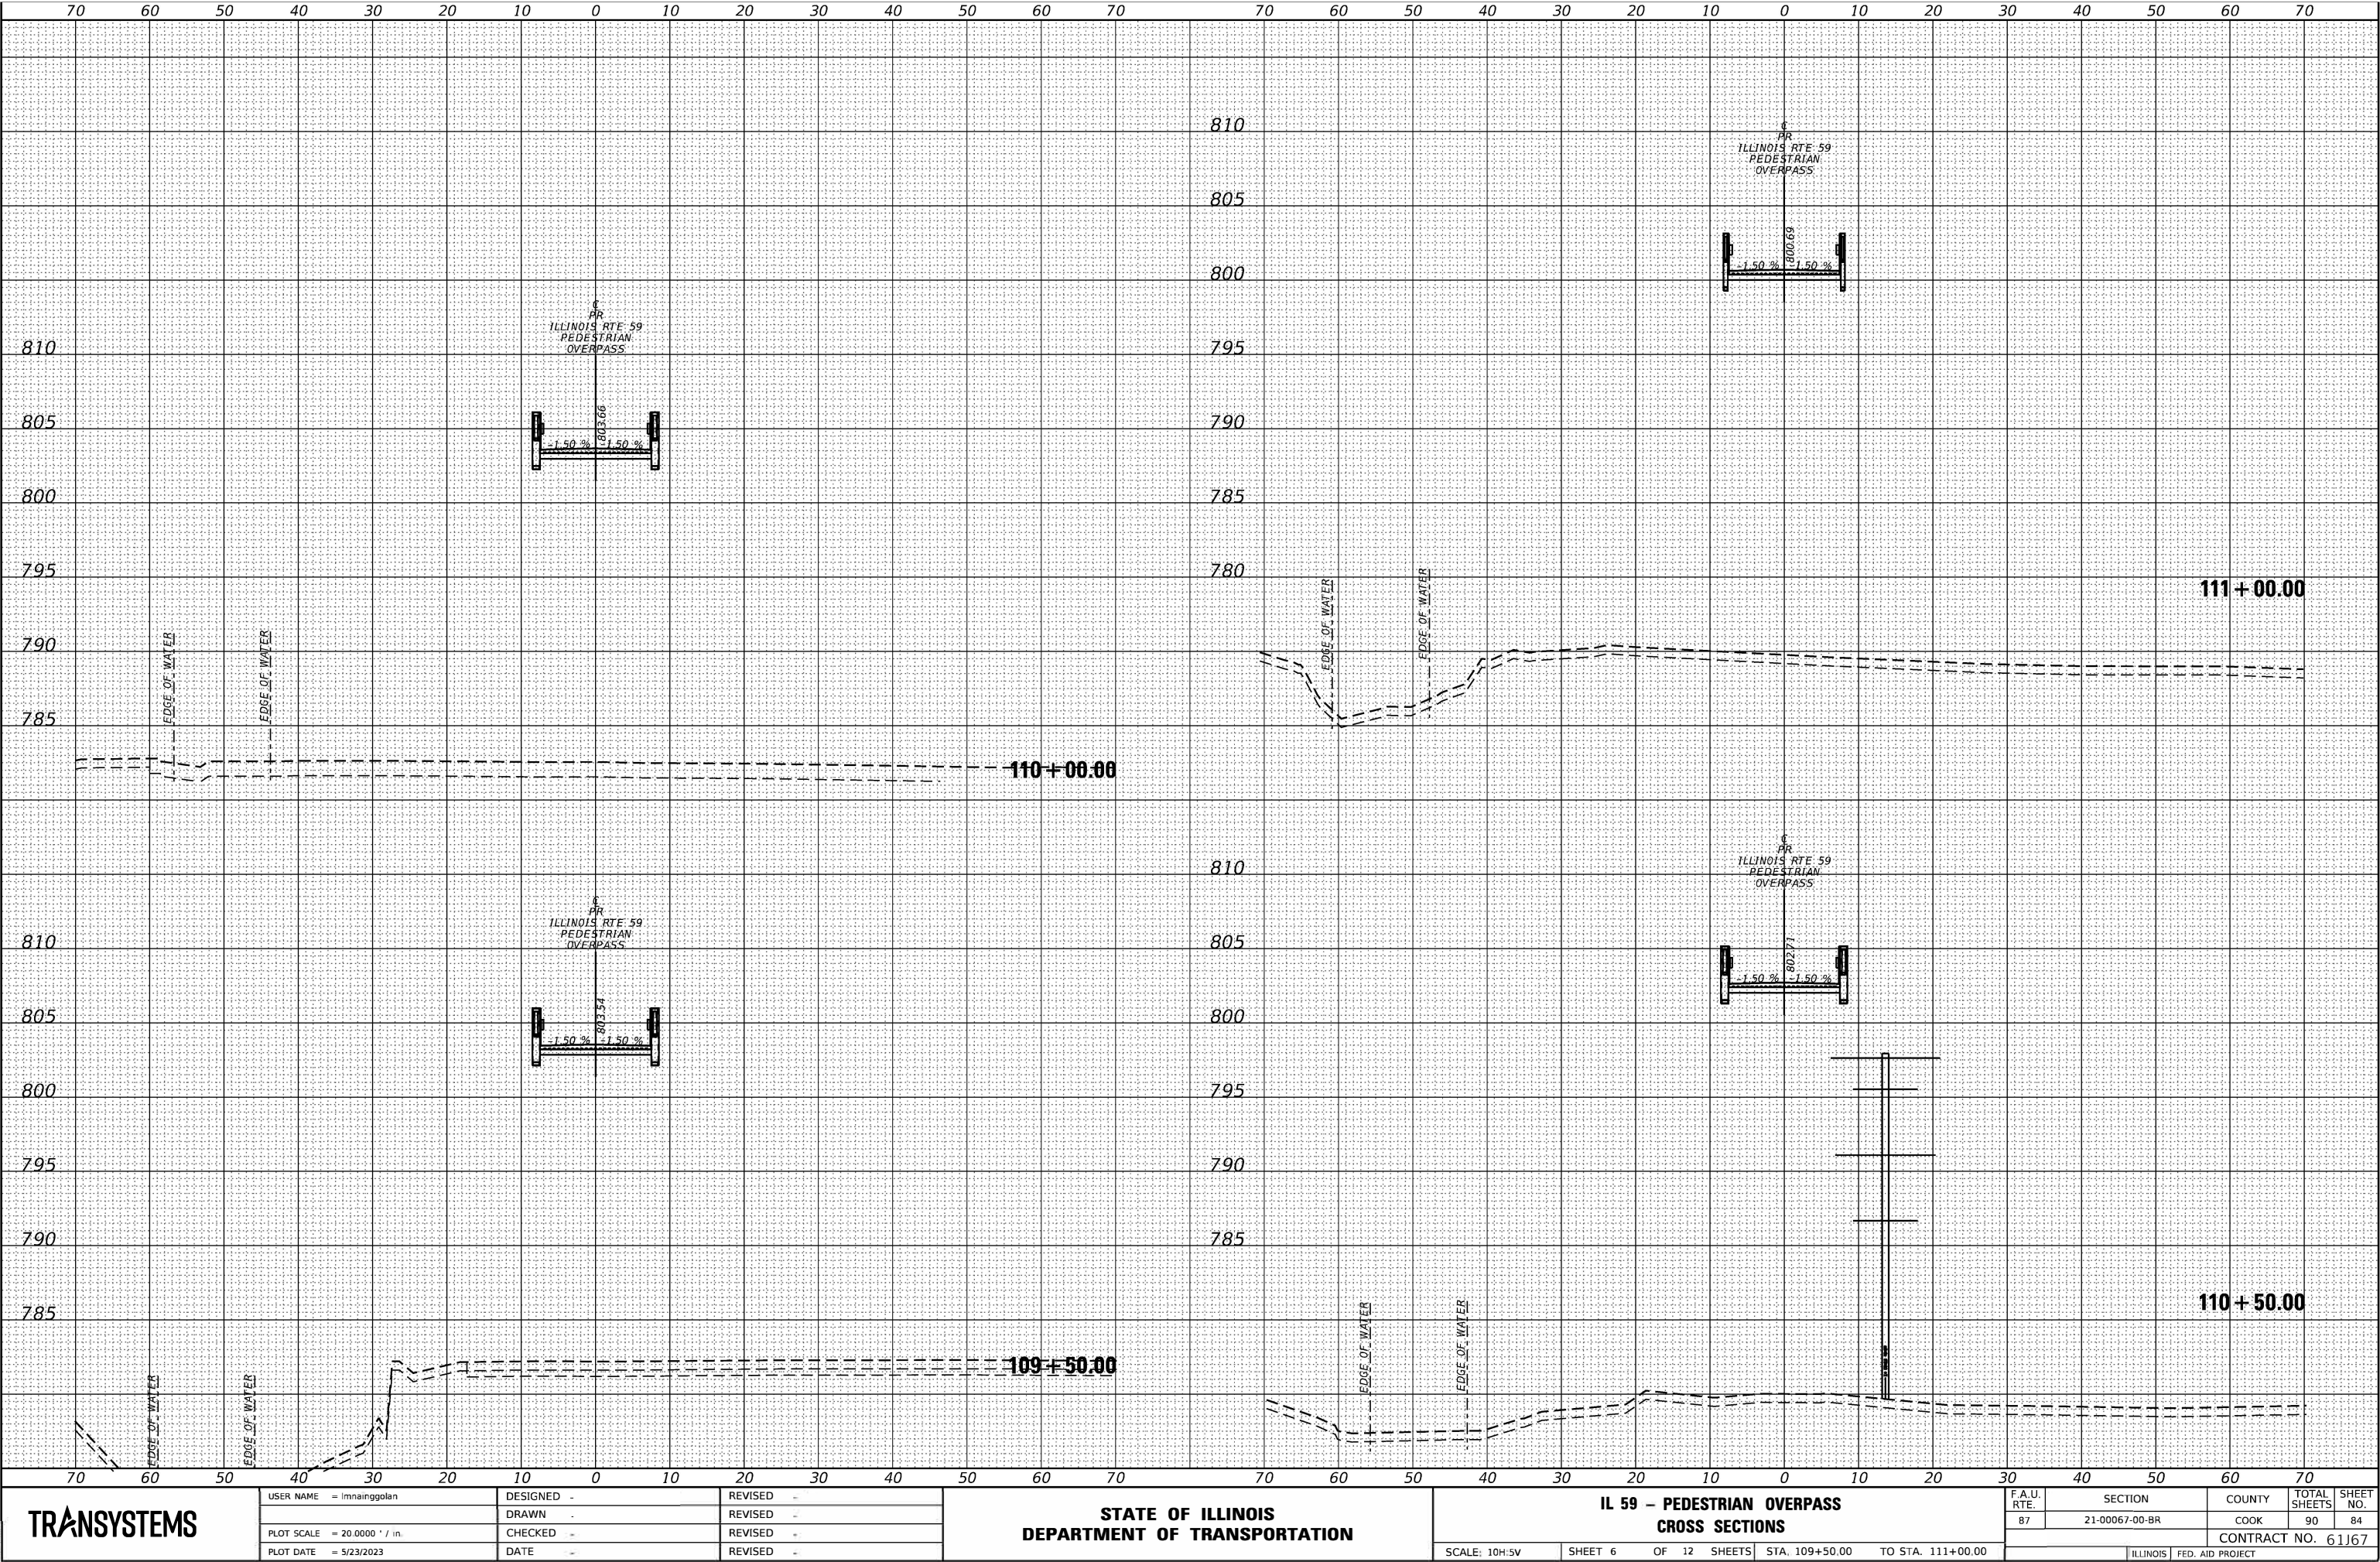

FINAL	SURVEYED	DATE
SURVEY	PLOTTED	BT
NOTE BOOK	TEMPLATE	
NO.	AREAS CHECKED	

ORIGINAL	SURVEYED	DATE
SURVEY	PLOTTED	BT
NOTE BOOK	TEMPLATE	
NO.	AREAS CHECKED	

MODEL: Default
FILE NAME: p:\w\101.e-transys\cup.com\transys\cup\p\w\Documents\Projects_2021\CH401 - Chicago\401210087 - Streamwood Pedestrian Bridge over IL 59 - Phase II\303.00 - Road\303.01 - Standard Sheet\XX Cross Sections\210067-SHT-XS-IL-59PED

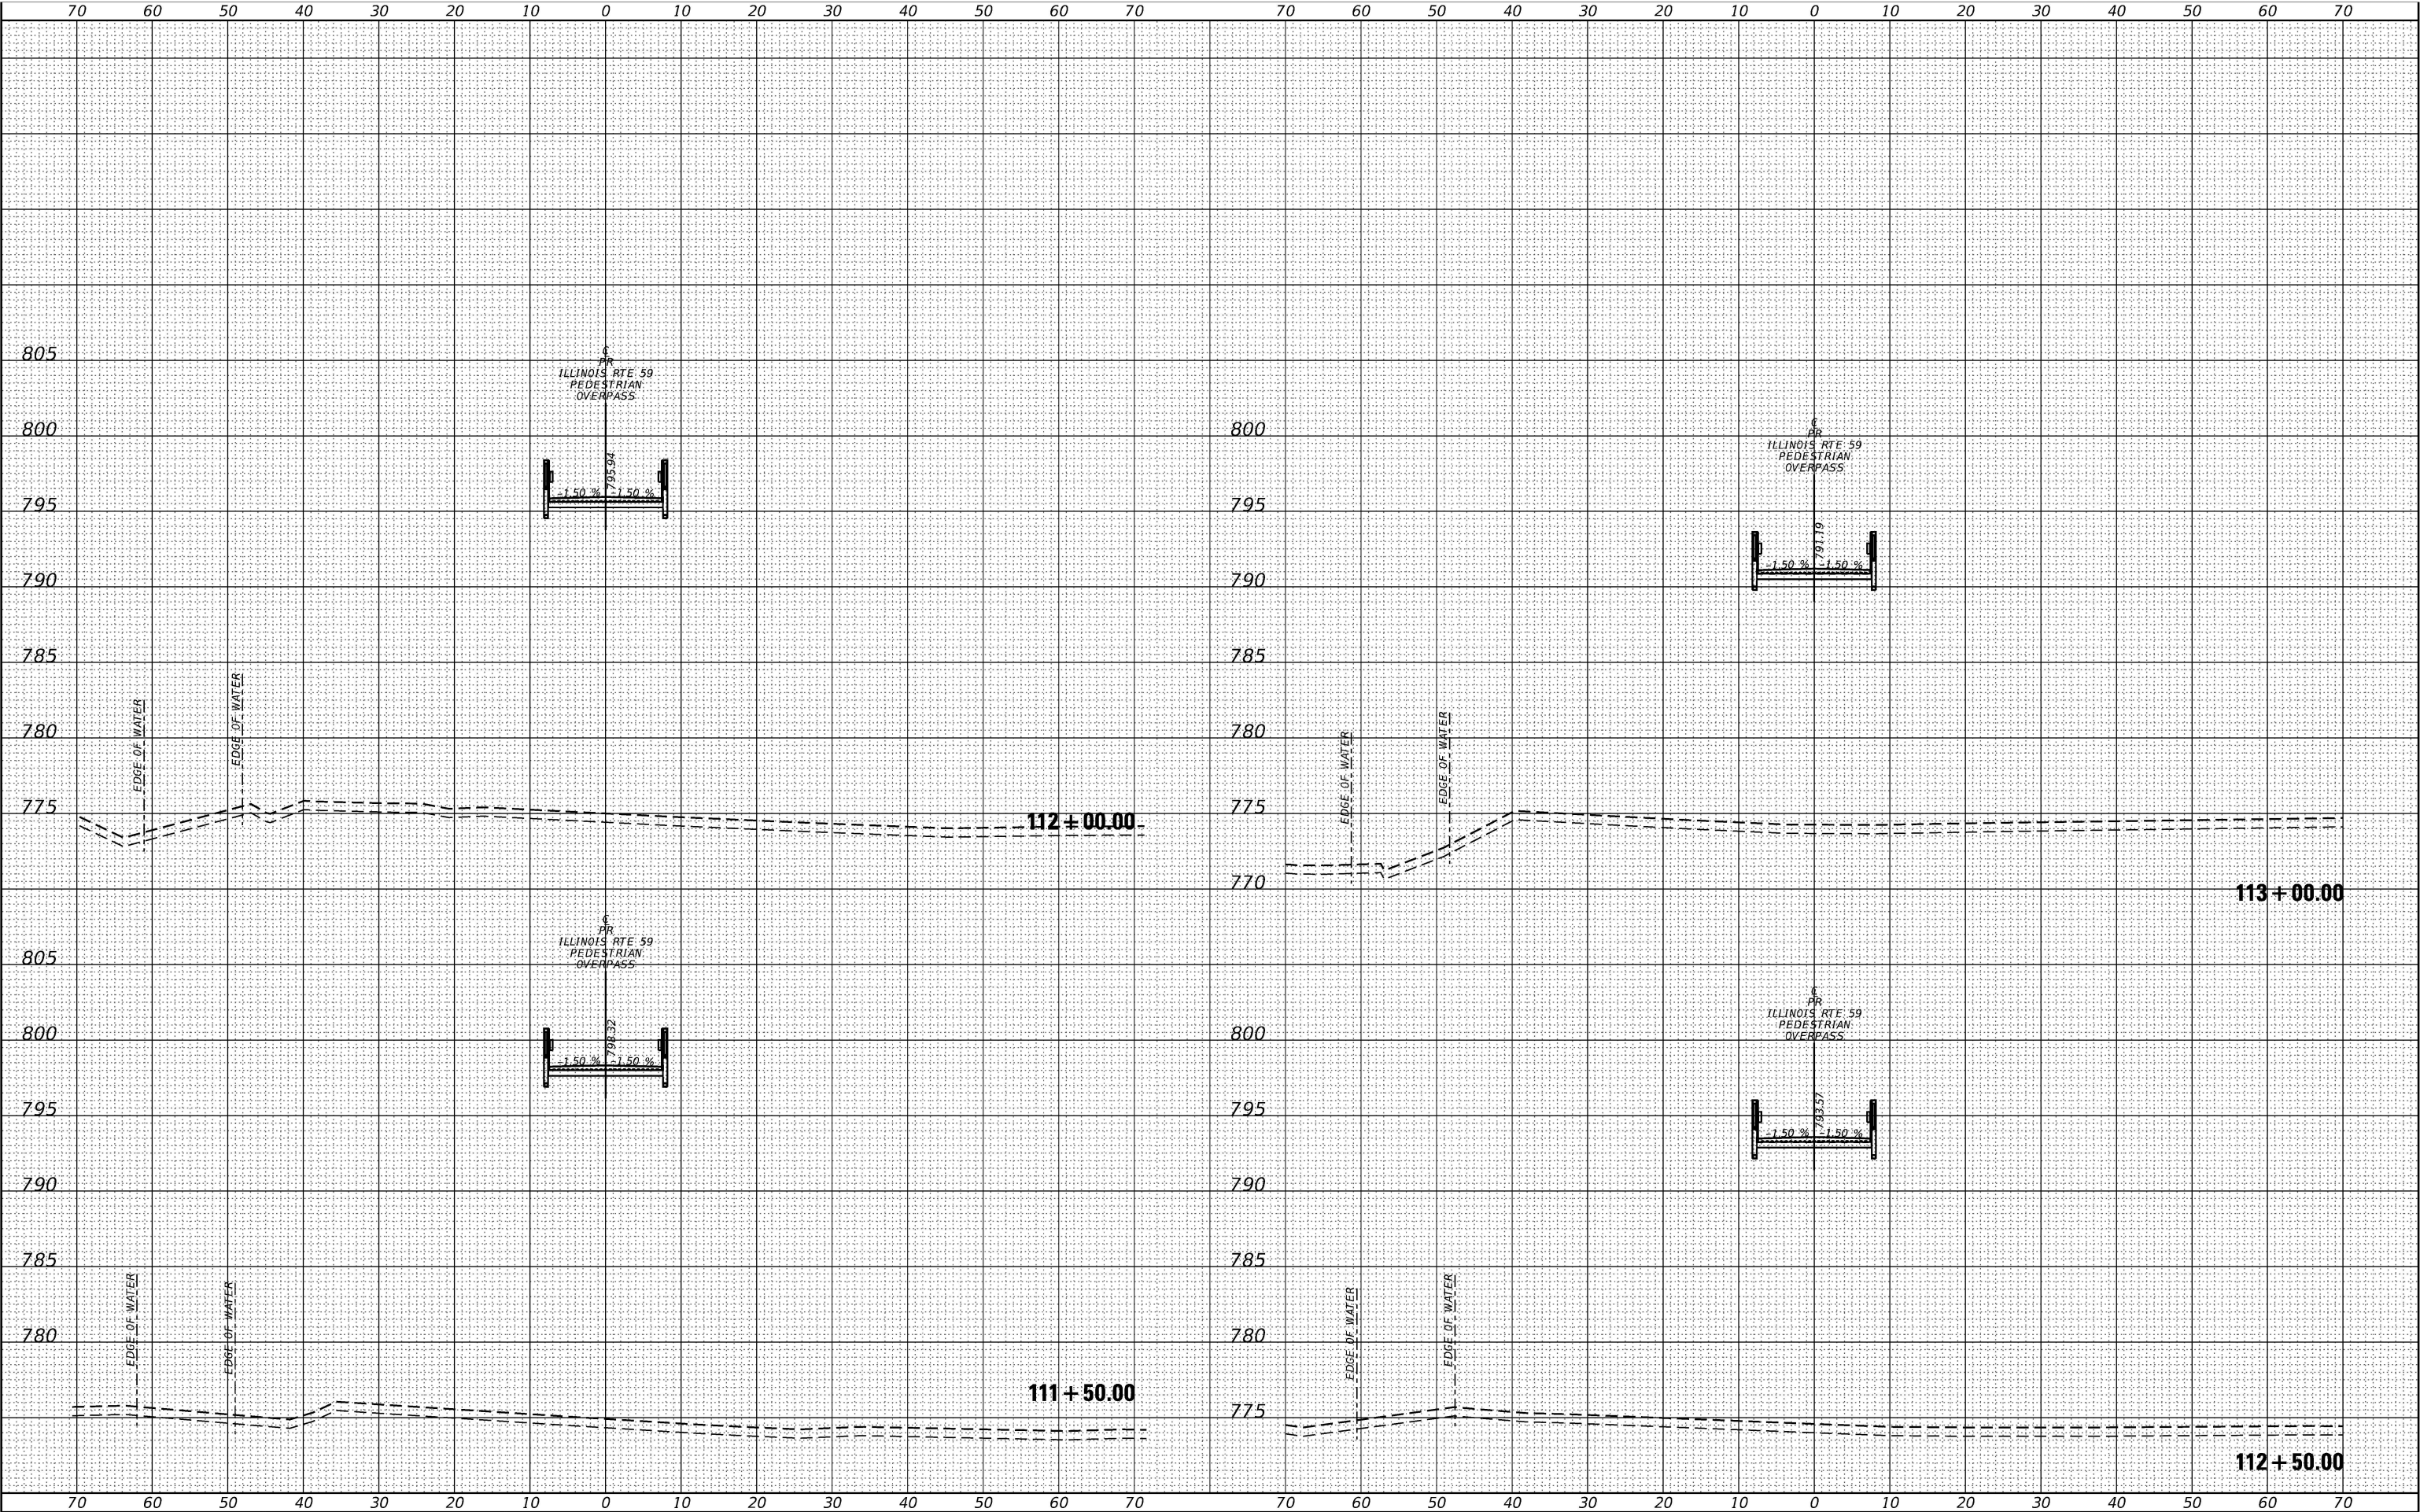

TRANSYSTEMS

USER NAME = lmaingogan	DESIGNED -	REVISED -
	DRAWN -	REVISED -
PLOT SCALE = 20.0000' / in.	CHECKED -	REVISED +
PLOT DATE = 5/23/2023	DATE -	REVISED +

STATE OF ILLINOIS
DEPARTMENT OF TRANSPORTATION

IL 59 - PEDESTRIAN OVERPASS
CROSS SECTIONS


SCALE: 10H:5V SHEET 7 OF 12 SHEETS STA. 111+50.00 TO STA. 113+00.00

F.A.U. RTE.	SECTION	COUNTY	TOTAL SHEETS	SHEET NO.
87	21-00067-00-BR	COOK	90	85
CONTRACT NO. 61167				
ILLINOIS FED. AID PROJECT				

FINAL	SURVEYED	DATE
SURVEY	PLOTTED	BT
NOTE BOOK	TEMPLATE	
NO.	AREAS CHECKED	

ORIGINAL	SURVEYED	DATE
SURVEY	PLOTTED	BT
NOTE BOOK	TEMPLATE	
NO.	AREAS CHECKED	

MODEL: Default
FILE NAME: pwin101.e
transyscorp.com\transyscorp\pwin\Documents\Projects_2021\CHW01 - Chicago\401210087 - Streamwood - Pedestrian Bridge over IL 59 - Phase II\303.00 - Road\303.01 - Standard Sheets\XX Cross Sections\210067-SHT-XX-IL-59PED

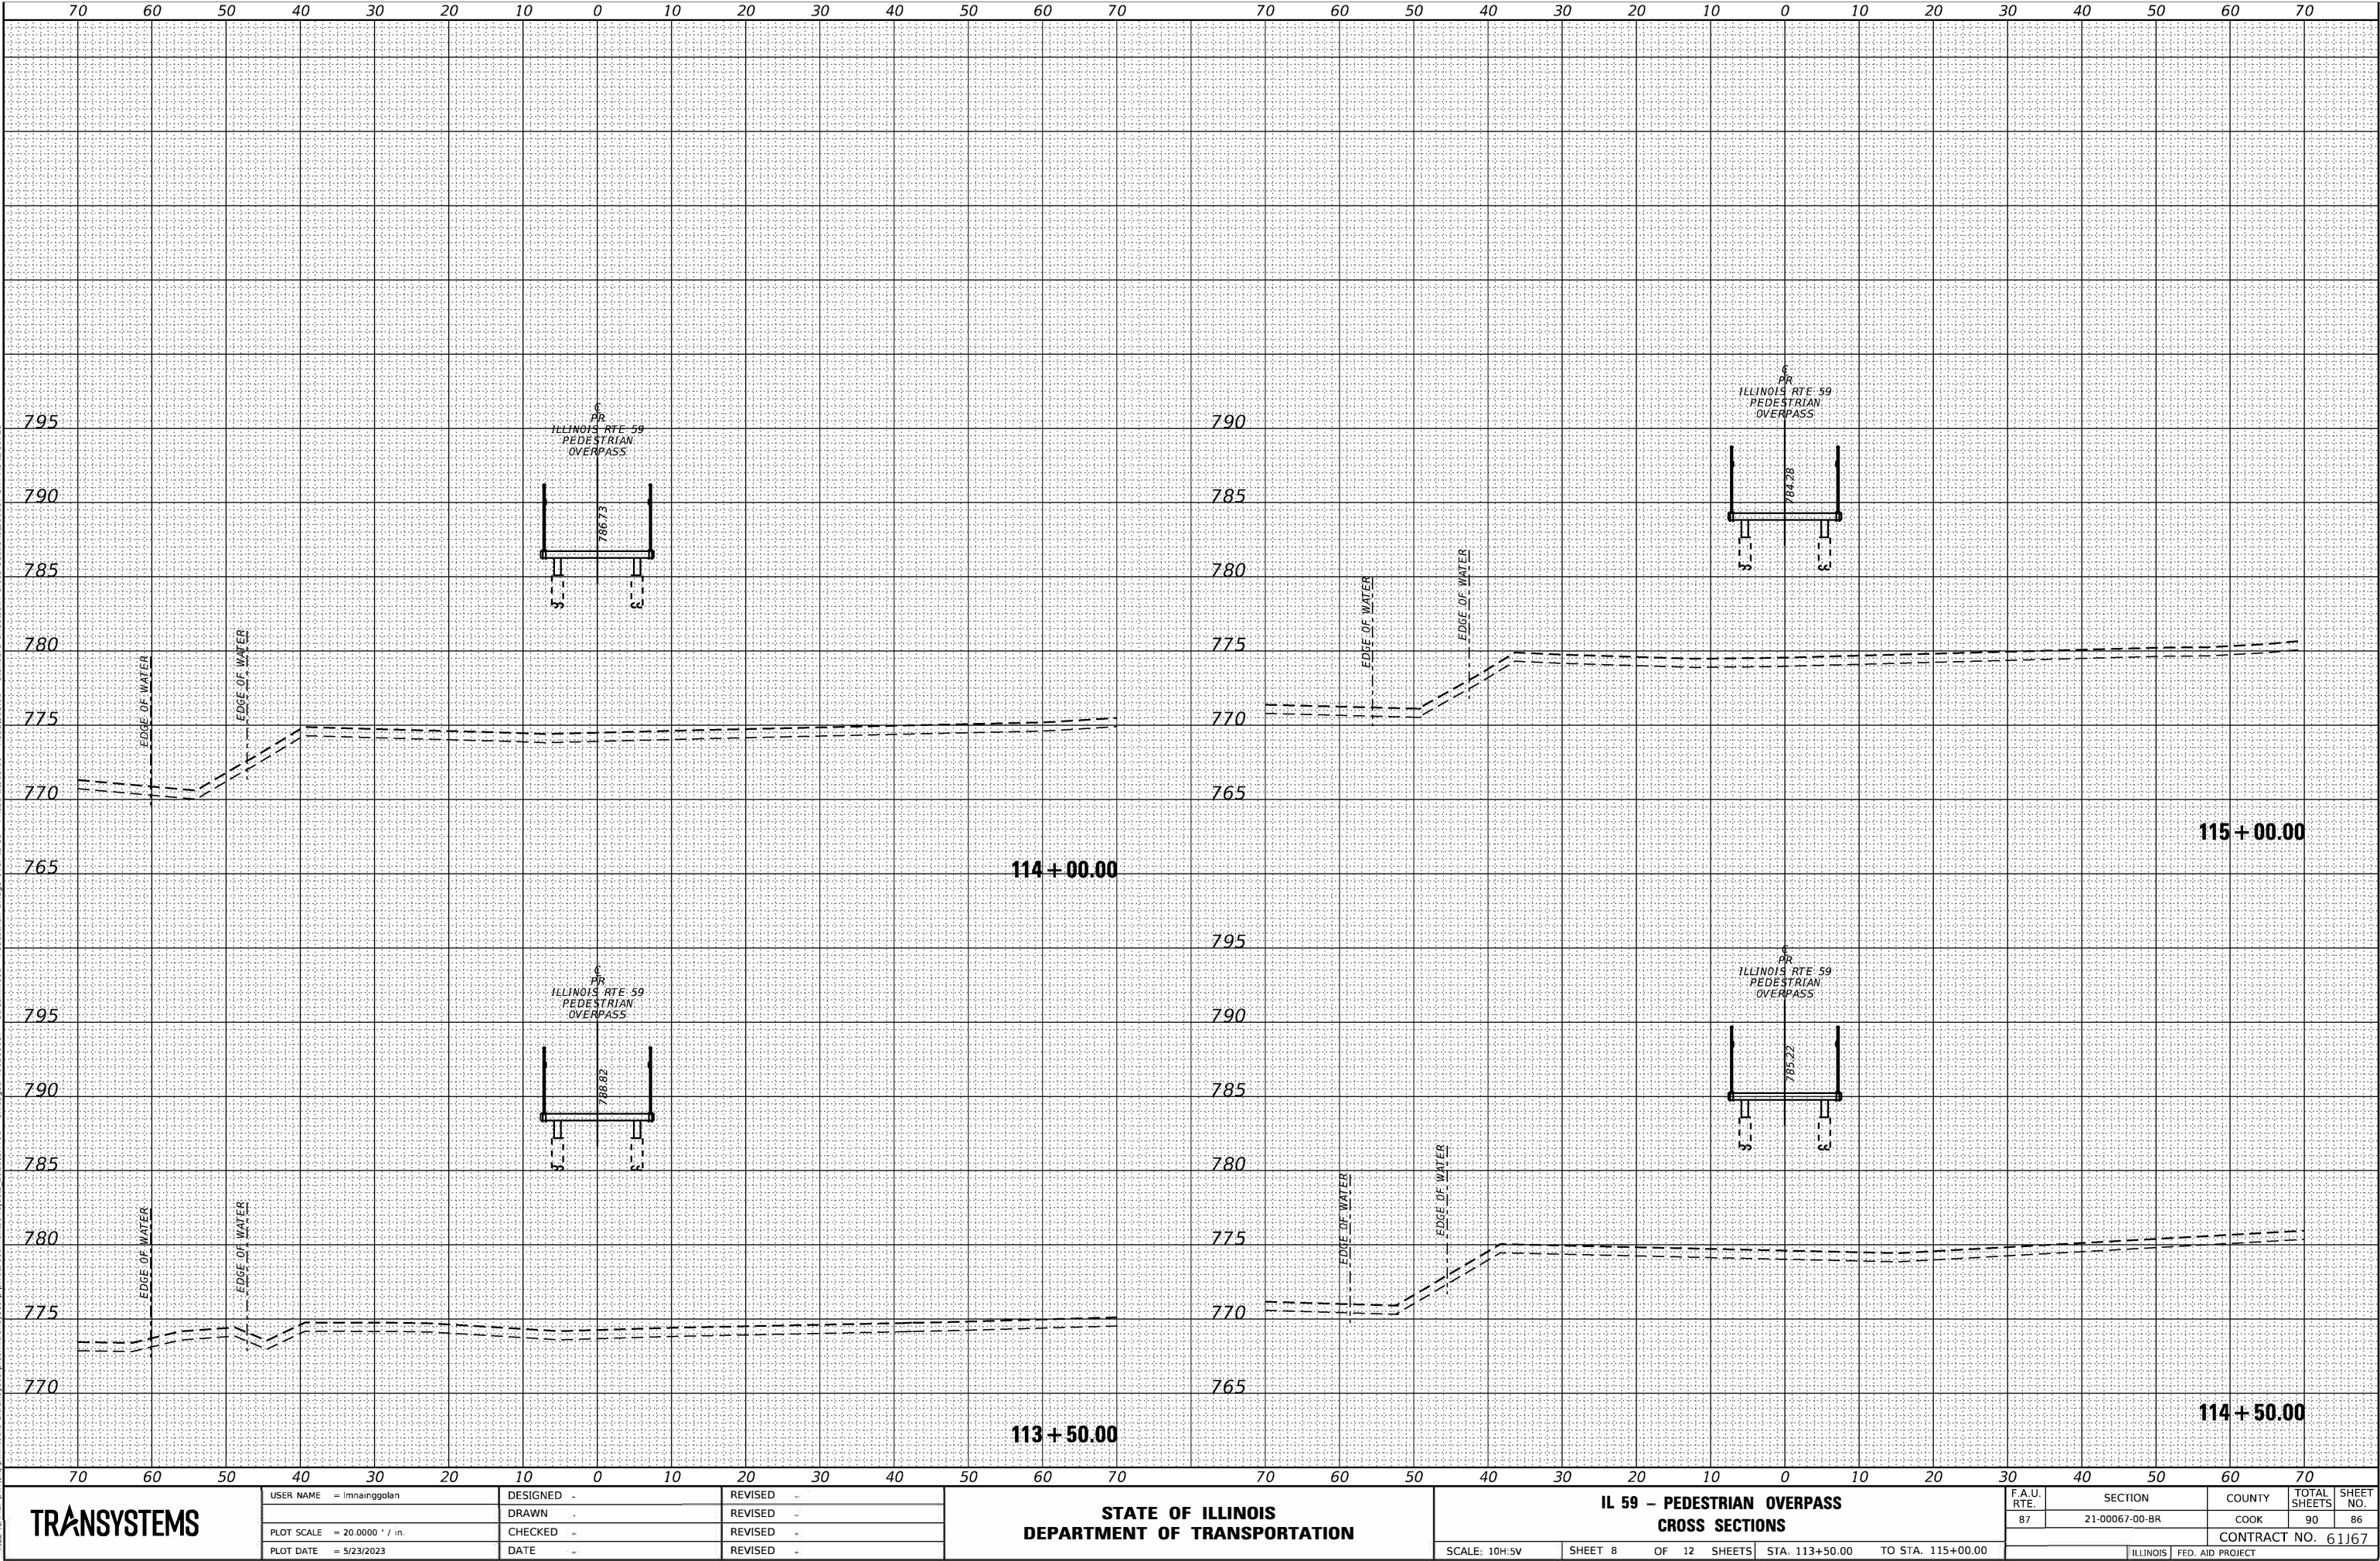

TRANSYSTEMS

USER NAME = Imnainggolan	DESIGNED -	REVISED -
	DRAWN -	REVISED -
PLOT SCALE = 20.0000' / in.	CHECKED -	REVISED +
PLOT DATE = 5/23/2023	DATE -	REVISED +

STATE OF ILLINOIS
DEPARTMENT OF TRANSPORTATION

IL 59 - PEDESTRIAN OVERPASS
CROSS SECTIONS


SCALE: 10H:5V SHEET 8 OF 12 SHEETS STA. 113+50.00 TO STA. 115+00.00

F.A.U. RTE.	SECTION	COUNTY	TOTAL SHEETS	SHEET NO.
B7	21-00067-00-BR	COOK	90	86
CONTRACT NO. 61167				
ILLINOIS FED. AID PROJECT				

FINAL	SURVEYED	DATE
SURVEY	PLOTTED	BT
NOTE BOOK	TEMPLATE	
NO.	AREAS CHECKED	

ORIGINAL	SURVEYED	DATE
SURVEY	PLOTTED	BT
NOTE BOOK	TEMPLATE	
NO.	AREAS CHECKED	

MODEL: Default
FILE NAME: p:\w\101.e-transys\cdp.com\transys\cdp\w\Documents\Projects_2021\CHW01 - Chicago\401210087 - Streamwood - Pedestrian Bridge over IL 59 - Phase II\303.00 - Road\303.01 - Standard Sheet\XX Cross Sections\210067-SHT-XX-IL-59PED

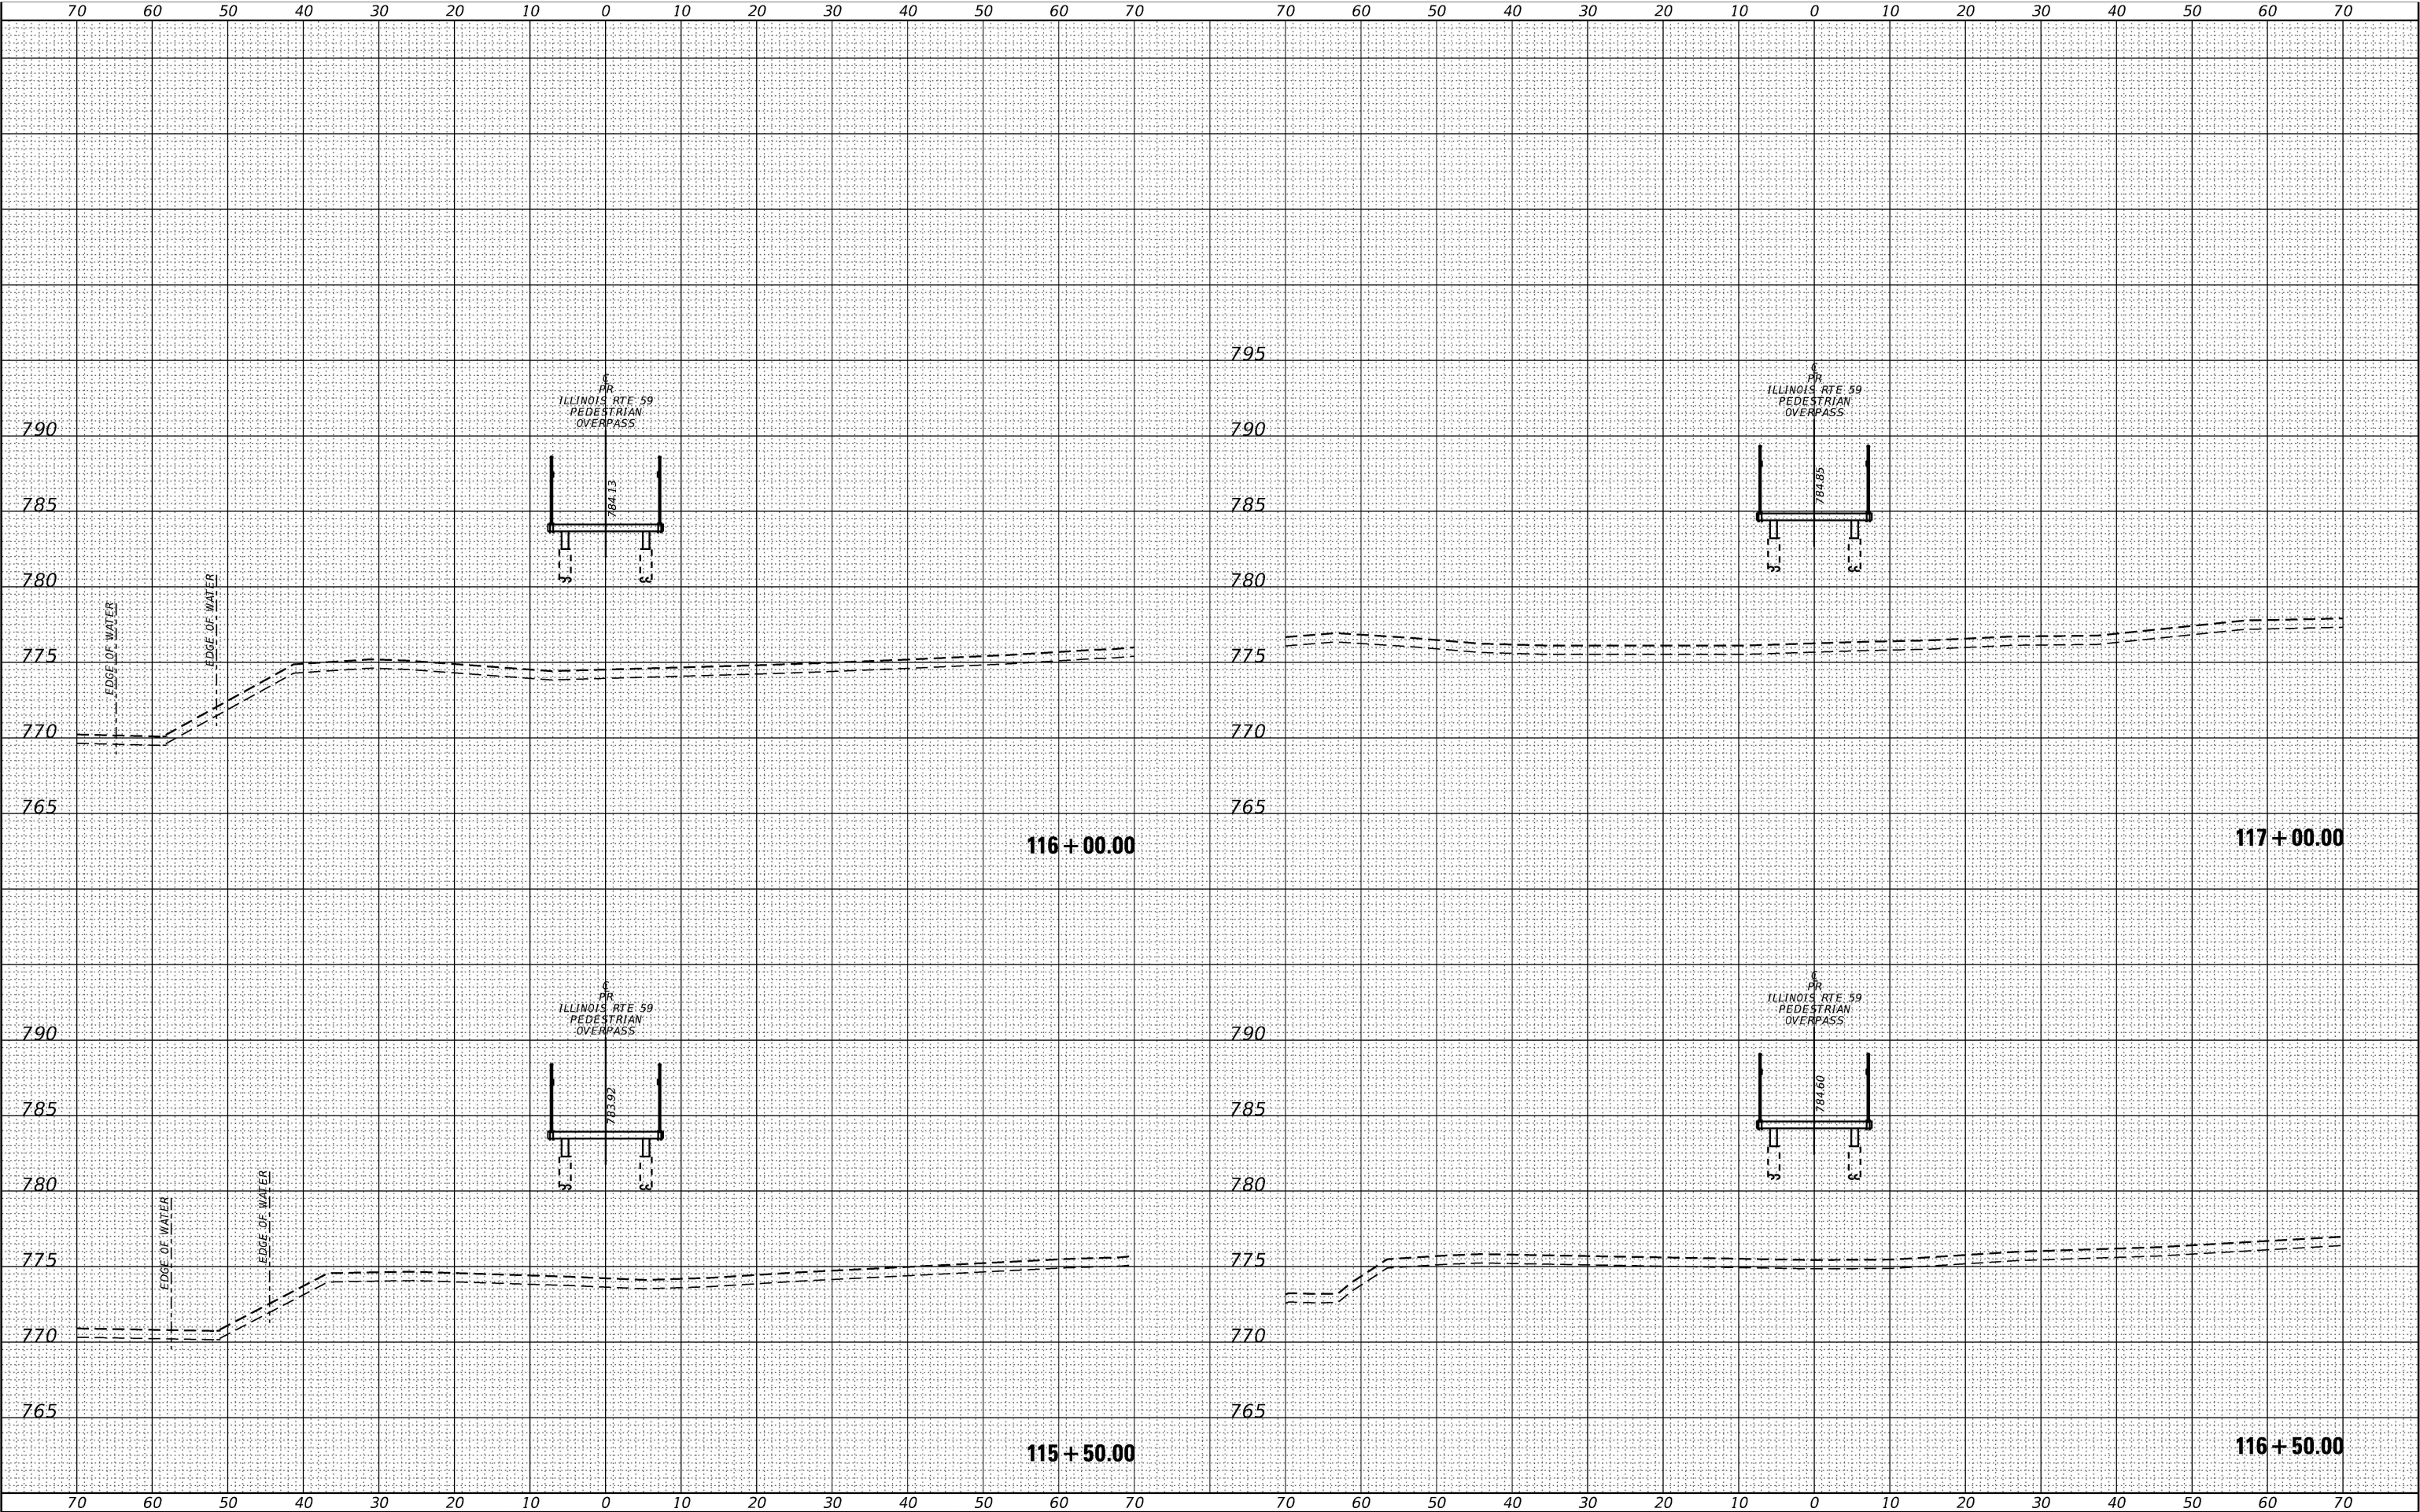

TRANSYSTEMS

USER NAME = lmnainggolan	DESIGNED -	REVISED -
	DRAWN -	REVISED -
PLOT SCALE = 20.0000' / in.	CHECKED -	REVISED +
PLOT DATE = 5/23/2023	DATE -	REVISED +

STATE OF ILLINOIS
DEPARTMENT OF TRANSPORTATION

IL 59 - PEDESTRIAN OVERPASS
CROSS SECTIONS


SCALE: 10H:5V SHEET 9 OF 12 SHEETS STA. 115+50.00 TO STA. 117+00.00

F.A.U. RTE.	SECTION	COUNTY	TOTAL SHEETS	SHEET NO.
87	21-00067-00-BR	COOK	90	87
CONTRACT NO. 61167				
ILLINOIS FED. AID PROJECT				

FINAL	SURVEYED	DATE
SURVEY	PLOTTED	
NOTE BOOK	TEMPLATE	
NO.	AREAS CHECKED	

ORIGINAL	SURVEYED	DATE
SURVEY	PLOTTED	
NOTE BOOK	TEMPLATE	
NO.	AREAS CHECKED	

MODEL: Default
FILE NAME: pwin101.e
transyscorp.com\transyscorp\pwin\Documents\Projects_2021\CH401 - Chicago\1401210087 - Streamwood - Pedestrian Bridge over IL 59 - Phase 1\303.00 - Road\303.01 - Standard Sheets\XX Cross Sections\2 1087-SHT-XX-IL-59PED

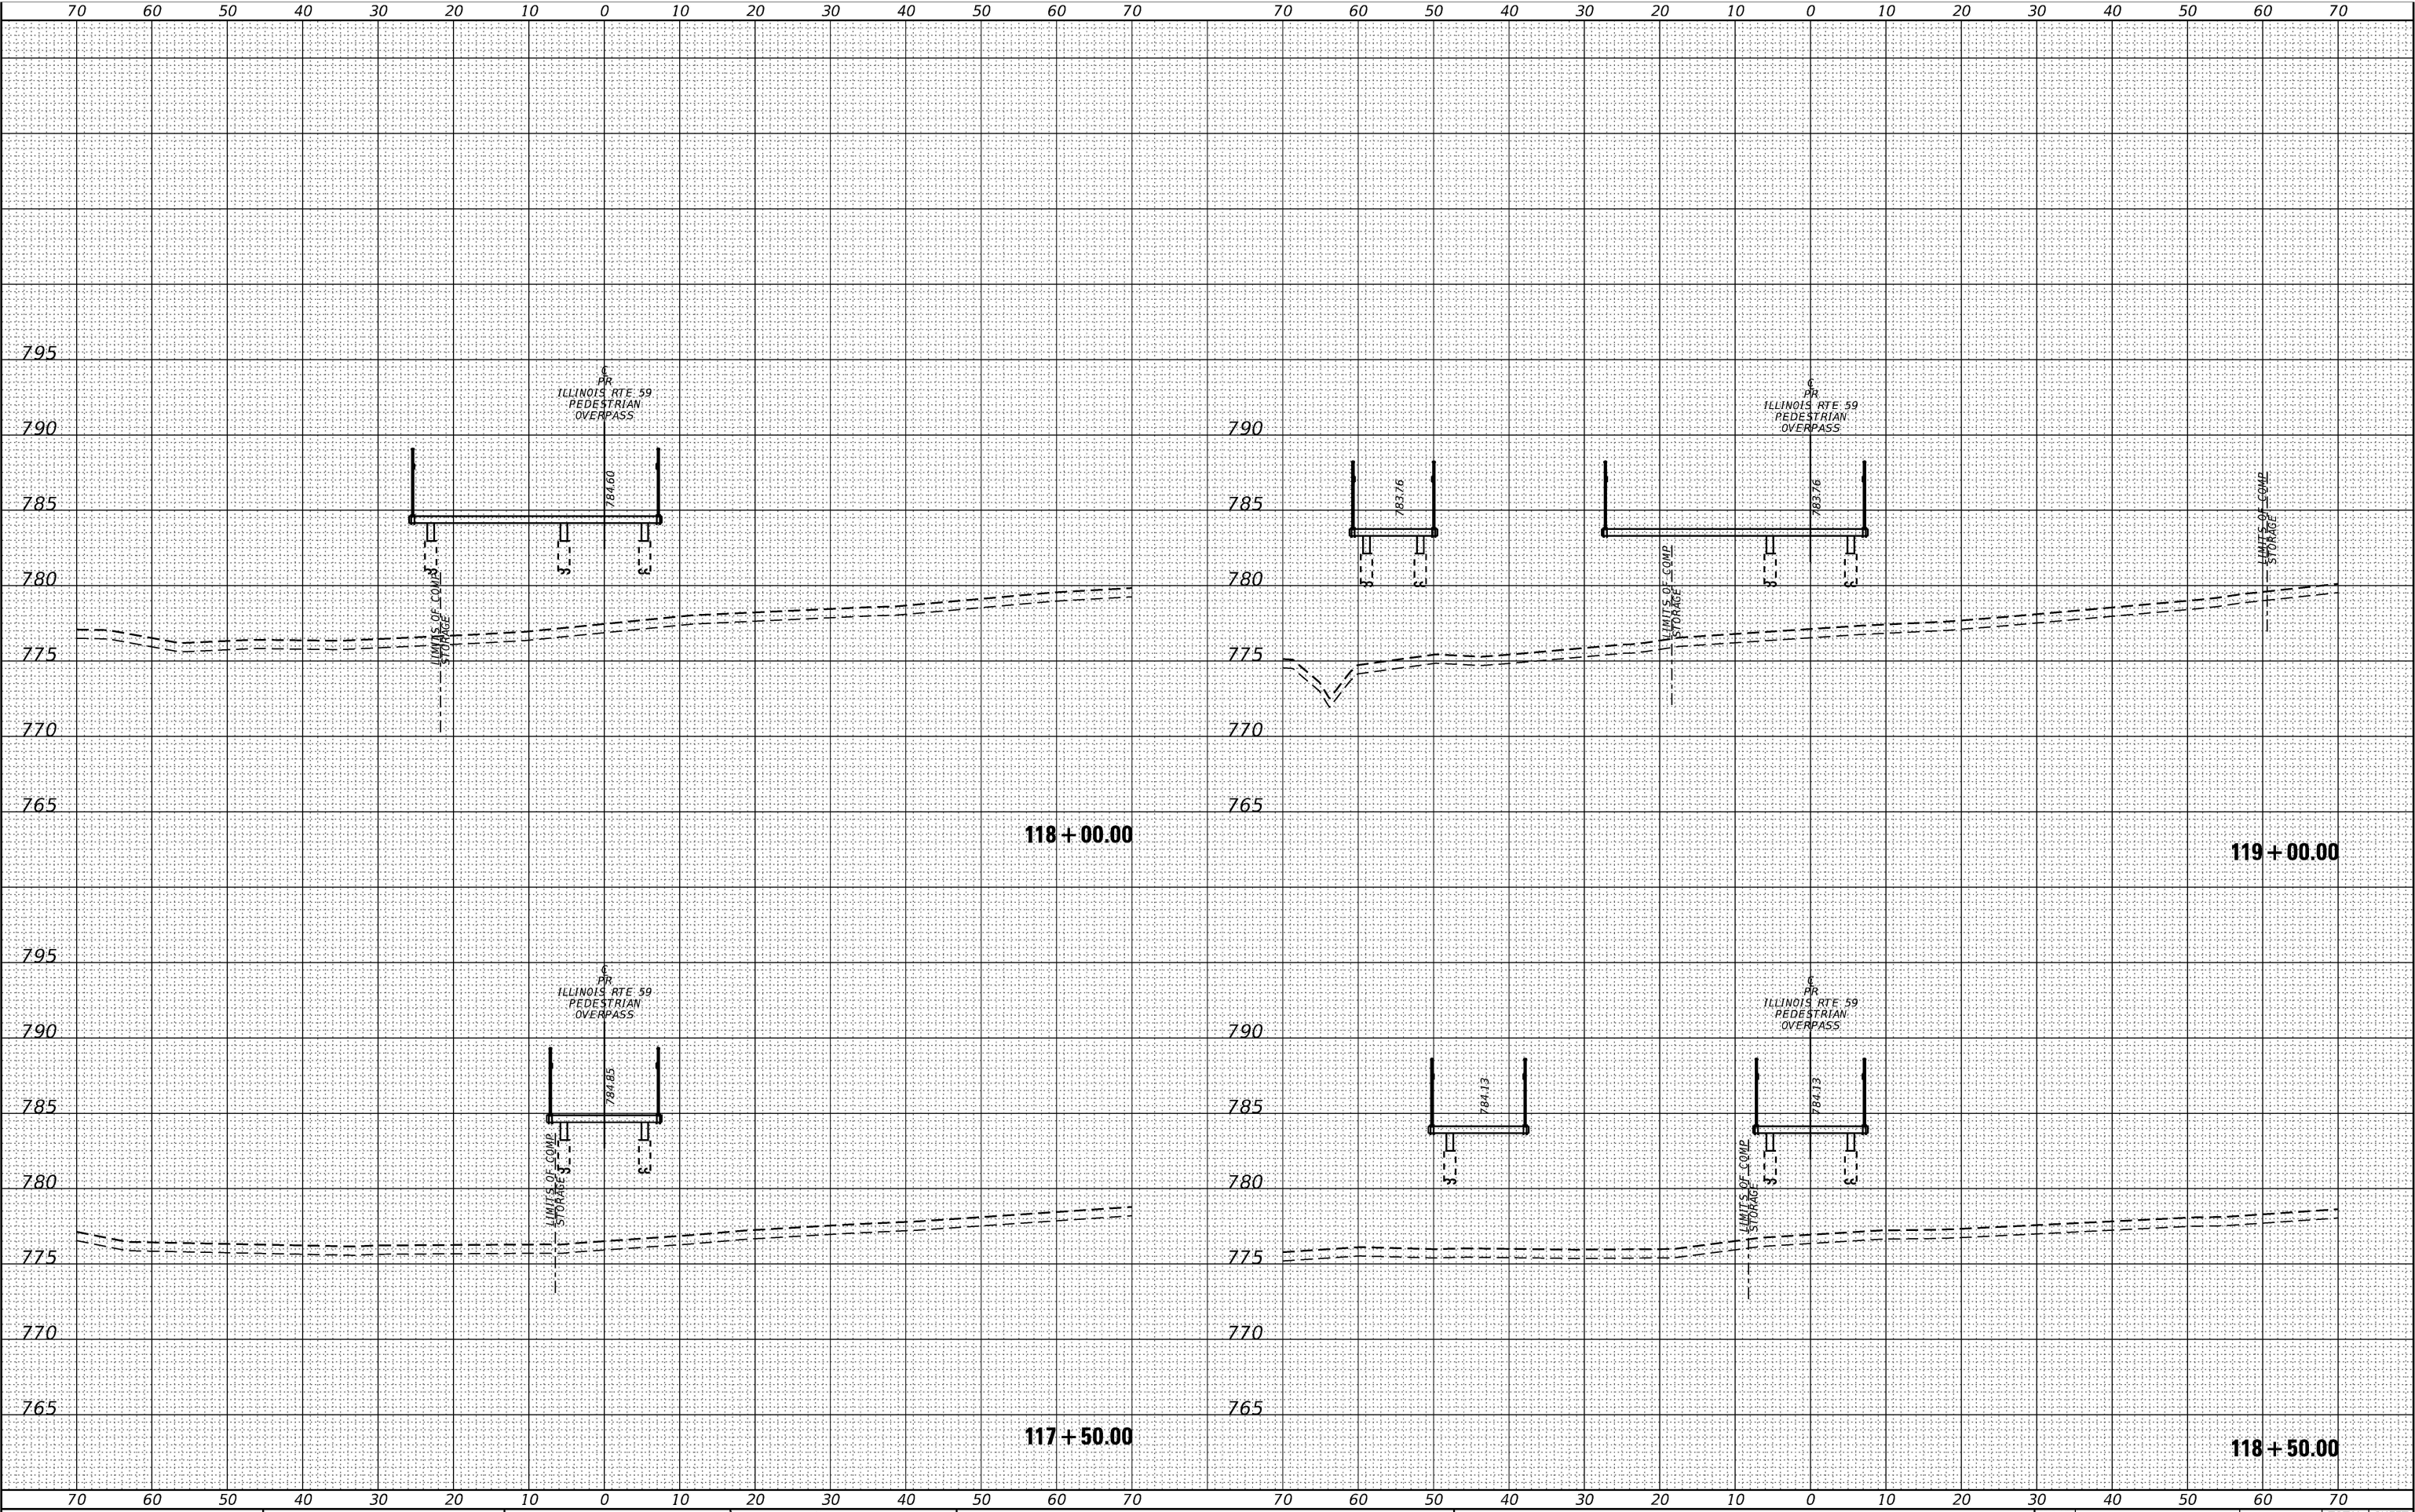

TRANSYSTEMS

USER NAME = lmnainggolan	DESIGNED -	REVISED -
	DRAWN -	REVISED -
PLOT SCALE = 20.0000' / in.	CHECKED -	REVISED +
PLOT DATE = 5/23/2023	DATE -	REVISED -

STATE OF ILLINOIS
DEPARTMENT OF TRANSPORTATION

IL 59 - PEDESTRIAN OVERPASS
CROSS SECTIONS


SCALE: 10H:5V SHEET 10 OF 12 SHEETS STA. 117+50.00 TO STA. 119+00.00

F.A.U. RTE.	SECTION	COUNTY	TOTAL SHEETS	SHEET NO.
87	21-00067-00-BR	COOK	90	88
CONTRACT NO. 61167				
ILLINOIS FED. AID PROJECT				

FINAL	SURVEYED	DATE
SURVEY	PLOTTED	BT
NOTE BOOK	TEMPLATE	
NO.	AREAS CHECKED	

ORIGINAL	SURVEYED	DATE
SURVEY	PLOTTED	BT
NOTE BOOK	TEMPLATE	
NO.	AREAS CHECKED	

MODEL: Default
FILE NAME: pwin101.e
transyscorp.com\transyscorp\pwin\Documents\Projects_2021\CH401 - Chicago\401210087 - Streamwood - Pedestrian Bridge over IL 59 - Phase II\303.00 - Road\303.01 - Standard Sheet\XX Cross Sections\210087-SHT-XX-IL-59PED

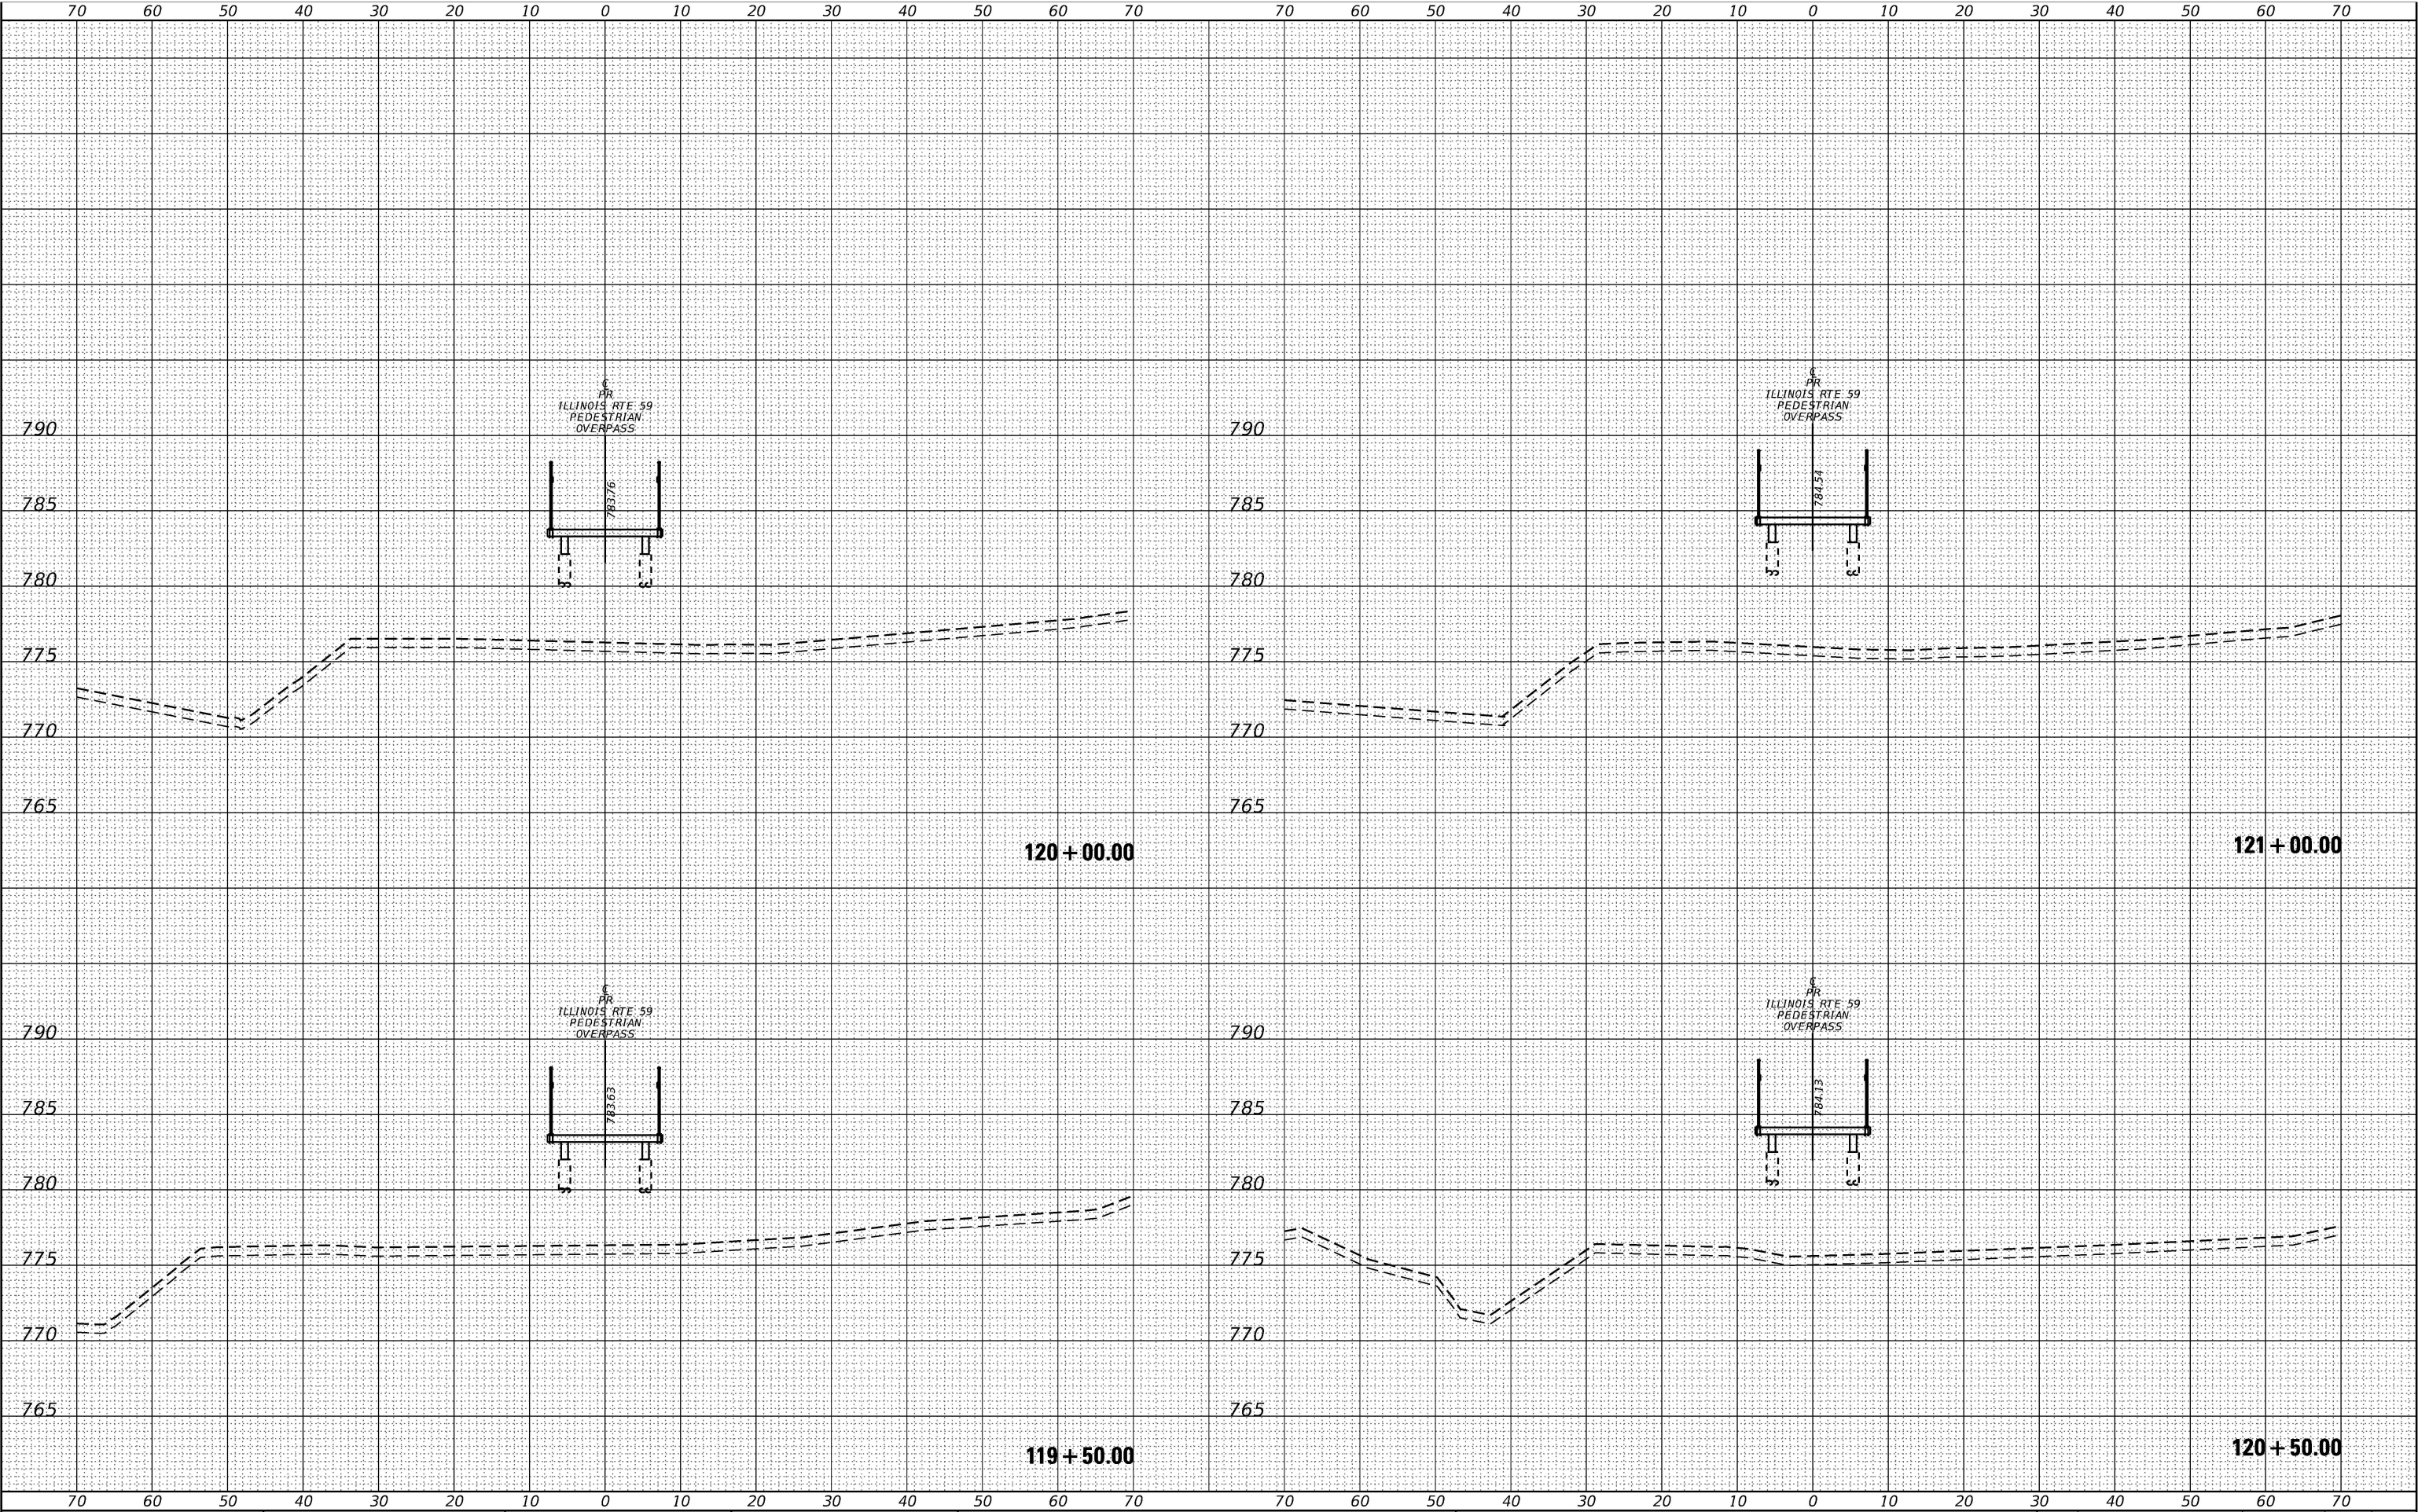

TRANSYSTEMS

USER NAME = lmnaingolan	DESIGNED -	REVISED -
	DRAWN -	REVISED -
PLOT SCALE = 20.0000' / in.	CHECKED -	REVISED +
PLOT DATE = 5/23/2023	DATE -	REVISED +

STATE OF ILLINOIS
DEPARTMENT OF TRANSPORTATION

IL 59 - PEDESTRIAN OVERPASS
CROSS SECTIONS

SCALE: 10H:5V SHEET 11 OF 12 SHEETS STA. 119+50.00 TO STA. 121+00.00

F.A.U. RTE.	SECTION	COUNTY	TOTAL SHEETS	SHEET NO.
87	21-00067-00-BR	COOK	90	89
CONTRACT NO. 61J67				
ILLINOIS FED. AID PROJECT				

ORIGINAL SURVEY	SURVEYED _____	BY _____	DATE _____
	PLOTTED _____		
NOTE BOOK	TEMPLATE _____		
	AREAS _____		
NO _____	AREAS CHECKED _____		

Model: Default

