



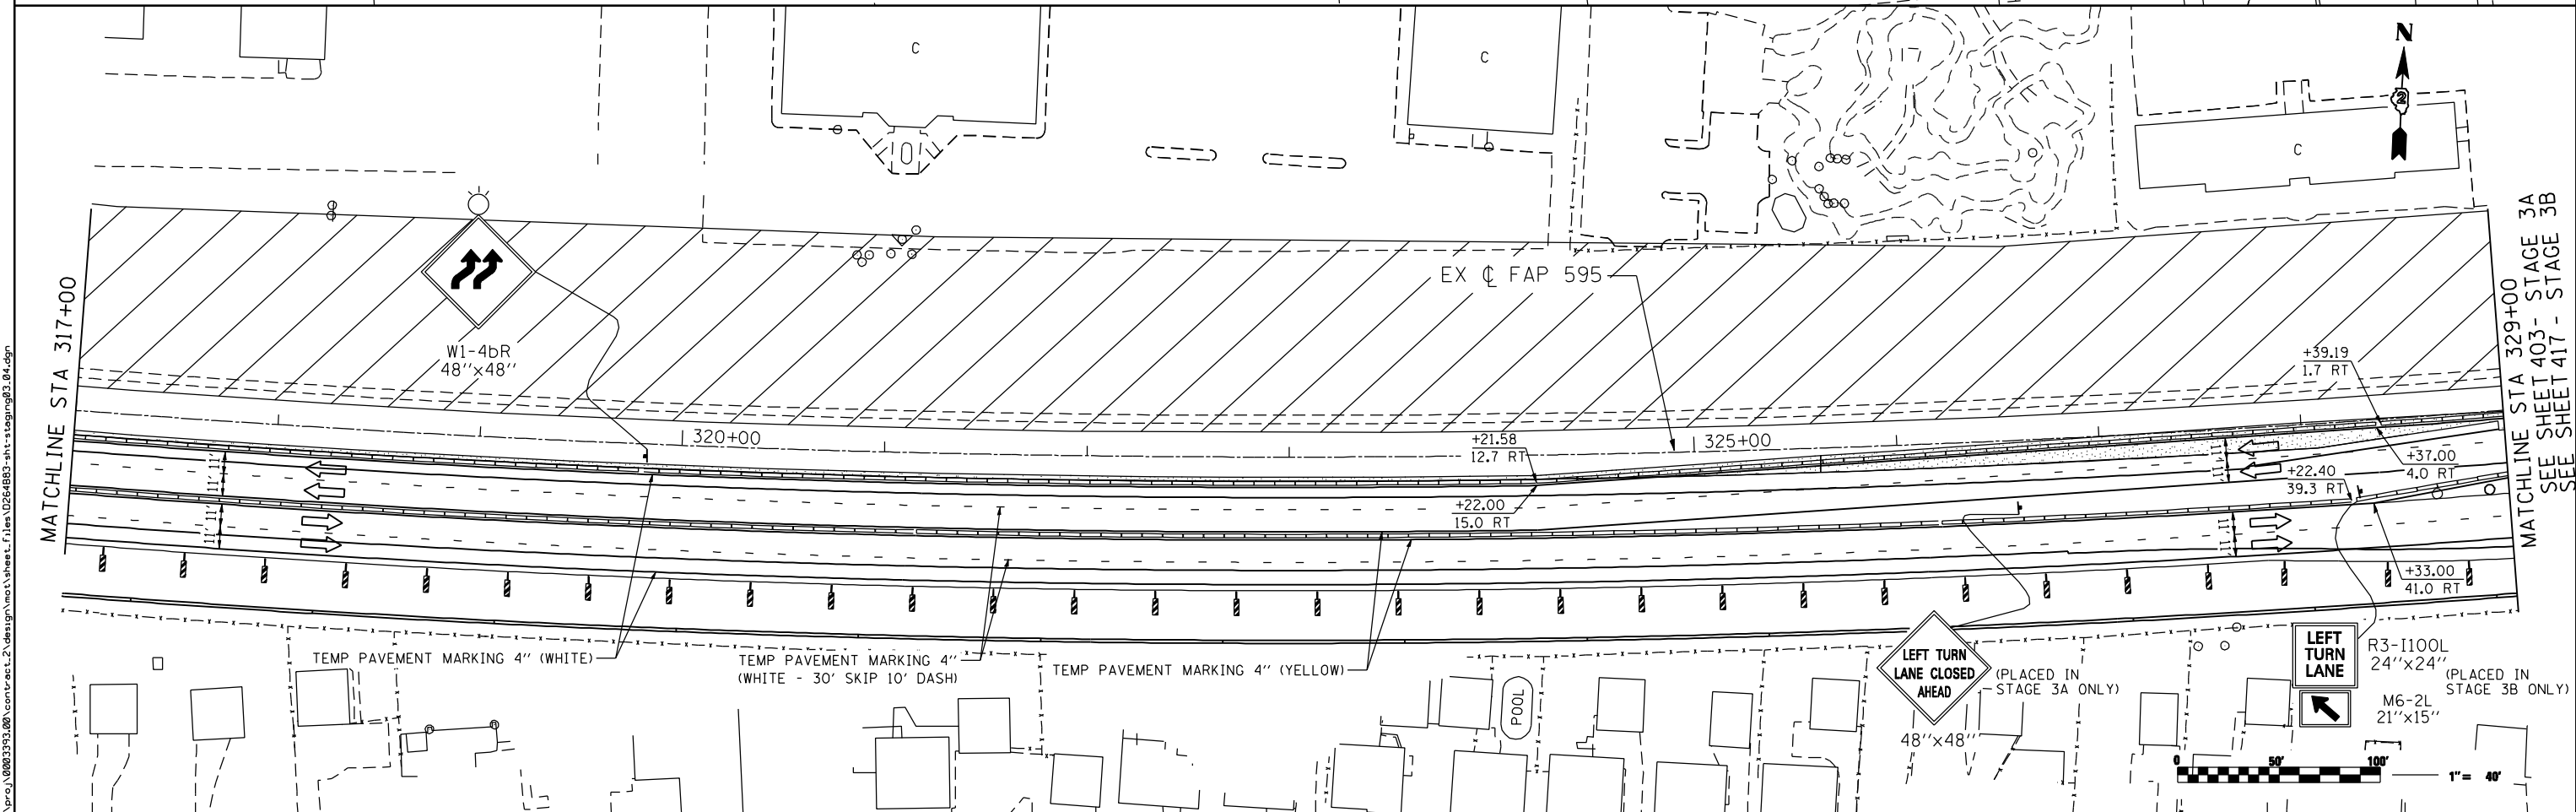

FILE NAME : c:\proj\000393\00\contract\2\design\mot\sheet_files\0264883-mot-stage3_04.dgn

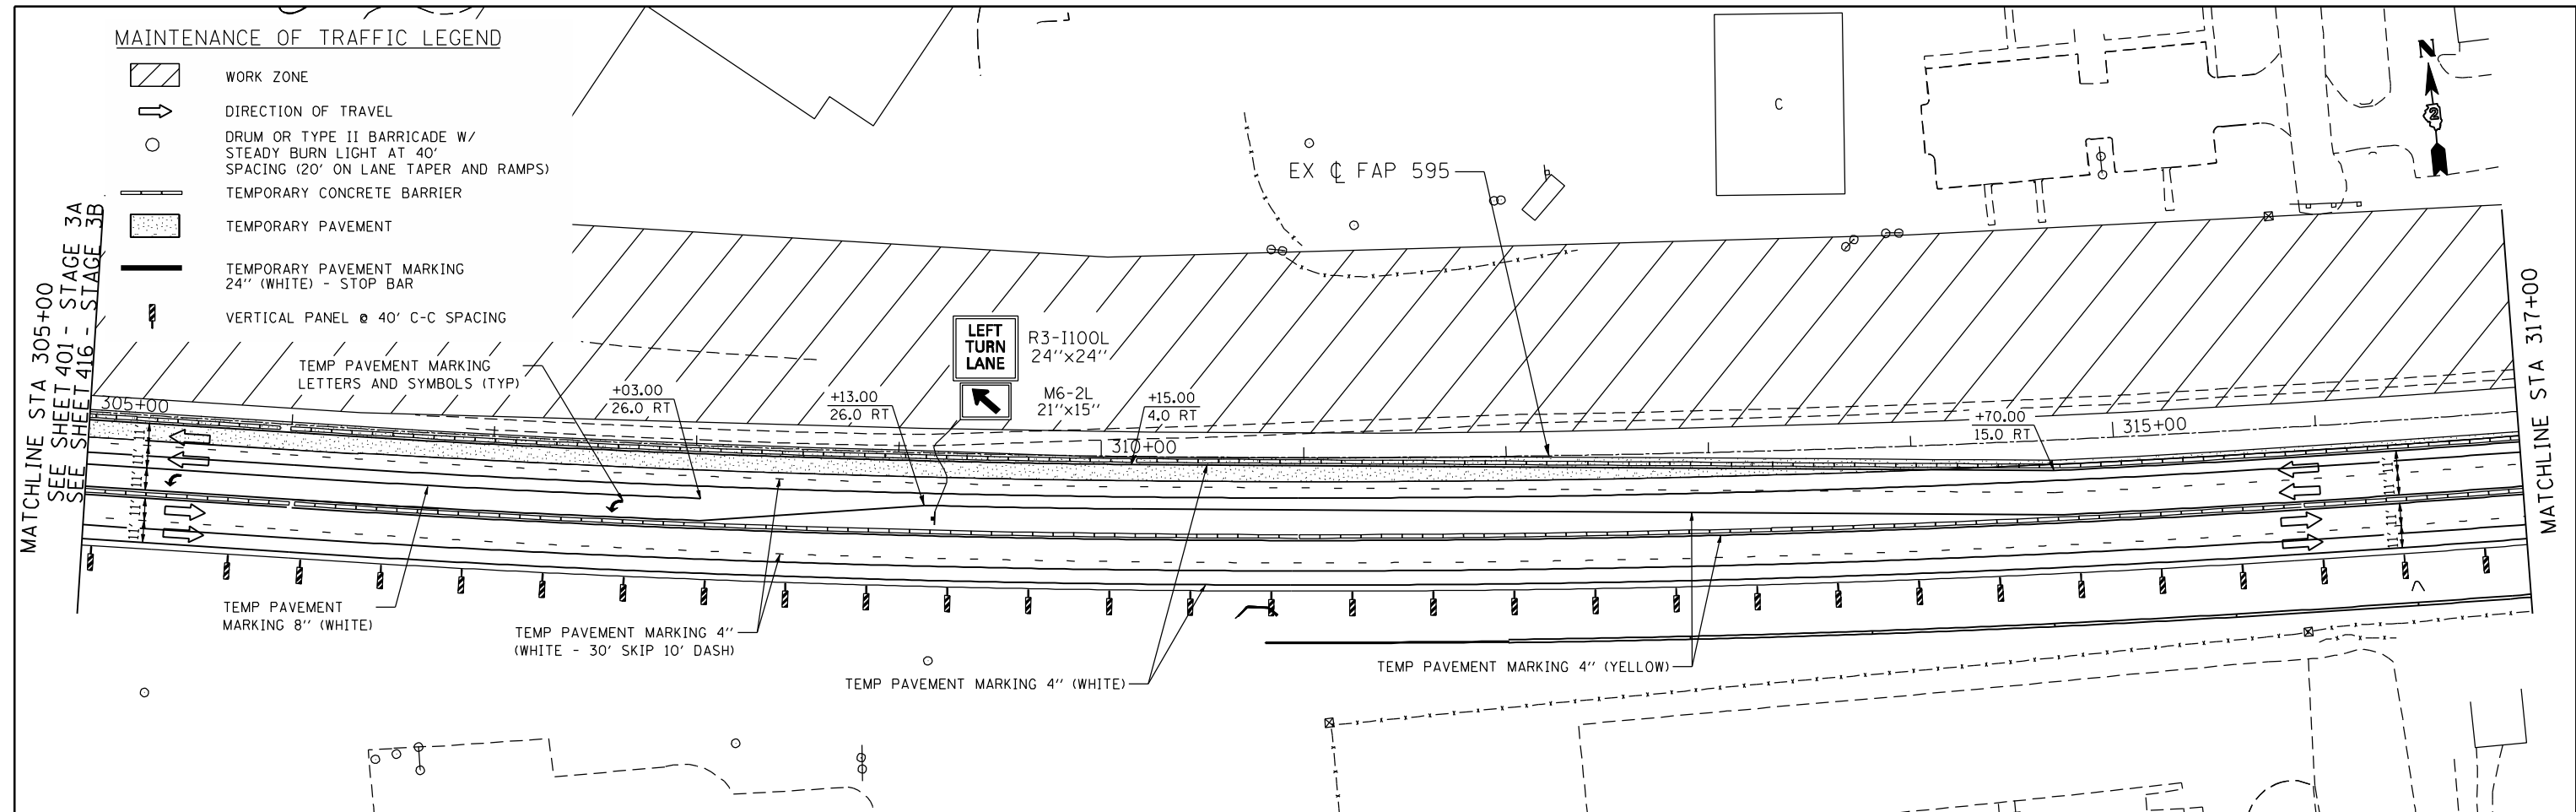

Ciorba Group, Inc.
CONSULTING ENGINEERS
6507 North Cumberland Avenue, Suite 402
Chicago, Illinois 60656
Tel. 773.775.4009 Fax 773.775.4014



USER NAME = jberendzen	DESIGNED - EPS	REVISED -
	DRAWN - NT	REVISED -
PLOT SCALE = 80.0000' / IN.	CHECKED - DJO	REVISED -
PLOT DATE = 12/18/2014	DATE - 12/19/2014	REVISED -

STATE OF ILLINOIS
DEPARTMENT OF TRANSPORTATION

MAINTENANCE OF TRAFFIC - STAGE 3A / 3B
JOHN DEERE ROAD


SCALE: 1 : 40	SHEET NO.	OF	SHEETS	STA.	TO STA.
---------------	-----------	----	--------	------	---------

F.A.P. RTE.	SECTION	COUNTY	TOTAL SHEETS	SHEET NO.
595	(142-1, 142)R	ROCK ISLAND	1353	402
CONTRACT NO. 64883				
ILLINOIS FED. AID PROJECT				

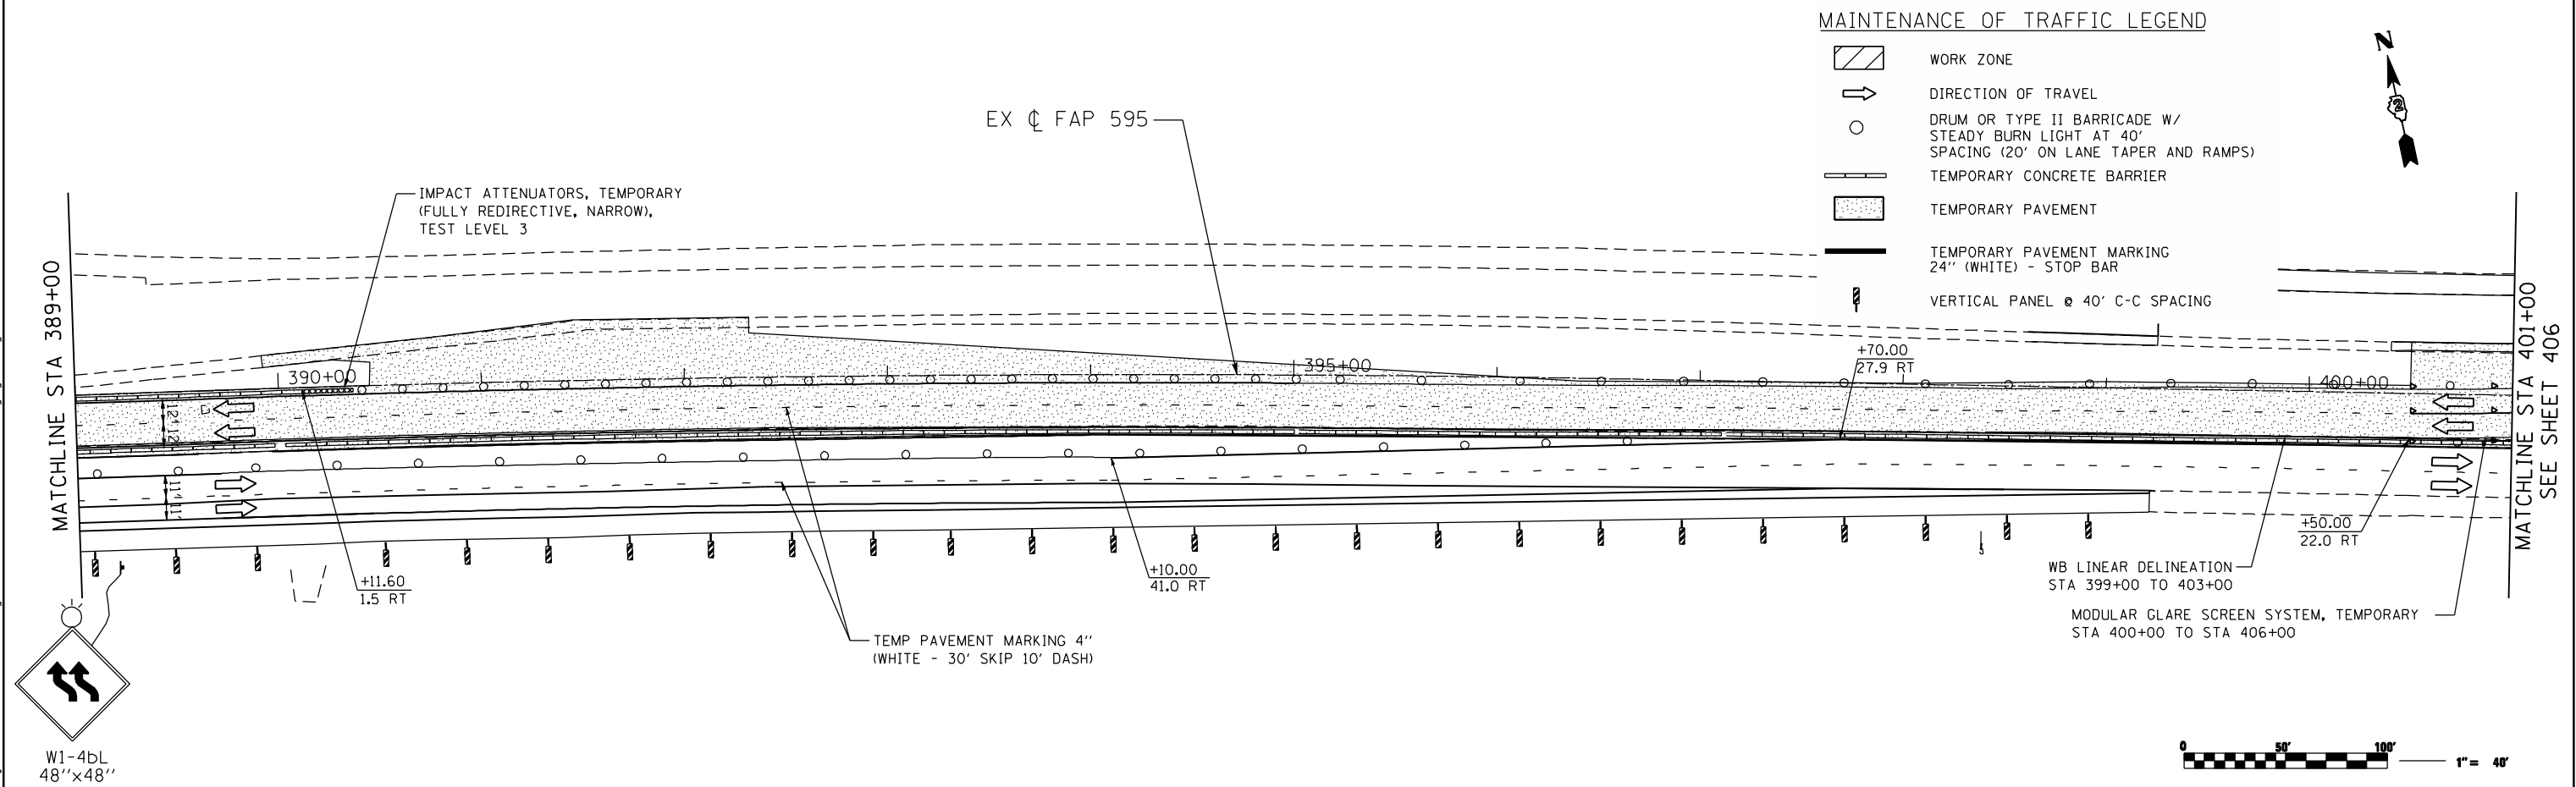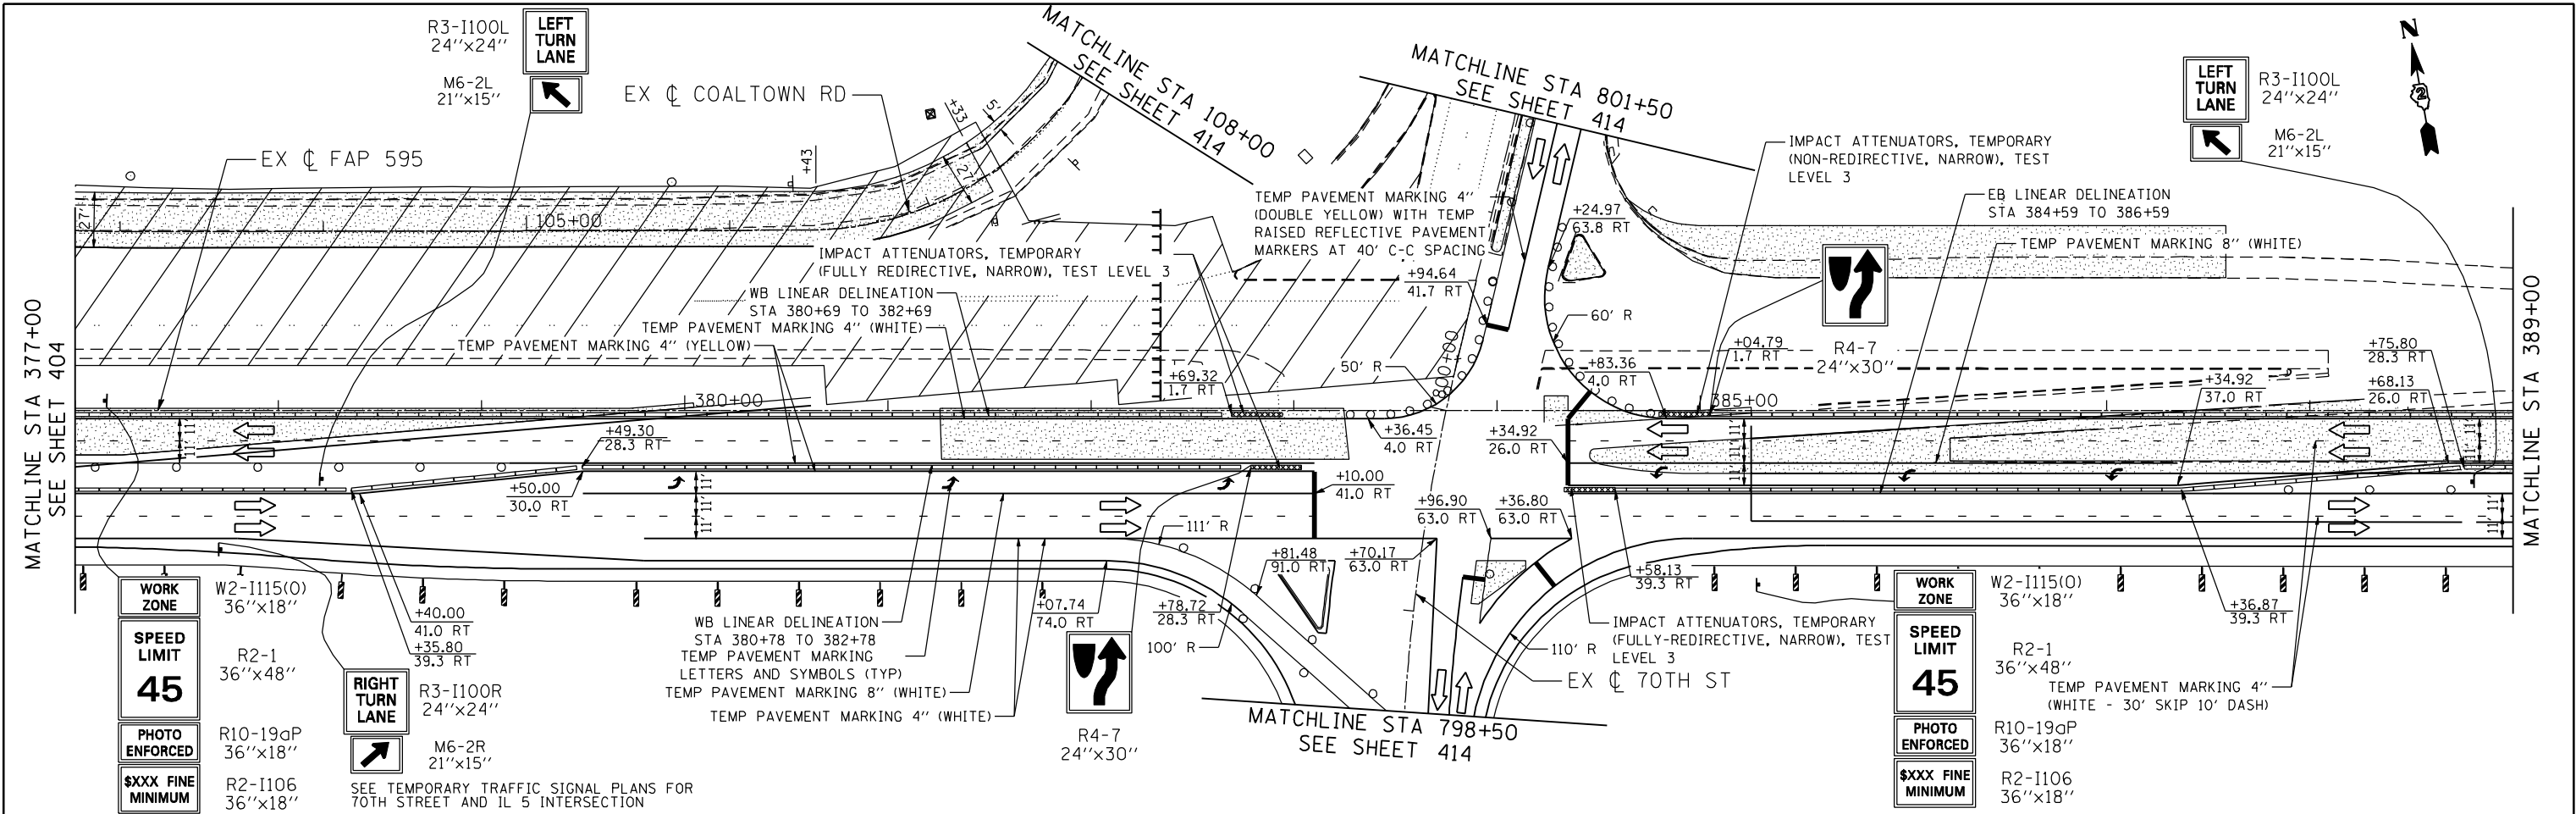

FILE NAME : n:\proj\000393\00\contract\2\design\mot\sheet_files\0264883-sht-stage\sg3_00.dgn

MATCHLINE STA 401+00
SEE SHEET 405 - STAGE 3A
SEE SHEET 419 - STAGE 3B

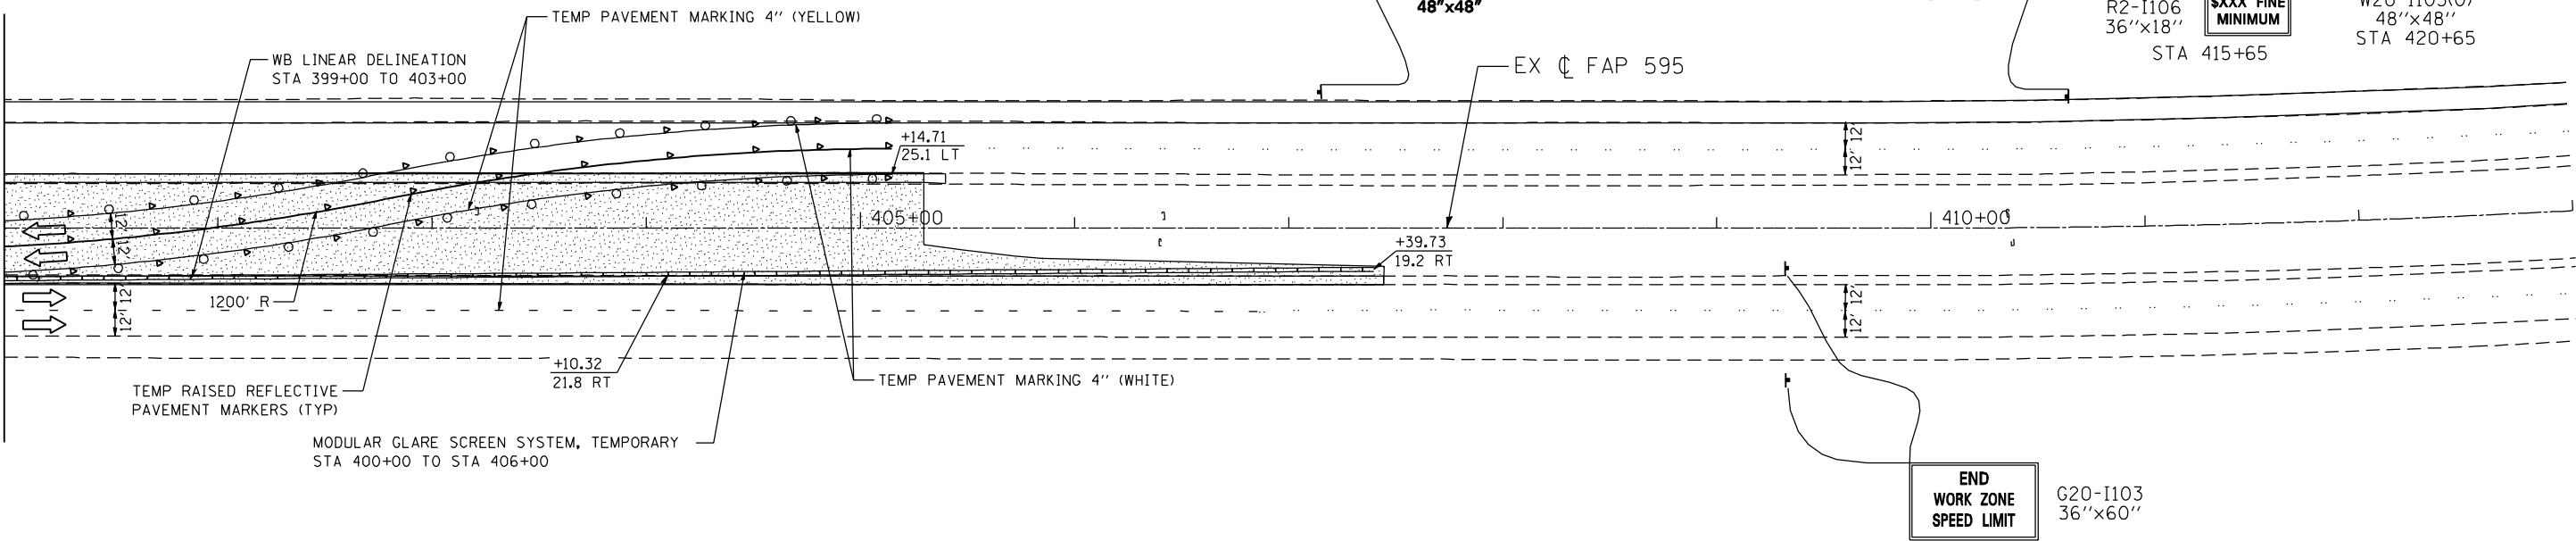

MAINTENANCE OF TRAFFIC LEGEND

- WORK ZONE
- DIRECTION OF TRAVEL
- DRUM OR TYPE II BARRICADE W/
STEADY BURN LIGHT AT 40'
SPACING (20' ON LANE TAPER AND RAMPS)
- TEMPORARY CONCRETE BARRIER
- TEMPORARY PAVEMENT
- TEMPORARY PAVEMENT MARKING
24" (WHITE) - STOP BAR
- VERTICAL PANEL @ 40' C-C SPACING



Ciorba Group, Inc.
CONSULTING ENGINEERS
6507 North Cumberland Avenue, Suite 402
Chicago, Illinois 60656
Tel. 773.775.4009 Fax 773.775.4014

USER NAME = jberendzen	DESIGNED - EPS	REVISED -
	DRAWN - NT	REVISED -
PLOT SCALE = 80.0000' / IN.	CHECKED - DJO	REVISED -
PLOT DATE = 12/18/2014	DATE - 12/19/2014	REVISED -


STATE OF ILLINOIS
DEPARTMENT OF TRANSPORTATION

MAINTENANCE OF TRAFFIC - STAGE 3A / 3B
JOHN DEERE ROAD

SCALE: 1 : 40 SHEET NO. OF SHEETS STA. TO STA.

F.A.P. RTE.	SECTION	COUNTY	TOTAL SHEETS	SHEET NO.
595	(142-1, 142)R	ROCK ISLAND	1353	406
CONTRACT NO. 64B83				
ILLINOIS FED. AID PROJECT				

FILE NAME : n:\proj\000393\00\contract\2\design\mot\sheet_files\0264883-mt-stage3_00.dgn


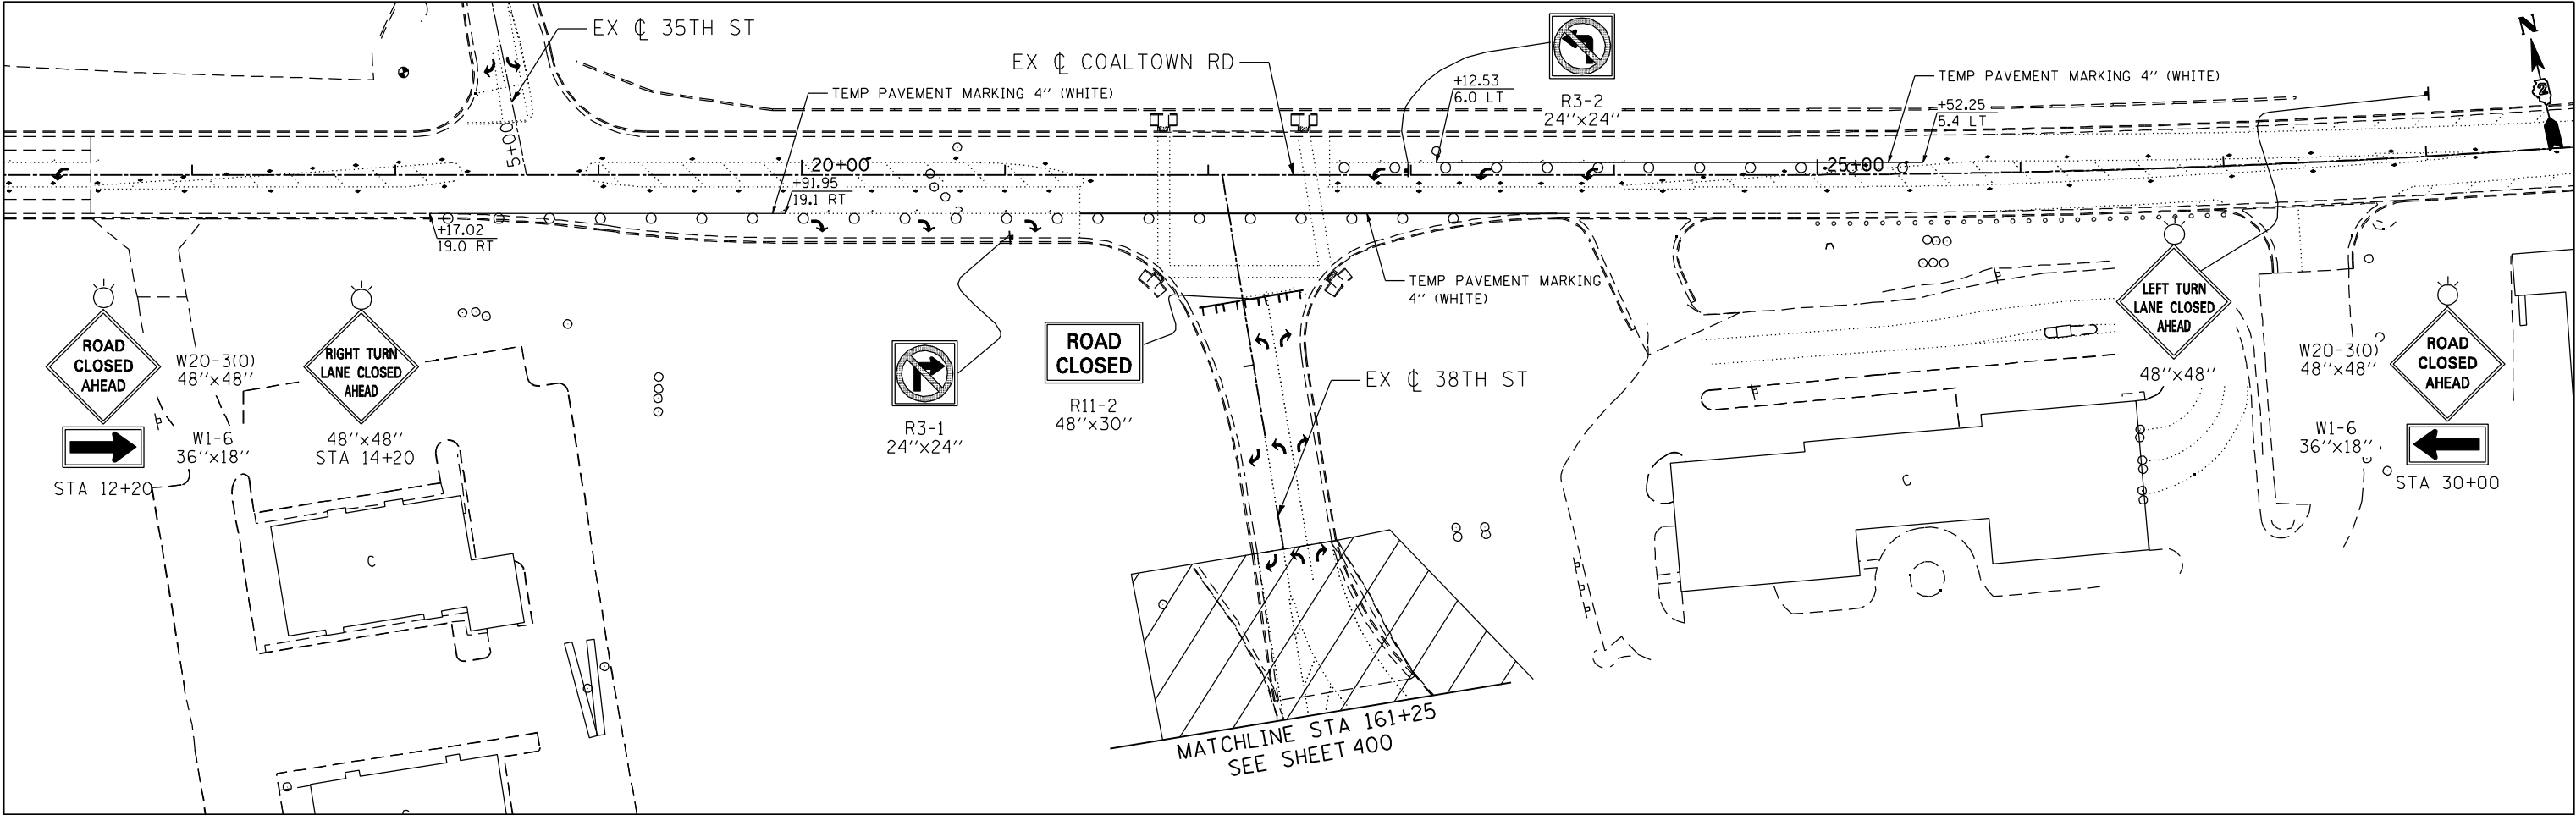


MAINTENANCE OF TRAFFIC LEGEND


- WORK ZONE
- DIRECTION OF TRAVEL
- DRUM OR TYPE II BARRICADE W/
STEADY BURN LIGHT AT 40'
SPACING (20' ON LANE TAPER AND RAMPS)
- TEMPORARY CONCRETE BARRIER
- TEMPORARY PAVEMENT
- TEMPORARY PAVEMENT MARKING
24" (WHITE) - STOP BAR
- VERTICAL PANEL @ 40' C-C SPACING



	Ciorba Group, Inc. CONSULTING ENGINEERS 6507 North Cumberland Avenue, Suite 402 Chicago, Illinois 60656 Tel. 773.776.4009 Fax 773.776.4014	USER NAME = jberendzen	DESIGNED - EPS	REVISED -	STATE OF ILLINOIS DEPARTMENT OF TRANSPORTATION	MAINTENANCE OF TRAFFIC – STAGE 3A / 3B 38TH STREET				F.A.P. RTE.	SECTION	COUNTY	TOTAL SHEETS	SHEET NO.
		PLOT SCALE = 80.0000' / IN.	DRAWN - NT	REVISED -						595	(142-1, 142)R	ROCK ISLAND	1353	407
		PLOT DATE = 12/18/2014	CHECKED - DJO	REVISED -		SCALE: 1 : 40 SHEET NO. OF SHEETS STA. TO STA.				CONTRACT NO. 64B83				
		DATE - 12/19/2014	REVIS	ED -						ILLINOIS FED. AID PROJECT				

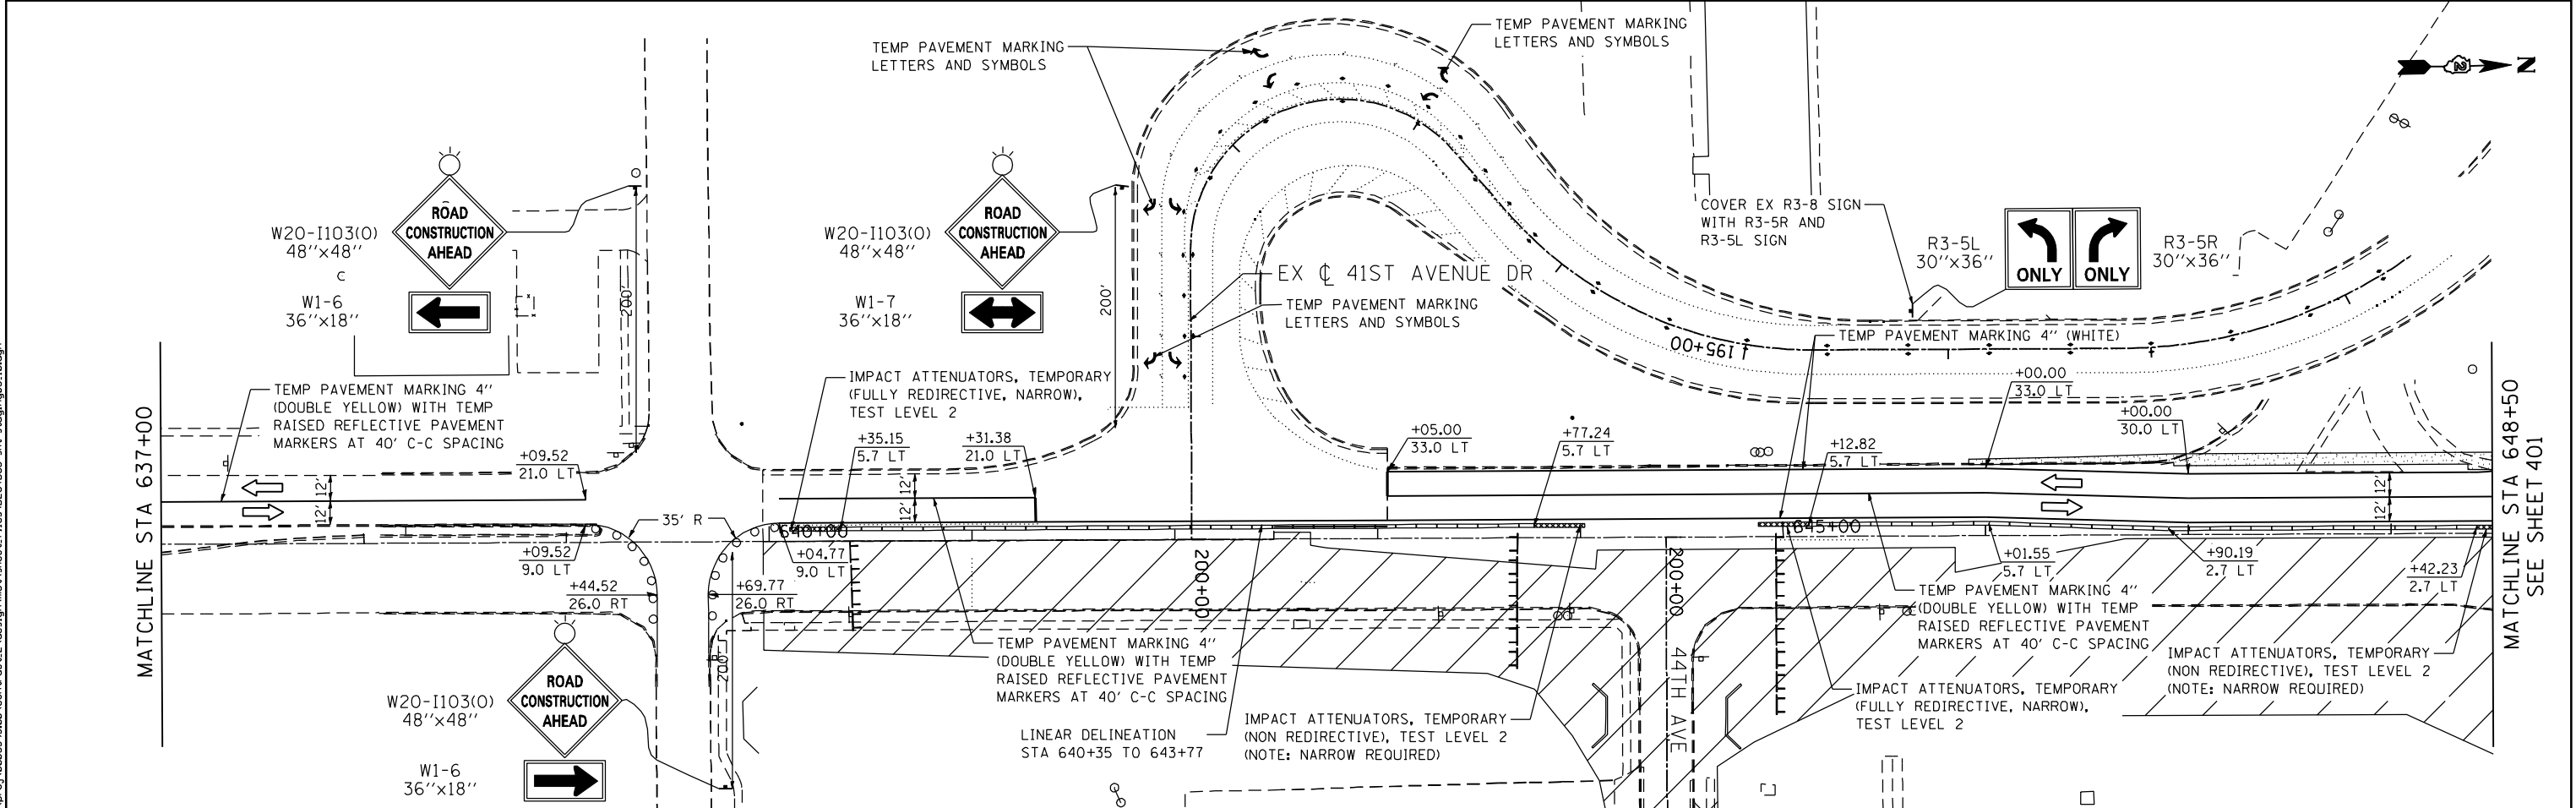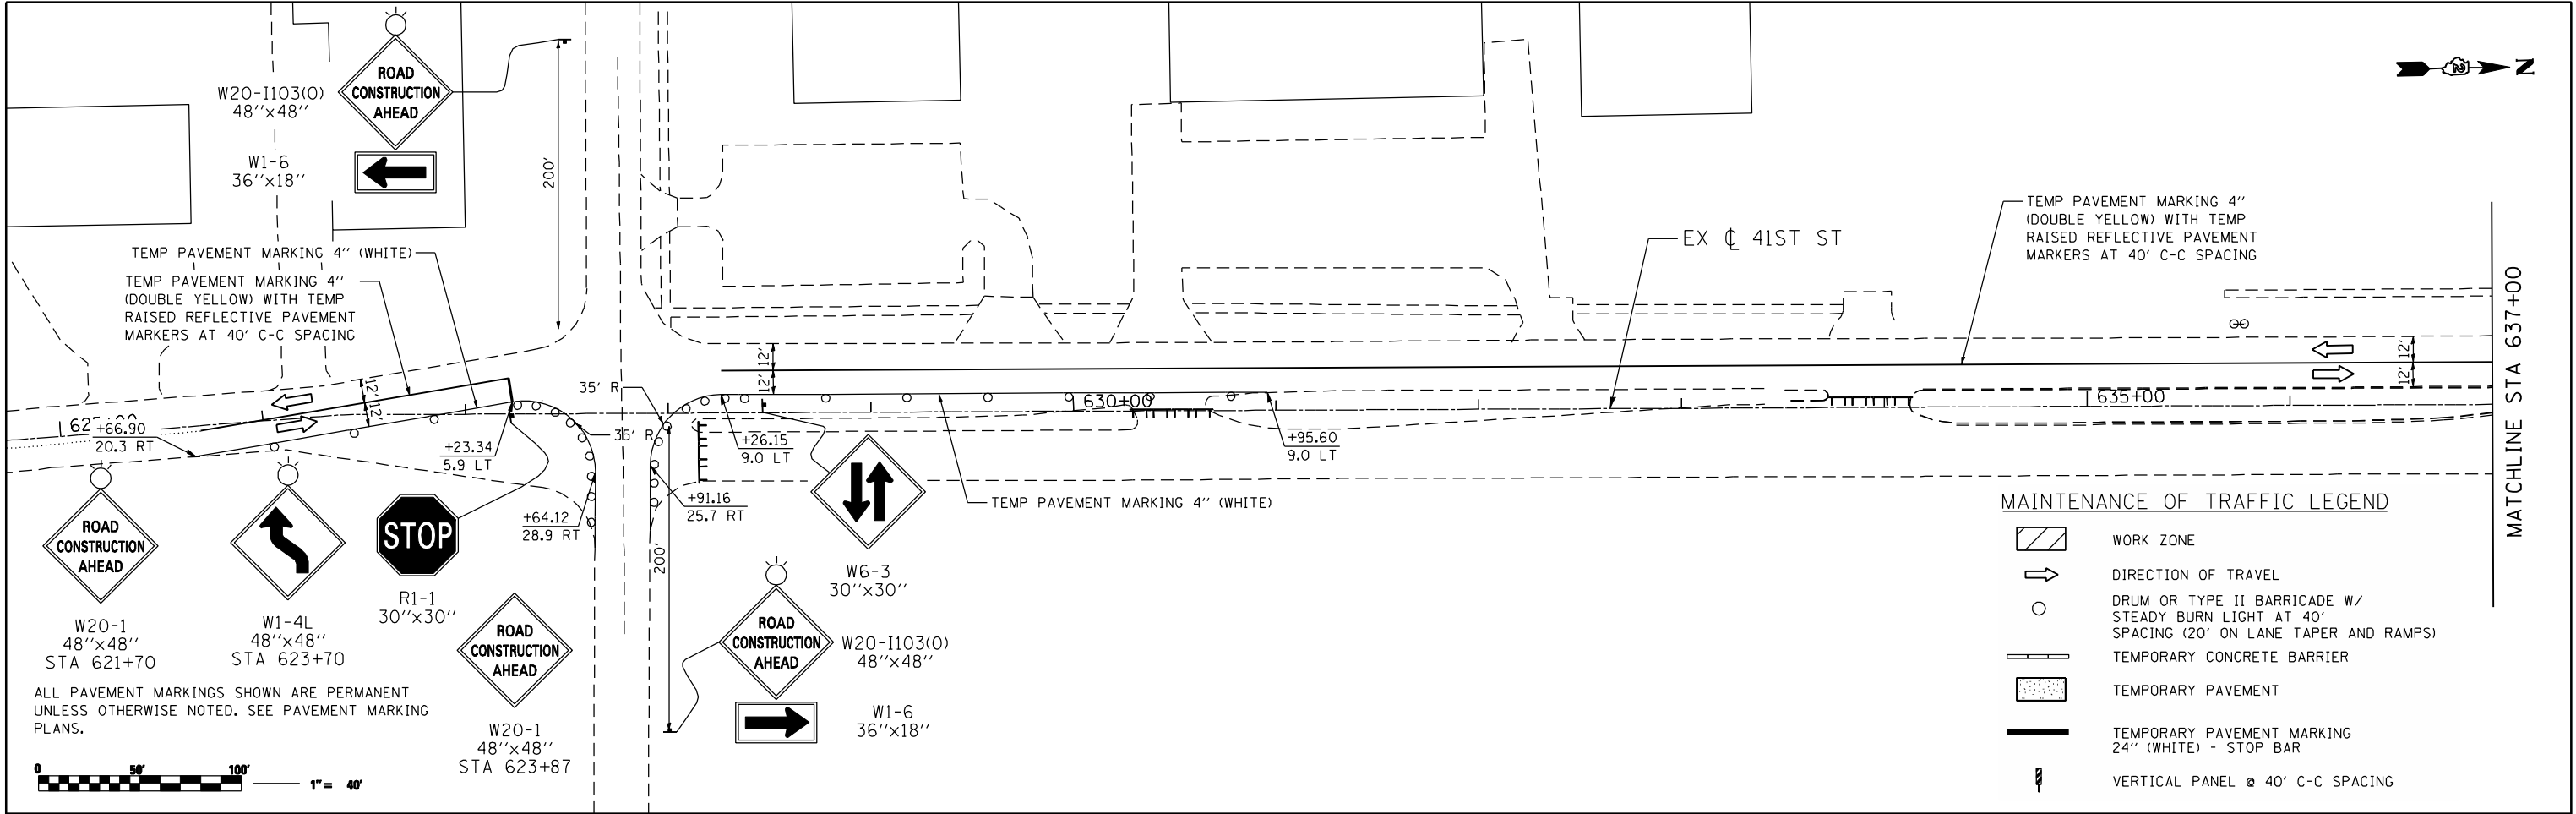



FILE NAME : c:\p\proj\0003393\00\contract\2\design\mot\sheet_files\0264883-sht-stage3-11.dgn


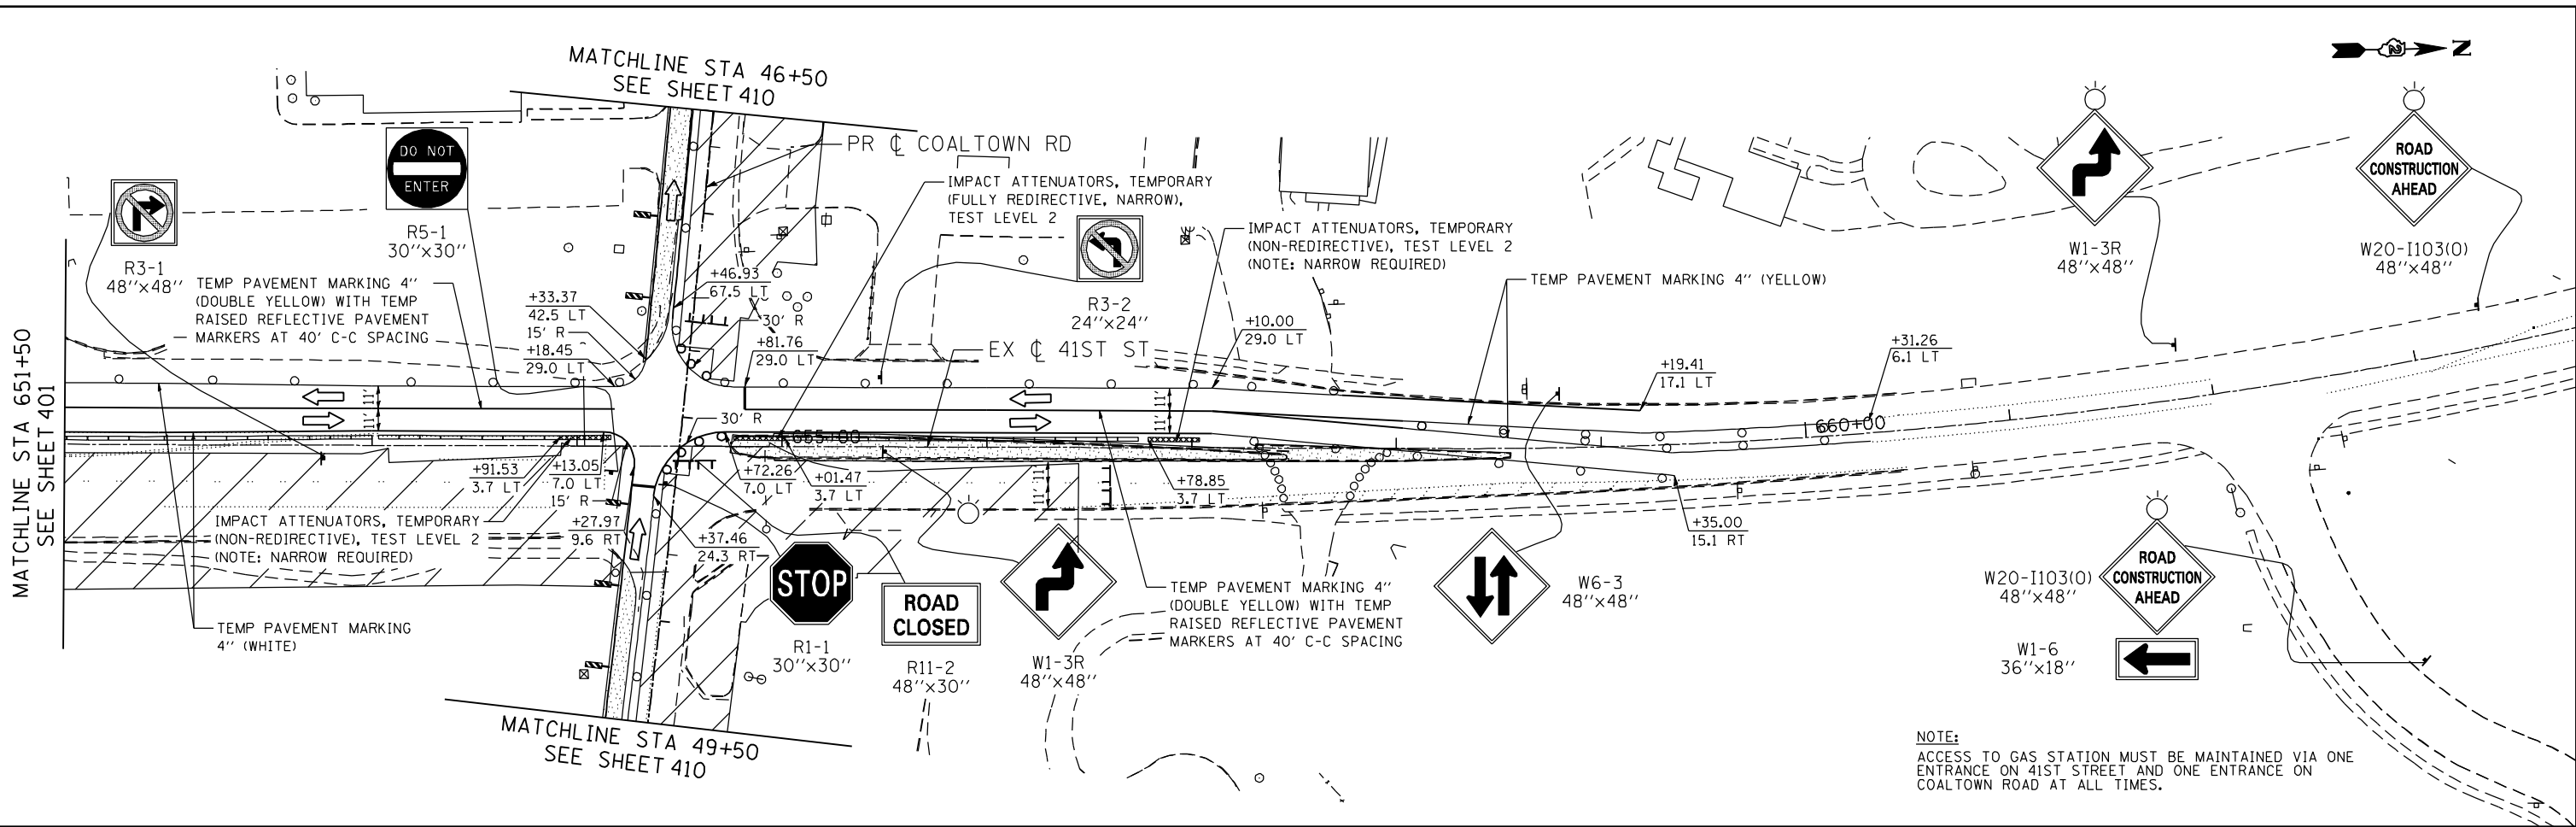




MAINTENANCE OF TRAFFIC LEGEND

- WORK ZONE
- DIRECTION OF TRAVEL
- DRUM OR TYPE II BARRICADE W/ STEADY BURN LIGHT AT 40' SPACING (20' ON LANE TAPER AND RAMPS)
- TEMPORARY CONCRETE BARRIER
- TEMPORARY PAVEMENT
- TEMPORARY PAVEMENT MARKING 24" (WHITE) - STOP BAR



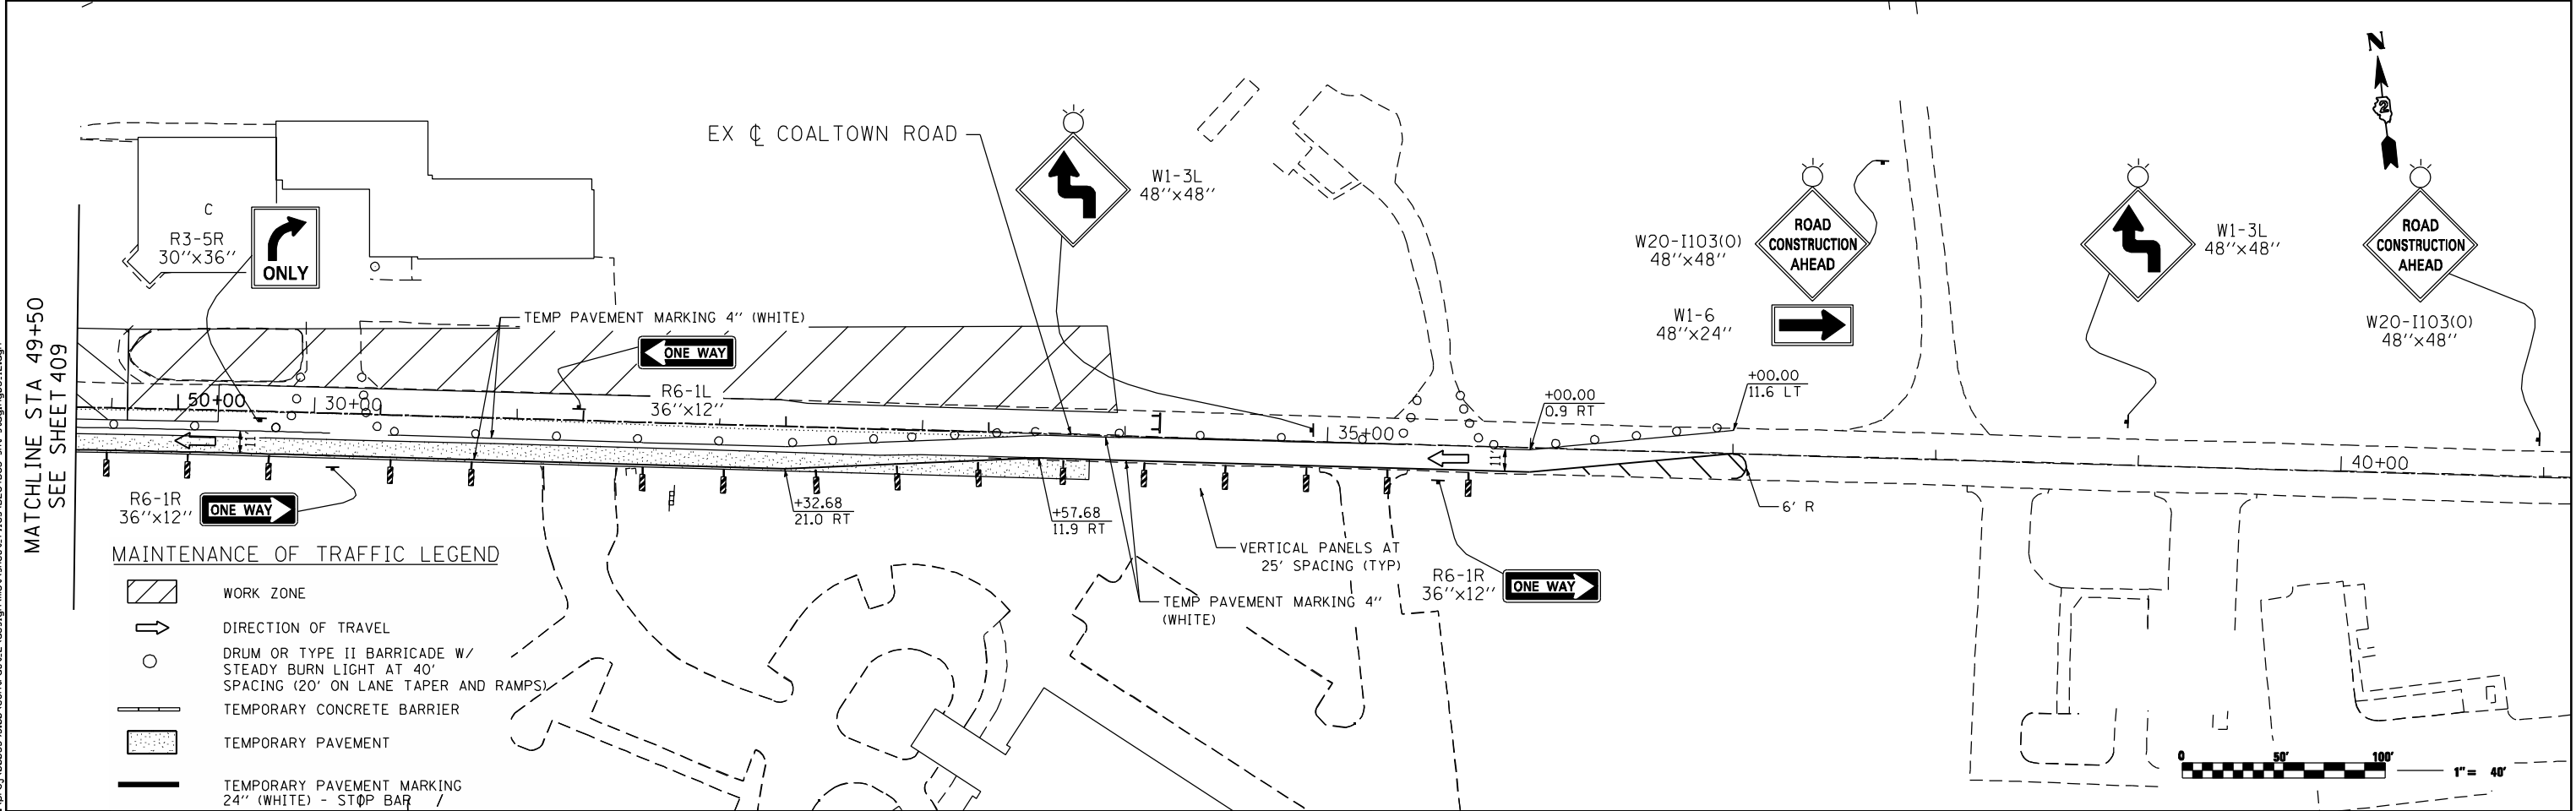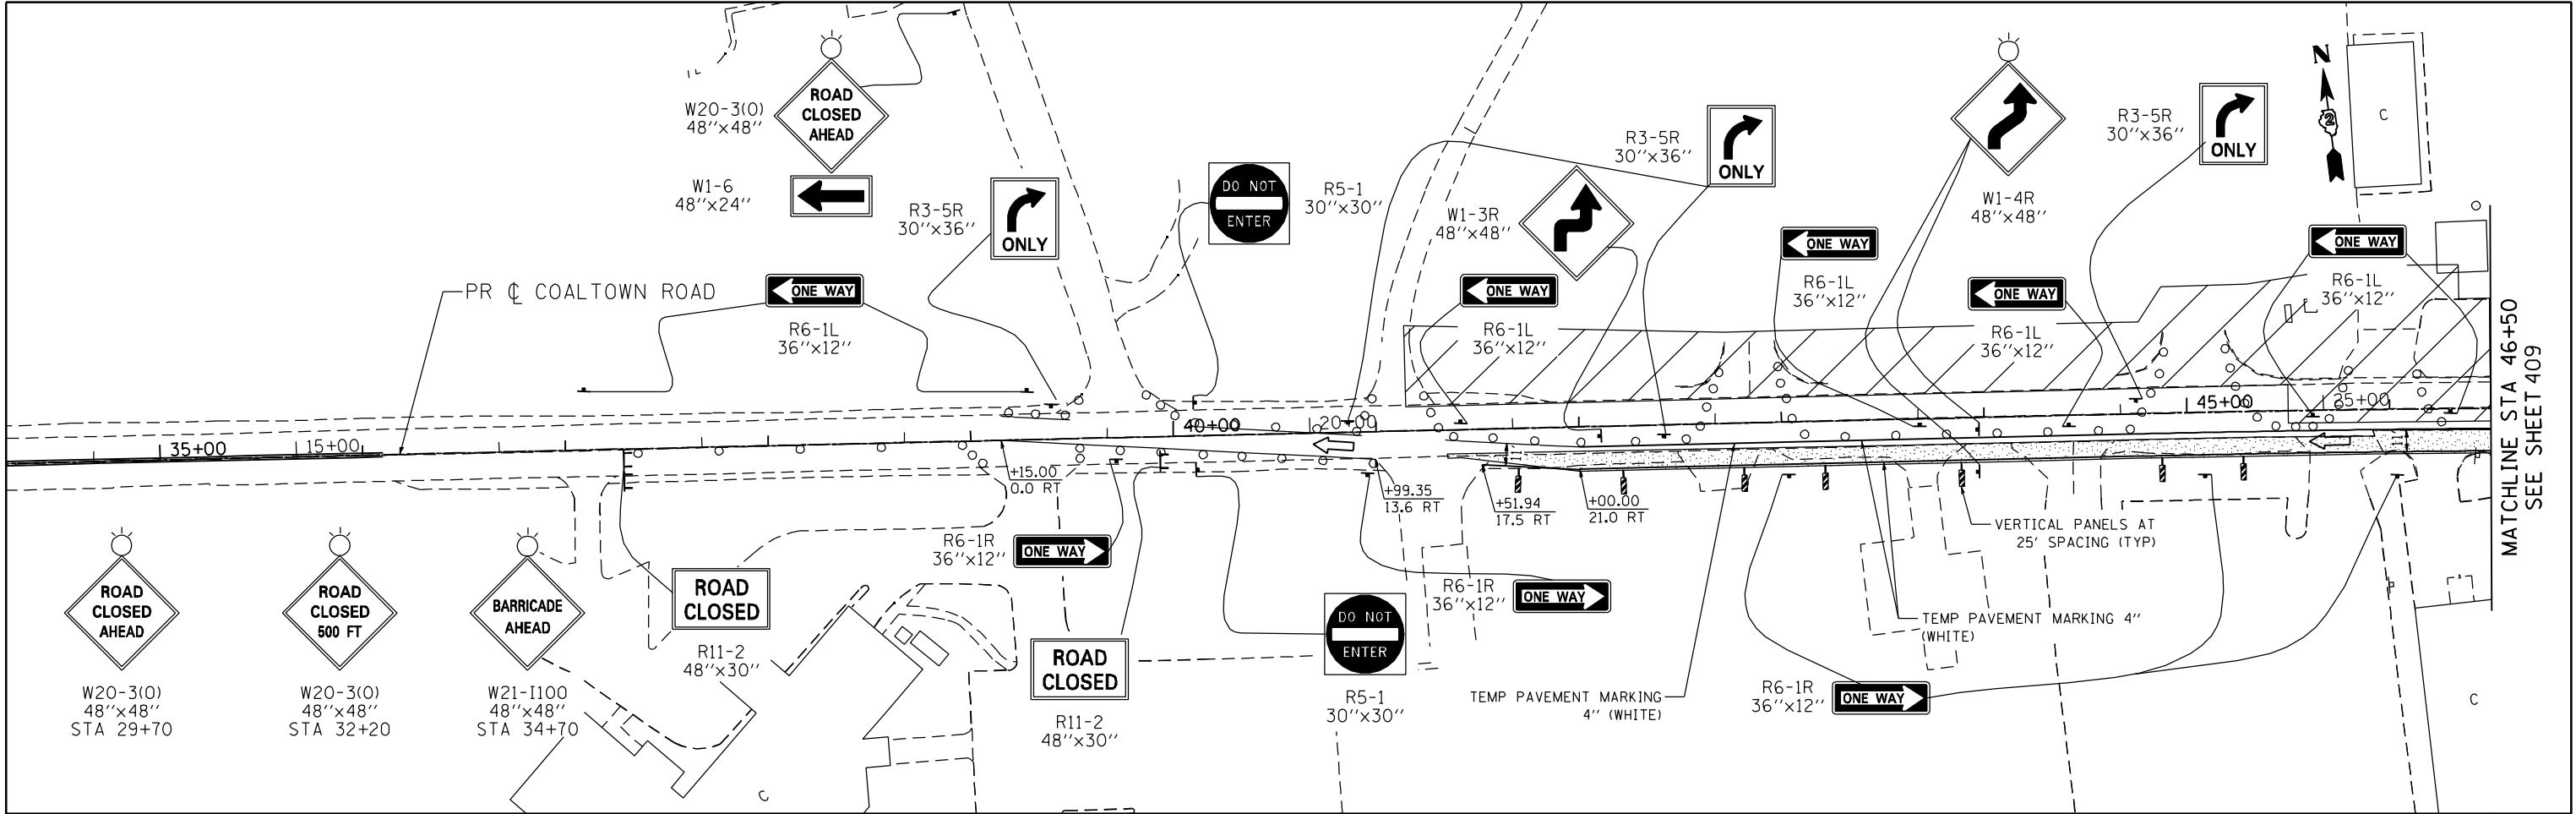

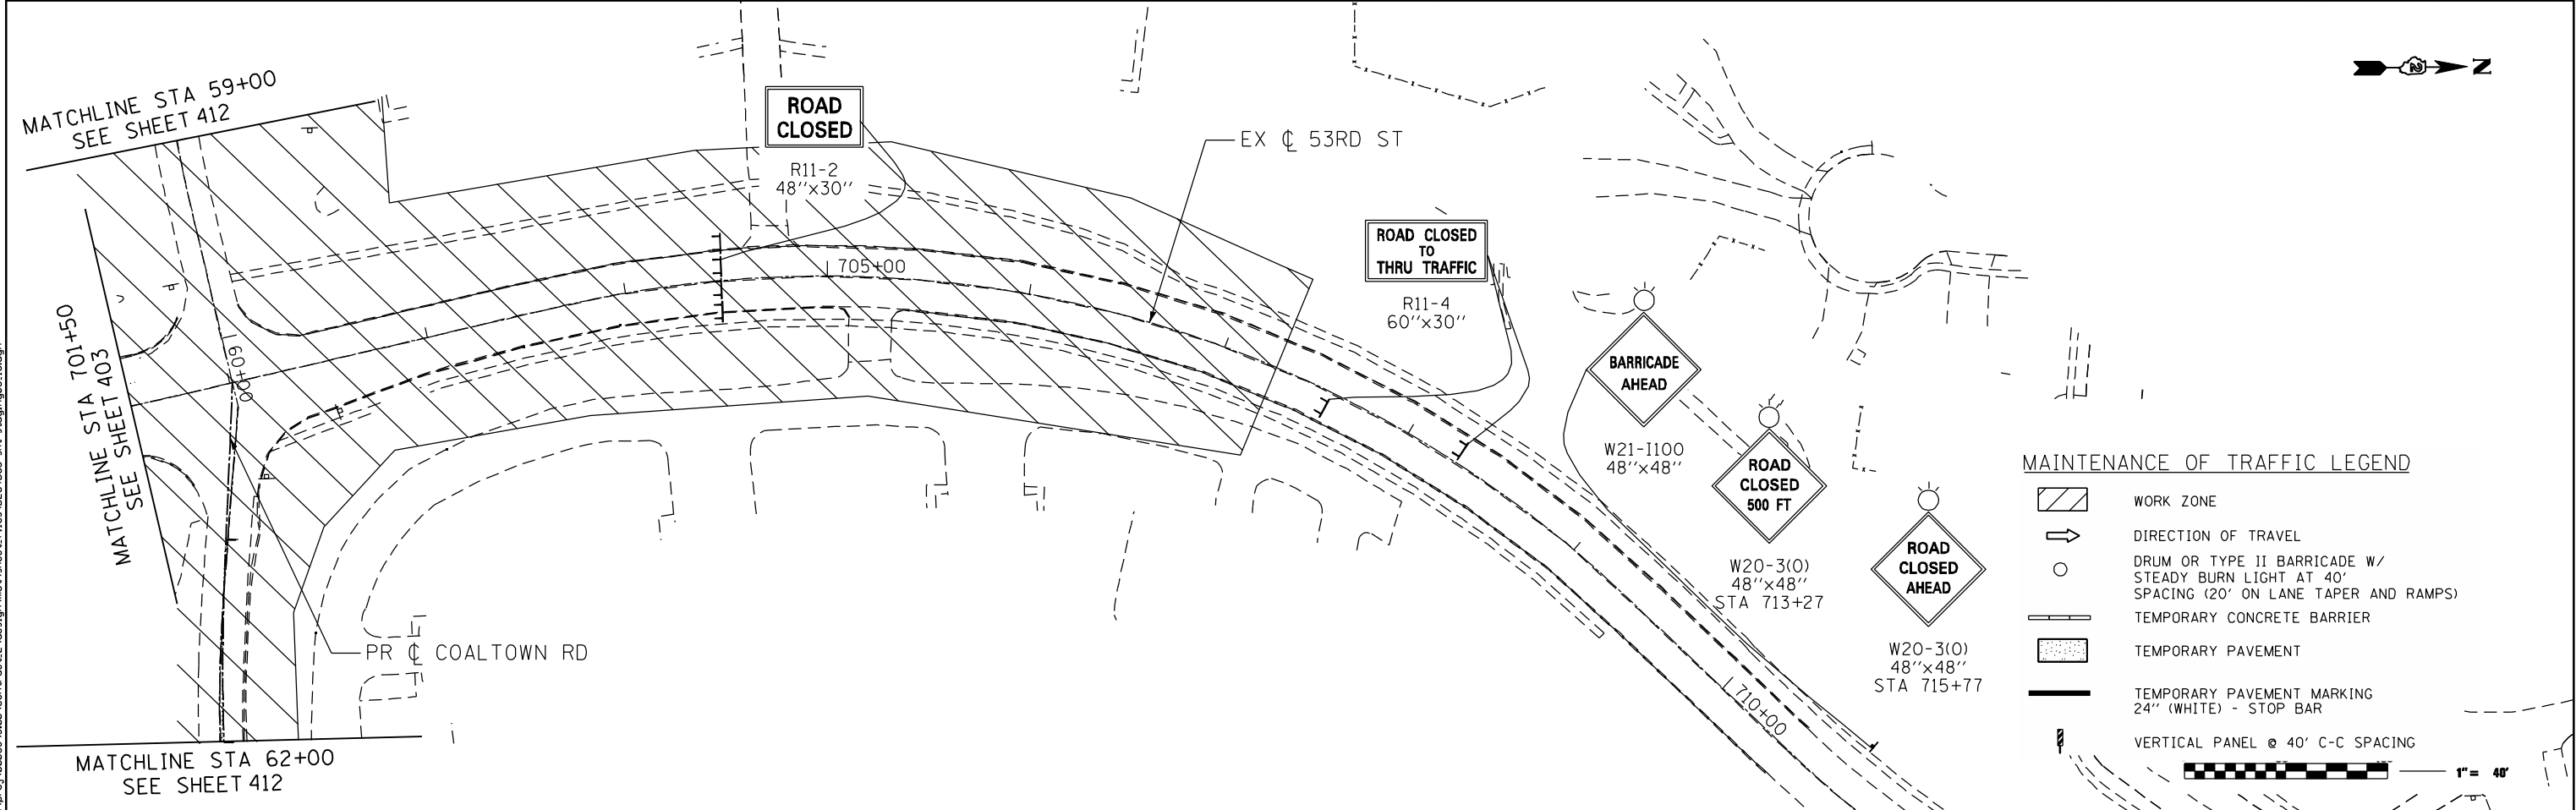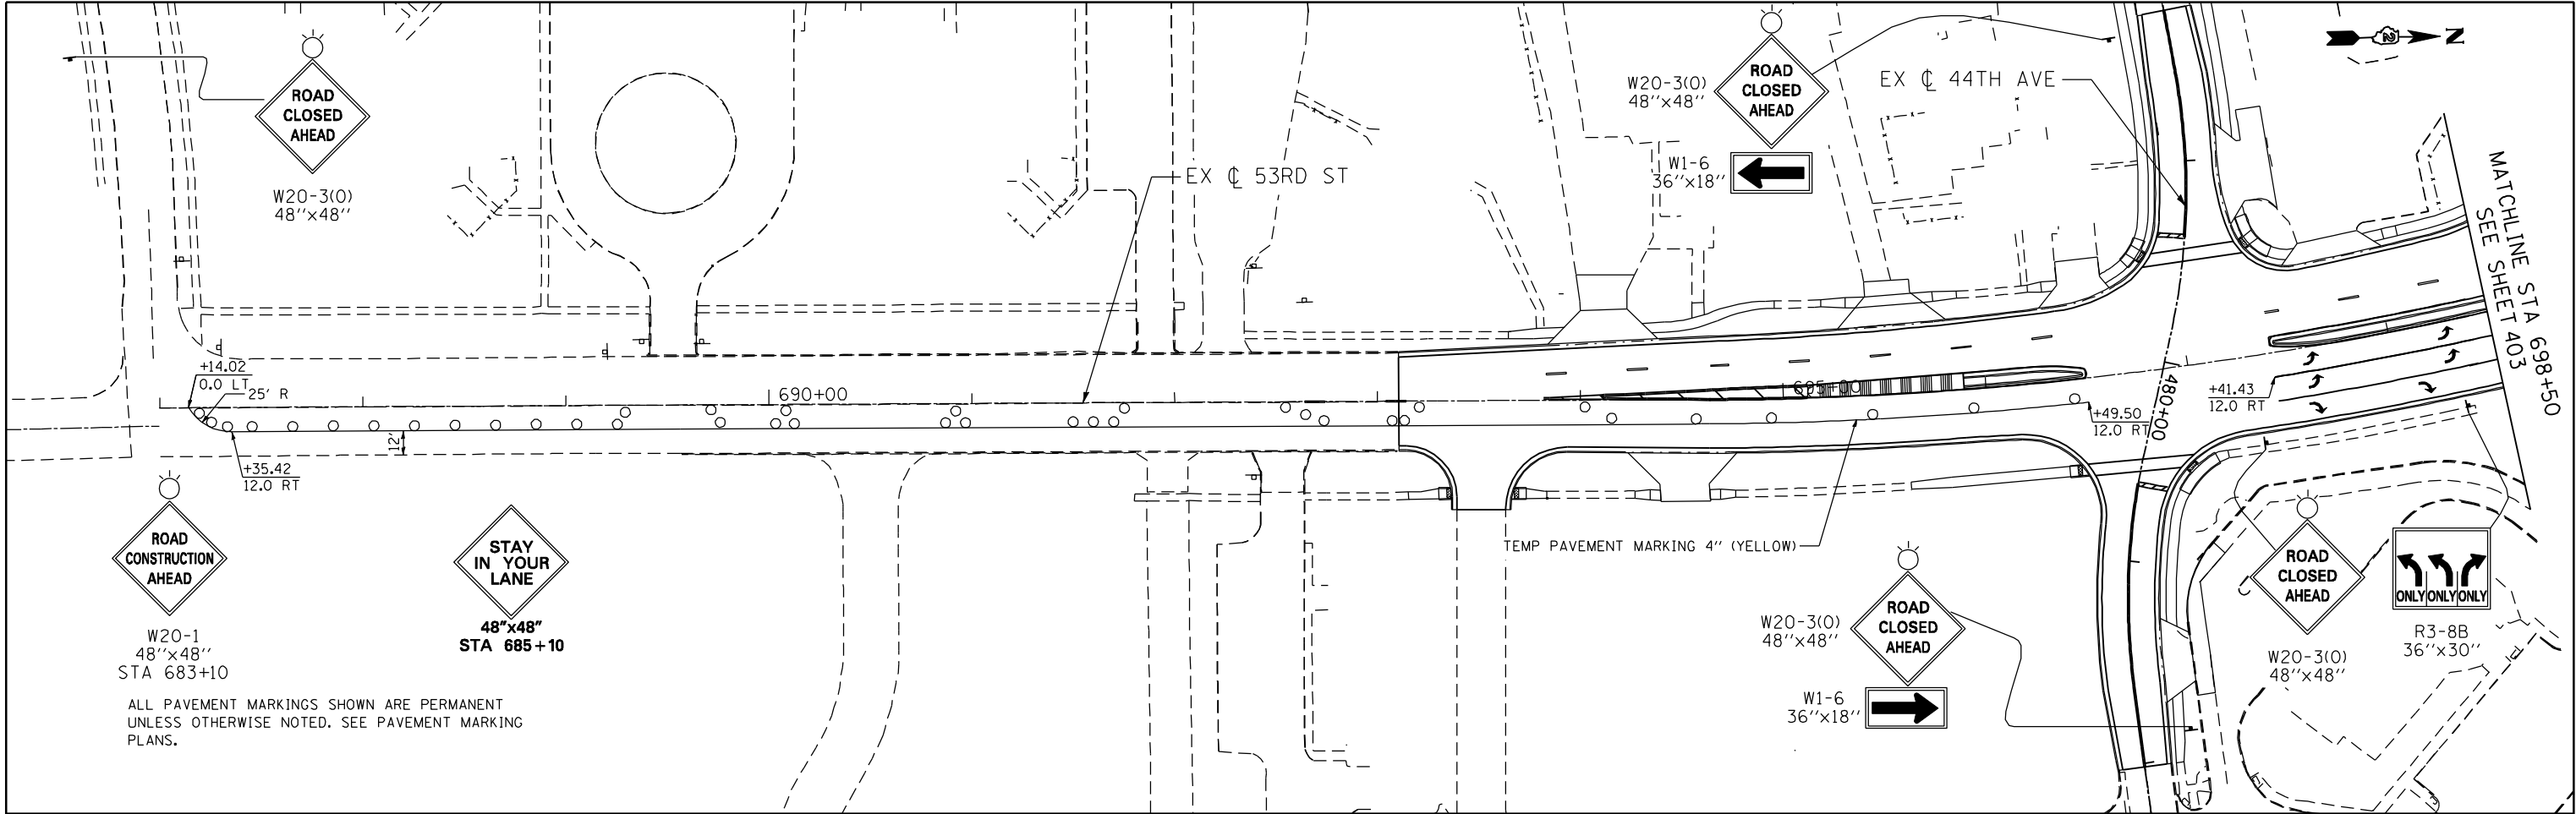

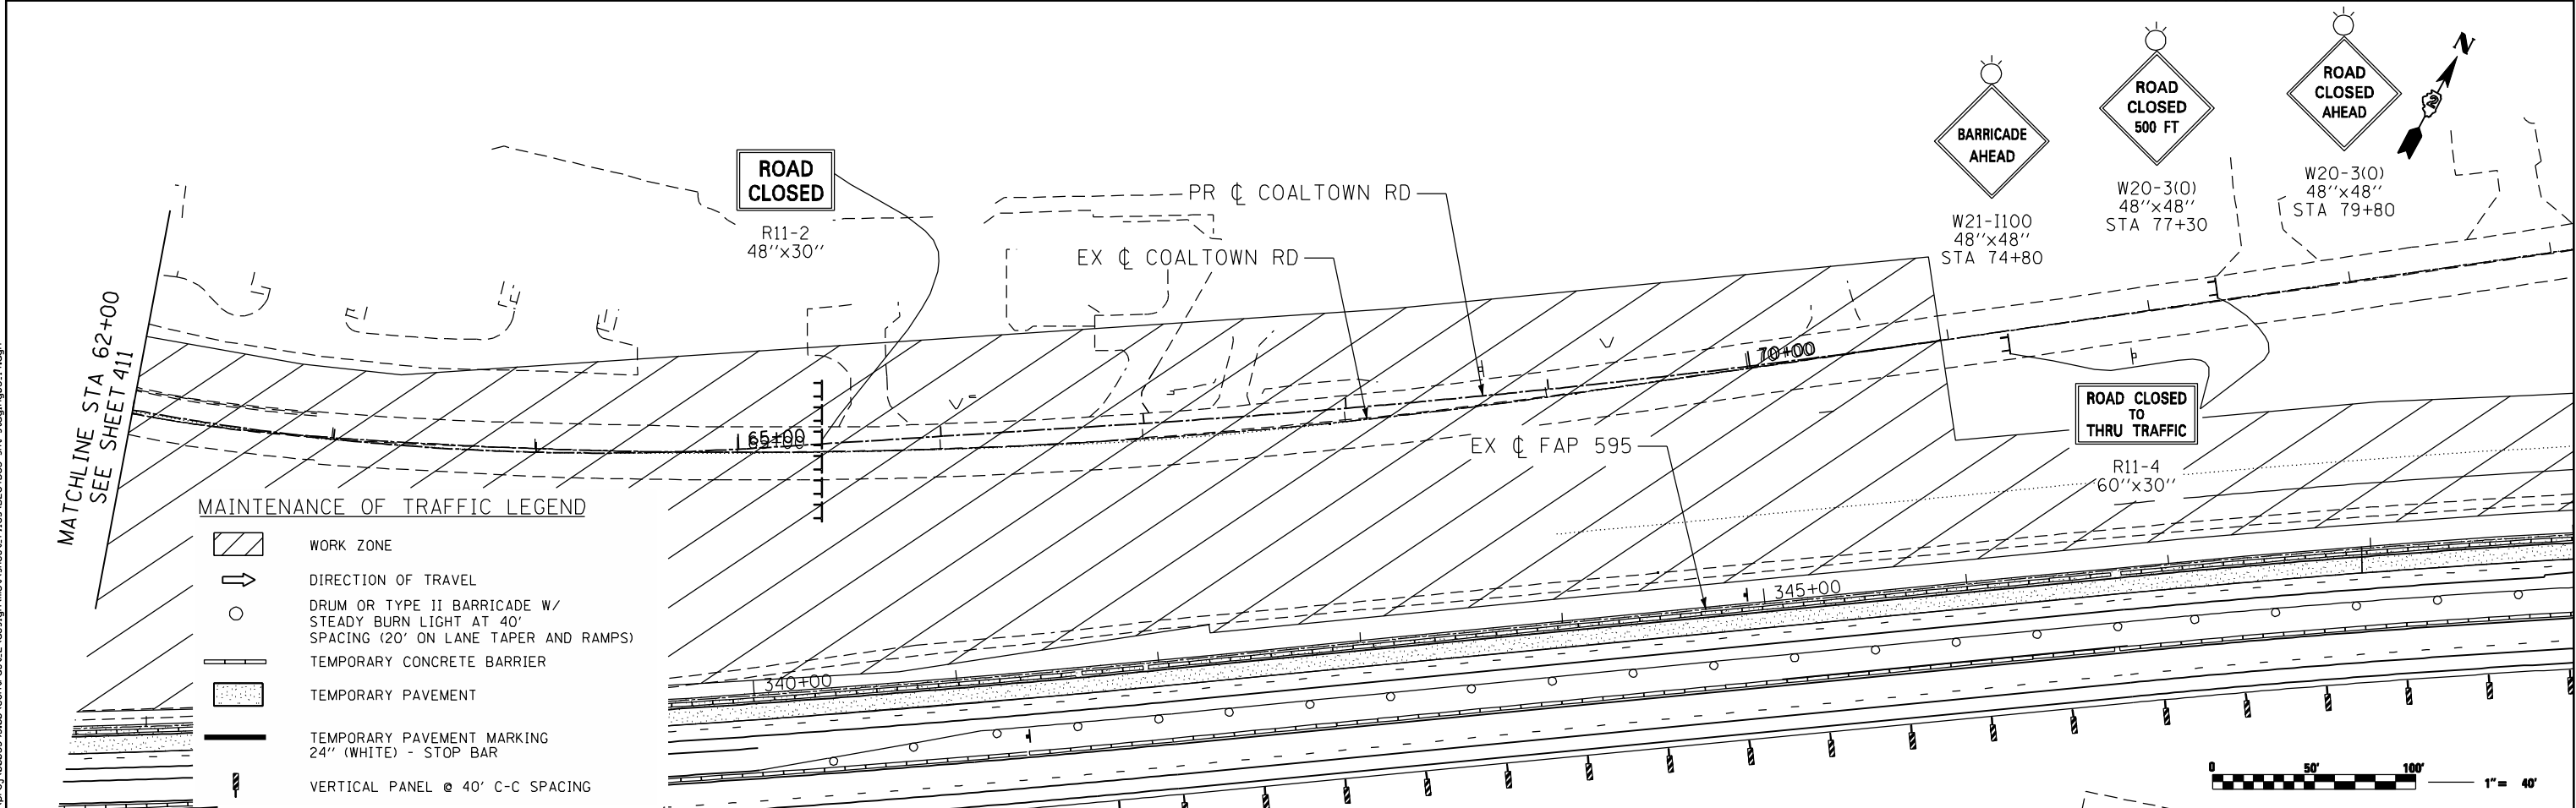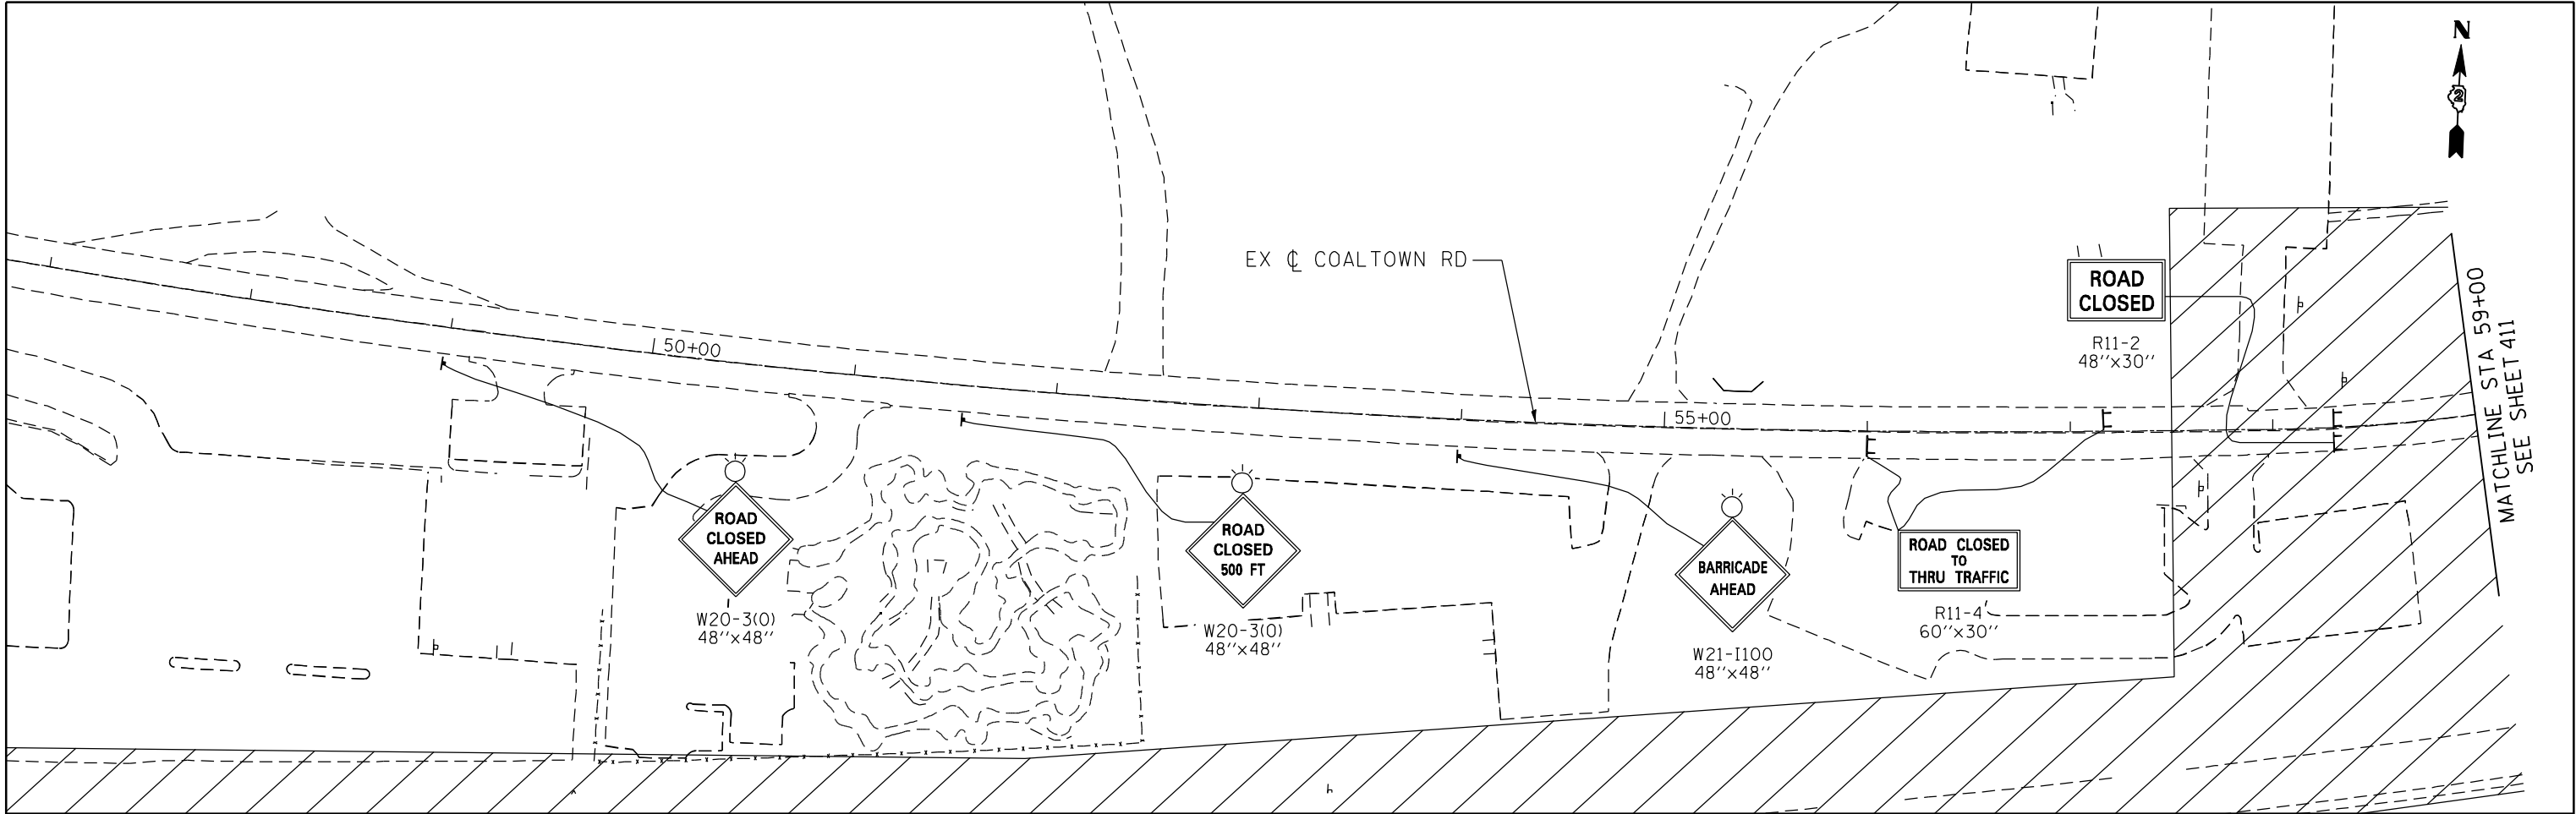

FILE NAME = c:\proj\000393\00\contract\2\design\mot\sheet_files\0264883-mt-stage3\03.15.dgn



Ciorba Group, Inc.
CONSULTING ENGINEERS
6507 North Cumberland Avenue, Suite 402
Chicago, Illinois 60656
Tel. 773.775.4009 Fax 773.775.4014


USER NAME = jberendzen	DESIGNED - EPS	REVISED -
	DRAWN - NT	REVISED -
PLOT SCALE = 80.0000' / IN.	CHECKED - DJO	REVISED -
PLOT DATE = 12/18/2014	DATE - 12/19/2014	REVISED -


STATE OF ILLINOIS
DEPARTMENT OF TRANSPORTATION

MAINTENANCE OF TRAFFIC - STAGE 3A
60TH STREET


SCALE: 1 : 40 SHEET NO. OF SHEETS STA. TO STA.

F.A.P. RTE.	SECTION	COUNTY	TOTAL SHEETS	SHEET NO.
595	(142-1, 142)R	ROCK ISLAND	1353	413
CONTRACT NO. 64883				
ILLINOIS FED. AID PROJECT				

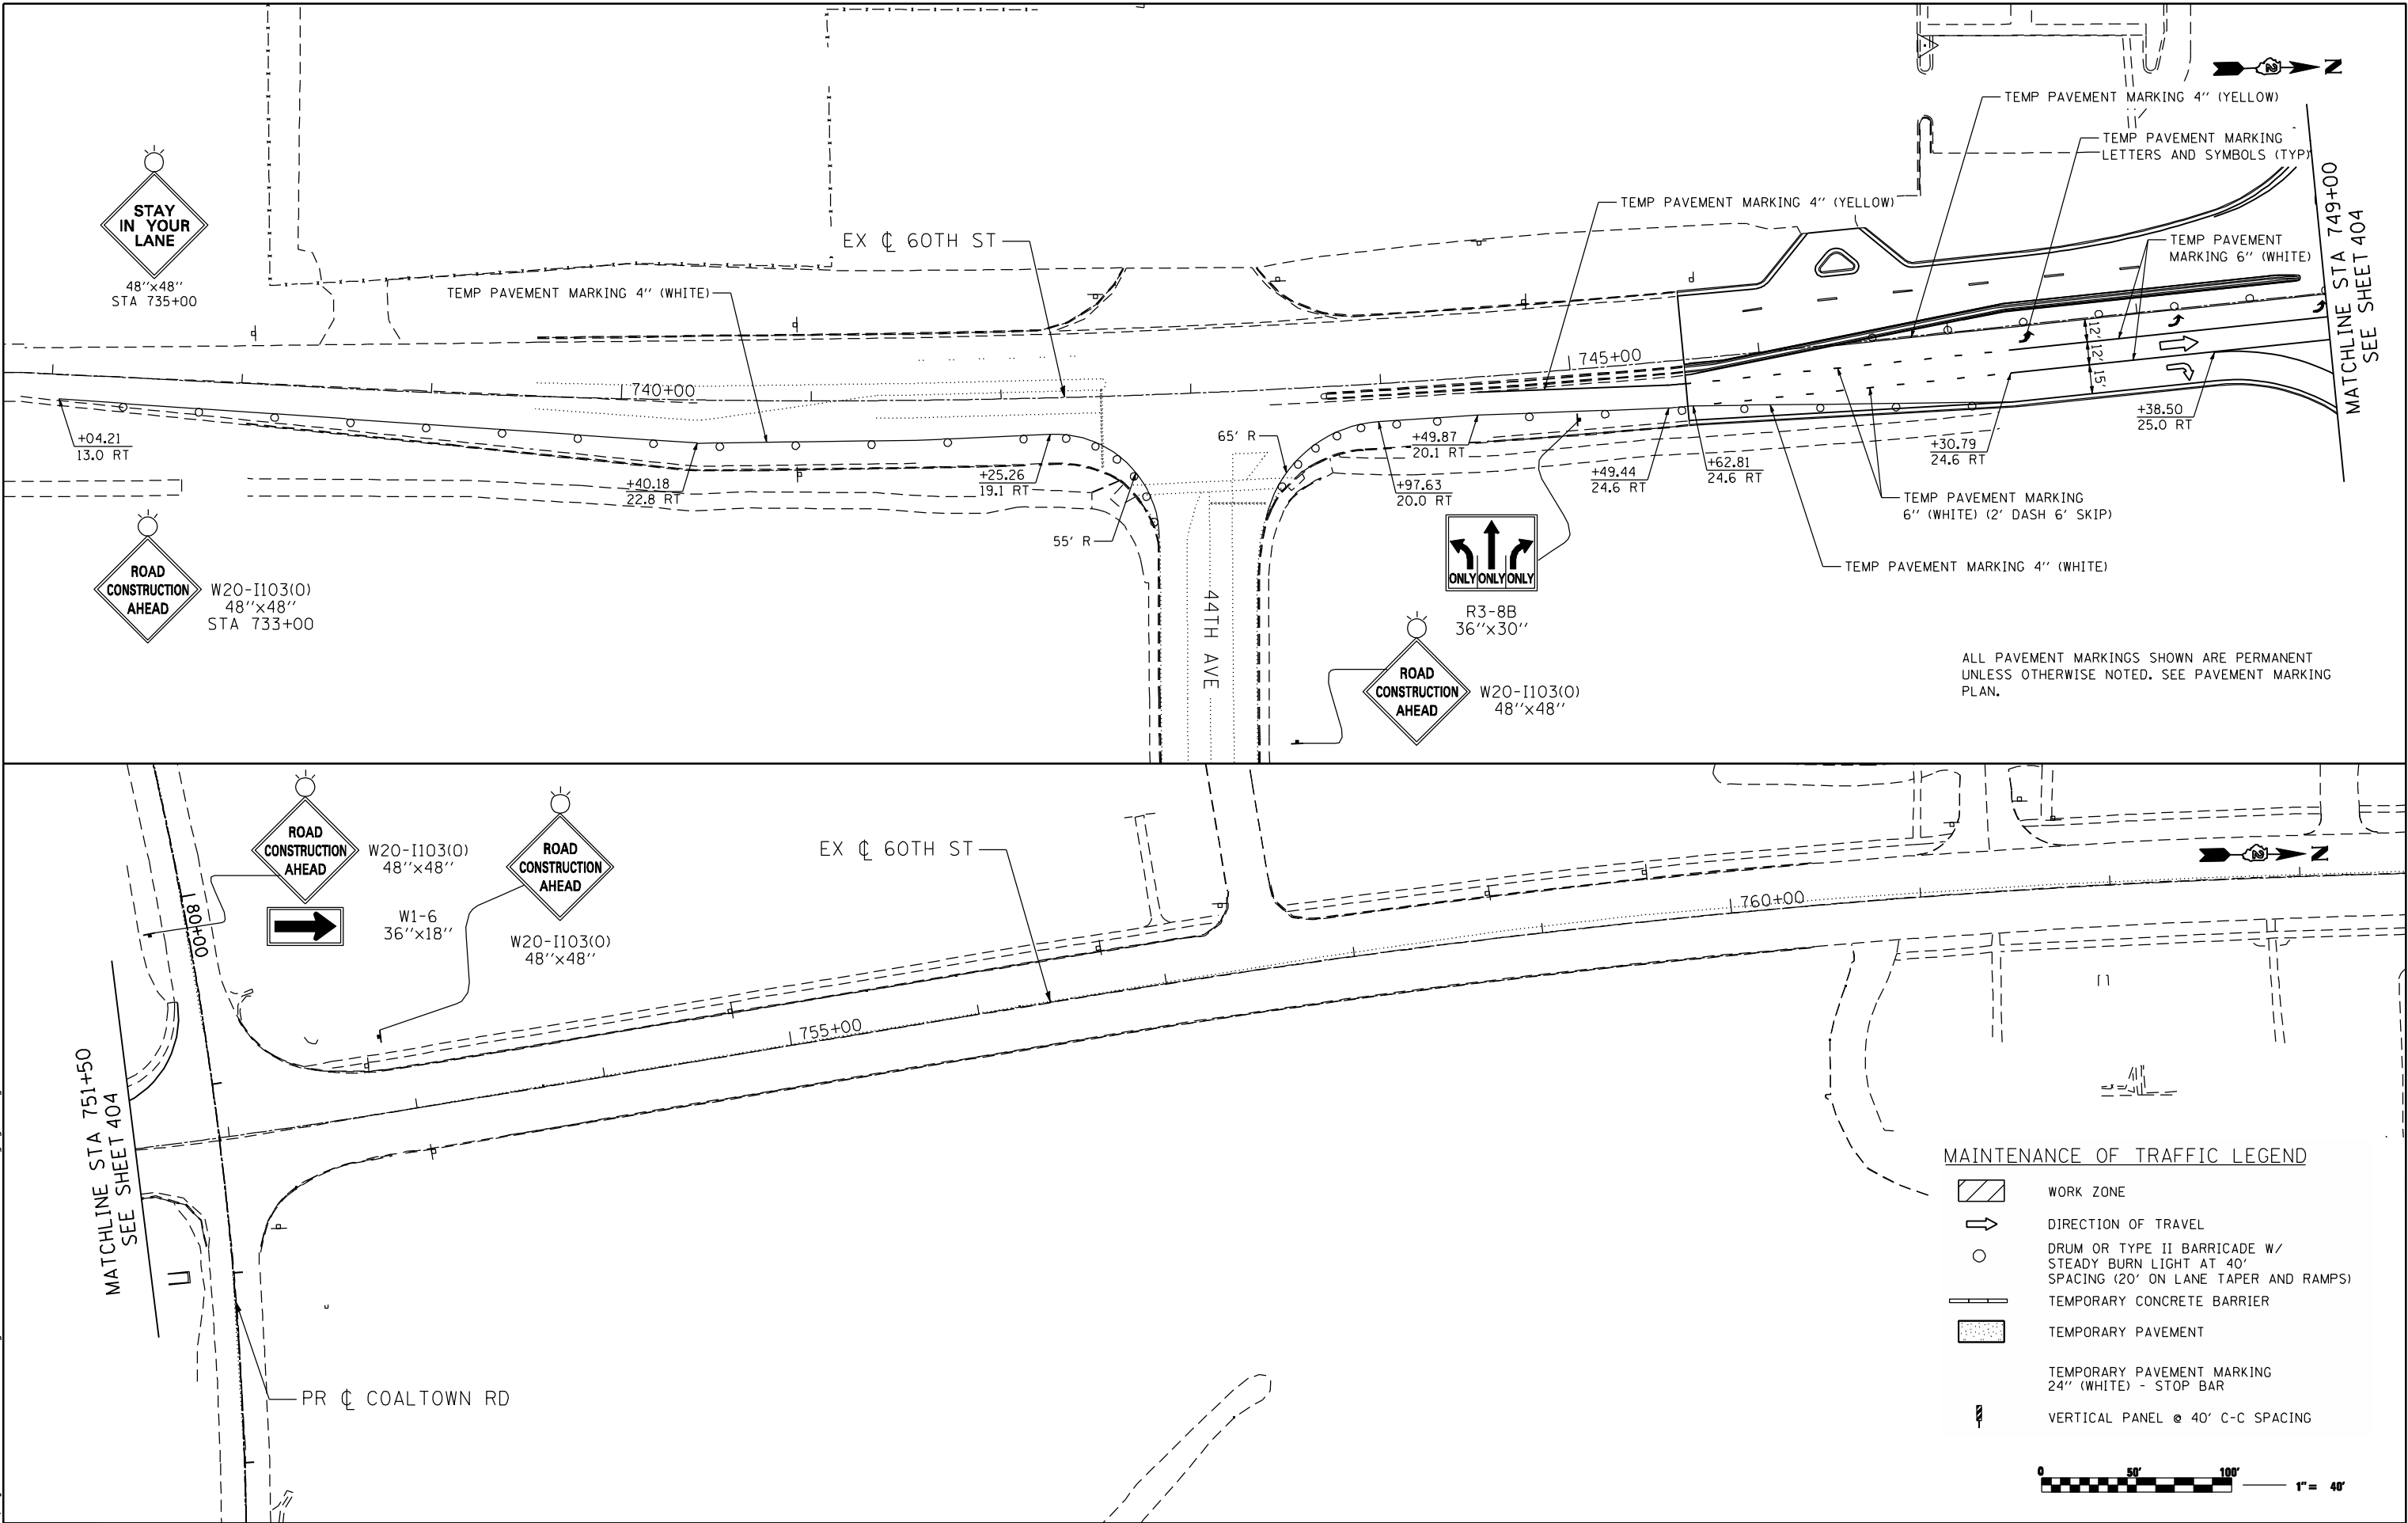

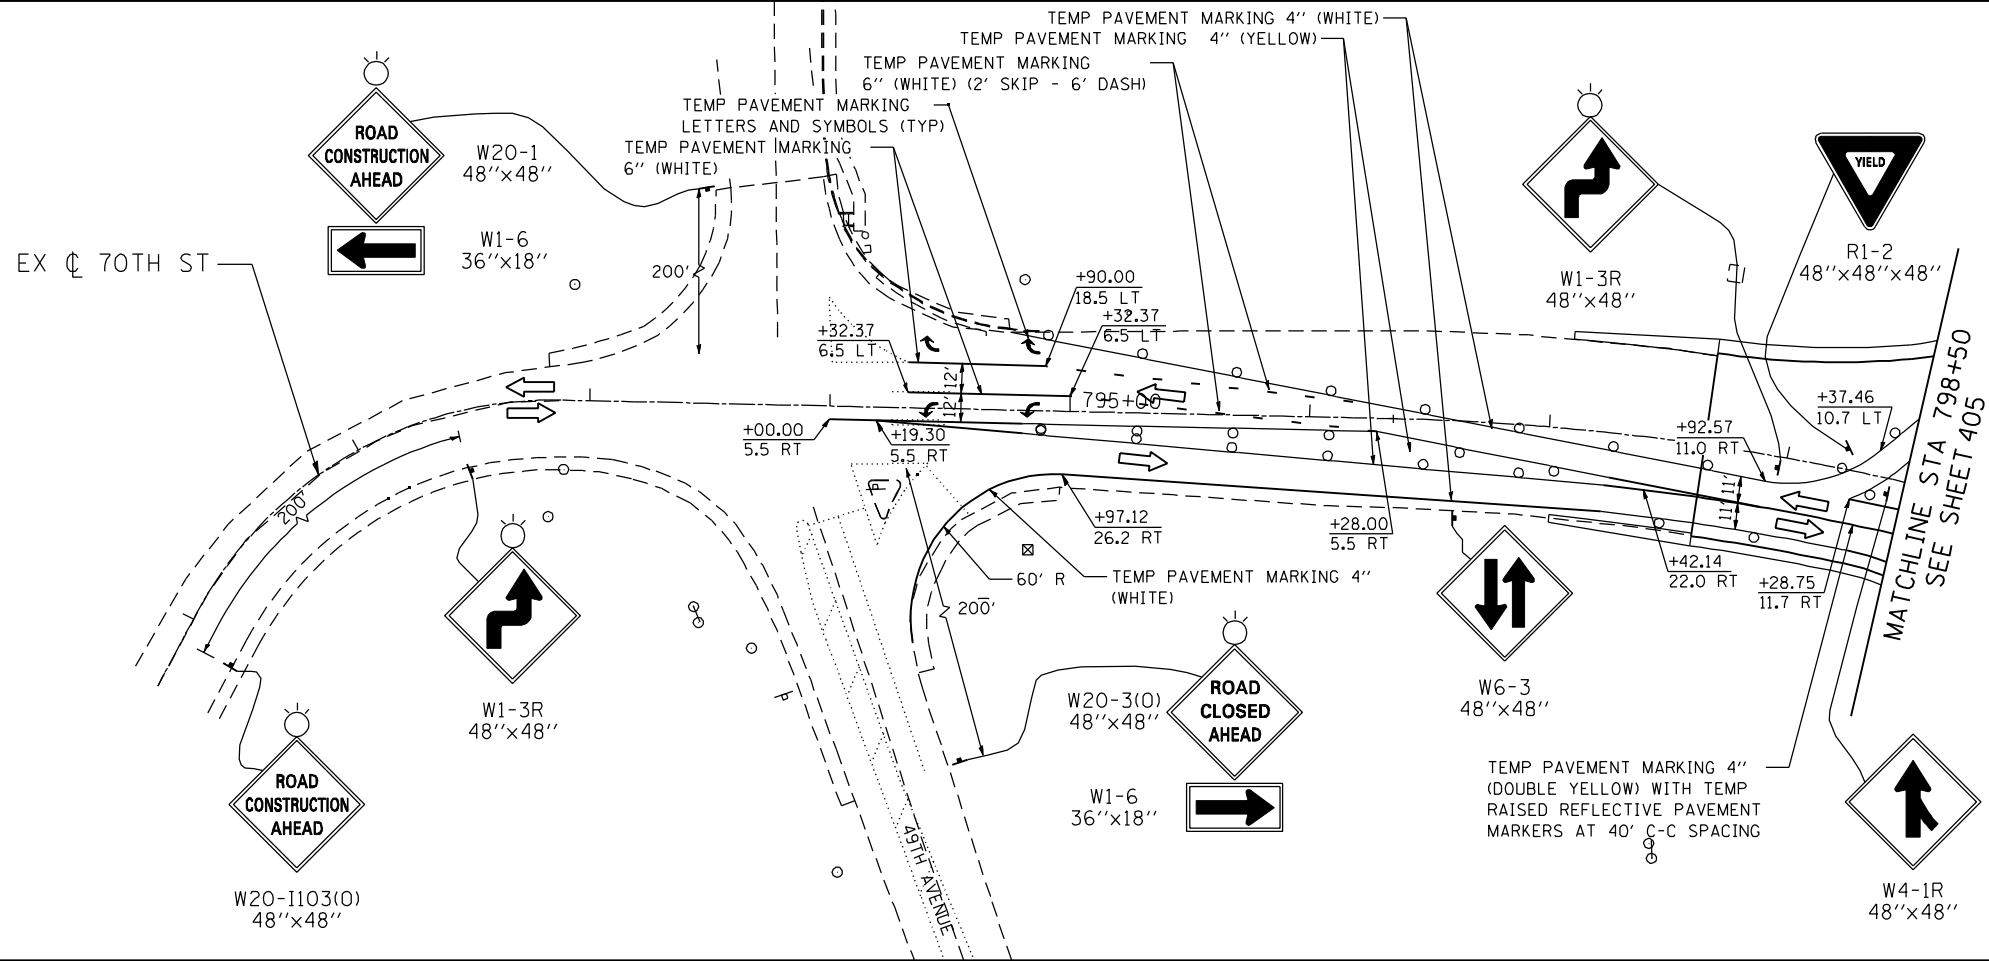

- MAINTENANCE OF TRAFFIC LEGEND**
- WORK ZONE
 - DIRECTION OF TRAVEL
 - DRUM OR TYPE II BARRICADE W/ STEADY BURN LIGHT AT 40' SPACING (20' ON LANE TAPER AND RAMP)
 - TEMPORARY CONCRETE BARRIER
 - TEMPORARY PAVEMENT
 - TEMPORARY PAVEMENT MARKING 24" (WHITE) - STOP BAR
 - VERTICAL PANEL @ 40' C-C SPACING

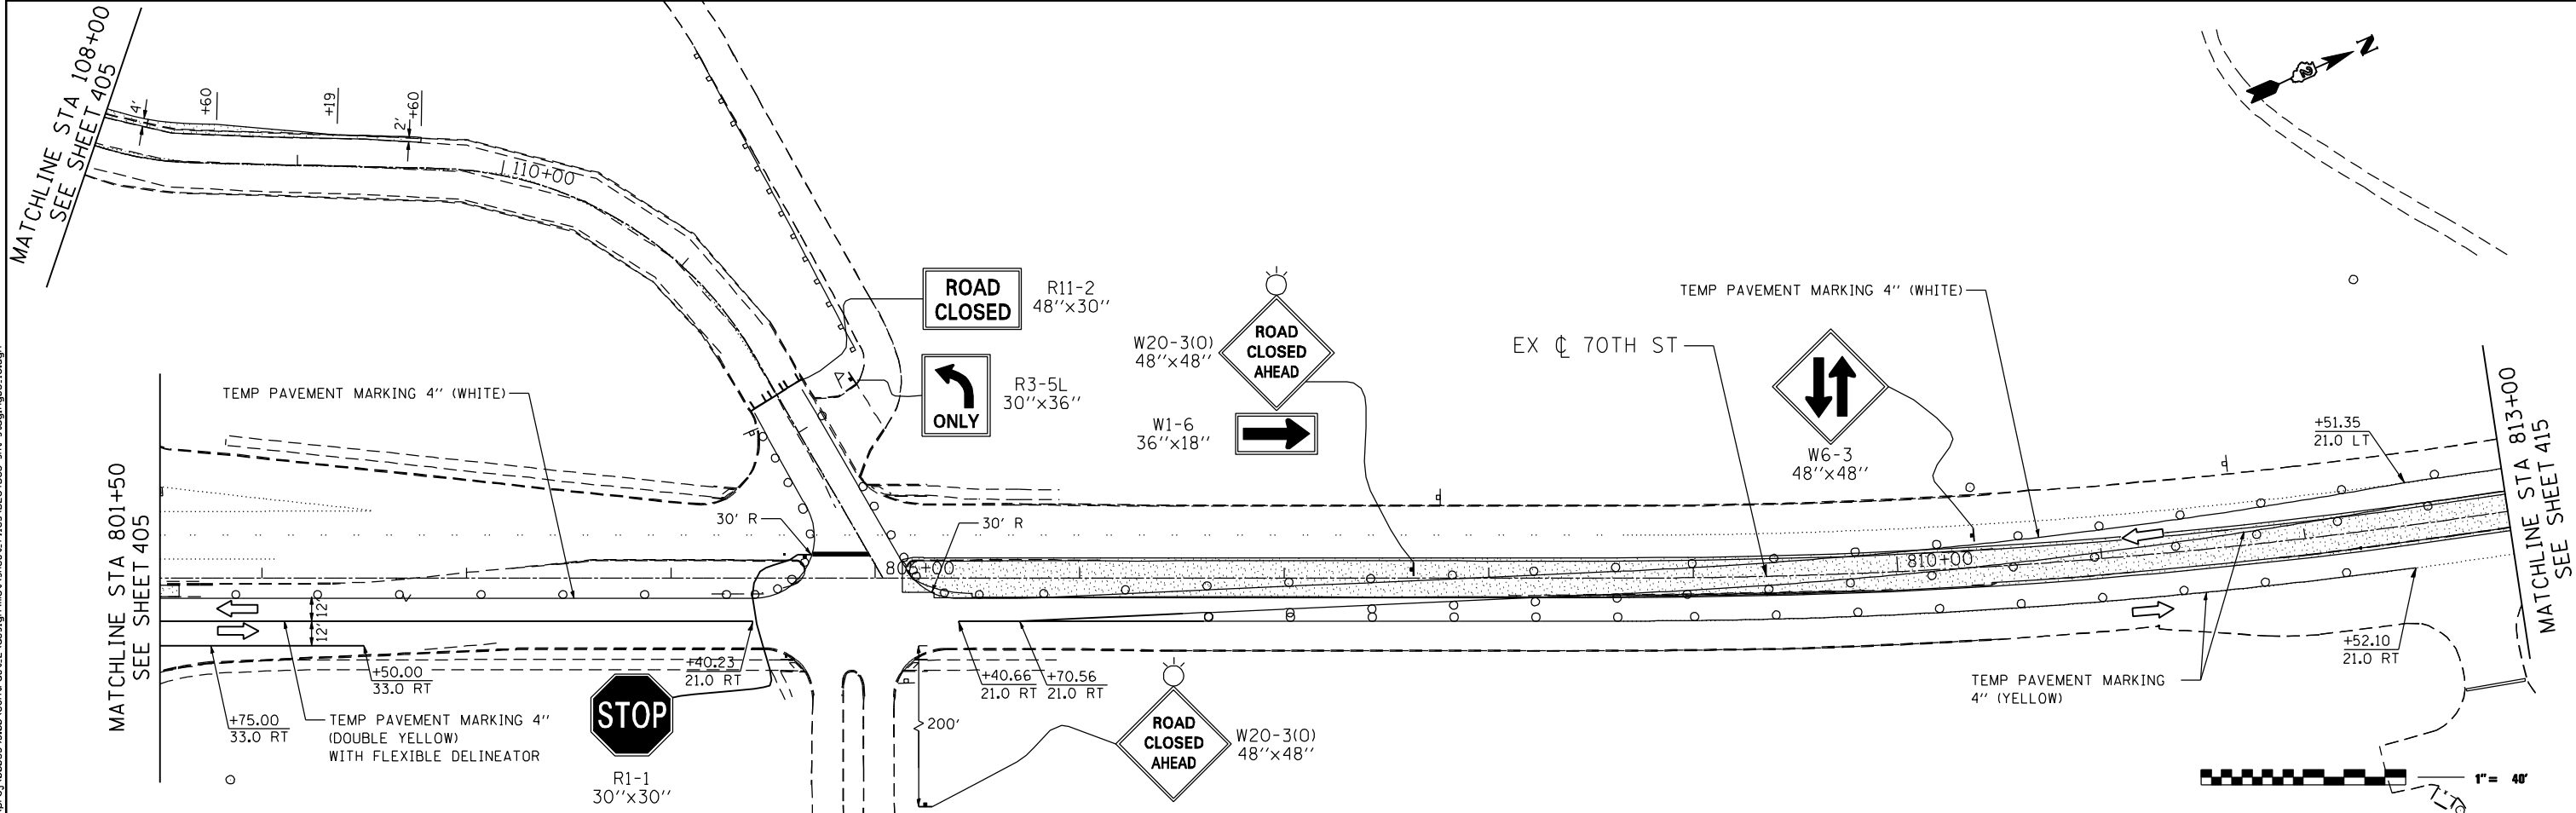

FILE NAME: c:\projects\0003393\00\contract\2\design\mot\sheet_files\0264883-mt-stage3-16.dgn



Ciorba Group, Inc.
CONSULTING ENGINEERS
6507 North Cumberland Avenue, Suite 402
Chicago, Illinois 60656
Tel. 773.775.4009 Fax 773.775.4014

USER NAME = jberendzen	DESIGNED - EPS	REVISED -
	DRAWN - NT	REVISED -
PLOT SCALE = 80.0000' / IN.	CHECKED - DJO	REVISED -
PLOT DATE = 12/18/2014	DATE - 12/19/2014	REVISED -


**STATE OF ILLINOIS
DEPARTMENT OF TRANSPORTATION**

**MAINTENANCE OF TRAFFIC - STAGE 3A
70TH STREET**

SCALE: 1 : 40 SHEET NO. OF SHEETS STA. TO STA.



F.A.P. RTE.	SECTION	COUNTY	TOTAL SHEETS	SHEET NO.
595	(142-1, 142)R	ROCK ISLAND	1353	414
CONTRACT NO. 64B83				
ILLINOIS FED. AID PROJECT				



FILE NAME = c:\p\proj\0003393\00\contract\2\design\mot\sheet_files\0264883-mot-stage3-17.dgn


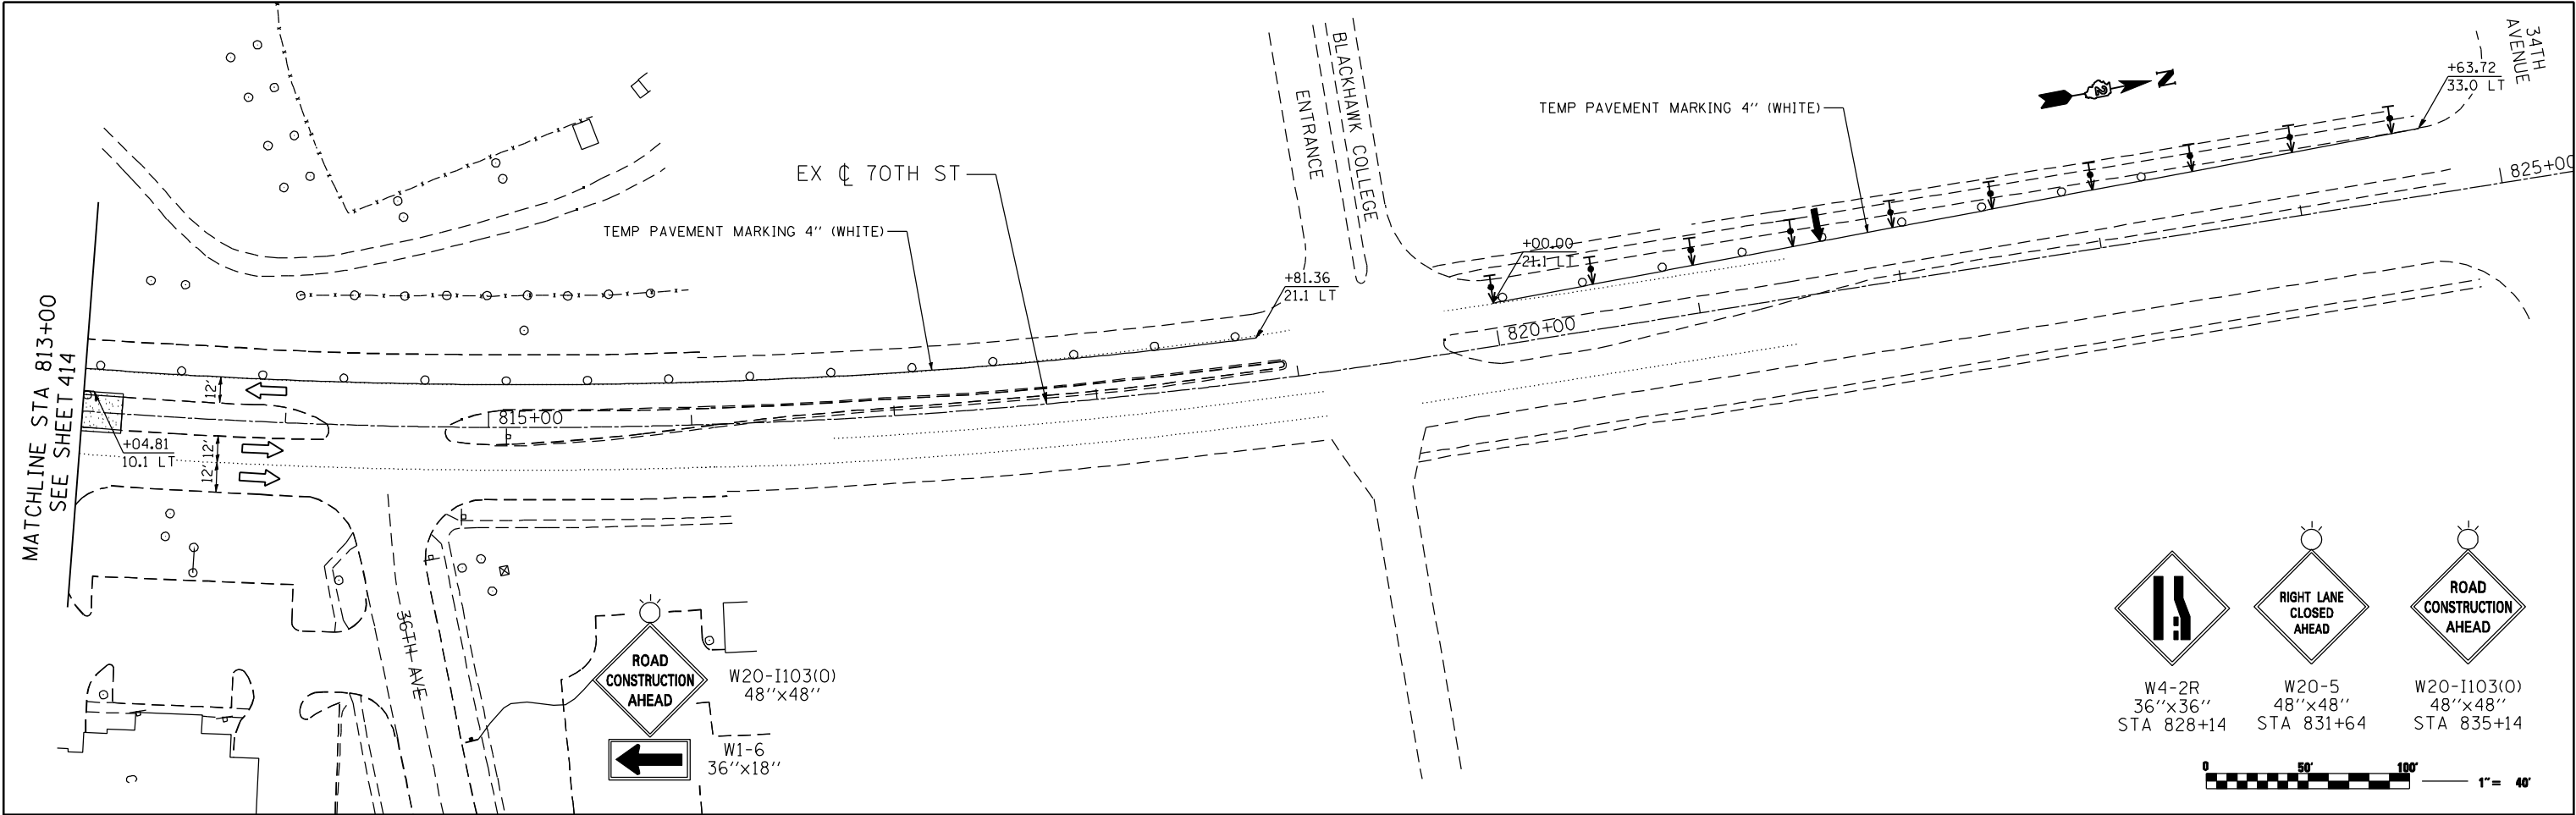


MAINTENANCE OF TRAFFIC LEGEND



- WORK ZONE
- DIRECTION OF TRAVEL
- DRUM OR TYPE II BARRICADE W/ STEADY BURN LIGHT AT 40' SPACING (20' ON LANE TAPER AND RAMPS)
- TEMPORARY CONCRETE BARRIER
- TEMPORARY PAVEMENT
- TEMPORARY PAVEMENT MARKING 24" (WHITE) - STOP BAR
- VERTICAL PANEL @ 40' C-C SPACING

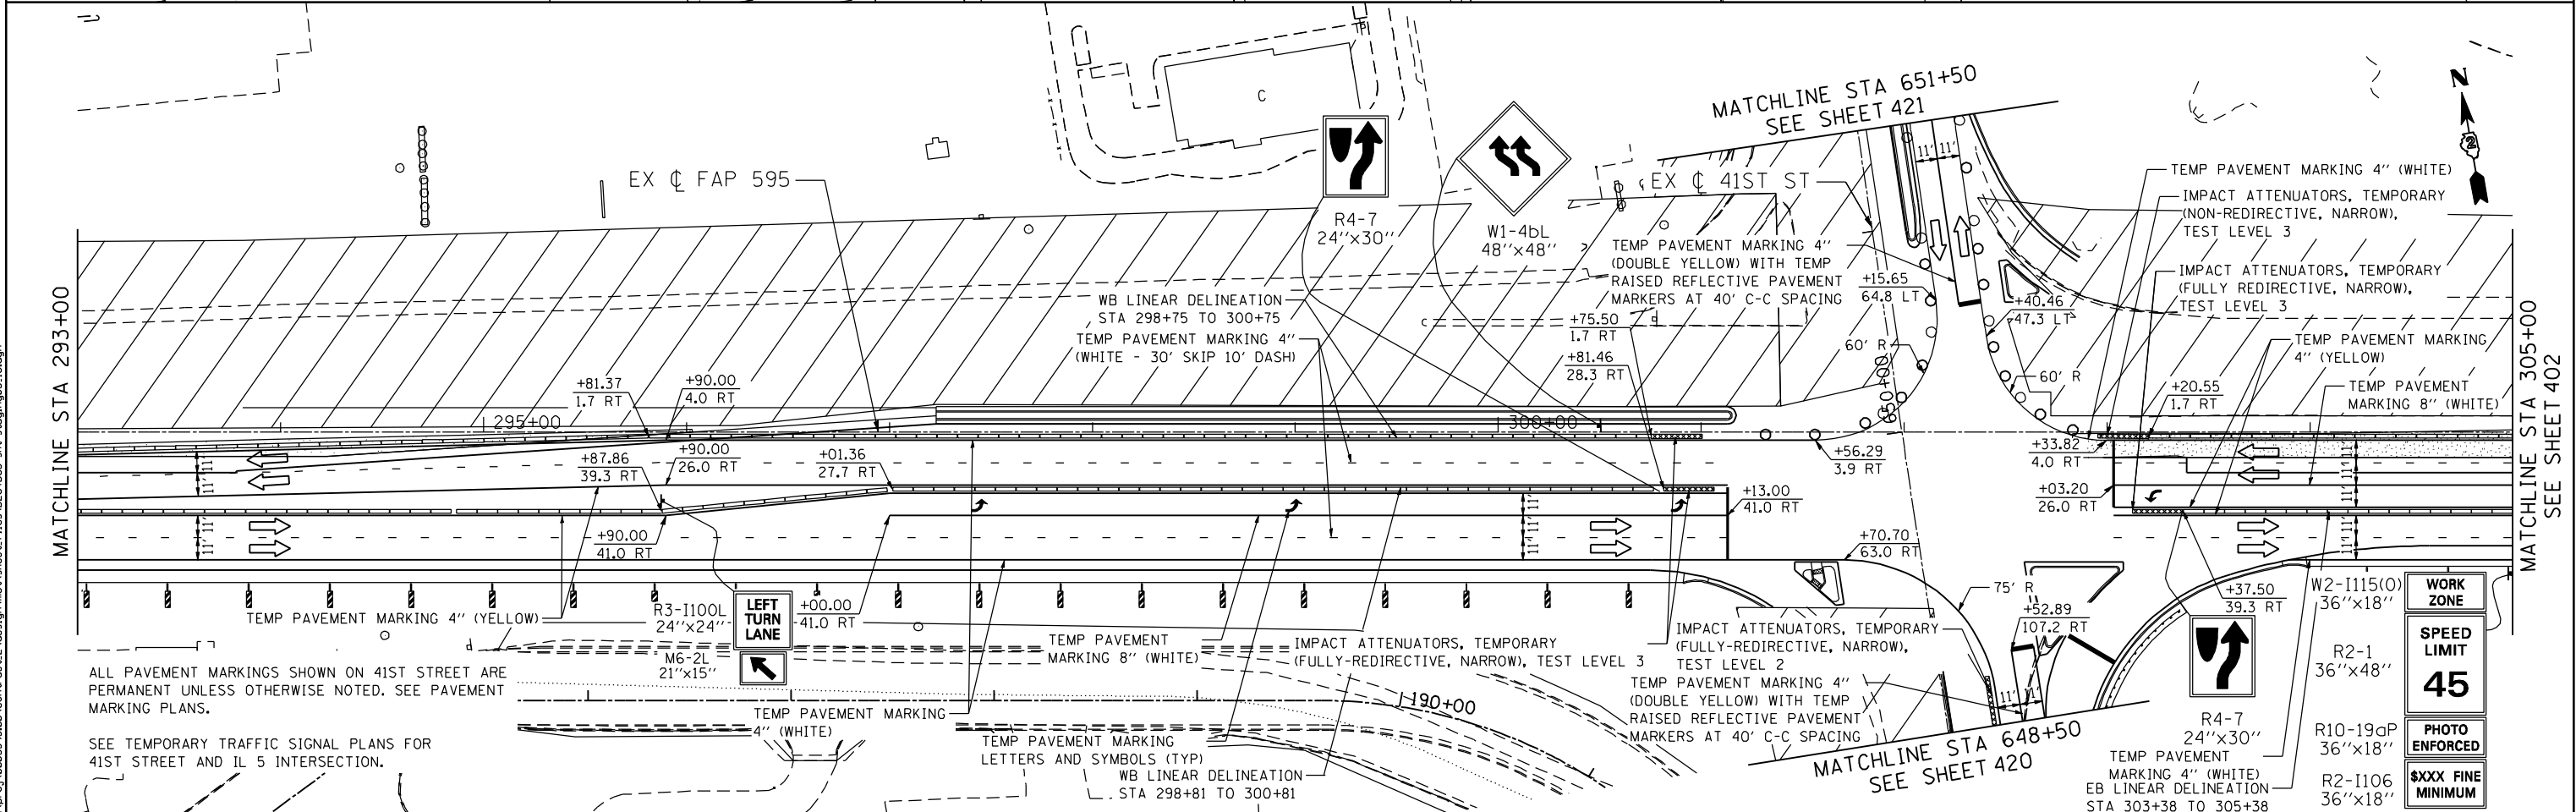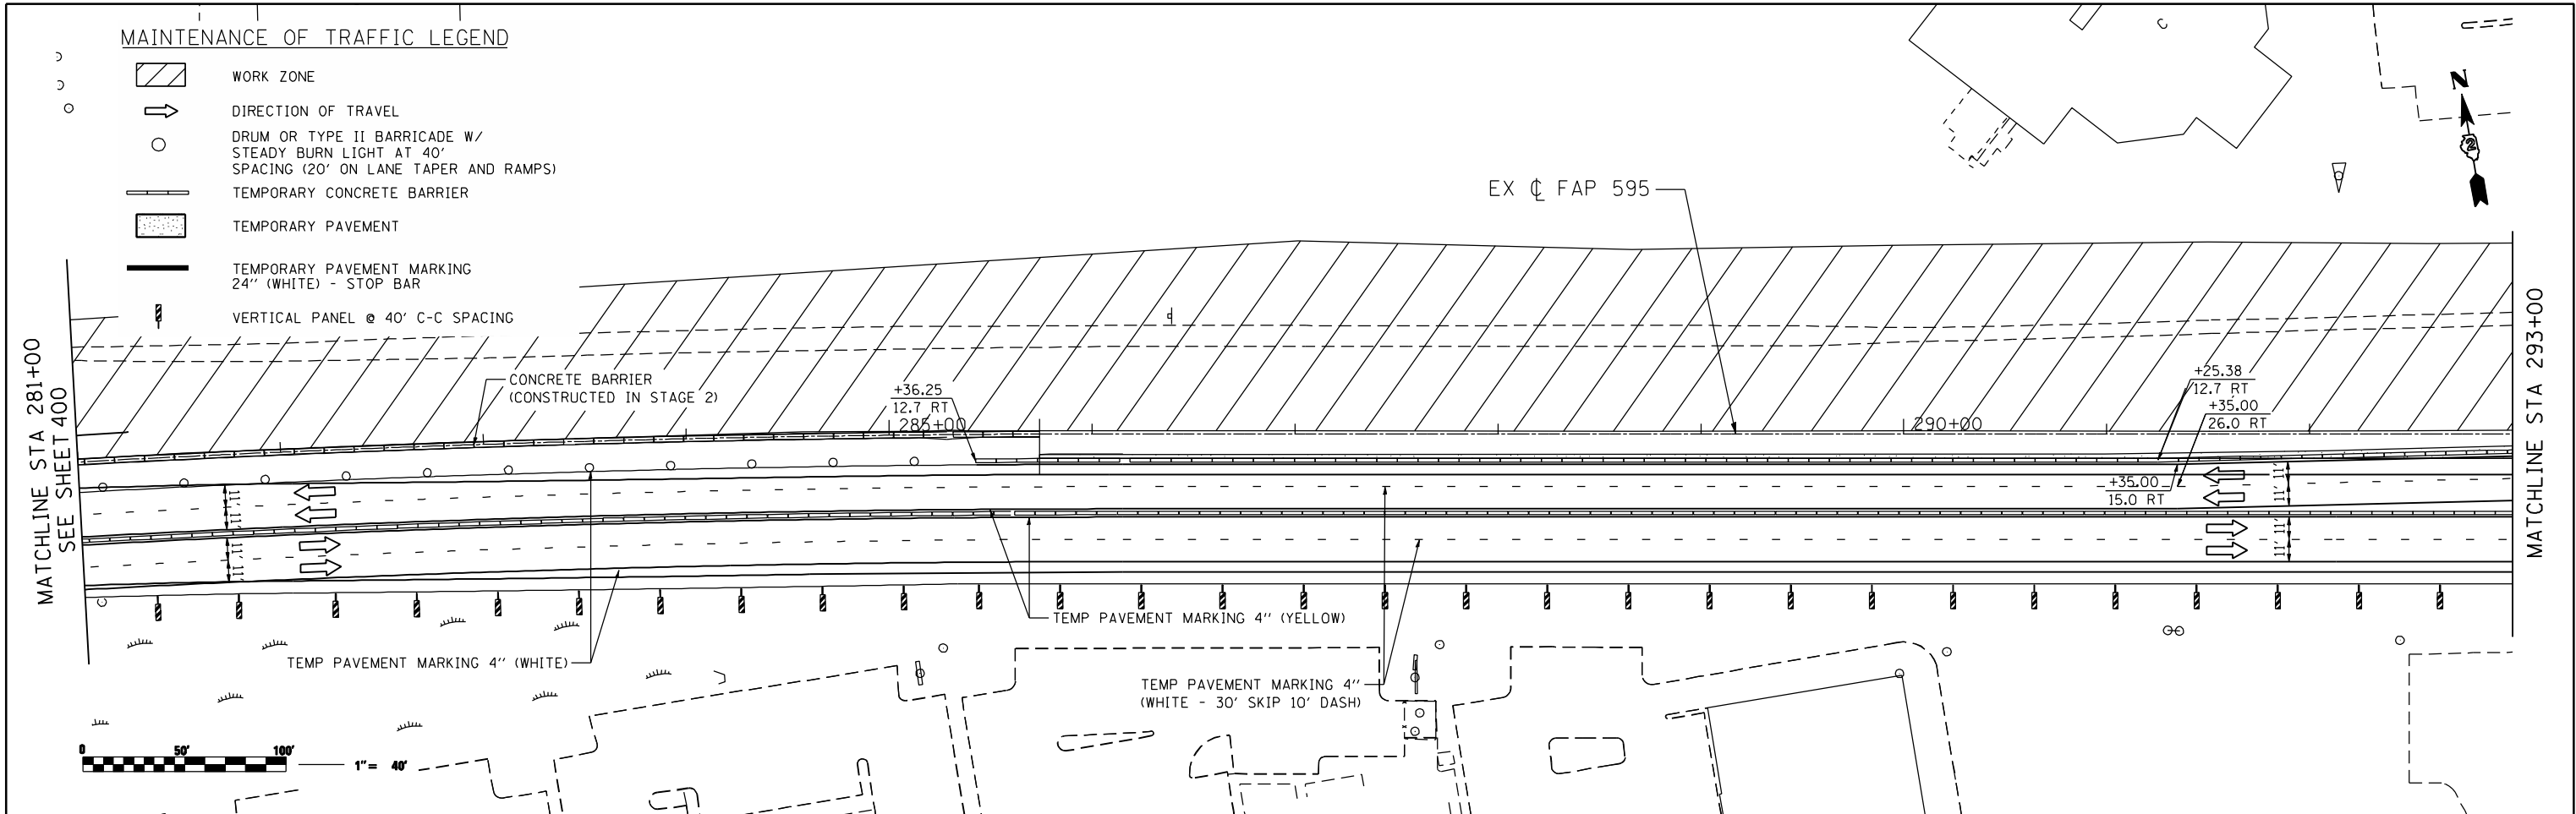

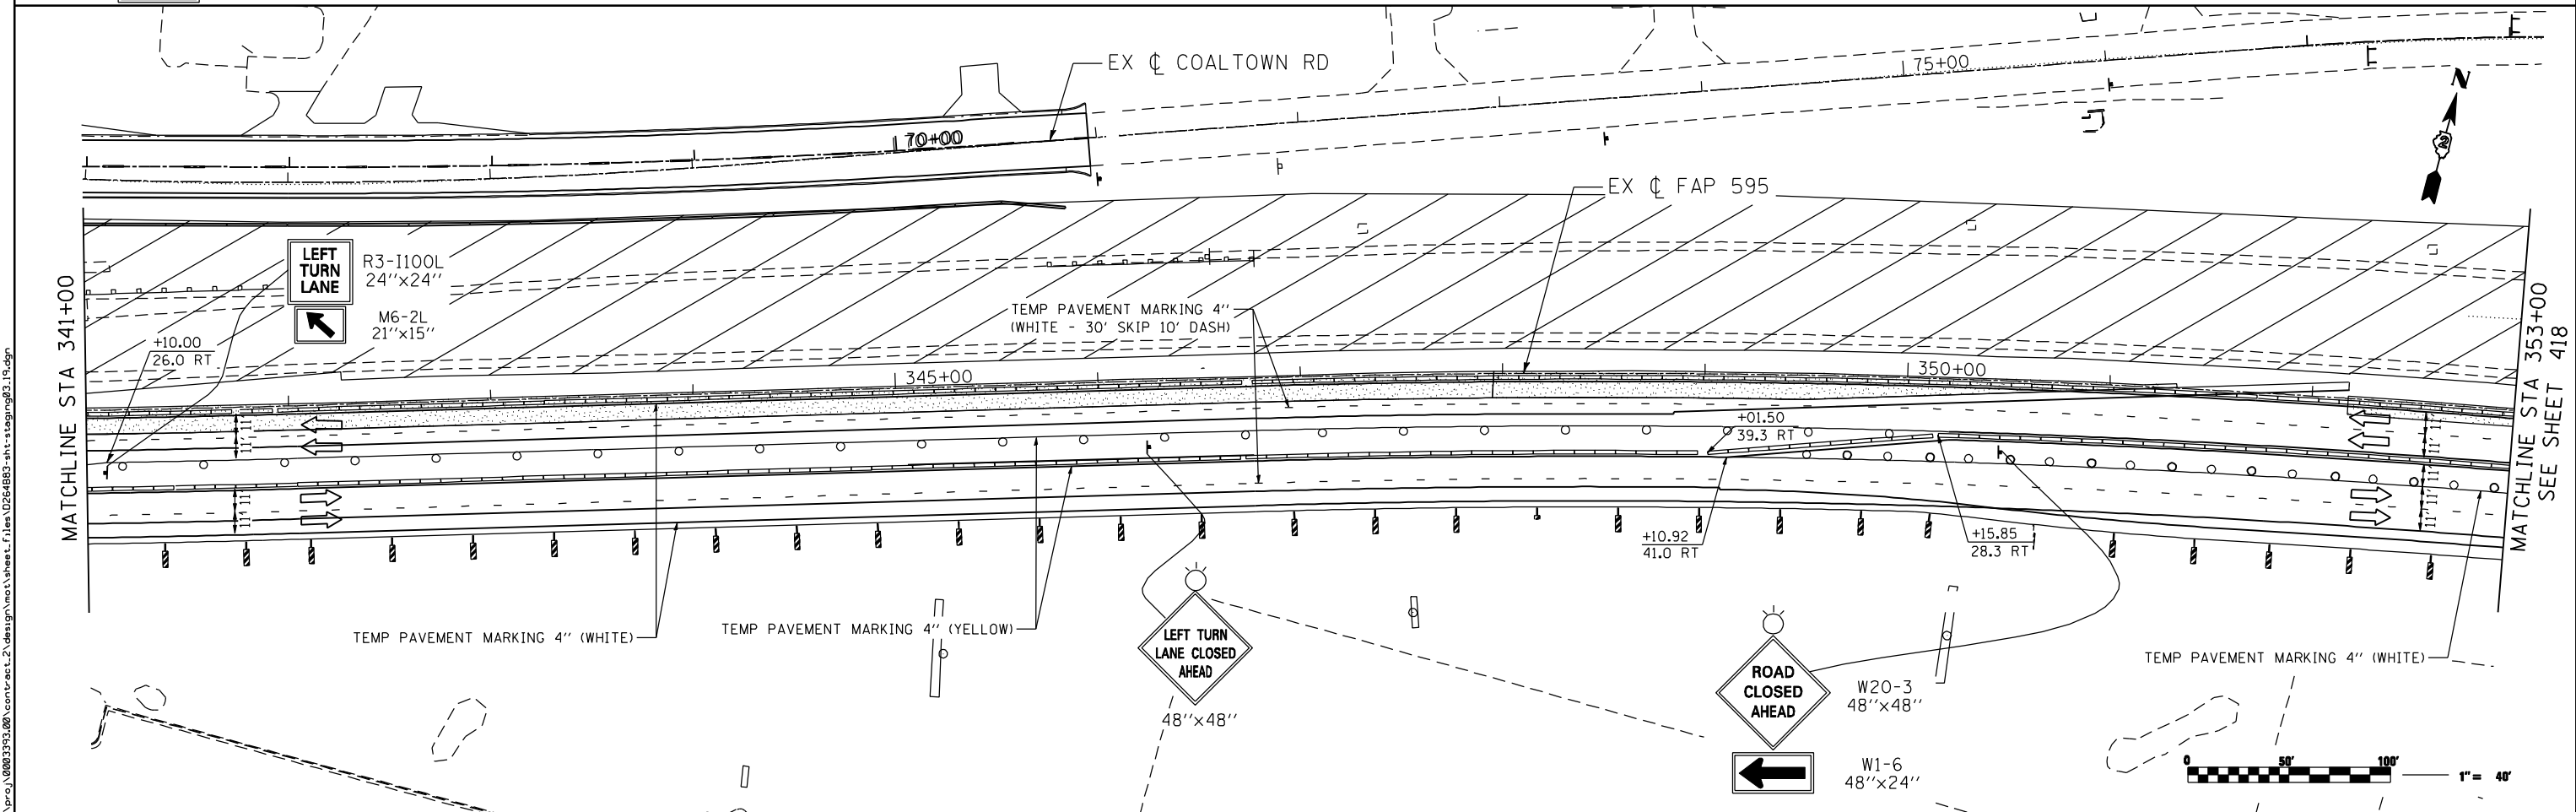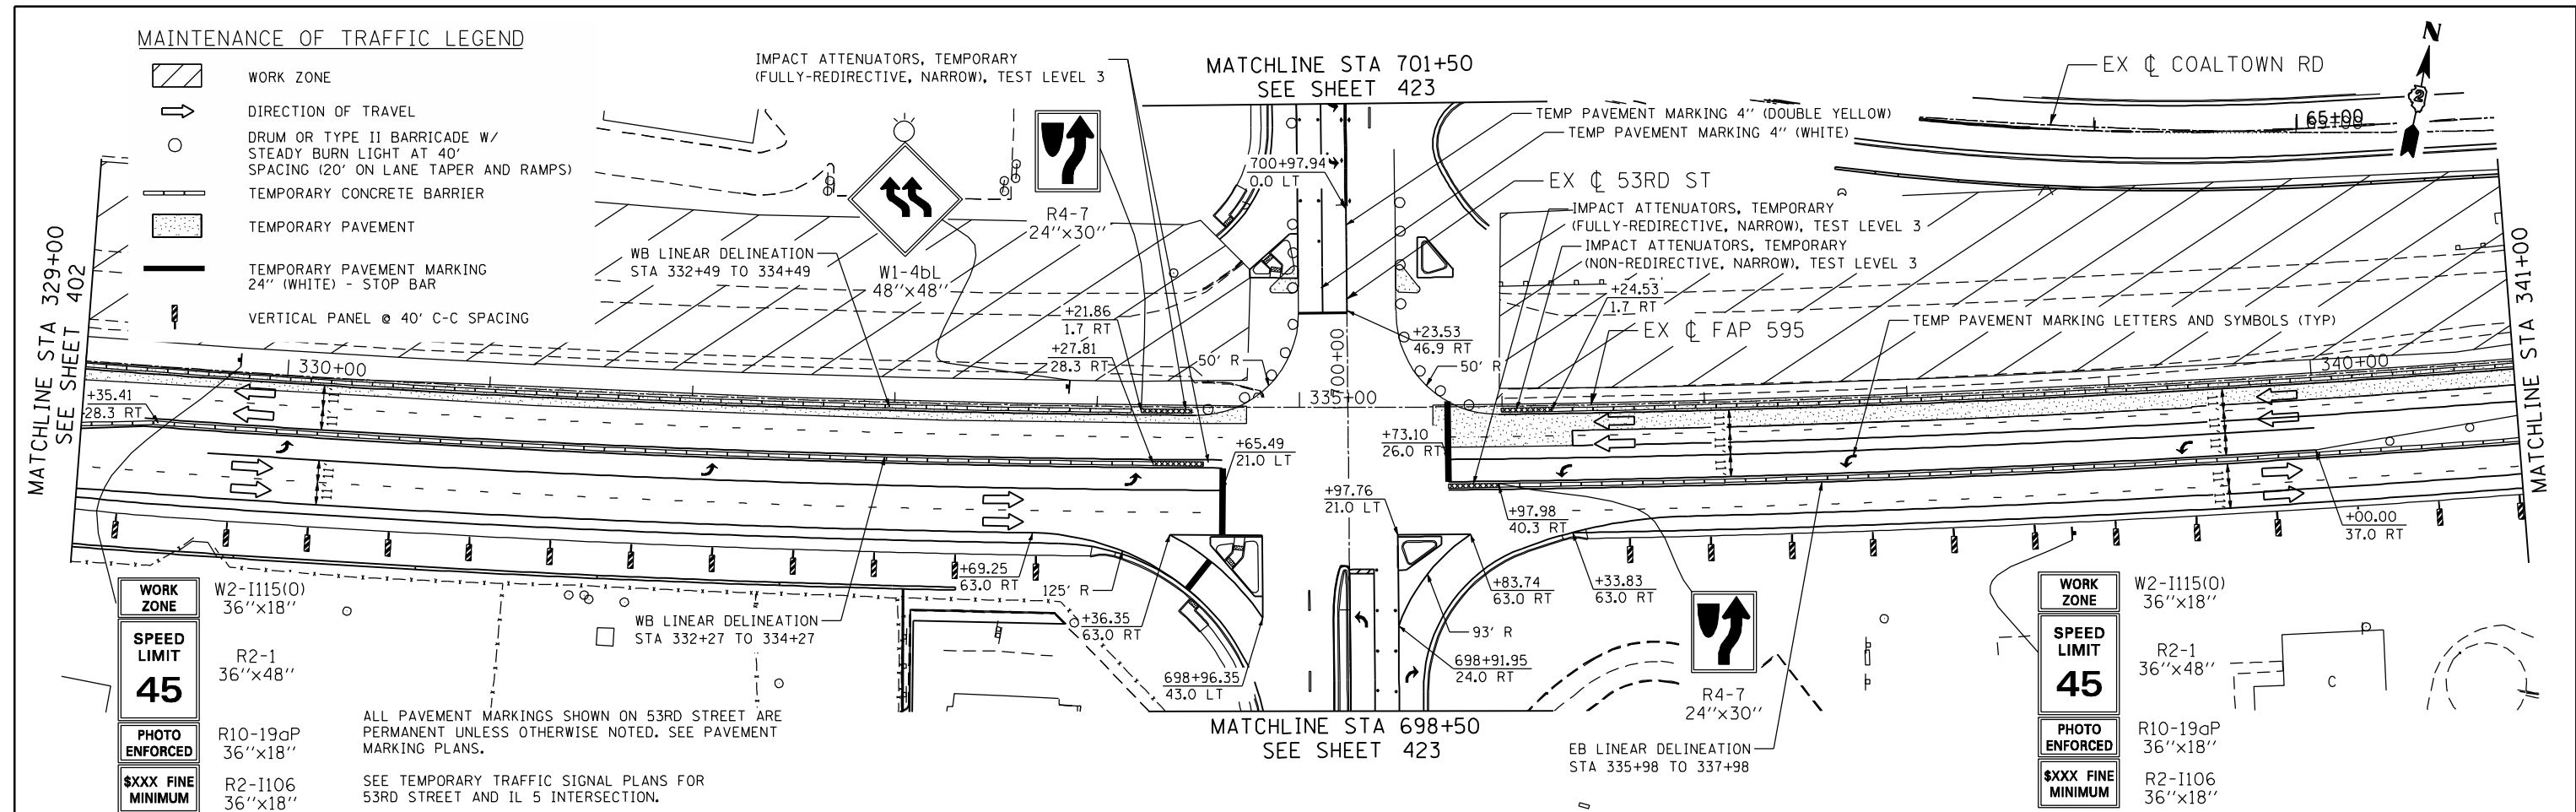


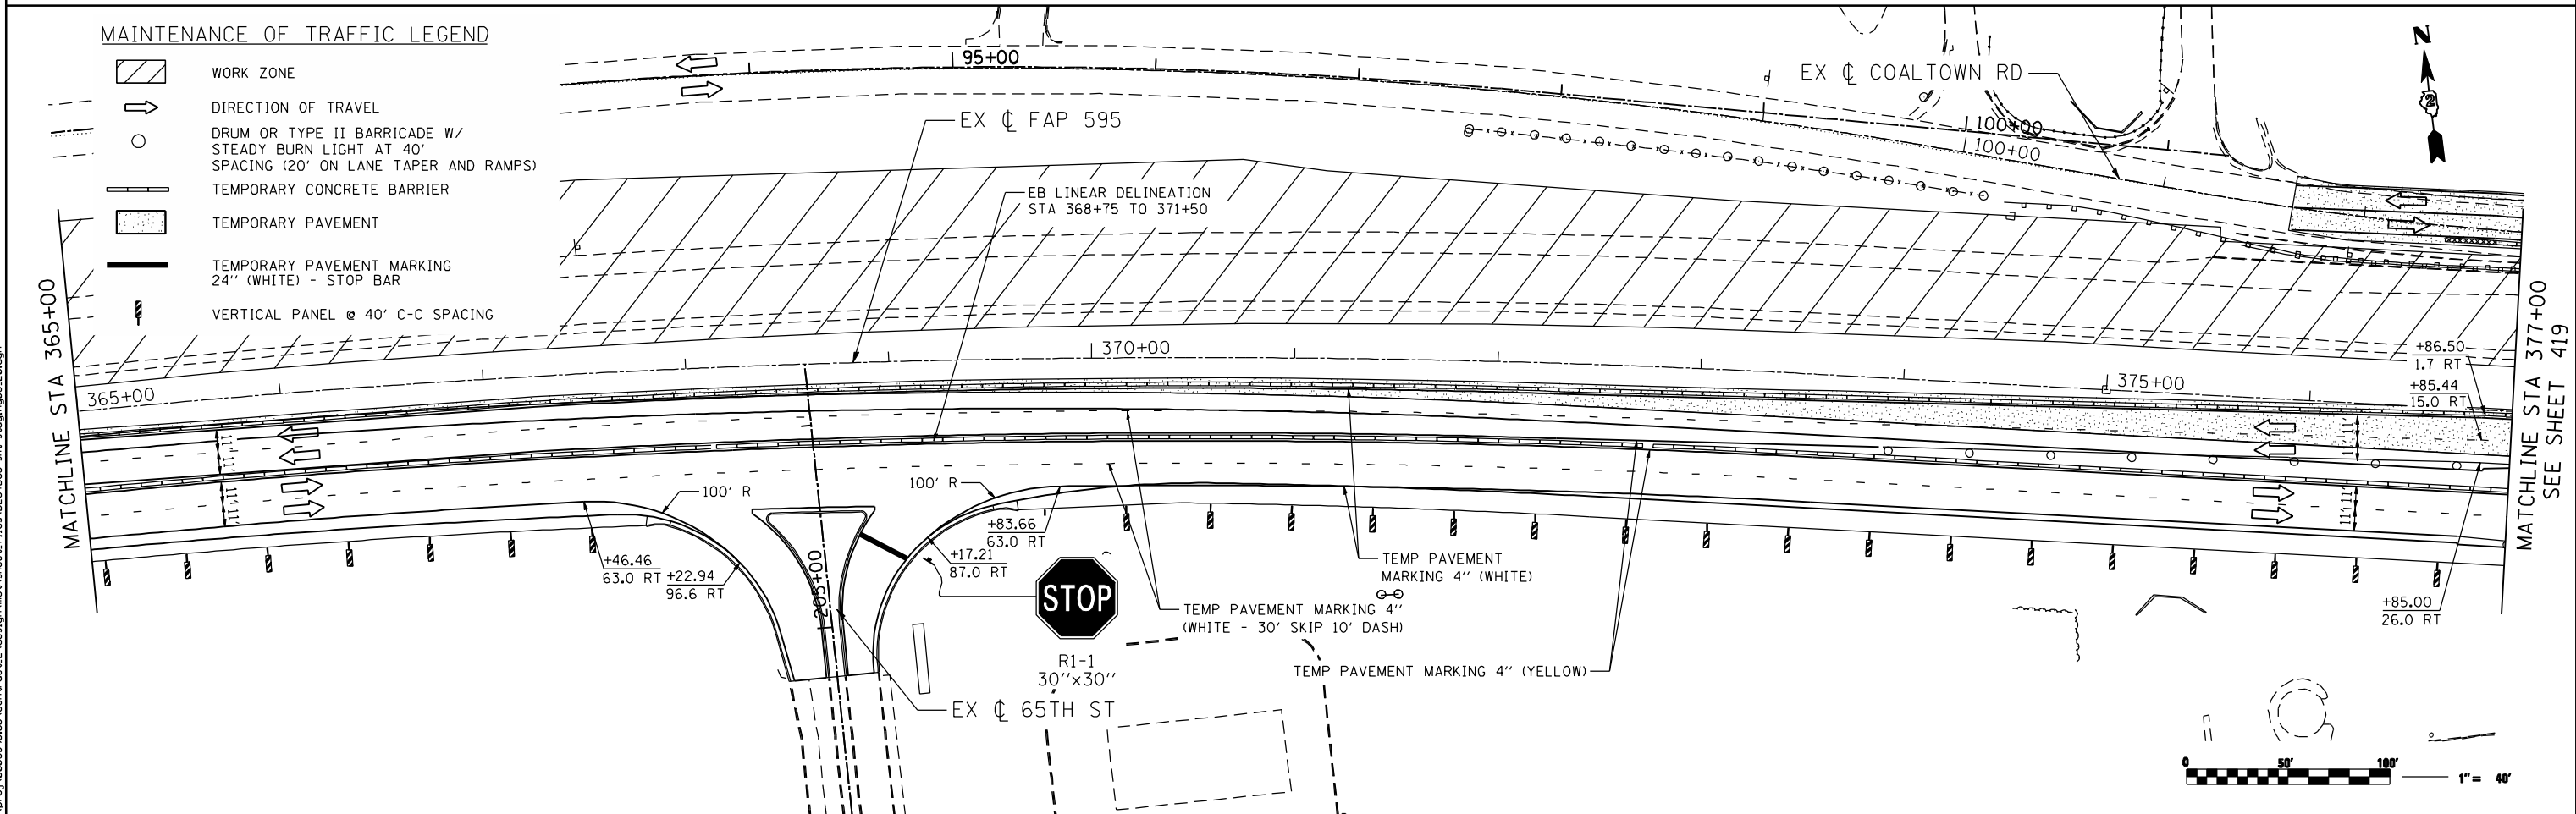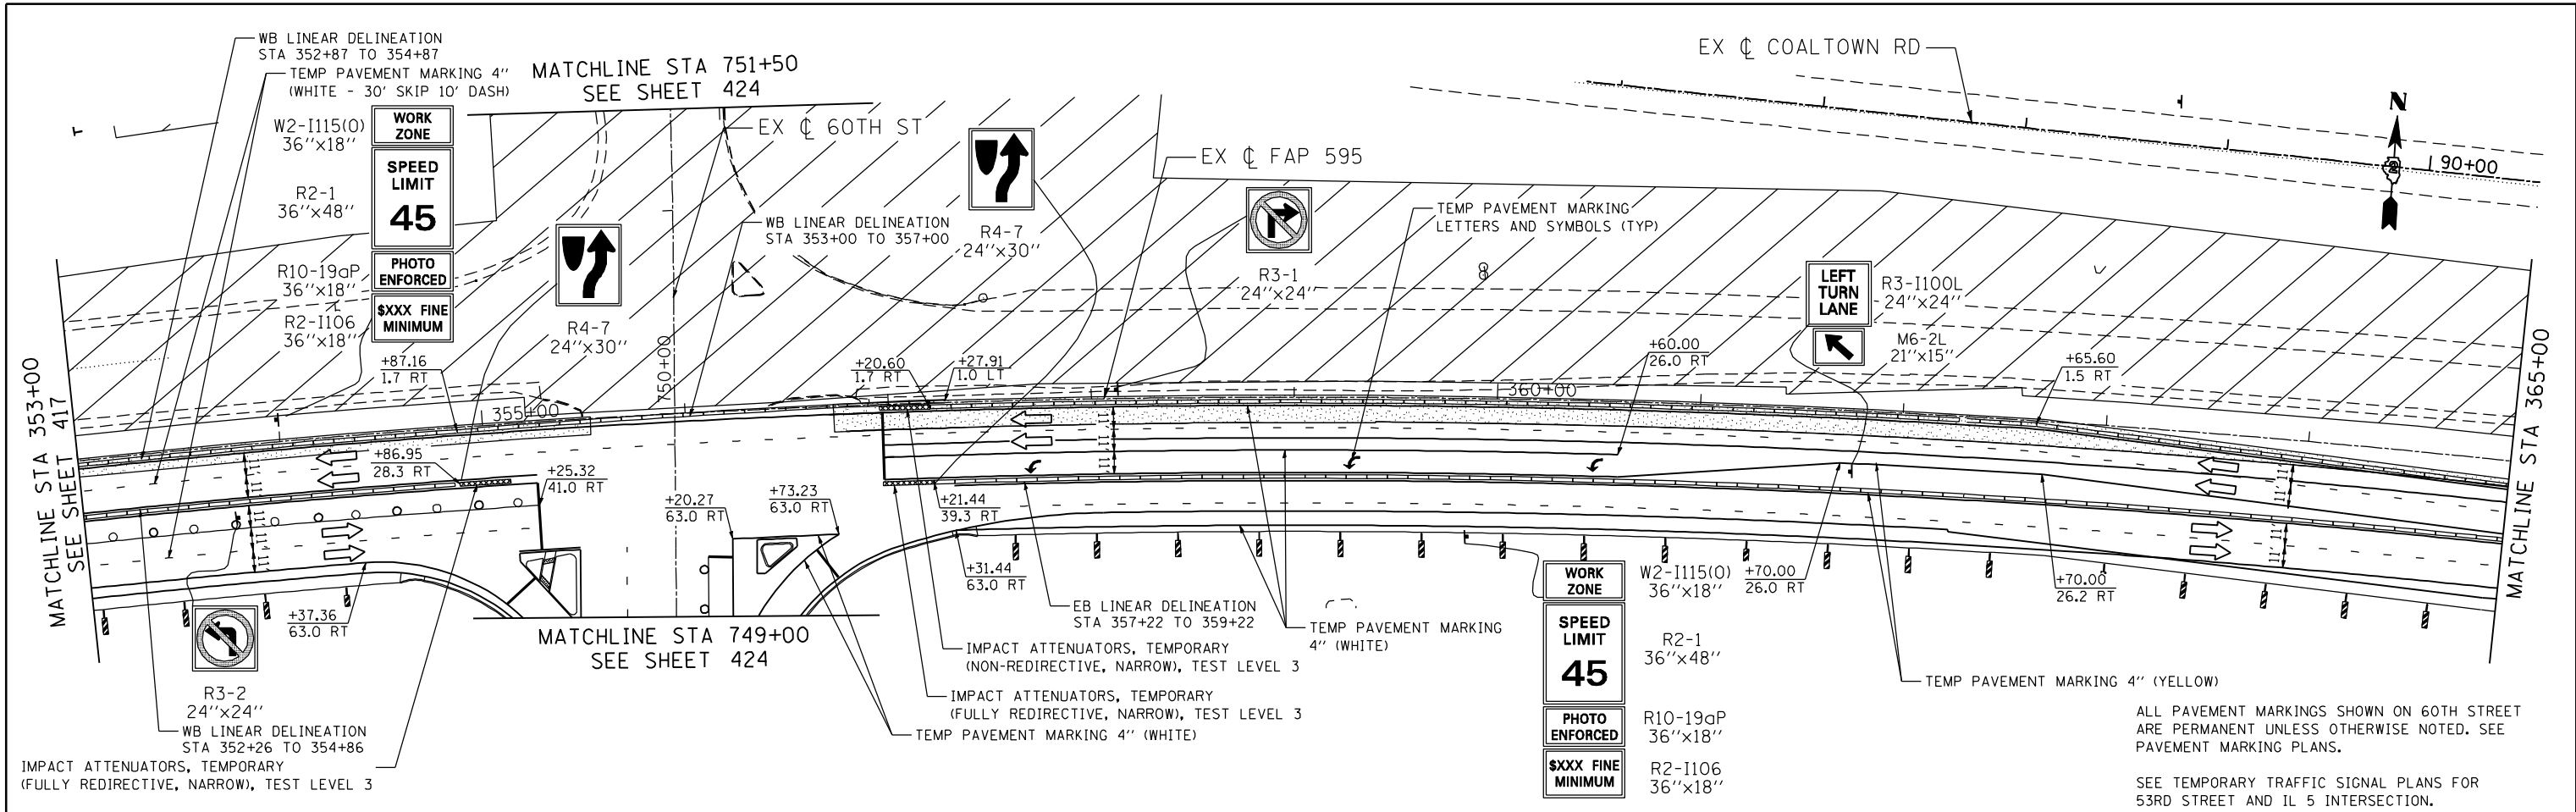

FILE NAME : c:\p\proj\0003393\00\contract\2\design\mot\sheet_files\0264883-mt-stage3-20.dgn

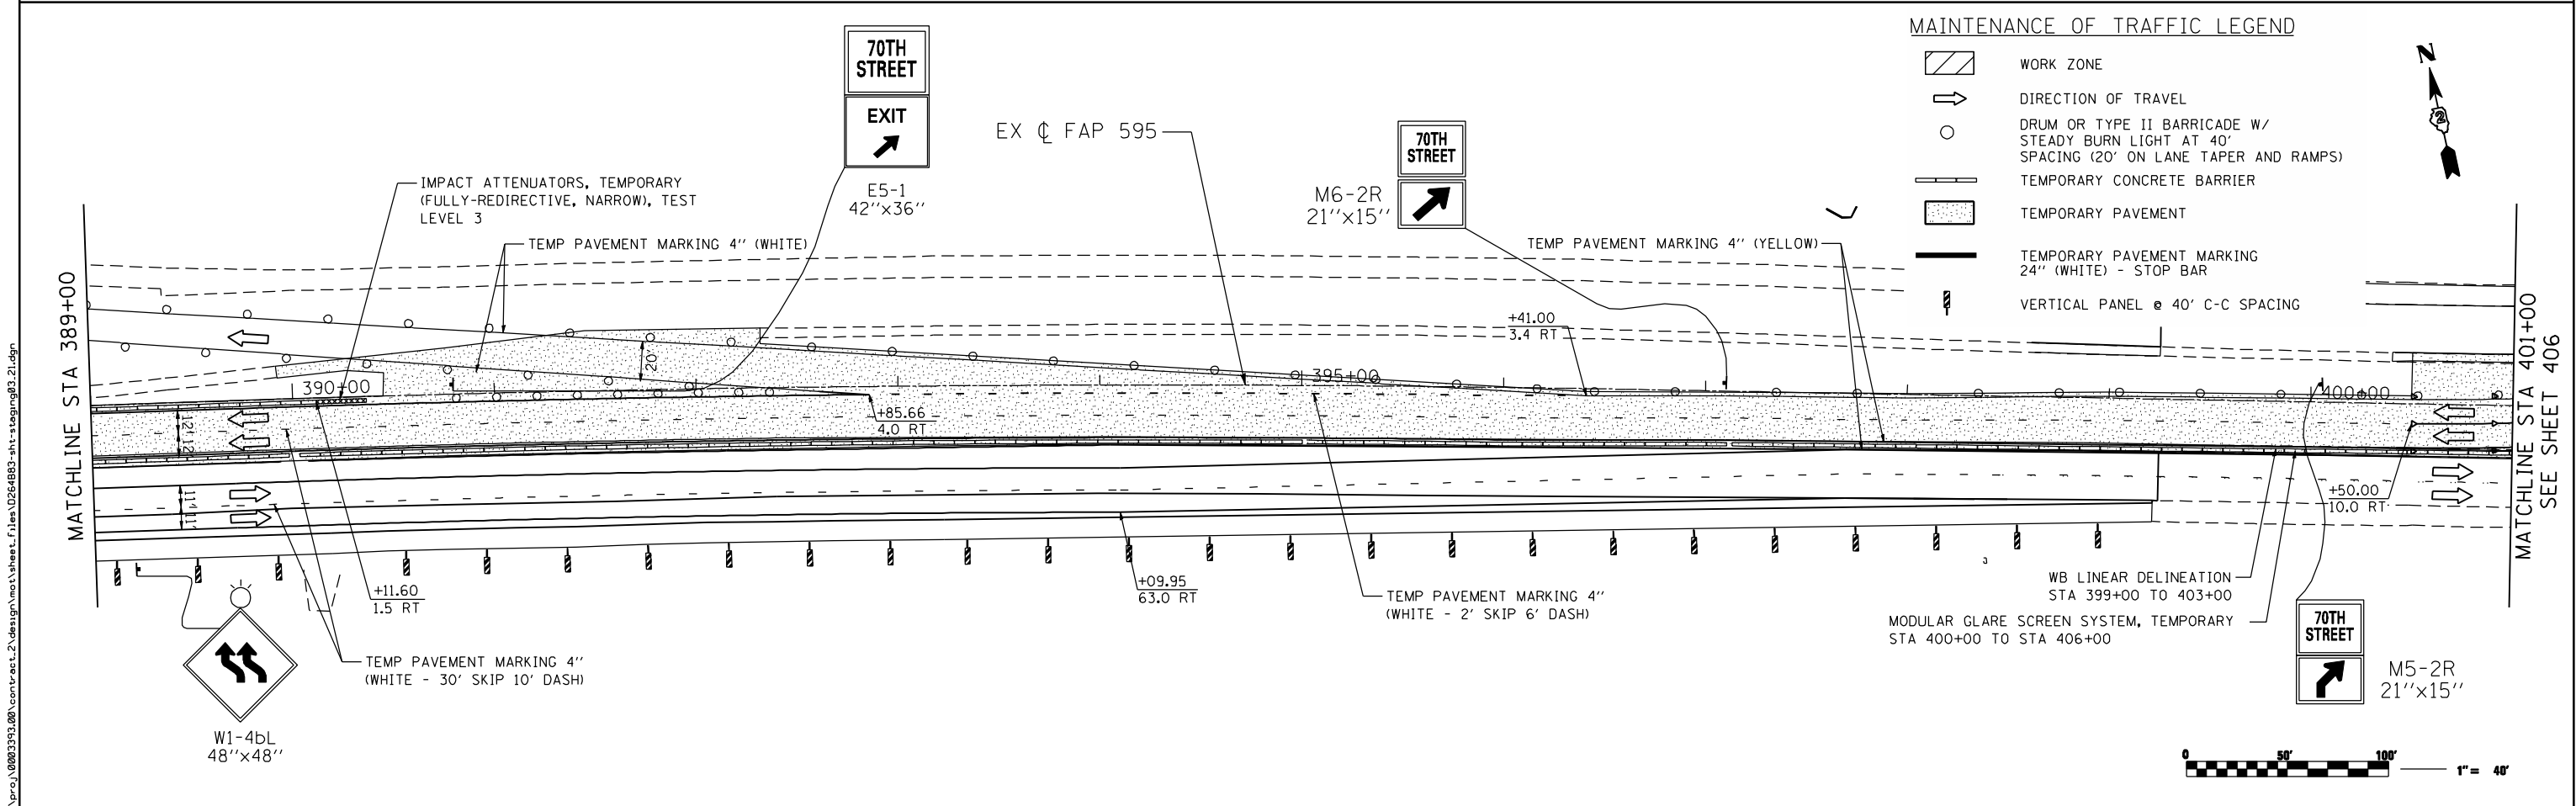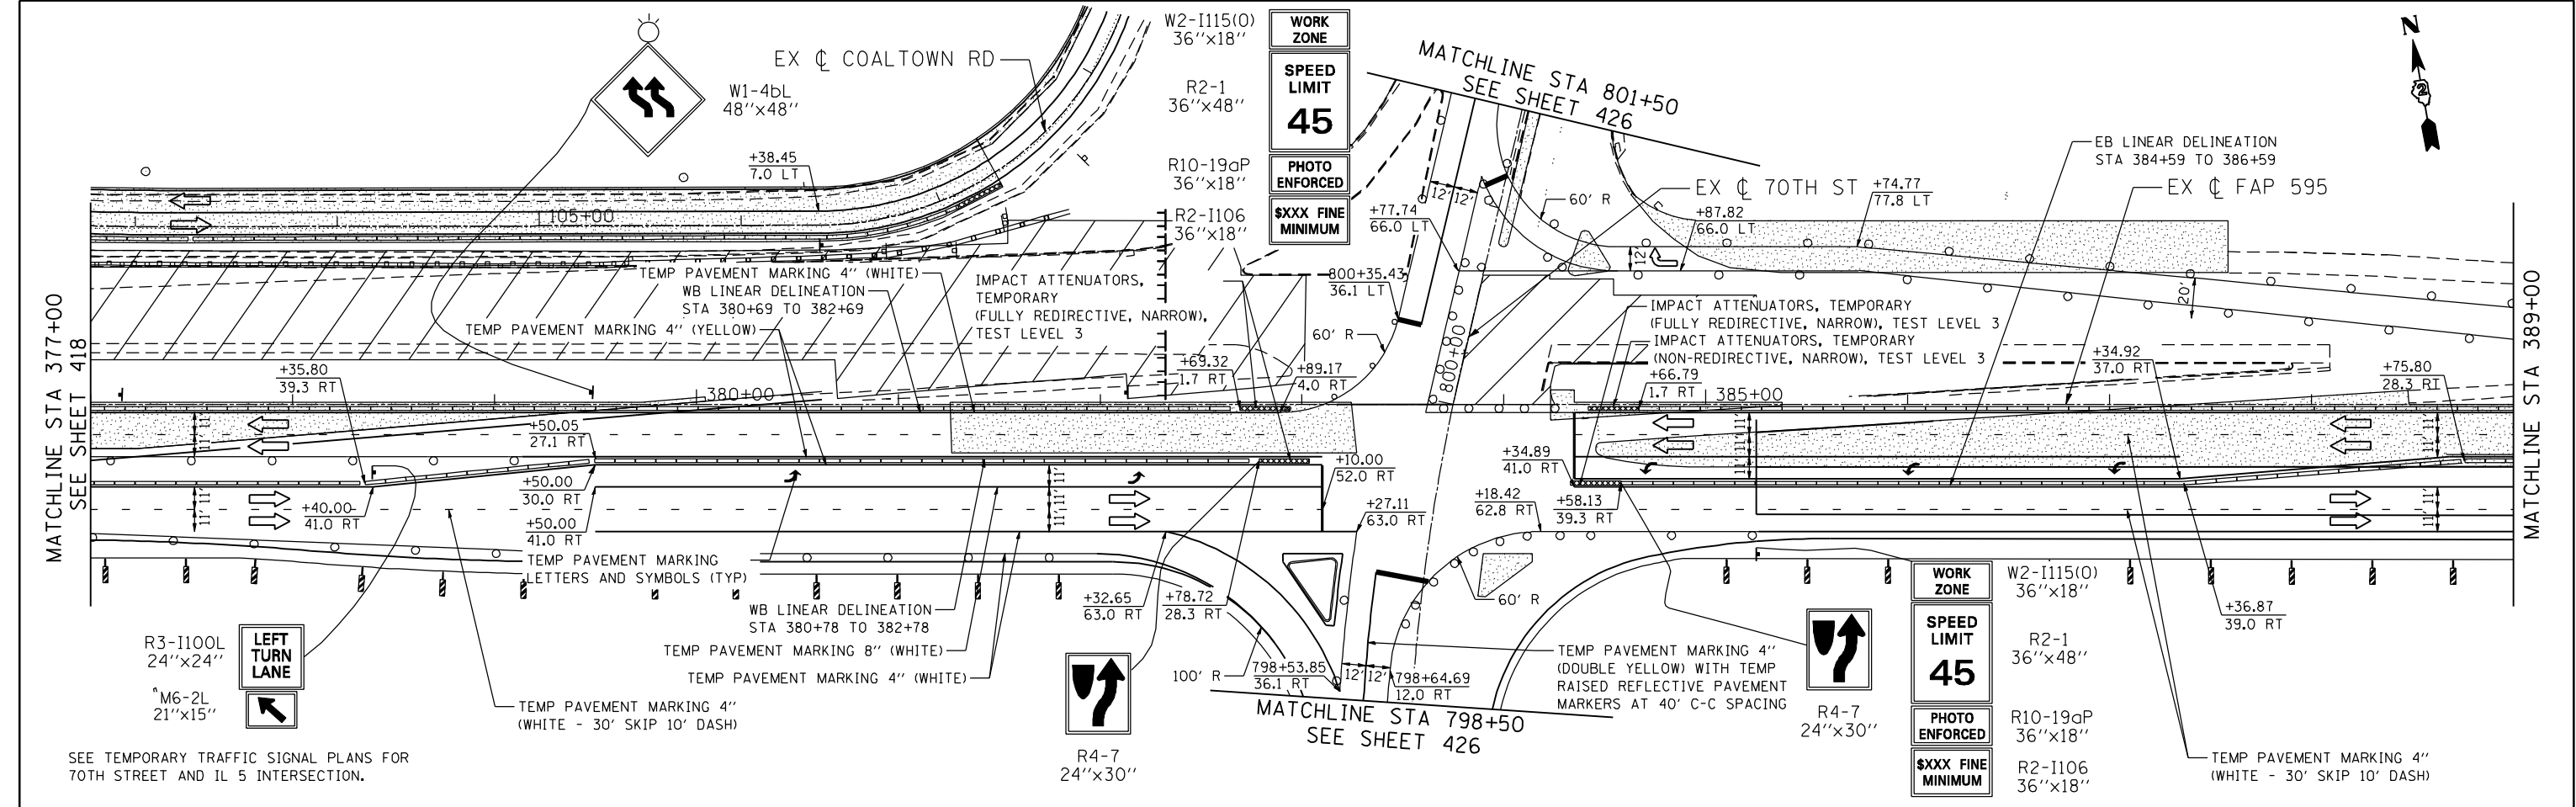



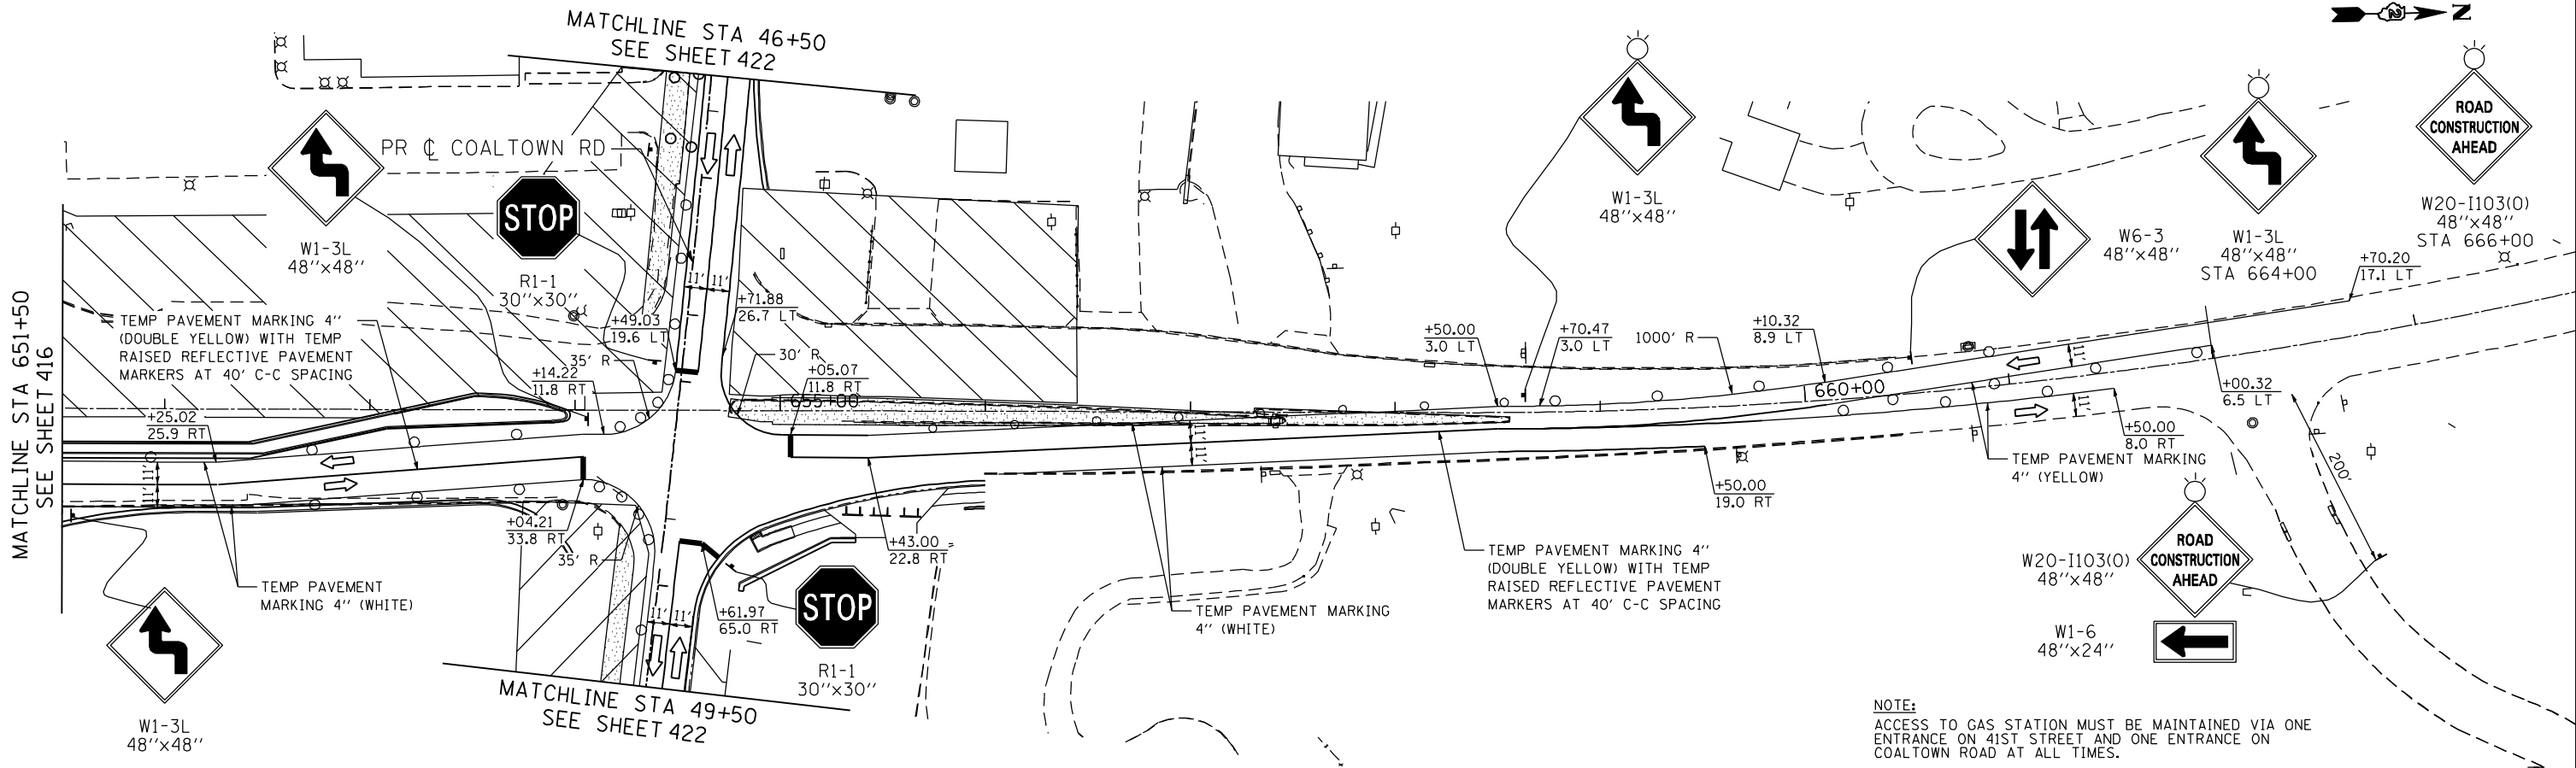

NOTE:
ACCESS TO GAS STATION MUST BE MAINTAINED VIA ONE
ENTRANCE ON 41ST STREET AND ONE ENTRANCE ON
COALTOWN ROAD AT ALL TIMES.

MAINTENANCE OF TRAFFIC LEGEND

- WORK ZONE
- DIRECTION OF TRAVEL
- DRUM OR TYPE II BARRICADE W/
STEADY BURN LIGHT AT 40'
SPACING (20' ON LANE TAPER AND RAMPS)
- TEMPORARY CONCRETE BARRIER
- TEMPORARY PAVEMENT
- TEMPORARY PAVEMENT MARKING
24" (WHITE) - STOP BAR



FILE NAME : c:\p\proj\0003393\00\contract\2\design\mot\sheet_files\0264883-mt-stage3-23.dgn



Ciorba Group, Inc.
CONSULTING ENGINEERS
6507 North Cumberland Avenue, Suite 402
Chicago, Illinois 60656
Tel. 773.776.4009 Fax 773.776.4014


DESIGNED - EPS	REVISED -
DRAWN - NT	REVISED -
CHECKED - DJO	REVISED -
DATE - 12/19/2014	REVISED -



STATE OF ILLINOIS
DEPARTMENT OF TRANSPORTATION

MAINTENANCE OF TRAFFIC – STAGE 3B 41ST STREET			
SCALE: 1 : 40	SHEET NO.	OF SHEETS	STA. TO STA.

F.A.P. RTE.	SECTION	COUNTY	TOTAL SHEETS	SHEET NO.
595	(142-1, 142)R	ROCK ISLAND	1353	421
CONTRACT NO. 64B83				
ILLINOIS FED. AID PROJECT				



FILE NAME : c:\p\proj\0003393\00\contract\2\design\mot\sheet_files\0264883-mnt-stage3b-24.dgn

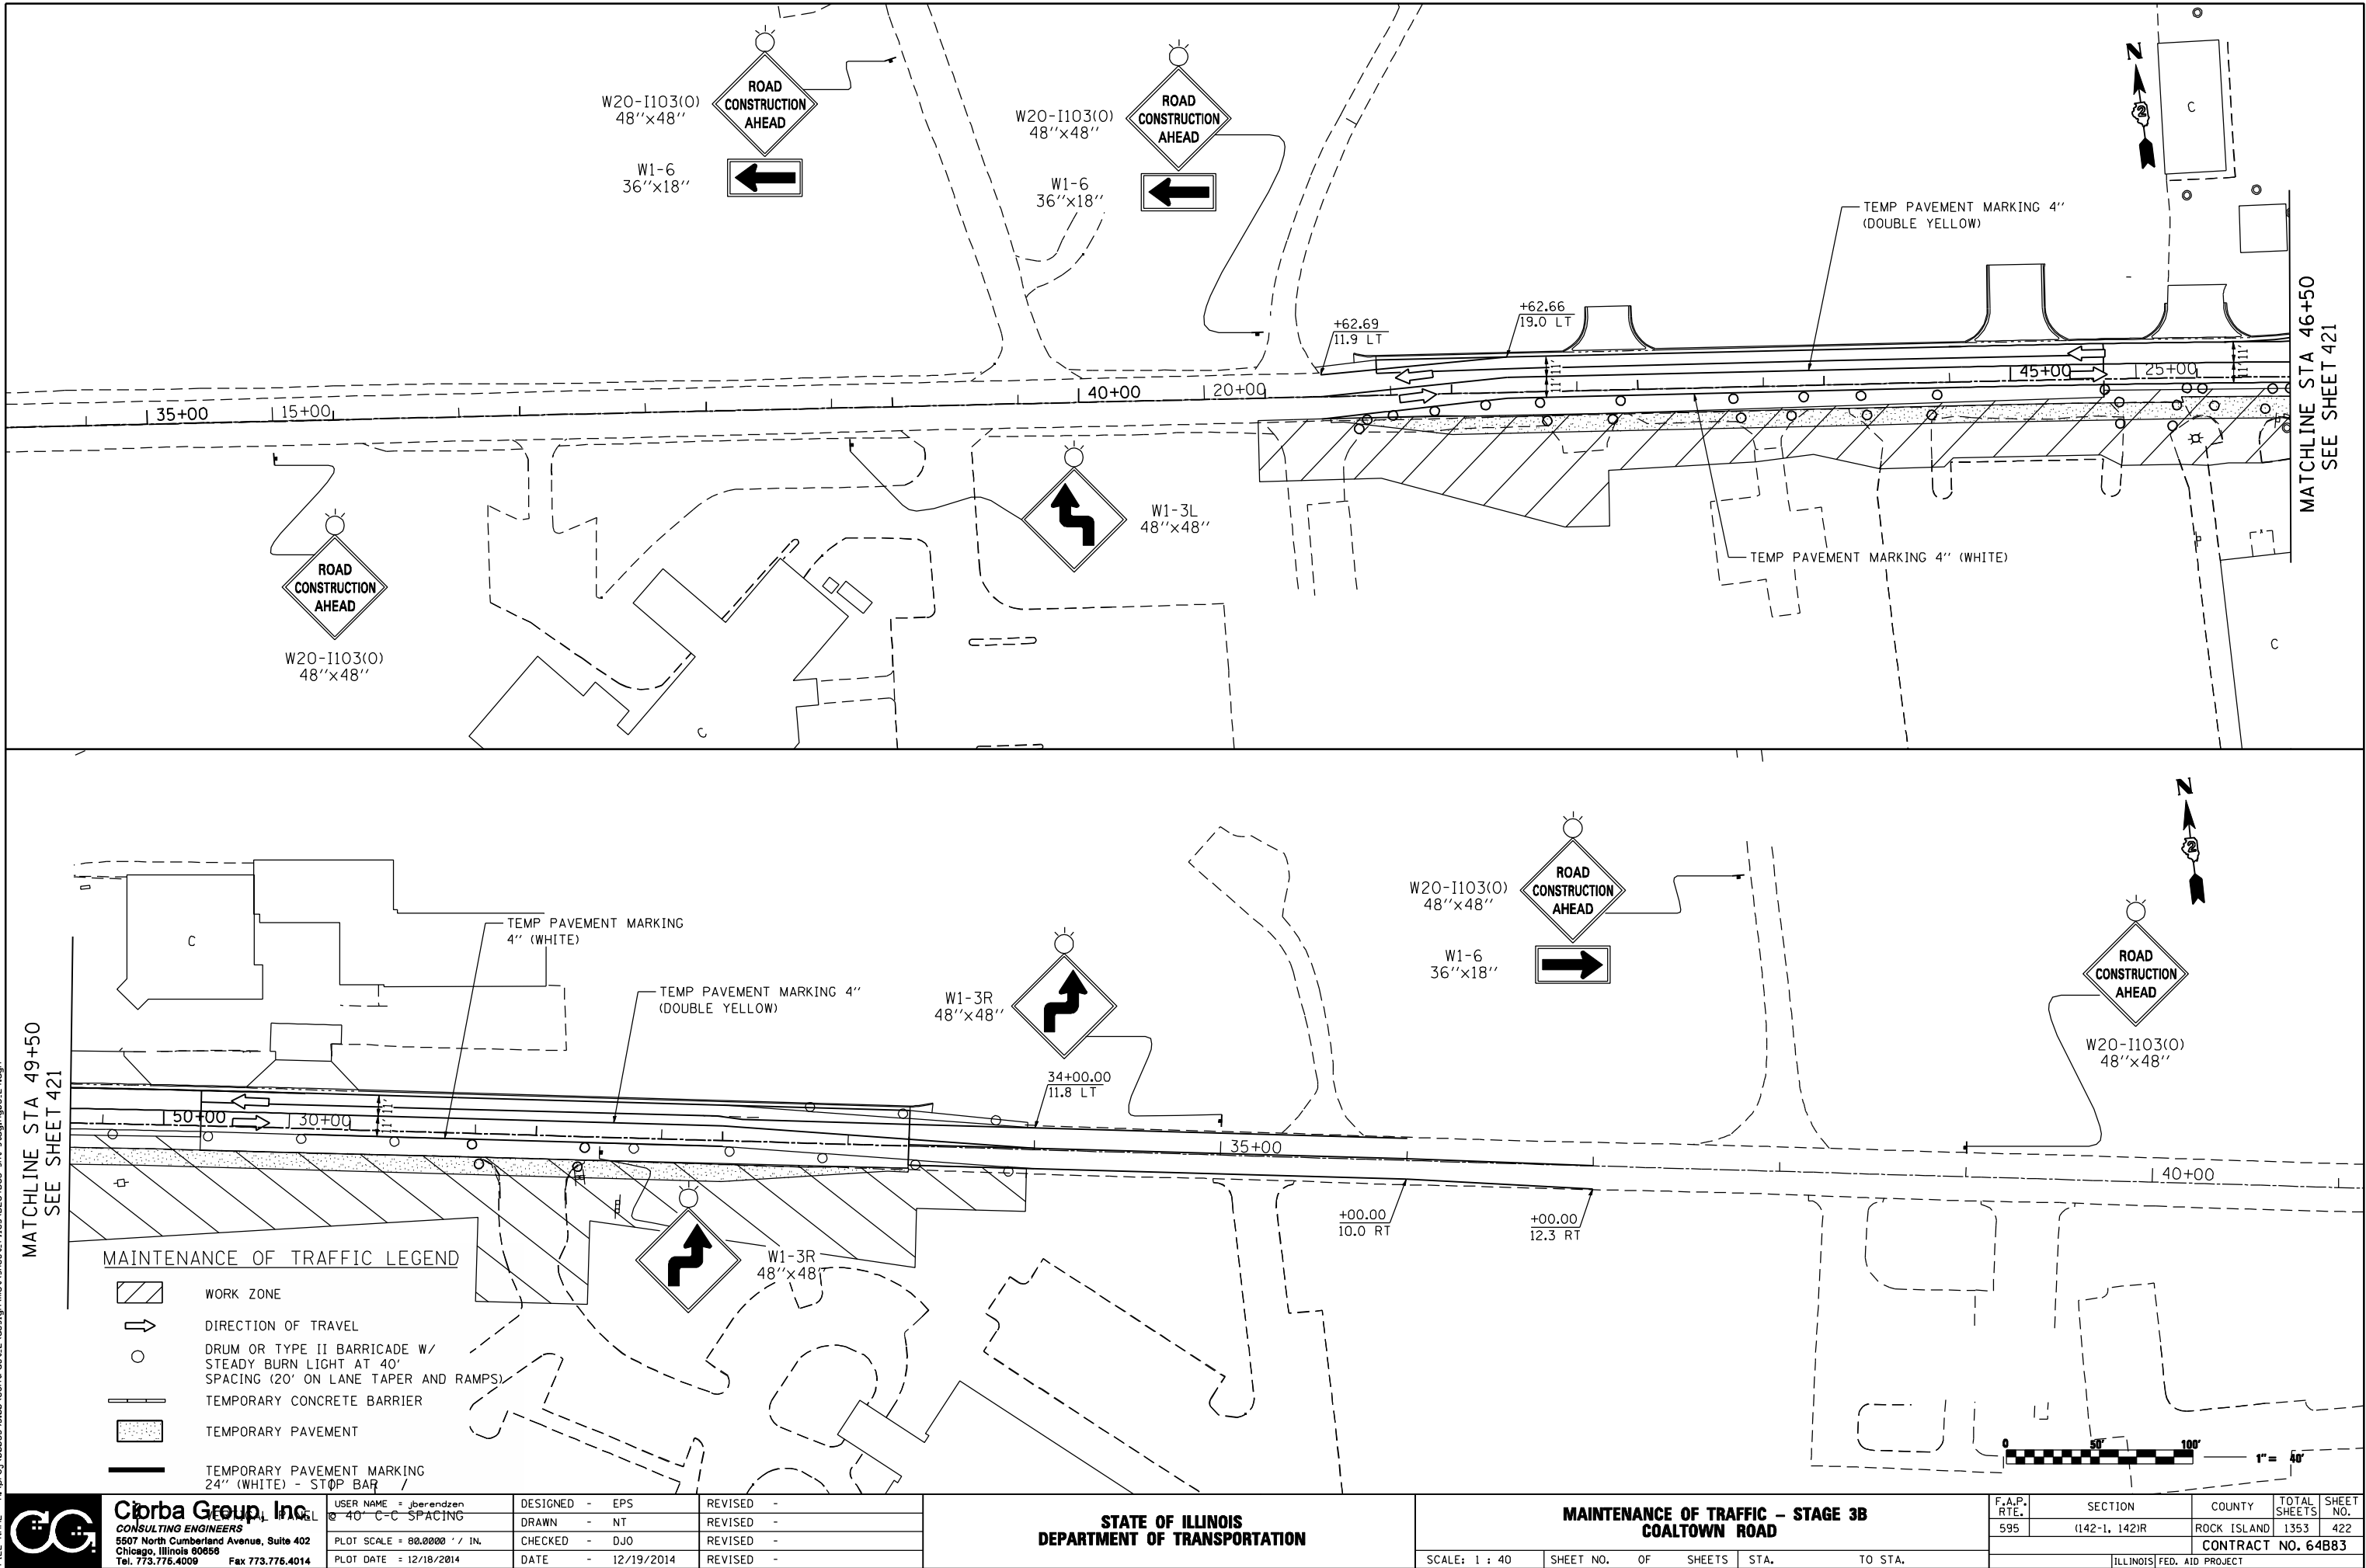

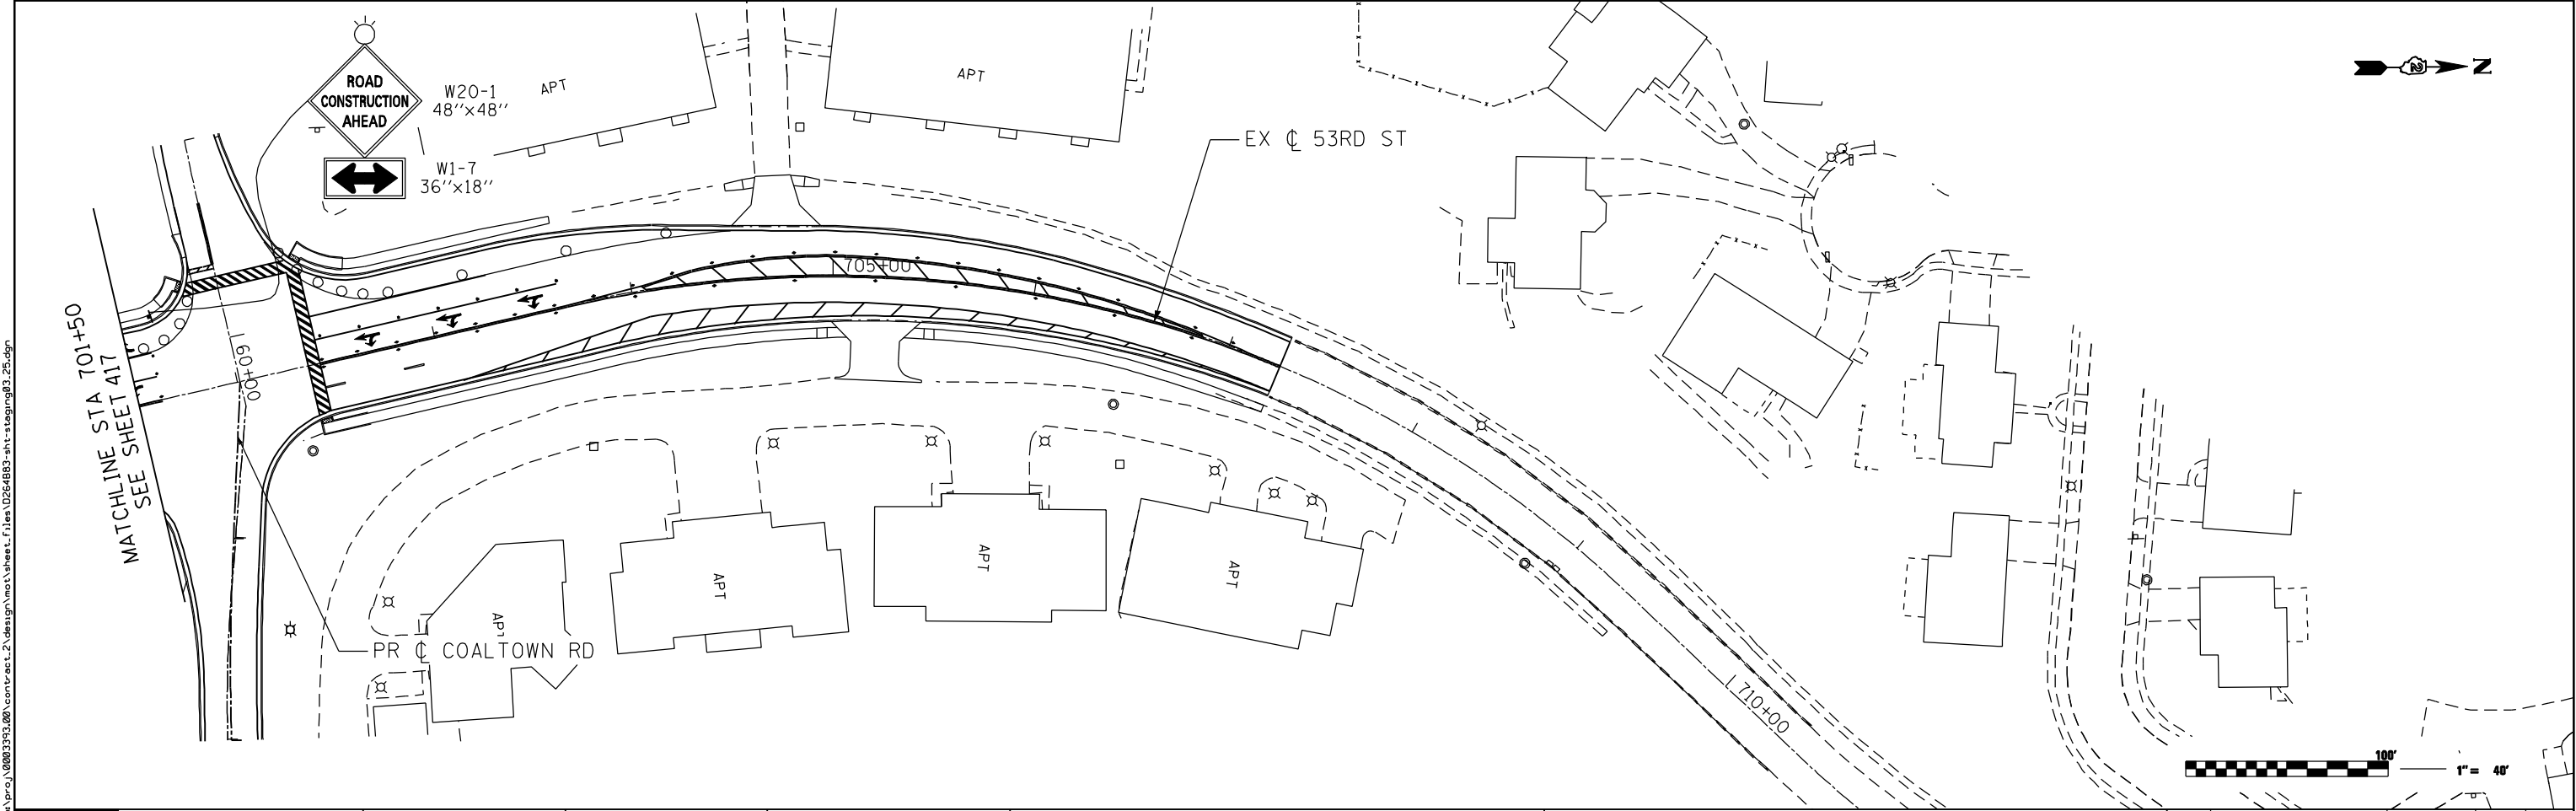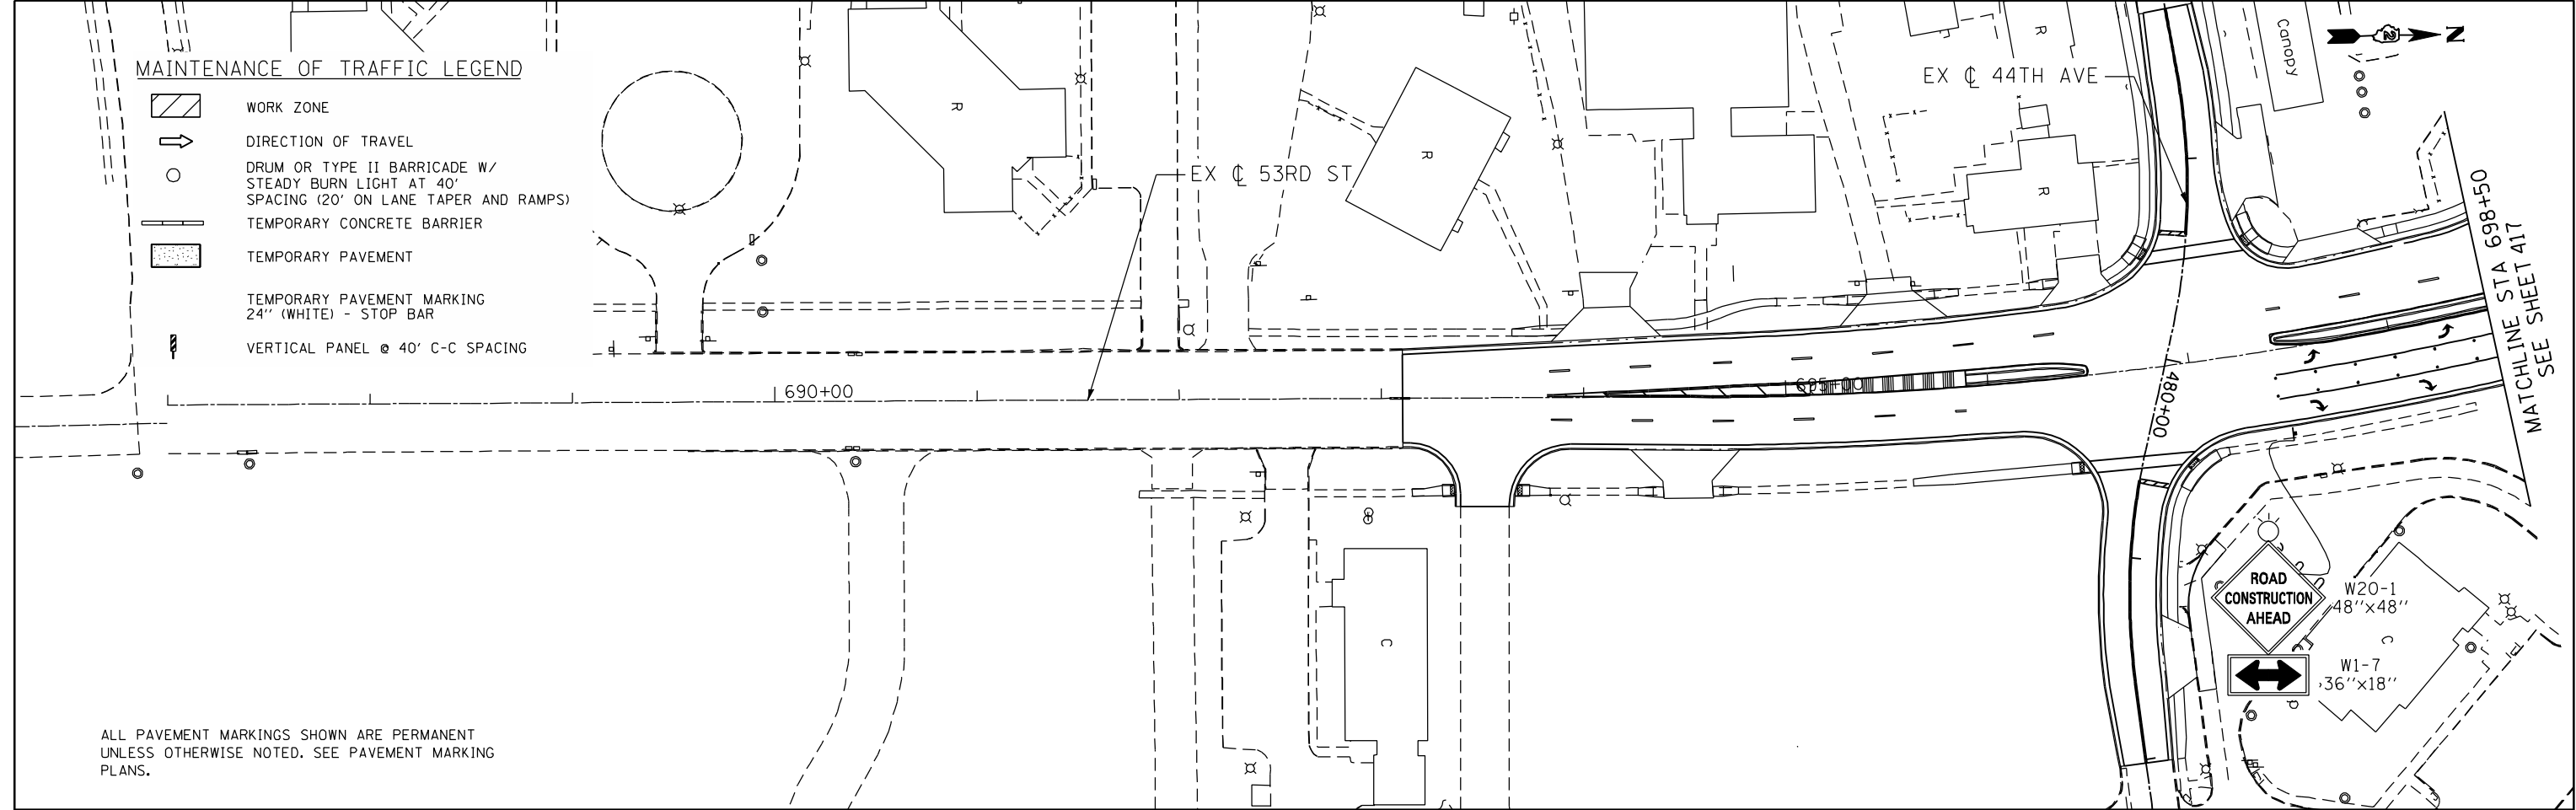



MAINTENANCE OF TRAFFIC LEGEND

- WORK ZONE
- DIRECTION OF TRAVEL
- DRUM OR TYPE II BARRICADE W/
STEADY BURN LIGHT AT 40'
SPACING (20' ON LANE TAPER AND RAMP)
- TEMPORARY CONCRETE BARRIER
- TEMPORARY PAVEMENT
- TEMPORARY PAVEMENT MARKING
24" (WHITE) - STOP BAR
- VERTICAL PANEL @ 40' C-C SPACING

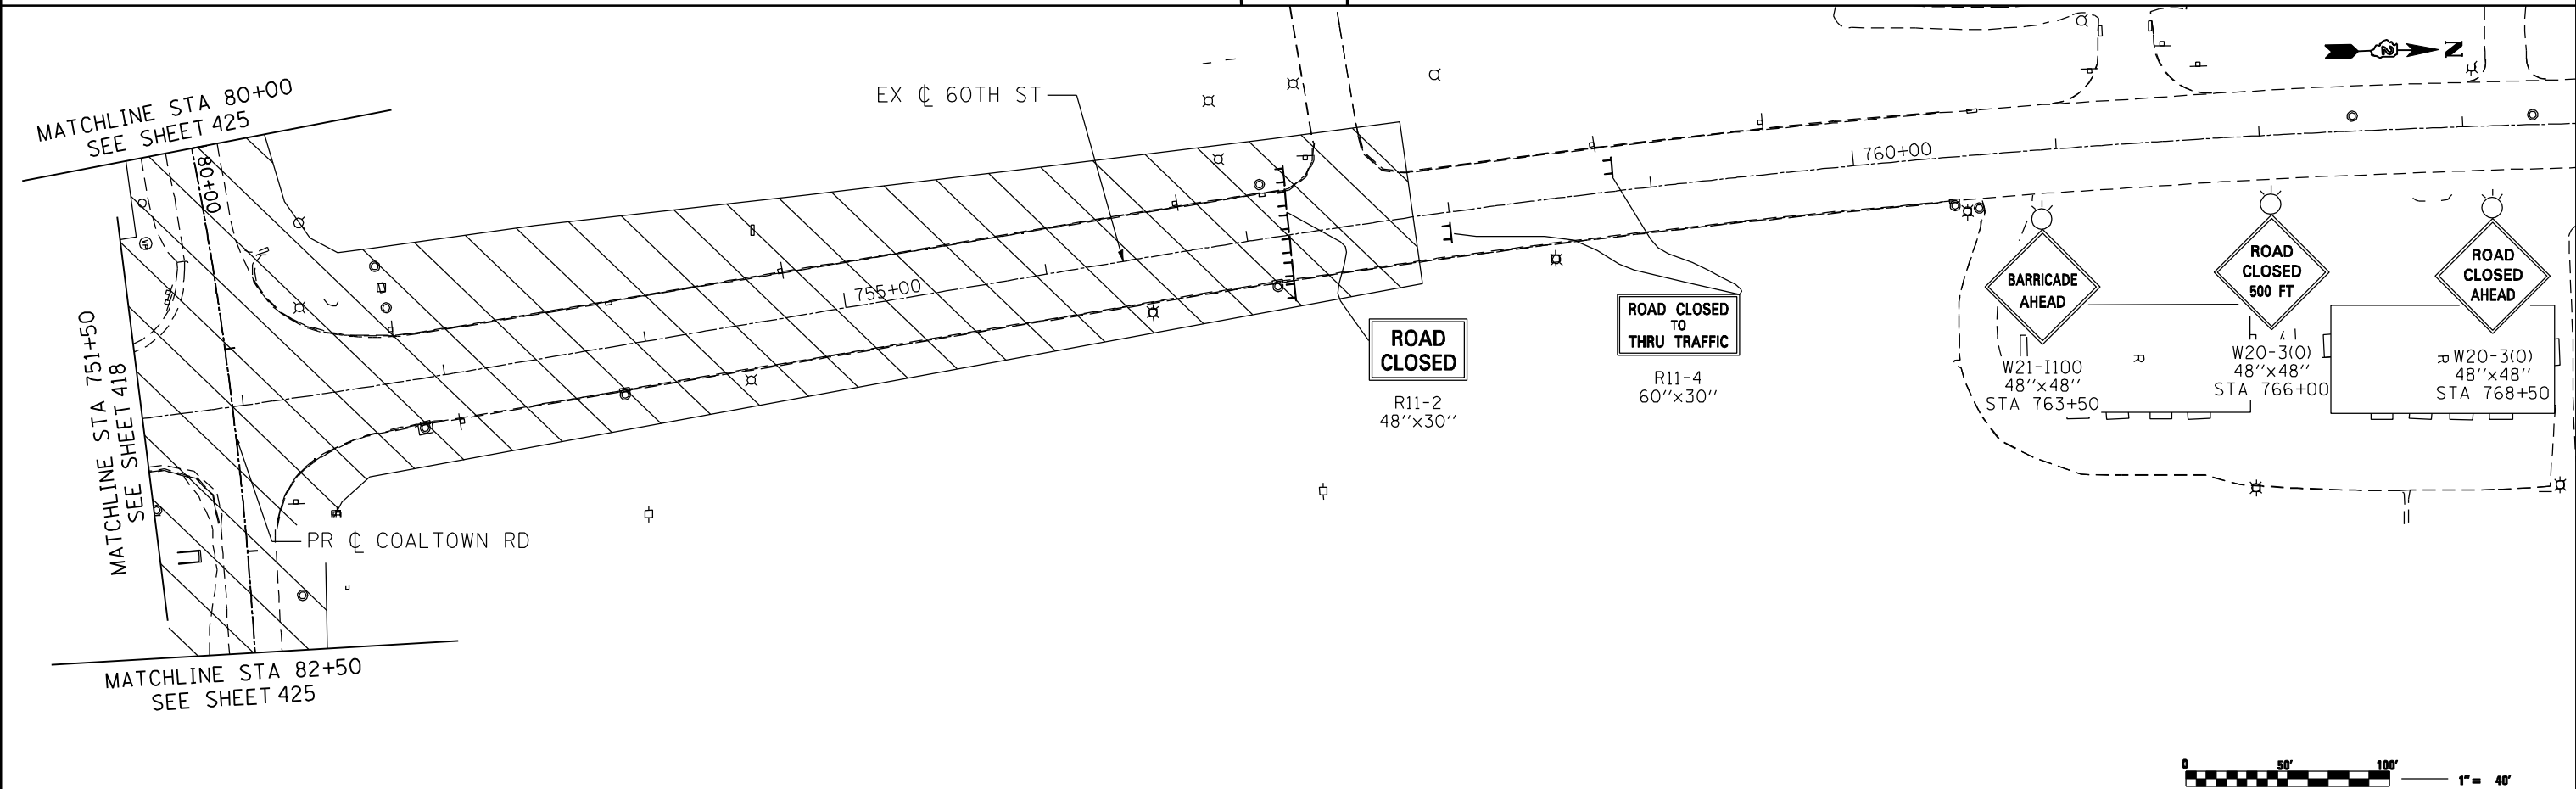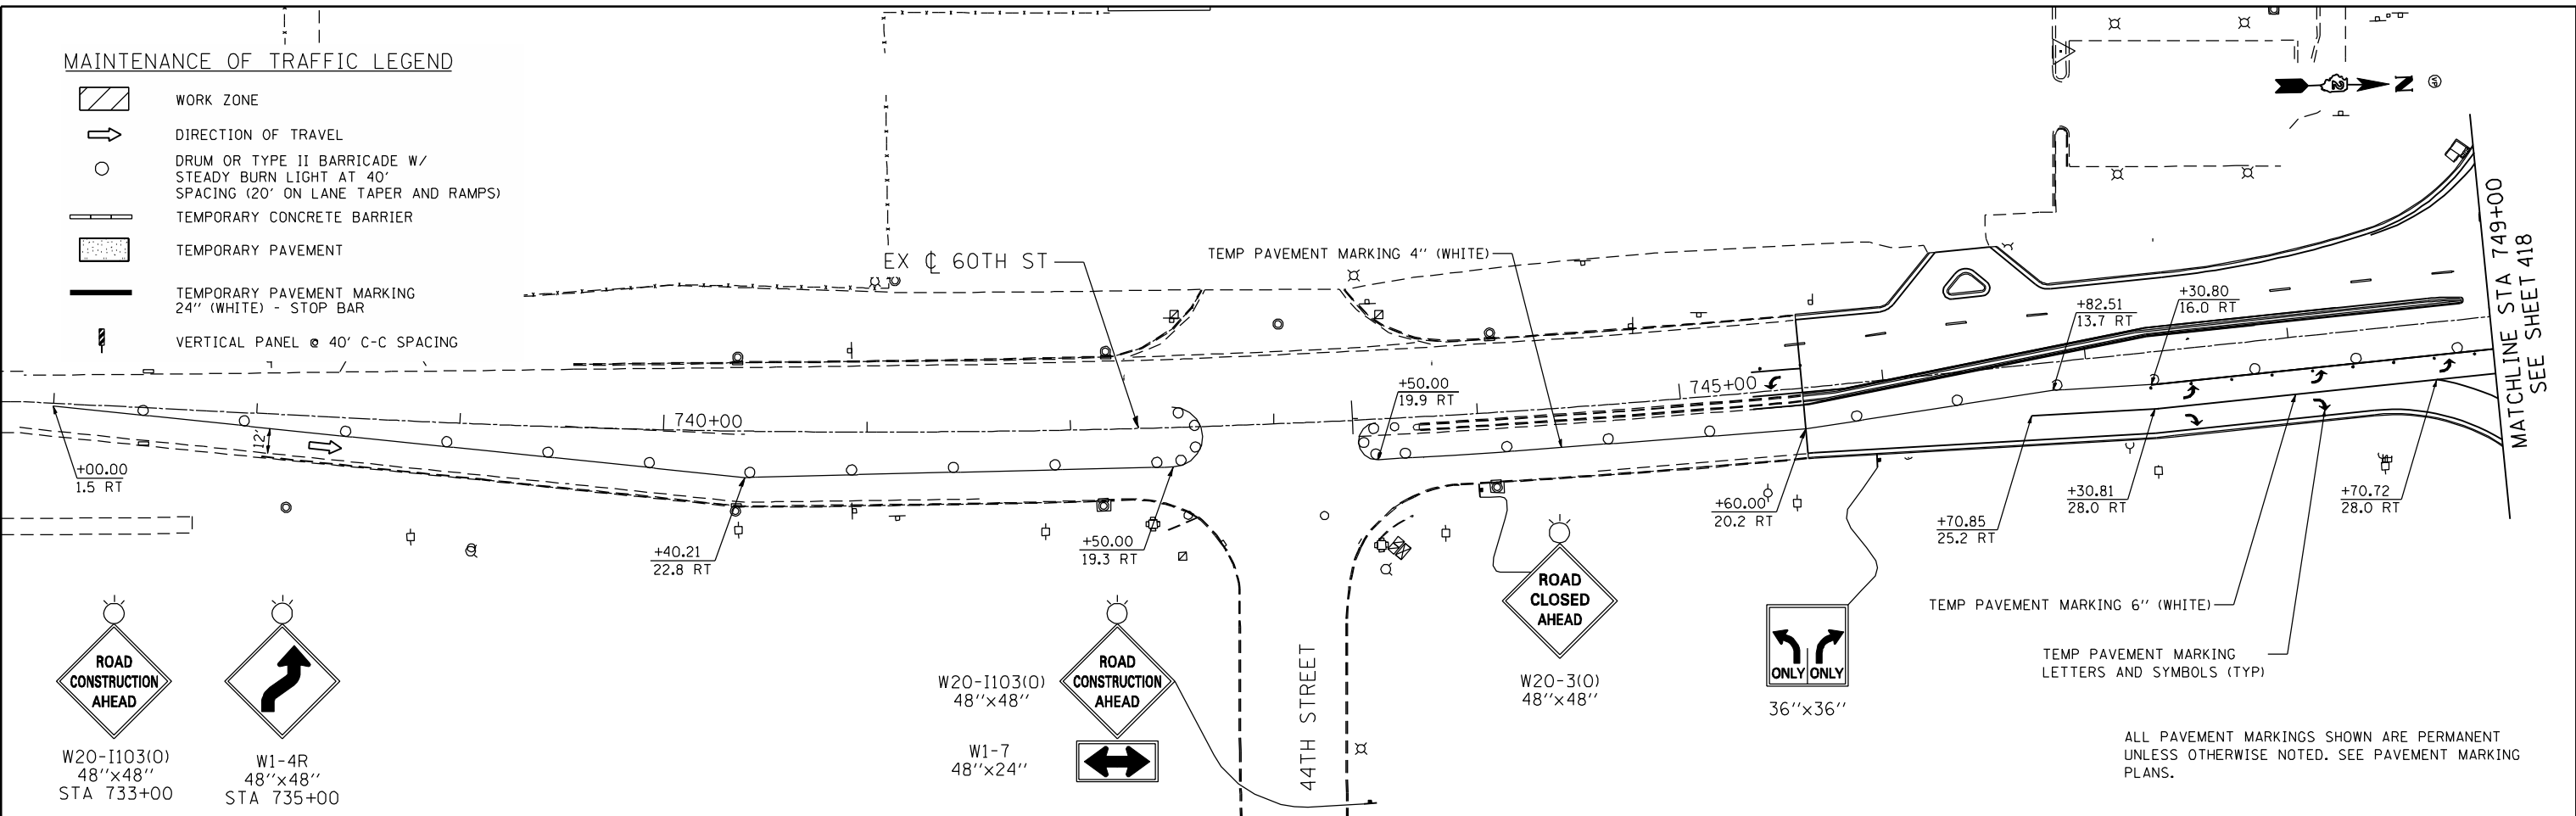


MAINTENANCE OF TRAFFIC LEGEND


- WORK ZONE
- DIRECTION OF TRAVEL
- DRUM OR TYPE II BARRICADE W/
STEADY BURN LIGHT AT 40'
SPACING (20' ON LANE TAPER AND RAMPS)
- TEMPORARY CONCRETE BARRIER
- TEMPORARY PAVEMENT
- TEMPORARY PAVEMENT MARKING
24" (WHITE) - STOP BAR
- VERTICAL PANEL @ 40' C-C SPACING

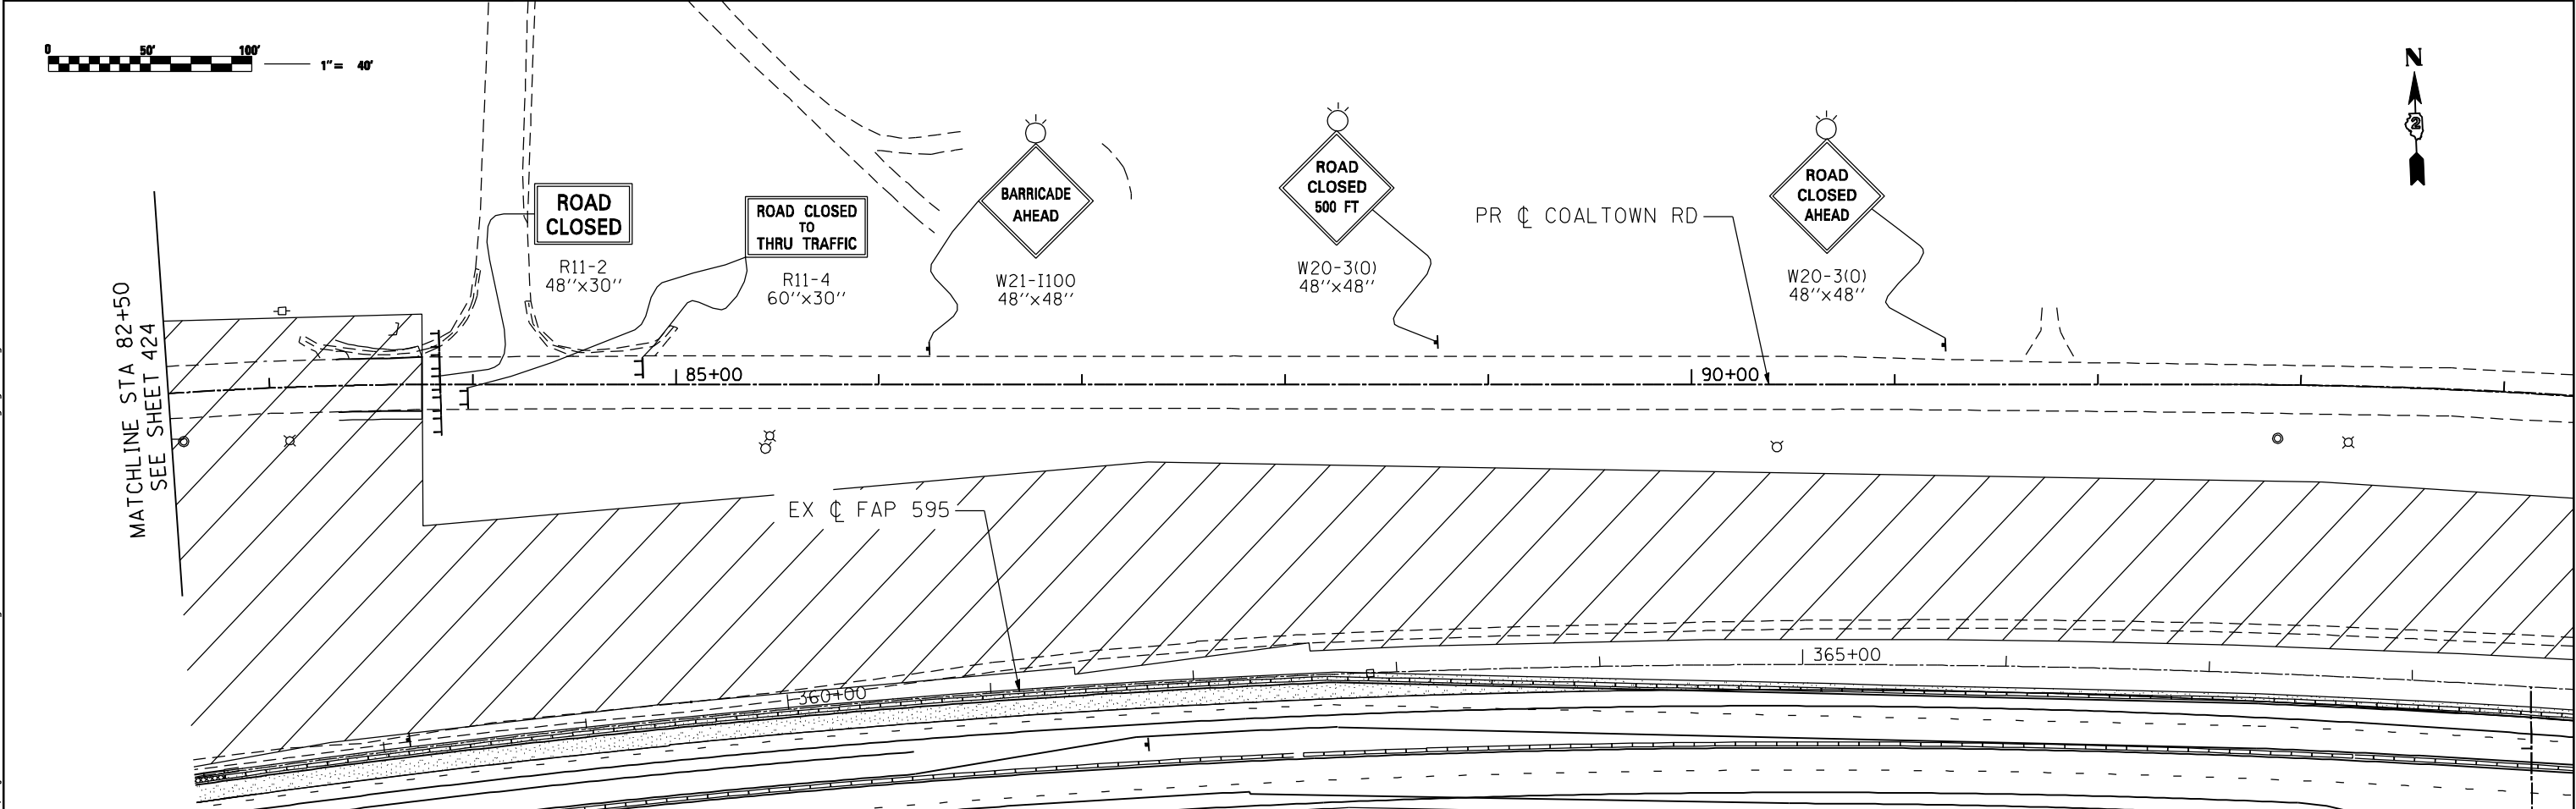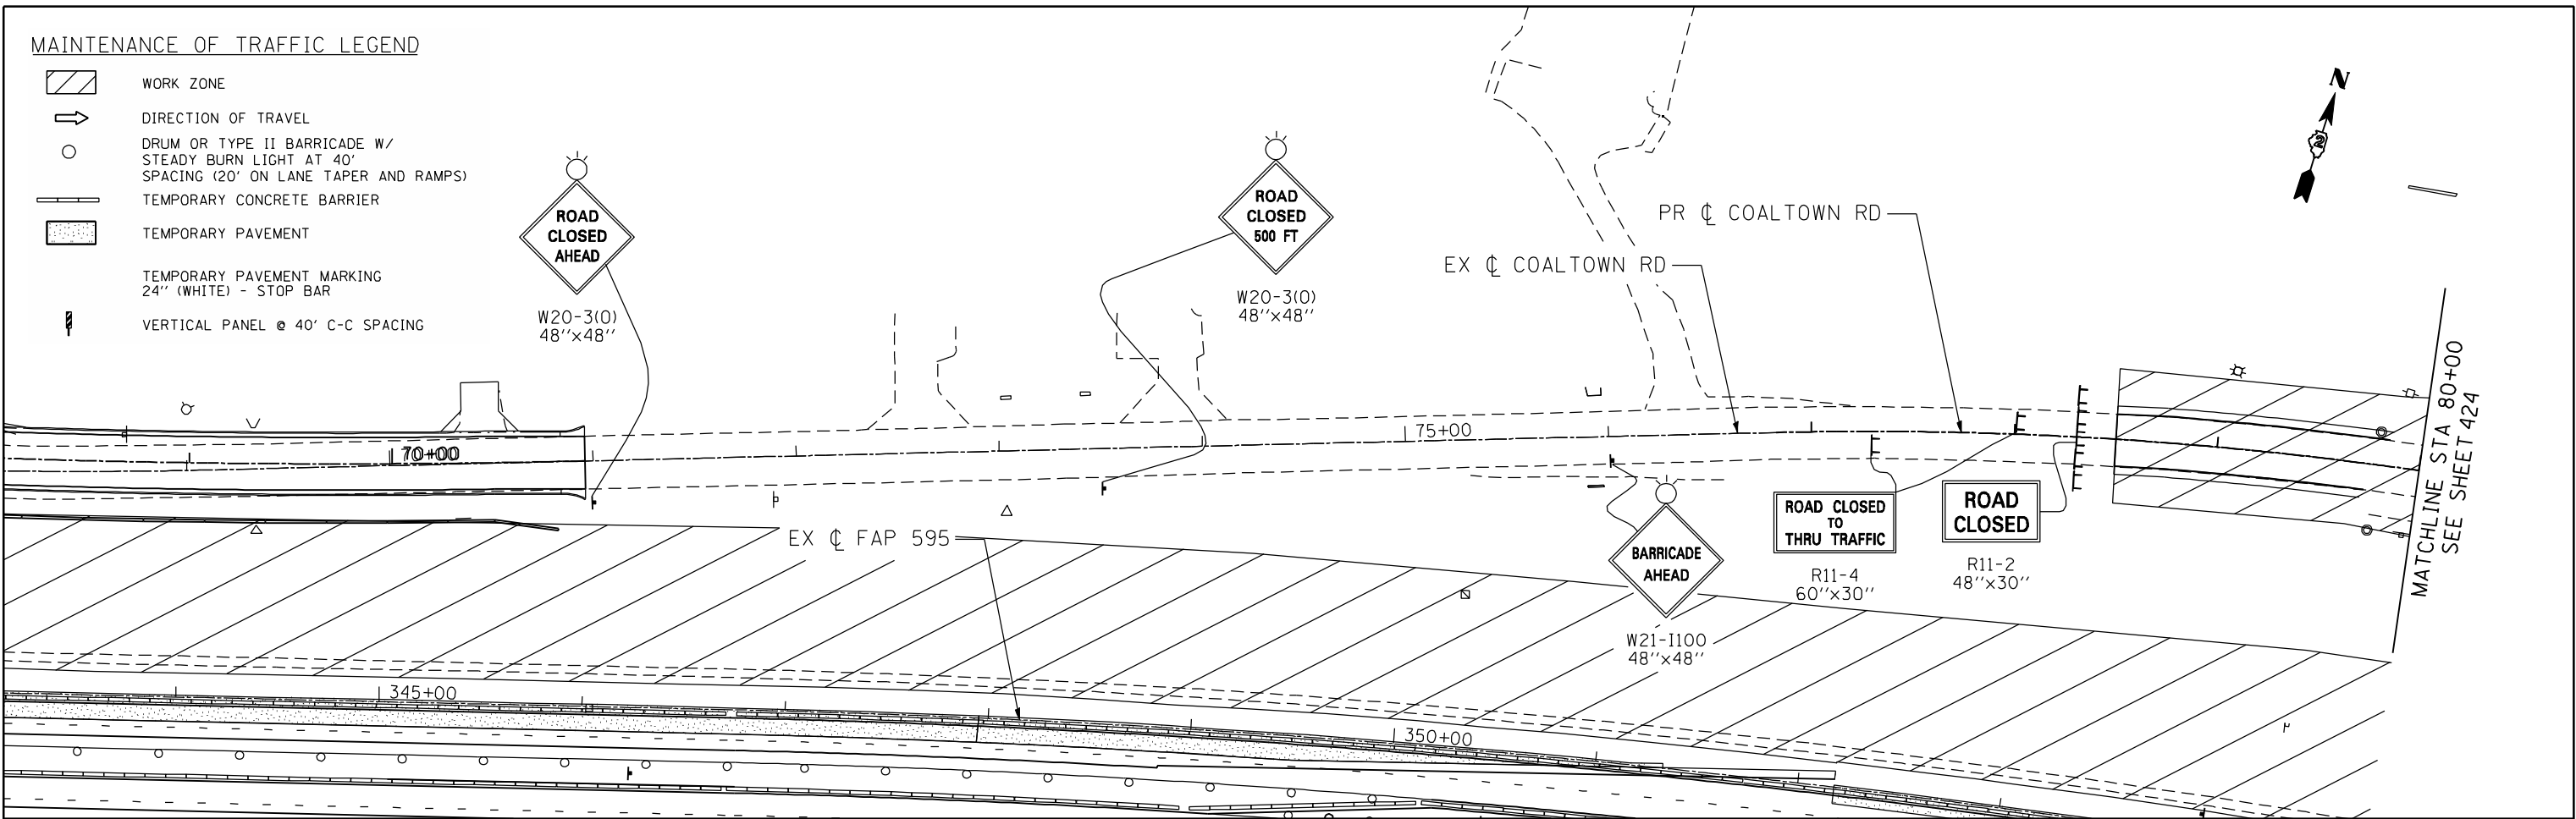

FILE NAME : c:\p\proj\000393\00\contract\2\design\mot\sheet_files\0264883-mt-stage3b-27.dgn

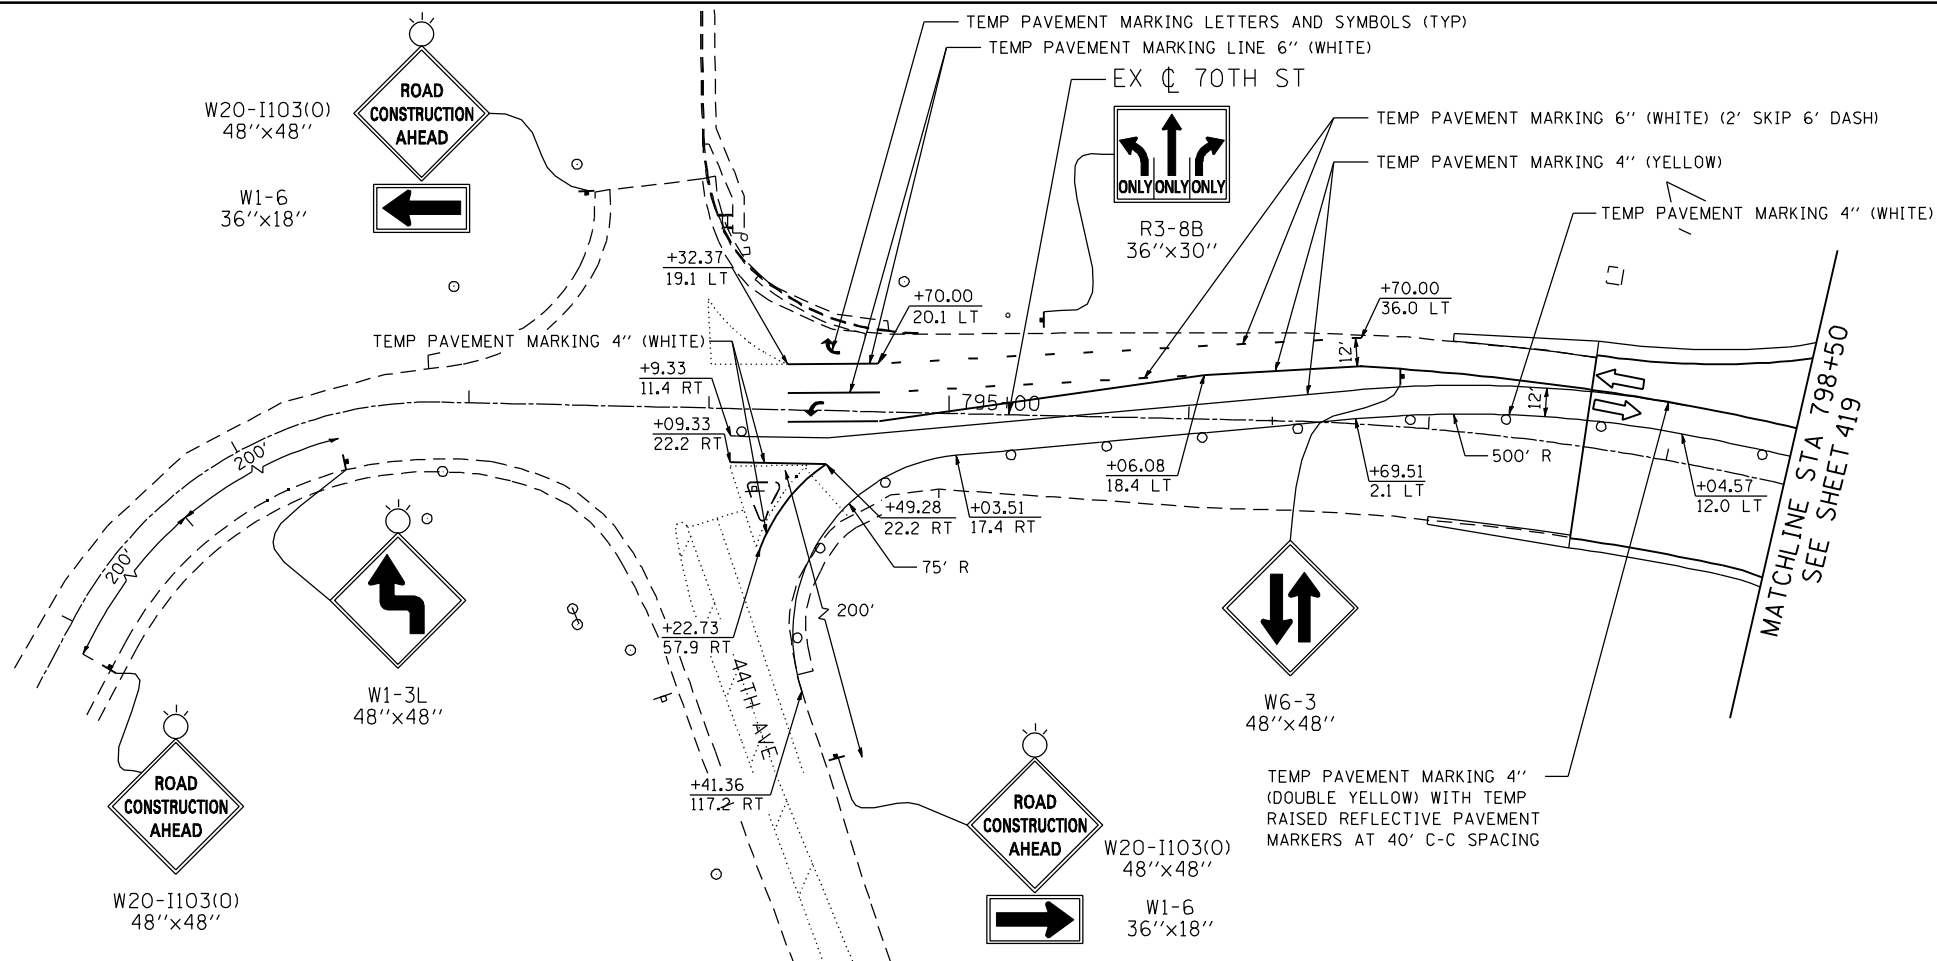


MAINTENANCE OF TRAFFIC LEGEND	
	WORK ZONE
	DIRECTION OF TRAVEL
	DRUM OR TYPE II BARRICADE W/ STEADY BURN LIGHT AT 40' SPACING (20' ON LANE TAPER AND RAMPS)
	TEMPORARY CONCRETE BARRIER
	TEMPORARY PAVEMENT
	TEMPORARY PAVEMENT MARKING 24" (WHITE) - STOP BAR
	VERTICAL PANEL @ 40' C-C SPACING

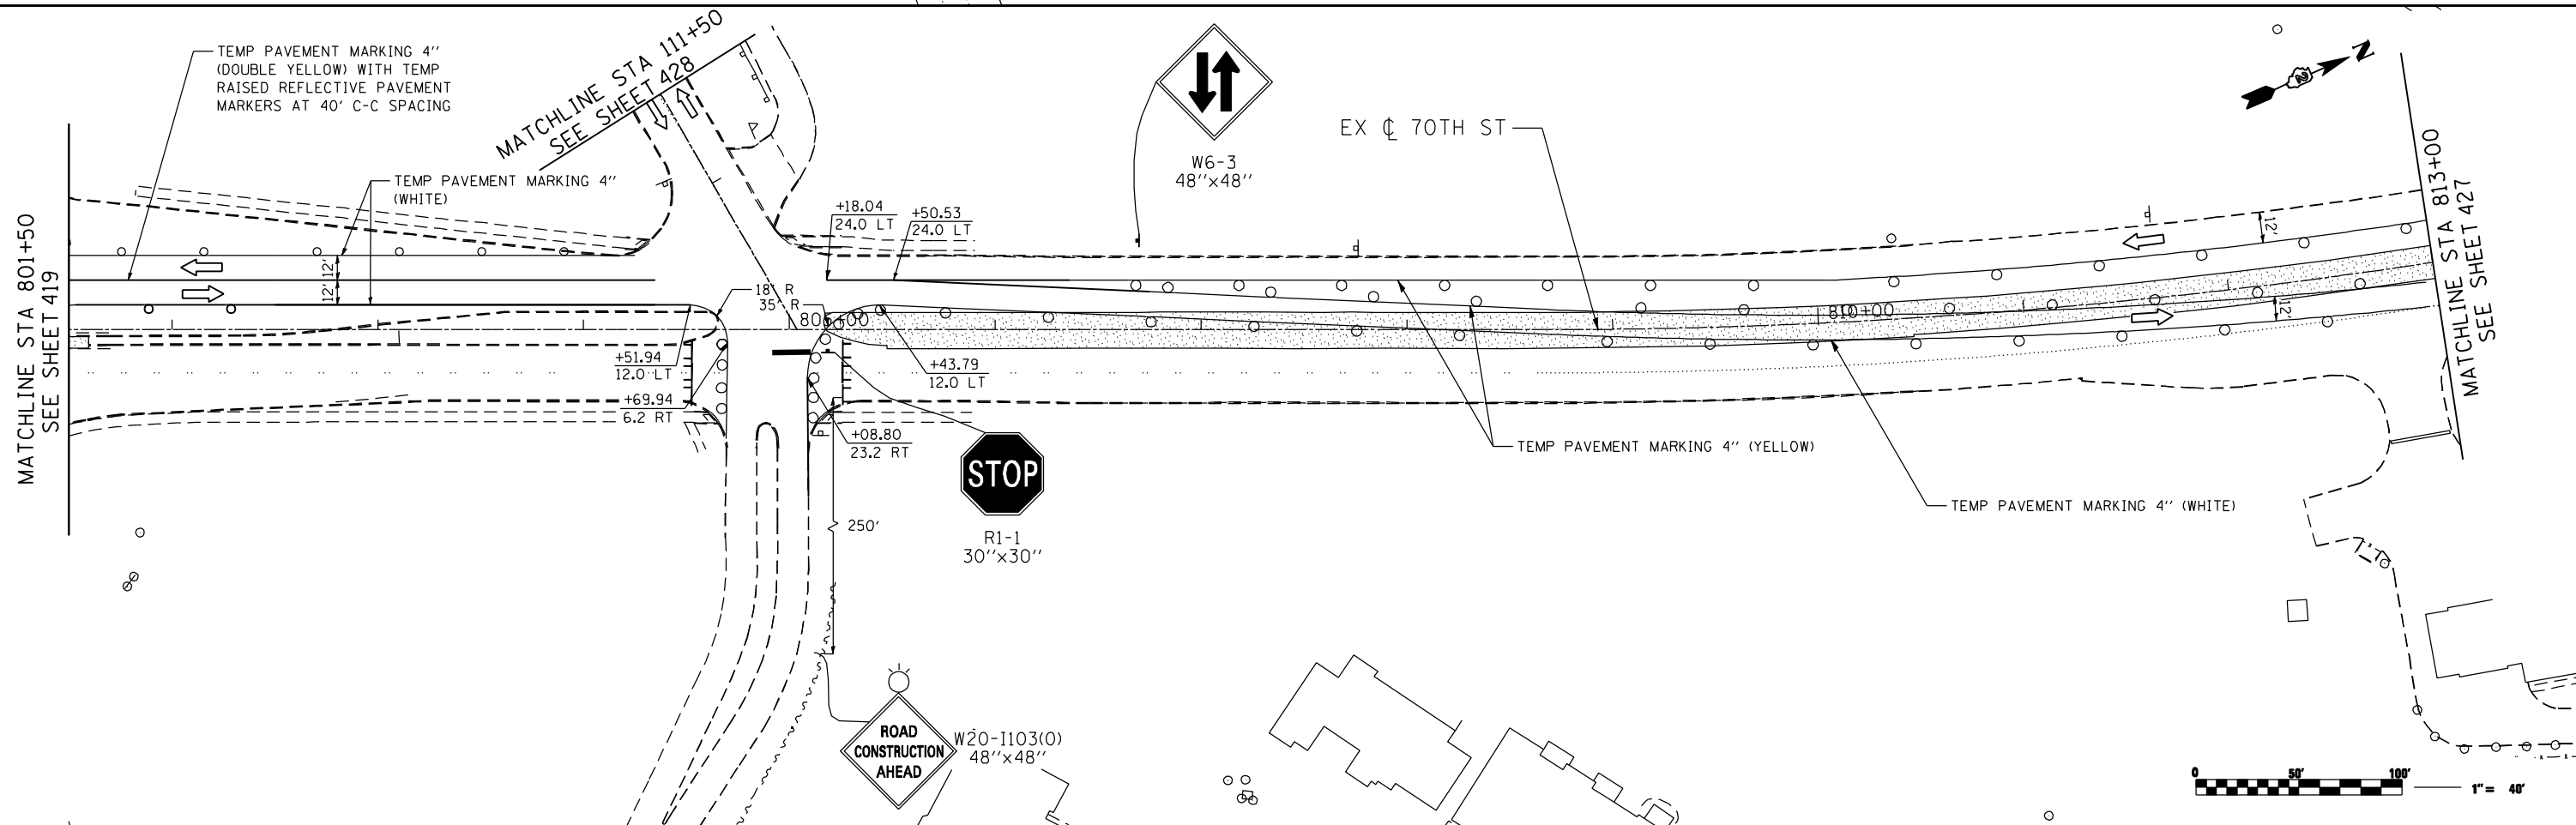

FILE NAME: c:\projects\0003393\00\contract\2\design\mot\sheet_files\0264883-mot-stage3b-28.dgn



Ciorba Group, Inc. CONSULTING ENGINEERS 6507 North Cumberland Avenue, Suite 402 Chicago, Illinois 60656 Tel. 773.775.4009 Fax 773.775.4014	USER NAME = jberendzen	DESIGNED - EPS	REVISED -	STATE OF ILLINOIS DEPARTMENT OF TRANSPORTATION	MAINTENANCE OF TRAFFIC - STAGE 3B 70TH STREET				F.A.P. RTE.	SECTION	COUNTY	TOTAL SHEETS	SHEET NO.
	PLOT SCALE = 80.0000' / IN.	DRAWN - NT	REVISED -						595	(142-1, 142)R	ROCK ISLAND	1353	426
	PLOT DATE = 12/18/2014	CHECKED - DJO	REVISED -		CONTRACT NO. 64B83				ILLINOIS FED. AID PROJECT				
	DATE = 12/19/2014	REVISD -	REVISED -		SCALE: 1 : 40	SHEET NO.	OF	SHEETS	STA.	TO STA.			

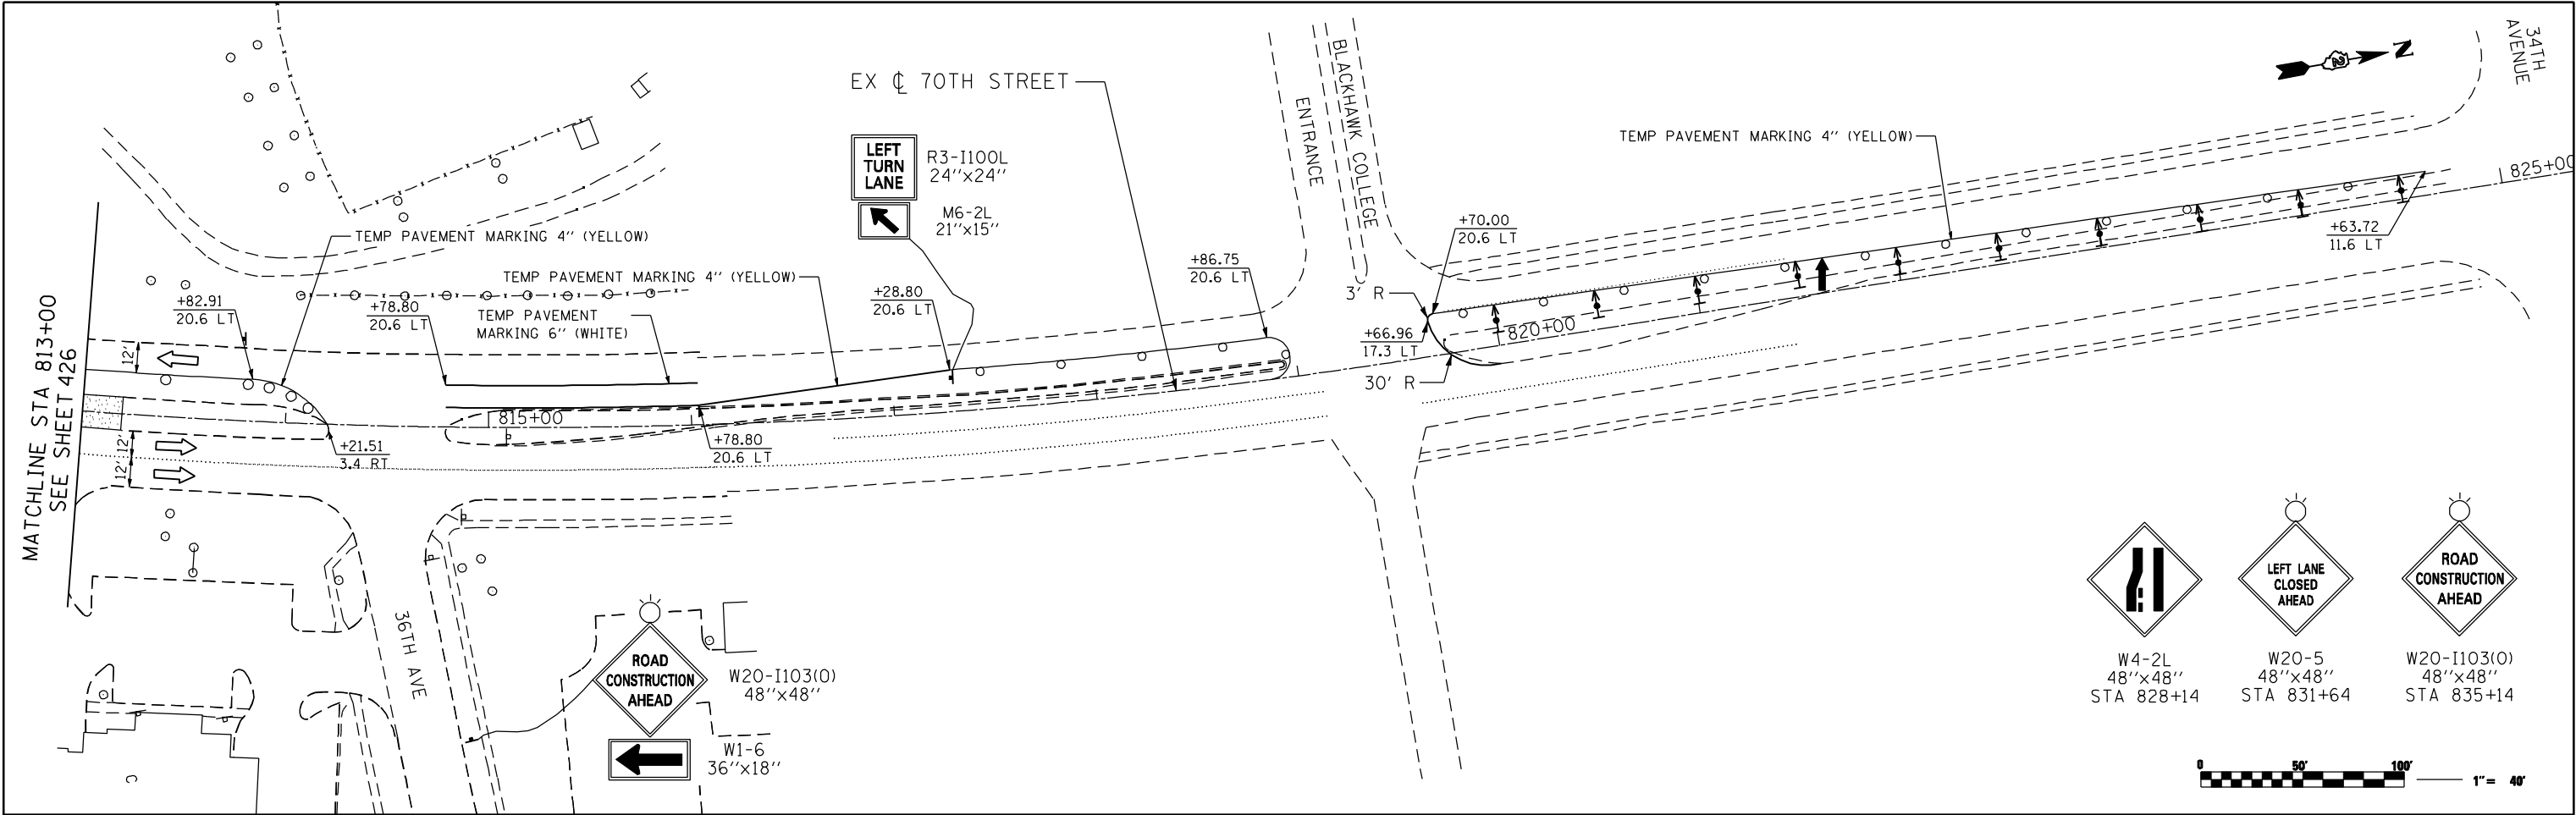

MAINTENANCE OF TRAFFIC LEGEND



- WORK ZONE
- DIRECTION OF TRAVEL
- DRUM OR TYPE II BARRICADE W/ STEADY BURN LIGHT AT 40' SPACING (20' ON LANE TAPER AND RAMPS)
- TEMPORARY CONCRETE BARRIER
- TEMPORARY PAVEMENT
- TEMPORARY PAVEMENT MARKING 24" (WHITE) - STOP BAR
- VERTICAL PANEL @ 40' C-C SPACING



FILE NAME : c:\p\proj\0003393\00\contract\2\design\mot\sheet_files\0264883-mt-stage3b.dgn

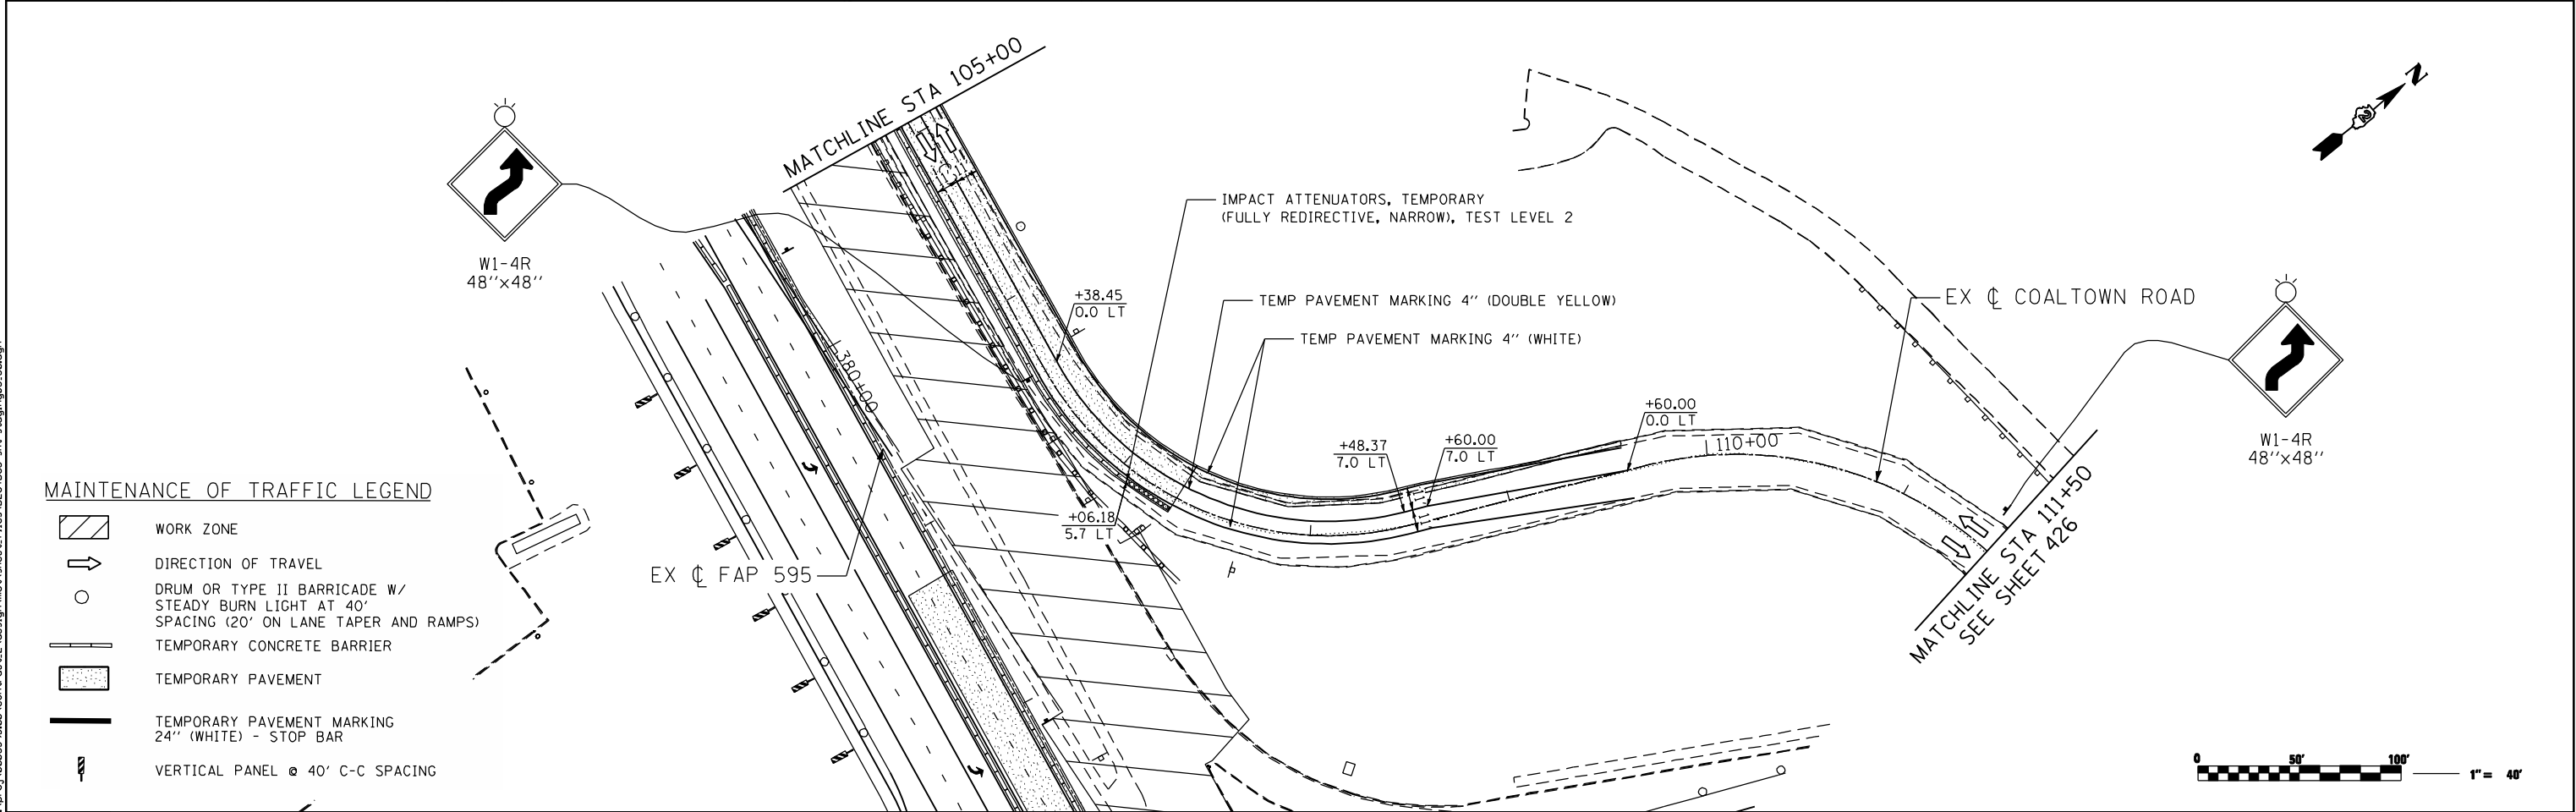
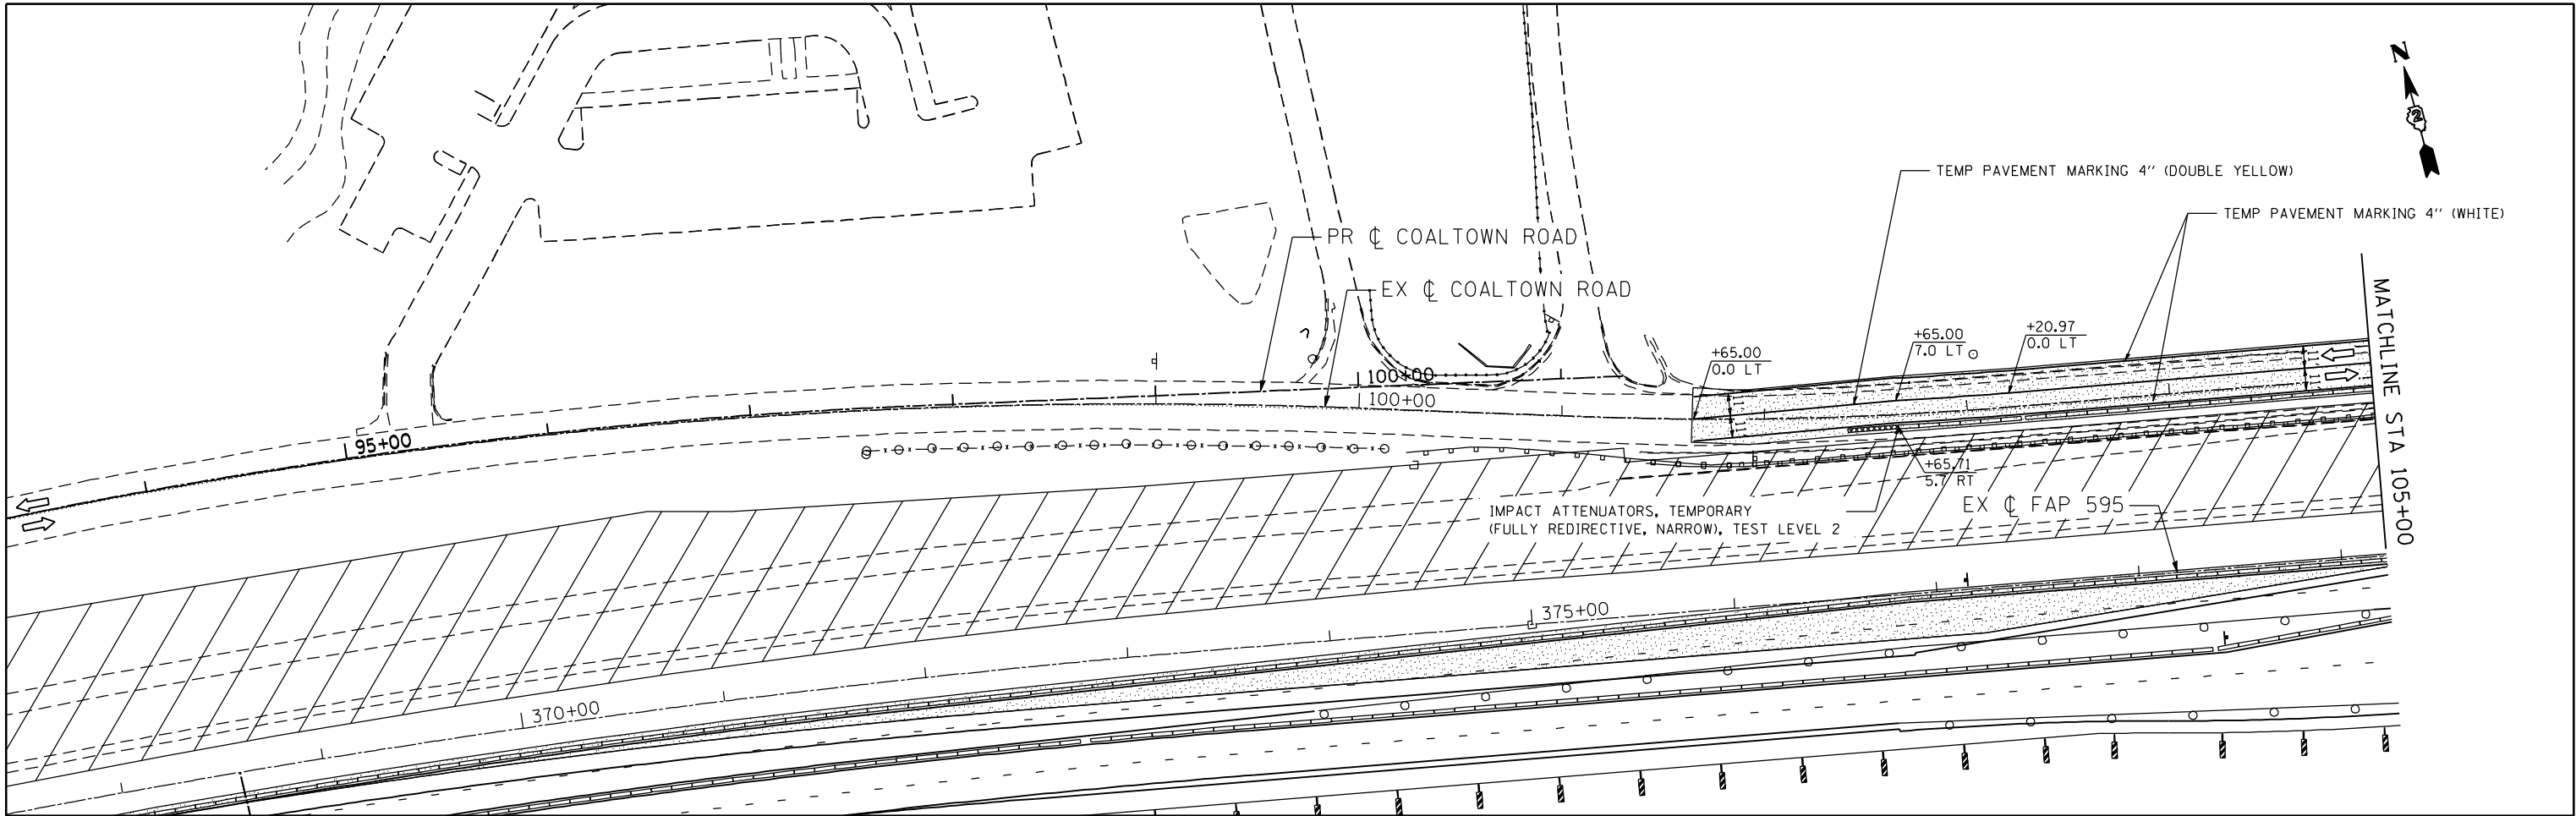


MAINTENANCE OF TRAFFIC LEGEND

- WORK ZONE
- DIRECTION OF TRAVEL
- DRUM OR TYPE II BARRICADE W/ STEADY BURN LIGHT AT 40' SPACING (20' ON LANE TAPER AND RAMPS)
- TEMPORARY CONCRETE BARRIER
- TEMPORARY PAVEMENT
- TEMPORARY PAVEMENT MARKING 24" (WHITE) - STOP BAR
- VERTICAL PANEL @ 40' C-C SPACING

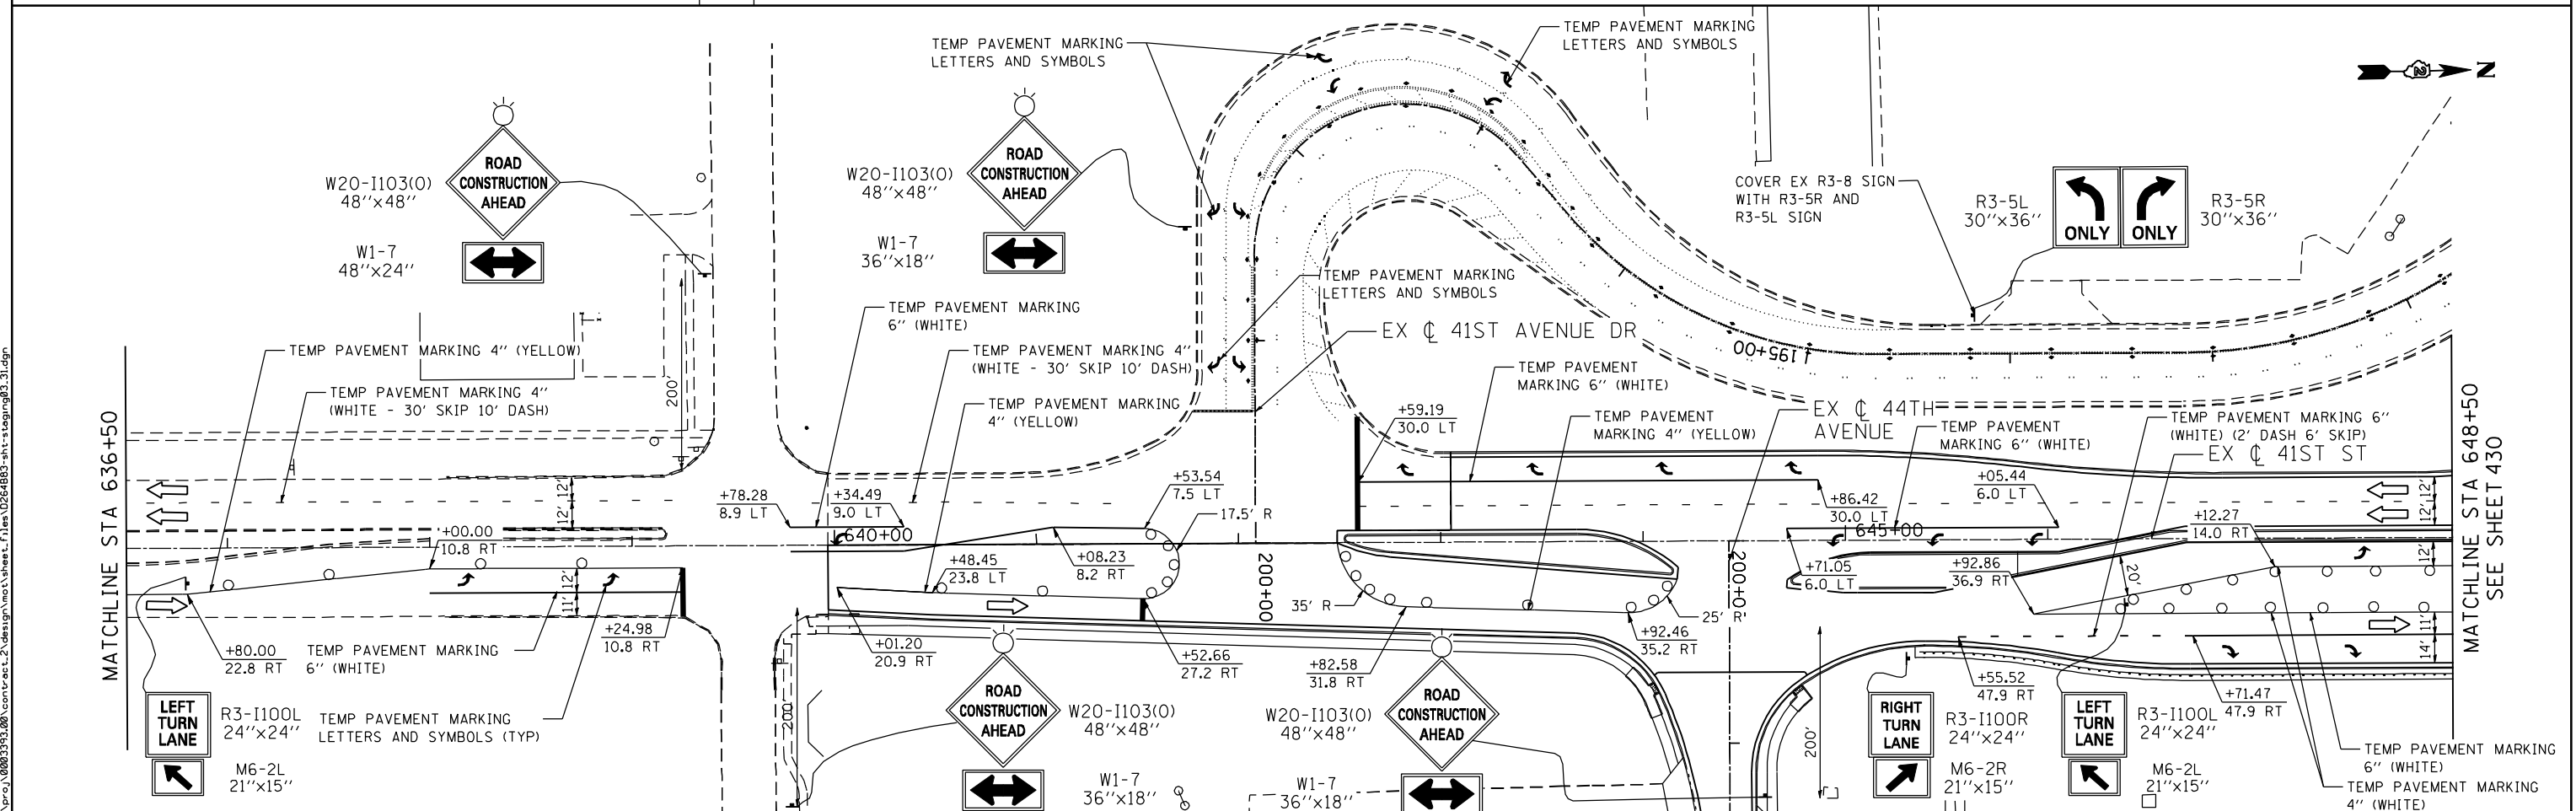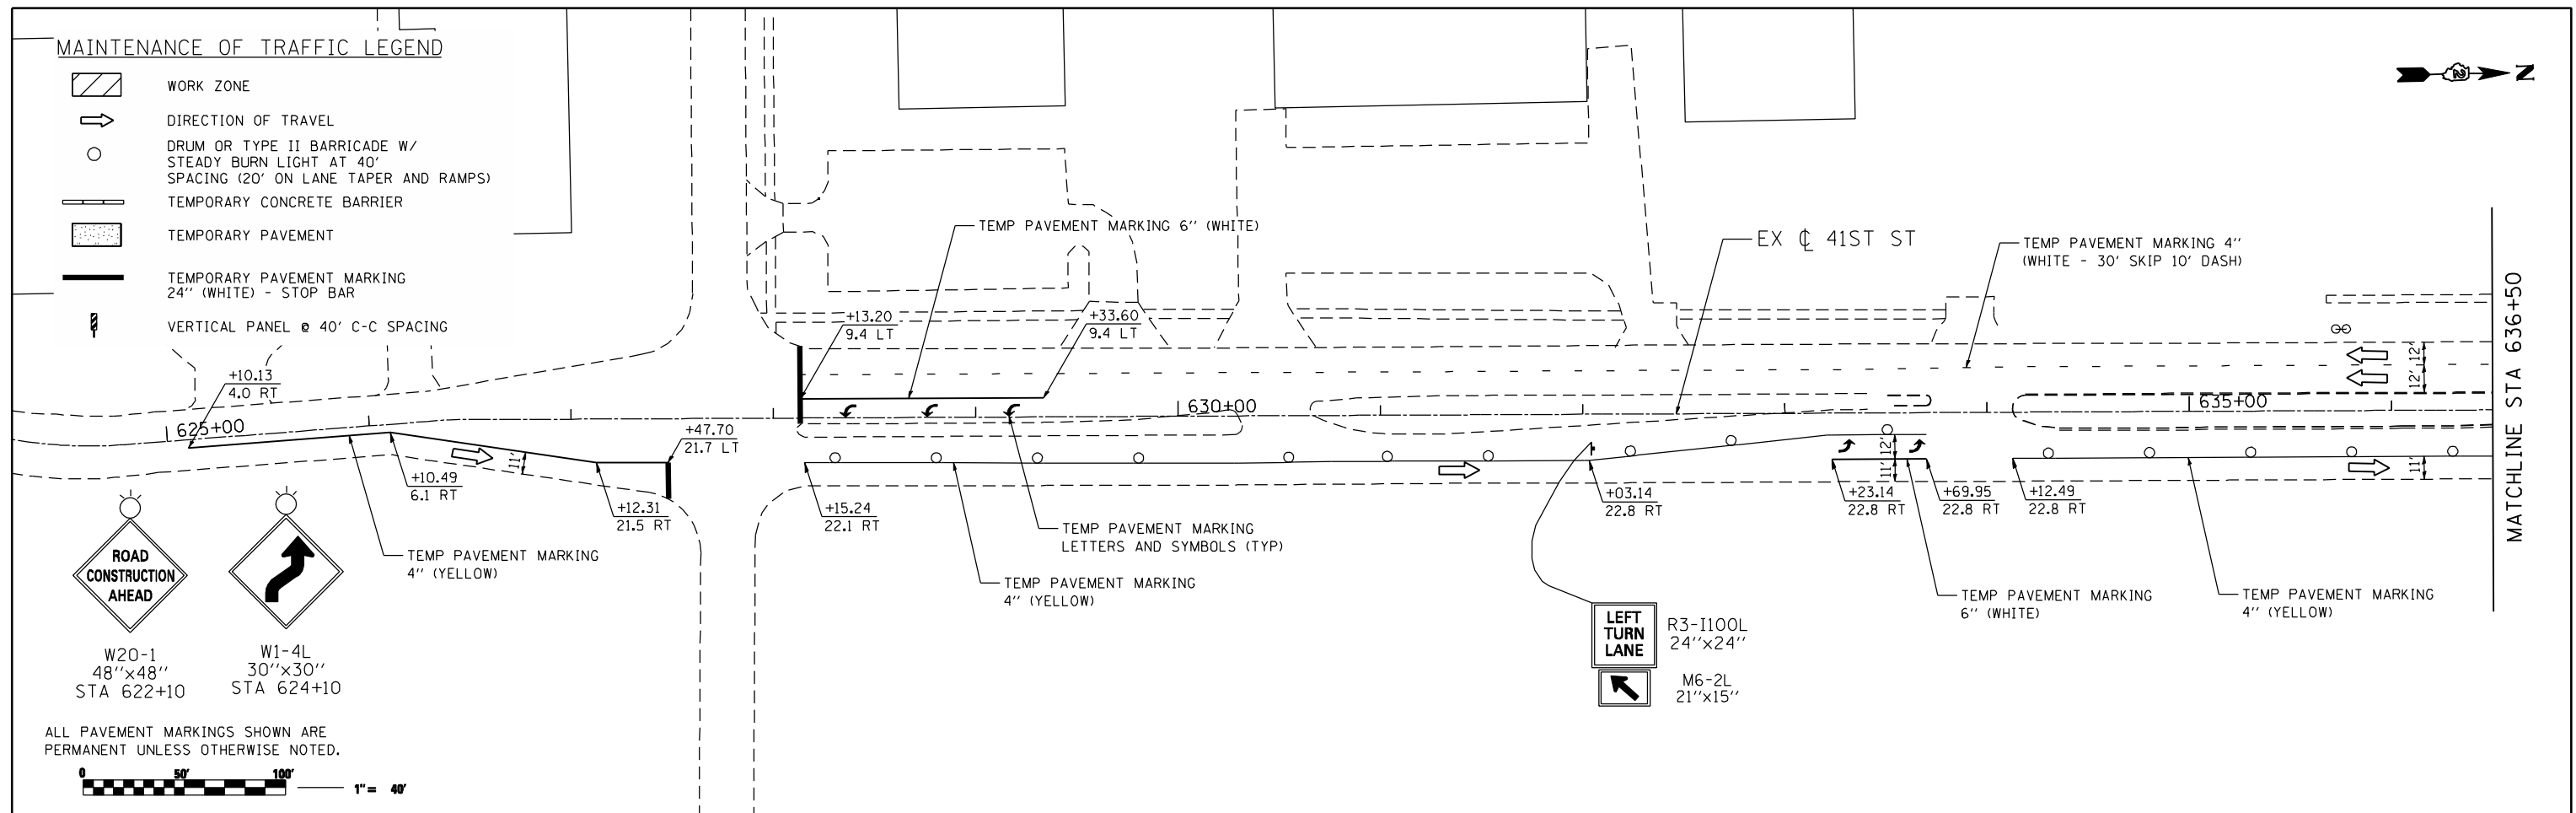

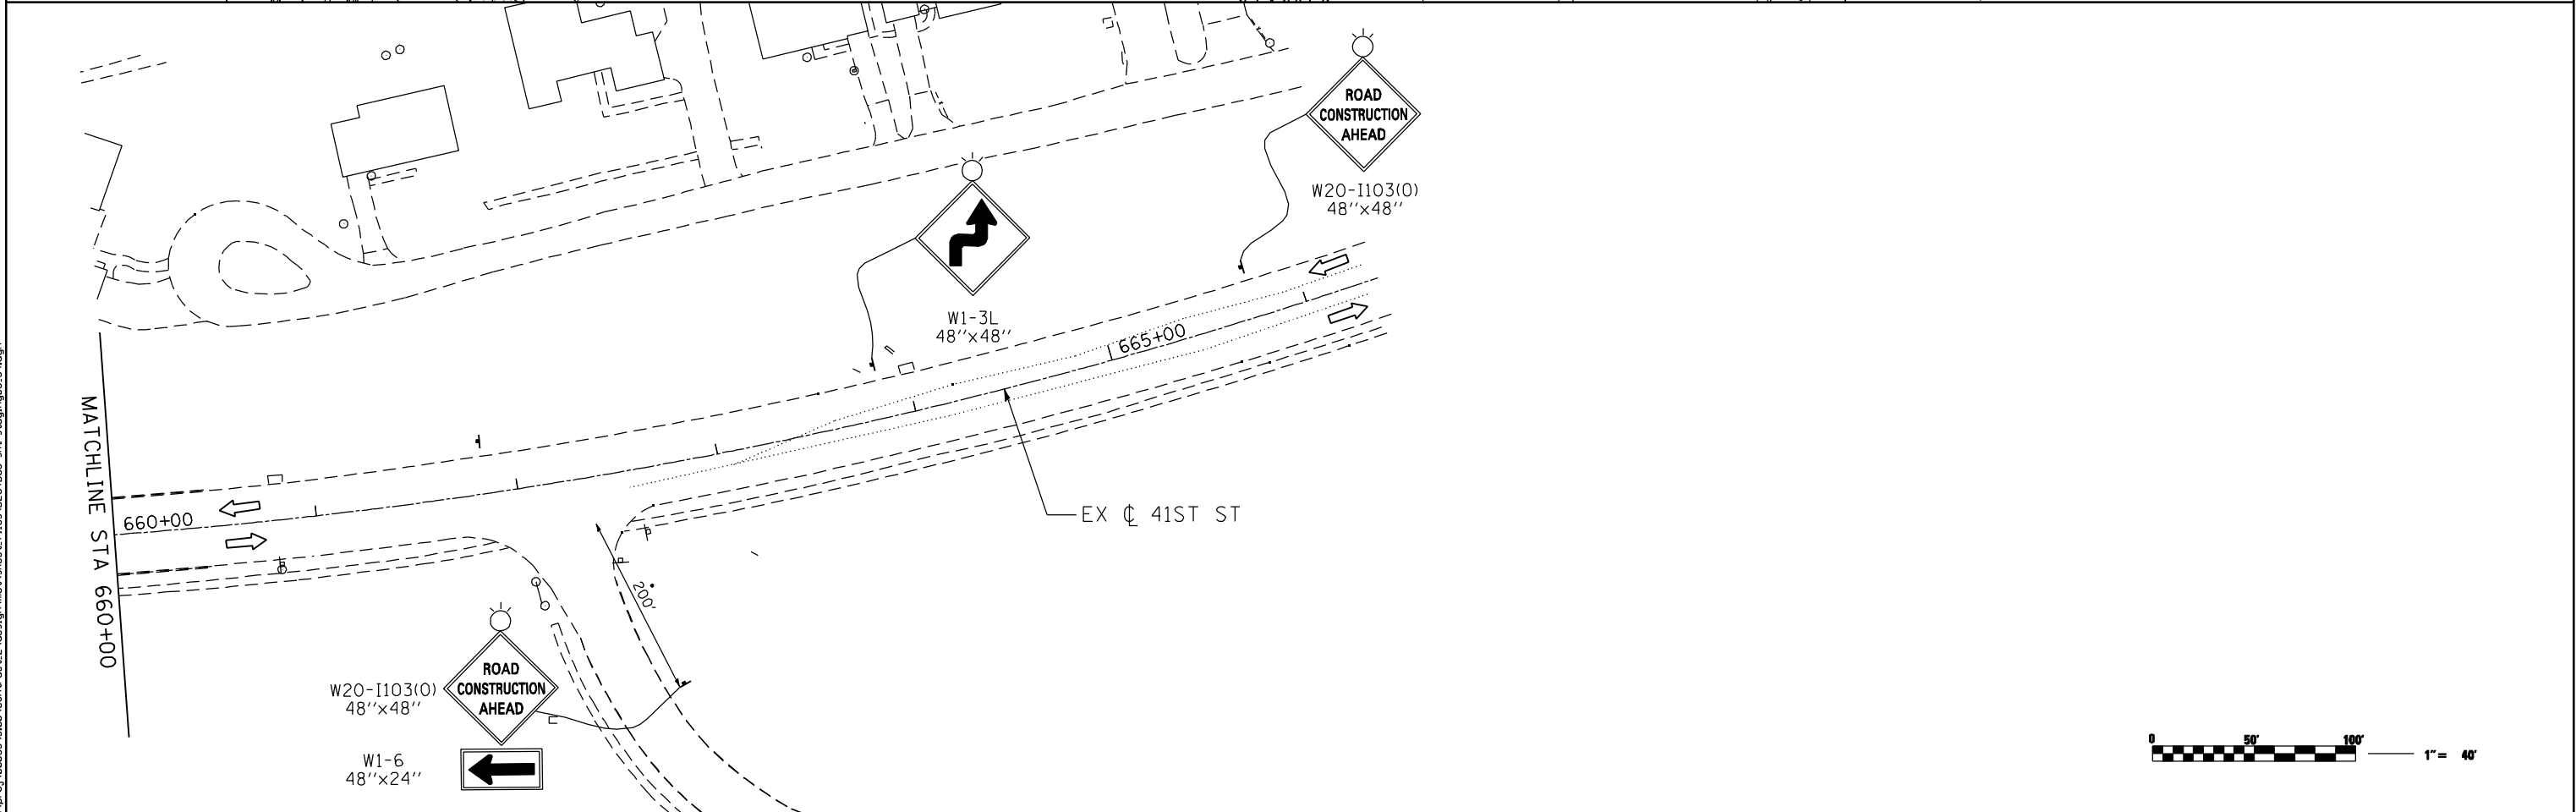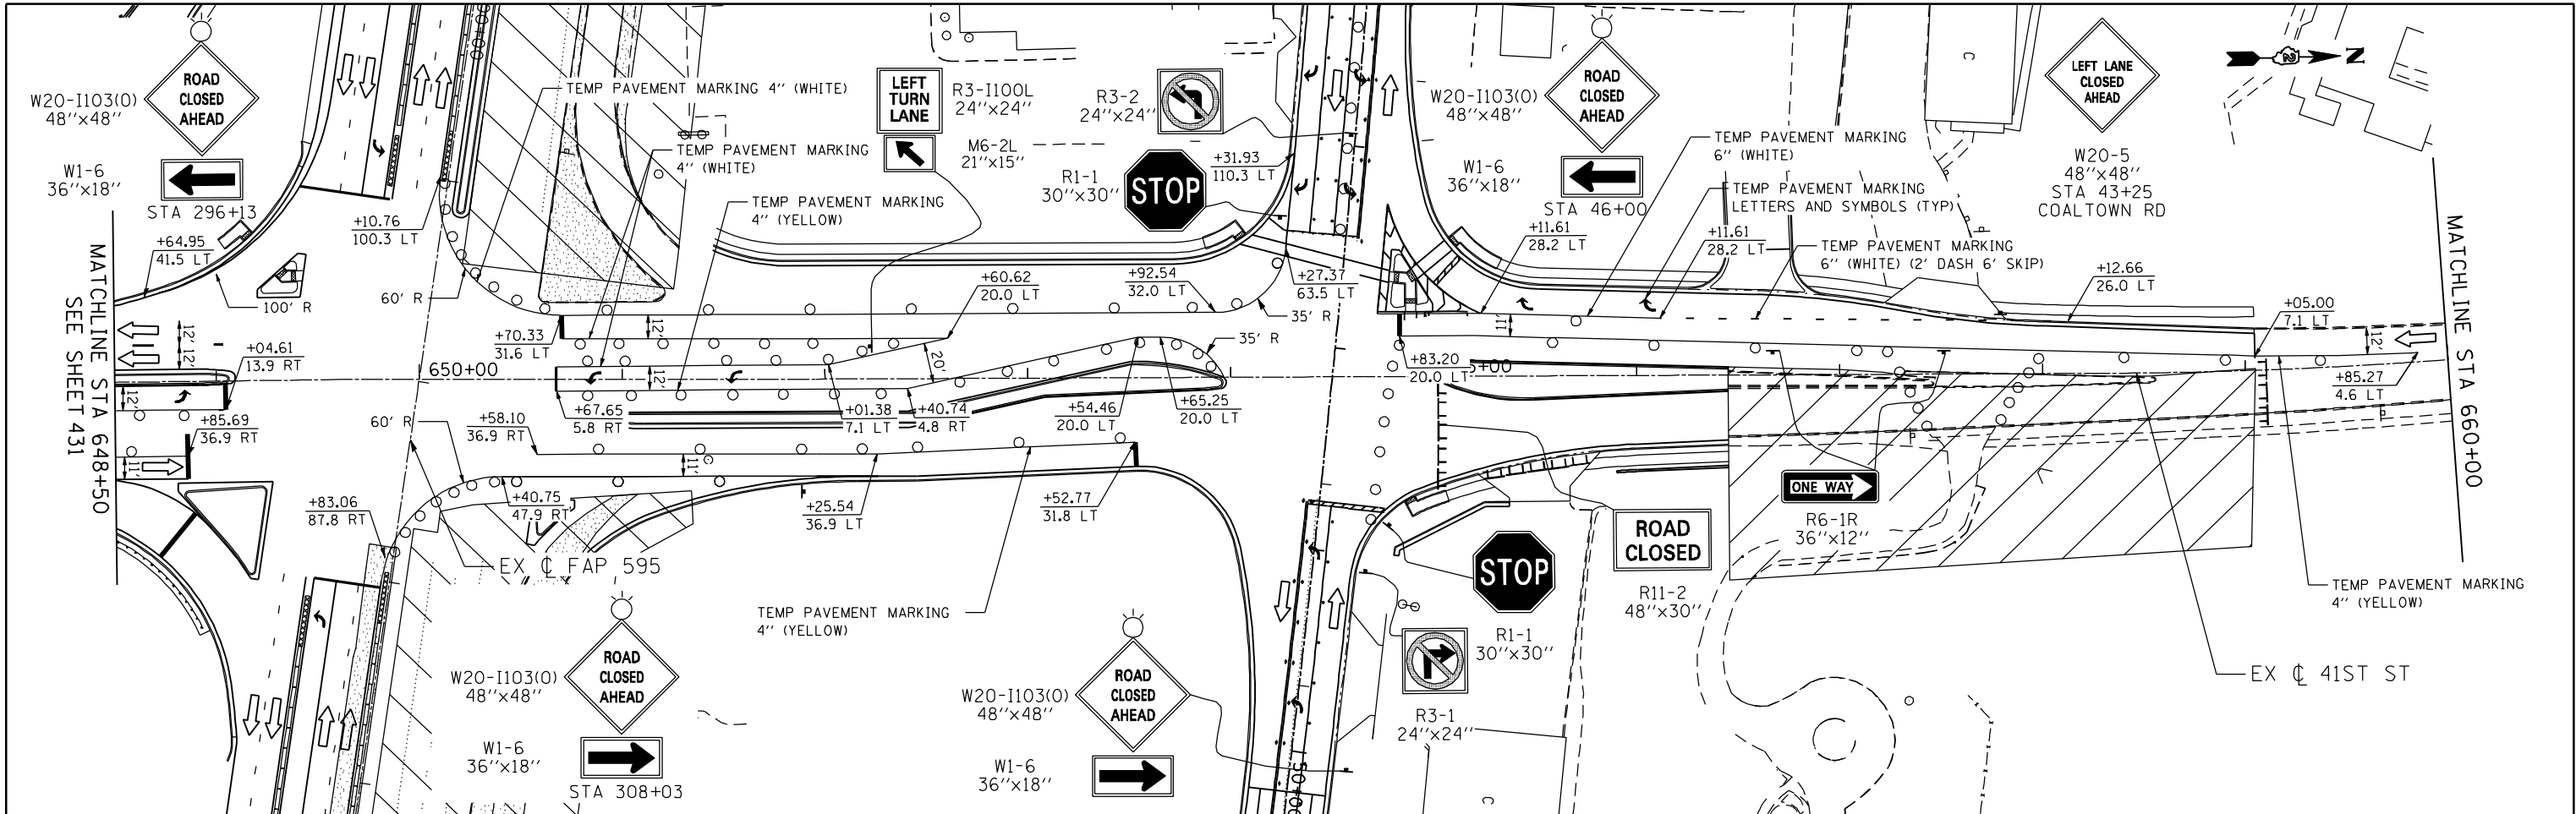

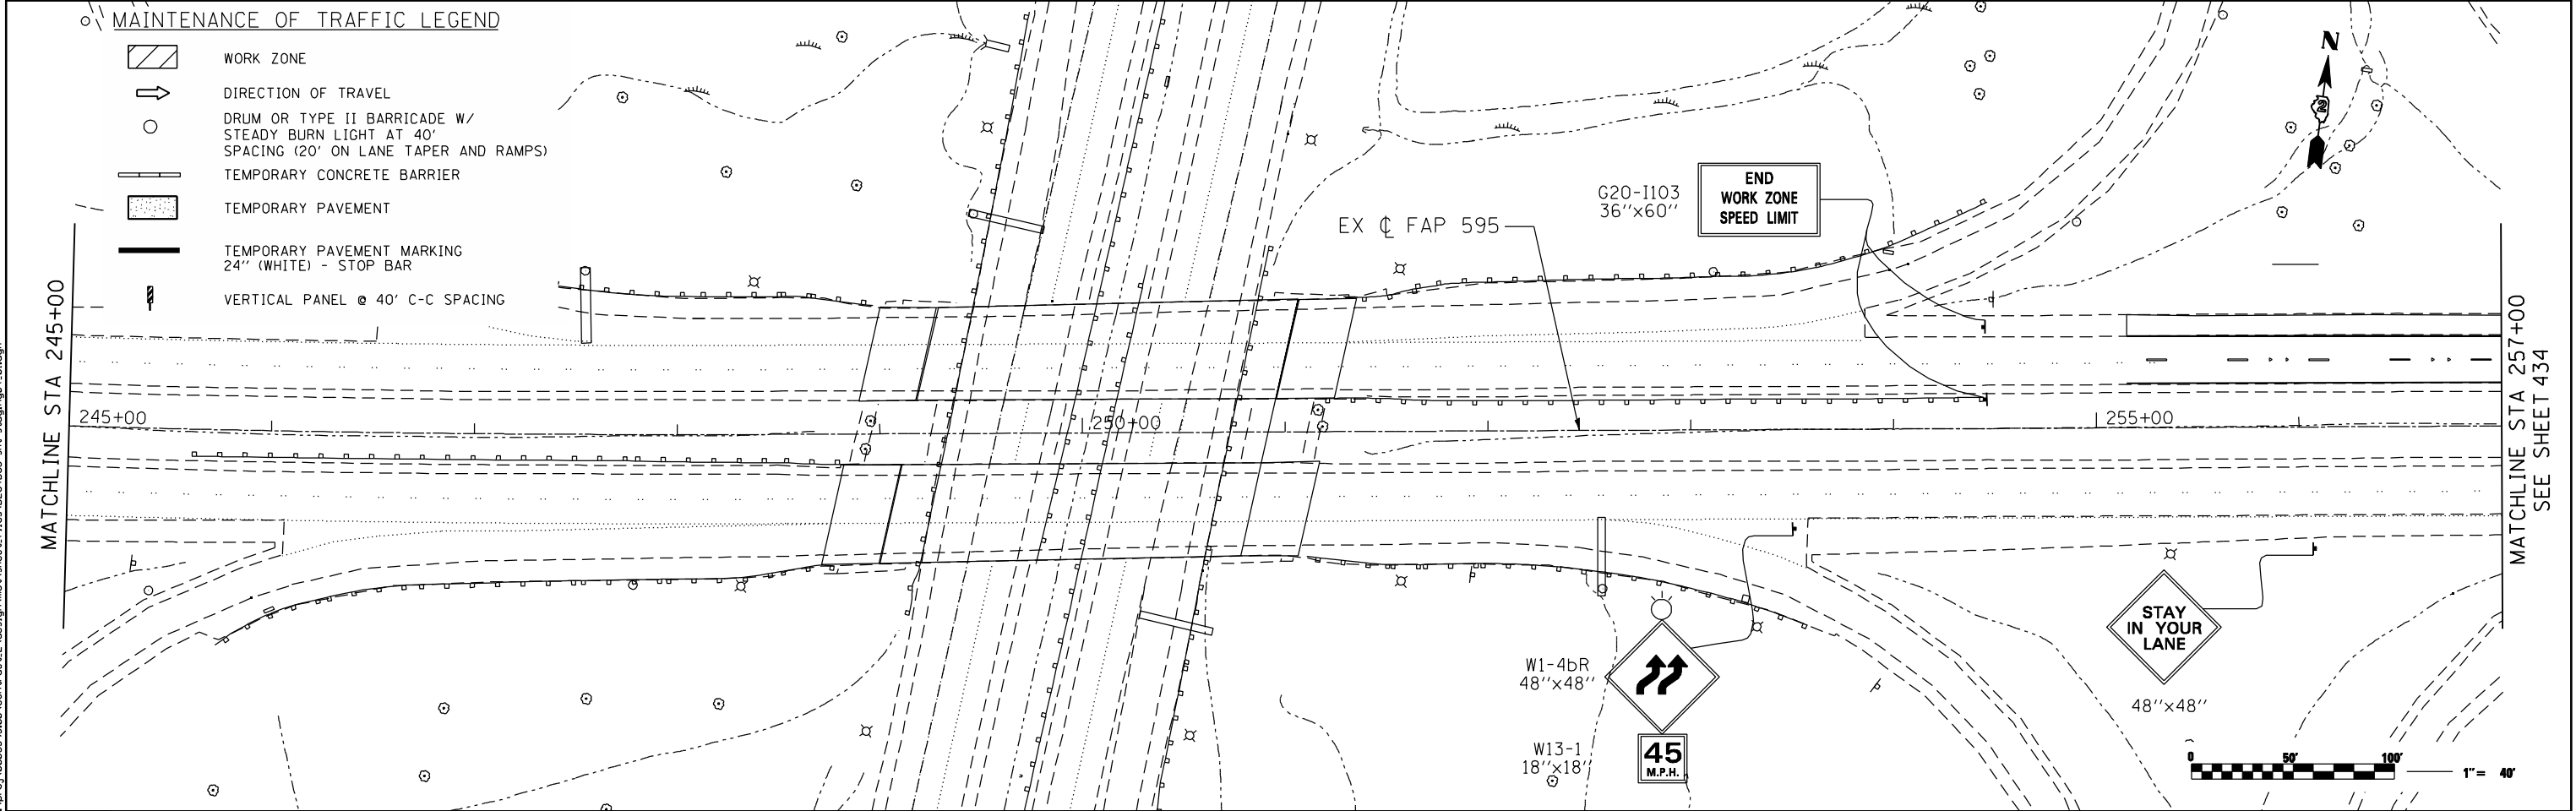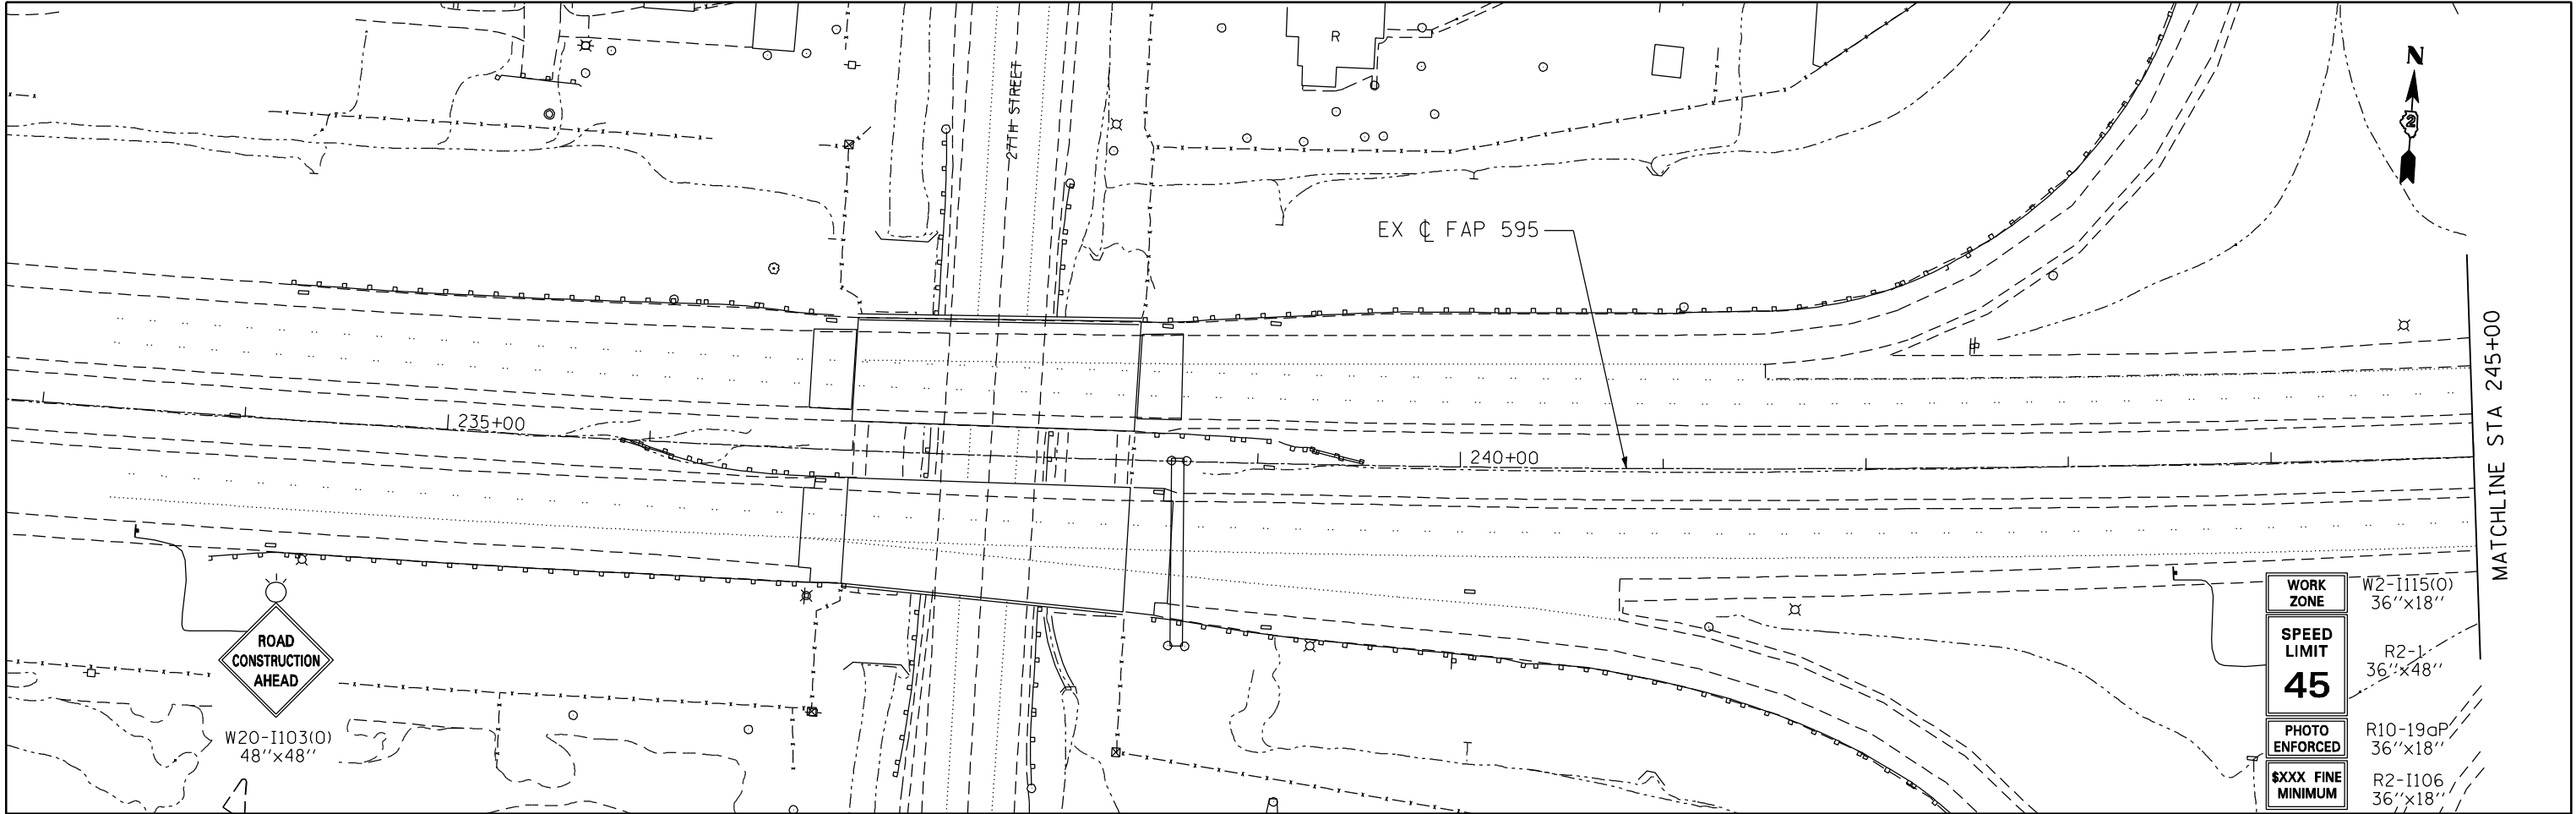

MAINTENANCE OF TRAFFIC LEGEND

- 

WORK ZONE
- 

DIRECTION OF TRAVEL
- 

DRUM OR TYPE II BARRICADE W/
STEADY BURN LIGHT AT 40'
SPACING (20' ON LANE TAPER AND RAMPS)
- 

TEMPORARY CONCRETE BARRIER
- 

TEMPORARY PAVEMENT
- 

TEMPORARY PAVEMENT MARKING
24" (WHITE) - STOP BAR
- 

VERTICAL PANEL @ 40' C-C SPACING

WEST
INTERSTATE
74
M3-4
24"x12"
M1-1
24"x24"
M5-2R
21"x15"

EX C 41ST DR CONNECTOR

EX C FAP 595

MATCHLINE STA 257+00
SEE SHEET 433

MATCHLINE STA 269+00

0 50' 100' 1" = 40'

I-74 WB RAMP TO IL 5 EB WILL USE THE 3 LOOP RAMPS
TO ACCESS IL 5. SEE RAMP CLOSURE DETAIL.

TEMP PAVEMENT MARKING 4"
(WHITE - 30' SKIP 10' DASH)

TEMP PAVEMENT MARKING 4" (WHITE)

TEMP PAVEMENT MARKING 4"
(YELLOW)

PR C 38TH STREET

EX C 38TH STREET

PR C 38TH STREET

EX C FAP 595

TEMP PAVEMENT MARKING 4"
(WHITE) (30' SKIP 10' DASH)

TEMP PAVEMENT MARKING 4" (YELLOW)

W2-I115(O)
36"x18"

R2-1
36"x48"

R10-19dP
36"x18"

R2-I106
36"x18"

WORK
ZONE
SPEED
LIMIT
45
PHOTO
ENFORCED
\$XXX FINE
MINIMUM

MATCHLINE STA 269+00

MATCHLINE STA 281+00
SEE SHEET 435

TEMP PAVEMENT MARKING 4" (WHITE)

+19.67
63.0 RT

+68.16
89.0 RT

TEMP PAVEMENT MARKING 4" (WHITE)

150' R

+18.91
154.4 RT

+30.17
148.5 RT

+46.96
96.7 RT

75' R

+00.11
63.0 RT

+93.73
63.0 RT

TEMP PAVEMENT MARKING 4" (WHITE)

W20-I103(O)
48"x48"

W1-6
36"x18"

ALL PAVEMENT MARKINGS SHOWN ARE PERMANENT
UNLESS OTHERWISE NOTED. SEE PAVEMENT MARKING
PLANS.



FILE NAME : c:\p\proj\0003193100\contract\2\design\mot\sheet_files\0264883-mt-stage4-02.dgn



Ciorba Group, Inc.
CONSULTING ENGINEERS
6507 North Cumberland Avenue, Suite 402
Chicago, Illinois 60656
Tel. 773.775.4009 Fax 773.775.4014


USER NAME = jberendzen	DESIGNED - EPS	REVISED -
	DRAWN - NT	REVISED -
PLOT SCALE = 80.0000' / IN.	CHECKED - DJO	REVISED -
PLOT DATE = 12/18/2014	DATE - 12/19/2014	REVISED -

STATE OF ILLINOIS
DEPARTMENT OF TRANSPORTATION


MAINTENANCE OF TRAFFIC - STAGE 4
JOHN DEERE ROAD

SCALE: 1 : 40 SHEET NO. OF SHEETS STA. TO STA.


F.A.P. RTE.	SECTION	COUNTY	TOTAL SHEETS	SHEET NO.
595	(142-1, 142)R	ROCK ISLAND	1353	434
CONTRACT NO. 64883				
ILLINOIS FED. AID PROJECT				

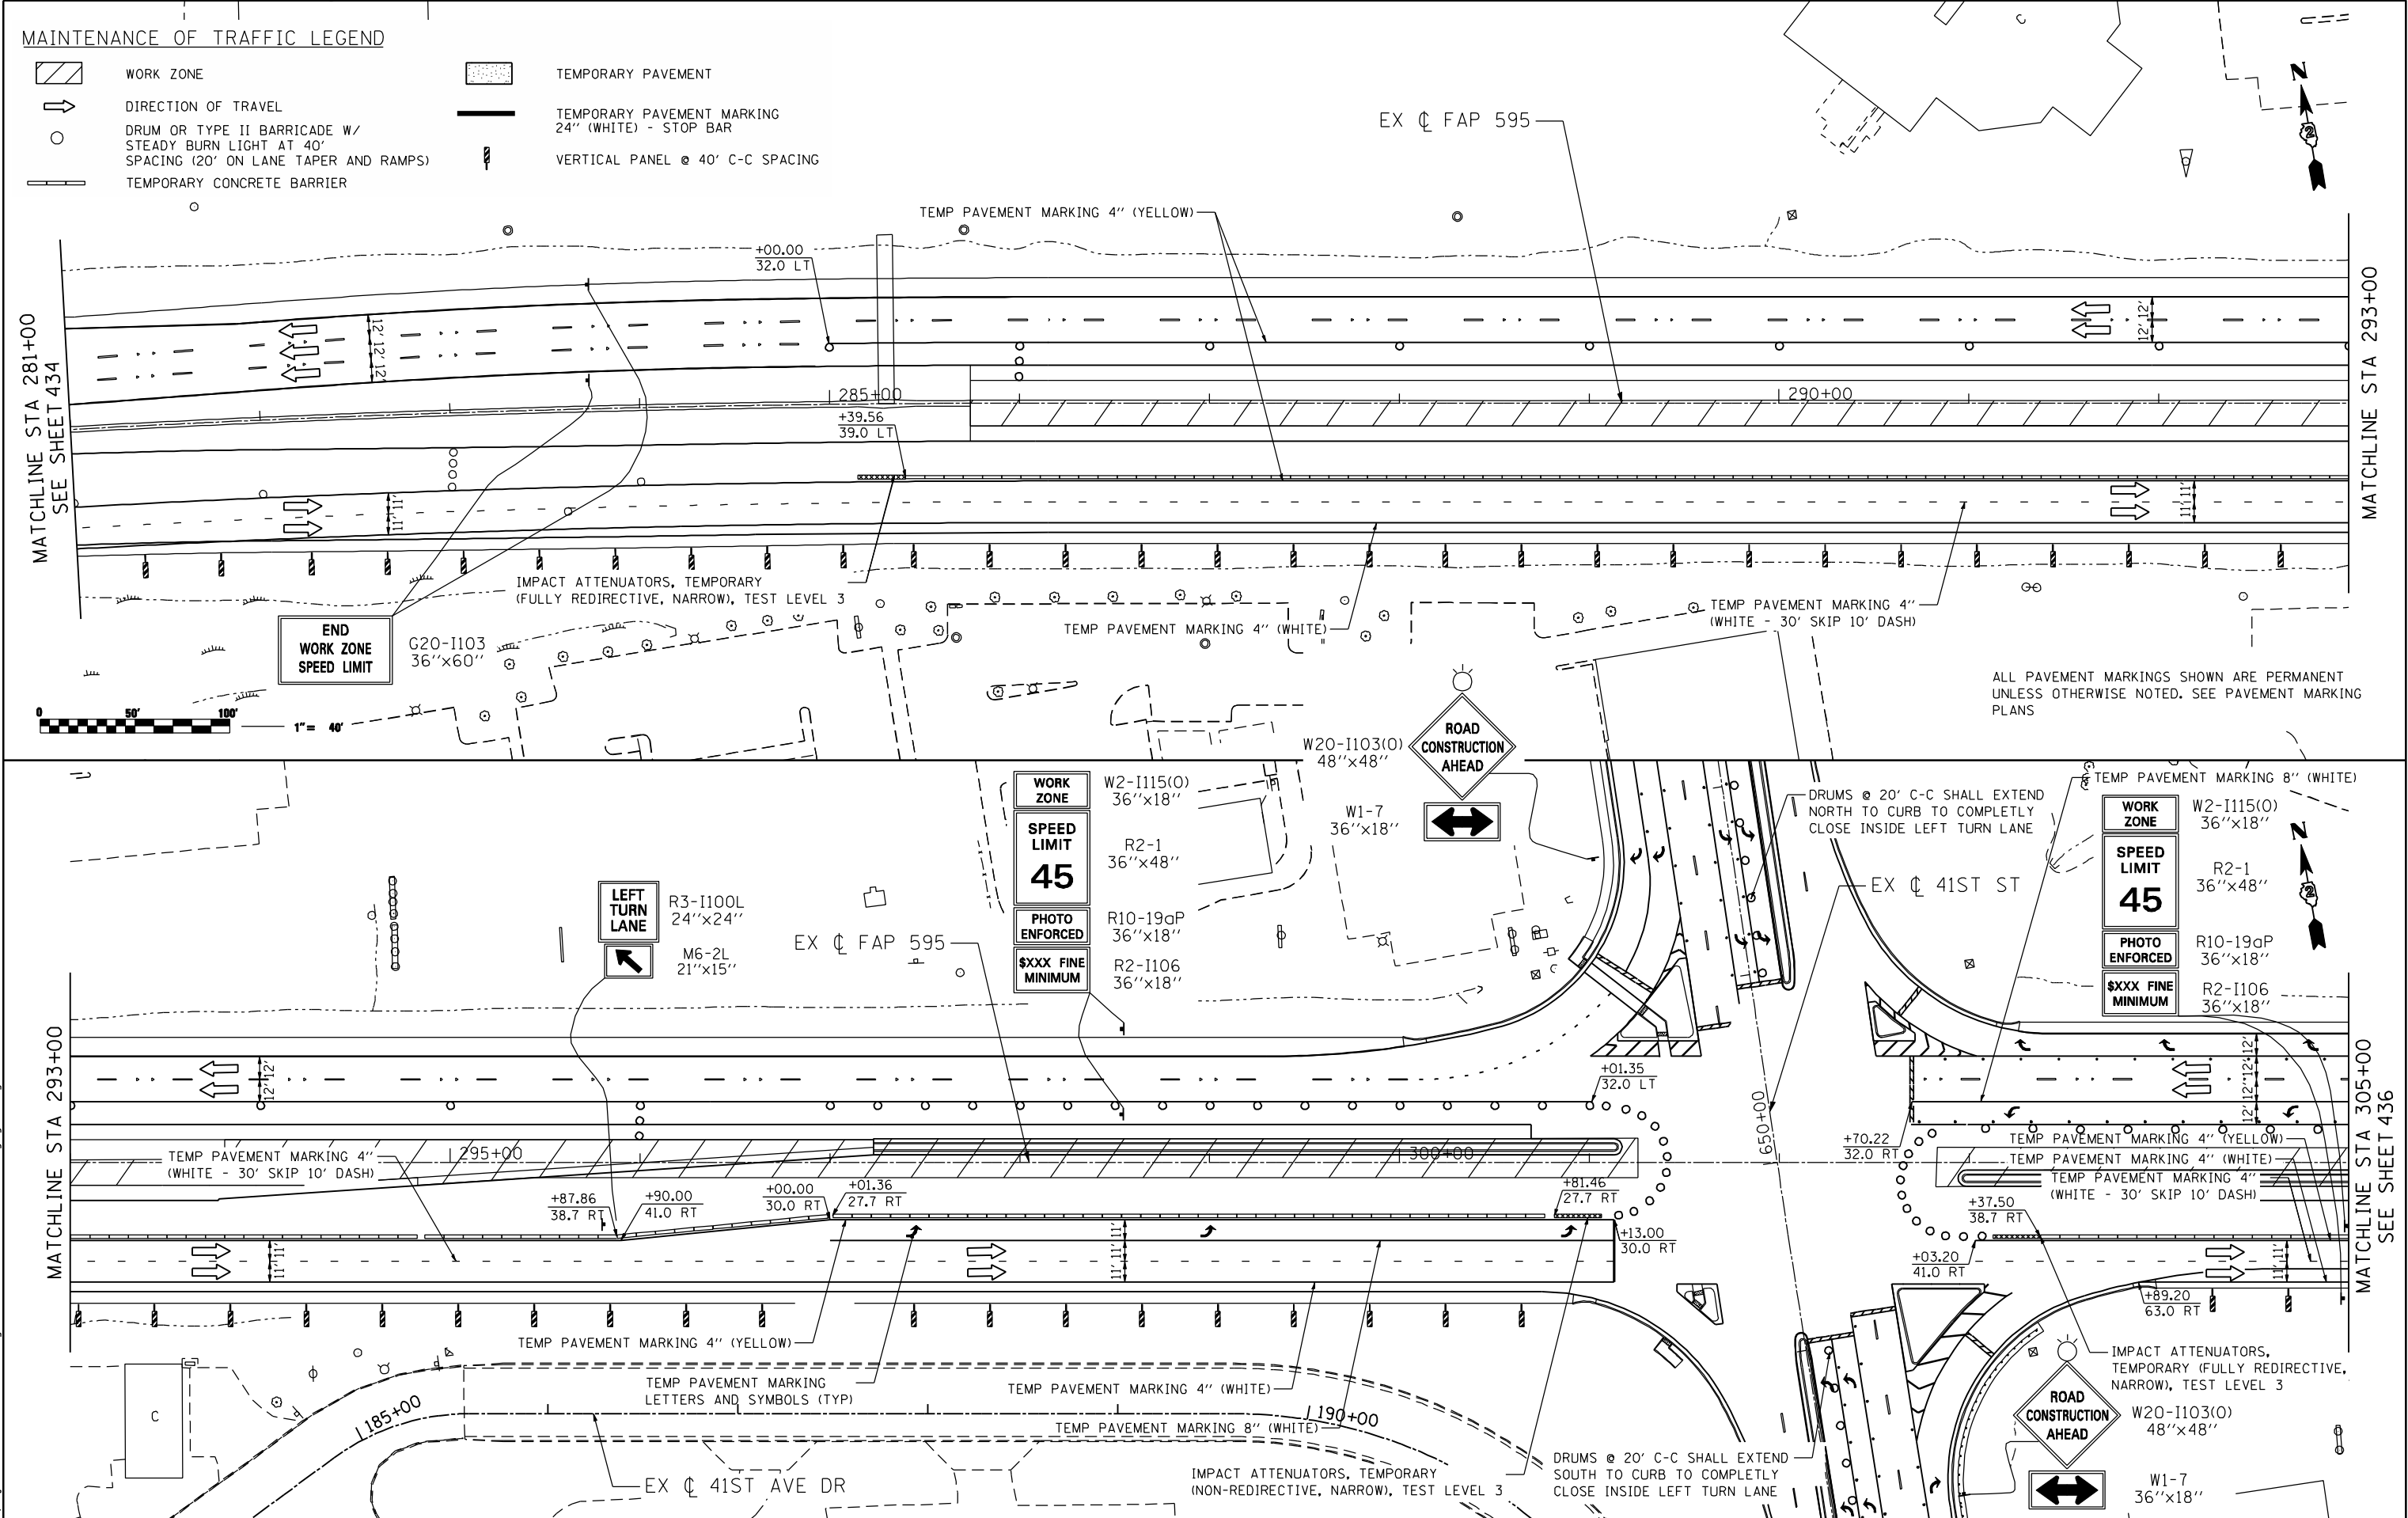

FILE NAME : c:\p\proj\0003393\00\contract\2\design\mot\sheet_files\0264883-mnt-staging04_01.dgn


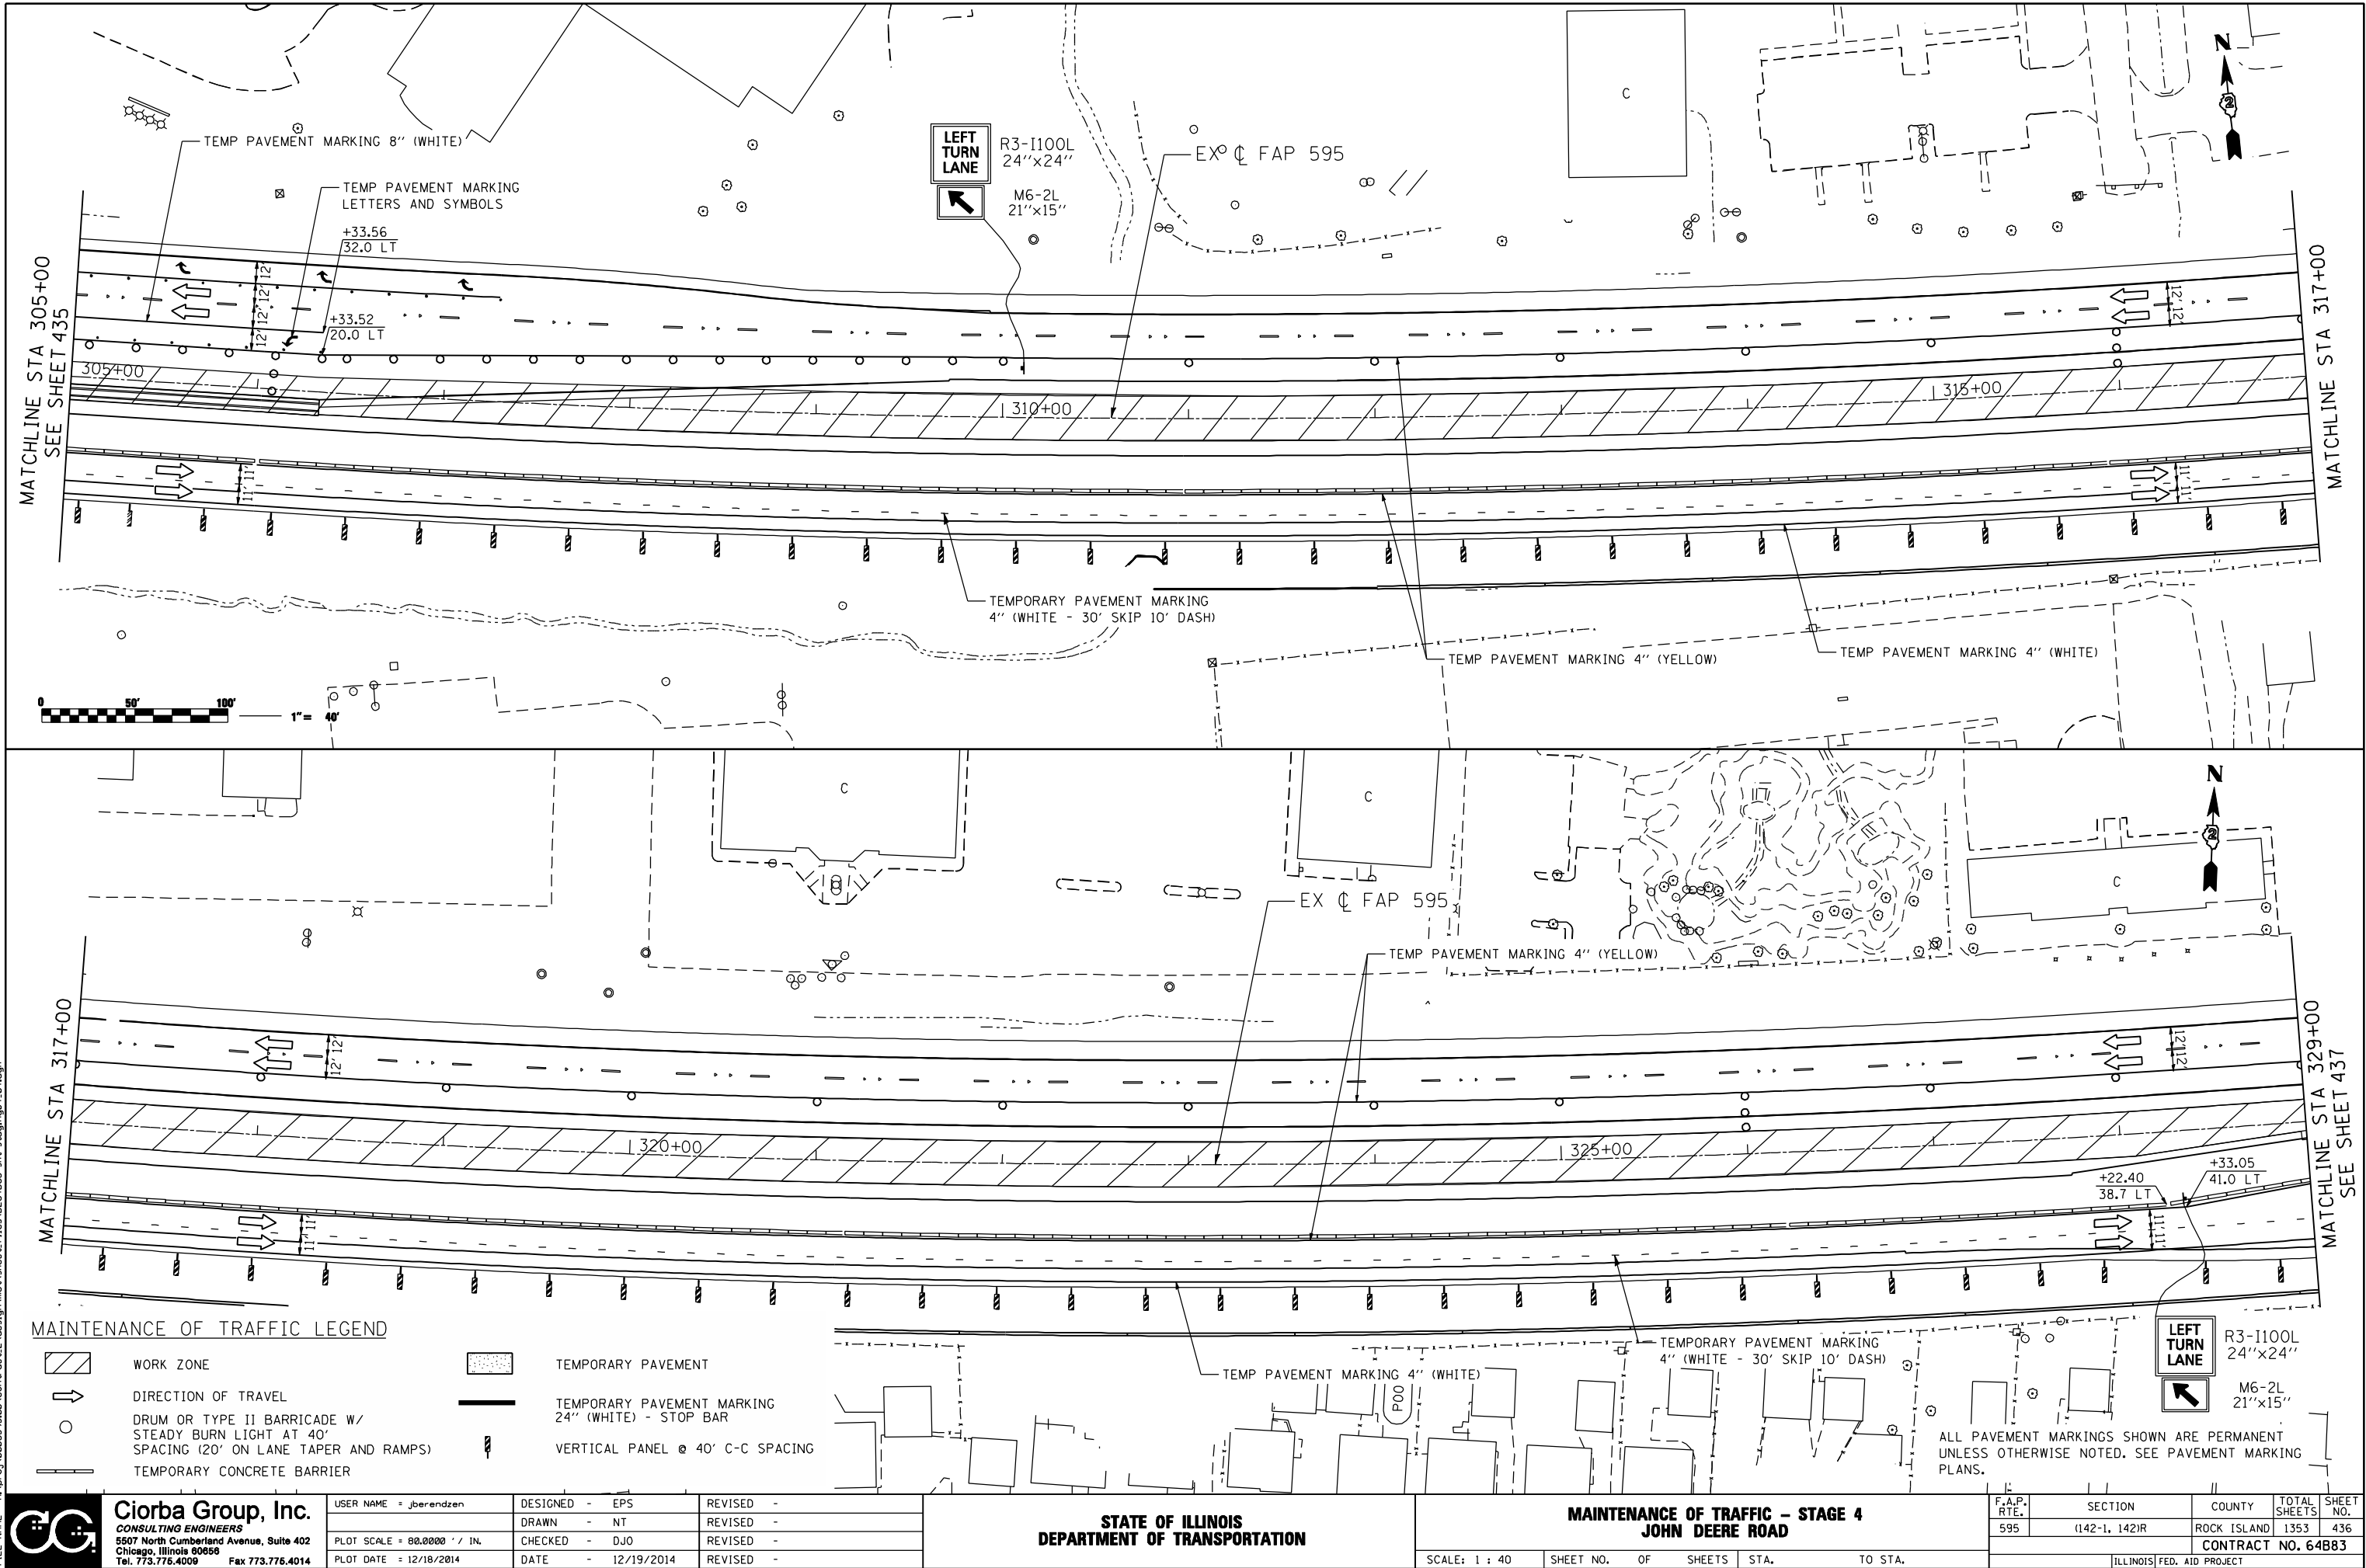


FILE NAME : c:\p\proj\0003393\00\contract\2\design\mot\sheet_files\0264883-mnt-stage4_08.dgn

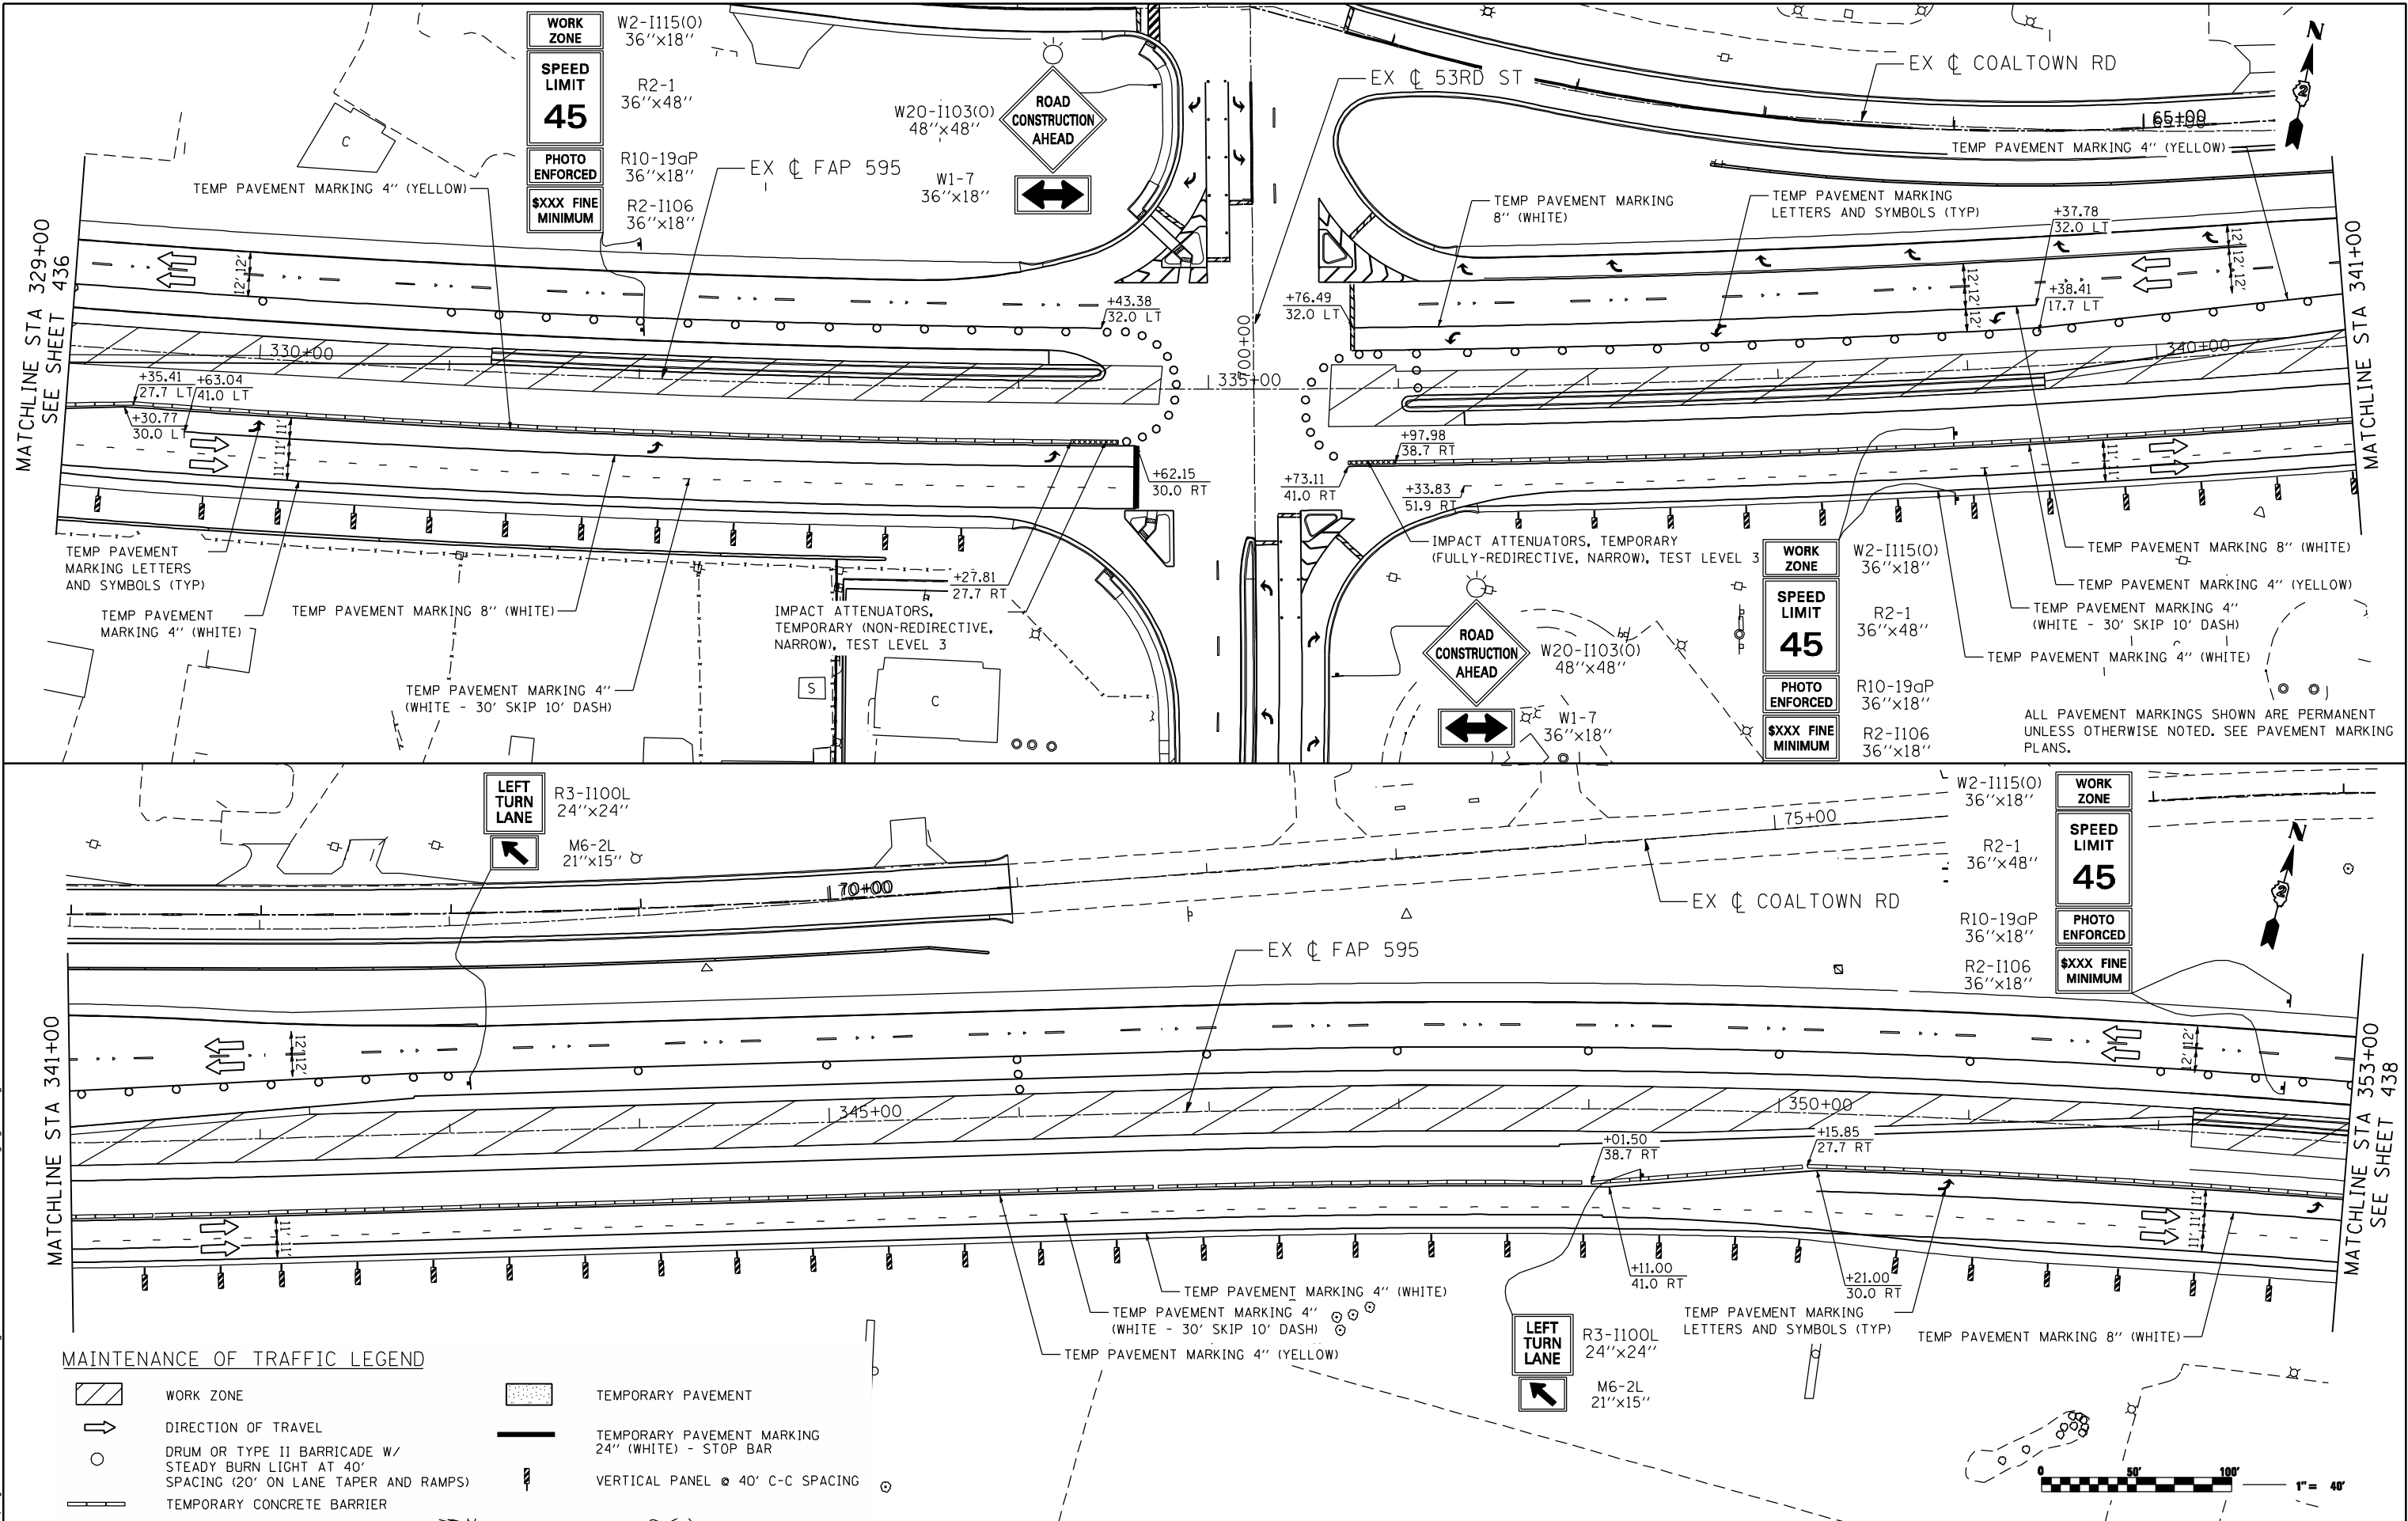

MAINTENANCE OF TRAFFIC LEGEND

- WORK ZONE
- DIRECTION OF TRAVEL
- DRUM OR TYPE II BARRICADE W/ STEADY BURN LIGHT AT 40' SPACING (20' ON LANE TAPER AND RAMPS)
- TEMPORARY PAVEMENT
- TEMPORARY PAVEMENT MARKING 24" (WHITE) - STOP BAR
- VERTICAL PANEL @ 40' C-C SPACING
- TEMPORARY CONCRETE BARRIER

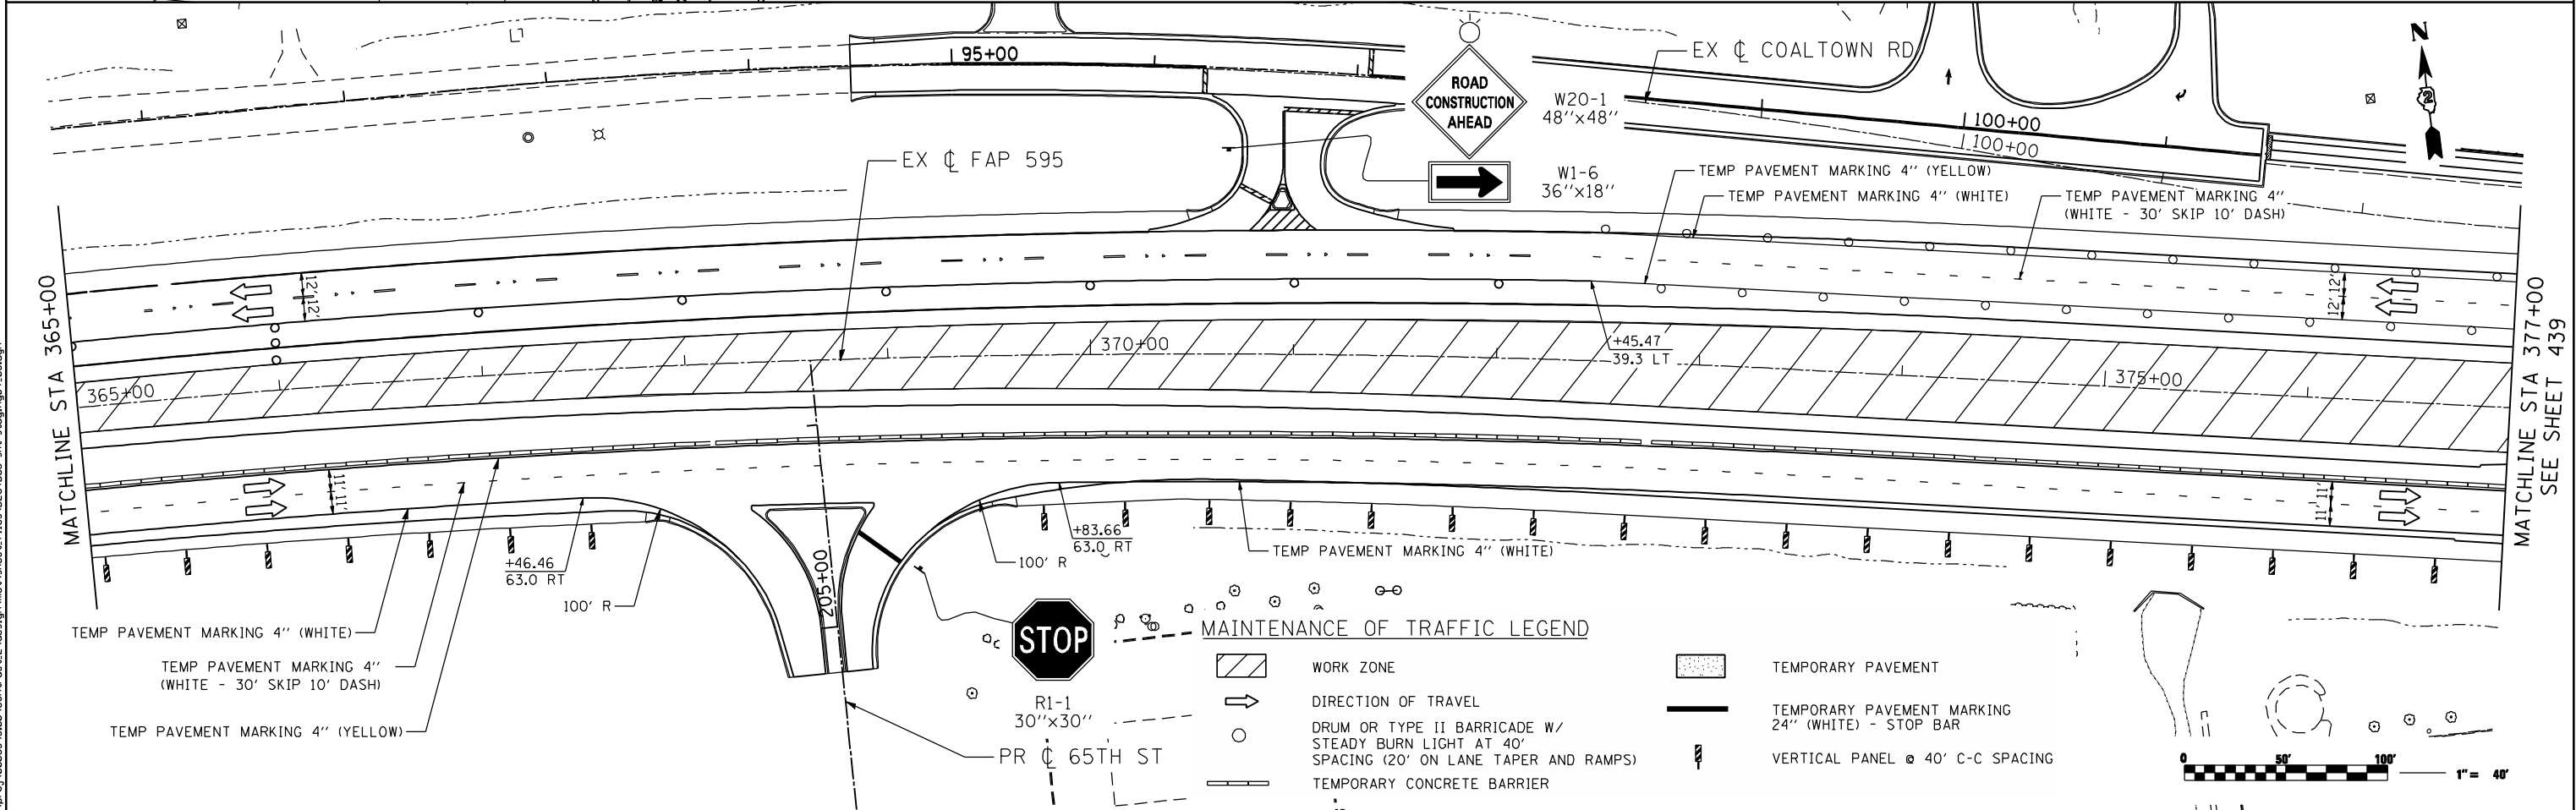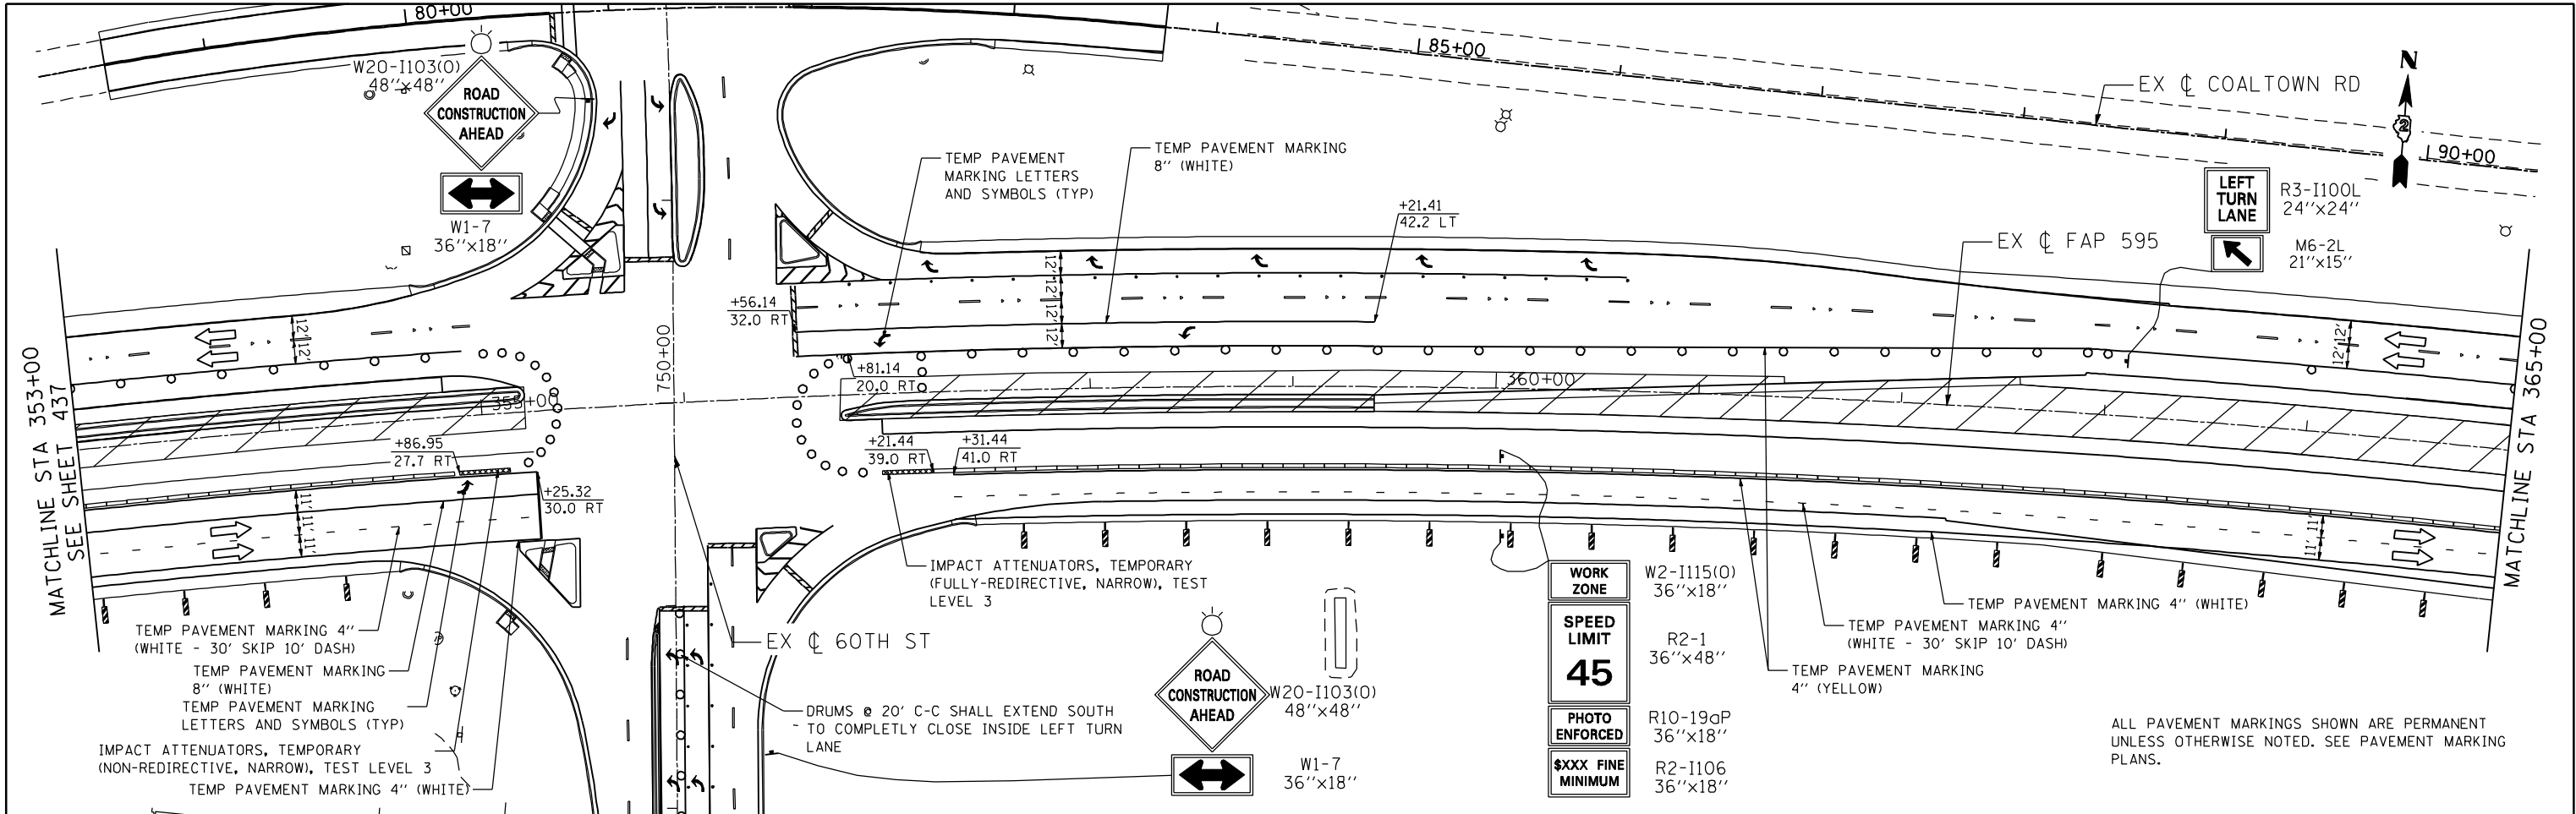

FILE NAME : c:\p\proj\000393\00\contract\2\design\mot\sheet_files\0264883-mot-staging84_08.dgn

Ciorba Group, Inc.
CONSULTING ENGINEERS
6507 North Cumberland Avenue, Suite 402
Chicago, Illinois 60656
Tel. 773.775.4009 Fax 773.775.4014

USER NAME = jberendzen	DESIGNED - EPS	REVISED -
PLOT SCALE = 88.0000' / IN.	DRAWN - NT	REVISED -
PLOT DATE = 12/18/2014	CHECKED - DJO	REVISED -
	DATE - 12/19/2014	REVISED -

STATE OF ILLINOIS
DEPARTMENT OF TRANSPORTATION

MAINTENANCE OF TRAFFIC - STAGE 4
JOHN DEERE ROAD


SCALE: 1 : 40 SHEET NO. OF SHEETS STA. TO STA.

F.A.P. RTE.	SECTION	COUNTY	TOTAL SHEETS	SHEET NO.
595	(142-1, 142)R	ROCK ISLAND	1353	438

CONTRACT NO. 64883

ILLINOIS FED. AID PROJECT

FILE NAME = N:\PROJ\000333.00\CONTRACT.2\Design\W01\SHEET FILES\0264B83-sh1-stage4-88.dgn

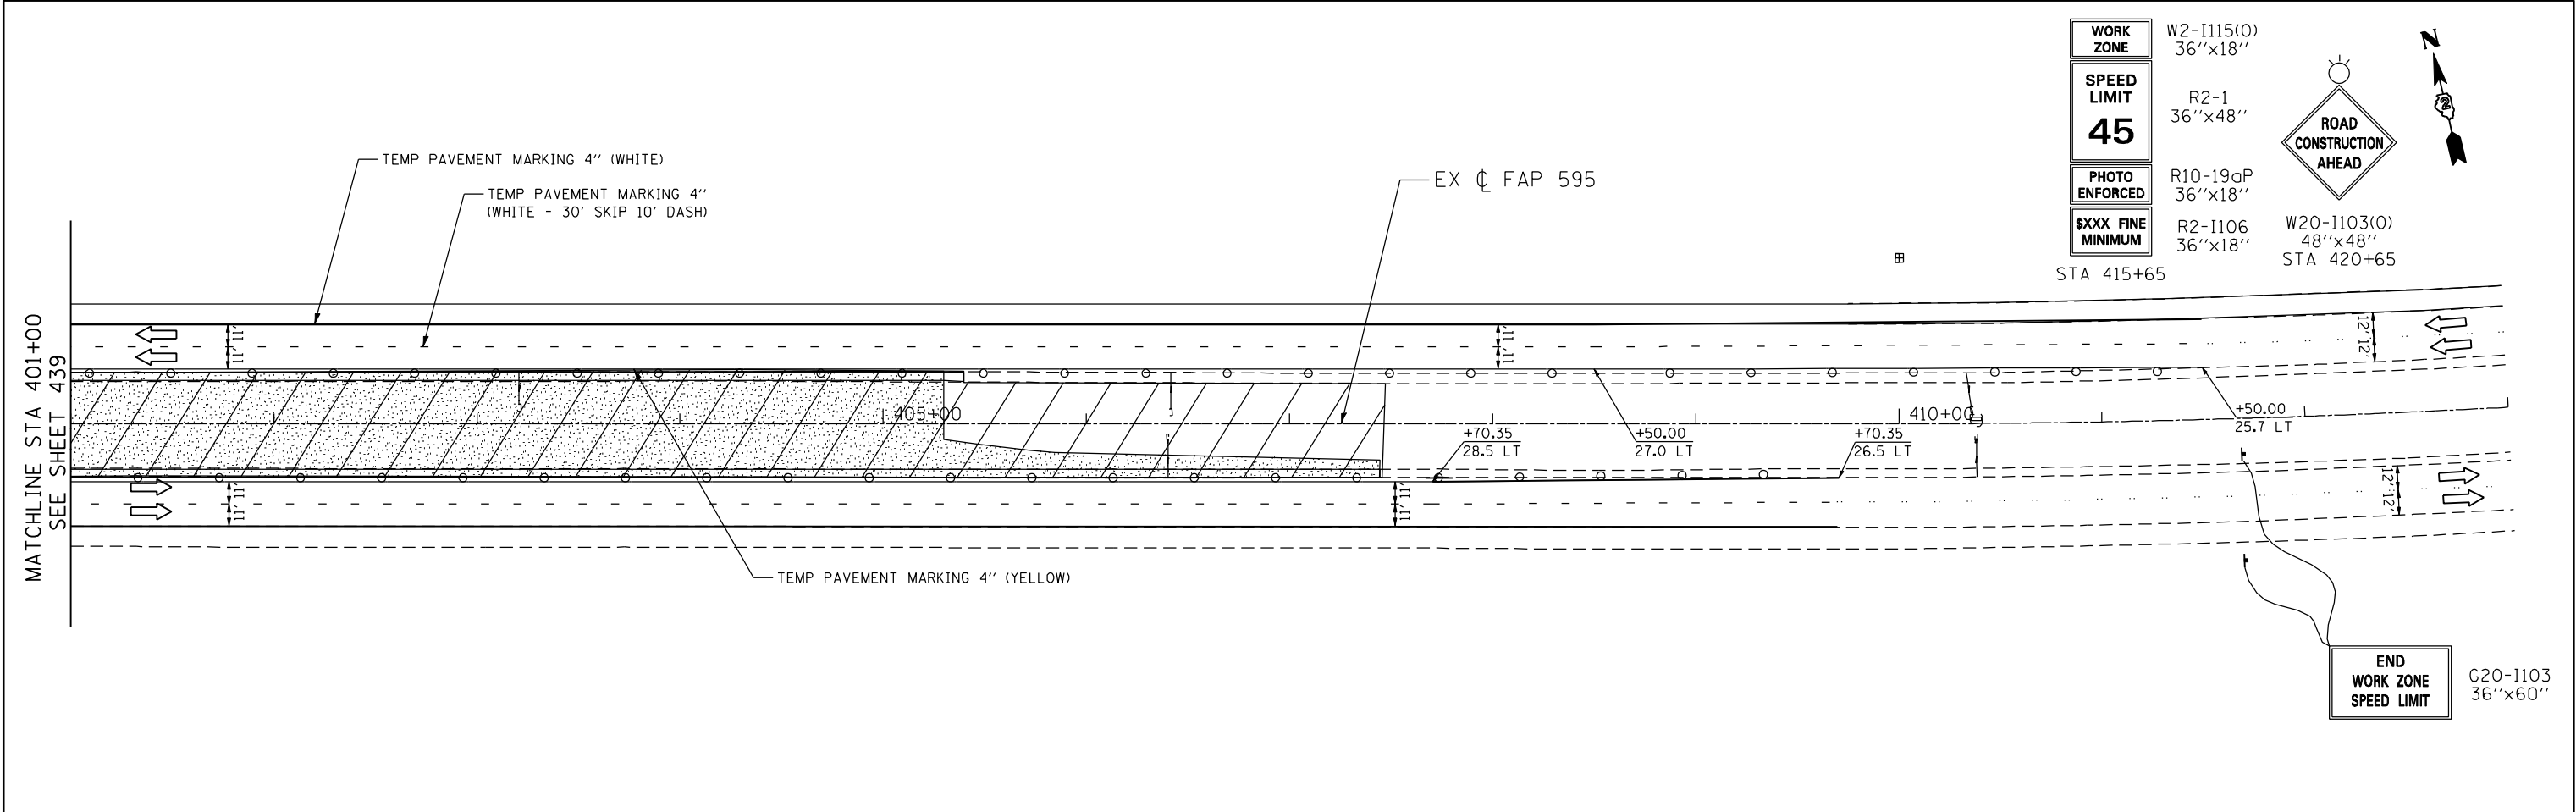



MAINTENANCE OF TRAFFIC LEGEND

- | | | | |
|--|---|--|---|
| | WORK ZONE | | TEMPORARY PAVEMENT |
| | DIRECTION OF TRAVEL | | TEMPORARY PAVEMENT MARKING 24" (WHITE) - STOP BAR |
| | DRUM OR TYPE II BARRICADE W/ STEADY BURN LIGHT AT 40' SPACING (20' ON LANE TAPER AND RAMPS) | | VERTICAL PANEL @ 40' C-C SPACING |
| | TEMPORARY CONCRETE BARRIER | | |



	Ciorba Group, Inc. CONSULTING ENGINEERS 6507 North Cumberland Avenue, Suite 402 Chicago, Illinois 60656 Tel. 773.775.4009 Fax 773.775.4014	USER NAME = ntumbev	DESIGNED -	REVISED -	STATE OF ILLINOIS DEPARTMENT OF TRANSPORTATION	MAINTENANCE OF TRAFFIC - STAGE 4 JOHN DEERE ROAD				F.A.P. RTE.	SECTION	COUNTY	TOTAL SHEETS	SHEET NO.
		DRAWN -	DESIGNED -	REVISED -						595	(142-1, 142)R	ROCK ISLAND	1353	440
		PLOT SCALE = 80.0000' / IN.	CHECKED -	REVISED -						CONTRACT NO. 64B83				
		PLOT DATE = 1/20/2015	DATE - 12/19/2014	REVISED -		SCALE: 1 : 40	SHEET NO.	OF	SHEETS	STA.	TO STA.	ILLINOIS FED. AID PROJECT		

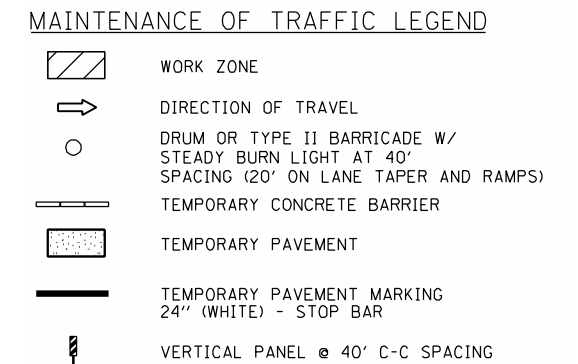

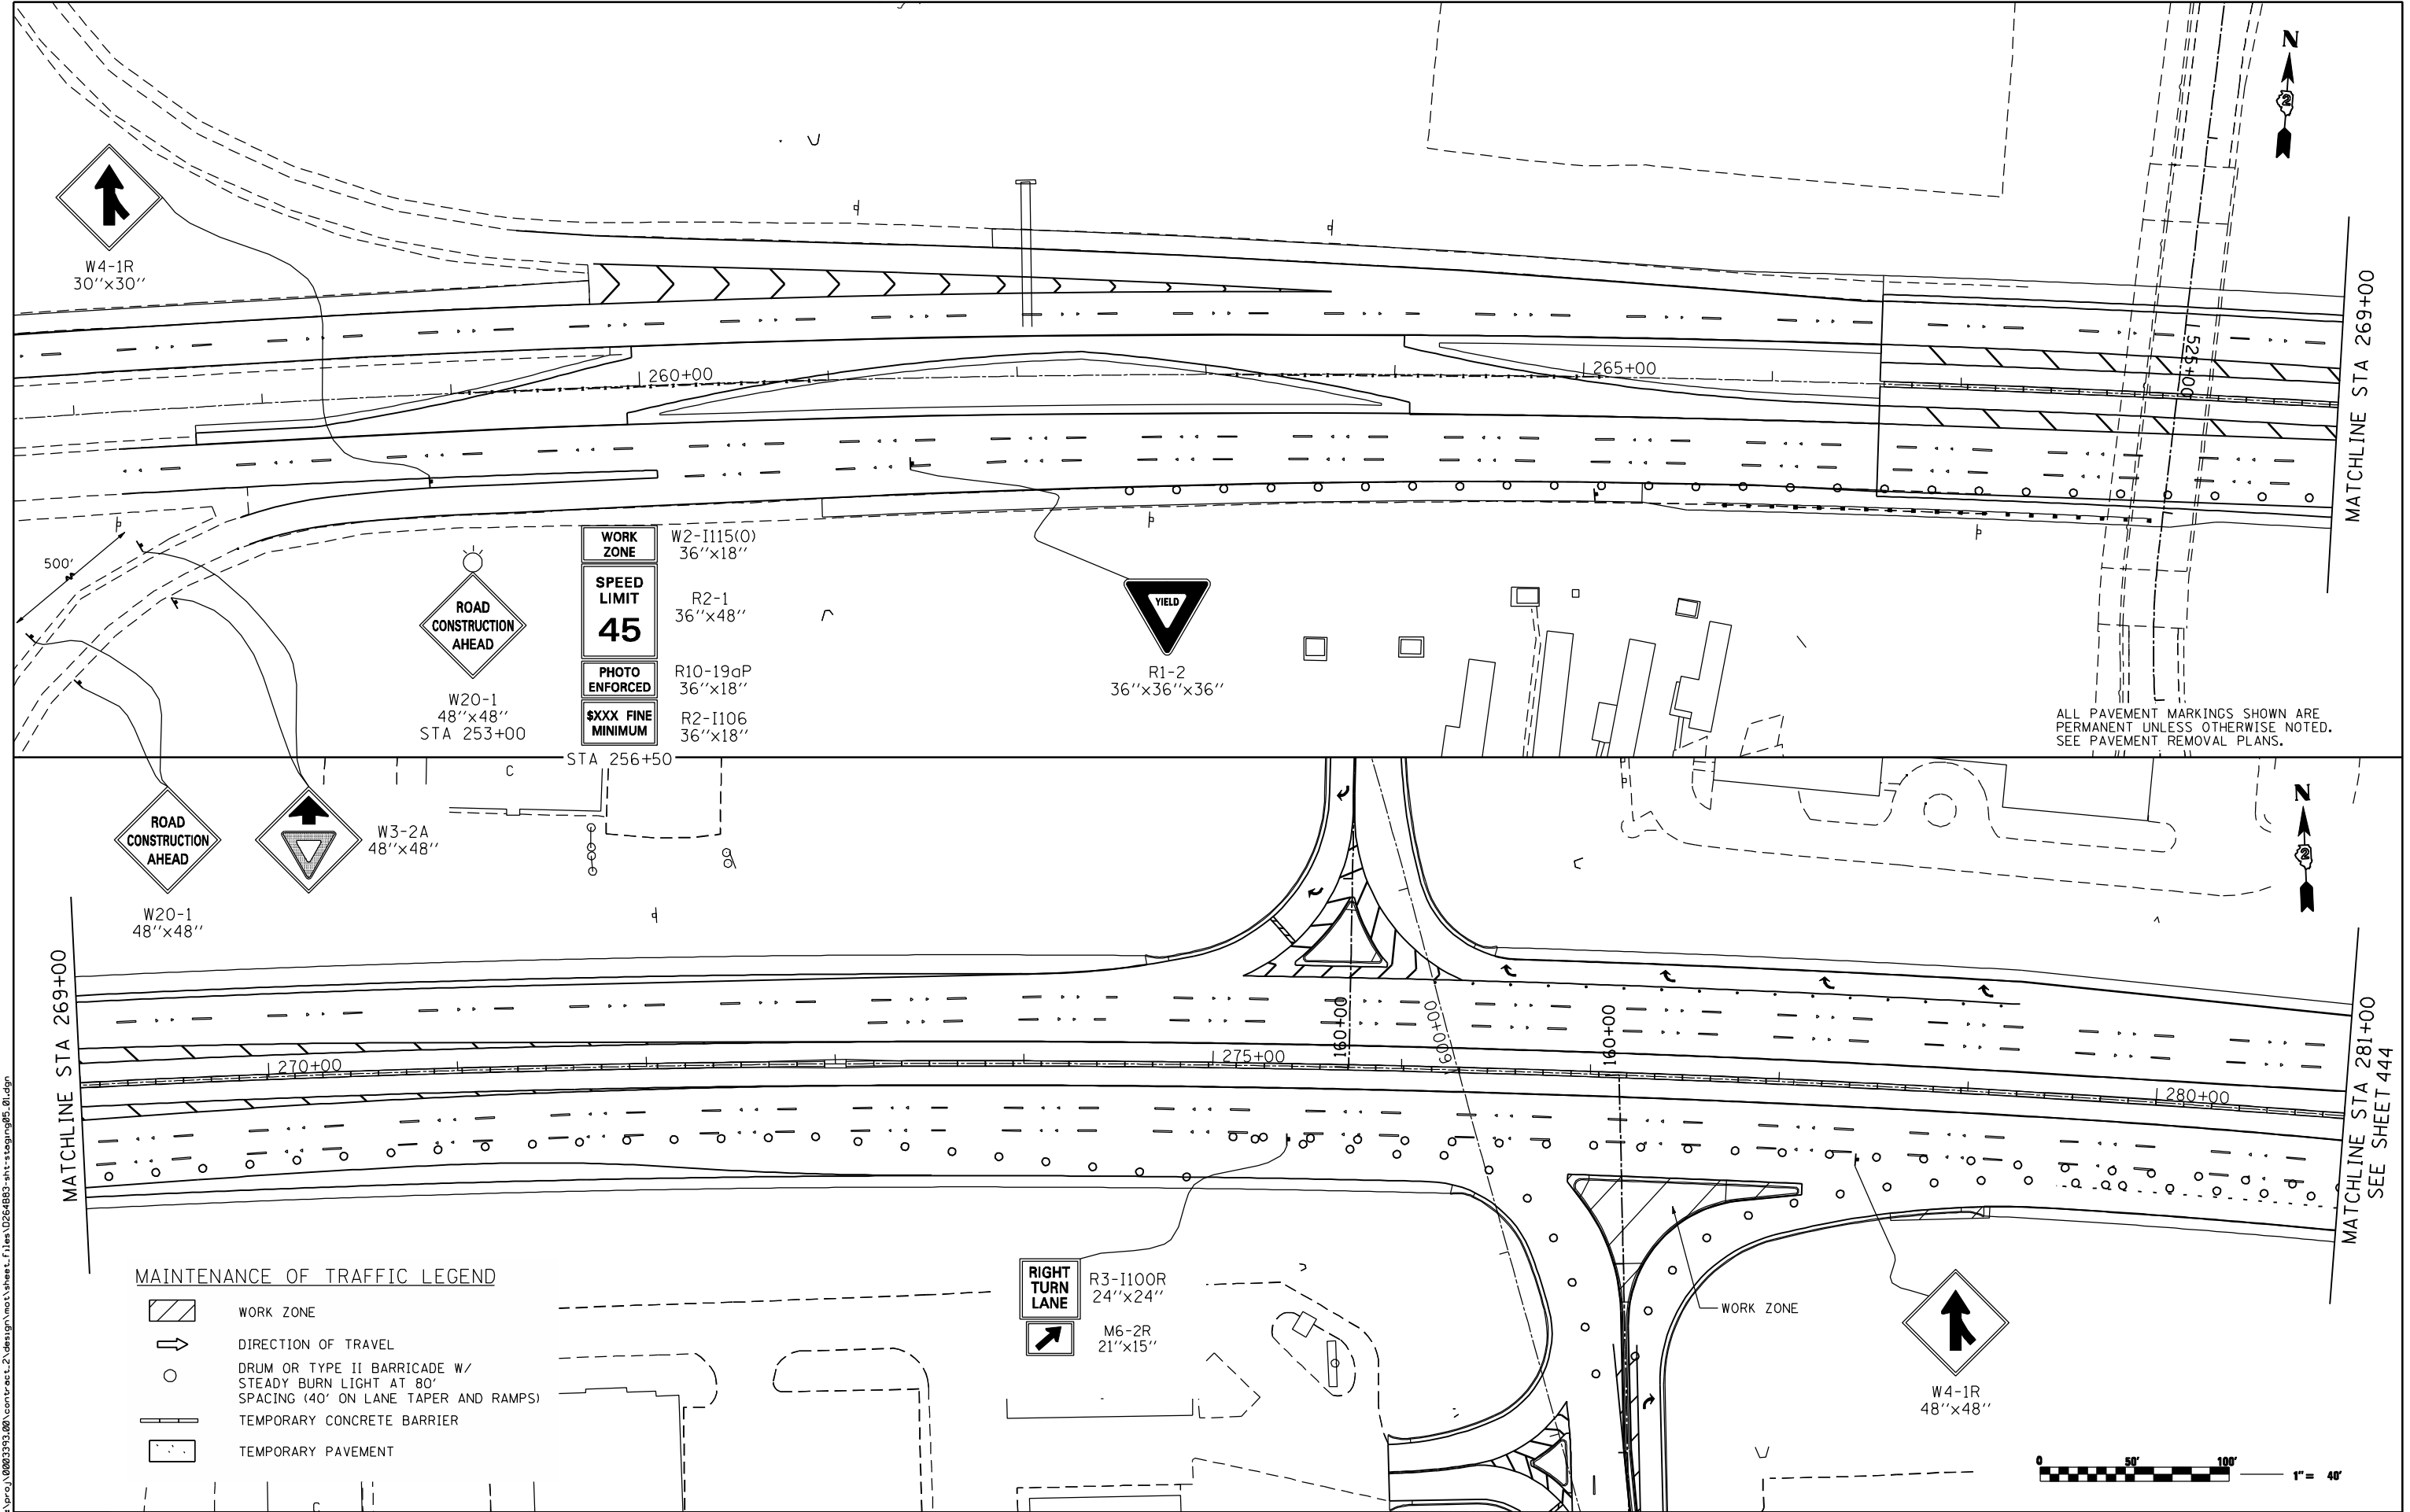

FILE NAME : c:\p\proj\0003393\001\contract\2\design\mot\sheet_files\0264883-mnt-staging05_01.dgn



Ciorba Group, Inc.
CONSULTING ENGINEERS
6507 North Cumberland Avenue, Suite 402
Chicago, Illinois 60656
Tel. 773.775.4009 Fax 773.775.4014

USER NAME = jberendzen	DESIGNED - EPS	REVISED -
	DRAWN - NT	REVISED -
PLOT SCALE = 80.0000' / IN.	CHECKED - DJO	REVISED -
PLOT DATE = 12/18/2014	DATE - 12/19/2014	REVISED -

STATE OF ILLINOIS
DEPARTMENT OF TRANSPORTATION

MAINTENANCE OF TRAFFIC - STAGE 5
JOHN DEERE ROAD

SCALE: 1 : 40	SHEET NO.	OF	SHEETS	STA.	TO STA.
---------------	-----------	----	--------	------	---------

F.A.P. RTE.	SECTION	COUNTY	TOTAL SHEETS	SHEET NO.
595	(142-1, 142)R	ROCK ISLAND	1353	443
CONTRACT NO. 64883				
ILLINOIS FED. AID PROJECT				

MAINTENANCE OF TRAFFIC LEGEND

- WORK ZONE
- DIRECTION OF TRAVEL
- DRUM OR TYPE II BARRICADE W/
STEADY BURN LIGHT AT 80'
SPACING (40' ON LANE TAPER AND RAMP)
- TEMPORARY CONCRETE BARRIER
- TEMPORARY PAVEMENT

WORK ZONE	W2-I115(O) 36"x18"
SPEED LIMIT	R2-1 36"x48"
45	
PHOTO ENFORCED	R10-19aP 36"x18"
XXXX FINE MINIMUM	R2-I106 36"x18"

EX $\varnothing$ FAP 595

MATCHLINE STA 281+00
SEE SHEET 443

MATCHLINE STA 293+00



ALL PAVEMENT MARKINGS SHOWN ARE PERMANENT
UNLESS OTHERWISE NOTED. SEE PAVEMENT MARKING
PLANS



R3-1100R
24"x24"
M6-2R
21"x15"

EX $\varnothing$ FAP 595

EX $\varnothing$ 41ST ST

MATCHLINE STA 293+00

MATCHLINE STA 305+00
SEE SHEET 445



W4-1R
48"x48"

FILE NAME : c:\proj\000393\00\contract\2\design\mot\sheet_files\0264883-int-staging05_02.dgn



Ciorba Group, Inc.
CONSULTING ENGINEERS
6507 North Cumberland Avenue, Suite 402
Chicago, Illinois 60656
Tel. 773.775.4009 Fax 773.775.4014

USER NAME = jberendzen	DESIGNED - EPS	REVISED -
	DRAWN - NT	REVISED -
PLOT SCALE = 88.0000' / IN.	CHECKED - DJO	REVISED -
PLOT DATE = 12/18/2014	DATE - 12/19/2014	REVISED -


STATE OF ILLINOIS
DEPARTMENT OF TRANSPORTATION

MAINTENANCE OF TRAFFIC - STAGE 5
JOHN DEERE ROAD

SCALE: 1 : 40 SHEET NO. OF SHEETS STA. TO STA.

F.A.P. RTE.	SECTION	COUNTY	TOTAL SHEETS	SHEET NO.
595	(142-1, 142)R	ROCK ISLAND	1353	444
CONTRACT NO. 64883				
ILLINOIS FED. AID PROJECT				

FILE NAME : c:\p\proj\0003393100\contract\2\design\mot\sheet_files\0264883-int-staging05_02.dgn

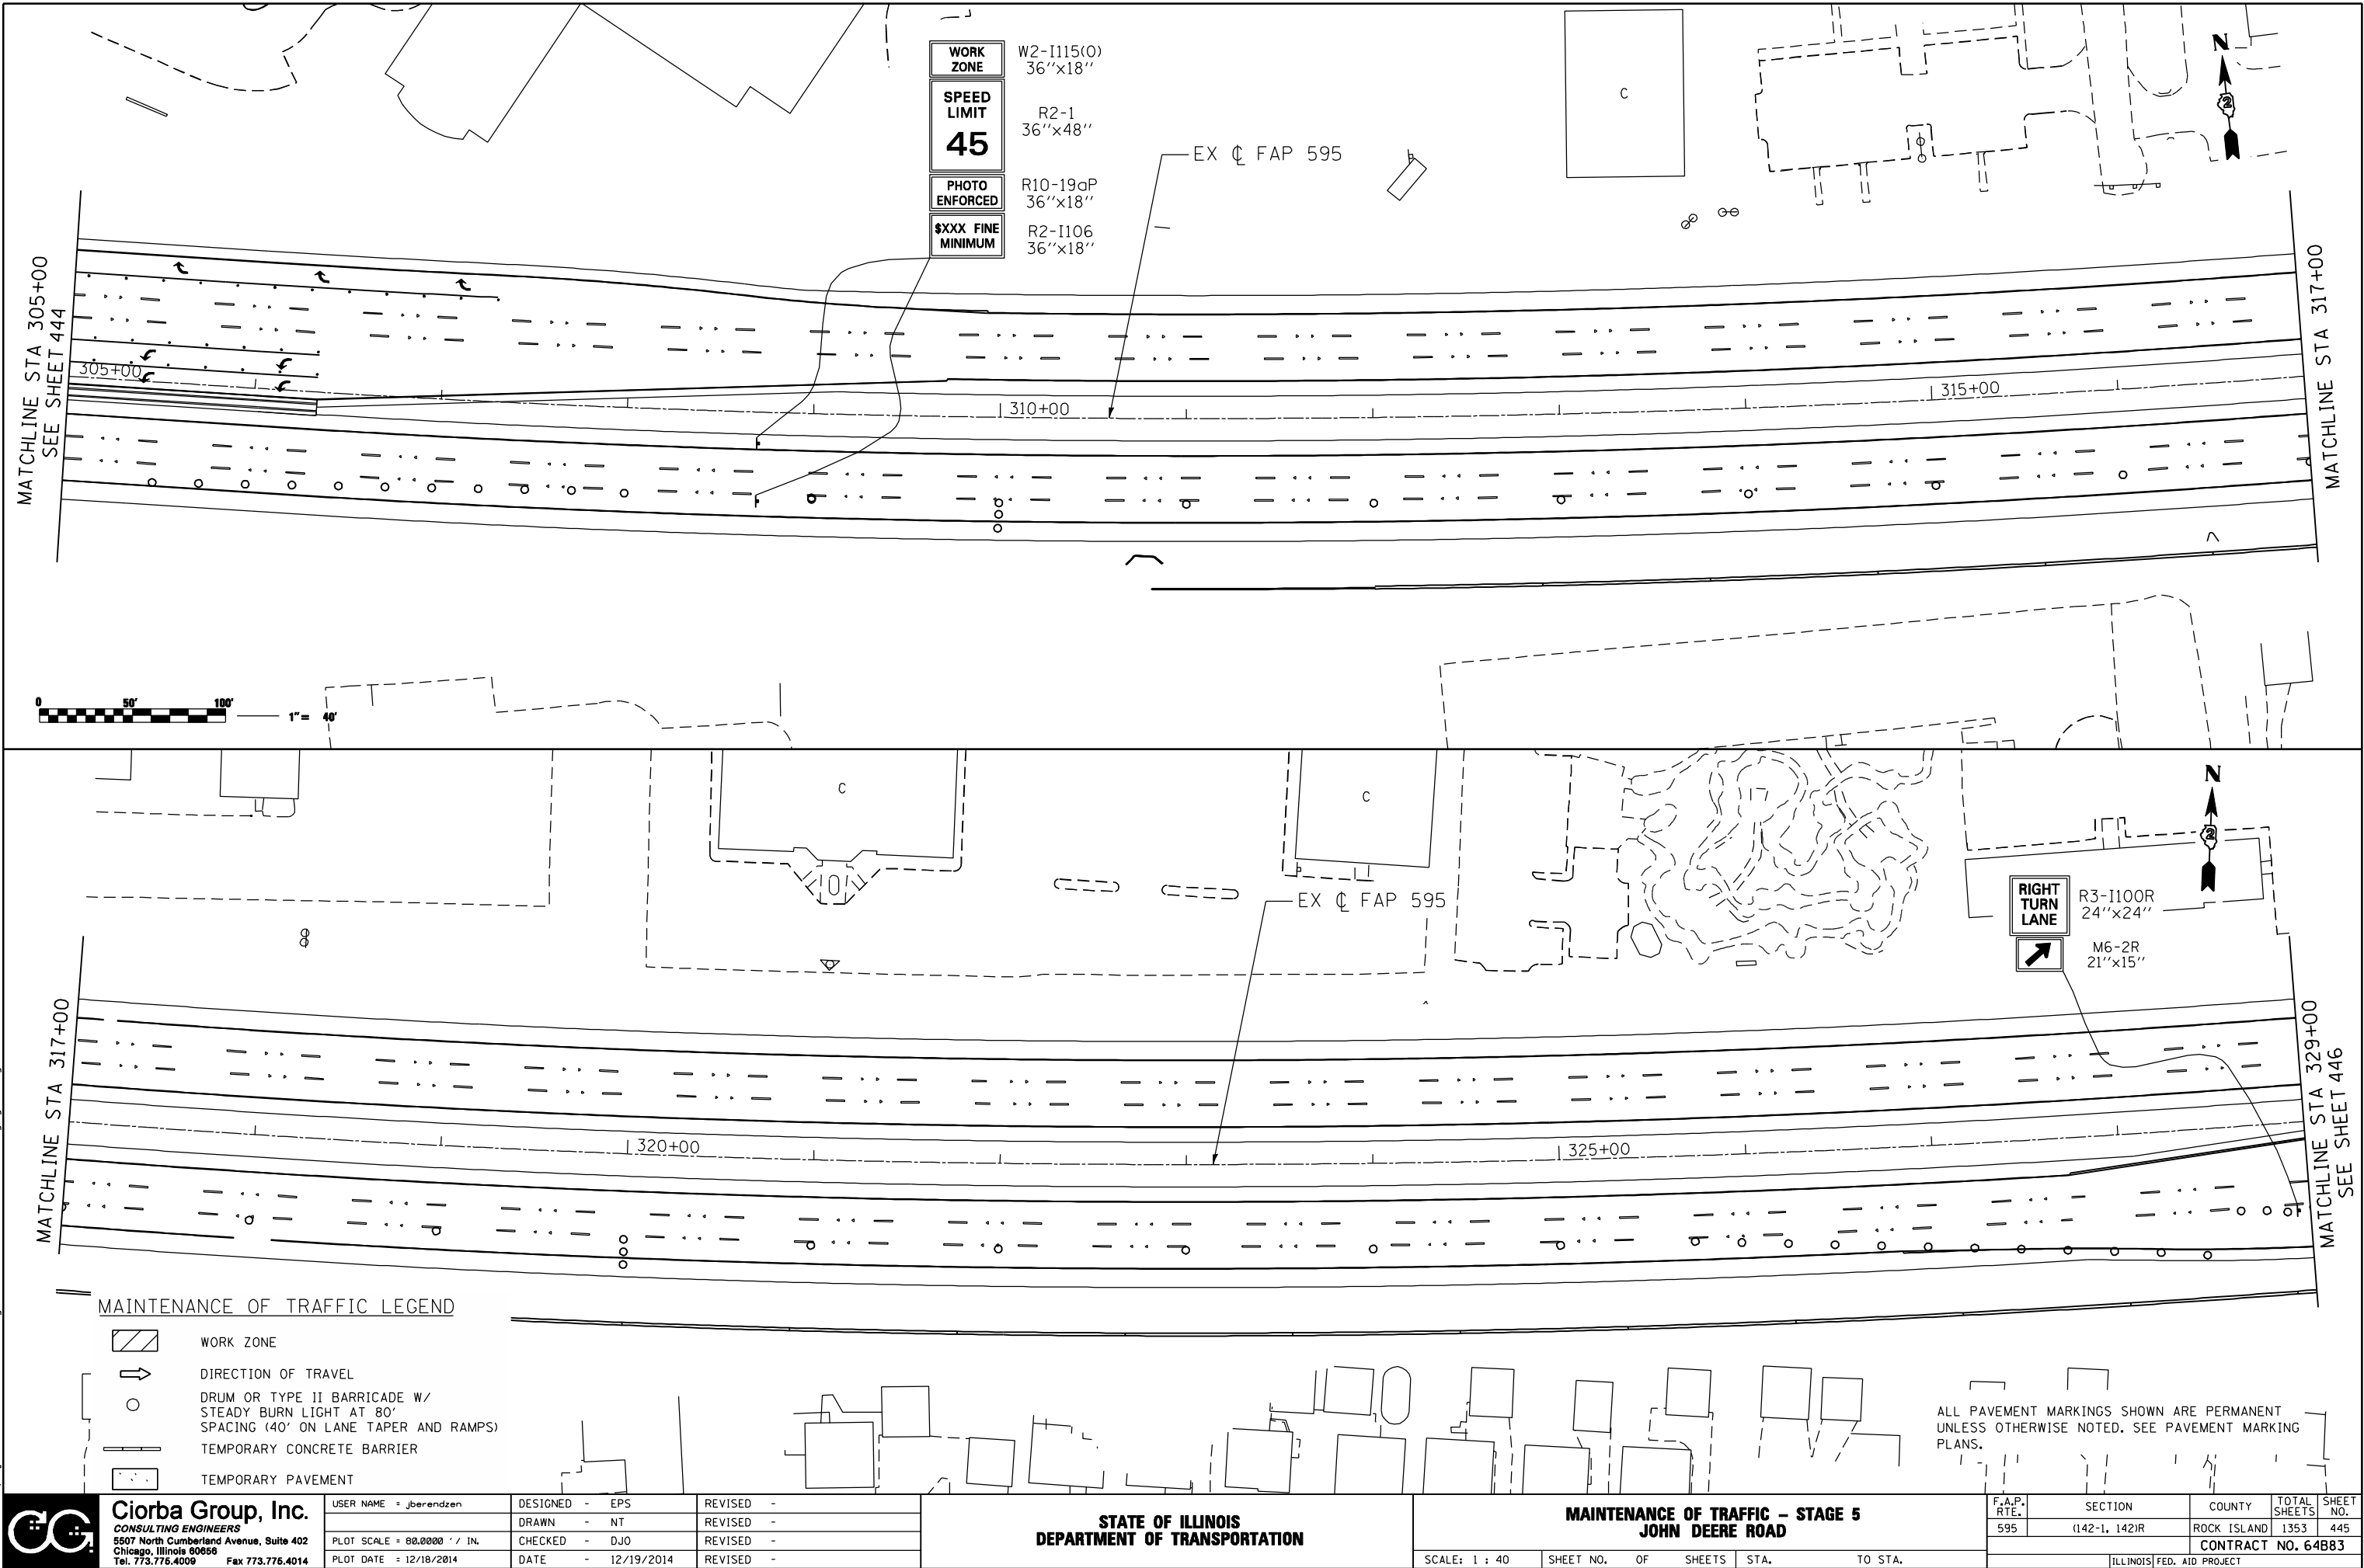

WORK ZONE
W2-I115(O)
36"x18"

SPEED LIMIT
45
R2-1
36"x48"

PHOTO ENFORCED
R10-19aP
36"x18"

XXXX FINE MINIMUM
R2-I106
36"x18"

EX C FAP 595

RIGHT TURN LANE
R3-I100R
24"x24"


M6-2R
21"x15"



MAINTENANCE OF TRAFFIC LEGEND

- WORK ZONE
- DIRECTION OF TRAVEL
- DRUM OR TYPE II BARRICADE W/ STEADY BURN LIGHT AT 80' SPACING (40' ON LANE TAPER AND RAMPS)
- TEMPORARY CONCRETE BARRIER
- TEMPORARY PAVEMENT

ALL PAVEMENT MARKINGS SHOWN ARE PERMANENT UNLESS OTHERWISE NOTED. SEE PAVEMENT MARKING PLANS.

FILE NAME : c:\p\proj\0003393\00\contract\2\design\mot\sheet_files\0264883-int-staging05_01.dgn


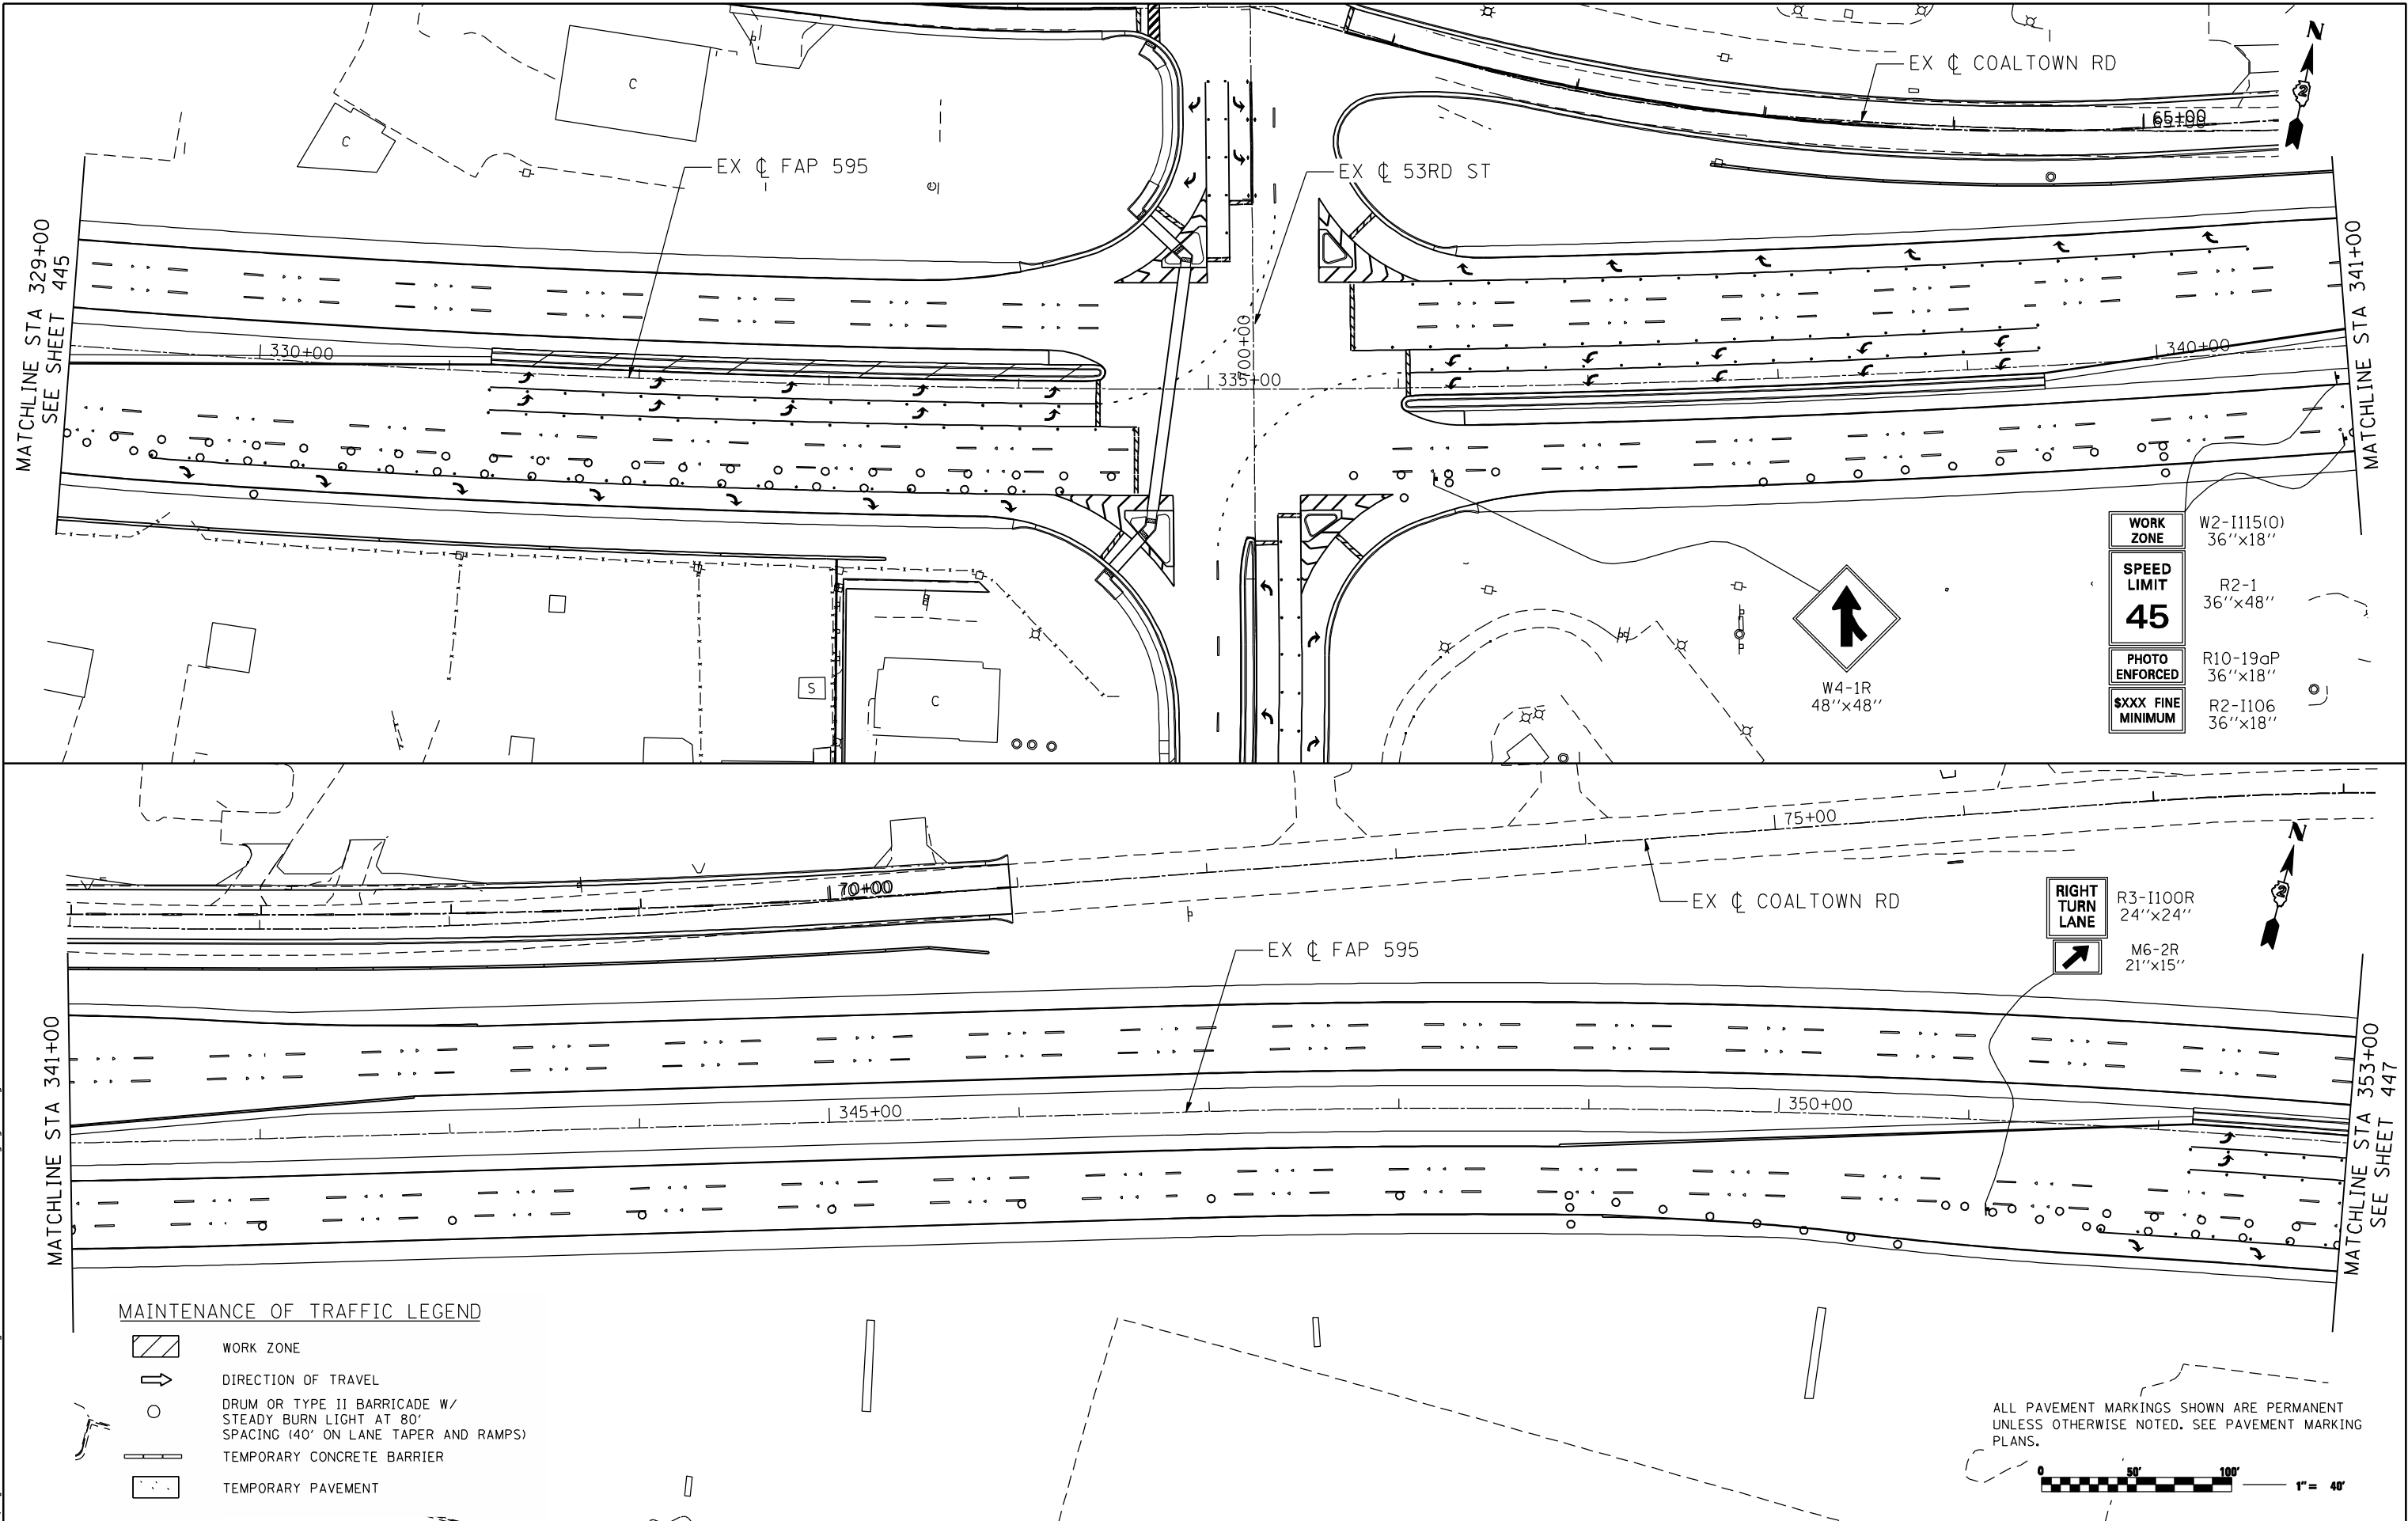


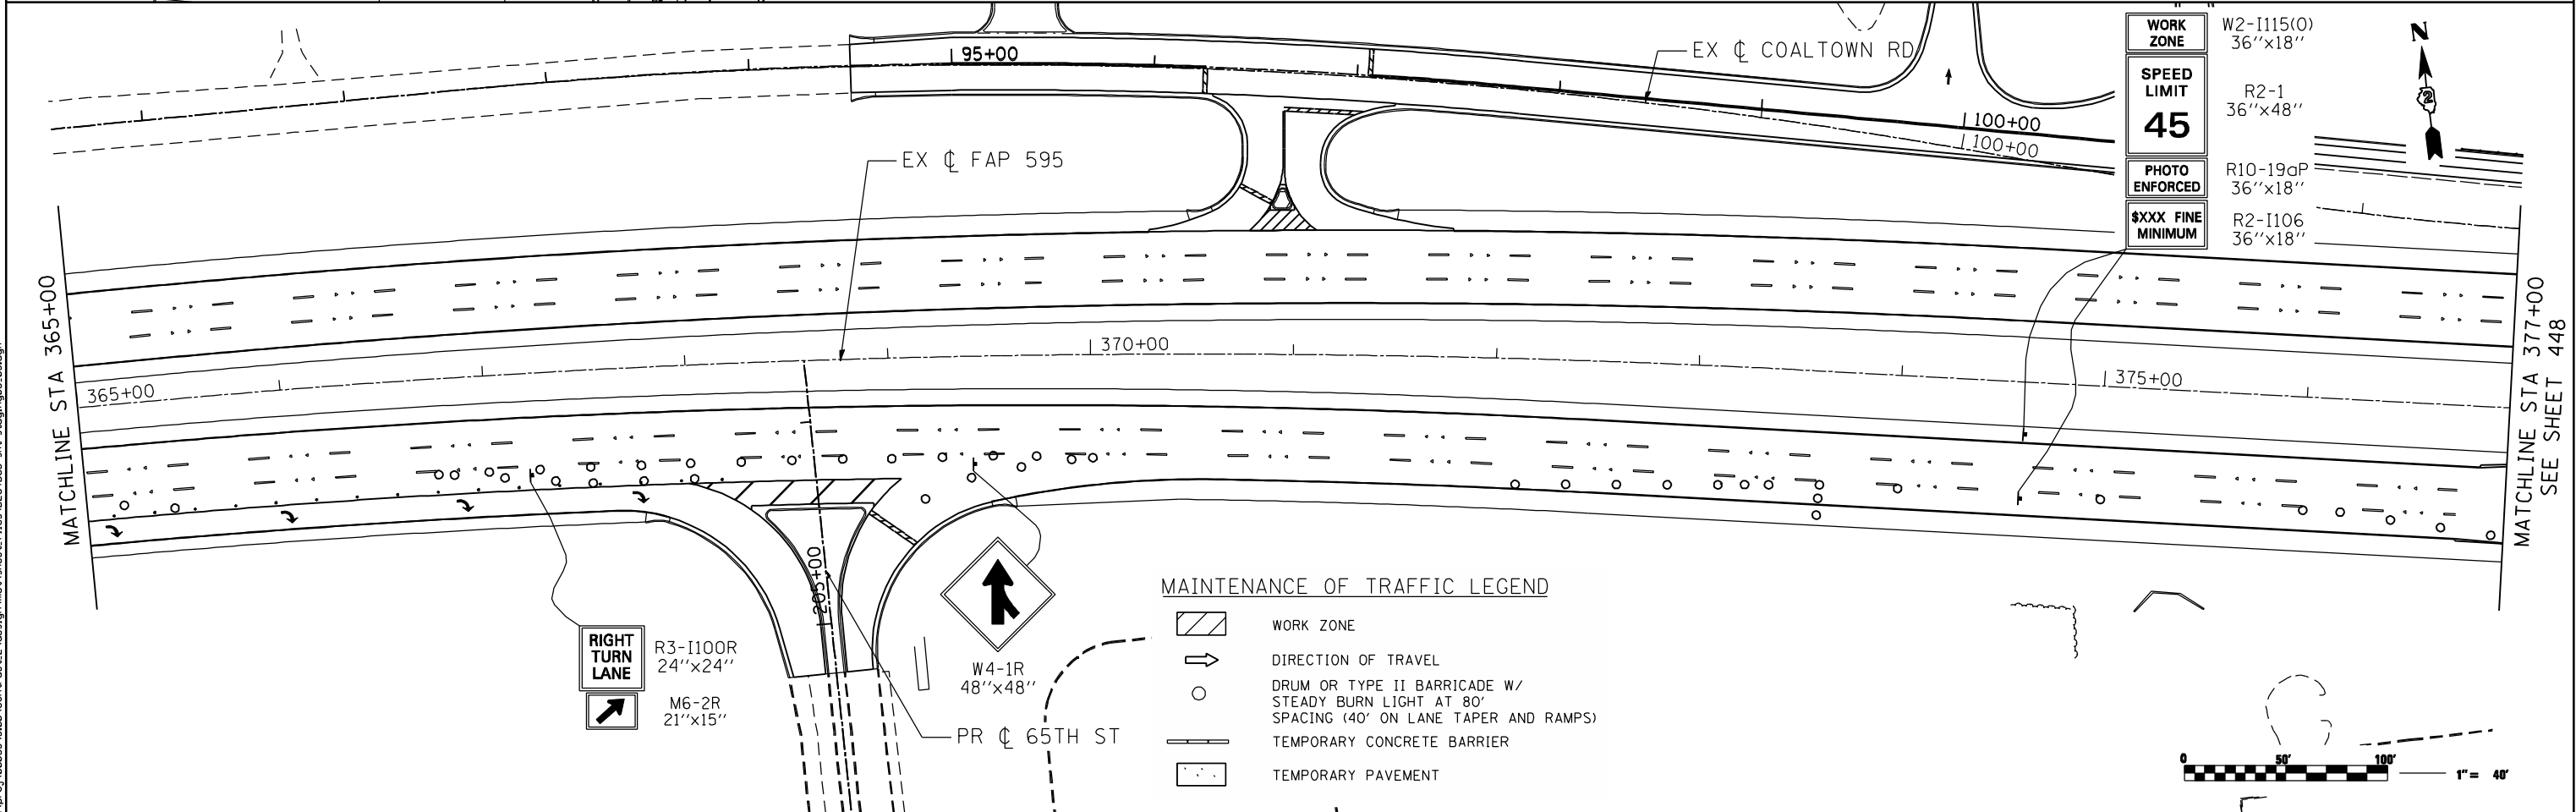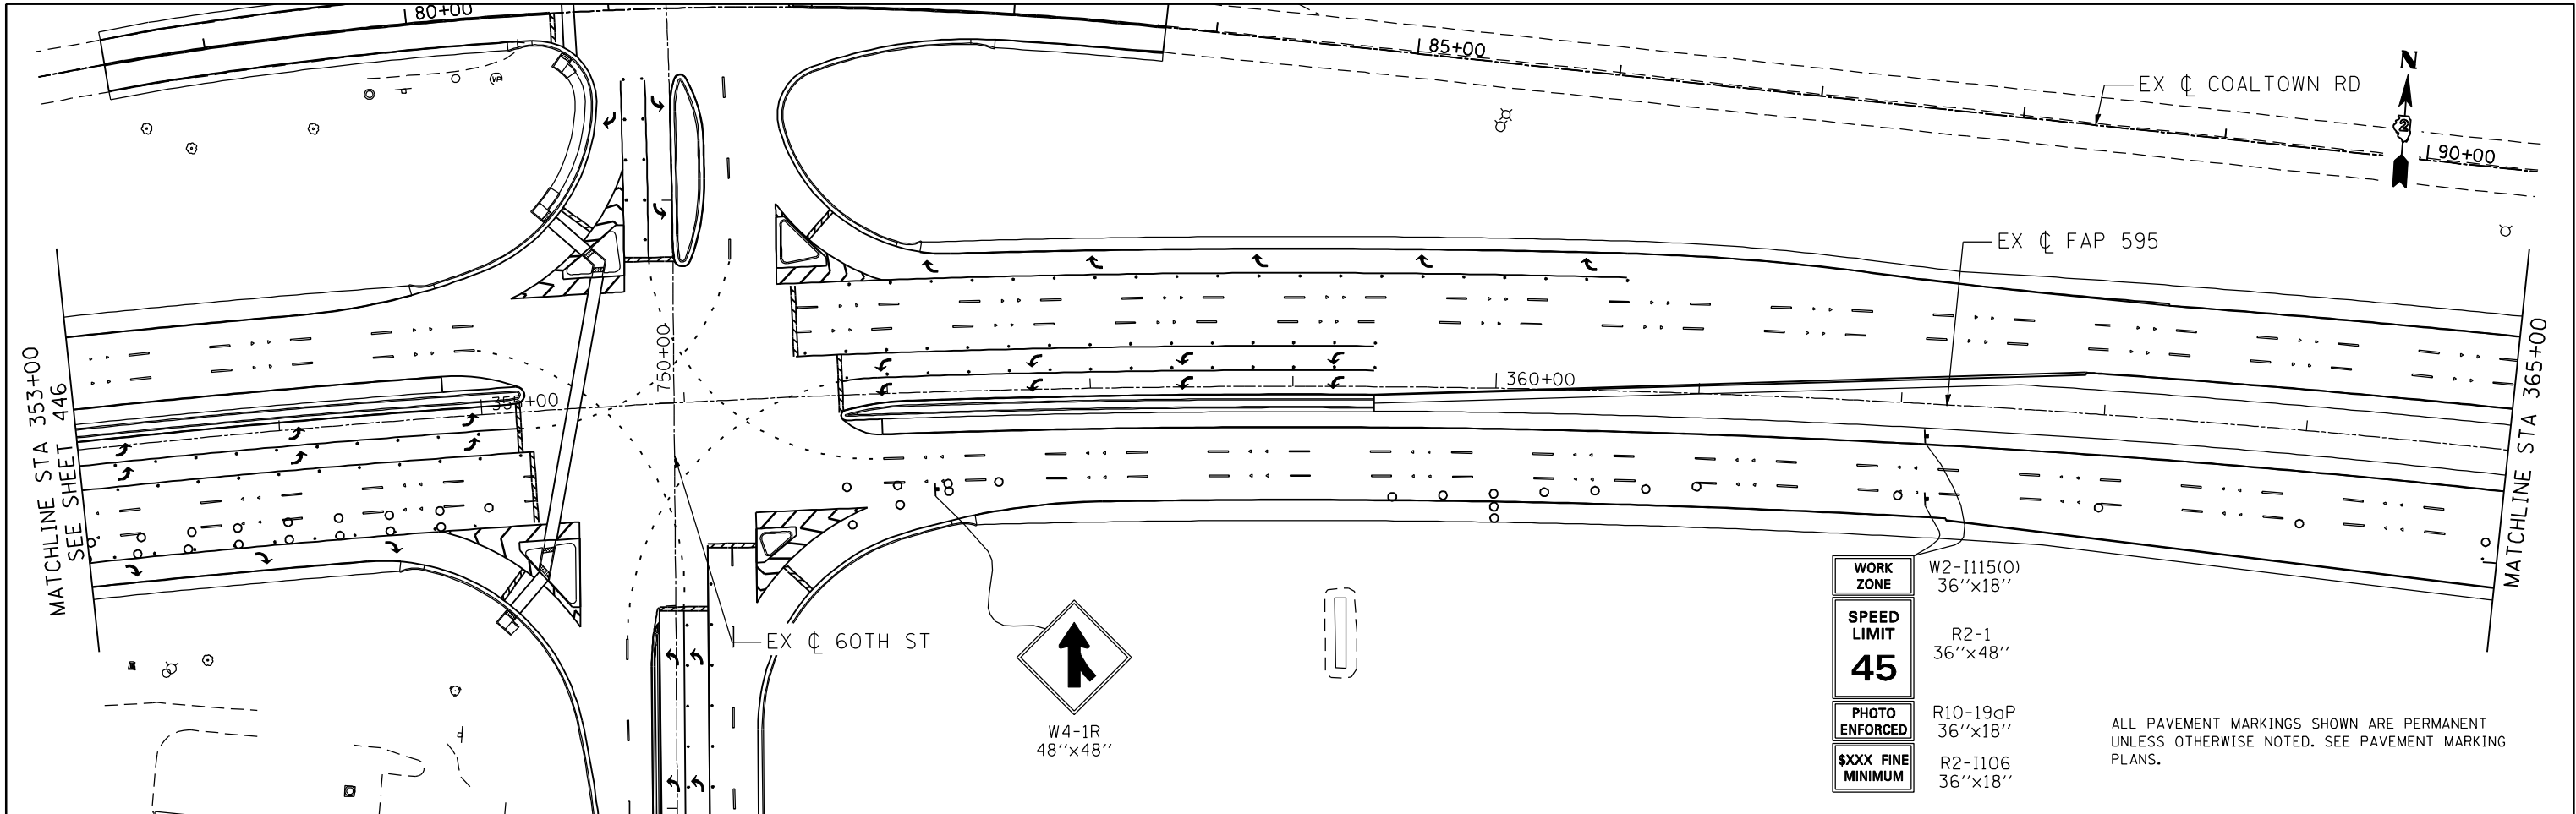

MAINTENANCE OF TRAFFIC LEGEND

- WORK ZONE
- DIRECTION OF TRAVEL
- DRUM OR TYPE II BARRICADE W/ STEADY BURN LIGHT AT 80' SPACING (40' ON LANE TAPER AND RAMPS)
- TEMPORARY CONCRETE BARRIER
- TEMPORARY PAVEMENT

FILE NAME : c:\proj\0003393\00\contract\2\design\mot\sheet_files\0264883-int-staging05_06.dgn

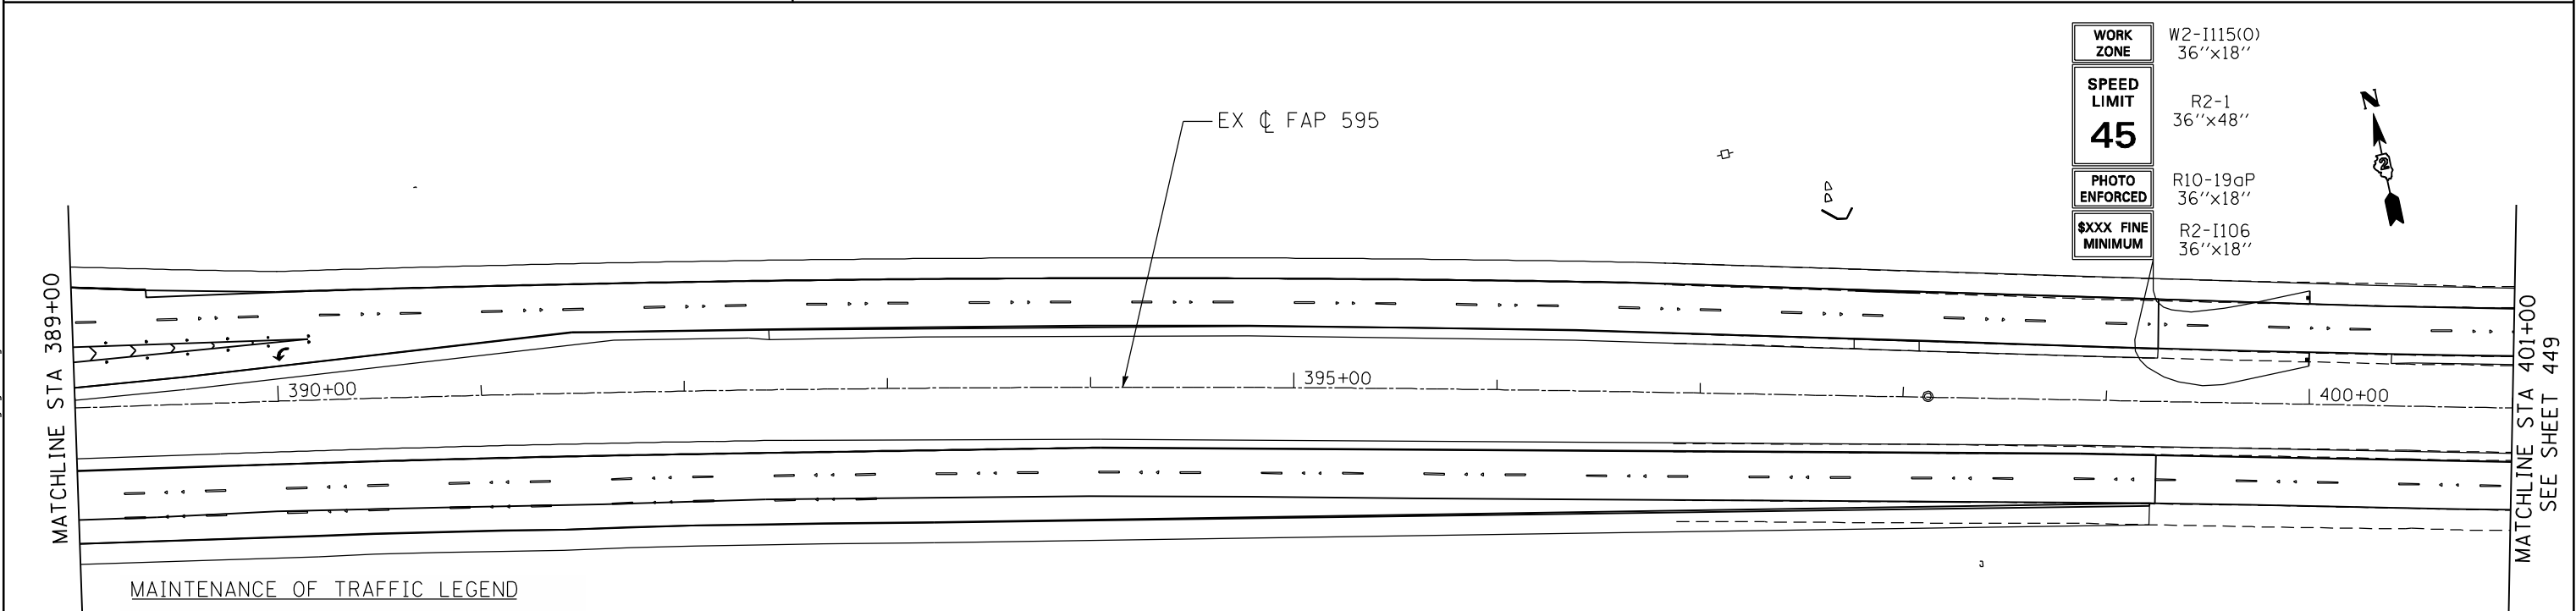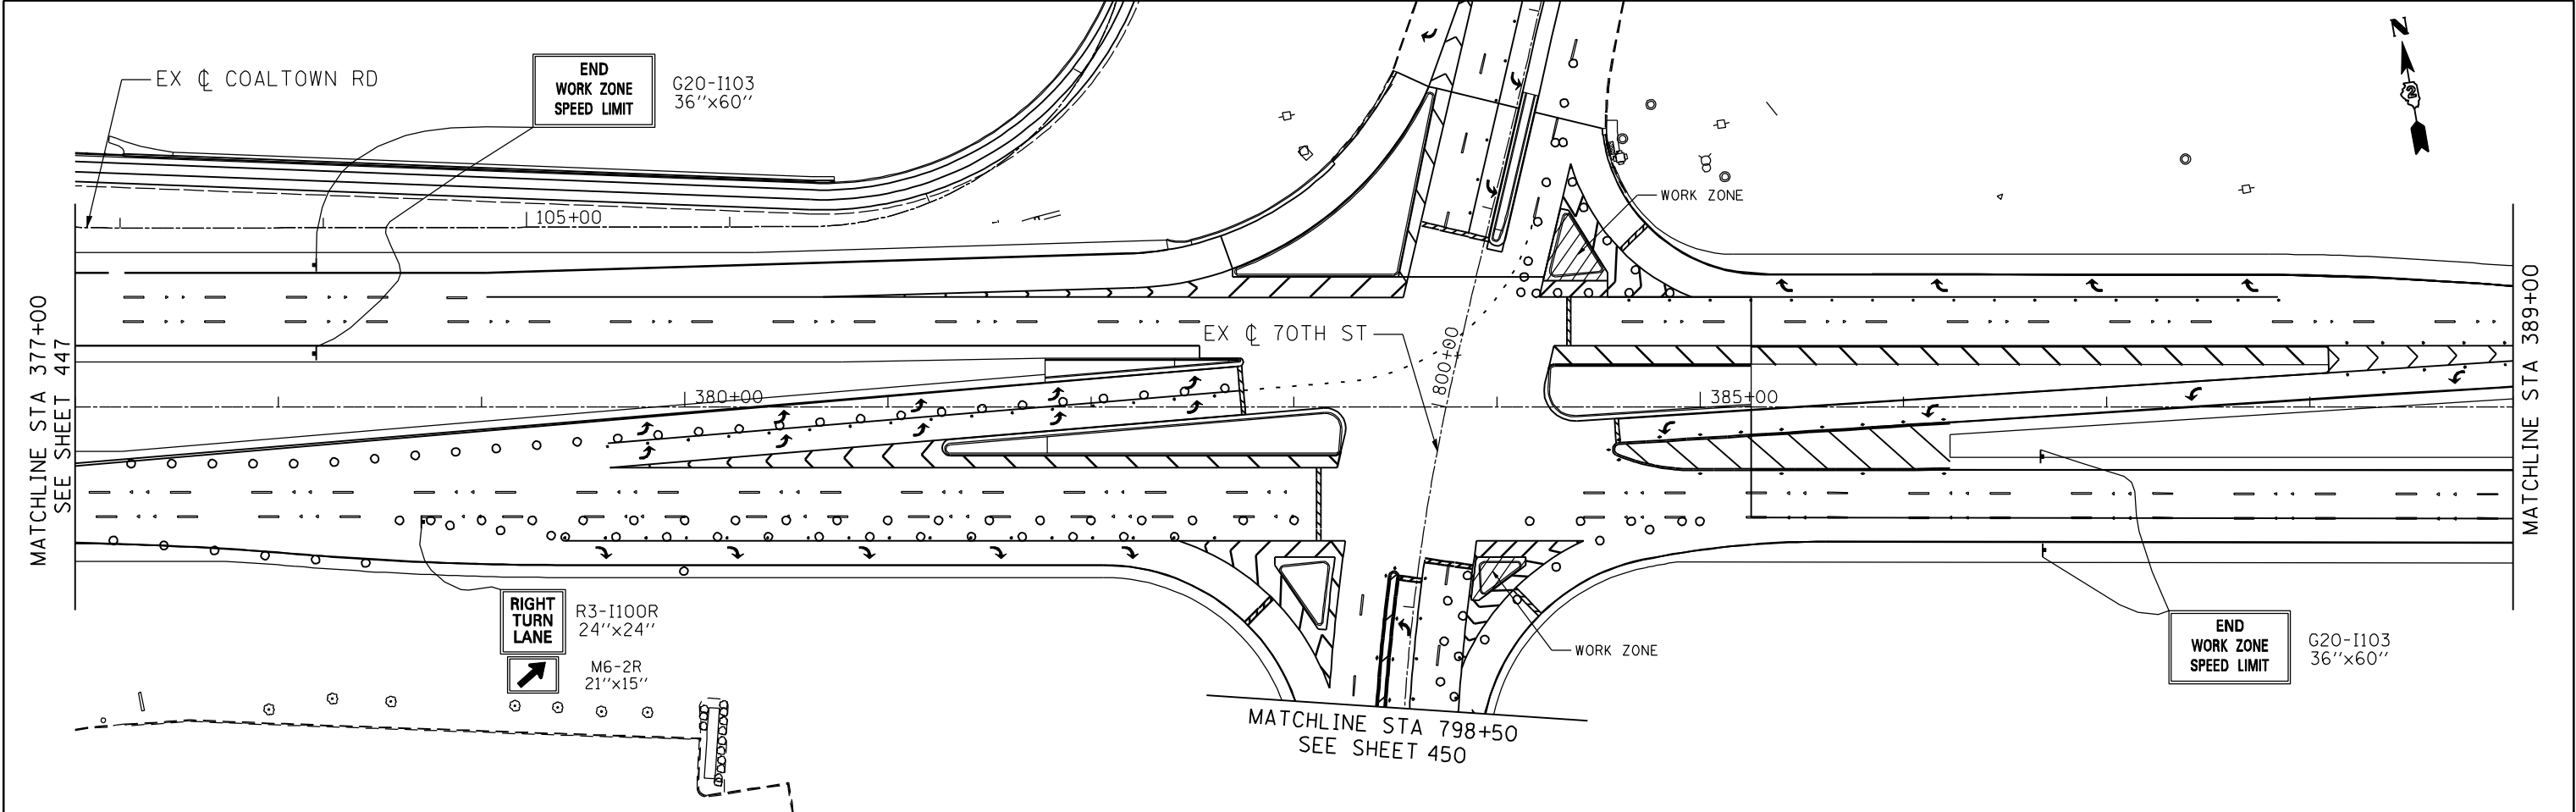


MAINTENANCE OF TRAFFIC LEGEND

- WORK ZONE
- DIRECTION OF TRAVEL
- DRUM OR TYPE II BARRICADE W/ STEADY BURN LIGHT AT 80' SPACING (40' ON LANE TAPER AND RAMPS)
- TEMPORARY CONCRETE BARRIER
- TEMPORARY PAVEMENT

ALL PAVEMENT MARKINGS SHOWN ARE PERMANENT UNLESS OTHERWISE NOTED. SEE PAVEMENT MARKING PLANS



FILE NAME : n:\proj\000393\00\contract\2\design\mot\sheet_files\0264883-sht-stage5_07.dgn

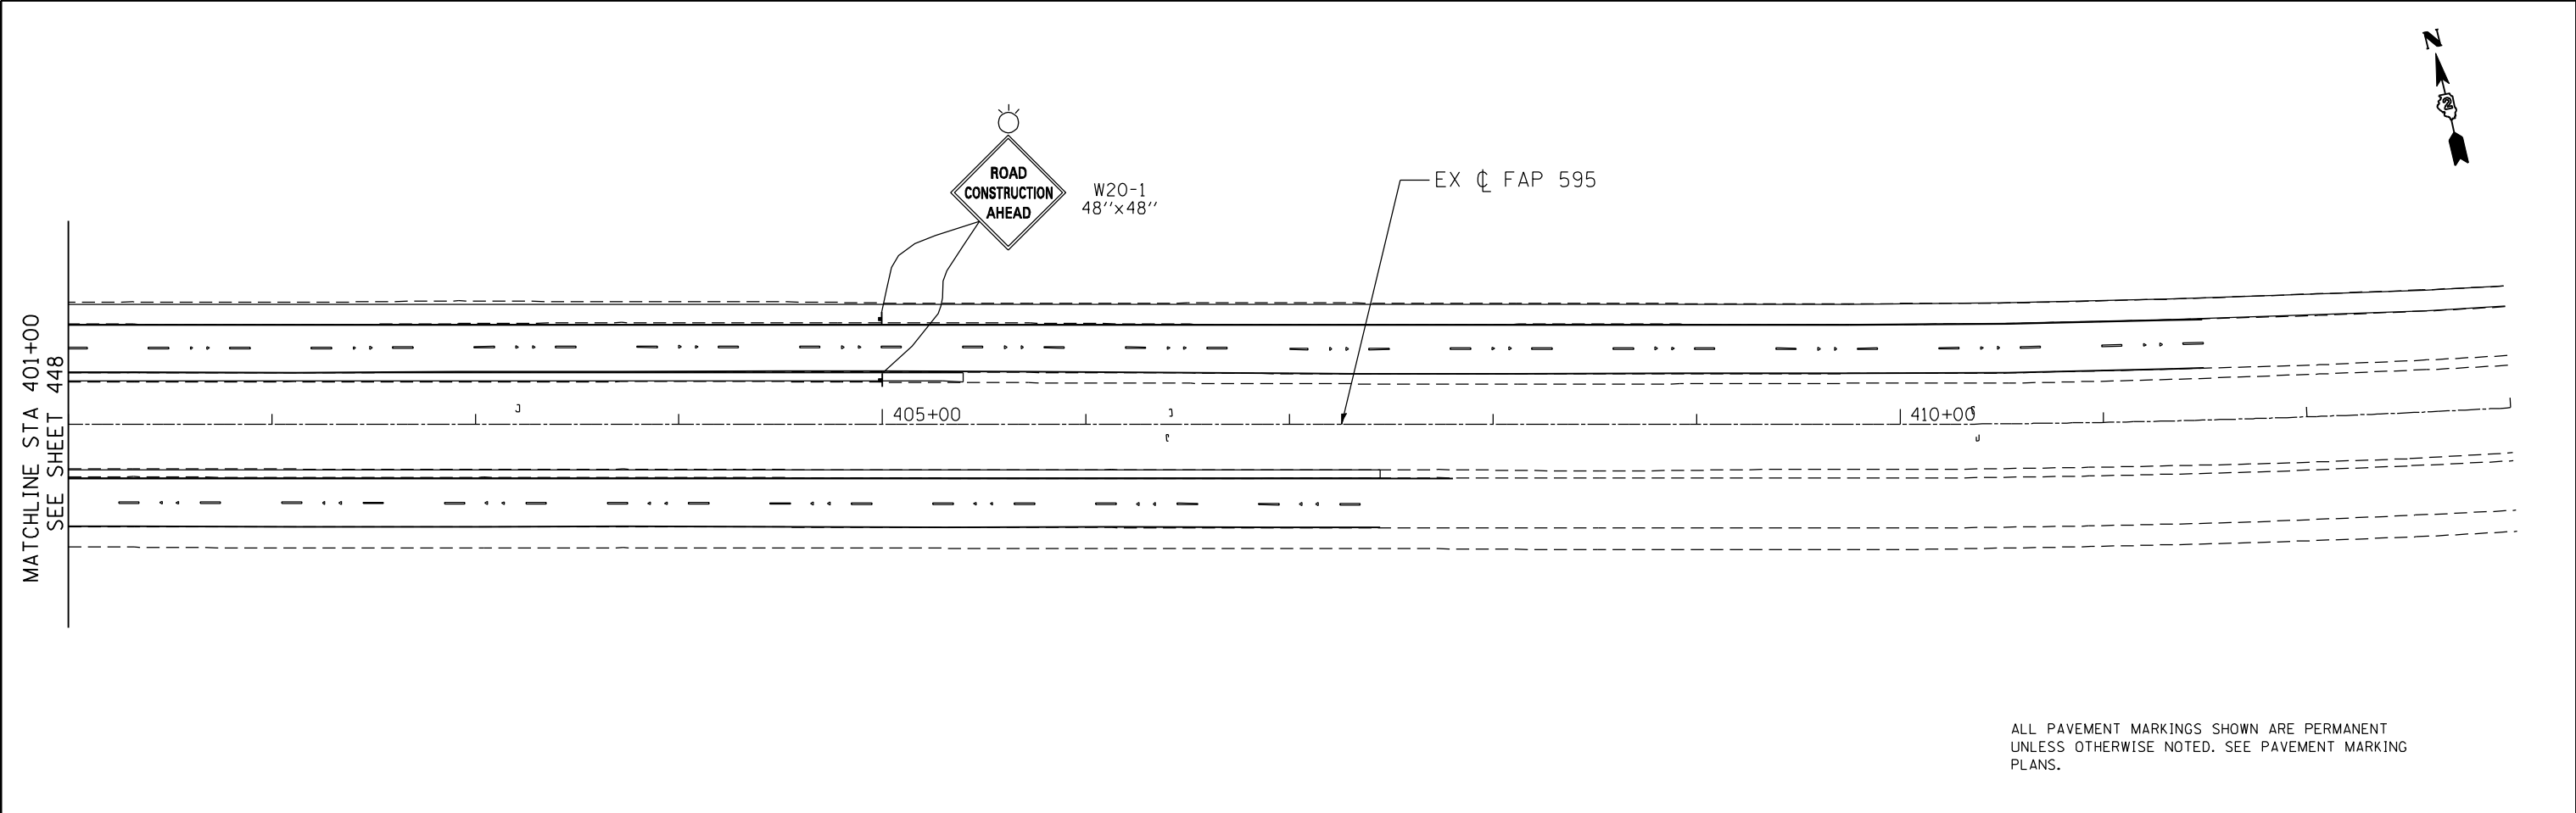


ALL PAVEMENT MARKINGS SHOWN ARE PERMANENT
UNLESS OTHERWISE NOTED. SEE PAVEMENT MARKING
PLANS.

MAINTENANCE OF TRAFFIC LEGEND

- WORK ZONE
- DIRECTION OF TRAVEL
- DRUM OR TYPE II BARRICADE W/
STEADY BURN LIGHT AT 80'
SPACING (40' ON LANE TAPER AND RAMP)
- TEMPORARY CONCRETE BARRIER
- TEMPORARY PAVEMENT



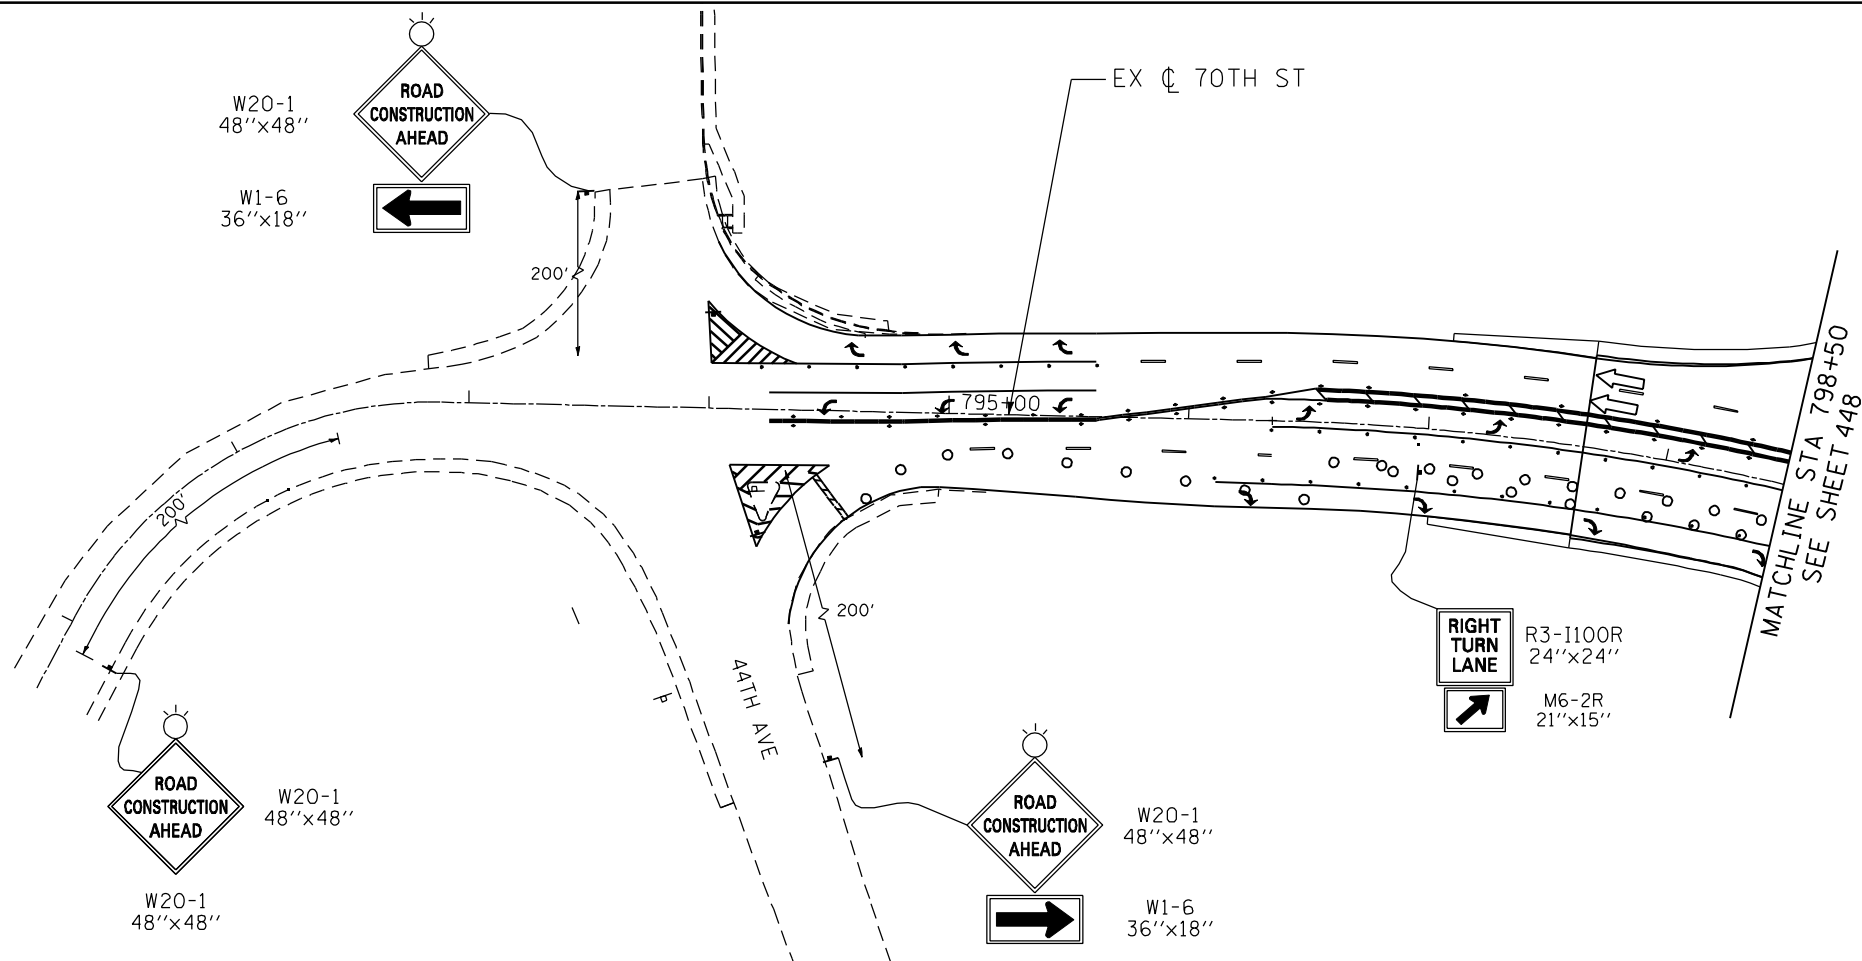

ALL PAVEMENT MARKINGS SHOWN ARE PERMANENT
UNLESS OTHERWISE NOTED. SEE PAVEMENT MARKING
PLANS

MAINTENANCE OF TRAFFIC LEGEND

- WORK ZONE
- DIRECTION OF TRAVEL
- DRUM OR TYPE II BARRICADE W/
STEADY BURN LIGHT AT 40'
SPACING (20' ON LANE TAPER AND RAMPS)
- TEMPORARY CONCRETE BARRIER
- TEMPORARY PAVEMENT



FILE NAME : c:\p\proj\0003393\00\contract\2\design\mot\sheet\Files\0264883-sht-stage5_08.dgn



Ciorba Group, Inc.
CONSULTING ENGINEERS
5507 North Cumberland Avenue, Suite 402
Chicago, Illinois 60656
Tel. 773.775.4009 Fax 773.775.4014



USER NAME = jberendzen	DESIGNED - EPS	REVISED -
	DRAWN - NT	REVISED -
PLOT SCALE = 80.0000' / IN.	CHECKED - DJO	REVISED -
PLOT DATE = 12/18/2014	DATE - 12/19/2014	REVISED -

STATE OF ILLINOIS
DEPARTMENT OF TRANSPORTATION


MAINTENANCE OF TRAFFIC – STAGE 5
70TH STREET

SCALE: 1 : 40 SHEET NO. OF SHEETS STA. TO STA.


F.A.P. RTE.	SECTION	COUNTY	TOTAL SHEETS	SHEET NO.
595	(142-1, 142)R	ROCK ISLAND	1353	450
CONTRACT NO. 64B83				
ILLINOIS FED. AID PROJECT				

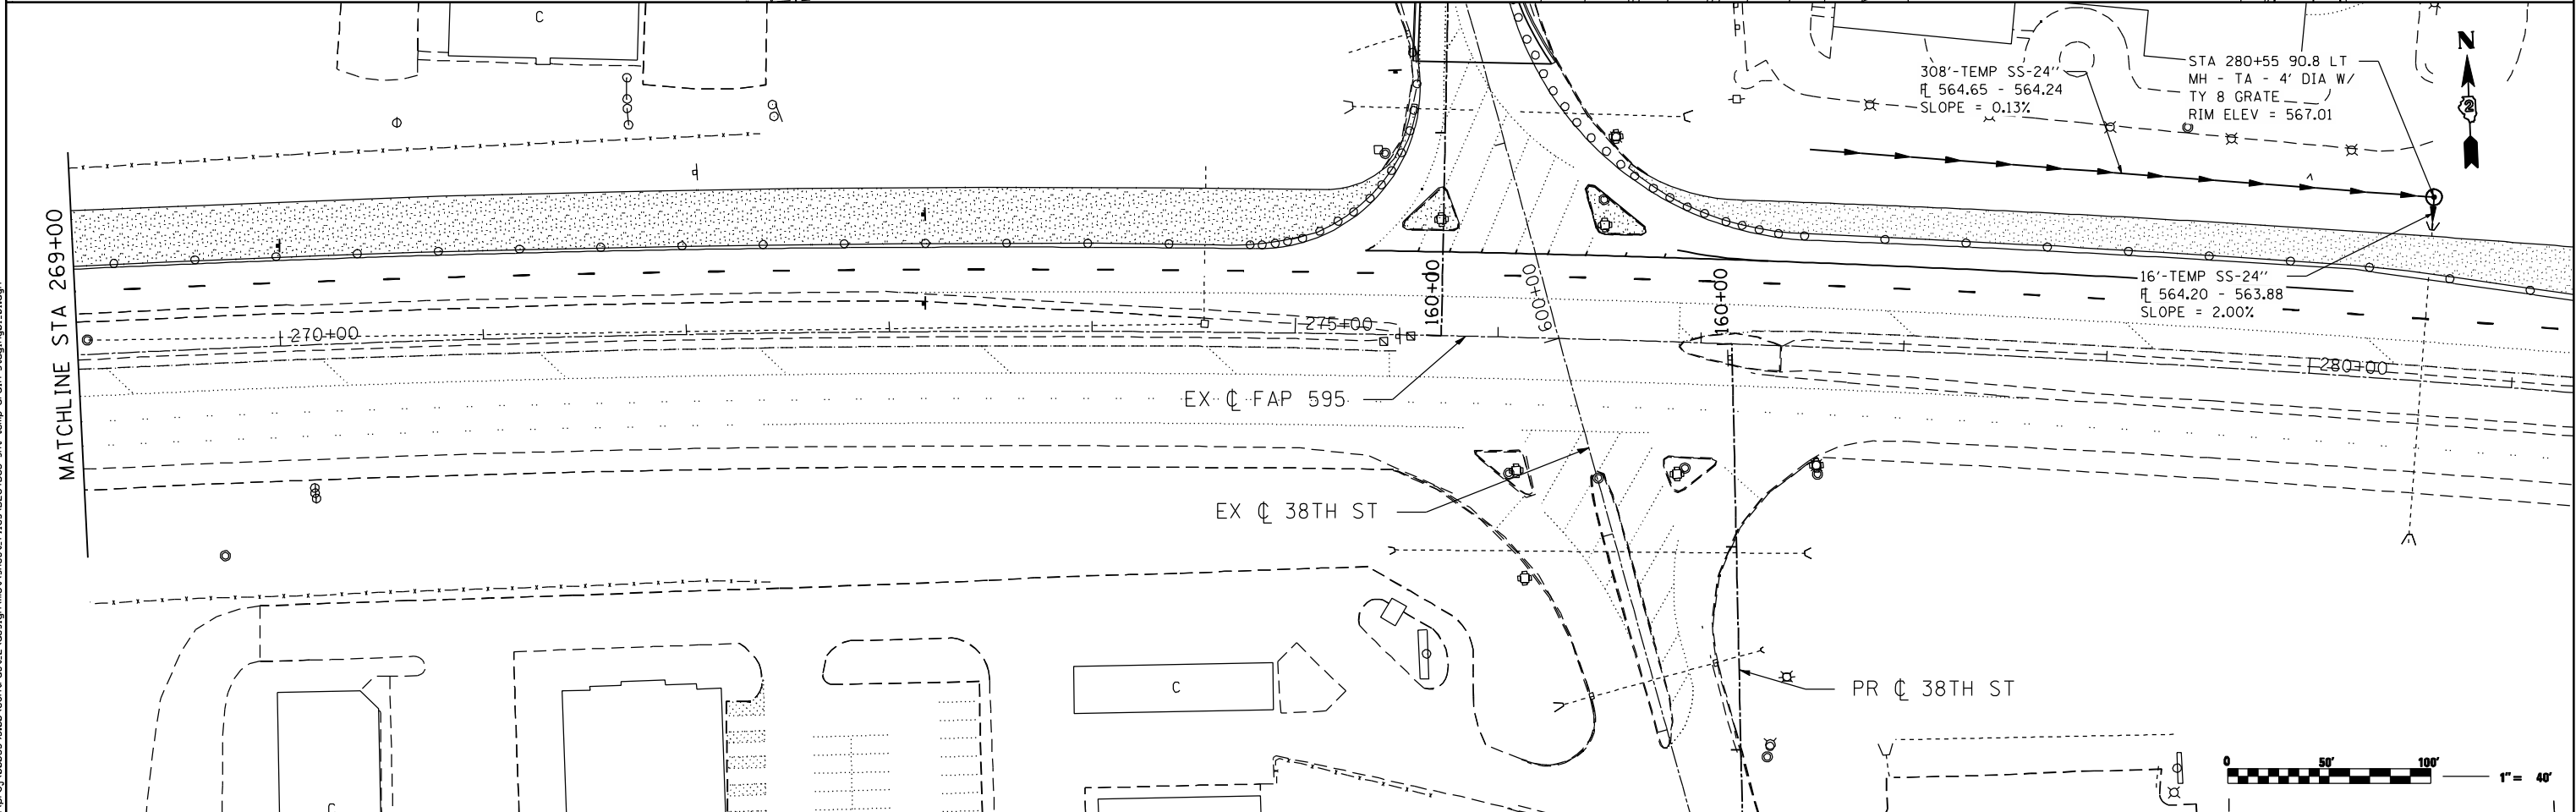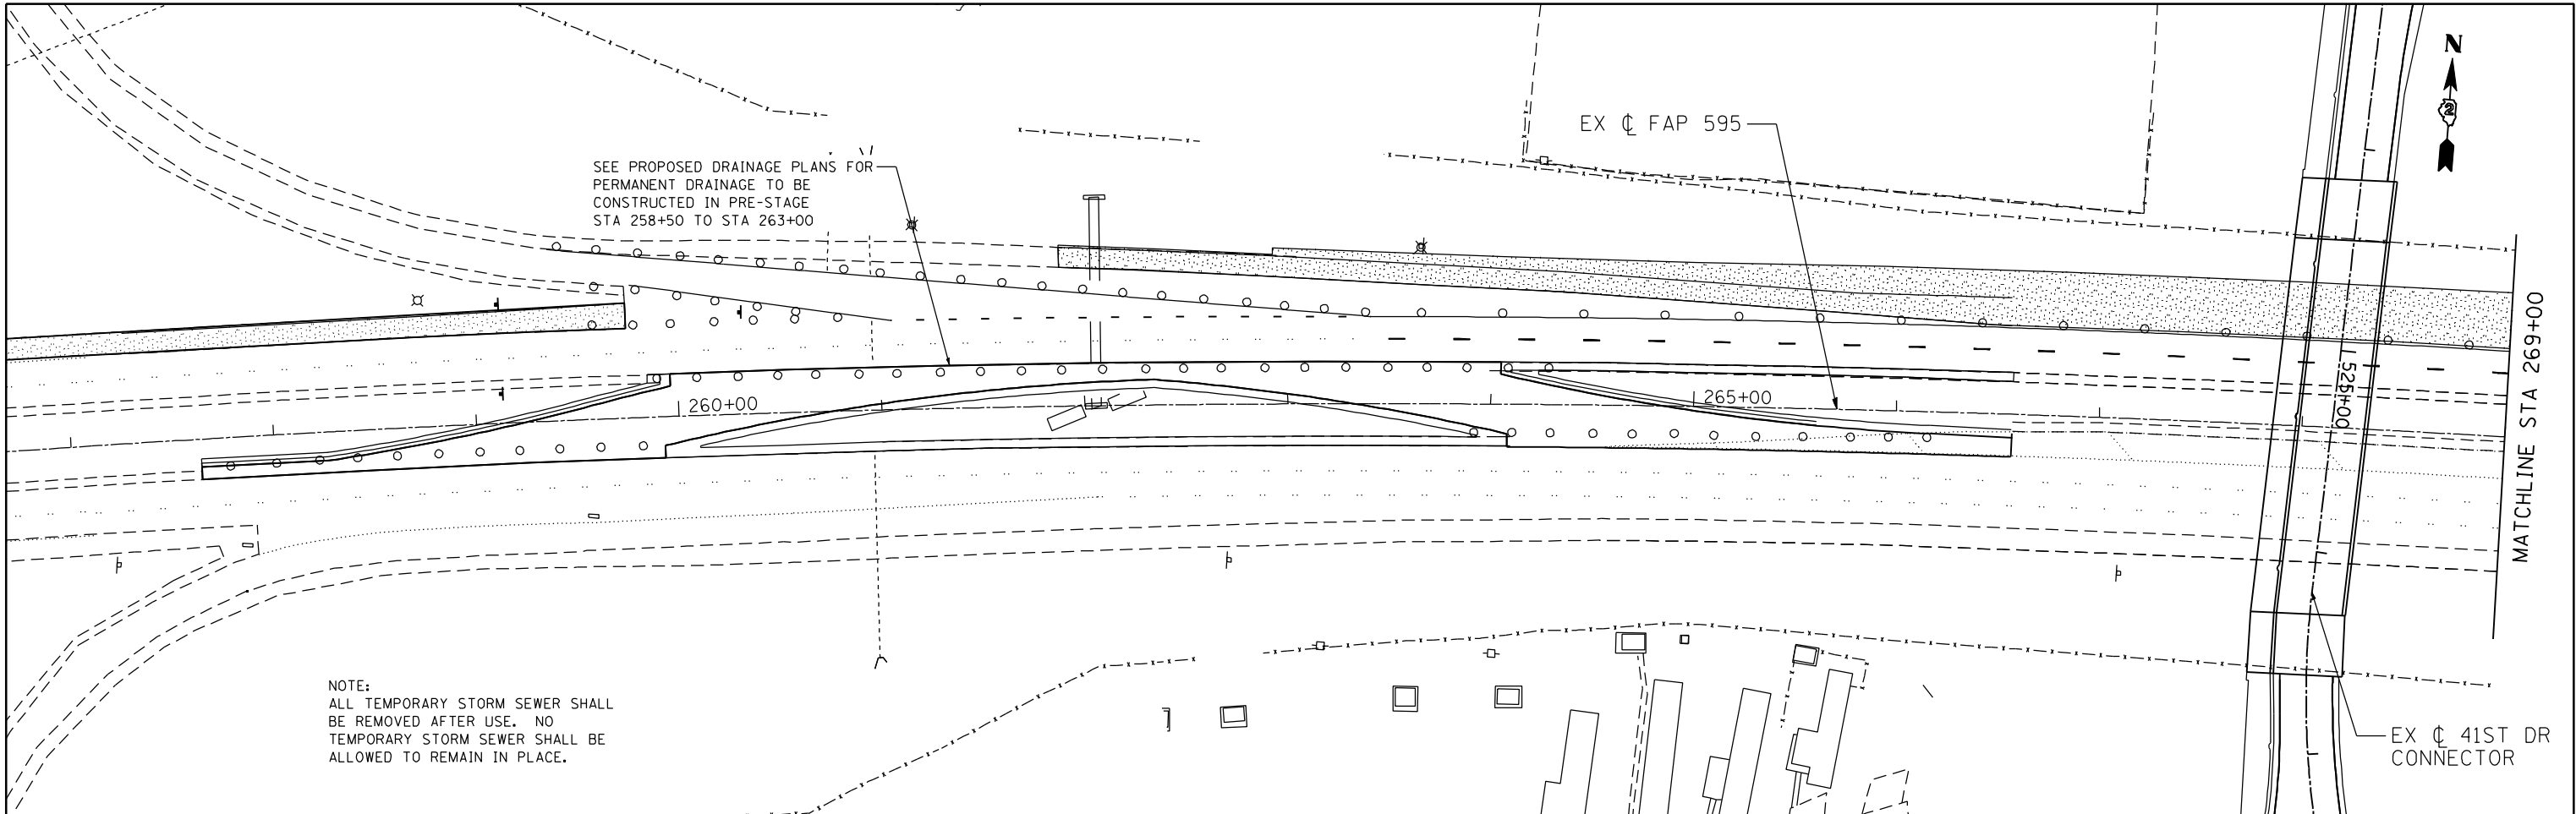



FILE NAME : c:\proj\0003393.00\contract\2\design\mot\sheet_files\0264883-sht-temp-drain-stage01_02.dgn

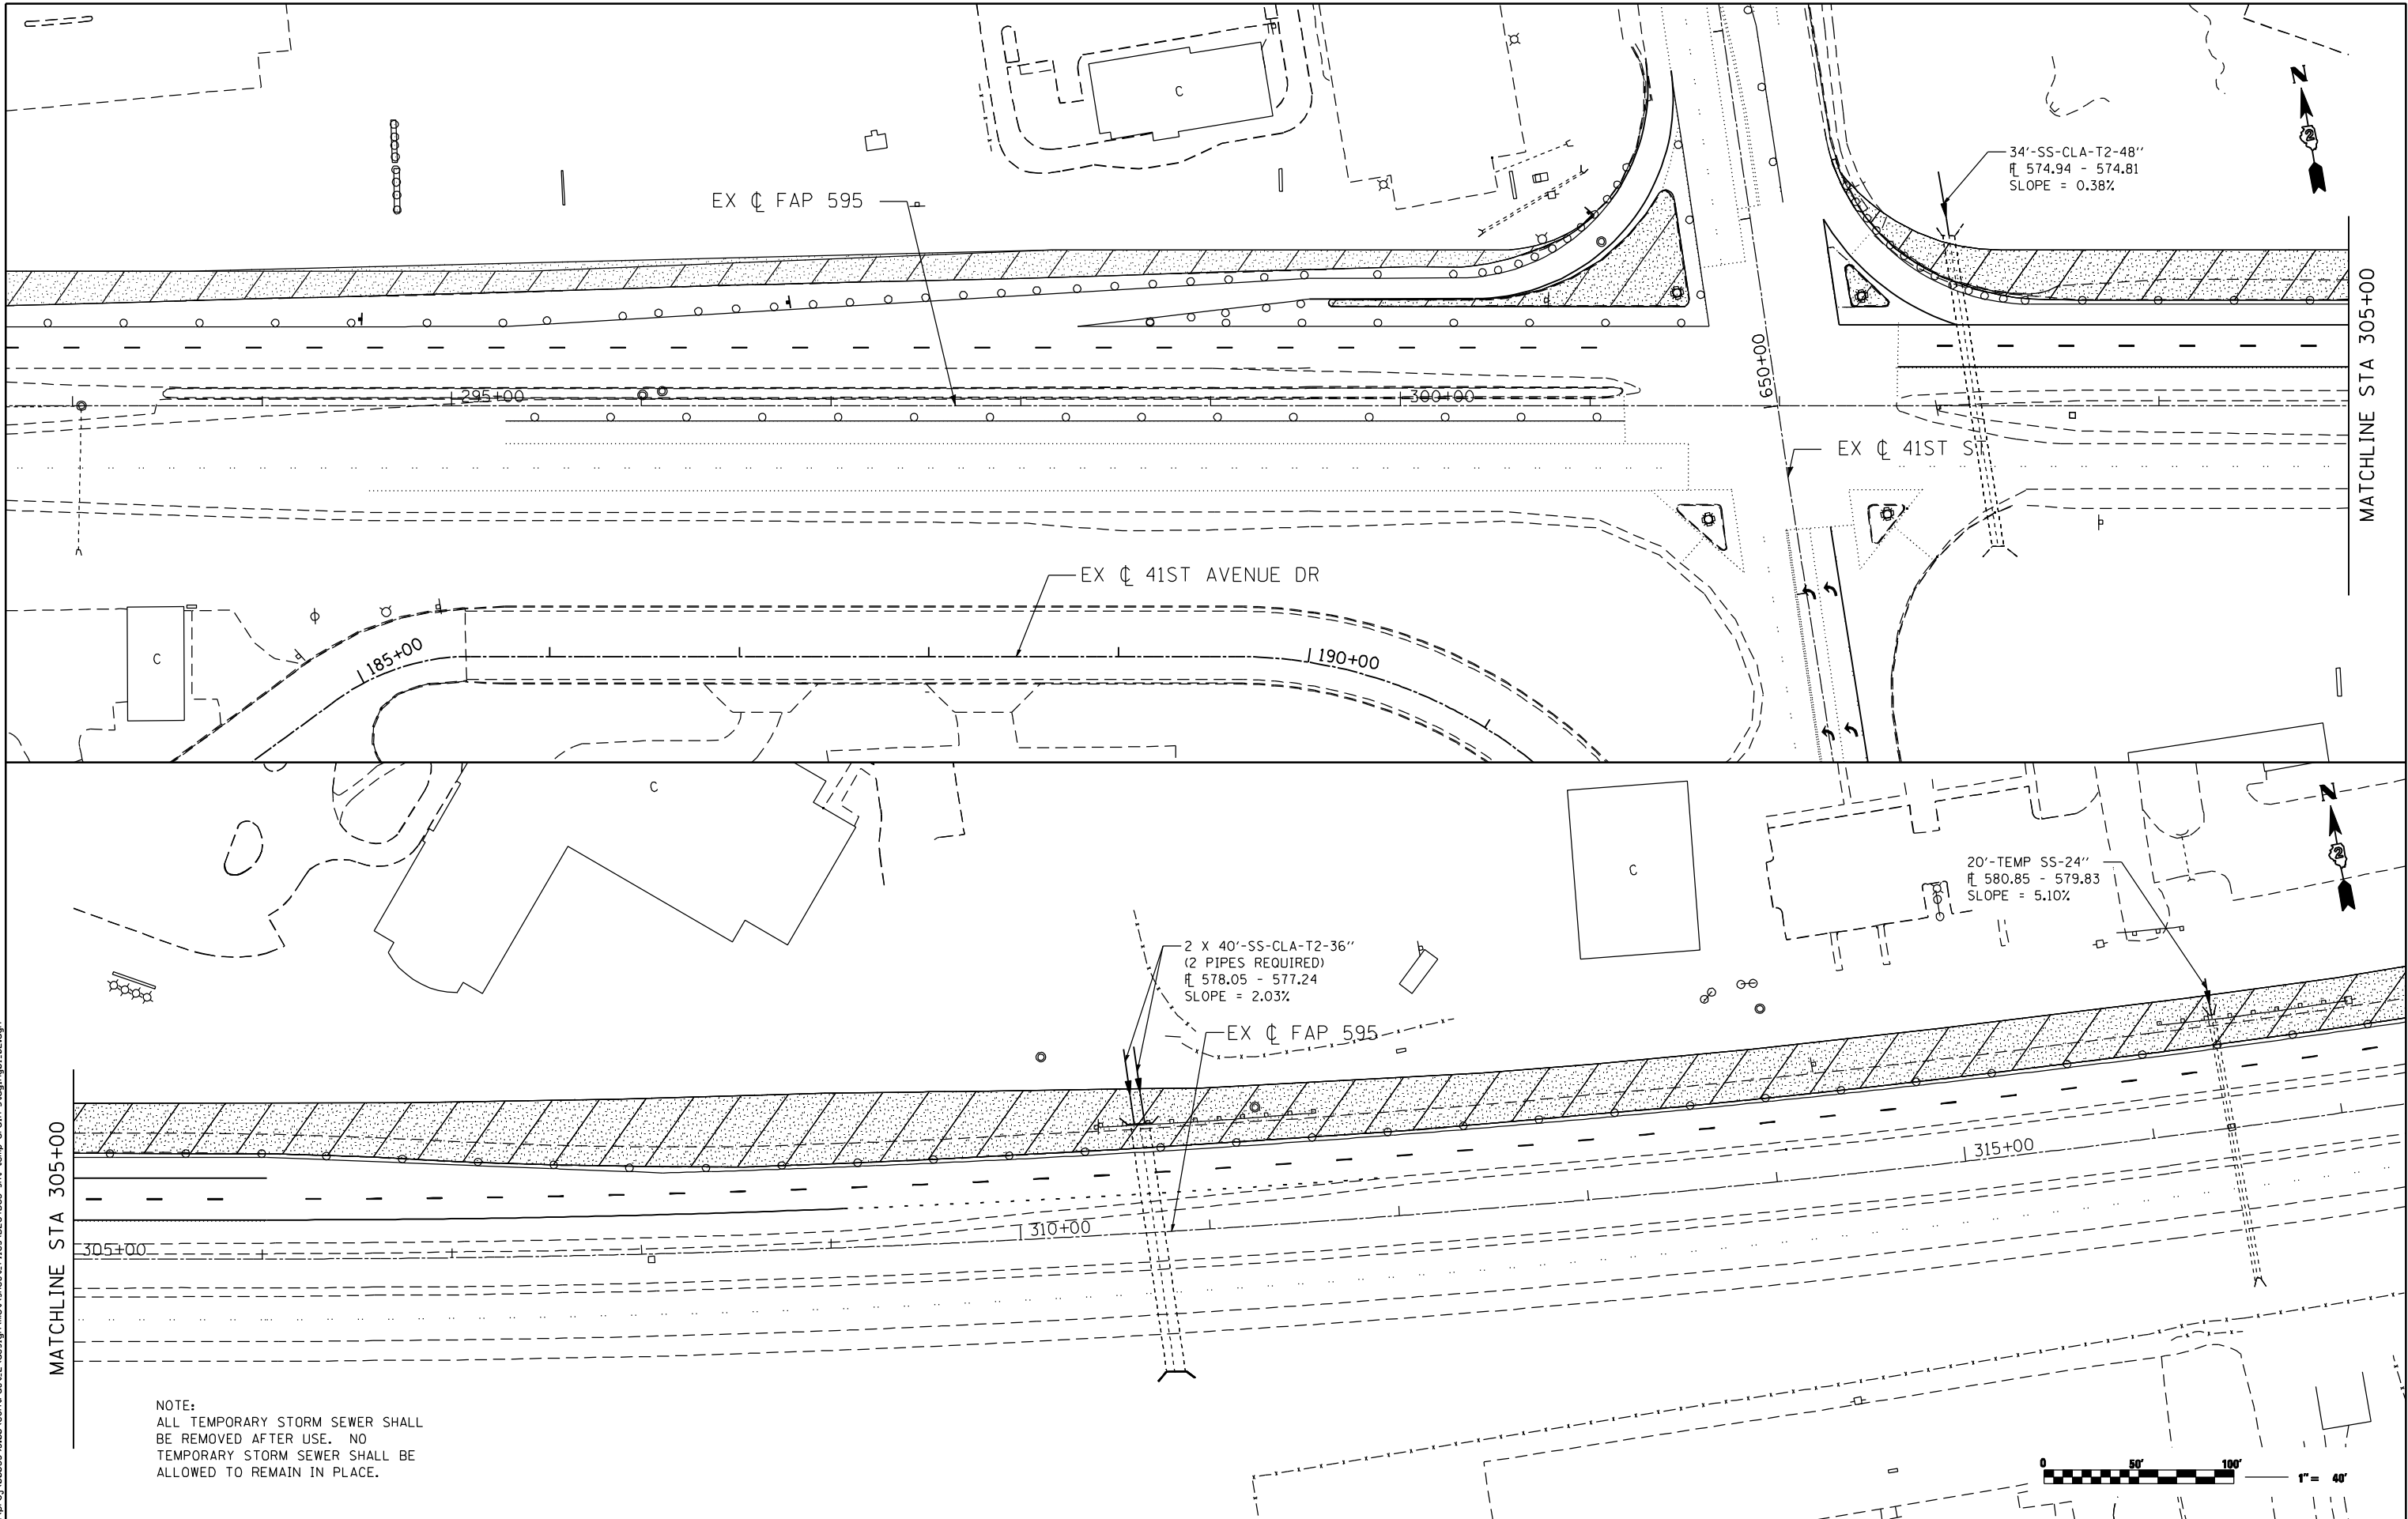


 Ciorba Group, Inc. <i>CONSULTING ENGINEERS</i> 5507 North Cumberland Avenue, Suite 402 Chicago, Illinois 60656 Tel. 773.775.4009 Fax 773.775.4014	USER NAME = jberendzen		DESIGNED - EPS	REVISED -	STATE OF ILLINOIS DEPARTMENT OF TRANSPORTATION	MAINTENANCE OF TRAFFIC – STAGE 1 TEMPORARY DRAINAGE JOHN DEERE ROAD				F.A.P. RTE.	SECTION	COUNTY	TOTAL SHEETS	SHEET NO.
			DRAWN - NT	REVISED -		595	(142-1, 142)R	ROCK ISLAND	1353	452				
	PLOT SCALE = 80.0000' / IN.		CHECKED - DJO	REVISED -		CONTRACT NO. 64883								
	PLOT DATE = 12/18/2014		DATE - 12/19/2014	REVISED -		SCALE: 1 : 40	SHEET NO.	OF	SHEETS	STA.	TO STA.			

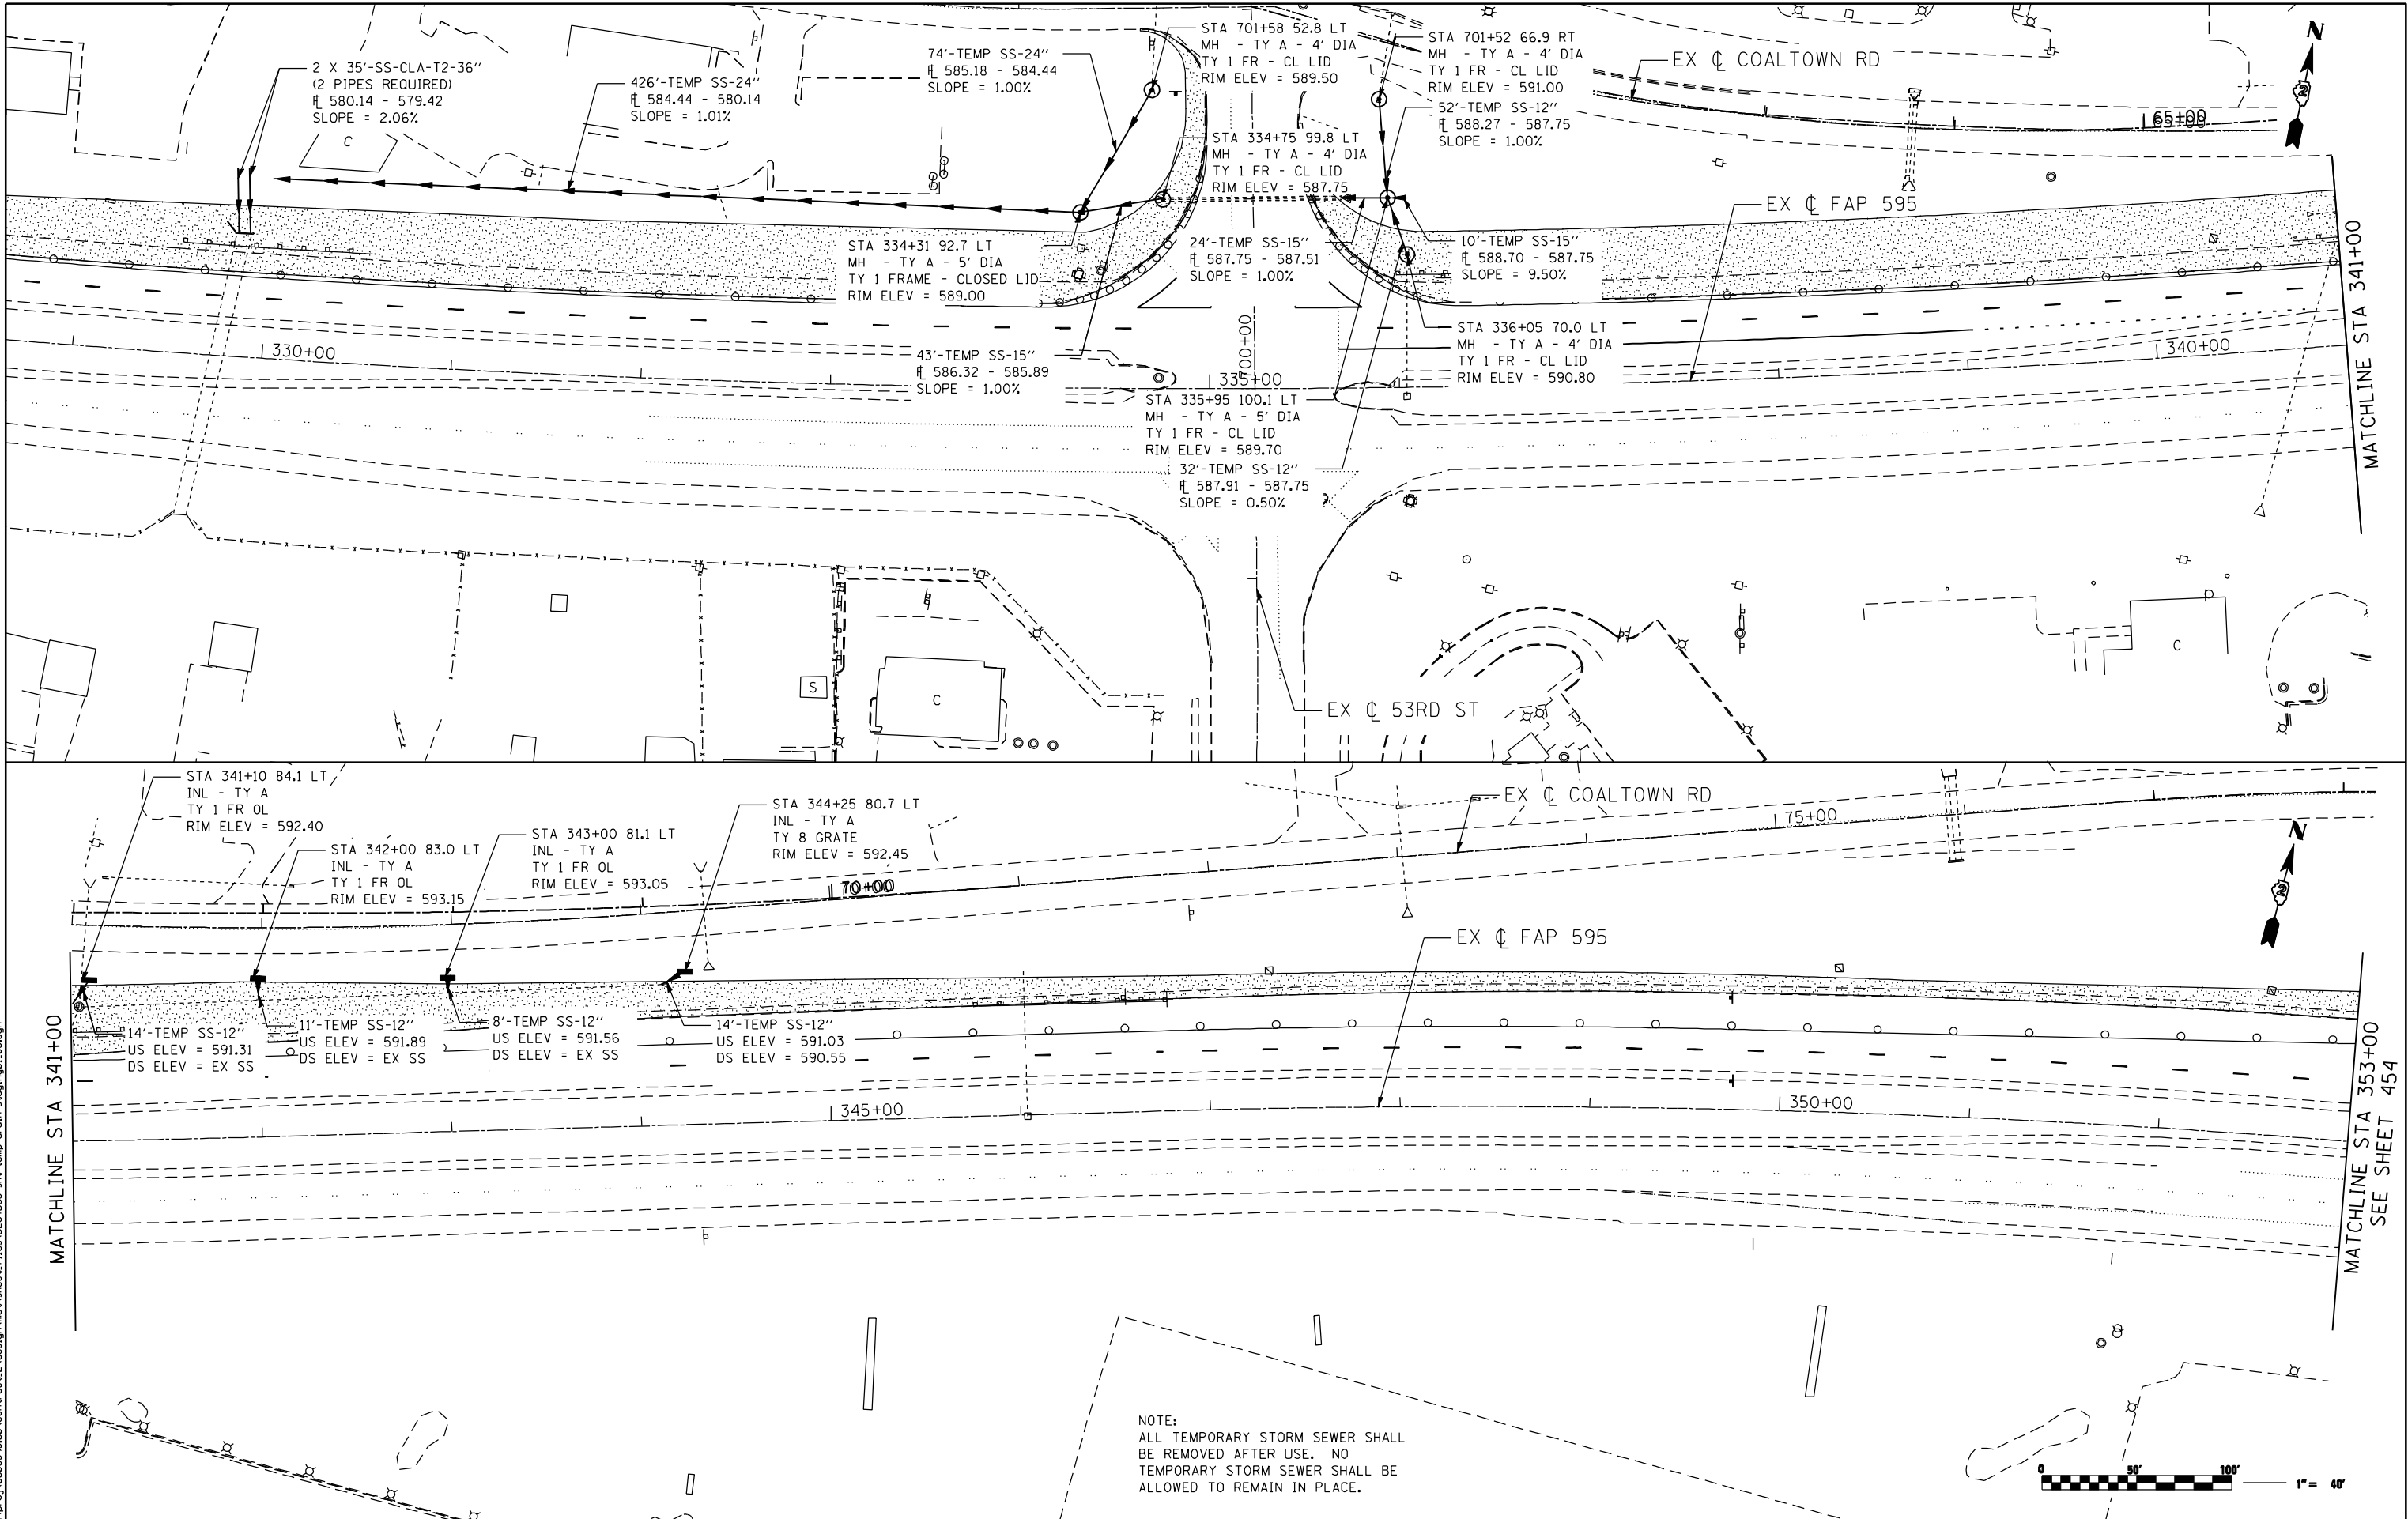


FILE NAME : c:\proj\000393\001\contract\2\design\mst\sheet_files\0264883-mst-temp-drain-stage01.dgn

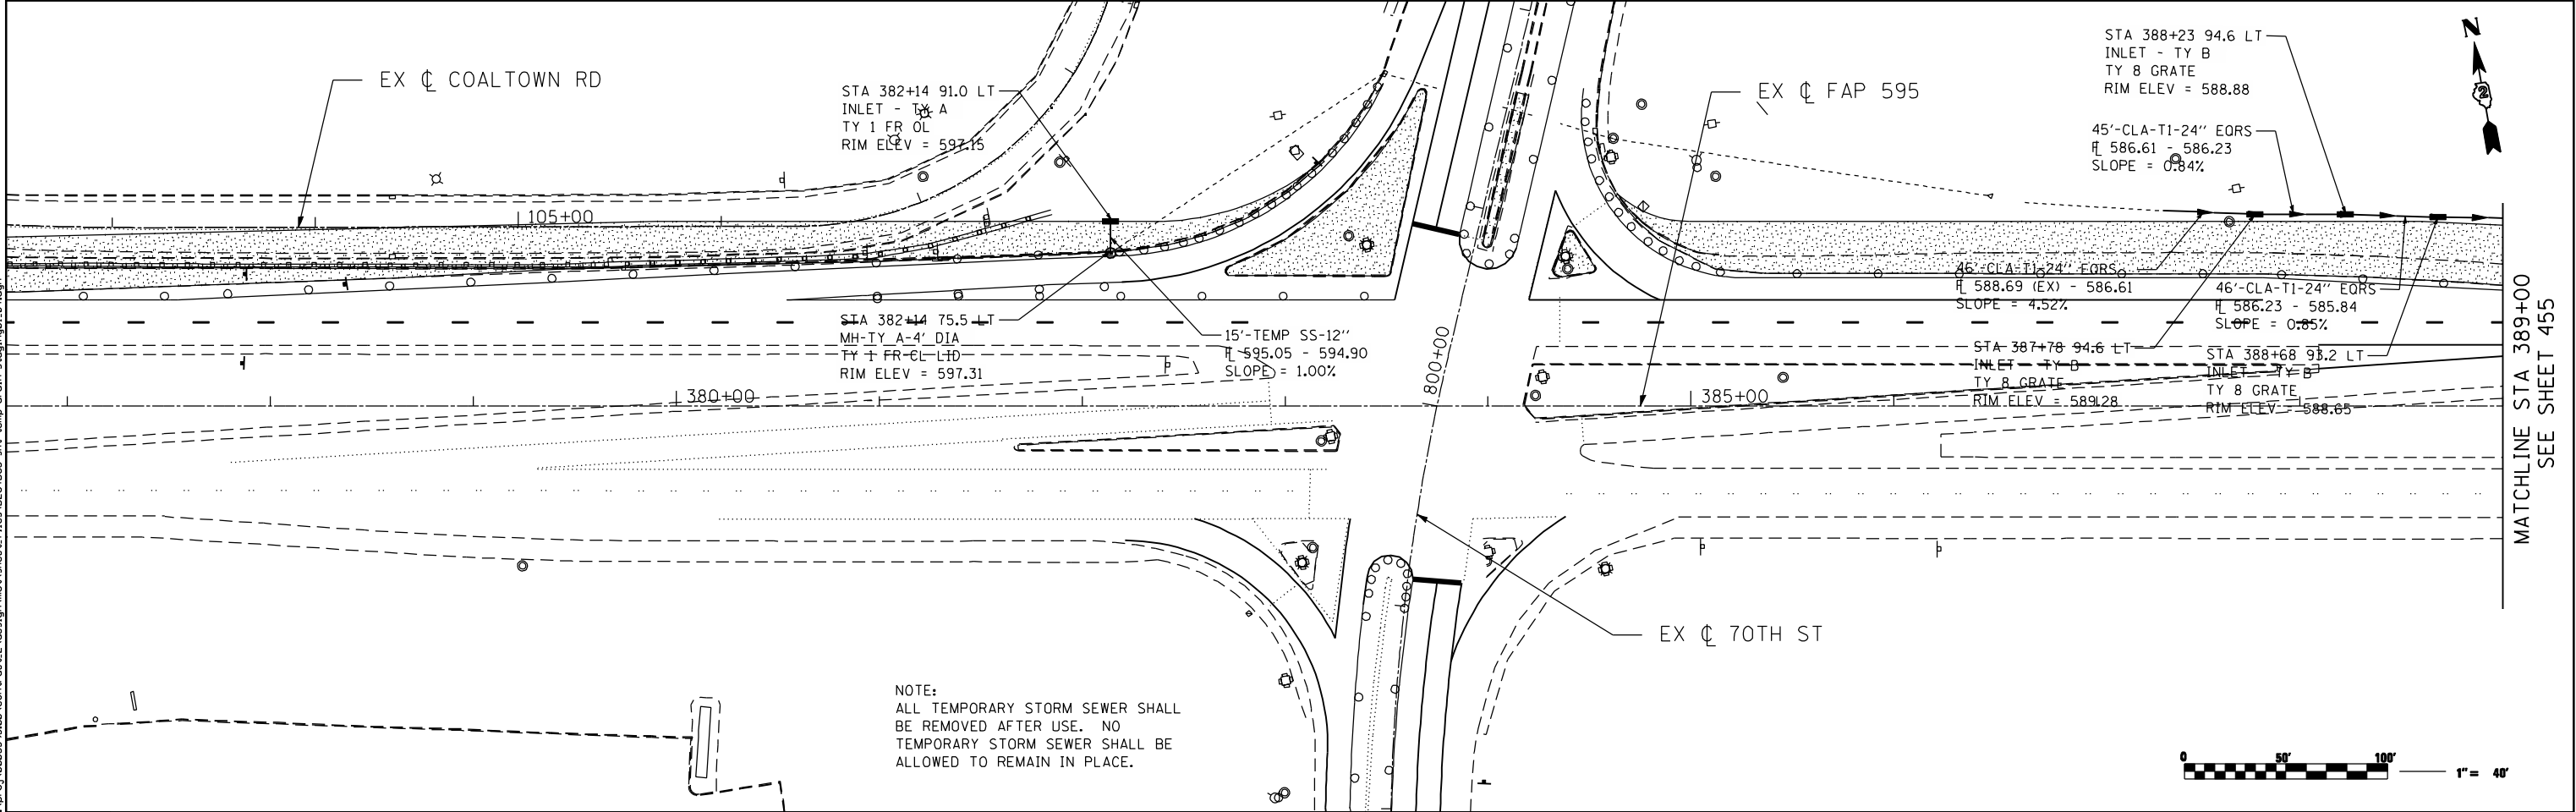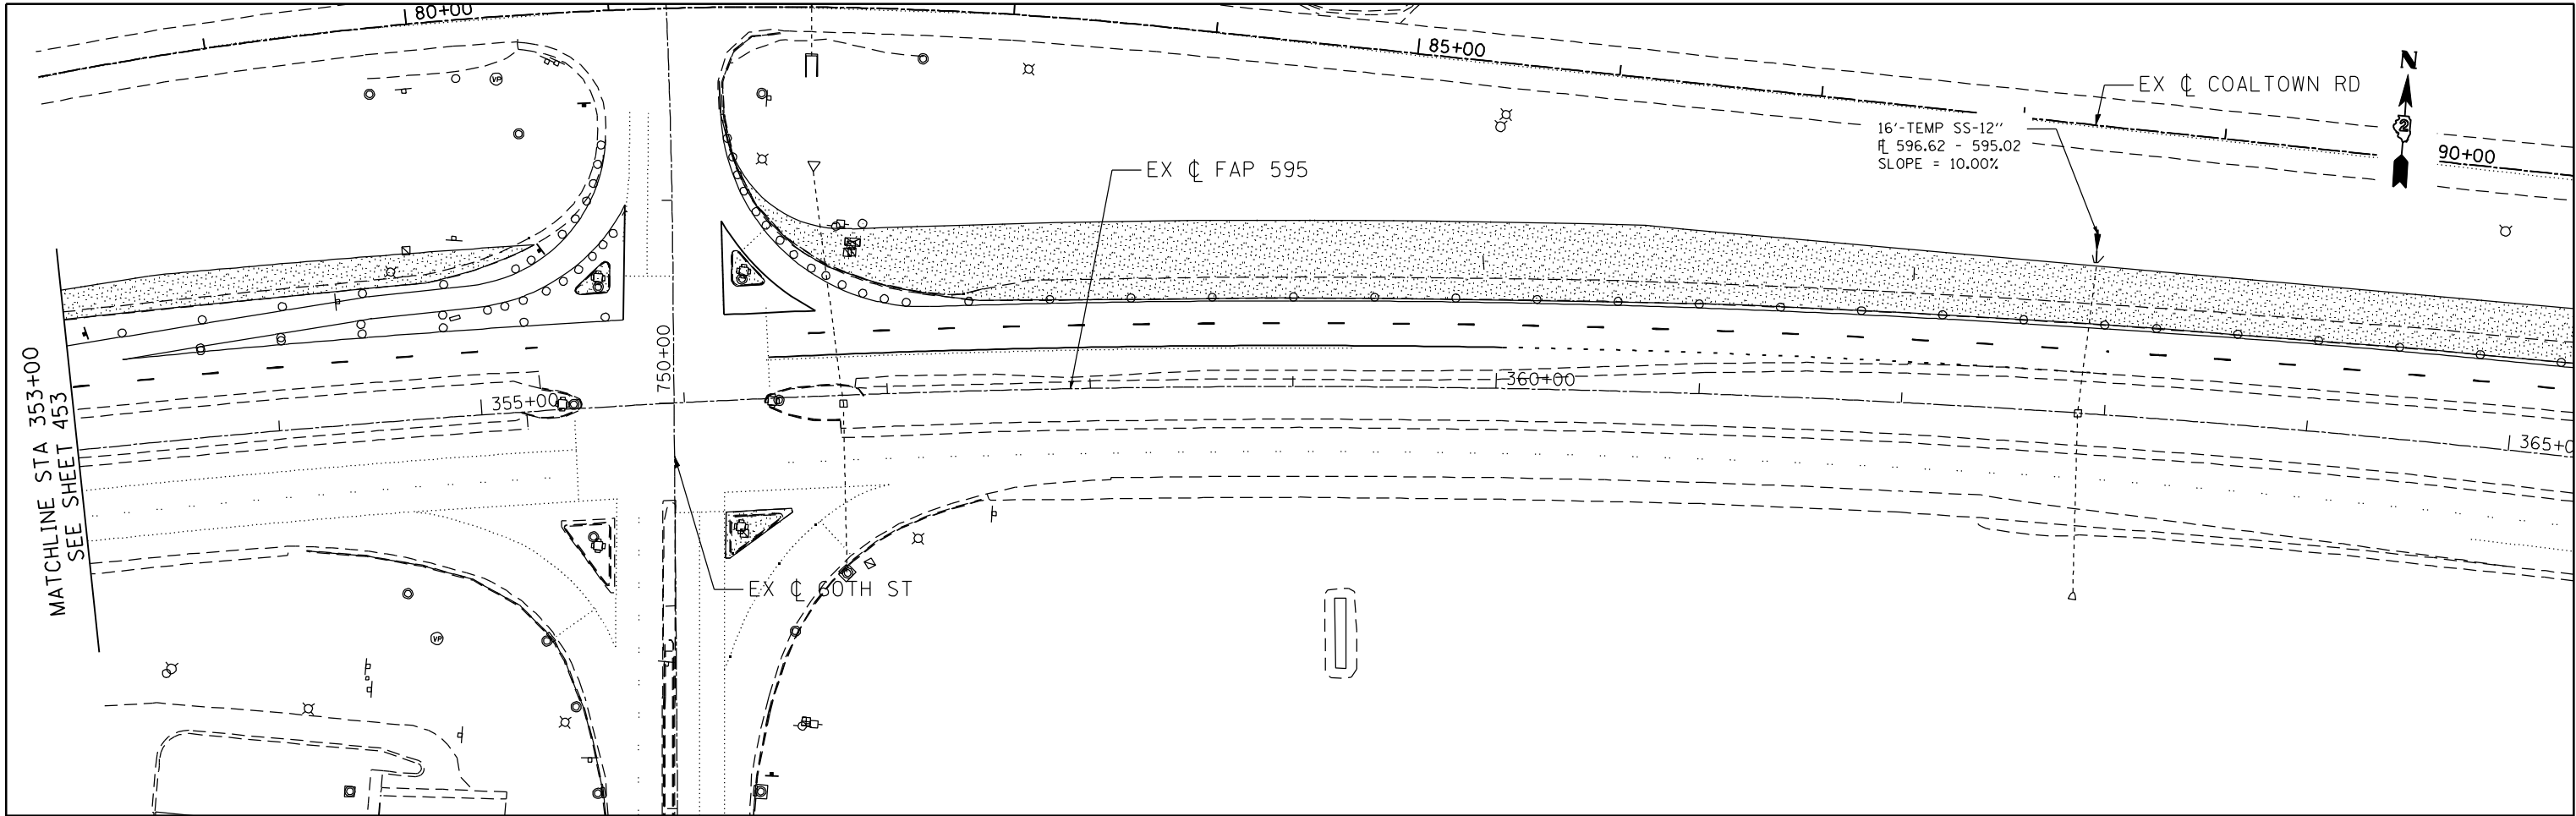


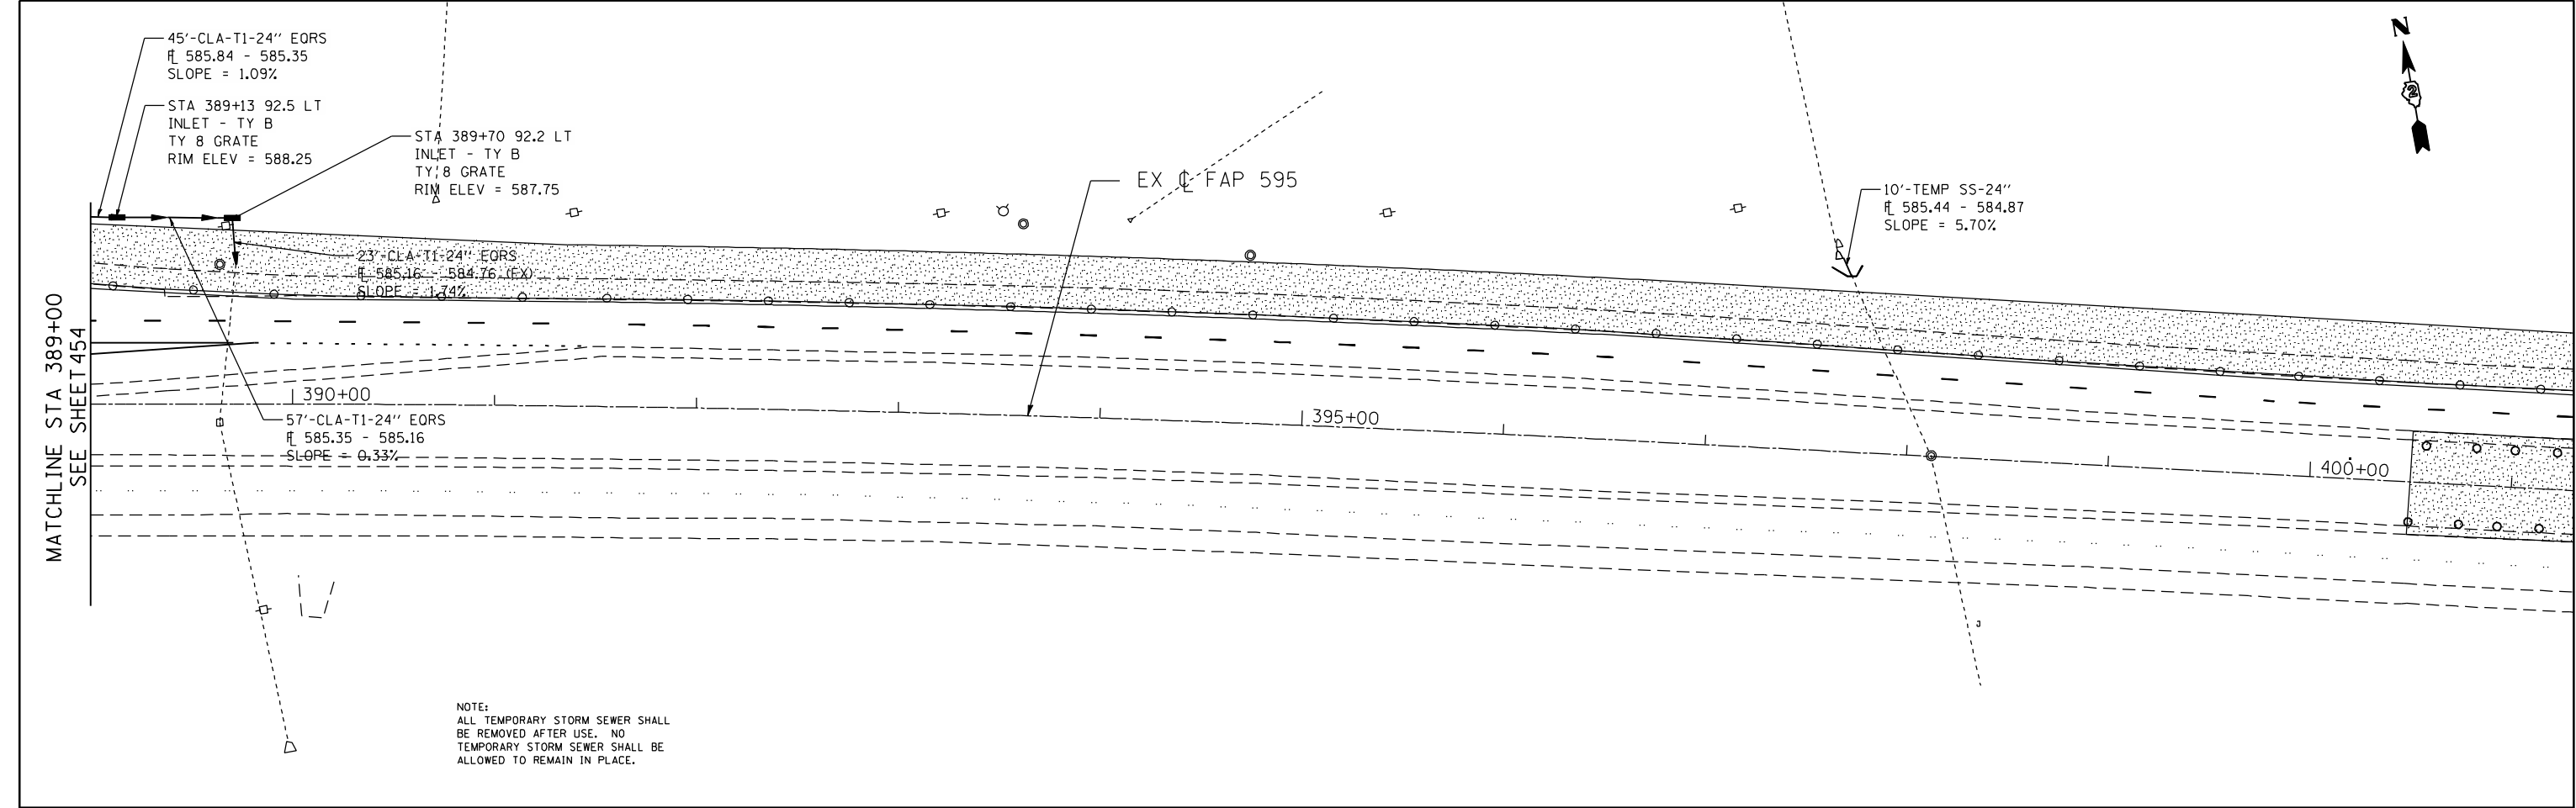


FILE NAME : n:\proj\000393\00\contract\2\design\mot\sheet_files\0264883-sht-temp-drain-stage01.dgn

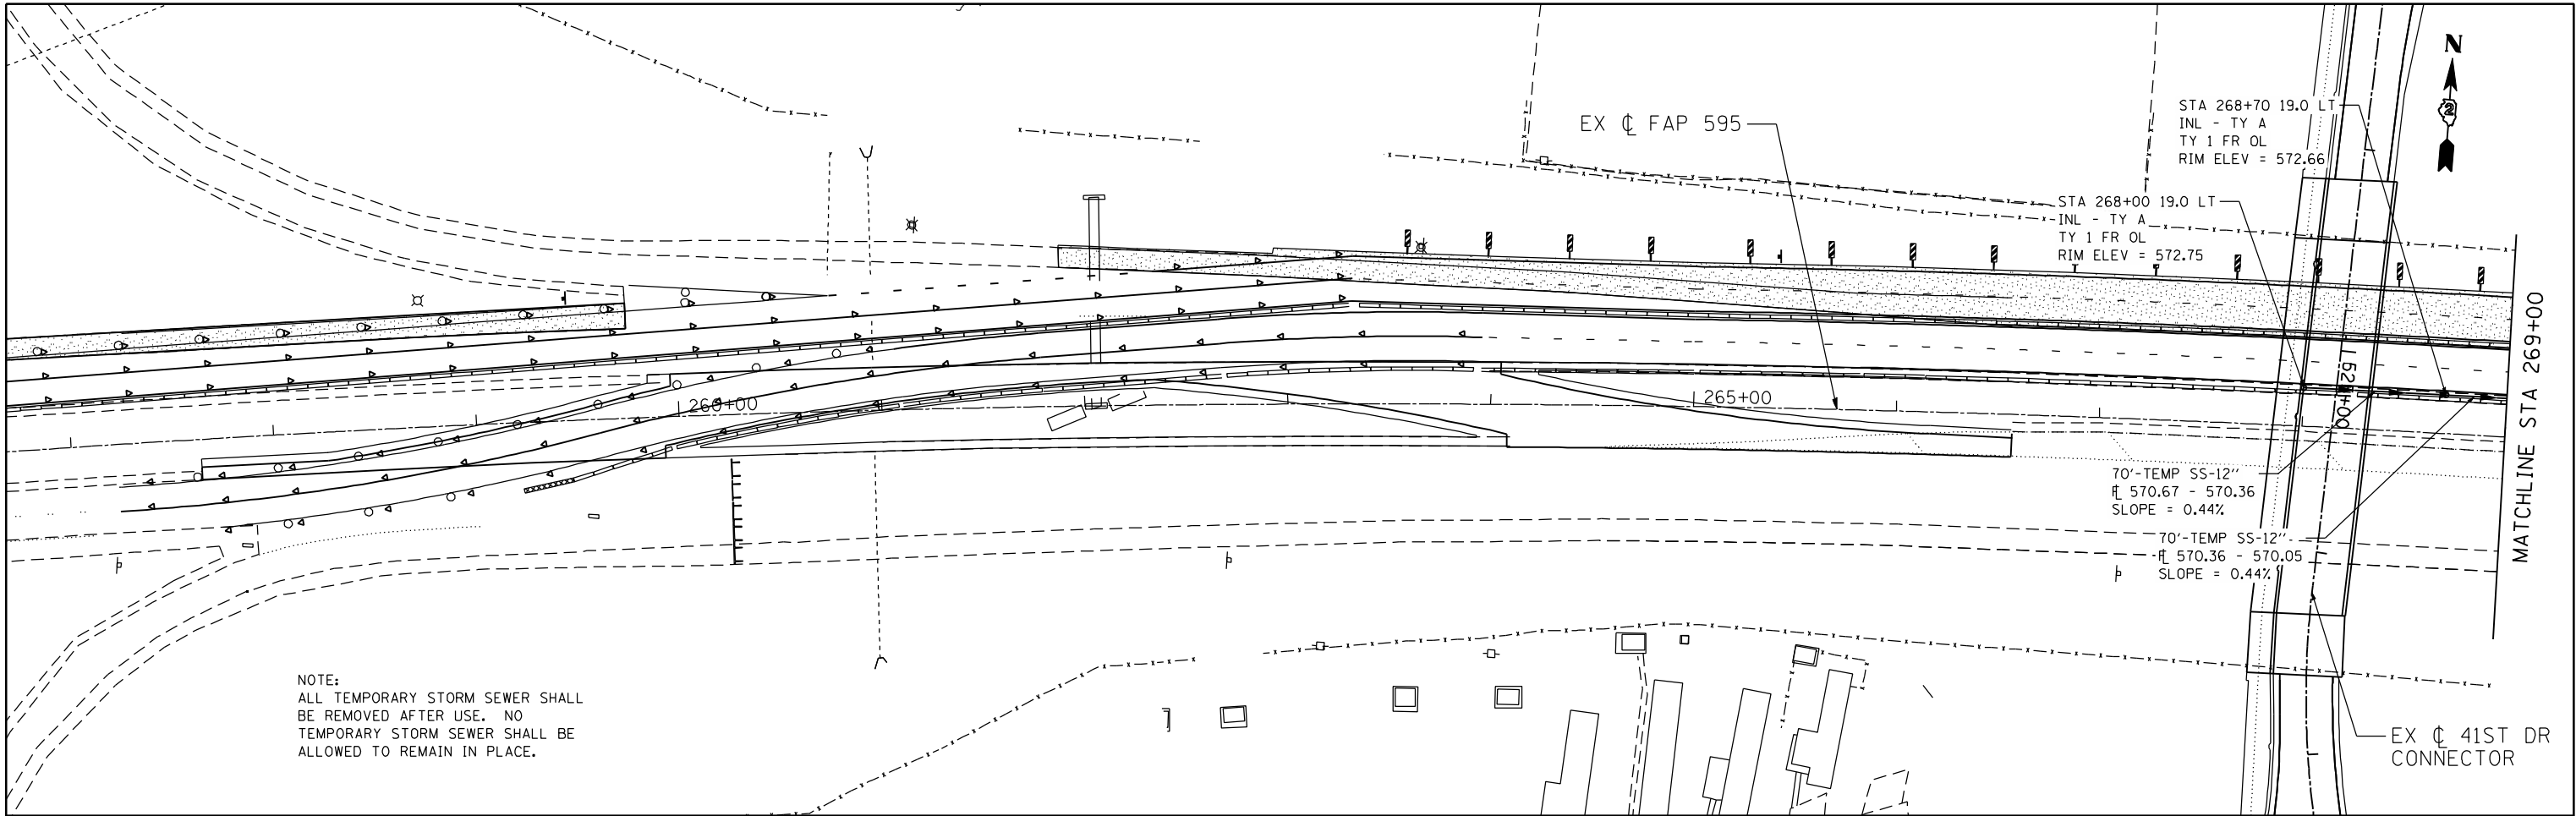


NOTE:
ALL TEMPORARY STORM SEWER SHALL
BE REMOVED AFTER USE. NO
TEMPORARY STORM SEWER SHALL BE
ALLOWED TO REMAIN IN PLACE.

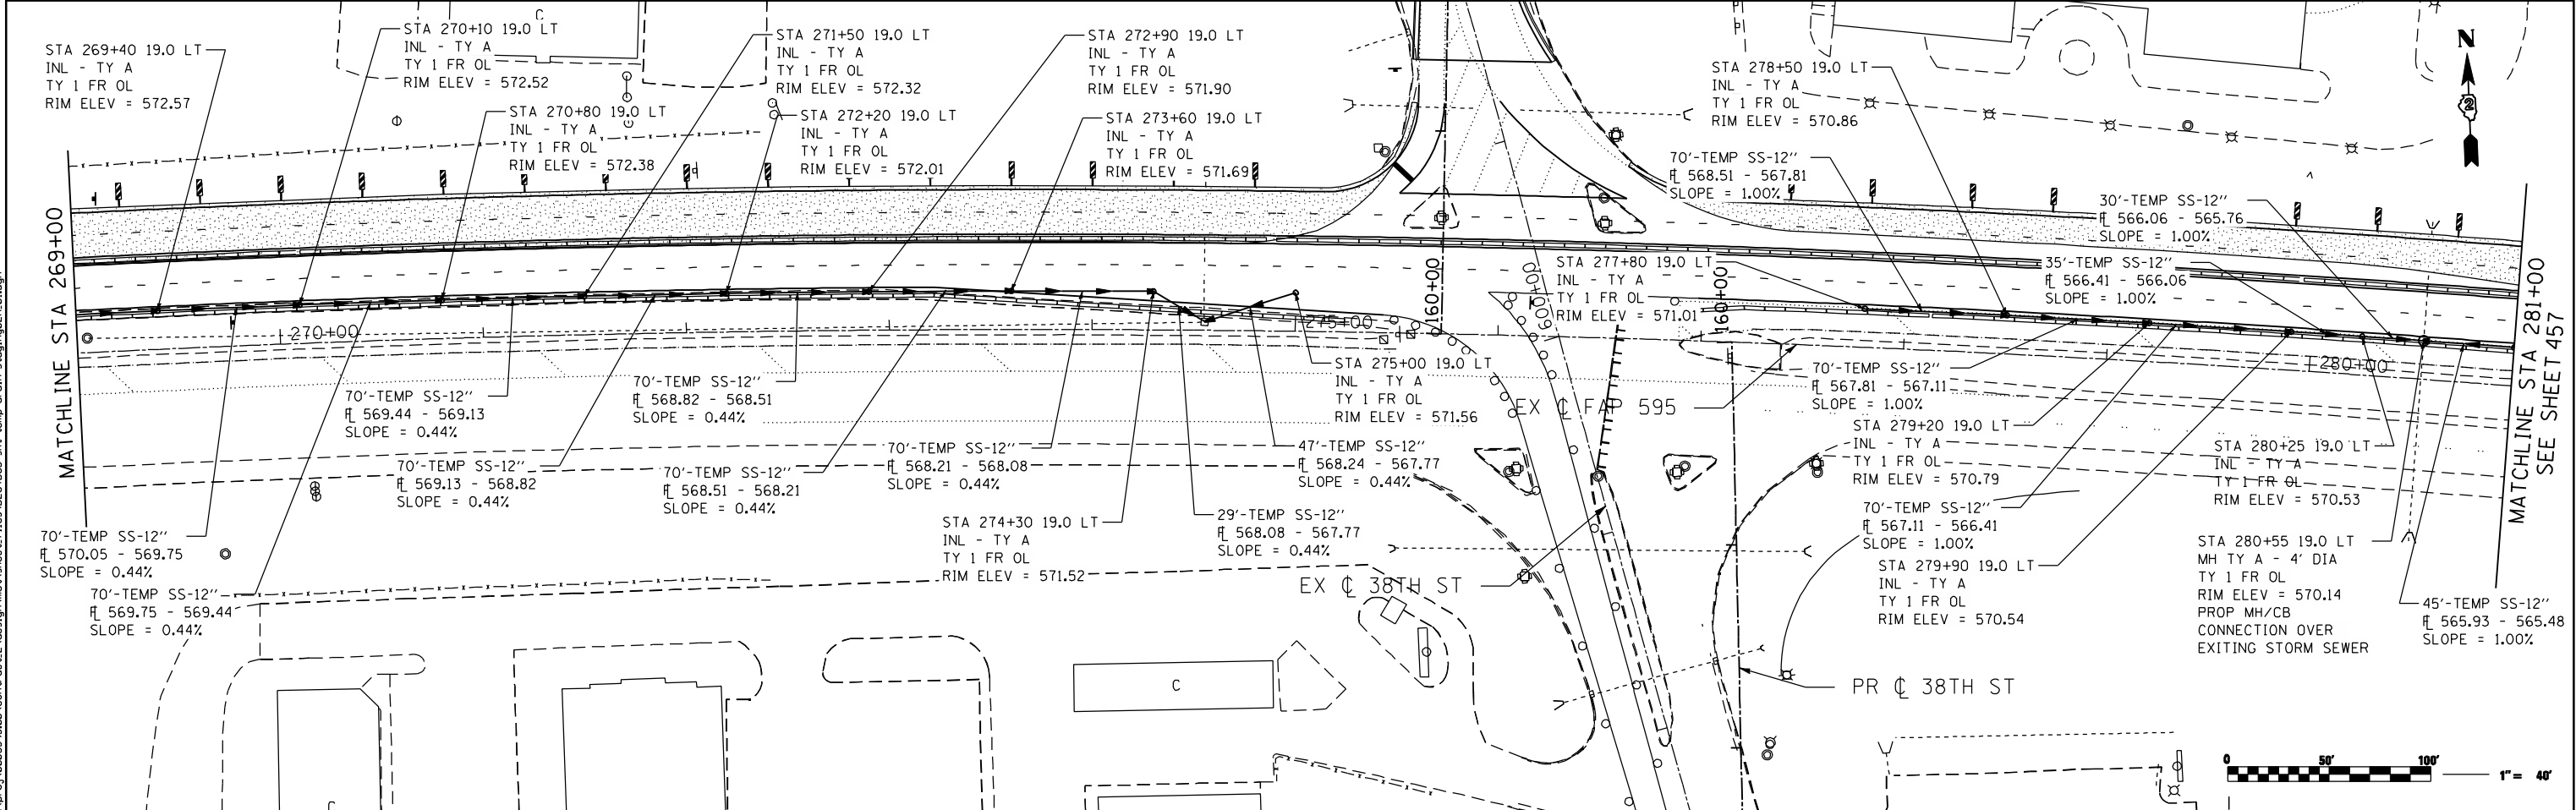

FILE NAME : n:\proj\000393\00\contract\2\design\mot\sheet_files\0264883-sht-temp-drain-stage02a_02.dgn

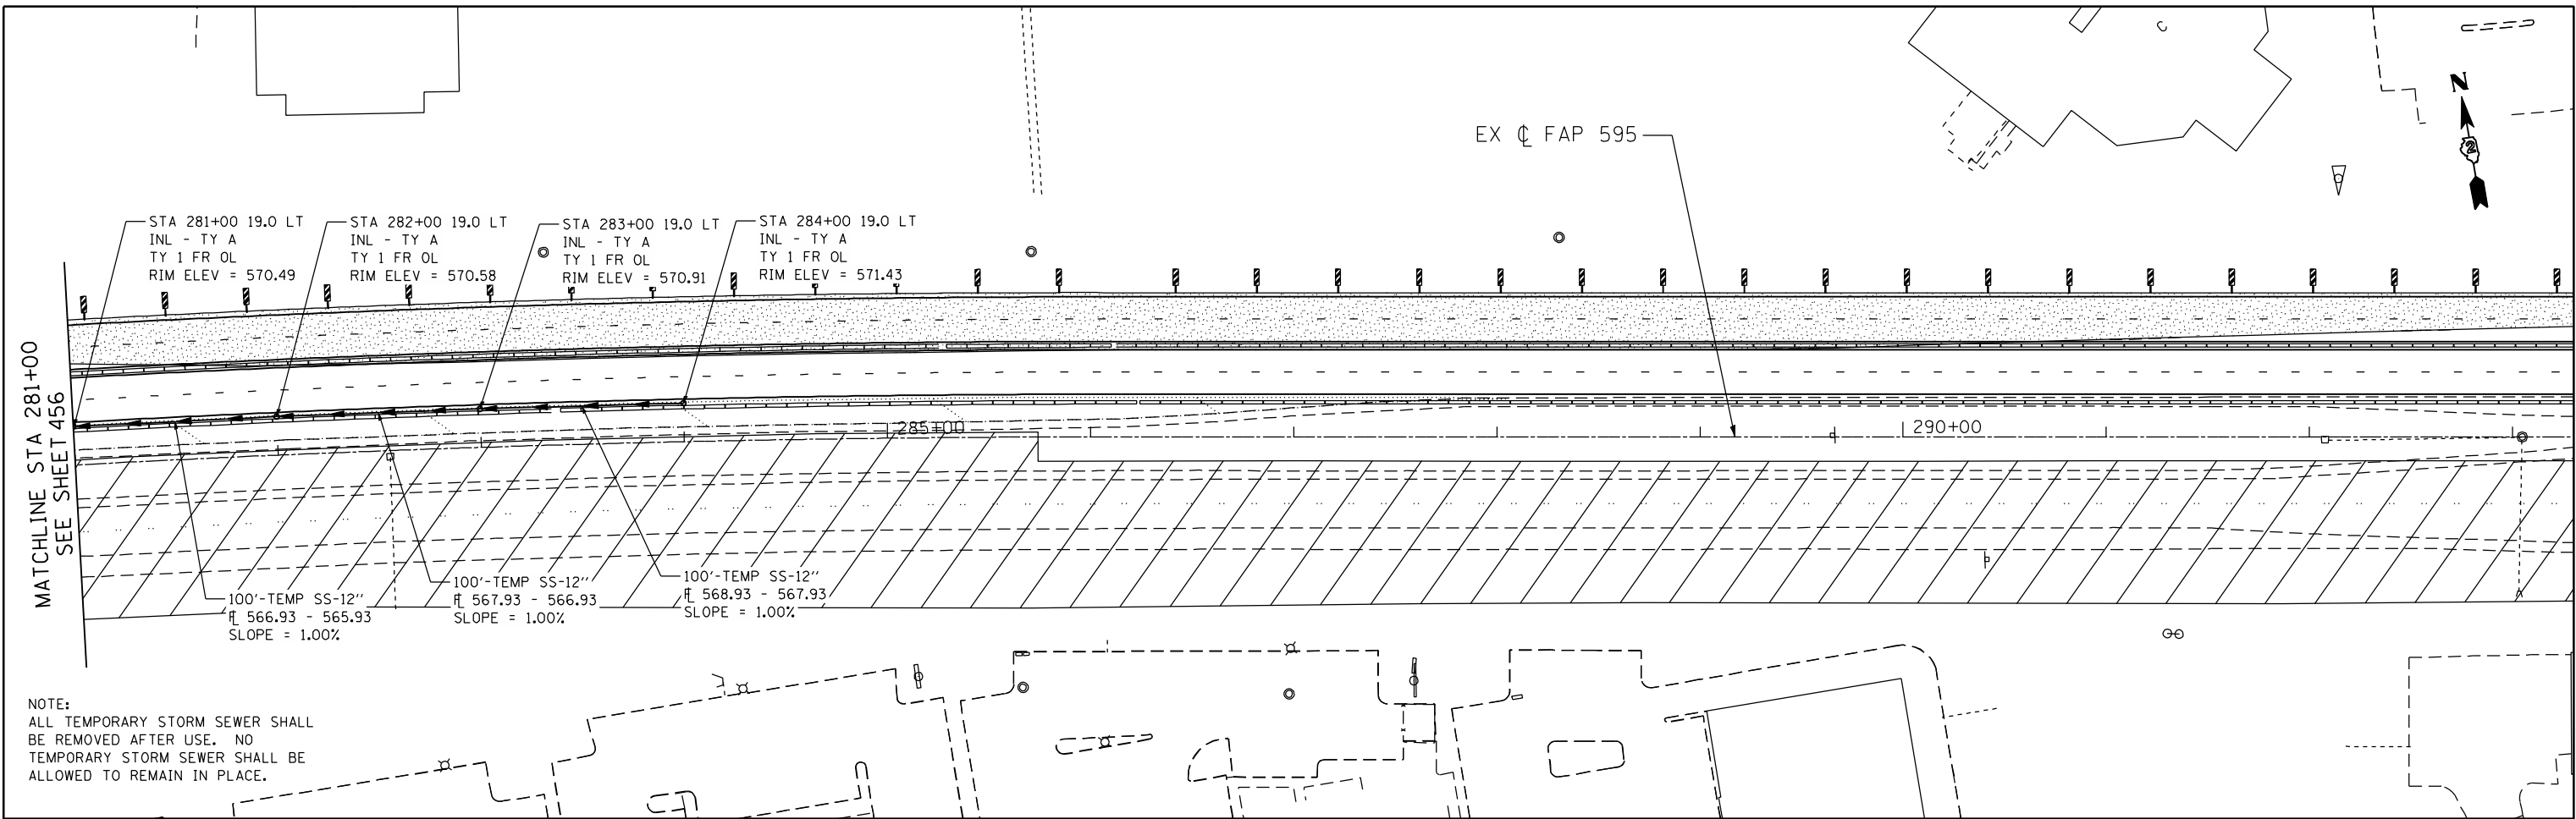

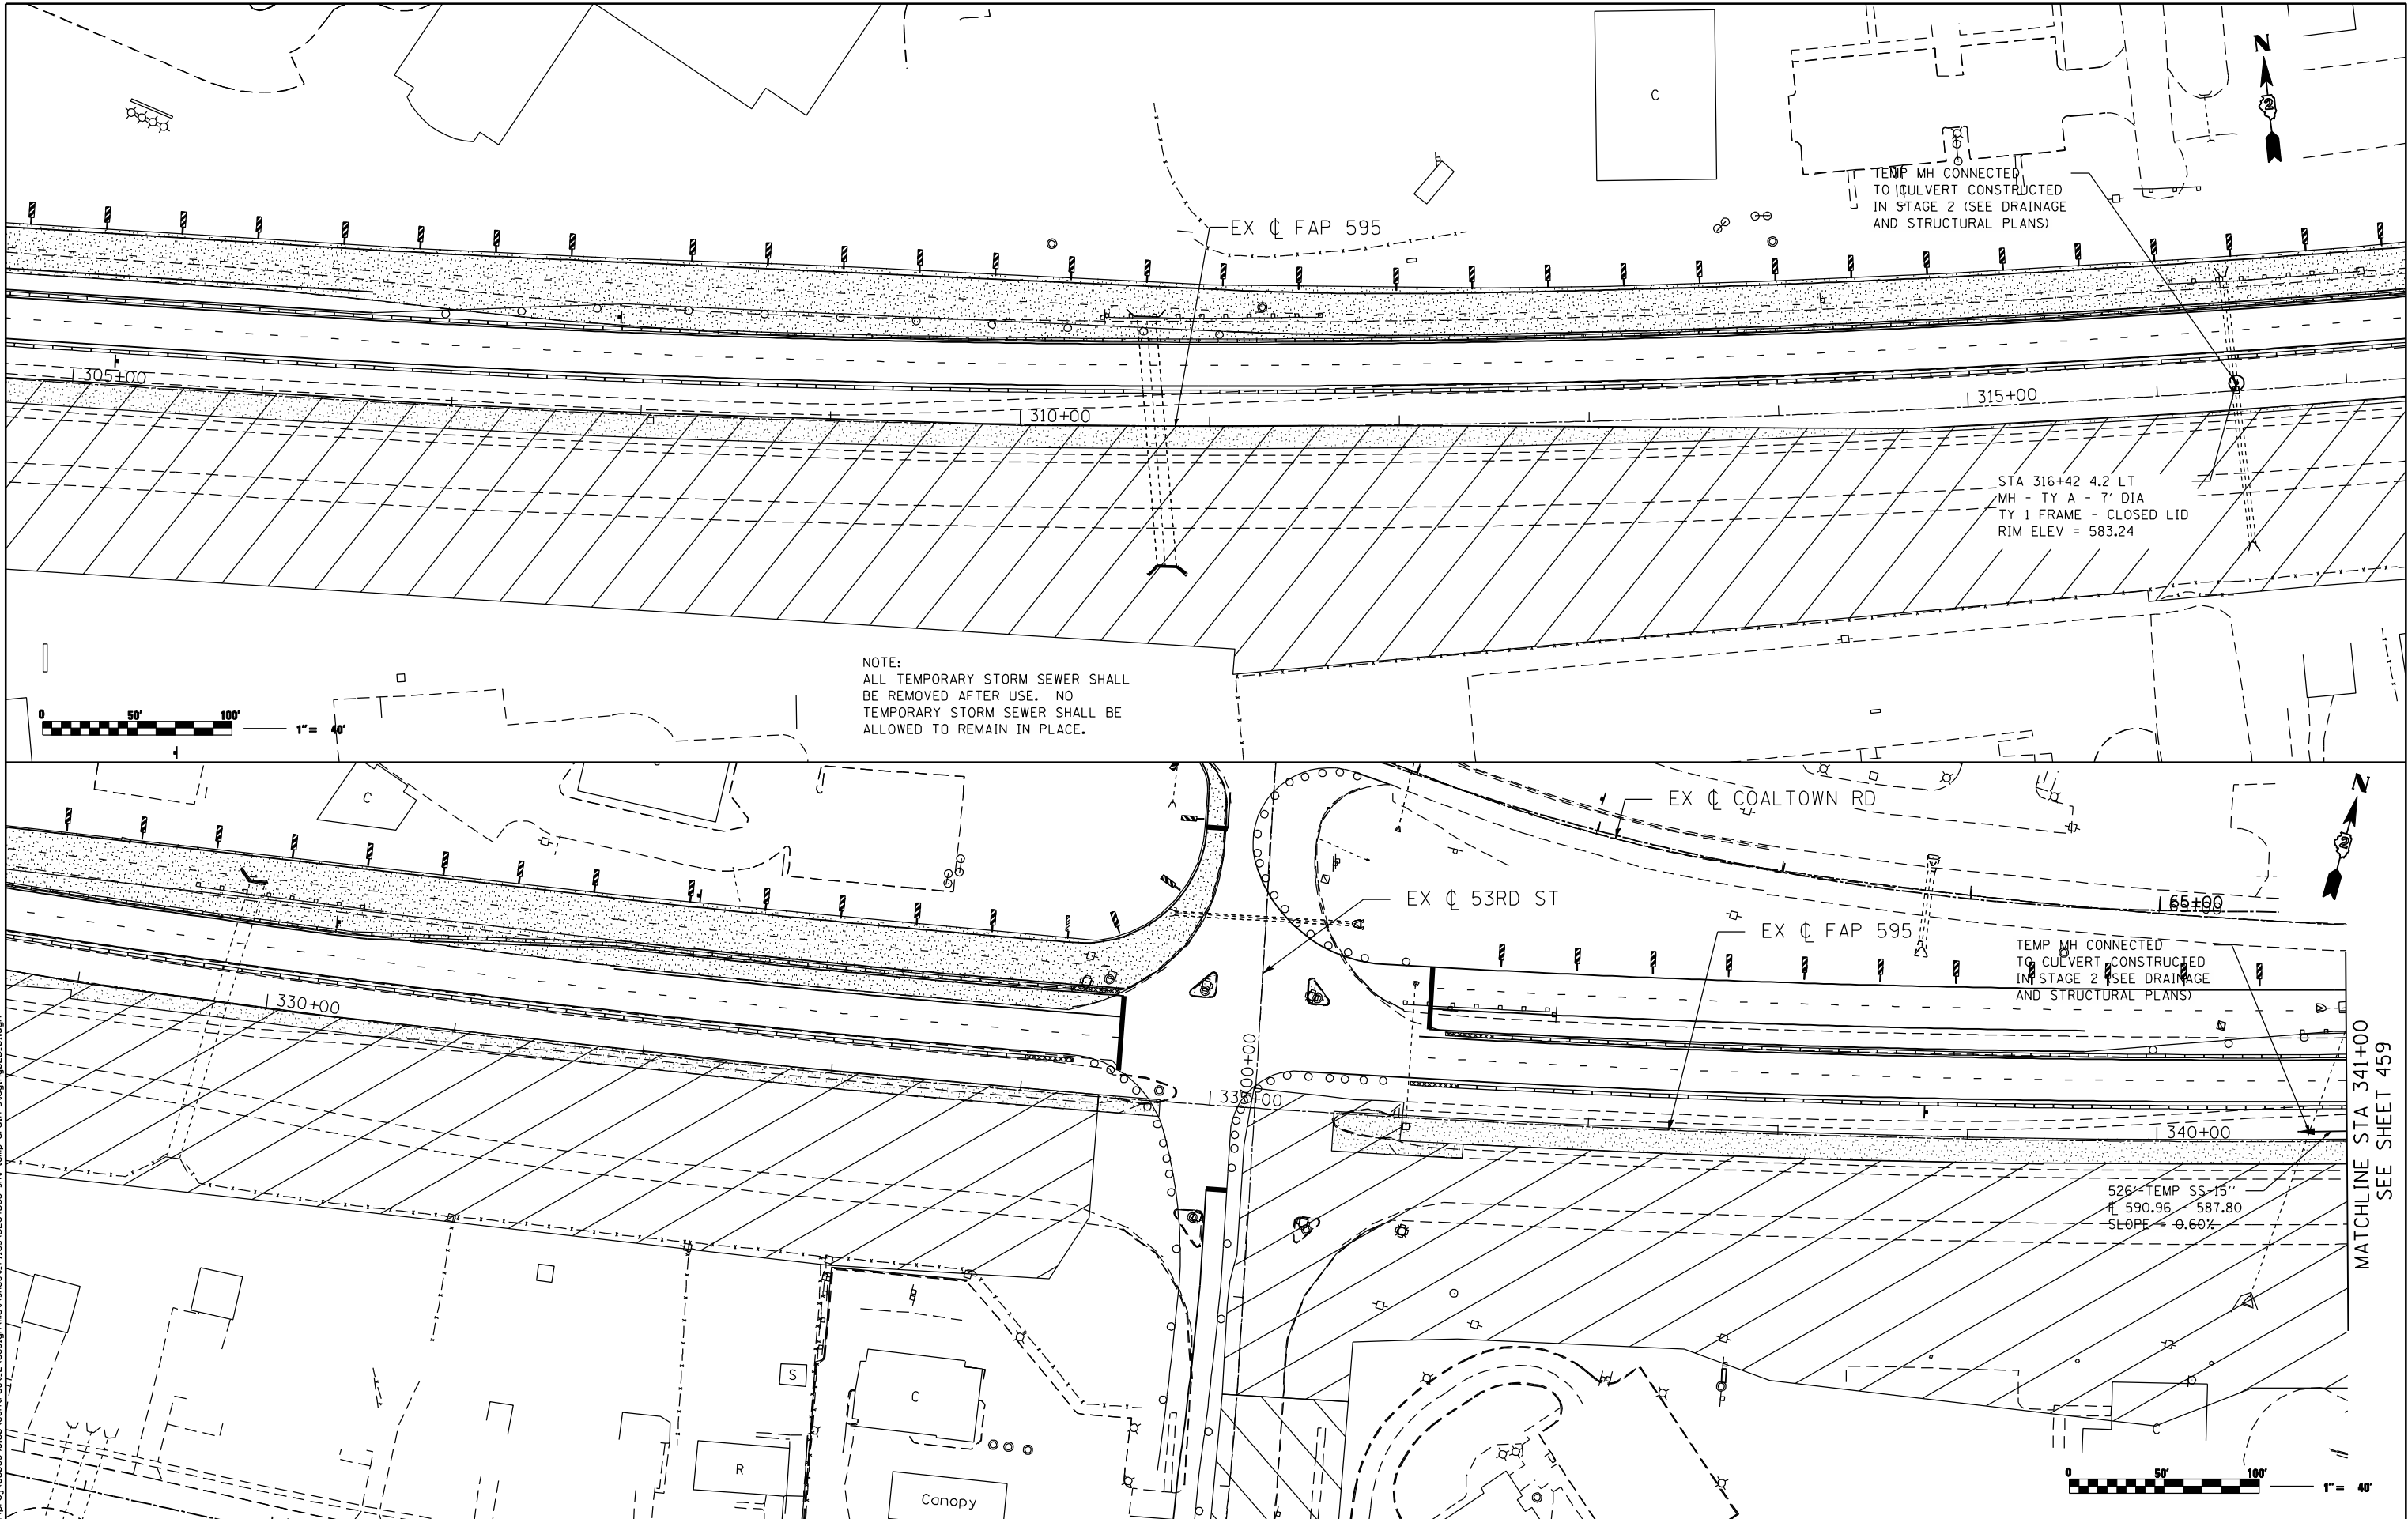

FILE NAME : c:\proj\000393\001\contract\2\design\mot\sheet_files\0264883-st-temp-drain-stage2b.dgn



Ciorba Group, Inc.
CONSULTING ENGINEERS
6507 North Cumberland Avenue, Suite 402
Chicago, Illinois 60656
Tel. 773.775.4009 Fax 773.775.4014



USER NAME = jberendzen	DESIGNED - EPS	REVISED -
	DRAWN - NT	REVISED -
PLOT SCALE = 80.0000' / IN.	CHECKED - DJO	REVISED -
PLOT DATE = 12/18/2014	DATE - 12/19/2014	REVISED -

STATE OF ILLINOIS
DEPARTMENT OF TRANSPORTATION

MAINTENANCE OF TRAFFIC - STAGE 2B TEMPORARY DRAINAGE
JOHN DEERE ROAD

SCALE: 1 : 40	SHEET NO.	OF	SHEETS	STA.	TO STA.
---------------	-----------	----	--------	------	---------

F.A.P. RTE.	SECTION	COUNTY	TOTAL SHEETS	SHEET NO.
595	(142-1, 142)R	ROCK ISLAND	1353	458
CONTRACT NO. 64883				
ILLINOIS FED. AID PROJECT				

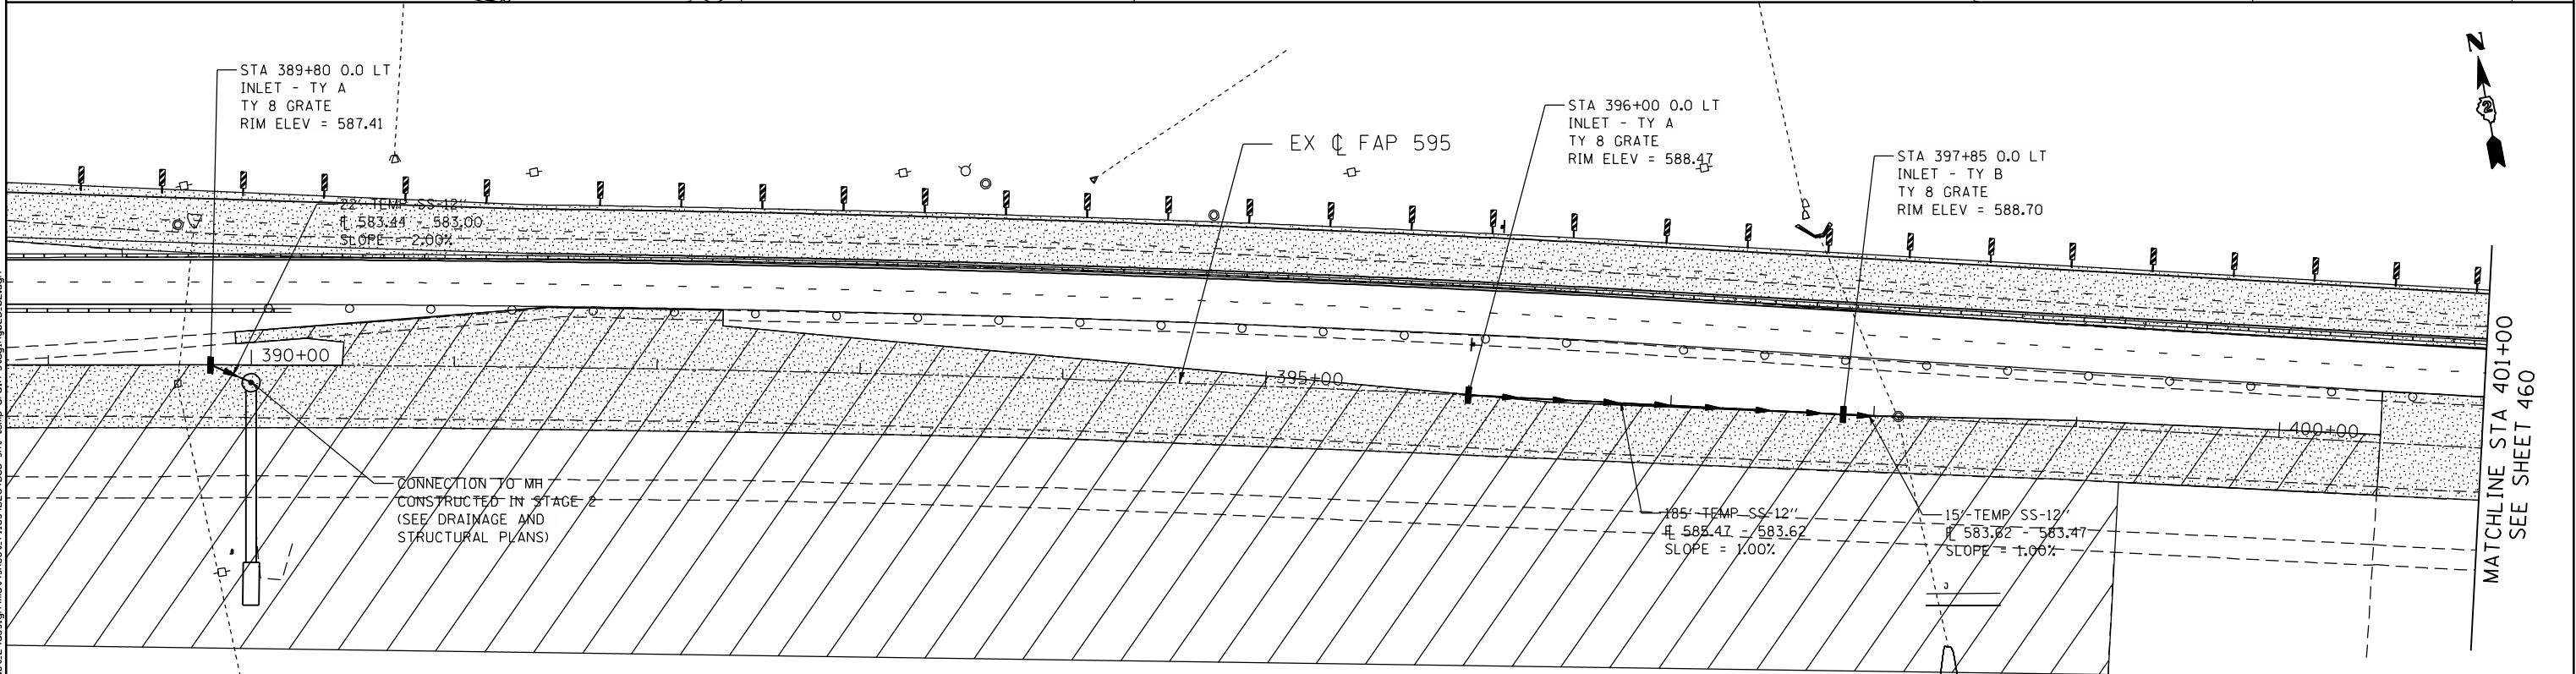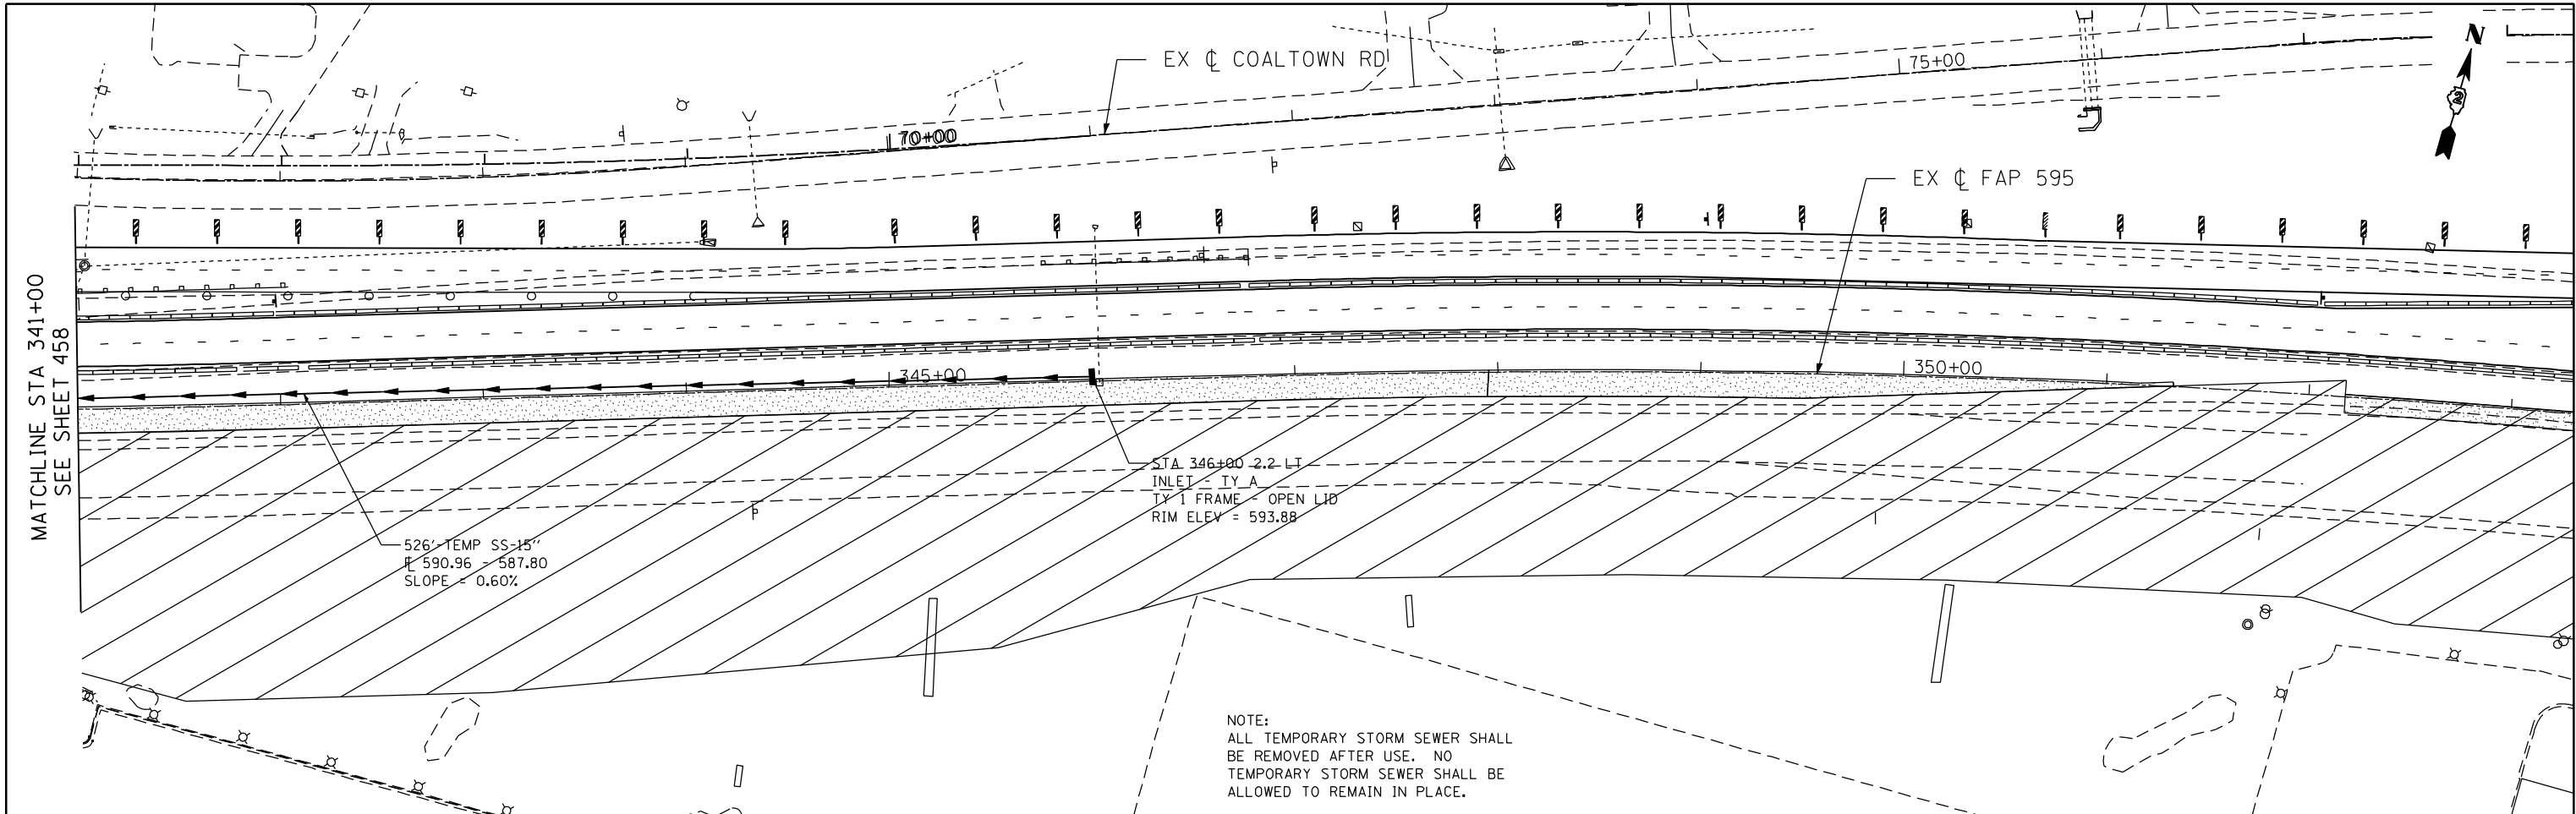

FILE NAME : c:\proj\000393.00\contract_2\design\mot\sheet_files\0264883-st-temp-drain-stage2B-03.dgn



Ciorba Group, Inc.
CONSULTING ENGINEERS
6507 North Cumberland Avenue, Suite 402
Chicago, Illinois 60656
Tel. 773.775.4009 Fax 773.775.4014



USER NAME = jberendzen	DESIGNED - EPS	REVISED -
	DRAWN - NT	REVISED -
PLOT SCALE = 88.0000' / IN.	CHECKED - DJO	REVISED -
PLOT DATE = 12/18/2014	DATE - 12/19/2014	REVISED -

STATE OF ILLINOIS
DEPARTMENT OF TRANSPORTATION

MAINTENANCE OF TRAFFIC - STAGE 2B TEMPORARY DRAINAGE
COALTOWN ROAD





SCALE: 1 : 40 SHEET NO. OF SHEETS STA. TO STA.


F.A.P. RTE.	SECTION	COUNTY	TOTAL SHEETS	SHEET NO.
595	(142-1, 142)R	ROCK ISLAND	1353	460
CONTRACT NO. 64883				
ILLINOIS FED. AID PROJECT				

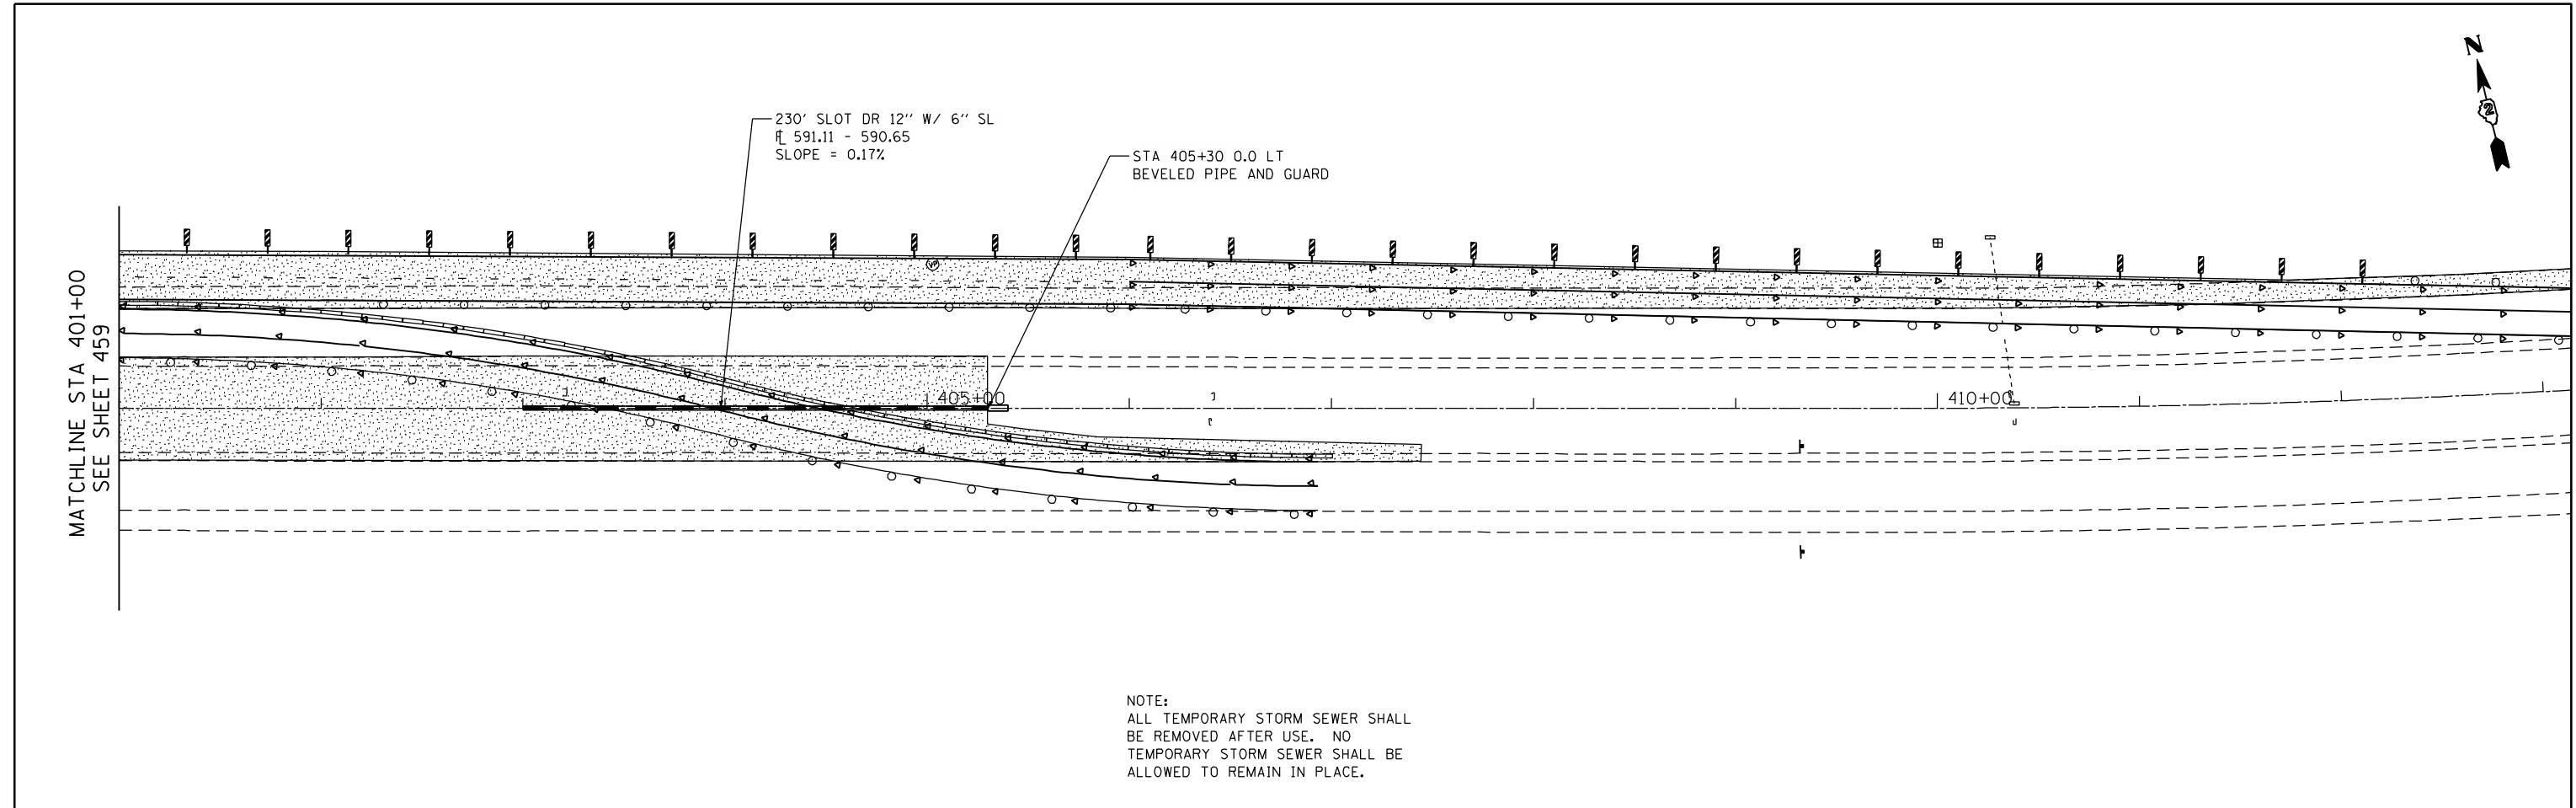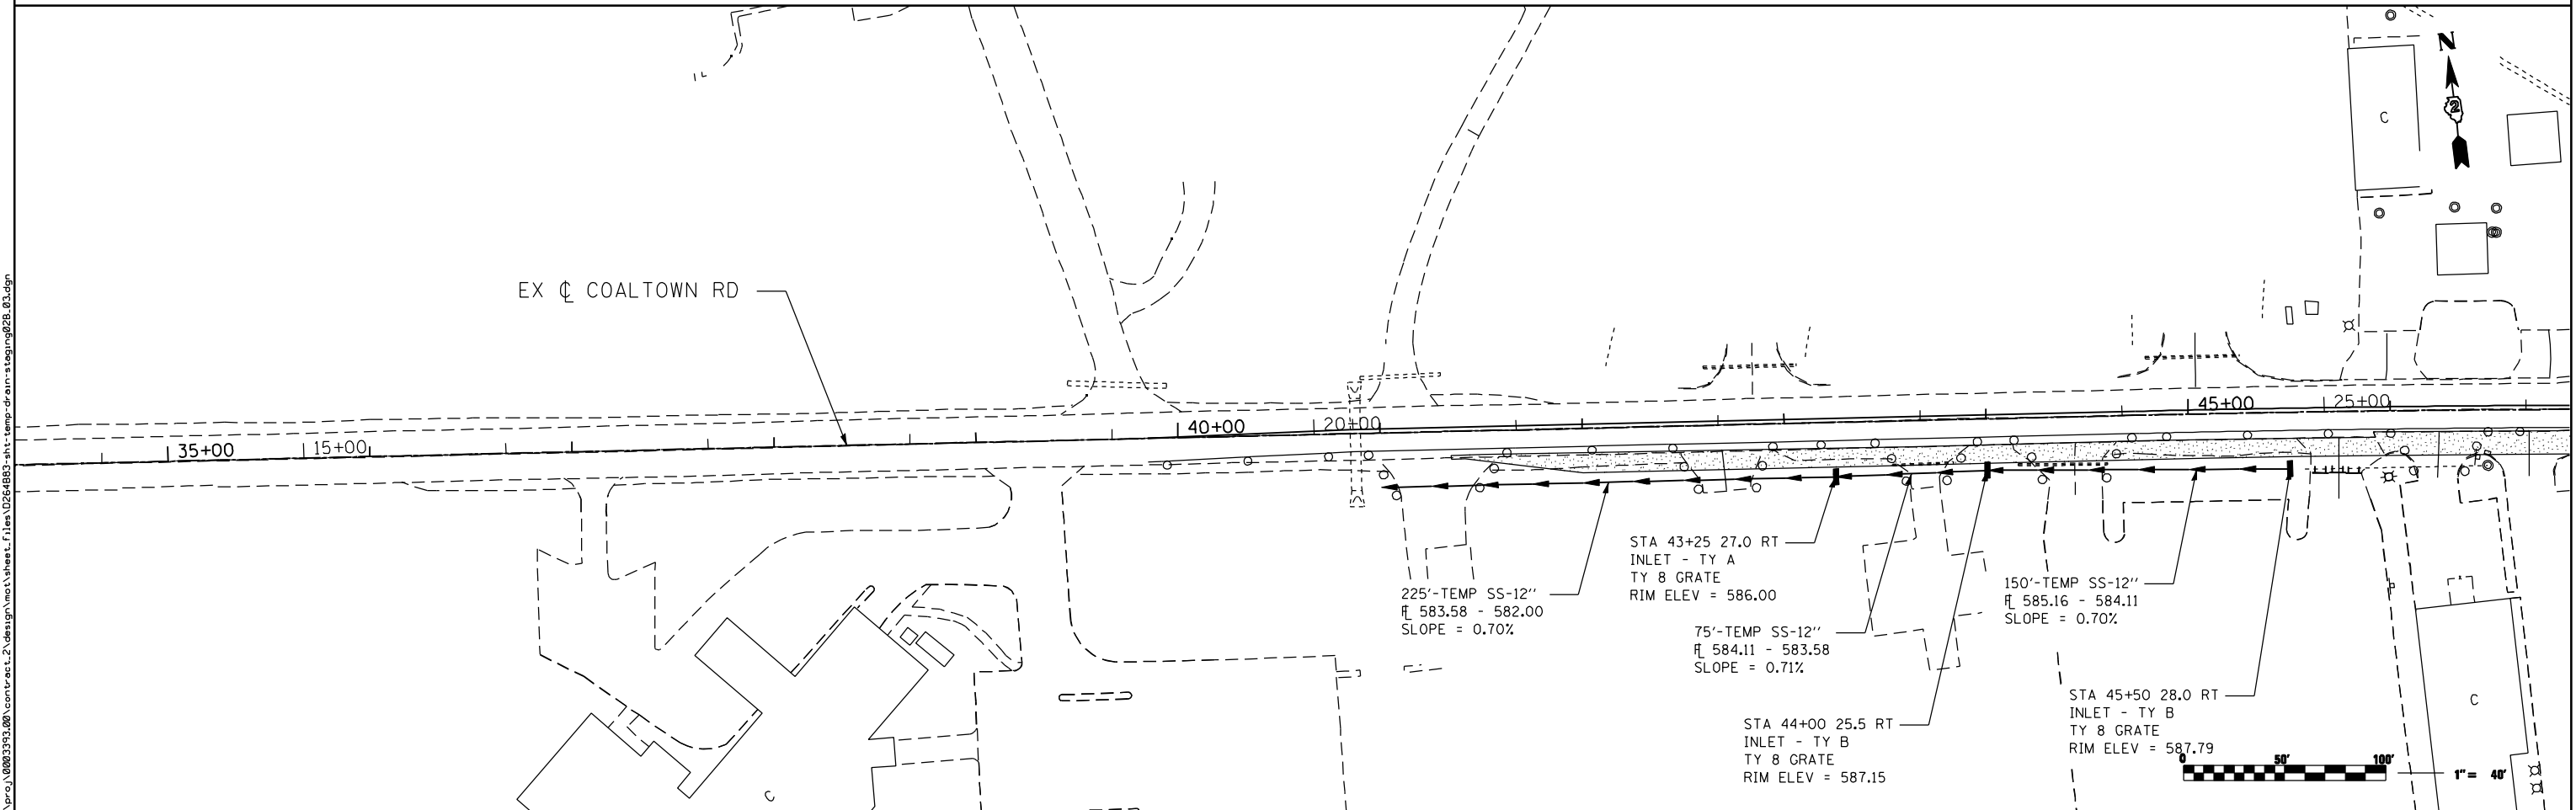


NOTE:
ALL TEMPORARY STORM SEWER SHALL
BE REMOVED AFTER USE. NO
TEMPORARY STORM SEWER SHALL BE
ALLOWED TO REMAIN IN PLACE.

EROSION CONTROL LEGEND

    -  MULCH, METHOD 2 AND TEMPORARY SEEDING
-  MULCH, METHOD 3 AND TEMPORARY SEEDING
-  TEMPORARY EROSION CONTROL BLANKET AND TEMPORARY SEEDING
-  TEMPORARY HEAVY DUTY EROSION CONTROL BLANKET AND TEMPORARY SEEDING
-  INLET & PIPE PROTECTION OR INLET PROTECTION, SPECIAL
-  INLET FILTER
-  TEMPORARY DITCH CHECK
-  PERIMETER EROSION BARRIER
-  TREE PROTECTION (PAID AS TEMPORARY FENCE)

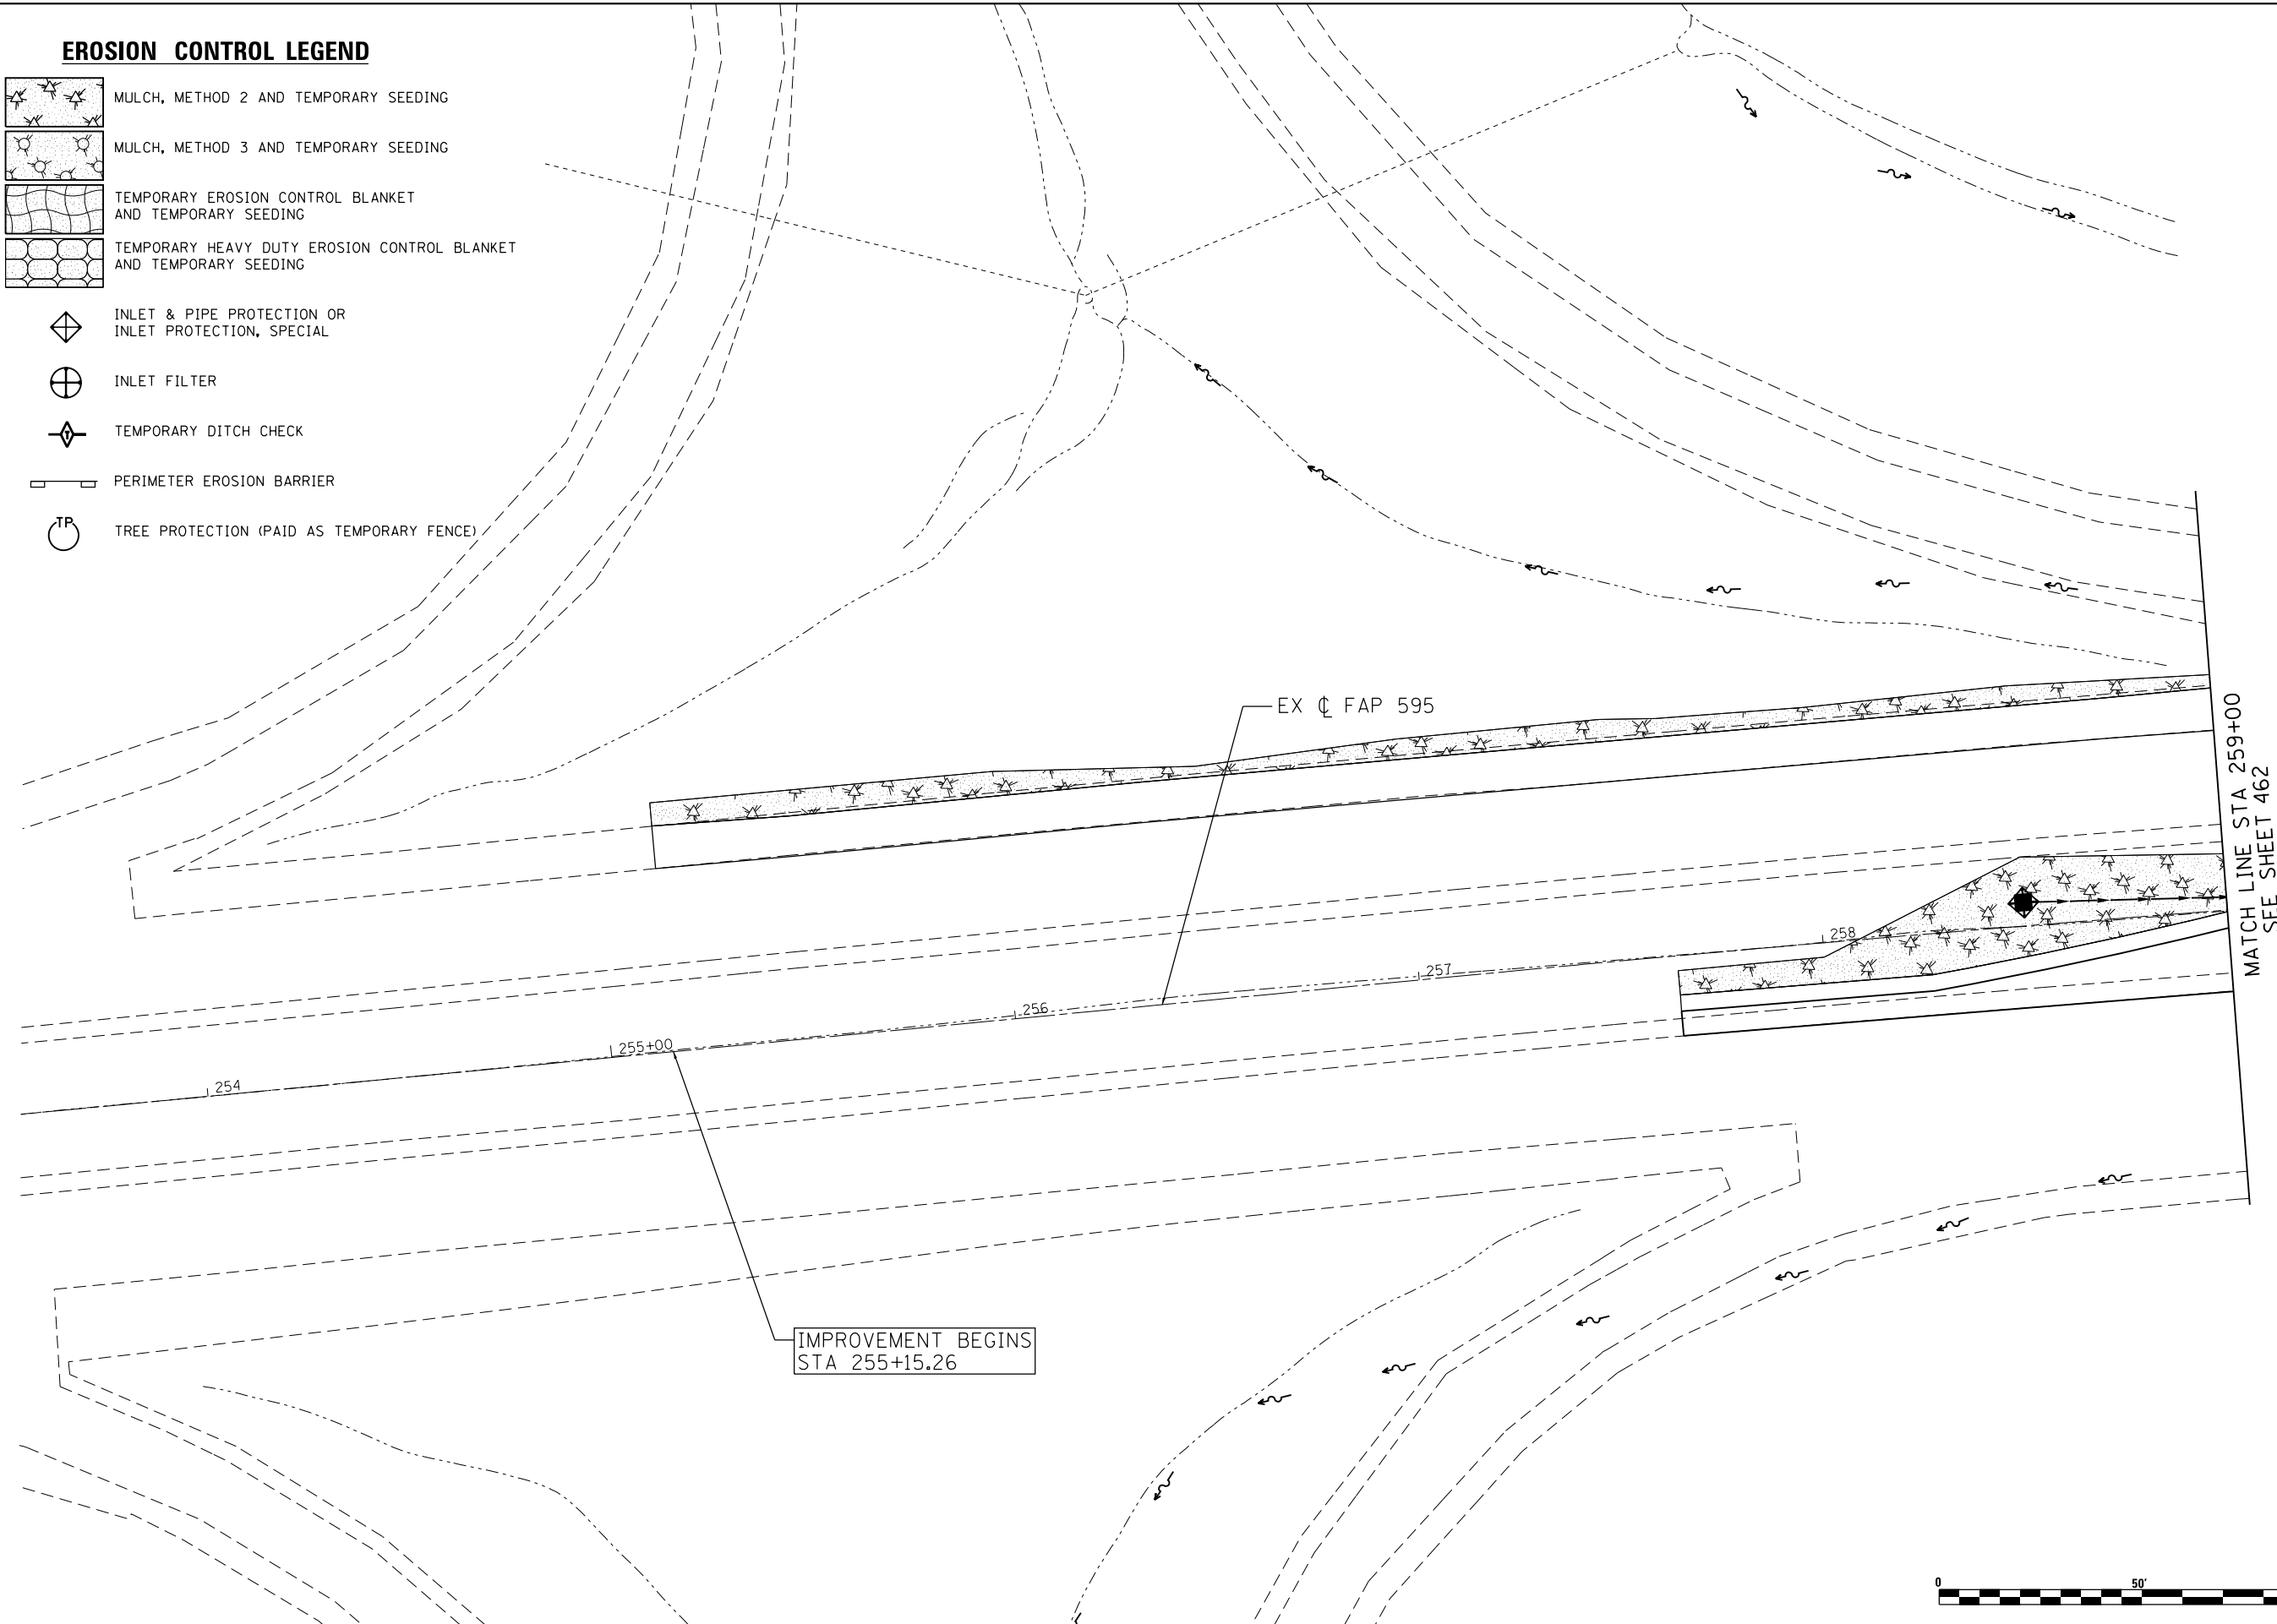

LIN ENGINEERING, LTD. Consulting Engineers Springfield, Illinois	USER NAME = Plotted by Lin21	DESIGNED - JAH	REVISED -	STATE OF ILLINOIS DEPARTMENT OF TRANSPORTATION	FAP 595 (JOHN DEERE ROAD) TEMPORARY EROSION CONTROL PLANS			F.A.P. RTE.	SECTION	COUNTY	TOTAL SHEETS	SHEET NO.
	PLOT SCALE = 40.0000 ' / in.	DRAWN - JAH	REVISED -					595	(142-1, 142)R	ROCK ISLAND	1353	461
	PLOT DATE = 12/18/2014	CHECKED - AG	REVISED -		SCALE: 1"=20'			CONTRACT NO. 64B83				
		DATE - 06/20/2014	REVISED -		SHEET NO. 1 OF 56 SHEETS			FED. ROAD DIST. NO. 2 ILLINOIS FED. AID PROJECT				
					STA. 257+63.76 TO STA. 259+00.00							

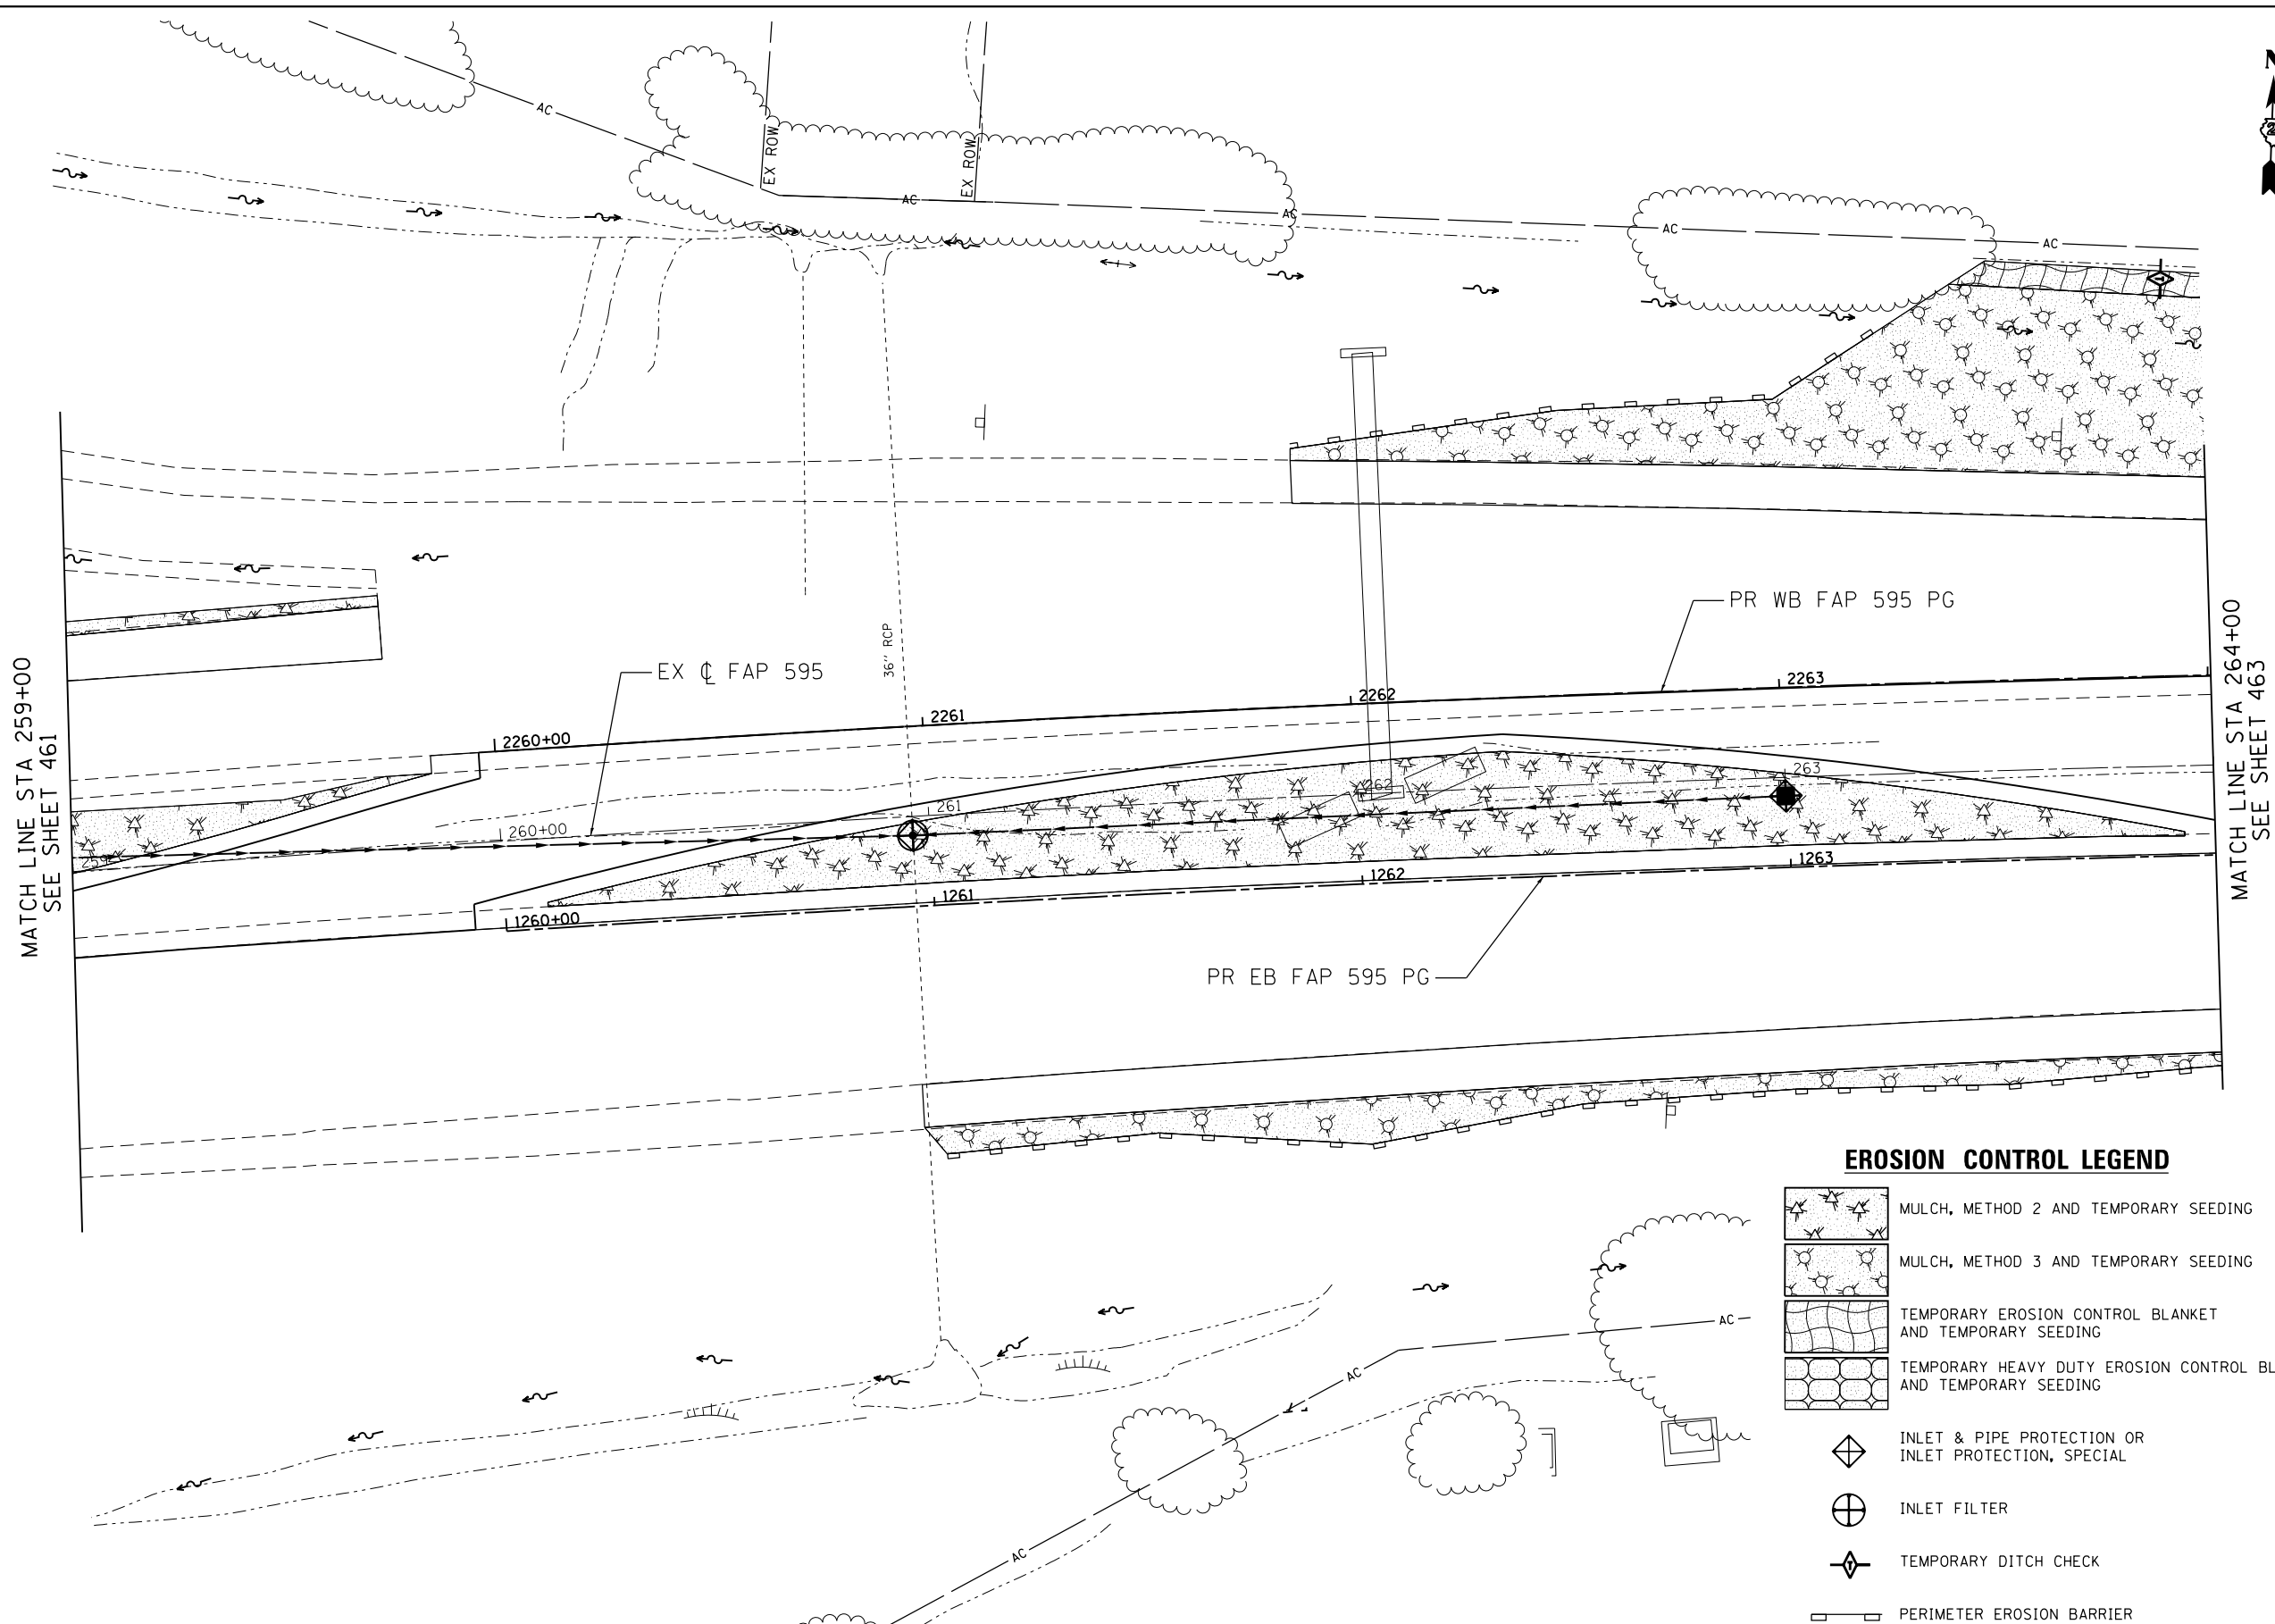


EROSION CONTROL LEGEND

- MULCH, METHOD 2 AND TEMPORARY SEEDING
- MULCH, METHOD 3 AND TEMPORARY SEEDING
- TEMPORARY EROSION CONTROL BLANKET AND TEMPORARY SEEDING
- TEMPORARY HEAVY DUTY EROSION CONTROL BLANKET AND TEMPORARY SEEDING
- INLET & PIPE PROTECTION OR INLET PROTECTION, SPECIAL
- INLET FILTER
- TEMPORARY DITCH CHECK
- PERIMETER EROSION BARRIER
- TREE PROTECTION (PAID AS TEMPORARY FENCE)




EROSION CONTROL LEGEND

- 

 MULCH, METHOD 2 AND TEMPORARY SEEDING
- 

MULCH, METHOD 3 AND TEMPORARY SEEDING
- 

 TEMPORARY EROSION CONTROL BLANKET AND TEMPORARY SEEDING
- 

TEMPORARY HEAVY DUTY EROSION CONTROL BLANKET AND TEMPORARY SEEDING
- 


INLET & PIPE PROTECTION OR INLET PROTECTION, SPECIAL
- 

INLET FILTER
- 

TEMPORARY DITCH CHECK
- 


PERIMETER EROSION BARRIER
- 

TREE PROTECTION (PAID AS TEMPORARY FENCE)

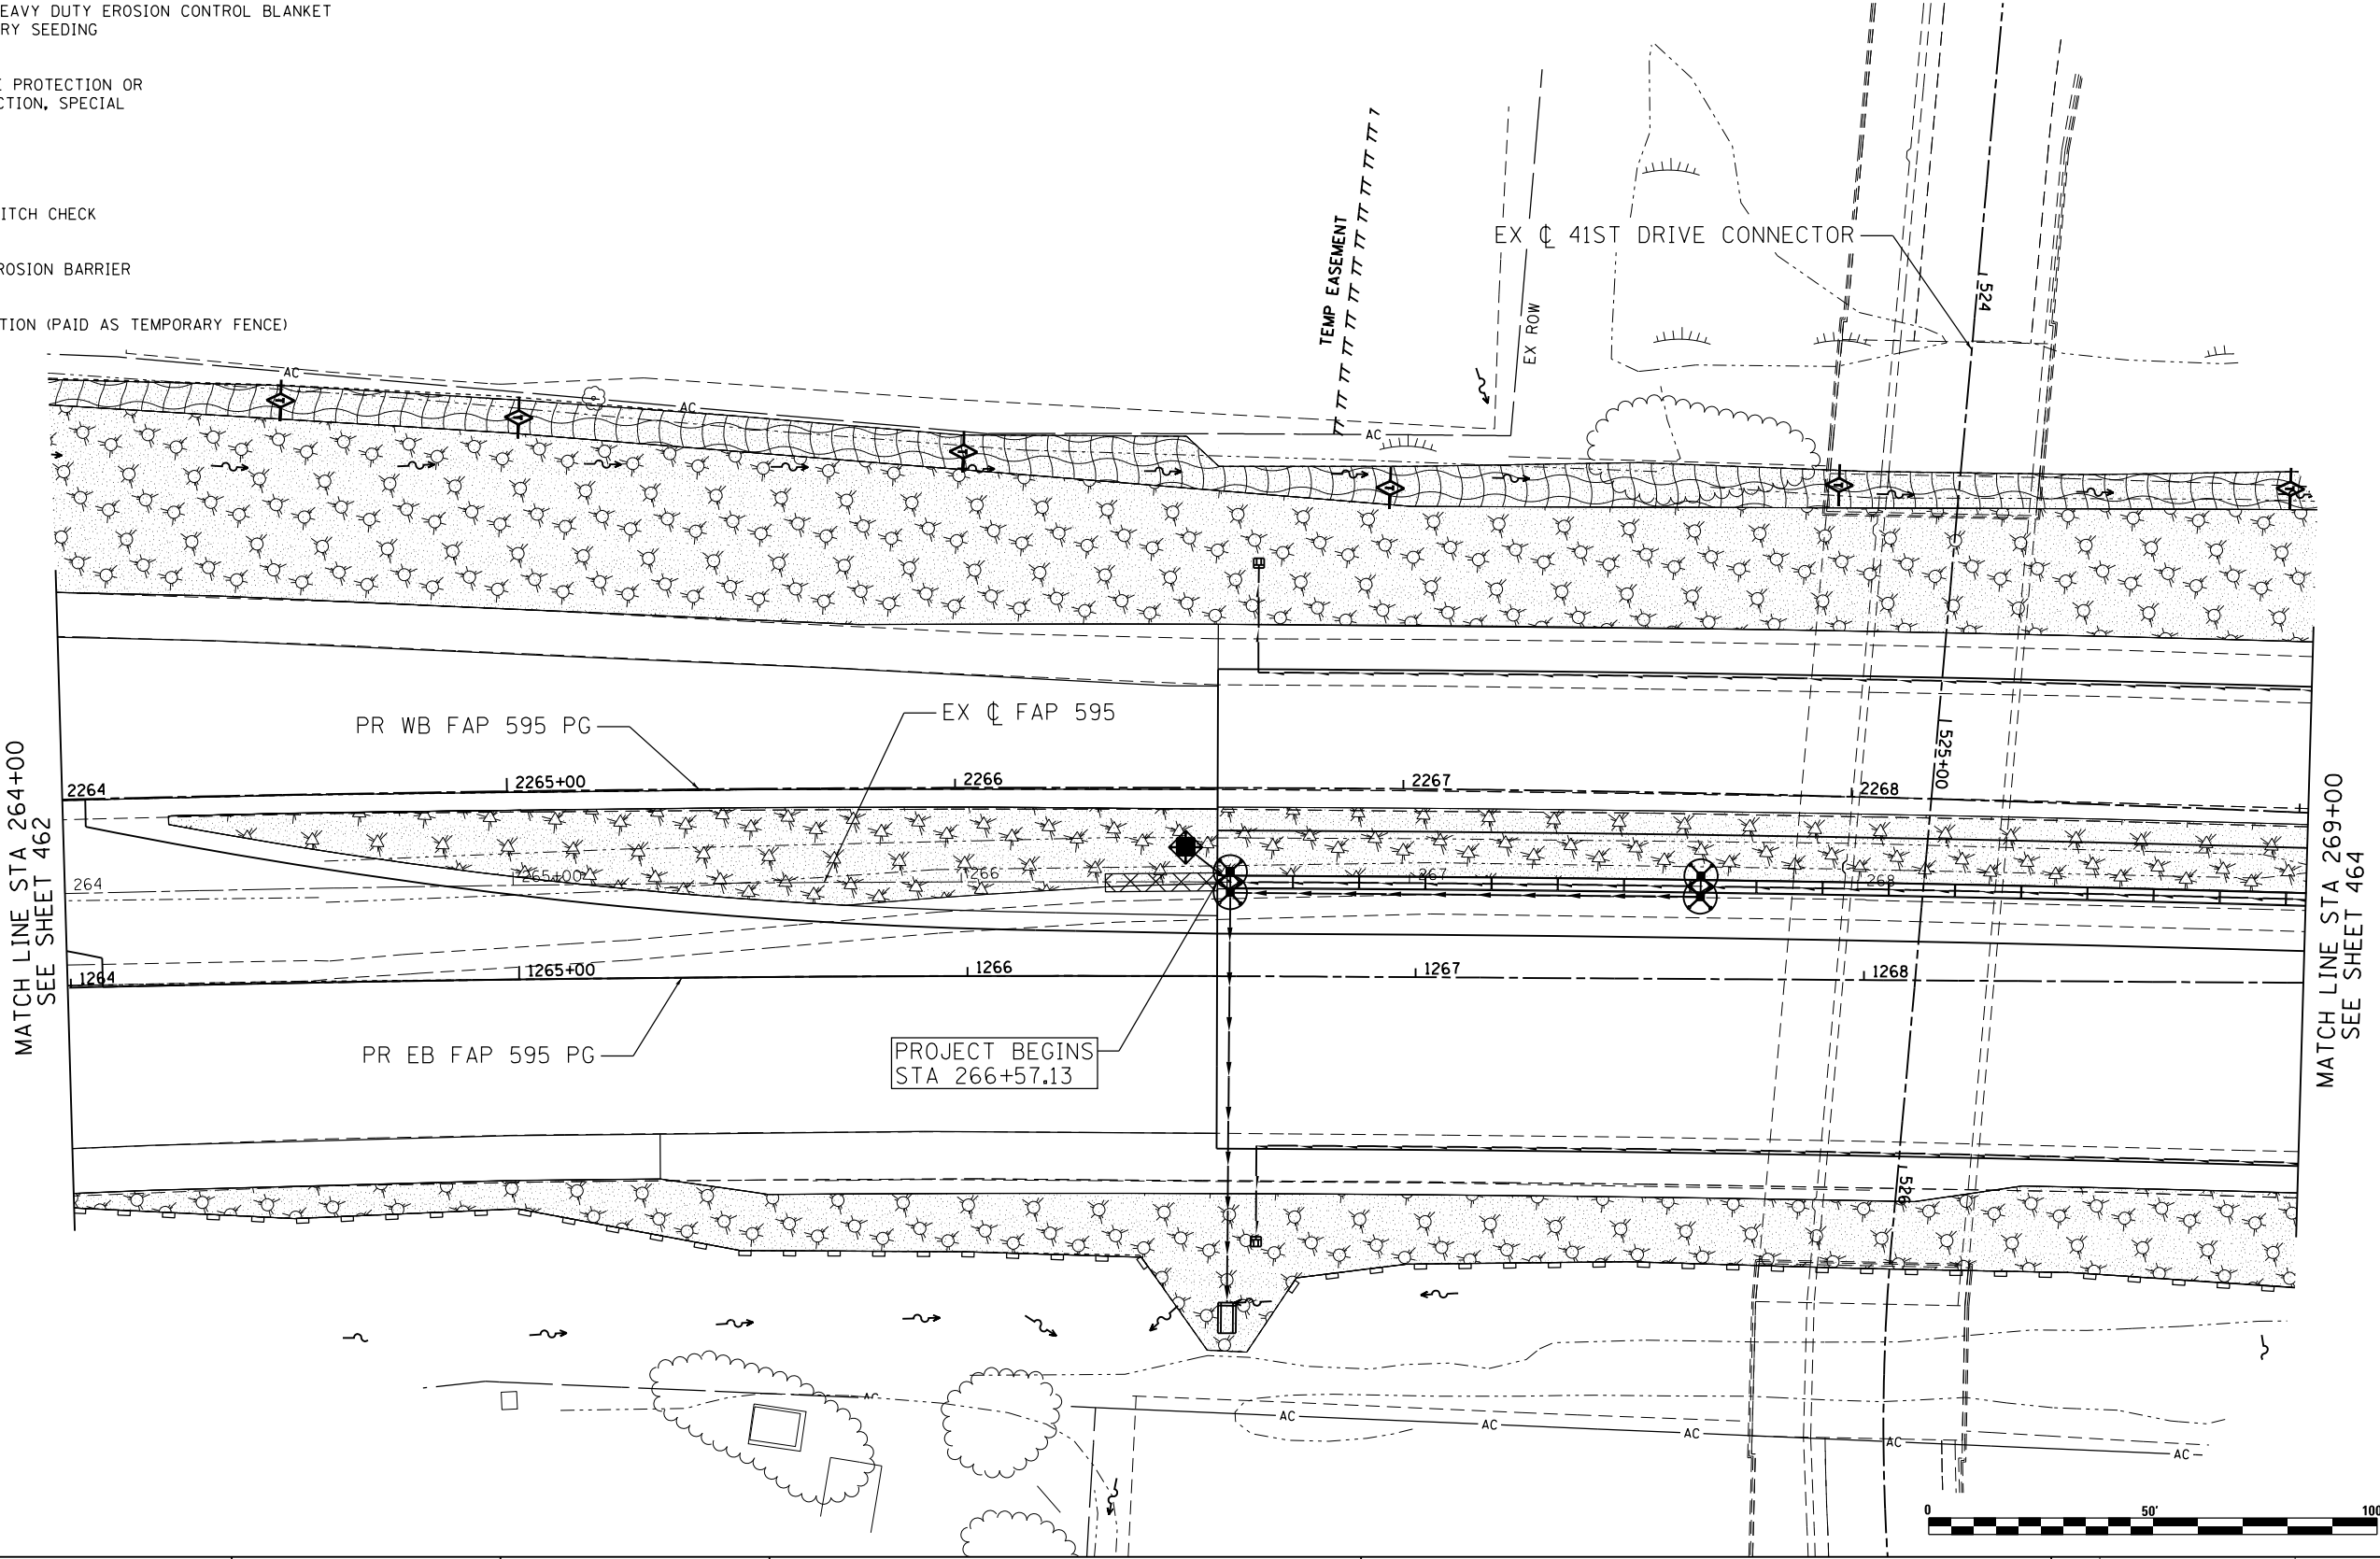

EROSION CONTROL LEGEND

- MULCH, METHOD 2 AND TEMPORARY SEEDING
- MULCH, METHOD 3 AND TEMPORARY SEEDING
- TEMPORARY EROSION CONTROL BLANKET AND TEMPORARY SEEDING
- TEMPORARY HEAVY DUTY EROSION CONTROL BLANKET AND TEMPORARY SEEDING
- INLET & PIPE PROTECTION OR INLET PROTECTION, SPECIAL
- INLET FILTER
- TEMPORARY DITCH CHECK
- PERIMETER EROSION BARRIER
- TREE PROTECTION (PAID AS TEMPORARY FENCE)

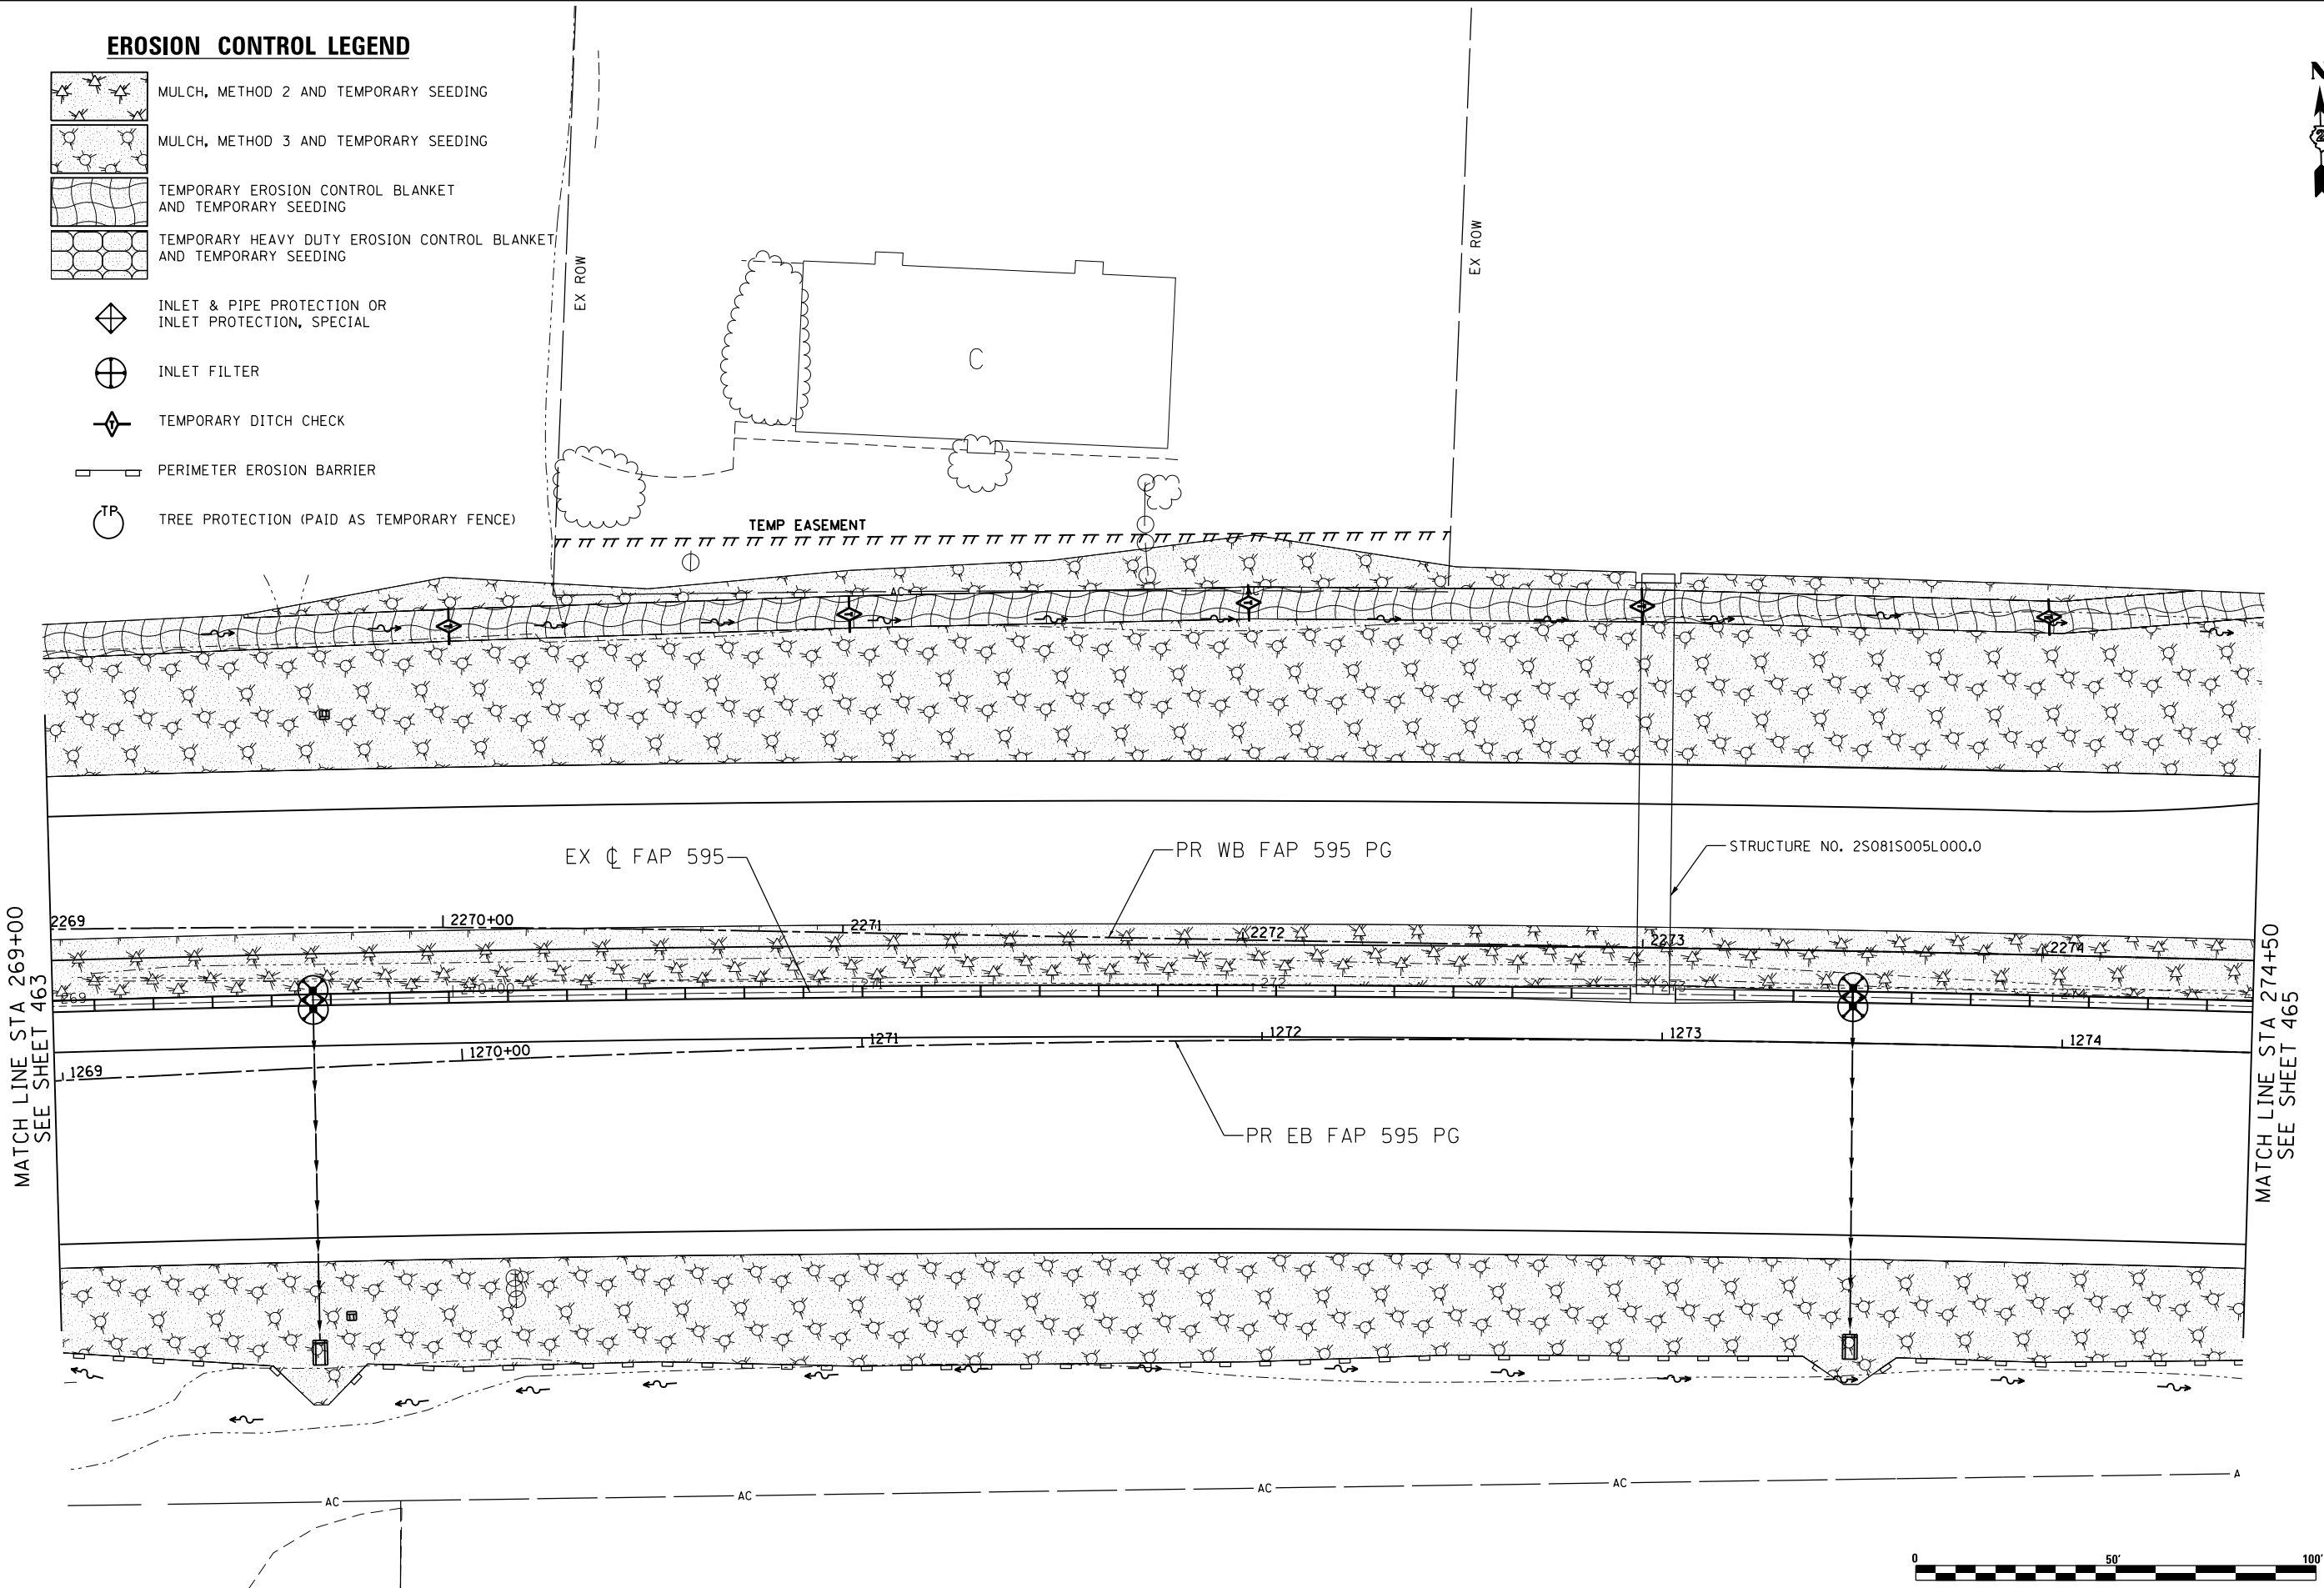

LIN ENGINEERING, LTD.
Consulting Engineers
Springfield, Illinois

USER NAME = Plotted by Lin21	DESIGNED - JAH	REVISED -
	DRAWN - JAH	REVISED -
PLOT SCALE = 40.0000' / in.	CHECKED - AG	REVISED -
PLOT DATE = 12/18/2014	DATE - 06/20/2014	REVISED -


STATE OF ILLINOIS
DEPARTMENT OF TRANSPORTATION

FAP 595 (JOHN DEERE ROAD)
TEMPORARY EROSION CONTROL PLANS

SCALE: 1"=20' SHEET NO. 4 OF 56 SHEETS STA. 269+00.00 TO STA. 274+50.00

F.A.P. RTE.	SECTION	COUNTY	TOTAL SHEETS	SHEET NO.
595	(142-1, 142)R	ROCK ISLAND	1353	464
CONTRACT NO. 64B83				
FED. ROAD DIST. NO. 2 ILLINOIS FED. AID PROJECT				

SEE EROSION CONTROL
PLANS - 38TH STREET

 

MATCH LINE STA 274+50
SEE SHEET 464

MATCH LINE STA 280+00
SEE SHEET 466

PR WB FAP 595 PG

PR ϕ 38TH ST

EX ϕ FAP 595



STA 277+15.27 FAP 595 =
STA 160+00.00 38TH STREET

STA 275+72.00 FAP 595 =
STA 160+00.00 38TH STREET

PR ϕ 38TH ST

PR EB FAP 595 PG

EROSION CONTROL LEGEND

  -  MULCH, METHOD 2 AND TEMPORARY SEEDING
-  MULCH, METHOD 3 AND TEMPORARY SEEDING
-  TEMPORARY EROSION CONTROL BLANKET
AND TEMPORARY SEEDING
-  TEMPORARY HEAVY DUTY EROSION CONTROL BLANKET
AND TEMPORARY SEEDING
-  INLET & PIPE PROTECTION OR
INLET PROTECTION, SPECIAL
-  INLET FILTER
-  TEMPORARY DITCH CHECK
-  PERIMETER EROSION BARRIER
-  TREE PROTECTION (PAID AS TEMPORARY FENCE)

EX ROW

38TH STREET

SEE EROSION CONTROL
PLANS - 38TH STREET



USER NAME = Plotted by Lin21	DESIGNED - JAH	REVISED -
	DRAWN - JAH	REVISED -
PLOT SCALE = 40.0000' / in.	CHECKED - AG	REVISED -
PLOT DATE = 12/18/2014	DATE - 06/20/2014	REVISED -


STATE OF ILLINOIS
DEPARTMENT OF TRANSPORTATION


FAP 595 (JOHN DEERE ROAD)
TEMPORARY EROSION CONTROL PLANS

SCALE: 1"=20' SHEET NO. 5 OF 56 SHEETS STA. 274+50.00 TO STA. 280+00.00

F.A.P. RTE.	SECTION	COUNTY	TOTAL SHEETS	SHEET NO.
595	(142-1, 142)R	ROCK ISLAND	1353	465
CONTRACT NO. 64B83				
FED. ROAD DIST. NO. 2 ILLINOIS FED. AID PROJECT				

EROSION CONTROL LEGEND

 - 

 MULCH, METHOD 2 AND TEMPORARY SEEDING
- 

MULCH, METHOD 3 AND TEMPORARY SEEDING
- 

TEMPORARY EROSION CONTROL BLANKET AND TEMPORARY SEEDING
- 

TEMPORARY HEAVY DUTY EROSION CONTROL BLANKET AND TEMPORARY SEEDING
- 


INLET & PIPE PROTECTION OR INLET PROTECTION, SPECIAL
- 

INLET FILTER
- 

TEMPORARY DITCH CHECK
- 


PERIMETER EROSION BARRIER
- 


TREE PROTECTION (PAID AS TEMPORARY FENCE)

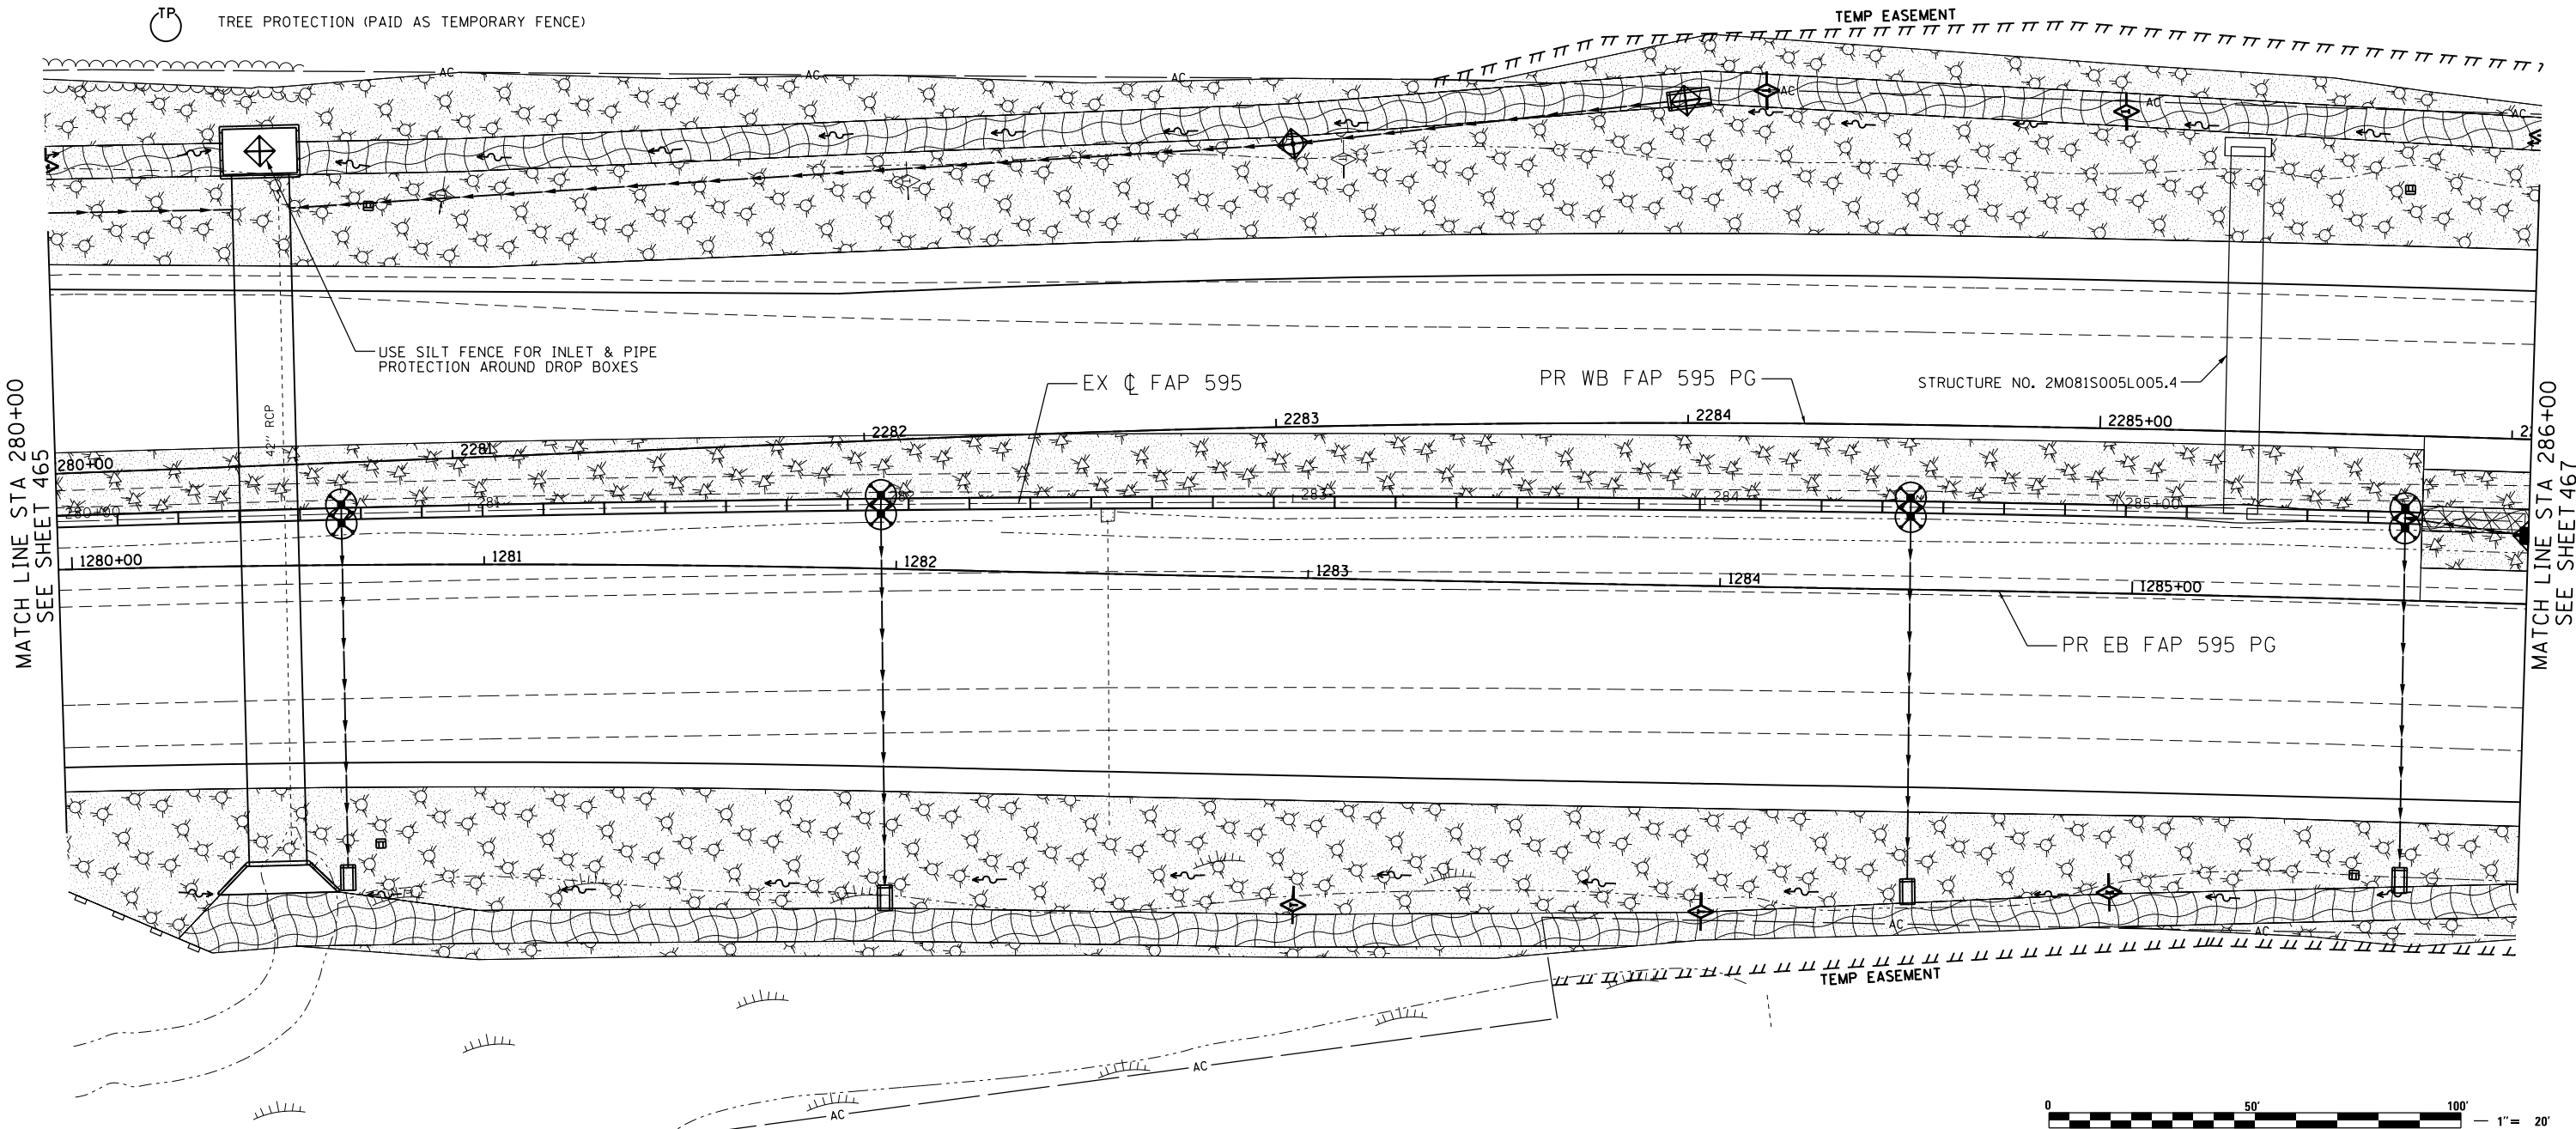


 LIN ENGINEERING, LTD. Consulting Engineers Springfield, Illinois	USER NAME = Plotted by Lin21		DESIGNED - JAH	REVISED -	STATE OF ILLINOIS DEPARTMENT OF TRANSPORTATION	FAP 595 (JOHN DEERE ROAD) TEMPORARY EROSION CONTROL PLANS			F.A.P. RTE.	SECTION	COUNTY	TOTAL SHEETS	SHEET NO.
	PLOT SCALE = 40.0000' / in.		DRAWN - JAH	REVISED -		SCALE: 1"=20'	SHEET NO. 6 OF 56 SHEETS	STA. 280+00.00 TO STA. 286+00.00	595	(142-1, 142)R	ROCK ISLAND	1353	466
	PLOT DATE = 12/18/2014		CHECKED - AG	REVISED -					CONTRACT NO. 64B83				
			DATE - 06/20/2014	REVISED -					FED. ROAD DIST. NO. 2 ILLINOIS FED. AID PROJECT				

EROSION CONTROL LEGEND

 - 

 MULCH, METHOD 2 AND TEMPORARY SEEDING
- 

MULCH, METHOD 3 AND TEMPORARY SEEDING
- 

 TEMPORARY EROSION CONTROL BLANKET AND TEMPORARY SEEDING
- 

TEMPORARY HEAVY DUTY EROSION CONTROL BLANKET AND TEMPORARY SEEDING
- 

INLET & PIPE PROTECTION OR INLET PROTECTION, SPECIAL
- 


INLET FILTER
- 

TEMPORARY DITCH CHECK
- 

PERIMETER EROSION BARRIER
- 


TREE PROTECTION (PAID AS TEMPORARY FENCE)


MATCH LINE STA 286+00
SEE SHEET 466

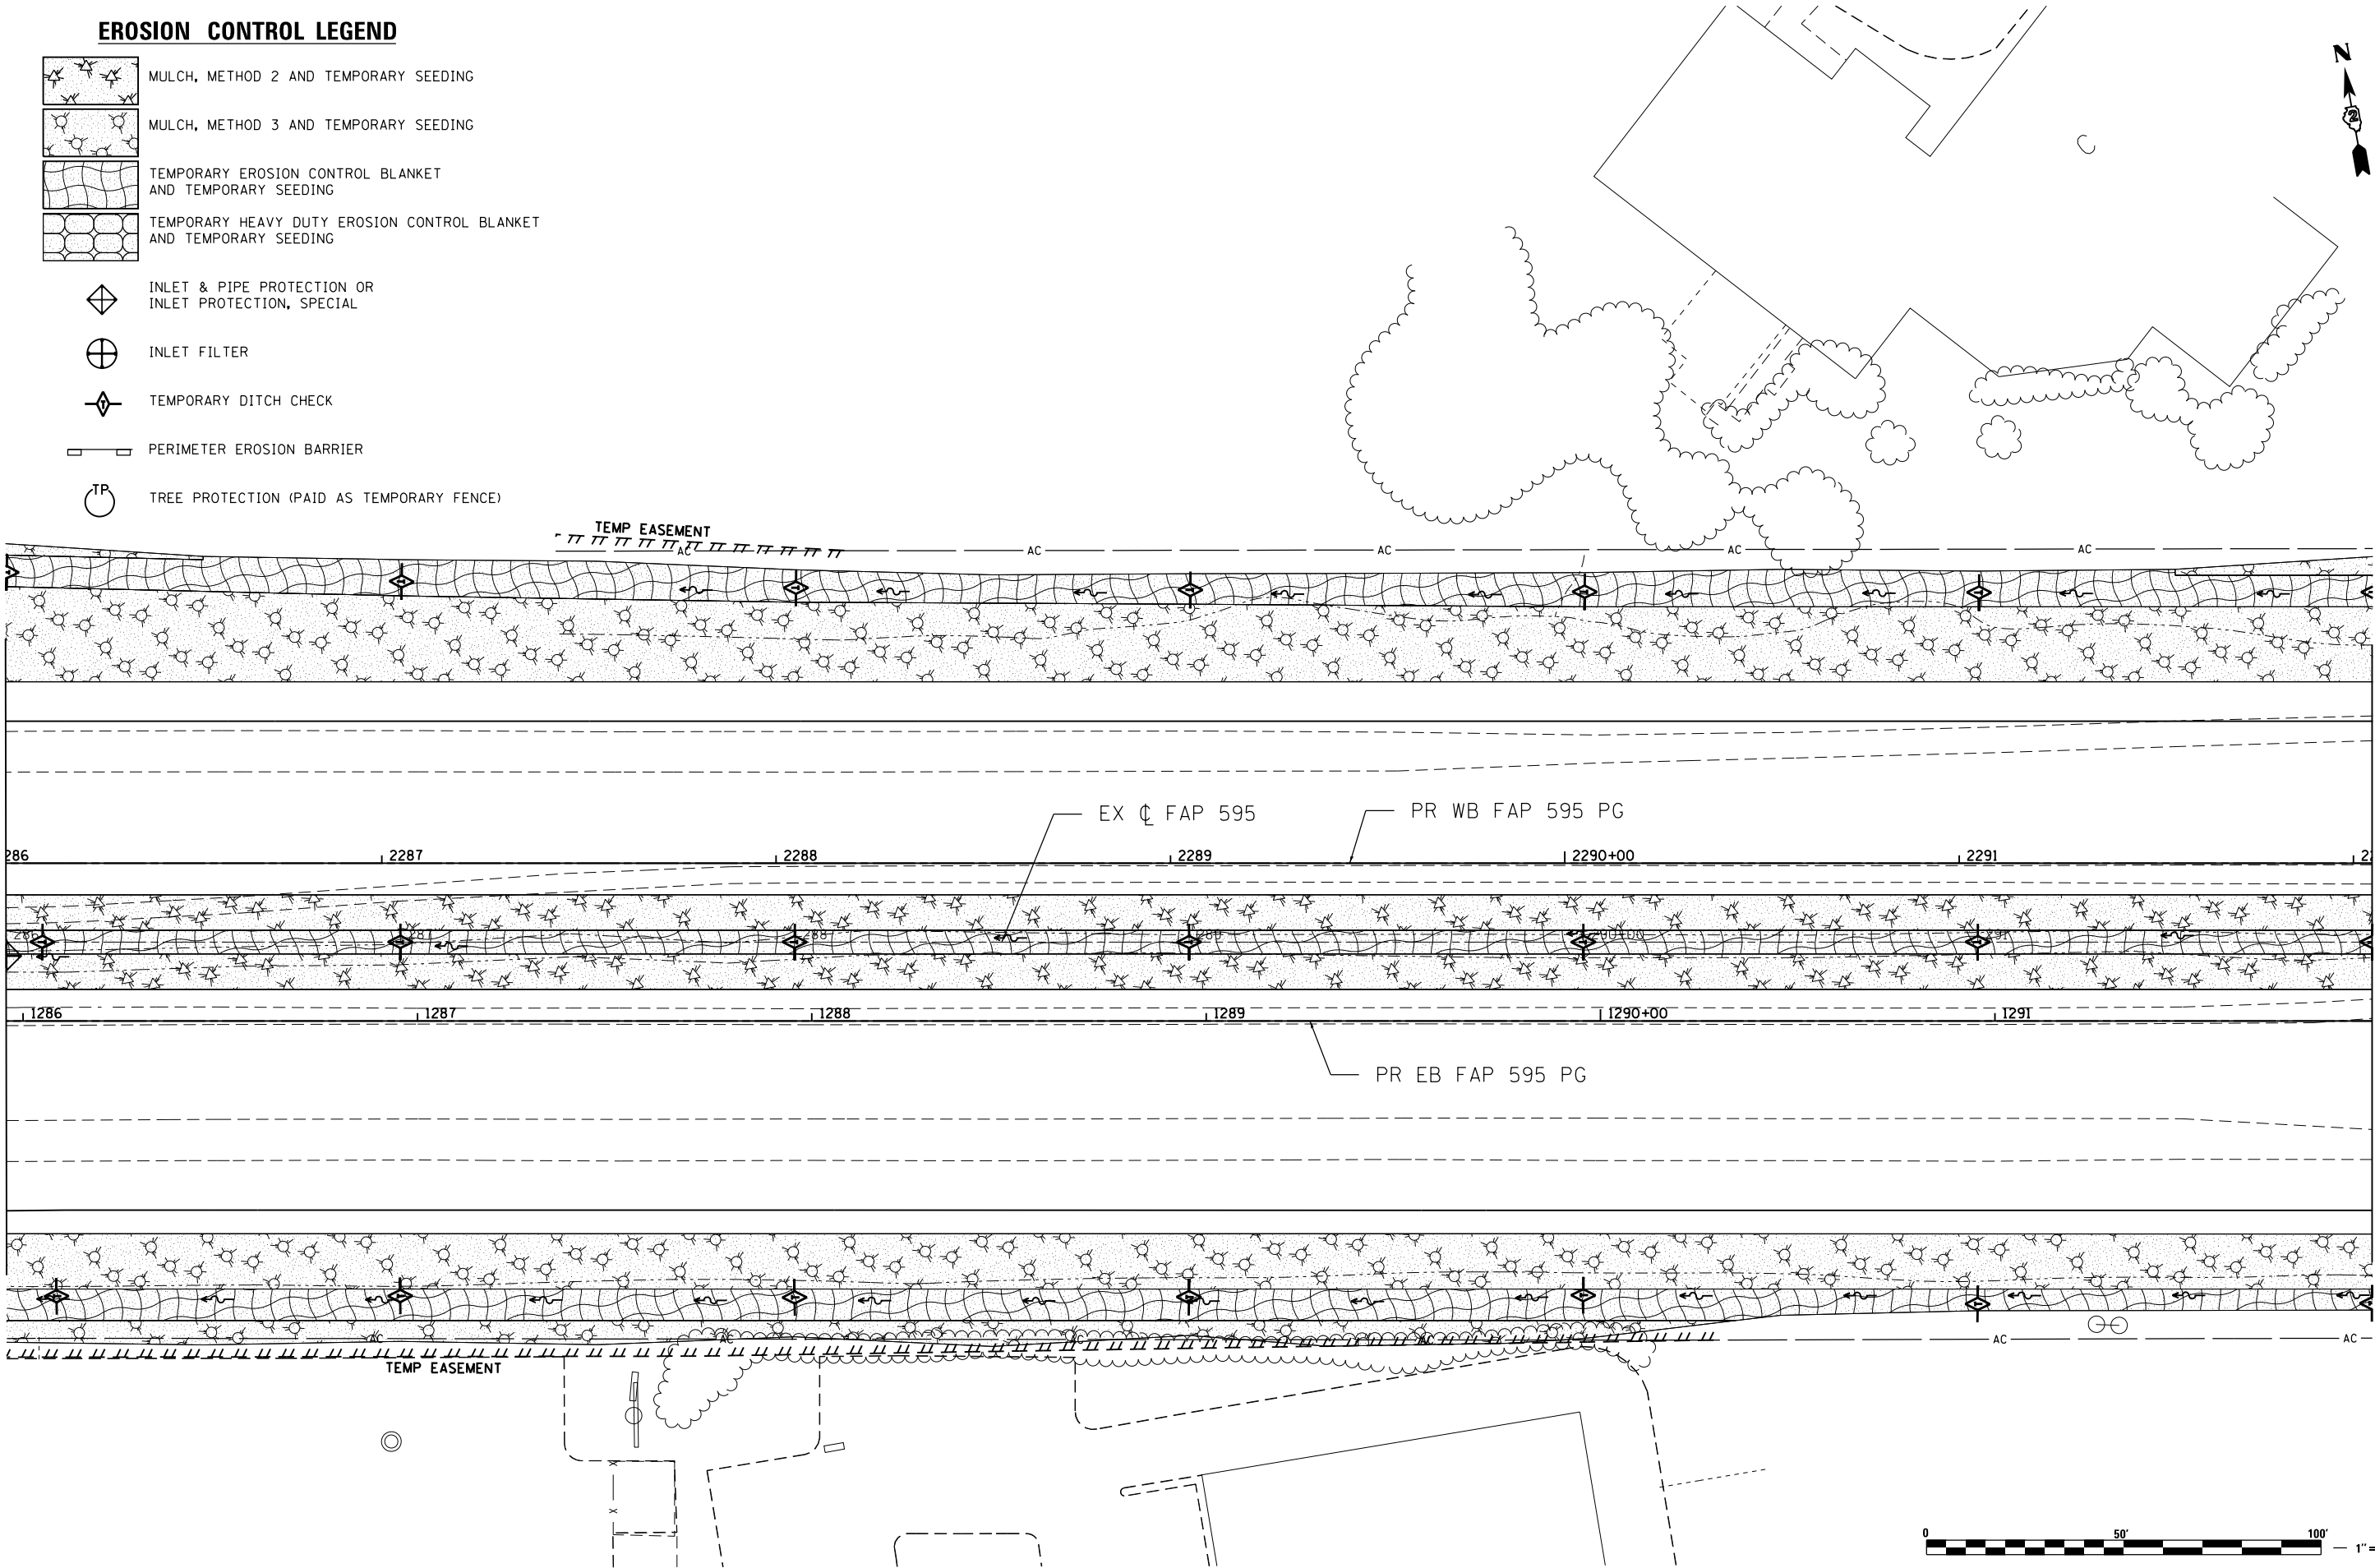


MATCH LINE STA 292+00
SEE SHEET 468

EROSION CONTROL LEGEND

 - 

 MULCH, METHOD 2 AND TEMPORARY SEEDING
- 

MULCH, METHOD 3 AND TEMPORARY SEEDING
- 

 TEMPORARY EROSION CONTROL BLANKET AND TEMPORARY SEEDING
- 

TEMPORARY HEAVY DUTY EROSION CONTROL BLANKET AND TEMPORARY SEEDING
- 

INLET & PIPE PROTECTION OR INLET PROTECTION, SPECIAL
- 


INLET FILTER
- 

TEMPORARY DITCH CHECK
- 

PERIMETER EROSION BARRIER
- 

TREE PROTECTION (PAID AS TEMPORARY FENCE)

MATCH LINE STA 292+00
SEE SHEET 467

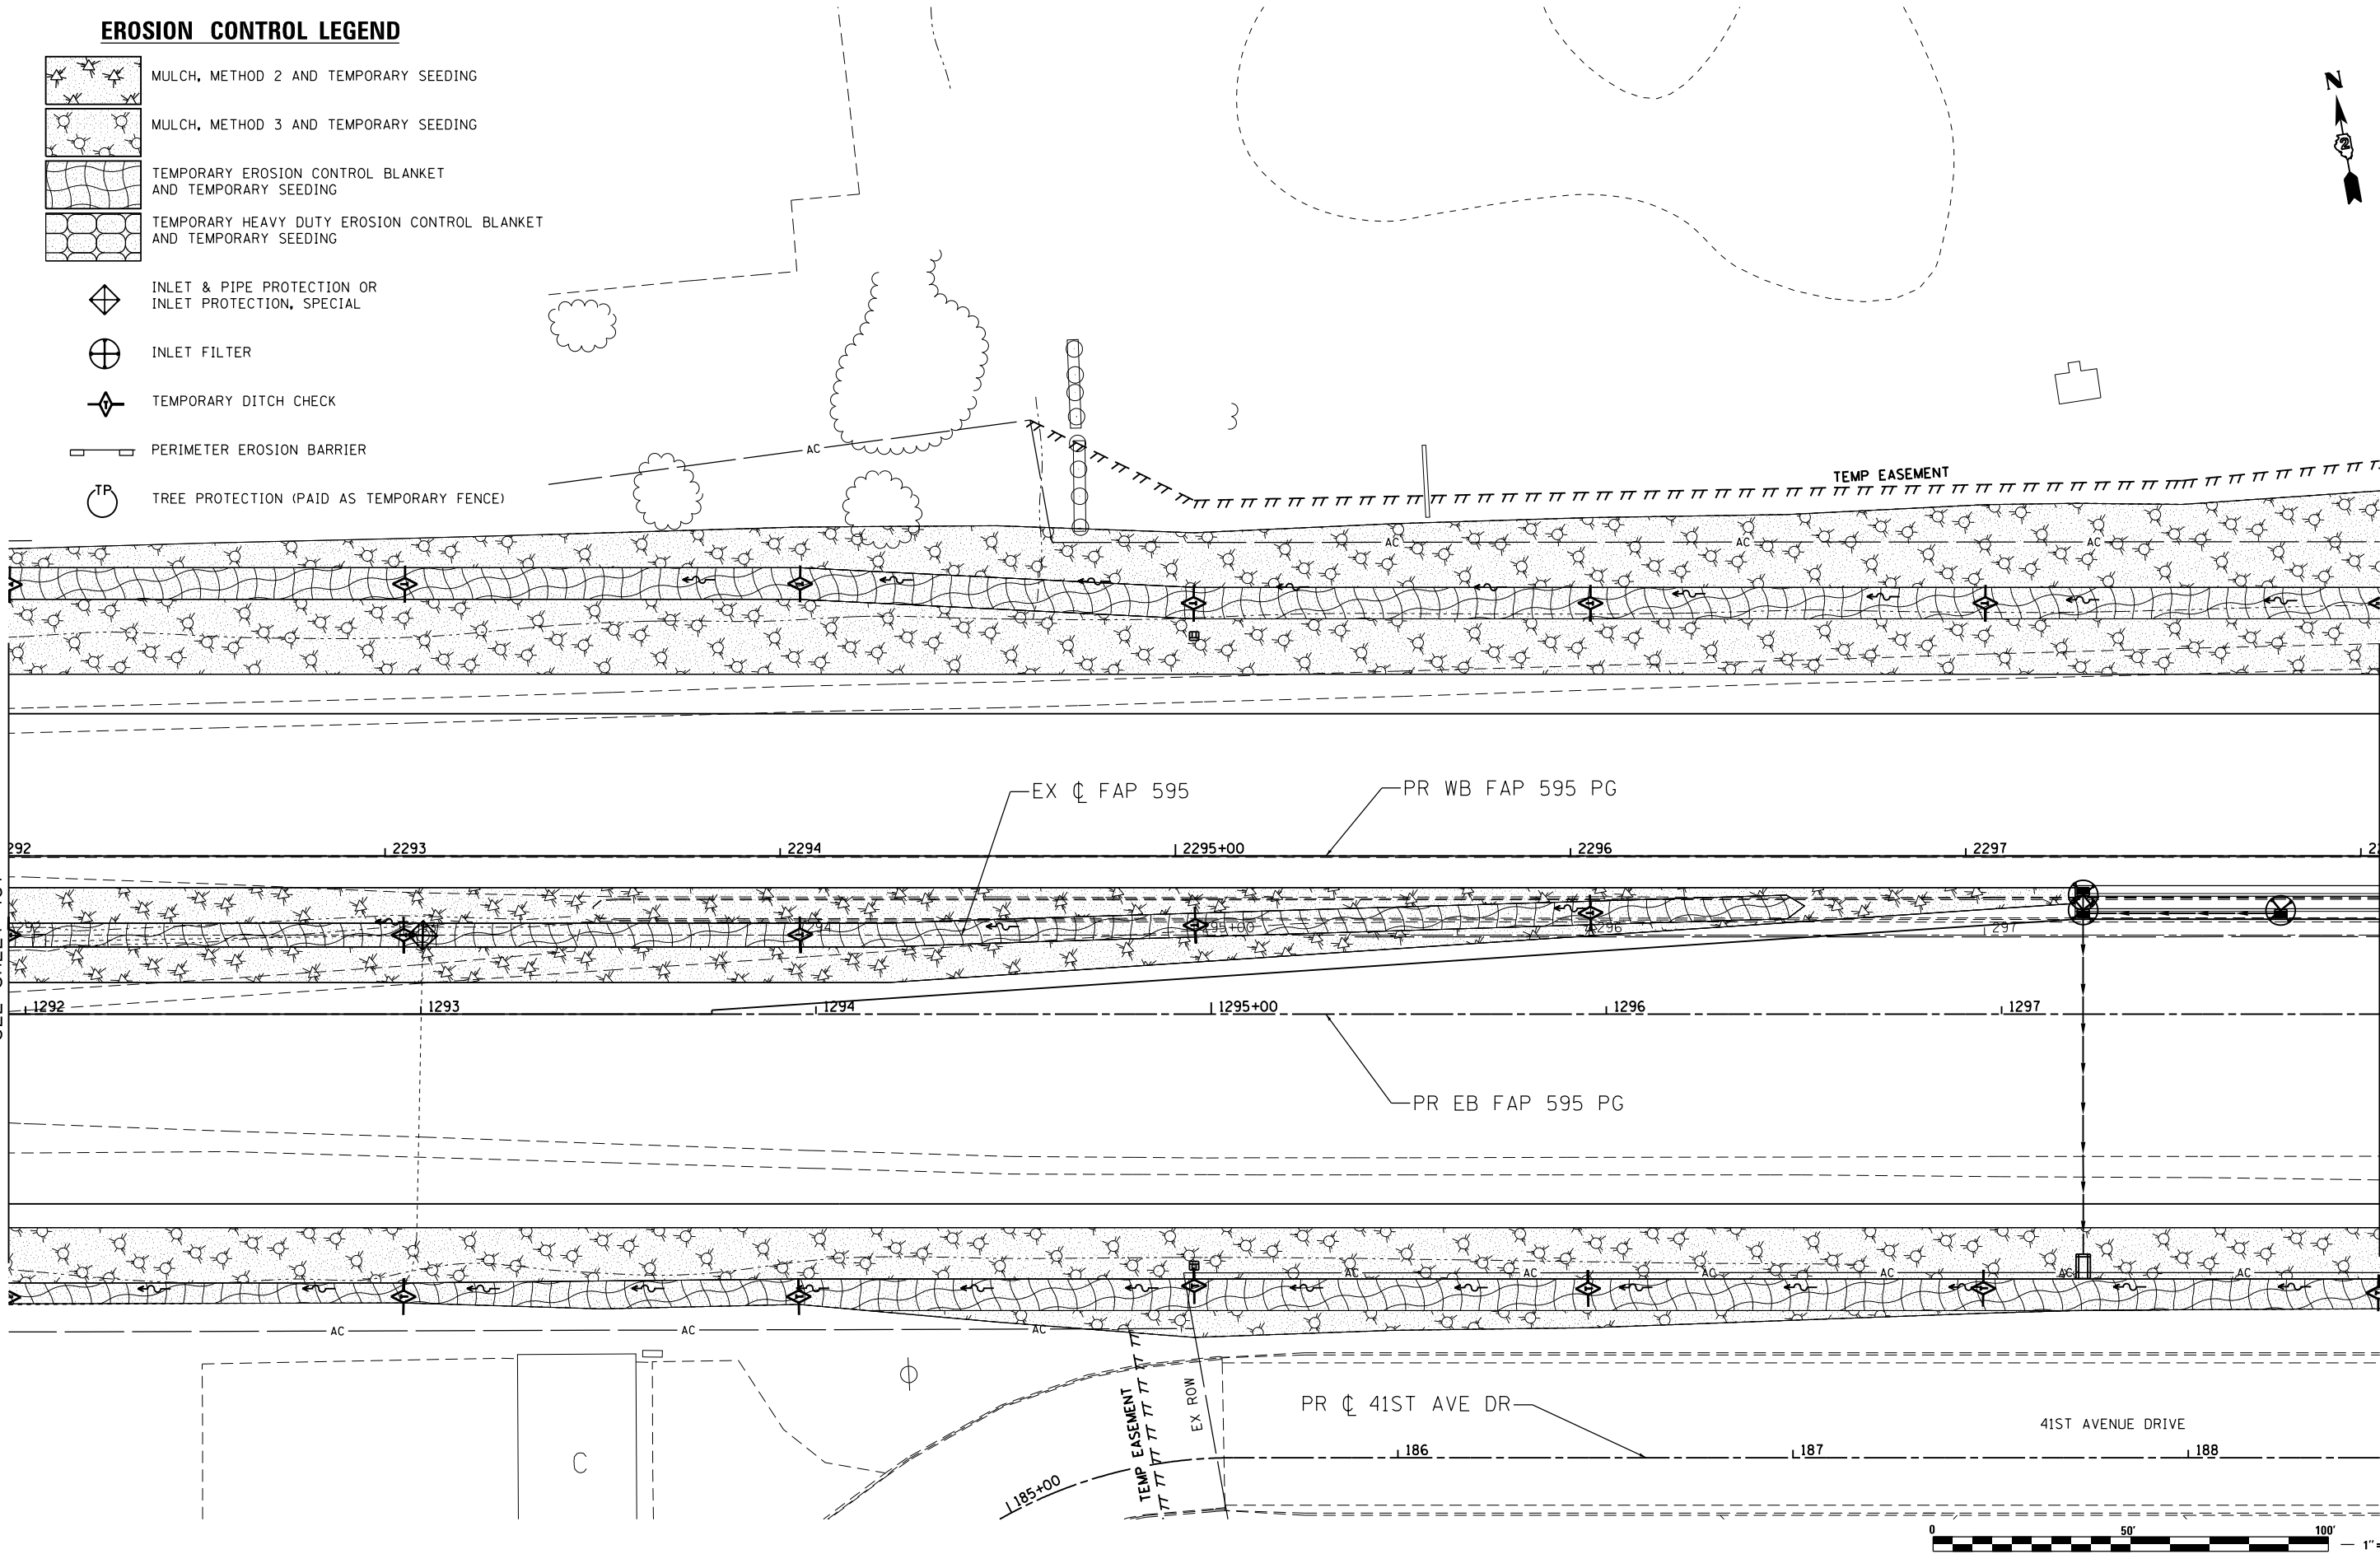

MATCH LINE STA 298+00
SEE SHEET 469



USER NAME = Plotted by Lin21	DESIGNED - JAH	REVISED -
DRAWN - JAH	REVIS	
PLOT SCALE = 40.0000' / in.	CHECKED - AG	REVIS
PLOT DATE = 12/18/2014	DATE - 06/20/2014	REVIS

STATE OF ILLINOIS
DEPARTMENT OF TRANSPORTATION

FAP 595 (JOHN DEERE ROAD)
TEMPORARY EROSION CONTROL PLANS

SCALE: 1"=20' SHEET NO. 8 OF 56 SHEETS STA. 292+00.00 TO STA. 298+00.00

F.A.P. RTE.	SECTION	COUNTY	TOTAL SHEETS	SHEET NO.
595	(142-1, 142)R	ROCK ISLAND	1353	468
CONTRACT NO. 64B83				
FED. ROAD DIST. NO. 2 ILLINOIS FED. AID PROJECT				

EROSION CONTROL LEGEND

- 

MULCH, METHOD 2 AND TEMPORARY SEEDING
- 

MULCH, METHOD 3 AND TEMPORARY SEEDING
- 

TEMPORARY EROSION CONTROL BLANKET AND TEMPORARY SEEDING
- 

TEMPORARY HEAVY DUTY EROSION CONTROL BLANKET AND TEMPORARY SEEDING
- 

INLET & PIPE PROTECTION OR INLET PROTECTION, SPECIAL
- 

INLET FILTER
- 

TEMPORARY DITCH CHECK
- 

PERIMETER EROSION BARRIER
- 

TREE PROTECTION (PAID AS TEMPORARY FENCE)

SEE EROSION CONTROL PLANS - 41ST STREET

TEMP EASEMENT

PR WB FAP 595 PG

EX ϕ FAP 595

EX ϕ 41ST ST

PR EB FAP 595 PG

EX ϕ 41ST AVE DR


SEE EROSION CONTROL PLANS - 41ST STREET

USE SILT FENCE FOR INLET & PIPE PROTECTION AROUND DROP BOXES

PR ROW

41ST STREET

PR ROW

 

MATCH LINE STA 298+00
SEE SHEET 468

MATCH LINE STA 304+00
SEE SHEET 470

L LIN ENGINEERING, LTD.
Consulting Engineers
Springfield, Illinois

USER NAME = Plotted by Lin21
PLOT SCALE = 40.0000' / in.
PLOT DATE = 12/18/2014

DESIGNED - JAH
DRAWN - JAH
CHECKED - AG
DATE - 06/20/2014

REVISED -
REVISED -
REVISED -
REVISED -

STATE OF ILLINOIS
DEPARTMENT OF TRANSPORTATION

FAP 595 (JOHN DEERE ROAD)
TEMPORARY EROSION CONTROL PLANS


SCALE: 1"=20'


SHEET NO. 9 OF 56 SHEETS

STA. 298+00.00 TO STA. 304+00.00

F.A.P. RTE.	SECTION	COUNTY	TOTAL SHEETS	SHEET NO.
595	(142-1, 142R)	ROCK ISLAND	1353	469
CONTRACT NO. 64B83				
FED. ROAD DIST. NO. 2 ILLINOIS FED. AID PROJECT				

EROSION CONTROL LEGEND

 - 

 MULCH, METHOD 2 AND TEMPORARY SEEDING
- 

MULCH, METHOD 3 AND TEMPORARY SEEDING
- 

TEMPORARY EROSION CONTROL BLANKET AND TEMPORARY SEEDING
- 

TEMPORARY HEAVY DUTY EROSION CONTROL BLANKET AND TEMPORARY SEEDING
- 


INLET & PIPE PROTECTION OR INLET PROTECTION, SPECIAL
- 


INLET FILTER
- 

TEMPORARY DITCH CHECK
- 

PERIMETER EROSION BARRIER
- 

TREE PROTECTION (PAID AS TEMPORARY FENCE)

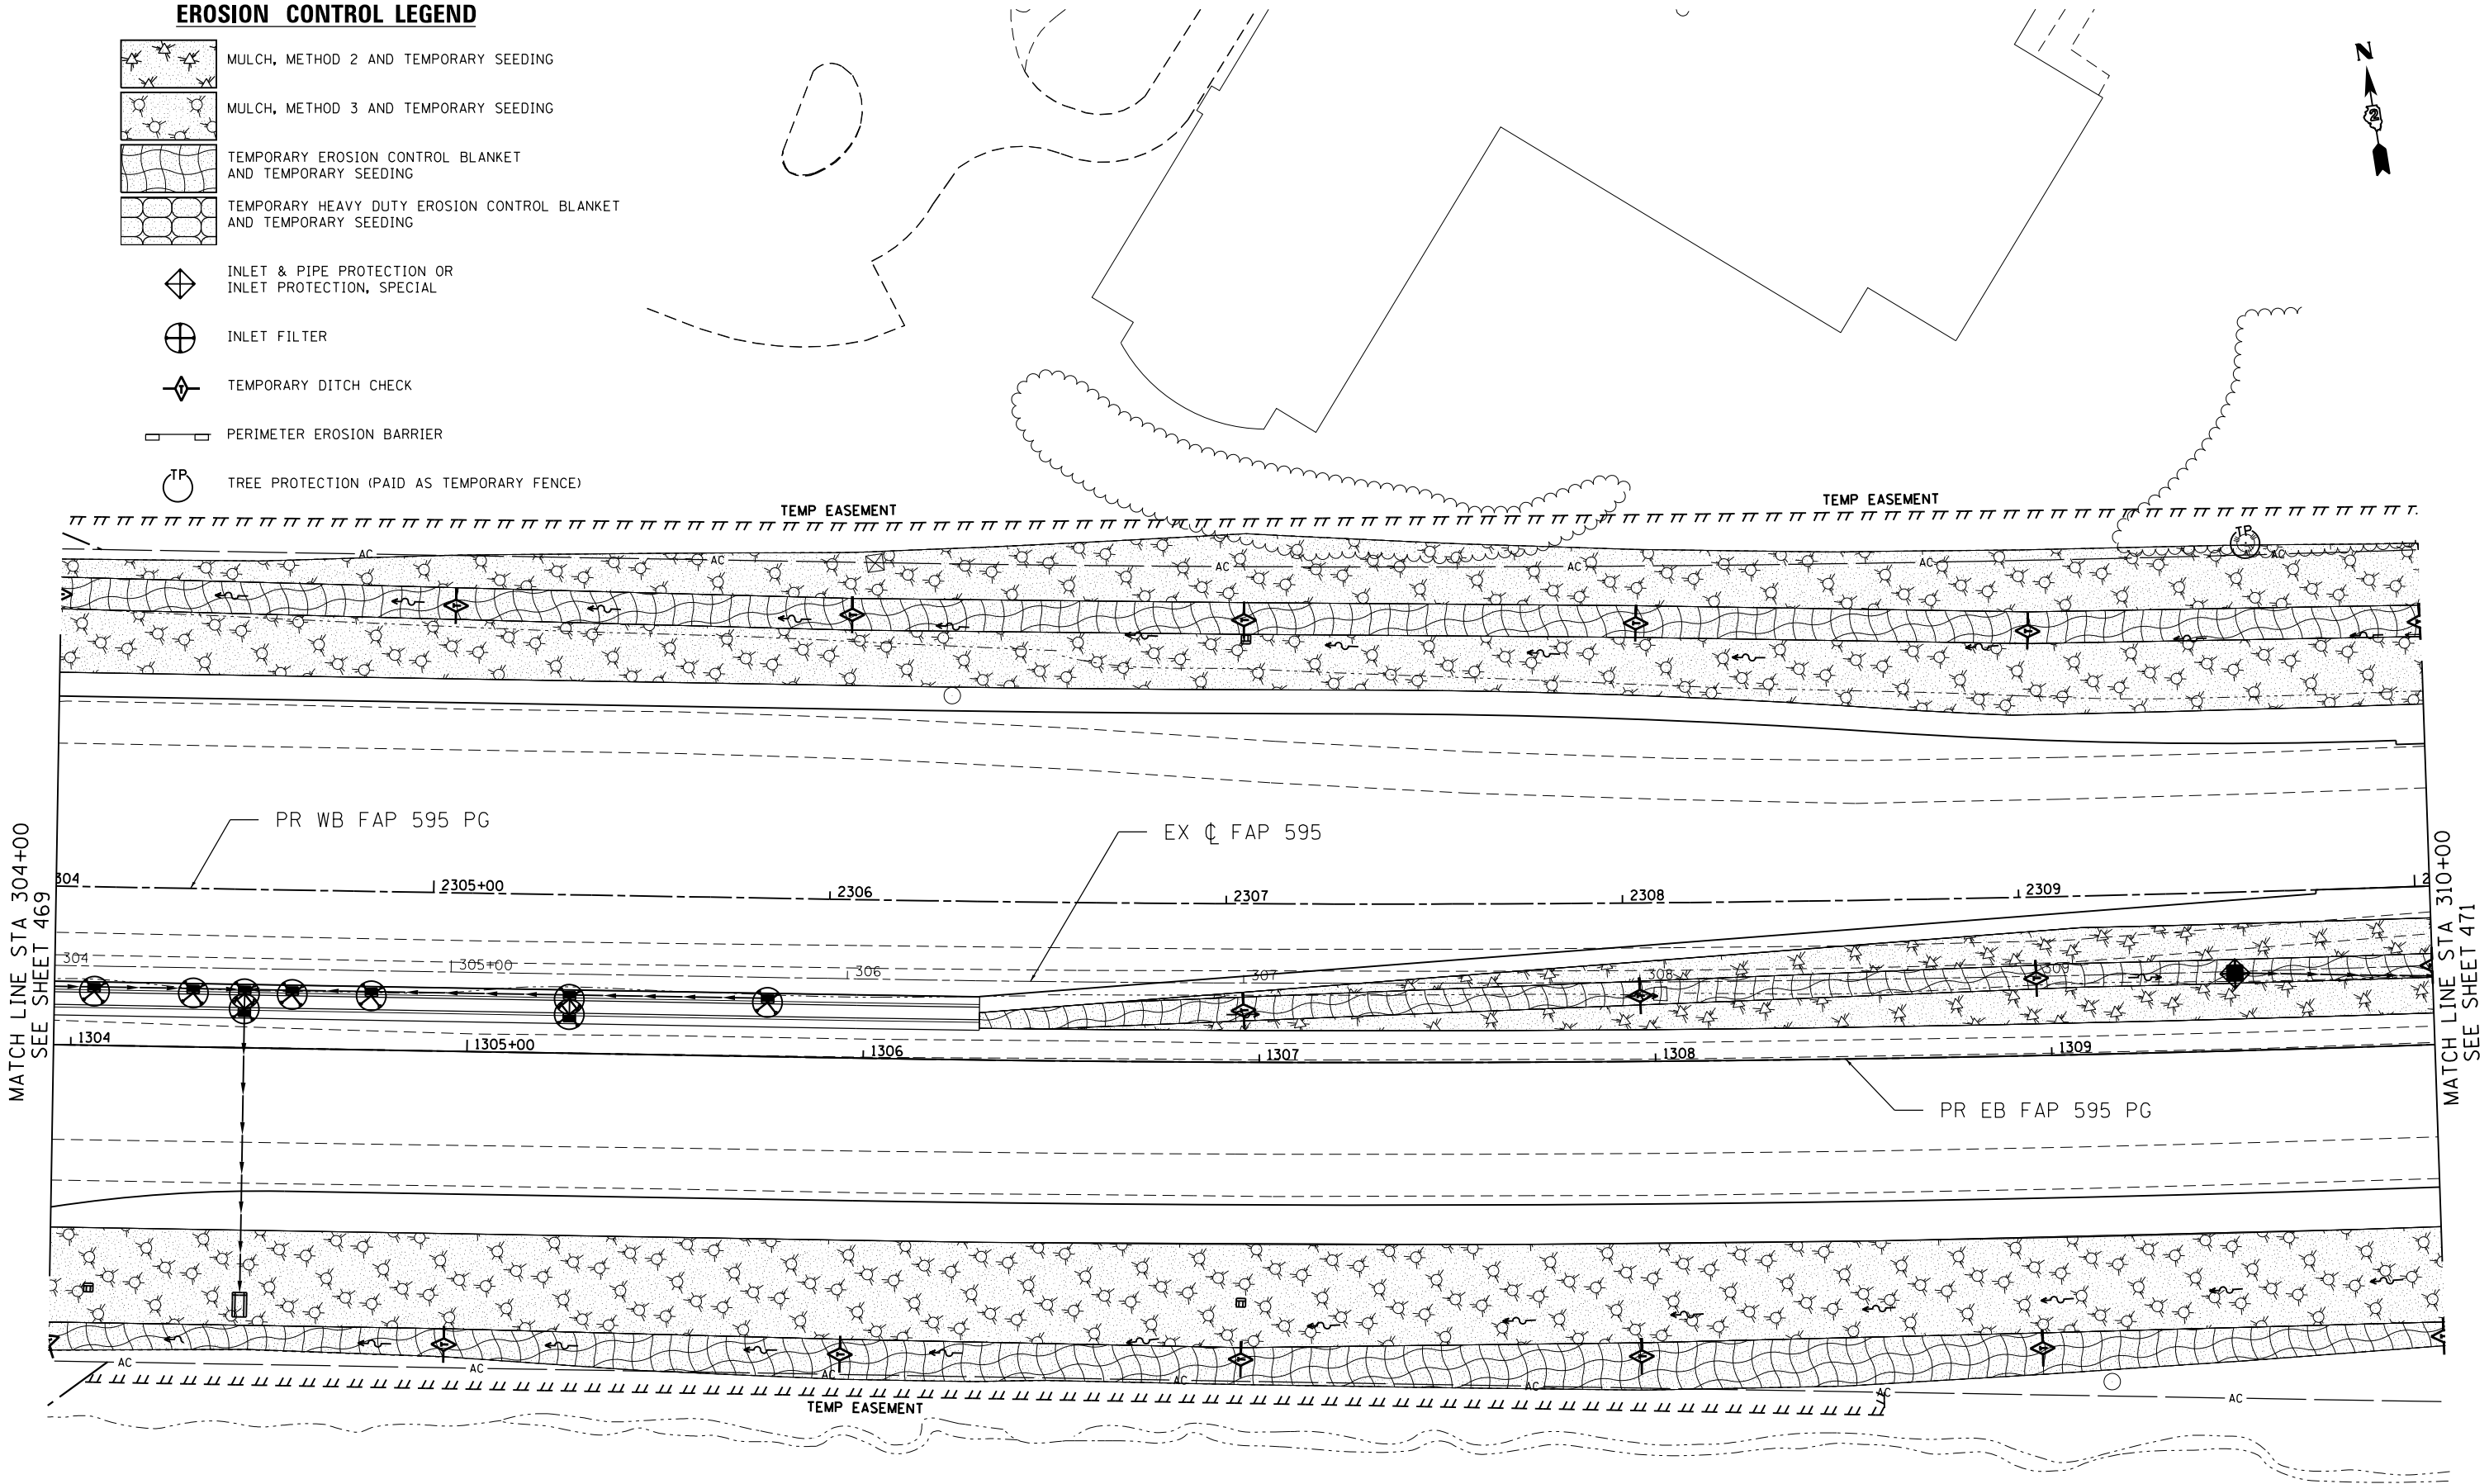

 	USER NAME = Plotted by Lin21		DESIGNED - JAH	REVISED -	STATE OF ILLINOIS DEPARTMENT OF TRANSPORTATION	FAP 595 (JOHN DEERE ROAD) TEMPORARY EROSION CONTROL PLANS	F.A.P. RTE.		SECTION	COUNTY	TOTAL SHEETS	SHEET NO.
	DRAWN - JAH		CHECKED - AG	REVISED -					595	(142-1, 142)R	ROCK ISLAND	1353 470
	PLOT SCALE = 40.0000' / in.		DATE - 06/20/2014	REVISED -			SCALE: 1"=20'		SHEET NO. 10 OF 56 SHEETS		STA. 304+00.00 TO STA. 310+00.00	
	PLOT DATE = 12/18/2014						FED. ROAD DIST. NO. 2		ILLINOIS		FED. AID PROJECT	

EROSION CONTROL LEGEND

- 

MULCH, METHOD 2 AND TEMPORARY SEEDING
- 

MULCH, METHOD 3 AND TEMPORARY SEEDING
- 

TEMPORARY EROSION CONTROL BLANKET AND TEMPORARY SEEDING
- 

TEMPORARY HEAVY DUTY EROSION CONTROL BLANKET AND TEMPORARY SEEDING
- 

INLET & PIPE PROTECTION OR INLET PROTECTION, SPECIAL
- 


INLET FILTER
- 

TEMPORARY DITCH CHECK
- 

PERIMETER EROSION BARRIER
- 

TREE PROTECTION (PAID AS TEMPORARY FENCE)

MATCH LINE STA 310+00
SEE SHEET 470

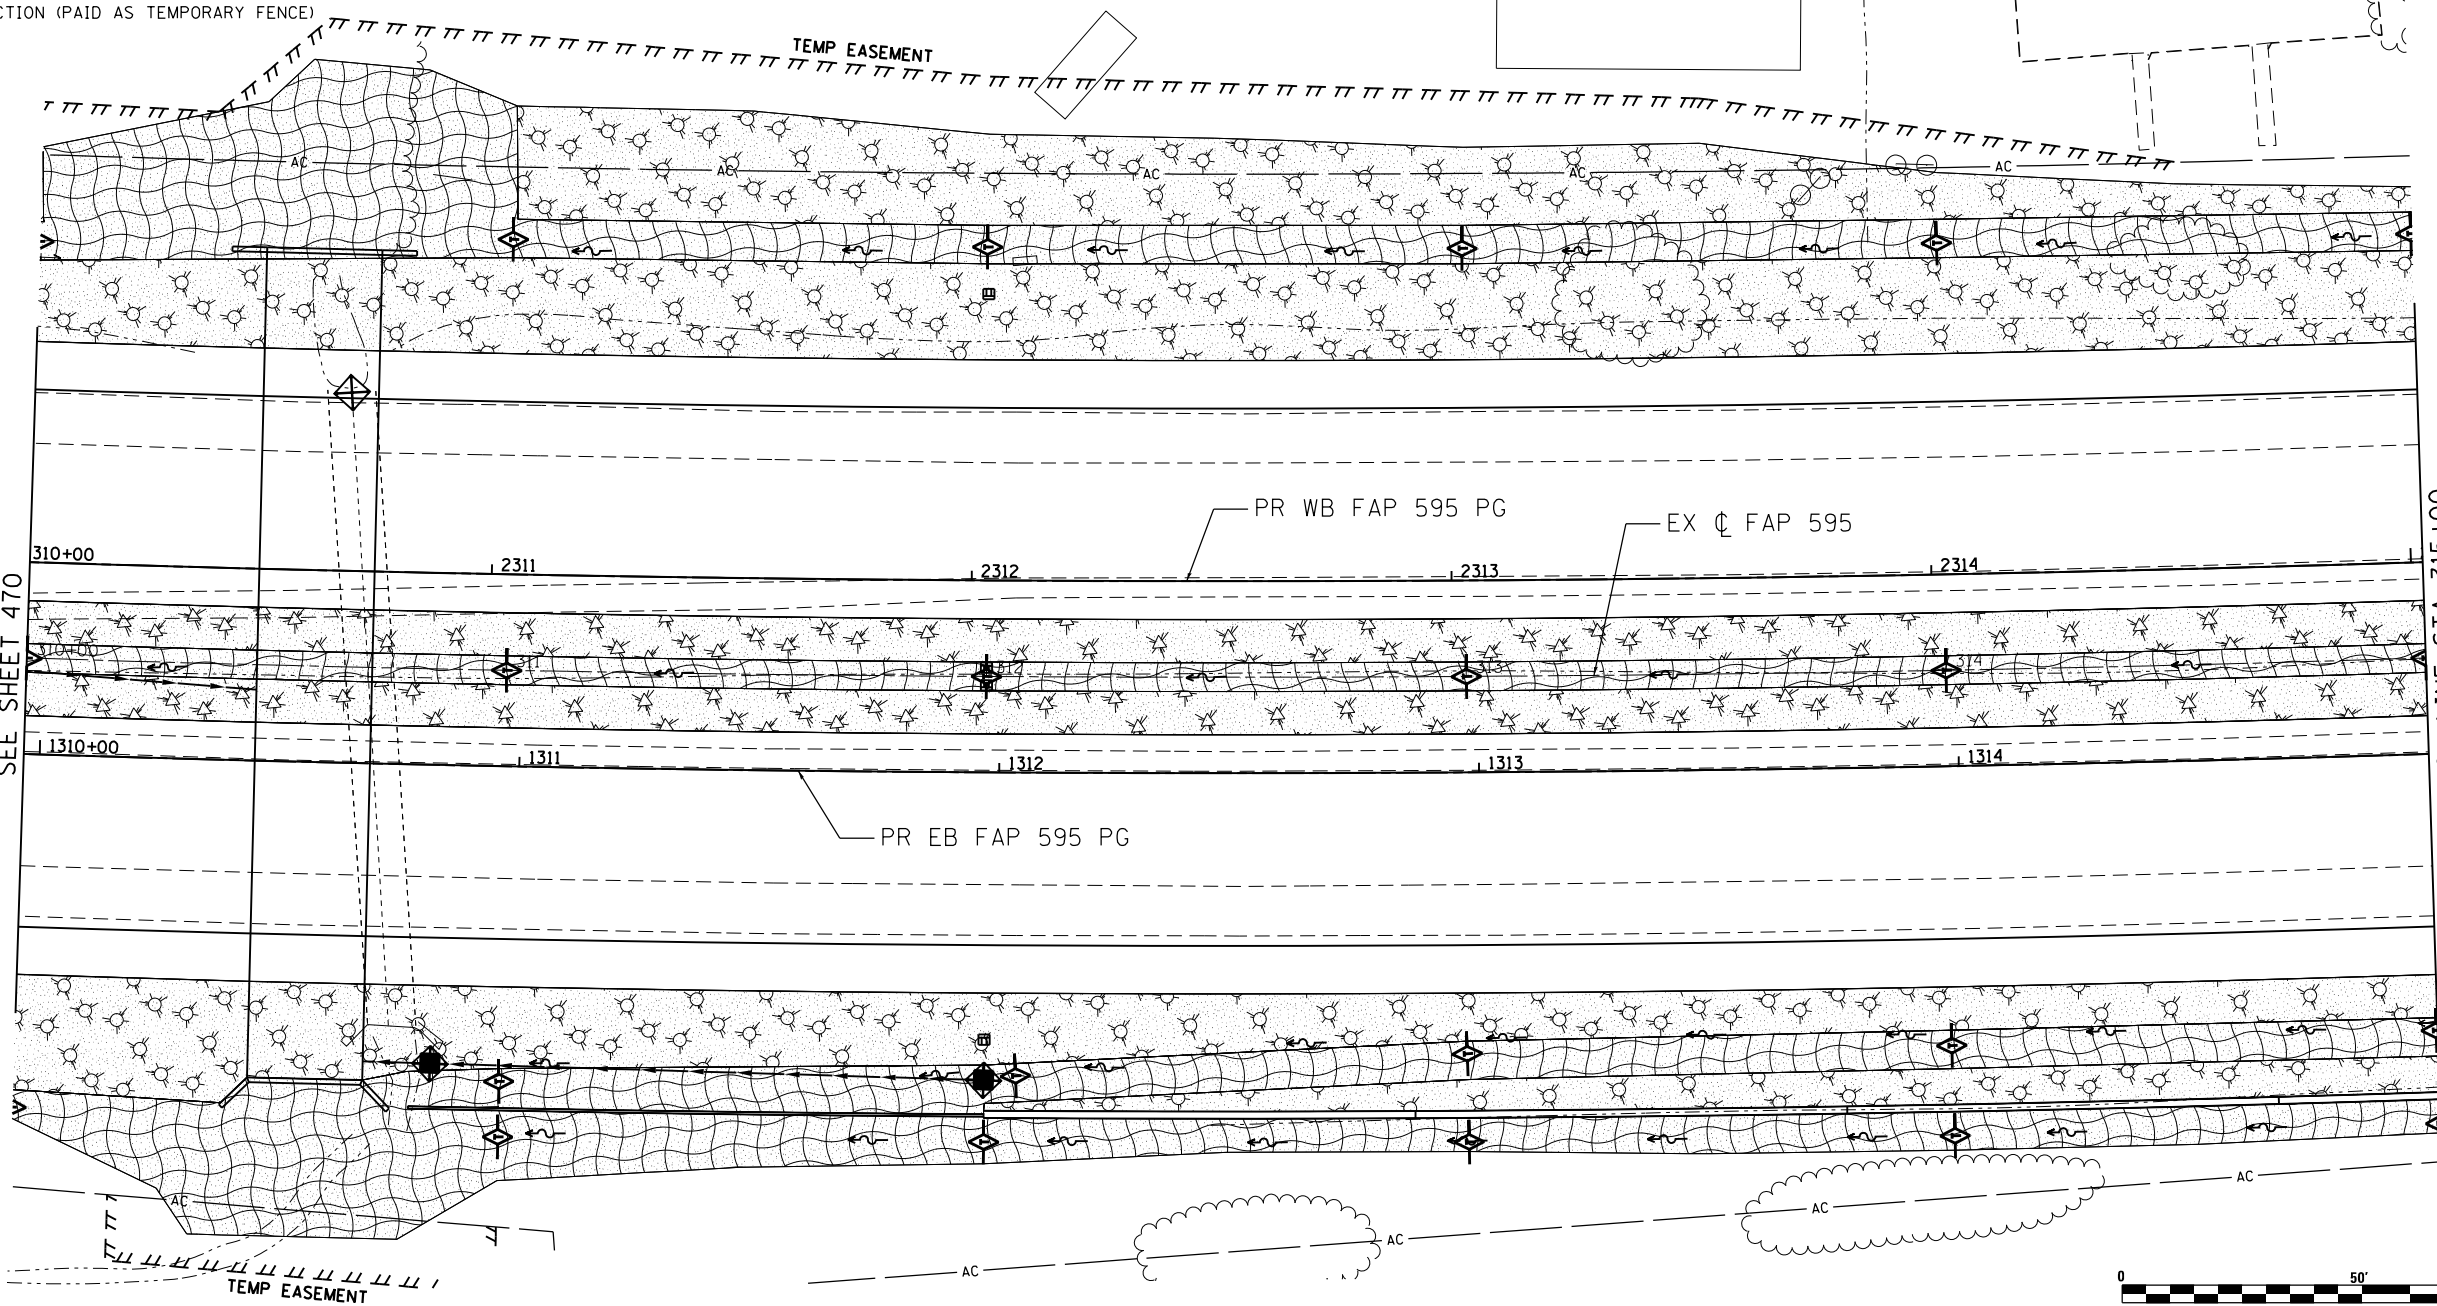

MATCH LINE STA 315+00
SEE SHEET 472



USER NAME = Plotted by Lin21	DESIGNED - JAH	REVISED -
	DRAWN - JAH	REVISED -
PLOT SCALE = 40.0000' / in.	CHECKED - AG	REVISED -
PLOT DATE = 12/18/2014	DATE - 06/20/2014	REVISED -


STATE OF ILLINOIS
DEPARTMENT OF TRANSPORTATION

FAP 595 (JOHN DEERE ROAD)
TEMPORARY EROSION CONTROL PLANS

SCALE: 1"=20' SHEET NO. 11 OF 56 SHEETS STA. 310+00.00 TO STA. 315+00.00

F.A.P. RTE.	SECTION	COUNTY	TOTAL SHEETS	SHEET NO.
595	(142-1, 142)R	ROCK ISLAND	1353	471
CONTRACT NO. 64B83				
FED. ROAD DIST. NO. 2 ILLINOIS FED. AID PROJECT				

- MULCH, METHOD 2 AND TEMPORARY SEEDING
- MULCH, METHOD 3 AND TEMPORARY SEEDING
- TEMPORARY EROSION CONTROL BLANKET AND TEMPORARY SEEDING
- TEMPORARY HEAVY DUTY EROSION CONTROL BLANKET AND TEMPORARY SEEDING
- INLET & PIPE PROTECTION OR INLET PROTECTION, SPECIAL
- INLET FILTER
- TEMPORARY DITCH CHECK
- PERIMETER EROSION BARRIER
- TREE PROTECTION (PAID AS TEMPORARY FENCE)

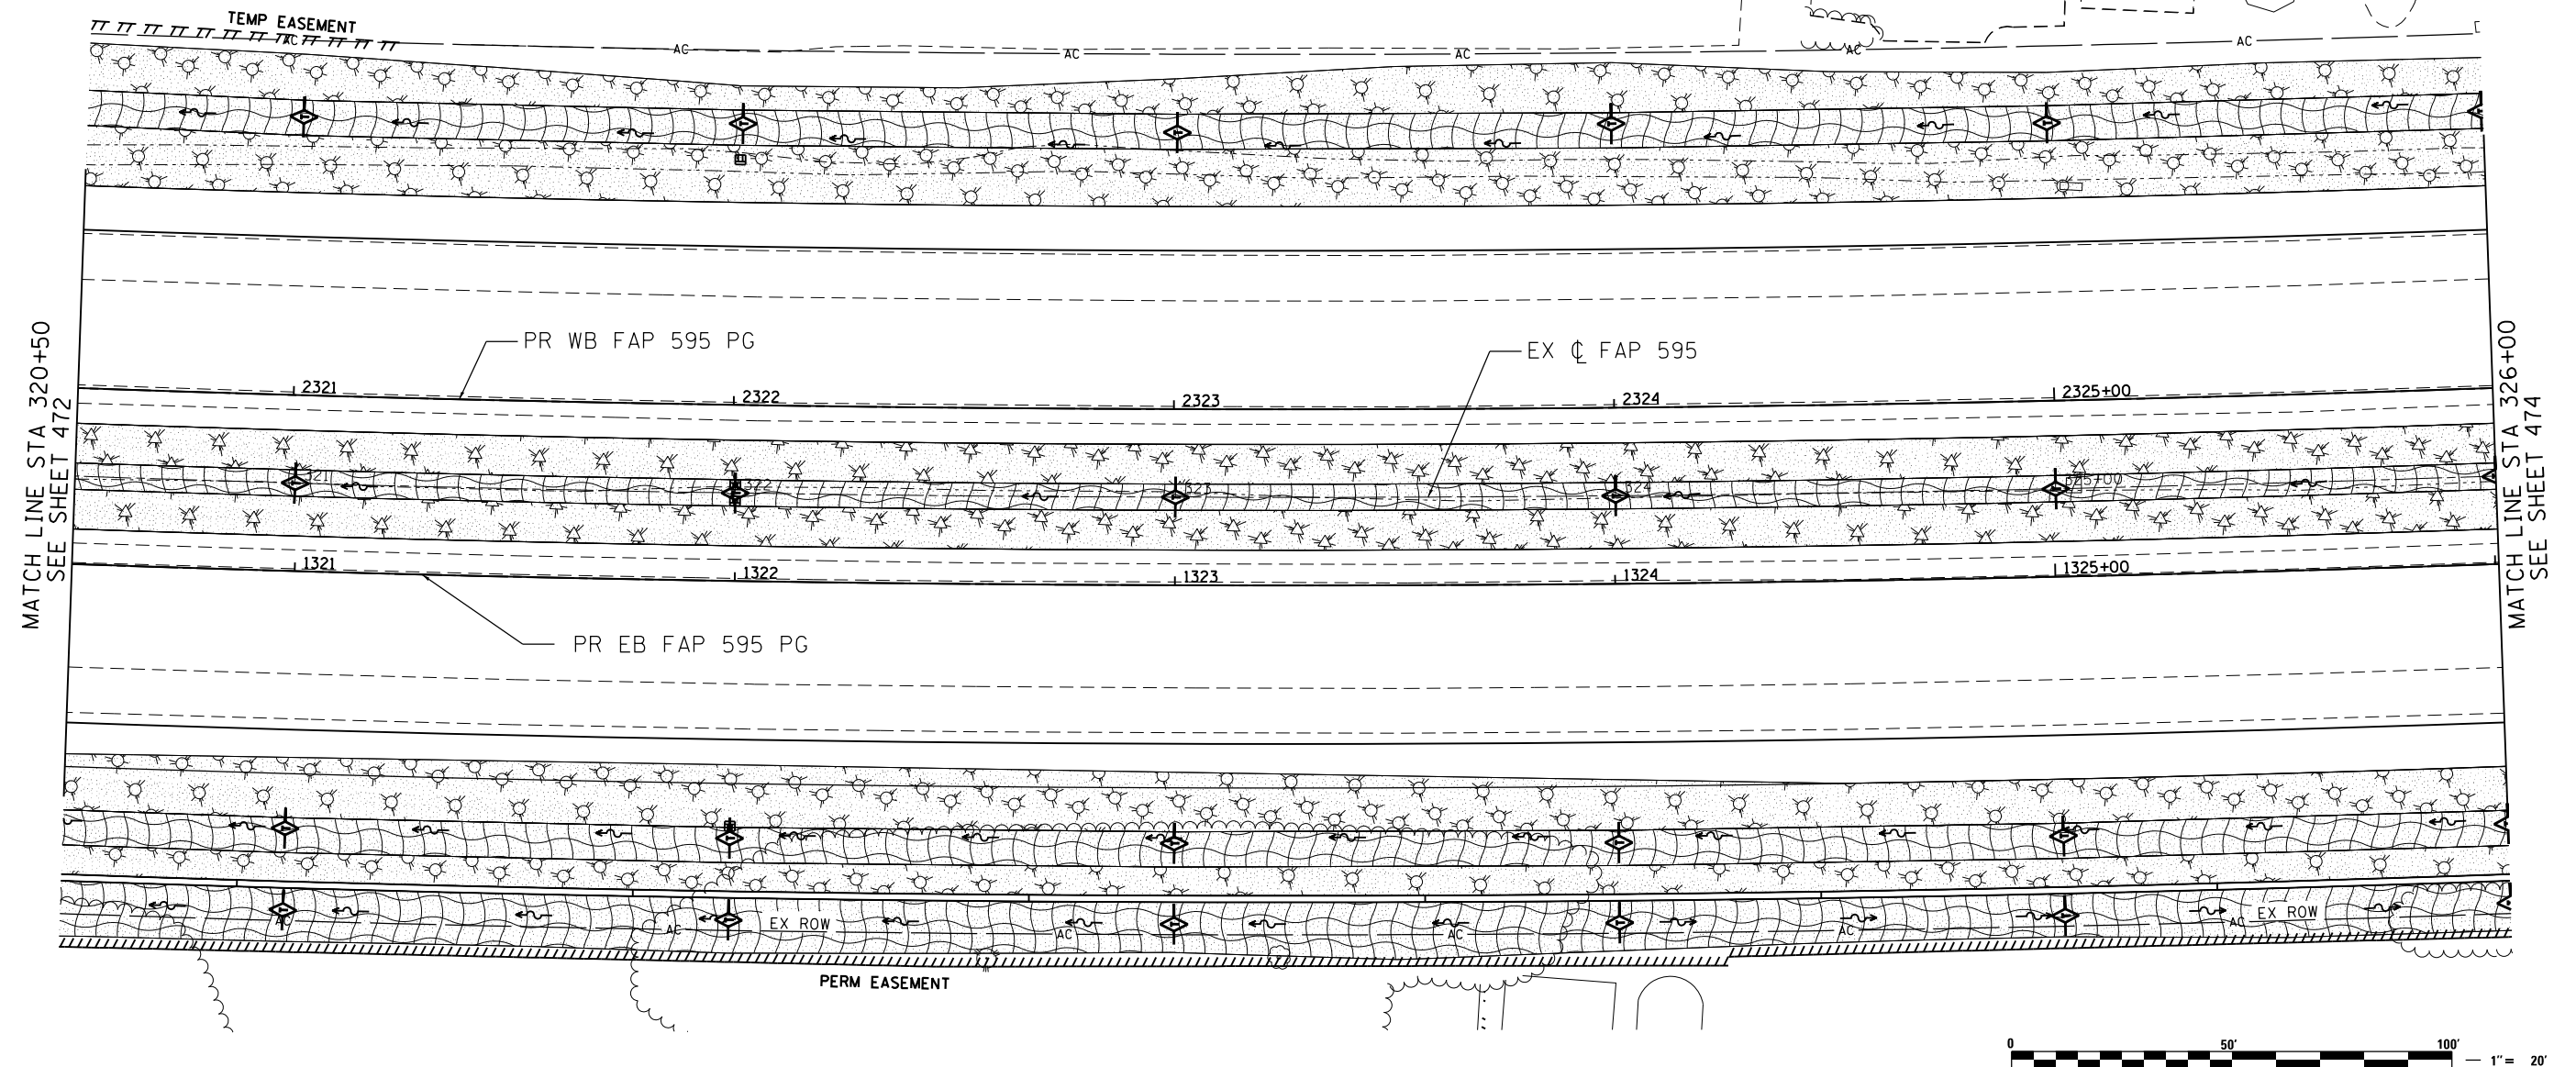

USER NAME = Plotted by Lin21	DESIGNED = JAH	REVISED =
	DRAWN = JAH	REVISED =
PLOT SCALE = 40.0000' / in.	CHECKED = AG	REVISED =
PLOT DATE = 12/18/2014	DATE = 06/20/2014	REVISED =

STATE OF ILLINOIS
DEPARTMENT OF TRANSPORTATION

FAP 595 (JOHN DEERE ROAD)
TEMPORARY EROSION CONTROL PLANS

SCALE: 1"=20'


SHEET NO. 13 OF 56 SHEETS

STA. 320+50.00 TO STA. 326+00.00

F.A.P. RTE.	SECTION	COUNTY	TOTAL SHEETS	SHEET NO.
595	(142-1, 142)R	ROCK ISLAND	1353	473
CONTRACT NO. 64B83				
FED. ROAD DIST. NO. 2 ILLINOIS FED. AID PROJECT				

EROSION CONTROL LEGEND

- 

 MULCH, METHOD 2 AND TEMPORARY SEEDING
- 

MULCH, METHOD 3 AND TEMPORARY SEEDING
- 

TEMPORARY EROSION CONTROL BLANKET AND TEMPORARY SEEDING
- 

TEMPORARY HEAVY DUTY EROSION CONTROL BLANKET AND TEMPORARY SEEDING
- 

INLET & PIPE PROTECTION OR INLET PROTECTION, SPECIAL
- 


INLET FILTER
- 

TEMPORARY DITCH CHECK
- 

PERIMETER EROSION BARRIER
- 

TREE PROTECTION (PAID AS TEMPORARY FENCE)

MATCH LINE STA 326+00
SEE SHEET 473

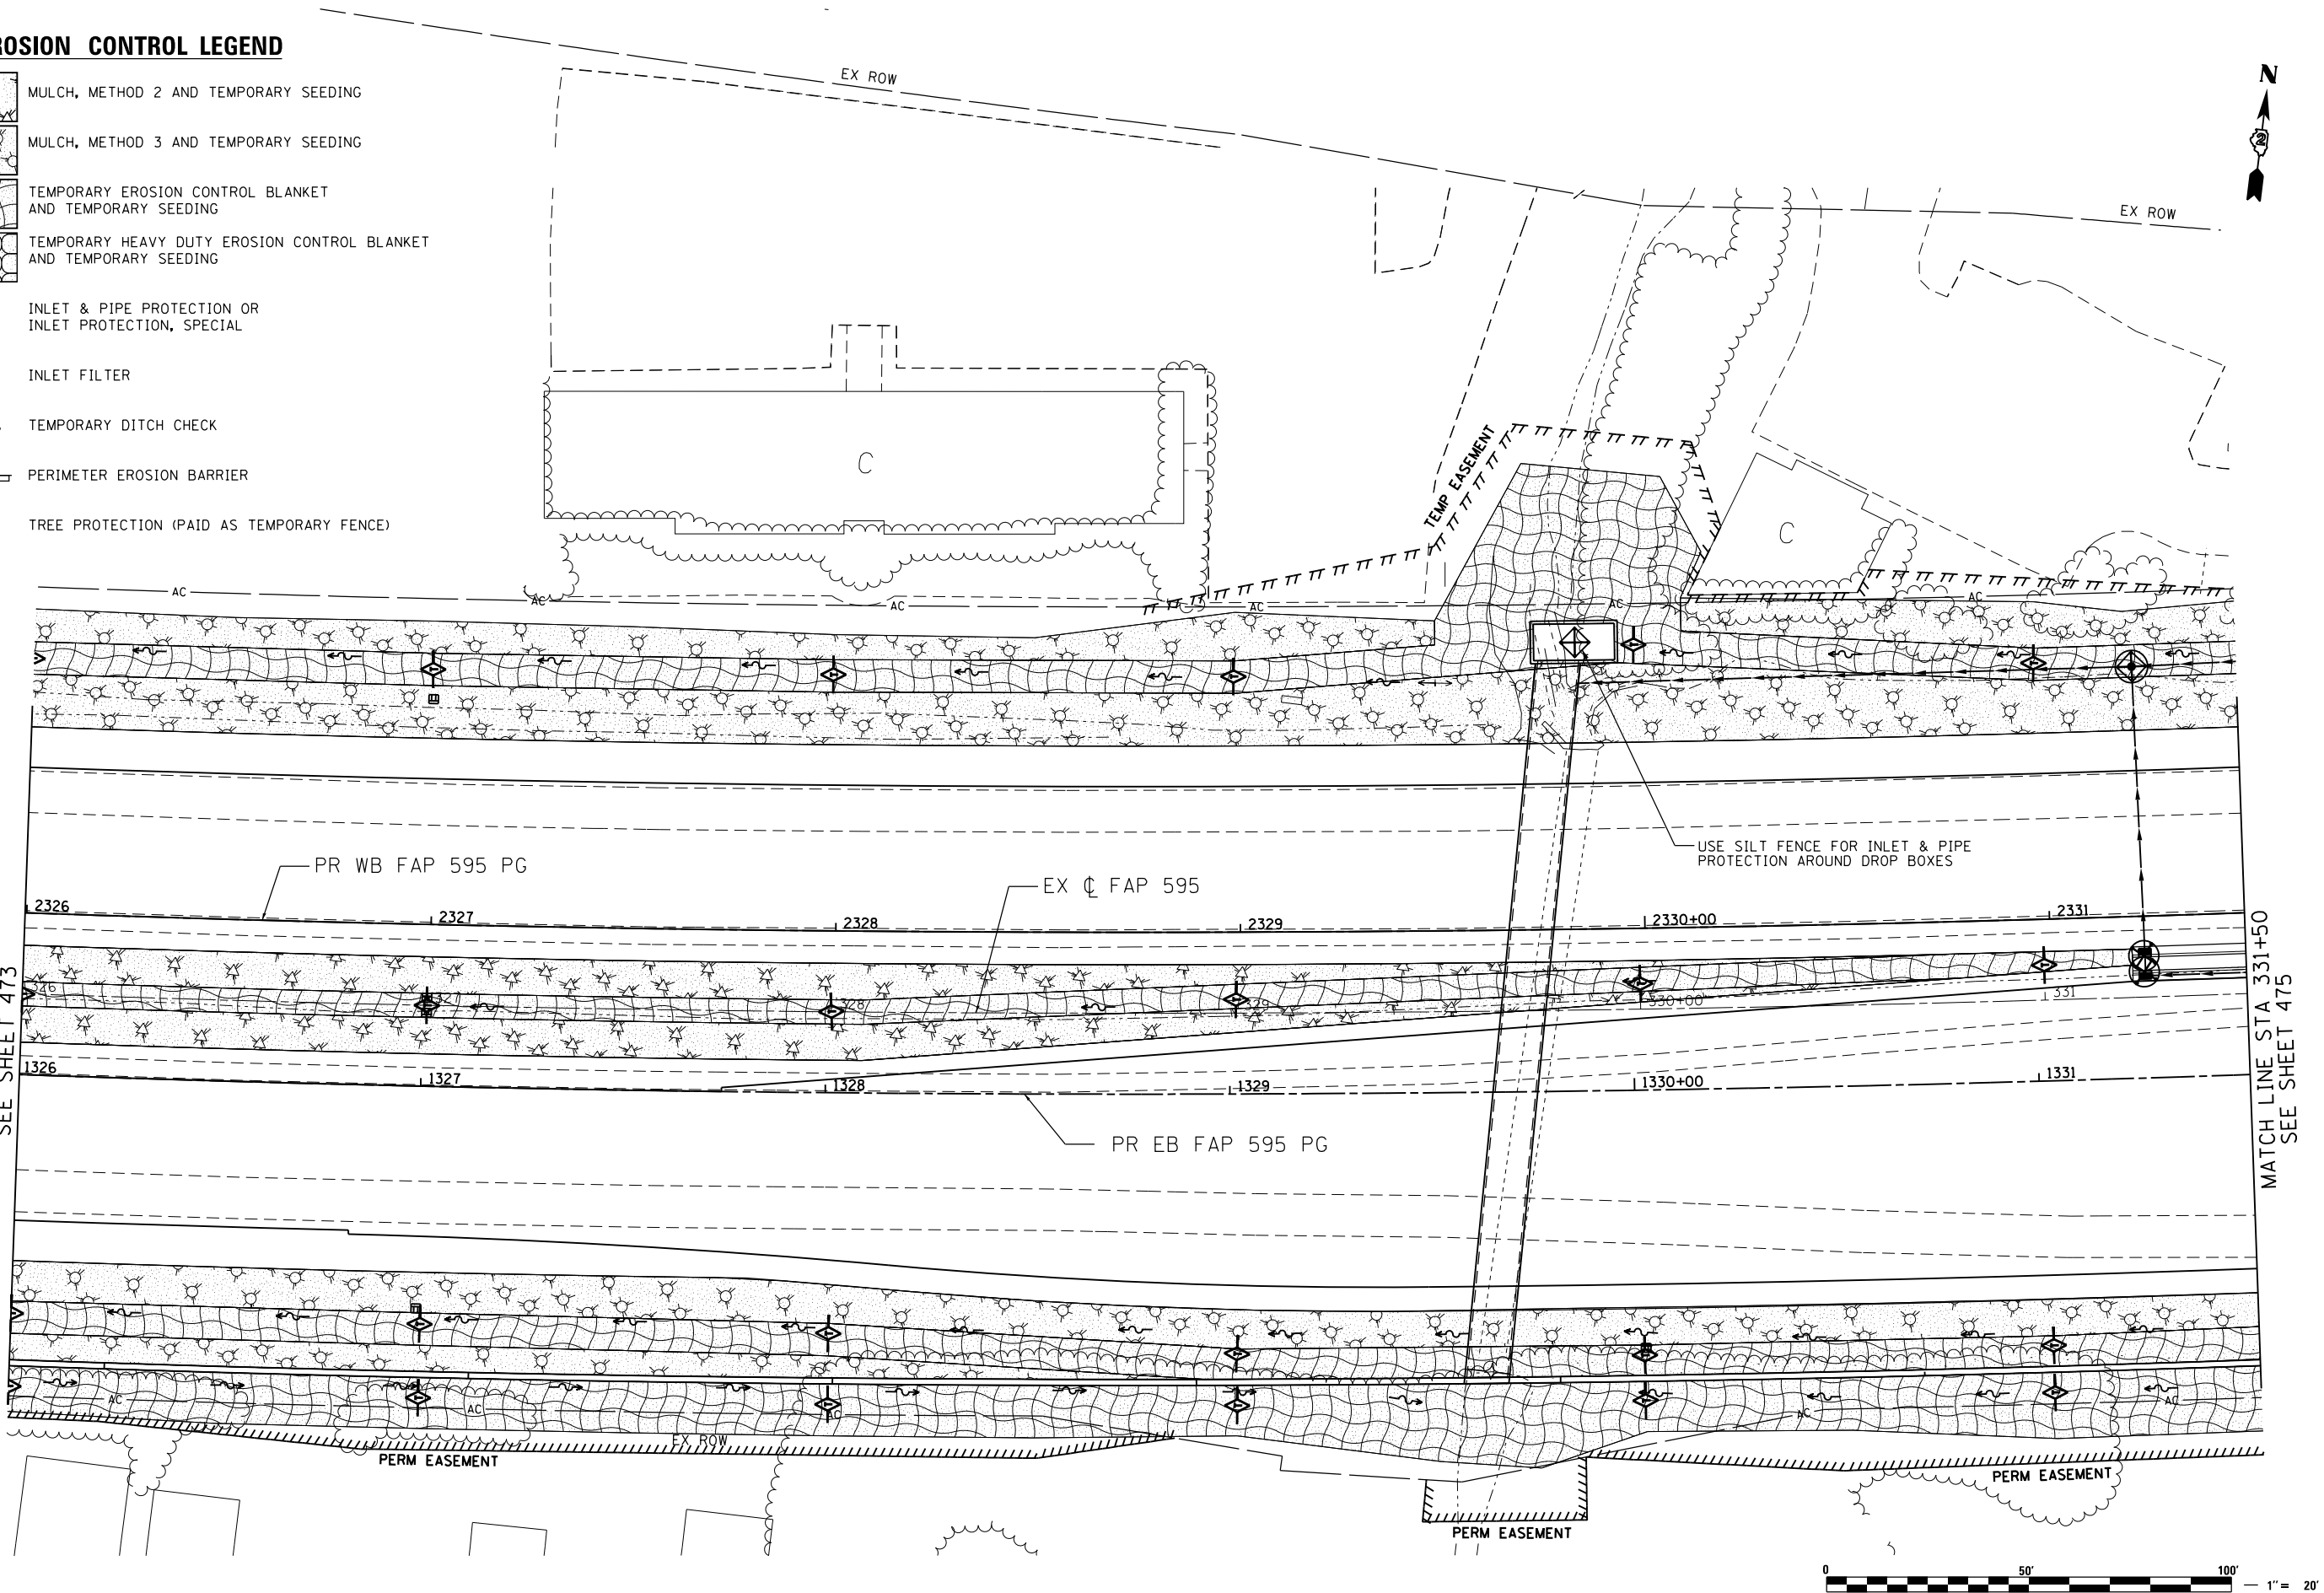

MATCH LINE STA 331+50
SEE SHEET 475



USER NAME = Plotted by Lin40	DESIGNED - JAH	REVISED -
	DRAWN - JAH	REVISED -
PLOT SCALE = 40.0000' / in.	CHECKED - AG	REVISED -
PLOT DATE = 1/21/2015	DATE - 06/20/2014	REVISED -

F.A.P. RTE.	SECTION	COUNTY	TOTAL SHEETS	SHEET NO.
595	(142-1, 142R)	ROCK ISLAND	1353	474
CONTRACT NO. 64B83				
FED. ROAD DIST. NO. 2 ILLINOIS FED. AID PROJECT				

MATCH LINE STA 331+50
SEE SHEET 474

MATCH LINE STA 337+00
SEE SHEET 476

EROSION CONTROL LEGEND

- MULCH, METHOD 2 AND TEMPORARY SEEDING
- MULCH, METHOD 3 AND TEMPORARY SEEDING
- TEMPORARY EROSION CONTROL BLANKET AND TEMPORARY SEEDING
- TEMPORARY HEAVY DUTY EROSION CONTROL BLANKET AND TEMPORARY SEEDING
- INLET & PIPE PROTECTION OR INLET PROTECTION, SPECIAL
- INLET FILTER
- TEMPORARY DITCH CHECK
- PERIMETER EROSION BARRIER
- TREE PROTECTION (PAID AS TEMPORARY FENCE)

PERM EASEMENT

TEMP EASEMENT

TEMP EASEMENT

PERM EASEMENT

TEMP EASEMENT

TEMP EASEMENT

TEMP EASEMENT

SEE EROSION CONTROL PLANS - 53RD STREET

NOTE:
AREA BETWEEN THE BACK OF CURB AND SIDEWALK IS MULCH, METHOD 2.

0 50' 100' 1" = 20'

LIN ENGINEERING, LTD.
Consulting Engineers
Springfield, Illinois


USER NAME = Plotted by Lin21	DESIGNED - JAH	REVISED -
	DRAWN - JAH	REVISED -
PLOT SCALE = 40.0000' / in.	CHECKED - AG	REVISED -
PLOT DATE = 12/18/2014	DATE - 06/20/2014	REVISED -

**STATE OF ILLINOIS
DEPARTMENT OF TRANSPORTATION**

**FAP 595 (JOHN DEERE ROAD)
TEMPORARY EROSION CONTROL PLANS**

SCALE: 1"=20' SHEET NO. 15 OF 56 SHEETS STA. 331+50.00 TO STA. 337+00.00

F.A.P. RTE.	SECTION	COUNTY	TOTAL SHEETS	SHEET NO.
595	(142-1, 142)R	ROCK ISLAND	1353	475
CONTRACT NO. 64B83				
FED. ROAD DIST. NO. 2 ILLINOIS FED. AID PROJECT				

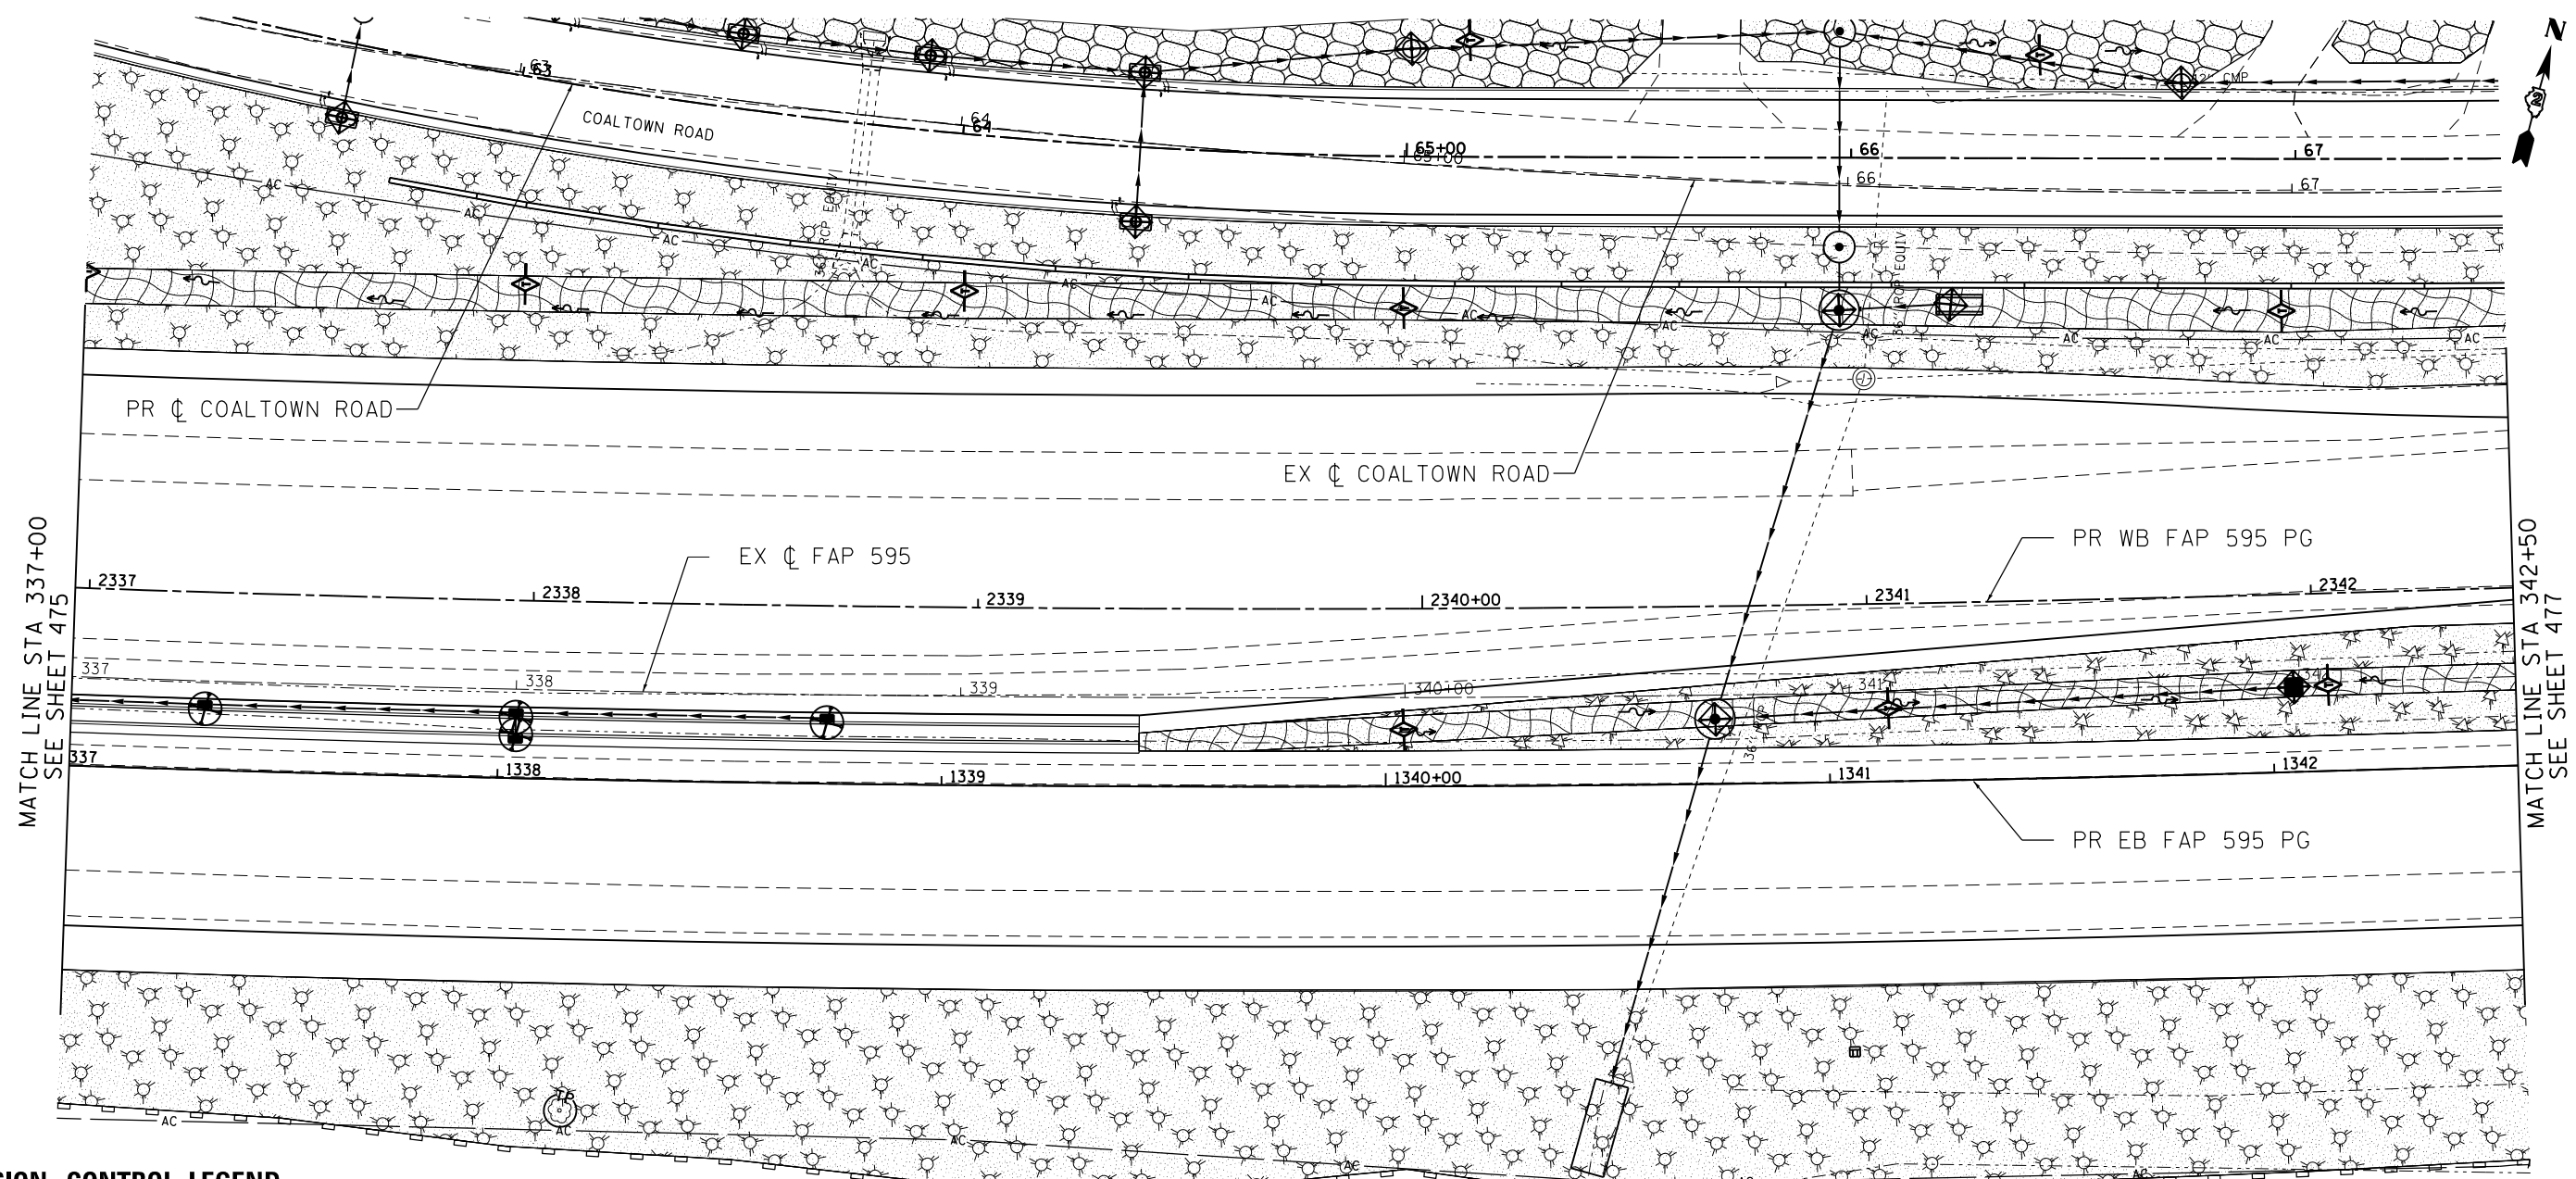

EROSION CONTROL LEGEND

- MULCH, METHOD 2 AND TEMPORARY SEEDING
- MULCH, METHOD 3 AND TEMPORARY SEEDING
- TEMPORARY EROSION CONTROL BLANKET AND TEMPORARY SEEDING
- TEMPORARY HEAVY DUTY EROSION CONTROL BLANKET AND TEMPORARY SEEDING
- INLET & PIPE PROTECTION OR INLET PROTECTION, SPECIAL
- INLET FILTER
- TEMPORARY DITCH CHECK
- PERIMETER EROSION BARRIER
- TREE PROTECTION (PAID AS TEMPORARY FENCE)

TEMP EASEMENT

TEMP EASEMENT



LIN ENGINEERING, LTD.
Consulting Engineers
Springfield, Illinois

USER NAME = Plotted by Lin21	DESIGNED - JAH	REVISED -
PLOT SCALE = 40.0000' / in.	DRAWN - JAH	REVISED -
PLOT DATE = 12/18/2014	CHECKED - AG	REVISED -
	DATE - 06/20/2014	REVISED -





STATE OF ILLINOIS
DEPARTMENT OF TRANSPORTATION


FAP 595 (JOHN DEERE ROAD)
TEMPORARY EROSION CONTROL PLANS

SCALE: 1"=20' SHEET NO. 16 OF 56 SHEETS STA. 337+00.00 TO STA. 342+50.00

F.A.P. RTE.	SECTION	COUNTY	TOTAL SHEETS	SHEET NO.
595	(142-1, 142)R	ROCK ISLAND	1353	476
CONTRACT NO. 64B83				
FED. ROAD DIST. NO. 2 ILLINOIS FED. AID PROJECT				


EROSION CONTROL LEGEND

    - MULCH, METHOD 2 AND TEMPORARY SEEDING
- MULCH, METHOD 3 AND TEMPORARY SEEDING
- TEMPORARY EROSION CONTROL BLANKET AND TEMPORARY SEEDING
- TEMPORARY HEAVY DUTY EROSION CONTROL BLANKET AND TEMPORARY SEEDING
- INLET & PIPE PROTECTION OR INLET PROTECTION, SPECIAL
- INLET FILTER
- TEMPORARY DITCH CHECK
- PERIMETER EROSION BARRIER
- TREE PROTECTION (PAID AS TEMPORARY FENCE)


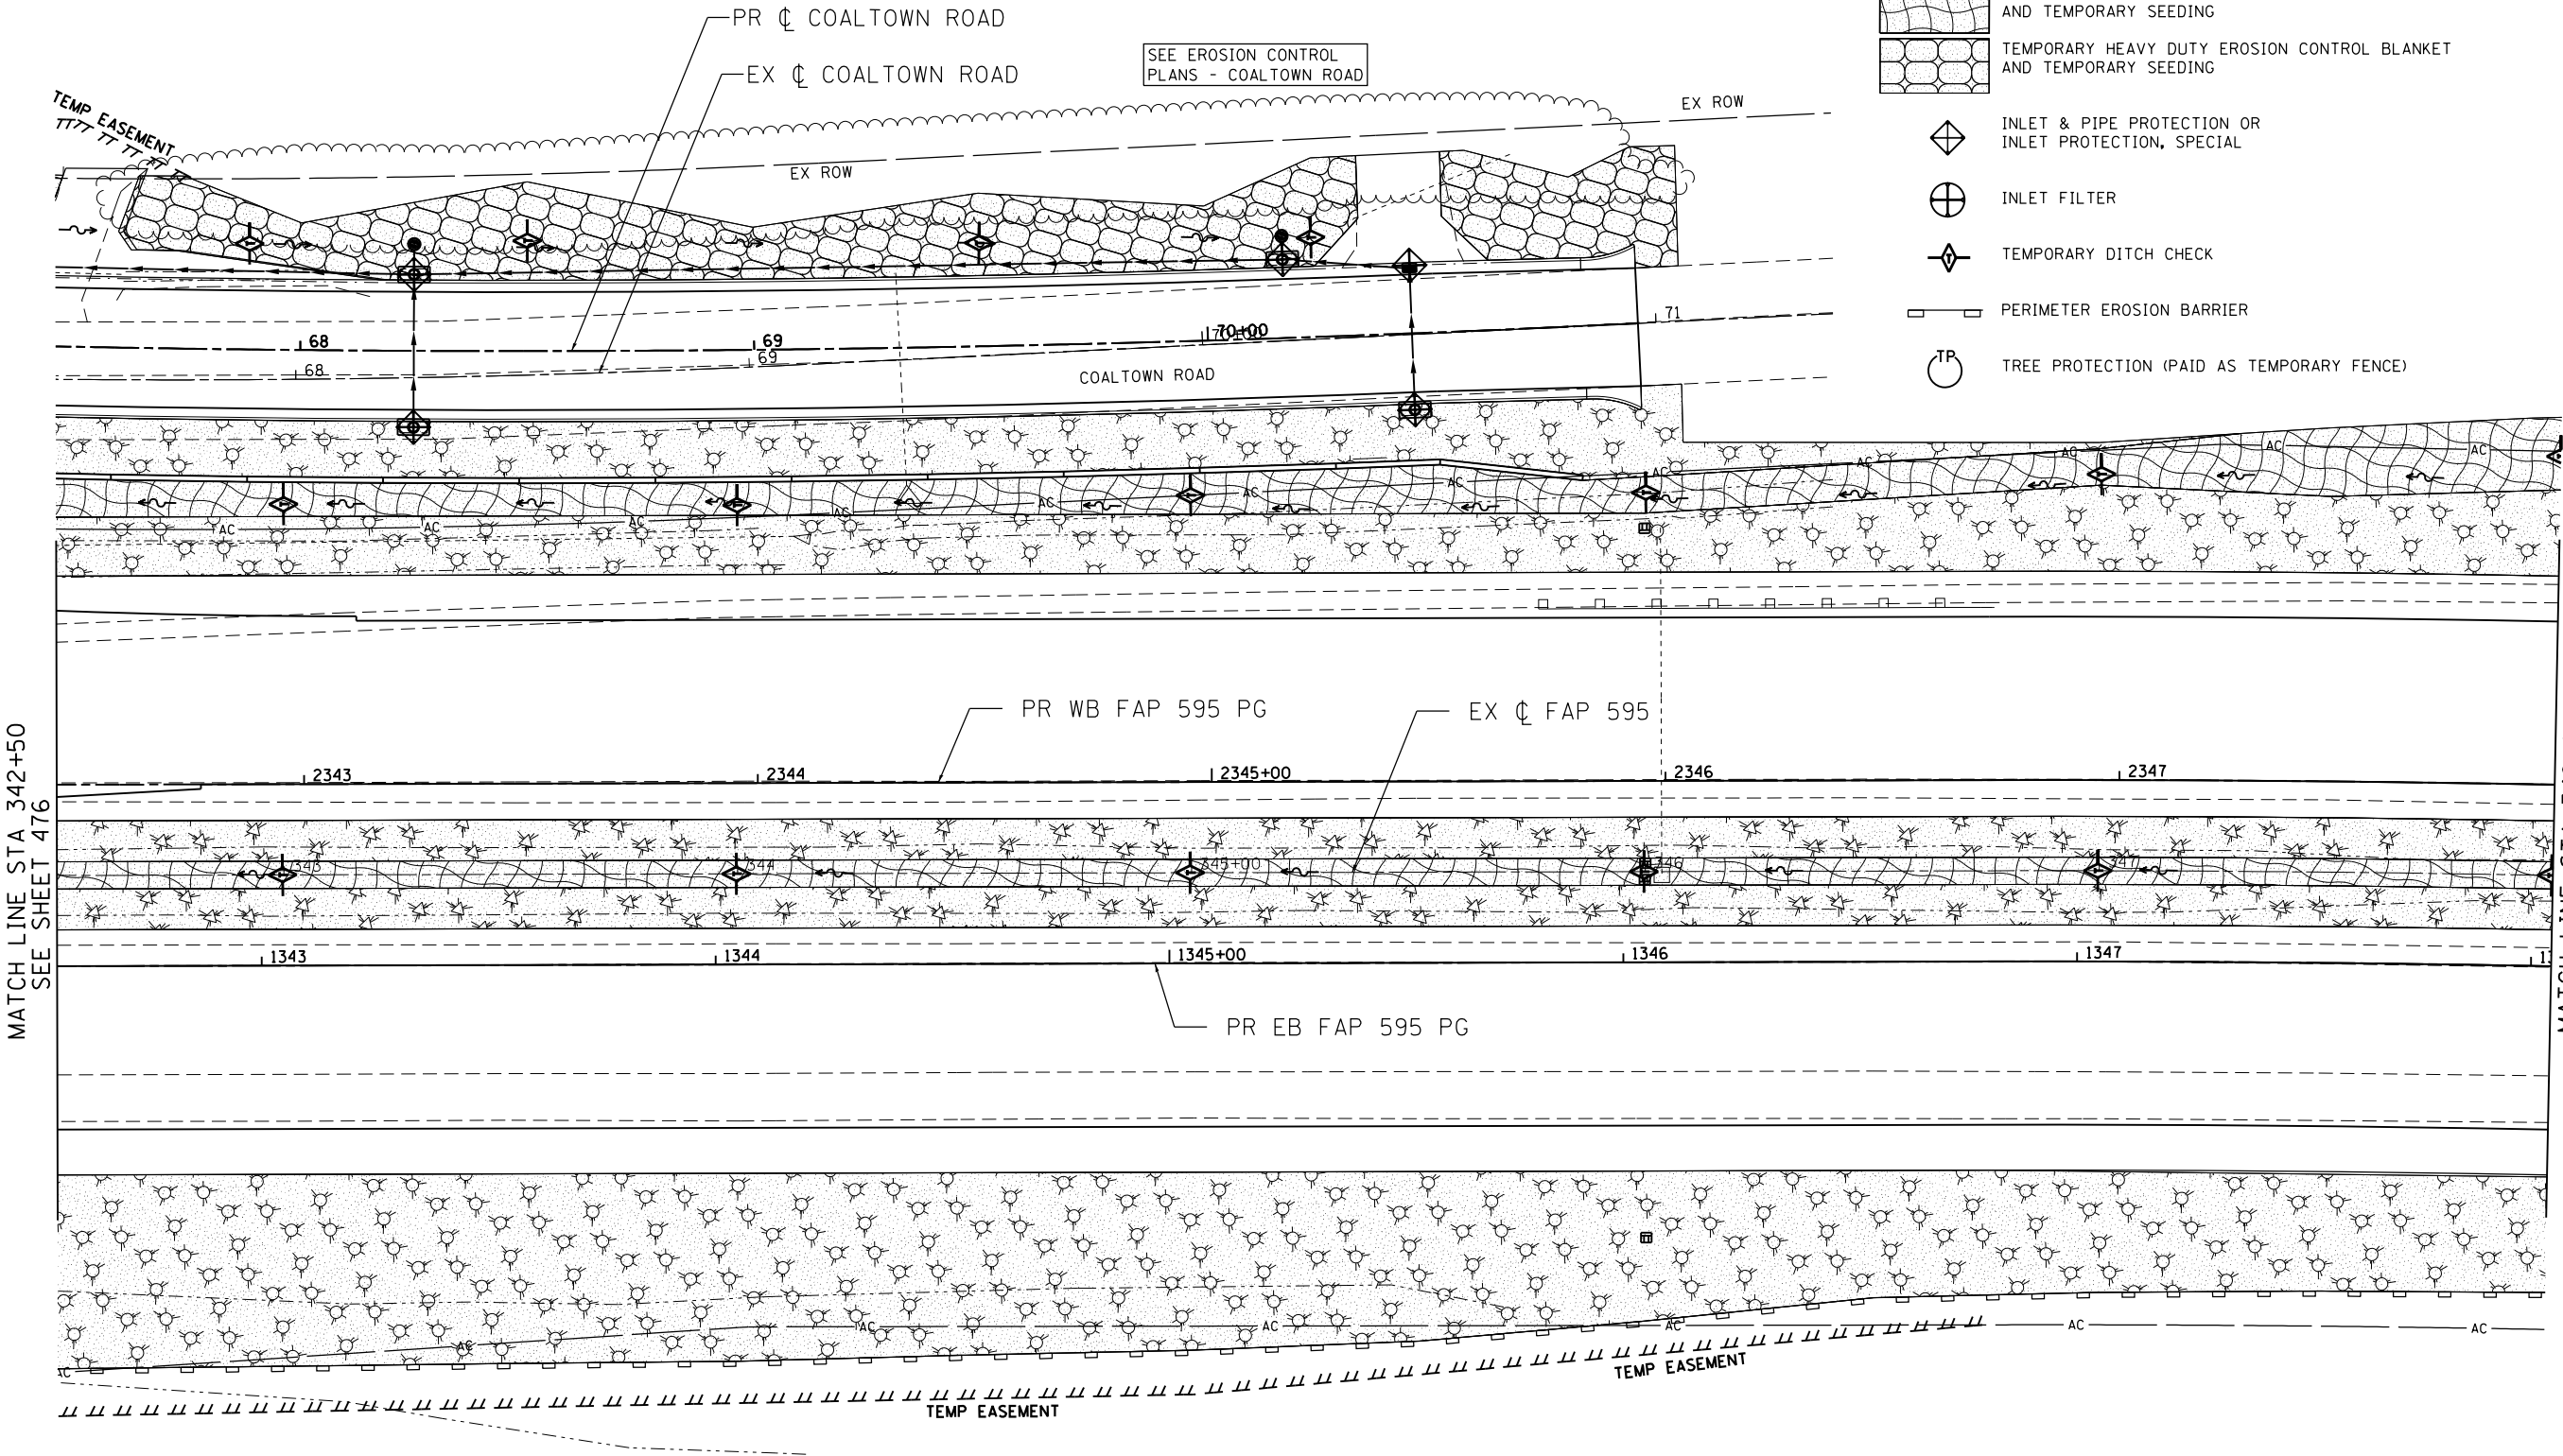


USER NAME = Plotted by Lin21	DESIGNED - JAH	REVISED -
	DRAWN - JAH	REVISED -
PLOT SCALE = 40.0000' / in.	CHECKED - AG	REVISED -
PLOT DATE = 12/18/2014	DATE - 06/20/2014	REVISED -

F.A.P. RTE.	SECTION	COUNTY	TOTAL SHEETS	SHEET NO.
595	(142-1, 142)R	ROCK ISLAND	1353	477
CONTRACT NO. 64B83				
FED. ROAD DIST. NO. 2 ILLINOIS FED. AID PROJECT				

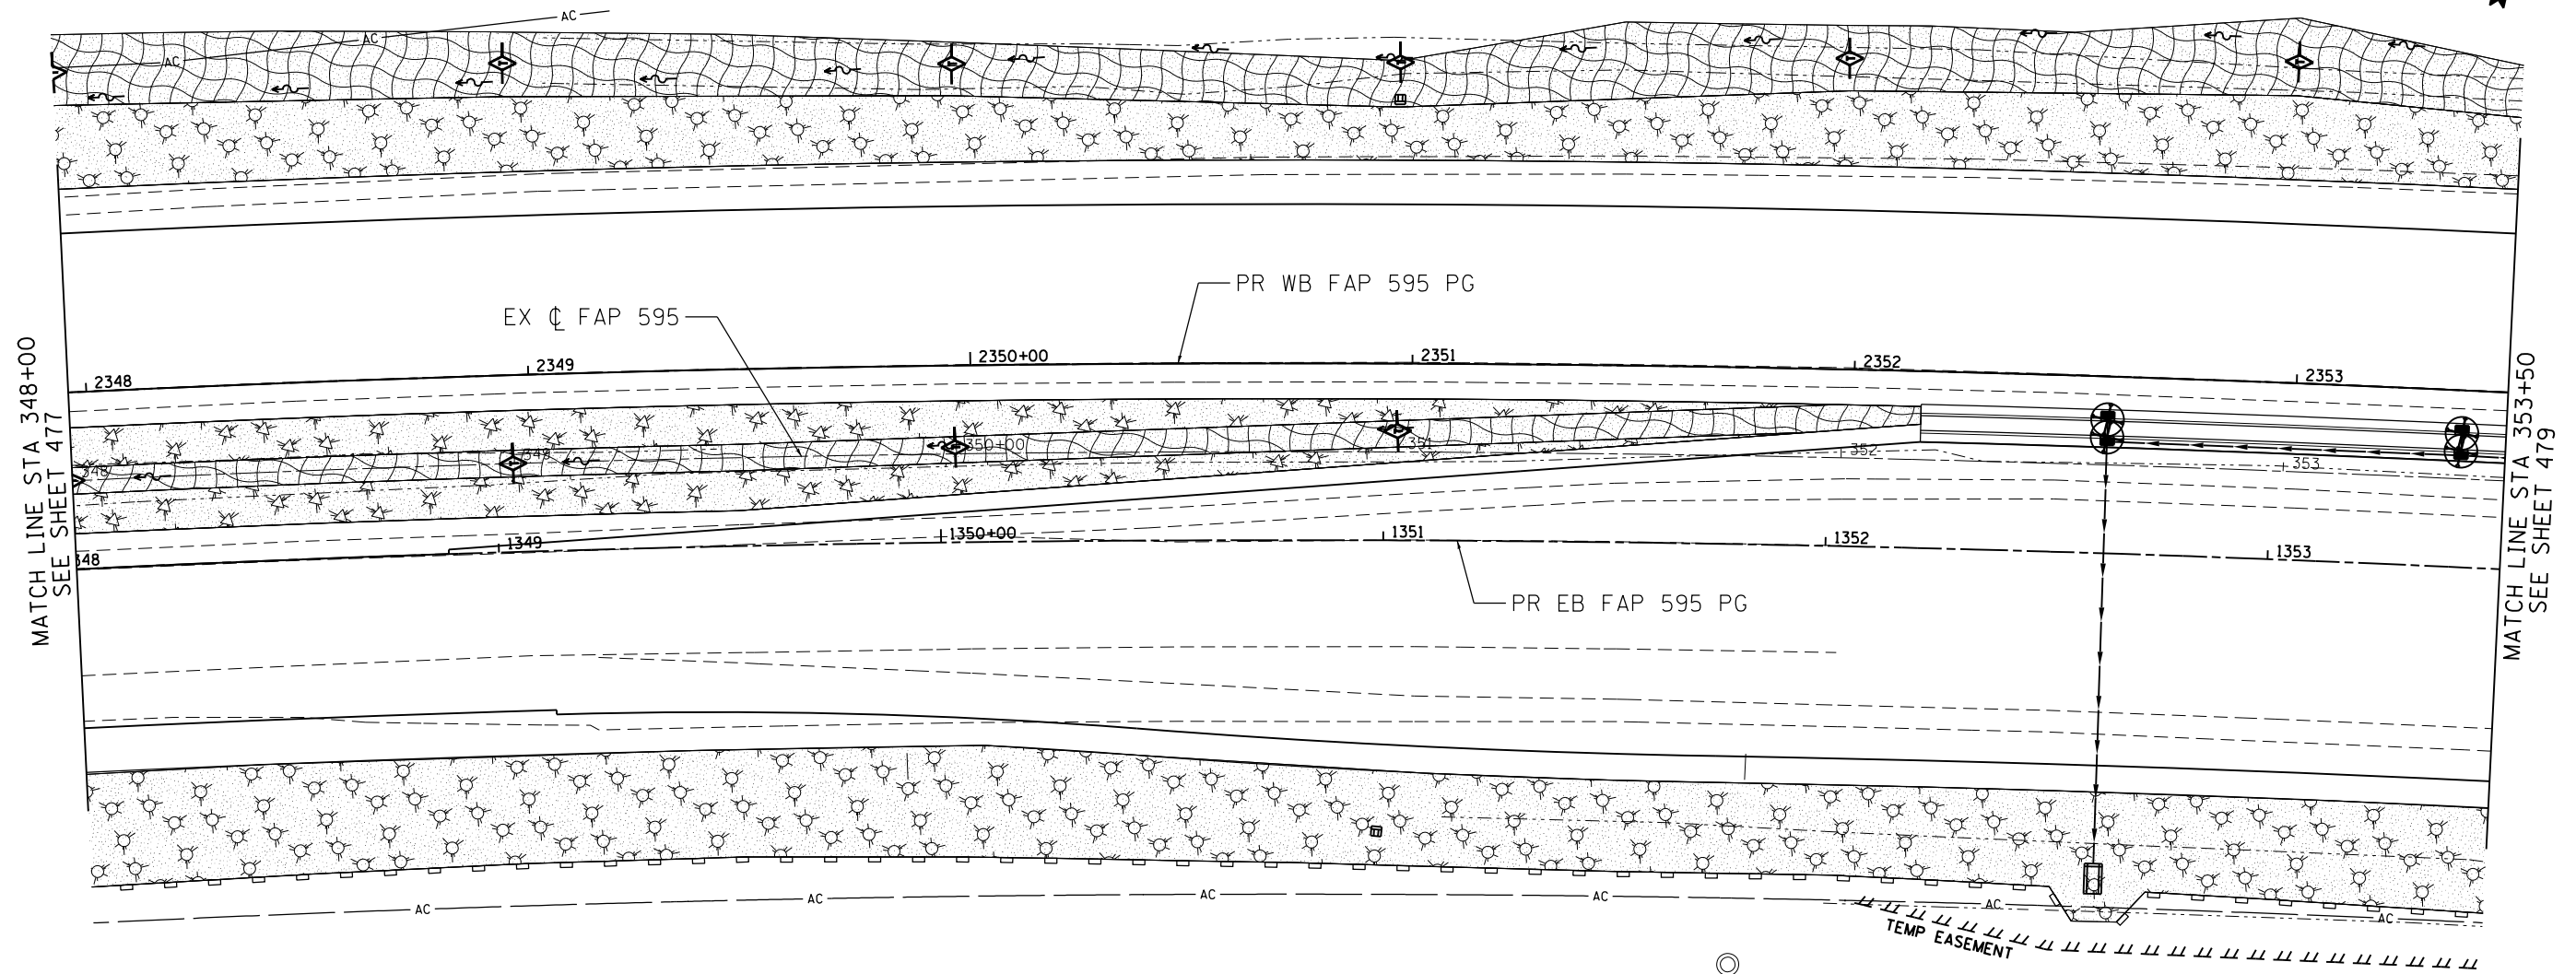


EROSION CONTROL LEGEND

  -  MULCH, METHOD 2 AND TEMPORARY SEEDING
-  MULCH, METHOD 3 AND TEMPORARY SEEDING
-  TEMPORARY EROSION CONTROL BLANKET AND TEMPORARY SEEDING
-  TEMPORARY HEAVY DUTY EROSION CONTROL BLANKET AND TEMPORARY SEEDING
-  INLET & PIPE PROTECTION OR INLET PROTECTION, SPECIAL
-  INLET FILTER
-  TEMPORARY DITCH CHECK
-  PERIMETER EROSION BARRIER
-  TREE PROTECTION (PAID AS TEMPORARY FENCE)



USER NAME = Plotted by Lin21	DESIGNED - JAH	REVISED -
	DRAWN - JAH	REVISED -
PLOT SCALE = 40.0000' / in.	CHECKED - AG	REVISED -
PLOT DATE = 12/18/2014	DATE - 06/20/2014	REVISED -

F.A.P. RTE.	SECTION	COUNTY	TOTAL SHEETS	SHEET NO.
595	(142-1, 142)R	ROCK ISLAND	1353	478
CONTRACT NO. 64B83				
FED. ROAD DIST. NO. 2 ILLINOIS FED. AID PROJECT				

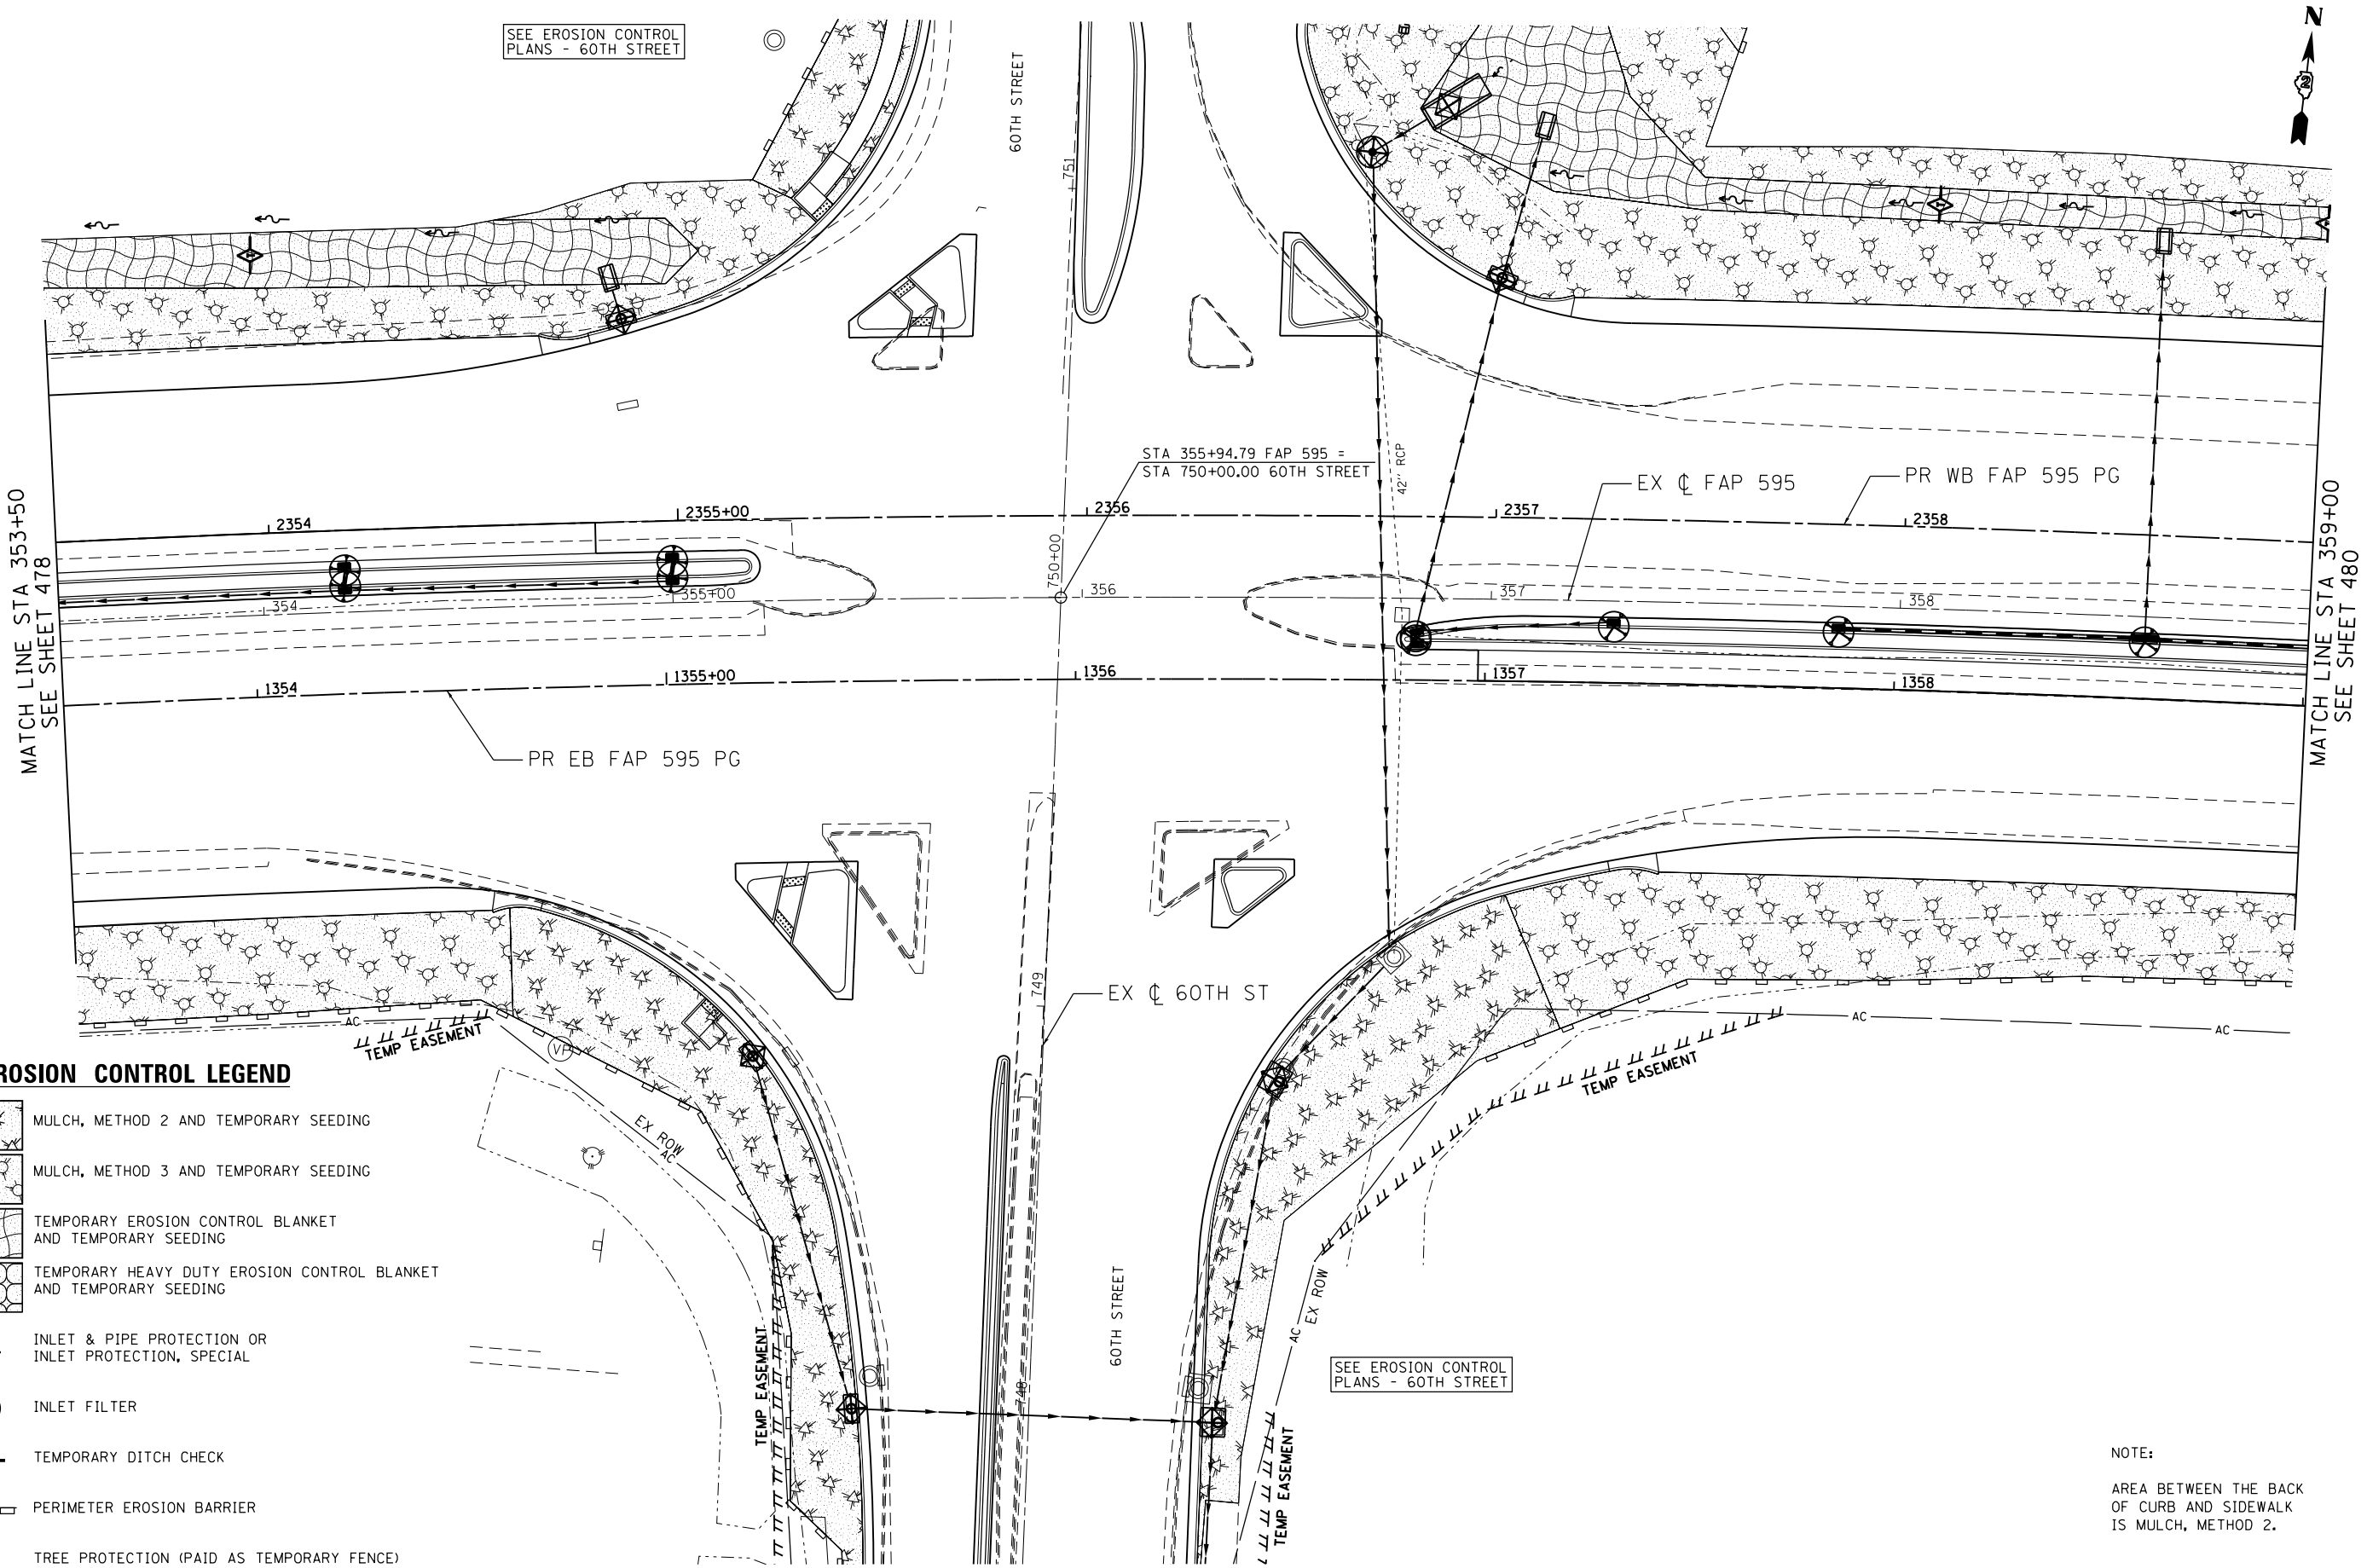


EROSION CONTROL LEGEND


- MULCH, METHOD 2 AND TEMPORARY SEEDING
- MULCH, METHOD 3 AND TEMPORARY SEEDING
- TEMPORARY EROSION CONTROL BLANKET AND TEMPORARY SEEDING
- TEMPORARY HEAVY DUTY EROSION CONTROL BLANKET AND TEMPORARY SEEDING
- INLET & PIPE PROTECTION OR INLET PROTECTION, SPECIAL
- INLET FILTER
- TEMPORARY DITCH CHECK
- PERIMETER EROSION BARRIER
- TREE PROTECTION (PAID AS TEMPORARY FENCE)

NOTE:
AREA BETWEEN THE BACK OF CURB AND SIDEWALK IS MULCH, METHOD 2.



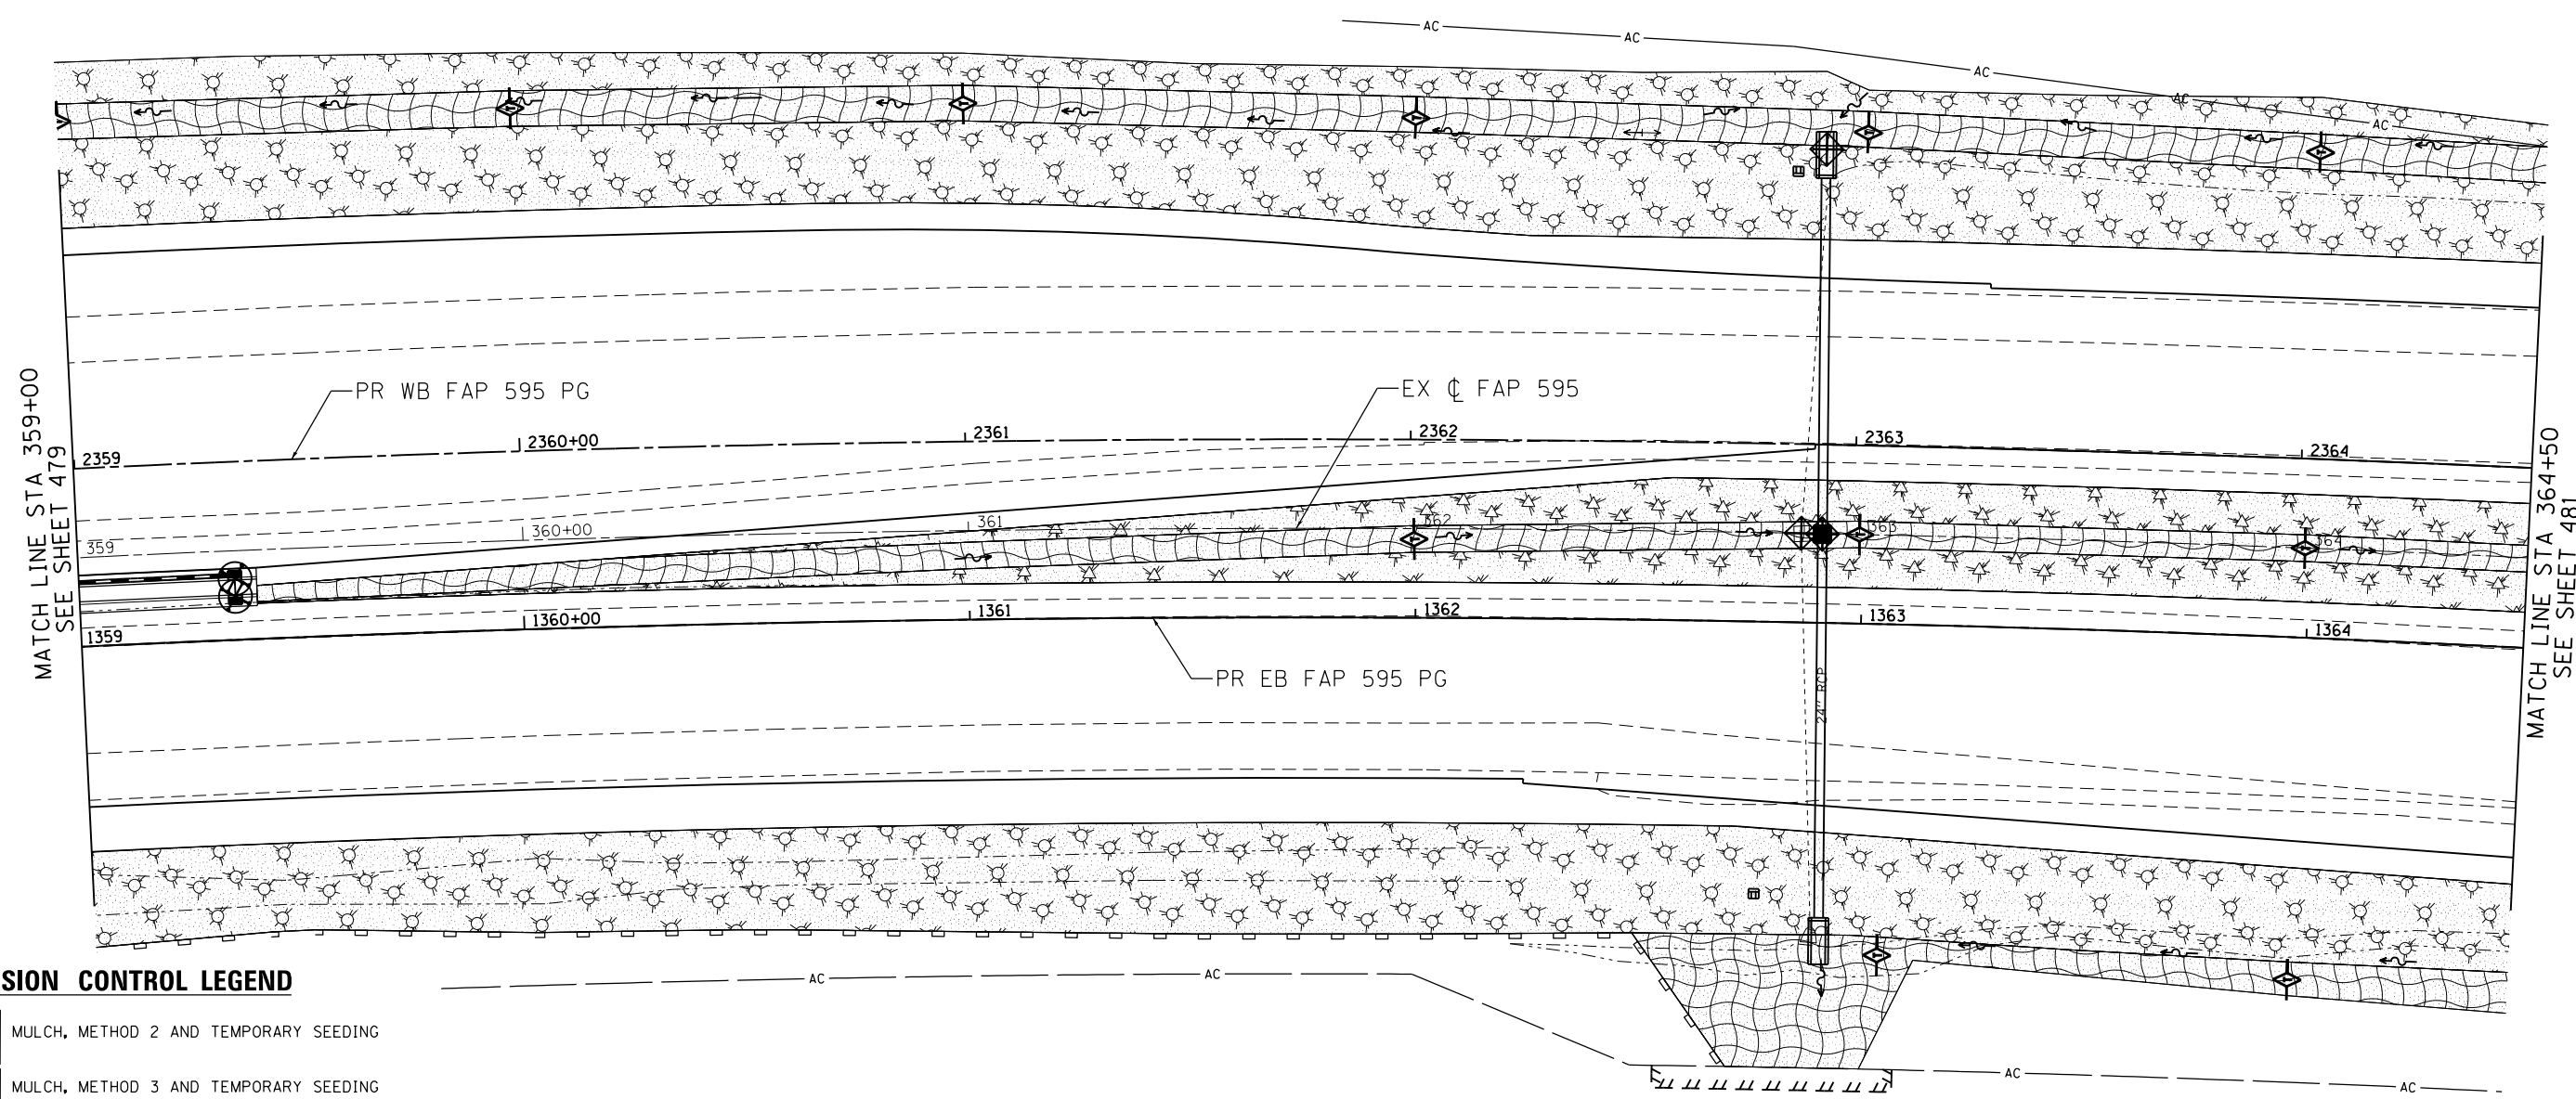

EROSION CONTROL LEGEND

 -  MULCH, METHOD 2 AND TEMPORARY SEEDING
-  MULCH, METHOD 3 AND TEMPORARY SEEDING
-  TEMPORARY EROSION CONTROL BLANKET AND TEMPORARY SEEDING
-  TEMPORARY HEAVY DUTY EROSION CONTROL BLANKET AND TEMPORARY SEEDING
-  INLET & PIPE PROTECTION OR INLET PROTECTION, SPECIAL
-  INLET FILTER
-  TEMPORARY DITCH CHECK
-  PERIMETER EROSION BARRIER
-  TREE PROTECTION (PAID AS TEMPORARY FENCE)



Lin Engineering, Ltd.
Consulting Engineers
Springfield, Illinois

USER NAME = Plotted by Lin21	DESIGNED - JAH	REVISED -
	DRAWN - JAH	REVISED -
PLOT SCALE = 40.0000' / in.	CHECKED - AG	REVISED -
PLOT DATE = 12/18/2014	DATE - 06/20/2014	REVISED -


STATE OF ILLINOIS
DEPARTMENT OF TRANSPORTATION


FAP 595 (JOHN DEERE ROAD)
TEMPORARY EROSION CONTROL PLANS

SCALE: 1"=20' SHEET NO. 20 OF 56 SHEETS STA. 359+00.00 TO STA. 364+50.00

F.A.P. RTE.	SECTION	COUNTY	TOTAL SHEETS	SHEET NO.
595	(142-1, 142)R	ROCK ISLAND	1353	480
CONTRACT NO. 64B83				
FED. ROAD DIST. NO. 2 ILLINOIS FED. AID PROJECT				

EROSION CONTROL LEGEND

 - 

 MULCH, METHOD 2 AND TEMPORARY SEEDING
- 

MULCH, METHOD 3 AND TEMPORARY SEEDING
- 

TEMPORARY EROSION CONTROL BLANKET AND TEMPORARY SEEDING
- 

TEMPORARY HEAVY DUTY EROSION CONTROL BLANKET AND TEMPORARY SEEDING
- 


INLET & PIPE PROTECTION OR INLET PROTECTION, SPECIAL
- 


INLET FILTER
- 

TEMPORARY DITCH CHECK
- 

PERIMETER EROSION BARRIER
- 

TP
TREE PROTECTION (PAID AS TEMPORARY FENCE)

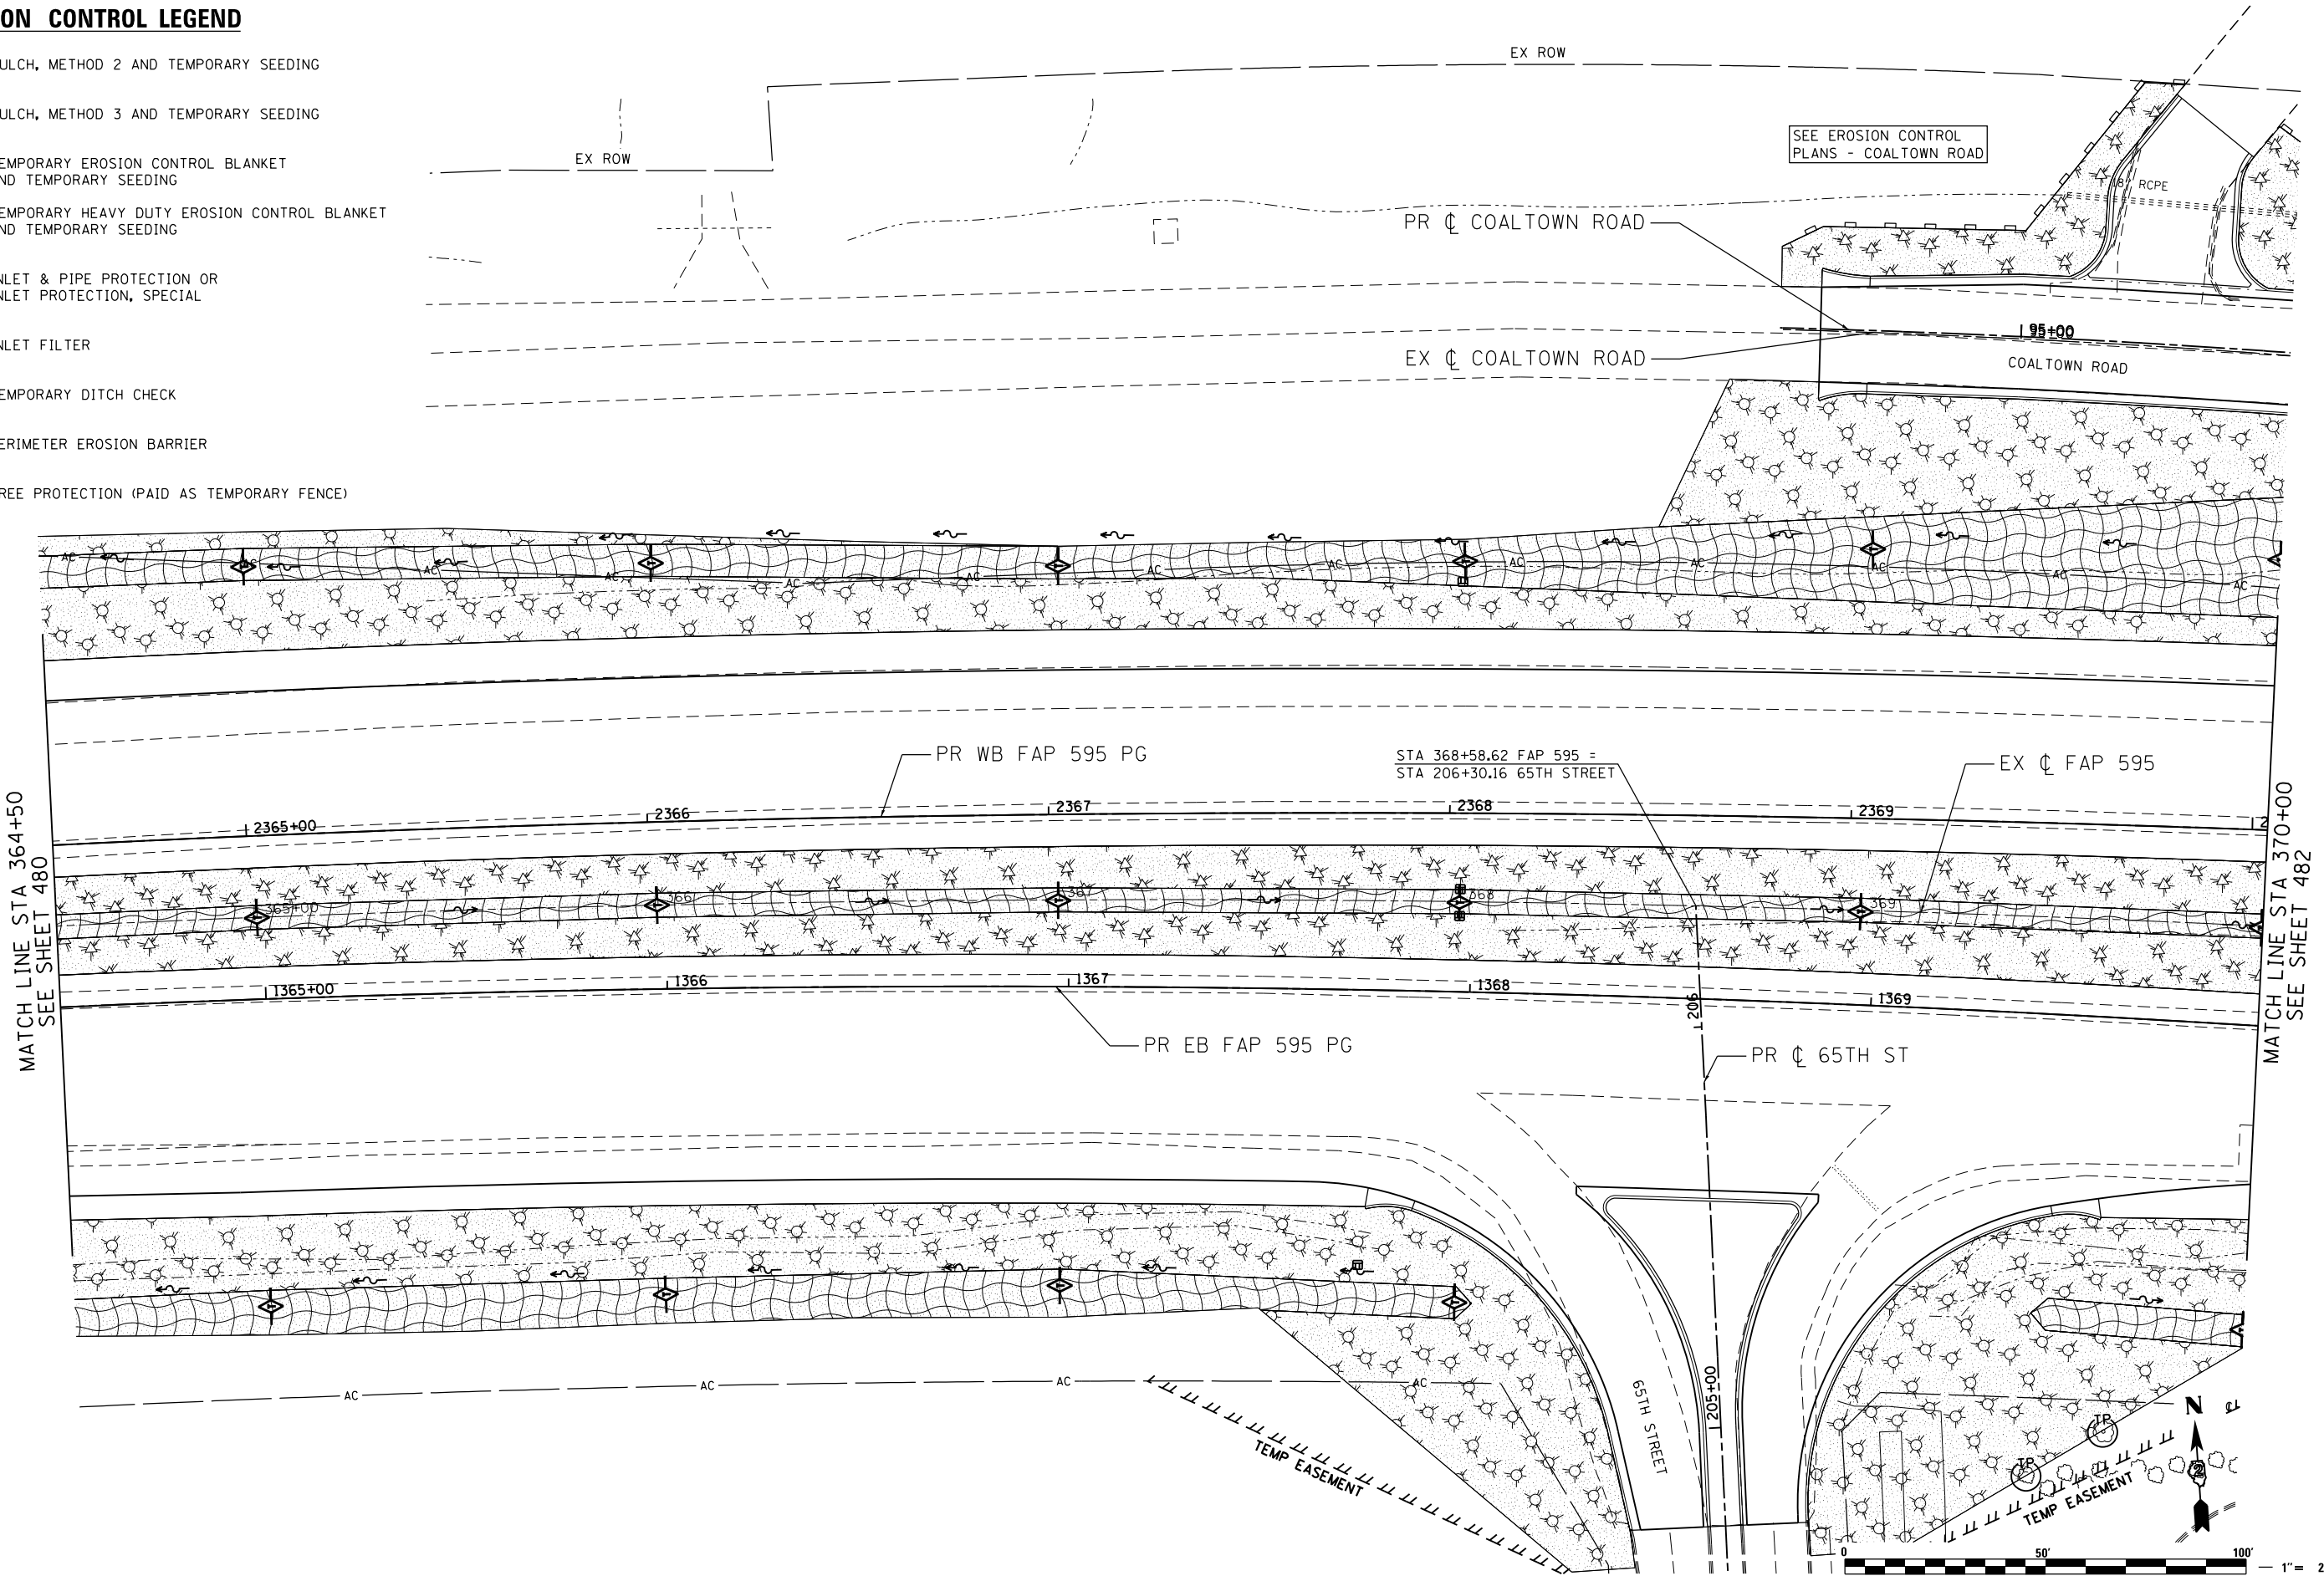

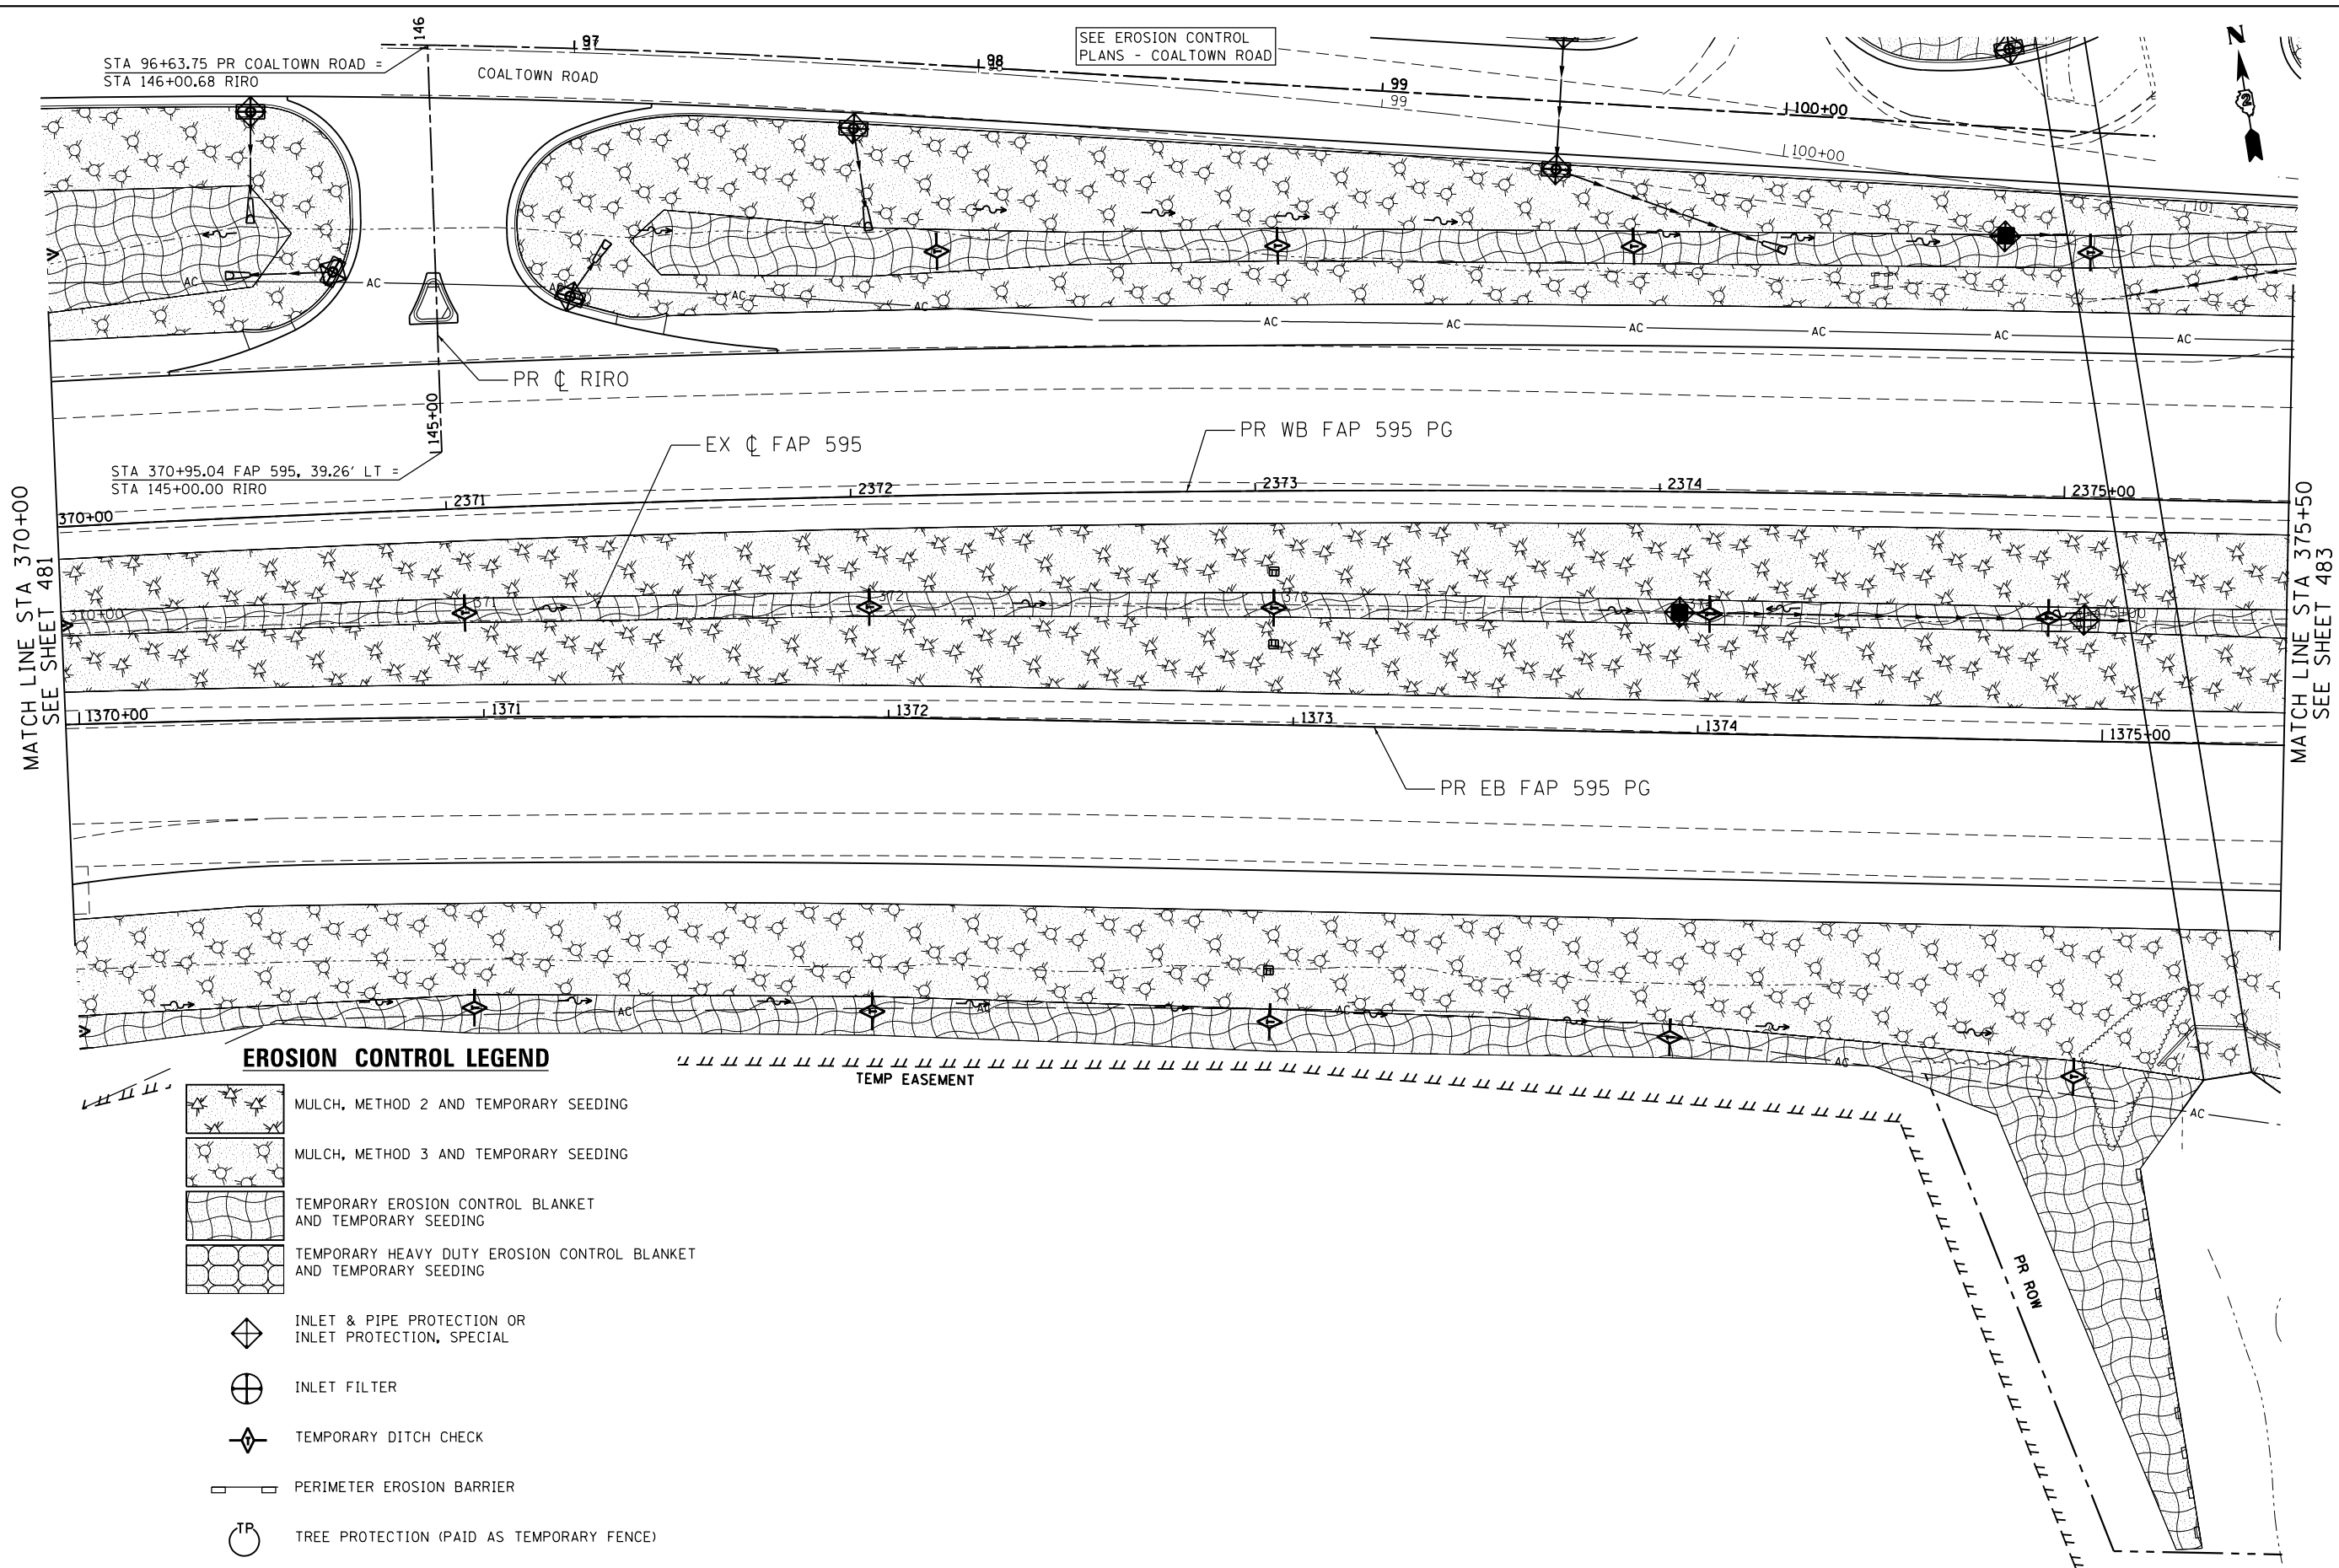

MATCH LINE STA 370+00
SEE SHEET 481

MATCH LINE STA 375+50
SEE SHEET 483


EROSION CONTROL LEGEND

- MULCH, METHOD 2 AND TEMPORARY SEEDING
- MULCH, METHOD 3 AND TEMPORARY SEEDING
- TEMPORARY EROSION CONTROL BLANKET AND TEMPORARY SEEDING
- TEMPORARY HEAVY DUTY EROSION CONTROL BLANKET AND TEMPORARY SEEDING
- INLET & PIPE PROTECTION OR INLET PROTECTION, SPECIAL
- INLET FILTER
- TEMPORARY DITCH CHECK
- PERIMETER EROSION BARRIER
- TREE PROTECTION (PAID AS TEMPORARY FENCE)





MATCH LINE STA 375+50
SEE SHEET 482


MATCH LINE STA 381+00
SEE SHEET 484

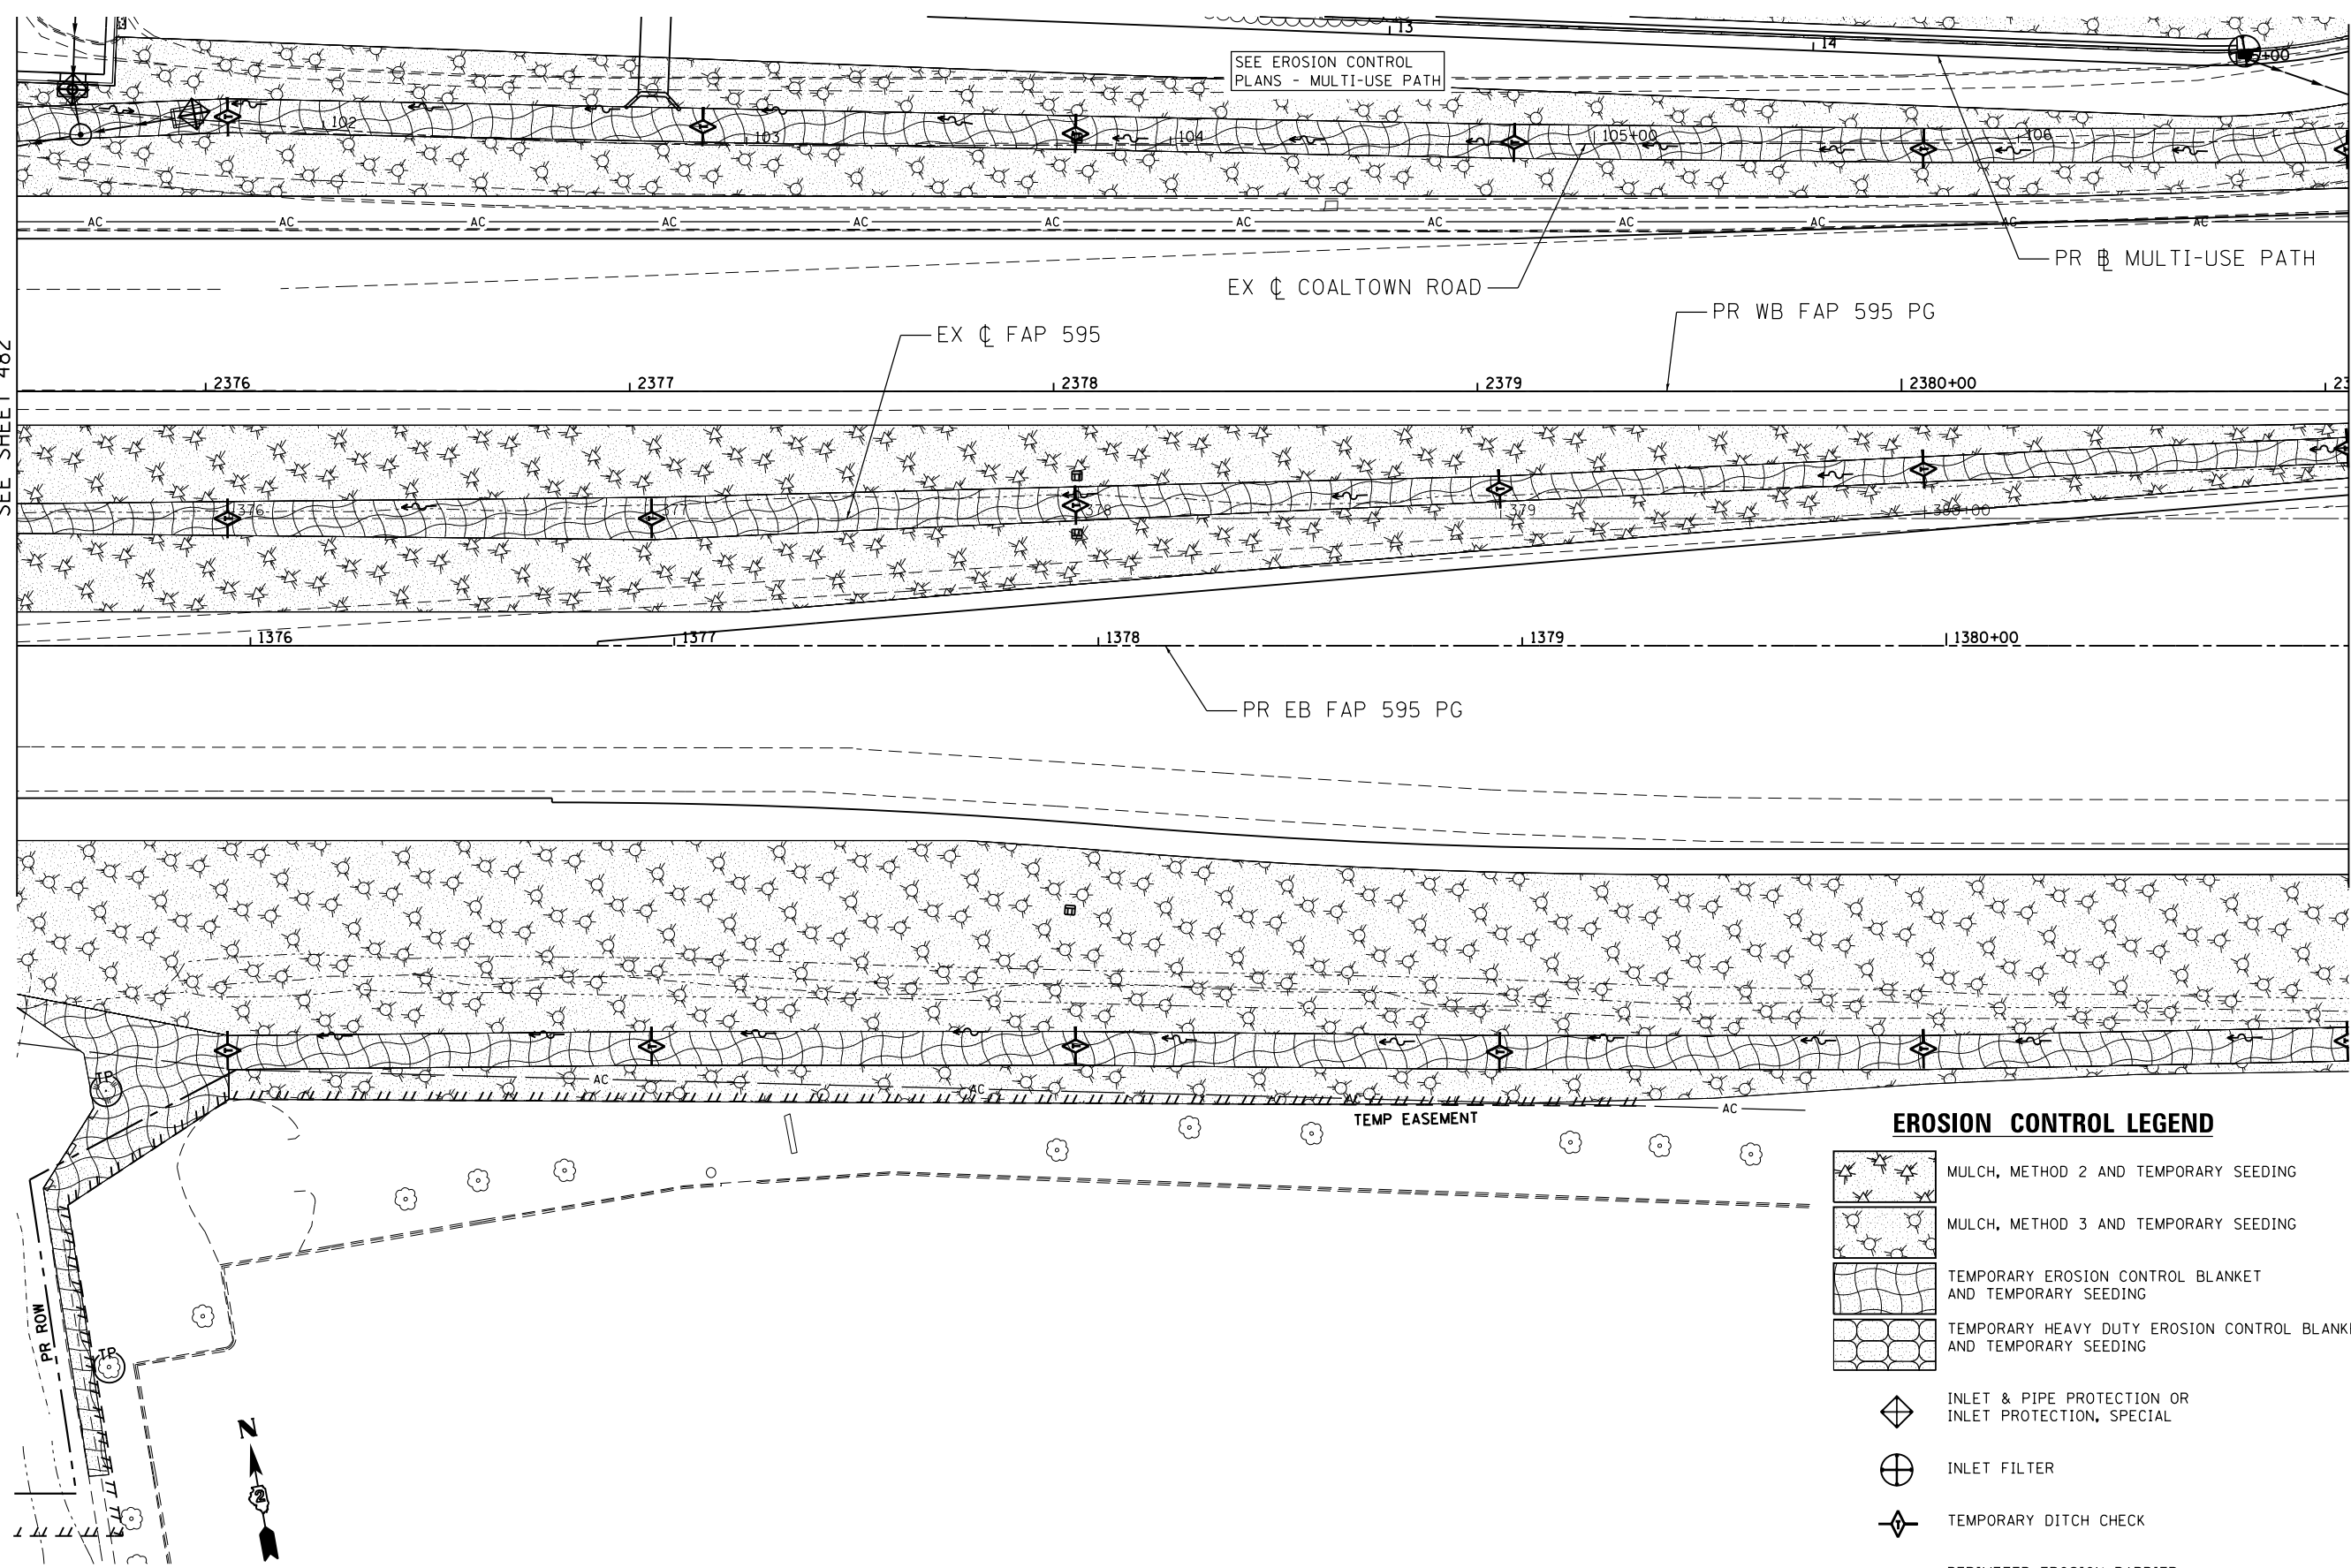

EROSION CONTROL LEGEND

  -  MULCH, METHOD 2 AND TEMPORARY SEEDING
-  MULCH, METHOD 3 AND TEMPORARY SEEDING
-  TEMPORARY EROSION CONTROL BLANKET AND TEMPORARY SEEDING
-  TEMPORARY HEAVY DUTY EROSION CONTROL BLANKET AND TEMPORARY SEEDING
-  INLET & PIPE PROTECTION OR INLET PROTECTION, SPECIAL
-  INLET FILTER
-  TEMPORARY DITCH CHECK
-  PERIMETER EROSION BARRIER
-  TREE PROTECTION (PAID AS TEMPORARY FENCE)

MATCH LINE STA 381+00
SEE SHEET 483

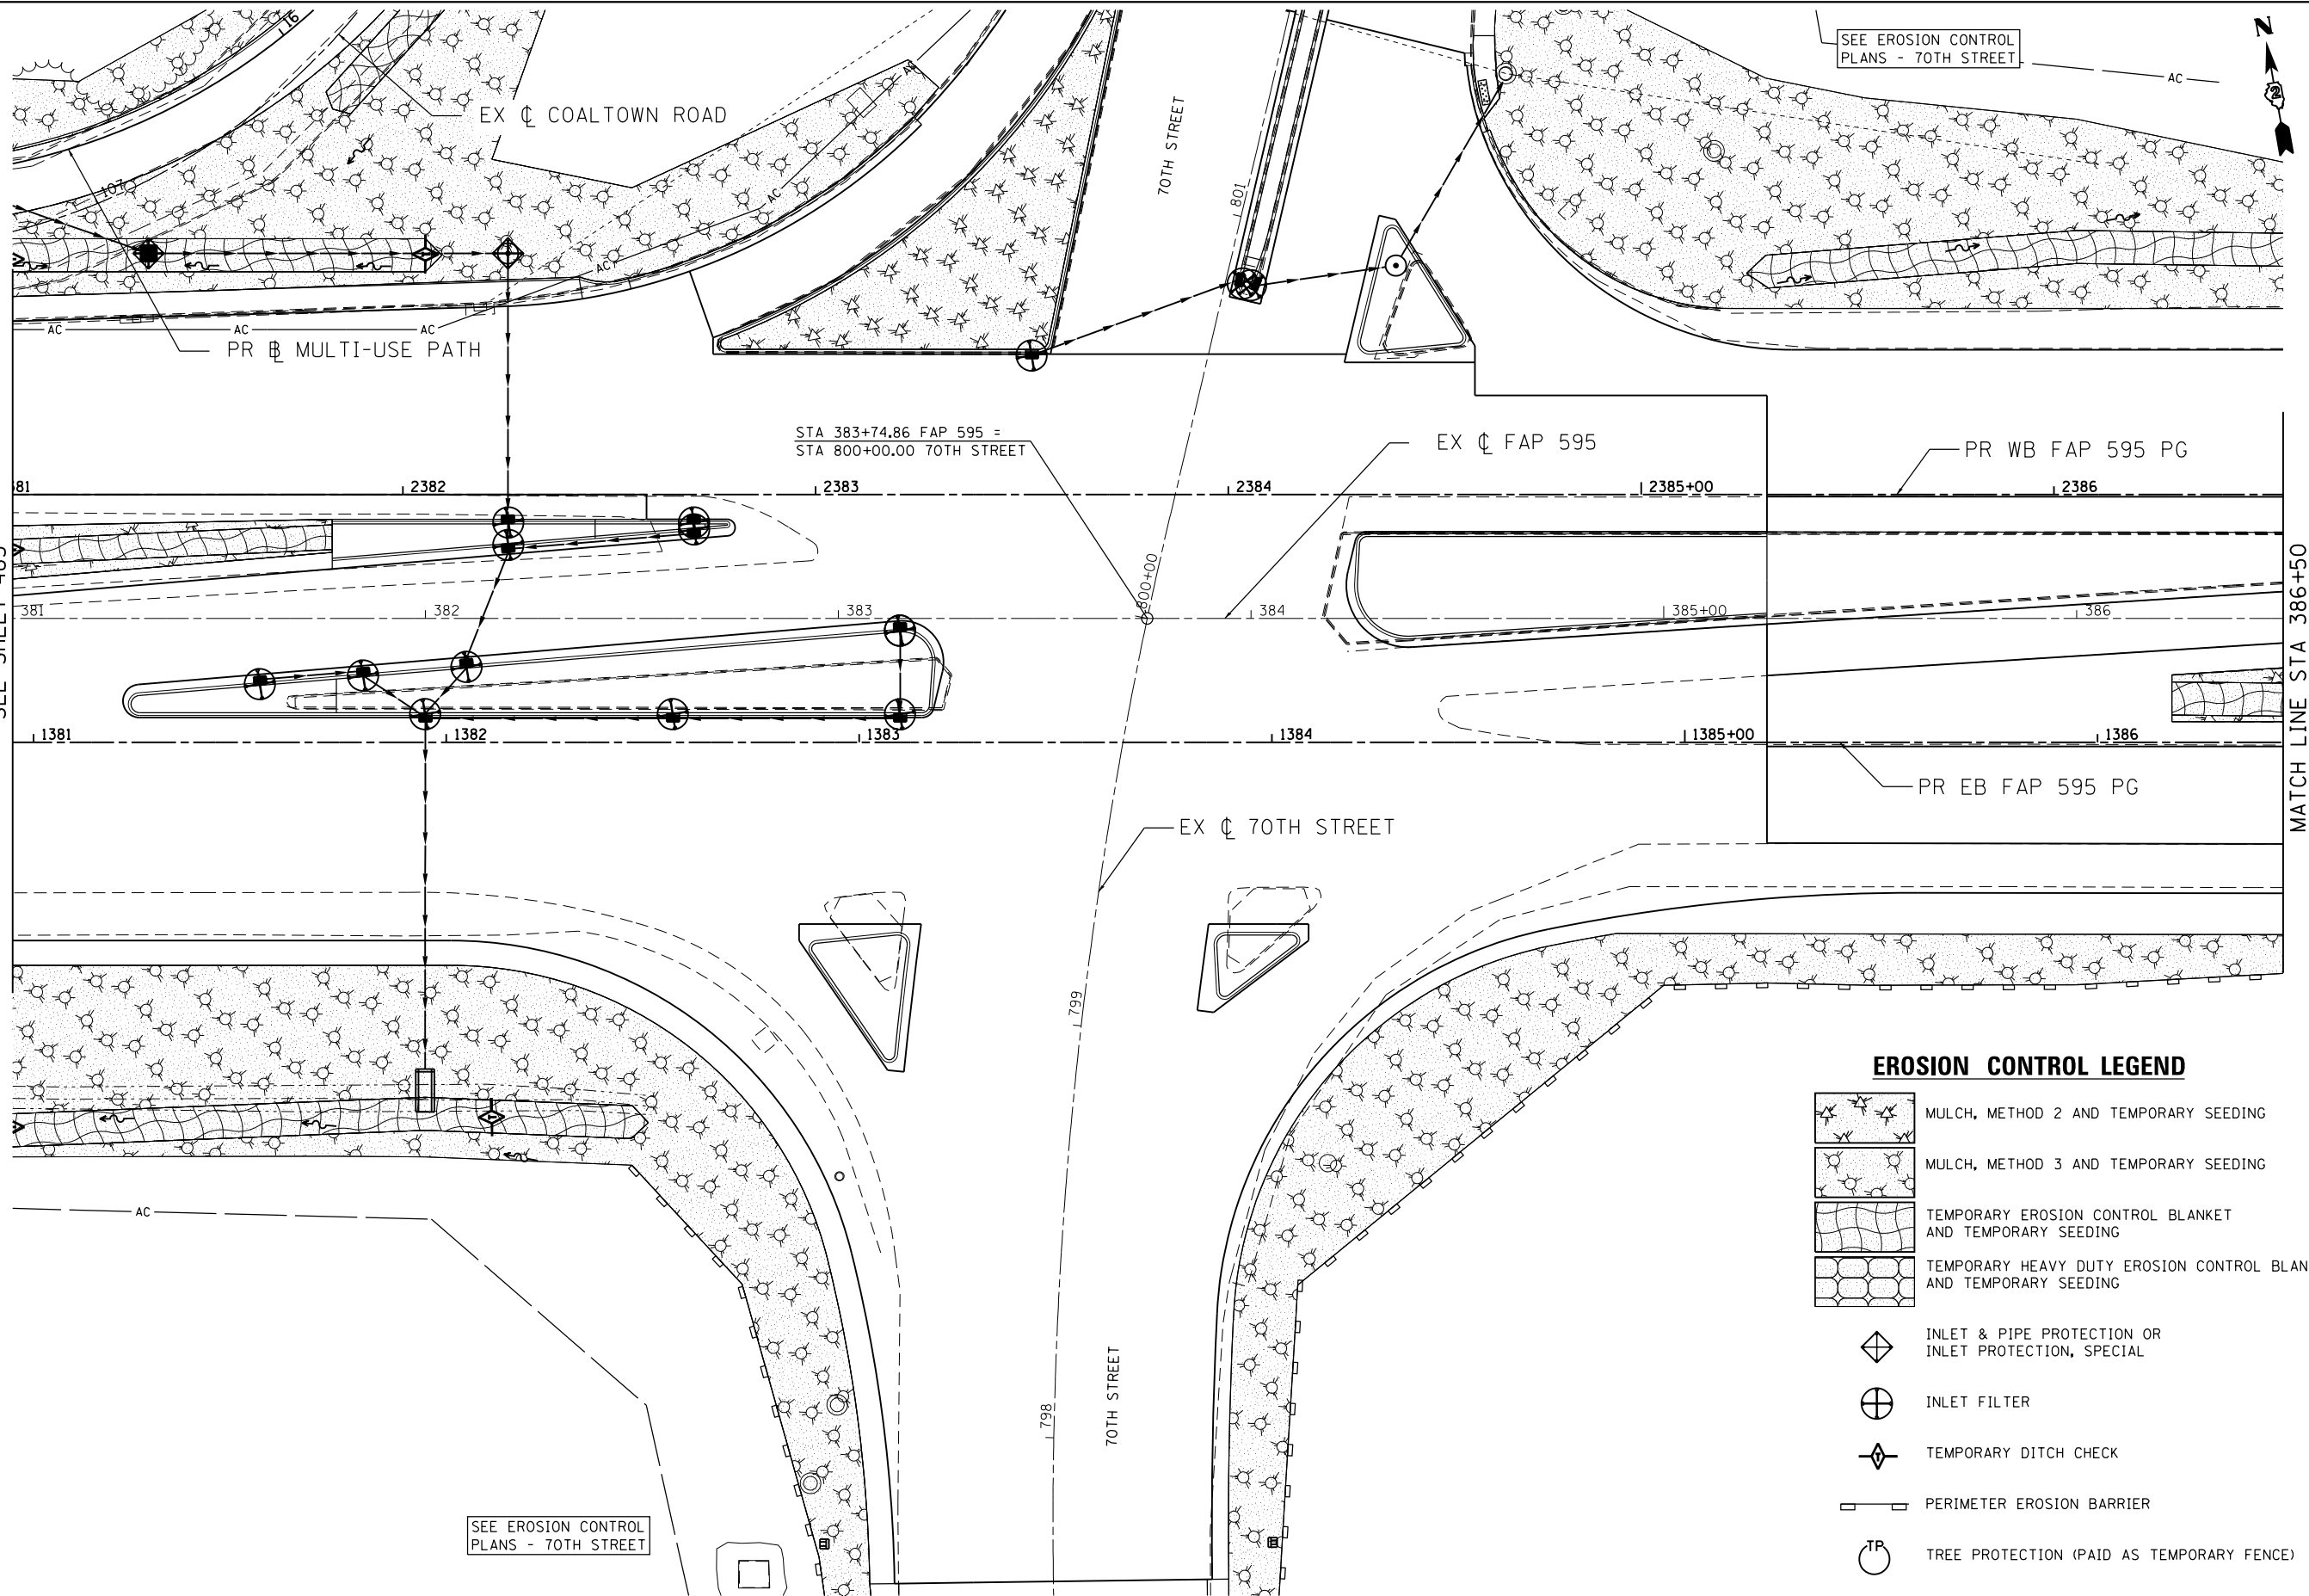


EROSION CONTROL LEGEND

- MULCH, METHOD 2 AND TEMPORARY SEEDING
- MULCH, METHOD 3 AND TEMPORARY SEEDING
- TEMPORARY EROSION CONTROL BLANKET AND TEMPORARY SEEDING
- TEMPORARY HEAVY DUTY EROSION CONTROL BLANKET AND TEMPORARY SEEDING
- INLET & PIPE PROTECTION OR INLET PROTECTION, SPECIAL
- INLET FILTER
- TEMPORARY DITCH CHECK
- PERIMETER EROSION BARRIER
- TREE PROTECTION (PAID AS TEMPORARY FENCE)




USER NAME = Plotted by Lin21	DESIGNED - JAH	REVISED -
	DRAWN - JAH	REVISED -
PLOT SCALE = 40.0000' / in.	CHECKED - AG	REVISED -
PLOT DATE = 12/18/2014	DATE - 06/20/2014	REVISED -

F.A.P. RTE.	SECTION	COUNTY	TOTAL SHEETS	SHEET NO.
595	(142-1, 142)R	ROCK ISLAND	1353	484
CONTRACT NO. 64B83				
FED. ROAD DIST. NO. 2 ILLINOIS FED. AID PROJECT				

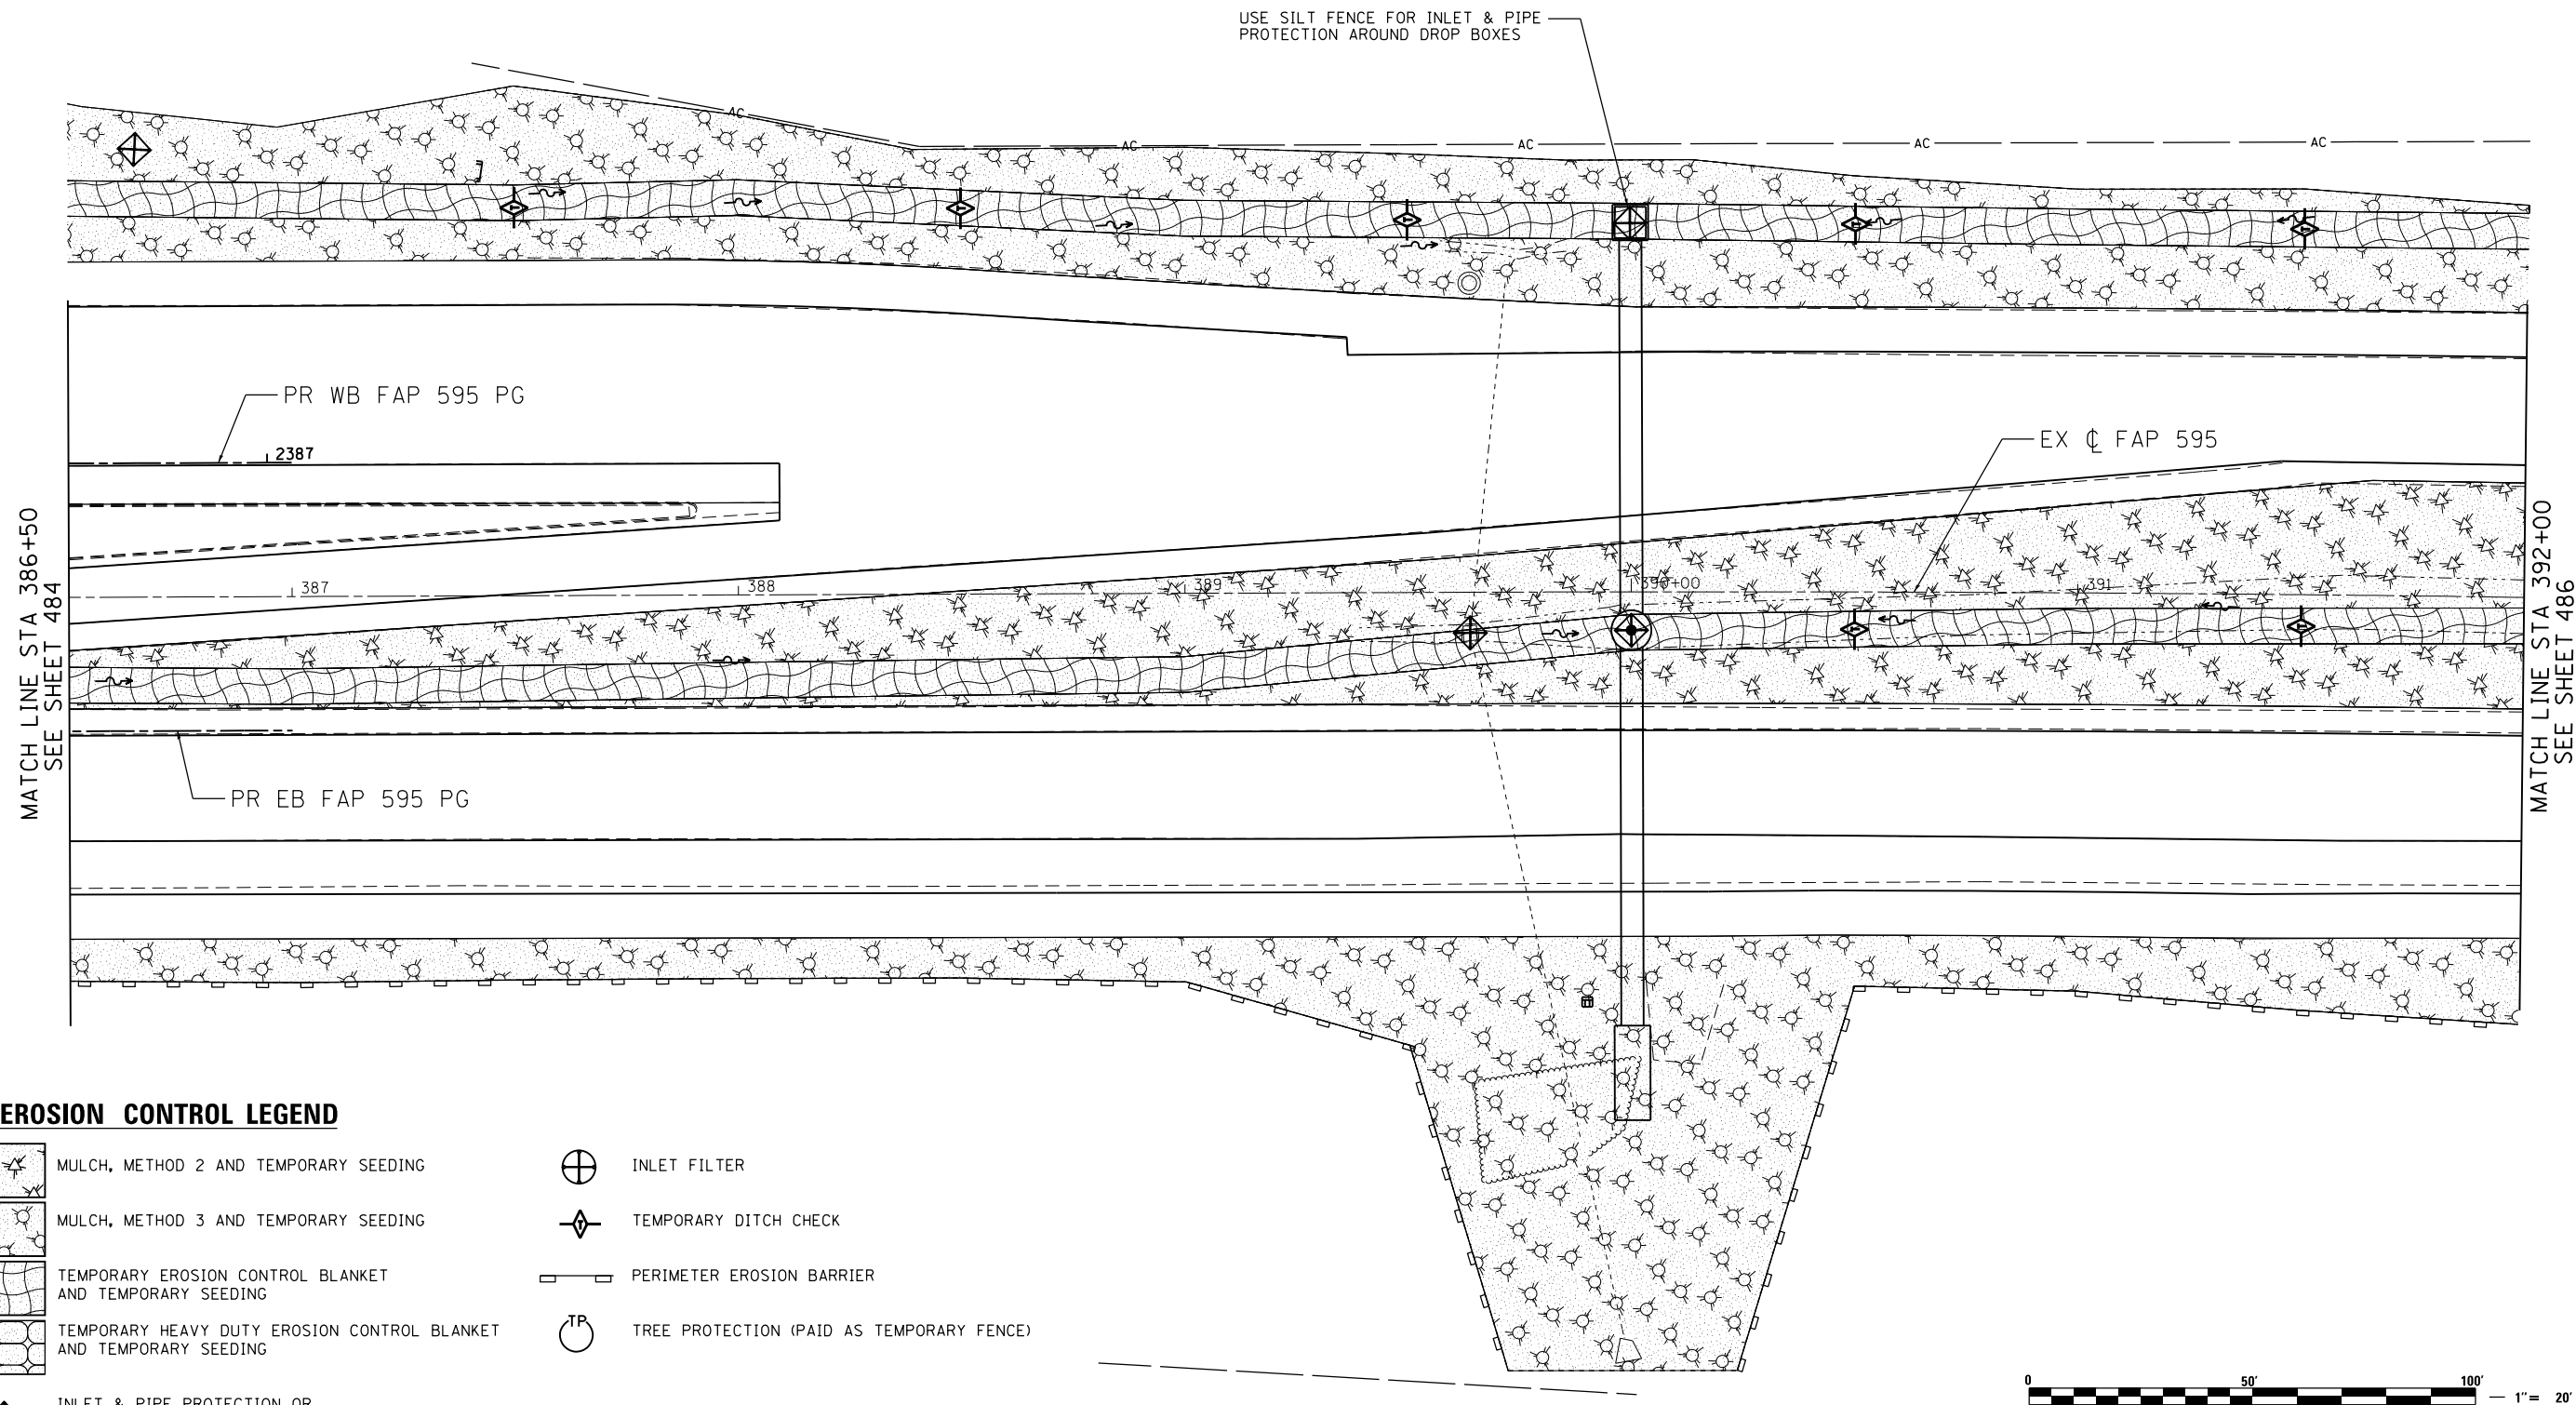

EROSION CONTROL LEGEND

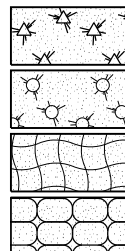

MULCH, METHOD 2 AND TEMPORARY SEEDING

MULCH, METHOD 3 AND TEMPORARY SEEDING

TEMPORARY EROSION CONTROL BLANKET
AND TEMPORARY SEEDING

TEMPORARY HEAVY DUTY EROSION CONTROL BLANKET
AND TEMPORARY SEEDING



INLET & PIPE PROTECTION OR
INLET PROTECTION, SPECIAL



INLET FILTER



TEMPORARY DITCH CHECK




PERIMETER EROSION BARRIER



TREE PROTECTION (PAID AS TEMPORARY FENCE)

EROSION CONTROL LEGEND

- 

 MULCH, METHOD 2 AND TEMPORARY SEEDING
- 

MULCH, METHOD 3 AND TEMPORARY SEEDING
- 

TEMPORARY EROSION CONTROL BLANKET AND TEMPORARY SEEDING
- 

TEMPORARY HEAVY DUTY EROSION CONTROL BLANKET AND TEMPORARY SEEDING
- 


INLET & PIPE PROTECTION OR INLET PROTECTION, SPECIAL
- 

INLET FILTER
- 

TEMPORARY DITCH CHECK
- 


PERIMETER EROSION BARRIER
- 

TREE PROTECTION (PAID AS TEMPORARY FENCE)



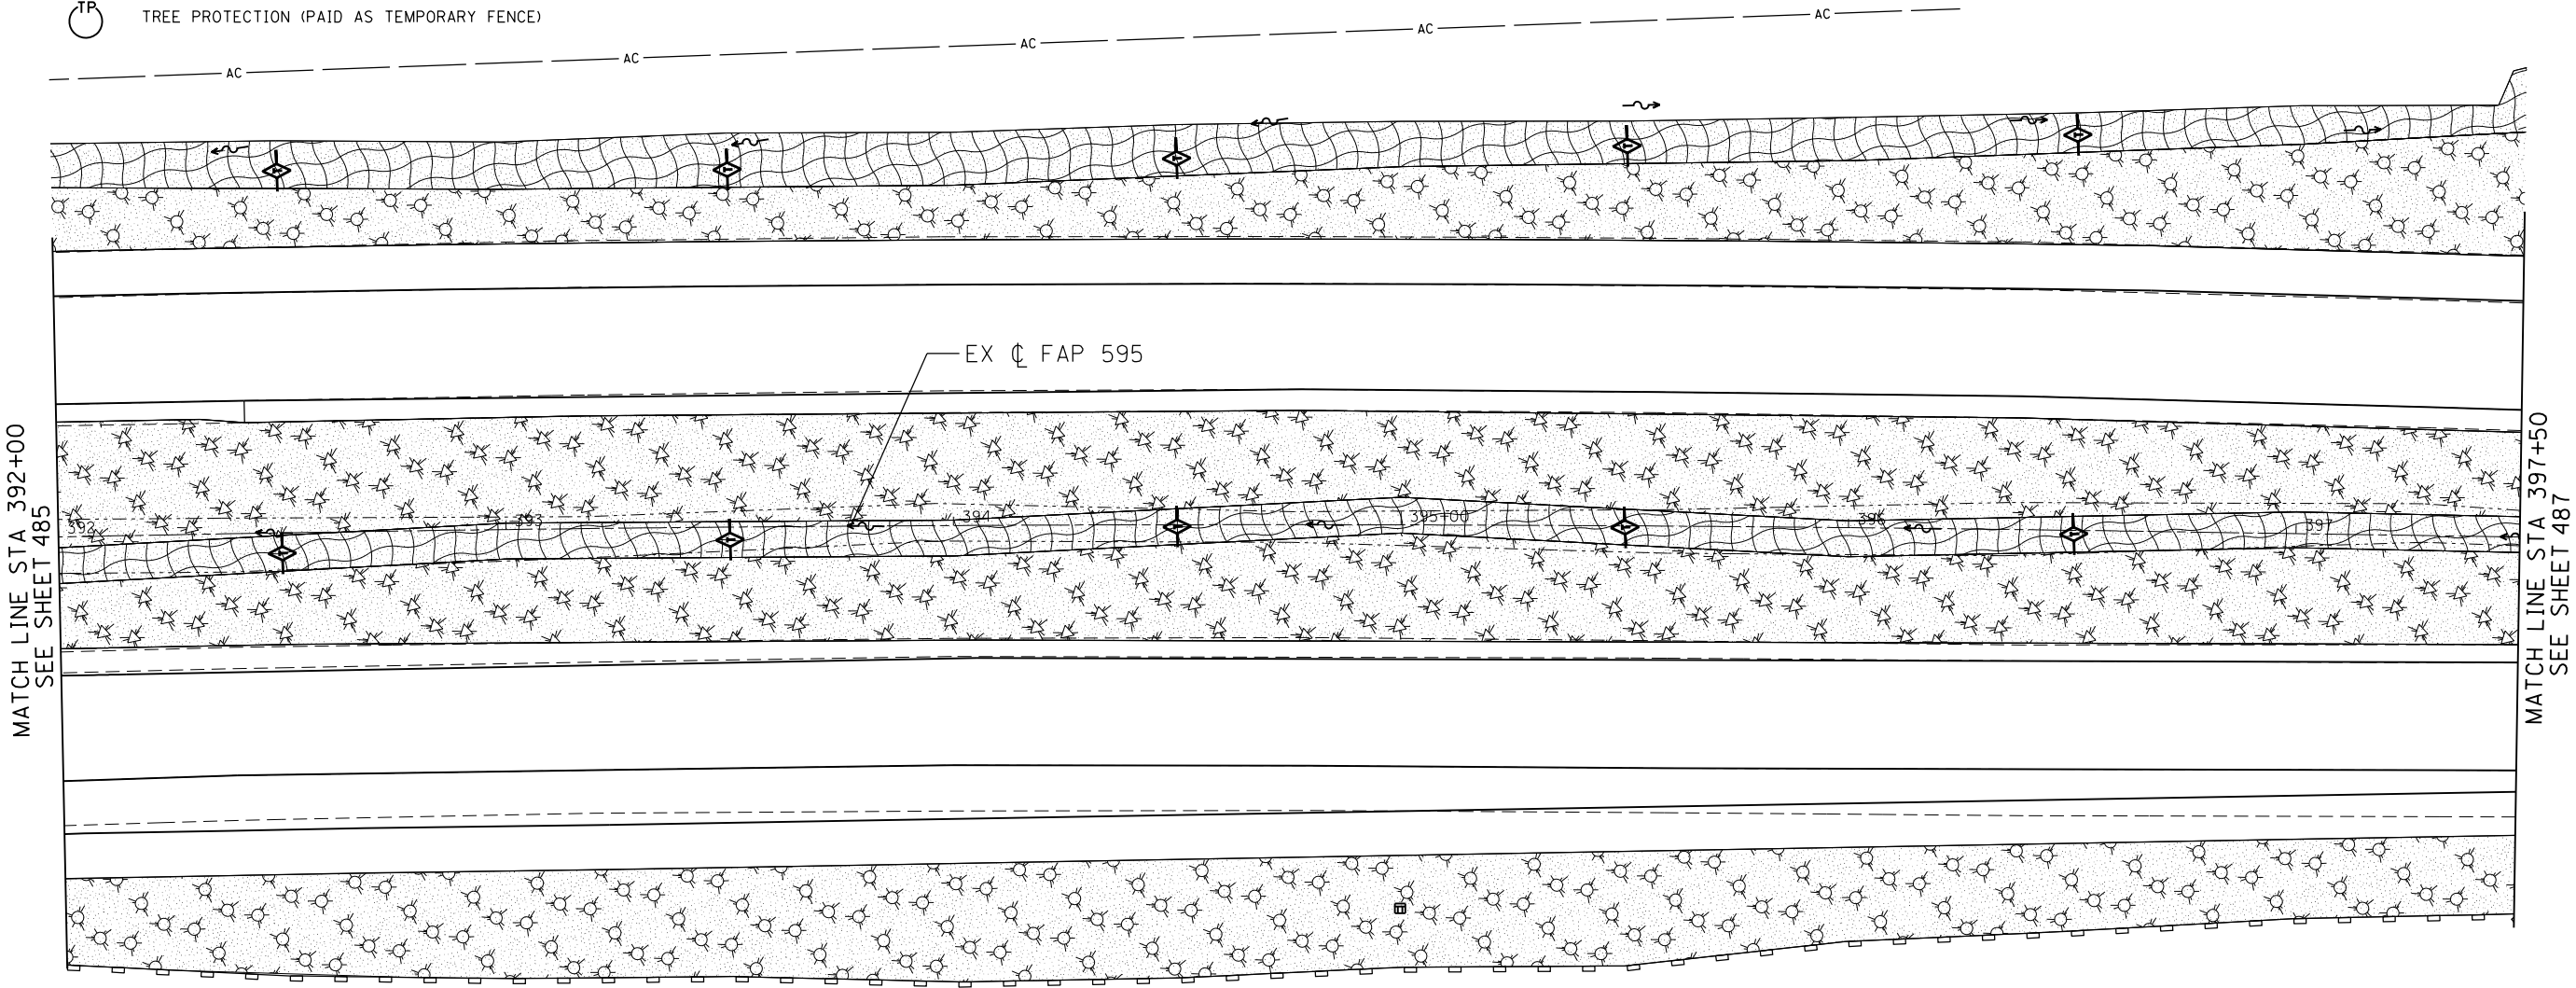


USER NAME = Plotted by Lin21	DESIGNED - JAH	REVISED -
	DRAWN - JAH	REVISED -
PLOT SCALE = 40.0000' / in.	CHECKED - AG	REVISED -
PLOT DATE = 12/18/2014	DATE - 06/20/2014	REVISED -


F.A.P. RTE.	SECTION	COUNTY	TOTAL SHEETS	SHEET NO.
595	(142-1, 142)R	ROCK ISLAND	1353	486
CONTRACT NO. 64B83				
FED. ROAD DIST. NO. 2 ILLINOIS FED. AID PROJECT				

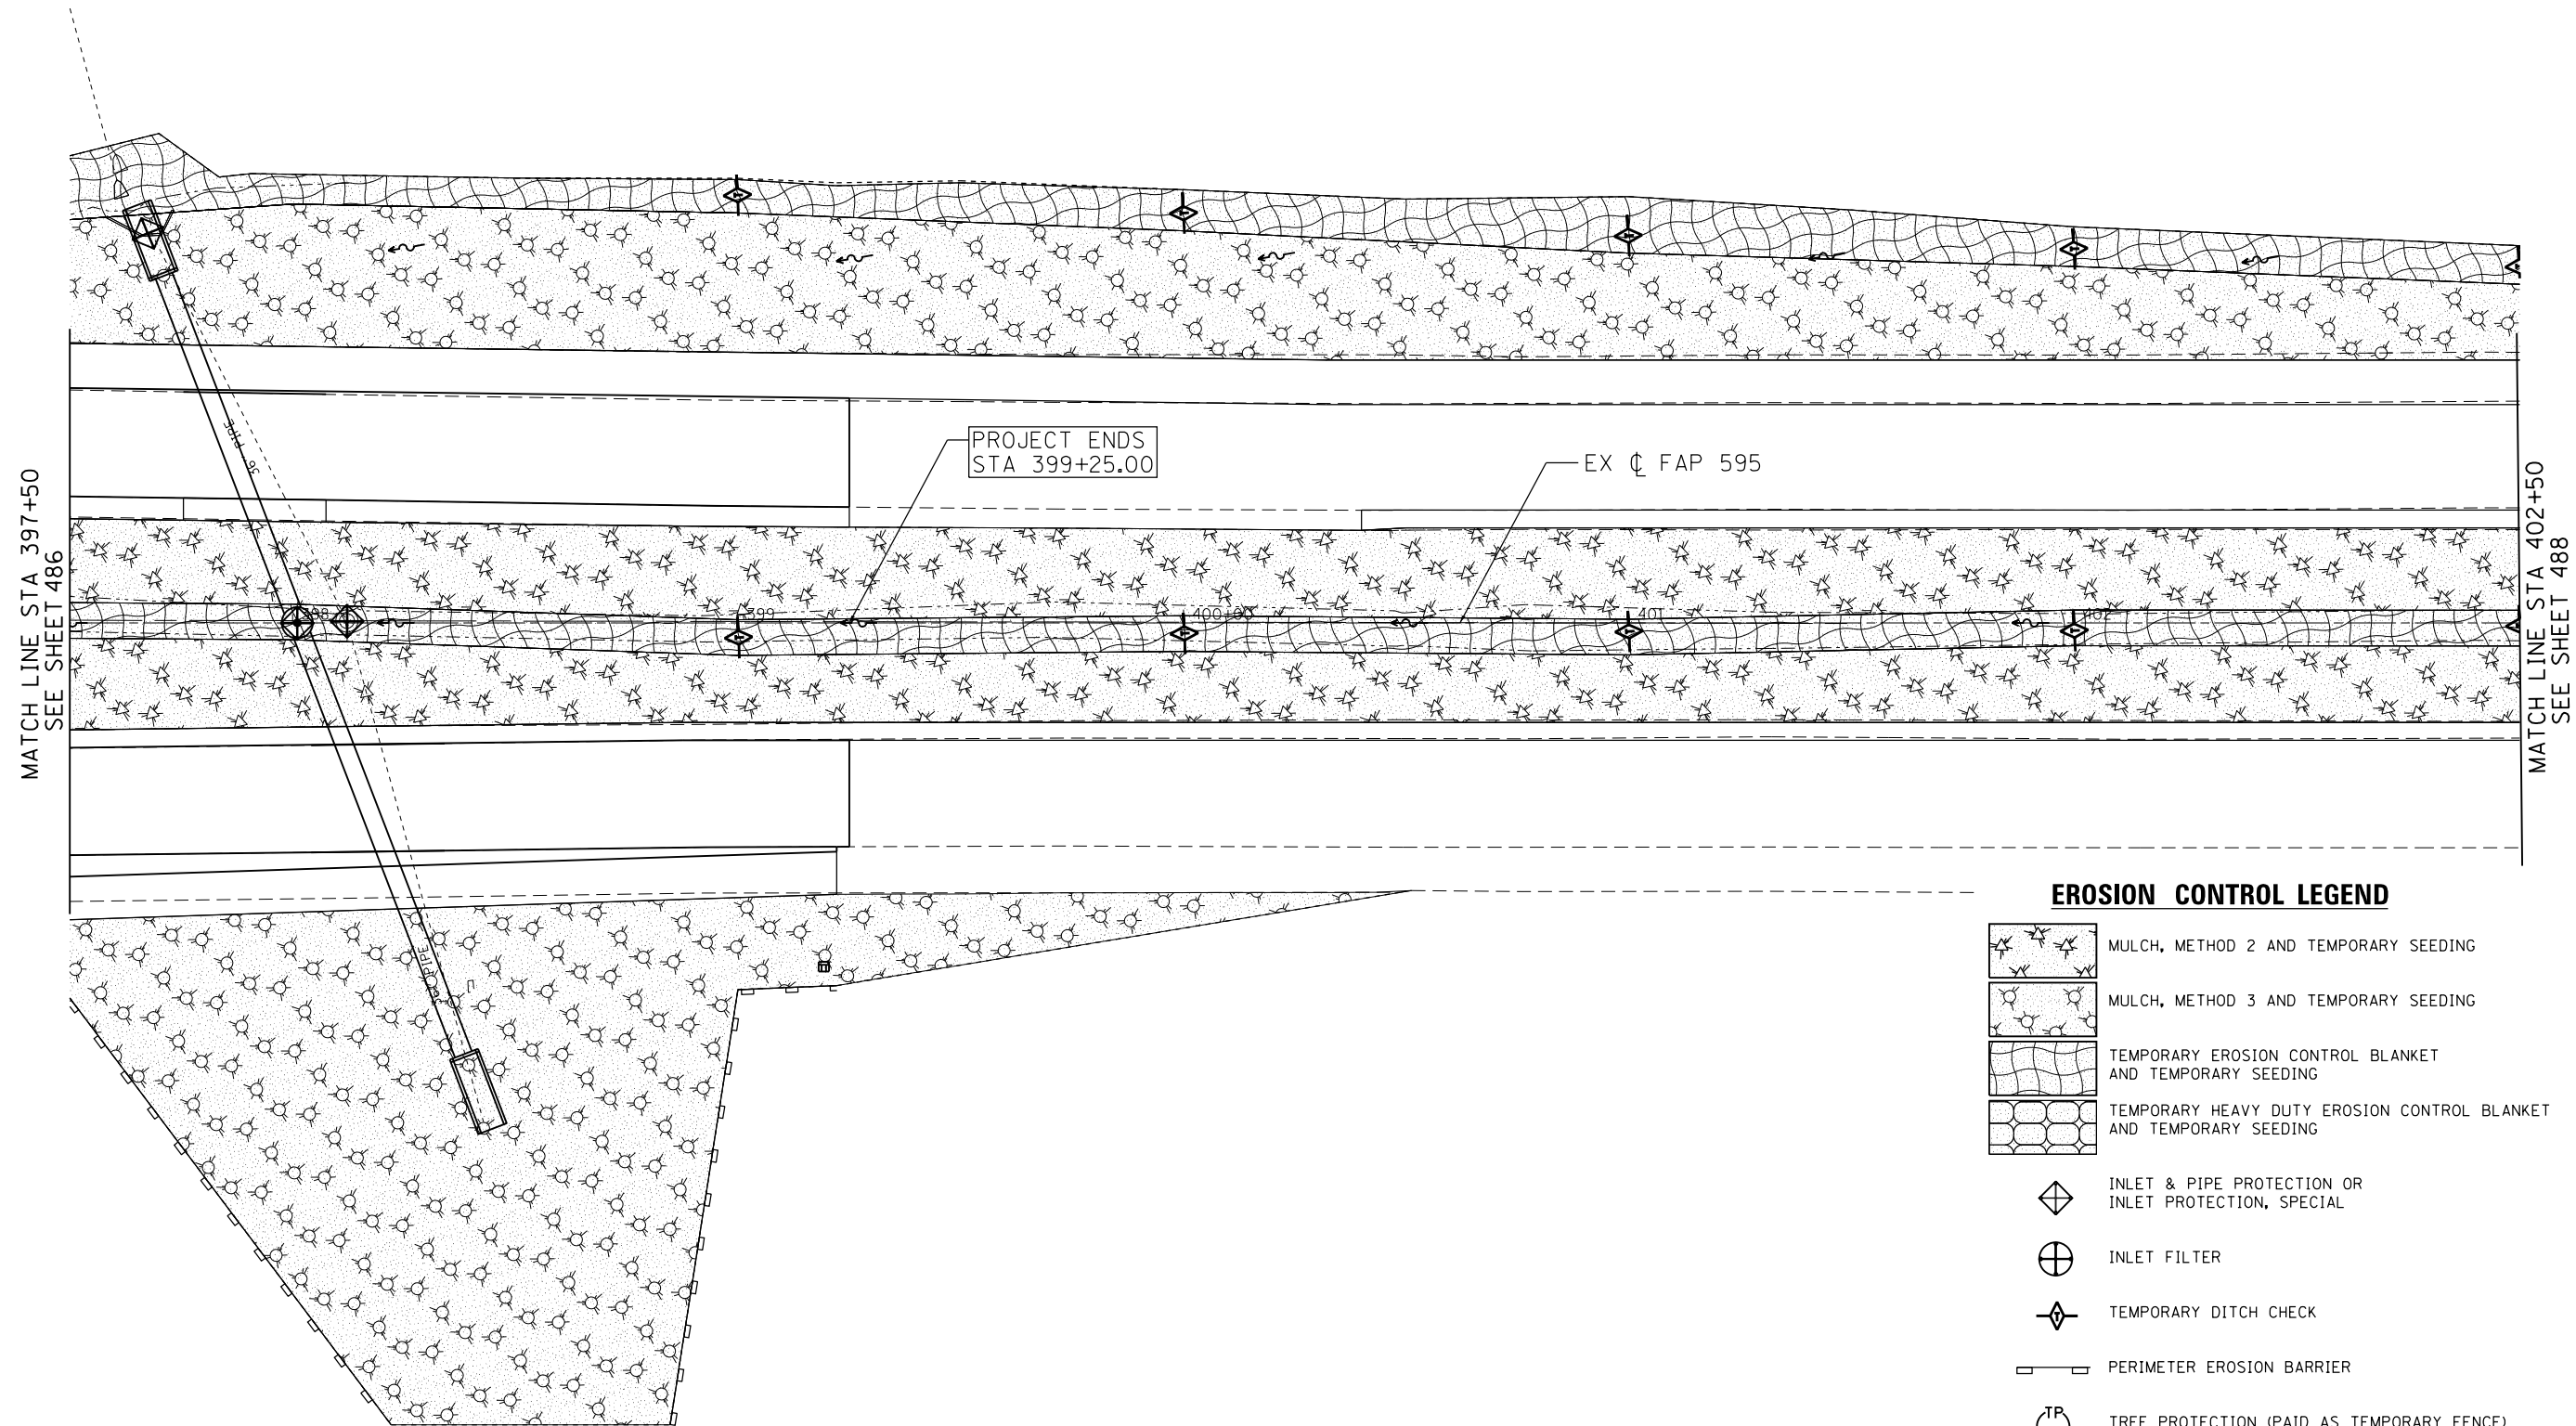


EROSION CONTROL LEGEND

   -  MULCH, METHOD 2 AND TEMPORARY SEEDING
-  MULCH, METHOD 3 AND TEMPORARY SEEDING
-  TEMPORARY EROSION CONTROL BLANKET AND TEMPORARY SEEDING
-  TEMPORARY HEAVY DUTY EROSION CONTROL BLANKET AND TEMPORARY SEEDING
-  INLET & PIPE PROTECTION OR INLET PROTECTION, SPECIAL
-  INLET FILTER
-  TEMPORARY DITCH CHECK
-  PERIMETER EROSION BARRIER
-  TREE PROTECTION (PAID AS TEMPORARY FENCE)




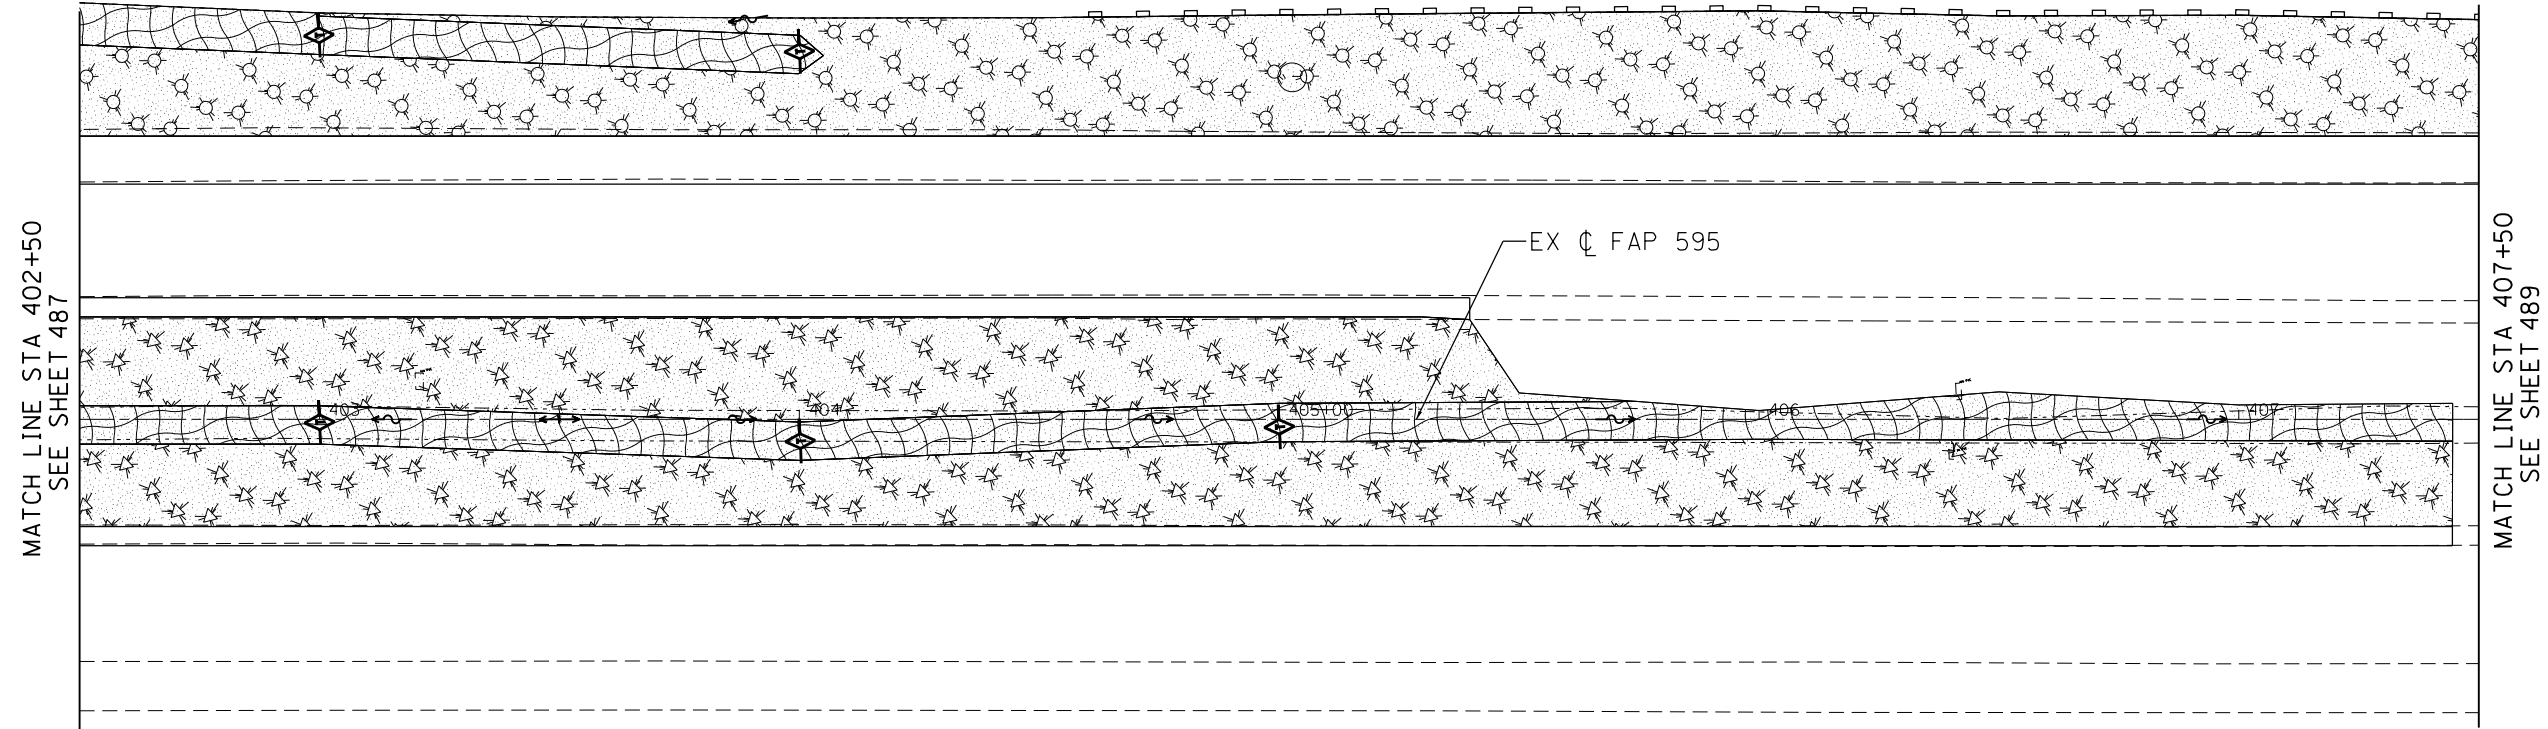




EROSION CONTROL LEGEND

 -  MULCH, METHOD 2 AND TEMPORARY SEEDING
-  MULCH, METHOD 3 AND TEMPORARY SEEDING
-  TEMPORARY EROSION CONTROL BLANKET AND TEMPORARY SEEDING
-  TEMPORARY HEAVY DUTY EROSION CONTROL BLANKET AND TEMPORARY SEEDING
-  INLET & PIPE PROTECTION OR INLET PROTECTION, SPECIAL
-  INLET FILTER
-  TEMPORARY DITCH CHECK
-  PERIMETER EROSION BARRIER
-  TREE PROTECTION (PAID AS TEMPORARY FENCE)



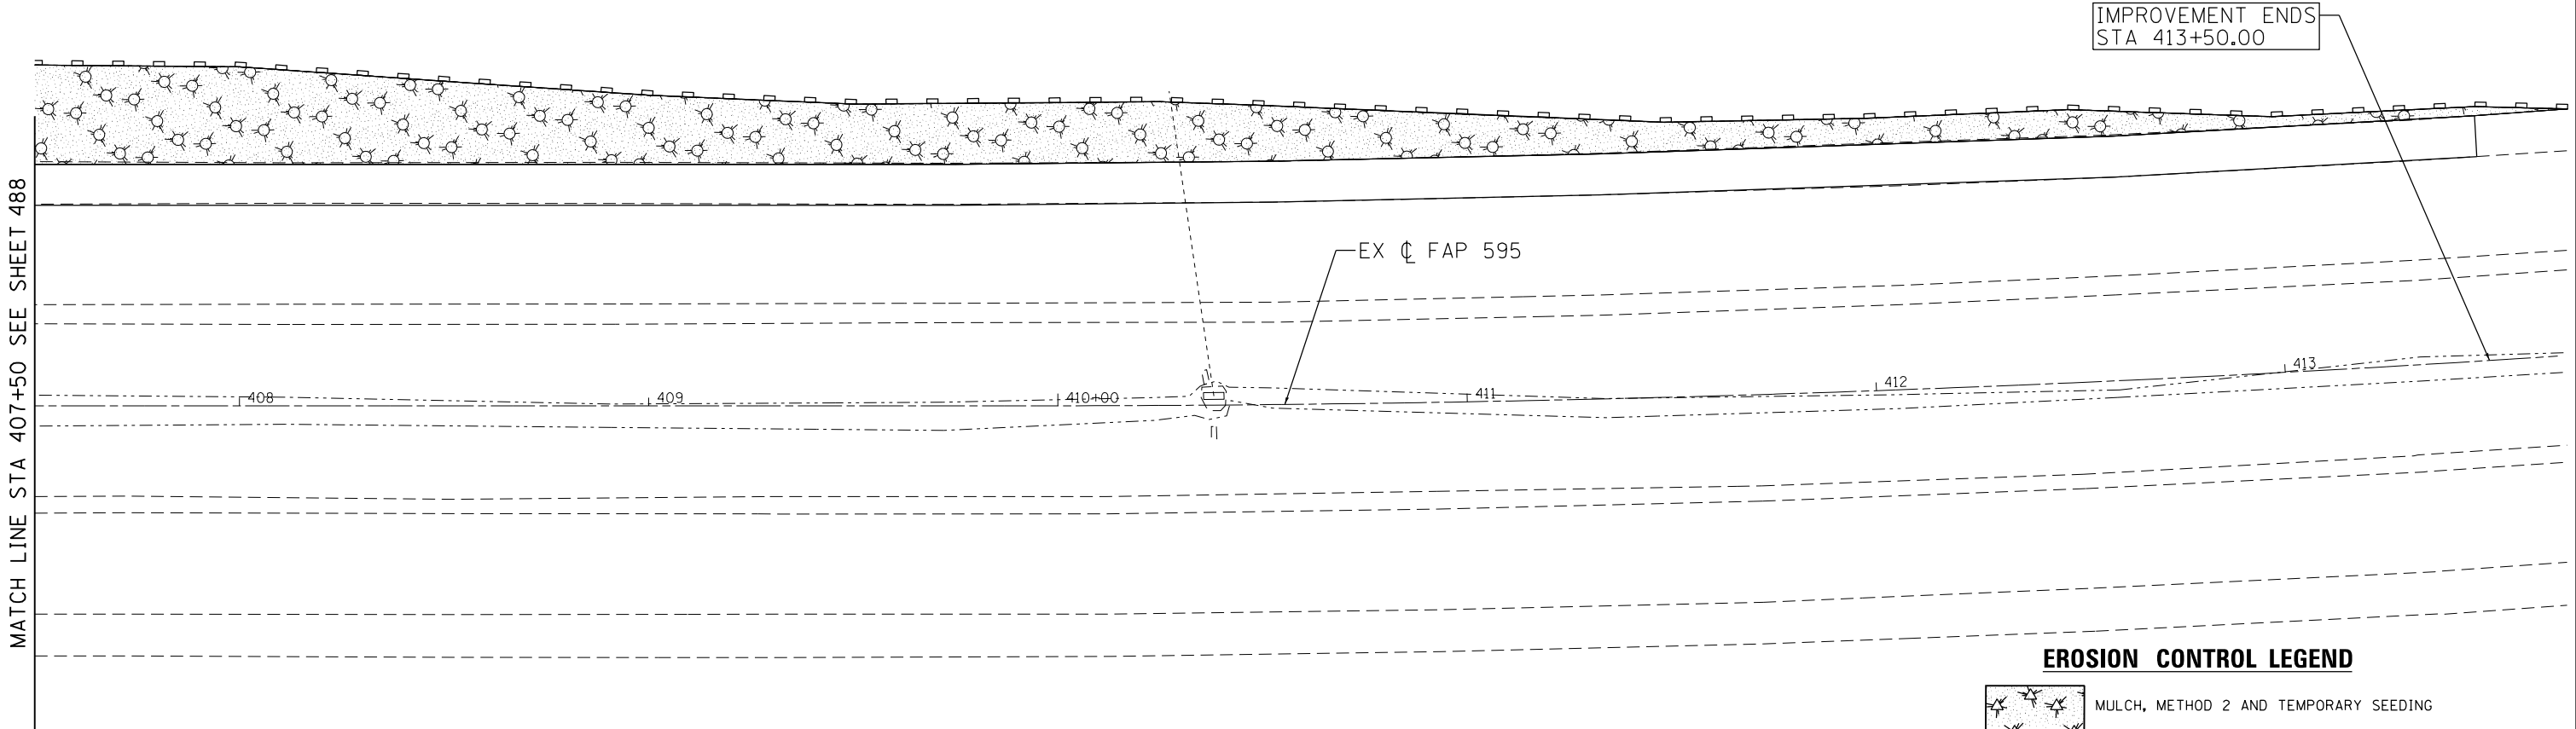

EROSION CONTROL LEGEND

   -  MULCH, METHOD 2 AND TEMPORARY SEEDING
-  MULCH, METHOD 3 AND TEMPORARY SEEDING
-  TEMPORARY EROSION CONTROL BLANKET AND TEMPORARY SEEDING
-  TEMPORARY HEAVY DUTY EROSION CONTROL BLANKET AND TEMPORARY SEEDING
-  INLET & PIPE PROTECTION OR INLET PROTECTION, SPECIAL
-  INLET FILTER
-  TEMPORARY DITCH CHECK
-  PERIMETER EROSION BARRIER
-  TREE PROTECTION (PAID AS TEMPORARY FENCE)



MULCH, METHOD 2 AND TEMPORARY SEEDING

MULCH, METHOD 3 AND TEMPORARY SEEDING

TEMPORARY EROSION CONTROL BLANKET
AND TEMPORARY SEEDING

TEMPORARY HEAVY DUTY EROSION CONTROL BLANKET
AND TEMPORARY SEEDING


INLET & PIPE PROTECTION OR
INLET PROTECTION, SPECIAL

INLET FILTER

TEMPORARY DITCH CHECK

PERIMETER EROSION BARRIER

TP
TREE PROTECTION (PAID AS TEMPORARY FENCE)

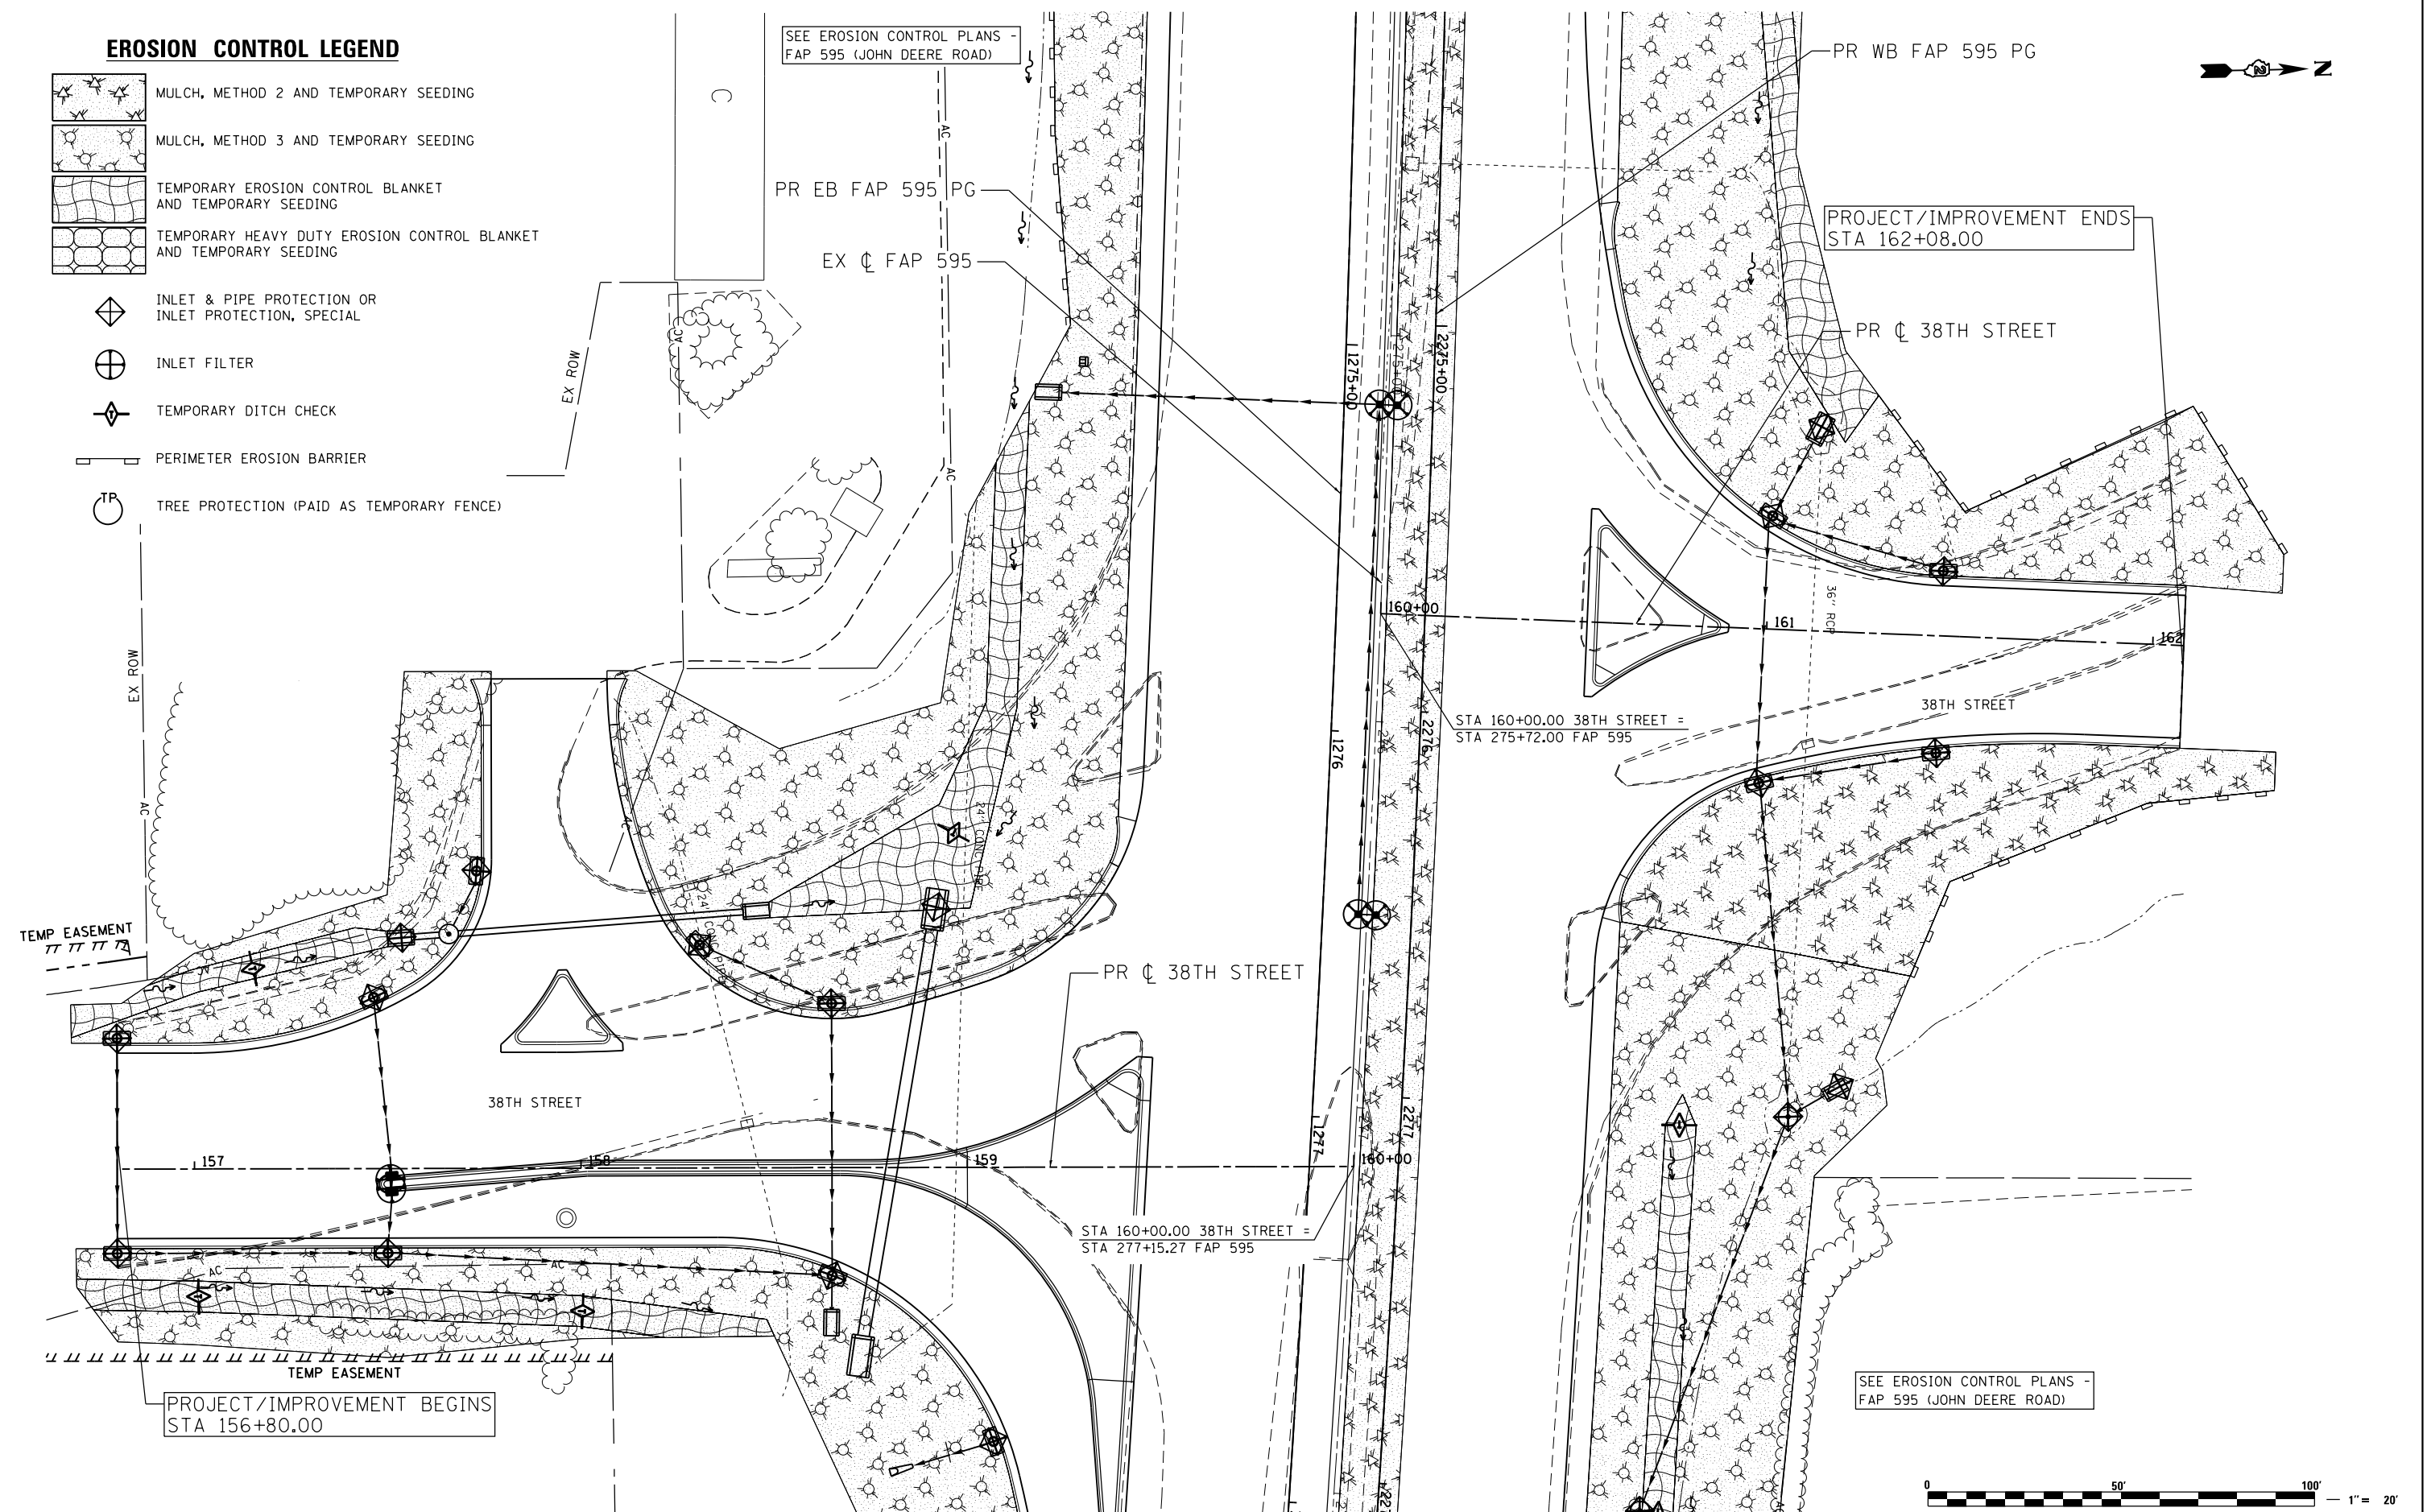

USER NAME = Plotted by Lin21
PLOT SCALE = 40.0000' / in.
PLOT DATE = 12/18/2014

DESIGNED	-	JAH
DRAWN	-	JAH
CHECKED	-	AG
DATE	-	6/20/2014

REVISED	-
REVISED	-
REVISED	-
REVISED	-

STATE OF ILLINOIS
DEPARTMENT OF TRANSPORTATION

38TH STREET TEMPORARY EROSION CONTROL PLANS


SCALE: 1"=20'

SHEET NO. 30 OF 56 SHEETS

STA. 156+80.00 TO STA. 162+08.00


F.A.P. RTE.	SECTION	COUNTY	TOTAL SHEETS	SHEET NO.
595	(142-1, 142)R	ROCK ISLAND	1353	490
		CONTRACT NO. 64B83		
FED. ROAD DIST. NO. 2 ILLINOIS FED. AID PROJECT				

	MULCH, METHOD 2 AND TEMPORARY SEEDING
	MULCH, METHOD 3 AND TEMPORARY SEEDING
	TEMPORARY EROSION CONTROL BLANKET AND TEMPORARY SEEDING
	TEMPORARY HEAVY DUTY EROSION CONTROL BLANKET AND TEMPORARY SEEDING



 
 INLET FILTER PERIMETER EROSION BARRIER

SCALE: 1"=20'	SHEET NO. 31 OF 56 SHEETS	STA. 639+97.00 TO STA. 643+00.00
---------------	---------------------------	----------------------------------

F.A.P. RTE.	SECTION	COUNTY	TOTAL SHEETS	SHEET NO.
595	(142-1, 142)R	ROCK ISLAND	1353	491
		CONTRACT NO. 64B83		
FED. ROAD DIST. NO. 2	ILLINOIS	FED. AID PROJECT		

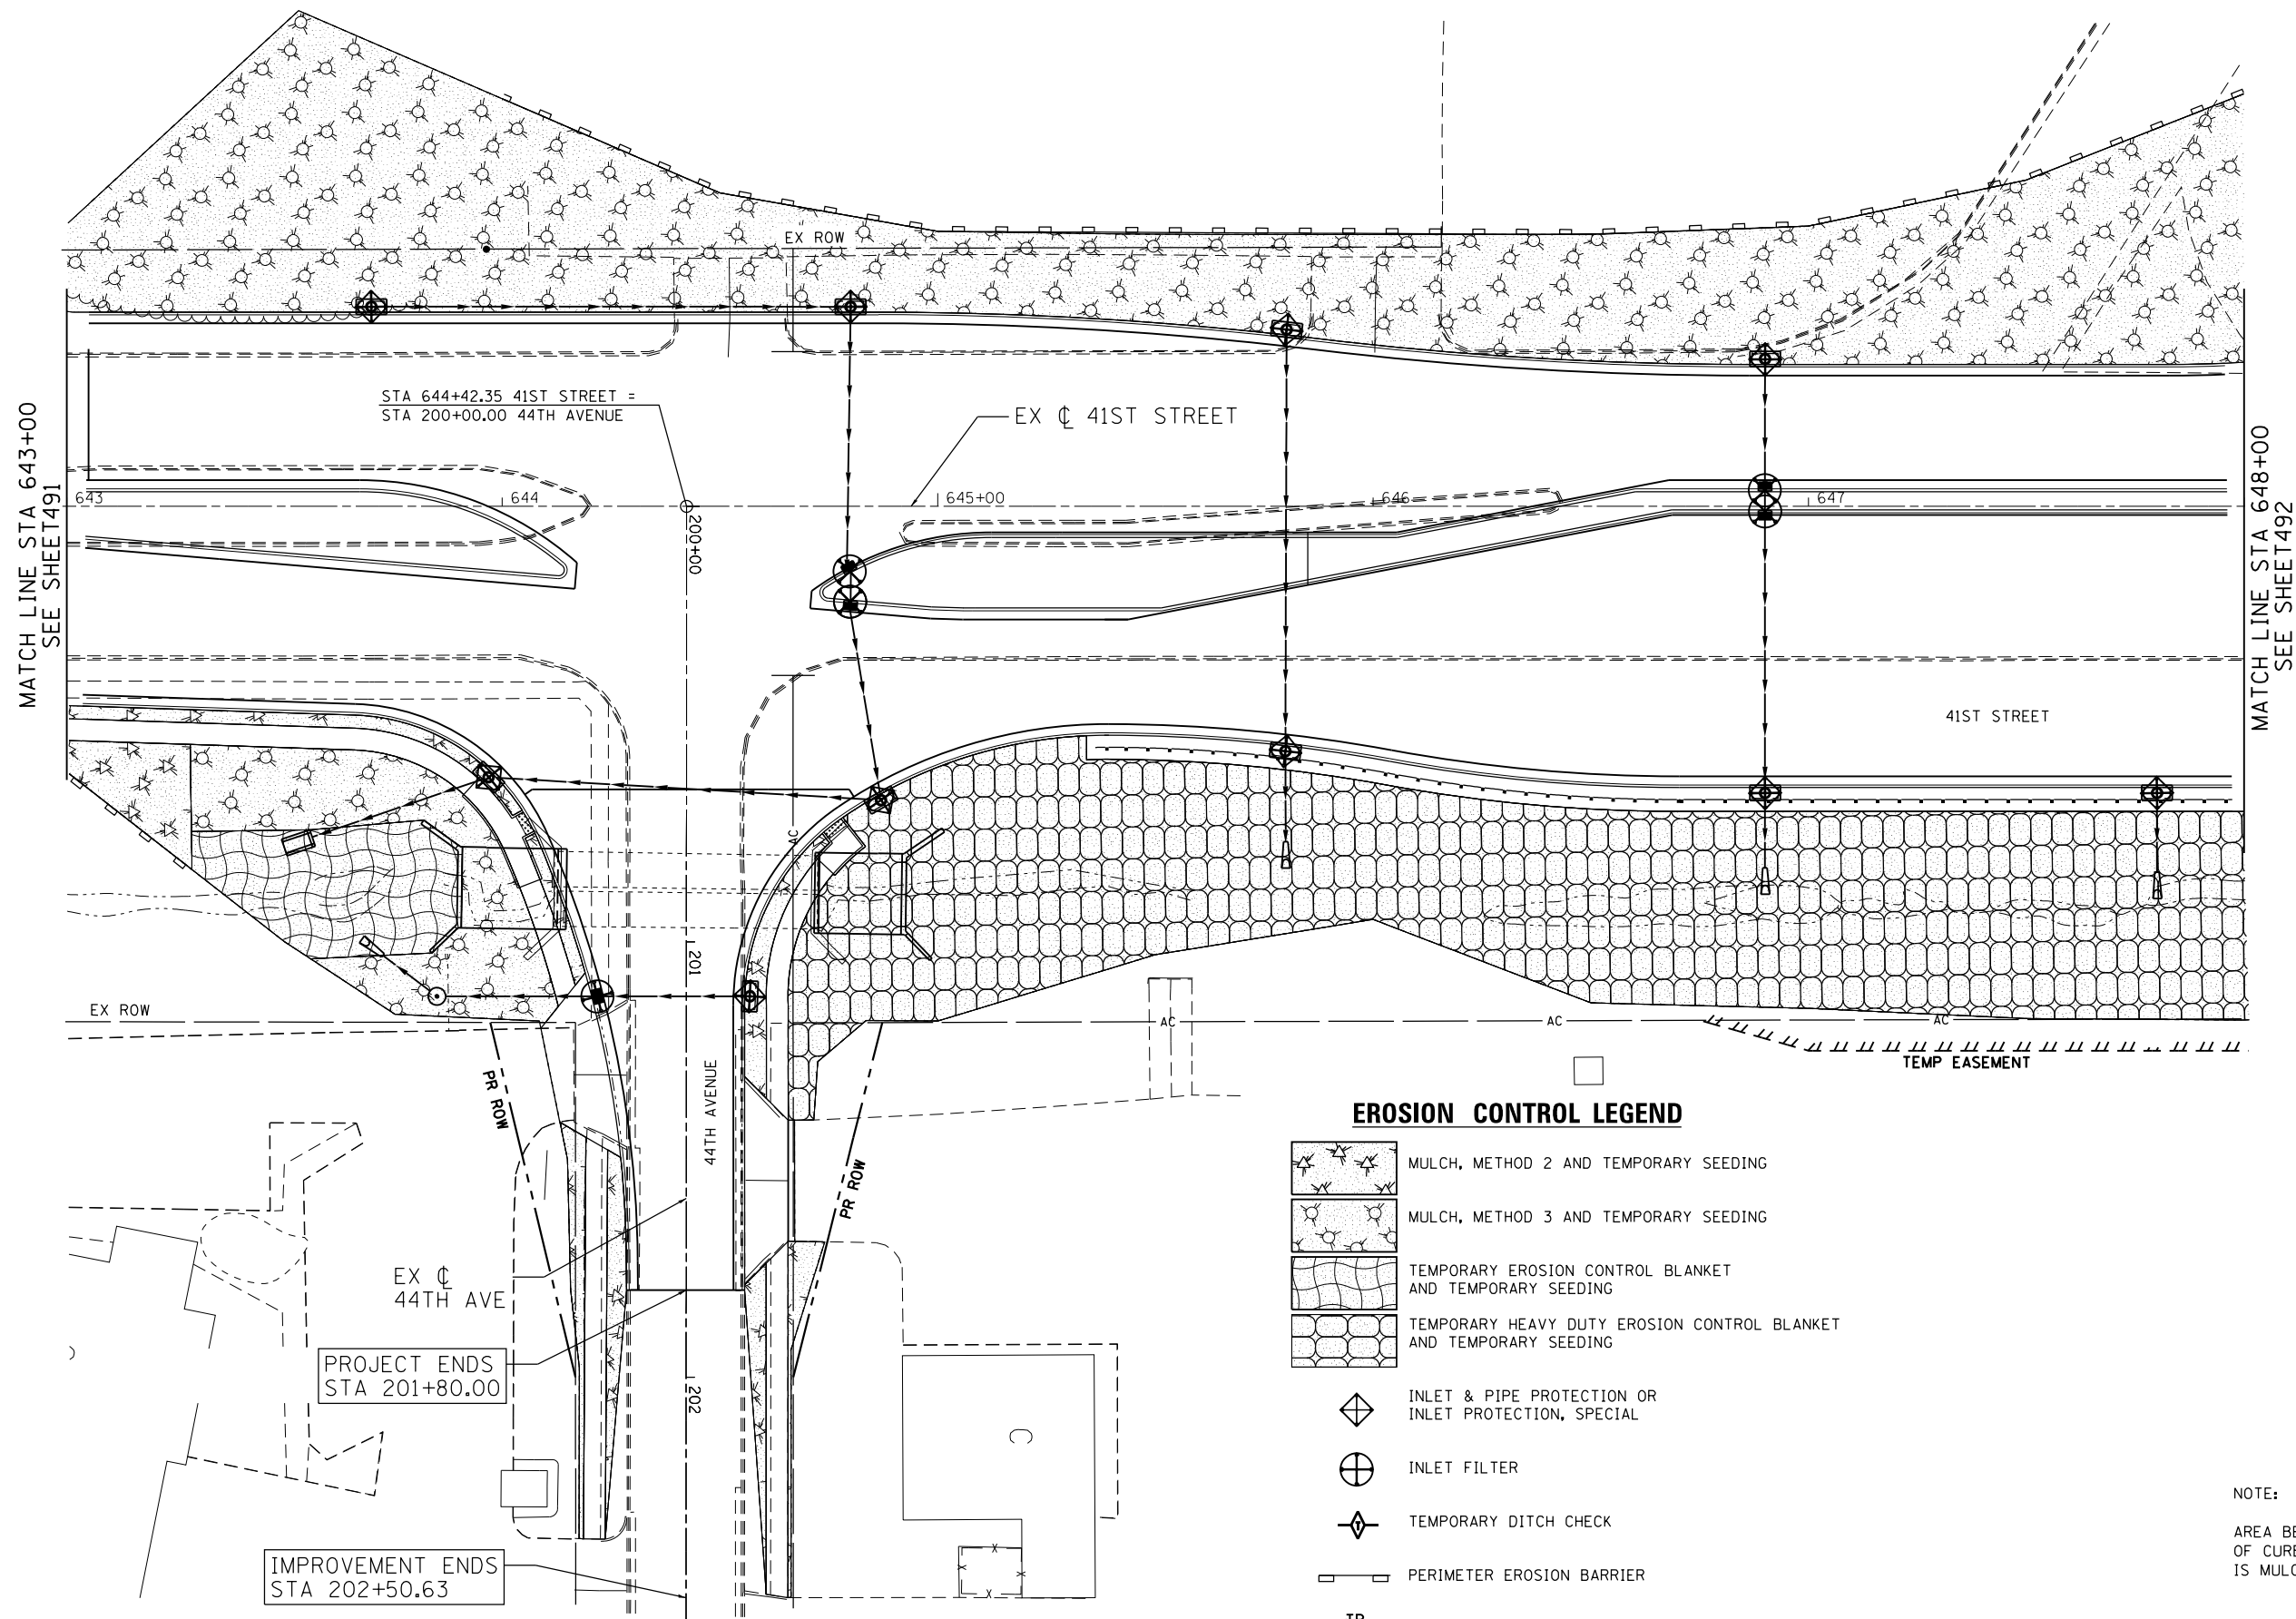

EROSION CONTROL LEGEND

   
-  MULCH, METHOD 2 AND TEMPORARY SEEDING
-  MULCH, METHOD 3 AND TEMPORARY SEEDING
-  TEMPORARY EROSION CONTROL BLANKET AND TEMPORARY SEEDING
-  TEMPORARY HEAVY DUTY EROSION CONTROL BLANKET AND TEMPORARY SEEDING
-  INLET & PIPE PROTECTION OR INLET PROTECTION, SPECIAL
-  INLET FILTER
-  TEMPORARY DITCH CHECK
-  PERIMETER EROSION BARRIER
-  TREE PROTECTION (PAID AS TEMPORARY FENCE)

NOTE:
AREA BETWEEN THE BACK
OF CURB AND SIDEWALK
IS MULCH, METHOD 2.



USER NAME = Plotted by Lin21	DESIGNED - JAH	REVISED -
	DRAWN - JAH	REVISED -
PLOT SCALE = 40.0000' / in.	CHECKED - AG	REVISED -
PLOT DATE = 12/18/2014	DATE - 06/20/2014	REVISED -


F.A.P. RTE.	SECTION	COUNTY	TOTAL SHEETS	SHEET NO.
595	(142-1, 142)R	ROCK ISLAND	1353	492
CONTRACT NO. 64B83				
FED. ROAD DIST. NO. 2 ILLINOIS FED. AID PROJECT				

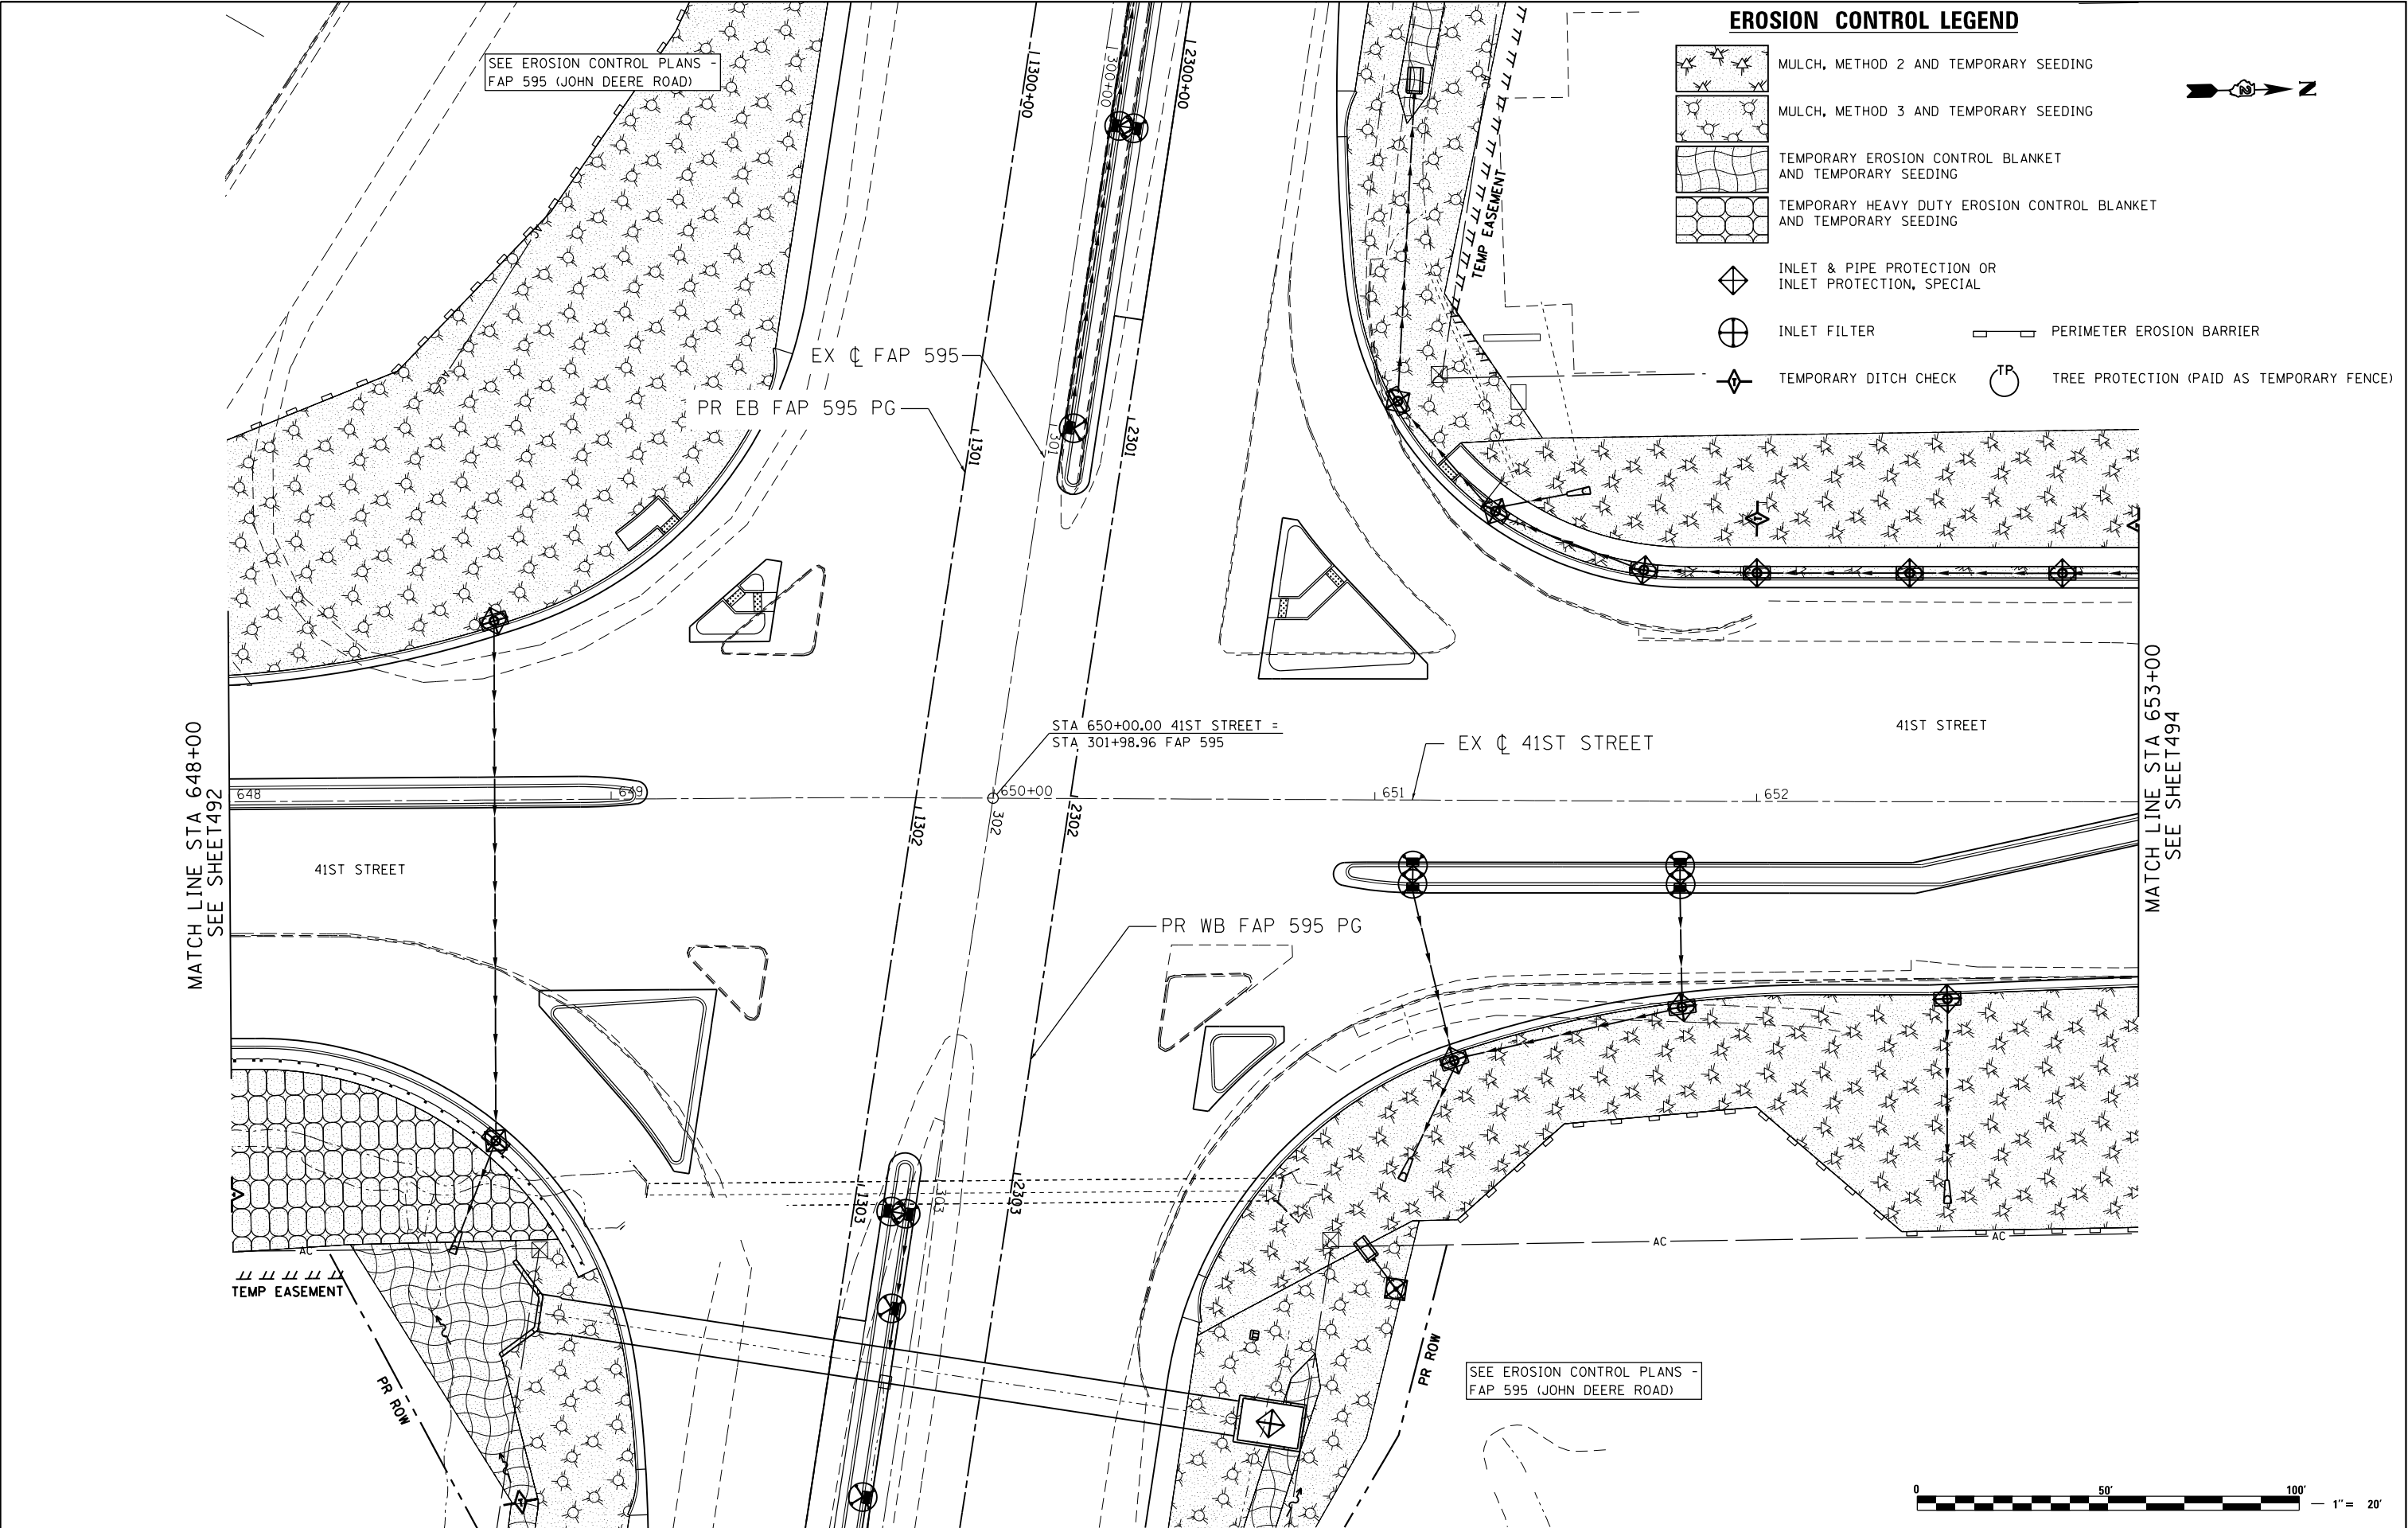

EROSION CONTROL LEGEND

- MULCH, METHOD 2 AND TEMPORARY SEEDING
- MULCH, METHOD 3 AND TEMPORARY SEEDING
- TEMPORARY EROSION CONTROL BLANKET AND TEMPORARY SEEDING
- TEMPORARY HEAVY DUTY EROSION CONTROL BLANKET AND TEMPORARY SEEDING
- INLET & PIPE PROTECTION OR INLET PROTECTION, SPECIAL
- INLET FILTER
- TEMPORARY DITCH CHECK
- PERIMETER EROSION BARRIER
- TREE PROTECTION (PAID AS TEMPORARY FENCE)

MATCH LINE STA 653+00
SEE SHEET 493

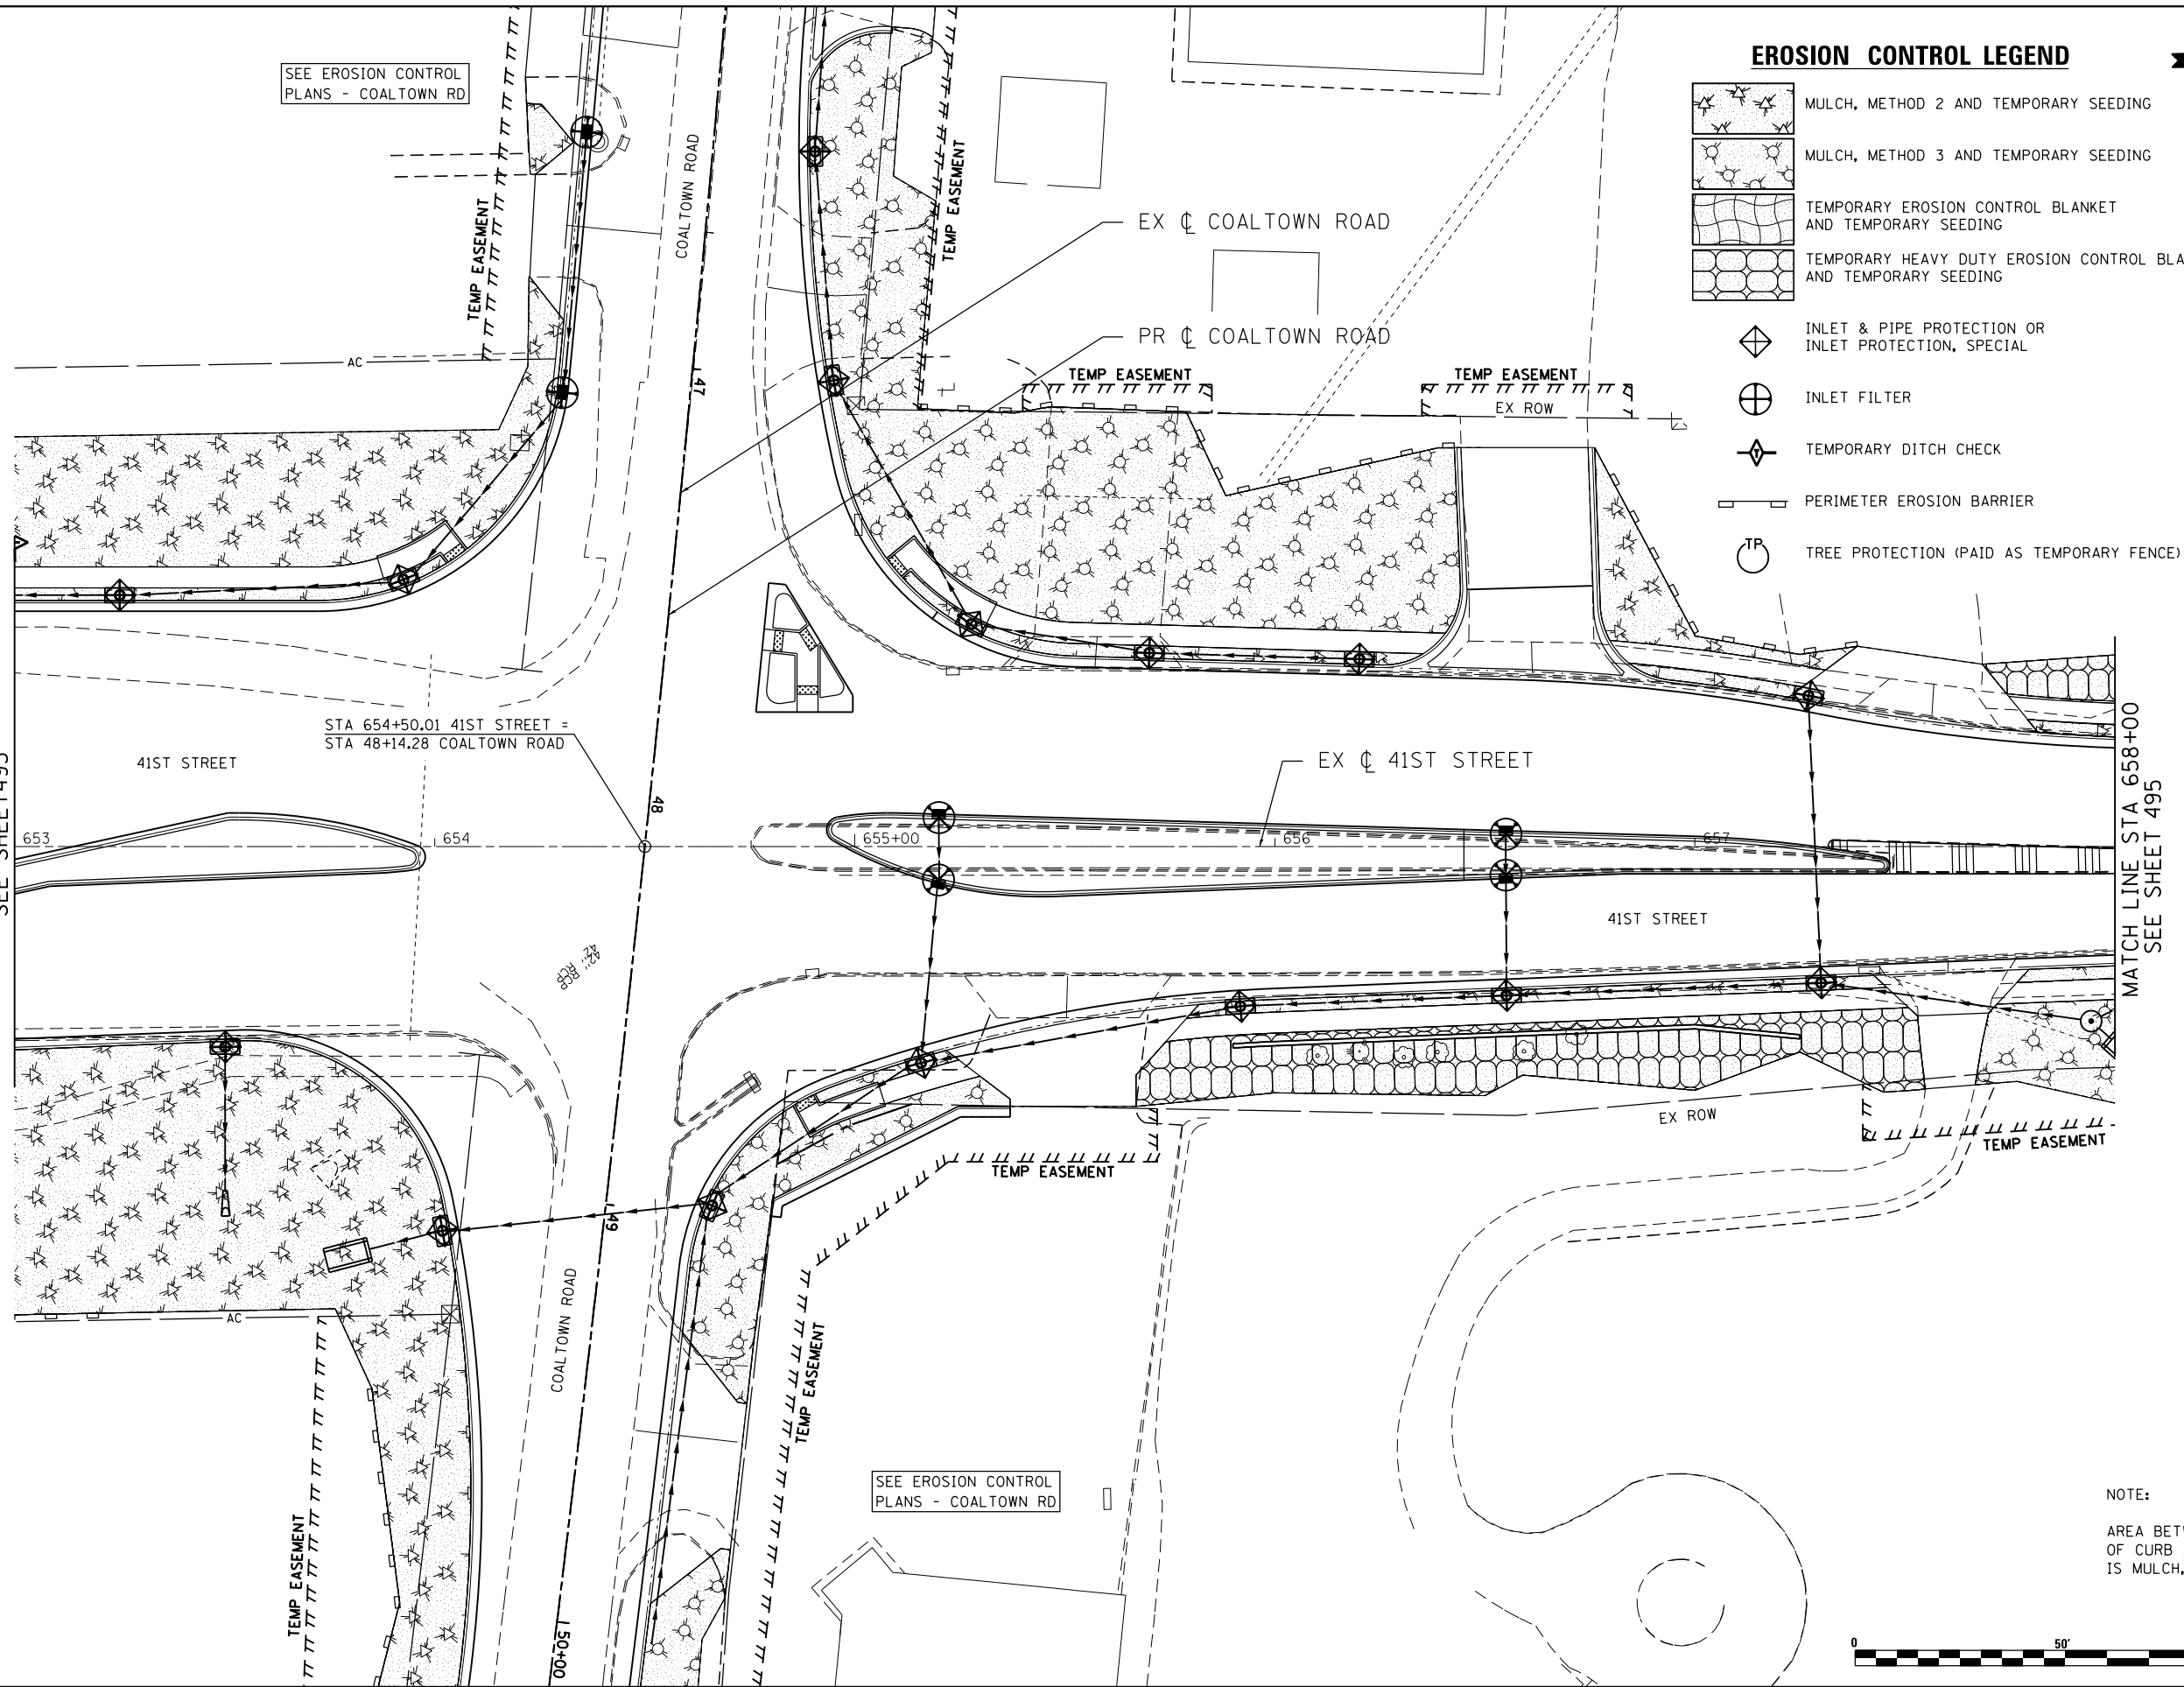

EROSION CONTROL LEGEND

- MULCH, METHOD 2 AND TEMPORARY SEEDING
- MULCH, METHOD 3 AND TEMPORARY SEEDING
- TEMPORARY EROSION CONTROL BLANKET AND TEMPORARY SEEDING
- TEMPORARY HEAVY DUTY EROSION CONTROL BLANKET AND TEMPORARY SEEDING
- INLET & PIPE PROTECTION OR INLET PROTECTION, SPECIAL
- INLET FILTER
- TEMPORARY DITCH CHECK
- PERIMETER EROSION BARRIER
- TREE PROTECTION (PAID AS TEMPORARY FENCE)




MATCH LINE STA 658+00
SEE SHEET 495




NOTE:
AREA BETWEEN THE BACK
OF CURB AND SIDEWALK
IS MULCH, METHOD 2.





	USER NAME = Plotted by Lin21		DESIGNED - JAH	REVISED -	STATE OF ILLINOIS DEPARTMENT OF TRANSPORTATION	41ST STREET TEMPORARY EROSION CONTROL PLANS		F.A.P. RTE.	SECTION	COUNTY	TOTAL SHEETS	SHEET NO.
	DRAWN - JAH		REVIS	REVISED -		SCALE: 1"=20'		595	(142-1, 142)R	ROCK ISLAND	1353	494
	PLOT SCALE = 40.0000' / in.		CHECKED - AG	REVISED -		SHEET NO. 34 OF 56 SHEETS		CONTRACT NO. 64B83				
	PLOT DATE = 12/18/2014		DATE - 06/20/2014	REVISED -		STA. 653+00.00 TO STA. 658+00.00		FED. ROAD DIST. NO. 2 ILLINOIS FED. AID PROJECT				

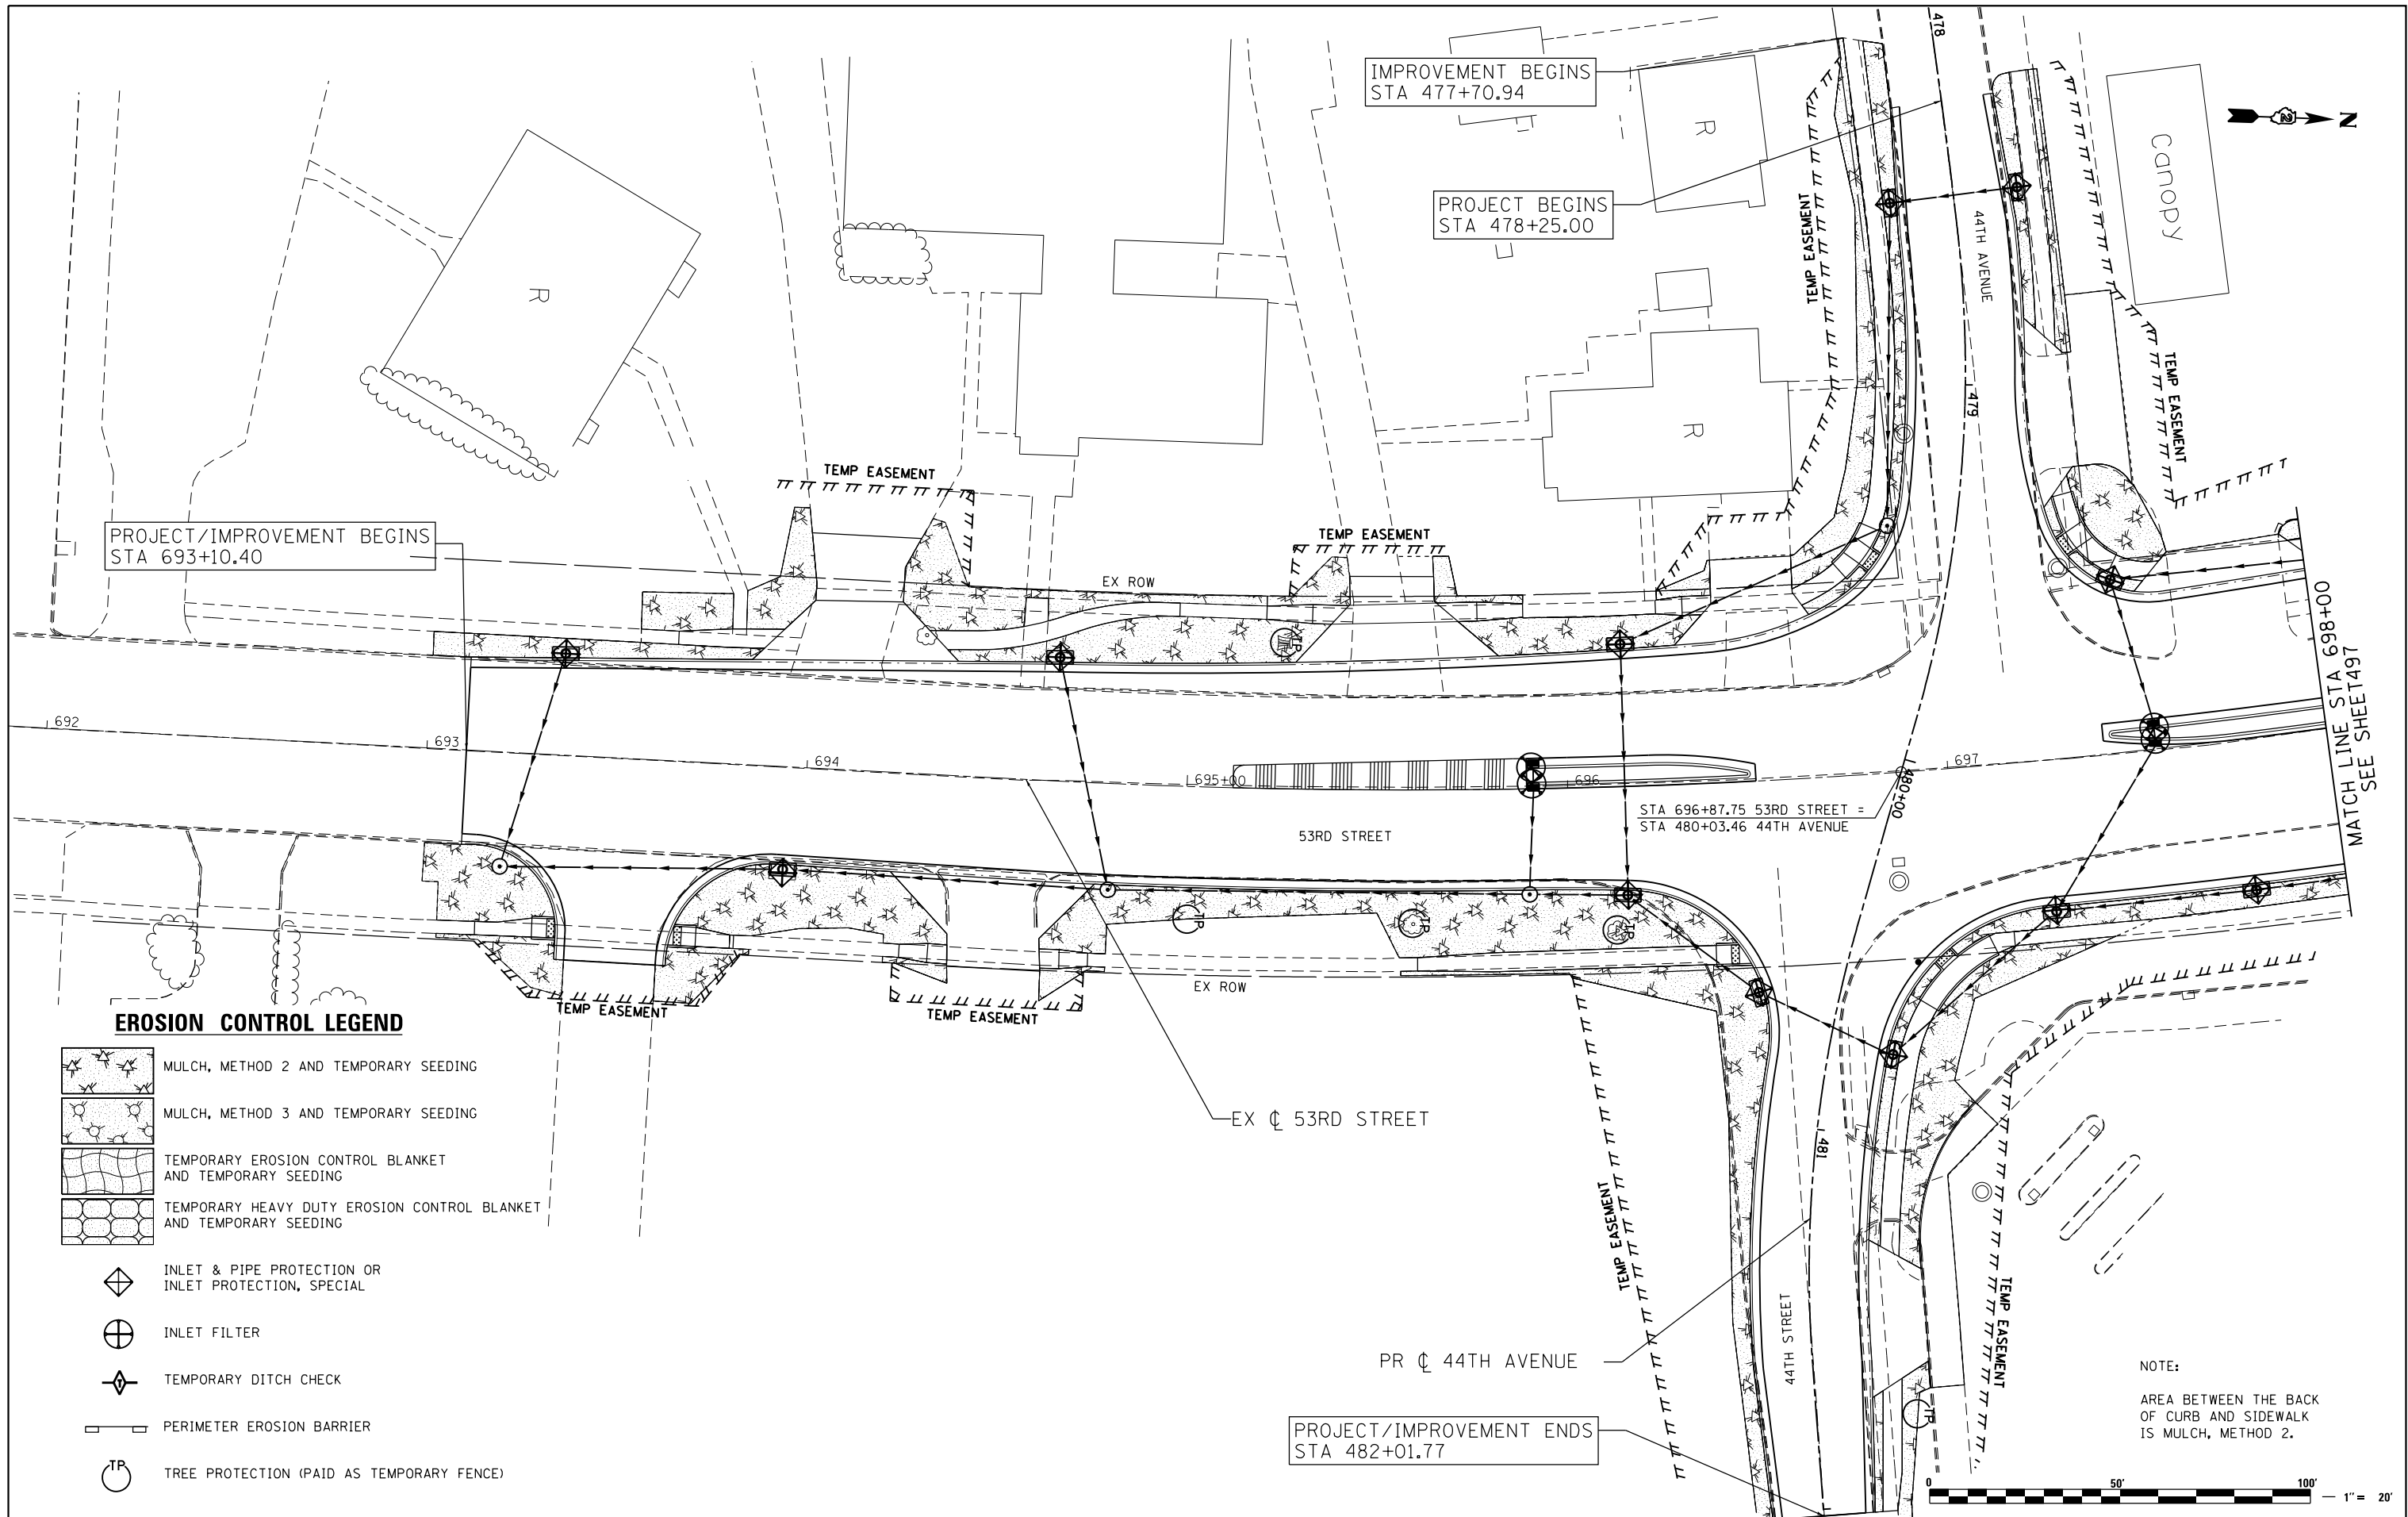

EROSION CONTROL LEGEND

   -  MULCH, METHOD 2 AND TEMPORARY SEEDING
-  MULCH, METHOD 3 AND TEMPORARY SEEDING
-  TEMPORARY EROSION CONTROL BLANKET AND TEMPORARY SEEDING
-  TEMPORARY HEAVY DUTY EROSION CONTROL BLANKET AND TEMPORARY SEEDING
-  INLET & PIPE PROTECTION OR INLET PROTECTION, SPECIAL
-  INLET FILTER
-  TEMPORARY DITCH CHECK
-  PERIMETER EROSION BARRIER
-  TREE PROTECTION (PAID AS TEMPORARY FENCE)

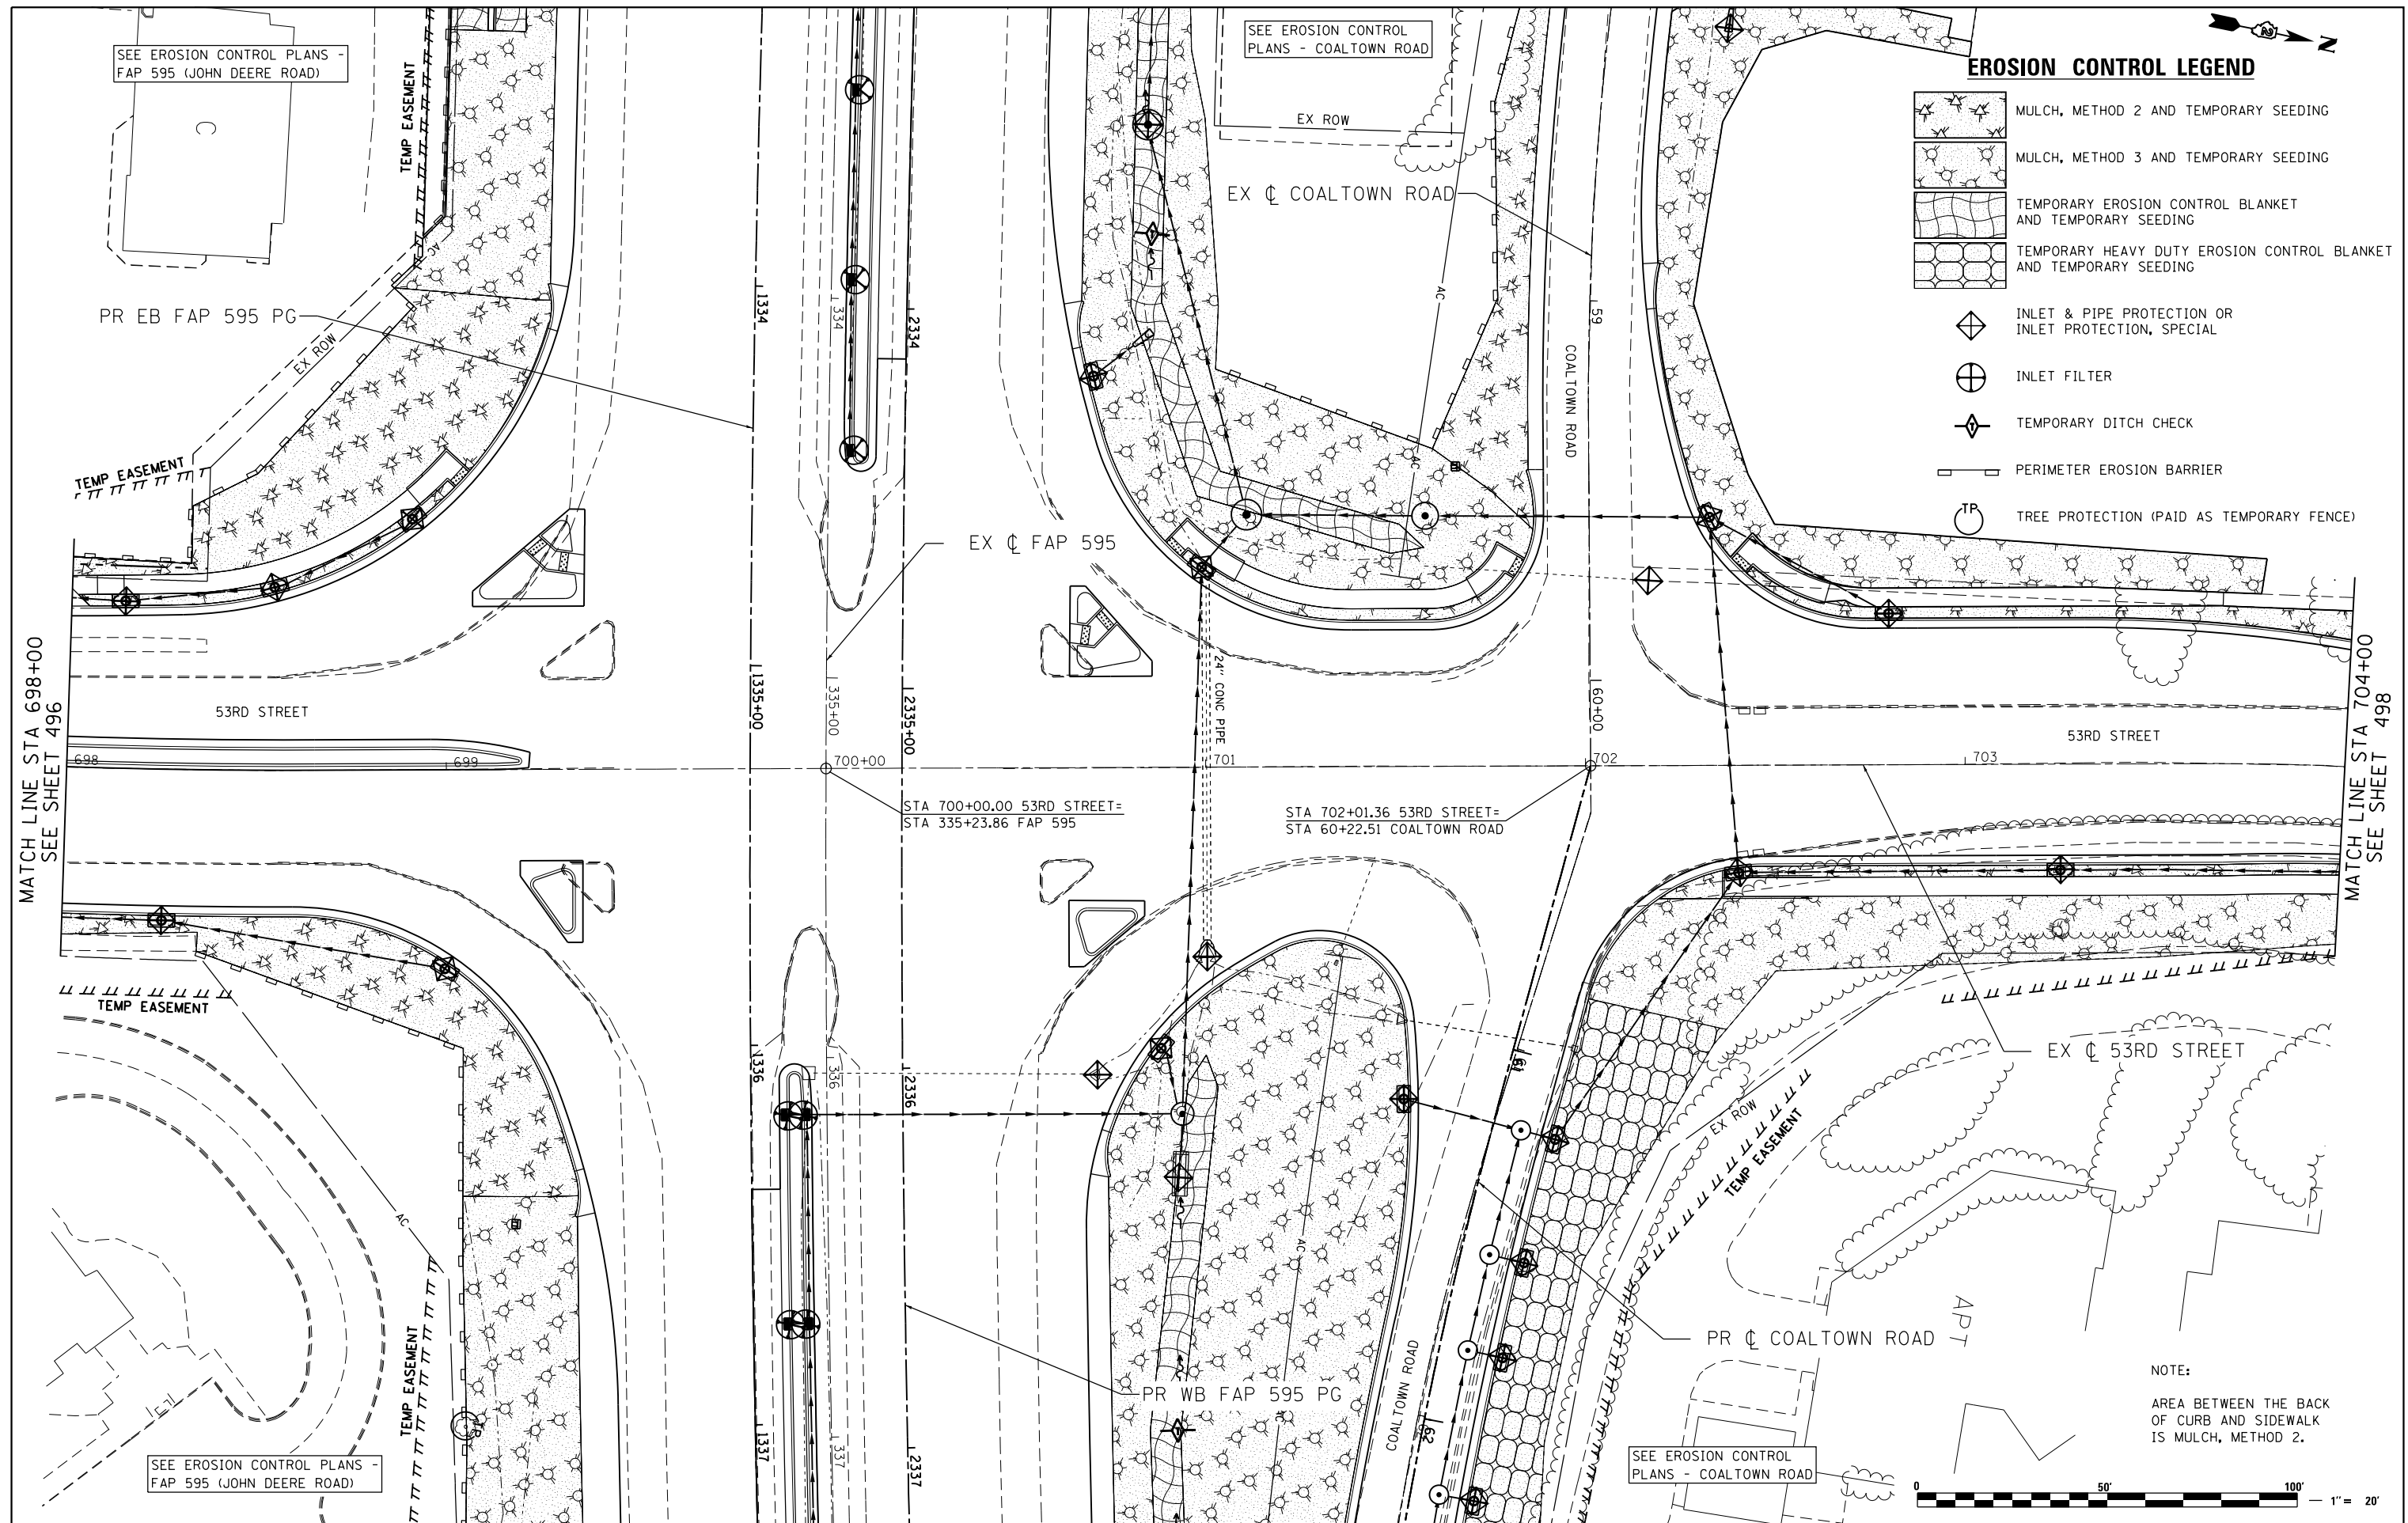

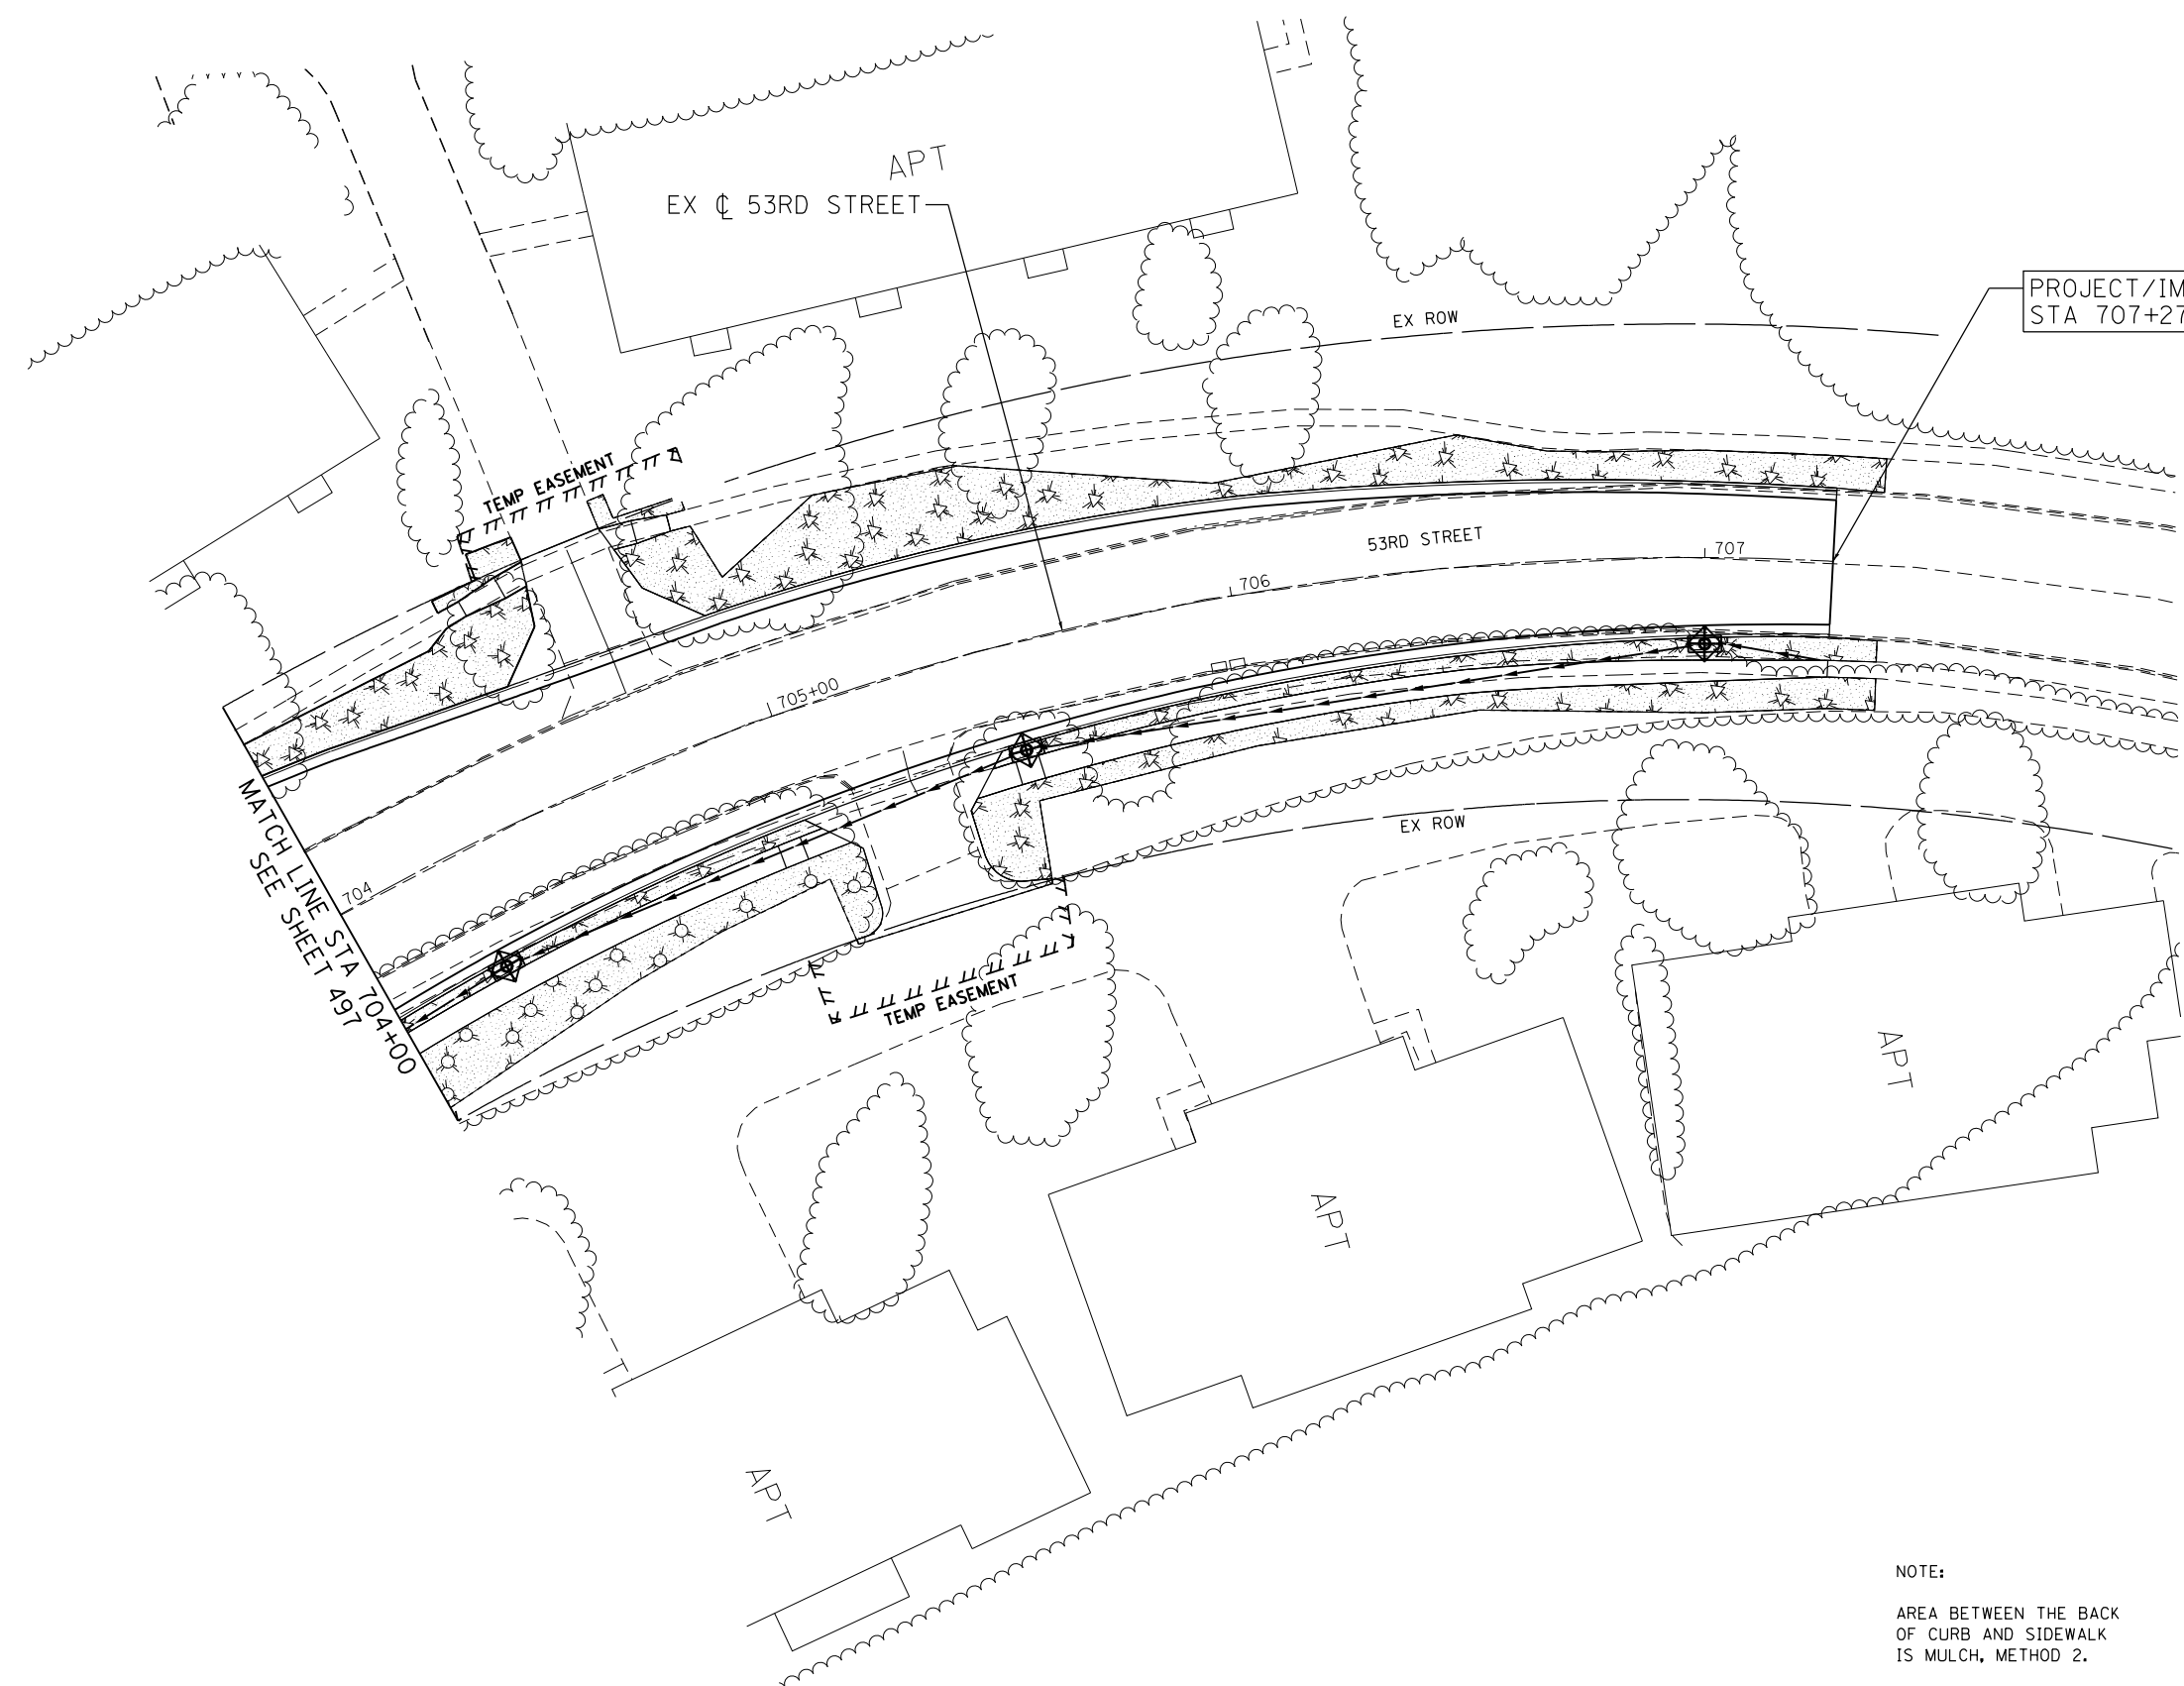



EROSION CONTROL LEGEND

- MULCH, METHOD 2 AND TEMPORARY SEEDING
- MULCH, METHOD 3 AND TEMPORARY SEEDING
- TEMPORARY EROSION CONTROL BLANKET AND TEMPORARY SEEDING
- TEMPORARY HEAVY DUTY EROSION CONTROL BLANKET AND TEMPORARY SEEDING
- INLET & PIPE PROTECTION OR INLET PROTECTION, SPECIAL
- INLET FILTER
- TEMPORARY DITCH CHECK
- PERIMETER EROSION BARRIER
- TREE PROTECTION (PAID AS TEMPORARY FENCE)

NOTE:
AREA BETWEEN THE BACK
OF CURB AND SIDEWALK
IS MULCH, METHOD 2.



EROSION CONTROL LEGEND

 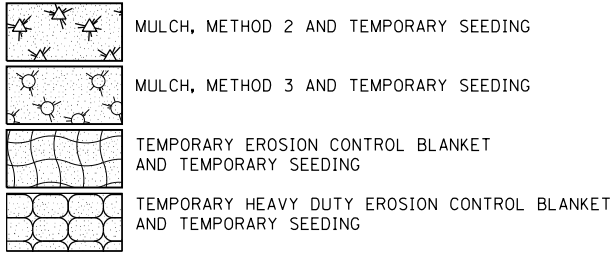

PROJECT/IMPROVEMENT BEGINS
STA 745+60.00

EX ϕ 60TH STREET

TEMP EASEMENT

MATCH LINE STA 747+00
SEE SHEET 500



TEMP EASEMENT

NOTE:

AREA BETWEEN THE BACK
OF CURB AND SIDEWALK
IS MULCH, METHOD 2.



EROSION CONTROL LEGEND

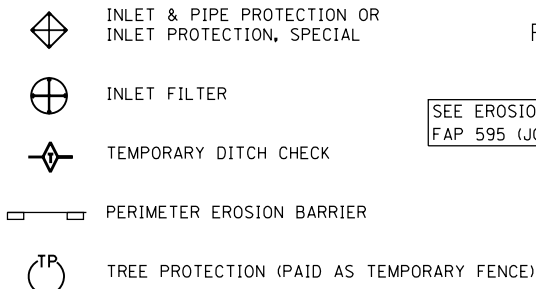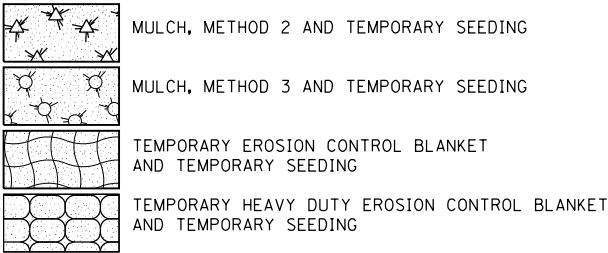

SEE EROSION CONTROL PLANS -
FAP 595 (JOHN DEERE ROAD)

SEE EROSION CONTROL
PLANS - COALTOWN ROAD

SEE EROSION CONTROL
PLANS - COALTOWN ROAD

NOTE:

AREA BETWEEN THE BACK
OF CURB AND SIDEWALK
IS MULCH, METHOD 2.

SEE EROSION CONTROL PLANS -
FAP 595 (JOHN DEERE ROAD)

MATCH LINE STA 747+00
SEE SHEET 499

MATCH LINE STA 753+00
SEE SHEET 501

