

STATE OF ILLINOIS
DEPARTMENT OF TRANSPORTATION

F.A.I. RTE.	SECTION	COUNTY	TOTAL SHEETS	SHEET NO.
74	(92-9)BR	VERMILION	87	1
		ILLINOIS	CONTRACT NO. 70D66	

P-95-029-22

FOR INDEX OF SHEETS, SEE SHEET NO. 2


FOR SUMMARY OF QUANTITIES, SEE SHEET NO. 3 - 9

PROPOSED HIGHWAY PLANS

FAI RTE. 74 (I-74)
SECTION (92-9)BR
PROJECT NO. BR-ZDC3(106)

BRIDGE REPLACEMENT
VERMILION COUNTY

C-95-026-19
STONY CREEK 2.4 MILES EAST OF ILL 49

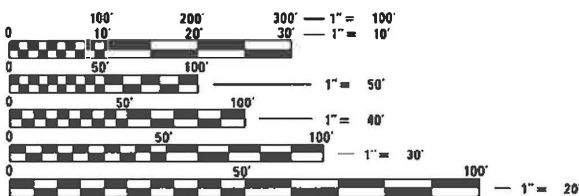


FULL SIZE PLANS HAVE BEEN PREPARED USING STANDARD ENGINEERING SCALES. REDUCED SIZED PLANS WILL NOT CONFORM TO STANDARD SCALES. IN MAKING MEASUREMENTS ON REDUCED PLANS THE ABOVE SCALES MAY BE USED.

J.U.L.I.E.
JOINT UTILITY LOCATION INFORMATION FOR EXCAVATION
1-800-892-0123
OR 811
TOWNSHIP(S): OAKWOOD

PROJECT ENGINEER : RYAN T. CARROLL
PROJECT MANAGER : CLARE B. DIETZ
(217)465-4181

CONTRACT NO. 70D66

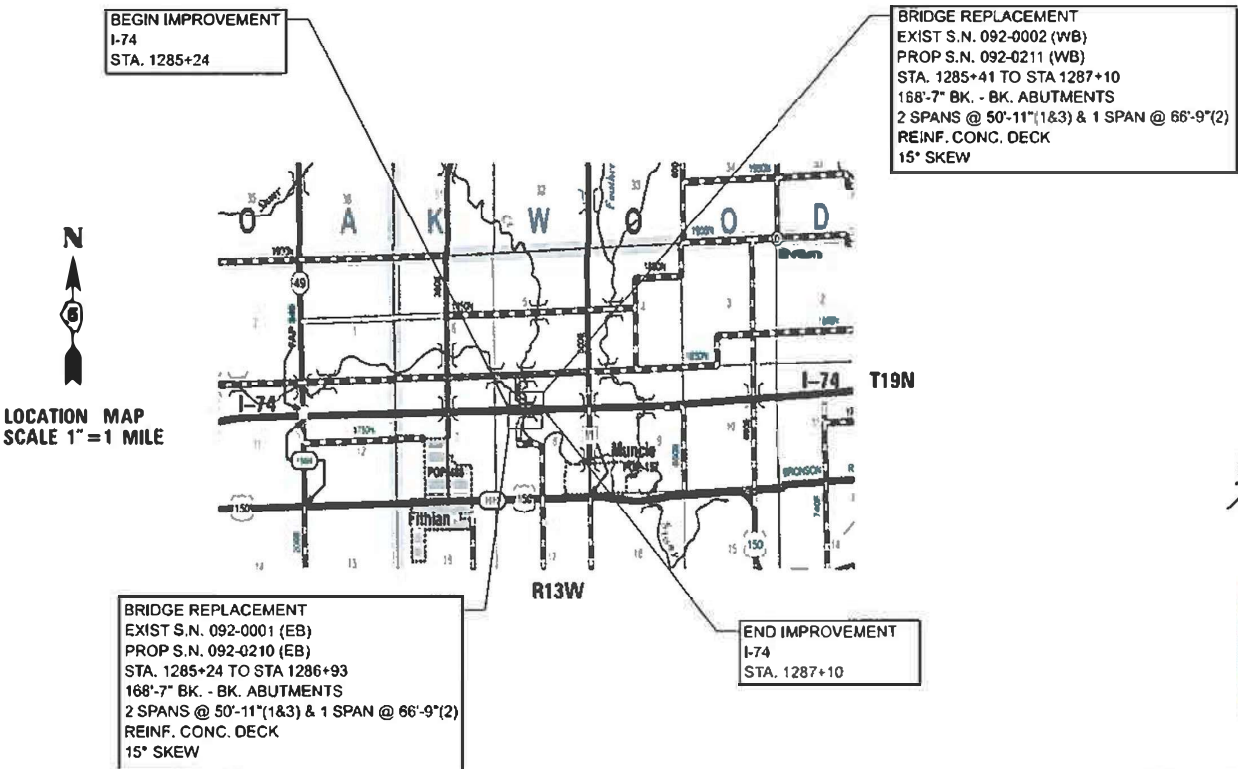

GROSS LENGTH = 169 FT. = 0.032 MILE
NET LENGTH = 169 FT. = 0.032 MILE

TRAFFIC DATA

F.A.I. 74 EASTBOUND

FUNCTIONAL CLASSIFICATION: INTERSTATE
POSTED SPEED LIMIT = 70 MPH
DESIGN SPEED LIMIT = 70 MPH
2023 ADT = 13,200 (32% TRUCKS)
2043 ADT = 15,000 (32% TRUCKS)

F.A.I. 74 WESTBOUND

FUNCTIONAL CLASSIFICATION: INTERSTATE
POSTED SPEED LIMIT = 70 MPH
DESIGN SPEED LIMIT = 70 MPH
2023 ADT = 13,200 (31% TRUCKS)
2043 ADT = 15,000 (31% TRUCKS)



SEPSTEIN
800 W FULTON ST
CHICAGO, ILLINOIS 60661 1259
TEL 312 454 9100
FAX 312 559 1217
WEB www.epsteinglobal.com

STATE OF ILLINOIS
DEPARTMENT OF TRANSPORTATION

SUBMITTED June 26 20 25
John A. Jones
REGIONAL ENGINEER

August 15 2025
Scott A. Etkin
ENGINEER OF DESIGN AND ENVIRONMENT

August 15 2025
John A. Jones
DIRECTOR OF HIGHWAYS PROJECT IMPLEMENTATION

PRINTED BY THE AUTHORITY
OF THE STATE OF ILLINOIS

INDEX OF SHEETS

1	COVER SHEET
2	INDEX OF SHEETS, LIST OF HIGHWAY STANDARDS, GENERAL NOTES
3-10	SUMMARY OF QUANTITIES
11-12	TYPICAL SECTIONS
13-15	SCHEDULE OF QUANTITIES
16	ALIGNMENT, TIES, AND BENCHMARK PLANS
17-18	PLAN AND PROFILE
19-25	MAINTENANCE OF TRAFFIC
26-28	WIDTH RESTRICTION SIGNING PLAN
29-31	EROSION CONTROL
32	DRAINAGE PLAN AND PROFILE
33	PAVEMENT MARKING AND SIGNAGE PLANS
34-73	STRUCTURAL PLANS
74-77	IDOT DISTRICT 5 STANDARD DETAILS
78-87	CROSS SECTIONS

LIST OF HIGHWAY STANDARDS

STANDARD DESCRIPTION
NUMBER

000001-08	STANDARD SYMBOLS, ABBREVIATIONS AND PATTERNS
001001-02	AREAS OF REINFORCEMENT BARS
001006	DECIMAL EQUIVALENTS OF AN INCH AND FOOT
280001-07	TEMPORARY EROSION CONTROL SYSTEMS
420001-10	PAVEMENT JOINTS
420401-13	PAVEMENT CONNECTOR (PCC) FOR BRIDGE APPROACH SLAB
482001-02	HMA SHOULDER ADJACENT TO FLEXIBLE PAVEMENT
515001-04	NAME PLATE FOR BRIDGES
601001-05	PIPE UNDERDRAINS
601101-02	CONCRETE HEADWALL FOR PIPE DRAIN
630001-13	STEEL PLATE BEAM GUARDRAIL
630301-09	SHOULDER WIDENING FOR TYPE 1 (SPECIAL) GUARDRAIL TERMINALS
631031-18	TRAFFIC BARRIER TERMINAL, TYPE 6
642001-03	SHOULDER RUMBLE STRIPS, 16 INCHES
667101-02	PERMANENT SURVEY MARKERS
701400-12	APPROACH TO LANE CLOSURE FREEWAY/EXPRESSWAY
701401-13	LANE CLOSURE FREEWAY/EXPRESSWAY
701402-12	LANE CLOSURE FREEWAY/EXPRESSWAY WITH BARRIER
701428-01	TRAFFIC CONTROL SETUP AND REMOVAL FREEWAY/EXPRESSWAY
701901-10	TRAFFIC CONTROL DEVICES
704001-08	TEMPORARY CONCRETE BARRIER
725001-01	OBJECT AND TERMINAL MARKERS
782006-01	GUARDRAIL AND BARRIER WALL REFLECTOR MOUNTING DETAILS

LIST OF DISTRICT 5 STANDARDS

STANDARD DESCRIPTION
NUMBER

7800BBBB	PAVEMENT MARKING AND MARKERS (INTERSTATE & MULTILANE APPLICATIONS)
X032AAAA	REAL-TIME TRAFFIC CONTROL SYSTEM
X7200201	WIDTH RESTRICTION SIGNING
Z2700001	DETAIL FOR TEMPORARY RUMBLE STRIPS (SPECIAL)

GENERAL NOTES

G.N.-100B
MICROSTATION AND GEOPAK FILES OF THIS PROJECT WILL BE MADE AVAILABLE TO THE CONTRACTOR AFTER CONTRACT AWARD. IF THERE IS A CONFLICT BETWEEN THE ELECTRONIC FILES AND THE PRINTED CONTRACT PLANS AND DOCUMENTS, THE PRINTED CONTRACT PLANS AND DOCUMENTS SHALL TAKE PRECEDENCE OVER THE ELECTRONIC FILES. THE CONTRACTOR SHALL ACCEPT ALL RISK ASSOCIATED WITH USING THE ELECTRONIC FILES AND SHALL HOLD THE DEPARTMENT HARMLESS FOR ANY ERRORS OR OMISSIONS IN THE ELECTRONIC FILES AND THE DATA CONTAINED THEREIN. ERRORS OR DELAYS RESULTING FROM THE USE OF THE ELECTRONIC FILES BY THE CONTRACTOR SHALL NOT RESULT IN AN EXTENSION OF TIME FOR ANY INTERIM OR FINAL COMPLETION DATE OR SHALL NOT BE CONSIDERED CAUSE FOR ADDITIONAL COMPENSATION. THE CONTRACTOR SHALL NOT USE, SHARE, OR DISTRIBUTE THESE ELECTRONIC FILES EXCEPT FOR THE PURPOSE OF CONSTRUCTING THIS CONTRACT. ANY CLAIMS BY THIRD PARTIES DUE TO USE OR ERRORS SHALL BE THE SOLE RESPONSIBILITY OF THE CONTRACTOR. THE CONTRACTOR SHALL INCLUDE THIS DISCLAIMER WITH THE TRANSFER OF THESE ELECTRONIC FILES TO ANY OTHER PARTIES AND SHALL INCLUDE APPROPRIATE LANGUAGE BINDING THEM TO SIMILAR RESPONSIBILITIES.

G.N.-105.09A
ALL ELEVATIONS SHOWN IN THE PLANS ARE BASED ON NORTH AMERICAN VERTICAL DATUM OF 1988. (NAVD 88)

ALL WORK NECESSARY FOR THE PLACEMENT OF RIP RAP INCLUDING DEWATERING SHALL BE INCLUDED IN THE COST OF THE RIP RAP. REMOVAL AND DISPOSAL OF REGULATED SUBSTANCES WILL BE PAID SEPARATELY.

G.N.-201
TREES THAT INTERFERE WITH THE CONSTRUCTION OPERATIONS SHALL BE REMOVED AS DIRECTED BY THE ENGINEER. ANY TREE DUE TO ITS LOCATION AND DEEMED SUITABLE FOR SAVING BY THE ENGINEER SHALL BE PROTECTED DURING CLEARING AND SUBSEQUENT CONSTRUCTION OPERATIONS.

G.N.-406H
MIXTURE REQUIREMENTS:

THE FOLLOWING MIXTURE REQUIREMENTS ARE APPLICABLE FOR THIS PROJECT:

LOCATION(S):	I-74	I-74
MIXTURE USE(S):	SURFACE SHOULDER INLAY (3") & FULL DEPTH SHOULDER SURFACE (1.5")	BINDER SHOULDER (6.5")
AC/PG	PG 64-22	PG 64-22
DESIGN AIR VOIDS	4% @ 70 GYR.	4% @ 70 GYR.
MIXTURE COMP (GRADATION)	IL-9.5	IL-19.0
FRICTION AGGREGATE	MIX "D"	N/A
MIXTURE WEIGHT	112 LBS/SQYD/IN	112 LBS/SQYD/IN
QUALITY MANAGEMENT PROGRAM	QC/QA	QC/QA
SUBLOT SIZE	3000	3000
MATERIAL TRANSFER DEVICE (REQUIRED?)	NO	NO

G.N.-703A
SHORT TERM PAVEMENT MARKING SHALL BE APPLIED TO THE PAVEMENT AFTER ANY OF THE FOLLOWING: COLD MILLING AND/OR PLACING BITUMINOUS MATERIALS (TACK COAT), LEVELING BINDER (MACHINE METHOD), BINDER AND SURFACE COURSES. SHORT TERM PAVEMENT MARKING PLACED ON THE SURFACE SHALL COINCIDE WITH THE FINAL PAVEMENT STRIPING. SHORT TERM PAVEMENT MARKING PLACED PRIOR TO THE SURFACE SHALL COINCIDE WITH THE EXISTING PAVEMENT MARKINGS. USE 4 FEET PER 40 FEET (OR 10% PER STATION).

G.N.-781
THE FINAL PAVEMENT MARKINGS SHALL BE IN PLACE PRIOR TO PLACING THE RAISED REFLECTIVE PAVEMENT MARKERS.

COMMITMENTS

NO COMMITMENTS

SUMMARY OF QUANTITIES

CODE NO.	ITEM	UNIT	TOTAL QUANTITY	CONSTR. CODE
				FAI 74
				VERMILLION COUNTY
				90% FED/10% STATE
				BRIDGE
				0010
				RURAL
20100110	TREE REMOVAL (6 TO 15 UNITS DIAMETER)	UNIT	391	391
20100210	TREE REMOVAL (OVER 15 UNITS DIAMETER)	UNIT	184	184
20200100	EARTH EXCAVATION	CU YD	385	385
20300100	CHANNEL EXCAVATION	CU YD	2499	2499
25000210	SEEDING, CLASS 2A	ACRE	1	1
25000400	NITROGEN FERTILIZER NUTRIENT	POUND	90	90
25000500	PHOSPHORUS FERTILIZER NUTRIENT	POUND	90	90
25000600	POTASSIUM FERTILIZER NUTRIENT	POUND	90	90
25100630	EROSION CONTROL BLANKET	SQ YD	3795	3795
28000250	TEMPORARY EROSION CONTROL SEEDING	POUND	200	200
28000305	TEMPORARY DITCH CHECKS	FOOT	96	96
28000400	PERIMETER EROSION BARRIER	FOOT	807	807
28000510	INLET FILTERS	EACH	5	5
28001100	TEMPORARY EROSION CONTROL BLANKET	SQ YD	3795	3795

* DENOTES SPECIALTY ITEM

6/23/2025 10:27:04 AM P:\projects\2200022351C_DISCIPLINE_Civil\Working\Sheets\05_70066_S0001.dgn



USER NAME = asharghi	DESIGNED - AS	REVISED -
PLOT SCALE = 100.000 ' / in.	DRAWN - AS	REVISED -
PLOT DATE = 6/23/2025	CHECKED - JRK	REVISED +
	DATE - 05/01/2025	REVISED +

STATE OF ILLINOIS
DIVISION OF TRANSPORTATION

SUMMARY OF QUANTITIES

SCALE: SHEET 1 OF 8 SHEETS STA. TO STA.

FAI RTE.	SECTION	COUNTY	TOTAL SHEETS	SHEET NO.
74	(92-9)BR	VERMILION	87	3
CONTRACT NO. 70D66				
ILLINOIS FED. AID PROJECT				

SUMMARY OF QUANTITIES

CODE NO.	ITEM	UNIT	TOTAL QUANTITY	CONSTR. CODE
				FAI 74
				VERMILLION COUNTY
				90% FED/10% STATE
				BRIDGE
				0010
				RURAL
28100107	STONE RIPRAP, CLASS A4	SQ YD	71	71
28100109	STONE RIPRAP, CLASS A5	SQ YD	3673	3673
28200200	FILTER FABRIC	SQ YD	3744	3744
31102400	SUBBASE GRANULAR MATERIAL, TYPE C 7"	SQ YD	1085	1085
40604062	HOT-MIX ASPHALT SURFACE COURSE, IL-9.5, MIX "D", N70	TON	403	403
42000080	PAVEMENT CONNECTOR (PCC) FOR BRIDGE APPROACH SLAB	SQ YD	463	463
44000100	PAVEMENT REMOVAL	SQ YD	318	318
44000161	HOT-MIX ASPHALT SURFACE REMOVAL, 3"	SQ YD	2748	2748
44004250	PAVED SHOULDER REMOVAL	SQ YD	870	870
48101500	AGGREGATE SHOULDERS, TYPE B 6"	SQ YD	1338	1338
48102100	AGGREGATE WEDGE SHOULDER, TYPE B	TON	21	21
48203029	HOT-MIX ASPHALT SHOULDERS, 8"	SQ YD	1009	1009
50100300	REMOVAL OF EXISTING STRUCTURES NO. 1	EACH	1	1
50100400	REMOVAL OF EXISTING STRUCTURES NO. 2	EACH	1	1

* DENOTES SPECIALTY ITEM

6/23/2025 10:27:05 AM P:\projects\2200022351C_DISCIPLINE_Civil\Working\Sheets\05_70066_S0002.dgn



USER NAME = asharghi	DESIGNED - AS	REVISED -
	DRAWN - AS	REVISED -
PLOT SCALE = 100.000 ' / in.	CHECKED - JRK	REVISED +
PLOT DATE = 6/23/2025	DATE - 05/01/2025	REVISED +

STATE OF ILLINOIS
DIVISION OF TRANSPORTATION

SUMMARY OF QUANTITIES

SCALE: SHEET 2 OF 8 SHEETS STA. TO STA.

FAI RTE.	SECTION	COUNTY	TOTAL SHEETS	SHEET NO.
74	(92-9)BR	VERMILION	87	4
CONTRACT NO. 70D66				
ILLINOIS FED. AID PROJECT				

SUMMARY OF QUANTITIES

CODE NO.	ITEM	UNIT	TOTAL QUANTITY	CONSTR. CODE
				FAI 74
				VERMILLION COUNTY
				90% FED/10% STATE
				BRIDGE
				0010
				RURAL
50200100	STRUCTURE EXCAVATION	CU YD	520	520
50200300	COFFERDAM EXCAVATION	CU YD	675	675
50200400	ROCK EXCAVATION FOR STRUCTURES	CU YD	60	60
50201101	COFFERDAM (TYPE 1) (LOCATION - 1)	EACH	1	1
50201102	COFFERDAM (TYPE 1) (LOCATION - 2)	EACH	1	1
50201103	COFFERDAM (TYPE 1) (LOCATION - 3)	EACH	1	1
50201104	COFFERDAM (TYPE 1) (LOCATION - 4)	EACH	1	1
50300100	FLOOR DRAINS	EACH	40	40
50300225	CONCRETE STRUCTURES	CU YD	439.6	439.6
50300255	CONCRETE SUPERSTRUCTURE	CU YD	473.9	473.9
50300300	PROTECTIVE COAT	SQ YD	2402	2402
50301350	CONCRETE SUPERSTRUCTURE (APPROACH SLAB)	CU YD	236.8	236.8
50500105	FURNISHING AND ERECTING STRUCTURAL STEEL	L SUM	1	1
50500505	STUD SHEAR CONNECTORS	EACH	10404	10404

* DENOTES SPECIALTY ITEM

6/23/2025 10:27:07 AM
P:\Project\22000\22351\C_DESIGN\01_Disipline\Civil\WorkingSheets\05_70D66_S0003.dgn



USER NAME = asharghi
PLOT SCALE = 100,000 * / in.
PLOT DATE = 6/23/2025

DESIGNED - AS
DRAWN - AS
CHECKED - JRK
DATE - 05/01/2025

REVISED -
REVISED -
REVISED -
REVISED -

STATE OF ILLINOIS
DIVISION OF TRANSPORTATION

SUMMARY OF QUANTITIES

SCALE: SHEET 3 OF 8 SHEETS STA. TO STA.

FAI RTE.	SECTION	COUNTY	TOTAL SHEETS	SHEET NO.
74	(92-9)BR	VERMILION	87	5
CONTRACT NO. 70D66				
ILLINOIS FED. AID PROJECT				

SUMMARY OF QUANTITIES

CODE NO.	ITEM	UNIT	TOTAL QUANTITY	CONSTR. CODE
				FAI 74
				VERMILLION COUNTY
				90% FED/10% STATE
				BRIDGE
				0010
				RURAL
50800205	REINFORCEMENT BARS, EPOXY COATED	POUND	280560	280560
50800515	BAR SPLICERS	EACH	2024	2024
51201610	FURNISHING STEEL PILES HP12X63	FOOT	904	904
51201800	FURNISHING STEEL PILES HP14X73	FOOT	710	710
51202305	DRIVING PILES	FOOT	904	904
51203610	TEST PILE STEEL HP12X63	EACH	2	2
51265001	DRILLING AND SETTING PILES (IN SOIL)	CU FT	491	491
51265002	DRILLING AND SETTING PILES (IN ROCK)	CU FT	547	547
51500100	NAME PLATES	EACH	2	2
52100520	ANCHOR BOLTS, 1"	EACH	96	96
52200010	TEMPORARY SHEET PILING	SQ FT	4464	4464
58600101	GRANULAR BACKFILL FOR STRUCTURES	CU YD	276	276
59100100	GEOCOMPOSITE WALL DRAIN	SQ YD	134	134
60100060	CONCRETE HEADWALLS FOR PIPE DRAINS	EACH	6	6

* DENOTES SPECIALTY ITEM

6/23/2025 10:27:09 AM P:\projects\2200022351\CDISC\001_Discipline\Civil\Working\Sheets\05_70066_S0004.dgn



USER NAME = asharghi	DESIGNED - AS	REVISED -
	DRAWN - AS	REVISED -
PLOT SCALE = 100.000 ' / in.	CHECKED - JRK	REVISED -
PLOT DATE = 6/23/2025	DATE - 05/01/2025	REVISED -

STATE OF ILLINOIS
DIVISION OF TRANSPORTATION

SUMMARY OF QUANTITIES

SCALE: SHEET 4 OF 8 SHEETS STA. TO STA.

FAI RTE.	SECTION	COUNTY	TOTAL SHEETS	SHEET NO.
74	(92-9)BR	VERMILION	87	6
CONTRACT NO. 70D66				
ILLINOIS FED. AID PROJECT				

SUMMARY OF QUANTITIES

CODE NO.	ITEM	UNIT	TOTAL QUANTITY	CONSTR. CODE
				FAI 74
				VERMILLION COUNTY
				90% FED/10% STATE
				BRIDGE
				0010
				RURAL
60108100	PIPE UNDERDRAINS 4" (SPECIAL)	FOOT	108	108
60108501	PIPE UNDERDRAINS, TYPE3	FOOT	1477	1477
60146304	PIPE UNDERDRAINS FOR STRUCTURES 4"	FOOT	382	382
* 63000001	STEEL PLATE BEAM GUARDRAIL, TYPE A, 6 FOOT POSTS	FOOT	1200	1200
* 63100085	TRAFFIC BARRIER TERMINAL, TYPE 6	EACH	4	4
* 63100167	TRAFFIC BARRIER TERMINAL, TYPE 1 (SPECIAL) TANGENT	EACH	4	4
63200310	GUARDRAIL REMOVAL	FOOT	1581	1581
64200116	SHOULDER RUMBLE STRIPS, 16 INCH	FOOT	3060	3060
66500105	WOVEN WIRE FENCE, 4'	FOOT	174	174
67000500	ENGINEER'S FIELD OFFICE, TYPE B	CAL MO	18	18
67100100	MOBILIZATION	L SUM	1	1
70100205	TRAFFIC CONTROL AND PROTECTION, STANDARD 701401	EACH	2	2
70100207	TRAFFIC CONTROL AND PROTECTION, STANDARD 701402	EACH	2	2
70103815	TRAFFIC CONTROL SURVEILLANCE	CAL DA	72	72

* DENOTES SPECIALTY ITEM

6/23/2025 10:27:10 AM
P:\Projects\2200022351C_DESIGN\01_Dispatching_Civil\WorkingSheets\05_70D66_S0005.dgn



USER NAME = asharghi	DESIGNED - AS	REVISED -
	DRAWN - AS	REVISED -
PLOT SCALE = 100,000 * / in.	CHECKED - JRK	REVISED -
PLOT DATE = 6/23/2025	DATE - 05/01/2025	REVISED -

STATE OF ILLINOIS
DIVISION OF TRANSPORTATION

SUMMARY OF QUANTITIES

SCALE: SHEET 5 OF 8 SHEETS STA. TO STA.

FAI RTE.	SECTION	COUNTY	TOTAL SHEETS	SHEET NO.
74	(92-9)BR	VERMILION	87	7
CONTRACT NO. 70D66				
ILLINOIS FED. AID PROJECT				

SUMMARY OF QUANTITIES

CODE NO.	ITEM	UNIT	TOTAL QUANTITY	CONSTR. CODE
				FAI 74
				VERMILLION COUNTY
				90% FED/10% STATE
				BRIDGE
				0010
				RURAL
70106700	TEMPORARY RUMBLE STRIPS	EACH	16	16
70107025	CHANGEABLE MESSAGE SIGN	CAL DA	28	28
70300150	SHORT TERM PAVEMENT MARKING REMOVAL	SQ FT	4555	4555
70300221	TEMPORARY PAVEMENT MARKING - LINE 4" - PAINT	FOOT	7201	7201
70307120	TEMPORARY PAVEMENT MARKING - LINE 4" - TYPE IV TAPE	FOOT	13665	13665
70400100	TEMPORARY CONCRETE BARRIER	FOOT	937.5	937.5
70400125	PINNING TEMPORARY CONCRETE BARRIER	EACH	87	87
70400200	RELOCATE TEMPORARY CONCRETE BARRIER	FOOT	912.5	912.5
70600251	IMPACT ATTENUATORS, TEMPORARY (NON- REDIRECTIVE, NARROW), TEST LEVEL 3	EACH	2	2
70600352	IMPACT ATTENUATORS, RELOCATE (NON- REDIRECTIVE, NARROW), TEST LEVEL 3	EACH	2	2
* 72501000	TERMINAL MARKER - DIRECT APPLIED	EACH	4	4
* 78000400	THERMOPLASTIC PAVEMENT MARKING - LINE 6"	FOOT	6181	6181
* 78008330	POLYUREA PAVEMENT MARKING TYPE II - LINE 6"	FOOT	1020	1020
* 78011035	GROOVING FOR RECESSED PAVEMENT MARKING 7"	FOOT	7201	7201

* DENOTES SPECIALTY ITEM

6/23/2025 10:27:12 AM
P:\Projects\22000\22351C_DESIGN\01_Dispatching_Civil\WorkingSheets\05_70D66_S0006.dgn



USER NAME = asharghi	DESIGNED - AS	REVISED -
	DRAWN - AS	REVISED -
PLOT SCALE = 100,000 * / in.	CHECKED - JRK	REVISED -
PLOT DATE = 6/23/2025	DATE - 05/01/2025	REVISED -

STATE OF ILLINOIS
DIVISION OF TRANSPORTATION

SUMMARY OF QUANTITIES

SCALE: SHEET 6 OF 8 SHEETS STA. TO STA.

FAI RTE.	SECTION	COUNTY	TOTAL SHEETS	SHEET NO.
74	(92-9)BR	VERMILION	87	8
CONTRACT NO. 70D66				
ILLINOIS FED. AID PROJECT				

SUMMARY OF QUANTITIES

				CONSTR. CODE
				FAI 74 VERMILLION COUNTY 90% FED/10% STATE
CODE NO.	ITEM	UNIT	TOTAL QUANTITY	BRIDGE
				0010
				RURAL
* 78200005	GUARDRAIL REFLECTORS, TYPE A	EACH	20	20
* 78200011	BARRIER WALL REFLECTORS, TYPE C	EACH	70	70
78300201	PAVEMENT MARKING REMOVAL - GRINDING	SQ FT	1118	1118
X5030250	BRIDGE DECK GROOVING (LONGITUDINAL)	SQ YD	1209	1209
X5080530	BAR TERMINATORS	EACH	1052	1052
X6640104	FENCE REMOVAL	FOOT	174	174
* X7011854	REAL-TIME TRAFFIC CONTROL CENTRAL BASE UNIT	CAL MO	18	18
* X7011860	REAL-TIME TRAFFIC CONTROL WARNING SIGN	CAL MO	144	144
* X7011862	REAL-TIME TRAFFIC MONITORING SENSOR UNIT	CAL MO	288	288
X7200201	WIDTH RESTRICTION SIGNING	L SUM	1	1
Z0004552	APPROACH SLAB REMOVAL	SQ YD	542	542
Z0013798	CONSTRUCTION LAYOUT	L SUM	1	1
Z0023201	SEDIMENT CONTROL, SILT CURTAIN	EACH	1	1
Z0029090	DIAMOND GRINDING (BRIDGE SECTION)	SQ YD	1829	1829

* DENOTES SPECIALTY ITEM

6/23/2025 10:27:13 AM P:\projects\2200022351\C_DISCIPLINE\Civil\Working\Sheets\05_70066_S0007.dgn



USER NAME = asharghi	DESIGNED - AS	REVISED -
	DRAWN - AS	REVISED -
PLOT SCALE = 100.000 ' / in.	CHECKED - JRK	REVISED -
PLOT DATE = 6/23/2025	DATE - 05/01/2025	REVISED -

STATE OF ILLINOIS
DIVISION OF TRANSPORTATION

SUMMARY OF QUANTITIES

SCALE: SHEET 7 OF 8 SHEETS STA. TO STA.

FAI RTE.	SECTION	COUNTY	TOTAL SHEETS	SHEET NO.
74	(92-9)BR	VERMILION	87	9
CONTRACT NO. 70D66				
ILLINOIS FED. AID PROJECT				

SUMMARY OF QUANTITIES

[illegible]

* DENOTES SPECIALTY ITEM

Ø 0042

USER NAME = asharghi	DESIGNED - AS	REVISED -
	DRAWN - AS	REVISED -
PLOT SCALE = 100,000 ' / in.	CHECKED - JRK	REVISED -
PLOT DATE = 6/23/2025	DATE - 05/01/2025	REVISED -


STATE OF ILLINOIS
DIVISION OF TRANSPORTATION

SUMMARY OF QUANTITIES

SCALE:	SHEET 8	OF 8	SHEETS	STA.	TO STA.
--------	---------	------	--------	------	---------

F.A.I. RTE.	SECTION	COUNTY	TOTAL SHEETS	SHEET NO.
74	(92-9)BR	VERMILION	87	10
		CONTRACT NO. 70D66		
ILLINOIS		FED. AID PROJECT		

REV. 7/28/25REV. 7/7/25

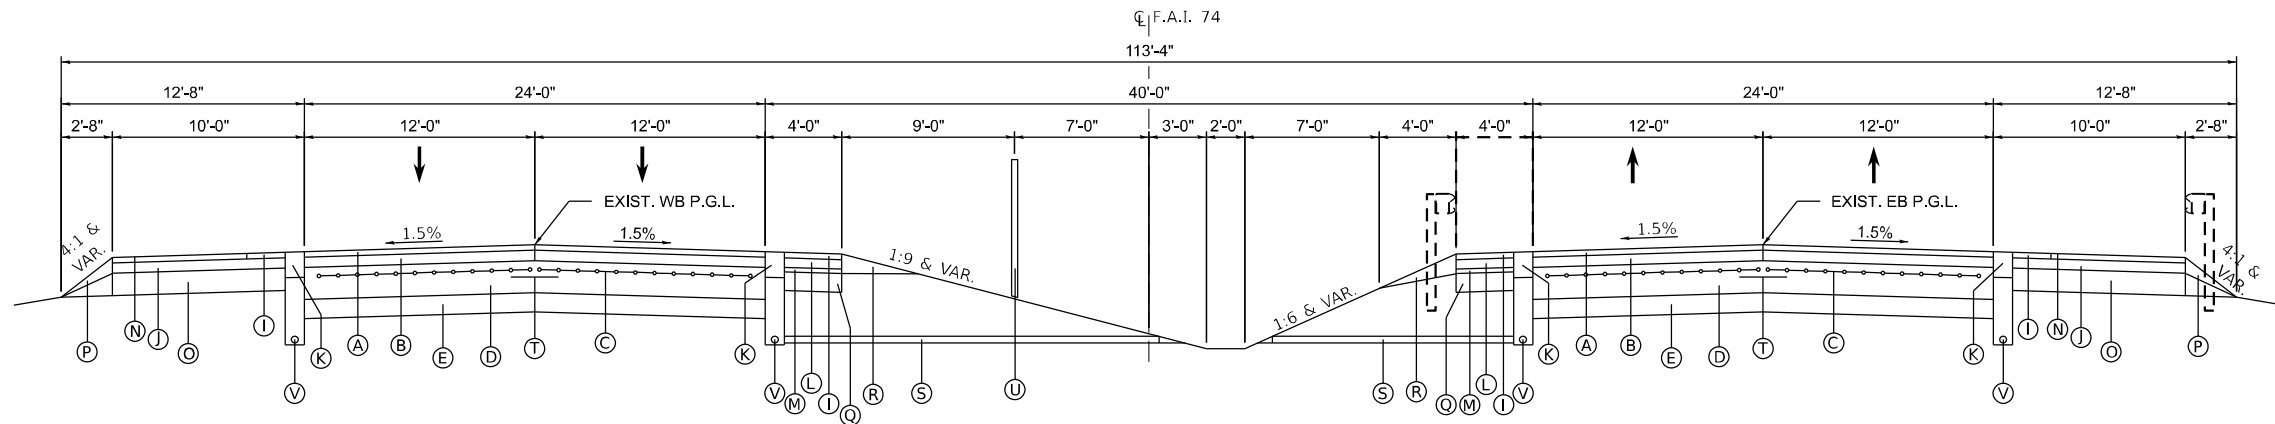


EXISTING TYPICAL SECTION

I-74
EB STA 1279+00.0 TO STA 1285+24.0
WB STA 1279+00.0 TO STA 1285+41.0
(LOOKING EAST)
EB START STATION 1279+37.0
WB START STATION 1281+22.0

LEGEND:

- (A) EXISTING HMA SURFACE COURSE, 1.75"
- (B) EXISTING HMA BINDER, 3.25"
- (C) EXISTING PAVEMENT FABRIC
- (D) EXISTING PCC PAVEMENT, 10"
- (E) EXISTING SUBBASE GRANULAR MATERIAL, 6"
- (I) EXISTING HMA SHOULDERS, 1.75"
- (J) EXISTING HMA SHOULDERS, 3.25"
- (K) EXISTING HMA SHOULDERS, 8"
- (L) EXISTING HMA SHOULDERS, 3"
- (M) EXISTING HMA SHOULDERS, 1.5"
- (N) EXISTING SHOULDER SEAL COAT
- (O) EXISTING AGGREGATE SHOULDERS, 7"
- (P) EXISTING AGGREGATE SHOULDERS, TYPE B
- (Q) EXISTING GRAVEL OR CRUSHED STONE SHOULDER, 8.5"
- (R) EXISTING AGGREGATE SHOULDERS, WEDGE
- (S) EXISTING PIPE UNDERDRAIN W/ CONCRETE HEADWALL
- (T) EXISTING TIE BARS #5
- (U) EXISTING CABLE MEDIAN BARRIER
- (V) EXISTING PIPE UNDERDRAIN

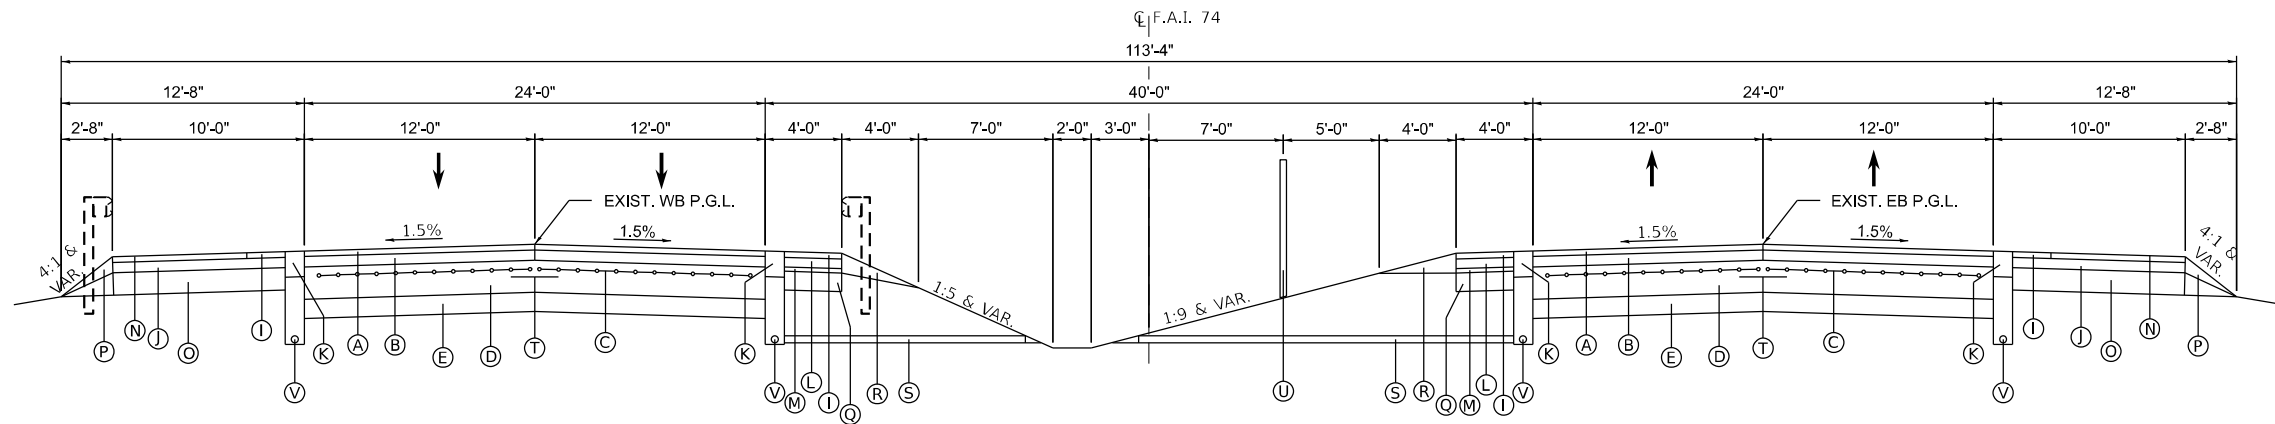

EXISTING TYPICAL SECTION

I-74
EB STA 1286+93.0 TO STA 1293+00.0
WB STA 1287+10.0 TO STA 1293+00.0
(LOOKING EAST)
EB END STATION 1291+15.0
WB END STATION 1292+63.0

6/23/2025 10:27:16 AM
P:\Projects\22000\22351C_DESIGN\01_Design\Civil\WorkingSheets\05_76066_Type1.dgn



USER NAME = asharghi	DESIGNED - AS
DRAWN - AS	REVISD -
PLOT SCALE = 10,000 ' / in.	CHECKED - JRK
PLOT DATE = 6/23/2025	DATE - 05/01/2025


REVISD -
REVISD -
REVISD -
REVISD -

STATE OF ILLINOIS
DIVISION OF TRANSPORTATION

I-74 OVER STONY CREEK
EXISTING TYPICAL SECTIONS


SCALE: SHEET 1 OF 2 SHEETS STA. TO STA.

F.A.I. RTE.	SECTION	COUNTY	TOTAL SHEETS	SHEET NO.
74	(92-9)BR	VERMILION	87	11
CONTRACT NO. 70D66				
ILLINOIS FED. AID PROJECT				

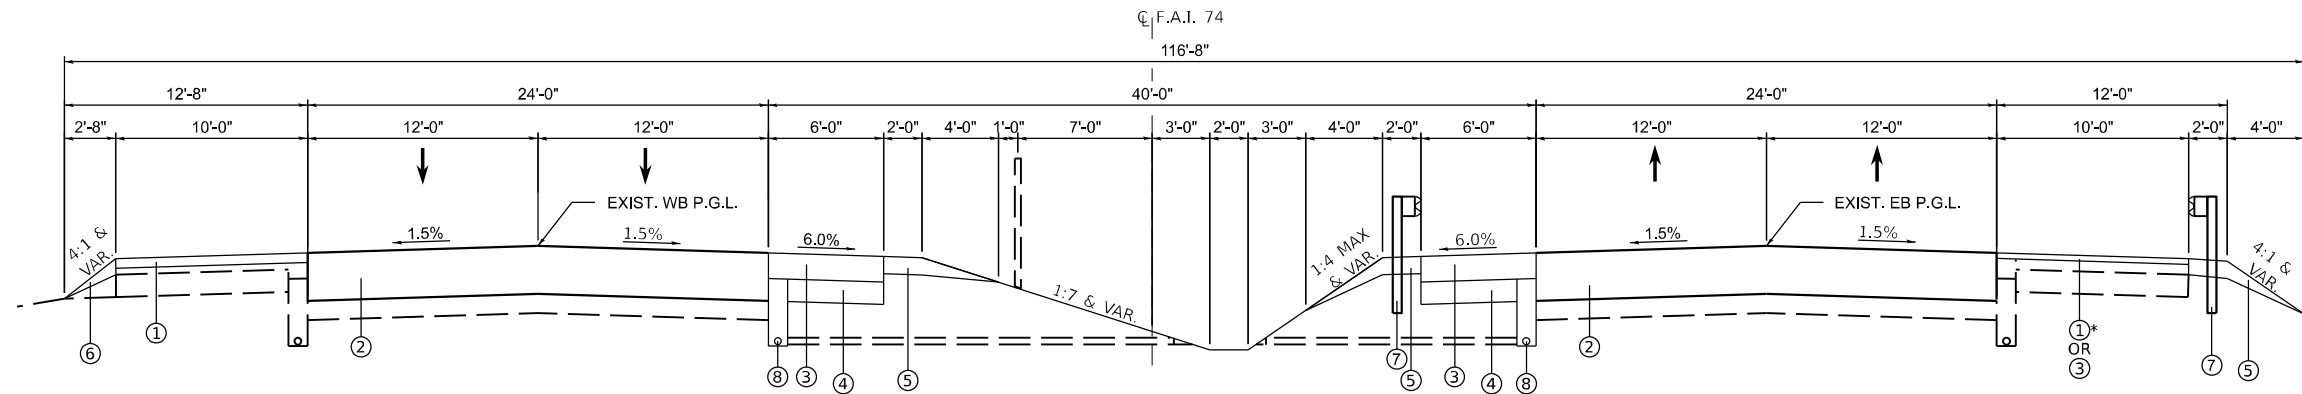

PROPOSED TYPICAL SECTION

I-74
 EB STA 1279+00.0 TO STA 1285+24.0
 WB STA 1279+00.0 TO STA 1285+41.0
 (LOOKING EAST)
 EB START STATION 1279+37.0
 WB START STATION 1281+22.0
 * OUTSIDE SHOULDER SURFACE REMOVAL
 STA. 1281+00 TO STA. 1283+19 RT
 OUTSIDE FULL DEPTH SHOULDER REPLACEMENT
 STA. 1283+19 TO STA. 1284+88 RT

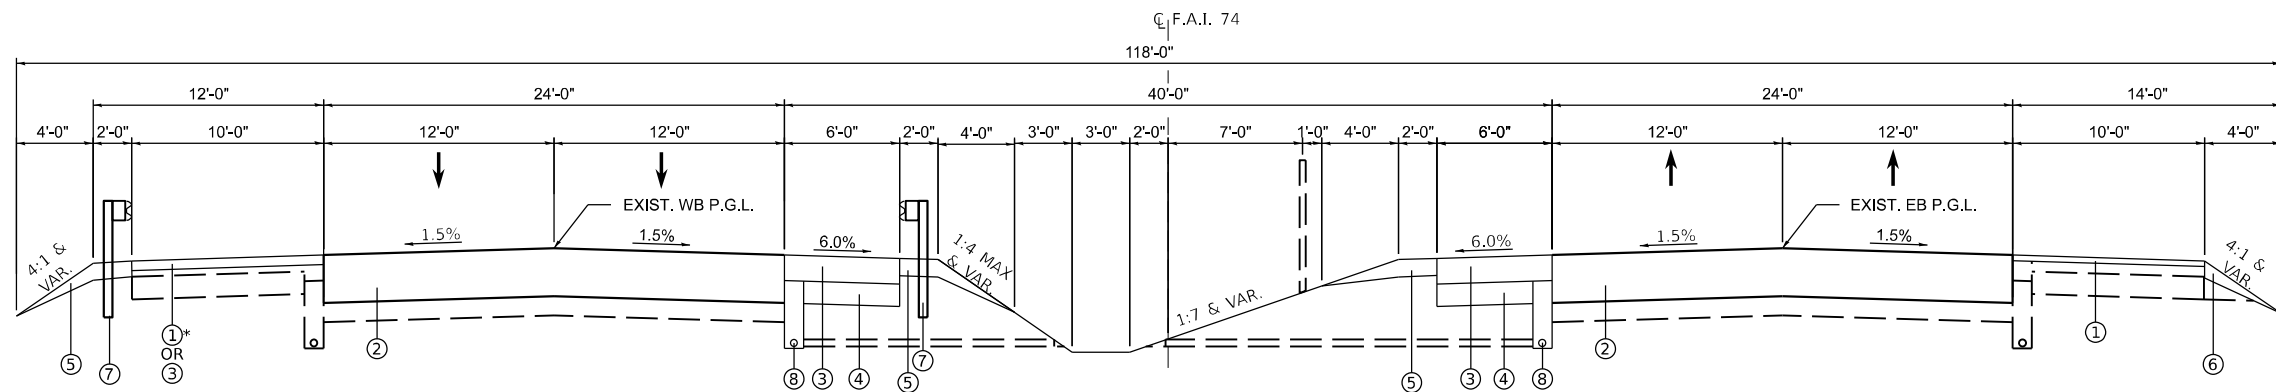

PROPOSED TYPICAL SECTION

I-74
 EB STA 1286+93.0 TO STA 1293+00.0
 WB STA 1287+10.0 TO STA 1293+00.0
 (LOOKING EAST)
 EB END STATION 1291+15.0
 WB END STATION 1292+63.0
 * OUTSIDE FULL DEPTH SHOULDER REPLACEMENT
 STA. 1287+39 TO STA. 1288+48 LT
 OUTSIDE SHOULDER SURFACE REMOVAL
 STA. 1288+48 TO STA. 1291+00 LT

LEGEND:

- ① HMA SURFACE COURSE, IL-9.5, MIX "D", N70, 336 LBS/SQYD
- ② PAVEMENT CONNECTOR (PCC) FOR BRIDGE APPROACH SLAB
- ③ HMA SHOULDER, 8"
- ④ SUBBASE GRANULAR MATERIAL, TYPE C 7"
- ⑤ AGGREGATE SHOULDER, TYPE B, 6"
- ⑥ AGGREGATE WEDGE SHOULDER, TYPE B
- ⑦ STEEL PLATE BEAM GUARDRAIL, TYPE A, 6 FOOT POSTS
- ⑧ PIPE UNDERDRAINS, TYPE 1, 4"

6/23/2025 10:27:17 AM
P:\Projects\2200022351C_DESIGN\01_Dispatching_Civil\WorkingSheets\05_70D66_Schedule01.dgn

PAVING SCHEDULE

LOCATION			SUBBASE GRANULAR MATERIAL, TYPE C 7"	HOT-MIX ASPHALT SURFACE COURSE, IL-9.5, MIX "D", N70	PAVEMENT CONNECTOR (PCC) FOR BRIDGE APPROACH SLAB	AGGREGATE SHOULDERS, TYPE B 6"	AGGREGATE WEDGE SHOULDER, TYPE B	HOT-MIX ASPHALT SHOULDERS, 8"
			31102400	40604062	42000080	48101500	48102100	48203029
STATION TO STATION	ROADWAY	OFFSET	(SQ YD)	(TON)	(SQ YD)	(SQ YD)	(TON)	(SQ YD)
1279+37 TO 1284+95	I-74 EB	18' RT		42				
1280+90 TO 1284+50	I-74 EB	14' RT	260					240
1280+90 TO 1285+13	I-74 EB	12' RT				282		
1280+00 TO 1283+19	I-74 EB	44' RT		60				
1281+00 TO 1284+66	I-74 EB	54' RT				244		
1281+23 TO 1285+04	I-74 WB	18' LT		28				
1282+80 TO 1284+94	I-74 WB	14' LT	155					143
1282+80 TO 1285+21	I-74 WB	8' LT				161		
1281+90 TO 1284+94	I-74 WB	44' LT		57				
1282+90 TO 1285+12	I-74 WB	54' LT					8	
1283+19 TO 1284+50	I-74 EB	44' RT	153					146
1284+30 TO 1284+50	I-74 EB	30' RT		9				
1284+50 TO 1284+95	I-74 EB	17' RT			181			
1284+74 TO 1284+94	I-74 WB	30' LT		9				
1284+93 TO 1285+05	I-74 EB	18' RT		3				
1284+94 TO 1285+12	I-74 WB	16' LT			69			
1287+00 TO 1287+18	I-74 EB	18' RT		4				
1287+07 TO 1289+50	I-74 EB	12' RT				162		
1287+13 TO 1289+40	I-74 EB	54' RT					13	
1287+14 TO 1287+30	I-74 WB	18' LT		4				
1287+14 TO 1287+50	I-74 EB	16' RT			145			
1287+14 TO 1291+10	I-74 WB	12' LT				264		
1287+22 TO 1291+15	I-74 EB	18' RT		29				
1287+30 TO 1287+51	I-74 WB	15' LT			68			
1287+31 TO 1292+63	I-74 WB	18' LT		40				
1287+50 TO 1289+50	I-74 EB	14' RT	144					133
1287+50 TO 1289+40	I-74 EB	15' RT		36				
1287+50 TO 1287+70	I-74 EB	30' RT		9				
1287+51 TO 1287+71	I-74 WB	30' LT		9				
1287+51 TO 1291+10	I-74 WB	14' LT	260					239
1287+51 TO 1288+48	I-74 WB	43' LT	113					108
1287+62 TO 1291+00	I-74 WB	54' LT				225		
1288+48 TO 1292+00	I-74 WB	15' LT		66				
I-74 TOTAL			1085	405	463	1338	21	1009

REMOVAL SCHEDULE

LOCATION			PAVEMENT REMOVAL	HOT-MIX ASPHALT SURFACE REMOVAL, 3"	PAVED SHOULDER REMOVAL
			44000100	44000161	44004250
STATION TO STATION	ROADWAY	OFFSET	(SQ YD)	(SQ YD)	(SQ YD)
1278+37 TO 1284+95	I-74 EB	18' RT		292	
1280+00 TO 1283+19	I-74 EB	44' RT		354	
1281+00 TO 1284+95	I-74 EB	16' RT			176
1280+22 TO 1285+04	I-74 WB	18' LT		214	
1281+90 TO 1285+13	I-74 WB	44' LT		359	
1282+90 TO 1285+13	I-74 WB	16' LT			99
1283+19 TO 1284+95	I-74 EB	44' RT			196
1284+30 TO 1284+50	I-74 EB	30' RT		53	
1284+50 TO 1284+95	I-74 EB	20' RT	120		
1284+74 TO 1284+94	I-74 WB	30' RT		53	
1284+91	I-74	88' RT			
1284+93 TO 1285+05	I-74 EB	16' LT		16	
1284+94 TO 1285+13	I-74 WB	20' LT	51		
1285+26	I-74	84' LT			
1286+98	I-74	90' RT			
1287+00 TO 1287+18	I-74 EB	15' RT		24	
1287+14 TO 1290+40	I-74 EB	15' RT		362	
1287+14 TO 1289+40	I-74 EB	16' RT			100
1287+14 TO 1287+30	I-74 WB	16' RT		21	
1287+14 TO 1287+50	I-74 EB	20' RT	96		
1287+20 TO 1291+00	I-74 WB	16' LT			169
1287+22 TO 1292+15	I-74 EB	18' RT		219	
1287+31 TO 1288+48	I-74 WB	15' LT			130
1287+31 TO 1293+63	I-74 WB	18' LT		281	
1287+32 TO 1287+51	I-74 WB	20' LT	51		
1287+38	I-74	89' LT			
1287+50 TO 1287+70	I-74 EB	30' RT		53	
1287+51 TO 1287+71	I-74 WB	30' LT		53	
1288+48 TO 1292+00	I-74 WB	15' LT		391	
I-74 TOTAL			318	2745	870

FENCE REMOVAL AND REPLACEMENT SCHEDULE

LOCATION			WOVEN WIRE FENCE, 4'	FENCE REMOVAL
			66500105	X6640104
STATION TO STATION	ROADWAY	OFFSET	(FOOT)	(FOOT)
1284+91	I-74	88' RT	48	48
1285+26	I-74	84' LT	36	36
1286+98	I-74	90' RT	42	42
1287+38	I-74	89' LT	48	48
I-74 TOTAL			174	174



USER NAME = asharghi	DESIGNED - AS	REVISED -
	DRAWN - AS	REVISED -
PLOT SCALE = 100,000' = 1 in.	CHECKED - JRK	REVISED -
PLOT DATE = 6/23/2025	DATE - 05/01/2025	REVISED -

STATE OF ILLINOIS
DIVISION OF TRANSPORTATION

I-74 OVER STONY CREEK
SCHEDULE OF QUANTITIES

SCALE:	SHEET	OF	SHEETS	STA.	TO STA.
--------	-------	----	--------	------	---------

F.A.I. RTE.	SECTION	COUNTY	TOTAL SHEETS	SHEET NO.
74	(92-9)BR	VERMILION	87	13
CONTRACT NO. 70D66				
		ILLINOIS	FED. AID PROJECT	

EARTHWORK SCHEDULE

LOCATION		EARTH EXCAVATION			
		20200100			
STATION TO STATION	ROADWAY	CUT (CU YD)	FILL (CU YD)	ADJ FILL (CU YD)	BALANCE (CU YD)
1281+00	I-74	6.1	0	0	6.1
1281+50	I-74	12.9	0	0	12.9
1282+00	I-74	12.6	0	0	12.6
1282+50	I-74	11.9	0	0	11.9
1283+00	I-74	17.8	0	0	17.8
1283+50	I-74	32.0	0	0	32.0
1284+00	I-74	41.0	0	0	41.0
1284+50	I-74	41.8	0	0	41.8
1285+00	I-74	40.3	0	0	40.3
1288+00	I-74	44.2	0	0	44.2
1288+50	I-74	35.8	0	0	35.8
1289+00	I-74	26.4	0	0	26.4
1289+50	I-74	18.8	0	0	18.8
1290+00	I-74	11.7	0	0	11.7
1290+50	I-74	12.2	0	0	12.2
1291+00	I-74	12.6	0	0	12.6
1291+50	I-74	6.2	0	0	6.2
I-74 TOTAL		385	0	0	385

PIPE UNDERDRAIN SCHEDULE

LOCATION			CONCRETE HEADWALLS FOR PIPE DRAINS	PIPE UNDERDRAINS 4" (SPECIAL)	PIPE UNDERDRAINS, TYPE 3	PIPE UNDERDRAINS FOR STRUCTURES 4"	PIPE UNDERDRAIN REMOVAL
			60100060	60108100	60108501	60146304	Z0040530
STATION TO STATION	ROADWAY	OFFSET	(EACH)	(FOOT)	(FOOT)	(FOOT)	(FOOT)
1281+00 TO 1284+96	I-74	16' RT			396		396
1282+90 TO 1285+04	I-74	16' LT			214		214
1283+19 TO 1284+88	I-74	44' RT			169		169
1284+88	I-74	44' RT		44			
1284+94	I-74	16' LT		12			
1284+96	I-74	118' RT	1				
1285+28	I-74	1' RT				121	
1285+28	I-74	1' LT				121	
1285+61	I-74	117' LT	1				
1286+81	I-74	71' RT	1				
1287+00	I-74	1' RT				70	
1287+00	I-74	1' LT				70	
1287+18	I-74	67' LT	1				
1287+22 TO 1289+40	I-74	16' RT			218		218
1287+30 TO 1291+00	I-74	16' LT			370		370
1287+38 TO 1288+48	I-74	44' LT			110		110
1288+47	I-74	7' LT	1				
1288+48	I-74	44' LT		37			
1289+40	I-74	16' RT		15			
1289+40	I-74	2' RT	1				
I-74 TOTAL			6	108	1477	382	1477

EROSION CONTROL SCHEDULE

LOCATION			SEEDING, CLASS 2A	EROSION CONTROL BLANKET	TEMPORARY DITCH CHECKS	PERIMETER EROSION BARRIER	INLET FILTERS	TEMPORARY EROSION CONTROL BLANKET
			25000210	25100630	28000305	28000400	28000510	28001100
STATION TO STATION	ROADWAY	OFFSET	(ACRE)	(SQ YD)	(FOOT)	(FOOT)	(EACH)	(SQ YD)
1280+90 TO 1285+37	I-74	2' RT	0.25	1,200				1,200
1281+08 TO 1281+67	I-74	54' RT	0.02	83.00				83
1282+10	I-74	10' RT			8			
1282+39	I-74	4' RT			8			
1283+39	I-74	1' RT			8			
1283+72	I-74	5' LT					1	
1284+47 TO 1285+76	I-74	54' RT	0.12	583				583
1284+54 TO 1286+17	I-74	54' LT	0.11	549				549
1284+82	I-74	0' RT			8			
1284+80 TO 1285+06	I-74	118' RT				444		
1284+95	I-74	1' RT					1	
1285+51	I-74	125' RT			8			
1286+00	I-74	95' LT			8			
1286+24	I-74	76' RT			8			
1286+57	I-74	71' LT			8			
1286+89 TO 1287+75	I-74	54' LT	0.02	78				79
1287+04 TO 1287+27	I-74	0' RT	0.01	49				49
1287+05	I-74	70' LT			8			
1287+22 TO 1287+38	I-74	56' LT	0.004	19				19
1287+45 TO 1287+42	I-74	76' RT				363		
1287+48 TO 1287+60	I-74	56' LT	0.001	4				4
1287+29 TO 1291+44	I-74	0' RT	0.22	1044				1043
1287+60	I-74	4' LT			8			
1288+66	I-74	3' LT			8			
1289+53	I-74	5' LT			8			
1289+82	I-74	4' LT					1	
1289+96	I-74	4' LT					1	
1290+11	I-74	4' LT					1	
1290+28 TO 1291+38	I-74	54' LT	0.04	186				186
I-74 TOTAL			0.795	3795	96	807	5	3795

SEEDING SCHEDULE

LOCATION		NITROGEN FERTILIZER NUTRIENT	PHOSPHORUS FERTILIZER NUTRIENT	POTASSIUM FERTILIZER NUTRIENT	TEMPORARY EROSION CONTROL SEEDING
		25000400 90 LBS/ACRE	25000500 90 LBS/ACRE	25000600 90 LBS/ACRE	28000250 100 LBS/ACRE
ROADWAY	SEEDING AREA (ACRE)	(POUND)	(POUND)	(POUND)	(POUND)
I-74	1.0	90	90	90	100
SECOND APPLICATION					100
I-74 TOTAL		90	90	90	200

STATE OF ILLINOIS
DIVISION OF TRANSPORTATION

I-74 OVER STONY CREEK
SCHEDULE OF QUANTITIES

SCALE: SHEET OF SHEETS STA. TO STA.

F.A.I. RTE.	SECTION	COUNTY	TOTAL SHEETS	SHEET NO.
74	(92-9)BR	VERMILION	87	14
CONTRACT NO. 70D66				
		ILLINOIS	FED. AID PROJECT	



USER NAME = asharghi
PLOT SCALE = 100,000 * / in.
PLOT DATE = 6/23/2025

DESIGNED - AS
DRAWN - AS
CHECKED - JRK
DATE - 05/01/2025

REVISED -
REVISED -
REVISED -
REVISED -

6/23/2025 10:27:21 AM
P:\projects\22000\22351C_DESIGN\01_Dis\dwg\Civil\Working\Sheets\05_70D66_Schedule03.dgn

PAVEMENT MARKING SCHEDULE

LOCATION			SHOULDER RUMBLE, STRIPS, 16 INCH	THERMOPLASTIC PAVEMENT MARKING - LINE 6"	POLYUREA PAVEMENT MARKING TYPE II - LINE 6"	GROOVING FOR RECESSED PAVEMENT MARKING 7"	PAVEMENT MARKING REMOVAL - GRINDING
			64200116	78000400	78008330	78011035	78300201
STATION TO STATION	ROADWAY	OFFSET	(FOOT)	(FOOT)	(FOOT)	(FOOT)	(SQ FT)
1278+00 TO 1284+50	I-74 EB	44' RT		650		650	
1278+00 TO 1284+50	I-74 EB	20' RT		650		650	
1278+00 TO 1284+50	I-74 EB	32' RT		163		163	
1278+00 TO 1284+94	I-74 WB	44' LT		694		694	
1278+00 TO 1284+94	I-74 WB	20' LT		694		694	
1278+00 TO 1284+94	I-74 WB	32' LT		174		174	
1279+37 TO 1284+95	I-74 EB	18' RT	558				
1280+90 TO 1285+00	I-74 WB	44' LT					137
1280+90 TO 1285+00	I-74 WB	20' LT					34
1280+90 TO 1285+00	I-74 WB	32' LT					137
1280+90 TO 1284+50	I-74 EB	44' RT					120
1280+90 TO 1284+50	I-74 EB	20' RT					30
1280+90 TO 1284+50	I-74 EB	32' RT					120
1281+00 TO 1284+88	I-74 EB	46' RT	388				
1281+24 TO 1285+04	I-74 WB	18' LT	380				
1282+90 TO 1285+12	I-74 WB	46' LT	222				
1284+50 TO 1287+50	I-74 EB	44' RT			300	300	
1284+50 TO 1287+50	I-74 EB	32' RT			75	75	
1284+50 TO 1287+50	I-74 EB	20' RT			300	300	
1284+94 TO 1287+51	I-74 WB	20' LT			257	257	
1284+94 TO 1287+51	I-74 WB	32' LT			64	64	
1284+94 TO 1287+51	I-74 WB	44' LT			257	257	
1287+14 TO 1289+40	I-74 EB	46' RT	226				
1287+50 TO 1294+00	I-74 EB	44' RT		650		650	
1287+50 TO 1294+00	I-74 EB	20' RT		163		163	
1287+50 TO 1294+00	I-74 EB	32' RT		650		650	
1287+22 TO 1291+15	I-74 EB	18' RT	393				
1287+31 TO 1292+63	I-74 WB	18' LT	532				
1287+51 TO 1294+00	I-74 WB	20' LT		649		649	
1287+51 TO 1294+00	I-74 WB	32' LT		162		162	
1287+51 TO 1294+00	I-74 WB	44' LT		649		649	
1287+39 TO 1291+00	I-74 WB	46' LT	361				
1287+50 TO 1291+10	I-74 WB	44' LT					120
1287+50 TO 1291+10	I-74 WB	20' LT					30
1287+50 TO 1291+10	I-74 WB	32' LT					120
1287+50 TO 1291+10	I-74 EB	44' RT					120
1287+50 TO 1291+10	I-74 EB	20' RT					30
1287+50 TO 1291+10	I-74 EB	32' RT					120
I-74 TOTAL			3060	5947	1254	7201	1118

MAINTENANCE OF TRAFFIC SCHEDULE

LOCATION			SHORT TERM PAVEMENT MARKING REMOVAL	TEMPORARY PAVEMENT MARKING - LINE 4" - PAINT	TEMPORARY PAVEMENT MARKING - LINE 4" - TYPE IV TAPE	TEMPORARY CONCRETE BARRIER	PINNING TEMPORARY COGNRETE BARRIER	RELOCATE TEMPORARY CONCRETE BARRIER	IMPACT ATTENUATORS, TEMPORARY (NON- REDIRECTIVE, NARROW), TEST LEVEL 3	IMPACT ATTENUATORS, RELOCATE (NON- REDIRECTIVE, NARROW), TEST LEVEL 3	BARRIER WALL RELECTORS, TYPE C
			70300150	70300221	70307120	70400100	70400125	70400200	70600251	70600352	78200011
STATION TO STATION	ROADWAY	OFFSET	(SQ FT)	(FOOT)	(FOOT)	(FOOT)	(EACH)	(FOOT)	(EACH)	(EACH)	(EACH)
1264+37 TO 1289+40	I-74 EB STAGE 1	29' RT	834.3		2503						
1266+30 TO 1289+50	I-74 EB STAGE 2	40' RT	773.3		2320						
1278+87 TO 1290+30	I-74 WB STAGE 2	52' LT	381.0		1143						
1280+07 TO 1291+15	I-74 EB STAGE 1	18' RT	369.3		1108						
1281+22 TO 1292+43	I-74 WB STAGE 1	18' LT	373.7		1121						
1281+30 TO 1293+37	I-74 EB STAGE 2	52' RT	402.3		1207						
1282+62	I-74 EB STAGE 1	44' RT							1		
1282+62 TO 1287+50	I-74 EB STAGE 1	44' RT				487.5	48				20
1282+90 TO 1307+63	I-74 WB STAGE 1	29' LT	824.3		2473						
1284+88 TO 1289+37	I-74 WB STAGE 1	44' LT				450	39				18
1285+03 TO 1286+94	I-74 EB	55' RT									8
1285+14 TO 1287+05	I-74 EB	13' RT									8
1285+21 TO 1287+12	I-74 WB	13' LT									8
1285+32 TO 1287+23	I-74 WB	55' LT									8
1287+80 TO 1305+70	I-74 WB STAGE 2	40' LT	596.7		1790						
1289+37	I-74 WB STAGE 2	44' LT							1		
1282+75	I-74 EB STAGE 2	27' RT								1	
1282+75 TO 1287+50	I-74 EB STAGE 2	37' RT						475			
1284+85 TO 1289+25	I-74 WB STAGE 2	37' LT						437.5			
1289+25	I-74 WB STAGE 2	27' LT								1	
WINTER SHUTDOWN	I-74			7201							
I-74 TOTAL			4555	7201	13665	937.5	87	912.5	2	2	70

GUARDRAIL SCHEDULE

LOCATION			STEEL PLATE BEAM GUARDRAIL, TYPE A, 6 FOOT POSTS 63000001	TRAFFIC BARRIER TERMINAL, TYPE 6 63100085	TRAFFIC BARRIER TERMINAL, TYPE 1 (SPECIAL) TANGENT 63100167	GUARDRAIL REMOVAL	TERMINAL MARKER - DIRECT APPLIED 72501000	GUARDRAIL REFLECTORS, TYPE A 78200005
STATION TO STATION	ROADWAY	OFFSET	(FOOT)	(EACH)	(EACH)	(FOOT)	(EACH)	(EACH)
1281+04 TO 1285+22	I-74 EB	55' RT				418		
1281+40	I-74 EB	14' RT					1	
1281+40 TO 1281+77	I-74 EB	14' RT			1			1
1281+42	I-74 EB	55' RT					1	
1281+42 TO 1281+80	I-74 EB	55' RT			1			1
1281+63 TO 1285+33	I-74 EB	14' RT				370		
1281+77 TO 1284+77	I-74 EB	14' RT	300					3
1281+80 TO 1284+66	I-74 EB	55' RT	287.5					3
1284+66 TO 1285+03	I-74 EB	14' RT		1				1
1284+77 TO 1285+14	I-74 EB	55' RT		1				1
1286+93 TO 1291+14	I-74 WB	14' LT				421		
1287+00 TO 1290+72	I-74 WB	54' LT				372		
1287+12 TO 1287+51	I-74 WB	14' LT		1				1
1287+23 TO 1287+62	I-74 WB	54' LT		1				1
1287+62 TO 1290+50	I-74 WB	54' LT	287.5					3
1290+50 TO 1290+87	I-74 WB	14' LT			1			1
1290+87	I-74 WB	14' LT					1	
1290+72 TO 1291+10	I-74 WB	54' LT			1			1
1291+10	I-74 WB	54' LT					1	
I-74 TOTAL			1200	4	4	1581	4	20



USER NAME = asharghi	DESIGNED - AS	REVISED -
DRAWN - AS	REVISIED -	
PLOT SCALE = 100,000 * / in.	CHECKED - JRK	REVISED -
PLOT DATE = 6/23/2025	DATE - 05/01/2025	REVISED -

STATE OF ILLINOIS
DIVISION OF TRANSPORTATION

I-74 OVER STONY CREEK
SCHEDULE OF QUANTITIES

SCALE:	SHEET	OF	SHEETS	STA.	TO STA.
--------	-------	----	--------	------	---------

F.A.I. RTE.	SECTION	COUNTY	TOTAL SHEETS	SHEET NO.
74	(92-9)BR	VERMILION	87	15
CONTRACT NO. 70D66				
ILLINOIS FED. AID PROJECT				

POINT #	STATION	NORTHING	EASTING
400	1280+99.87	1259393.842	1116873.246
401	1284+25.15	1259513.863	1117196.104
402	1287+25.61	1259518.029	1117496.545
403	1287+22.46	1259623.451	1117491.211
404	1285+00.94	1259617.318	1117269.766

	STATION	NORTHING	EASTING
POT	1224+63.88	1259440.466	1111235.076
POT	1353+43.86	1259707.697	1124112.288




POINT #2828 - CHISELED "□" ON TOP OF NW ABUTMENT END WALL OF SN 092-0001 (EB),
STATION 1285+23.65, OFFSET 52.55' RT., ELEVATION 650.61




SCALE:	SHEET 1	OF 1	SHEETS	STA.	TO STA
--------	---------	------	--------	------	--------

F.A.I. RTE.	SECTION	COUNTY	TOTAL SHEETS	SHEET NO.
74	(92-9)BR	VERMILION	87	16
		CONTRACT NO. 70D66		
ILLINOIS		FED. AID PROJECT		

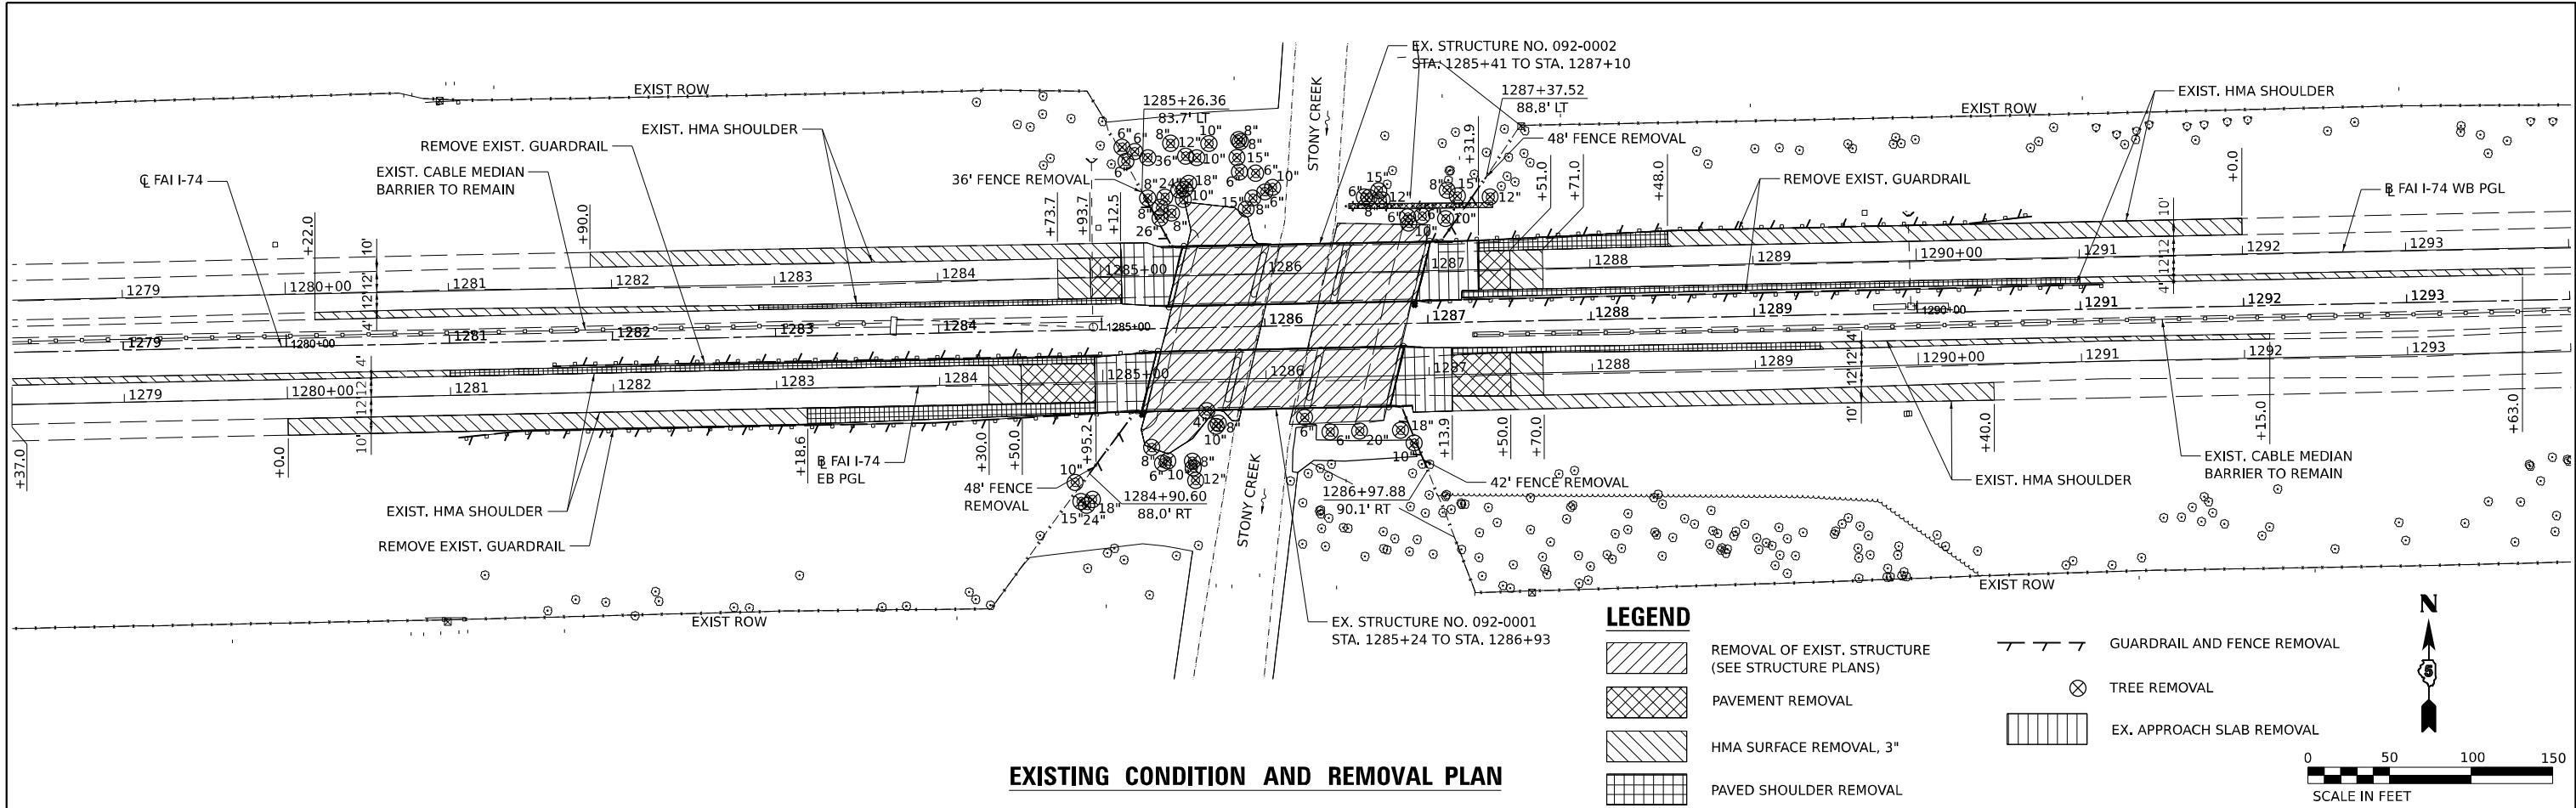

EXISTING CONDITION AND REMOVAL PLAN

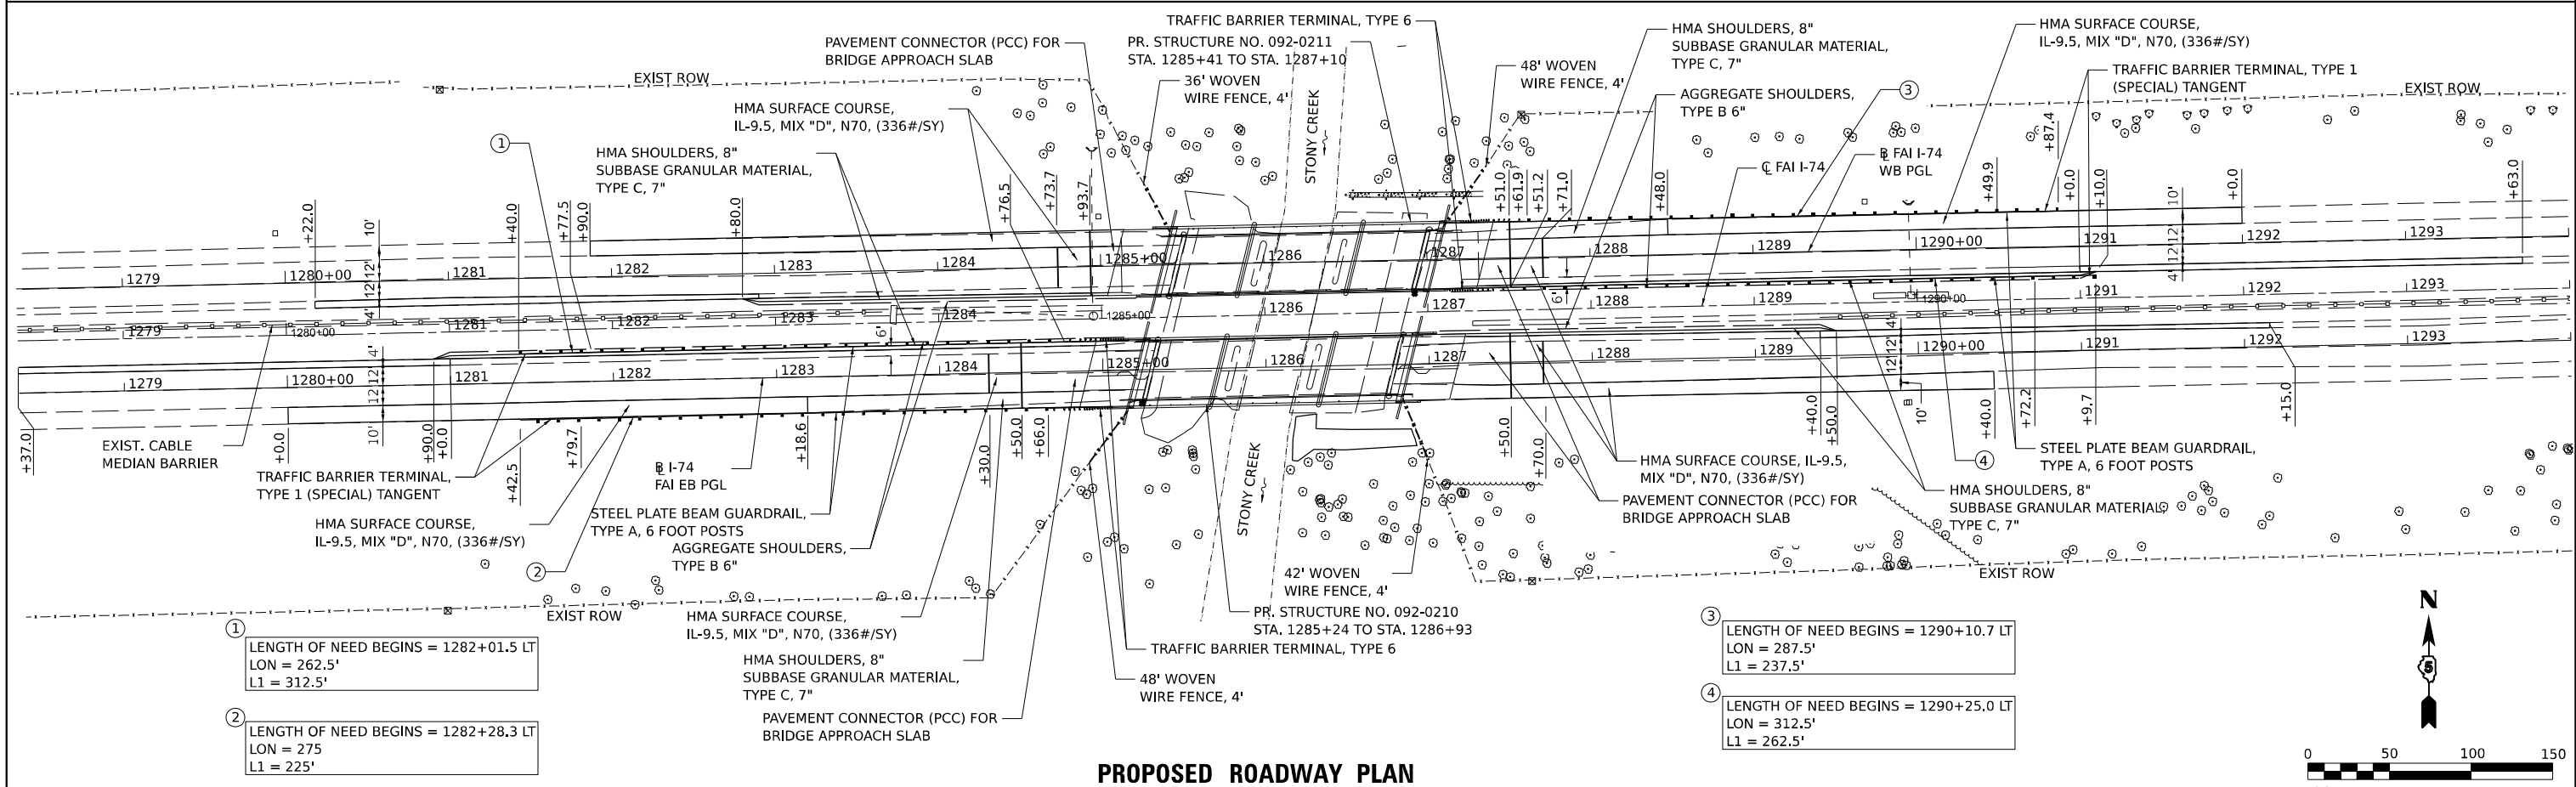

PROPOSED ROADWAY PLAN





USER NAME = asharghi	DESIGNED - AS	REVISED -
DRAWN - AS	REVIS	
PLOT SCALE = 100,000' = 1".	CHECKED - JRK	REVISED -
PLOT DATE = 6/23/2025	DATE - 05/01/2025	REVISED -

STATE OF ILLINOIS
DIVISION OF TRANSPORTATION

I-74 OVER STONY CREEK
EXISTING AND PROPOSED ROADWAY PLAN

SCALE: SHEET 1 OF 1 SHEETS STA. TO STA.

F.A.I. RTE. 74	SECTION (92-9)BR	COUNTY VERMILION	TOTAL SHEETS 87	SHEET NO. 17
CONTRACT NO. 70D66				
ILLINOIS FED. AID PROJECT				

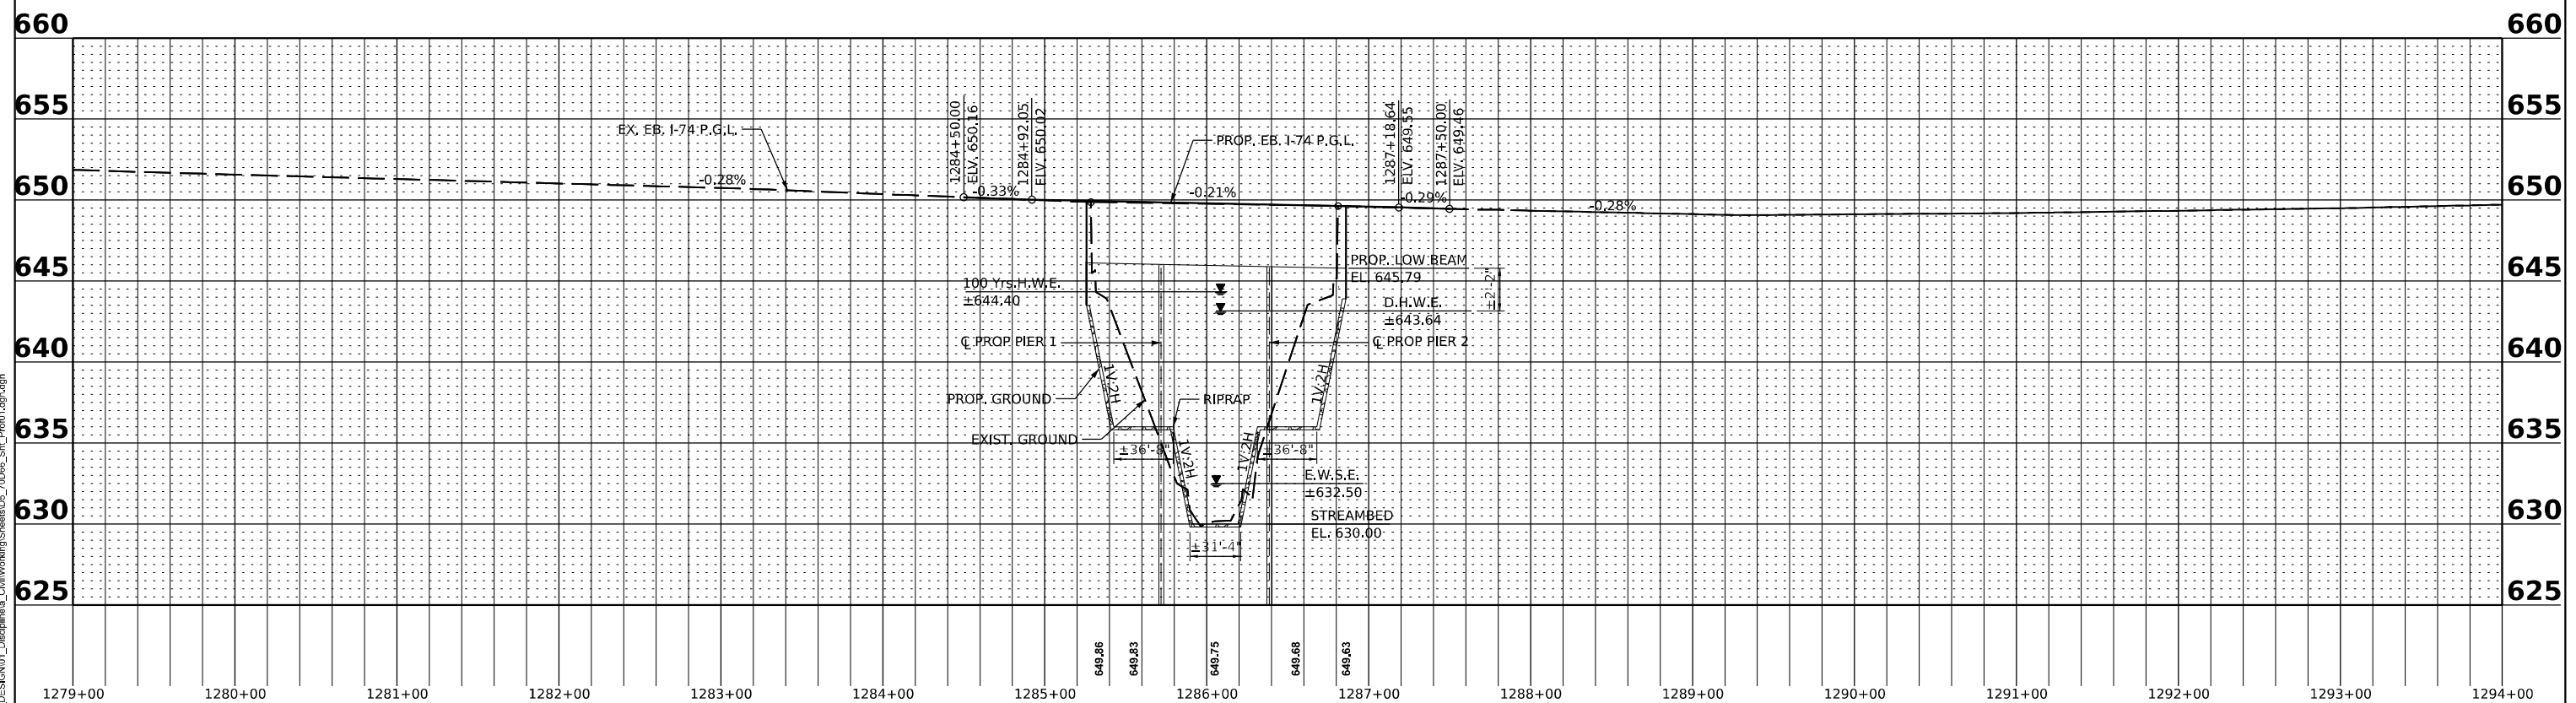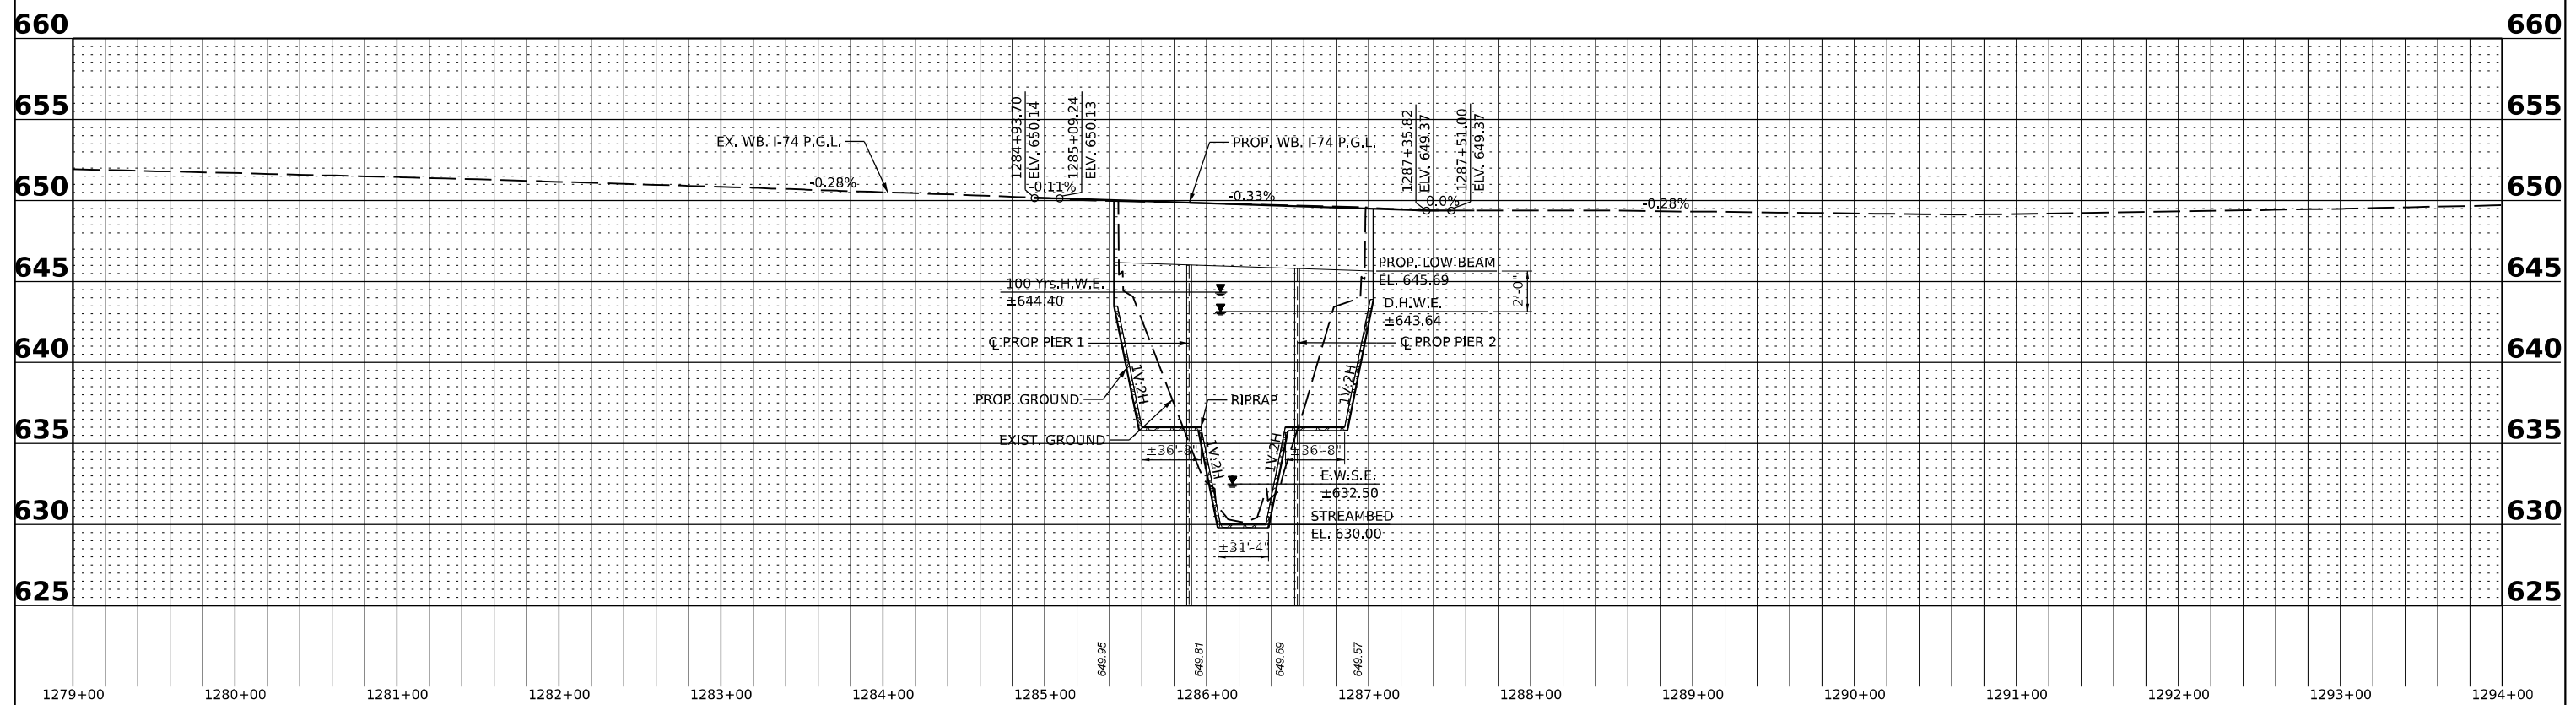

6/23/2025 10:27:27 AM
P:\Projects\22000\22351C_DESIGN\01_Disabled\1a_Civil\Working\Sheets\05_70066_Sht_1\WOTNotes.dgn

SUGGESTED CONSTRUCTION STAGING TRAFFIC CONTROL NOTES

1. THE CONTRACTOR SHALL USE TEMPORARY PAVEMENT MARKING TAPE, TYPE IV FOR TEMPORARY LANE MARKING ON ALL PERMANENT PAVEMENT.
2. TEMPORARY PAVEMENT MARKING SHALL BE USED ON SURFACES TO BE REMOVED OR OVERLAID.
3. EXISTING TRAFFIC CONTROL SIGNS AND MESSAGES SHALL BE TEMPORARILY COVERED, MODIFIED OR REMOVED AS DIRECTED BY THE ENGINEER.
4. A MINIMUM OF ONE LANE OF EASTBOUND AND WESTBOUND TRAFFIC ON INTERSTATE 74 WILL BE MAINTAINED AT ALL TIMES.
5. ALL OF THE TRAFFIC CONTROL DEVICES SHALL CONFORM TO THE TRAFFIC CONTROL PLANS THE LATEST EDITION OF THE "ILLINOIS MANUAL OF UNIFORM TRAFFIC CONTROL DEVICES FOR STREETS AND HIGHWAYS" AND SHALL BE IN PLACE BEFORE CONSTRUCTION IS STARTED.
6. THE EXACT NUMBER, LOCATION AND SPACING OF ALL SIGNS AND TRAFFIC CONTROL DEVICES MAY BE ADJUSTED TO FIT FIELD CONDITIONS AS DIRECTED BY THE ENGINEER.
7. ALL EXISTING PAVEMENT MARKINGS THAT ARE IN CONFLICT WITH THE TEMPORARY PAVEMENT MARKINGS FOR TRAFFIC CONTROL AND PROTECTION PLANS SHALL BE REMOVED. THIS WORK SHALL BE PAID FOR A PAVEMENT MARKING REMOVAL - WATER BLASTING.
8. ARROW BOARDS SHALL HAVE SOLAR POWER CAPABILITY.
9. THE CONTRACTOR SHALL PROVIDE ADVANCE NOTICE USING CHANGEABLE MESSAGE SIGNS ONE WEEK IN ADVANCE OF THE START OF CONSTRUCTION.
10. CONSTRUCTION WORK WILL NOT COMMENCE UNTIL ALL SIGNS AND PAVEMENT MARKINGS IN CONFLICT WITH THE STAGED CONSTRUCTION HAVE BEEN REMOVED AND ALL TEMPORARY SIGNS, PAVEMENT MARKINGS AND BARRICADES ARE IN PLACE AND APPROVED BY THE ENGINEER.
11. THE CONTRACTOR SHALL PROVIDE ALL BARRIERS, SIGNS, SUPPORTS, PAVEMENT MARKING MATERIALS AND LABOR NECESSARY FOR THE MAINTENANCE OF TRAFFIC UNLESS NOTED OTHERWISE IN THE SPECIAL PROVISIONS.
12. IMMEDIATELY AFTER THE COMPLETION OF THE WORK, THE CONTRACTOR SHALL RESTORE ALL PERMANENT PAVEMENT MARKINGS, SIGNS, AND OTHER TRAFFIC CONTROL DEVICES THAT WERE COVERED, REMOVED, MODIFIED, DAMAGED OR OTHERWISE AFFECTED BY THE CONSTRUCTION.
13. THE CONTRACTOR SHALL PROVIDE, ERECT AND MAINTAIN ALL NECESSARY BARRICADES, CONES, DRUMS, FLAGS AND LIGHTS FOR WARNING AND PROTECTION OF TRAFFIC, AS REQUIRED BY SECTIONS 107 AND 701 THROUGH 704 OF THE STANDARD SPECIFICATIONS.
14. FOR EACH STAGE OF CONSTRUCTION PROVIDE TRAFFIC CONTROL AS DESCRIBED HEREIN, COORDINATE INSTALLATION OF TEMPORARY PAVEMENT MARKINGS AND OTHER TRAFFIC CONTROL DEVICES WITH THE EXISTING TRAFFIC PATTERNS AT THE END OF THE PROJECT.
15. COST OF ANCHORING TEMPORARY CONCRETE BARRIER TO BRIDGE DECK IS INCLUDED IN THE COST OF TEMPORARY CONCRETE BARRIER. ADDITIONAL PINNING BEYOND THE STRUCTURE LIMITS SHALL BE PAID FOR AS 70400125 PINNING TEMPORARY CONCRETE BARRIER.

SUGGESTED CONSTRUCTION STAGING TRAFFIC CONTROL

THE FOLLOWING SEQUENCE OF TRAFFIC CONTROL IS SUGGESTED. VARIATIONS MAY BE MADE WITH THE APPROVAL OF THE ENGINEER, IF THE PREVAILING SITE CONDITIONS AT THE TIME OF CONSTRUCTION ALLOW.

PRE STAGE

CLOSE LEFT (INSIDE) LANE OF BOTH EASTBOUND AND WESTBOUND I-74 AS SHOWN ON TRAFFIC STAGING TYPICAL SECTIONS. REDIRECT TRAFFIC TO USE RIGHT (OUTSIDE) LANE USING HIGHWAY STANDARD 701401. INLAY INSIDE SHOULDERS ON BOTH EASTBOUND AND WESTBOUND TO REMOVE EXISTING RUMBLE STRIPS. PAID FOR AS "HMA SURFACE REMOVAL, 3" AND "HMA SURFACE COURSE, IL-9.5, MIX "D", N70". PAVEMENT PATCHING ON INSIDE LANES OF I-74 FOR TRAFFIC IN STAGE 1. PATCHING ON EAST (12 FT) AND WEST (18 FT) BRIDGE APPROACH FOR I-74 EB. PATCHING ON EAST (16 FT) BRIDGE APPROACH FOR I-74 WB.

STAGE 1

EASTBOUND

PLACE TEMPORARY CONCRETE BARRIER TO CLOSE RIGHT (OUTSIDE) LANE OF EASTBOUND I-74. REDIRECT TRAFFIC TO USE LEFT (INSIDE) LANE AND SHOULDER USING HIGHWAY STANDARD 701402. REMOVE SOUTH HALF OF EXISTING BRIDGE DECK AND SUBSTRUCTURE. CONSTRUCT PROPOSED SOUTH HALF OF BRIDGE DECK AND SUBSTRUCTURE AND COMPLETE OUTSIDE (RIGHT) SHOULDER IMPROVEMENTS.

WESTBOUND

PLACE TEMPORARY CONCRETE BARRIER TO CLOSE RIGHT (OUTSIDE) LANE OF WESTBOUND I-74. REDIRECT TRAFFIC TO USE LEFT (INSIDE) LANE AND SHOULDER USING HIGHWAY STANDARD 701402. REMOVE NORTH HALF OF EXISTING BRIDGE DECK AND SUBSTRUCTURE. CONSTRUCT PROPOSED NORTH HALF OF BRIDGE DECK AND SUBSTRUCTURE AND COMPLETE OUTSIDE (RIGHT) SHOULDER IMPROVEMENTS.

STAGE 2

EASTBOUND

PLACE TEMPORARY CONCRETE BARRIER TO CLOSE LEFT (INSIDE) LANE OF EASTBOUND I-74 . REDIRECT TRAFFIC TO USE RIGHT (OUTSIDE) LANE AND SHOULDER USING HIGHWAY STANDARD 701402. REMOVE NORTH HALF OF EXISTING BRIDGE DECK AND SUBSTRUCTURE. CONSTRUCT PROPOSED NORTH HALF OF BRIDGE DECK AND SUBSTRUCTURE AND COMPLETE INSIDE (LEFT) SHOULDER IMPROVEMENTS.

WESTBOUND

PLACE TEMPORARY CONCRETE BARRIER TO CLOSE LEFT (INSIDE) LANE OF WESTBOUND I-74. REDIRECT TRAFFIC TO USE RIGHT (OUTSIDE) LANE AND SHOULDER USING HIGHWAY STANDARD 701402. REMOVE SOUTH HALF OF EXISTING BRIDGE DECK AND SUBSTRUCTURE. CONSTRUCT PROPOSED SOUTH HALF OF BRIDGE DECK AND SUBSTRUCTURE AND COMPLETE INSIDE (LEFT) SHOULDER IMPROVEMENTS.



USER NAME	= asharghi
PLOT SCALE	= 2,0000 ' / in.
PLOT DATE	= 6/23/2025

DESIGNED	- AS
DRAWN	- AS
CHECKED	- JRK
DATE	- 05/01/2025


REVISED	-
REVISED	-
REVISED	-
REVISED	-

STATE OF ILLINOIS
DIVISION OF TRANSPORTATION


I-74 OVER STONY CREEK
CONSTRUCTION STAGING TRAFFIC CONTROL GENERAL NOTES

SCALE: NONE	SHEET 1	OF 7	SHEETS	STA.	TO STA.
-------------	---------	------	--------	------	---------


F.A.I. RTE.	SECTION	COUNTY	TOTAL SHEETS	SHEET NO.
74	(02-9)BR	VERMILION	87	19
CONTRACT NO. 70D66				
		ILLINOIS	FED. AID PROJECT	

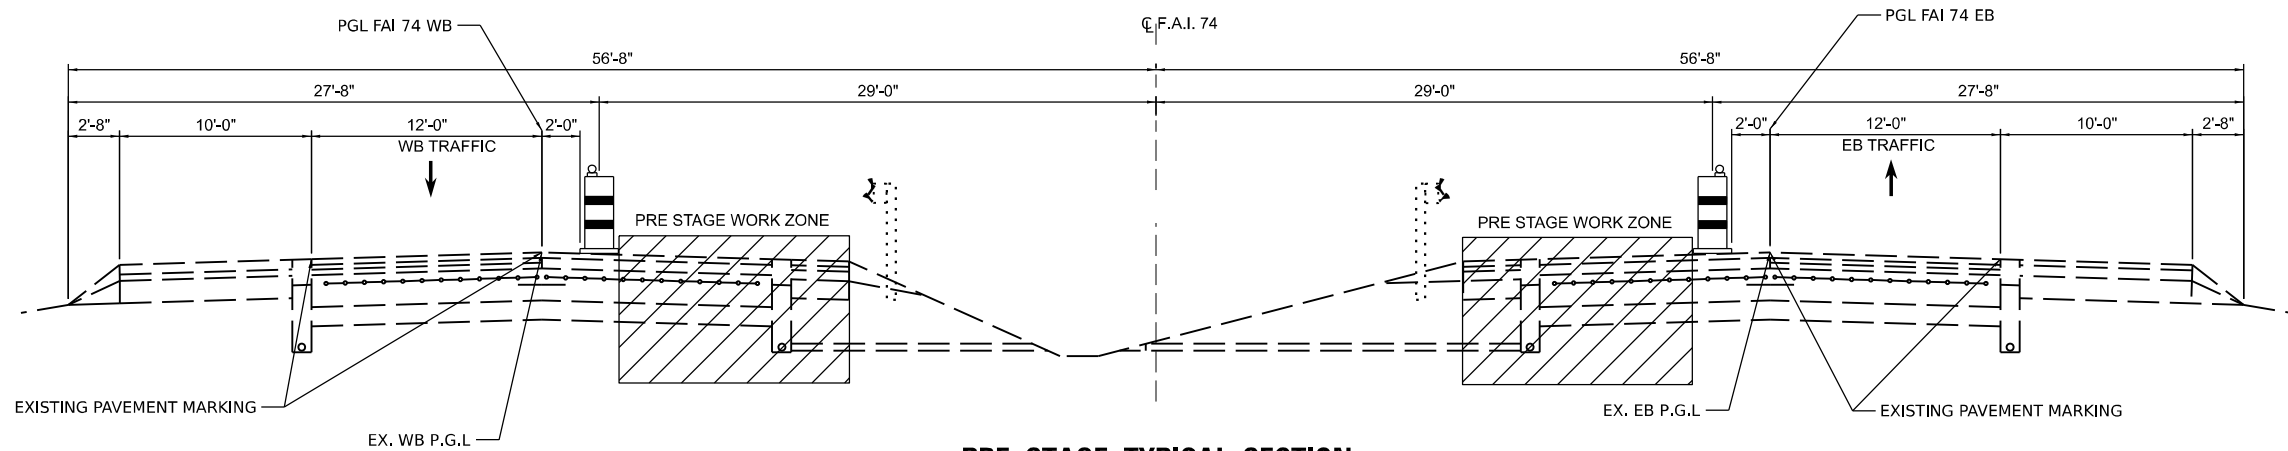

PRE STAGE TYPICAL SECTION
(LOOKING EAST)

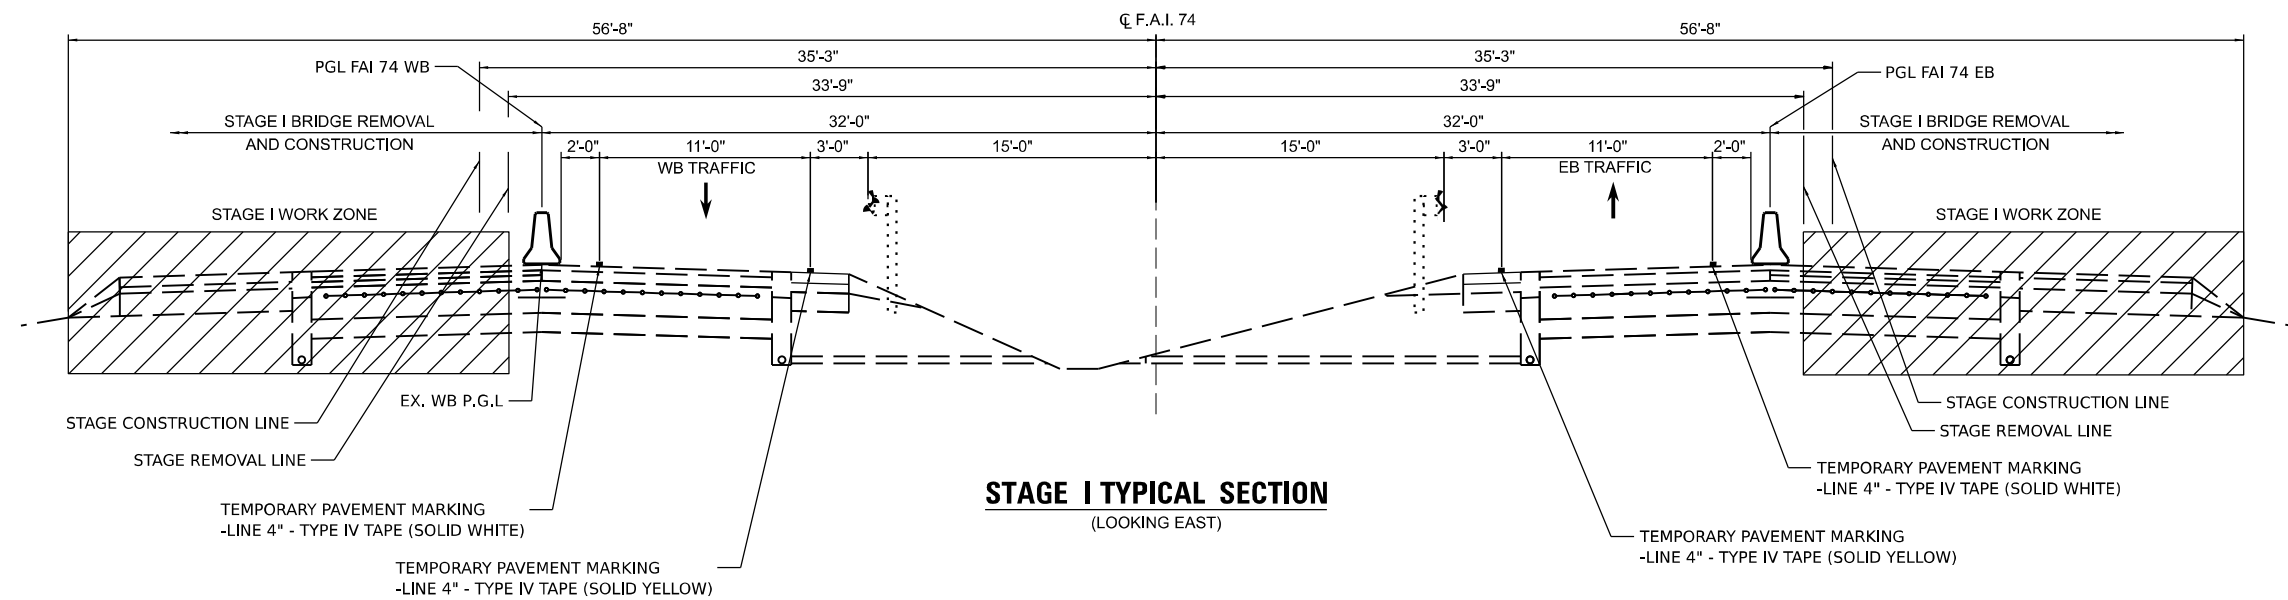

STAGE I TYPICAL SECTION
(LOOKING EAST)

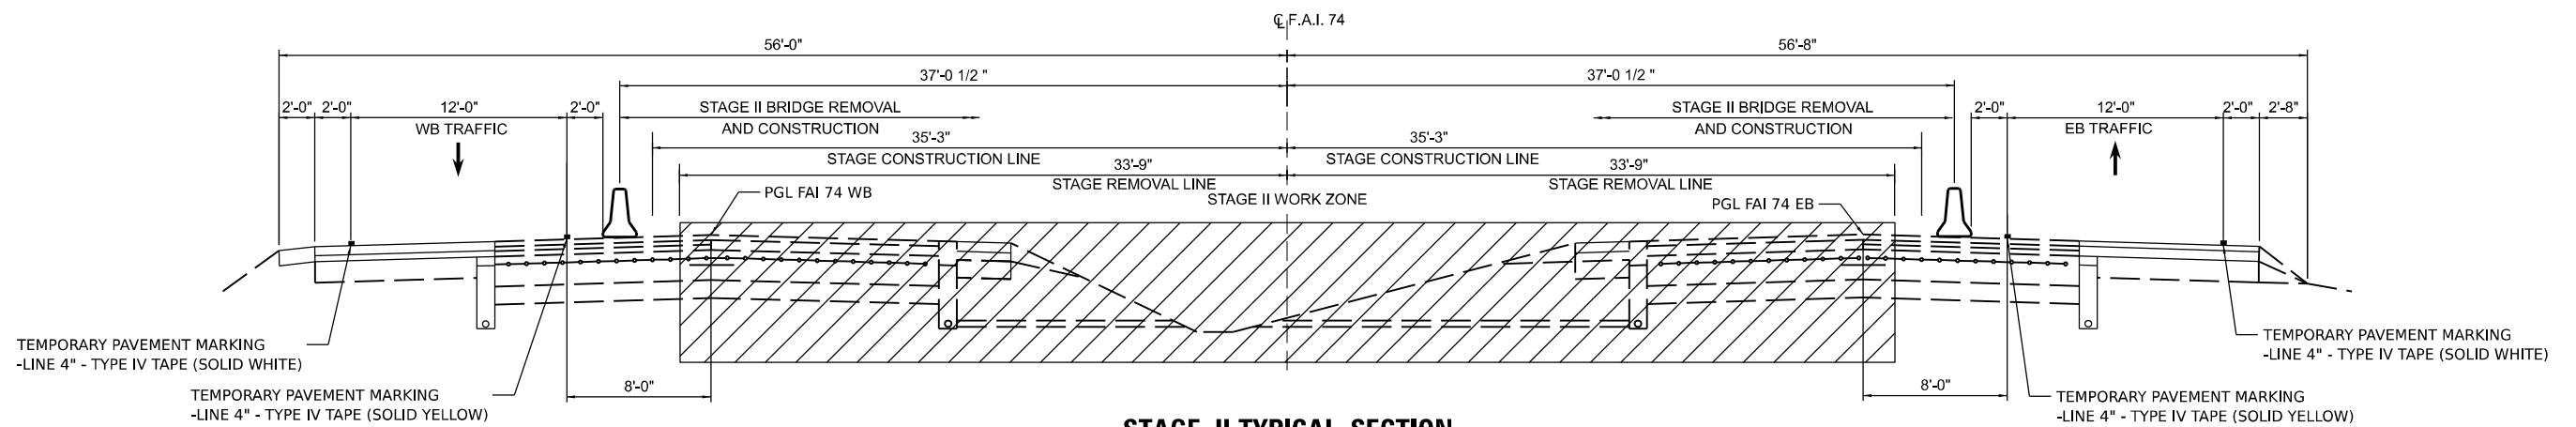

STAGE II TYPICAL SECTION
(LOOKING EAST)

6/23/2025 10:27:28 AM
P:\Projects\2000\22351C_DESIGN\01_Dispatching_Civil\WorkingSheets\05_70D66_Sht_IWOTTyp.dgn



USER NAME = asharghi	DESIGNED - AS	REVISED -
DRAWN - AS	REVISED -	
PLOT SCALE = 10,0000' / in.	CHECKED - JRK	REVISED -
PLOT DATE = 6/23/2025	DATE - 05/01/2025	REVISED -

STATE OF ILLINOIS
DIVISION OF TRANSPORTATION

I-74 OVER STONY CREEK
STAGING TYPICAL SECTIONS

SCALE: SHEET 2 OF 7 SHEETS STA. TO STA.

F.A.I. RTE.	SECTION	COUNTY	TOTAL SHEETS	SHEET NO.
74	(92-9)BR	VERMILION	87	20
CONTRACT NO. 70D66				
ILLINOIS FED. AID PROJECT				

6/23/2025 10:27:29 AM
P:\Projects\2200022351C_DESIGN\01_Dispatching_Civil\WorkingSheets\05_70D66_Sht_MOTPreStage.dgn




USER NAME	= asharghi
DESIGNED	- AS
DRAWN	- AS
PLOT SCALE	= 100,0000 ' / in.
PLOT DATE	= 6/23/2025

REVIS	-
REVIS	-
REVIS	-
REVIS	-

STATE OF ILLINOIS
DIVISION OF TRANSPORTATION


I-74 OVER STONY CREEK
STAGE CONSTRUCTION TRAFFIC CONTROL - PRE STAGE
SCALE: SHEET 3 OF 7 SHEETS STA. TO STA.

F.A.I. RTE.	SECTION	COUNTY	TOTAL SHEETS	SHEET NO.
74	(92-9)BR	VERMILION	87	21
CONTRACT NO. 70D66				
ILLINOIS FED. AID PROJECT				

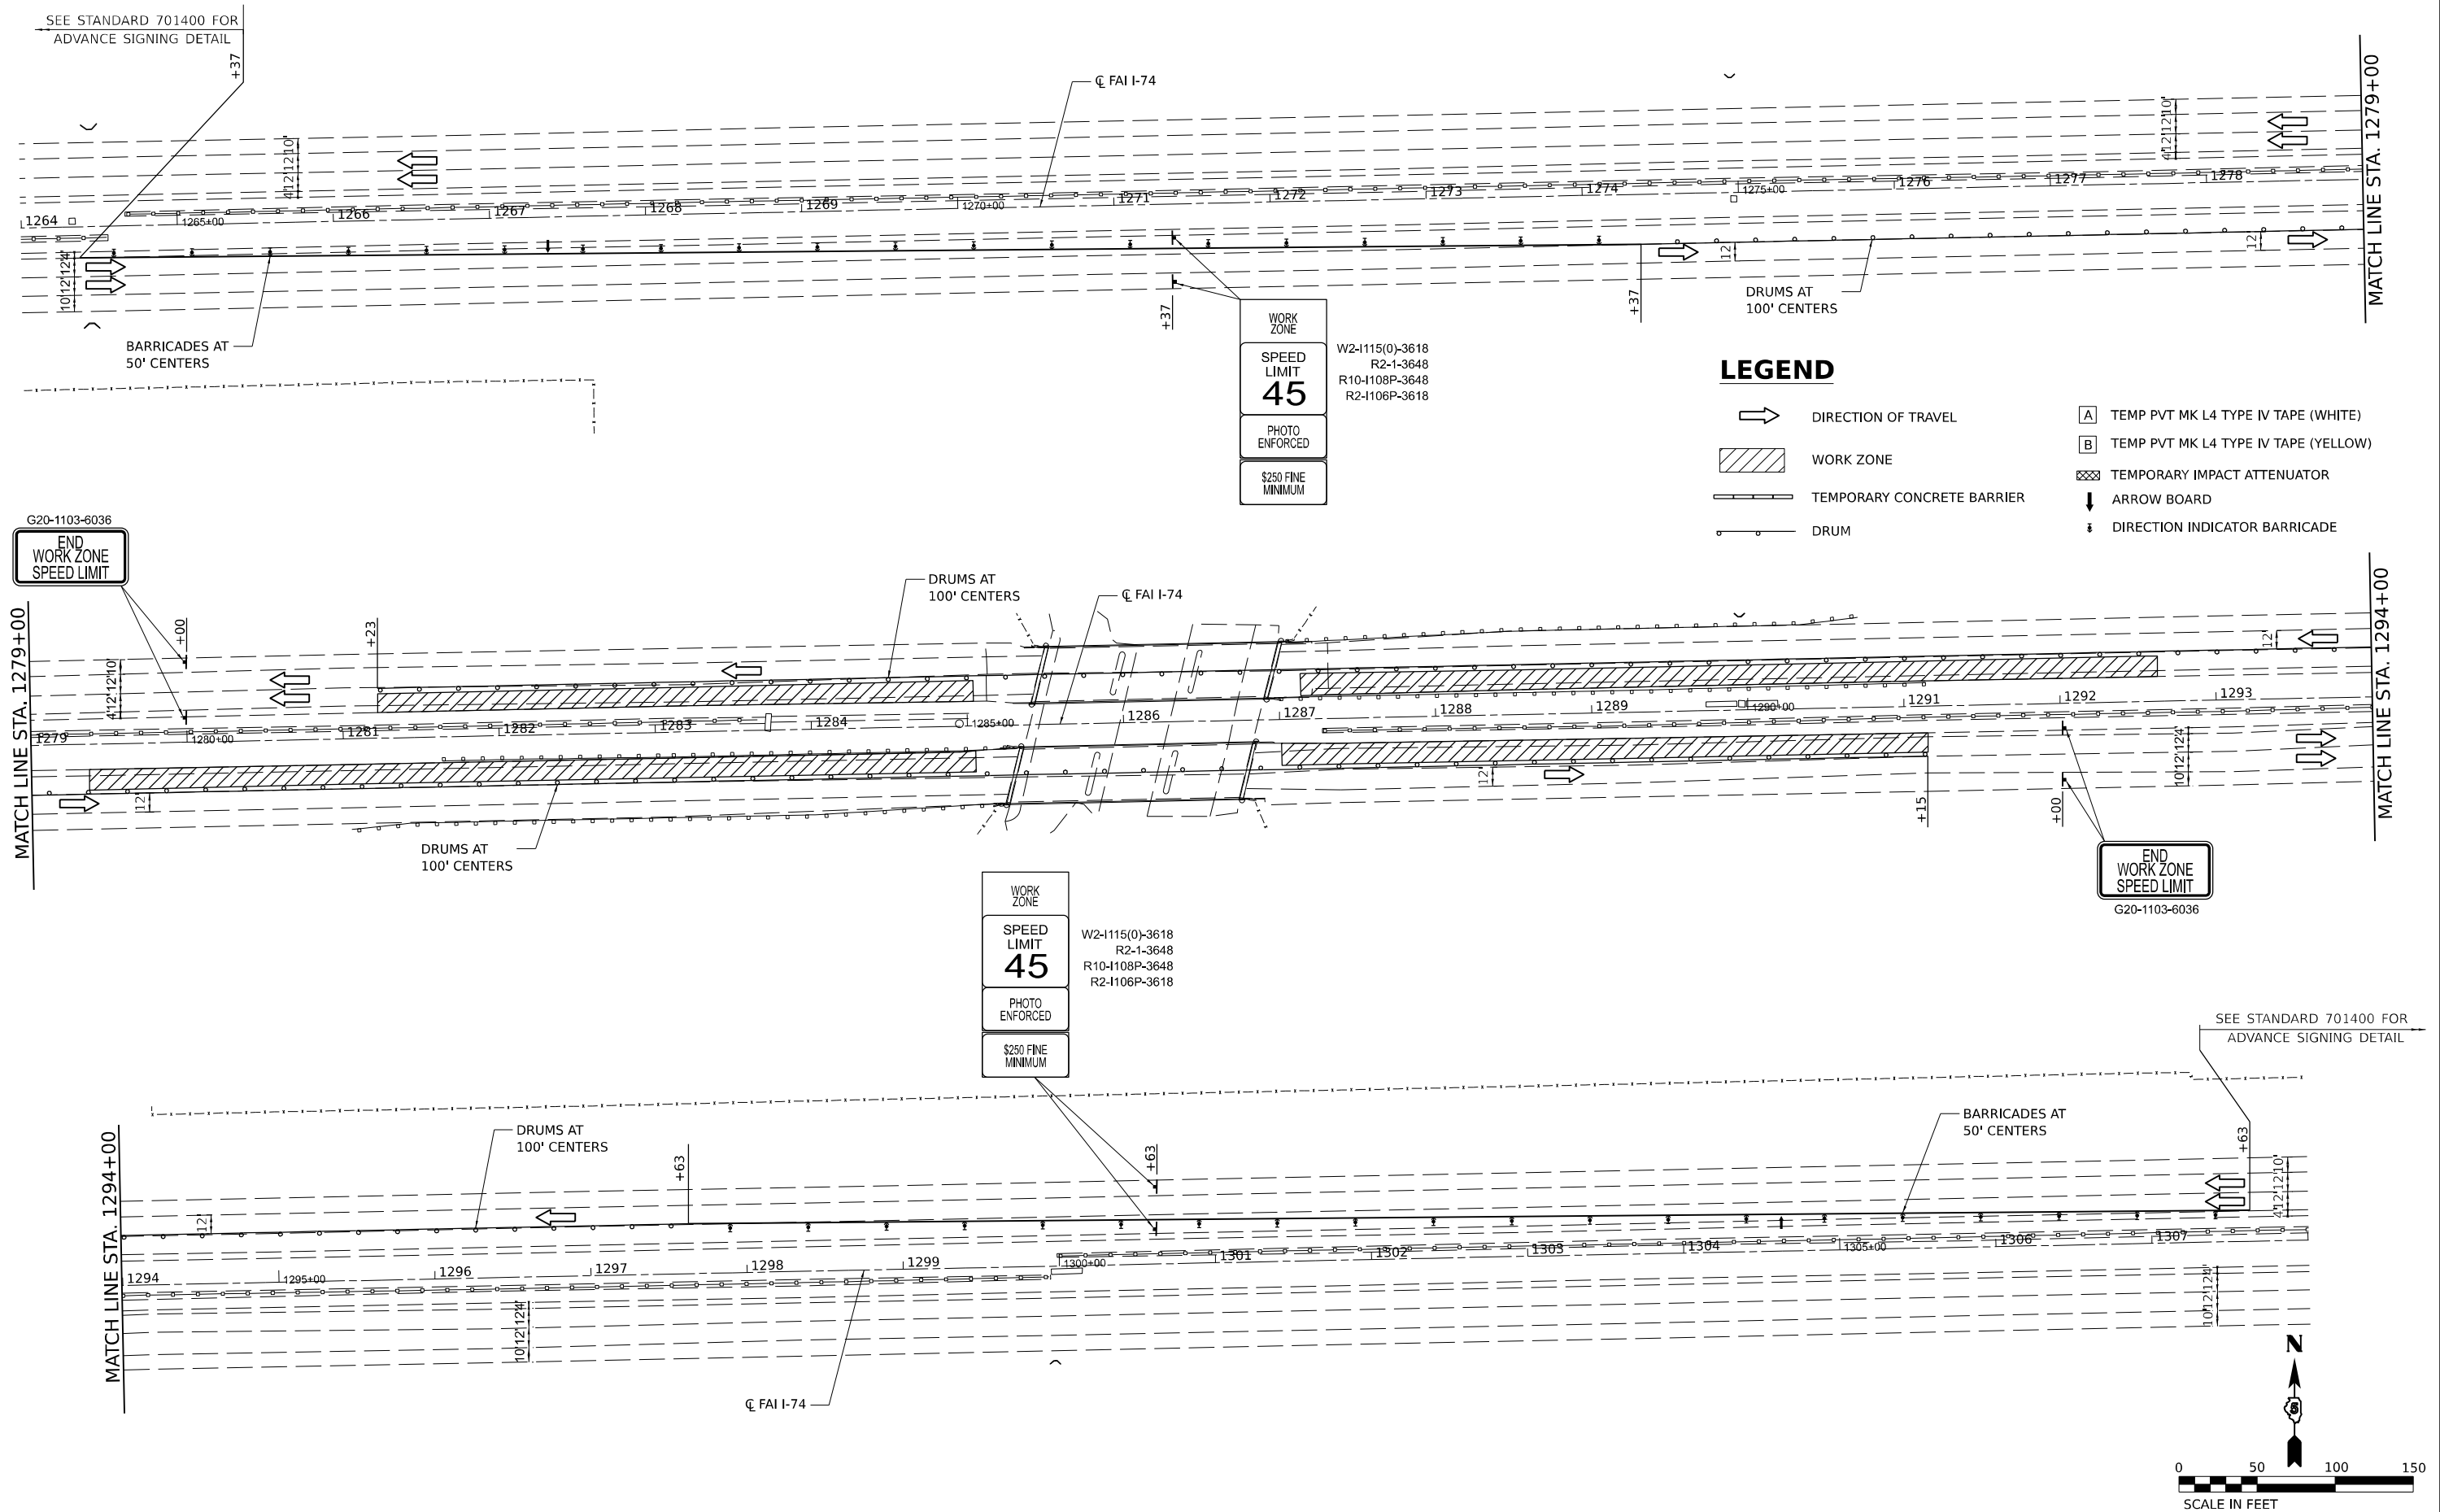


6/23/2025 10:27:30 AM
P:\projects\22000\22351C_DESIGN\01_Dispatching_Civil\WorkingSheets\05_70D66_Sht_I\0TStage1_02.dgn

MATCH LINE STA. 1293+00
SEE SHEET 22

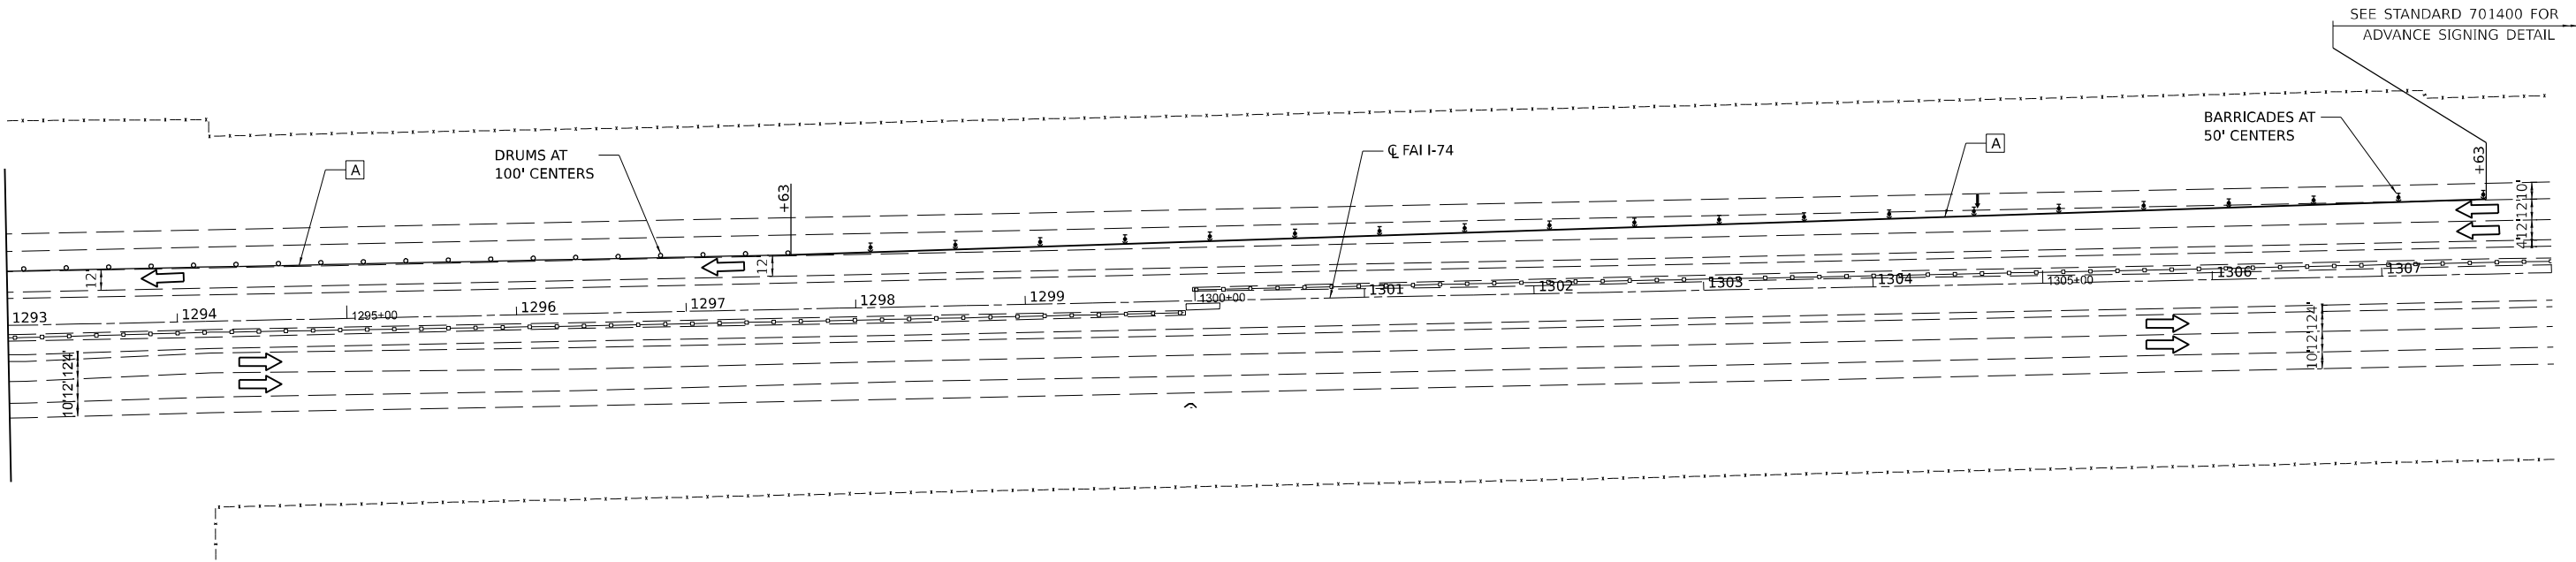


LEGEND

- | | | | |
|--|----------------------------|--|--------------------------------------|
| | DIRECTION OF TRAVEL | | TEMP PVT MK L4 TYPE IV TAPE (WHITE) |
| | WORK ZONE | | TEMP PVT MK L4 TYPE IV TAPE (YELLOW) |
| | TEMPORARY CONCRETE BARRIER | | TEMPORARY IMPACT ATTENUATOR |
| | DRUM | | ARROW BOARD |
| | | | DIRECTION INDICATOR BARRICADE |

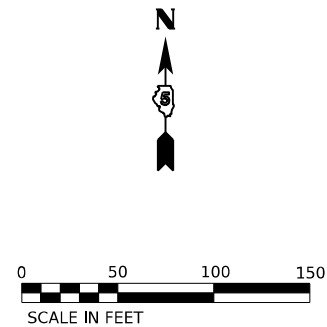



	USER NAME = asharghi	DESIGNED - AS	REVISED -	STATE OF ILLINOIS DIVISION OF TRANSPORTATION	I-74 OVER STONY CREEK STAGE CONSTRUCTION – STAGE I				F.A.I. RTE.	SECTION	COUNTY	TOTAL SHEETS	SHEET NO.
		DRAWN - AS	REVISED -						74	(92-9)BR	VERMILION	87	23
	PLOT SCALE = 100,0000 ' / in.	CHECKED - JRK	REVISED -						CONTRACT NO. 70D66				
	PLOT DATE = 6/23/2025	DATE - 05/01/2025	REVISED -						ILLINOIS FED. AID PROJECT				
SCALE:			SHEET 5	OF 7	SHEETS	STA.	TO STA.						

6/23/2025 10:27:31 AM
P:\projects\22000\22351C_DESIGN\01_Discipline\Civil\WorkingSheets\05_70D66_Sht_LWOTStageII_02.dgn

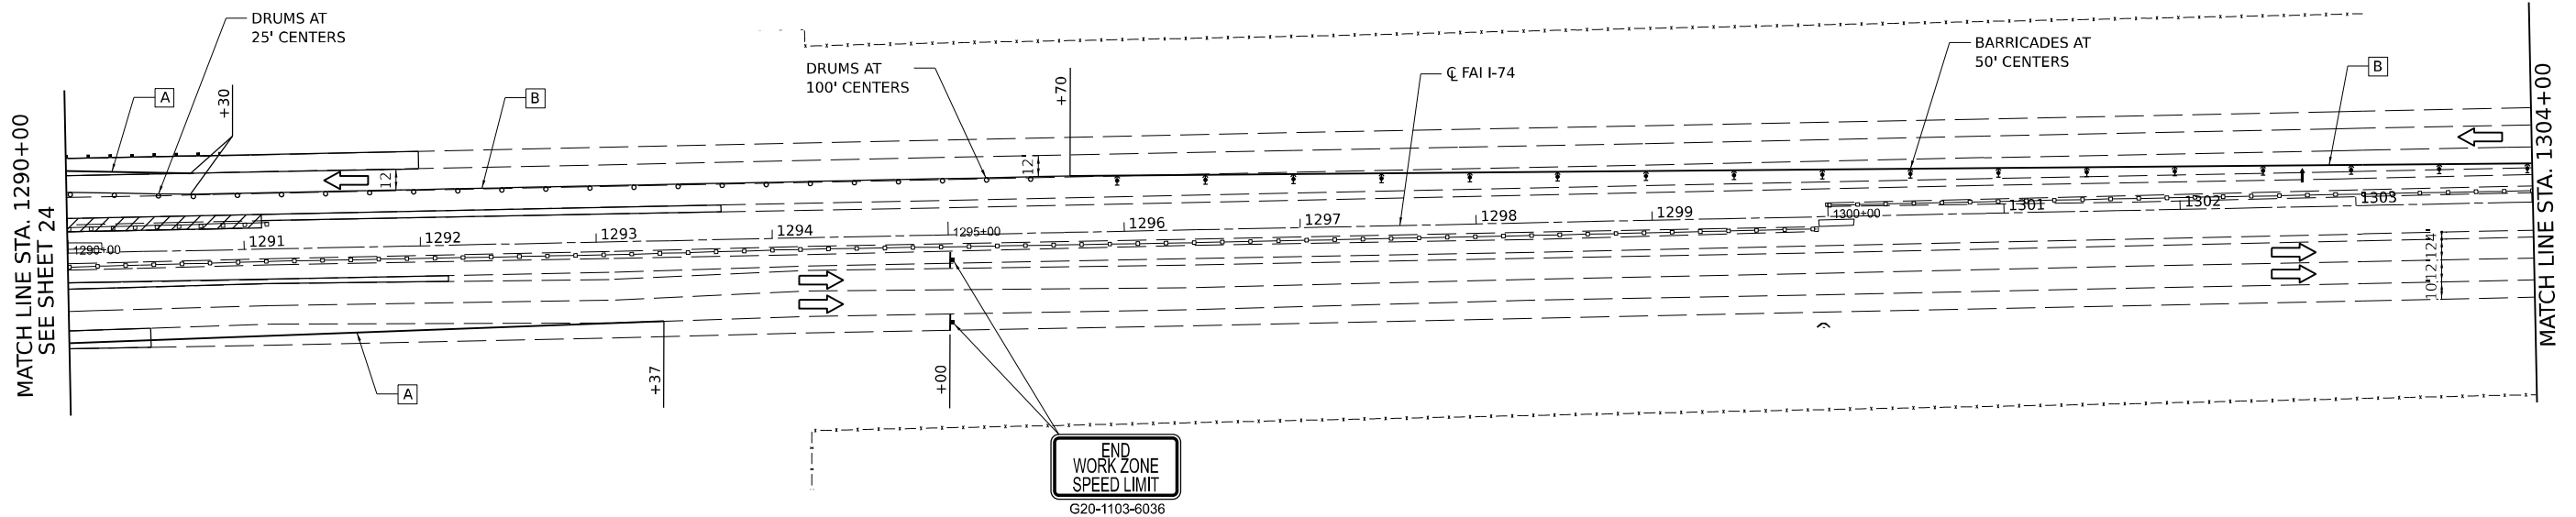

LEGEND

- | | | | |
|--|----------------------------|--|--------------------------------------|
| | DIRECTION OF TRAVEL | | TEMP PVT MK L4 TYPE IV TAPE (WHITE) |
| | WORK ZONE | | TEMP PVT MK L4 TYPE IV TAPE (YELLOW) |
| | TEMPORARY CONCRETE BARRIER | | TEMPORARY IMPACT ATTENUATOR |
| | DRUM | | ARROW BOARD |
| | | | DIRECTION INDICATOR BARRICADE |

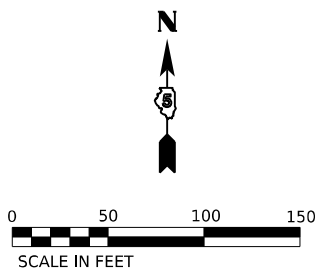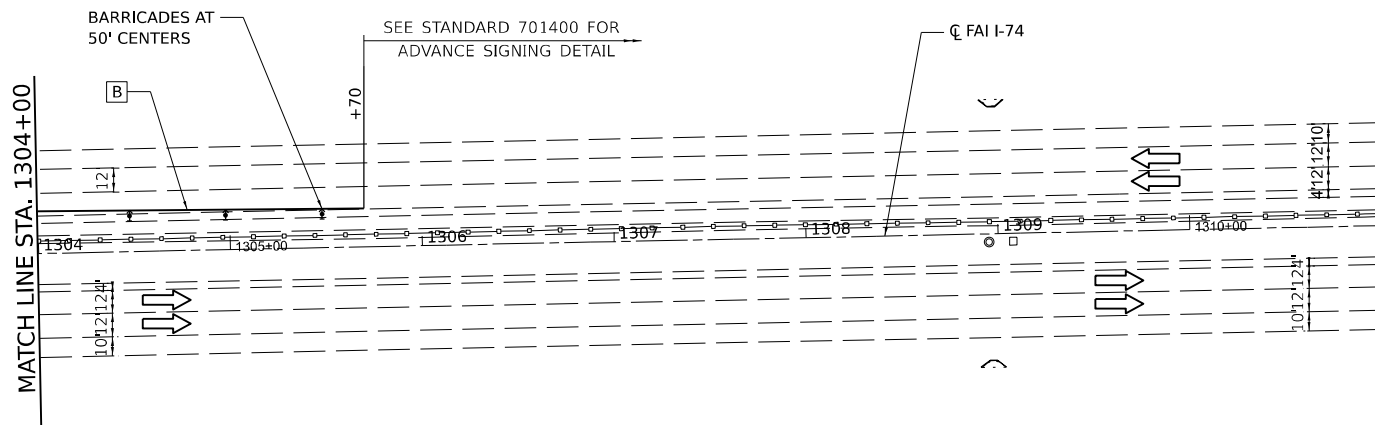

	USER NAME = asharghi	DESIGNED - AS	REVISED -	STATE OF ILLINOIS DIVISION OF TRANSPORTATION	I-74 OVER STONY CREEK STAGE CONSTRUCTION – STAGE II				F.A.I. RTE.	SECTION	COUNTY	TOTAL SHEETS	SHEET NO.
		DRAWN - AS	REVISED -						74	(92-9)BR	VERMILION	87	25
	PLOT SCALE = 100,000' / in.	CHECKED - JRK	REVISED -		CONTRACT NO. 70D66								
	PLOT DATE = 6/23/2025	DATE - 05/01/2025	REVISED -		ILLINOIS FED. AID PROJECT								
	SCALE:	SHEET 7	OF 7	SHEETS	STA.	TO STA.							



*SEE SHEET 76 OF 87 FOR WIDTH RESTRICTION SIGNING DETAILS

6/23/2025 10:27:31 AM P:\projects\22000\22351C_DESIGN\01_Disign\01_Civil\Working\Sheets\70D66_Sign_Width_Plan01.dgn




USER NAME = asharghi	DESIGNED - AS	REVISED -
	DRAWN - AS	REVISED -
PLOT SCALE = 2,000' / in.	CHECKED - JRK	REVISED -
PLOT DATE = 6/23/2025	DATE - 05/01/2025	REVISED -

STATE OF ILLINOIS
DIVISION OF TRANSPORTATION

I-74 OVER STONY CREEK WIDTH RESTRICTION SIGNING PLAN			
SCALE: NONE	SHEET 1	OF 3 SHEETS	STA. TO STA.

F.A.I. RTE.	SECTION	COUNTY	TOTAL SHEETS	SHEET NO.
74	(92-9)BR	VERMILION	87	26
CONTRACT NO. 70D66				
ILLINOIS FED. AID PROJECT				

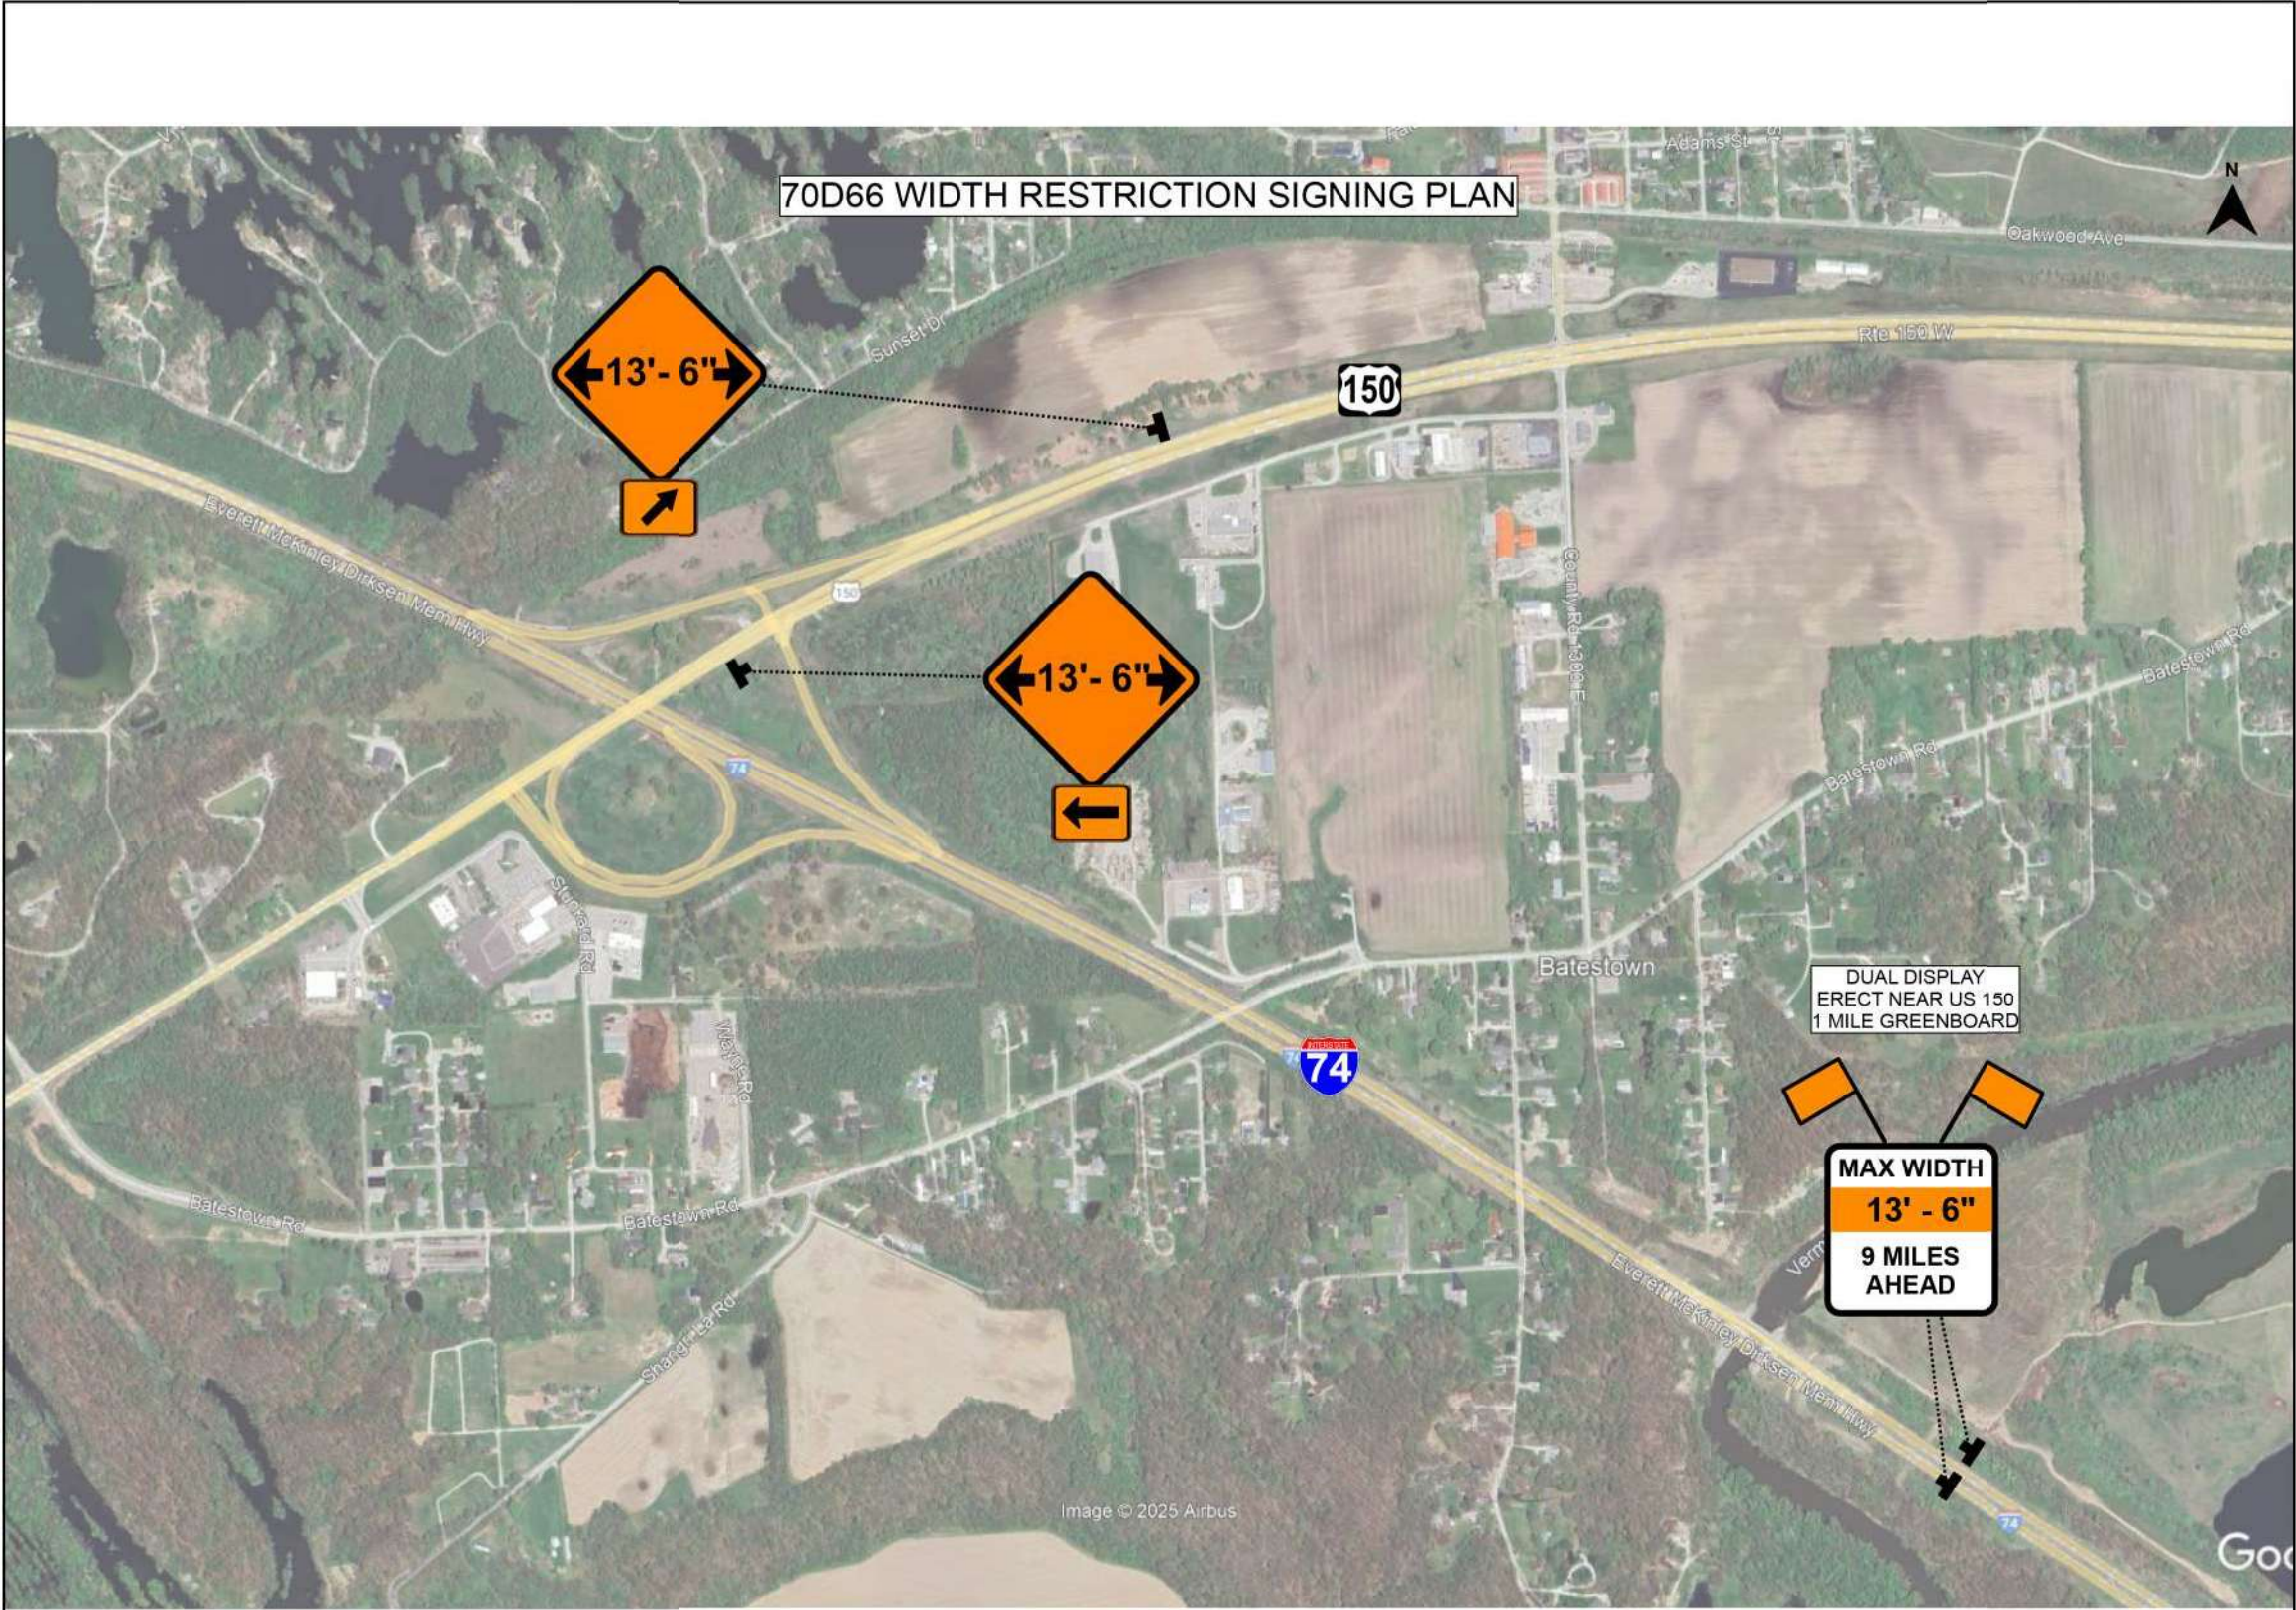

*SEE SHEET 76 OF 87 FOR WIDTH RESTRICTION SIGNING DETAILS

6/23/2025 10:27:34 AM P:\projects\22000\22351C_DESIGN\01_Disign\01_Civil\WorkingSheets\70D66_SHL_Width_Plan02.dgn



USER NAME	= asharghi
DESIGNED	- AS
DRAWN	- AS
PLOT SCALE	= 2,000' / in.
CHECKED	- JRK
DATE	- 05/01/2025
REVIS	-

DESIGNED	- AS
DRAWN	- AS
PLOT SCALE	= 2,000' / in.
CHECKED	- JRK
DATE	- 05/01/2025
REVIS	-

STATE OF ILLINOIS
DIVISION OF TRANSPORTATION

I-74 OVER STONY CREEK WIDTH RESTRICTION SIGNING PLAN			
SCALE: NONE	SHEET 2	OF 3 SHEETS	STA. TO STA.

F.A.I. RTE.	SECTION	COUNTY	TOTAL SHEETS	SHEET NO.
74	(92-9)BR	VERMILION	87	27
CONTRACT NO. 70D66				
ILLINOIS FED. AID PROJECT				



6/23/2025 10:27:37 AM
P:\Projects\22000\22351C_DESIGN\01_Disign\01_Civil\Working\Sheets\70D66_Signing\Plan\Plan03.dgn



USER NAME	= asharghi
DESIGNED	- AS
DRAWN	- AS
CHECKED	- JRK
DATE	- 05/01/2025


REVISED	-
REVISED	-
REVISED	-
REVISED	-

STATE OF ILLINOIS
DIVISION OF TRANSPORTATION

I-74 OVER STONY CREEK WIDTH RESTRICTION SIGNING PLAN			
SCALE: NONE	SHEET 3	OF 3 SHEETS	STA. TO STA.

F.A.I. RTE.	SECTION	COUNTY	TOTAL SHEETS	SHEET NO.
74	(92-9)BR	VERMILION	87	28
CONTRACT NO. 70D66				
ILLINOIS FED. AID PROJECT				


SEDIMENT CONTROL SILT CURTAIN DETAIL AND NOTES

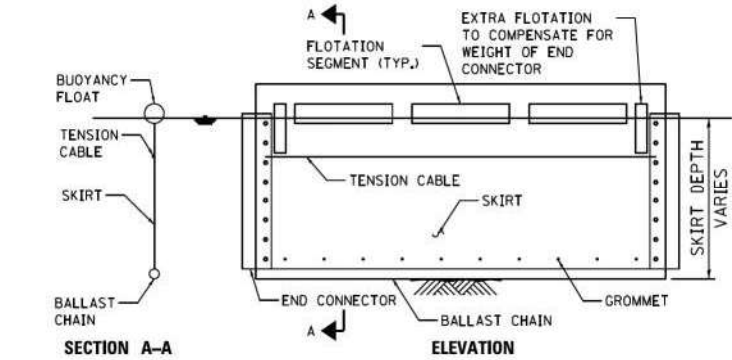

- NOTES:
- FLOTATION BOOM SHALL BE ANCHORED TO PREVENT DRIFT SHOREWARD OR DOWNSTREAM. ANCHORAGES SHALL BE INSTALLED ON BOTH SHORE AND STREAM SIDE. BOOMS ARE NOT TO BE INSTALLED ACROSS FLOWING BODY OF WATER.
 - SHORE ANCHORS SHALL CONSIST OF A POST WITH DEADMAN OR APPROVED EQUAL. STREAM ANCHORS SHALL BE OF SUFFICIENT SIZE TO STABILIZE THE BARRIER WITH NUMBER AND SPACING DEPENDENT ON WATERWAY VELOCITIES.
 - FABRIC SECTIONS SHALL BE CONNECTED END TO WITH MINIMUM 5/8" DIAMETER POLYPROPYLENE ROPE.
 - DESIGN OF BOOM AND ANCHORAGE SHALL BE IN ACCORDANCE WITH MANUFACTURER'S RECOMMENDATIONS. BOTTOM OF BOOM SHALL REACH BOTTOM OF WATERWAY USING ONE OR TWO VERTICAL SECTIONS AS REQUIRED.
 - MAINTENANCE SHALL BE PERFORMED AS NEEDED. CONTRACTOR SHALL REMOVE THE BOOM AT COMPLETION OF WORK IN A MANNER THAT WILL PREVENT SILTATION OF THE WATERWAY.

LEGEND

- LIMITS OF CONSTRUCTION
- PERMIETER EROSION BARRIER
- SEDIMENT CONTROL SILT CURTAIN
- RIPRAP
- FILTER FABRIC
- EROSION CONTROL BLANKET
- CLASS 2A SEEDING
- INLET PROTECTION
- TEMPORARY DITCH CHECKS

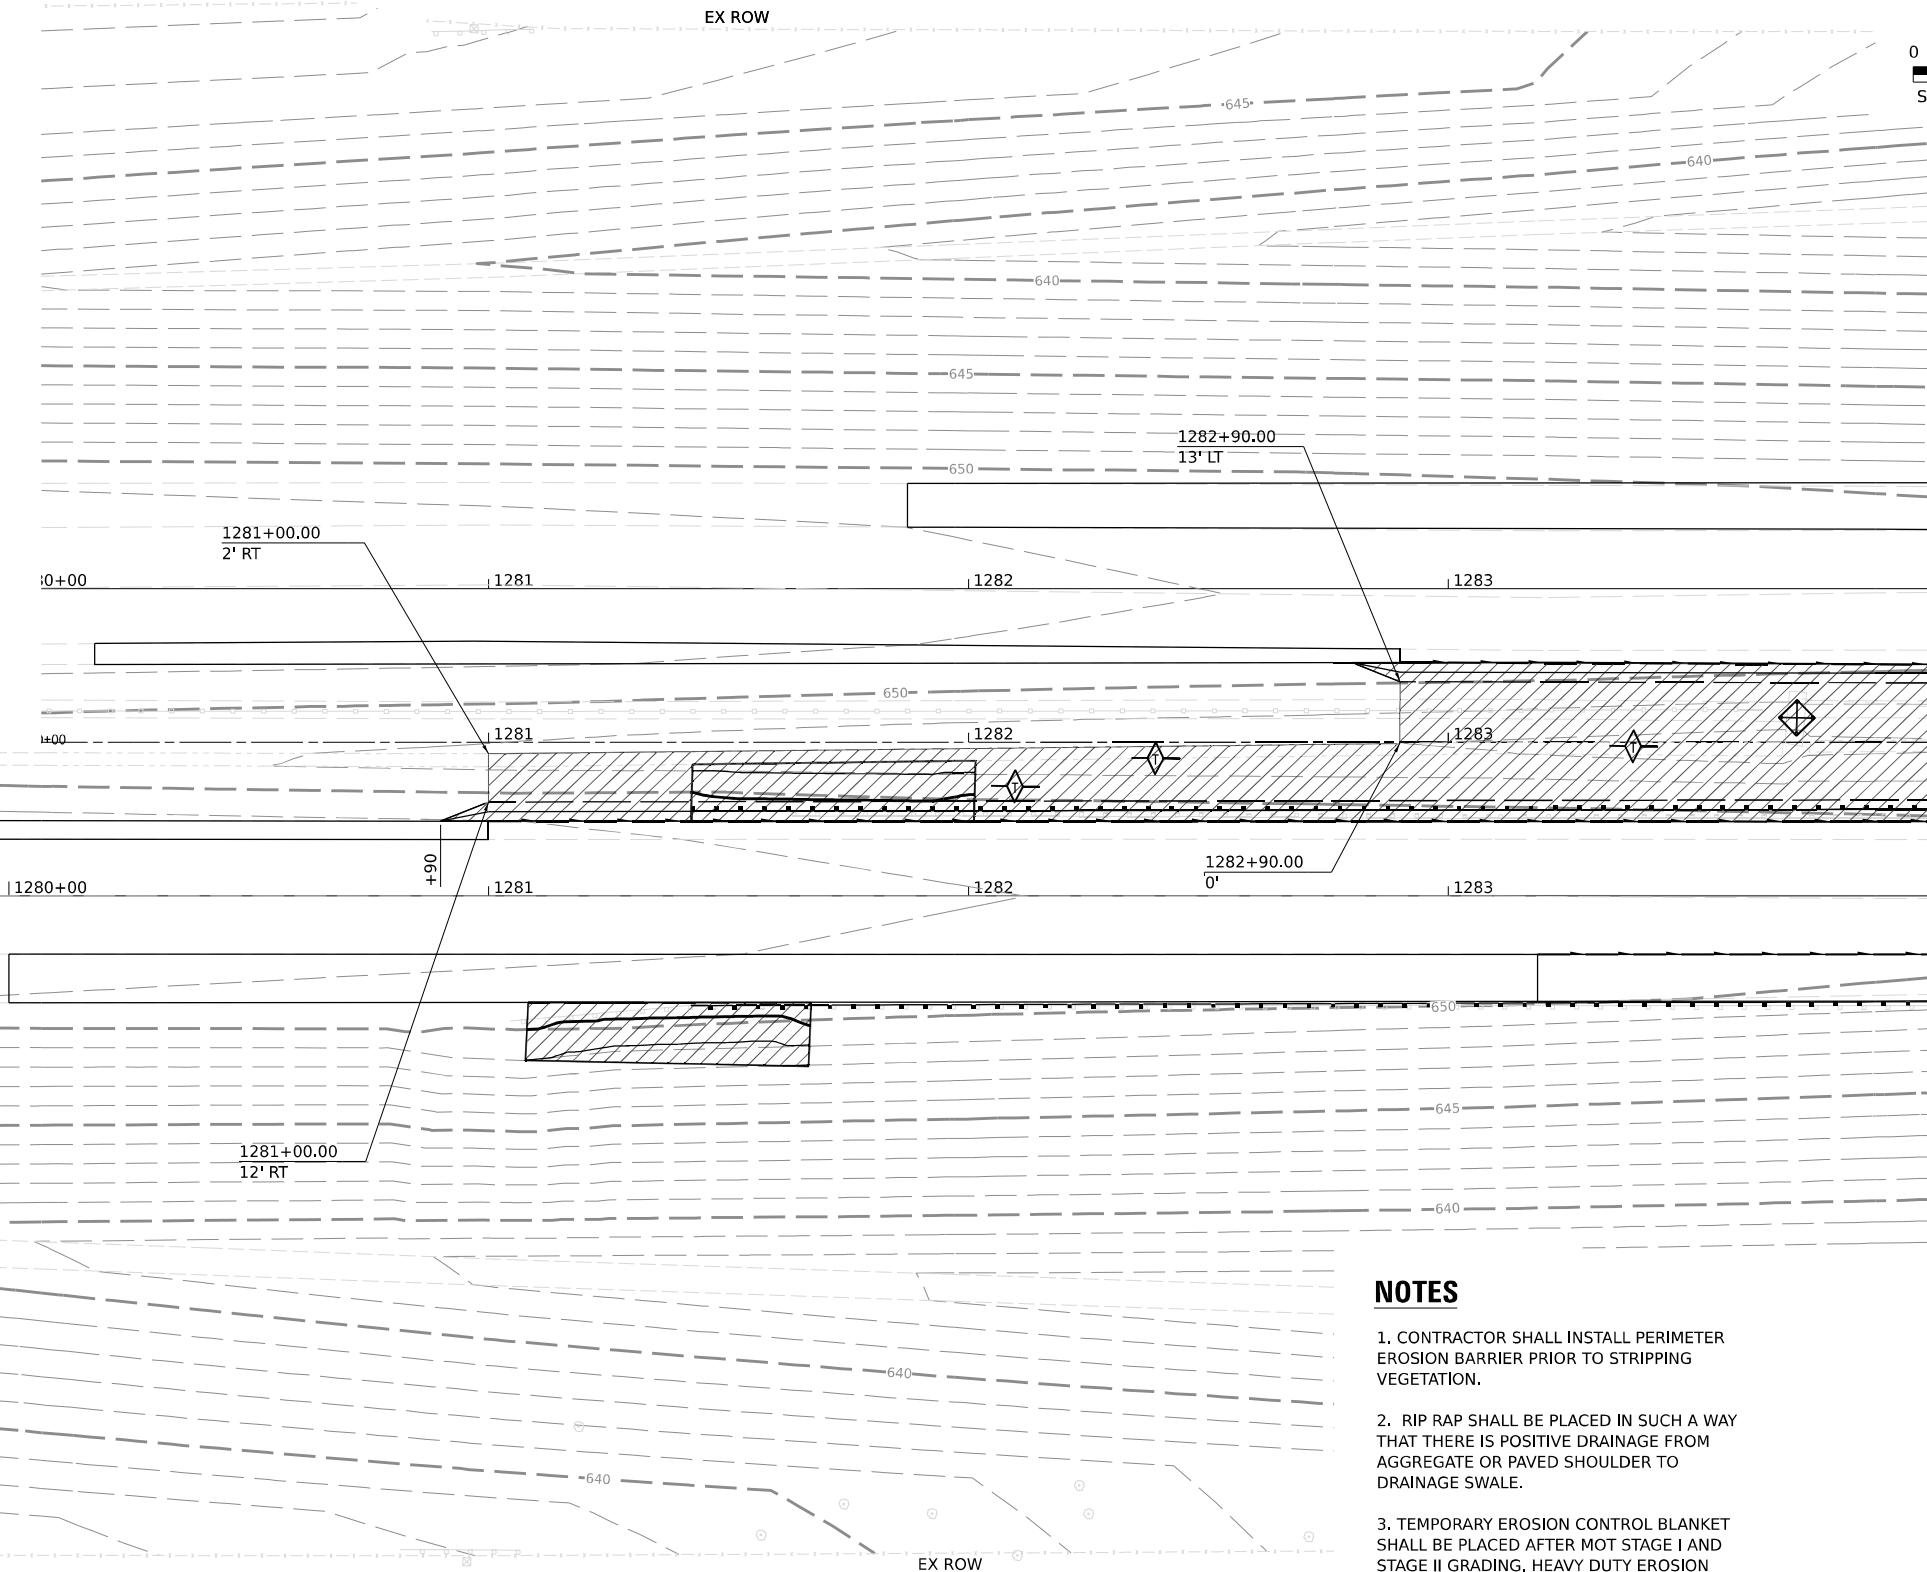

NOTES

- CONTRACTOR SHALL INSTALL PERIMETER EROSION BARRIER PRIOR TO STRIPPING VEGETATION.
- RIP RAP SHALL BE PLACED IN SUCH A WAY THAT THERE IS POSITIVE DRAINAGE FROM AGGREGATE OR PAVED SHOULDER TO DRAINAGE SWALE.
- TEMPORARY EROSION CONTROL BLANKET SHALL BE PLACED AFTER MOT STAGE I AND STAGE II GRADING. HEAVY DUTY EROSION CONTROL BLANKET AND EROSION CONTROL BLANKET SHALL BE PLACED FOR FINAL SEEDING.

6/23/2025 10:27:40 AM P:\Projects\22000\22351C_DESIGN\01_Disignline\Civil\WorkingSheets\05_70D66_SHL_Erosion01.dgn




USER NAME = asharghi	DESIGNED - AS	REVISED -
DRAWN - AS	REVISED -	
PLOT SCALE = 40,000 ' / in.	CHECKED - JRK	REVISED -
PLOT DATE = 6/23/2025	DATE - 05/01/2025	REVISED -

STATE OF ILLINOIS
DIVISION OF TRANSPORTATION


I-74 OVER STONY CREEK
PROPOSED EROSION CONTROL AND FINAL RESTORATION PLAN

SCALE: 1" = 20' SHEET 1 OF 3 SHEETS STA. 1279+00 TO STA. 1284+00

F.A.I. RTE.	SECTION	COUNTY	TOTAL SHEETS	SHEET NO.
74	(92-9)BR	VERMILION	87	29
CONTRACT NO. 70D66				
ILLINOIS FED. AID PROJECT				

 

0 20 40 60
SCALE IN FEET

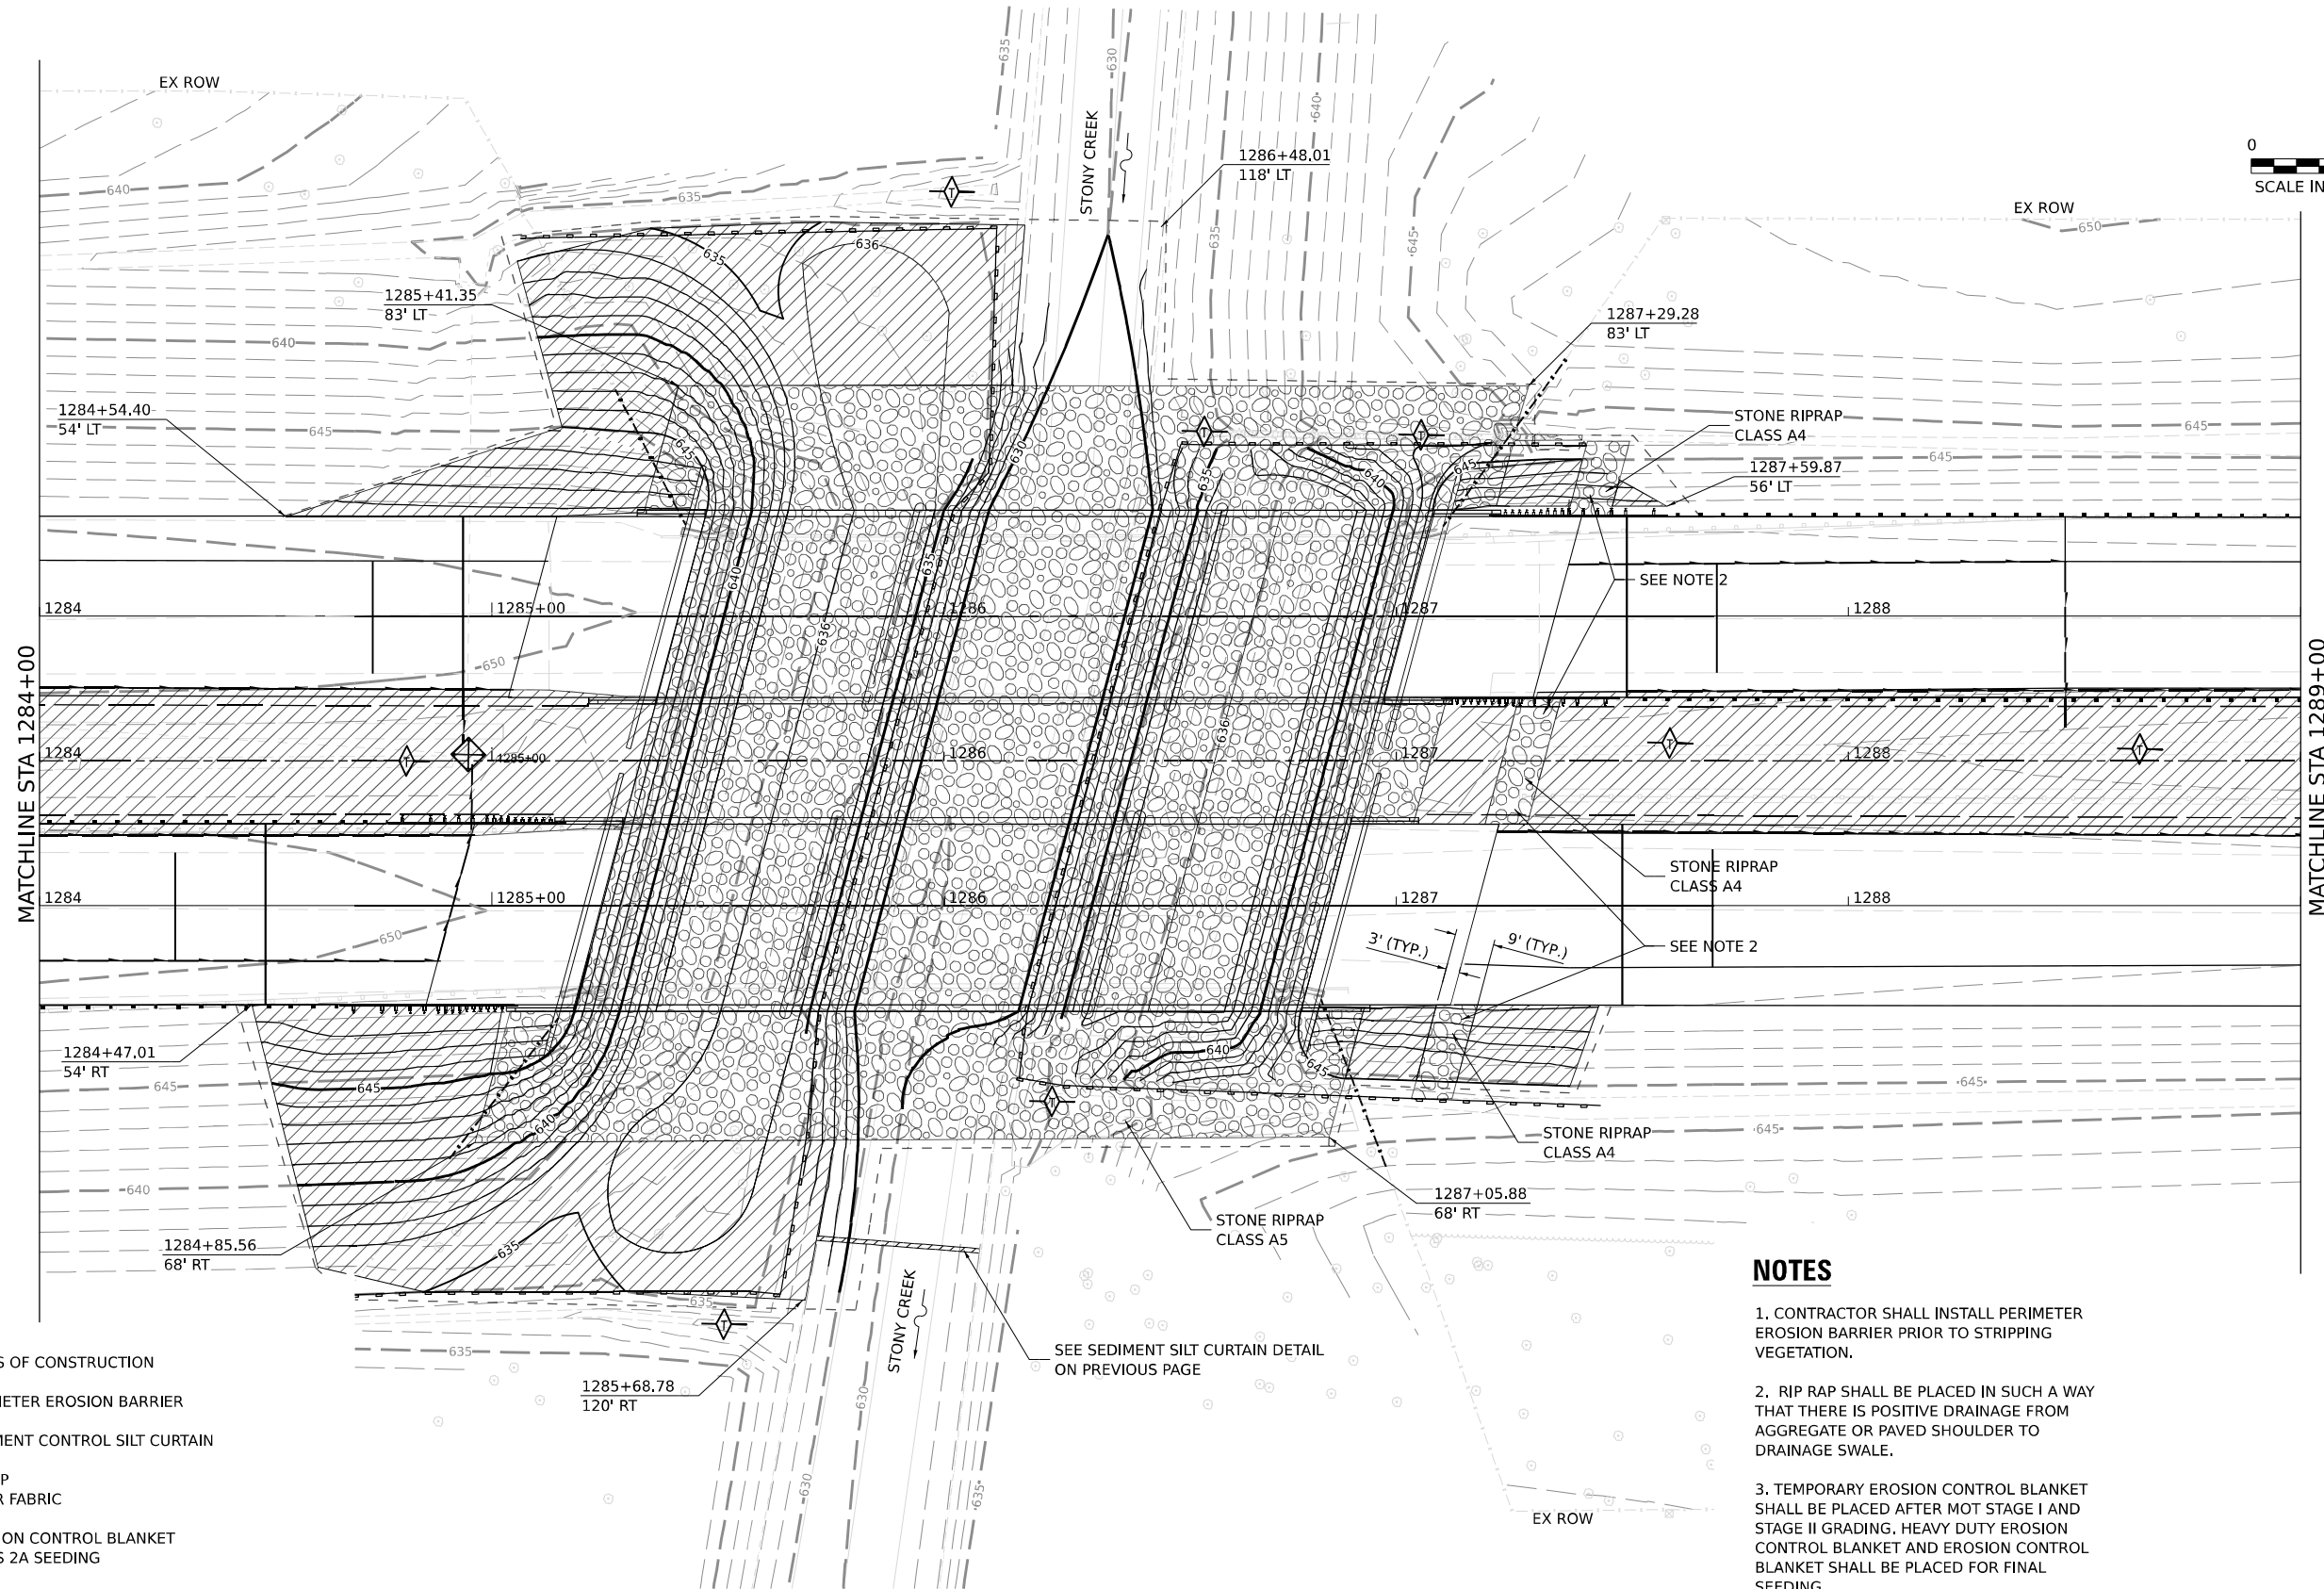

LEGEND

- LIMITS OF CONSTRUCTION
- PERMIETER EROSION BARRIER
- SEDIMENT CONTROL SILT CURTAIN
- RIPRAP
- FILTER FABRIC
- EROSION CONTROL BLANKET
- CLASS 2A SEEDING
- ◆ INLET PROTECTION
- ◆ TEMPORARY DITCH CHECKS

NOTES

- CONTRACTOR SHALL INSTALL PERIMETER EROSION BARRIER PRIOR TO STRIPPING VEGETATION.
- RIP RAP SHALL BE PLACED IN SUCH A WAY THAT THERE IS POSITIVE DRAINAGE FROM AGGREGATE OR PAVED SHOULDER TO DRAINAGE SWALE.
- TEMPORARY EROSION CONTROL BLANKET SHALL BE PLACED AFTER MOT STAGE I AND STAGE II GRADING. HEAVY DUTY EROSION CONTROL BLANKET AND EROSION CONTROL BLANKET SHALL BE PLACED FOR FINAL SEEDING.

STATE OF ILLINOIS DIVISION OF TRANSPORTATION



I-74 OVER STONY CREEK PROPOSED EROSION CONTROL AND FINAL RESTORATION PLAN

SCALE: 1" = 20' SHEET 2 OF 3 SHEETS STA. 1284+00 TO STA. 1289+00

F.A.I. RTE.	SECTION	COUNTY	TOTAL SHEETS	SHEET NO.
74	(92-9)BR	VERMILION	87	30
CONTRACT NO. 70D66				
ILLINOIS FED. AID PROJECT				

USER NAME	= asharghi
DESIGNED	- AS
DRAWN	- AS
CHECKED	- JRK
DATE	- 05/01/2025

REVISED	-
REVISED	-
REVISED	-
REVISED	-

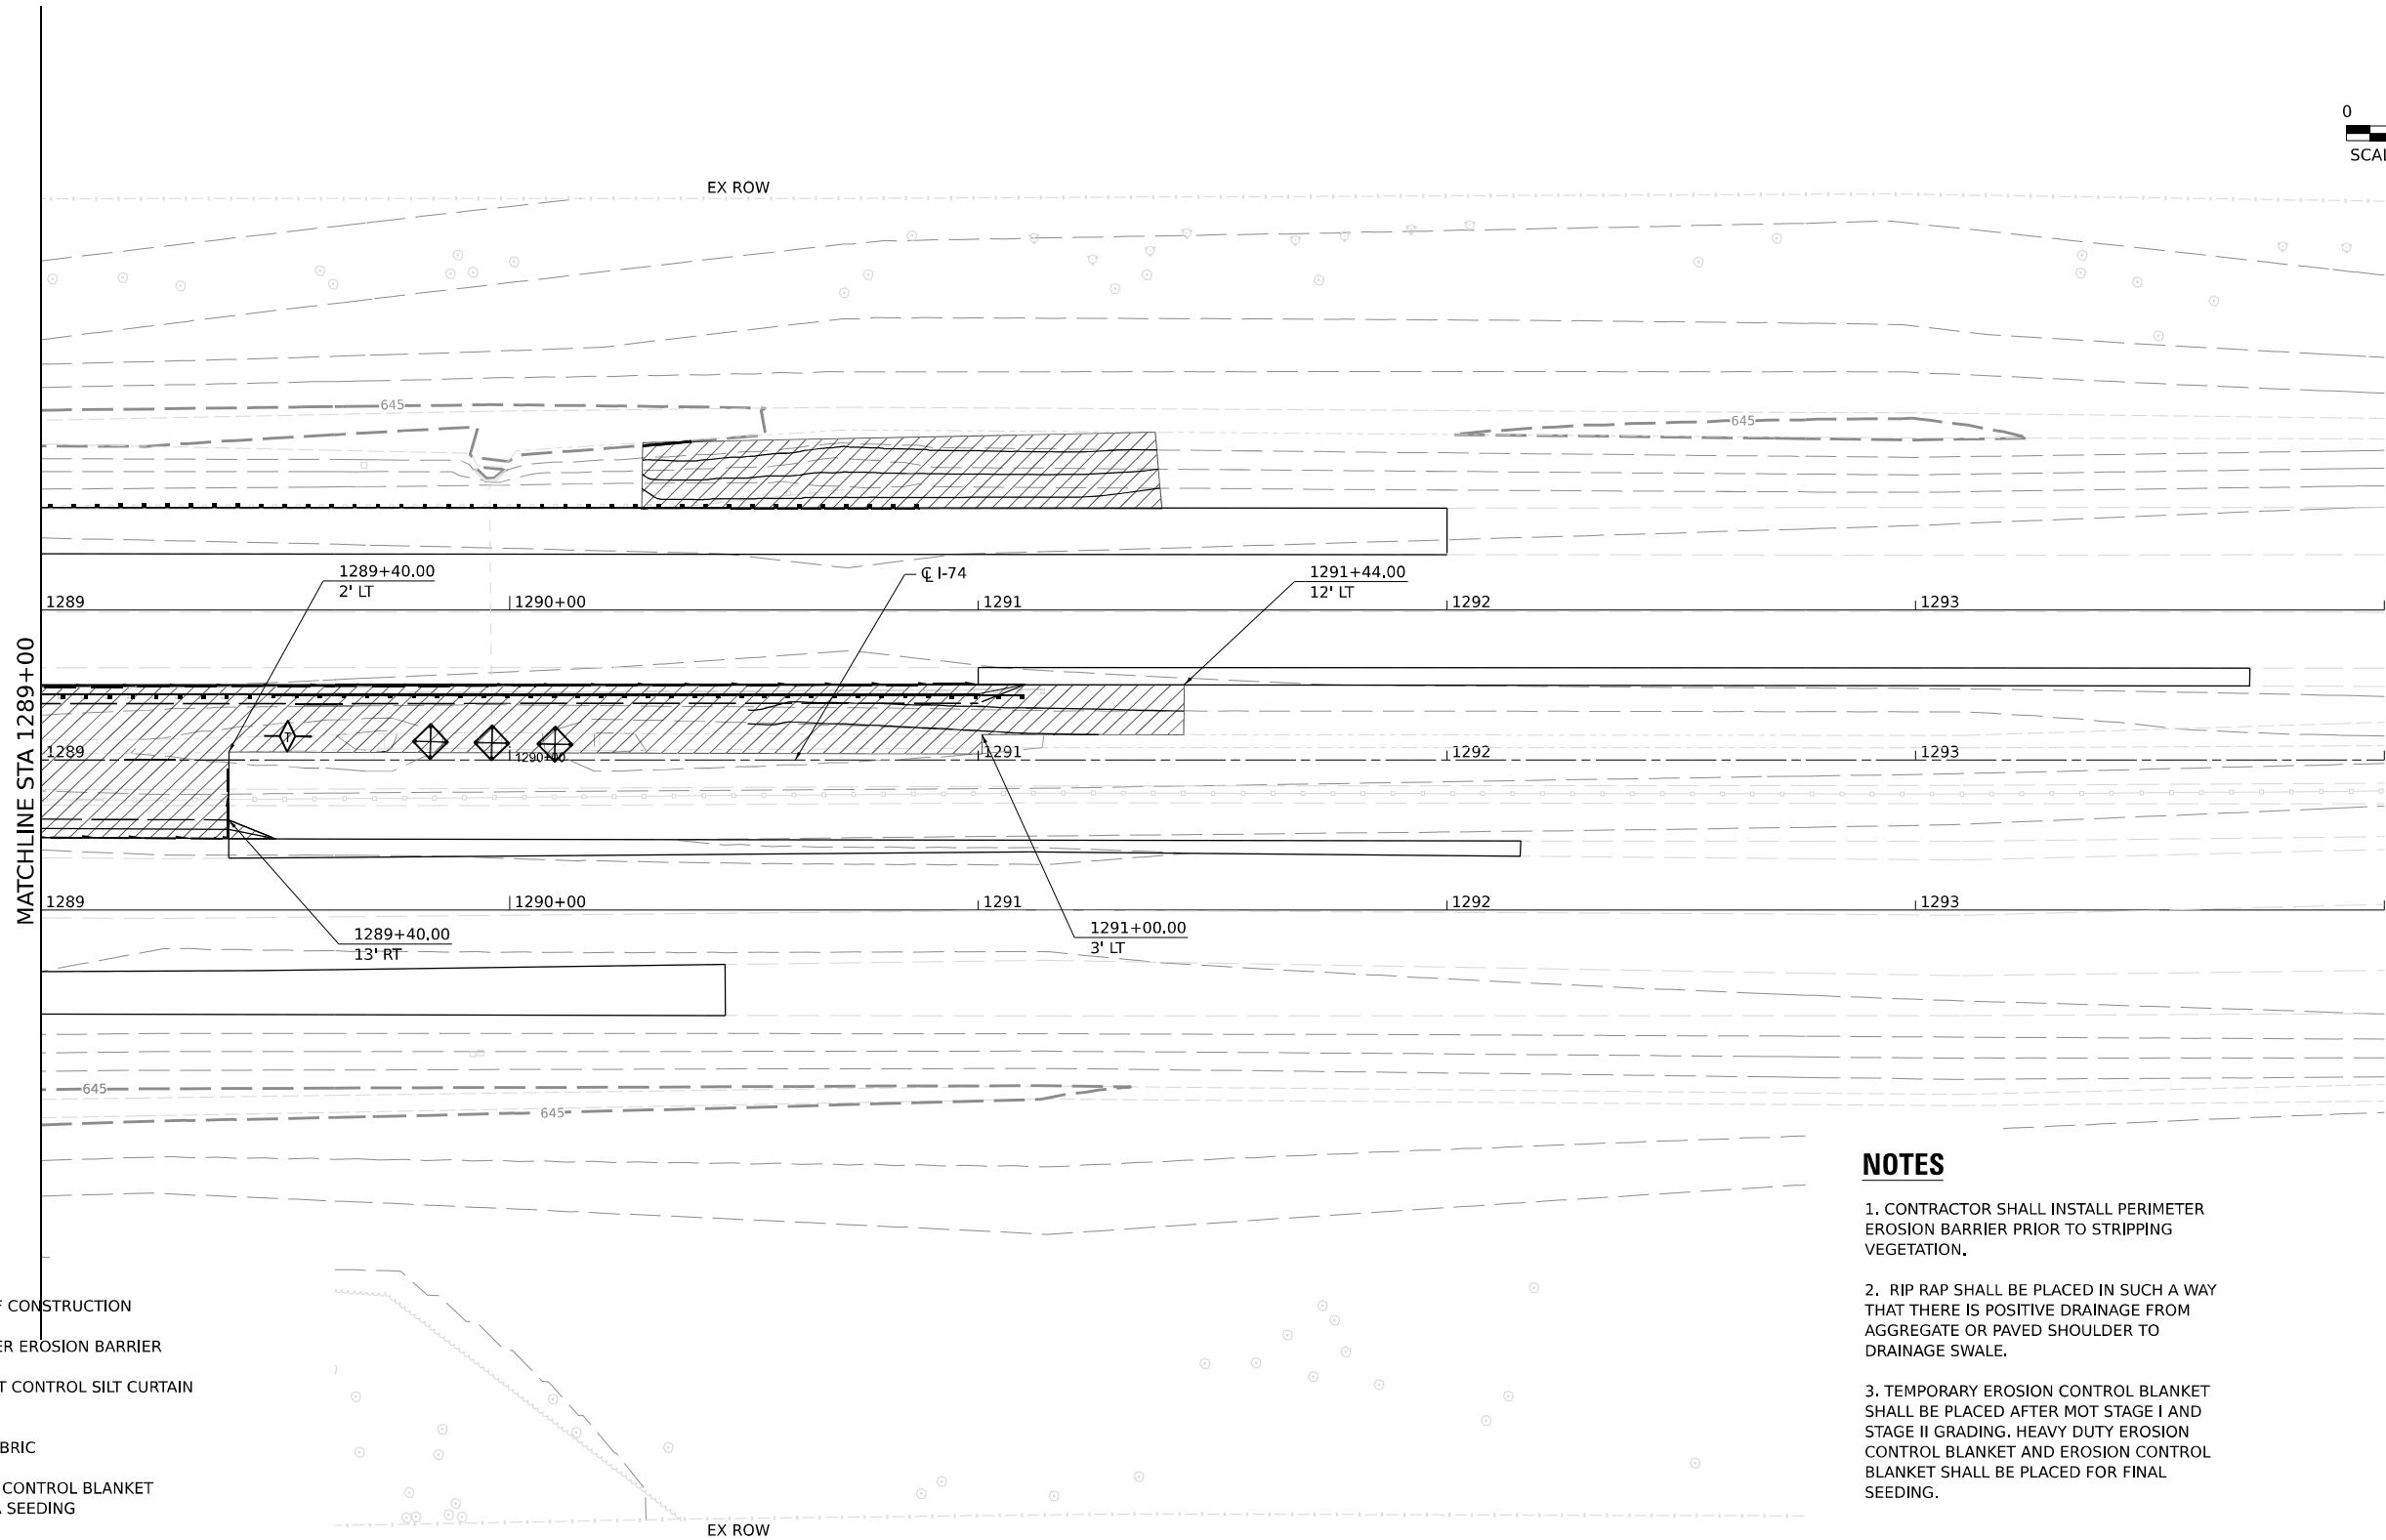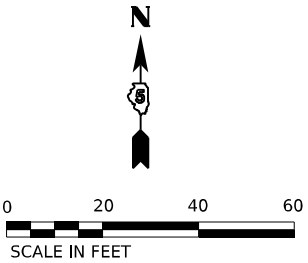

LEGEND


- LIMITS OF CONSTRUCTION
- PERMIETER EROSION BARRIER
- SEDIMENT CONTROL SILT CURTAIN
- RIPRAP
- FILTER FABRIC
- EROSION CONTROL BLANKET
- CLASS 2A SEEDING
- INLET PROTECTION
- TEMPORARY DITCH CHECKS

NOTES

1. CONTRACTOR SHALL INSTALL PERIMETER EROSION BARRIER PRIOR TO STRIPPING VEGETATION.
2. RIP RAP SHALL BE PLACED IN SUCH A WAY THAT THERE IS POSITIVE DRAINAGE FROM AGGREGATE OR PAVED SHOULDER TO DRAINAGE SWALE.
3. TEMPORARY EROSION CONTROL BLANKET SHALL BE PLACED AFTER MOT STAGE I AND STAGE II GRADING. HEAVY DUTY EROSION CONTROL BLANKET AND EROSION CONTROL BLANKET SHALL BE PLACED FOR FINAL SEEDING.

6/23/2025 10:28:21 AM
P:\Projects\22000\22351C_DESIGN\01_Disignline\Civil\WorkingSheets\05_70D66_SHL_Erosion03.dgn

	USER NAME = asharghi	DESIGNED - AS	REVISED -	STATE OF ILLINOIS DIVISION OF TRANSPORTATION	I-74 OVER STONY CREEK					F.A.I. RTE.	SECTION	COUNTY	TOTAL SHEETS	SHEET NO.
		DRAWN - AS	REVISED -		PROPOSED EROSION CONTROL AND FINAL RESTORATION PLAN					74	(92-9)BR	VERMILION	87	31
	PLOT SCALE = 40,000 ' / in.	CHECKED - JRK	REVISED -		SCALE: 1" = 20'					CONTRACT NO. 70D66				
	PLOT DATE = 6/23/2025	DATE - 05/01/2025	REVISED -		SHEET 3 OF 3 SHEETS		STA. 1284+00 TO STA. 1289+00		ILLINOIS FED. AID PROJECT					

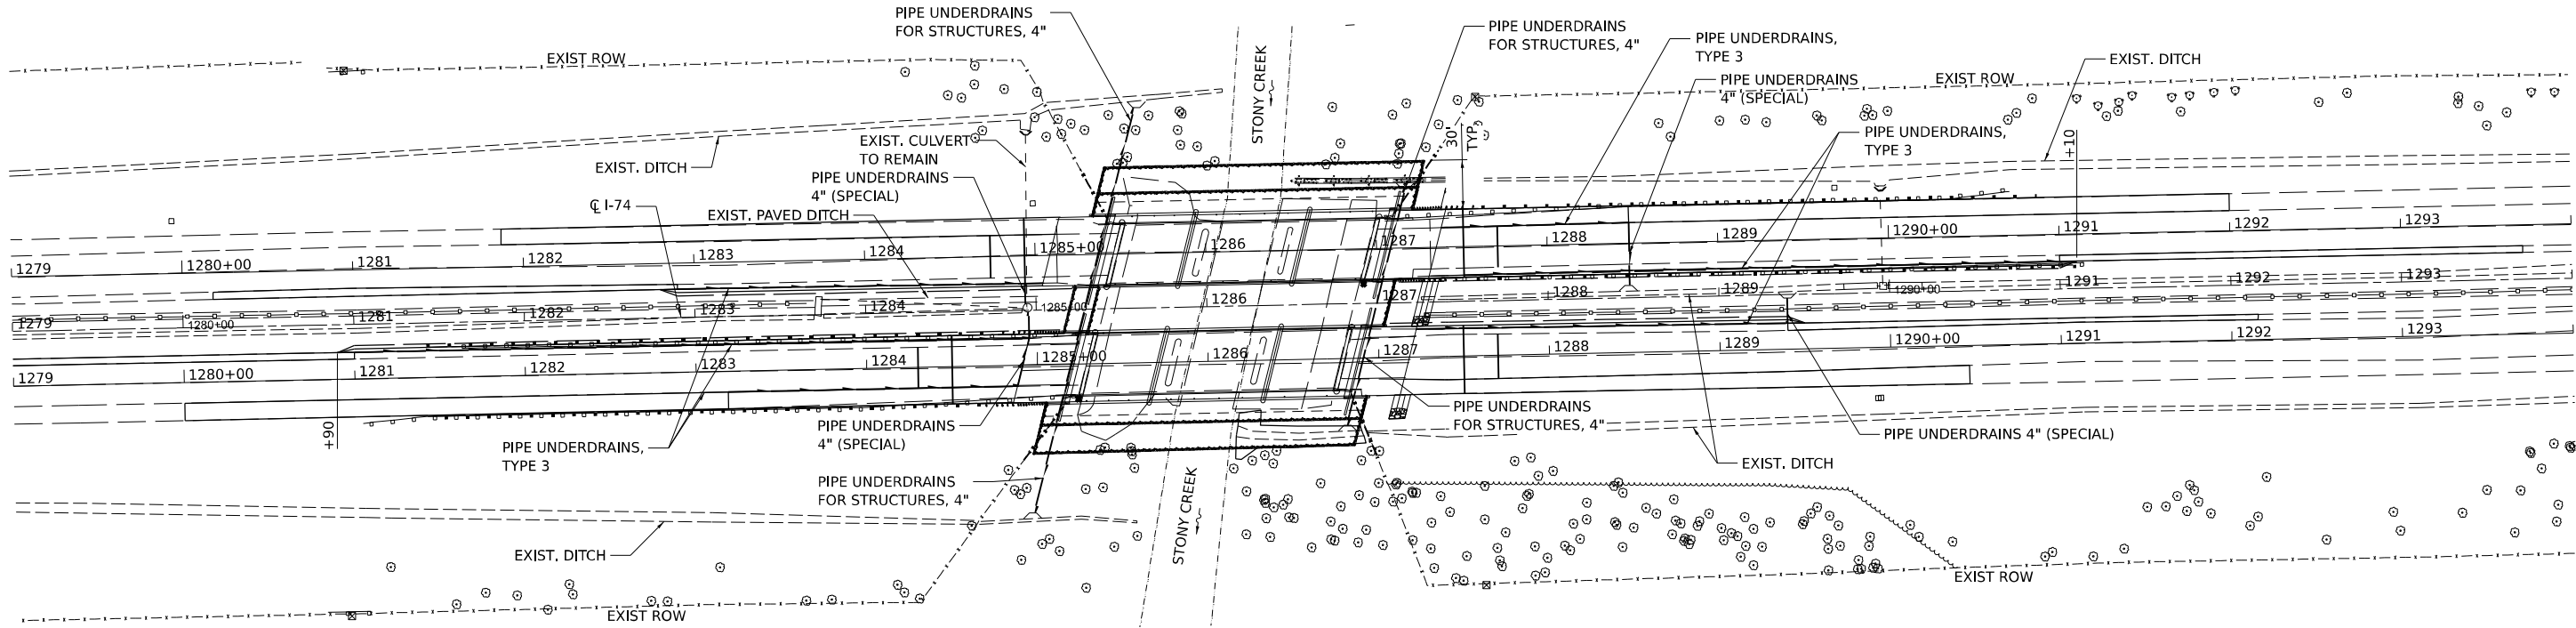



NOTES

- 1. ALL 4" PERFORATED PIPE UNDERDRAINS SHALL OUTLET TO DITCHES. SEE STRUCTURAL PLANS FOR LOCATION AND DETAILS
- 2. CONTRACTOR SHALL VERIFY EXISTING PIPE LOCATION AND INVERT ELEVATION PRIOR TO CONSTRUCTION.

LEGEND

LIMITS OF PROPOSED RIPRAP

DRAINAGE PLAN

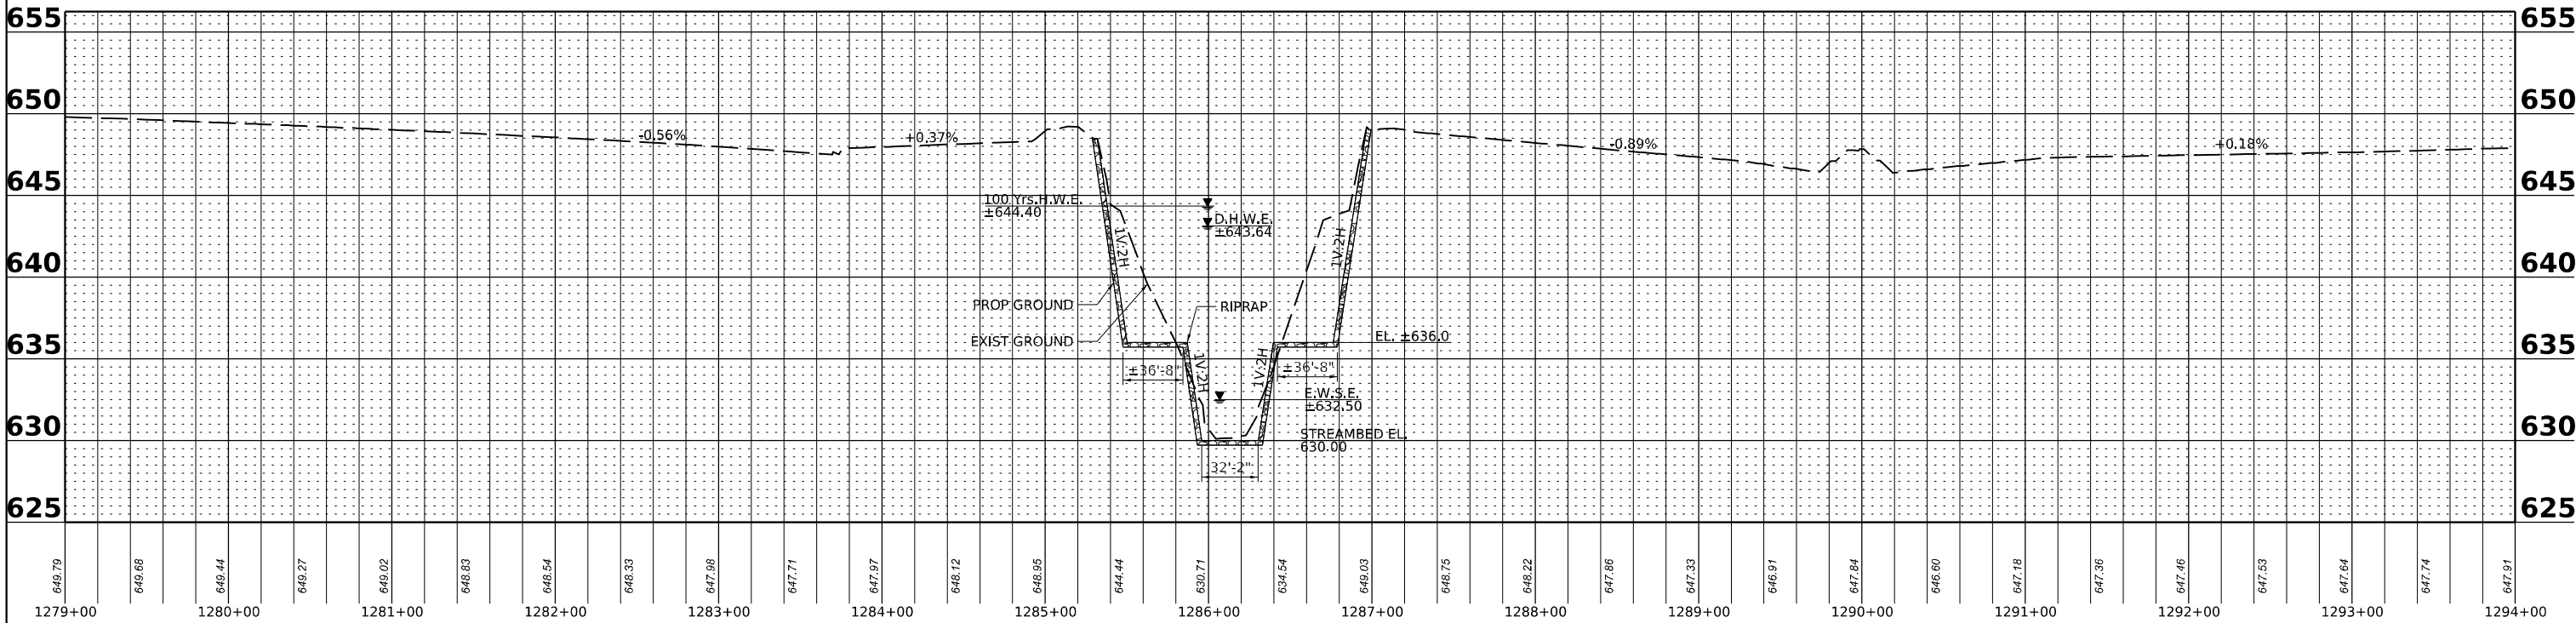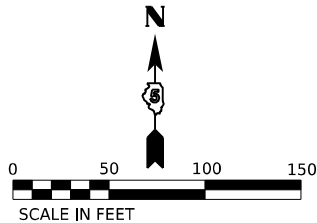


6/23/2025 10:28:22 AM P:\projects\220002231C_DISCIPLINE_Civil\WorkingSheets\05_70D66_Sht_Drainage.dgn

	USER NAME = asharghi		DESIGNED - AS	REVISED -	STATE OF ILLINOIS DIVISION OF TRANSPORTATION	I-74 OVER STONY CREEK PROPOSED DRAINAGE PLAN AND PROFILE		F.A.I. RTE.	SECTION	COUNTY	TOTAL SHEETS	SHEET NO.
	DRAWN - AS		CHECKED - JRK	REVISED -		SCALE:		74	(92-9)BR	VERMILION	87	32
	PLOT SCALE = 100,000' / in.		DATE - 05/01/2025	REVISED -		SHEET 1 OF 1 SHEETS		CONTRACT NO. 70D66				
	PLOT DATE = 6/23/2025					STA. TO STA.		ILLINOIS		FED. AID PROJECT		

EXISTING STRUCTURE: Structure Numbers 092-0001 (EB) and 092-0002 (WB) were originally built in 1959 as FAI 5, Section 92-9B, Station 1286+17. In 1989 the curb and metal rail were removed and replaced with a Type F parapet. The bituminous surface course and membrane waterproofing system were removed and replaced in 1989 and 2011. The existing dual structures each consist of three simple span PPC I-Beam and non-composite reinforced concrete deck superstructure with hammerhead piers and pile bent spill-thru abutments. Overall length is 154'-7 $\frac{7}{8}$ " and clear roadway width is 34'-0". Traffic to be maintained using staged construction.

- ① *Est. Top of Rock*
Elev. 614.5 (EB)
Elev. 629.0 (WB)
- ② *Steel H-piles set*
in rock.

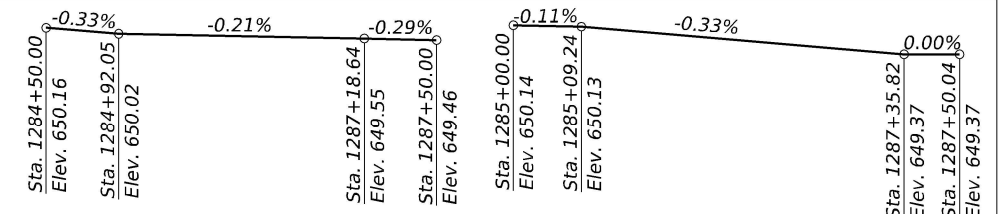


PROFILE GRADE - I-74 (WB)
(Along $\mathcal{C}$ WB Lanes)

Up to 1/4" to be ground off the bridge deck and approach slabs.
Elevations shown in Plan represent elevations after grinding.
For Section A-A and Section B-B, see sheet S-2.


Allow 50#/sq. ft. for future wearing surface.

$f_c = 3,500$ psi
 $f_c = 4,000$ psi (Superstructure)
 $f_y = 60,000$ psi (Reinforcement)
 $f_y = 50,000$ psi (structural steel) (M270 Grade 50)
 All Structural Steel shall be galvanized


Seismic Performance Zone (SPZ) = 1
Design Spectral Acceleration at 1.0 sec. (SD1) = 0.094g
Design Spectral Acceleration at 0.2 sec. (SDS) = 0.173g
Soil Site Class = C

 

Engineer of Bridges & Structures

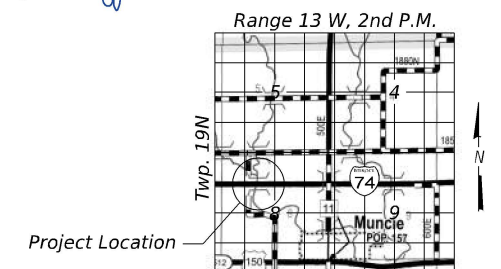

GENERAL PLAN & ELEVATION
I-74 OVER STONY CREEK
F.A.I. ROUTE 74 - SECTION (92-9)BR
VERMILION COUNTY
STATION 1286+13.22
STRUCTURE NO. 092-0210 (E.B.)
STRUCTURE NO. 092-0211 (W.B.)

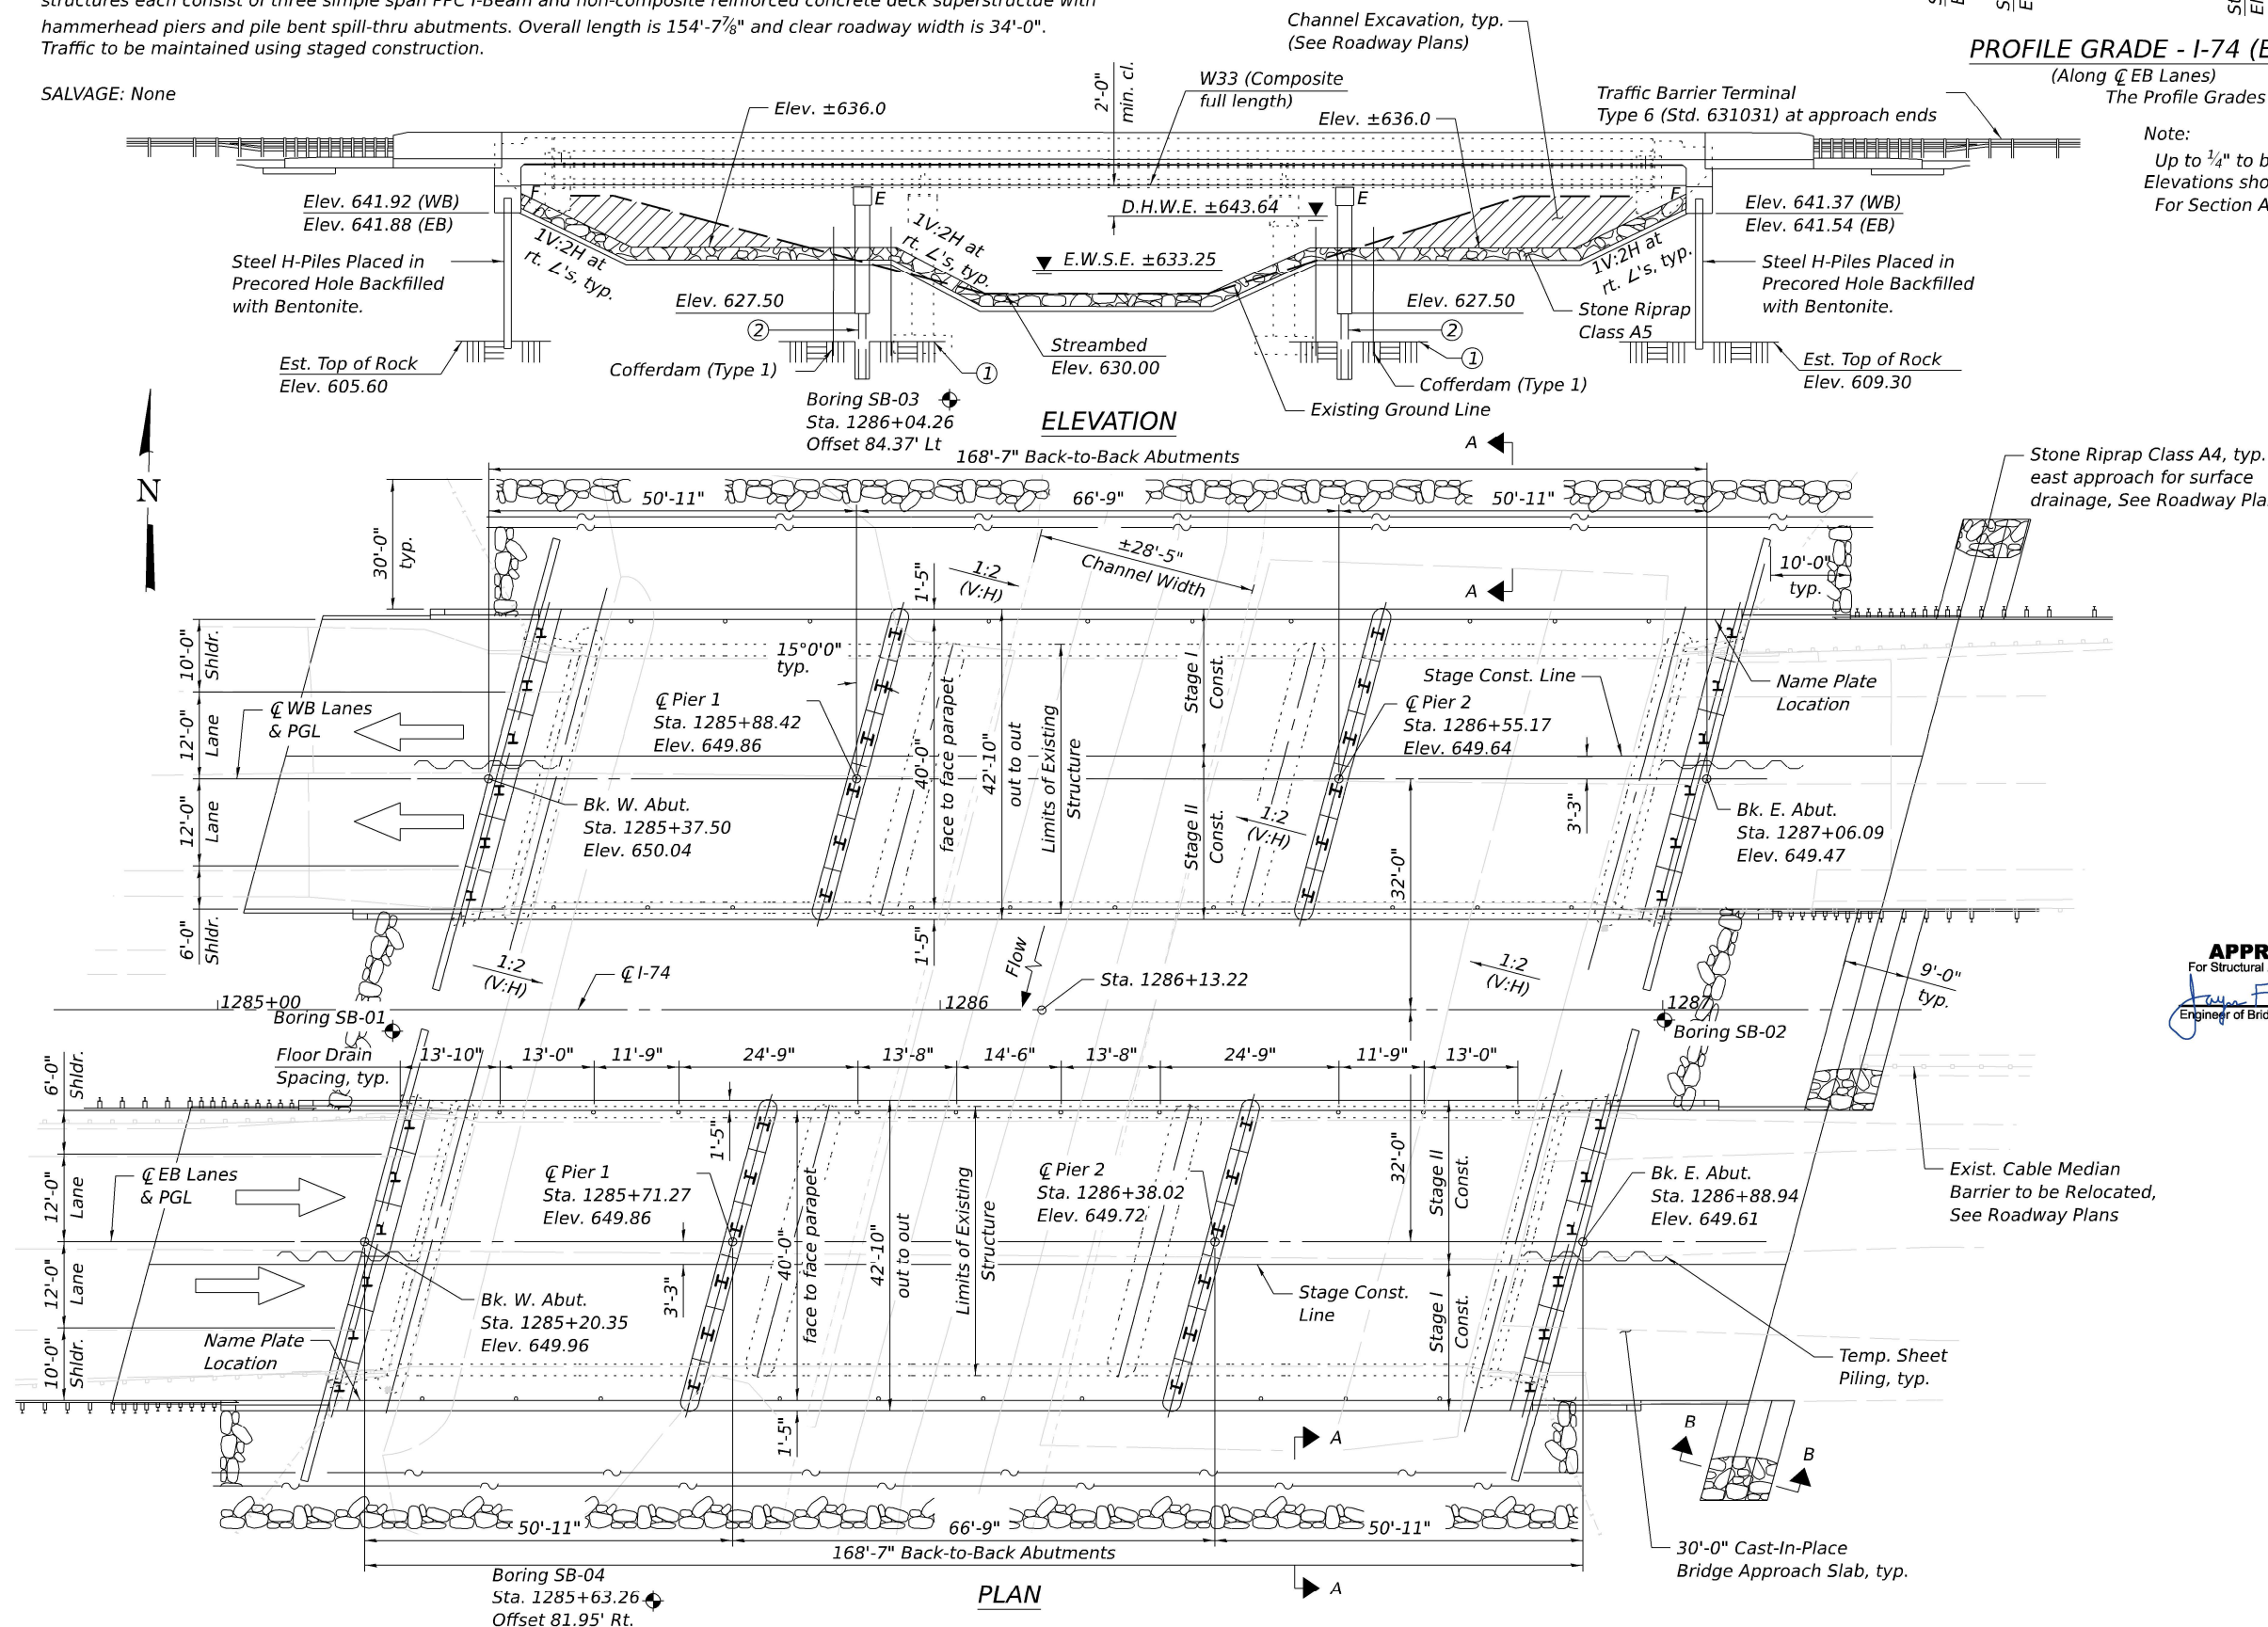

GENERAL PLAN AND ELEVATION
STRUCTURE NO. 092-0210 (E.B.) & 092-0211 (W.B.)

F.A. RTE.	SECTION	COUNTY	TOTAL SHEETS	SHEET NO.
74	(92-9)BR	VERMILION	87	34
CONTRACT NO. 70D66				
ILLINOIS		FED. AID PROJECT		

GENERAL NOTES

1. All structural steel shall be galvanized. See Special Provision for “Hot Dip Galvanizing for Structural Steel”.
2. Calculated weight of Structural Steel = 327,580 lbs. (M270 Grade 50)
= 43,290 lbs. (M270 Grade 36)
3. No field welding is permitted except as specified in the contract documents.
4. Fasteners shall be ASTM F 3125 Grade A325 Type 1. Fasteners shall be hot dip galvanized. See Special Provision for “Hot Dip Galvanizing for Structural Steel.” Bolts 7⁄8 in. diameter, holes 15⁄16 in. diameter, unless otherwise noted.
5. Reinforcement bars designated (E) shall be epoxy coated.
6. If the Contractor elects to use cantilever forming brackets on the exterior beams or girders, the brackets shall be placed at the same locations as required for the hardwood blocks in Article 503.06(b) of the Standard Specifications. If additional cantilever forming brackets are required, hardwood blocking shall be wedged between the exterior and first interior beam at each of these additional bracket locations.
7. Bearing seat surfaces shall be constructed or adjusted to the designated elevations within a tolerance of 1⁄8 in. (0.01 ft.). Adjustment shall be made either by grinding the surface or by shimming the bearings.
8. Layout of the slope protection system may be varied to suit ground conditions in the field as directed by the Engineer.

INDEX OF SHEETS

- S-1 General Plan And Elevation
- S-2 General Data
- S-3 Substructure Layout
- S-4 Temporary Sheet Piling Details
- S-5 Cofferdam Details
- S-6 Stage Construction Details
- S-7 Stage Construction Details
- S-8 Temporary Concrete Barrier
- S-9 Top Of Deck Elevations
- S-10 Top Of Deck Elevations (E.B.)
- S-11 Top Of Deck Elevations (E.B.)
- S-12 Top Of Deck Elevations (W.B.)
- S-13 Top Of Deck Elevations (W.B.)
- S-14 Top of Approach Slab Elevations (E.B.)
- S-15 Top of Approach Slab Elevations (E.B.)
- S-16 Top of Approach Slab Elevations (W.B.)
- S-17 Top of Approach Slab Elevations (W.B.)
- S-18 Superstructure Plan (E.B.)
- S-19 Superstructure Plan (W.B.)
- S-20 Superstructure Details
- S-21 Diaphragm Details
- S-22 Bridge Approach Slab (E.B.)
- S-23 Bridge Approach Slab (W.B.)
- S-24 Bridge Approach Slab Details
- S-25 Framing Plan
- S-26 Beam Elevation
- S-27 Steel Details
- S-28 Bearing Details
- S-29 West Abutment (E.B.)
- S-30 East Abutment (E.B.)
- S-31 West Abutment (W.B.)
- S-32 East Abutment (W.B.)
- S-33 Pier Details (E.B.)
- S-34 Pier Details (W.B.)
- S-35 HP Pile Details
- S-36 Bar Splicer Assembly and Mechanical Splicer Details
- S-37 Concrete Parapet Slipforming Option
- S-38 Boring Logs 1
- S-39 Boring Logs 2
- S-40 Boring Logs 3

TOTAL BILL OF MATERIAL

ITEM	UNIT	SUPER	SUB	TOTAL
Stone Riprap, Class A5	Sq Yd		3,673	3,673
Filter Fabric	Sq Yd		3,744	3,744
Removal Of Existing Structures No. 1	Each	1		1
Removal Of Existing Structures No. 2	Each	1		1
Structure Excavation	Cu Yd		520	520
Cofferdam Excavation	Cu Yd		675	675
Rock Excavation For Structure	Cu Yd		60	60
Cofferdam (Type 1) (Location-1)	Each		1	1
Cofferdam (Type 1) (Location-2)	Each		1	1
Cofferdam (Type 1) (Location-3)	Each		1	1
Cofferdam (Type 1) (Location-4)	Each		1	1
Floor Drains	Each	40		40
Concrete Structures	Cu Yd		439.7	439.7
Concrete Superstructure	Cu Yd	473.9		473.9
Protective Coat	Sq Yd	2,402		2,402
Concrete Superstructure (Approach Slab)	Cu Yd	236.8		236.8
Furnishing And Erecting Structural Steel	L Sum	1		1
Stud Shear Connectors	Each	10,404		10,404
Reinforcement Bars, Epoxy Coated	Pound	239,300	41,260	280,560
Bar Splicers	Each	1,640	384	2,024
Furnishing Steel Piles HP12x63	Foot		904	904
Furnishing Steel Piles HP14x73	Foot		710	710
Driving Piles	Foot		904	904
Test Pile Steel HP12x63	Each		2	2
Drilling And Setting Piles (In Soil)	Cu Ft		491	491
Drilling And Setting Piles (In Rock)	Cu Ft		547	547
Name Plates	Each	2		2
Anchor Bolts, 1"	Each	96		96
Temporary Sheet Piling	Sq Ft		4,464	4,464
Granular Backfill For Structures	Cu Yd		276	276
Geocomposite Wall Drain	Sq Yd		134	134
Pipe Underdrains For Structures, 4"	Foot		382	382
Bridge Deck Grooving (Longitudinal)	Sq Yd	1,209		1,209
Bar Terminators	Each	188	864	1,052
Diamond Grinding (Bridge Section)	Sq Yd	1,829		1,829

WATERWAY INFORMATION

Existing Overtopping Elev. 648.96 @ Sta. 1290+73.0									
Drainage Area = 45.8 sq. mi. Proposed Overtopping Elev. 648.96 @ Sta. 1290+73.0									
Flood	Freq. Yr.	Discharge C.F.S.	Opening Ft²		Natural H.W.E.	Head - Ft.		Headwater El.	
			Exist.	Prop.		Exist.	Prop.	Exist.	Prop.
Ten-Year	10	2,960	621	780	642.08	0.15	0.0	642.23	642.08
Design	50	4,710	799	974	643.64	0.33	0.12	643.97	643.76
Base	100	5,480	872	1,050	644.21	0.43	0.19	644.64	644.40
Overtopping	200	5,948	915	1,093	644.53	0.49	0.24	645.02	644.77
Max. Calc.	500	7,350	1,027	1,213	645.42	0.74	0.35	646.16	645.77


10-Year Velocity through Existing Structure = 3.16 fps
10-Year Velocity through Proposed Structure = 2.92 fps

DESIGN SCOUR ELEVATION TABLE

S.N. 092-0210 (E.B.)						
Event / Limit	Design Scour Elevations (ft.)				Item	
	W. Abut.	Pier 1	Pier 2	E. Abut.		
State	642.00	625.0	625.0	641.53	5	113
Q100	642.00	624.7	624.7	641.53		
Q200	642.00	624.7	624.7	641.53		
Design	642.00	625.0	625.0	641.53		
Check	642.00	624.7	624.7	641.53		

DESIGN SCOUR ELEVATION TABLE

S.N. 092-0211 (W.B.)						
Event / Limit	Design Scour Elevations (ft.)				Item	
	W. Abut.	Pier 1	Pier 2	E. Abut.		
State	641.92	625.0	625.0	641.48	5	113
Q100	641.92	624.7	624.7	641.48		
Q200	641.92	624.7	624.7	641.48		
Design	641.92	625.0	625.0	641.48		
Check	641.92	624.7	624.7	641.48		

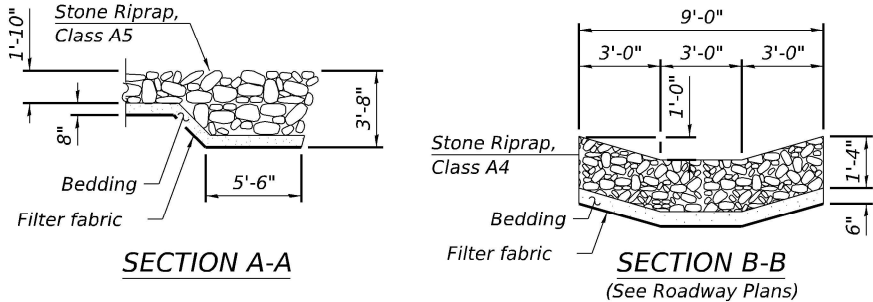

SECTION A-A


SECTION B-B
(See Roadway Plans)

STA. 1286+04.65
BUILT 20 BY
STATE OF ILLINOIS
F.A.I. RT. 74 -SEC. (92-9)BR
LOADING HL-93
STR. NO. 092-0210

STA. 1286+21.80
BUILT 20 BY
STATE OF ILLINOIS
F.A.I. RT. 74 -SEC. (92-9)BR
LOADING HL-93
STR. NO. 092-0211

NAME PLATES

See Std. 515001

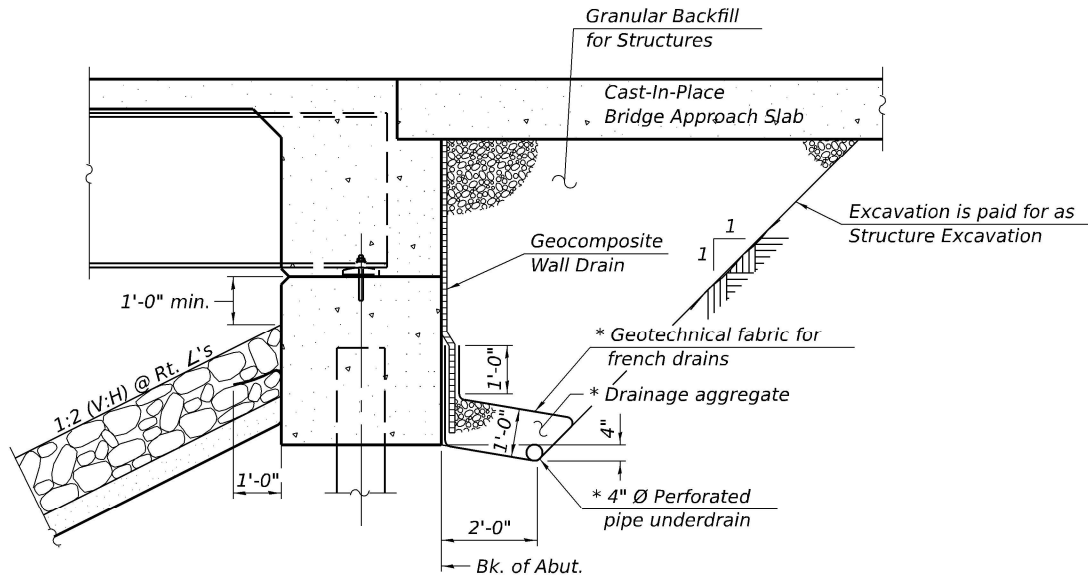

SECTION THRU INTEGRAL ABUTMENT

(Horiz. dim. at Rt. L's)

*Included in the cost of Pipe Underdrains for Structures.

Note:

All drainage system components shall extend to 2'-0" from the end of each wingwall except an outlet pipe shall extend until intersecting with the side slopes. The pipes shall drain into concrete headwalls. (See Article 601.05 of the Standard Specifications and Highway Standard 601101).



USER NAME = asharghi	DESIGNED - AS	REVISED -
CHECKED - TCG	REVISED -	
PLOT SCALE = 0.167' / in.	DRAWN - AS	REVISED -
PLOT DATE = 7/22/2025	CHECKED - TCG	REVISED -


STATE OF ILLINOIS
DEPARTMENT OF TRANSPORTATION

GENERAL DATA
STRUCTURE NO. 092-0210 (E.B.) & 092-0211 (W.B.)

SHEET S-2 OF S-40 SHEETS

F.A. RTE.	SECTION	COUNTY	TOTAL SHEETS	SHEET NO.
74	(92-9)BR	VERMILION	87	35
CONTRACT NO. 70D66				
ILLINOIS FED. AID PROJECT				

MODEL: Default
FILE NAME: P:\Projects\22000\22351\VC_DESIGN\01_Discipline\va_Civil\Working\Sheets\Bridges\70D66_Sub Layout.dgn
6/23/2025 10:28:45 AM

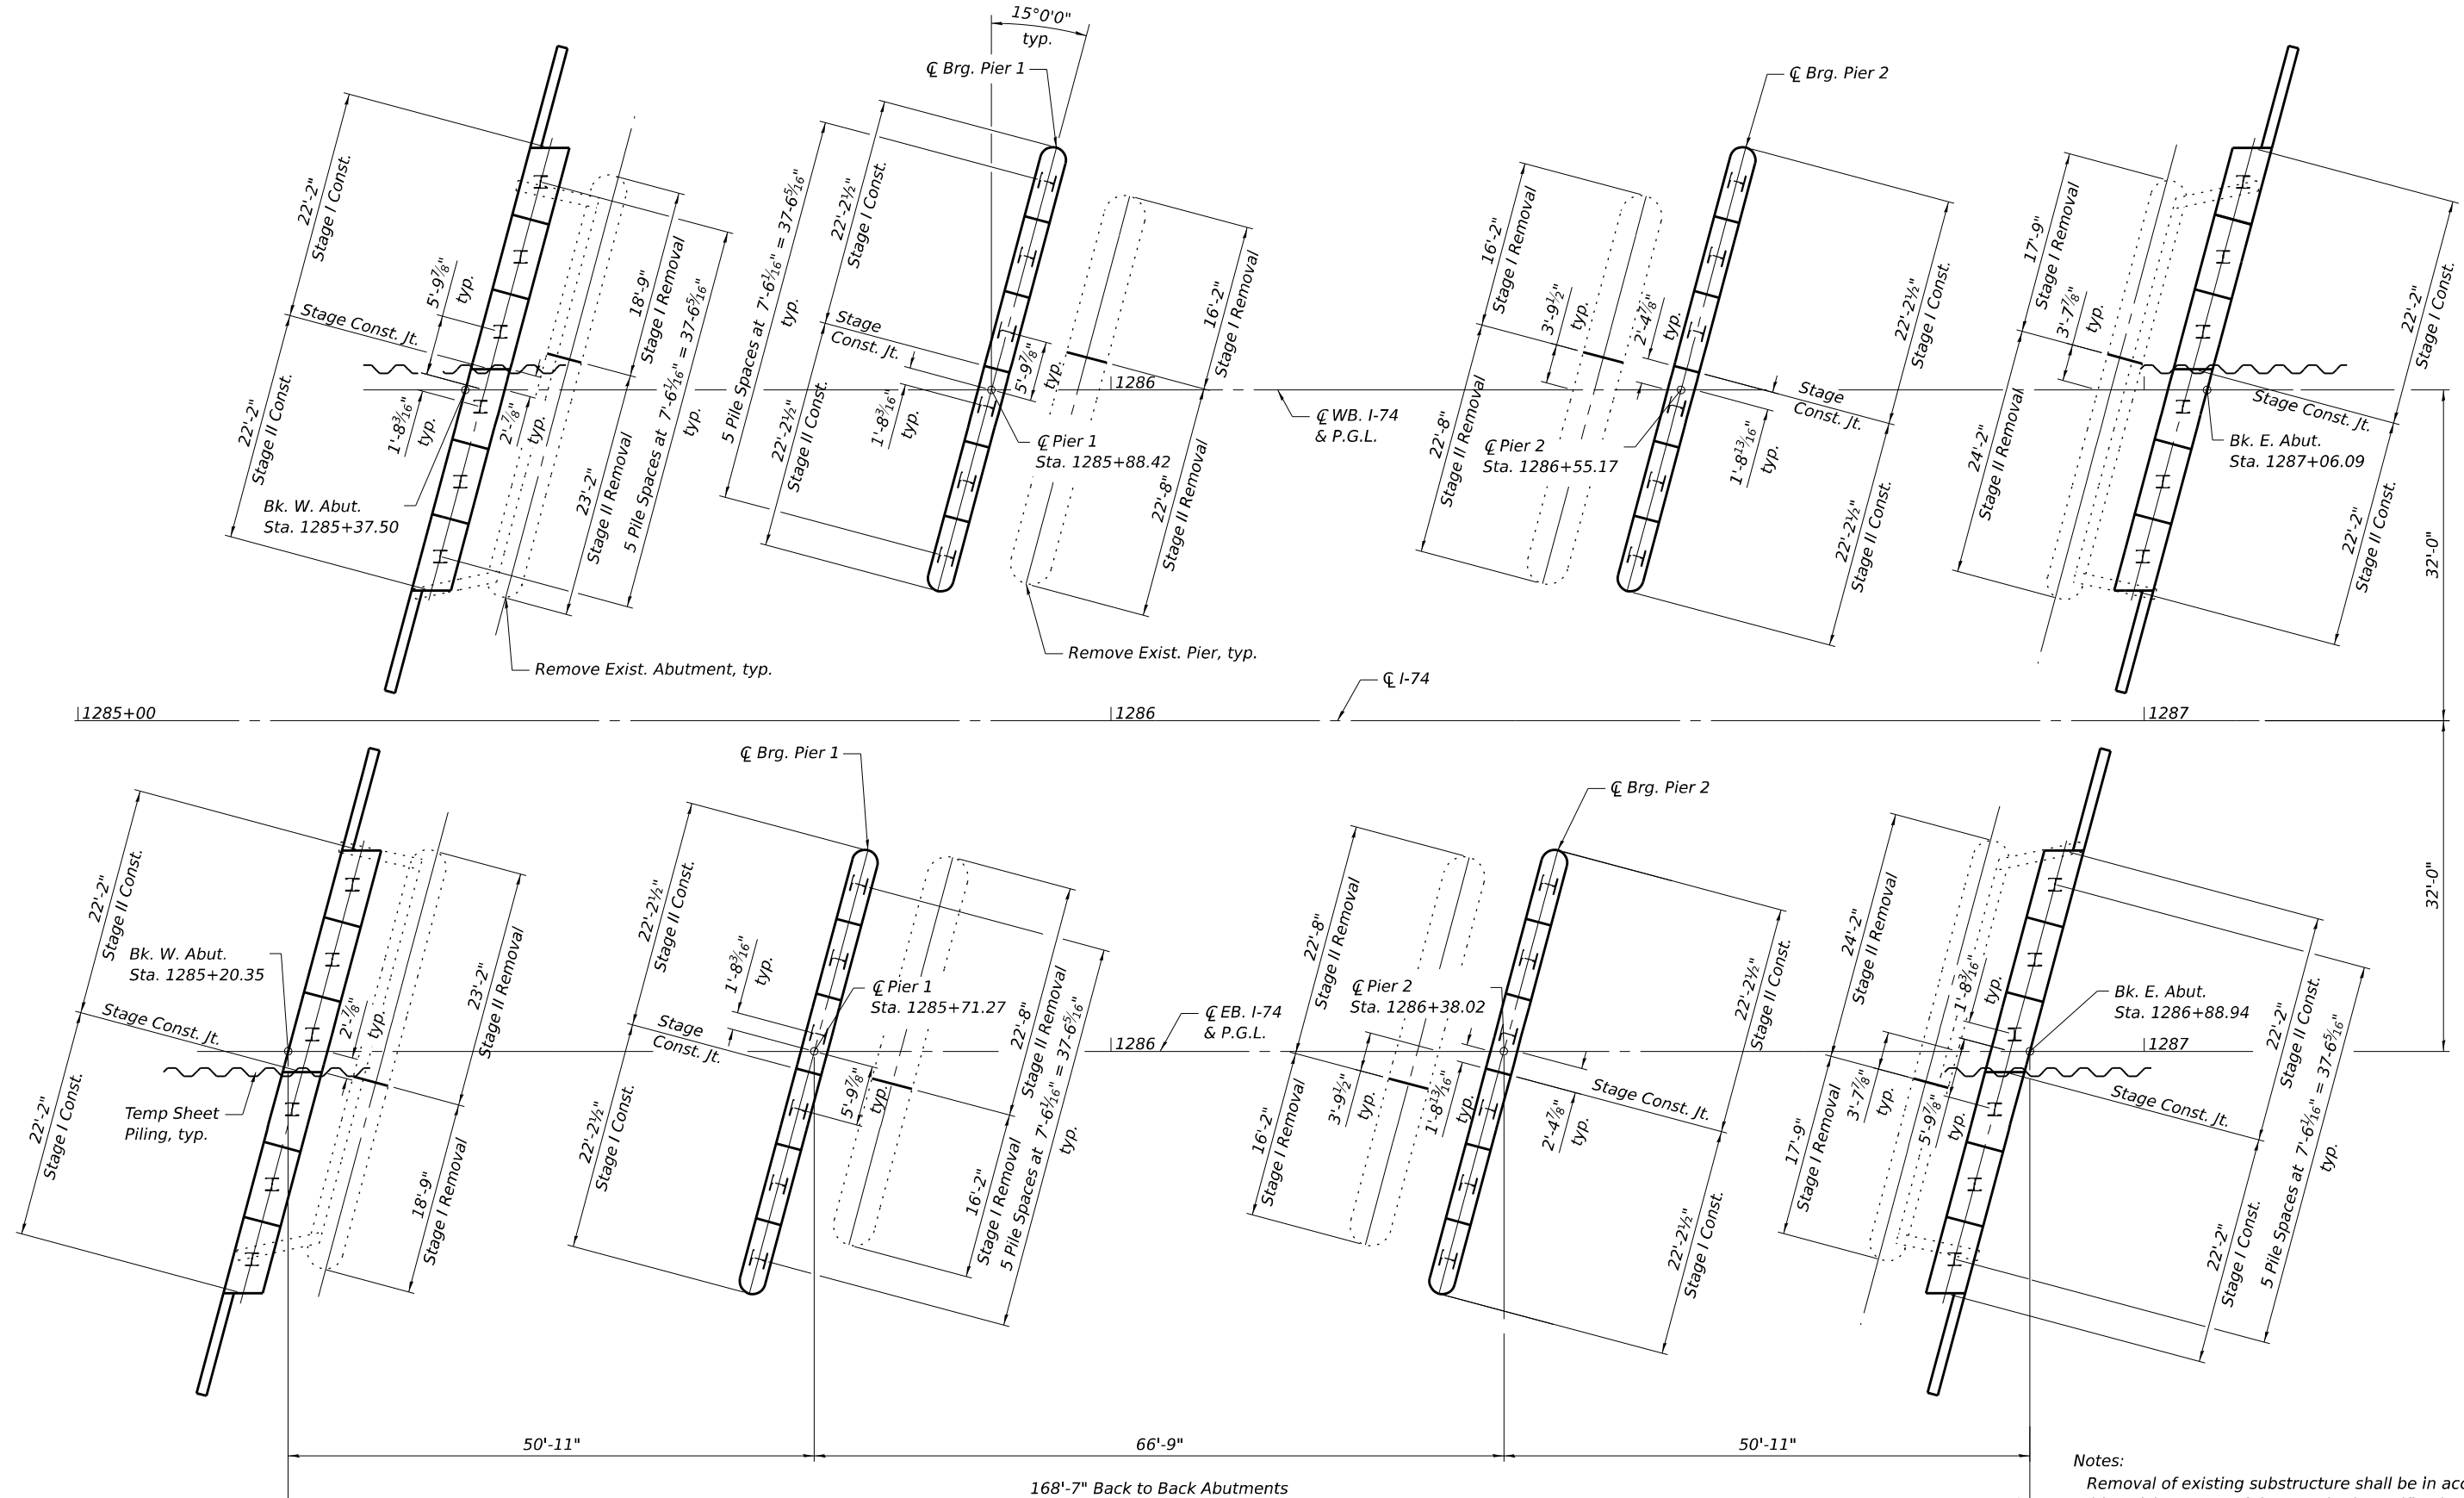

PLAN

Notes:
Removal of existing substructure shall be in accordance with Article 501.04 of the Standard Specification.
The stage construction and stage removal limits for superstructure and substructure occurred at different locations. See plan for relative dimension from P.G.L.





USER NAME =	asharghi	DESIGNED -	AS	REVISED -	
		CHECKED -	TCG	REVISED -	
PLOT SCALE =	16,000' / in.	DRAWN -	AS	REVISED -	
PLOT DATE =	6/23/2025	CHECKED -	TCG	REVISED -	

STATE OF ILLINOIS
DEPARTMENT OF TRANSPORTATION



SUBSTRUCTURE LAYOUT
STRUCTURE NO. 092-0210 (E.B.) & 092-0211 (W.B.)

SHEET S-3 OF S-40 SHEETS

F.A. RTE.	SECTION	COUNTY	TOTAL SHEETS	SHEET NO.
74	(92-9)BR	VERMILION	87	36
CONTRACT NO. 70D66				
ILLINOIS FED. AID PROJECT				

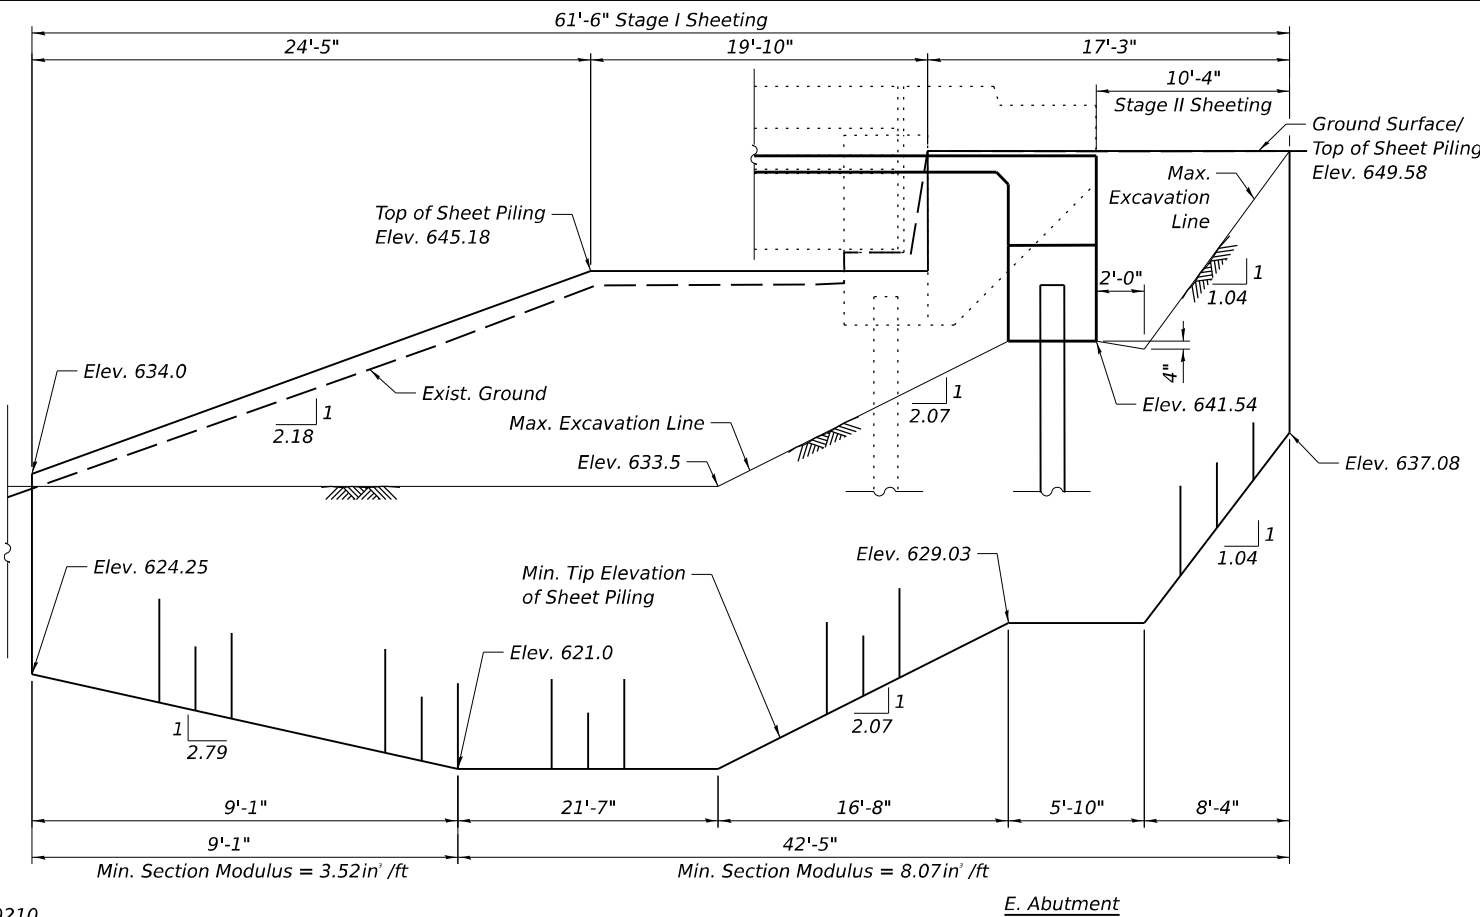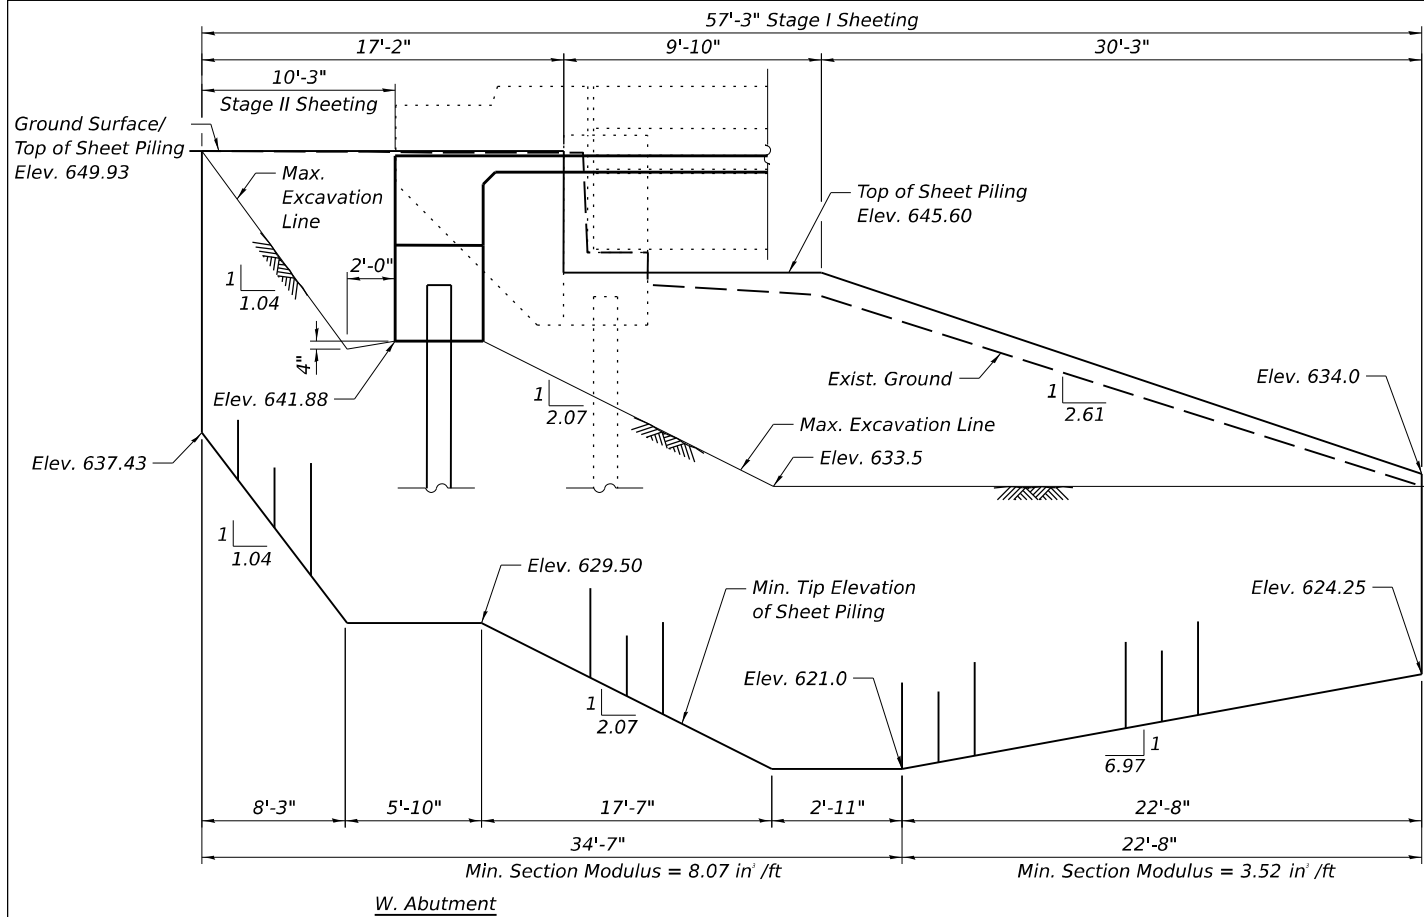

SN. 092-0210

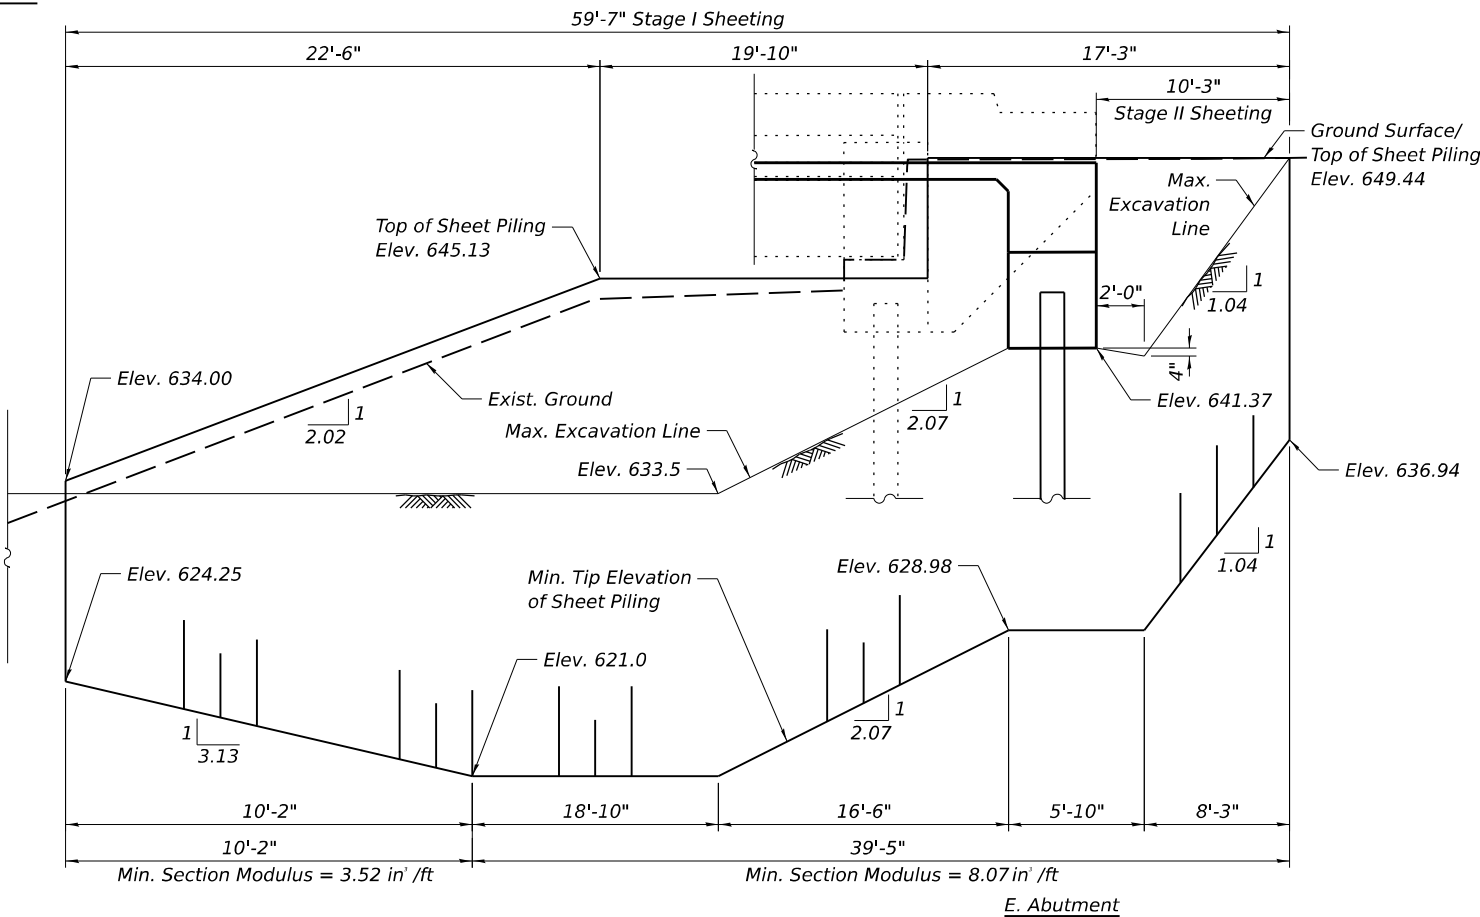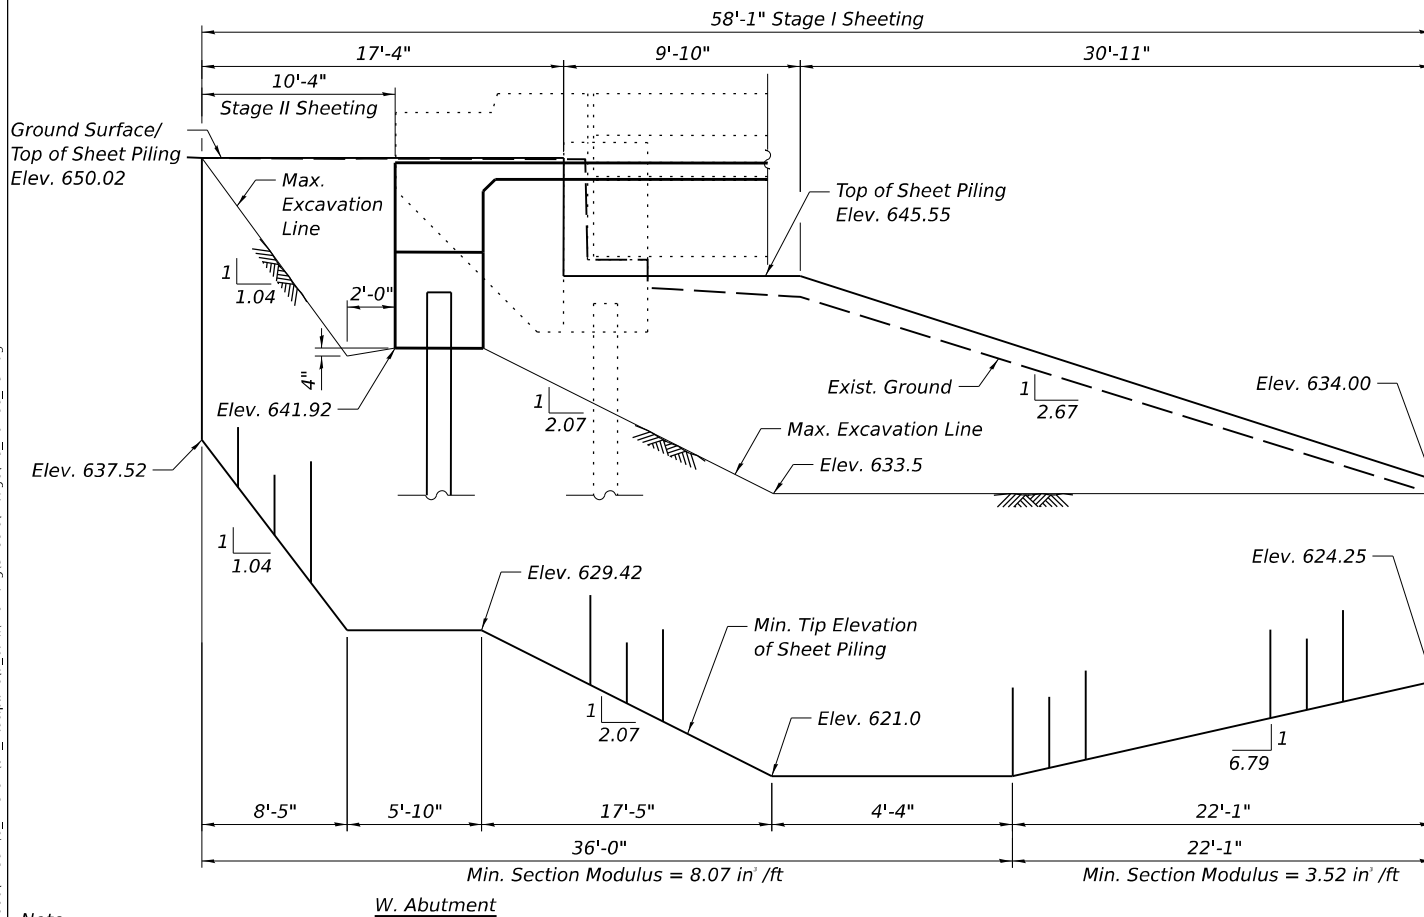

SN. 092-0211

TEMPORARY SHEET PILING

Note:
If Contractor chooses to alter the temporary cantilevered sheet piling design requirements shown on the plans,
a design submittal including plan details and calculations will be required for review and acceptance by the Engineer.


STATE OF ILLINOIS
DEPARTMENT OF TRANSPORTATION

TEMPORARY SHEET PILING DETAILS
STRUCTURE NO. 092-0210 (E.B.) & 092-0211 (W.B.)

SHEET S-4 OF S-40 SHEETS

F.A. RTE.	SECTION	COUNTY	TOTAL SHEETS	SHEET NO.
74	(92-9)BR	VERMILION	87	37
CONTRACT NO. 70D66				
ILLINOIS FED. AID PROJECT				

MODEL: Default
FILE NAME: P:\Projects\22000\22351\VC_DESIGN\01_Discipline\va_Civil\Working\Sheets\Bridge\DS_70D66_Co_erdam.dgn

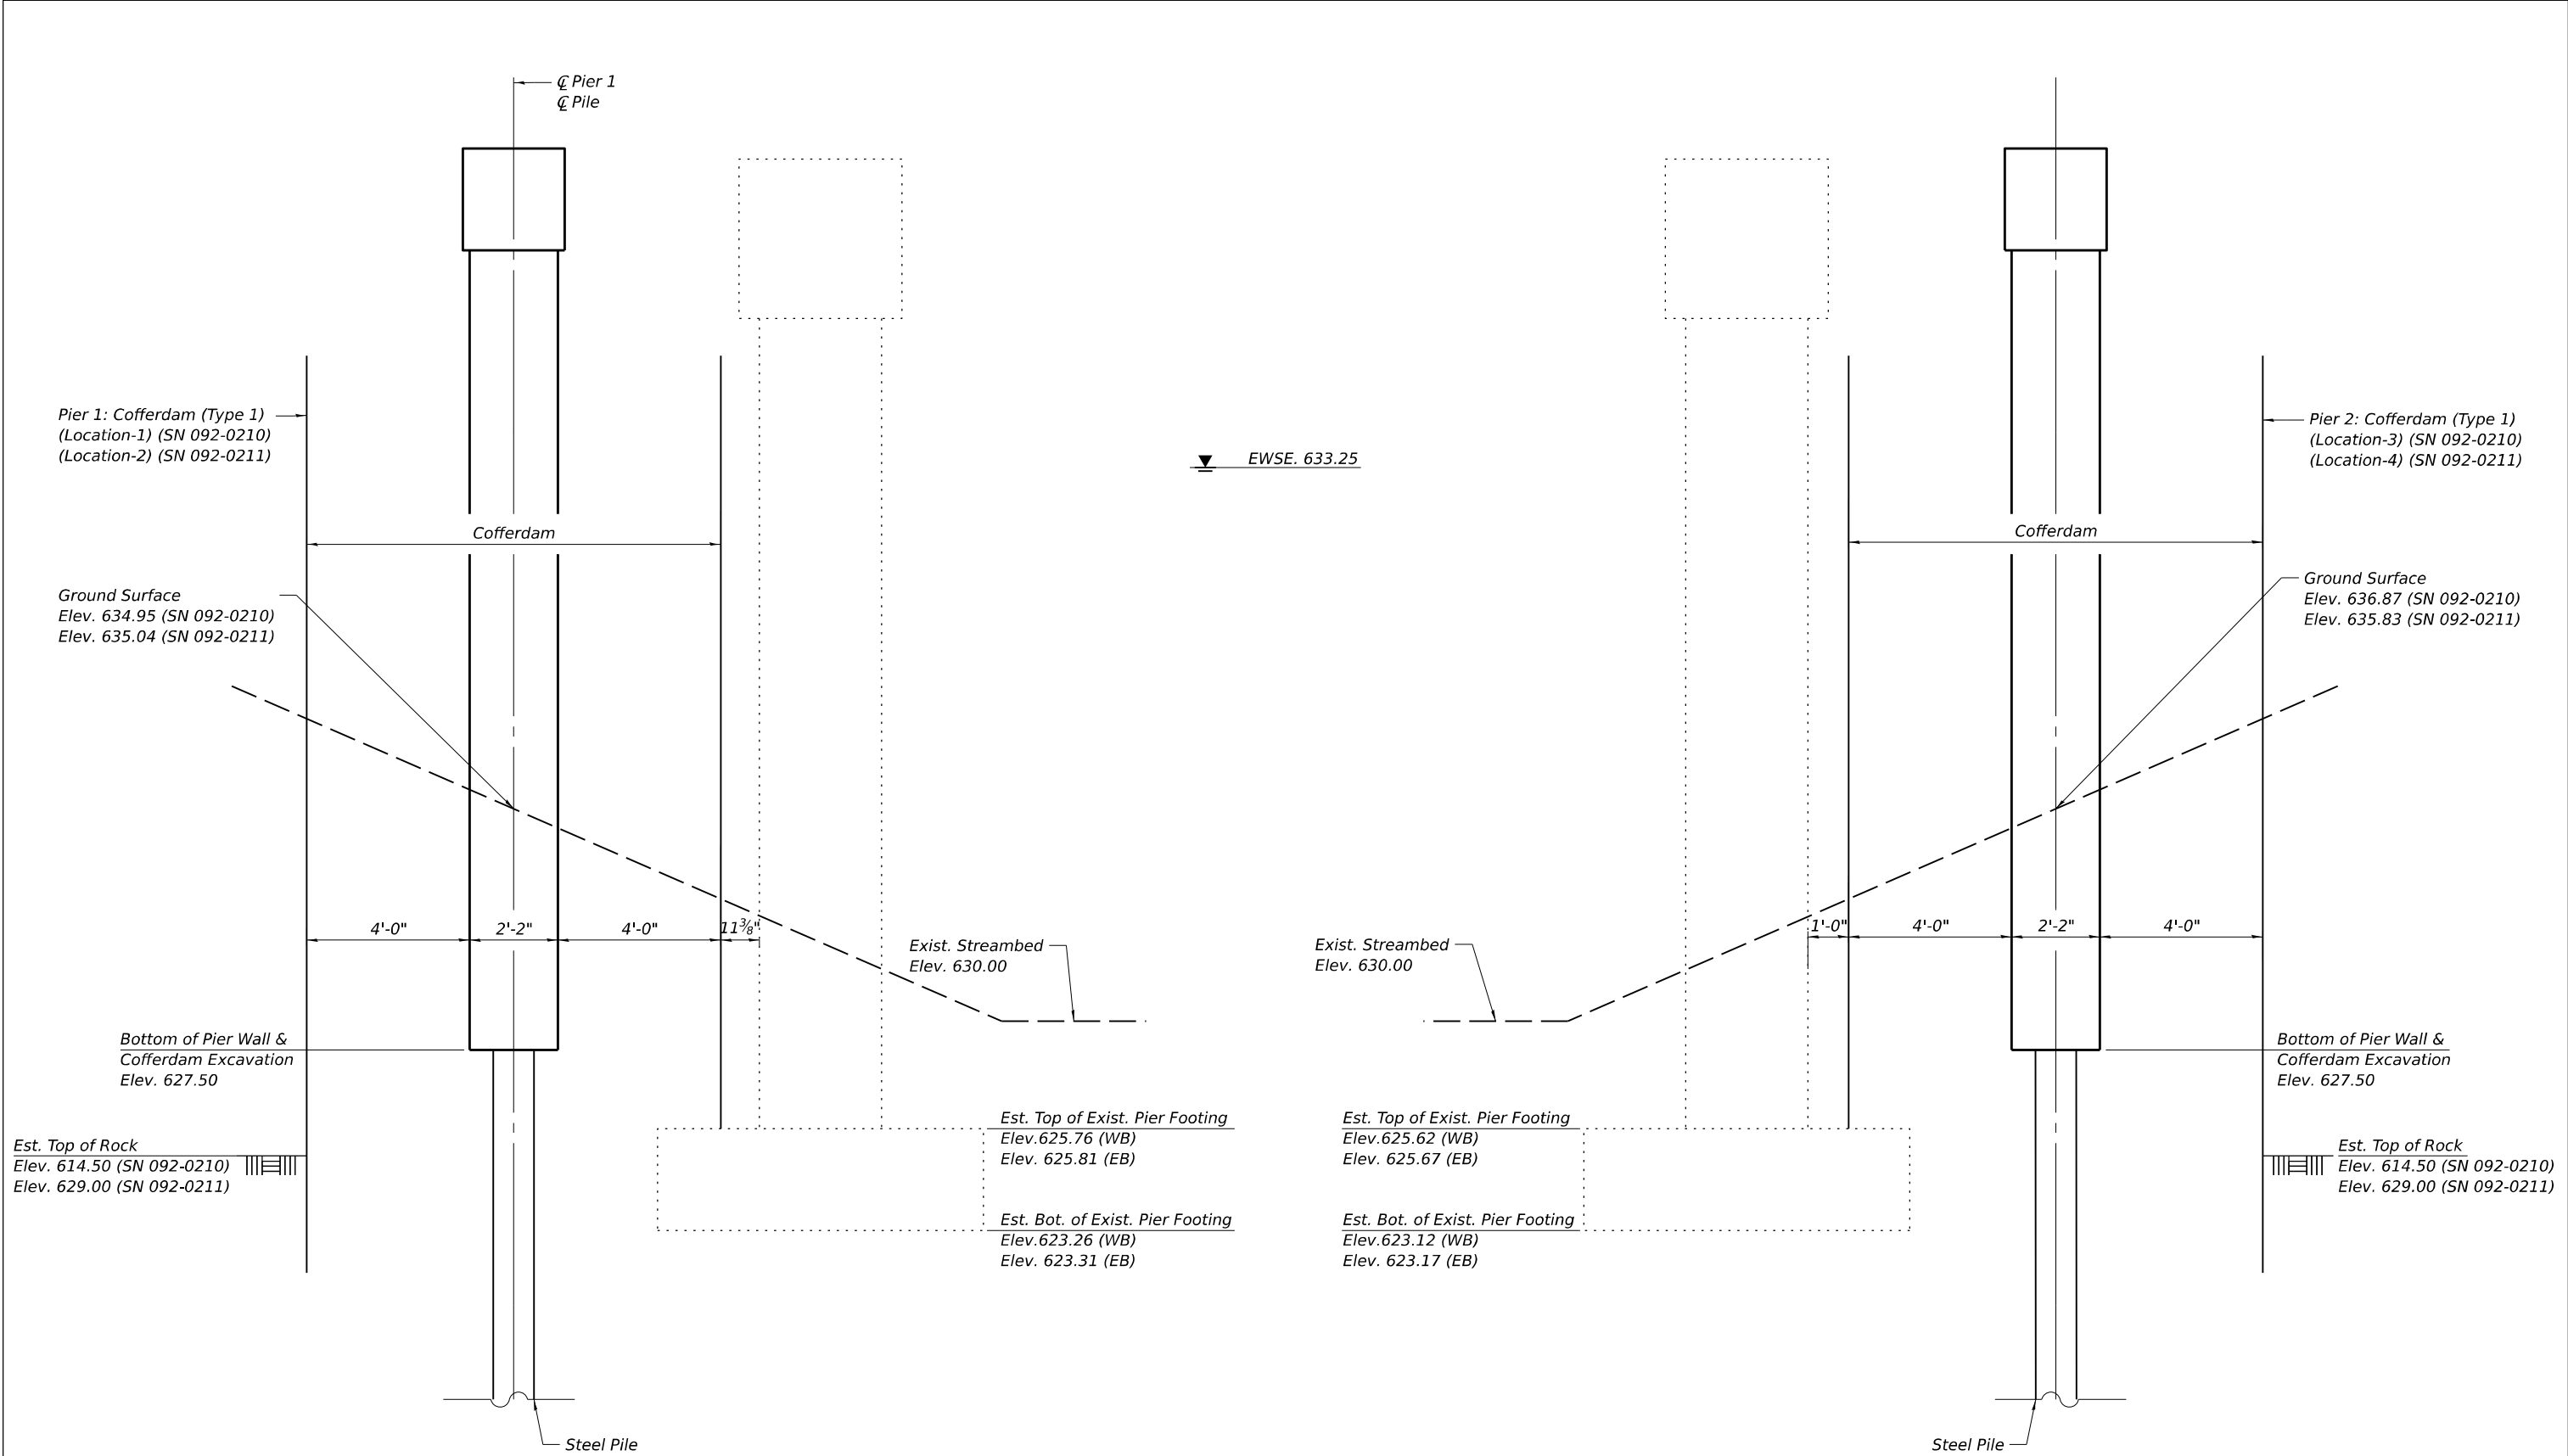

SECTION THRU COFFERDAM




USER NAME =	asharghi	DESIGNED -	AS	REVISED -	
		CHECKED -	TCG	REVISED -	
PLOT SCALE =	4.000 ' / in.	DRAWN -	AS	REVISED -	
PLOT DATE =	6/23/2025	CHECKED -	TCG	REVISED -	

STATE OF ILLINOIS
DEPARTMENT OF TRANSPORTATION


COFFERDAM DETAILS
STRUCTURE NO. 092-0210 (E.B.) & 092-0211 (W.B.)

SHEET S-5 OF S-40 SHEETS

F.A. RTE.	SECTION	COUNTY	TOTAL SHEETS	SHEET NO.
74	(92-9)BR	VERMILION	87	38
CONTRACT NO. 70D66				
		ILLINOIS	FED. AID PROJECT	

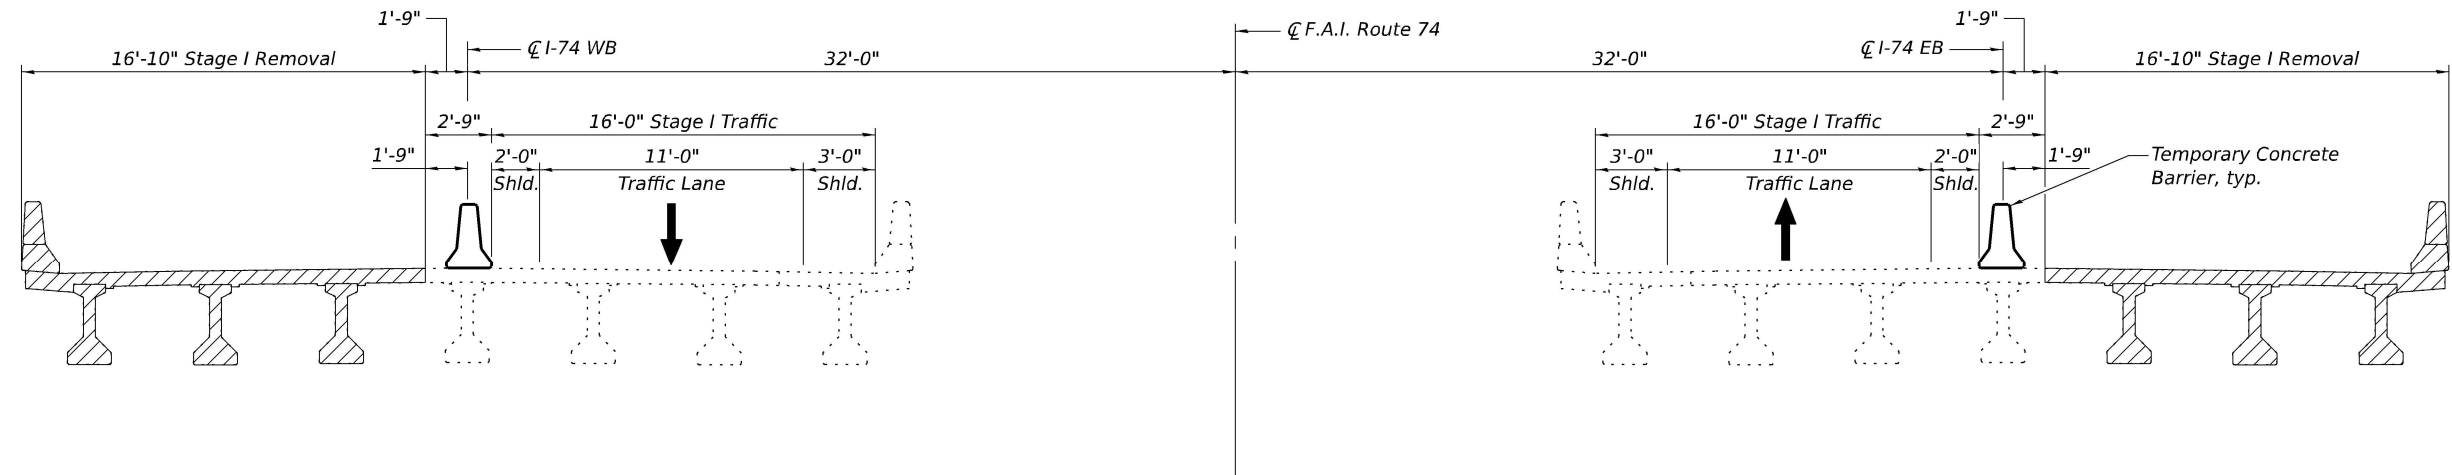

STAGE I REMOVAL
(Looking East)


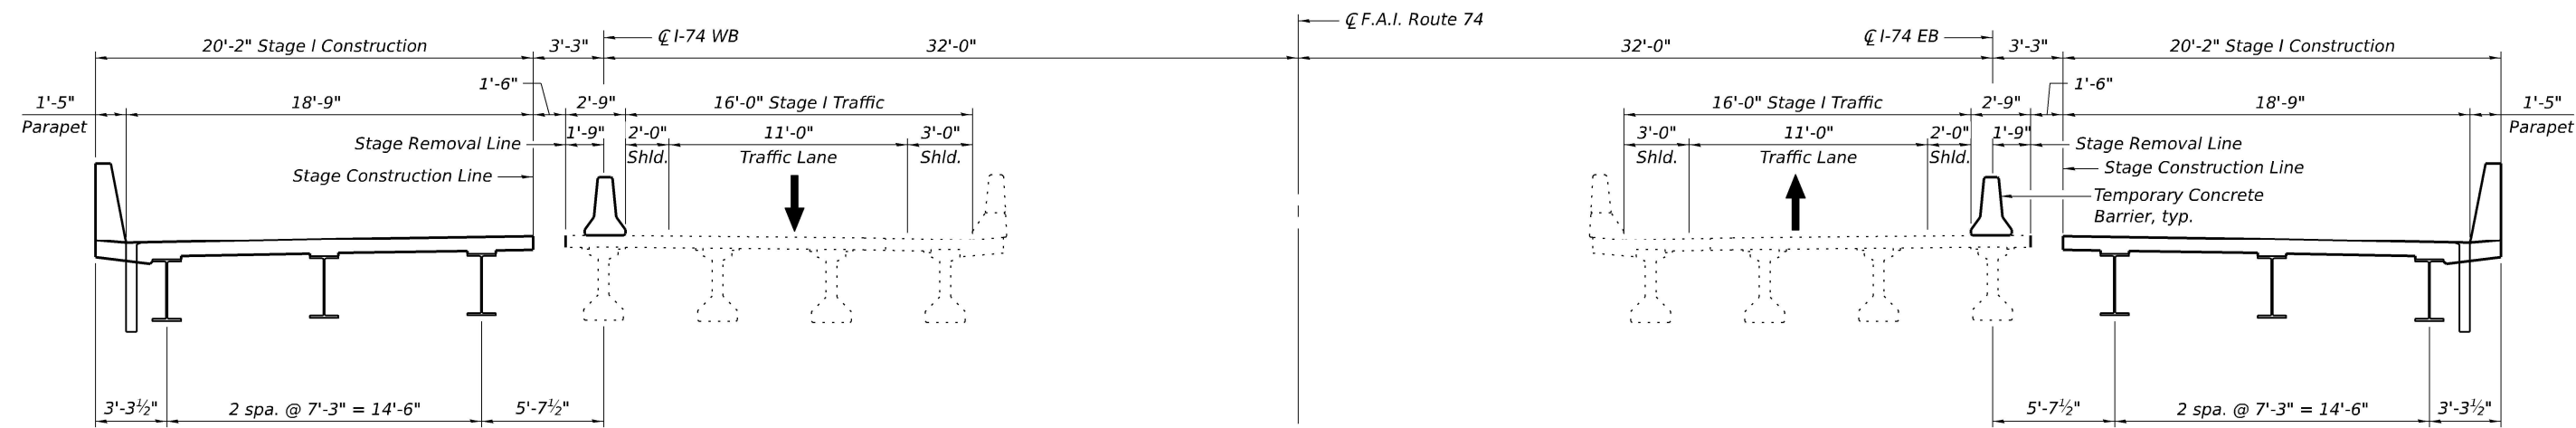


STAGE I CONSTRUCTION
(Looking East)



Notes:
For Temporary Concrete Barrier Details, see sheet S-8.
Hatched area indicates Removal of Existing Structures.
For quantity of Temporary Concrete Barrier, see Roadway Plans
The stage construction and stage removal limits for superstructure and substructure occurred at different locations. See plan for relative dimension from P.G.L.

MODEL: Default
FILE NAME: P:\Projects\22000\22351\IC_DESIGN\01_Discipline\va_Civil\Working\Sheets\Bridges\70d66_Stage_Const1.dgn
6/23/2025 10:28:47 AM



	USER NAME = asharghi	DESIGNED - AS	REVISED -	STATE OF ILLINOIS DEPARTMENT OF TRANSPORTATION	STAGE CONSTRUCTION DETAILS STRUCTURE NO. 092-0210 (E.B.) & 092-0211 (W.B.)	F.A. RTE.	SECTION	COUNTY	TOTAL SHEETS	SHEET NO.
		CHECKED - TCG	REVISED -			74	(92-9)BR	VERMILION	87	39
	PLOT SCALE = 8:0.0000 '"/>									

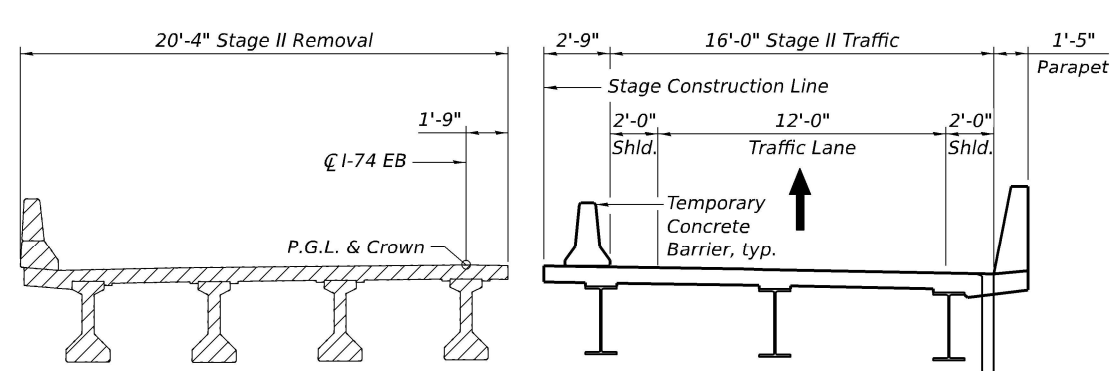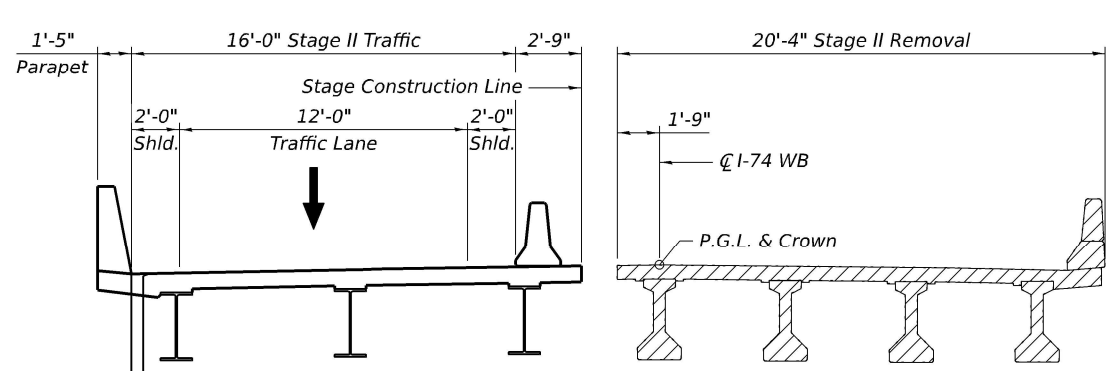

STAGE II REMOVAL
(Looking East)

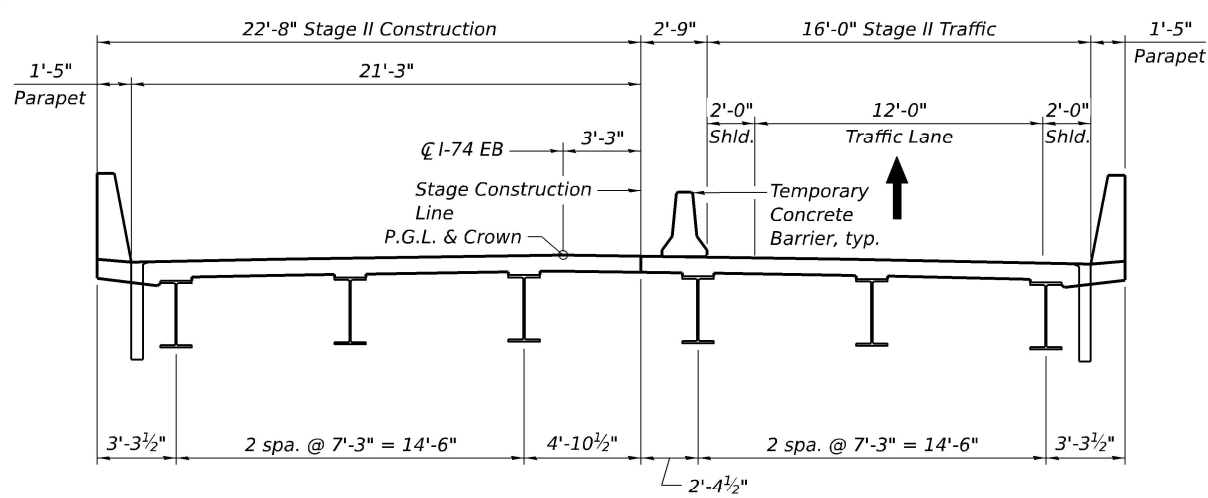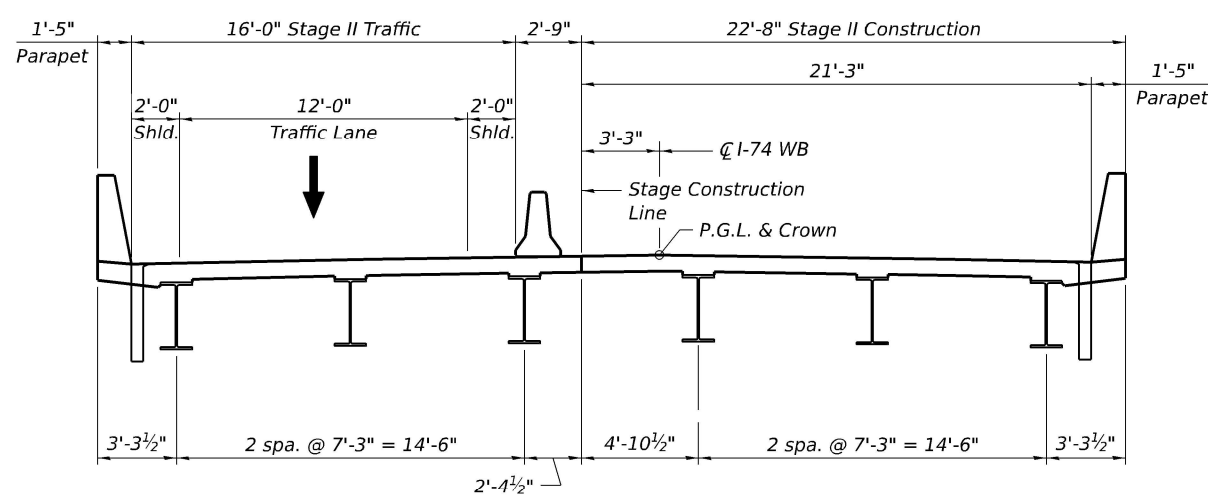

STAGE II CONSTRUCTION
(Looking East)

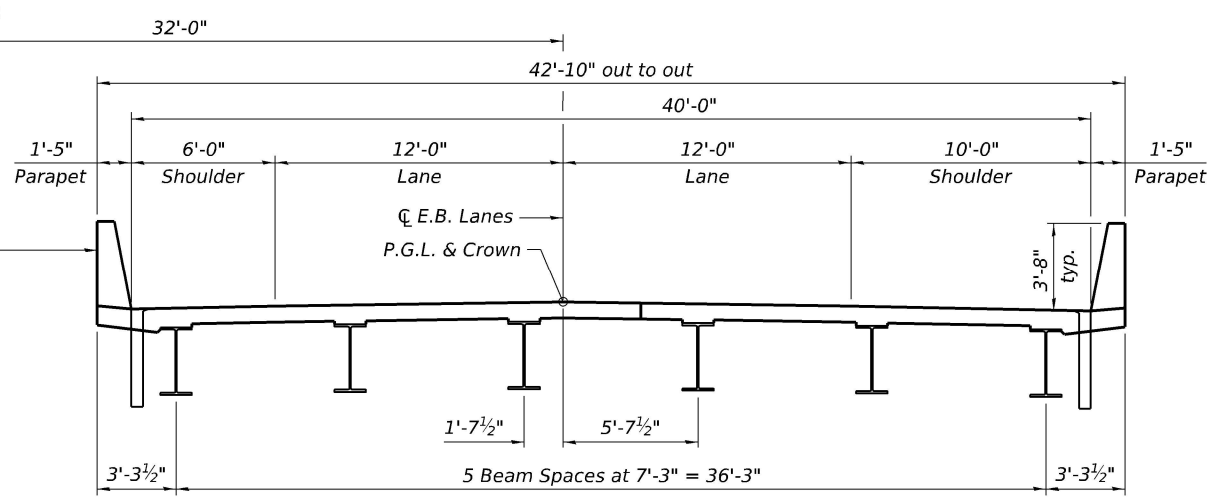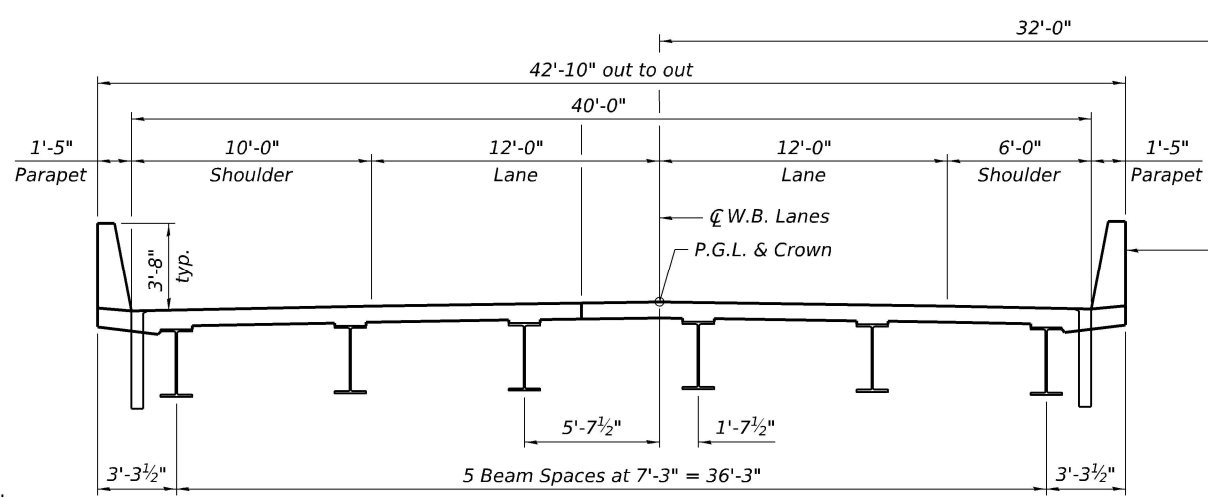

FINAL CROSS SECTION
(Looking East)

Notes:
For Temporary Concrete Barrier Details, see sheet S-8 .
Hatched area indicates Removal of Existing Structures.
For quantity of Temporary Concrete Barrier, see Roadway Plans.
The stage construction and stage removal limits for superstructure and substructure occurred at different locations. See plan for relative dimension from P.G.L.

**STATE OF ILLINOIS
DEPARTMENT OF TRANSPORTATION**


**STAGE CONSTRUCTION DETAILS
STRUCTURE NO. 092-0210 (E.B.) & 092-0211 (W.B.)**

F.A. RTE.	SECTION	COUNTY	TOTAL SHEETS	SHEET NO.
74	(92-9)BR	VERMILION	87	40
CONTRACT NO. 70D66				
ILLINOIS FED. AID PROJECT				

SHEET S-7 OF S-40 SHEETS


MODEL: Default
FILE NAME: P:\Projects\22000\22351\VC_DESIGN\01_Discipline\va_Civil\Working\Sheets\Bridges\70d66_Stage_Constr2.dgn
6/23/2025 10:28:48 AM

	USER NAME = asharghi	DESIGNED - AS	REVISED -
	PLOT SCALE = 8:0.0000 " / in.	CHECKED - TCG	REVISED -
	PLOT DATE = 6/23/2025	DRAWN - AS	REVISED -
		CHECKED - TCG	REVISED -

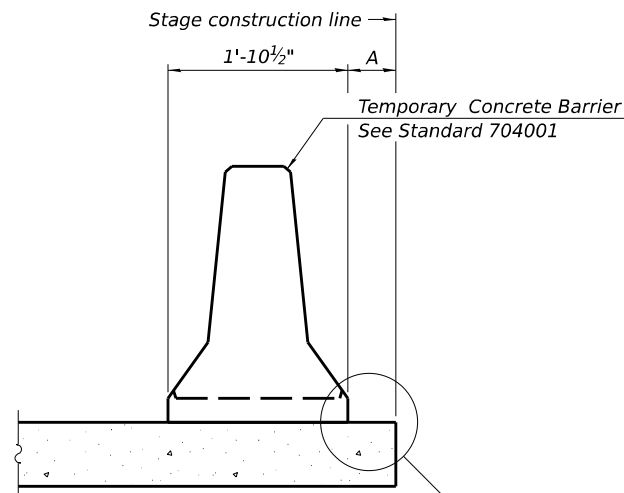


When "A" is 3'-1" or less, the temporary concrete barrier shall be restrained to the new slab according to Detail I, II or III. No restraint is required when "A" is greater than 3'-1".

NEW SLAB OR NEW DECK BEAM

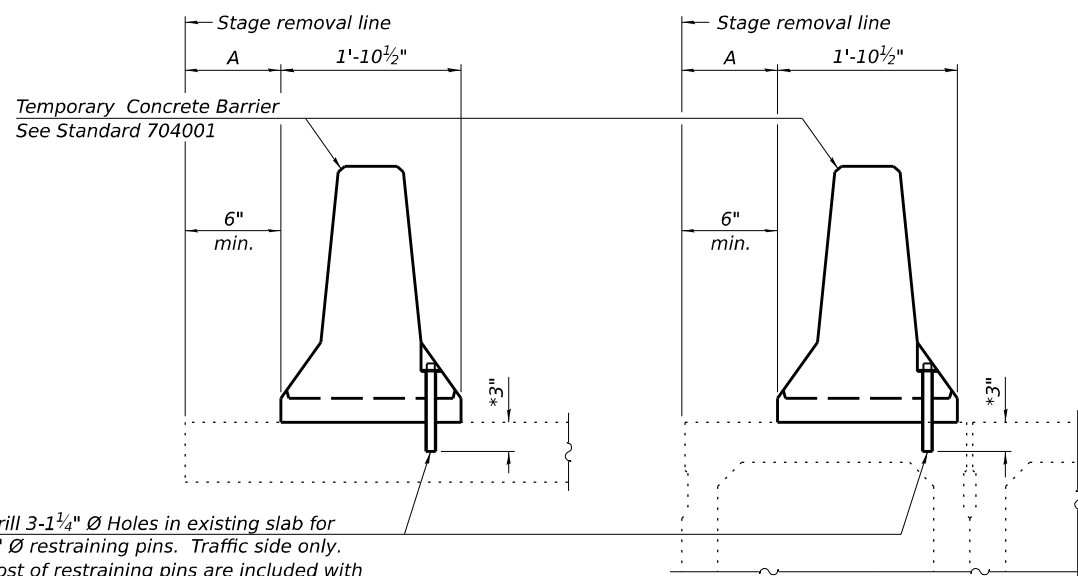


Drill 3-1 $\frac{1}{4}$ " $\varnothing$ Holes in existing slab for 1" $\varnothing$ restraining pins. Traffic side only. Cost of restraining pins are included with Temporary Concrete Barrier. No restraint is required when "A" is greater than 3'-1".

EXISTING SLAB

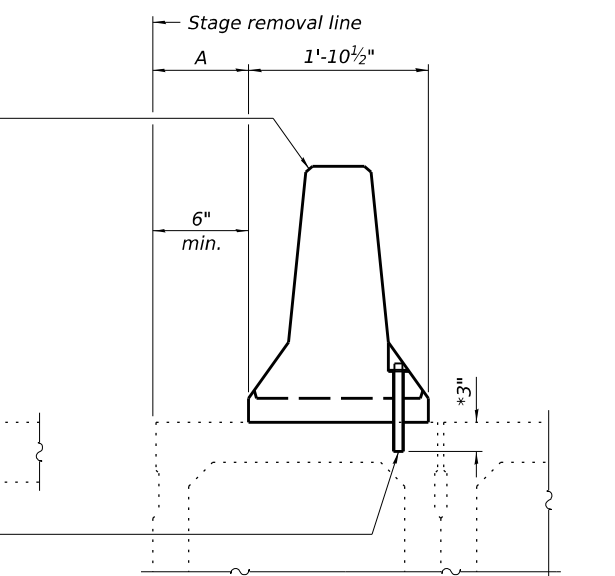


* When hot-mix asphalt wearing surface is present, embedment shall be 3" plus the wearing surface depth.

EXISTING DECK BEAM

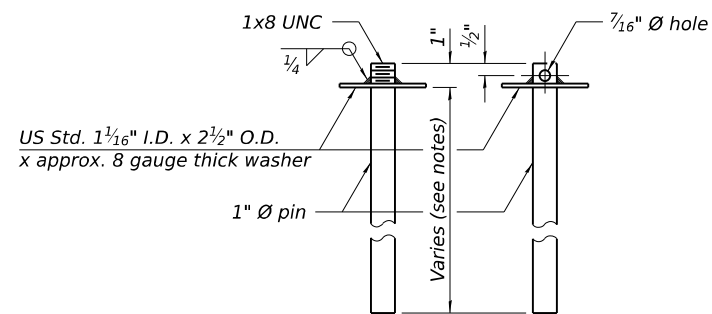


RESTRAINING PIN

SECTIONS THRU SLAB OR DECK BEAM

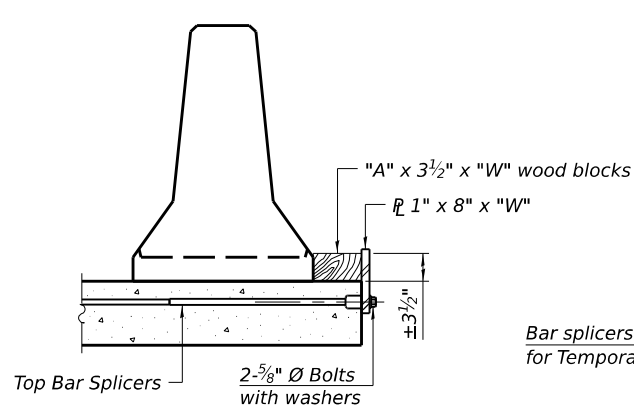


DETAIL I

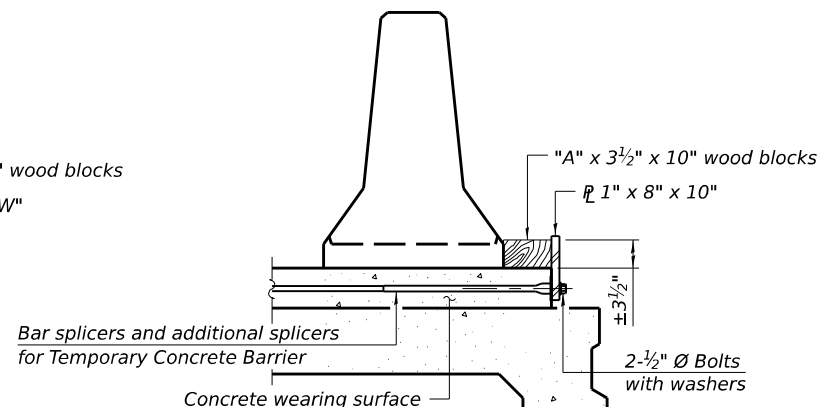


Bar splicers and additional splicers for Temporary Concrete Barrier

DETAIL II

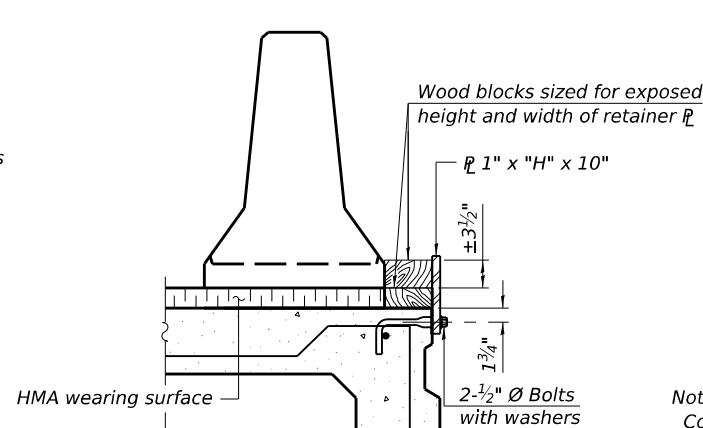

DETAIL III

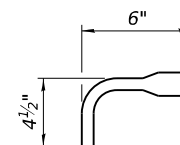

BAR SPLICER FOR #4 BAR - DETAIL III

Notes:

Cost of retainer assembly is included with Temporary Concrete Barrier.
A retainer assembly shall be located at the approximate $\frac{1}{4}$ of each temporary concrete barrier.

The retainer plate shall not be removed until the concrete on the adjacent stage is ready to be poured. For Detail III applications the retainer plate shall not be removed until just prior to placing the adjacent beam.

When the 'A' dimension is less than 1½", the wood block shall be omitted and the barrier shall be placed in direct contact with the steel retainer plate. For deck beam applications the minimum required 'A' distance is 6" to accommodate the shear key clamping device.

Detail I - Installation for a new bridge deck or bridge slab.

Detail II - Installation for a new deck beam with an initial concrete wearing surface. Additional bar splicers shall be provided at 6'-0" centers and paired with the bar splicers of the concrete wearing surface reinforcement to accommodate the installation of the retainer assemblies. The cost of the additional bar splicers is included with the concrete wearing surface.

Detail III - Installation for a new deck beam with no initial wearing surface or with an initial hot-mix asphalt (HMA) wearing surface present. The deck beam directly beneath the temporary concrete barrier shall be fabricated with bar splicer inserts in the side of the beam, as detailed, to accommodate the installation of the retainer assemblies. A pair of bar splicers, 6" apart, shall be placed at 6'-0" centers along the length of the beam. The cost of the bar splicers is included with the deck beam.

Technical drawing of a rectangular plate with the following dimensions and details:

- Overall width: W (labeled as 10" below the dimension line).
- Overall height: 8" (labeled on the left side).
- Top edge details:
 - Distance from left edge to first detail line: 2" (labeled as *Detail I*).
 - Distance between detail lines: 6" (labeled as *Detail II*).
 - Distance from second detail line to right edge: 2" (labeled as *Detail I*).
- Internal features:
 - Two vertical dashed lines representing internal structure or holes.
 - Two horizontal dashed lines representing internal structure or holes.
 - Two circles representing holes, located at the bottom edge.
- Bottom edge details:
 - Distance from left edge to first hole center: 1 1/4" (labeled as *Detail I*).
 - Distance between hole centers: 6 3/4" (labeled as *Detail II*).
 - Distance from second hole center to right edge: 1 1/4" (labeled as *Detail I*).
- Bottom edge label: $\varnothing \frac{7}{8}$ " Holes (labeled as *Detail II*).

STEEL RETAINER PL 1" x 8" x "W"
(Detail I and II)

Technical drawing of a rectangular plate with the following dimensions and features:

- Overall width: 10"
- Overall height: 11 1/4"
- Internal width segments: 2" (left), 6" (center), 2" (right)
- Internal height segments: 1 1/4" (bottom), 5 3/4" + WS (center), 1 1/4" (top)
- Two circular holes, each with a diameter of 7/8" (indicated by the symbol $\varnothing$).
- The holes are positioned 6" apart horizontally and 5 3/4" + WS apart vertically.

STEEL RETAINER PL 1" x "H" x 10"
(Detail III)

RAILING CRITERIA

NCHRP 350 Test Level	3
Railing Weight (plf)	440

R-27

5-15-2023


USER NAME = asharghi	DESIGNED - AS	REVISED -
	CHECKED - TCG	REVISED -
PLOT SCALE = 0.167 ' / in.	DRAWN - AS	REVISED -
PLOT DATE = 6/23/2025	CHECKED - TCG	REVISED -

**STATE OF ILLINOIS
DEPARTMENT OF TRANSPORTATION**

**TEMPORARY CONCRETE BARRIER
STRUCTURE NO. 092-0210 (E.B.) & 092-0211 (W.B.)**


SHEET S-8 OF S-40 SHEETS

F.A. RTE.	SECTION	COUNTY	TOTAL SHEETS	SHEET NO.
74	(92-9)BR	VERMILION	87	41
		CONTRACT NO. 70D66		
ILLINOIS		FED. AID PROJECT		

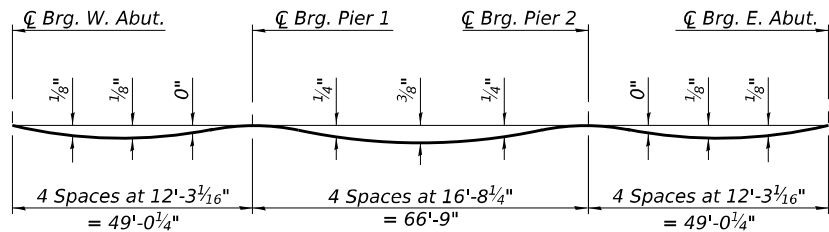

DEAD LOAD DEFLECTION DIAGRAM
(Includes weight of concrete only).

Note:
The above deflections are not to be used in the field if the engineer is working from the grade elevations adjusted for dead load deflections and grinding as shown below and on sheet S-11 .

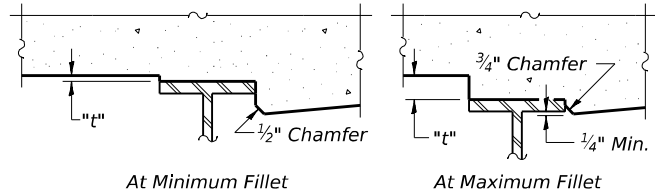

To determine "t": After all structural steel has been erected, elevations of the top flanges of the beams shall be taken at intervals shown below. These elevations subtracted from the "Theoretical Grade Elevations Adjusted for Dead Load Deflection and Grinding" shown below and on sheet S-11, minus the initial slab thickness prior to grinding, equals the fillet heights "t" above top flange of beams.
The slab is to be ground after curing to achieve smoothness, but the slab is not to be ground to elevations below the "Theoretical Grade Elevations" shown below and on sheet S-11. For grinding the deck, see Special Provisions.

FILLET HEIGHTS

BEAM 7

Location	Station	Offset	Theoretical Grade Elevations	Theoretical Grade Elevations Adjusted For Dead Load Deflection and Grinding
Bk. W. Abut.	1285+24.67	15.88	649.69	649.71
⌒ Brg. W. Abut.	1285+26.57	15.88	649.68	649.70
A	1285+36.57	15.88	649.66	649.69
B	1285+46.57	15.88	649.64	649.67
C	1285+56.57	15.88	649.62	649.65
D	1285+66.57	15.88	649.60	649.62
⌒ Brg. Pier 1	1285+75.59	15.88	649.58	649.60
E	1285+85.59	15.88	649.56	649.59
F	1285+95.59	15.88	649.54	649.59
G	1286+05.59	15.88	649.52	649.57
H	1286+15.59	15.88	649.50	649.55
I	1286+25.59	15.88	649.48	649.52
J	1286+35.59	15.88	649.46	649.48
⌒ Brg. Pier 2	1286+42.34	15.88	649.44	649.46
K	1286+52.34	15.88	649.42	649.44
L	1286+62.34	15.88	649.40	649.43
M	1286+72.34	15.88	649.38	649.41
N	1286+82.34	15.88	649.36	649.39
⌒ Brg. E. Abut.	1286+91.36	15.88	649.34	649.36
Bk. E. Abut.	1286+93.26	15.88	649.34	649.36

BEAM 8

Location	Station	Offset	Theoretical Grade Elevations	Theoretical Grade Elevations Adjusted For Dead Load Deflection and Grinding
Bk. W. Abut.	1285+22.73	23.13	649.82	649.84
⌒ Brg. W. Abut.	1285+24.63	23.13	649.82	649.84
A	1285+34.63	23.13	649.80	649.83
B	1285+44.63	23.13	649.78	649.81
C	1285+54.63	23.13	649.76	649.79
D	1285+64.63	23.13	649.74	649.76
⌒ Brg. Pier 1	1285+73.65	23.13	649.72	649.74
E	1285+83.65	23.13	649.70	649.73
F	1285+93.65	23.13	649.68	649.72
G	1286+03.65	23.13	649.66	649.71
H	1286+13.65	23.13	649.63	649.69
I	1286+23.65	23.13	649.61	649.66
J	1286+33.65	23.13	649.59	649.62
⌒ Brg. Pier 2	1286+40.40	23.13	649.58	649.60
K	1286+50.40	23.13	649.56	649.58
L	1286+60.40	23.13	649.54	649.57
M	1286+70.40	23.13	649.52	649.55
N	1286+80.40	23.13	649.50	649.53
⌒ Brg. E. Abut.	1286+89.42	23.13	649.48	649.50
Bk. E. Abut.	1286+91.32	23.13	649.47	649.49

BEAM 9

Location	Station	Offset	Theoretical Grade Elevations	Theoretical Grade Elevations Adjusted For Dead Load Deflection and Grinding
Bk. W. Abut.	1285+20.79	30.38	649.94	649.96
⌒ Brg. W. Abut.	1285+22.69	30.38	649.93	649.95
A	1285+32.69	30.38	649.91	649.94
B	1285+42.69	30.38	649.89	649.92
C	1285+52.69	30.38	649.87	649.90
D	1285+62.69	30.38	649.85	649.87
⌒ Brg. Pier 1	1285+71.71	30.38	649.83	649.85
E	1285+81.71	30.38	649.81	649.84
F	1285+91.71	30.38	649.79	649.84
G	1286+01.71	30.38	649.77	649.82
H	1286+11.71	30.38	649.75	649.80
I	1286+21.71	30.38	649.73	649.77
J	1286+31.71	30.38	649.71	649.73
⌒ Brg. Pier 2	1286+38.46	30.38	649.69	649.71
K	1286+48.46	30.38	649.67	649.69
L	1286+58.46	30.38	649.65	649.68
M	1286+68.46	30.38	649.63	649.66
N	1286+78.46	30.38	649.61	649.64
⌒ Brg. E. Abut.	1286+87.47	30.38	649.59	649.61
Bk. E. Abut.	1286+89.37	30.38	649.59	649.61

Note:
Offsets are measured from ⌒ I-74.

MODEL: Default
FILE NAME: P:\Projects\22000\22351\CV_DESIGN\01_Discipline\va_Civil\Working\Sheets\Bridges\70D66_TOS-2.dgn

MODEL: Default
FILE NAME: P:\Projects\22000\22351\VC_DE5\GN01_Discipline\ja_Civil\Working\Sheets\Bridges\Bridges\D5_70D66_TOS-1.dgn

EB. I-74 & P.G.L.

Location	Station	Offset	Theoretical Grade Elevations	Theoretical Grade Elevations Adjusted For Dead Load Deflection and Grinding
Bk. W. Abut.	1285+20.35	32.00	649.96	649.98
Brg. W. Abut.	1285+22.25	32.00	649.96	649.98
A	1285+32.25	32.00	649.94	649.97
B	1285+42.25	32.00	649.92	649.95
C	1285+52.25	32.00	649.90	649.92
D	1285+62.25	32.00	649.87	649.90
Brg. Pier 1	1285+71.27	32.00	649.86	649.88
E	1285+81.27	32.00	649.83	649.87
F	1285+91.27	32.00	649.81	649.86
G	1286+01.27	32.00	649.79	649.85
H	1286+11.27	32.00	649.77	649.83
I	1286+21.27	32.00	649.75	649.79
J	1286+31.27	32.00	649.73	649.76
Brg. Pier 2	1286+38.02	32.00	649.72	649.74
K	1286+48.02	32.00	649.70	649.72
L	1286+58.02	32.00	649.68	649.71
M	1286+68.02	32.00	649.65	649.69
N	1286+78.02	32.00	649.63	649.66
Brg. E. Abut.	1286+87.04	32.00	649.62	649.64
Bk. E. Abut.	1286+88.94	32.00	649.61	649.63

STAGE CONSTRUCTION LINE

Location	Station	Offset	Theoretical Grade Elevations	Theoretical Grade Elevations Adjusted For Dead Load Deflection and Grinding
Bk. W. Abut.	1285+19.48	35.25	649.91	649.94
Brg. W. Abut.	1285+21.38	35.25	649.91	649.93
A	1285+31.38	35.25	649.89	649.92
B	1285+41.38	35.25	649.87	649.90
C	1285+51.38	35.25	649.85	649.88
D	1285+61.38	35.25	649.83	649.85
Brg. Pier 1	1285+70.40	35.25	649.81	649.83
E	1285+80.40	35.25	649.79	649.82
F	1285+90.40	35.25	649.77	649.81
G	1286+00.40	35.25	649.75	649.80
H	1286+10.40	35.25	649.73	649.78
I	1286+20.40	35.25	649.71	649.75
J	1286+30.40	35.25	649.68	649.71
Brg. Pier 2	1286+37.15	35.25	649.67	649.69
K	1286+47.15	35.25	649.65	649.67
L	1286+57.15	35.25	649.63	649.66
M	1286+67.15	35.25	649.61	649.64
N	1286+77.15	35.25	649.59	649.62
Brg. E. Abut.	1286+86.17	35.25	649.57	649.59
Bk. E. Abut.	1286+88.07	35.25	649.56	649.59

BEAM 10

Location	Station	Offset	Theoretical Grade Elevations	Theoretical Grade Elevations Adjusted For Dead Load Deflection and Grinding
Bk. W. Abut.	1285+18.85	37.63	649.88	649.90
Brg. W. Abut.	1285+20.75	37.63	649.88	649.90
A	1285+30.75	37.63	649.86	649.89
B	1285+40.75	37.63	649.83	649.87
C	1285+50.75	37.63	649.81	649.84
D	1285+60.75	37.63	649.79	649.82
Brg. Pier 1	1285+69.76	37.63	649.77	649.80
E	1285+79.76	37.63	649.75	649.79
F	1285+89.76	37.63	649.73	649.78
G	1285+99.76	37.63	649.71	649.77
H	1286+09.76	37.63	649.69	649.75
I	1286+19.76	37.63	649.67	649.71
J	1286+29.76	37.63	649.65	649.68
Brg. Pier 2	1286+36.51	37.63	649.64	649.66
K	1286+46.51	37.63	649.62	649.64
L	1286+56.51	37.63	649.59	649.62
M	1286+66.51	37.63	649.57	649.61
N	1286+76.51	37.63	649.55	649.58
Brg. E. Abut.	1286+85.53	37.63	649.53	649.56
Bk. E. Abut.	1286+87.43	37.63	649.53	649.55

BEAM 11

Location	Station	Offset	Theoretical Grade Elevations	Theoretical Grade Elevations Adjusted For Dead Load Deflection and Grinding
Bk. W. Abut.	1285+16.90	44.88	649.77	649.79
Brg. W. Abut.	1285+18.80	44.88	649.77	649.79
A	1285+28.80	44.88	649.75	649.78
B	1285+38.80	44.88	649.72	649.76
C	1285+48.80	44.88	649.70	649.73
D	1285+58.80	44.88	649.68	649.71
Brg. Pier 1	1285+67.82	44.88	649.66	649.69
E	1285+77.82	44.88	649.64	649.68
F	1285+87.82	44.88	649.62	649.67
G	1285+97.82	44.88	649.60	649.66
H	1286+07.82	44.88	649.58	649.64
I	1286+17.82	44.88	649.56	649.60
J	1286+27.82	44.88	649.54	649.57
Brg. Pier 2	1286+34.57	44.88	649.53	649.55
K	1286+44.57	44.88	649.51	649.53
L	1286+54.57	44.88	649.48	649.51
M	1286+64.57	44.88	649.46	649.50
N	1286+74.57	44.88	649.44	649.47
Brg. E. Abut.	1286+83.59	44.88	649.42	649.45
Bk. E. Abut.	1286+85.49	44.88	649.42	649.44

BEAM 12

Location	Station	Offset	Theoretical Grade Elevations	Theoretical Grade Elevations Adjusted For Dead Load Deflection and Grinding
Bk. W. Abut.	1285+14.96	52.13	649.62	649.64
Brg. W. Abut.	1285+16.86	52.13	649.62	649.64
A	1285+26.86	52.13	649.60	649.63
B	1285+36.86	52.13	649.58	649.61
C	1285+46.86	52.13	649.56	649.59
D	1285+56.86	52.13	649.54	649.56
Brg. Pier 1	1285+65.88	52.13	649.52	649.54
E	1285+75.88	52.13	649.50	649.53
F	1285+85.88	52.13	649.48	649.52
G	1285+95.88	52.13	649.46	649.51
H	1286+05.88	52.13	649.43	649.49
I	1286+15.88	52.13	649.41	649.46
J	1286+25.88	52.13	649.39	649.42
Brg. Pier 2	1286+32.63	52.13	649.38	649.40
K	1286+42.63	52.13	649.36	649.38
L	1286+52.63	52.13	649.34	649.37
M	1286+62.63	52.13	649.32	649.35
N	1286+72.63	52.13	649.30	649.33
Brg. E. Abut.	1286+81.65	52.13	649.28	649.30
Bk. E. Abut.	1286+83.54	52.13	649.27	649.29

Note:
Offsets are measured from EB. I-74.




USER NAME = asharghi	DESIGNED - AS	REVISED -
	CHECKED - TCG	REVISED -
PLOT SCALE = 0.167' / in.	DRAWN - AS	REVISED -
PLOT DATE = 6/23/2025	CHECKED - TCG	REVISED -

STATE OF ILLINOIS
DEPARTMENT OF TRANSPORTATION

TOP OF SLAB ELEVATIONS
STRUCTURE NO. 092-0210


SHEET S-11 OF S-40 SHEETS

F.A. RTE.	SECTION	COUNTY	TOTAL SHEETS	SHEET NO.
74	(92-9)BR	VERMILION	87	44
			CONTRACT NO. 70D66	
		ILLINOIS	FED. AID PROJECT	

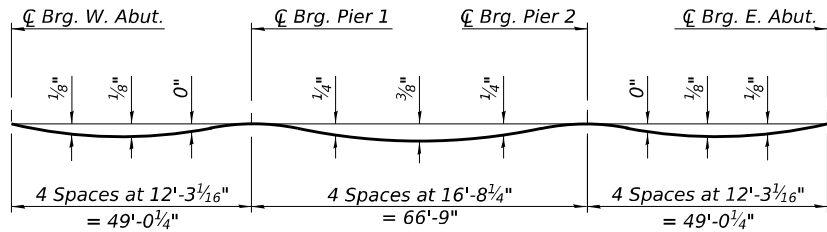

DEAD LOAD DEFLECTION DIAGRAM
(Includes weight of concrete only).

Note:
The above deflections are not to be used in the field if the engineer is working from the grade elevations adjusted for dead load deflections and grinding as shown below and on sheet S-13 .

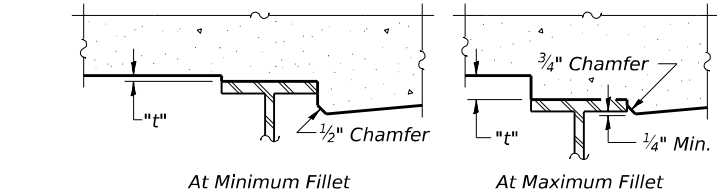

To determine "t": After all structural steel has been erected, elevations of the top flanges of the beams shall be taken at intervals shown below. These elevations subtracted from the "Theoretical Grade Elevations Adjusted for Dead Load Deflection and Grinding" shown below and on sheet S-13, minus the initial slab thickness prior to grinding, equals the fillet heights "t" above top flange of beams.
The slab is to be ground after curing to achieve smoothness, but the slab is not to be ground to elevations below the "Theoretical Grade Elevations" shown below and on sheet S-13. For grinding the deck, see Special Provisions.

FILLET HEIGHTS

BEAM 1

Location	Station	Offset	Theoretical Grade Elevations	Theoretical Grade Elevations Adjusted For Dead Load Deflection and Grinding
Bk. W. Abut.	1285+42.89	-52.13	649.67	649.69
└ Brg. W. Abut.	1285+44.79	-52.13	649.66	649.68
A	1285+54.79	-52.13	649.63	649.66
B	1285+64.79	-52.13	649.59	649.63
C	1285+74.79	-52.13	649.56	649.59
D	1285+84.79	-52.13	649.53	649.55
└ Brg. Pier 1	1285+93.81	-52.13	649.50	649.52
E	1286+03.81	-52.13	649.46	649.50
F	1286+13.81	-52.13	649.43	649.48
G	1286+23.81	-52.13	649.40	649.45
H	1286+33.81	-52.13	649.36	649.42
I	1286+43.81	-52.13	649.33	649.37
J	1286+53.81	-52.13	649.30	649.32
└ Brg. Pier 2	1286+60.56	-52.13	649.27	649.29
K	1286+70.56	-52.13	649.24	649.26
L	1286+80.56	-52.13	649.21	649.24
M	1286+90.56	-52.13	649.17	649.21
N	1287+00.56	-52.13	649.14	649.17
└ Brg. E. Abut.	1287+09.58	-52.13	649.11	649.13
Bk. E. Abut.	1287+11.48	-52.13	649.10	649.12

BEAM 2

Location	Station	Offset	Theoretical Grade Elevations	Theoretical Grade Elevations Adjusted For Dead Load Deflection and Grinding
Bk. W. Abut.	1285+40.95	-44.88	649.83	649.85
└ Brg. W. Abut.	1285+42.85	-44.88	649.82	649.84
A	1285+52.85	-44.88	649.79	649.82
B	1285+62.85	-44.88	649.75	649.79
C	1285+72.85	-44.88	649.72	649.75
D	1285+82.85	-44.88	649.68	649.71
└ Brg. Pier 1	1285+91.87	-44.88	649.65	649.68
E	1286+01.87	-44.88	649.62	649.65
F	1286+11.87	-44.88	649.59	649.63
G	1286+21.87	-44.88	649.55	649.61
H	1286+31.87	-44.88	649.52	649.58
I	1286+41.87	-44.88	649.49	649.53
J	1286+51.87	-44.88	649.45	649.48
└ Brg. Pier 2	1286+58.62	-44.88	649.43	649.45
K	1286+68.62	-44.88	649.40	649.42
L	1286+78.62	-44.88	649.36	649.39
M	1286+88.62	-44.88	649.33	649.36
N	1286+98.62	-44.88	649.30	649.33
└ Brg. E. Abut.	1287+07.64	-44.88	649.27	649.29
Bk. E. Abut.	1287+09.54	-44.88	649.26	649.28

BEAM 3

Location	Station	Offset	Theoretical Grade Elevations	Theoretical Grade Elevations Adjusted For Dead Load Deflection and Grinding
Bk. W. Abut.	1285+39.01	-37.63	649.95	649.97
└ Brg. W. Abut.	1285+40.91	-37.63	649.94	649.96
A	1285+50.91	-37.63	649.91	649.94
B	1285+60.91	-37.63	649.87	649.91
C	1285+70.91	-37.63	649.84	649.87
D	1285+80.91	-37.63	649.81	649.83
└ Brg. Pier 1	1285+89.93	-37.63	649.77	649.80
E	1285+99.93	-37.63	649.74	649.77
F	1286+09.93	-37.63	649.71	649.76
G	1286+19.93	-37.63	649.67	649.73
H	1286+29.93	-37.63	649.64	649.70
I	1286+39.93	-37.63	649.61	649.65
J	1286+49.93	-37.63	649.57	649.60
└ Brg. Pier 2	1286+56.68	-37.63	649.55	649.57
K	1286+66.68	-37.63	649.52	649.54
L	1286+76.68	-37.63	649.48	649.51
M	1286+86.68	-37.63	649.45	649.48
N	1286+96.68	-37.63	649.42	649.45
└ Brg. E. Abut.	1287+05.70	-37.63	649.39	649.41
Bk. E. Abut.	1287+07.59	-37.63	649.38	649.40

Note:
Offsets are measured from └ I-74.

MODEL: Default
FILE NAME: P:\Projects\22000\22351\VC_DESIGN\01_Discipline\va_Civil\Working\Sheets\Bridges\70D66_TOS-4.dgn

MODEL: Default
FILE NAME: P:\Projects\22000\22351\VC_DE5\GN01_Discipline\A_Civil\Working\Sheets\Bridges\B5_70D66_T05-5.dgn

STAGE CONSTRUCTION LINE

Location	Station	Offset	Theoretical Grade Elevations	Theoretical Grade Elevations Adjusted For Dead Load Deflection and Grinding
Bk. W. Abut.	1285+38.37	-35.25	649.98	650.00
☐ Brg. W. Abut.	1285+40.27	-35.25	649.98	650.00
A	1285+50.27	-35.25	649.94	649.97
B	1285+60.27	-35.25	649.91	649.94
C	1285+70.27	-35.25	649.88	649.91
D	1285+80.27	-35.25	649.84	649.87
☐ Brg. Pier 1	1285+89.29	-35.25	649.81	649.83
E	1285+99.29	-35.25	649.78	649.81
F	1286+09.29	-35.25	649.75	649.79
G	1286+19.29	-35.25	649.71	649.77
H	1286+29.29	-35.25	649.68	649.73
I	1286+39.29	-35.25	649.65	649.69
J	1286+49.29	-35.25	649.61	649.64
☐ Brg. Pier 2	1286+56.04	-35.25	649.59	649.61
K	1286+66.04	-35.25	649.56	649.58
L	1286+76.04	-35.25	649.52	649.55
M	1286+86.04	-35.25	649.49	649.52
N	1286+96.04	-35.25	649.45	649.48
☐ Brg. E. Abut.	1287+05.06	-35.25	649.42	649.45
Bk. E. Abut.	1287+06.96	-35.25	649.42	649.44

☐ WB. I-74 & P.G.L.

Location	Station	Offset	Theoretical Grade Elevations	Theoretical Grade Elevations Adjusted For Dead Load Deflection and Grinding
Bk. W. Abut.	1285+37.50	-32.00	650.04	650.06
☐ Brg. W. Abut.	1285+39.40	-32.00	650.03	650.05
A	1285+49.40	-32.00	650.00	650.03
B	1285+59.40	-32.00	649.96	650.00
C	1285+69.40	-32.00	649.93	649.96
D	1285+79.40	-32.00	649.89	649.92
☐ Brg. Pier 1	1285+88.42	-32.00	649.86	649.89
E	1285+98.42	-32.00	649.83	649.86
F	1286+08.42	-32.00	649.80	649.84
G	1286+18.42	-32.00	649.76	649.82
H	1286+28.42	-32.00	649.73	649.78
I	1286+38.42	-32.00	649.70	649.74
J	1286+48.42	-32.00	649.66	649.69
☐ Brg. Pier 2	1286+55.17	-32.00	649.64	649.66
K	1286+65.17	-32.00	649.61	649.63
L	1286+75.17	-32.00	649.57	649.60
M	1286+85.17	-32.00	649.54	649.57
N	1286+95.17	-32.00	649.51	649.54
☐ Brg. E. Abut.	1287+04.19	-32.00	649.48	649.50
Bk. E. Abut.	1287+06.09	-32.00	649.47	649.49

BEAM 4

Location	Station	Offset	Theoretical Grade Elevations	Theoretical Grade Elevations Adjusted For Dead Load Deflection and Grinding
Bk. W. Abut.	1285+37.07	-30.38	650.01	650.03
☐ Brg. W. Abut.	1285+38.97	-30.38	650.01	650.03
A	1285+48.97	-30.38	649.97	650.00
B	1285+58.97	-30.38	649.94	649.97
C	1285+68.97	-30.38	649.91	649.93
D	1285+78.97	-30.38	649.87	649.89
☐ Brg. Pier 1	1285+87.98	-30.38	649.84	649.86
E	1285+97.98	-30.38	649.81	649.84
F	1286+07.98	-30.38	649.77	649.82
G	1286+17.98	-30.38	649.74	649.80
H	1286+27.98	-30.38	649.71	649.76
I	1286+37.98	-30.38	649.67	649.72
J	1286+47.98	-30.38	649.64	649.67
☐ Brg. Pier 2	1286+54.73	-30.38	649.62	649.64
K	1286+64.73	-30.38	649.58	649.61
L	1286+74.73	-30.38	649.55	649.58
M	1286+84.73	-30.38	649.52	649.55
N	1286+94.73	-30.38	649.48	649.51
☐ Brg. E. Abut.	1287+03.75	-30.38	649.45	649.47
Bk. E. Abut.	1287+05.65	-30.38	649.45	649.47

BEAM 5

Location	Station	Offset	Theoretical Grade Elevations	Theoretical Grade Elevations Adjusted For Dead Load Deflection and Grinding
Bk. W. Abut.	1285+35.12	-23.13	649.91	649.93
☐ Brg. W. Abut.	1285+37.02	-23.13	649.90	649.92
A	1285+47.02	-23.13	649.87	649.90
B	1285+57.02	-23.13	649.84	649.87
C	1285+67.02	-23.13	649.80	649.83
D	1285+77.02	-23.13	649.77	649.79
☐ Brg. Pier 1	1285+86.04	-23.13	649.74	649.76
E	1285+96.04	-23.13	649.71	649.74
F	1286+06.04	-23.13	649.67	649.72
G	1286+16.04	-23.13	649.64	649.69
H	1286+26.04	-23.13	649.61	649.66
I	1286+36.04	-23.13	649.57	649.61
J	1286+46.04	-23.13	649.54	649.57
☐ Brg. Pier 2	1286+52.79	-23.13	649.52	649.54
K	1286+62.79	-23.13	649.48	649.50
L	1286+72.79	-23.13	649.45	649.48
M	1286+82.79	-23.13	649.41	649.45
N	1286+92.79	-23.13	649.38	649.41
☐ Brg. E. Abut.	1287+01.81	-23.13	649.35	649.37
Bk. E. Abut.	1287+03.71	-23.13	649.34	649.37

BEAM 6

Location	Station	Offset	Theoretical Grade Elevations	Theoretical Grade Elevations Adjusted For Dead Load Deflection and Grinding
Bk. W. Abut.	1285+33.18	-15.88	649.78	649.80
☐ Brg. W. Abut.	1285+35.08	-15.88	649.78	649.80
A	1285+45.08	-15.88	649.74	649.77
B	1285+55.08	-15.88	649.71	649.74
C	1285+65.08	-15.88	649.68	649.71
D	1285+75.08	-15.88	649.64	649.67
☐ Brg. Pier 1	1285+84.10	-15.88	649.61	649.63
E	1285+94.10	-15.88	649.58	649.61
F	1286+04.10	-15.88	649.55	649.59
G	1286+14.10	-15.88	649.51	649.57
H	1286+24.10	-15.88	649.48	649.53
I	1286+34.10	-15.88	649.45	649.49
J	1286+44.10	-15.88	649.41	649.44
☐ Brg. Pier 2	1286+50.85	-15.88	649.39	649.41
K	1286+60.85	-15.88	649.36	649.38
L	1286+70.85	-15.88	649.32	649.35
M	1286+80.85	-15.88	649.29	649.32
N	1286+90.85	-15.88	649.25	649.28
☐ Brg. E. Abut.	1286+99.87	-15.88	649.22	649.25
Bk. E. Abut.	1287+01.77	-15.88	649.22	649.24

Note:
Offsets are measured from ☐ I-74.




USER NAME = asharghi	DESIGNED - AS	REVISED -
	CHECKED - TCG	REVISED -
PLOT SCALE = 0.167' / in.	DRAWN - AS	REVISED -
PLOT DATE = 6/23/2025	CHECKED - TCG	REVISED -

STATE OF ILLINOIS
DEPARTMENT OF TRANSPORTATION

TOP OF SLAB ELEVATIONS
STRUCTURE NO. 092-0211

SHEET S-13 OF S-40 SHEETS

F.A. RTE.	SECTION	COUNTY	TOTAL SHEETS	SHEET NO.
74	(92-9)BR	VERMILION	87	46
		CONTRACT NO. 70D66		
		ILLINOIS	FED. AID PROJECT	

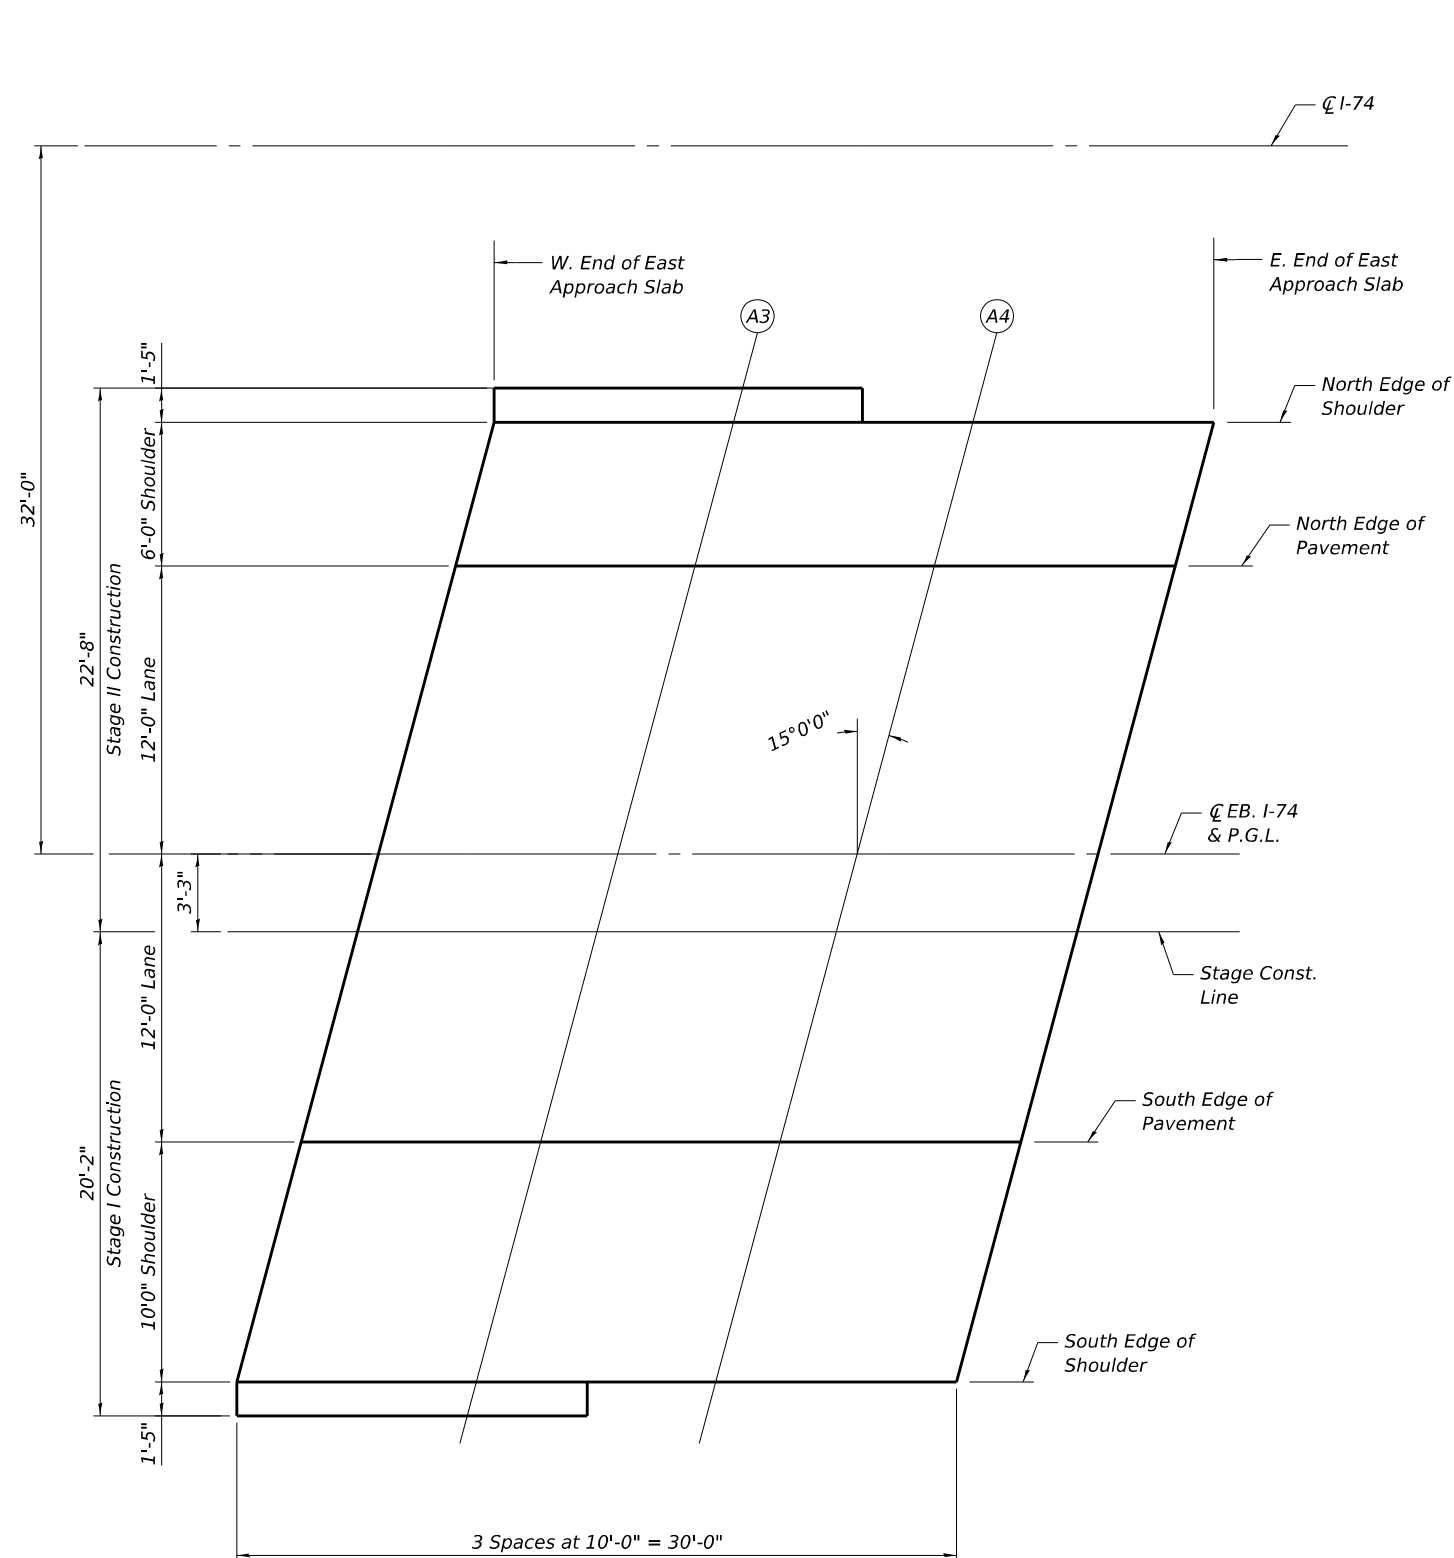

<u>NORTH EDGE OF SHOULDER</u>			
<i>Location</i>	<i>Station</i>	<i>Offset</i>	<i>Theoretical Grade Elevations Adjusted For Grinding</i>
<i>W. End</i>	<i>1286+92.73</i>	<i>14.00</i>	<i>649.32</i>
<i>A3</i>	<i>1287+02.73</i>	<i>14.00</i>	<i>649.30</i>
<i>A4</i>	<i>1287+12.73</i>	<i>14.00</i>	<i>649.28</i>
<i>E. End</i>	<i>1287+22.73</i>	<i>14.00</i>	<i>649.23</i>

<u>STAGE CONSTRUCTION LINE</u>			
<i>Location</i>	<i>Station</i>	<i>Offset</i>	<i>Theoretical Grade Elevations Adjusted For Grinding</i>
<i>W. End</i>	<i>1286+87.03</i>	<i>35.25</i>	<i>649.59</i>
<i>A3</i>	<i>1286+97.03</i>	<i>35.25</i>	<i>649.57</i>
<i>A4</i>	<i>1287+07.03</i>	<i>35.25</i>	<i>649.55</i>
<i>E. End</i>	<i>1287+17.03</i>	<i>35.25</i>	<i>649.53</i>

<u>NORTH EDGE OF PAVEMENT</u>			
<i>Location</i>	<i>Station</i>	<i>Offset</i>	<i>Theoretical Grade Elevations Adjusted For Grinding</i>
<i>W. End</i>	<i>1286+91.12</i>	<i>20.00</i>	<i>649.45</i>
<i>A3</i>	<i>1287+01.12</i>	<i>20.00</i>	<i>649.43</i>
<i>A4</i>	<i>1287+11.12</i>	<i>20.00</i>	<i>649.41</i>
<i>E. End</i>	<i>1287+21.12</i>	<i>20.00</i>	<i>649.38</i>


<u>SOUTH EDGE OF PAVEMENT</u>			
<i>Location</i>	<i>Station</i>	<i>Offset</i>	<i>Theoretical Grade Elevations Adjusted For Grinding</i>
<i>W. End</i>	<i>1286+84.69</i>	<i>44.00</i>	<i>649.46</i>
<i>A3</i>	<i>1286+94.69</i>	<i>44.00</i>	<i>649.44</i>
<i>A4</i>	<i>1287+04.69</i>	<i>44.00</i>	<i>649.42</i>
<i>E. End</i>	<i>1287+14.69</i>	<i>44.00</i>	<i>649.40</i>

<i>Location</i>	<i>Station</i>	<i>Offset</i>	<i>Theoretical Grade Elevations Adjusted For Grinding</i>
<i>W. End</i>	<i>1286+87.90</i>	<i>32.00</i>	<i>649.63</i>
<i>A3</i>	<i>1286+97.90</i>	<i>32.00</i>	<i>649.61</i>
<i>A4</i>	<i>1287+07.90</i>	<i>32.00</i>	<i>649.59</i>
<i>E. End</i>	<i>1287+17.90</i>	<i>32.00</i>	<i>649.57</i>

<u><i>SOUTH EDGE OF SHOULDER</i></u>			
<i>Location</i>	<i>Station</i>	<i>Offset</i>	<i>Theoretical Grade Elevations Adjusted For Grinding</i>
<i>W. End</i>	<i>1286+82.01</i>	<i>54.00</i>	<i>649.26</i>
<i>A3</i>	<i>1286+92.01</i>	<i>54.00</i>	<i>649.24</i>
<i>A4</i>	<i>1287+02.01</i>	<i>54.00</i>	<i>649.22</i>
<i>E. End</i>	<i>1287+12.01</i>	<i>54.00</i>	<i>649.20</i>

Note:
Offsets are measured from C1-74.

MODEL: Default
FILE NAME: P:\Projects\22000\22351\VC_DESIGN\01_Discipline\va_Civil\Working\Sheets\Bridges\DS_70D66_TAS-3.dgn

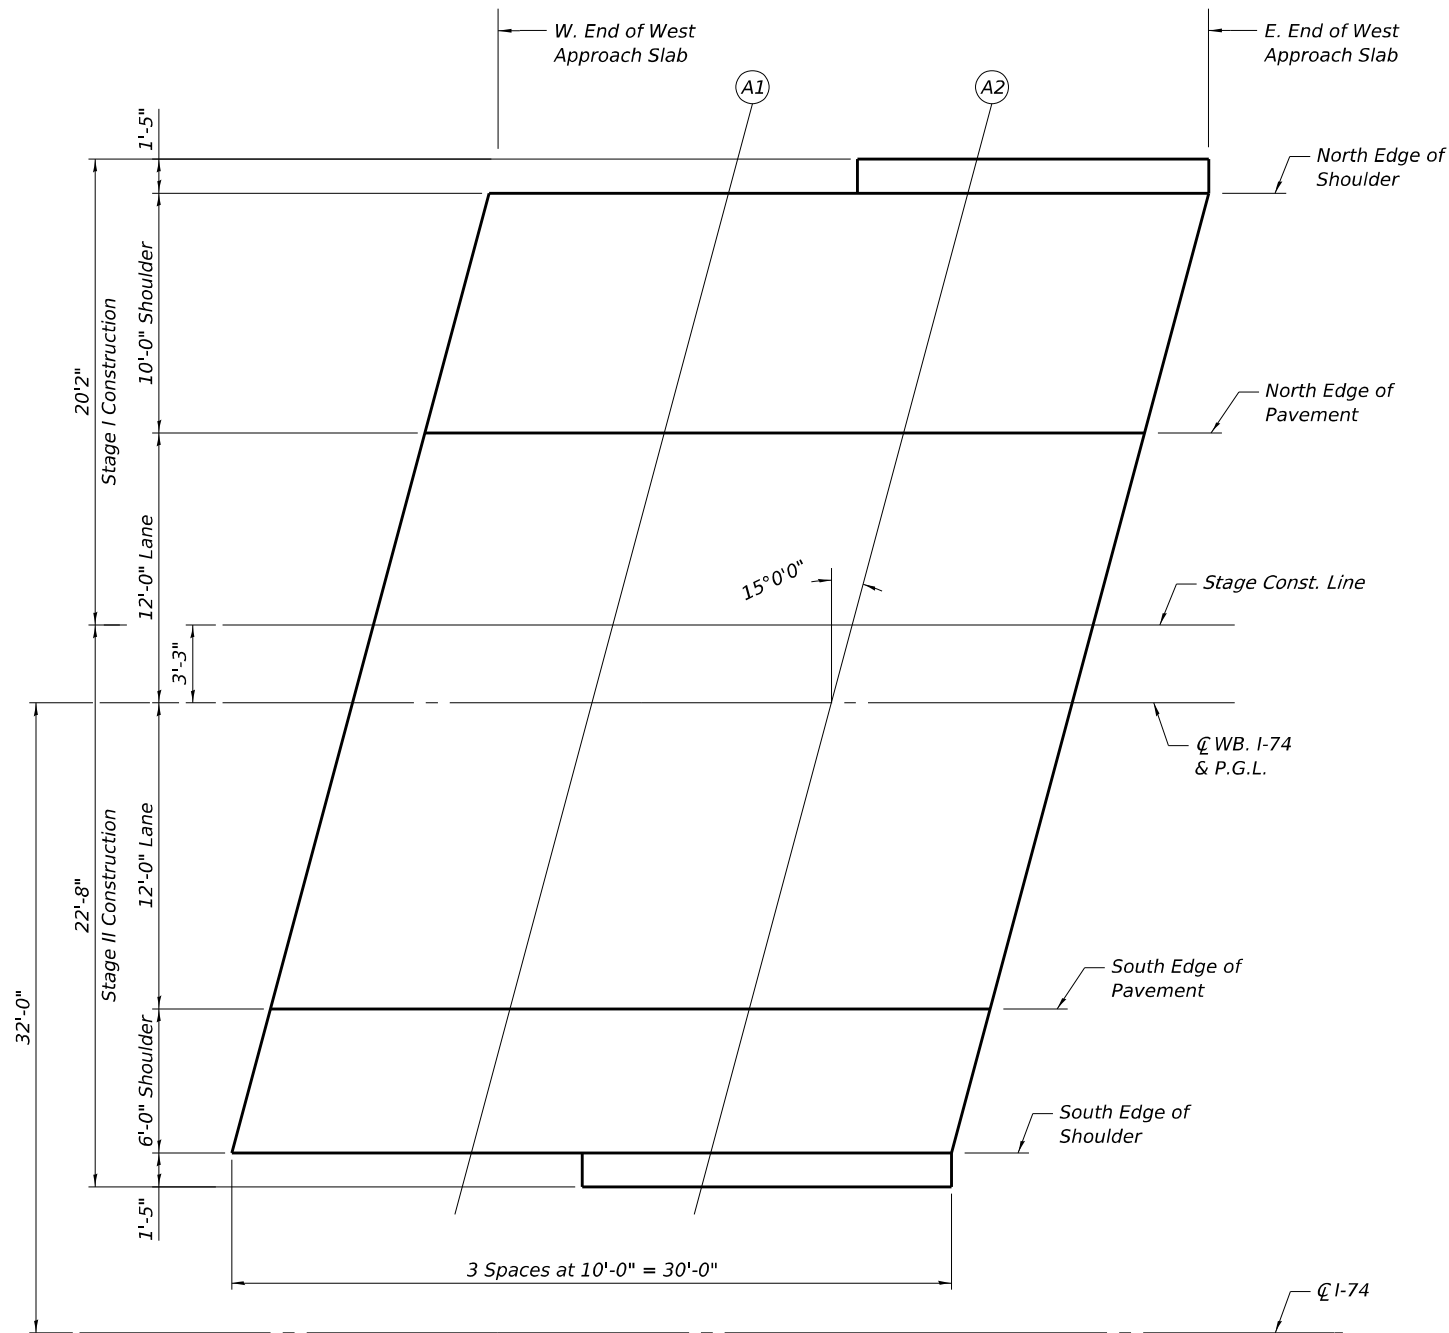

PLAN
West Approach (W.B.)



NORTH EDGE OF SHOULDER

Location	Station	Offset	Theoretical Grade Elevations Adjusted For Grinding
W. End	1285+14.43	-54.00	649.75
A1	1285+24.43	-54.00	649.71
A2	1285+34.43	-54.00	649.68
E. End	1285+44.43	-54.00	649.64

CL WB. I-74 & P.G.L.

Location	Station	Offset	Theoretical Grade Elevations Adjusted For Grinding
W. End	1285+08.54	-32.00	650.15
A1	1285+18.54	-32.00	650.12
A2	1285+28.54	-32.00	650.09
E. End	1285+38.54	-32.00	650.05

NORTH EDGE OF PAVEMENT

Location	Station	Offset	Theoretical Grade Elevations Adjusted For Grinding
W. End	1285+11.75	-44.00	649.96
A1	1285+21.75	-44.00	649.93
A2	1285+31.75	-44.00	649.90
E. End	1285+41.75	-44.00	649.86

SOUTH EDGE OF PAVEMENT

Location	Station	Offset	Theoretical Grade Elevations Adjusted For Grinding
W. End	1285+05.32	-20.00	649.98
A1	1285+15.32	-20.00	649.95
A2	1285+25.32	-20.00	649.92
E. End	1285+35.32	-20.00	649.88

STAGE CONSTRUCTION LINE

Location	Station	Offset	Theoretical Grade Elevations Adjusted For Grinding
W. End	1285+09.41	-35.25	650.10
A1	1285+19.41	-35.25	650.07
A2	1285+29.41	-35.25	650.03
E. End	1285+39.41	-35.25	650.00

SOUTH EDGE OF SHOULDER

Location	Station	Offset	Theoretical Grade Elevations Adjusted For Grinding
W. End	1285+03.72	-14.00	649.85
A1	1285+13.72	-14.00	649.83
A2	1285+23.72	-14.00	649.80
E. End	1285+33.72	-14.00	649.76

Note:
Offsets are measured from CL I-74.



USER NAME = asharghi	DESIGNED - AS	REVISED -
	CHECKED - TCG	REVISED -
PLOT SCALE = 0.167' / in.	DRAWN - AS	REVISED -
PLOT DATE = 6/23/2025	CHECKED - TCG	REVISED -


STATE OF ILLINOIS
DEPARTMENT OF TRANSPORTATION

TOP OF APPROACH SLAB ELEVATIONS
STRUCTURE NO. 092-0211

SHEET S-16 OF S-40 SHEETS

F.A. RTE.	SECTION	COUNTY	TOTAL SHEETS	SHEET NO.
74	(92-9)BR	VERMILION	87	49
CONTRACT NO. 70D66				
ILLINOIS		FED. AID PROJECT		

MODEL: Default
FILE NAME: P:\Projects\22000\22351\VC_DESIGN\01_Discipline\va_Civil\Working\Sheets\Bridges\70D66_TAS-4.dgn

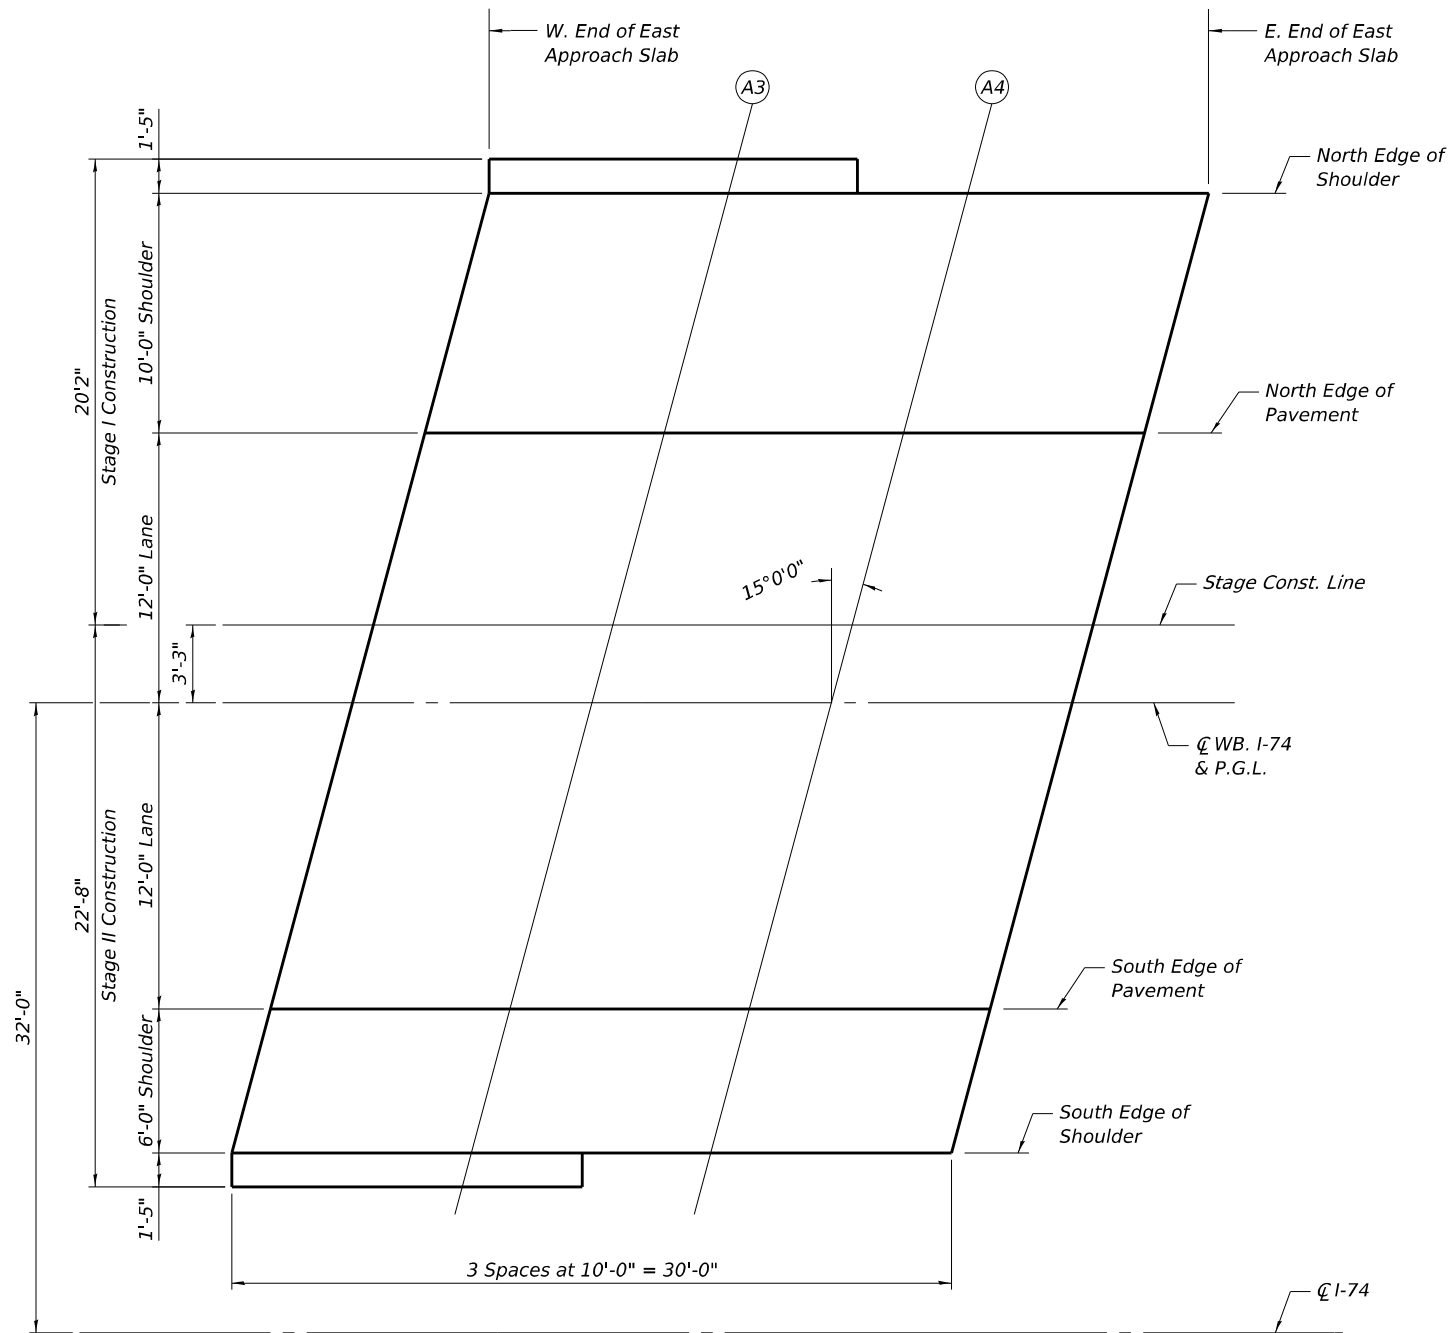

PLAN
East Approach (W.B.)

NORTH EDGE OF SHOULDER

Location	Station	Offset	Theoretical Grade Elevations Adjusted For Grinding
W. End	1287+10.95	-54.00	649.09
A3	1287+20.95	-54.00	649.02
A4	1287+30.95	-54.00	648.93
E. End	1287+40.95	-54.00	648.86

CL WB. I-74 & P.G.L.

Location	Station	Offset	Theoretical Grade Elevations Adjusted For Grinding
W. End	1287+05.05	-32.00	649.49
A3	1287+15.05	-32.00	649.46
A4	1287+25.05	-32.00	649.43
E. End	1287+35.05	-32.00	649.39

NORTH EDGE OF PAVEMENT

Location	Station	Offset	Theoretical Grade Elevations Adjusted For Grinding
W. End	1287+08.27	-44.00	649.30
A3	1287+18.27	-44.00	649.27
A4	1287+28.27	-44.00	649.24
E. End	1287+38.27	-44.00	649.21

SOUTH EDGE OF PAVEMENT

Location	Station	Offset	Theoretical Grade Elevations Adjusted For Grinding
W. End	1287+01.84	-20.00	649.32
A3	1287+11.84	-20.00	649.29
A4	1287+21.84	-20.00	649.26
E. End	1287+31.84	-20.00	649.22

STAGE CONSTRUCTION LINE

Location	Station	Offset	Theoretical Grade Elevations Adjusted For Grinding
W. End	1287+05.92	-35.25	649.44
A3	1287+15.92	-35.25	649.41
A4	1287+25.92	-35.25	649.38
E. End	1287+35.92	-35.25	649.34

SOUTH EDGE OF SHOULDER

Location	Station	Offset	Theoretical Grade Elevations Adjusted For Grinding
W. End	1287+00.23	-14.00	649.21
A3	1287+10.23	-14.00	649.17
A4	1287+20.23	-14.00	649.12
E. End	1287+30.23	-14.00	649.06

Note:
Offsets are measured from CL I-74.


STATE OF ILLINOIS
DEPARTMENT OF TRANSPORTATION

TOP OF APPROACH SLAB ELEVATIONS
STRUCTURE NO. 092-0211


SHEET S-17 OF S-40 SHEETS

F.A. RTE.	SECTION	COUNTY	TOTAL SHEETS	SHEET NO.
74	(92-9)BR	VERMILION	87	50
CONTRACT NO. 70D66				
ILLINOIS		FED. AID PROJECT		

MODEL: Default
FILE NAME: P:\Projects\22000\22351\VC_DESIGN\01_Discipline\va_Civil\Working\Sheets\Bridges\DS_70D66_Super+1.dgn

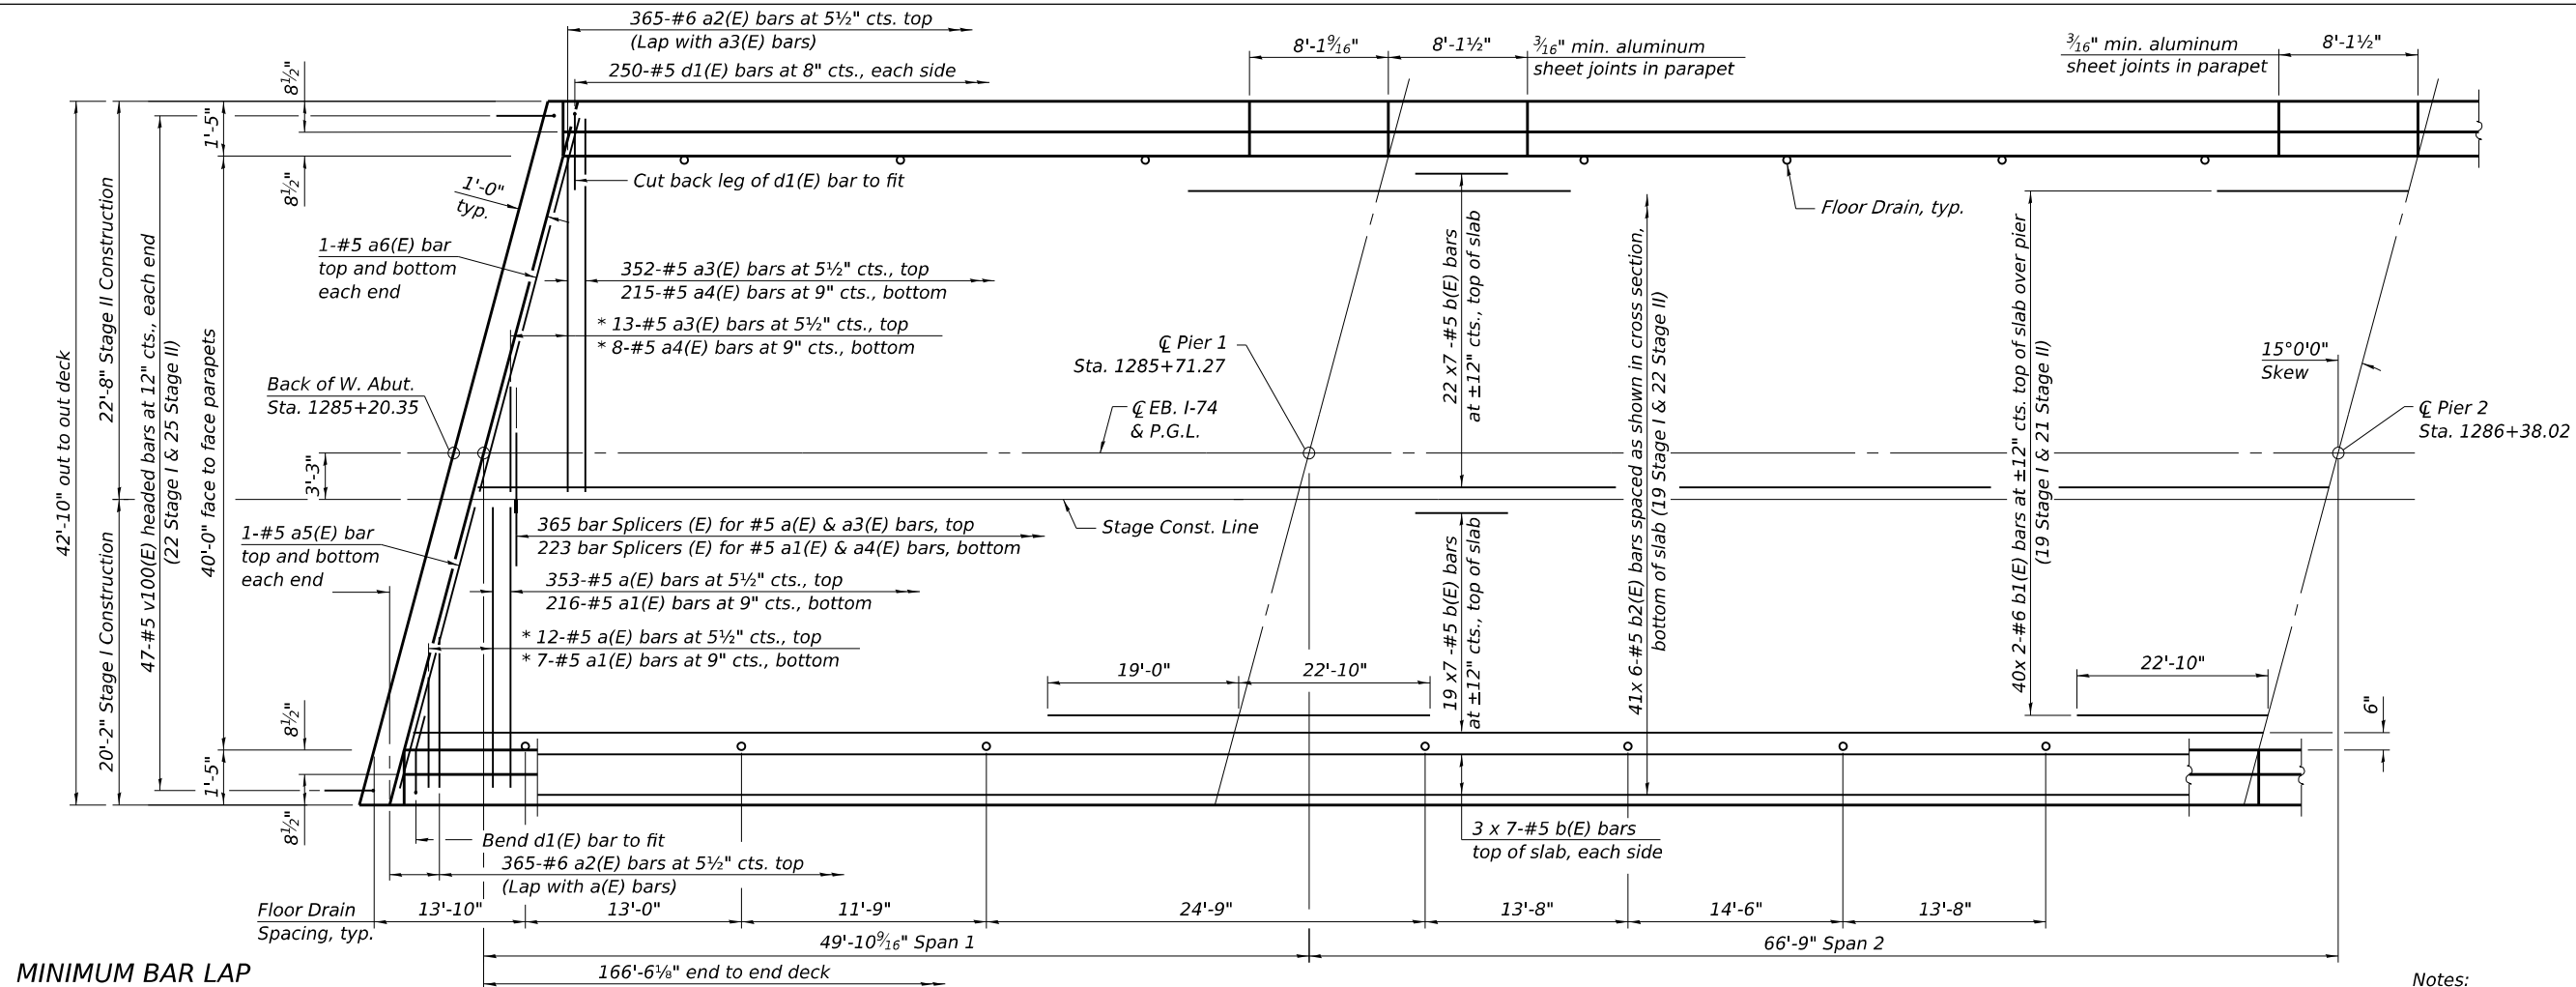

PARTIAL PLAN

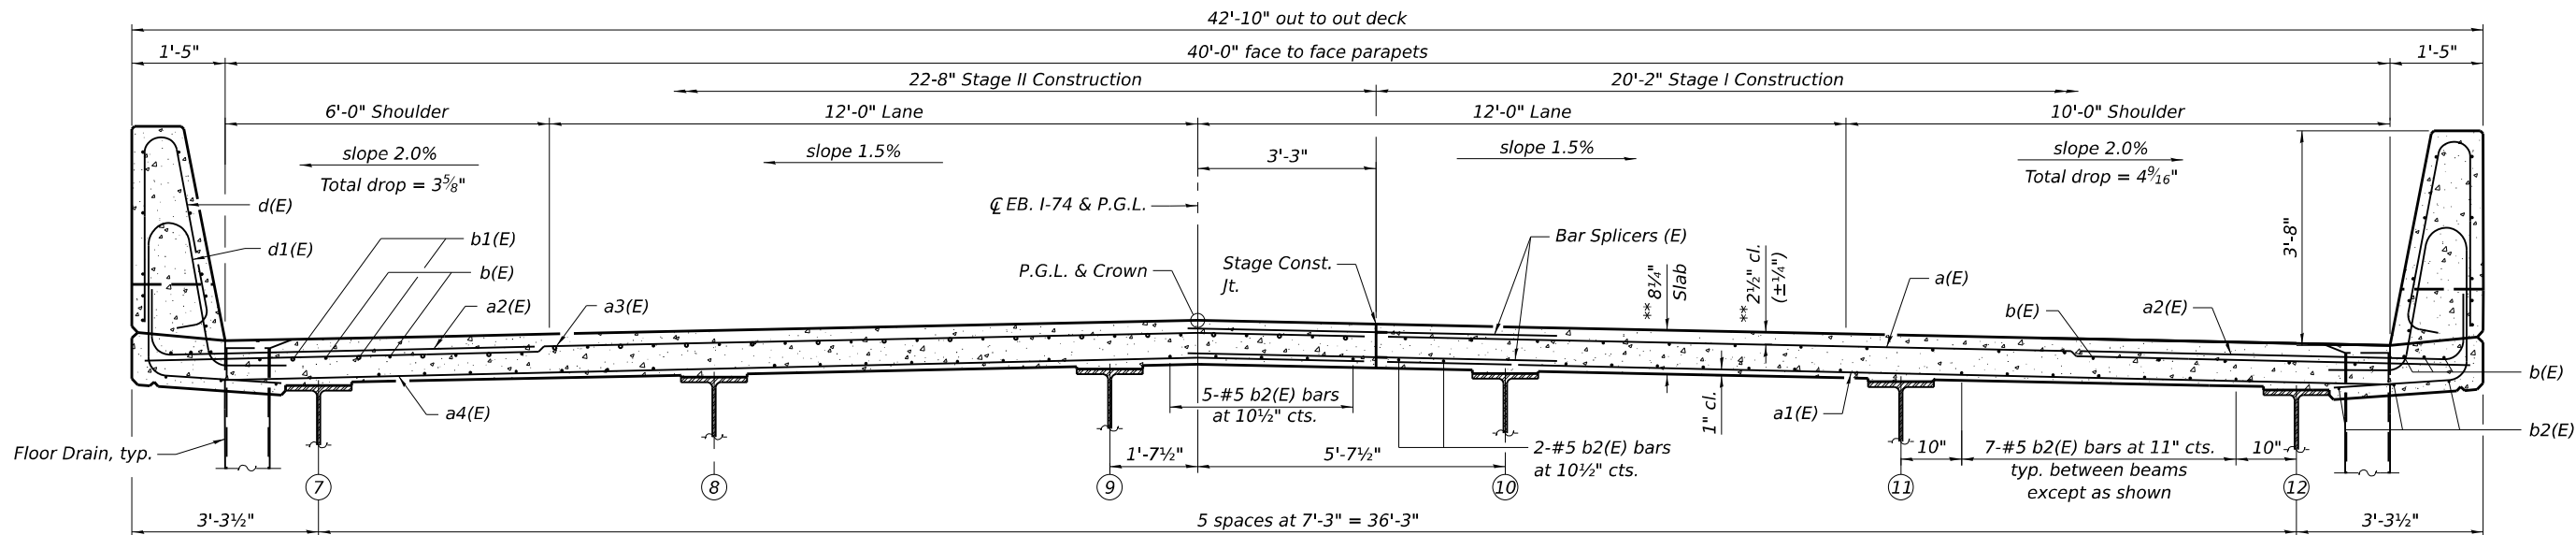

CROSS SECTION
(Looking East)
** Prior to Grinding



**STATE OF ILLINOIS
DEPARTMENT OF TRANSPORTATION**

**SUPERSTRUCTURE PLAN
STRUCTURE NO. 092-0210**

SHEET S-18 OF S-40 SHEETS

F.A. RTE.	SECTION	COUNTY	TOTAL SHEETS	SHEET NO.
74	(92-9)BR	VERMILION	87	51
CONTRACT NO. 70D66				
ILLINOIS FED. AID PROJECT				

MODEL: Default
FILE NAME: P:\Projects\22000\22351\VC_DESIGN\01_Discipline\va_Civil\Working\Sheets\Bridges\DS_70D66_Super+2.dgn

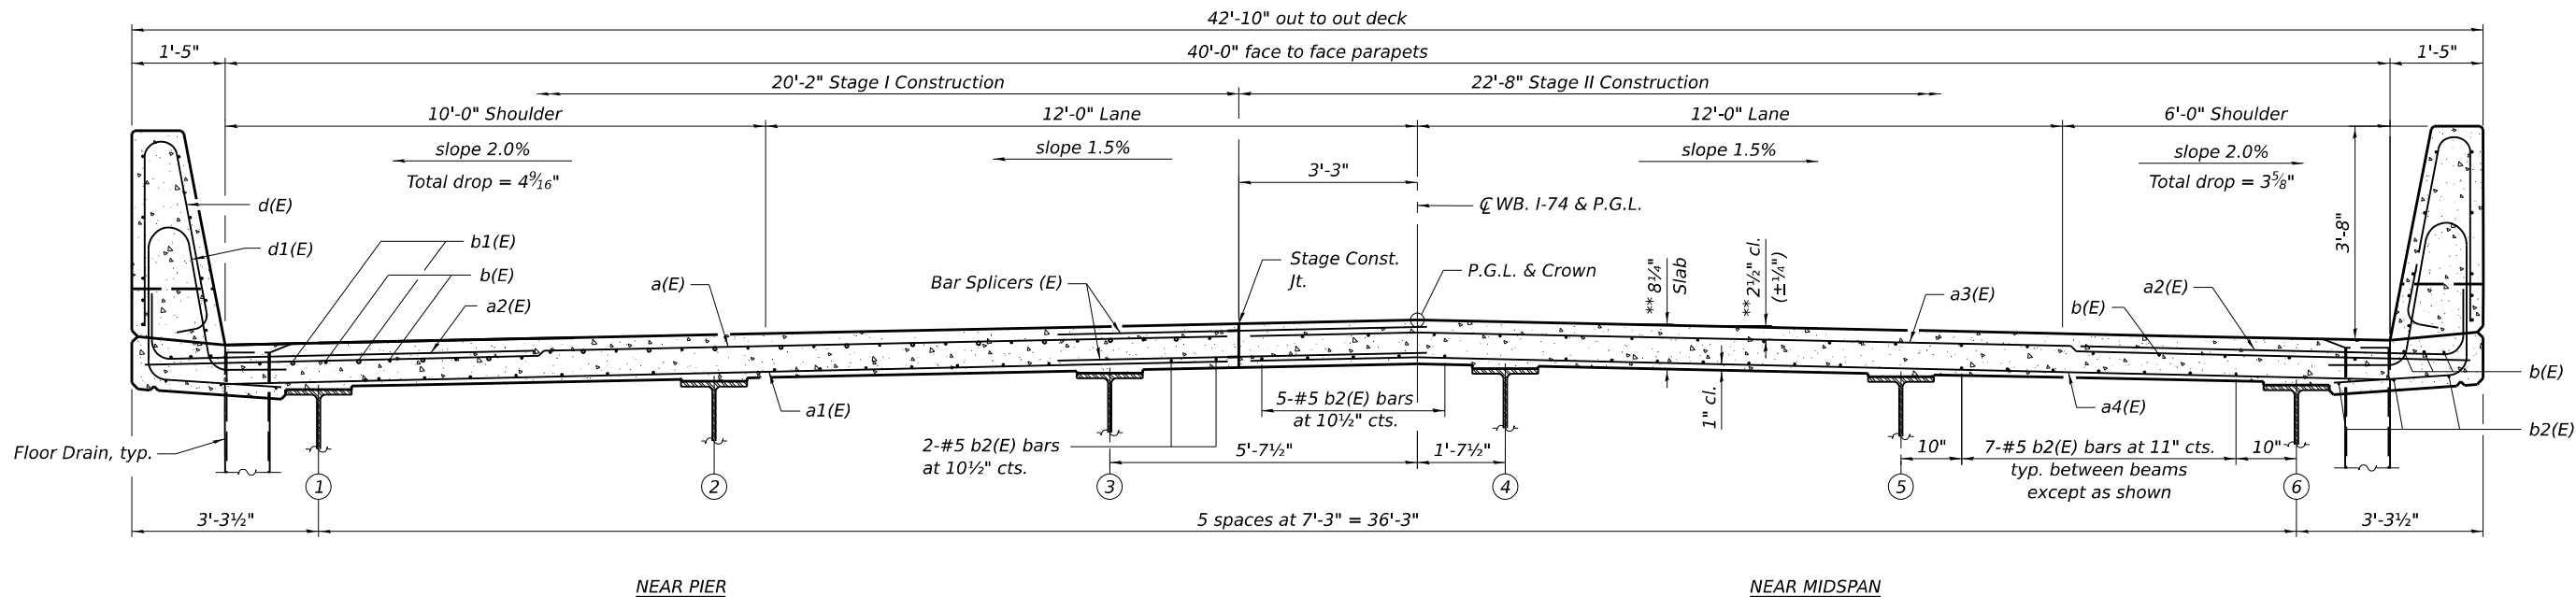
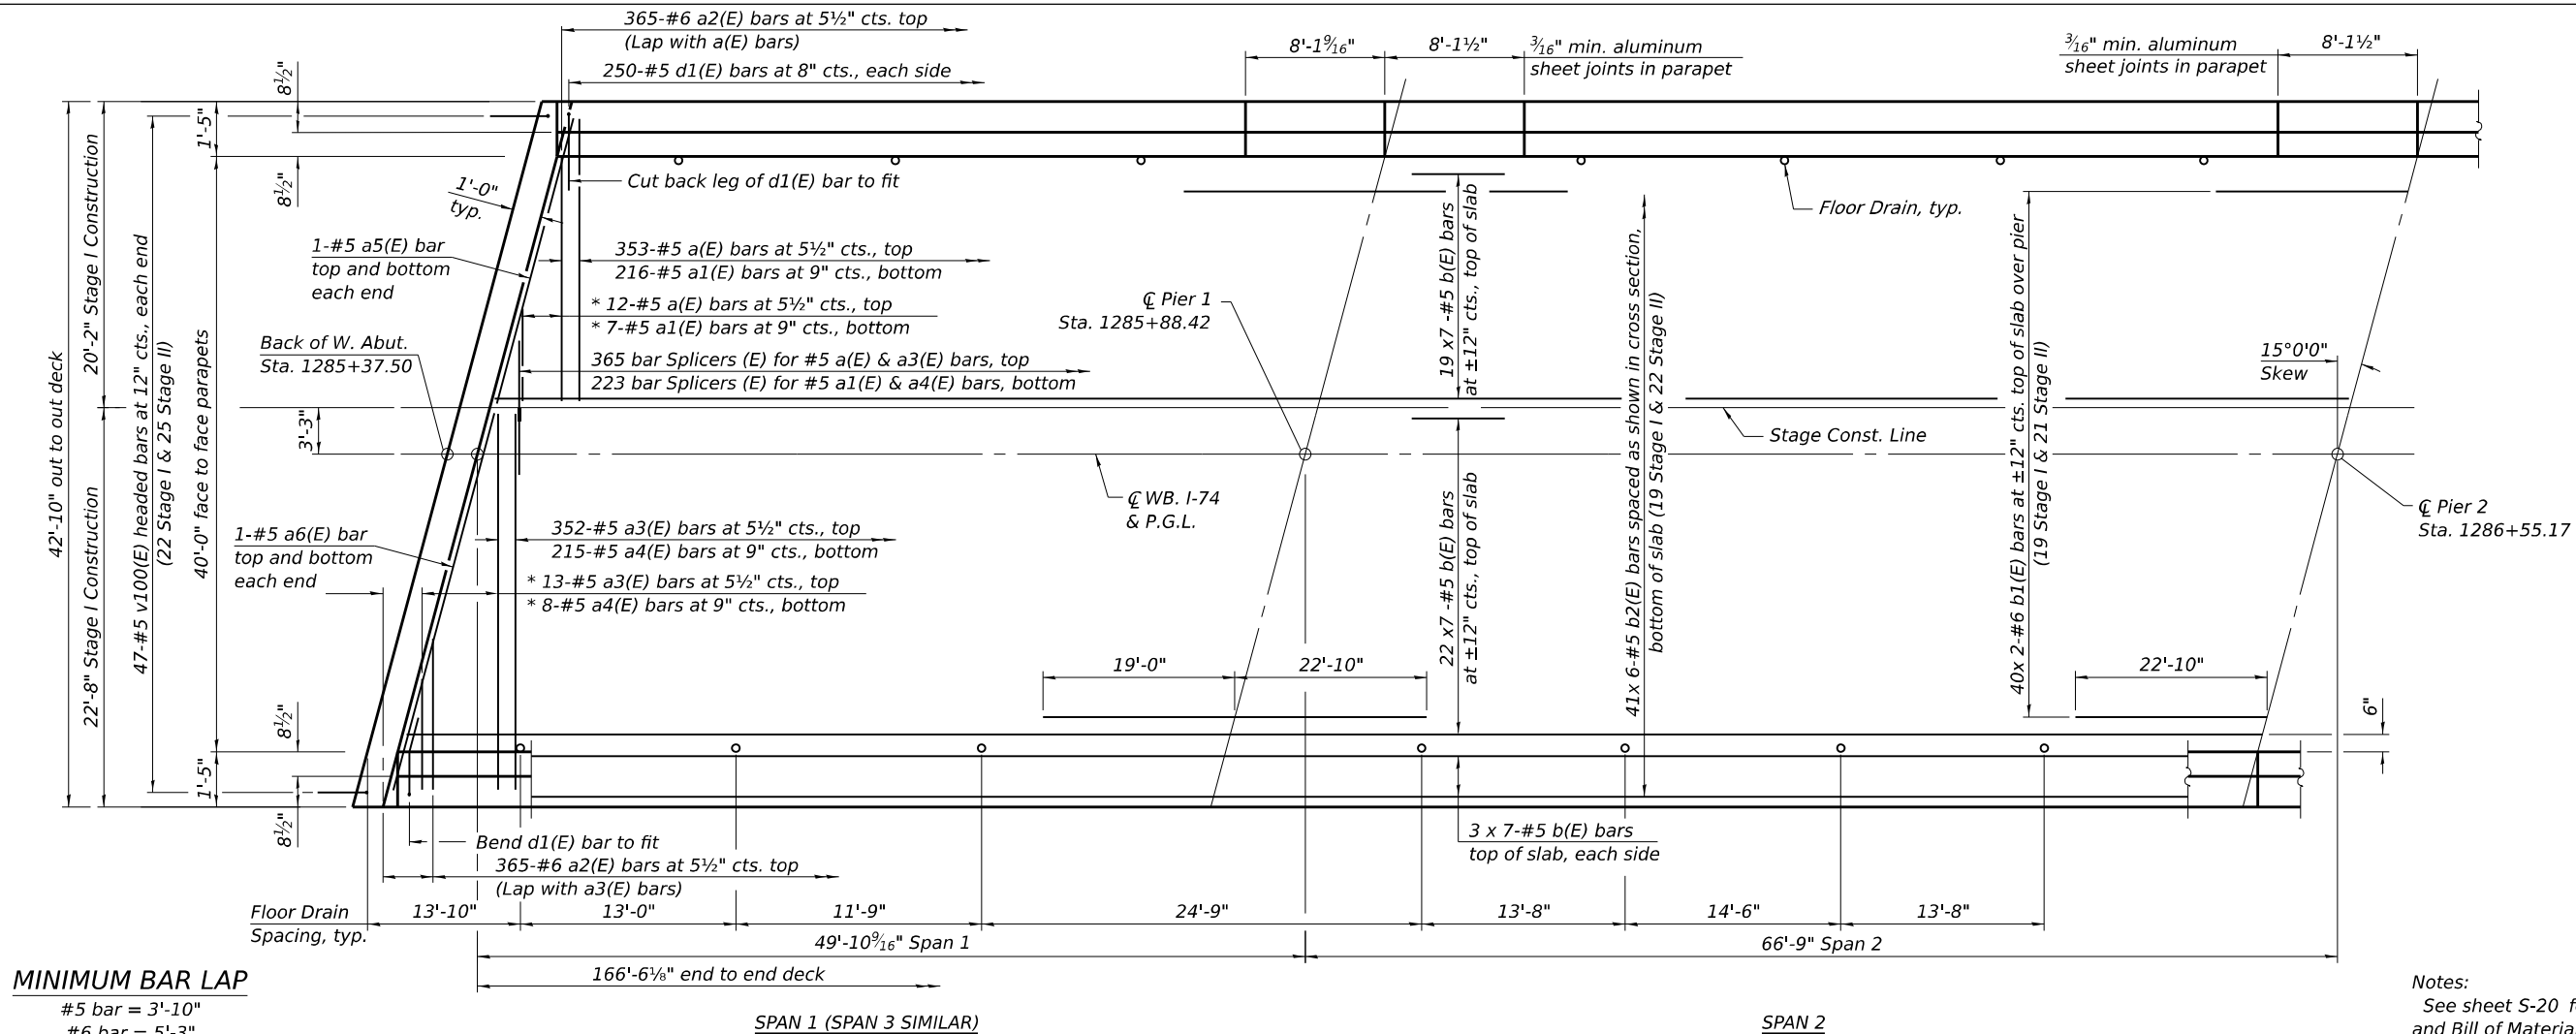


STATE OF ILLINOIS
DEPARTMENT OF TRANSPORTATION



SUPERSTRUCTURE PLAN
STRUCTURE NO. 092-0211

SHEET S-19 OF S-40 SHEETS

F.A. RTE.	SECTION	COUNTY	TOTAL SHEETS	SHEET NO.
74	(92-9)BR	VERMILION	87	52
CONTRACT NO. 70D66				
ILLINOIS FED. AID PROJECT				

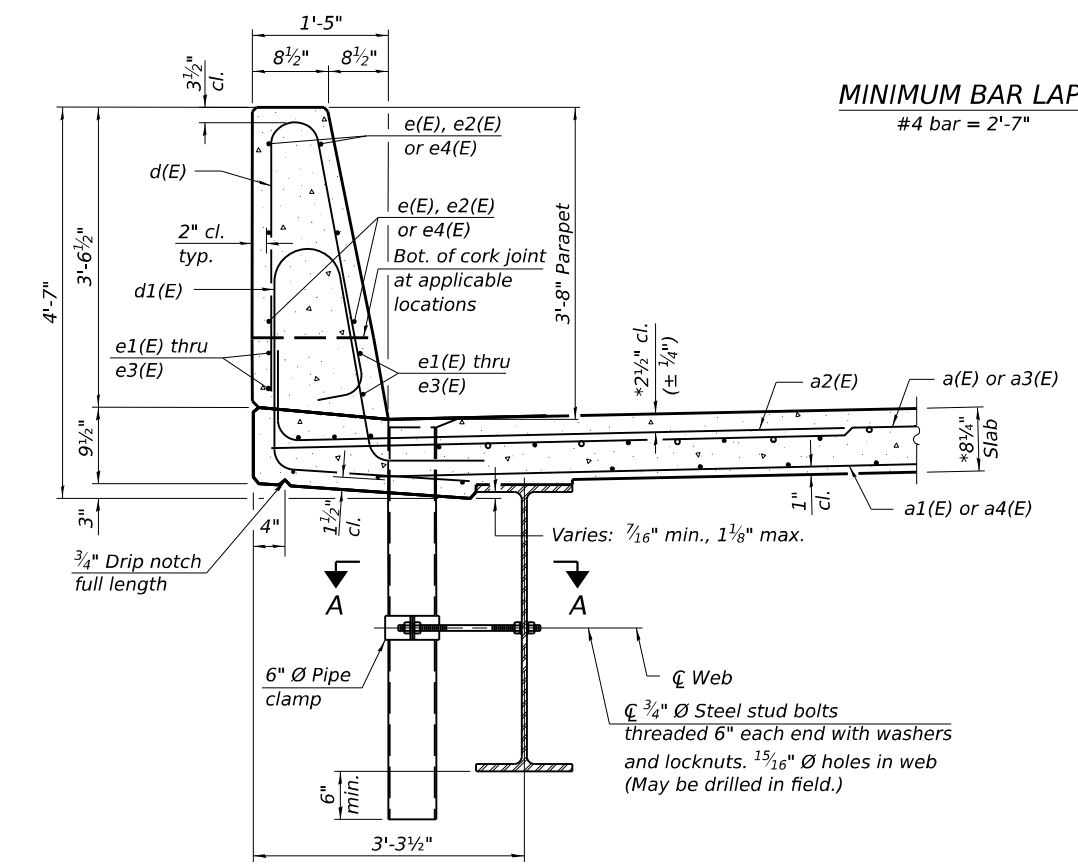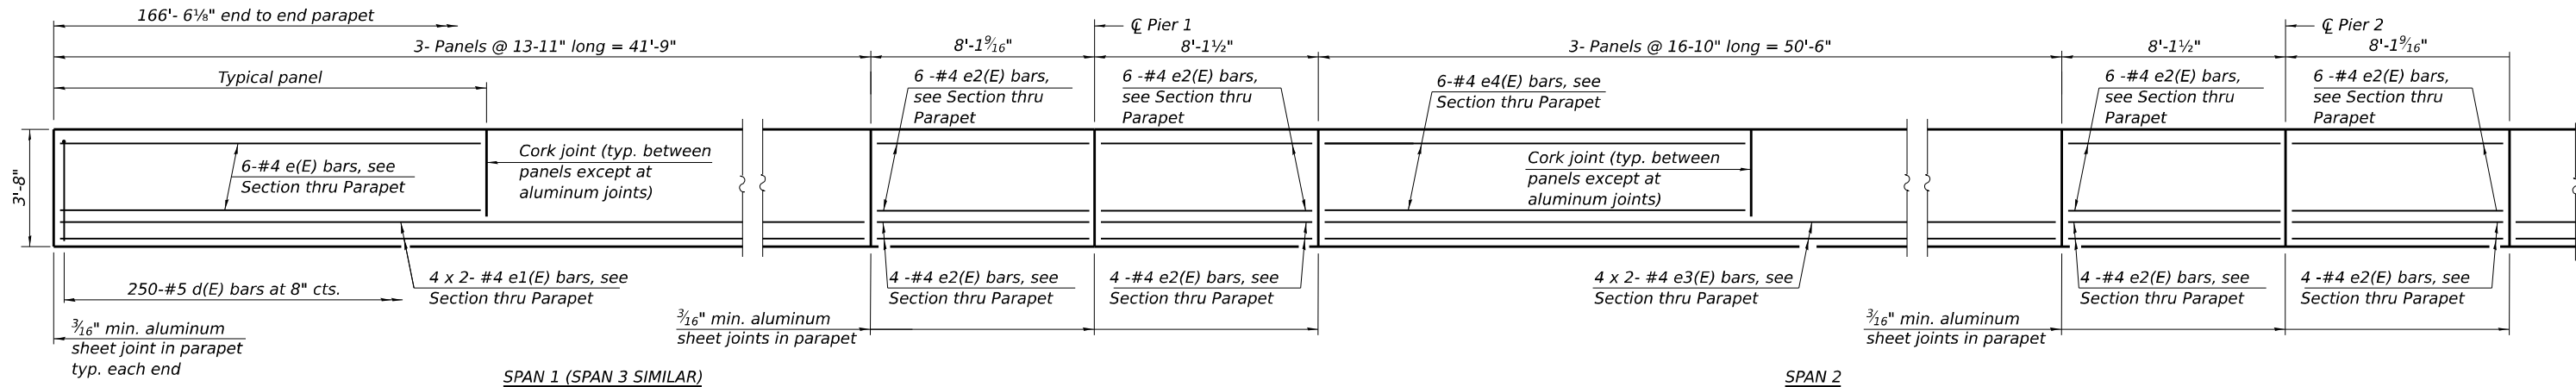

INSIDE ELEVATION OF PARAPET


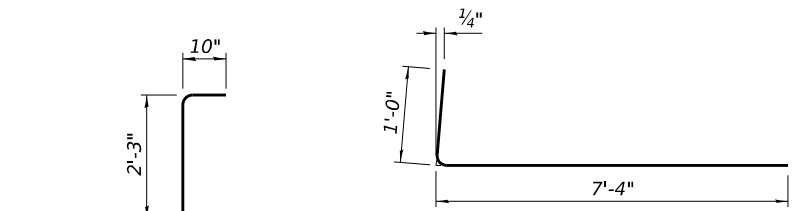
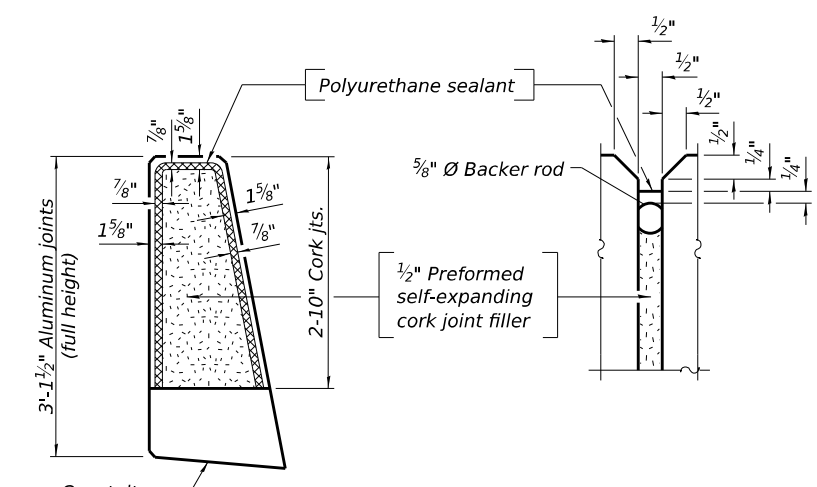


SUPERSTRUCTURE BILL OF MATERIAL


Bar	No.	Size	Length	Shape
a(E)	730	#5	19'-10"	
a1(E)	446	#5	19'-10"	
a2(E)	1460	#6	8'-4"	
a3(E)	730	#5	22'-4"	
a4(E)	446	#5	22'-4"	
a5(E)	8	#5	20'-7"	
a6(E)	8	#5	23'-2"	
b(E)	658	#5	27'-0"	
b1(E)	320	#6	24'-0"	
b2(E)	492	#5	30'-11"	
d(E)	1000	#5	7'-0"	
d1(E)	1000	#5	8'-4"	
e(E)	144	#4	13'-7"	
e1(E)	64	#4	22'-1"	
e2(E)	160	#4	7'-10"	
e3(E)	32	#4	26'-7"	
e4(E)	72	#4	16'-6"	
m10(E)	16	#6	20'-7"	
m11(E)	48	#6	7'-2"	
m12(E)	24	#6	3'-1"	
m13(E)	12	#6	4'-9"	
m14(E)	12	#6	2'-2"	
m15(E)	16	#6	23'-2"	
s20(E)	164	#5	7'-2"	
s21(E)	164	#5	10'-4"	
v100(E)	188	#5	3'-1"	
Reinforcement Bars, Epoxy Coated Concrete Superstructure			Lbs.	142,140
			Cu. Yds.	457.0

Bars indicated thus 1 x 2-#4 etc. indicates 1 line of bars with 2 lengths per line.


Notes:
Fiberglass pipe shall conform to ASTM D2996, with short-time rupture strength hoop tensile stress of 30,000 p.s.i. minimum.
Floor drains need not be painted.
The top portion of aluminum floor drains shall be coated with 5 mils of either bitumen paint or epoxy paint to minimize reaction with wet concrete.
The clamping device shall be galvanized according to AASHTO M 232. Cost of clamping device included with Floor Drains.
The 3/16" min. aluminum sheet shall be ASTM B 209 alloy 3003-H14 and coated with 5 mils of either bitumen paint or epoxy paint to minimize reaction with wet concrete. Cost included with Concrete Superstructure.
The polyurethane sealant shall be according to Article 1050.04 of the Std. Spec. and the color shall be gray.
Bar terminators, paid for separately. See Total Bill of Material.

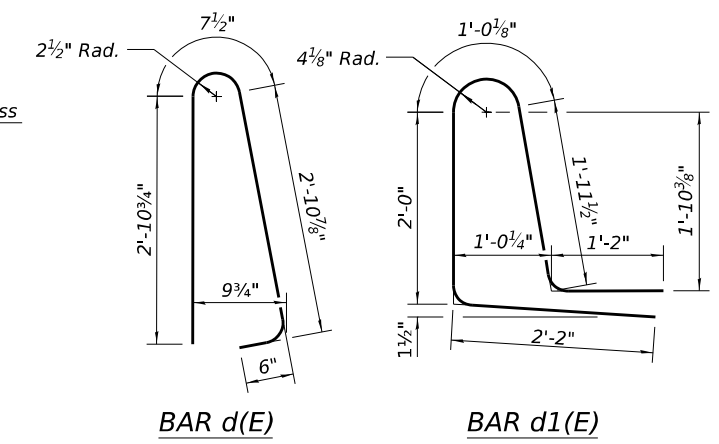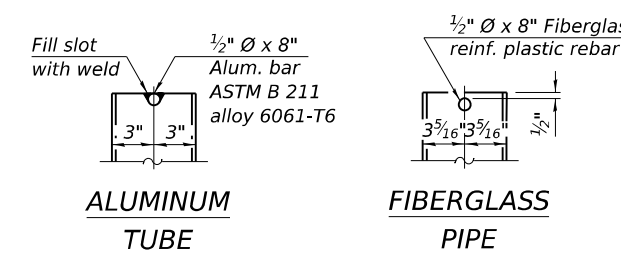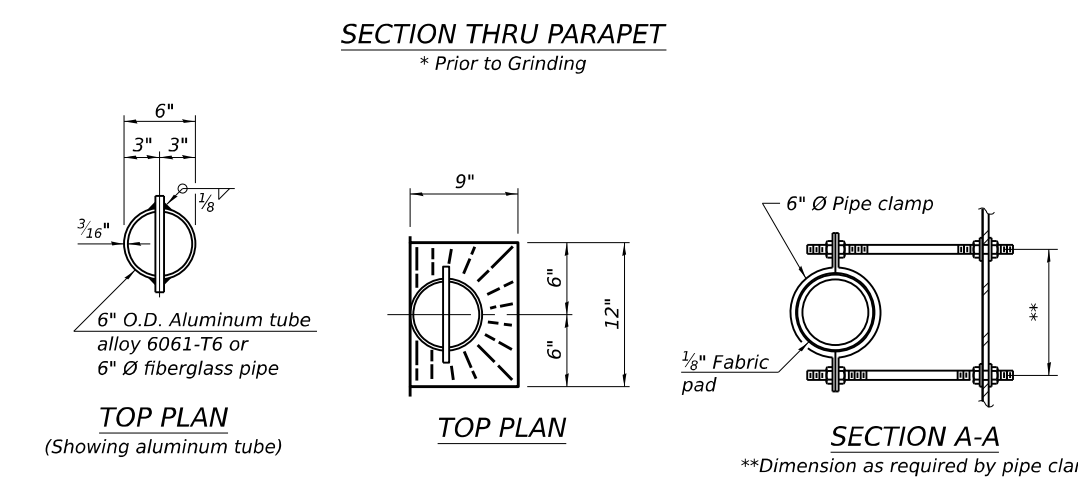


MODEL: Default
FILE NAME: P:\Projects\22000\22351\VC_DESIGN\01_Discipline\va_Civil\Working\Sheets\Bridges\70D66_Super-3.dgn
6/23/2025 10:28:58 AM

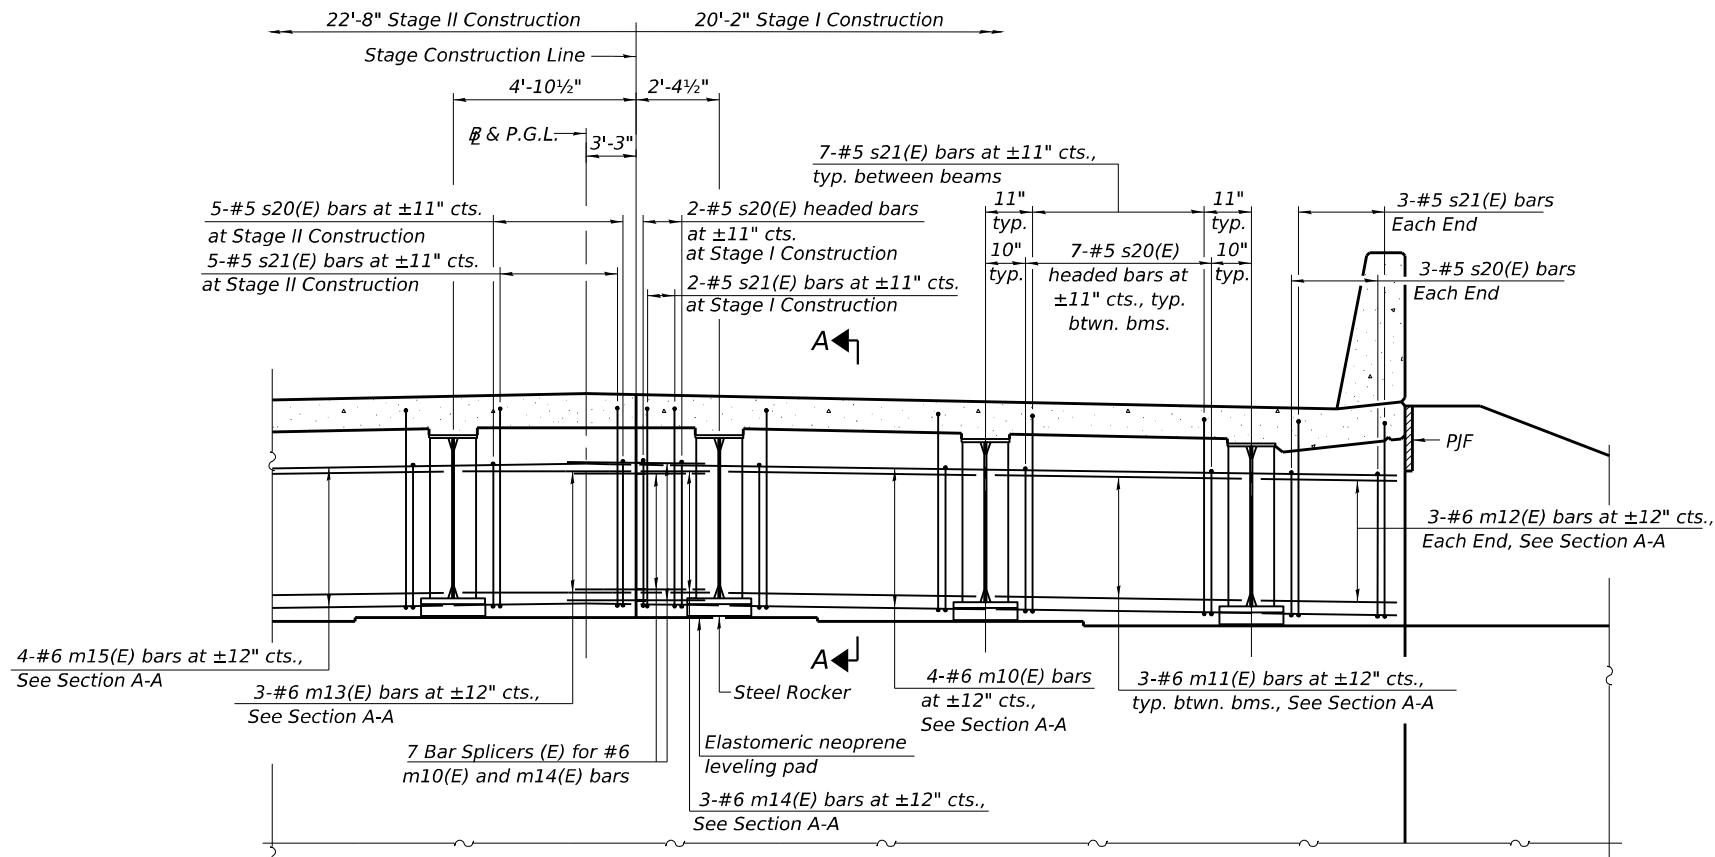


DIAPHRAGM AT ABUTMENT
(Looking East (E.B. Structure) - Looking West (W.B. Structure))
(Symmetrical about C F.A.I. 74)

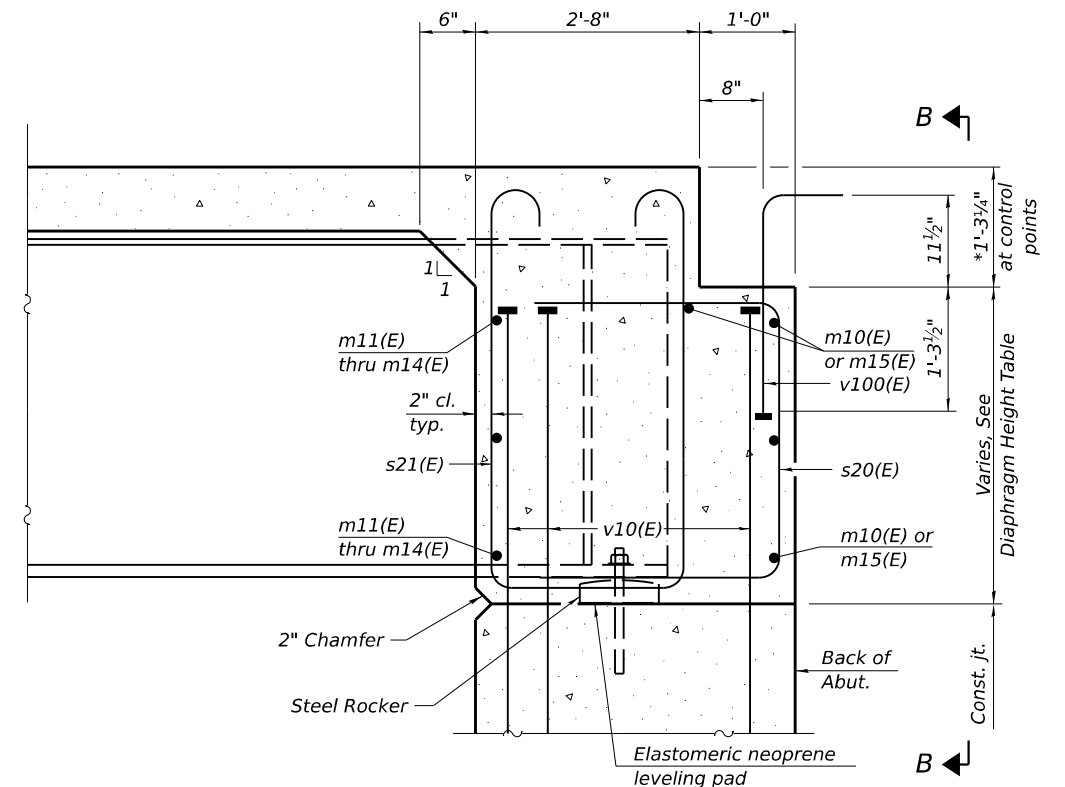

SECTION A-A
(at Rt. L's)

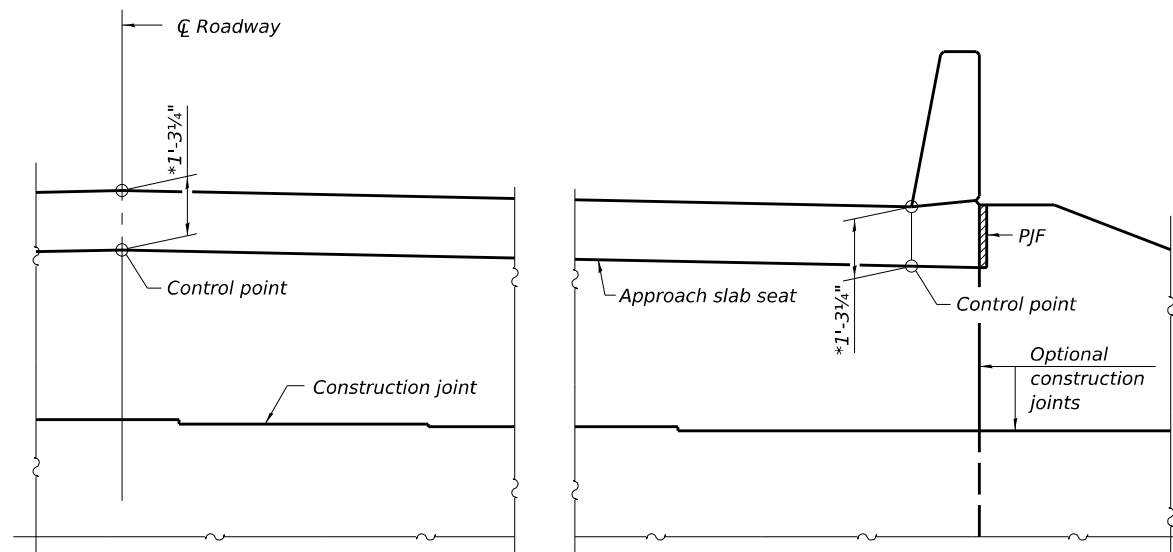

VIEW B-B
* Prior to Grinding

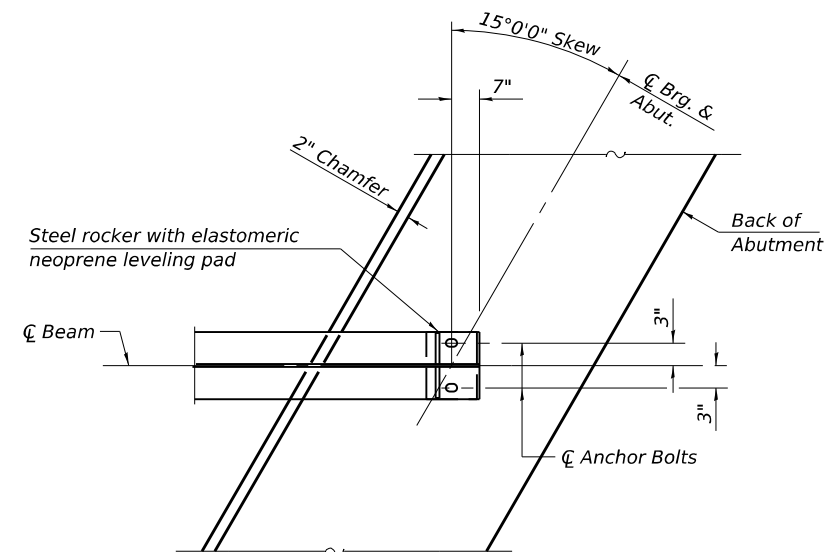

PLAN AT ABUTMENT
(Showing bottom flange of beam)

DIAPHRAGM HEIGHT TABLE

Location		Min.	Max.
SN 092-0210	W. Abut	2'-5½"	2'-6⅞"
	E. Abut	2'-5"	2'-6⅞"
SN 092-0211	W. Abut	2'-4⅞"	2'-7"
	E. Abut	2'-4¾"	2'-6⅞"


Notes:
See sheet S-20 for superstructure details and Bill of Material.
See sheet S-24 for PJF details.
The s10(E) and s11(E) bars shall be placed parallel to the beams.
Spacing for these bars shall be at right angles to the beams.
The approach slab seat shall have a constant slope determined from the control points shown.

STATE OF ILLINOIS
DEPARTMENT OF TRANSPORTATION

DIAPHRAGM DETAILS
STRUCTURE NO. 092-0210 (E.B.) & 092-0211 (W.B.)

SHEET S-21 OF S-40 SHEETS


F.A. RTE.	SECTION	COUNTY	TOTAL SHEETS	SHEET NO.
74	(92-9)BR	VERMILION	87	54
CONTRACT NO. 70D66				
ILLINOIS FED. AID PROJECT				

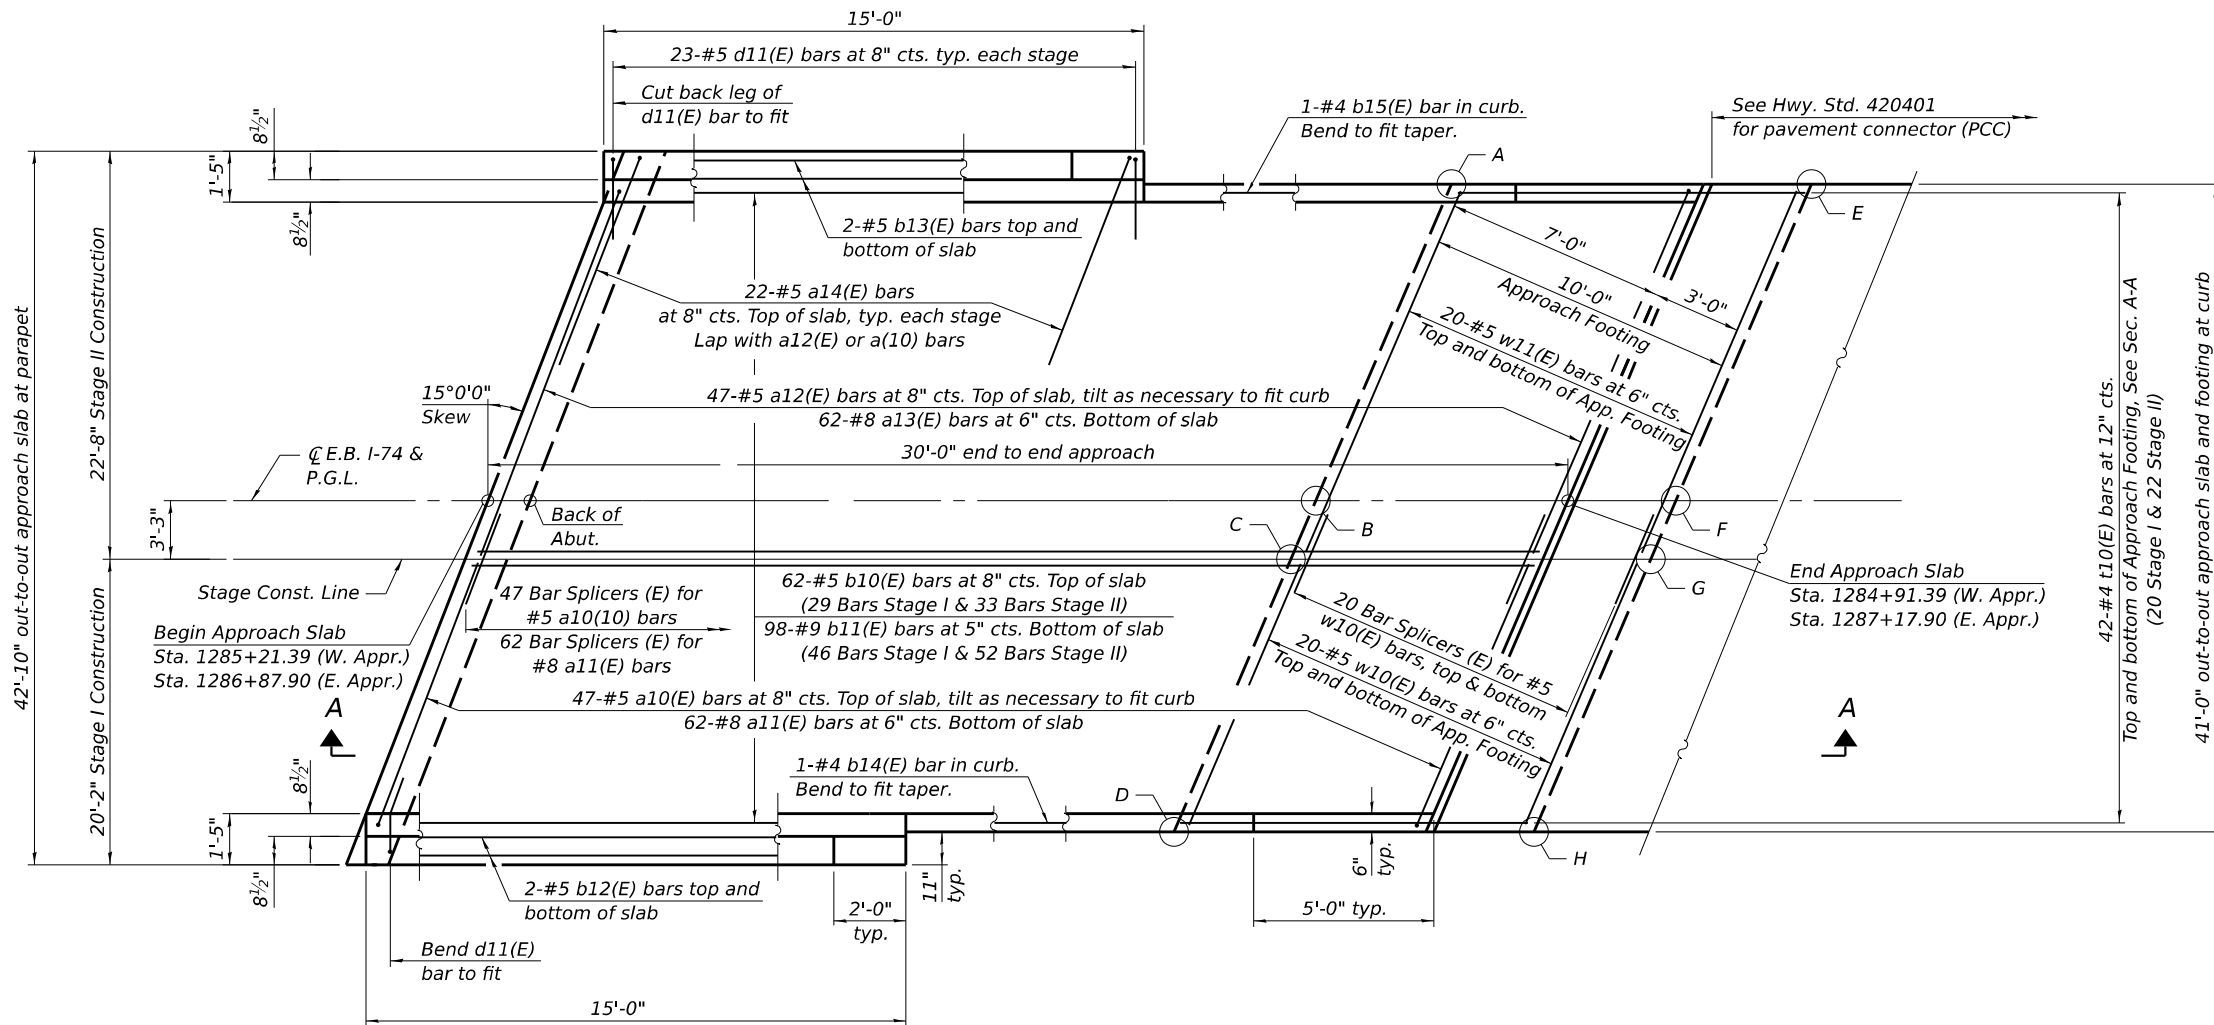

PLAN
(East approach slab shown; West approach slab similar but reversed.)

**TOP AND BOTTOM ELEVATIONS
FOR APPROACH FOOTING**

West Approach			East Approach		
Point	Top	Bottom	Point	Top	Bottom
A	648.43	647.60	A	647.99	647.16
B	648.76	647.92	B	648.32	647.48
C	648.71	647.88	C	648.27	647.44
D	648.34	647.50	D	647.93	647.10
E	648.43	647.60	E	647.93	647.09
F	648.78	647.95	F	648.29	647.46
G	648.74	647.90	G	648.25	647.41
H	648.33	647.50	H	647.91	647.08

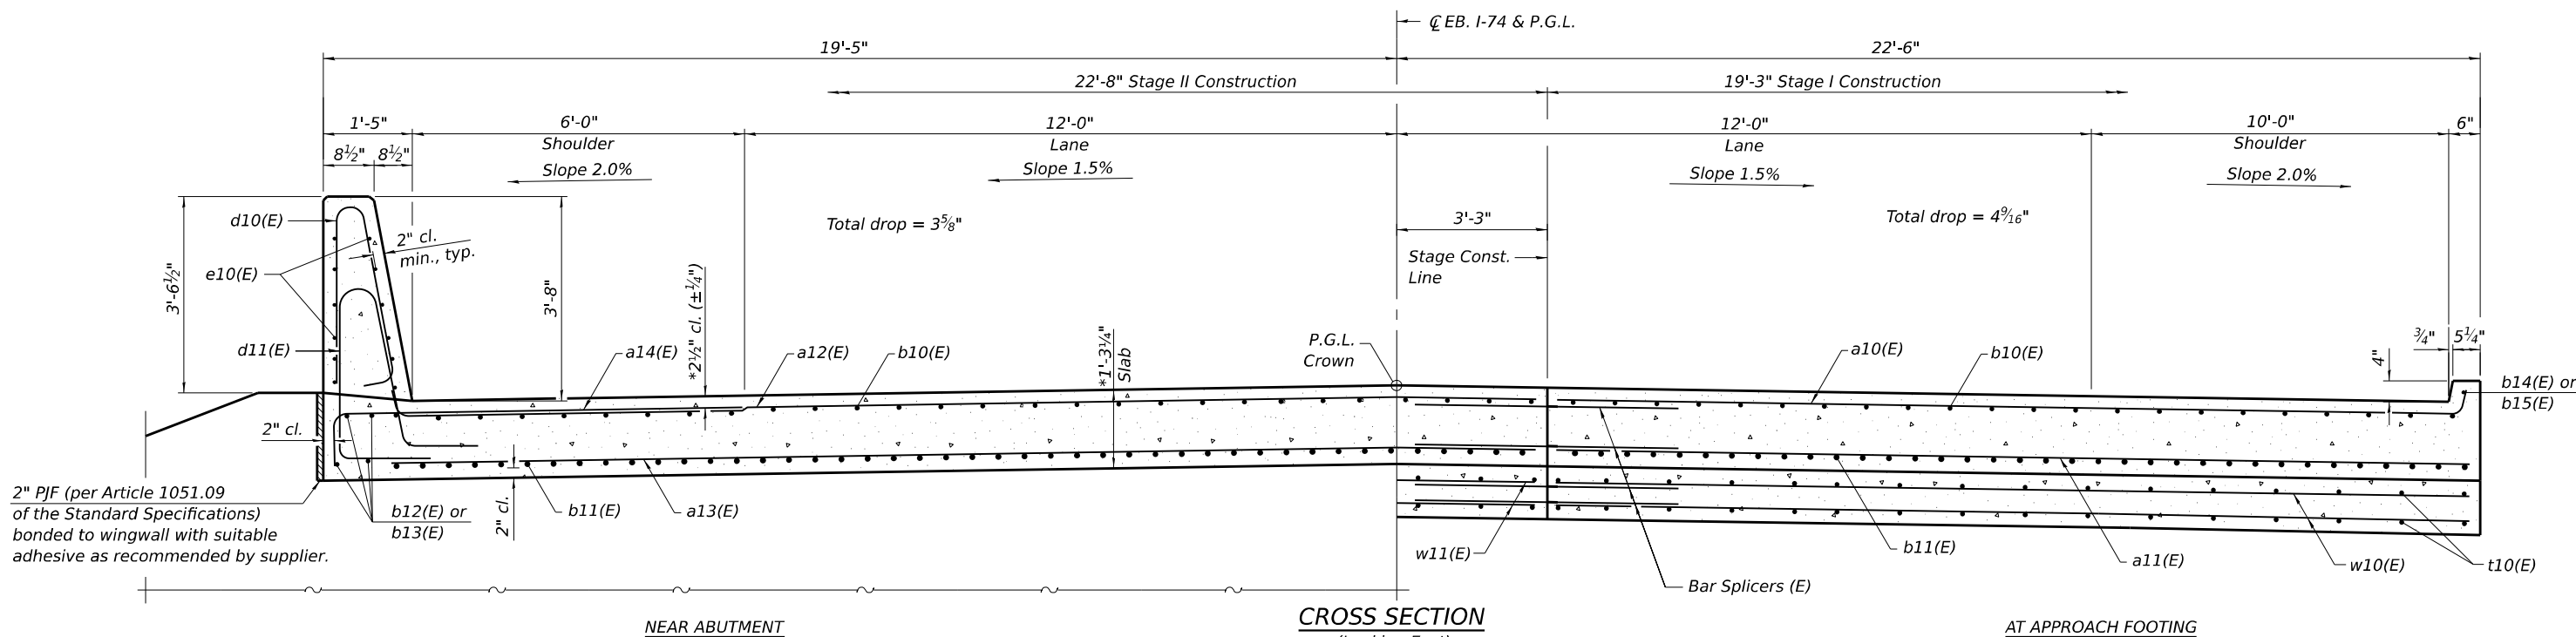

CROSS SECTION
(Looking East)
* Prior to Grinding

AT APPROACH FOOTING


(Sheet 1 of 3)

**STATE OF ILLINOIS
DEPARTMENT OF TRANSPORTATION**


**BRIDGE APPROACH SLAB
STRUCTURE NO. 092-0210**

SHEET S-22 OF S-40 SHEETS


F.A. RTE.	SECTION	COUNTY	TOTAL SHEETS	SHEET NO.
74	(92-9)BR	VERMILION	87	55
CONTRACT NO. 70D66				
ILLINOIS FED. AID PROJECT				

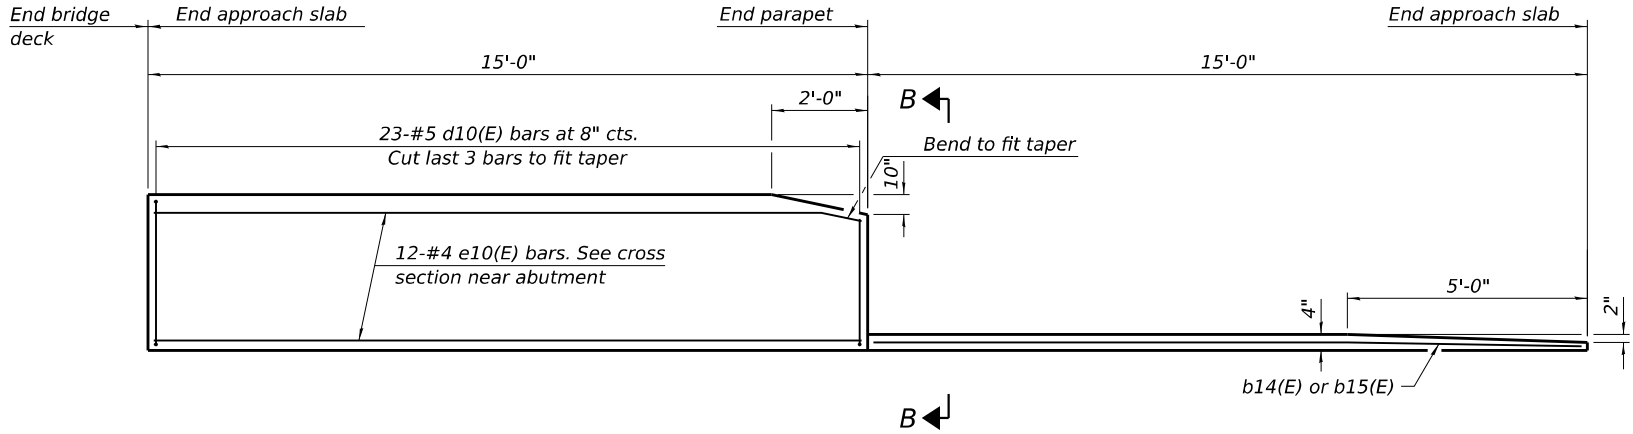


INSIDE ELEVATION OF PARAPET AND CURB

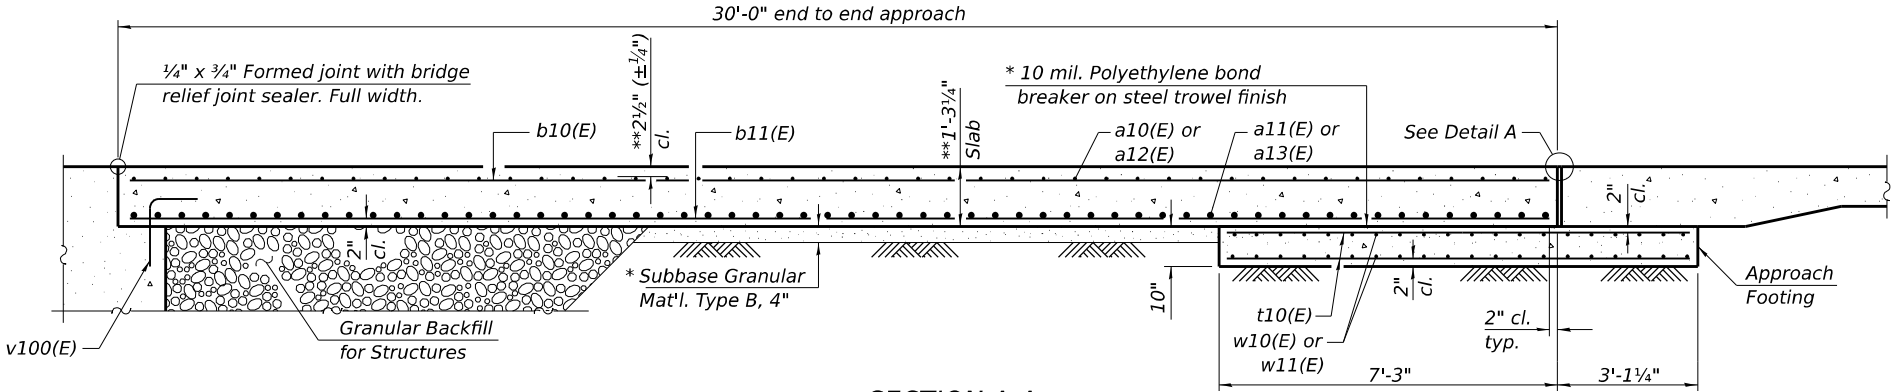

SECTION A-A
** Prior to Grinding

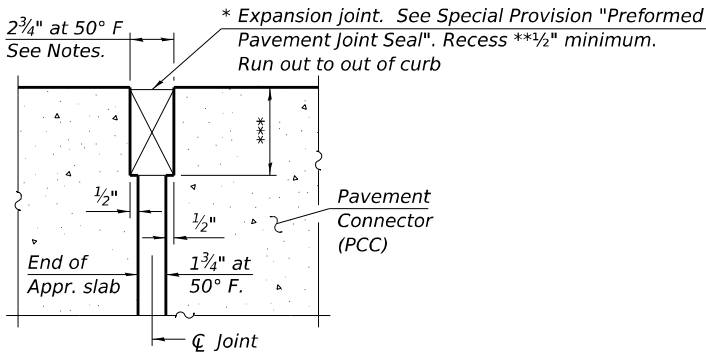


DETAIL A
(at Rt. L's)

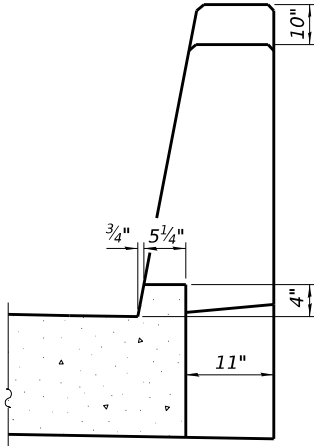


VIEW B-B


Notes:
The joint opening shall be adjusted for temperature per Article 520.04 of the Standard Specifications. However, since this detail is for jointless structures, the length of bridge used to calculate the adjustment shall be equal to half the total bridge length plus the length of the bridge approach slab.
Parapet concrete shall be paid for as Concrete Superstructure.
Approach slab shall be paid for as Concrete Superstructure (Approach Slab).
Approach footing concrete shall be paid for as Concrete Structures.
The approach footing maximum applied service bearing pressure (Qmax) = 2.0 ksf.
Cost of excavation for approach footing included with Concrete Structures.
For Granular Backfill for Structures and drainage treatment details, see sheet S-2.
For Type 6 terminal connections see Highway Standard 631031.

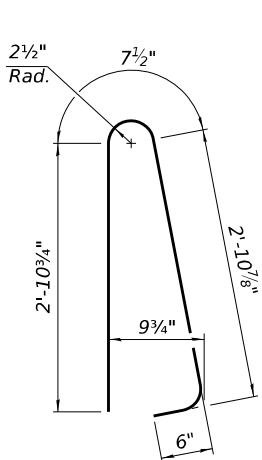


BAR d10(E)

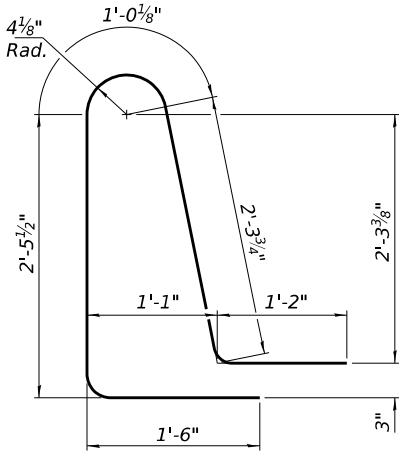

BAR d11(E)

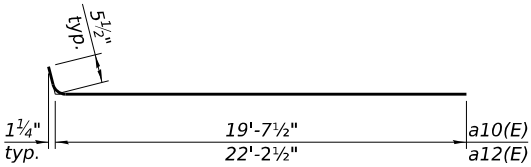

BAR a10(E) & a12(E)

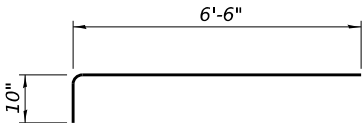

BAR a14(E)

FOUR APPROACHES
BILL OF MATERIAL

Bar	No.	Size	Length	Shape
a10(E)	188	#5	20'-1"	
a11(E)	248	#8	19'-7"	
a12(E)	188	#5	22'-8"	
a13(E)	248	#8	22'-2"	
a14(E)	176	#5	7'-4"	
b10(E)	248	#5	29'-8"	
b11(E)	392	#9	29'-8"	
b12(E)	16	#5	14'-8"	
b13(E)	16	#5	14'-8"	
b14(E)	4	#4	14'-8"	
b15(E)	4	#4	14'-8"	
d10(E)	184	#5	7'-0"	
d11(E)	184	#5	8'-6"	
e10(E)	96	#4	14'-8"	
t10(E)	168	#4	10'-0"	
w10(E)	160	#5	19'-7"	
w11(E)	160	#5	22'-2"	
Concrete Superstructure			Cu. Yd.	16.9
Concrete Superstructure (Approach Slab)			Cu. Yd.	236.8
Concrete Structures			Cu. Yd.	54.3
Reinforcement Bars, Epoxy Coated			Pound	97,160



(Sheet 3 of 3)

STATE OF ILLINOIS
DEPARTMENT OF TRANSPORTATION

BRIDGE APPROACH SLAB DETAILS
STRUCTURE NO. 092-0210 (E.B.) & 092-0211 (W.B.)

SHEET S-24 OF S-40 SHEETS

F.A. RTE.	SECTION	COUNTY	TOTAL SHEETS	SHEET NO.
74	(92-9)BR	VERMILION	87	57
CONTRACT NO. 70D66				
ILLINOIS FED. AID PROJECT				

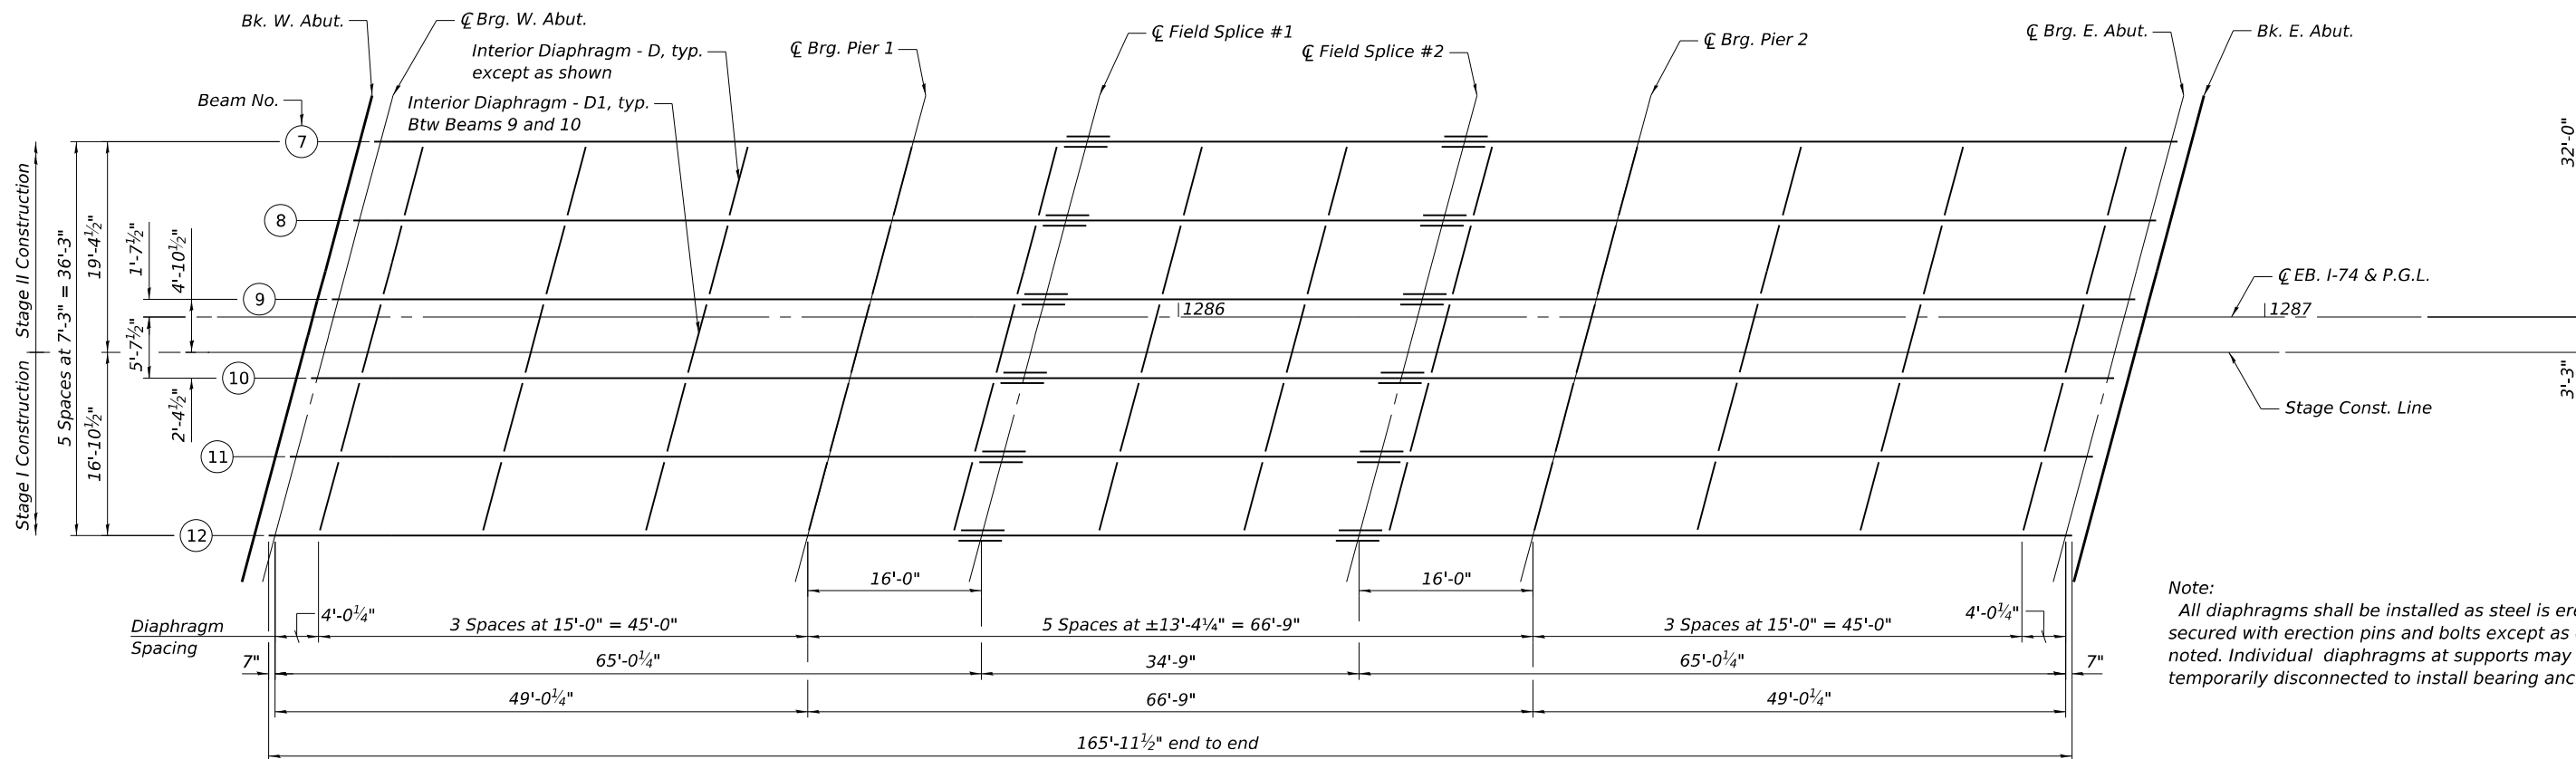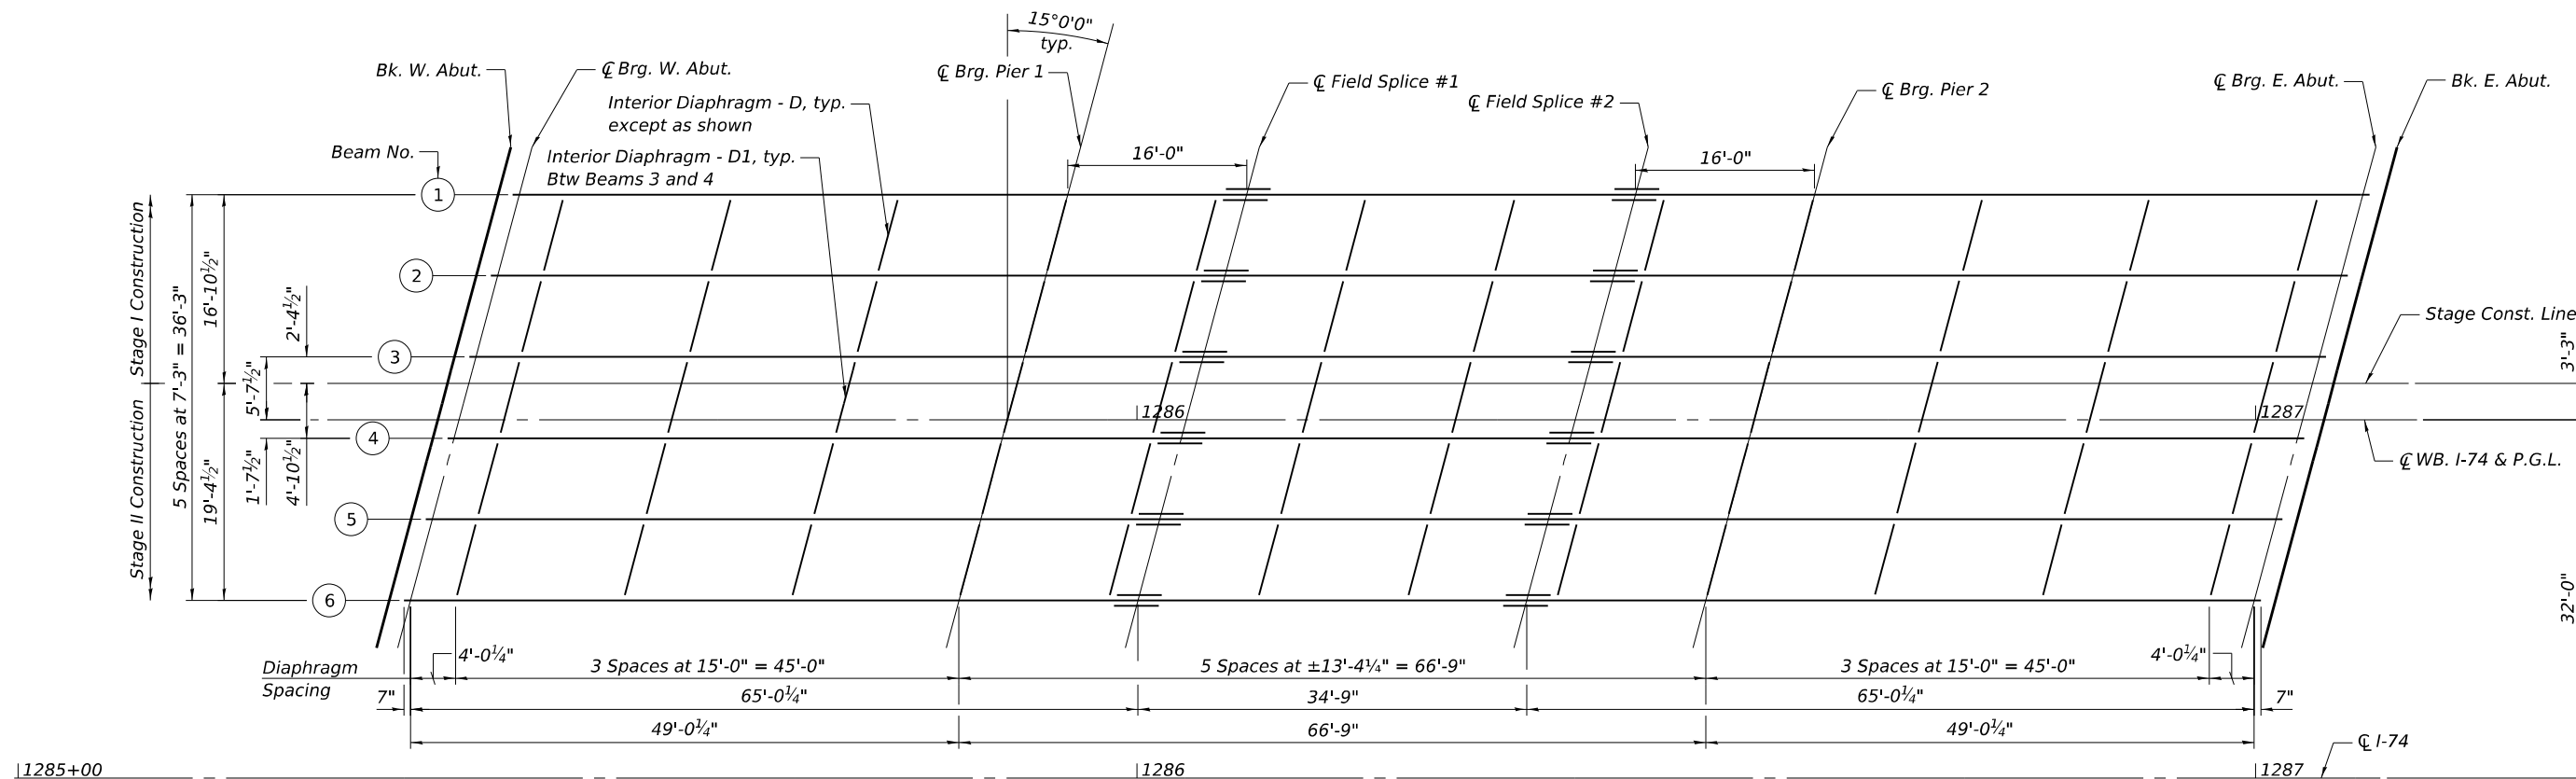

Note:
All diaphragms shall be installed as steel is erected and secured with erection pins and bolts except as otherwise noted. Individual diaphragms at supports may be temporarily disconnected to install bearing anchor bolts.

PLAN

MODEL: Default
FILE NAME: P:\Projects\22000\22351\VC_DESIG\W01_Discipline\va_Civil\Working\Sheets\Bridges\70D66_Framing.dgn




USER NAME =	asharghi	DESIGNED -	AS	REVISED -	
		CHECKED -	TCG	REVISED -	
PLOT SCALE =	16,000' / in.	DRAWN -	AS	REVISED -	
PLOT DATE =	6/23/2025	CHECKED -	TCG	REVISED -	

STATE OF ILLINOIS
DEPARTMENT OF TRANSPORTATION

FRAMING PLAN
STRUCTURE NO. 092-0210 (E.B.) & 092-0211 (W.B.)

SHEET S-25 OF S-40 SHEETS

F.A. RTE.	SECTION	COUNTY	TOTAL SHEETS	SHEET NO.
74	(92-9)BR	VERMILION	87	58
CONTRACT NO. 70D66				
ILLINOIS FED. AID PROJECT				

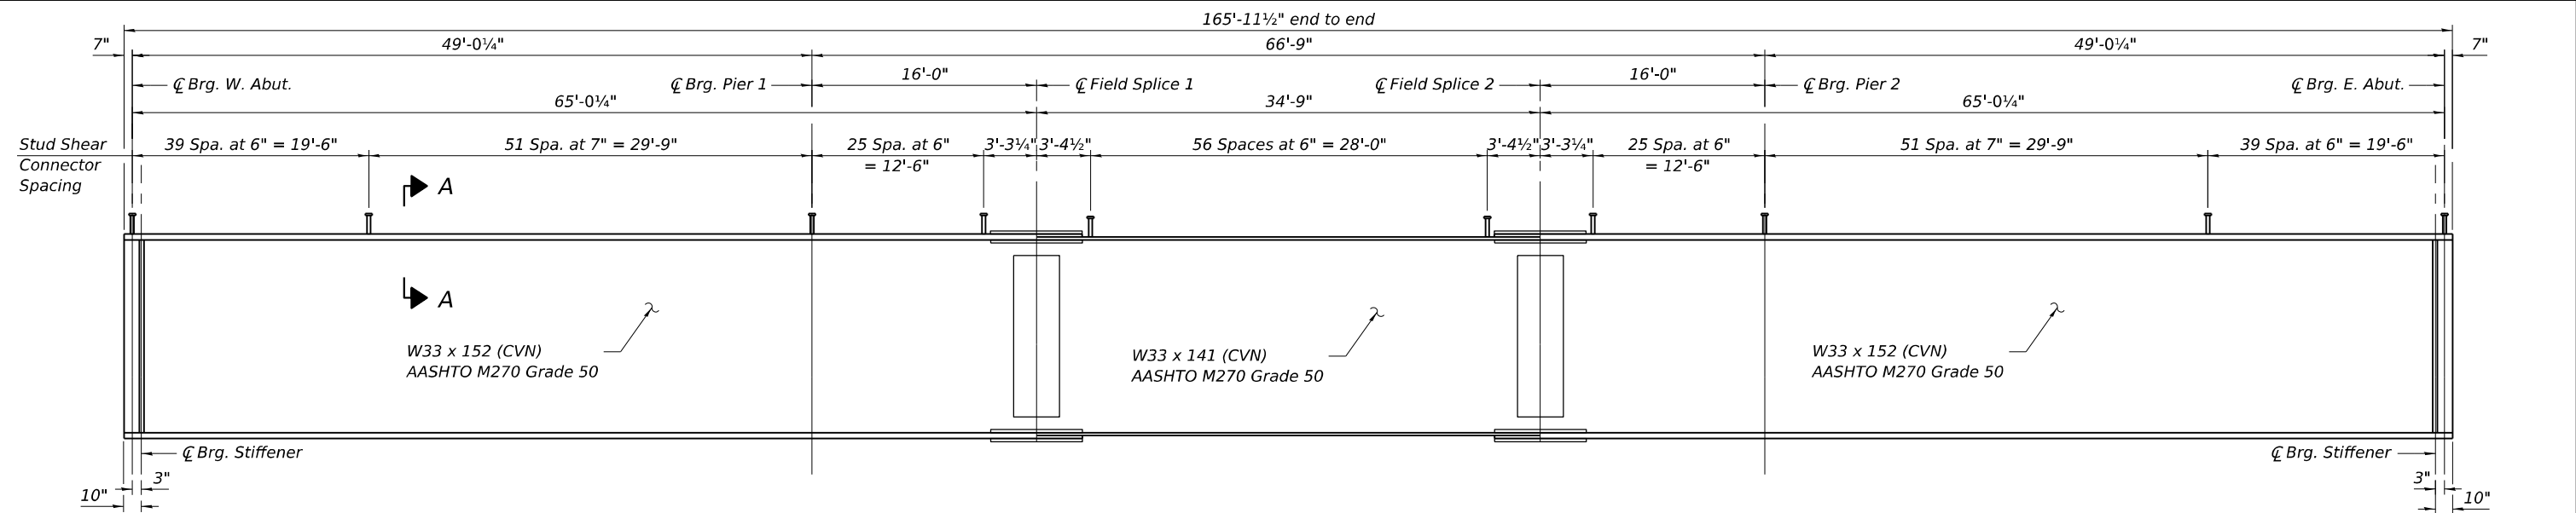

BEAM ELEVATION

Symmetrical 3 span				
INTERIOR GIRDER MOMENT TABLE				
		0.4 Sp. 1 or 0.6 Sp. 3	Pier 1 & 2	0.5 Sp. 2
I_s	(in ⁴)	8,160	8,160	7,450
$I_c(n)$	(in ⁴)	21,961	—	20,472
$I_c(3n)$	(in ⁴)	16,420	—	15,386
$I_c(cr)$	(in ⁴)	—	11,111	—
S_s	(in ³)	487	487	448
$S_c(n)$	(in ³)	710	—	658
$S_c(3n)$	(in ³)	647	—	601
$S_c(cr)$	(in ³)	—	561	—
S_x	(in ³)	688	658	627
DC1	(k/ft)	1.01	1.01	1.00
M_{DC1}	(k)	142	332	195
DC2	(k/ft)	0.19	0.19	0.19
M_{DC2}	(k)	28	67	39
DW	(k/ft)	0.36	0.36	0.36
M_{DW}	(k)	54	127	74
LLDF		0.667	0.647	0.631
$M_{\ell + IM}$	(k)	517	487	533
f_{ℓ} (Strength I)	(ksi)	—	—	—
$M_u + \frac{1}{3} f_{\ell} S_x$	(k)	1,198	1,542	1,336
$\Phi_f M_n$	(k)	3,718	2,325	3,397
f_s DC1	(ksi)	3.5	8.2	5.2
f_s DC2	(ksi)	0.5	1.2	0.8
f_s DW	(ksi)	1.0	2.4	1.5
$f_s (\ell + IM)$	(ksi)	8.7	8.2	9.7
f_{ℓ} (Service II)	(ksi)	—	—	—
$f_s + \frac{f_{\ell}}{2}$ (Service II)	(ksi)	16.4	22.5	20.1
Service II Resistance	(ksi)	47.5	47.5	47.5
$f_s + \frac{f_{\ell}}{3}$ (Strength I)	(ksi)	—	—	—
$\Phi_f F_n$	(ksi)	—	—	—
Vr	(k)	37.8	53.0	37.7

GIRDER REACTION TABLE		
	Abut.	Pier
LLDF	0.761	0.761
OCF	1.05	1.05
R_{DC1}	(k)	17.5
R_{DC2}	(k)	3.3
R_{DW}	(k)	6.3
R_{ℓ}	(k)	56.8
R_{Im}	(k)	14.8
R_{Total} (Strength I) (Impact)	(k)	170.1
R_{Total} (Strength I) (No Impact)	(k)	155.4

- I_s, S_s : Non-composite moment of inertia and section modulus of the steel section used for computing f_s (Total-Strength I, and Service II) due to non-composite dead loads (in.⁴ and in.³).
- $I_c(n), S_c(n)$: Composite moment of inertia and section modulus of the steel and deck based upon the modular ratio, "n", used for computing f_s (Total-Strength I, and Service II) in uncracked sections due to short-term composite live loads (in.⁴ and in.³).
- $I_c(3n), S_c(3n)$: Composite moment of inertia and section modulus of the steel and deck based upon 3 times the modular ratio, "3n", used for computing f_s (Total-Strength I, and Service II) in uncracked sections, due to long-term composite (superimposed) dead loads (in.⁴ and in.³).
- $I_c(cr), S_c(cr)$: Composite moment of inertia and section modulus of the steel and longitudinal deck reinforcement, used for computing f_s (Total-Strength I and Service II) in cracked sections, due to both short-term composite live loads and long-term composite (superimposed) dead loads (in.⁴ and in.³).
- S_x : Section modulus about the major axis of a section to the controlling flange, tension or compression, taken as yield moment with respect to the controlling flange over the yield strength of the controlling flange (in.³).
- DC1: Un-factored non-composite dead load (kips/ft.).
- M_{DC1} : Un-factored moment due to non-composite dead load (kip-ft.).
- DC2: Un-factored long-term composite (superimposed excluding future wearing surface) dead load (kips/ft.).
- M_{DC2} : Un-factored moment due to long-term composite (superimposed excluding future wearing surface) dead load (kip-ft.).
- DW: Un-factored long-term composite (superimposed future wearing surface only) dead load (kips/ft.).
- M_{DW} : Un-factored moment due to long-term composite (superimposed future wearing surface only) dead load (kip-ft.).
- LLDF: Live Load Distribution Factor for moment and shear computed according to Article 4.6.2.2 and further IDOT provisions.
- $M_{\ell + IM}$: Un-factored live load moment plus dynamic load allowance (impact) (kip-ft.).
- M_u : Strength I load combination of factored design moments (kip-ft.).
1.25 ($M_{DC1} + M_{DC2}$) + 1.5 M_{DW} + 1.75 $M_{\ell + IM}$
- f_{ℓ} : Factored calculated flange lateral bending stress as calculated using Article 6.10.1.6 and as further simplified by IDOT provisions (ksi).
- $\Phi_f M_n$: Factored nominal flexural resistance of the section determined as specified in Article 6.10.7.1 or A6 as applicable (kip-ft.).

- f_s DC1: Un-factored stress at edge of flange for controlling steel flange due to vertical non-composite dead loads as calculated below (ksi).
 M_{DC1} / S_s
- f_s DC2: Un-factored stress at edge of flange for controlling steel flange due to vertical composite dead loads as calculated below (ksi).
 $M_{DC2} / S_c(3n)$ or $M_{DC2} / S_c(cr)$ as applicable.
- f_s DW: Un-factored stress at edge of flange for controlling steel flange due to vertical composite future wearing surface loads as calculated below (ksi).
 $M_{DW} / S_c(3n)$ or $M_{DW} / S_c(cr)$ as applicable.
- $f_s (\ell + IM)$: Un-factored stress at edge of flange for controlling steel flange due to vertical composite live load plus impact loads as calculated below (ksi).
 $M_{\ell + IM} / S_c(n)$ or $M_{\ell + IM} / S_c(cr)$ as applicable.
- $f_s + f_{\ell} / 2$ (Service II): Sum of stresses as computed below (ksi).
 f_s DC1 + f_s DC2 + f_s DW + 1.3 $f_s (\ell + IM)$ + $f_{\ell} / 2$
- Service II Resistance: Composite (0.95 $R_n F_y / t$) or noncomposite (0.80 $R_n F_y / t$) stress capacity according to Article 6.10.4.2 (ksi).
- $f_s + f_{\ell} / 3$ (Strength I): Sum of stresses as computed below on non-compact sections (ksi).
1.25 (f_s DC1 + f_s DC2) + 1.5 f_s DW + 1.75 $f_s (\ell + IM)$ + $f_{\ell} / 3$
- $\Phi_f F_n$: Factored nominal flexural resistance of the section as specified in Article 6.10.7.2 or 6.10.8 as applicable (ksi).
- Vr: Maximum factored shear range in span computed according to Article 6.10.10.
- OCF: Obtuse Correction Factor according to Article 4.6.2.2.3c or as further simplified by IDOT provisions.
- R_{DC1} : Un-factored reaction due to non-composite dead load (kip).
- R_{DC2} : Un-factored reaction due to long-term composite (superimposed excluding future wearing surface) dead load (kip).
- R_{DW} : Un-factored reaction due to long-term composite (superimposed future wearing surface only) dead load (kip).
- R_{ℓ} : Un-factored live load reaction (kip).
- R_{IM} : Un-factored dynamic load allowance (impact) (kip).
- R_{Total} (Strength I) (Impact): Strength I load combination of factored design reactions (kip).
1.25 ($R_{DC1} + R_{DC2}$) + 1.5 R_{DW} + 1.75 ($R_{\ell} + R_{IM}$)
- R_{Total} (Strength I) (No Impact): Strength I load combination of factored design reactions, not including dynamic load allowance (Impact) (kip).
1.25 ($R_{DC1} + R_{DC2}$) + 1.5 R_{DW} + 1.75 (R_{ℓ})

Notes:
See section A-A on sheet S-27.
Load carrying components designated "CVN" shall conform to Charpy-V-Notch Impact Energy Requirement, Zone 2.

MODEL: Default
FILE NAME: P:\Projects\22000\22351\CV_DESIG\W01_Discipline\va_Civil\Working\Sheets\Bridges\70D66_Sn_Beam_Elevation.dgn



USER NAME = asharghi	DESIGNED - AS	REVISED -
	CHECKED - TCG	REVISED -
PLOT SCALE = 0.167' / in.	DRAWN - AS	REVISED -
PLOT DATE = 6/23/2025	CHECKED - TCG	REVISED -


STATE OF ILLINOIS
DEPARTMENT OF TRANSPORTATION

BEAM ELEVATION
STRUCTURE NO. 092-0210 (E.B.) & 092-0211 (W.B.)




SHEET S-26 OF S-40 SHEETS

F.A. RTE.	SECTION	COUNTY	TOTAL SHEETS	SHEET NO.
74	(92-9)BR	VERMILION	87	59
CONTRACT NO. 70D66				
ILLINOIS FED. AID PROJECT				





MODEL: Default
FILE NAME: P:\Projects\22000\22351\VC_DESIGN\01_Discipline\va_Civil\Working\Sheets\Bridges\D5_70D66_Steel_Details.dgn

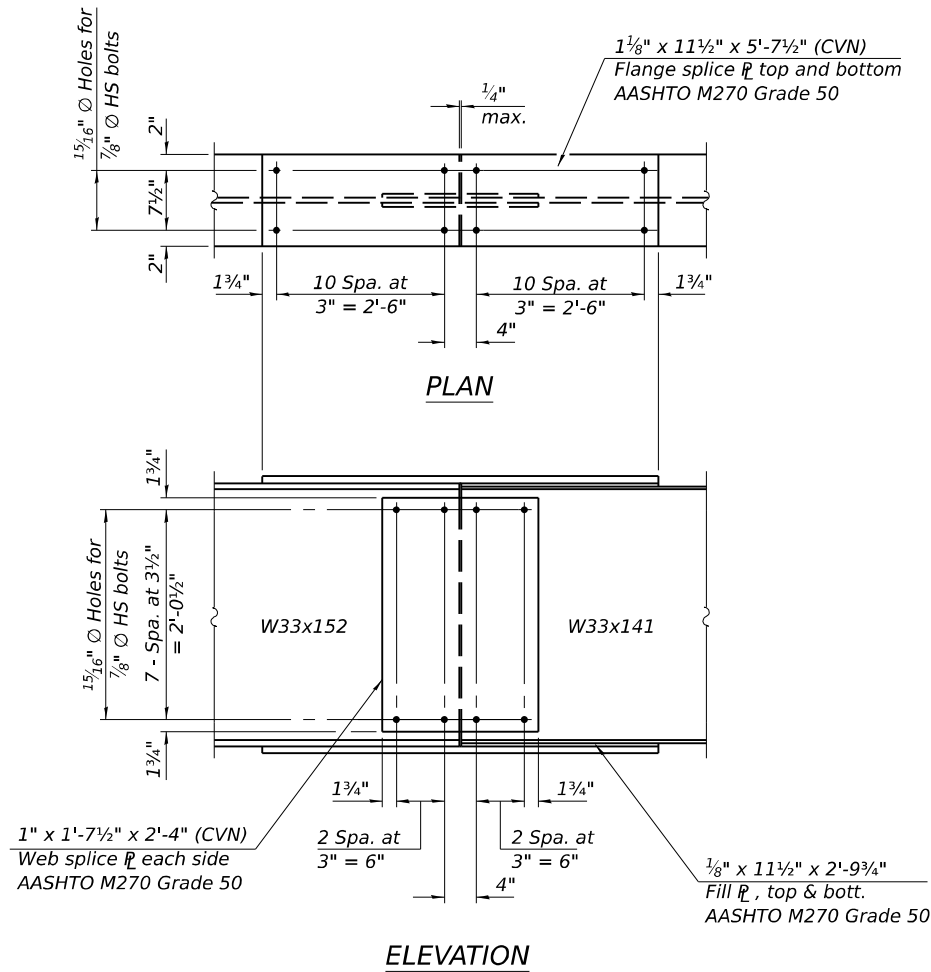

SPLICE DETAIL
(12 Required for SN 092-0210)
(12 Required for SN 092-0211)

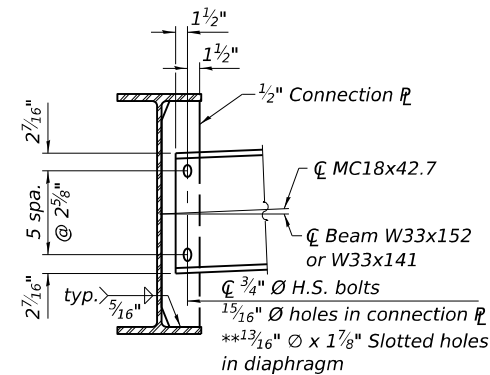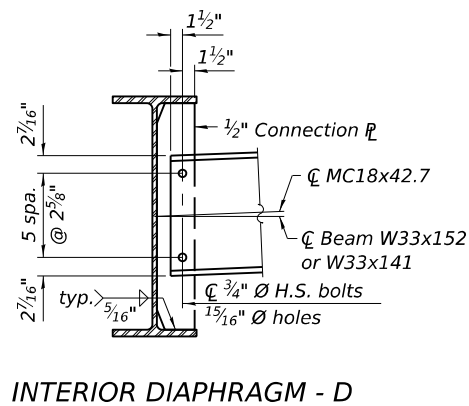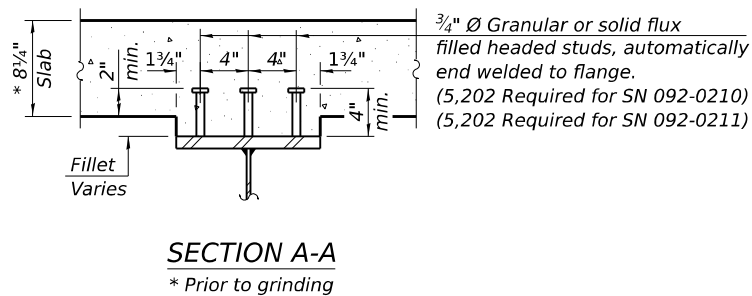

** Use slotted holes in the channel on the Beam 4 side only.
Use 1 5/16 inch diameter holes on the Beam 3 side of the channel.

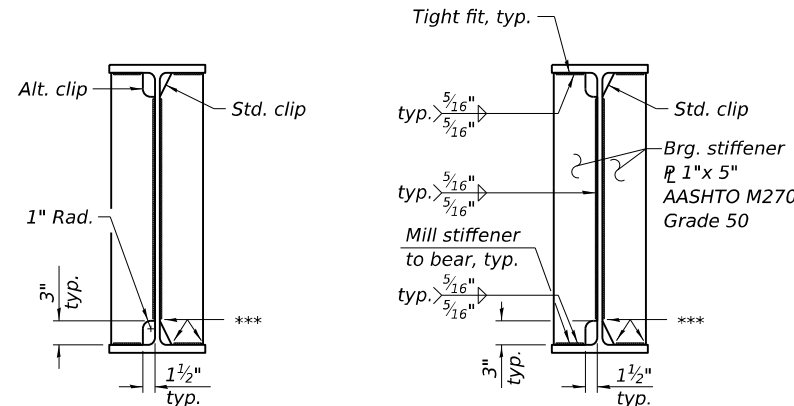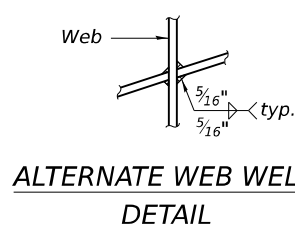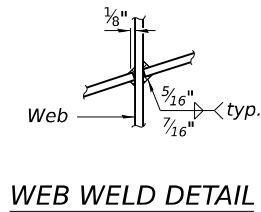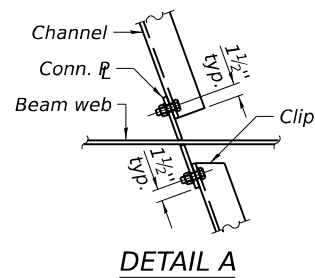

Notes:
Load carrying components designated "CVN" shall conform to Charpy-V-Notch Impact Energy Requirement, Zone 2.
Two hardened washers required for each set of oversized holes.
Alternate channels of equal depth and weight are permitted to facilitate material acquisition. Alternate channels, if utilized, shall be provided at no additional cost to the Department.
The bolts for the lotted holes shall be finger tightened prior to the deck pour for Stage II Construction. Tighten bolts after deck is poured. Position slots so bolts start at one end with no concrete load and finish near the opposite end under deck load, allowing maximum displacement without laterally stressing main members.

**** TOP OF BEAM ELEVATIONS						
	¢ Brg. W. Abut.	¢ Pier 1	¢ Field Splice 1	¢ Field Splice 2	¢ Pier 2	¢ Brg. E. Abut.
Beam 1	648.89	648.71	648.63	648.51	648.49	648.34
Beam 2	649.05	648.87	648.79	648.67	648.64	648.50
Beam 3	649.17	648.99	648.91	648.79	648.76	648.62
Beam 4	649.24	649.05	648.97	648.86	648.83	648.68
Beam 5	649.13	648.95	648.87	648.75	648.73	648.58
Beam 6	649.01	648.83	648.74	648.63	648.60	648.45
Beam 7	648.91	648.79	648.73	648.66	648.65	648.57
Beam 8	649.05	648.93	648.87	648.80	648.79	648.71
Beam 9	649.16	649.04	648.98	648.91	648.90	648.82
Beam 10	649.11	648.99	648.93	648.85	648.85	648.76
Beam 11	649.00	648.88	648.82	648.74	648.74	648.65
Beam 12	648.85	648.73	648.67	648.60	648.59	648.51


**** For fabrication only.

STATE OF ILLINOIS
DEPARTMENT OF TRANSPORTATION


STEEL DETAILS
STRUCTURE NO. 092-0210 (E.B.) & 092-0211 (W.B.)

SHEET S-27 OF S-40 SHEETS


F.A. RTE.	SECTION	COUNTY	TOTAL SHEETS	SHEET NO.
74	(92-9)BR	VERMILION	87	60
CONTRACT NO. 70D66				
ILLINOIS FED. AID PROJECT				

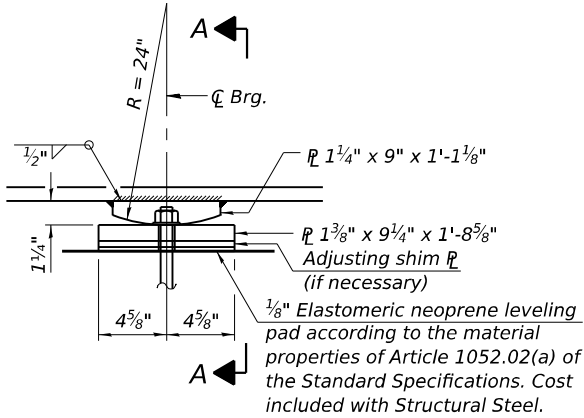


ELEVATION AT PIER

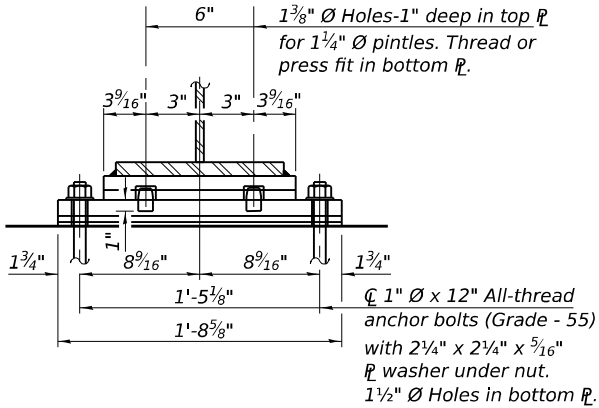

SECTION A-A

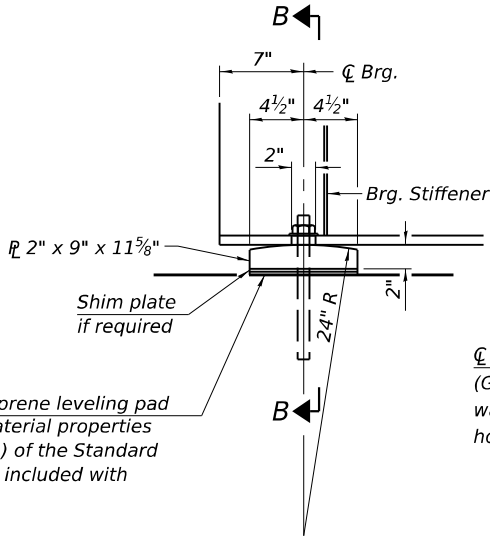


ELEVATION AT ABUTMENT

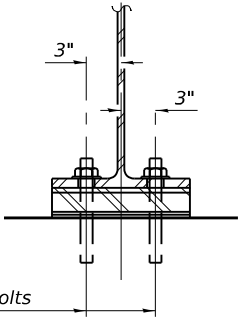

SECTION B-B

FIXED BEARING

FIXED BEARING

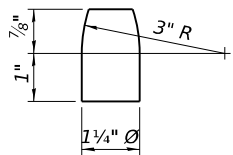



PINTLE

Notes:
Anchor bolts at all supports shall be installed as each member is erected unless an equivalent temporary means of lateral restraint is used.
Two 1/8 in. adjusting shims shall be provided for each bearing in addition to all other plates or shims and placed as shown on bearing details.
All bearing plates, side retainers, anchor bolts, nuts, washers and pintles shall be galvanized according to AASHTO M111 or M232 as applicable.
The plates and pintles of the fixed bearings shall be AASHTO M270, Gr. 50.

BILL OF MATERIAL

Item	Unit	Total
Anchor Bolts, 1"	Each	96

MODEL: Default
FILE NAME: P:\Projects\22000\22351\VC_DESIGN\01_Discipline\va_Civil\Working\Sheets\Bridge\DS_70D66_Abut-1.dgn

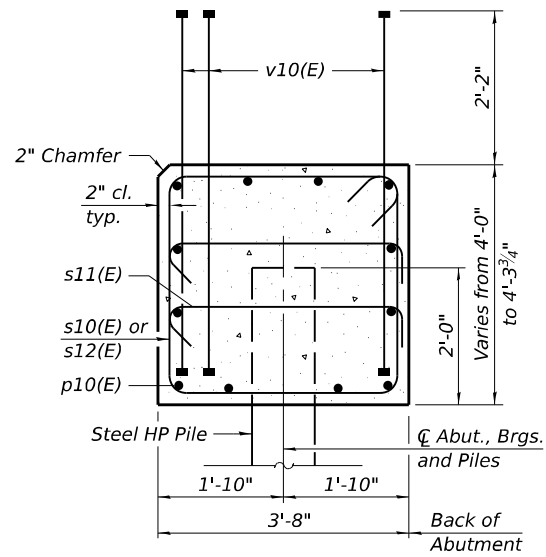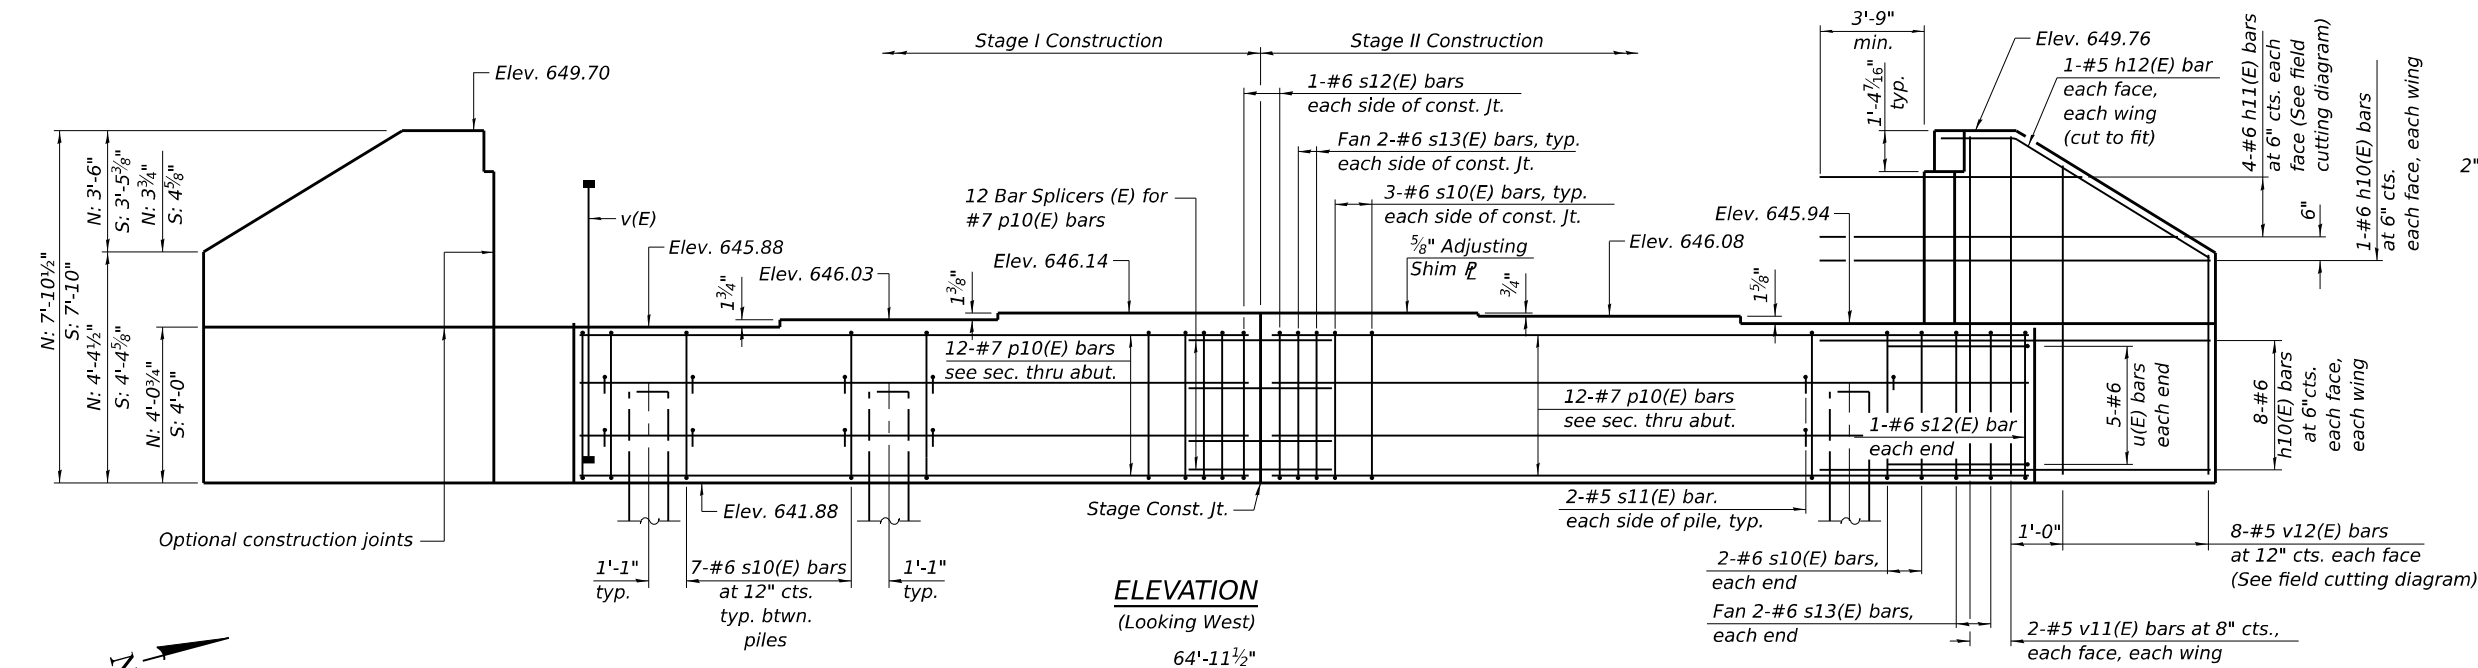



SEC. THRU ABUT.
Dimensions at right angles to abutment.

PILE DATA

Type: HP 12X63
Nominal Required Bearing: 497 kips
Factored Resistance Available: 273 kips
Est. Length: 43'-0"
No. Production Piles: 5
No. Test Piles: 1

BILL OF MATERIAL


Bar	No.	Size	Length	Shape
h10(E)	36	#6	14'-6"	
h11(E)	8	#6	22'-4"	
h12(E)	4	#5	10'-0"	
p10(E)	24	#7	21'-10"	
s10(E)	36	#6	15'-4"	
s11(E)	24	#5	4'-4"	
s12(E)	4	#6	15'-7"	
s13(E)	8	#6	7'-8"	
u10(E)	10	#6	12'-1"	
v10(E)	108	#8	5'-10"	
v11(E)	8	#5	7'-6"	
v12(E)	16	#5	11'-6"	
Structure Excavation			Cu. Yd.	130
Concrete Structures			Cu. Yd.	29.8
Reinforcement Bars, Epoxy Coated			Pound	5,410
Furnishing Steel Piles HP 12X63			Foot	215
Driving Piles			Foot	215
Test Pile HP12X63			Each	1

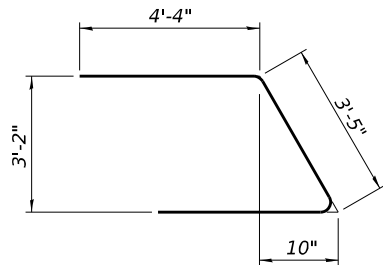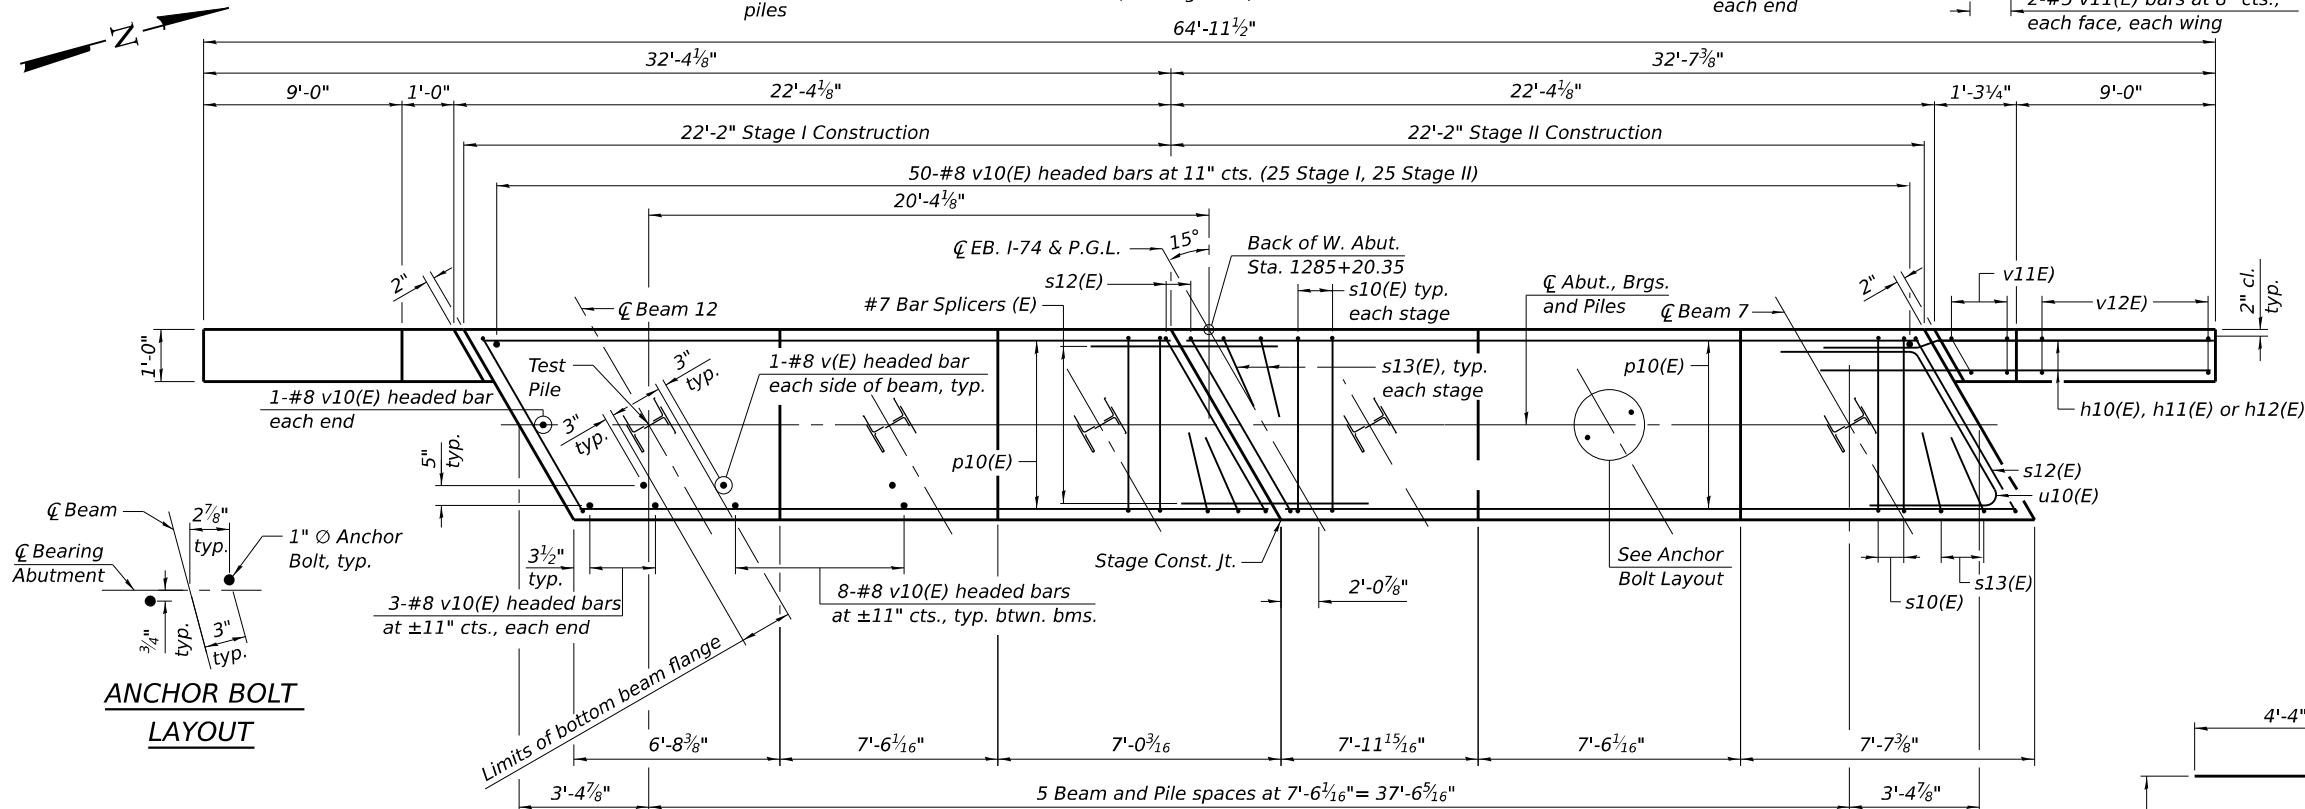

BAR u10(E)

Notes:
Pour steps monolithically with cap.
For details of piles see sheet S-35.
Bar terminators, paid for separately. See Total Bill of Material.
Piles shall be placed in 24" diameter precored holes extending to elevation 605.60 according to Article 512.09(c) of the Specifications except that the void space outside the pile shall be filled with bentonite according to the manufacturer's recommendations to achieve a Q_u of 1.5 tsf. Cost included in Driving Piles.

ANCHOR BOLT LAYOUT

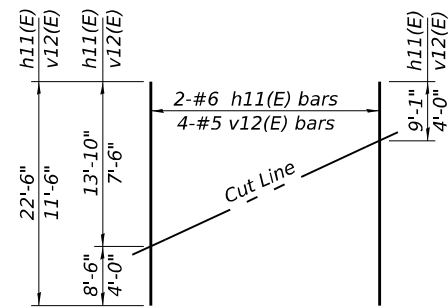

FIELD CUTTING DIAGRAM

Order h11(E) and v12(E) full length. Cut as shown and use remainder of bars in opposite face.

BAR v10(E)
(Headed)
(216-#8 Bar terminators)

BAR h12(E)

BAR s10(E) & s12(E)

BAR s11(E)



BAR s13(E)

**STATE OF ILLINOIS
DEPARTMENT OF TRANSPORTATION**

**WEST ABUTMENT
STRUCTURE NO. 092-0210**

SHEET S-29 OF S-40 SHEETS

F.A. RTE.	SECTION	COUNTY	TOTAL SHEETS	SHEET NO.
74	(92-9)BR	VERMILION	87	62
CONTRACT NO. 70D66				
ILLINOIS FED. AID PROJECT				








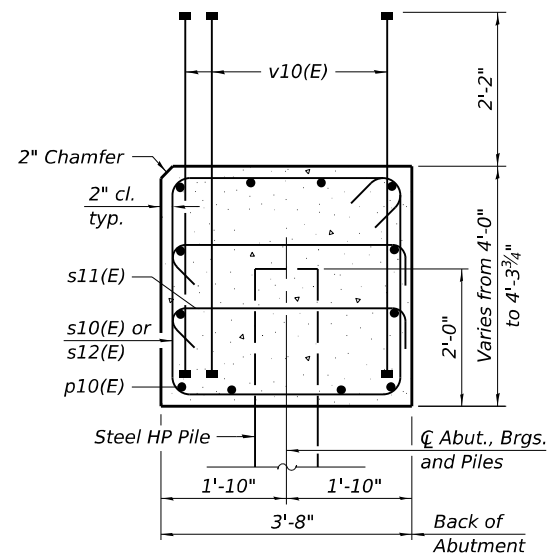
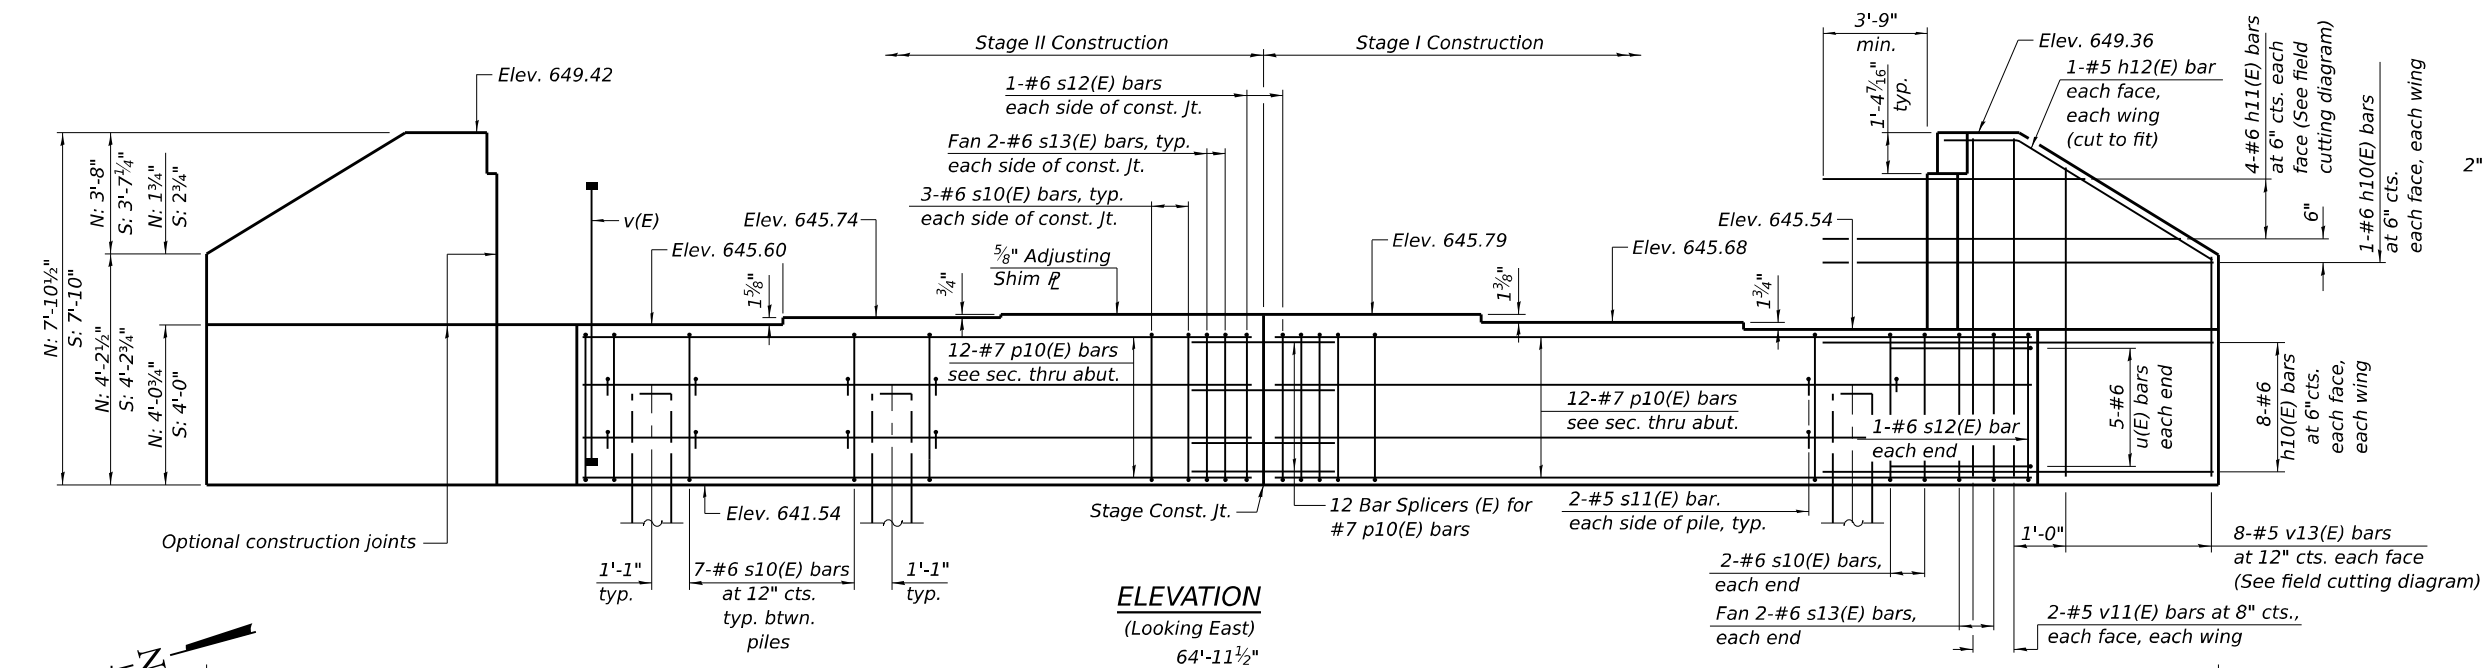


PILE DATA













Type: HP 12X63
Nominal Required Bearing: 497 kips
Factored Resistance Available: 273 kips
Est. Length: 38'-0"
No. Production Piles: 6

BILL OF MATERIAL

Bar	No.	Size	Length	Shape
h10(E)	36	#6	14'-6"	
h11(E)	8	#6	22'-4"	
h12(E)	4	#5	10'-0"	
p10(E)	24	#7	21'-10"	
s10(E)	36	#6	15'-4"	
s11(E)	24	#5	4'-4"	
s12(E)	4	#6	15'-7"	
s13(E)	8	#6	7'-8"	
u10(E)	10	#6	12'-1"	
v10(E)	108	#8	5'-10"	
v11(E)	8	#5	7'-6"	
v13(E)	16	#5	11'-4"	
Structure Excavation			Cu. Yd.	130
Concrete Structures			Cu. Yd.	29.8
Reinforcement Bars, Epoxy Coated			Pound	5,410
Furnishing Steel Piles HP 12X63			Foot	228
Driving Piles			Foot	228

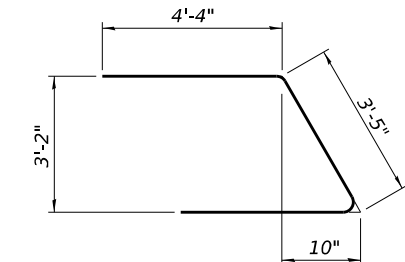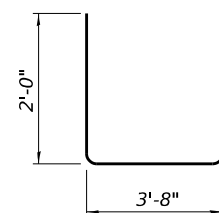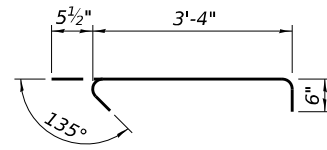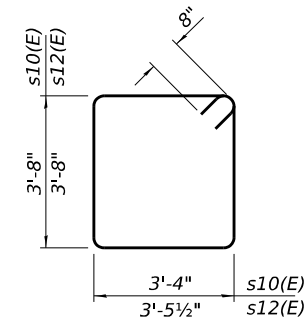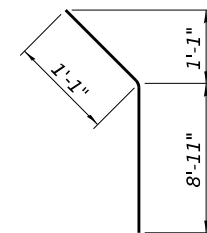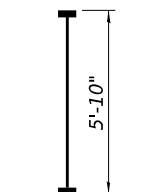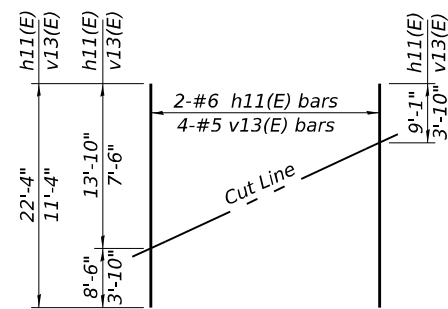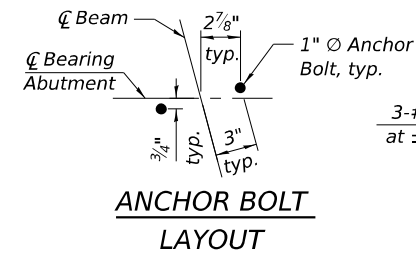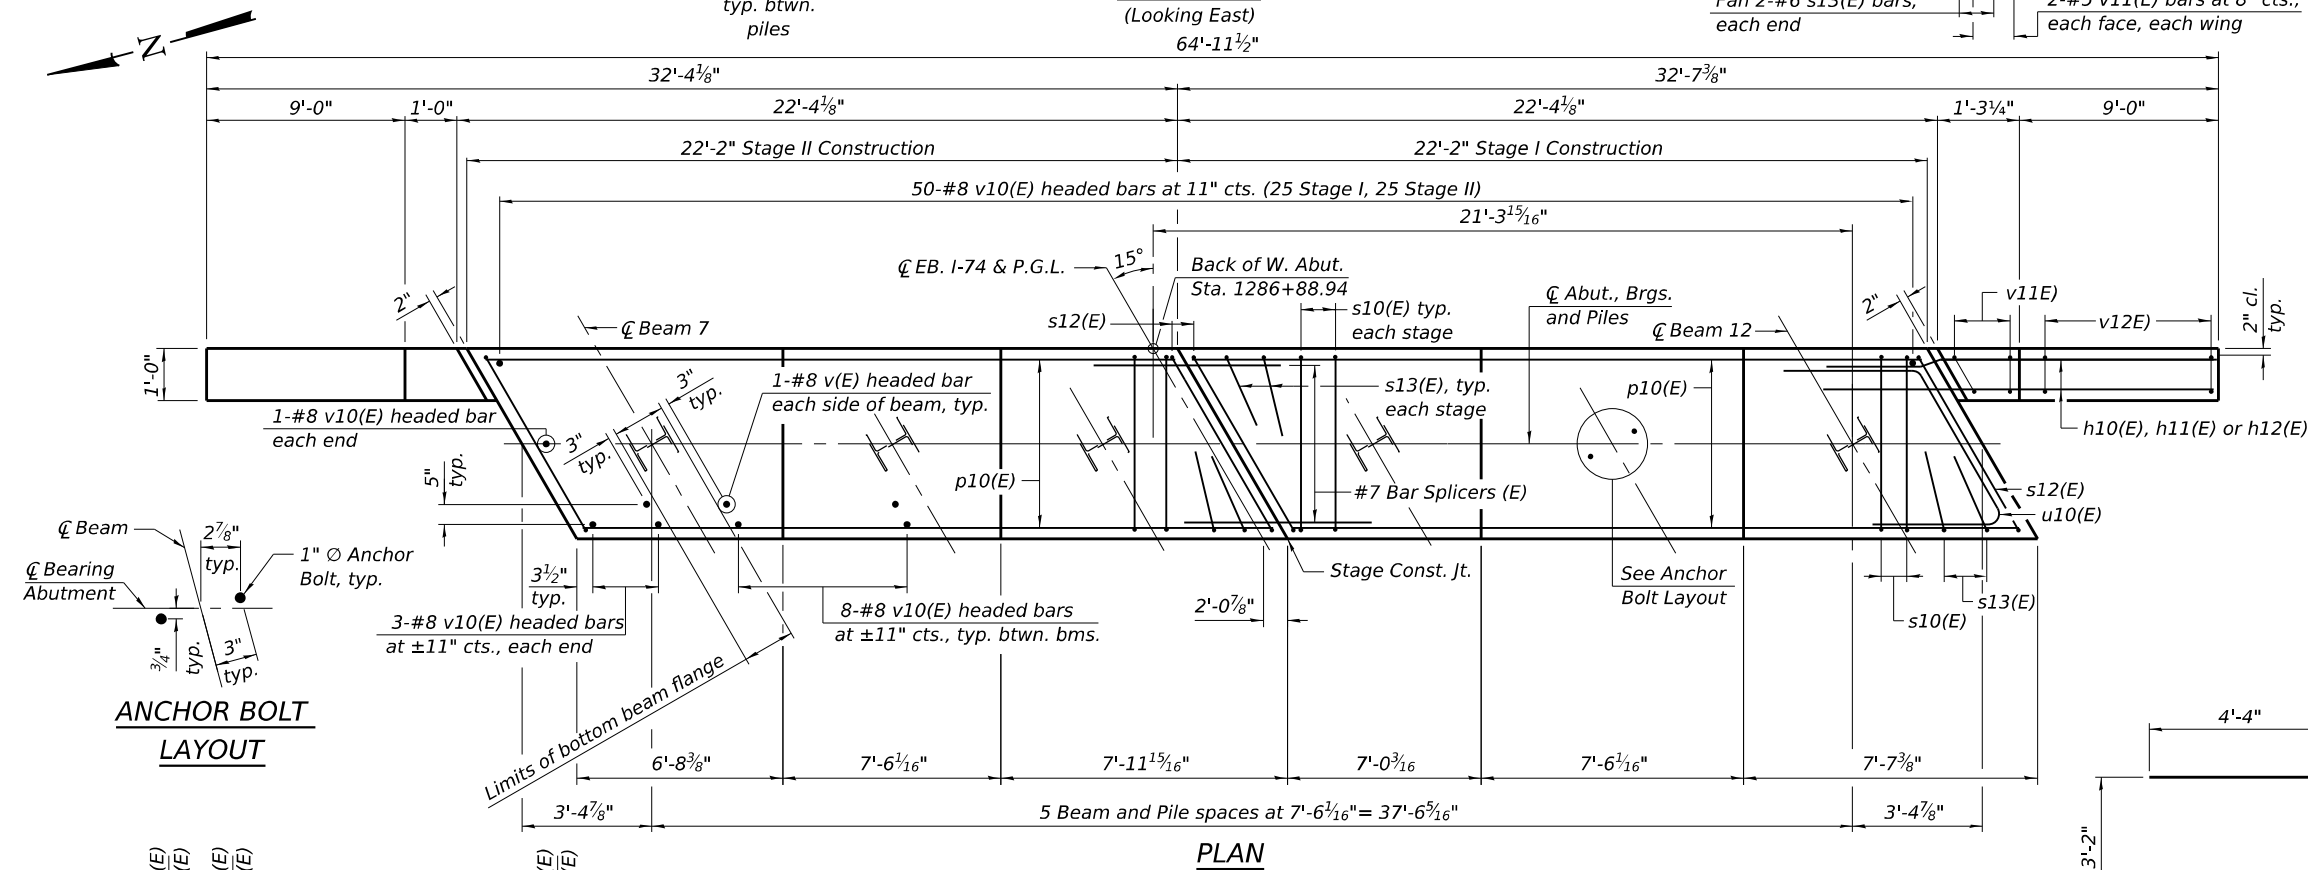

Notes:
 Pour steps monolithically with cap.
 For details of piles see sheet S-35.
 Bar terminators, paid for separately. See Total Bill of Material.
 Piles shall be placed in 24" diameter precored holes extending
 to elevation 609.30 according to Article 512.09(c) of the Specifications
 except that the void space outside the pile shall be filled with bentonite
 according to the manufacturer's recommendations to achieve a Qu of 1.5 tsf.
 Cost included in Driving Piles.

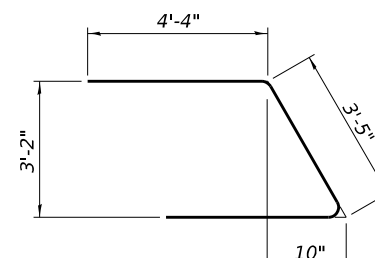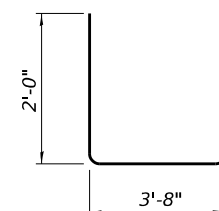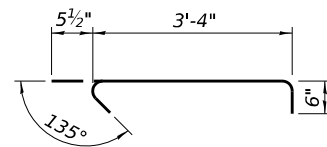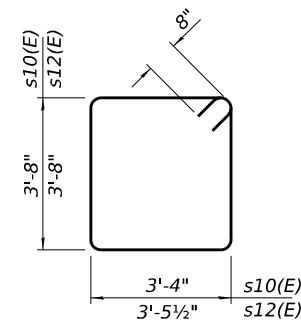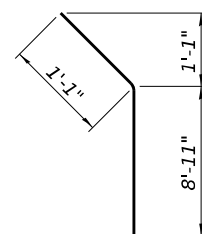  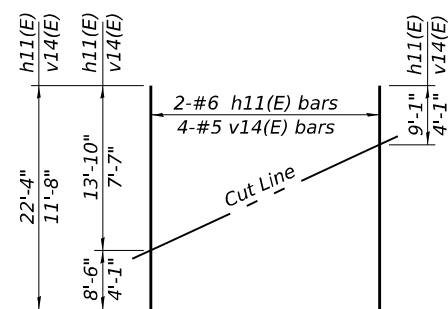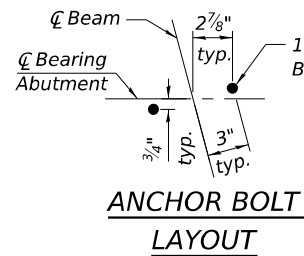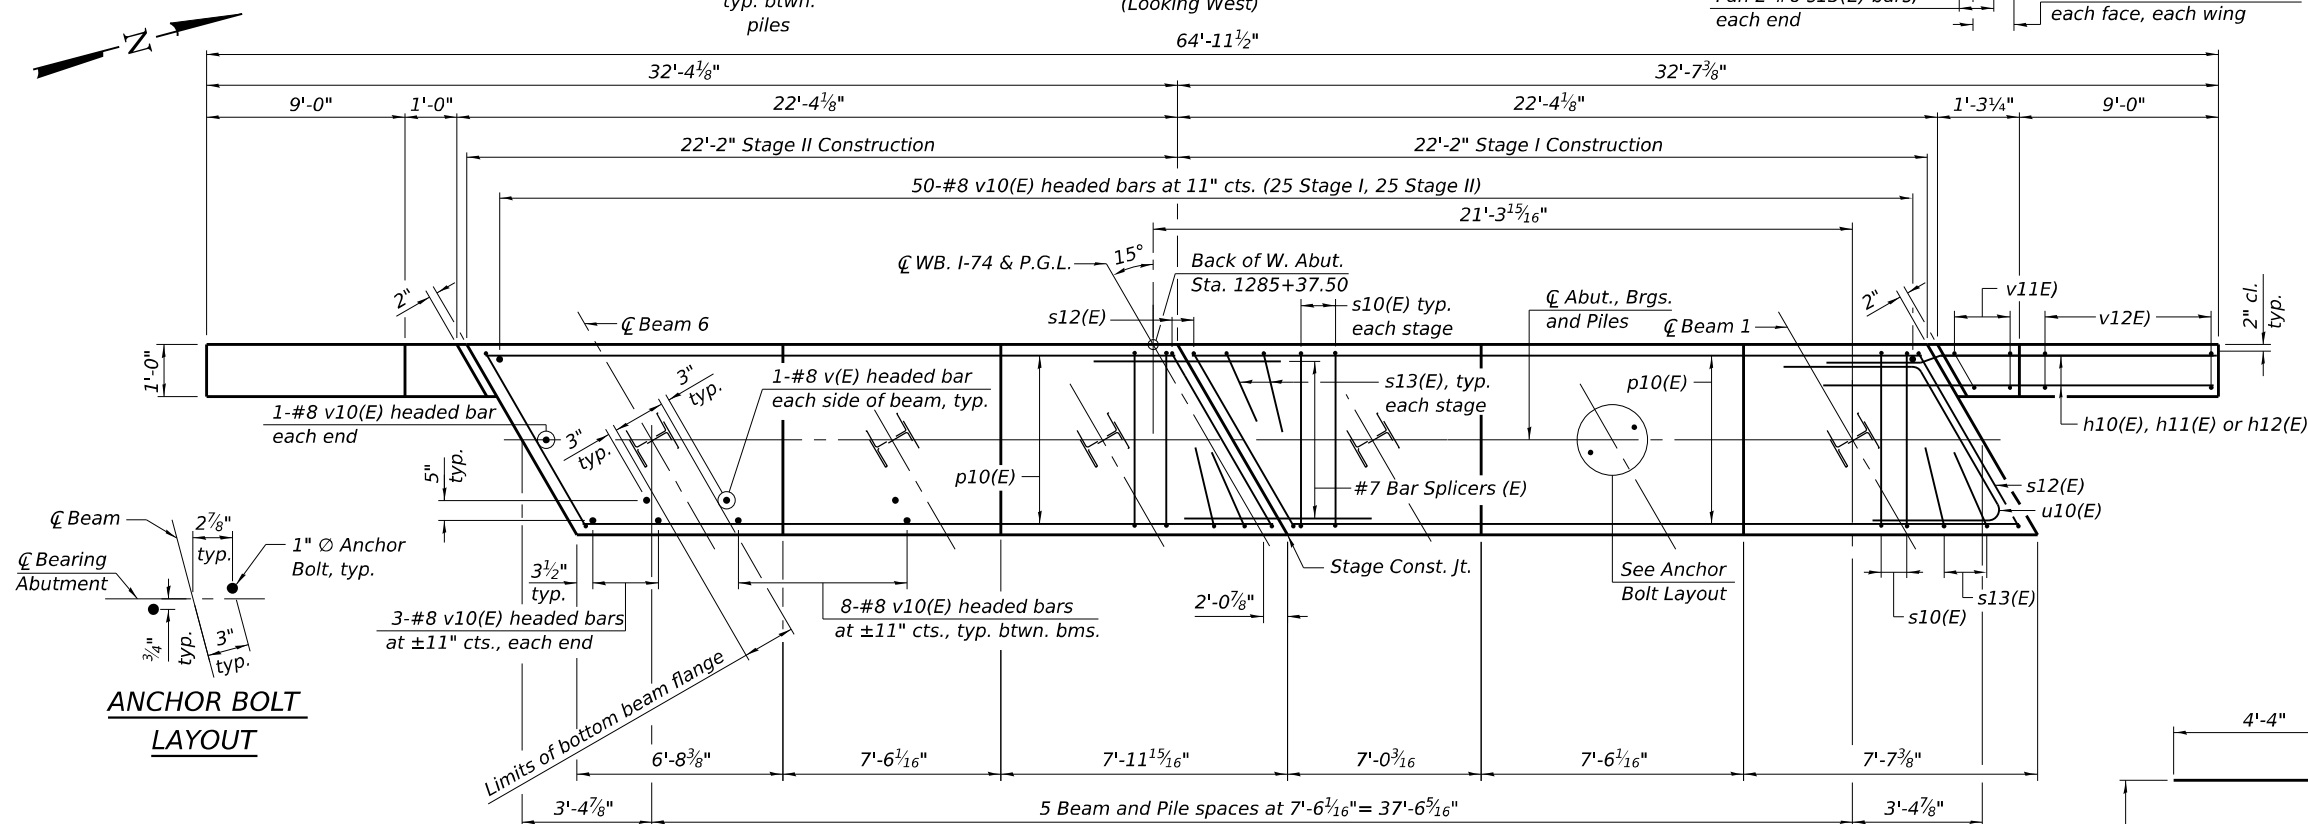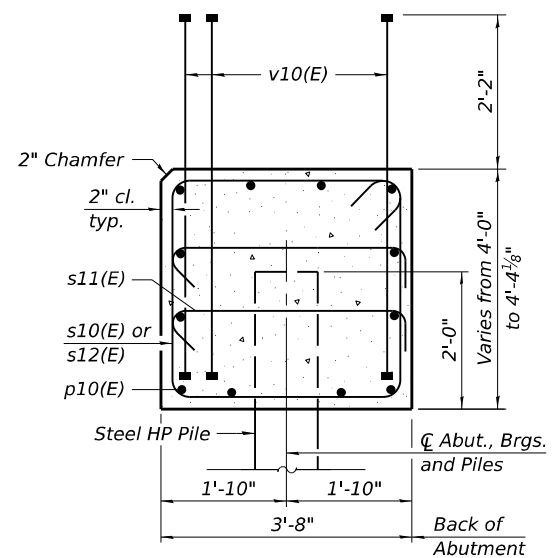
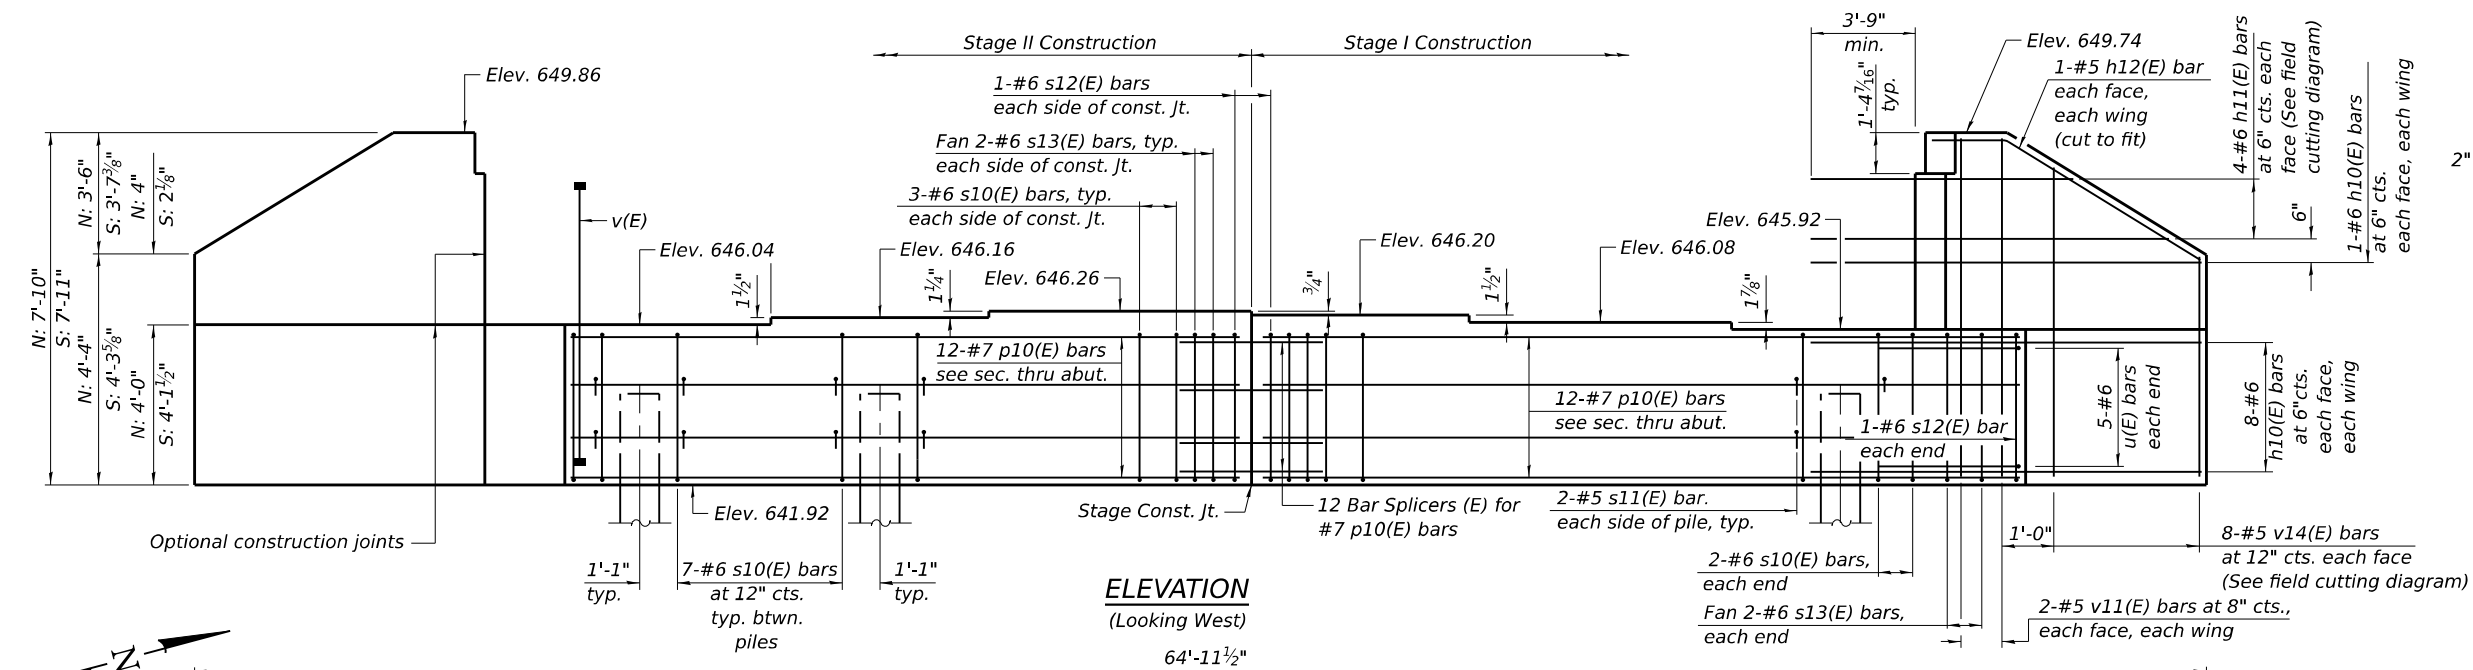
PILE DATA

Type: HP 12X63
Nominal Required Bearing: 497 kips
Factored Resistance Available: 273 kips
Est. Length: 45'-1"
No. Production Piles: 6










BILL OF MATERIAL

Bar	No.	Size	Length	Shape
h10(E)	36	#6	14'-6"	
h11(E)	8	#6	22'-4"	
h12(E)	4	#5	10'-0"	
p10(E)	24	#7	21'-10"	
s10(E)	36	#6	15'-4"	
s11(E)	24	#5	4'-4"	
s12(E)	4	#6	15'-7"	
s13(E)	8	#6	7'-8"	
u10(E)	10	#6	12'-1"	
v10(E)	108	#8	5'-10"	
v11(E)	8	#5	7'-6"	
v14(E)	16	#5	11'-8"	
Structure Excavation			Cu. Yd.	130
Concrete Structures			Cu. Yd.	29.8
Reinforcement Bars,			Pound	5,410
Epoxy Coated				
Furnishing Steel Piles			Foot	271
HP 12X63				
Driving Piles			Foot	271

Notes:
Pour steps monolithically with cap.
For details of piles see sheet S-35.
Bar terminators, paid for separately. See Total Bill of Material.
Piles shall be placed in 24" diameter precored holes extending
to elevation 605.60 according to Article 512.09(c) of the Specifications
except that the void space outside the pile shall be filled with bentonite
according to the manufacturer's recommendations to achieve a Q_u of 1.5 tsf.
Cost included in Driving Piles.

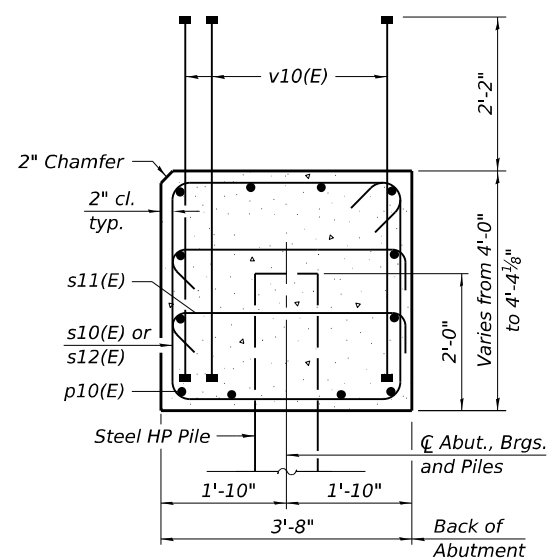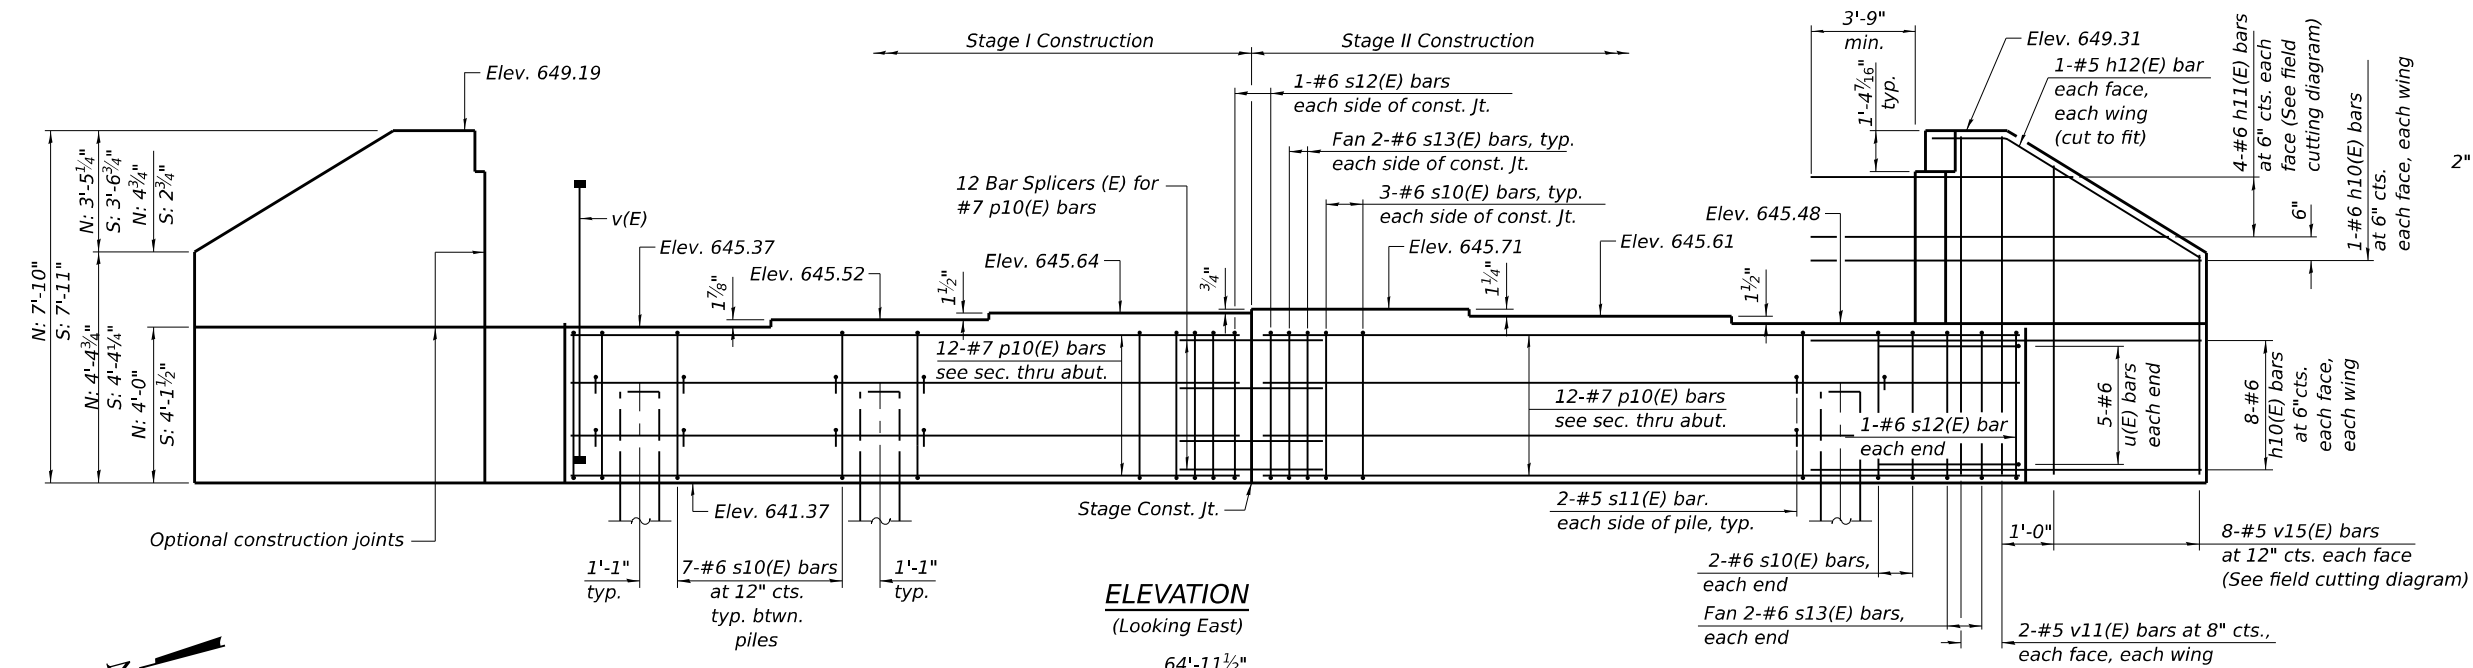

SEC. THRU ABUT.
Dimensions at right angles to abutment.

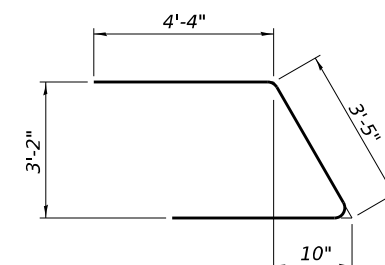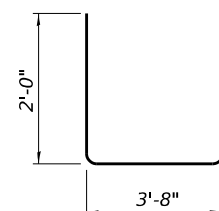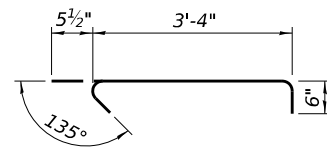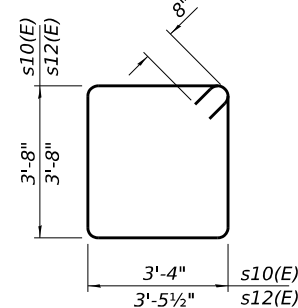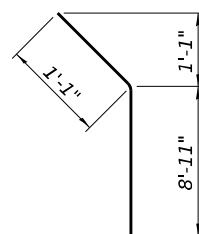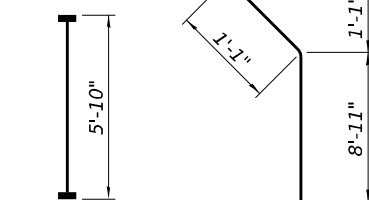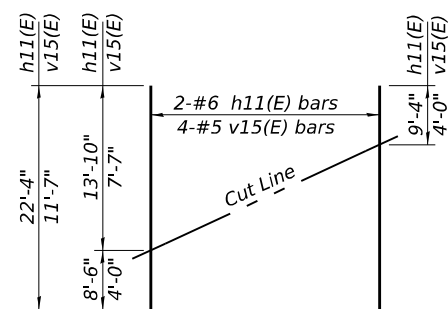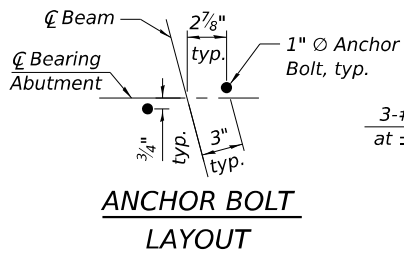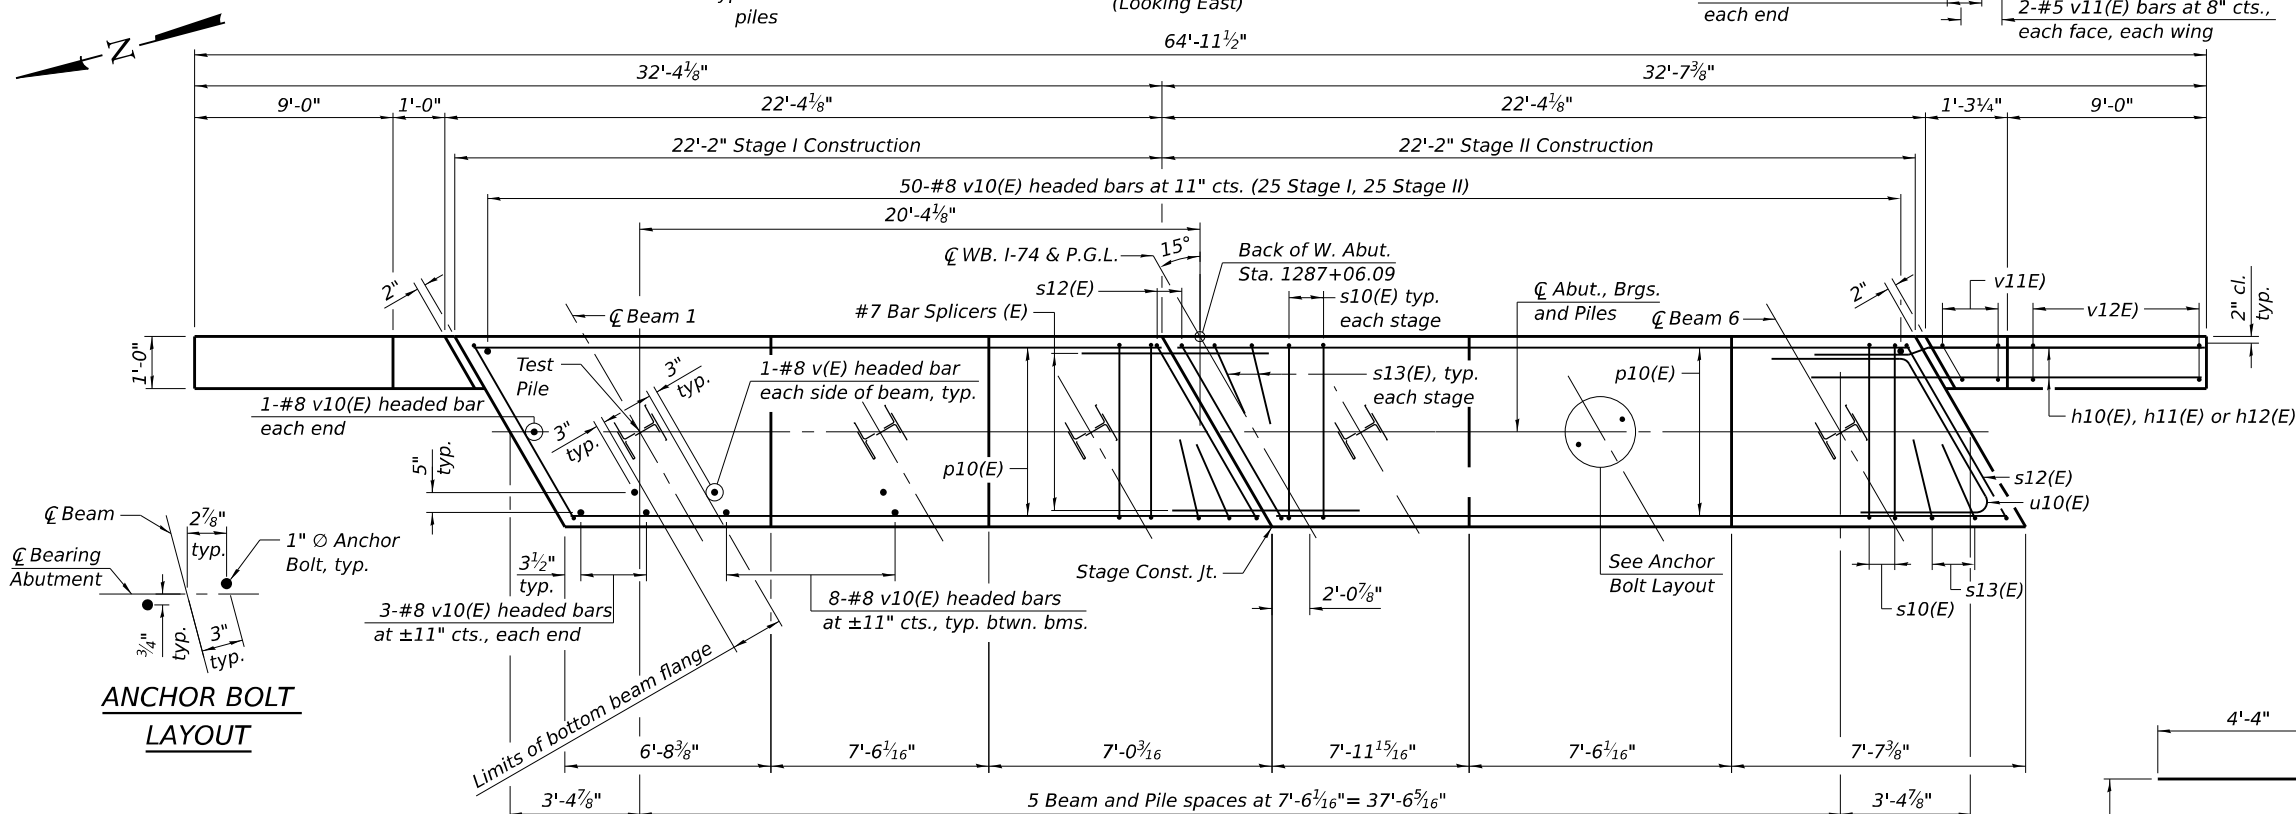

PILE DATA


Type: HP 12X63
Nominal Required Bearing: 497 kips
Factored Resistance Available: 273 kips
Est. Length: 38'-1"
No. Production Piles: 5
No. Test Piles: 1

BILL OF MATERIAL


Bar	No.	Size	Length	Shape
h10(E)	36	#6	14'-6"	
h11(E)	8	#6	22'-4"	
h12(E)	4	#5	10'-0"	
p10(E)	12	#7	21'-10"	
s10(E)	36	#6	15'-4"	
s11(E)	24	#5	4'-4"	
s12(E)	4	#6	15'-7"	
s13(E)	8	#6	7'-8"	
u10(E)	10	#6	12'-1"	
v10(E)	108	#8	5'-10"	
v11(E)	8	#5	7'-6"	
v15(E)	16	#5	11'-7"	
Structure Excavation			Cu. Yd.	130
Concrete Structures			Cu. Yd.	29.9
Reinforcement Bars, Epoxy Coated			Pound	5,410
Furnishing Steel Piles HP 12X63			Foot	190
Driving Piles			Foot	190
Test Pile HP12X63			Each	1

Notes:
Pour steps monolithically with cap.
For details of piles see sheet S-35.
Bar terminators, paid for separately. See Total Bill of Material.
Piles shall be placed in 24" diameter precored holes extending to elevation 609.30 according to Article 512.09(c) of the Specifications except that the void space outside the pile shall be filled with bentonite according to the manufacturer's recommendations to achieve a Qu of 1.5 tsf. Cost included in Drilling and Setting Piles (In Soil).


Notes:
Space reinforcement in cap to miss anchor bolts.
Pour steps monolithically with cap.
For pile details see sheet S-35.
For cofferdam details see sheet S-5.
Hook s(E) bar around h(E) & v(E) bars.

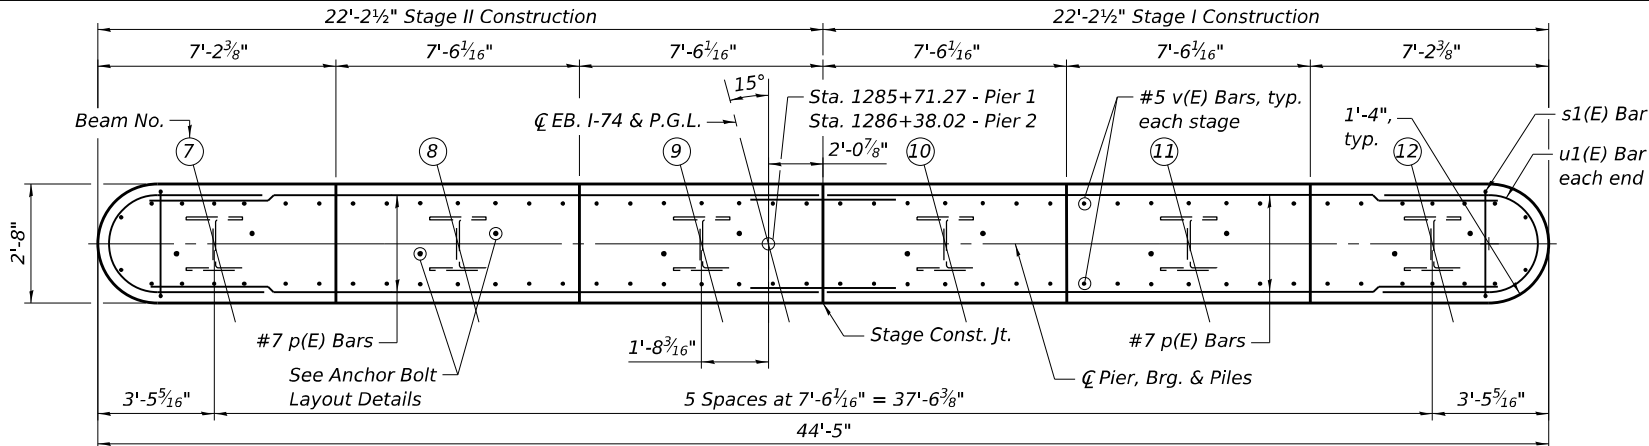

TOP PLAN

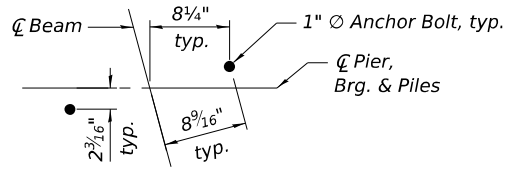


ANCHOR BOLT LAYOUT

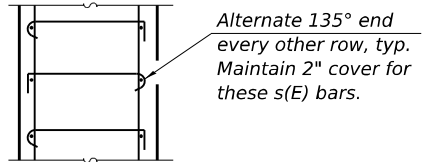


SECTION B-B

TABLE OF ELEVATIONS


	Pier 1	Pier 2
Elev. "A"	645.75	645.62
Elev. "B"	645.89	645.75
Elev. "C"	645.95	645.81
Elev. "D"	645.95	645.81
Elev. "E"	645.84	645.70
Elev. "F"	645.69	645.55
Elev. "G"	643.19	643.05
Elev. "H"	634.95	636.87

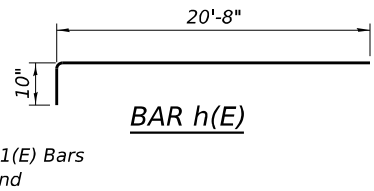


BAR h(E)

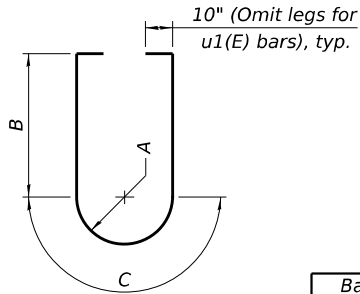

BAR u(E) or u1(E)

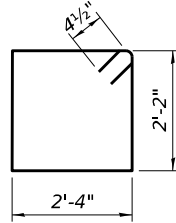

BAR s1(E)

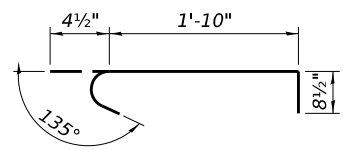

BAR s(E)

A, B & C DIMENSIONS

Bar	A	B	C
u(E)	11"	1'-7"	2'-11"
u1(E)	1'-2"	2'-6"	3'-8"

TWO PIERS
BILL OF MATERIAL


Bar	No.	Size	Length	Shape
h(E)	128	#5	21'-6"	└─┘
p(E)	48	#7	20'-9"	─
s(E)	384	#4	2'-11"	┌─┐
s1(E)	68	#4	9'-9"	□
u(E)	64	#5	7'-9"	┌─┐
u1(E)	16	#6	8'-8"	┌─┐
v(E)	168	#5	17'-0"	─
Cofferdam Excavation			Cu. Yd.	415
Cofferdam (Type 1) (Location-1)			Each	1
Cofferdam (Type 1) (Location-3)			Each	1
Concrete Structures			Cu. Yd.	133.1
Reinforcement Bars, Epoxy Coated			Pound	9,810
Furnishing Steel Piles HP 14X73			Foot	427
Drilling and Setting Piles (in Soil)			Cu. Ft.	490
Drilling and Setting Piles (in Rock)			Cu. Ft.	227

PILE DATA - PIER 1


Type: HP14X73
Nominal Required Bearing: Set in Rock
Factored Resistance Available: 420 kips
Est. Length: 35'-8"
No. Production Piles: 6

PILE DATA - PIER 2


Type: HP14X73
Nominal Required Bearing: Set in Rock
Factored Resistance Available: 420 kips
Est. Length: 35'-6"
No. Production Piles: 6

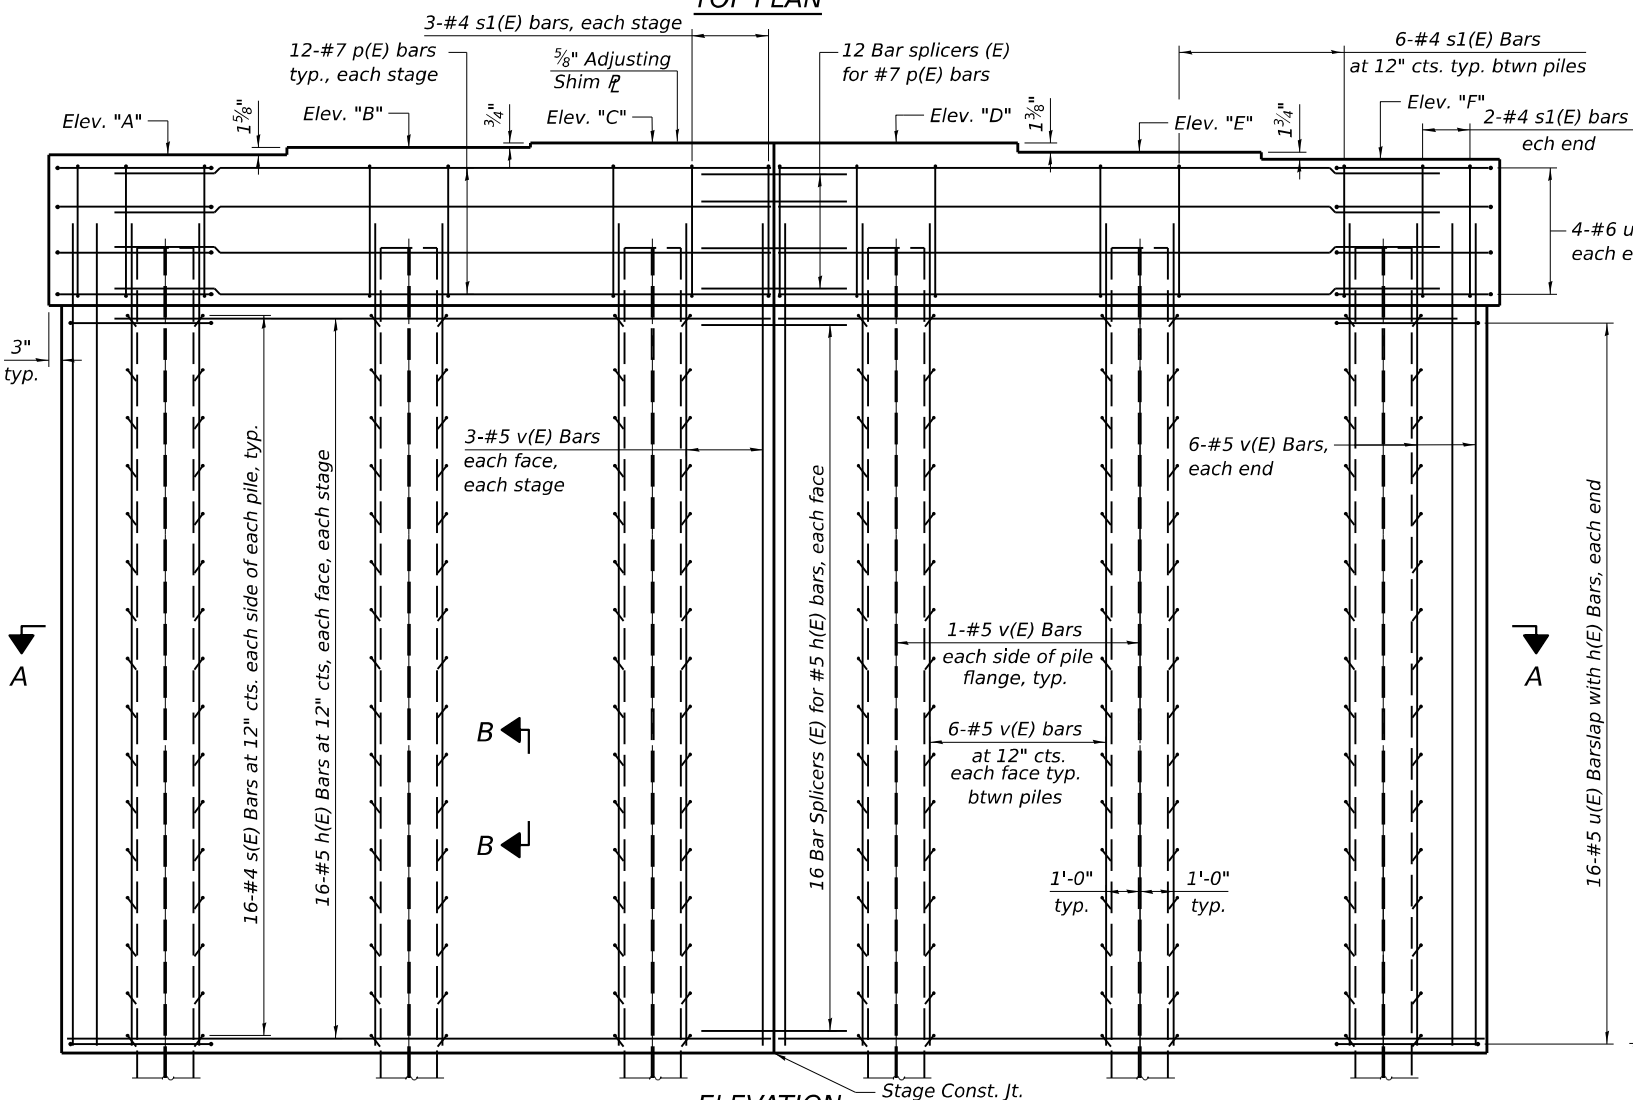

ELEVATION (Looking East)

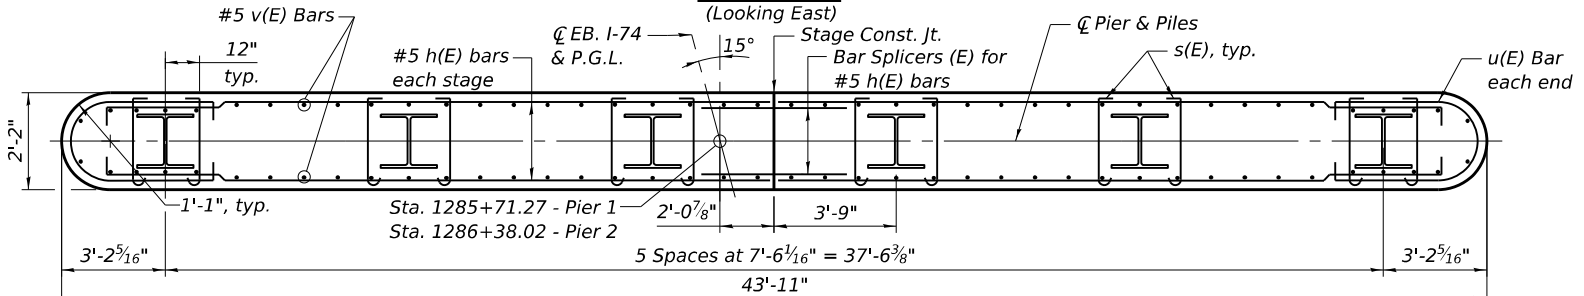

SECTION A-A

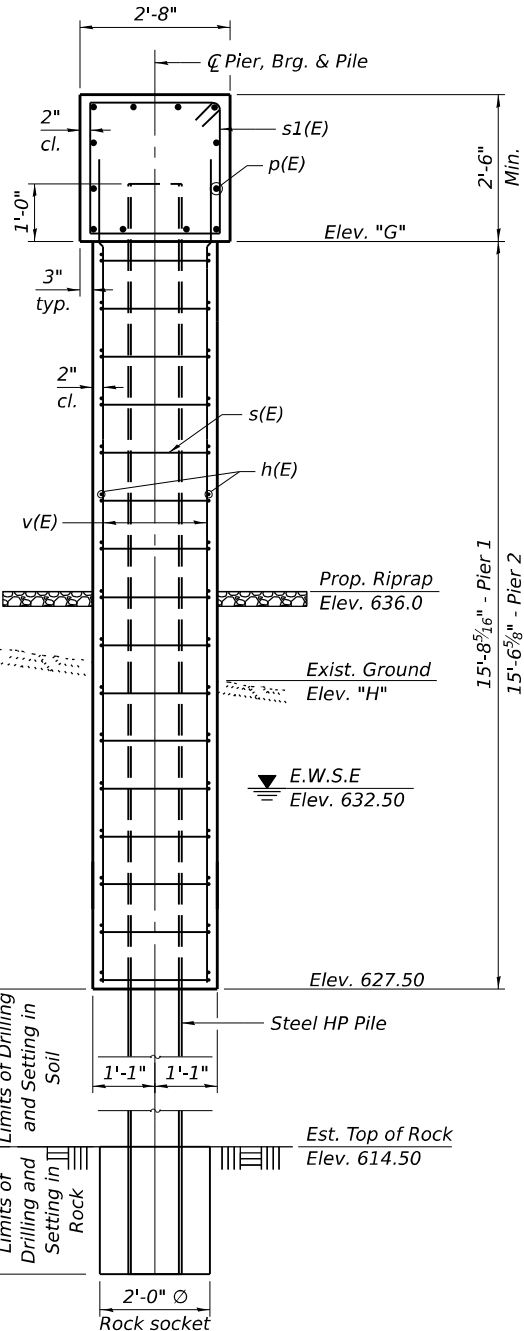

END VIEW

MODEL: Default
FILE NAME: P:\Projects\22000\22351\VC_DESIGN\01_Discipline\va_Civil\Working\Sheets\Bridge\DS_70D66_Pier-EB.dgn
7/22/2025 12:01:48 PM



USER NAME = asharghi	DESIGNED - AS	REVISED -
CHECKED - TCG	REVIS	ED -
PLOT SCALE = 0.167' / in.	DRAWN - AS	REVISED -
PLOT DATE = 7/22/2025	CHECKED - TCG	REVISED -



STATE OF ILLINOIS
DEPARTMENT OF TRANSPORTATION

PIER DETAILS
STRUCTURE NO. 092-0210


SHEET S-33 OF S-40 SHEETS

F.A. RTE.	SECTION	COUNTY	TOTAL SHEETS	SHEET NO.
74	(92-9)BR	VERMILION	87	66
CONTRACT NO. 70D66				
ILLINOIS FED. AID PROJECT				


Notes:
Space reinforcement in cap to miss anchor bolts.
Pour steps monolithically with cap.
For pile details see sheet S-35.
For cofferdam details see sheet S-5.
Hook s(E) bar around h(E) & v(E) bars.
Due to the varying difference in estimated rock elevations indicated on the soil borings, if competent rock is encountered before the bottom of concrete wall stem elevation, the rock socket may be raised with approval of the Engineer.

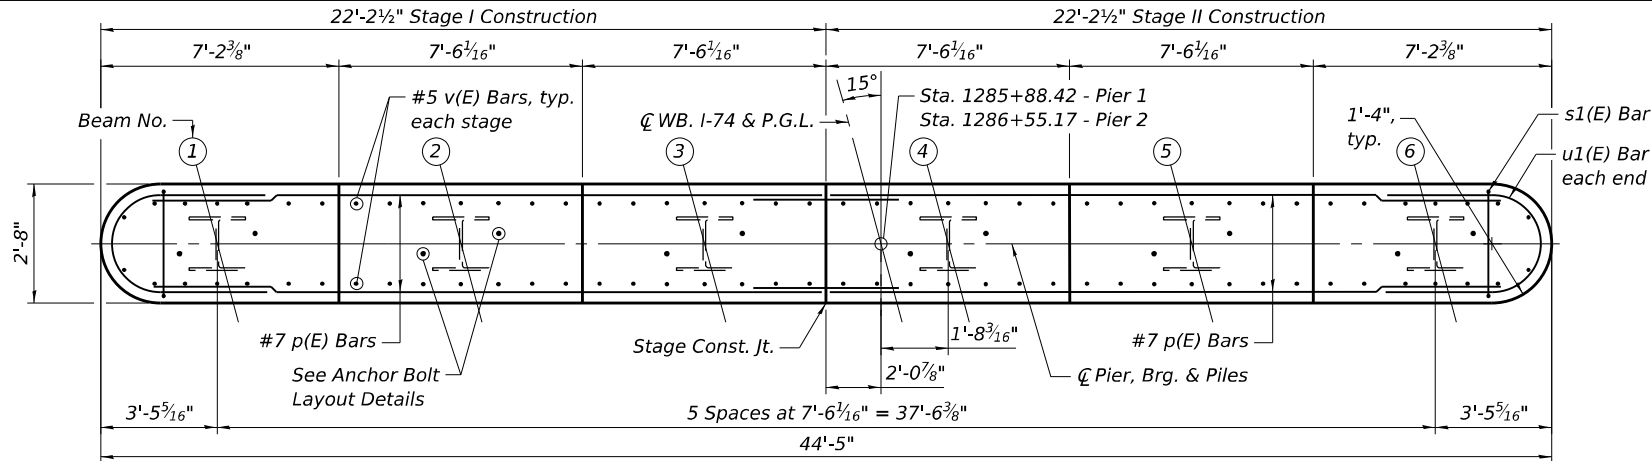 

TOP PLAN

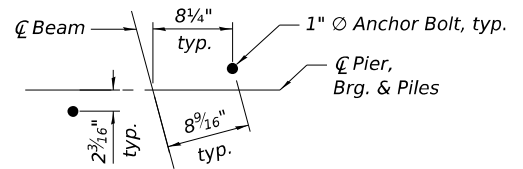

ANCHOR BOLT LAYOUT

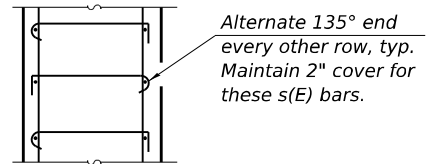

SECTION B-B

TABLE OF ELEVATIONS

	Pier 1	Pier 2
Elev. "A"	645.67	645.45
Elev. "B"	645.83	645.60
Elev. "C"	645.95	645.72
Elev. "D"	646.01	645.79
Elev. "E"	645.91	645.69
Elev. "F"	645.79	645.56
Elev. "G"	643.17	642.95
Elev. "H"	635.04	635.83

A, B & C DIMENSIONS


Bar	A	B	C
u(E)	11"	1'-7"	2'-11"
u1(E)	1'-2"	2'-6"	3'-8"

TWO PIERS


BILL OF MATERIAL

Bar	No.	Size	Length	Shape
h(E)	128	#5	21'-6"	└─┘
p(E)	48	#7	20'-9"	─┐
s(E)	384	#4	2'-11"	┌─┐
s1(E)	68	#4	9'-9"	▣
u(E)	64	#5	7'-9"	▭
u1(E)	16	#6	8'-8"	▭
v(E)	168	#5	17'-0"	─┐
Cofferdam Excavation			Cu. Yd.	250
Rock Excavation for Structure			Cu. Yd.	225
Cofferdam (Type 1) (Location-2)			Each	1
Cofferdam (Type 1) (Location-4)			Each	1
Concrete Structures			Cu. Yd.	133.0
Reinforcement Bars, Epoxy Coated			Pound	9,810
Furnishing Steel Piles HP 14X73			Foot	283
Drilling and Setting Piles (in Rock)			Cu. Ft.	320


BAR h(E)

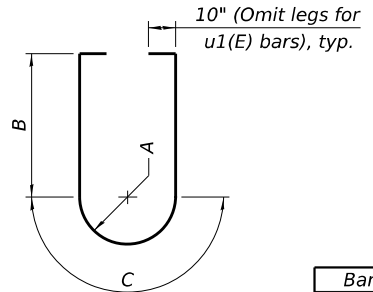

BAR u(E) or u1(E)

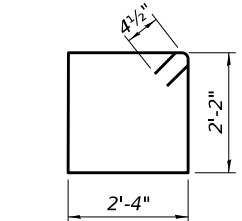

BAR s1(E)

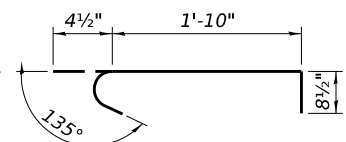


BAR s(E)

PILE DATA - PIER 1


Type: HP14X73
Nominal Required Bearing: Set in Rock
Factored Resistance Available: 407 kips
Est. Length: 23'-8"
No. Production Piles: 6

PILE DATA - PIER 2


Type: HP14X73
Nominal Required Bearing: Set in Rock
Factored Resistance Available: 407 kips
Est. Length: 23'-5"
No. Production Piles: 6

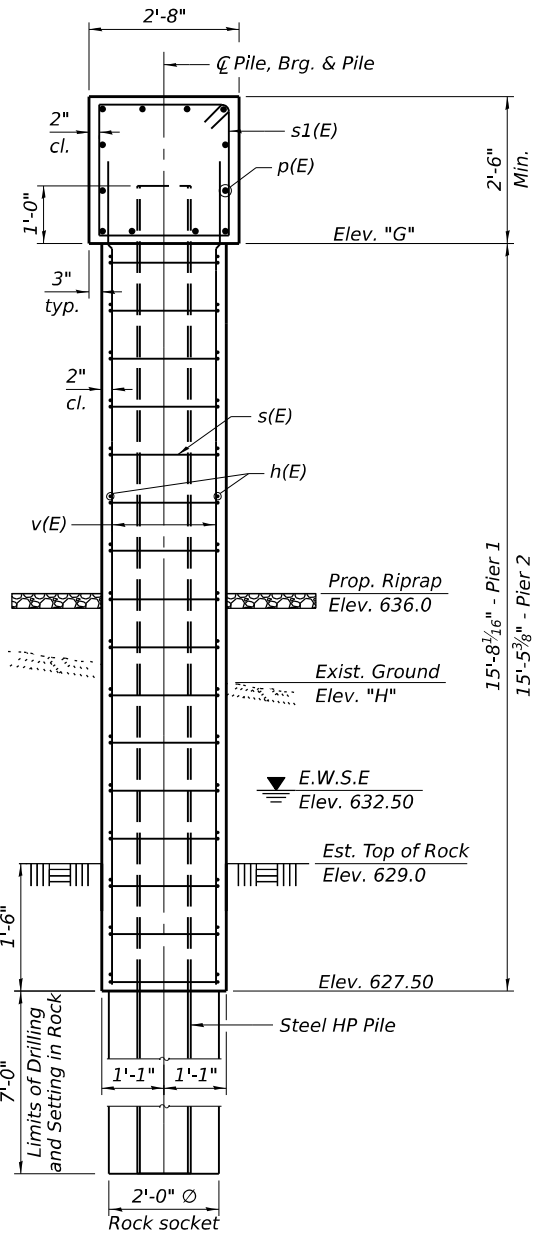

END VIEW

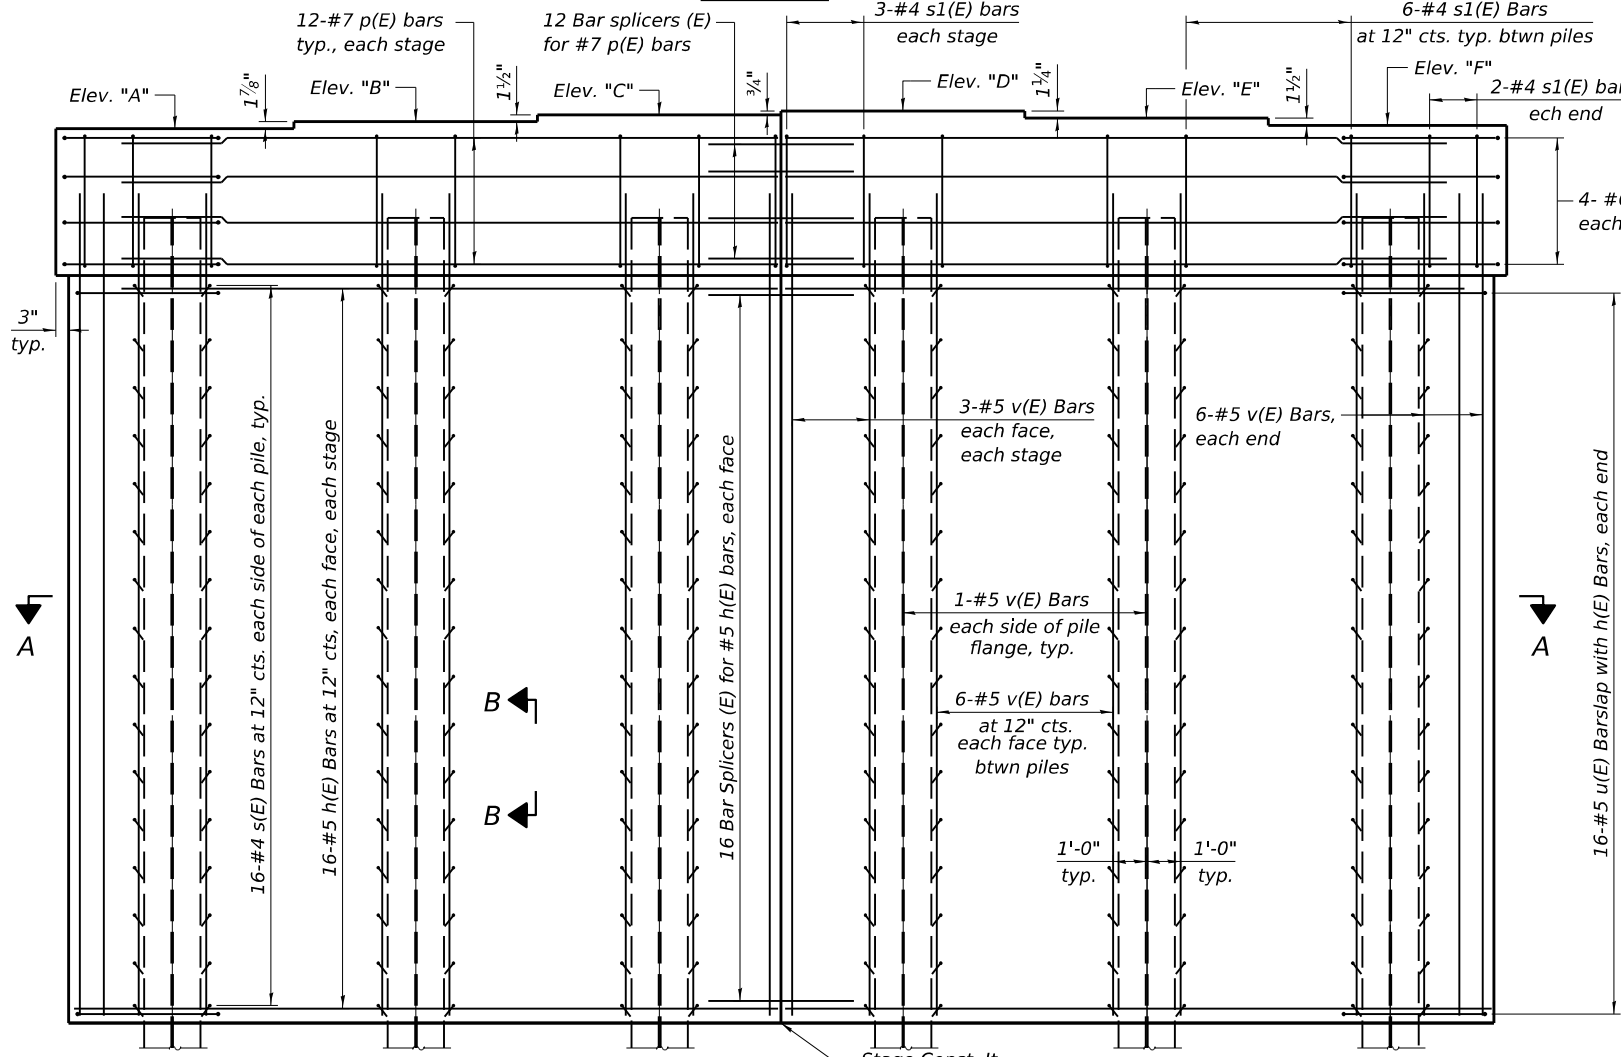

ELEVATION (Looking East)

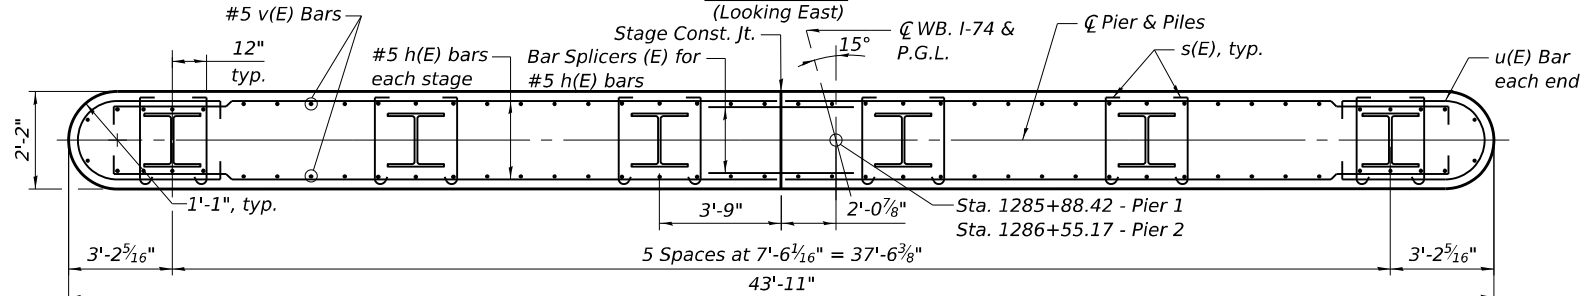


SECTION A-A

STATE OF ILLINOIS
DEPARTMENT OF TRANSPORTATION

PIER DETAILS
STRUCTURE NO. 092-0211


SHEET S-34 OF S-40 SHEETS

F.A. RTE.	SECTION	COUNTY	TOTAL SHEETS	SHEET NO.
74	(92-9)BR	VERMILION	87	67
CONTRACT NO. 70D66				
ILLINOIS FED. AID PROJECT				

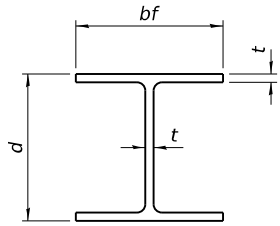


STEEL PILE TABLE


Designation	Depth d	Flange width bf	Web and Flange thickness t	Encasement diameter A
HP 18x181	18	18	1	36"
x157	17 ³ / ₄ "	17 ⁷ / ₈ "	⁷ / ₈ "	36"
x135	17 ¹ / ₂ "	17 ³ / ₄ "	³ / ₄ "	36"
HP 16x183	16 ¹ / ₂ "	16 ¹ / ₂ "	1 ¹ / ₈ "	36"
x162	16 ¹ / ₄ "	16 ¹ / ₈ "	1"	36"
x141	16	16	⁷ / ₈ "	36"
x121	15 ³ / ₄ "	15 ⁷ / ₈ "	³ / ₄ "	36"
HP 14x117	14 ¹ / ₄ "	14 ⁷ / ₈ "	1 ³ / ₁₆ "	30"
x102	14"	14 ³ / ₄ "	1 ¹ / ₁₆ "	30"
x89	13 ⁷ / ₈ "	14 ³ / ₄ "	⁵ / ₈ "	30"
x73	13 ⁵ / ₈ "	14 ⁵ / ₈ "	¹ / ₂ "	30"
HP 12x84	12 ¹ / ₄ "	12 ¹ / ₄ "	1 ¹ / ₁₆ "	24"
x74	12 ¹ / ₈ "	12 ¹ / ₄ "	⁵ / ₈ "	24"
x63	12"	12 ¹ / ₈ "	¹ / ₂ "	24"
x53	11 ³ / ₄ "	12"	⁷ / ₁₆ "	24"
HP 10x57	10"	10 ¹ / ₄ "	⁹ / ₁₆ "	24"
x42	9 ³ / ₄ "	10 ¹ / ₈ "	⁷ / ₁₆ "	24"
HP 8x36	8"	8 ¹ / ₈ "	⁷ / ₁₆ "	18"

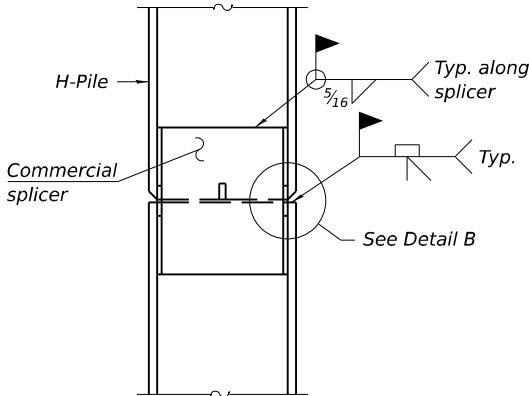

ELEVATION

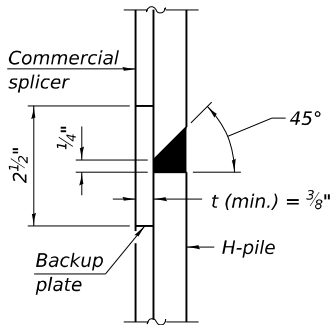


DETAIL B

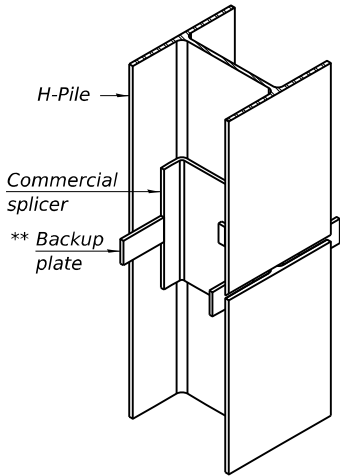

ISOMETRIC VIEW

WELDED COMMERCIAL SPLICE

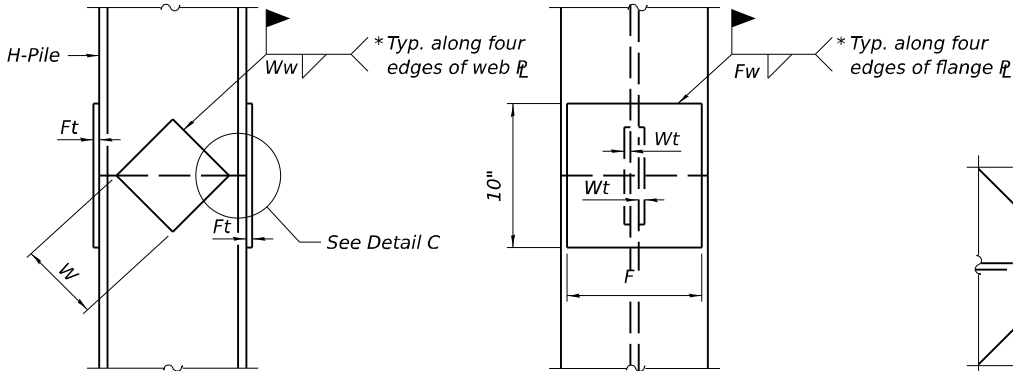


ELEVATION

END VIEW


DETAIL C

Designation	F	Ft	Fw	W	Wt	Ww
HP 18x181	15 ¹ / ₂ "	1 ¹ / ₂ "	1"	9 ¹ / ₂ "	⁷ / ₈ "	³ / ₄ "
x157	15 ¹ / ₄ "	1 ¹ / ₄ "	1"	9 ¹ / ₂ "	⁷ / ₈ "	³ / ₄ "
x135	15 ¹ / ₄ "	1 ¹ / ₄ "	1"	9 ¹ / ₂ "	⁷ / ₈ "	³ / ₄ "
HP 16x183	13 ³ / ₄ "	1 ¹ / ₂ "	1"	8 ¹ / ₄ "	⁷ / ₈ "	³ / ₄ "
x162	13 ¹ / ₂ "	1 ¹ / ₂ "	1"	8 ¹ / ₄ "	³ / ₄ "	⁵ / ₈ "
x141	13 ¹ / ₂ "	1 ¹ / ₄ "	⁷ / ₈ "	8 ¹ / ₄ "	³ / ₄ "	⁵ / ₈ "
x121	13 ¹ / ₂ "	1 ¹ / ₄ "	⁷ / ₈ "	8 ¹ / ₄ "	³ / ₄ "	⁵ / ₈ "
HP 14x117	12 ¹ / ₂ "	1 ¹ / ₄ "	⁷ / ₈ "	7 ³ / ₄ "	⁵ / ₈ "	¹ / ₂ "
x102	12 ¹ / ₂ "	1"	³ / ₄ "	7 ³ / ₄ "	⁵ / ₈ "	¹ / ₂ "
x89	12 ¹ / ₂ "	⁷ / ₈ "	1 ¹ / ₁₆ "	7 ³ / ₄ "	⁵ / ₈ "	¹ / ₂ "
x73	12 ¹ / ₂ "	³ / ₄ "	⁹ / ₁₆ "	7 ³ / ₄ "	⁵ / ₈ "	¹ / ₂ "
HP 12x84	10"	1"	1 ¹ / ₁₆ "	6 ¹ / ₂ "	⁵ / ₈ "	¹ / ₂ "
x74	10"	⁷ / ₈ "	1 ¹ / ₁₆ "	6 ¹ / ₂ "	⁵ / ₈ "	¹ / ₂ "
x63	10"	³ / ₄ "	¹ / ₂ "	6 ¹ / ₂ "	¹ / ₂ "	³ / ₈ "
x53	10"	³ / ₄ "	¹ / ₂ "	6 ¹ / ₂ "	¹ / ₂ "	³ / ₈ "
HP 10x57	8"	⁷ / ₈ "	⁹ / ₁₆ "	5 ¹ / ₄ "	¹ / ₂ "	³ / ₈ "
x42	8"	³ / ₄ "	⁹ / ₁₆ "	5 ¹ / ₄ "	¹ / ₂ "	³ / ₈ "
HP 8x36	6 ³ / ₄ "	⁵ / ₈ "	⁷ / ₁₆ "	4"	¹ / ₂ "	³ / ₈ "

WELDED PLATE FIELD SPLICE

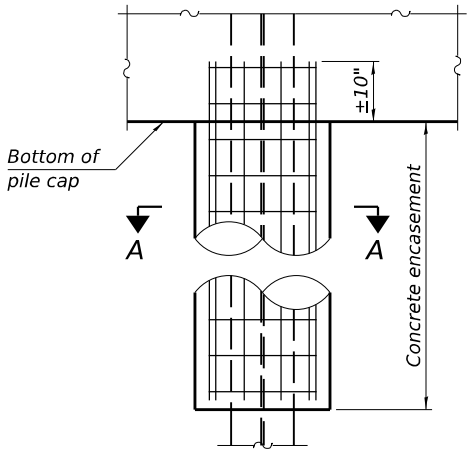

ELEVATION

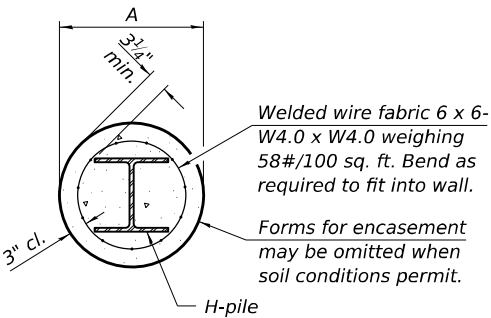

SECTION A-A

INDIVIDUAL PILE
CONCRETE ENCASUREMENT
(when specified)

Note:
The steel H-piles shall be according to
AASHTO M270 Grade 50.

WELDED COMMERCIAL SPLICE ALTERNATE

- * Interrupt welds ¹/₄" from end of web and/or each flange.
- ** Remove portions of backup plates that extend outside the flanges.
- *** Weld size per pile shoe manufacturer (⁵/₁₆" min.).

F-HP

10-27-2023



USER NAME = asharghi	DESIGNED - AS	REVISED -
PLOT SCALE = 0.167' / in.	CHECKED - TCG	REVISED -
PLOT DATE = 6/23/2025	DRAWN - AS	REVISED -
	CHECKED - TCG	REVISED -


STATE OF ILLINOIS
DEPARTMENT OF TRANSPORTATION

HP PILE DETAILS
STRUCTURE NO. 092-0210 (E.B.) & 092-0211 (W.B.)

SHEET S-35 OF S-40 SHEETS

F.A. RTE.	SECTION	COUNTY	TOTAL SHEETS	SHEET NO.
74	(92-9)BR	VERMILION	87	68
CONTRACT NO. 70D66				
ILLINOIS FED. AID PROJECT				

MODEL: Default
FILE NAME: P:\Projects\22000\22351\VC_DESIGN\01_Discipline\va_Civil\Working\Sheets\Bridge\DS_70D66_SIN_Pile.dgn
6/23/2025 10:29:10 AM

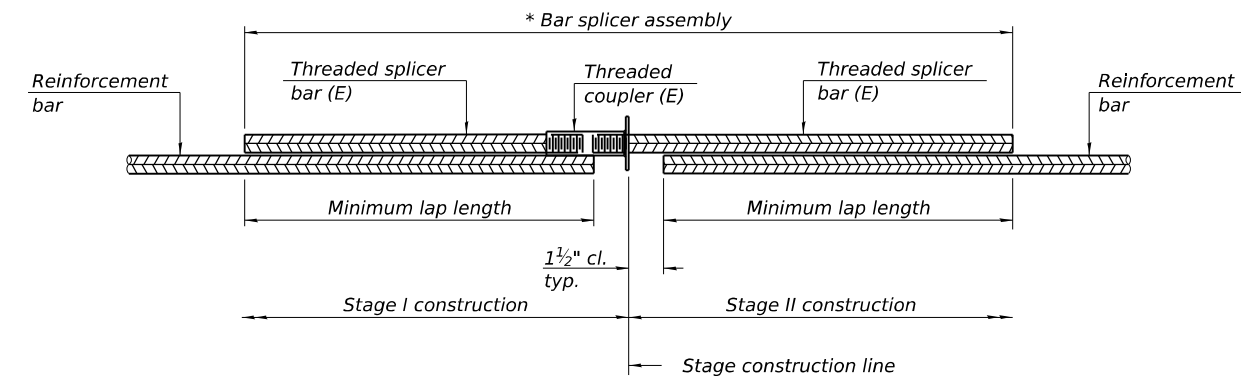


STANDARD BAR SPLICER ASSEMBLY PLAN

Only bar splicer assemblies as presented on the approved QPL list may be used.

Threaded splicer bar length = min. lap length + 1 1/2" + thread length

* Epoxy not required on Bar Splicer Assembly components used in conjunction with black bars.

Location	Bar size	No. assemblies required	Minimum lap length
Top of Deck	#5	730	2'-0"
Bottom of Deck	#5	446	3'-10"
Abut. Diaphragm	#6	28	3'-1"
Top of Approach Slab	#5	188	2'-0"
Bottom of Approach Slab	#8	248	5'-2"
Top of Approach Slab Footing	#5	80	2'-0"
Bottom of Approach Slab Footing	#5	80	2'-0"
Abutment	#7	48	4'-4"
Pier Cap	#7	48	4'-4"
Pier Wall	#5	128	2'-1"

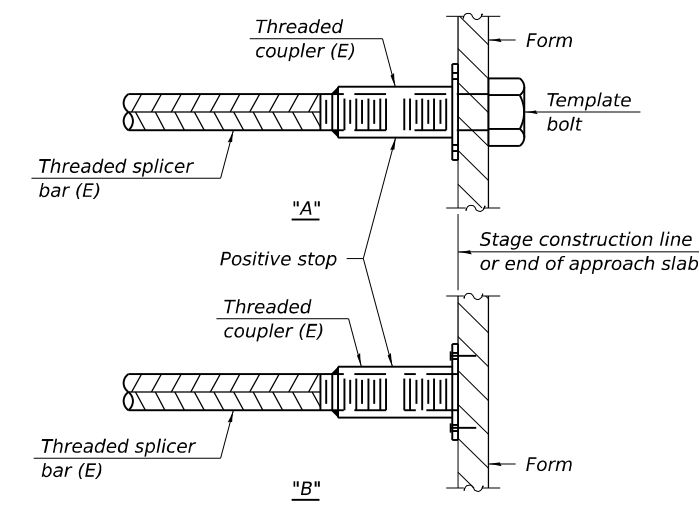


INSTALLATION AND SETTING METHODS

"A" : Set bar splicer assembly by means of a template bolt.

"B" : Set bar splicer assembly by nailing to wood forms or cementing to steel forms.

(E) : Indicates epoxy coating.

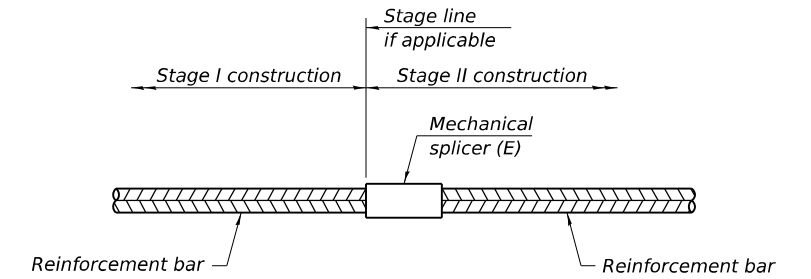

STANDARD MECHANICAL SPLICER

Location	Bar size	No. assemblies required

Notes:

Splicer bars shall be deformed with threaded ends and have a minimum 60 ksi yield strength.

All reinforcement shall be lapped and tied to the splicer bars.

Bar splicer assemblies shall be epoxy coated according to the requirements for reinforcement bars. See Section 508 of the Standard Specifications.

See approved list of bar splicer assemblies and mechanical splicers for alternatives.

MODEL: Default
FILE NAME: P:\Projects\22000\22351\VC_DESIGN\01_Discipline\va_Civil\Working\Sheets\Bridge\DS_70D66_Sht_BarSplice.dgn

BSD-1

5-15-2023



USER NAME = asharghi	DESIGNED - AS	REVISED -
CHECKED - TCG		REVISED -
PLOT SCALE = 0.167' / in.	DRAWN - AS	REVISED -
PLOT DATE = 6/23/2025	CHECKED - TCG	REVISED -

STATE OF ILLINOIS
DEPARTMENT OF TRANSPORTATION


BAR SPLICER ASSEMBLY AND MECHANICAL SPLICER DETAILS
STRUCTURE NO. 092-0210 (E.B.) & 092-0211 (W.B.)

SHEET S-36 OF S-40 SHEETS

F.A. RTE.	SECTION	COUNTY	TOTAL SHEETS	SHEET NO.
74	(92-9)BR	VERMILION	87	69
CONTRACT NO. 70D66				
ILLINOIS		FED. AID PROJECT		


6/23/2025 10:29:11 AM

MODEL: Default
FILE NAME: P:\Projects\22000\22351\VC_DESIGN\01_Discipline\va_Civil\Working\Sheets\Bridges\DS_70D66_SIN_Slipform.dgn
6/23/2025 10:29:11 AM

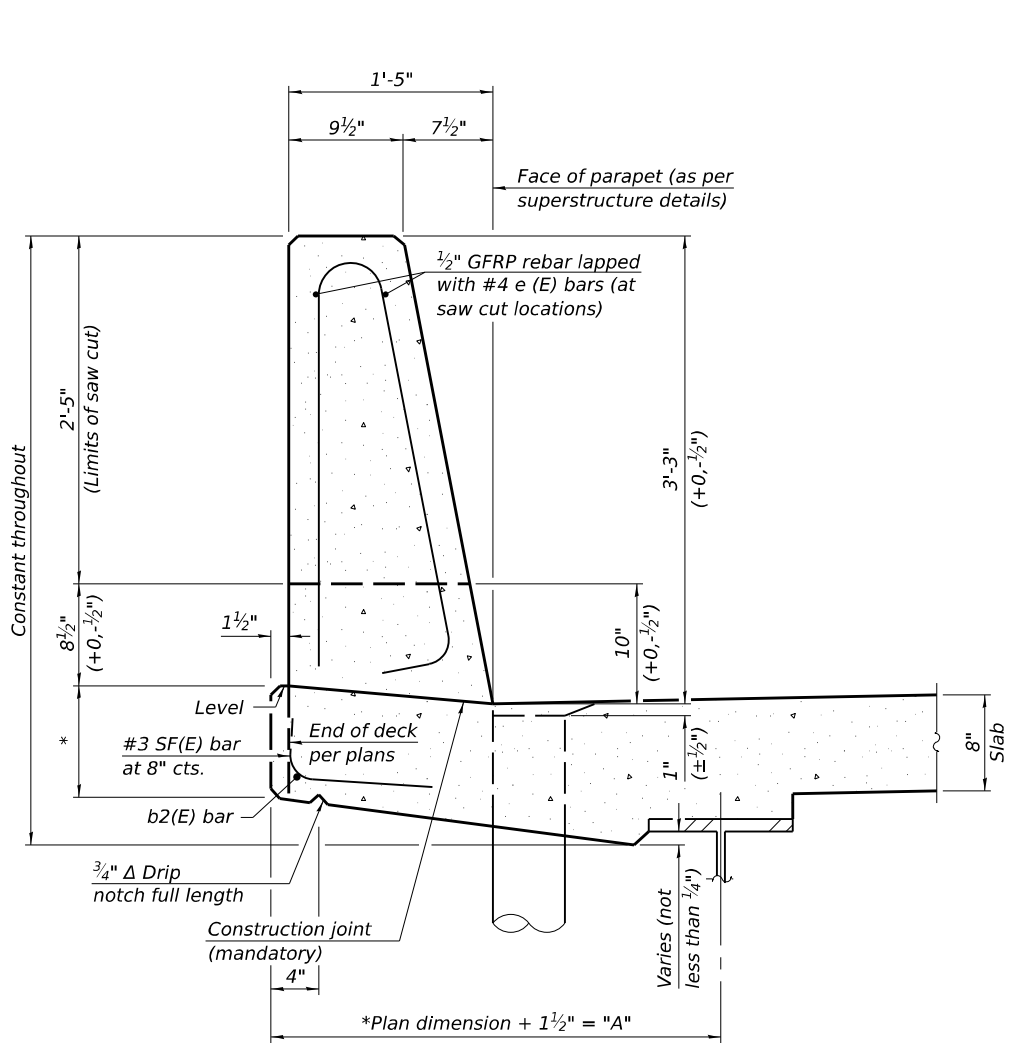


39" CONSTANT-SLOPE
PARAPET SECTION

(Showing dimensions, d(E), and 1/2" Ø GFRP rebar)

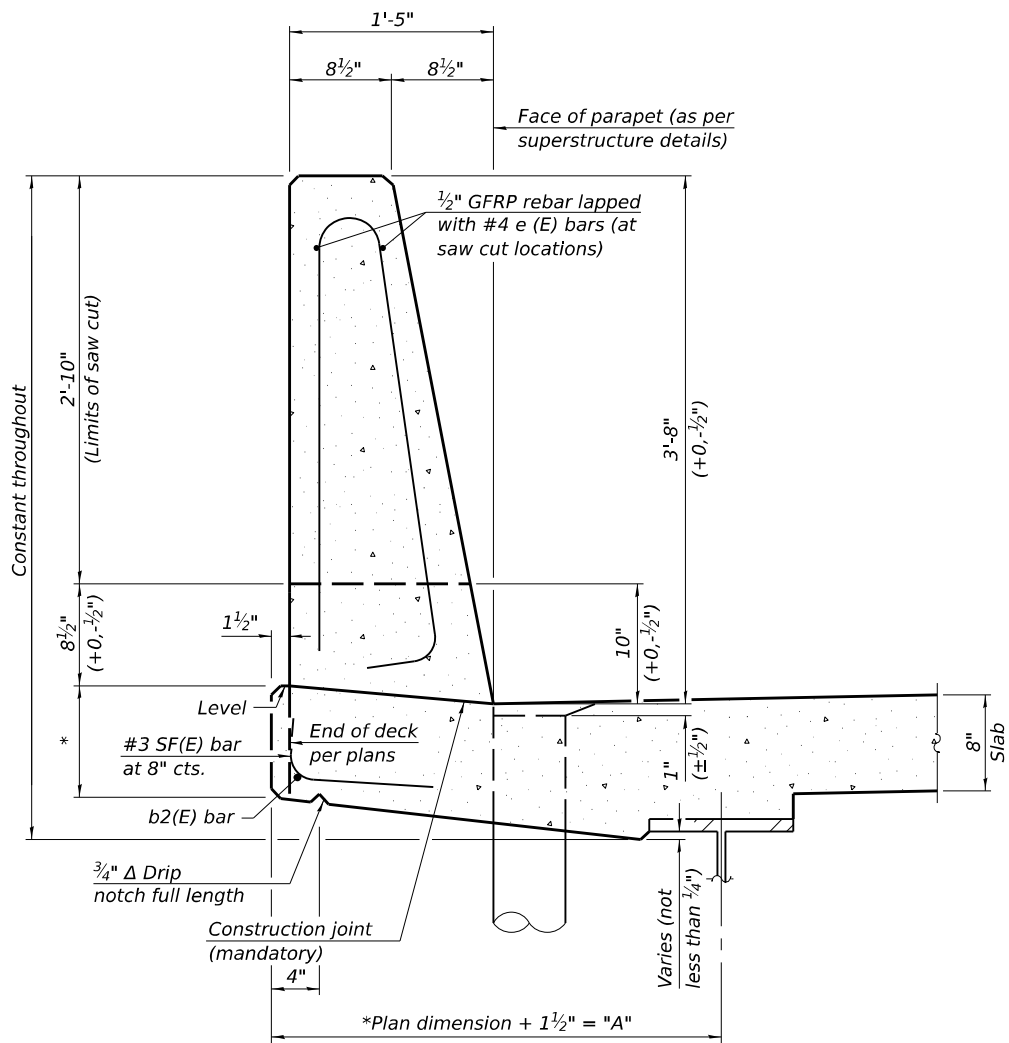


44" CONSTANT-SLOPE
PARAPET SECTION

(Showing dimensions, d(E), and 1/2" Ø GFRP rebar)

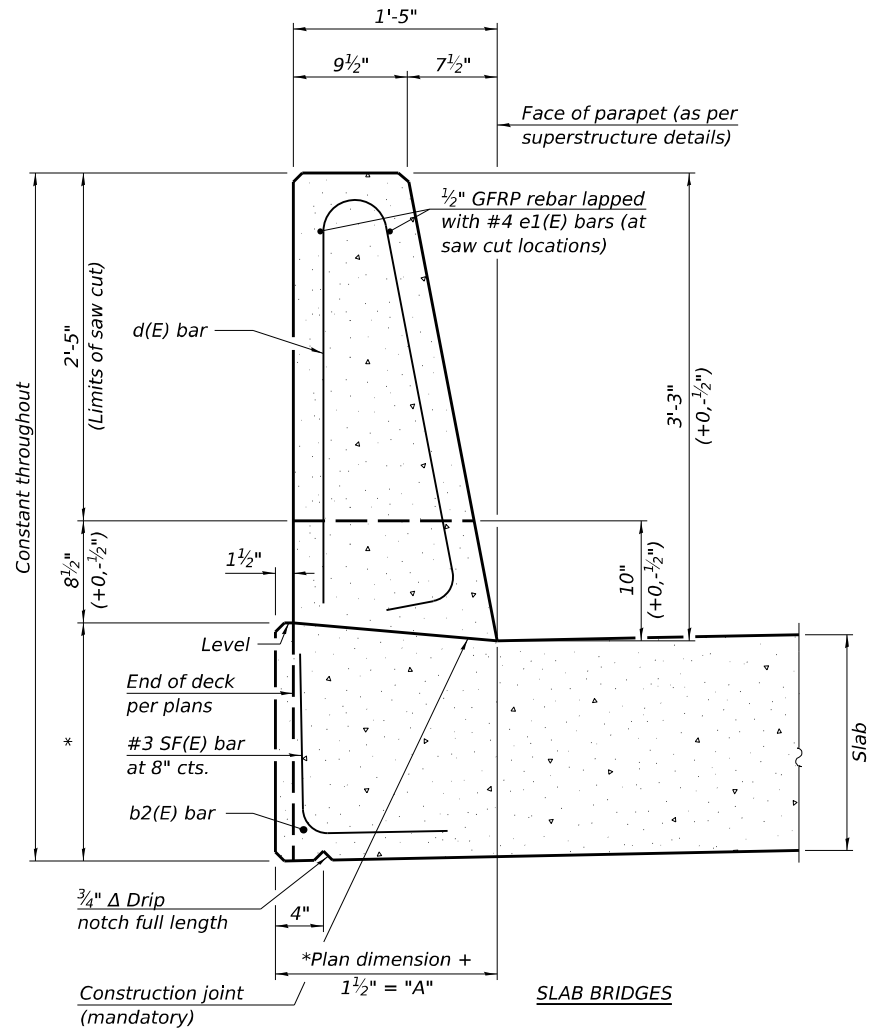


39" CONSTANT-SLOPE
PARAPET SECTION

(Showing dimensions, d(E), and 1/2" Ø GFRP rebar)

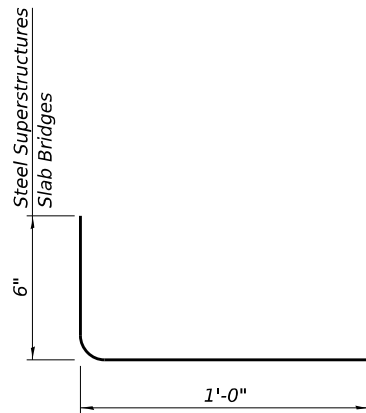

SF(E) BAR

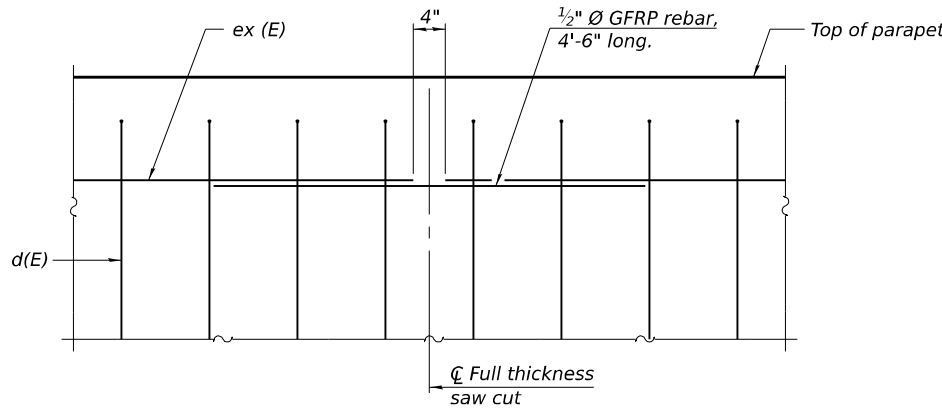

DETAIL - GFRP REBAR STIFFENING ELEVATION

(Place as shown in parapet section
at each parapet joint location.)

Notes:
All dimensions shall remain the same as shown on superstructure details, except dimension "A" which is to be revised as shown.
Additional concrete needed to revise dimension "A" (39" and 44" parapets):
Steel Superstructures: 0.00348 cu. yds./ft.
Slab Bridge Superstructures: cu. yds./ft.
Place full depth aluminum sheets as shown on superstructure details.
Replace all cork joint filler locations with a full thickness saw cut.
Steel and slab superstructures shown. Other superstructure types similar.

SFP 39-44

10/27/2023



USER NAME =	asharghi	DESIGNED -	AS	REVISED -	
CHECKED -	TCG	REVISED -			
PLOT SCALE =	0.167' / in.	DRAWN -	AS	REVISED -	
PLOT DATE =	6/23/2025	CHECKED -	TCG	REVISED -	

STATE OF ILLINOIS
DEPARTMENT OF TRANSPORTATION

CONCRETE PARAPET SLIPFORMING OPTION
STRUCTURE NO. 092-0210 (E.B.) & 092-0211 (W.B.)

SHEET S-37 OF S-40 SHEETS

F.A. RTE.	SECTION	COUNTY	TOTAL SHEETS	SHEET NO.
74	(92-9)BR	VERMILION	87	70
CONTRACT NO. 70D66				
ILLINOIS FED. AID PROJECT				



Page 1 of 2

Date 8/21/23

ROUTE	FAI 74 (I-74)	DESCRIPTION	I-74 over Stony Creek	LOGGED BY	KEG
-------	---------------	-------------	-----------------------	-----------	-----

SECTION (92-9)BR **LOCATION** Oakwood Township, IL - 40.12434939° N, 87.85757603° W

COUNTY Vermilion DRILLING METHOD HSA + Rotary Wash at 25' HAMMER TYPE AUTO

STRUCT. NO.	092-001/002 (EX)	D	B	U	M	Surface Water Elev.	_____	ft	D	B	U	M
Station	1286+17	E	L	O	O	Stream Bed Elev.	_____	ft	E	L	O	O
		P	L	O	I				P	L	O	I
BORING NO.	SB-01	T	W	S	S	Groundwater Elev.:			T	W	S	S
Station	1285+27.54	H	S	Qu	T	First Encounter	619.1	ft	H	S	Qu	T
Offset	2.9 ft RT					Upon Completion	_____	ft				
Ground Surface Elev.	639.14	ft	(ft)	(/6")	(tsf)	After _____ Hrs.	_____	ft	(ft)	(/6")	(tsf)	(%)

Soil Description	Depth (ft)	Moisture (%)	Plasticity Index (PI)	Soil Description	Depth (ft)	Moisture (%)	Plasticity Index (PI)
SILTY CLAY - Brown, w/ Gravel, Very Stiff	8	4.0	10	SILTY CLAY LOAM TILL - Dark Gray, Hard	19	7.7	17
	20				16		
	22				19	B	
Becomes Stiff	3				8		
	4	-			11	5.2	18
	6				17	B	
	633.1				25		
CLAY LOAM - Dark Brown, Stiff	3			LL = 40.1, PL = 14.8, PI = 25.4	5		
	4	1.1	18		9	3.7	21
Sand = 33.8%, Silt = 45.2%, Clay = 21.0%	7	B			9	B	
Becomes Dark Brown and Gray	3				12		
	4	1.5	15		13	1.8	28
	5	B			16	S	
	628.1			SANDY CLAY - Greenish Gray, Stiff	30		
SILTY CLAY LOAM - Gray, Stiff, w/ Gravel	4						
	4	1.9	12				
	6	B					
Becomes Medium Stiff	4						
	2	4.3	12	CLAYEY SHALE - Brown and Gray, Soft	18		
	4	P			32	1.3	17
	15				27	S	
	623.1				35		
SANDY LOAM - Gray, Loose	1						
	2	0.5	19				
	11	P					
Sand = 54.6%, Silt = 29.4%, Clay = 16.0%	24						
Becomes Brown, Hard, w/ Gravel, Wet	30	2.4	10	MSPT Start	100/15.5"		
	33	S			6.9		25
	20			COAL			

The Unconfined Compressive Strength (UCS) Failure Mode is indicated by (B-Bulge, S-Shear, P-Penetrometer)
The SPT (N value) is the sum of the last two blow values in each sampling zone (AASHTO T206)

BBS, form 137 (Rev. 8-99)



Page 2 of 2

Date 8/21/23

ROUTE	FAI 74 (I-74)	DESCRIPTION	I-74 over Stony Creek	LOGGED BY	KEG
-------	---------------	-------------	-----------------------	-----------	-----

SECTION (92-9)BR **LOCATION** Oakwood Township, IL - 40.12434939° N, 87.85757603° W

COUNTY Vermillion DRILLING METHOD HSA + Rotary Wash at 25' HAMMER TYPE AUTO

STRUCT. NO.	092-001/002 (EX)	D	B	U	M	Surface Water Elev.		ft
Station	1286+17	P	L	C	I	Stream Bed Elev.		ft
		E	O	S				
BORING NO.	SB-01	T	W	S		Groundwater Elev.:		
Station	1285+27.54	H	S	Qu	T	First Encounter	619.1	ft ▼
Offset	2.9 ft RT					Upon Completion		ft
Ground Surface Elev.	639.14	ft	(ft)	(6")	(tsf)	After	Hrs.	ft

Interval	Grain Size	Grain Size	Grain Size
595.6	60/18"	1.4	16
CLAYEY SHALE - Gray, Soft			
100/3.7"	45.5	15	
100/15.2"	2.5	17	
Becomes Dark Red	100/8.8"	5.0	12
579.1			

The Unconfined Compressive Strength (UCS) Failure Mode is indicated by (B-Bulge, S-Shear, P-Penetrometer)
The SPT (N value) is the sum of the last two blow values in each sampling zone (AASHTO T206)

BBS, form 137 (Rev. 8-99)

MODEL: Default
FILE NAME: P:\Projects\22000\22351\C_DESIGN\01_Discipline\A_Civil\Working\Sheets\Bridge\DS_70D66_Shl_Boring1.dgn

EPSTEIN

USER NAME = asharghi	DESIGNED - AS	REVISED -
	CHECKED - TCG	REVISED -
PLOT SCALE = 0.167' / in.	DRAWN - AS	REVISED -
PLOT DATE = 6/23/2025	CHECKED - TCG	REVISED -

**STATE OF ILLINOIS
DEPARTMENT OF TRANSPORTATION**

BORING LOGS 1
STRUCTURE NO. 092-0210 (E.B.) & 092-0211 (W.B.)

SHEET S-38 OF S-40 SHEETS

F.A. RTE.	SECTION	COUNTY	TOTAL SHEETS	SHEET NO.
74	(92-9)BR	VERMILION	87	71
		CONTRACT NO. 70D66		
ILLINOIS		FED. AID PROJECT		

6/23/2025 10:29:12 AM



Page 1 of 2

Date 8/22/23

ROUTE FAI 74 (I-74) DESCRIPTION I-74 over Stony Creek LOGGED BY KEG

SECTION (92-9)BR **LOCATION** Oakwood Township, IL - 40.12436139° N, 87.85695006° W

COUNTY Vermilion DRILLING METHOD HSA + Mud Rotary Wash at 20' HAMMER TYPE AUTO

The Unconfined Compressive Strength (UCS) Failure Mode is indicated by (B-Bulge, S-Shear, P-Penetrometer)
The SPT (N value) is the sum of the last two blow values in each sampling zone (AASHTO T206)

BBS, form 137 (Rev. 8-99)



Page 2 of 2

Date 8/22/23

ROUTE	<u>FAI 74 (I-74)</u>	DESCRIPTION	<u>I-74 over Stony Creek</u>	LOGGED BY	<u>KEG</u>
--------------	----------------------	--------------------	------------------------------	------------------	------------

SECTION (92-9)BR **LOCATION** Oakwood Township, IL - 40.12436139° N, 87.85695006° W

COUNTY Vermilion DRILLING METHOD HSA + Mud Rotary Wash at 20' HAMMER TYPE AUTO

The Unconfined Compressive Strength (UCS) Failure Mode is indicated by (B-Bulge, S-Shear, P-Penetrometer)
The SPT (N value) is the sum of the last two blow values in each sampling zone (AASHTO T206)

BBS, form 137 (Rev. 8-99)



Page 1 of 1

Date 8/24/23

ROUTE FAI 74 (I-74) DESCRIPTION I-74 over Stony Creek LOGGED BY KEG

SECTION (92-9)BR **LOCATION** Oakwood Township, IL - 40.12459200° N, 87.85730636° W

COUNTY Vermilion DRILLING METHOD HSA + Mud Rotary Wash at 10' HAMMER TYPE AUTO

The Unconfined Compressive Strength (UCS) Failure Mode is indicated by (B-Bulge, S-Shear, P-Penetrometer)
The SPT (N value) is the sum of the last two blow values in each sampling zone (AASHTO T206)

BBS, form 137 (Rev. 8-99)

Page 1 of 2Date 8/23/23

COUNTY Vermilion DRILLING METHOD HSA + Mud Rotary Wash at 10' HAMMER TYPE AUTO

SILTY CLAY - Brown, Stiff				SHALE - Greenish Gray, Soft, Highly Weathered (continued)
631.5	2			
SANDY CLAY - Stiff	5	1.5	27	
SILTY CLAY - Brown, Medium Stiff	6	P		
629.5	1			Becomes Brown, MSPT start
SILTY CLAY TILL - Dark Brown, Medium Stiff	2	0.8	23	100/17.5"
LL = 36.0, PL = 19.6, PI = 16.4	4	B		2.7
627.0	12			
SILTY CLAY - Brown, Brittle, Hard	20	-	7	
	30			
	24			Becomes Gray
	20	-	6	50/20"
	11			1.3
622.0	6			
SILTY CLAY TILL - Gray, Stiff	6	3.1	19	
	8	B		
	2			Becomes Unweathered, Hard
	3	3.1	21	100/12"
	5	B		7.5
LL = 25.1, PL = 23.8, PI = 1.3	16			
	20	1.7	17	
	28	S		
614.5	6			Poor Recovery
SHALE - Greenish Gray, Soft, Highly Weathered	21	-	17	100/1.3"
	31			79.5

BBS, form 137 (Rev. 8-99)



Page 2 of 2


Date 8/23/23

COUNTY Vermilion DRILLING METHOD HSA + Mud Rotary Wash at 10' HAMMER TYPE AUTO

[illegible]

BBS, form 137 (Rev. 8-99)


CENTERLINE INTERSTATE OR MULTI-LANE TWO WAY DIVIDED HIGHWAY

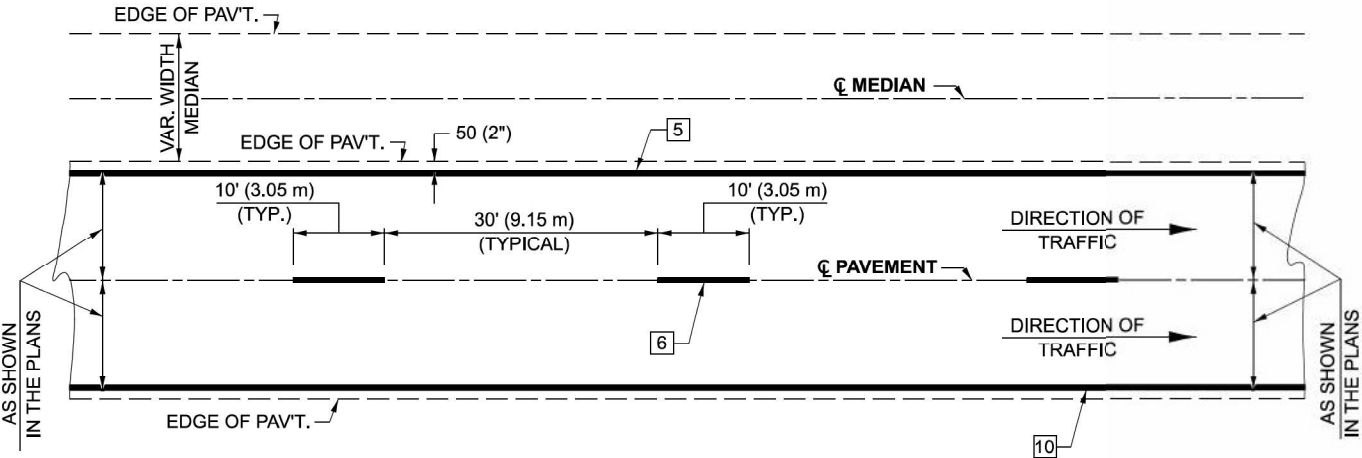


NOTE: PAVEMENT MARKINGS ARE TO BE EXTENDED THROUGH OMISSIONS WHEN APPLICABLE.

NOTE: SEE ARTICLES 780.04 & 781.03 FOR LOCATION OF STRIPES AND MARKERS RELATIVE TO EDGES OR JOINTS.
FOR RAISED REFLECTIVE PAVEMENT MARKERS, REFER TO STANDARD 781001.


TYPICAL PAVEMENT MARKING LEGEND

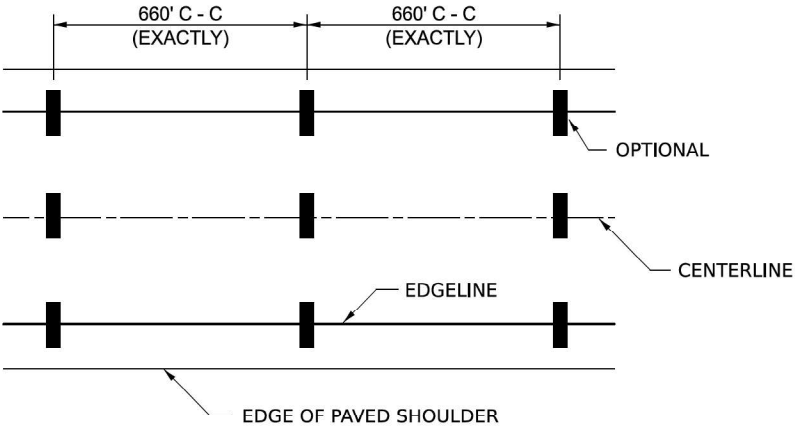




IT WILL BE NECESSARY TO HAVE A REPRESENTATIVE OF THE STATE POLICE PRESENT SO THAT THE ACCURACY OF MEASUREMENT CAN BE ATTESTED TO IN COURT.

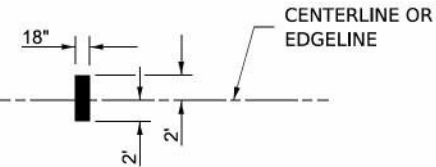


AERIAL SPEED CHECK ZONES

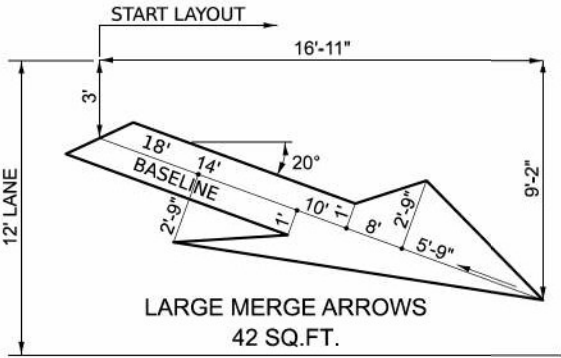


- 1 4" (100) SKIP-DASH (YELLOW)
- 2 4" (100) SOLID (YELLOW)
- 3 12" (300) DIAGONAL (YELLOW)
- 4 4" (100) DOUBLE YELLOW (NARROW)
- 5 6" (150) SOLID (YELLOW)
- 6 6" (150) SKIP-DASH (WHITE)
- 7 4" (100) SKIP-DASH (WHITE)
- 8 4" (100) SOLID (WHITE)
- 9 12" (300) DIAGONAL (WHITE)
- 10 6" (150) SOLID (WHITE)
- 11 24" (600) STOP BAR (WHITE)
- 12 8" (200) SOLID (WHITE)
- 13 6" (150) LANE LINE EXTENSIONS (WHITE)

 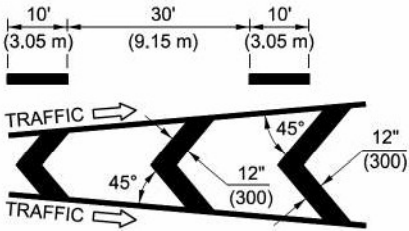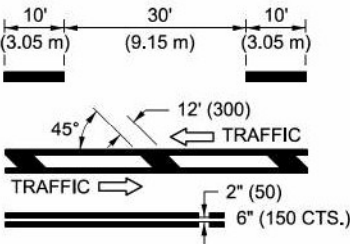


TYPICAL EXIT RAMP TERMINAL

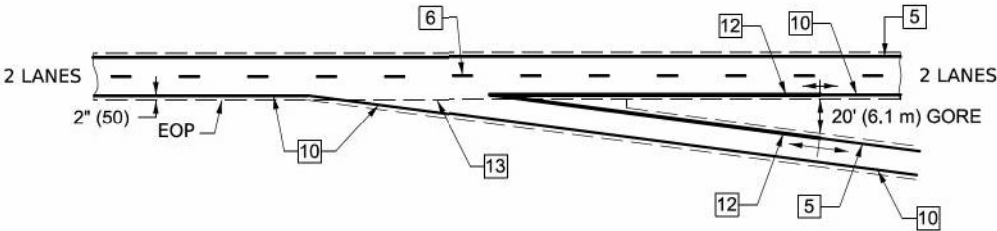


EXIT RAMP TERMINAL with EXCLUSIVE (auxiliary) LANE

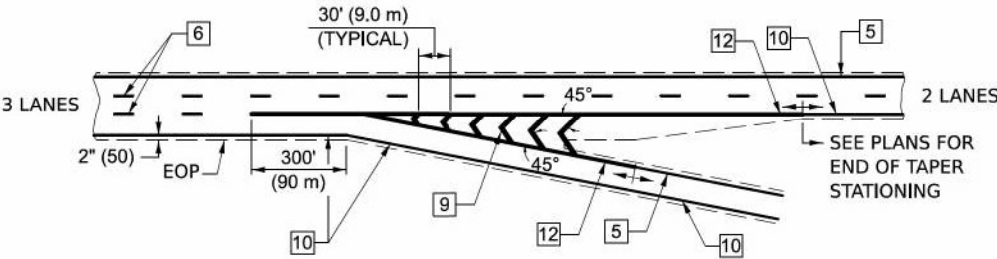

TYPICAL ENTRANCE RAMP TERMINAL

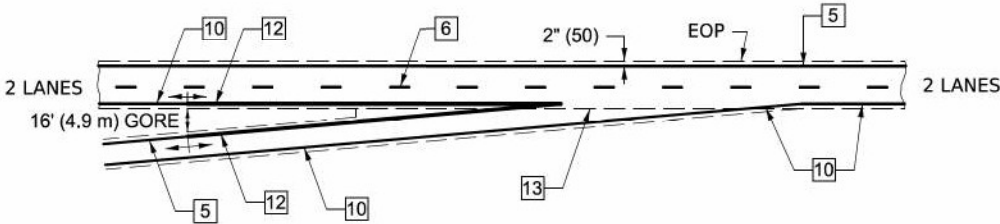

ENTRANCE RAMP TERMINAL with EXCLUSIVE LANE

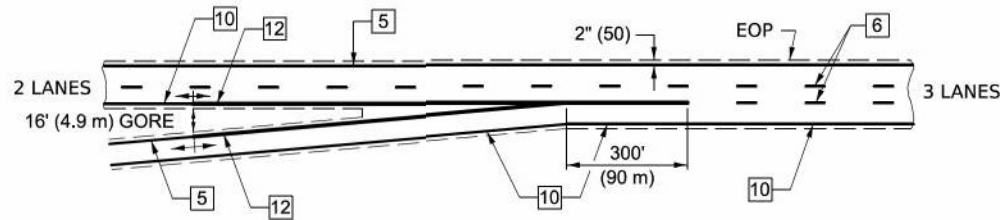

Note: All dimensions are in INCHES (millimeters) unless otherwise shown.

DISTRICT 5 DETAIL NO. 7800BBBB

F.A.I. RTE.	SECTION	COUNTY	TOTAL SHEETS	SHEET NO.
74	(92-9)BR	VERMILION	87	74
CONTRACT NO. 70D66				


STATE OF ILLINOIS
DIVISION OF TRANSPORTATION


I-74 OVER STONY CREEK
PAVEMENT MARKING (INTERSTATE & MULTI-LANE APPLICATIONS)

SCALE: NONE SHEET 1 OF SHEETS STA. TO STA.

USER NAME = asharghi	DESIGNED - BAW	REVISED -
DRAWN - DR	REVISOR -	
PLOT SCALE = 2,000' / in.	CHECKED - JRM	REVISOR -
PLOT DATE = 6/23/2025	DATE - 05/01/2025	REVISOR -

6/23/2025 10:28:28 AM
P:\Projects\200002351C_DESIGN\01_Discipline\Civil\WorkingSheets\70D66_D5-Snd_X032AAAA.dgn

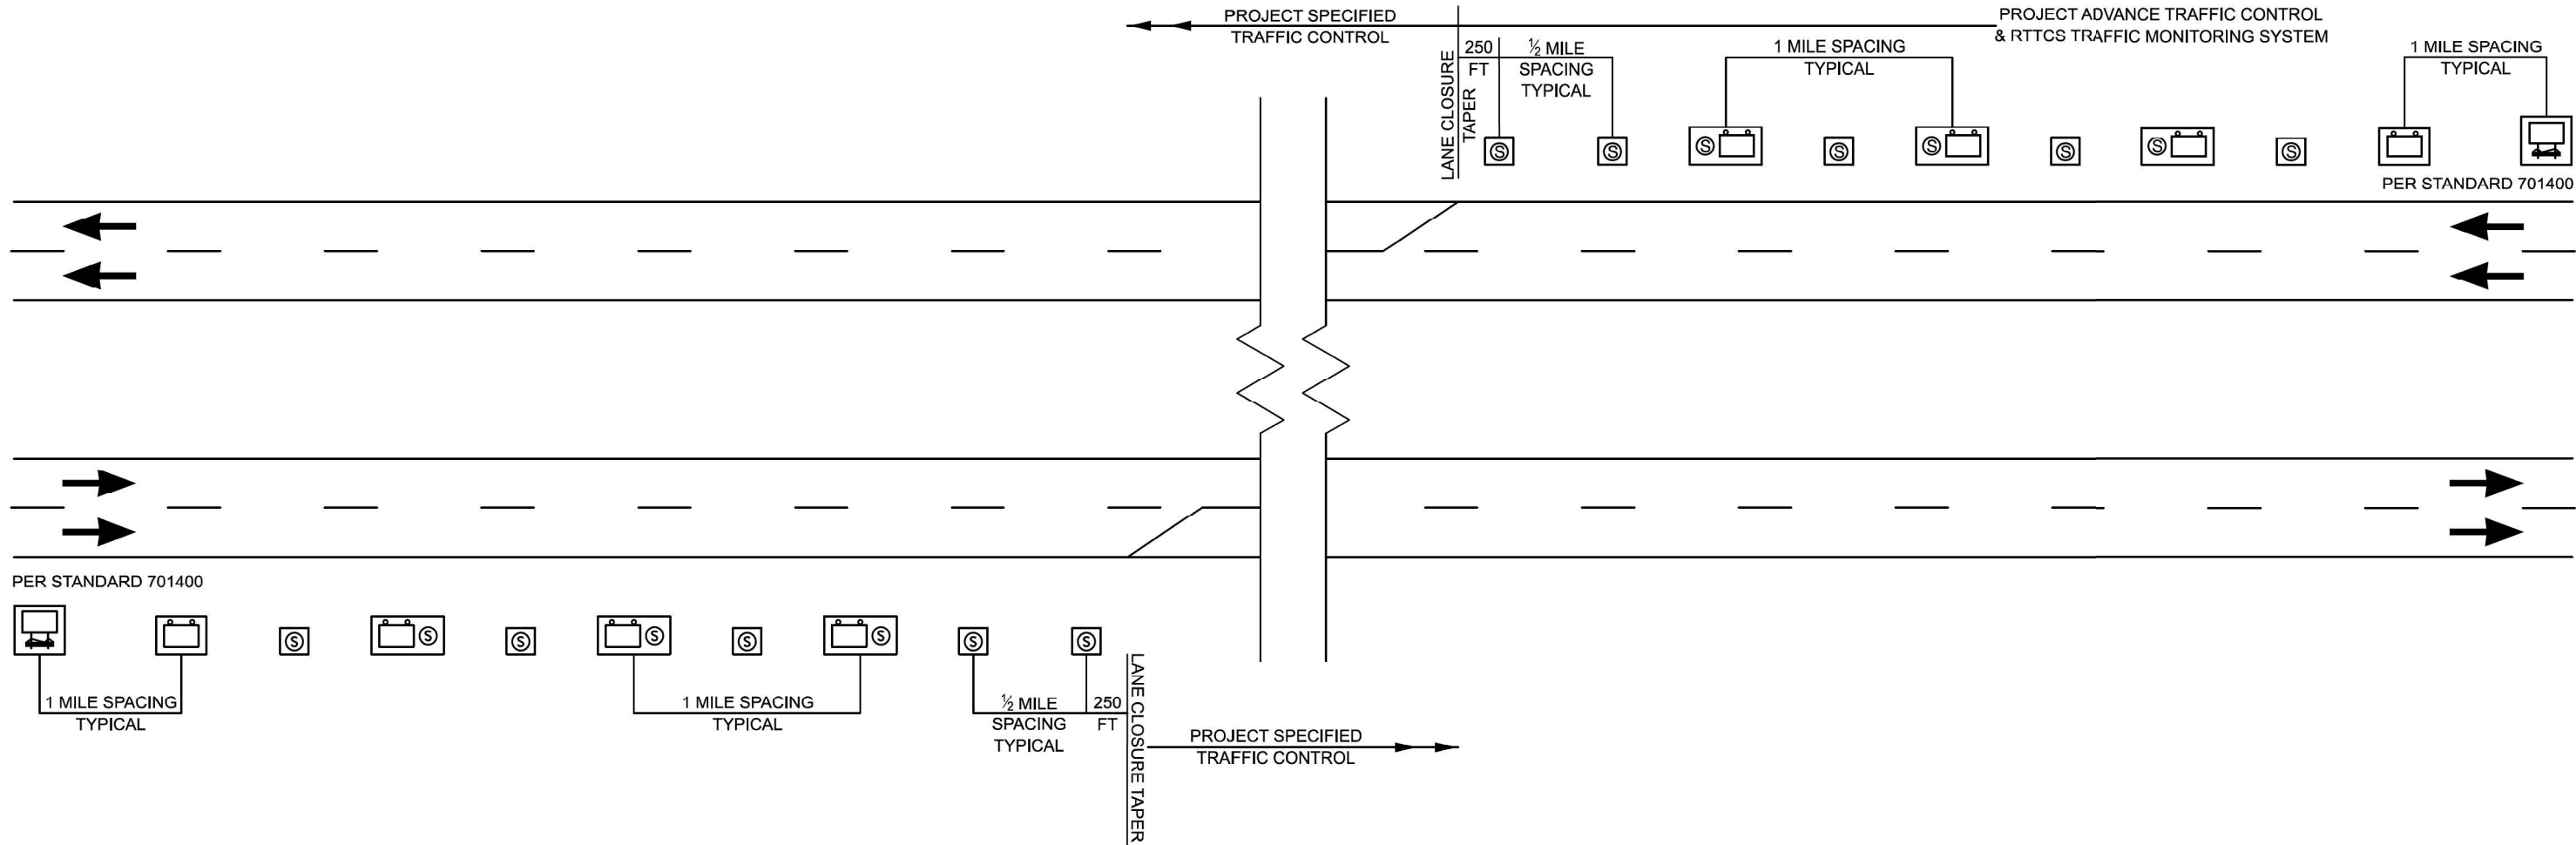

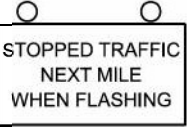LEGEND	
	REAL-TIME TRAFFIC CONTROL WARNING SIGN PROJECT SIGN SHALL BE A 48" X 96" (1200MM X 2400MM) SIGN THAT SAYS: "STOPPED TRAFFIC NEXT MILE WHEN FLASHING".
	SINGLE PORTABLE CHANGEABLE MESSAGE SIGN PLACED 1 MILE IN ADVANCE OF THE REAL-TIME TRAFFIC CONTROL WARNING SIGN. IT SHALL READ: "RIGHT/LEFT LANE CLOSED // X MILES AHEAD" THIS PORTABLE CHANGEABLE MESSAGE SIGN IS INCLUDED IN STANDARD 701400
	REAL-TIME TRAFFIC MONITORING SENSOR UNIT
	STOPPED TRAFFIC NEXT MILE WHEN FLASHING

NOTES:

1. THE NUMBER OF REAL-TIME TRAFFIC CONTROL WARNINGS SIGNS MAY BE CHANGED AS DIRECTED BY THE ENGINEER. RELOCATION OF REAL-TIME TRAFFIC CONTROL STATIC WARNING SIGNS IS INCLUDED IN THE REAL-TIME TRAFFIC CONTROL PAY ITEMS.
2. REAL-TIME TRAFFIC CONTROL MONITORING SENSOR UNITS SPACED APPROXIMATELY EVERY 1/2 MILE AND REAL-TIME TRAFFIC CONTROL WARNING SIGNS SPACED EVERY 1 MILE OR AS DIRECTED BY THE ENGINEER.
3. THE FIRST REAL-TIME TRAFFIC MONITORING SENSORS UNIT IS TO BE PLACED 250 FOOT UPSTREAM OF THE TAPER.
4. THE SECOND REAL-TIME SPEED TRAFFIC MONITORING SENSOR UNIT IS TO BE PLACED 250 FOOT IN ADVANCE OF THE RIGHT LANE/LEFT LANE CLOSED 1/2 MILE SIGN (STD. 701400).
5. THE FIRST REAL-TIME TRAFFIC CONTROL WARNINGS SIGN SHOULD BE PLACED 500 FOOT IN ADVANCE OF THE RIGHT/LEFT LANE CLOSED 1 MILE SIGN (STD. 701400)
6. THE NUMBER OF RTTCS DEVICES MAY BE REDUCED BASED ON THE LOCATION OF THE PORTABLE CHANGEABLE MESSAGE SIGN PER (STD. 701400) AS DIRECTED BY THE ENGINEER.

Note: All dimensions are in INCHES
(millimeters) unless otherwise shown.

DISTRICT 5 DETAIL NO. X032AAAA

F.A.I. RTE.	SECTION	COUNTY	TOTAL SHEETS	SHEET NO.
74	(92-9)BR	VERMILION	87	75
CONTRACT NO. 70D66				
ILLINOIS FED. AID PROJECT				




USER NAME = asharghi	DESIGNED - BAW	REVISED -
	DRAWN - DR	REVISED -
PLOT SCALE = 2,0000 ' / in.	CHECKED - JRM	REVISED -
PLOT DATE = 6/23/2025	DATE - 05/01/2025	REVISED -

STATE OF ILLINOIS
DIVISION OF TRANSPORTATION

I-74 OVER STONY CREEK
REAL-TIME TRAFFIC CONTROL SYSTEM


SCALE: NONE SHEET \$STD2 OF SHEETS STA. TO STA.

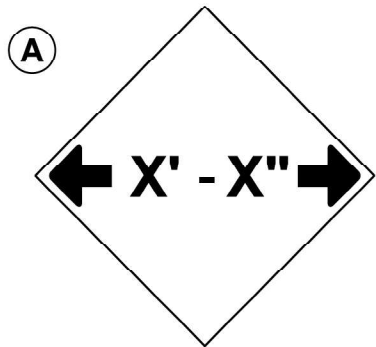


W12-2(O)-48"x48"(1200x1200)

SIGN (A) 2 SIGNS - W12-2(O)-48"x48"(1200x1200) ARE TO BE PLACED AS SHOWN IN THE PLANS OR AS DIRECTED BY THE ENGINEER.

SIGN (B) 2 SIGNS - (SIGN PANEL, TYPE II) AS SHOWN ARE TO BE PLACED AS SHOWN IN THE PLANS OR AS DIRECTED BY THE ENGINEER.

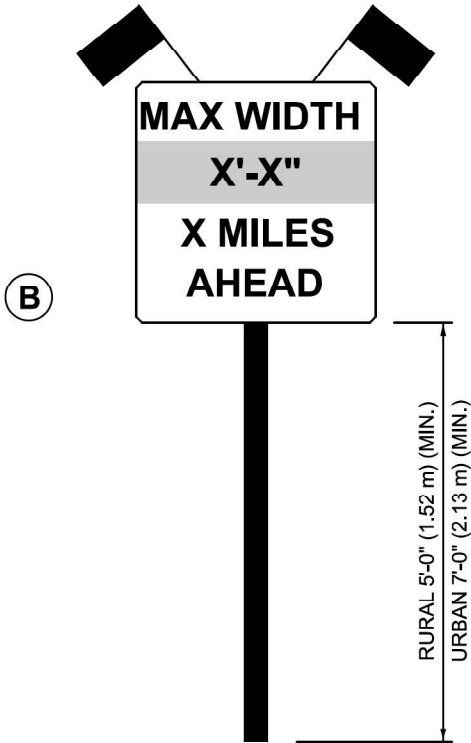

SIGN PANEL, TYPE II

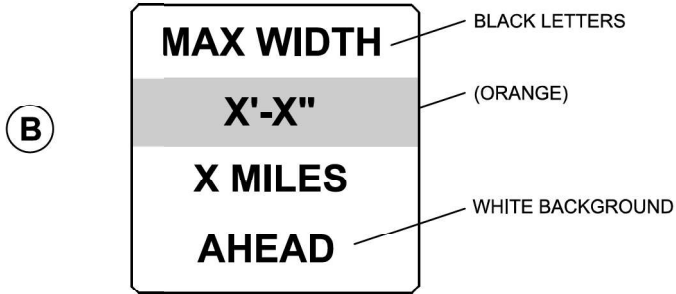


W12-I103(O)-48"x48"(1200x1200)
"D" LETTERS/NUMBERS

GENERAL NOTES

1. ALL TRAFFIC CONTROL DEVICES SHALL BE FURNISHED, ERECTED AND MAINTAINED BY THE CONTRACTOR.
2. ALL (B) SIGNS SHALL HAVE FLAGS INSTALLED UNLESS OTHERWISE DIRECTED.
3. LOCATIONS OF TRAFFIC CONTROL DEVICES MAY BE ADJUSTED BY THE ENGINEER.
4. ALL TRAFFIC CONTROL SHOWN ON THIS SHEET SHALL BE PAID FOR AT THE CONTRACT LUMP SUM PRICE FOR WIDTH RESTRICTION SIGNING.
5. ALL SIGNS SHALL BE POST MOUNTED UNLESS OTHERWISE DIRECTED.
6. ALL SIGNS SHOWN ORANGE (O) SHALL BE FLUORESCENT ORANGE.
7. ALL SIGNS SHOWN SHALL CONSIST OF THE CURRENT RETROREFLECTIVE SHEETING REQUIREMENTS AS OUTLINED IN SECTION 1106.01 OF THE STANDARD SPECIFICATIONS BOOK.

Note: All dimensions are in INCHES (millimeters) unless otherwise shown.

DETAIL FOR TEMPORARY RUMBLE STRIPS

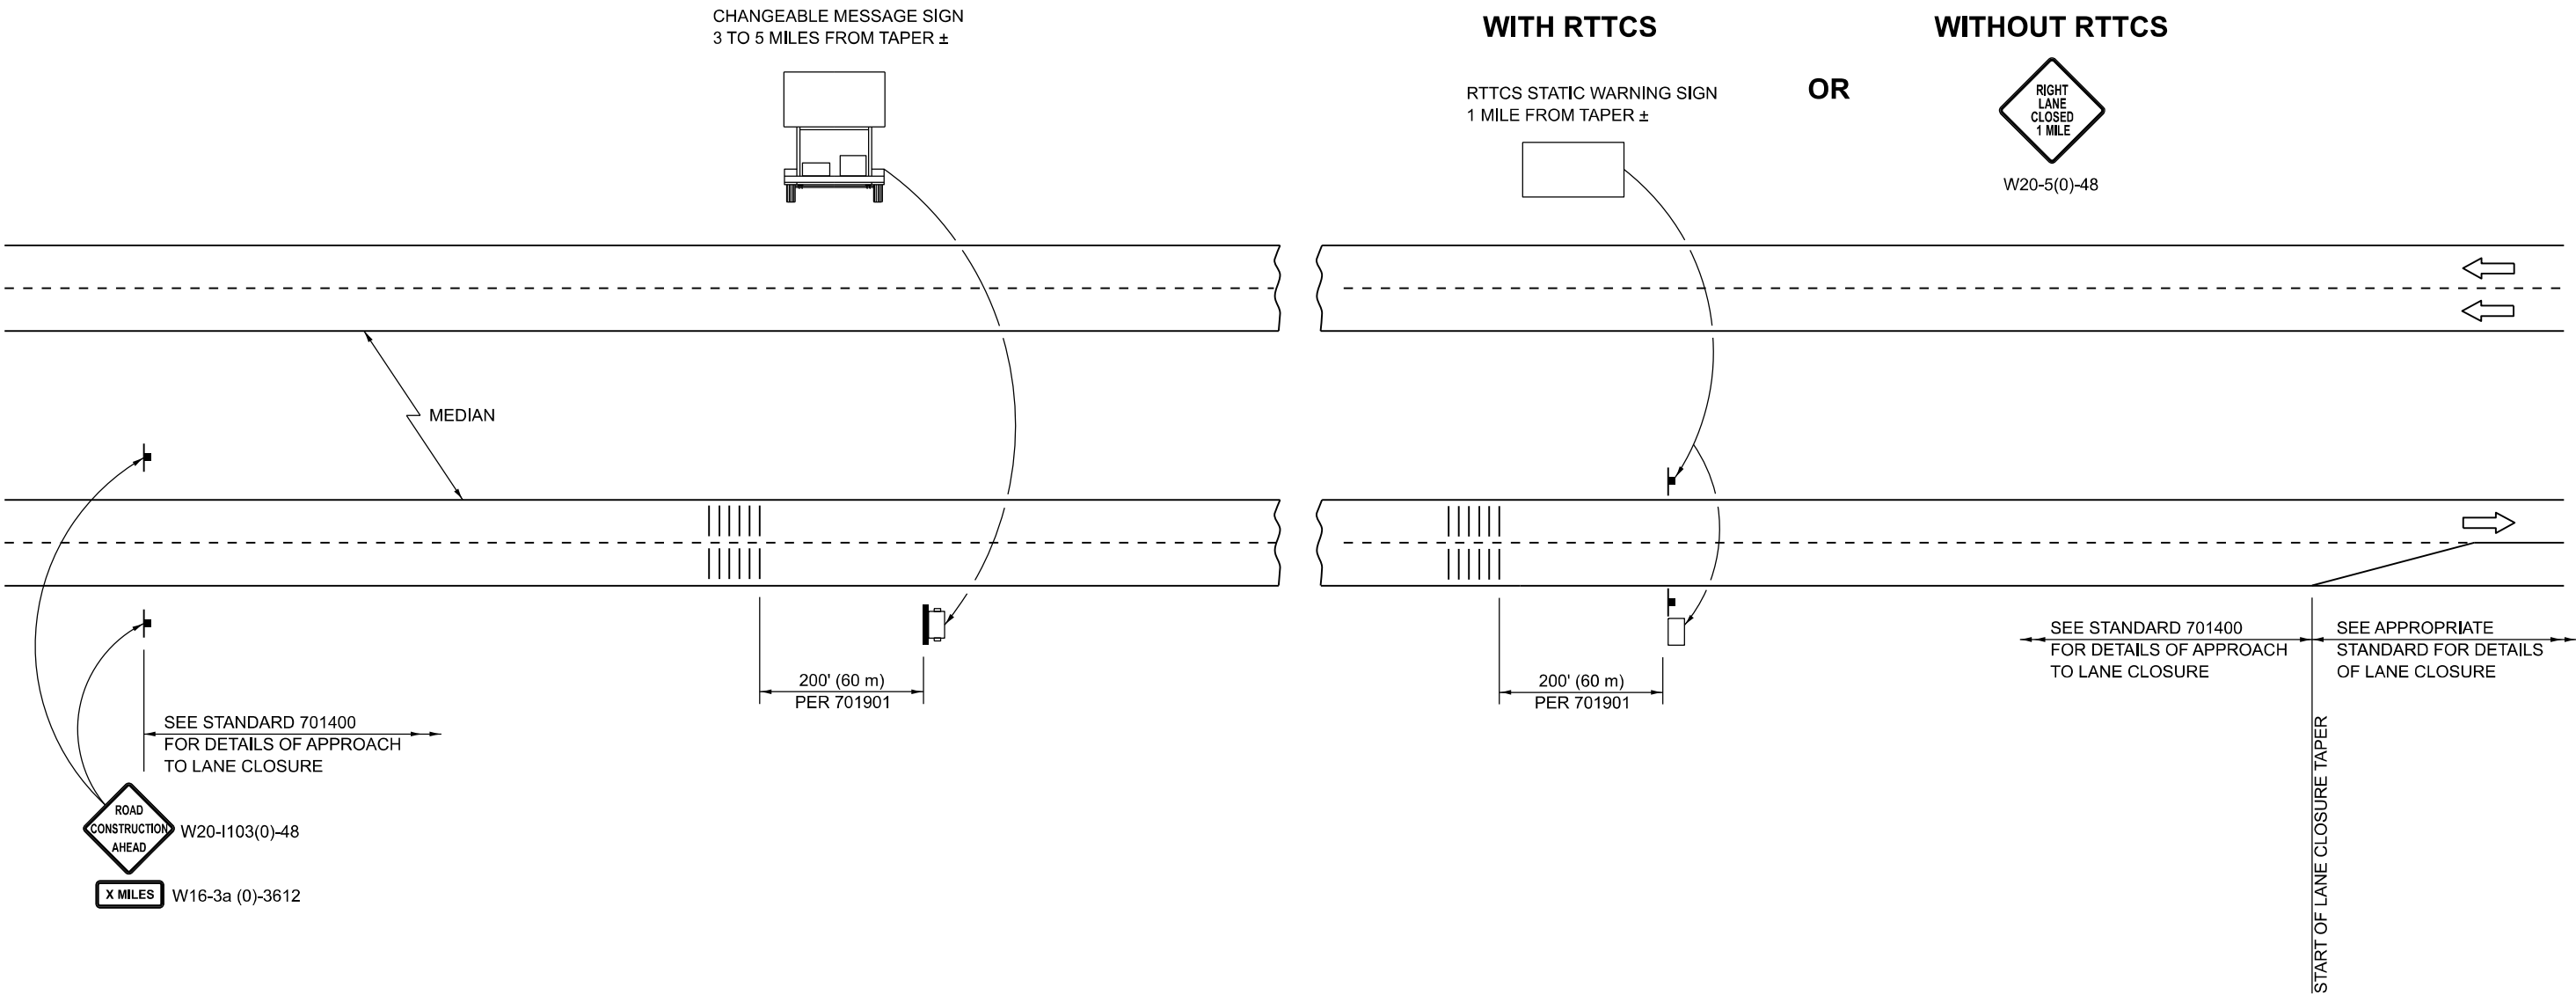

SYMBOLS

- SIGN
- TEMPORARY RUMBLE STRIPS
- CHANGEABLE MESSAGE SIGN
- RTTCS STATIC WARNING SIGN

GENERAL NOTES

REMOVE THE TEMPORARY RUMBLE STRIPS
PRIOR TO THE REMOVAL OF THE ADVANCED
WARNING SIGNS.

ALL DIMENSIONS ARE IN INCHES (MILLIMETERS)
UNLESS OTHERWISE SHOWN.

SEE HIGHWAY STANDARD 701901 FOR TEMPORARY
RUMBLE STRIP INSTALLATION.

6/23/2025 10:28:33 AM P:\projects\22000\22511C_DESIGN\01_Dispatching\Civil\Working\Sheets\70D66_Dist-5-Temp Rumble Strips.dgn




USER NAME = asharghi	DESIGNED - AS	REVISED -
	DRAWN - AS	REVISED -
PLOT SCALE = 2,0000 ' / in.	CHECKED - JRK	REVISED -
PLOT DATE = 6/23/2025	DATE - 05/01/2025	REVISED -

STATE OF ILLINOIS
DIVISION OF TRANSPORTATION


I-74 OVER STONY CREEK
DETAIL FOR TEMPORARY RUMBLE STRIPS

SCALE: NONE SHEET \$STD2 OF SHEETS STA. TO STA.

DISTRICT 5 DETAIL NO. 70106700				
F.A.I. RTE.	SECTION	COUNTY	TOTAL SHEETS	SHEET NO.
74	(92-9)BR	VERMILION	87	77
			CONTRACT NO. 70D66	
		ILLINOIS	FED. AID PROJECT	

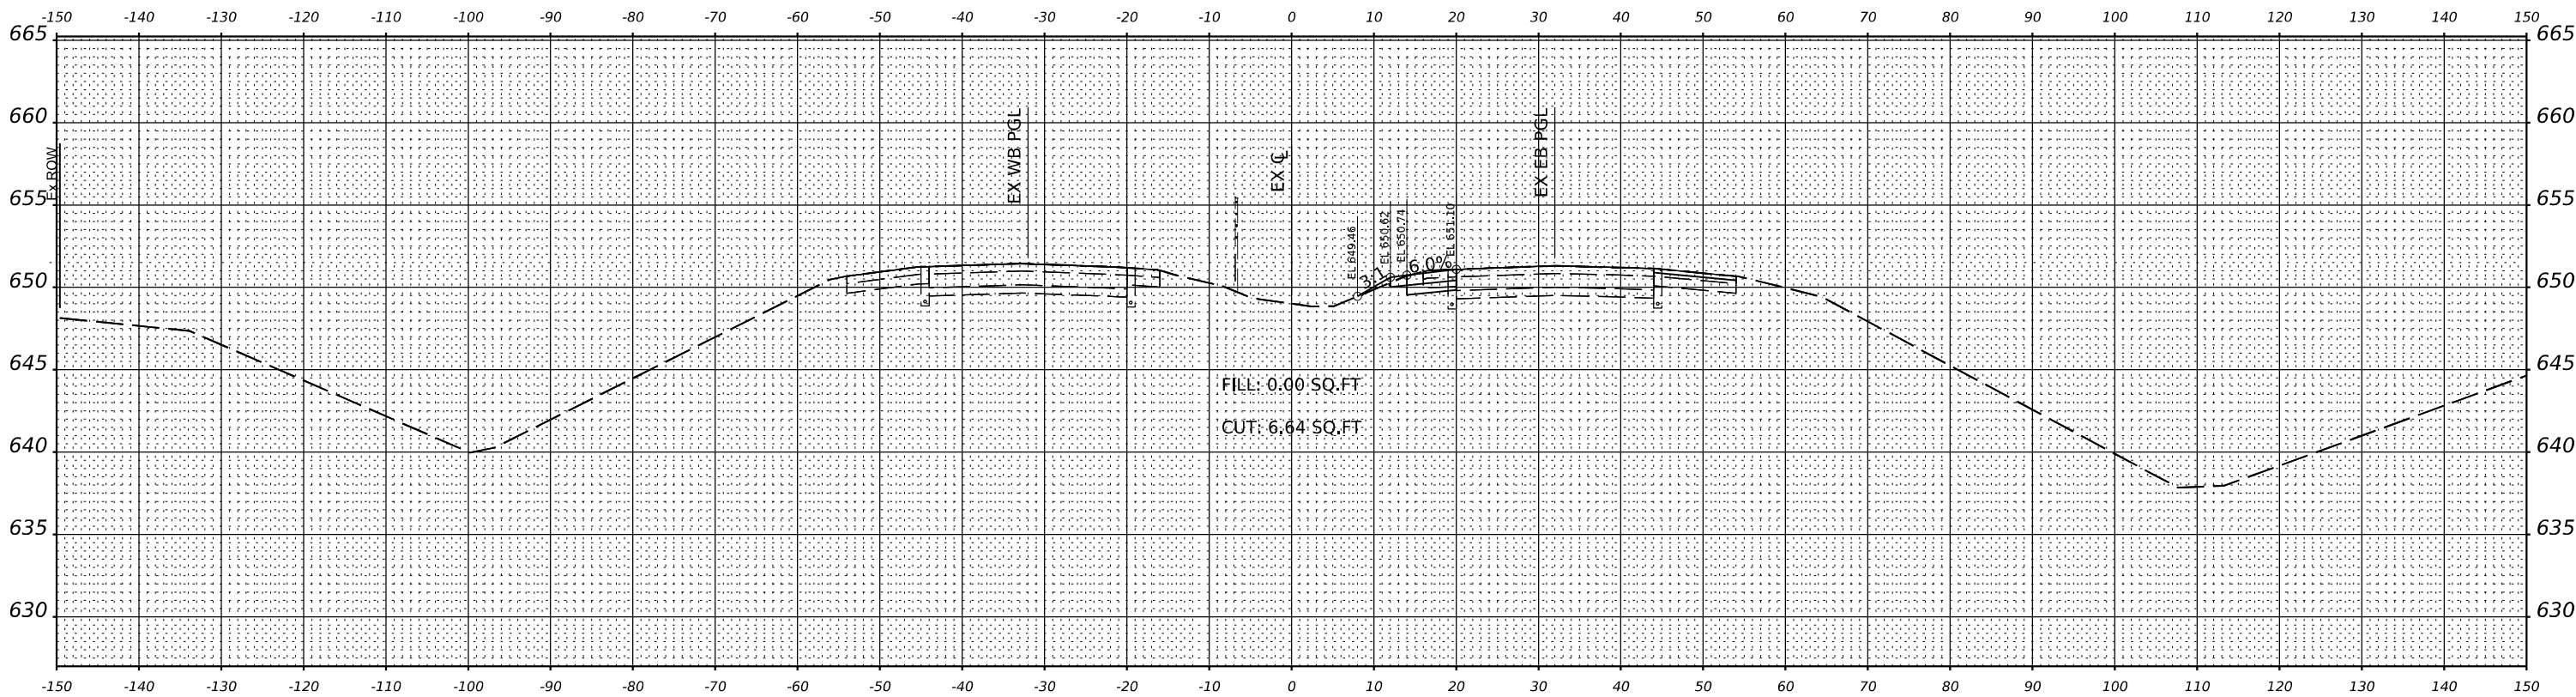

STA 1281+00.00

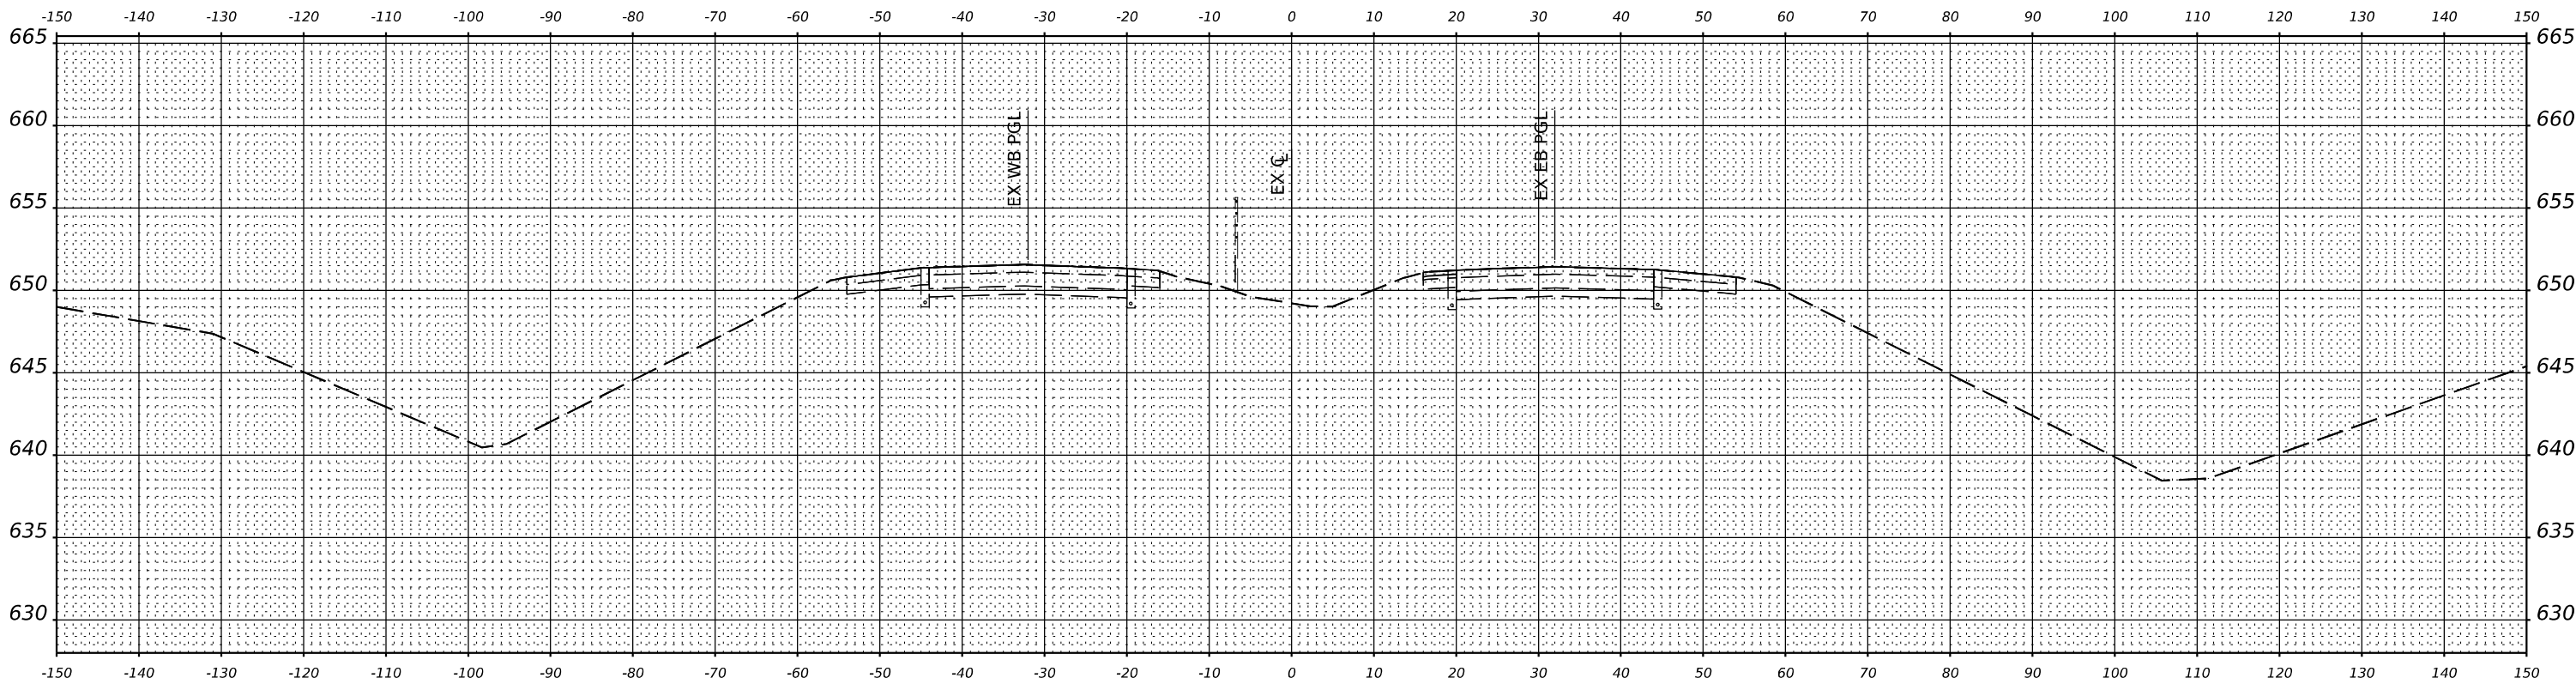

STA 1280+50.00

6/23/2025 10:28:34 AM
P:\Projects\220002231C_DESIGN\01_Dispatching_Civil\WorkingSheets\05_70066-Prop\XS.dgn





USER NAME = asharghi	DESIGNED - CC	REVISED -
	DRAWN - CC	REVISED -
PLOT SCALE = 0.16665441" / in.	CHECKED - JRK	REVISED -
PLOT DATE = 6/23/2025	DATE - 05/01/2025	REVISED -

STATE OF ILLINOIS
DIVISION OF TRANSPORTATION

I-74 OVER STONY CREEK
EXISTING CROSS SECTIONS

SCALE: SHEET 1 OF 10 SHEETS STA. TO STA.

F.A.I. RTE.	SECTION	COUNTY	TOTAL SHEETS	SHEET NO.
74	(92-9)BR	VERMILION	87	78
CONTRACT NO. 70D66				
		ILLINOIS	FED. AID PROJECT	

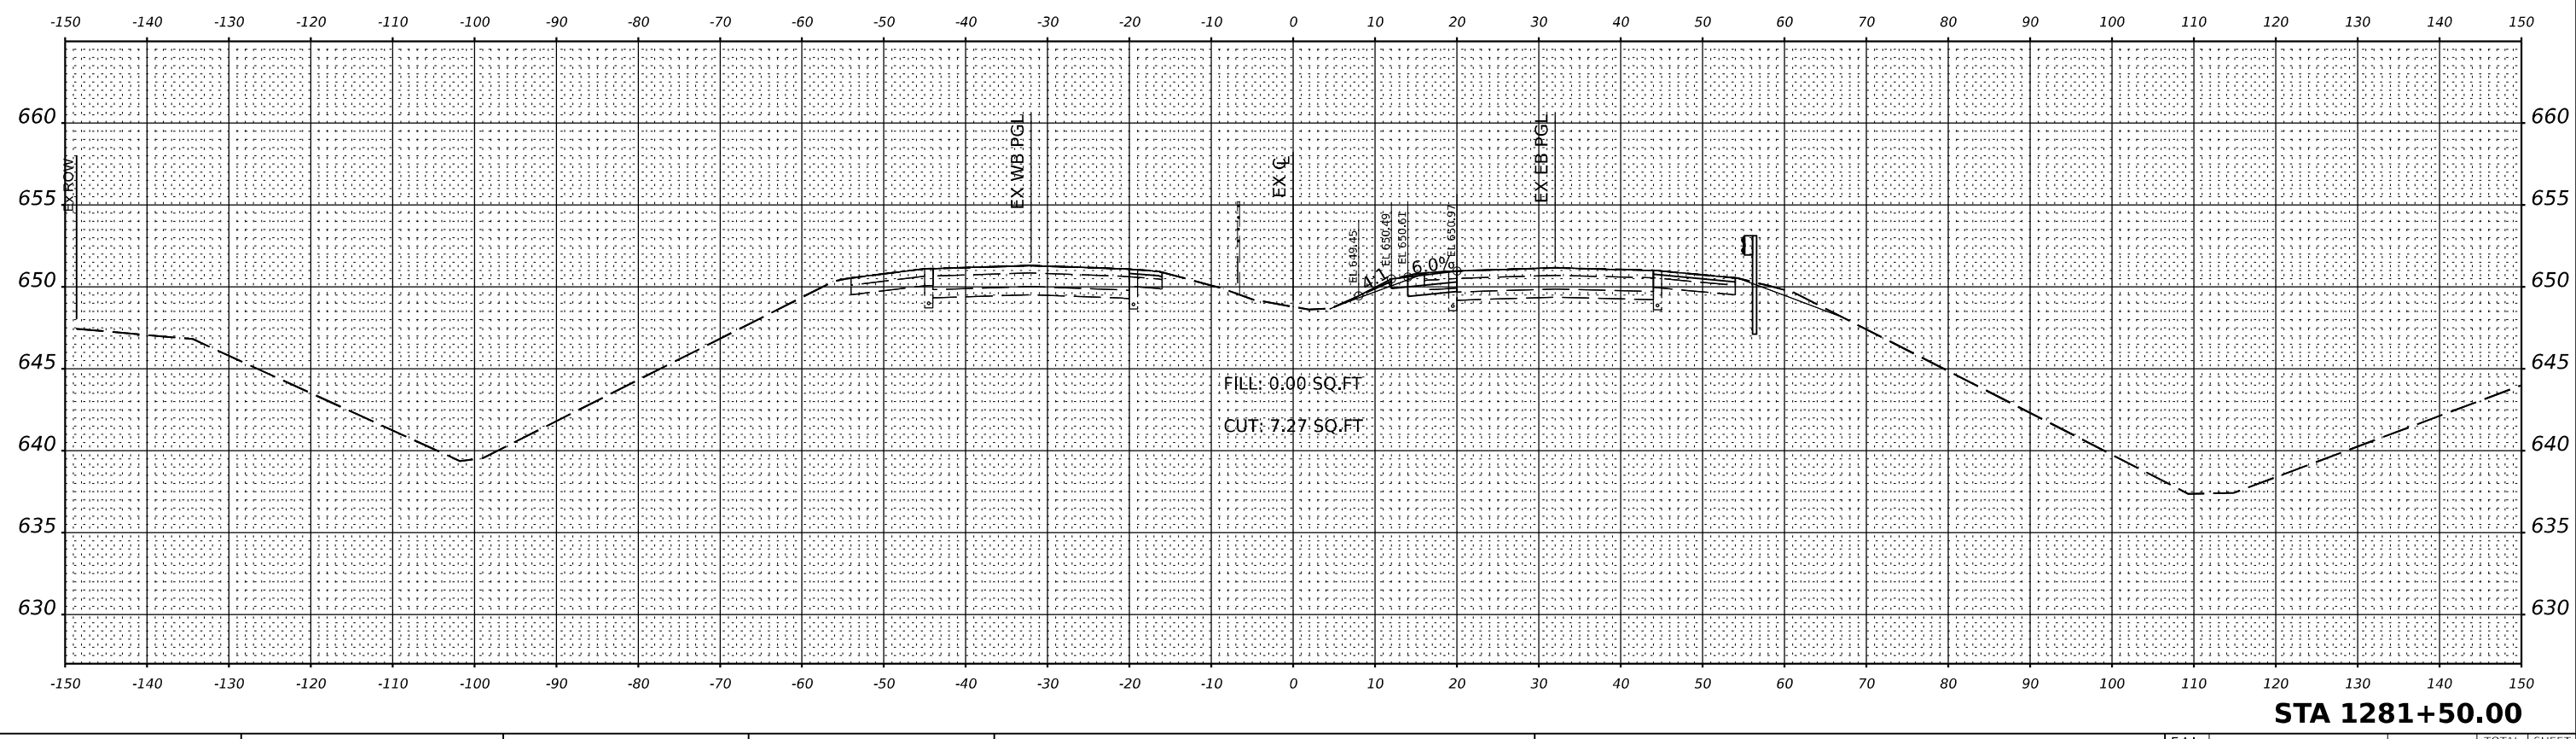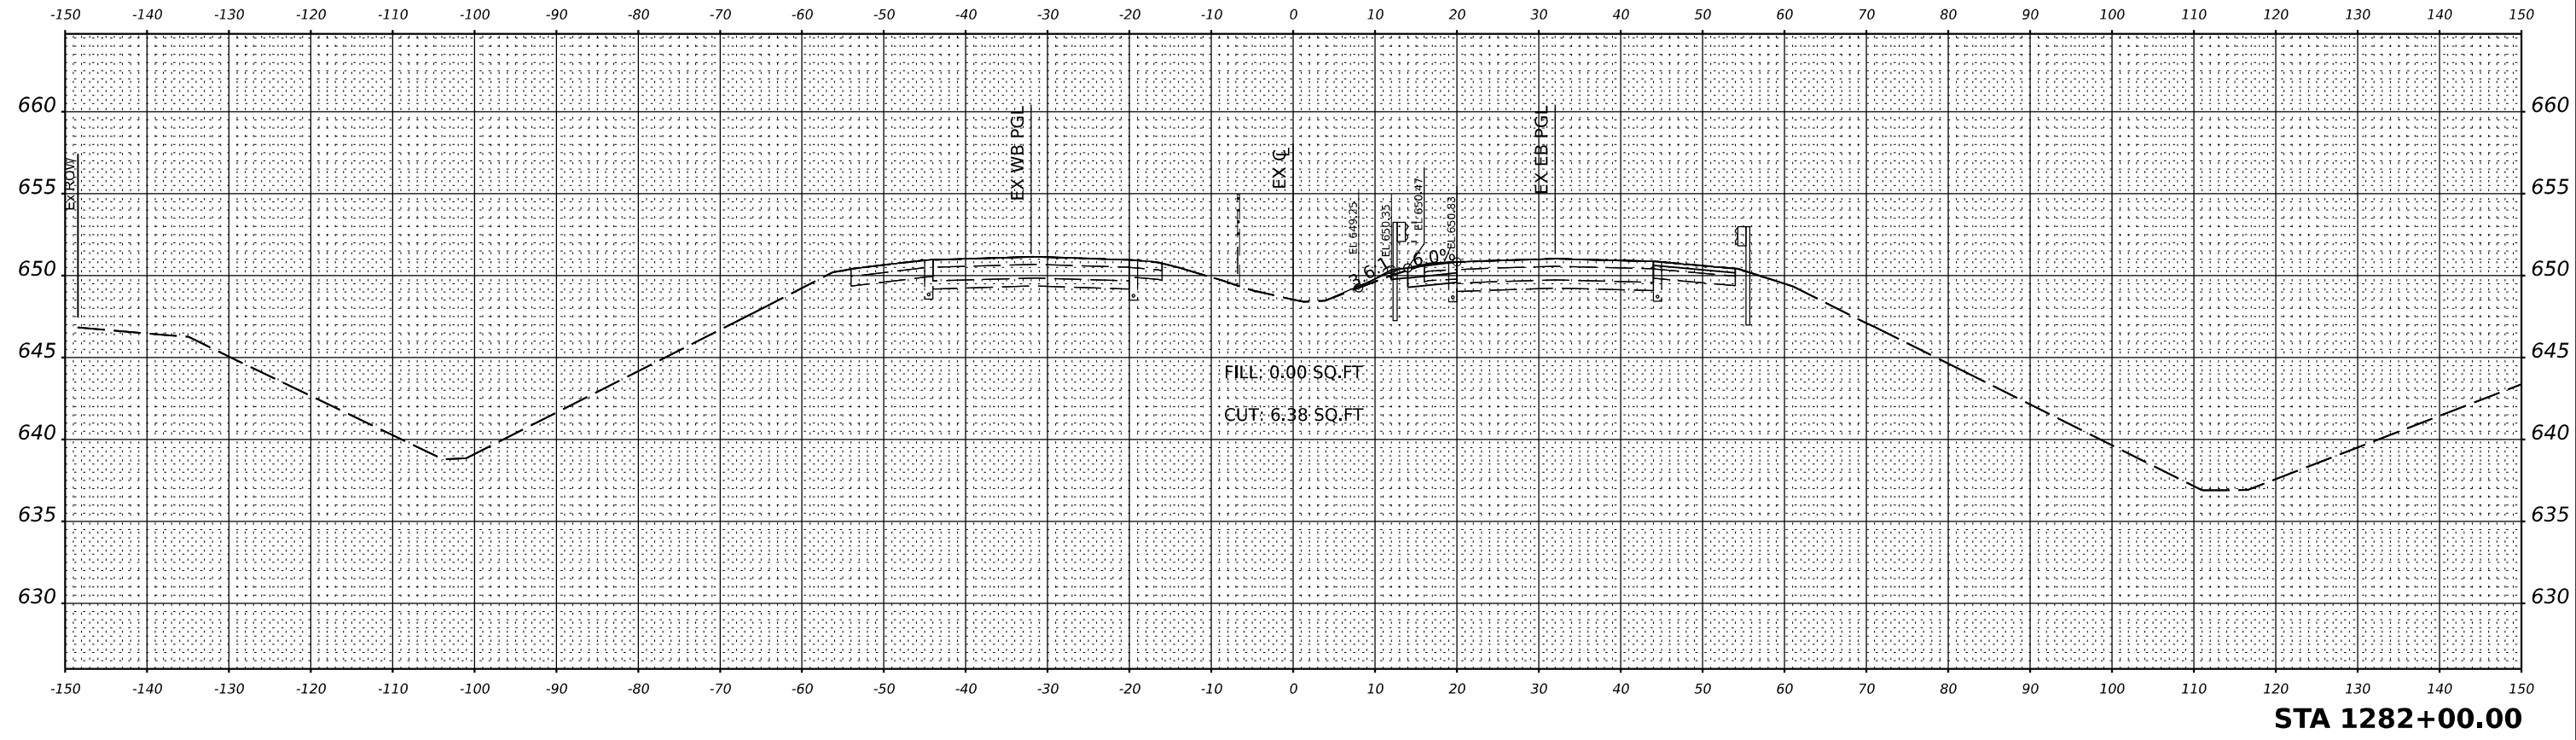

6/23/2025 10:28:35 AM
P:\Projects\22000\2231C_DESIGN\01_Dispatching_Civil\Working Sheets\05_70066-Prop\XS.dgn




USER NAME = asharghi	DESIGNED - CC	REVISED -
	DRAWN - CC	REVISED -
PLOT SCALE = 0.16665441' / in.	CHECKED - JRK	REVISED -
PLOT DATE = 6/23/2025	DATE - 05/01/2025	REVISED -

STATE OF ILLINOIS
DIVISION OF TRANSPORTATION


I-74 OVER STONY CREEK
EXISTING CROSS SECTIONS

SCALE: SHEET 2 OF 10 SHEETS STA. TO STA.

F.A.I. RTE.	SECTION	COUNTY	TOTAL SHEETS	SHEET NO.
74	(92-9)BR	VERMILION	87	79
CONTRACT NO. 70D66				
ILLINOIS		FED. AID PROJECT		

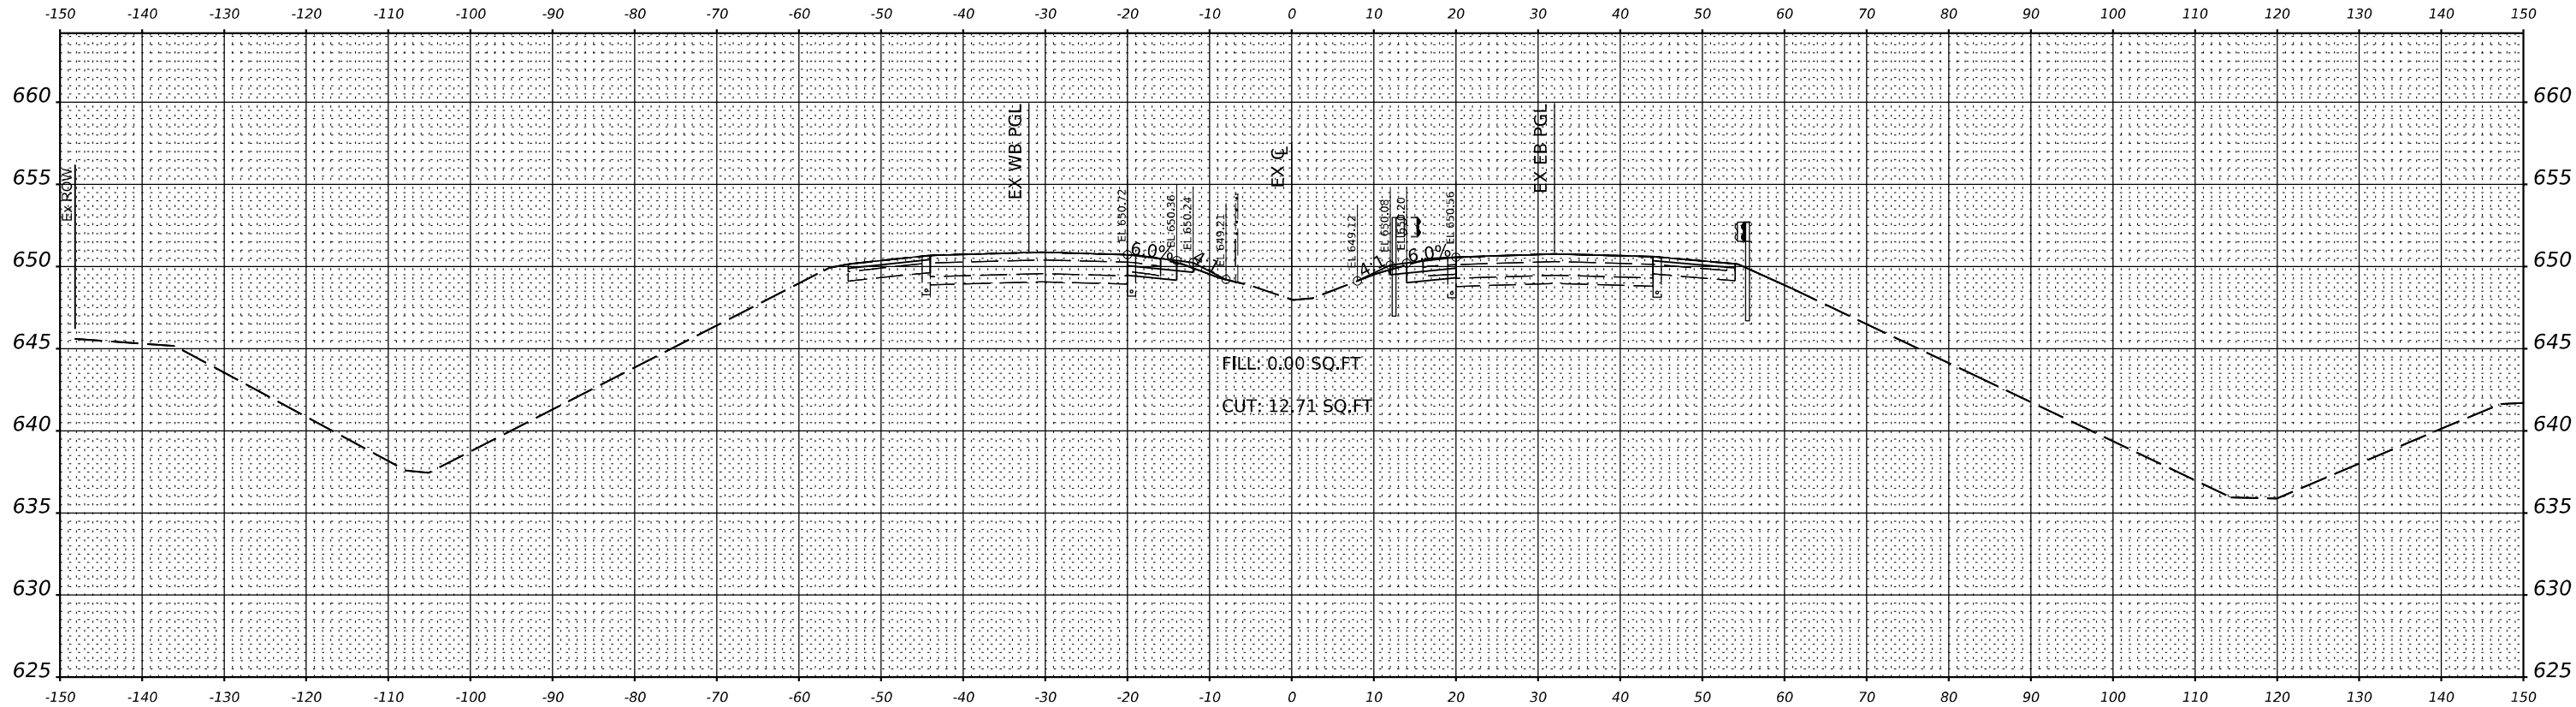

STA 1283+00.00

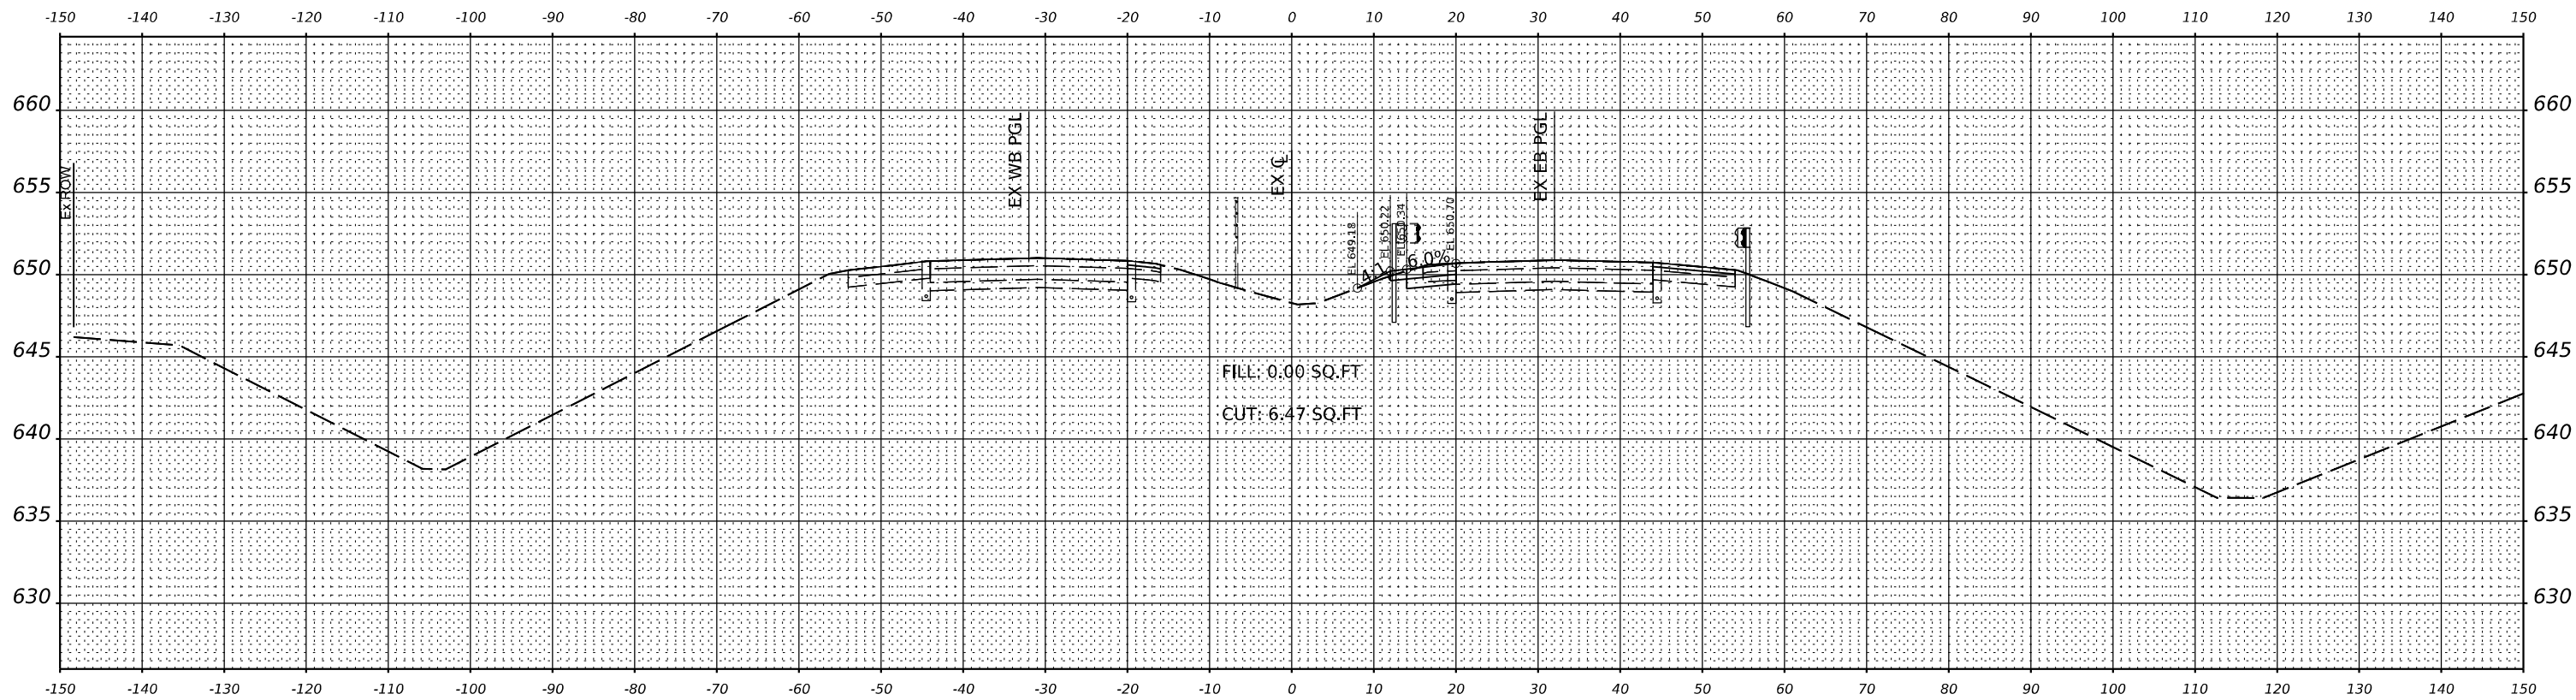

STA 1282+50.00

6/23/2025 10:28:36 AM
P:\Projects\22000\2231C_DESIGN\01_Disign\01_Civil\WorkingSheets\05_70DB6-Prop\XS.dgn



USER NAME = asharghi	DESIGNED - CC	REVISED -
	DRAWN - CC	REVISED -
PLOT SCALE = 0.16665441' / in.	CHECKED - JRK	REVISED -
PLOT DATE = 6/23/2025	DATE - 05/01/2025	REVISED -



STATE OF ILLINOIS
DIVISION OF TRANSPORTATION

I-74 OVER STONY CREEK
EXISTING CROSS SECTIONS


SCALE: SHEET 3 OF 10 SHEETS STA. TO STA.

F.A.I. RTE.	SECTION	COUNTY	TOTAL SHEETS	SHEET NO.
74	(92-9)BR	VERMILION	87	80
CONTRACT NO. 70DB6				
ILLINOIS		FED. AID PROJECT		


6/23/2025 10:28:37 AM
P:\Projects\22000\22351C_DESIGN\01_Disign\Drawings_Civil\WorkingSheets\05_70066-Prop\KS.dgn

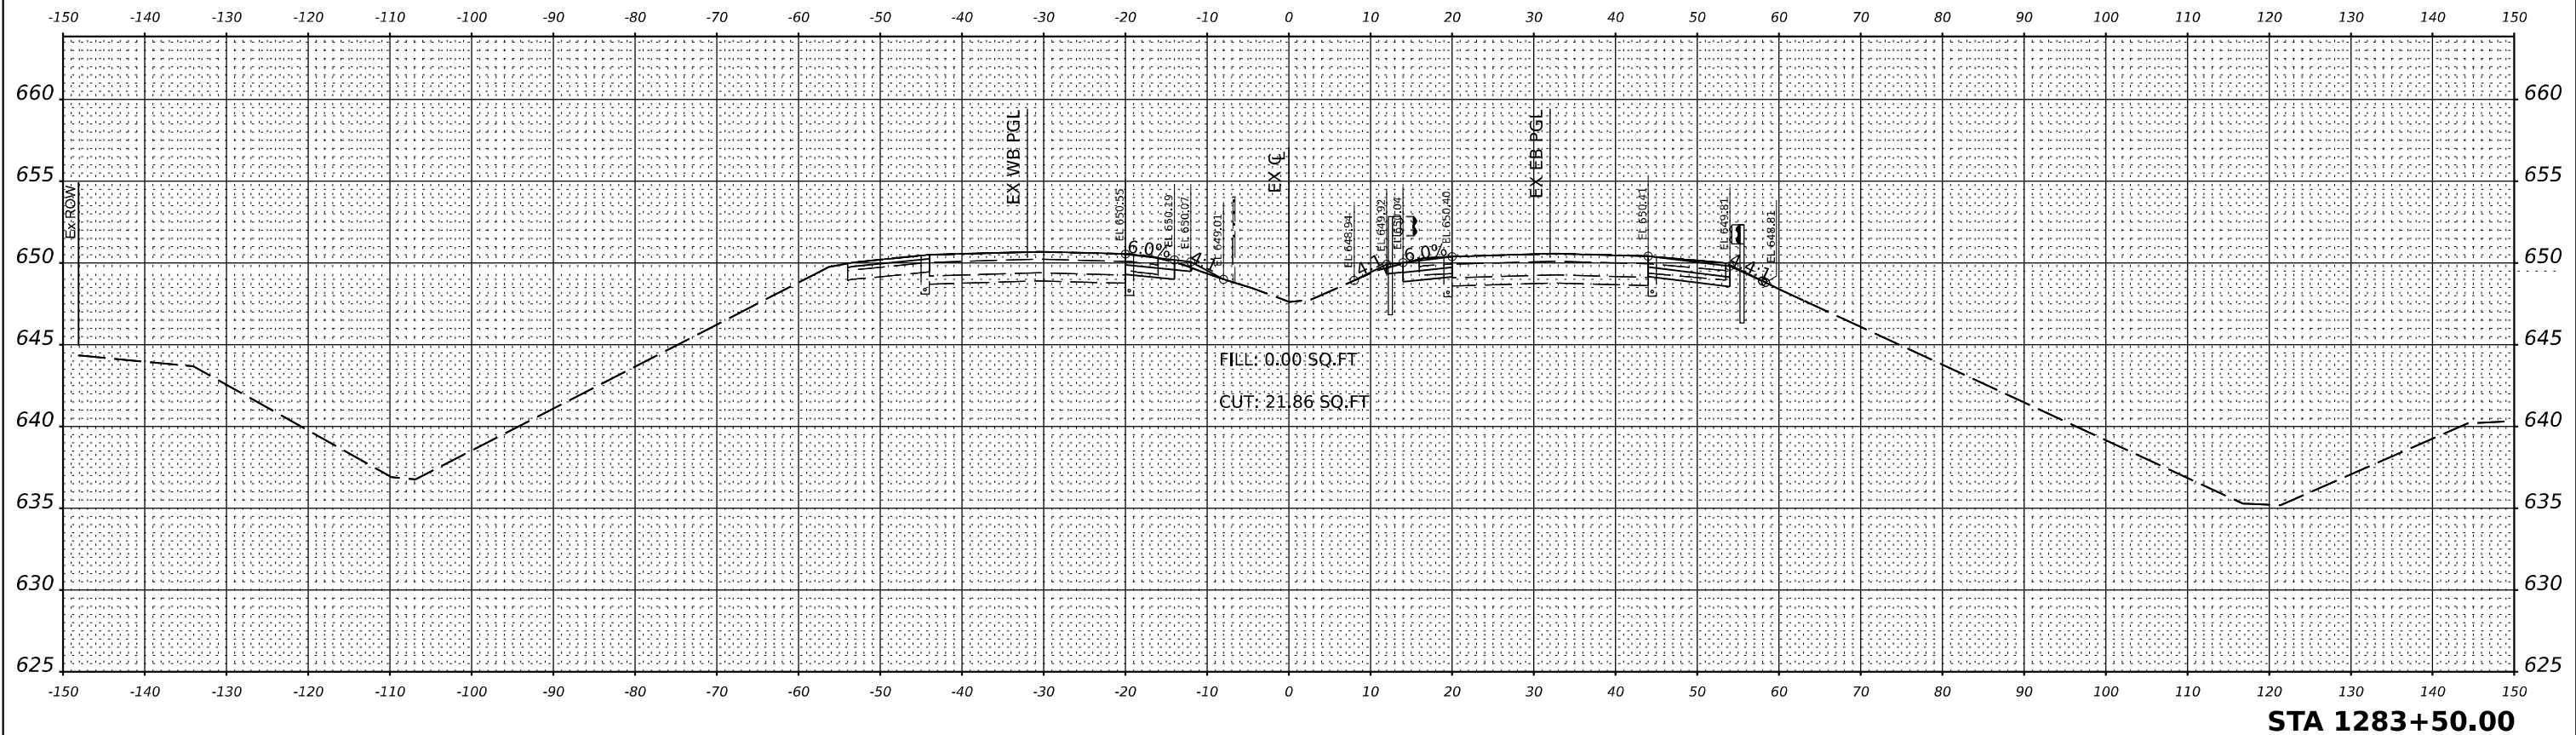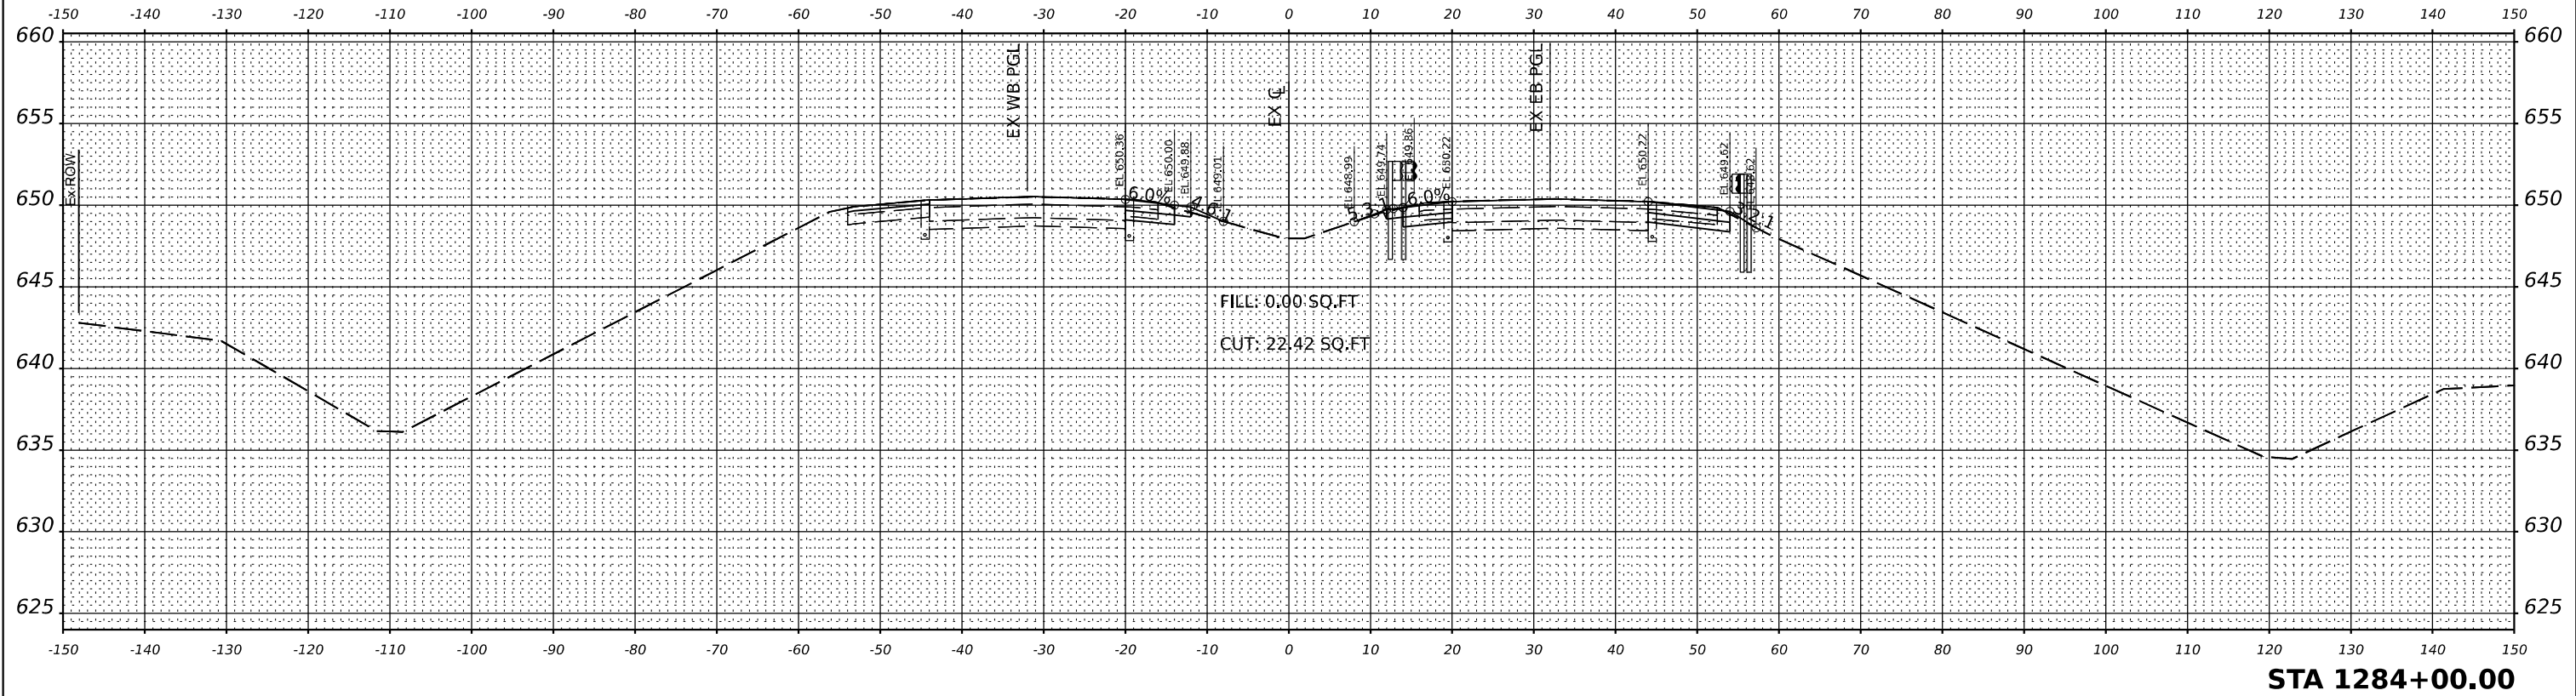

	USER NAME = asharghi	DESIGNED - CC	REVISED -	STATE OF ILLINOIS DIVISION OF TRANSPORTATION	I-74 OVER STONY CREEK EXISTING CROSS SECTIONS				F.A.I. RTE.	SECTION	COUNTY	TOTAL SHEETS	SHEET NO.
	PLOT SCALE = 0.16665441' / in.	DRAWN - CC	REVISED -						74	(92-9)BR	VERMILION	87	81
	PLOT DATE = 6/23/2025	CHECKED - JRK	REVISED -		CONTRACT NO. 70D66								
		DATE - 05/01/2025	REVISED -		SCALE:	SHEET 4	OF 10	SHEETS	STA.	TO STA.	ILLINOIS	FED. AID PROJECT	

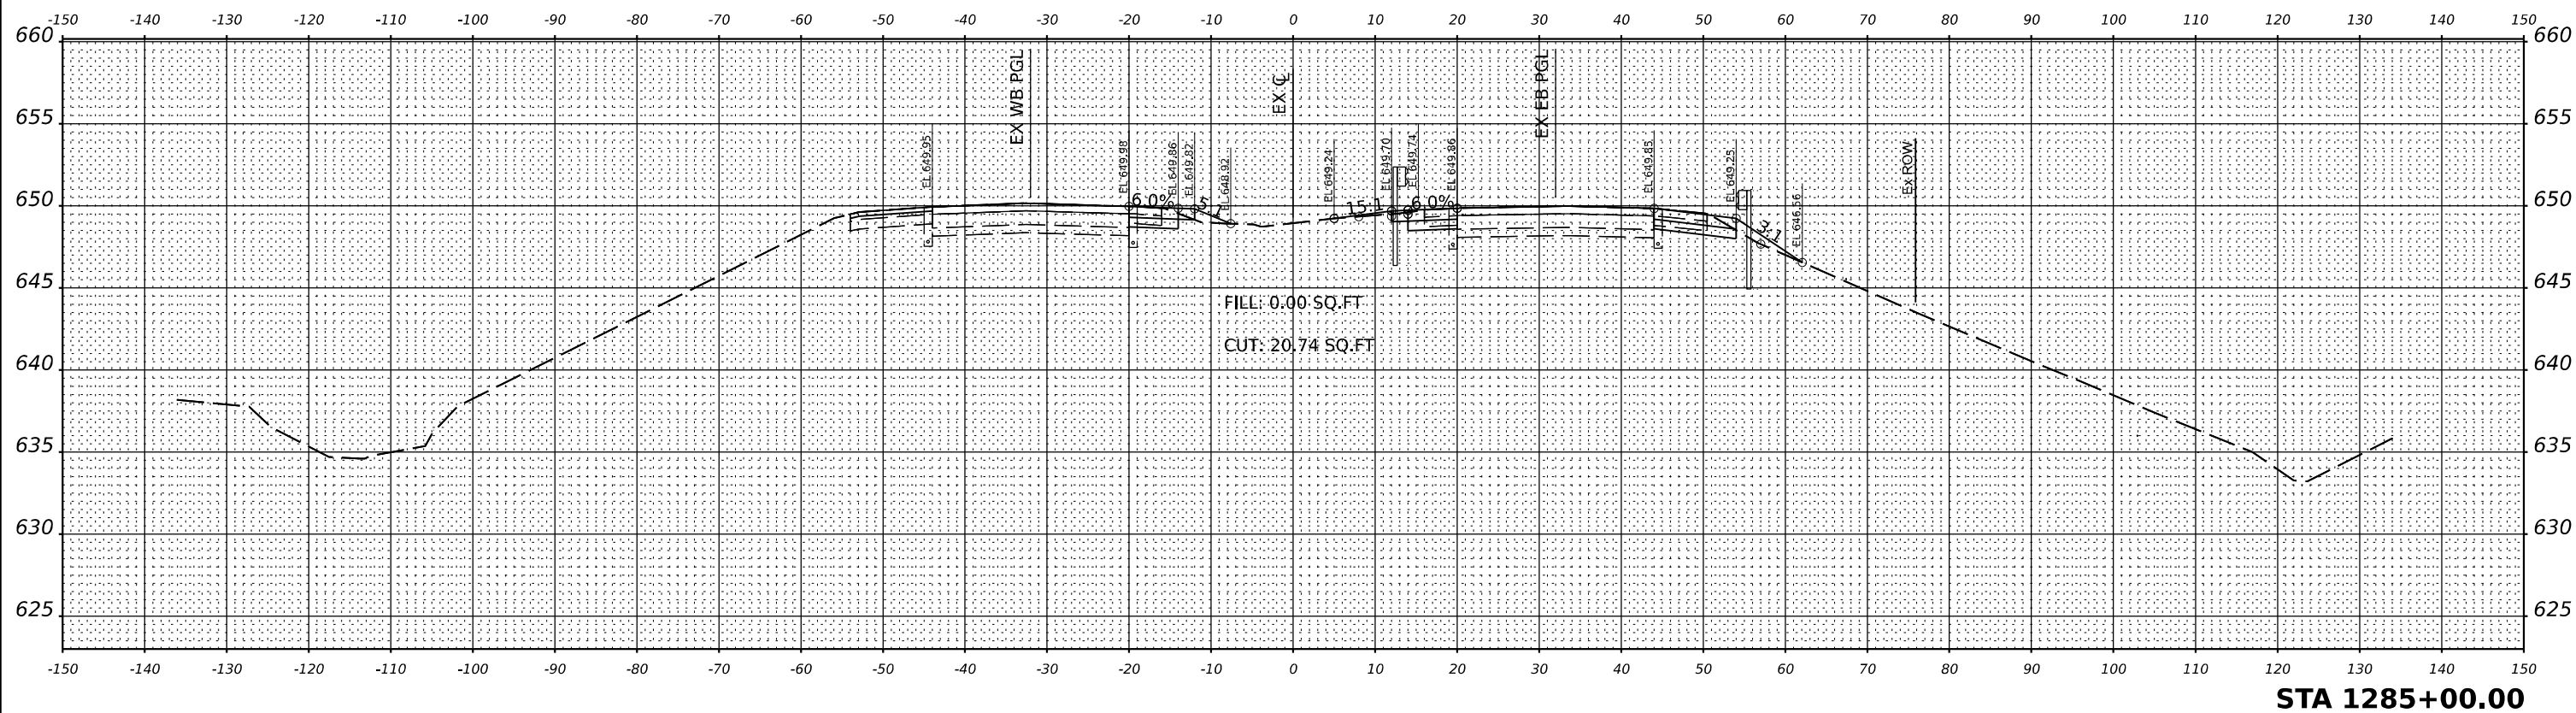

STA 1285+00.00

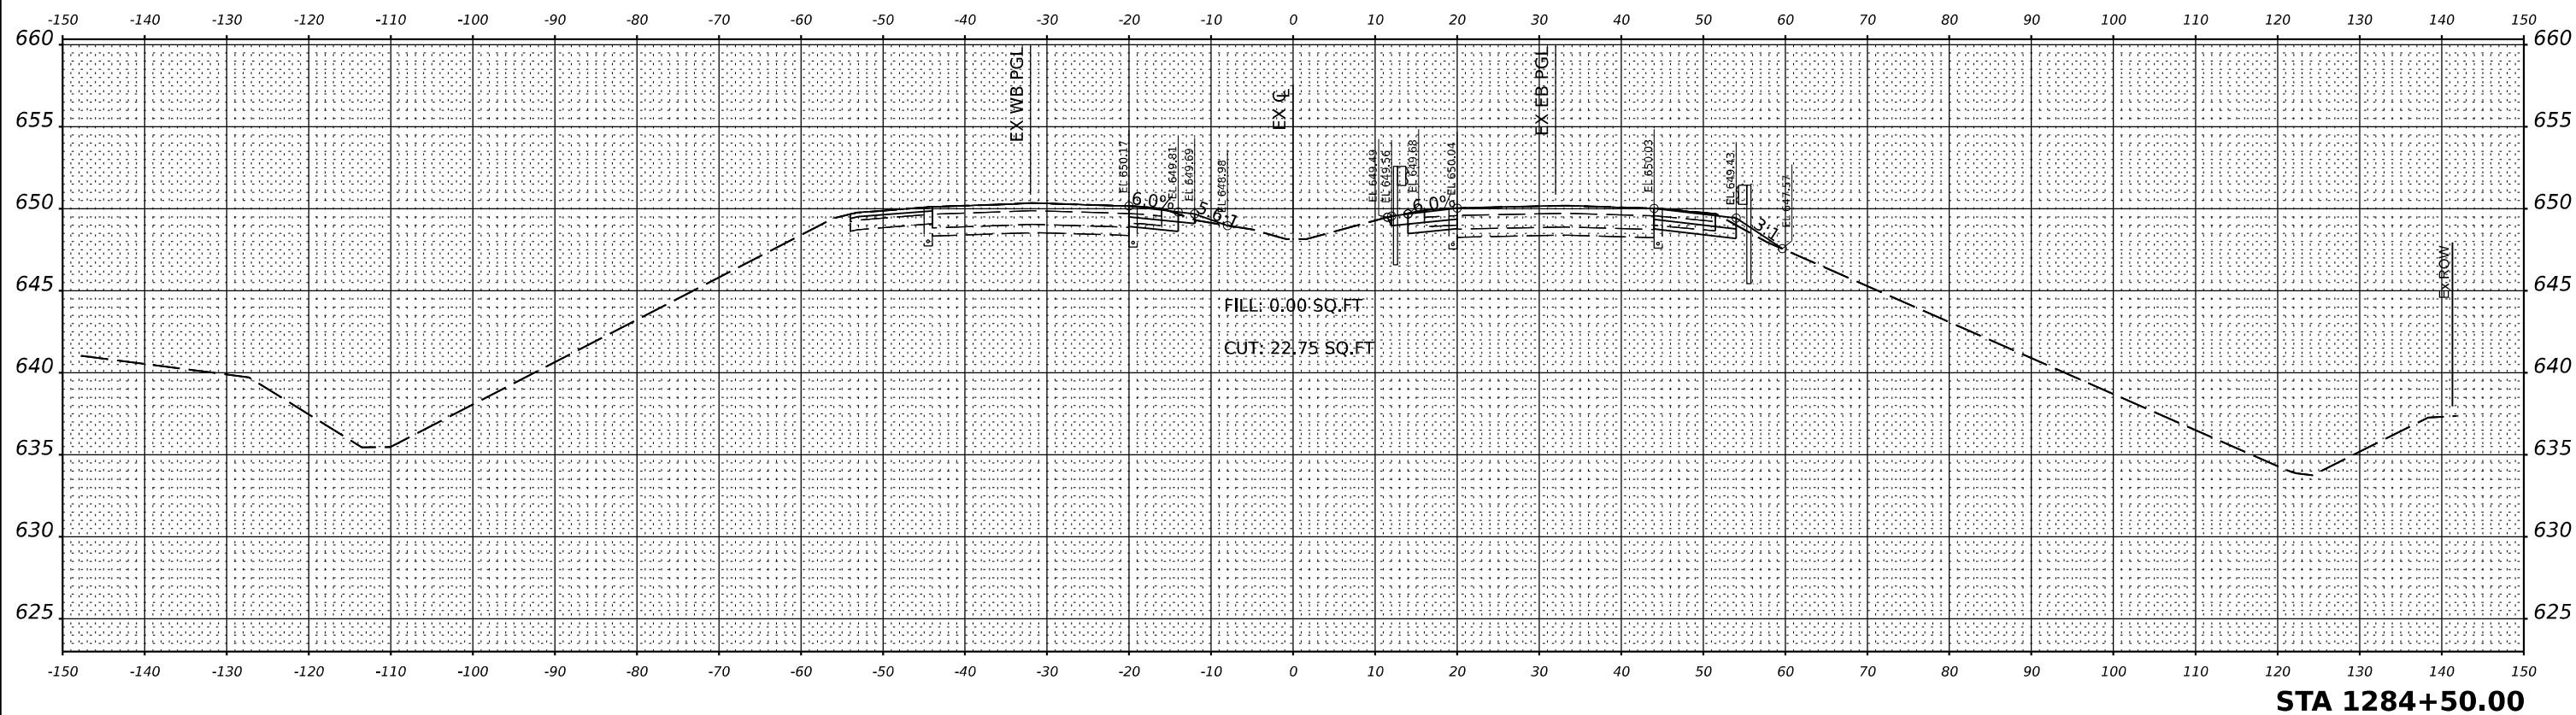

STA 1284+50.00





USER NAME = asharghi	DESIGNED - CC	REVISED -
	DRAWN - CC	REVISED -
PLOT SCALE = 0.16665441 ' / in.	CHECKED - JRK	REVISED -
PLOT DATE = 6/23/2025	DATE - 05/01/2025	REVISED -

STATE OF ILLINOIS DIVISION OF TRANSPORTATION



I-74 OVER STONY CREEK EXISTING CROSS SECTIONS

				CONTRACT NO. 70066	
SCALE:	SHEET 5	OF 10	SHEETS	STA.	TO STA.
				ILLINOIS	FED. AID PROJECT


6/23/2025 10:28:38 AM
P:\Projects\220002231C_DESIGN\01_Design\Civil\WorkingSheets\05_70066-Prop\KS.dgn

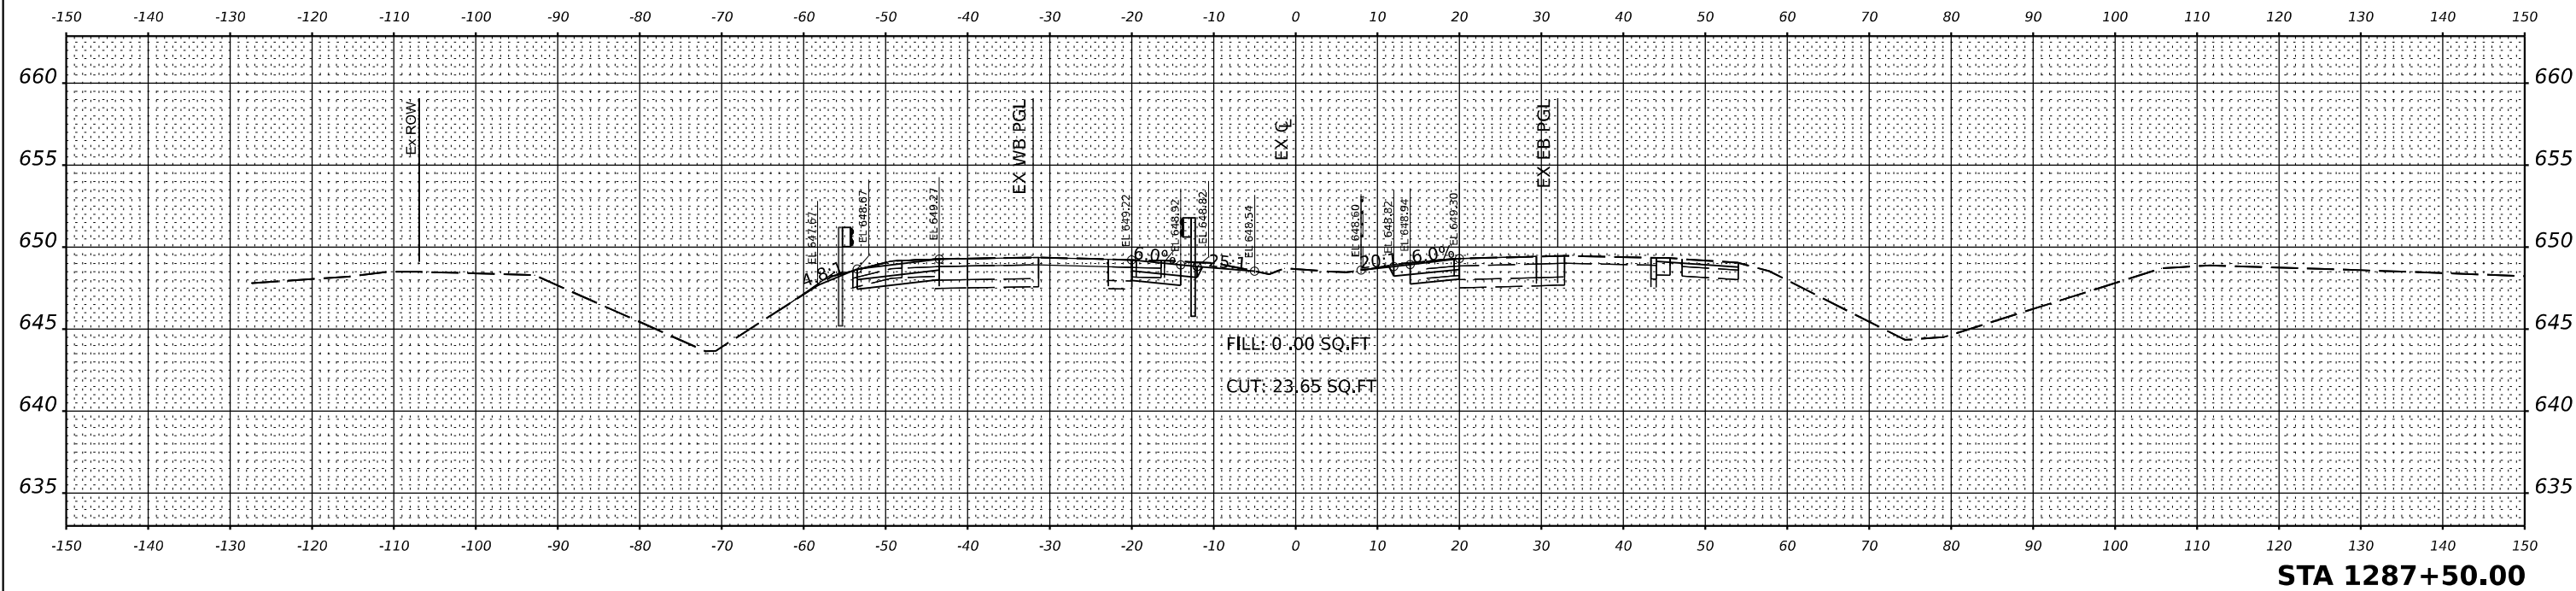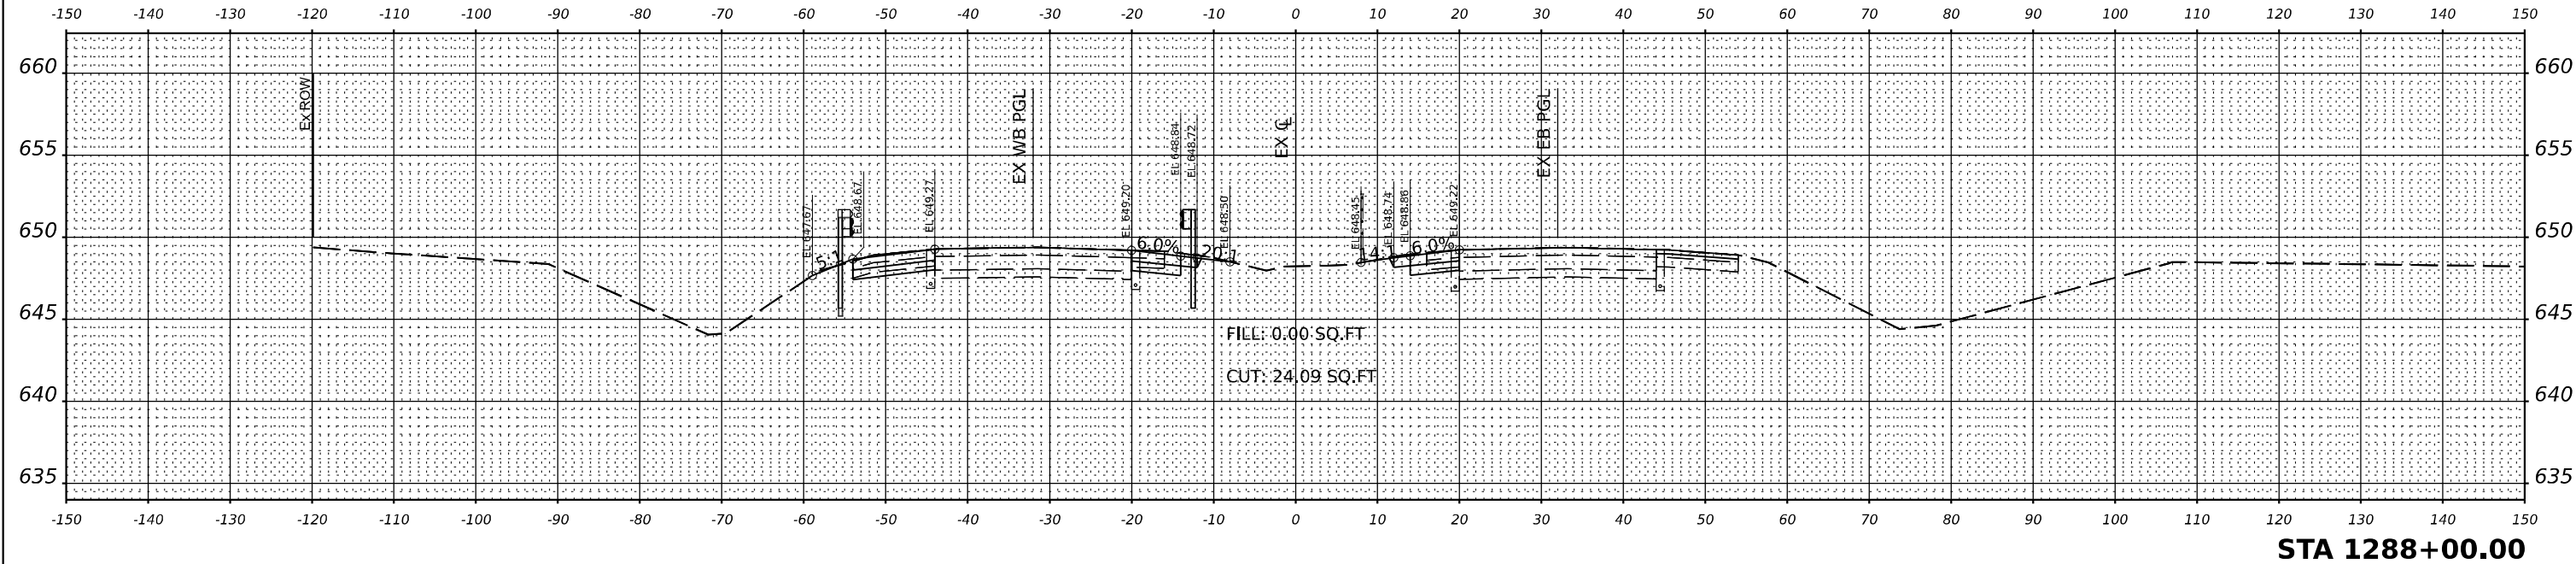


	USER NAME = asharghi	DESIGNED - CC	REVISED -	STATE OF ILLINOIS DIVISION OF TRANSPORTATION	I-74 OVER STONY CREEK EXISTING CROSS SECTIONS				F.A.I. RTE.	SECTION	COUNTY	TOTAL SHEETS	SHEET NO.
	PLOT SCALE = 0.16665441' / in.	DRAWN - CC	REVISED -						74	(92-9)BR	VERMILION	87	83
	PLOT DATE = 6/23/2025	CHECKED - JRK	REVISED -						CONTRACT NO. 70D66				
	DATE - 05/01/2025	REVISED -	ILLINOIS FED. AID PROJECT										
					SCALE:	SHEET 6	OF 10	SHEETS	STA.	TO STA.			

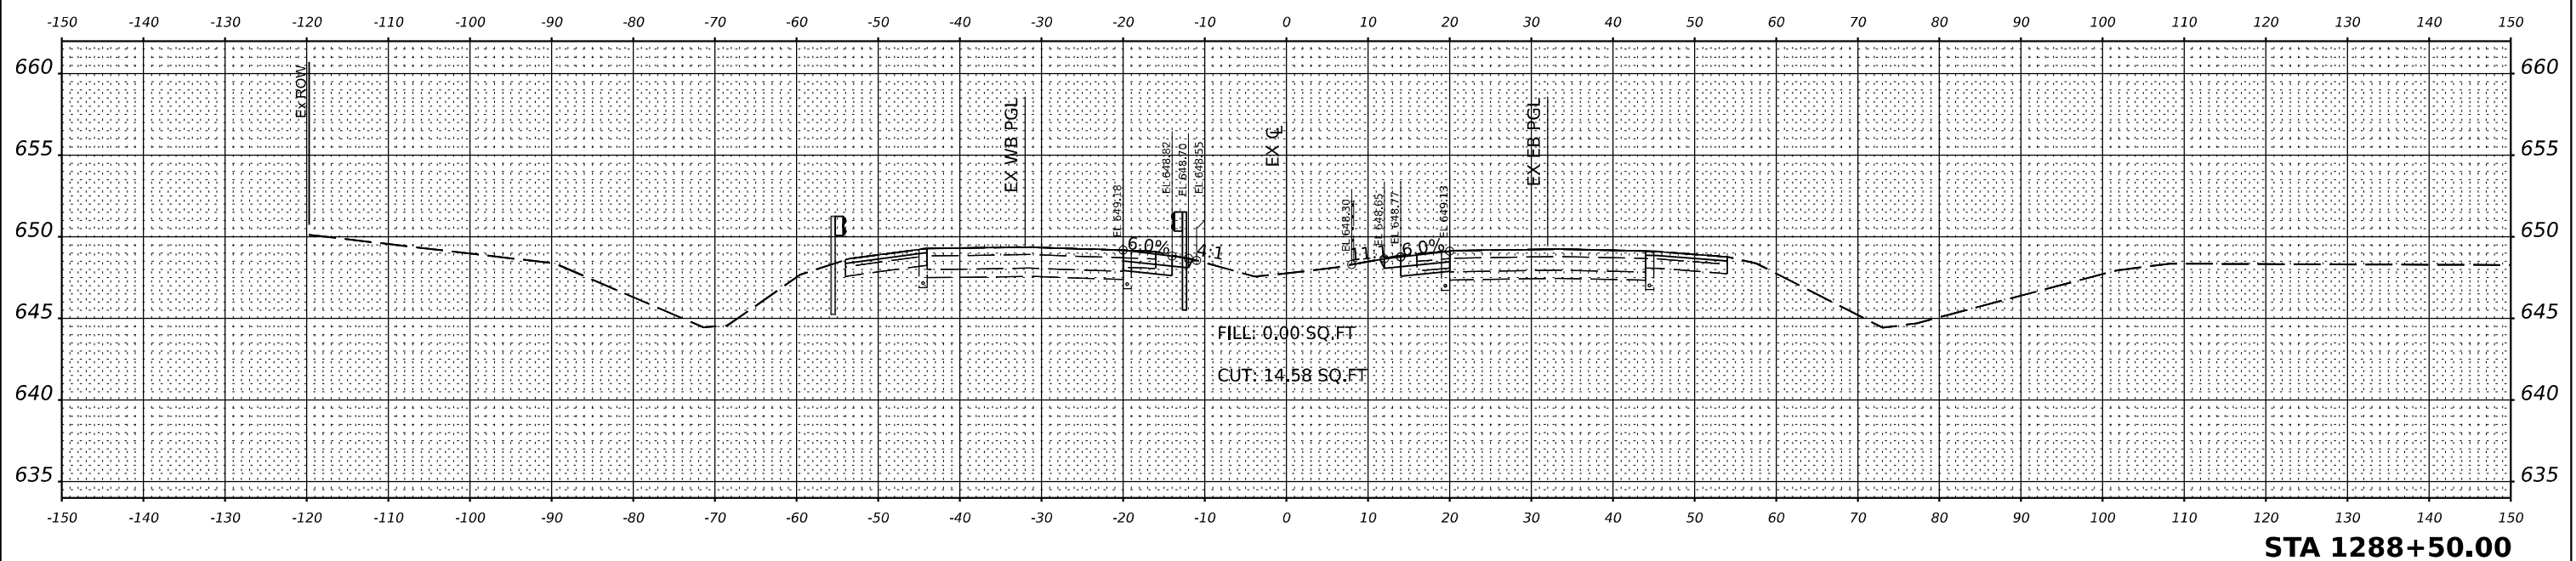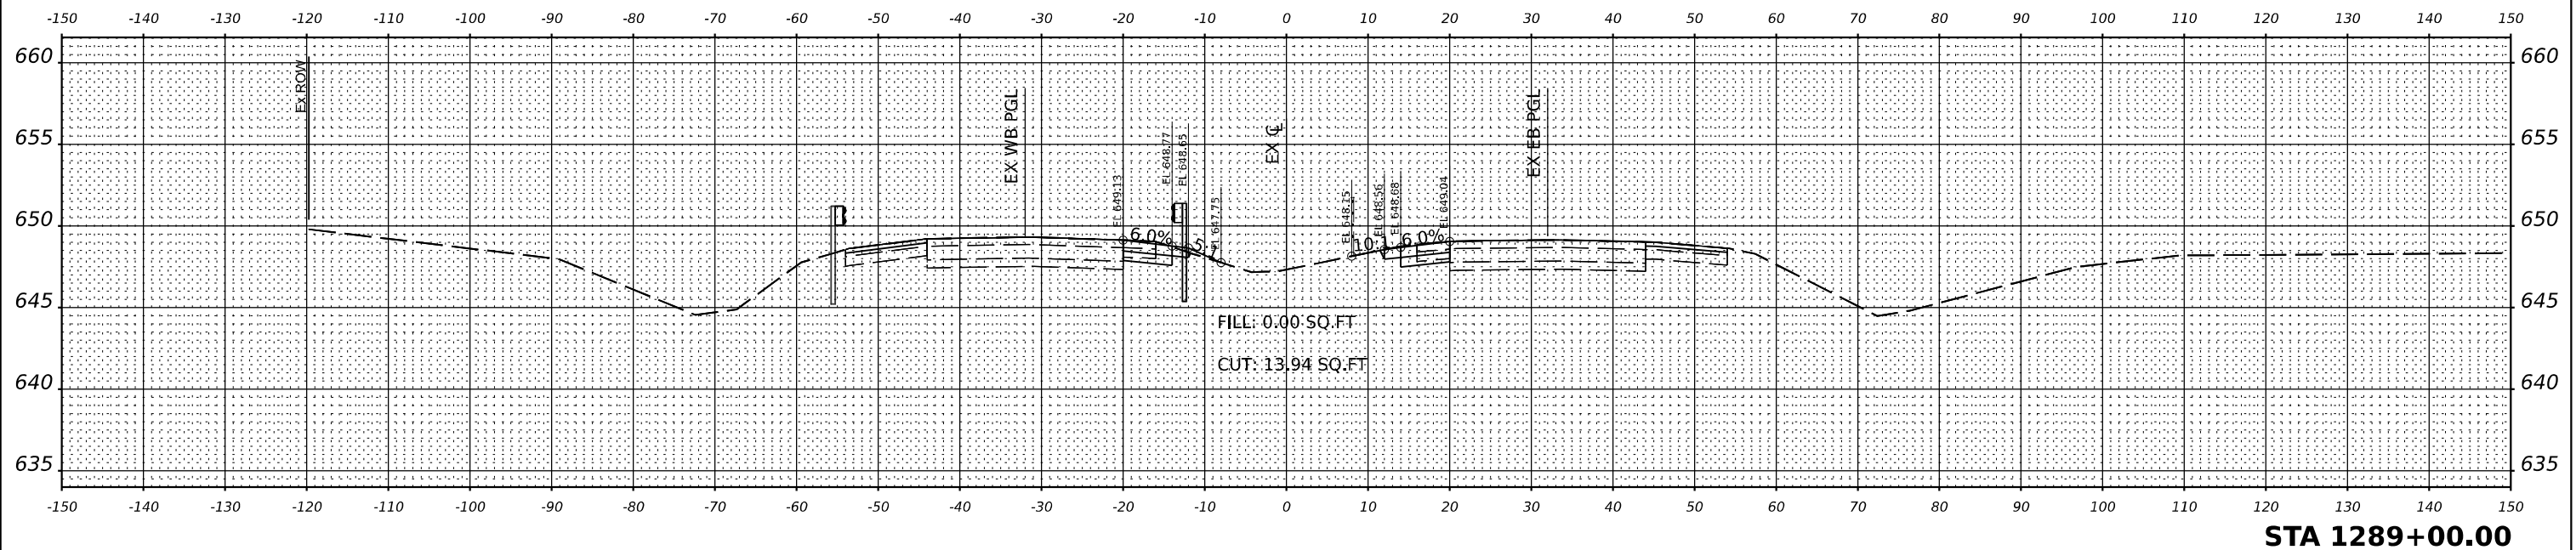

6/23/2025 10:28:39 AM
P:\projects\22000\2231C_DESKIN\01_Disipline\Civil\Working\Sheets\05_7006a-Prop\KS.dgn

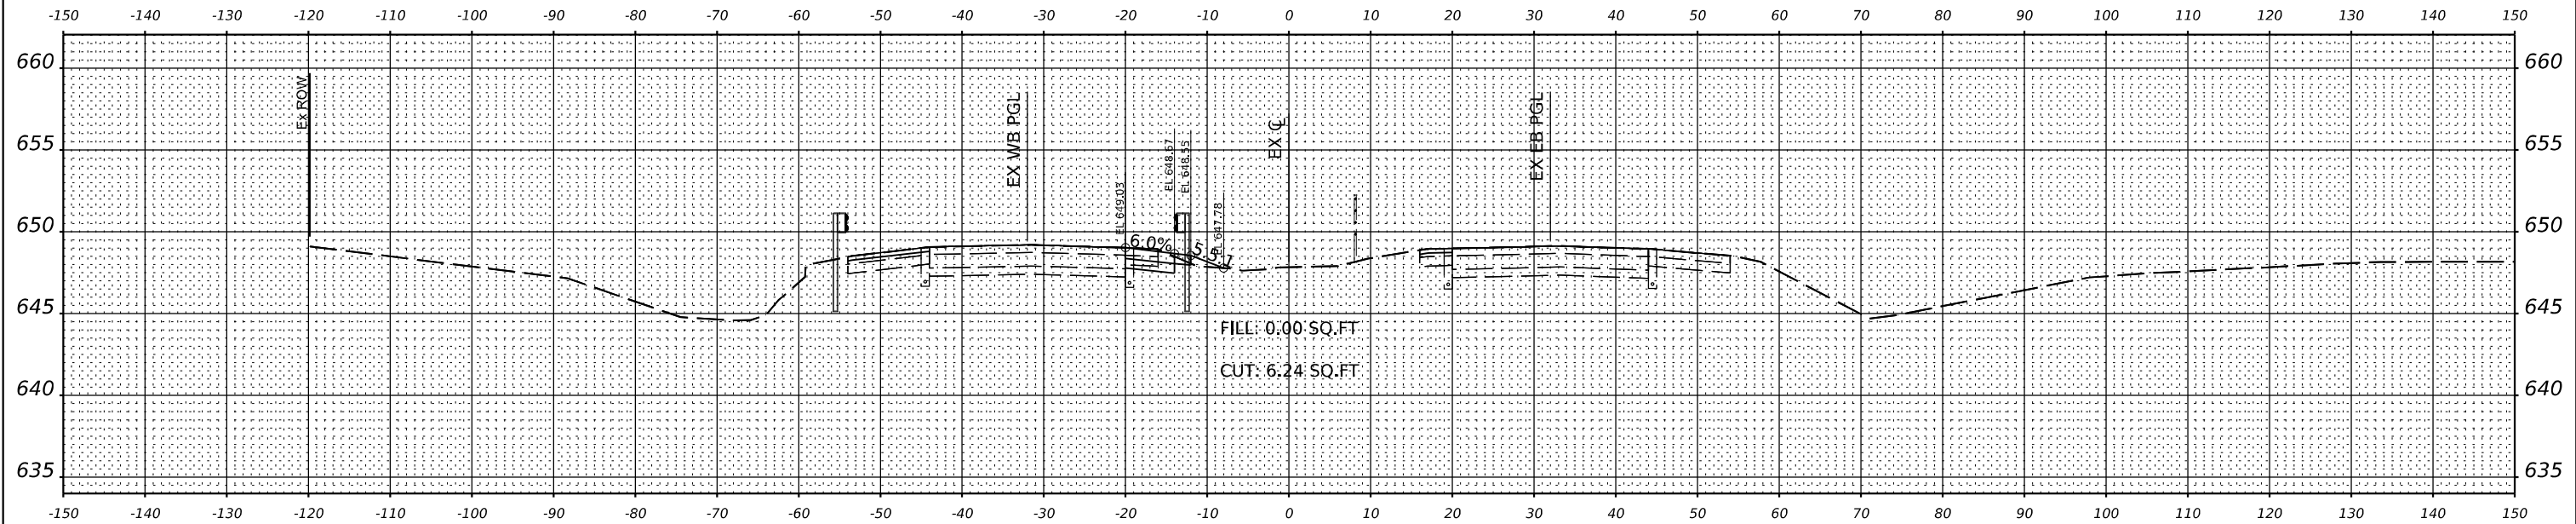


STA 1290+00.00

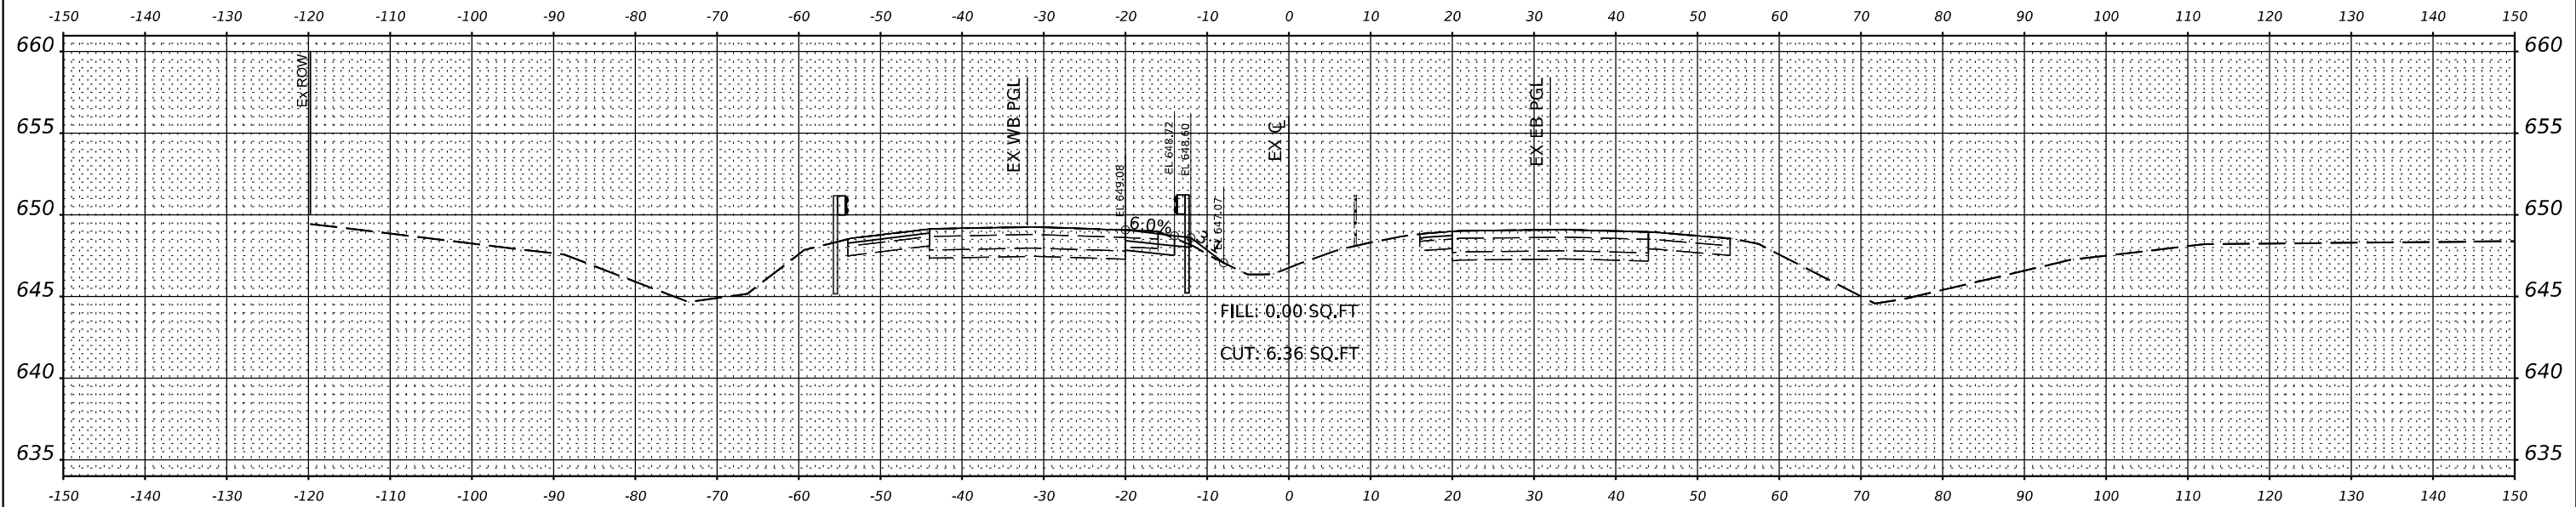


STA 1289+50.00

	USER NAME = asharghi	DESIGNED - CC	REVISED -	STATE OF ILLINOIS DIVISION OF TRANSPORTATION	I-74 OVER STONY CREEK EXISTING CROSS SECTIONS				F.A.I. RTE.	SECTION	COUNTY	TOTAL SHEETS	SHEET NO.
	PLOT SCALE = 0.16665441' / in.	DRAWN - CC	REVISED -						74	(92-9)BR	VERMILION	87	85
	PLOT DATE = 6/23/2025	CHECKED - JRK	REVISED -								CONTRACT NO.		70D66
		DATE - 05/01/2025	REVISED -								ILLINOIS FED. AID PROJECT		
					SCALE:	SHEET 8	OF 10	SHEETS	STA.	TO STA.			

6/23/2025 10:28:40 AM
P:\Projects\220002231C_DESIGN\01_Dispatching_Civil\WorkingSheets\05_70066-Prop\KS.dgn

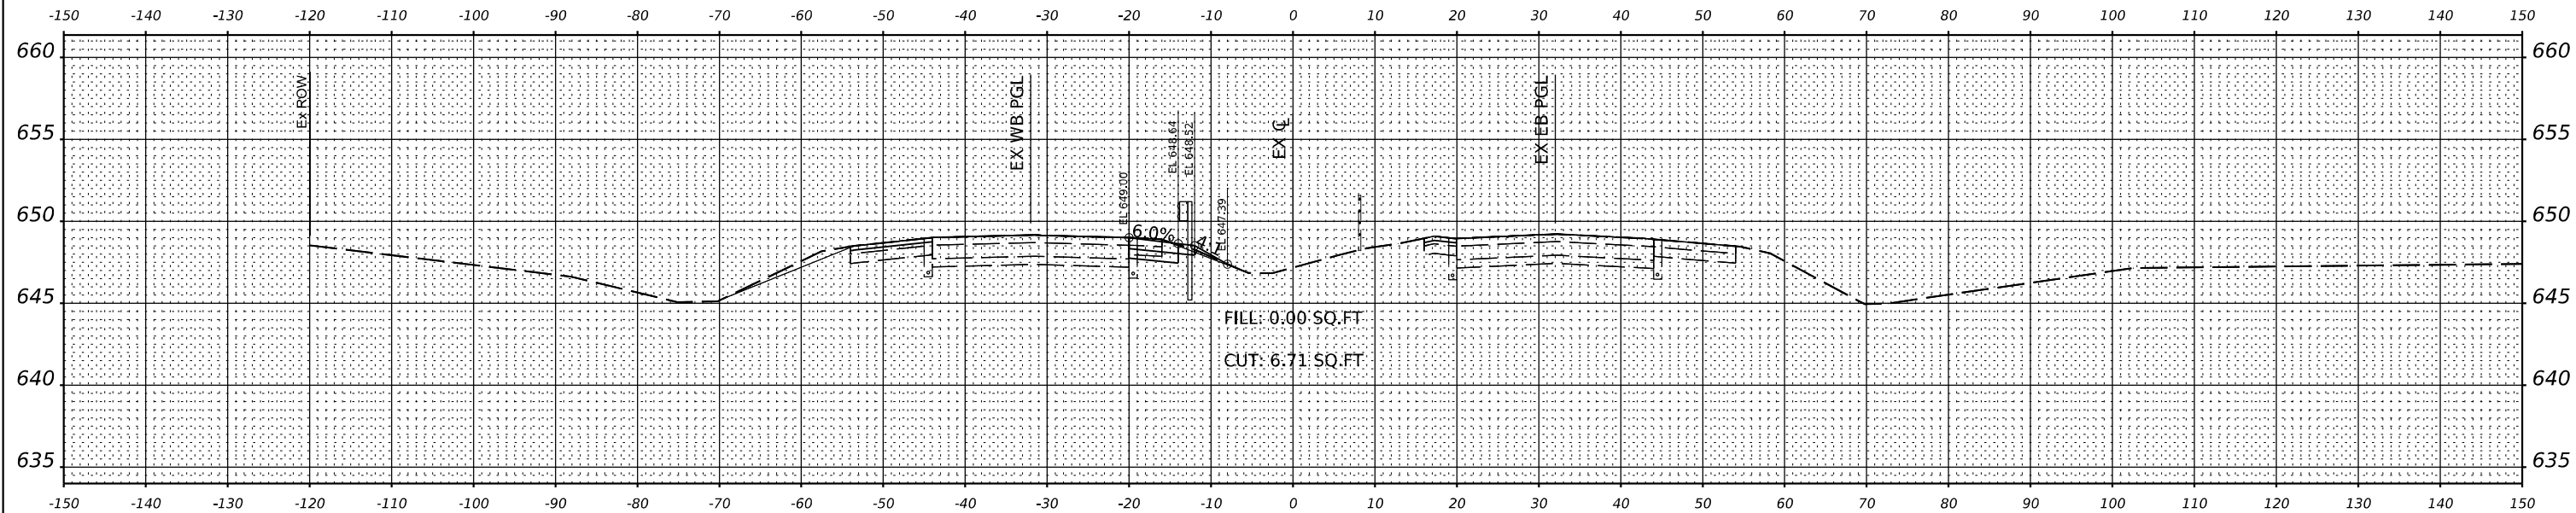


STA 1291+00.00

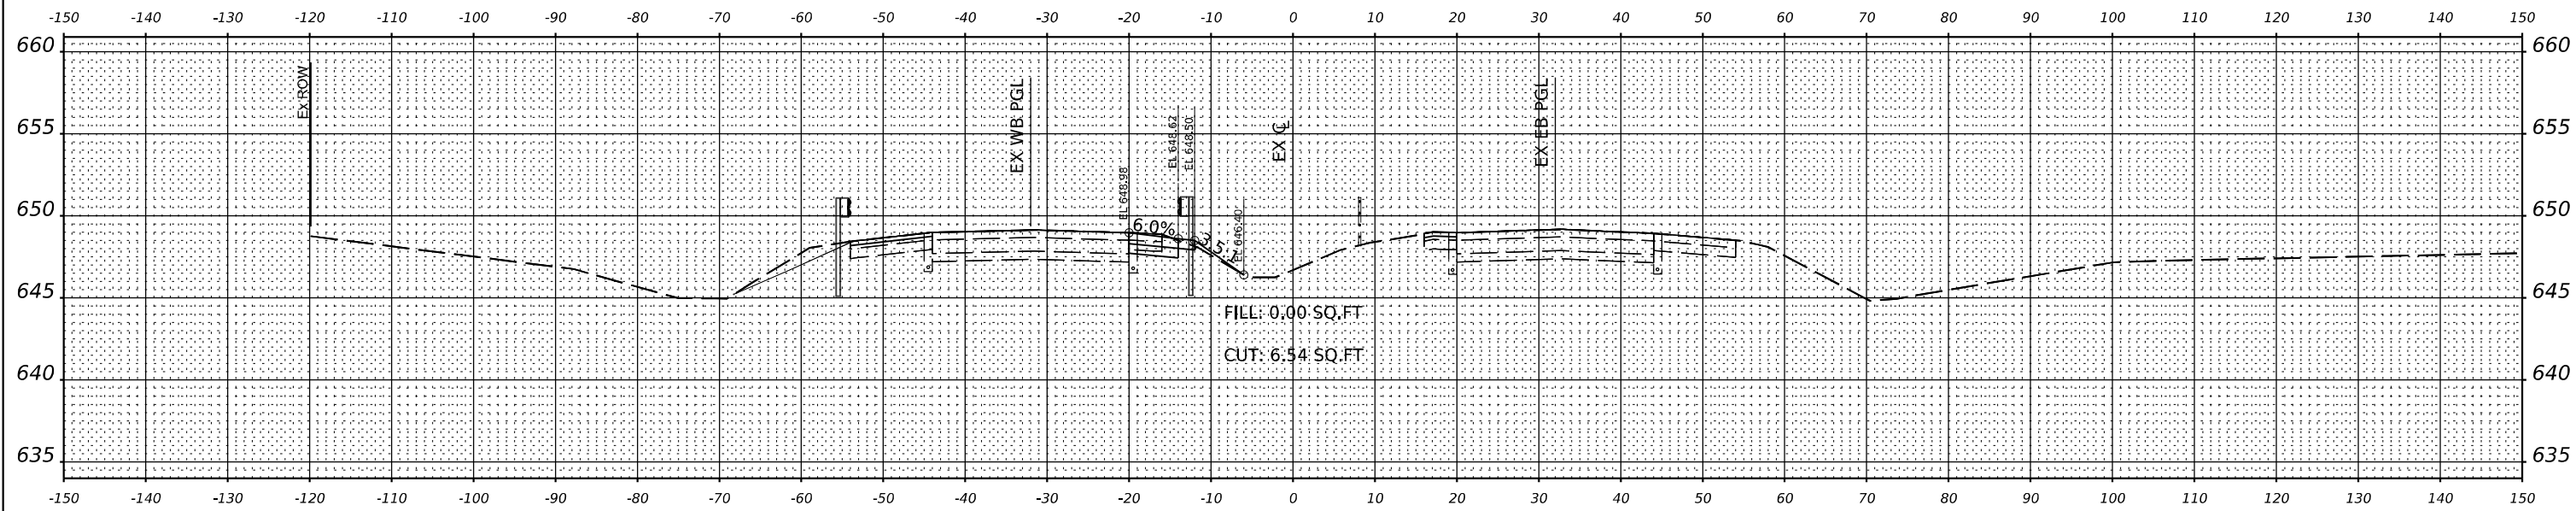

STA 1290+50.00

	USER NAME = asharghi	DESIGNED - CC	REVISED -	STATE OF ILLINOIS DIVISION OF TRANSPORTATION	I-74 OVER STONY CREEK EXISTING CROSS SECTIONS				F.A.I. RTE.	SECTION	COUNTY	TOTAL SHEETS	SHEET NO.
	PLOT SCALE = 0.16665441" / in.	DRAWN - CC	REVISED -						74	(92-9)BR	VERMILION	87	86
	PLOT DATE = 6/23/2025	CHECKED - JRK	REVISED -						CONTRACT NO. 70D66				
		DATE - 05/01/2025	REVISED -						ILLINOIS FED. AID PROJECT				
SCALE:		SHEET 9 OF 10 SHEETS		STA.		TO STA.							

6/23/2025 10:28:41 AM
P:\Projects\220002231\IC_DESKN\01_Dispatching_Civil\WorkingSheets\05_70066-Prop\XS.dgn

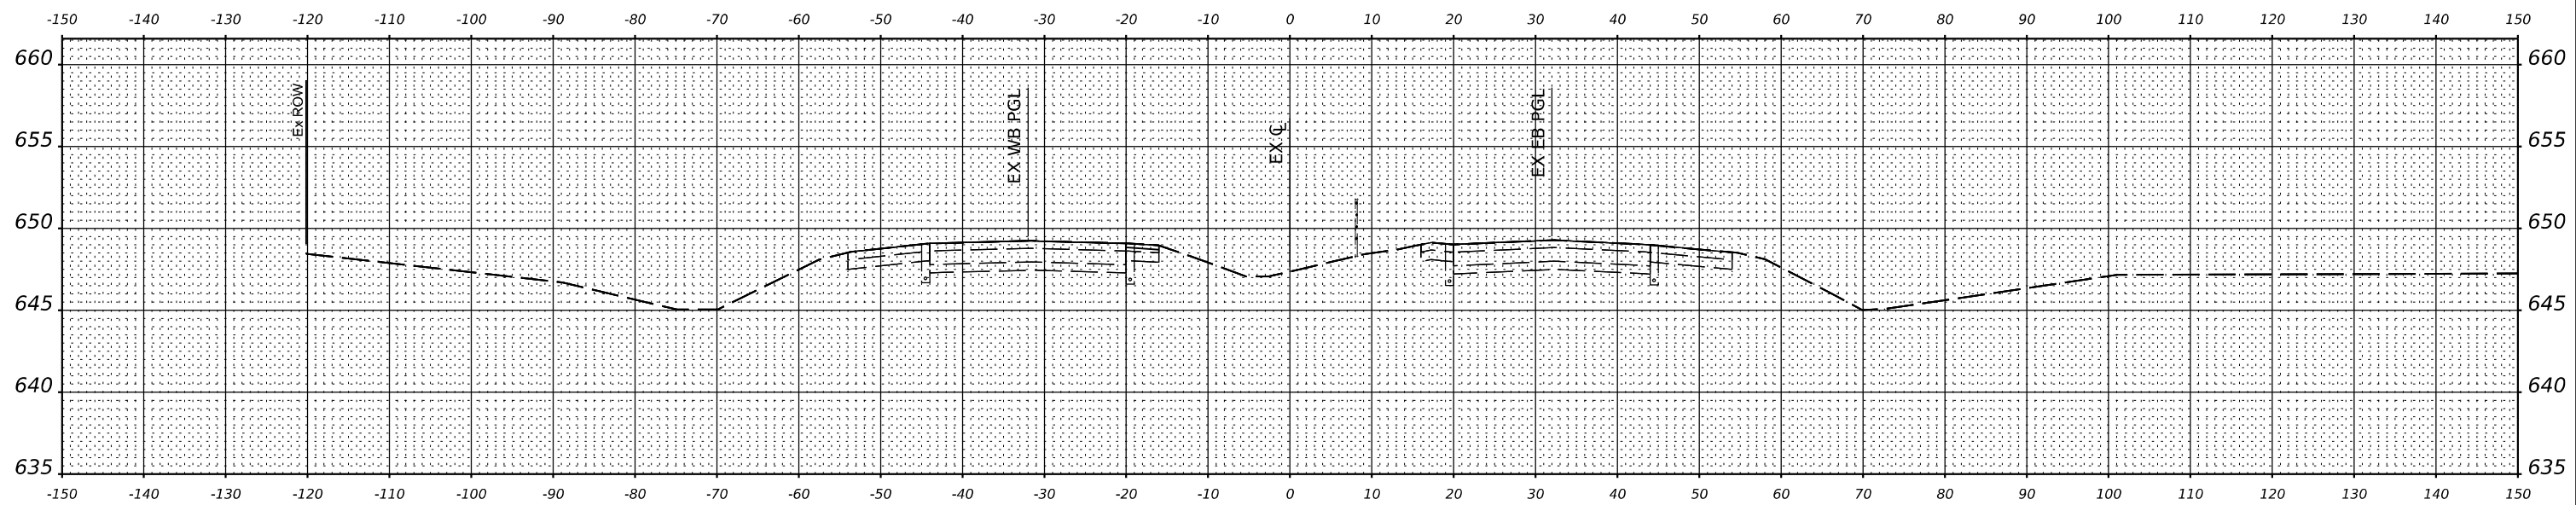

STA 1291+50.00

	USER NAME = asharghi	DESIGNED - CC	REVISED -	STATE OF ILLINOIS DIVISION OF TRANSPORTATION	I-74 OVER STONY CREEK EXISTING CROSS SECTIONS			F.A.I. RTE.	SECTION	COUNTY	TOTAL SHEETS	SHEET NO.
		DRAWN - CC	REVISED -					74	(92-9)BR	VERMILION	87	87
	PLOT SCALE = 0.16665441' / in.	CHECKED - JRK	REVISED -					CONTRACT NO. 70066				
	PLOT DATE = 6/23/2025	DATE - 05/01/2025	REVISED -					ILLINOIS FED. AID PROJECT				
SCALE:		SHEET 10	OF 10	SHEETS	STA.	TO STA.						