


STATE OF ILLINOIS
DEPARTMENT OF TRANSPORTATION
**PROPOSED
HIGHWAY PLANS**

FOR INDEX OF SHEETS, SEE SHEET NO. 2

IDOT HIGHWAY STANDARDS

000001-08	STANDARD SYMBOLS, ABBREVIATIONS, AND PATTERNS
001001-02	AREA OF REINFORCEMENT BARS
001006	DECIMAL OF AN INCH AND OF A FOOT
424001-11	PERPENDICULAR CURB RAMP FOR SIDEWALKS
424026-03	ENTRANCE/ALLEY PEDESTRIAN CROSSINGS
442201-03	CLASS C AND D PATCHES
542001-06	CONCRETE END SECTIONS FOR PIPE CULVERTS 15" THRU 84" DIAMETER
602301-04	INLET-TYPE A
602306-03	INLET-TYPE B
604001-05	FRAME AND LIDS, TYPE 1
604006-05	FRAME AND GRATE, TYPE 3
604051-04	FRAME AND GRATE, TYPE 11
606001-08	CONCRETE CURB TYPE B AND COMBINATION CONCRETE CURB AND GUTTER
606301-04	PC CONCRETE ISLANDS AND MEDIANS
701001-02	OFF-ROAD OPERATIONS 2L, 2W, MORE THAN 15' AWAY
701006-05	OFF-ROAD OPERATIONS 2L, 2W, 15' TO 24" FROM PAVEMENT EDGE
701101-05	OFF-ROAD OPERATIONS, MULTILANE, 15' TO 24" FROM PAVEMENT EDGE
701106-02	OFF-ROAD OPERATIONS, MULTILANE, MORE THAN 15' AWAY
701421-08	LANE CLOSURE, MULTILANE DAY OPERATIONS ONLY, FOR SPEEDS 45 MPH TO 55 MPH
701422-10	LANE CLOSURE, MULTILANE, SPEEDS 45 MPH TO 55 MPH
701601-09	URBAN LANE CLOSURE MULTILANE, 1W 2W WITH NONTRAVERSABLE MEDIAN
701602-10	URBAN LANE CLOSURE MULTILANE, 2W WITH BIDIRECTIONAL LEFT TURN LANE
701606-10	URBAN SINGLE LANE CLOSURE MULTILANE, 2W WITH MOUNTABLE MEDIAN
701611-01	URBAN HALF ROAD CLOSURE MULTILANE, 2W WITH MOUNTABLE MEDIAN
701801-06	SIDEWALK, CORNER OR CROSSWALK CLOSURE
701901-09	TRAFFIC CONTROL DEVICES
720001-01	SIGN PANEL MOUNTING DETAILS
720006-04	SIGN PANEL ERECTION DETAILS
720016-04	MAST ARM MOUNTED STREET NAME SIGNS
781001-04	TYPICAL APPLICATIONS RAISED REFLECTIVE PAVEMENT MARKERS
782001-01	CURB REFLECTORS
782006-01	GUARDRAIL AND BARRIER WALL REFLECTOR MOUNTING DETAILS
805001-01	ELECTRICAL SERVICE INSTALLATION DETAILS
814001-03	HANDHOLES
814006-03	DOUBLE HANDHOLES
838001-01	BREAKAWAY DEVICES
857001-01	STANDARD PHASE DESIGNATION DIAGRAMS AND PHASE SEQUENCES
862001-01	UNINTERRUPTABLE POWER SUPPLY (UPS)
873001-02	TRAFFIC SIGNAL GROUNDING & BONDING
876001-04	PEDESTRIAN PUSH BUTTON POST
877001-08	STEEL MAST ARM ASSEMBLY AND POLE 16' THROUGH 55'
877002-04	STEEL MAST ARM ASSEMBLY AND POLE 56' THROUGH 75'
878001-11	CONCRETE FOUNDATION DETAILS
880001-01	SPAN WIRE MOUNTED SIGNALS AND FLASHING BEACON INSTALLATION
880006-01	TRAFFIC SIGNAL MOUNTING DETAILS

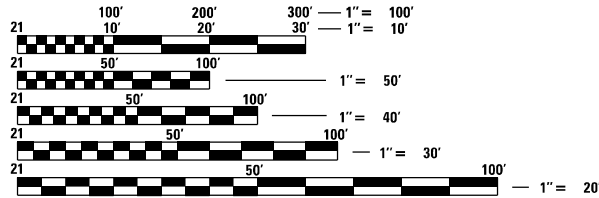

FULL SIZE PLANS HAVE BEEN PREPARED USING STANDARD
ENGINEERING SCALES, REDUCED SIZED PLANS WILL NOT
CONFORM TO STANDARD SCALES. IN MAKING MEASUREMENTS
ON REDUCED PLANS, THE ABOVE SCALES MAY BE USED.


J.U.L.I.E.
JOINT UTILITY LOCATION INFORMATION FOR EXCAVATORS
1-800-892-0123
OR 811

PROJECT ENGINEER: JOE KANNEL, P.E.
UNIT CHIEF: STEPHENIE CARMIN
DISTRICT 3 NO. (815) 434-6131
CONTRACT NO. 66E54

V3 COMPANIES LTD.
JACOB W. BAUER
062-064761

DATE: 07-02-2024
SIGNATURE AND SEAL APPLY TO
SHEETS: 1-20, 24-34, 30-33, 37-40, 44,
67-68, 73-75, 79, 106-107


EXPIRES: 11-30-2025

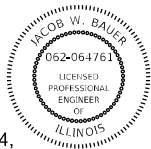

HUTCHISON ENGINEERING INC.
LUKE D. ZELLER
062-064201

DATE: 07-02-2024
SIGNATURE AND SEAL APPLY TO
SHEETS: 21-23, 35-36, 38, 42-43,
45-60, 70-73, 77-78, 80-84, 89-98,
101-106


EXPIRES: 11-30-2025

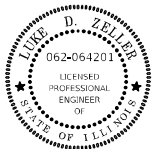

ABNA CORPORATION
THOMAS P. PAOLICCHI
062-0056747

DATE: 07-02-2024
SIGNATURE AND SEAL APPLY TO
SHEETS: 85-88, 99-100

EXPIRES: 11-30-2025

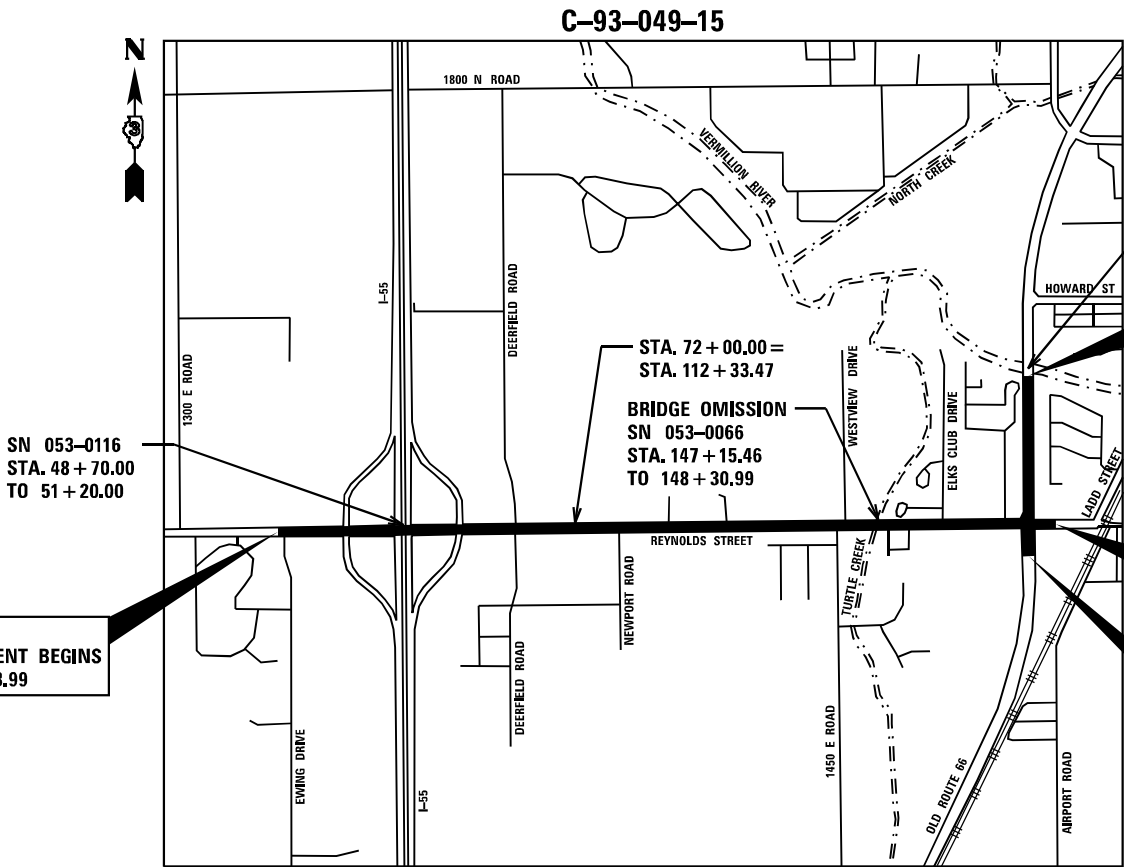

SN 053-0116
STA. 48 + 70.00
TO 51 + 20.00

IL 116
IMPROVEMENT BEGINS
STA. 34 + 58.99

STA. 72 + 00.00 =
STA. 112 + 33.47

BRIDGE OMISSION
SN 053-0066
STA. 147 + 15.46
TO 148 + 30.99

BRIDGE NO WORK
SN 053-0007 (SB)
SN 053-0008 (NB)

OLD ROUTE 66 /IL 116
IMPROVEMENT BEGINS
STA. 1486 + 23.57

IL 116
IMPROVEMENT ENDS
STA. 173 + 28.00

OLD ROUTE 66
IMPROVEMENT ENDS
STA. 1510 + 27.00


PONTIAC
TOWNSHIP

IL 116 GROSS LENGTH = NET LENGTH = 9,835.53 FT. = 1.863 MILES
OR 66 GROSS LENGTH = NET LENGTH = 2,403.43 FT. = 0.455 MILES

LOCATION MAP
NOT TO SCALE

F.A. RTE.	SECTION	COUNTY	TOTAL SHEETS	SHEET NO.
673	(112X) RS-4 & (11X) RS-2	LIVINGSTON	108	1
		ILLINOIS	CONTRACT NO. 66E54	

D-93-033-15

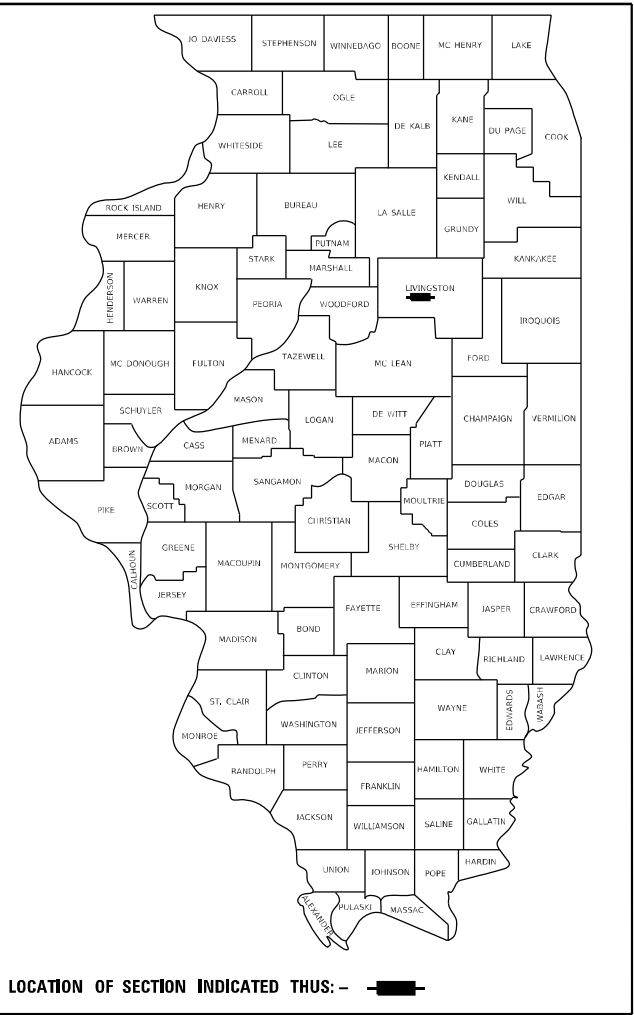

LOCATION OF SECTION INDICATED THUS: -

IL 116 - OTHER ARTERIAL
2021 ADT = 12,900
P.V.=96.9% S.U.=1.9% M.U.=1.2%

OR 66 - MAJOR COLLECTOR
2021 ADT = 3,300
P.V.=N/A S.U.=N/A M.U.=N/A

STATE OF ILLINOIS
DEPARTMENT OF TRANSPORTATION

SUBMITTED July 7, 2024

Trisha Thompson REGIONAL ENGINEER

August 16, 2024

Joe Kannel ENGINEER OF DESIGN AND ENVIRONMENT

August 16, 2024

Thomas P. Paolicchi DIRECTOR OF HIGHWAYS PROJECT IMPLEMENTATION

**PRINTED BY THE AUTHORITY
OF THE STATE OF ILLINOIS**

MODEL: Default
FILE NAME: \\03\02\02\0046724\046724\Drawings\Main\CADD_Sheets\0366E54-Lt-Cen\00cs01.dgn



V3 Companies
7326 James Avenue
Woodridge, IL 60517
630.724.9200 phone
630.724.9202 fax
www.v3co.com

USER NAME = cwasowicz
PLOT SCALE = 2"
PLOT DATE = 6/21/2024

DESIGNED - MGS
DRAWN - DRP
CHECKED - JWB
DATE - 06/21/2024

REVISED -
REVISED -
REVISED -
REVISED -

STATE OF ILLINOIS
DEPARTMENT OF TRANSPORTATION

GENERAL NOTES, COMMITMENTS AND INDEX OF SHEETS			
SCALE: NONE	SHEET 1	OF 1 SHEETS	STA. TO STA.

F.A. RTE.	SECTION	COUNTY	TOTAL SHEETS	SHEET NO.
673	(112X) R5-4 & (11X) R5-2	LIVINGSTON	108	2
CONTRACT NO. 66E54				
		ILLINOIS	FED. AID PROJECT	

INDEX OF SHEETS

1	COVER SHEET
2	GENERAL NOTES
3 - 16	SUMMARY OF QUANTITIES
17 - 23	TYPICAL SECTIONS
24 - 30	SCHEDULE OF QUANTITIES
31	LINE DIAGRAM
32 - 38	REMOVAL PLAN
39 - 41	ROADWAY PLAN - IL 116
42 - 44	ROADWAY PLAN - IL 116 & OR 66 INTERSECTION
45	ROADWAY PLAN - OR 66
46	STAGE CONSTRUCTION GENERAL NOTES
47 - 60	INTERSECTION IMPROVEMENT STAGING PLAN
61 - 67	RIGHT-OF-WAY PLAN
68 - 73	ADA DETAILS
74 - 76	PAVEMENT MARKING AND SIGNING PLAN - IL 116
77 - 79	PAVEMENT MARKING AND SIGNING PLAN - IL 116 & OR 66 INTERSECTION
80	PAVEMENT MARKING AND SIGNING PLAN - OR 66
81 - 83	EROSION CONTROL AND LANDSCAPING PLAN
84	TRAFFIC SIGNAL GENERAL NOTES
85 - 86	TRAFFIC SIGNAL PLAN - IL 116 & DEERFIELD ROAD
87 - 88	TRAFFIC SIGNAL PLAN - IL 116 & NORMAL ROAD
89 - 93	TRAFFIC SIGNAL PLAN - IL 116 & OR 66
94 - 97	TEMPORARY TRAFFIC SIGNAL PLAN - IL 116 & OR 66
98	SOIL BORINGS
99 - 100	TRAFFIC SIGNAL DETAILS
101 - 108	DETAILS

GENERAL NOTES

THE HMA SURFACE OF ALL MAILBOX TURNOUTS, PRIVATE ENTRANCES, COMMERCIAL ENTRANCES, AND SIDE ROADS SHALL BE MADE NEATLY, IN A WORKMANLIKE MANNER, AND SHALL ACCURATELY CONFORM TO THE SHAPES AND DIMENSIONS SHOWN ON THE PLAN DETAILS. IF REQUIRED BY THE ENGINEER, THE CONTRACTOR SHALL SAW CUT THE HMA SURFACE TO CONFORM TO THE SHAPES AND DIMENSIONS SHOWN ON THE PLAN DETAILS. THIS WORK WILL BE INCLUDED IN THE COST OF THE HMA SURFACE.

EXCEPT AS NOTED ON THE PLANS, PAVEMENT GRADES SHOWN ARE AT THE TOP OF PAVEMENT SURFACES.

BEFORE ORDERING PIPE CULVERTS OR PIPE DRAINS, THE CONTRACTOR SHALL CONSULT THE ENGINEER FOR EXACT LENGTHS.

THE ENGINEER WILL BE THE SOLE JUDGE CONCERNING CURING TIME FOR THE VARIOUS HMA LIFTS.

THE ENGINEER WILL CONFIRM PAVEMENT PATCHING REPAIR. ANTICIPATED LOCATIONS LISTED ON THE SCHEDULE OF QUANTITIES.

ALL ELEVATIONS REFERRING TO U.S.G.S. MEAN SEA LEVEL DATUM.

THE FOLLOWING RATES OF APPLICATION HAVE BEEN USED IN CALCULATING PLAN QUANTITIES:

GRANULAR MATERIALS	2.05 TONS / CU YD
HMA RESURFACING	112 LBS / SQ YD / IN
SHORT TERM PAVEMENT MARKING	10FT / 100 FT OF APPLICATION
MIX FOR CRACKS, JTS, FLGWYS	0.0003 TONS / SQ YD

THE CONTRACTOR'S ATTENTION IS DIRECTED TO THE PRESENCE OF DEPARTMENT-OWNED UNDERGROUND ELECTRICAL CABLE WITHIN THE LIMITS OF THE PROPOSED IMPROVEMENT. THE CONTRACTOR SHALL REQUEST THE ILLINOIS DEPARTMENT OF TRANSPORTATION IN OTTAWA (815-434-8417) TO LOCATE THE UNDERGROUND FACILITIES, PROVIDING A MINIMUM OF 72 HOURS NOTICE. THE DEPARTMENT IS NOT A MEMBER OF THE JOINT UTILITY LOCATING INFORMATION FOR EXCAVATORS (JULIE) SYSTEM.

ALL DAMAGE TO DEPARTMENT OWNED UNDERGROUND FACILITIES, CAUSED BY THE CONTRACTOR SHALL BE REPAIRED TO THE SATISFACTION OF THE ENGINEER AND AT NO EXPENSE TO THE DEPARTMENT. THIS SHALL INCLUDE ALL TEMPORARY REPAIRS REQUIRED TO KEEP THE FACILITY OPERATIONAL WHILE MATERIAL IS BEING OBTAINED TO MAKE PERMANENT REPAIRS. SPLICING OF ELECTRIC CABLE WILL NOT BE ALLOWED. ELECTRIC CABLE SHALL BE REPLACED FROM POLE TO POLE OR CONTROLLER.

GENERAL NOTES (CONTINUED)

MEMBERS OF JULIE KNOWN TO BE WITHIN THE LIMITS OF THE IMPROVEMENT ARE:

ILLINOIS-AMERICAN WATER
CAMPUS COMMUNICATION
CIRBN
COMED
FRONTIER
LEVEL 3
MEDIACOM
METRO COMMUNICATION
NICOR
PONTIAC, CITY OF
STRATUS

COMMITMENTS

NONE

STATE OF ILLINOIS
DEPARTMENT OF TRANSPORTATION
DISTRICT THREE
AS BUILT INFORMATION

SUPERVISING CONSTRUCTION FIELD ENGINEER

RESIDENT ENGINEER / TECHNICIAN

START & END DATES
OF CONSTRUCTION:

INSPECTORS:

HOT-MIX ASPHALT REQUIREMENTS

LOCATIONS	IL 116 WEST OF STA. 72+00 OLD ROUTE 66	IL 116 EAST OF STA. 72+00	ENTIRE PROJECT	VARIOUS	VARIOUS	VARIOUS	VARIOUS	VARIOUS
MIXTURE USE	HMA POLYMER BINDER	HMA POLYMER BINDER	HMA POLYMER SURFACE	2.5" HMA POLYMER SHOULDERS	8" HMA SHOULDERS	9" HMA BASE COURSE (BOTTOM LIFTS)	9" HMA BASE COURSE (TOP LIFT)	CLASS D PATCHES
BINDER GRADE (PG)	SBS PG 76-28	SBS PG 70-28	SBS 70-28	SBS 70-28	PG 64-22	PG 64-22	SBS 70-28	PG 64-22
DESIGN AIR VOIDS	4.0% @ N50	4.0% @ N70	4.0% @ N70	4.0% @ N70	4.0% @ N50	4.0% @ N50	4.0% @ N70	4.0% @ N70
MIXTURE COMPOSITION	IL 4.75	IL 9.5	IL 9.5	IL 9.5	IL 19.0	IL 19.0	IL 9.5	IL 19.0
FRICTION AGGREGATE	N/A	N/A	MIXTURE D	MIXTURE D	N/A	N/A	MIXTURE D	N/A
MIXTURE WEIGHT	112.0 LB/SY/IN	112.0 LB/SY/IN	112.0 LB/SY/IN	112.0 LB/SY/IN	112.0 LB/SY/IN	112.0 LB/SY/IN	112.0 LB/SY/IN	112.0 LB/SY/IN
QUALITY MANAGEMENT PROGRAM	QCP	QCP	QCP	QCP	QCP	QCP	QCP	QCQA
SUBLOT SIZE	1000 TONS	1000 TONS	1000 TONS	1000 TONS	1000 TONS	1000 TONS	1000 TONS	NA
DENSITY TEST METHOD	CORES	CORES	CORES	CORES	CORES	CORES	CORES	CORES
MATERIAL TRANSFER DEVICE (REQUIRED)	YES	YES	YES	YES	YES	YES	YES	NO

MODEL: D:\p1\it
FILE NAME: N:\2024\24067\24067.C3D Drawings\ItemCADD Sheets\66E54-shr-S0001.dgn

SPECIALTY ITEM					CONSTRUCTION CODE						
					STBG	NHPP		HSIP			LOCAL
					FAP 673 80% FEDERAL 20% STATE	FAP 673 80% FEDERAL 20% STATE	80% FEDERAL 10% STATE 10% PONTIAC	FAP 673 90% FEDERAL 10% STATE	FAU 6321 90% FEDERAL 10% STATE	90% FEDERAL 7.5% STATE 2.5% PONTIAC	100% PONTIAC
					ROADWAY	ROADWAY	TRAFFIC SIGNALS	ROADWAY	ROADWAY	TRAFFIC SIGNALS	ROADWAY
					0004	0004	0021	0004	0004	0021	0004
ITEM					URBAN	URBAN	URBAN	URBAN	URBAN	URBAN	URBAN
	20200100	EARTH EXCAVATION	CU YD	247				142	105		
	20400800	FURNISHED EXCAVATION	CU YD	1,292					1,292		
	20800150	TRENCH BACKFILL	CU YD	13				2	11		
	21101615	TOPSOIL FURNISH AND PLACE, 4"	SQ YD	2		2					
	21400100	GRADING AND SHAPING DITCHES	FOOT	150				150			
	25000210	SEEDING, CLASS 2A	ACRE	1		0.25		0.45	0.30		
	25000400	NITROGEN FERTILIZER NUTRIENT	POUND	76		7		38	31		
	25000500	PHOSPHORUS FERTILIZER NUTRIENT	POUND	76		7		38	31		
	25000600	POTASSIUM FERTILIZER NUTRIENT	POUND	76		7		38	31		
	25100630	EROSION CONTROL BLANKET	SQ YD	3,640		2		1,843	1,795		
	25200100	SODDING	SQ YD	625		80		206	339		
	25200200	SUPPLEMENTAL WATERING	UNIT	27.2		1.2		10	16		
	28000400	PERIMETER EROSION BARRIER	FOOT	73					73		
	28000500	INLET AND PIPE PROTECTION	EACH	7				4	3		
	28100105	STONE RIPRAP, CLASS A3	SQ YD	3		3					



V3 Companies
7325 Jones Avenue
Woodridge, IL 60517
630.724.9200 phone
630.724.9202 fax
www.v3co.com

USER NAME = msiadek
PLOT SCALE = 2"
PLOT DATE = 7/12/2024

DESIGNED - MGS
DRAWN - DRP
CHECKED - JWB
DATE - 07/15/2024

REVISED -
REVISED -
REVISED -
REVISED -

STATE OF ILLINOIS
DEPARTMENT OF TRANSPORTATION

SUMMARY OF QUANTITIES

SCALE: NONE SHEET 1 OF 14 SHEETS STA. TO STA.

F.A. RTE.	SECTION	COUNTY	TOTAL SHEETS	SHEET NO.
673	(112X) R5-4 & (11X) R5-2	LIVINGSTON	108	3
CONTRACT NO. 66E54				
ILLINOIS FED. AID PROJECT				

[illegible]

*= SPECIALTY ITEM

 V3 Companies 7325 Janes Avenue Woodridge, IL 60517 630.724.9200 phone 630.724.9202 fax www.v3co.com	USER NAME = msladek	DESIGNED - MGS	REVISED -	STATE OF ILLINOIS DEPARTMENT OF TRANSPORTATION	SUMMARY OF QUANTITIES				F.A. RTE.	SECTION	COUNTY	TOTAL SHEETS	SHEET NO.
		DRAWN - DRP	REVISED -						673	(112X) R5-4 & (11X) R5-2	LIVINGSTON	108	4
	PLOT SCALE = 2'	CHECKED - JWB	REVISED -		SCALE: NONE SHEET 2 OF 14 SHEETS STA. TO STA.				CONTRACT NO. 66E54				
	PLOT DATE = 7/12/2024	DATE = 07/15/2024	REVISED -						ILLINOIS FED. AID PROJECT				

MODEL: Default
FILE NAME: R:\3202\240467\240467_03\Drawings\Main\CADD Sheets\0366E54-sh-S0001.dgn

					CONSTRUCTION CODE						
					STBG	NHPP		HSIP			LOCAL
					FAP 673	FAP 673	80% FEDERAL 10% STATE 10% PONTIAC	FAP 673	FAU 6321	90% FEDERAL	100% PONTIAC
					80% FEDERAL 20% STATE	80% FEDERAL 20% STATE		90% FEDERAL 10% STATE	90% FEDERAL 10% STATE	7.5% STATE 2.5% PONTIAC	
					ROADWAY	ROADWAY	TRAFFIC SIGNALS	ROADWAY	ROADWAY	TRAFFIC SIGNALS	ROADWAY
SPECIALTY ITEM	CODE NO.	ITEM	UNIT	TOTAL QUANTITY	0004	0004	0021	0004	0004	0021	0004
					URBAN	URBAN	URBAN	URBAN	URBAN	URBAN	URBAN
	44000100	PAVEMENT REMOVAL	SQ YD	1,000				463	537		
	44000159	HOT-MIX ASPHALT SURFACE REMOVAL, 2 1/2"	SQ YD	52,548	6,733	34,564		4,042	7,209		
	44000161	HOT-MIX ASPHALT SURFACE REMOVAL, 3"	SQ YD	41,729		35,642		6,087			
	44000500	COMBINATION CURB AND GUTTER REMOVAL	FOOT	3,587		400		1,654	1,533		
	44000600	SIDEWALK REMOVAL	SQ FT	510		211		294	5		
	44003100	MEDIAN REMOVAL	SQ FT	5,974				2,519	3,455		
	44004250	PAVED SHOULDER REMOVAL	SQ YD	240				136	104		
	44200970	CLASS B PATCHES, TYPE II, 10 INCH	SQ YD	10					10		
	44200990	CLASS B PATCHES, TYPE I, 12 INCH	SQ YD	5	2.5	2.5					
	44200994	CLASS B PATCHES, TYPE II, 12 INCH	SQ YD	6		6					
	44200998	CLASS B PATCHES, TYPE III, 12 INCH	SQ YD	4,848	512	4,336					
	44201000	CLASS B PATCHES, TYPE IV, 12 INCH	SQ YD	475	67	408					
	44201003	CLASS B PATCHES, TYPE I, 13 INCH	SQ YD	5	2.5	2.5					
	44201007	CLASS B PATCHES, TYPE II, 13 INCH	SQ YD	15	7.5	7.5					
	44201011	CLASS B PATCHES, TYPE III, 13 INCH	SQ YD	928		640		288			



V3 Companies
7325 Janes Avenue
Woodridge, IL 60517
630.724.9200 phone
630.724.9202 fax
www.v3co.com

USER NAME = msiadek
PLOT SCALE = 2'
PLOT DATE = 7/12/2024

DESIGNED - MGS
DRAWN - DRP
CHECKED - JWB
DATE - 07/15/2024

REVISED -
REVISED -
REVISED -
REVISED -

STATE OF ILLINOIS
DEPARTMENT OF TRANSPORTATION

SUMMARY OF QUANTITIES

SCALE: NONE SHEET 3 OF 14 SHEETS STA. TO STA.

F.A. RTE.	SECTION	COUNTY	TOTAL SHEETS	SHEET NO.
673	(112X) R5-4 & (11X) R5-2	LIVINGSTON	108	5
CONTRACT NO. 66E54				
(ILLINOIS) FED. AID PROJECT				

MODEL: Default
FILE NAME: N:\2024\240467\240467.d3\Drawings\Main\CA0D Sheets\036E54-sh-S0001.dgn

					CONSTRUCTION CODE						
					STBG	NHPP		HSIP			LOCAL
					FAP 673 80% FEDERAL 20% STATE	FAP 673 80% FEDERAL 20% STATE	80% FEDERAL 10% STATE 10% PONTIAC	FAP 673 90% FEDERAL 10% STATE	FAU 6321 90% FEDERAL 10% STATE	90% FEDERAL 7.5% STATE 2.5% PONTIAC	100% PONTIAC
					ROADWAY 0004	ROADWAY 0004	TRAFFIC SIGNALS 0021	ROADWAY 0004	ROADWAY 0004	TRAFFIC SIGNALS 0021	ROADWAY 0004
					URBAN	URBAN	URBAN	URBAN	URBAN	URBAN	URBAN
SPECIALTY ITEM	CODE NO.	ITEM	UNIT	TOTAL QUANTITY							
	44201013	CLASS B PATCHES, TYPE IV, 13 INCH	SQ YD	327		187		67	73		
	44201737	CLASS D PATCHES, TYPE I, 8 INCH	SQ YD	4				4			
	44201741	CLASS D PATCHES, TYPE II, 8 INCH	SQ YD	15	7.5	7.5					
	44201745	CLASS D PATCHES, TYPE III, 8 INCH	SQ YD	25	12.5	12.5					
	44201747	CLASS D PATCHES, TYPE IV, 8 INCH	SQ YD	30	15	15					
	44201749	CLASS D PATCHES, TYPE I, 9 INCH	SQ YD	4		4					
	44201753	CLASS D PATCHES, TYPE II, 9 INCH	SQ YD	24	6	18					
	44201757	CLASS D PATCHES, TYPE III, 9 INCH	SQ YD	25	12.5	12.5					
	44201759	CLASS D PATCHES, TYPE IV, 9 INCH	SQ YD	30	15	15					
	44213208	TIE BARS 1 1/4"	EACH	460	50	340			70		
	48101500	AGGREGATE SHOULDERS, TYPE B 6"	SQ YD	175				120	55		
	48102100	AGGREGATE WEDGE SHOULDER, TYPE B	TON	472	46	380		22	24		
	48203100	HOT-MIX ASPHALT SHOULDERS	TON	2,062	220	1,739		47	56		
	50105220	PIPE CULVERT REMOVAL	FOOT	43				16	27		
	54210182	PIPE ELBOW, 12"	EACH	1					1		



V3 Companies
7325 Jones Avenue
Woodridge, IL 60517
630.724.9200 phone
630.724.9202 fax
www.v3co.com

USER NAME = msiadek
PLOT SCALE = 2'
PLOT DATE = 7/12/2024

DESIGNED - MGS
DRAWN - DRP
CHECKED - JWB
DATE - 07/15/2024

REVISED -
REVISED -
REVISED -
REVISED -

STATE OF ILLINOIS
DEPARTMENT OF TRANSPORTATION

SUMMARY OF QUANTITIES

SCALE: NONE SHEET 4 OF 14 SHEETS STA. TO STA.

F.A.
RTE.
673

SECTION
(112X) RS-4 & (11X) RS-2

COUNTY
LIVINGSTON

TOTAL
SHEETS 108
SHEET
NO. 6
CONTRACT NO. 66E54

ILLINOIS FED. AID PROJECT

MODEL: D:\pjt\112024\240617240617_C3D\Drawings\ItemCADD Sheets\66E54-jht-S0001.dgn
FILE NAME: 112024\240617240617_C3D\Drawings\ItemCADD Sheets\66E54-jht-S0001.dgn

					CONSTRUCTION CODE						
					STBG	NHPP		HSIP			LOCAL
					FAP 673	FAP 673	80% FEDERAL 10% STATE 10% PONTIAC	FAP 673	FAU 6321	90% FEDERAL	100% PONTIAC
					80% FEDERAL 20% STATE	80% FEDERAL 20% STATE		90% FEDERAL 10% STATE	90% FEDERAL 10% STATE	7.5% STATE 2.5% PONTIAC	
					ROADWAY	ROADWAY	TRAFFIC SIGNALS	ROADWAY	ROADWAY	TRAFFIC SIGNALS	ROADWAY
SPECIALTY ITEM	CODE NO.	ITEM	UNIT	TOTAL QUANTITY	0004	0004	0021	0004	0004	0021	0004
					URBAN	URBAN	URBAN	URBAN	URBAN	URBAN	URBAN
	54213657	PRECAST REINFORCED CONCRETE FLARED END SECTIONS 12"	EACH	3		2			1		
	54213660	PRECAST REINFORCED CONCRETE FLARED END SECTIONS 15"	EACH	1					1		
	54261415	CONCRETE END SECTION, STANDARD 542001, 15", 1:4	EACH	2				2			
	542A0220	PIPE CULVERTS, CLASS A, TYPE 1 15"	FOOT	52				40	12		
	550A0050	STORM SEWERS, CLASS A, TYPE 1 12"	FOOT	77		2		9	66		
	550A0410	STORM SEWERS, CLASS A, TYPE 2 24"	FOOT	59		59					
	55100500	STORM SEWER REMOVAL 12"	FOOT	38		2		21	15		
	55101200	STORM SEWER REMOVAL 24"	FOOT	59		59					
	56109210	WATER VALVES TO BE ADJUSTED	EACH	2				2			
	60235700	INLETS, TYPE A, TYPE 3 FRAME AND GRATE	EACH	5		1		2	2		
	60236800	INLETS, TYPE A, TYPE 11 FRAME AND GRATE	EACH	2				1	1		
	60240215	INLETS, TYPE B, TYPE 1 FRAME, CLOSED LID	EACH	1				1			
	60240310	INLETS, TYPE B, TYPE 11 FRAME AND GRATE	EACH	2				1	1		
	60255500	MANHOLES TO BE ADJUSTED	EACH	5				4	1		
	60260100	INLETS TO BE ADJUSTED	EACH	5				5			



V3 Companies
7325 Jones Avenue
Woodridge, IL 60517
630.724.9200 phone
630.724.9202 fax
www.v3co.com

USER NAME = msiadek
PLOT SCALE = 2"
PLOT DATE = 7/12/2024

DESIGNED - MGS
DRAWN - DRP
CHECKED - JWB
DATE - 07/15/2024

REVISED -
REVISED -
REVISED -
REVISED -

STATE OF ILLINOIS
DEPARTMENT OF TRANSPORTATION

SUMMARY OF QUANTITIES

SCALE: NONE SHEET 5 OF 14 SHEETS STA. TO STA.

F.A. RTE.	SECTION	COUNTY	TOTAL SHEETS	SHEET NO.
673	(112X) R5-4 & (11X) R5-2	LIVINGSTON	108	7
CONTRACT NO. 66E54				
ILLINOIS FED. AID PROJECT				

MODEL: Default
FILE NAME: N:\3202\240467\240467_03\Drawings\Main\CADD Sheets\0366E54-shr-S0001.dgn

SPECIALTY ITEM					CONSTRUCTION CODE						
					STBG	NHPP		HSIP			LOCAL
					FAP 673 80% FEDERAL 20% STATE	FAP 673 80% FEDERAL 20% STATE	80% FEDERAL 10% STATE 10% PONTIAC	FAP 673 90% FEDERAL 10% STATE	FAU 6321 90% FEDERAL 10% STATE	90% FEDERAL 7.5% STATE 2.5% PONTIAC	100% PONTIAC
					ROADWAY 0004	ROADWAY 0004	TRAFFIC SIGNALS 0021	ROADWAY 0004	ROADWAY 0004	TRAFFIC SIGNALS 0021	ROADWAY 0004
					URBAN	URBAN	URBAN	URBAN	URBAN	URBAN	URBAN
	60500060	REMOVING INLETS	EACH	9		1		4	4		
	60603800	COMBINATION CONCRETE CURB AND GUTTER, TYPE B-6.12	FOOT	1,123				591	532		
	60605000	COMBINATION CONCRETE CURB AND GUTTER, TYPE B-6.24	FOOT	2,370		287		1,081	1,002		
	60607400	COMBINATION CONCRETE CURB AND GUTTER, TYPE B-9.24	FOOT	113		113					
	60618300	CONCRETE MEDIAN SURFACE, 4 INCH	SQ FT	1,652				670	982		
*	66900200	NON-SPECIAL WASTE DISPOSAL	CU YD	8		8					
*	66900530	SOIL DISPOSAL ANALYSIS	EACH	1		1					
*	66901001	REGULATED SUBSTANCES PRE-CONSTRUCTION PLAN	L SUM	1		1					
*	66901003	REGULATED SUBSTANCES FINAL CONSTRUCTION REPORT	L SUM	1		1					
*	66901006	REGULATED SUBSTANCES MONITORING	CAL DA	2		2					
	67000400	ENGINEER'S FIELD OFFICE, TYPE A	CAL MO	12	6	6					
	67100100	MOBILIZATION	L SUM	1					1		
	70100310	TRAFFIC CONTROL AND PROTECTION, STANDARD 701421	L SUM	1	0.5	0.5					
	70100320	TRAFFIC CONTROL AND PROTECTION, STANDARD 701422	L SUM	1	0.34	0.34			0.32		
	70102625	TRAFFIC CONTROL AND PROTECTION, STANDARD 701606	L SUM	1					1		

*= SPECIALTY ITEM



V3 Companies
7325 Jones Avenue
Woodridge, IL 60517
630.724.9200 phone
630.724.9202 fax
www.v3co.com

USER NAME = msiadek
PLOT SCALE = 2"
PLOT DATE = 7/12/2024

DESIGNED - MGS
DRAWN - DRP
CHECKED - JWB
DATE - 07/15/2024

REVISED -
REVISED -
REVISED -
REVISED -

STATE OF ILLINOIS
DEPARTMENT OF TRANSPORTATION

SUMMARY OF QUANTITIES

SCALE: SHEET 6 OF 14 SHEETS STA. TO STA.

F.A. RTE.	SECTION	COUNTY	TOTAL SHEETS	SHEET NO.
673	(112X) R5-4 & (11X) R5-2	LIVINGSTON	108	8
CONTRACT NO. 66E54				
ILLINOIS FED. AID PROJECT				

MODEL: D:\pjt\112024\240617240617.C3D Drawings\ItemCADD Sheets\66E54-jht-50001.dgn
FILE NAME: 112024\240617240617.C3D Drawings\ItemCADD Sheets\66E54-jht-50001.dgn

					CONSTRUCTION CODE						
					STBG	NHPP		HSIP			LOCAL
					FAP 673 80% FEDERAL 20% STATE	FAP 673 80% FEDERAL 20% STATE	80% FEDERAL 10% STATE 10% PONTIAC	FAP 673 90% FEDERAL 10% STATE	FAU 6321 90% FEDERAL 10% STATE	90% FEDERAL 7.5% STATE 2.5% PONTIAC	100% PONTIAC
					ROADWAY	ROADWAY	TRAFFIC SIGNALS	ROADWAY	ROADWAY	TRAFFIC SIGNALS	ROADWAY
					0004	0004	0021	0004	0004	0021	0004
SPECIALTY ITEM	CODE NO.	ITEM	UNIT	TOTAL QUANTITY	URBAN	URBAN	URBAN	URBAN	URBAN	URBAN	URBAN
	70102630	TRAFFIC CONTROL AND PROTECTION, STANDARD 701601	L SUM	1					1		
	70102632	TRAFFIC CONTROL AND PROTECTION, STANDARD 701602	L SUM	1	0.5	0.5					
	70102634	TRAFFIC CONTROL AND PROTECTION, STANDARD 701611	L SUM	1					1		
	70102640	TRAFFIC CONTROL AND PROTECTION, STANDARD 701801	L SUM	1	0.5	0.5					
	70103815	TRAFFIC CONTROL SURVEILLANCE	CAL DA	20					20		
	70300100	SHORT TERM PAVEMENT MARKING	FOOT	49,786	4,979	44,807					
	70300150	SHORT TERM PAVEMENT MARKING REMOVAL	SQ FT	24,893	2,489	22,404					
	70307100	TEMPORARY PAVEMENT MARKING LETTERS AND SYMBOLS - TYPE IV TAPE	SQ FT	243				121.5	121.5		
	70307120	TEMPORARY PAVEMENT MARKING - LINE 4" - TYPE IV TAPE	FOOT	18,201				9,100.5	9,100.5		
	70307130	TEMPORARY PAVEMENT MARKING - LINE 6" - TYPE IV TAPE	FOOT	284				142	142		
	70307140	TEMPORARY PAVEMENT MARKING - LINE 8" - TYPE IV TAPE	FOOT	2,330				1,165	1,165		
	70307160	TEMPORARY PAVEMENT MARKING - LINE 12"- TYPE IV TAPE	FOOT	198				99	99		
	70307210	TEMPORARY PAVEMENT MARKING - LINE 24"- TYPE IV TAPE	FOOT	175				87.5	87.5		
*	72000100	SIGN PANEL - TYPE 1	SQ FT	260		7	116	60	21	56	
*	72000200	SIGN PANEL - TYPE 2	SQ FT	58			58				

*= SPECIALTY ITEM



V3 Companies
7325 Jones Avenue
Woodridge, IL 60517
630.724.9200 phone
630.724.9202 fax
www.v3co.com

USER NAME = msiadek
PLOT SCALE = 2"
PLOT DATE = 7/12/2024

DESIGNED - MGS
DRAWN - DRP
CHECKED - JWB
DATE - 07/15/2024

REVISED -
REVISED -
REVISED -
REVISED -

STATE OF ILLINOIS
DEPARTMENT OF TRANSPORTATION

SUMMARY OF QUANTITIES

SCALE: SHEET 7 OF 14 SHEETS STA. TO STA.

F.A.
RTE.

SECTION
(112X) R5-4 & (11X) R5-2

COUNTY
LIVINGSTON

TOTAL
SHEETS 108
SHEET
NO. 9

CONTRACT NO. 66E54

MODEL: D:\p1\it
FILE NAME: N:\1202\1202\1204\67\240467.C3D Drawings\Item\CADD Sheets\66E54-jht-50001.dgn

					CONSTRUCTION CODE						
					STBG	NHPP		HSIP			LOCAL
					FAP 673 80% FEDERAL 20% STATE	FAP 673 80% FEDERAL 20% STATE	80% FEDERAL 10% STATE 10% PONTIAC	FAP 673 90% FEDERAL 10% STATE	FAU 6321 90% FEDERAL 10% STATE	90% FEDERAL 7.5% STATE 2.5% PONTIAC	100% PONTIAC
SPECIALTY ITEM	CODE NO.	ITEM	UNIT	TOTAL QUANTITY	ROADWAY 0004	ROADWAY 0004	TRAFFIC SIGNALS 0021	ROADWAY 0004	ROADWAY 0004	TRAFFIC SIGNALS 0021	ROADWAY 0004
					URBAN	URBAN	URBAN	URBAN	URBAN	URBAN	URBAN
*	72400100	REMOVE SIGN PANEL ASSEMBLY - TYPE A	EACH	3		1		2			
*	72400200	REMOVE SIGN PANEL ASSEMBLY - TYPE B	EACH	3				2	1		
*	72400310	REMOVE SIGN PANEL - TYPE 1	SQ FT	145			116	23	6		
*	72400320	REMOVE SIGN PANEL - TYPE 2	SQ FT	58			58				
	72800100	TELESCOPING STEEL SIGN SUPPORT	FOOT	18		18					
	73000100	WOOD SIGN SUPPORT	FOOT	151				119	32		
*	78000100	THERMOPLASTIC PAVEMENT MARKING - LETTERS AND SYMBOLS	SQ FT	478				388	90		
*	78000200	THERMOPLASTIC PAVEMENT MARKING - LINE 4"	FOOT	50,656	3,477	35,660		9,069	2,450		
*	78000600	THERMOPLASTIC PAVEMENT MARKING - LINE 12"	FOOT	1,626	96	474		808	248		
*	78004600	PREFORMED PLASTIC PAVEMENT MARKING, TYPE D - STANDARD - LETTERS AND SYMBOLS	SQ FT	806	102	704					
*	78004620	PREFORMED PLASTIC PAVEMENT MARKING, TYPE D - STANDARD - LINE 4"	FOOT	756		756					
*	78004630	PREFORMED PLASTIC PAVEMENT MARKING, TYPE D - STANDARD - LINE 6"	FOOT	5,127	199	4,267		474	187		
*	78004640	PREFORMED PLASTIC PAVEMENT MARKING, TYPE D - STANDARD - LINE 8"	FOOT	6,000	334	2,441		2,392	833		
*	78004645	PREFORMED PLASTIC PAVEMENT MARKING, TYPE D - STANDARD - LINE 9"	FOOT	730				440	290		
*	78004660	PREFORMED PLASTIC PAVEMENT MARKING, TYPE D - STANDARD - LINE 12"	FOOT	59		59					

*= SPECIALTY ITEM



V3 Companies
7325 Jones Avenue
Woodridge, IL 60517
630.724.9200 phone
630.724.9202 fax
www.v3co.com

USER NAME = msiadek
PLOT SCALE = 2"
PLOT DATE = 7/12/2024

DESIGNED - MGS
DRAWN - DRP
CHECKED - JWB
DATE - 07/15/2024

REVISED -
REVISED -
REVISED -
REVISED -

STATE OF ILLINOIS
DEPARTMENT OF TRANSPORTATION

SUMMARY OF QUANTITIES

SCALE: SHEET 8 OF 14 SHEETS STA. TO STA.

F.A. RTE.	SECTION	COUNTY	TOTAL SHEETS	SHEET NO.
673	(112X) R5-4 & (11X) R5-2	LIVINGSTON	108	10
CONTRACT NO. 66E54				
(ILLINOIS) FED. AID PROJECT				

[illegible]

*= SPECIALTY ITEM



V3 Companies
7325 Janes Avenue
Woodridge, IL 60517
630.724.9200 phone
630.724.9202 fax
www.v3co.com

USER NAME = msiadek	DESIGNED - MGS	REVISED -
	DRAWN - DRP	REVISED -
PLOT SCALE = 2'	CHECKED - JWB	REVISED -
PLOT DATE = 7/12/2024	DATE - 07/15/2024	REVISED -

**STATE OF ILLINOIS
DEPARTMENT OF TRANSPORTATION**

SUMMARY OF QUANTITIES

SCALE:	SHEET 9 OF 14 SHEETS	STA.	TO STA.
--------	----------------------	------	---------

F.A. RTE.	SECTION	COUNTY	TOTAL SHEETS	SHEET NO.
673	(112X) RS-4 & (11X) RS-2	LIVINGSTON	108	11
		CONTRACT NO. 66E54		
ILLINOIS FED. AID PROJECT				

MODEL: C:\p1\112024\24067240467.d3D Drawings\Main\CADD Sheets\66E54-sh-50001.dgn
FILE NAME: 112024\24067240467.d3D Drawings\Main\CADD Sheets\66E54-sh-50001.dgn

SPECIALTY ITEM	CODE NO.	ITEM	UNIT	TOTAL QUANTITY	CONSTRUCTION CODE						
					STBG	NHPP		HSIP			LOCAL
					FAP 673 80% FEDERAL 20% STATE	FAP 673 80% FEDERAL 20% STATE	80% FEDERAL 10% STATE 10% PONTIAC	FAP 673 90% FEDERAL 10% STATE	FAU 6321 90% FEDERAL 10% STATE	90% FEDERAL 7.5% STATE 2.5% PONTIAC	100% PONTIAC
					ROADWAY	ROADWAY	TRAFFIC SIGNALS	ROADWAY	ROADWAY	TRAFFIC SIGNALS	ROADWAY
					0004	0004	0021	0004	0004	0021	0004
					URBAN	URBAN	URBAN	URBAN	URBAN	URBAN	URBAN
*	81028350	UNDERGROUND CONDUIT, PVC, 2" DIA.	FOOT	15						15	
*	81028360	UNDERGROUND CONDUIT, PVC, 2 1/2" DIA.	FOOT	67						67	
*	81028370	UNDERGROUND CONDUIT, PVC, 3" DIA.	FOOT	77						77	
*	81028390	UNDERGROUND CONDUIT, PVC, 4" DIA.	FOOT	12						12	
*	81400700	HANDHOLE, PORTLAND CEMENT CONCRETE	EACH	3						3	
*	81400720	DOUBLE HANDHOLE, PORTLAND CEMENT CONCRETE	EACH	1						1	
*	85000200	MAINTENANCE OF EXISTING TRAFFIC SIGNAL INSTALLATION	EACH	3			2			1	
*	85700200	FULL-ACTUATED CONTROLLER AND TYPE IV CABINET	EACH	1						1	
*	86200300	UNINTERRUPTIBLE POWER SUPPLY, EXTENDED	EACH	3			2			1	
*	87200400	SPAN WIRE	FOOT	578						578	
*	87200500	TETHER WIRE	FOOT	578						578	
*	87301215	ELECTRIC CABLE IN CONDUIT, SIGNAL NO. 14 2C	FOOT	1,396						1,396	
*	87301225	ELECTRIC CABLE IN CONDUIT, SIGNAL NO. 14 3C	FOOT	3,292			1,840			1,452	
*	87301245	ELECTRIC CABLE IN CONDUIT, SIGNAL NO. 14 5C	FOOT	2,788						2,788	
*	87301255	ELECTRIC CABLE IN CONDUIT, SIGNAL NO. 14 7C	FOOT	1,706						1,706	

*= SPECIALTY ITEM



V3 Companies
7325 Jones Avenue
Woodridge, IL 60517
630.724.9200 phone
630.724.9202 fax
www.v3co.com

USER NAME = msiadek	DESIGNED - MGS	REVISED -
	DRAWN - DRP	REVISED -
PLOT SCALE = 2"	CHECKED - JWB	REVISED -
PLOT DATE = 7/12/2024	DATE - 07/15/2024	REVISED -

STATE OF ILLINOIS
DEPARTMENT OF TRANSPORTATION

SUMMARY OF QUANTITIES

SCALE: SHEET 10 OF 14 SHEETS STA. TO STA.

F.A. RTE.	SECTION	COUNTY	TOTAL SHEETS	SHEET NO.
673	(112X) RS-4 & (11X) RS-2	LIVINGSTON	108	12
CONTRACT NO. 66E54				
ILLINOIS FED. AID PROJECT				

MODEL: Default
FILE NAME: N:\2024\240617\240617_C3D\Drawings\Item\CADD_Sheets\66E54-shl-S0001.dgn

					CONSTRUCTION CODE						
					STBG	NHPP		HSIP			LOCAL
					FAP 673 80% FEDERAL 20% STATE	FAP 673 80% FEDERAL 20% STATE	80% FEDERAL 10% STATE 10% PONTIAC	FAP 673 90% FEDERAL 10% STATE	FAU 6321 90% FEDERAL 10% STATE	90% FEDERAL 7.5% STATE 2.5% PONTIAC	100% PONTIAC
					ROADWAY	ROADWAY	TRAFFIC SIGNALS	ROADWAY	ROADWAY	TRAFFIC SIGNALS	ROADWAY
					0004	0004	0021	0004	0004	0021	0004
SPECIALTY ITEM	CODE NO.	ITEM	UNIT	TOTAL QUANTITY	URBAN	URBAN	URBAN	URBAN	URBAN	URBAN	URBAN
*	87301805	ELECTRIC CABLE IN CONDUIT, SERVICE, NO. 6 2 C	FOOT	29						29	
*	87301900	ELECTRIC CABLE IN CONDUIT, EQUIPMENT GROUNDING CONDUCTOR, NO. 6 1C	FOOT	658						658	
*	87502500	TRAFFIC SIGNAL POST, GALVANIZED STEEL 16 FT.	EACH	4						4	
*	87700300	STEEL MAST ARM ASSEMBLY AND POLE, 52 FT.	EACH	1						1	
*	87700310	STEEL MAST ARM ASSEMBLY AND POLE, 54 FT.	EACH	1						1	
*	87700404	STEEL MAST ARM ASSEMBLY AND POLE, 62 FT.	EACH	1						1	
*	87700414	STEEL MAST ARM ASSEMBLY AND POLE, 66 FT.	EACH	1						1	
*	87800100	CONCRETE FOUNDATION, TYPE A	FOOT	12						12	
*	87800150	CONCRETE FOUNDATION, TYPE C	FOOT	3						3	
*	87800415	CONCRETE FOUNDATION, TYPE E 36-INCH DIAMETER	FOOT	30						30	
*	87800420	CONCRETE FOUNDATION, TYPE E 42-INCH DIAMETER	FOOT	30						30	
*	88040070	SIGNAL HEAD, POLYCARBONATE, LED, 1-FACE, 3-SECTION, BRACKET MOUNTED	EACH	21			13			8	
*	88040090	SIGNAL HEAD, POLYCARBONATE, LED, 1-FACE, 3-SECTION, MAST ARM MOUNTED	EACH	6						6	
*	88040150	SIGNAL HEAD, POLYCARBONATE, LED, 1-FACE, 5-SECTION, BRACKET MOUNTED	EACH	11			7			4	
*	88040160	SIGNAL HEAD, POLYCARBONATE, LED, 1-FACE, 5-SECTION, MAST ARM MOUNTED	EACH	11			7			4	

*= SPECIALTY ITEM



V3 Companies
7325 Jones Avenue
Woodridge, IL 60517
630.724.9200 phone
630.724.9202 fax
www.v3co.com

USER NAME = msiadek	DESIGNED - MGS	REVISED -
	DRAWN - DRP	REVISED -
PLOT SCALE = 2"	CHECKED - JWB	REVISED -
PLOT DATE = 7/12/2024	DATE - 07/15/2024	REVISED -

STATE OF ILLINOIS
DEPARTMENT OF TRANSPORTATION

SUMMARY OF QUANTITIES

SCALE: SHEET 11 OF 14 SHEETS STA. TO STA.

F.A. RTE.	SECTION	COUNTY	TOTAL SHEETS	SHEET NO.
673	(112X) R5-4 & (11X) R5-2	LIVINGSTON	108	13
CONTRACT NO. 66E54				
[ILLINOIS] FED. AID PROJECT				

[illegible]

*= SPECIALTY ITEM

 V3 Companies 7325 Janes Avenue Woodridge, IL 60517 630.724.9200 phone 630.724.9202 fax www.v3co.com	USER NAME = msladek	DESIGNED - MGS	REVISED -	STATE OF ILLINOIS DEPARTMENT OF TRANSPORTATION	SUMMARY OF QUANTITIES	F.A. RTE.	SECTION	COUNTY	TOTAL SHEETS	SHEET NO.
		DRAWN - DRP	REVISED -			673	(112X) R5-4 & (11X) R5-2	LIVINGSTON	108	14
	PLOT SCALE = 2'	CHECKED - JWb	REVISED -			CONTRACT NO. 66E54				
	PLOT DATE = 7/12/2024	DATE = 07/15/2024	REVISED -			ILLINOIS FED. AID PROJECT				
					SCALE:	SHEET 12 OF 14 SHEETS	STA.	TO STA.		

MODEL: Default
FILE NAME: N:\2024\24067\24067_03\Drawings\Main\CADD Sheets\0366E54-jht-S0001.dgn

SPECIALTY ITEM					CONSTRUCTION CODE						
					STBG	NHPP		HSIP			LOCAL
					FAP 673 80% FEDERAL 20% STATE	FAP 673 80% FEDERAL 20% STATE	80% FEDERAL 10% STATE 10% PONTIAC	FAP 673 90% FEDERAL 10% STATE	FAU 6321 90% FEDERAL 10% STATE	90% FEDERAL 7.5% STATE 2.5% PONTIAC	100% PONTIAC
					ROADWAY 0004	ROADWAY 0004	TRAFFIC SIGNALS 0021	ROADWAY 0004	ROADWAY 0004	TRAFFIC SIGNALS 0021	ROADWAY 0004
					URBAN	URBAN	URBAN	URBAN	URBAN	URBAN	URBAN
	X5427602	REMOVE EXISTING FLARED END SECTION	EACH	1		1					
	X5537800	STORM SEWERS TO BE CLEANED 12"	FOOT	12		12					
	X6050500	REMOVE FRAME AND GRATES (SPECIAL)	EACH	8				4	4		
	X6350204	LINEAR DELINEATOR PANELS, 4 INCH	EACH	12		12					
	X6350206	LINEAR DELINEATOR PANELS, 6 INCH	EACH	10		10					
	X7010216	TRAFFIC CONTROL AND PROTECTION, (SPECIAL)	L SUM	1					0.5	0.5	
*	X8570226	FULL-ACTUATED CONTROLLER AND TYPE IV CABINET (SPECIAL)	EACH	2			2				
*	X8760200	ACCESSIBLE PEDESTRIAN SIGNALS	EACH	8						8	
*	X8780402	MODIFY EXISTING TYPE "D" FOUNDATION	EACH	2			2				
*	X8809005	LED SIGNAL FACE, LENS COVER	EACH	191			109			82	
*	X8891001	VIDEO VEHICLE DETECTION SYSTEM	EACH	3			2			1	
	X8891501	REMOVE VIDEO VEHICLE DETECTION SYSTEM	EACH	1			1				
	X8950305	REMOVE EXISTING SIGNAL HEAD	EACH	27			27				
	Z0004556	HOT-MIX ASPHALT SURFACE REMOVAL (DECK)	SQ YD	1,998		1,998					
	Z0030850	TEMPORARY INFORMATION SIGNING	SQ FT	84					84		
	Z0034105	MATERIAL TRANSFER DEVICE	TON	14,824	944	11,120		1,912	848		

*= SPECIALTY ITEM



V3 Companies
7325 Jones Avenue
Woodridge, IL 60517
630.724.9200 phone
630.724.9202 fax
www.v3co.com

USER NAME = msiadek
PLOT SCALE = 2"
PLOT DATE = 7/12/2024

DESIGNED - MGS
DRAWN - DRP
CHECKED - JWB
DATE - 07/15/2024

REVISED -
REVISED -
REVISED -
REVISED -

STATE OF ILLINOIS
DEPARTMENT OF TRANSPORTATION

SUMMARY OF QUANTITIES


SCALE: SHEET 13 OF 14 SHEETS STA. TO STA.

F.A. RTE.	SECTION	COUNTY	TOTAL SHEETS	SHEET NO.
673	(112X) R5-4 & (11X) R5-2	LIVINGSTON	108	15
CONTRACT NO. 66E54				
ILLINOIS FED. AID PROJECT				


[illegible]

Ø 0042 *= SPECIALTY ITEM

 V3 Companies 7325 Janes Avenue Woodridge, IL 60517 630.724.9200 phone 630.724.9202 fax www.v3co.com	USER NAME = msladek	DESIGNED - MGS	REVISED -	STATE OF ILLINOIS DEPARTMENT OF TRANSPORTATION	SUMMARY OF QUANTITIES				F.A. RTE.	SECTION	COUNTY	TOTAL SHEETS	SHEET NO.
	PLOT SCALE = 2'	DRAWN - DRP	REVISED -						673	(112X) R5-4 & (11X) R5-2	LIVINGSTON	108	16
	PLOT DATE = 7/12/2024	CHECKED - JWB	REVISED -		SCALE: SHEET 14 OF 14 SHEETS STA. TO STA.				ILLINOIS FED. AID PROJECT CONTRACT NO. 66E54				
		DATE - 07/15/2024	REVISED -										

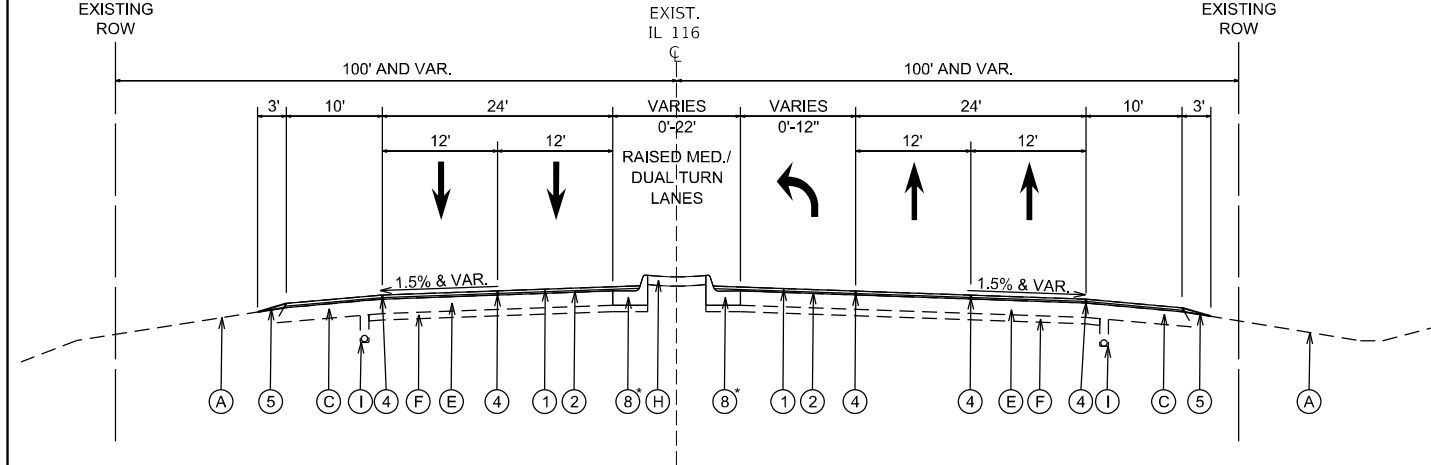


EXISTING TYPICAL SECTION
IL 116 (2)
STA 72+00.00 = STA. 112+33.48 TO STA 133+78.83

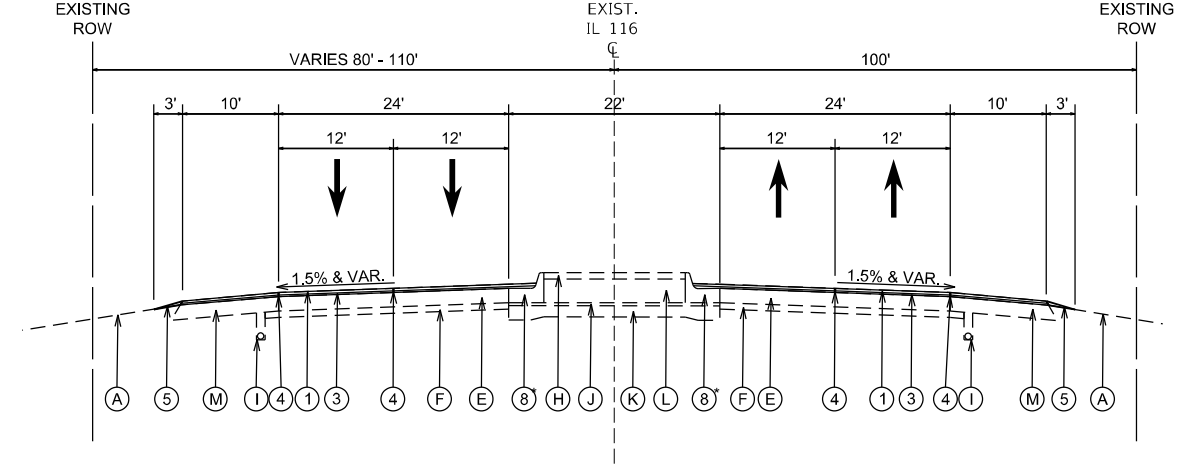

* AT LOCATIONS SHOWN ON THE PLAN AND/OR SCHEDULE OF QUANTITIES

(A) EXISTING GROUND	(E) PORTLAND CEMENT CONCRETE PAVEMENT, 9"	(I) PIPE UNDERDRAINS	(M) BITUMINOUS SHOULDERS, 9"	(Q) PORTLAND CEMENT CONCRETE PAVEMENT, 13 4/5"	(U) PORTLAND CEMENT CONCRETE PAVEMENT, 8"
(B) AGGREGATE SHOULDERS	(F) STABILIZED SUBBASE, 4"	(J) 1 7/8" HOT-MIX ASPHALT OVERLAY	(N) 3" HOT-MIX ASPHALT OVERLAY	(R) PORTLAND CEMENT CONCRETE SIDEWALK, 4"	
(C) STABILIZED SHOULDERS, 9"	(G) COMBINATION CONCRETE CURB & GUTTER, TYPE B-9.24	(K) PORTLAND CEMENT CONCRTE PAVEMENT, 9"-7"-9"	(O) CONCRETE MEDIAN, TY. C-4 (SPECIAL)	(S) PORTLAND CEMENT CONCRETE PAVEMENT, 10"	
(D) 2 1/2" HOT-MIX ASPHALT OVERLAY	(H) PORTLAND CEMENT CONCRETE MEDIAN SURFACE, 4"	(L) SAND FILL	(P) COMBINATION CONCRETE CURB & GUTTER, TYPE B-6.24	(T) BITUMINOUS SHOULDERS, 5 3/4"	

① POLYMERIZED HOT-MIX ASPHALT SURFACE COURSE, MIX "D", IL-9.5, N70 - 1 1/2"	④ LONGITUDINAL JOINT SEALANT	⑦ COMBINATION CONCRETE CURB AND GUTTER, TYPE B-6.24	⑩ SEEDING, CLASS 2A EROSION CONTROL BLANKET
② POLYMERIZED HOT-MIX ASPHALT BINDER COURSE, IL-4.75 N50 - 1"	⑤ AGGREGATE WEDGE SHOULDERS, TYBE B	⑧ COMBINATION CONCRETE CURB AND GUTTER, TYPE B-9.24	
③ POLYMERIZED HOT-MIX ASPHALT BINDER COURSE, IL-9.5, N70 - 1 1/2"	⑥ PORTLAND CEMENT CONCRETE SIDEWALK, 4"	⑨ SODDING	

 


USER NAME = cwasowicz	DESIGNED - MGS	REVISED -
	DRAWN - DRP	REVISED -
PLOT SCALE = 20'	CHECKED - JWB	REVISED -
PLOT DATE = 6/21/2024	DATE - 06/21/2024	REVISED -

TYPICAL SECTIONS
IL 116


SCALE: NONE	SHEET 1 OF 7 SHEETS	STA. TO STA.
-------------	---------------------	--------------

F.A. RTE.	SECTION	COUNTY	TOTAL SHEETS	SHEET NO.
673	(112X) RS-4 & (11X) RS-2	LIVINGSTON	108	17
		CONTRACT NO. 66E54		
ILLINOIS		FED. AID PROJECT		


MODEL: Default
FILE NAME: N:\2024\240467\240467.03\Drawings\Mstrn\CADD Sheets\D366E54-shr-typical01.dgn

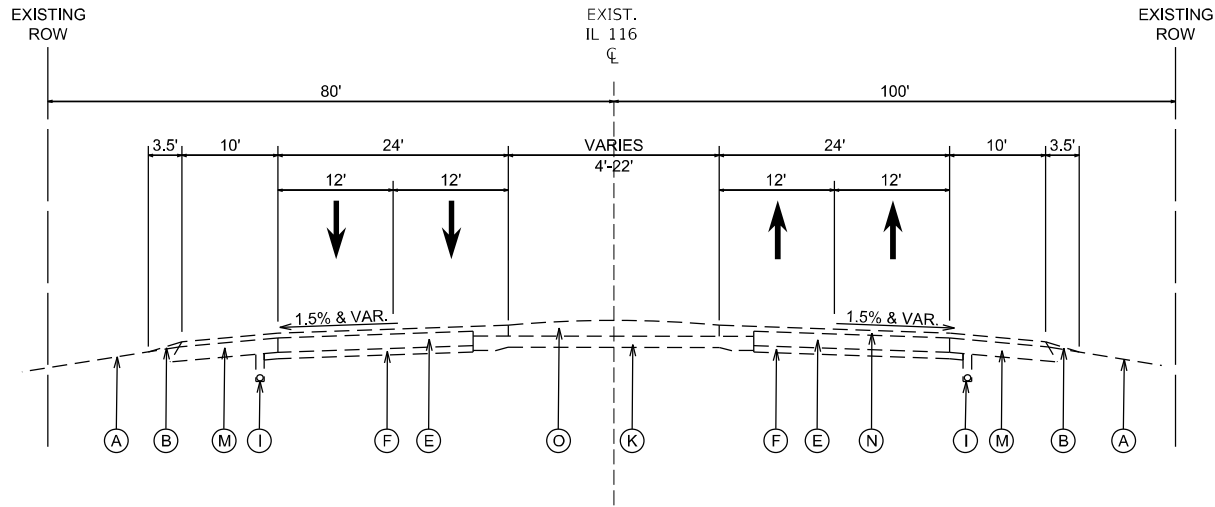


EXISTING TYPICAL SECTION
IL 116 (3)
STA 133+78.83 TO STA. 139+93.80

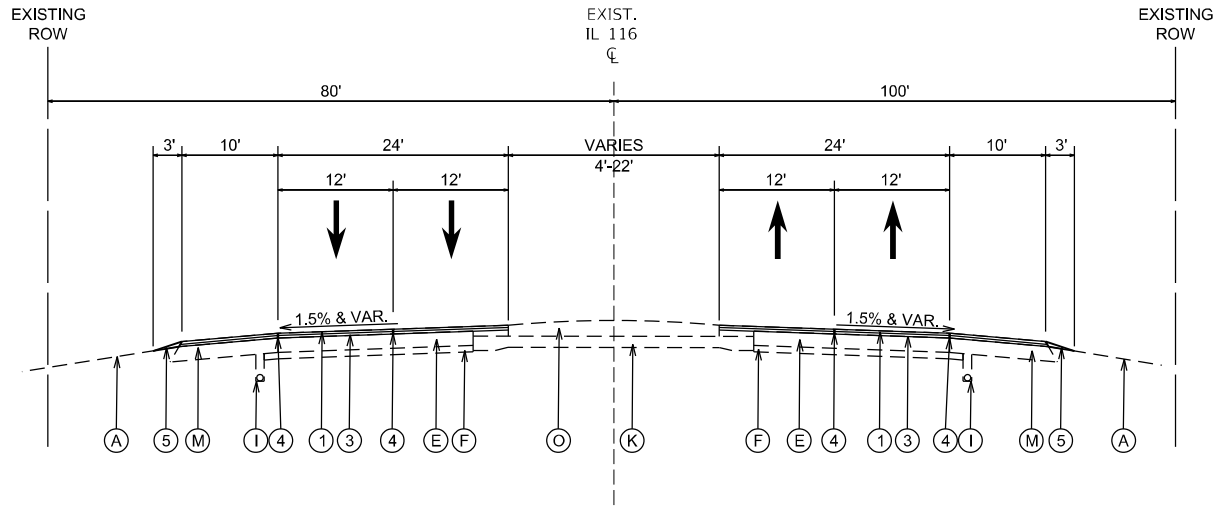

PROPOSED TYPICAL SECTION
IL 116 (3)
STA 133+78.83 TO STA. 140+83.97

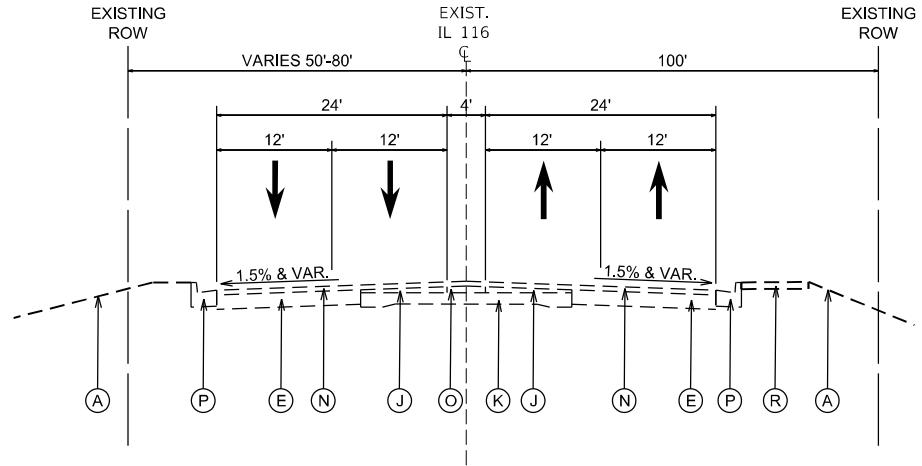

EXISTING TYPICAL SECTION
IL 116 (4)
STA 140+83.97 TO STA STA 146+68.34

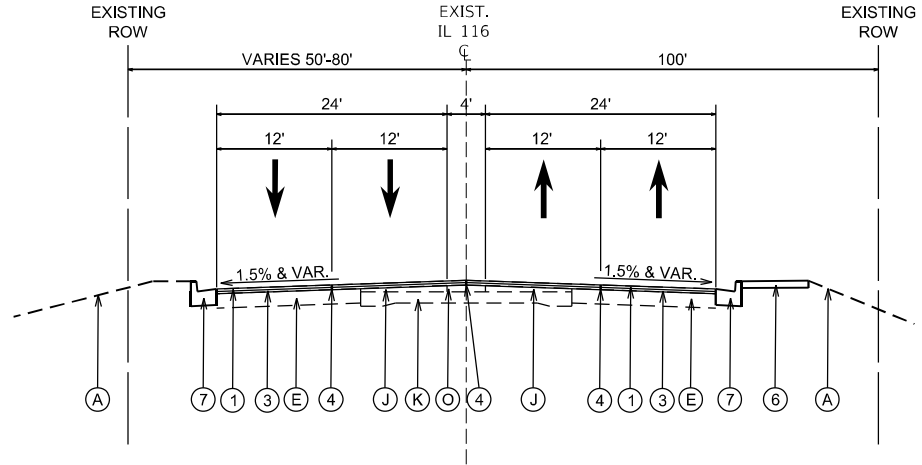

PROPOSED TYPICAL SECTION
IL 116 (4)
STA 140+83.97 TO STA STA 146+68.34

EXISTING LEGEND

- (A) EXISTING GROUND

(B) AGGREGATE SHOULDERS

(C) STABILIZED SHOULDERS, 9"

(D) 2 1/2" HOT-MIX ASPHALT OVERLAY
- (E) PORTLAND CEMENT CONCRETE PAVEMENT, 9"

(F) STABILIZED SUBBASE, 4"

(G) COMBINATION CONCRETE CURB & GUTTER, TYPE B-9.24

(H) PORTLAND CEMENT CONCRETE MEDIAN SURFACE, 4"
- (I) PIPE UNDERDRAINS

(J) 1 7/8" HOT-MIX ASPHALT OVERLAY

(K) PORTLAND CEMENT CONCRTE PAVEMENT, 9"-7"-9"

(L) SAND FILL
- (M) BITUMINOUS SHOULDERS, 9"

(N) 3" HOT-MIX ASPHALT OVERLAY

(O) CONCRETE MEDIAN, TY. C-4 (SPECIAL)

(P) COMBINATION CONCRETE CURB & GUTTER, TYPE B-6.24
- (Q) PORTLAND CEMENT CONCRETE PAVEMENT, 13 4/5"

(R) PORTLAND CEMENT CONCRETE SIDEWALK, 4"

(S) PORTLAND CEMENT CONCRETE PAVEMENT, 10"

(T) BITUMINOUS SHOULDERS, 5 3/4"
- (U) PORTLAND CEMENT CONCRETE PAVEMENT, 8"

PROPOSED LEGEND

- (1) POLYMERIZED HOT-MIX ASPHALT SURFACE COURSE, MIX "D", IL-9.5, N70 - 1 1/2"

(2) POLYMERIZED HOT-MIX ASPHALT BINDER COURSE, IL-4.75 N50 - 1"

(3) POLYMERIZED HOT-MIX ASHALT BINDER COURSE, IL-9.5, N70 - 1 1/2"
- (4) LONGITUDINAL JOINT SEALANT

(5) AGGREGATE WEDGE SHOULDERS, TYBE B

(6) PORTLAND CEMENT CONCRETE SIDEWALK, 4"
- (7) COMBINATION CONCRETE CURB AND GUTTER, TYPE B-6.24

(8) COMBINATION CONCRETE CURB AND GUTTER, TYPE B-9.24

(9) SODDING
- (10) SEEDING, CLASS 2A
EROSION CONTROL BLANKET

MODEL: Default
FILE NAME: 103020202004672404672030Drawings\Main\CADD_Sheets\0366E54-Lt-Cty-pkcal01.dgn



V3 Companies
7326 Janes Avenue
Woodridge, IL 60517
630.724.9200 phone
630.724.9202 fax
www.v3co.com

USER NAME = cwasowicz
PLOT SCALE = 20"
PLOT DATE = 6/21/2024

DESIGNED - MGS
DRAWN - DRP
CHECKED - JWB
DATE - 06/21/2024


REVISED -
REVISED -
REVISED -
REVISED -

STATE OF ILLINOIS
DEPARTMENT OF TRANSPORTATION


TYPICAL SECTIONS
IL 116

SCALE: NONE SHEET 2 OF 7 SHEETS STA. TO STA.


F.A. RTE.	SECTION	COUNTY	TOTAL SHEETS	SHEET NO.
673	(112X) R5-4 & (11X) R5-2	LIVINGSTON	108	18
CONTRACT NO. 66E54				
ILLINOIS FED. AID PROJECT				

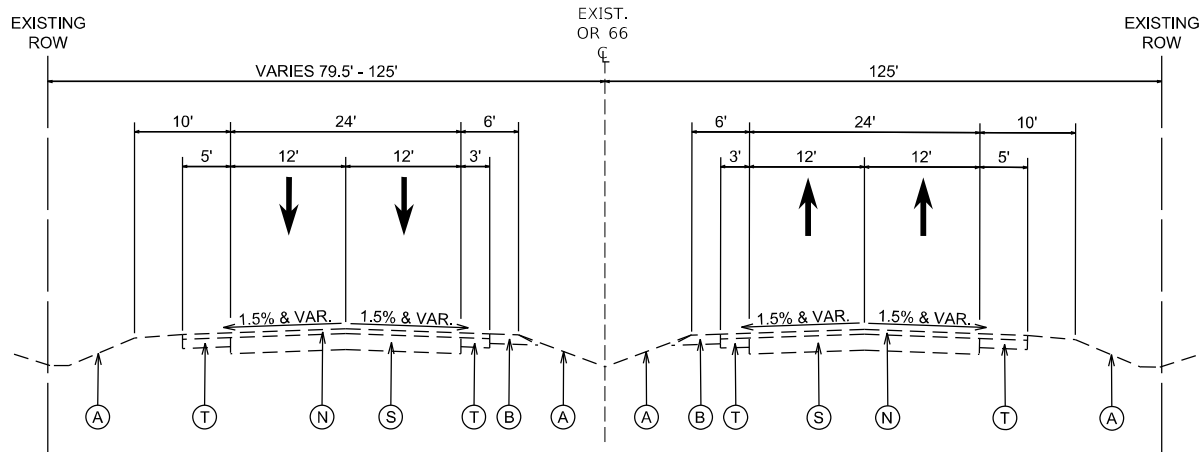


EXISTING TYPICAL SECTION
OR 66 (10)
STA. 1486+23.57 TO STA. 1494+77.22

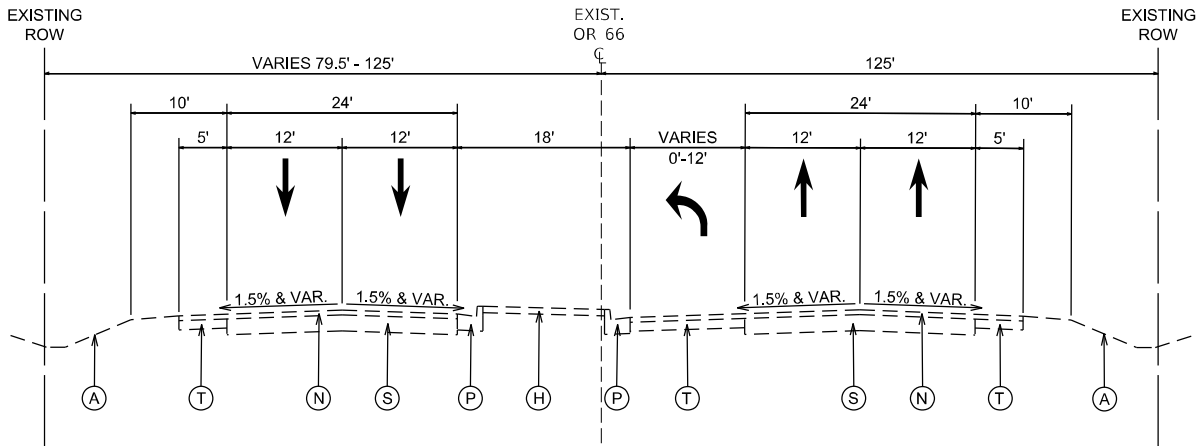

EXISTING TYPICAL SECTION
OR 66 (11)
STA. 1494+77.22 TO STA. 1497+00.00

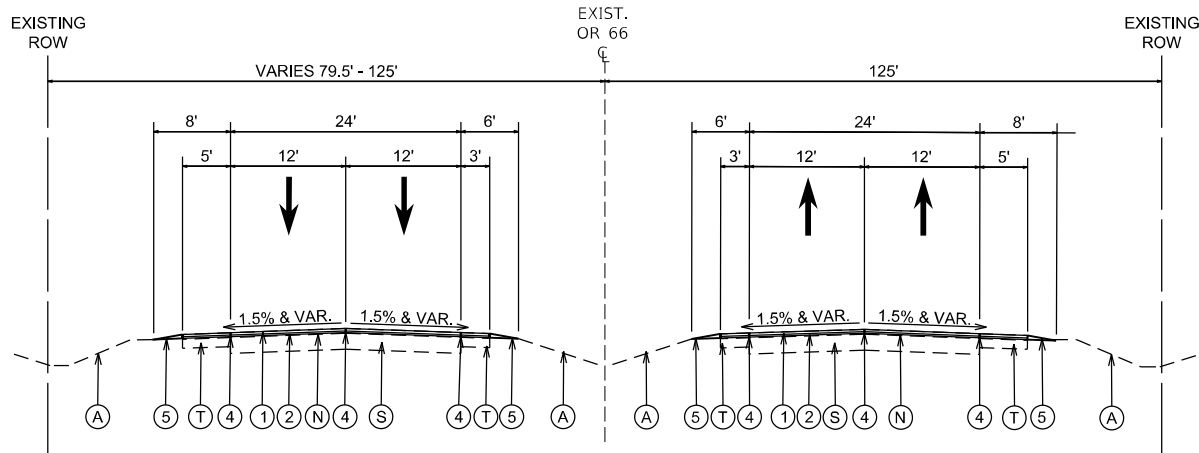

PROPOSED TYPICAL SECTION
OR 66 (10)
STA. 1486+23.57 TO STA. 1494+77.22

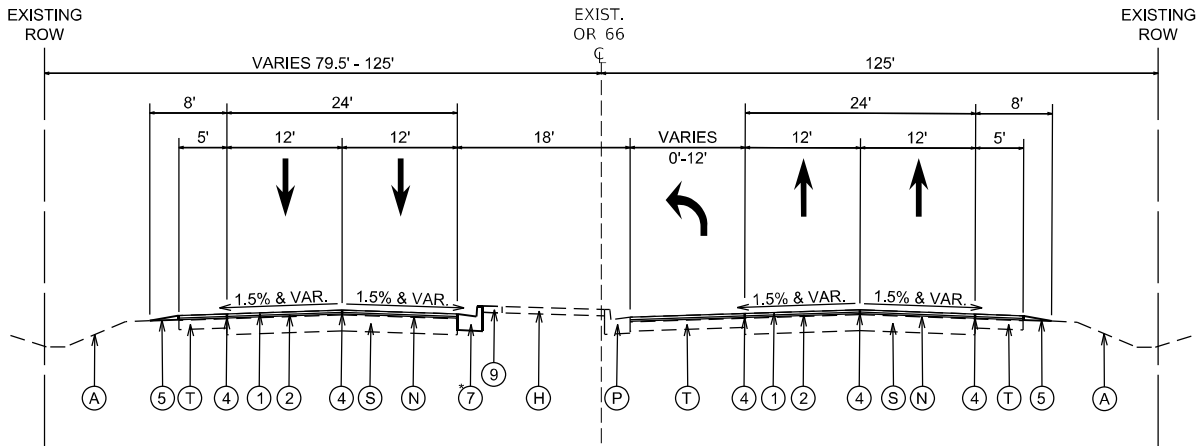

PROPOSED TYPICAL SECTION
OR 66 (11)
STA. 1494+77.22 TO STA. 1497+00.00

* AT LOCATIONS SHOWN ON THE PLAN AND/OR SCHEDULE OF QUANTITIES

SEE NEXT SHEET FOR TYPICAL SECTIONS 8 AND 9

EXISTING LEGEND

- (A) EXISTING GROUND

(B) AGGREGATE SHOULDERS

(C) STABILIZED SHOULDERS, 9"

(D) 2 1/2" HOT-MIX ASPHALT OVERLAY
- (E) PORTLAND CEMENT CONCRETE PAVEMENT, 9"

(F) STABILIZED SUBBASE, 4"

(G) COMBINATION CONCRETE CURB & GUTTER, TYPE B-9.24

(H) PORTLAND CEMENT CONCRETE MEDIAN SURFACE, 4"
- (I) PIPE UNDERDRAINS

(J) 1 7/8" HOT-MIX ASPHALT OVERLAY

(K) PORTLAND CEMENT CONCRTE PAVEMENT, 9"-7"-9"

(L) SAND FILL
- (M) BITUMINOUS SHOULDERS, 9"

(N) 3" HOT-MIX ASPHALT OVERLAY

(O) CONCRETE MEDIAN, TY. C-4 (SPECIAL)

(P) COMBINATION CONCRETE CURB & GUTTER, TYPE B-6.24
- (Q) PORTLAND CEMENT CONCRETE PAVEMENT, 13 4/5"

(R) PORTLAND CEMENT CONCRETE SIDEWALK, 4"

(S) PORTLAND CEMENT CONCRETE PAVEMENT, 10"

(T) BITUMINOUS SHOULDERS, 5 3/4"
- (U) PORTLAND CEMENT CONCRETE PAVEMENT, 8"

PROPOSED LEGEND

- (1) POLYMERIZED HOT-MIX ASPHALT SURFACE COURSE, MIX "D", IL-9.5, N70 - 1 1/2"

(2) POLYMERIZED HOT-MIX ASPHALT BINDER COURSE, IL-4.75 N50 - 1"

(3) POLYMERIZED HOT-MIX ASHALT BINDER COURSE, IL-9.5, N70 - 1 1/2"
- (4) LONGITUDINAL JOINT SEALANT

(5) AGGREGATE WEDGE SHOULDERS, TYBE B

(6) PORTLAND CEMENT CONCRETE SIDEWALK, 4"
- (7) COMBINATION CONCRETE CURB AND GUTTER, TYPE B-6.24

(8) COMBINATION CONCRETE CURB AND GUTTER, TYPE B-9.24

(9) SODDING
- (10) SEEDING, CLASS 2A
EROSION CONTROL BLANKET



V3 Companies
7325 Janes Avenue
Woodridge, IL 60517
630.724.9200 phone
630.724.9202 fax
www.v3co.com

USER NAME = cwasowicz
PLOT SCALE = 20"
PLOT DATE = 6/21/2024

DESIGNED - MGS
DRAWN - DRP
CHECKED - JWB
DATE - 06/21/2024


REVISED -
REVISED -
REVISED -
REVISED -

STATE OF ILLINOIS
DEPARTMENT OF TRANSPORTATION


TYPICAL SECTIONS
OR 66

SCALE: NONE SHEET 4 OF 7 SHEETS STA. TO STA.

F.A. RTE.	SECTION	COUNTY	TOTAL SHEETS	SHEET NO.
673	(112X) R5-4 & (11X) R5-2	LIVINGSTON	108	20
CONTRACT NO. 66E54				
ILLINOIS FED. AID PROJECT				

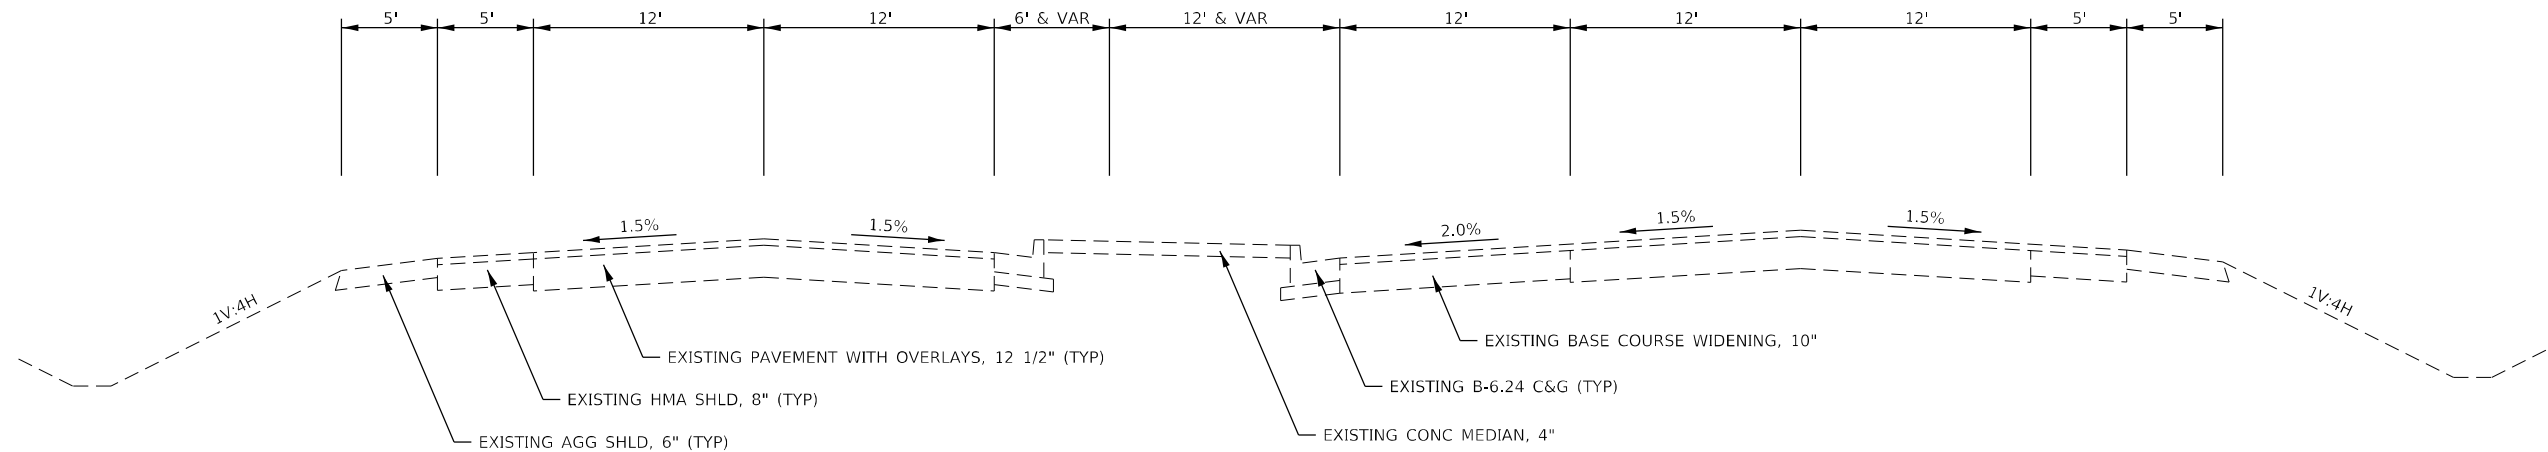


EXISTING TYPICAL SECTION 8 - OR 66
STA 1497+00 TO STA 1503+05

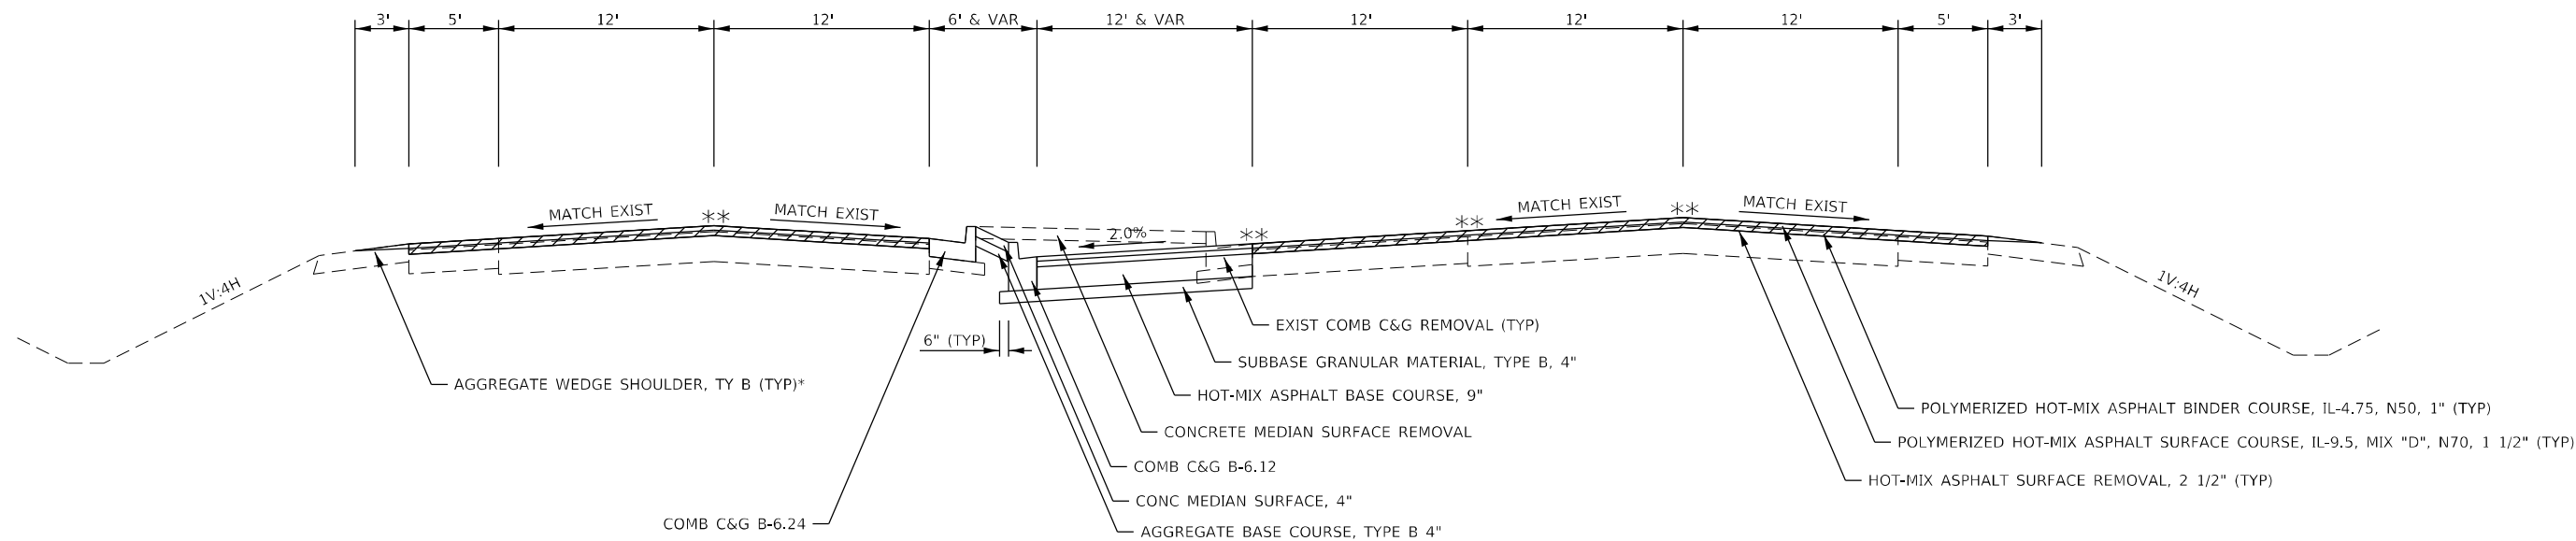


PROPOSED TYPICAL SECTION 8 - OR 66
STA 1497+00 TO STA 1503+05

*STA 1500+97 TO STA 1502+46 RT
*STA 1501+45 TO STA 1502+24 LT
REM HMA SHOULDER AND REPLACE WITH HMA SHOULDER 8" (TON)
REM AGG SHOULDER AND REPLACE WITH AGG SHOULDER, TY B 6" (SQ YD)
**LONGITUDINAL JOINT SEALANT LOCATION

MODEL: Default
FILE NAME: 66E54-17_OR 66 and IL 116 Intersection/CADD/CADD Sheets/D66E54-17b2.dgn

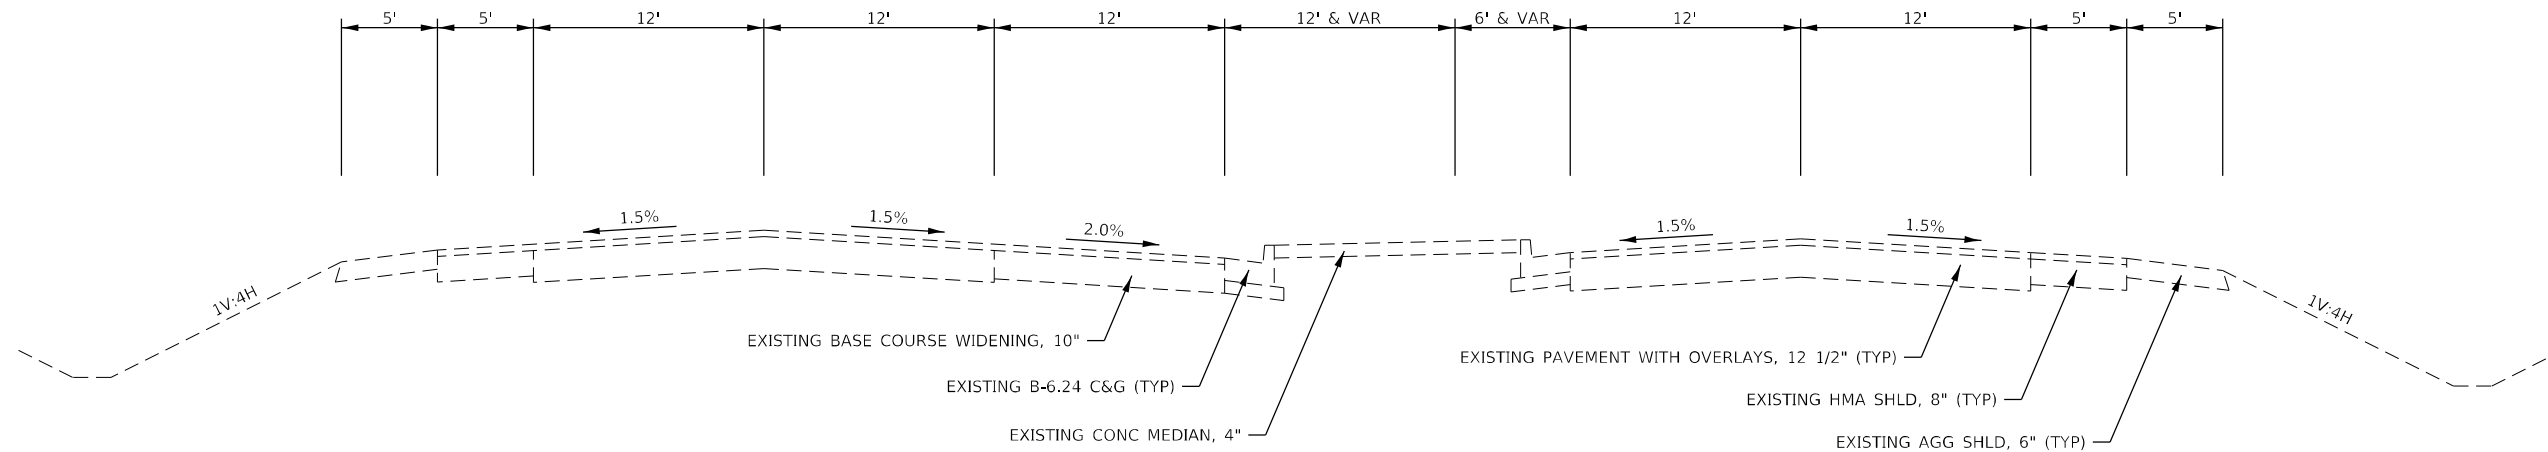

EXISTING TYPICAL SECTION 9 - OR 66
STA 1504+39 TO STA 1510+27

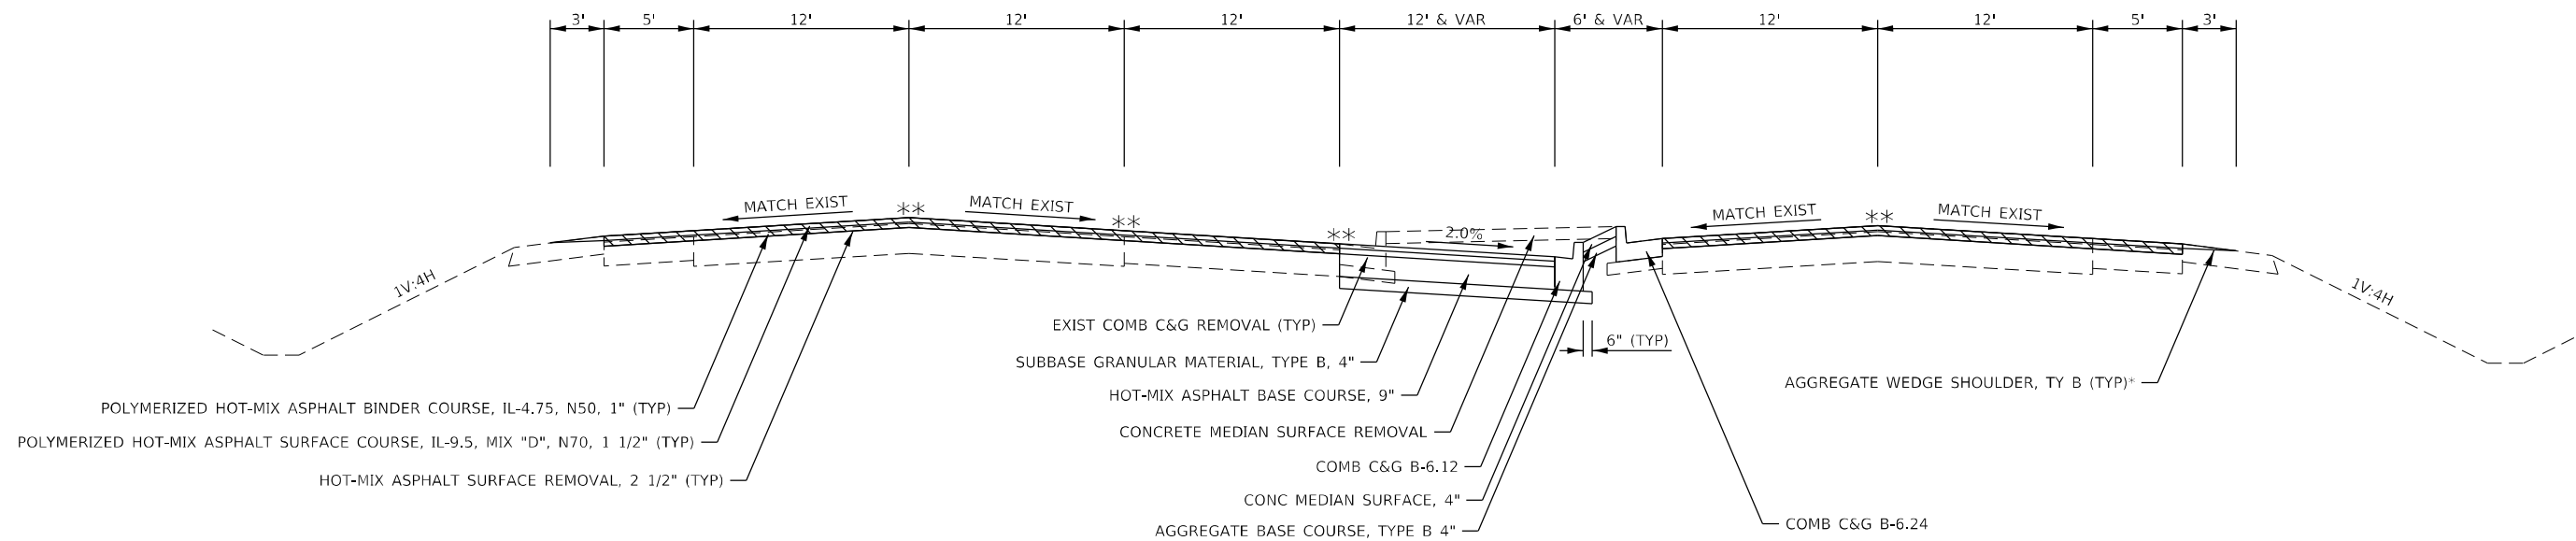

PROPOSED TYPICAL SECTION 9 - OR 66
STA 1504+39 TO STA 1510+27

*STA 1505+00 TO STA 1505+45 RT
*STA 1505+00 TO STA 1506+02 LT
*STA 1509+69 TO STA 1510+27 LT
REM HMA SHOULDER AND REPLACE WITH HMA SHOULDER 8" (TON)
REM AGG SHOULDER AND REPLACE WITH AGG SHOULDER, TY B 6" (SQ YD)
**LONGITUDINAL JOINT SEALANT LOCATION

MODEL: Default
FILE NAME: \\s1945.17_OR_66 and IL 116 Intersection\\CADD\\CADD_Sheets\\D66E54-rtb2.dgn



USER NAME = mbudzyrnski	DESIGNED -	REVISED -
	DRAWN -	REVISED -
PLOT SCALE = 40,0000 * / in.	CHECKED -	REVISED -
PLOT DATE = 6/20/2024	DATE -	REVISED -

STATE OF ILLINOIS
DEPARTMENT OF TRANSPORTATION

TYPICAL SECTIONS
OR 66

SCALE: SHEET 6 OF 7 SHEETS STA. TO STA.

F.A.P. RTE.	SECTION	COUNTY	TOTAL SHEETS	SHEET NO.
673	(112X) RS-4 & (11X) RS-2	LIVINGSTON	108	22
CONTRACT NO. 66E54				
ILLINOIS FED. AID PROJECT				

MODEL: Default
FILE NAME: 66E54-17_08_66 and IL 116 Intersection\CADD\CADD Sheets\0366E54-17b23.dgn




USER NAME = mbudzynski	DESIGNED -	REVISED -
	DRAWN -	REVISED -
PLOT SCALE = 40,0000' = 1" / in.	CHECKED -	REVISED -
PLOT DATE = 6/20/2024	DATE -	REVISED -

STATE OF ILLINOIS
DEPARTMENT OF TRANSPORTATION

TYPICAL SECTIONS
SIDEWALK DETAIL

SCALE: SHEET 7 OF 7 SHEETS STA. TO STA.

F.A.P. RTE.	SECTION	COUNTY	TOTAL SHEETS	SHEET NO.
673	(112X) RS-4 & (11X) RS-2	LIVINGSTON	108	23
CONTRACT NO. 66E54				
ILLINOIS FED. AID PROJECT				

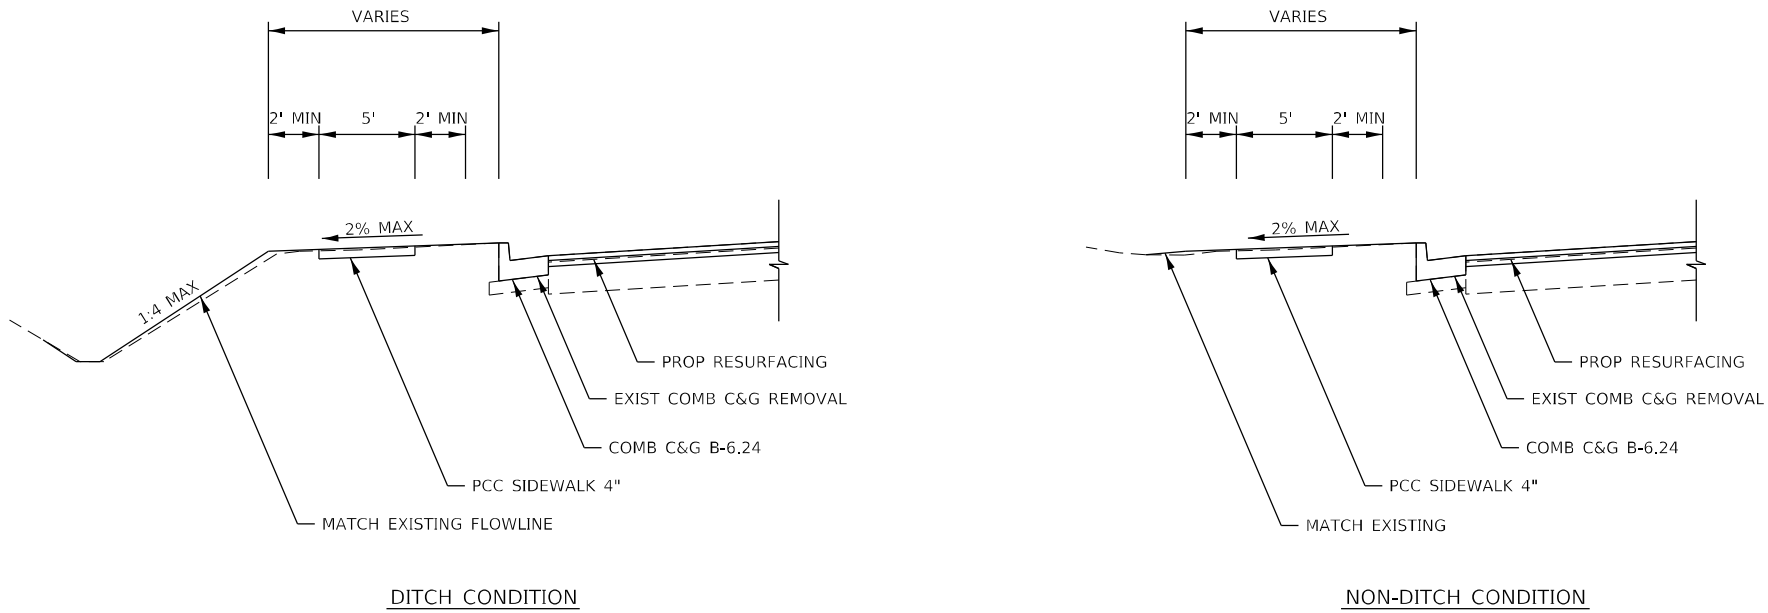

PROPOSED TYPICAL SECTION - SIDEWALK DETAIL

STA 162+22 TO STA 165+15 (RT)
STA 165+15 TO STA 165+78 (LT & RT)
STA 165+72 TO STA 167+54 (LT & RT)
STA 167+54 TO STA 168+85 (RT)

MODEL Default
FILE NAME: D:\2024\240467\240467_03\Drawings\Main\CADD_Sheets\0366E54-Left-Schedule.dgn



V3 Companies
7326 Janes Avenue
Woodridge, IL 60517
630.724.9200 phone
630.724.9202 fax
www.v3co.com

USER NAME = msladek
PLOT SCALE = 2"
PLOT DATE = 7/12/2024

DESIGNED - MGS	REVISED -
DRAWN - DRP	REVISED -
CHECKED - JWB	REVISED -
DATE - 07/15/2024	REVISED -

STATE OF ILLINOIS
DEPARTMENT OF TRANSPORTATION

SCHEDULE OF QUANTITIES

SCALE: NONE SHEET 1 OF 7 SHEETS STA. TO STA.

F.A. RTE.	SECTION	COUNTY	TOTAL SHEETS	SHEET NO.
673	(112X) R5-4 & (11X) R5-2	LIVINGSTON	108	24
CONTRACT NO. 66E54				
ILLINOIS		FED. AID PROJECT		

CLASS B PATCHING SCHEDULE									
LOCATION		PATCH	PATCH	CLASS B	CLASS B	CLASS B	CLASS B	CLASS B	TIE BARS
		WIDTH	LENGTH	TYPE II	TYPE III	TYPE IV	TYPE III	TYPE IV	
STATION	LANE	FT	FT	SQ YD	SQ YD	SQ YD	13"	SQ YD	1 1/4"
IL 116 (FAP 673)									
SBTG - 80% FEDERAL/20% STATE									
35+00	EB LN 1	12	12	16					
35+00	WB LN 1	12	12						
35+90	WB TURN LN	12	12	16					
36+00	EB LN 1	12	12	16					
36+00	WB LN 1	12	12						
36+47	WB LN 1	12	12	16					
37+55	EB LN 1	12	12	16					
37+55	EB LN 2	12	12	16					
37+55	WB LN 1	12	12	16					
37+55	WB LN 2	12	12	16					
38+50	EB LN 1	12	25			33			25
38+50	EB LN 2	12	25			33			25
38+50	WB LN 1	12	12	16					
38+50	WB LN 2	12	12	16					
39+10	EB LN 1	12	12	16					
39+10	EB LN 2	12	12	16					
39+45	EB LN 1	12	12	16					
39+45	EB LN 2	12	12	16					
40+00	EB LN 1	12	12	16					
40+00	EB LN 2	12	12	16					
40+00	WB LN 1	12	12	16					
40+00	WB LN 2	12	12	16					
40+45	EB LN 1	12	12	16					
40+45	EB LN 2	12	12	16					
40+45	WB LN 1	12	12	16					
40+45	WB LN 2	12	12	16					
41+35	EB LN 1	12	12	16					
41+35	EB LN 2	12	12	16					
41+95	EB LN 1	12	12	16					
41+95	EB LN 2	12	12	16					
41+95	WB LN 1	12	12	16					
41+95	WB LN 2	12	12	16					
42+95	WB LN 1	12	12	16					
42+95	WB LN 2	12	12	16					
43+00	EB LN 1	12	12	16					
43+00	EB LN 2	12	12	16					
SBTG SUBTOTAL				512	61				50

CLASS B PATCHING SCHEDULE									
LOCATION		PATCH	PATCH	CLASS B	CLASS B	CLASS B	CLASS B	CLASS B	TIE BARS
		WIDTH	LENGTH	TYPE II	TYPE III	TYPE IV	TYPE III	TYPE IV	
STATION	LANE	FT	FT	SQ YD	SQ YD	SQ YD	SQ YD	SQ YD	1 1/4"
IL 116 (FAP 673)									
NHFP - 80% FEDERAL/20% STATE									
43+25	EB LN 2	12	30			40			30
44+00	EB LN 1	12	12		16				
44+00	EB LN 2	12	12		16				
44+00	WB LN 1	12	12		16				
44+00	WB LN 2	12	12		16				
45+00	EB LN 1	12	12		16				
45+00	EB LN 2	12	12		16				
45+00	WB LN 1	12	12		16				
45+00	WB LN 2	12	12		16				
46+00	EB LN 1	12	12		16				
46+00	EB LN 2	12	12		16				
46+00	WB LN 1	12	12		16				
46+00	WB LN 2	12	12		16				
46+90	WB LN 1	12	12		16				
46+90	WB LN 2	12	12		16				
47+00	EB LN 1	12	12		16				
47+00	EB LN 2	12	12		16				
47+00	WB LN 1	12	12		16				
47+00	WB LN 2	12	12		16				
47+60	WB LN 1	12	12		16				
47+60	WB LN 2	12	12		16				
47+65	WB LN 1	12	12		16				
47+65	WB LN 2	12	12		16				
47+90	WB LN 1	12	12		16				
47+90	WB LN 2	12	12		16				
48+00	WB LN 1	12	12		16				
48+00	WB LN 2	12	12		16				
51+95	WB LN 1	12	12		16				
51+95	WB LN 2	12	12		16				
52+30	EB LN 1	12	12		16				
52+30	EB LN 2	12	12		16				
52+30	WB LN 1	12	12		16				
52+30	WB LN 2	12	12		16				
53+00	EB LN 1	12	12		16				
53+00	EB LN 2	12	12		16				
53+90	WB LN 1	12	12		16				
53+90	WB LN 2	12	12		16				
54+00	EB LN 1	12	12		16				
54+00	EB LN 2	12	12		16				
54+00	EB TL	12	12		16				
54+90	WB LN 1	12	12		16				
54+90	WB LN 2	12	12		16				
55+00	EB LN 1	12	12		16				
55+00	EB LN 2	12	12		16				
55+00	EB TL	12	12		16				
55+90	WB LN 1	12	12		16				
55+90	WB LN 2	12	12		16				
56+00	EB LN 1	12	12		16				
56+00	EB LN 2	12	12		16				
56+00	EB TL	12	12		16				
56+00	WB LN 1	12	12		16				
56+00	WB LN 2	12	12		16				
56+00	WB TL	12	12		16				
56+90	WB LN 1	12	12		16				
56+90	WB LN 2	12	12		16				
57+00	EB LN 1	12	12		16				
57+00	EB LN 2	12	12		16				
57+50	WB LN 1	12	12		16				
57+50	WB LN 2	12	12		16				
58+00	EB LN 1	12	12		16				
58+00	EB LN 2	15	35			25			
58+00	WB LN 1	12	12		16				
58+00	WB LN 2	12	12		16				
58+90	WB LN 1	12	12		16				
58+90	WB LN 2	12	12		16				
59+00	EB LN 1	12	12		16				
59+00	EB LN 2	12	12		16				
59+50	EB LN 1	12	12		16				
59+50	EB LN 2	12	12		16				
59+95	EB LN 1	12	12		16				
59+95	EB LN 2	12	12		16				
59+95	WB LN 1	12	12		16				
59+95	WB LN 2	12	12		16				
61+00	EB LN 1	12	12		16				
61+00	EB LN 2	12	12		16				
61+00	EB TL	12	12		16				
61+00	WB LN 1	12	12		16				
61+00	WB LN 2	12	12		16				
61+80	EB TL	12	12		16				
61+90	EB LN 1	12	12		16				
61+90	EB LN 2	12	12		16				
61+90	EB TL	12	12		16				
SUBTOTAL				1,280	65				30

CLASS B PATCHING SCHEDULE									
LOCATION		PATCH	PATCH	CLASS B	CLASS B	CLASS B	CLASS B	CLASS B	TIE BARS
		WIDTH	LENGTH	TYPE II	TYPE III	TYPE IV	TYPE III	TYPE IV	1 1/4"
STATION	LANE	FT	FT	SQ YD	SQ YD	SQ YD	SQ YD	SQ YD	EACH
IL 116 (FAP 673)									
NHPP - 80% FEDERAL/20% STATE									
63+00	EB LN 1	12	12		16				
63+00	EB LN 2	12	12		16				
64+00	EB LN 1	12	12		16				
64+00	EB LN 2	12	12		16				
64+90	WB LN 1	12	12		16				
64+90	WB LN 2	12	12		16				
64+90	WB TL	12	12		16				
65+00	EB LN 1	12	12		16				
65+00	EB LN 2	12	12		16				
65+90	WB LN 1	12	12		16				
65+90	WB LN 2	15	12		20				
66+00	EB LN 1	12	12		16				
66+00	EB LN 2	12	12		16				
66+95	WB LN 1	12	12		16				
66+95	WB LN 2	12	12		16				
67+80	EB LN 2	12	12		16				
67+90	WB LN 1	12	12		16				
67+90	WB LN 2	12	12		16				
68+90	WB LN 1	12	12		16				
68+90	WB LN 2	12	12		16				
69+00	EB LN 1	12	12		16				
69+00	EB LN 2	12	12		16				
69+90	WB LN 1	12	12		16				
69+90	WB LN 2	12	12		16				
70+00	EB LN 2	12	12		16				
70+00	EB LN 1	12	12		16				
70+00	WB LN 1	12	12		16				
70+00	WB LN 2	12	12		16				
71+00	EB LN 1	12	12		16				
71+00	EB LN 2	12	12		16				
71+90	WB LN 1	12	12		16				
71+90	WB LN 2	12	12		16				
112+00	EB LN 2	12	12		16				
112+30	EB LN 1	12	12		16				
112+80	EB LN 1	12	12		16				
112+80	EB LN 2	12	12		16				
115+60	WB LN 1	12	12		16				
115+60	WB LN 2	12	12		16				
115+75	EB LN 1	12	12		16				
115+75	EB LN 2	12	12		16				
117+00	WB LN 1	12	12		16				
117+00	WB LN 2	12	12		16				
117+75	EB LN 1	12	12		16				
117+75	EB LN 2	12	12		16				
118+95	WB LN 1	12	12		16				
118+95	WB LN 2	12	12		16				
119+75	EB LN 1	12	12		16				
119+75	EB LN 2	12	12		16				
119+75	EB TL	12	12		16				
120+10	EB LN 1	12	12		16				
120+10	FR LN 2	17	17		16				
120+65	WB LN 1	12	12		16				
120+65	WB LN 2	12	12		16				
121+20	WB LN 1	12	12		16				
121+20	WB LN 2	12	12		16				
122+20	WB LN 1	12	12		16				
122+20	WB LN 2	12	12		16				
122+40	EB LN 1	12	12		16				
122+40	EB LN 2	12	12		16				
122+90	EB LN 1	12	12		16				
122+90	FR LN 2	12	12		16				
122+90	WB LN 1	12	12		16				
122+90	WB LN 2	12	12		16				
123+62	WB LT LN	12	12		16				
124+30	EB LN 1	12	12		16				
124+30	FR LN 2	12	12		16				
124+30	WB LN 1	12	12		16				
124+30	WB LN 2	12	12		16				
127+20	EB LN 1	12	12		16				
127+20	EB LN 2	12	12		16				
127+20	WB LN 1	12	12		16				
127+20	WB LN 2	12	12		16				
128+80	FR LN 1	17	17		16				
128+80	EB LN 2	12	12		16				
128+90	EB LN 1	12	12		16				
128+90	EB LN 2	12	12		16				
129+00	WB LN 2	12	12		16				
130+70	WB LN 1	12	12		16				
130+70	WB LN 2	12	12		16				
132+20	EB LN 1	12	12		16				
132+20	EB LN 2	12	12		16				
SUBTOTAL					1,300				

MODEL: Default
FILE NAME: \\03\2024\240467\240467_03\Drawings\Main\CADD_Sheets\0366E54-Left-Schedule01.dgn

PAVEMENT										
LOCATION		POLYMERIZED HOT-MIX ASPHALT BINDER COURSE, IL-4.75, N50	POLYMERIZED HOT-MIX ASPHALT BINDER COURSE , IL-9.5, N70	POLYMERIZED HOT-MIX ASPHALT SURFACE COURSE, IL-9.5, MIX "D", N70	MATERIAL TRANSFER DEVICE	SUBBASE GRANULAR MATERIAL, TYPE B 4"	HOT-MIX ASPHALT BASE COURSE, 9"	HOT-MIX ASPHALT SHOULDERS	AGGREGATE SHOULDERS, TYPE B 6"	AGGREGATE WEDGE SHCULDER, TYPE B
STATION	STATION	TON	TON	TON	TON	SQ YD	SQ YD	TON	SQ YD	TON
IL 116 (FAP 673)										
STBG - 80% FEDERAL/20% STATE										
34+58.99	43+00.00	290		434	724			220		46
STBG SUBTOTAL		290	0	434	724	0	0	220	0	46
NHPP - 80% FEDERAL/20% STATE										
43+00.00	47+00.00	186		278	464			135		27
47+00.00	48+70.12	59		88	147			50		7
48+70.12	51+19.87	81		121	202			80		
51+19.87	62+00.00	459		688	1,147			317		63
62+00.00	112+33.48	522		785	1,307			205		40
112+33.48	117+00.00		278	278	556			157		24
117+00.00	132+00.00		943	943	1,886			498		78
132+00.00	147+00.00		715	715	1,430			297		42
147+00.00	147+15.46		7	7	14					
BRIDGE OMISSION: STA 147+15.46 TO STA 148+30.99										
148+30.99	160+00.00		578	578	1,156					
OR 66 (FAP 673)										
1486+23.57	1493+00.00	265		397	662					70
1493+00.00	1497+00.00	166		248	414					29
NHPP SUBTOTAL		1,738	2,521	5,126	9,385	0	0	1,739	0	380
HSIP - 90% FEDERAL / 10% STATE										
IL 116 (FAP 673)										
160+00.00	165+00.00		246	246	492					
167+50.00	173+28.00		266	266	532					
OR 66 (FAP 673)										
1497+00.00	1502+46.00	251		377	628	559	435	47	120	22
INTERSECTION (FAP 673)										
IL 116 & OR 66 INTERSECTION		104		155.5	259.5	125	108			
HSIP (FAP 673) SUBTOTAL		355	512	1,044.5	1,912	684	543	47	120	22
OR 66 (FAU 6321)										
1505+00.00	1510+27.00	235		353	588	560	447	56	55	24
INTERSECTION (FAU 6321)										
IL 116 & OR 66 INTERSECTION		104		155.5	259.5	125	108			
HSIP (FAU 6321) SUBTOTAL		339	0	508.5	848	685	555	56	55	24
TOTAL		2,722	3,033	7,113	12,868	1,369	1,098	2,062	175	472

SIDEWALK AND CURB RAMPS					
LOCATION	SIDEWALK REMOVAL	PORTLAND CEMENT CONCRETE SIDEWALK 4 INCH	DETECTABLE WARNINGS	AGGREGATE BASE COURSE, TYPE B 6"	ACCESSIBLE PEDESTRIAN SIGNALS
	SQ FT	SQ FT	SQ FT	SQ YD	EACH
IL 116 (FAP 673)					
NHPP - 80% FEDERAL/20% STATE					
1450 E ROAD	119	203	55	10	
ELKS CLUB ROAD	92	147	20	5	
NHPP SUBTOTAL		211	350	75	0
HSIP - 90% FEDERAL / 10% STATE					
IL 116 AND OR 66 INTERSECTION (FAP 673)					
NW	65	338	20		
NE	229	440	20		
HSIP (FAP 673) SUBTOTAL		294	778	40	0
IL 116 AND OR 66 INTERSECTION (FAU 6321)					
SW		981	20		
SE	5	1,490	20		
HSIP (FAU 6321) SUBTOTAL		5	2,471	40	0
HSIP TRAFFIC SIGNALS - 90% FEDERAL / 7.5% STATE / 2.5% CITY					
IL 116 AND OR 66 INTERSECTION					
NW					2
NE					2
SW					2
SE					2
SUBTOTAL		0	0	0	8
TOTAL		510	3,599	155	8

CURB AND GUTTER				
LOCATION		COMBINATION CURB AND GUTTER TYPE B-6.12	COMBINATION CURB AND GUTTER TYPE B-6.24	COMBINATION CURB AND GUTTER TYPE B- 9.24
STATION	STATION	FOOT	FOOT	FOOT
IL 116 (FAP 673)				
NHPP - 80% FEDERAL/20% STATE				
62+00.00	117+00.00			89
117+00.00	132+00.00			12
132+00.00	147+00.00			12
1450 E ROAD			116	
ELKS CLUB ROAD			93	
BRIDGE OMISSION: STA 147+15.46 TO STA 148+30.99				
148+30.99	160+00.00		69	
OR 66 (FAP 673)				
1493+00.00	1497+00.00		9	
NHPP SUBTOTAL		0	287	113
HSIP - 90% FEDERAL / 10% STATE				
IL 116 AND OR 66 INTERSECTION (FAP 673)				
NW QUADRANT			260	
NE QUADRANT			230	
NORTH MEDIAN		591	591	
HSIP (FAP 673) SUBTOTAL		591	1,081	0
IL 116 AND OR 66 INTERSECTION (FAU 6321)				
SW QUADRANT			256	
SE QUADRANT			214	
SOUTH MEDIAN		532	532	
HSIP (FAU 6321) SUBTOTAL		532	1,002	0
TOTAL				
TOTAL		1,123	2,370	113

CONCRETE MEDIANS			
LOCATION		AGGREGATE BASE COURSE, TYPE B 4"	CONCRETE MEDIAN SURFACE, 4 INCH
STATION	STATION	SQ YD	SQ FT
HSIP - 90% FEDERAL / 10% STATE			
OR 66 (FAP 673)			
1500+37.00	1502+99.00	75	670
HSIP (FAP 673) SUBTOTAL		75	670
OR 66 (FAU 6321)			
1504+45.00	1507+50.00	110	982
HSIP (FAU 6321) SUBTOTAL		110	982
TOTAL		185	1,652

EARTHWORK							
LOCATION			EARTH EXCAVATION	UNSUITABLE OR UNSTABLE MATERIAL	SUITABLE EXCAVATION ADJUSTED FOR SHRINKAGE	EMBANKMENT	EARTH BALANCE WASTE(+) OR SHORTAGE(-)
STATION	TO	STATION	CU YD	CU YD	CU YD	CU YD	CU YD
HSIP - 90% FEDERAL / 10% STATE							
OR 66 (FAP 673)							
1497+36	TO	1501+05	142		107		107
IL 116 AND OR 66 INTERSECTION (FAP 673)							
NW QUADRANT						294	-294
NE QUADRANT						303	-303
HSIP (FAP 673) SUBTOTAL			142		107	597	-490
IL 116 AND OR 66 INTERSECTION (FAU 6321)							
1507+03	TO	1509+69	105		79		79
SW QUADRANT						500	-500
SE QUADRANT						381	-381
HSIP (FAU 6321) SUBTOTAL			105		79	881	-802
TOTAL			247		186	1,478	-1,292
NOTES:							
SHRINKAGE FACTOR = 25%							
THE TOP 4 INCHES OF EMBANKMENT SHALL CONSIST OF VEGETATION SUSTAINING SOIL							



V3 Companies
7326 Janes Avenue
Woodridge, IL 60517
630.724.9200 phone
630.724.9202 fax
www.v3co.com

USER NAME = msladek
PLOT SCALE = 2"
PLOT DATE = 7/12/2024

DESIGNED - MGS
DRAWN - DRP
CHECKED - JWB
DATE - 07/15/2024

REVISED -
REVISED -
REVISED -
REVISED -

STATE OF ILLINOIS
DEPARTMENT OF TRANSPORTATION

SCHEDULE OF QUANTITIES

SCALE: SHEET 6 OF 7 SHEETS STA. TO STA.

F.A. RTE.	SECTION	COUNTY	TOTAL SHEETS	SHEET NO.
673	(112X) RS-4 & (11X) RS-2	LIVINGSTON	108	29
CONTRACT NO. 66E54				
ILLINOIS		FED. AID PROJECT		

MODEL: Default
FILE NAME: 03102020200467240467.031Drawings\Map\CADD_Sheets\0366E54-Left-Schedule01.dgn

TEMPORARY PAVEMENT MARKING									
LOCATION	TEMPORARY PAVEMENT MARKING - TYPE IV TAPE							LETTERS AND SYMBOLS	PAVEMENT MARKING REMOVAL - WATER BLASTING
	4"	4"	6"	8"	8"	12"	24"		
	SOLID	SOLID	DASHED	SOLID	DOTTED	SOLID	SOLID		
	YELLOW	WHITE	WHITE	WHITE	WHITE	WHITE	WHITE		
	FOOT	FOOT	FOOT	FOOT	FOOT	FOOT	FOOT	SQ FT	SQ FT
HSIP - 90% FEDERAL / 10% STATE									
IL 116 AND OR 66 INTERSECTION (FAP 673)									
STAGE I	1,714	333.5		200	39		37.5	41.5	1,440
STAGE II	2,009	2,910	142	851.5	74.5	99	50	80	618.5
STAGE III	1,300.5	833.5							2,467.5
HSIP (FAP 673) SUBTOTAL	5,023.5	4,077	142	1,052	113.5	99	87.5	121.5	4,526
IL 116 AND OR 66 INTERSECTION (FAU 6321)									
STAGE I	1,714	333.5		200	39		37.5	41.5	1,440
STAGE II	2,009	2,910	142	851.5	74.5	99	50	80	618.5
STAGE III	1,300.5	833.5							2,467.5
HSIP (FAU 6321) SUBTOTAL	5,023.5	4,077	142	1,052	113.5	99	87.5	121.5	4,526
TOTAL	18,201		284	2,330		198	175	243	9,052

IL 116/OR 66 INTERSECTION PAVEMENT MARKINGS																					
LOCATION	THERMOPLASTIC						PREFORMED PLASTIC, TYPE D - STANDARD					GROOVING FOR RECESSED PAVEMENT MARKINGS						RAISED REFLECTIVE PAVEMENT MARKERS		RAISED REFLECTIVE PAVEMENT MARKER REMOVAL	CURB REFLECTORS - AMBER
	4"	4"	4"	12"	12"	LETTERS AND SYMBOLS	6"	8"	8"	9" CONTRAST	24"	5"	7"	9"	10"	13"	25"				
	SOLID (DBL)	SOLID	SOLID	SOLID	SOLID		SOLID	SOLID	DOTTED	DASHED	SOLID										
	YELLOW	YELLOW	WHITE	WHITE	YELLOW	WHITE	WHITE	WHITE	WHITE	WHITE	WHITE							WHITE ONE-WAY	AMBER TWO-WAY		
	MEDIAN	EDGE	EDGE	MEDIAN	MEDIAN	-	CROSSWALK	AUX LANE	AUX LANE	LANE LINE	STOP BAR							FACH	FACH	FACH	FACH
	FOOT	FOOT	FOOT	FOOT	FOOT	SO FT	FOOT	FOOT	FOOT	FOOT	FOOT	FOOT	FOOT	FOOT	FOOT	FOOT	FOOT				
HSIP - 90% FEDERAL / 10% STATE																					
IL 116 AND OR 66 INTERSECTION (FAP 673)																					
NORTH LEG		1,207	1,291	248		108	206	912	97	300	52	2,498	206	1,009	300	248	52	38		21	23
EAST LEG	2,100		1,232	136	192	168	133	688	78	50	36	3,332	133	766	50	328	36	19	33		
WEST LEG	2,156		1,083	161	71	112	135	578	39	90	35	3,239	135	617	90	232	35	18	33	24	
HSIP (FAP 673) SUBTOTAL	4,256	1,207	3,606	545	263	388	474	2,178	214	440	123	9,069	474	2,392	440	808	123	75	66	45	23
IL 116 AND OR 66 INTERSECTION (FAU 6321)																					
SOUTH LEG		1,181	1,269	248		90	187	785	48	290	49	2,450	187	833	290	248	49	34		21	26
HSIP (FAU 6321) SUBTOTAL		1,181	1,269	248		90	187	785	48	290	49	2,450	187	833	290	248	49	34		21	26
TOTAL	11,519			1,056		478	661	3,225	730	172	11,519	661	3,225	730	1,056	172		175	66		49

IL 116/OR 66 PAVEMENT MARKINGS																	
LOCATION		THERMOPLASTIC PAVEMENT MARKING - LINE 4"	THERMOPLASTIC PAVEMENT MARKING - LINE 12"	PREFORMED PLASTIC PAVEMENT MARKING, TYPE D, STANDARD - LETTER AND SYMBOLS	PREFORMED PLASTIC PAVEMENT MARKING, TYPE D, STANDARD - LINE 4"	PREFORMED PLASTIC PAVEMENT MARKING, TYPE D, STANDARD - LINE 6"	PREFORMED PLASTIC PAVEMENT MARKING, TYPE D, STANDARD - LINE 8"	PREFORMED PLASTIC PAVEMENT MARKING, TYPE D, STANDARD - LINE 12"	PREFORMED PLASTIC PAVEMENT MARKING, TYPE D, STANDARD - LINE 24"	GROOVING FOR RECESSED PAVEMENT MARKING, LETTERS AND SYMBOLS	GROOVING FOR RECESSED PAVEMENT MARKING, 5"	GROOVING FOR RECESSED PAVEMENT MARKING, 7"	GROOVING FOR RECESSED PAVEMENT MARKING, 9"	GROOVING FOR RECESSED PAVEMENT MARKING, 15"	GROOVING FOR RECESSED PAVEMENT MARKING, 25"	RAISED REFLECTIVE PAVEMENT MARKER	RAISED REFLECTIVE PAVEMENT MARKER REMOVAL
STATION	STATION	FOOT	FOOT	SF	FOOT	FOOT	FOOT	FOOT	FOOT	FOOT	FOOT	SF	FOOT	FOOT	FOOT	FOOT	FOOT
IL 116 (FAP 673)																	
STBG - 80% FEDERAL/20% STATE																	
34+58.99	43+00.00	3,477	96	102		199	334		22	102	3,477	199	334	96	22	86	86
SUBTOTAL		3,477	96	102	0	199	334	0	22	102	3,477	199	334	96	22	86	86
NHPP - 80% FEDERAL/20% STATE																	
43+00.00	47+00.00	1,674	6	94		200	255		17	94	1,674	200	255	6	17	54	54
47+00.00	62+00.00	6,105	54	195		750	656		43	195	6,105	750	656	54	43	178	178
62+00.00	117+00.00	5,308		219		684	625		199	219	5,308	684	625		199	207	207
117+00.00	132+00.00	5,511	72	180		693	841		105	180	5,511	693	841	72	105	178	178
132+00.00	147+00.00	6,556	128			750	20				6,556	750	20	128		149	149
147+00.00	160+00.00	6,328	214		756	651	4	59	25	7,083	651	4	273	25		134	134
OR 66 (FAP 673)																	
1486+23.57	1493+00.00	2,706				339					2,706	339				67	67
1493+00.00	1497+00.00	1,472		16		200	40			16	1,472	200	40			70	70
SUBTOTAL		35,660	474	704	756	4,267	2,441	59	389	704	36,415	4,267	2,441	533	389	1,037	1,037
TOTAL		39,137	570	806	756	4,466	2,775	59	411	806	39,892	4,466	2,775	629	411	1,123	1,123



V3 Companies
7326 Janes Avenue
Woodridge, IL 60517
630.724.9200 phone
630.724.9202 fax
www.v3co.com

USER NAME = msladek
PLOT SCALE = 2"
PLOT DATE = 7/12/2024

DESIGNED - MGS
DRAWN - DRP
CHECKED - JWB
DATE - 07/15/2024

REVISED -
REVISED -
REVISED -
REVISED -

STATE OF ILLINOIS
DEPARTMENT OF TRANSPORTATION


SCHEDULE OF QUANTITIES

SCALE: SHEET 7 OF 7 SHEETS STA. TO STA.

F.A. RTE.	SECTION	COUNTY	TOTAL SHEETS	SHEET NO.
673	(112X) RS-4 & (11X) RS-2	LIVINGSTON	108	30
CONTRACT NO. 66E54				
		ILLINOIS	FED. AID PROJECT	



PONTIAC TOWNSHIP

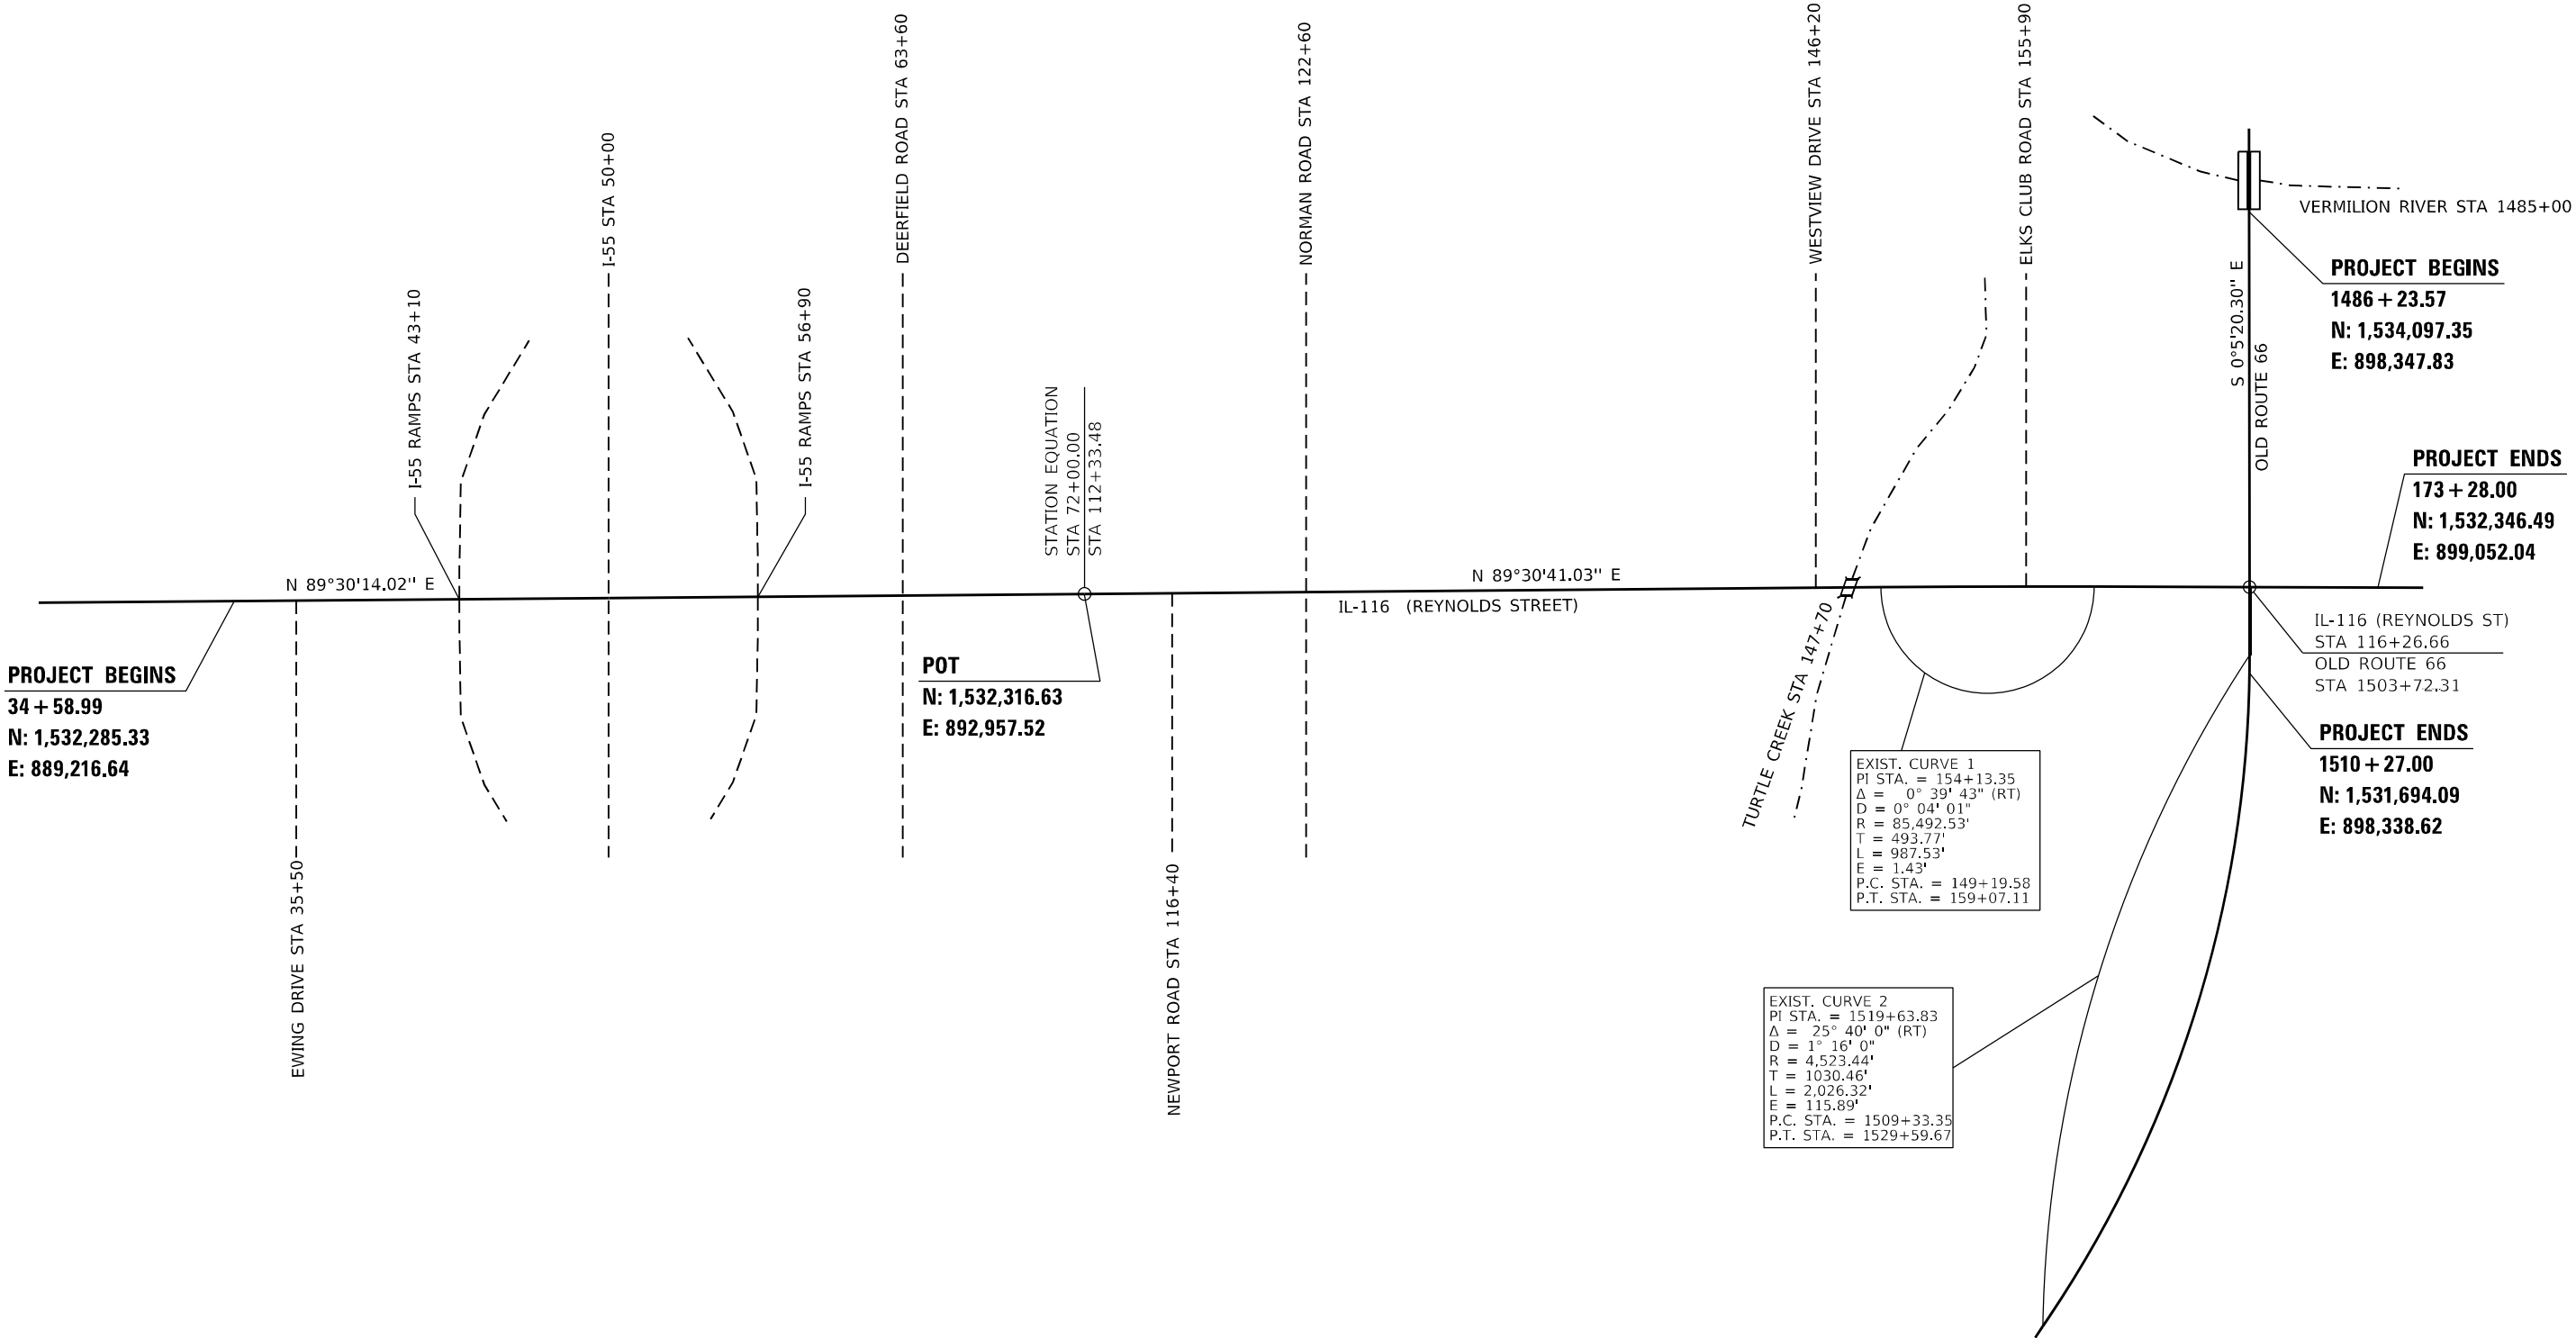

MODEL: Default
FILE NAME: C:\3202\1240467\240467.dgn
SHEET: 108 OF 31
DRAWING: MapCADD_Sheets\1240467.dgn



V3 Companies
7326 Janes Avenue
Woodridge, IL 60517
630.724.9200 phone
630.724.9202 fax
www.v3co.com

USER NAME = cwasowicz	DESIGNED - MGS	REVISED -
	DRAWN - DRP	REVISED -
PLOT SCALE = 800'	CHECKED - JWB	REVISED -
PLOT DATE = 6/21/2024	DATE - 06/21/2024	REVISED -



STATE OF ILLINOIS
DEPARTMENT OF TRANSPORTATION

IL-116 AND OR 66 LINE DIAGRAM

SCALE: NONE SHEET 1 OF 1 SHEETS STA. TO STA.

F.A. RTE.	SECTION	COUNTY	TOTAL SHEETS	SHEET NO.
673	(112X) RS-4 & (11X) RS-2	LIVINGSTON	108	31
CONTRACT NO. 66E54				
ILLINOIS FED. AID PROJECT				

NOTE:
TOPOGRAPHY AND R.O.W. ON THIS SHEET ARE BASED
ON AERIAL SURVEYS AND RECORD DRAWINGS AND
ARE INTENDED TO COMMUNICATE DESIGN INTENT.
FIELD VERIFY ALL MEASUREMENTS.

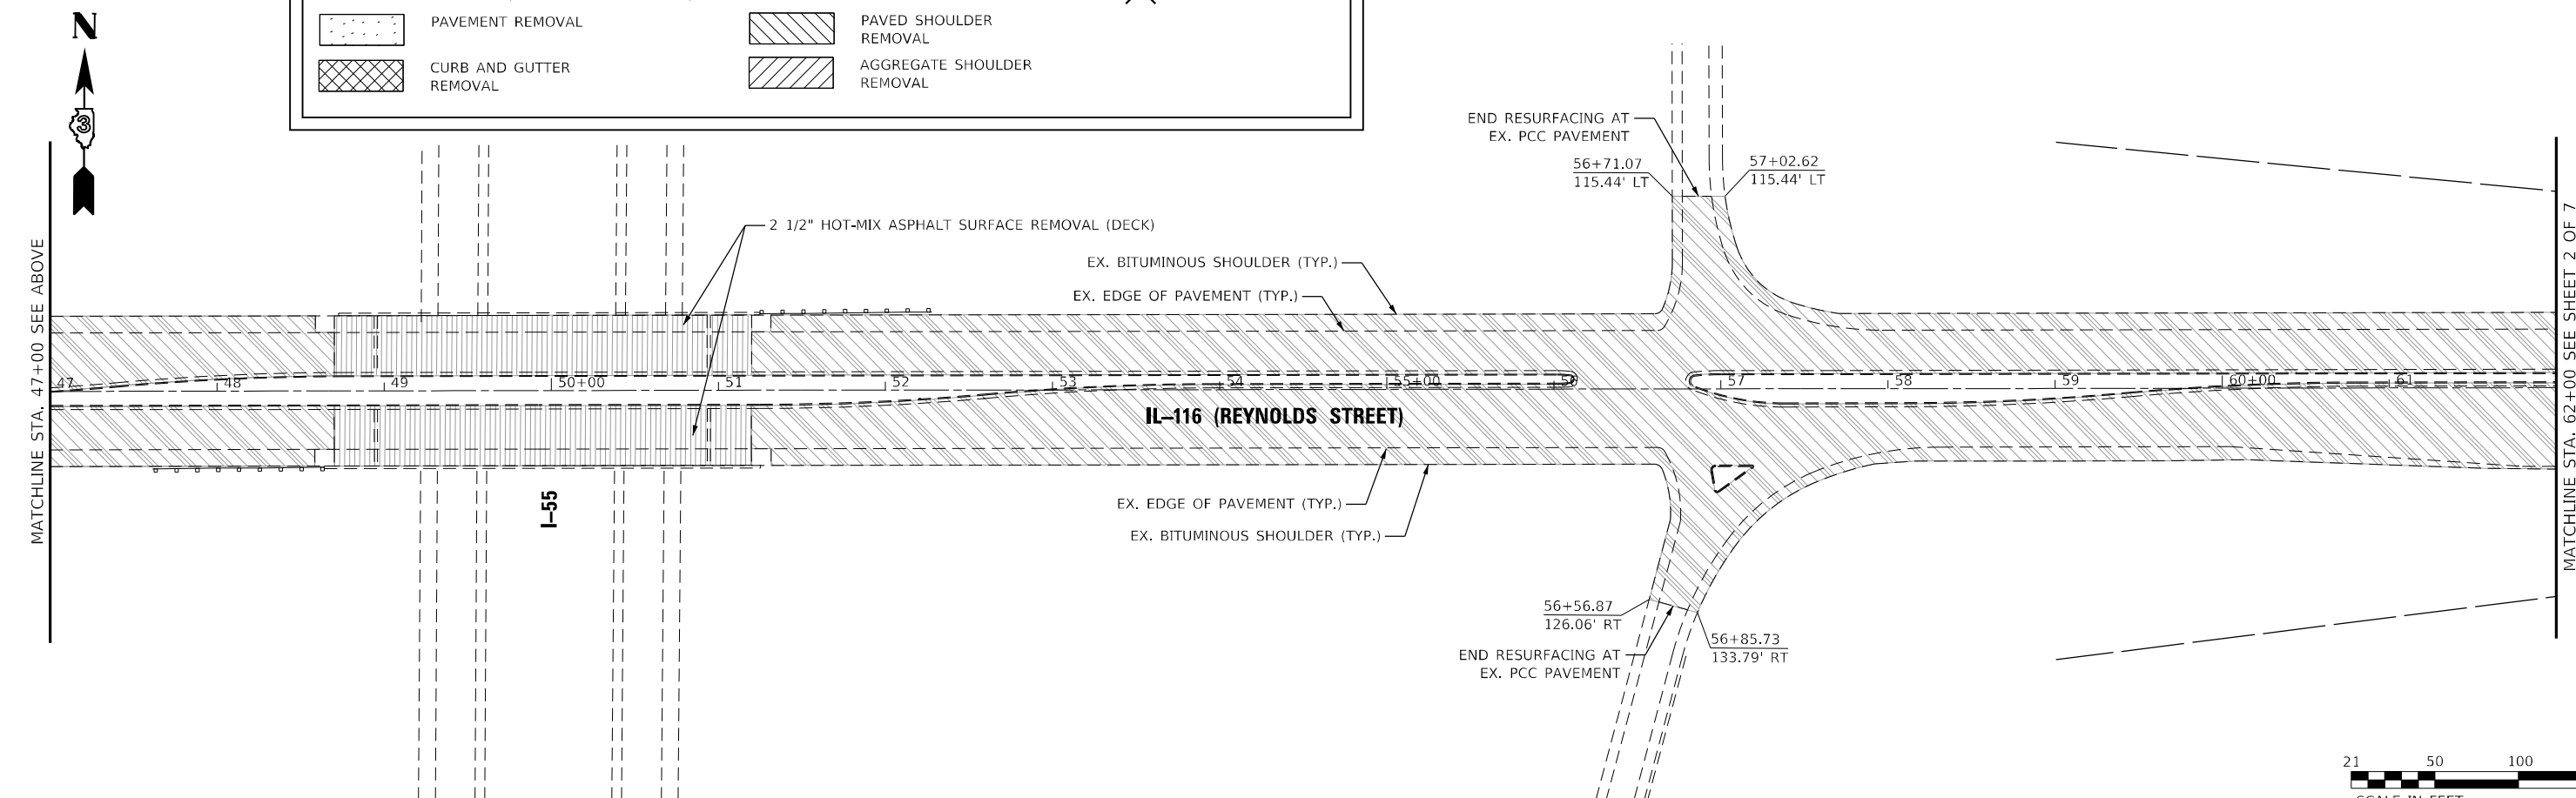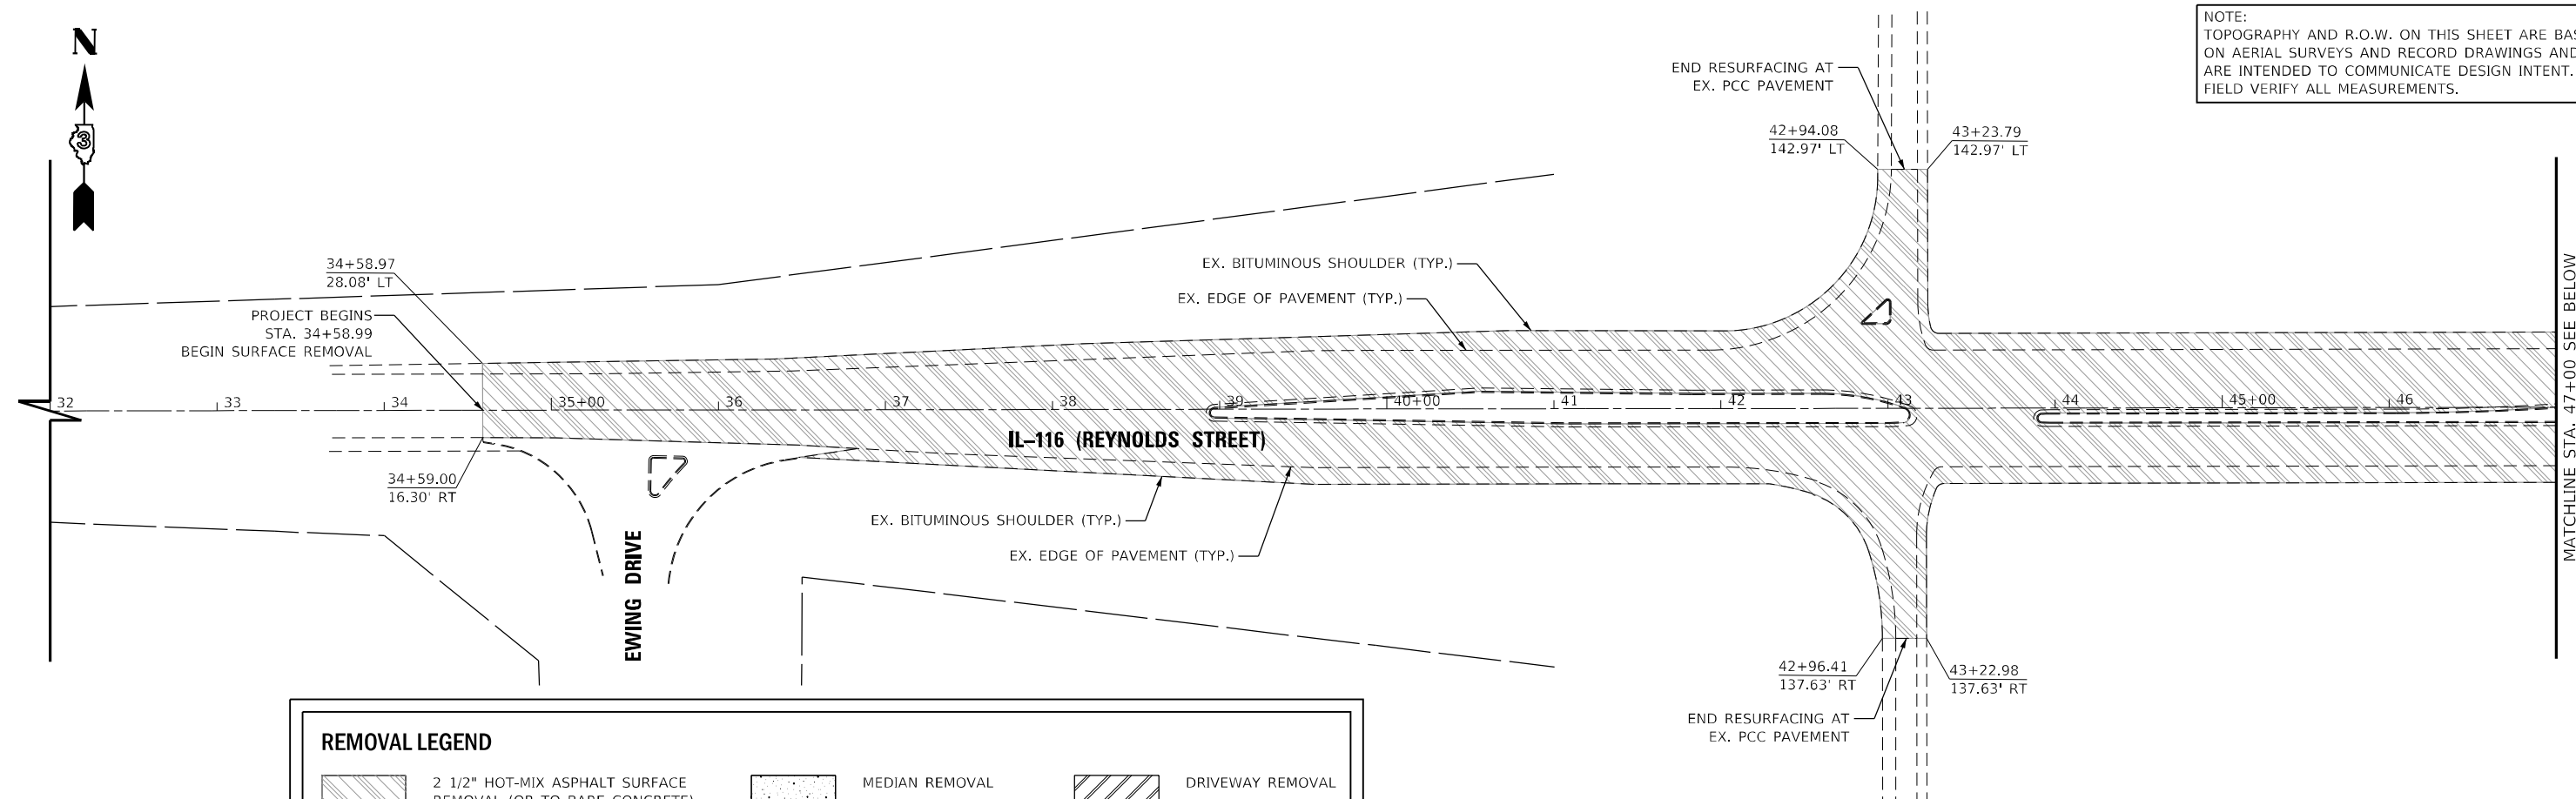

MODEL: Default
FILE NAME: N:\2024\240467\240467 03\Drawings\Mstr\CADD_Sheets\240467-03-Drawings\01.dwg



V3 Companies
7325 Janes Avenue
Woodridge, IL 60517
630.724.9200 phone
630.724.9202 fax
www.v3co.com

USER NAME	= msladek
PLOT SCALE	= 100'
PLOT DATE	= 6/21/202

DESIGNED	-	MGS
DRAWN	-	DRP
CHECKED	-	JWB
DATE	-	06/21/202

REVISED	-
REVISED	-
**STATE OF ILLINOIS
DEPARTMENT OF TRANSPORTATION**

REMOVAL PLAN
IL 116 / REYNOLDS STREET

SCALE: 1"=50'

SHEET	1
-------	---

OF 7 SHEETS

STA. 32+00.00

TO STA. 62+00.00


	F.A. RTE
	673

SECTION	
(112X) RS-4 & (11X) RS-2	
ILLINOIS	FED. A

COUNTY	TOTAL SHEETS	SHEET NO.
LIVINGSTON	108	32
CONTRACT NO. 66E54		
PROJECT		

21 50 100 150
SCALE IN FEET

NOTE:
TOPOGRAPHY AND R.O.W. ON THIS SHEET ARE BASED
ON AERIAL SURVEYS AND RECORD DRAWINGS AND
ARE INTENDED TO COMMUNICATE DESIGN INTENT.
FIELD VERIFY ALL MEASUREMENTS.

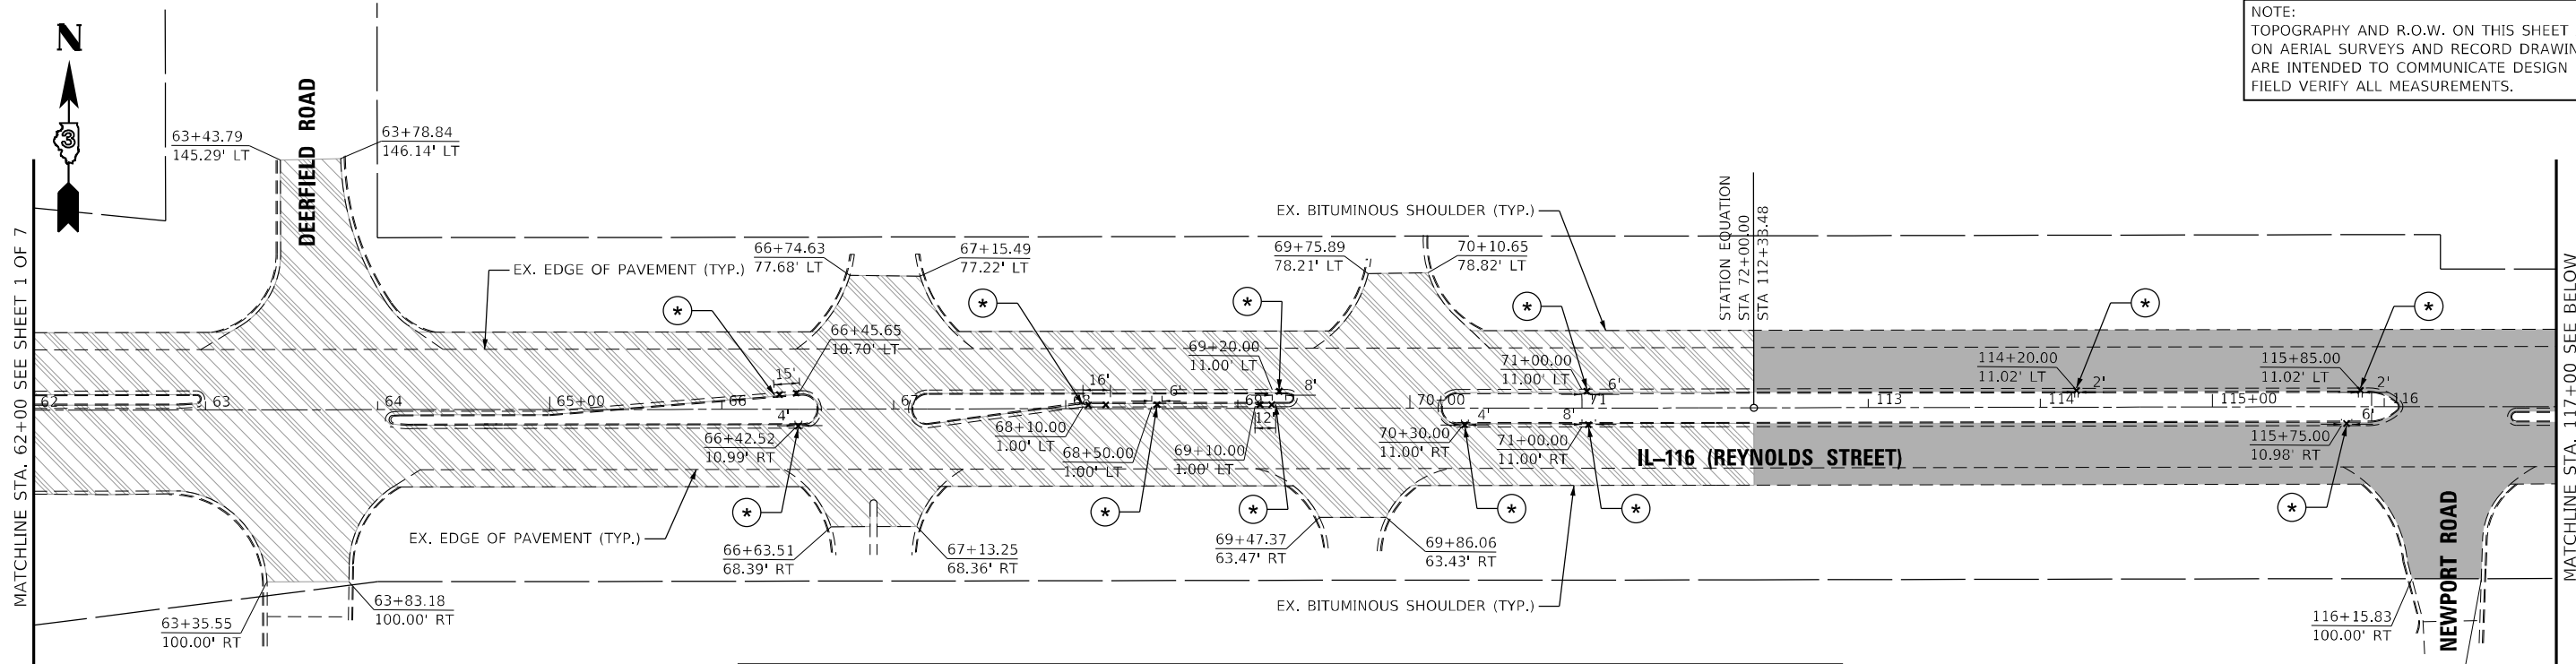

COMBINATION CURB AND GUTTER REMOVAL

REMOVAL LEGEND

2 1/2" HOT-MIX ASPHALT SURFACE
REMOVAL (OR TO BARE CONCRETE)

3" HOT-MIX ASPHALT SURFACE
REMOVAL (OR TO BARE CONCRETE)

PAVEMENT REMOVAL

CURB AND GUTTER
REMOVAL

MEDIAN REMOVAL


SIDEWALK REMOVAL

PAVED SHOULDER
REMOVAL

AGGREGATE SHOULDER
REMOVAL

DRIVEWAY REMOVAL

UTILITY REMOVAL

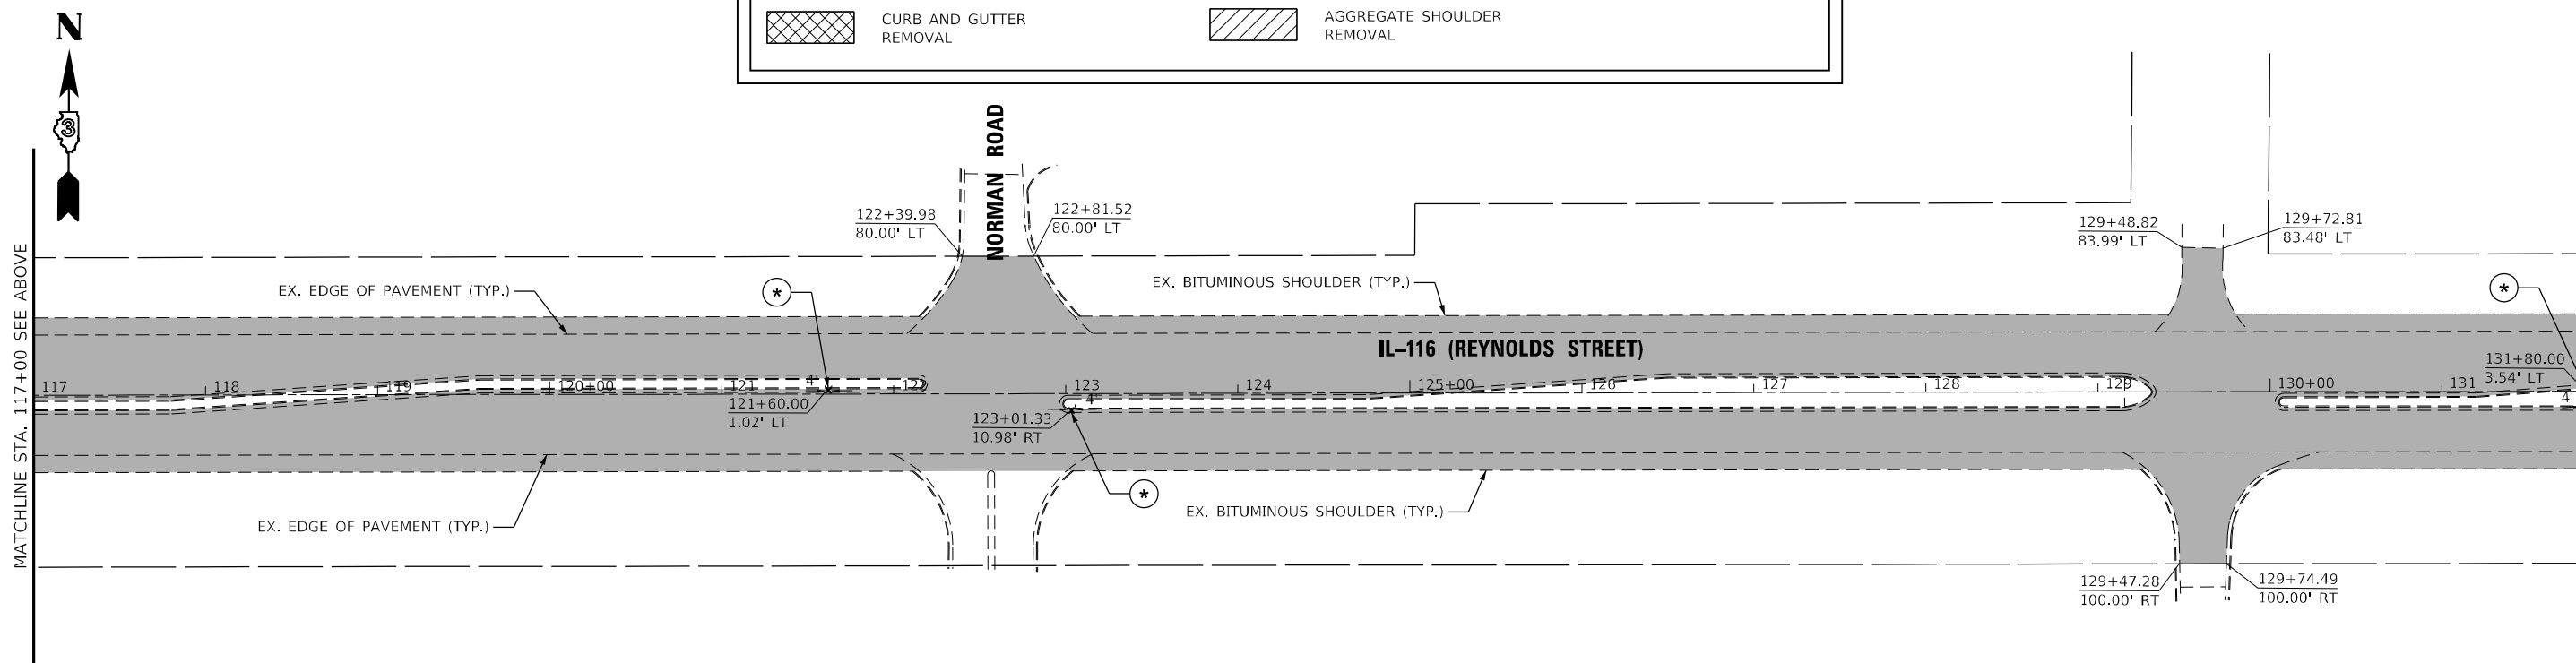


COMBINATION CURB AND GUTTER REMOVAL




MODEL: Default
FILE NAME: \\03202\0204067240467\240467\03\Drawings\Map\CADD_Sheets\0366E54-IL-116-reynolds02.dgn

	V3 Companies 7325 Janes Avenue Woodridge, IL 60517 630.724.9200 phone 630.724.9202 fax www.v3co.com		USER NAME = msladek	DESIGNED - MGS	REVISED -	STATE OF ILLINOIS DEPARTMENT OF TRANSPORTATION	REMOVAL PLAN IL 116 / REYNOLDS STREET					F.A. RTE.	SECTION	COUNTY	TOTAL SHEETS	SHEET NO.	
				DRAWN - DRP	REVISED -							673	(112X) RS-4 & (11X) RS-2	LIVINGSTON	108	33	
			PLOT SCALE = 100'	CHECKED - JWB	REVISED -							CONTRACT NO. 66E54					
			PLOT DATE = 6/21/2024		DATE - 06/21/2024		REVISED -						ILLINOIS FED. AID PROJECT				
											SCALE: 1"=50'	SHEET 2 OF 7 SHEETS	STA. 62+00.00 TO STA. 132+00.00				

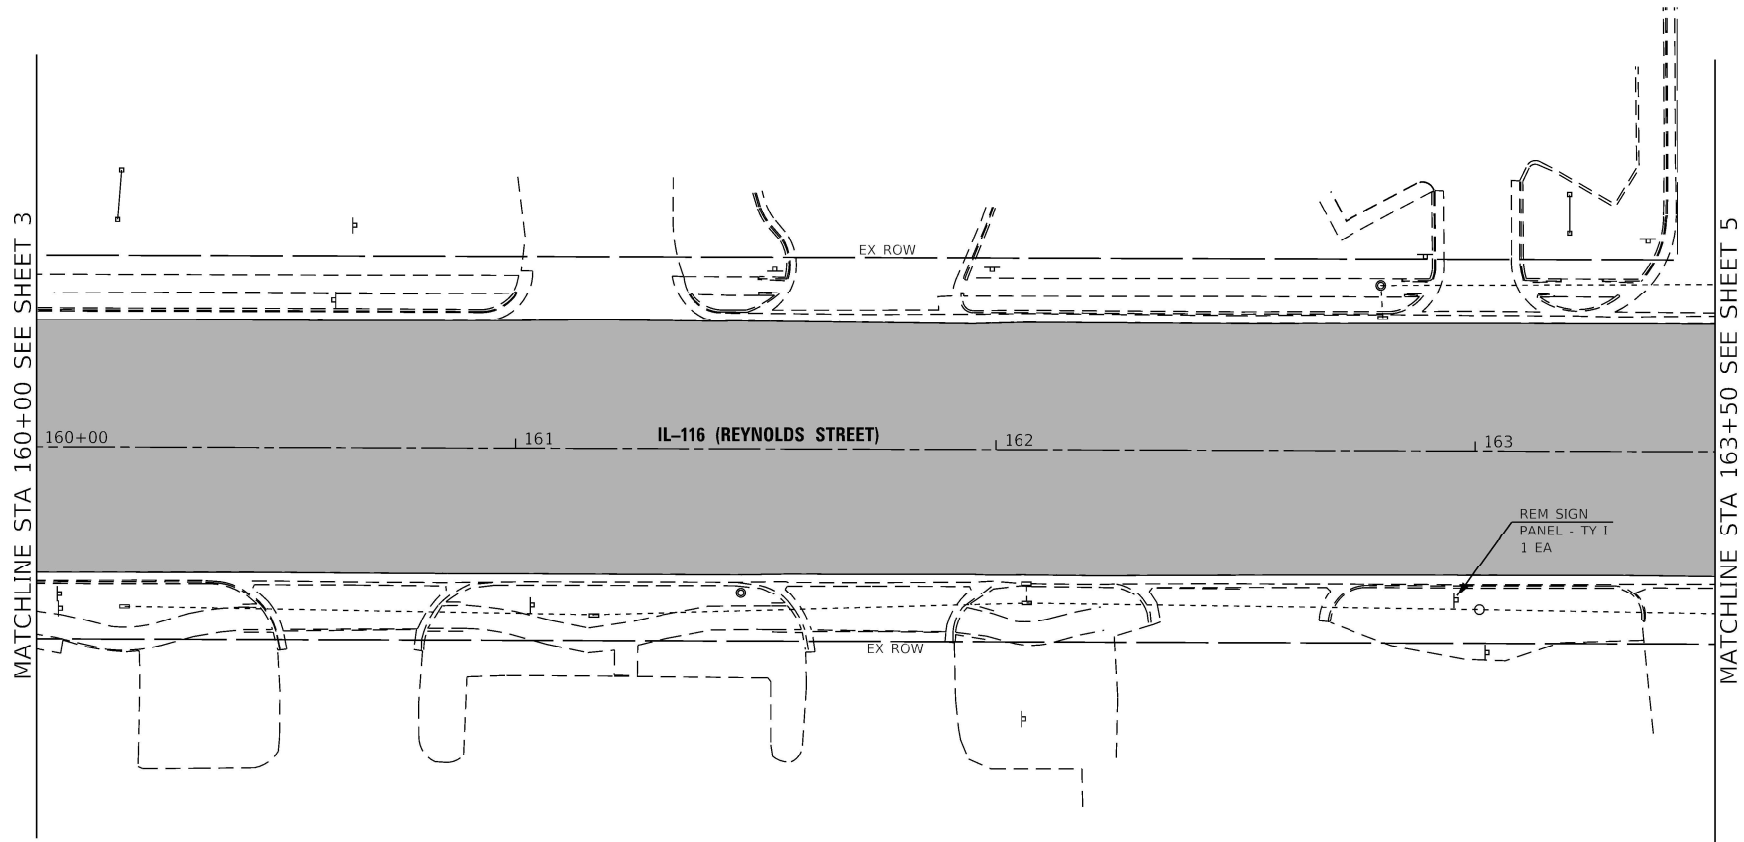

REMOVAL LEGEND

- 2 1/2" HOT-MIX ASPHALT SURFACE REMOVAL (OR TO BARE CONCRETE)
- 3" HOT-MIX ASPHALT SURFACE REMOVAL (OR TO BARE CONCRETE)
- PAVEMENT REMOVAL
- CURB AND GUTTER REMOVAL
- MEDIAN REMOVAL
- SIDEWALK REMOVAL
- PAVED SHOULDER REMOVAL
- AGGREGATE SHOULDER REMOVAL
- UTILITY REMOVAL

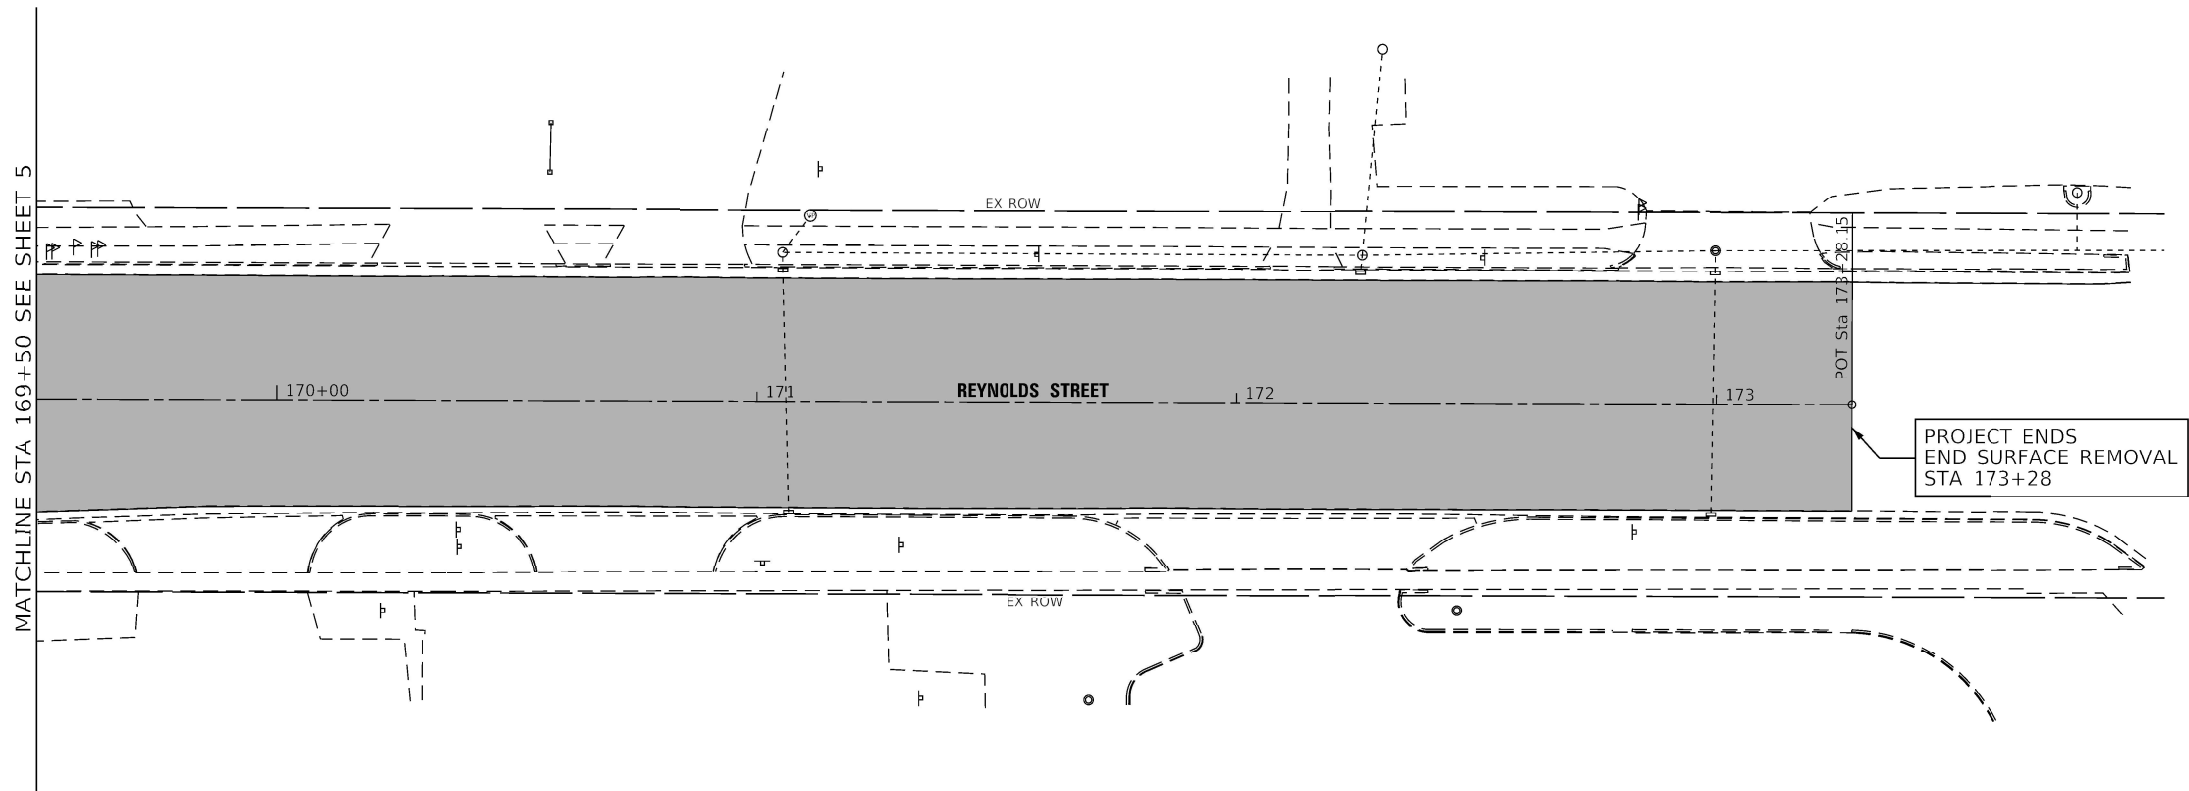

MODEL: Default
FILE: 66E54.dgn
PROJECT: 66E54-17 - CR 66 and IL 116 Intersection
CADD: CADD_Sheets\66E54-17-removal.dgn




USER NAME	= mbudzynski	DESIGNED	-	REVISED	-
DRAWN	-	REVISIONS	-	REVISIONS	-
PLOT SCALE	= 40.0000' / in.	CHECKED	-	REVISIONS	-
PLOT DATE	= 6/26/2024	DATE	-	REVISIONS	-

STATE OF ILLINOIS
DEPARTMENT OF TRANSPORTATION

REMOVAL PLAN
IL 116 / REYNOLDS ST

SCALE: SHEET 4 OF 7 SHEETS STA. TO STA.

F.A.P. RTE.	SECTION	COUNTY	TOTAL SHEETS	SHEET NO.
673	(112X) RS-4 & (11X) RS-2	LIVINGSTON	108	35
CONTRACT NO. 66E54				
ILLINOIS FED. AID PROJECT				

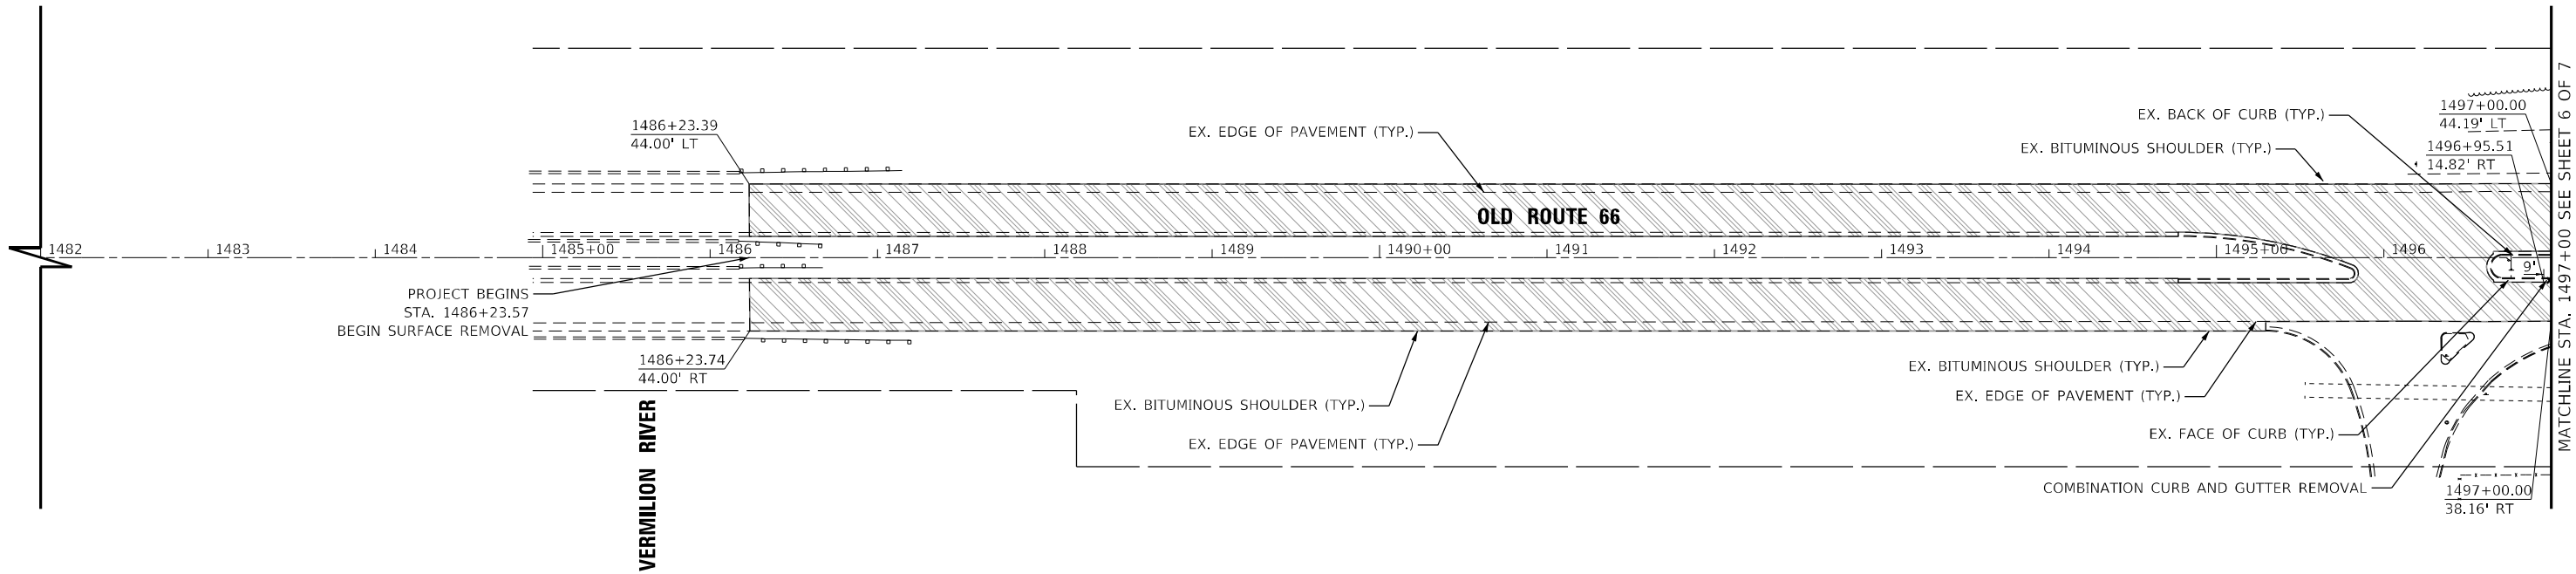

REMOVAL LEGEND

	2 1/2" HOT-MIX ASPHALT SURFACE REMOVAL (OR TO BARE CONCRETE)		MEDIAN REMOVAL		DRIVEWAY REMOVAL
	3" HOT-MIX ASPHALT SURFACE REMOVAL (OR TO BARE CONCRETE)		SIDEWALK REMOVAL		UTILITY REMOVAL
	PAVEMENT REMOVAL		PAVED SHOULDER REMOVAL		
	CURB AND GUTTER REMOVAL		AGGREGATE SHOULDER REMOVAL		

NOTE:
TOPOGRAPHY AND R.O.W. ON THIS SHEET ARE BASED
ON AERIAL SURVEYS AND RECORD DRAWINGS AND
ARE INTENDED TO COMMUNICATE DESIGN INTENT.
FIELD VERIFY ALL MEASUREMENTS.



SCALE IN FEET

MODEL: Default
FILE NAME: \\3302\3200467\240467\03\Drawings\Main\CADD_Sheets\0366E54-LT-removal04.dgn



V3 Companies
7326 Janes Avenue
Woodridge, IL 60517
630.724.9200 phone
630.724.9202 fax
www.v3co.com


USER NAME = msladek	DESIGNED - MGS	REVISED -
	DRAWN - DRP	REVISED -
PLOT SCALE = 100'	CHECKED - JWB	REVISED -
PLOT DATE = 6/21/2024	DATE - 06/21/2024	REVISED -

STATE OF ILLINOIS
DEPARTMENT OF TRANSPORTATION

REMOVAL PLAN
OR 66

SCALE: 1"=50' SHEET 6 OF 7 SHEETS STA. 1482+00.00 TO STA. 1497+00.00

F.A. RTE.	SECTION	COUNTY	TOTAL SHEETS	SHEET NO.
673	(112X) R5-4 & (11X) R5-2	LIVINGSTON	108	37
CONTRACT NO. 66E54				
		ILLINOIS	FED. AID PROJECT	

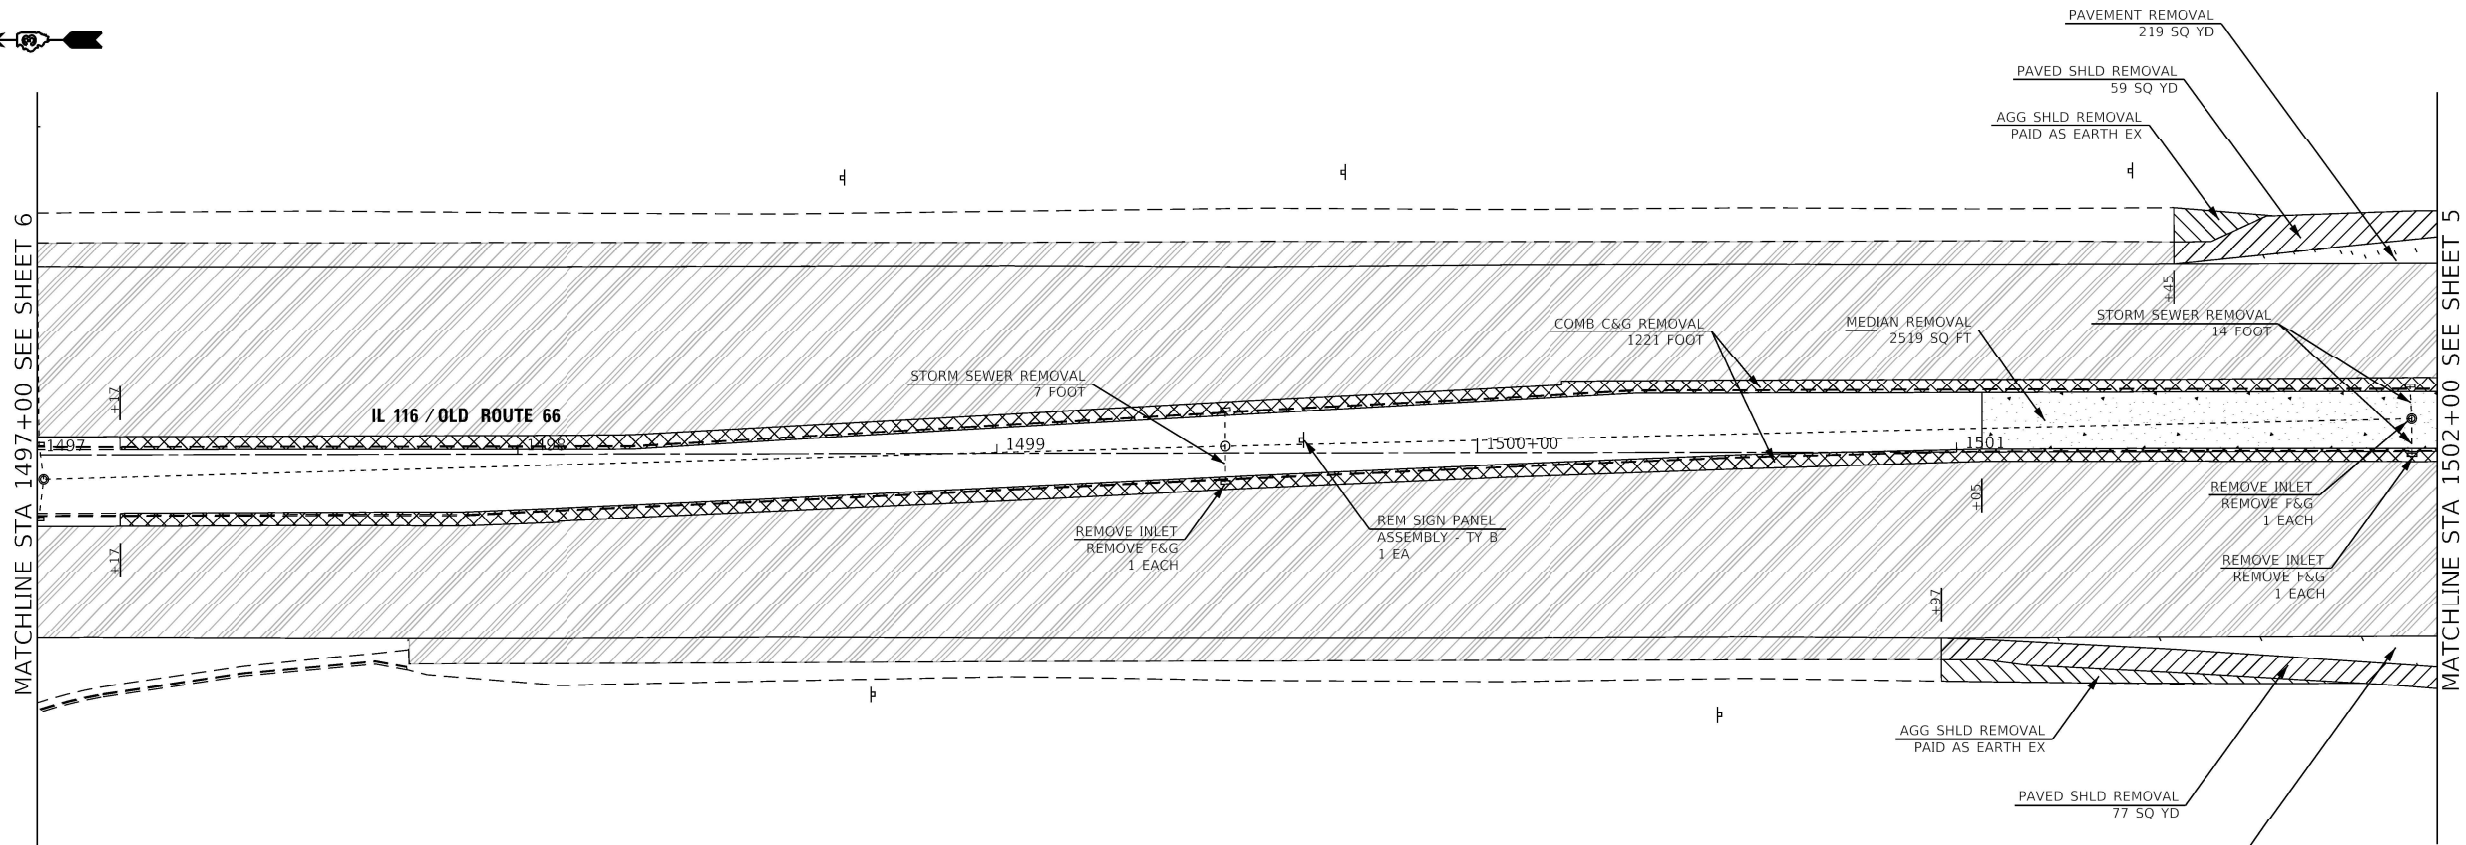

REMOVAL LEGEND

2 1/2" HOT-MIX ASPHALT SURFACE
REMOVAL (OR TO BARE CONCRETE)

3" HOT-MIX ASPHALT SURFACE
REMOVAL (OR TO BARE CONCRETE)

PAVEMENT REMOVAL

CURB AND GUTTER
REMOVAL


MEDIAN REMOVAL

SIDEWALK REMOVAL

PAVED SHOULDER
REMOVAL

AGGREGATE SHOULDER
REMOVAL

UTILITY REMOVAL

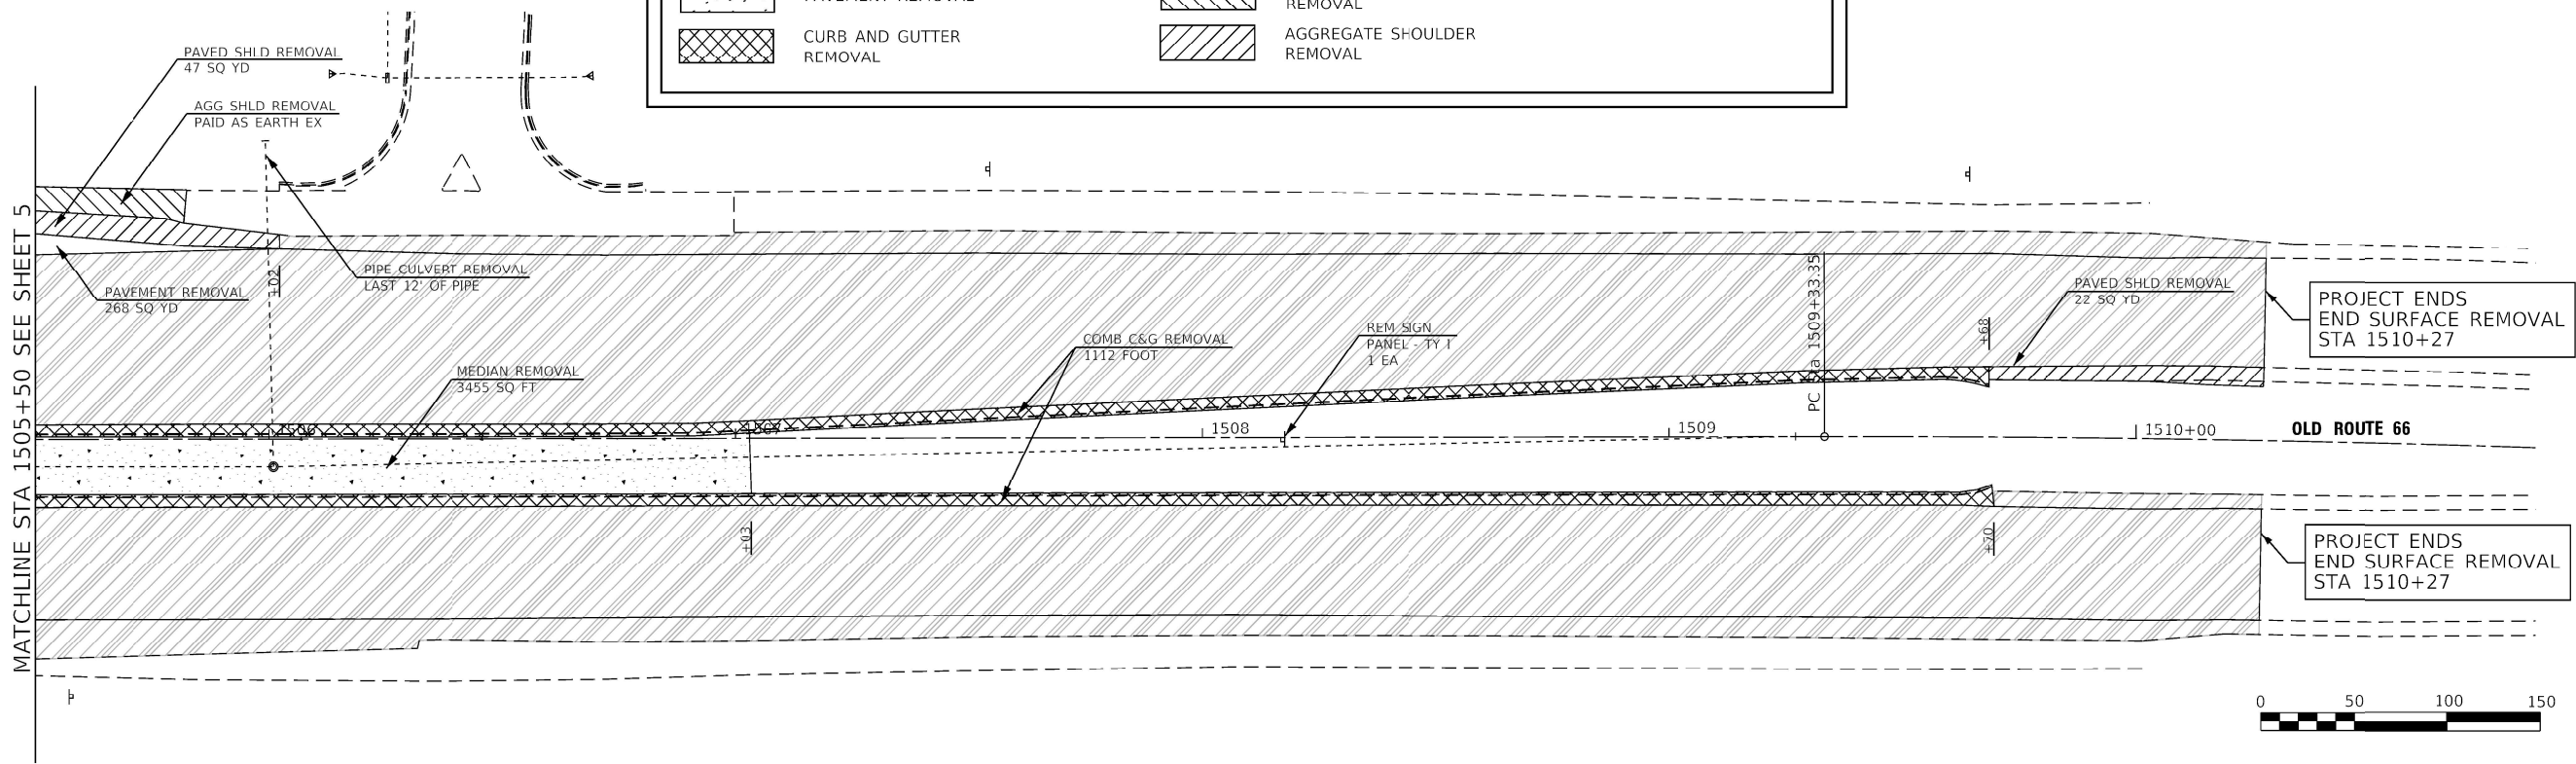

MODEL: Default
FILE: W0105_V03045.17 - CR 66 and IL 116 Intersection/CADD/CADD_Sheets/D366E54-shr-removal.dgn



Hutchison
Engineering, Inc.

USER NAME = mbudzynski	DESIGNED -	REVISED -
DRAWN -	REVISED -	
PLOT SCALE = 40.0000' / in.	CHECKED -	REVISED -
PLOT DATE = 6/26/2024	DATE -	REVISED -


STATE OF ILLINOIS
DEPARTMENT OF TRANSPORTATION

REMOVAL PLAN
OR 66

SCALE: SHEET 7 OF 7 SHEETS STA. TO STA.

F.A.P. RTE.	SECTION	COUNTY	TOTAL SHEETS	SHEET NO.
673	(112X) RS-4 & (11X) RS-2	LIVINGSTON	108	38
CONTRACT NO. 66E54				
ILLINOIS FED. AID PROJECT				


NOTE:
TOPOGRAPHY AND R.O.W. ON THIS SHEET ARE BASED
ON AERIAL SURVEYS AND RECORD DRAWINGS AND
ARE INTENDED TO COMMUNICATE DESIGN INTENT.
FIELD VERIFY ALL MEASUREMENTS.

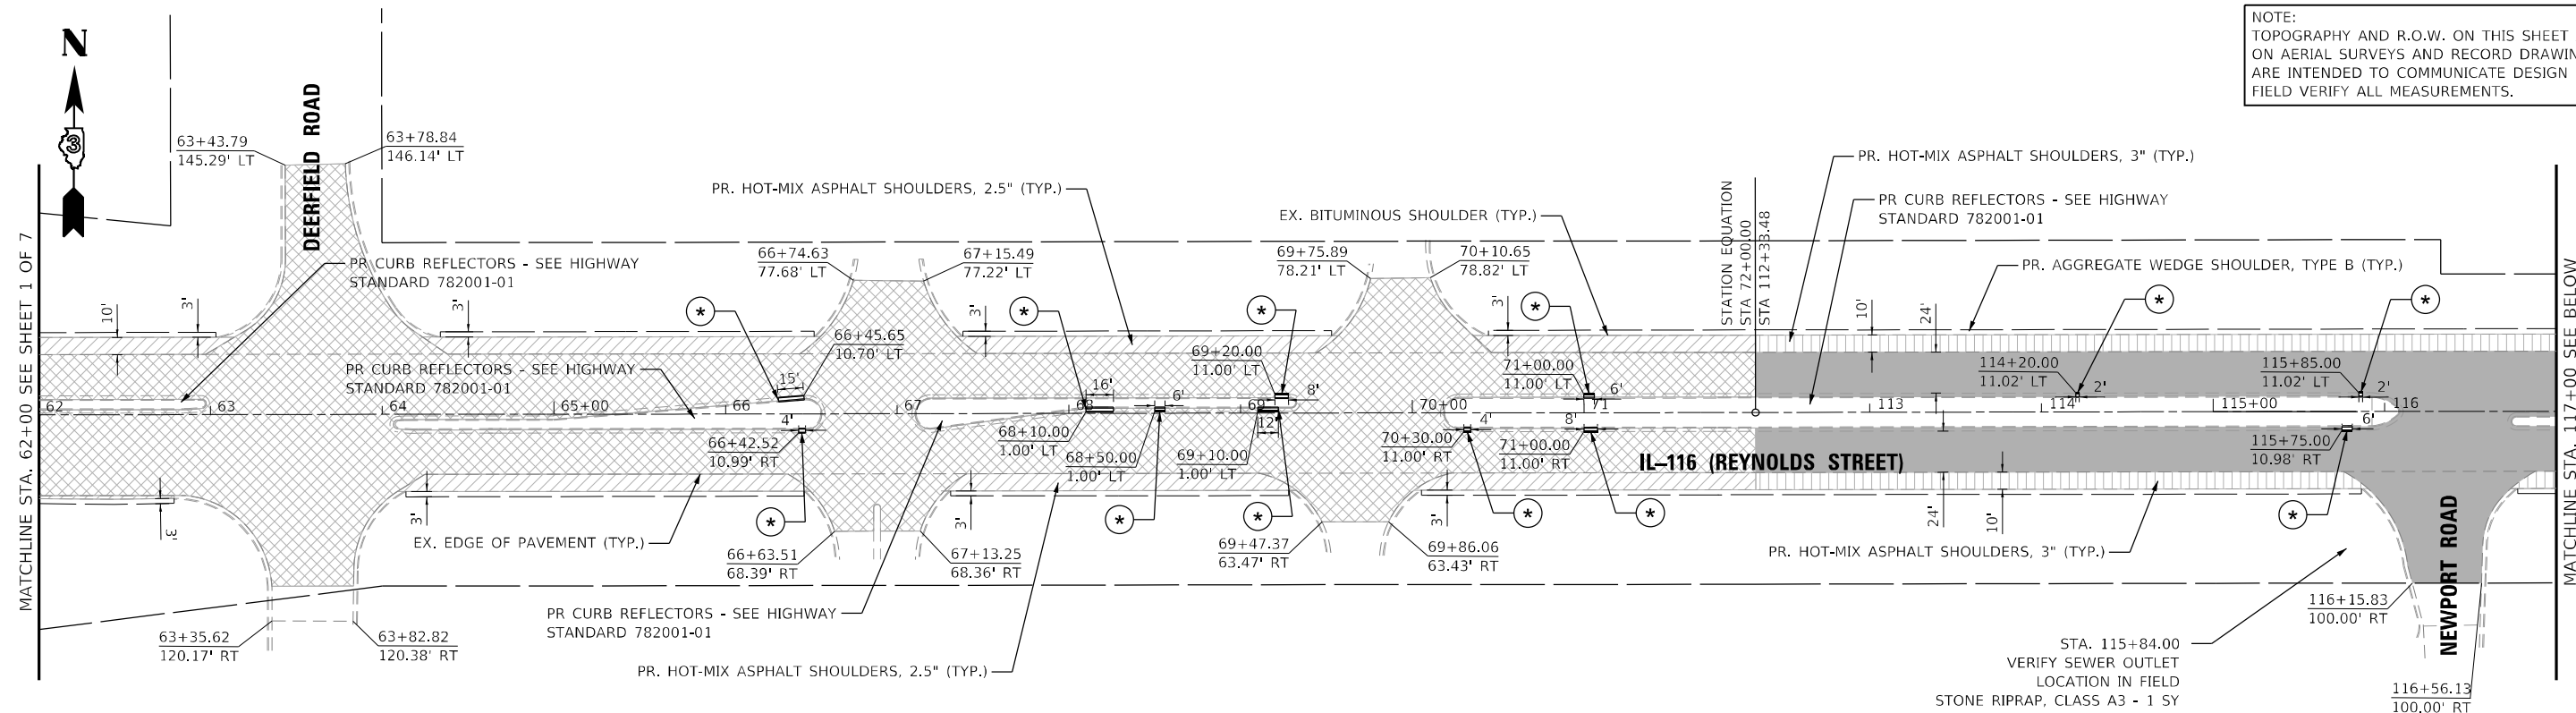

(*) — COMBINATION CONCRETE CURB AND GUTTER, TYPE B-9.24

ROADWAY LEGEND

- | | |
|---|--|
|  | 1" POLYMERIZED HOT-MIX ASPHALT BINDER COURSE, IL-4.75, N50
1 1/2" POLYMERIZED HOT-MIX ASPHALT SURFACE COURSE, MIX "D", IL-9.5, N70 |
|  | 1 1/2" POLYMERIZED HOT-MIX ASPHALT BINDER COURSE, IL-9.5, N70
1 1/2" POLYMERIZED HOT-MIX ASPHALT SURFACE COURSE, MIX "D", IL-9.5, N70 |

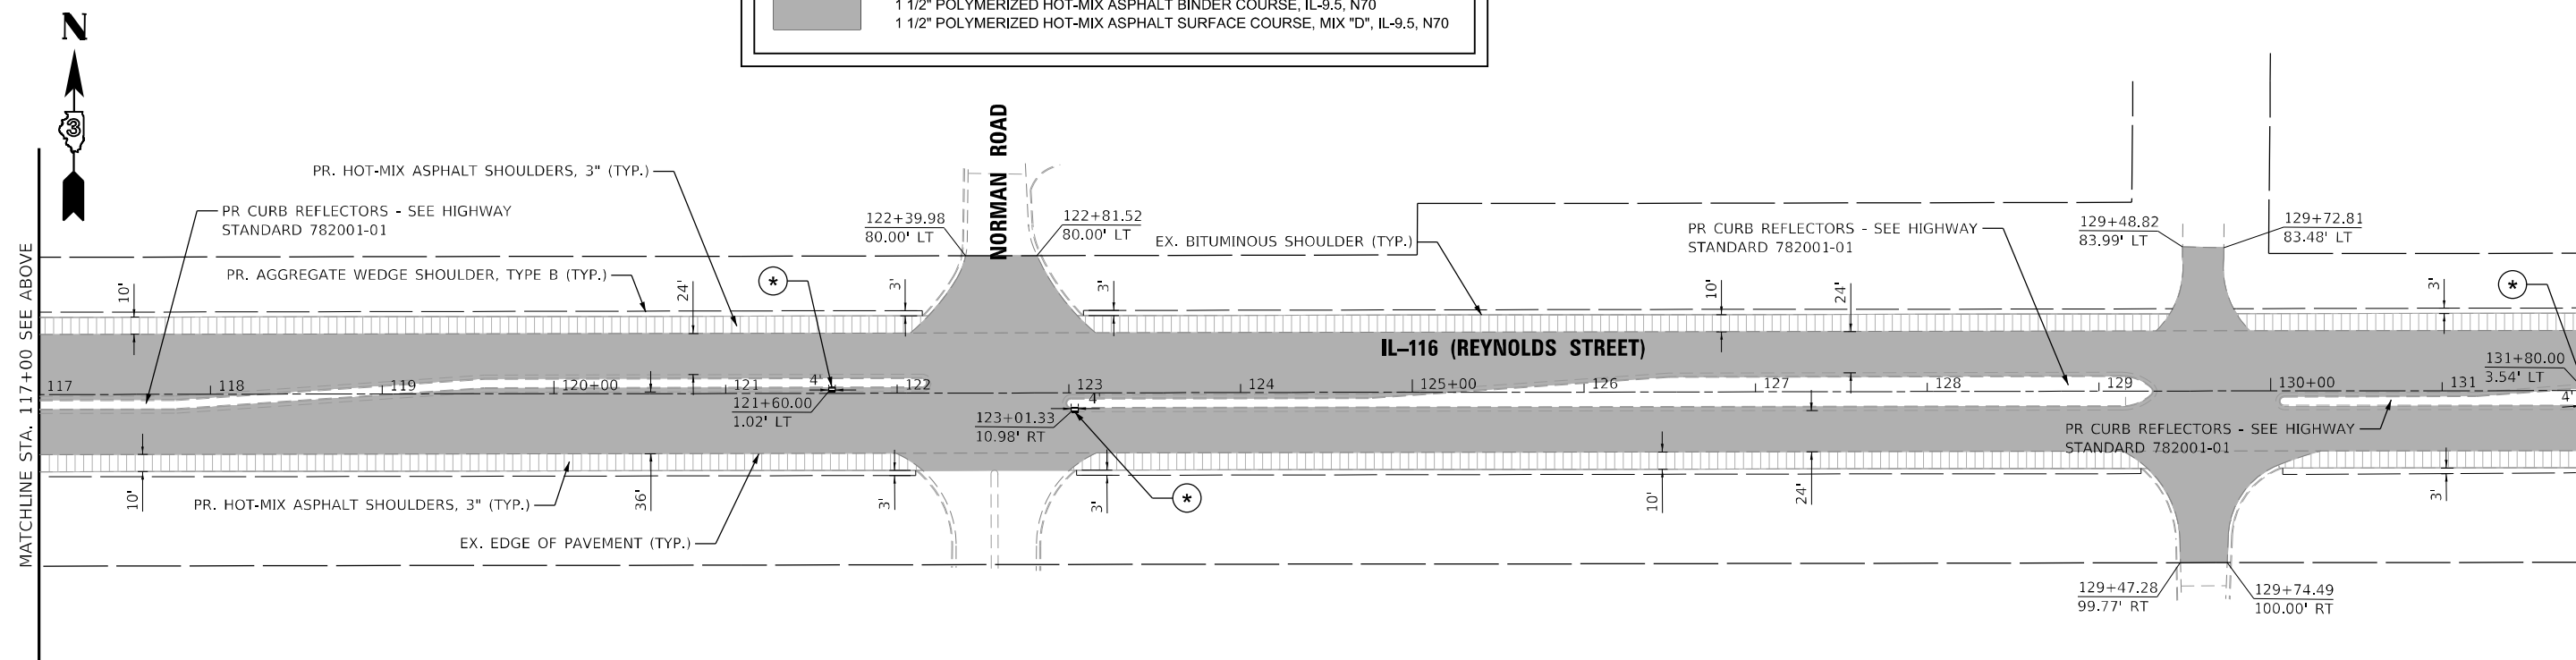

(*) — COMBINATION CONCRETE CURB AND GUTTER, TYPE B-9.24



V3 Companies
7325 Janes Avenue
Woodridge, IL 60517
630.724.9200 phone
630.724.9202 fax
www.v3co.com

USER NAME	= msladek
PLOT SCALE	= 100'
PLOT DATE	= 7/1/2024

DESIGNED	-	MGS
DRAWN	-	DRP
CHECKED	-	JWB
DATE	-	07/02/2024

REVISED	-
REVISED	-
REVISED	-
REVISED	-


**STATE OF ILLINOIS
DEPARTMENT OF TRANSPORTATION**

ROADWAY PLAN
IL 116 / REYNOLDS STREET

SCALE: 1"=50'	SHEET 2 OF 7 SHEETS	STA. 62+00.00 TO STA. 132+00.00
---------------	---------------------	---------------------------------

F.A. RTE.	SECTION	COUNTY	TOTAL SHEETS	SHEET NO.
673	(112X) RS-4 & (11X) RS-2	LIVINGSTON	108	40
		CONTRACT NO. 66E54		
		ILLINOIS	FED. AID PROJECT	


NOTE:
TOPOGRAPHY AND R.O.W. ON THIS SHEET ARE BASED
ON AERIAL SURVEYS AND RECORD DRAWINGS AND
ARE INTENDED TO COMMUNICATE DESIGN INTENT.
FIELD VERIFY ALL MEASUREMENTS.

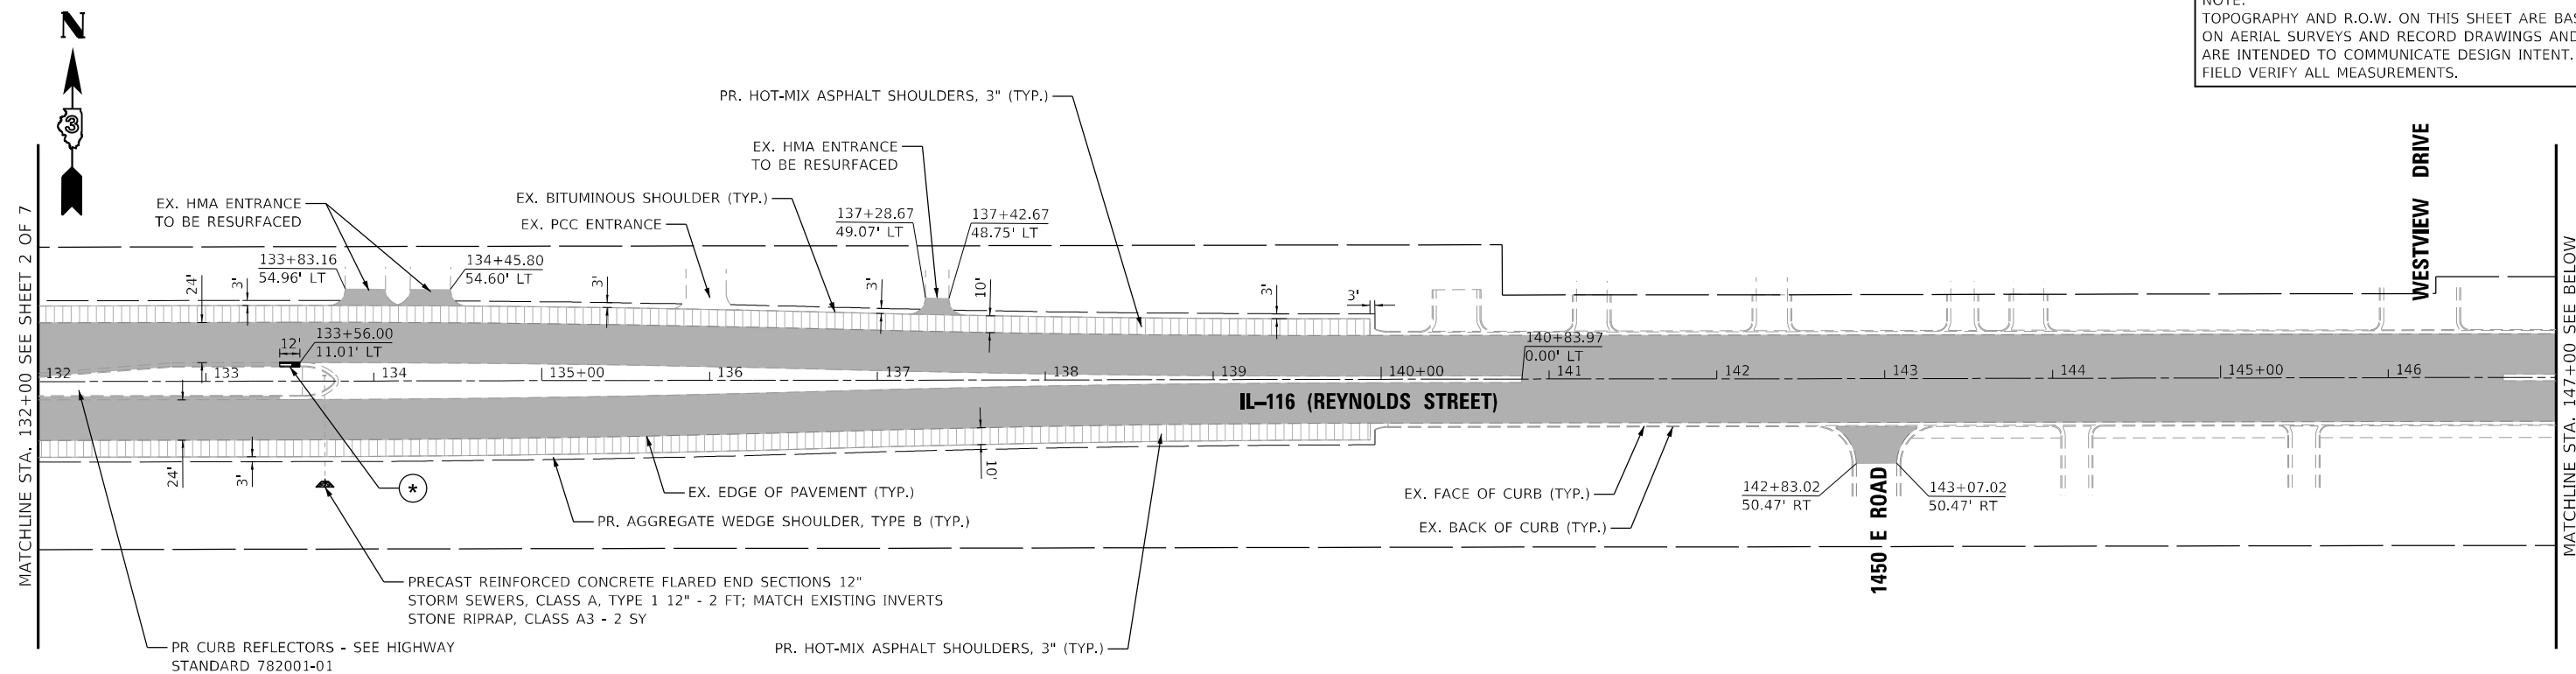

(*) — COMBINATION CONCRETE CURB AND GUTTER, TYPE B-9.24

ROADWAY LEGEND

- | | |
|--|--|
|  | 1* POLYMERIZED HOT-MIX ASPHALT BINDER COURSE, IL-4.75, N50
1 1/2" POLYMERIZED HOT-MIX ASPHALT SURFACE COURSE, MIX "D", IL-9.5, N70 |
|  | 1 1/2" POLYMERIZED HOT-MIX ASPHALT BINDER COURSE, IL-9.5, N70
1 1/2" POLYMERIZED HOT-MIX ASPHALT SURFACE COURSE, MIX "D", IL-9.5, N70 |

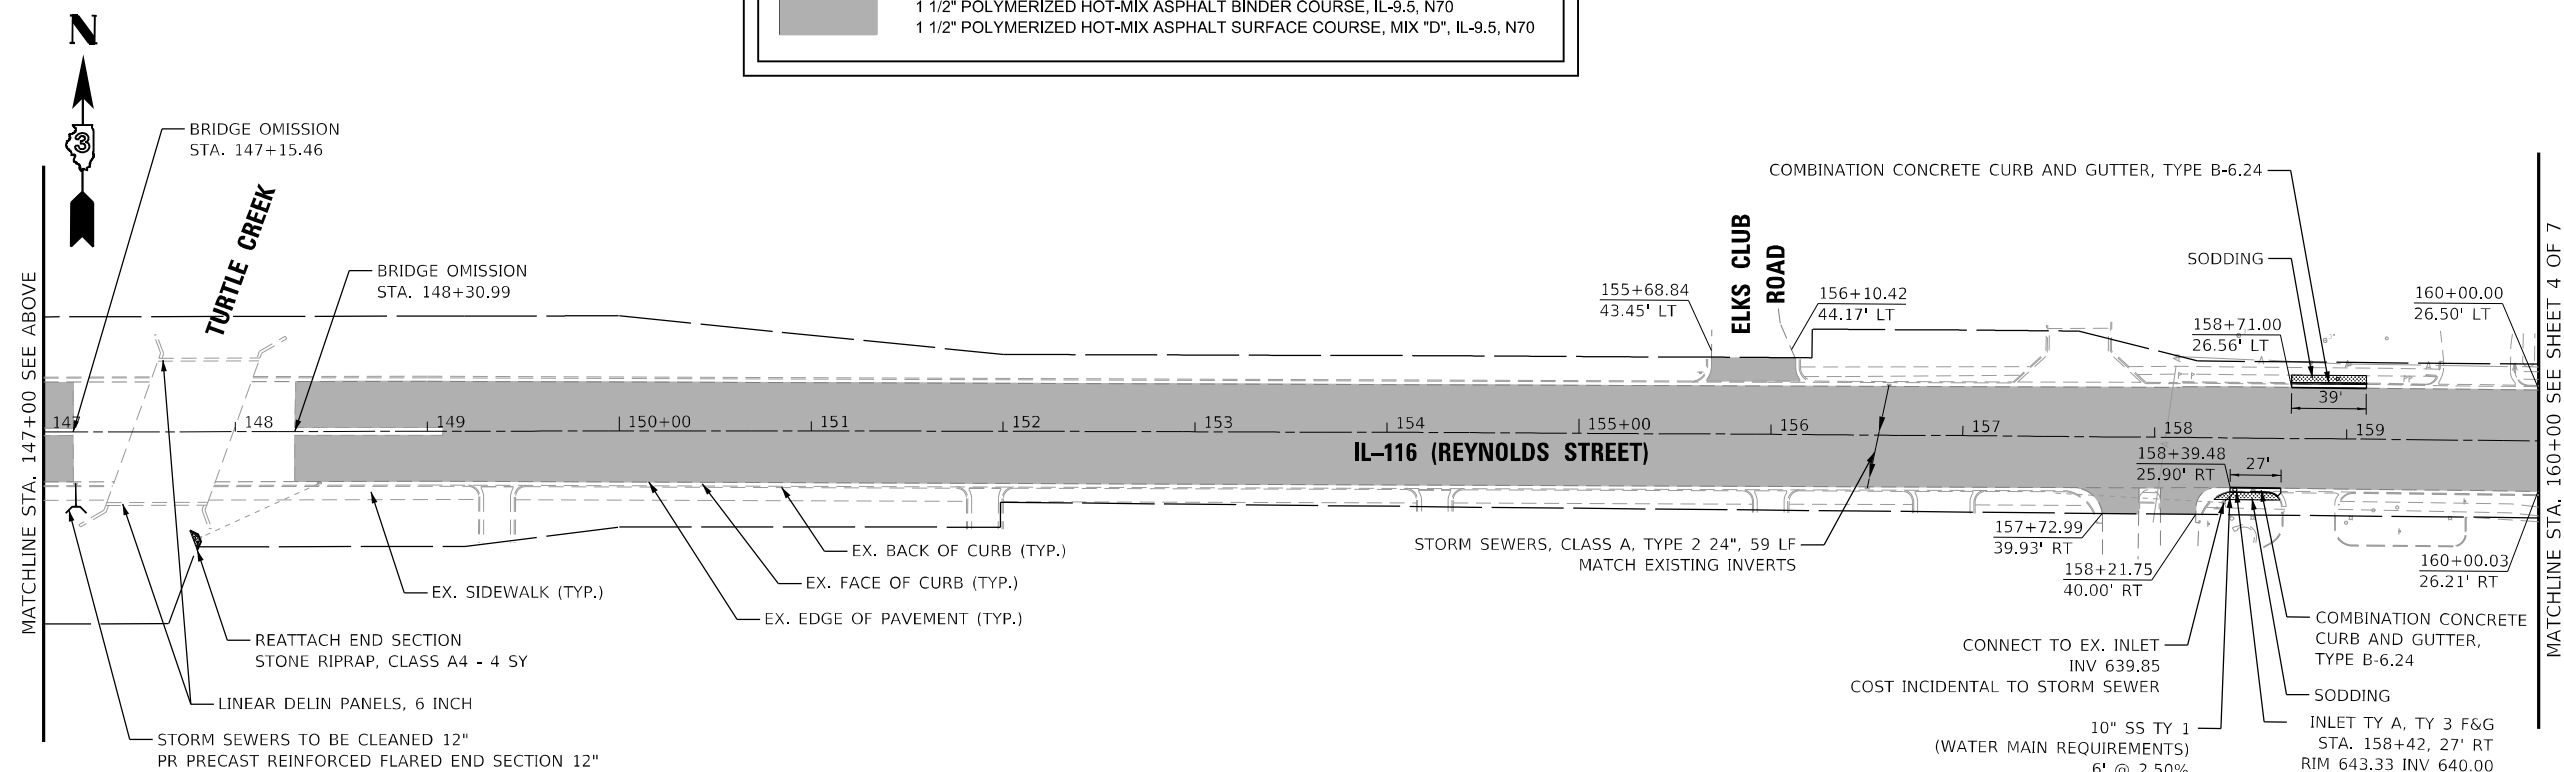

21 50 100 150

SCALE IN FEET



V3 Companies
7325 Janes Avenue
Woodridge, IL 60517
630.724.9200 phone
630.724.9202 fax
www.v3co.com

USER NAME	= msladek
PLOT SCALE	= 100'
PLOT DATE	= 7/1/2024

DESIGNED	-	MGS
DRAWN	-	DRP
CHECKED	-	JWB
DATE	-	07/02/2024

REVISED	-
REVISED	-
REVISED	-
REVISED	-

**STATE OF ILLINOIS
DEPARTMENT OF TRANSPORTATION**

ROADWAY PLAN
IL 116 / REYNOLDS STREET

SCALE: 1"=50'	SHEET 3 OF 7 SHEETS	STA. 132+00.00 TO STA. 160+00.00
---------------	---------------------	----------------------------------

F.A. RTE.	SECTION	COUNTY	TOTAL SHEETS	SHEET NO.
673	(112X) RS-4 & (11X) RS-2	LIVINGSTON	108	41
		CONTRACT NO. 66E54		
		ILLINOIS	FED. AID PROJECT	





ROADWAY LEGEND



1" POLYMERIZED HOT-MIX ASPHALT BINDER COURSE, IL-4.75, N50
1 1/2" POLYMERIZED HOT-MIX ASPHALT SURFACE COURSE, MIX "D", IL-9.5, N70



1 1/2" POLYMERIZED HOT-MIX ASPHALT BINDER COURSE, IL-9.5, N70
1 1/2" POLYMERIZED HOT-MIX ASPHALT SURFACE COURSE, MIX "D", IL-9.5, N70

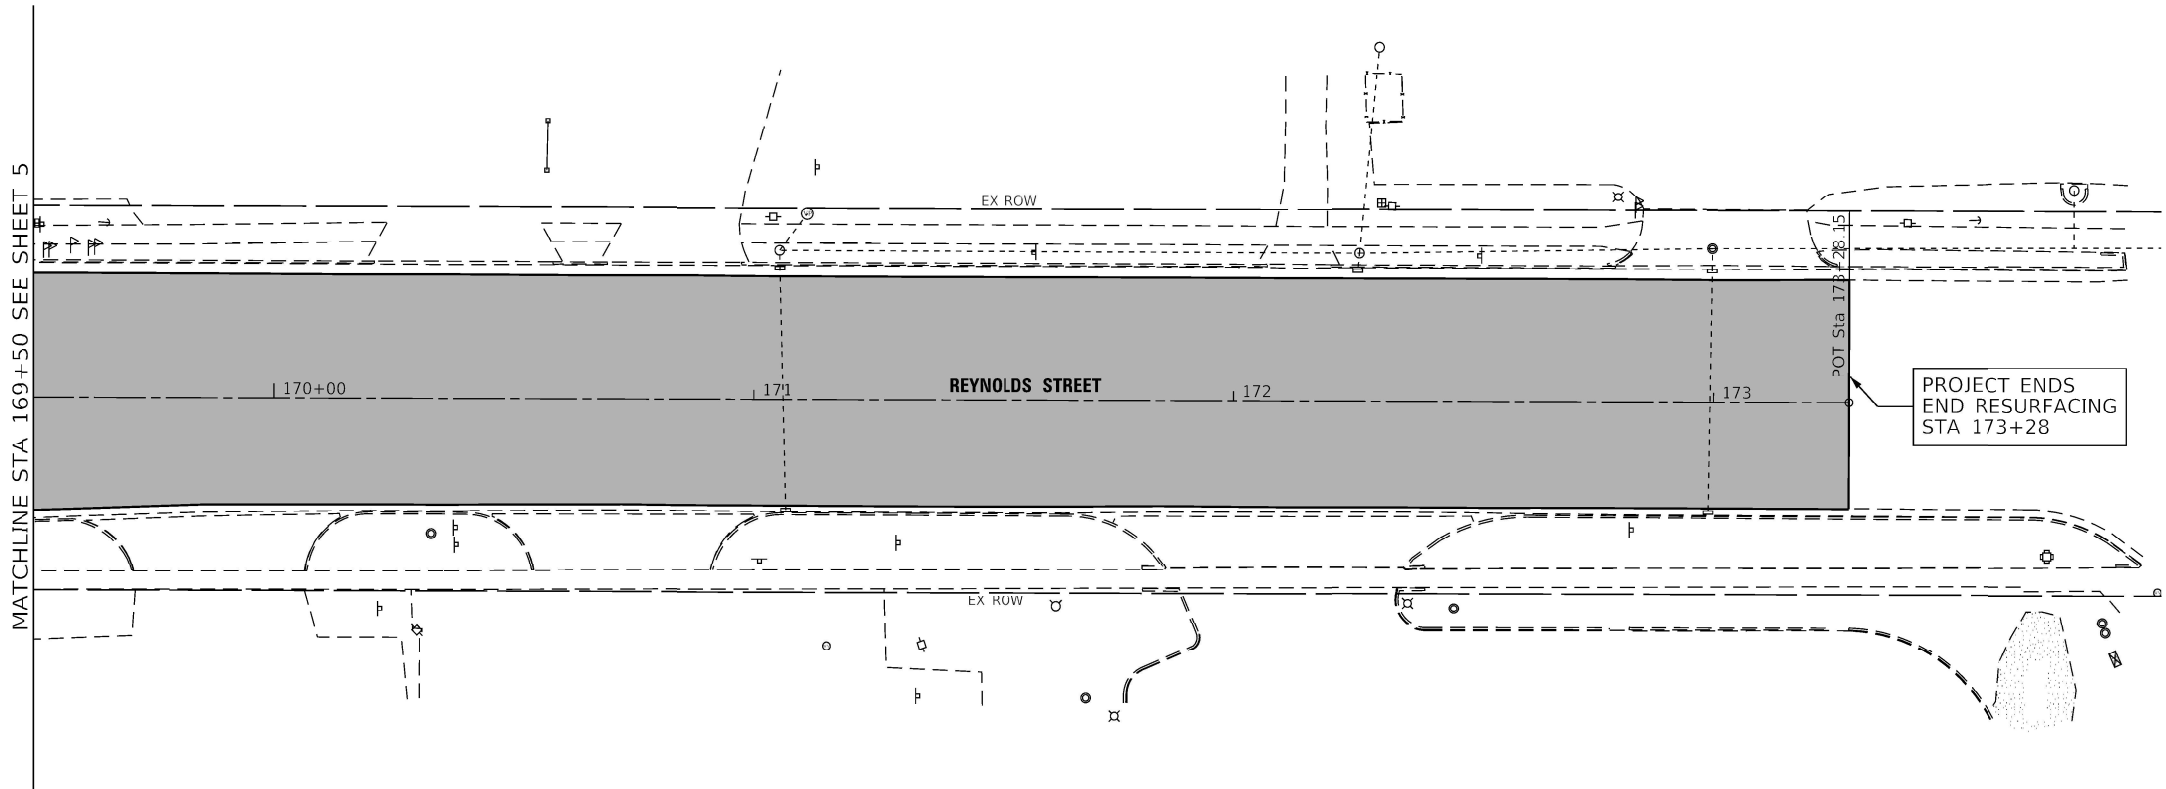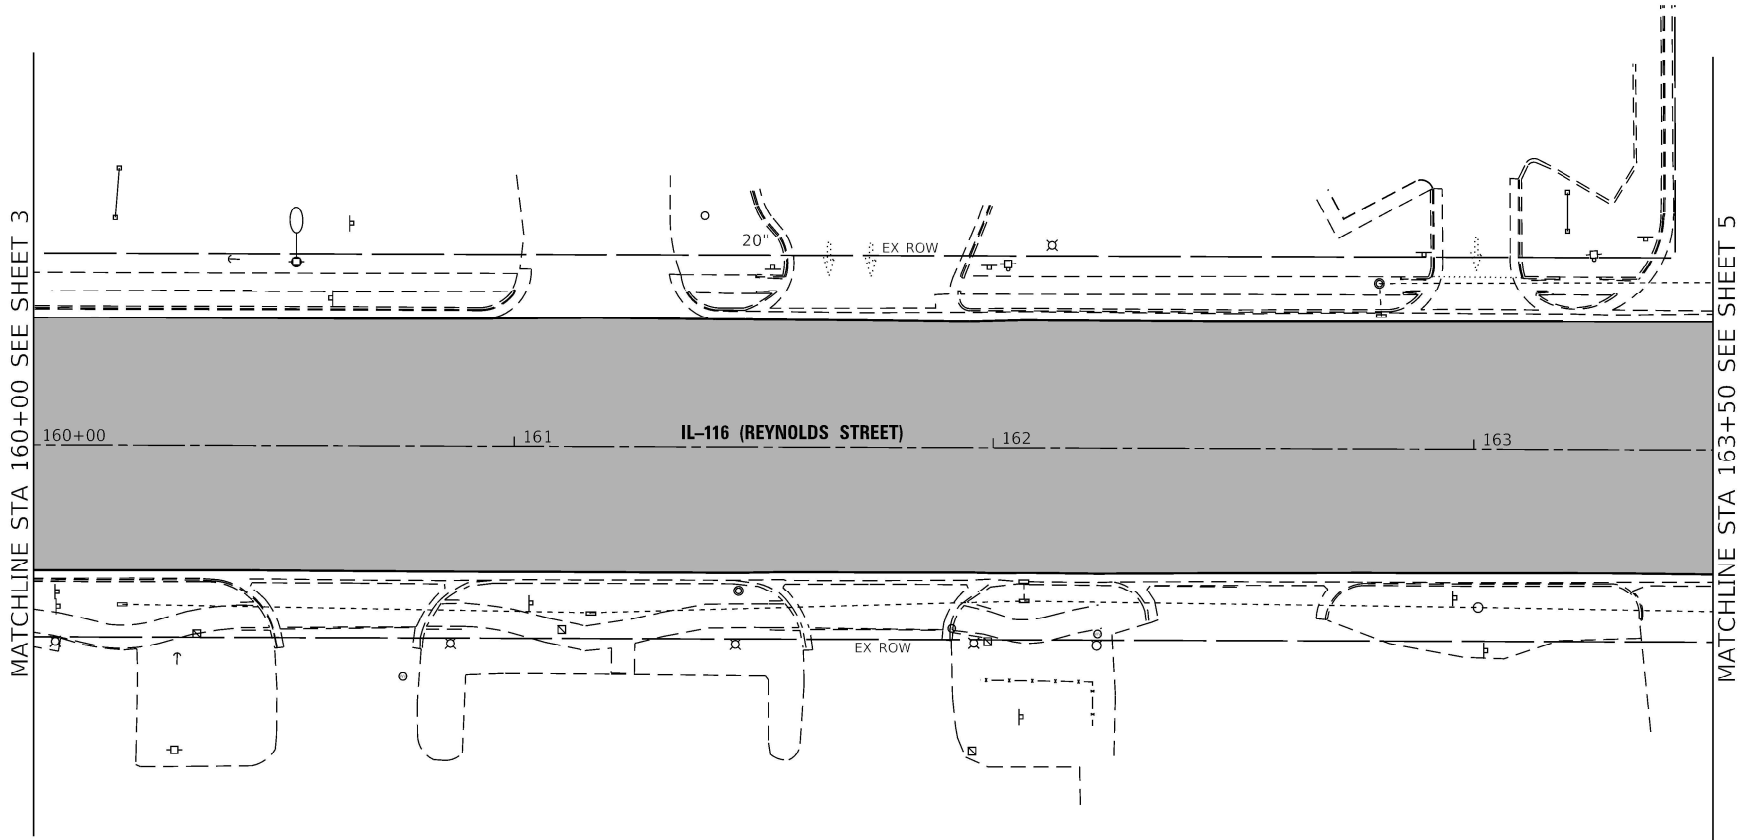

MODEL: Default
FILE: W0105_V03045.17_C8_66 and IL 116 Intersection/CADD/CADD_Sheets/D366E54-rlt-plan.dgn




USER NAME	= mbudzynski	DESIGNED	-	REVISED	-
DRAWN	-	REVISIONS	-	REVISIONS	-
PLOT SCALE	= 40.0000' / in.	CHECKED	-	REVISED	-
PLOT DATE	= 6/25/2024	DATE	-	REVISED	-

STATE OF ILLINOIS
DEPARTMENT OF TRANSPORTATION

ROADWAY PLAN
IL 116 / REYNOLDS ST

SCALE: SHEET 4 OF 7 SHEETS STA. TO STA.

F.A.P. RTE.	SECTION	COUNTY	TOTAL SHEETS	SHEET NO.
673	(112X) RS-4 & (11X) RS-2	LIVINGSTON	108	42
CONTRACT NO. 66E54				
ILLINOIS FED. AID PROJECT				

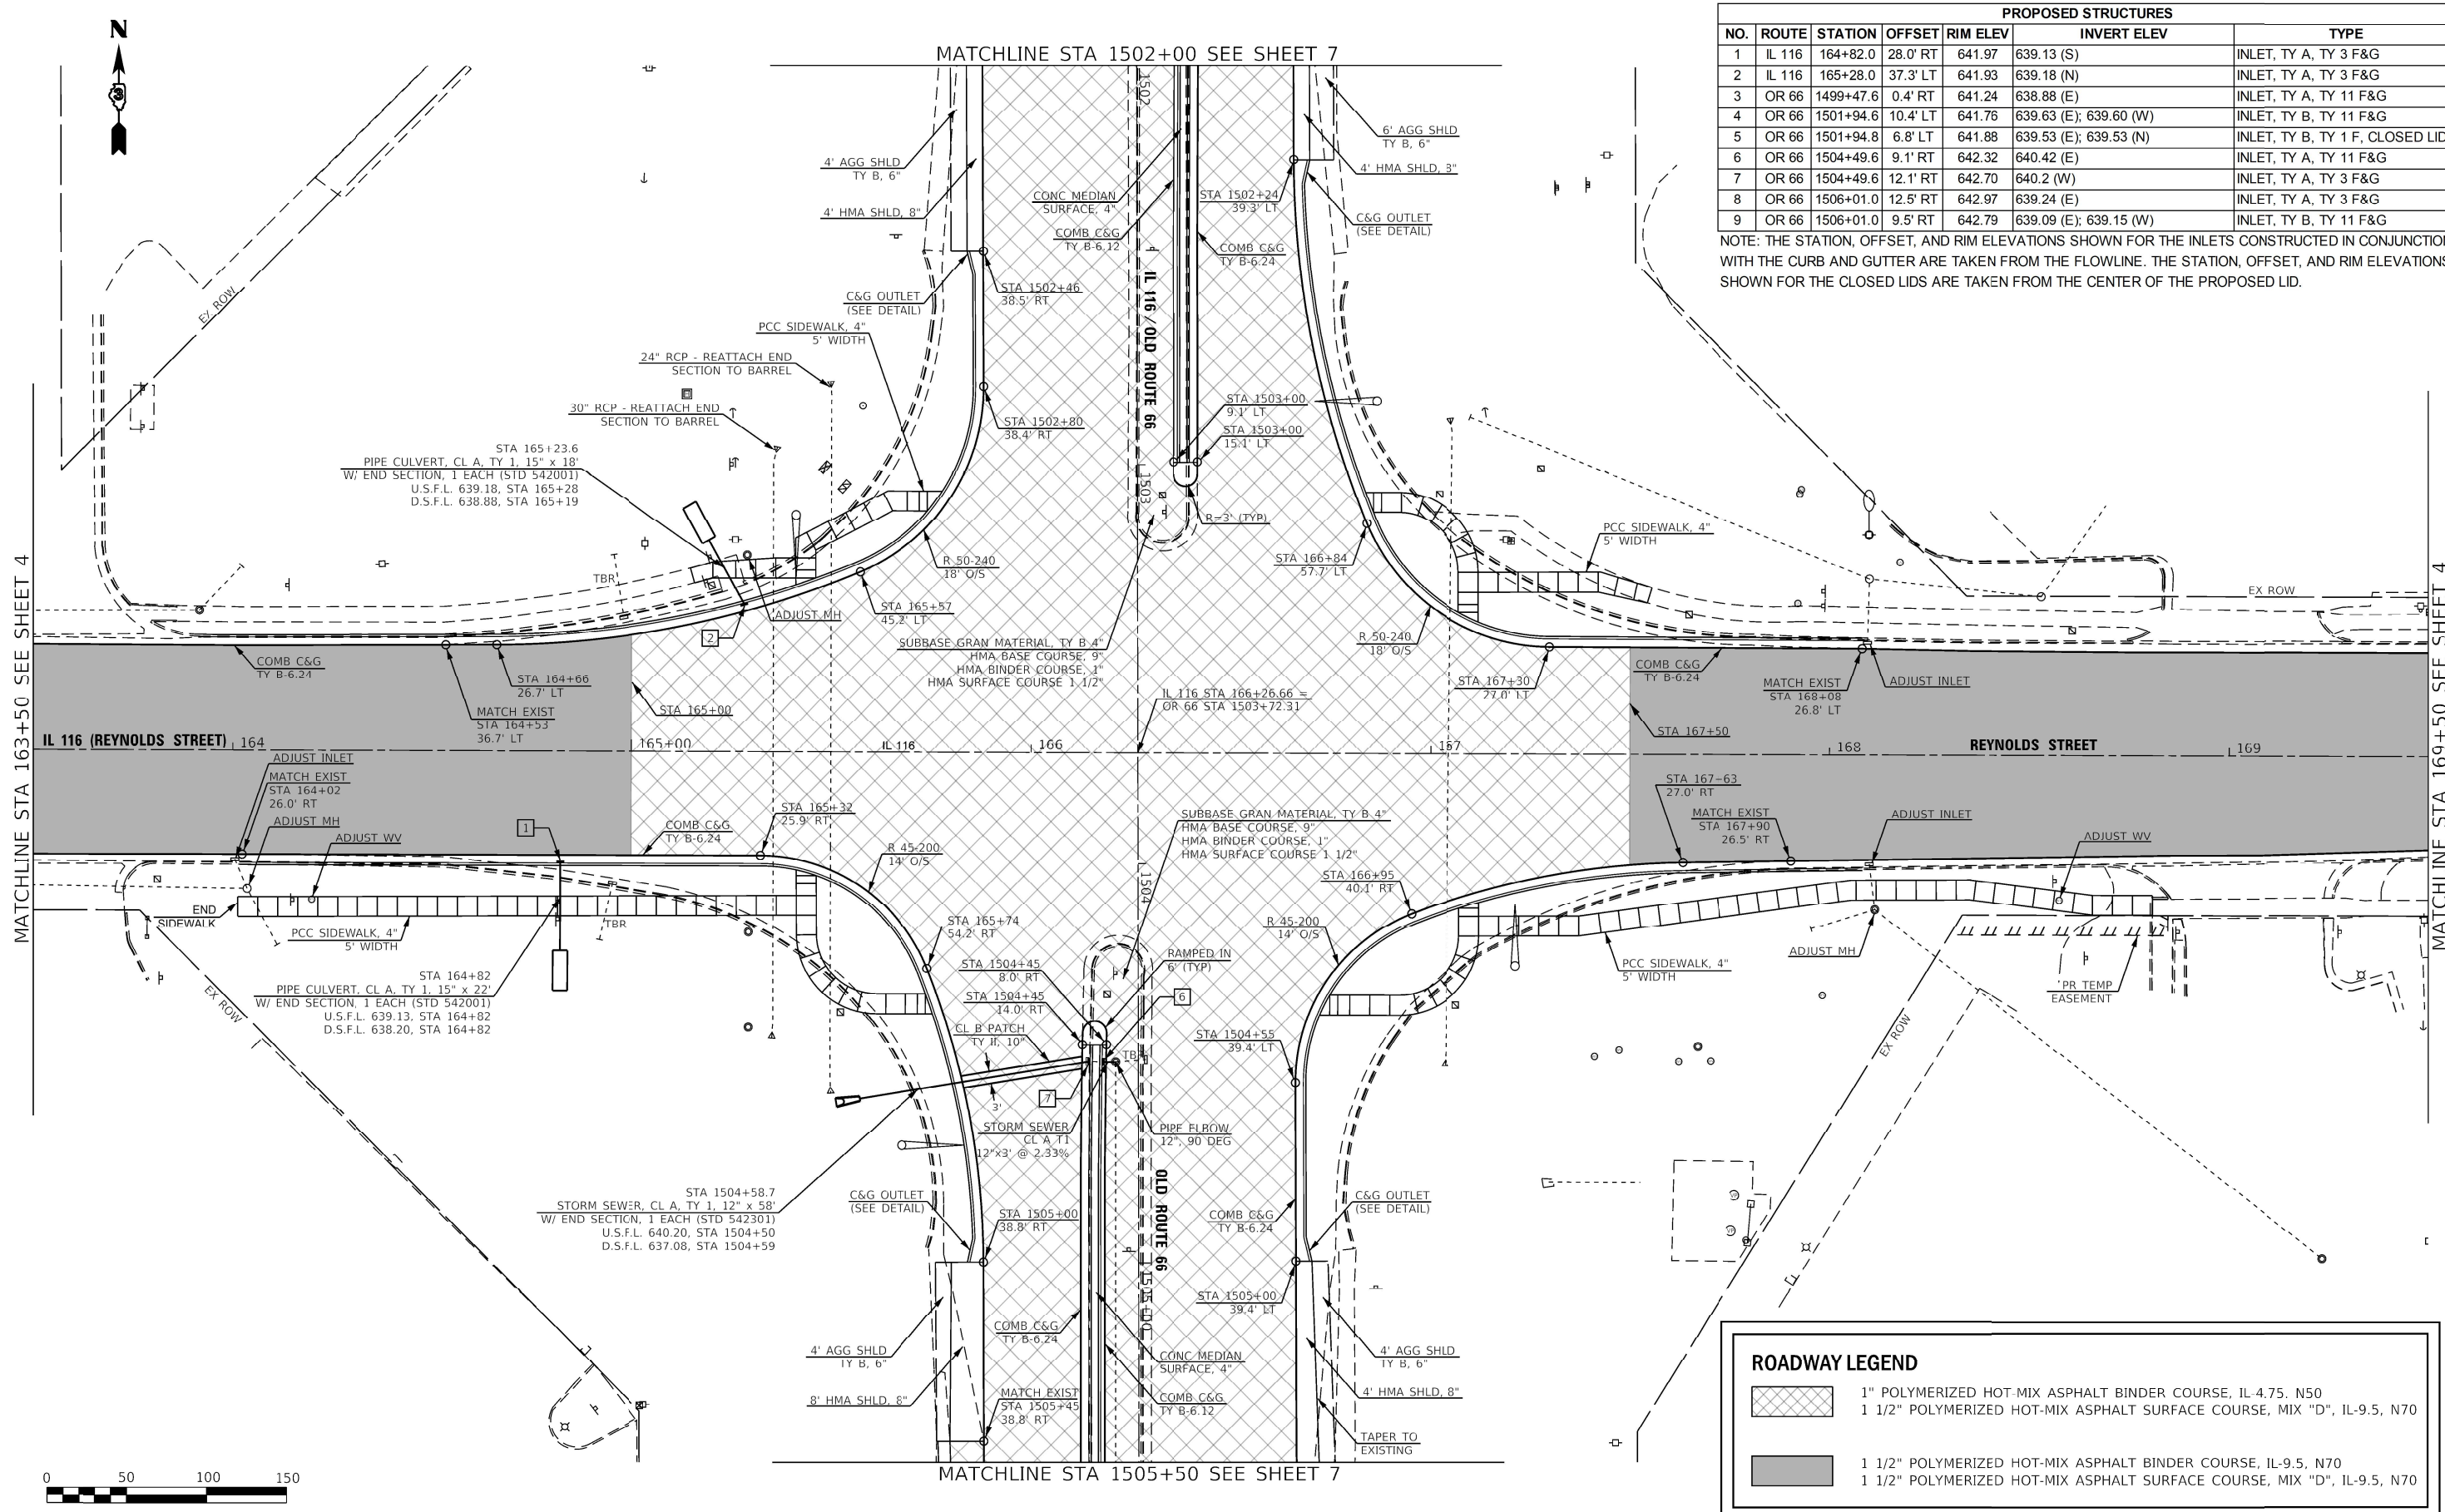

PROPOSED STRUCTURES						
NO.	ROUTE	STATION	OFFSET	RIM ELEV	INVERT ELEV	TYPE
1	IL 116	164+82.0	28.0' RT	641.97	639.13 (S)	INLET, TY A, TY 3 F&G
2	IL 116	165+28.0	37.3' LT	641.93	639.18 (N)	INLET, TY A, TY 3 F&G
3	OR 66	1499+47.6	0.4' RT	641.24	638.88 (E)	INLET, TY A, TY 11 F&G
4	OR 66	1501+94.6	10.4' LT	641.76	639.63 (E); 639.60 (W)	INLET, TY B, TY 11 F&G
5	OR 66	1501+94.8	6.8' LT	641.88	639.53 (E); 639.53 (N)	INLET, TY B, TY 1 F, CLOSED LID
6	OR 66	1504+49.6	9.1' RT	642.32	640.42 (E)	INLET, TY A, TY 11 F&G
7	OR 66	1504+49.6	12.1' RT	642.70	640.2 (W)	INLET, TY A, TY 3 F&G
8	OR 66	1506+01.0	12.5' RT	642.97	639.24 (E)	INLET, TY A, TY 3 F&G
9	OR 66	1506+01.0	9.5' RT	642.79	639.09 (E); 639.15 (W)	INLET, TY B, TY 11 F&G



NOTE: THE STATION, OFFSET, AND RIM ELEVATIONS SHOWN FOR THE INLETS CONSTRUCTED IN CONJUNCTION WITH THE CURB AND GUTTER ARE TAKEN FROM THE FLOWLINE. THE STATION, OFFSET, AND RIM ELEVATIONS SHOWN FOR THE CLOSED LIDS ARE TAKEN FROM THE CENTER OF THE PROPOSED LID.

ROADWAY LEGEND

1" POLYMERIZED HOT-MIX ASPHALT BINDER COURSE, IL-4.75, N50
1 1/2" POLYMERIZED HOT-MIX ASPHALT SURFACE COURSE, MIX "D", IL-9.5, N70

1 1/2" POLYMERIZED HOT-MIX ASPHALT BINDER COURSE, IL-9.5, N70
1 1/2" POLYMERIZED HOT-MIX ASPHALT SURFACE COURSE, MIX "D", IL-9.5, N70

MODEL: Default
FILE: 1116 Intersection CAD/CADD Sheets/0366E54-rlt-plan.dgn
OR 66 and IL 116 Intersection CAD/CADD Sheets/0366E54-rlt-plan.dgn

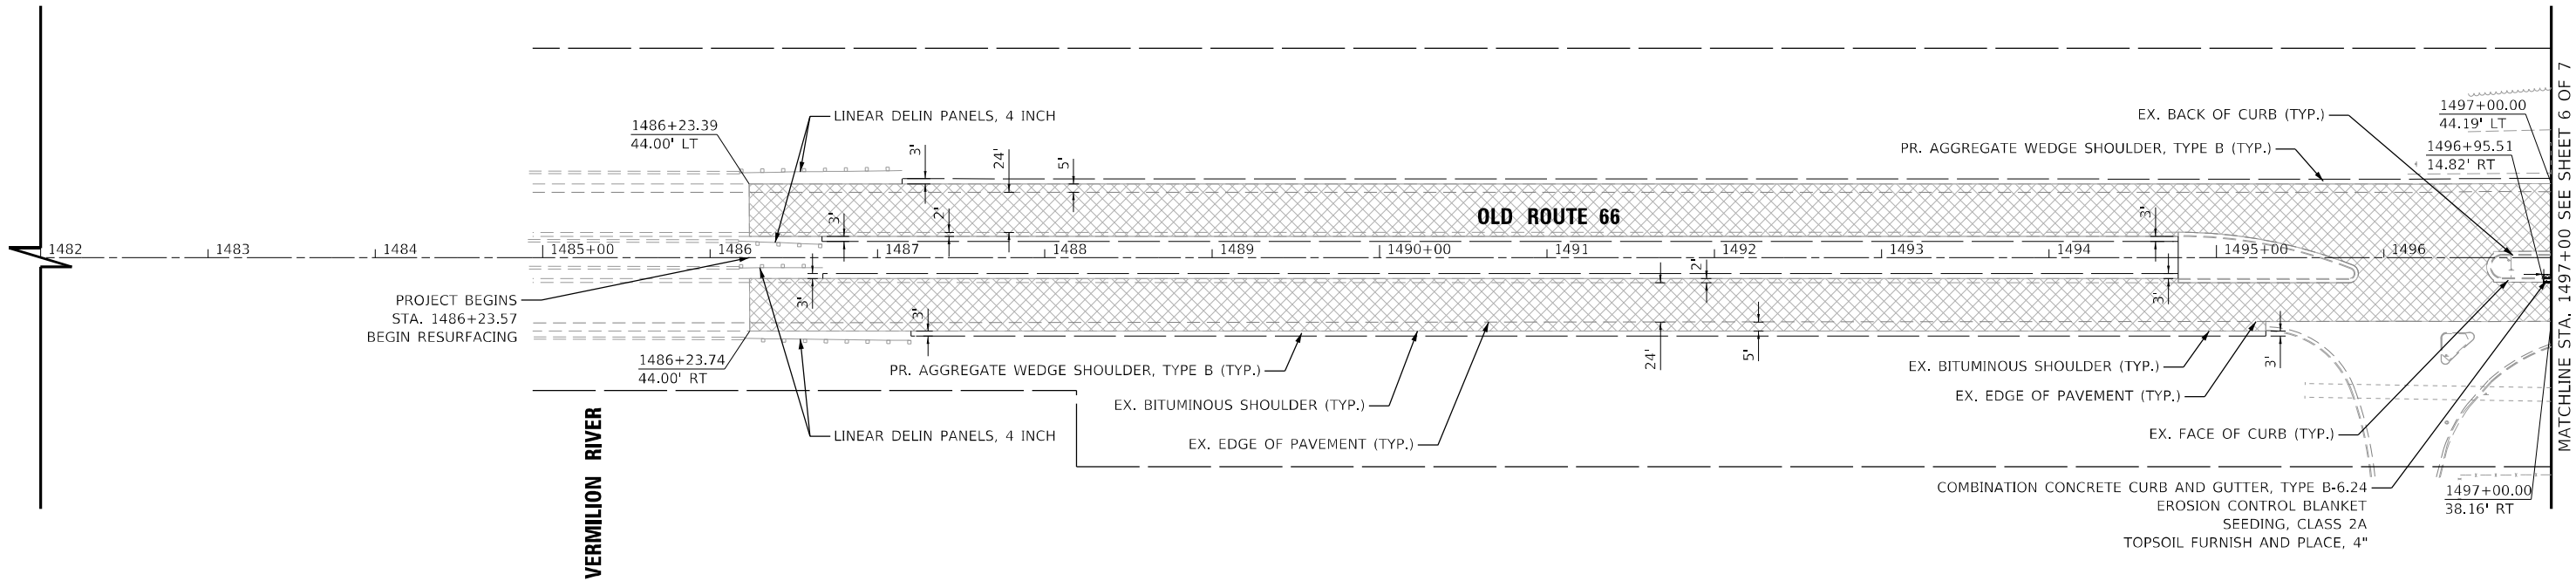 

ROADWAY LEGEND



1" POLYMERIZED HOT-MIX ASPHALT BINDER COURSE, IL-4.75, N50
1 1/2" POLYMERIZED HOT-MIX ASPHALT SURFACE COURSE, MIX "D", IL-9.5, N70



1 1/2" POLYMERIZED HOT-MIX ASPHALT BINDER COURSE, IL-9.5, N70
1 1/2" POLYMERIZED HOT-MIX ASPHALT SURFACE COURSE, MIX "D", IL-9.5, N70

NOTE:
TOPOGRAPHY AND R.O.W. ON THIS SHEET ARE BASED
ON AERIAL SURVEYS AND RECORD DRAWINGS AND
ARE INTENDED TO COMMUNICATE DESIGN INTENT.
FIELD VERIFY ALL MEASUREMENTS.



SCALE IN FEET



V3 Companies
7325 Janes Avenue
Woodridge, IL 60517
630.724.9200 phone
630.724.9202 fax
www.v3co.com

USER NAME = cwasowicz
PLOT SCALE = 100'
PLOT DATE = 6/21/2024

DESIGNED - MGS
DRAWN - DRP
CHECKED - JWB
DATE - 06/21/2024


REVISED -
REVISED -
REVISED -
REVISED -

STATE OF ILLINOIS
DEPARTMENT OF TRANSPORTATION

ROADWAY PLAN
OR 66

SCALE: 1"=50' SHEET 6 OF 7 SHEETS STA. 1482+00.00 TO STA. 1497+00.00

F.A. RTE.	SECTION	COUNTY	TOTAL SHEETS	SHEET NO.
673	(112X) RS-4 & (11X) RS-2	LIVINGSTON	108	44
CONTRACT NO. 66E54				
		ILLINOIS	FED. AID PROJECT	

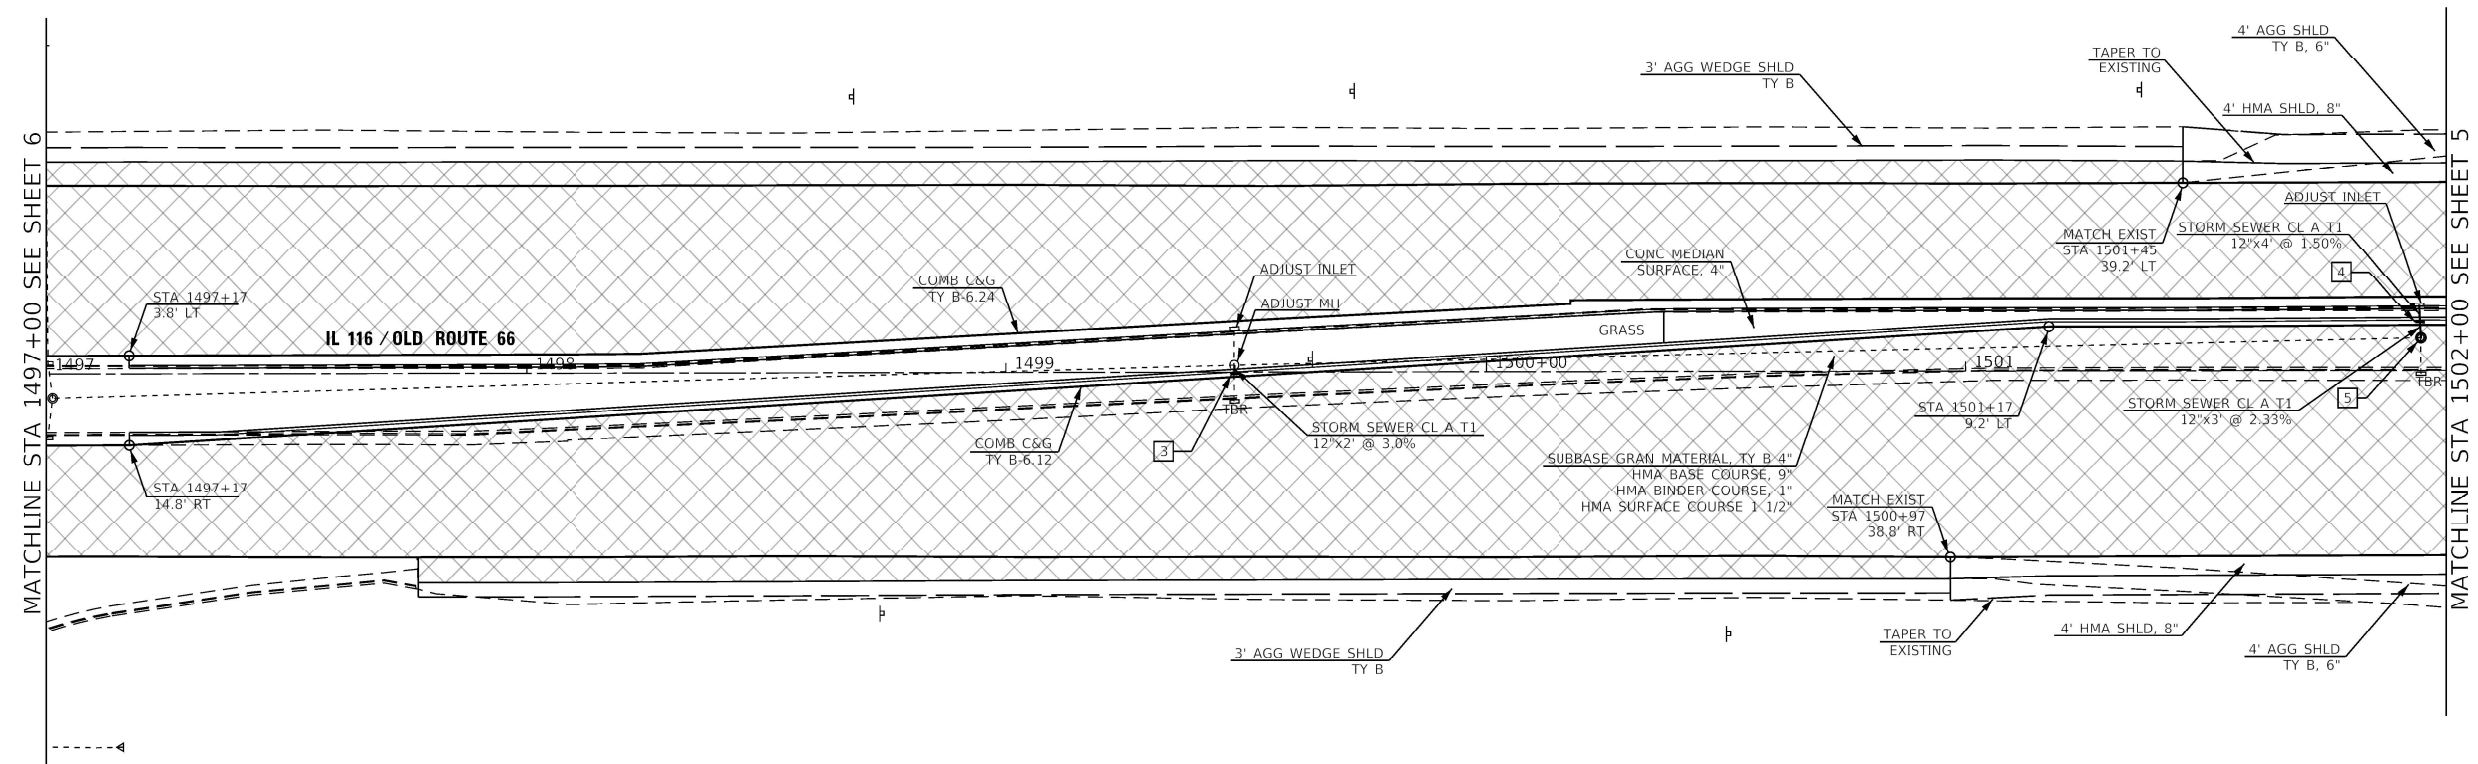

- | | |
|---|--|
|  | 1" POLYMERIZED HOT-MIX ASPHALT BINDER COURSE, IL-4.75, N50
1 1/2" POLYMERIZED HOT-MIX ASPHALT SURFACE COURSE, MIX "D", IL-9.5, N70 |
|  | 1 1/2" POLYMERIZED HOT-MIX ASPHALT BINDER COURSE, IL-9.5, N70
1 1/2" POLYMERIZED HOT-MIX ASPHALT SURFACE COURSE, MIX "D", IL-9.5, N70 |

MODEL: Default
FILE NAME: 66E54.dgn
OR 66 and IL 116 Intersection/CADD/CADD_Sheets/066E54-01b.dwg, dgn



USER NAME	= mbudzyrski
PLOT SCALE	= 40,0000 * / in.
PLOT DATE	= 6/25/2024

DESIGNED	-
DRAWN	-
CHECKED	-
DATE	-

REVISED	-
REVISED	-
REVISED	-
REVISED	-

STATE OF ILLINOIS
DEPARTMENT OF TRANSPORTATION

STAGE CONSTRUCTION GENERAL NOTES			
SCALE:	SHEET 1	OF 15 SHEETS	STA. TO STA.

F.A.P. RTE.	SECTION	COUNTY	TOTAL SHEETS	SHEET NO.
673	(112X) RS-4 & (11X) RS-2	LIVINGSTON	108	46
CONTRACT NO. 66E54				
ILLINOIS		FED. AID PROJECT		

MAINTENANCE OF TRAFFIC GENERAL NOTES

TRAFFIC CONTROL AND PROTECTION SHALL BE PERFORMED IN ACCORDANCE WITH THE TRAFFIC CONTROL PLAN, SECTION 701 OF THE STANDARD SPECIFICATIONS AND THE SPECIAL PROVISIONS.

TWO-WAY TRAFFIC SHALL BE ACCOMMODATED AT ALL TIMES ON EXISTING PAVEMENT, EXCEPT FOR ISOLATED FLAGGER CONTROLLED LANE CLOSURES.

EXISTING TRAFFIC CONTROL SIGNS AND DEVICES WILL BE REMOVED BY THE CONTRACTOR AFTER THE PROPOSED TRAFFIC CONTROL REQUIREMENTS ARE MET, OR AS AUTHORIZED BY THE ENGINEER. SIGNS OR DEVICES LEFT IN PLACE AT THIS TIME ARE TO BE PROTECTED FROM DAMAGE BY THE CONTRACTOR.

THE CONTRACTOR SHALL SCHEDULE OPERATIONS TO ENSURE THAT NO DROP-OFF OF GREATER THAN 18", WITHIN 8' OF THE TRAVELED WAY, IS PRESENT DURING NON-WORKING HOURS.

THE CONTRACTOR SHALL MAINTAIN ACCESS TO ALL PROPERTIES AT ALL TIMES. THE PAY ITEM AGGREGATE FOR TEMPORARY ACCESS HAS BEEN PROVIDED TO AID THE CONTRACTOR IN MAINTAINING THIS ACCESS.

EXISTING SCHOOL ZONE RELATED SIGNS MUST REMAIN VISIBLE FOR THE ENTIRE DURATION OF THE CONSTRUCTION.

DEPICTED TRAFFIC CONTROL IS A MINIMUM REQUIREMENT AND OTHER WORK OR SIGNING MAY BE REQUIRED AS PER THE INSTRUCTION OF THE ENGINEER. THE COST INCURRED TO COMPLY WILL BE INCLUDED IN THE COST OF TRAFFIC CONTROL AND PROTECTION (SPECIAL).

RAISED REFLECTIVE PAVEMENT MARKERS SHOULD BE REMOVED, AS NECESSARY, IF THEY ARE IN CONFLICT WITH TRAFFIC CONTROL STAGING.

"WORKERS" SIGNS TO BE REMOVED WHEN NO WORK IS PRESENT.

THE IL 116 AND OR 66 STAGE CONSTRUCTION SIGNAGE AND TRAFFIC CONTROL PLAN SHALL BE COORDINATED WITH ANY RESURFACING WORK. THE CONTRACTOR SHALL ENSURE THAT THE ROAD CONSTRUCTION AHEAD SIGNS, END CONSTRUCTION SIGNS, AND ANY OTHER SIGNS ARE ALL PROPERLY PLACED FOR THE ONGOING WORK OPERATION.

PAVEMENT PATCHING SHALL BE COMPLETED PRIOR TO OPENING TO TRAFFIC FOR EXCAVATIONS IN PAVEMENT AREAS WITHIN TEMPORARY CLOSURES. TEMPORARY HOT-MIX ASPHALT OR ACCELERATED PCC PATCHING, IF NEEDED, SHALL BE INCIDENTAL TO THE WORK ITEMS AND APPROVED BY THE ENGINEER PRIOR TO OPENING TO TRAFFIC. CONTINUOUS WORK AND THE USE OF NIGHT-TIME LIGHTING SHALL BE APPROVED BY THE ENGINEER PRIOR TO USE.

PRE-STAGE I SEQUENCING NOTES

FURNISH AND INSTALL CONSTRUCTION SIGNING. COVER OR REMOVE ANY EXISTING SIGNS THAT CONFLICT WITH WORK ZONE REQUIREMENTS.

FURNISH AND INSTALL TEMPORARY TRAFFIC SIGNALS AT THE INTERSECTION OF IL 116 AND OR 66.

STAGE I SEQUENCING NOTES

SWITCH TRAFFIC TO STAGE I CONFIGURATION.

REMOVE TRAFFIC SIGNAL EQUIPMENT FROM THE MEDIAN AREA OF OR 66.

REMOVE AND RECONSTRUCT THE CONCRETE MEDIAN ADJACENT TO OR 66.

REMOVE AND REPLACE STORM SEWER STRUCTURES AND PIPES IN THE MEDIAN AREA OF OR 66.

CONSTRUCT THE NEW OR 66 TURN LANE PAVEMENT, MINUS THE SURFACE COURSE.

CONSTRUCT THE FIRST HALF OF THE CULVERT AT STA 1504+54.

STAGE II SEQUENCING NOTES

SWITCH TRAFFIC TO STAGE II CONFIGURATION.

REMOVE THE REMAINING TRAFFIC SIGNAL EQUIPMENT AT THE INTERSECTION.

REMOVE THE PAVEMENT, CURB & GUTTER, AND OTHER ASSOCIATED ITEMS IN EACH OF THE FOUR QUADRANTS OF THE INTERSECTION.

CONSTRUCTION THE NEW FOUNDATIONS AND TRAFFIC SIGNALS.

CONSTRUCT THE CURB & GUTTER, SIDEWALK, AND CURB RAMPS.

CONSTRUCT THE NEW HMA SHOULDER AND AGG SHOULDER TO MATCH EXISTING

CONSTRUCT THE SECOND HALF OF THE PROPOSED CULVERT AT STA 1504+54.

CONSTRUCT THE FIRST HALF OF THE CULVERT AT STA 156+55.

REMOVE AND REPLACE THE LAST 12' OF THE CULVERT AT STA 1506+01.

STAGE III SEQUENCING NOTES

SWITCH TRAFFIC TO STAGE III CONFIGURATION.

REMOVE THE REMAINING TRAFFIC SIGNAL EQUIPMENT AT THE INTERSECTION.

REMOVE THE PAVEMENT, CURB & GUTTER, AND OTHER ASSOCIATED ITEMS IN EACH OF THE FOUR QUADRANTS OF THE INTERSECTION.

CONSTRUCTION THE NEW FOUNDATIONS AND TRAFFIC SIGNALS.

CONSTRUCT THE CURB & GUTTER, SIDEWALK, AND CURB RAMPS.

CONSTRUCT THE NEW HMA SHOULDER AND AGG SHOULDER TO MATCH EXISTING

CONSTRUCT THE SECOND HALF OF THE PROPOSED CULVERT AT STA 1504+54.

CONSTRUCT THE SECOND HALF OF THE CULVERT AT STA 156+55.

REMOVE AND REPLACE THE LAST 12' OF THE CULVERT AT STA 1506+01.

STAGE IV SEQUENCING NOTES


TEMPORARY CLOSURES USING HIGHWAY STANDARDS AS NEEDED.

COMPLETE REMAINING ROADWAY AND DRAINAGE REPAIR WORK. MILLING AND RESURFACING TO BE COMPLETED.

CONSTRUCT TRAFFIC SIGNAL MODERNIZATION IMPROVEMENTS.

INSTALL FINAL PAVEMENT MARKING AND LANDSCAPING.

MODEL: Default
FILE NAME: C:\1845.17_OR_66_and_IL_116 Intersection\CADD\CADD_Sheets\0366E54-rt-dwg.dgn

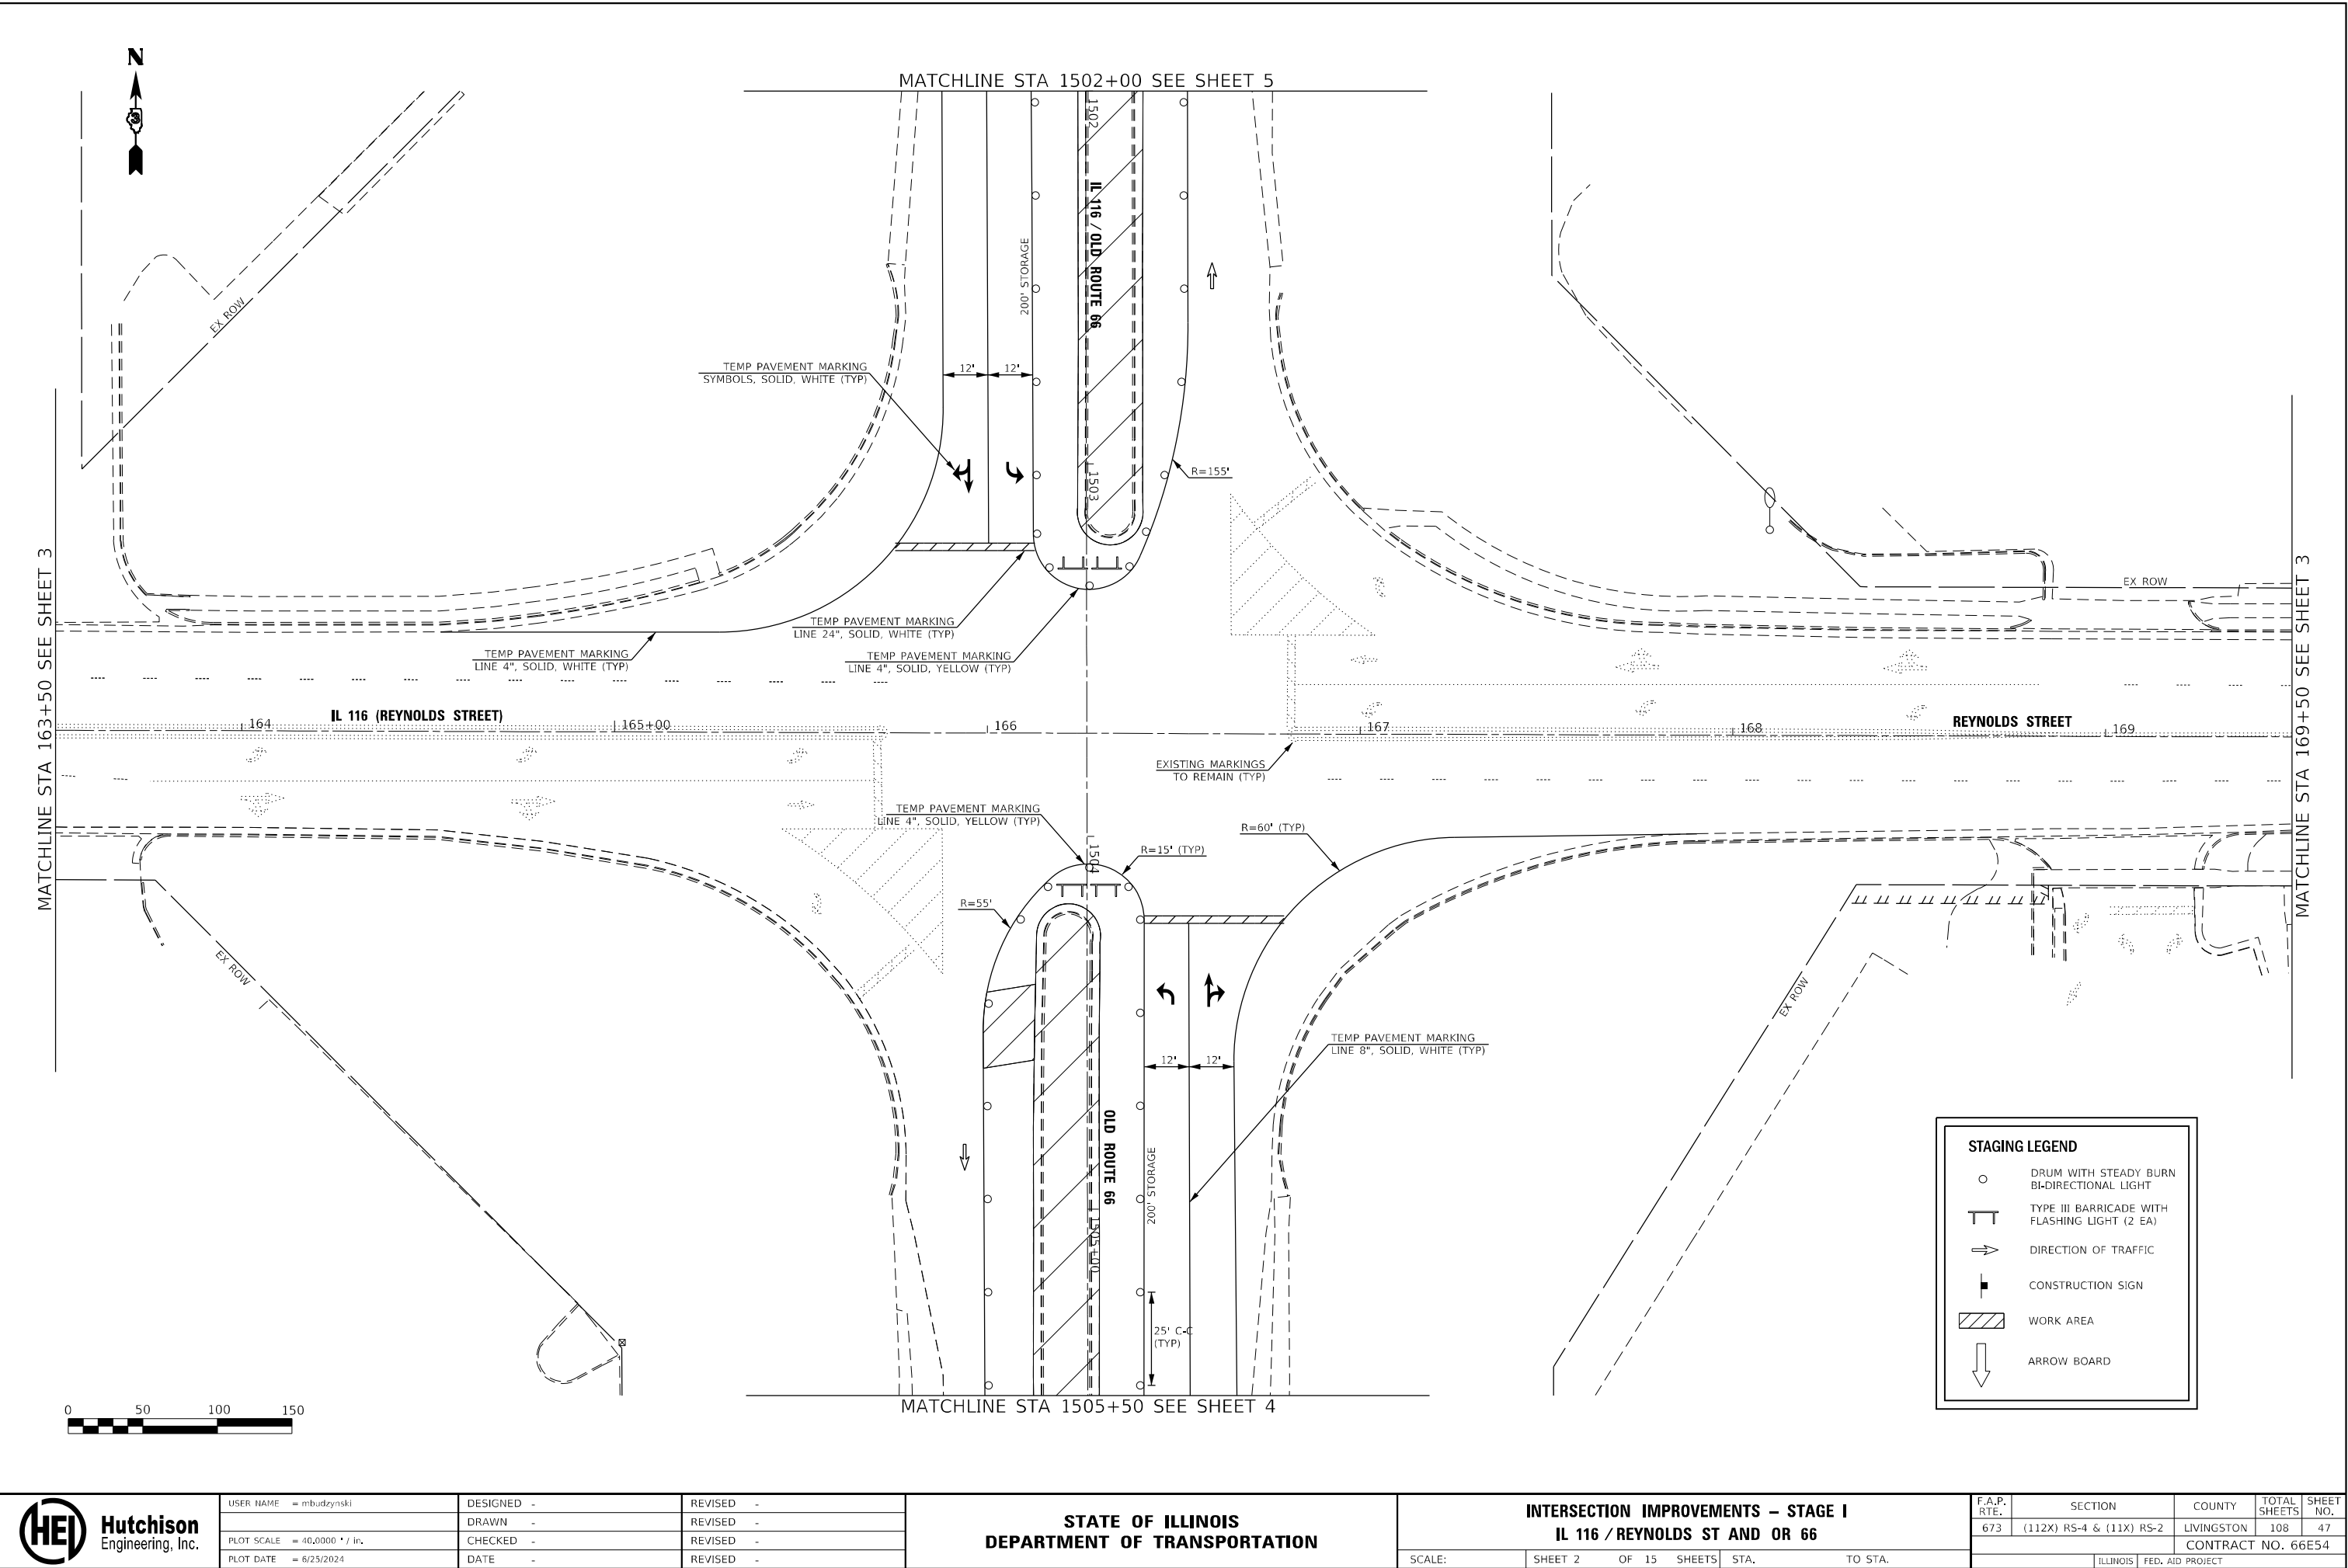

	USER NAME = mbudzynski	DESIGNED -	REVISED -	STATE OF ILLINOIS DEPARTMENT OF TRANSPORTATION	INTERSECTION IMPROVEMENTS – STAGE I IL 116 / REYNOLDS ST AND OR 66	SCALE:	SHEET 2 OF 15 SHEETS	STA.	TO STA.	F.A.P. RTE.	SECTION	COUNTY	TOTAL SHEETS	SHEET NO.
	DRAWN -	CHECKED -	REVISED -							673	(112X) RS-4 & (11X) RS-2	LIVINGSTON	108	47
	PLOT SCALE = 40,0000 * / in.	DATE -	REVISED -							CONTRACT NO. 66E54				
	PLOT DATE = 6/25/2024									ILLINOIS FED. AID PROJECT				



G20-2(O)
END
CONSTRUCTION




W20-1-4848

STAGING LEGEND

- DRUM WITH STEADY BURN BI-DIRECTIONAL LIGHT
- TYPE III BARRICADE WITH FLASHING LIGHT (2 EA)
- DIRECTION OF TRAFFIC
- CONSTRUCTION SIGN
- WORK AREA
- ARROW BOARD



MATCHLINE STA 169+50 SEE SHEET 2

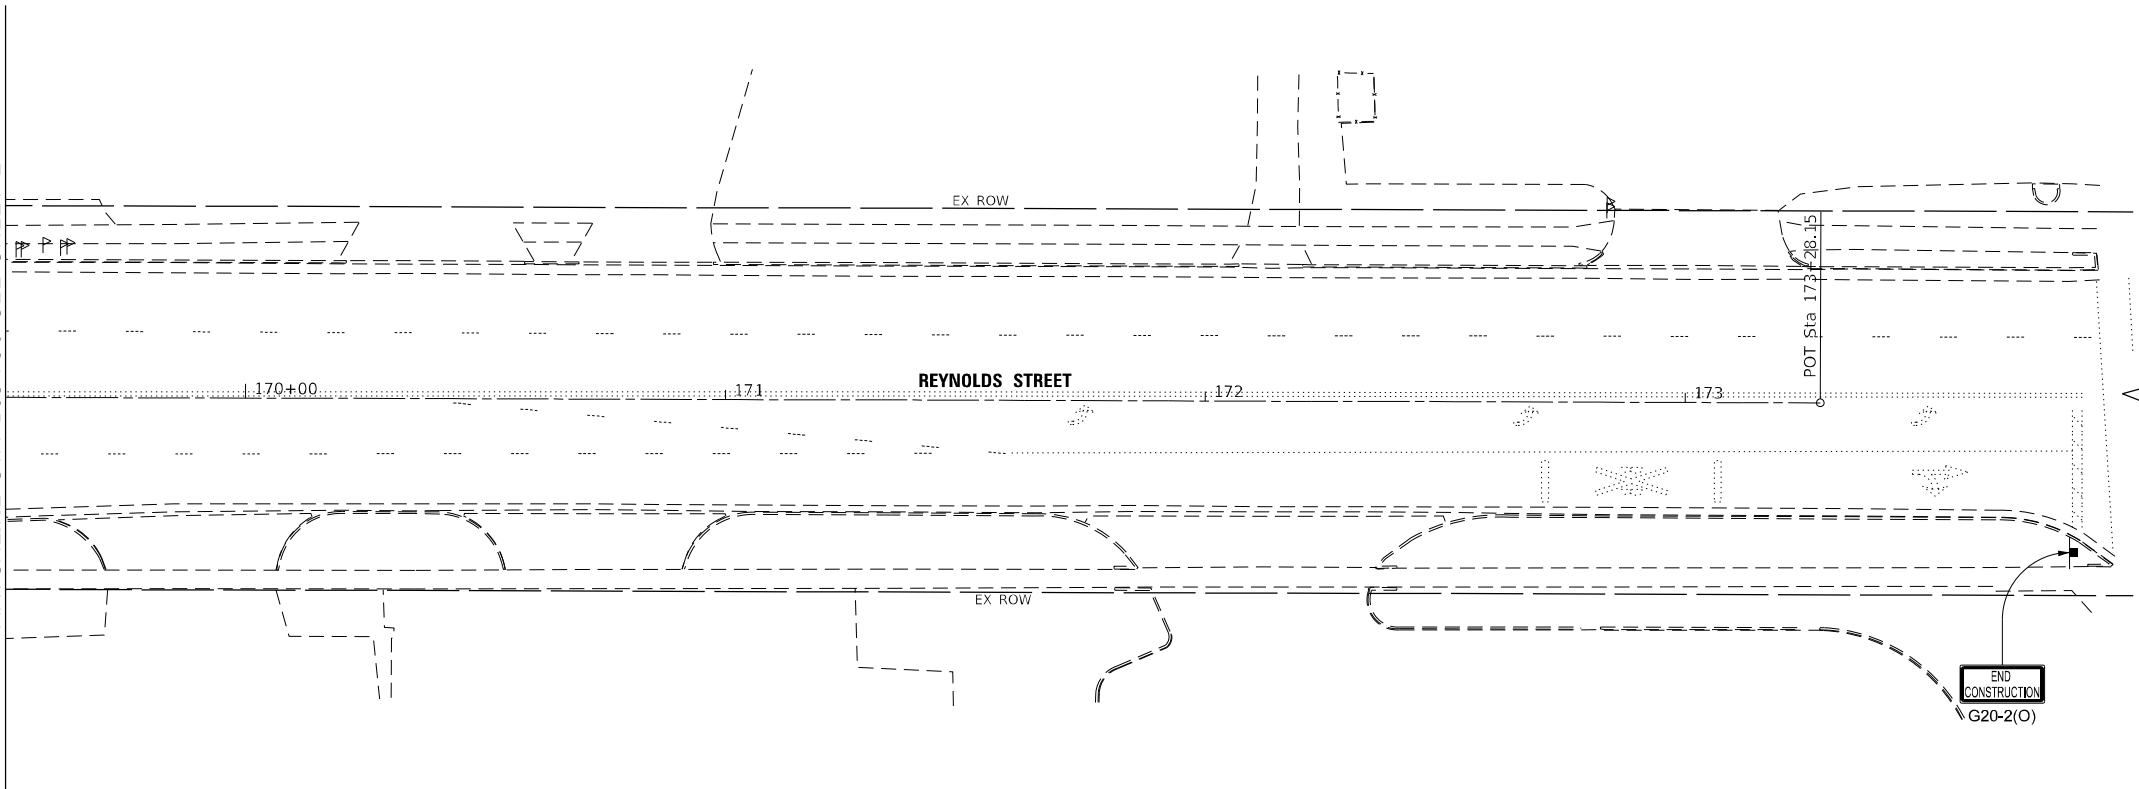

W20-1-4848



MODEL: Default
FILE NAME: W20-1-4848-17_OR_66_and_IL_116_Intersection(CADD).CADD_Sheets(D66E54-rt-dt.dgn)



Hutchison
Engineering, Inc.

USER NAME = mbudzyrski
DRAWN -
PLOT SCALE = 40,0000 * / in.
PLOT DATE = 6/25/2024

DESIGNED -
CHECKED -
DATE -



REVISED -
REVISED -
REVISED -
REVISED -

**STATE OF ILLINOIS
DEPARTMENT OF TRANSPORTATION**

**INTERSECTION IMPROVEMENTS - STAGE I
IL 116 / REYNOLDS ST AND OR 66**

SCALE: SHEET 3 OF 15 SHEETS STA. TO STA.

F.A.P. RTE.	SECTION	COUNTY	TOTAL SHEETS	SHEET NO.
673	(112X) RS-4 & (11X) RS-2	LIVINGSTON	108	48
CONTRACT NO. 66E54				
ILLINOIS FED. AID PROJECT				

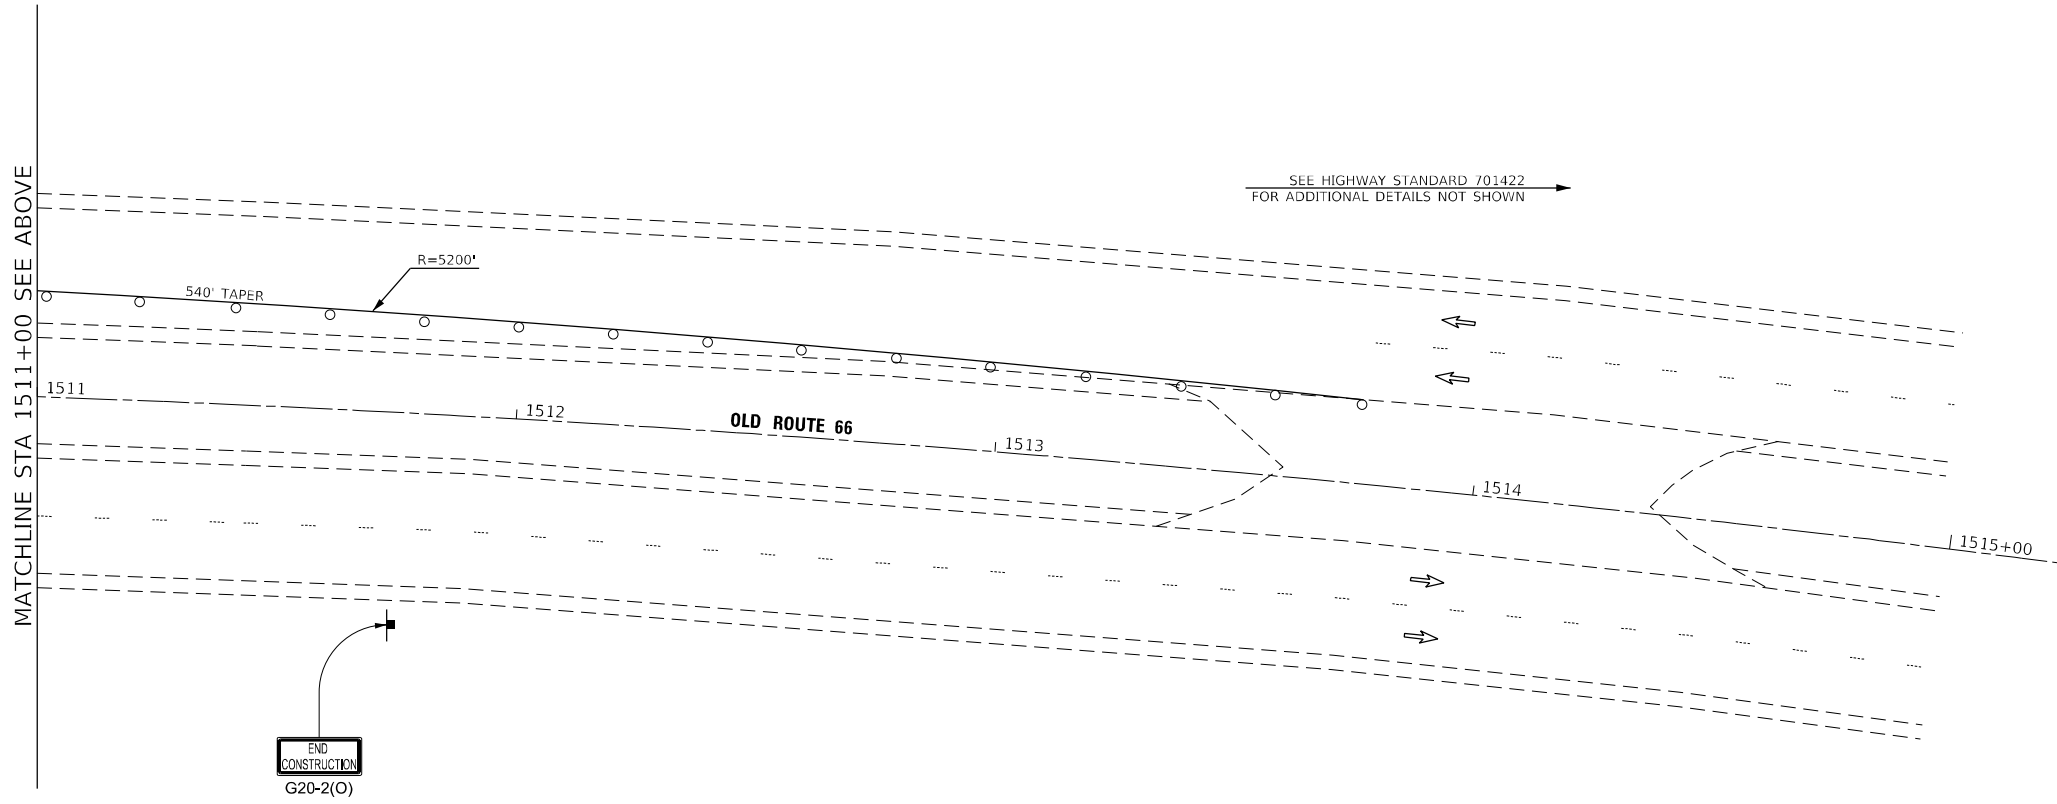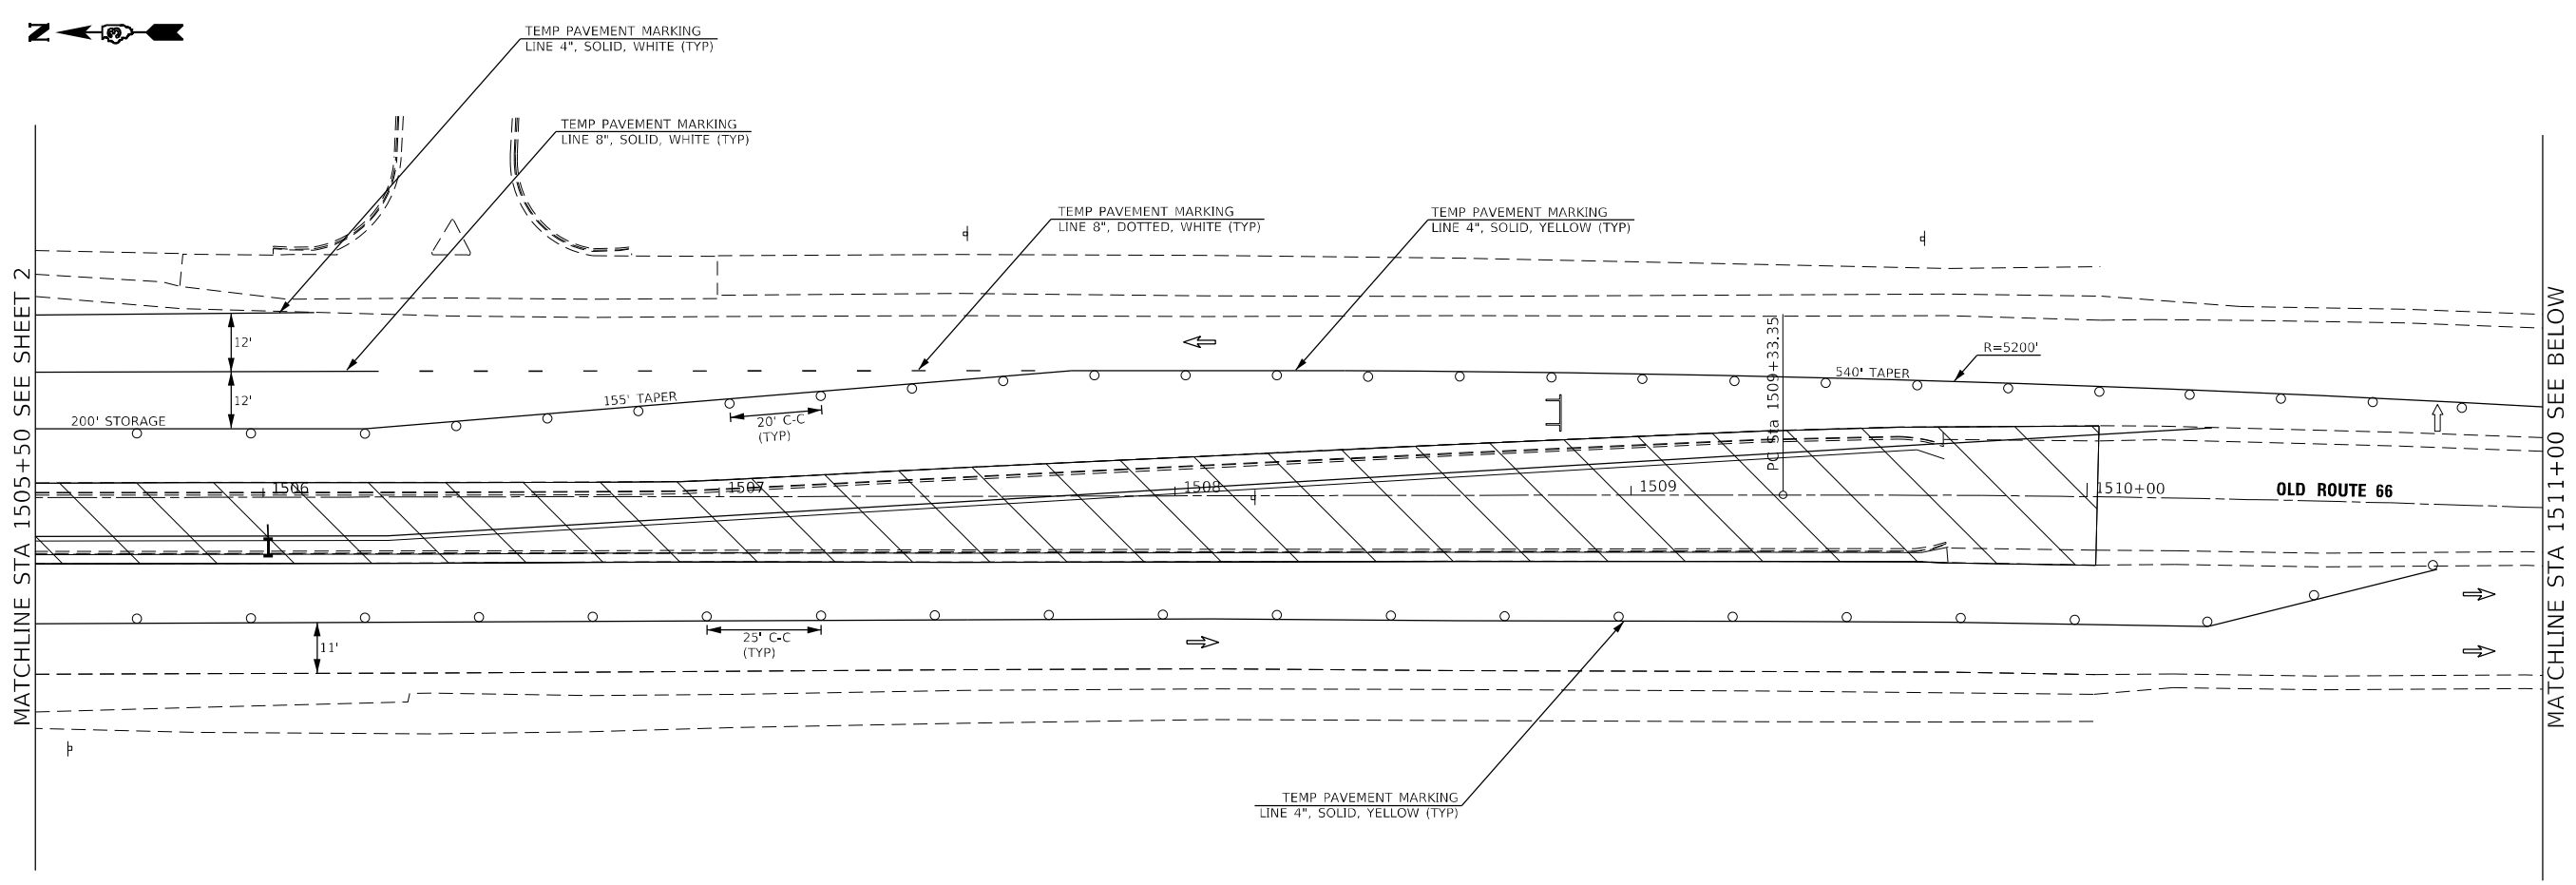


STAGING LEGEND

- DRUM WITH STEADY BURN BI-DIRECTIONAL LIGHT
- ⌌ TYPE III BARRICADE WITH FLASHING LIGHT (2 EA)
- ➡ DIRECTION OF TRAFFIC
- CONSTRUCTION SIGN
- ▨ WORK AREA
- ↓ ARROW BOARD



MODEL: Default
FILE NAME: 66E54_17_OR_66 and IL 116 Intersection(CADD\CADD_Sheets\066E54-17c-dwg.dgn)

 Hutchison Engineering, Inc.	USER NAME = mbudzynski	DESIGNED -	REVISED -	STATE OF ILLINOIS DEPARTMENT OF TRANSPORTATION	INTERSECTION IMPROVEMENTS – STAGE I IL 116 / REYNOLDS ST AND OR 66				F.A.P. RTE.	SECTION	COUNTY	TOTAL SHEETS	SHEET NO.
		DRAWN -	REVISED -		673	(112X) RS-4 & (11X) RS-2	LIVINGSTON	108	49				
	PLOT SCALE = 40,0000 ' / in.	CHECKED -	REVISED -		CONTRACT NO. 66E54								
	PLOT DATE = 6/20/2024	DATE -	REVISED -		ILLINOIS FED. AID PROJECT								
					SCALE:	SHEET 4	OF 15 SHEETS	STA.	TO STA.				

 

STAGING LEGEND

DRUM WITH STEADY BURN
BI-DIRECTIONAL LIGHT

TYPE III BARRICADE WITH
FLASHING LIGHT (2 EA)

DIRECTION OF TRAFFIC

CONSTRUCTION SIGN

WORK AREA

ARROW BOARD

G20-2(O)
END
CONSTRUCTION

1493

1494

IL 116 / OLD ROUTE 66

1495+00

1496

540' TAPER

TEMP PAVEMENT MARKING
LINE 4", SOLID, YELLOW (TYP)

SEE HIGHWAY STANDARD 701422
FOR ADDITIONAL DETAILS NOT SHOWN

MATCHLINE STA 1497+00 SEE BELOW

MATCHLINE STA 1497+00 SEE ABOVE

IL 116 / OLD ROUTE 66

TEMP PAVEMENT MARKING
LINE 4", SOLID, YELLOW (TYP)

200' TAPER

25' C-C
(TYP)

12'

1497

1498

1499

1500+00

1501

540' TAPER

TEMP PAVEMENT MARKING
LINE 4", SOLID, YELLOW (TYP)

20' C-C
(TYP)

155' TAPER

12'

12'

200' STORAGE

TEMP PAVEMENT MARKING
LINE 4", SOLID, WHITE (TYP)

TEMP PAVEMENT MARKING
LINE 8", DOTTED, WHITE (TYP)

TEMP PAVEMENT MARKING
LINE 8", SOLID, WHITE (TYP)

MATCHLINE STA 1502+00 SEE SHEET 2



MODEL: Default
FILE NAME: V:\1945.17_OR_66_and_IL_116_Intersection\CADD\CADD_Sheets\0366E54-rt-dwg.plt.dgn



Hutchison
Engineering, Inc.

USER NAME = mbudzynski
PLOT SCALE = 40,0000 * / in.
PLOT DATE = 6/20/2024

DESIGNED -
DRAWN -
CHECKED -
DATE -

REVISED -
REVISED -
REVISED -
REVISED -


STATE OF ILLINOIS
DEPARTMENT OF TRANSPORTATION

INTERSECTION IMPROVEMENTS - STAGE I
IL 116 / REYNOLDS ST AND OR 66

SCALE: SHEET 5 OF 15 SHEETS STA. TO STA.

F.A.P. RTE.	SECTION	COUNTY	TOTAL SHEETS	SHEET NO.
673	(112X) RS-4 & (11X) RS-2	LIVINGSTON	108	50
CONTRACT NO. 66E54				
ILLINOIS FED. AID PROJECT				

MODEL: Default
FILE NAME: 66E54.17_OR_66_and_IL_116_Intersection(CADD).CADD_Sheets\0366E54-rt-dwg.dgn

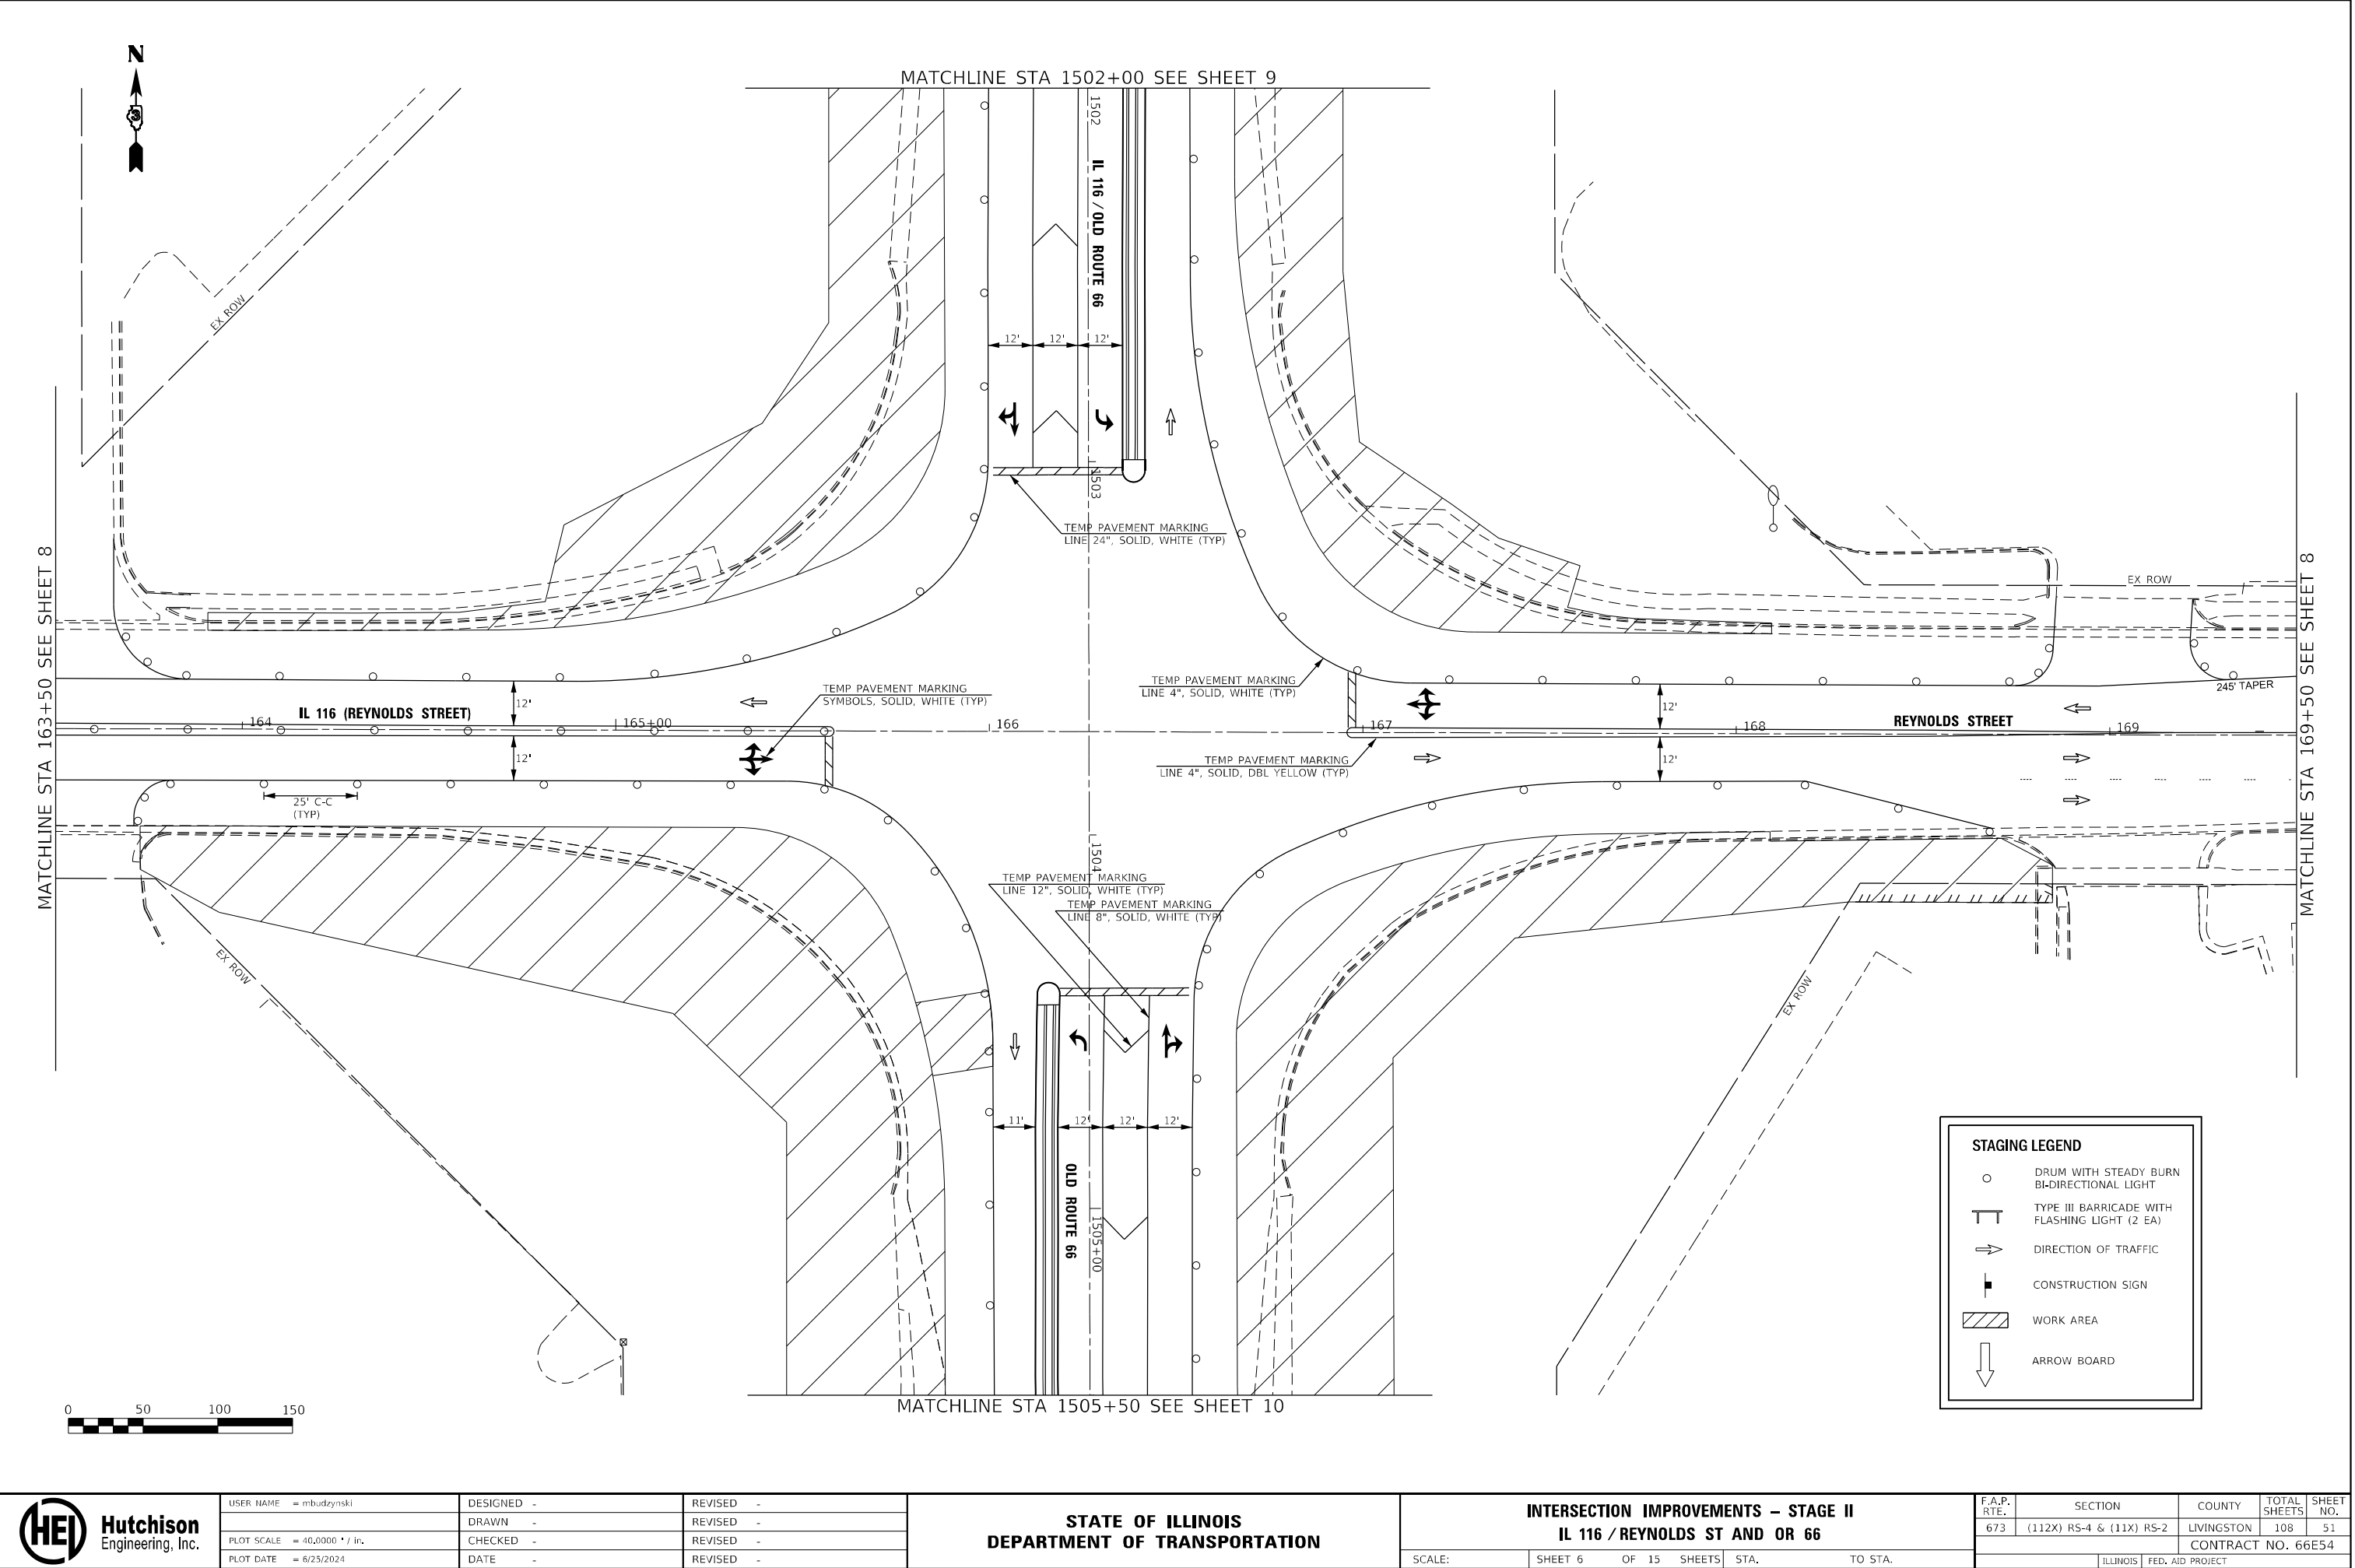

 Hutchison Engineering, Inc.	USER NAME = mbudzynski	DESIGNED -	REVISED -	STATE OF ILLINOIS DEPARTMENT OF TRANSPORTATION	INTERSECTION IMPROVEMENTS – STAGE II IL 116 / REYNOLDS ST AND OR 66			F.A.P. RTE.	SECTION	COUNTY	TOTAL SHEETS	SHEET NO.
		DRAWN -	REVISED -					673	(112X) RS-4 & (11X) RS-2	LIVINGSTON	108	51
	PLOT SCALE = 40,0000 * / in.	CHECKED -	REVISED -					CONTRACT NO. 66E54				
	PLOT DATE = 6/25/2024	DATE -	REVISED -					ILLINOIS FED. AID PROJECT				
SCALE:					SHEET 6	OF 15	SHEETS	STA.	TO STA.			

MODEL: Default
FILE NAME: V:\1945.17_OR_66_and_IL_116_Intersection\CADD\CADD_Sheets\0366E54-rt-dwg.dgn



Hutchison
Engineering, Inc.

USER NAME = mbudzynski	DESIGNED -	REVISED -
DRAWN -	REVISED -	
PLOT SCALE = 40,0000' = 1 in.	CHECKED -	REVISED -
PLOT DATE = 6/20/2024	DATE -	REVISED -

STATE OF ILLINOIS
DEPARTMENT OF TRANSPORTATION

INTERSECTION IMPROVEMENTS – STAGE II
IL 116 / REYNOLDS ST AND OR 66


SCALE: SHEET 7 OF 15 SHEETS STA. TO STA.

F.A.P. RTE.	SECTION	COUNTY	TOTAL SHEETS	SHEET NO.
673	(112X) RS-4 & (11X) RS-2	LIVINGSTON	108	52
CONTRACT NO. 66E54				
ILLINOIS FED. AID PROJECT				



G20-2(O)
END
CONSTRUCTION

MATCHLINE STA 152+50 SEE ABOVE

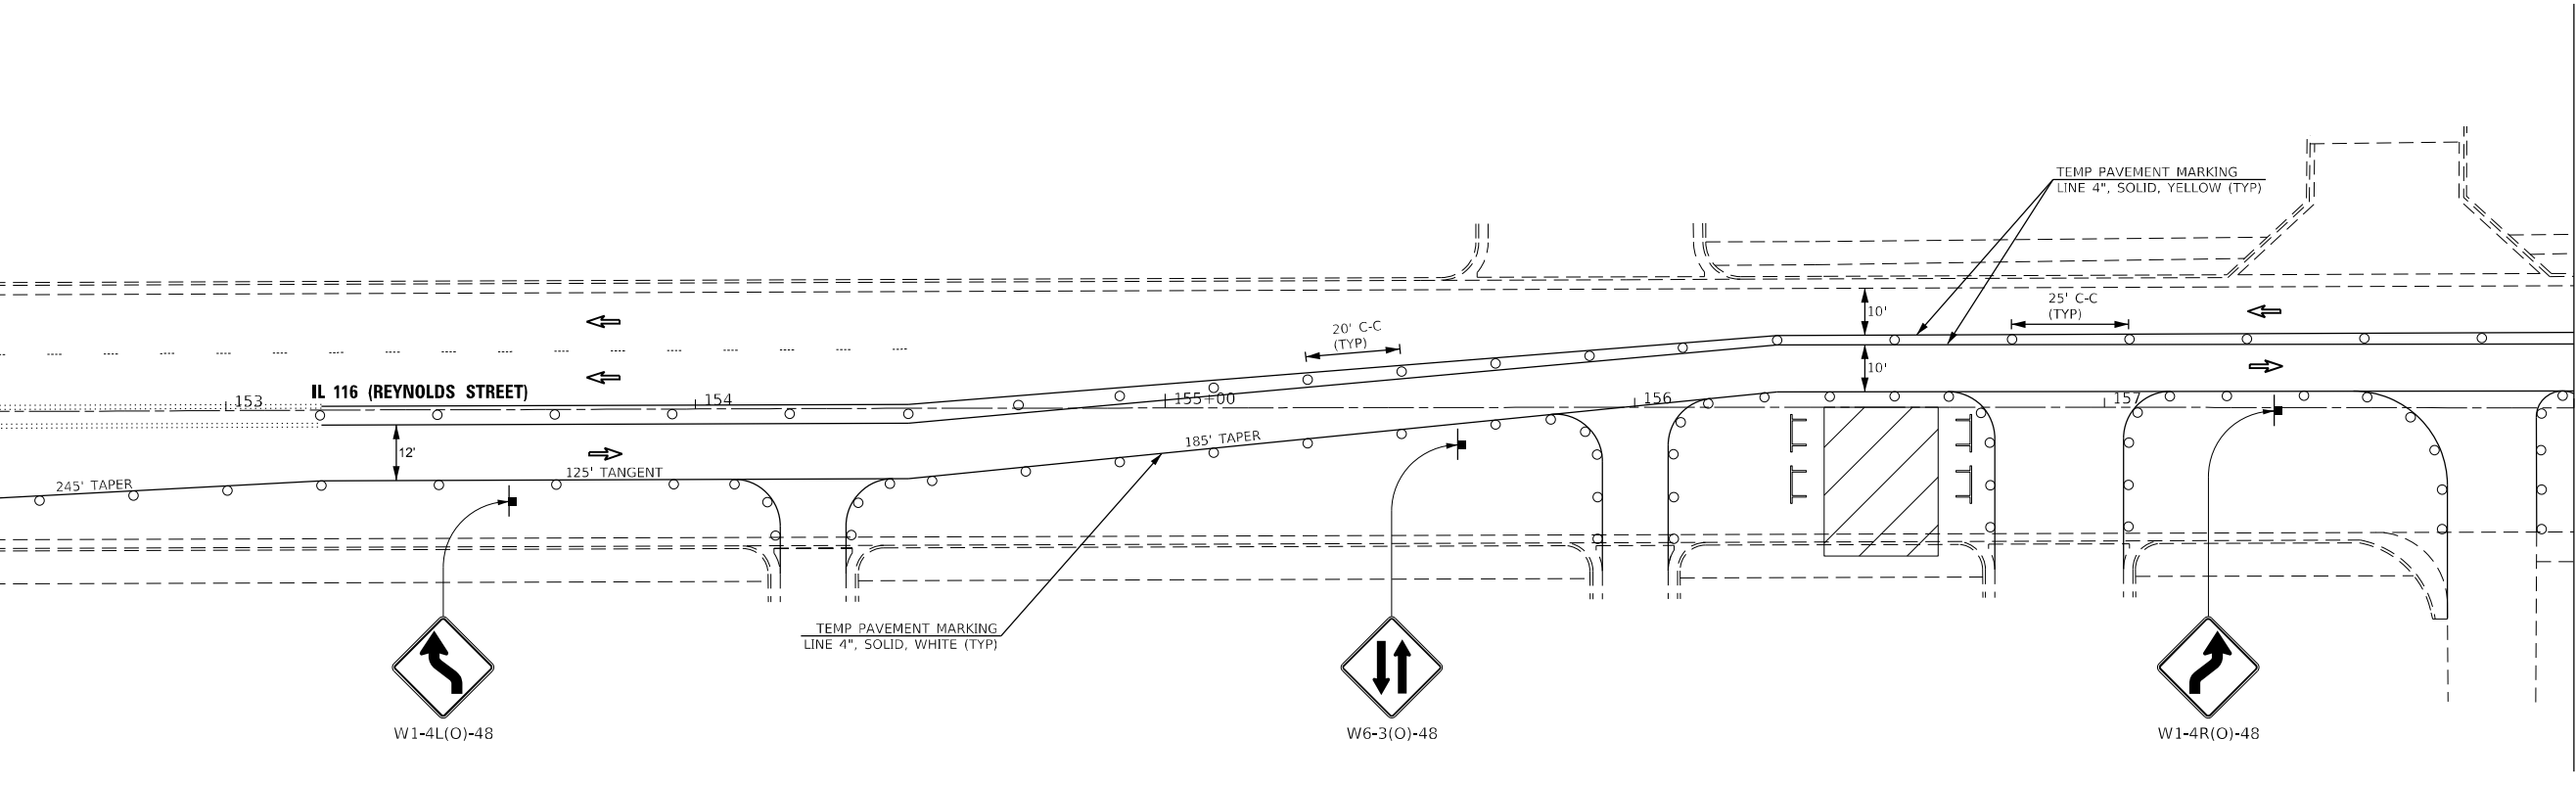


MATCHLINE STA 158+00 SEE SHEET 8

MATCHLINE STA 152+50 SEE BELOW



MATCHLINE STA 158+00 SEE SHEET 7

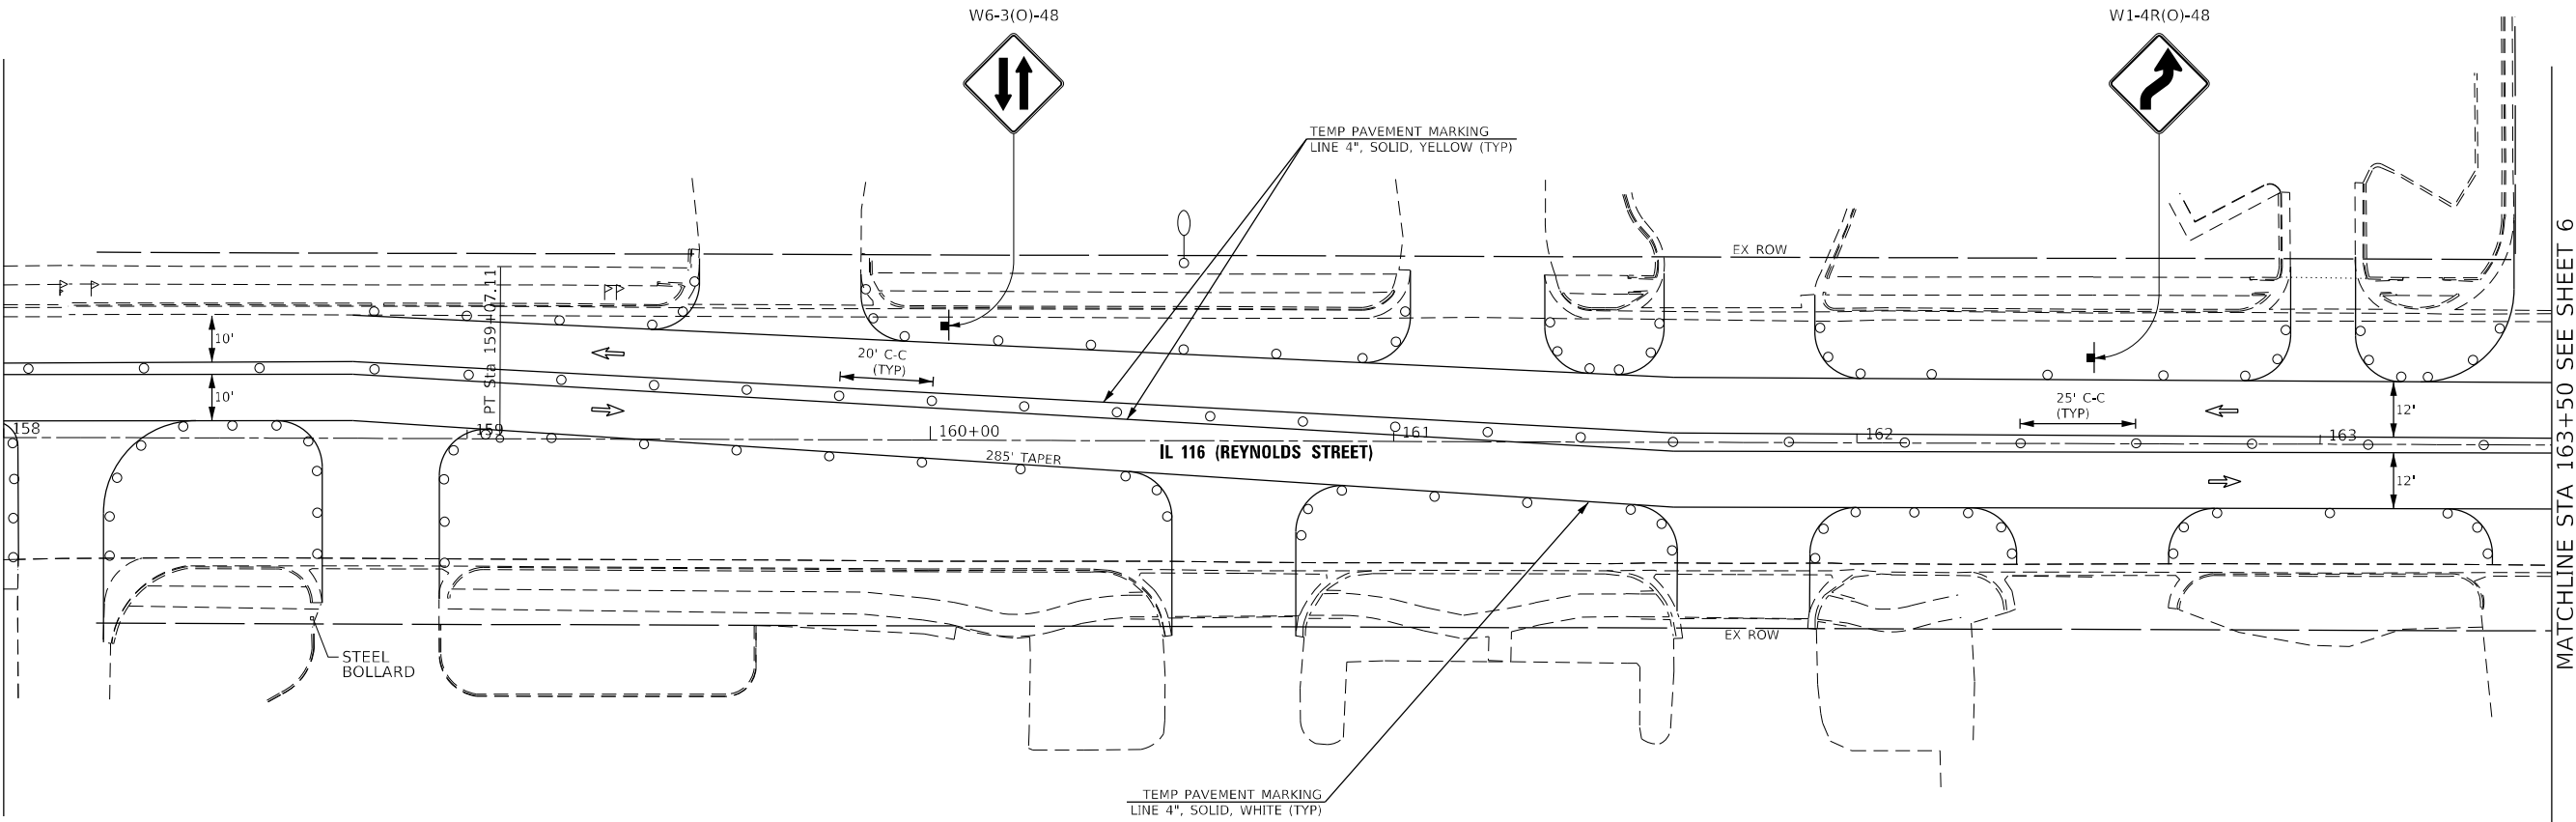


MATCHLINE STA 163+50 SEE SHEET 6

STAGING LEGEND

- DRUM WITH STEADY BURN BI-DIRECTIONAL LIGHT
- TYPE III BARRICADE WITH FLASHING LIGHT (2 EA)
- DIRECTION OF TRAFFIC
- CONSTRUCTION SIGN
- WORK AREA
- ARROW BOARD

MATCHLINE STA 169+50 SEE SHEET 6

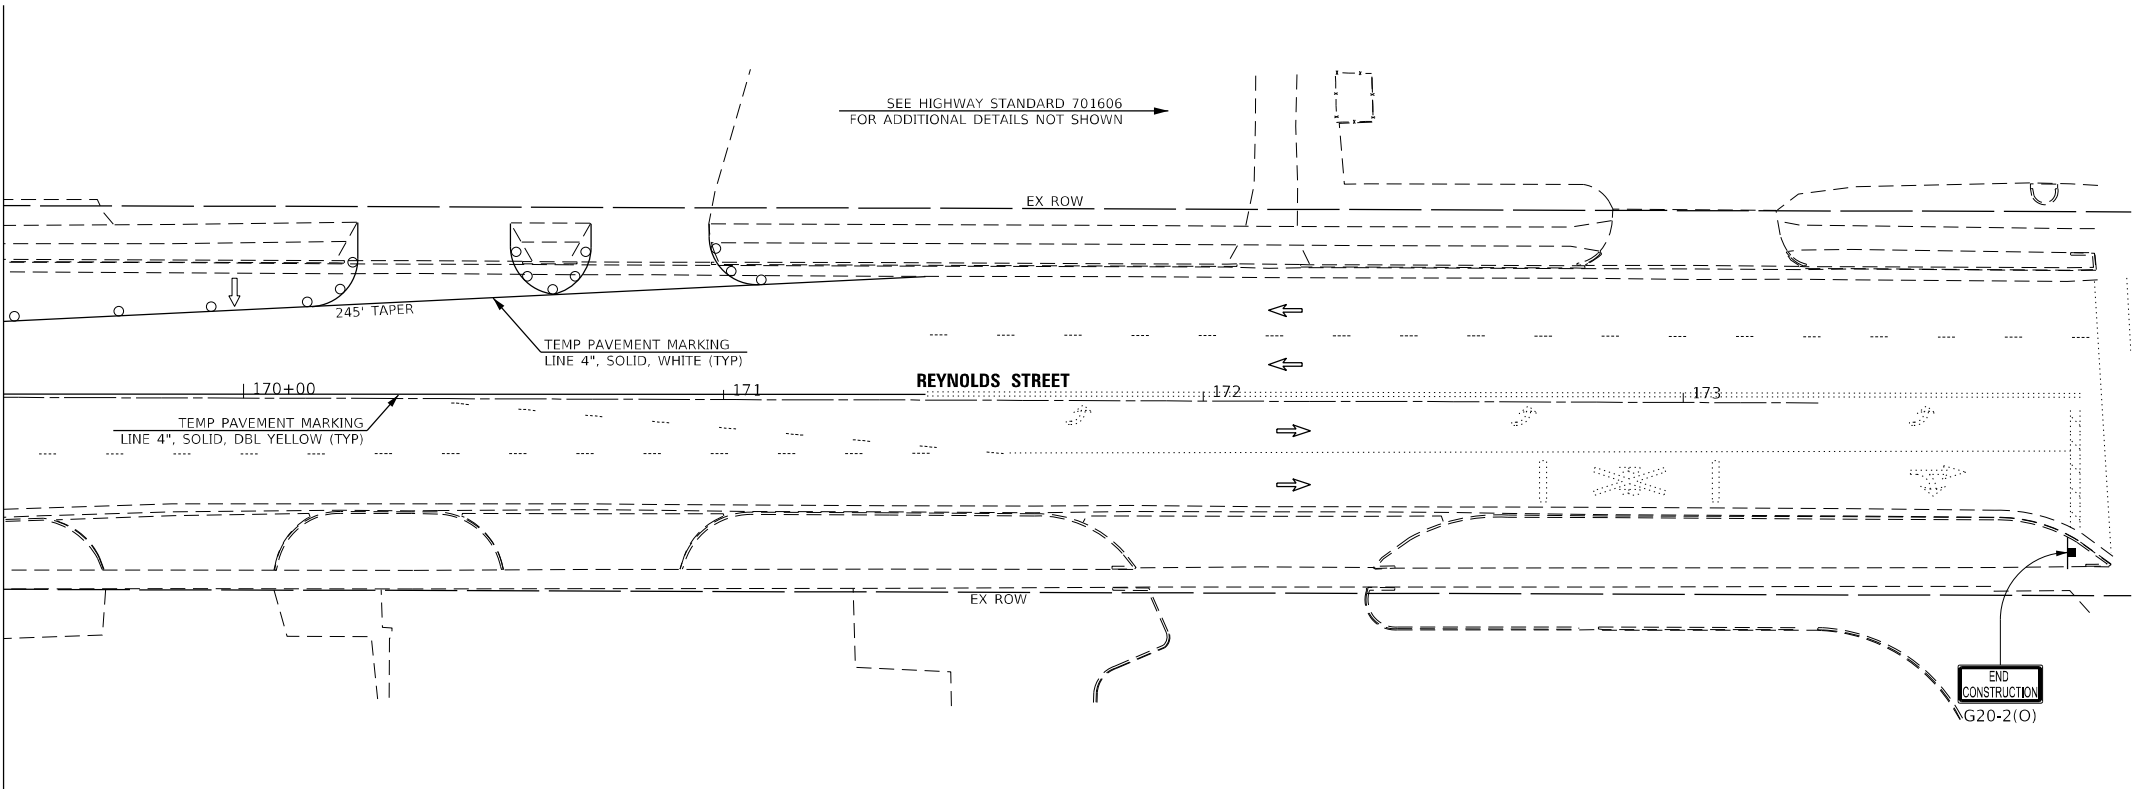

MODEL: Default
FILE NAME: C:\B945.17_OR_66_and_IL_116_Intersection\CADD\CADD_Sheets\066E54-rtb-dwg.plt.dgn



Hutchison
Engineering, Inc.

USER NAME = mbudzyrski
PLOT SCALE = 40,0000 * / in.
PLOT DATE = 6/25/2024

DESIGNED -
DRAWN -
CHECKED -
DATE -


REVISED -
REVISED -
REVISED -
REVISED -

STATE OF ILLINOIS
DEPARTMENT OF TRANSPORTATION

INTERSECTION IMPROVEMENTS - STAGE II
IL 116 / REYNOLDS ST AND OR 66

SCALE: SHEET 8 OF 15 SHEETS STA. TO STA.

F.A.P. RTE.	SECTION	COUNTY	TOTAL SHEETS	SHEET NO.
673	(112X) RS-4 & (11X) RS-2	LIVINGSTON	108	53
CONTRACT NO. 66E54				
ILLINOIS FED. AID PROJECT				

 

G20-2(O)
END
CONSTRUCTION

STAGING LEGEND

DRUM WITH STEADY BURN
BI-DIRECTIONAL LIGHT


TYPE III BARRICADE WITH
FLASHING LIGHT (2 EA)

DIRECTION OF TRAFFIC


CONSTRUCTION SIGN

WORK AREA

ARROW BOARD

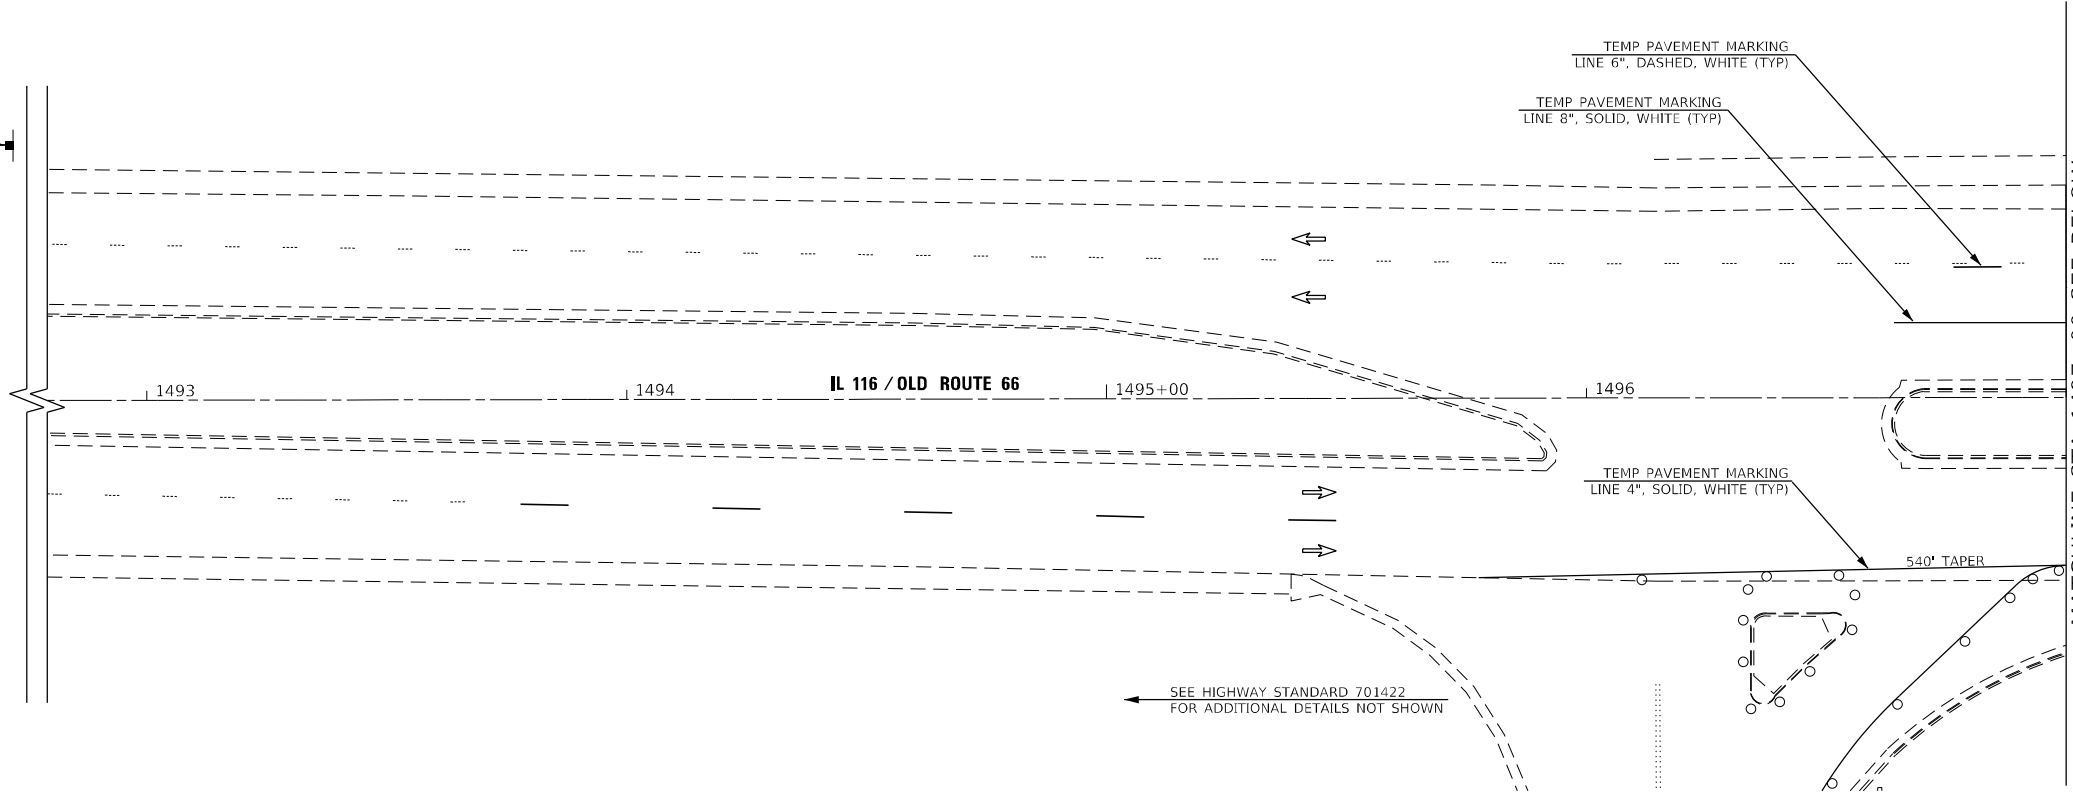

MATCHLINE STA 1497+00 SEE BELOW

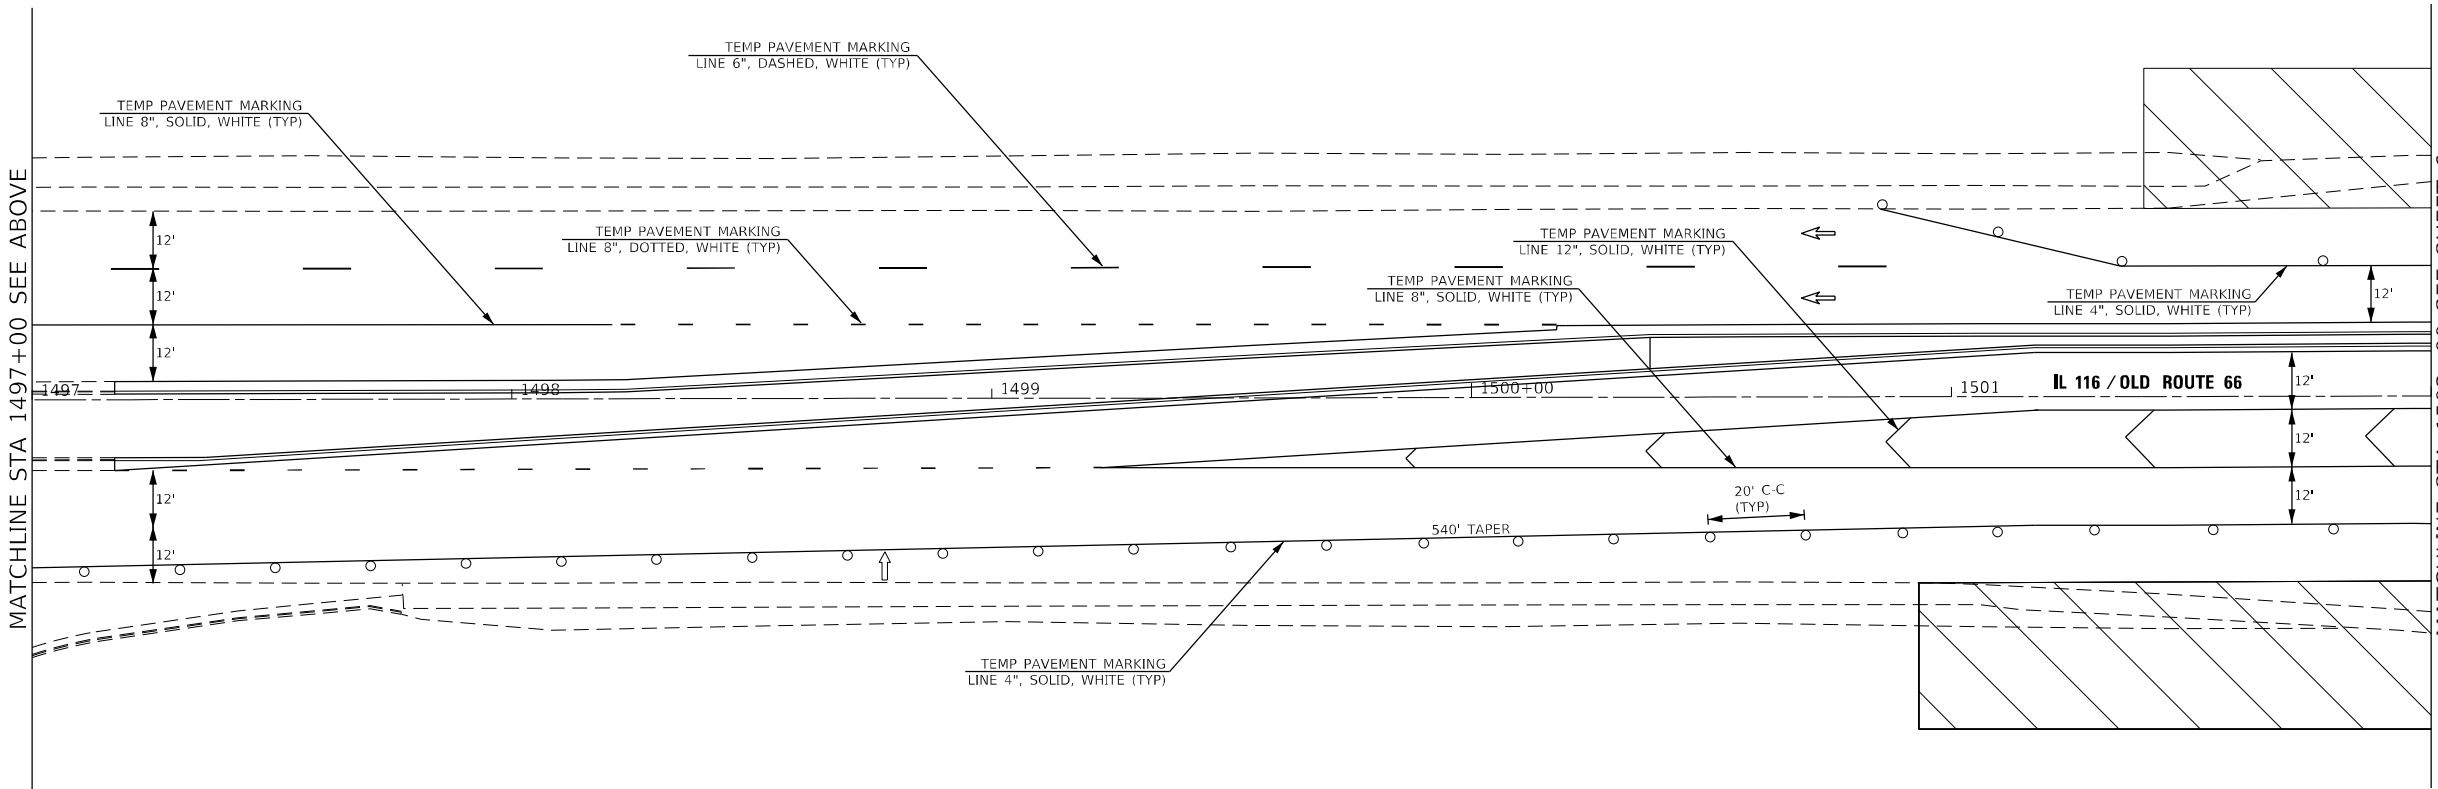

MODEL: Default
FILE NAME: 66E54.dgn
PROJECT: 66E54-17 OR 66 and IL 116 Intersection/CADD/CADD Sheets/D66E54-17-ctb.dwg
PLOT DATE: 6/20/2024






USER NAME = mbudzynski	DESIGNED -	REVISED -
	DRAWN -	REVISED -
PLOT SCALE = 40,0000 * / in.	CHECKED -	REVISED -
PLOT DATE = 6/20/2024	DATE -	REVISED -

STATE OF ILLINOIS
DEPARTMENT OF TRANSPORTATION

INTERSECTION IMPROVEMENTS – STAGE II IL 116 / REYNOLDS ST AND OR 66			
SCALE:	SHEET 9	OF 15 SHEETS	STA. TO STA.

F.A.P. RTE.	SECTION	COUNTY	TOTAL SHEETS	SHEET NO.
673	(112X) RS-4 & (11X) RS-2	LIVINGSTON	108	54
CONTRACT NO. 66E54				
ILLINOIS FED. AID PROJECT				

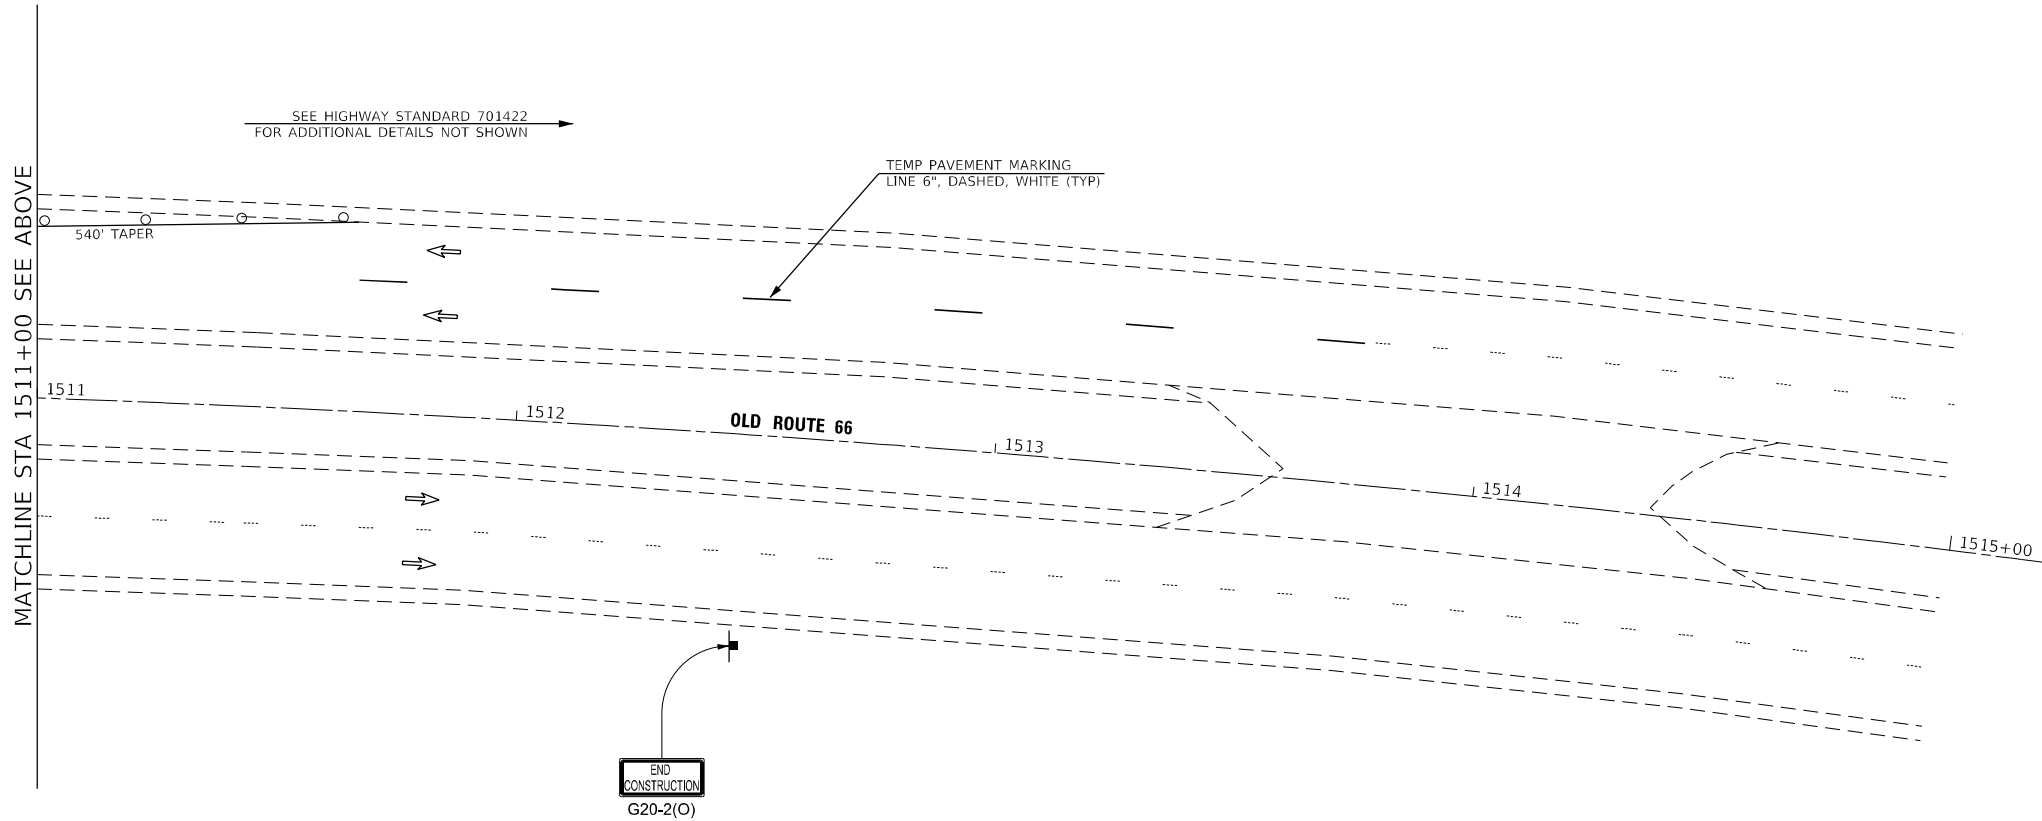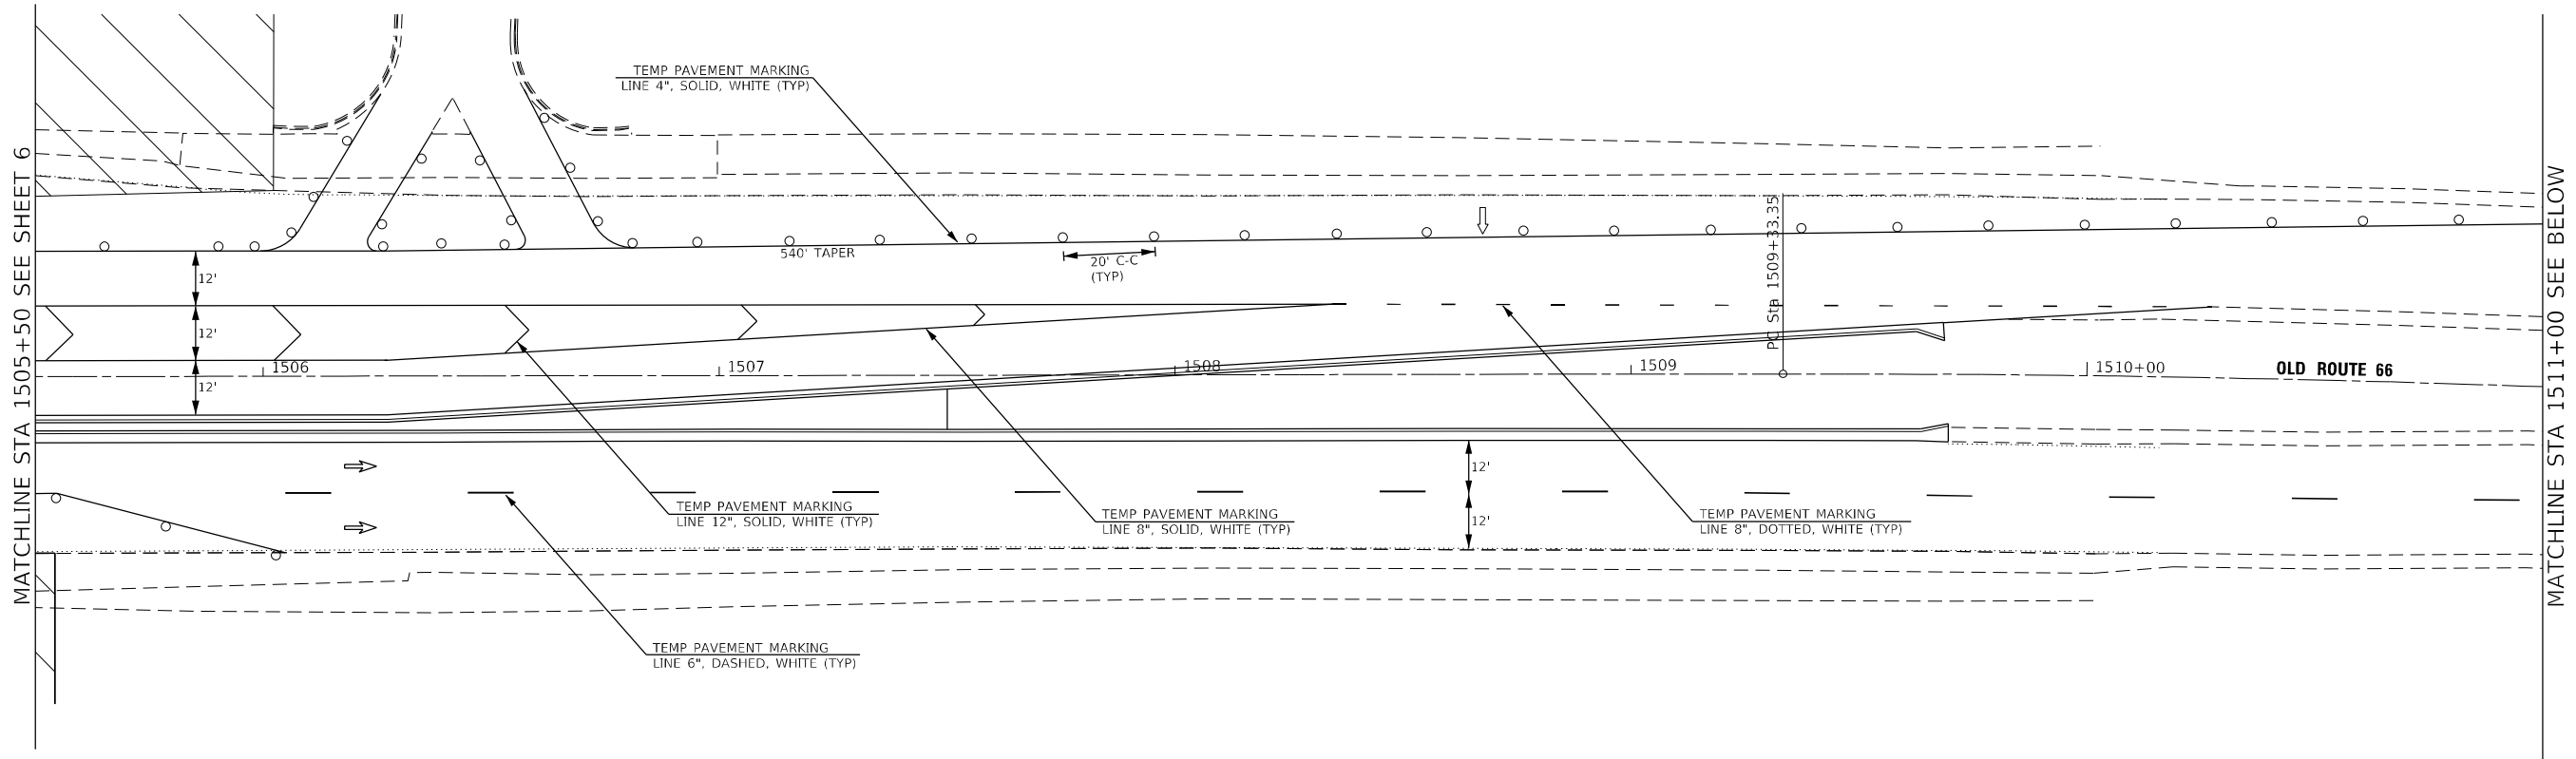 

STAGING LEGEND

DRUM WITH STEADY BURN
BI-DIRECTIONAL LIGHT

TYPE III BARRICADE WITH
FLASHING LIGHT (2 EA)

DIRECTION OF TRAFFIC

CONSTRUCTION SIGN

WORK AREA

ARROW BOARD



MODEL: Default
FILE NAME: 66E54_17_OR_66 and IL 116 Intersection(CADD\CADD_Sheets\66E54-17-OR-66.dgn)



USER NAME = mbudzyrski	DESIGNED -	REVISED -
	DRAWN -	REVISED -
PLOT SCALE = 40,0000' = 1 in.	CHECKED -	REVISED -
PLOT DATE = 6/20/2024	DATE -	REVISED -


STATE OF ILLINOIS
DEPARTMENT OF TRANSPORTATION

INTERSECTION IMPROVEMENTS – STAGE II
IL 116 / REYNOLDS ST AND OR 66

SCALE: SHEET 10 OF 15 SHEETS STA. TO STA.

F.A.P. RTE.	SECTION	COUNTY	TOTAL SHEETS	SHEET NO.
673	(112X) RS-4 & (11X) RS-2	LIVINGSTON	108	55
CONTRACT NO. 66E54				
ILLINOIS FED. AID PROJECT				

MODEL: Default
FILE NAME: V:\1945.17_OR_66_and_IL_116 Intersection\CADD\CADD_Sheets\0366554-rt-dwg.pln.dgn

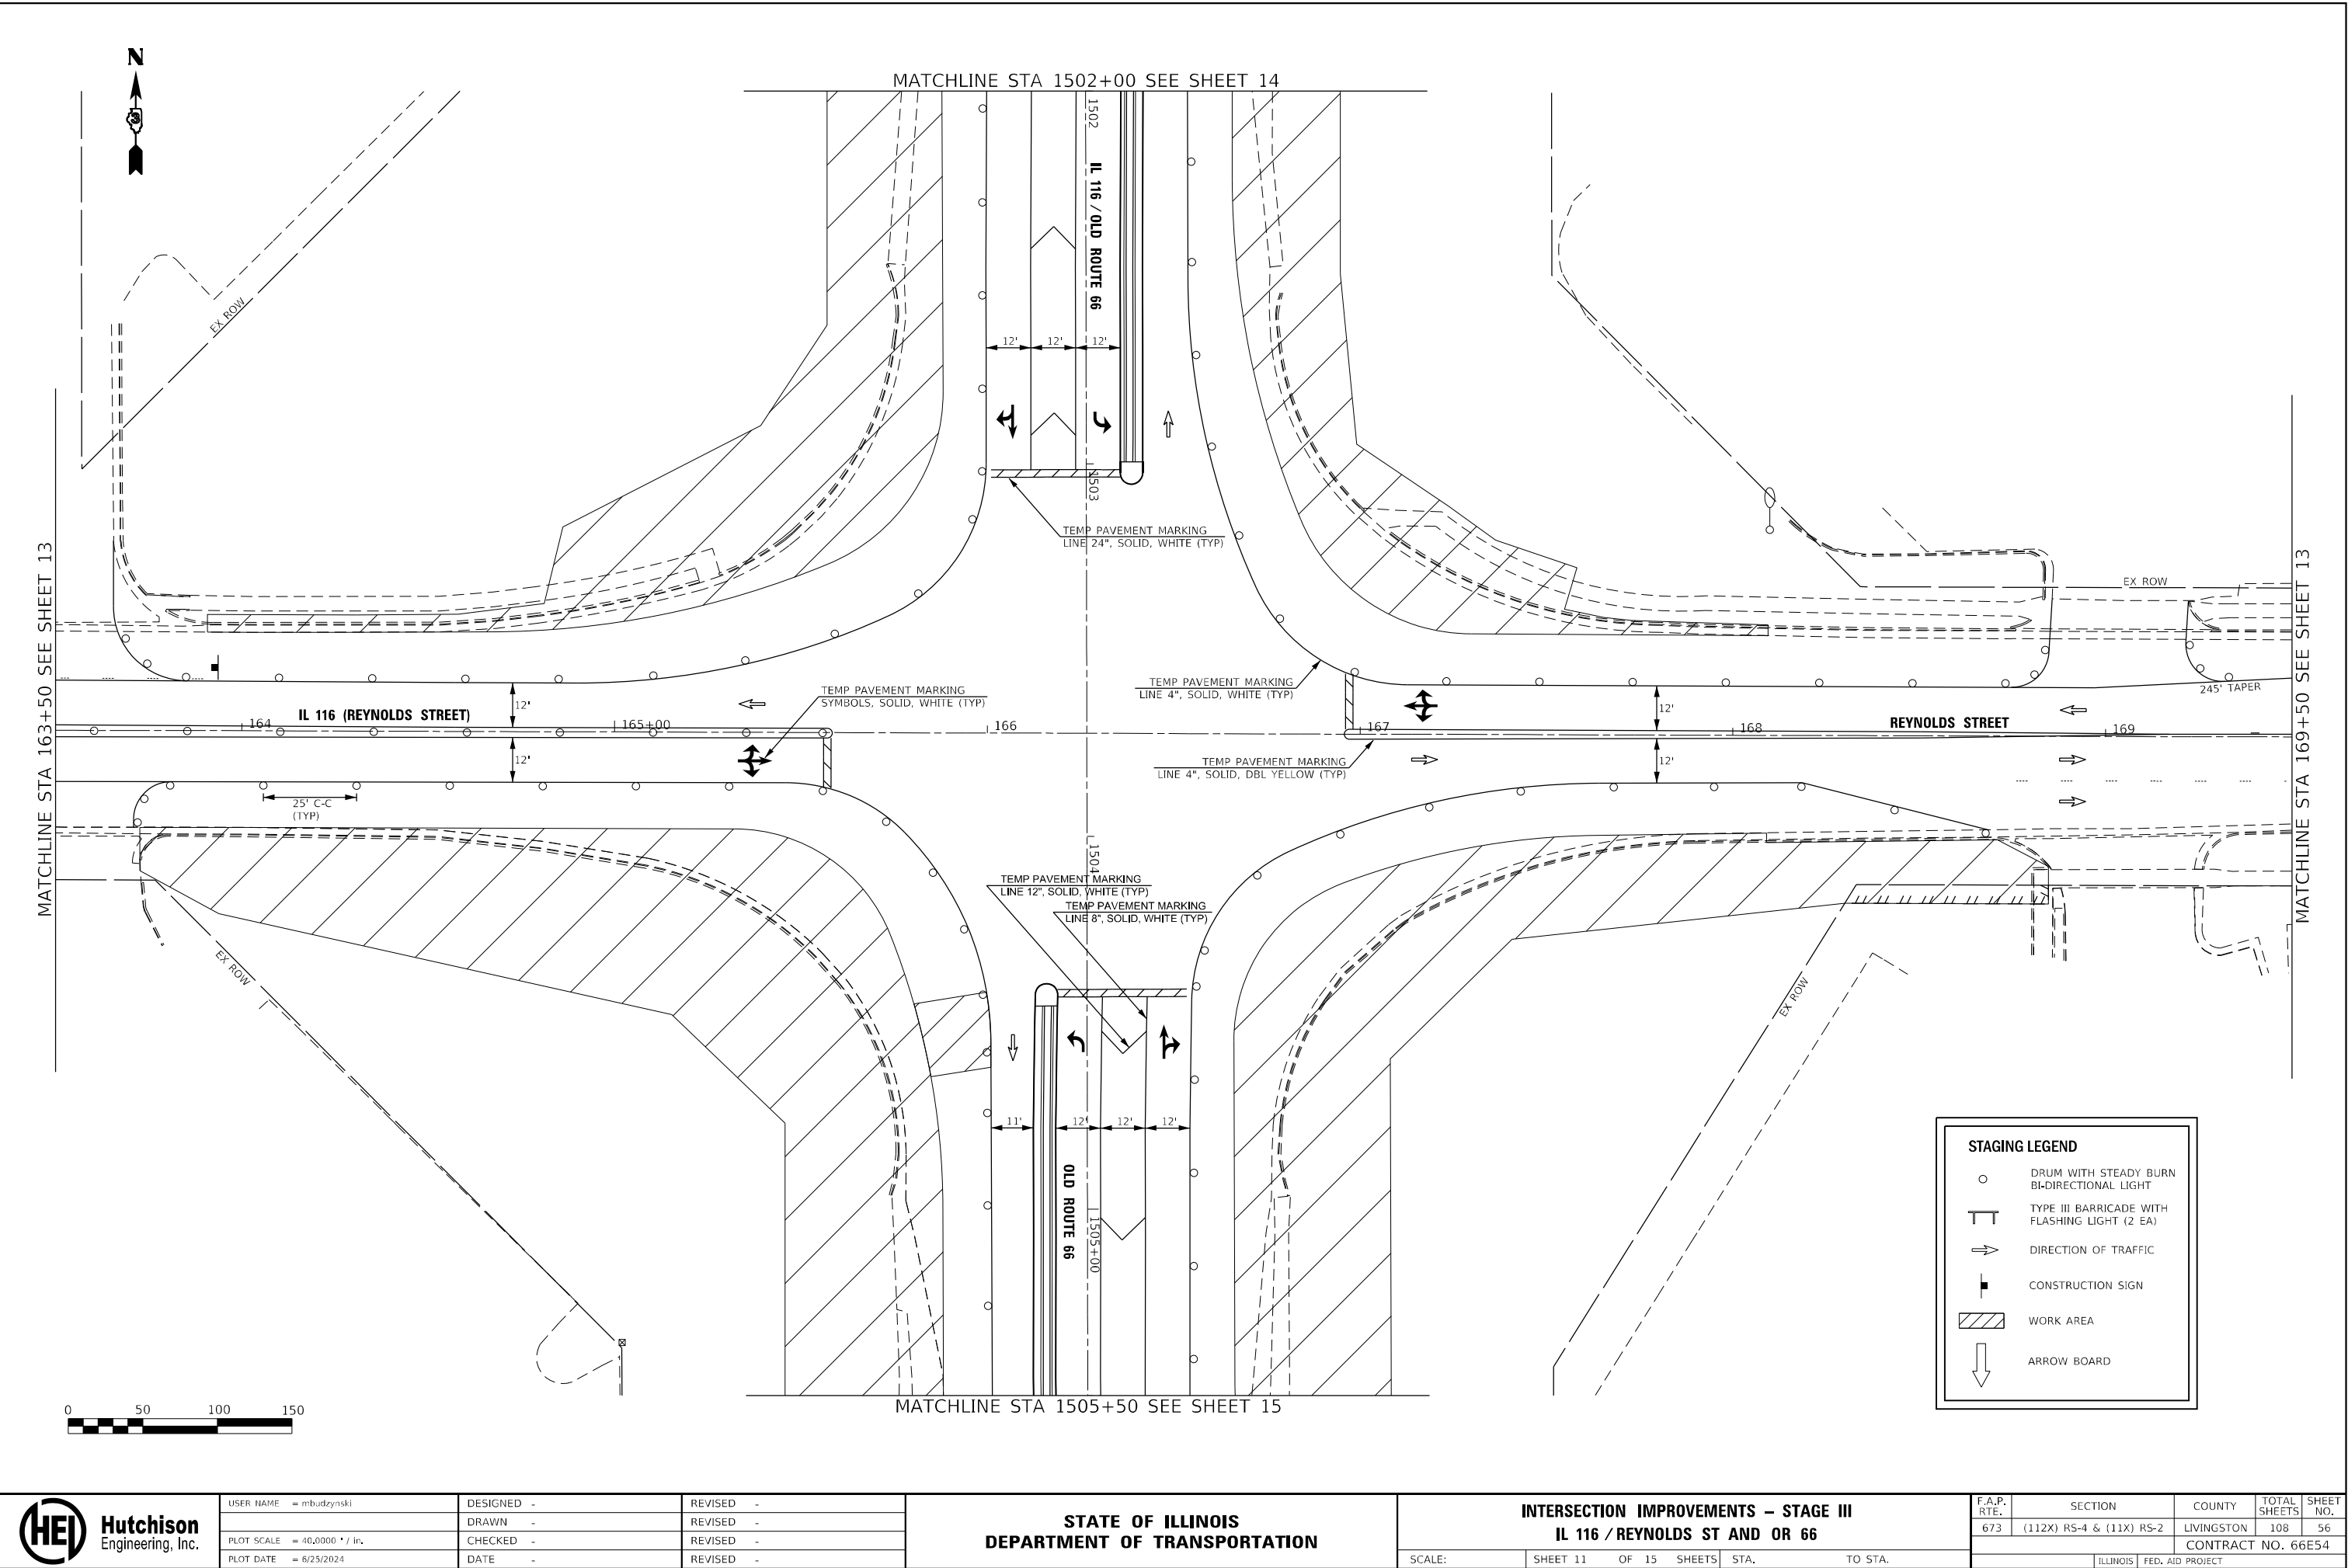

 Hutchison Engineering, Inc.	USER NAME = mbudzynski	DESIGNED -	REVISED -	STATE OF ILLINOIS DEPARTMENT OF TRANSPORTATION	INTERSECTION IMPROVEMENTS – STAGE III IL 116 / REYNOLDS ST AND OR 66	F.A.P. RTE.		SECTION	COUNTY	TOTAL SHEETS	SHEET NO.
		DRAWN -	REVISED -			673	(112X) RS-4 & (11X) RS-2	LIVINGSTON	108	56	
	PLOT SCALE = 40,0000 ' / in.	CHECKED -	REVISED -			CONTRACT NO. 66E54					
	PLOT DATE = 6/25/2024	DATE -	REVISED -			ILLINOIS FED. AID PROJECT					
SCALE:		SHEET 11 OF 15 SHEETS		STA.		TO STA.					

MODEL: Default
FILE NAME: C:\B945.17_OR_66_and_IL_116_Intersection\CADD\CADD_Sheets\036654-rt-ctg.dgn, dgn



USER NAME	= mbudzynski
PLOT SCALE	= 40,0000 ' / in.
PLOT DATE	= 6/20/2024

DESIGNED	-
DRAWN	-
CHECKED	-
DATE	-

REVISED	-
REVISED	-
REVISED	-
REVISED	-

STATE OF ILLINOIS
DEPARTMENT OF TRANSPORTATION



INTERSECTION IMPROVEMENTS – STAGE III
IL 116 / REYNOLDS ST AND OR 66

SCALE: SHEET 12 OF 15 SHEETS STA. TO STA.

F.A.P. RTE.	SECTION	COUNTY	TOTAL SHEETS	SHEET NO.
673	(112X) RS-4 & (11X) RS-2	LIVINGSTON	108	57
CONTRACT NO. 66E54				
ILLINOIS FED. AID PROJECT				




G20-2(O)
END
CONSTRUCTION

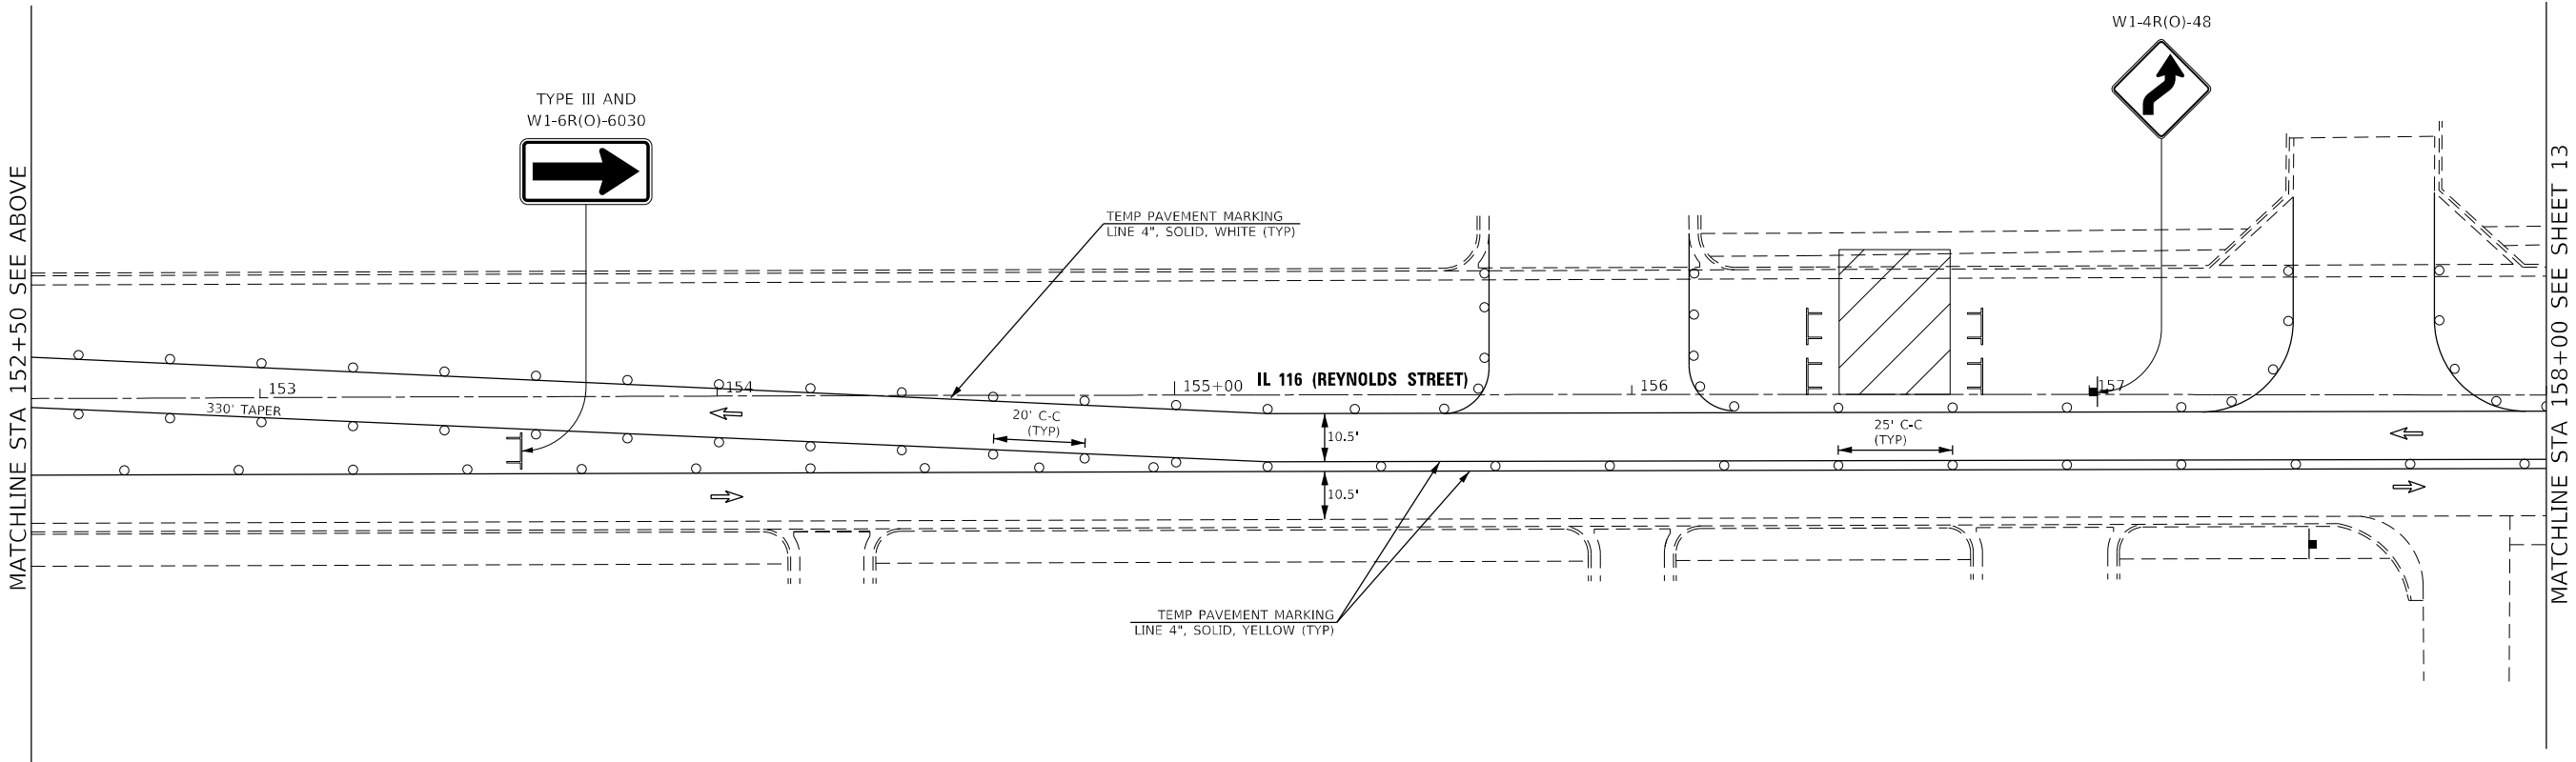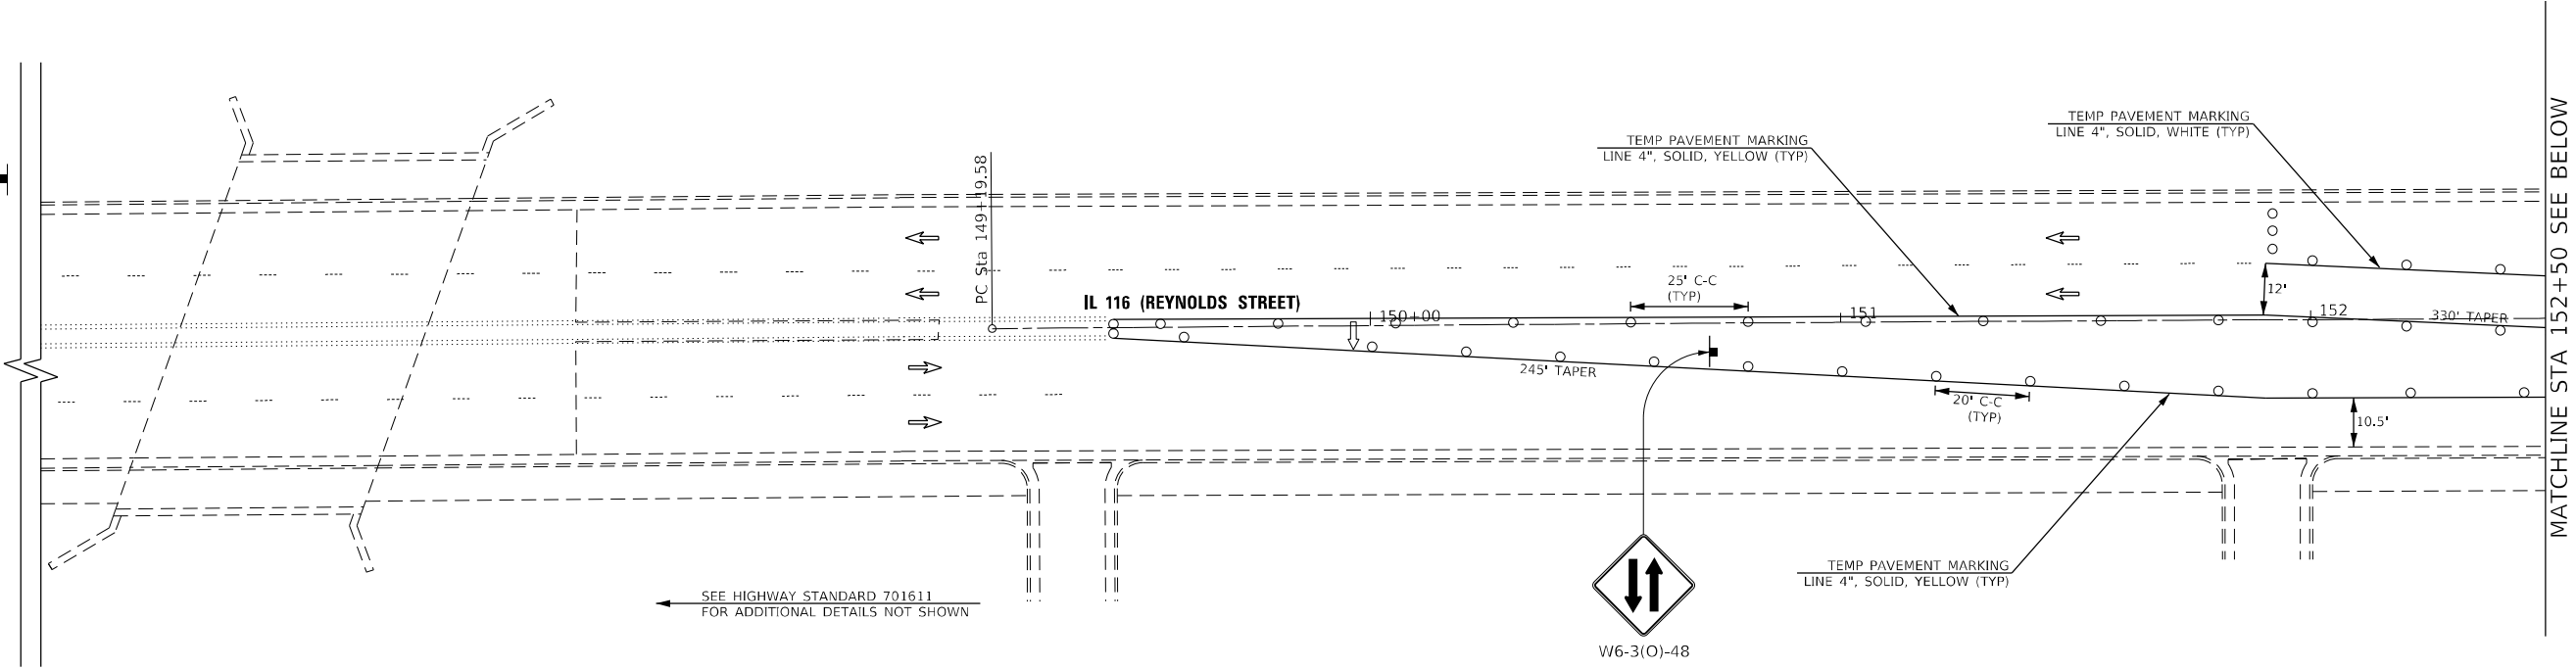



MATCHLINE STA 158+00 SEE SHEET 12

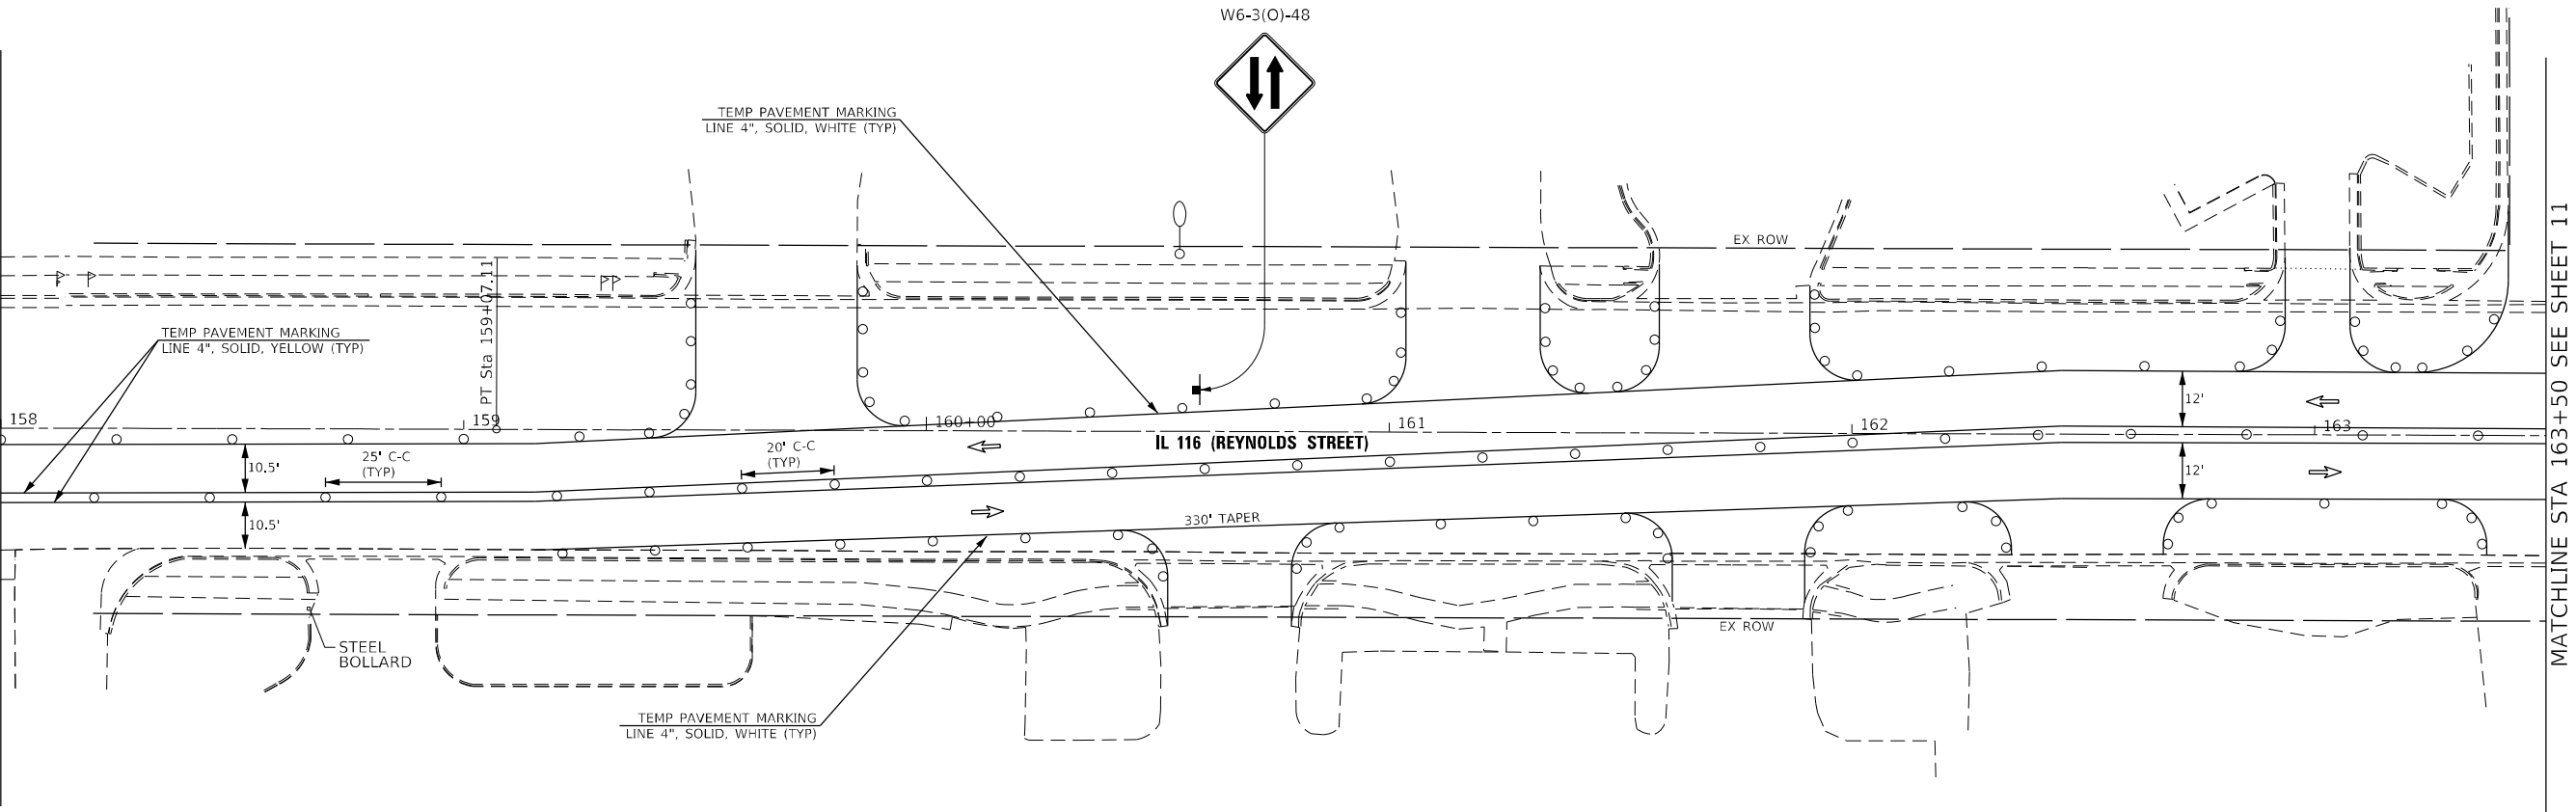


MATCHLINE STA 163+50 SEE SHEET 11

STAGING LEGEND

- DRUM WITH STEADY BURN BI-DIRECTIONAL LIGHT
- TYPE III BARRICADE WITH FLASHING LIGHT (2 EA)
- DIRECTION OF TRAFFIC
- CONSTRUCTION SIGN
- WORK AREA
- ARROW BOARD

MATCHLINE STA 169+50 SEE SHEET 11

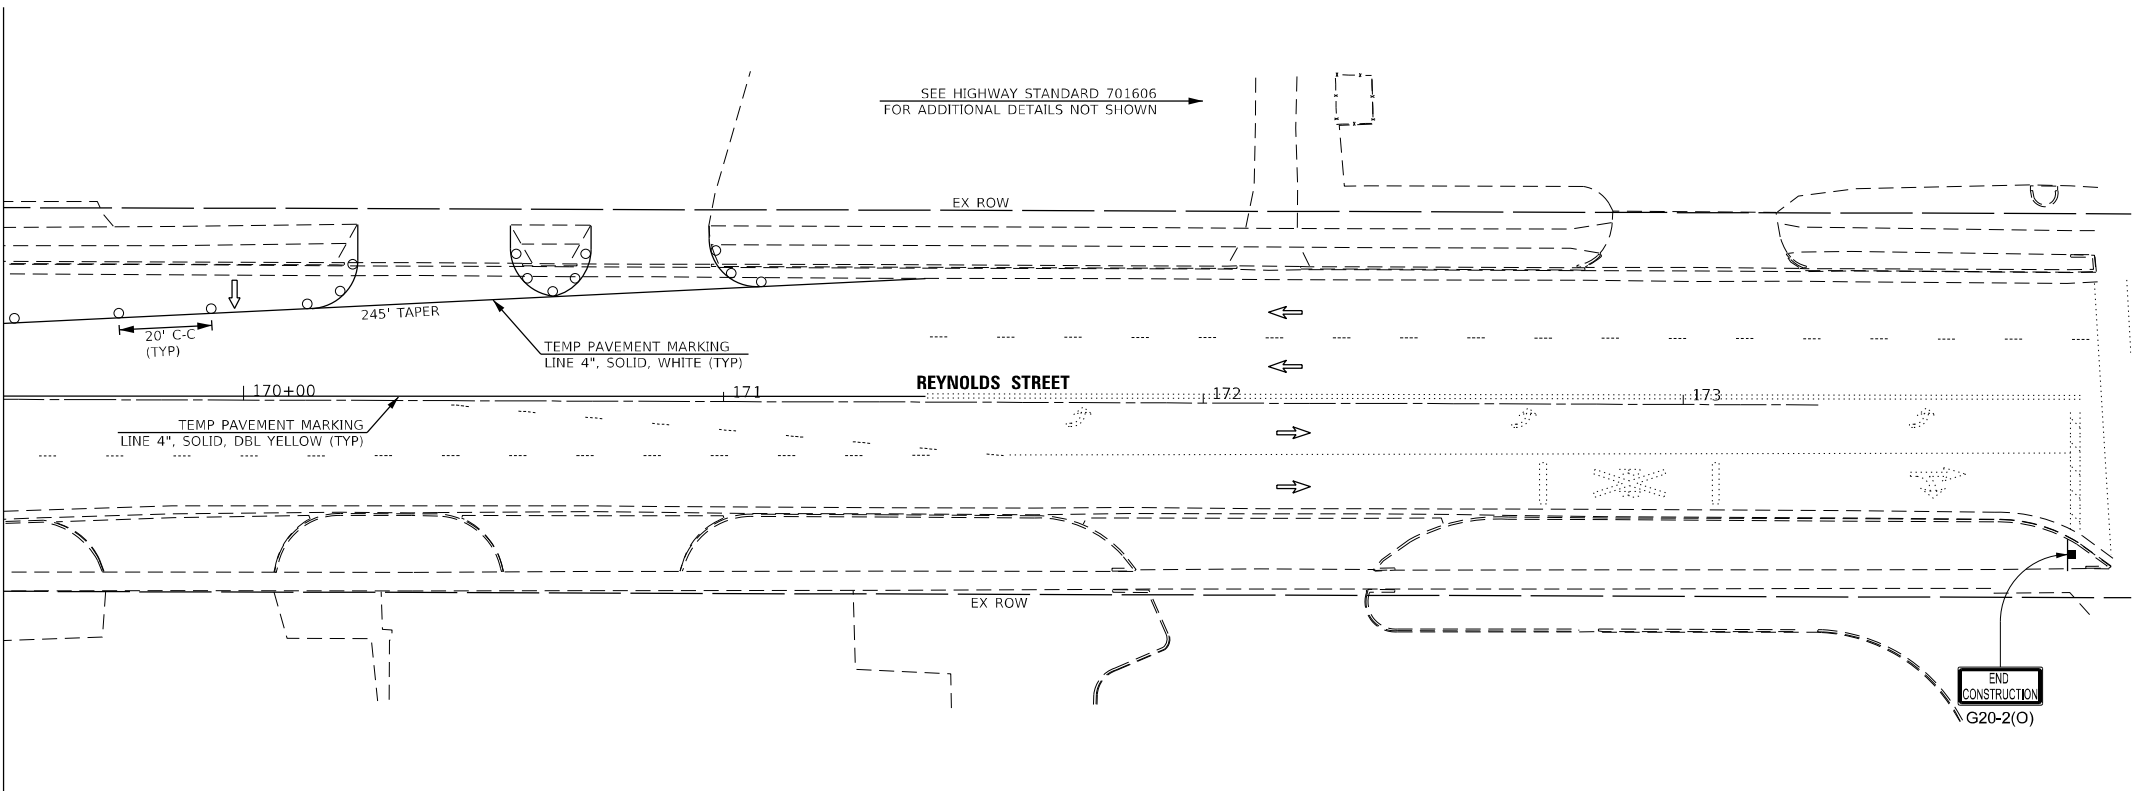

MODEL: Default
FILE NAME: V:\1945.17_OR_66_and_IL_116_Intersection\CADD\CADD_Sheets\066E54-rtb.dwg,pln,dgn



Hutchison
Engineering, Inc.

USER NAME = mbudzynski
DESIGNED -
DRAWN -
PLOT SCALE = 40,0000 * / in.
PLOT DATE = 6/25/2024

DESIGNED -
DRAWN -
CHECKED -
DATE -


REVISED -
REVISED -
REVISED -
REVISED -

STATE OF ILLINOIS
DEPARTMENT OF TRANSPORTATION

INTERSECTION IMPROVEMENTS - STAGE III
IL 116 / REYNOLDS ST AND OR 66

SCALE: SHEET 13 OF 15 SHEETS STA. TO STA.

F.A.P. RTE.	SECTION	COUNTY	TOTAL SHEETS	SHEET NO.
673	(112X) RS-4 & (11X) RS-2	LIVINGSTON	108	58
CONTRACT NO. 66E54				
ILLINOIS FED. AID PROJECT				

 

STAGING LEGEND

DRUM WITH STEADY BURN
BI-DIRECTIONAL LIGHT

TYPE III BARRICADE WITH
FLASHING LIGHT (2 EA)

DIRECTION OF TRAFFIC

CONSTRUCTION SIGN

WORK AREA

ARROW BOARD

G20-2(O)
END
CONSTRUCTION

1493

1494

IL 116 / OLD ROUTE 66

1495+00

1496

TEMP PAVEMENT MARKING
LINE 6", DASHED, WHITE (TYP)

TEMP PAVEMENT MARKING
LINE 8", SOLID, WHITE (TYP)

TEMP PAVEMENT MARKING
LINE 4", SOLID, WHITE (TYP)

540' TAPER

SEE HIGHWAY STANDARD 701422
FOR ADDITIONAL DETAILS NOT SHOWN

MATCHLINE STA 1497+00 SEE BELOW

MATCHLINE STA 1497+00 SEE ABOVE

TEMP PAVEMENT MARKING
LINE 8", SOLID, WHITE (TYP)

TEMP PAVEMENT MARKING
LINE 6", DASHED, WHITE (TYP)

TEMP PAVEMENT MARKING
LINE 8", DOTTED, WHITE (TYP)

TEMP PAVEMENT MARKING
LINE 12", SOLID, WHITE (TYP)

TEMP PAVEMENT MARKING
LINE 8", SOLID, WHITE (TYP)

TEMP PAVEMENT MARKING
LINE 4", SOLID, WHITE (TYP)

1497

1498

1499

1500+00

1501

IL 116 / OLD ROUTE 66

540' TAPER

20' C-C
(TYP)

TEMP PAVEMENT MARKING
LINE 4", SOLID, WHITE (TYP)

MATCHLINE STA 1502+00 SEE SHEET 11



MODEL: Default
FILE NAME: 66E54_17_OR_66_and_IL_116_Intersection(CADD).CADD_Sheets(D66E54-17-OR-66.dgn)





USER NAME = mbudzynski	DESIGNED -	REVISED -
	DRAWN -	REVISED -
PLOT SCALE = 40,0000 * / in.	CHECKED -	REVISED -
PLOT DATE = 6/20/2024	DATE -	REVISED -

STATE OF ILLINOIS
DEPARTMENT OF TRANSPORTATION

INTERSECTION IMPROVEMENTS – STAGE III
IL 116 / REYNOLDS ST AND OR 66

SCALE: SHEET 14 OF 15 SHEETS STA. TO STA.

F.A.P. RTE.	SECTION	COUNTY	TOTAL SHEETS	SHEET NO.
673	(112X) RS-4 & (11X) RS-2	LIVINGSTON	108	59
CONTRACT NO. 66E54				
ILLINOIS FED. AID PROJECT				

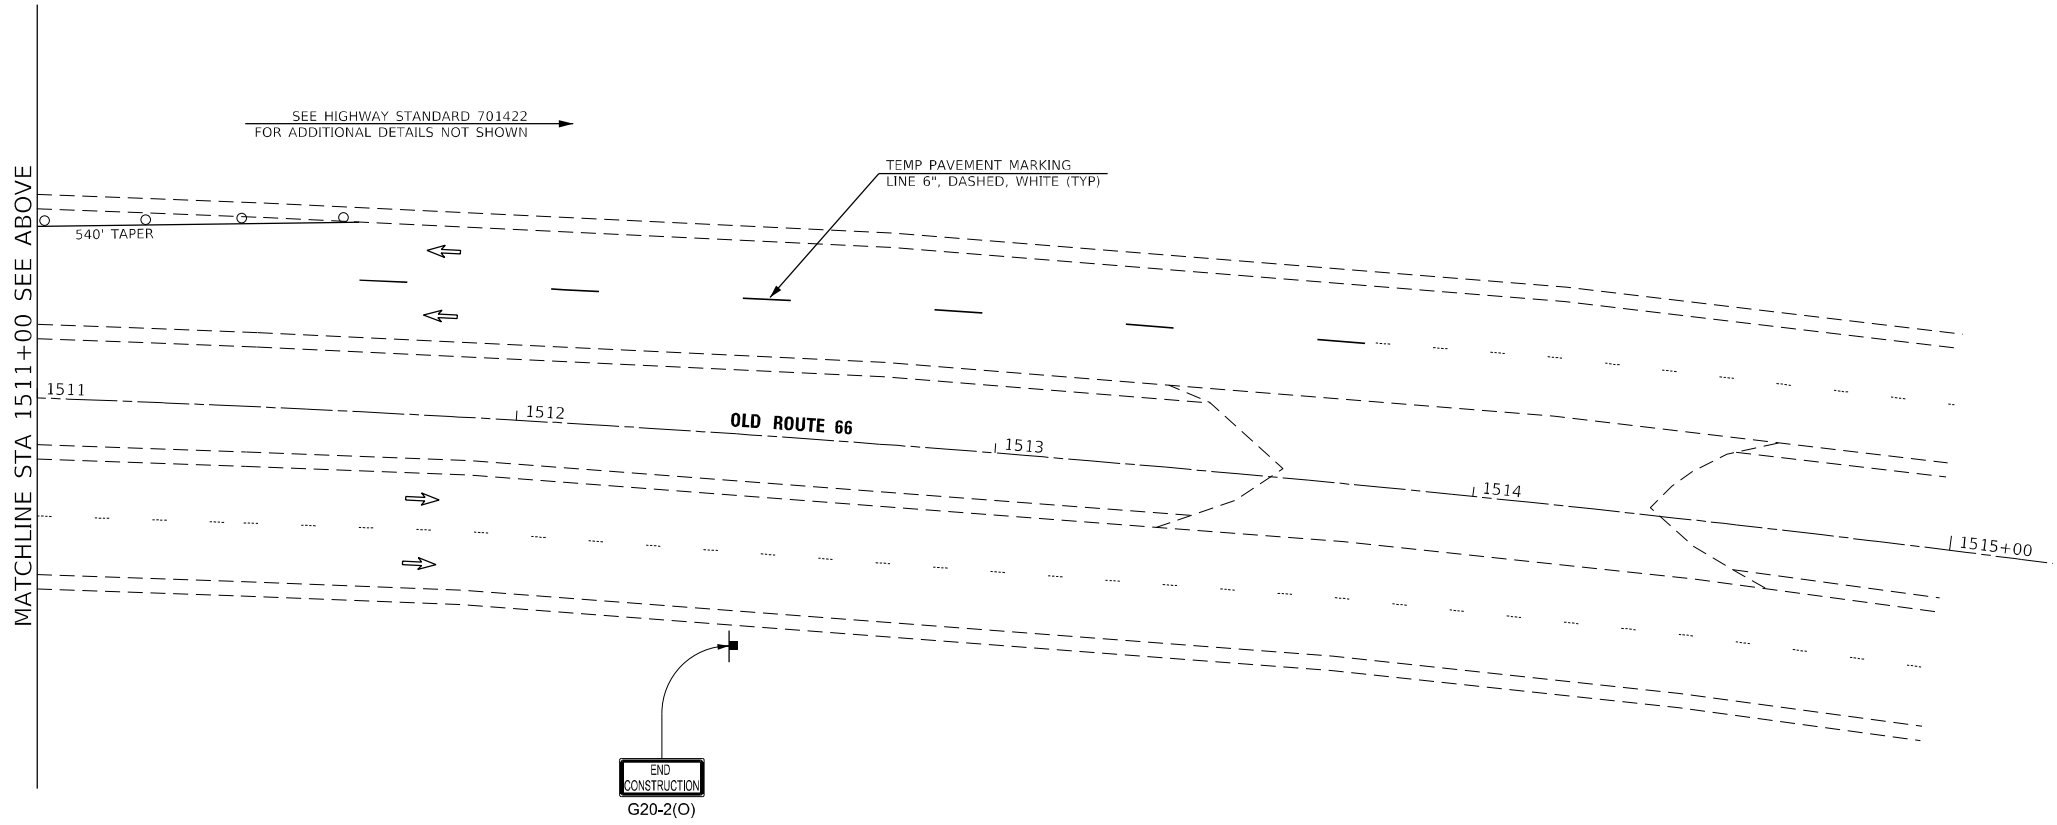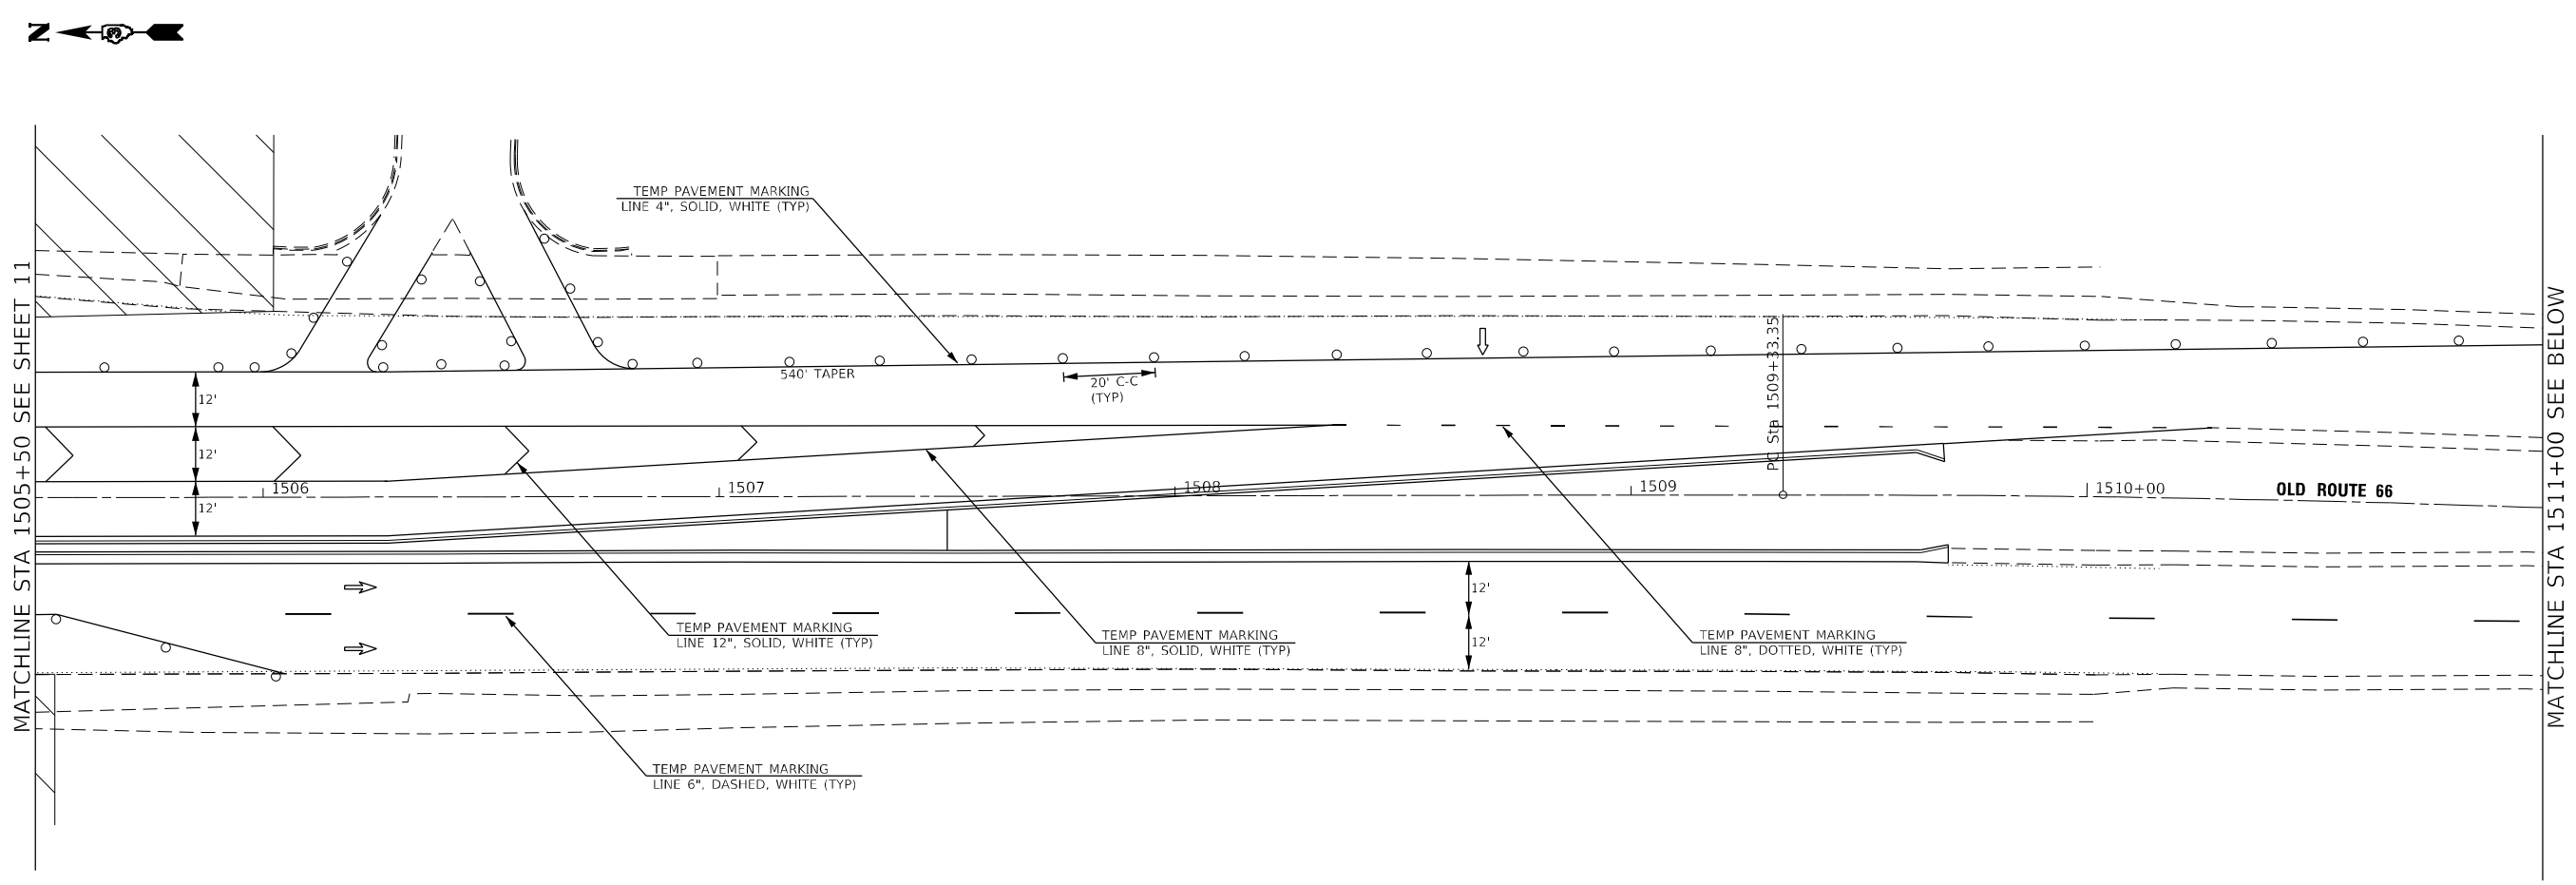

STAGING LEGEND

- DRUM WITH STEADY BURN BI-DIRECTIONAL LIGHT
- ⌌ TYPE III BARRICADE WITH FLASHING LIGHT (2 EA)
- ➡ DIRECTION OF TRAFFIC
- CONSTRUCTION SIGN
- ▨ WORK AREA
- ↓ ARROW BOARD






MODEL: Default
FILE NAME: 66E54_17_OR_66 and IL 116 Intersection(CADD).CADD_Sheets(D366E54-17-OR-66).dgn

STATE OF ILLINOIS
DEPARTMENT OF TRANSPORTATION
DIVISION OF HIGHWAYS
PLANS FOR PROPOSED
FEDERAL AID PRIMARY HIGHWAY
RIGHT-OF-WAY PLANS

F.A.P. ROUTE 677 (S.B.I. 116)
 SECTION (112X)R
 PROJECT (NONE)
 LIVINGSTON COUNTY
 JOB NO. R-93-006-72

EA.P. 677	SECTION	COUNTY	TOTAL SHEETS	SHEET NO.
(S.B.I. 116)	(112X)R	LIVINGSTON	4	1
F.H.W.A. REG. 5	ILLINOIS	PROJECT		

 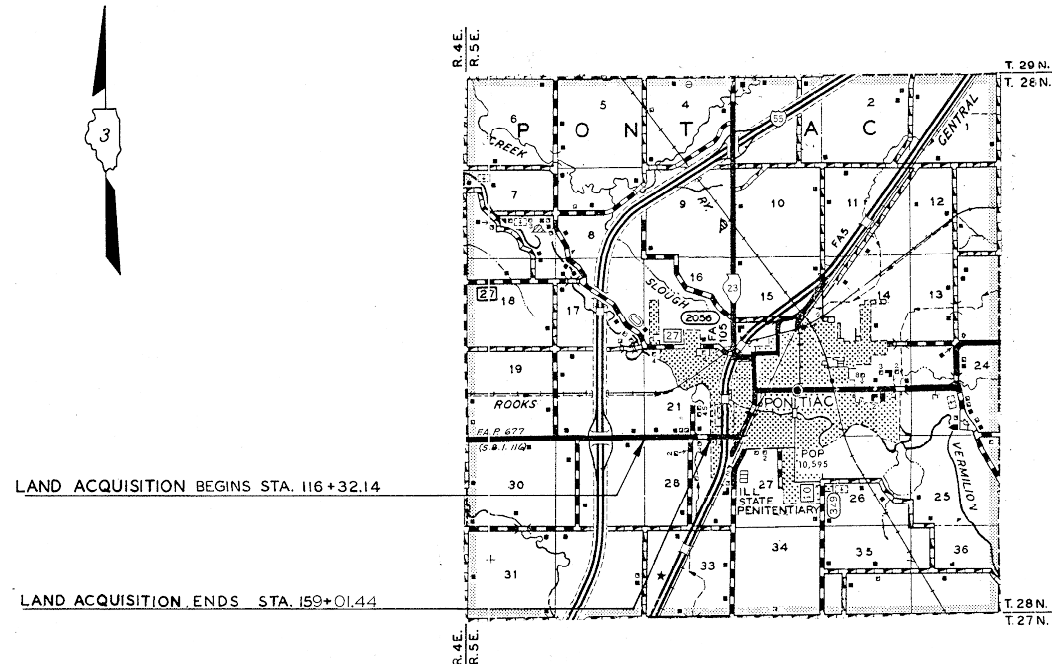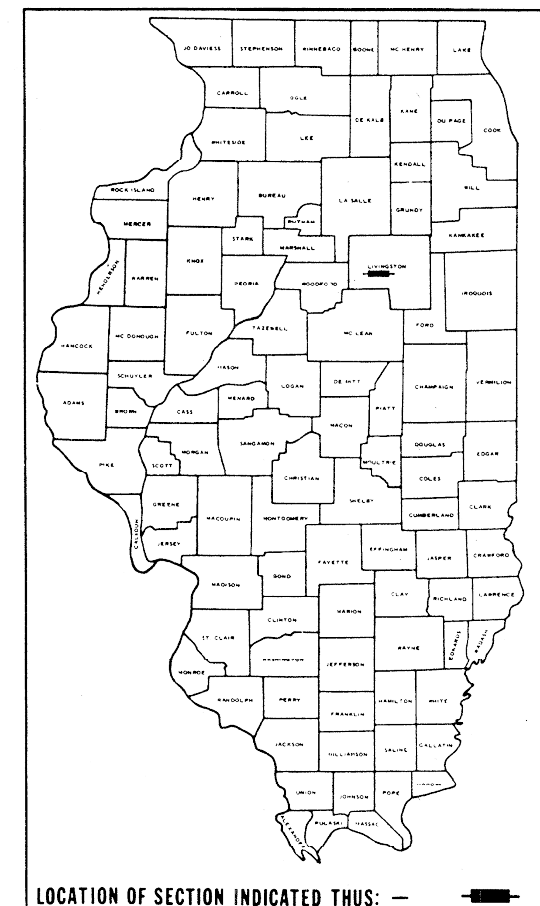

TOTAL LENGTH OF LAND ACQUISITION = 4,269.30 LIN. FT. = 0.809 MILES

STATE OF ILLINOIS
DEPARTMENT OF TRANSPORTATION
DIVISION OF HIGHWAYS

SUBMITTED May 1, 1980 1980
R. H. Blaine DISTRICT ENGINEER
 EXAMINED _____ 19____ ENGINEER OF PLANS AND CONTRACTS
 PASSED _____ 19____ ENGINEER OF DESIGN
 APPROVED _____ 19____ DIRECTOR, DIVISION OF HIGHWAYS

U.S. DEPARTMENT OF TRANSPORTATION
FEDERAL HIGHWAY ADMINISTRATION


APPROVED _____
 DIVISION ADMINISTRATOR DATE

SECTION 21 ~ T. 28 N. ~ R. 5 E. ~ 3RD P.M.

APPROVED BY _____ DISTRICT ENGINEER

DATE _____

DRAWN BY GSC 4-80
WRITTEN BY AH. 7-80
CHECKED BY AH. 7-80
INSPECTED BY _____

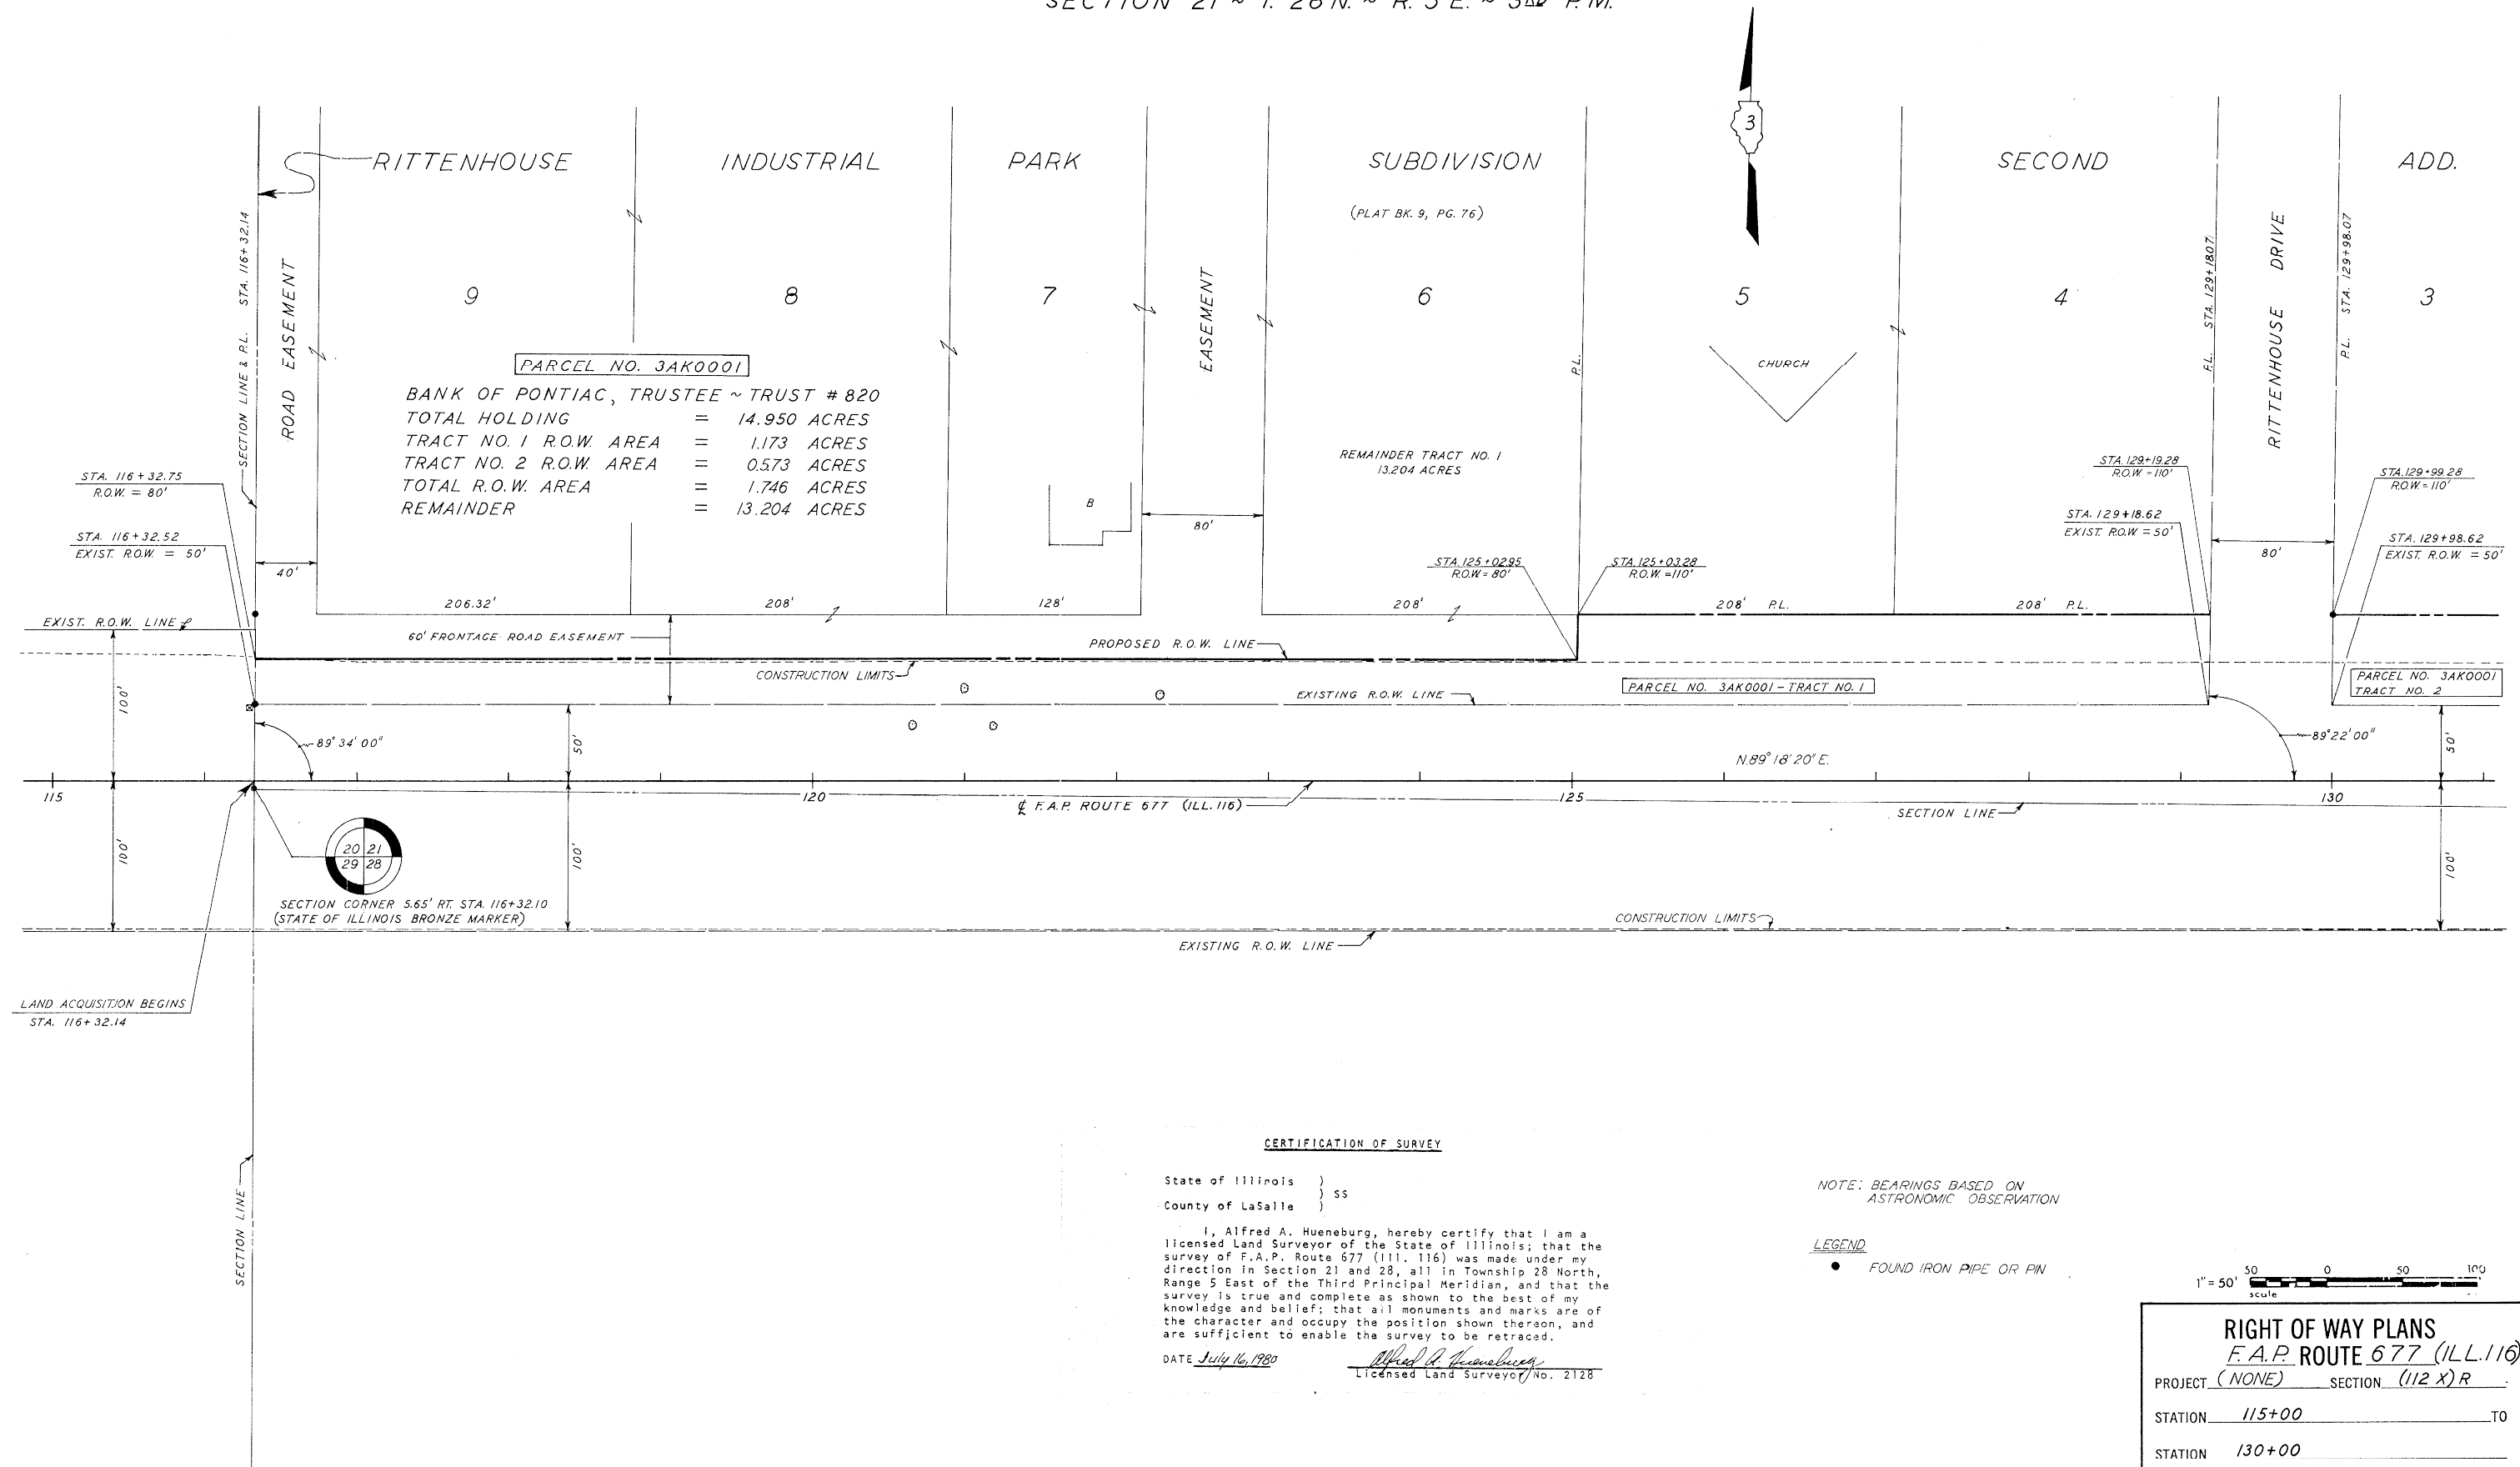

CERTIFICATION OF SURVEY

State of Illinois)
County of LaSalle) ss

I, Alfred E. Hueneburg, hereby certify that I am a licensed Land Surveyor of the State of Illinois; that the survey of F.A.P. Route 677 (111. 116) was made under my direction in Section 21 and 28, all in Township 28 North, Range 5 East of the Third Principal Meridian, and that the survey was made in accordance as shown to the best of my knowledge and belief; that all monuments shown are of the character and occupy the position shown thereon, and are sufficient to enable the survey to be retraced.

DATE July 16, 1980

Alfred A. Hunsbary
Licensed Land Surveyor No. 2128

NOTE: BEARINGS BASED ON
ASTRONOMIC OBSERVATION

LEGEND

● FOUND IRON PIPE OR PIN

RIGHT OF WAY PLANS
F.A.P. ROUTE 677 (ILL.116)

PROJECT (NONE) SECTION (112 X) R

STATION 115+00 TO _____

STATION 130+00

COUNTY LIVINGSTON

SCALE 1" = 50' SHEET 2 OF 4

SECTION 28 ~ T. 28 N. ~ R. 5 E. ~ 3RD P. M.

SECTION 21 ~ T.28N. ~ R.5E. ~ 3RD P.M.


NOTE: BEARINGS BASED ON
ASTRONOMIC OBSERVATION

LEGEND

● FOUND IRON PIPE OR PIN

APPROVED BY _____
DISTRICT ENGINEER
DATE _____

DRAWN BY GSC 4-80
WRITTEN BY A.H. 7-80
CHECKED BY A.H. 7-80
INSPECTED BY _____

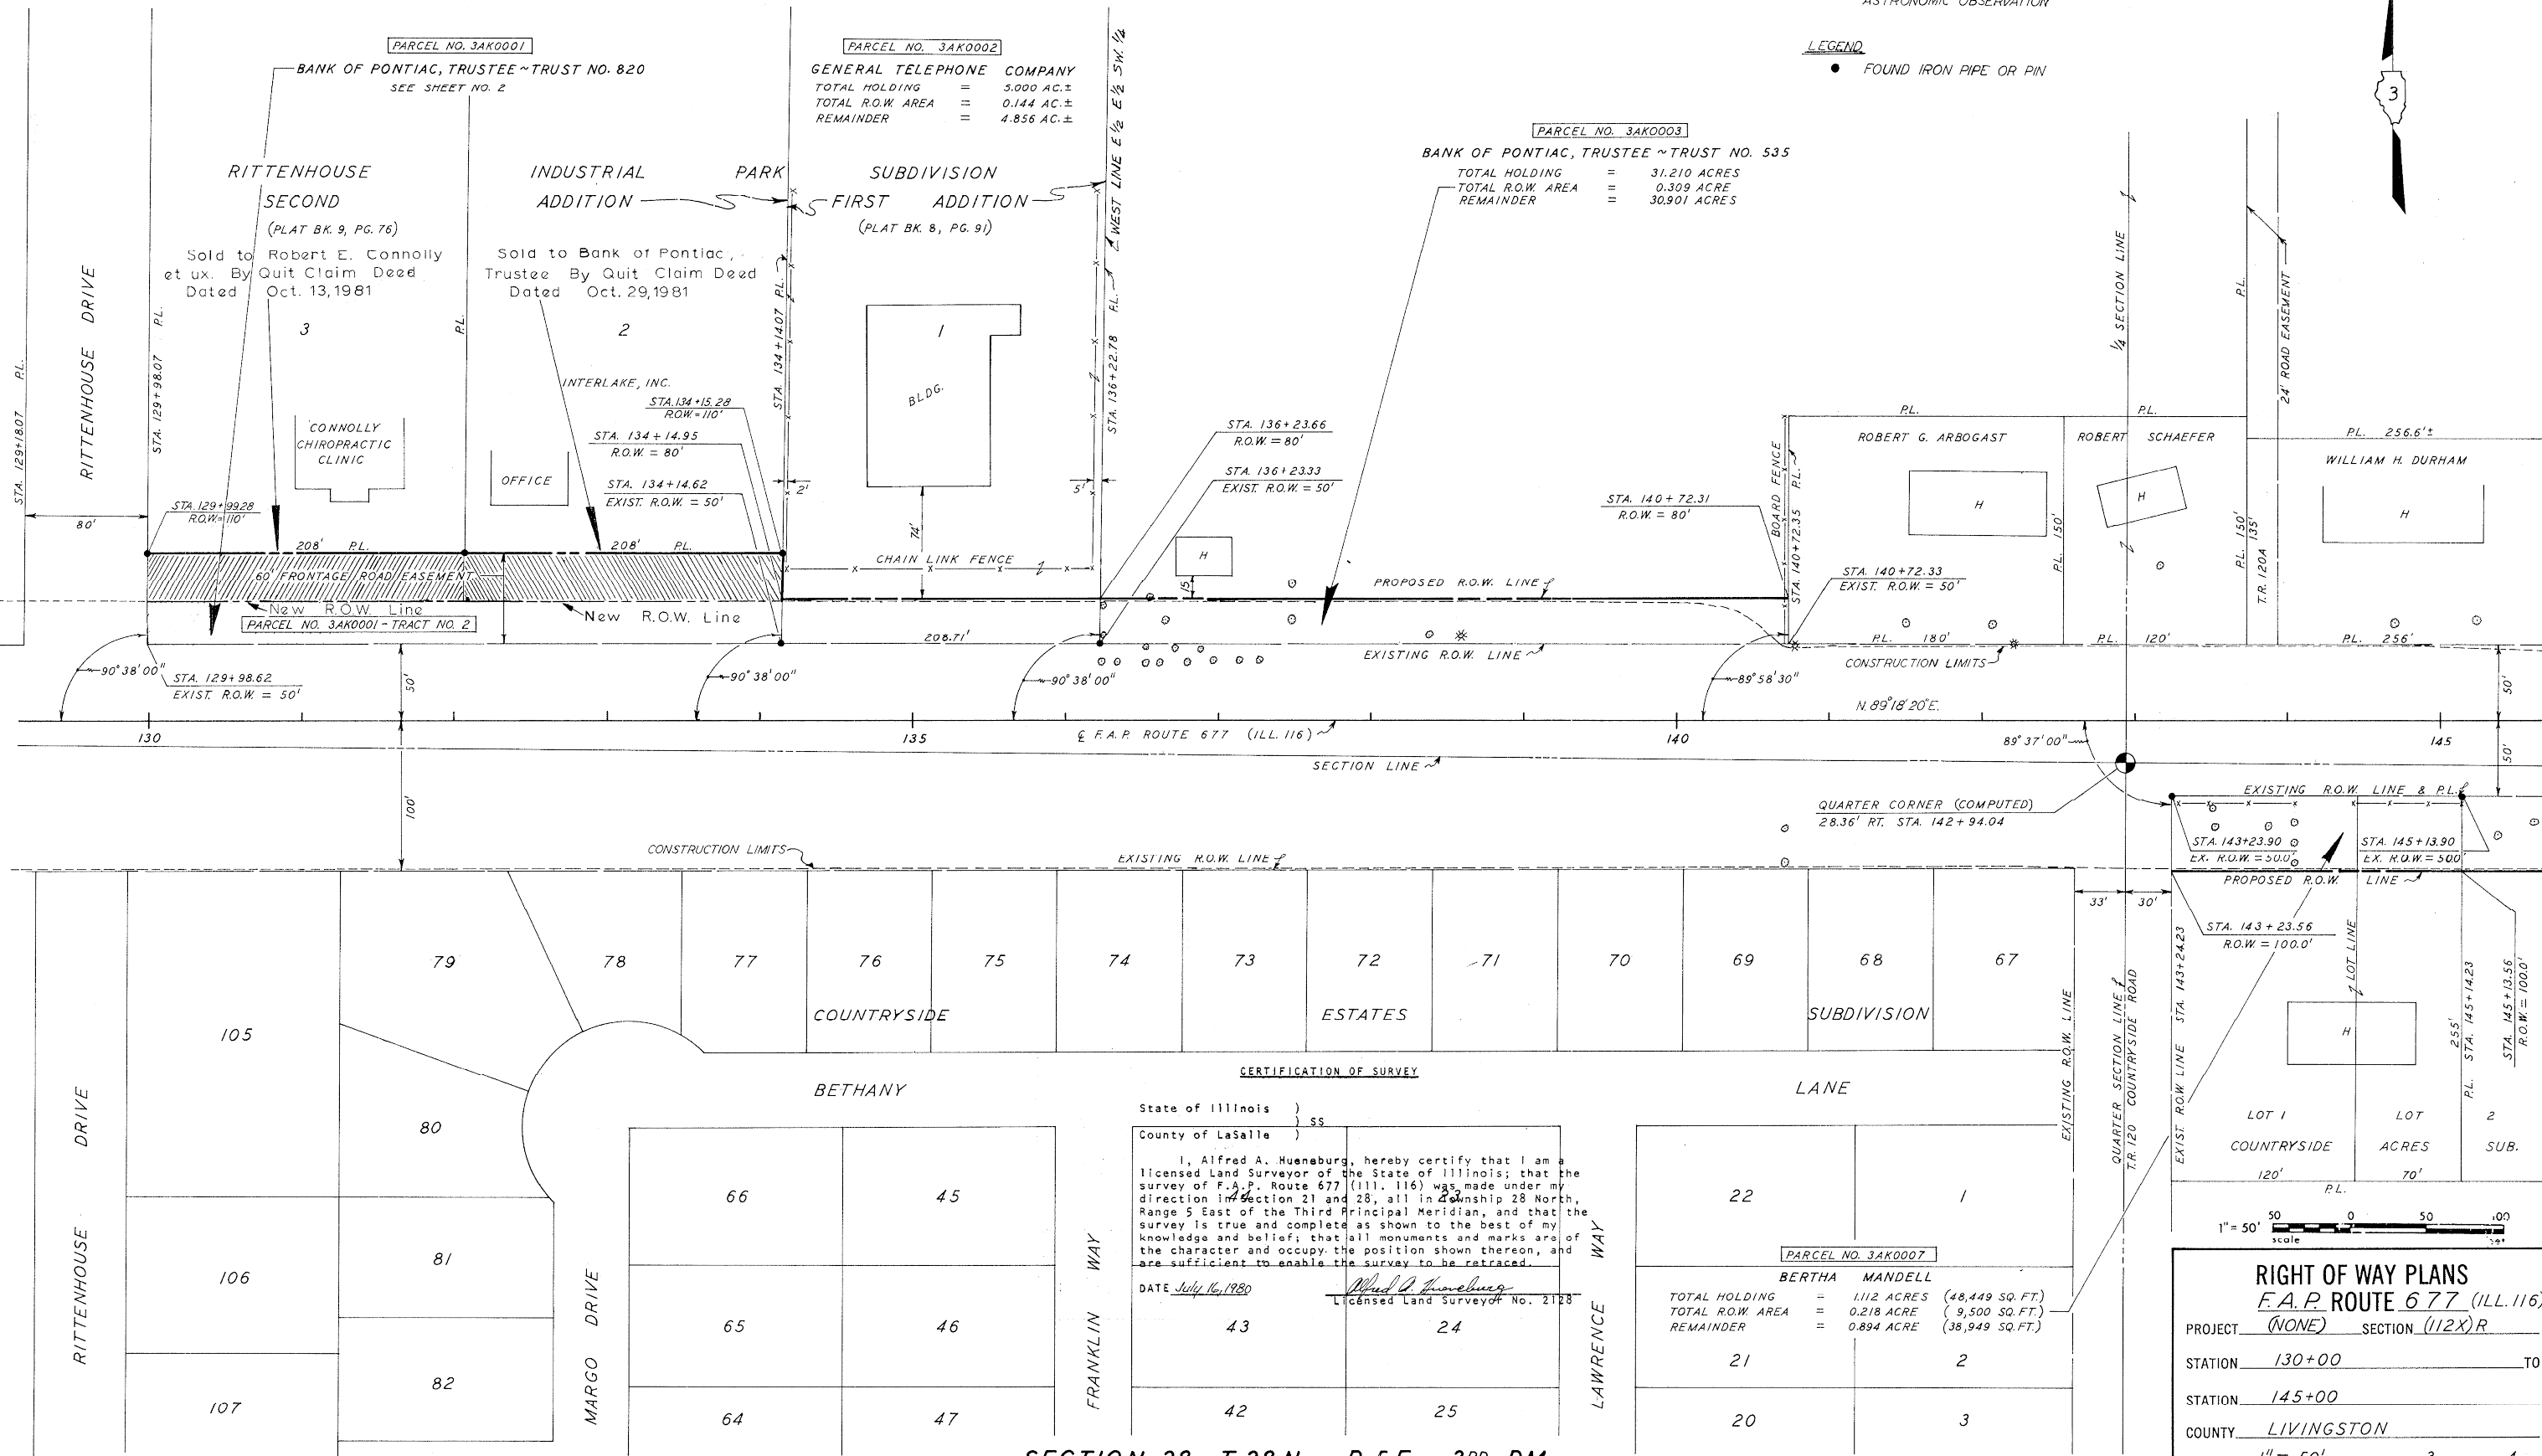

CERTIFICATION OF SURVEY

State of Illinois)
County of LaSalle) ss
I, Alfred A. Huenburg, hereby certify that I am a
licensed Land Surveyor of the State of Illinois; that the
survey of F.A.P. Route 677 (ILL. 116) was made under my
direction in Section 21 and 28, all in Township 28 North,
Range 5 East of the Third Principal Meridian, and that the
survey is true and complete as shown to the best of my
knowledge and belief; that all monuments and marks are of
the character and occupy the position shown thereon, and
are sufficient to enable the survey to be retraced.

DATE July 16, 1980
Alfred A. Huenburg
Licensed Land Surveyor No. 2128

LANE

22	1
21	2
20	3

PARCEL NO. 3AK0007

BERTHA MANDELL
TOTAL HOLDING = 1.112 ACRES (48,449 SQ. FT.)
TOTAL R.O.W. AREA = 0.218 ACRE (9,500 SQ. FT.)
REMAINDER = 0.894 ACRE (38,949 SQ. FT.)

1" = 50'
50 0 50 100
scale

RIGHT OF WAY PLANS

F.A.P. ROUTE 677 (ILL. 116)

PROJECT (NONE) SECTION (112X)R
STATION 130+00 TO
STATION 145+00
COUNTY LIVINGSTON
SCALE 1" = 50' SHEET 3 OF 4


SECTION 28 ~ T.28N. ~ R.5E. ~ 3RD P.M.

SECTION 21 ~ T.28N. ~ R.5E. ~ 3RD P.M.

3

APPROVED BY _____ DATE _____
DISTRICT ENGINEER

DRAWN BY GSC 4-80
WRITTEN BY A.H. 7-80
CHECKED BY A.H. 7-80
INSPECTED BY _____

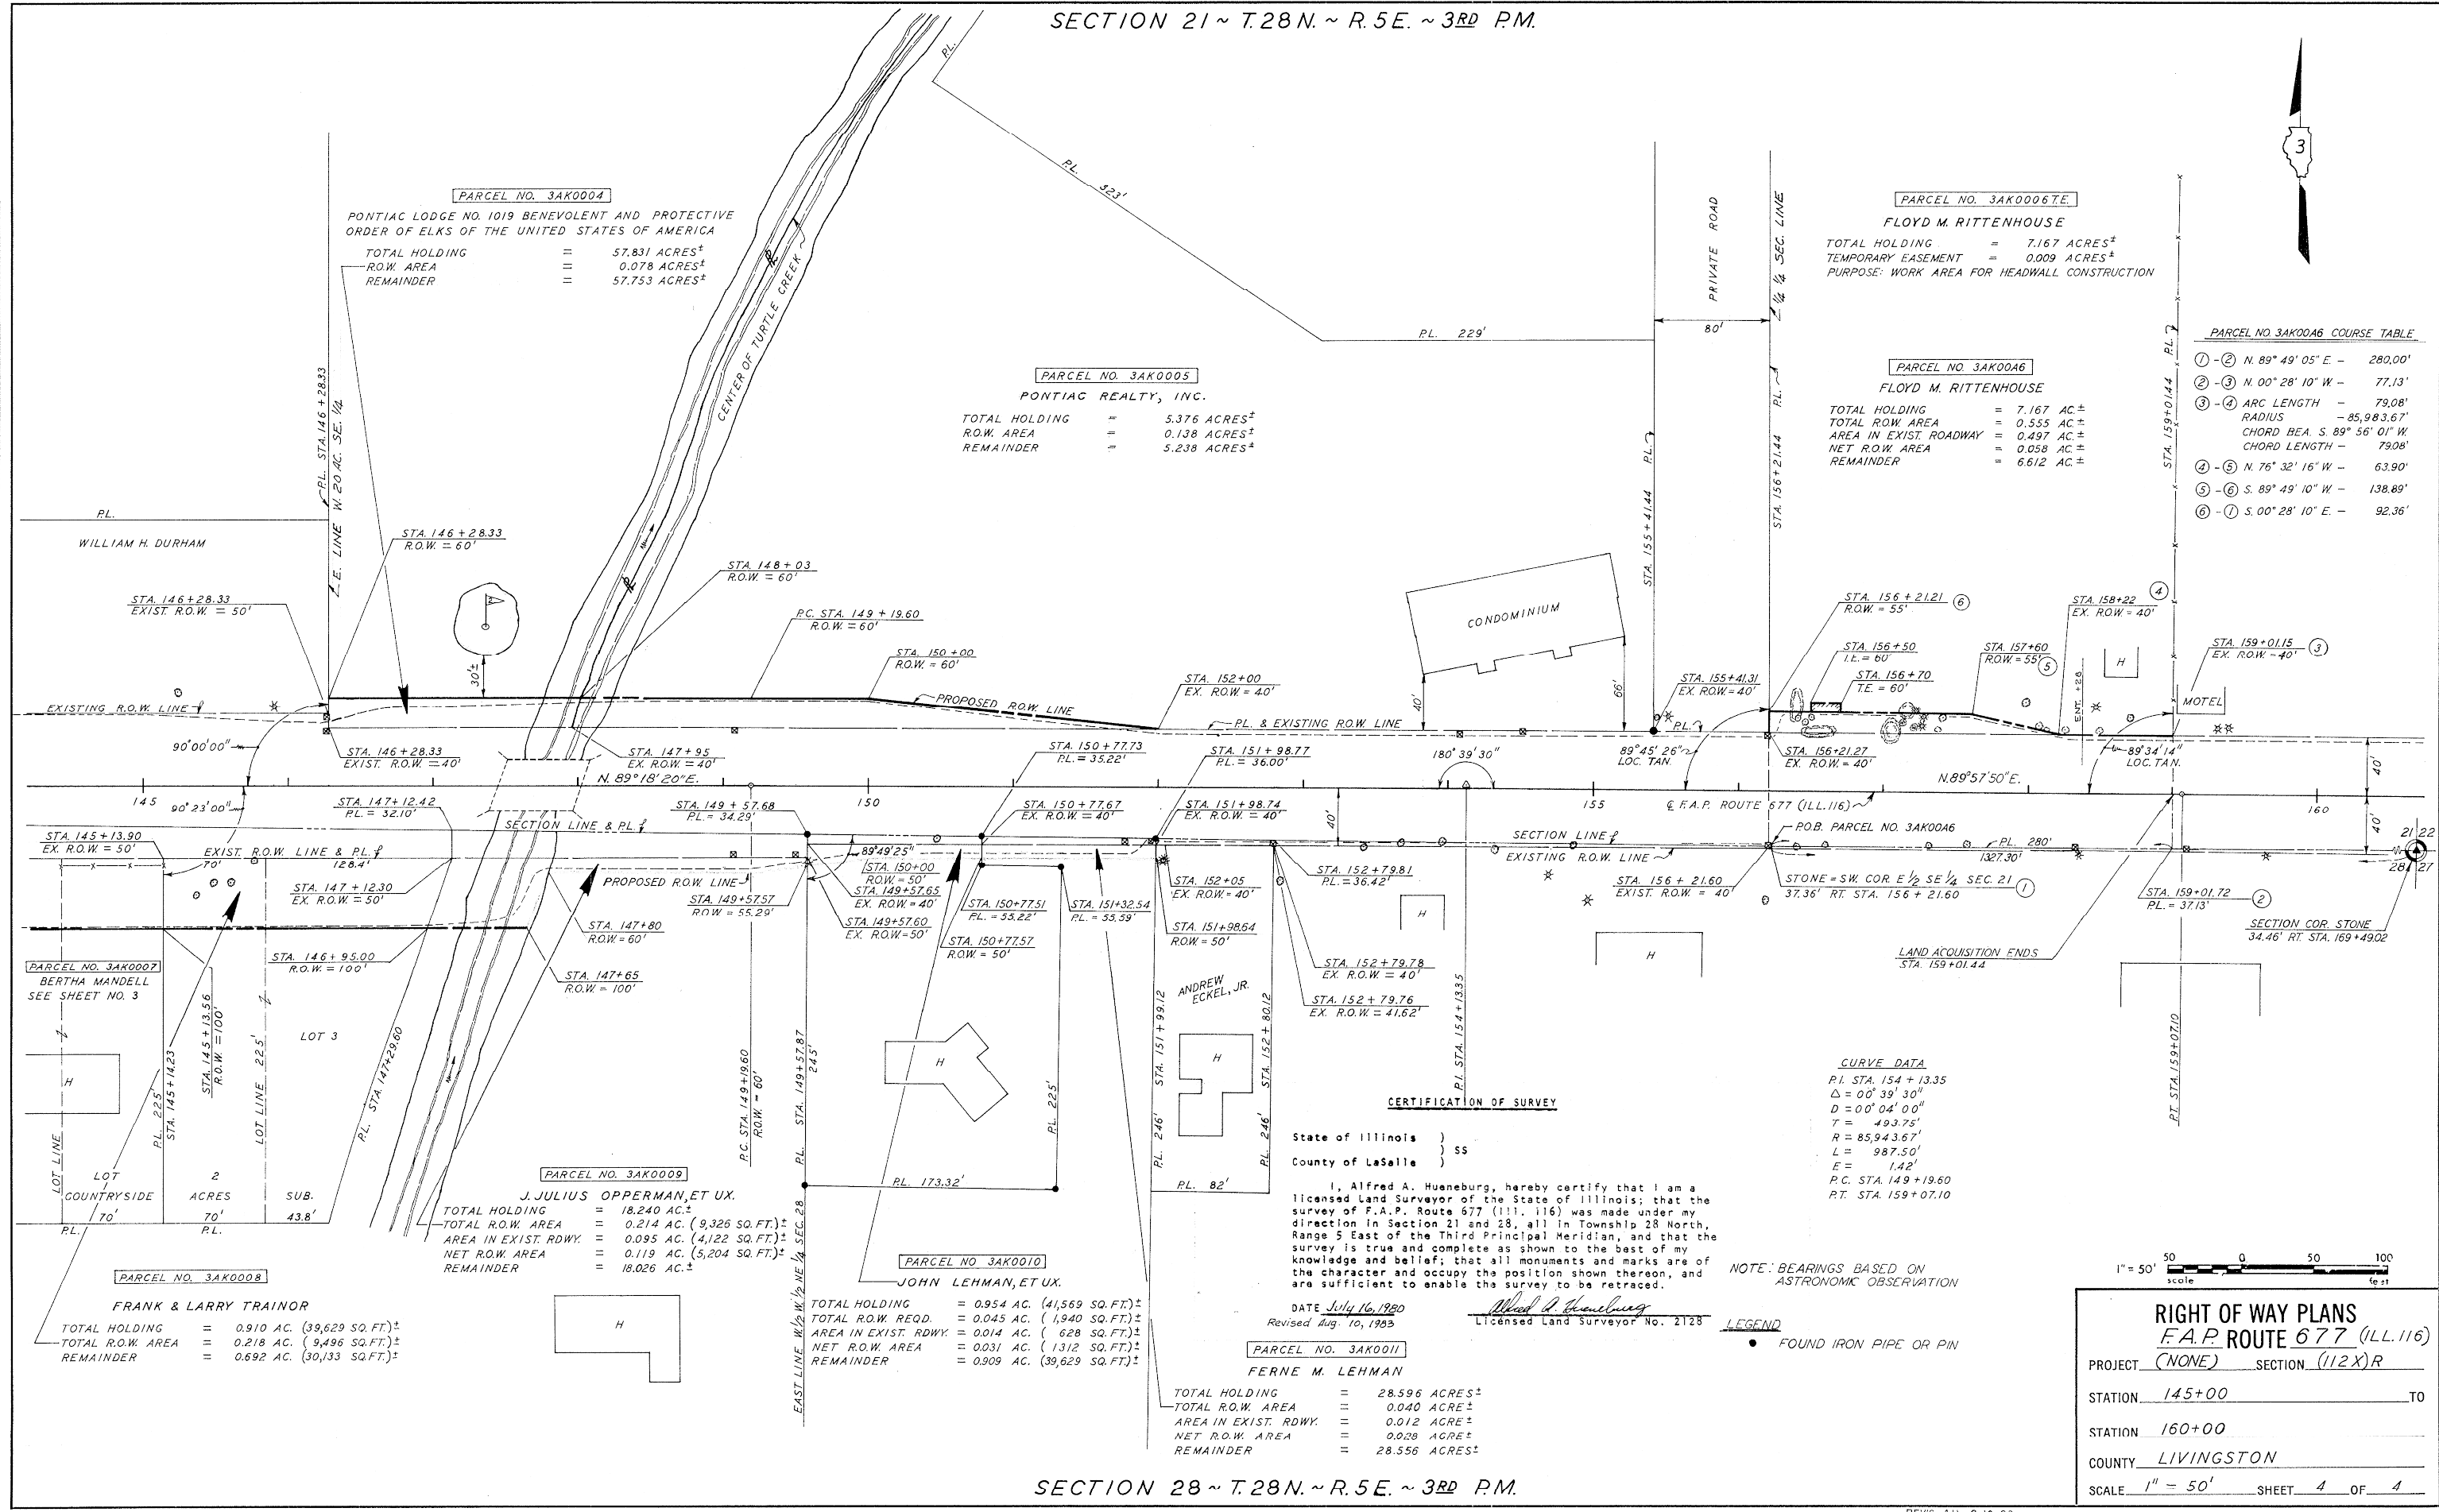

PARCEL NO. 3AK0004
PONTIAC LODGE NO. 1019 BENEVOLENT AND PROTECTIVE ORDER OF ELKS OF THE UNITED STATES OF AMERICA
TOTAL HOLDING = 57.831 ACRES±
R.O.W. AREA = 0.078 ACRES±
REMAINDER = 57.753 ACRES±

PARCEL NO. 3AK0005
PONTIAC REALTY, INC.
TOTAL HOLDING = 5.376 ACRES±
R.O.W. AREA = 0.138 ACRES±
REMAINDER = 5.238 ACRES±

PARCEL NO. 3AK0006
FLOYD M. RITTENHOUSE
TOTAL HOLDING = 7.167 ACRES±
TEMPORARY EASEMENT = 0.009 ACRES±
PURPOSE: WORK AREA FOR HEADWALL CONSTRUCTION

PARCEL NO. 3AK0006
FLOYD M. RITTENHOUSE
TOTAL HOLDING = 7.167 AC±
TOTAL R.O.W. AREA = 0.555 AC±
AREA IN EXIST. ROADWAY = 0.497 AC±
NET R.O.W. AREA = 0.058 AC±
REMAINDER = 6.612 AC±

PARCEL NO. 3AK0006 COURSE TABLE

①-②	N. 89° 49' 05" E.	280.00'
②-③	N. 00° 28' 10" W.	77.13'
③-④	ARC LENGTH -	79.08'
	RADIUS -	85,983.67'
	CHORD BEA. S. 89° 56' 01" W.	79.08'
④-⑤	N. 76° 32' 16" W.	63.90'
⑤-⑥	S. 89° 49' 10" W.	138.89'
⑥-⑦	S. 00° 28' 10" E.	92.36'

PARCEL NO. 3AK0009
J. JULIUS OPPERMAN, ET UX.
TOTAL HOLDING = 18.240 AC.±
TOTAL R.O.W. AREA = 0.214 AC. (9,326 SQ. FT.)±
AREA IN EXIST. RDWY. = 0.095 AC. (4,122 SQ. FT.)±
NET R.O.W. AREA = 0.119 AC. (5,204 SQ. FT.)±
REMAINDER = 18.026 AC.±

PARCEL NO. 3AK0010
JOHN LEHMAN, ET UX.
TOTAL HOLDING = 0.954 AC. (41,569 SQ. FT.)±
TOTAL R.O.W. REQD. = 0.045 AC. (1,940 SQ. FT.)±
AREA IN EXIST. RDWY. = 0.014 AC. (628 SQ. FT.)±
NET R.O.W. AREA = 0.031 AC. (1,312 SQ. FT.)±
REMAINDER = 0.909 AC. (39,629 SQ. FT.)±

PARCEL NO. 3AK0011
FERNE M. LEHMAN
TOTAL HOLDING = 28.596 ACRES±
TOTAL R.O.W. AREA = 0.040 ACRES±
AREA IN EXIST. RDWY. = 0.012 ACRES±
NET R.O.W. AREA = 0.028 ACRES±
REMAINDER = 28.556 ACRES±

CERTIFICATION OF SURVEY
State of Illinois)
County of LaSalle) ss
I, Alfred A. Hueneburg, hereby certify that I am a Licensed Land Surveyor of the State of Illinois; that the survey of F.A.P. Route 677 (ILL. 116) was made under my direction in Section 21 and 28, all in Township 28 North, Range 5 East of the Third Principal Meridian, and that the survey is true and complete as shown to the best of my knowledge and belief; that all monuments and marks are of the character and occupy the position shown thereon, and are sufficient to enable the survey to be retraced.

DATE July 16, 1980
Revised Aug. 10, 1983
Alfred A. Hueneburg
Licensed Land Surveyor No. 2128

CURVE DATA
P.I. STA. 154+13.35
Δ = 00° 39' 30"
D = 00° 04' 00"
T = 493.75'
R = 85,943.67'
L = 987.50'
E = 1.42'
P.C. STA. 149+19.60
P.T. STA. 159+07.10

NOTE: BEARINGS BASED ON ASTRONOMIC OBSERVATION

LEGEND
• FOUND IRON PIPE OR PIN

1" = 50'
50 0 50 100
feet

RIGHT OF WAY PLANS
F.A.P. ROUTE 677 (ILL. 116)

PROJECT (NONE) SECTION (112X)R
STATION 145+00 TO
STATION 160+00
COUNTY LIVINGSTON
SCALE 1" = 50' SHEET 4 OF 4

SECTION 28 ~ T.28N. ~ R.5E. ~ 3RD P.M.

TR 112 CURVE DATA
 P.I. STA. 3+00.33
 $\Delta = 16^{\circ}00'00''$ $P = 43.11'$
 $D = 11^{\circ}00'00''$ $L = 137.14'$
 $I = 0.902$ $E = 4.65'$
 P.C. STA. 2+31.31
 P.T. STA. 3+68.45

TR 112 CURVE DATA
 P.I. STA. 5+73.51
 $\Delta = 16^{\circ}16'14''$ $R = 491.11'$
 $D = 16^{\circ}00'00''$ $L = 139.46'$
 $I = 70.20'$ $E = 4.99'$
 P.O. STA. 5+03.31
 R.T. STA. 6+42.77

PARCEL 7


RAY EDWARD BAUKNECHT
 TOTAL AREA = 78.5 ACRES ±
 TOTAL R.O.W. REQ'D. = 0.25 ACRES ±
 REMAINING AREA = 78.25 ACRES ±

PARCEL 6 T.E.

TEMPORARY EASEMENT
 FOR CONSTRUCTION OF
 DETOUR ROAD
 AREA = 2.04 AC. ±

PARCEL 6 & T.E.

LEWIS C. MCGREGOR
 TOTAL AREA = 80.0 ACRES ±
 TOTAL R.O.W. REQ'D. = 2.86 ACRES ±
 AREA IN EXIST. ROAD = 1.29 ACRES ±
 NET R.O.W. REQ'D. = 1.57 ACRES ±
 REMAINING AREA = 77.14 ACRES ±
 TEMPORARY EASEMENT
 AREA = 2.04 ACRES ±

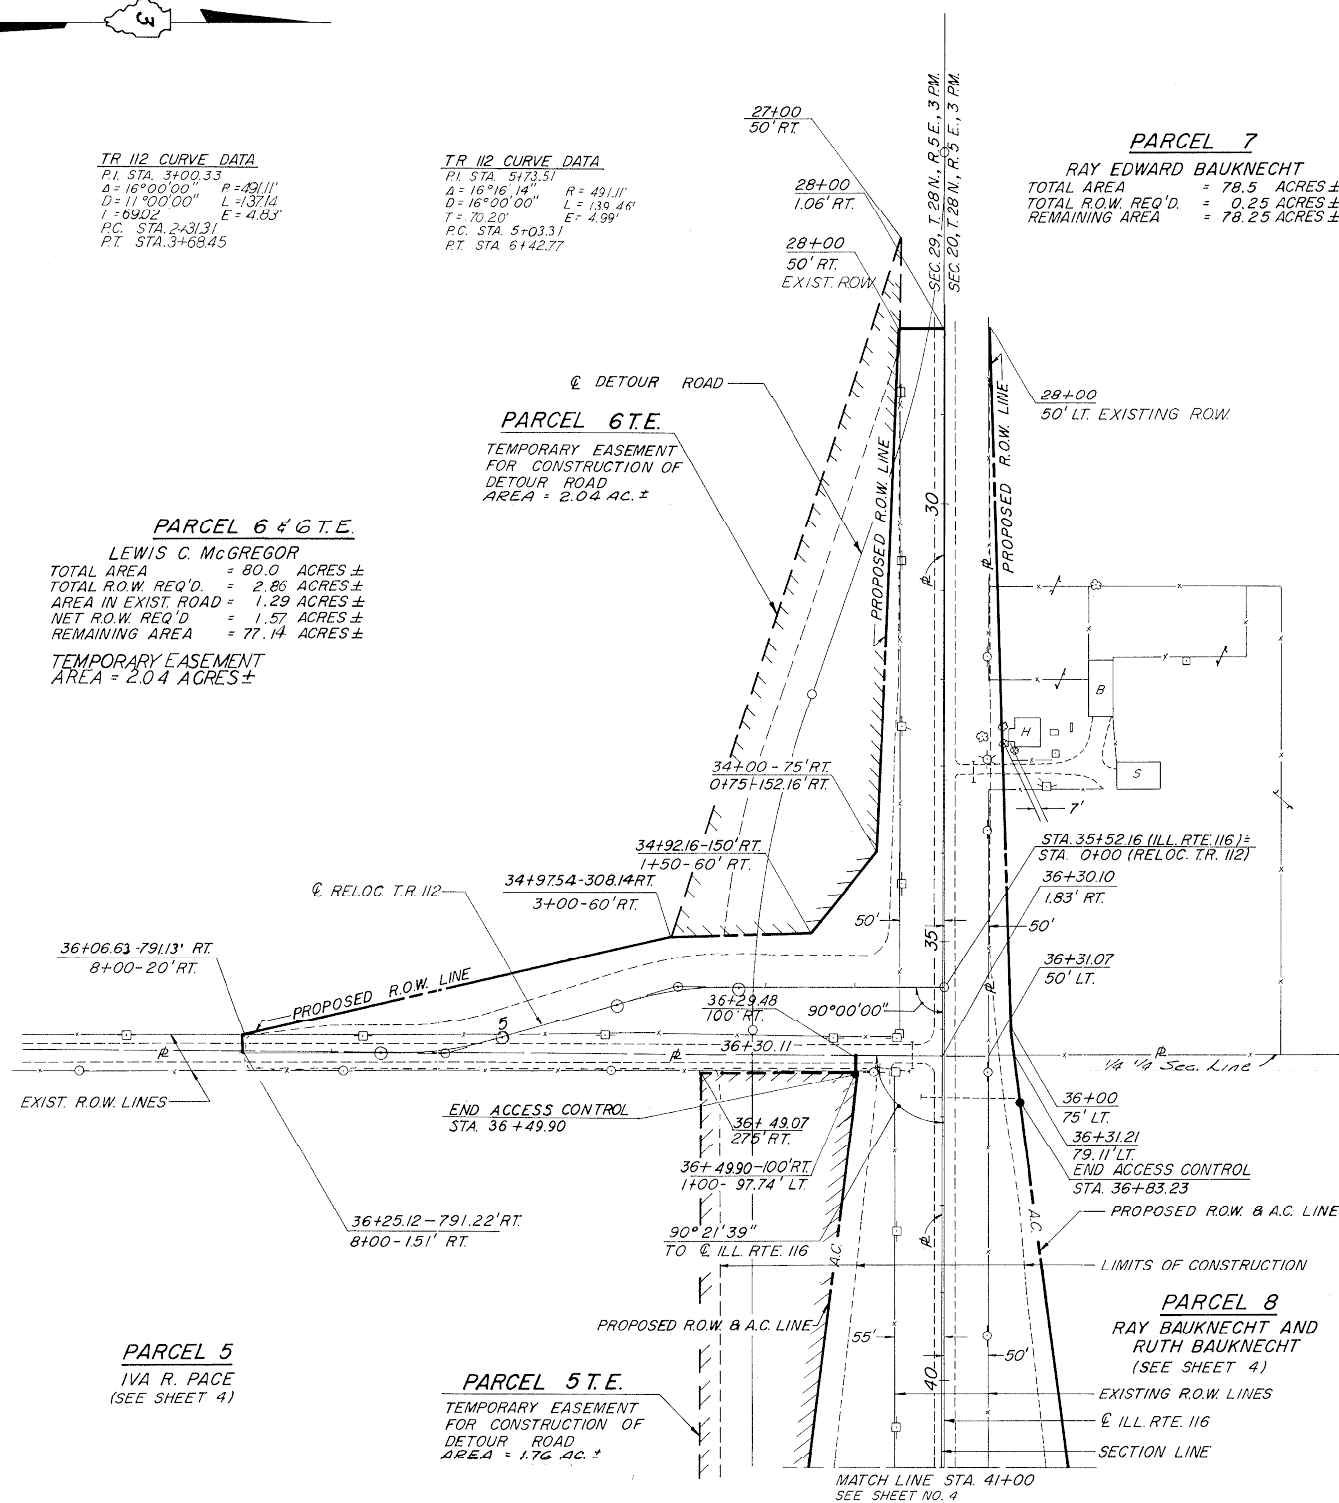


PARCEL 4
 THE PONTIAC NATIONAL BANK, TRUSTEE
 TRUST NO. 133
 (SEE SHEET 3)

PARCEL 4 T.E. (Tract 1)
 TEMPORARY EASEMENT
 FOR CONSTRUCTION OF
 DETOUR ROAD
 AREA = 108 AC. ±

NOTE:
 PARCEL NO. 4 (TRACT NO. 2) &
 PARCEL NO. 10 (TRACT NO. 2)
 TO BE SECURED WITH STATE
 FUNDS ONLY - (NON-PARTICIPATING).

PARCEL 8

RAY BAUKNECHT AND
 RUTH BAUKNECHT
 (SEE SHEET 4)

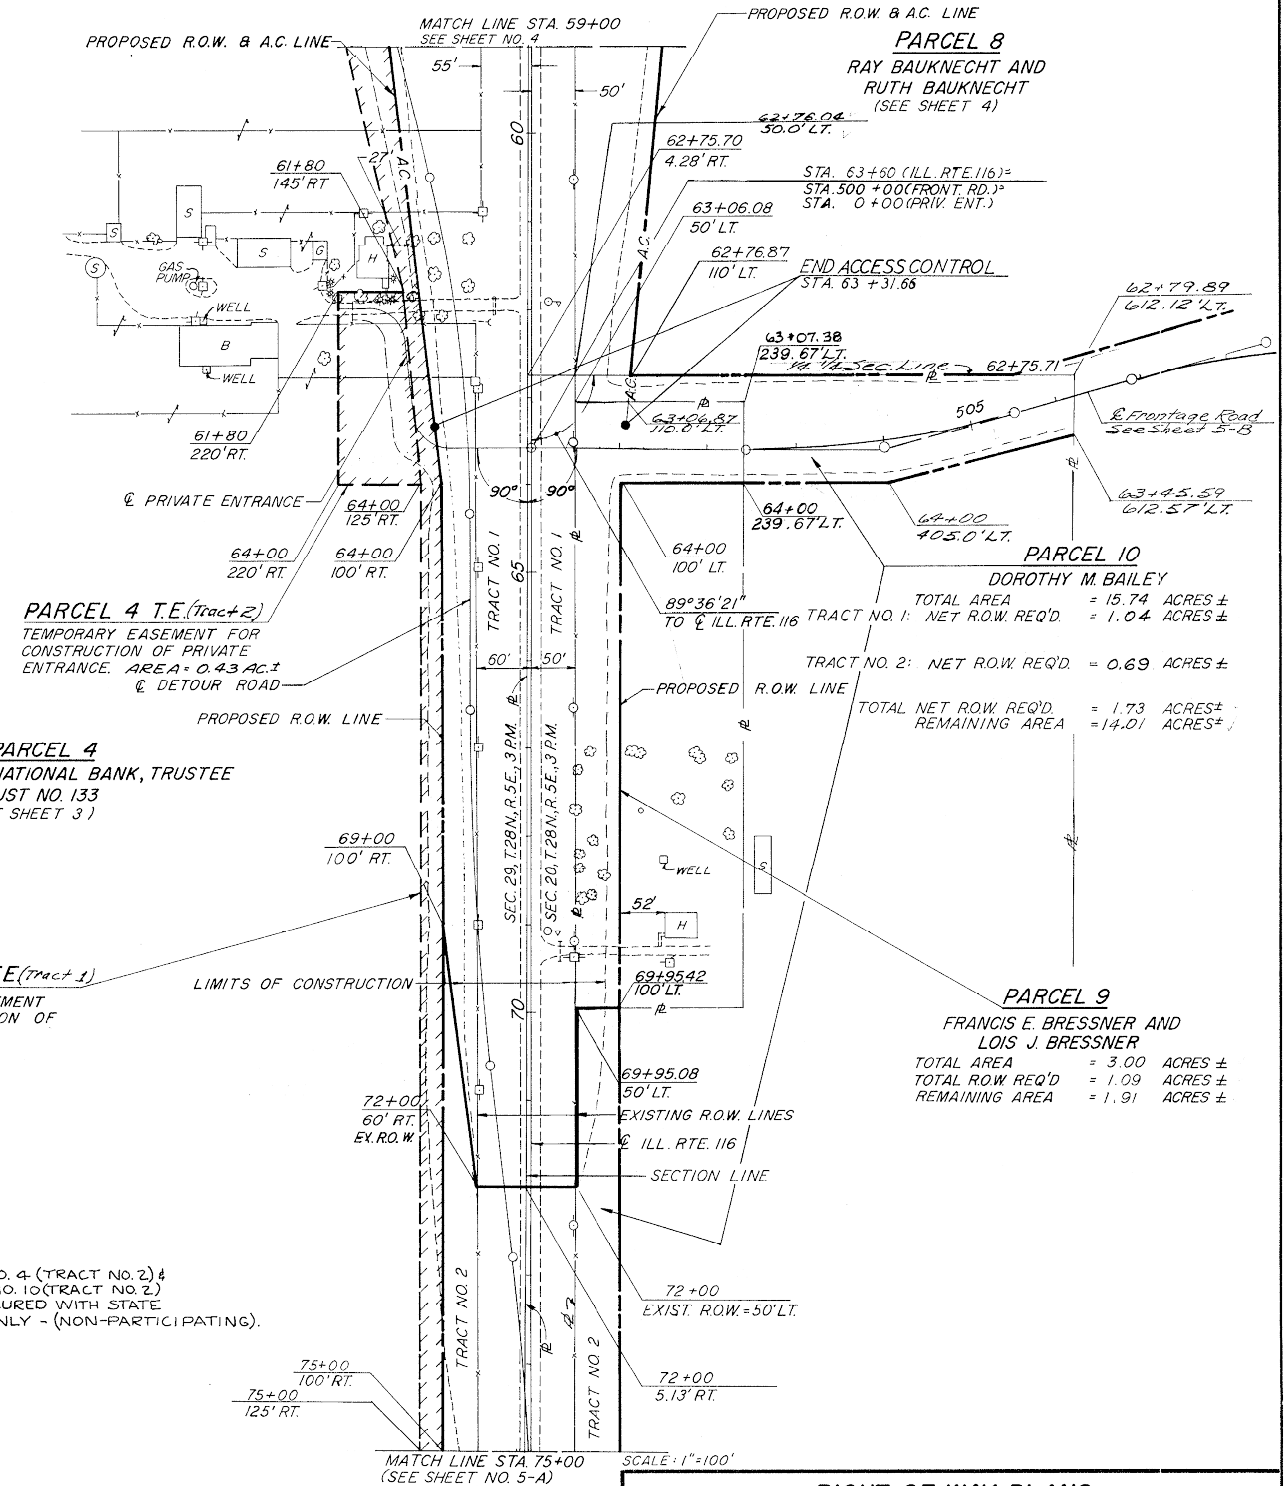

PARCEL 9

FRANCIS E. BRESSNER AND
 LOIS J. BRESSNER
 TOTAL AREA = 3.00 ACRES ±
 TOTAL R.O.W. REQ'D. = 1.09 ACRES ±
 REMAINING AREA = 1.91 ACRES ±

RIGHT OF WAY PLANS

REVISIONS		STATE OF ILLINOIS		DRAWN BY DATE	
NO.	DATE	INITIALS	DEPARTMENT OF PUBLIC WORKS AND BUILDINGS	DATE	DATE
1	8-71	C.H.D.	DIVISION OF HIGHWAYS	8-71	8-71
2	9-71	A.A.H.	FA.1-55	SECTION 53-5	BOOK NUMBER
3	10-71	J.S.	LIVINGSTON	COUNTY	PROJECT NO.
4	11-71	C.H.D.	HOMER L. CHASTAIN & ASSOCIATES		SHEET NO.
5			CONSULTING ENGINEERS		5
6			DECATUR, ILLINOIS		

SCALE: 1"=100'

REVISIONS			STATE OF ILLINOIS		DRAWN BY DATE J.L.H. 9-7-71
No.	DATE	INITIALS	DEPARTMENT OF PUBLIC WORKS AND BUILDINGS		CHECKED BY DATE O.S. 9-7-71
1	9-7-71	A.A.H.	DIVISION OF HIGHWAYS		BOOK NUMBER
2	10-7-71	HJS	F.A.I. - 65	SECTION 53-5	
3			LIVINGSTON	COUNTY	PROJECT NO.
4					
5					
6					
7			HOMER L. CHASTAIN & ASSOCIATES		SHEET NO.
8			CONSULTING ENGINEERS		5-A
9			DECATUR, ILLINOIS		
10					

SEC. 20, T.28N., R.5E., 3PM.

CURVE DATA

PI. STA. 504 + 00
d = 15°25'58" R = 1,145.92'
D = 5° 00' L = 308.66'
T = 155.27' E = 10.47'
PC. STA. 502 + 44.73
PT. STA. 505 + 53.39

CURVE DATA

PI. STA. 508 + 48.12
d = 15° 44' 17" R = 1,145.92'
D = 5° 00' L = 314.76'
T = 158.38' E = 10.89'
PC. STA. 506 + 89.74
PT. STA. 510 + 04.50

PARCEL 8
RAY BAUKNECHT AND RUTH BAUKNECHT
(SEE SHEET 4)

REMAINING AREA
THIS SIDE = 50.44 AC±

PARCEL 8A

RAY BAUKNECHT AND RUTH BAUKNECHT
TOTAL AREA = 50.44 ACRES±
NET R.O.W. REQ'D. = 0.07 ACRES±
REMAINING AREA = 50.37 ACRES±

PARCEL 8
TRACT NO. 2

PARCEL 44

F. M. RITTENHOUSE
TOTAL AREA = 40.00 ACRES±
TOTAL R.O.W. REQ'D. = 0.07 ACRES±
REMAINING AREA = 39.93 ACRES±

PARCEL NO. 44 T.E.
FLOYD M. RITTENHOUSE
TEMP CONST. EASEMENT = 2.32 AC±
PURPOSE: CONST. DITCH ON I. C. RR. R.O.W.
NOTE: THIS EASEMENT EXTENDS TO THE WEST
BANK OF VERMILION RIVER.

SEC. 20, T.28N., R.5E., 3PM.

PARCEL NO. 12
MERLE V. KOERNER, RUTH KOERNER McCABE
AND ALICE KOERNER
(SEE SHEET 6)

REMAINING AREA
THIS SIDE = 15.69 AC±

REMAINING AREA
THIS SIDE = 59.22 AC±

PARCEL NO. 43

DUANE V. HAAS &
ELLEN R. HAAS

TOTAL AREA = 93.00 ACRES±
TOTAL R.O.W. REQ'D. = 5.09 ACRES±
AREA IN EXIST. ROAD = 0.07 ACRES±
NET R.O.W. REQ'D. = 5.02 ACRES±
REMAINING AREA = 87.91 ACRES±

REMAINING AREA
THIS SIDE = 13.00 AC±

SCALE: 1"=100'

RIGHT OF WAY PLANS

REVISIONS		STATE OF ILLINOIS		DRAWN BY DATE	
NO.	DATE	INITIALS	DEPARTMENT OF TRANSPORTATION	DJC	4-72
1	9-71	A.A.H.	DIVISION OF HIGHWAYS	CS	4-72
2	7-10-72	AI			BOOK NUMBER
3					PROJECT NO.
4					
5					
6					
7					
8					
9					
10					

FA.I.-55	SECTION 53-5
LIVINGSTON	COUNTY
HOMER L. CHASTAIN & ASSOCIATES	
CONSULTING ENGINEERS	
DECATUR, ILLINOIS	
SHEET NO.	
5-B	



REMOVAL LEGEND



DRIVEWAY PAVEMENT REMOVAL

NOTES:

1. SEE HIGHWAY STANDARDS 424001-424031 FOR MAX SLOPES AND ADDITIONAL REQUIREMENTS.
2. SEE HIGHWAY STANDARD 606001 FOR CURB AND GUTTER REQUIREMENTS NEXT TO ADA RAMPS.
3. ALL CROSS-SLOPES IN THE DIRECTION OF TRAVEL ARE AN ABSOLUTE MAXIMUM OF 2%. LAYOUT SHOULD BE AT 1.5% TO ALLOW FOR ERROR WHILE REMAINING WITH THE MAXIMUM SLOPE.
4. SIDEWALK CURBS ARE SHOWN ONLY AS REQUIRED BY FIELD CONDITIONS AND MAY BE OMITTED IF FOUND TO BE UNNECESSARY.
5. SIDEWALK CURBS ARE INCLUDED IN THE COST OF THE SIDEWALK.

GRADING LEGEND



SODDING AREA

	CODED PAY ITEM	UNIT	QUANTITY
25000400	NITROGEN FERTILIZER NUTRIENT	POUND	1
25000500	PHOSPHORUS FERTILIZER NUTRIENT	POUND	1
25000600	POTASSIUM FERTILIZER NUTRIENT	POUND	1
25200100	SODDING	SQ YD	14
25200200	SUPPLEMENTAL WATERING	UNIT	0.2
35101800	AGGREGATE BASE COURSE, TYPE B 6"	SQ YD	5
42400100	PORTLAND CEMENT CONCRETE SIDEWALK 4 INCH	SQ FT	147
42400800	DETECTABLE WARNINGS	SQ FT	20
44000500	COMBINATION CURB AND GUTTER REMOVAL	FOOT	93
44000600	SIDEWALK REMOVAL	SQ FT	92
60605000	COMBINATION CONCRETE CURB AND GUTTER, TYPE B-6 24	FOOT	93

ELEVATIONS TO BE
DETERMINED IN THE FIELD
LAYOUT PER HIGHWAY
STANDARD 424001-11

IL-116 (REYNOLDS STREET)

ELKS CLUB ROAD

IL-116 (REYNOLDS STREET)



MODEL: Default
FILE NAME: N:\2024\240467\240467_03\Drawings\Mstr\CADD_Sheets\D36654-sbr-drive03.dgn



V3 Companies
7325 Janes Avenue
Woodridge, IL 60517
630.724.9200 phone
630.724.9202 fax
www.v3co.com


USER NAME = cwasowicz	DESIGNED - MGS	REVISED -
	DRAWN - DRP	REVISED -
PLOT SCALE = 10'	CHECKED - JWB	REVISED -
PLOT DATE = 6/21/2024	DATE - 06/21/2024	REVISED -

STATE OF ILLINOIS
DEPARTMENT OF TRANSPORTATION

ADA DETAILS
ELKS CLUB ROAD

SCALE: 1"=5'	SHEET 2 OF 11 SHEETS	STA.	TO STA.
--------------	----------------------	------	---------

F.A. RTE.	SECTION	COUNTY	TOTAL SHEETS	SHEET NO.
673	(112X) RS-4 & (11X) RS-2	LIVINGSTON	108	69
		CONTRACT NO. 66E54		
ILLINOIS		FED. AID PROJECT		

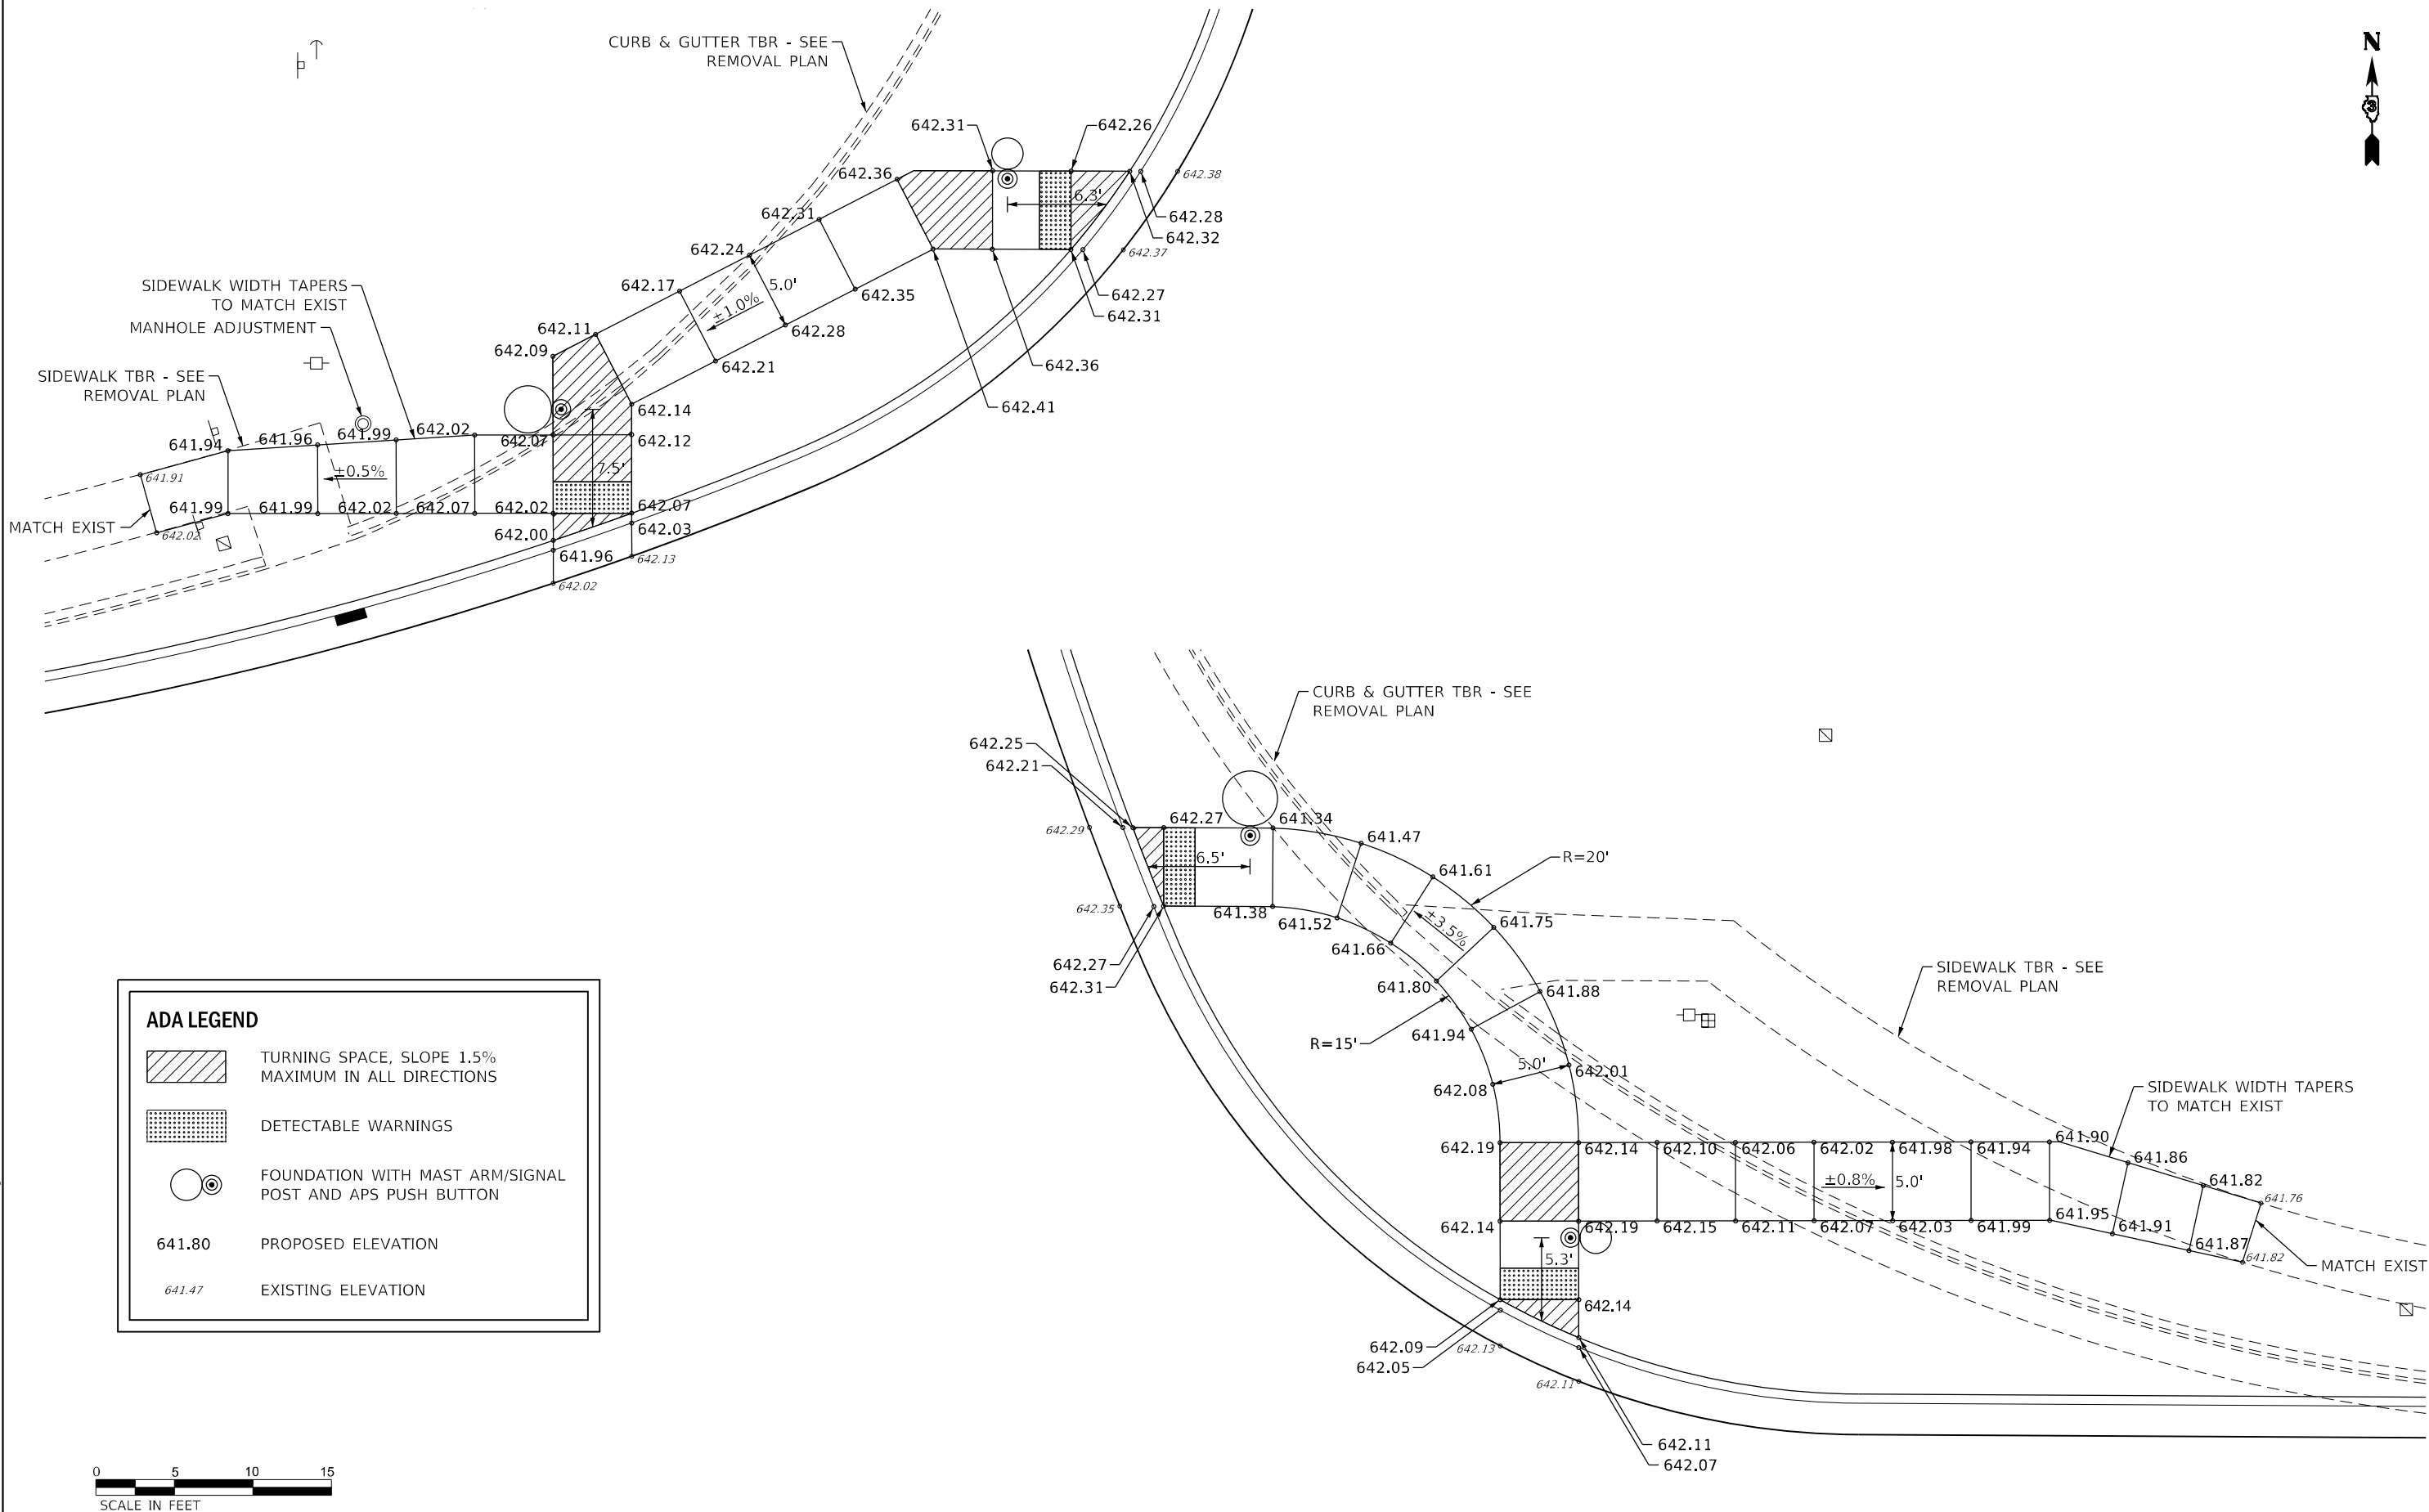

ADA LEGEND

- TURNING SPACE, SLOPE 1.5% MAXIMUM IN ALL DIRECTIONS
- DETECTABLE WARNINGS
- FOUNDATION WITH MAST ARM/SIGNAL POST AND APS PUSH BUTTON
- 641.80** PROPOSED ELEVATION
- 641.47** EXISTING ELEVATION



MODEL: Default
FILE NAME: 66E54.dgn
OR 66 and IL 116 Intersection/CADD/CADD_Sheets/66E54-rbt-ada.dgn



Hutchison
Engineering, Inc.

USER NAME	= mbudzyrski
DESIGNED	-
DRAWN	-
PLOT SCALE	= 10,0000 * / in.
PLOT DATE	= 6/20/2024

DESIGNED	-
DRAWN	-
CHECKED	-
DATE	-

REVISED	-
REVISED	-
REVISED	-
REVISED	-

**STATE OF ILLINOIS
DEPARTMENT OF TRANSPORTATION**

**ADA DETAILS
IL 116 AND OR 66 (NW & NE)**

SCALE: SHEET 3 OF 6 SHEETS STA. TO STA.

F.A.P. RTE.	SECTION	COUNTY	TOTAL SHEETS	SHEET NO.
673	(112X) RS-4 & (11X) RS-2	LIVINGSTON	108	70
CONTRACT NO. 66E54				
ILLINOIS FED. AID PROJECT				



MATCHLINE STA 165+05 SEE SHEET 6

ELEVATIONS TO
BE DETERMINED
IN THE FIELD

CURB & GUTTER TBR - SEE
REMOVAL PLAN

MATCHLINE STA 167+35 SEE SHEET 5

ADA LEGEND



TURNING SPACE, SLOPE 1.5%
MAXIMUM IN ALL DIRECTIONS



DETECTABLE WARNINGS



FOUNDATION WITH MAST ARM/SIGNAL
POST AND APS PUSH BUTTON

641.80 PROPOSED ELEVATION

641.47 EXISTING ELEVATION




SCALE IN FEET

STATE OF ILLINOIS DEPARTMENT OF TRANSPORTATION

ADA DETAILS IL 116 AND OR 66 (SW & SE)


SCALE: SHEET 4 OF 6 SHEETS STA. TO STA.

F.A.P. RTE.	SECTION	COUNTY	TOTAL SHEETS	SHEET NO.
673	(112X) RS-4 & (11X) RS-2	LIVINGSTON	108	71
CONTRACT NO. 66E54				
ILLINOIS FED. AID PROJECT				

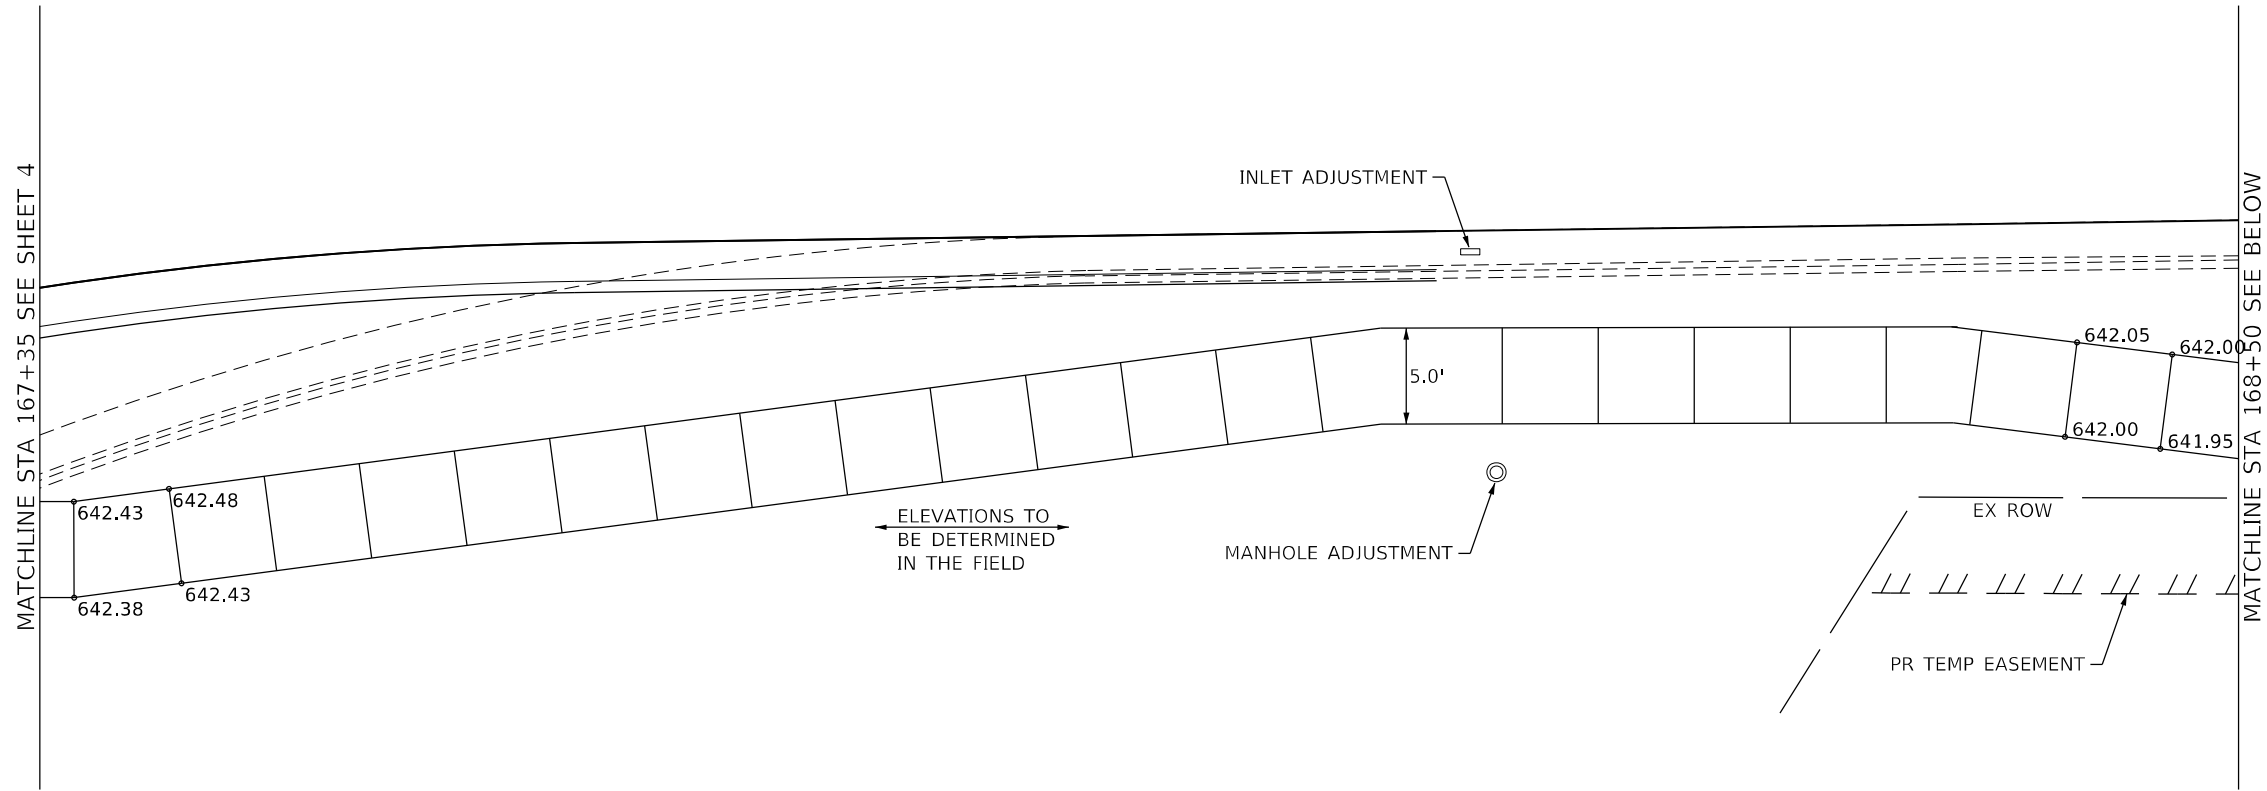

ADA LEGEND

- TURNING SPACE, SLOPE 1.5% MAXIMUM IN ALL DIRECTIONS
- DETECTABLE WARNINGS
- FOUNDATION WITH MAST ARM/SIGNAL POST AND APS PUSH BUTTON
- 641.80** PROPOSED ELEVATION
- 641.47** EXISTING ELEVATION

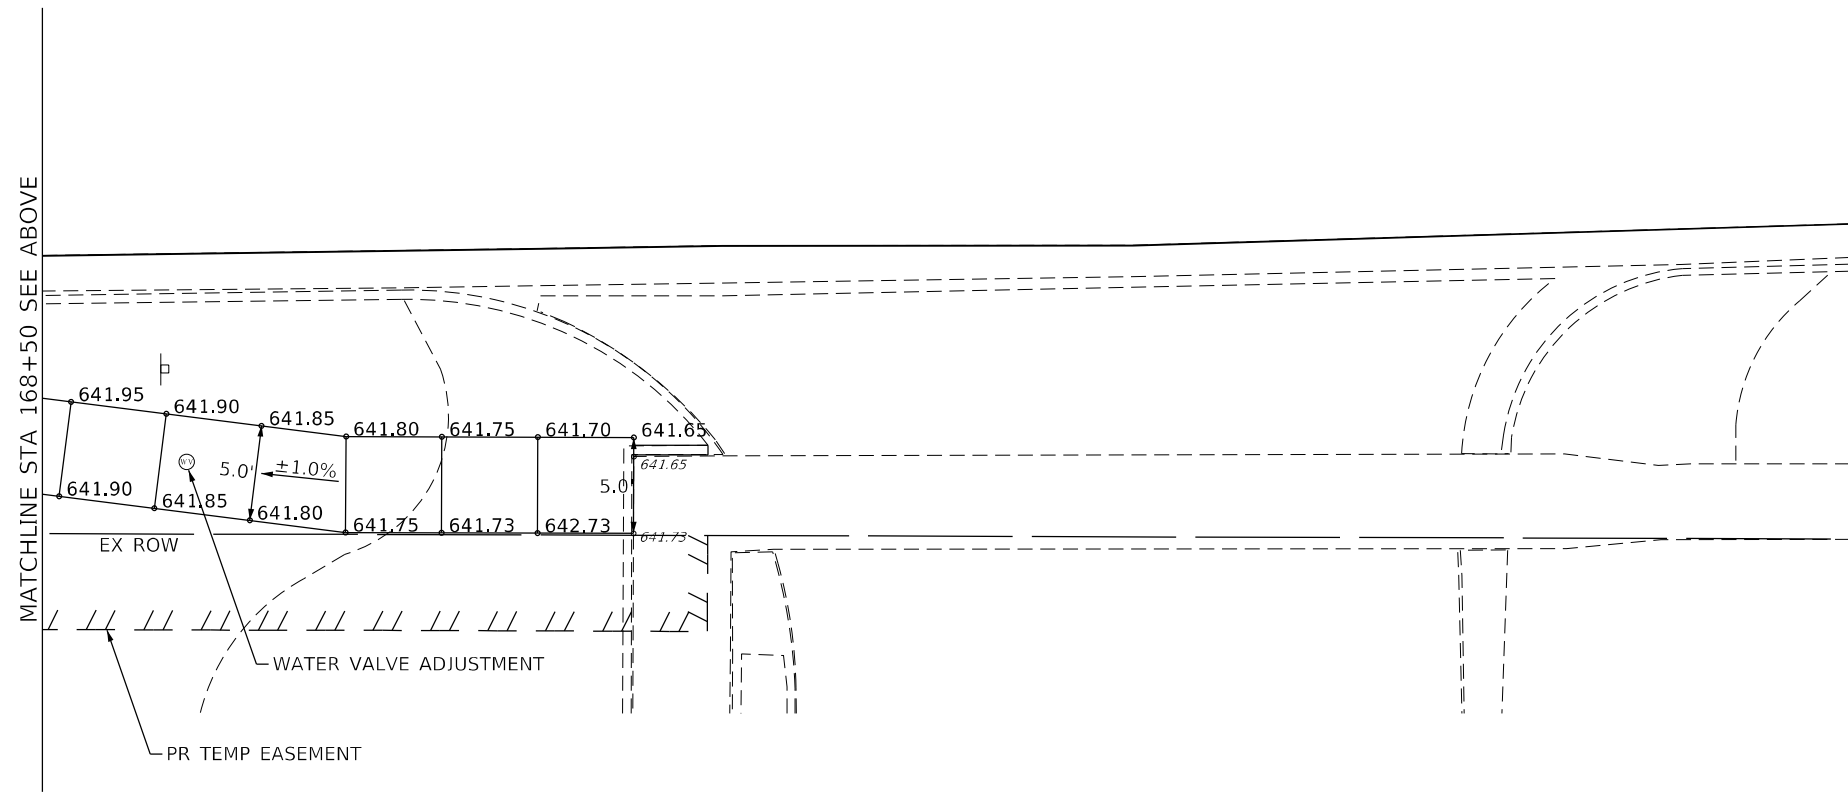

MODEL: Default
FILE NAME: 66E54_17_OR_66_and_IL_116_Intersection(CADD).CADD_Sheets(D366E54-17-ada.dgn)

MODEL: Default
FILE NAME: 66E54_17_OR_66_and_IL_116_Intersection(CADD).CADD_Sheets(D66E54-rtb-ada.dgn)



USER NAME	= mbudzyrski
PLOT SCALE	= 10,0000 * / in.
PLOT DATE	= 6/23/2024

DESIGNED	-
DRAWN	-
CHECKED	-
DATE	-


REVISED	-
REVISED	-
REVISED	-
REVISED	-

STATE OF ILLINOIS
DEPARTMENT OF TRANSPORTATION

ADA DETAILS
IL 116 AND OR 66 (SW)

SCALE: SHEET 6 OF 6 SHEETS STA. TO STA.

F.A.P. RTE.	SECTION	COUNTY	TOTAL SHEETS	SHEET NO.
673	(112X) RS-4 & (11X) RS-2	LIVINGSTON	108	73
CONTRACT NO. 66E54				
ILLINOIS FED. AID PROJECT				

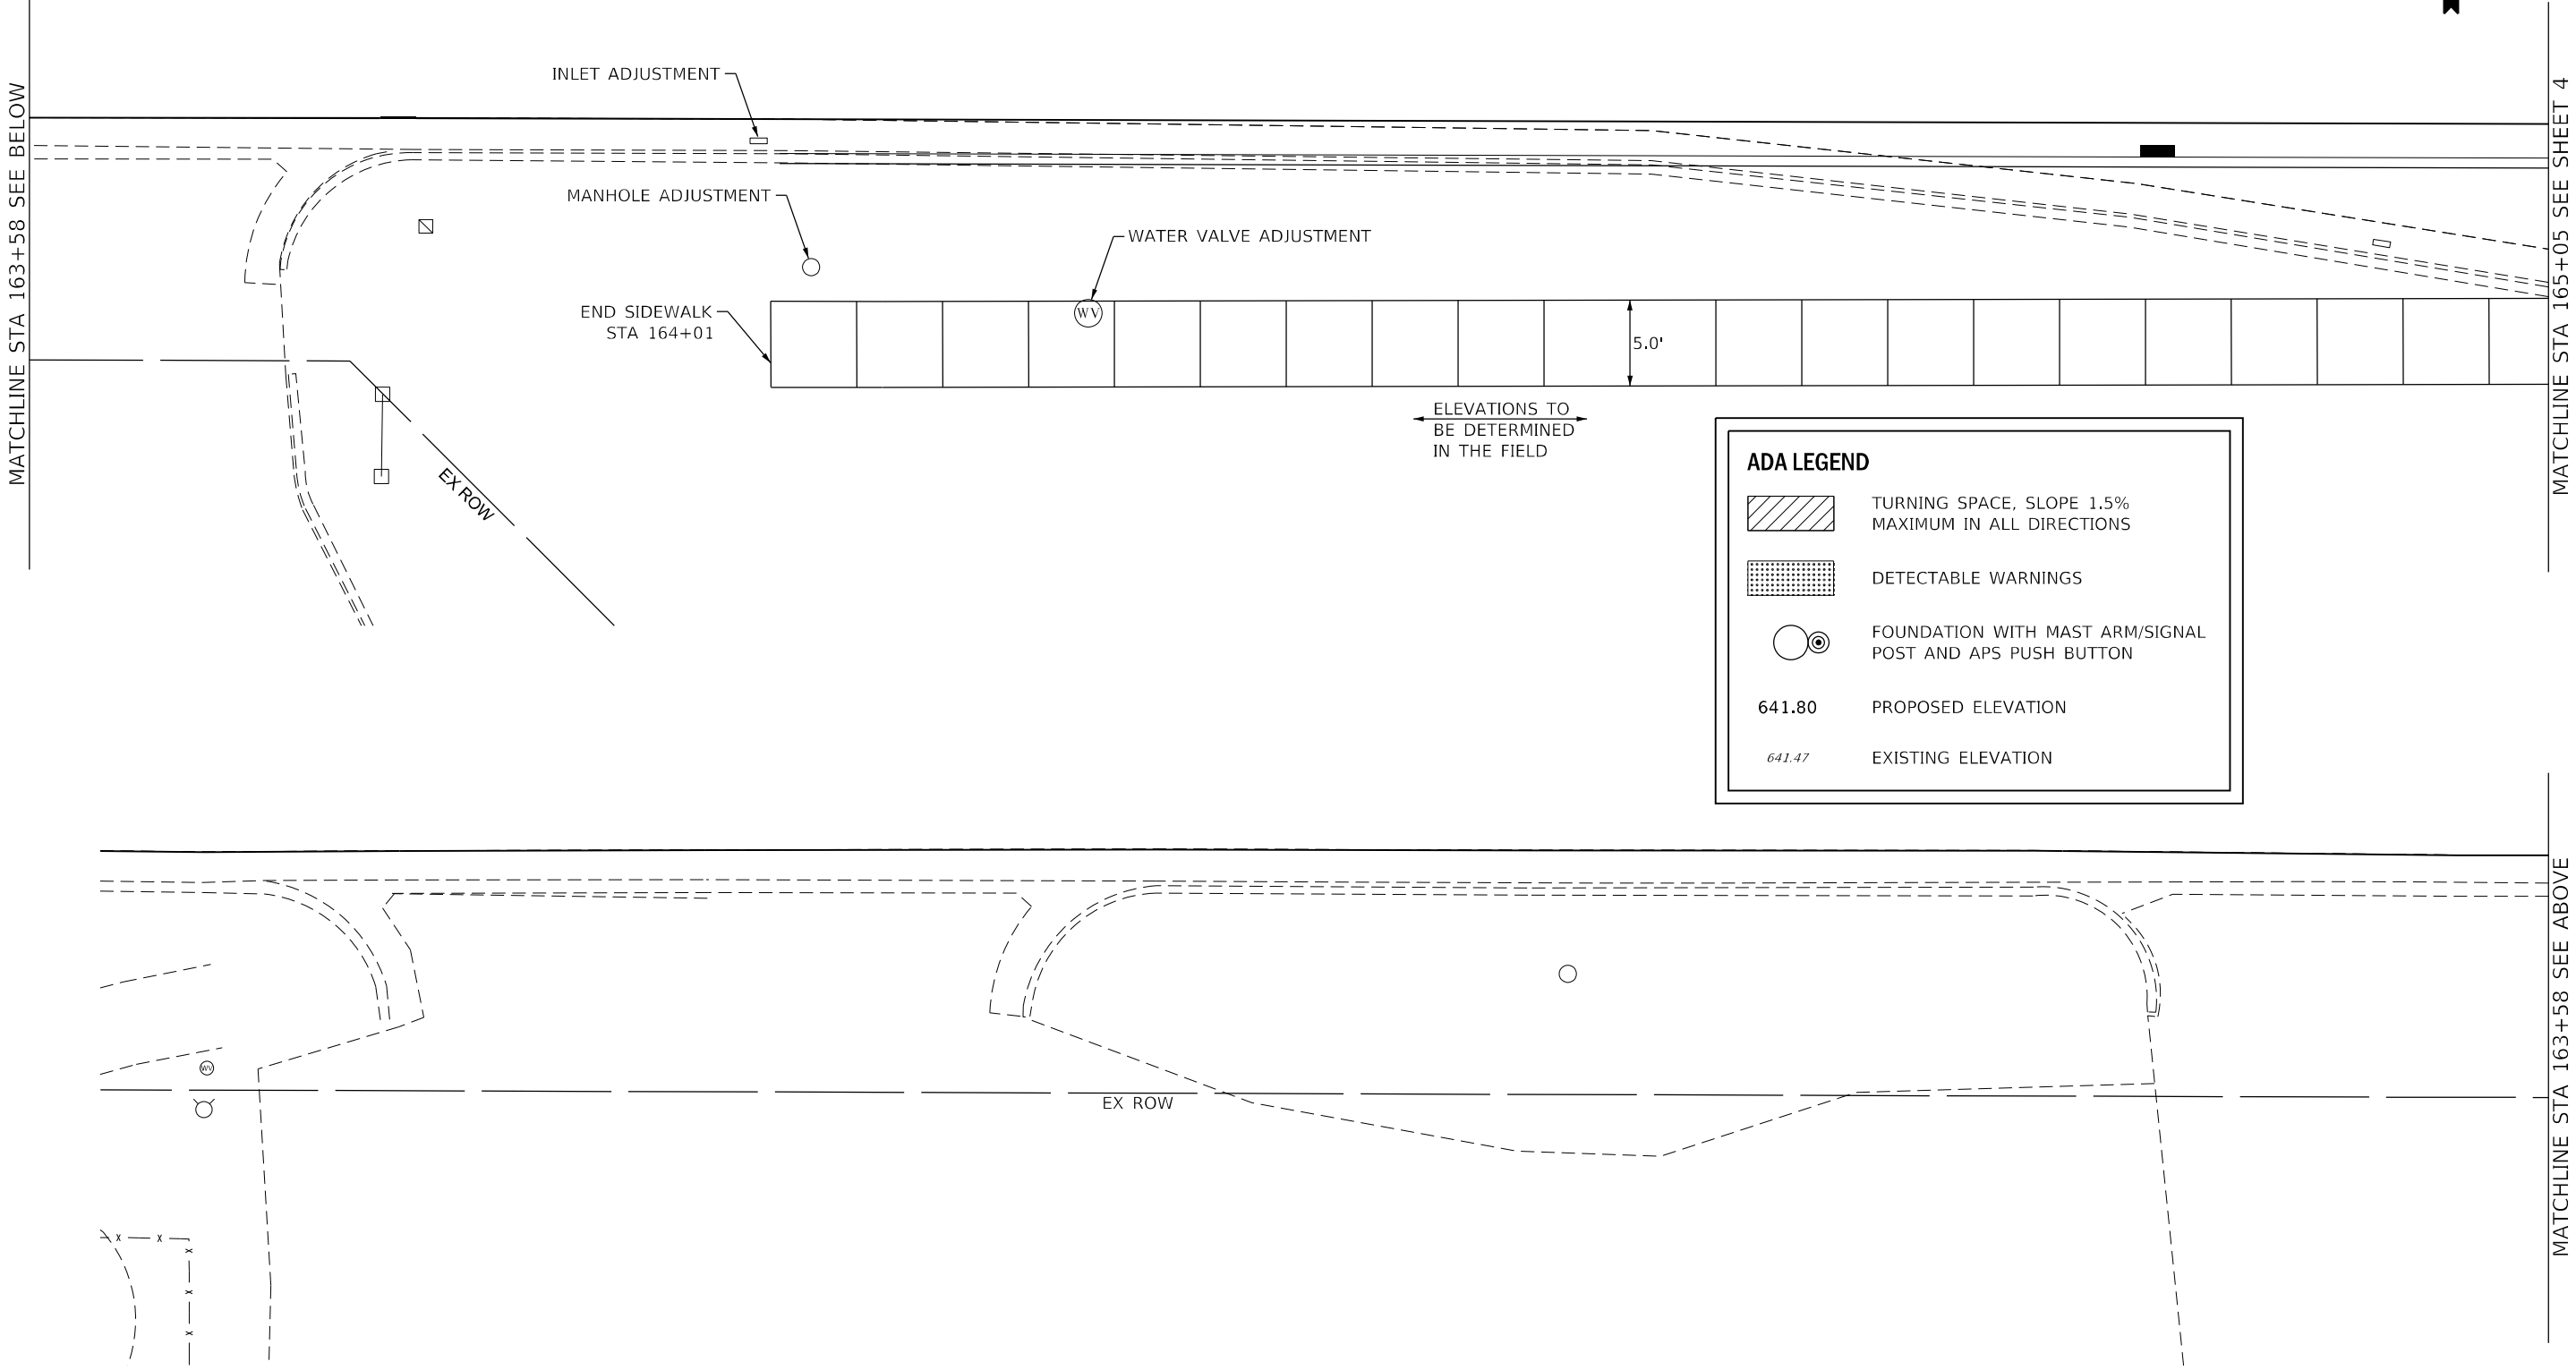

ADA LEGEND

TURNING SPACE, SLOPE 1.5%
MAXIMUM IN ALL DIRECTIONS

DETECTABLE WARNINGS

FOUNDATION WITH MAST ARM/SIGNAL
POST AND APS PUSH BUTTON

641.80


PROPOSED ELEVATION

641.47


EXISTING ELEVATION



NOTE:
TOPOGRAPHY AND R.O.W. ON THIS SHEET ARE BASED
ON AERIAL SURVEYS AND RECORD DRAWINGS AND
ARE INTENDED TO COMMUNICATE DESIGN INTENT.
FIELD VERIFY ALL MEASUREMENTS.

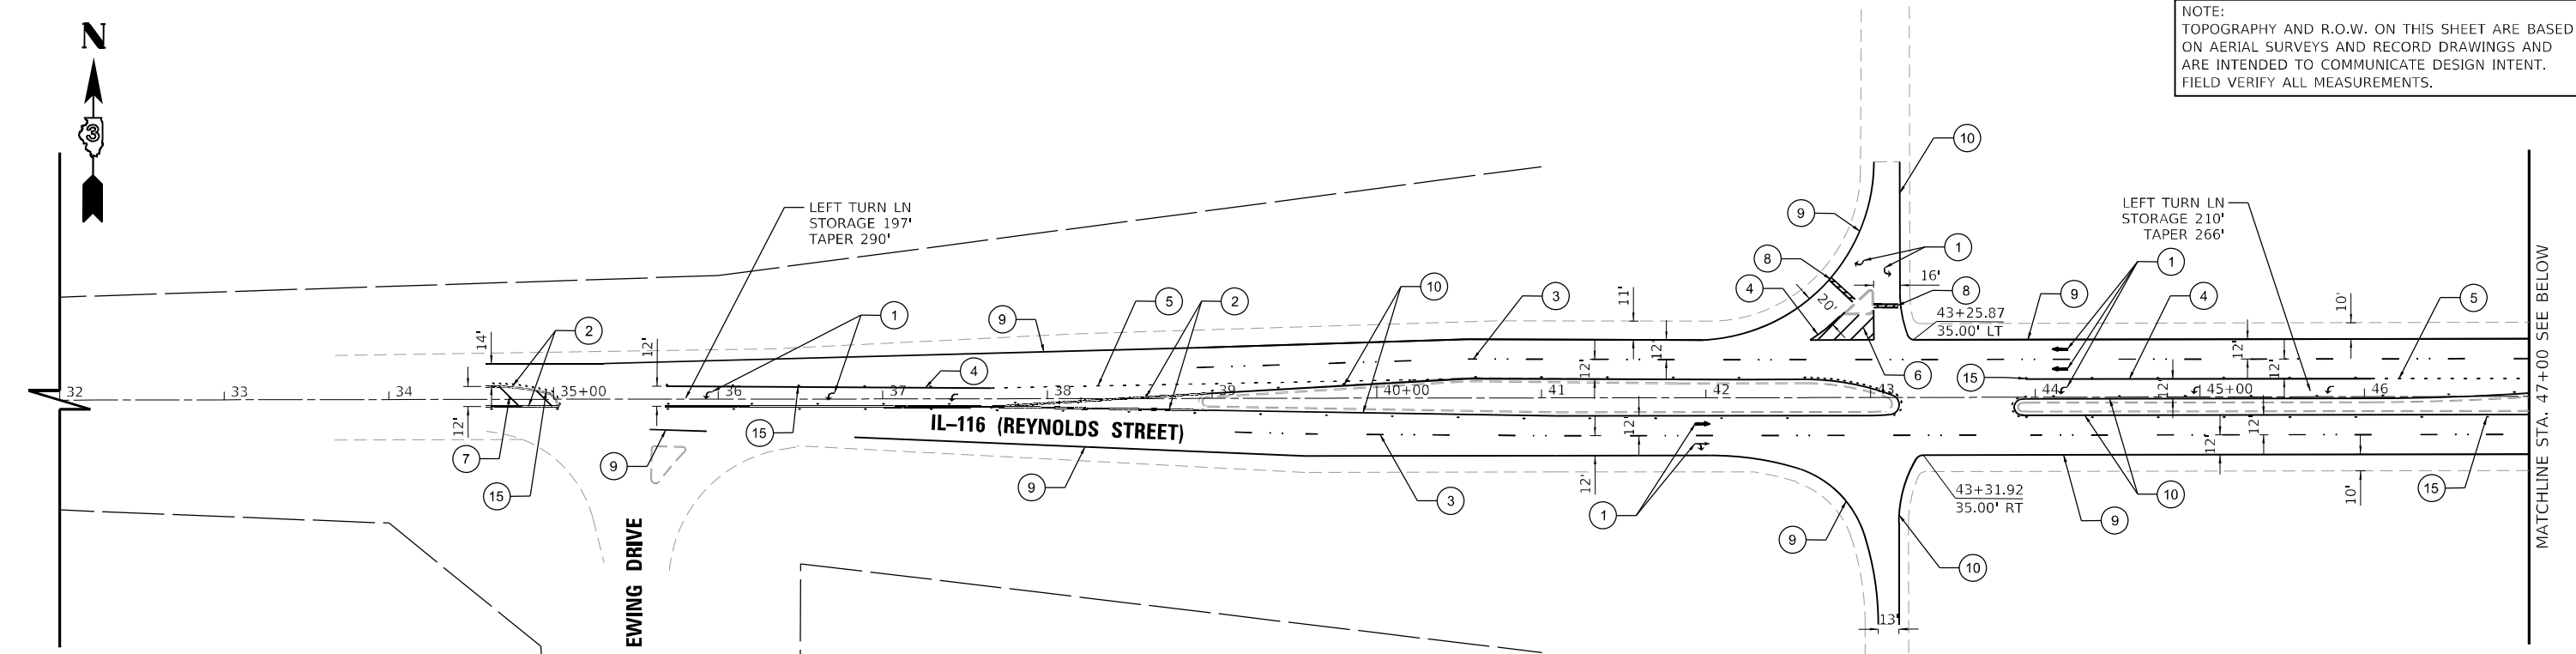


PAVEMENT MARKING LEGEND					
1	PREFORMED PLASTIC PAVEMENT MARKING - GROOVED TYPE D, LETTERS AND SYMBOLS, WHITE (TYP.)	6	THERMOPLASTIC PAVEMENT MARKING - GROOVED 12" DIAGONALS @ 45° ANGLE, WHITE, 10' SPACING (TYP.)	11	THERMOPLASTIC PAVEMENT MARKING - GROOVED 12" DIAGONALS @ 45° ANGLE, WHITE, SEE PLANS FOR SPACING (TYP.)
2	THERMOPLASTIC PAVEMENT MARKING - GROOVED 4" DOUBLE SOLID YELLOW CENTERLINE, 12" C-C (TYP.)	7	THERMOPLASTIC PAVEMENT MARKING - GROOVED 12" DIAGONALS @ 45° ANGLE, YELLOW, 20' SPACING (TYP.)	12	PREFORMED PLASTIC PAVEMENT MARKING - GROOVED TYPE D, 4" SOLID WHITE EDGE LINE (TYP.)
3	PREFORMED PLASTIC PAVEMENT MARKING - GROOVED TYPE D, 6" DASHED WHITE LINE (10' DASH, 30' SKIP), (TYP.)	8	PREFORMED PLASTIC PAVEMENT MARKING - GROOVED TYPE D, 24" SOLID WHITE STOP LINE (TYP.)	13	PREFORMED PLASTIC PAVEMENT MARKING - GROOVED TYPE D, 4" DOUBLE SOLID YELLOW CENTERLINE, 12" C-C (TYP.)
4	PREFORMED PLASTIC PAVEMENT MARKING - GROOVED TYPE D, 8" SOLID WHITE LINE (TYP.)	9	THERMOPLASTIC PAVEMENT MARKING - GROOVED 4" SOLID WHITE EDGE LINE (TYP.)	14	PREFORMED PLASTIC PAVEMENT MARKING - GROOVED TYPE D, 12" DIAGONALS @ 45° ANGLE, YELLOW, 20' SPACING (TYP.)
5	PREFORMED PLASTIC PAVEMENT MARKING - GROOVED TYPE D, 8" DOTTED WHITE LINE (2' DASH, 6' SKIP), (TYP.)	10	THERMOPLASTIC PAVEMENT MARKING - GROOVED 4" SOLID YELLOW EDGE LINE (TYP.)	15	RAISED REFLECTIVE PAVEMENT MARKERS SEE DETAIL FOR LAYOUT

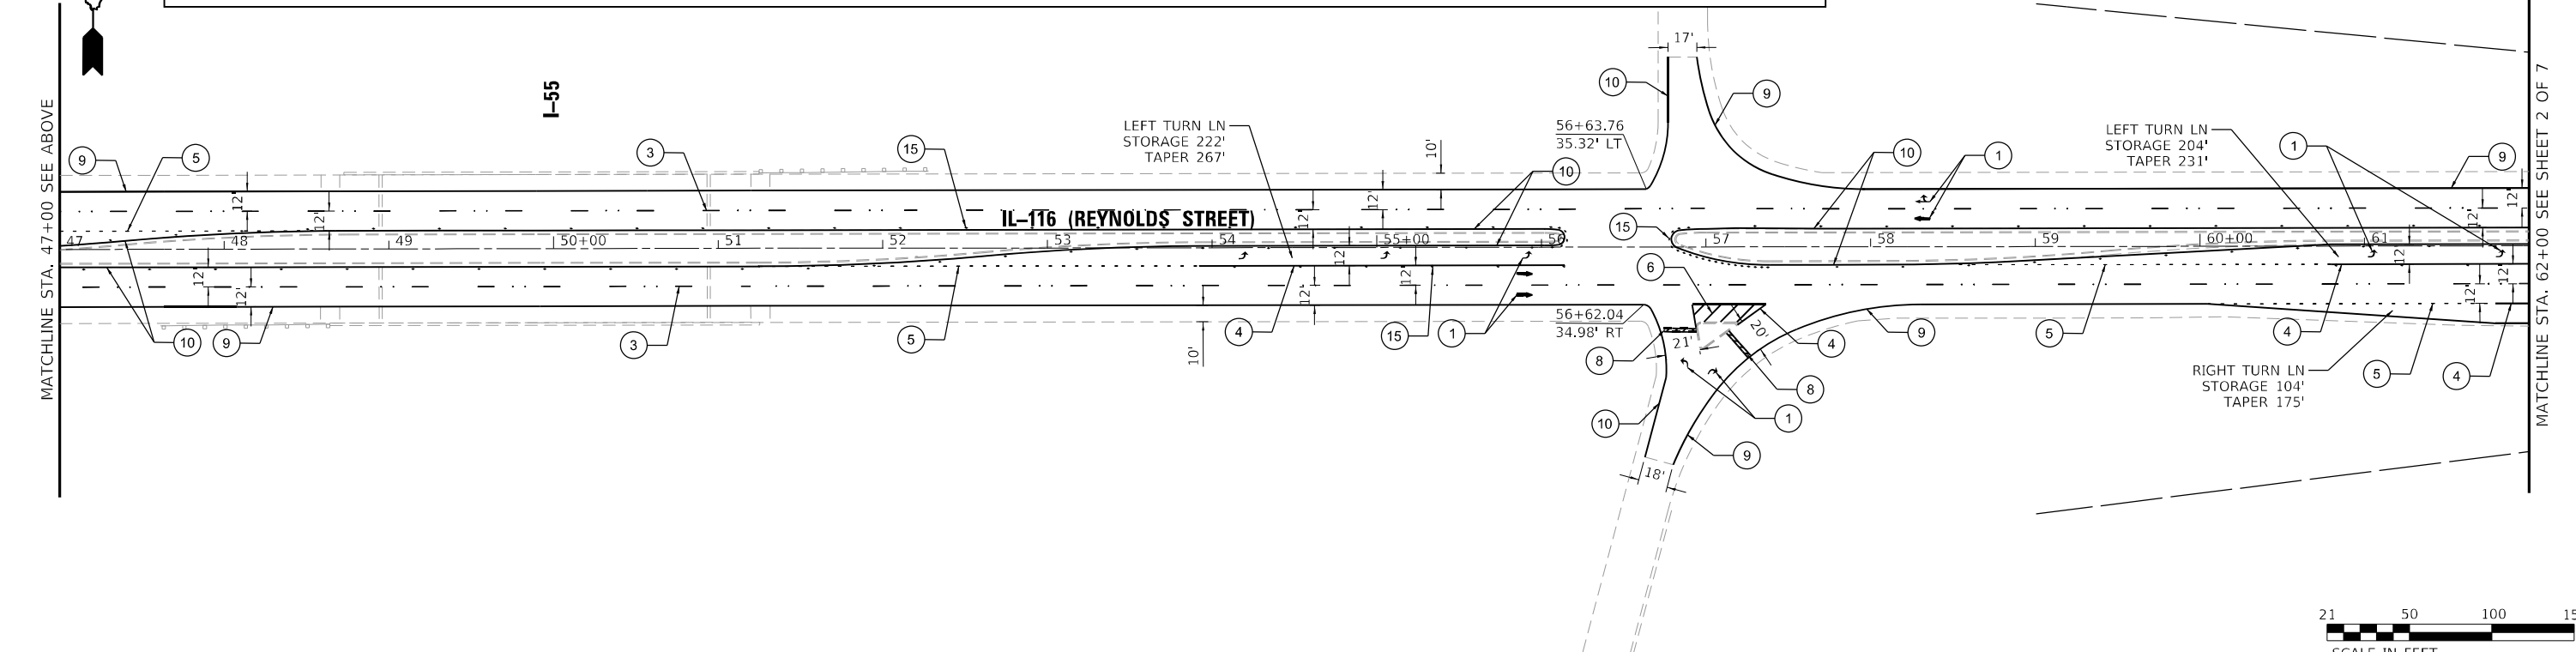

MODEL: Default
FILE NAME: \\03202\\0204067240467240467_03\\Drawings\\Main\\CADD_Sheets\\D366E54-Left-Plan01.dgn


	V3 Companies 7326 Janes Avenue Woodridge, IL 60517 630.724.9200 phone 630.724.9202 fax www.v3co.com	USER NAME = msladek		DESIGNED - MGS	REVISED -	STATE OF ILLINOIS DEPARTMENT OF TRANSPORTATION	PAVEMENT MARKING AND SIGNING PLAN IL 116 / REYNOLDS STREET		F.A. RTE.	SECTION	COUNTY	TOTAL SHEETS	SHEET NO.
		DRAWN - DRP		CHECKED - JWB	REVISED -		SCALE: 1"=50'		673	(112X) RS-4 & (11X) RS-2	LIVINGSTON	108	74
		PLOT SCALE = 100'		DATE - 06/21/2024	REVISED -		SHEET 1 OF 7 SHEETS		CONTRACT NO. 66E54				
		PLOT DATE = 6/21/2024					STA. 32+00.00 TO STA. 62+00.00		ILLINOIS FED. AID PROJECT				

NOTE:
TOPOGRAPHY AND R.O.W. ON THIS SHEET ARE BASED
ON AERIAL SURVEYS AND RECORD DRAWINGS AND
ARE INTENDED TO COMMUNICATE DESIGN INTENT.
FIELD VERIFY ALL MEASUREMENTS.

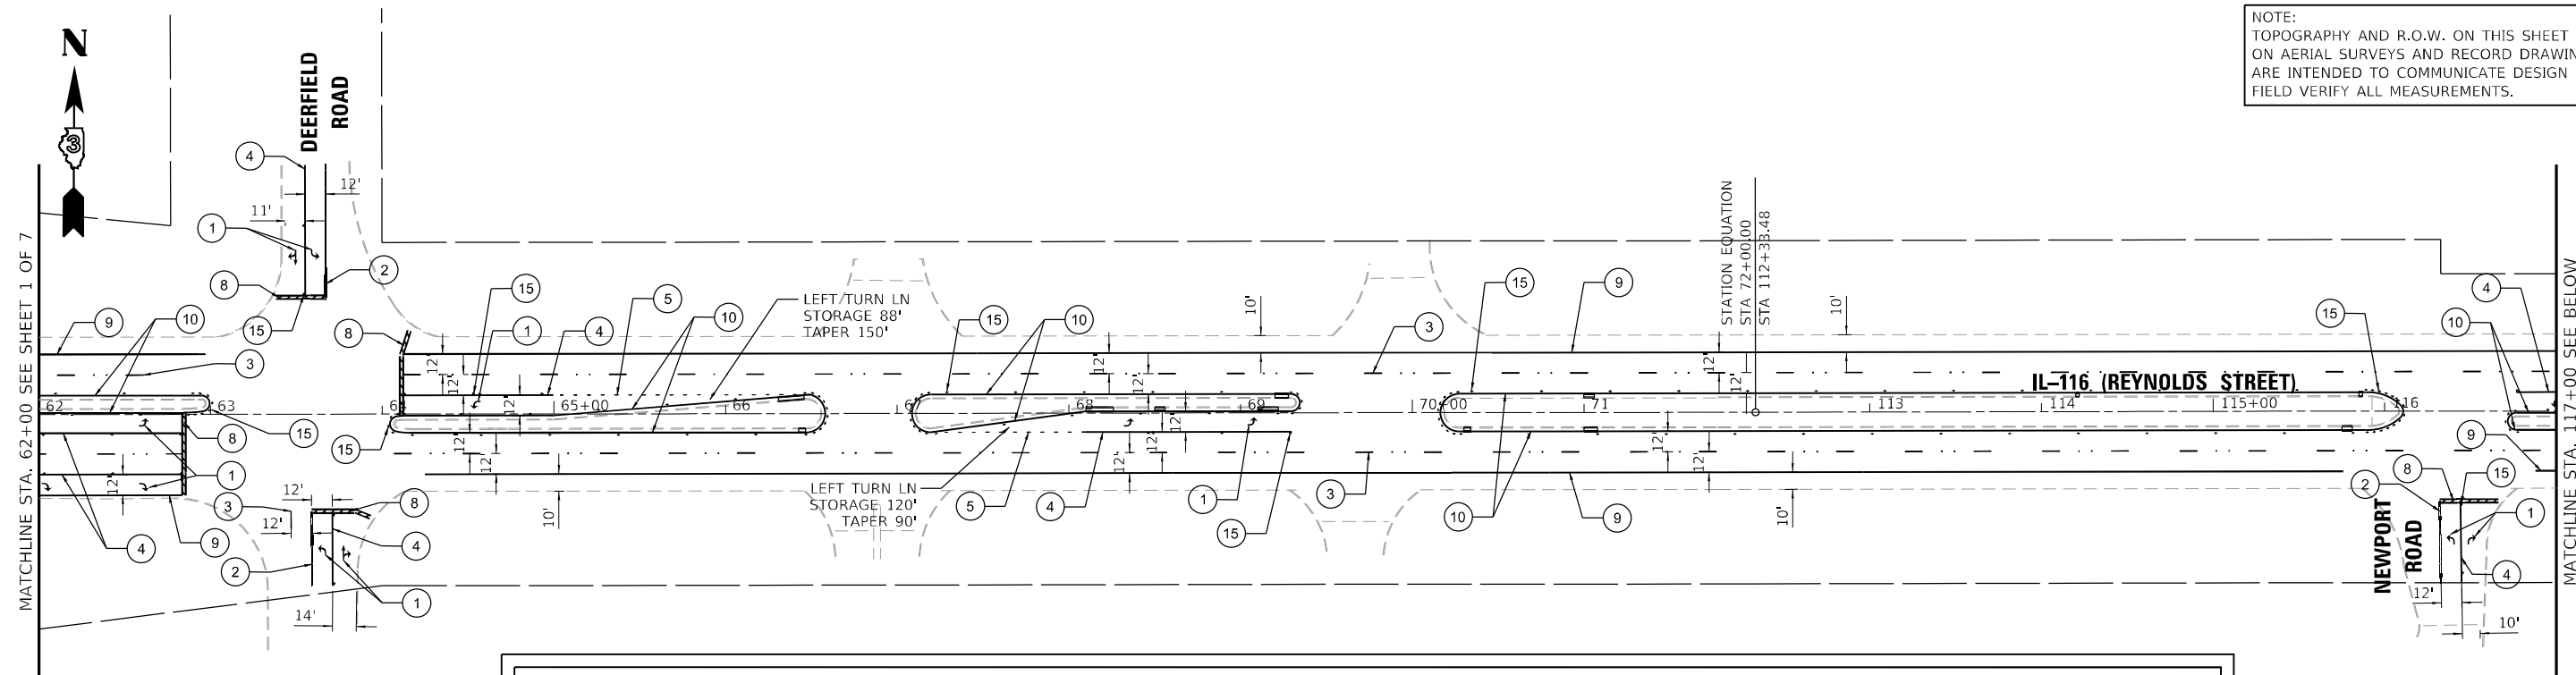

PAVEMENT MARKING LEGEND

- | | | | | | |
|---|--|----|--|----|--|
| 1 | PREFORMED PLASTIC PAVEMENT MARKING - GROOVED TYPE D, LETTERS AND SYMBOLS, WHITE (TYP.) | 6 | THERMOPLASTIC PAVEMENT MARKING - GROOVED 12" DIAGONALS @ 45° ANGLE, WHITE, 10' SPACING (TYP.) | 11 | THERMOPLASTIC PAVEMENT MARKING - GROOVED 12" DIAGONALS @ 45° ANGLE, WHITE, SEE PLANS FOR SPACING (TYP.) |
| 2 | THERMOPLASTIC PAVEMENT MARKING - GROOVED 4" DOUBLE SOLID YELLOW CENTERLINE, 12" C-C (TYP.) | 7 | THERMOPLASTIC PAVEMENT MARKING - GROOVED 12" DIAGONALS @ 45° ANGLE, YELLOW, 20' SPACING (TYP.) | 12 | PREFORMED PLASTIC PAVEMENT MARKING - GROOVED TYPE D, 4" SOLID WHITE EDGE LINE (TYP.) |
| 3 | PREFORMED PLASTIC PAVEMENT MARKING - GROOVED TYPE D, 6" DASHED WHITE LINE (10' DASH, 30' SKIP), (TYP.) | 8 | PREFORMED PLASTIC PAVEMENT MARKING - GROOVED TYPE D, 24" SOLID WHITE STOP LINE (TYP.) | 13 | PREFORMED PLASTIC PAVEMENT MARKING - GROOVED TYPE D, 4" DOUBLE SOLID YELLOW CENTERLINE, 12" C-C (TYP.) |
| 4 | PREFORMED PLASTIC PAVEMENT MARKING - GROOVED TYPE D, 8" SOLID WHITE LINE (TYP.) | 9 | THERMOPLASTIC PAVEMENT MARKING - GROOVED 4" SOLID WHITE EDGE LINE (TYP.) | 14 | PREFORMED PLASTIC PAVEMENT MARKING - GROOVED TYPE D, 12" DIAGONALS @ 45° ANGLE, YELLOW, 20' SPACING (TYP.) |
| 5 | PREFORMED PLASTIC PAVEMENT MARKING - GROOVED TYPE D, 8" DOTTED WHITE LINE (2' DASH, 6' SKIP), (TYP.) | 10 | THERMOPLASTIC PAVEMENT MARKING - GROOVED 4" SOLID YELLOW EDGE LINE (TYP.) | 15 | RAISED REFLECTIVE PAVEMENT MARKERS SEE DETAIL FOR LAYOUT |

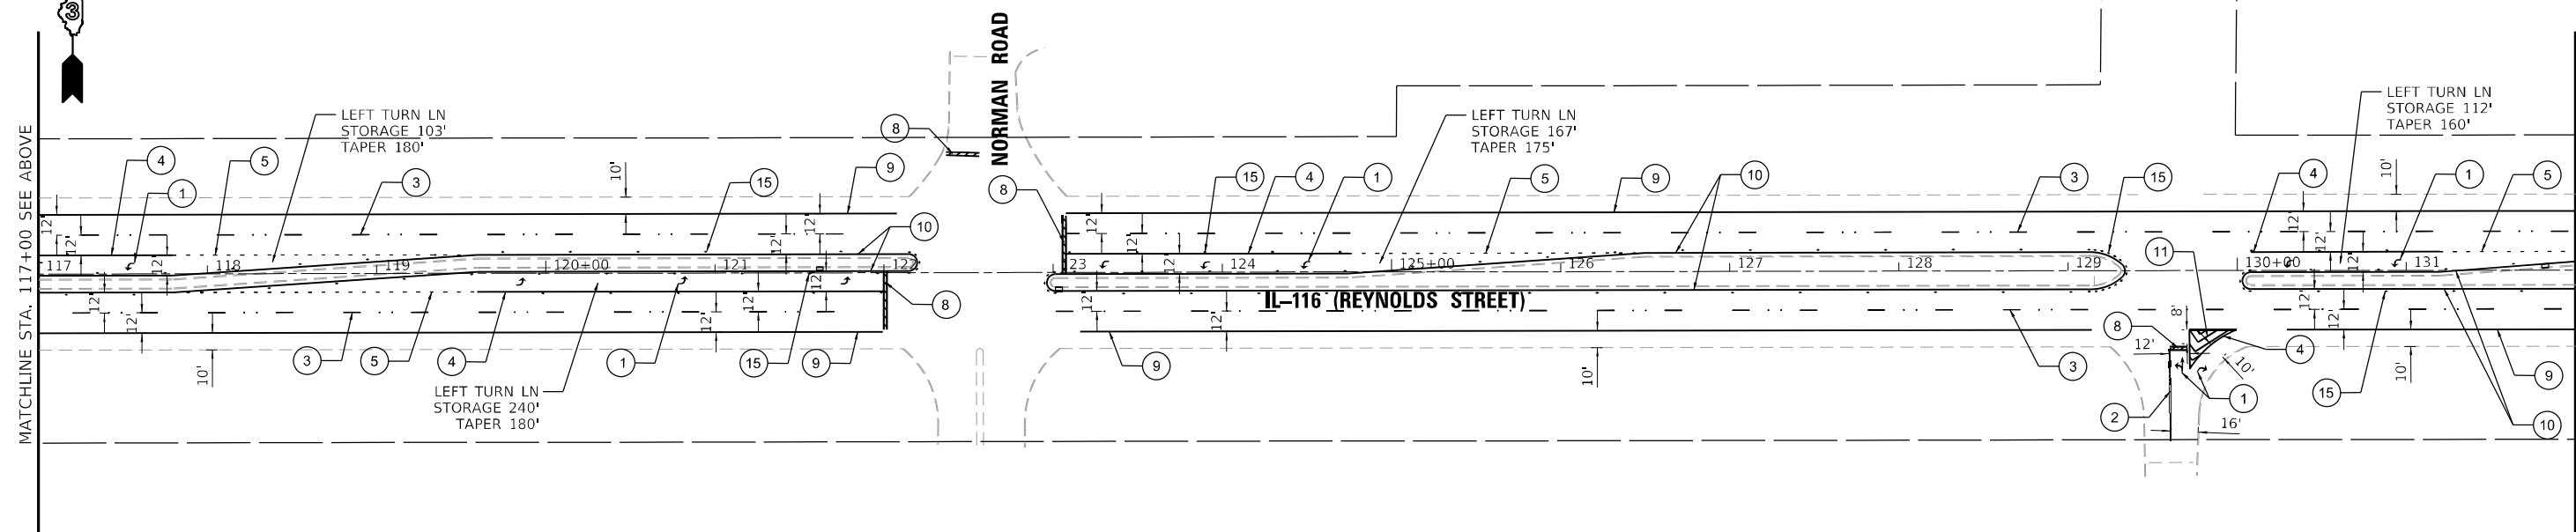

21 50 100 150
SCALE IN FEET



V3 Companies
7325 Janes Avenue
Woodridge, IL 60517
630.724.9200 phone
630.724.9202 fax
www.v3co.com

USER NAME	= msladek
PLOT SCALE	= 100'
PLOT DATE	= 6/21/202

DESIGNED	-	MG5
DRAWN	-	DRP
CHECKED	-	JWB
DATE	-	06/21/2024

REVISED	-
REVISED	-
REVISED	-
REVISED	-

STATE OF ILLINOIS
DEPARTMENT OF TRANSPORTATION


PAVEMENT MARKING AND SIGNING PLAN

IL 116/REYNOLDS STREET

SCALE: 1"=50'	SHEET 2 OF 7 SHEETS	STA. 62+00.00 TO STA. 132+00.00
---------------	---------------------	---------------------------------


F.A. RTE.	SECTION	COUNTY	TOTAL SHEETS	SHEET NO.
673	(112X) RS-4 & (11X) RS-2	LIVINGSTON	108	75
		CONTRACT NO. 66E54		
		ILLINOIS FED. AID PROJECT		

NOTE:
TOPOGRAPHY AND R.O.W. ON THIS SHEET ARE BASED
ON AERIAL SURVEYS AND RECORD DRAWINGS AND
ARE INTENDED TO COMMUNICATE DESIGN INTENT.
FIELD VERIFY ALL MEASUREMENTS.

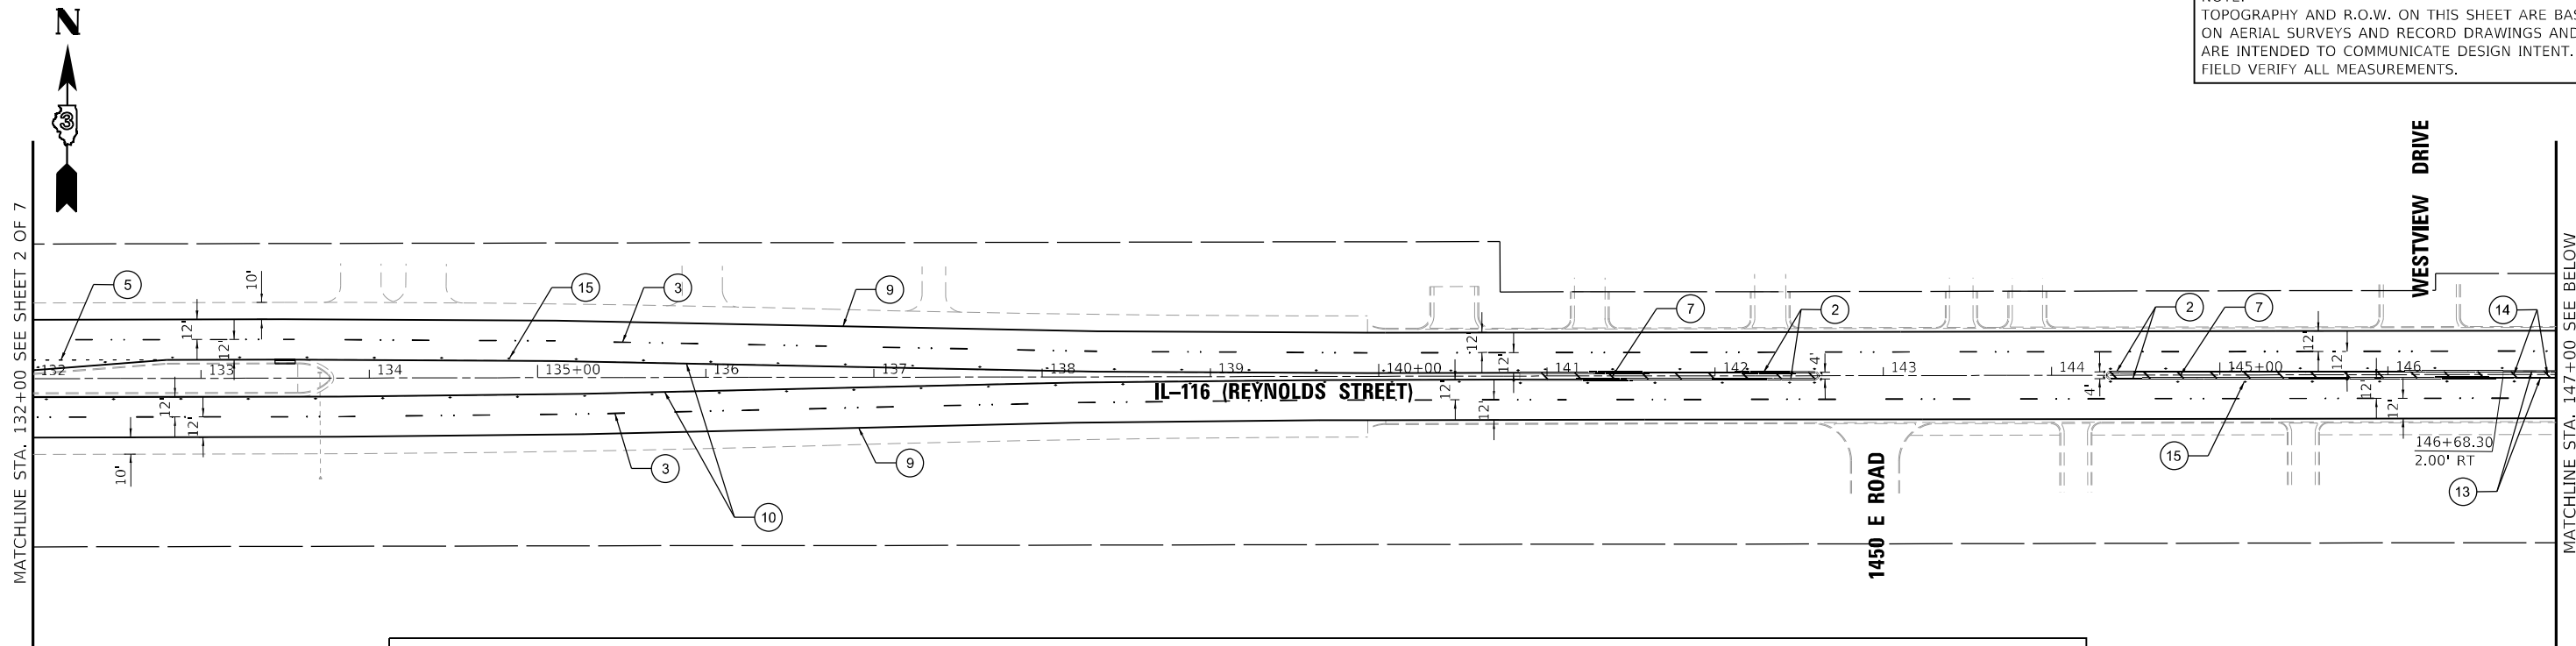

PAVEMENT MARKING LEGEND

- | | | | | | |
|---|--|---|--|---|--|
| ① | PREFORMED PLASTIC PAVEMENT MARKING - GROOVED TYPE D, LETTERS AND SYMBOLS, WHITE (TYP.) | ⑥ | THERMOPLASTIC PAVEMENT MARKING - GROOVED 12" DIAGONALS @ 45° ANGLE, WHITE, 10' SPACING (TYP.) | ⑪ | THERMOPLASTIC PAVEMENT MARKING - GROOVED 12" DIAGONALS @ 45° ANGLE, WHITE, SEE PLANS FOR SPACING (TYP.) |
| ② | THERMOPLASTIC PAVEMENT MARKING - GROOVED 4" DOUBLE SOLID YELLOW CENTERLINE, 12" C-C (TYP.) | ⑦ | THERMOPLASTIC PAVEMENT MARKING - GROOVED 12" DIAGONALS @ 45° ANGLE, YELLOW, 20' SPACING (TYP.) | ⑫ | PREFORMED PLASTIC PAVEMENT MARKING - GROOVED TYPE D, 4" SOLID WHITE EDGE LINE (TYP.) |
| ③ | PREFORMED PLASTIC PAVEMENT MARKING - GROOVED TYPE D, 6" DASHED WHITE LINE (10' DASH, 30' SKIP), (TYP.) | ⑧ | PREFORMED PLASTIC PAVEMENT MARKING - GROOVED TYPE D, 24" SOLID WHITE STOP LINE (TYP.) | ⑬ | PREFORMED PLASTIC PAVEMENT MARKING - GROOVED TYPE D, 4" DOUBLE SOLID YELLOW CENTERLINE, 12" C-C (TYP.) |
| ④ | PREFORMED PLASTIC PAVEMENT MARKING - GROOVED TYPE D, 8" SOLID WHITE LINE (TYP.) | ⑨ | THERMOPLASTIC PAVEMENT MARKING - GROOVED 4" SOLID WHITE EDGE LINE (TYP.) | ⑭ | PREFORMED PLASTIC PAVEMENT MARKING - GROOVED TYPE D, 12" DIAGONALS @ 45° ANGLE, YELLOW, 20' SPACING (TYP.) |
| ⑤ | PREFORMED PLASTIC PAVEMENT MARKING - GROOVED TYPE D, 8" DOTTED WHITE LINE (2' DASH, 6' SKIP), (TYP.) | ⑩ | THERMOPLASTIC PAVEMENT MARKING - GROOVED 4" SOLID YELLOW EDGE LINE (TYP.) | ⑮ | RAISED REFLECTIVE PAVEMENT MARKERS SEE DETAIL FOR LAYOUT |

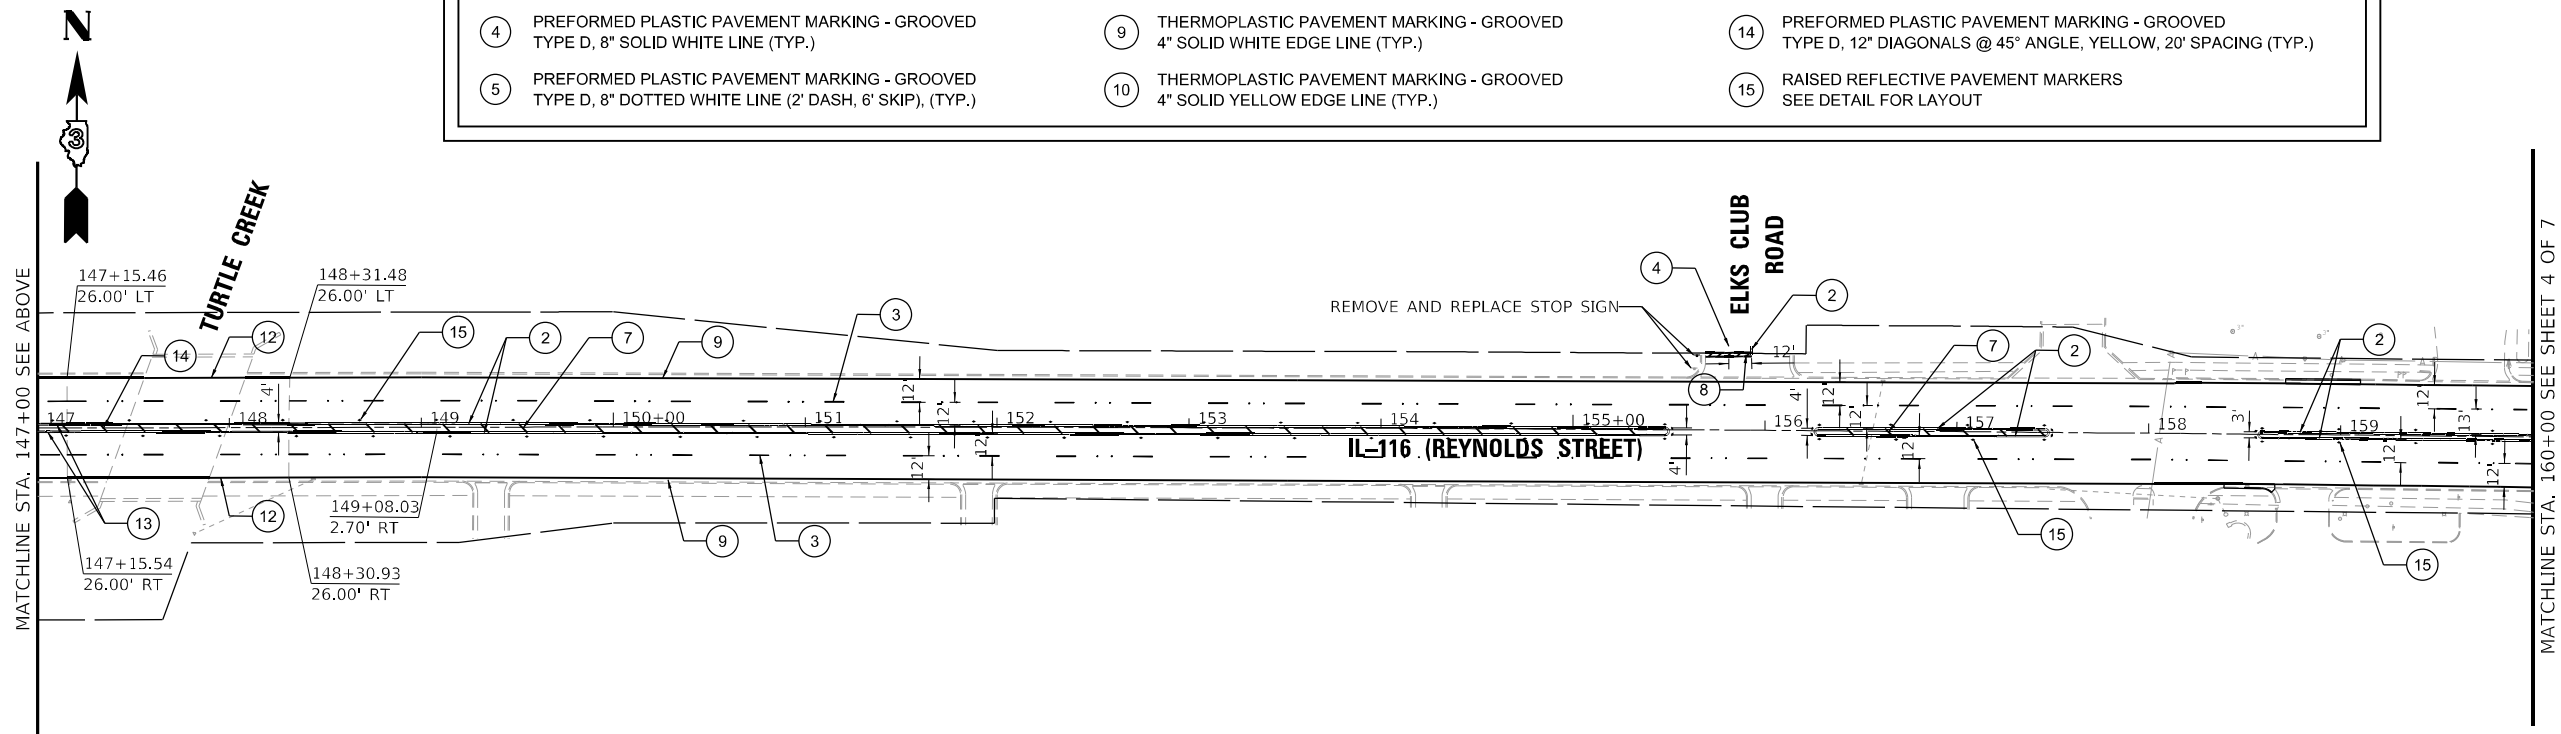

SCALE IN FEET

MODEL: Default
FILE NAME: \\03202\\0240467\\240467_03\\Drawings\\Map\\CADD_Sheets\\D366E54-Lt-00mk03.dgn



V3 Companies
7326 Janes Avenue
Woodridge, IL 60517
630.724.9200 phone
630.724.9202 fax
www.v3co.com

USER NAME = msladek
PLOT SCALE = 100'
PLOT DATE = 6/21/2024

DESIGNED - MGS
DRAWN - DRP
CHECKED - JWB
DATE - 06/21/2024



REVISED -
REVISED -
REVISED -
REVISED -

STATE OF ILLINOIS
DEPARTMENT OF TRANSPORTATION

PAVEMENT MARKING AND SIGNING PLAN
IL 116/REYNOLDS STREET

SCALE: 1"=50' SHEET 3 OF 7 SHEETS STA. 132+00.00 TO STA. 160+00.00

F.A. RTE.	SECTION	COUNTY	TOTAL SHEETS	SHEET NO.
673	(112X) R5-4 & (11X) R5-2	LIVINGSTON	108	76
CONTRACT NO. 66E54				
ILLINOIS FED. AID PROJECT				

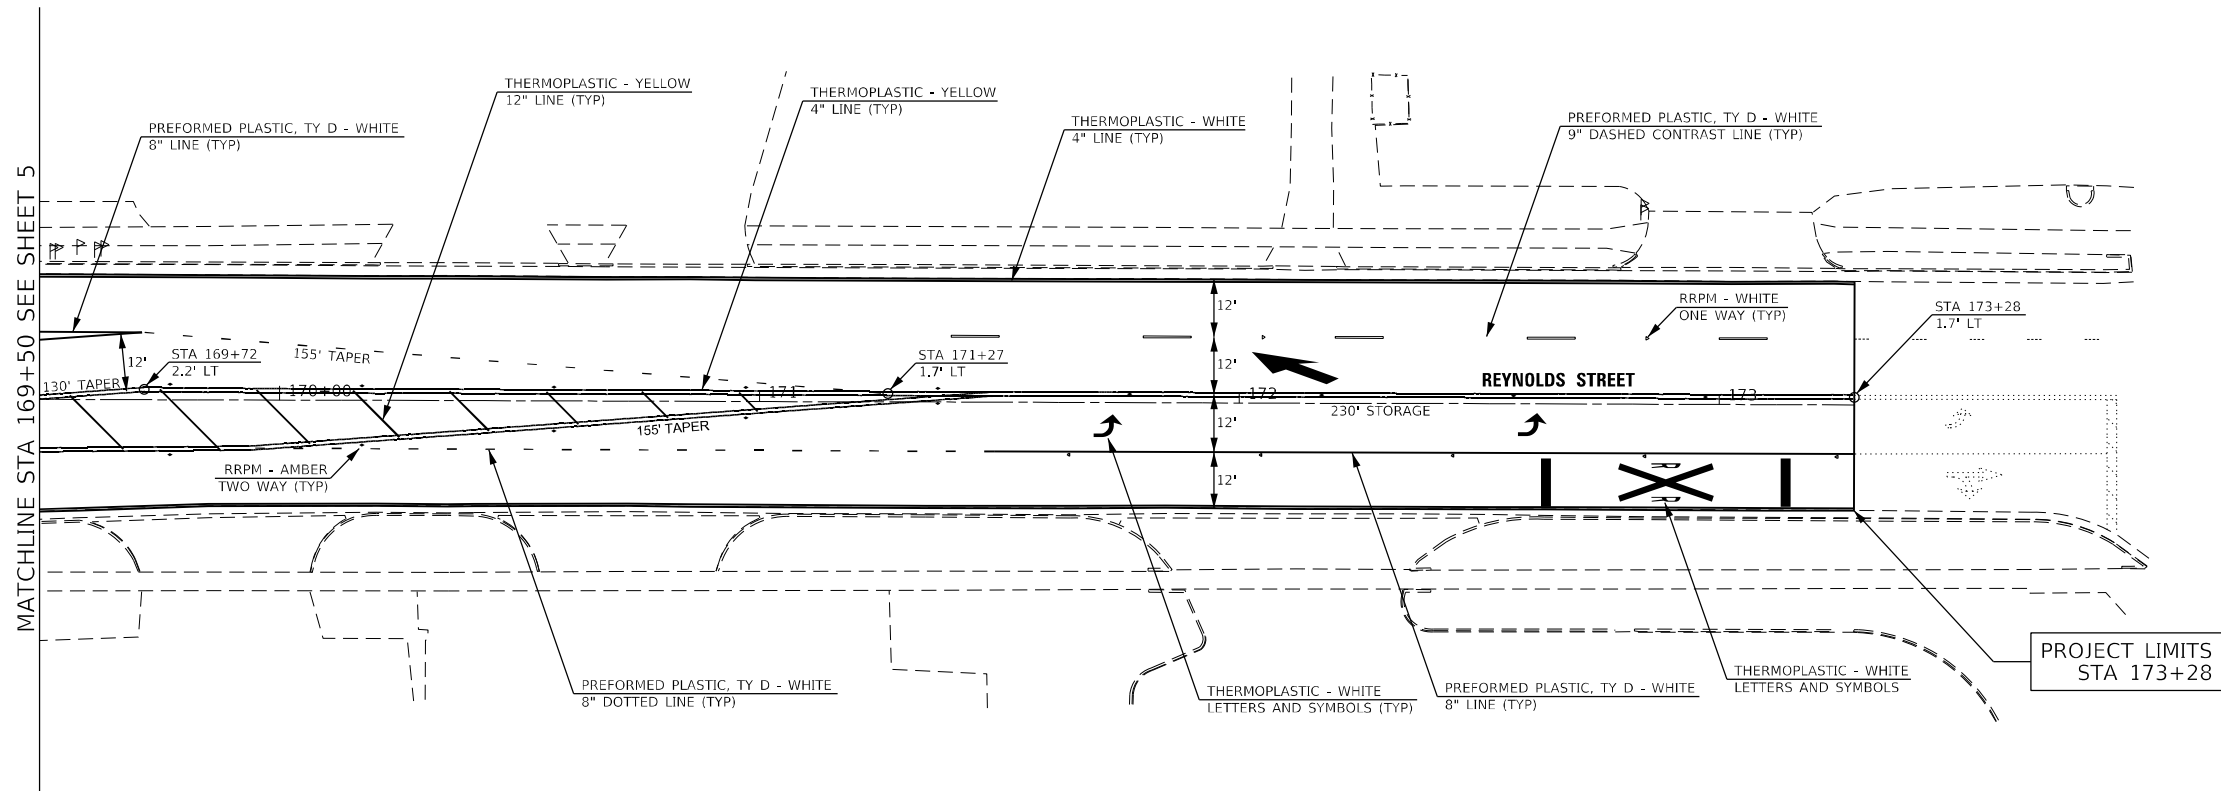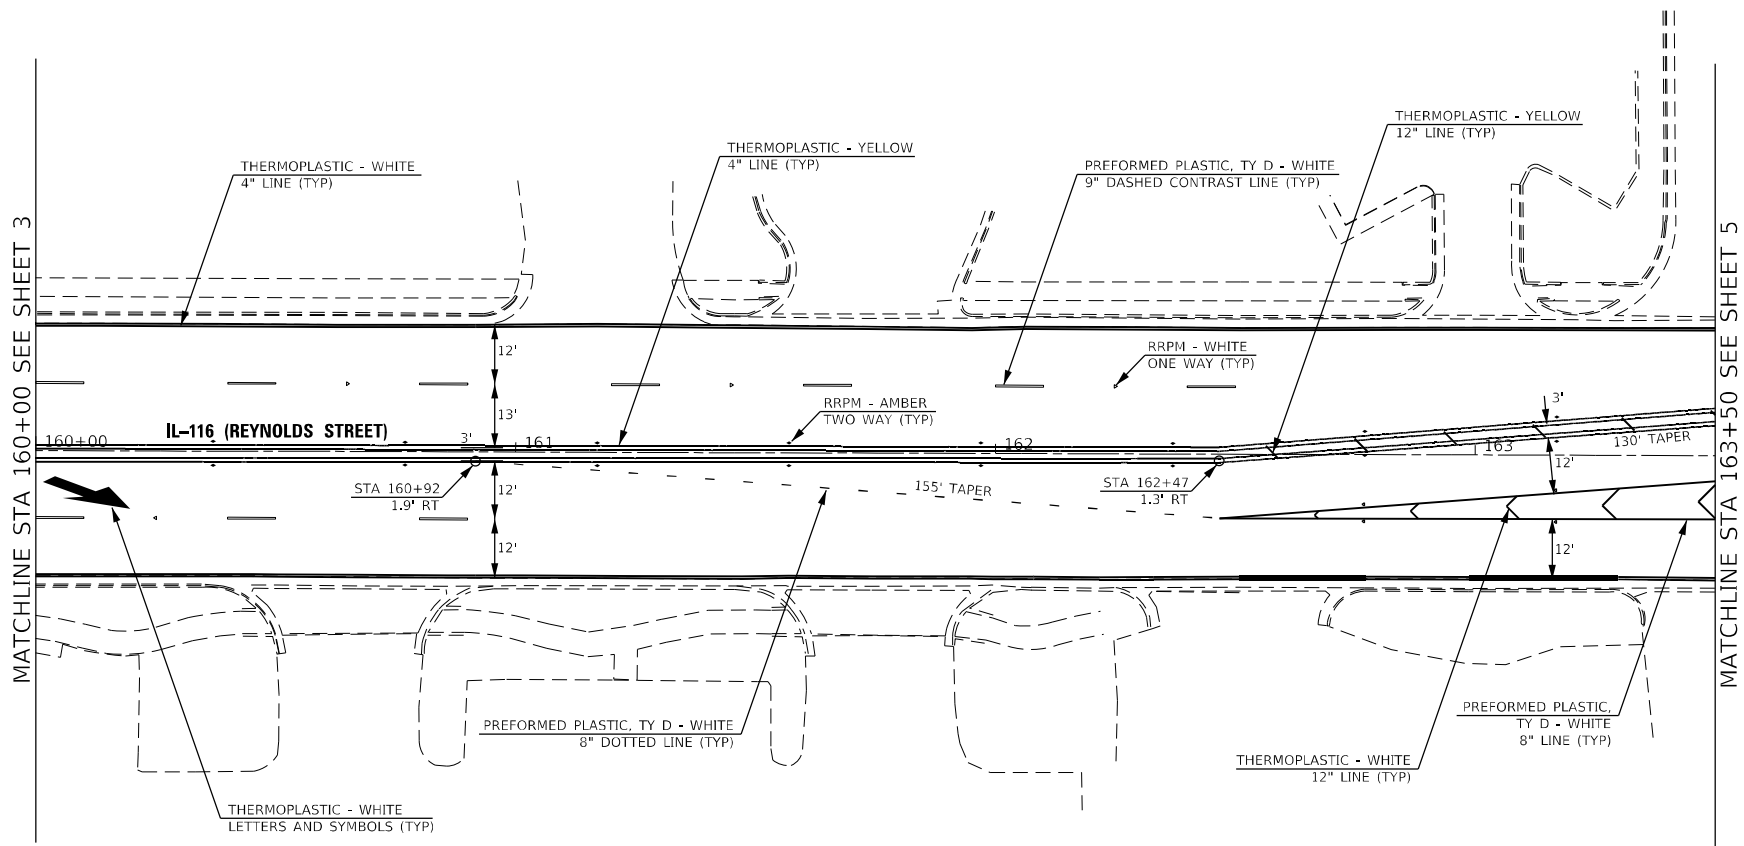

NOTE: PAVEMENT MARKINGS ARE TO BE GROOVED



MODEL: Default
FILE NAME: 241845.17_08_66 and IL 116 Intersection/CADD/CADD_Sheets/D66E54-2b.dwg



Hutchison
Engineering, Inc.

USER NAME	= mbudzyński
DESIGNED	-
DRAWN	-
PLOT SCALE	= 40,0000 * / in.
PLOT DATE	= 6/25/2024

DESIGNED	-
DRAWN	-
CHECKED	-
DATE	-

REVISED	-
REVISED	-
REVISED	-
REVISED	-

STATE OF ILLINOIS
DEPARTMENT OF TRANSPORTATION

PAVEMENT MARKING PLAN
IL 116 / REYNOLDS ST

SCALE: SHEET 4 OF 7 SHEETS STA. TO STA.

F.A.P. RTE.	SECTION	COUNTY	TOTAL SHEETS	SHEET NO.
673	(112X) RS-4 & (11X) RS-2	LIVINGSTON	108	77
CONTRACT NO. 66E54				
ILLINOIS FED. AID PROJECT				




MATCHLINE STA 163+50 SEE SHEET 4

MATCHLINE STA 169+50 SEE SHEET 4

MATCHLINE STA 1502+00 SEE SHEET 7

MATCHLINE STA 1505+50 SEE SHEET 7

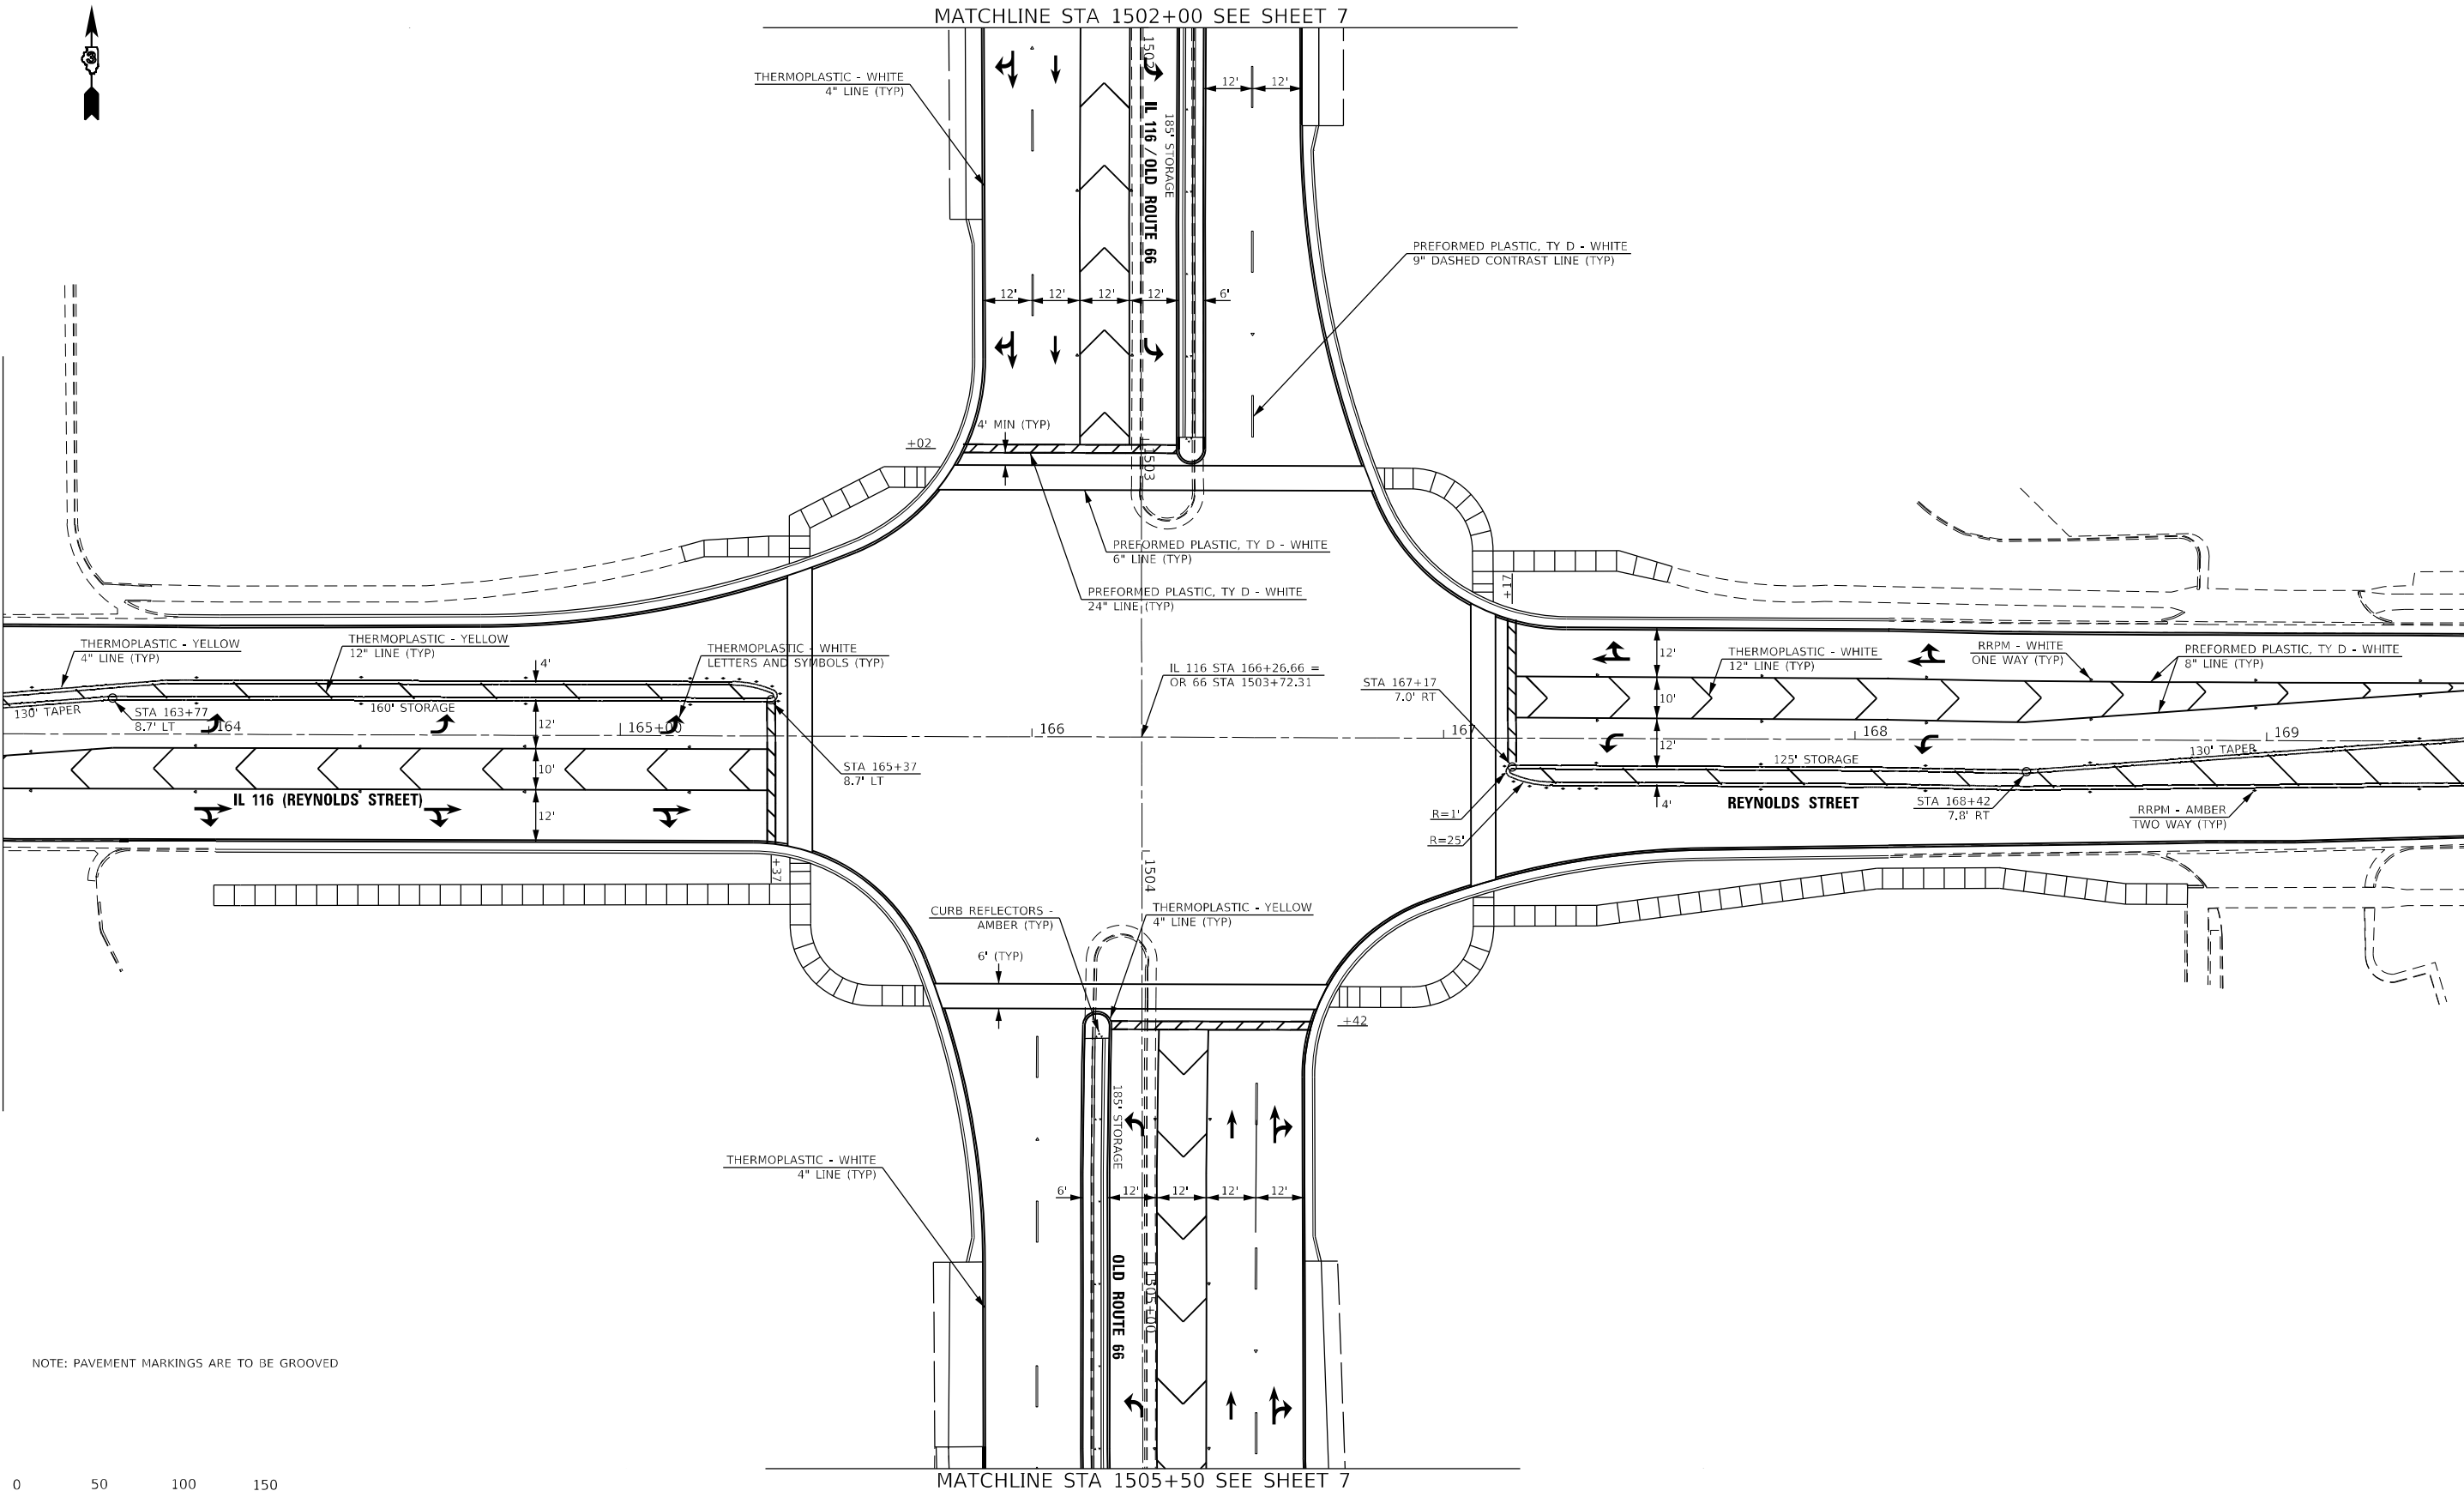

MODEL: Default
FILE NAME: 241845.17_OR_66_and_IL_116_Intersection(CADD).CADD_Sheets(066E54-2).dwg




USER NAME = mbudzynski	DESIGNED -	REVISED -
	DRAWN -	REVISED -
PLOT SCALE = 40,0000 * / in.	CHECKED -	REVISED -
PLOT DATE = 6/25/2024	DATE -	REVISED -

STATE OF ILLINOIS
DEPARTMENT OF TRANSPORTATION

PAVEMENT MARKING PLAN
IL 116 / REYNOLDS ST AND OR 66

SCALE: SHEET 5 OF 7 SHEETS STA. TO STA.

F.A.P. RTE.	SECTION	COUNTY	TOTAL SHEETS	SHEET NO.
673	(112X) RS-4 & (11X) RS-2	LIVINGSTON	108	78
CONTRACT NO. 66E54				
ILLINOIS FED. AID PROJECT				

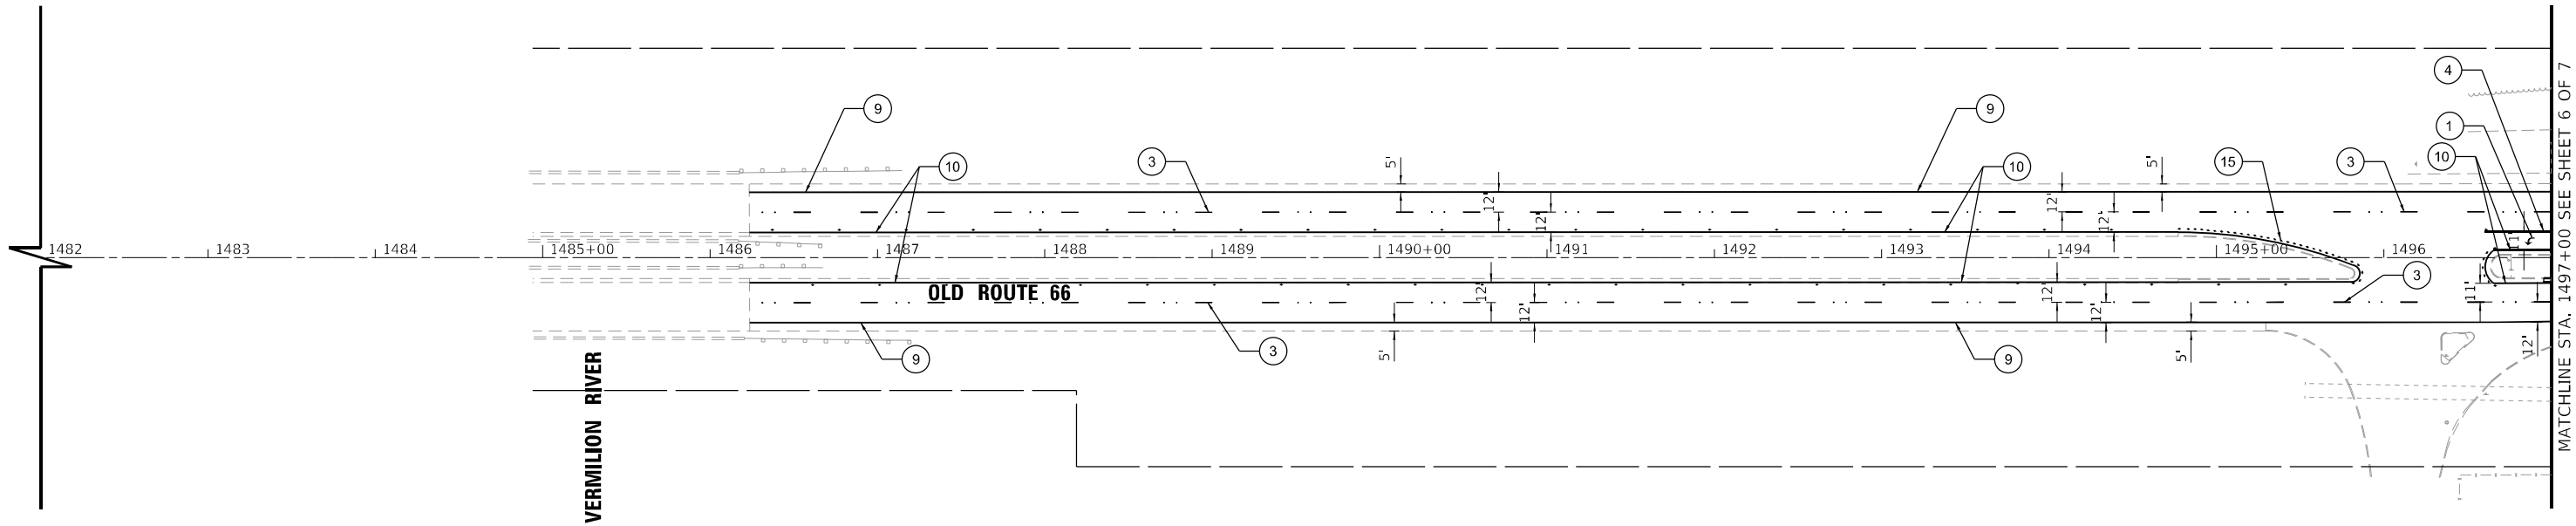

PAVEMENT MARKING LEGEND

- | | | | | | |
|---|--|---|--|---|--|
| ① | PREFORMED PLASTIC PAVEMENT MARKING - GROOVED TYPE D, LETTERS AND SYMBOLS, WHITE (TYP.) | ⑥ | THERMOPLASTIC PAVEMENT MARKING - GROOVED 12" DIAGONALS @ 45° ANGLE, WHITE, 10' SPACING (TYP.) | ⑪ | THERMOPLASTIC PAVEMENT MARKING - GROOVED 12" DIAGONALS @ 45° ANGLE, WHITE, SEE PLANS FOR SPACING (TYP.) |
| ② | THERMOPLASTIC PAVEMENT MARKING - GROOVED 4" DOUBLE SOLID YELLOW CENTERLINE, 12" C-C (TYP.) | ⑦ | THERMOPLASTIC PAVEMENT MARKING - GROOVED 12" DIAGONALS @ 45° ANGLE, YELLOW, 20' SPACING (TYP.) | ⑫ | PREFORMED PLASTIC PAVEMENT MARKING - GROOVED TYPE D, 4" SOLID WHITE EDGE LINE (TYP.) |
| ③ | PREFORMED PLASTIC PAVEMENT MARKING - GROOVED TYPE D, 6" DASHED WHITE LINE (10' DASH, 30' SKIP), (TYP.) | ⑧ | PREFORMED PLASTIC PAVEMENT MARKING - GROOVED TYPE D, 24" SOLID WHITE STOP LINE (TYP.) | ⑬ | PREFORMED PLASTIC PAVEMENT MARKING - GROOVED TYPE D, 4" DOUBLE SOLID YELLOW CENTERLINE, 12" C-C (TYP.) |
| ④ | PREFORMED PLASTIC PAVEMENT MARKING - GROOVED TYPE D, 8" SOLID WHITE LINE (TYP.) | ⑨ | THERMOPLASTIC PAVEMENT MARKING - GROOVED 4" SOLID WHITE EDGE LINE (TYP.) | ⑭ | PREFORMED PLASTIC PAVEMENT MARKING - GROOVED TYPE D, 12" DIAGONALS @ 45° ANGLE, YELLOW, 20' SPACING (TYP.) |
| ⑤ | PREFORMED PLASTIC PAVEMENT MARKING - GROOVED TYPE D, 8" DOTTED WHITE LINE (2' DASH, 6' SKIP), (TYP.) | ⑩ | THERMOPLASTIC PAVEMENT MARKING - GROOVED 4" SOLID YELLOW EDGE LINE (TYP.) | ⑮ | RAISED REFLECTIVE PAVEMENT MARKERS SEE DETAIL FOR LAYOUT |

NOTE:
TOPOGRAPHY AND R.O.W. ON THIS SHEET ARE BASED ON AERIAL SURVEYS AND RECORD DRAWINGS AND ARE INTENDED TO COMMUNICATE DESIGN INTENT. FIELD VERIFY ALL MEASUREMENTS.



SCALE IN FEET



V3 Companies
7326 Janes Avenue
Woodridge, IL 60517
630.724.9200 phone
630.724.9202 fax
www.v3co.com

USER NAME = msladek
PLOT SCALE = 100'
PLOT DATE = 6/21/2024

DESIGNED - MGS
DRAWN - DRP
CHECKED - JWB
DATE - 06/21/2024

REVISED -
REVISED -
REVISED -
REVISED -

STATE OF ILLINOIS
DEPARTMENT OF TRANSPORTATION


PAVEMENT MARKING AND SIGNING PLAN
OR 66

SCALE: 1"=50' SHEET 6 OF 7 SHEETS STA. 1482+00.00 TO STA. 1497+00.00

F.A. RTE.	SECTION	COUNTY	TOTAL SHEETS	SHEET NO.
673	(112X) RS-4 & (11X) RS-2	LIVINGSTON	108	79
CONTRACT NO. 66E54				
ILLINOIS FED. AID PROJECT				




MATCHLINE STA 1497+00 SEE SHEET 6

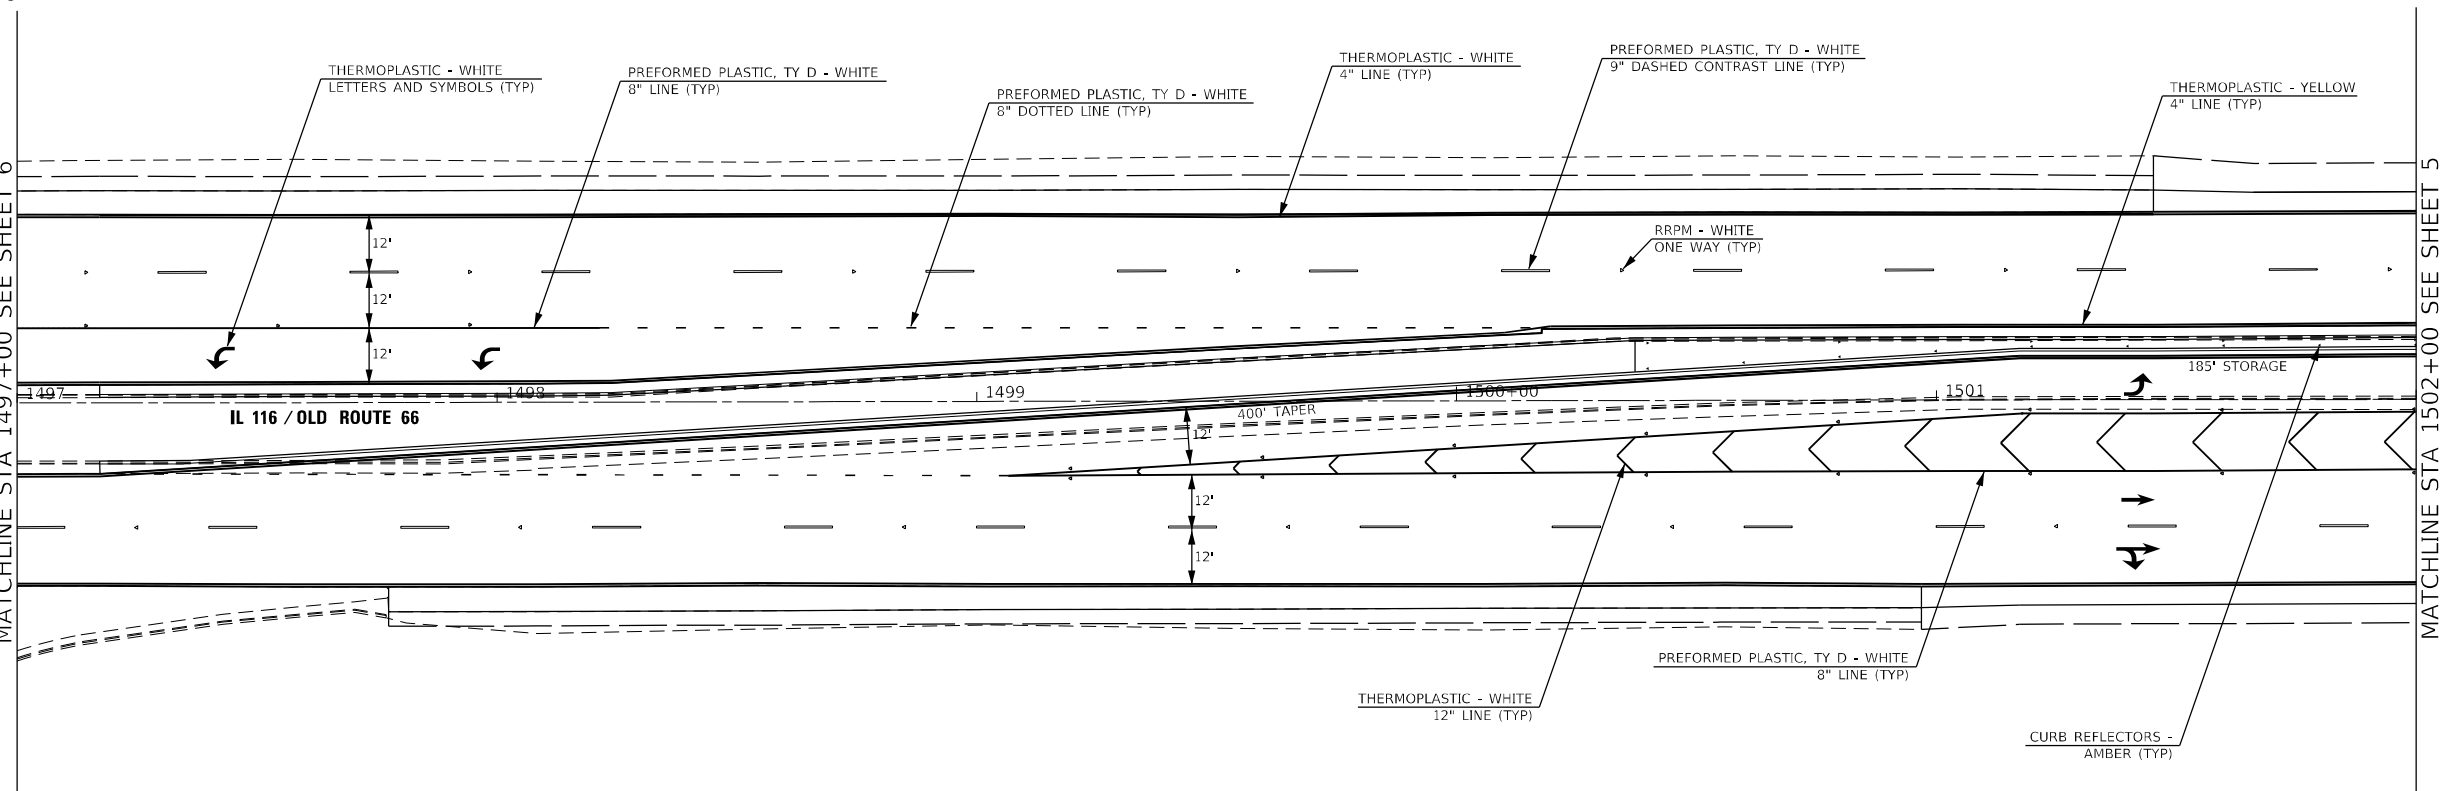

MATCHLINE STA 1502+00 SEE SHEET 5

NOTE: PAVEMENT MARKINGS ARE TO BE GROOVED

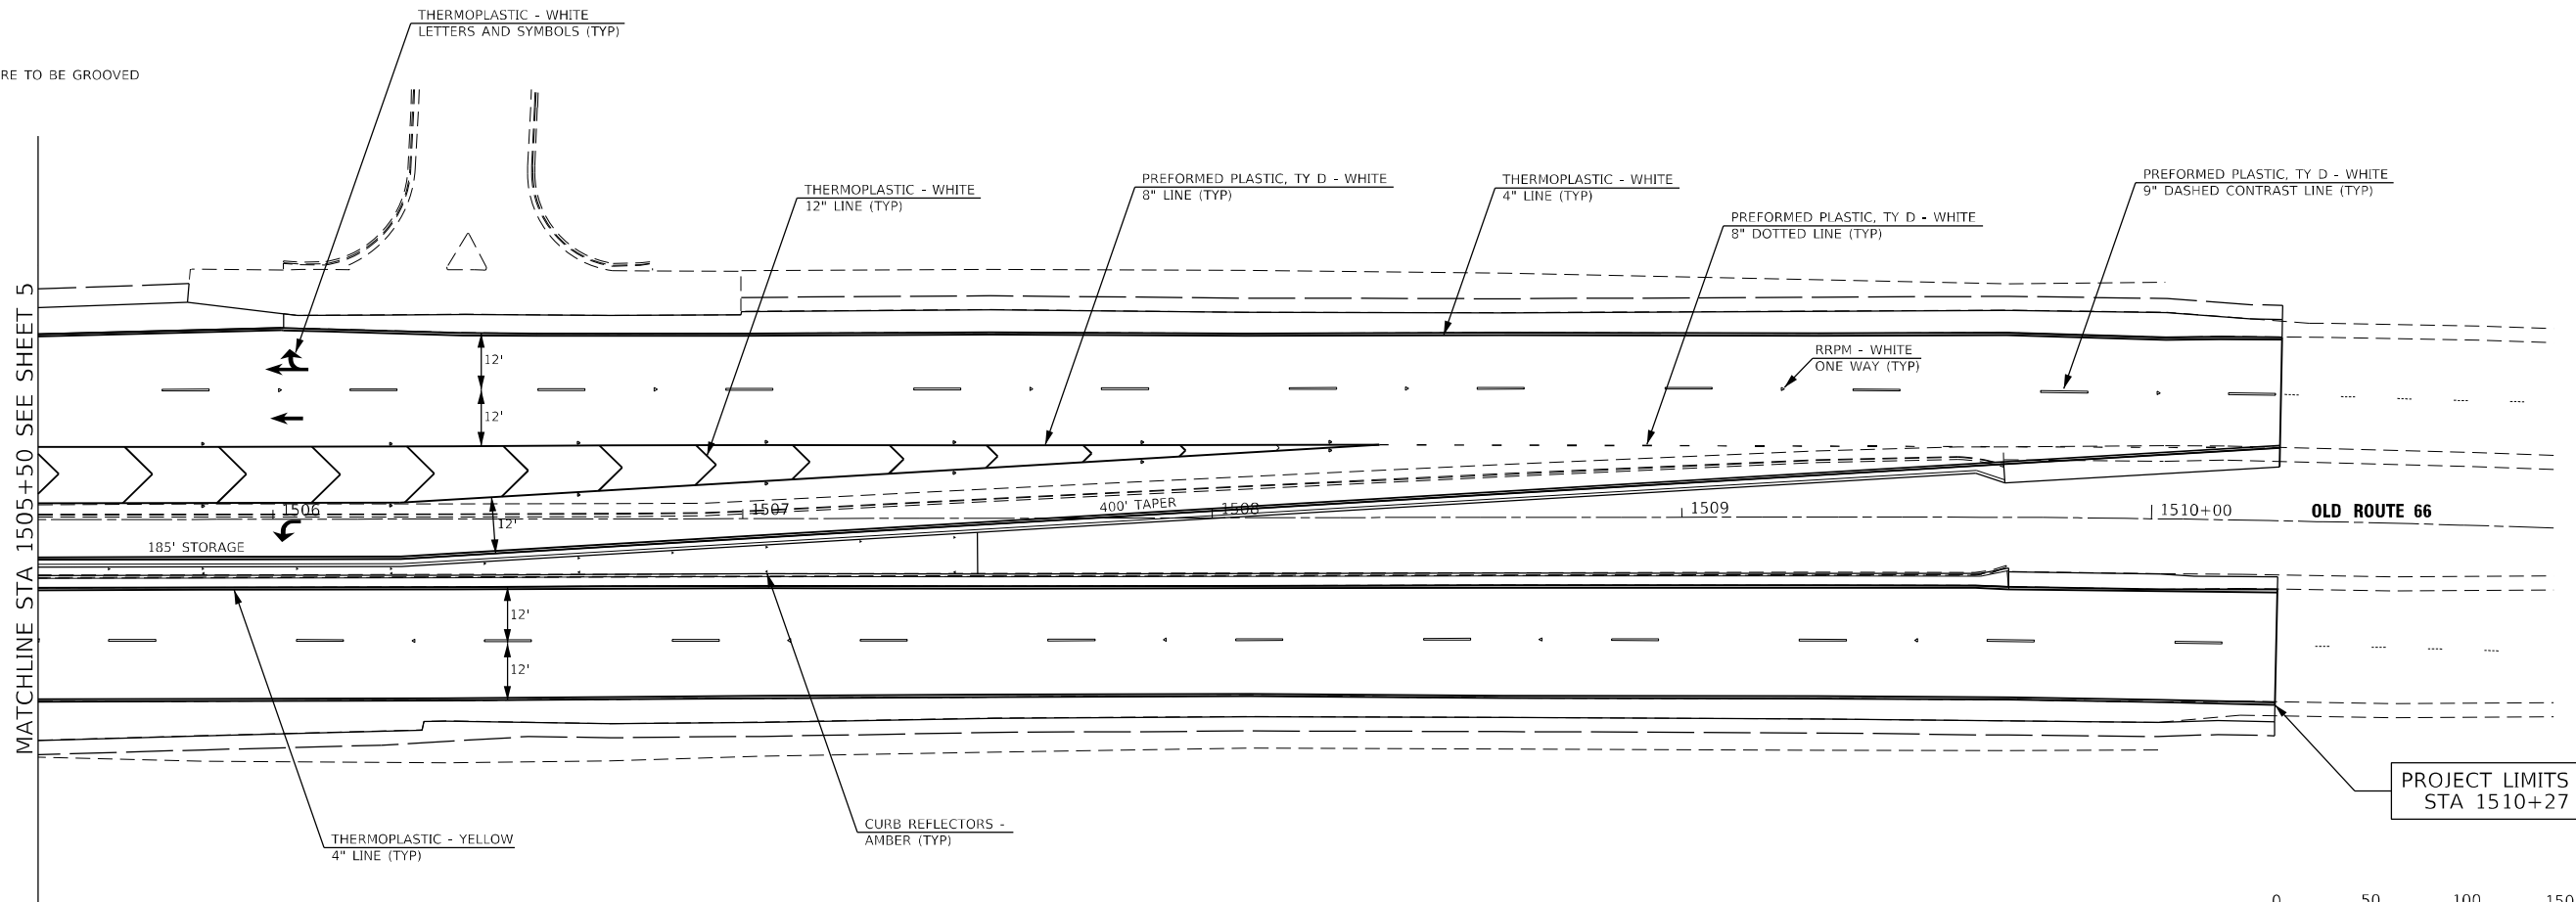

PROJECT LIMITS
STA 1510+27



MODEL: Default
FILE NAME: V:\1945.17_OR_66_and_IL_116_Intersection\CADD\CADD_Sheets\036654-2b-cv7k.dgn



Hutchison
Engineering, Inc.

USER NAME = mbudzyrnski	DESIGNED -	REVISED -
	DRAWN -	REVISED -
PLOT SCALE = 40,0000' = 1 in.	CHECKED -	REVISED -
PLOT DATE = 6/20/2024	DATE -	REVISED -


STATE OF ILLINOIS
DEPARTMENT OF TRANSPORTATION

PAVEMENT MARKING PLAN
OR 66


SCALE: SHEET 7 OF 7 SHEETS STA. TO STA.

F.A.P. RTE.	SECTION	COUNTY	TOTAL SHEETS	SHEET NO.
673	(112X) RS-4 & (11X) RS-2	LIVINGSTON	108	80
CONTRACT NO. 66E54				
ILLINOIS FED. AID PROJECT				


Model: Default
File Name: 66E54.dwg
Model: Default
File Name: 66E54.dwg

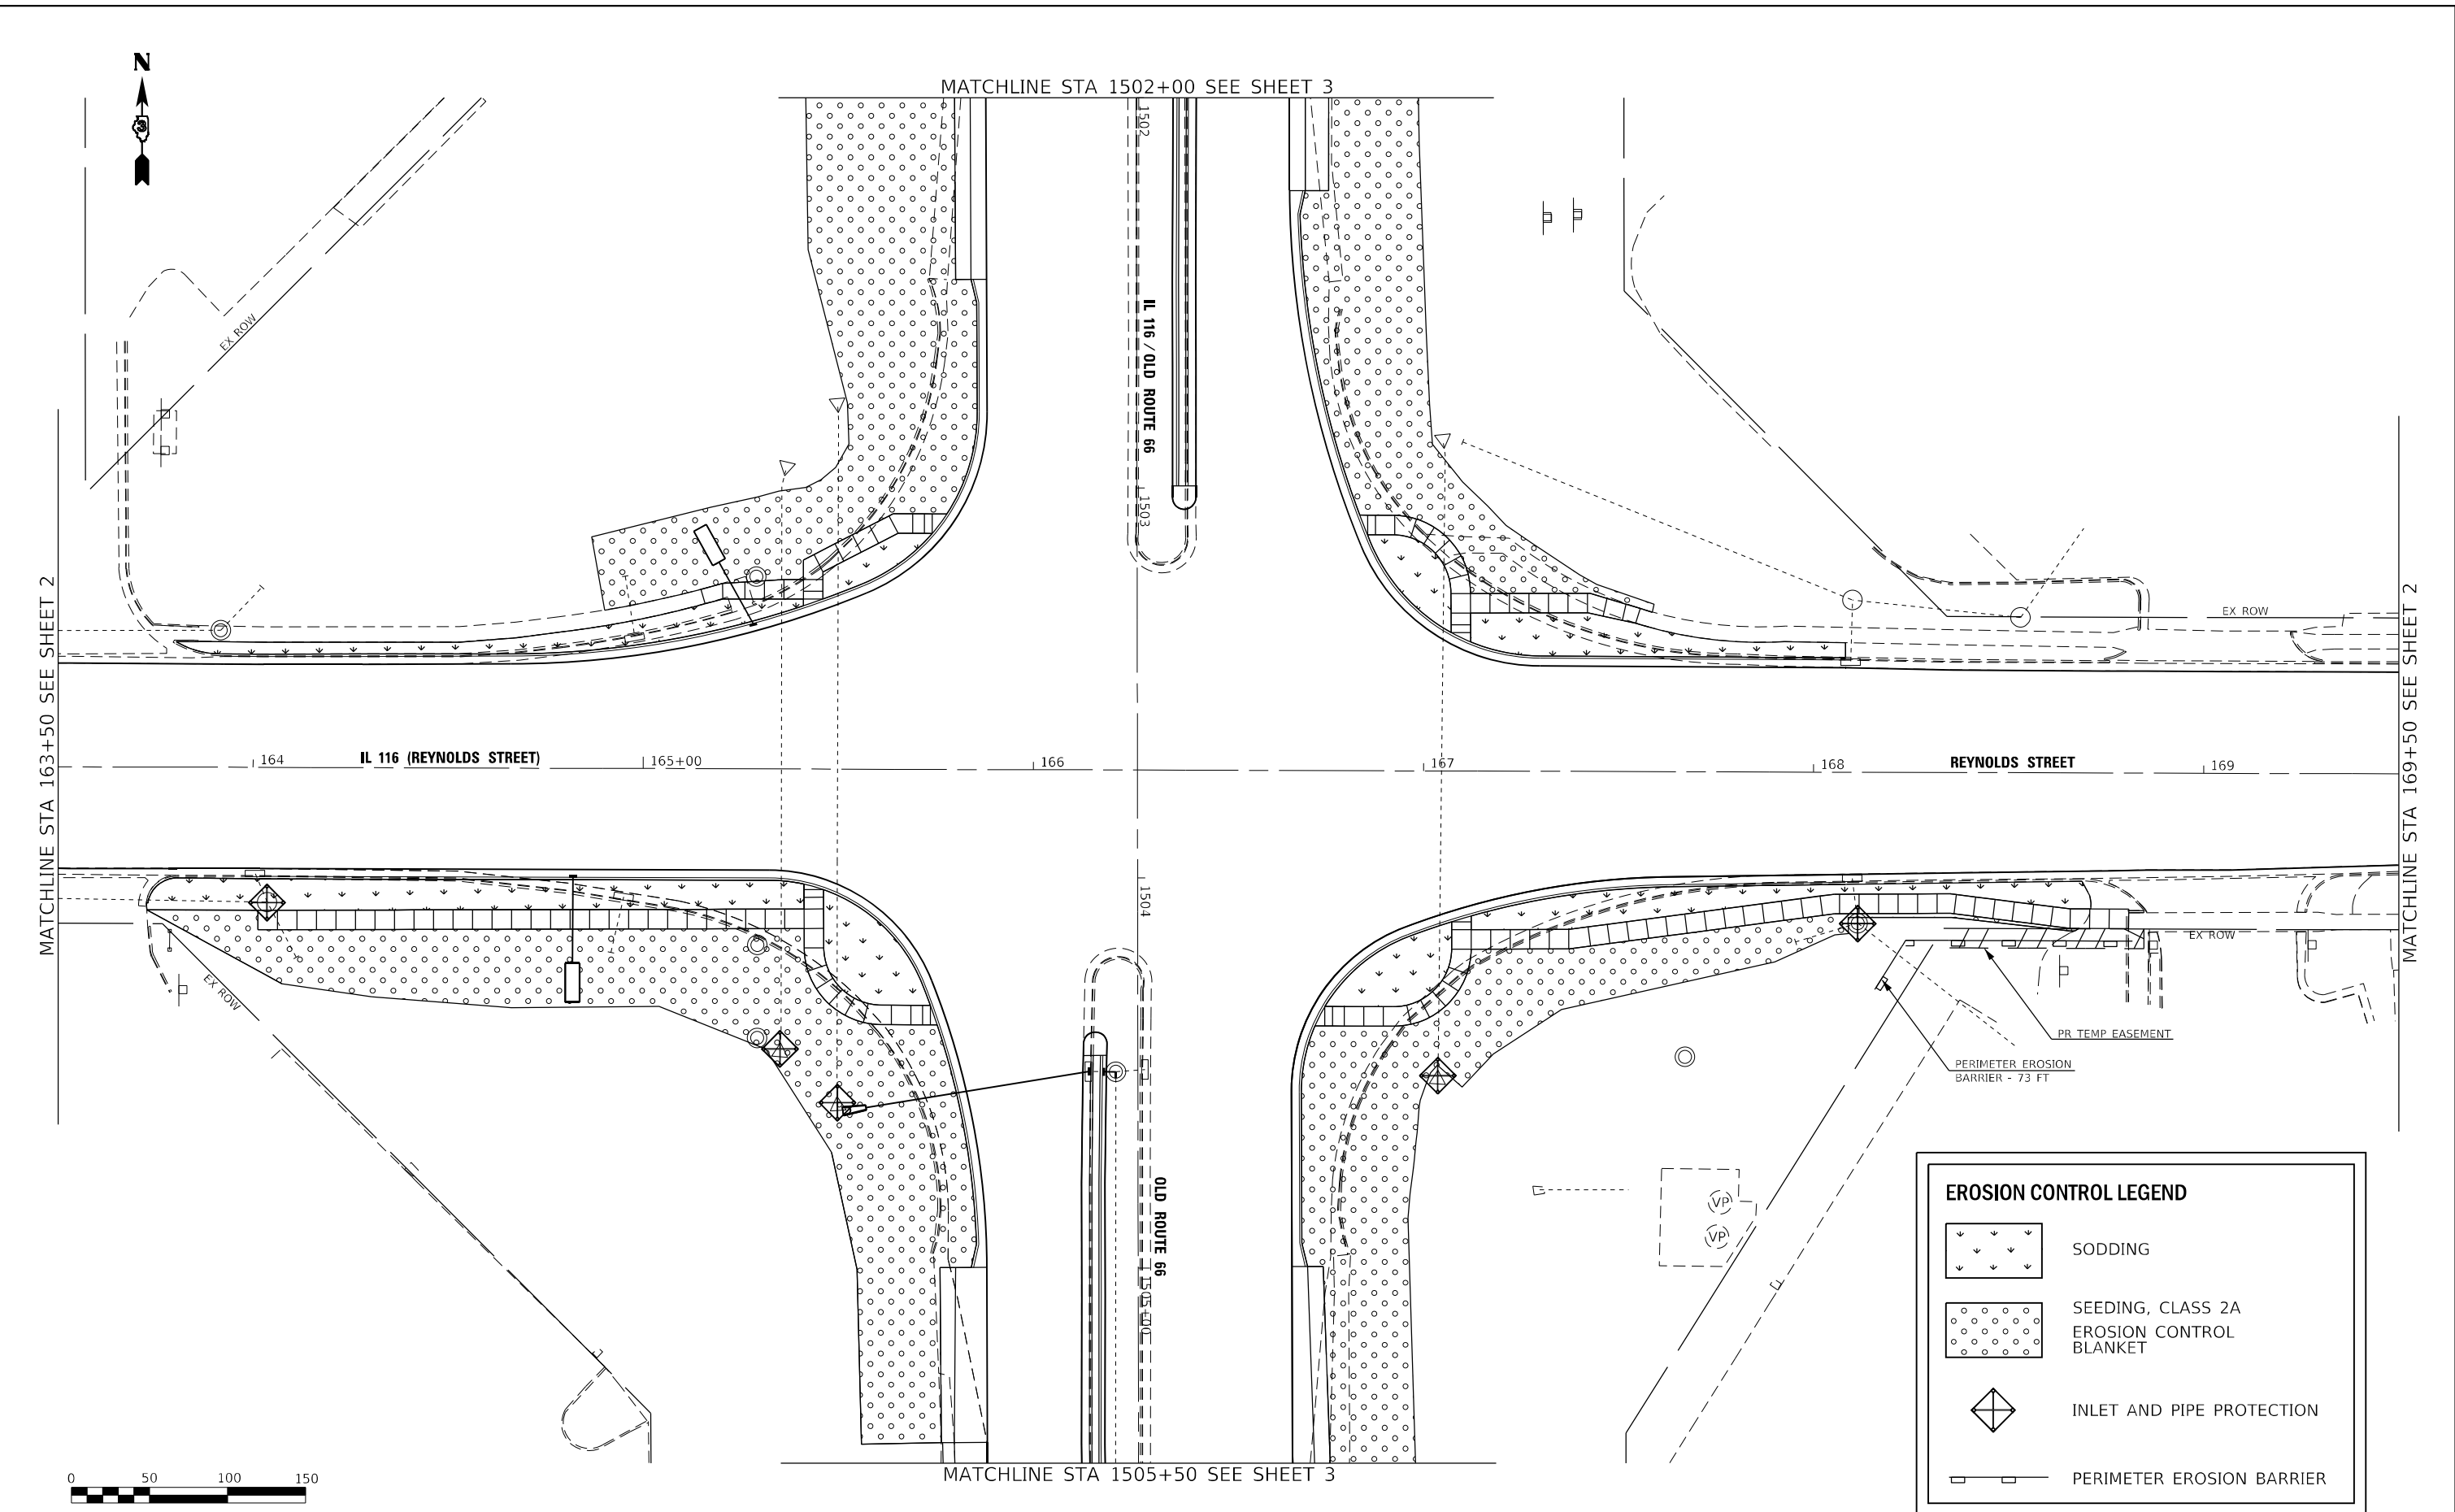


	USER NAME = mbudzyrski		DESIGNED -	REVISED -	STATE OF ILLINOIS DEPARTMENT OF TRANSPORTATION	EROSION CONTROL PLAN		F.A.P. RTE.	SECTION	COUNTY	TOTAL SHEETS	SHEET NO.
	DRAWN -		CHECKED -	REVISED -		IL 116 / REYNOLDS ST AND OR 66		673	(112X) RS-4 & (11X) RS-2	LIVINGSTON	108	81
	PLOT SCALE = 40,0000 * / in.		DATE -	REVISED -		SCALE: SHEET 1 OF 3 SHEETS STA. TO STA.		CONTRACT NO. 66E54				
	PLOT DATE = 6/25/2024							ILLINOIS FED. AID PROJECT				

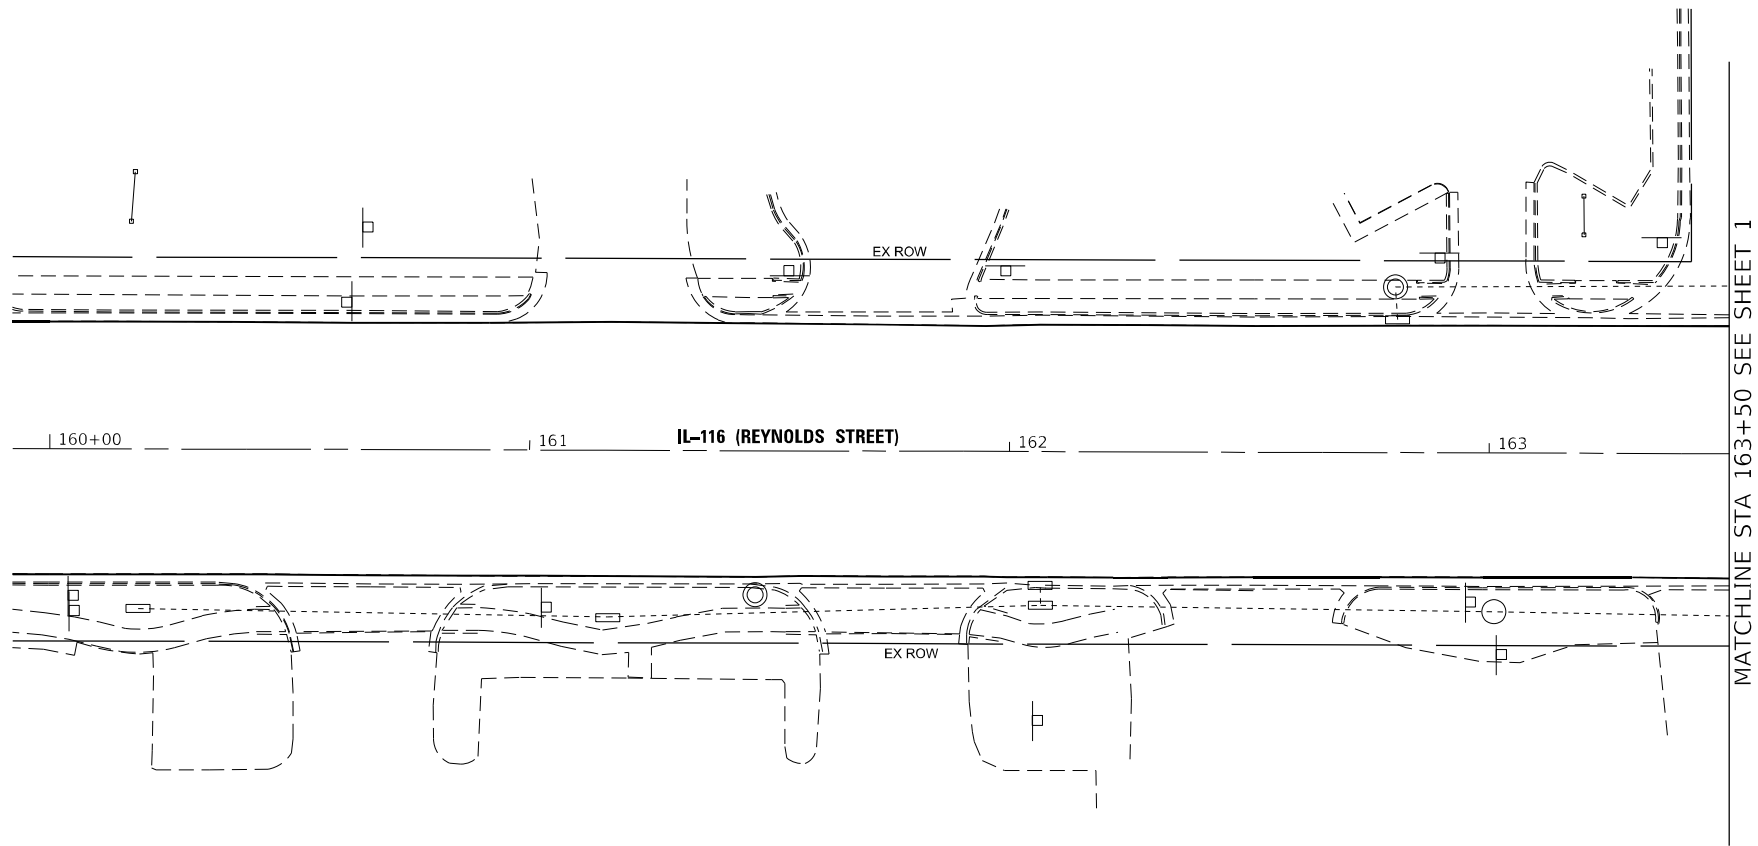

EROSION CONTROL LEGEND

 

SODDING

 

SEEDING, CLASS 2A
EROSION CONTROL
BLANKET




INLET AND PIPE PROTECTION



PERIMETER EROSION BARRIER

NOTE: SEE SCHEDULE OF QUANTITIES AND ROADWAY PLAN
FOR ADDITIONAL SODDING LOCATIONS

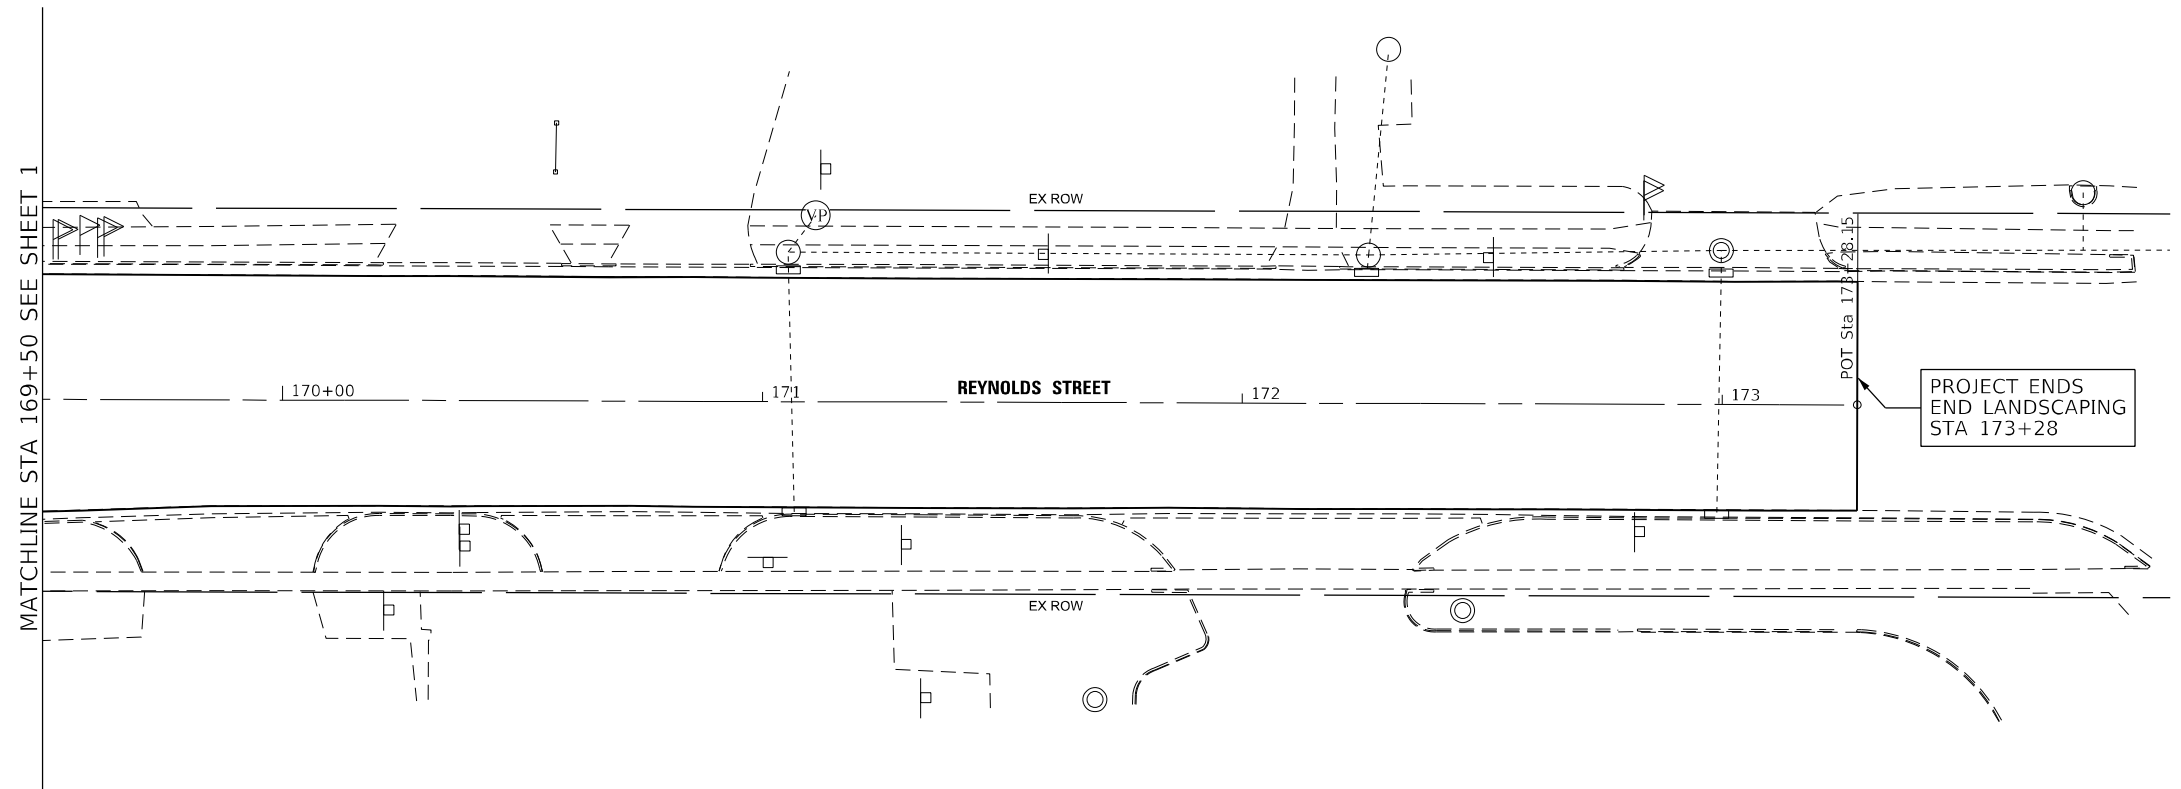

MODEL: Default
FILE NAME: C:\1945.17_OR_66_and_IL_116_Intersection\CADD\CADD_Sheets\066E54-2b-eros.dgn



USER NAME	= mbudzyrski
DESIGNED	-
DRAWN	-
PLOT SCALE	= 40,0000 * / in.
PLOT DATE	= 6/25/2024



DESIGNED	-	REVISED	-
DRAWN	-	REVISED	-
CHECKED	-	REVISED	-
DATE	-	REVISED	-

STATE OF ILLINOIS
DEPARTMENT OF TRANSPORTATION

EROSION CONTROL PLAN IL 116 / REYNOLDS ST

SCALE: SHEET 2 OF 3 SHEETS STA. TO STA.

F.A.P. RTE.	SECTION	COUNTY	TOTAL SHEETS	SHEET NO.
673	(112X) RS-4 & (11X) RS-2	LIVINGSTON	108	82
CONTRACT NO. 66E54				
ILLINOIS FED. AID PROJECT				

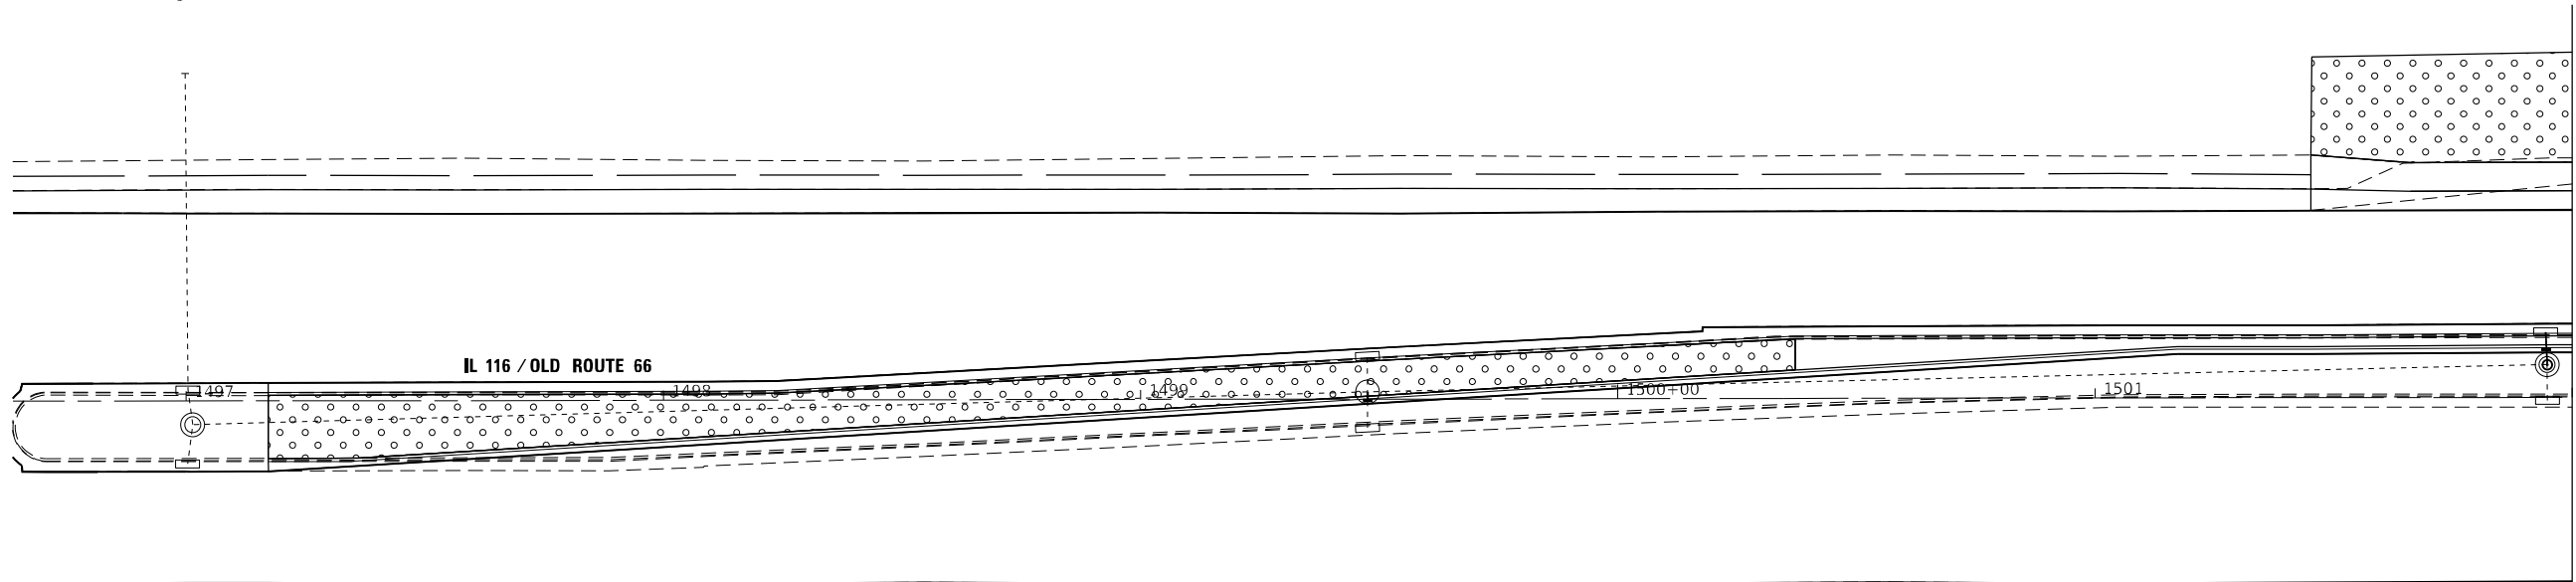 


SODDING

SEEDING, CLASS 2A
EROSION CONTROL
BLANKET

INLET AND PIPE
PROTECTION

PERIMETER EROSION
BARRIER

NOTE: SEE SCHEDULE OF QUANTITIES AND ROADWAY PLAN
FOR ADDITIONAL SODDING LOCATIONS

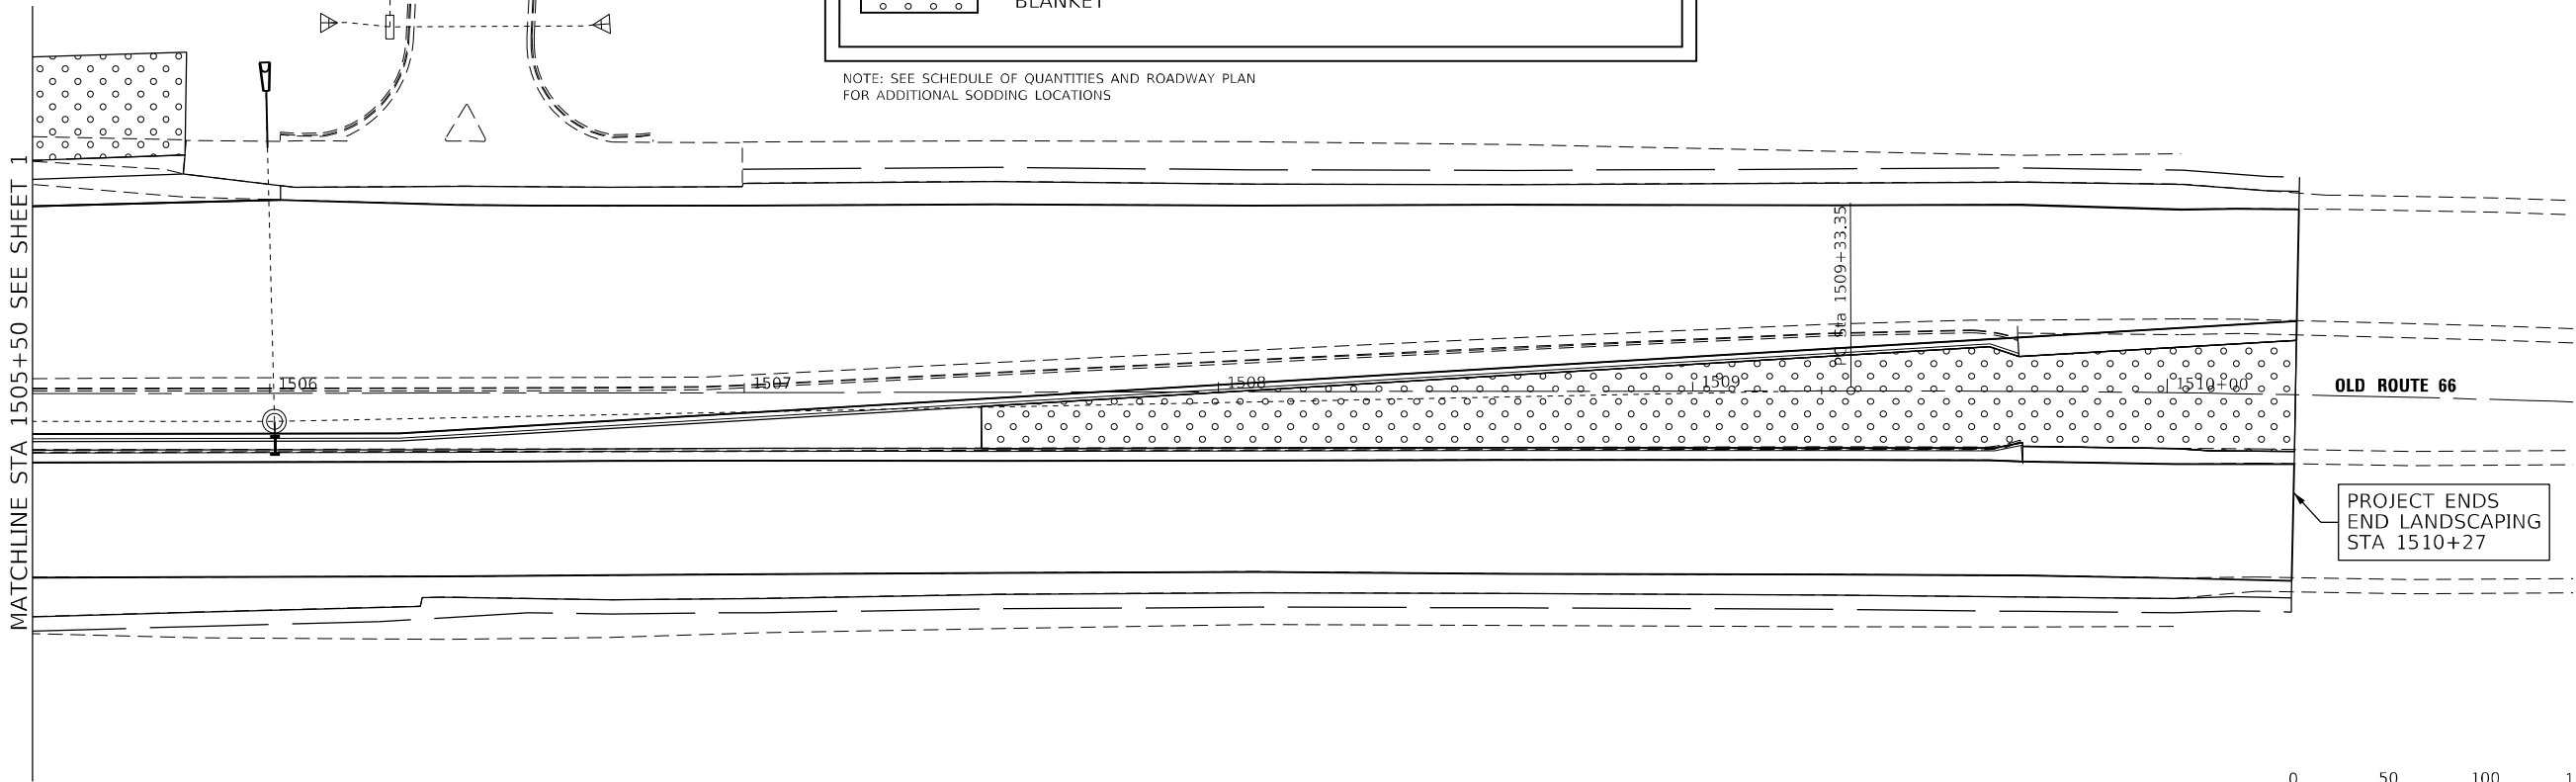

MODEL: Default
FILE NAME: V:\1945.17_OR_66_and_IL_116_Intersection\CADD\CADD_Sheets\066E54-2b-ecrs.dgn

	USER NAME = mbudzyrski		DESIGNED -	REVISED -	STATE OF ILLINOIS DEPARTMENT OF TRANSPORTATION	EROSION CONTROL PLAN OR 66			F.A.P. RTE.	SECTION	COUNTY	TOTAL SHEETS	SHEET NO.
	DRAWN -		DRAWN -	REVISED -					673	(112X) RS-4 & (11X) RS-2	LIVINGSTON	108	83
	PLOT SCALE = 40,0000' = 1 in.		CHECKED -	REVISED -		SCALE: SHEET 3 OF 3 SHEETS STA. TO STA.			CONTRACT NO. 66E54				
	PLOT DATE = 6/20/2024		DATE -	REVISED -					ILLINOIS FED. AID PROJECT				

MODEL: Default
FILE NAME: 66E54.dgn
OR 66 and IL 116 Intersection/CADD/CADD_Sheets/D66E54-pts.dgn

TRAFFIC SIGNAL GENERAL NOTES

1. THE TRAFFIC SIGNAL SECTION AT THE ILLINOIS DEPARTMENT OF TRANSPORTATION, DISTRICT 3, SHALL BE NOTIFIED AT 815-434-6131 AT LEAST 72 HOURS PRIOR TO TURNING ON ANY FLASHER OR CONTROLLER UNITS.
2. THE CONTRACTOR SHALL BE RESPONSIBLE FOR PROTECTING UTILITY PROPERTY DURING CONSTRUCTION OPERATIONS AS OUTLINED IN ARTICLE 107.31 OF THE STANDARD SPECIFICATIONS. A MINIMUM OF 48 HOURS ADVANCE NOTICE IS REQUIRED FOR NON-EMERGENCY WORK. THE J.U.L.I.E. NUMBER IS 800-892-0123.
3. ALL TRAFFIC CONTROL AND OTHER ADVISORY SIGNS NEEDED FOR CONSTRUCTION ARE TO BE FURNISHED BY THE CONTRACTOR IN ACCORDANCE WITH SECTION 701 OF THE STANDARD SPECIFICATIONS.
4. ALL TRAFFIC SIGNAL HEADS SHALL BE 12-INCH POLYCARBONATE
5. TRAFFIC SIGNAL HEADS SHALL BE PROPERLY COVERED PRIOR TO INTERSECTION TURN-ON OR AS DIRECTED BY THE ENGINEER. THIS COST SHALL BE INCLUDED WITH THE COST OF THE ASSOCIATED TRAFFIC SIGNAL PAY ITEMS.
6. A 1/4" DIAMETER CONTINUOUS RODENT RESISTANT NYLON ROPE SHALL BE FURNISHED AND LEFT IN PLACE IN ALL CONDUITS BETWEEN HANDHOLES AND FOUNDATIONS OR CONTROLLER. THIS COST SHALL BE INCLUDED WITH THE COST OF CONDUIT PAY ITEM.
7. THE CONTRACTOR SHALL ARRANGE FOR A FACTORY OR SUPPLIER REPRESENTATIVE TO BE PRESENT AT THE INTERSECTION WHEN THE SIGNAL IS TURNED ON. COST TO BE INCLUDED WITH THE TRAFFIC SIGNAL CONTROLLER PAY ITEM.
8. ALL CONDUIT IN TRENCH SHALL BE P.V.C. GALVANIZED STEEL OR SCHEDULE 80 SHALL BE USED UNDER PAVEMENT, STABILIZED SHOULDER, PAVED MEDIAN, PAVED DRIVEWAY, CURB AND/OR GUTTER, AND SIDEWALK. CONDUIT ATTACHED TO STRUCTURE SHALL BE GALVANIZED STEEL.
9. NO ADDITIONAL COMPENSATION WILL BE ALLOWED FOR PLACING CONDUIT AT A GREATER THAN 2' MINIMUM DEPTH TO AVOID OBSTACLES SUCH AS UNDERGROUND UTILITIES.
10. THE ELECTRICAL CONDUCTORS FOR ALL TRAFFIC SIGNAL HEADS SHALL BE SOLID, SOFT COPPER.
11. ALL THREADS OF BOLTS USED IN THE ASSEMBLY OF TRAFFIC SIGNAL COMPONENTS SHALL BE COATED WITH A NON-LEAD BASED ANTI-SEIZE COMPOUND, SIMILAR TO LEAD PLATE, PRIOR TO ASSEMBLY.
12. ALL HARDWARE SHALL BE TIGHTENED AND WELL SECURED, CABLES SHALL BE NEATLY WOUND IN HANDHOLES. CABLES SHALL BE NEATLY TRAINED IN THE CONTROLLER CABINET.
13. ALL TRAFFIC SIGNAL WIRING SHALL EXTEND FROM CONTROLLER TO SIGNAL. SPLICES IN HANDHOLE AND JUNCTION BOXES WILL NOT BE ALLOWED.
14. THE CONTROLLER CABINET SHALL BE PLACED SO THAT A TECHNICIAN MAY SEE THE INTERSECTION OVER THE TOP OF THE CABINET WHILE WATCHING THE COMPONENTS IN THE CABINET. THE BOTTOM OF THE CONTROLLER CABINET SHALL BE A MINIMUM OF 1' ABOVE THE NEAREST HANDHOLE GRADE.
15. THE PROPOSED TRAFFIC SIGNAL CONTROLLER CABINET SHALL BE FURNISHED WITH A MANUAL CONTROL SWITCH AND MANUAL CONTROL CHORD WITHIN THE POLICE DOOR COMPARTMENT. THIS WORK SHALL BE INCLUDED IN THE CONTROLLER CABINET PAY ITEM.
16. THE CONTRACTOR SHALL PROVIDE A SELF-ADHERED PHASE DIAGRAM ON THE INSIDE OF THE CONTROLLER CABINET DOOR.

TRAFFIC SIGNAL GENERAL NOTES (CONT.)

17. THE CONTRACTOR SHALL BE RESPONSIBLE FOR OBTAINING ELECTRICAL SERVICE FOR THE TRAFFIC SIGNALS. THE CONTRACTOR SHALL CONTACT THE UTILITY COMPANY PRIOR TO BEGINNING WORK TO OBTAIN THE UTILITY COMPANY REQUIREMENTS FOR THE SERVICE INSTALLATION.
18. BACKPLATES SHALL BE POLYCARBONATE, LOUVERED FORMED BACKPLATES WITH FLUORESCENT YELLOW SHEETING.
19. ALL VEHICLE AND PEDESTRIAN SIGNAL HEADS SHALL HAVE POLYCARBONATE BLACK HOUSING AND STEEL OR ALUMINUM BRACKETS
20. THE ELEVATION OF THE TOP OF THE DOUBLE HANDHOLE SHALL BE LESS THAN THE ELEVATION OF THE TOP OF THE CONTROLLER FOUNDATION. THE DOUBLE HANDHOLES INSTALLED CLOSE TO THE ROADWAY SHALL OPEN UP TOWARDS THE ROADWAY SO THE ELECTRICAL MAINTAINER IS NOT EXPOSED TO TRAFFIC WHEN WORKING.
21. ALL UNINTERRUPTIBLE POWER SUPPLIES SHALL BE EQUIPPED WITH ALPHA GUARD MONITORS.
22. ALL GROUNDING MATERIALS FOR CONCRETE FOUNDATIONS SHALL REFER TO SECTION 806 OF THE STANDARD SPECIFICATIONS.
23. ALL AREAS DISTURBED BY THE CONTRACTOR SHALL BE RESTORED WITH SEED OR SOD TO THE SATISFACTION OF THE ENGINEER. SEEDING OR SODDING SHALL NOT BE PERMITTED AT ANY TIME WHEN THE GROUND IS FROZEN, WET, OR IN AN UNTILLABLE CONDITION.
24. THE FIBER OPTIC CABLE SHALL BE LABELED WITH DIRECTION AND ASSIGNMENT NUMBER.
25. THE SURGE PROTECTOR IN THE CONTROLLER CABINET SHALL HAVE AN INDICATOR LIGHT.
26. THE MAST ARM FOUNDATIONS SHALL BE LOCATED A MINIMUM 6' FROM THE FACE OF CURB OR A MINIMUM 18' FROM THE EDGE OF PAVEMENT TO THE FACE OF FOUNDATION WHERE THERE IS NO CURB, UNLESS OTHERWISE DIRECTED BY THE ENGINEER. IN CURB AREA, GET MORE THAN 6' IF POSSIBLE IF THE SIGNAL HEAD STILL LINES UP IN CENTER OF LANE.
27. ALL TRAFFIC SIGNAL CONTROLLERS SHALL INCLUDE NTCIP AND THE VIDEO DETECTION SHALL USE VIDEO G.
28. THE MAINLINE STOP BAR DETECTOR LOOPS SHALL BE GREEN EXTENDED SO THE DETECTOR LOOPS DETECT WHEN THERE IS A QUEUE OF TRAFFIC ONLY. AFTER THE QUEUE OF TRAFFIC IS DONE, THE DETECTOR LOOP SHALL NOT EXTEND TIME ANYMORE.

TEMPORARY TRAFFIC SIGNAL GENERAL NOTES

1. ALL SIGNAL HEADS ON AN INDIVIDUAL SPAN WIRE SHALL BE MOUNTED SO THAT THE "RED" INDICATIONS ARE LEVEL WITH EACH OTHER.
2. THE CONTRACTOR SHALL PROVIDE 3 FEET OF SLACK CABLE IN THE CONTROLLER AND ON THE WOOD POLES. THE SLACK IS IN ADDITION TO THE VERTICAL LENGTH OF CABLE DEFINED IN THE STANDARD SPECIFICATIONS AND SHALL BE PAID FOR AT THE CONTRACT UNIT PRICE PER FOOT FOR ELECTRIC CABLE OF THE TYPE SPECIFIED.
3. TEMPORARY WOOD POLES SHALL BE LOCATED A MINIMUM OF 6' FROM THE FACE OF CURB OR A MINIMUM 18' FROM THE EDGE OF PAVEMENT WHERE THERE IS NO CURB, UNLESS OTHERWISE DIRECTED BY THE ENGINEER.
4. ALL TEMPORARY WOOD POLES SHALL BE INSTALLED SO THAT A MINIMUM OF 30' OF POLE IS ABOVE THE EXISTING PAVEMENT ELEVATION ADJACENT TO THE POLE. A SUFFICIENT LENGTH OF POLE SHALL BE BURIED AND BACK GUYED TO ALLOW THE INSTALLATION TO WITHSTAND A 70 M.P.H. SUSTAINED WIND LOADING.
5. THE CONTRACTOR SHALL BE RESPONSIBLE FOR CHECKING THE WOOD POLE LOCATIONS BEFORE ORDERING TO DETERMINE IF LONGER POLES ARE REQUIRED.
6. TEMPORARY SIGNAL HEADS SHALL BE RELOCATED AS NECESSARY TO LINE UP WITH STAGE TRAFFIC LANES. DO NOT INSTALL HEADS THAT BLOCK OPPOSING TRAFFIC HEADS. WHEN POSSIBLE, PLACE TEMPORARY SIGNALS IN FRONT OF EXISTING TRAFFIC SIGNALS. THIS WORK WILL BE INCLUDED IN THE COST OF TEMPORARY TRAFFIC SIGNAL INSTALLATION.
7. THE TEMPORARY TRAFFIC SIGNAL HEADS SHALL BE PLACED AS INDICATED ON THE PLANS OR AS DIRECTED BY THE ENGINEER.
8. THE SPAN WIRE MOUNTED TEMPORARY SIGNAL HEADS SHALL MAINTAIN A UNIFORM 18' CLEARANCE OVER THE ROADWAY.
9. ALL LABOR AND MATERIALS REQUIRED TO COMPLY WITH THESE REQUIREMENTS SHALL BE CONSIDERED INCLUDED IN THE COST OF TEMPORARY TRAFFIC SIGNAL INSTALLATION.



Hutchison
Engineering, Inc.

USER NAME = mbudzyrski	DESIGNED -	REVISED -
	DRAWN -	REVISED -
PLOT SCALE = 40,0000 * / in.	CHECKED -	REVISED -
PLOT DATE = 6/26/2024	DATE -	REVISED -

STATE OF ILLINOIS
DEPARTMENT OF TRANSPORTATION

TRAFFIC SIGNAL GENERAL NOTES

SCALE: SHEET OF SHEETS STA. TO STA.



F.A.P. RTE.	SECTION	COUNTY	TOTAL SHEETS	SHEET NO.
673	(112X) RS-4 & (11X) RS-2	LIVINGSTON	108	84
		CONTRACT NO. 66E54		
		ILLINOIS	FED. AID PROJECT	

NOTES:

1. CAMERA LOCATION ON MAST ARMS SHALL BE DETERMINED BY MANUFACTURER OR SUPPLIER REPRESENTATIVE DURING INSTALLATION.
2. REMOVE ELECTRIC CABLE FROM CONDUIT AND ROD, AND CLEAN EXISTING CONDUIT TO BE USED IN ALL EXISTING CONDUITS WHERE NEW WIRING IS BEING INSTALLED.
3. "REMOVE EXISTING SIGNAL EQUIPMENT" PAY ITEM SHALL HAVE ALL TRAFFIC SIGNAL ITEMS NOT COVERED BY ANY REMOVAL PAY ITEM WHICH INCLUDE REMOVAL OF EXISTING TRAFFIC SIGNAL CONTROLLER AND CABINET.

TRAFFIC SIGNALS LEGEND (SHEET DETAILS)

EXISTING	PROPOSED	
		CONTROLLER
		HANDHOLE
		DOUBLE HANDHOLE
		SIGNAL POST
		MAST ARM
		SIGNAL HEAD
		SIGNAL HEAD WITH BACKPLATE
		PEDESTRIAN SIGNAL HEAD
		PEDESTRIAN PUSH BUTTON
		CONFIRMATION BEACON
		LIGHT DETECTOR
		VIDEO DETECTION CAMERA
		SERVICE INSTALLATION
		UNDERGROUND CONDUIT
		SERVICE INSTALLATION
		GROUND MOUNTED METERED
		SIGNAL POST NUMBER
		HANDHOLE NUMBER
		PROPOSED VIDEO DETECTION ZONE

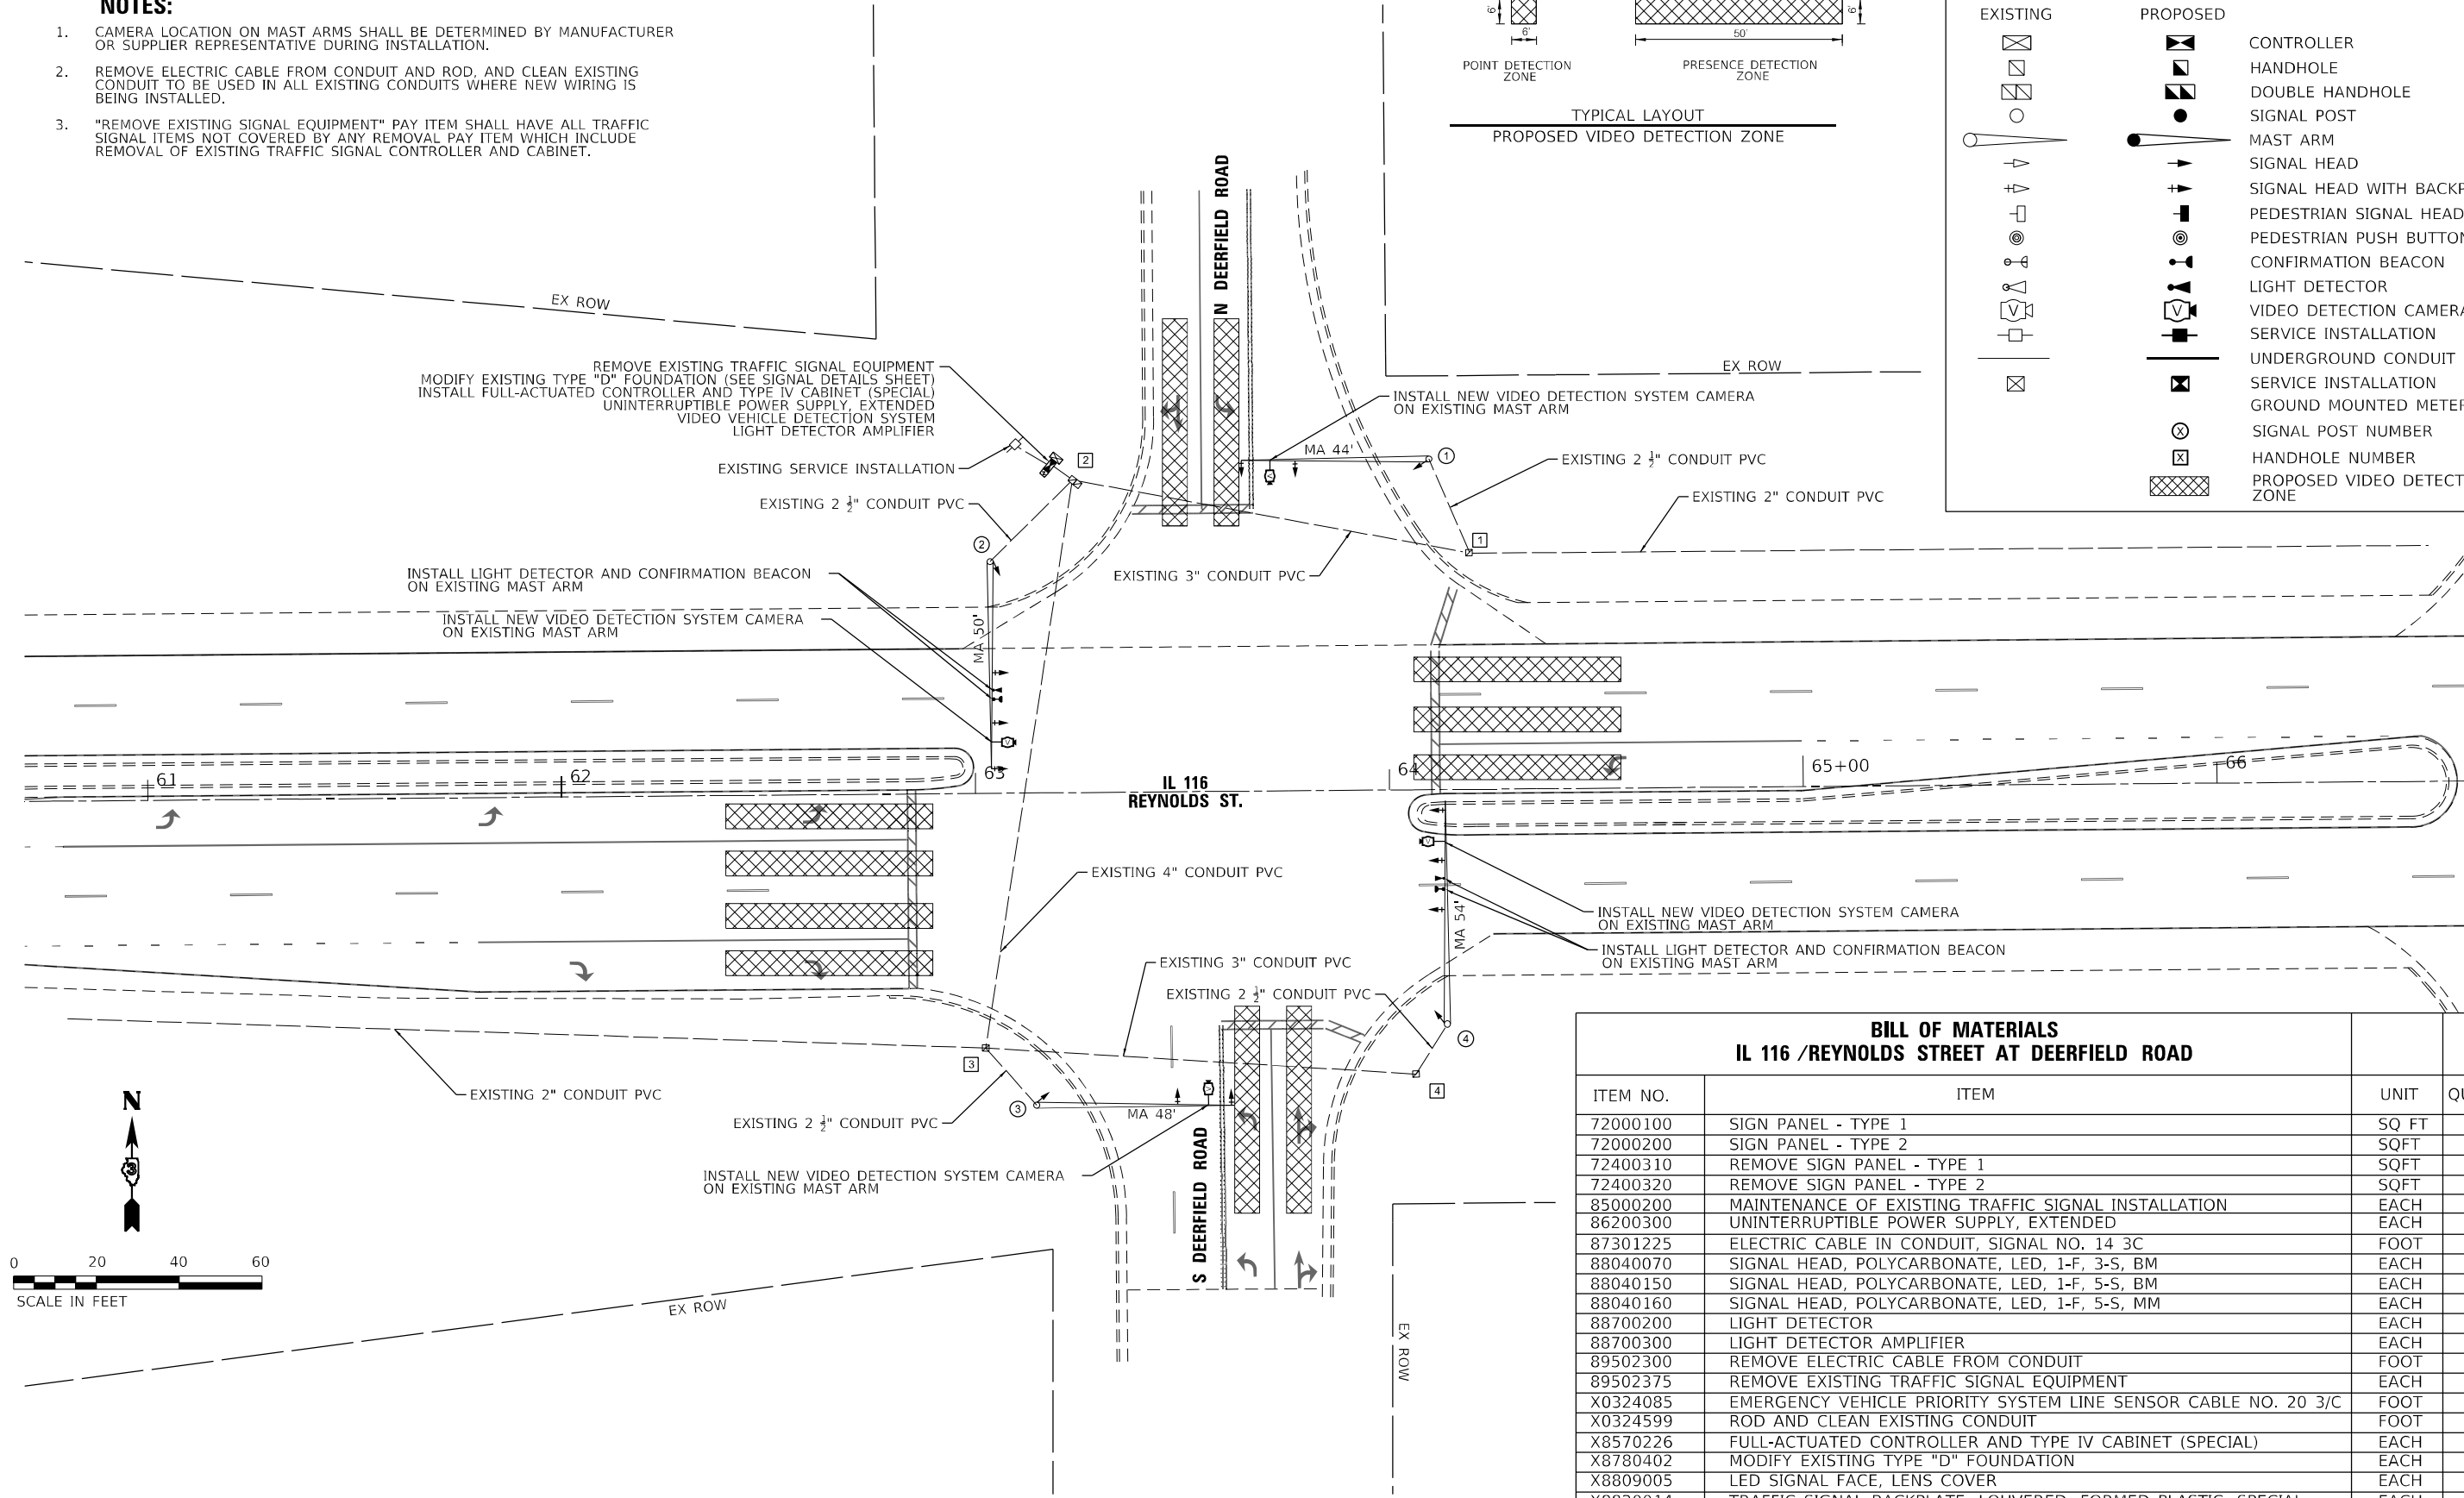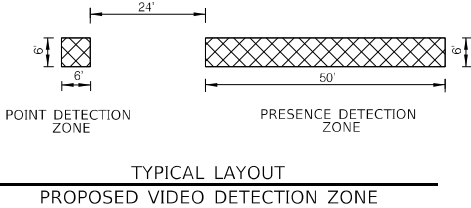

BILL OF MATERIALS IL 116 /REYNOLDS STREET AT DEERFIELD ROAD			
ITEM NO.	ITEM	UNIT	QUANTITY
72000100	SIGN PANEL - TYPE 1	SQ FT	58
72000200	SIGN PANEL - TYPE 2	SQFT	29
72400310	REMOVE SIGN PANEL - TYPE 1	SQFT	58
72400320	REMOVE SIGN PANEL - TYPE 2	SQFT	29
85000200	MAINTENANCE OF EXISTING TRAFFIC SIGNAL INSTALLATION	EACH	1
86200300	UNINTERRUPTIBLE POWER SUPPLY, EXTENDED	EACH	1
87301225	ELECTRIC CABLE IN CONDUIT, SIGNAL NO. 14 3C	FOOT	900
88040070	SIGNAL HEAD, POLYCARBONATE, LED, 1-F, 3-S, BM	EACH	6
88040150	SIGNAL HEAD, POLYCARBONATE, LED, 1-F, 5-S, BM	EACH	4
88040160	SIGNAL HEAD, POLYCARBONATE, LED, 1-F, 5-S, MM	EACH	4
88700200	LIGHT DETECTOR	EACH	2
88700300	LIGHT DETECTOR AMPLIFIER	EACH	1
89502300	REMOVE ELECTRIC CABLE FROM CONDUIT	FOOT	900
89502375	REMOVE EXISTING TRAFFIC SIGNAL EQUIPMENT	EACH	1
X0324085	EMERGENCY VEHICLE PRIORITY SYSTEM LINE SENSOR CABLE NO. 20 3/C	FOOT	420
X0324599	ROD AND CLEAN EXISTING CONDUIT	FOOT	425
X8570226	FULL-ACTUATED CONTROLLER AND TYPE IV CABINET (SPECIAL)	EACH	1
X8780402	MODIFY EXISTING TYPE "D" FOUNDATION	EACH	1
X8809005	LED SIGNAL FACE, LENS COVER	EACH	58
X8820014	TRAFFIC SIGNAL BACKPLATE, LOUVERED, FORMED PLASTIC, SPECIAL	EACH	10
X8891001	VIDEO VEHICLE DETECTION SYSTEM	EACH	1
X8950305	REMOVE EXISTING SIGNAL HEAD	EACH	14

MODEL: Default
FILE NAME: 2024060331-CaddDesignSheets\0366E54-shr-ct-Deer01.dgn



ABNA ENGINEERING, INC.
745 McCormick Drive, Suite 210
Burr Ridge, IL 60527
Office: (773) 381-4788

USER NAME = lghimire	DESIGNED - IG	REVISED -
	DRAWN - IG	REVISED -
PLOT SCALE = 40,0000 * / in.	CHECKED - TPP	REVISED -
PLOT DATE = 7/2/2024	DATE - 6/20/2024	REVISED -


STATE OF ILLINOIS
DEPARTMENT OF TRANSPORTATION

TRAFFIC MODERNIZATION PLAN
IL 116 AND DEERFIELD ROAD

SCALE: 1"=20' SHEET 1 OF 2 SHEETS STA. TO STA.


F.A.P. RTE.	SECTION	COUNTY	TOTAL SHEETS	SHEET NO.
673	(112X)RS-4&(11X)RS-2	LIVINGSTON	108	85
				CONTRACT NO. 66E54
		ILLINOIS	FED. AID PROJECT	

PROPOSED CONTROLLER SEQUENCE

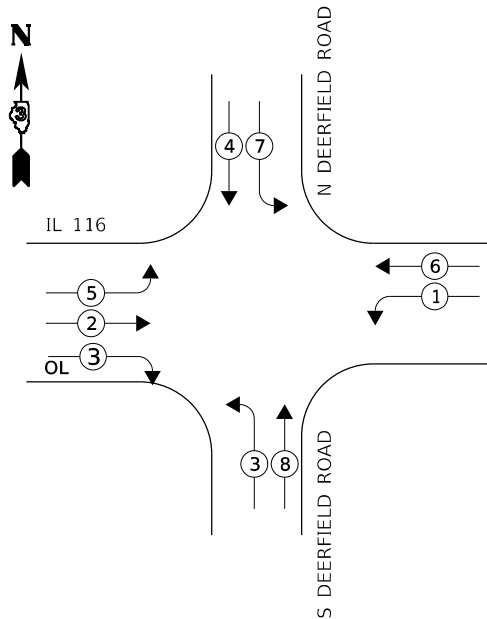

LEGEND:


- ← (*) PROTECTED PHASE
- ← (*) PROTECTED/PERMITTED PHASE
- ← (*) → PROTECTED/PERMITTED PHASE
- (*) OL OVERLAP

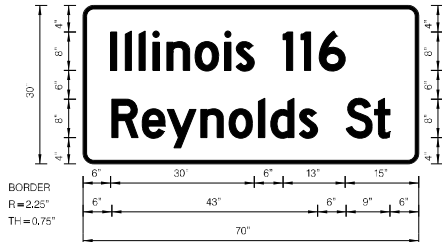


14.6 SQ FT EACH (2) REQUIRED

STREET NAME SIGN DETAILS

1. TYPE ZZ SHEETING REQUIRED.
2. WHITE LETTERING ON GREEN BACKGROUND.
3. 3/4" WHITE BORDER.
4. DESIGN SERIES D.
5. 8" HIGH UPPERCASE , 6" HIGH LOWERCASE LETTERING.

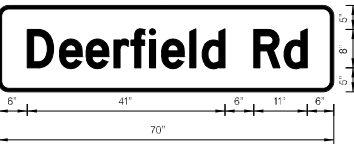

8.8 SQ FT EACH (2) REQUIRED

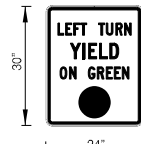

TYPE AP SHEETING REQUIRED
5.0 SQ FT EACH (8) REQUIRED

LEFT TURN CONTROL SIGN DETAIL

THIS SIGN SHALL BE LOCATED 6 TO 12 INCHES TO THE RIGHT OF THE BRACKET MOUNTED LEFT SIGN SIGNAL HEAD AND JUST BELOW THE MAST ARM MOUNTED LEFT SIGN SIGNAL HEAD.

EXISTING TRAFFIC SIGNALS LEGEND (SHEET DETAILS)

- EXISTING CABLE NUMBER
*=CABLE NUMBER
- LEFT TURN YELLOW
- LEFT TURN GREEN
- SIGNAL SECTION 8"
- SIGNAL SECTION 12"
- WALK/DON'T WALK SECTION
- TRAFFIC SIGNAL BACKPLATE

PROPOSED TRAFFIC SIGNALS LEGEND (SHEET DETAILS)

- PROPOSED CABLE NUMBER
*=CABLE NUMBER
- LEFT TURN YELLOW
- LEFT TURN GREEN
- SIGNAL SECTION 8"
- SIGNAL SECTION 12"
- WALK/DON'T WALK SECTION
- TRAFFIC SIGNAL BACKPLATE

STATE OF ILLINOIS
DEPARTMENT OF TRANSPORTATION

CABLE PLAN, PHASE DESIGNATION DIAGRAM, EMERGENCY VEHICLE
PREEMPTION SYSTEM – NORTH DEERFIELD ROAD



SCALE: NTS SHEET 2 OF 2 SHEETS STA. TO STA.

F.A.P. RTE.	SECTION	COUNTY	TOTAL SHEETS	SHEET NO.
673	(112X)RS-4&(11X)RS-2	LIVINGSTON	108	86
CONTRACT NO. 66E54				
ILLINOIS FED. AID PROJECT				


USER NAME	= lghimire	DESIGNED -	IG	REVISED -	
DRAWN -	IG	REVIS		REVISED -	
PLOT SCALE	= 40,0000 * / in.	CHECKED -	TPP	REVISED -	
PLOT DATE	= 7/2/2024	DATE -	6/20/2024	REVISED -	

NOTES:

1. CAMERA LOCATION ON MAST ARMS SHALL BE DETERMINED BY MANUFACTURER OR SUPPLIER REPRESENTATIVE DURING INSTALLATION.
2. REMOVE ELECTRIC CABLE FROM CONDUIT AND ROD, AND CLEAN EXISTING CONDUIT TO BE USED IN ALL EXISTING CONDUITS WHERE NEW WIRING IS BEING INSTALLED.
3. "REMOVE EXISTING SIGNAL EQUIPMENT" PAY ITEM SHALL HAVE ALL TRAFFIC SIGNAL ITEMS NOT COVERED BY ANY REMOVAL PAY ITEM WHICH INCLUDE REMOVAL OF EXISTING TRAFFIC SIGNAL CONTROLLER AND CABINET.

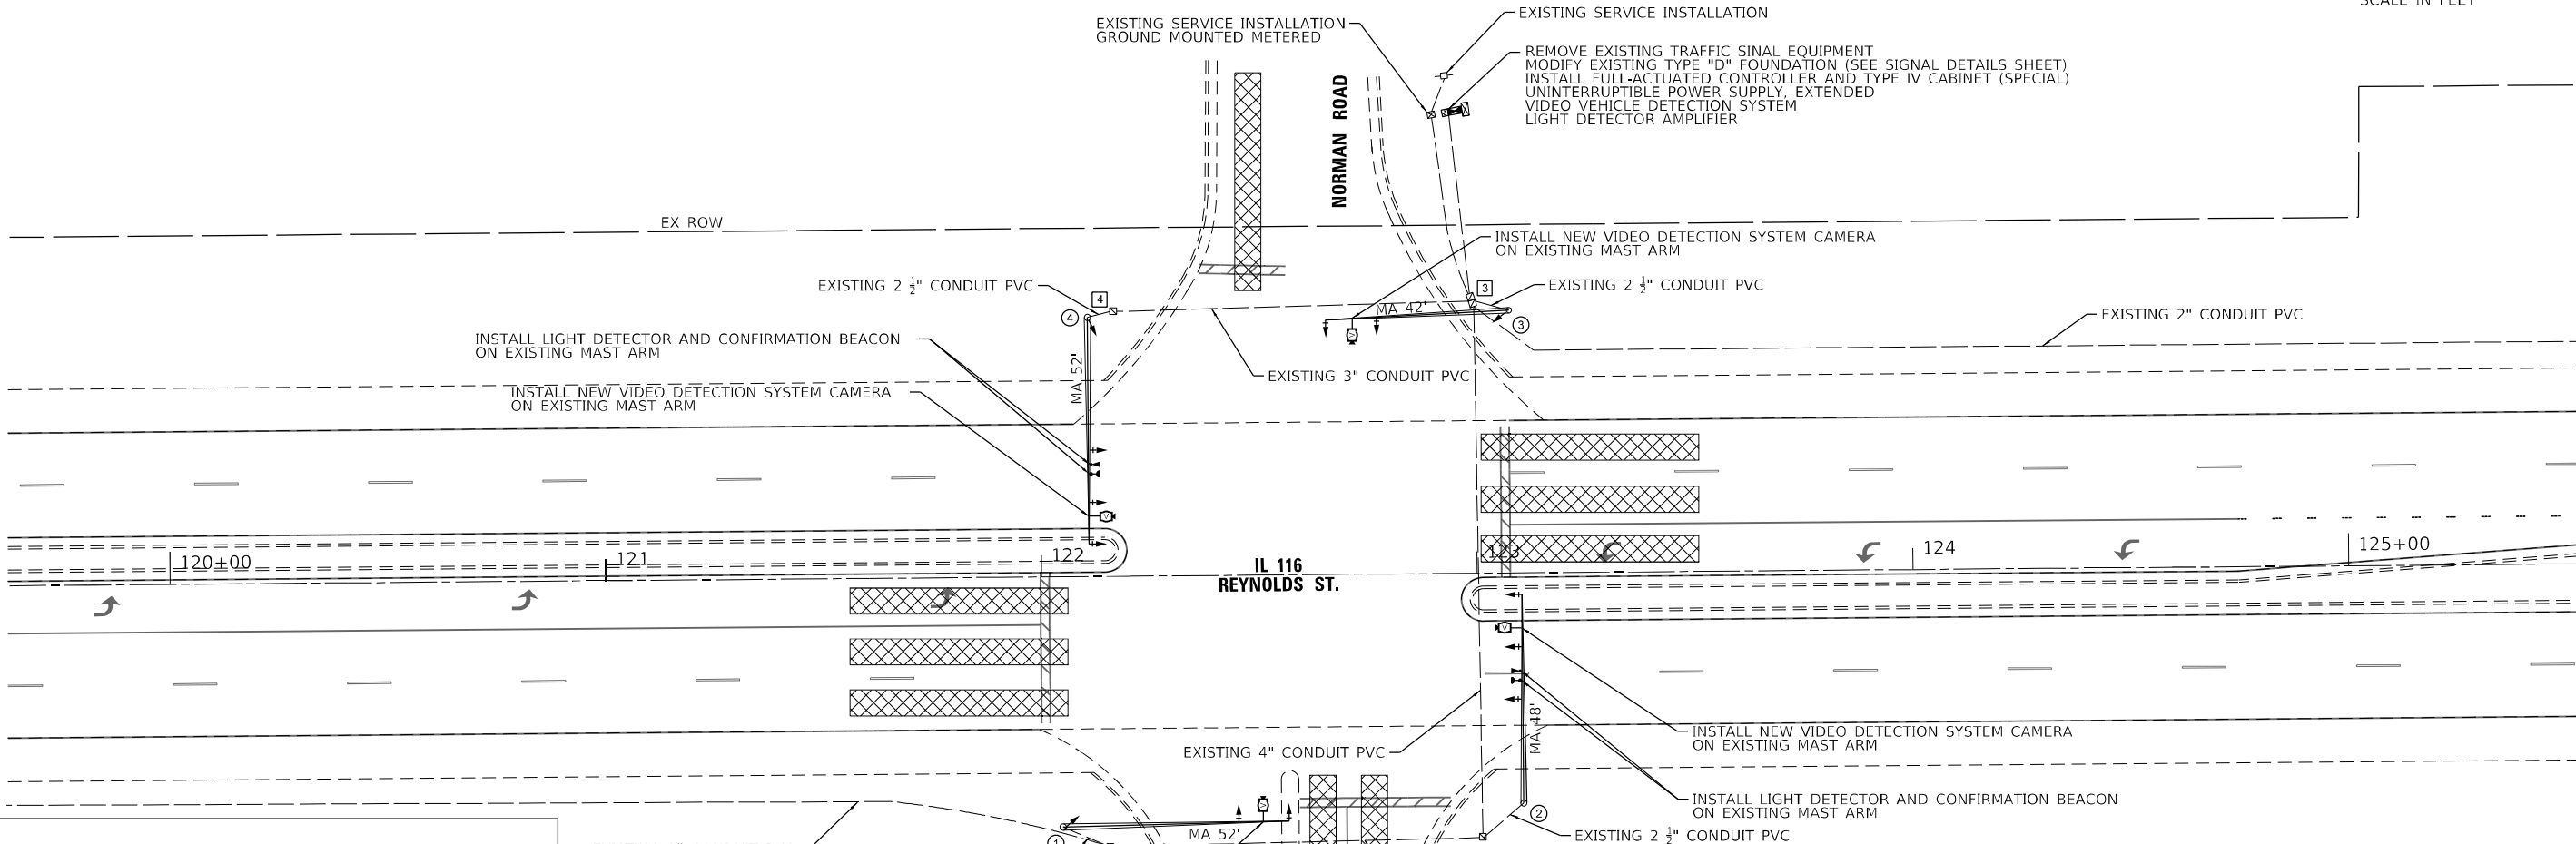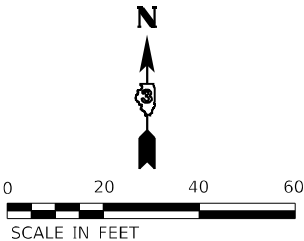

TRAFFIC SIGNALS LEGEND (SHEET DETAILS)		
EXISTING	PROPOSED	
		CONTROLLER
		HANDHOLE
		DOUBLE HANDHOLE
		SIGNAL POST
		MAST ARM
		SIGNAL HEAD
		SIGNAL HEAD WITH BACKPLATE
		PEDESTRIAN SIGNAL HEAD
		PEDESTRIAN PUSH BUTTON
		CONFIRMATION BEACON
		LIGHT DETECTOR
		VIDEO DETECTION CAMERA
		SERVICE INSTALLATION
		UNDERGROUND CONDUIT
		SERVICE INSTALLATION
		GROUND MOUNTED METERED
		SIGNAL POST NUMBER
		HANDHOLE NUMBER
		PROPOSED VIDEO DETECTION ZONE

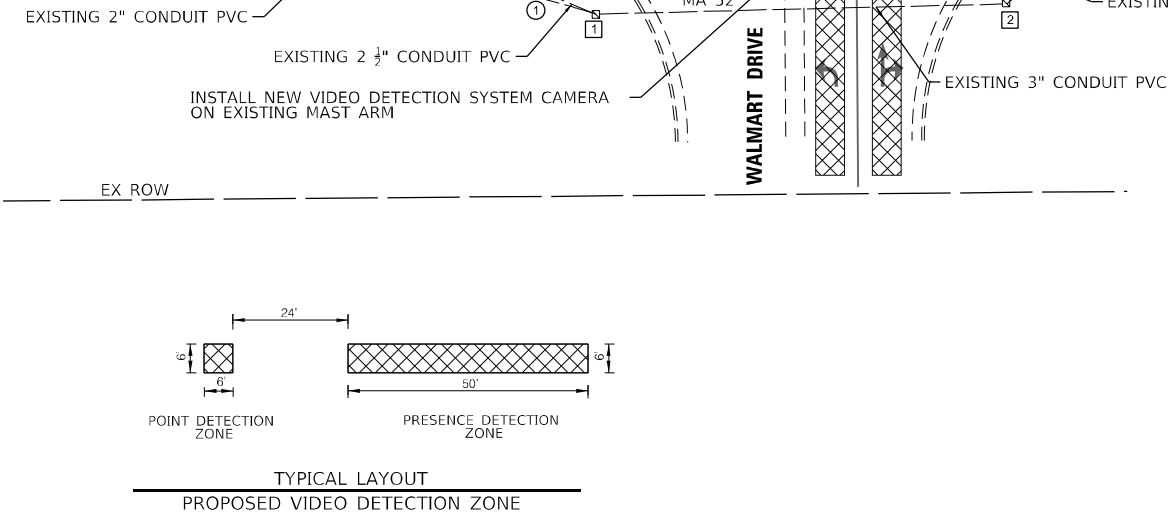

BILL OF MATERIALS IL 116 /REYNOLDS STREET AT NORMAN ROAD			
ITEM NO.	ITEM	UNIT	QUANTITY
72000100	SIGN PANEL - TYPE 1	SQ FT	58
72000200	SIGN PANEL - TYPE 2	SQFT	29
72400310	REMOVE SIGN PANEL - TYPE 1	SQFT	58
72400320	REMOVE SIGN PANEL - TYPE 2	SQFT	29
85000200	MAINTENANCE OF EXISTING TRAFFIC SIGNAL INSTALLATION	EACH	1
86200300	UNINTERRUPTIBLE POWER SUPPLY, EXTENDED	EACH	1
87301225	ELECTRIC CABLE IN CONDUIT, SIGNAL NO. 14 3C	FOOT	940
88040070	SIGNAL HEAD, POLYCARBONATE, LED, 1-F, 3-S, BM	EACH	7
88040150	SIGNAL HEAD, POLYCARBONATE, LED, 1-F, 5-S, BM	EACH	3
88040160	SIGNAL HEAD, POLYCARBONATE, LED, 1-F, 5-S, MM	EACH	3
88700200	LIGHT DETECTOR	EACH	2
88700300	LIGHT DETECTOR AMPLIFIER	EACH	1
89502300	REMOVE ELECTRIC CABLE FROM CONDUIT	FOOT	940
89502375	REMOVE EXISTING TRAFFIC SIGNAL EQUIPMENT	EACH	1
X0324085	EMERGENCY VEHICLE PRIORITY SYSTEM LINE SENSOR CABLE NO. 20 3/C	FOOT	440
X0324599	ROD AND CLEAN EXISTING CONDUIT	FOOT	375
X8570226	FULL-ACTUATED CONTROLLER AND TYPE IV CABINET (SPECIAL)	EACH	1
X8780402	MODIFY EXISTING TYPE "D" FOUNDATION	EACH	1
X8809005	LED SIGNAL FACE, LENS COVER	EACH	51
X8820014	TRAFFIC SIGNAL BACKPLATE, LOUVERED, FORMED PLASTIC, SPECIAL	EACH	10
X8891001	VIDEO VEHICLE DETECTION SYSTEM	EACH	1
X8950305	REMOVE EXISTING SIGNAL HEAD	EACH	13

MODEL: Default
FILE NAME: 2022022460331-CaddDesignSheets\0366E54-shet2-Norman01.dgn



ABNA ENGINEERING, INC.
745 McCorkle Drive, Suite 210
Burr Ridge, IL 60527
Office: (773) 881-4788

USER NAME	= lghimire
DESIGNED	- IG
DRAWN	- IG
PLOT SCALE	= 40,0000 * / in.
PLOT DATE	= 7/2/2024

DESIGNED	- IG
REVISD	-
REVISD	-
REVISD	-
REVISD	-
DATE	= 6/20/2024


STATE OF ILLINOIS
DEPARTMENT OF TRANSPORTATION

TRAFFIC MODERNIZATION PLAN
IL 116 AND NORMAN ROAD



SCALE: 1"=20' SHEET 1 OF 2 SHEETS STA. TO STA.

F.A.P RTE.	SECTION	COUNTY	TOTAL SHEETS	SHEET NO.
673	(112X)RS-4&(11X)RS-2	LIVINGSTON	108	87
				CONTRACT NO. 66E54
ILLINOIS FED. AID PROJECT				

PROPOSED CONTROLLER SEQUENCE

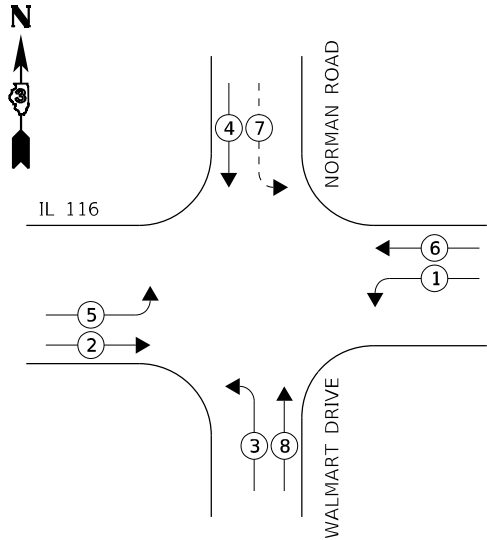

LEGEND:

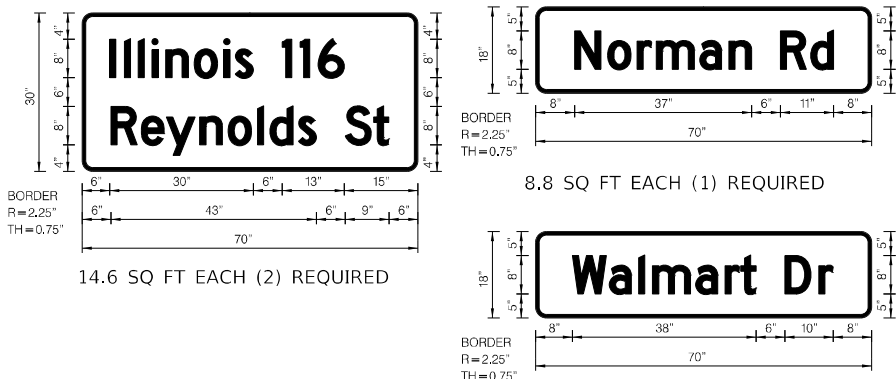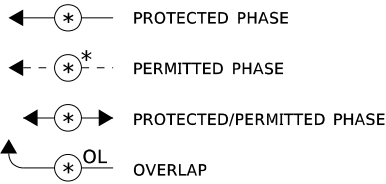


STREET NAME SIGN DETAILS

1. TYPE ZZ SHEETING REQUIRED.
2. WHITE LETTERING ON GREEN BACKGROUND.
3. 3/4" WHITE BORDER.
4. DESIGN SERIES D.
5. 8" HIGH UPPERCASE , 6" HIGH LOWERCASE LETTERING.



LEFT TURN CONTROL SIGN DETAIL

THIS SIGN SHALL BE LOCATED 6 TO 12 INCHES TO THE RIGHT OF THE BRACKET MOUNTED LEFT SIGN SIGNAL HEAD AND JUST BELOW THE MAST ARM MOUNTED LEFT SIGN SIGNAL HEAD

EXISTING TRAFFIC SIGNALS LEGEND (SHEET DETAILS)

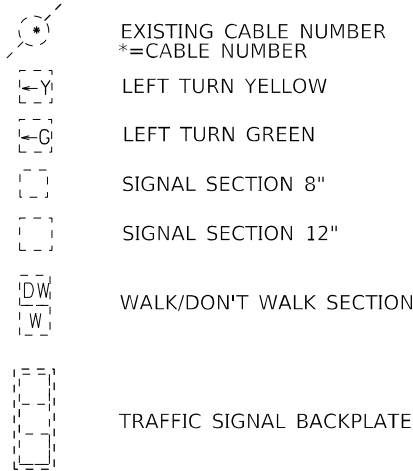

PROPOSED TRAFFIC SIGNALS LEGEND (SHEET DETAILS)

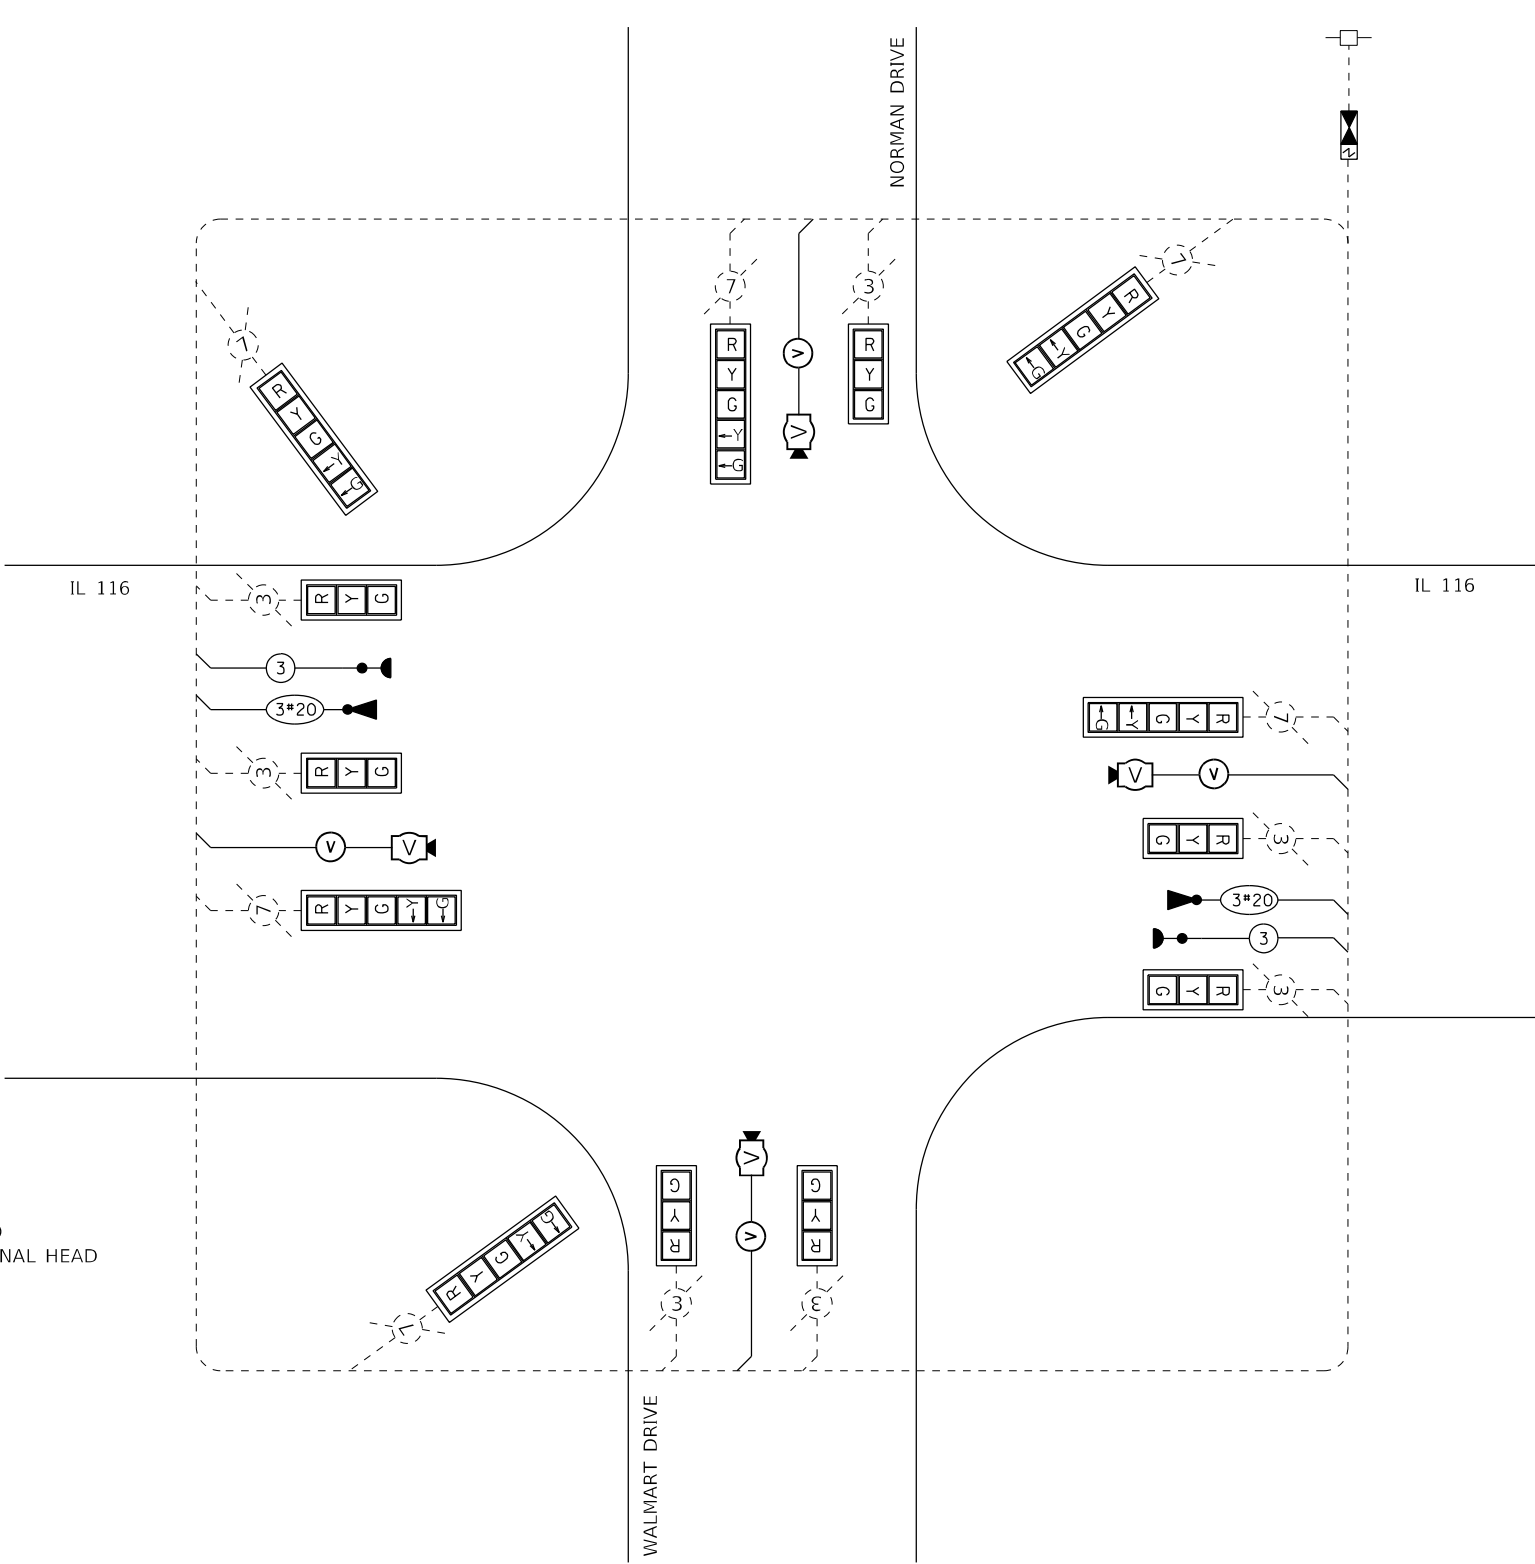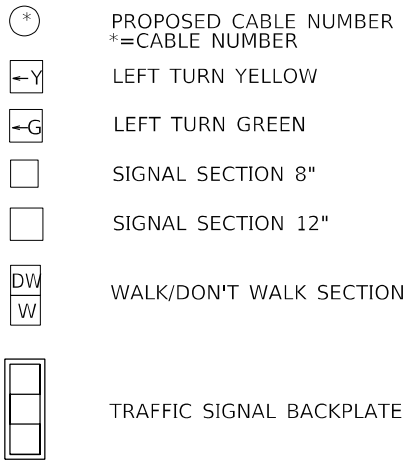

CABLE PLAN
(NOT TO SCALE)

MODEL: Default
FILE NAME: 2024022460331-CaddDesignSheets\ID366E54-shet2Norman02.dgn



ABNA ENGINEERING, INC.
745 McClellan Drive, Suite 710
Burr Ridge, IL 60527
Office: (773) 681-4788

USER NAME	= lghimire	DESIGNED -	IG	REVISED -	
DRAWN -	IG	REVISED -			
PLOT SCALE	= 40,0000 * / in.	CHECKED -	TPP	REVISED -	
PLOT DATE	= 7/2/2024	DATE -	6/20/2024	REVISED -	

STATE OF ILLINOIS
DEPARTMENT OF TRANSPORTATION

CABLE PLAN, PHASE DESIGNATION DIAGRAM
IL 116 AND NORMAN DRIVE/WALMART DRIVE

SCALE: NTS SHEET 2 OF 2 SHEETS STA. TO STA.

F.A.P. RTE.	SECTION	COUNTY	TOTAL SHEETS	SHEET NO.
673	(112X)RS-4&(11X)RS-2	LIVINGSTON	108	88
CONTRACT NO. 66E54				
ILLINOIS FED. AID PROJECT				


POSTS, MAST ARMS, AND FOUNDATIONS				
NO.	LOCATION	DESCRIPTION	FOUNDATION TYPE	DEPTH (FT)
A	STA 1503+22, 87' RT	STEEL COMBINATION MAST ARM ASSEMBLY AND POLE 54 FT	TY E, 36"	15
B	STA 1503+05, 57' RT	TRAFFIC SIGNAL POST, GALVANIZED STEEL 16 FT	TY A	3
C	STA 1503+05, 65' LT	STEEL COMBINATION MAST ARM ASSEMBLY AND POLE 66 FT	TY E, 42"	15
D	STA 1503+33, 87' LT	TRAFFIC SIGNAL POST, GALVANIZED STEEL 16 FT	TY A	3
E	STA 1504+20, 87' LT	STEEL COMBINATION MAST ARM ASSEMBLY AND POLE 52 FT	TY E, 36"	15
F	STA 1504+39 52' LT	TRAFFIC SIGNAL POST, GALVANIZED STEEL 16 FT	TY A	3
G	STA 1504+39 59' RT	STEEL COMBINATION MAST ARM ASSEMBLY AND POLE 62 FT	TY E, 42"	15
H	STA 1504+07, 87' RT	TRAFFIC SIGNAL POST, GALVANIZED STEEL 16 FT	TY A	3





SCHEDULE OF SIGNAL HEAD QUANTITIES				
LOCATION	ITEM	UNIT	QUANTITY	LENS COVERS
4, 7, 12, 15, 19, 22, 27, 30	SH P LED 1F 3S BM	EACH	8	24
2, 9, 10, 17, 24, 25	SH P LED 1F 3S MAM	EACH	6	18
5, 13, 20, 28	SH P LED 1F 5S BM	EACH	4	20
1, 8, 16, 23	SH P LED 1F 5S MAM	EACH	4	20
3, 6, 11, 14, 18, 21, 26, 29	PED SH P LED 1F BM CT	EACH	8	-

HANDHOLES		
NO.	LOCATION	DESCRIPTION
H1	STA 1503+07, 67 RT	DOUBLE HANDHOLE
H2	STA 1503+22, 73 LT	HANDHOLE
H3	STA 1504+20, 70 RT	HANDHOLE
H4	STA 1504+24, 69 LT	HANDHOLE

TRAFFIC SIGNAL LEGEND

-  TRAFFIC SIGNAL CONTROLLER
-  UNINTERRUPTIBLE POWER SUPPLY
-  SERVICE INSTALLATION, GROUND MOUNTED
-  SIGNAL HEAD WITH BACKPLATE
-  VIDEO DETECTION CAMERA
-  CONFIRMATION BEACON
-  EMERGENCY VEHICLE LIGHT DETECTOR
-  UNDERGROUND CONDUIT
-  PEDESTRIAN SIGNAL HEAD
-  PEDESTRIAN PUSH BUTTON
-  SIGNAL POST, STEEL
-  MAST ARM ASSEMBLY AND POLE, STEEL
-  DOUBLE HANDHOLE
-  HANDHOLE
-  PROPOSED DETECTION ZONE

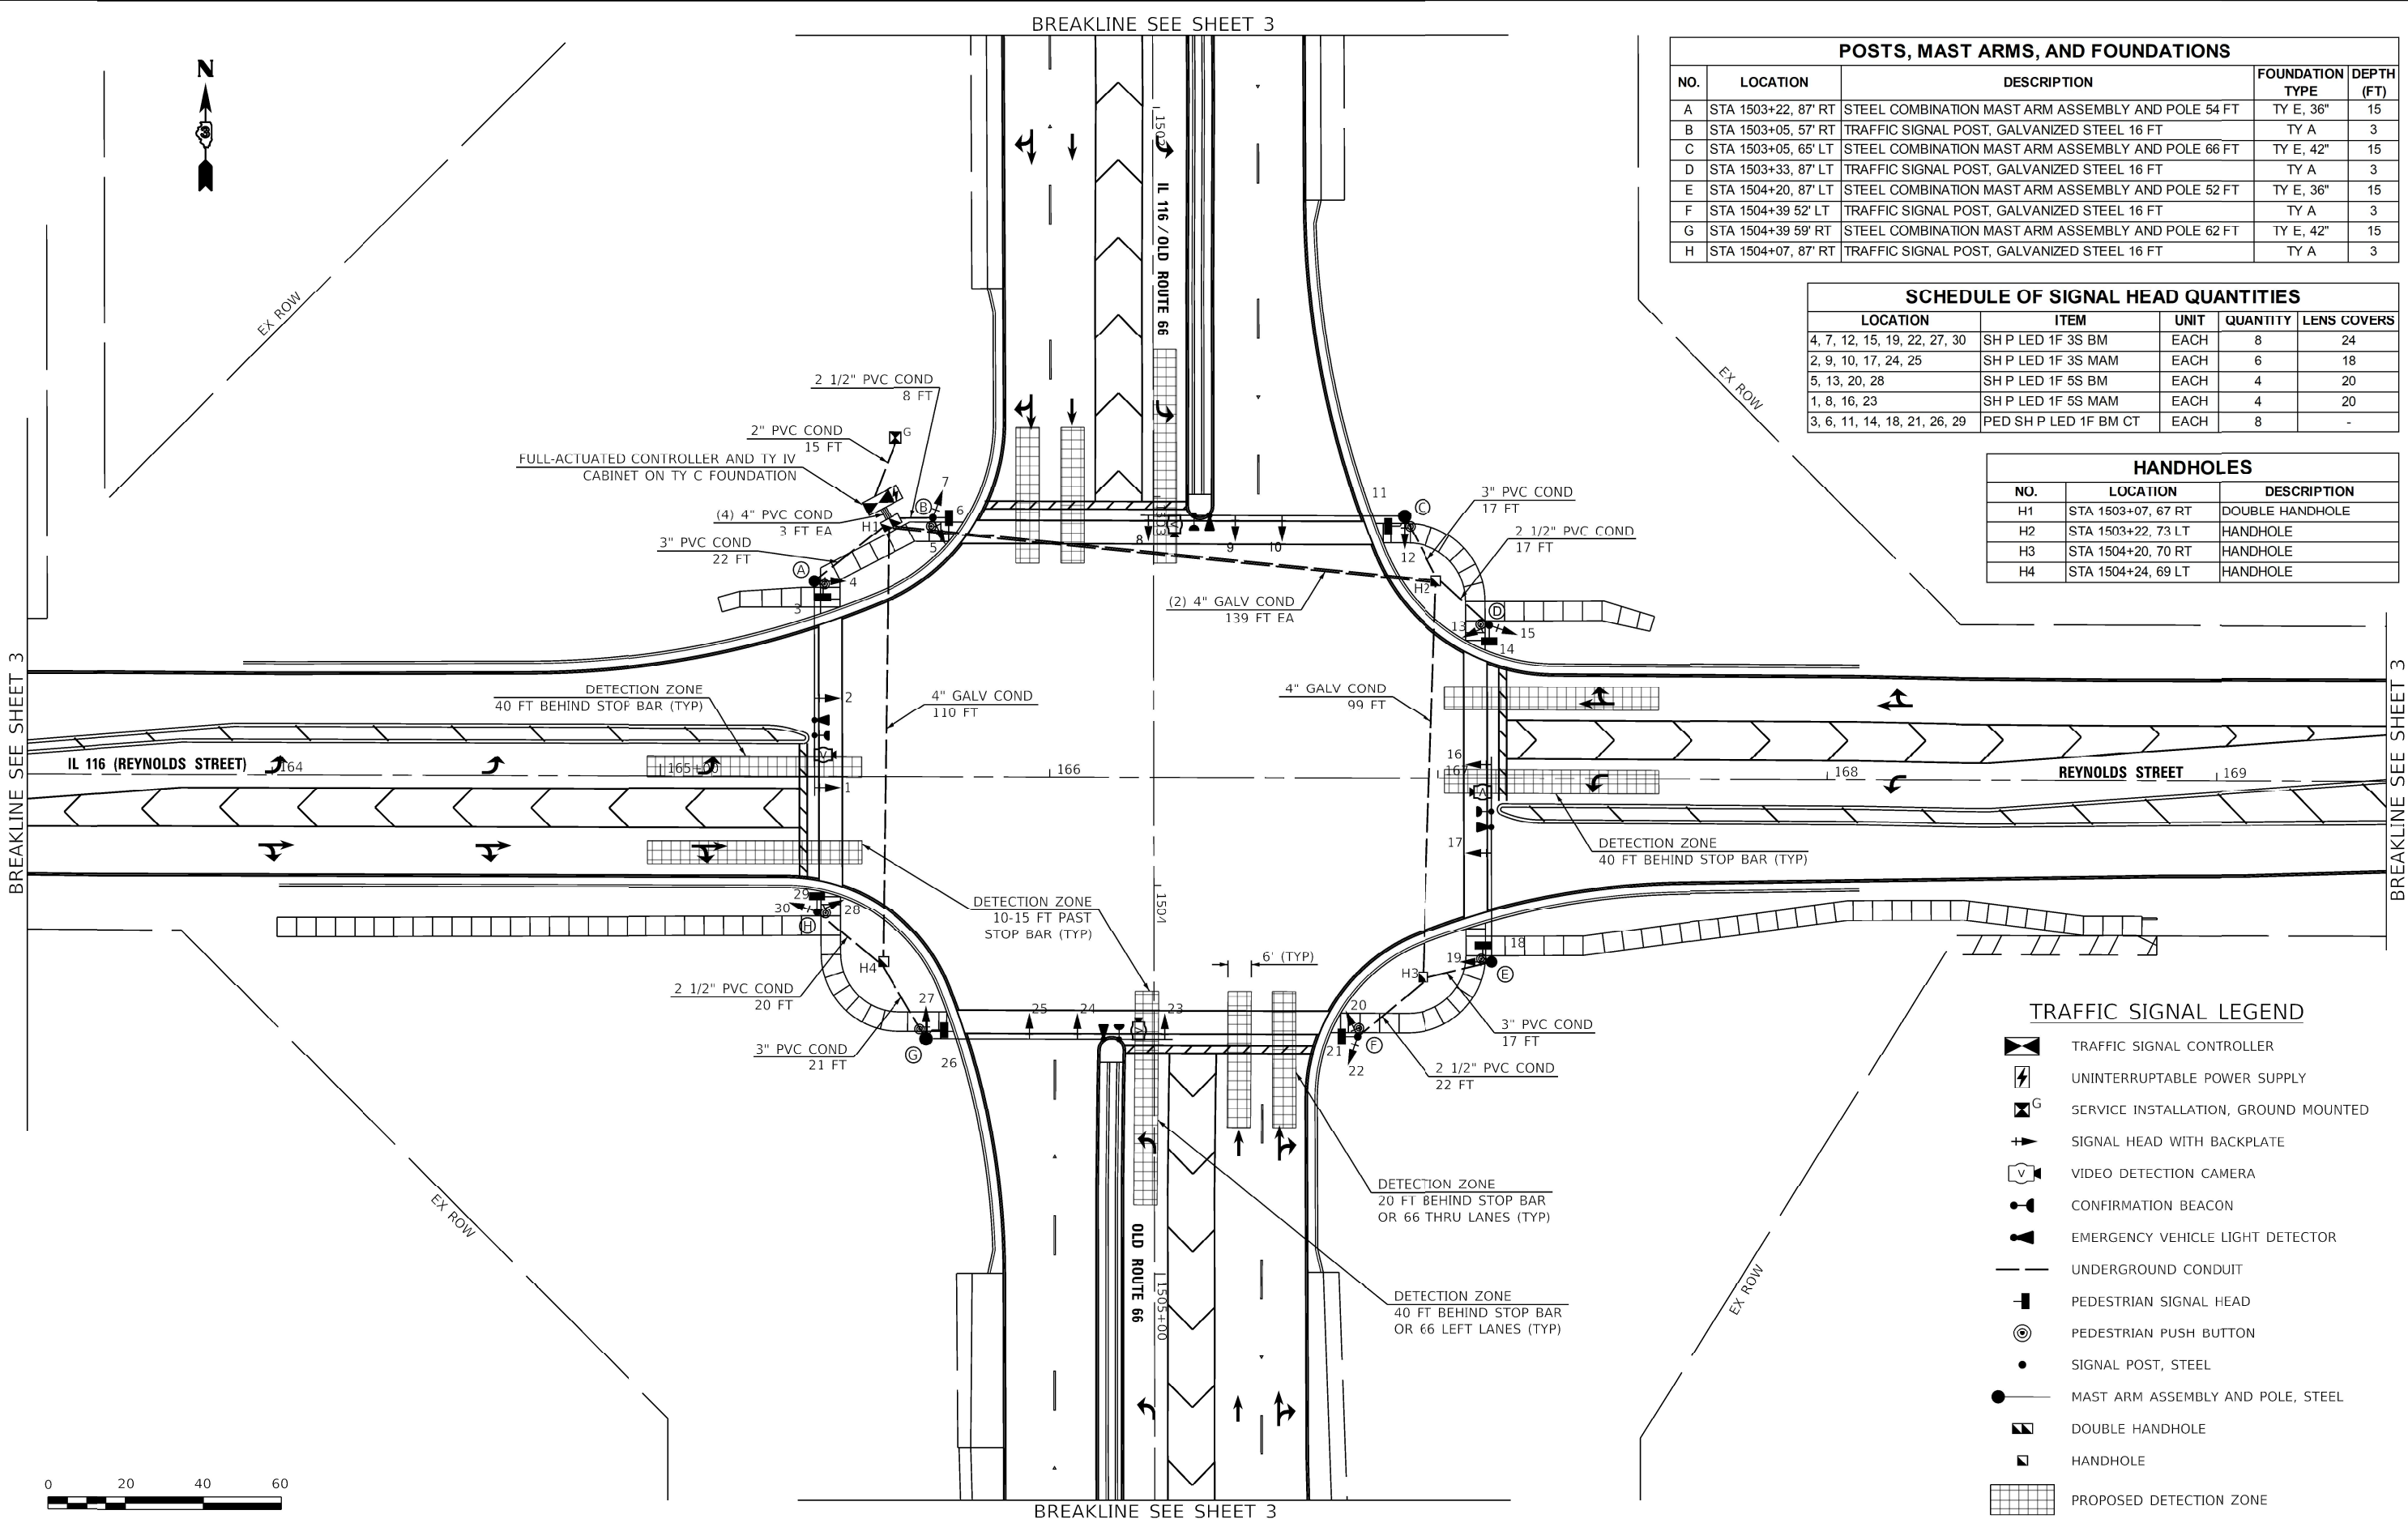

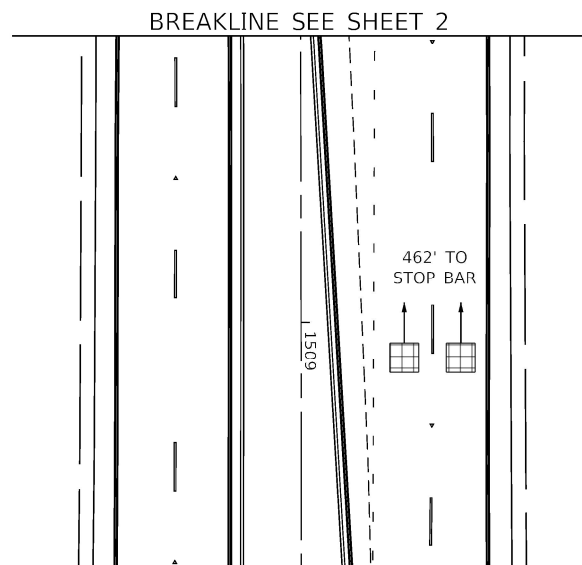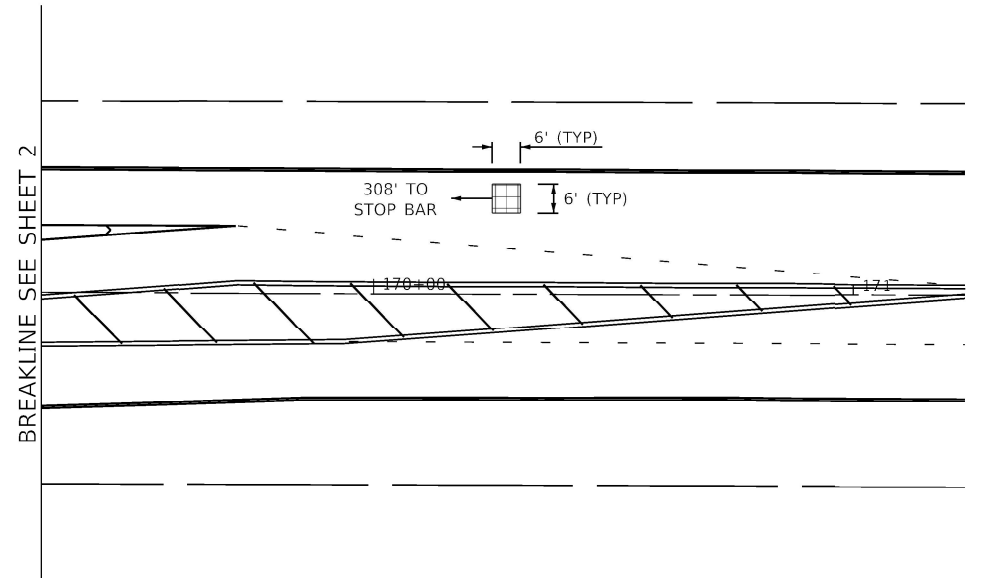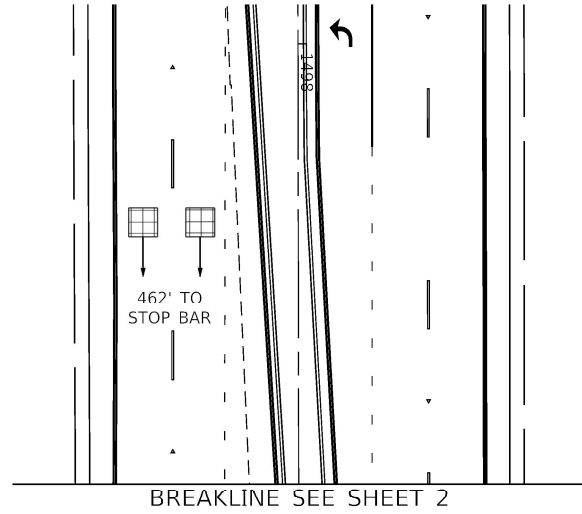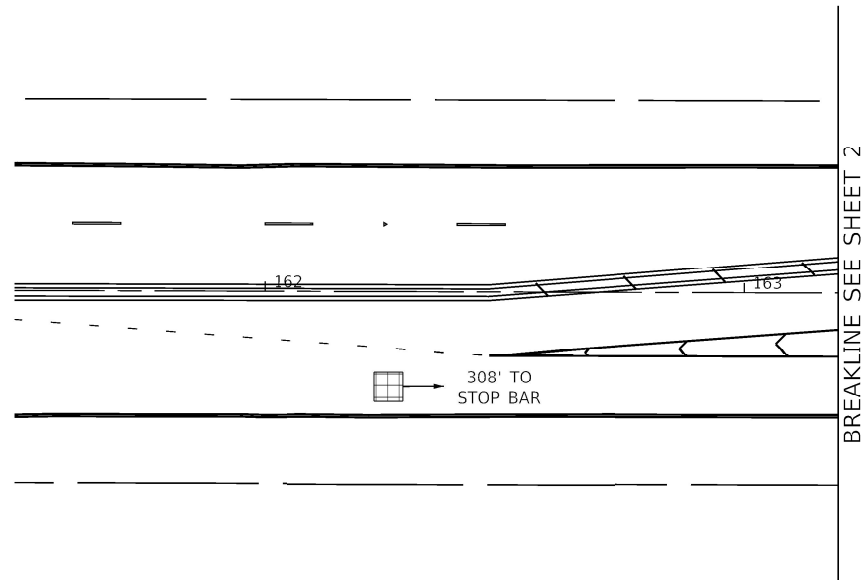

TRAFFIC SIGNAL LEGEND

- TRAFFIC SIGNAL CONTROLLER
- UNINTERRUPTABLE POWER SUPPLY
- SERVICE INSTALLATION, GROUND MOUNTED
- SIGNAL HEAD WITH BACKPLATE
- VIDEO DETECTION CAMERA
- CONFIRMATION BEACON
- EMERGENCY VEHICLE LIGHT DETECTOR
- UNDERGROUND CONDUIT
- PEDESTRIAN SIGNAL HEAD
- PEDESTRIAN PUSH BUTTON
- SIGNAL POST, STEEL
- MAST ARM ASSEMBLY AND POLE, STEEL
- DOUBLE HANDHOLE
- HANDHOLE
- PROPOSED DETECTION ZONE



MODEL: Default
FILE: 66E54-17-08-66 and IL 116 IntersectionCADD\CADD_Sheets\66E54-17-08-66.dgn



USER NAME	= mbudzynski	DESIGNED	-	REVISED	-
DRAWN	-	DRAWN	-	REVISED	-
PLOT SCALE	= 40.0000' / in.	CHECKED	-	REVISED	-
PLOT DATE	= 6/26/2024	DATE	-	REVISED	-


STATE OF ILLINOIS
DEPARTMENT OF TRANSPORTATION

IL 116 AND OR 66
TRAFFIC SIGNAL PLAN


SCALE: SHEET 2 OF 10 SHEETS STA. TO STA.

F.A.P. RTE.	SECTION	COUNTY	TOTAL SHEETS	SHEET NO.
673	(112X) RS-4 & (11X) RS-2	LIVINGSTON	108	90
CONTRACT NO. 66E54				
ILLINOIS FED. AID PROJECT				

CABLE DIAGRAM LEGEND

 -  TRAFFIC SIGNAL CONTROLLER
-  UNINTERRUPTIBLE POWER SUPPLY
-  SERVICE INSTALLATION, GROUND MOUNTED
-  SIGNAL HEAD WITH BACKPLATE
-  DENOTES NUMBER OF CONDUCTORS
-  VIDEO DETECTION CAMERA
-  CONFIRMATION BEACON
-  EMERGENCY VEHICLE LIGHT DETECTOR
-  PEDESTRIAN SIGNAL HEAD
-  PEDESTRIAN PUSH BUTTON
-  SERVICE CABLE
ELECTRIC CABLE IN CONDUIT, SERVICE, NO. 6 2C
-  VIDEO CABLE
SEE SPECIAL PROVISION FOR VIDEO VEHICLE
DETECTION SYSTEM
-  S
GROUND ROD AT ELECTRIC SERVICE INSTALLATION
-  H/C
GROUND CABLE ROD AT HANDHOLE (H), DOUBLE HANDHOLE (H), OR
CONTROLLER (C)
-  P/MA
GROUND ROD AT POST (P) OR MAST ARM (MA)

PROPOSED ELECTRICAL LOAD CHART				
LOCATION	INDICATION	NUMBER	WATTAGE EACH	BURN TIME (%)
IL 116/ REYNOLDS ST	RED	10	12	40%
	YELLOW	10	12	5%
	GREEN	10	12	55%
	YELLOW ARROW	4	12	5%
	GREEN ARROW	4	12	5%
	PED SIGNAL - WALK	4	7	95%
	PED SIGNAL - DONT WALK	4	7	5%
OR 66	RED	12	12	60%
	YELLOW	12	12	5%
	GREEN	12	12	35%
	YELLOW ARROW	4	12	5%
	GREEN ARROW	4	12	5%
	PED SIGNAL - WALK	4	7	95%
	PED SIGNAL - DONT WALK	4	7	5%
TRAFFIC SIGNAL CABINET	CONTROLLER	1	100	100%
	VIDEO SYSTEM	1	150	100%
	UNINTERRUPTABLE POWER SUPPLY	1	50	100%

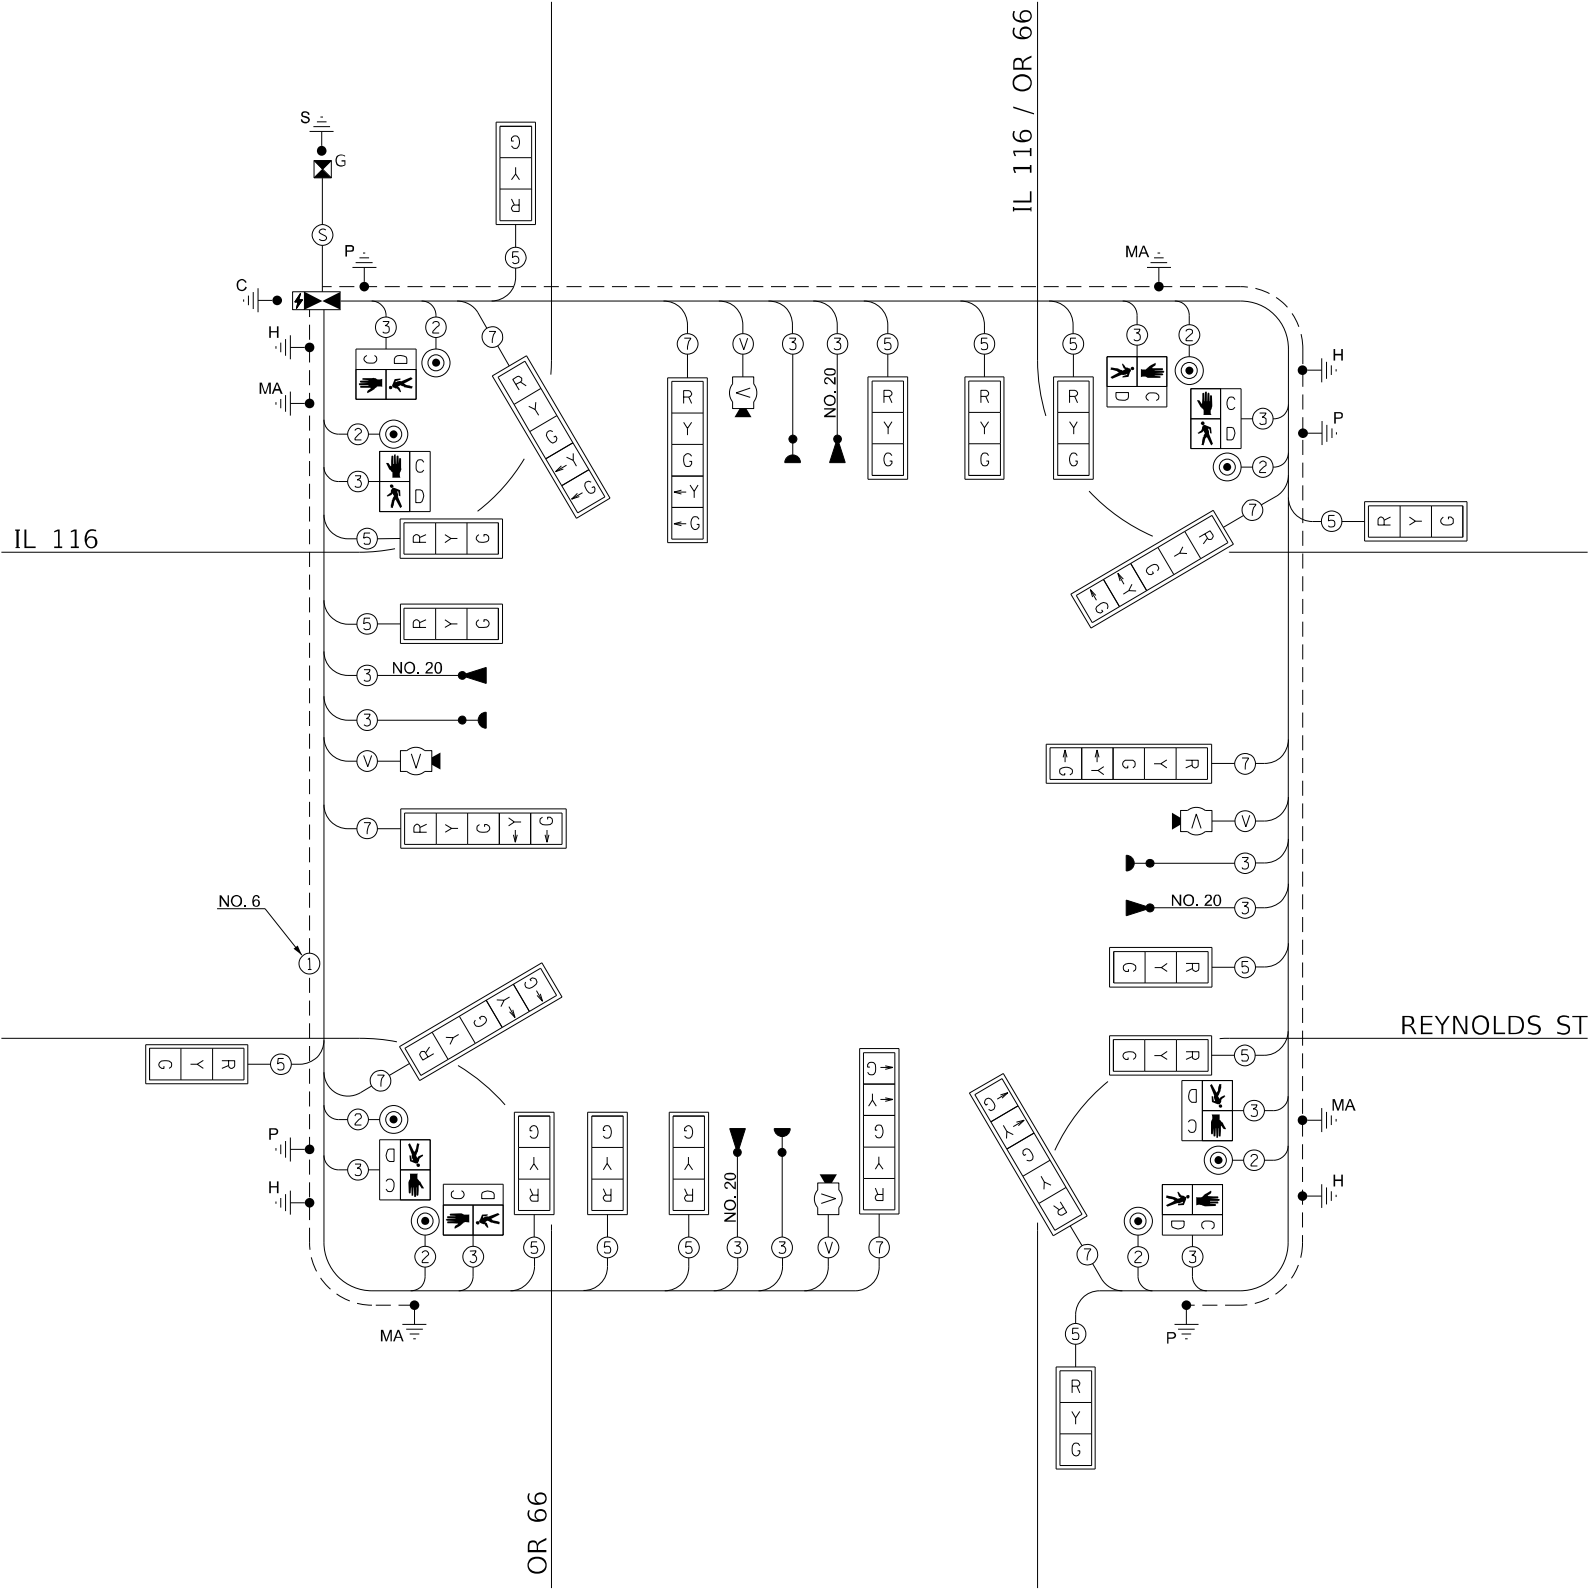

PROPOSED CABLE DIAGRAM

MODEL: Default
FILE NAME: 66E54-17_IL 116 Intersection(CADD).CADD_Sheets(066E54-17).dgn



Hutchison
Engineering, Inc.

USER NAME = mbudzy/nski
PLOT SCALE = 40,0000 * / in.
PLOT DATE = 6/26/2024

DESIGNED -
DRAWN -
CHECKED -
DATE -

REVISED -
REVISED -
REVISED -
REVISED -

STATE OF ILLINOIS
DEPARTMENT OF TRANSPORTATION



IL 116 AND OR 66
TRAFFIC SIGNAL PLAN

SCALE: SHEET 3 OF 10 SHEETS STA. TO STA.

F.A.P. RTE.	SECTION	COUNTY	TOTAL SHEETS	SHEET NO.
673	(112X) RS-4 & (11X) RS-2	LIVINGSTON	108	91
CONTRACT NO. 66E54				
ILLINOIS FED. AID PROJECT				

BILL OF MATERIALS - TRAFFIC SIGNALS			
CODE NO.	ITEM	UNIT	QUANTITY
72000100	SIGN PANEL - TYPE 1	SQ FT	56
80500010	SERVICE INSTALLATION - GROUND MOUNTED	EACH	1
81028240	UNDERGROUND CONDUIT, GALVANIZED STEEL, 4" DIA.	FOOT	487
81028350	UNDERGROUND CONDUIT, PVC, 2" DIA.	FOOT	15
81028360	UNDERGROUND CONDUIT, PVC, 2 1/2" DIA.	FOOT	67
81028370	UNDERGROUND CONDUIT, PVC, 3" DIA.	FOOT	77
81028390	UNDERGROUND CONDUIT, PVC, 4" DIA.	FOOT	12
81400700	HANDHOLE, PORTLAND CEMENT CONCRETE	EACH	3
81400720	DOUBLE HANDHOLE, PORTLAND CEMENT CONCRETE	EACH	1
85000200	MAINTENANCE OF EXISTING TRAFFIC SIGNAL INSTALLATION	EACH	1
85700200	FULL-ACTUATED CONTROLLER AND TYPE IV CABINET	EACH	1
86200300	UNINTERRUPTABLE POWER SUPPLY, EXTENDED	EACH	1
87200400	SPAN WIRE	FOOT	578
87200500	TETHER WIRE	FOOT	578
87301215	ELECTRIC CABLE IN CONDUIT, SIGNAL NO. 14 2C	FOOT	1396
87301225	ELECTRIC CABLE IN CONDUIT, SIGNAL NO. 14 3C	FOOT	2378
87301245	ELECTRIC CABLE IN CONDUIT, SIGNAL NO. 14 5C	FOOT	2788
87301255	ELECTRIC CABLE IN CONDUIT, SIGNAL NO. 14 7C	FOOT	1706
87301805	ELECTRIC CABLE IN CONDUIT, SERVICE, NO. 6 2 C	FOOT	29
87301900	ELECTRIC CABLE IN CONDUIT, EQUIPMENT GROUNDING CONDUCTOR, NO. 6 1C	FOOT	658
87502500	TRAFFIC SIGNAL POST, GALVANIZED STEEL 16 FT.	EACH	4
87700300	STEEL MAST ARM ASSEMBLY AND POLE, 52 FT.	EACH	1
87700310	STEEL MAST ARM ASSEMBLY AND POLE, 54 FT.	EACH	1
87700404	STEEL MAST ARM ASSEMBLY AND POLE, 62 FT.	EACH	1
87700414	STEEL MAST ARM ASSEMBLY AND POLE, 66 FT.	EACH	1
87800100	CONCRETE FOUNDATION, TYPE A	FOOT	12
87800150	CONCRETE FOUNDATION, TYPE C	FOOT	3
87800415	CONCRETE FOUNDATION, TYPE E 36-INCH DIAMETER	FOOT	30
87800420	CONCRETE FOUNDATION, TYPE E 42-INCH DIAMETER	FOOT	30
88700200	LIGHT DETECTOR	EACH	4
88700300	LIGHT DETECTOR AMPLIFIER	EACH	1
88040070	SIGNAL HEAD, POLYCARBONATE, LED, 1-FACE, 3-SECTION, BRACKET MOUNTED	EACH	8
88040090	SIGNAL HEAD, POLYCARBONATE, LED, 1-FACE, 3-SECTION, MAST ARM MOUNTED	EACH	6
88040150	SIGNAL HEAD, POLYCARBONATE, LED, 1-FACE, 5-SECTION, BRACKET MOUNTED	EACH	4
88040160	SIGNAL HEAD, POLYCARBONATE, LED, 1-FACE, 5-SECTION, MAST ARM MOUNTED	EACH	4
88102825	PEDESTRIAN SIGNAL HEAD, POLYCARBONATE, LED, 1-FACE, BRACKET MOUNTED WITH COUNT DOWN TIMER	EACH	8
89000200	TEMPORARY TRAFFIC SIGNAL INSTALLATION	L SUM	1
89500120	REMOVE EXISTING SERVICE INSTALLATION	EACH	1
89502300	REMOVE ELECTRIC CABLE FROM CONDUIT	FOOT	3188
89502375	REMOVE EXISTING TRAFFIC SIGNAL EQUIPMENT	EACH	1
89502380	REMOVE EXISTING HANDHOLE	EACH	5
89502382	REMOVE EXISTING DOUBLE HANDHOLE	EACH	1
89502385	REMOVE EXISTING CONCRETE FOUNDATION	EACH	5
X0324085	EMERGENCY VEHICLE PRIORITY SYSTEM LINE SENSOR CABLE, NO. 20 3/C	FOOT	926
X1400318	TRAFFIC SIGNAL BACKPLATE, LOUVERED, FORMED PLASTIC, SPECIAL	EACH	22
X8760200	ACCESSIBLE PEDESTRIAN SIGNALS	EACH	8
X8809005	LED SIGNAL FACE, LENS COVER	EACH	82
X8891001	VIDEO VEHICLE DETECTION SYSTEM	EACH	1
Z0073509	PERMANENT TRAFFIC SIGNAL TIMING	EACH	1
Z0073510	TEMPORARY TRAFFIC SIGNAL TIMING	EACH	1

PHASE DESIGNATION AND SEQUENCING - PROPOSED

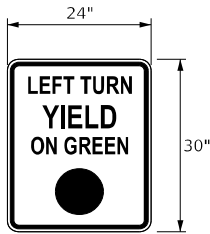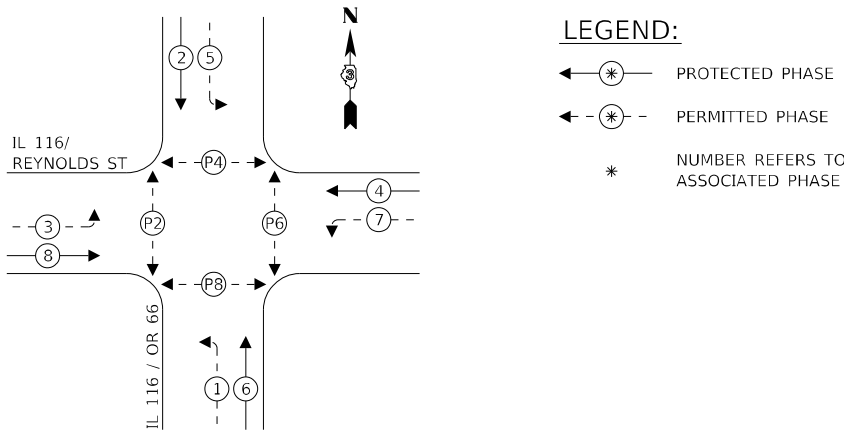


R10-12
TYPE AP SHEETING REQUIRED
5.0 SQ FT EACH (4) REQUIRED

LEFT TURN CONTROL SIGN DETAIL

THIS SIGN SHALL BE LOCATED 6 TO 12 INCHES TO THE RIGHT OF THE MAST ARM MOUNTED LEFT SUGN LANE SIGNAL HEAD.




9.0 SQ FT EACH (2) REQUIRED

 

9.0 SQ FT EACH (2) REQUIRED

STREET NAME SIGN DETAIL

1. TYPE ZZ SHEETING REQUIRED.
2. WHITE LETTERING ON GREEN BACKGROUND.
3. ¾" WHITE BORDER.
4. DESIGN SERIES D.
5. 8" HIGH UPPERCASE, 6" HIGH LOWERCASE LETTERING.

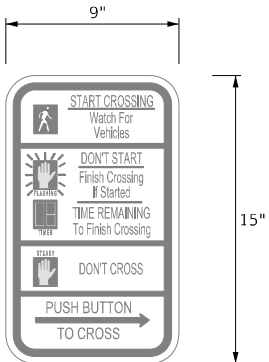

R10-3E

PEDESTRIAN CROSSING SIGN

COUNT-DOWN PEDESTRIAN SIGN R10-3E TO BE USED.


0.94 SQ FT EACH, (8) REQUIRED.

DIMENSIONS: 9" x 15" (TYP.)
LEGEND AND BORDER: NON-REFLECTORIZED BLACK
BACKGROUND: RETROREFLECTIVE WHITE
UPRAISED HAND SYMBOL,
TIMER: RETROREFLECTIVE ORANGE ON BLACK
PEDESTRIAN SYMBOL: RETROREFLECTIVE WHITE ON BLACK

ONE SIGN SHALL BE PROVIDED FOR EACH ACCESSIBLE PEDESTRIAN SIGNAL. ORIENTATION OF DIRECTIONAL ARROWS TO BE DETERMINED BY ACCESSIBLE PEDESTRIAN SIGNAL LOCATION.

ALL MOUNTING HARDWARE SHALL BE STAINLESS STEEL CONSTRUCTION. ALL MOUNTING BOLTS SHALL BE HEX HEAD.

MATERIALS AND INSTALLATION OF THIS SIGN SHALL BE INCLUDED IN THE COST OF ACCESSIBLE PEDESTRIAN SIGNALS.

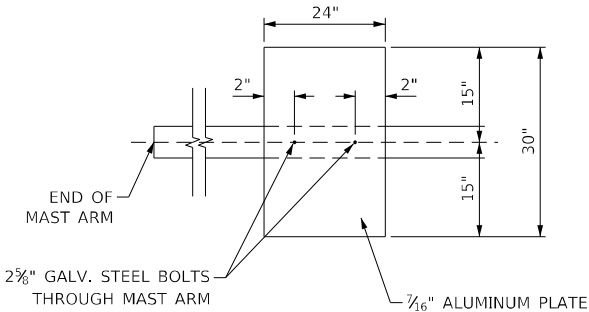

DAMPENING PLATE DETAIL

(TOP VIEW) INCIDENTAL TO MAST ARM QUANTITY

DAMPENING DEVICE SHALL CONSIST OF A 24" x 30" TYPE I, UNPAINTED ALUMINUM SIGN STOCK MOUNTED HORIZONTALLY ON TOP OF MAST ARM WITH THE 30" LENGTH PERPENDICULAR TO THE ARM. COST OF DAMPENING DEVICE SHALL BE INCLUDED IN THE MAST ARM PAY ITEM.

MODEL: Default
FILE NAME: V:\1845.17_OR_66_and_IL_116 Intersection\CADD\CADD_Sheets\0366E54-2ht-rs.dgn



USER NAME = mbudzy/nsk
PLOT SCALE = 40,0000 * / in.
PLOT DATE = 6/26/2024

DESIGNED -
DRAWN -
CHECKED -
DATE -


REVISED -
REVISED -
REVISED -
REVISED -

STATE OF ILLINOIS
DEPARTMENT OF TRANSPORTATION


IL 116 AND OR 66
TRAFFIC SIGNAL PLAN

SCALE: SHEET 4 OF 10 SHEETS STA. TO STA.

F.A.P. RTE.	SECTION	COUNTY	TOTAL SHEETS	SHEET NO.
673	(112X) RS-4 & (11X) RS-2	LIVINGSTON	108	92
				CONTRACT NO. 66E54
		ILLINOIS FED. AID PROJECT		

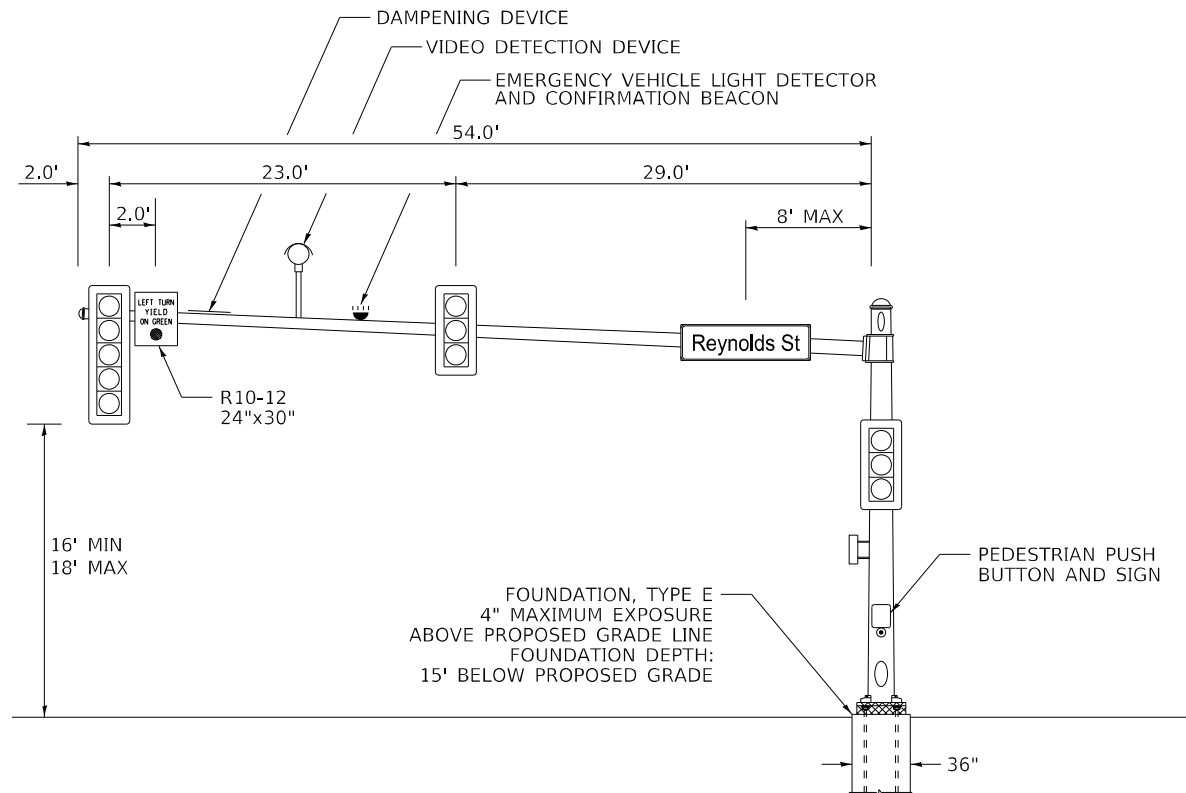

OLD ROUTE 66 SB (NW QUADRANT)

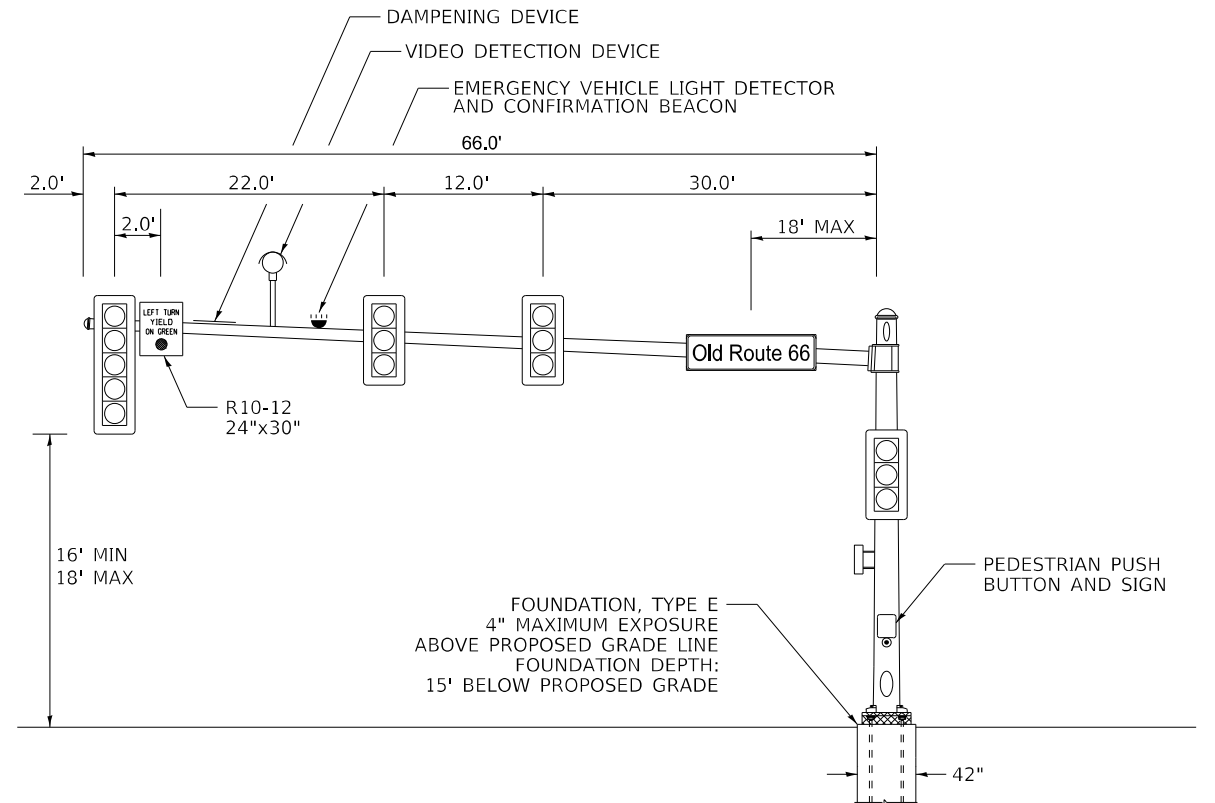


REYNOLDS ST WB (NE QUADRANT)


NOTES:

CAMERA LOCATION ON MAST ARMS SHALL BE DETERMINED BY MANUFACTURER OR SUPPLIER REPRESENTATIVE DURING INSTALLATION.

TOP OF FOUNDATION SHOULD BE 2 INCHES ABOVE TOP OF CURB OR 1 FOOT ABOVE CENTERLINE OF THE ROADWAY, WHICHEVER IS HIGHER.

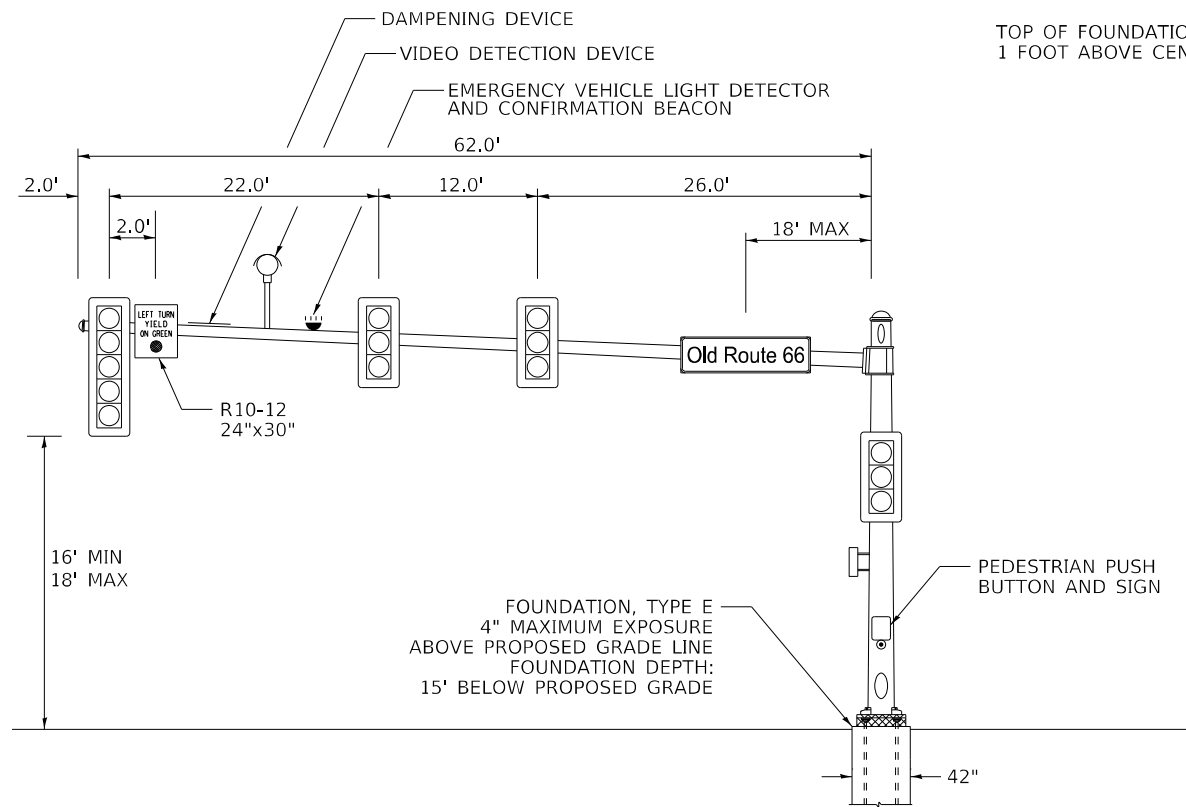

REYNOLDS ST EB (SW QUADRANT)

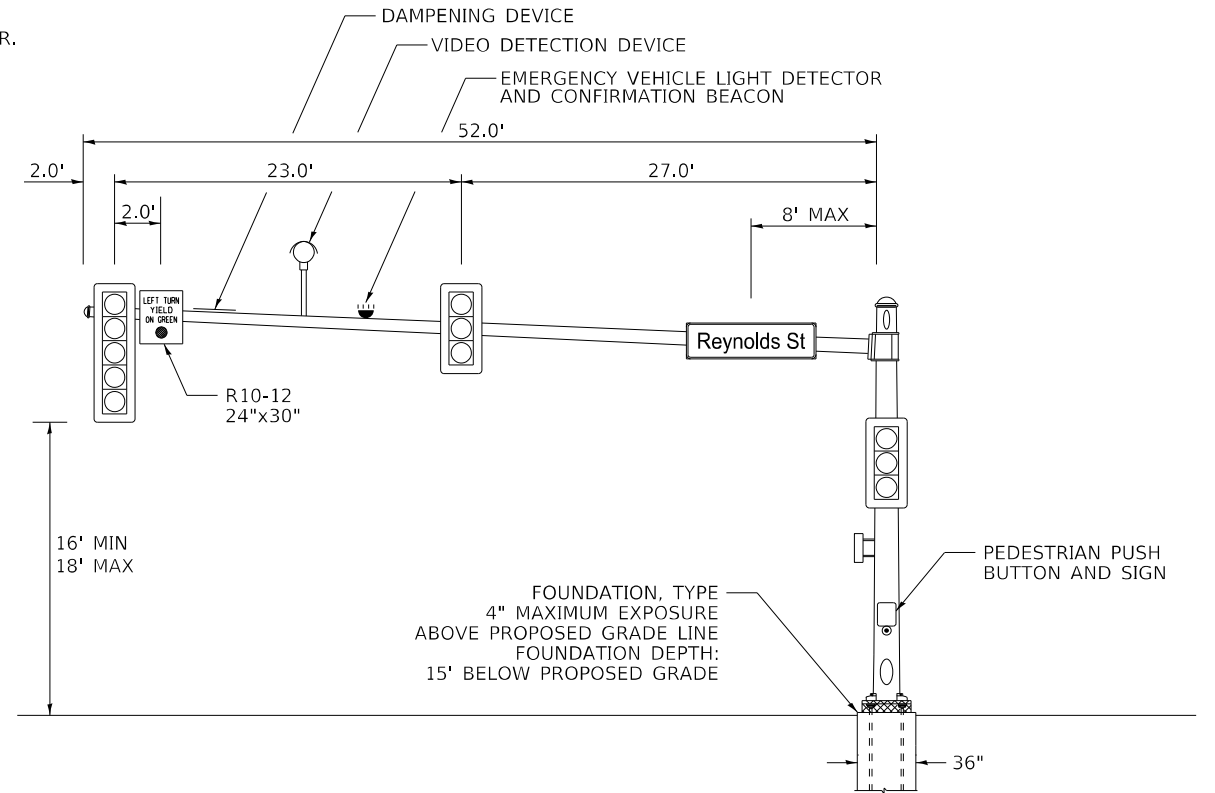

OLD ROUTE 66 NB (SE QUADRANT)

MODEL: Default
FILE NAME: V:\1945.17_OR_66 and IL 116 Intersection\CADD\CADD_Sheets\066E54-2ht-rs.dgn

 Hutchison Engineering, Inc.	USER NAME = mbudzyrski	DESIGNED -	REVISED -	STATE OF ILLINOIS DEPARTMENT OF TRANSPORTATION	IL 116 AND OR 66 TRAFFIC SIGNAL PLAN					F.A.P. RTE.	SECTION	COUNTY	TOTAL SHEETS	SHEET NO.
		DRAWN -	REVISED -							673	(112X) RS-4 & (11X) RS-2	LIVINGSTON	108	93
	PLOT SCALE = 40,0000 ' / in.	CHECKED -	REVISED -		CONTRACT NO. 66E54									
	PLOT DATE = 6/26/2024	DATE -	REVISED -		ILLINOIS FED. AID PROJECT									
	SCALE:	SHEET 5	OF 10 SHEETS	STA.	TO STA.									



NOTES:

THE TEMPORARY TRAFFIC SIGNALS SHALL BE INSTALLED PRIOR TO TURNING OFF AND REMOVING THE EXISTING SIGNAL EQUIPMENT. THE LOCATION OF THE TEMPORARY POLES SHALL BE DETERMINED BY THE ENGINEER IN THE FIELD. AT NO TIME SHALL THE TEMPORARY SIGNALS BLOCK THE VIEW OF THE EXISTING OR PROPOSED SIGNALS.

THE LOCATION OF THE SIGNAL HEADS ON THE SPAN WIRE ARE SHOWN HERE FOR REFERENCE ONLY. THE LOCATION OF THE TEMPORARY SIGNALS WILL

TEMPORARY TRAFFIC SIGNAL LEGEND

- TEMPORARY TRAFFIC SIGNAL CONTROLLER
- TEMPORARY UNINTERRUPTABLE POWER SUPPLY
- TEMPORARY TRAFFIC SIGNAL HEAD WITH BACKPLATE
- TEMPORARY VIDEO DETECTION CAMERA
- SPAN AND TETHER WIRE
- TEMPORARY WOOD POLE WITH ANCHOR
- EXISTING TRAFFIC SIGNAL
- EXISTING SERVICE POLE
- EXISTING HANDHOLE
- EXISTING DOUBLE HANDHOLE
- EXISTING SIGNAL CONTROLLER



MODEL: Default
FILE NAME: V:\1945.17_OR_66_and_IL_116_Intersection\CADD\CADD_Sheets\0366E54-rtcs.dgn



USER NAME	= mbudzynski
PLOT SCALE	= 40,0000 * / in.
PLOT DATE	= 6/25/2024

DESIGNED	-
DRAWN	-
CHECKED	-
DATE	-

REVISED	-
REVISED	-
REVISED	-
REVISED	-

STATE OF ILLINOIS
DEPARTMENT OF TRANSPORTATION

IL 116 AND OR 66
STAGE I – TEMPORARY TRAFFIC SIGNAL PLAN

SCALE: SHEET 6 OF 10 SHEETS STA. TO STA.

F.A.P. RTE.	SECTION	COUNTY	TOTAL SHEETS	SHEET NO.
673	(112X) RS-4 & (11X) RS-2	LIVINGSTON	108	94
CONTRACT NO. 66E54				
ILLINOIS FED. AID PROJECT				


REMOVE EXISTING TRAFFIC SIGNAL EQUIPMENT

THE FOLLOWING EXISTING TRAFFIC SIGNAL EQUIPMENT SHALL BE REMOVED BY THE CONTRACTOR AND SHALL BE DISPOSED OF OUTSIDE THE RIGHT-OF-WAY AT THEIR EXPENSE. THE SALVAGE VALUE OF THE REMOVED EQUIPMENT SHALL BE REFLECTED IN THE CONTRACT BID PRICE:

- 1 EACH TRAFFIC SIGNAL CABINET AND ALL COMPONENTS
- 4 EACH MAST ARM CAP, MAST ARM END CAP, HANDHOLE DOOR, AND NUT COVER
- 4 EACH TRAFFIC SIGNAL POLE AND MAST ARM
- 4 EACH SIGNAL HEAD, 1-FACE, 3 SECTION, MAST ARM MOUNTED WITH BACKPLATE
- 4 EACH SIGNAL HEAD, 1-FACE, 5 SECTION, MAST ARM MOUNTED WITH BACKPLATE
- 8 EACH SIGNAL HEAD, 1-FACE, 5 SECTION, BRACKET MOUNTED WITH BACKPLATE

ANY EXISTING TRAFFIC SIGNAL CABLES BELONGING TO ABOVE GROUND EQUIPMENT
ANY SIGNS MOUNTED TO EXISTING TRAFFIC SIGNAL EQUIPMENT

PHASE DESIGNATION AND SEQUENCING - STAGE I

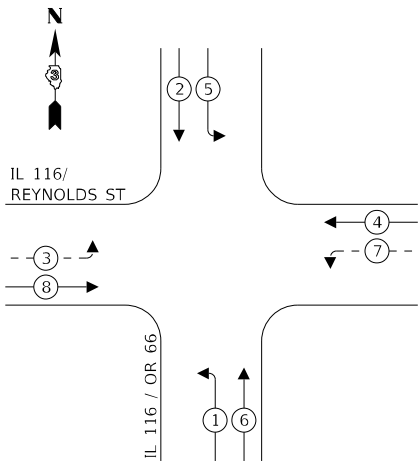


LEGEND:

- ← (⊛) ← PROTECTED PHASE
- ← - (⊛) - PERMITTED PHASE
- * NUMBER REFERS TO ASSOCIATED PHASE

TEMPORARY CABLE DIAGRAM LEGEND

- TEMPORARY TRAFFIC SIGNAL CONTROLLER
- TEMPORARY UNINTERRUPTABLE POWER SUPPLY
- TEMPORARY SERVICE INSTALLATION, POLE MOUNTED
- TEMPORARY TRAFFIC SIGNAL HEAD WITH BACKPLATE
- DENOTES NUMBER OF CONDUCTORS
- TEMPORARY VIDEO DETECTION CAMERA
- SERVICE CABLE
ELECTRIC CABLE IN CONDUIT, SERVICE, NO. 6 2C
- VIDEO CABLE
SEE SPECIAL PROVISION FOR VIDEO VEHICLE DETECTION SYSTEM

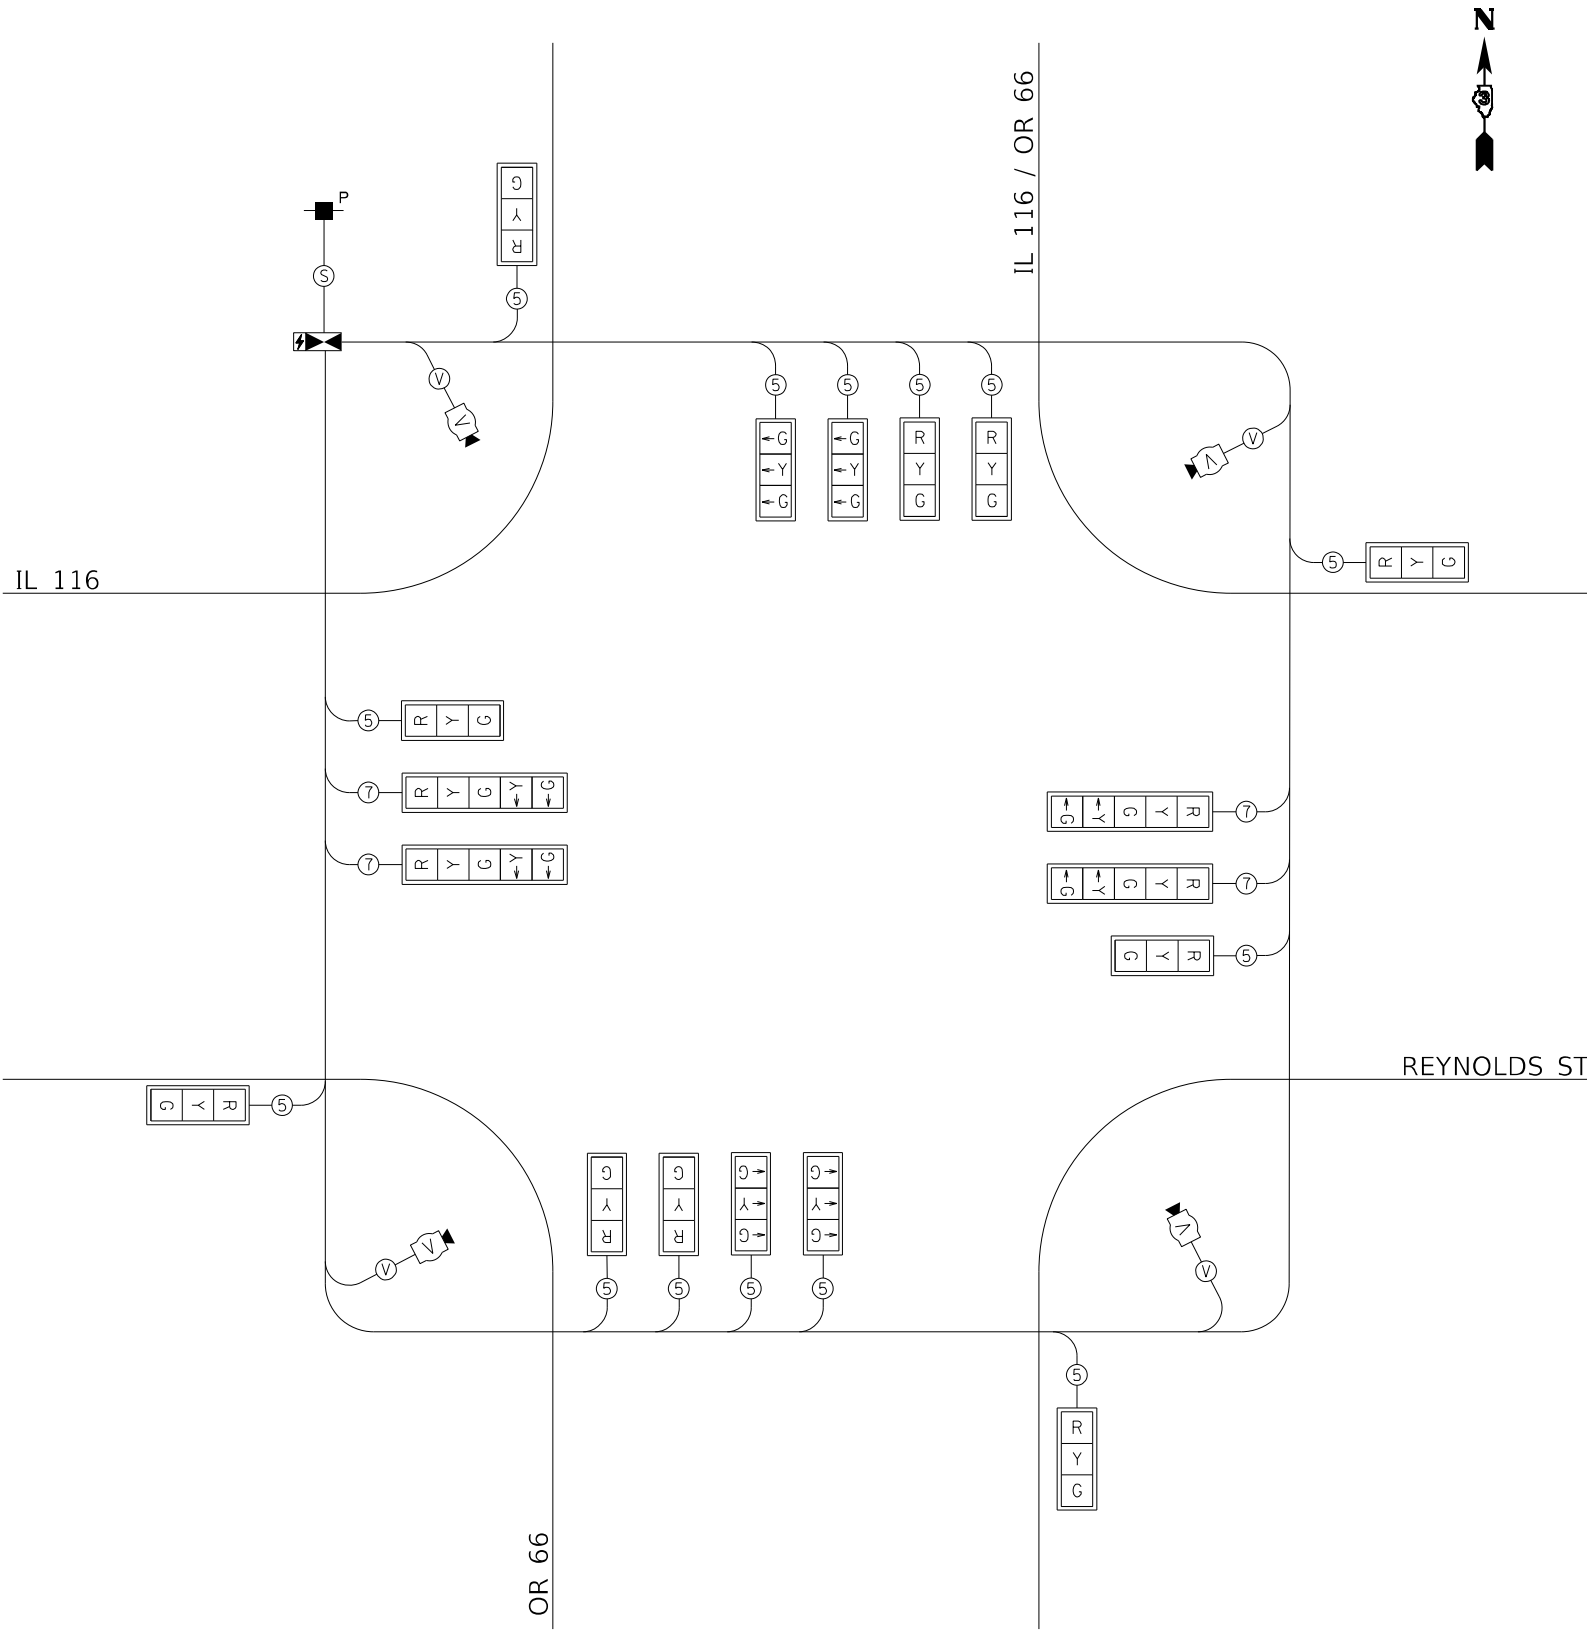

TEMPORARY CABLE DIAGRAM

MODEL: Default
FILE NAME: 66E54.17 OR 66 and IL 116 Intersection/CADD/CADD_Sheets/D66E54-2tr-5.dgn



USER NAME = mbudzyrnski	DESIGNED -	REVISED -
DRAWN -	REVISED -	
PLOT SCALE = 40,0000 * / in.	CHECKED -	REVISED -
PLOT DATE = 6/20/2024	DATE -	REVISED -

STATE OF ILLINOIS
DEPARTMENT OF TRANSPORTATION

IL 116 AND OR 66
STAGE I – TEMPORARY TRAFFIC SIGNAL PLAN

SCALE: SHEET 7 OF 10 SHEETS STA. TO STA.

F.A.P. RTE.	SECTION	COUNTY	TOTAL SHEETS	SHEET NO.
673	(112X) RS-4 & (11X) RS-2	LIVINGSTON	108	95
CONTRACT NO. 66E54				
ILLINOIS FED. AID PROJECT				


REMOVE EXISTING TRAFFIC SIGNAL EQUIPMENT

THE FOLLOWING EXISTING TRAFFIC SIGNAL EQUIPMENT SHALL BE REMOVED BY THE CONTRACTOR AND SHALL BE DISPOSED OF OUTSIDE THE RIGHT-OF-WAY AT THEIR EXPENSE. THE SALVAGE VALUE OF THE REMOVED EQUIPMENT SHALL BE REFLECTED IN THE CONTRACT BID PRICE:

- 1 EACH TRAFFIC SIGNAL CABINET AND ALL COMPONENTS
- 4 EACH MAST ARM CAP, MAST ARM END CAP, HANDHOLE DOOR, AND NUT COVER
- 4 EACH TRAFFIC SIGNAL POLE AND MAST ARM
- 4 EACH SIGNAL HEAD, 1-FACE, 3 SECTION, MAST ARM MOUNTED WITH BACKPLATE
- 4 EACH SIGNAL HEAD, 1-FACE, 5 SECTION, MAST ARM MOUNTED WITH BACKPLATE
- 8 EACH SIGNAL HEAD, 1-FACE, 5 SECTION, BRACKET MOUNTED WITH BACKPLATE

ANY EXISTING TRAFFIC SIGNAL CABLES BELONGING TO ABOVE GROUND EQUIPMENT
ANY SIGNS MOUNTED TO EXISTING TRAFFIC SIGNAL EQUIPMENT

PHASE DESIGNATION AND SEQUENCING - STAGE II & III

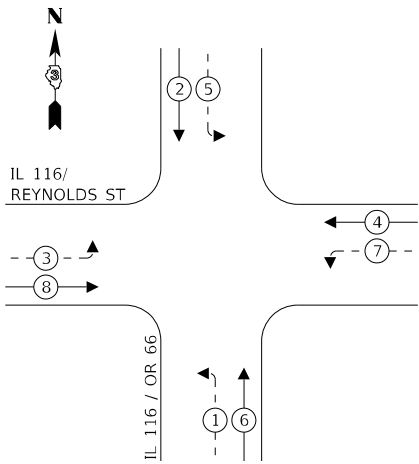


LEGEND:

- ←(*) PROTECTED PHASE
- ←-(*)- PERMITTED PHASE
- * NUMBER REFERS TO ASSOCIATED PHASE

TEMPORARY CABLE DIAGRAM LEGEND

- TEMPORARY TRAFFIC SIGNAL CONTROLLER
- TEMPORARY UNINTERRUPTABLE POWER SUPPLY
- TEMPORARY SERVICE INSTALLATION, POLE MOUNTED
- TEMPORARY TRAFFIC SIGNAL HEAD WITH BACKPLATE
- DENOTES NUMBER OF CONDUCTORS
- TEMPORARY VIDEO DETECTION CAMERA
- SERVICE CABLE
ELECTRIC CABLE IN CONDUIT, SERVICE, NO. 6 2C
- VIDEO CABLE
SEE SPECIAL PROVISION FOR VIDEO VEHICLE DETECTION SYSTEM

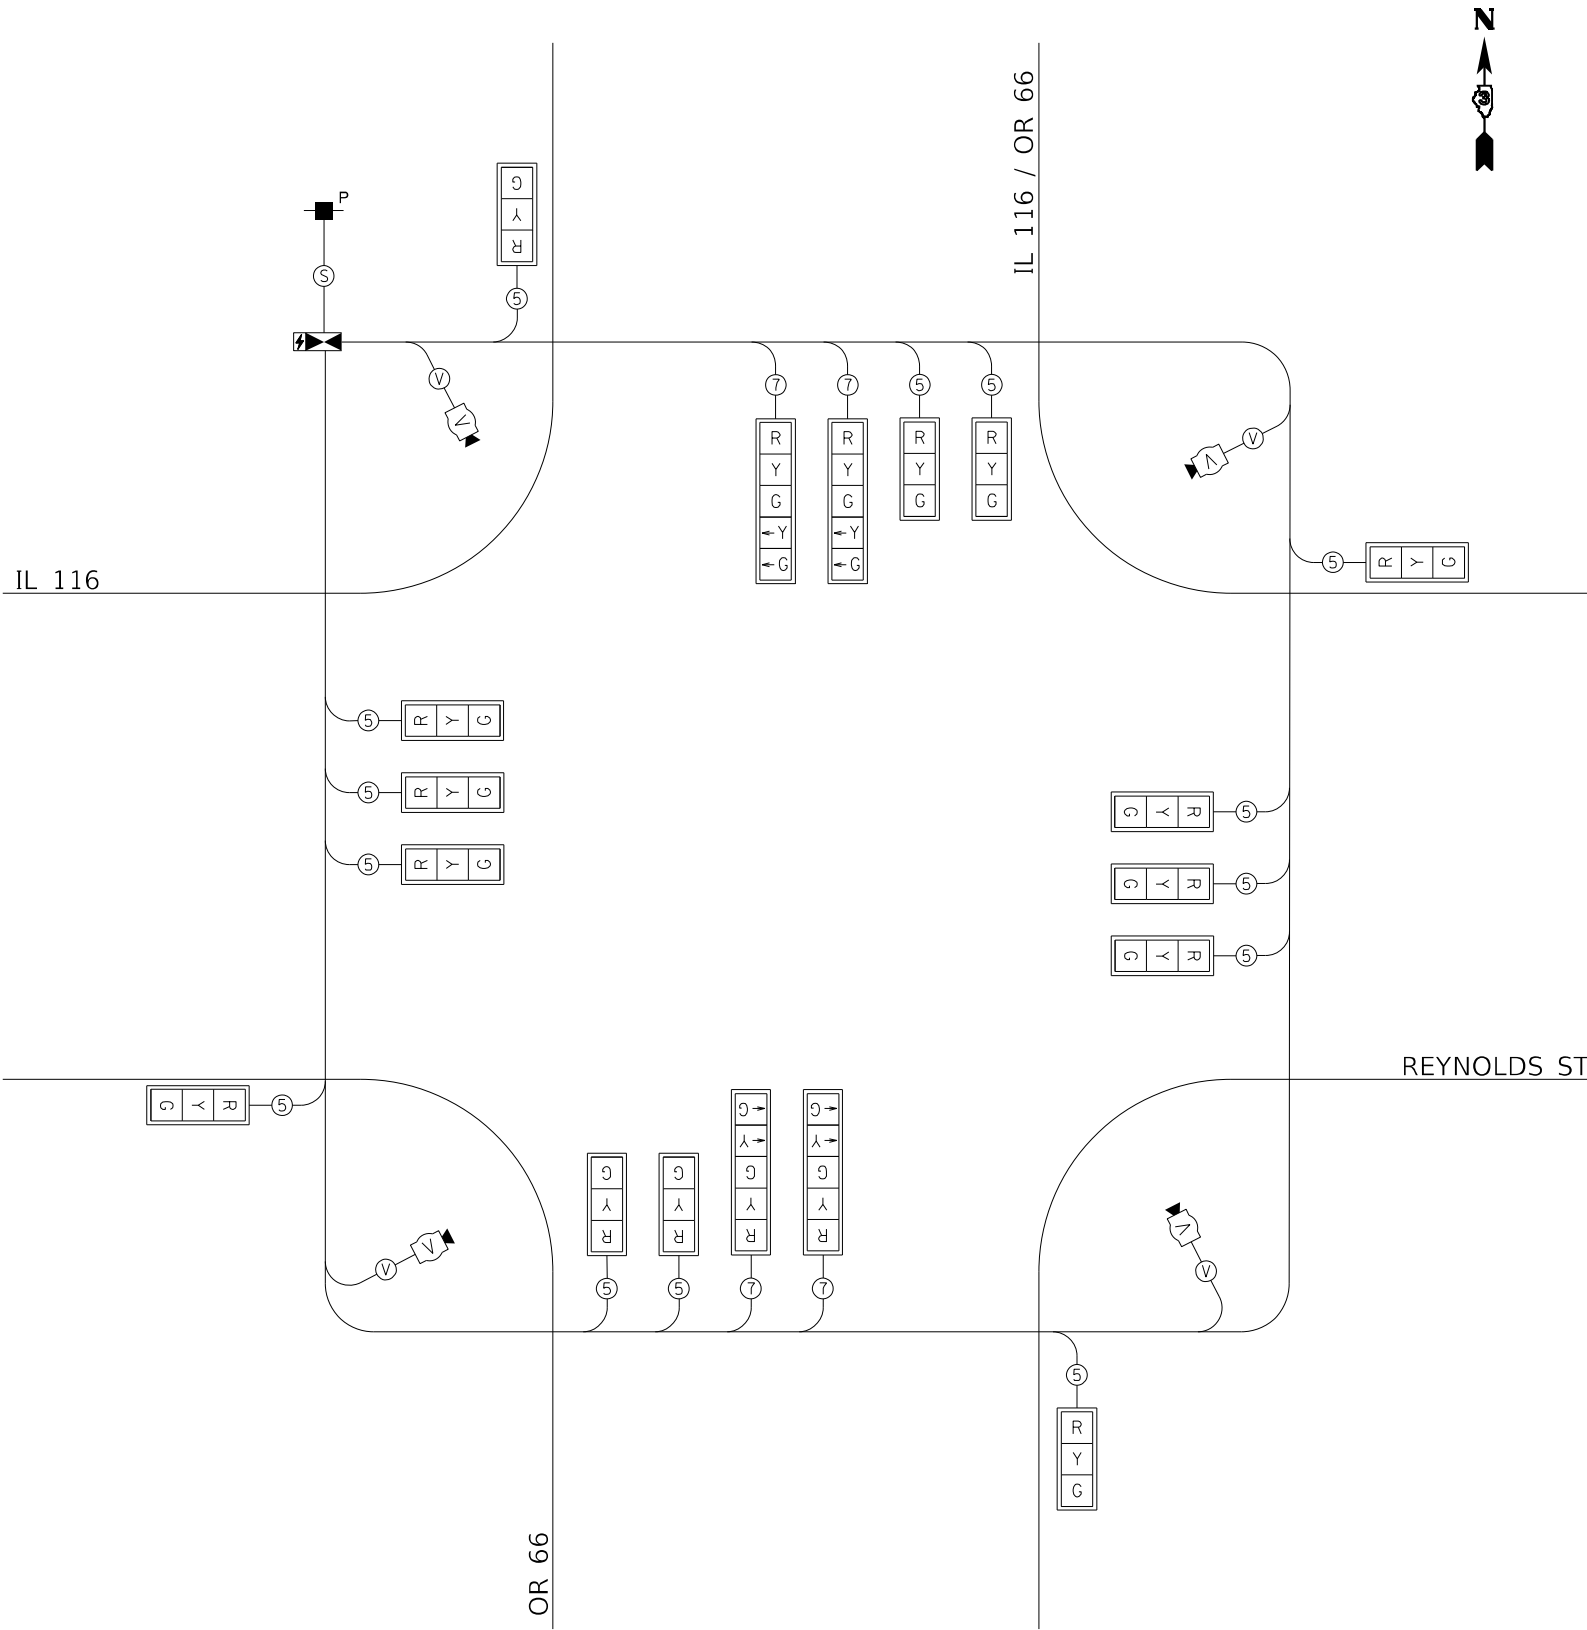

TEMPORARY CABLE DIAGRAM

MODEL: Default
FILE NAME: 66E54.17_IL 116 Intersection(CADD).CADD_Sheets(066E54-2)17.dgn



USER NAME = mbudzyrski	DESIGNED -	REVISED -
DRAWN -	REVISED -	
PLOT SCALE = 40,0000' = 1 in.	CHECKED -	REVISED -
PLOT DATE = 6/20/2024	DATE -	REVISED -

STATE OF ILLINOIS
DEPARTMENT OF TRANSPORTATION

IL 116 AND OR 66
STAGE II & III – TEMPORARY TRAFFIC SIGNAL PLAN

SCALE: SHEET 9 OF 10 SHEETS STA. TO STA.

F.A.P. RTE.	SECTION	COUNTY	TOTAL SHEETS	SHEET NO.
673	(112X) RS-4 & (11X) RS-2	LIVINGSTON	108	97
CONTRACT NO. 66E54				
ILLINOIS FED. AID PROJECT				



FAP 673 (IL 116) & FAU
6321 (OR 66)

Page 1 of 1

Date 6/27/18

ROUTE	DESCRIPTION	LOGGED BY
PAF 673 (IE 116) & PAF 6321 (OR 66)	Traffic Signals at IE 116 West & OR 66 South Intersection in Pontiac	Larry Myers

SECTION (12) SFY LOCATION NE 1/4, SEC. 28, TWP. 28N, RNG. 5E, 3rd PM.

COUNTY	Livingston	DRILLING METHOD	Hollow Stem Auger	HAMMER TYPE	CME Automatic
--------	------------	-----------------	-------------------	-------------	---------------

STRUCT. NO.	D E P T H	B L O W S	U C S	M O I S T
Station _____	(ft)	(/6")	(tsf)	(%)
BORING NO. 01 (S.W. Quad.)				
Station 1504+87				
Offset 54.0 ft Rt.				
Ground Surface Elev. 642.47 ft				
Augered Black Silty Clay Loam with Gravel Pieces & Debris	639.97	2	1.5 P	22
Stiff Black Silty Clay Loam with Gravel & Concrete Debris - Fill	637.47 -5	2		
Loose Loamy Fine Sand to Coarse Gravel with Silt Layers	634.97	4	3.5 B	14
Very Stiff Grayish Brown Silty Clay Loam Till - with some Large Gravel Pieces	-10	5	3.0 B	12
Hard Gray & Bluish Green Clay Loam with Limestone Gravel Pieces - Weathered & Reworked Shale	629.97	5	>4.5 P	9
Auger Refusal @ 16' Assumed Limestone Surface End of Boring	626.47	100/5'	>4.5 P	12

The Unconfined Compressive Strength (UCS) Failure Mode is indicated by (B-Bulge, S-Shear, P-Penetrometer)
The SPT (N value) is the sum of the last two blow values in each sampling zone (AASHTO T206)

BBS, form 137 (Rev. 8-99)



FAP 673 (IL 116) & FAU
6321 (OR 66)

Page 1 of 1

Date 6/27/18

ROUTE	DESCRIPTION	LOGGED BY
FAP 673 (IL 116) & FAU 6321 (OR 66)	Traffic Signals at IL 116 West & OR 66 South Intersection in Pontiac	Larry Myers

SECTION	(12) SFY	LOCATION	SE 1/4, SEC. 21, TWP. 28N, RNG. 5E, 3 rd PM,
---------	----------	----------	---

COUNTY	Livingston	DRILLING METHOD	Hollow Stem Auger	HAMMER TYPE	CME Automatic
--------	------------	-----------------	-------------------	-------------	---------------

STRUCT. NO. _____ Station _____	DEPTH (ft)	BLOW COUNT (/6")	UNSATURATED QUANTITIES (tsf)	MOISTURE CONTENT (%)	Surface Water Elev. _____ ft Stream Bed Elev. _____ ft
BORING NO. 02 (N.E. Quad.) Station 1502+54 Offset 53.0 ft Lt. Ground Surface Elev. 642.29 ft					Groundwater Elev.: First Encounter 636.3 ft Upon Completion 630.3 ft After _____ Hrs. _____ ft
Augered Black Silty Clay Loam Fill	639.79				
Very Stiff Black Silty Clay Loam & Brown Sandy Clay Loam Fill	637.29	4	2.5 P	16	
Loose Brown Fine Sand to Coarse Gravel - Loamy	634.79	2		26	
Very Stiff Gray Silty Clay Loam Till	627.79	3	3.5 P	11	
Hard Gray & Bluish Green Weathered & Reworked Shale with Large Limestone Pieces & Gravel Pieces	624.29	9	>4.5 P	8	
Auger Refusal @ 18' Assumed Limestone Surface End of Boring		100/3		9	

The Unconfined Compressive Strength (UCS) Failure Mode is indicated by (B-Bulge, S-Shear, P-Penetrometer)
The SPT (N value) is the sum of the last two blow values in each sampling zone (AASHTO T206)

BBS, form 137 (Rev. 8-99)



Hutchison
Engineering, Inc.

USER NAME	= mbudzynski
PLOT SCALE	= 40.0000 ' / i
PLOT DATE	= 6/20/2024

DESIGNED	-
DRAWN	-
CHECKED	-
DATE	-

REVISED	-
REVISED	-
REVISED	-
REVISED	-


STATE OF ILLINOIS
DEPARTMENT OF TRANSPORTATION

IL 116 AND OR 66
SOIL BORINGS

SCALE:	SHEET 10	OF 10	SHEETS	STA.	TO STA.
--------	----------	-------	--------	------	---------

F.A.P. RTE.	SECTION	COUNTY	TOTAL SHEETS	SHEET NO.
673	(112X) RS-4 & (11X) RS-2	LIVINGSTON	108	98
		CONTRACT NO. 66E54		
		ILLINOIS	FED. AID PROJECT	

MODEL: Default
FILE NAME: V:\4845\17_08_66 and 1116_Intersection\CADD\CADD Sheets\1366E5_4-cht-13.dgn

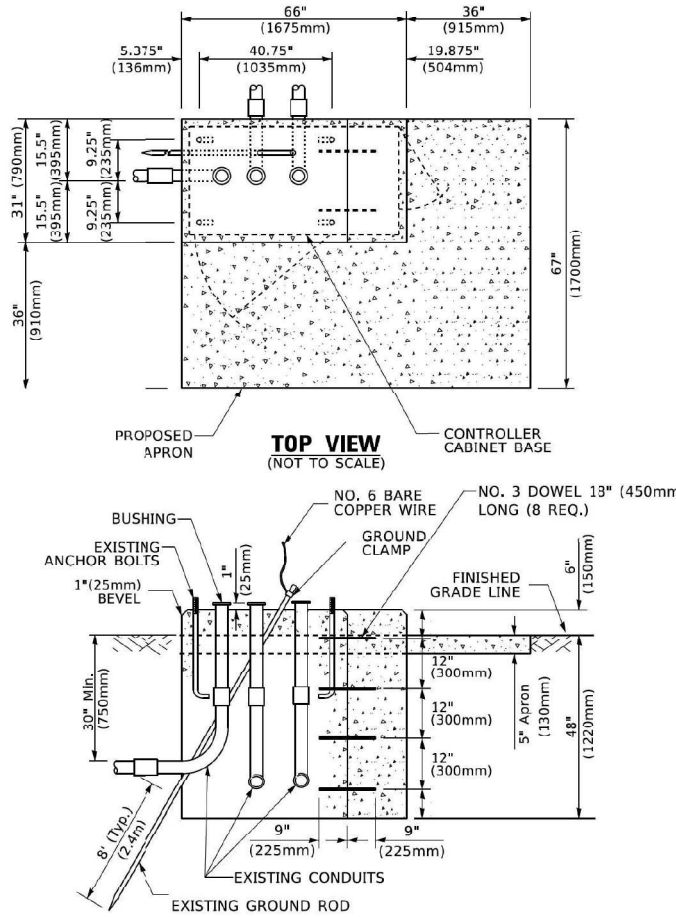

**MODIFY EXISTING TYPE "D" FOUNDATION
TO TYPE "C" FOUNDATION**
(NOT TO SCALE)

CABLE SLACK LENGTH	FEET	METER
HANDHOLE	6.5	2.0
DOUBLE HANDHOLE	13.0	4.0
SIGNAL POST	2.0	0.6
MAST ARM	2.0	0.6
CONTROLLER CABINET	1.5	0.5
FIBER OPTIC AT CABINET	13.0	4.0
ELECTRIC SERVICE AT (CABINET OR SERVICE LOCATION)	1.5	0.5
GROUND CABLE (SIGNAL POST, MAST ARM, CABINET)	1.5	0.5
GROUND CABLE (BETWEEN FRAME AND COVER)	5.0	1.6

CABLE SLACK LENGTH

VERTICAL CABLE LENGTH	FEET	METER
MAST ARM POLE (MAST ARM MOUNTED SIGNAL HEAD) (L = MAST ARM LENGTH - DISTANCE TO SIGNAL HEAD FROM END OF ARM)	20.0+L	6.0+L
BRACKET MOUNTED (MAST ARM POLE OR SIGNAL POLE)	13.0	4.0
PEDESTRIAN PUSH BUTTON	6.0	2.0
SERVICE INSTALLATION POLE MOUNT TO SERVICE DROP	13.5	4.1
SERVICE INSTALLATION POLE MOUNT TO GROUND	13.5	4.1
SERVICE INSTALLATION GROUND MOUNT	6.0	2.0
FOUNDATION (SIGNAL POST, MAST ARM POLE, CONTROLLER CABINET, SERVICE-GROUND MOUNT)	3.0	1.0

VERTICAL CABLE LENGTH

FOUNDATION	DEPTH
TYPE A - Signal Post	4'-0" (1.2m)
TYPE C - CONTROLLER W/ UPS	4'-0" (1.2m)
TYPE D - CONTROLLER	4'-0" (1.2m)
SERVICE INSTALLATION, GROUND MOUNT, TYPE A - SQUARE	4'-0" (1.2m)

DEPTH OF FOUNDATION

MODEL: Default
FILE NAME: 202406033-CaddDesignSheets\0366E54-shr-ct-Design\01.dgn



ABNA ENGINEERING, INC.
743 McClinton Drive, Suite 210
Burr Ridge, IL 60527
Office: (773) 881-4788

USER NAME = lghimire	DESIGNED - IG	REVISED -
	DRAWN - IG	REVISED -
PLOT SCALE = 2,0000 ' / in.	CHECKED - TPP	REVISED -
PLOT DATE = 7/2/2024	DATE - 6/20/2024	REVISED -

**STATE OF ILLINOIS
DEPARTMENT OF TRANSPORTATION**

TRAFFIC SIGNAL DETAILS

SCALE: NTS SHEET 1 OF 2 SHEETS STA. TO STA.

F.A.P RTE.	SECTION	COUNTY	TOTAL SHEETS	SHEET NO.
673	(112X)RS-4&(11X)RS-2	LIVINGSTON	108	99
CONTRACT NO. 66E54				
ILLINOIS FED. AID PROJECT				

PROPOSED SEQUENCE OF OPERATION

MOVEMENT																														F L A S H				
PHASE	1 + 5				1 + 6			2 + 5			2 + 6			3 + 7			3 + 8				4 + 7					4 + 8								
INTERVAL	1	2	3	4	5	6	7	8	9	10	11	12	13A	13B	14	15	16	17	18	19	20A	20B	21	22	23	24A	24B	25	26		27	28A	28B	
CHANGE TO		1+6	2+5	2+6			2+6			2+6			3+7 3+8 4+7 4+8			1+5 1+6 2+5 2+6 4+8	3+8	4+7			1+5 1+6 2+5 2+6	4+8			1+5 1+6 2+5 2+6	4+8			1+5 1+6 2+5 2+6					
MAIN STREET END MAST ARM AND FAR LEFT SIGNALS	R ←G	R ←Y	R ←G	R ←Y	R	R	R	R ←G	R ←G	R ←Y	G	G	Y	R	R	R	R	R	R	R	R	R	R	R	R	R	R	R	R		R	R	R	
MAIN STREET FAR RIGHT SIGNAL	R	R	R	R	R	R	R	G	G	G	G	G	Y	R	R	R	R	R	R	R	R	R	R	R	R	R	R	R	R	R	R	R		
MAIN STREET END MAST ARM AND FAR LEFT SIGNALS	R ←G	R ←G	R ←Y	R ←Y	R ←G	R ←G	R ←Y	R	R	R	G	G	Y	R	R	R	R	R	R	R	R	R	R	R	R	R	R	R	R	R	R	R		
MAIN STREET FAR RIGHT SIGNAL	R	R	R	R	G	G	G	R	R	R	G	G	Y	R	R	R	R	R	R	R	R	R	R	R	R	R	R	R	R	R	R	R		
CROSS STREET END MAST ARM AND FAR LEFT SIGNALS	R	R	R	R	R	R	R	R	R	R	R	R	R	R	R ←G	R ←Y	R ←Y	R ←G	R	R	R	R	R	R	R ←G	R ←G	Y	R	R ←Y	G	G	Y	R	R
CROSS STREET FAR RIGHT SIGNAL	R	R	R	R	R	R	R	R	R	R	R	R	R	R	R	R	R	R	R	R	R	R	R	G	G	Y	R	G	G	G	Y	R	R	
CROSS STREET END MAST ARM AND FAR LEFT SIGNALS	R	R	R	R	R	R	R	R	R	R	R	R	R	R	R ←G	R ←Y	R ←G	R ←Y	R ←G	R ←G	Y	R	R ←Y	R	R	R	R	R	G	G	Y	R	R	
CROSS STREET FAR RIGHT SIGNAL	R	R	R	R	R	R	R	R	R	R	R	R	R	R	R	R	R	R	G	G	Y	R	G	R	R	R	R	R	G	G	Y	R	R	

EMERGENCY VEHICLE PREEMPTION SEQUENCE OF OPERATION

EMERGENCY VEHICLE PREEMPTION SEQUENCE OF OPERATION																													PREEMPTOR NUMBER 3	PREEMPTOR NUMBER 4	CLEAR TO NORMAL SEQUENCE			
CHANGE FROM NORMAL SEQUENCE OF OPERATION INTERVAL NUMBER	1	5			5			8		8			11	11			14	18			18		22			22		26				26		
EMERGENCY VEHICLE PREEMPTION SEQUENCE OF OPERATION INTERVAL NUMBER	1A	1B	1C	1D	1E	1F	1G	1H	1J	1K	1L	1M	1N	1P	1Q	1R	1S	1T	1U	1V	1W	1X	1Y	1Z	1AA	1BB	1CC	1DD	1EE	1FF		2	3	
CHANGE TO EMERGENCY VEHICLE PREEMPTION SEQUENCE OF OPERATION INTERVAL NUMBER	2 OR 3	1C	2	1E	1F	3	1H	2	1K	1L	3	2	1P	1Q	3	2 OR 3	1T	1U	2	1W	3	1Y	1Z	2	1BB	3	1DD	1EE	2	3				
MAIN STREET END MAST ARM AND FAR LEFT SIGNALS	R ←Y	R	R	R	R	R	G ←G	G ←Y	G ←G	Y	R	G	G	Y	R	R	R	R	R	R	R	R	R	R	R	R	R	R	R	G		R		
MAIN STREET FAR RIGHT SIGNAL	E/B	R	R	R	R	R	R	G	G	G	Y	R	G	G	Y	R	R	R	R	R	R	R	R	R	R	R	R	R	R	R	G	R		
MAIN STREET END MAST ARM AND FAR LEFT SIGNALS	R ←Y	G ←G	G ←Y	G ←G	Y	R	R	R	R	R	R	G	G	Y	R	R	R	R	R	R	R	R	R	R	R	R	R	R	R	G	R			
MAIN STREET FAR RIGHT SIGNAL	W/B	R	G	G	G	Y	R	R	R	R	R	G	G	Y	R	R	R	R	R	R	R	R	R	R	R	R	R	R	R	G	R			
CROSS STREET END MAST ARM AND FAR LEFT SIGNALS	S/B	R	R	R	R	R	R	R	R	R	R	R	R	R	R	R ←Y	R	R	R	R	R	G ←G	Y	R	G ←G	G ←Y	G	Y	R	G	R	G		
CROSS STREET FAR RIGHT SIGNAL	S/B	R	R	R	R	R	R	R	R	R	R	R	R	R	R	R	R	R	R	R	R	G	Y	R	G	G	G	Y	R	G	R	G		
CROSS STREET END MAST ARM AND FAR LEFT SIGNALS	N/B	R	R	R	R	R	R	R	R	R	R	R	R	R	R	R ←Y	G ←G	Y	R	G ←G	G ←Y	R	R	R	R	R	G	Y	R	G	R	G		
CROSS STREET FAR RIGHT SIGNAL	N/B	R	R	R	R	R	R	R	R	R	R	R	R	R	R	R	G	Y	R	G	G	R	R	R	R	R	G	Y	R	G	R	G		

◇ EMERGENCY VEHICLE SEQUENCE SHALL PROVIDE THE PROPER CLEARANCE INTERVAL TO RESUME THE NORMAL SEQUENCE OF OPERATION OR PROPER CLEARANCE INTERVAL TO DISPLAY A DIFFERENT EMERGENCY INTERVAL AFTER EMERGENCY VEHICLE 2 OR 3 IS TERMINATED.

MODEL: Default
FILE NAME: 2020246033_CaddDesignSheets\0366E54-phx-Design02.dgn



ABNA ENGINEERING, INC.
745 INDEPENDENCE DRIVE, SUITE 210
BURLINGAME, IL 60527
OFFICE: (773) 681-4788


USER NAME = lghimire	DESIGNED - IG	REVISED -
	DRAWN - IG	REVISED -
PLOT SCALE = 2,0000 ' / in.	CHECKED - TPP	REVISED -
PLOT DATE = 6/20/2024	DATE - 6/20/2024	REVISED -

STATE OF ILLINOIS
DEPARTMENT OF TRANSPORTATION

TRAFFIC SIGNAL DETAILS


SCALE: NTS SHEET 2 OF 2 SHEETS STA. TO STA.

F.A.P RTE.	SECTION	COUNTY	TOTAL SHEETS	SHEET NO.
673	(112X)RS-4&(11X)RS-2	LIVINGSTON	108	100
CONTRACT NO. 66E54				
ILLINOIS FED. AID PROJECT				

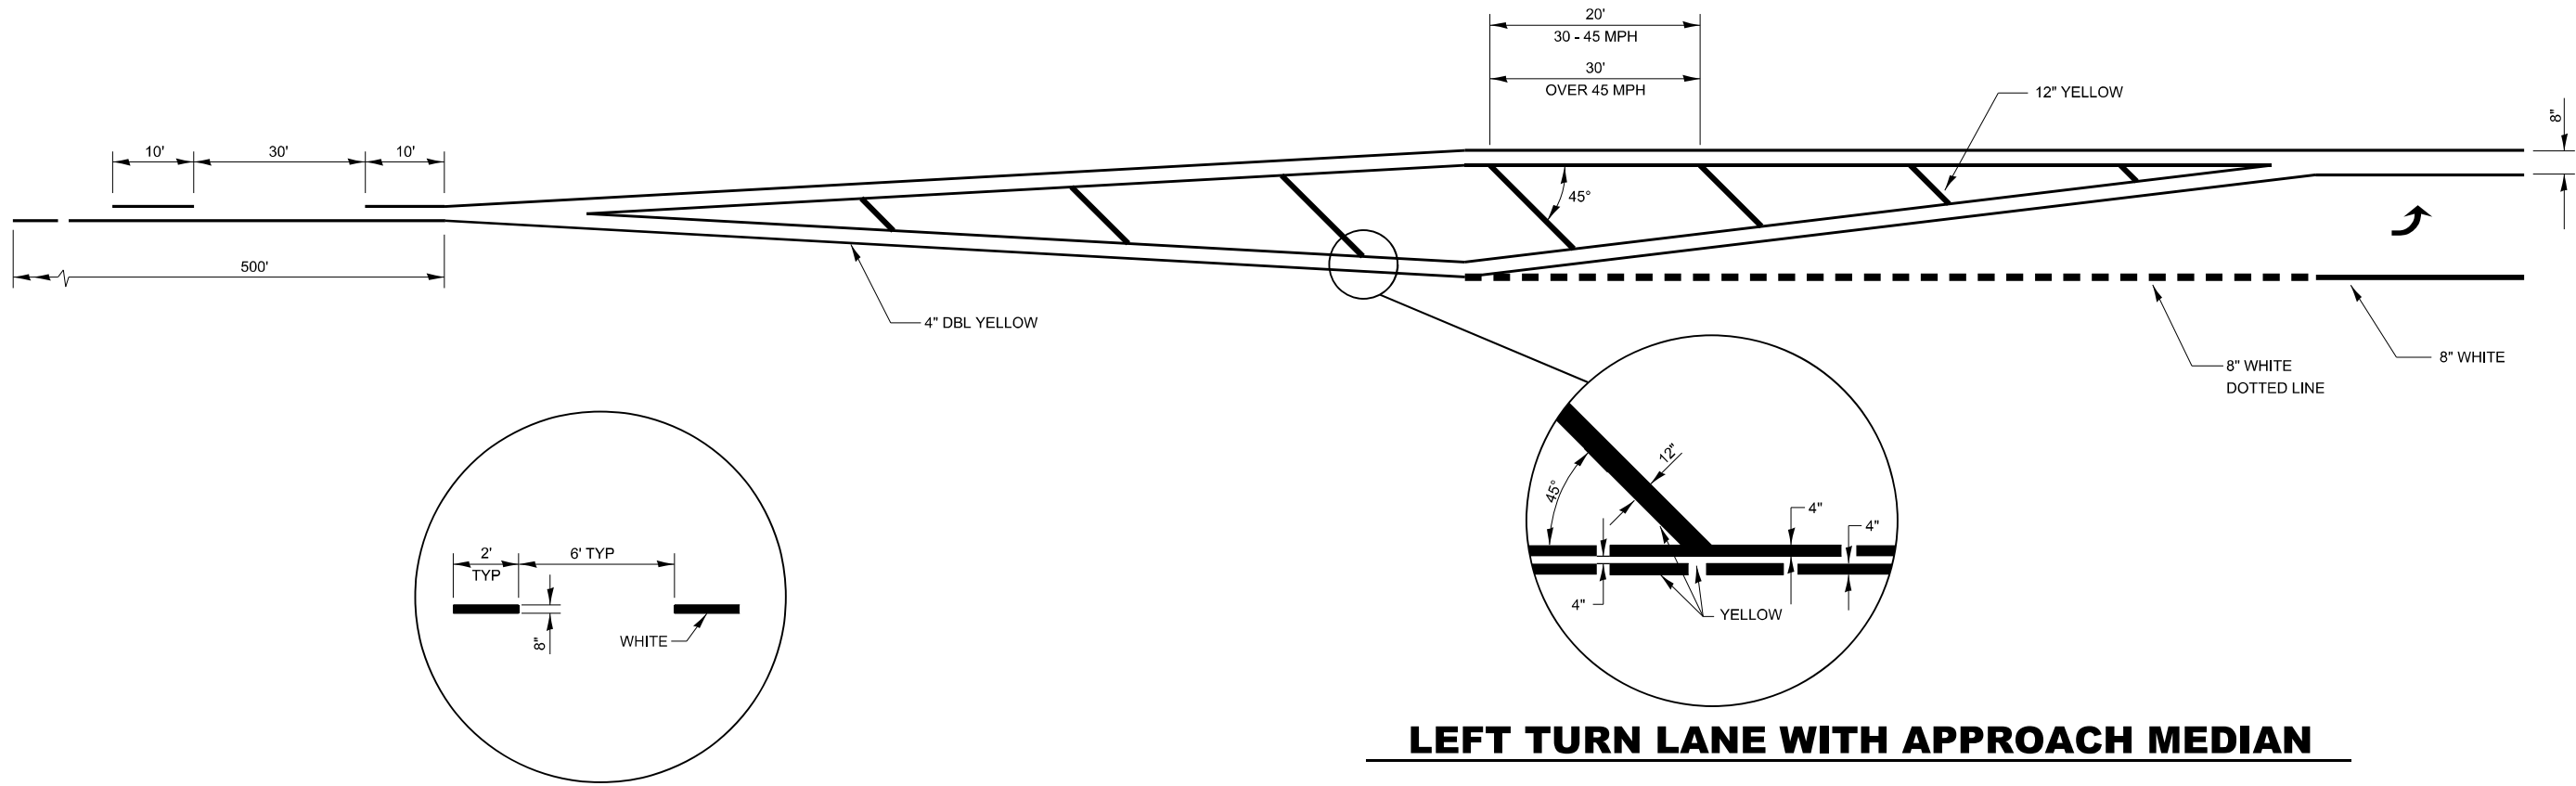

**ADVANCE AND INTERSECTION LANE
DIVIDER LINES**

LEFT TURN LANE WITH APPROACH MEDIAN

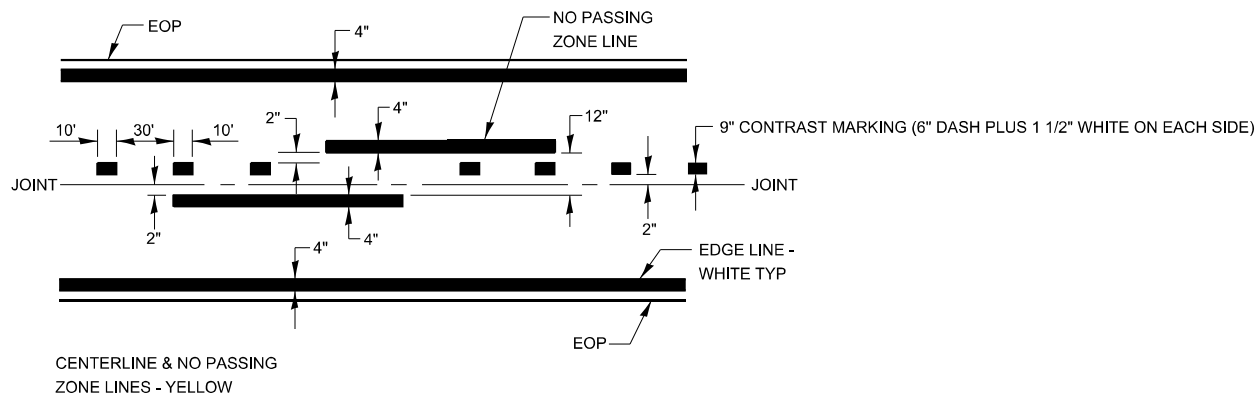

PAVEMENT MARKING

MODEL: Default
FILE NAME: 66E54.dgn
OR 66 and IL 116 Intersection/CADD/CADD Sheets/D66E54-2ht-detail.dgn



Hutchison
Engineering, Inc.


USER NAME = mbudzyrski	DESIGNED -	REVISED -
	DRAWN -	REVISED -
PLOT SCALE = 100,0000 ' / in.	CHECKED -	REVISED -
PLOT DATE = 6/26/2024	DATE -	REVISED -

**STATE OF ILLINOIS
DEPARTMENT OF TRANSPORTATION**


DETAILS

SCALE: SHEET 1 OF 8 SHEETS STA. TO STA.


F.A.P. RTE.	SECTION	COUNTY	TOTAL SHEETS	SHEET NO.
673	(112X) RS-4 & (11X) RS-2	LIVINGSTON	108	101
CONTRACT NO. 66E54				
ILLINOIS FED. AID PROJECT				

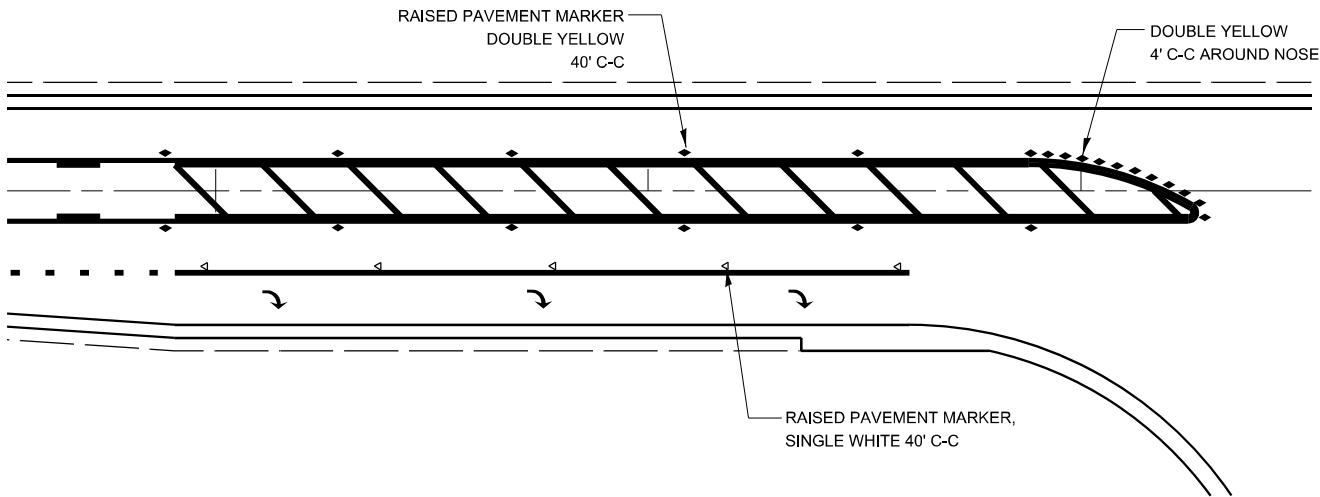

RAISED REFLECTIVE PAVEMENT MARKERS

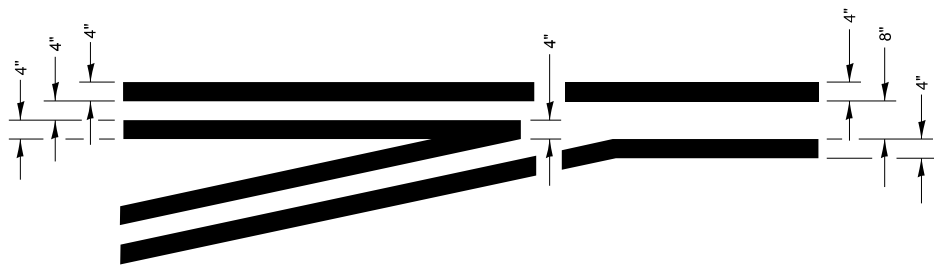

**LEFT TURN LANE
TYPICAL APPLICATION**

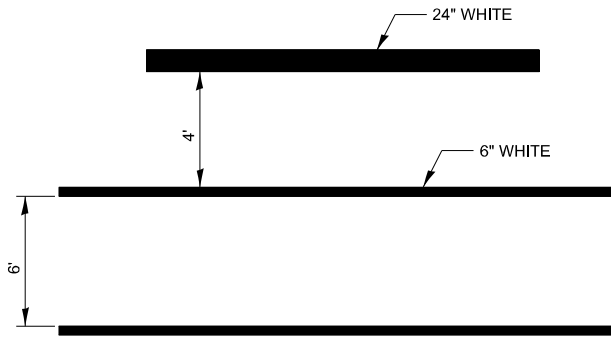

**TYPICAL SPACING DETAIL FOR
CROSSWALKS AND STOP BARS**

MODEL: Default
FILE NAME: 66E54.dgn
OR 66 and IL 116 Intersection/CADD/CADD Sheets/D66E54-rt-detail.dgn



Hutchison
Engineering, Inc.


USER NAME = mbudzy/inski	DESIGNED -	REVISED -
	DRAWN -	REVISED -
PLOT SCALE = 100,0000 ' / in.	CHECKED -	REVISED -
PLOT DATE = 6/26/2024	DATE -	REVISED -

**STATE OF ILLINOIS
DEPARTMENT OF TRANSPORTATION**

DETAILS


SCALE: SHEET 2 OF 8 SHEETS STA. TO STA.

F.A.P. RTE.	SECTION	COUNTY	TOTAL SHEETS	SHEET NO.
673	(112X) RS-4 & (11X) RS-2	LIVINGSTON	108	102
CONTRACT NO. 66E54				
ILLINOIS FED. AID PROJECT				

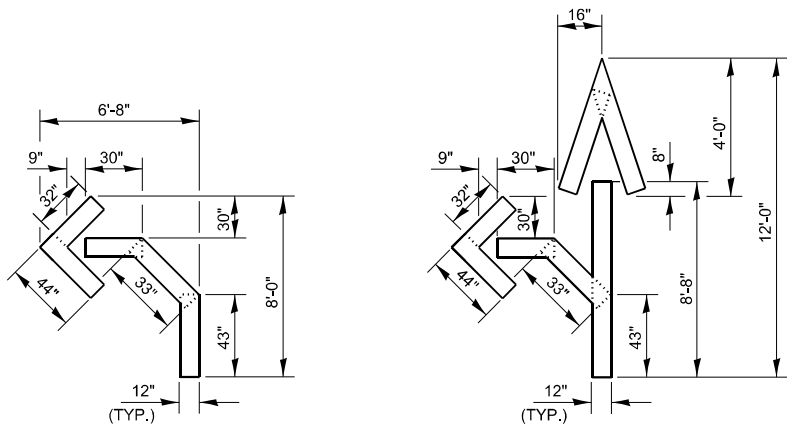


QUANTITY
12" LINE = 16 LIN FT
OR 4" LINE = 48 LIN FT


QUANTITY
12" LINE = 29 LIN FT
OR 4" LINE = 87 LIN FT

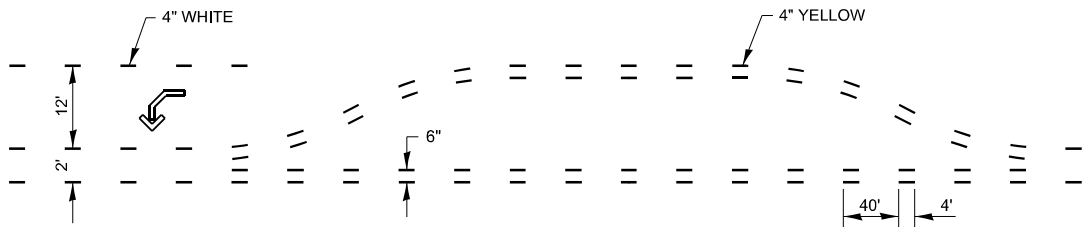


SHORT-TERM PAVEMENT MARKING FOR MEDIANS AND ARROWS

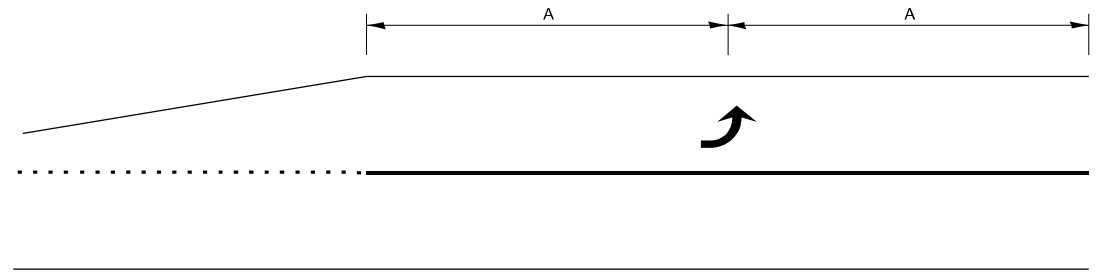

99' AND UNDER

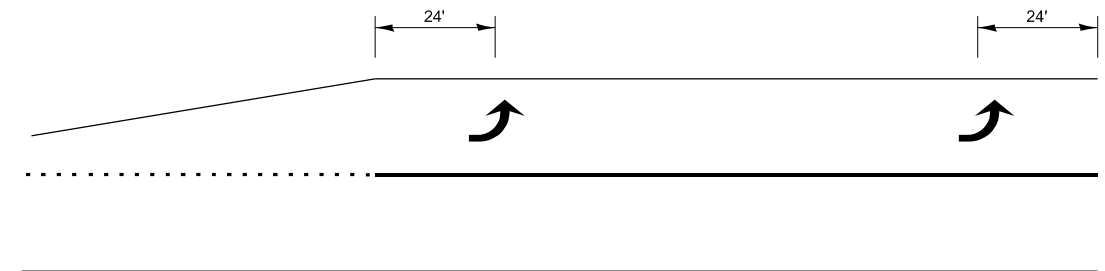

100' TO 149'

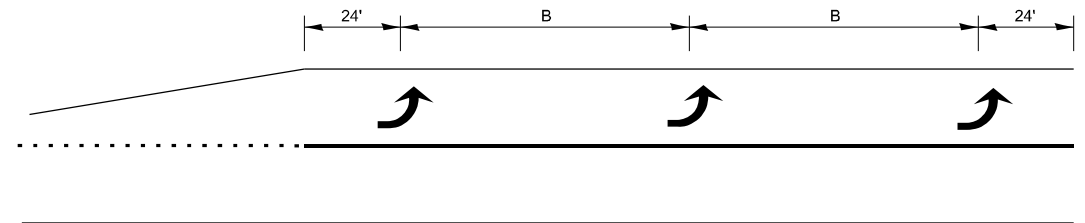

150' AND LONGER

TYPICAL PLACEMENT OF ARROWS IN TURN LANES

MODEL: Default
FILE NAME: 66E54-17_08_66 and IL 116 Intersection/CADD/CADD Sheets/D66E54-17r-detail.dgn



Hutchison
Engineering, Inc.

USER NAME = mbudzy/nsk	DESIGNED -	REVISED -
	DRAWN -	REVISED -
PLOT SCALE = 100,0000 ' / in.	CHECKED -	REVISED -
PLOT DATE = 6/26/2024	DATE -	REVISED -

STATE OF ILLINOIS
DEPARTMENT OF TRANSPORTATION

DETAILS

SCALE: SHEET 3 OF 8 SHEETS STA. TO STA.



F.A.P. RTE.	SECTION	COUNTY	TOTAL SHEETS	SHEET NO.
673	(112X) RS-4 & (11X) RS-2	LIVINGSTON	108	103
CONTRACT NO. 66E54				
ILLINOIS FED. AID PROJECT				

APS PUSHBUTTON PLACEMENT DETAILS


APS PUSHBUTTON SIGNING OPTIONS

FIGURE 1: APS PUSHBUTTON LOCATION AREAS - INTERSECTION CORNER

FIGURE 2: APS PUSHBUTTON LOCATION AREAS - CORNER ISLAND

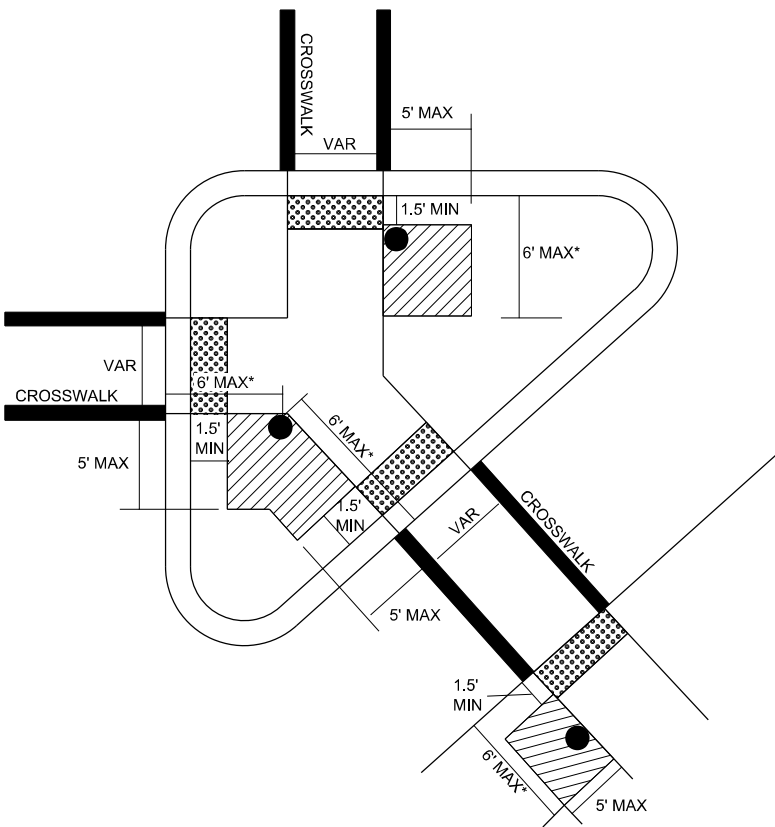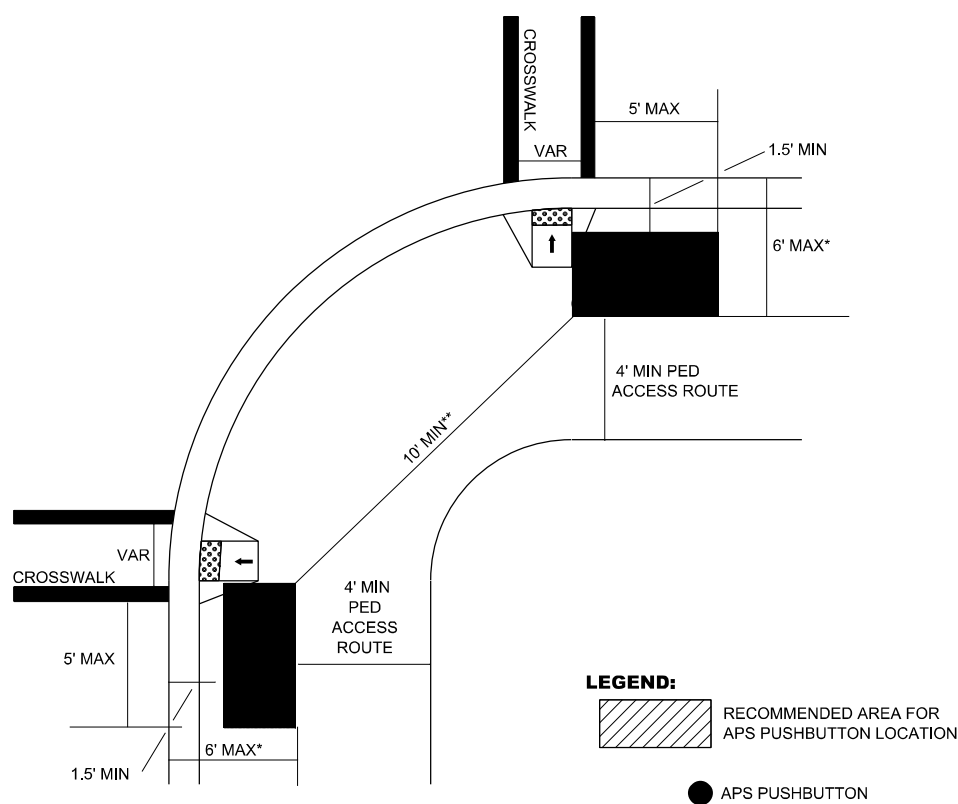

AT INTERSECTIONS WITH PEDESTRIAN SIGNALS

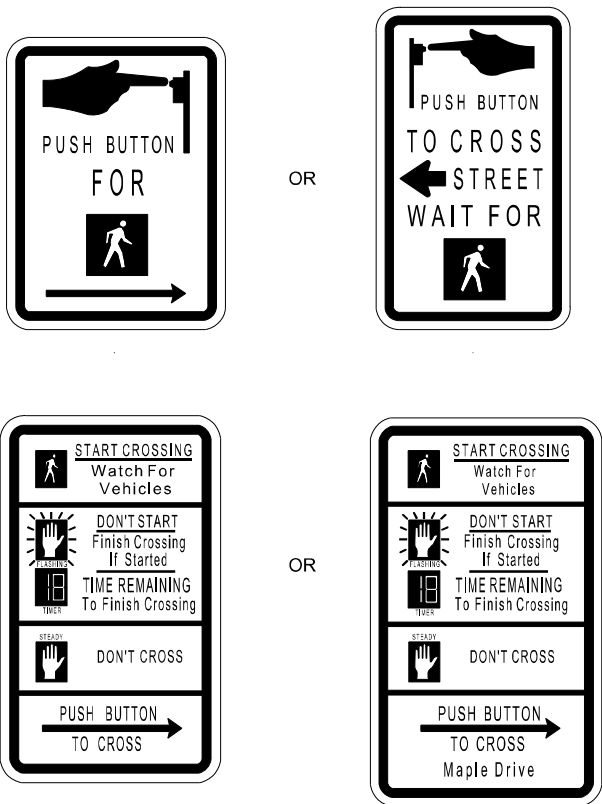

AT INTERSECTIONS WHERE PEDESTRIAN SIGNALS ARE NOT USED & PEDESTRIANS PROCEED ON GREEN SIGNAL INDICATION

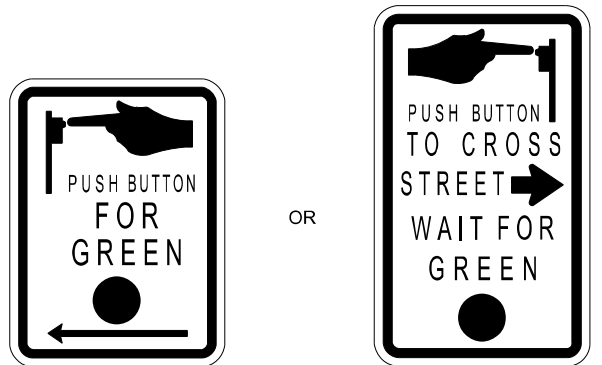


FIGURE 1 NOTES:

APS PUSHBUTTON SHOULD NOT BE GREATER THAN 5 FT. FROM THE OUTSIDE EDGE OF THE MARKED CROSSWALK FARTHEST FROM THE INTERSECTION.
APS PUSHBUTTON SHALL NOT BE FARTHER FROM THE CROSSWALK THAN THE STOP LINE, IF PRESENT.

FIGURE 2 NOTES:

LARGER ISLANDS MAY REQUIRE THE USE OF THREE APS PUSHBUTTONS WITHIN THE ISLAND IN ORDER TO MEET PLACEMENT RECOMMENDATIONS.
APS PUSHBUTTONS SHALL NOT BE GREATER THAN 5-FT FROM THE OUTSIDE EDGE OF THE MARKED CROSSWALK FARTHEST FROM THE INTERSECTION.
APS PUSHBUTTON SHALL NOT BE FARTHER FROM THE CROSSWALK THAN THE STOP LINE, IF PRESENT.

GENERAL NOTES

- * PUSHBUTTONS SHALL BE LOCATED BETWEEN 1.5' TO 6' BACK FROM EDGE OF CURB, SHOULDER OR PAVEMENT. WHERE THERE ARE CONSTRAINTS TO MAKE IT IMPRACTICAL TO INSTALL WITHIN THIS RANGE, THE PUSHBUTTON SHOULD NOT BE FURTHER THAN 10' FROM EDGE OF CURB, SHOULDER OR PAVEMENT.
 - * * PUSHBUTTONS LOCATED IN THE SAME CORNER OF INTERSECTION SHALL BE 10-FT APART. WHERE PHYSICAL CONSTRAINTS MAKE IT IMPRACTICAL TO PROVIDE THIS SEPARATION, THEY MAY BE PLACED CLOSED TOGETHER OR MOUNTED ON THE SAME POST. IN THIS CASE, EACH APS PUSHBUTTON SHALL BE PROVIDED WITH A SPEECH WALK MESSAGE FOR THE WALKING PERSON INDICATION AND A SPEECH PUSHBUTTON INFORMATION MESSAGE.
- VERTICAL HEIGHT OF THE APS PUSHBUTTONS SHALL BE LOCATED BETWEEN 30" TO 42" (36" PREFERRED) ABOVE THE PATHWAY ELEVATION. SEE HWY STND 876001.
- PUSHBUTTONS SHALL BE LOCATED WITHIN TEN (10) INCHES OF THE PEDESTRIAN ACCESS ROUTE. WHEN REQUIRED, EXTENSIONS SHALL BE INSTALLED TO COMPLY WITH THIS REQUIREMENT. THE COST OF INSTALLING THE EXTENSION SHALL BE CONSIDERED AS INCLUDED IN THE COST OF THE ACCESSIBLE PEDESTRIAN SIGNAL.
- SEE ACCESSIBLE PEDESTRIAN SIGNALS (BDE) SPECIAL PROVISION FOR REQUIREMENTS NOT SHOWN IN THIS DETAIL.
- FOUNDATIONS FOR PEDESTRIAN POSTS SHALL NOT PROTRUDE MORE THAN 4 INCHES ABOVE THE FINISHED GRADE / SIDEWALK
- APS PUSHBUTTON INSTALLATIONS AT LOCATIONS WITH RAILROAD INTERCONNECTION OR EMERGENCY VEHICLE PREEMPTION SHALL INCLUDE AN ADDITIONAL SPEECH MESSAGE STATING "WALK TIME SHORTENED WHEN TRAIN APPROACHES" OR "WALK TIME SHORTENED WHEN EMERGENCY VEHICLE APPROACHES" TO NOTIFY PEDESTRIANS OF TRUNCATED CLEARANCE TIMES DUE TO PREEMPTION".

MODEL: Default
FILE NAME: 66E54-17_08_66 and IL 116 Intersection/CADD/CADD_Sheets/066E54-17-08-detail.dgn



Hutchison
Engineering, Inc.


USER NAME = mbudzy/nski	DESIGNED -	REVISED -
	DRAWN -	REVISED -
PLOT SCALE = 100,0000 ' / in.	CHECKED -	REVISED -
PLOT DATE = 6/26/2024	DATE -	REVISED -

STATE OF ILLINOIS
DEPARTMENT OF TRANSPORTATION


DETAILS

SCALE: SHEET 4 OF 8 SHEETS STA. TO STA.


F.A.P. RTE.	SECTION	COUNTY	TOTAL SHEETS	SHEET NO.
673	(112X) RS-4 & (11X) RS-2	LIVINGSTON	108	104
CONTRACT NO. 66E54				
ILLINOIS / FED. AID PROJECT				

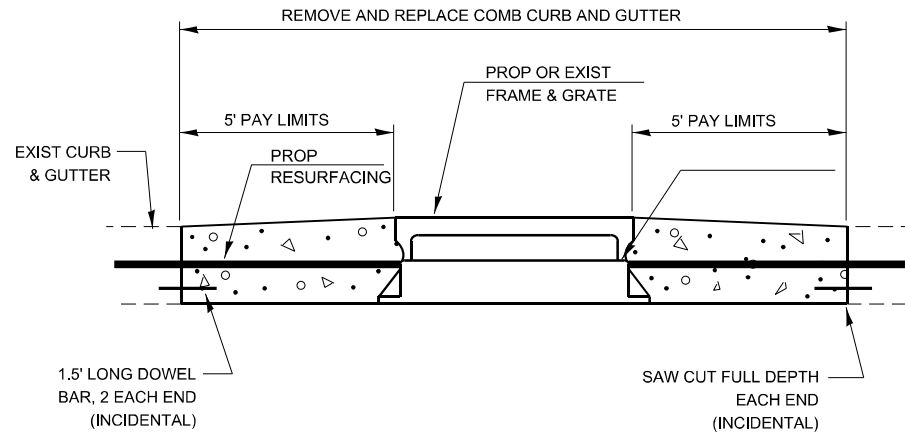


INLET ADJUST

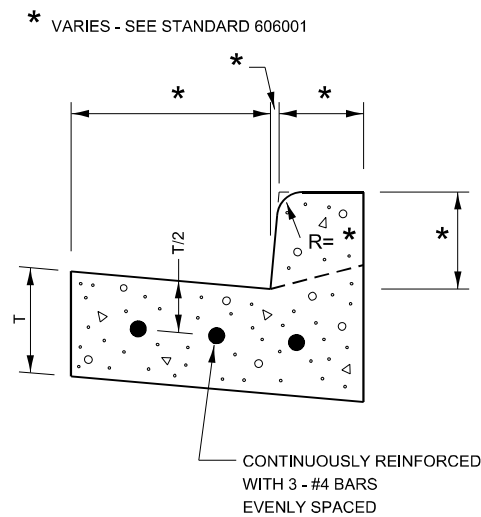


REINFORCEMENT DETAIL FOR COMBINATION CONCRETE CURB AND GUTTER

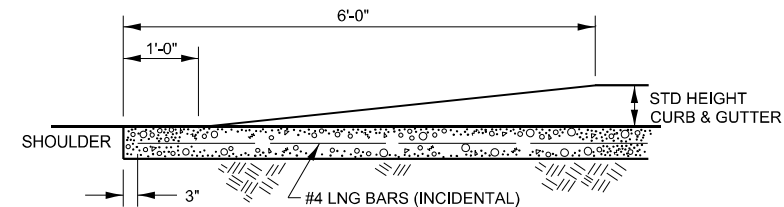


CURB DETAIL

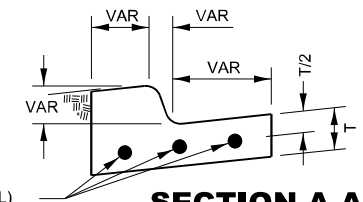


SECTION A-A

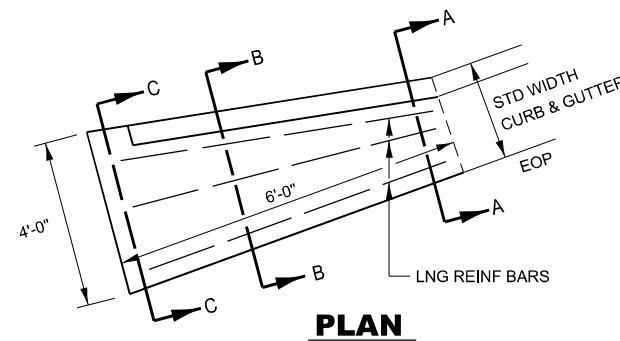

PLAN

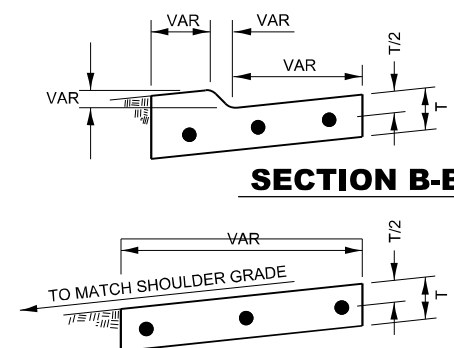

SECTION B-B

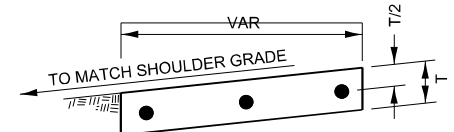

SECTION C-C

CURB & GUTTER OUTLET


STATE OF ILLINOIS
DEPARTMENT OF TRANSPORTATION

DETAILS

SCALE: SHEET 5 OF 8 SHEETS STA. TO STA.

F.A.P. RTE.	SECTION	COUNTY	TOTAL SHEETS	SHEET NO.
673	(112X) RS-4 & (11X) RS-2	LIVINGSTON	108	105
CONTRACT NO. 66E54				
ILLINOIS FED. AID PROJECT				


USER NAME = mbudzyrski	DESIGNED -	REVISED -
DRAWN -	REVISOR -	REVISOR -
PLOT SCALE = 100,0000' / in.	CHECKED -	REVISOR -
PLOT DATE = 6/26/2024	DATE -	REVISOR -

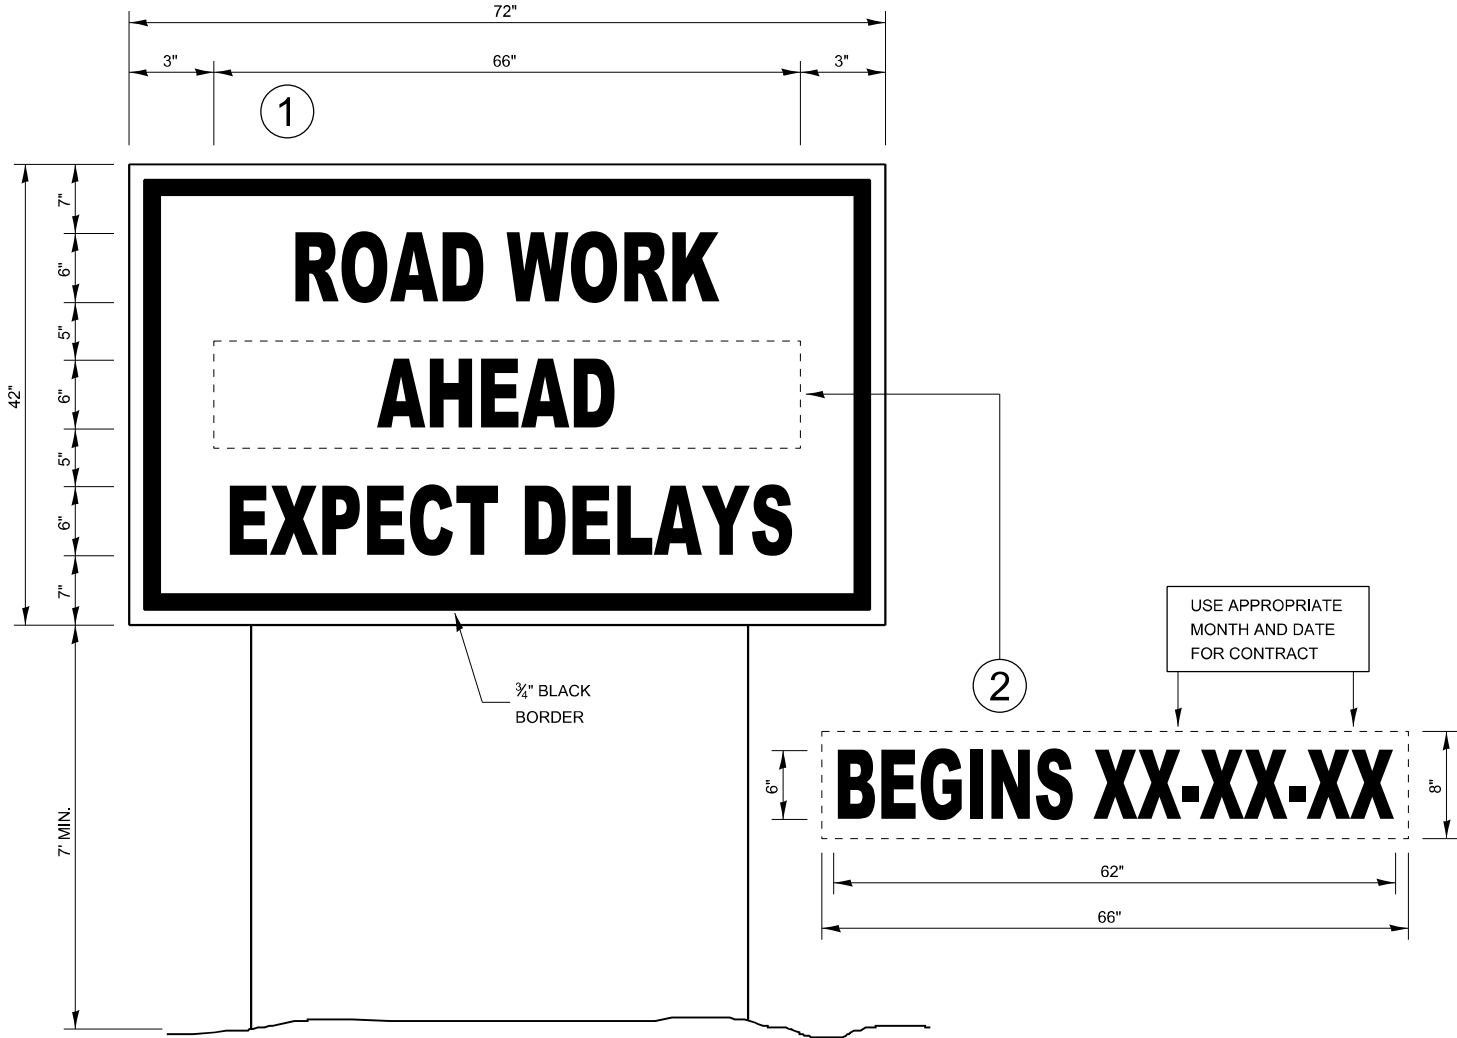

TEMPORARY INFORMATION SIGNING

NOTES:

- USE 6" D BLACK LETTERING ON FLOURESENT ORANGE BACKGROUND.
- ERECT SIGNS AT LOCATIONS IN ADVANCE OF THE "ROAD CONSTRUCTION AHEAD" SIGNS AS DIRECTED BY THE ENGINEER.
- ERECT SIGN①WITH INSTALLED PANEL②A MINIMUM OF ONE WEEK PRIOR TO THE START OF THE LANE CLOSURE.
- REMOVE PANEL②ON THAT DATE.
- SEE SPECIAL PROVISION "TEMPORARY INFORMATION SIGNING" FOR ADDITIONAL INFORMATION.
- WILL BE PAID FOR PER SQ FT AS "TEMPORARY INFORMATION SIGNING". EACH SIGN = 21 SQ FT AND THE DATE PANEL②WILL NOT BE MEASURED SEPARATELY FOR PAYMENT.

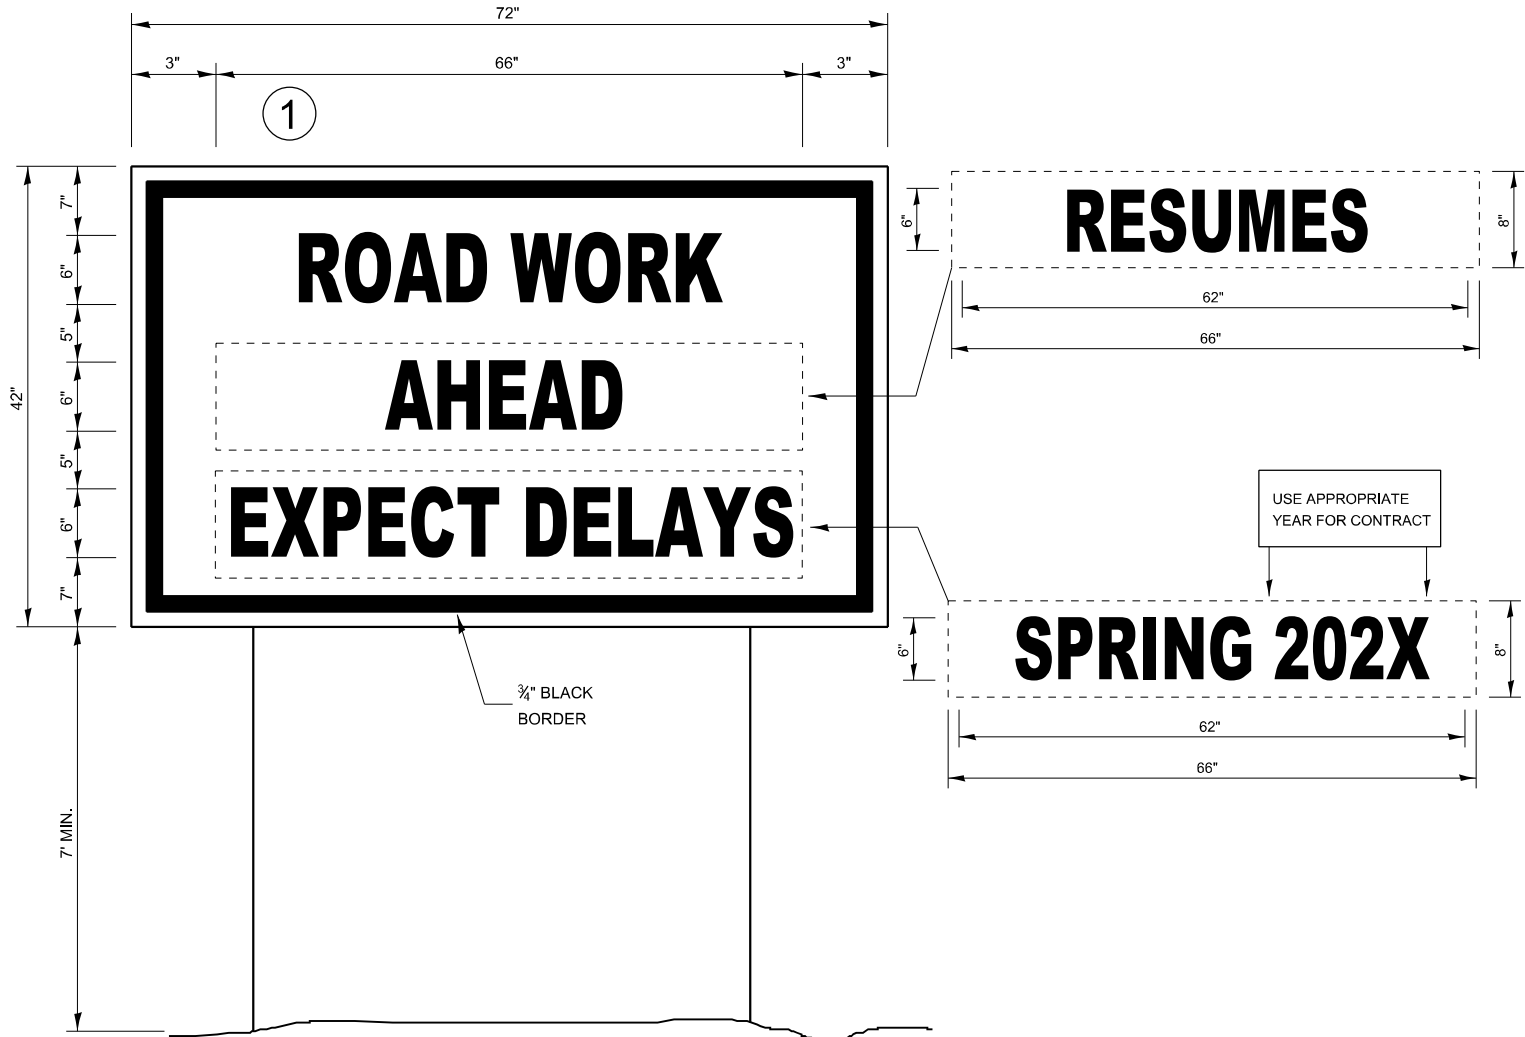

WINTER SHUT DOWN SIGNING

MODEL: Default
FILE NAME: 66E54.dwg
OR 66 and IL 116 Intersection/CADD/CADD Sheets/D66E54-2ht-detail.dwg



Hutchison
Engineering, Inc.

USER NAME	= mbudzy/inski
PLOT SCALE	= 100,0000 ' / in.
PLOT DATE	= 6/20/2024

DESIGNED	-
DRAWN	-
CHECKED	-
DATE	-











REVISED	-
REVISED	-
REVISED	-
REVISED	-

STATE OF ILLINOIS
DEPARTMENT OF TRANSPORTATION

DETAILS

SCALE: SHEET 6 OF 8 SHEETS STA. TO STA.

F.A.P. RTE.	SECTION	COUNTY	TOTAL SHEETS	SHEET NO.
673	(112X) RS-4 & (11X) RS-2	LIVINGSTON	108	106
CONTRACT NO. 66E54				
ILLINOIS FED. AID PROJECT				

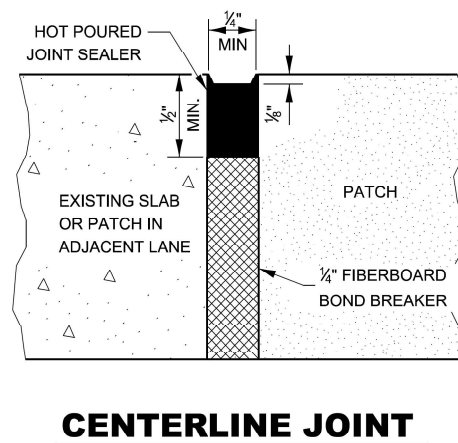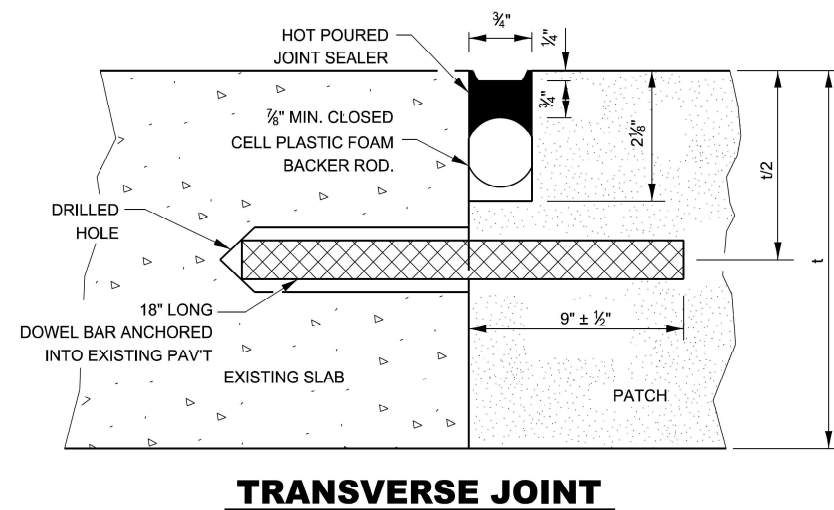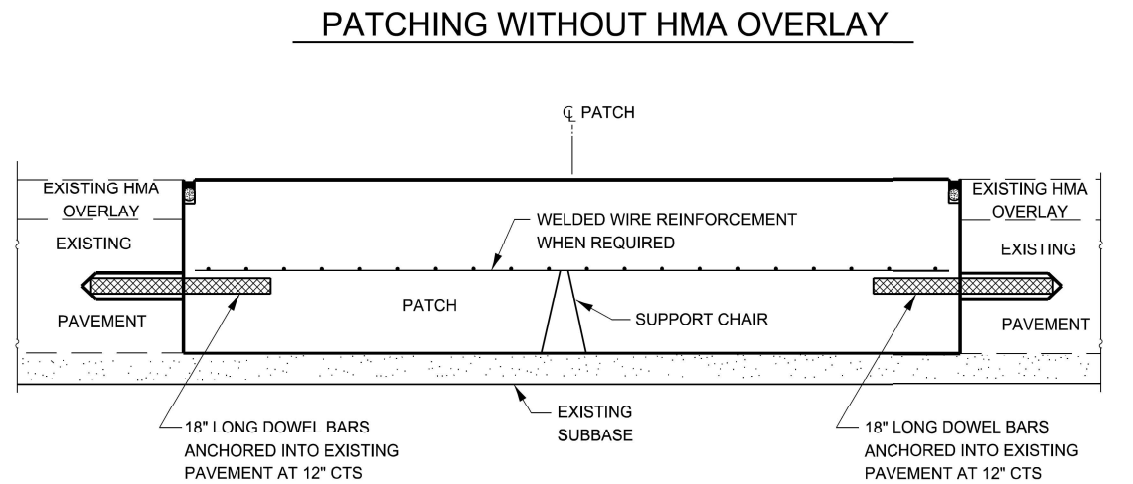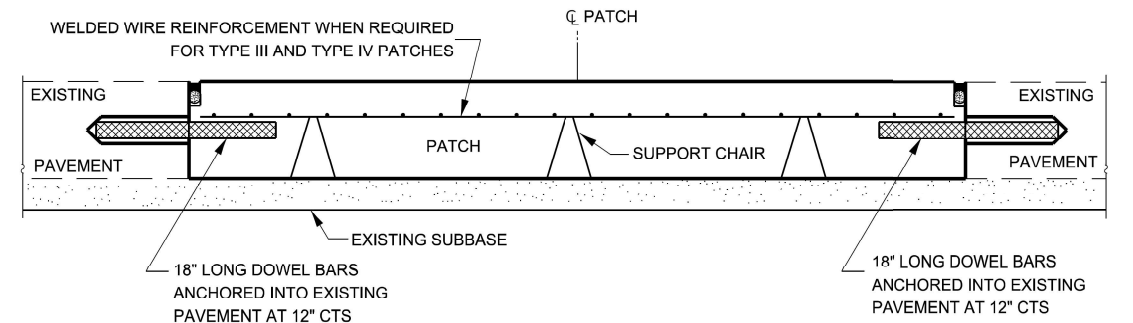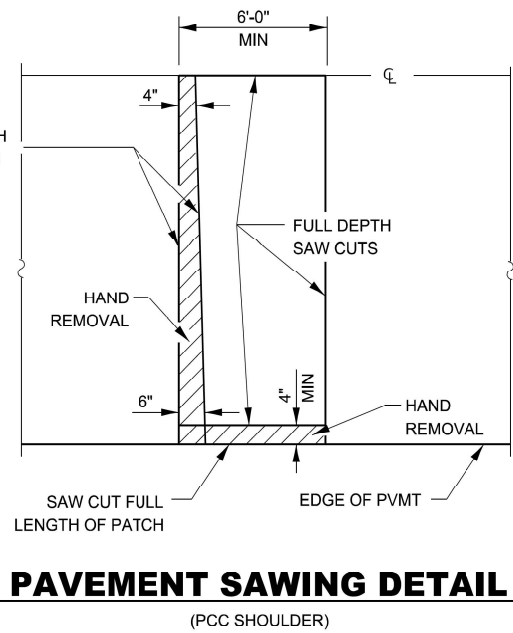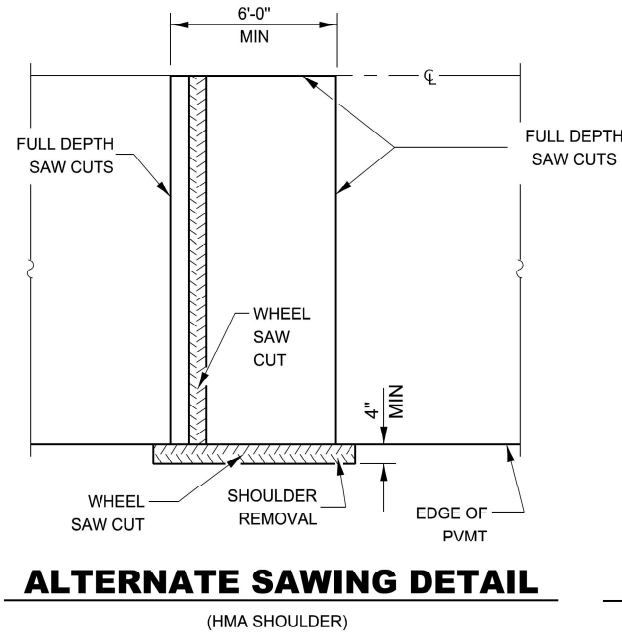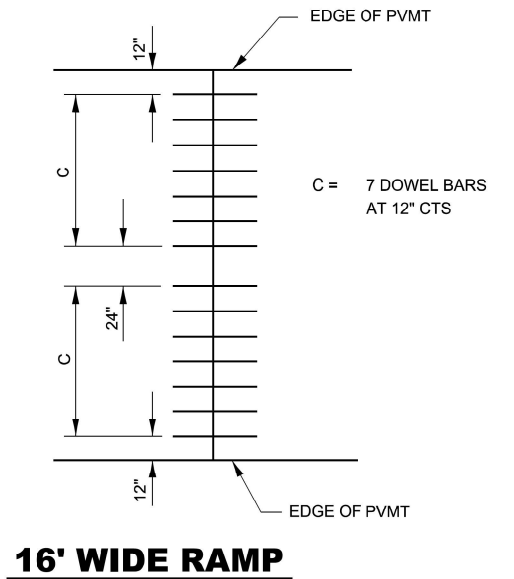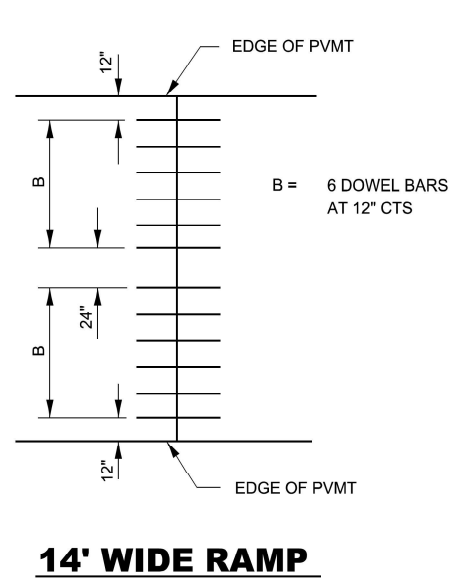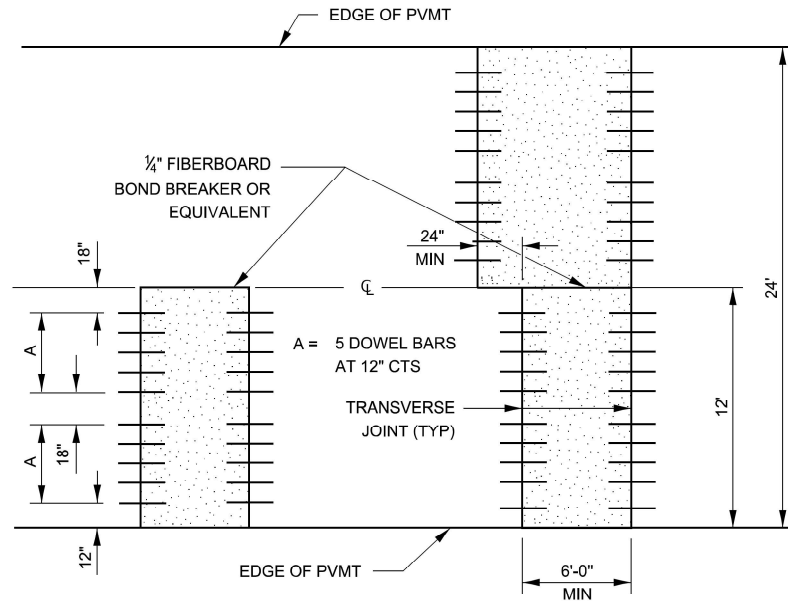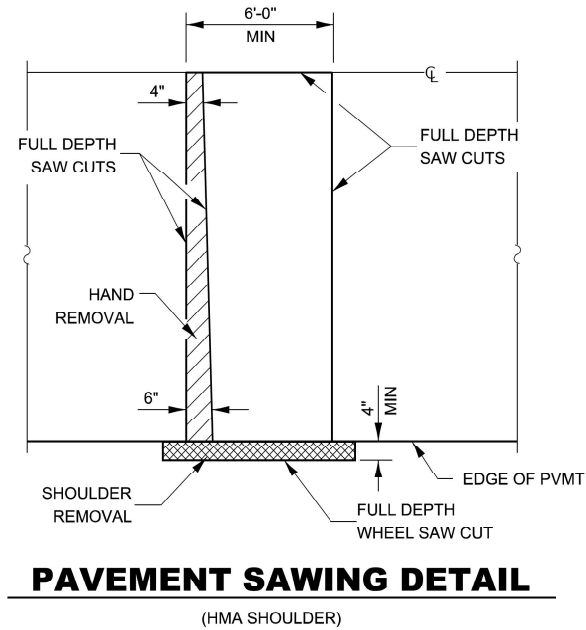

DOWEL BAR TABLE		
PAVEMENT THICKNESS	DOWEL BAR DIAMETER	HOLE DIAMETER
8" OR GREATER	1 1/2"	1 5/8"
7" THRU 7.99"	1 1/4"	1 3/8"
LESS THAN 7"	1"	1 1/8"

GENERAL NOTES

THE TRANSVERSE JOINTS FOR CLASS B PATCHES SHALL ALIGN WITH JOINTS OR CRACKS IN THE ADJACENT LANE WHENEVER POSSIBLE.

SEE STANDARD 420701 FOR DETAILS OF PAVEMENT WELDED WIRE REINFORCEMENT.

442-3

SHEET 1 OF 2

STATE OF ILLINOIS
DEPARTMENT OF TRANSPORTATION

CLASS B PATCHING DETAILS

SCALE: NONE SHEET 1 OF X SHEETS STA. TO STA.

F.A. RTE.	SECTION	COUNTY	TOTAL SHEETS	SHEET NO.
673	(112X) R5-4 & (11X) R5-2	LIVINGSTON	108	107
CONTRACT NO. 66E54				


ILLINOIS FED. AID PROJECT

MODEL: Default
FILE NAME: C:\Users\j302\OneDrive\Documents\Drawings\Map\CADD_Sheets\366E54\442-3\442-3.dgn

V3 Companies
7325 Janes Avenue
Woodridge, IL 60517
630.724.9200 phone
630.724.9202 fax
www.v3co.com


USER NAME = cwasowicz
DESIGNED - MGS
DRAWN - DRP
CHECKED - JWB
DATE - 06/21/2024
PLOT SCALE = 2"
PLOT DATE = 6/21/2024

REVISED -
REVISED -
REVISED -
REVISED -

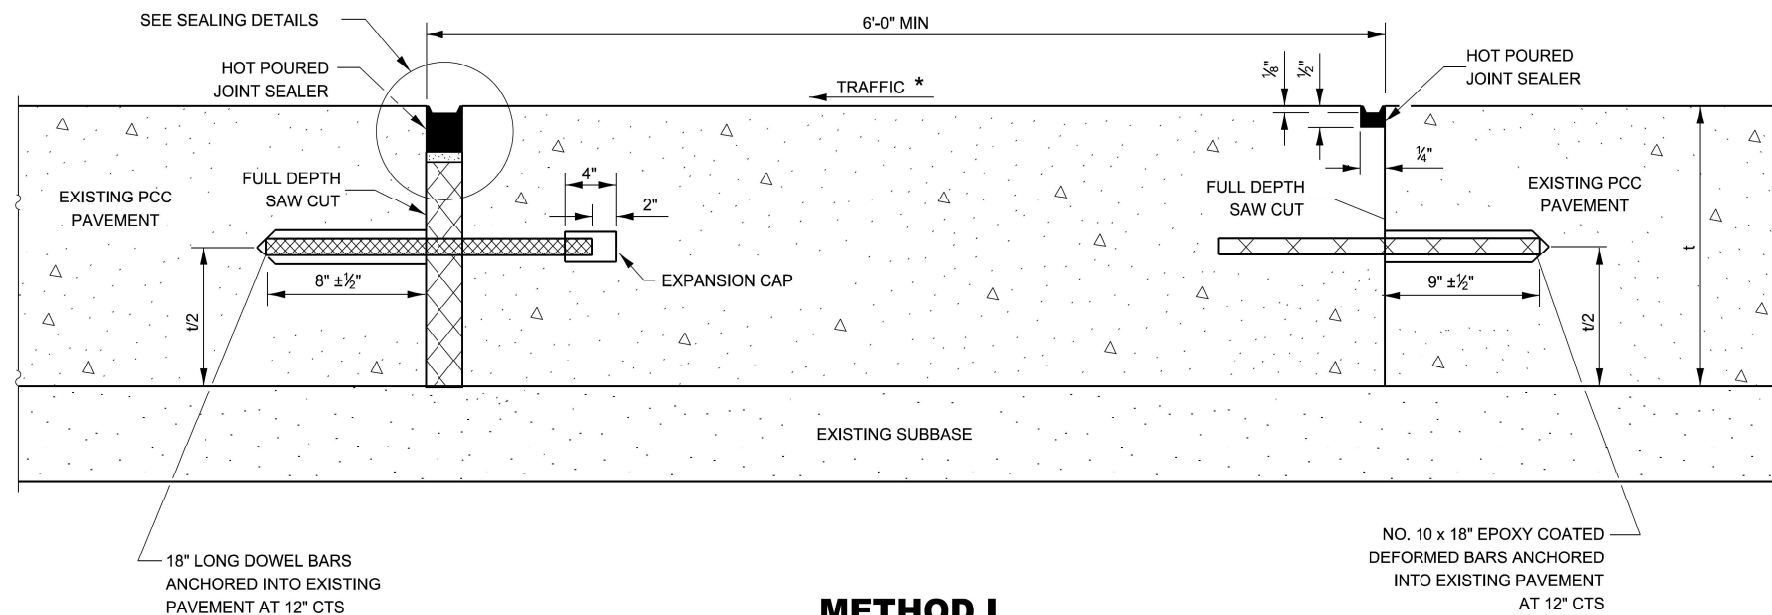


METHOD I

(WITHOUT HMA OVERLAY)

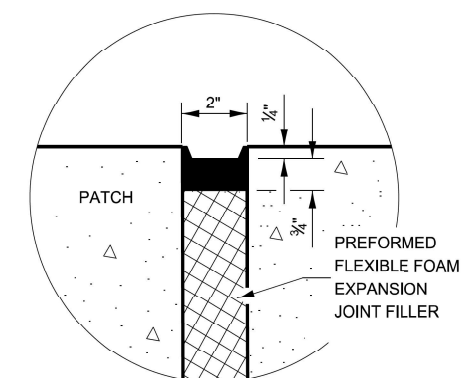


SEALING DETAIL

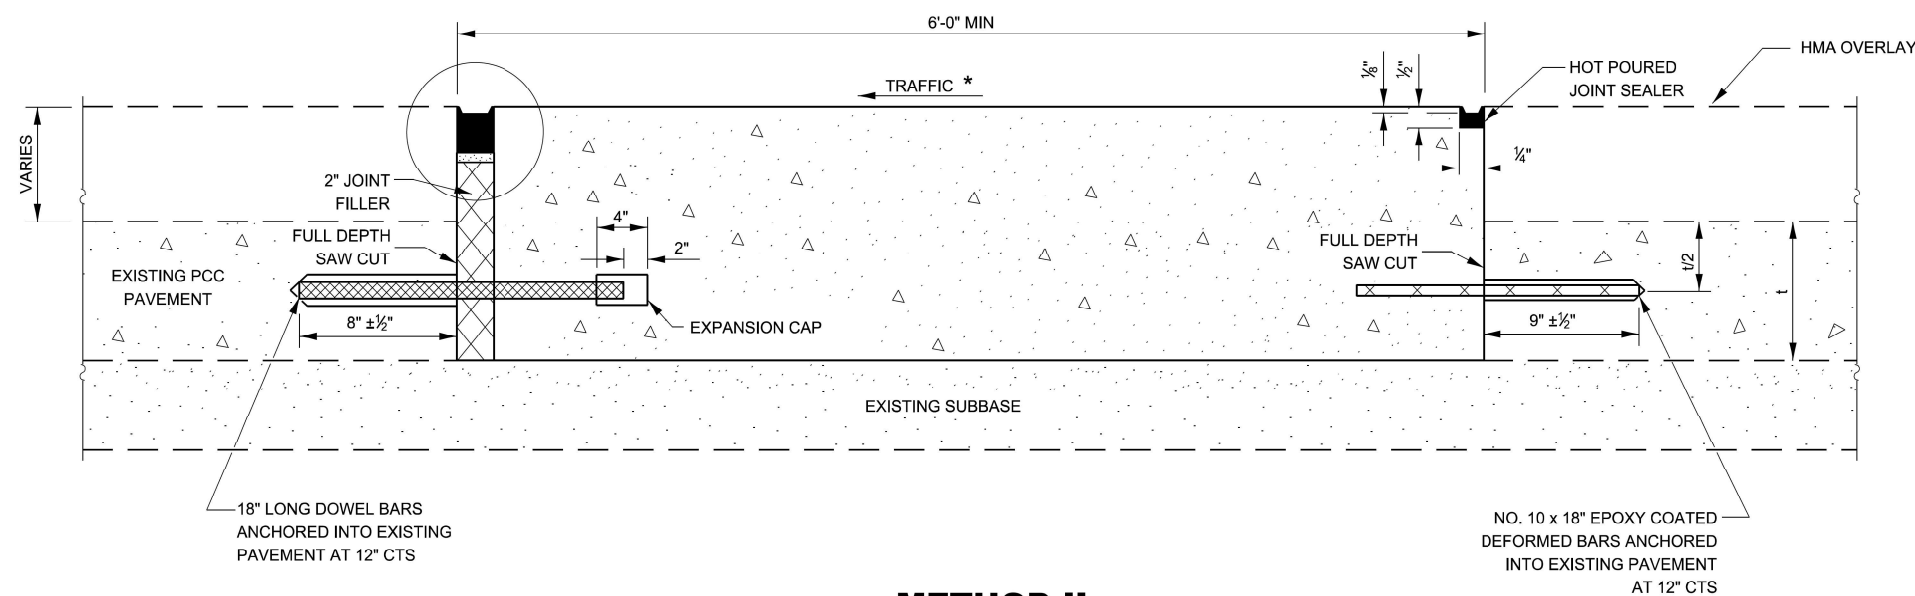

METHOD II

(WITH HMA OVERLAY)

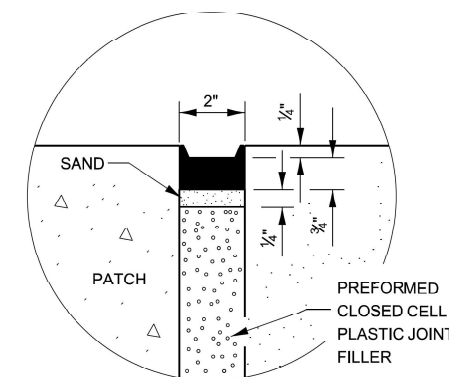

SEALING DETAIL

NOTE

* WHEN RE-ESTABLISHING A TRANSVERSE EXPANSION JOINT ON A TWO-WAY ROAD, REVERSE THE ORIENTATION OF THE DOWEL BARS WITH RESPECT TO TRAFFIC FOR ONE OF THE PATCHES SUCH THAT THE JOINT WILL BE CONTINUOUS ACROSS BOTH LANES.