


STATE OF ILLINOIS
DEPARTMENT OF TRANSPORTATION

F.A.I. RTE.	SECTION	COUNTY	TOTAL SHEETS	SHEET NO.
72	(84-9-4) BP	SANGAMON	20	1
		ILLINOIS	CONTRACT NO. 72L85	

D-96-051-20

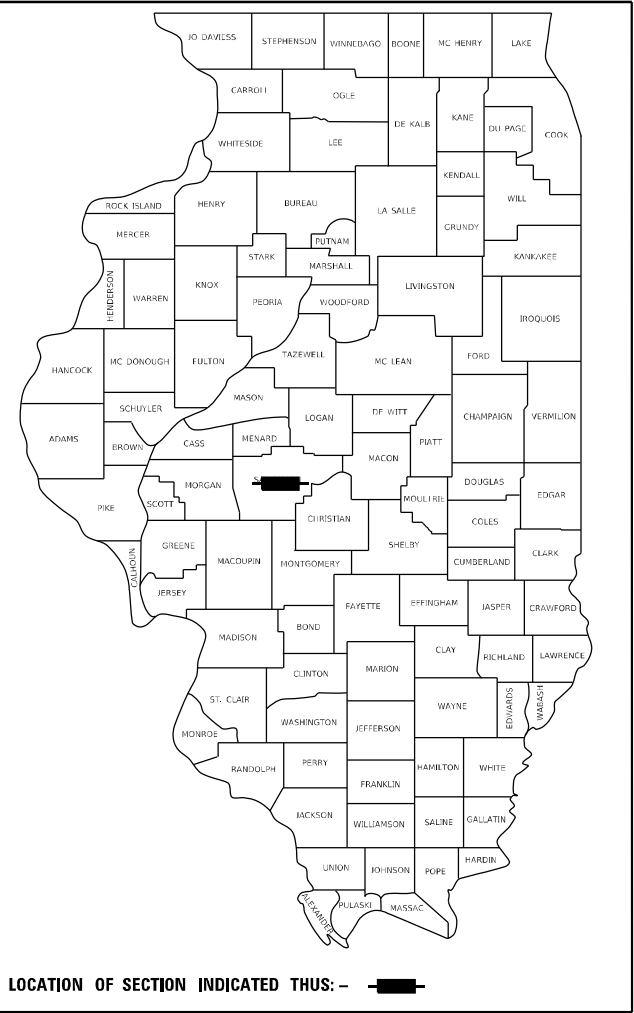

LOCATION OF SECTION INDICATED THUS: - [black rectangle] -

FOR INDEX OF SHEETS, SEE SHEET NO. 2


PROPOSED
HIGHWAY PLANS

FAI ROUTE 72 (I-72, US 36)
SECTION (84-9-4) BP
PROJECT NHPP-G4RW(196)
BRIDGE PAINTING
SANGAMON COUNTY


C-96-082-20



LOCATION #3
SN 084-0104
2ND ST. OVER I-72
0.5 MI W I-72/6TH ST INT.

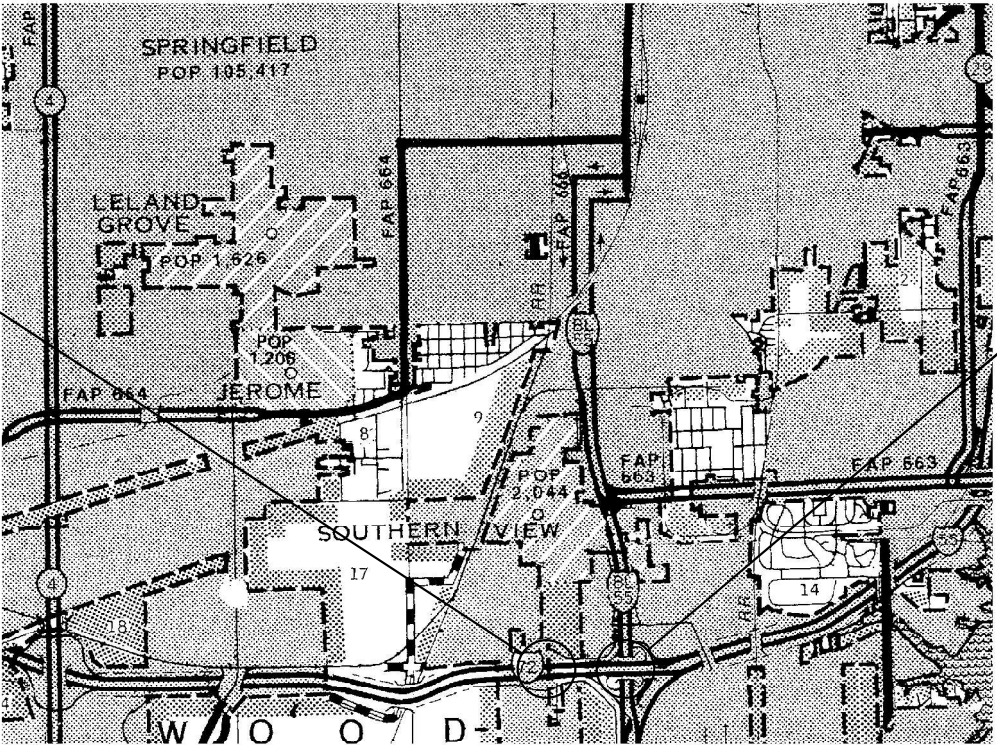

LOCATIONS #1 & #2
SN 084-0076 & 0077
I-72 WB & EB OVER 6TH ST.
AT I-72/6TH ST INT.

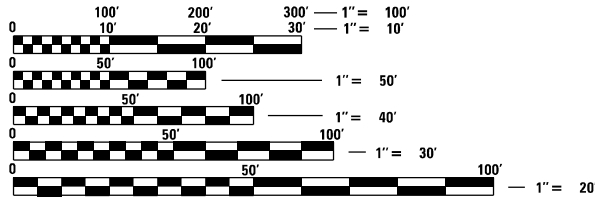

FULL SIZE PLANS HAVE BEEN PREPARED USING STANDARD
ENGINEERING SCALES. REDUCED SIZED PLANS WILL NOT
CONFORM TO STANDARD SCALES. IN MAKING MEASUREMENTS
ON REDUCED PLANS, THE ABOVE SCALES MAY BE USED.

J.U.L.I.E.
JOINT UTILITY LOCATION INFORMATION FOR EXCAVATORS
1-800-892-0123
OR 811

BRIDGE MAINTENANCE ENGINEER: BRANDON DUDLEY – (217) 785-9290

GROSS LENGTH = x.xx FT. = x.xxx MILE
NET LENGTH = x.xx FT. = x.xxx MILE

CONTRACT NO. 72L85

STATE OF ILLINOIS
DEPARTMENT OF TRANSPORTATION

SUBMITTED August 12, 2020
[Signature] REGIONAL ENGINEER
October 2, 2020
[Signature] ENGINEER OF DESIGN AND ENVIRONMENT
October 2, 2020
[Signature] DIRECTOR OF HIGHWAYS PROJECT IMPLEMENTATION 13

PRINTED BY THE AUTHORITY
OF THE STATE OF ILLINOIS

MODEL Default:
FILE Name: C:\OPERATIONS\Bridges\Bridges\Bridges_CAD\72L85 - 6th St painting\sheet.dgn

INDEX OF SHEETS	
1	COVER SHEET
2	INDEX, STANDARDS, GENERAL NOTES, & SIGNATURES
3	SUMMARY OF QUANTITIES
EXISTING BRIDGE PLANS (FOR INFORMATION ONLY)	
5-8	LOCATION #1: SN 084-0076
9-16	LOCATION #2: SN 084-0077
17-20	LOCATION #3: SN 084-0104

HIGHWAY STANDARDS	
000001-07	001006
701101-05	701106-02
701400-09	701401-12
701411-09	701422-10
701428-01	701901-08
BLR 21-9	

GENERAL NOTES:

1. WORK SHALL CONSIST OF BLASTING AND PAINTING STRUCTURAL STEEL AT LOCATIONS DESCRIBED IN THE SPECIAL PROVISIONS. CLEANING AND PAINTING OF THE EXISTING STRUCTURAL STEEL SHALL BE AS SPECIFIED IN THE SPECIAL PROVISIONS FOR "CLEANING AND PAINTING EXISTING STEEL STRUCTURES". ALL AREAS TO BE PAINTED (EXCEPT OVERCOATED AREAS CALLED OUT IN THE SPECIAL PROVISIONS) SHALL BE CLEANED PER NEAR WHITE BLAST CLEANING PER SSPC SP 10. ALL EXISTING STEEL CLEANED SHALL BE PAINTED ACCORDING TO THE REQUIREMENTS OF PAINT SYSTEM 1 - OZ/E/U. THE COLOR OF THE FINAL FINISH COATS SHALL BE AS DESCRIBED IN THE SPECIAL PROVISIONS.
2. THE USE OF AIR MONITORS WILL BE REQUIRED AT ALL LOCATIONS.
3. THE SSPC-QP-1 AND SSPC-QP2 PAINTING CONTRACTOR CERTIFICATIONS WILL BE REQUIRED.
4. CARE SHALL BE TAKEN NOT TO DAMAGE RUBBER BEARING OR JOINT COMPONENTS DURING BLASTING AND CLEANING OPERATIONS. ANY DAMAGE TO THESE COMPONENTS SHALL BE REPAIRED AT THE CONTRACTOR'S EXPENSE. RUBBER COMPONENTS SHALL NOT BE PAINTED.
5. UPON COMPLETION OF PAINTING OPERATIONS, THE CONTRACTOR SHALL REMOVE ALL DEBRIS FROM PIER OR ABUTMENT CAPS UPON WHICH PAINTING OPERATIONS TOOK PLACE. FINAL CLEANUP SHALL BE CONSIDERED INCIDENTAL TO THE PAINT PAY ITEM FOR THE RESPECTIVE LOCATION. THE ENGINEER SHALL HAVE THE RIGHT TO WITHOLD PAYMENT UNTIL SATISFACTORY CLEANUP IS ACHIEVED.


STATE OF ILLINOIS DEPARTMENT OF TRANSPORTATION DIVISION OF HIGHWAYS DISTRICT 6	
EXAMINED August 6 20 20	 ENGINEER OF OPERATIONS
EXAMINED August 4 20 20	 ENGINEER OF PROJECT IMPLEMENTATION
EXAMINED August 4 20 20	 ENGINEER OF PROGRAM DEVELOPMENT

	USER NAME = dudleybm	DESIGNED -	REVISED -	STATE OF ILLINOIS DEPARTMENT OF TRANSPORTATION	INDEX OF SHEETS, STANDARDS, GENERAL NOTES, & SIGNATURES		F.A.I. RTE.	SECTION	COUNTY	TOTAL SHEETS	SHEET NO.
		DRAWN -	REVISED -				72	(84-9-4) BP	SANGAMON	20	2
	PLOT SCALE = 100.0000 ' / in.	CHECKED -	REVISED -				CONTRACT NO. 72L85				
	PLOT DATE = 8/13/2020	DATE -	REVISED -		SCALE:	SHEET OF SHEETS	STA.	TO STA.	ILLINOIS FED. AID PROJECT		

MODEL Default
FILE NAME: C:\OPERATIONS\Bridges\BridgesPlans_CAD\72L85 - 6th St painting\sheet.dgn


CODE NO.	ITEM	UNIT	TOTAL QUANTITY	0-01374-6001	0-01374-6001	0-01374-6001
				NHPP 90/10	NHPP 90/10	NHPP 90/10
				SN 084-0076 0047-URBAN SANGAMON	SN 084-0077 0047-URBAN SANGAMON	SN 084-0104 0047-URBAN SANGAMON
67100100	MOBILIZATION	L SUM	1	0.33	0.33	0.34
70100320	TRAFFIC CONTROL AND PROTECTION, STANDARD 701422	L SUM	1	0.5	0.5	0
70100420	TRAFFIC CONTROL AND PROTECTION, STANDARD 701411	EACH	4	1	2	1
70100800	TRAFFIC CONTROL AND PROTECTION, STANDARD 701401	L SUM	1	0.33	0.33	0.34
70107025	CHANGEABLE MESSAGE SIGN	CAL DA	180	75	15	90
Z0007101	CONTAINMENT AND DISPOSAL OF LEAD PAINT CLEANING RESIDUES NO. 1	L SUM	1	1	0	0
Z0007102	CONTAINMENT AND DISPOSAL OF LEAD PAINT CLEANING RESIDUES NO. 2	L SUM	1	0	1	0
Z0007103	CONTAINMENT AND DISPOSAL OF LEAD PAINT CLEANING RESIDUES NO. 3	L SUM	1	0	0	1
Z0010501	CLEANING AND PAINTING STEEL BRIDGE NO. 1	L SUM	1	1	0	0
Z0010502	CLEANING AND PAINTING STEEL BRIDGE NO. 2	L SUM	1	0	1	0
Z0010503	CLEANING AND PAINTING STEEL BRIDGE NO. 3	L SUM	1	0	0	1
X7011800	TRAFFIC CONTROL AND PROTECTION, STANDARD BLR 21	L SUM	1	0	0	1

	USER NAME = dudleybm	DESIGNED -	REVISED -	STATE OF ILLINOIS DEPARTMENT OF TRANSPORTATION	SUMMARY OF QUANTITIES					F.A.I. RTE.	SECTION	COUNTY	TOTAL SHEETS	SHEET NO.
		DRAWN -	REVISED -							72	(84-9-4) BP	SANGAMON	20	3
	PLOT SCALE = 100.0000 ' / in.	CHECKED -	REVISED -		CONTRACT NO. 72L85									
	PLOT DATE = 8/13/2020	DATE -	REVISED -		SCALE:	SHEET	OF	SHEETS	STA.	TO	STA.	ILLINOIS	FED. AID PROJECT	

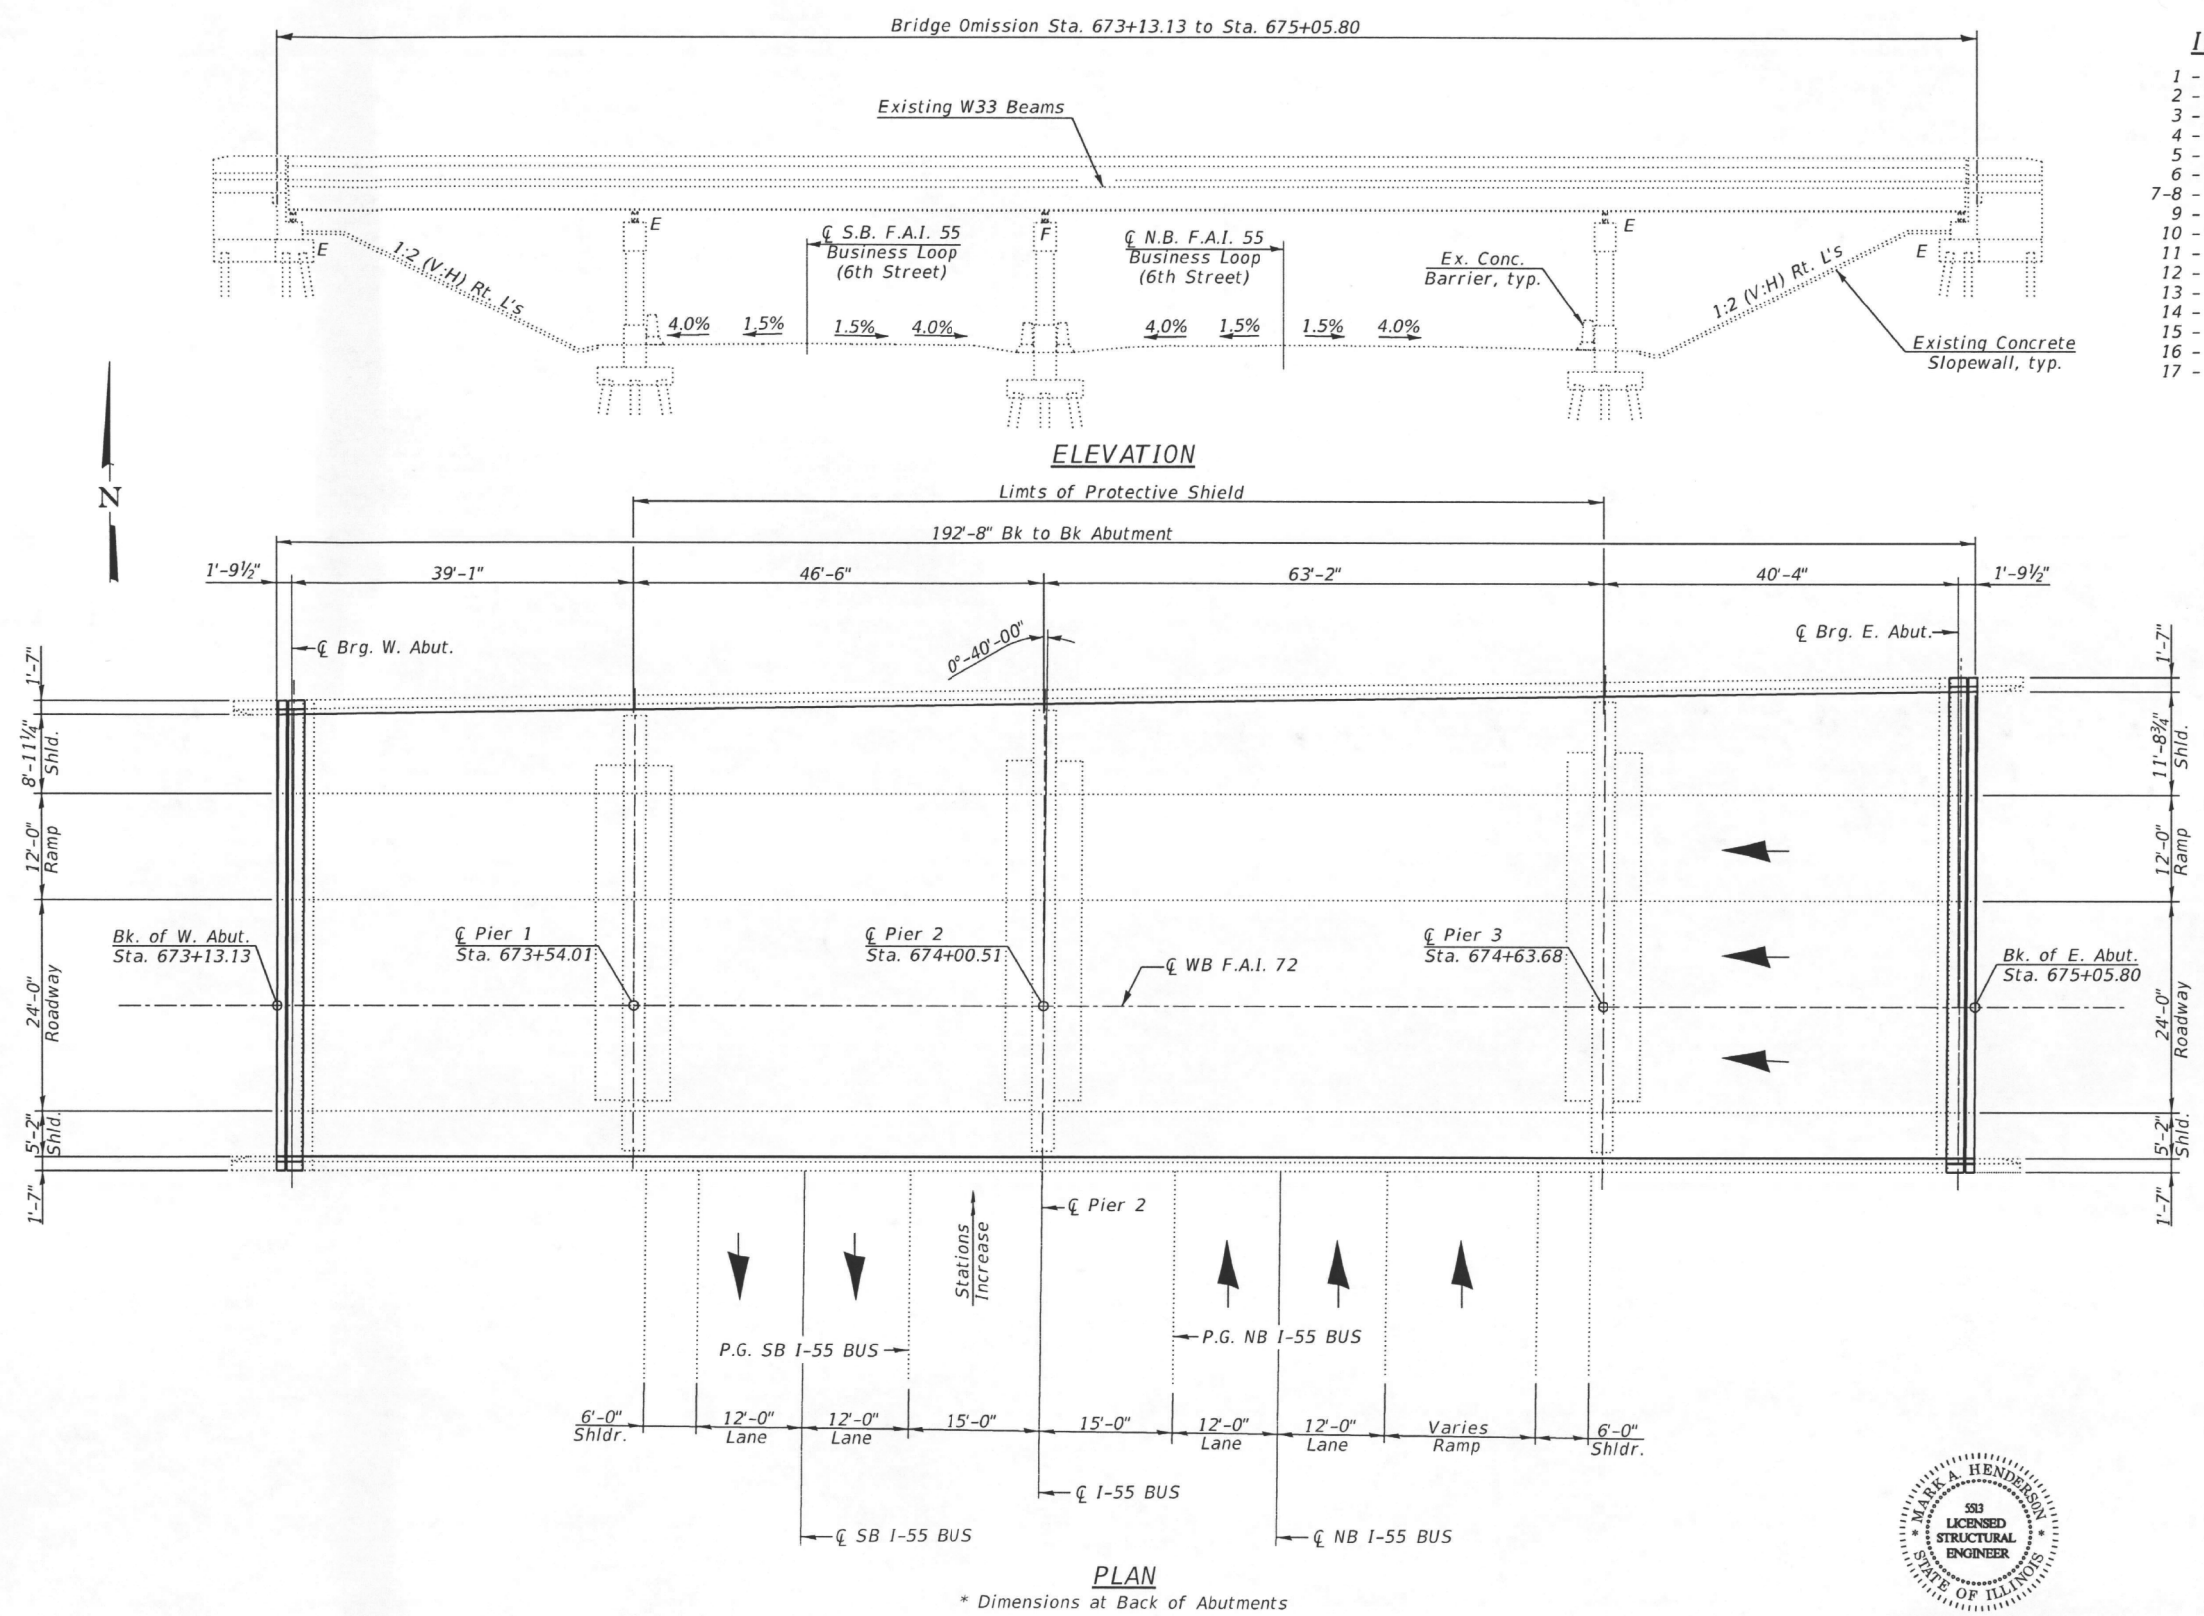


INDEX OF SHEETS	
1 -	General Plan & Elevation
2 -	General Data
3 -	Stage Construction Details
4 -	Temporary Concrete Barrier for Stage Construction
5 -	Deck Slab Repair
6 -	Superstructure Concrete Removal
7-8 -	Superstructure Details
9 -	Preformed Joint Strip Seal
10 -	Structural Steel Details
11 -	Bearing Details
12 -	West Abutment Repair Details
13 -	East Abutment Repair Details
14 -	Pier 1 Crashwall Extension and Repair Details
15 -	Pier 2 Crashwall Extension and Repair Details
16 -	Pier 3 Crashwall Extension and Repair Details
17 -	Bar Splicer Details


- PROPOSED IMPROVEMENTS**
1. Replace bearings at both abutments.
 2. Replace joints at both abutments.
 3. Repair portions of deck with full depth patches.
 4. Scarify deck $\frac{3}{4}$ " and install $2\frac{1}{2}$ " microsilica concrete overlay. Up to $\frac{1}{4}$ " will be ground off the microsilica concrete overlay.
 5. Substructure concrete repairs.

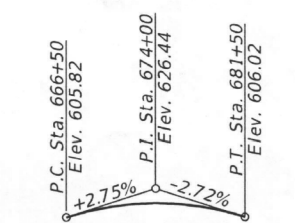

PROFILE GRADE
(At Median Edge of Pavement)

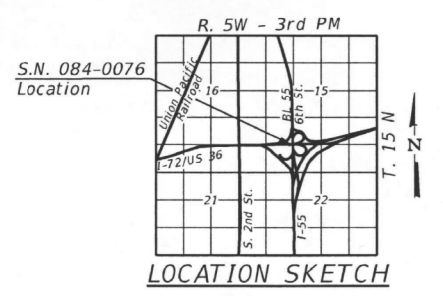


GENERAL PLAN & ELEVATION
WB I-72 (F.A.I. 72) OVER
6th STREET/I-55 BUS
SEC. (110)RS-2, (84-9)RS-7, BR
SANGAMON COUNTY
STATION 674+09.47
STRUCTURE NO. 084-0076

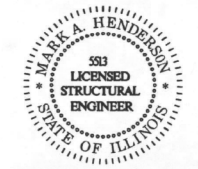


Mark A. Henderson 2/14/19
Expiration Date: 11/30/2020

 Veenstra & Kimm, Inc. Springfield, IL. Phone: (217)544-8033	USER NAME =	DESIGNED -	REVISED -	STATE OF ILLINOIS DEPARTMENT OF TRANSPORTATION	GENERAL PLAN & ELEVATION STRUCTURE NO. 084-0076 SHEET NO. 1 OF 17 SHEETS	F.A.I. RTE.	SECTION	COUNTY	TOTAL SHEETS	SHEET NO.
	PLOT SCALE =	CHECKED -	REVISED -			*	(110)RS-2, (84-9)RS-7, BR	SANGAMON	152	72
	PLOT DATE =	DRAWN -	REVISED -			CONTRACT NO. 72J94				
		CHECKED -	REVISED -			ILLINOIS FED. AID PROJECT * FAI 72, FAP 666, FAI 72 4 / I-72, I-55 BUS				
 Veenstra & Kimm, Inc. Springfield, IL. Phone: (217)544-8033	USER NAME = dudleybm	DESIGNED -	REVISED -	STATE OF ILLINOIS DEPARTMENT OF TRANSPORTATION	EXISTING BRIDGE PLANS, SN 084-0076 (FOR INFORMATION ONLY)	F.A.I. RTE.	SECTION	COUNTY	TOTAL SHEETS	SHEET NO.
	PLOT SCALE = 100,0000' / in.	CHECKED -	REVISED -			72	(84-9-4) BP	SANGAMON	20	4
	PLOT DATE = 8/13/2020	DATE -	REVISED -			CONTRACT NO. 72L85				
						ILLINOIS FED. AID PROJECT				

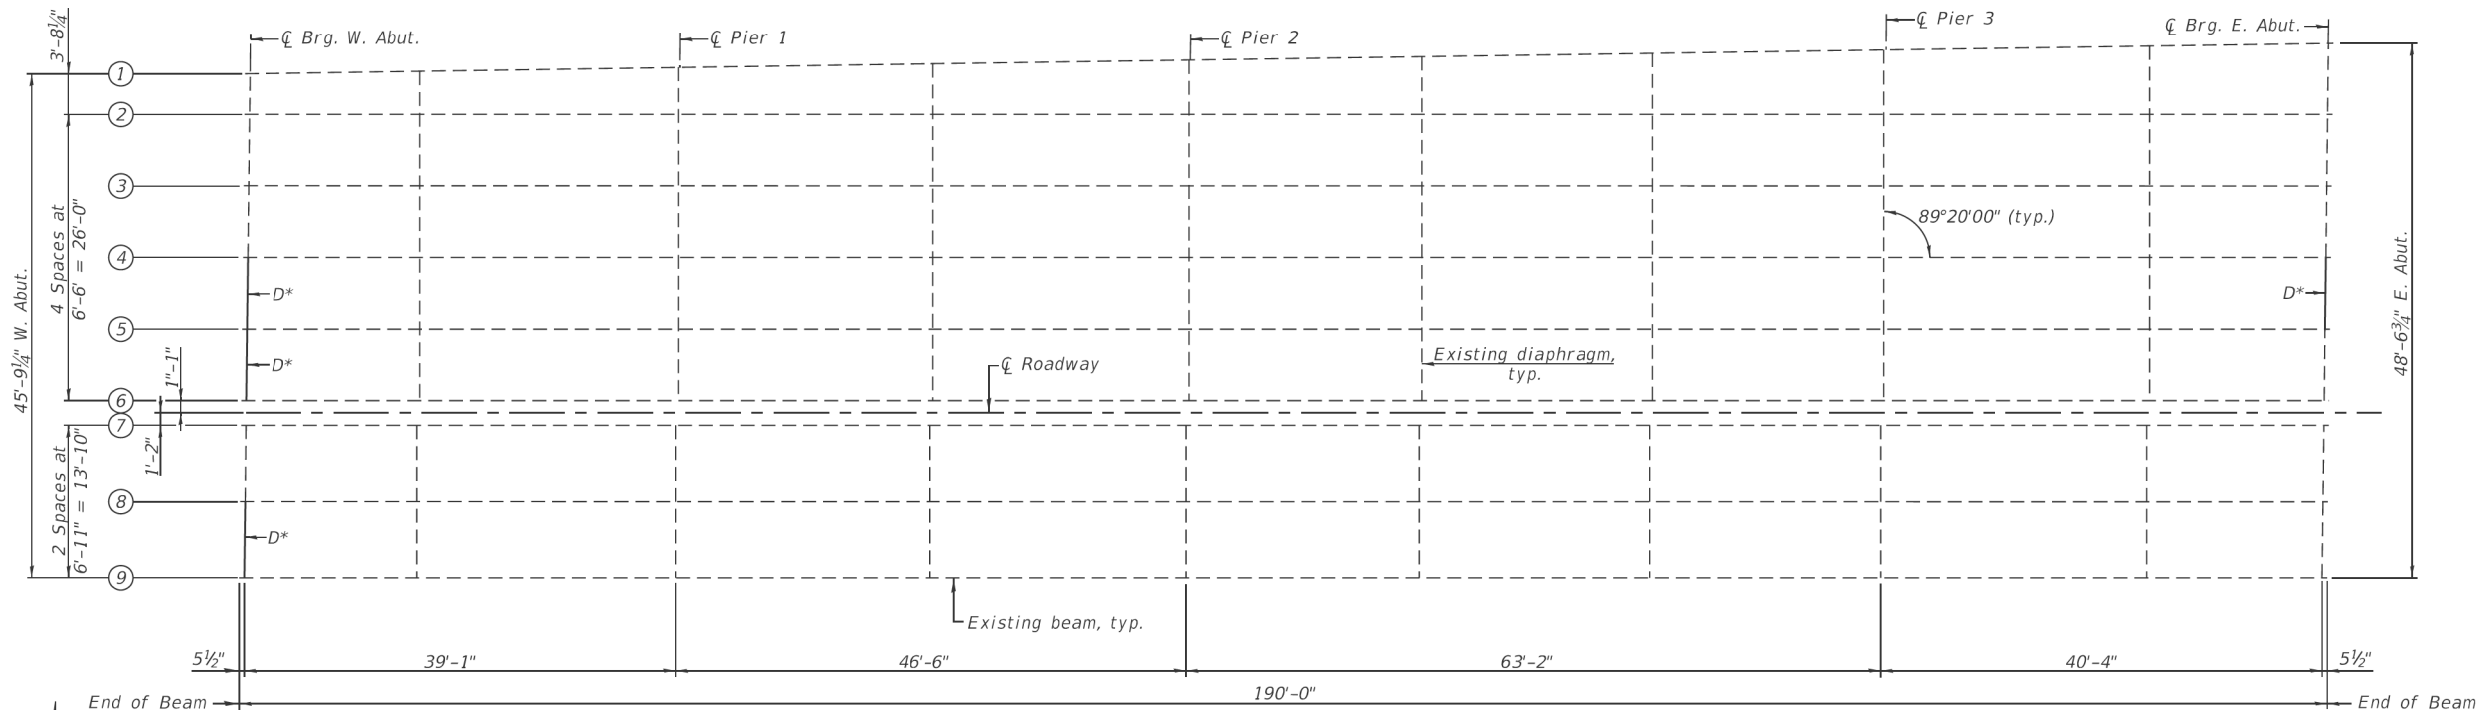

FRAMING PLAN
All beams are 33WF130

* Steel Diaphragms to be replaced.

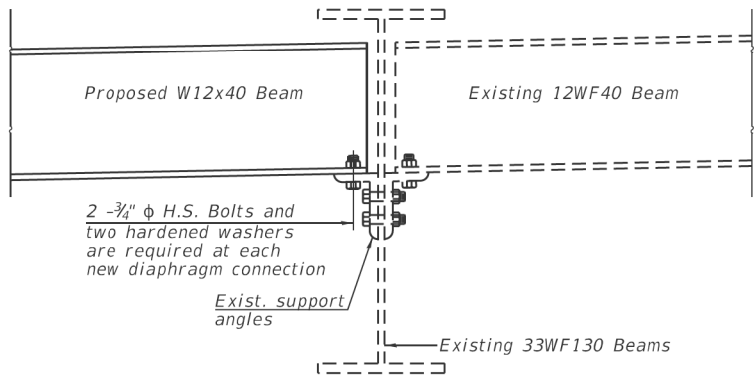

DIAPHRAGM D DETAIL

Notes:
The structural steel shall be galvanized after shop fabrication according to AASHTO M232.
All structural steel for the end diaphragms at the abutments shall conform to the requirements of AASHTO M270, Grade 50.
Any missing, loose or deteriorated rivets found in existing connections during construction shall be replaced with same size high strength bolts.

BILL OF MATERIAL

Item	Unit	Quantity
Furnishing and Erecting Structural Steel	Pound	1020



USER NAME :	DESIGNED -	REVISED -
	CHECKED -	REVISED -
PLOT SCALE :	DRAWN -	REVISED -
PLOT DATE :	CHECKED -	REVISED -

STATE OF ILLINOIS
DEPARTMENT OF TRANSPORTATION

STRUCTURAL STEEL DETAILS
STRUCTURE NO. 084-0076

SHEET NO. 10 OF 17 SHEETS

F.A.I. RTE.	SECTION	COUNTY	TOTAL SHEETS	SHEET NO.
• 72	(110)RS-2, (84-9)RS-7, BR	SANGAMON	152	81
CONTRACT NO. 72J94				
ILLINOIS FED. AID PROJECT				
• FAI 72, FAP 666, FAI 72 4 / I-72, I-55 BUS				

USER NAME :	DESIGNED -	REVISED -
	DRAWN -	REVISED -
PLOT SCALE :	CHECKED -	REVISED -
PLOT DATE :	DATE -	REVISED -

STATE OF ILLINOIS
DEPARTMENT OF TRANSPORTATION

EXISTING BRIDGE PLANS, SN 084-0076
(FOR INFORMATION ONLY)


SCALE: SHEET 2 OF 5 SHEETS STA. TO STA.

F.A.I. RTE.	SECTION	COUNTY	TOTAL SHEETS	SHEET NO.
72	(84-9-4) BP	SANGAMON	20	5
CONTRACT NO. 72L85				
ILLINOIS FED. AID PROJECT				


STATE OF ILLINOIS
DEPARTMENT OF PUBLIC WORKS & BUILDINGS
DIVISION OF HIGHWAYS

ROUTE NO.	SEC.	COUNTY	TOTAL SHEETS	SHEET NO.
F.A. RT. 196	84-3HB-4	Sangamon	34	14
FOR ROAD DIST. NO. 7	ILLINOIS PROJECT			


SHEET 6 OF 19

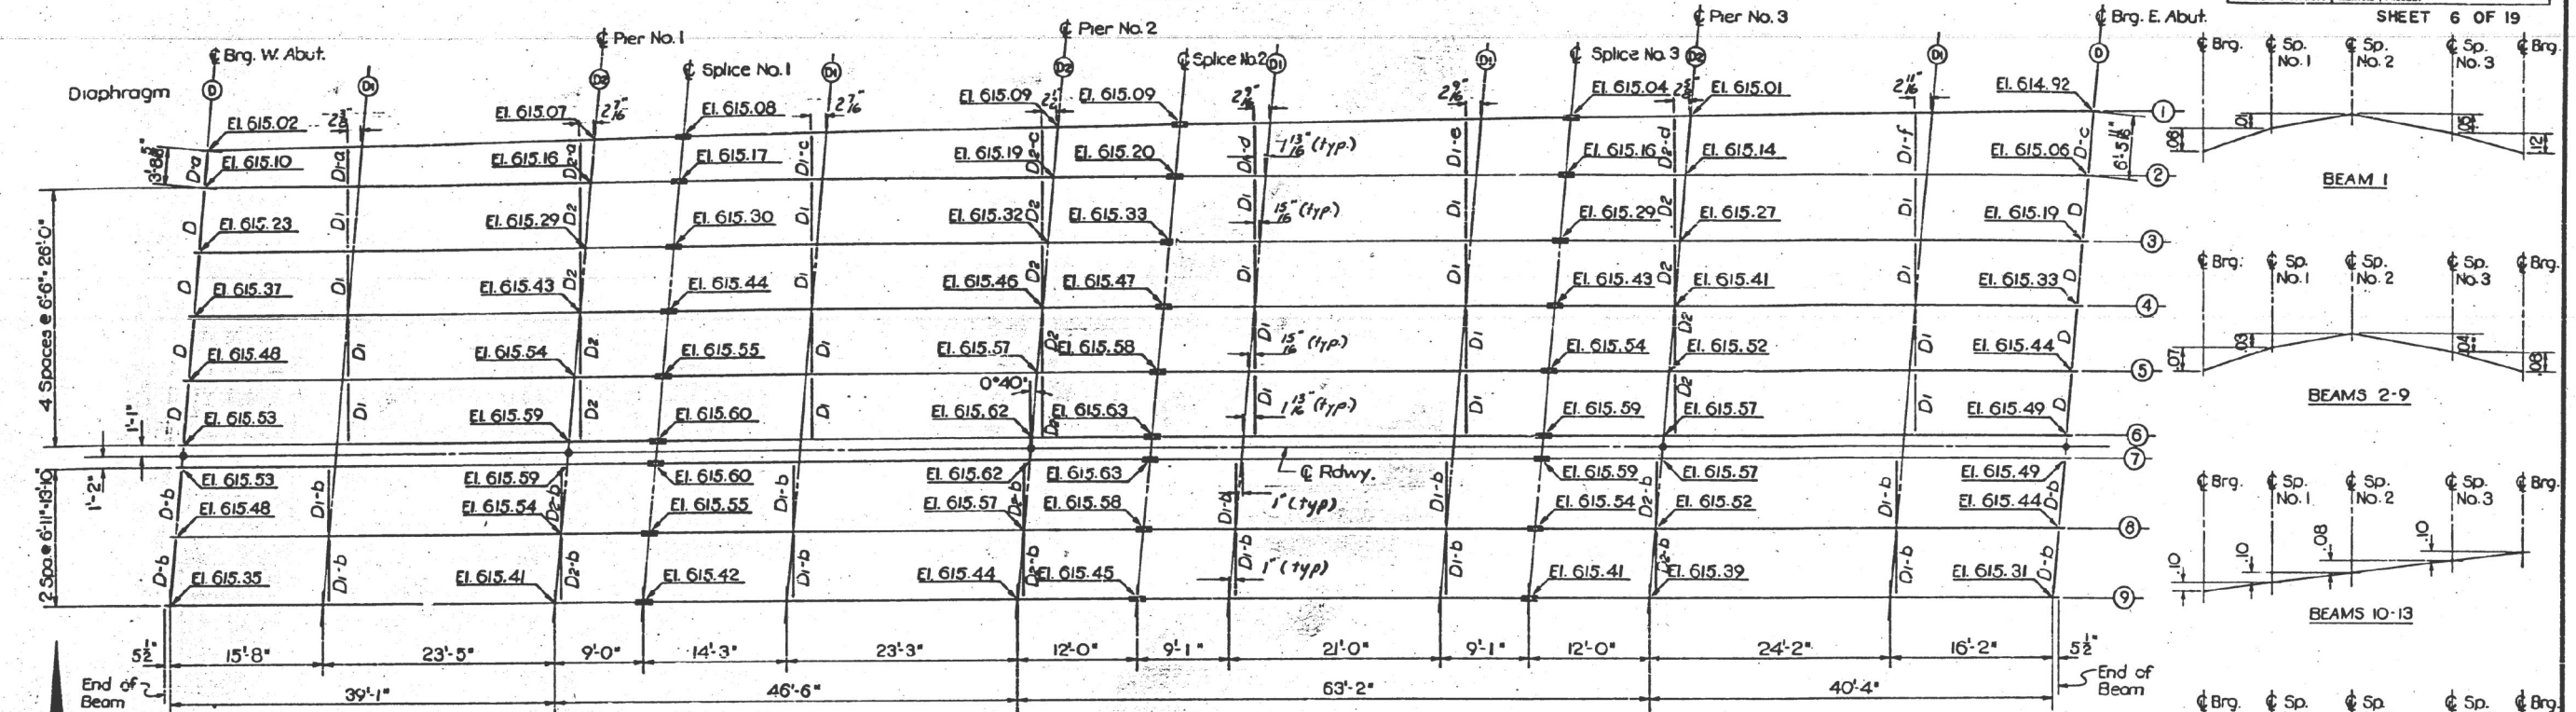

FRAMING PLAN - NORTH BRIDGE

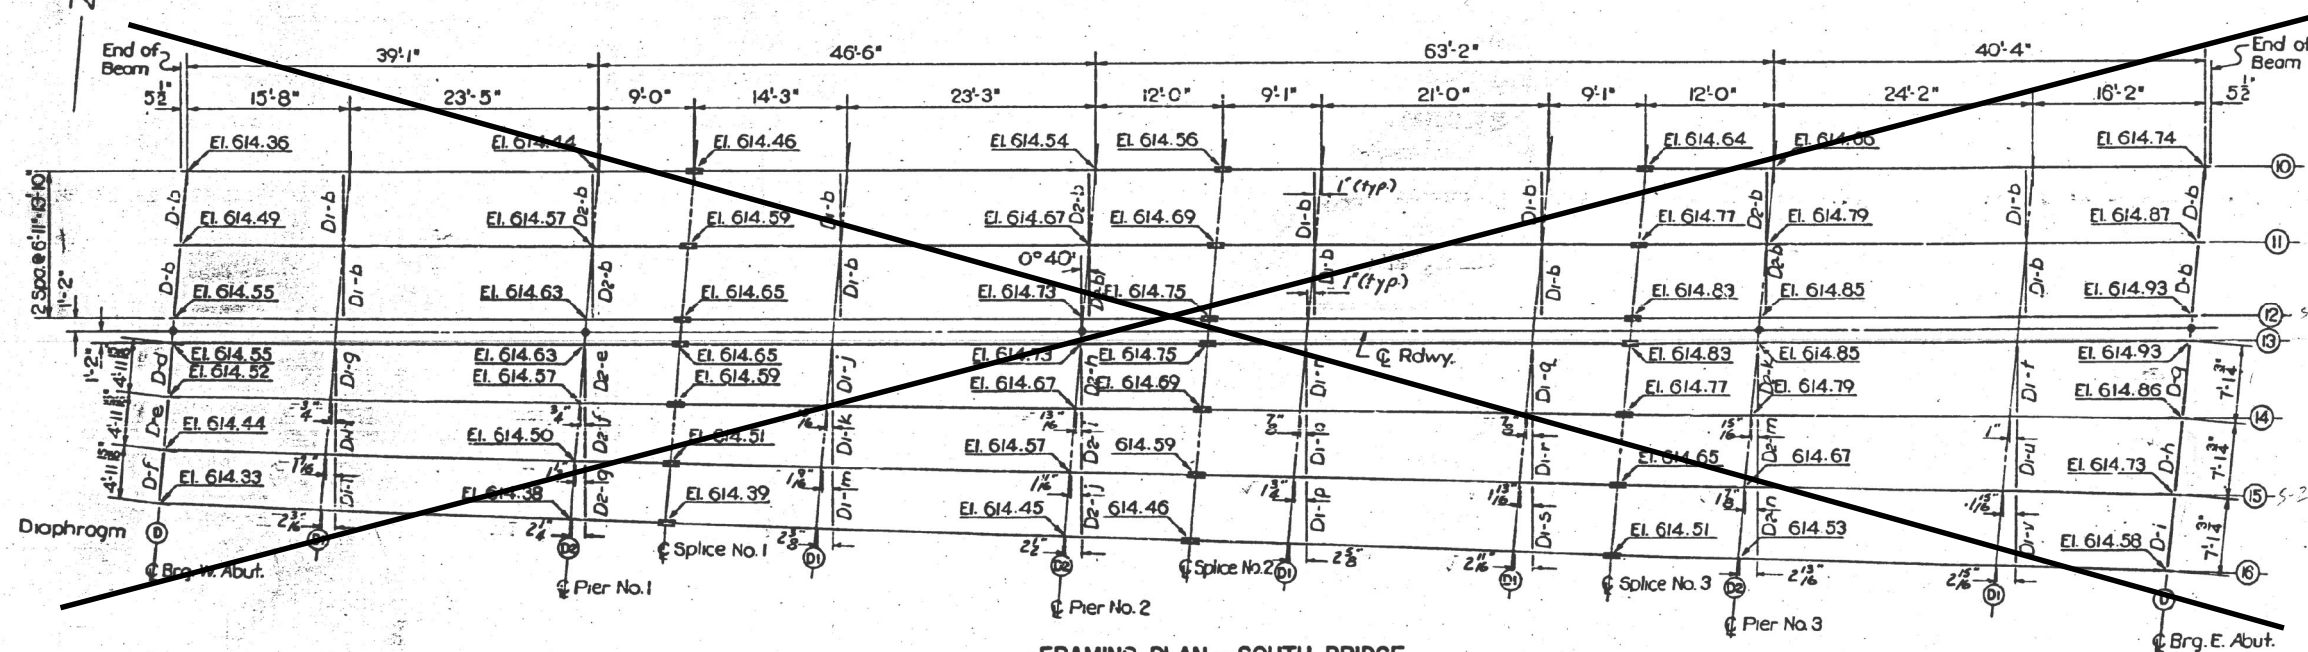

FRAMING PLAN - SOUTH BRIDGE

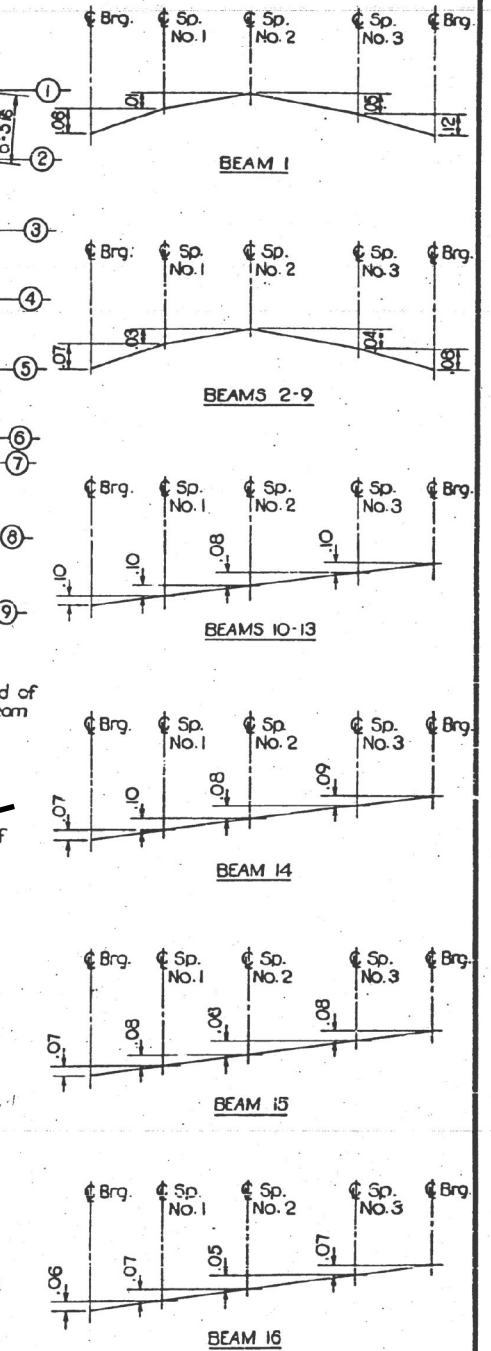

FABRICATION DIAGRAMS

STRUCTURAL STEEL
F.A. RT. 196 OVER U.S. RT. 66
F.A. ROUTE 196 SEC. 84-3HB-4-F
SANGAMON COUNTY
STATION 674+00

Notes:
All beams 33 W 130
All elevations shown are
given at the top of the top flange of
the beams @ Brig. or @ Splice.
Diaphragms D₁ & D₂ to be perpendicular
to C Rdwy.
Work this sheet with sheet 7 of 19

DESIGNED	REG	EXAMINED	
CHECKED	gc	PASSED	
DRAWN	D.D.O.	APPROVED	
CHECKED	gc		

STATE OF ILLINOIS
DEPARTMENT OF TRANSPORTATION

EXISTING BRIDGE PLANS, SN 084-0076
(FOR INFORMATION ONLY)

SCALE: SHEET 3 OF 5 SHEETS STA. TO STA.


F.A.I. RTE.	SECTION	COUNTY	TOTAL SHEETS	SHEET NO.
72	(84-9-4) BP	SANGAMON	20	6
CONTRACT NO. 72L85				

ILLINOIS FED. AID PROJECT


STATE OF ILLINOIS
DEPARTMENT OF PUBLIC WORKS & BUILDINGS
DIVISION OF HIGHWAYS

ROUTE NO.	SEC.	COUNTY	TOTAL SHEETS	SHEET NO.
F.A. 84-3HB-4 Rt. 196	84-3HB-4	Sangamon	34	15
FED. ROAD DIST. NO. 7	ILLINOIS PROJECT		25	15


SHEET 7 OF 19

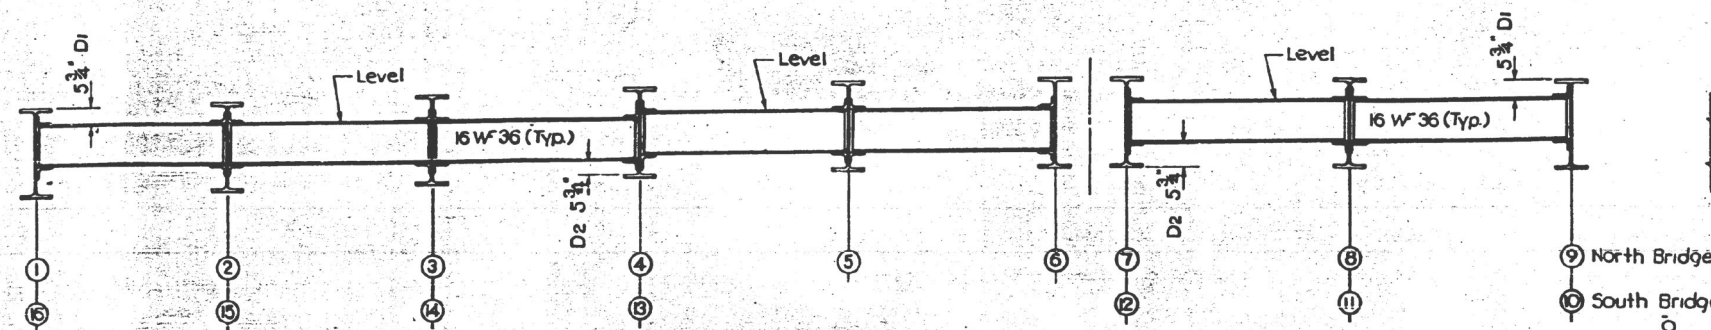


ELEVATION OF DIAPHRAGMS D1 & D2

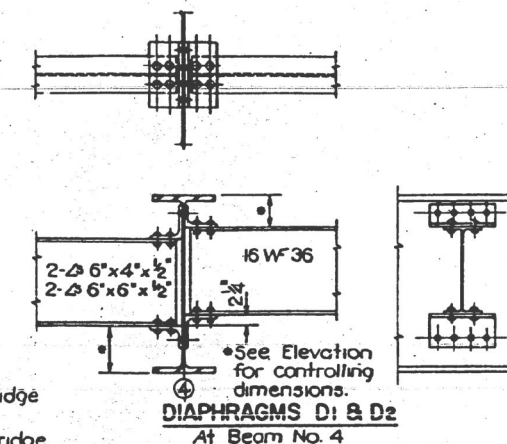


DIAPHRAGMS D1 & D2
At Beam No. 4

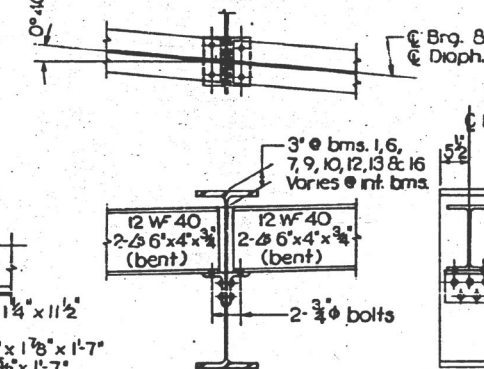


DIAPHRAGM D

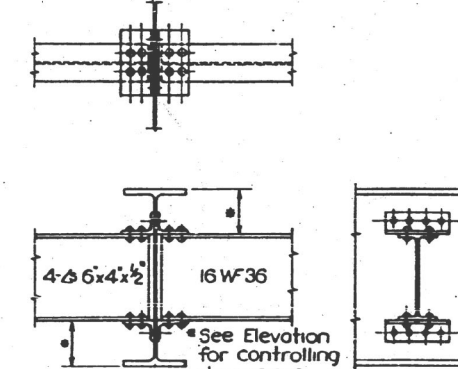


DIAPHRAGMS D1 & D2
Typical except @ Bm. No. 4

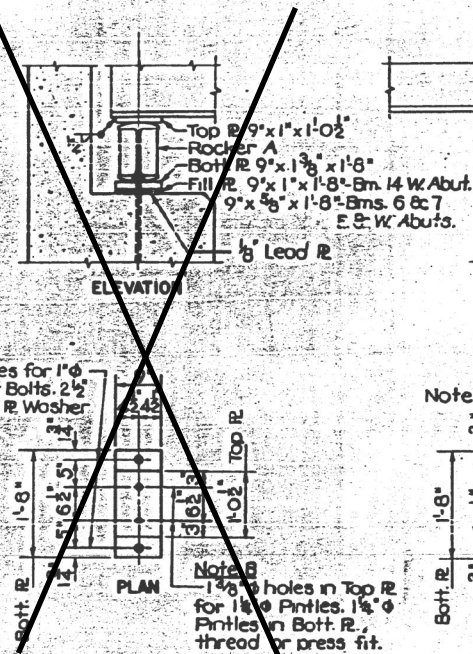


ABUTMENTS

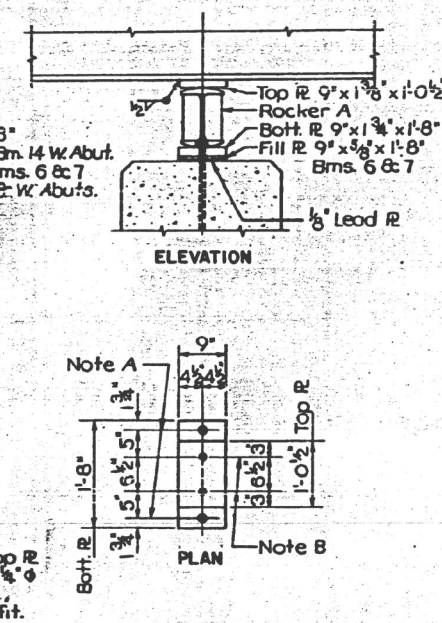


PIER 1

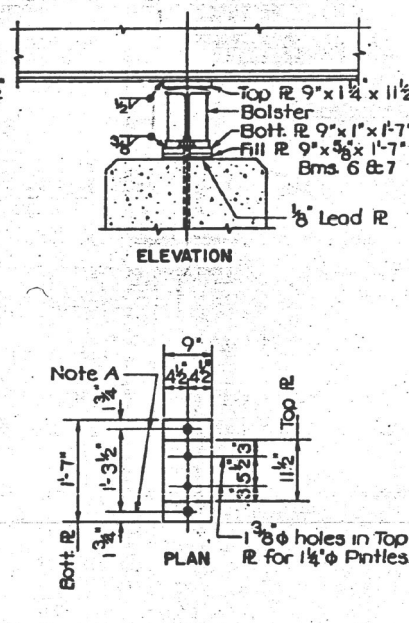


PIER 2

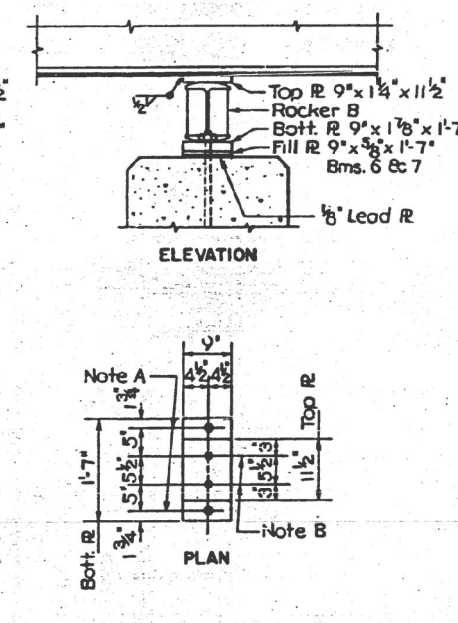


PIER 3

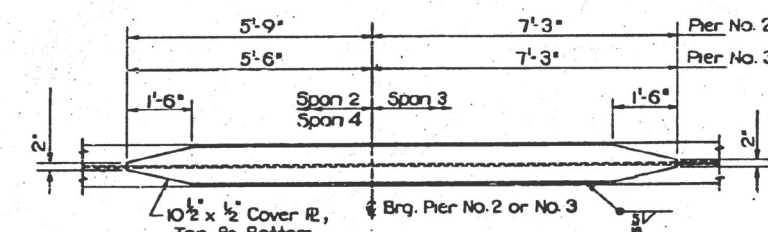


COVER PLATE DETAIL

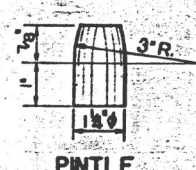


PINTLE

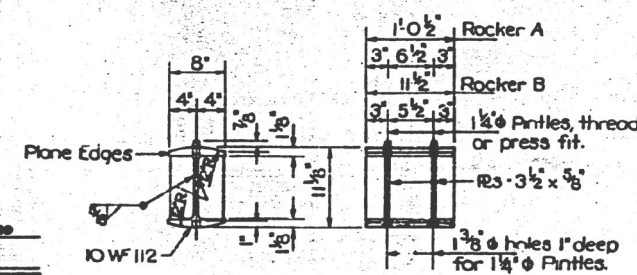

ROCKER A & B

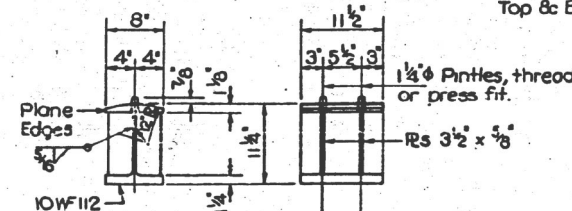

BOLSTER

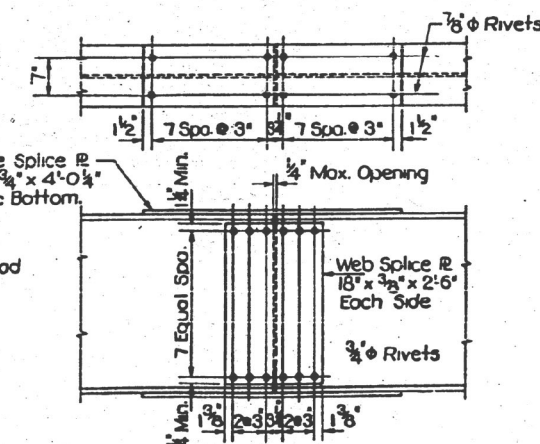

SPLICE DETAIL

STRUCTURAL STEEL DETAILS
F.A. RT. 196 OVER U.S. RT. 66

F.A. ROUTE 196 SEC. 84-3HB-4-F
SANGAMON COUNTY
STATION 674+00

DESIGNED	RES	EXAMINED	
CHECKED	gpc	PASSED	
DRAWN	D.D.O.	APPROVED	
CHECKED	gpc		

USER NAME	= dudleybm	DESIGNED	-	REVISED	-
PLOT SCALE	= 100,0000' / in.	DRAWN	-	REVISED	-
PLOT DATE	= 8/13/2020	CHECKED	-	REVISED	-
		DATE	-	REVISED	-



STATE OF ILLINOIS
DEPARTMENT OF TRANSPORTATION

EXISTING BRIDGE PLANS, SN 084-0076
(FOR INFORMATION ONLY)


SCALE: SHEET 4 OF 5 SHEETS STA. TO STA.

F.A. RTE.	SECTION	COUNTY	TOTAL SHEETS	SHEET NO.
72	(84-9-4) BP	SANGAMON	20	7
				CONTRACT NO. 72L85







ILLINOIS FED. AID PROJECT

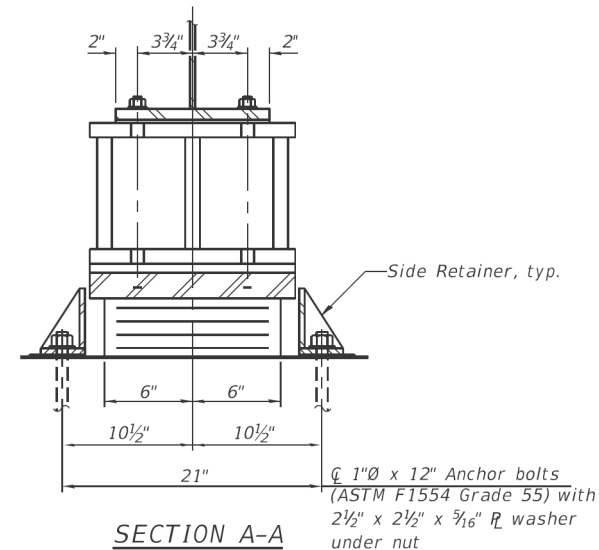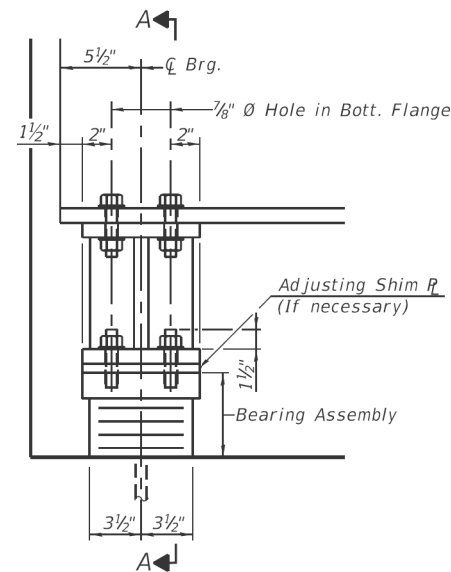

TYPE I ELASTOMERIC EXP. BRG.
(At West and East Abutments - 18 required)

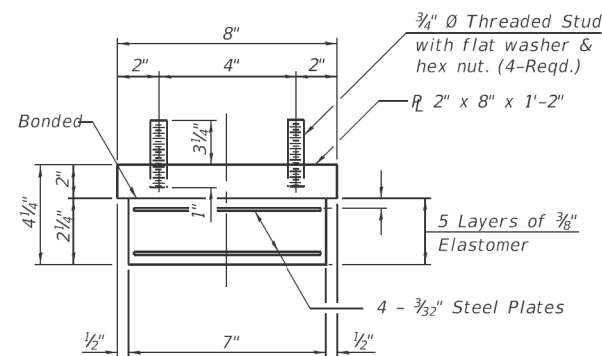

Note:
Shim plates shall not be placed
under Bearing Assembly.

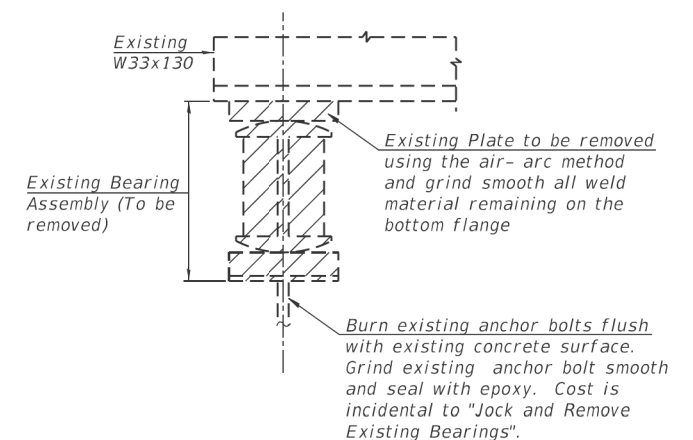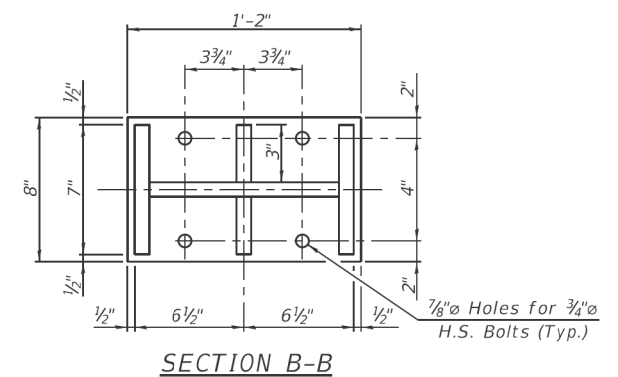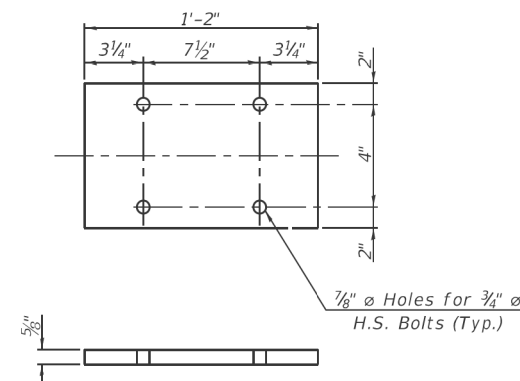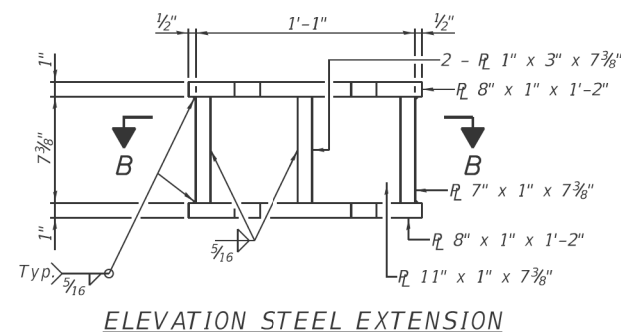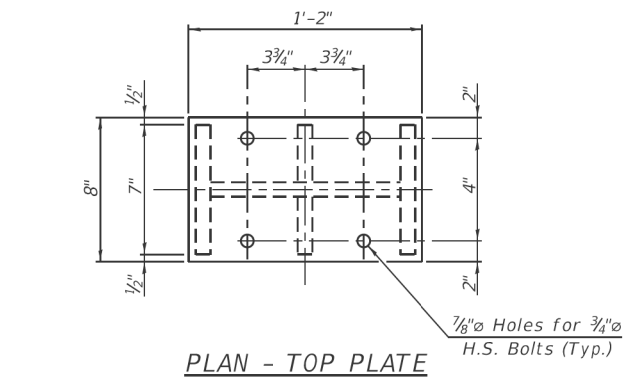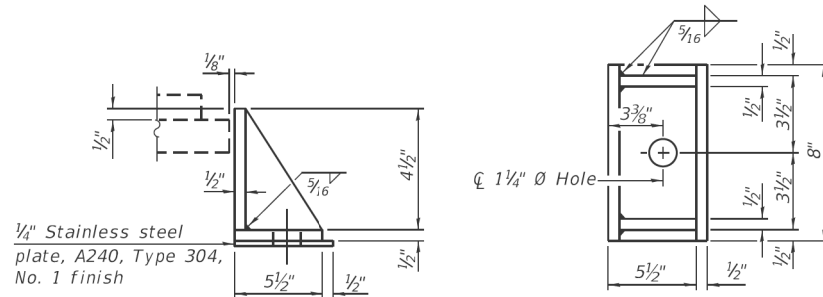

INTERIOR GIRDER
REACTION TABLE

	W. ABUT.	E. ABUT.
R_{DL} , kips	18.7	14.8
R_{LL} , kips	37.3	37.7
Imp., kips	11.2	11.3
R (Total) - kips	67.2	63.8

BILL OF MATERIAL

<i>Item</i>	<i>Unit</i>	<i>Total</i>
<i>Elastomeric Bearing Assembly Type I</i>	<i>Each</i>	<i>18</i>
<i>Anchor Bolts, 1"</i>	<i>Each</i>	<i>36</i>
<i>Furnishing and Erecting Structural Steel</i>	<i>Pound</i>	<i>2480</i>


Bench Mark: Chiseled "C" East side of overhead sign foundation centerline median 6th Street, North of SN 084-0076, NAVD 88 Elev. 601.90

Existing Structure: Structure No. 084-0077 was originally built in 1963 under Section 84-3(HB,HF)-4) in Sangamon County. The structure was widened in 1973 under Section 84-9(4,4HB,2Y) and repaired in 1989. The expansion joints were replaced in 1991 under Section (84-9-4HB-2)I and HMA overlay was added in 1996. Beams were straightened and replaced in 2003 under Section (84-3HB-4)I. In 2008, the north parapet was replaced and a new HMA surface was constructed under Section D6 Interstate RS, BR, M CAB 2008. The existing bridge is a four span steel wide flange beam superstructure with poured concrete deck. The substructure consists of spill-through abutments on steel piles and hammerhead piers on timber piles. The back to back abutment length is 192'-8" and the out to out bridge width varies between 50'-8 1/4" to 54'-7". The existing concrete deck will be removed and replaced. Construction will be completed using Stage Construction.

No Salvage


INDEX OF SHEETS

- 1 - General Plan & Elevation
- 2 - General Data
- 3 - Stage Construction Details
- 4 - Temporary Concrete Barrier
- 5-7 - Top of Slab Elevations
- 8-9 - Top of Approach Slab Elevations
- 10 - Superstructure
- 11 - Superstructure Details
- 12 - Drainage Scupper, DS-11
- 13 - Drainage Scupper, DS-12
- 14 - Drainage Details
- 15 - Concrete Parapet Slipforming Option
- 16 - Abutment Diaphragm Details - West Abutment
- 17 - Abutment Diaphragm Details - East Abutment
- 18-19 - Bridge Approach Slab Details - West Abutment
- 20-21 - Bridge Approach Slab Details - East Abutment
- 22 - Structural Steel
- 23 - Structural Steel Details
- 24 - Bearing Details
- 25 - Abutment Concrete Removal Details
- 26 - West Abutment
- 27 - East Abutment
- 28 - East Abutment Concrete Slopewall Repair Details
- 29 - Structural Repair of Concrete Structure
- 30 - Pier 1 Crashwall Extension
- 31 - Pier 2 Crashwall Extension
- 32 - Pier 3 Crashwall Extension
- 33 - Bar Splicer Details
- 34 - Bridge Mount Sign Structures - General Plan and Elevation
- 35 - Bridge Mount Sign Structures - Walkway Connection Detail
- 36 - Bridge Mount Sign Structures - Connection Details
- 37 - Bridge Mount Sign Structures - Walkway Details
- 38 - Sign Design for the 6th Street Structure

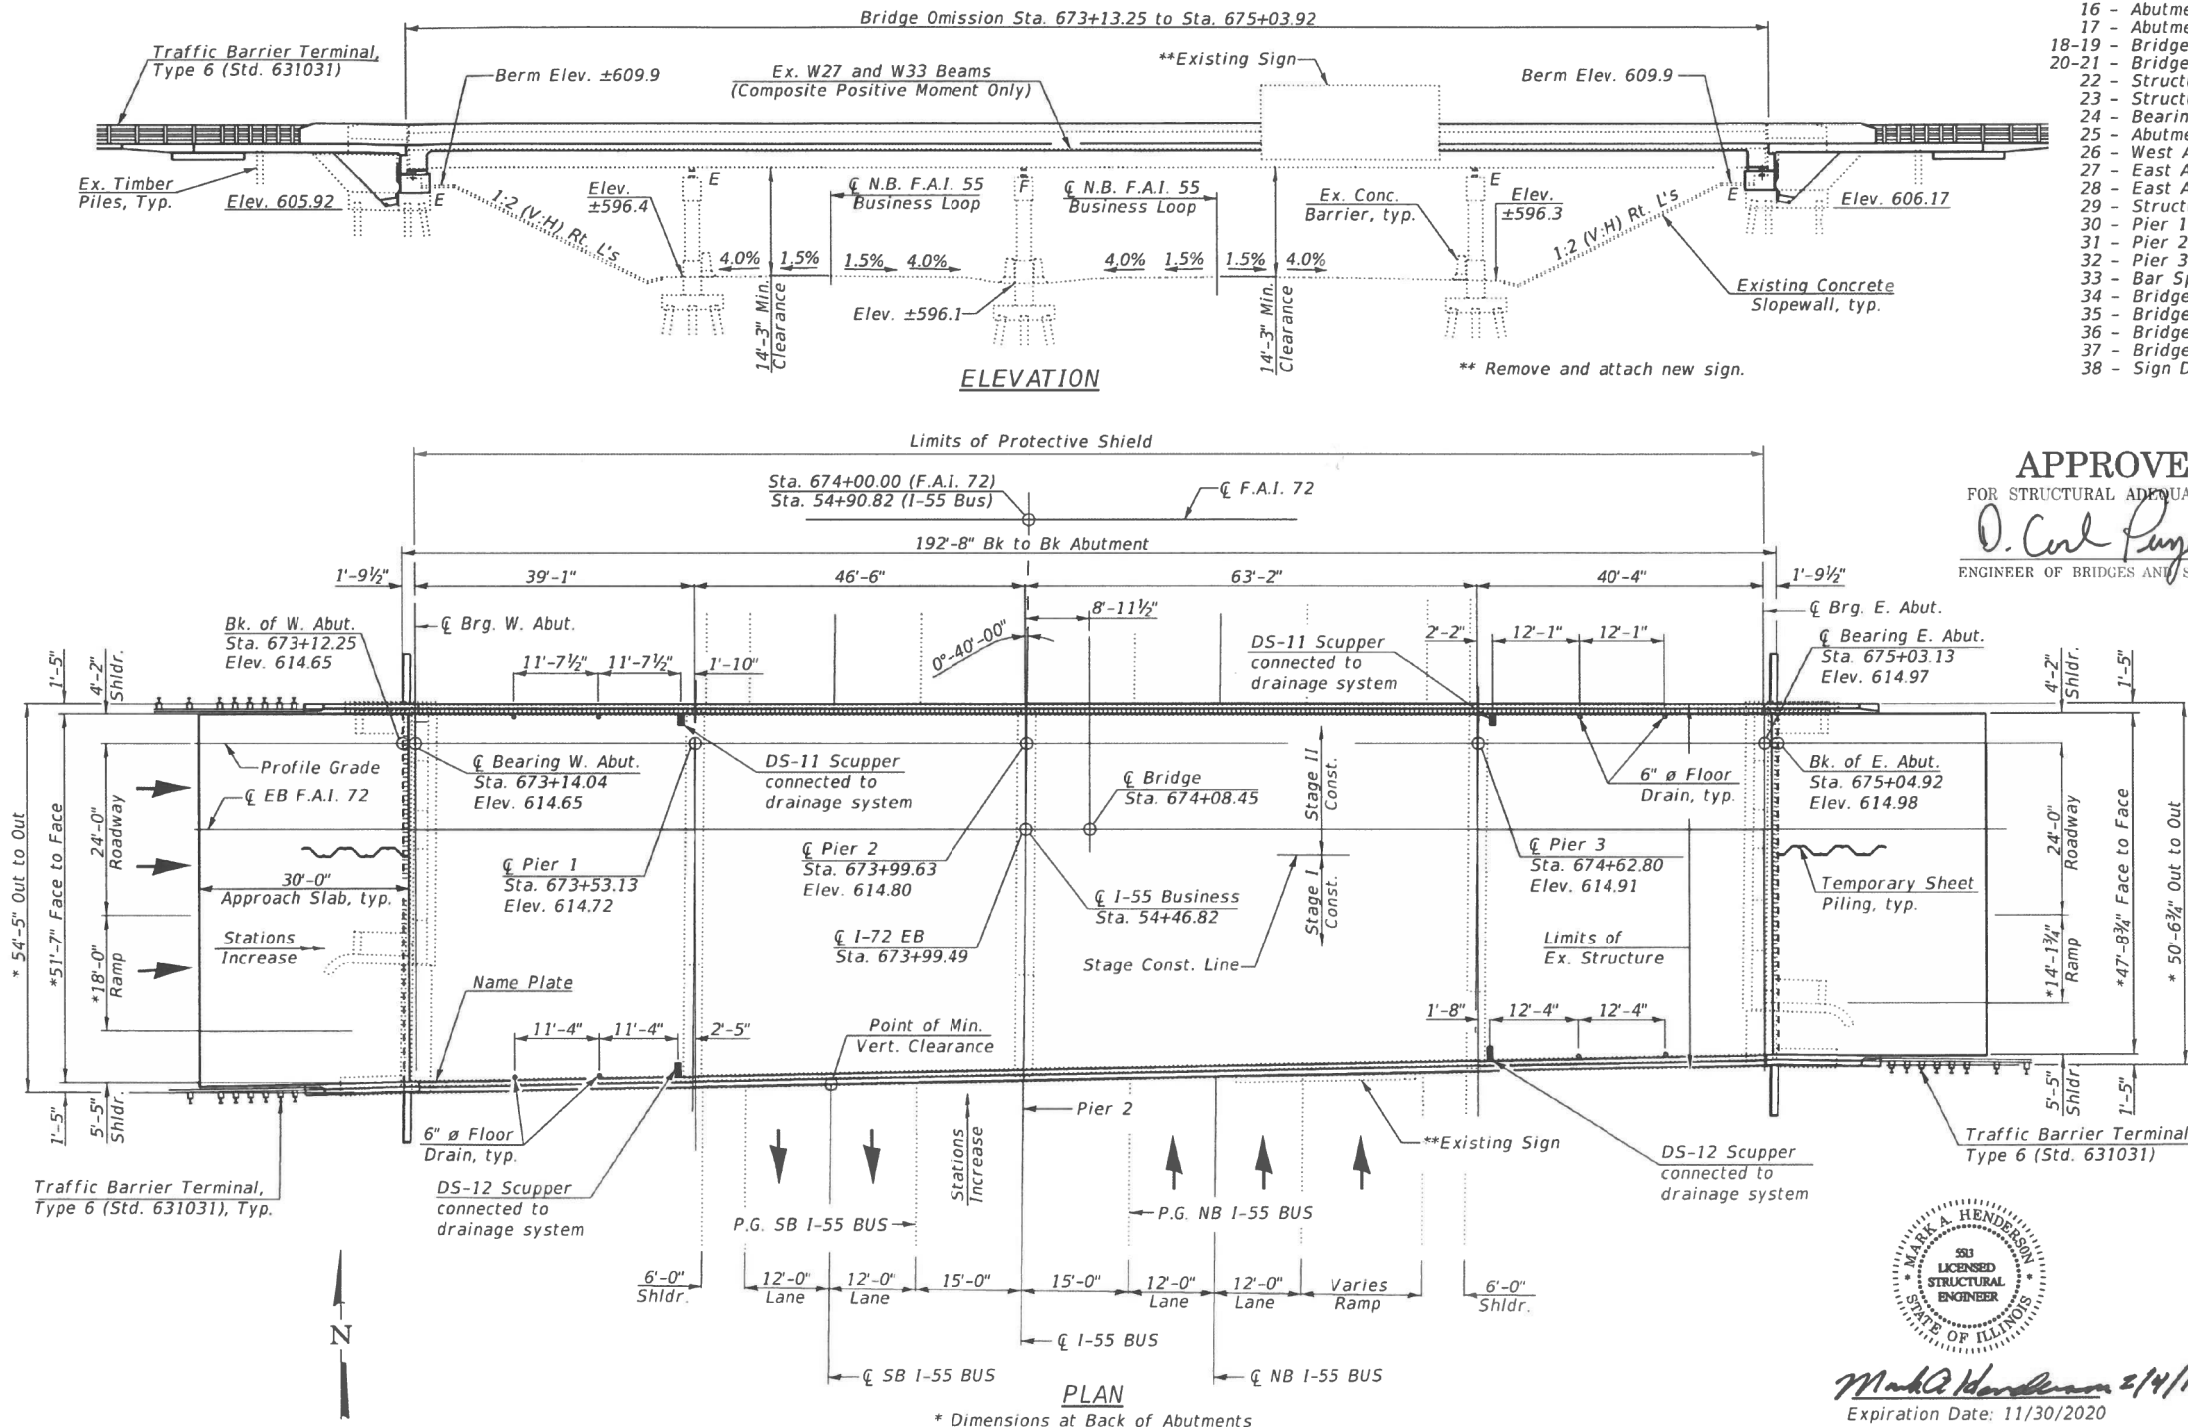


APPROVED
FOR STRUCTURAL ADEQUACY ONLY
D. Carl Pung
ENGINEER OF BRIDGES AND STRUCTURES

PROFILE GRADE
F.A.I. 72 (I-72) EB
(At North Edge of Pavement)
The profile grade shows the final elevations after grinding
Up to 1/4 inch will be ground off the bridge deck and approach slabs.

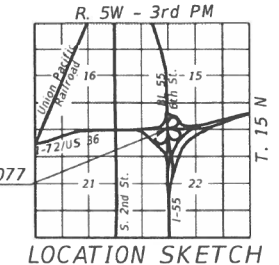


GENERAL PLAN & ELEVATION
EB I-72 (F.A.I. 72) OVER
6th STREET/I-55 BUS
SEC. (110)RS-2, (84-9)RS-7, BR
SANGAMON COUNTY
STATION 674+08.45
STRUCTURE NO. 084-0077

 Veenstra & Kimm, Inc. Springfield, IL Phone: (217)544-8033	USER NAME : PLOT SCALE : PLOT DATE :	DESIGNED - CHECKED - DRAWN - CHECKED -	REVISED - REVISED - REVISED - REVISED -	STATE OF ILLINOIS DEPARTMENT OF TRANSPORTATION	GENERAL PLAN AND ELEVATION STRUCTURE NO. 084-0077 SHEET NO. 1 OF 38 SHEETS	F.A.I. RTE. SECTION COUNTY TOTAL SHEETS SHEET NO. CONTRACT NO.	110RS-2, (84-9)RS-7, BR SANGAMON 152 89 CONTRACT NO. 72J94

  Veenstra & Kimm, Inc. Springfield, IL Phone: (217)544-8033	USER NAME : PLOT SCALE : PLOT DATE :	DESIGNED - CHECKED - DRAWN - CHECKED -	REVISED - REVISED - REVISED - REVISED -	STATE OF ILLINOIS DEPARTMENT OF TRANSPORTATION	EXISTING BRIDGE PLANS, SN 084-0077 (FOR INFORMATION ONLY) SCALE: SHEET 1 OF 8 SHEETS STA. TO STA.	F.A.I. RTE. SECTION COUNTY TOTAL SHEETS SHEET NO. CONTRACT NO.	72 (84-9-4) BP SANGAMON 20 9 CONTRACT NO. 72L85

MODEL Default
FILE NAME: C:\OPERATIONS\Bridges\Bridges\084-0077\185 - 6th St. plan\plan sheet.dgn

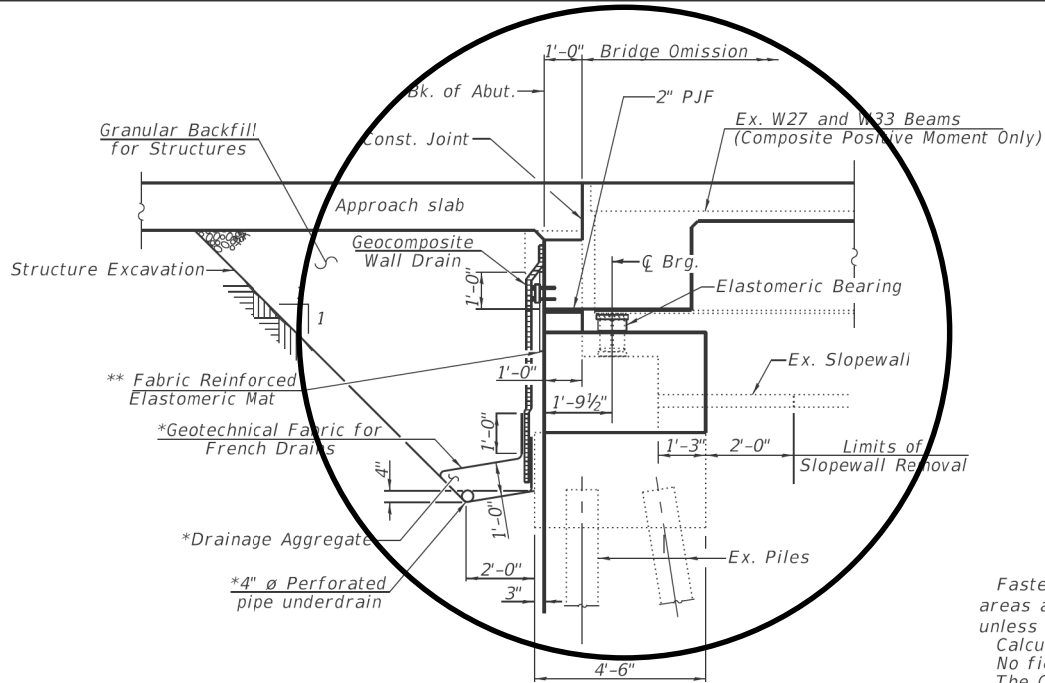

SECTION THRU SEMI-INTEGRAL ABUTMENT
(Horiz. dim. @ Rt. angles)

* Included in the cost of Pipe Underdrains for Structures
(See Special Provisions)

** Included in the cost of the Concrete Superstructure

Note:
All drainage system components shall extend to 2'-0" from the end of each wingwall except an outlet pipe shall extend until intersecting with the side slopes. The 4" ø Perforated Pipe Drain shall be placed under the existing wingwalls that are to remain in place. The pipes shall drain into concrete headwalls. (See Article 601.05 of the Standard Specifications and Highway Standard 601101).

STATION 674+08.45
BUILT 20 BY
STATE OF ILLINOIS
F.A.I. RT. 72
SEC. (110)RS-2, (84-9)RS-7, BR
LOADING HS20-44
STR. NO. 084-0077

NAME PLATE
See Std. 515001

SCOPE OF WORK

- 1 - Set-up Stage I for construction and place traffic in Stage I.
- 2 - Remove upper portion of existing wingwalls for Bridge approach slab for Stage I.
- 3 - Remove existing concrete deck and parapets for Stage I.
- 4 - Reconfigure existing abutments and wingwalls to semi-integral abutment configuration for Stage I.
- 5 - Construct new concrete deck. Make new deck composite in positive moment regions for Stage I.
- 6 - Retrofit all welded cover plates on the top flange with bolted cover plates.
- 7 - Set-up Stage II for construction and switch traffic over to Stage II.
- 8 - Repeat above steps for Stage II.
- 9 - Repair existing substructure units.
- 10 - Clean and paint existing structural steel under separate "Paint Only" contract.

GENERAL NOTES

Fasteners shall be ASTM A325 Type 1, mechanically galvanized bolts (in painted areas and ASTM A325 Type 3 in unpainted areas). Bolts 7/8 in ø, holes 15/16 in. ø unless noted otherwise.

Calculated weight of Structural Steel = 7790 pounds (M270 Grade 50)
No field welding is permitted except as specified in the contract documents.
The Contractor shall test the existing welds by non-destructive methods within 2 ft. of the end of the existing cover plates for cracks after removal of the existing concrete deck. Dye penetrant (PT), magnetic particle (MT), or other approved testing method shall be performed by qualified personnel approved by the Engineer. If cracks are found, report them to the Bureau of Bridges and Structures for disposition. The cost of testing is included in Removal of Existing Concrete Deck. The cost of crack repair, if necessary, will be paid for according to Article 109.04 of the Standard Specifications.

Reinforcement bars designated (E) shall be epoxy coated.
Prior to pouring the new concrete deck, all heavy or loose rust, loose mill scale, and other loose or potentially detrimental foreign material shall be removed from the surfaces in contact with concrete. Tightly adhered paint may remain unless otherwise noted. Removal shall be accomplished by methods that will not damage the steel and the cost will be included in the pay item covering removal of the existing concrete. As directed by the Engineer, existing construction accessories welded to the top flange of beams and girders shall be removed. The weld areas shall be ground flush and inspected for cracks using magnetic particle testing (MT) or dye penetrant testing (PT) by qualified personnel approved by the Engineer. Any cracks that cannot be removed by grinding 1/4 inch deep shall be identified and reported to the Bureau of Bridges and Structures for further disposition. The cost of removing welded accessories, grinding and inspecting weld areas and grinding cracks will be paid for according to Article 109.04 of the Standard Specifications.

If the Contractor elects to use cantilever forming brackets on the exterior beams or girders, the brackets shall be placed at the same locations as required for the hardwood blocks in Article 503.06(b) of the Standard Specifications. If additional cantilever forming brackets are required, hardwood blocking shall be wedged between the exterior and first interior beam at each of these additional bracket locations.

Plan dimensions and details relative to existing plans are subject to nominal construction variations. The Contractor shall field verify existing dimensions and details affecting new construction and make necessary approved adjustments prior to construction or ordering materials. Such variations shall not be cause for additional compensation for a change in scope of the work, however, the Contractor will be paid for the quantity actually furnished at the unit price bid for the work.

Bearing seat surfaces shall be constructed or adjusted to the designated elevations within a tolerance of 1/8 in. (0.01 ft.). Adjustment shall be made either by grinding the surface or by shimming the bearings.

Cleaning and field painting of structural steel shall be done under a separate painting contract.

The existing structural steel coating contains lead. The Contractor shall take appropriate precautions to deal with the presence of lead on this project.

TOTAL BILL OF MATERIAL

ITEM	UNIT	SUPER	SUB	TOTAL
Protective Coat	Sq. Yd.	1610		1610
Concrete Removal	Cu. Yd.		45.7	45.7
Slope Wall Removal	Sq. Yd.		41	41
Removal of Existing Concrete Deck No. 1	Each	1		1
Protective Shield	Sq. Yd.		1141	1141
Structure Excavation	Cu. Yd.		130	130
Floor Drains	Each	8		8
Concrete Structures	Cu. Yd.	47.9	70.6	118.5
Concrete Superstructure	Cu. Yd.	354.2		354.2
Concrete Superstructure (Approach Slab)	Cu. Yd.	144.9		144.9
Furnishing and Erecting Structural Steel	Pound	7790		7790
Stud Shear Connectors	Each	4494		4494
Reinforcement Bars, Epoxy Coated	Pound	144600	7820	152420
Bar Splicers	Each	889	24	913
Slope Wall 4"	Sq. Yd.		25	25
Name Plates	Each	1		1
Elastomeric Bearing Assembly, Type 1	Each	20		20
Anchor Bolts, 1"	Each		40	40
Temporary Sheet Piling	Sq. Ft.		352	352
Granular Backfill For Structures	Cu. Yd.		166	166
Concrete Sealer	Sq. Ft.		589	589
Geocomposite Wall Drain	Sq. Yd.		81	81
Controlled Low-Strength Material	Cu. Yd.		6.1	6.1
Overhead Sign Structure - Bridge Mounted	Foot	14		14
Remove Overhead Sign Structure - Bridge Mounted	Each	1		1
Bridge Deck Grooving (Longitudinal)	Sq. Yd.	1125		1125
Jack and Remove Existing Bearings	Each	20		20
Approach Slab Removal	Sq. Yd.	414		414
Structural Repair of Concrete (Depth Equal to or Less Than 5 Inches)	Sq. Ft.		31	31
Drainage Scupper, DS-11	Each	2		2
Drainage Scupper, DS-12	Each	2		2
Drainage System	L Sum	1		1
Diamond Grinding (Bridge Section)	Sq. Yd.	1280		1280
Pipe Underdrains for Structures 4"	Foot		138	138
Slope Wall Repair	Sq. Yd.		6	6

LOADING HS20-44

No allowance for future wearing surface.

SEISMIC DATA

Seismic Performance Category (SPC) = A
Acceleration Coefficient (A) = 0.048
Site Coefficient (S) = 1.5

DESIGN SPECIFICATIONS

2002 AASHTO Standard Specifications

DESIGN STRESSES

FIELD UNITS (Exist. Construction)

f'c = 3,500 psi
fy = 33,000 psi (Structural Steel)-Original
fy = 36,000 psi (Structural Steel)-1973 Plans
fy = 40,000 psi (Reinforcement)-Original
fy = 40,000 psi (Reinforcement)-1973 Plans

FIELD UNITS (New Construction)

f'c = 3,500 psi (Substructure)
f'c = 4,000 psi (Superstructure)
fy = 60,000 psi (Reinforcement)
fy = 36,000 psi (Bearing/Side Retainers)



USER NAME =	DESIGNED -	REVISED -
	CHECKED -	REVISED -
PLOT SCALE =	DRAWN -	REVISED -
PLOT DATE =	CHECKED -	REVISED -

STATE OF ILLINOIS
DEPARTMENT OF TRANSPORTATION

GENERAL DATA
STRUCTURE NO. 084-0077

SHEET NO. 2 OF 38 SHEETS

F.A.I. RTE.	SECTION	COUNTY	TOTAL SHEETS	SHEET NO.
•	(110)RS-2, (84-9)RS-7, BR	SANGAMON	152	90
CONTRACT NO. 72J94				
ILLINOIS FED. AID PROJECT				
• FAI 72, FAP 666, FAI 72 4 / I-72, I-55 BUS				


USER NAME =	DESIGNED -	REVISED -
	DRAWN -	REVISED -
PLOT SCALE =	CHECKED -	REVISED -
PLOT DATE =	DATE -	REVISED -

STATE OF ILLINOIS
DEPARTMENT OF TRANSPORTATION

EXISTING BRIDGE PLANS, SN 084-0077
(FOR INFORMATION ONLY)

SCALE: SHEET 2 OF 8 SHEETS STA. TO STA.


F.A.I. RTE.	SECTION	COUNTY	TOTAL SHEETS	SHEET NO.
72	(84-9-4) BP	SANGAMON	20	10
CONTRACT NO. 72L85				
ILLINOIS FED. AID PROJECT				

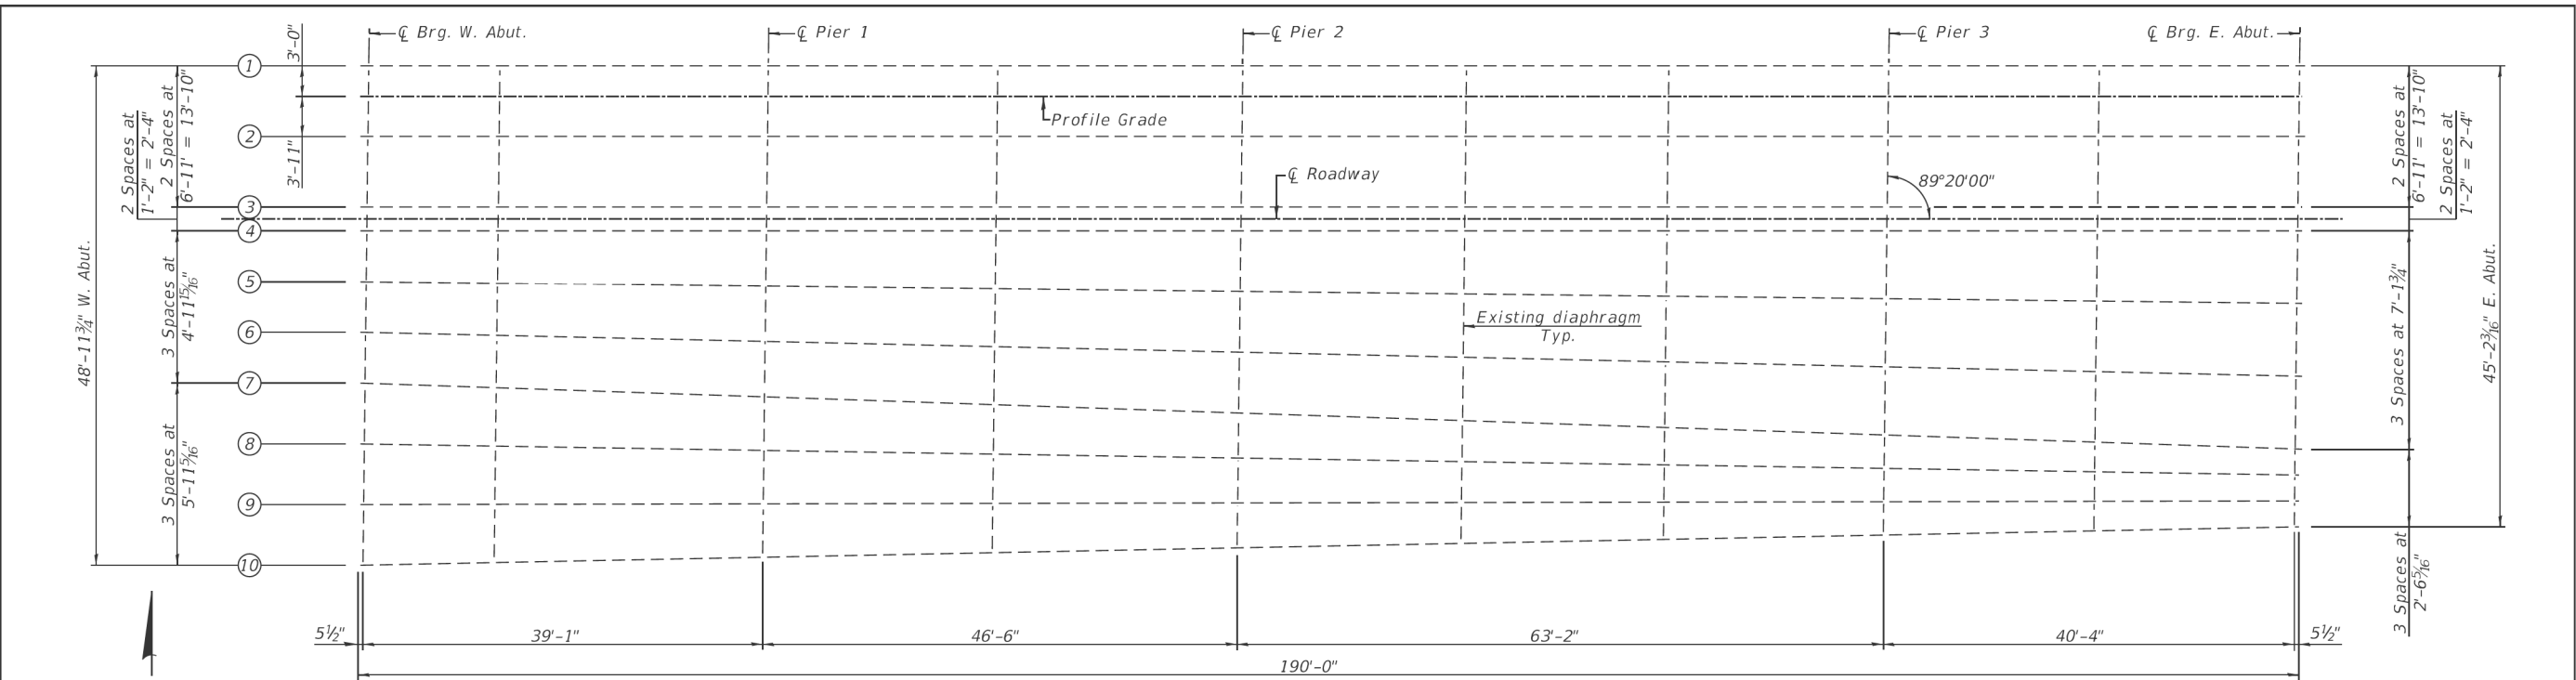

FRAMING PLAN


Existing beams 1 Thru 7 are W33x130 & beams 8 Thru 10 are W27x114

Note: "CVN" denotes Charpy-V-Notch impact energy requirements, zone 2.

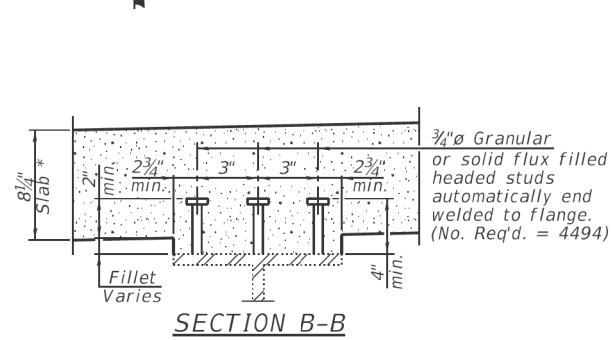


SECTION B-B

* Prior to grinding

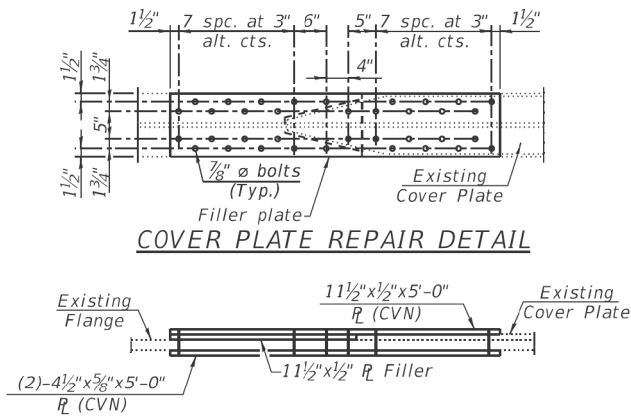


COVER PLATE REPAIR DETAIL


(Beams 1 thru 7)

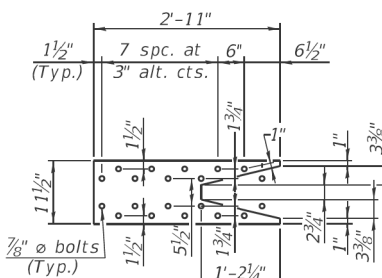

FILLER PLATE DETAIL

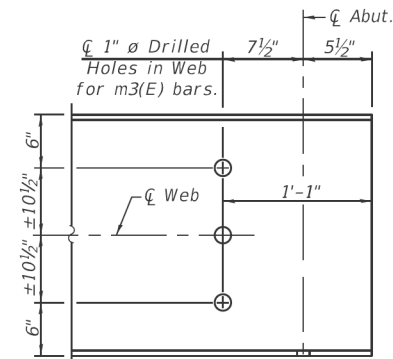

TYP. END OF BEAM ELEVATION - W33x130

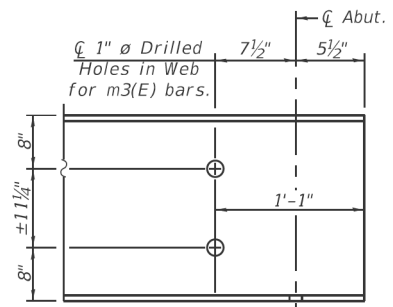


TYP. END OF BEAM ELEVATION - W27x114

Notes:
All structural steel for coverplate retrofit to conform to the requirements of AASHTO M270, Grade 50.

BILL OF MATERIAL

Item	Unit	Quantity
Furnishing and Erecting Structural Steel	Pound	7790
Shear Stud Connectors	Each	4494

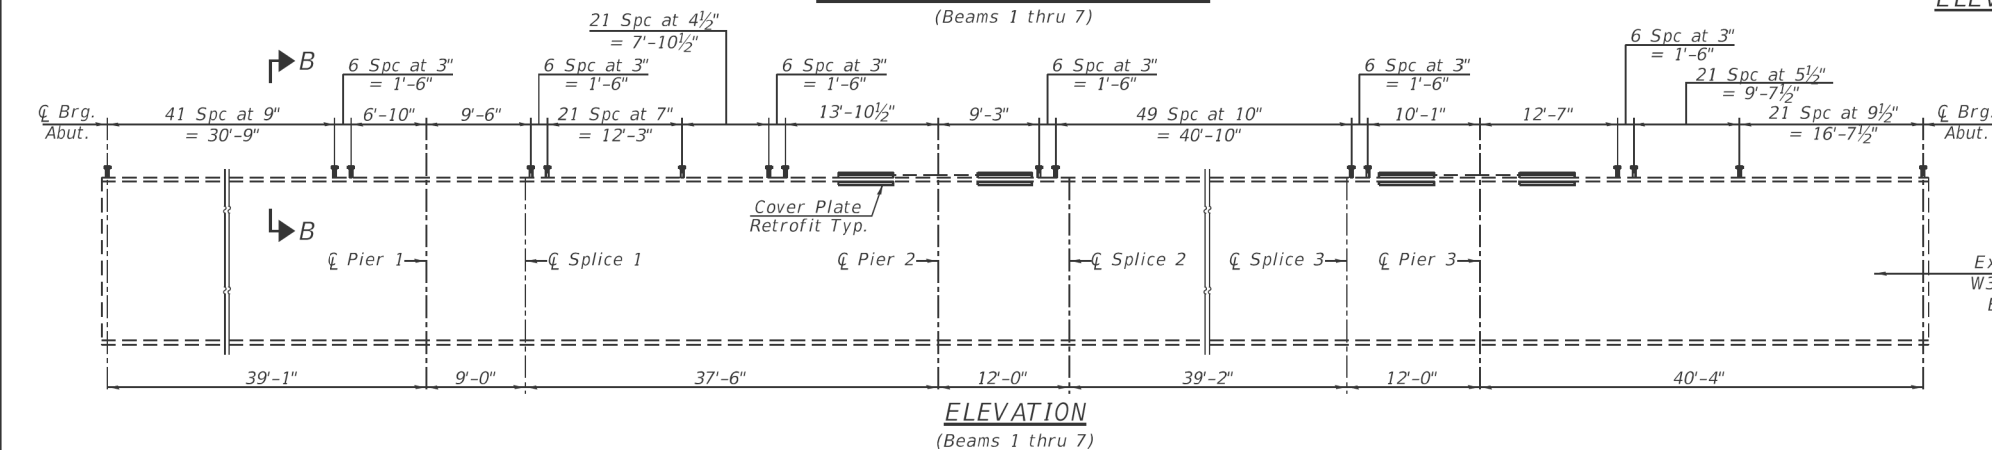

ELEVATION

(Beams 1 thru 7)

 Veenstra & Kimm, Inc. Springfield, IL. Phone: (217)544-8033	USER NAME =	DESIGNED -	REVISED -	STATE OF ILLINOIS DEPARTMENT OF TRANSPORTATION	STRUCTURAL STEEL STRUCTURE NO. 084-0077	F.A.I. RTE.	SECTION	COUNTY	TOTAL SHEETS	SHEET NO.
		CHECKED -	REVISED -							
	PLOT SCALE =	DRAWN -	REVISED -							
	PLOT DATE =	CHECKED -	REVISED -							
SHEET NO. 22 OF 38 SHEETS						ILLINOIS FED. AID PROJECT				
						CONTRACT NO. 72J94				

USER NAME	= dudleybm	DESIGNED	-	REVISED	-
PLOT SCALE	= 100.0000 ' / in.	DRAWN	-	REVISED	-
PLOT DATE	= 8/13/2020	CHECKED	-	REVISED	-
		DATE	-	REVISED	-

STATE OF ILLINOIS
DEPARTMENT OF TRANSPORTATION

EXISTING BRIDGE PLANS, SN 084-0077
(FOR INFORMATION ONLY)


SCALE: SHEET 3 OF 8 SHEETS STA. TO STA.

F.A.I. RTE.	SECTION	COUNTY	TOTAL SHEETS	SHEET NO.
72	(84-9-4) BP	SANGAMON	20	11
CONTRACT NO. 72L85				
ILLINOIS FED. AID PROJECT				


STATE OF ILLINOIS
DEPARTMENT OF PUBLIC WORKS & BUILDINGS
DIVISION OF HIGHWAYS

ROUTE NO.	SEC.	COUNTY	TOTAL SHEETS	SHEET NO.
F.A. RT. 196	84-3HB-4	Sangamon	34	14
FED. ROAD DIST. NO. 7	ILLINOIS PROJECT		25	11


SHEET 6 OF 19

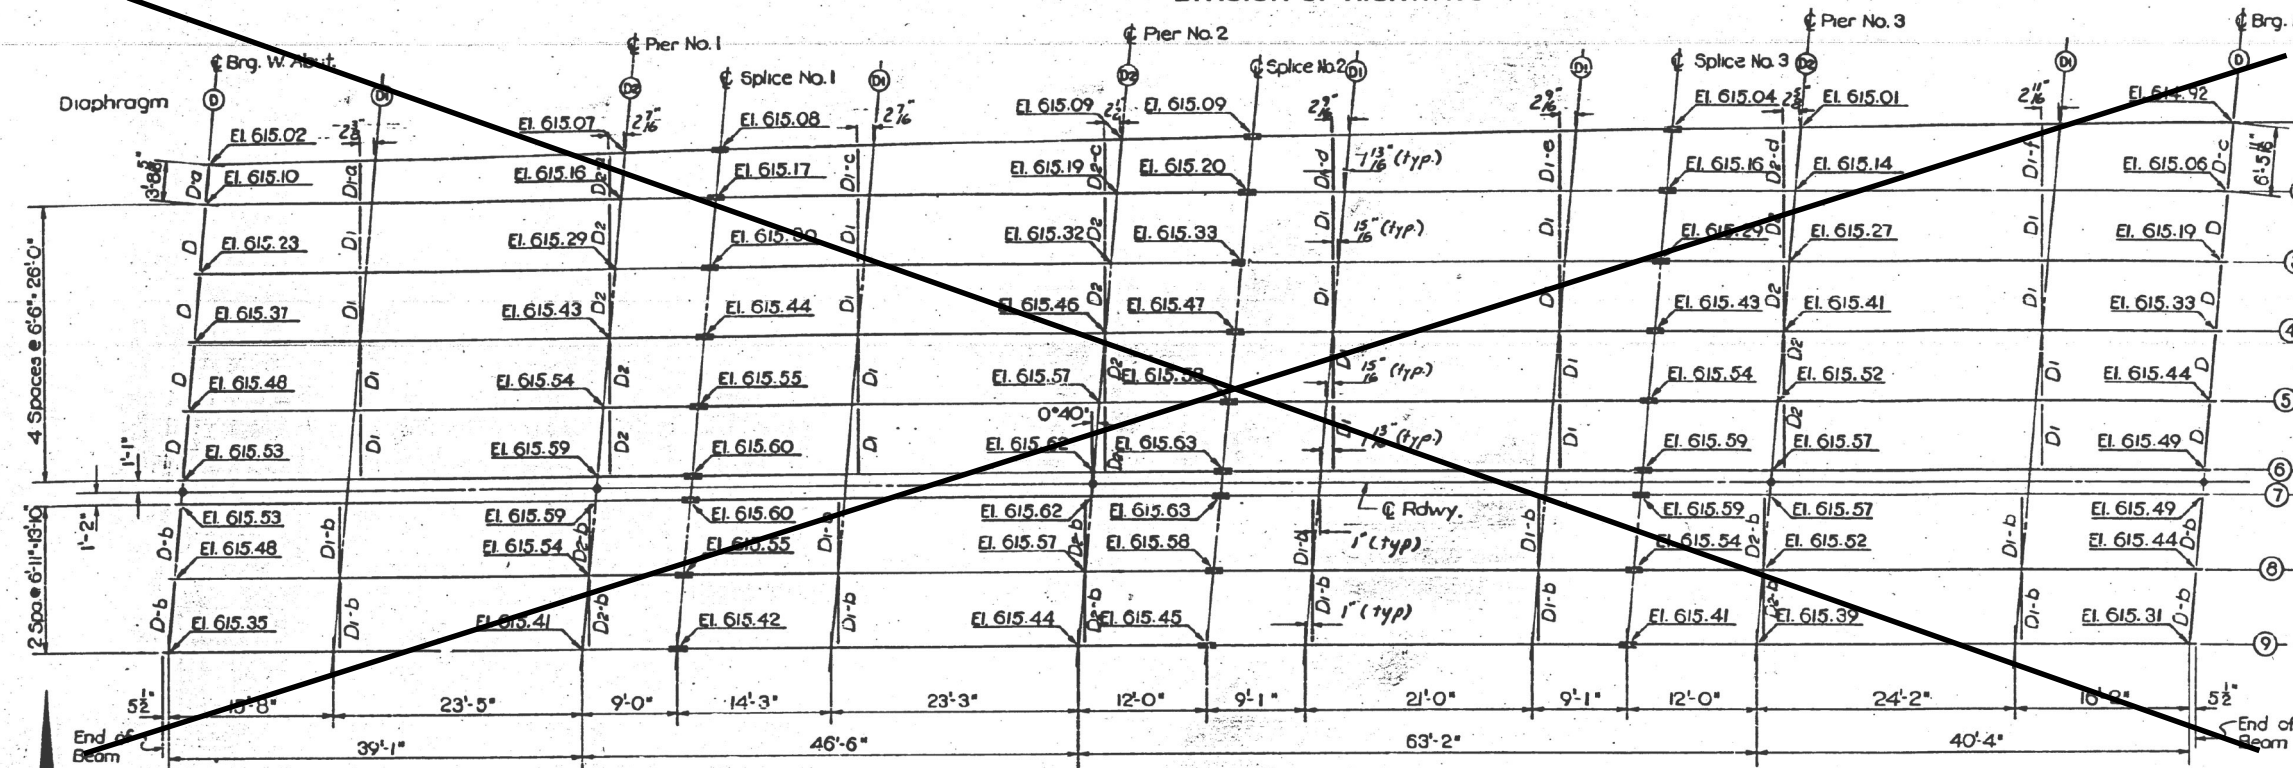

FRAMING PLAN - NORTH BRIDGE

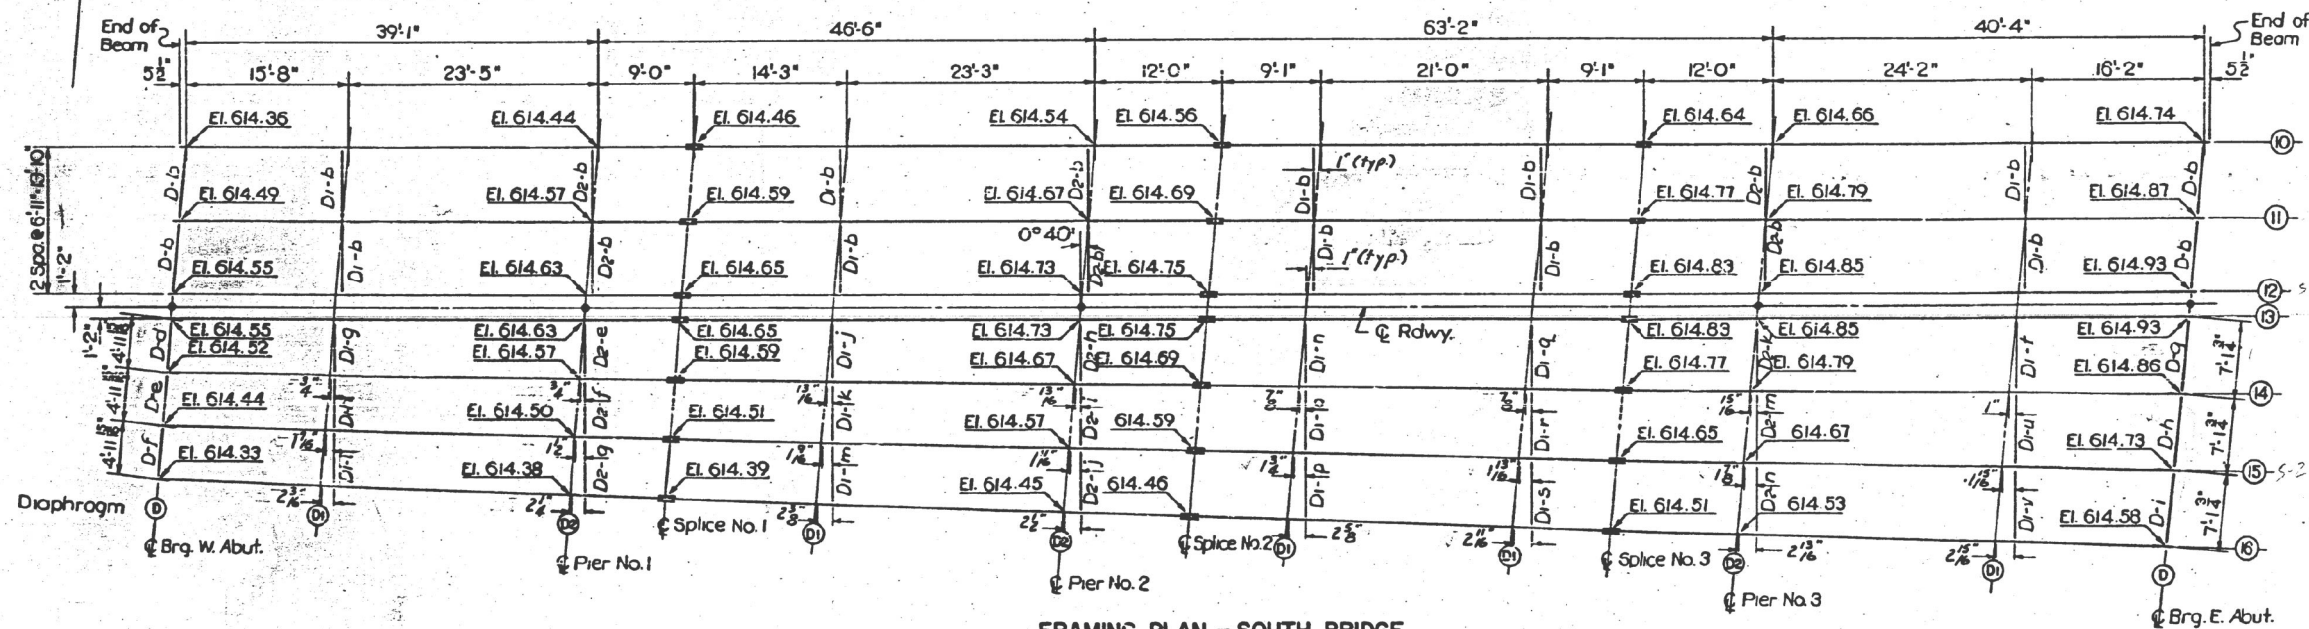

FRAMING PLAN - SOUTH BRIDGE

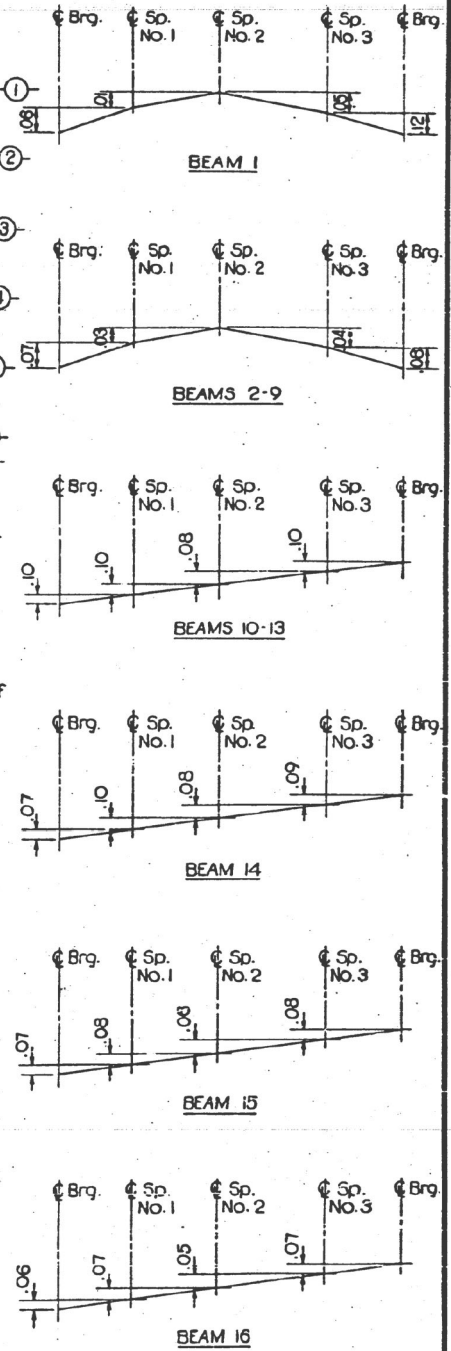

ROUTE NO.	SECTION	COUNTY	TOTAL SHEETS	SHEET NO.
S. R. 1. P. 2. 408	24-9-4 4HB-27	Sangamon	109	40
FED. ROAD DIST. NO. 7		ILLINOIS	FED. AID PROJECT.	

SHEET NO. ④

13 SHEETS



Dim. Beams	L	A	B	C	D	E	F
1	189' 0 3/8"	39' 1"	46' 5 1/16"	63' 1 1/16"	40' 4"	17' 2"	17' 7 1/8"
2	189' 1 1/16"	39' 1"	46' 6"	63' 2 1/16"	40' 4"	16' 0"	18' 10 1/4"
3	189' 2"	39' 1 3/16"	46' 6 1/4"	63' 2 1/8"	40' 4 1/4"	14' 11 5/8"	19' 11 1/4"

STRUCTURAL STEEL
SOUTH BRIDGE
FA. RT. 408 SEC. 84-9-(4, 4HB-2.
SANGAMON COUNTY
STATION 673+99.49

DESIGNED	Suresh T. Desai	EXAMINED	<i>[Signature]</i>
CHECKED	<i>Harold Lee</i>	PASSED	<i>W.E. Baumann</i>

USER NAME = dudleybm	DESIGNED -	REVISED -
	DRAWN -	REVISED -
PLOT SCALE = 100.0000 ' / in.	CHECKED -	REVISED -
PLOT DATE = 8/13/2020	DATE -	REVISED -


**EXISTING BRIDGE PLANS, SN 084-0077
(FOR INFORMATION ONLY)**

SCALE:	SHEET 5	OF 8	SHEETS	STA.	TO STA.
--------	---------	------	--------	------	---------

F.A.I. RTE.	SECTION	COUNTY	TOTAL SHEETS	SHEET NO.
72	(84-9-4) BP	SANGAMON	20	13
CONTRACT NO. 72L85				
ILLINOIS FED. AID PROJECT				

ROUTE NO.	SECTION	COUNTY	SHEETS	SHEET NO. 7
E.E.I. P. & 408	84-9-(4, 4HB-2Y)	Sangamon	157	41 13 SHEETS
FED. ROAD DIST. NO. 7		ILLINOIS FED. AID PROJECT.		


Loc. Beams	£ Brg. 1. Abut.	£ Brg. Pier 1	£ Splice #1	£ Brg. Pier 2	£ Splice #2	£ Splice #3	£ Brg. Pier 3	£ Brg. £ Abut.
1	614.06	614.08	614.09	614.16	614.18	614.26	614.30	614.44
2	613.90	613.94	613.95	614.04	614.07	614.18	614.23	614.39
3	613.74	613.80	613.81	613.92	613.96	614.10	614.15	614.34

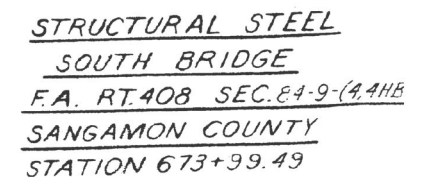


STATE OF ILLINOIS
DEPARTMENT OF PUBLIC WORKS & BUILDINGS
DIVISION OF HIGHWAYS

ROUTE NO.	SEC.	COUNTY	TOTAL SHEETS	SHEET NO.
F.A. 84-3B-4		Sangamon	31	15
Rt. 196			25	15
FED. ROAD DIST. NO. 7 ILLINOIS PROJECT				


SHEET 7 OF 19

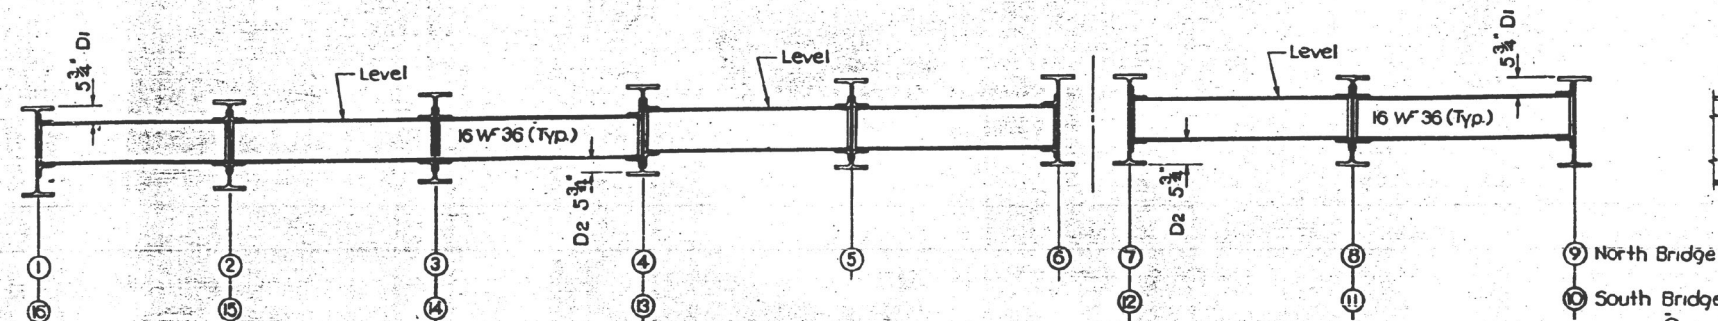


ELEVATION OF DIAPHRAGMS D1 & D2

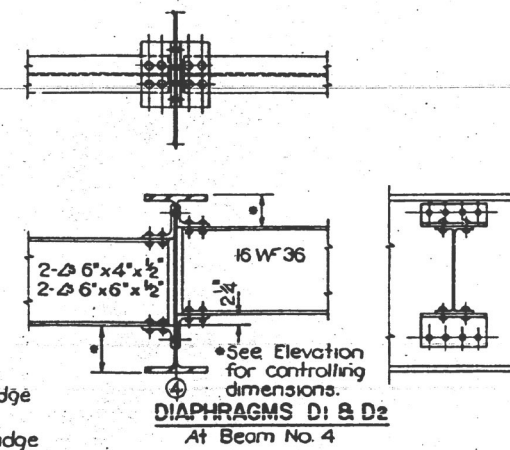


DIAPHRAGMS D1 & D2
At Beam No. 4

 


DIAPHRAGM D

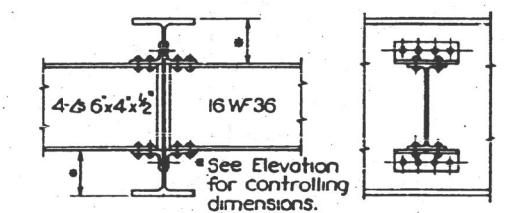


DIAPHRAGMS D1 & D2
Typical except @ Beam No. 4

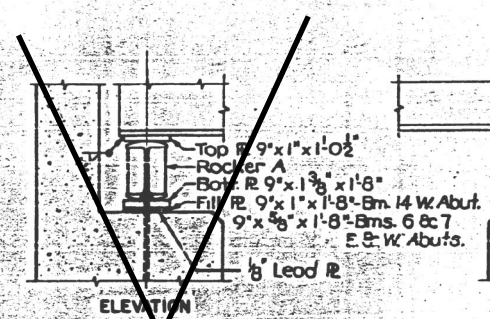


ABUTMENTS

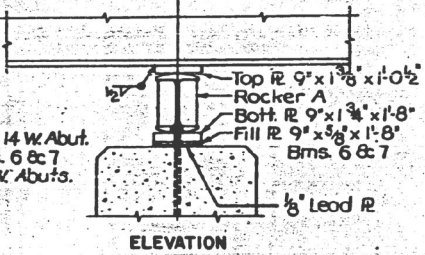


PIER 1

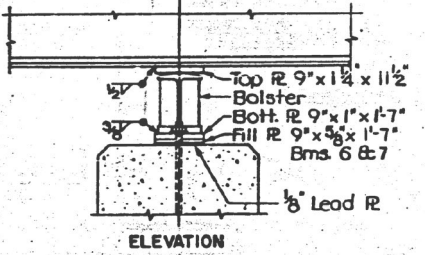






PIER 2

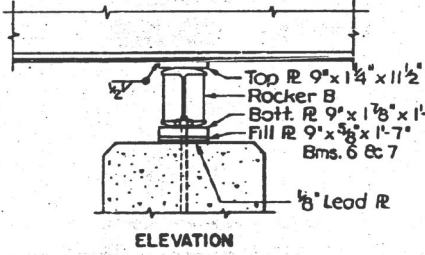


PIER 3

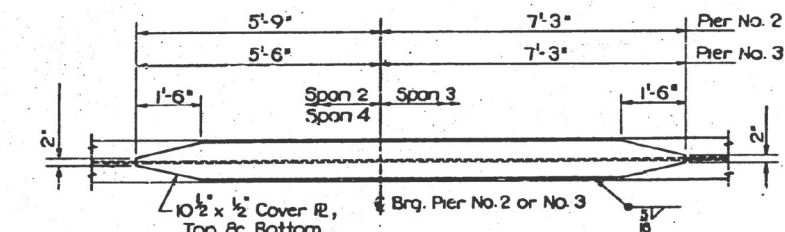


COVER PLATE DETAIL

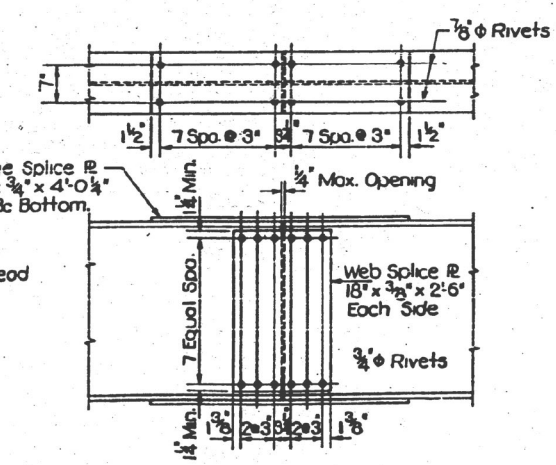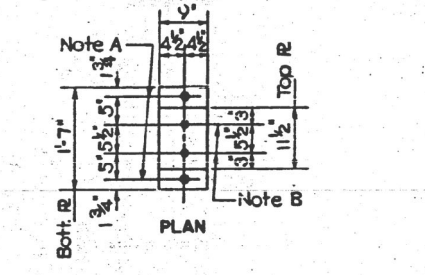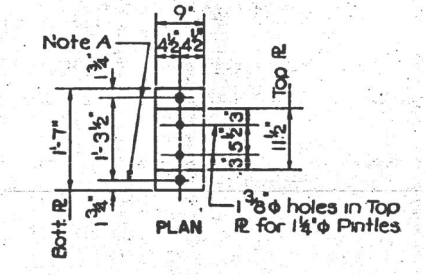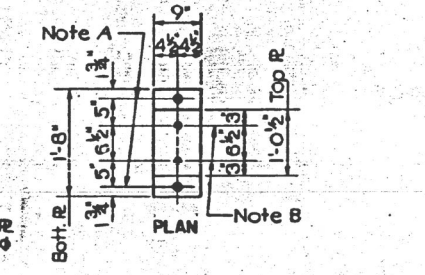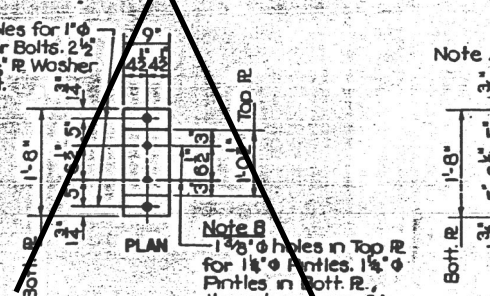


SPLICE DETAIL

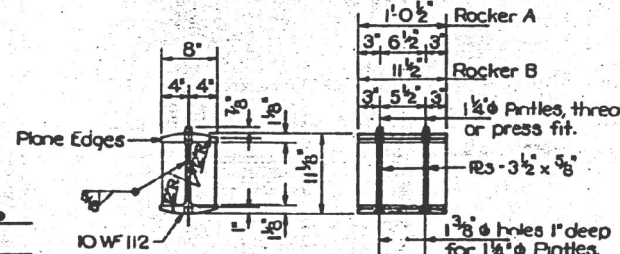

ROCKER A & B

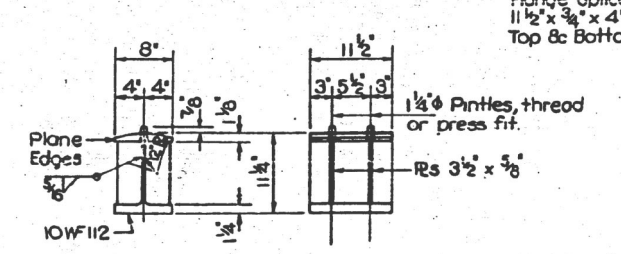

BOLSTER

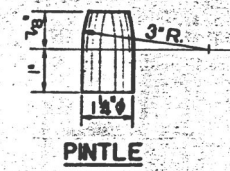

PINTLE

DESIGNED	REG	EXAMINED	
CHECKED	gpc	PASSED	
DRAWN	D.D.O.	APPROVED	
CHECKED	gpc		

STRUCTURAL STEEL DETAILS
F.A. RT. 196 OVER U.S. RT. 66

F.A. ROUTE 196 SEC. 84-3B-4-F
SANGAMON COUNTY
STATION 674+00

STATE OF ILLINOIS
DEPARTMENT OF TRANSPORTATION

EXISTING BRIDGE PLANS, SN 084-0077
(FOR INFORMATION ONLY)

SCALE: SHEET 7 OF 8 SHEETS STA. TO STA.

F.A.I. RTE.	SECTION	COUNTY	TOTAL SHEETS	SHEET NO.
72	(84-9-4) BP	SANGAMON	20	15
CONTRACT NO. 72L85				
ILLINOIS FED. AID PROJECT				

MODEL: Default
FILE: N:\WORK\OPERATIONS\Bridges\Bridges.dwg CAD: 7/21/85 - 6th St. paintball sheet.dgn

ELEVATION AT ABUT.
BEAMS 1 THRU 7

SECTION A-A
BEAMS 1 THRU 7

TYPE I ELASTOMERIC EXP. BRG.

BEARING ASSEMBLY
BEAMS 1 THRU 7

Note:
Shim plates shall not be placed
under Bearing Assembly.

SIDE RETAINER

*Equivalent rolled angle with stiffeners
will be allowed in lieu of welded plates.*

The diagram illustrates a cross-section of a beam-to-column connection. A vertical dashed line represents the centerline of the column. The beam is shown with a top flange and a bottom flange. The existing bearing assembly, consisting of a plate and anchor bolts, is shown to be removed. The diagram includes the following labels and instructions:

- Existing W33x130 or W27x114**: Points to the top flange of the beam.
- Existing Bearing Assembly (To be removed)**: Points to the bearing plate and anchor bolts on the bottom flange.
- Existing Plate to be removed using the air-arc method and grind smooth all weld material remaining on the bottom flange**: Points to the bearing plate.
- Burn existing anchor bolts flush with existing concrete surface. Grind existing anchor bolt smooth and seal with epoxy. Cost is incidental to "Jock and Remove Existing Bearings". (For Beams 8, 9 & 10)**: Points to the anchor bolts.

ELEVATION AT ABUT.
BEAMS 8 THRU 10

SECTION A-A
BEAMS 8 THRU 10

TYPE I ELASTOMERIC EXP. BRG.

BEARING ASSEMBLY
BEAMS 8 THRU 10

Note:
Shim plates shall not be placed
under Bearing Assembly.

Notes:

Anchor bolts shall be ASTM F1554 all-thread (or an Engineer-approved alternate material) of the grade(s) and diameter(s) specified. The corresponding specified grade of AASHTO M314 anchor bolts may be used in lieu of ASTM F1554.

Drilled and set anchor bolts shall be installed according to Article 521.06 of the Standard Specifications.

Side retainers and other steel members required for the elastomeric bearing assembly shall be included in the cost of Elastomeric Bearing Assembly, Type I.

Beams shall be braced for stability during erection and remain braced until deck is poured and cured.

All steel for the bearings side retainers, shim plates, anchor bolts, and connection bolts shall be hot dipped galvanized.

The structural steel bearing plates for the bearings shall conform to the requirements of AASHTO M270 Gr. 50.

BILL OF MATERIAL

Item	Unit	Total
Elastomeric Bearing Assembly Type I	Each	20
Anchor Bolts, 1"	Each	40

$$I-2E-1$$

2-17-2017



Veenstra & Kimm, Inc.
Springfield, IL. Phone: (217)544-8033

USER NAME =	DESIGNED -	REVISED -
	CHECKED -	REVISED -
PLOT SCALE =	DRAWN -	REVISED -
PLOT DATE =	CHECKED -	REVISED -

**STATE OF ILLINOIS
DEPARTMENT OF TRANSPORTATION**

BEARING DETAILS
STRUCTURE NO. 084-0077

F.A.I. RTE.	SECTION	COUNTY	TOTAL SHEETS	SHE NO
•	(110)RS-2, (84-9)RS-7, BR	SANGAMON	152	112
		CONTRACT NO. 72J9		
ILLINOIS FED. AID PROJECT				

	ILLINOIS	FED. AID PROJECT
•	FAI 72, FAP 666, FAI 72 4 / I-72, I-55 BUS	

**STATE OF ILLINOIS
DEPARTMENT OF TRANSPORTATION**

**EXISTING BRIDGE PLANS, SN 084-0077
(FOR INFORMATION ONLY)**

F.A.I. RTE.	SECTION	COUNTY	TOTAL SHEETS	SHEET NO.
72	(84-9-4) BP	SANGAMON	20	16
		CONTRACT NO. 72L85		
ILLINOIS		FED. AID PROJECT		

SCALE:	SHEET 8	OF 8	SHEETS	STA.	TO STA.
--------	---------	------	--------	------	---------


		CONT
ILLINOIS	FED. AID PROJECT	

Bench Mark: Chiseled "□" top of northwest approach wall of SN 084-0104, NAVD 88 Elev. 621.85

Existing Structure: Structure No. 084-0104 was originally built in 1966 under Section 2HB-1 in Sangamon County. The existing bridge is a four span steel wide flange beam superstructure with poured concrete deck on hammerhead piers and stub abutments. A concrete overlay was added under Section 2HB-1-DL in 1983. The back to back abutment length is 220'-6" and the out to out bridge width is 34'-0". The existing concrete deck and concrete overlay will be removed. New concrete deck (composite in positive moment regions) will be added and the abutments will be converted to semi-integral abutments.

The roadway will be closed during construction.

No Salvage

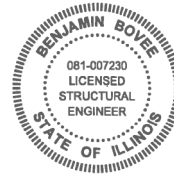




SIGNED: *Benjamin Boyce*
DATE: 01/30/2019

ILLINOIS STRUCTURAL ENGINEER
NO. 081-007230
LICENSE EXPIRES: 11-30-2020

APPROVED
FOR STRUCTURAL ADEQUACY ONLY
P. Cal Pusey
ENGINEER OF BRIDGES AND STRUCTURES

INDEX OF SHEETS

- 1.) General Plan & Elevation
- 2.) General Data
- 3.) Top of Slab Elevations
- 4.) Top of Slab Elevations
- 5.) Top of North Approach Slab Elevations
- 6.) Top of South Approach Slab Elevations
- 7.) Superstructure
- 8.) Superstructure Details
- 9.) Diaphragm Details
- 10.) Bridge Approach Slab Details
- 11.) Bridge Approach Slab Details
- 12.) Structural Steel Details
- 13.) Bearing Details
- 14.) North Abutment Removal Details
- 15.) North Abutment Details
- 16.) South Abutment Removal Details
- 17.) South Abutment Details
- 18.) Pier 1 Repair Details
- 19.) Pier 2 Repair Details
- 20.) Pier 3 Repair Details
- 21.) Bar Splicer Details
- 22.) Bridge Mounted Sign Details
- 23.) Bridge Mounted Sign Details
- 24.) Bridge Mounted Sign Details
- 25.) Bridge Mounted Sign Details
- 26.) Concrete Parapet Slipforming Option

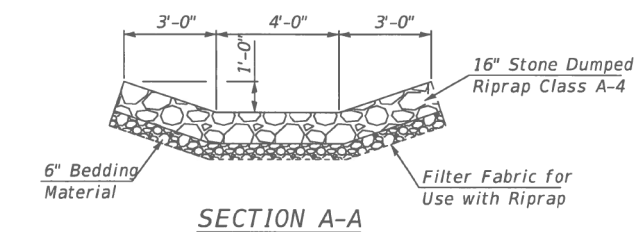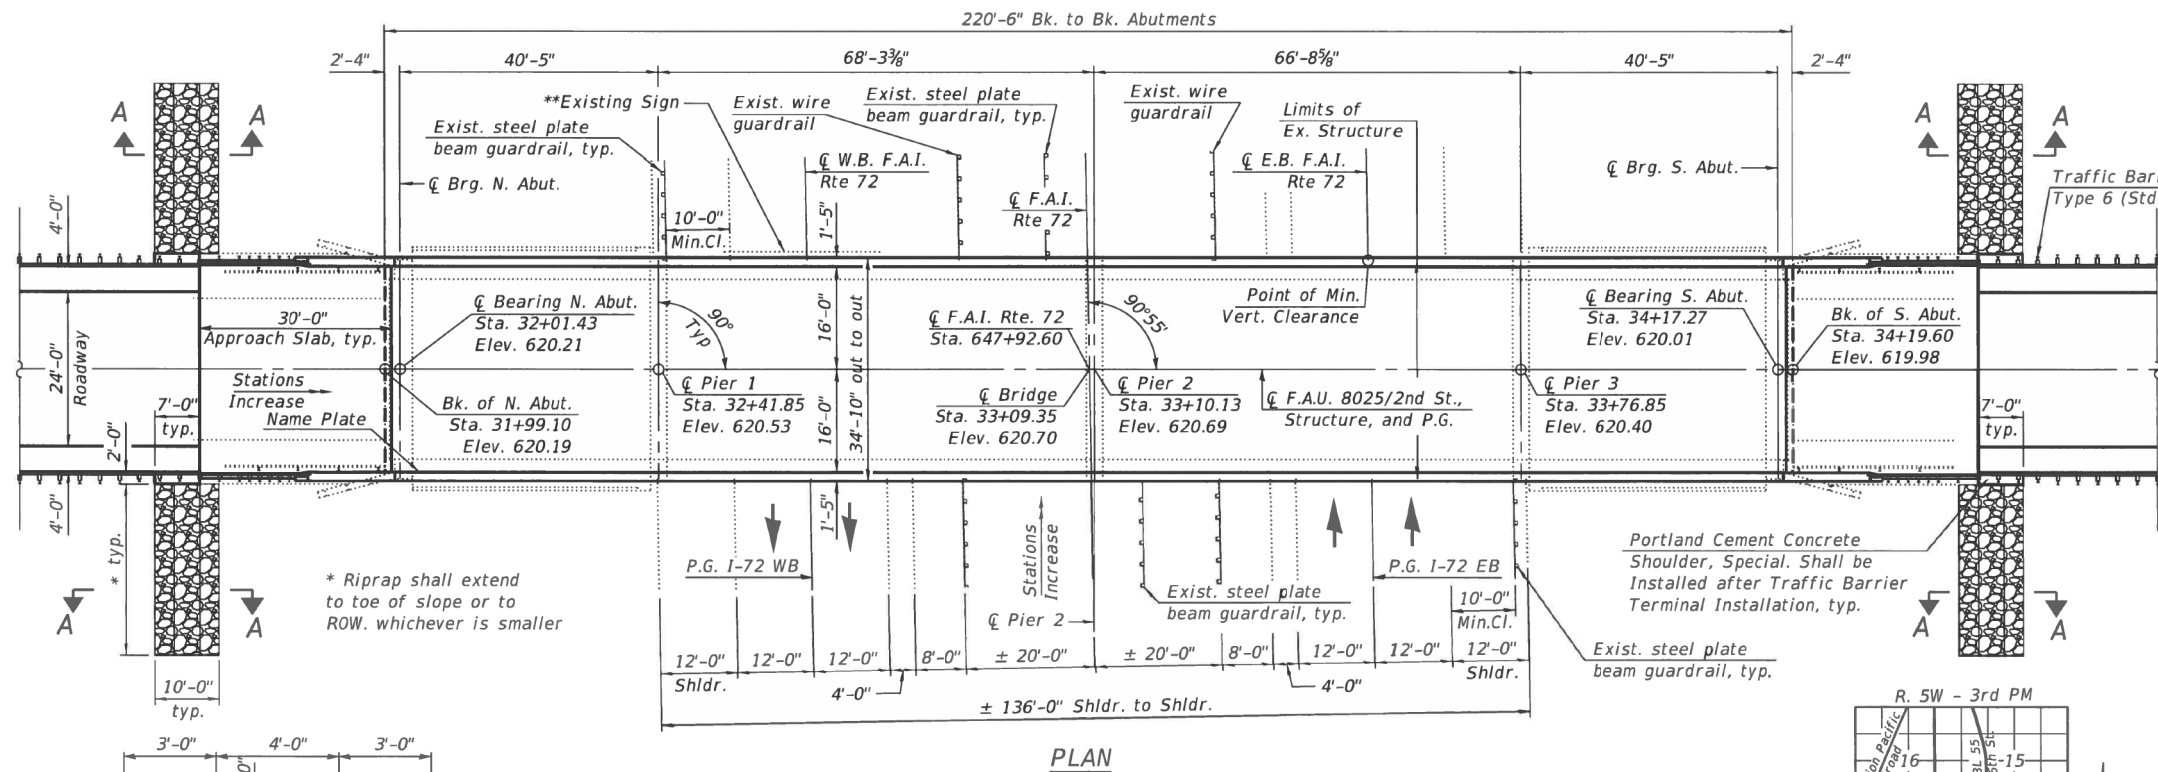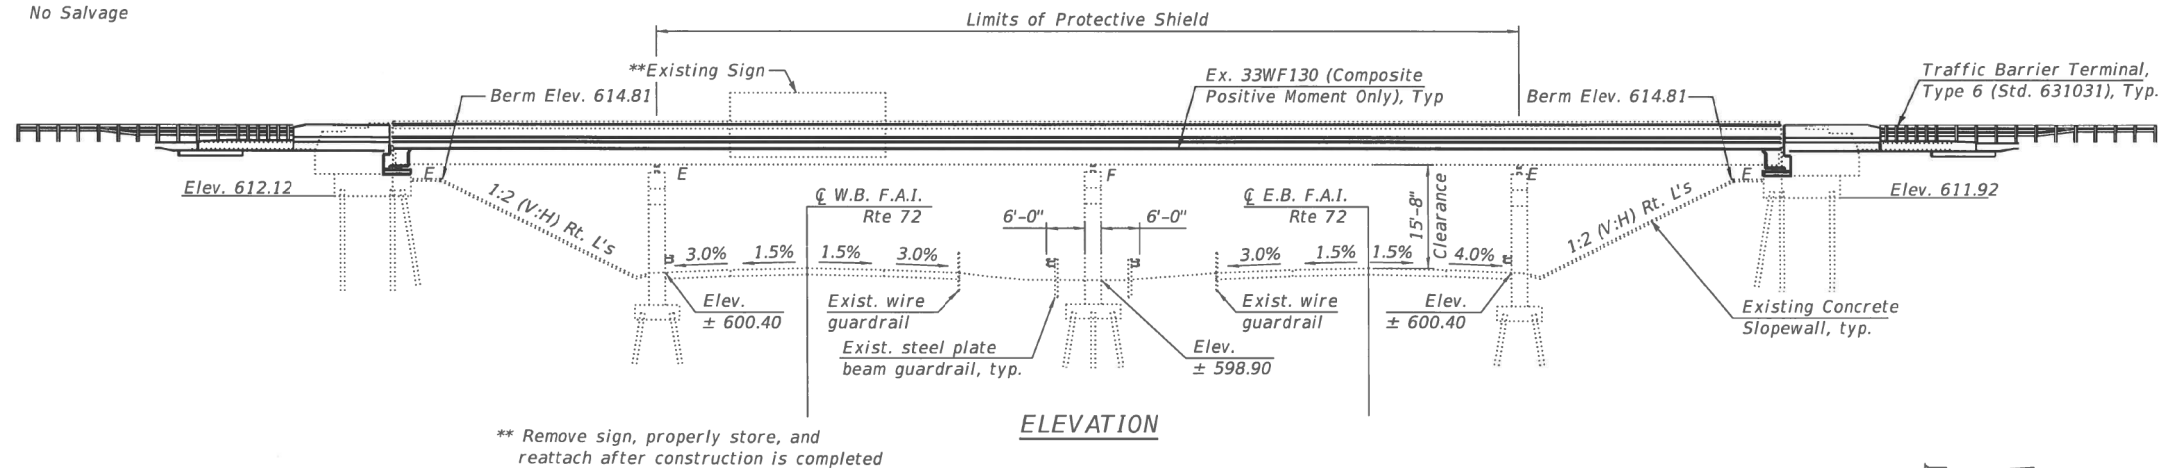

DESIGN STRESSES

FIELD UNITS (Exist. Construction)
 $f'_c = 3,500$ psi
 $f_y = 40,000$ psi (Reinforcement)
 $f_y = 36,000$ psi (Structural Steel)

FIELD UNITS (New Construction)
 $f'_c = 3,500$ psi
 $f'_c = 4,000$ psi (Superstructure)
 $f_y = 60,000$ psi (Reinforcement)
 $f_y = 50,000$ psi (Structural Steel)

DESIGN SPECIFICATIONS

2002 AASHTO Standard Specifications

LOADING HS20-44

Allow 25#/sq. ft. for future wearing surface.

SEISMIC DATA

Seismic Performance Category (SPC) = A
Acceleration Coefficient (A) = 0.048
Site Coefficient (S) = 1.5

GENERAL PLAN & ELEVATION
F.A.U. 8025/2ND STREET OVER
F.A.I. ROUTE 72/US 36
SEC. (110)RS-2, (84-9)RS-7, BR
SANGAMON COUNTY
STATION 33+09.35
STRUCTURE NO. 084-0104

 Kaskaskia Engineering Group, LLC Professional Engineering Group	USER NAME =	DESIGNED - MC	REVISED -	STATE OF ILLINOIS DEPARTMENT OF TRANSPORTATION	GENERAL PLAN & ELEVATION STRUCTURE NO. 084-0104 SHEET 1 OF 26 SHEETS	F.A.* RTE.	SECTION	COUNTY	TOTAL SHEETS	SHEET NO.
	PLOT SCALE =	CHECKED - BB	REVISED -			*	(110)RS-2, (84-9)RS-7, BR	SANGAMON	152	127
	PLOT DATE =	DRAWN - RJO	REVISED -			CONTRACT NO. 72J94				
		CHECKED - BB	REVISED -			ILLINOIS FED. AID PROJECT * FAI 72, FAP 666, FAI 72 4 / 1-72, 1-55 BUS				

USER NAME = dudleybm	DESIGNED -	REVISED -
PLOT SCALE = 100,0000' / in.	DRAWN -	REVISED -
PLOT DATE = 8/13/2020	CHECKED -	REVISED -
	DATE -	REVISED -

STATE OF ILLINOIS
DEPARTMENT OF TRANSPORTATION

EXISTING BRIDGE PLANS, SN 084-0104
(FOR INFORMATION ONLY)

SCALE: SHEET 1 OF 4 SHEETS STA. TO STA.

F.A.I. RTE.	SECTION	COUNTY	TOTAL SHEETS	SHEET NO.
72	(84-9-4) BP	SANGAMON	20	17
CONTRACT NO. 72L85				
ILLINOIS FED. AID PROJECT				

GENERAL NOTES

No field welding is permitted except as specified in the contract documents. The Contractor shall test the existing welds by non-destructive methods within 2 ft. of the end of the existing cover plates for cracks after removal of the existing concrete deck. Dye penetrant (PT), magnetic particle (MT), or other approved testing method shall be performed by qualified personnel approved by the Engineer. If cracks are found, report them to the Bureau of Bridges and Structures for disposition. The cost of testing is included in Removal of Existing Concrete Deck. The cost of crack repair, if necessary, will be paid for according to Article 109.04 of the Standard Specifications.

Reinforcement bars designated (E) shall be epoxy coated. Prior to pouring the new concrete deck, all heavy or loose rust, loose mill scale, and other loose or potentially detrimental foreign material shall be removed from the surfaces in contact with concrete. Tightly adhered paint may remain unless otherwise noted. Removal shall be accomplished by methods that will not damage the steel and the cost will be included in the pay item covering removal of the existing concrete.

As directed by the Engineer, existing construction accessories welded to the top flange of beams and girders shall be removed. The weld areas shall be ground flush and inspected for cracks using magnetic particle testing (MT) or dye penetrant testing (PT) by qualified personnel approved by the Engineer.


Any cracks that cannot be removed by grinding 1/4 inch deep shall be identified and reported to the Bureau of Bridges and Structures for further disposition. The cost of removing welded accessories, grinding and inspecting weld areas and grinding cracks will be paid for according to Article 109.04 of the Standard Specifications.

Plan dimensions and details relative to existing plans are subject to nominal construction variations. The Contractor shall field verify existing dimensions and details affecting new construction and make necessary approved adjustments prior to construction or ordering of materials. Such variations shall not be cause for additional compensation for a change in scope of the work, however, the Contractor will be paid for the quantity actually furnished at the unit price bid for the work.


Bearing seat surfaces shall be constructed or adjusted to the designated elevations within a tolerance of 1/8 inch (0.01 ft.). Adjustment shall be made either by grinding the surface or by shimming the bearings.

The existing concrete slopewalls are heavily undermined. Additional riprap may be required.

Existing reinforcement shall be cleaned and incorporated into the new construction. Cost included with Concrete Removal.

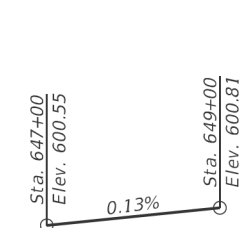

PROFILE GRADE
(Along C 1-72 EB and WB)

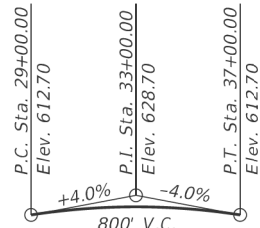


PROFILE GRADE
(Along C 2nd Street)

STATION 33+09.35
BUILT BY
STATE OF ILLINOIS
LOADING HS20-44
STRUCTURE NO. 084-0104

NAME PLATE

See Std. 515001


Existing Name Plate shall be cleaned and relocated next to new Name Plate. Cost included with Name Plates.

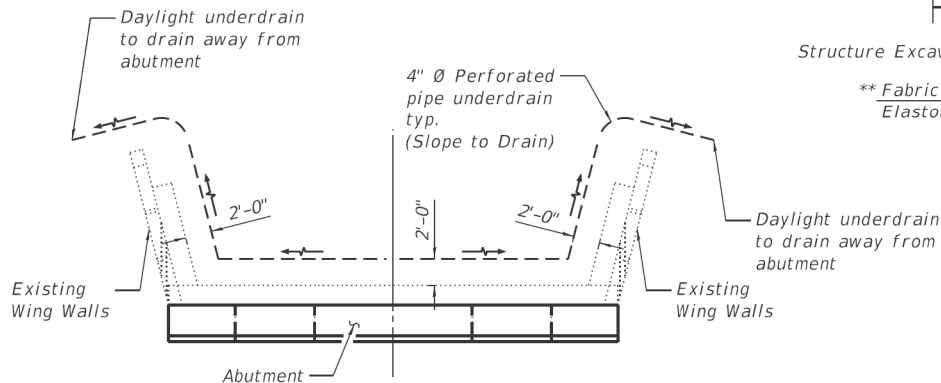

4" Ø PERFORATED PIPE UNDERDRAIN LAYOUT

*Included in the cost of Pipe Underdrains for Structures, 4".
(See Special Provisions)

** Cost included with Concrete Superstructure.

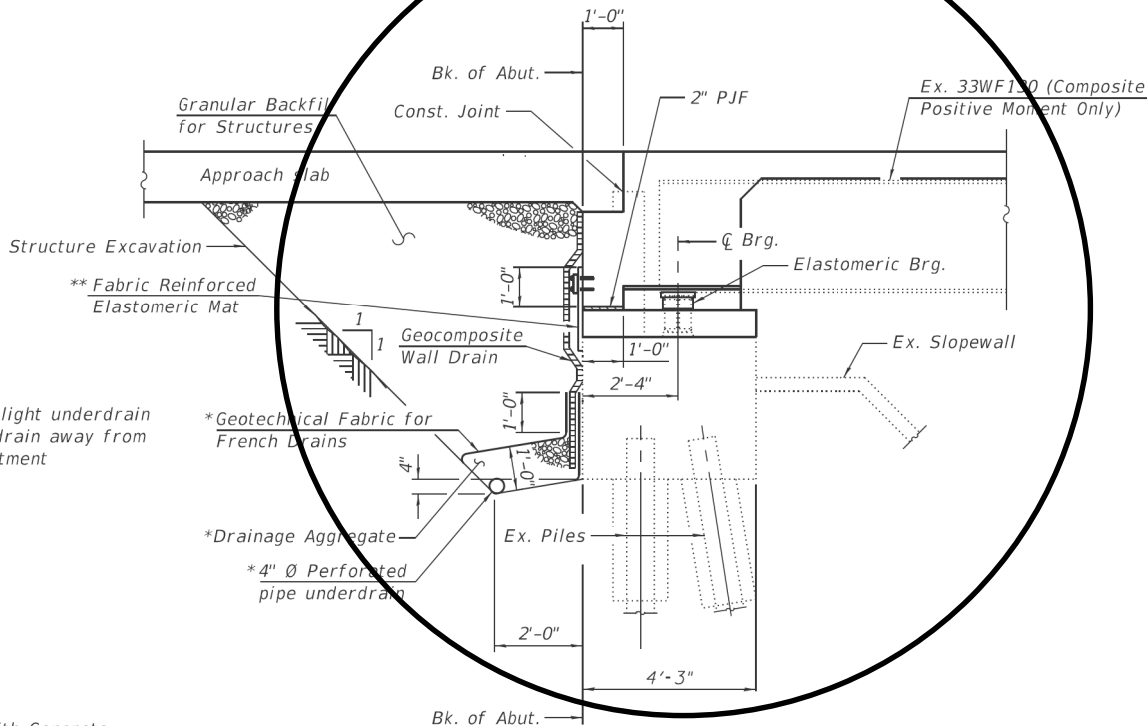

SECTION THRU SEMI-INTEGRAL ABUTMENT

(Horiz. dim. @ Rt. {s})

TOTAL BILL OF MATERIAL

ITEM	UNIT	SUPER	SUB	TOTAL
Stone Riprap, Class A4	Sq. Yd.	89		89
Protective Coat	Sq. Yd.	1,241		1,241
Concrete Removal	Cu. Yd.		15.0	15.0
Removal of Existing Concrete Deck No. 2	Each	1		1
Protective Shield	Sq. Yd.	523		523
Structure Excavation	Cu. Yd.	107		107
Concrete Structures	Cu. Yd.		26.0	26.0
Concrete Superstructure	Cu. Yd.	298.9		298.9
Bridge Deck Grooving	Sq. Yd.	925		925
Stud Shear Connectors	Each	3,294		3,294
Jack and Remove Existing Bearings	Each	12		12
Reinforcement Bars, Epoxy Coated	Pound	105,370	680	106,050
Name Plates	Each	1		1
Elastomeric Bearing Assembly, Type 1	Each	12		12
Anchor Bolts, 3/4"	Each	24		24
Granular Backfill for Structures	Cu. Yd.	107		107
Filter Fabric	Sq. Yd.	89		89
Concrete Superstructure (Approach Slab)	Cu. Yd.	95.7		95.7
Geocomposite Wall Drain	Sq. Yd.	52		52
Remove Overhead Sign Structure Bridge Mounted	Each	1		1
Overhead Sign Structure - Bridge Mounted	Foot	26		26
Pipe Underdrains for Structures, 4"	Foot		102	102
Bar Splicers	Each	76		76
Structural Repair of Concrete (Depth equal to or less than 5")	Sq. Ft.		97	97

SCOPE OF WORK

- Remove upper portion of existing wingwalls for Bridge approach slab.
- Remove existing concrete deck.
- Reconfigure existing abutments and wingwalls to semi-integral abutment configuration.
- Construct new concrete deck. Make new deck composite in positive moment regions.
- Repair voids under the existing concrete slope walls.
- Repair existing substructure units.
- Clean and paint existing structural steel under separate "Paint Only" contract.
- Remove and Replace existing Bridge Mounted Sign.



3/12/2019 11:54:55 AM

USER NAME	DESIGNED	MC	REVISED
	CHECKED	BB	REVISED
PLOT SCALE	DRAWN	RJO	REVISED
PLOT DATE	CHECKED	BB	REVISED

STATE OF ILLINOIS
DEPARTMENT OF TRANSPORTATION

GENERAL DATA
STRUCTURE NO. 084-0104

SHEET 2 OF 26 SHEETS

F.A.I. RTE.	SECTION	COUNTY	TOTAL SHEETS	SHEET NO.
*	(110)RS-2, (84-9)RS-7, BR	SANGAMON	152	128
CONTRACT NO. 72J94				
ILLINOIS FED. AID PROJECT				
* FAI 72, FAP 666, FAI 72 4 / I-72, I-55 BUS				

USER NAME	DESIGNED	REVISED
	DRAWN	REVISED
PLOT SCALE	CHECKED	REVISED
PLOT DATE	DATE	REVISED

STATE OF ILLINOIS
DEPARTMENT OF TRANSPORTATION

EXISTING BRIDGE PLANS, SN 084-0104
(FOR INFORMATION ONLY)


SCALE: SHEET 2 OF 4 SHEETS STA. TO STA.

F.A.I. RTE.	SECTION	COUNTY	TOTAL SHEETS	SHEET NO.
72	(84-9-4) BP	SANGAMON	20	18
CONTRACT NO. 72L85				
ILLINOIS FED. AID PROJECT				


STATE OF ILLINOIS
DEPARTMENT OF PUBLIC WORKS & BUILDINGS
DIVISION OF HIGHWAYS

ROUTE NO.	SECTION	COUNTY	TOTAL SHEETS	SHEET NO.
196	2HB-1	Sangamon	156	38
F.A. 196		ILLINOIS	FED. AID PROJECT	

SHEET NO. 4
9 SHEETS

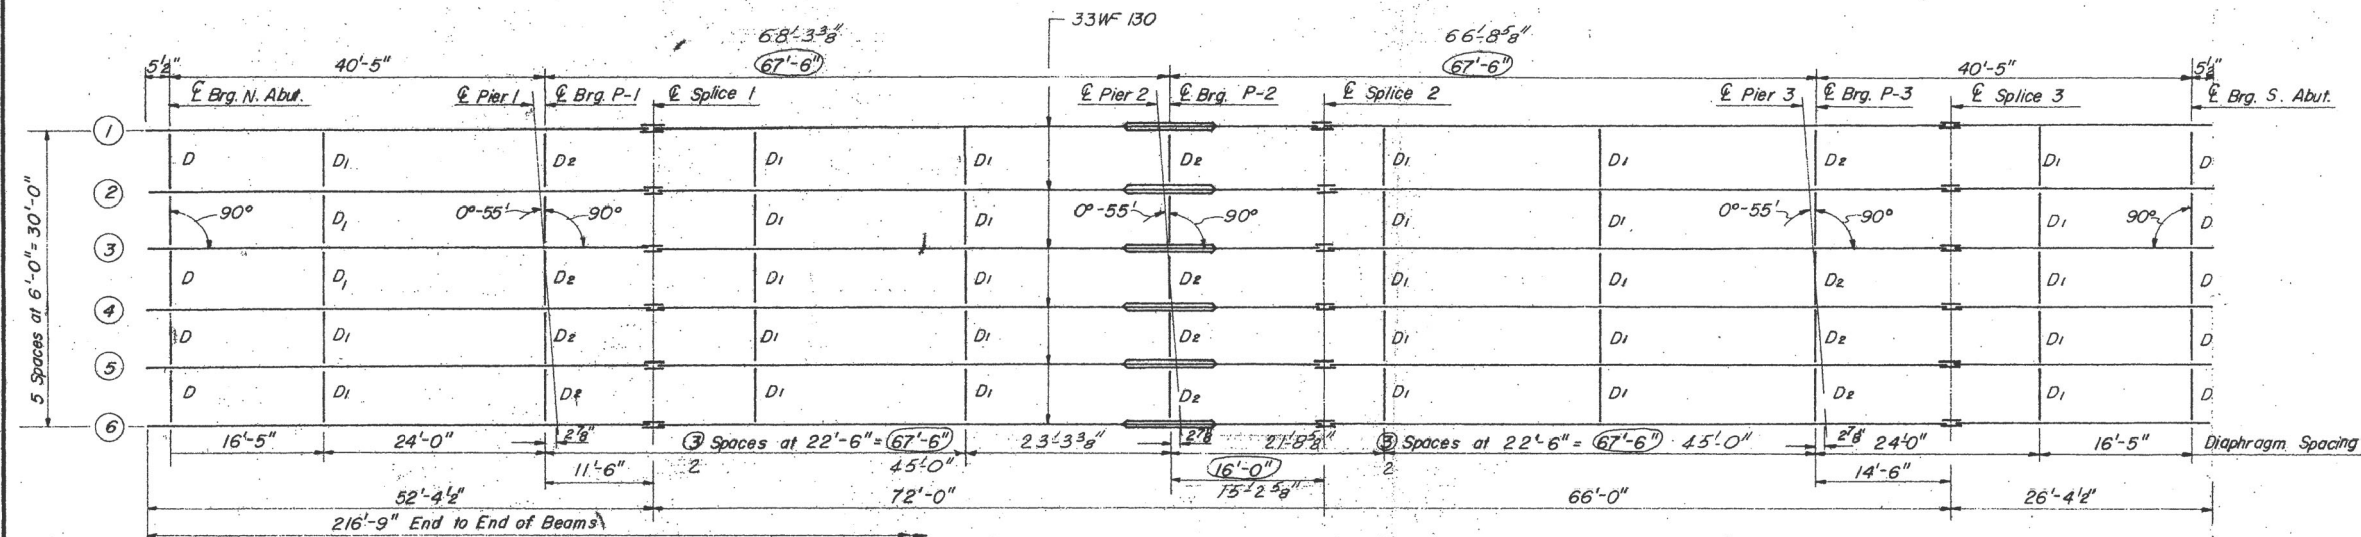

PLAN

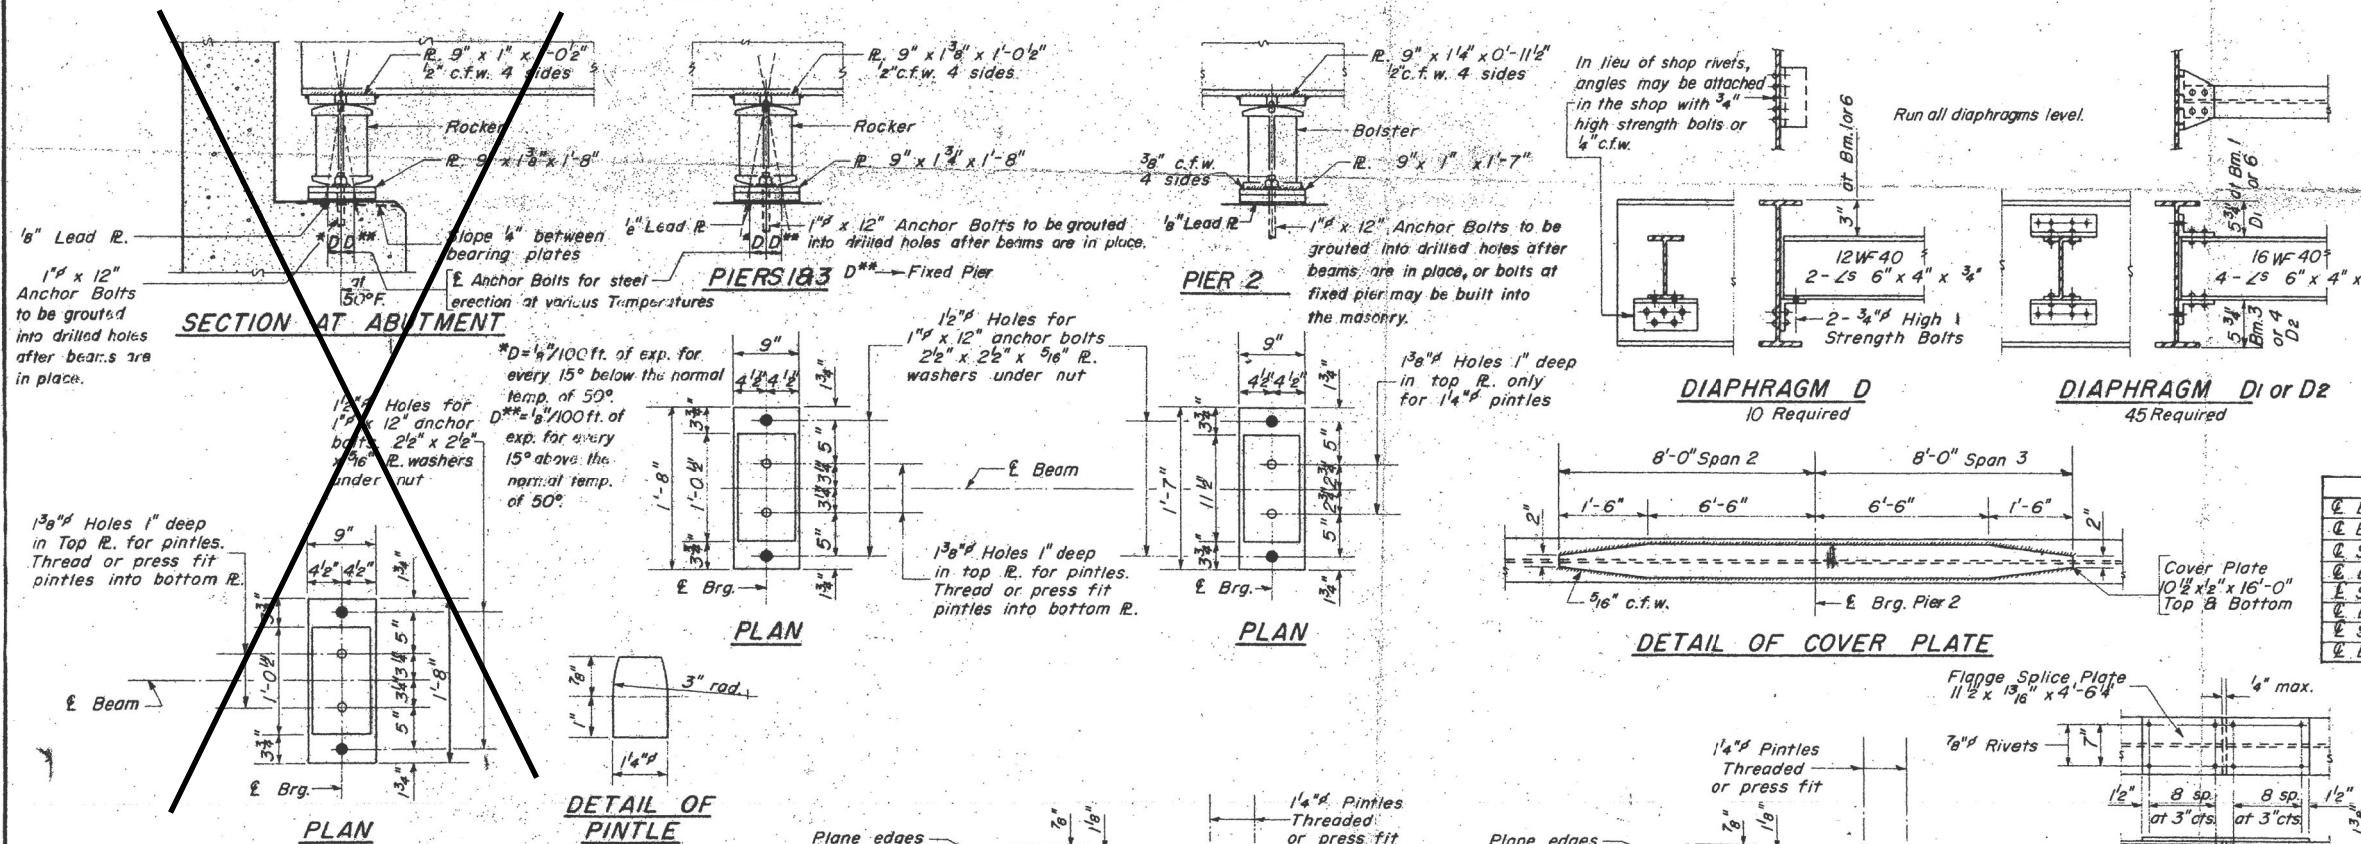

ELEVATION TOP OF WF

	Bm. 14	Bm. 24	Bm. 34
Br. N. Abut.	619.77	619.83	619.94
Br. Pier 1	620.03	620.14	620.20
Splice 1	620.10	620.21	620.27
Br. Pier 2	620.15	620.26	620.32
Splice 2	620.17	620.28	620.34
Br. Pier 3	619.86	619.97	620.03
Splice 3	619.77	619.88	619.94
Br. S. Abut.	619.57	619.68	619.74

STRUCTURAL STEEL
F.A. ROUTE 196
SEC. 2HB-1
SANGAMON COUNTY
STA. 647+92.60

DESIGNED	Stanley S. Linn	EXAMINED	W. A. Sausman Jr.
CHECKED	Michael O. Brown	PASSED	W. A. Sausman Jr.
DRAWN	P. G. Barnett	APPROVED	W. A. Sausman Jr.
DATE	7-2-62		


I-2-C 7-2-62 Rev. 11-9-62 Rev. 8-16-63 Rev. 12-10-63

STATE OF ILLINOIS
DEPARTMENT OF TRANSPORTATION

EXISTING BRIDGE PLANS, SN 084-0104
(FOR INFORMATION ONLY)


SCALE: SHEET 3 OF 4 SHEETS STA. TO STA.

F.A. RTE.	SECTION	COUNTY	TOTAL SHEETS	SHEET NO.
72	(84-9-4) BP	SANGAMON	20	19
CONTRACT NO. 72L85				
ILLINOIS FED. AID PROJECT				

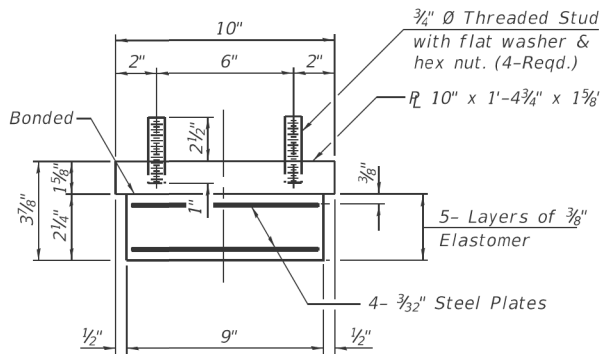


BEARING ASSEMBLY

Note:
Shim plates shall not be placed
under Bearing Assembly.

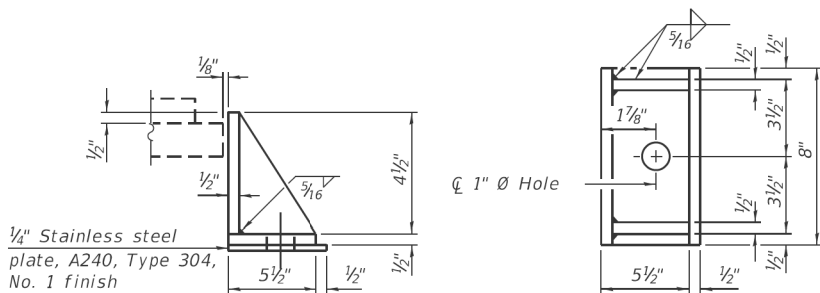


SIDE RETAINER

Equivalent rolled angle with stiffeners
will be allowed in lieu of welded plates.

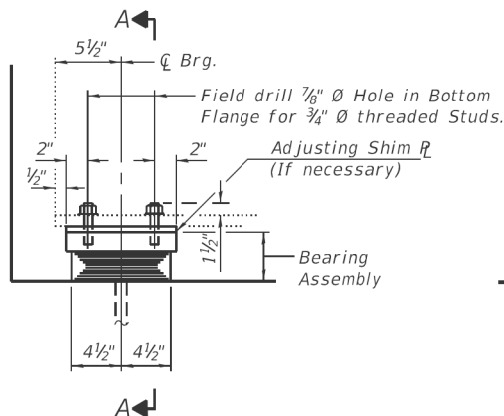

ELEVATION AT ABUT.

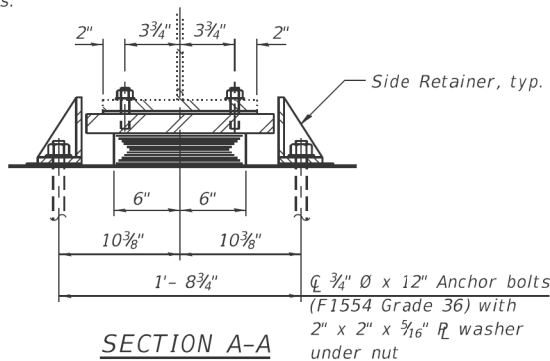


SECTION A-A

TYPE I ELASTOMERIC EXP. BRG.

INTERIOR GIRDER MOMENT TABLE				
	0.4 Sp. 1 or 0.6 Sp. 4	Pier 1 or 3	0.5 Sp. 2 or 0.5 Sp. 3	Pier 2
I_s	(in ⁴)	6608	6608	9571
$I_c(n)$	(in ⁴)	18781	-	18781
$I_c(3n)$	(in ⁴)	13508	-	13508
S_s	(in ³)	399	399	561
$S_c(n)$	(in ³)	632	-	632
$S_c(3n)$	(in ³)	569	-	-
Z	(in ³)	467.0	467.0	467.0
ρ	(k/')	0.77	0.77	0.81
$M\rho$	(k)	61.3	223.6	153.0
$s\rho$	(k/')	0.32	0.32	0.32
$M_s\rho$	(k)	31.9	79.0	82.1
M_t	(k)	216.0	158.4	362.3
M_I	(k)	64.8	44.3	94.1
$s_3 [M_t + M_I]$	(k)	468.1	337.8	760.7
Ma	(k)	729.7	832.4	1294.5
Mu	(k)	2680.5	-	2680.5
$fs\rho$ non-comp	(ksi)	1.8	6.7	4.6
$fs\rho$ (comp)	(ksi)	0.7	2.4	1.7
$fs s_3 [M_t + M_I]$	(ksi)	8.9	10.2	14.4
fs (Overload)	(ksi)	11.4	19.2	20.8
fs (Total)	(ksi)	-	25.0	23.0
VR	(k)	60.6	-	65.4

INTERIOR GIRDER REACTION TABLE			
	Abut.	Pier 1 or 3	Pier 2
$R\rho$	(k)	41.5	31.7
R_t	(k)	43.6	37.8
R_I	(k)	13.1	10.6
R_{Total}	(k)	98.2	80.0

* Compact section
** Braced non-compact and partially braced section

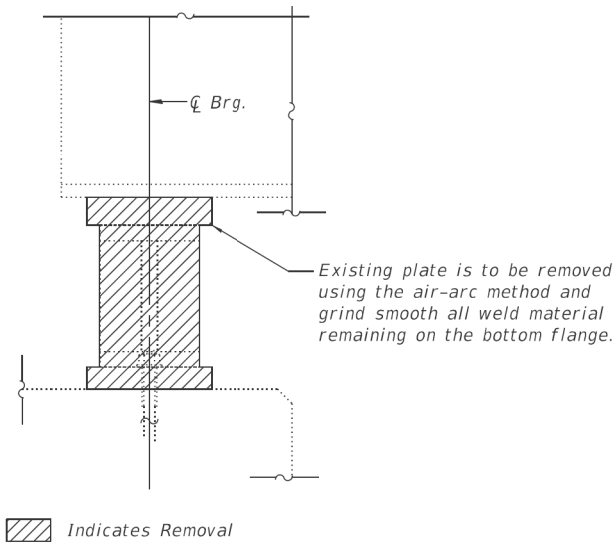

EXISTING BEARING REMOVAL DETAIL

(12 Required)
(6 N. Abutment & 6 S. Abutment)

I_s , S_s : Non-composite moment of inertia and section modulus of the steel section used for computing fs (Total and Overload) due to non-composite dead loads (in.⁴ and in.³).
 $I_c(n)$, $S_c(n)$: Composite moment of inertia and section modulus of the steel and deck based upon the modular ratio, "n", used for computing fs (Total and Overload) due to short-term composite live loads (in.⁴ and in.³).
 $I_c(3n)$, $S_c(3n)$: Composite moment of inertia and section modulus of the steel and deck based upon 3 times the modular ratio, "3n", used for computing fs (Total and Overload) due to long-term composite (superimposed) dead loads (in.⁴ and in.³).
 Z : Plastic Section Modulus of the steel section in non-composite areas (in.³).
 ρ : Un-factored non-composite dead load (kips/ft.).
 $M\rho$: Un-factored moment due to non-composite dead load (kip-ft.).
 $s\rho$: Un-factored long-term composite (superimposed) dead load (kips/ft.).
 $M_s\rho$: Un-factored moment due to long-term composite (superimposed) dead load (kip-ft.).
 M_t : Un-factored live load moment (kip-ft.).
 M_I : Un-factored moment due to impact (kip-ft.).
 Ma : Factored design moment (kip-ft.).
 $1.3 [M\rho + M_s\rho + \frac{5}{3} (M_t + M_I)]$
 Mu : Compact composite moment capacity according to AASHTO LFD 10.50.1.1 or compact non-composite moment capacity according to AASHTO LFD 10.48.1 (kip-ft.).
 fs (Overload): Sum of stresses as computed from the moments below (ksi).
 $M\rho + M_s\rho + \frac{5}{3} (M_t + M_I)$
 fs (Total): Sum of stresses as computed from the moments below on non-compact section (ksi).
 $1.3 [M\rho + M_s\rho + \frac{5}{3} (M_t + M_I)]$
 VR : Maximum t + impact shear range within the composite portion of the span for stud shear connector design (kips).

Notes:
Anchor bolts shall be ASTM F1554 all-thread (or an Engineer-approved alternate material) of the grade(s) and diameter(s) specified. The corresponding specified grade of AASHTO M314 anchor bolts may be used in lieu of ASTM F1554.
Side retainers and other steel members required for the elastomeric bearing assembly shall be included in the cost of Elastomeric Bearing Assembly, Type I.
Two 1/8 in. adjusting shims shall be provided for each bearing in addition to all other plates or shims and placed as shown on bearing details.
All Bearing plates shall be AASHTO M270 Grade 50.

BILL OF MATERIAL

Item	Unit	Total
Elastomeric Bearing Assembly Type I	Each	12
Anchor Bolts, 3/4"	Each	24



208 E. Main St., Suite 100
Bellaire, TX 77401
800.255.4477
www.kaskaskiaeng.com

USER NAME =
DESIGNED - MC
CHECKED - BB
DRAWN - RJO
PLOT SCALE =
PLOT DATE =

DESIGNED - MC
CHECKED - BB
DRAWN - RJO
CHECKED - BB
REVISED -
REVISED -
REVISED -
REVISED -

STATE OF ILLINOIS
DEPARTMENT OF TRANSPORTATION

BEARING DETAILS
STRUCTURE NO. 084-0104

SHEET 13 OF 26 SHEETS

F.A.I. RTE. SECTION COUNTY TOTAL SHEETS SHEET NO.
* (110)RS-2, (84-8)RS-7, BR SANGAMON 152 139
CONTRACT NO. 72J94

ILLINOIS FED. AID PROJECT
* FAI 72, FAP 666, FAI 72 4 / I-72, I-55 BUS

USER NAME = dudleybm
DESIGNED -
DRAWN -
PLOT SCALE = 100,0000 ' / in.
PLOT DATE = 8/13/2020

DESIGNED -
DRAWN -
CHECKED -
DATE -
REVISED -
REVISED -
REVISED -
REVISED -

STATE OF ILLINOIS
DEPARTMENT OF TRANSPORTATION

EXISTING BRIDGE PLANS, SN 084-0104
(FOR INFORMATION ONLY)

SCALE: SHEET 4 OF 4 SHEETS STA. TO STA.

F.A.I. RTE. SECTION COUNTY TOTAL SHEETS SHEET NO.
72 (84-9-4) BP SANGAMON 20 20
CONTRACT NO. 72L85
ILLINOIS FED. AID PROJECT