


MODEL: GenScratch2 - 3B2 DITCH PROFILE (Sheet)
FILE NAME: c:\p\work\hrt\hrt\akid062852\D77435-sheets\Drainage-Stage3B.dgn

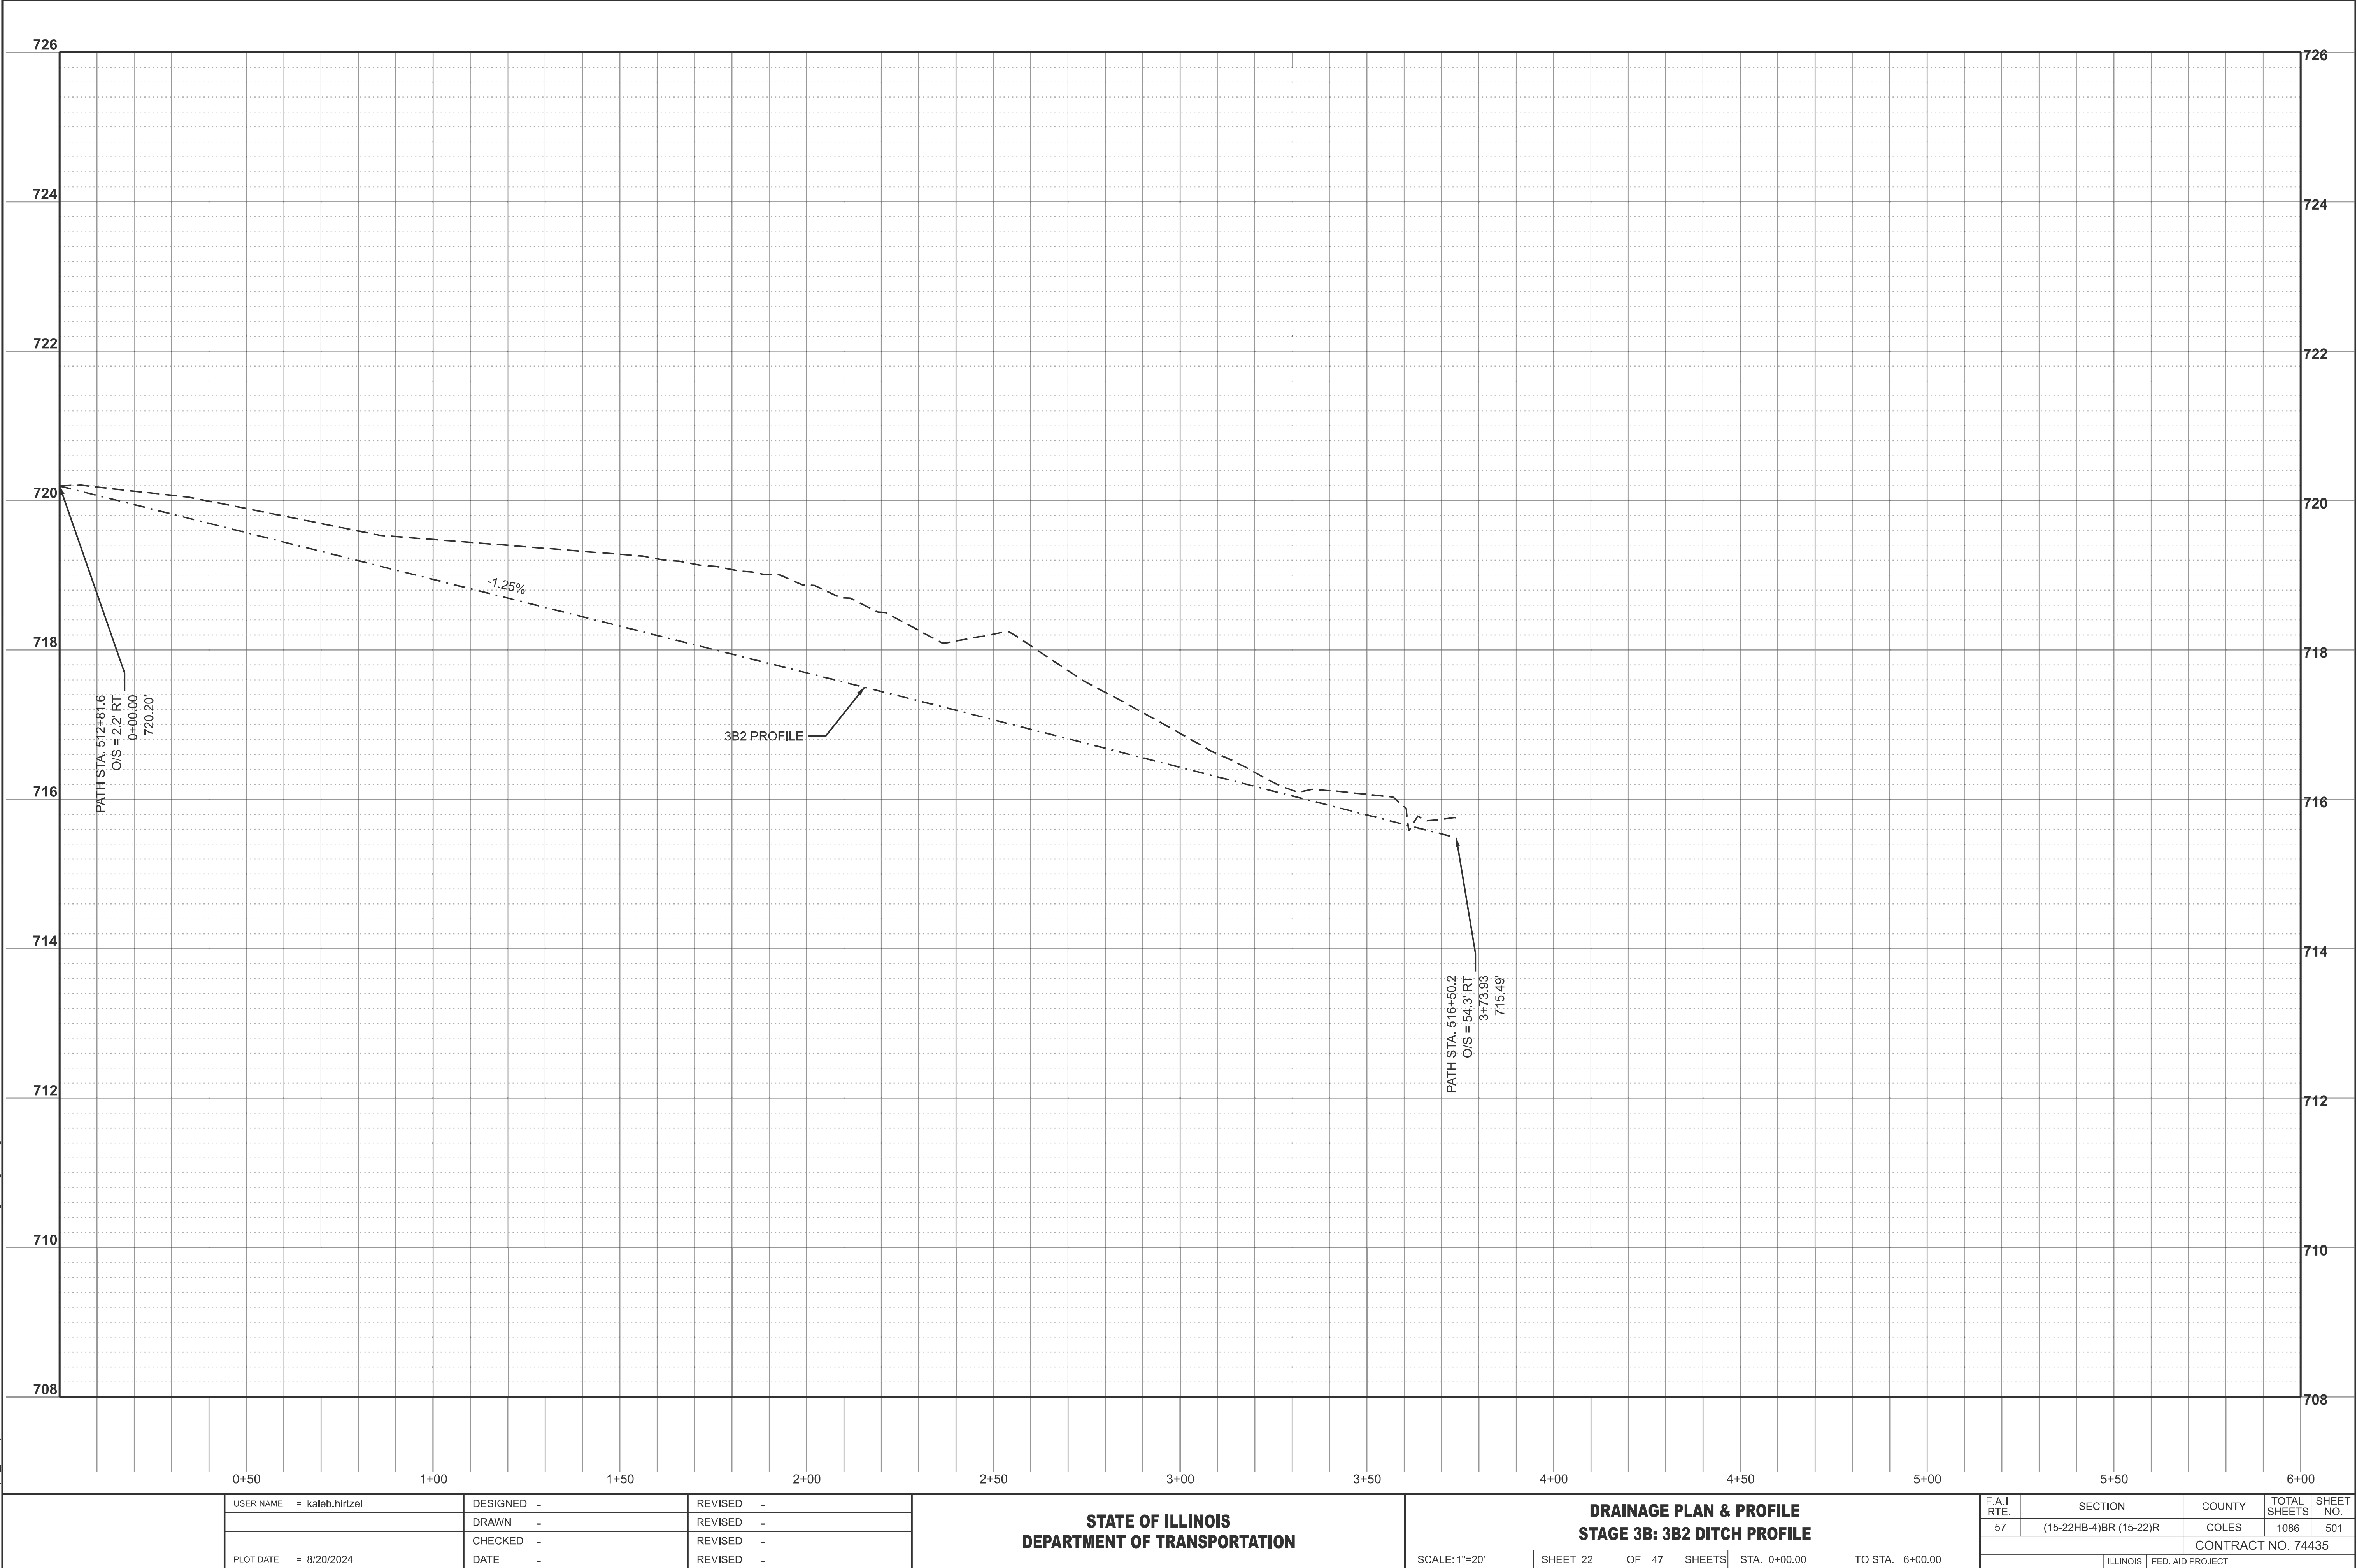

USER NAME	= kaleb.hirtzel	DESIGNED	-	REVISED	-
		DRAWN	-	REVISED	-
		CHECKED	-	REVISED	-
PLOT DATE	= 8/20/2024	DATE	-	REVISED	-


STATE OF ILLINOIS
DEPARTMENT OF TRANSPORTATION

SCALE: 1"=20'		SHEET 22	OF 47	SHEETS	STA. 0+00.00	TO STA. 6+00.00
---------------	--	----------	-------	--------	--------------	-----------------

DRAINAGE PLAN & PROFILE
STAGE 3B: 3B2 DITCH PROFILE

F.A.I RTE.	SECTION	COUNTY	TOTAL SHEETS	SHEET NO.
57	(15-22HB-4)BR (15-22)R	COLES	1086	501
CONTRACT NO. 74435				
ILLINOIS FED. AID PROJECT				

MODEL: GenScratch3 - 3B3 DITCH PROFILE [Sheet]
FILE NAME: c:\p\work\hrtzel\kld062852\D77435-sheets-Drainage-Stage3B.dgn

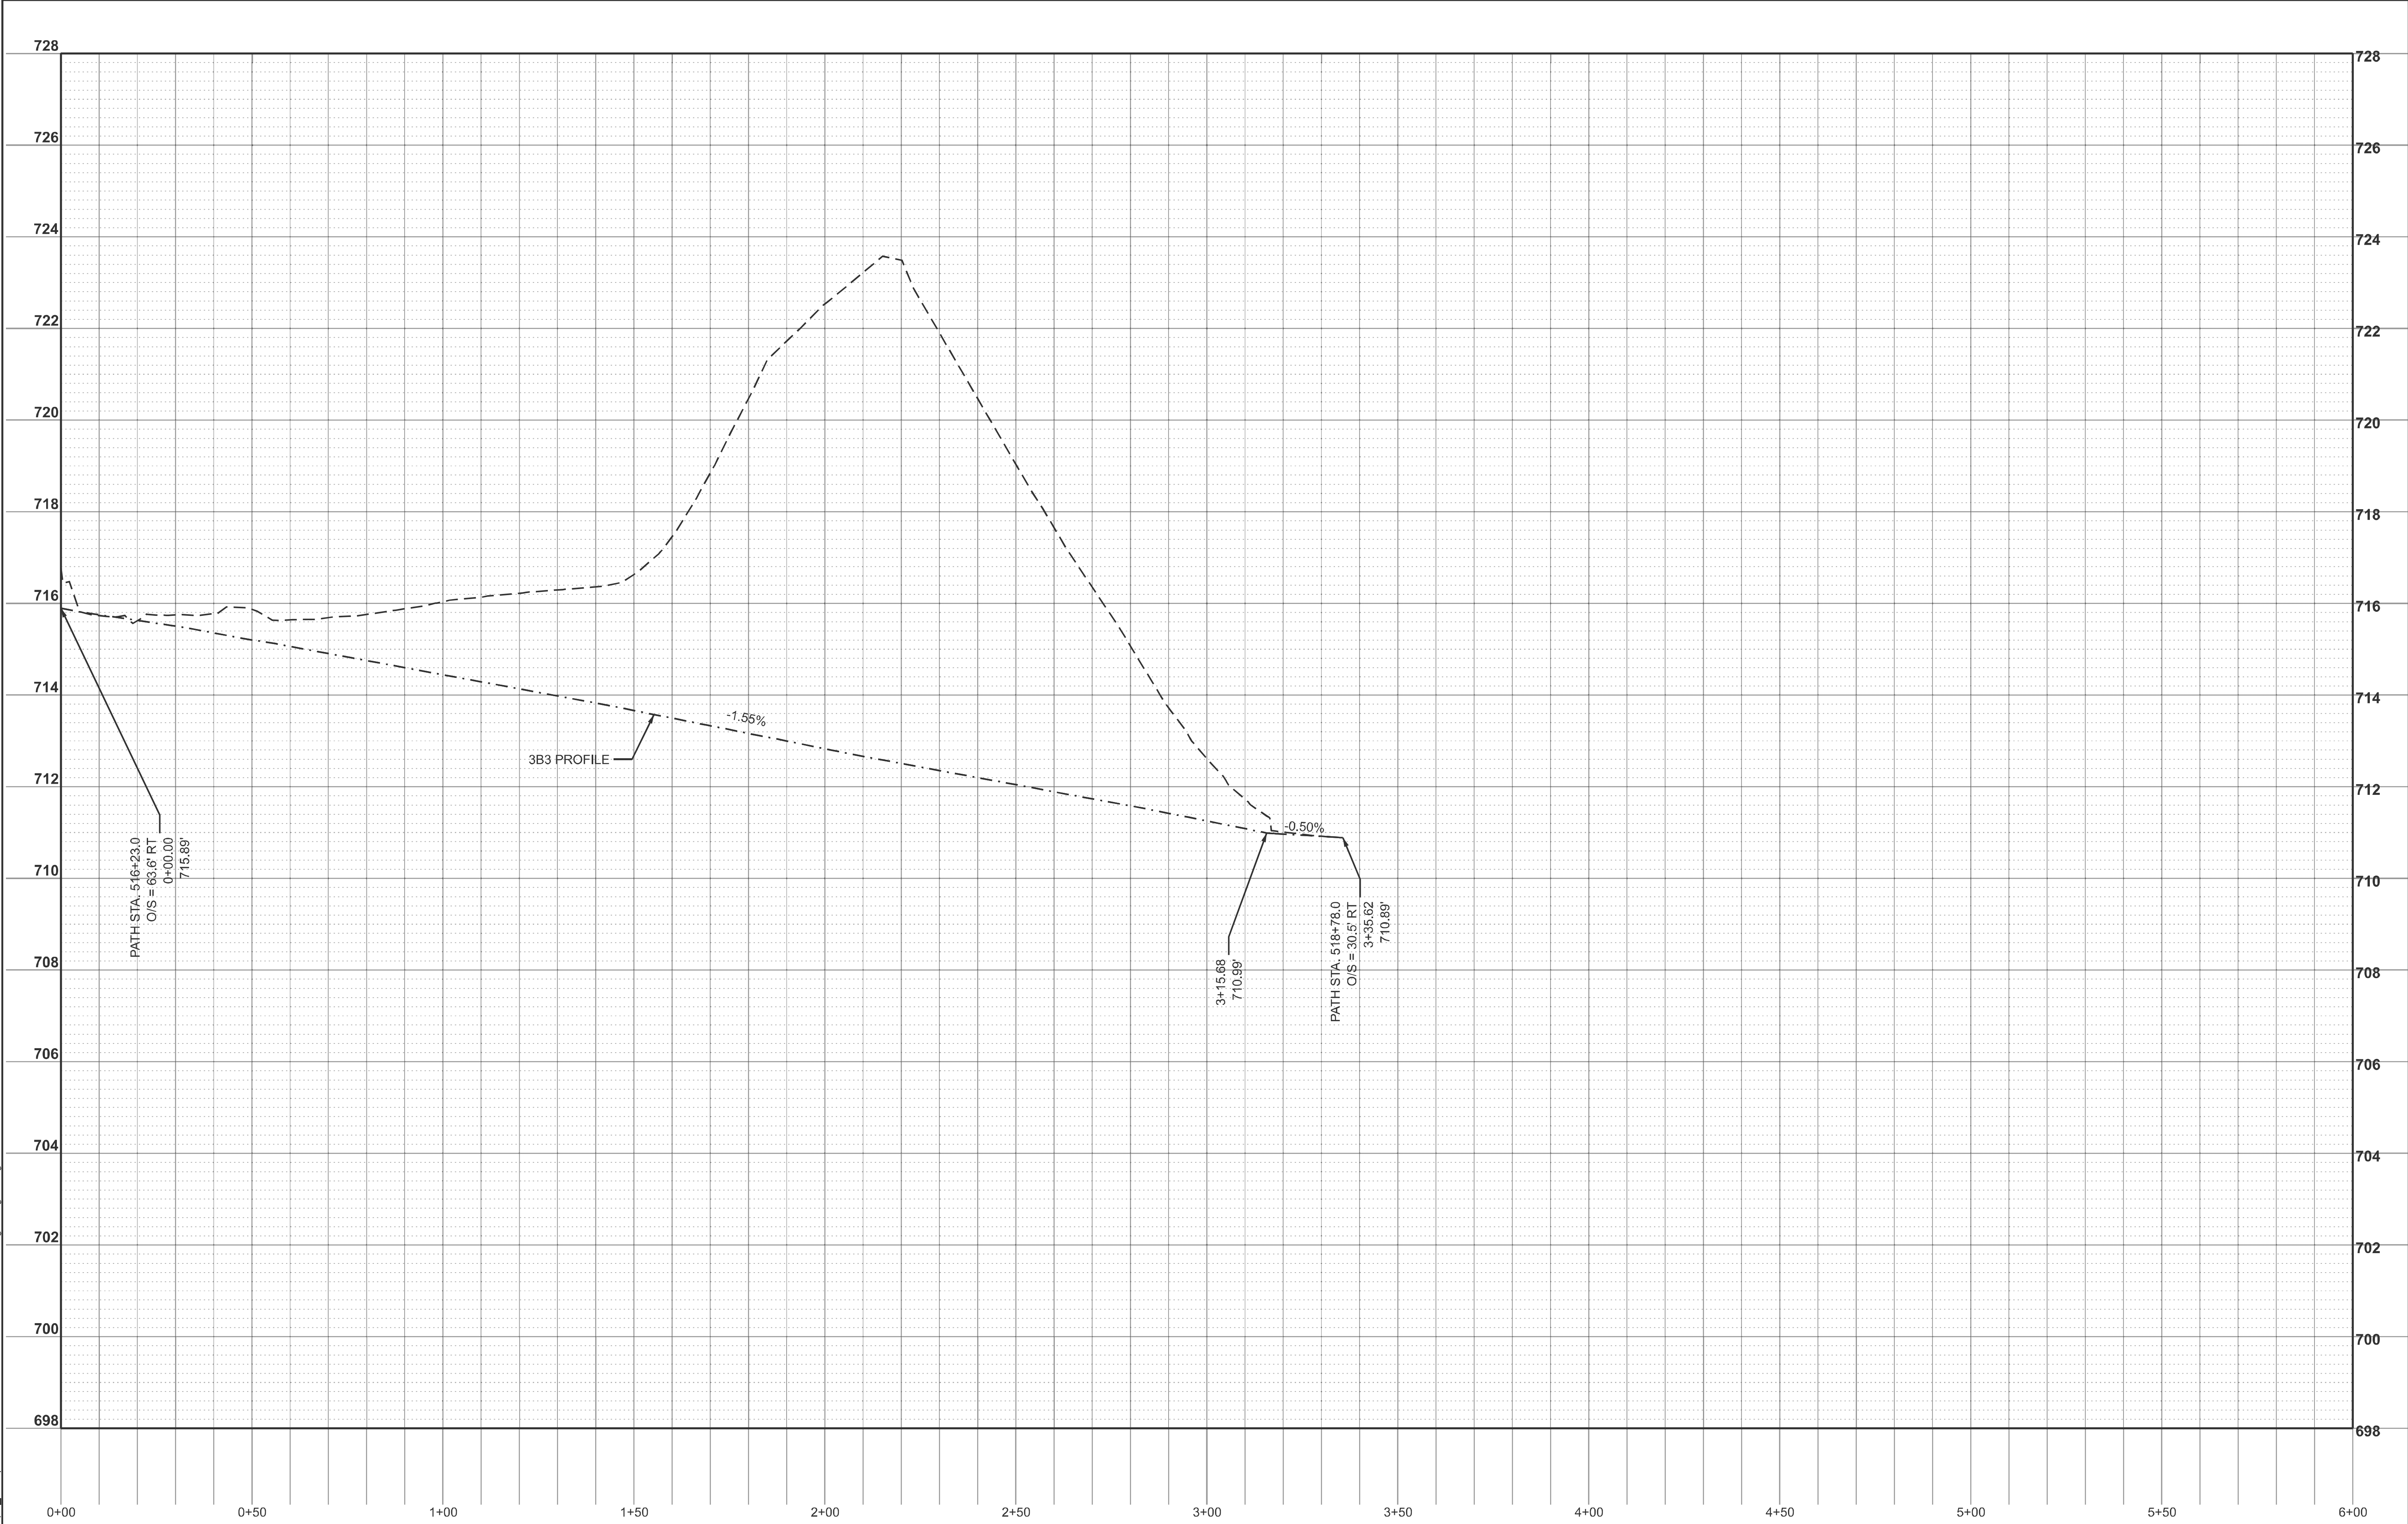

PLOT DATE	USER NAME	DESIGNED	REVISED
	= kaleb.hirtzel	-	-
		DRAWN	REVISED
		-	-
		CHECKED	REVISED
		-	-
	DATE	-	REVISED
	= 8/20/2024	-	-



STATE OF ILLINOIS
DEPARTMENT OF TRANSPORTATION

DRAINAGE PLAN & PROFILE
STAGE 3B: 3B3 DITCH PROFILE

SCALE: 1"=20' SHEET 23 OF 47 SHEETS STA. 0+00.00 TO STA. 6+00.00

F.A.I RTE.	SECTION	COUNTY	TOTAL SHEETS	SHEET NO.
57	(15-22HB-4)BR (15-22)R	COLES	1086	502
CONTRACT NO. 74435				
		ILLINOIS	FED. AID PROJECT	

MODEL: G:\hrgs-3B4 DITCH PROFILE [Sheet]
FILE NAME: c:\p\work\dwg\hrtzaki\0852852\074435-sheets-Drainage-Stage3B.dgn

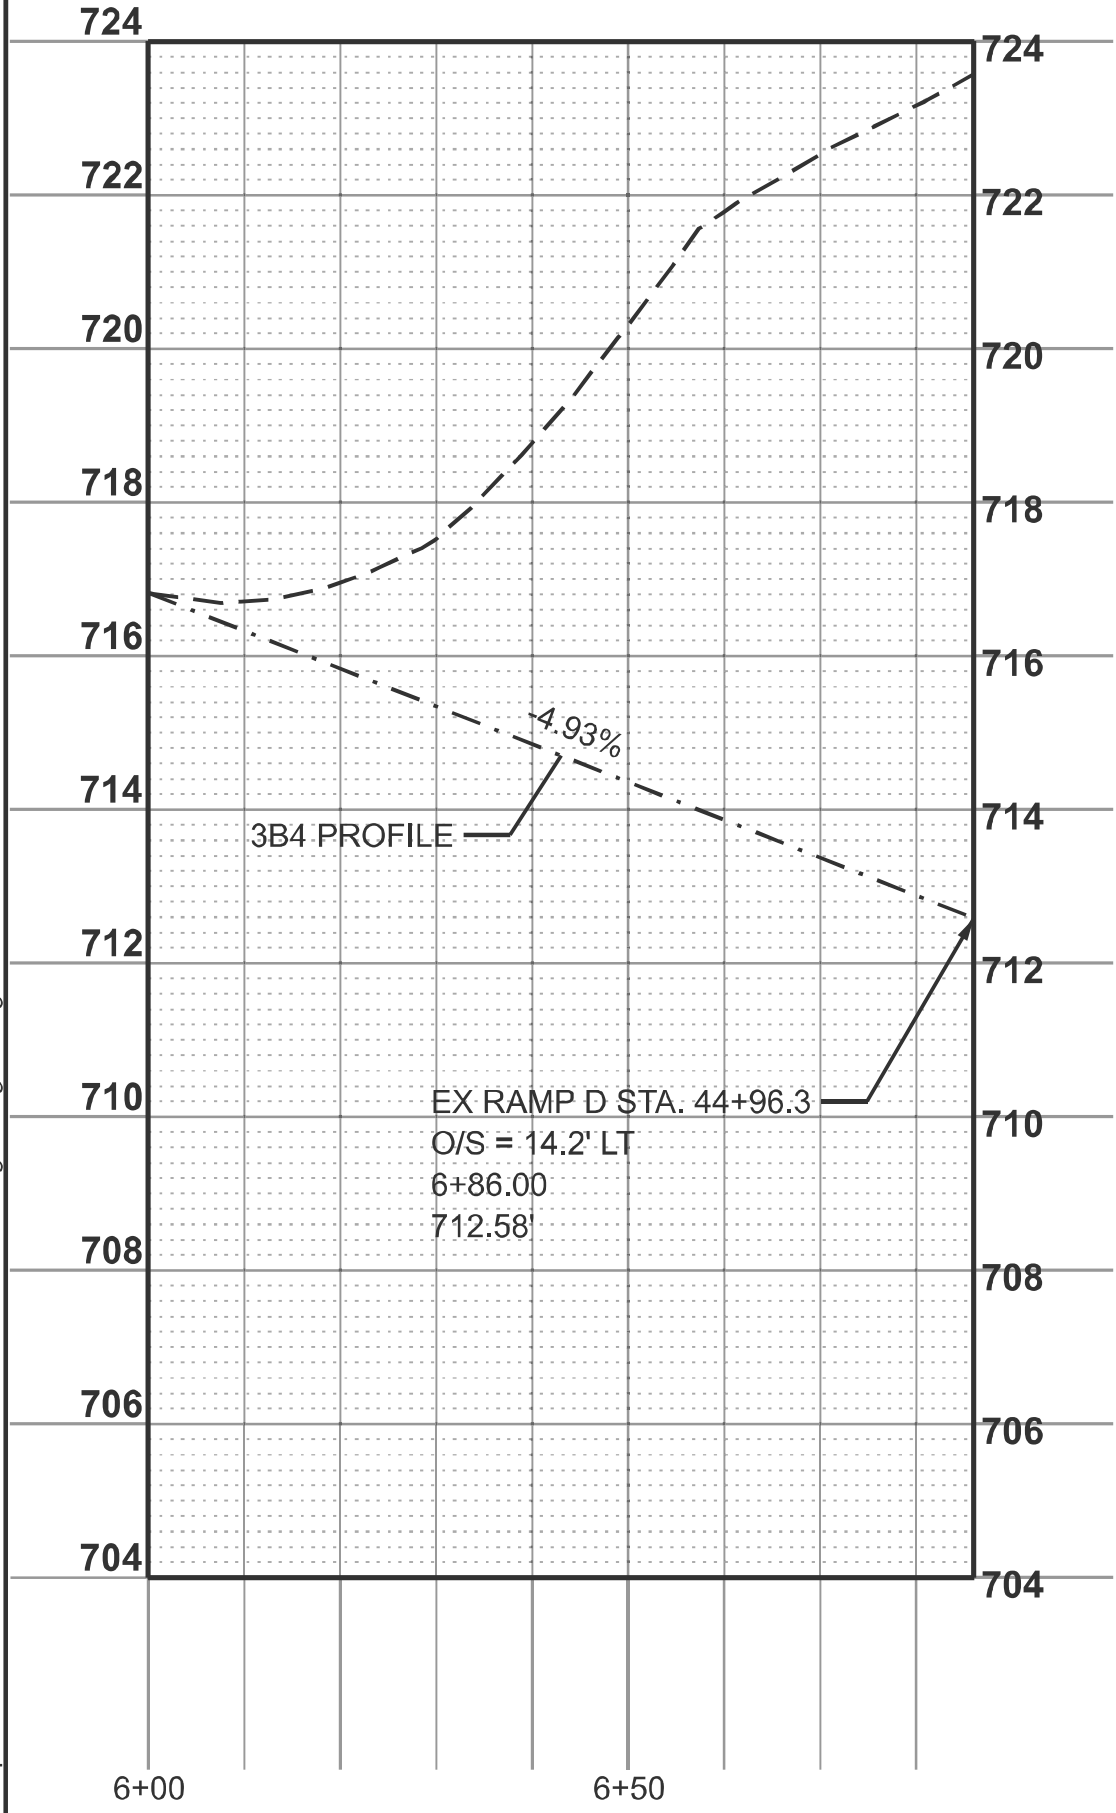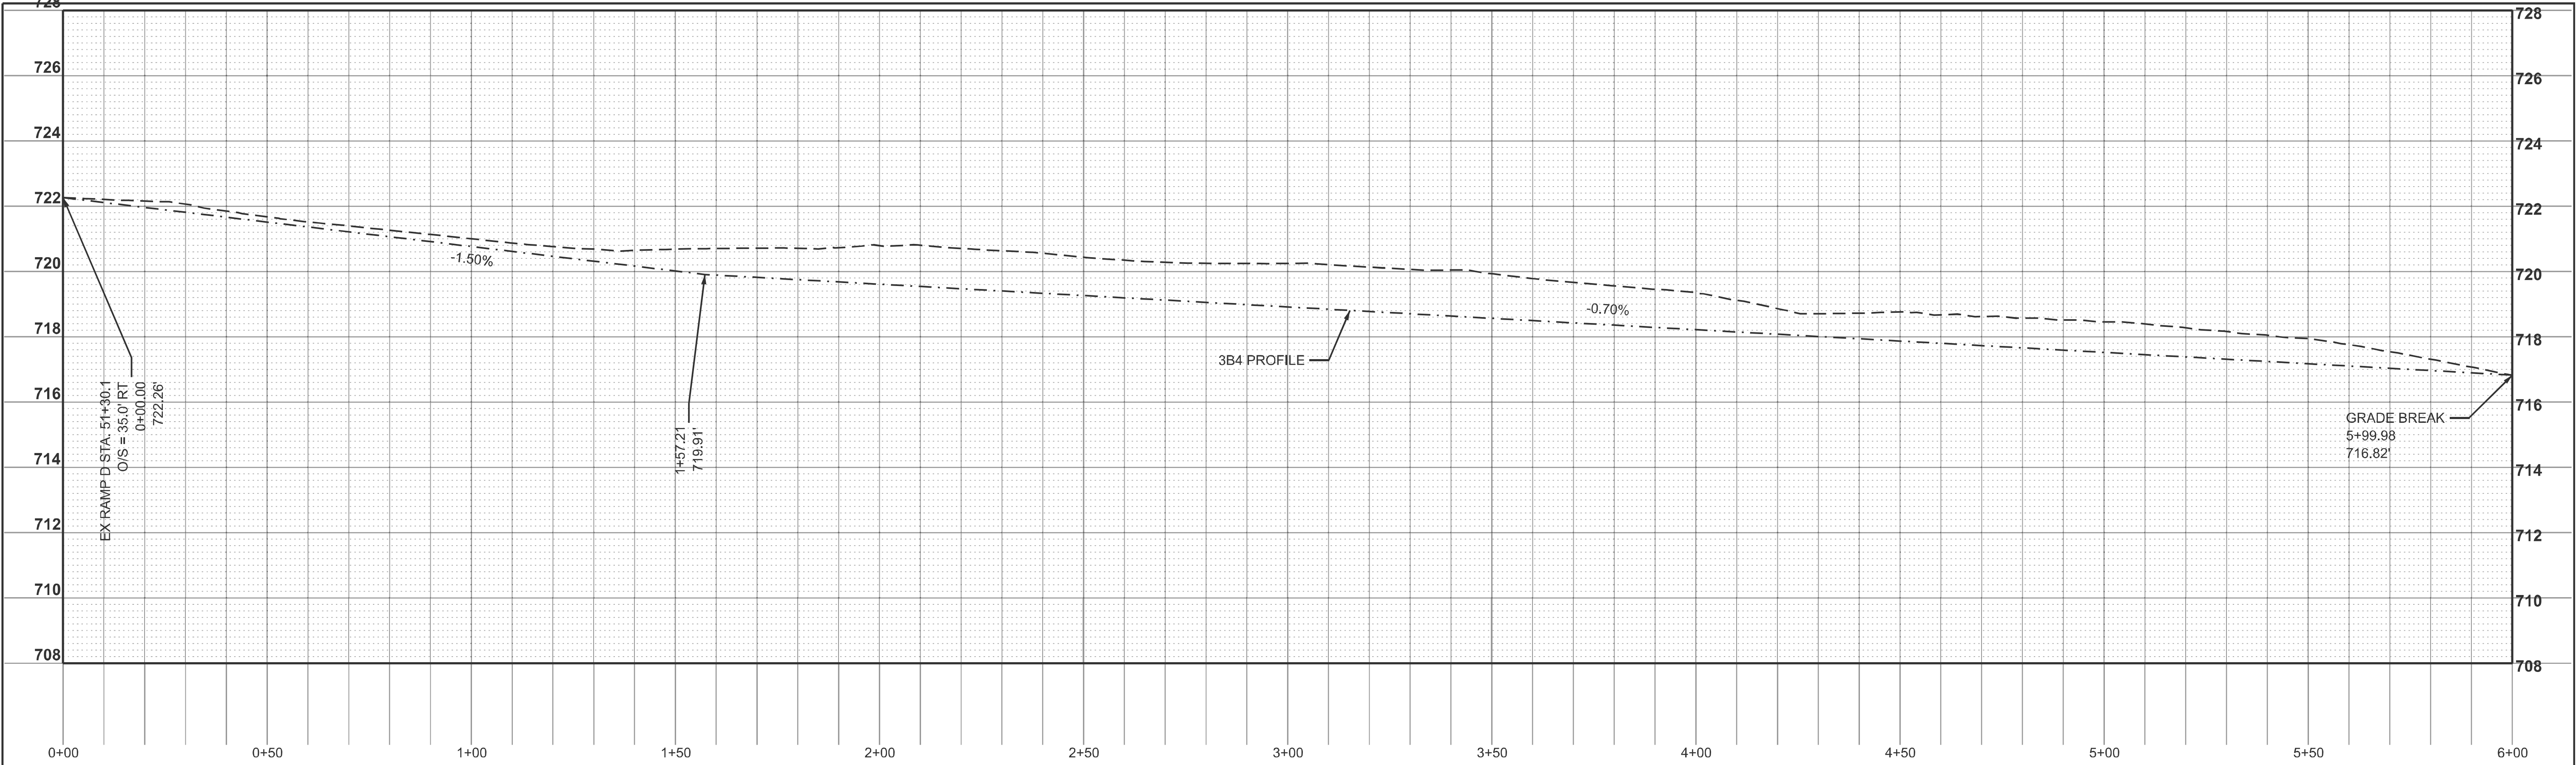

	USER NAME	= kaleb.hirtzel	DESIGNED	-	REVISED	-
			DRAWN	-	REVISED	-
			CHECKED	-	REVISED	-
	PLOT DATE	= 8/20/2024	DATE	-	REVISED	-


STATE OF ILLINOIS
DEPARTMENT OF TRANSPORTATION

DRAINAGE PLAN & PROFILE
STAGE 3B: 3B4 DITCH PROFILE

SCALE: 1"=20' SHEET 24 OF 47 SHEETS STA. 0+00.00 TO STA. 6+86.00

F.A.I RTE.	SECTION	COUNTY	TOTAL SHEETS	SHEET NO.
57	(15-22HB-4)BR (15-22)R	COLES	1086	503
CONTRACT NO. 74435				
		ILLINOIS	FED. AID PROJECT	

MODEL: GenScratch4 - 3B5 DITCH PROFILE (Sheet)
FILE NAME: c:\p\work\p\work\hrtzaki\062852\D77435-sheets\Drainage-Stage3B.dgn

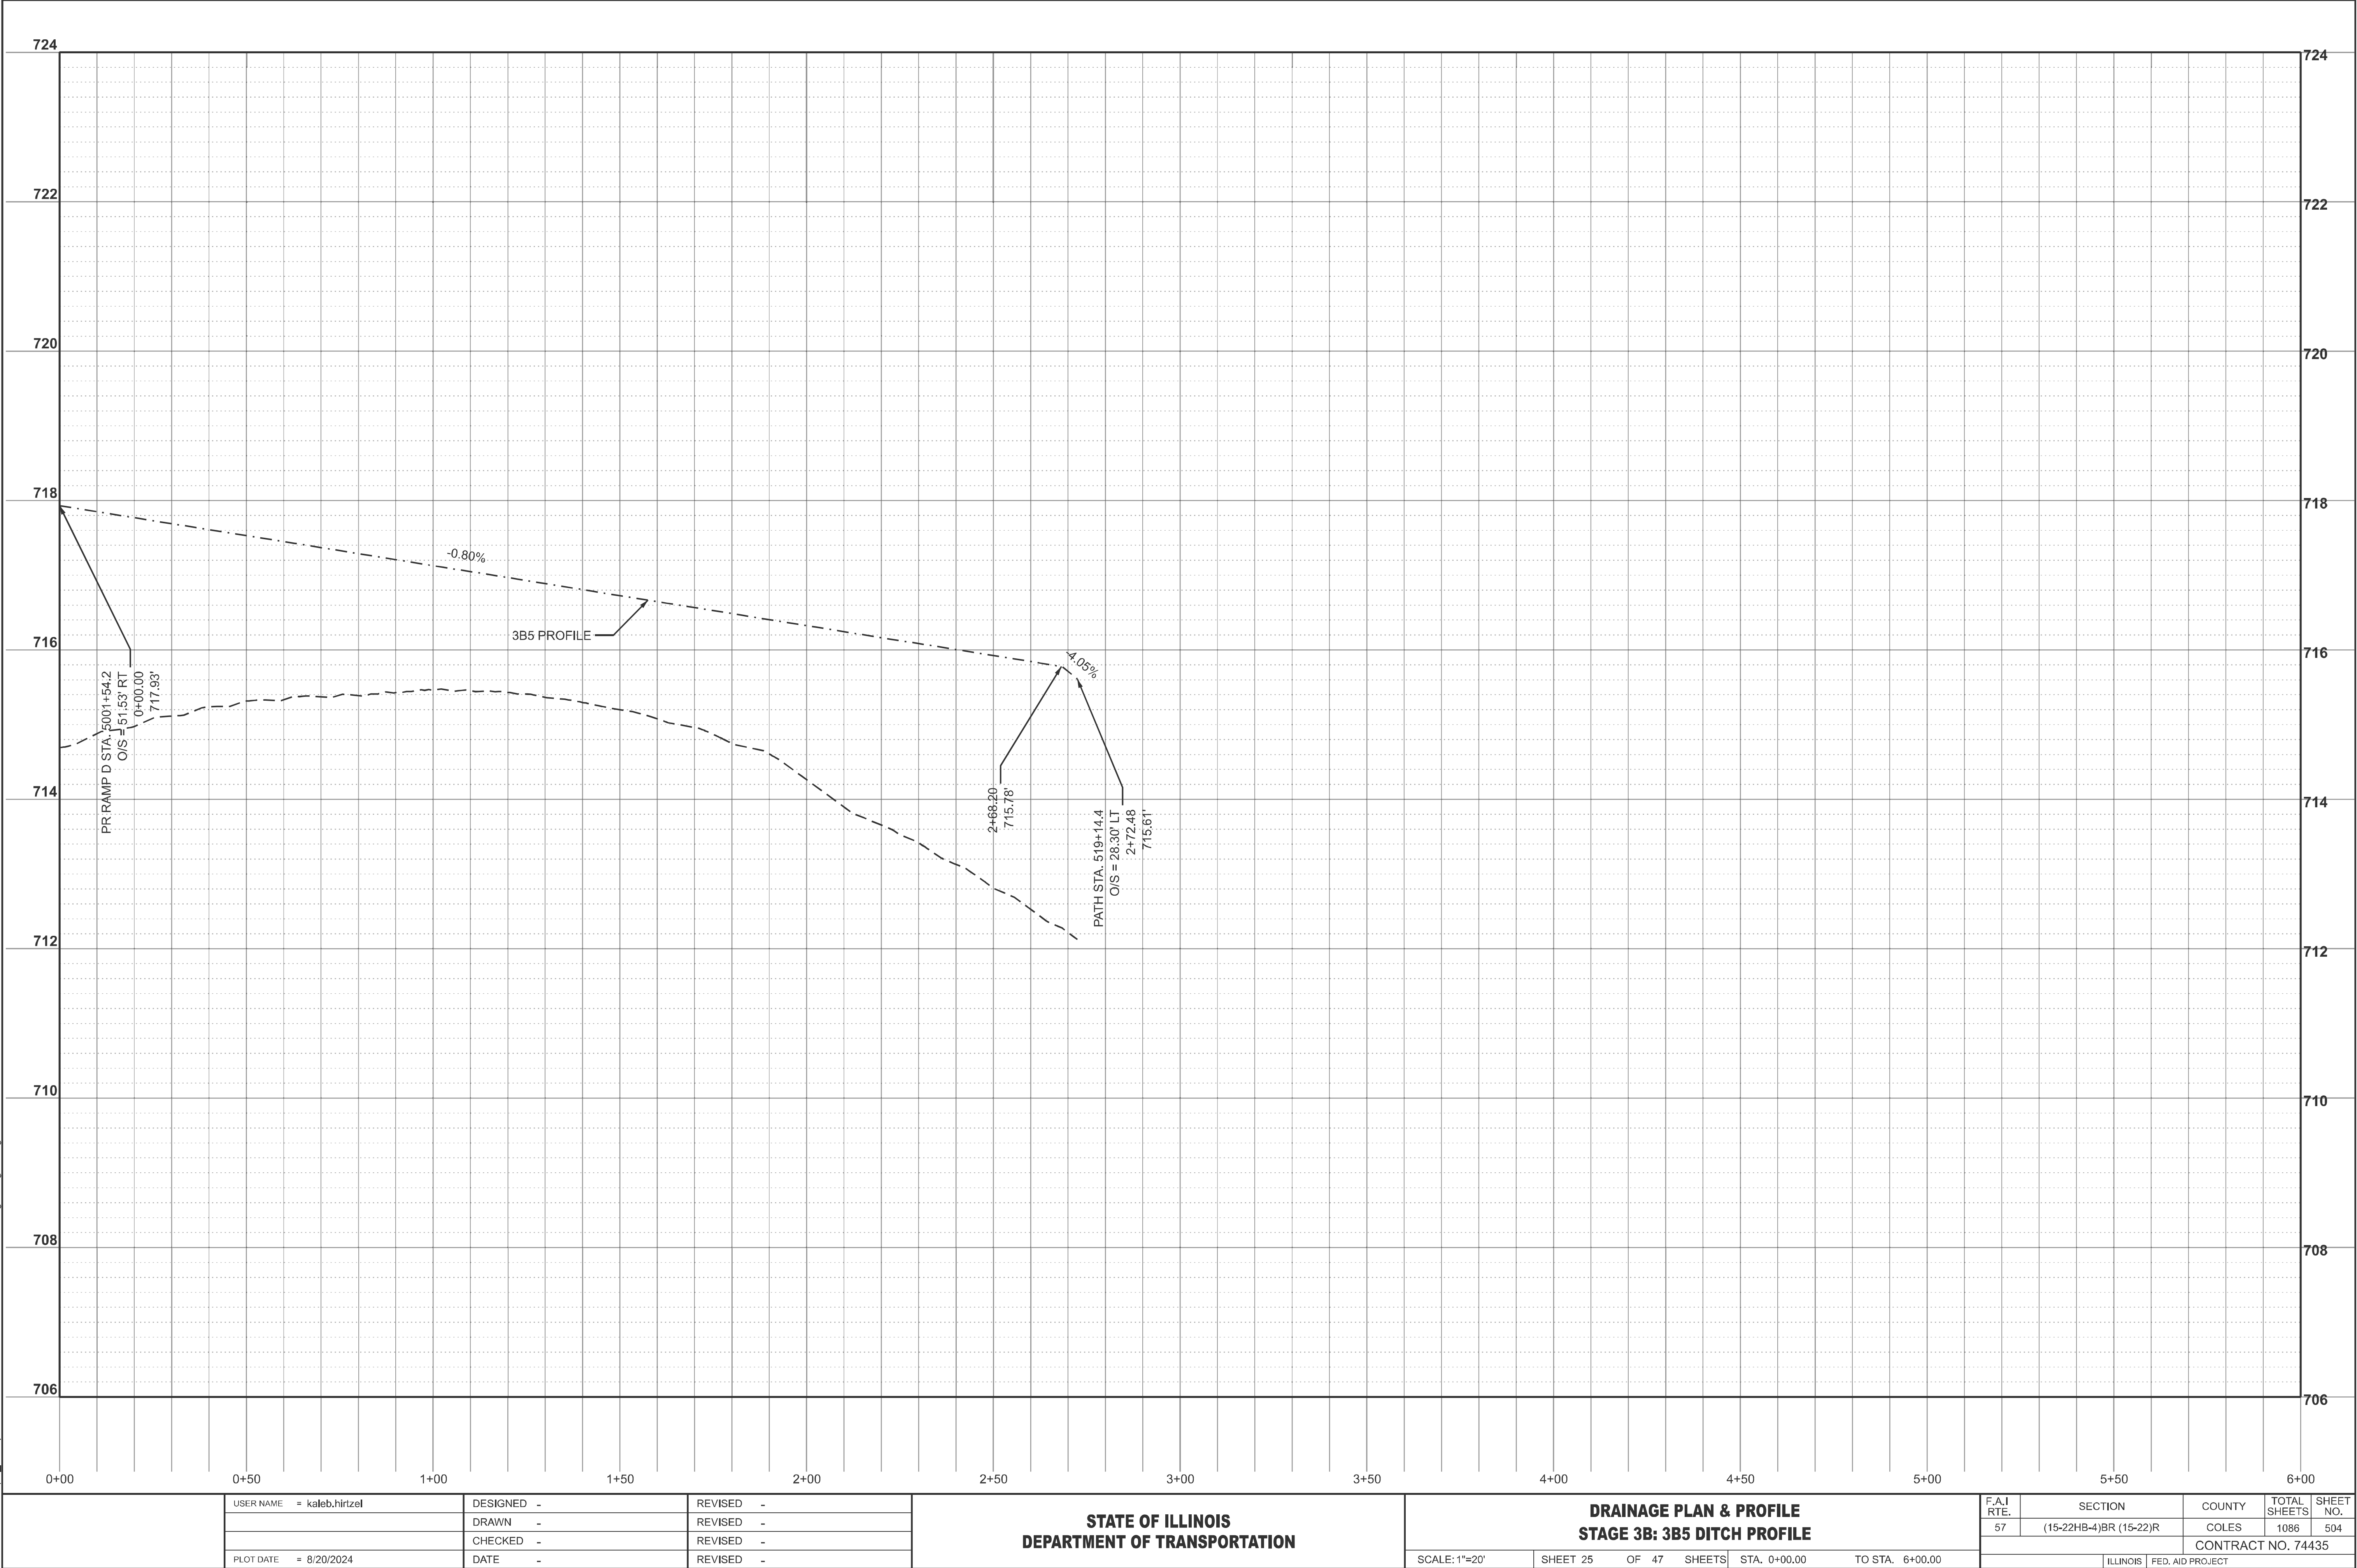


USER NAME	= kaleb.hirtzel	DESIGNED	-	REVISED	-
		DRAWN	-	REVISED	-
		CHECKED	-	REVISED	-
PLOT DATE	= 8/20/2024	DATE	-	REVISED	-

STATE OF ILLINOIS
DEPARTMENT OF TRANSPORTATION


DRAINAGE PLAN & PROFILE STAGE 3B: 3B5 DITCH PROFILE			
SCALE: 1"=20'	SHEET 25	OF 47 SHEETS	STA. 0+00.00 TO STA. 6+00.00

F.A.I RTE.	SECTION	COUNTY	TOTAL SHEETS	SHEET NO.
57	(15-22HB-4)BR (15-22)R	COLES	1086	504
CONTRACT NO. 74435				
ILLINOIS		FED. AID PROJECT		

MODEL: GeomScratch2 - 3B6 DITCH PROFILE [Sheet]
FILE NAME: c:\p\work\hrt\hrt\akid062852\D774435-sheets\Drainage-Stage3B.dgn

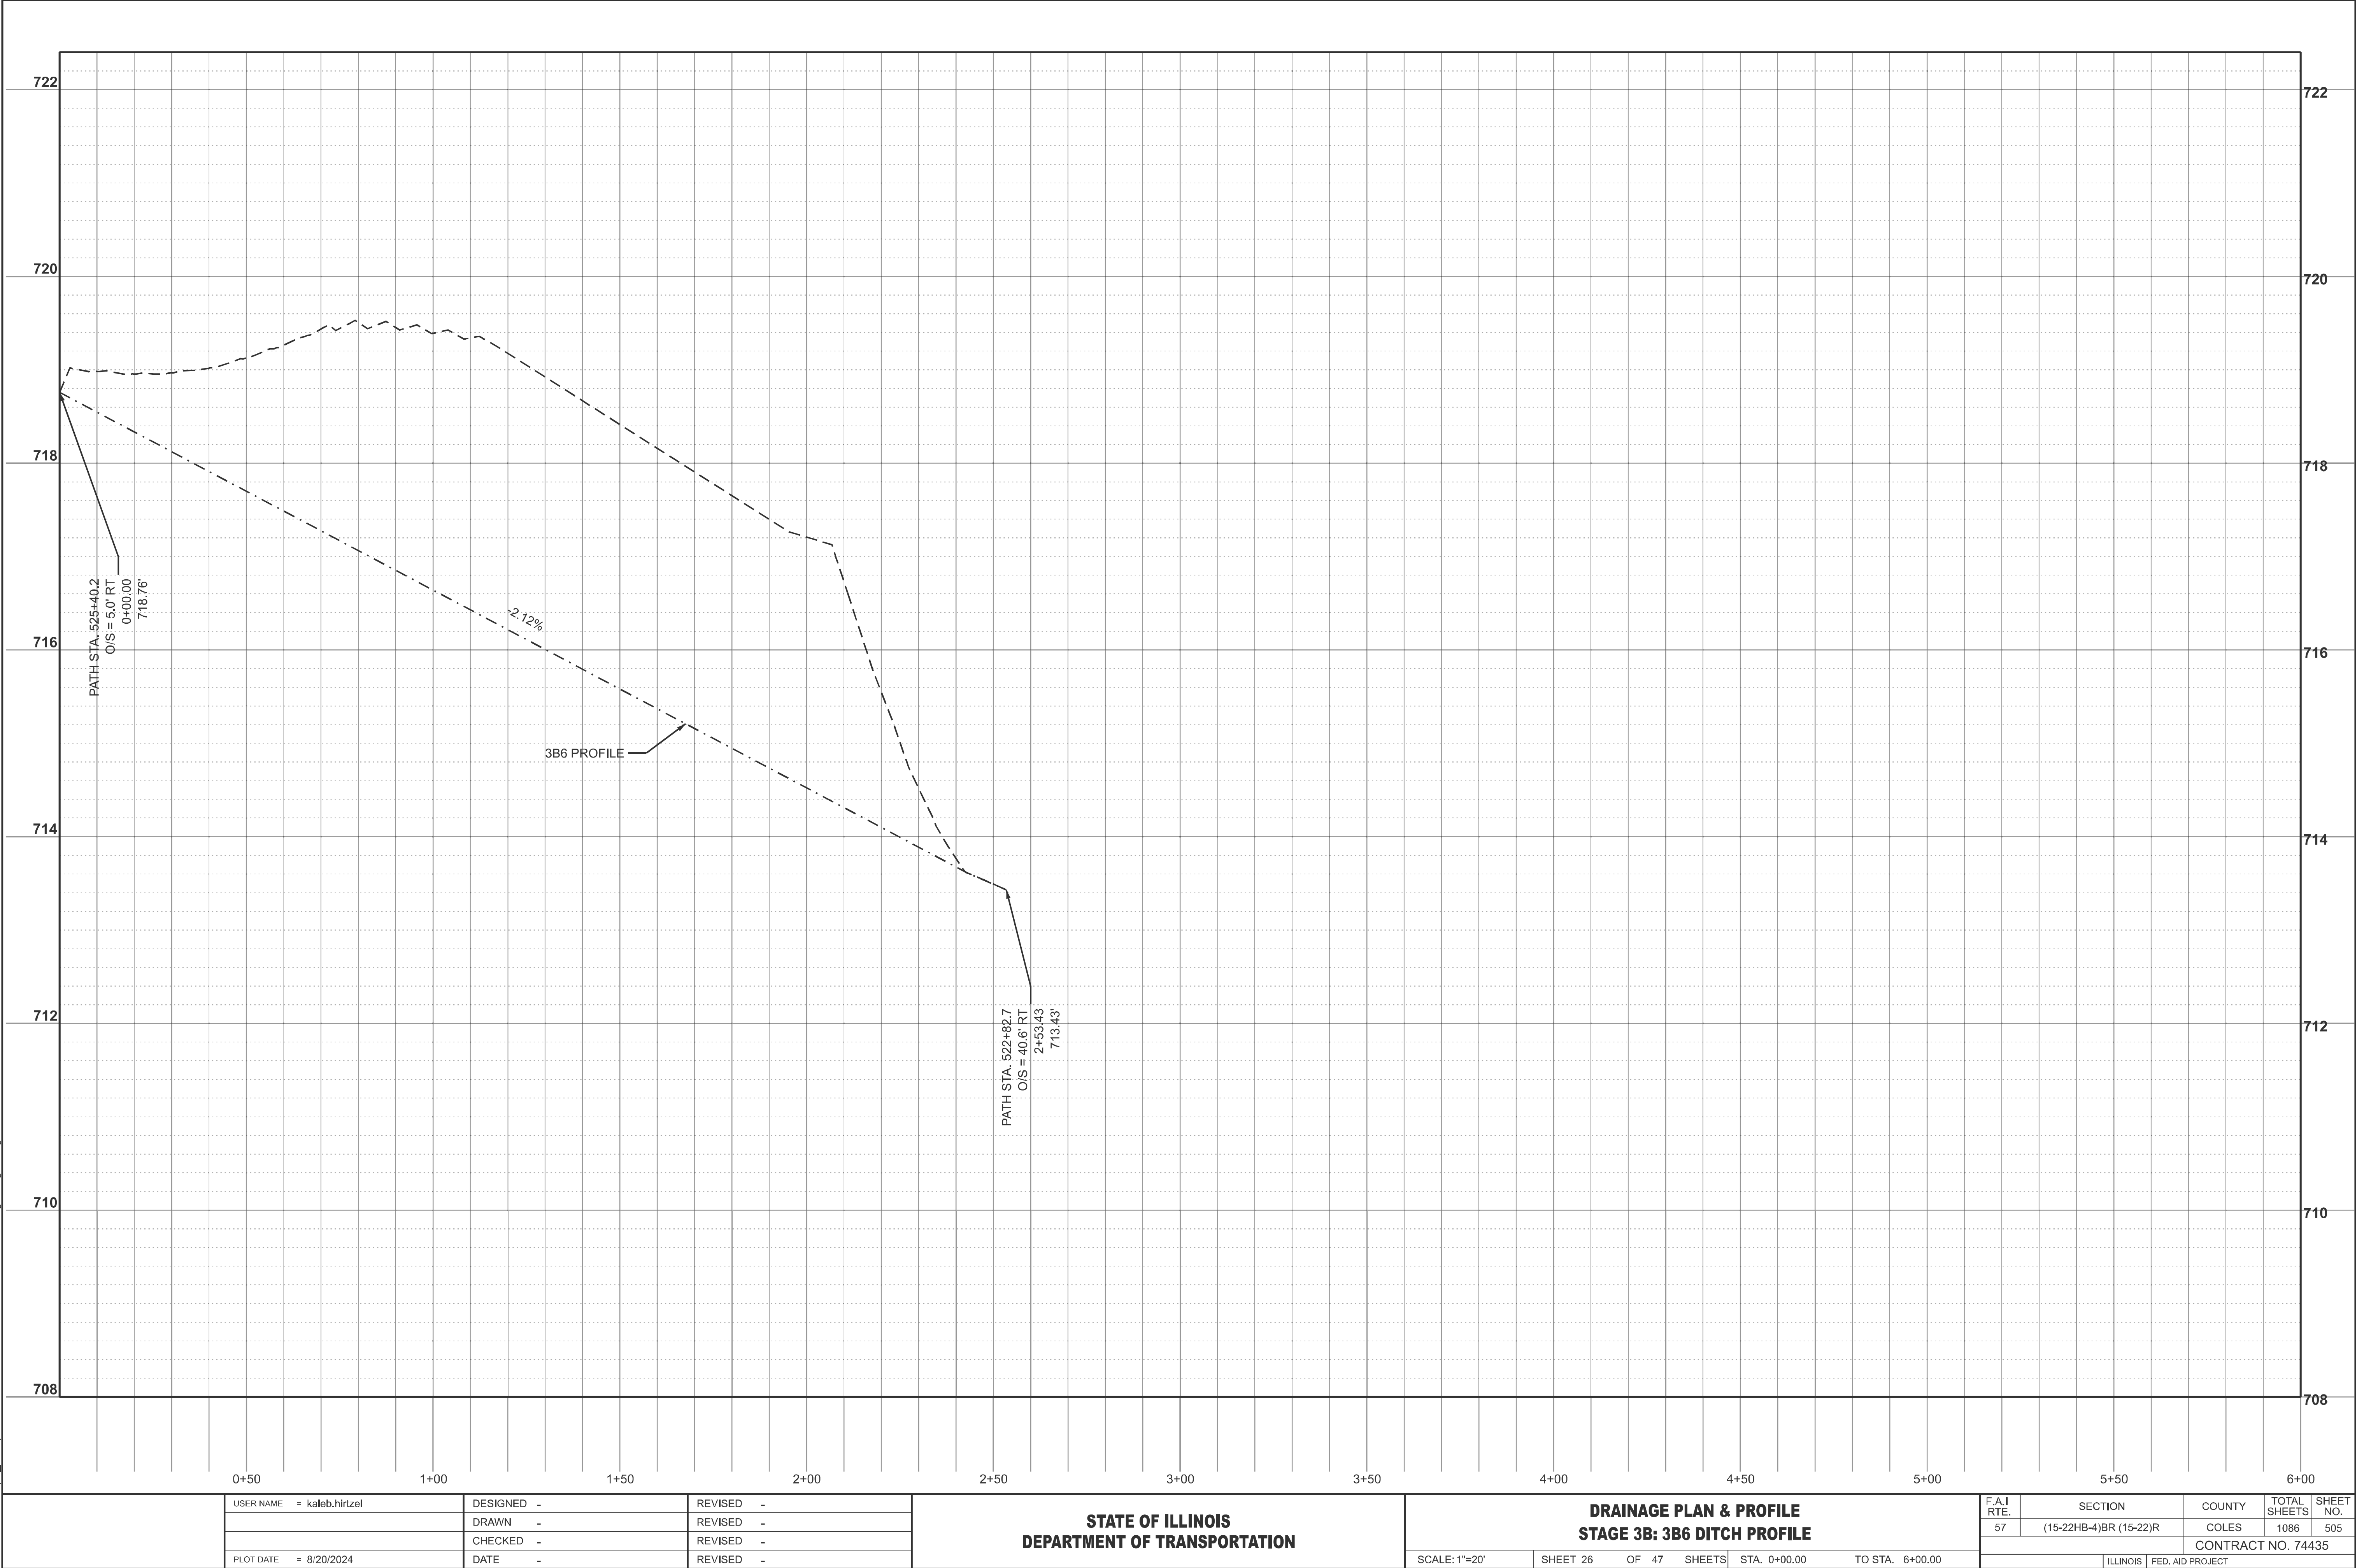

MODEL: GenScratch22 - 3B7 DITCH PROFILE (Sheet)
FILE NAME: c:\p\work\hrt\hrt\k\k\652852\074435-sheets-Drainage-Stage3B.dgn

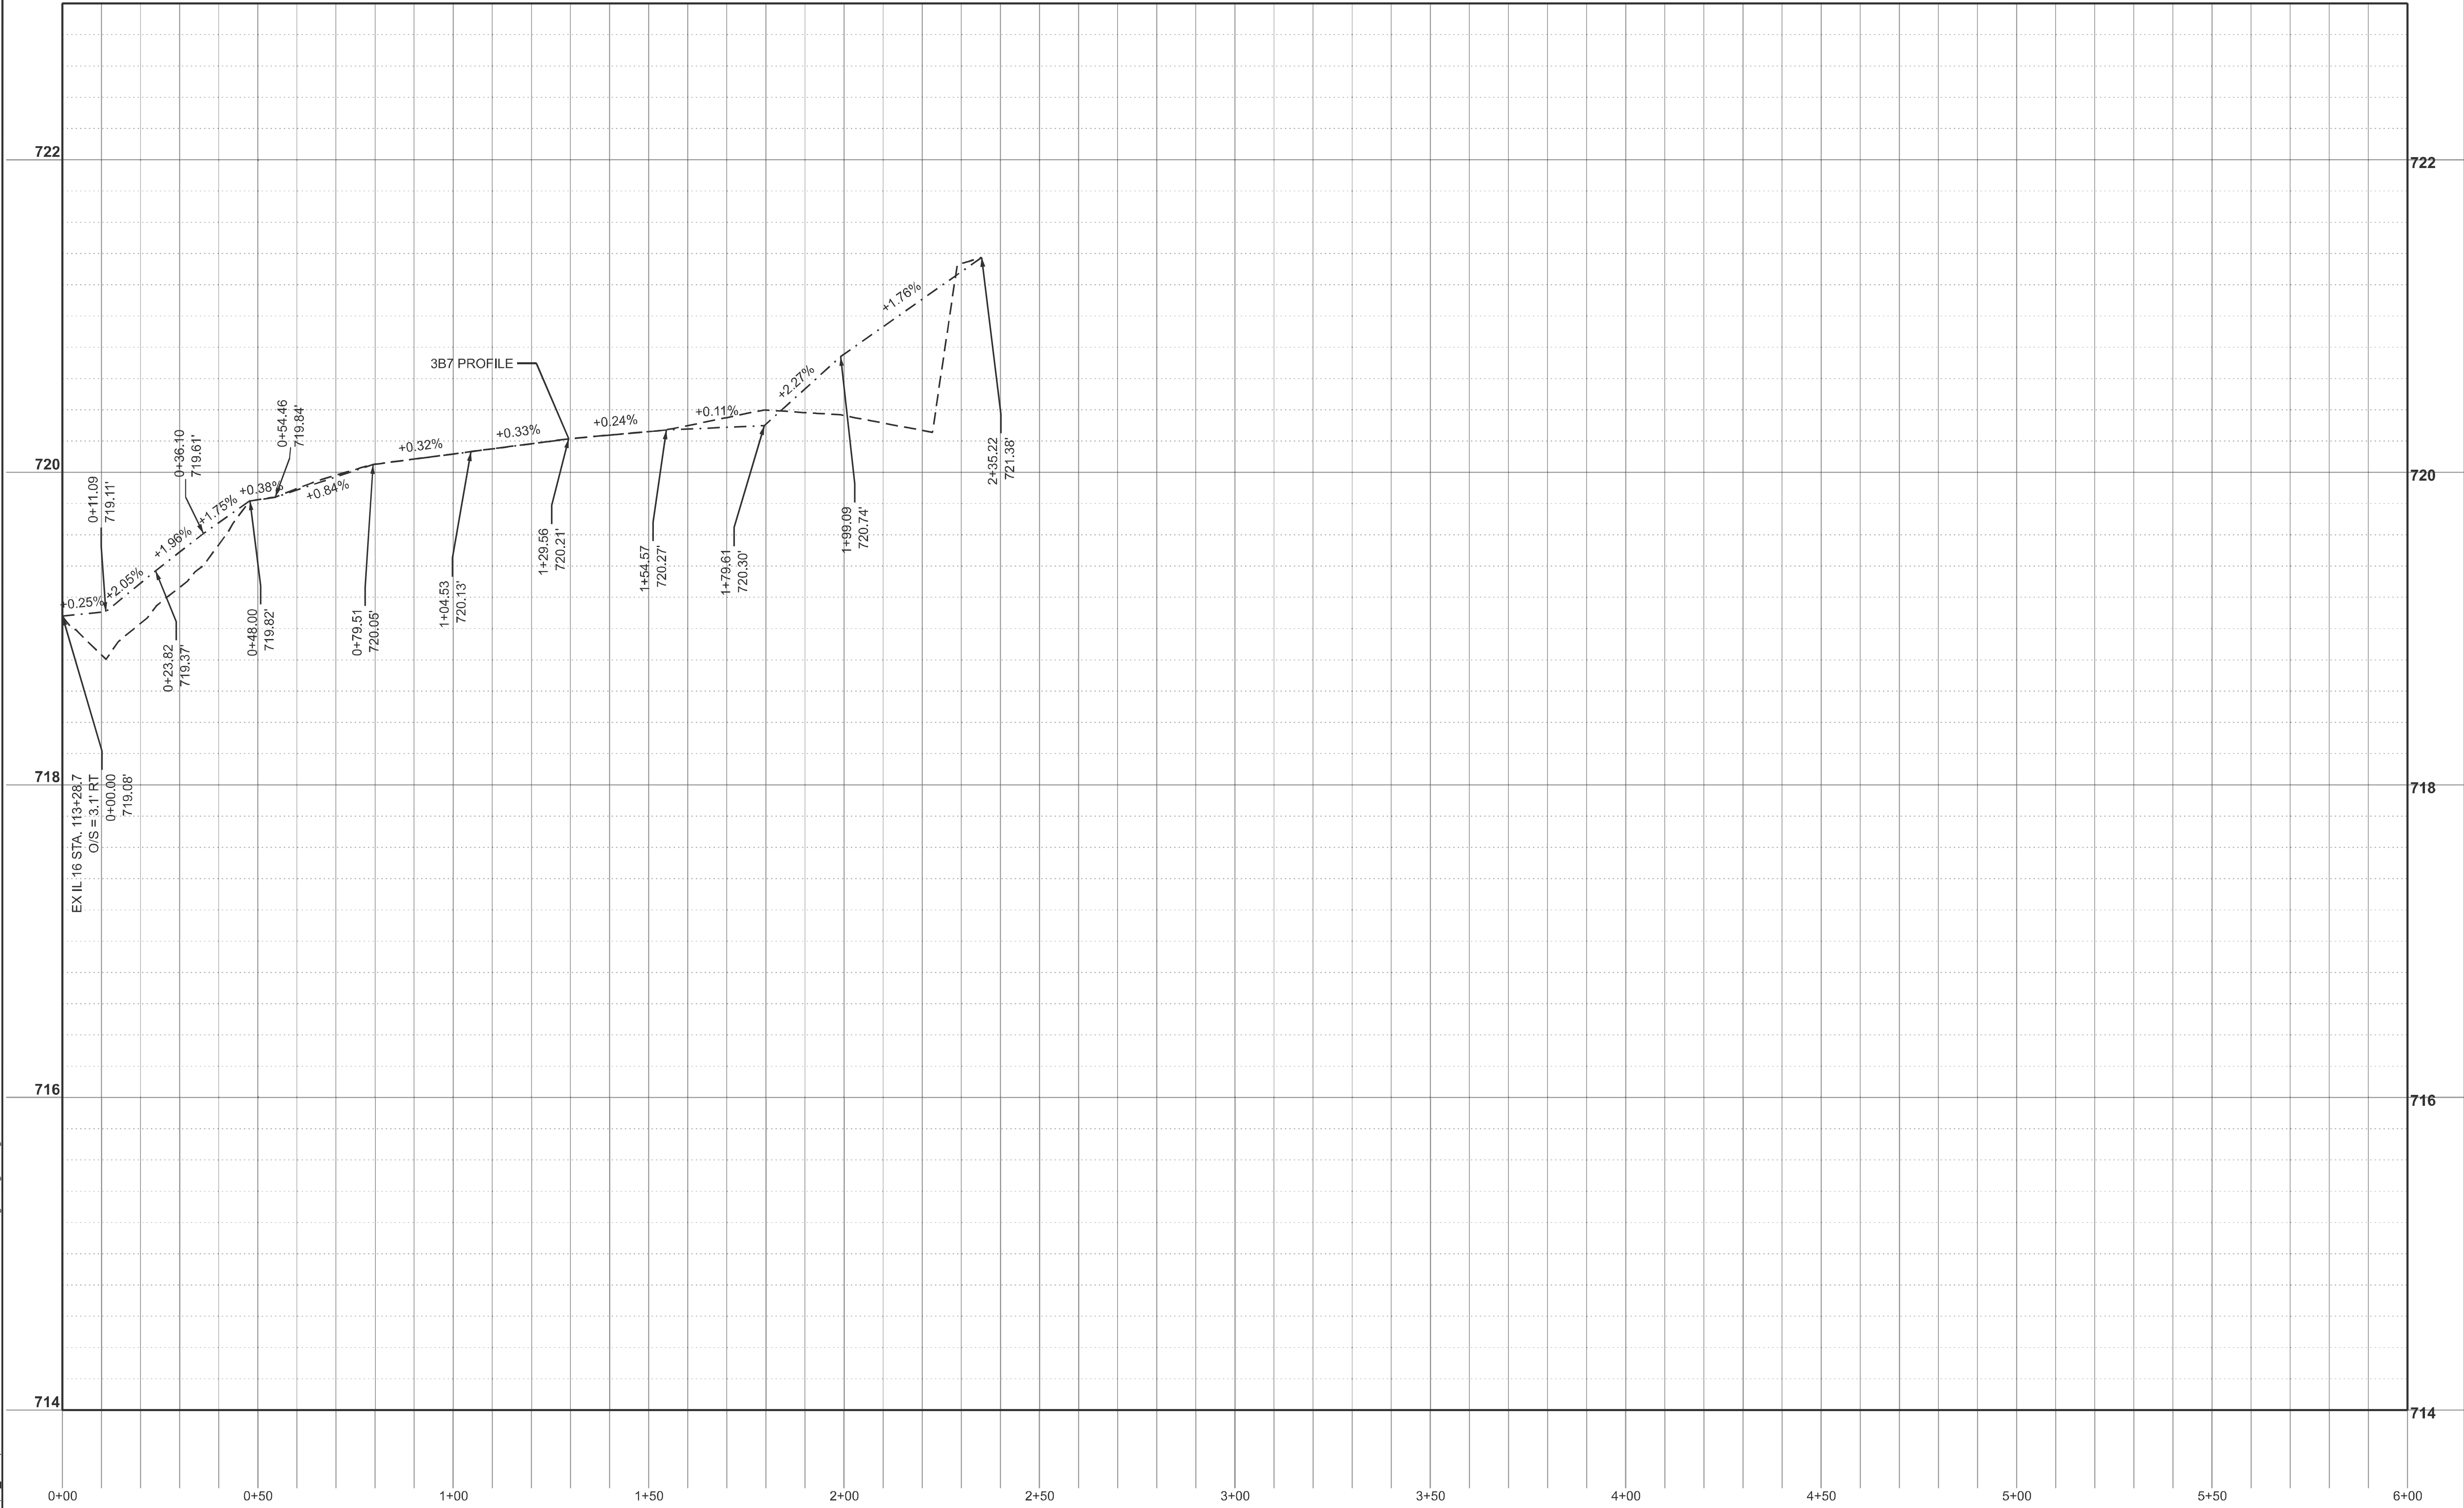

USER NAME	= kaleb.hirtzel	DESIGNED	-	REVISED	-
		DRAWN	-	REVISED	-
		CHECKED	-	REVISED	-
PLOT DATE	= 8/20/2024	DATE	-	REVISED	-

STATE OF ILLINOIS
DEPARTMENT OF TRANSPORTATION


DRAINAGE PLAN & PROFILE
STAGE 3B: 3B7 DITCH PROFILE

SCALE: 1"=20' SHEET 27 OF 47 SHEETS STA. 0+00.00 TO STA. 6+00.00

F.A.I RTE.	SECTION	COUNTY	TOTAL SHEETS	SHEET NO.
57	(15-22HB-4)BR (15-22)R	COLES	1086	506
CONTRACT NO. 74435				
ILLINOIS FED. AID PROJECT				



MODEL: Plan-1-389 DITCH PROFILE (Sheet)
FILE NAME: c:\p\work\wtd\hrtz\akid0852852\D774435-sheets-Drainage-Stage3B.dgn

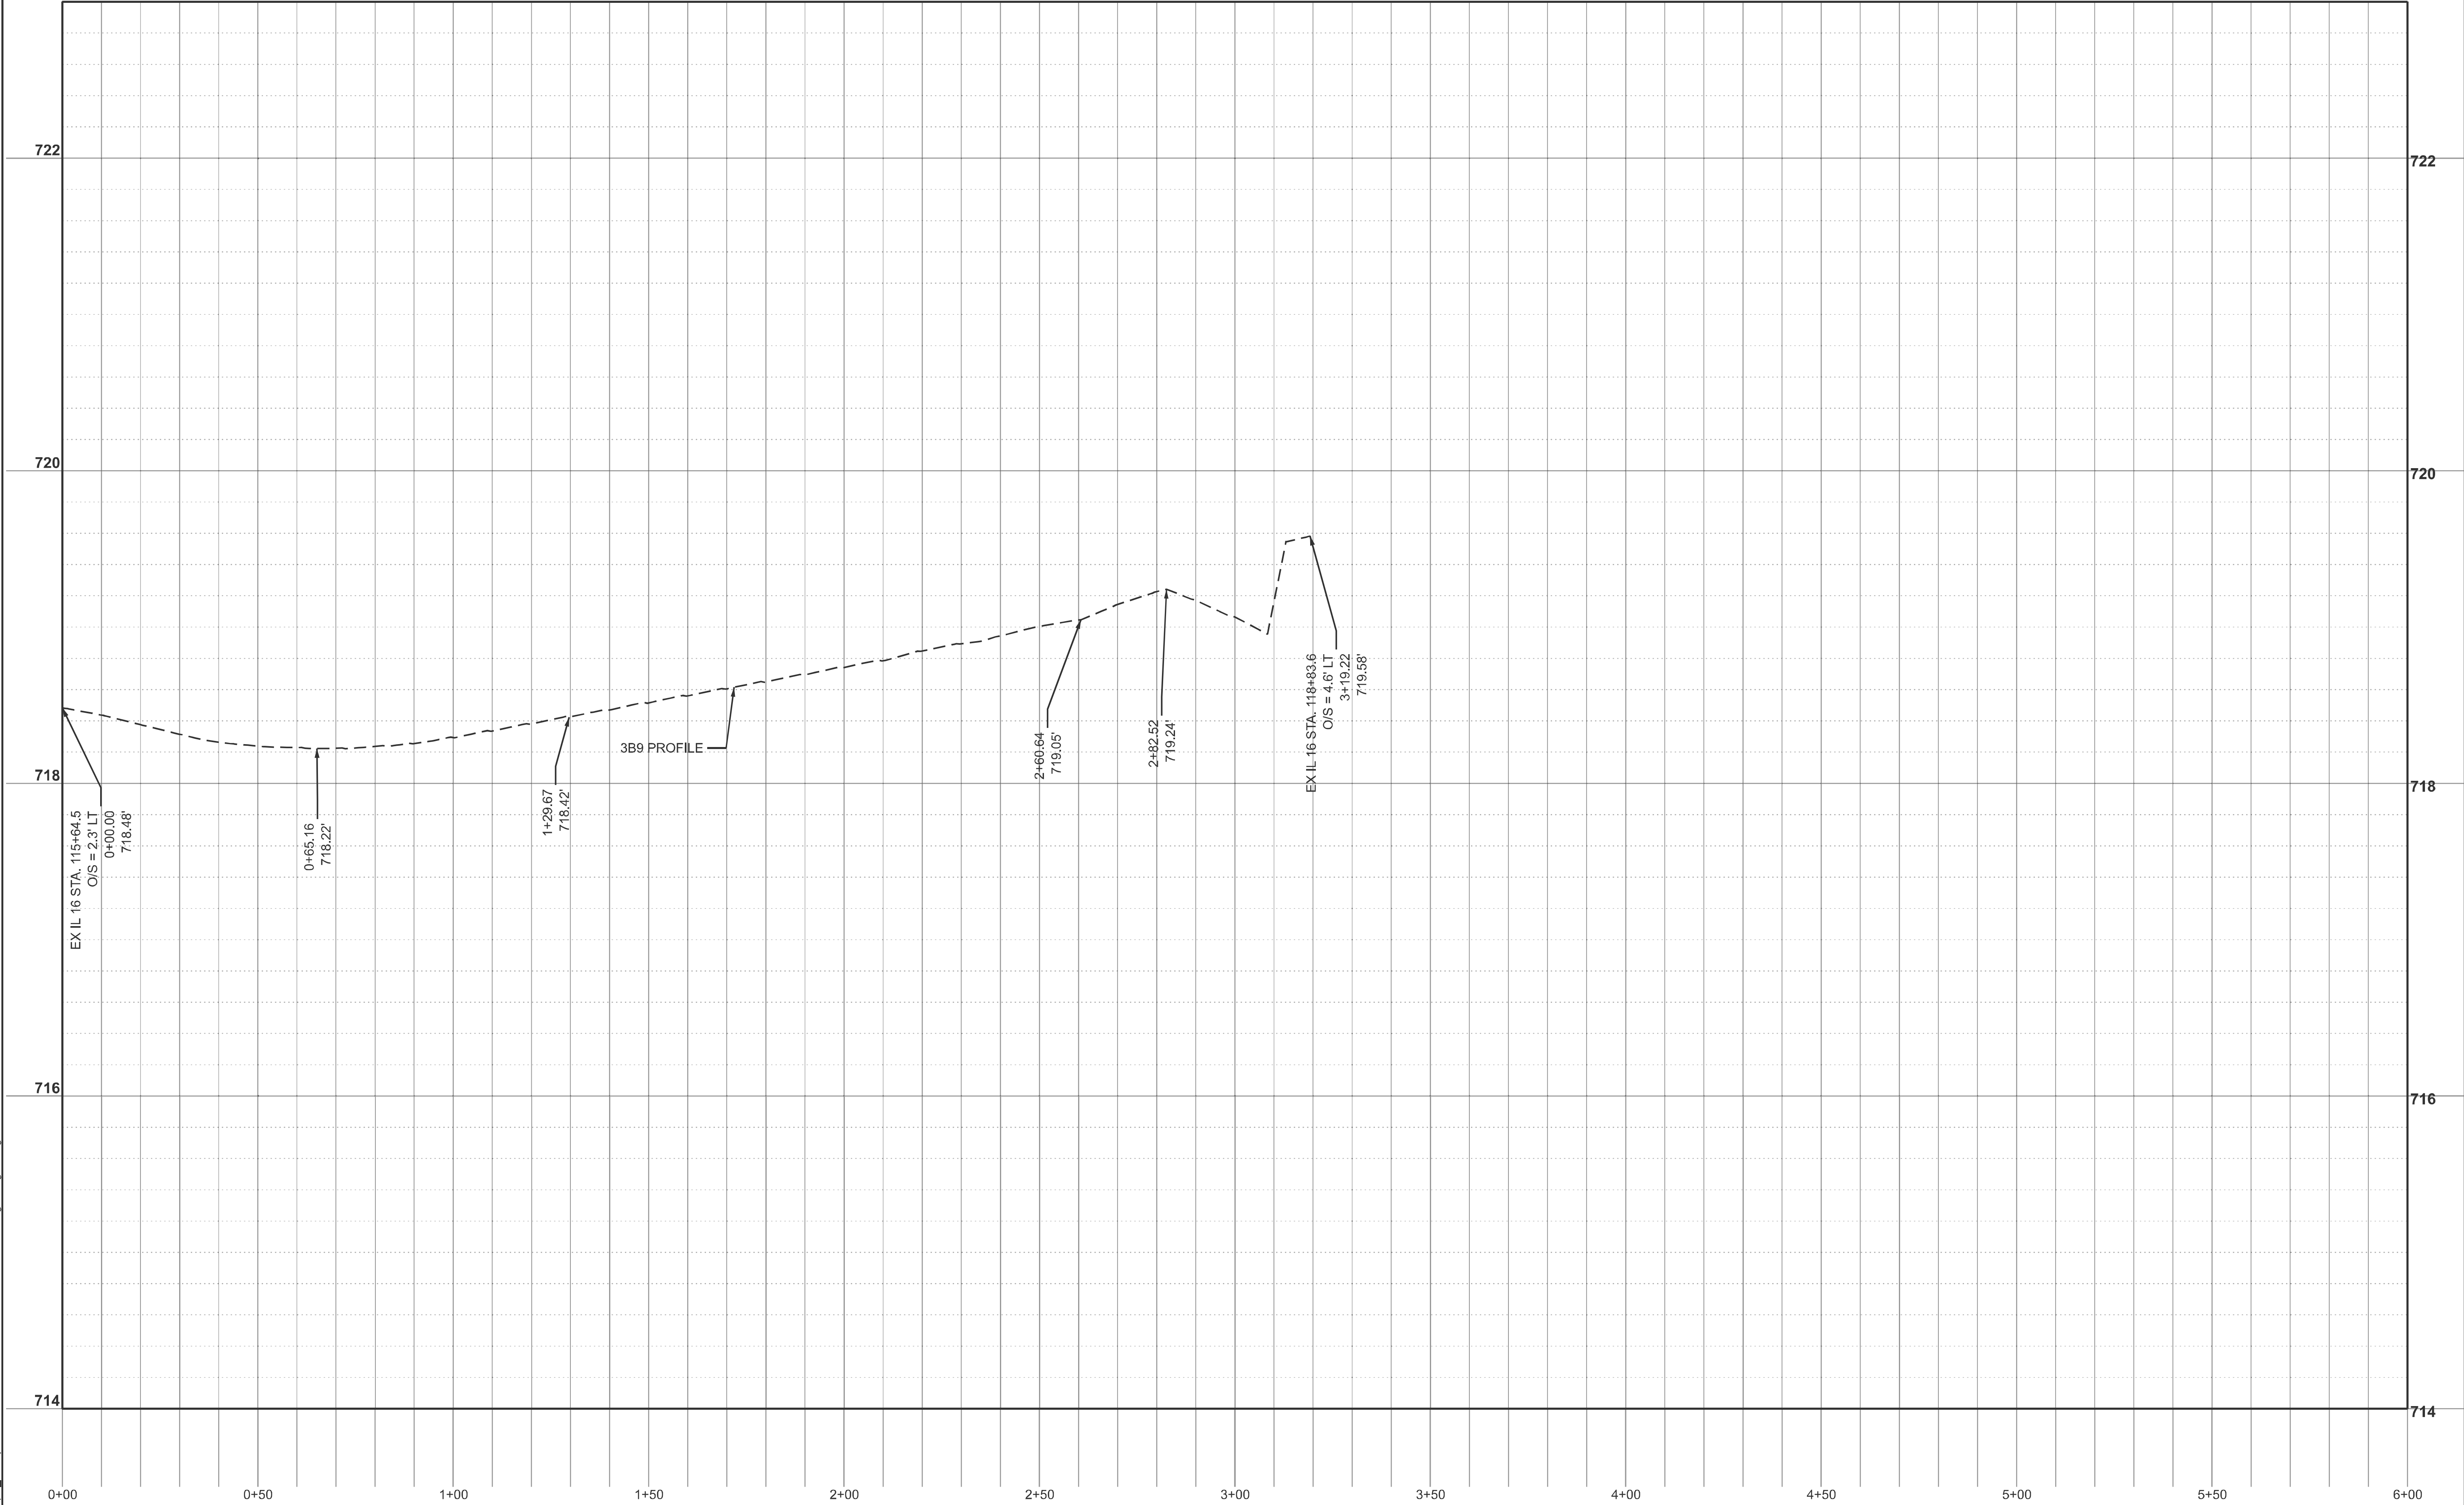


USER NAME	= kaleb.hirtzel	DESIGNED	-	REVISED	-
		DRAWN	-	REVISED	-
		CHECKED	-	REVISED	-
PLOT DATE	= 8/20/2024	DATE	-	REVISED	-

STATE OF ILLINOIS
DEPARTMENT OF TRANSPORTATION

DRAINAGE PLAN & PROFILE STAGE 3B: 3B9 DITCH PROFILE		SCALE: 1"=20'	SHEET 29	OF 47	SHEETS	STA. 0+00.00	TO STA. 6+00.00
--	--	---------------	----------	-------	--------	--------------	-----------------

F.A.I RTE.	SECTION	COUNTY	TOTAL SHEETS	SHEET NO.
57	(15-22HB-4)BR (15-22)R	COLES	1086	508
CONTRACT NO. 74435				
ILLINOIS		FED. AID PROJECT		

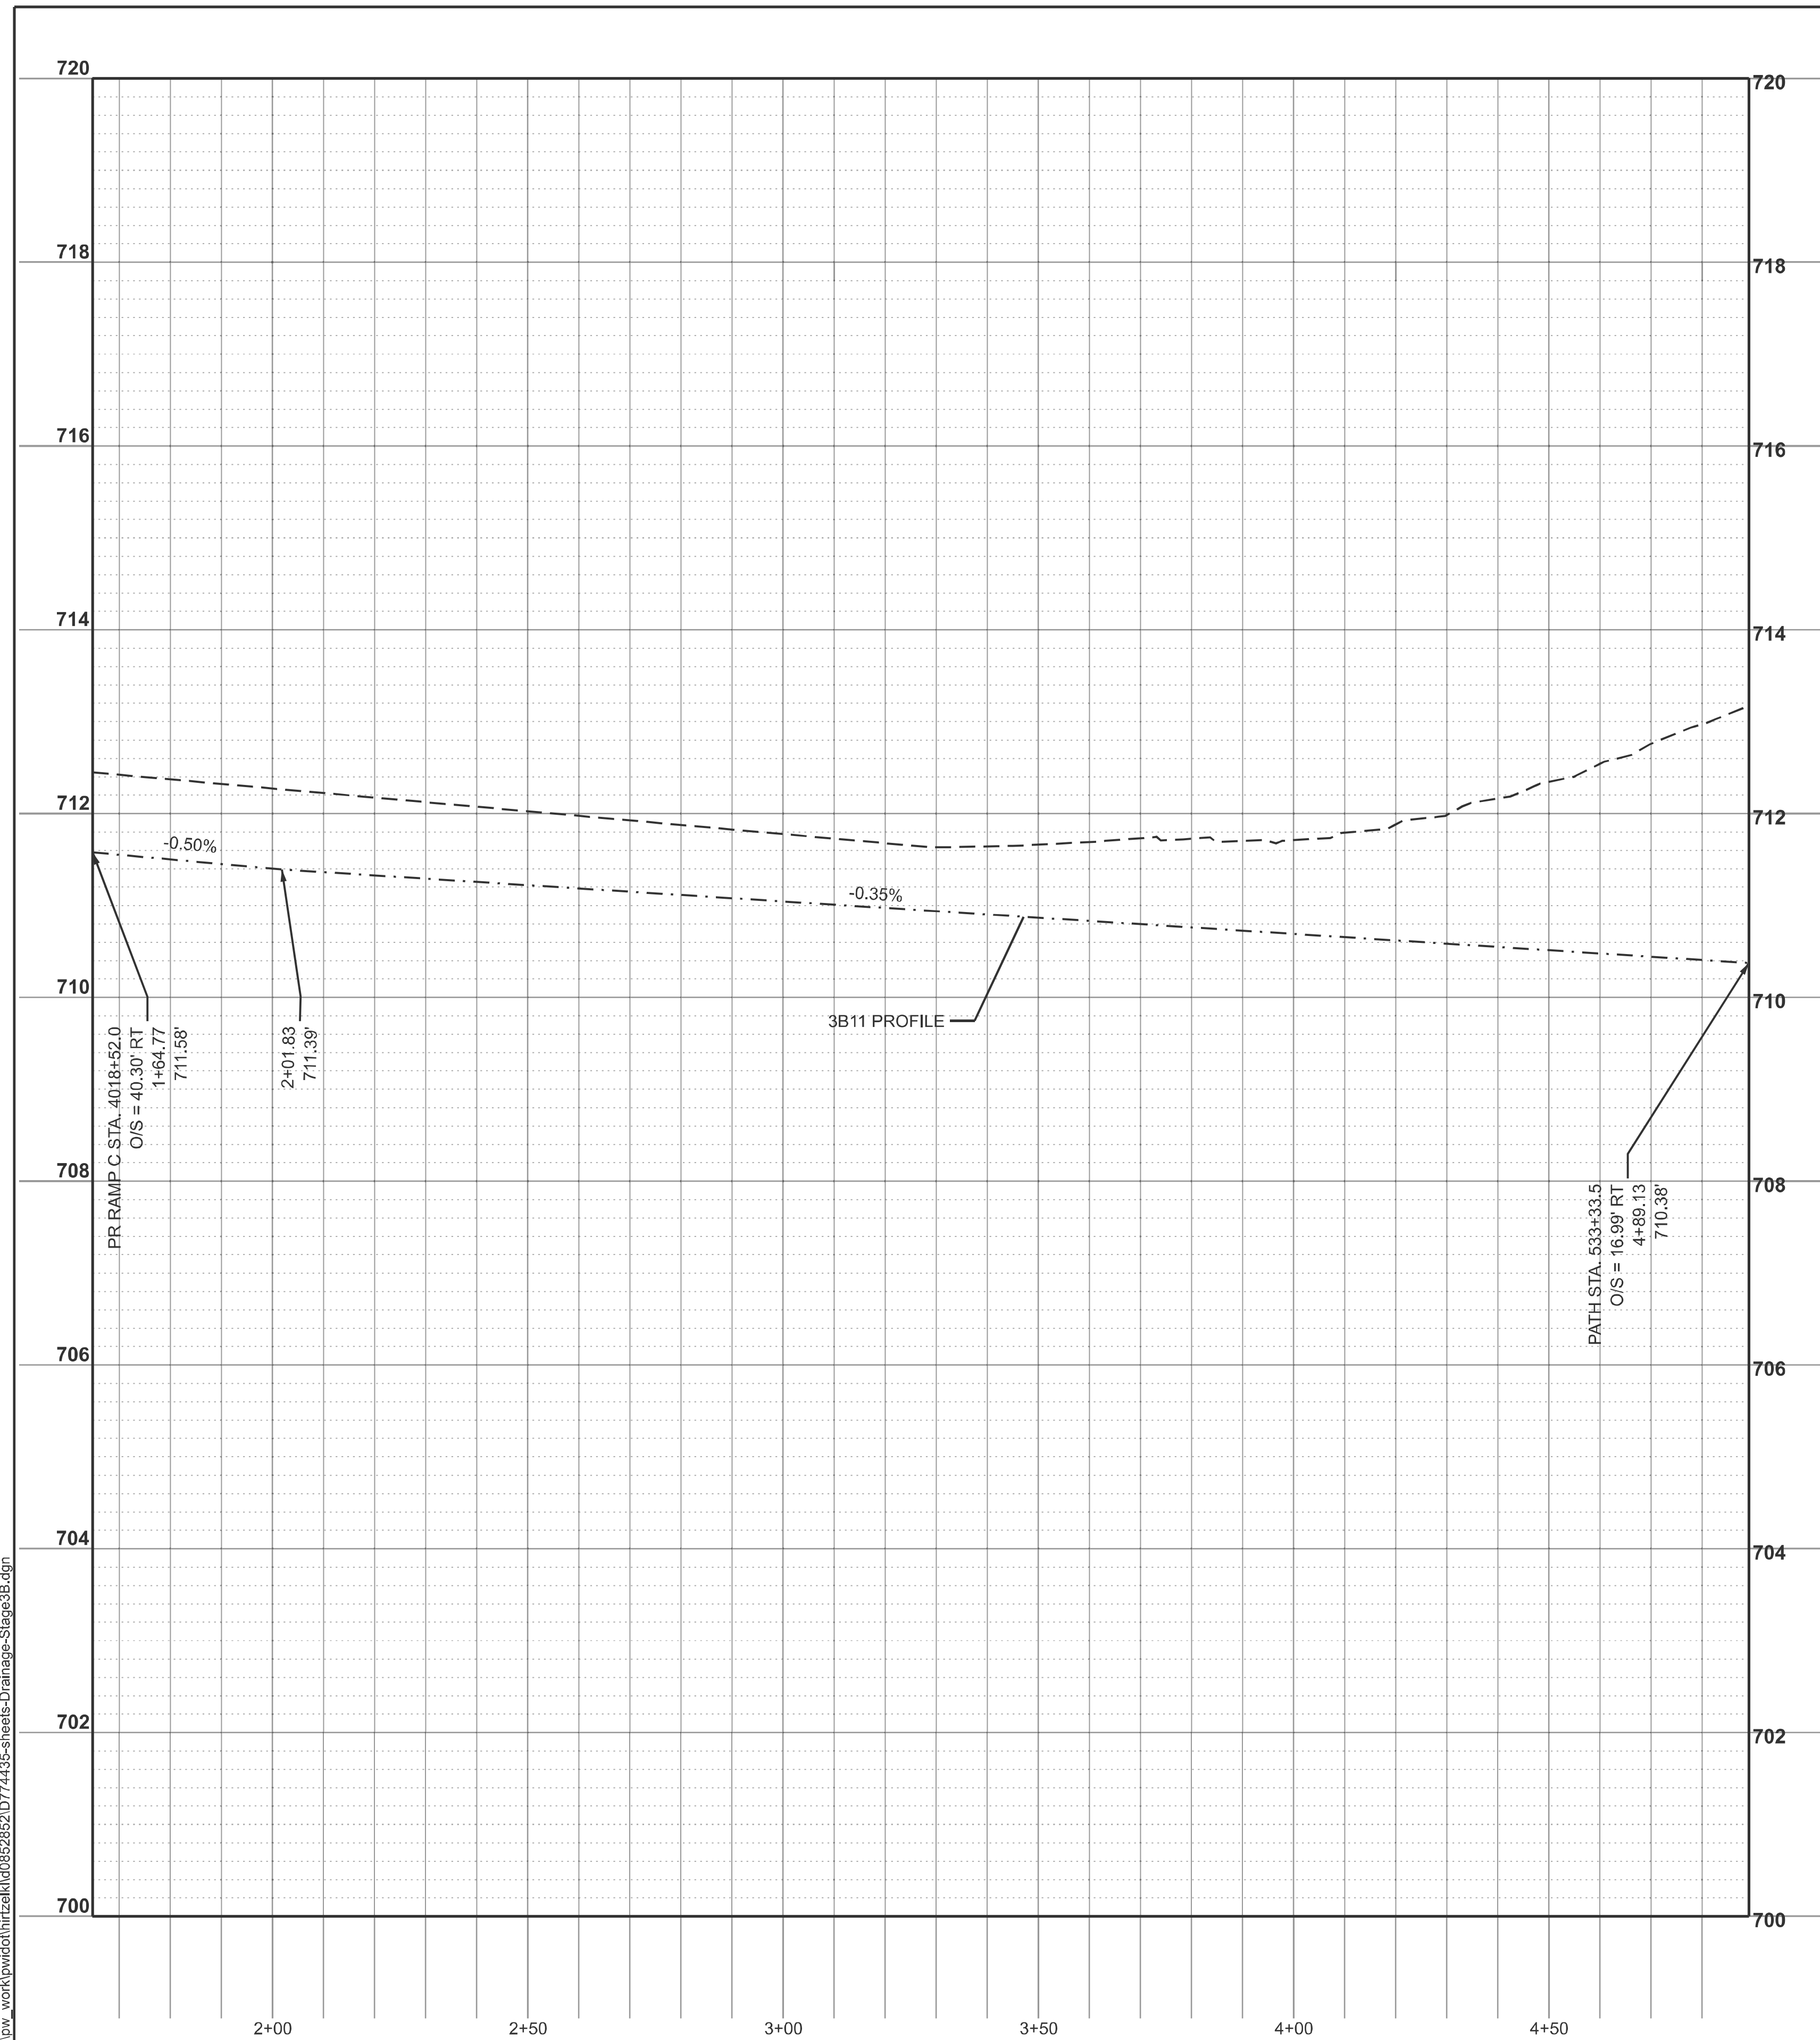

MODEL: GeomScratch5 - 3B11 DITCH PROFILE [Sheet]
FILE NAME: c:\pw work\pwidth\hirtzel\ld0852852\D774435-sheets-Drainage-Stage3B.dgn



USER NAME = kaleb.hirtzel	DESIGNED -	REVISED -
	DRAWN -	REVISED -
	CHECKED -	REVISED -
PLOT DATE = 8/20/2024	DATE -	REVISED -

STATE OF ILLINOIS
DEPARTMENT OF TRANSPORTATION

DRAINAGE PLAN & PROFILE STAGE 3B: 3B11 DITCH PROFILE					
SCALE: 1"=20'	SHEET 31	OF 47	SHEETS	STA. 1+64.77	TO STA. 4+89.15

F.A.I RTE.	SECTION	COUNTY	TOTAL SHEETS	SHEET NO.
57	(15-22HB-4)BR (15-22)R	COLES	1086	510
		CONTRACT NO. 74435		
		ILLINOIS FED. AID PROJECT		

MODEL: GDBot - 3B12 DITCH PROFILE [Sheet]
FILE NAME: c:\p\work\p\work\hrtzel\0852852\074435-sheets-Drainage-Stage3B.dgn

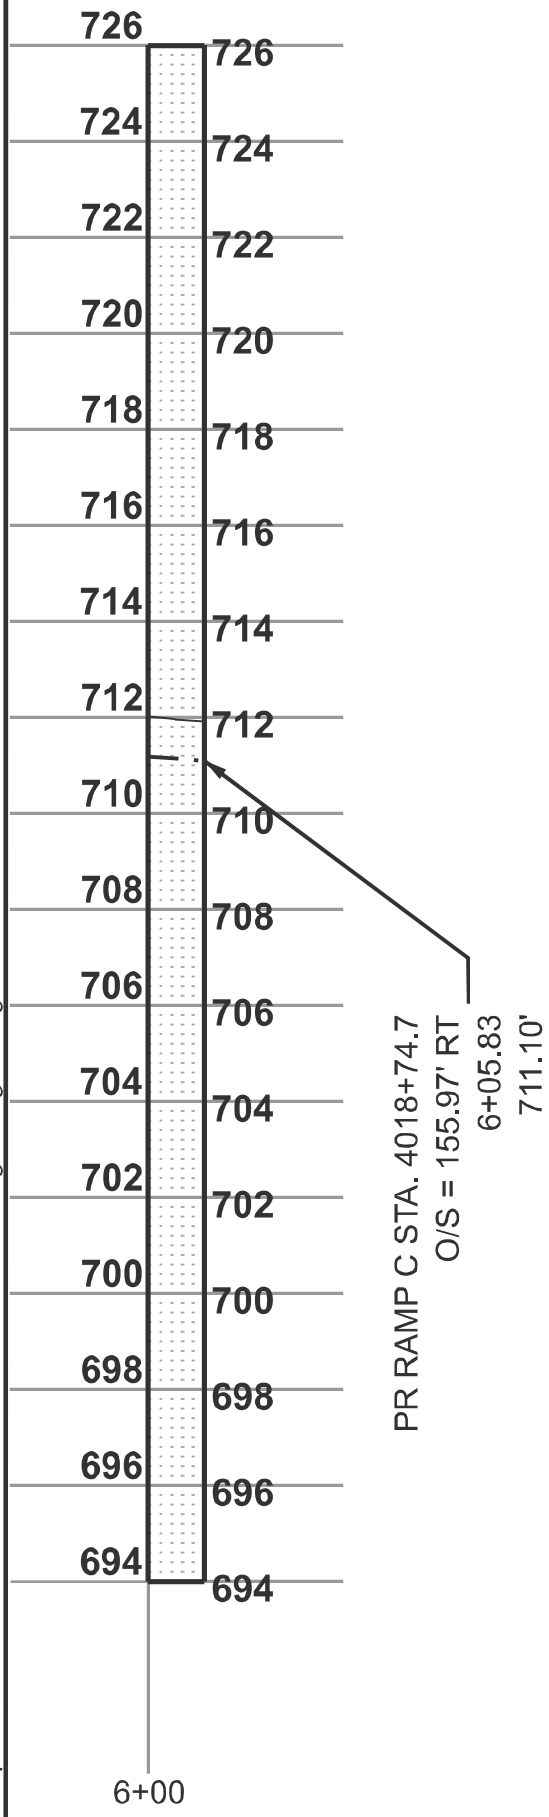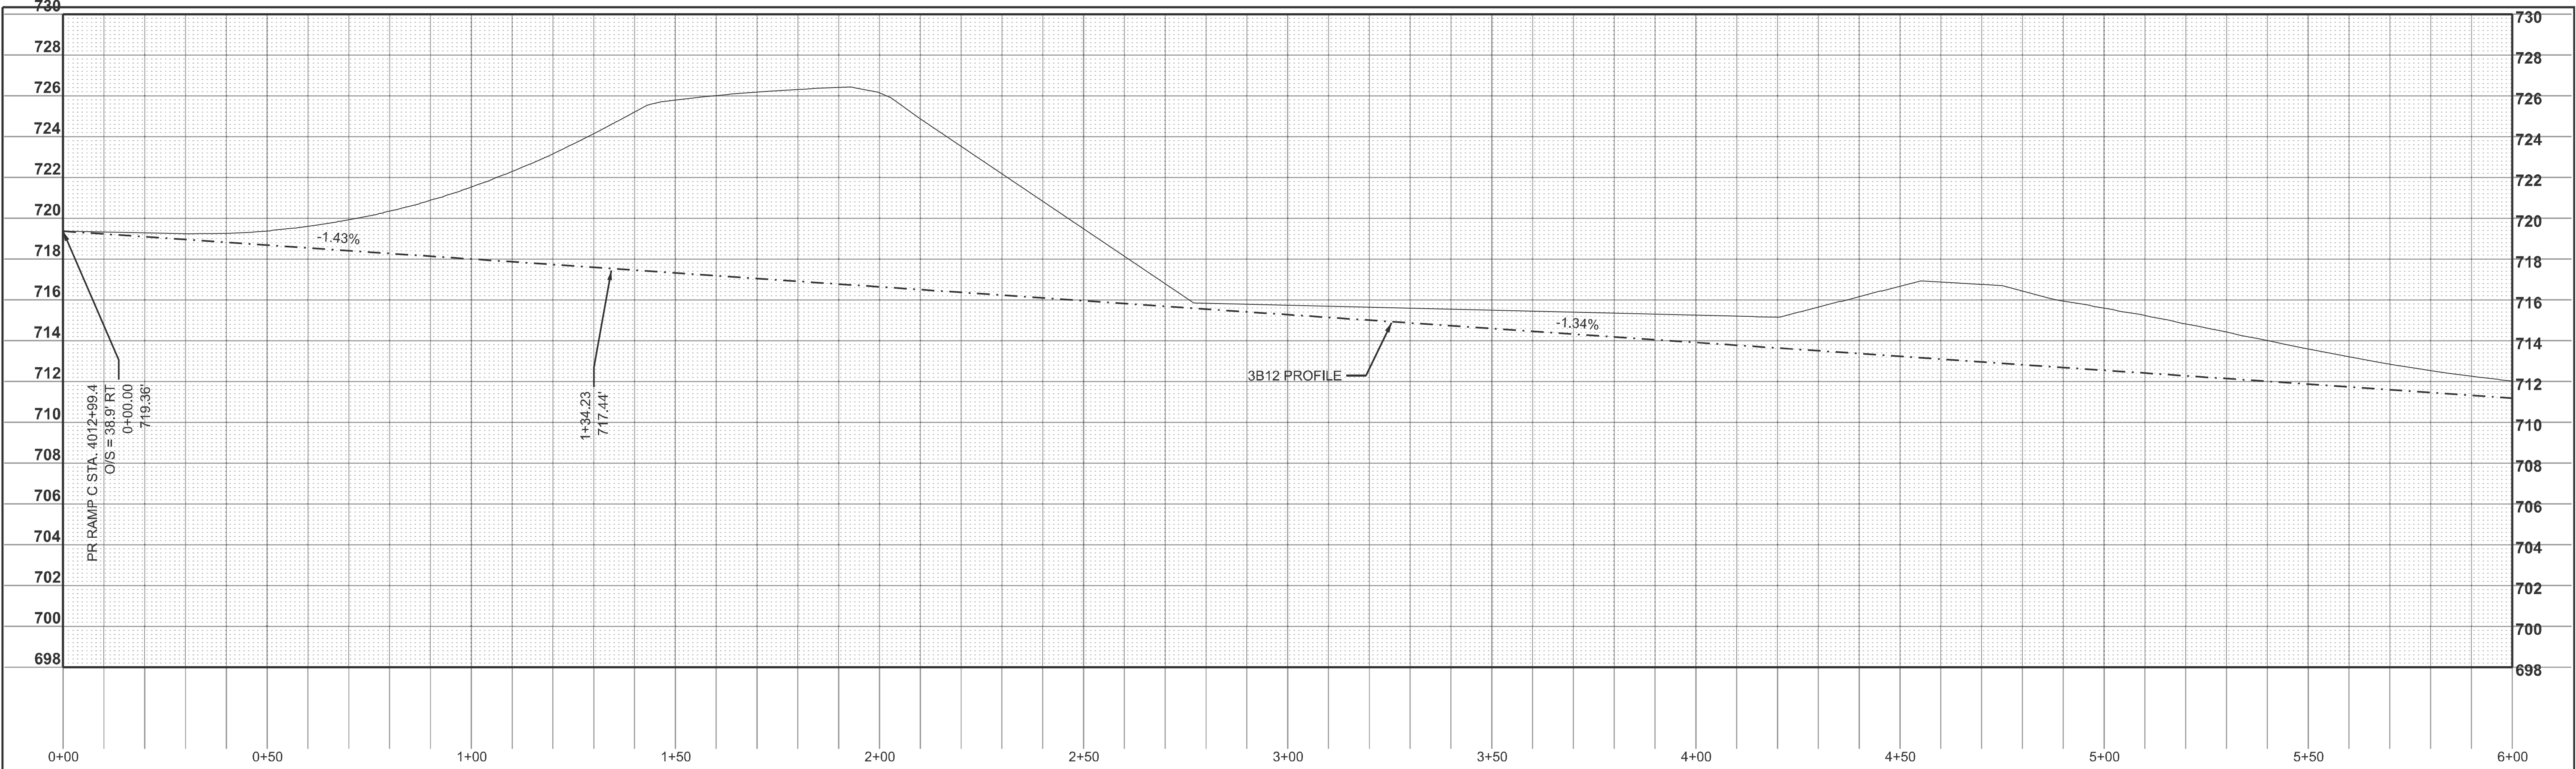


	USER NAME	= kaleb.hirtzel	DESIGNED	-	REVISED	-
			DRAWN	-	REVISED	-
			CHECKED	-	REVISED	-
	PLOT DATE	= 8/20/2024	DATE	-	REVISED	-

STATE OF ILLINOIS
DEPARTMENT OF TRANSPORTATION


DRAINAGE PLAN & PROFILE			
STAGE 3B: 3B12 DITCH PROFILE			
SCALE: 1"=20'	SHEET 32	OF 47 SHEETS	STA. 0+00.00 TO STA. 6+05.83

F.A.I RTE.	SECTION	COUNTY	TOTAL SHEETS	SHEET NO.
57	(15-22HB-4)BR (15-22)R	COLES	1086	511
CONTRACT NO. 74435				
ILLINOIS FED. AID PROJECT				

MODEL: GeomScratch7 - 3B13 DITCH PROFILE (Sheet)
FILE NAME: c:\p\work\hrtz\hrtz\kld0652852\077435-sheets\Drainage-Stage3B.dgn

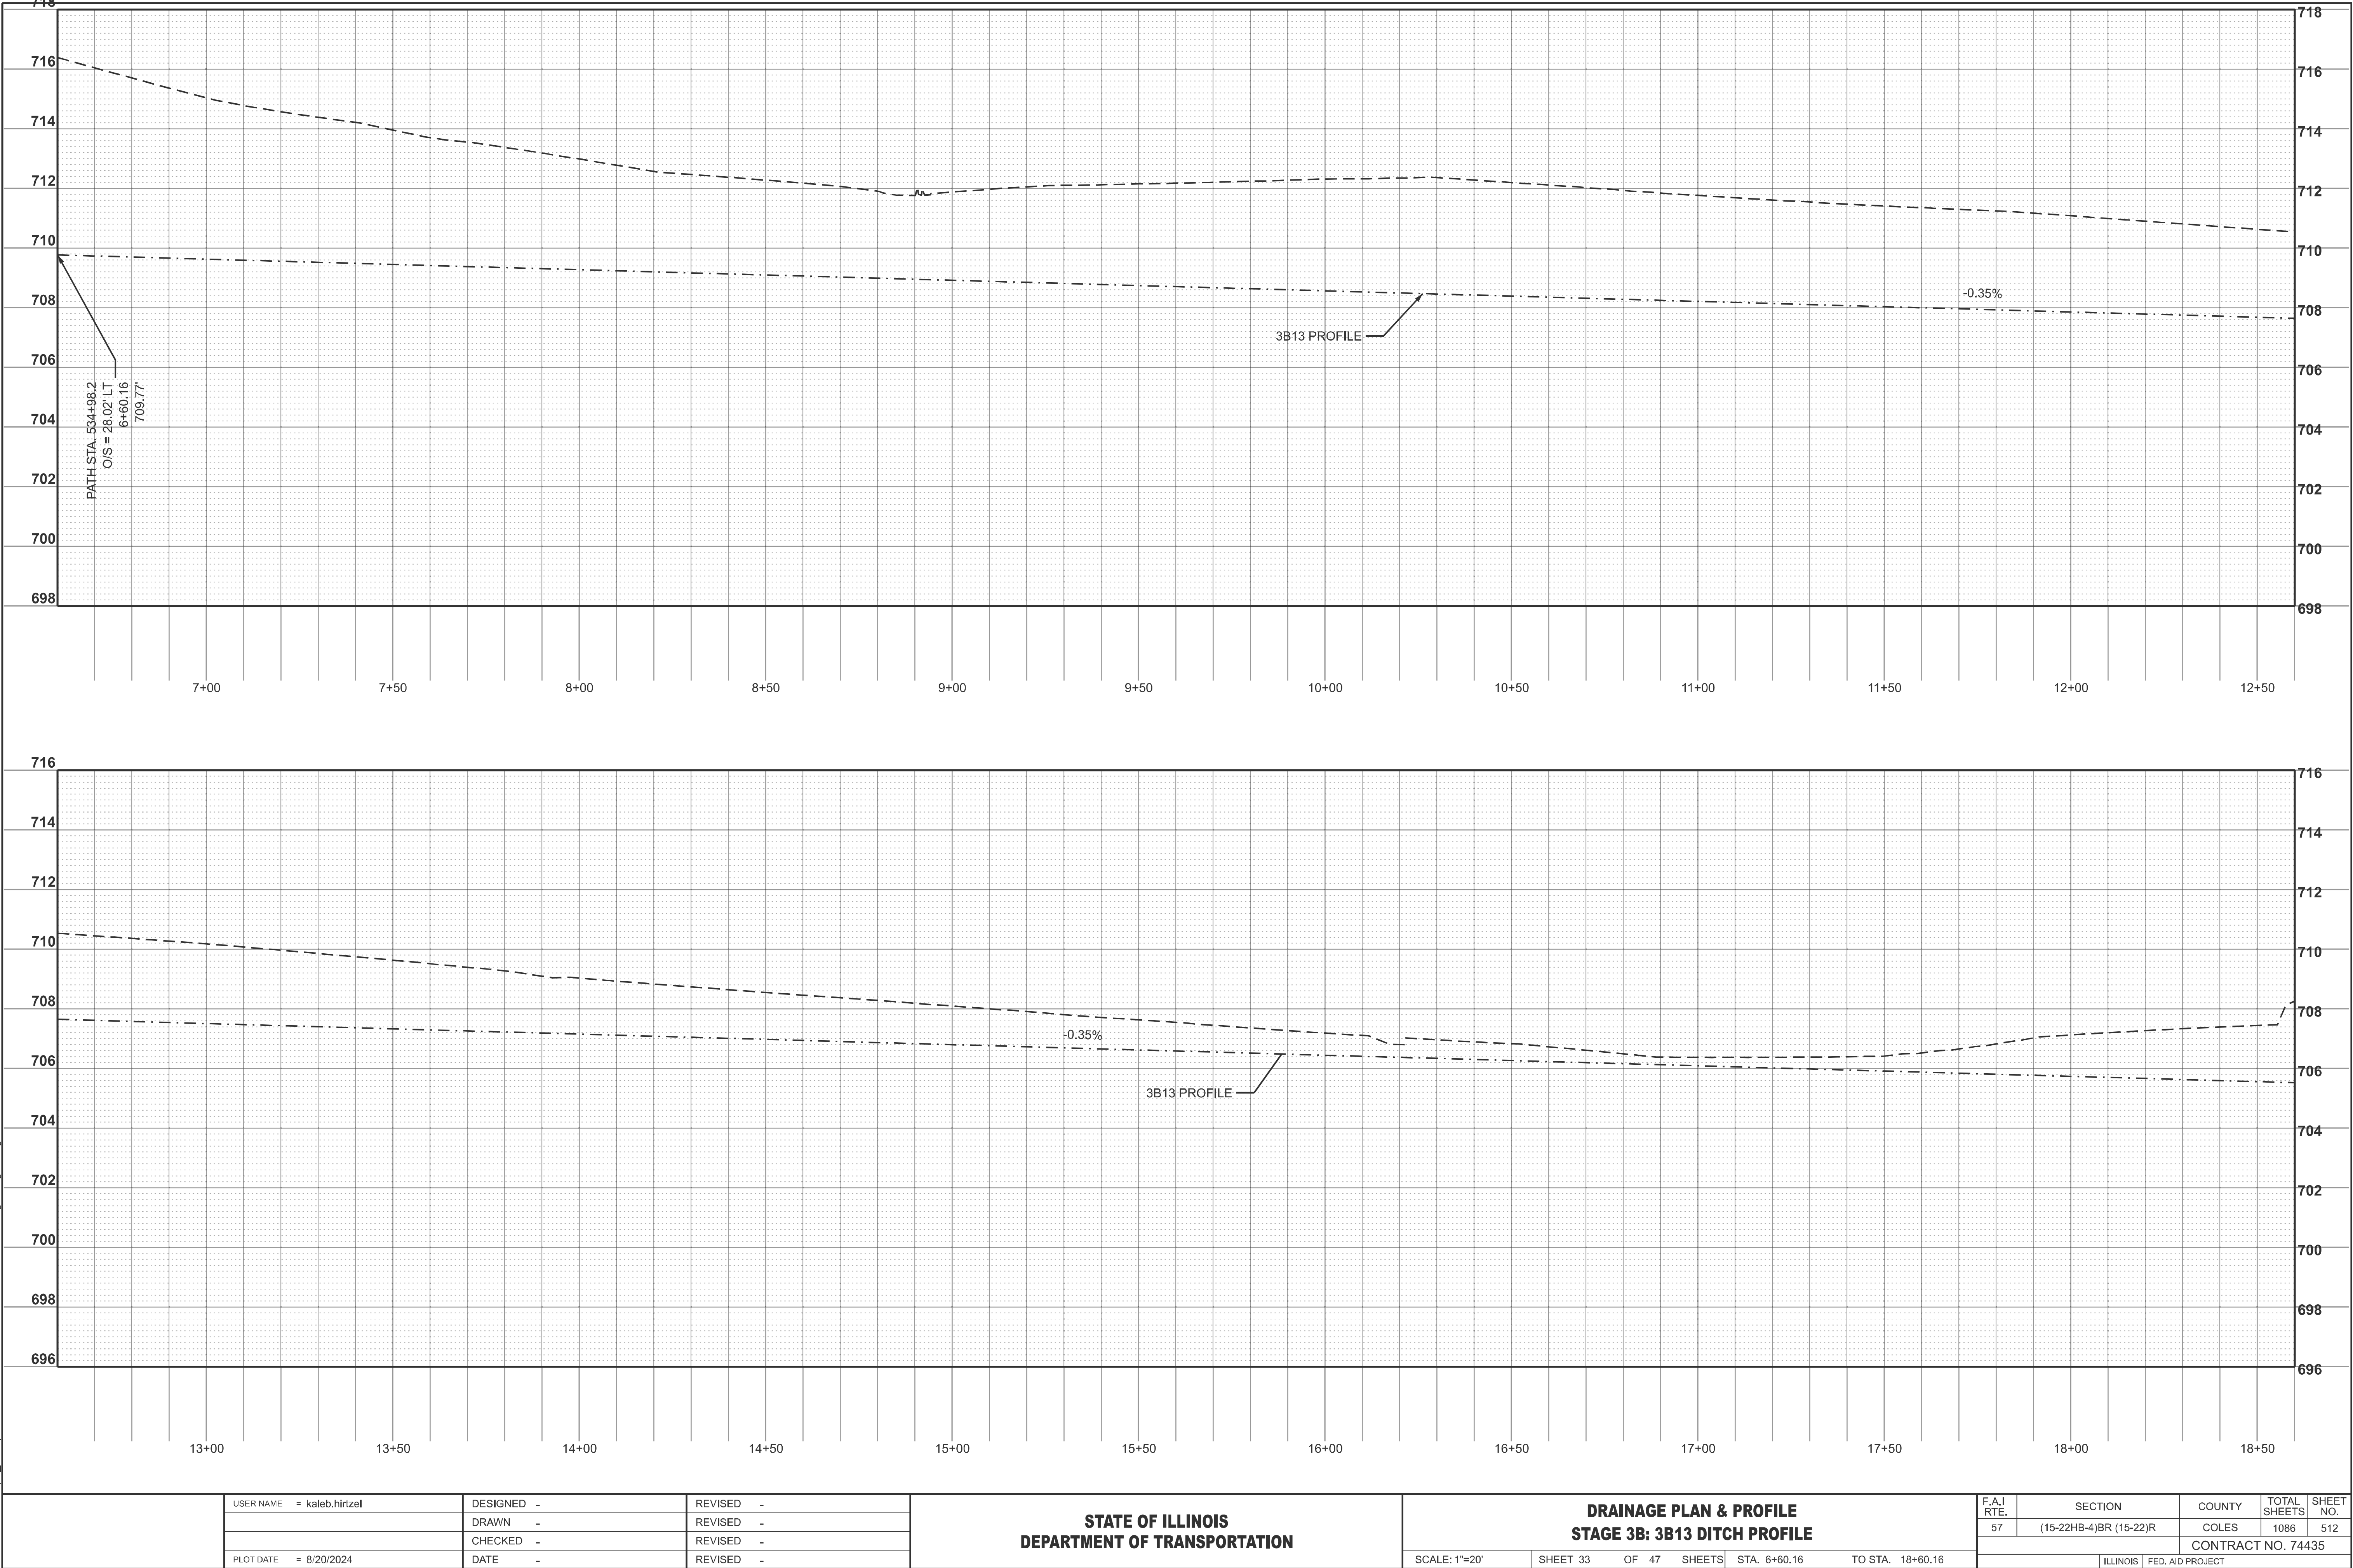

MODEL: GDBOS2 - 3B14 DITCH PROFILE [Sheet]
FILE NAME: c:\p\work\hrtzel\kld652852\D77435-sheets-Drainage-Stage3B.dgn

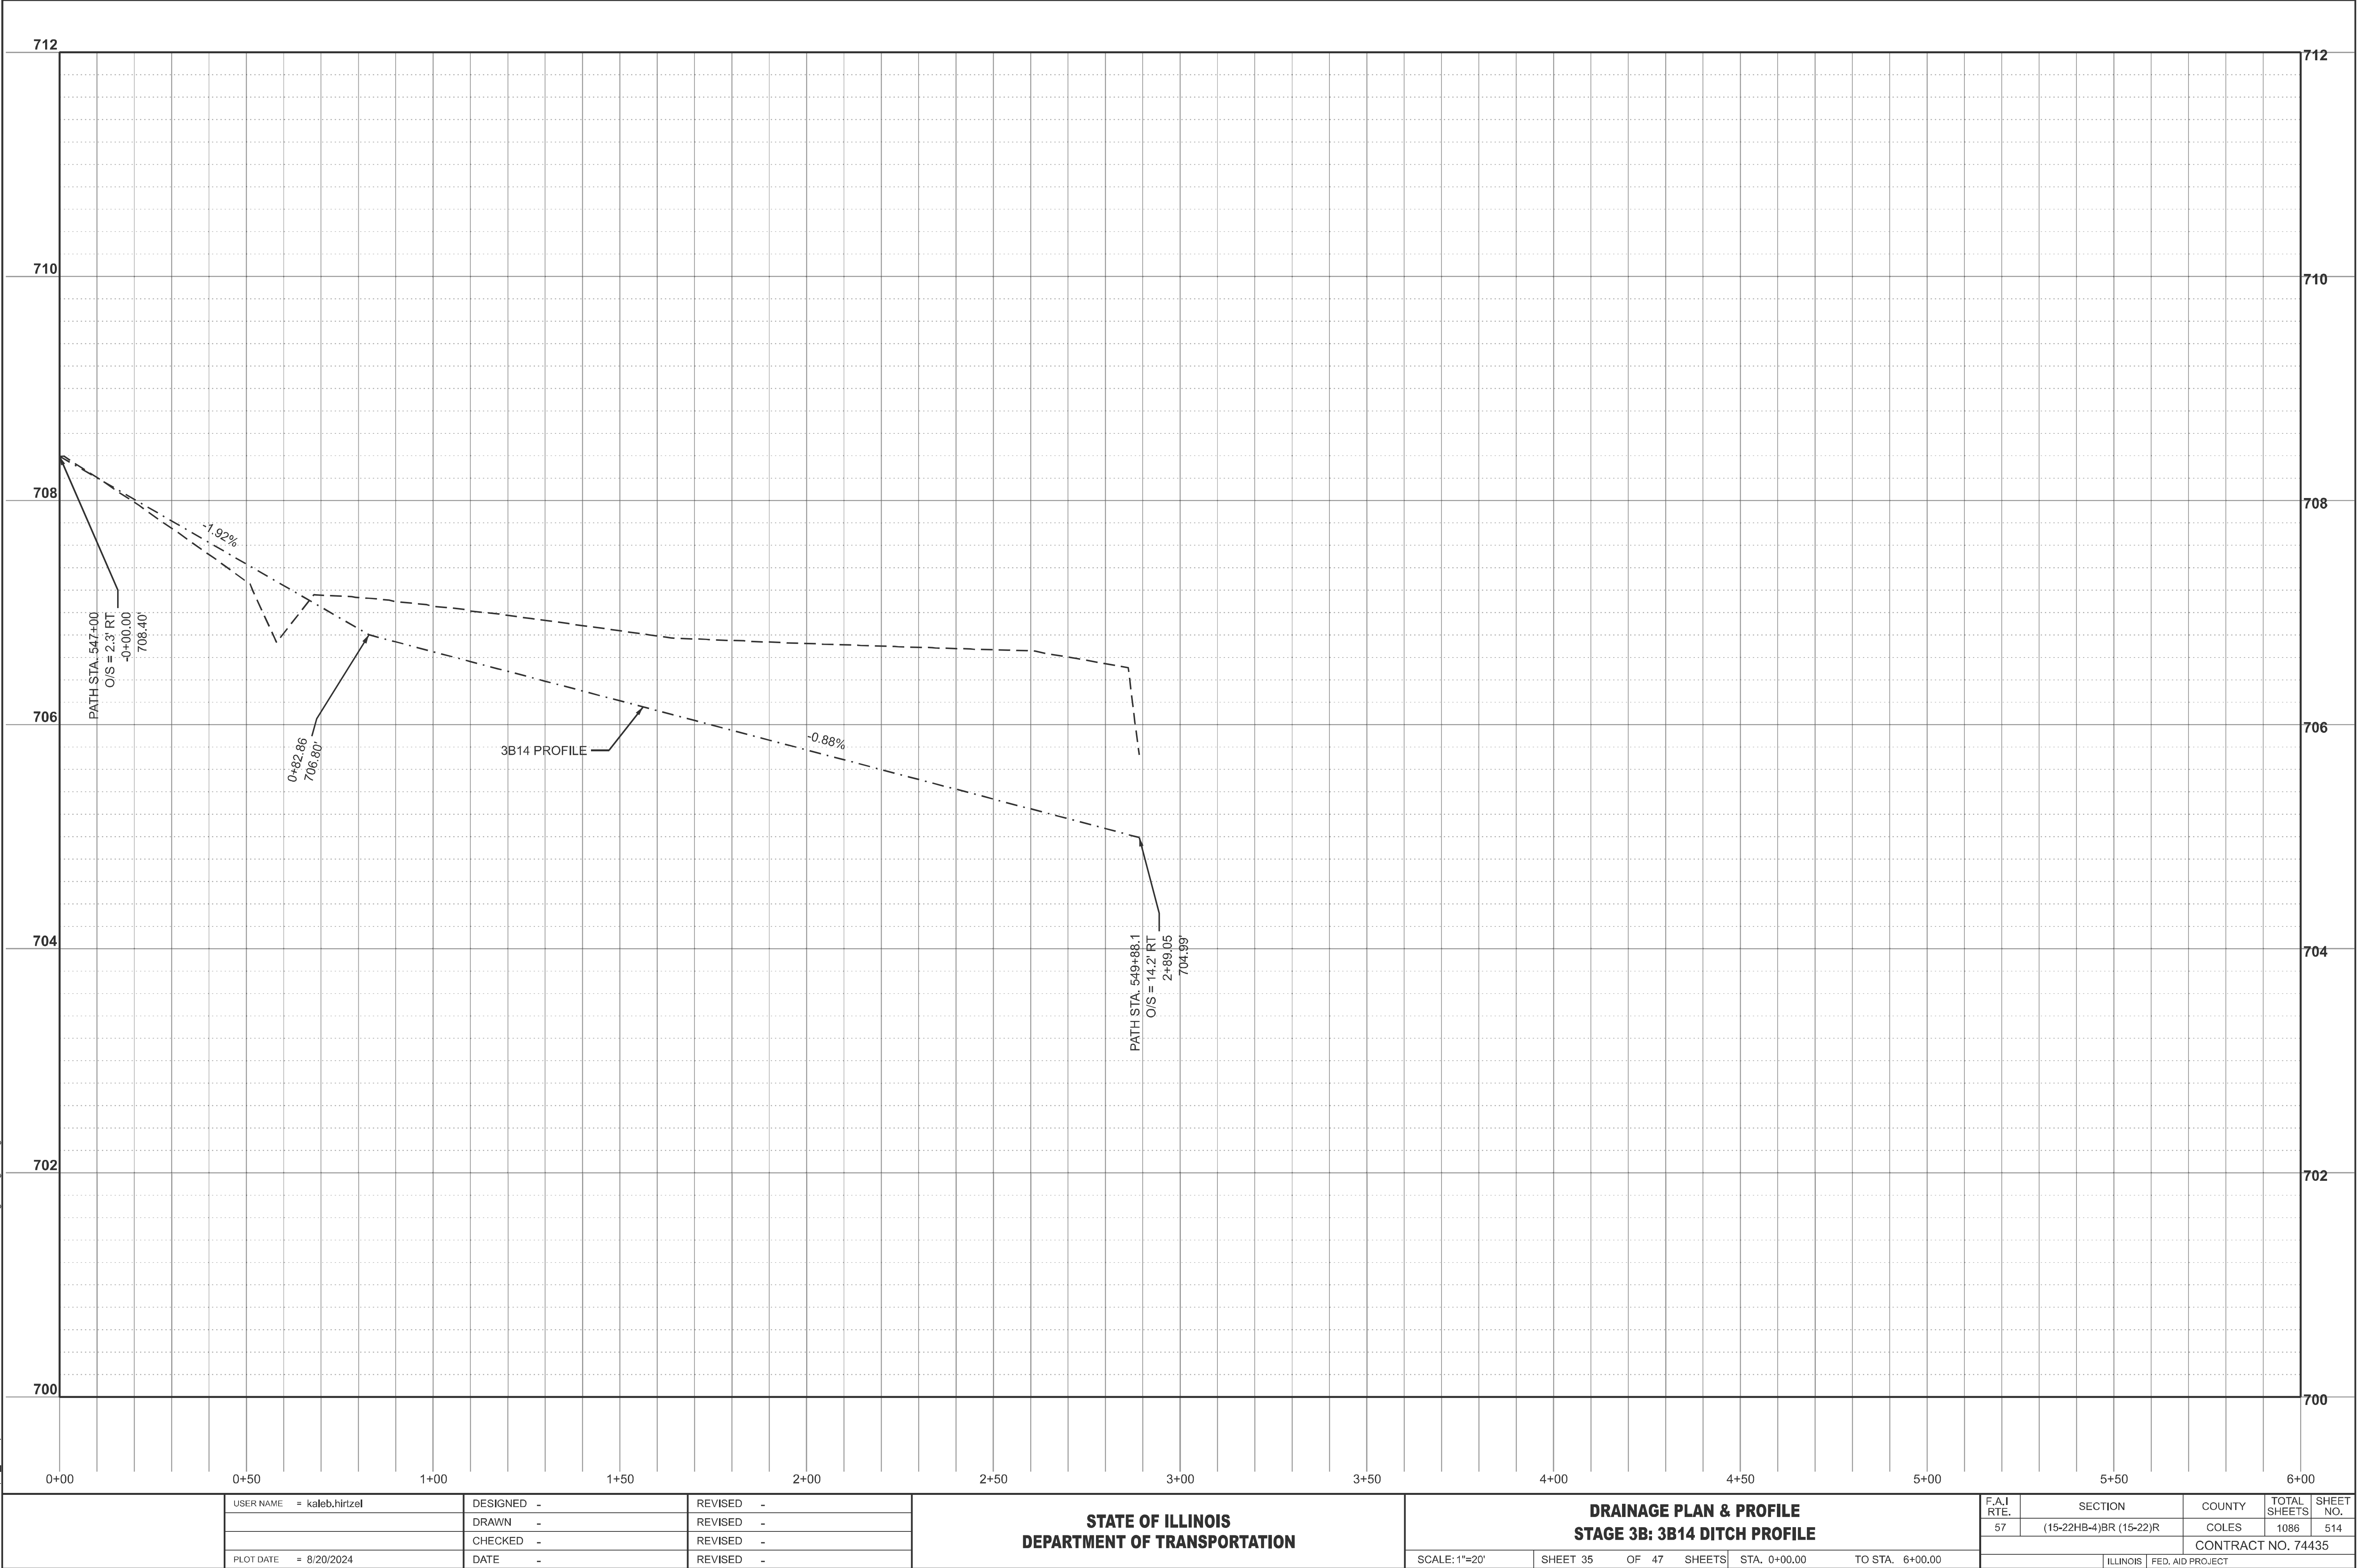

USER NAME	= kaleb.hirtzel	DESIGNED	-	REVISED	-
		DRAWN	-	REVISED	-
		CHECKED	-	REVISED	-
PLOT DATE	= 8/20/2024	DATE	-	REVISED	-


STATE OF ILLINOIS
DEPARTMENT OF TRANSPORTATION

DRAINAGE PLAN & PROFILE
STAGE 3B: 3B14 DITCH PROFILE

SCALE: 1"=20' SHEET 35 OF 47 SHEETS STA. 0+00.00 TO STA. 6+00.00


F.A.I RTE.	SECTION	COUNTY	TOTAL SHEETS	SHEET NO.
57	(15-22HB-4)BR (15-22)R	COLES	1086	514
CONTRACT NO. 74435				
ILLINOIS FED. AID PROJECT				

MODEL: FieldDitchTie Profile - 3B15 DITCH PROFILE (Sheet)
FILE NAME: c:\p\p_work\p\work\hrtz\k\082852\0774435-sheets-Drainage-Stage3B.dgn

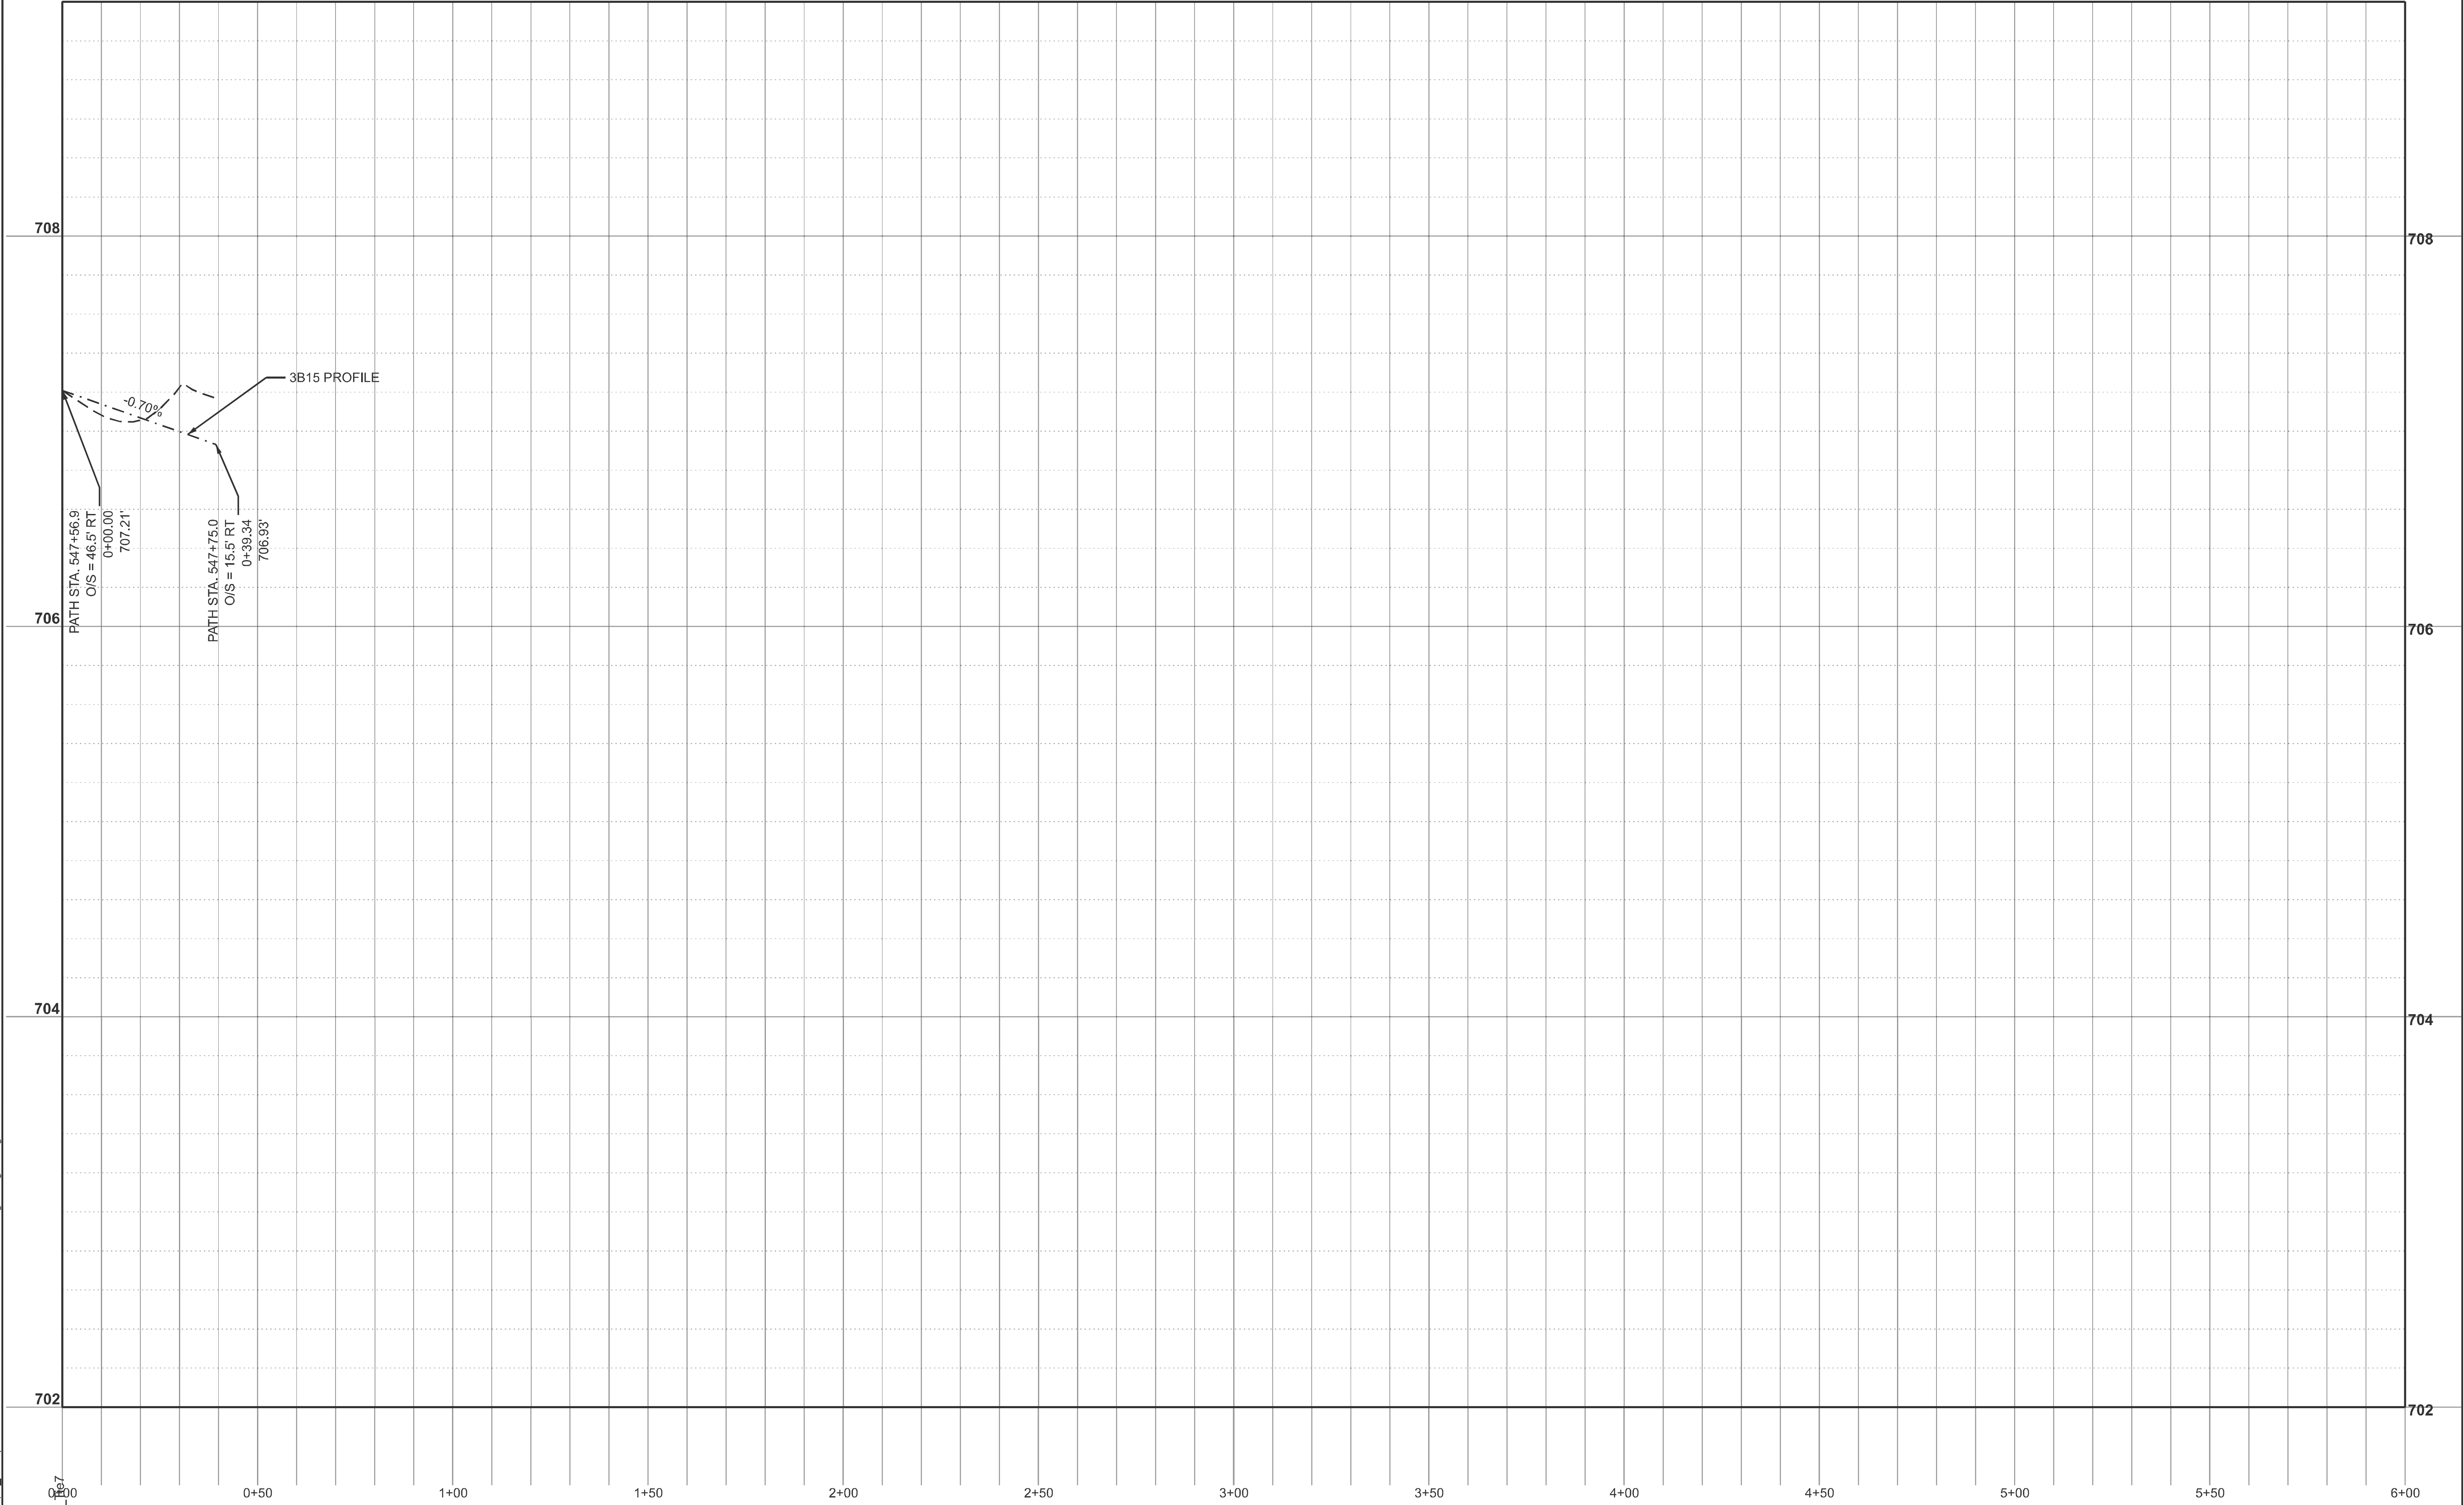

FieldDitch	USER NAME = kaleb.hirtzel		DESIGNED -	REVISED -	STATE OF ILLINOIS DEPARTMENT OF TRANSPORTATION	DRAINAGE PLAN & PROFILE STAGE 3B: 3B15 DITCH PROFILE			F.A.I RTE.	SECTION	COUNTY	TOTAL SHEETS	SHEET NO.
			DRAWN -	REVISED -					57	(15-22HB-4)BR (15-22)R	COLES	1086	515
			CHECKED -	REVISED -					CONTRACT NO. 74435				
	PLOT DATE = 8/20/2024		DATE -	REVISED -		SCALE: 1"=20'	SHEET 36	OF 47 SHEETS	STA. 0+00.00	TO STA. 6+00.00	ILLINOIS FED. AID PROJECT		

MODEL: BP2-3B16 DITCH PROFILE [Sheet]
FILE NAME: c:\p\p_work\p\hrtzel\0852852\D77435-sheets-Drainage-Stage3B.dgn

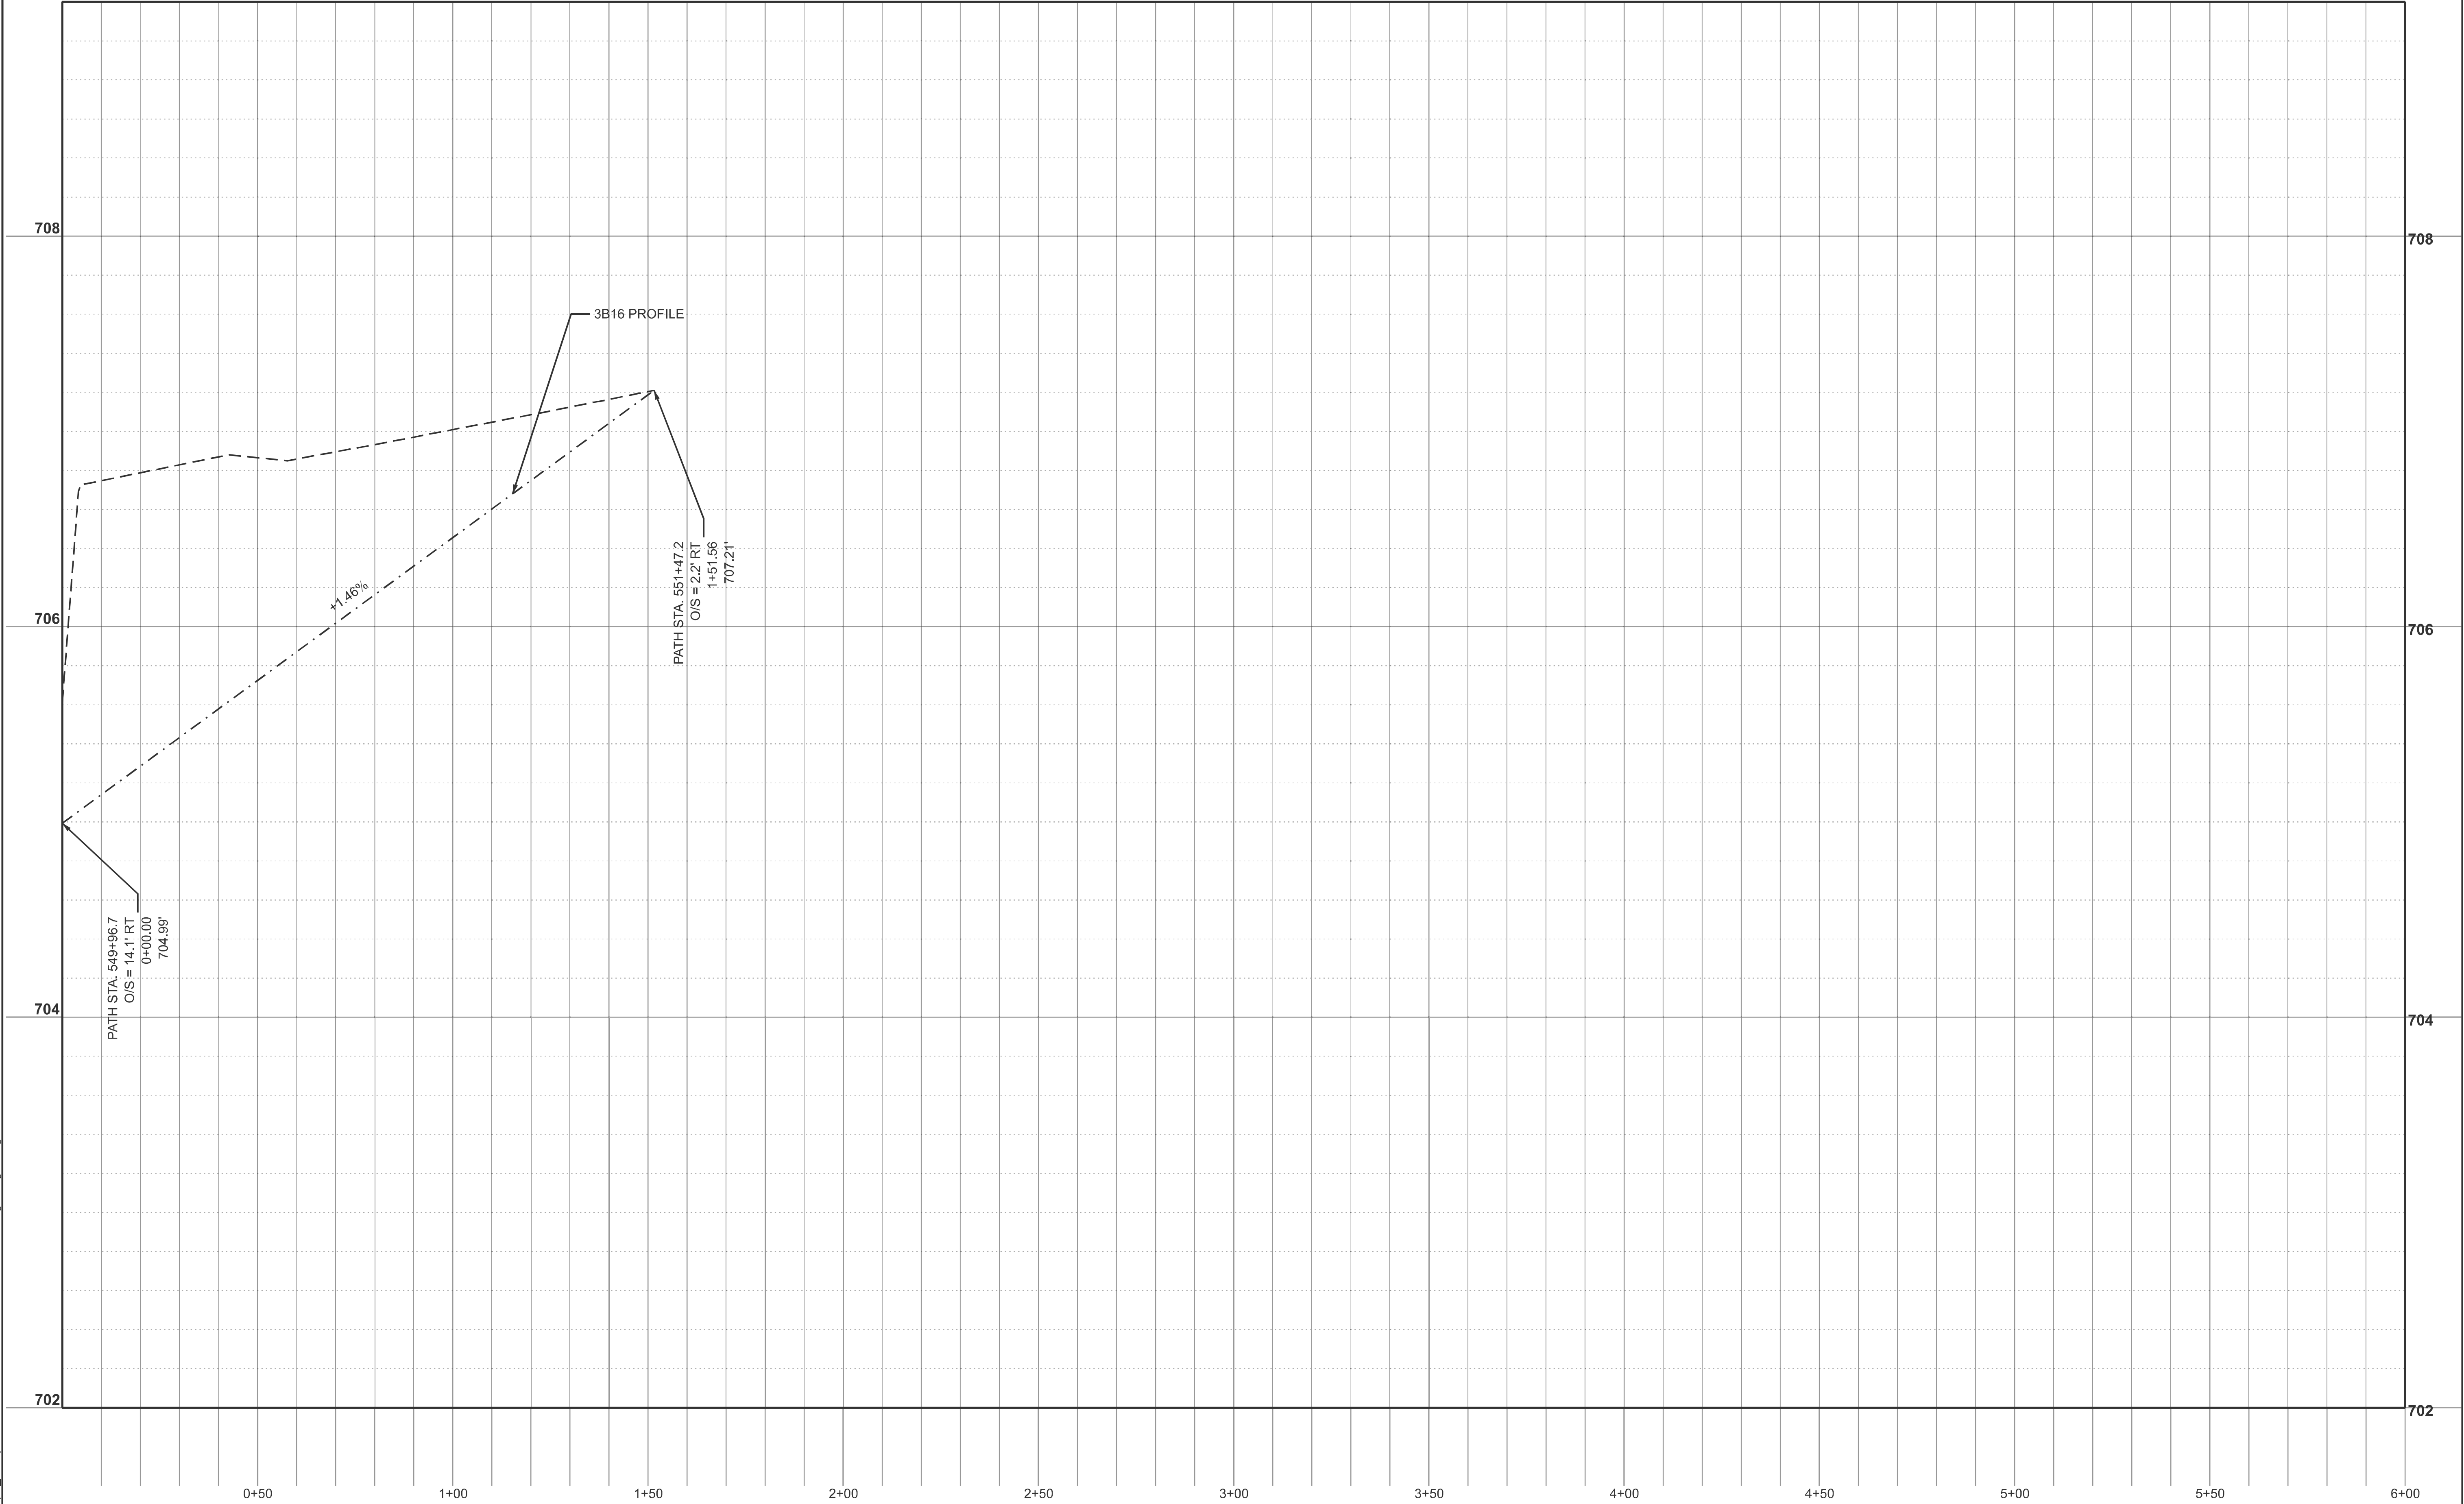


PLOT DATE	USER NAME = kaleb.hirtzel	DESIGNED -	REVISED -
		DRAWN -	REVISED -
		CHECKED -	REVISED -
	DATE = 4/25/2024	DATE -	REVISED -

STATE OF ILLINOIS
DEPARTMENT OF TRANSPORTATION

DRAINAGE PLAN & PROFILE			
STAGE 3B: 3B16 DITCH PROFILE			
SCALE: 1"=20'	SHEET 37	OF 47 SHEETS	STA. 0+00.00 TO STA. 6+00.00

F.A.I RTE.	SECTION	COUNTY	TOTAL SHEETS	SHEET NO.
57	(15-22HB-4)BR (15-22)R	COLES	1086	516
CONTRACT NO. 74435				
		ILLINOIS	FED. AID PROJECT	

MODEL: GenScratch - 3B17 DITCH PROFILE [Sheet]
FILE NAME: c:\p\work\dwg\hrtzel\kld062852\D774435-sheets-Drainage-Stage3B.dgn

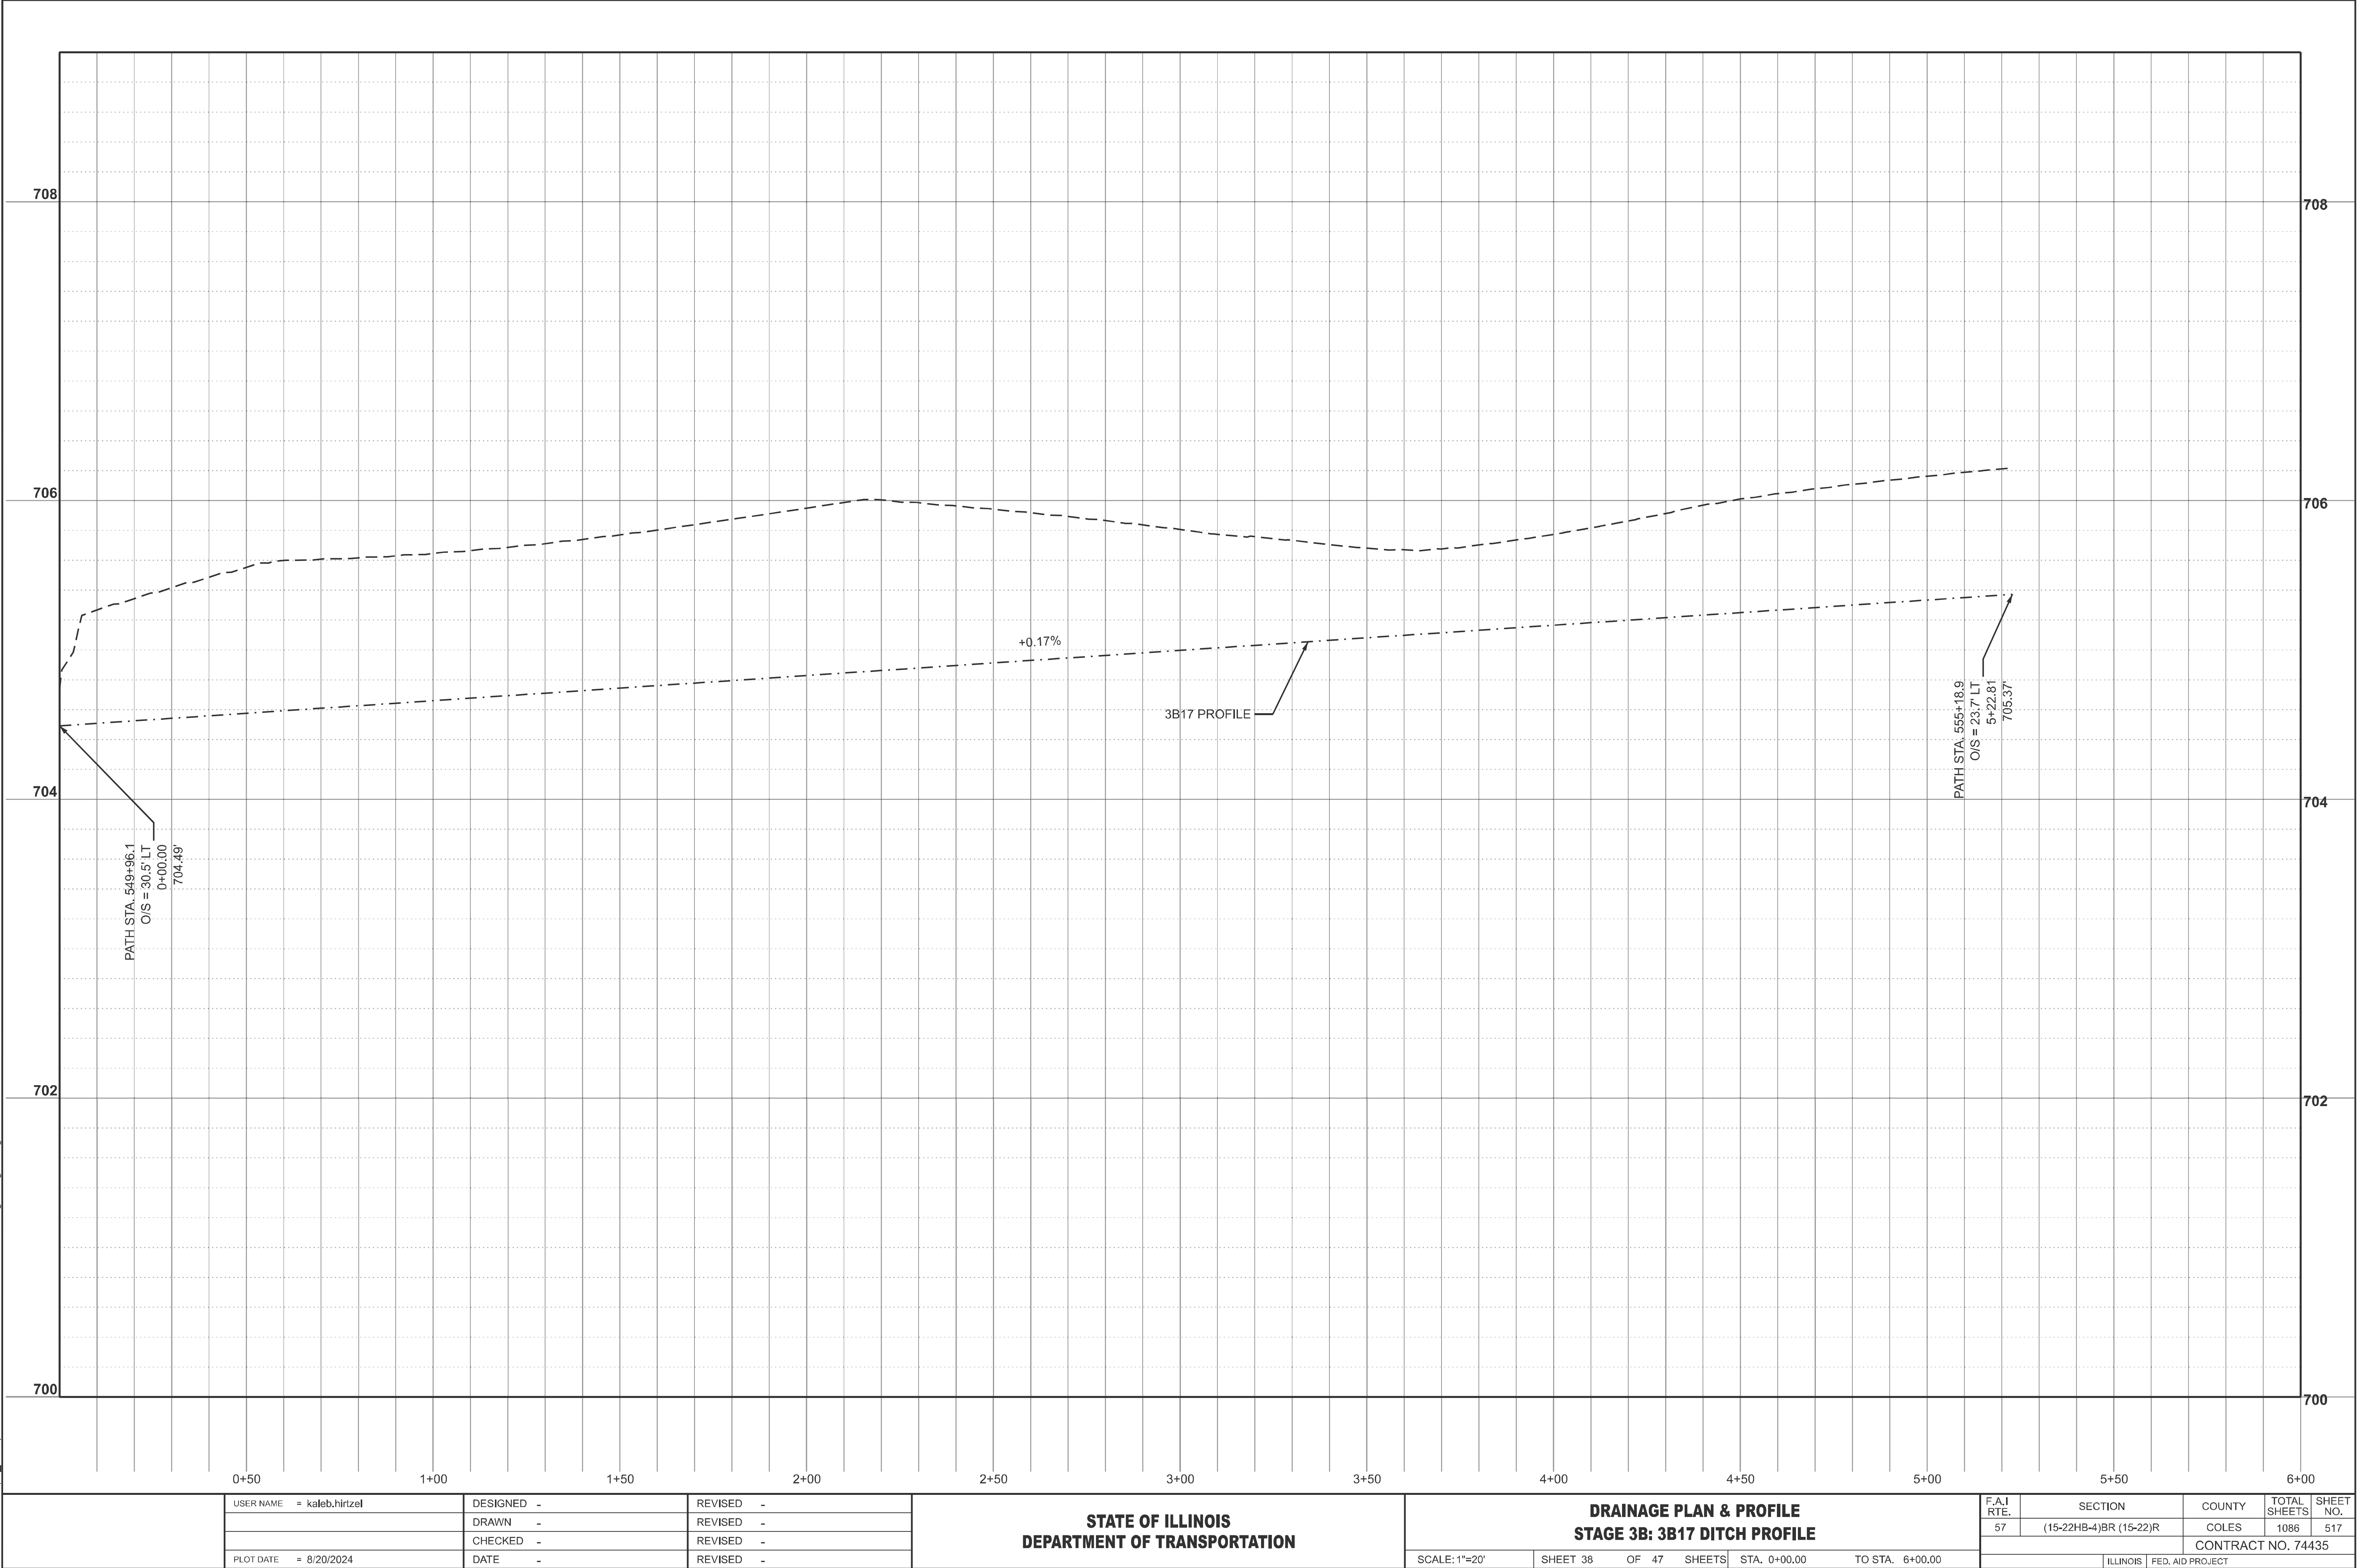

PLOT DATE	USER NAME = kaleb.hirtzel		DESIGNED -	REVISED -
			DRAWN -	REVISED -
			CHECKED -	REVISED -
	8/20/2024		DATE -	REVISED -


STATE OF ILLINOIS
DEPARTMENT OF TRANSPORTATION

DRAINAGE PLAN & PROFILE
STAGE 3B: 3B17 DITCH PROFILE

SCALE: 1"=20' SHEET 38 OF 47 SHEETS STA. 0+00.00 TO STA. 6+00.00

F.A.I RTE.	SECTION	COUNTY	TOTAL SHEETS	SHEET NO.
57	(15-22HB-4)BR (15-22)R	COLES	1086	517
CONTRACT NO. 74435				
ILLINOIS FED. AID PROJECT				

MODEL: BP_RISwale_Profile - 3B18 DITCH PROFILE [Sheet]
FILE NAME: c:\p\work\dwg\hrtz\akl\0852852\DWG\4435-sheets-Drainage-Stage3B.dgn

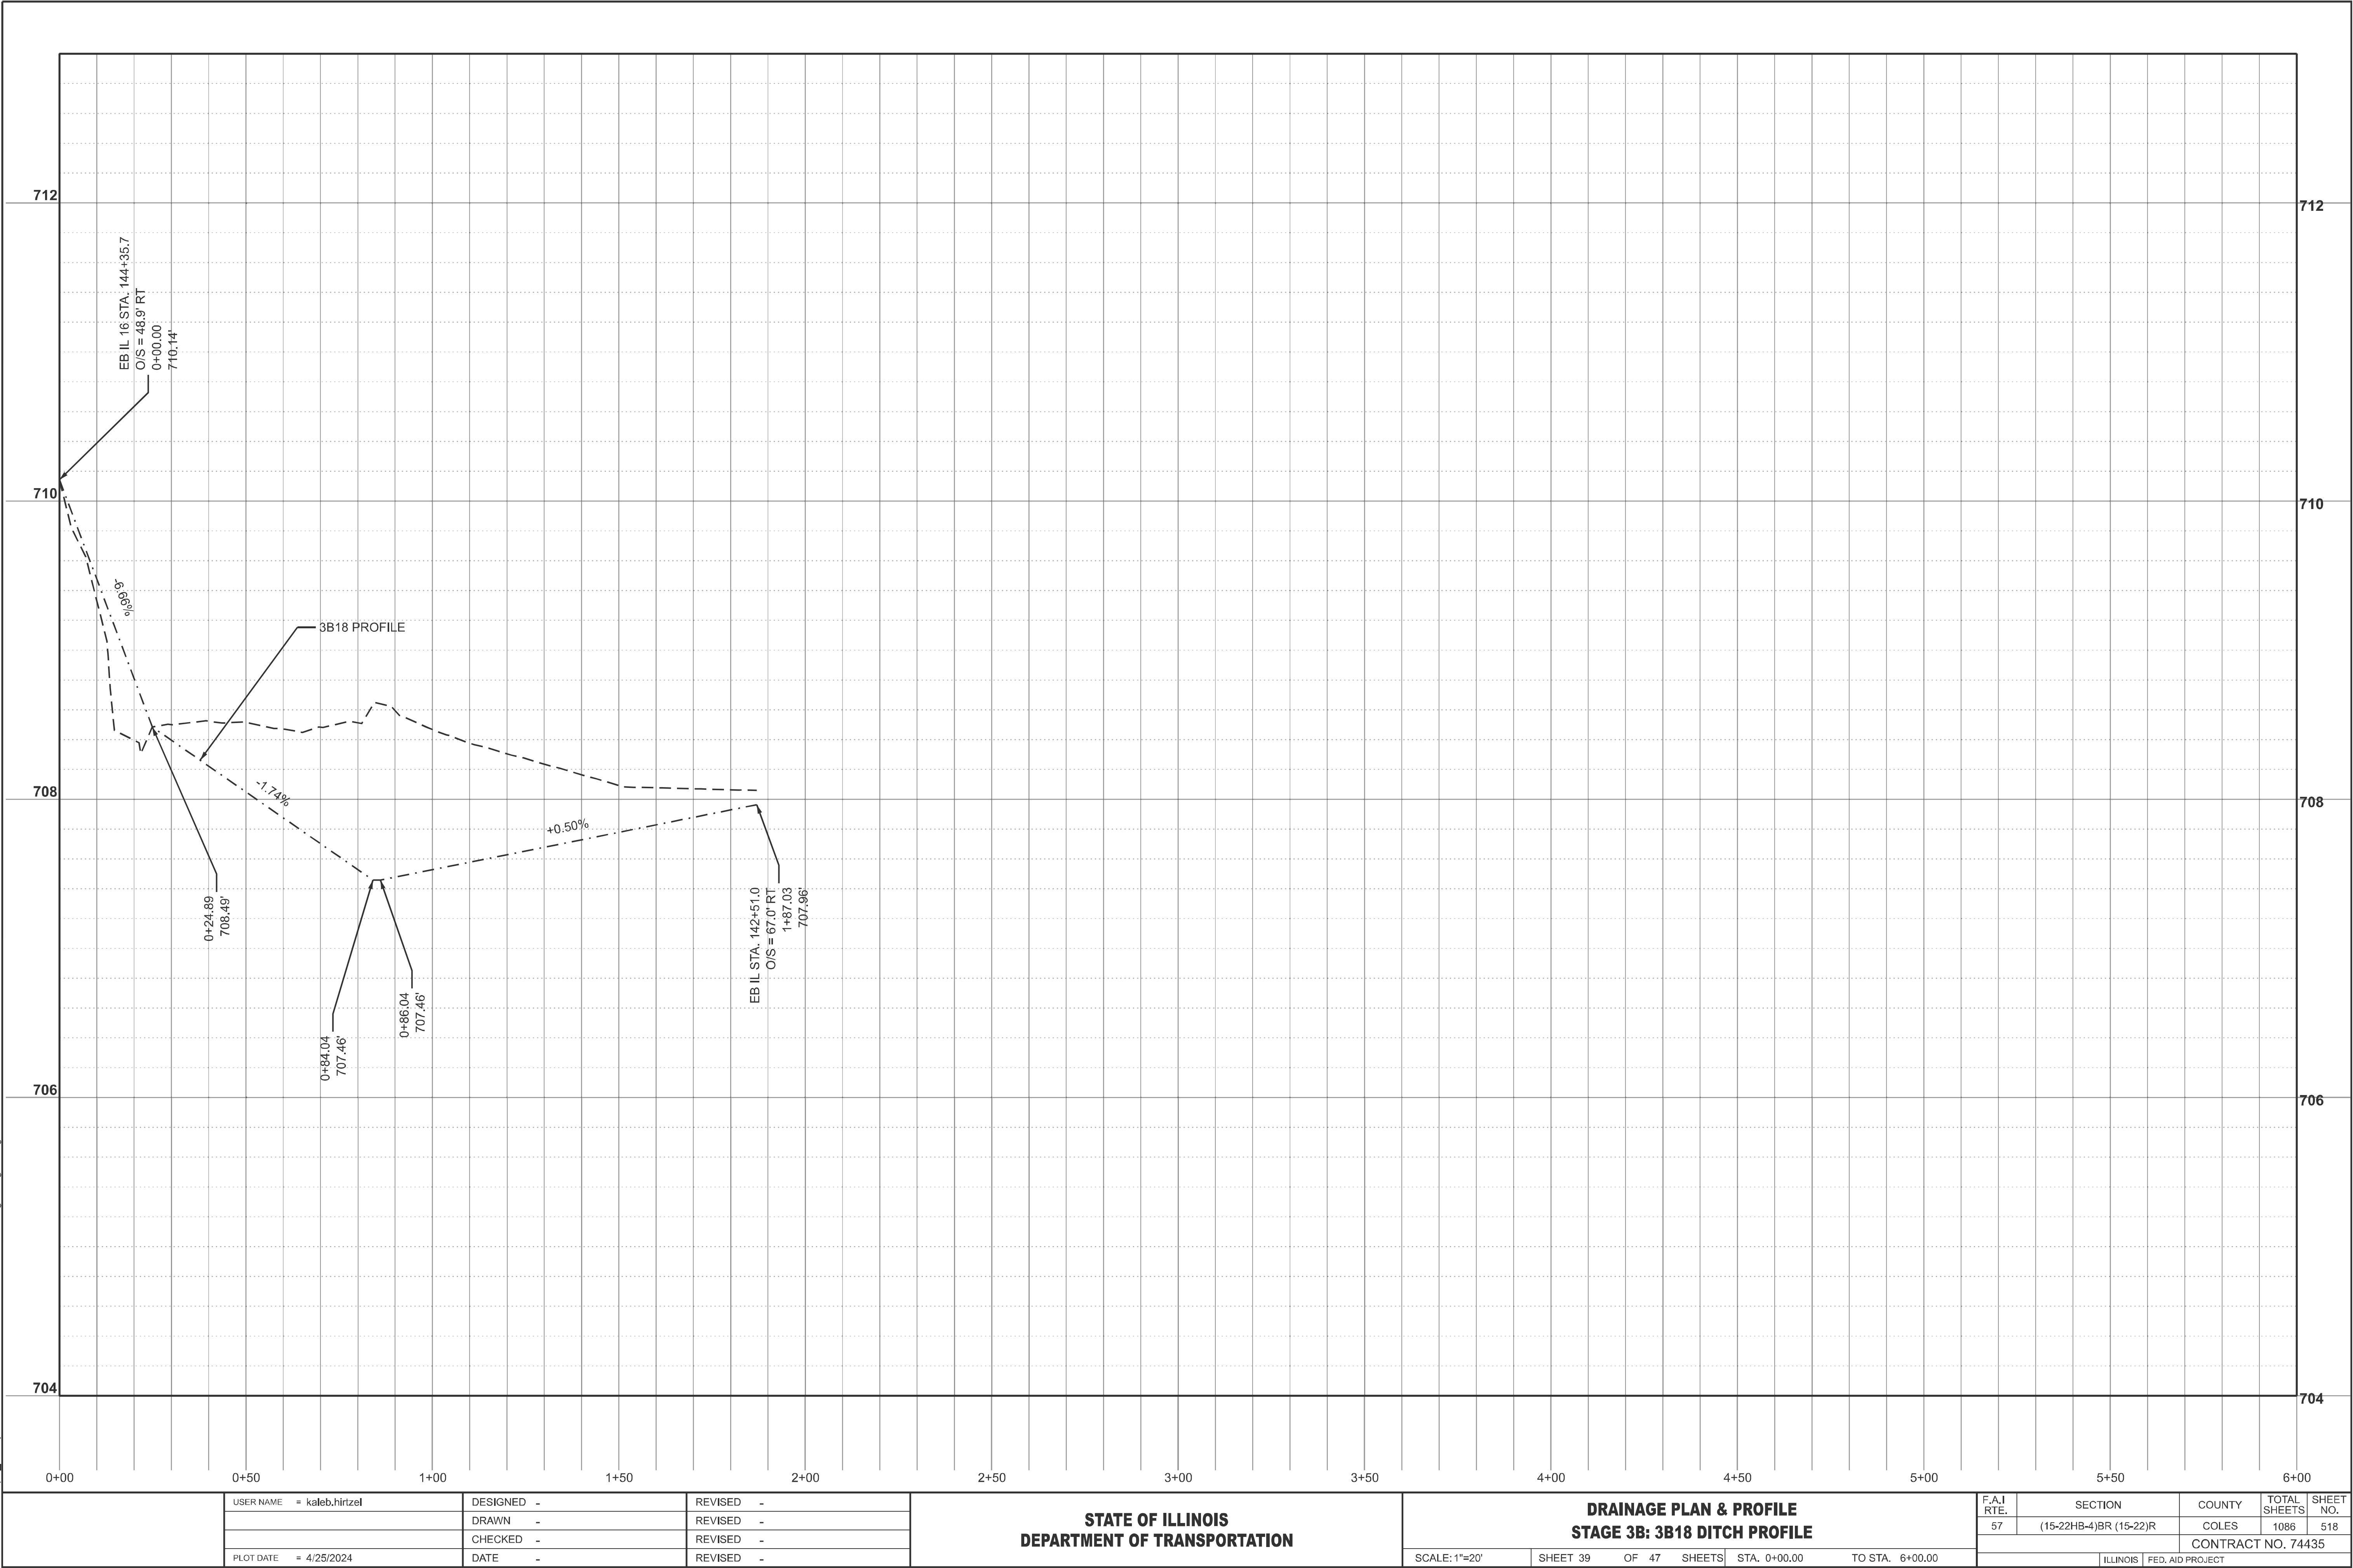

USER NAME	= kaleb.hirtzel	DESIGNED	-	REVISED	-
		DRAWN	-	REVISED	-
		CHECKED	-	REVISED	-
PLOT DATE	= 4/25/2024	DATE	-	REVISED	-


STATE OF ILLINOIS
DEPARTMENT OF TRANSPORTATION

DRAINAGE PLAN & PROFILE
STAGE 3B: 3B18 DITCH PROFILE

SCALE: 1"=20' SHEET 39 OF 47 SHEETS STA. 0+00.00 TO STA. 6+00.00

F.A.I RTE.	SECTION	COUNTY	TOTAL SHEETS	SHEET NO.
57	(15-22HB-4)BR (15-22)R	COLES	1086	518
CONTRACT NO. 74435				
ILLINOIS FED. AID PROJECT				

MODEL: GDBet_3B19 DITCH PROFILE [Sheet]
FILE NAME: c:\p\work\dwg\hrtzel\6852852\D774435-sheets-Drainage-Stage3B.dgn

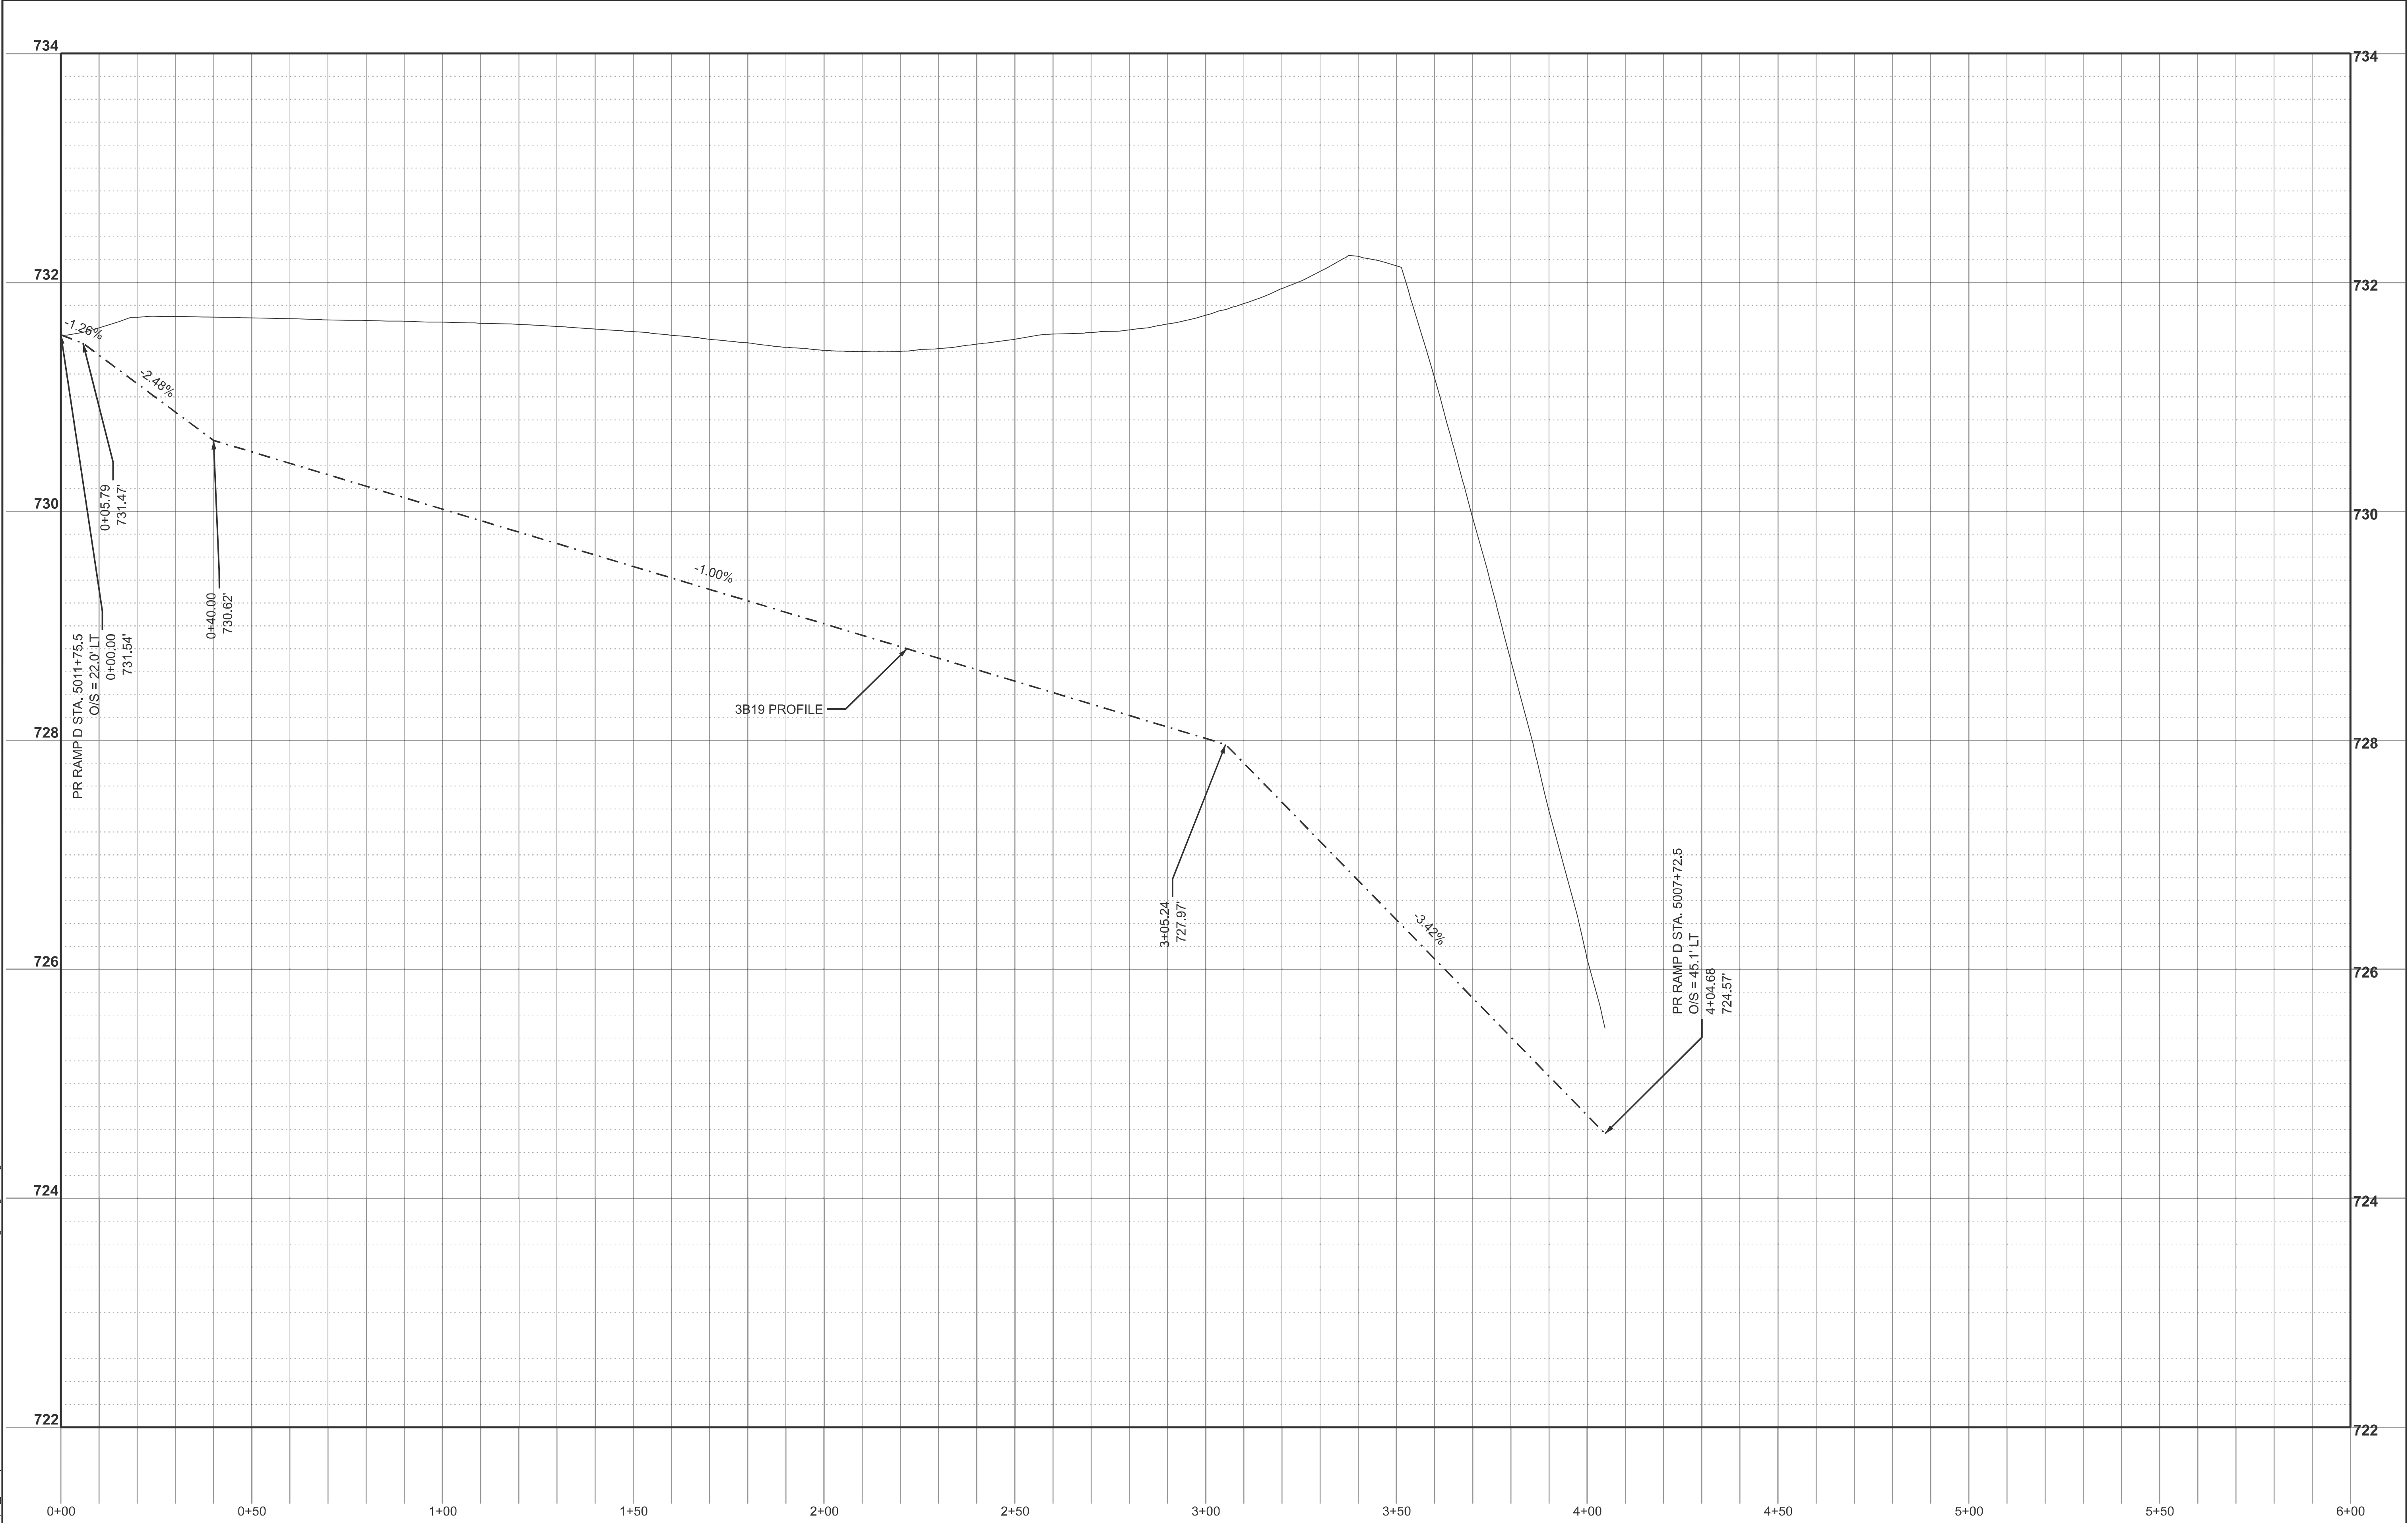

USER NAME	= kaleb.hirtzel	DESIGNED	-	REVISED	-
		DRAWN	-	REVISED	-
		CHECKED	-	REVISED	-
PLOT DATE	= 8/20/2024	DATE	-	REVISED	-



STATE OF ILLINOIS
DEPARTMENT OF TRANSPORTATION

DRAINAGE PLAN & PROFILE
STAGE 3B: 3B19 DITCH PROFILE

SCALE: 1"=20' SHEET 40 OF 47 SHEETS STA. 0+00.00 TO STA. 6+00.00

F.A.I RTE.	SECTION	COUNTY	TOTAL SHEETS	SHEET NO.
57	(15-22HB-4)BR (15-22)R	COLES	1086	519
CONTRACT NO. 74435				
		ILLINOIS	FED. AID PROJECT	

MODEL: G:\Bdat - 3B120 DITCH PROFILE (Sheet)
FILE NAME: c:\pawork\dwg\hrtz\akl0062852\D77435-sheets-Drainage-Stage3B.dgn

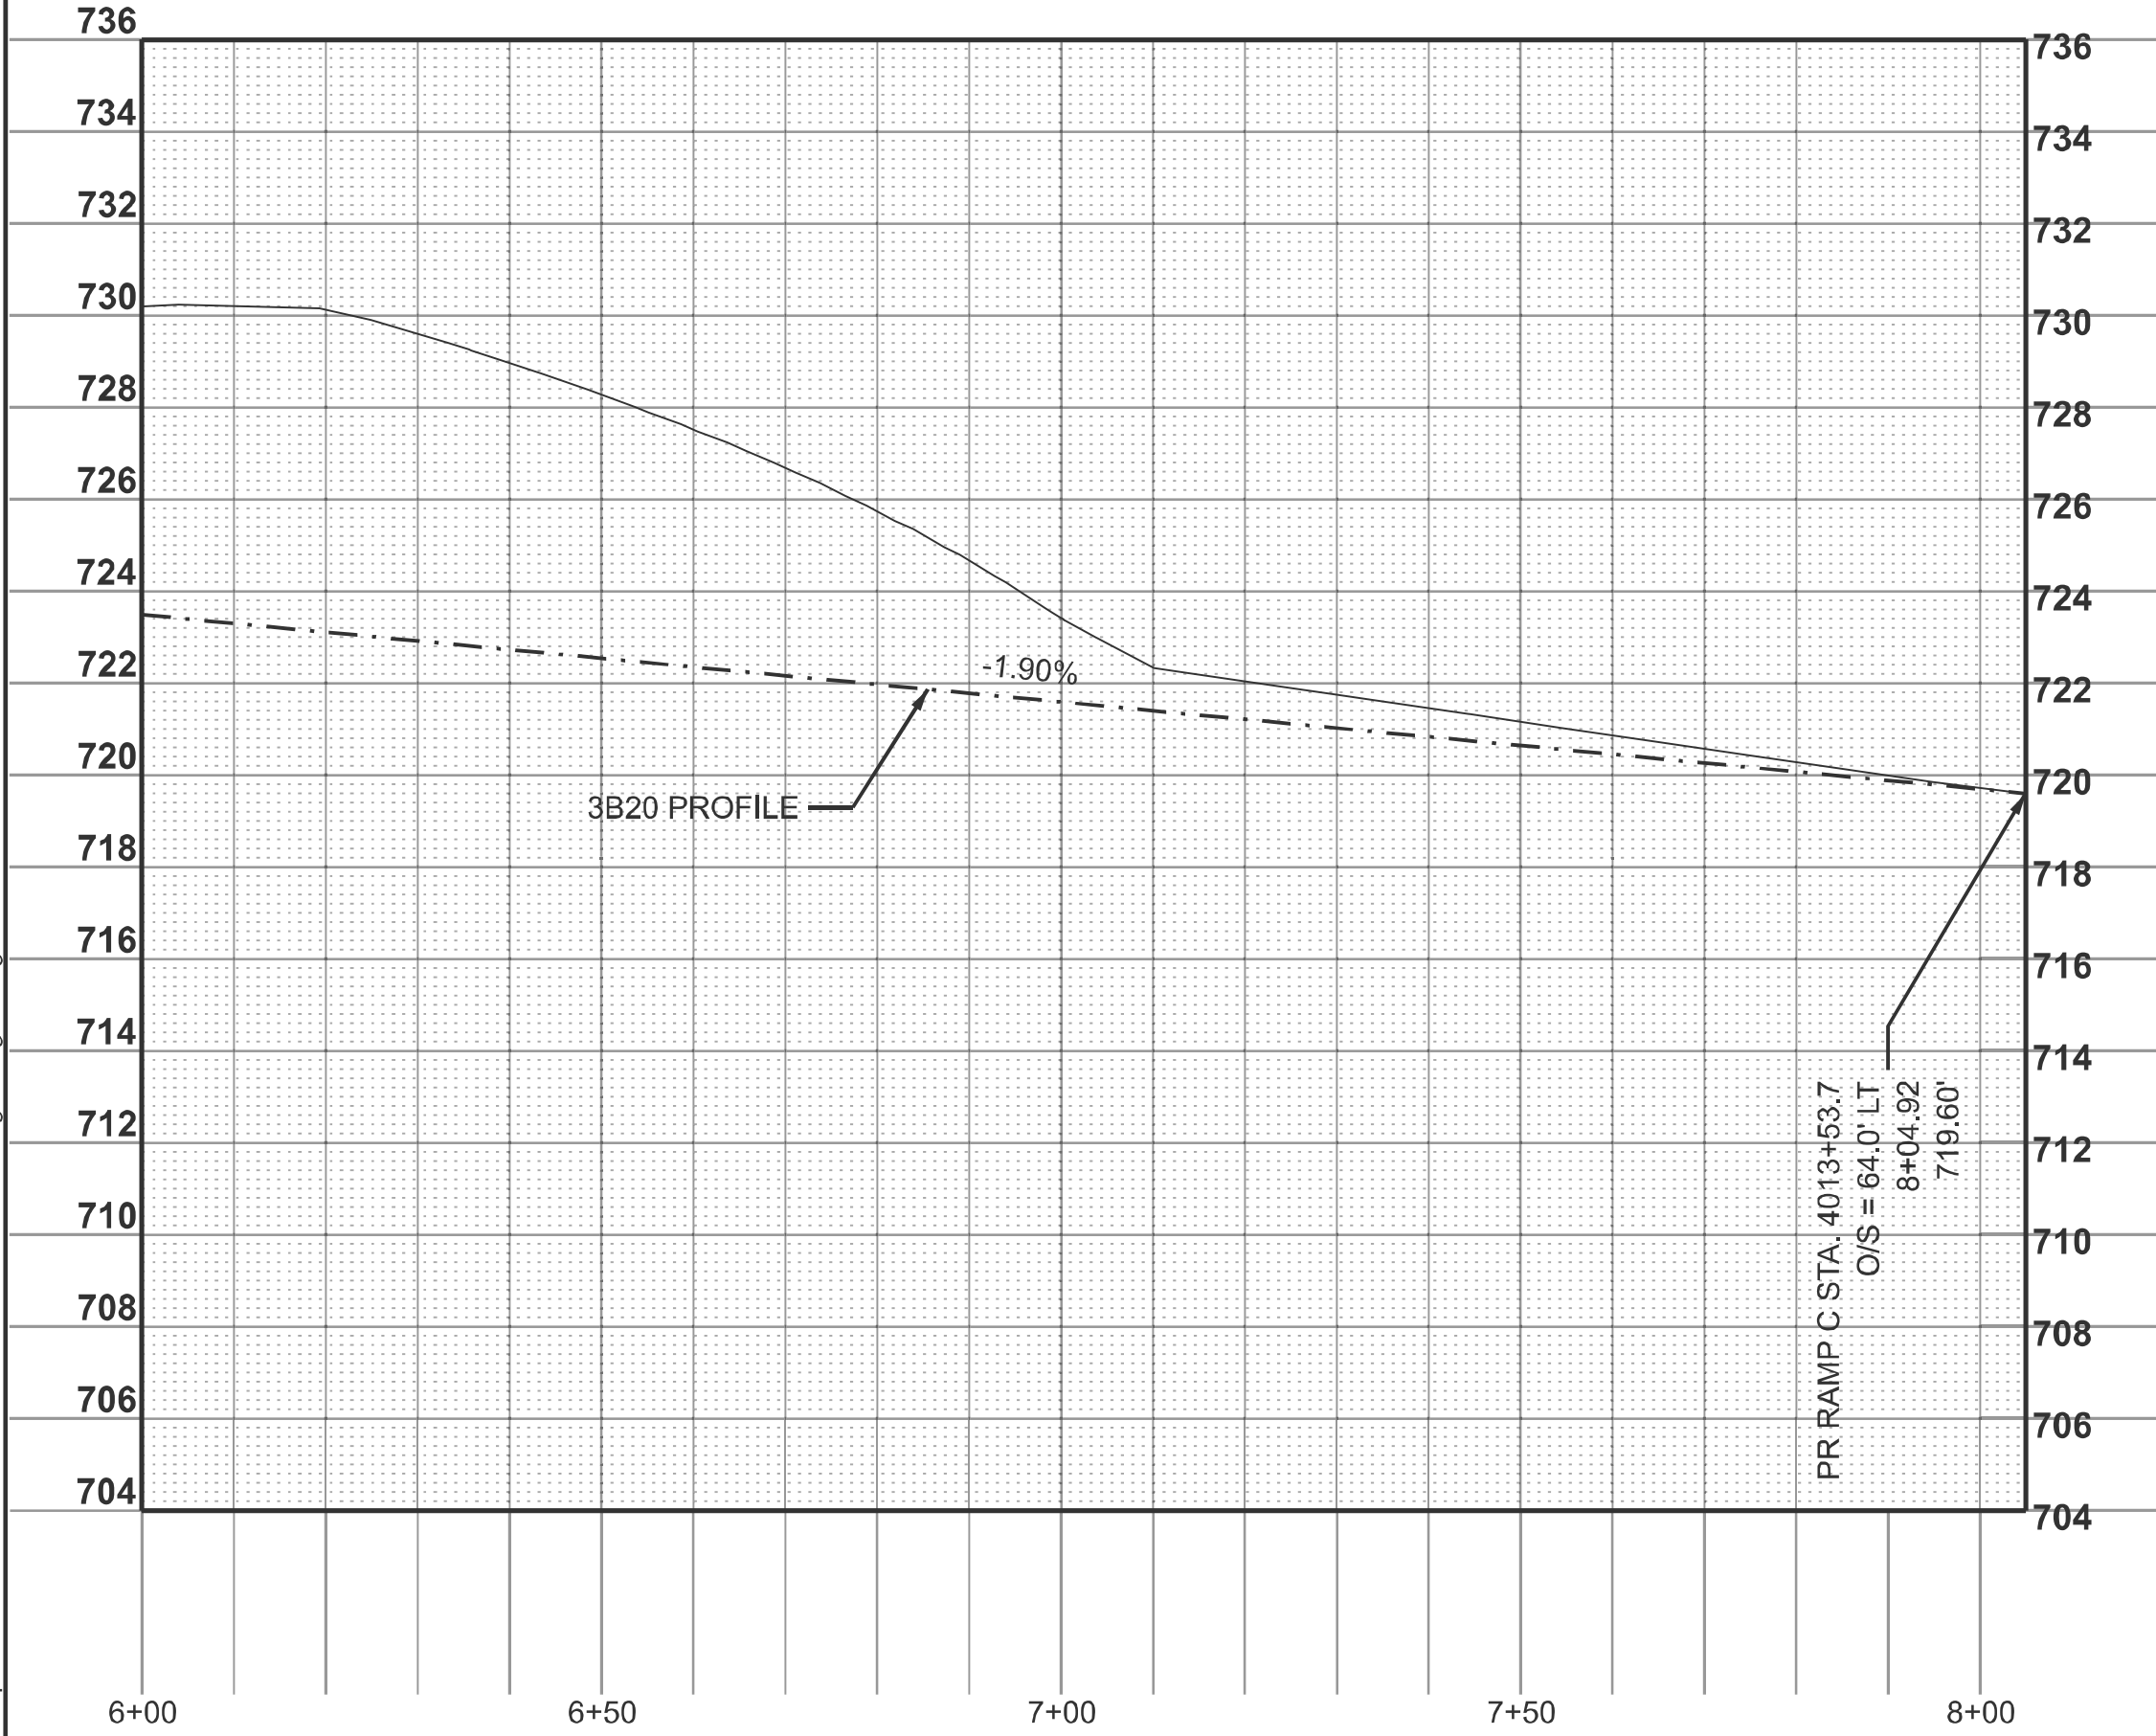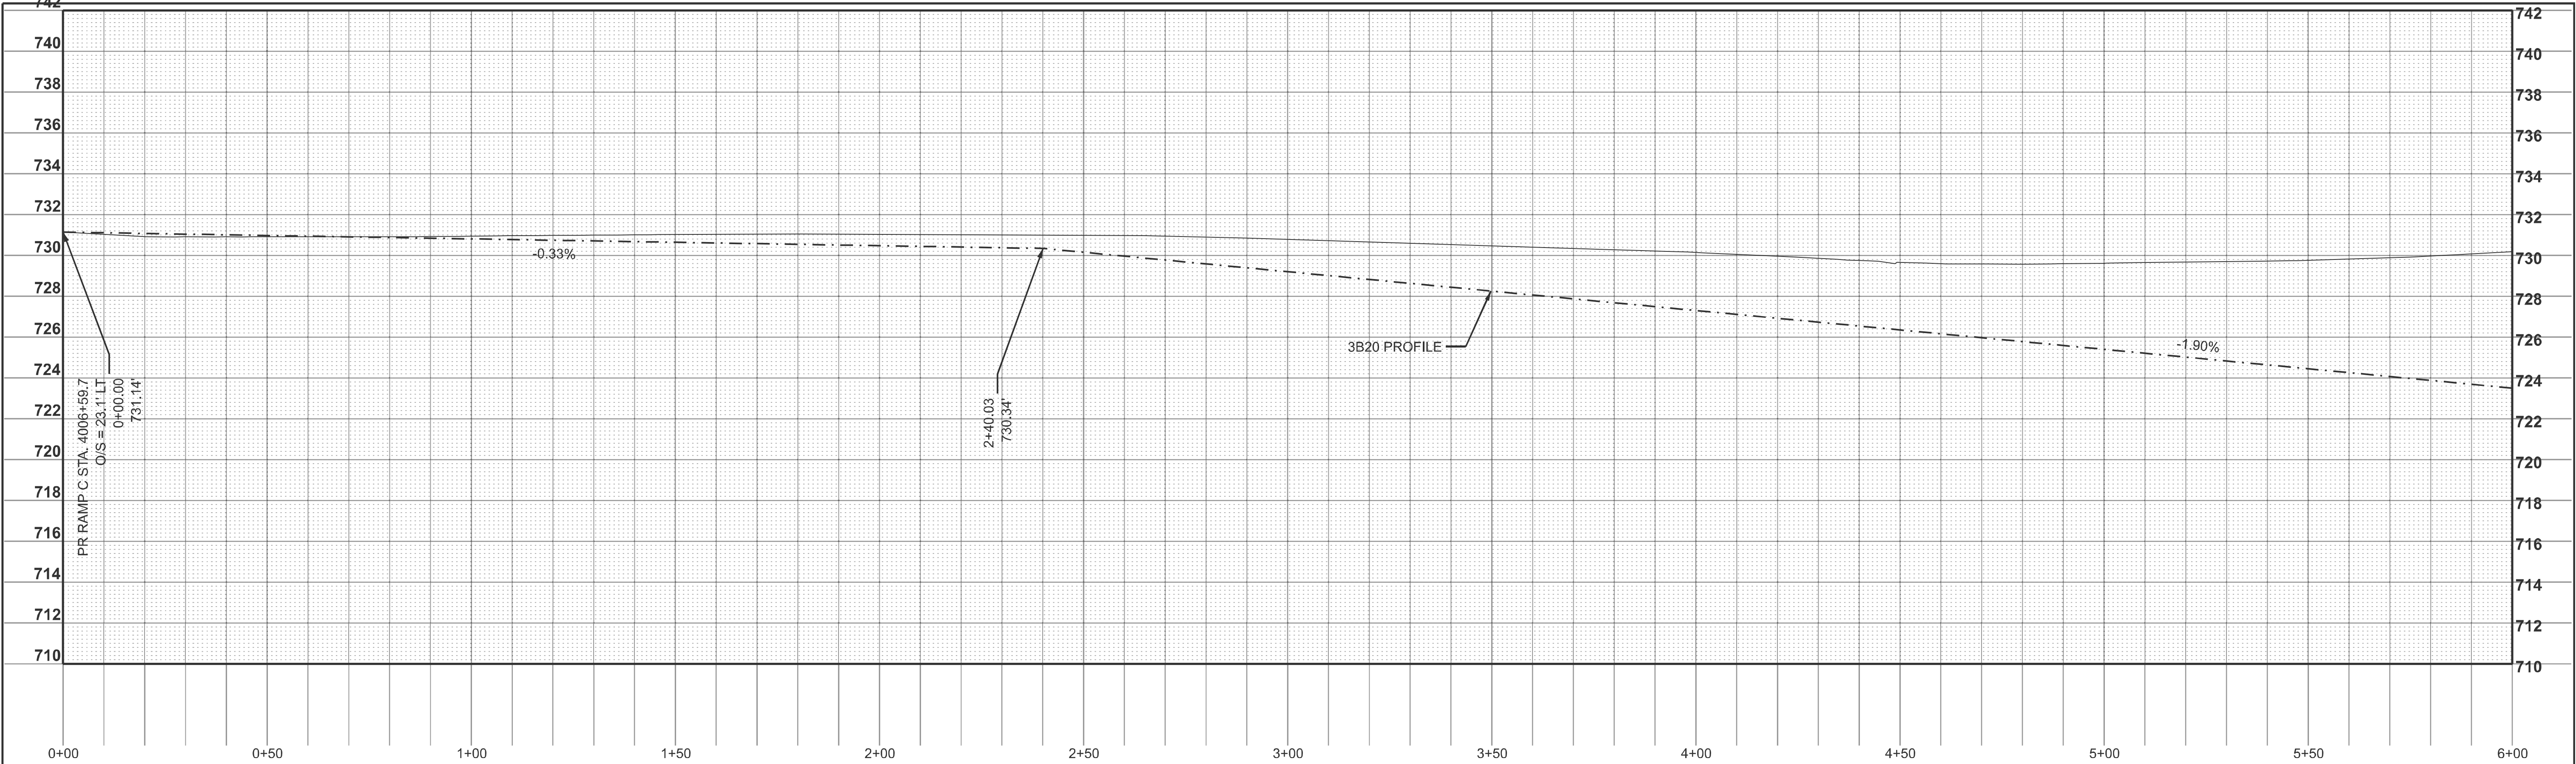

	USER NAME	= kaleb.hirtzel	DESIGNED	-	REVISED	-
			DRAWN	-	REVISED	-
			CHECKED	-	REVISED	-
	PLOT DATE	= 8/20/2024	DATE	-	REVISED	-

STATE OF ILLINOIS
DEPARTMENT OF TRANSPORTATION

DRAINAGE PLAN & PROFILE
STAGE 3B: 3B20 DITCH PROFILE

SCALE: 1"=20' SHEET 41 OF 47 SHEETS STA. 0+00.00 TO STA. 8+04.92

F&I RTE.	SECTION	COUNTY	TOTAL SHEETS	SHEET NO.
57	(15-22HB-4)BR (15-22)R	COLES	1086	520
CONTRACT NO. 74435				
		ILLINOIS	FED. AID PROJECT	

MODEL: G09b611 - 3B21 DITCH PROFILE (Sheet)
FILE NAME: c:\p\work\hrt\hrtzaki\062852\074435-sheets\Drainage-Stage3B.dgn



USER NAME	= kaleb.hirtzel	DESIGNED	-	REVISED	-
		DRAWN	-	REVISED	-
		CHECKED	-	REVISED	-
PLOT DATE	= 8/20/2024	DATE	-	REVISED	-


STATE OF ILLINOIS
DEPARTMENT OF TRANSPORTATION

DRAINAGE PLAN & PROFILE
STAGE 3B: 3B21 DITCH PROFILE

SCALE: 1"=20' SHEET 42 OF 47 SHEETS STA. 0+00.00 TO STA. 6+00.00

F.A.I RTE.	SECTION	COUNTY	TOTAL SHEETS	SHEET NO.
57	(15-22HB-4)BR (15-22)R	COLES	1086	521
CONTRACT NO. 74435				
ILLINOIS FED. AID PROJECT				

MODEL: GDI02 - 3B22 DITCH PROFILE (Sheet)
FILE NAME: c:\p\work\hrtzel\hrtzel\062852\074435-sheets\Drainage-Stage3B.dgn

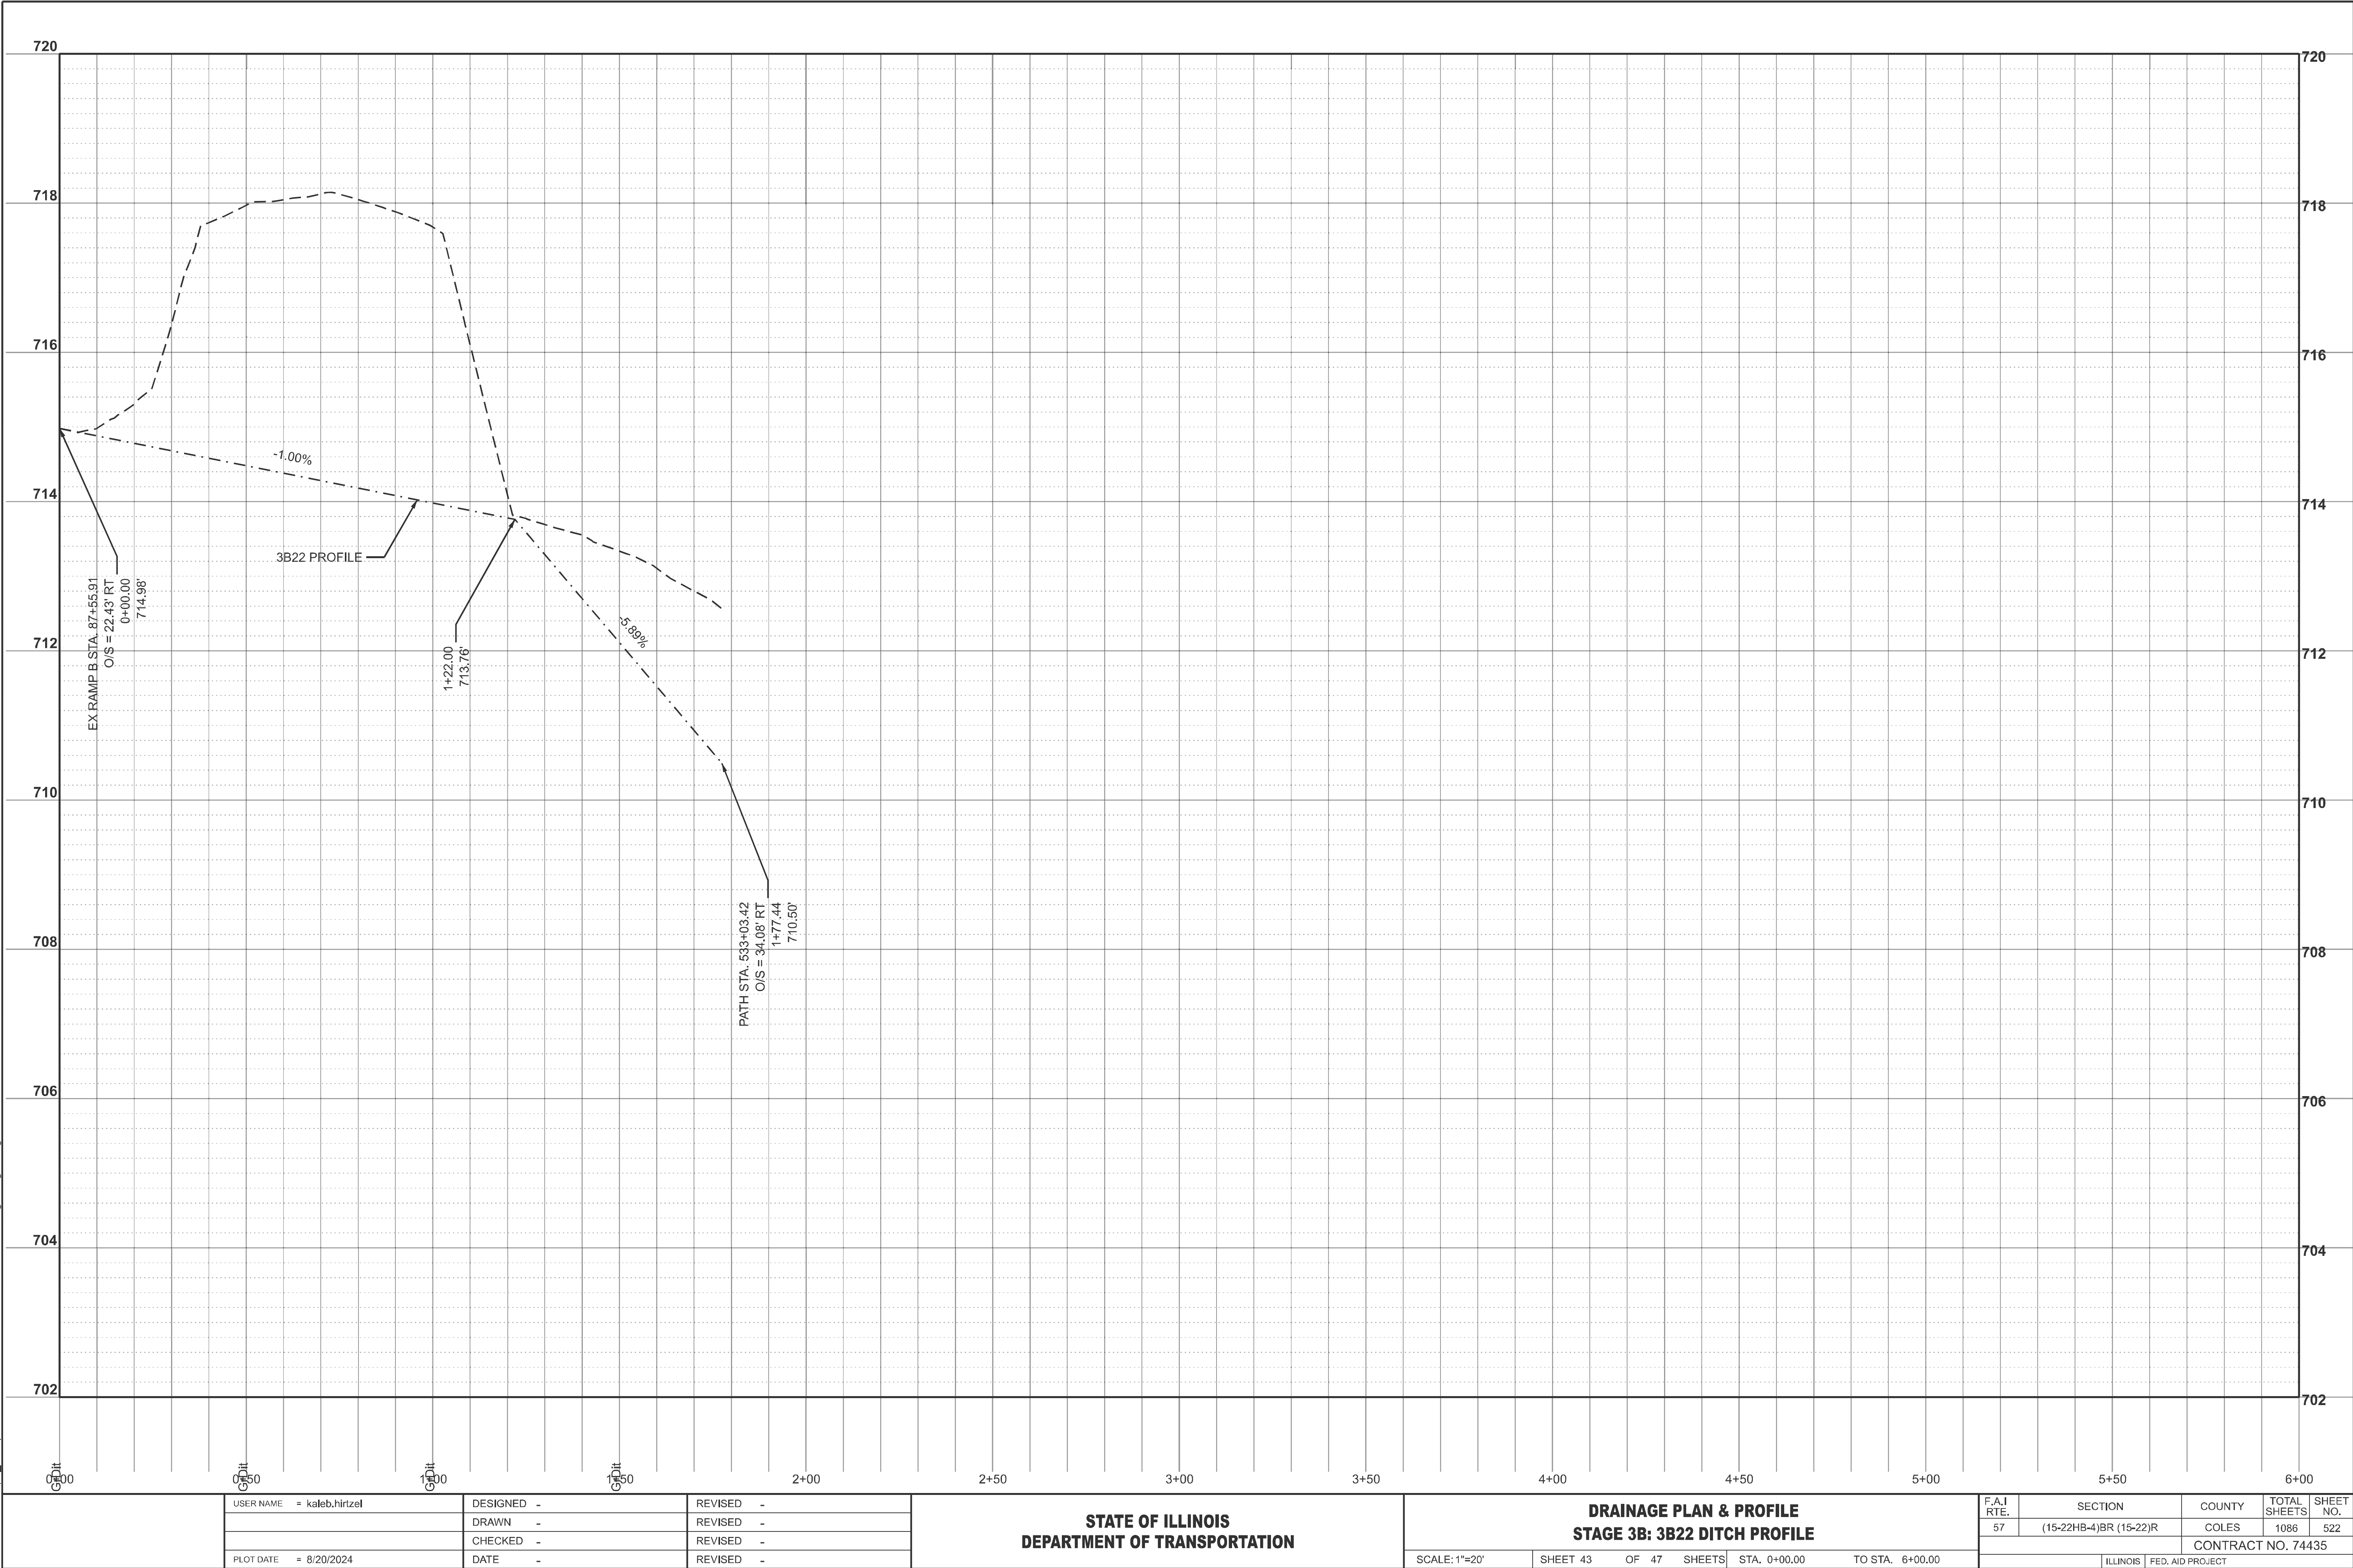

USER NAME	= kaleb.hrtzel	DESIGNED	-	REVISED	-
		DRAWN	-	REVISED	-
		CHECKED	-	REVISED	-
PLOT DATE	= 8/20/2024	DATE	-	REVISED	-


STATE OF ILLINOIS
DEPARTMENT OF TRANSPORTATION

DRAINAGE PLAN & PROFILE
STAGE 3B: 3B22 DITCH PROFILE

SCALE: 1"=20' SHEET 43 OF 47 SHEETS STA. 0+00.00 TO STA. 6+00.00

F.A.I RTE.	SECTION	COUNTY	TOTAL SHEETS	SHEET NO.
57	(15-22HB-4)BR (15-22)R	COLES	1086	522
CONTRACT NO. 74435				
ILLINOIS FED. AID PROJECT				

MODEL: Stage 3 RipRap (Sheet)
FILE NAME: c:\p\work\p\hrtz\k\0852852\0774435-sheets-Drainage-Stage3BRipRap.dgn

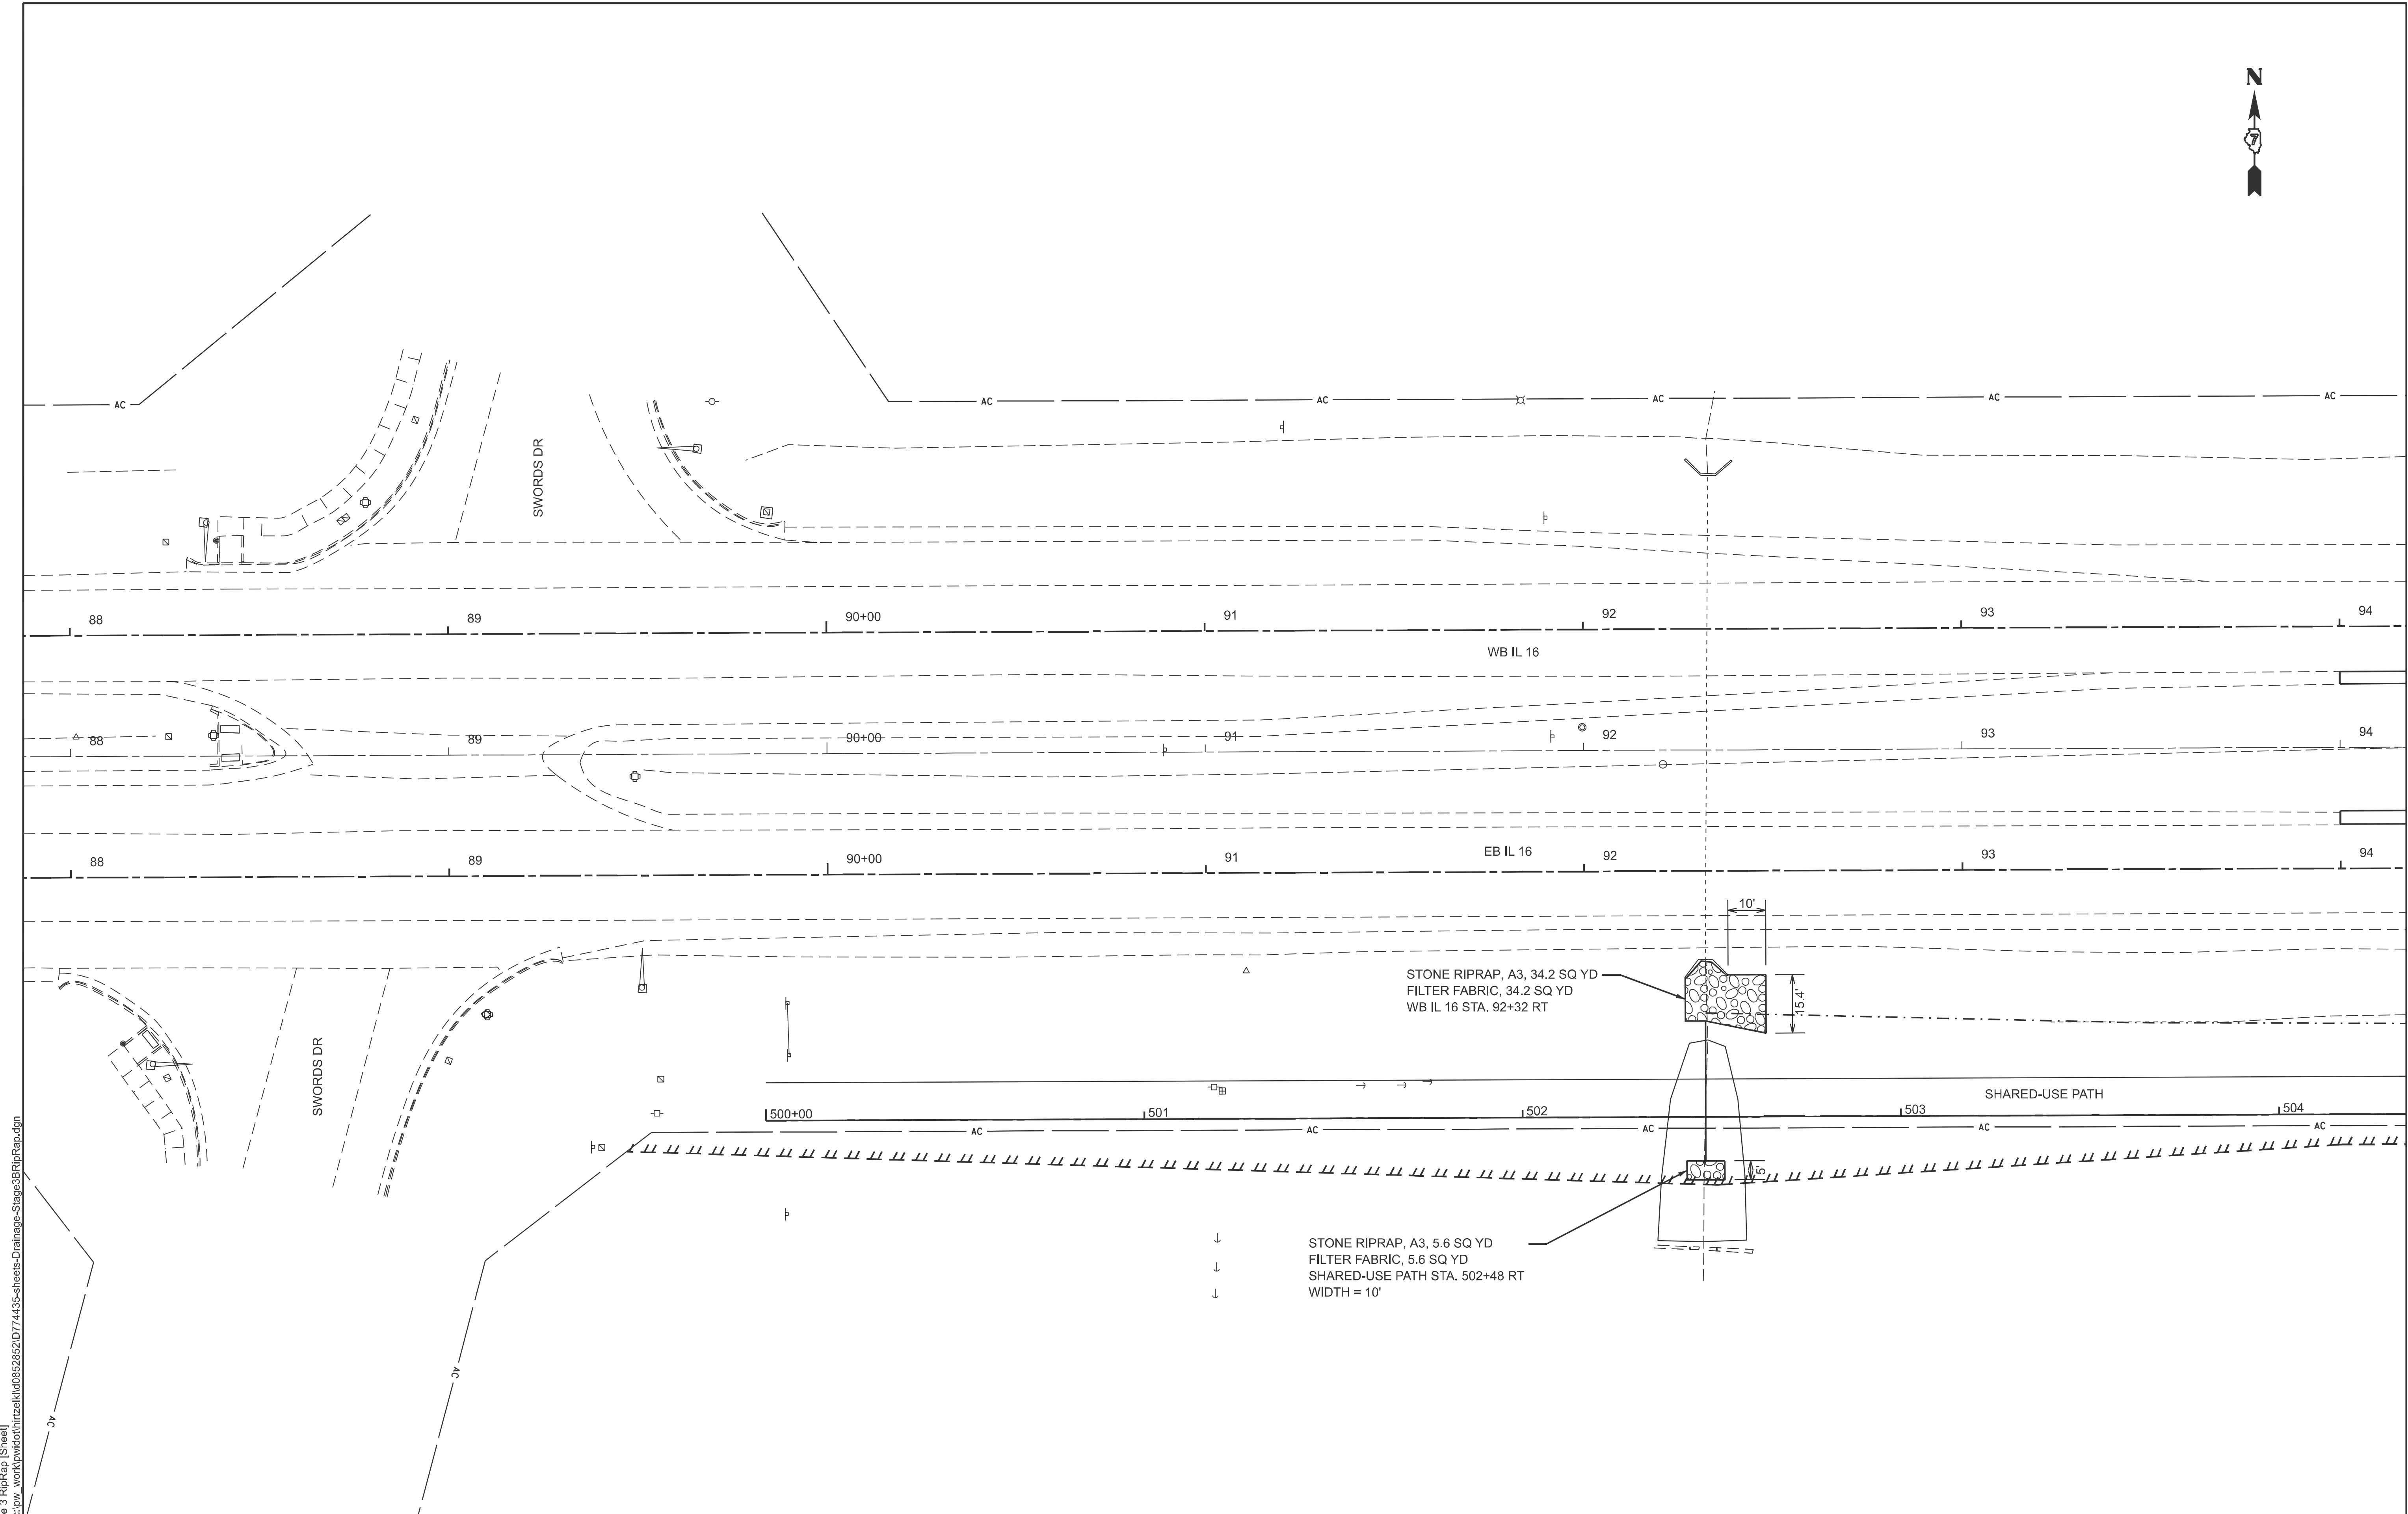

	USER NAME = kaleb.hirtzel	DESIGNED -	REVISED -
		DRAWN -	REVISED -
		CHECKED -	REVISED -
	PLOT DATE = 8/20/2024	DATE -	REVISED -

STATE OF ILLINOIS
DEPARTMENT OF TRANSPORTATION

DRAINAGE PLAN & PROFILE
STAGE 3B: RIPRAP


SCALE: SHEET 44 OF 47 SHEETS STA. TO STA.

F&I RTE.	SECTION	COUNTY	TOTAL SHEETS	SHEET NO.
57	(15-22HB-4)BR (15-22)R	COLES	1086	523
CONTRACT NO. 74435				
ILLINOIS FED. AID PROJECT				





MODEL: Stage 3 RipRap-3 [Sheet]
FILE NAME: c:\p\work\pwrtd\hrtz\ak\0852852\0774435-sheets-Drainage-Stage3B\RipRap.dgn

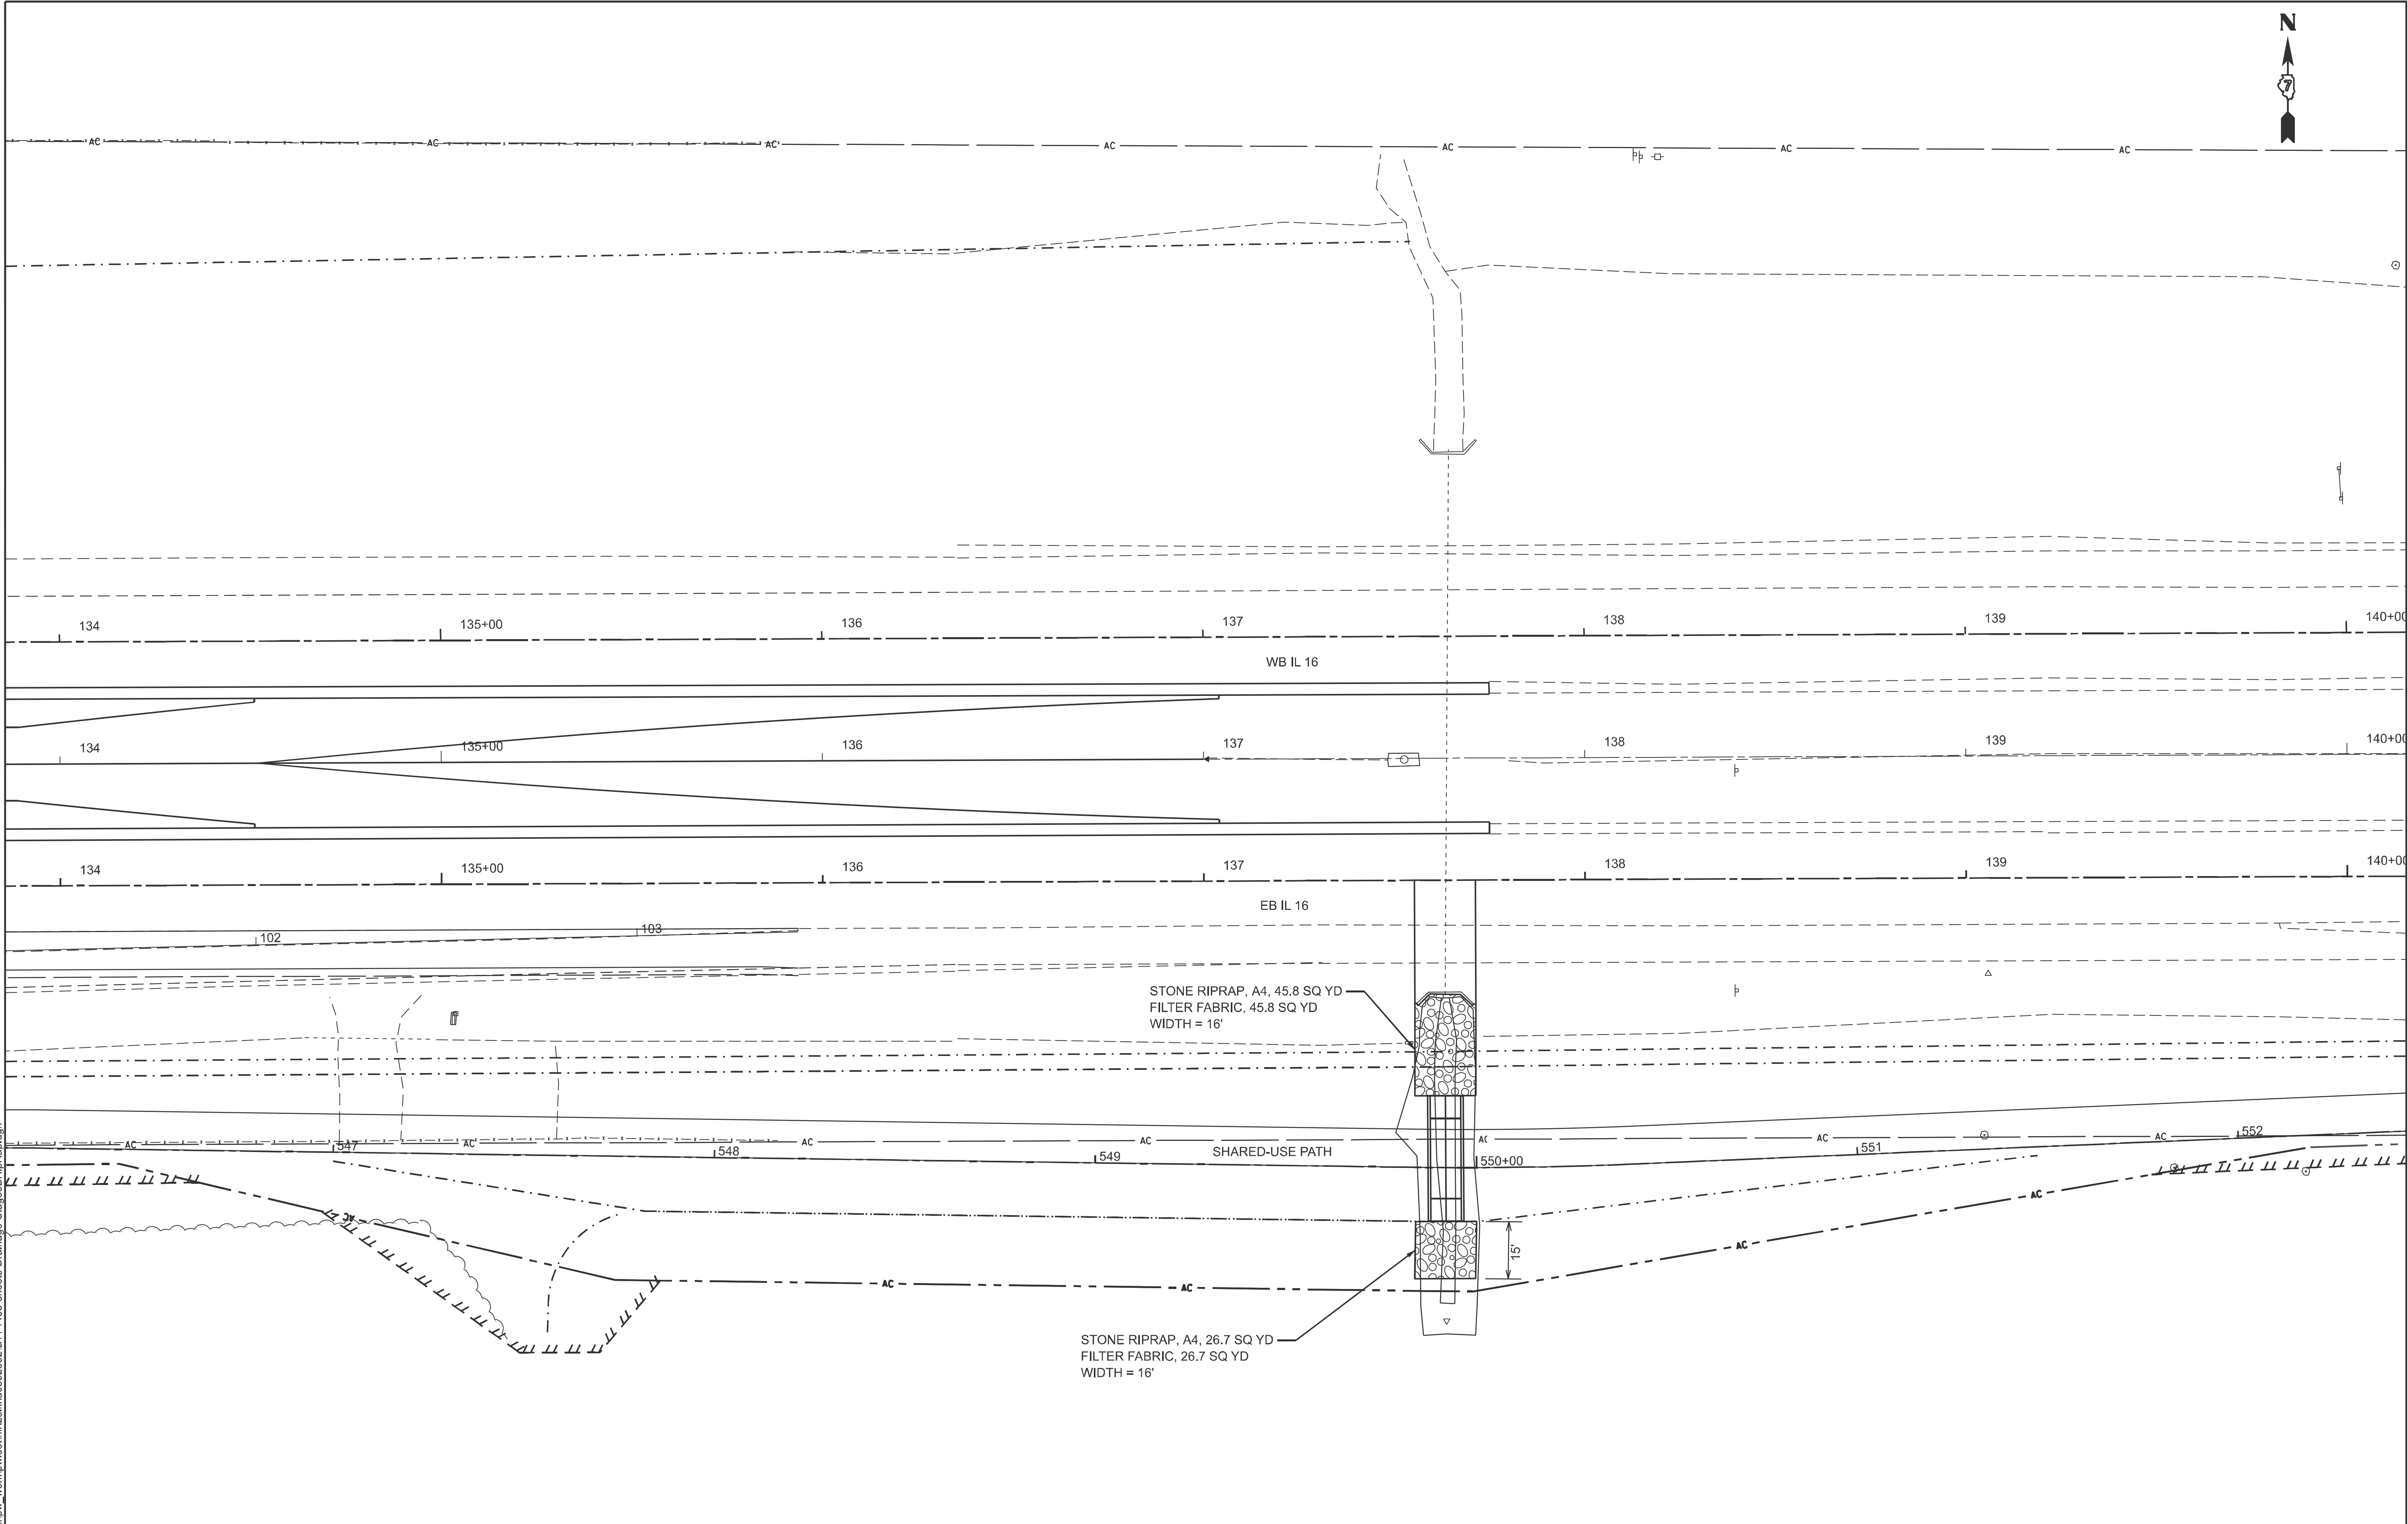


USER NAME = kaleb.hirtzel	DESIGNED -	REVISED -
	DRAWN -	REVISED -
	CHECKED -	REVISED -
PLOT DATE = 8/20/2024	DATE -	REVISED -

STATE OF ILLINOIS
DEPARTMENT OF TRANSPORTATION

DRAINAGE PLAN & PROFILE			
STAGE 3B: RIPRAP			
SCALE:	SHEET 47	OF 47 SHEETS	STA. TO STA.

F.A.I RTE.	SECTION	COUNTY	TOTAL SHEETS	SHEET NO.
57	(15-22HB-4)BR (15-22)R	COLES	1086	526
CONTRACT NO. 74435				
ILLINOIS FED. AID PROJECT				

MODEL: STAGE 3E OVERALL (Sheet)
FILE NAME: c:\p\work\p\work\hrtzaki\0852853\0774435-sheets-Drainage-Stage3E.dgn

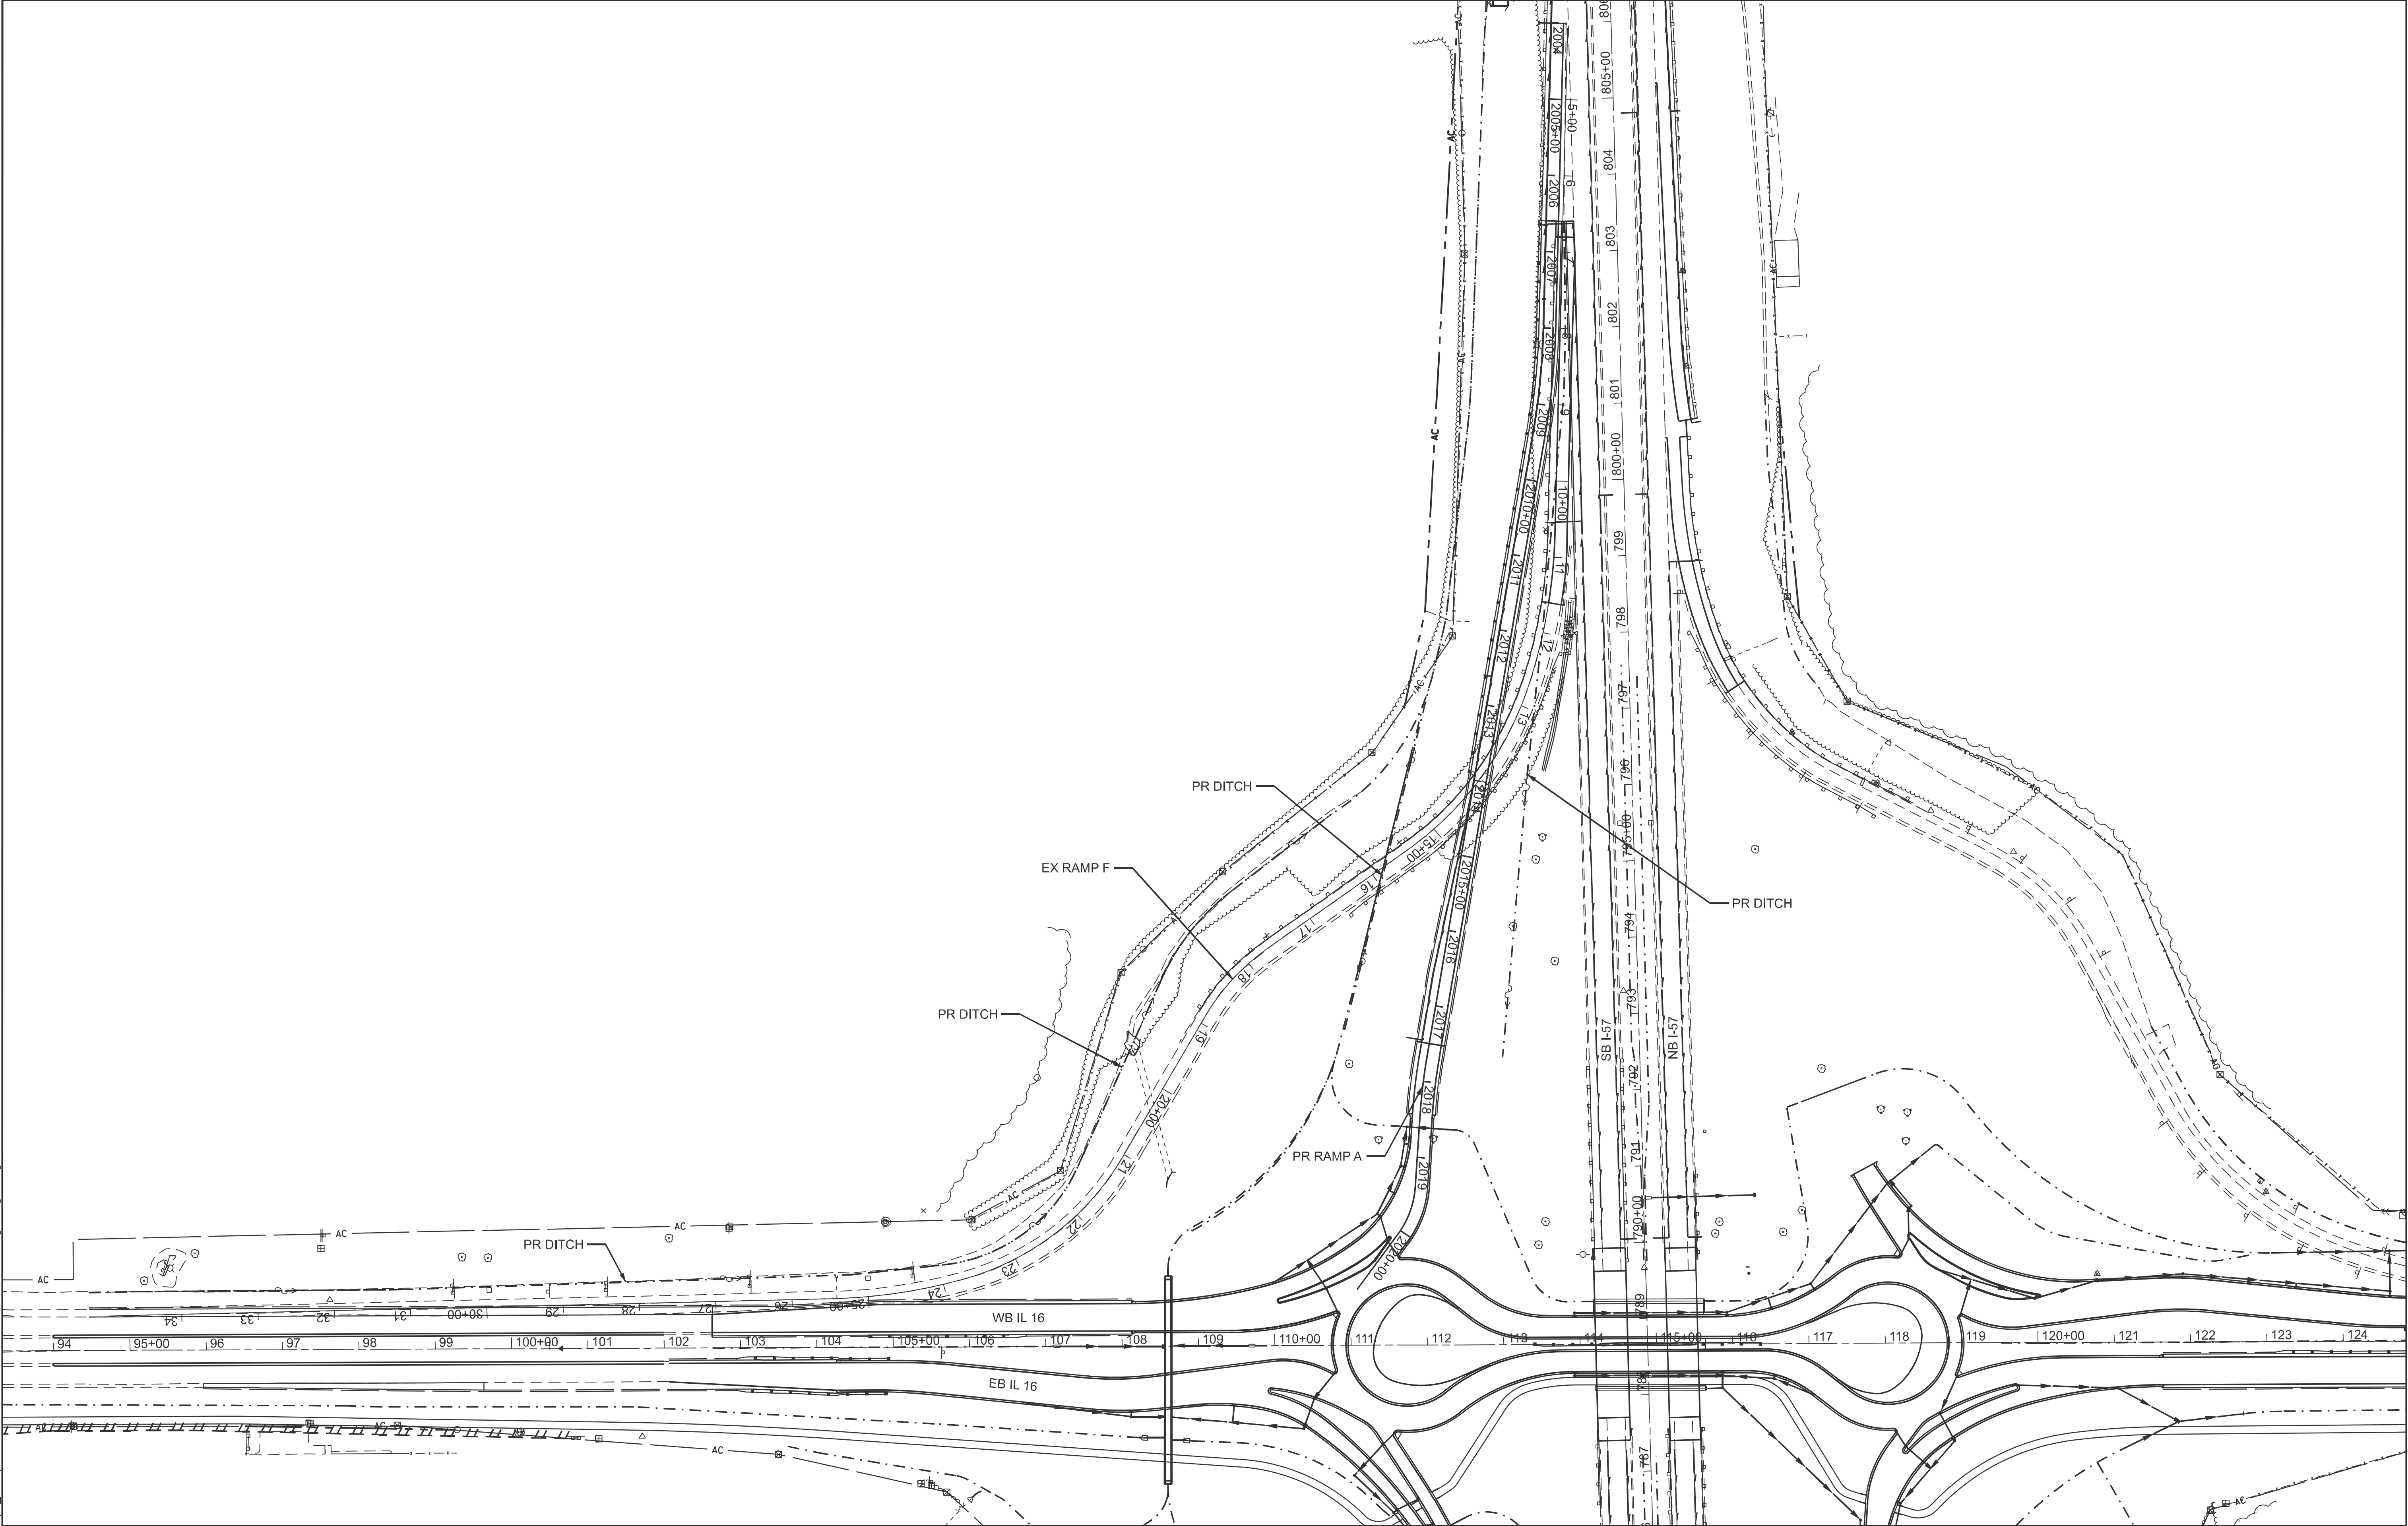

USER NAME = kaleb.hirtzel	DESIGNED -	REVISED -
	DRAWN -	REVISED -
PLOT SCALE = \$SCALE\$	CHECKED -	REVISED -
PLOT DATE = 8/20/2024	DATE -	REVISED -


STATE OF ILLINOIS
DEPARTMENT OF TRANSPORTATION

DRAINAGE PLAN & PROFILE
STAGE 3E: OVERALL VIEW


SCALE: SHEET 1 OF 9 SHEETS STA. TO STA.

F.A.I RTE.	SECTION	COUNTY	TOTAL SHEETS	SHEET NO.
57	(15-22HB-4)BR (15-22)R	COLES	1086	527
CONTRACT NO. 74435				
ILLINOIS FED. AID PROJECT				

MODEL: RampA_LDIch - RampA_LDIch Plan2 (Sheet)
FILE NAME: c:\p\work\hrt\hrt\zaki\062852\074435-sheets-Drainage-Stage3E.dgn

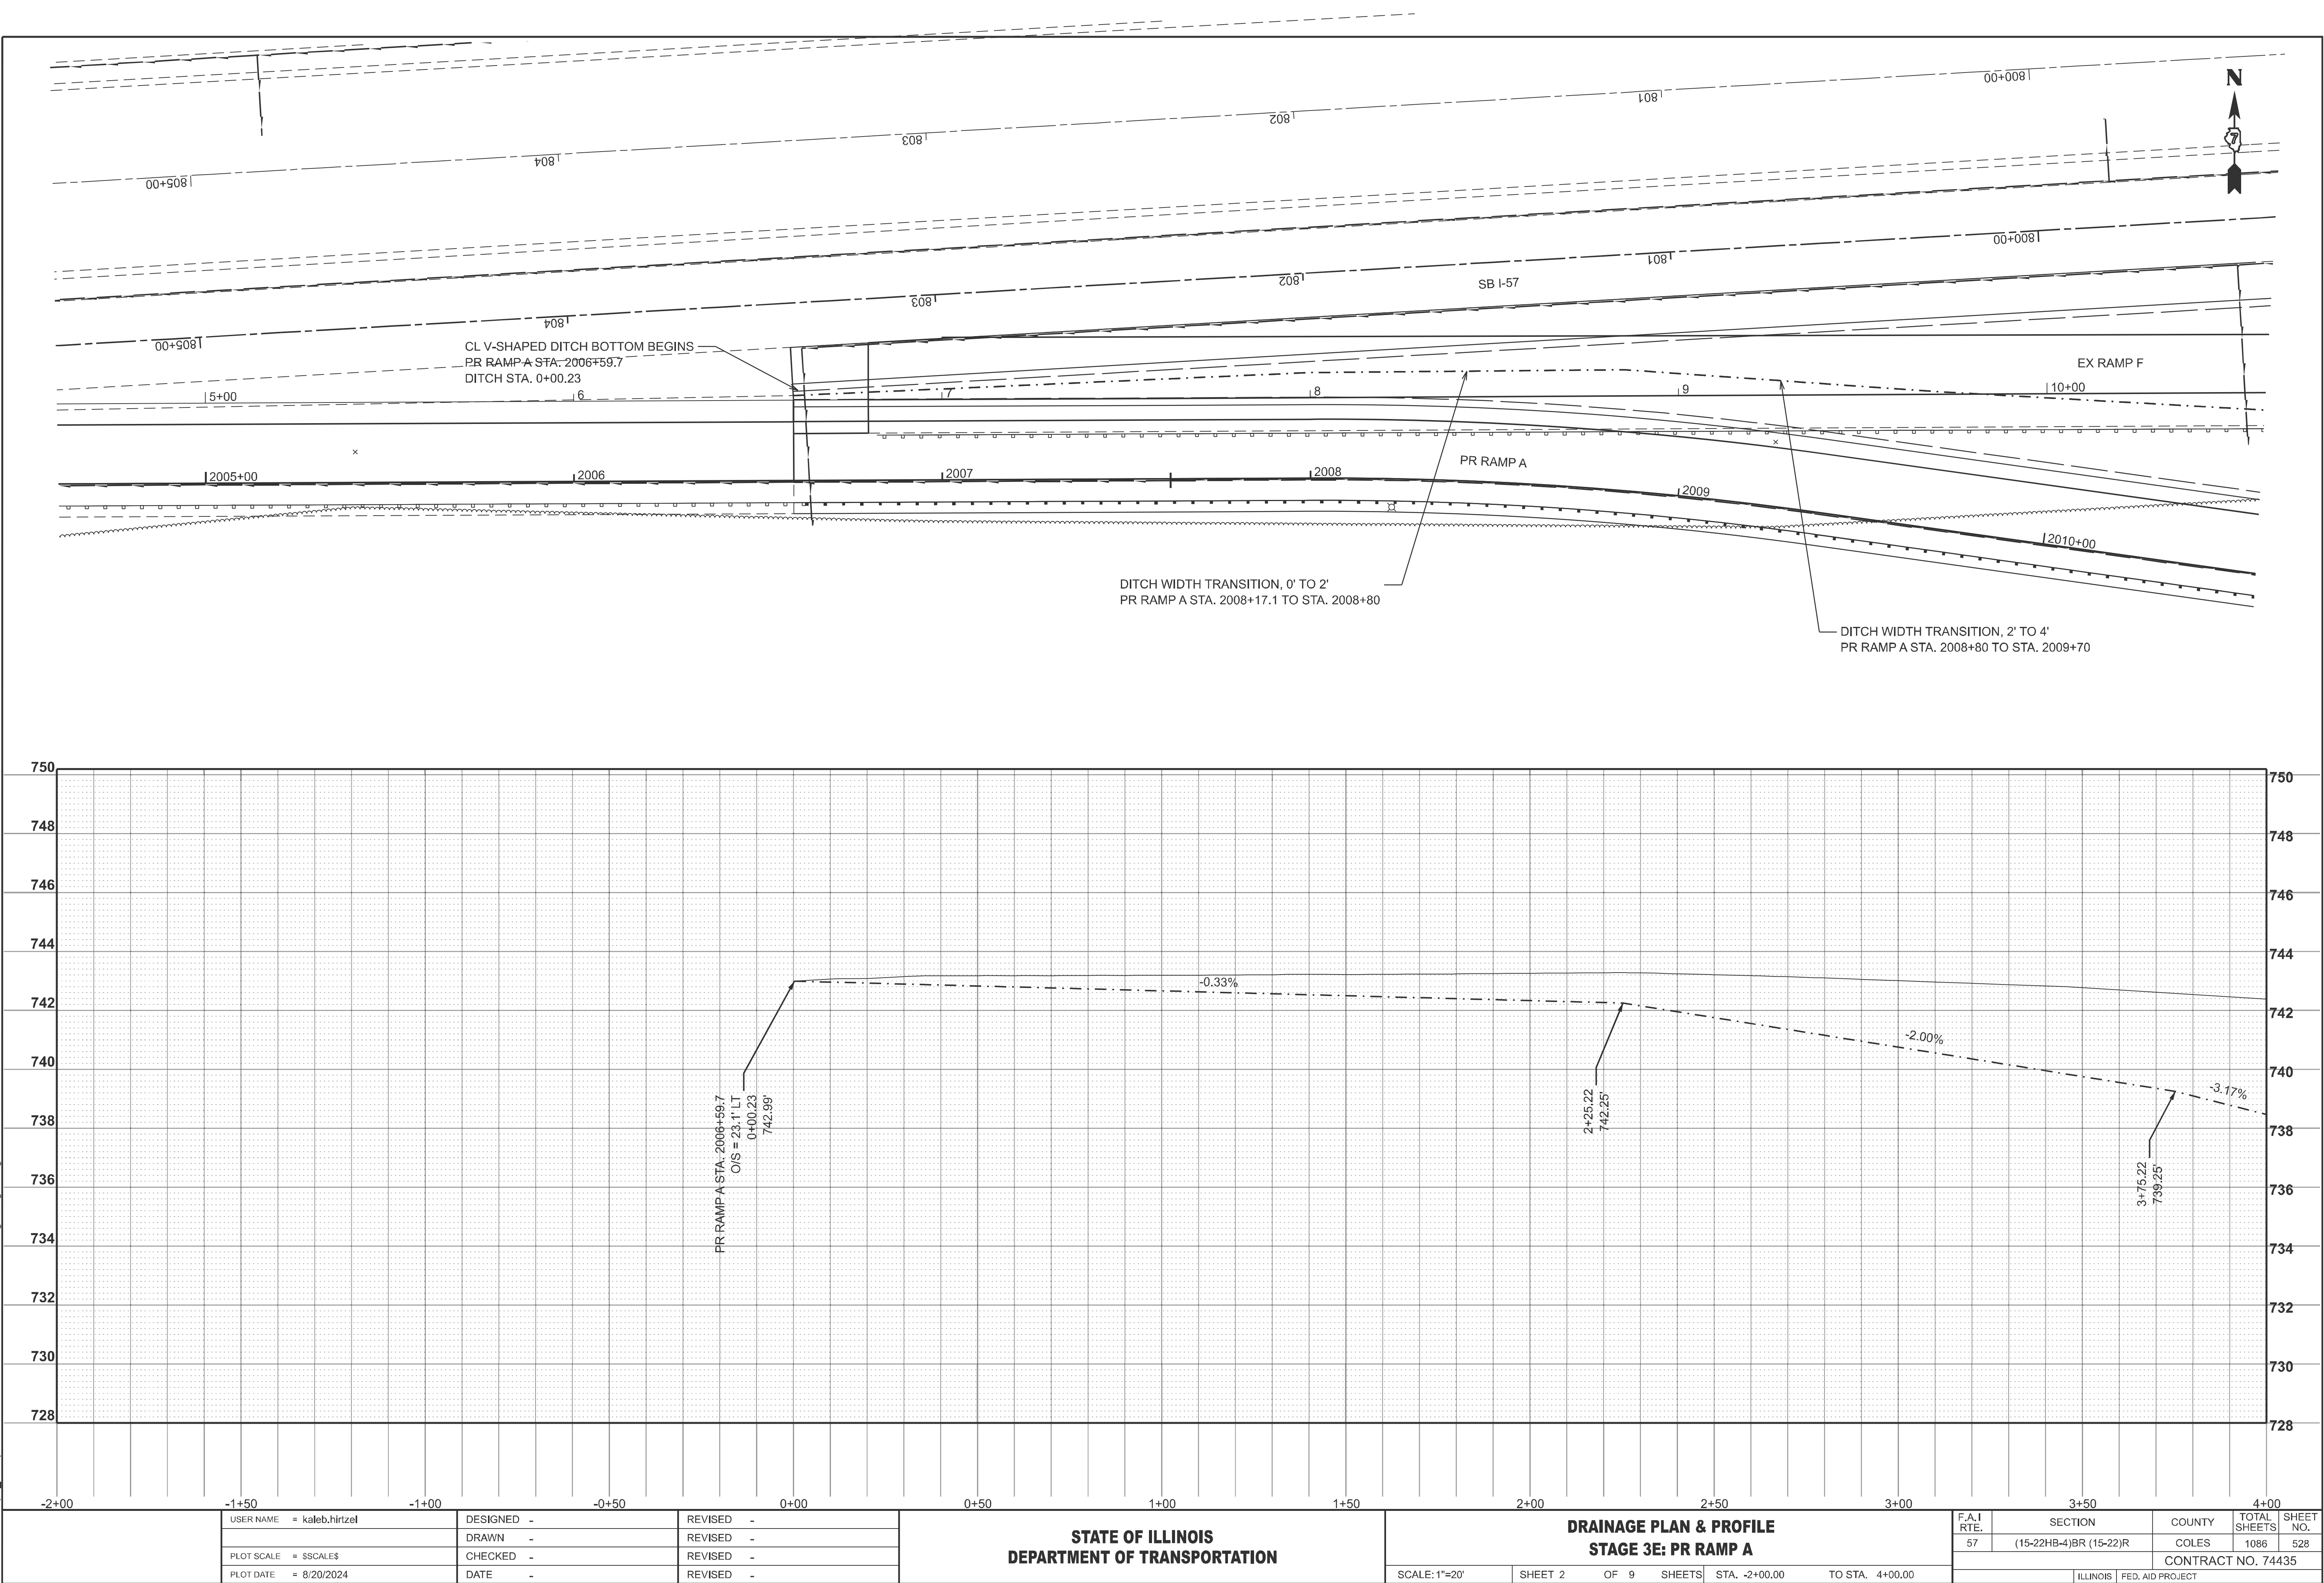

MODEL: RampA_LIDitch - RampA_LIDitch Plan+1-1 [Sheet]
FILE NAME: c:\p\work\hrtzel\k\652852\074435-sheets-Drainage-Stage3E.dgn

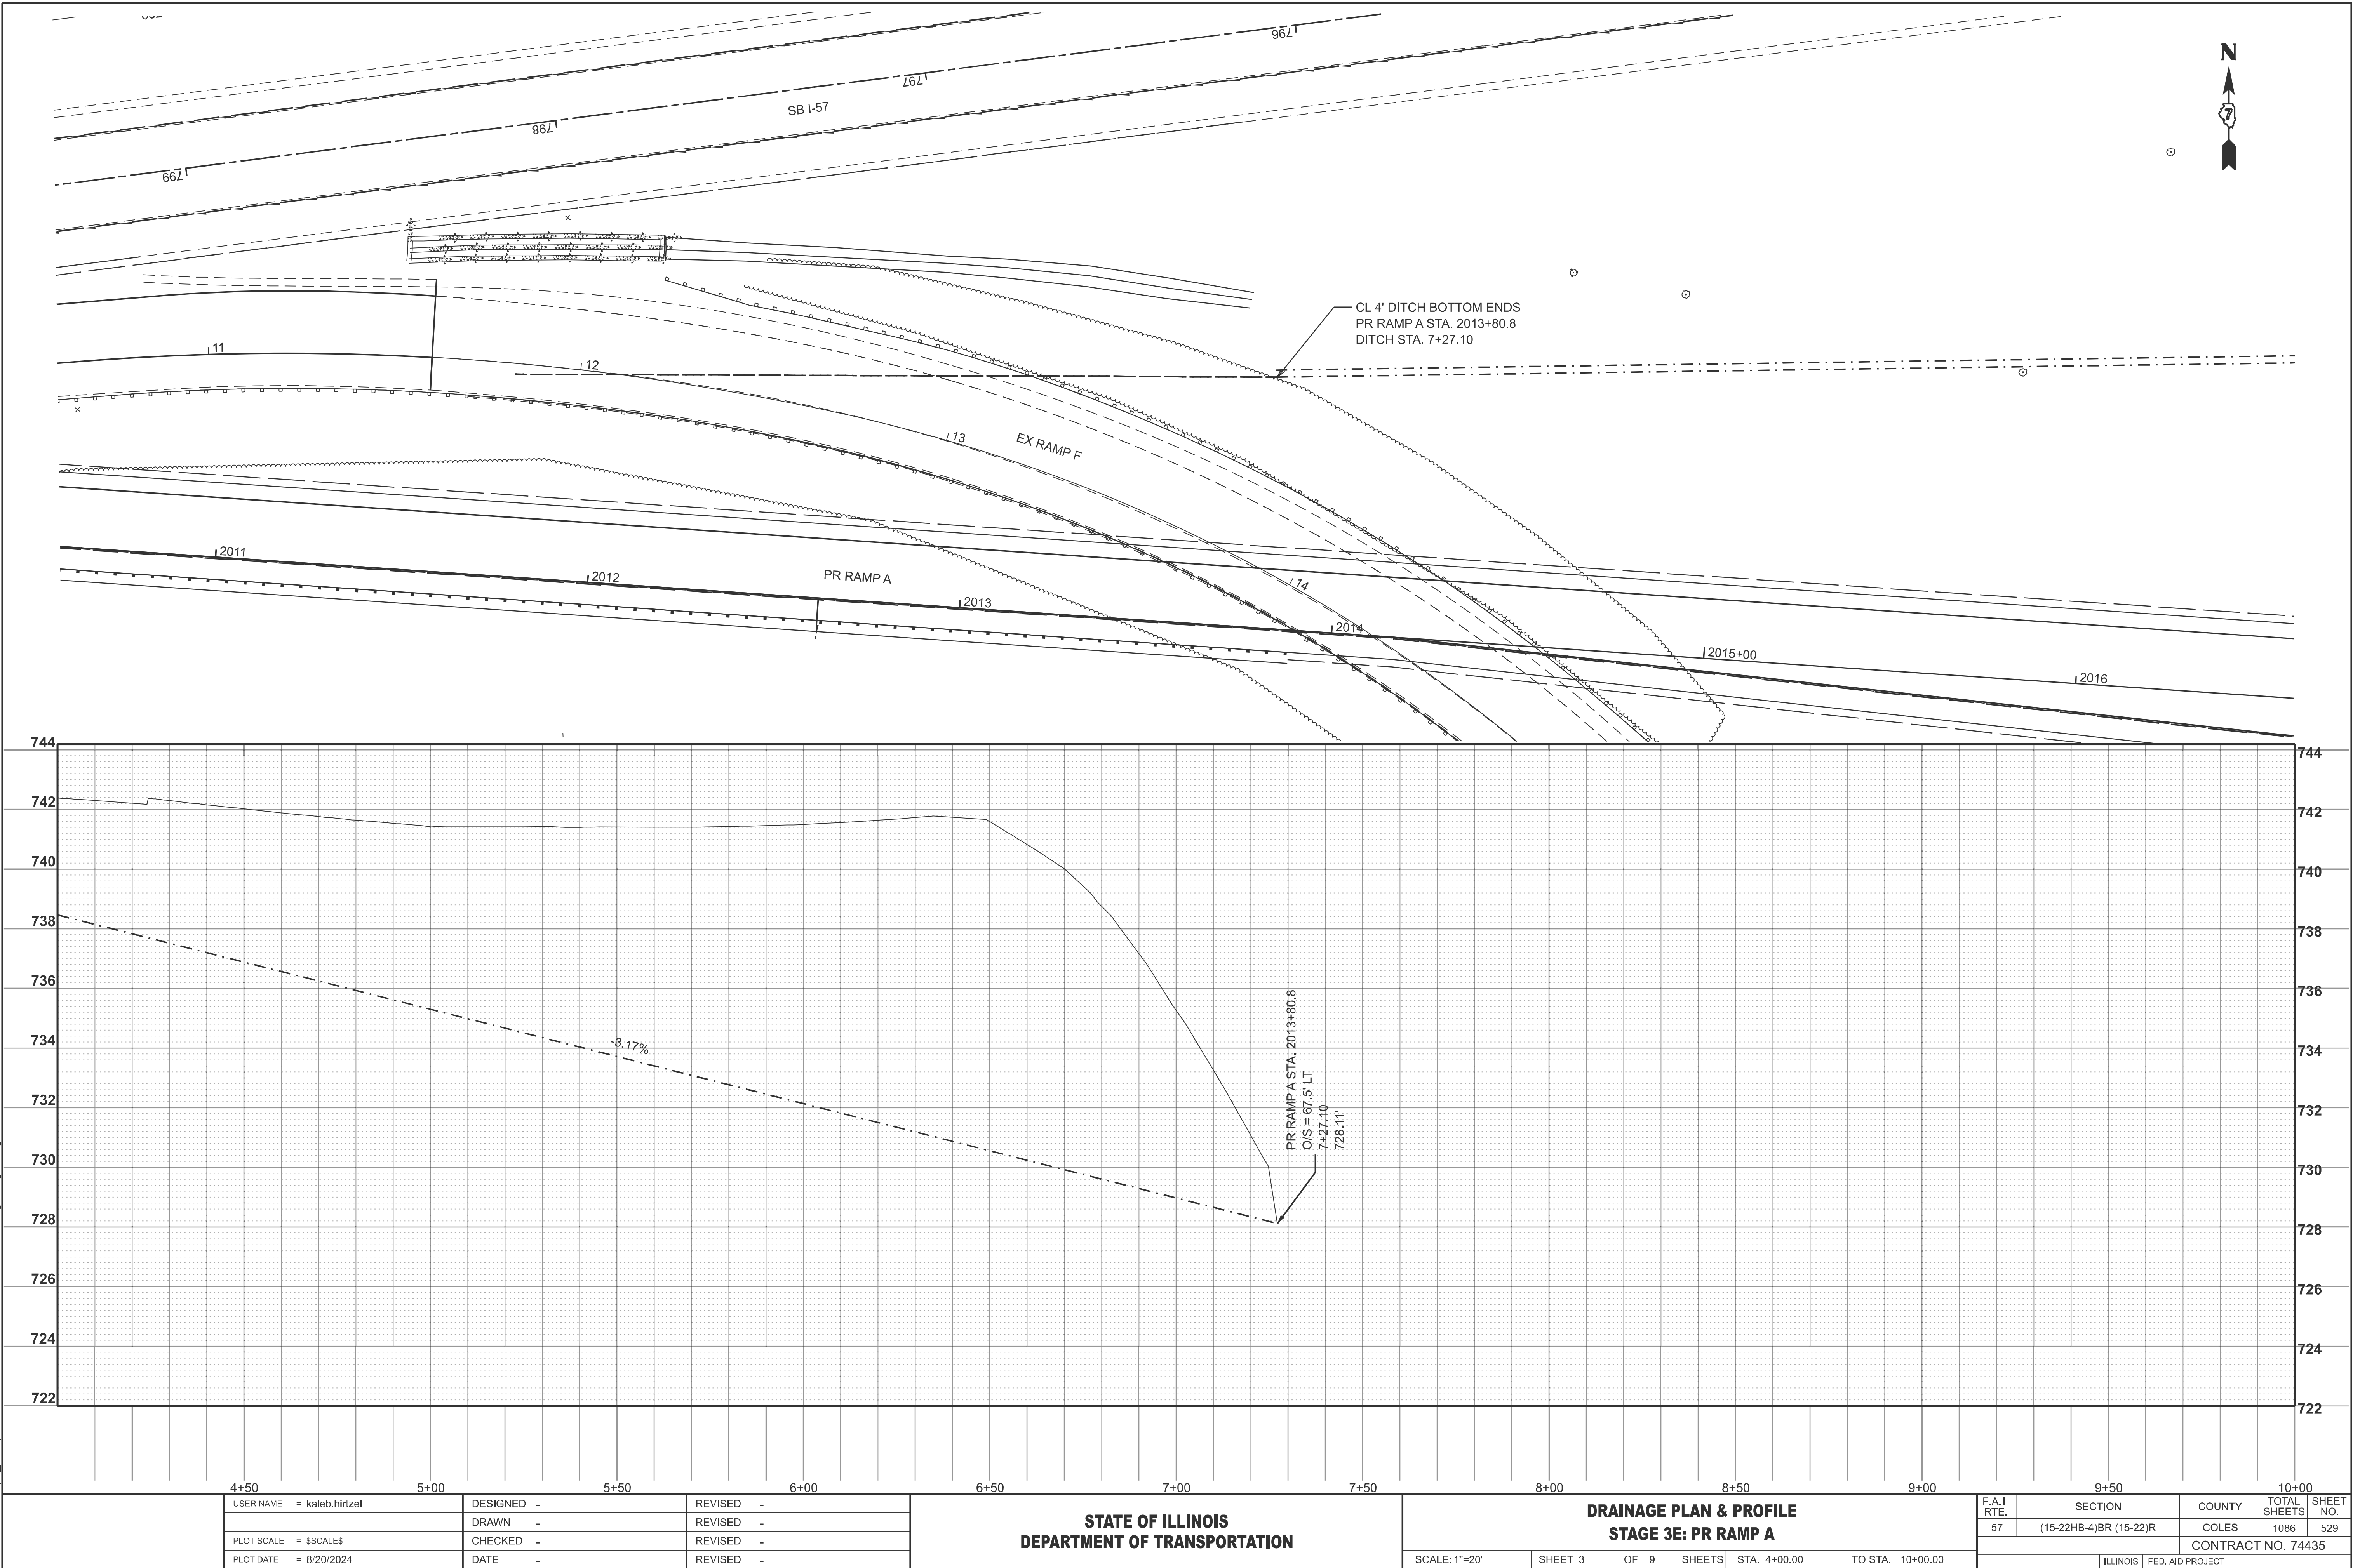


USER NAME	= kaleb.hirtzel	DESIGNED	-	REVISED	-
DRAWN	-	REVIS	-	REVISED	-
PLOT SCALE	= \$\$SCALE\$	CHECKED	-	REVISED	-
PLOT DATE	= 8/20/2024	DATE	-	REVISED	-

STATE OF ILLINOIS
DEPARTMENT OF TRANSPORTATION

DRAINAGE PLAN & PROFILE
STAGE 3E: PR RAMP A


SCALE: 1"=20' SHEET 3 OF 9 SHEETS STA. 4+00.00 TO STA. 10+00.00

F.A.I RTE.	SECTION	COUNTY	TOTAL SHEETS	SHEET NO.
57	(15-22HB-4)BR (15-22)R	COLES	1086	529
CONTRACT NO. 74435				
ILLINOIS FED. AID PROJECT				

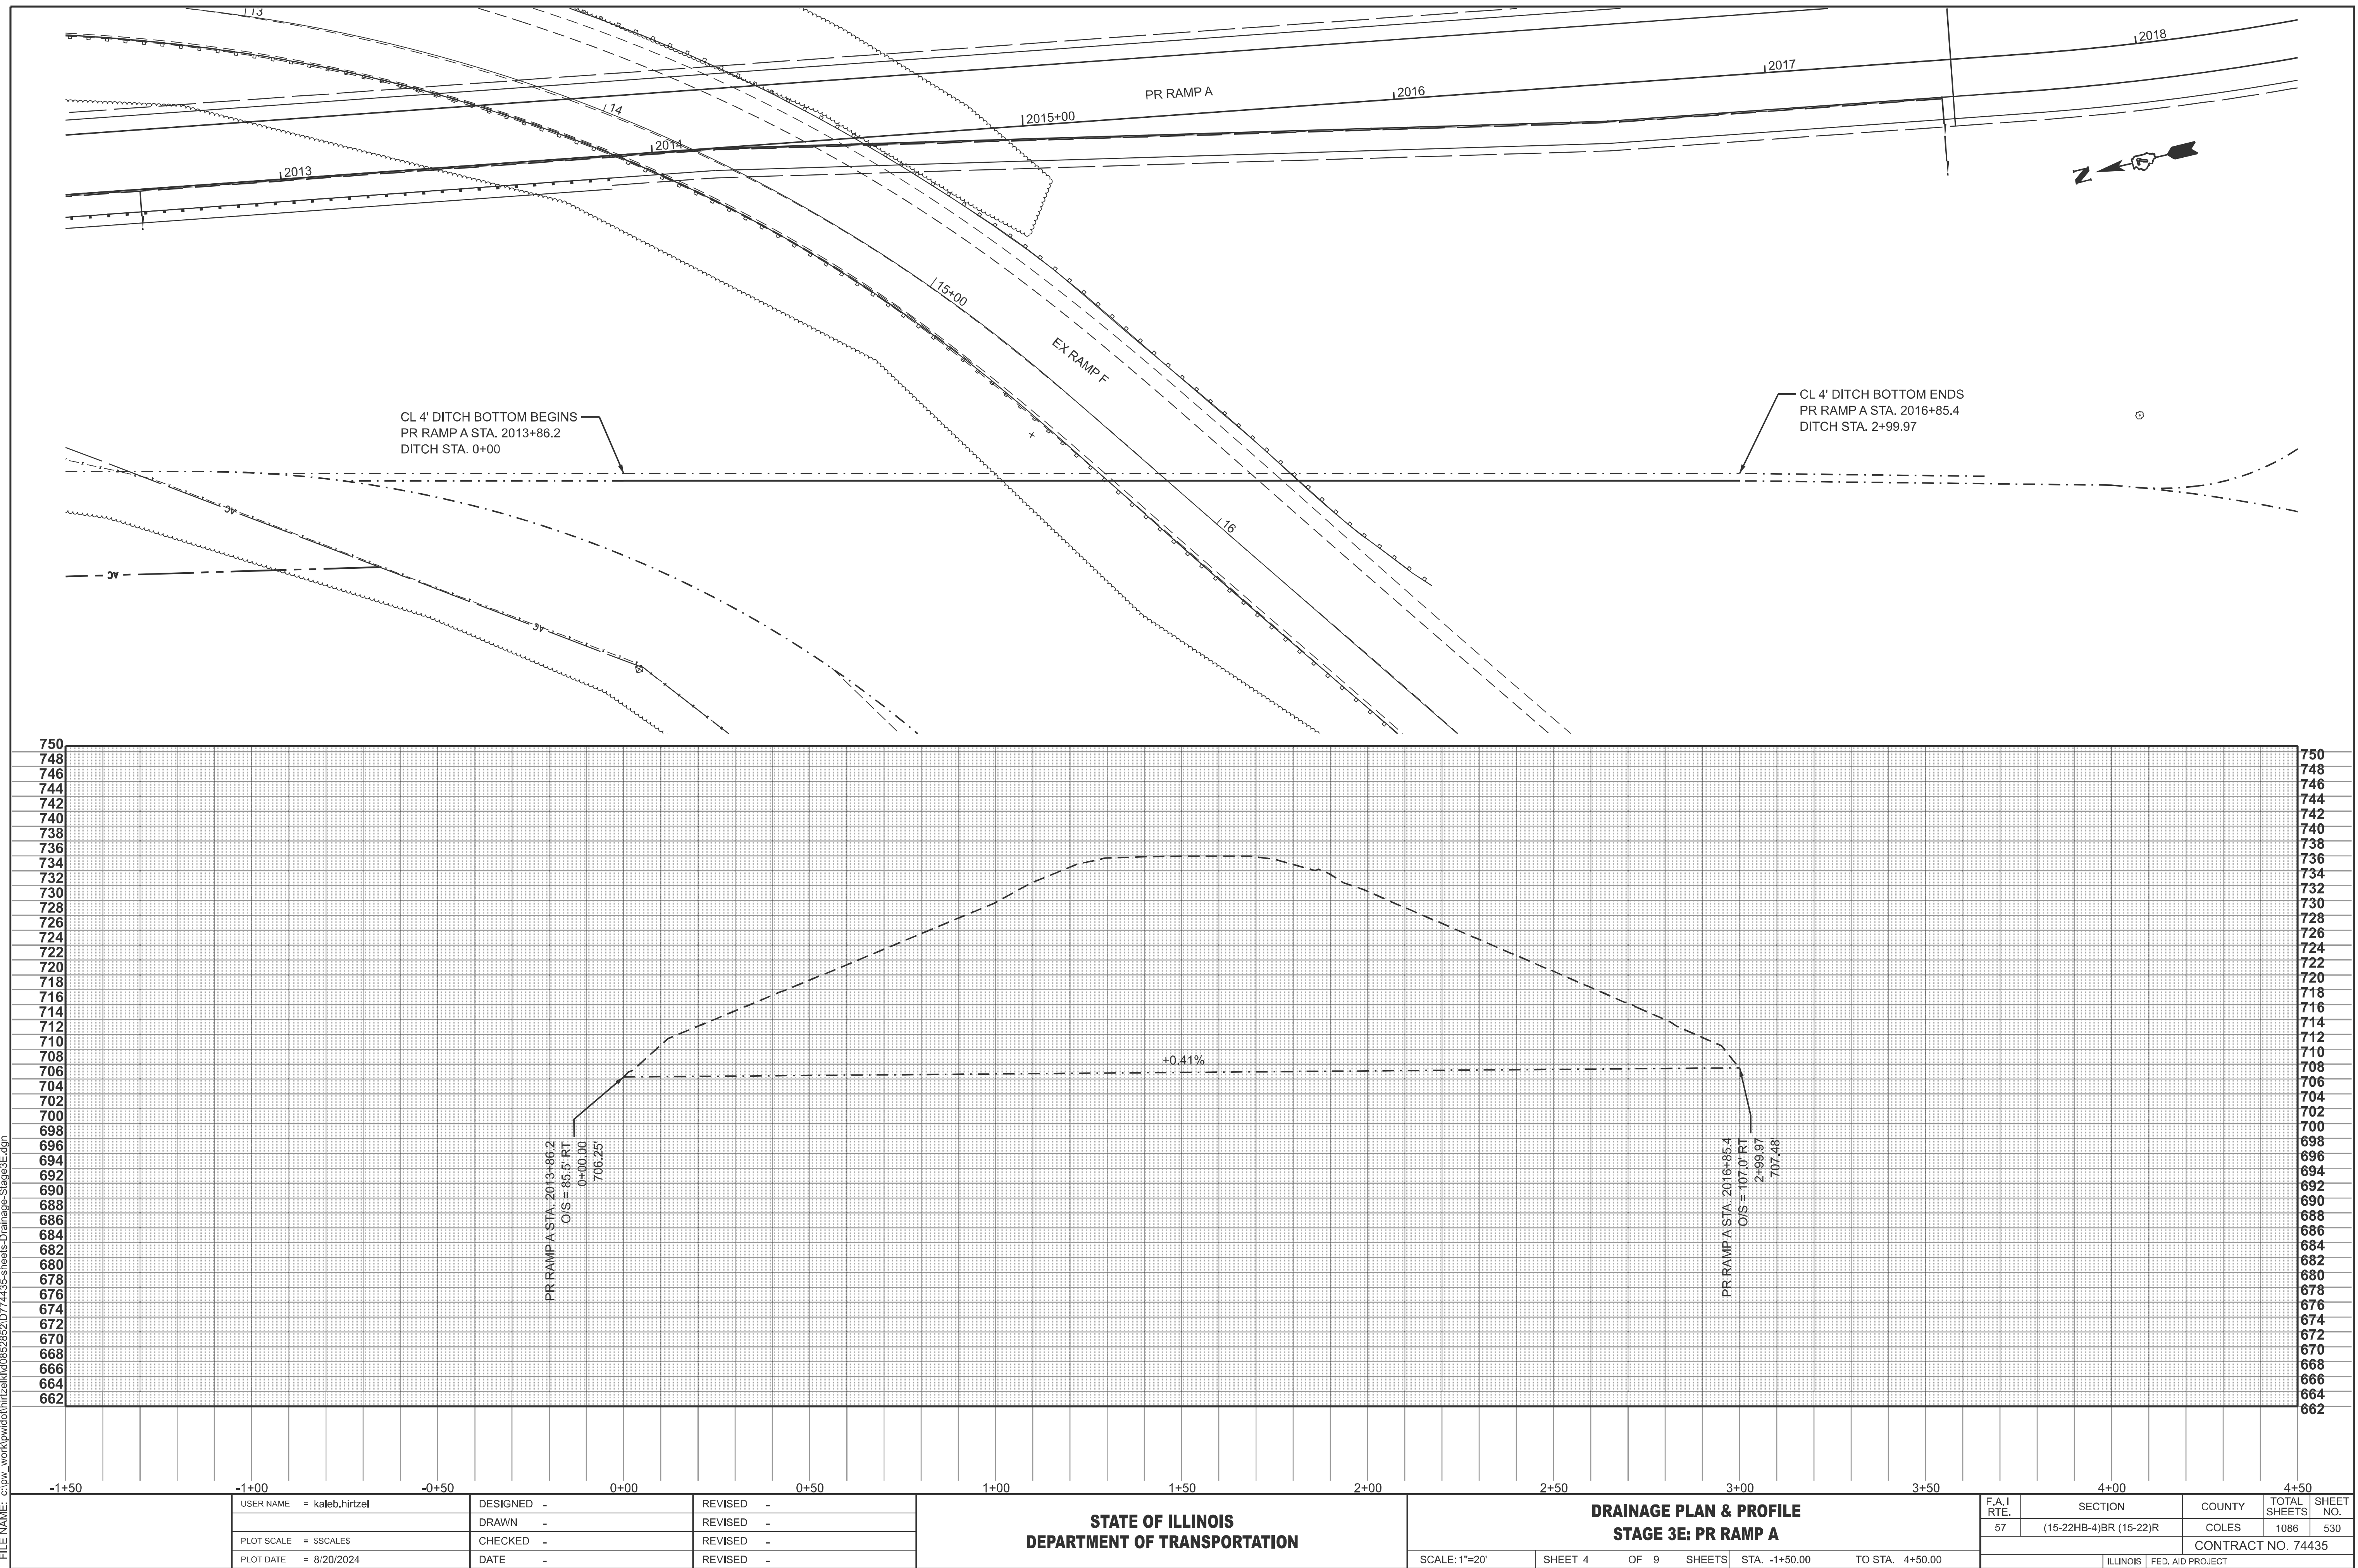



MODEL: ExRampF Ditch - WB16, ExRampF Ditch Plan-1 (Sheet)
FILE NAME: c:\p\work\p\work\hrtzel\062852D\74435-sheets-Drainage-Stage3E.dgn

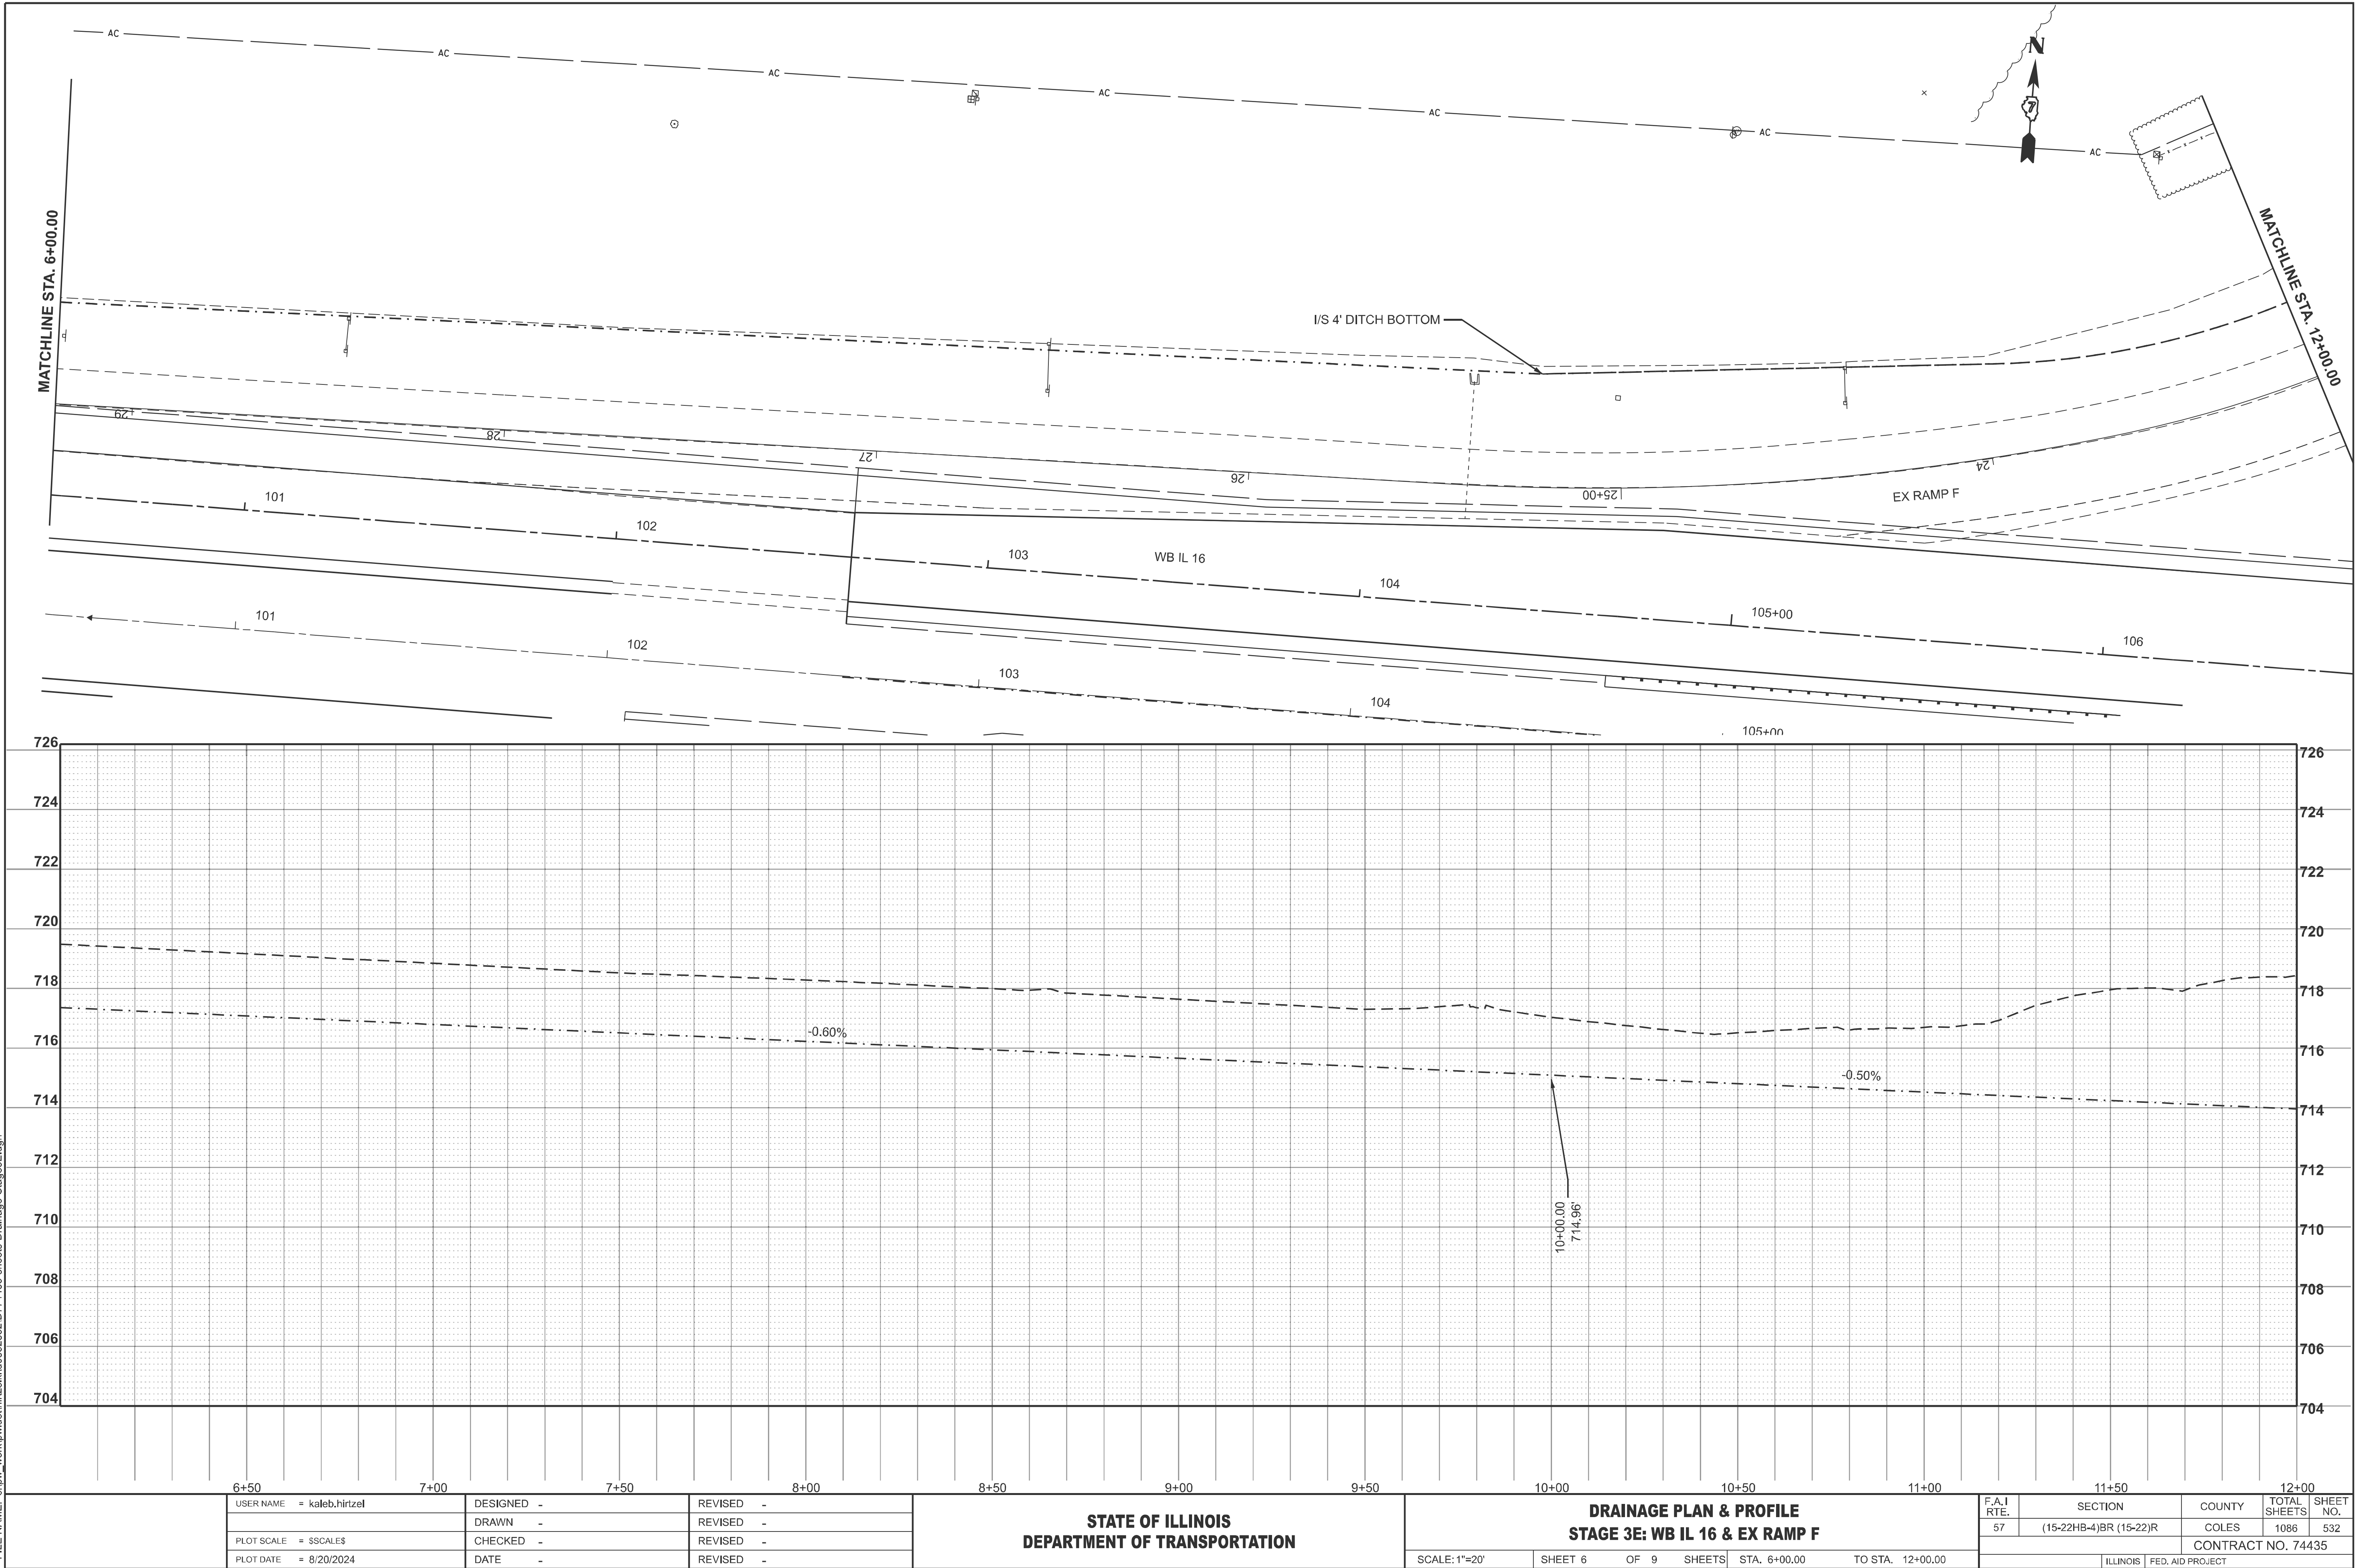


USER NAME	= kaleb.hirtzel	DESIGNED	-	REVISED	-
DRAWN	-	DRAWN	-	REVISED	-
PLOT SCALE	= \$\$SCALE\$	CHECKED	-	REVISED	-
PLOT DATE	= 8/20/2024	DATE	-	REVISED	-


STATE OF ILLINOIS
DEPARTMENT OF TRANSPORTATION

DRAINAGE PLAN & PROFILE
STAGE 3E: WB IL 16 & EX RAMP F

SCALE: 1"=20' SHEET 6 OF 9 SHEETS STA. 6+00.00 TO STA. 12+00.00

F.A.I RTE.	SECTION	COUNTY	TOTAL SHEETS	SHEET NO.
57	(15-22HB-4)BR (15-22)R	COLES	1086	532
CONTRACT NO. 74435				
ILLINOIS FED. AID PROJECT				

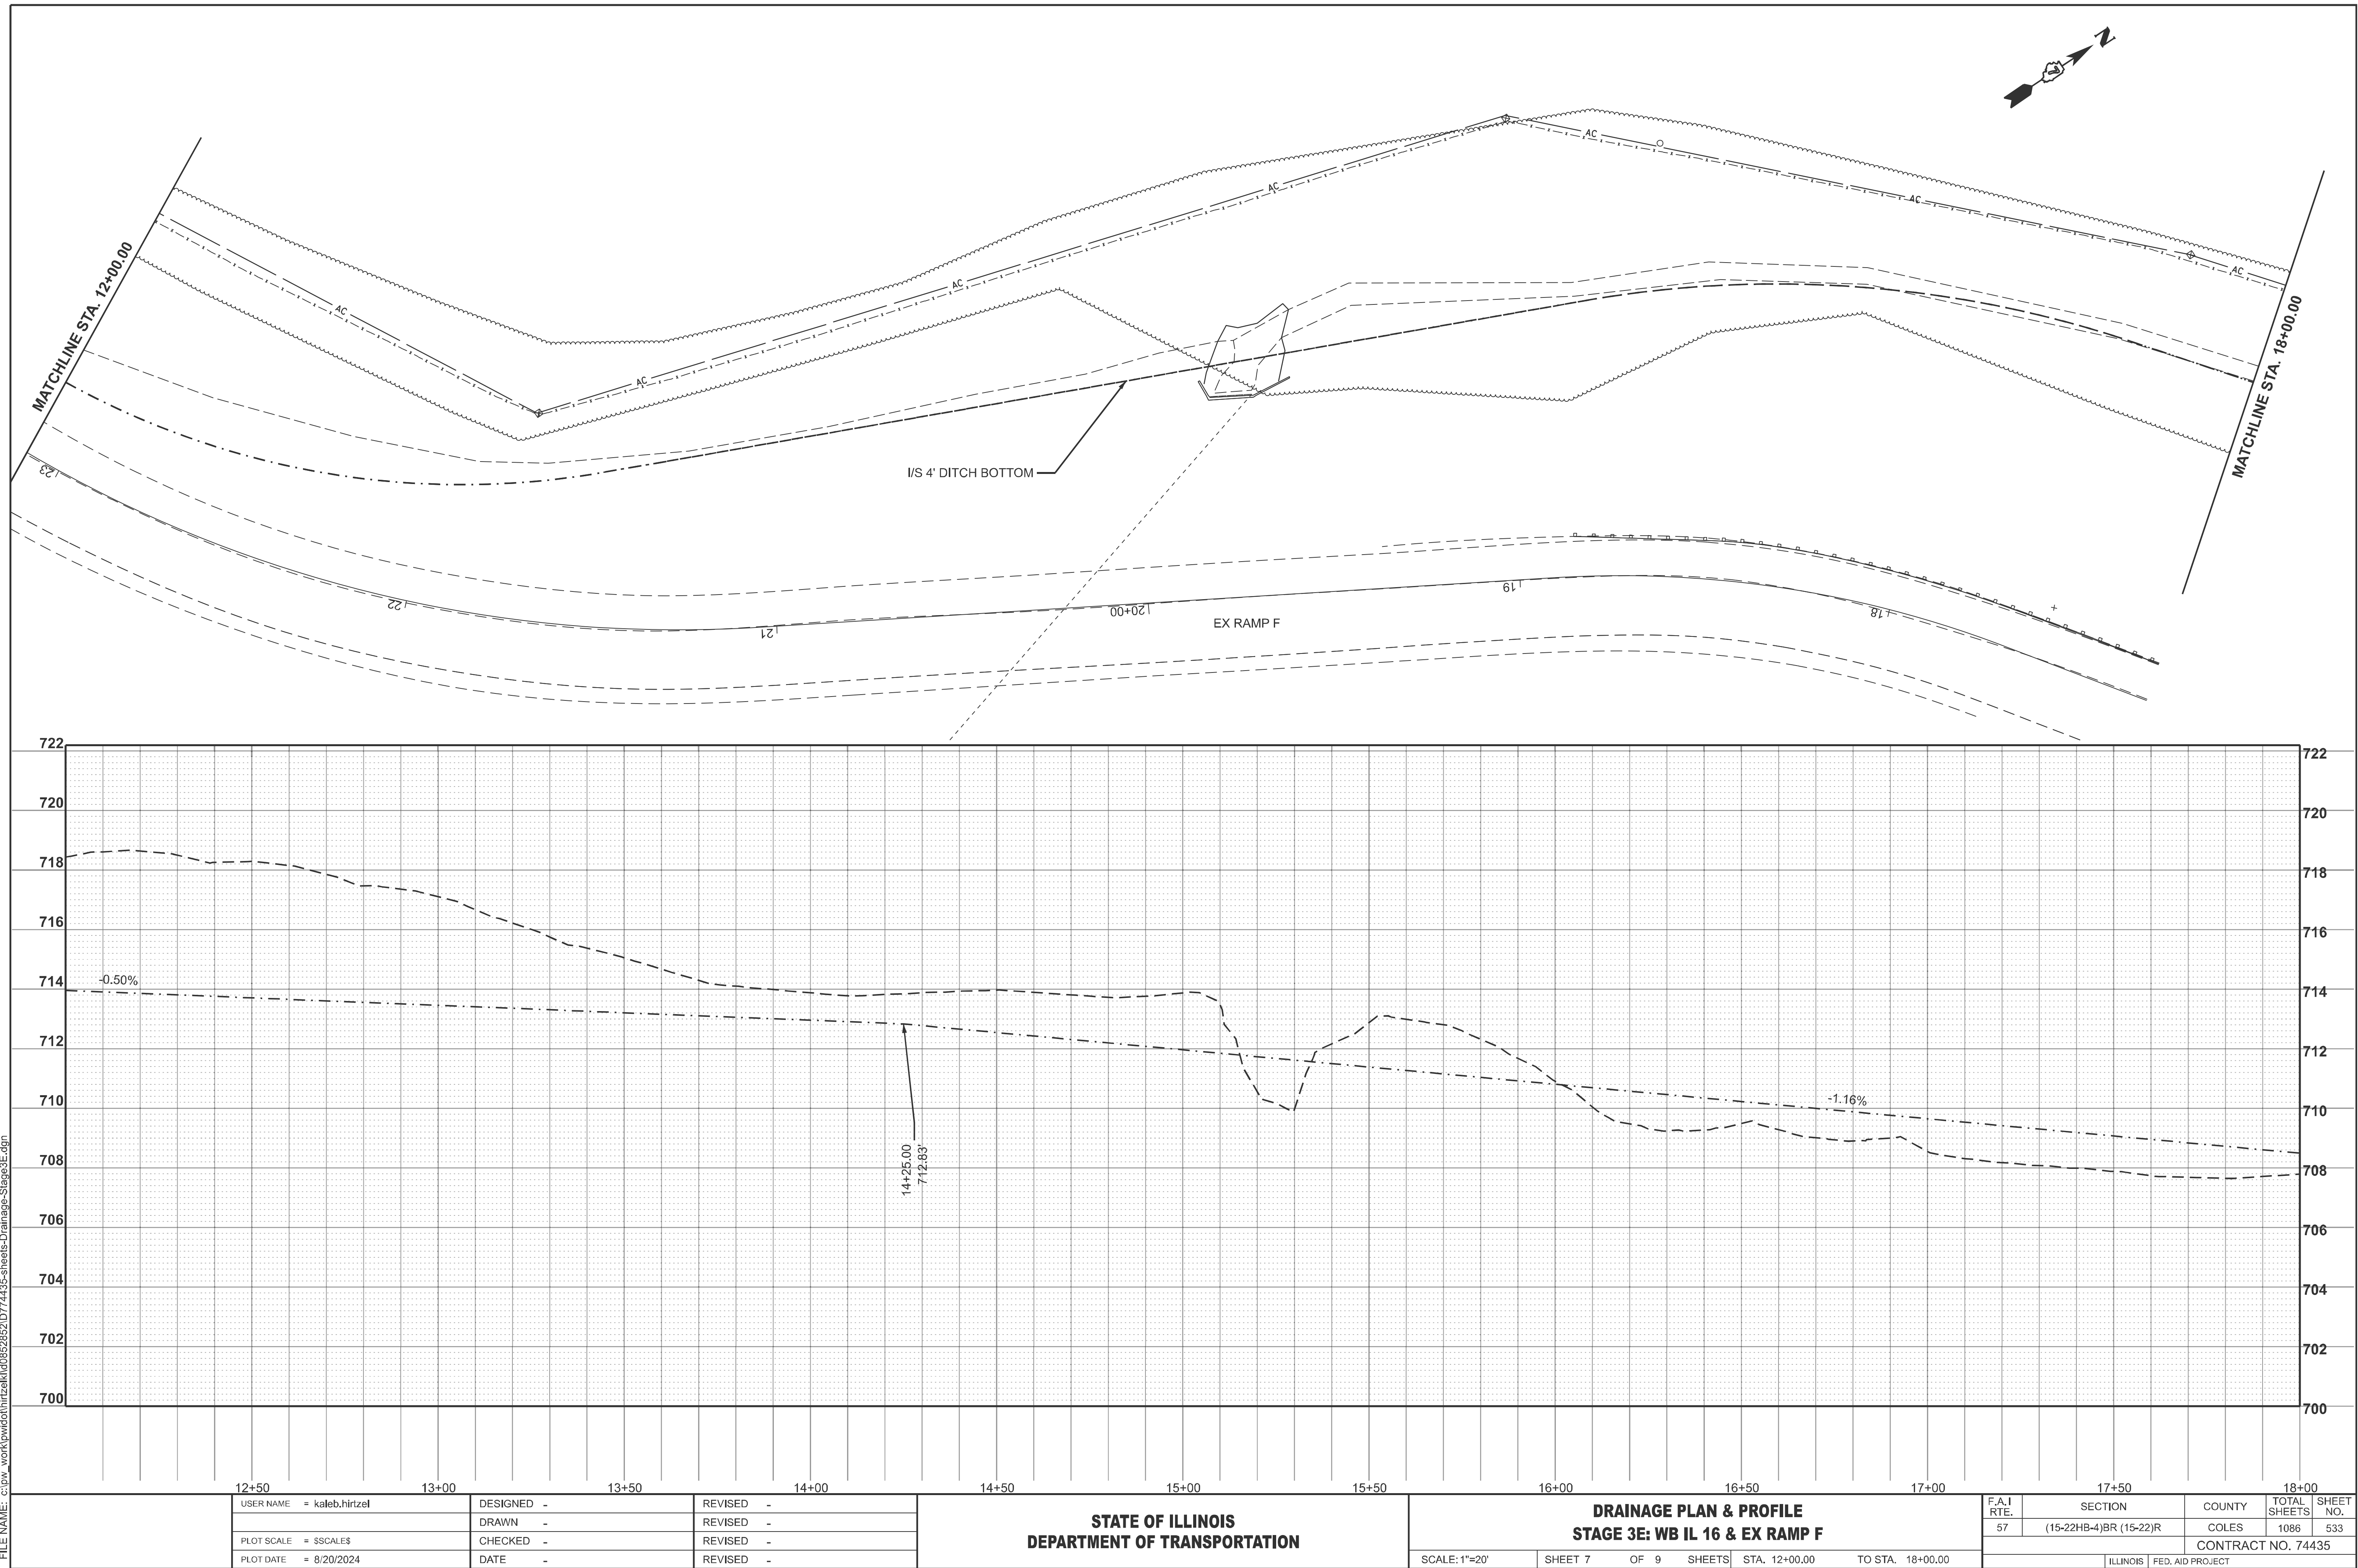

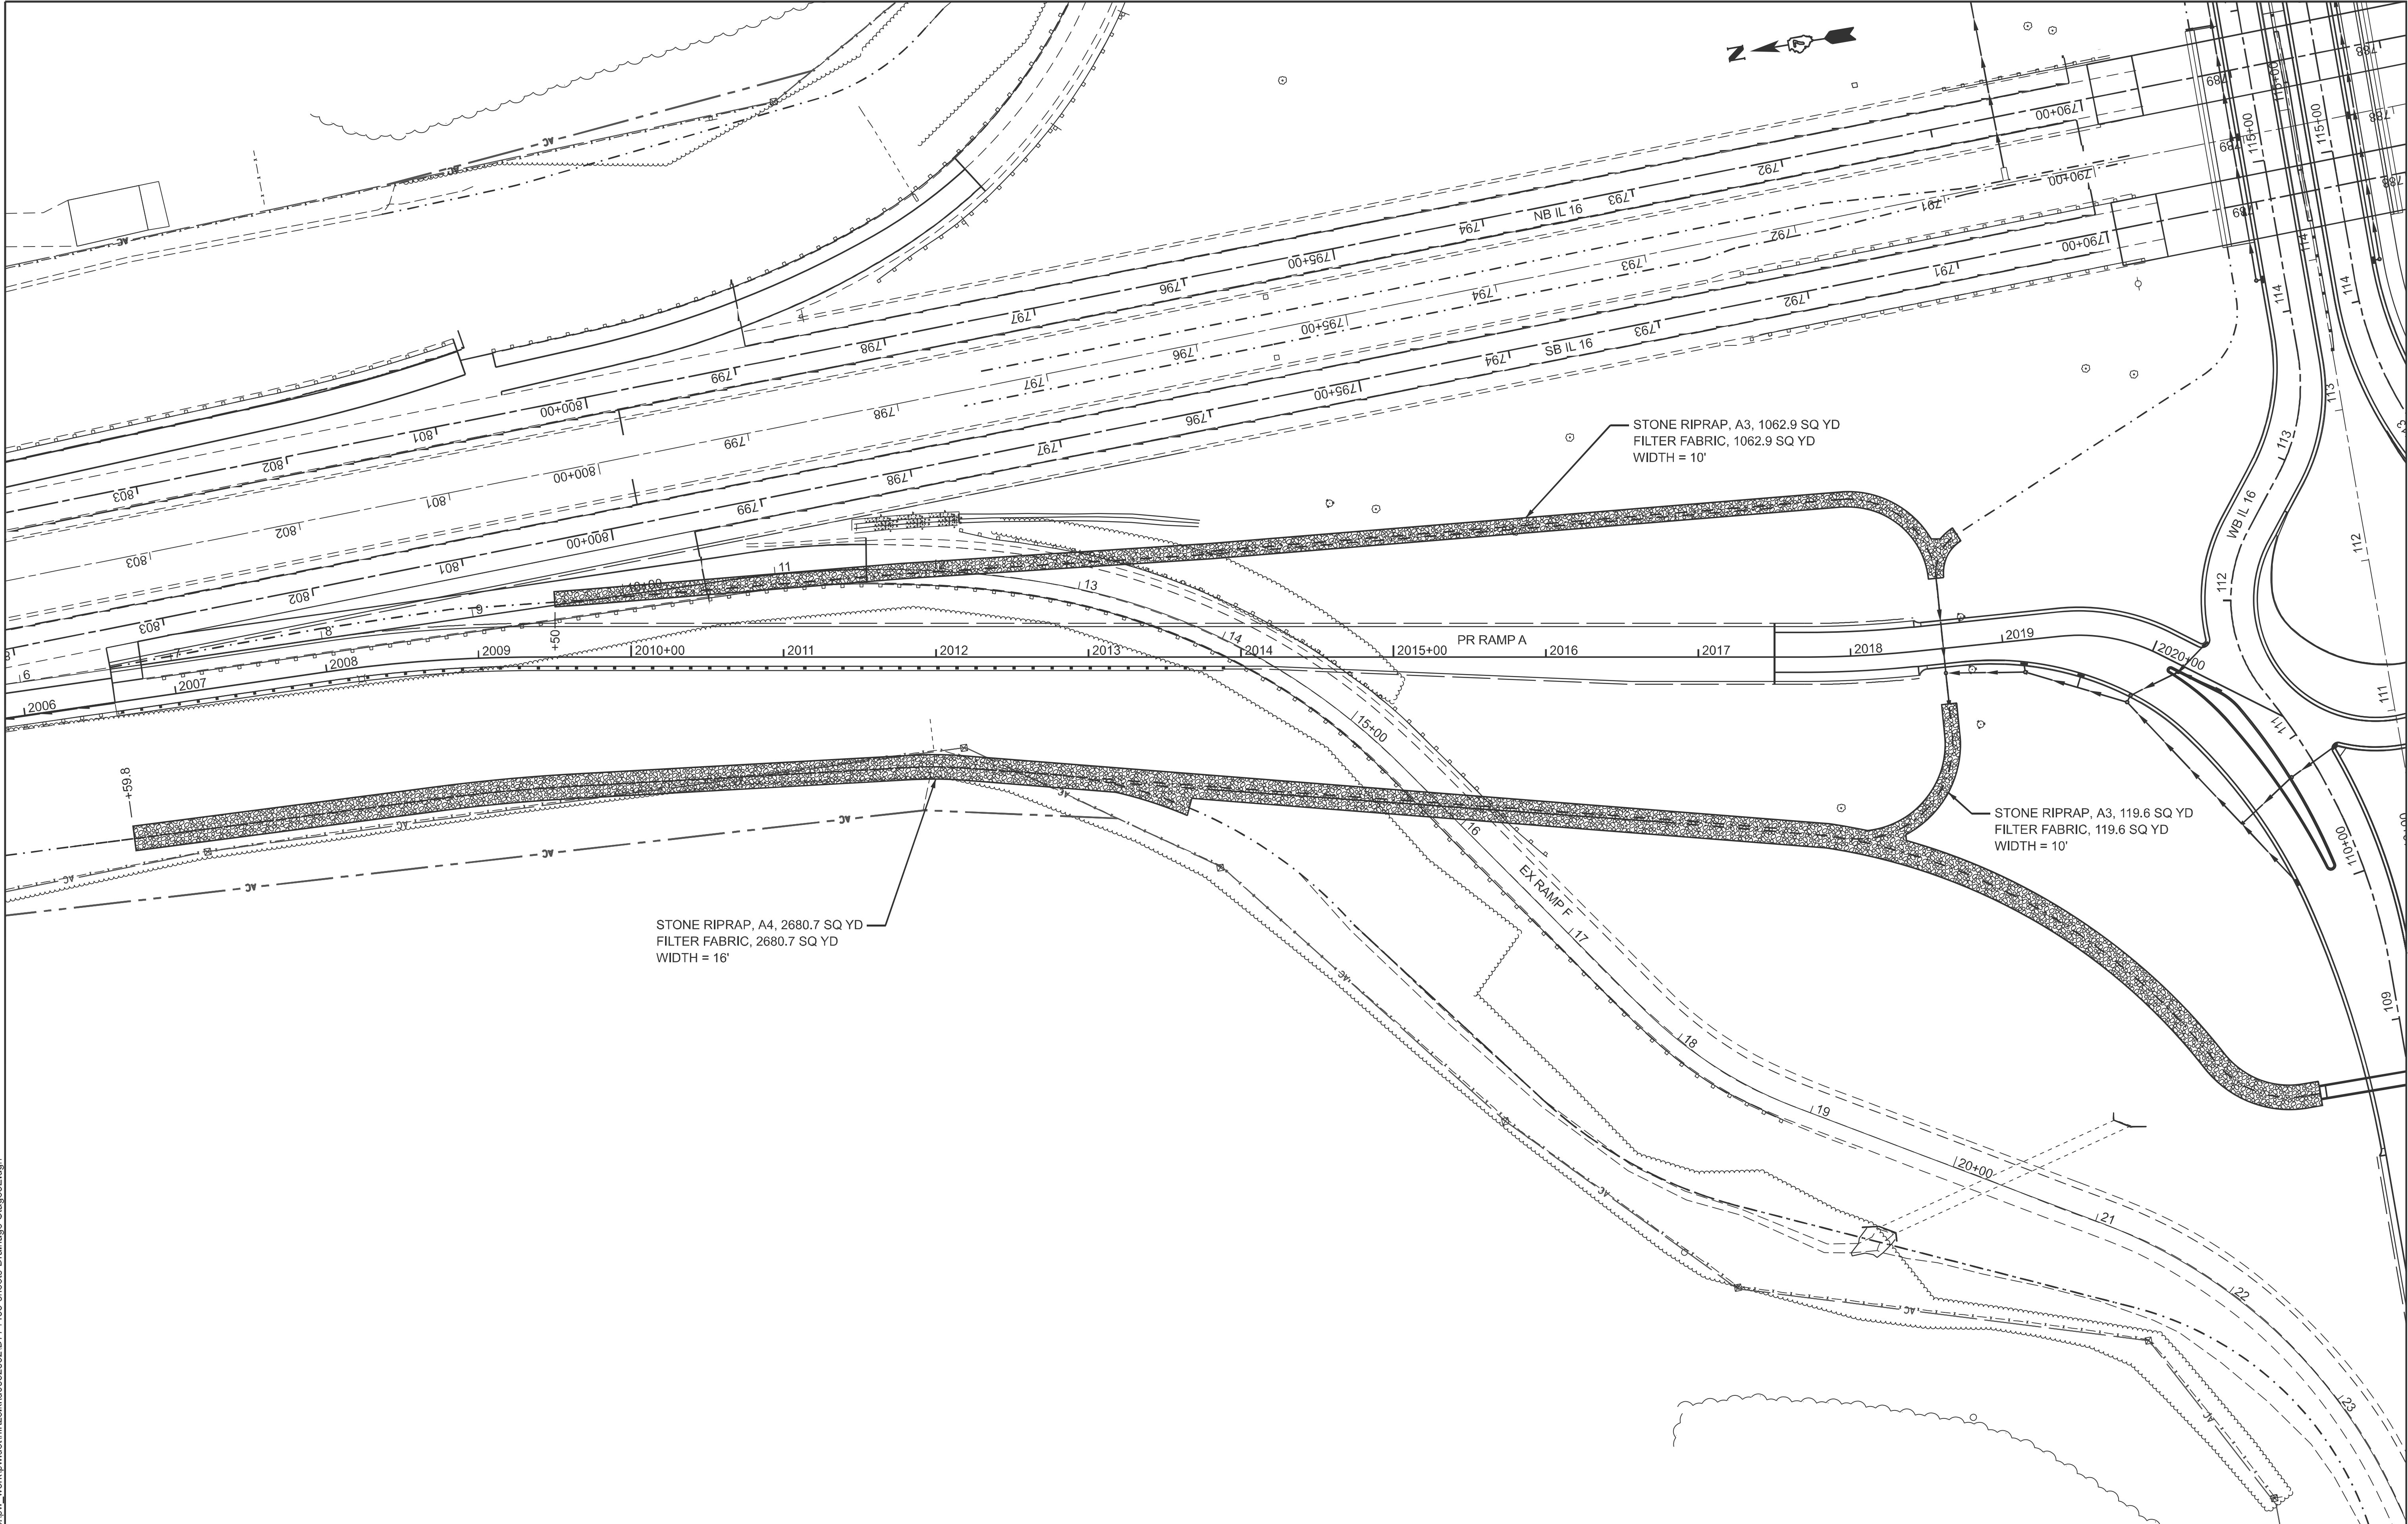

MODEL: Untitled [Sheet]
FILE NAME: c:\p\p\work\dwg\hrtz\ak\dd852852\0774435-sheets-Drainage-Stage3E.dgn

PLOT DATE	USER NAME = kaleb.hirtzel		DESIGNED -	REVISED -
			DRAWN -	REVISED -
			CHECKED -	REVISED -
	DATE = 8/20/2024		DATE -	REVISED -


STATE OF ILLINOIS
DEPARTMENT OF TRANSPORTATION

DRAINAGE PLAN & PROFILE
STAGE 3E: RIPRAP

SCALE: SHEET 9 OF 9 SHEETS STA. TO STA.

F.A.I RTE.	SECTION	COUNTY	TOTAL SHEETS	SHEET NO.
57	(15-22HB-4)BR (15-22)R	COLES	1086	535
CONTRACT NO. 74435				
ILLINOIS FED. AID PROJECT				

MODEL: STAGE 3F OVERALL (Sheet)
FILE NAME: c:\p\work\hrt\hrt\ak\0852852\0774435-sheets-Drainage-Stage3F.dgn

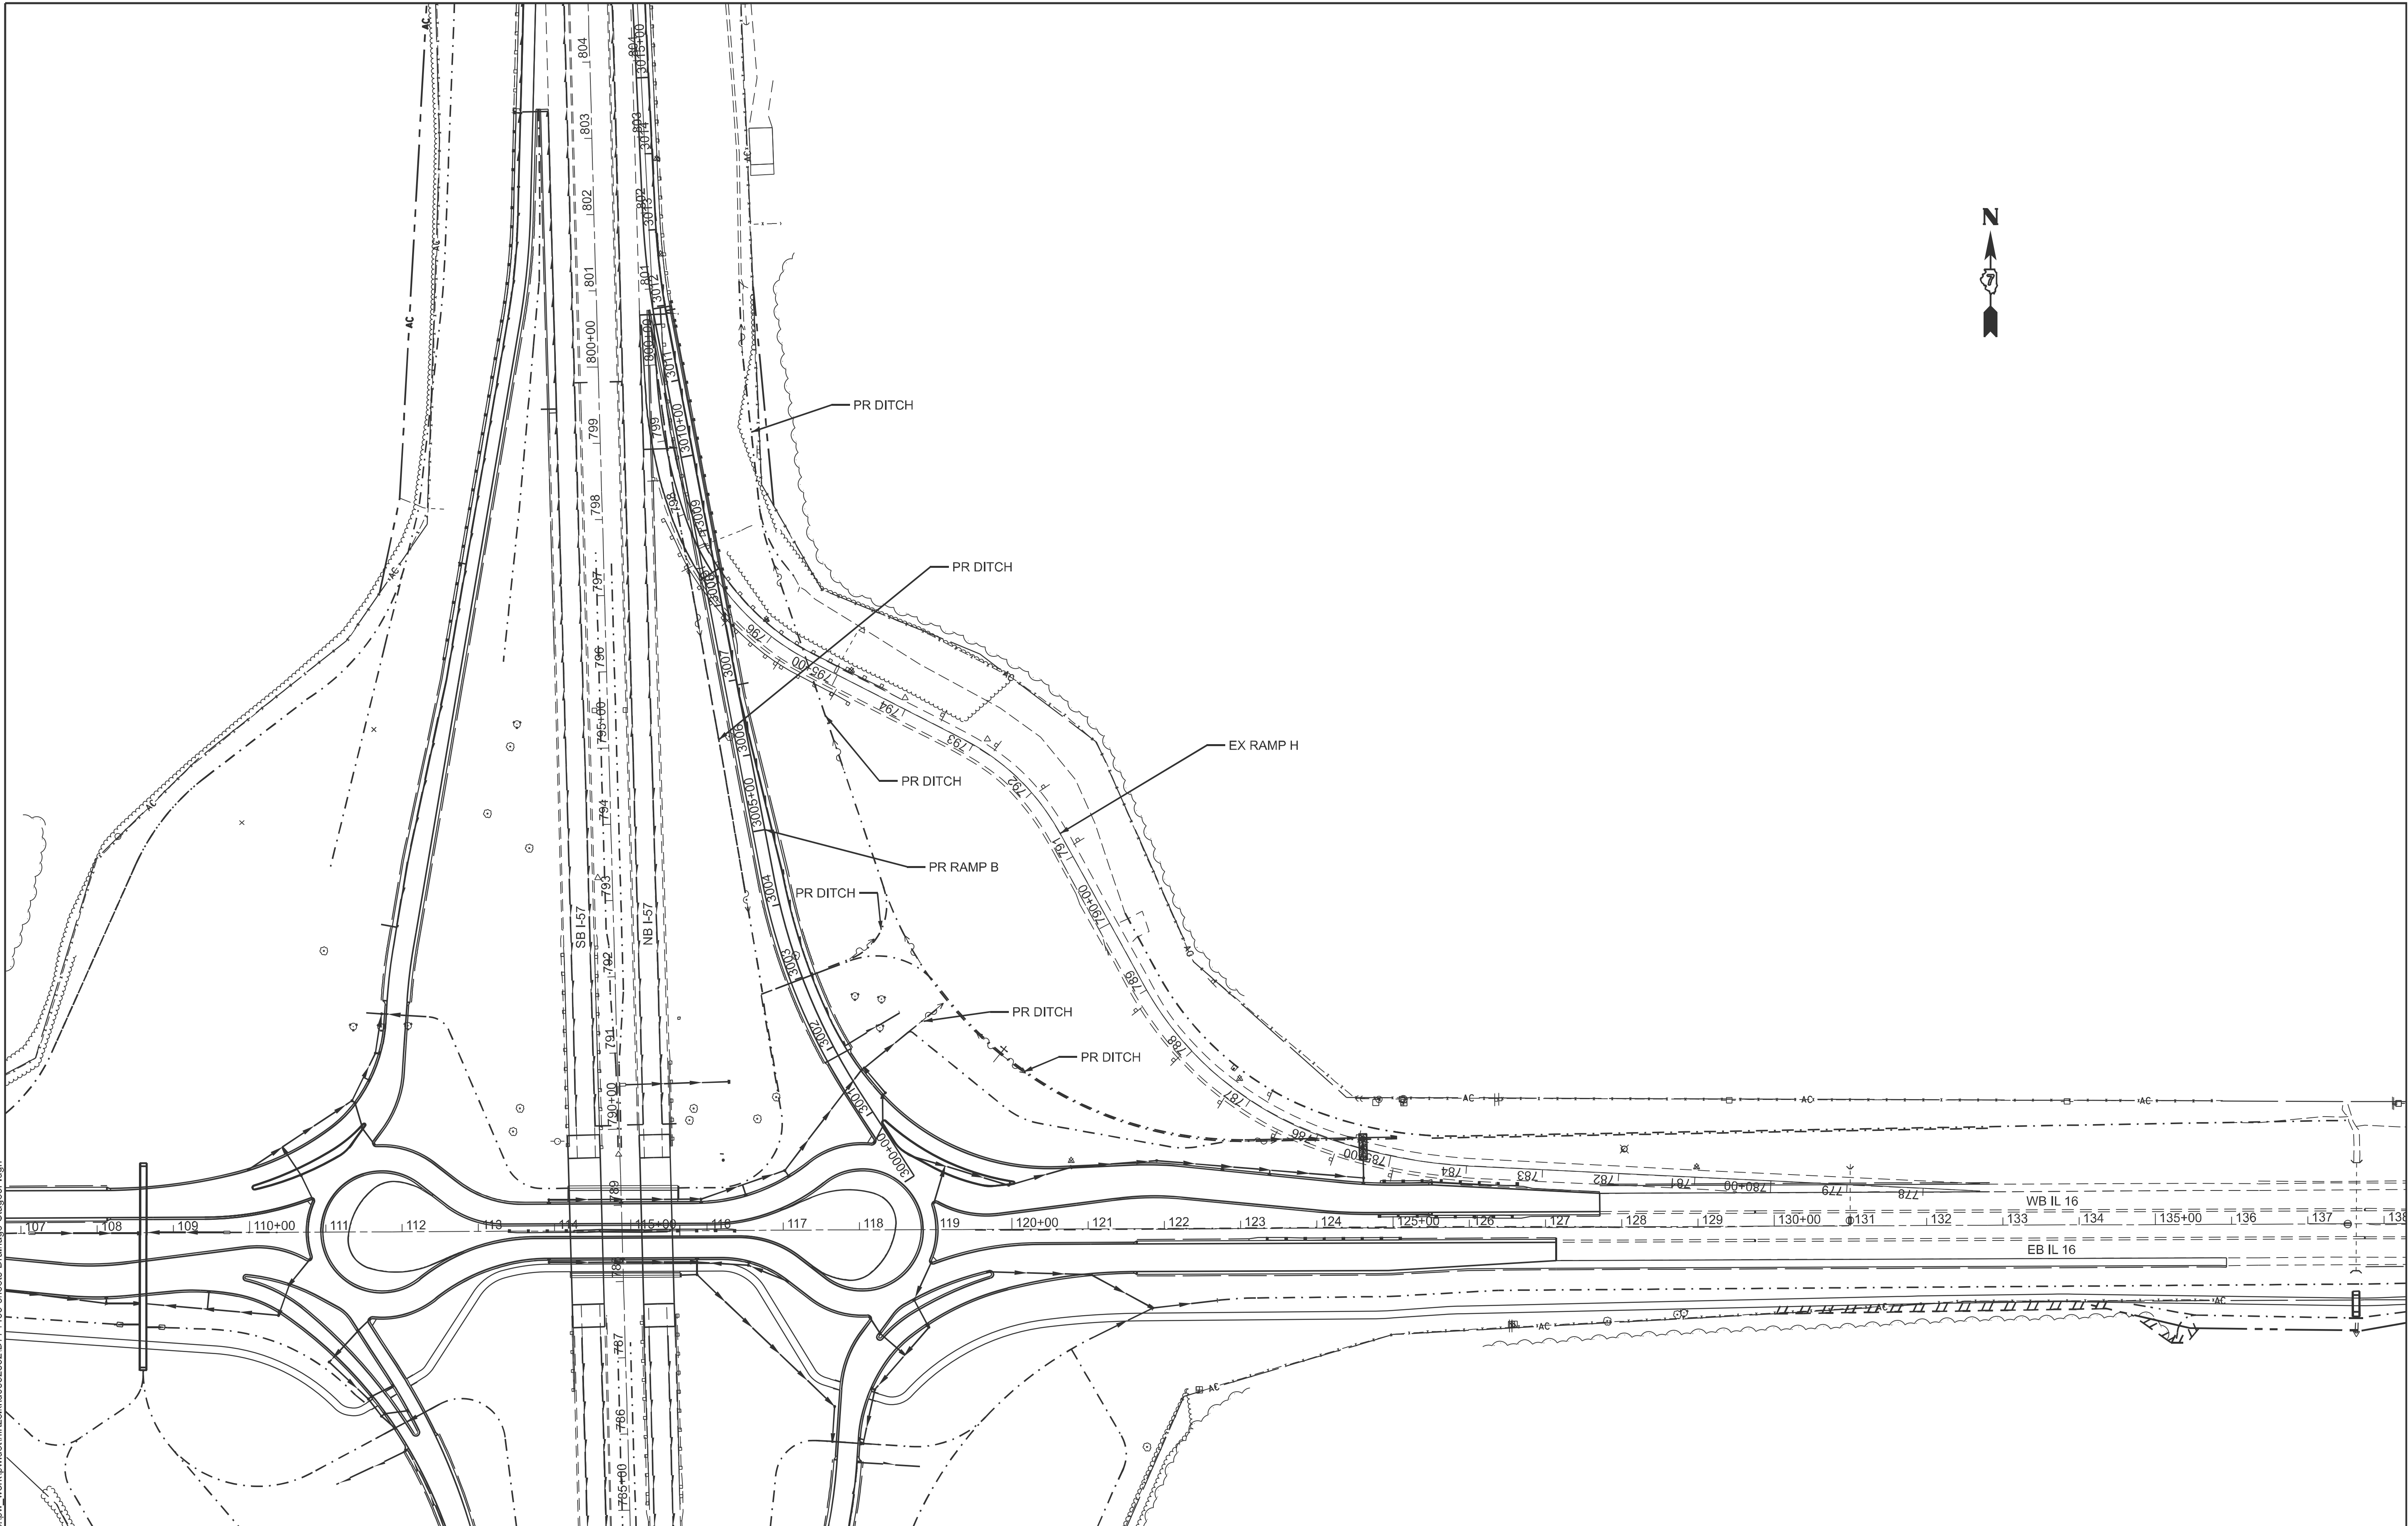



USER NAME = kaleb.hirtzel	DESIGNED -	REVISED -
	DRAWN -	REVISED -
PLOT SCALE = \$SCALE\$	CHECKED -	REVISED -
PLOT DATE = 4/24/2024	DATE -	REVISED -

STATE OF ILLINOIS
DEPARTMENT OF TRANSPORTATION

DRAINAGE PLAN & PROFILE
STAGE 3F: OVERALL VIEW

SCALE: SHEET 1 OF 7 SHEETS STA. TO STA.

F.A.I RTE.	SECTION	COUNTY	TOTAL SHEETS	SHEET NO.
57	(15-22HB-4)BR (15-22)R	COLES	1086	536
CONTRACT NO. 74435				
ILLINOIS FED. AID PROJECT				

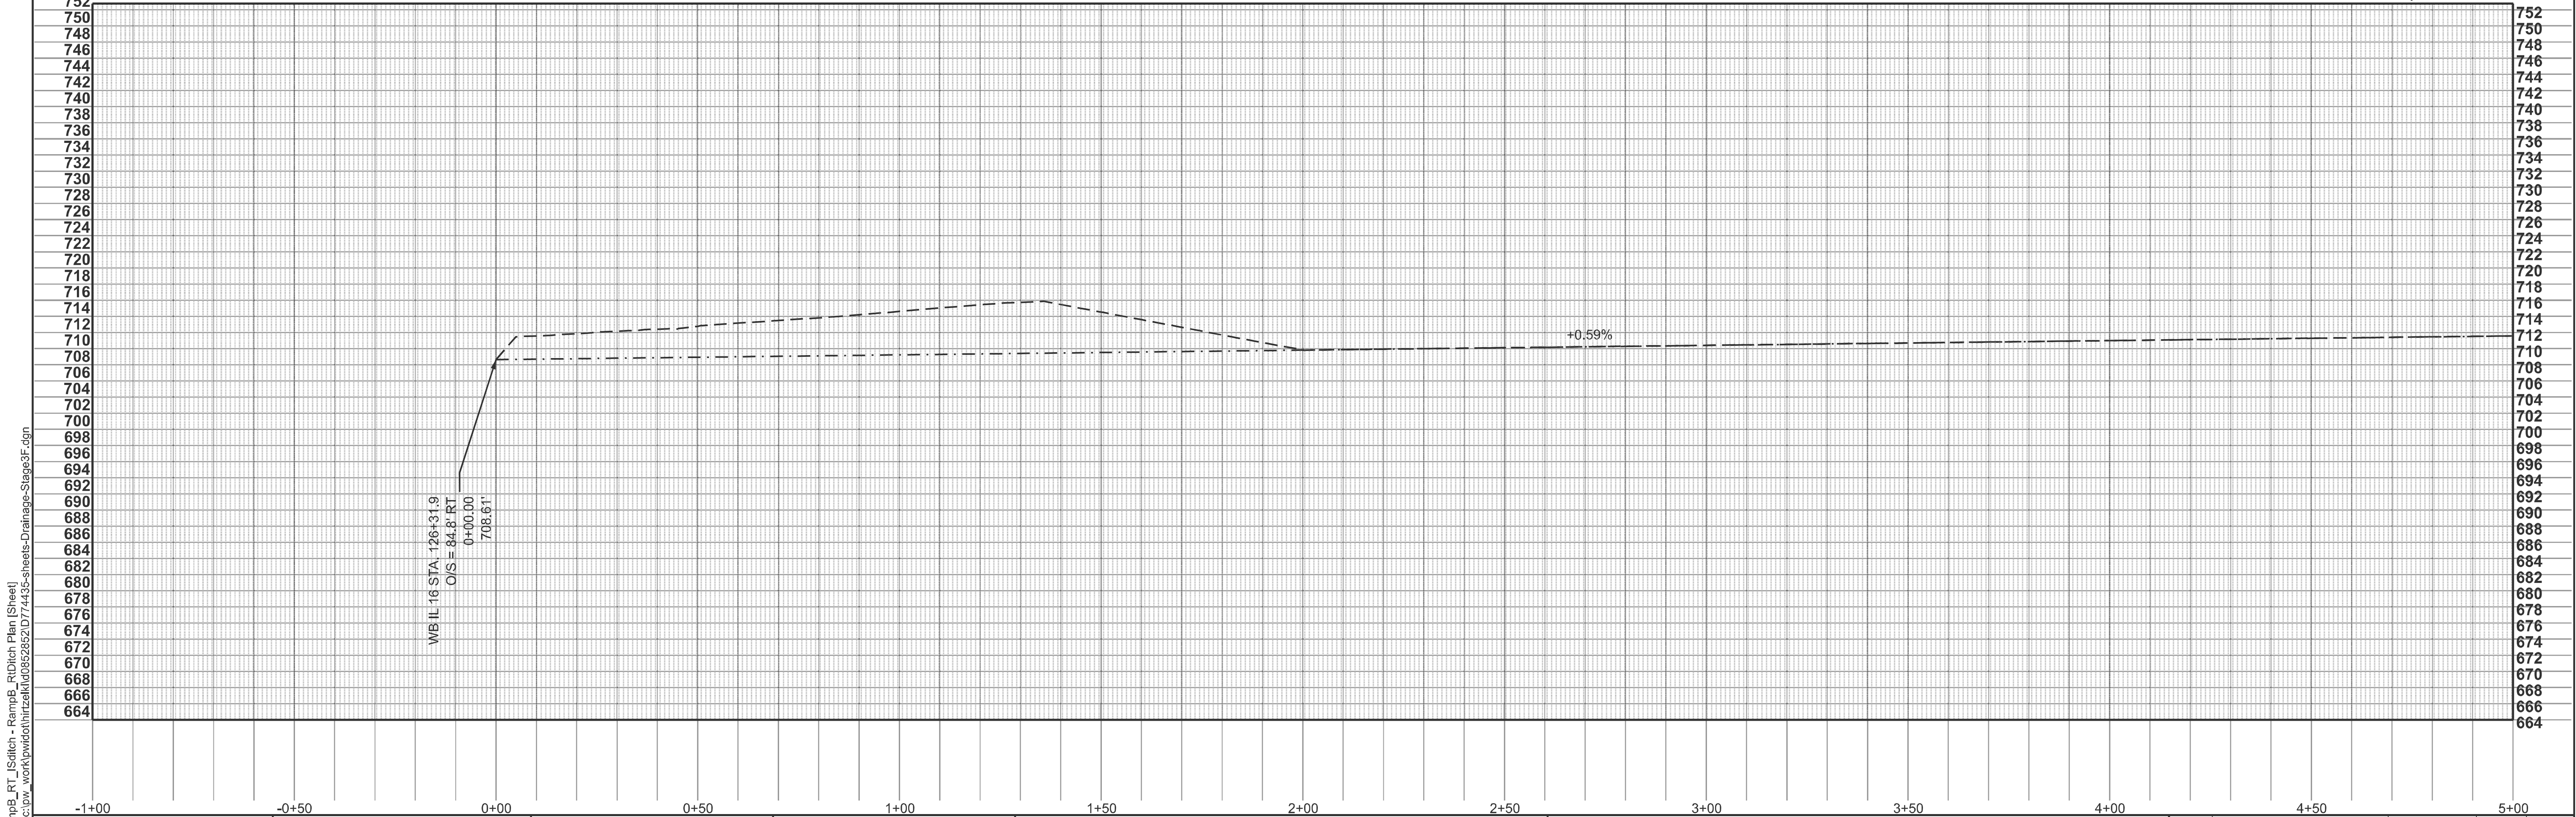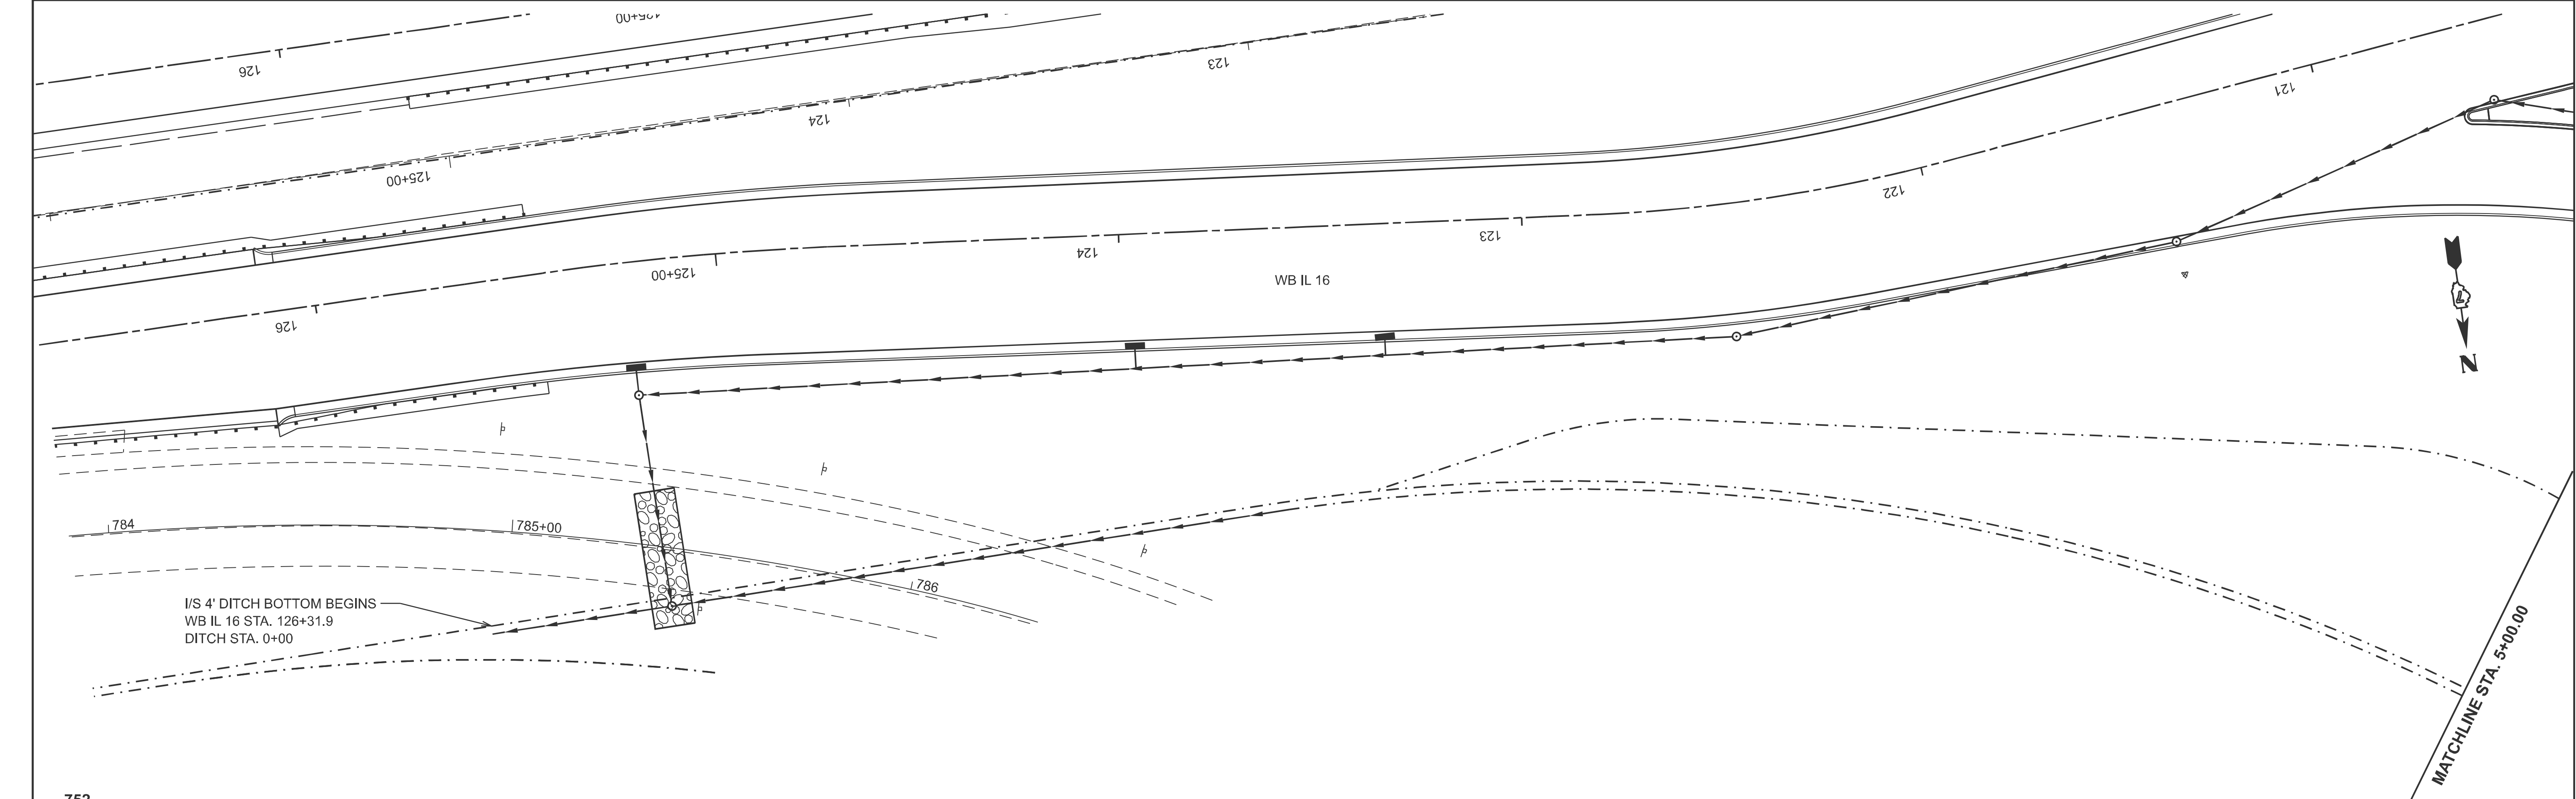

MODEL: RampB_RT_Isditch - RampB - rtDitch Plan [Sheet]
FILE NAME: c:\p\work\wv\hrtzel\062852\074435-sheets-Drainage-Stage3F.dgn

USER NAME	= kaleb.hirtzel	DESIGNED	-	REVISED	-
PLOT SCALE	= \$\$SCALE\$	DRAWN	-	REVISED	-
PLOT DATE	= 8/20/2024	CHECKED	-	REVISED	-
		DATE	-	REVISED	-

STATE OF ILLINOIS
DEPARTMENT OF TRANSPORTATION



DRAINAGE PLAN & PROFILE
STAGE 3F: PR RAMP B

SCALE: 1"=20'

SHEET 3 OF 7 SHEETS

STA. -1+00.00 TO STA. 5+00.00

F.A.I RTE.	SECTION	COUNTY	TOTAL SHEETS	SHEET NO.
57	(15-22HB-4)BR (15-22)R	COLES	1086	538
CONTRACT NO. 74435				
ILLINOIS FED. AID PROJECT				

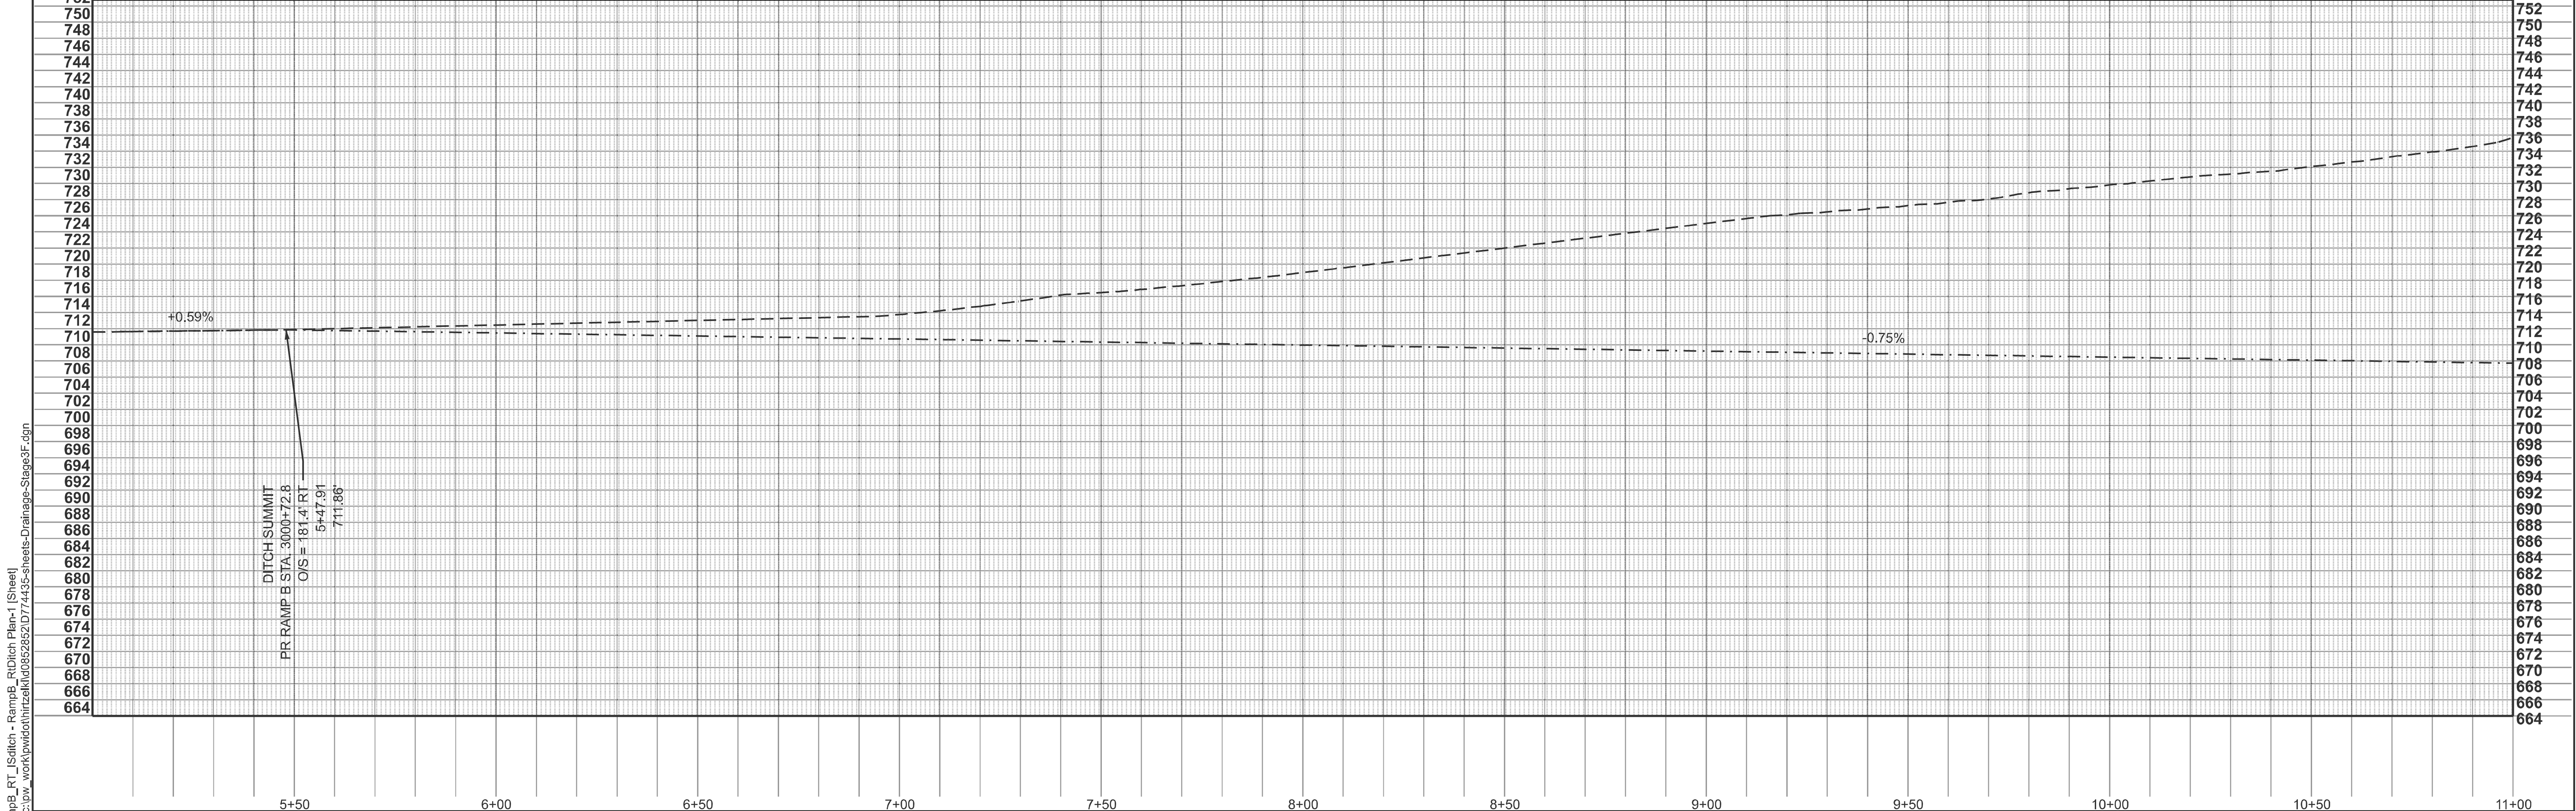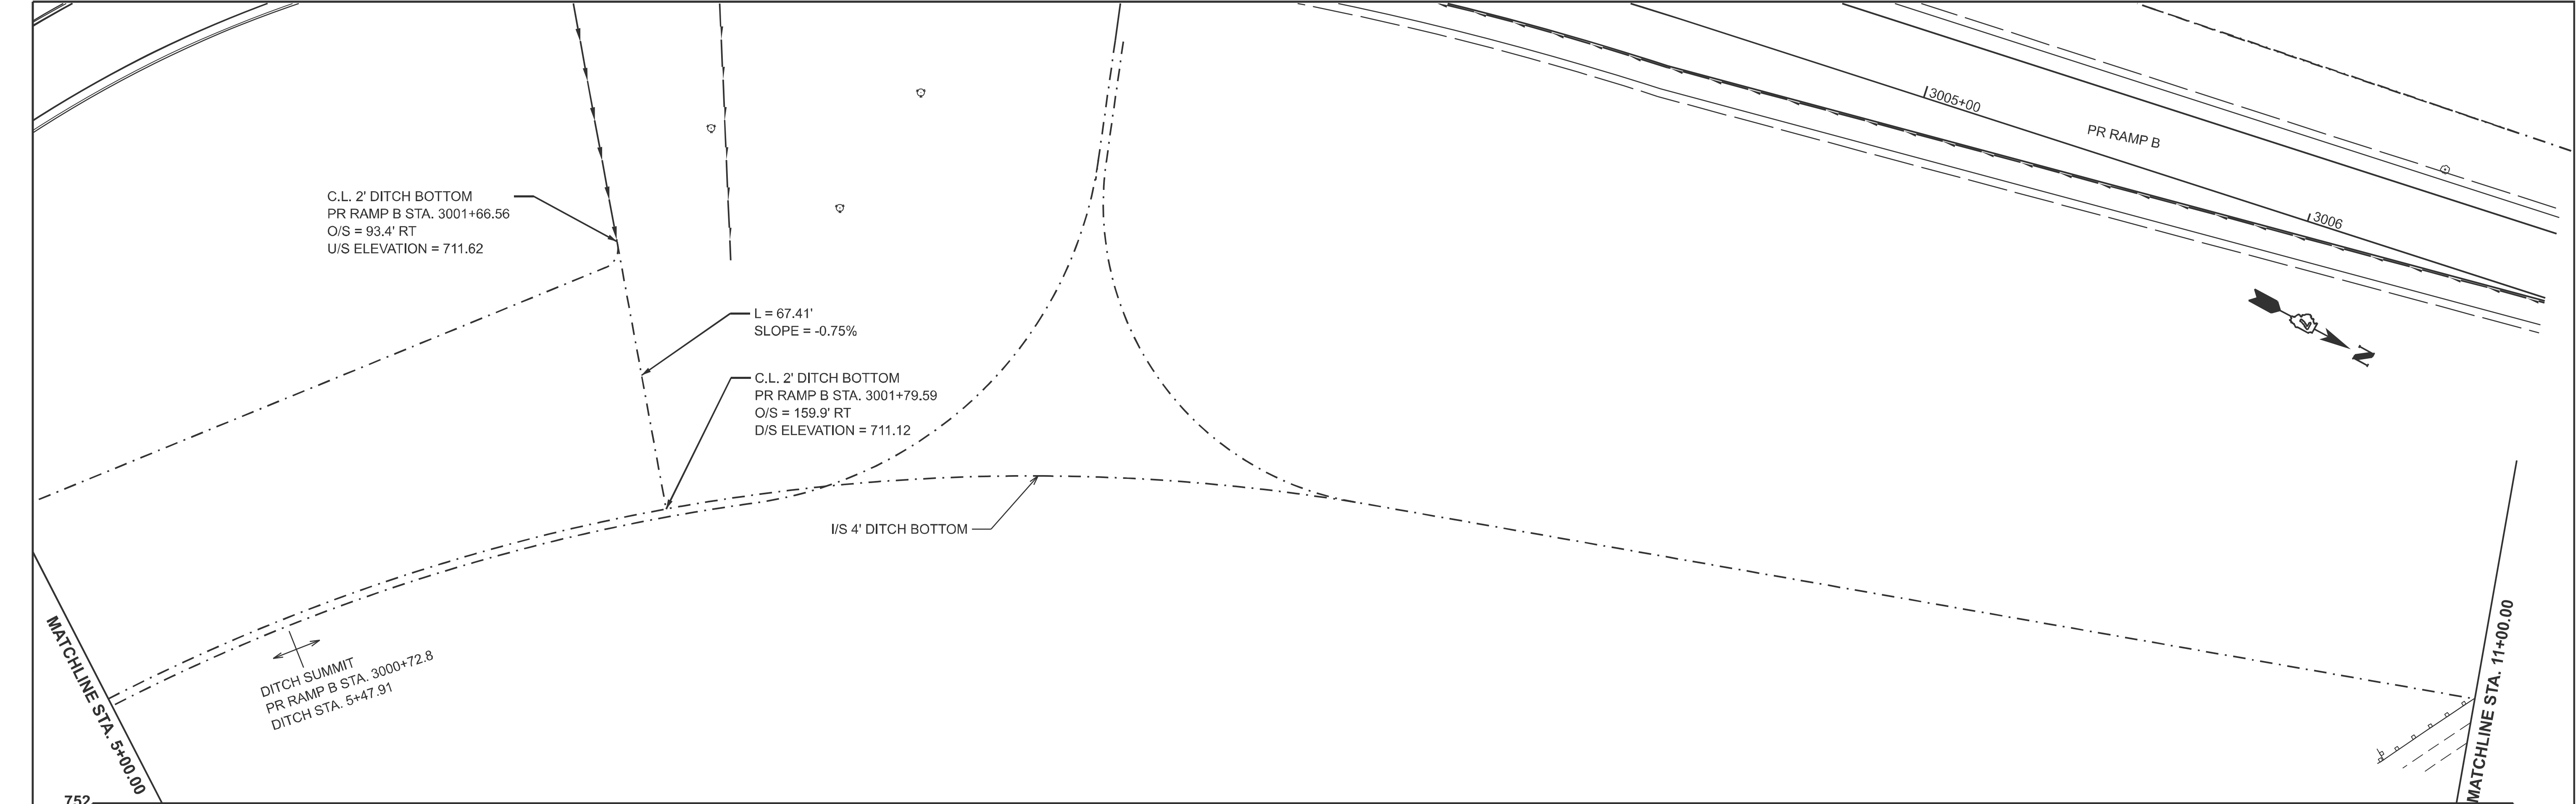



MODEL: RampB_RT_Isditch - RampB - rtDitch Plan-1 (Sheet)
FILE NAME: c:\p\work\wv\hrtzaki\062852\07\4435-sheets\Drainage-Stage3F.dgn

USER NAME	= kaleb.hirtzel	DESIGNED	-	REVISED	-
DRAWN	-	CHECKED	-	REVISED	-
PLOT SCALE	= \$\$SCALE\$	DATE	-	REVISED	-
PLOT DATE	= 8/20/2024				

STATE OF ILLINOIS
DEPARTMENT OF TRANSPORTATION

DRAINAGE PLAN & PROFILE			
STAGE 3F: PR RAMP B			
SCALE: 1"=20'	SHEET 4	OF 7 SHEETS	STA. 5+00.00 TO STA. 11+00.00

F.A.I RTE.	SECTION	COUNTY	TOTAL SHEETS	SHEET NO.
57	(15-22HB-4)BR (15-22)R	COLES	1086	539
CONTRACT NO. 74435				
ILLINOIS FED. AID PROJECT				

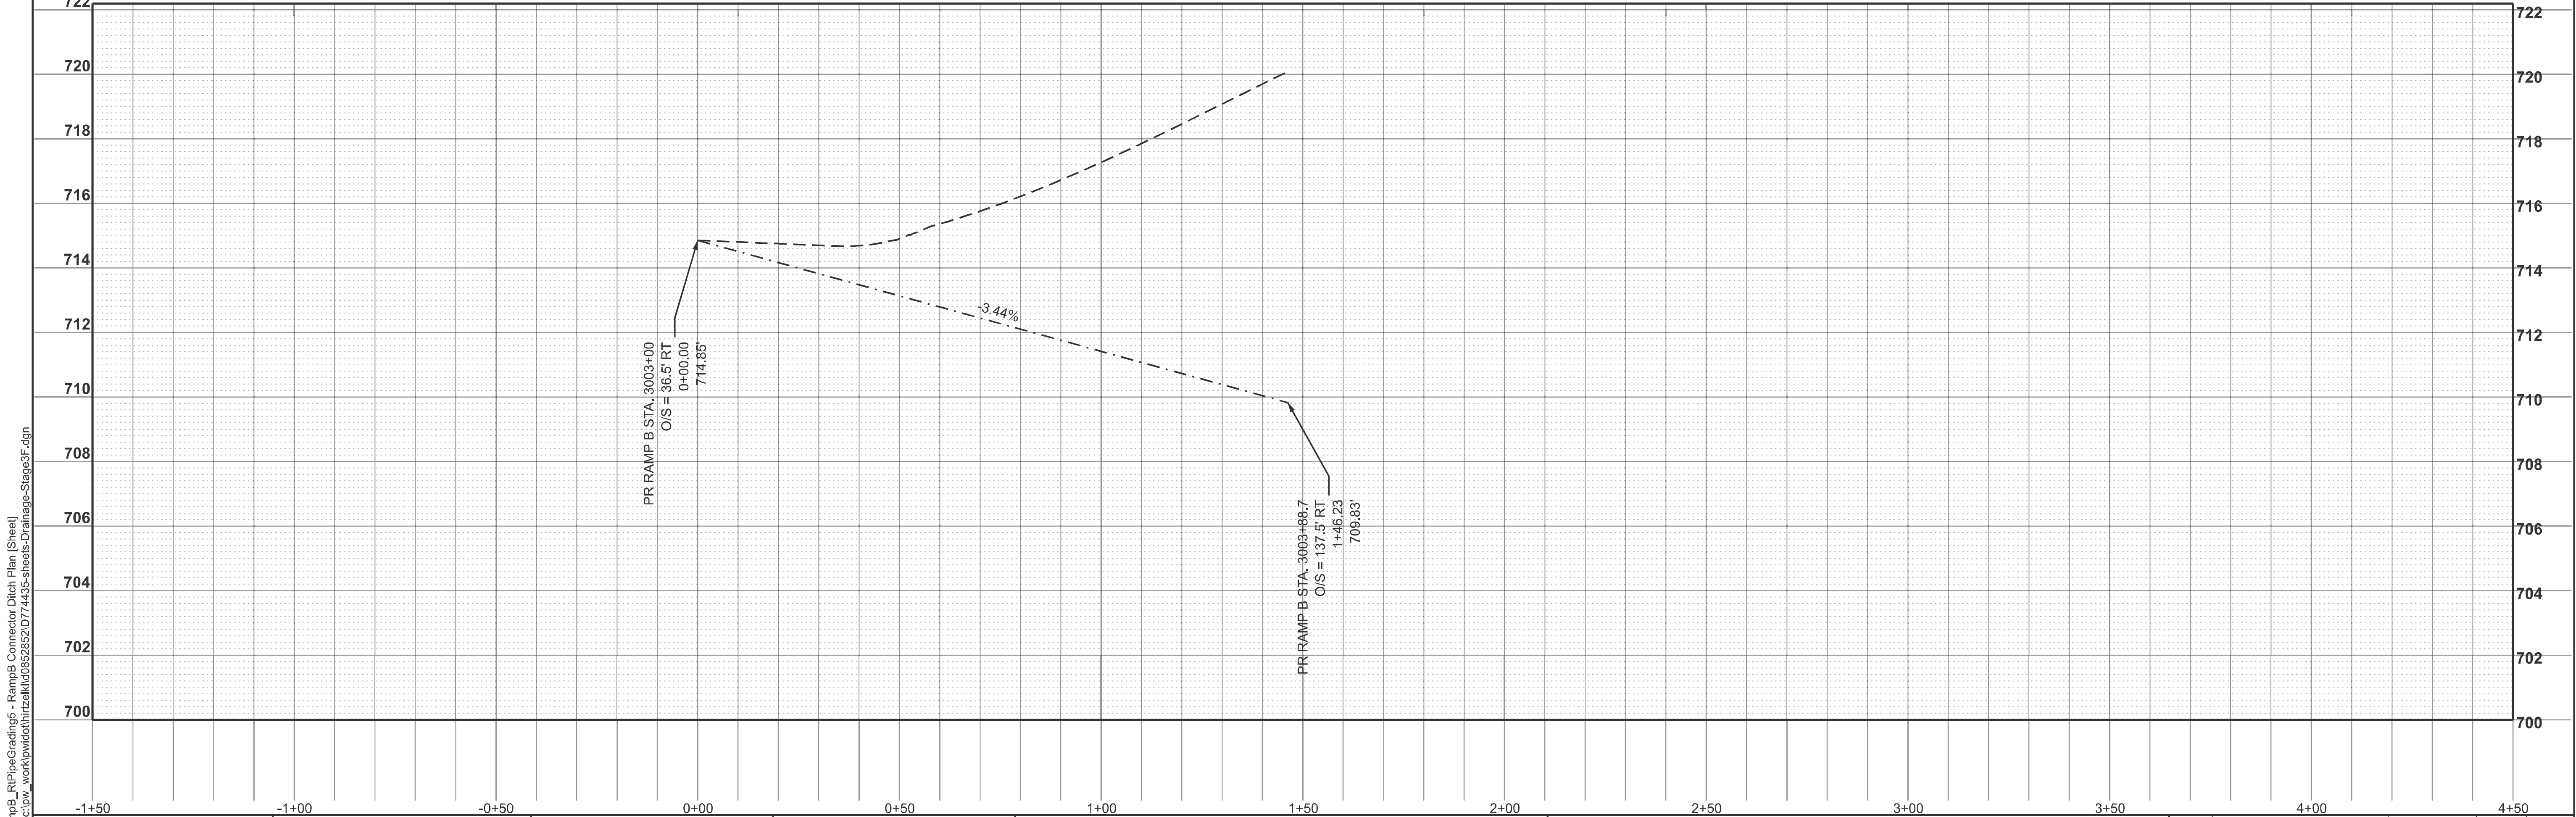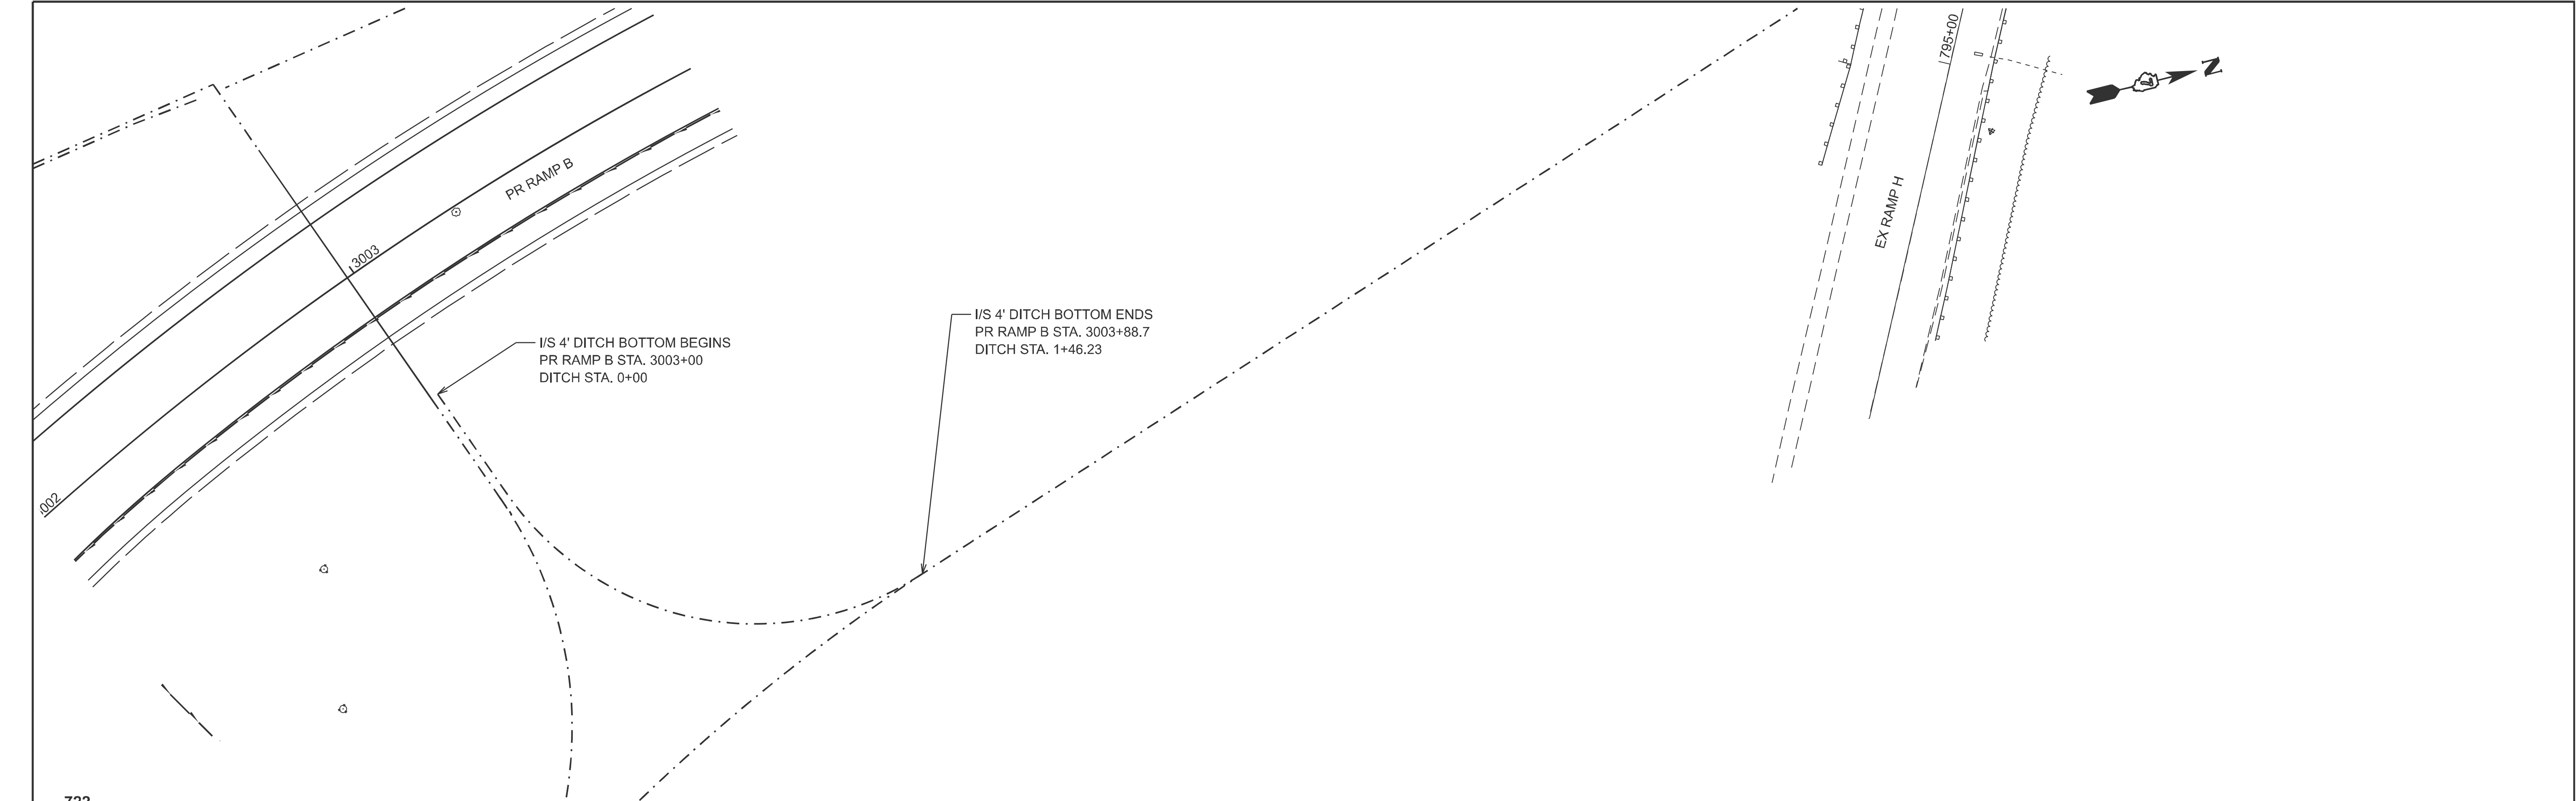

MODEL: RampB_RPipeGrading5 - RampB Connector Ditch Plan (Sheet)
FILE NAME: c:\p\work\jwh\hrtz\kld062852\0774435-sheets-Drainage-Stage3F.dgn


USER NAME	= kaleb.hirtzel	DESIGNED	-	REVISED	-
		DRAWN	-	REVISED	-
PLOT SCALE	= \$\$SCALE\$	CHECKED	-	REVISED	-
PLOT DATE	= 8/20/2024	DATE	-	REVISED	-

STATE OF ILLINOIS
DEPARTMENT OF TRANSPORTATION

DRAINAGE PLAN & PROFILE STAGE 3F: PR RAMP B			
SCALE: 1"=20'	SHEET 6	OF 7 SHEETS	STA. -1+50.00 TO STA. 4+50.00

F.A.I RTE.	SECTION	COUNTY	TOTAL SHEETS	SHEET NO.
57	(15-22HB-4)BR (15-22)R	COLES	1086	541
CONTRACT NO. 74435				
ILLINOIS FED. AID PROJECT				

MODEL: Stage 3f RipRap [Sheet]
FILE NAME: c:\p\work\p\drainage\stage3f\stage3f.dgn

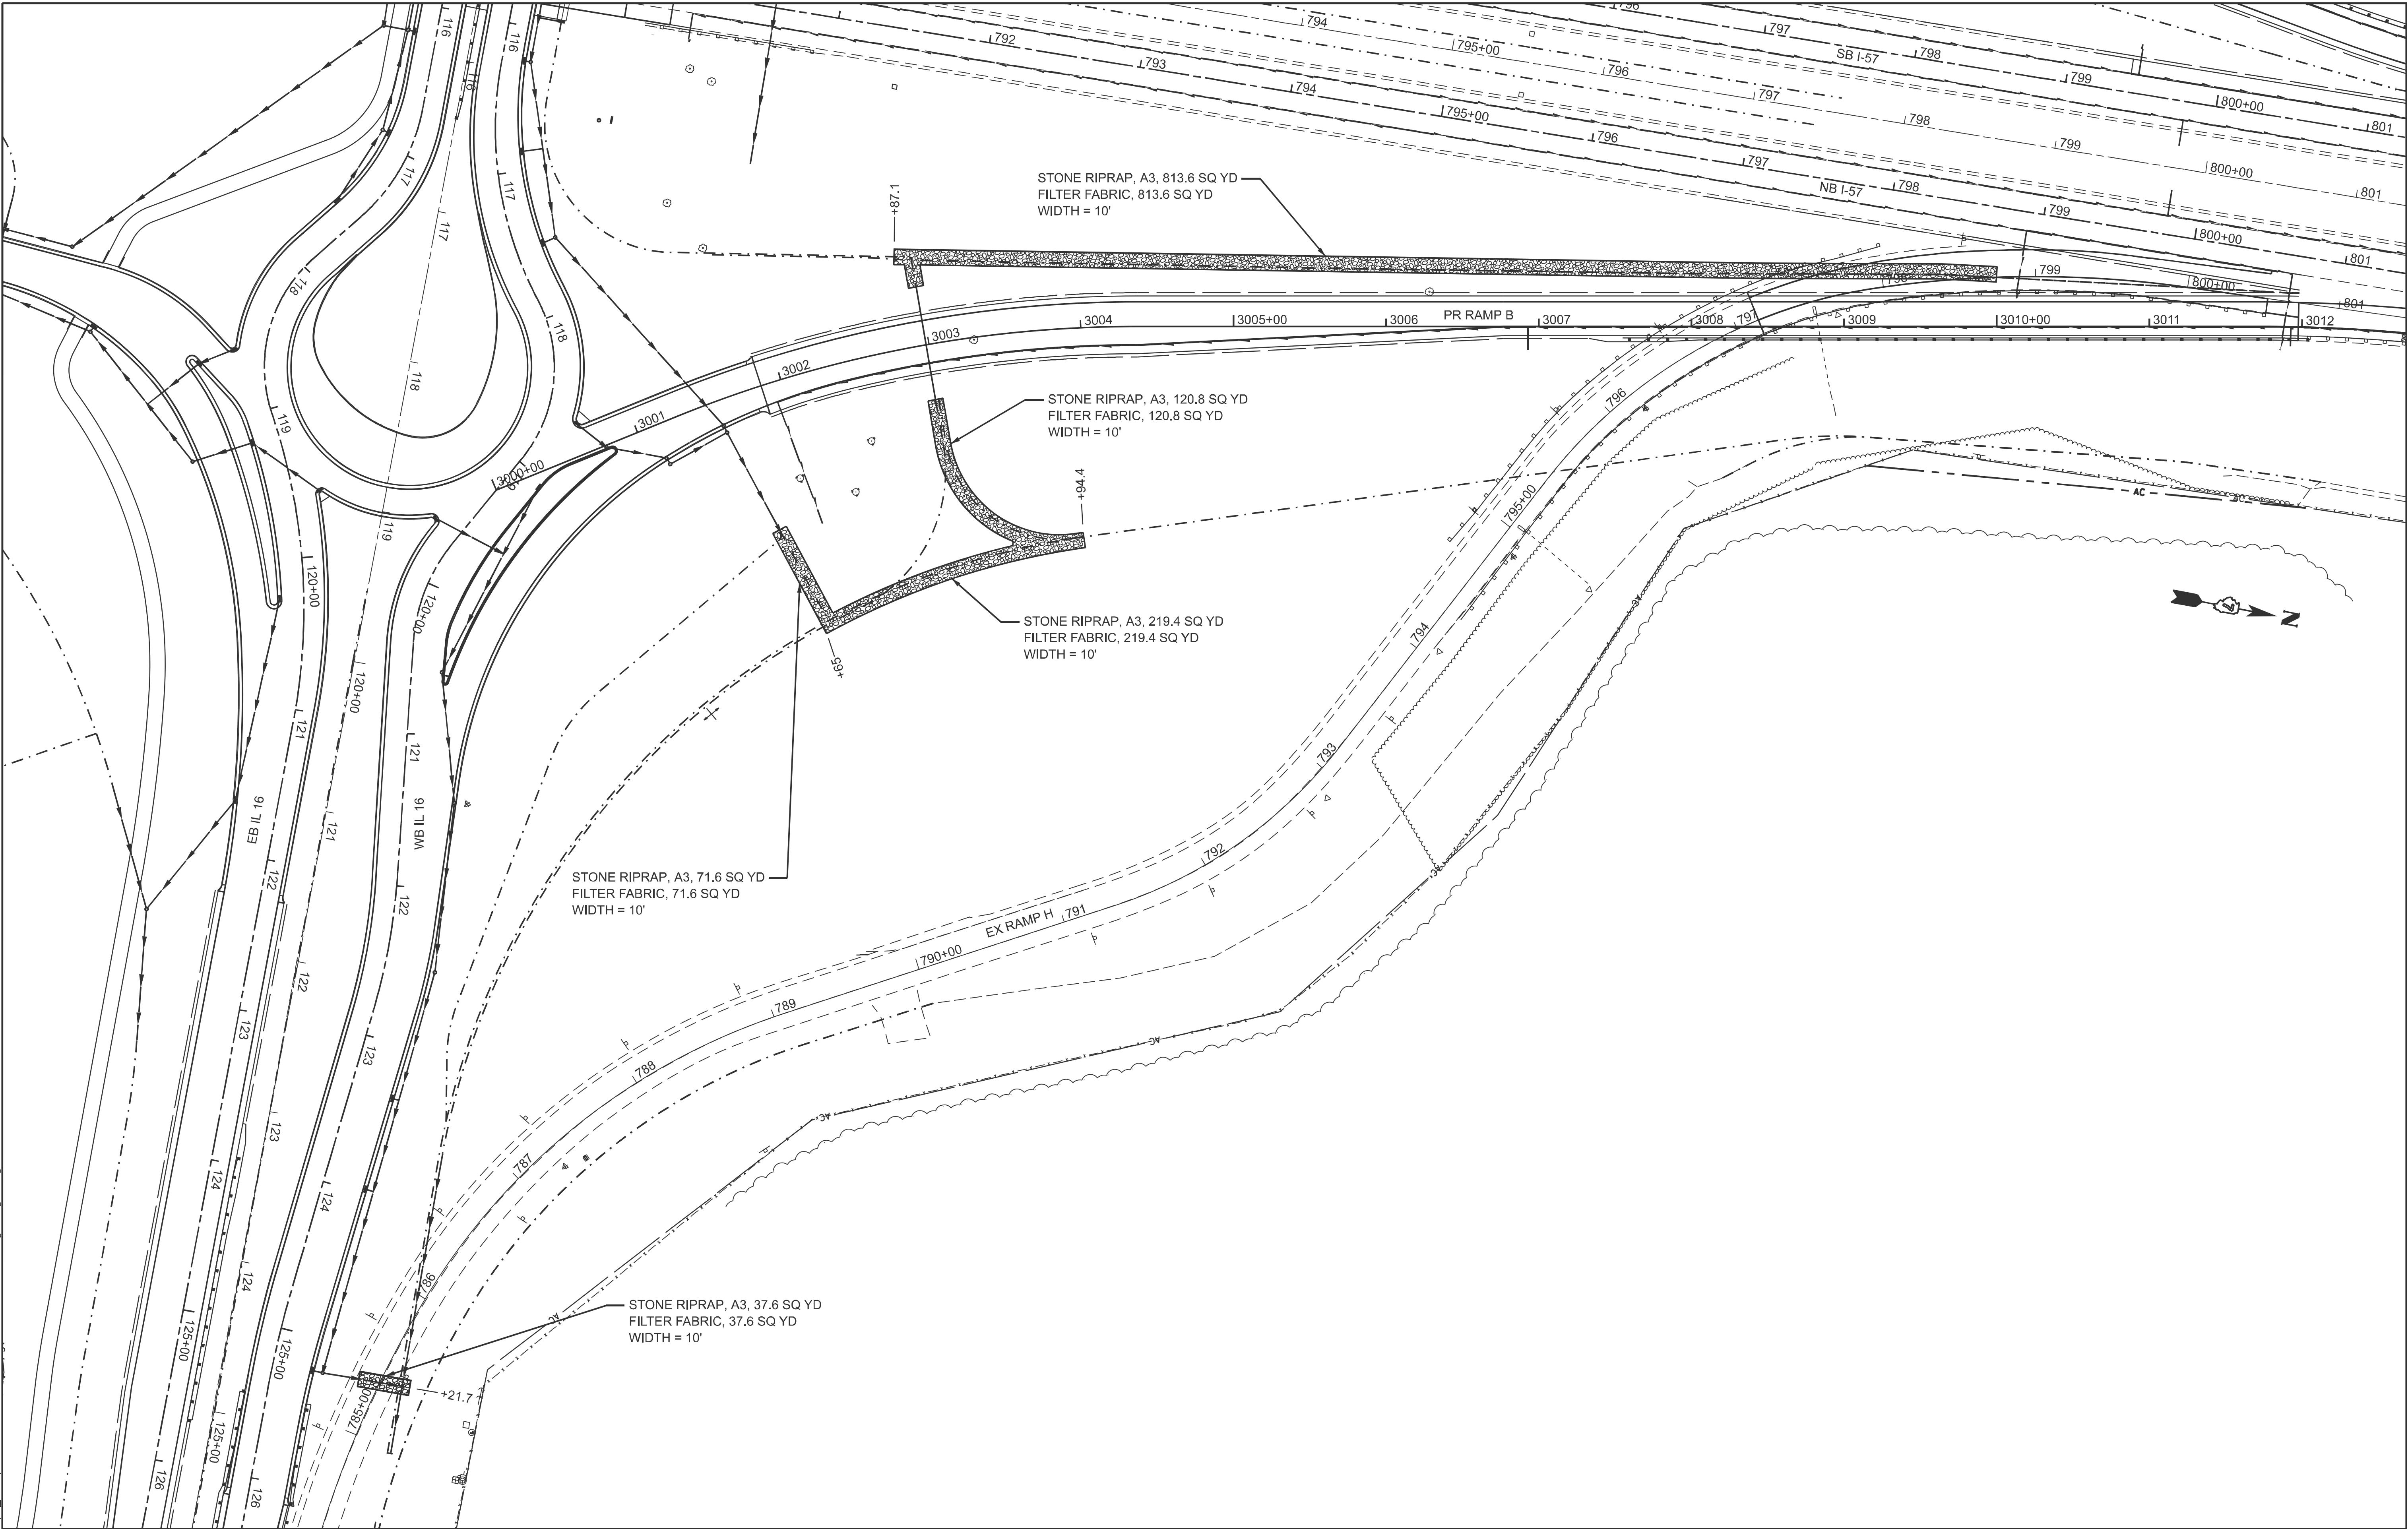


USER NAME = kaleb.hirtzel	DESIGNED -	REVISED -
	DRAWN -	REVISED -
	CHECKED -	REVISED -
	DATE -	REVISED -

STATE OF ILLINOIS
DEPARTMENT OF TRANSPORTATION

DRAINAGE PLAN & PROFILE			
STAGE 3F: RIPRAP			
SCALE:	SHEET 7	OF 7 SHEETS	STA. TO STA.

F&I RTE.	SECTION	COUNTY	TOTAL SHEETS	SHEET NO.
57	(15-22HB-4)BR (15-22)R	COLES	1086	542
CONTRACT NO. 74435				
ILLINOIS FED. AID PROJECT				

MODEL: Final Interchange Drainage (Sheet)
FILE NAME: c:\p\work\hrtz\hrtz\k10652852\0774435-sheets-Drainage-Final.dgn

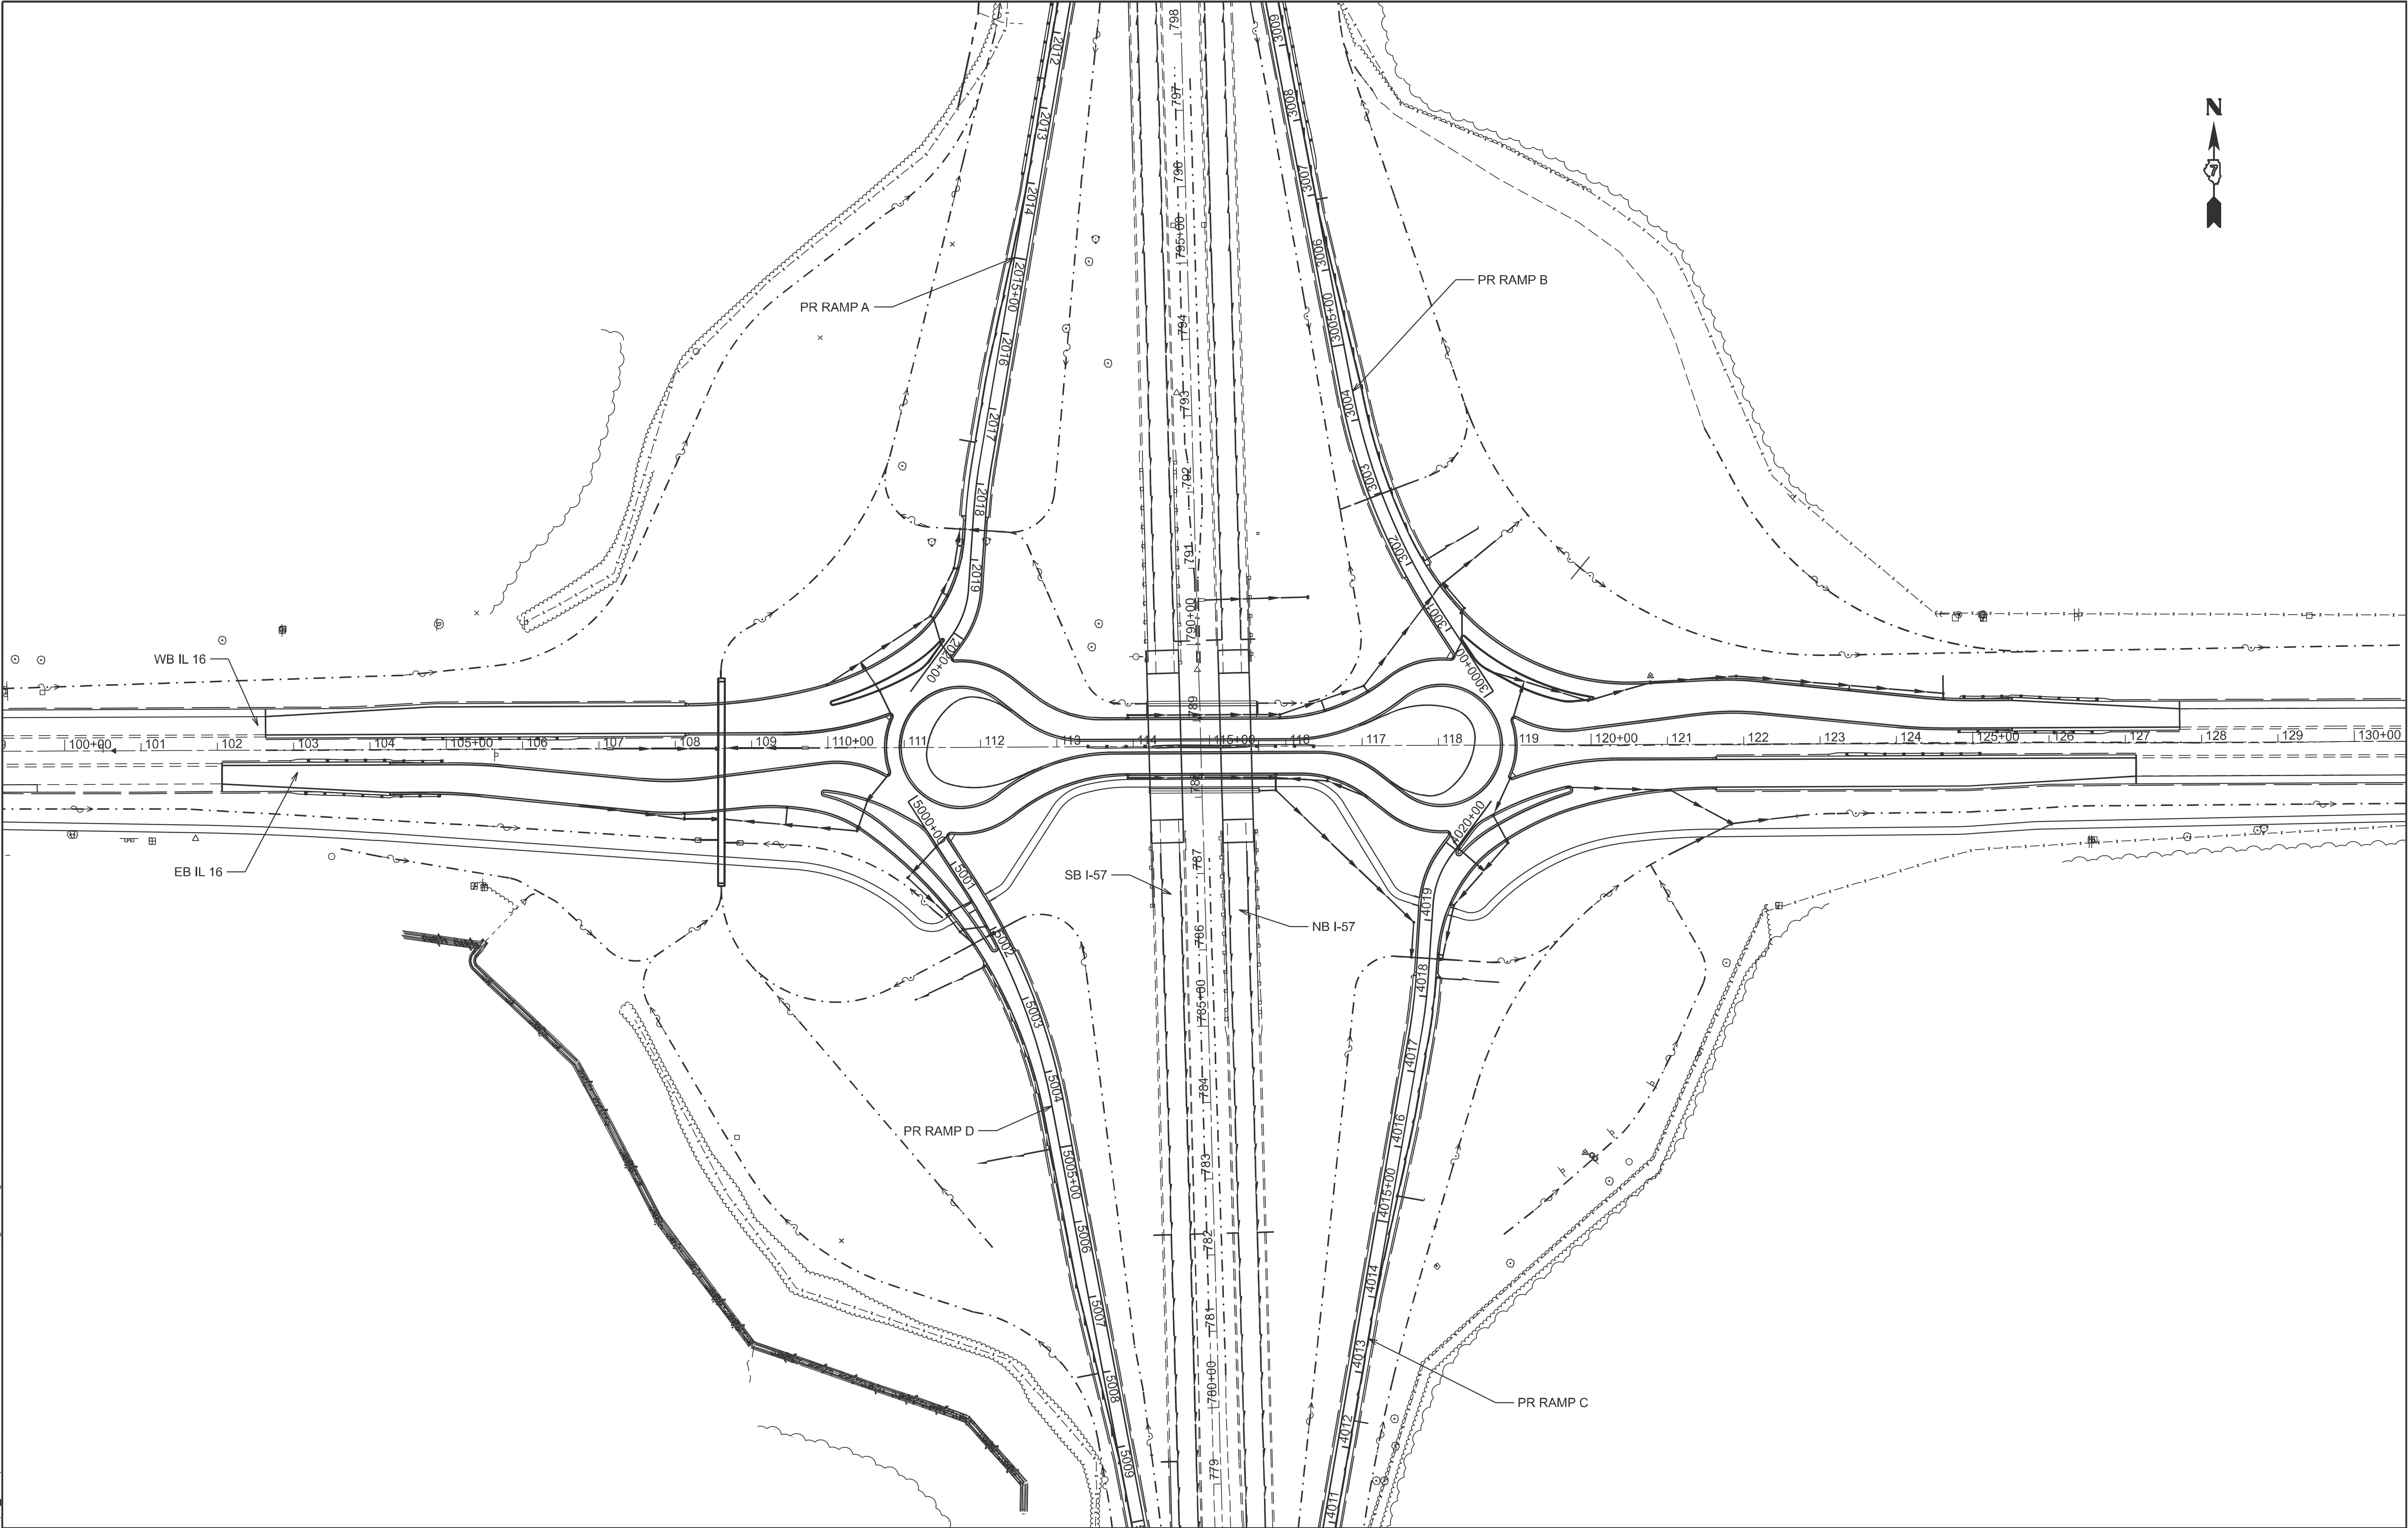


USER NAME = kaleb.hirtzel	DESIGNED -	REVISED -
	DRAWN -	REVISED -
PLOT SCALE = \$SCALE\$	CHECKED -	REVISED -
PLOT DATE = 4/25/2024	DATE -	REVISED -

STATE OF ILLINOIS DEPARTMENT OF TRANSPORTATION

DRAINAGE PLAN & PROFILE FINAL INTERCHANGE OVERALL VIEW			
SCALE:	SHEET 1	OF 1	SHEETS
	STA.	TO STA.	

F.A.I RTE.	SECTION	COUNTY	TOTAL SHEETS	SHEET NO.
57	(15-22HB-4)BR (15-22)R	COLES	1086	543
CONTRACT NO. 74435				
ILLINOIS FED. AID PROJECT				

T.12N.-R.8E., 3rd P.M., LAFAYETTE TWP.

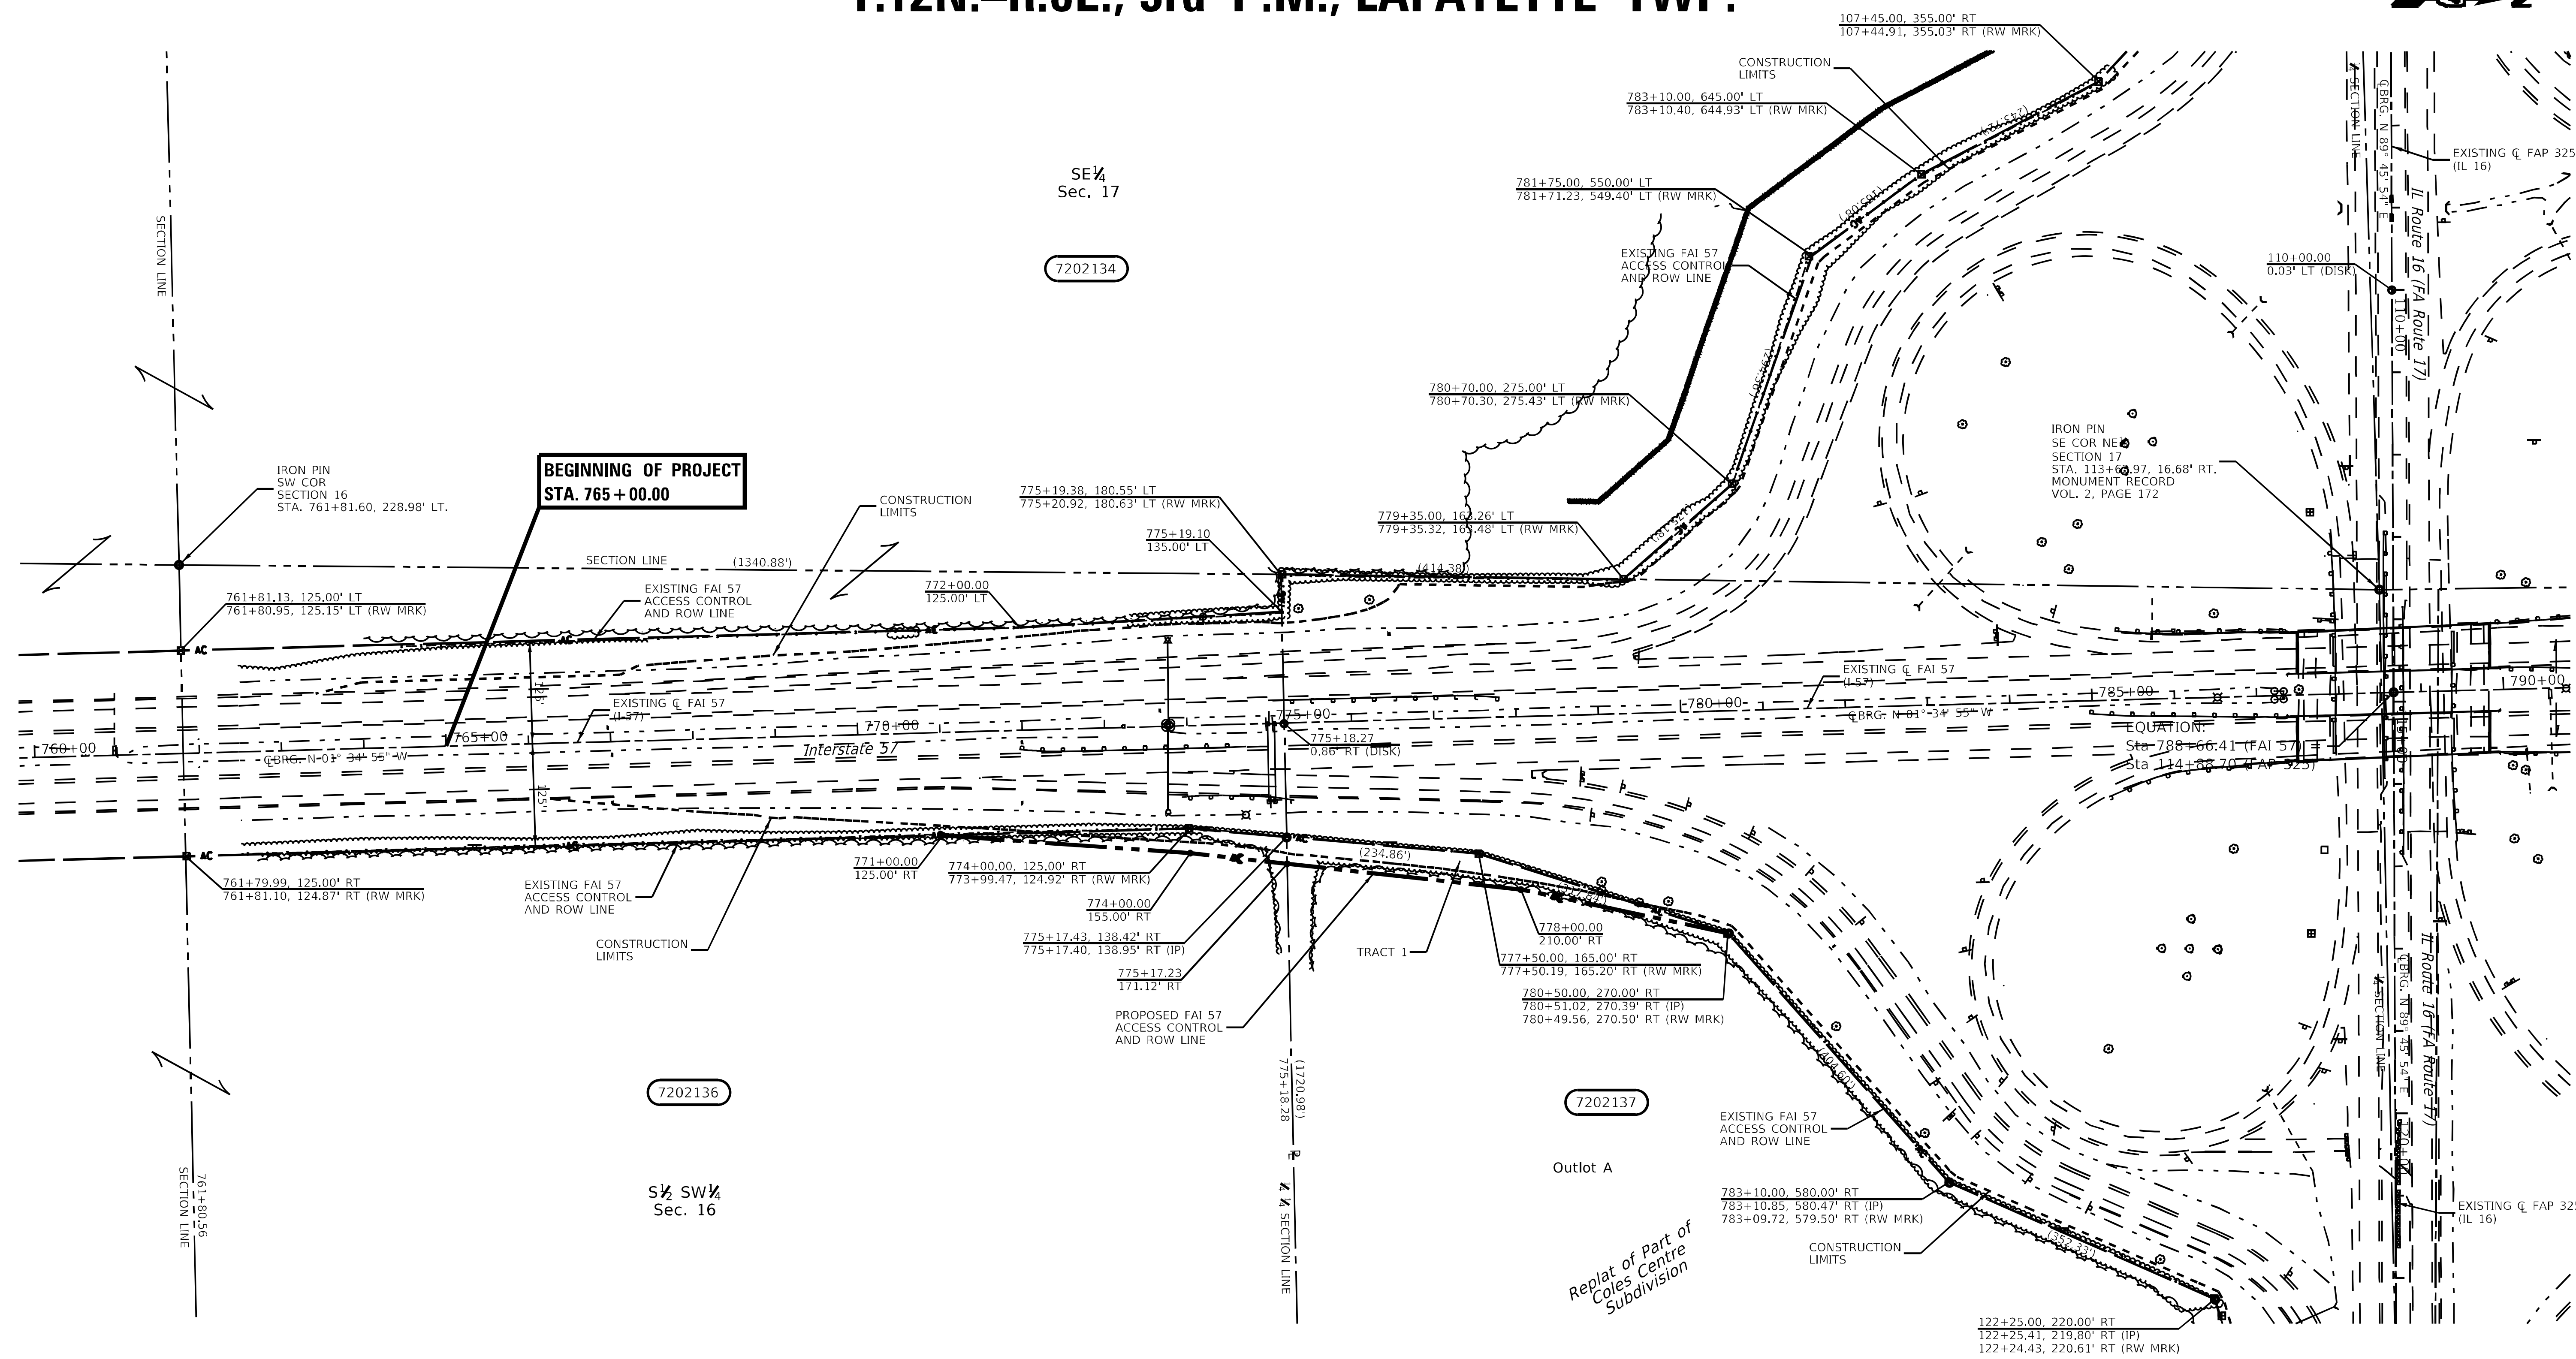

NOTE:
BEARINGS ARE REFERENCED TO THE
ILLINOIS STATE PLANE COORDINATE
SYSTEM EAST ZONE DATUM OF 1983(07)

TEMPORARY EASEMENTS NEEDED FOR A
WORK AREA

• - SET IRON PIN
• - SET MAG NAIL
• - EXISTING IRON PIN
• - EXISTING NAIL/DRILL HOLE
• - EXISTING CHISELED "X"
• - EXISTING ALUMINUM DISK
• - EXISTING STONE
• - EXISTING ROW MARKER
(R) - RECORDED DISTANCE

PARCEL	OWNER	AREA TAKEN		EASEMENT	REM. AREA	INST	RECORDED			EXCESS	
		ADD	EXIST				MICRO FILM NO.	DATE	BOOK	PAGE	AREA
7202136	STEPHEN C. & CHERYL A. BALLINGER	8,180 Sq. Ft.			6,348,634 Sq. Ft.						
7202137	COLES CENTRE, LLC	26,053 Sq. Ft.		3,411 Sq. Ft.	4,893,718 Sq. Ft.						
	TRACT 1	13,320 Sq. Ft.									
	TRACT 2	12,733 Sq. Ft.									
	TEMPORARY EASEMENT 1			2,136 Sq. Ft.							
	TEMPORARY EASEMENT 2			1,275 Sq. Ft.							

STATE OF ILLINOIS
DEPARTMENT OF TRANSPORTATION

RIGHT OF WAY PLANS


F.A.I. RTE.	SECTION	COUNTY	TOTAL SHEETS	SHEET NO.
57	(15-22HB-4)BR (15-22)R	COLES	1086	544
CONTRACT NO. 74435				
FED. ROAD DIST. NO.	ILLINOIS	FED. AID PROJECT		

PROJECT	JOB NO. R-97-002-22
SCALE: 1" = 100'	STA. 760+00 TO 790+00
SHEET 2 OF 5 SHEETS	

USER NAME = kaleb.hirtzel	DESIGNED - JMD	REVISED -
DRAWN - JMD	REVISOR -	
PLOT SCALE = 200,000' / in.	CHECKED - RDE	REVISED -
PLOT DATE = 8/24/2024	DATE - 03/07/2021	REVISED -

MODEL: Default
FILE: StatePlane_1116.ctb
PROJECT: 74435
SHEET: 544
DATE: 8/24/2024
DRAWN: JMD
CHECKED: RDE
DATE: 03/07/2021

T.12N.-R.8E., 3rd P.M., LAFAYETTE TWP.

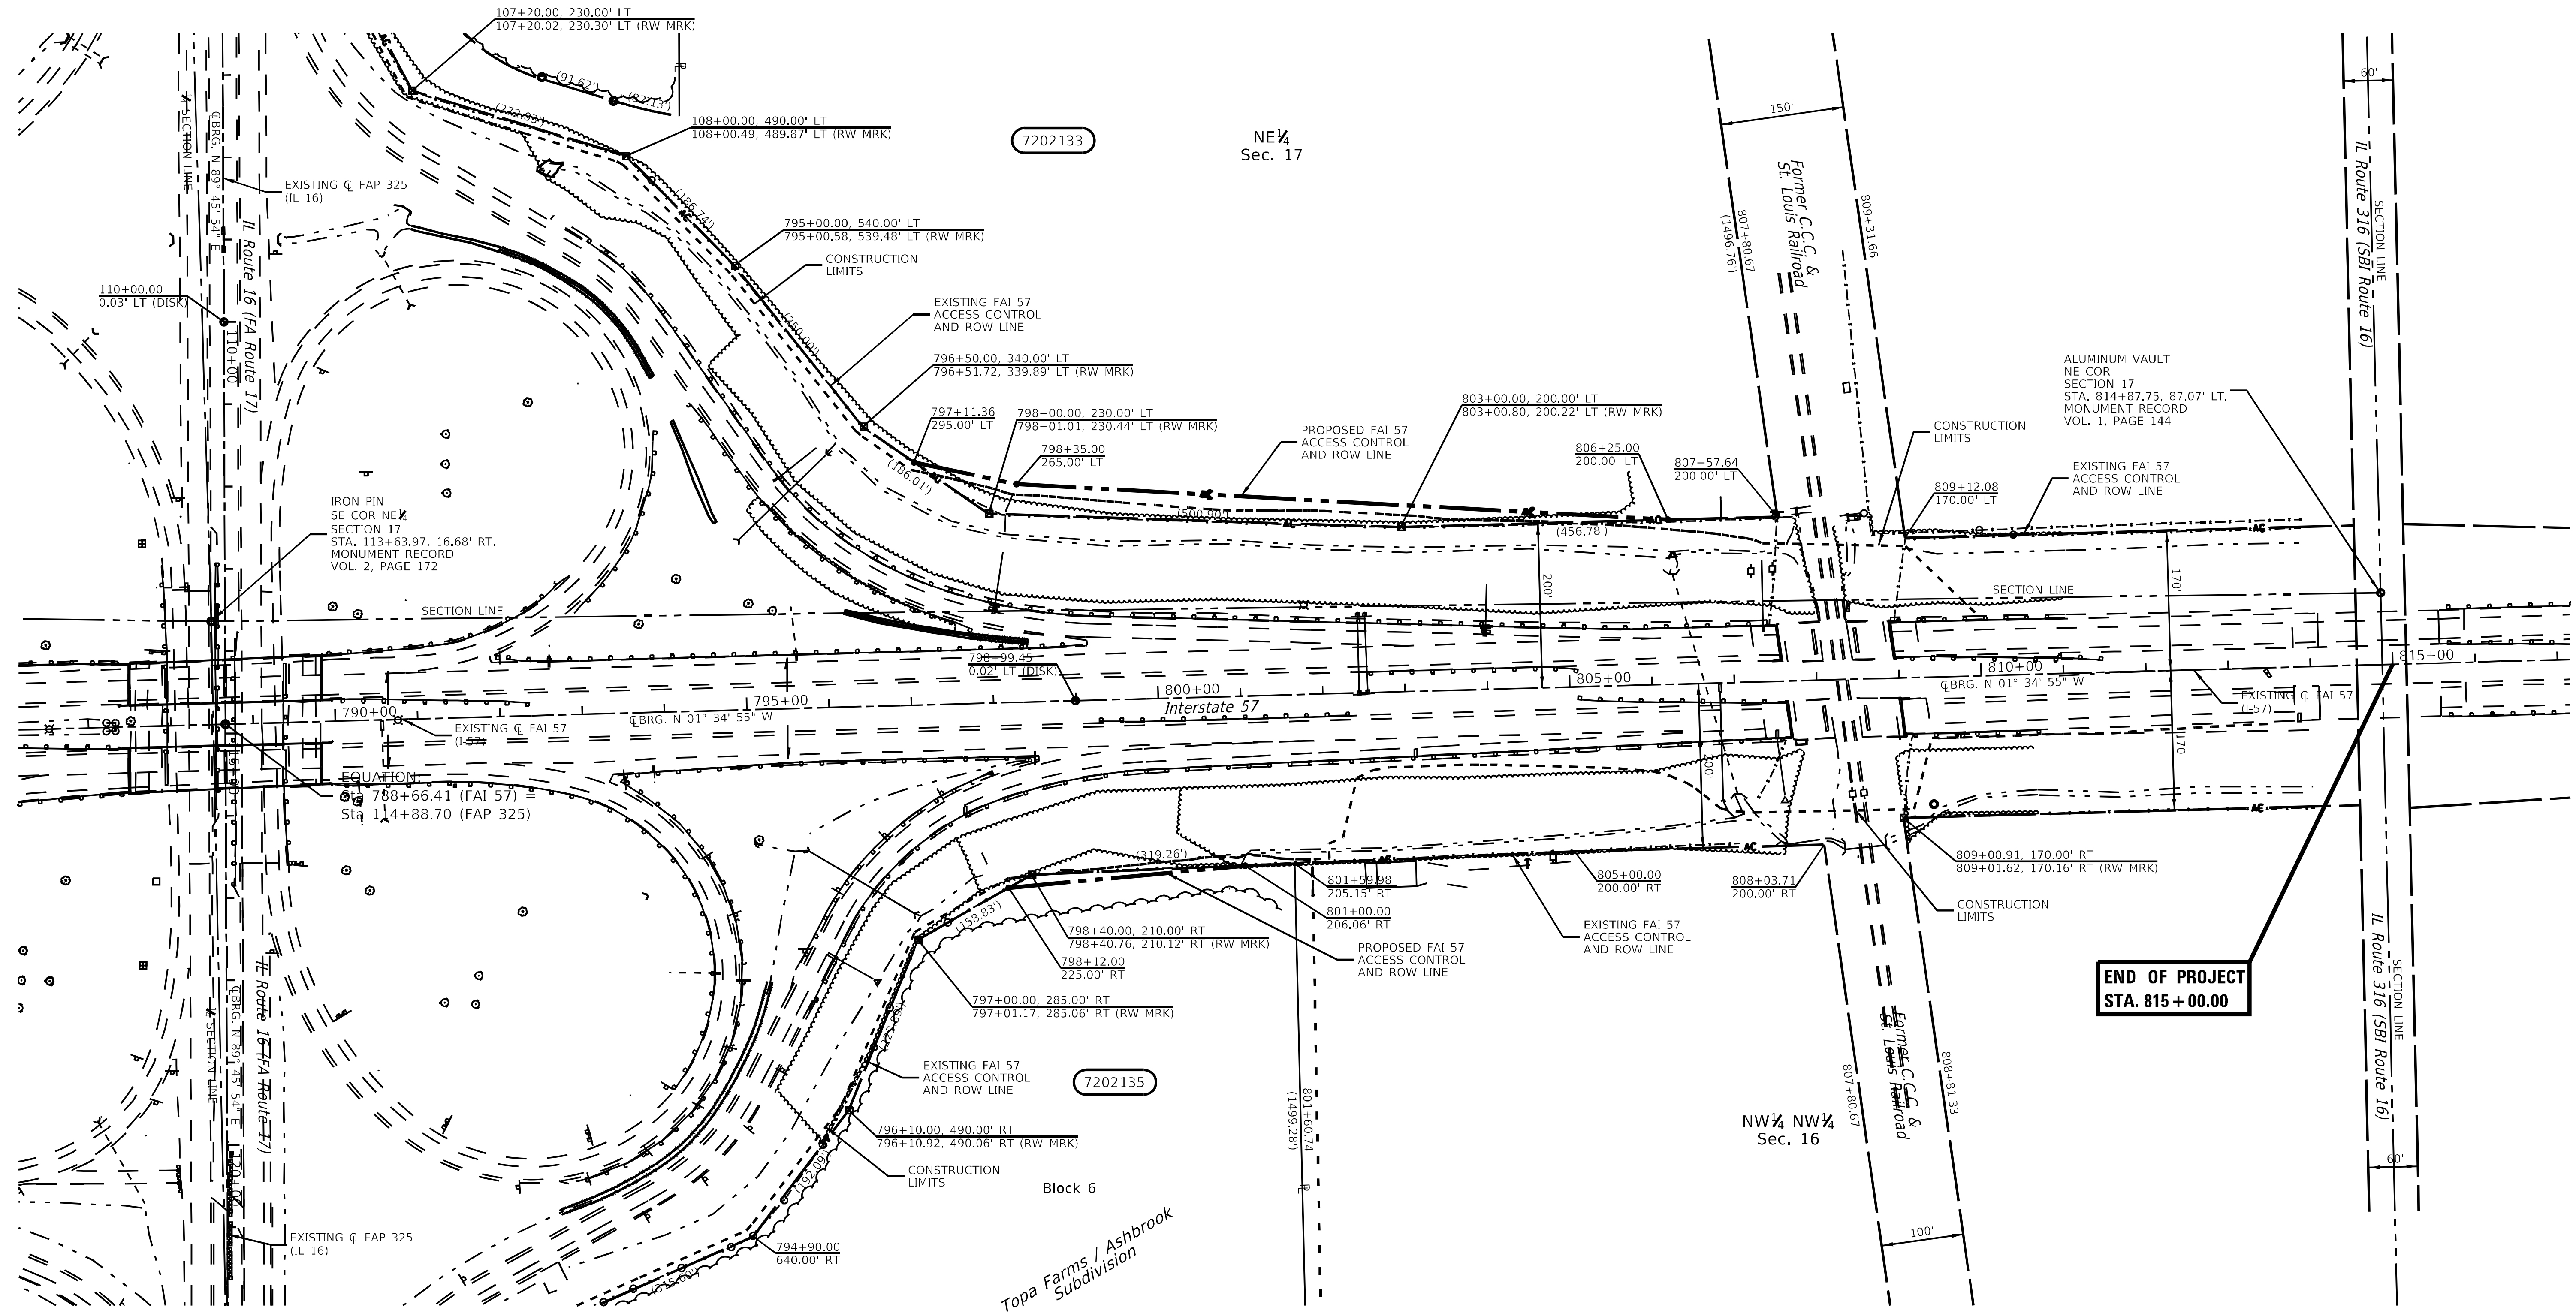

- SET IRON PIN
- SET MAG NAIL
- EXISTING IRON PIN
- EXISTING NAIL/DRILL HOLE
- EXISTING CHISELED "X"
- EXISTING ALUMINUM DISK
- EXISTING STONE
- EXISTING ROW MARKER
- (R) - RECORDED DISTANCE

NOTE:
BEARINGS ARE REFERENCED TO THE
ILLINOIS STATE PLANE COORDINATE
SYSTEM EAST ZONE DATUM OF 1983(07)
TEMPORARY EASEMENTS NEEDED FOR A
WORK AREA

END OF PROJECT
STA. 815 + 00.00

PARCEL	OWNER	AREA TAKEN		EASEMENT	REM. AREA	INST	RECORDED				EXCESS	
		ADD	EXIST				MICRO FILM NO.	DATE	BOOK	PAGE	AREA	SOLD
7202133	MELVIN RE HOLDINGS, LLC, SPEER RE HOLDINGS, INC. & AJM, LLC	22,526 Sq. Ft.			1,418,767 Sq. Ft.							
7202135	TOPA FARMS, INC.	1,895 Sq. Ft.			2,143,870 Sq. Ft.							

STATE OF ILLINOIS
DEPARTMENT OF TRANSPORTATION


RIGHT OF WAY PLANS

USER NAME	= kaleb.hirtzel	DESIGNED -	JMD	REVISED -	
DRAWN -	JMD	REVISOR -		REVISOR -	
PLOT SCALE	= 200,000' / in.	CHECKED -	RDE	REVISOR -	
PLOT DATE	= 8/24/2024	DATE	= 03/08/2021	REVISOR -	

PROJECT		JOB NO. R-97-002-22	
SCALE: 1" = 100'	SHEET 3 OF 5 SHEETS	STA. 790+00 TO 815+00	

F.A.I. RTE.	SECTION	COUNTY	TOTAL SHEETS	SHEET NO.
57	(15-22HB-4)BR (15-22)R	COLES	1086	545
CONTRACT NO. 74435				
FED. ROAD DIST. NO.	ILLINOIS	FED. AID PROJECT		

T.12N.-R.8E., 3rd P.M., LAFAYETTE TWP.

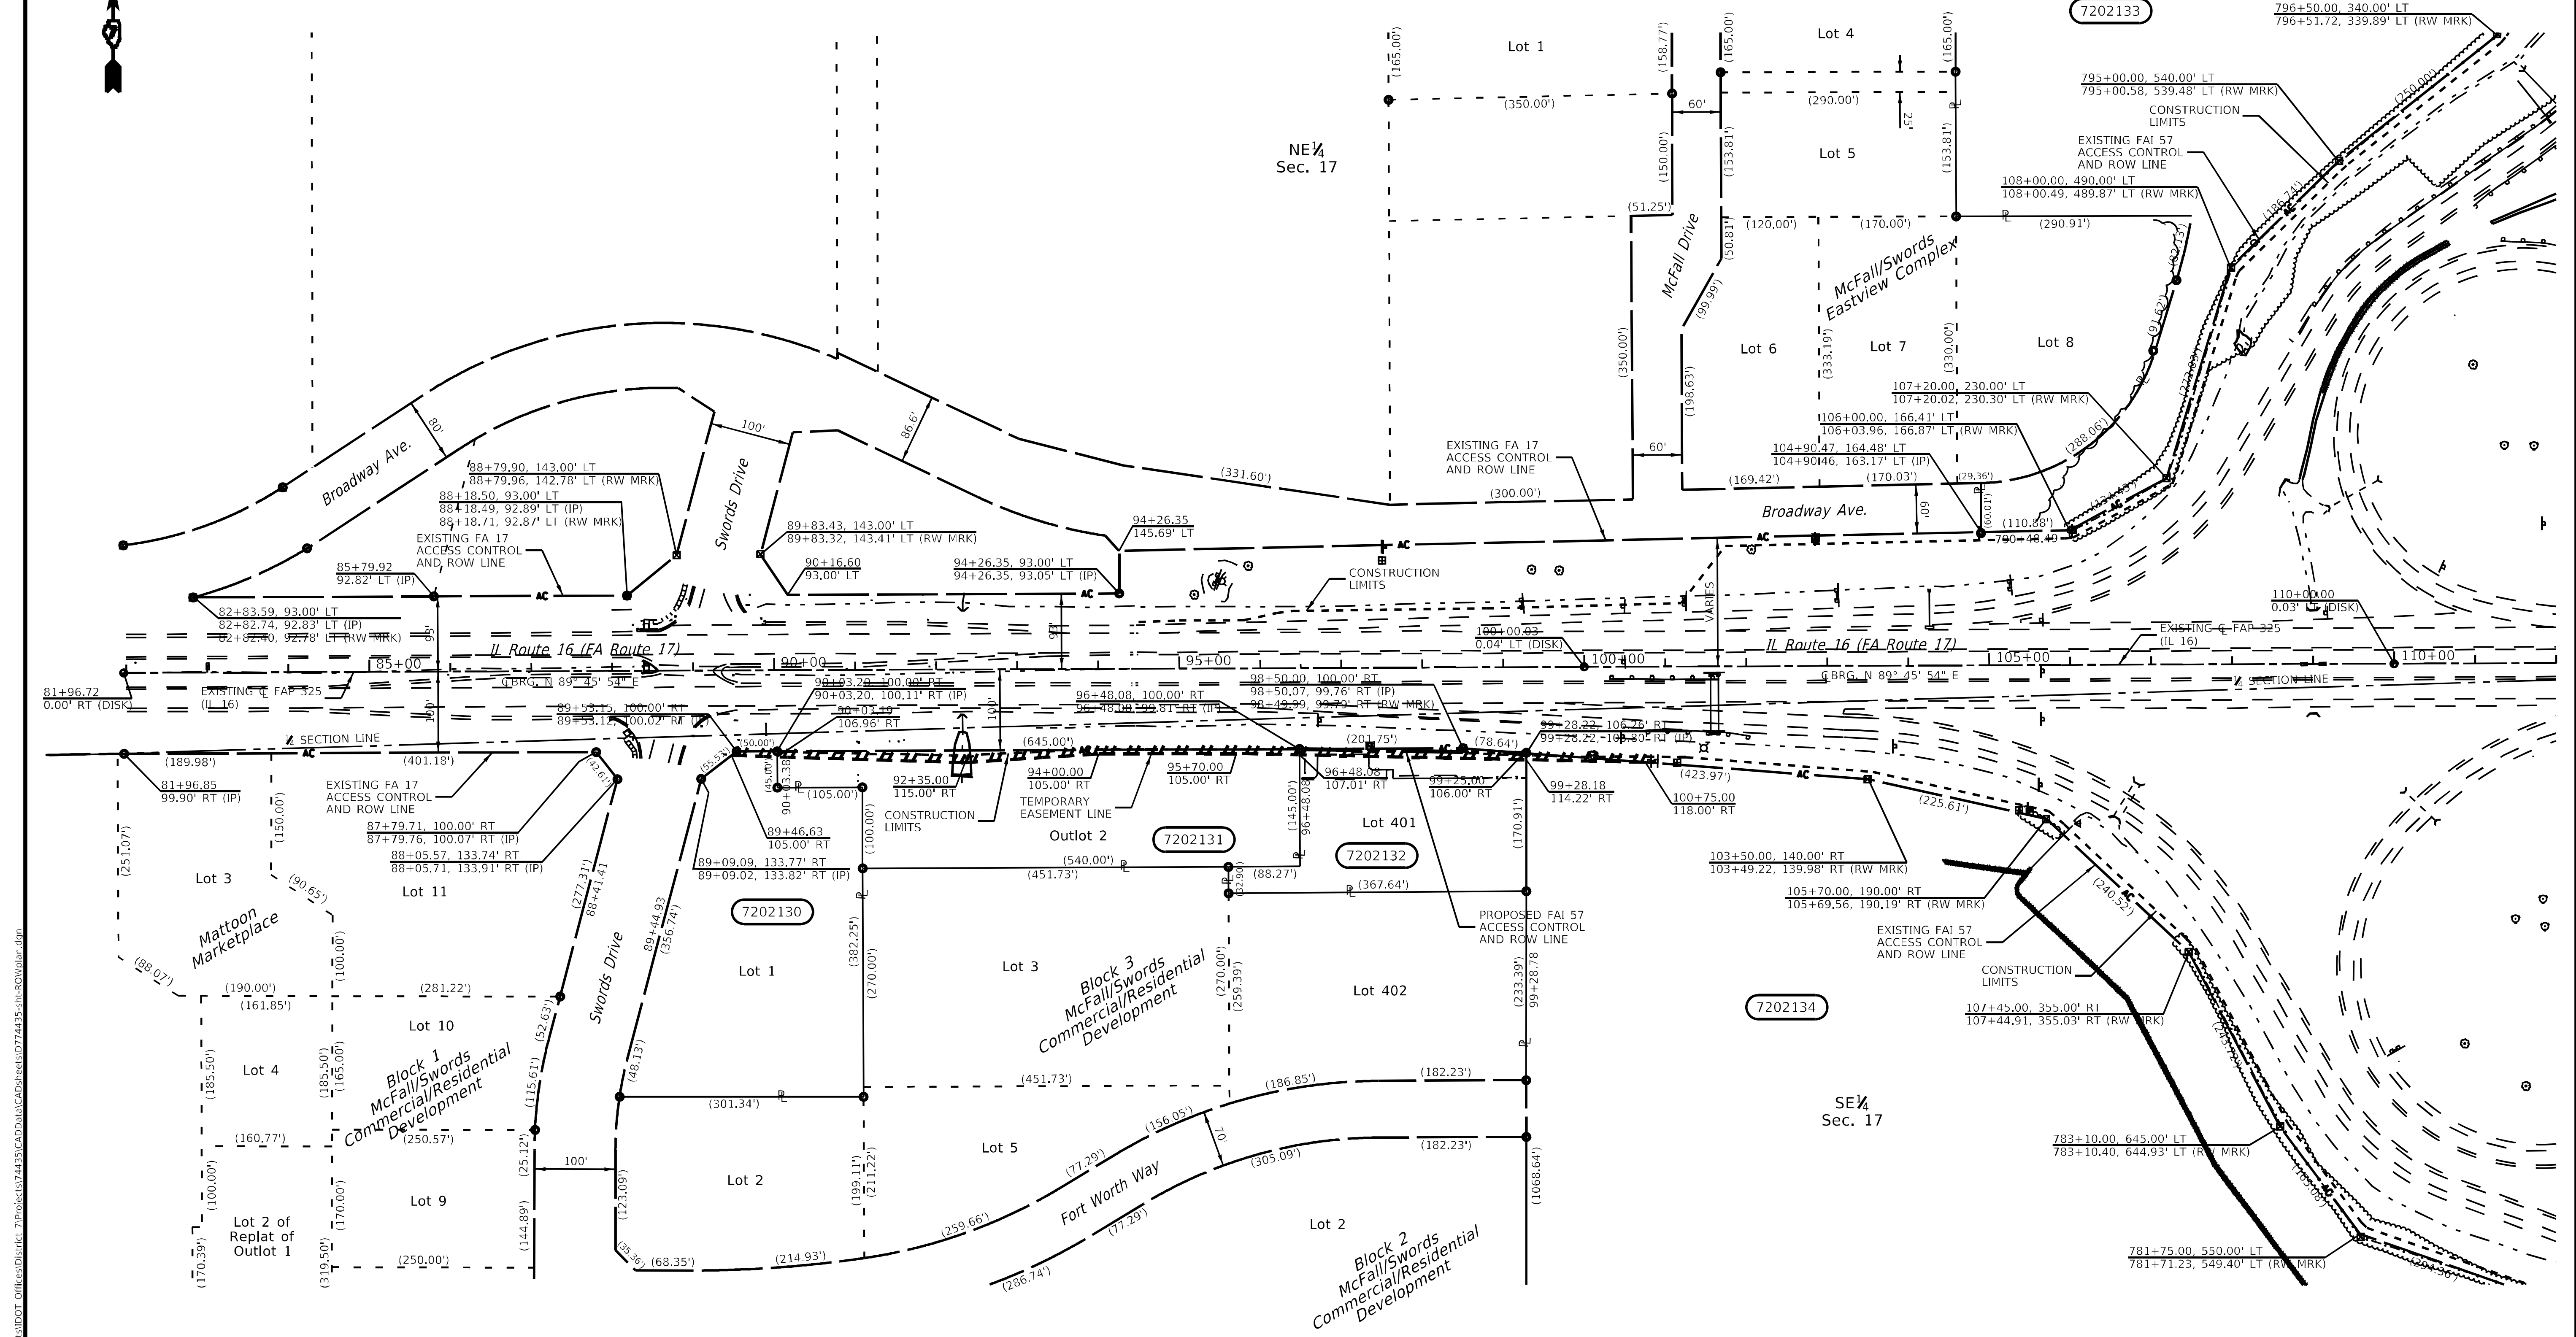

MODEL: Default
FILE: Staples - mattoon-bldg.dwg
PROJECT: 74435-CADD-Data-CAD-sheets-0774435-sh-ROW-plans.dwg
PROJECT: 74435-CADD-Data-CAD-sheets-0774435-sh-ROW-plans.dwg

NOTE:
BEARINGS ARE REFERENCED TO THE
ILLINOIS STATE PLANE COORDINATE
SYSTEM EAST ZONE DATUM OF 1983(07)


TEMPORARY EASEMENTS NEEDED FOR A
WORK AREA

- SET IRON PIN
- SET MAG NAIL
- EXISTING IRON PIN
- EXISTING NAIL/DRILL HOLE
- EXISTING CHISELED "X"
- EXISTING ALUMINUM DISK
- EXISTING STONE
- EXISTING ROW MARKER
- (R) - RECORDED DISTANCE

PARCEL	OWNER	AREA TAKEN		EASEMENT	REM. AREA	INST	RECORDED			EXCESS	
		ADD	EXIST				MICRO FILM NO.	DATE	BOOK	PAGE	AREA
7202130	STAPLES - MATTOON BUILDING, LLC			322 Sq. Ft.							
7202131	KENNETH R. MCFALL & BEVERLY MCFALL SWORDS			5,514 Sq. Ft.							
7202132	EB5 DEVELOPMENT, LLC	606 Sq. Ft.		2,123 Sq. Ft.	51,574 Sq. Ft.						
7202134	MELVIN RE HOLDINGS, LLC, SPEER RE HOLDINGS, INC. & AJM, LLC.			585 Sq. Ft.							

STATE OF ILLINOIS DEPARTMENT OF TRANSPORTATION	RIGHT OF WAY PLANS			F.A.I. RTE.		SECTION	COUNTY	TOTAL SHEETS	SHEET NO.
	PROJECT			57	(15-22HB-4)BR	(15-22)R	COLES	1086	546
	SHEET 4 OF 5 SHEETS			JOB NO. R-97-002-22		CONTRACT NO. 74435			
	SCALE: 1" = 100'			STA. 82+00 TO 112+00		FED. ROAD DIST. NO. ILLINOIS FED. AID PROJECT			

T.12N.-R.8E., 3rd P.M., LAFAYETTE TWP.

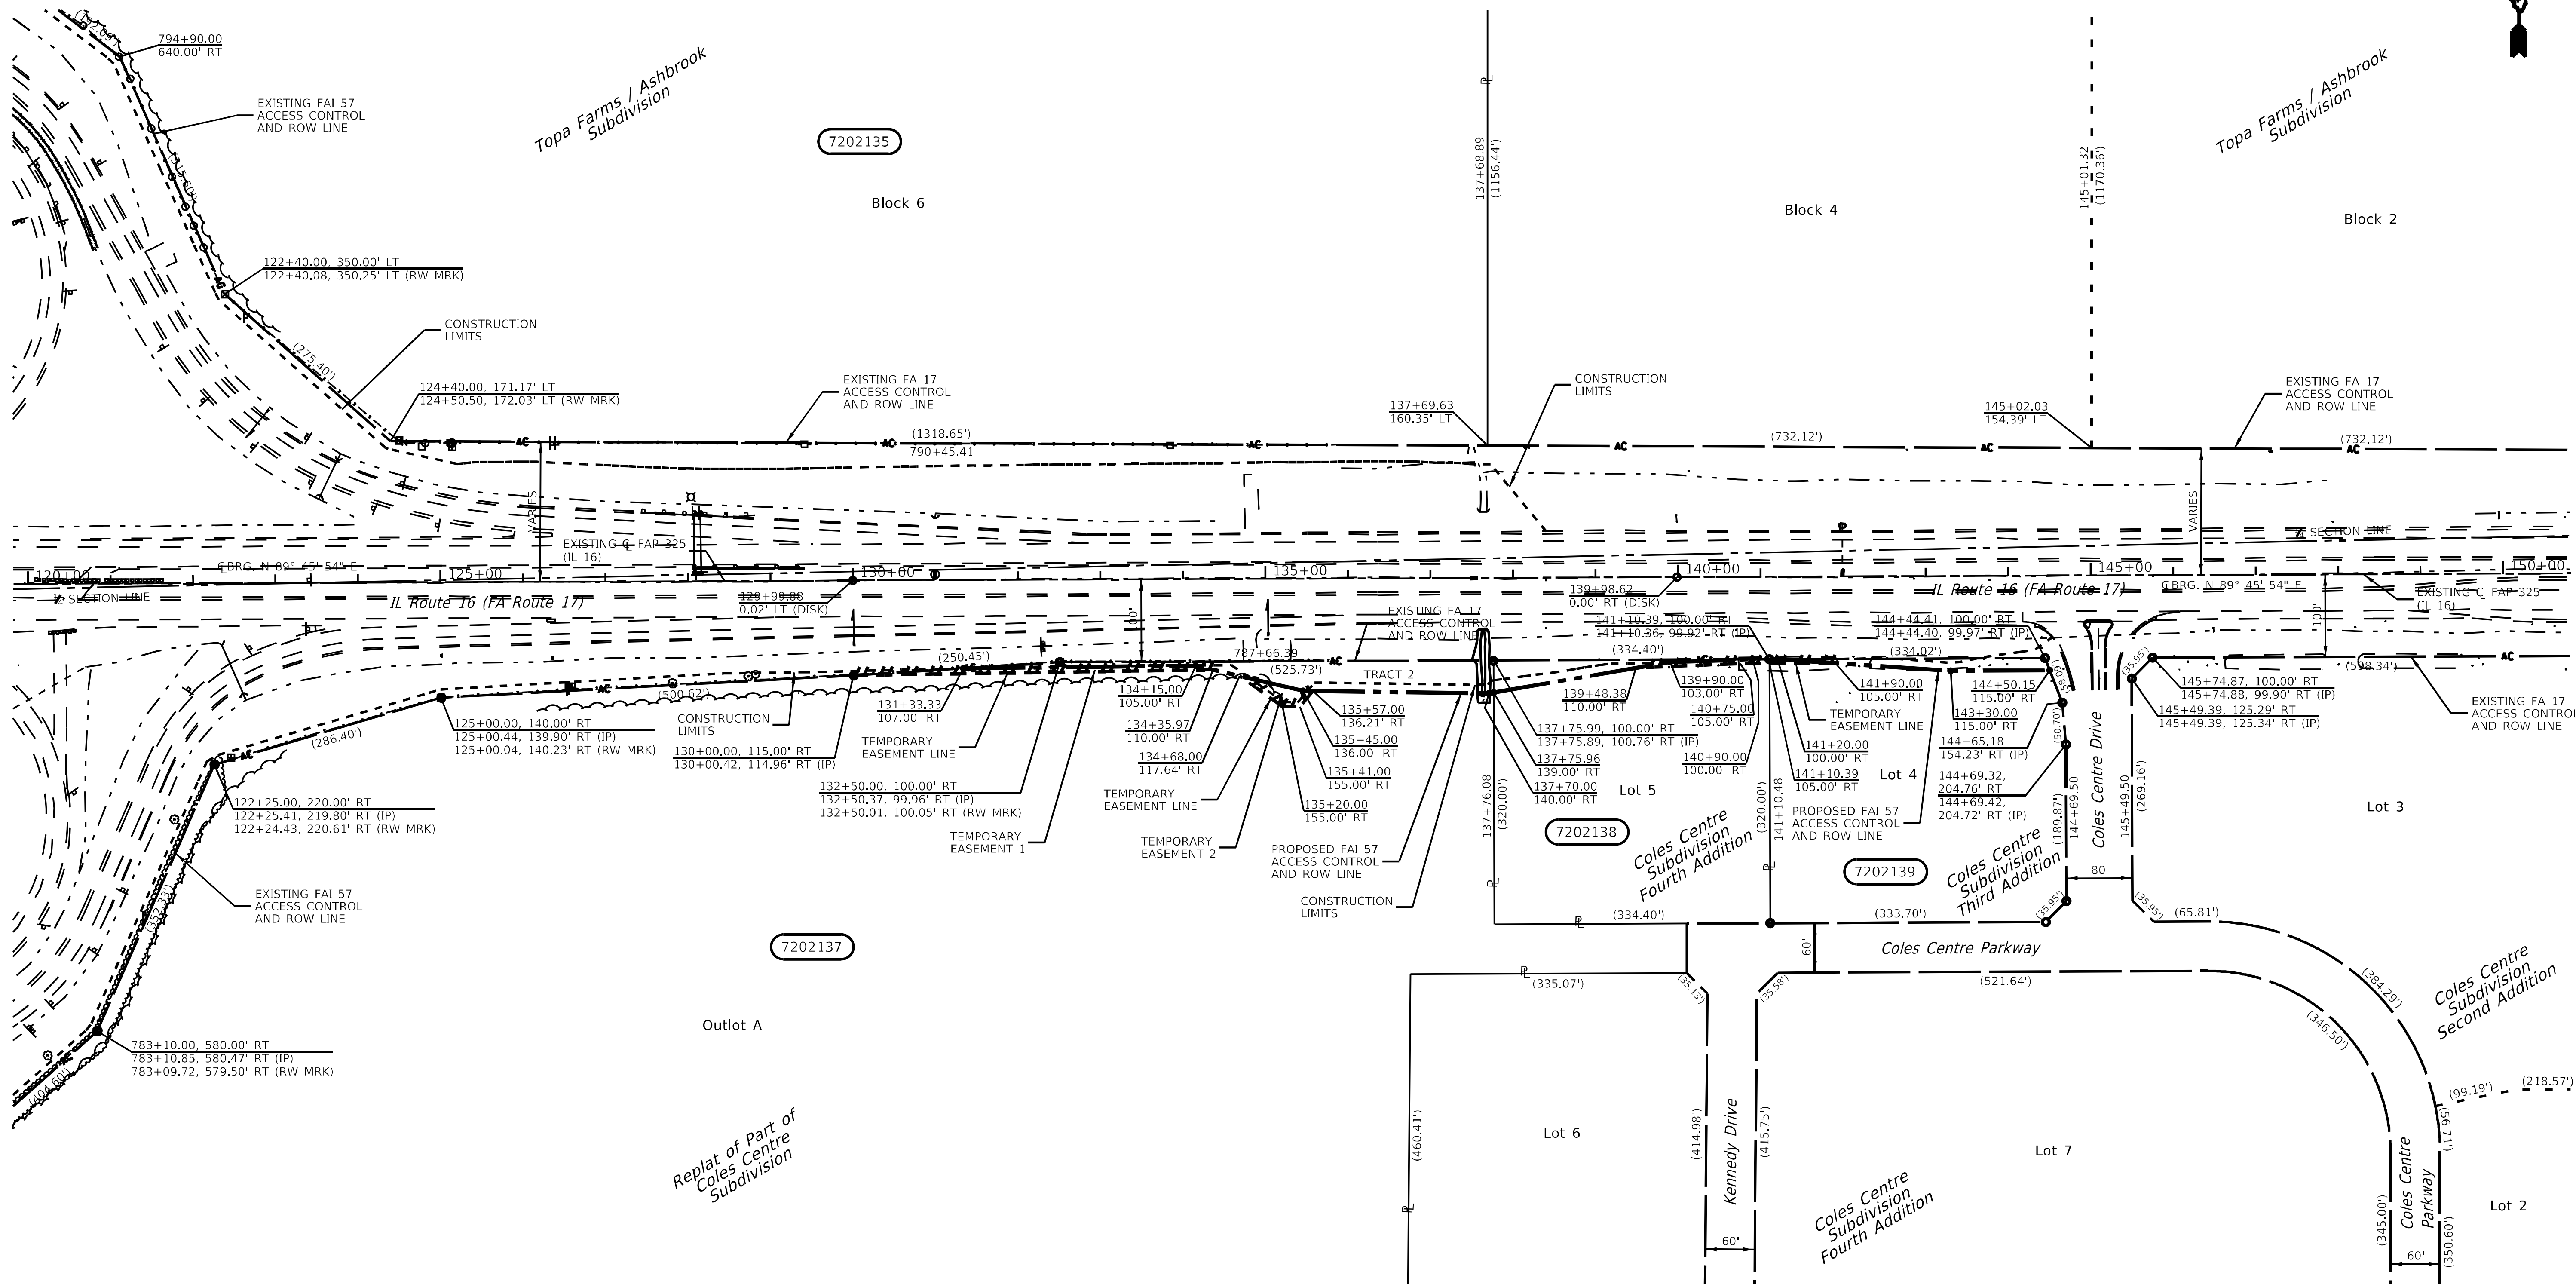

PARCEL	OWNER	AREA TAKEN		EASEMENT	REM. AREA	INST	RECORDED				EXCESS	
		ADD	EXIST				MICRO FILM NO.	DATE	BOOK	PAGE	AREA	SOLD
7202137	COLES CENTRE, LLC	26,053 Sq. Ft.		3,411 Sq. Ft.	4,893,718 Sq. Ft.							
	TRACT 1	13,320 Sq. Ft.										
	TRACT 2	12,733 Sq. Ft.										
	TEMPORARY EASEMENT 1			2,136 Sq. Ft.								
	TEMPORARY EASEMENT 2			1,275 Sq. Ft.								
7202138	COLES CENTRE, LLC	4,644 Sq. Ft.		706 Sq. Ft.	102,346 Sq. Ft.							
7202139	MATTOON 101 MEDICAL PROPERTIES, LLC	3,334 Sq. Ft.		223 Sq. Ft.	110,317 Sq. Ft.							

STATE OF ILLINOIS
DEPARTMENT OF TRANSPORTATION



RIGHT OF WAY PLANS


PROJECT: SHEET 5 OF 5 SHEETS
JOB NO. R-97-002-22
STA. 120+00 TO 150+00

F.A.I. RTE.	SECTION	COUNTY	TOTAL SHEETS	SHEET NO.
57	(15-22HB-4)BR (15-22)R	COLES	1086	547
CONTRACT NO. 74435				
FED. ROAD DIST. NO.	ILLINOIS	FED. AID PROJECT		

MODEL: Default
FILE: State - subdivide-row.bentley.com/PWD/OT/Document/1DOT/Office/Divide - 7/Projects/74435/CADD/Data/CAD/Sheet/0774435-sh+ROW.bsp.dgn

USER NAME	= kaleb.hirtzel	DESIGNED -	JMD	REVISED -	
DRAWN	- JMD	REVISED -			
PLOT SCALE	= 200,0000 ' / in.	CHECKED -	RDE	REVISED -	
PLOT DATE	= 8/24/2024	DATE	- 03/11/2021	REVISED -	

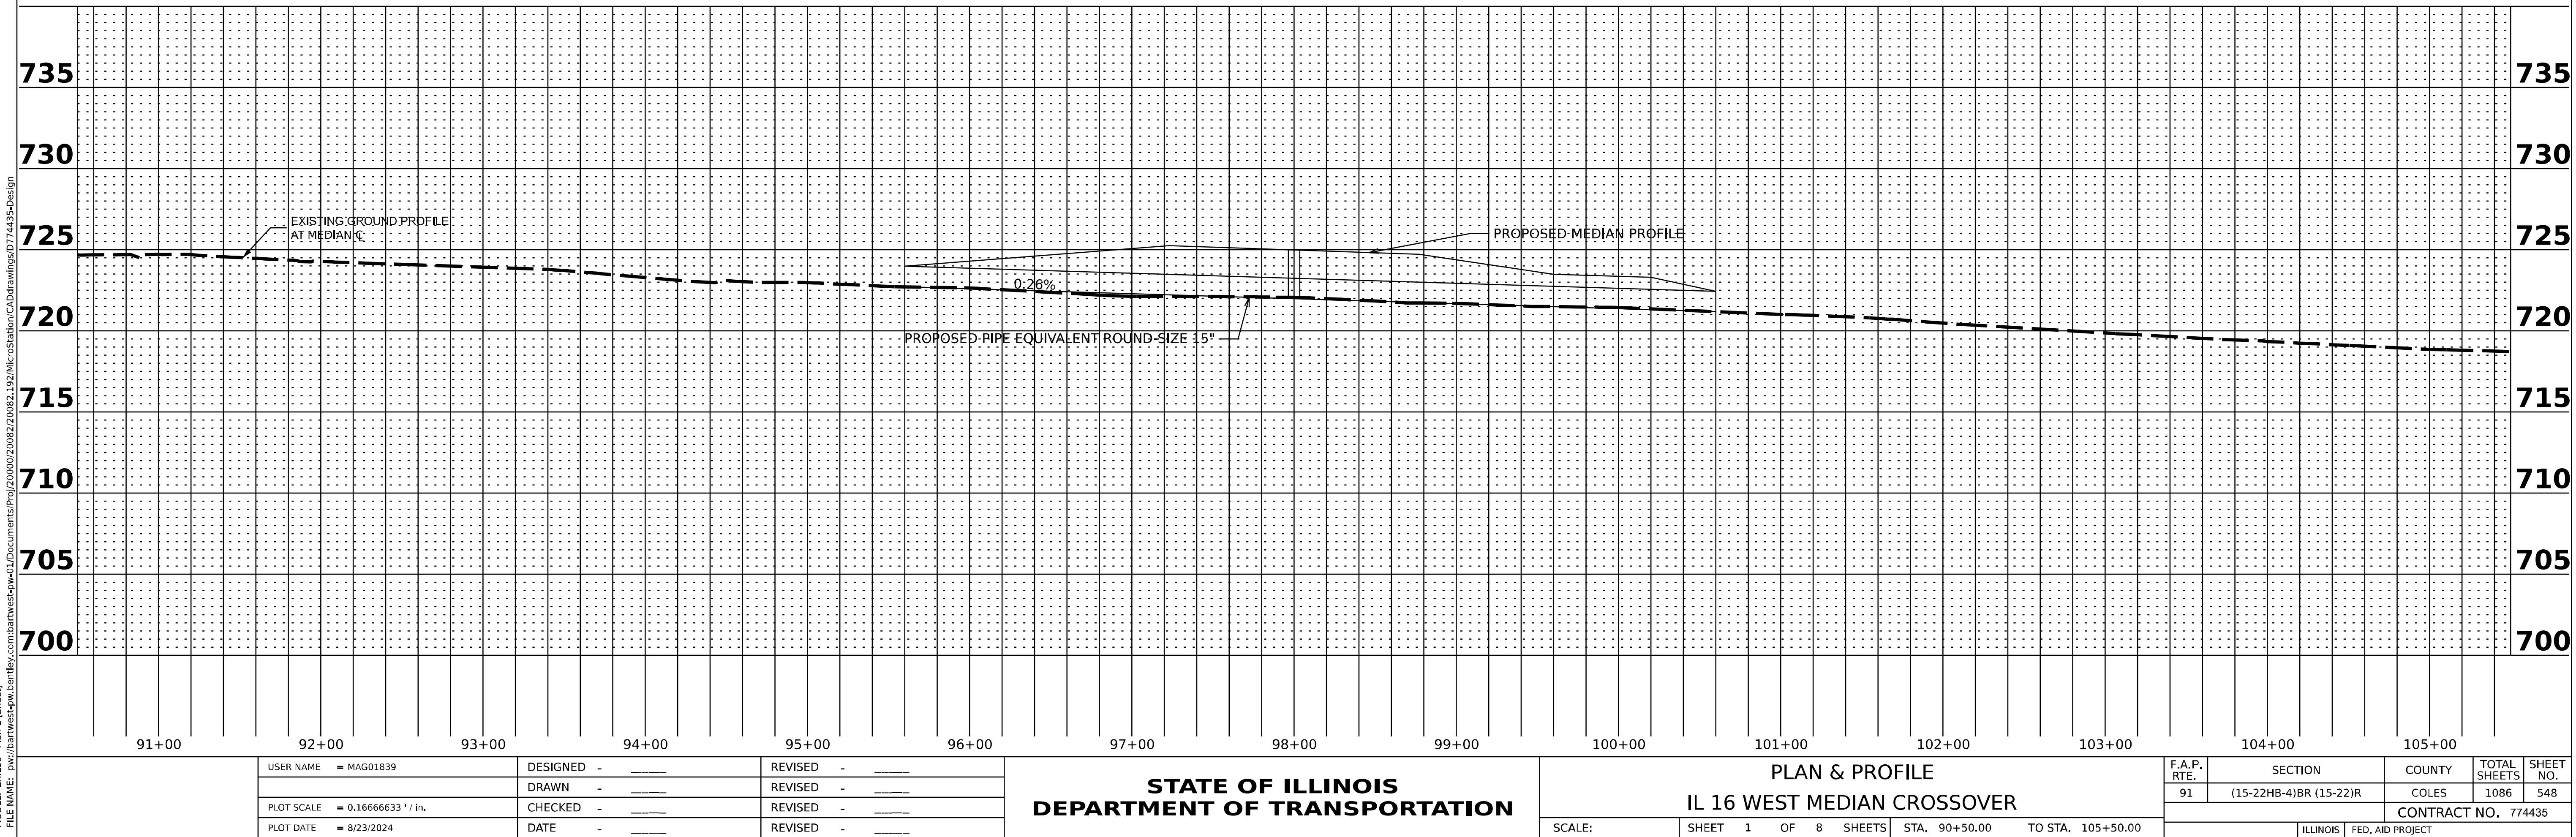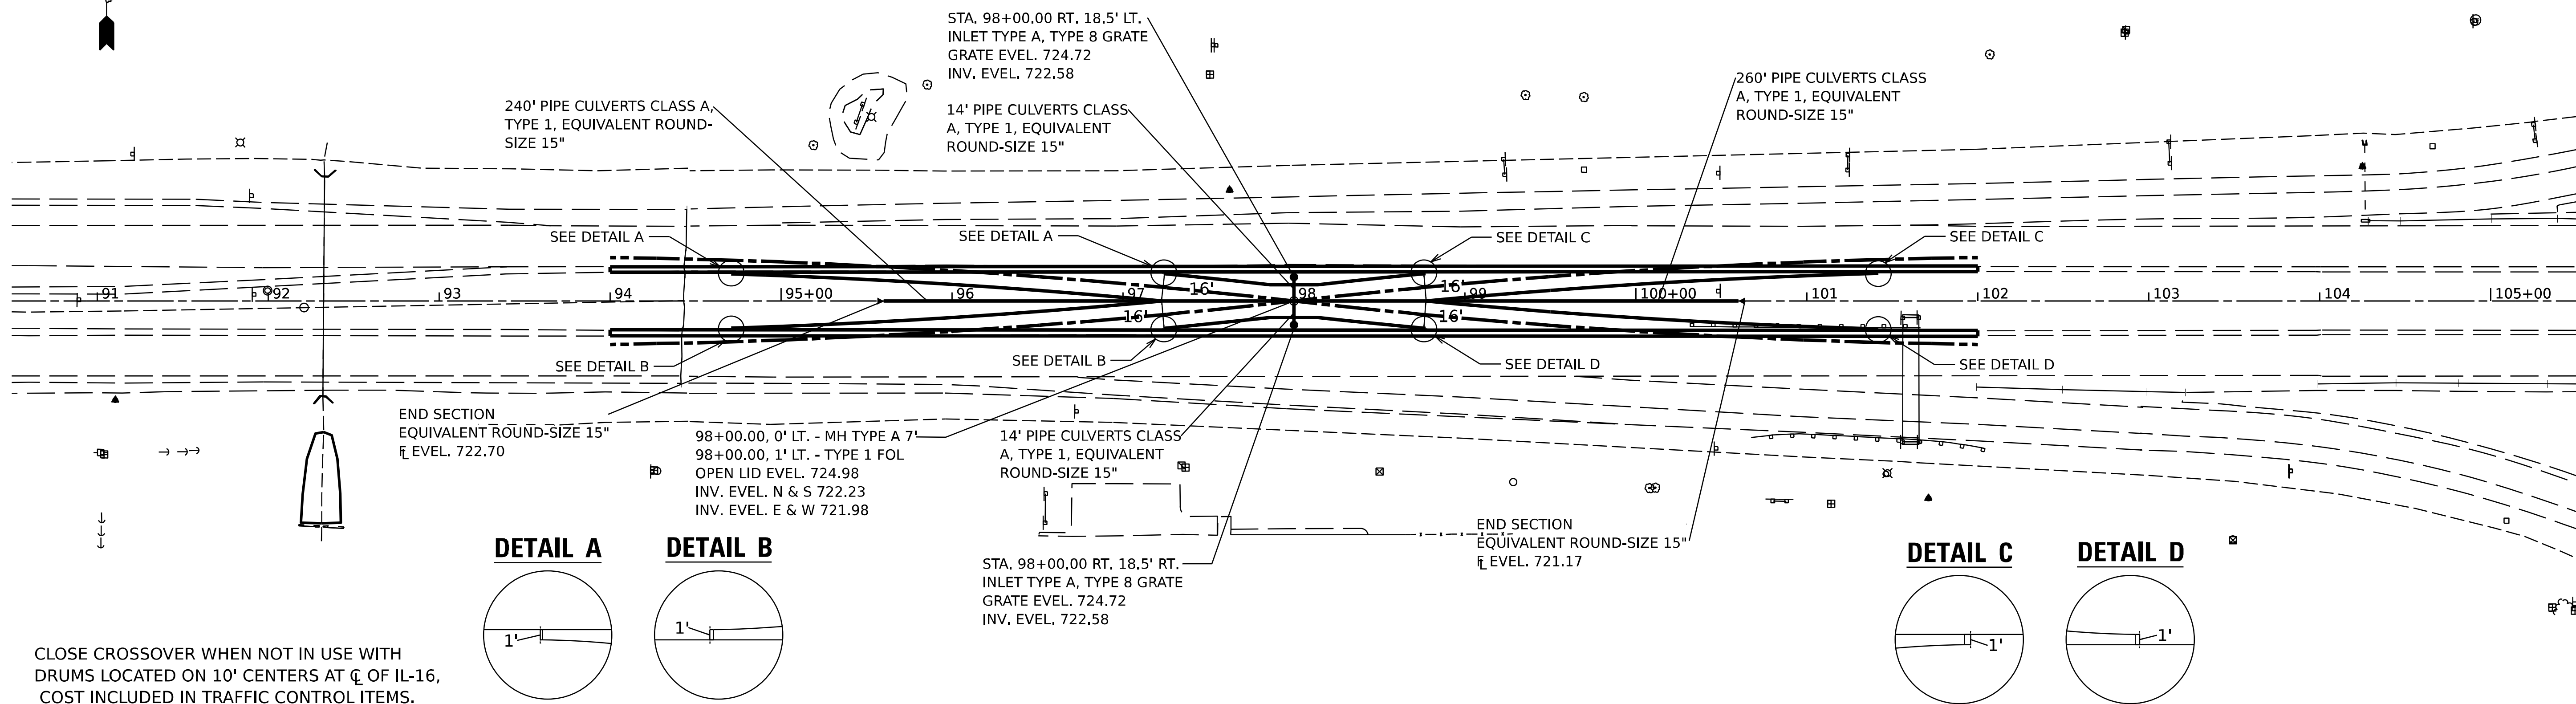

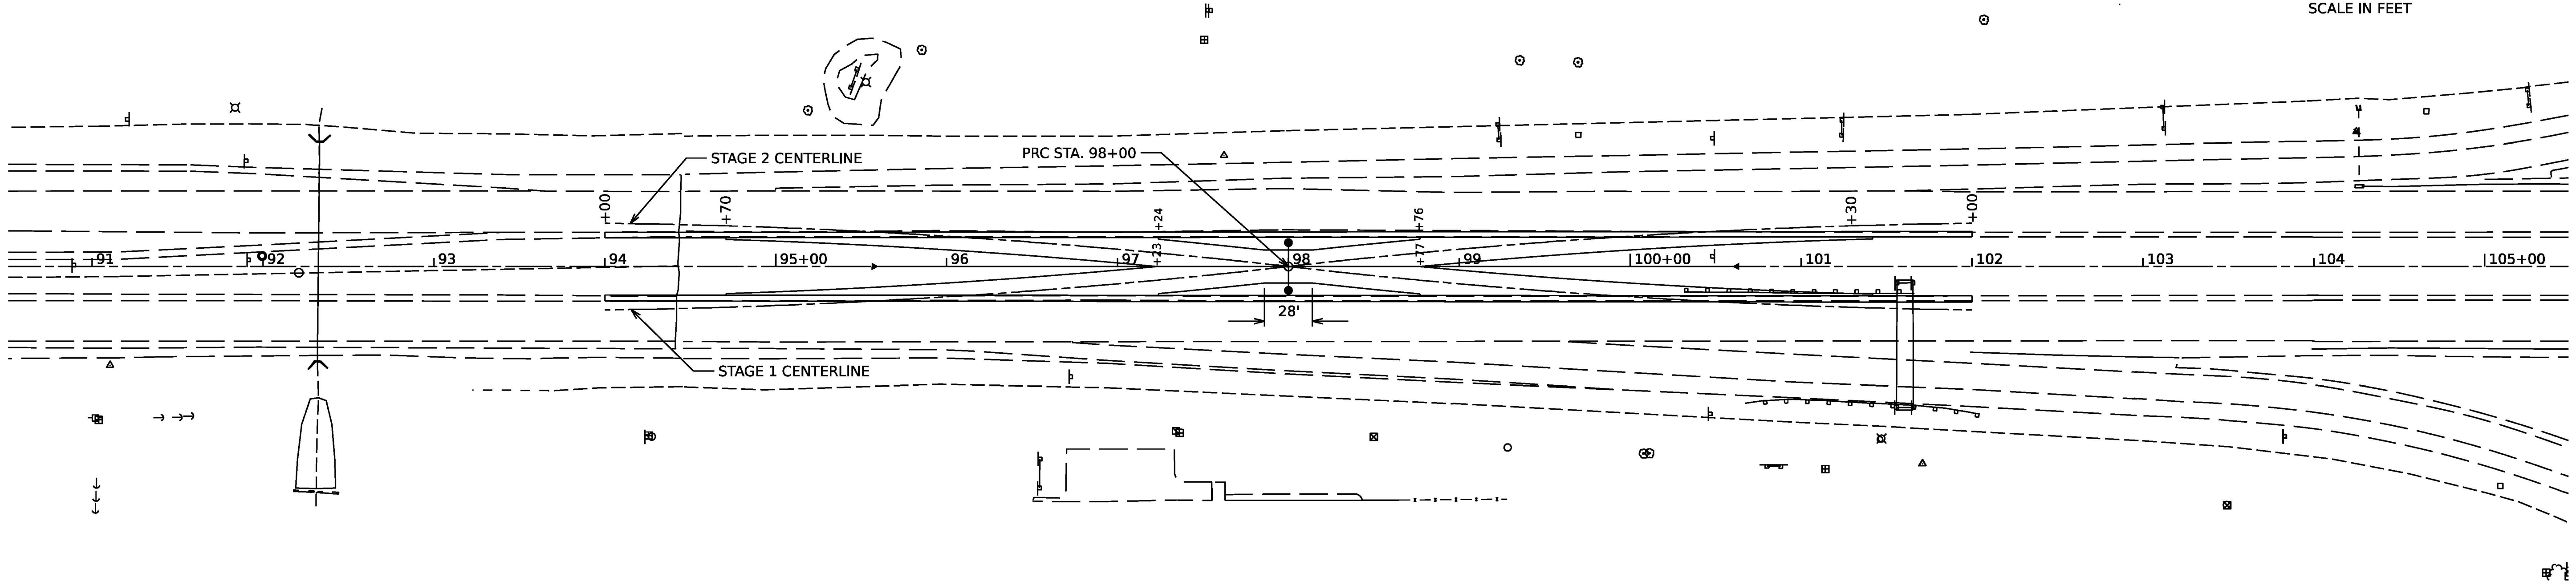

PROP. CURVE STG2CL WC01
PI STA. = 2+00.66
Δ = 5° 44' 37" (RT)
D = 1° 25' 57"
R = 4000.00'
T = 200.66'
L = 400.97
E = 5.02

PROP. CURVE STG1CL WC01
PI STA. = 2+00.66
Δ = 5° 44' 37" (LT)
D = 1° 25' 57"
R = 4000.00'
T = 200.66'
L = 400.97
E = 5.02

PROP. CURVE STG1CL WC02
PI STA. = 2+00.66
Δ = 5° 44' 37" (RT)
D = 1° 25' 57"
R = 4000.00'
T = 200.66'
L = 400.97
E = 5.02

PROP. CURVE STG2CL WC02
PI STA. = 2+00.66
Δ = 5° 44' 37" (LT)
D = 1° 25' 57"
R = 4000.00'
T = 200.66'
L = 400.97
E = 5.02

WEST CROSSOVER ELEVATION AND OFFSET DATA														
C.L. STATION	STAGE 1 CENTERLINE	STAGE 2 CENTERLINE	E.O.P. LEFT OF C.L.		E.O.P. LEFT OF C.L.		BREAK POINT LEFT		E.O.P. RIGHT OF C.L.		E.O.P. RIGHT OF C.L.		BREAK POINT RIGHT	
IL-16	OFFSET (FT)	OFFSET (FT)	OFFSET (FT)	ELEV.	OFFSET (FT)	ELEV.	OFFSET (FT)	ELEV.	OFFSET (FT)	ELEV.	OFFSET (FT)	ELEV.	OFFSET (FT)	ELEV.
94+00.00	25.41	-25.41												
94+25.00	25.00	-25.00												
94+50.00	24.43	-24.43												
94+75.00	23.70	-23.70	-15.70	725.96			-16.96	725.99	15.70	726.07			16.96	726.09
95+00.00	22.82	-22.82	-14.82	725.88			-16.96	725.93	14.82	726.00			16.96	726.05
95+25.00	21.79	-21.79	-13.78	725.83			-16.96	725.91	13.78	725.93			16.96	726.00
95+50.00	20.59	-20.59	-12.58	725.77			-16.96	725.88	12.58	725.85			16.96	725.95
95+75.00	19.24	-19.24	-11.23	725.71			-16.96	725.86	11.23	725.76			16.96	725.90
96+00.00	17.74	-17.74	-9.72	725.63			-16.96	725.82	9.72	725.68			16.96	725.85
96+25.00	16.07	-16.07	-8.05	725.52			-16.96	725.75	8.05	725.54			16.96	725.75
96+50.00	14.25	-14.25	-6.23	725.44			-16.96	725.72	6.23	725.42			16.96	725.66
96+75.00	12.27	-12.27	-4.24	725.30			-16.96	725.62	4.24	725.30			16.96	725.56
97+00.00	10.13	-10.13	-2.10	725.23			-16.96	725.52	2.10	725.25			16.96	725.47
97+25.00	7.84	-7.84			-15.87	725.29					15.87	725.35		
97+50.00	5.38	-5.38			-13.42	725.20					13.42	725.27		
97+75.00	2.77	-2.77			-10.82	725.11					10.82	725.18		
98+00.00	0.00	0.00			-10.00	725.08					10.00	725.08		
98+25.00	-2.77	2.77			-10.82	724.96					10.82	724.99		
98+50.00	-5.38	5.38			-13.42	724.85					13.42	724.90		
98+75.00	-7.84	7.84			-15.87	724.76					15.87	724.80		
99+00.00	-10.13	10.13	-2.10	724.58			-16.96	724.73	2.10	724.56			16.96	724.73
99+25.00	-12.27	12.27	-4.24	724.42			-16.96	724.63	4.24	724.45			16.96	724.65
99+50.00	-14.25	14.25	-6.23	724.34			-16.96	724.52	6.23	724.37			16.96	724.57
99+75.00	-16.07	16.07	-8.05	724.25			-16.96	724.41	8.05	724.29			16.96	724.49
100+00.00	-17.74	17.74	-9.72	724.18			-16.96	724.31	9.72	724.23			16.96	724.40
100+25.00	-19.24	19.24	-11.23	724.07			-16.96	724.21	11.23	724.16			16.96	724.30
100+50.00	-20.59	20.59	-12.58	723.99			-16.96	724.10	12.58	724.08			16.96	724.19
100+75.00	-21.79	21.79	-13.78	723.92			-16.96	724.00	13.78	724.01			16.96	724.08
101+00.00	-22.82	22.82	-14.82	723.85			-16.96	723.90	14.82	723.94			16.96	723.98
101+25.00	-23.70	23.70	-15.70	723.79			-16.96	723.81	15.70	723.86			16.96	723.88
101+50.00	-24.43	24.43												
101+75.00	-25.00	25.00												
102+00.00	-25.41	25.41												

MODEL: Default
FILE NAME: p:\j\bartwest-pw.bentley.com\bartwest-pw-01\Documents\Proj\2000\2008\20082.192\MicroStation\CD\Sheets\74435-plan-sheet



USER NAME = MAG01839	DESIGNED - ____	REVISED - ____
	DRAWN - ____	REVISED - ____
PLOT SCALE = 100,000' / in.	CHECKED - ____	REVISED - ____
PLOT DATE = 8/23/2024	DATE - ____	REVISED - ____


STATE OF ILLINOIS
DEPARTMENT OF TRANSPORTATION

IL 16 WEST MEDIAN CROSSOVER
ELEVATIONS AND OFFSETS

SCALE: SHEET 2 OF 8 SHEETS STA. 91+00.00 TO STA. 105+00.00

F.A.P RTE.	SECTION	COUNTY	TOTAL SHEETS	SHEET NO.
91	(15-22HB-4)BR (15-22)R	COLES	1086	549
CONTRACT NO. 774435				
ILLINOIS FED. AID PROJECT				

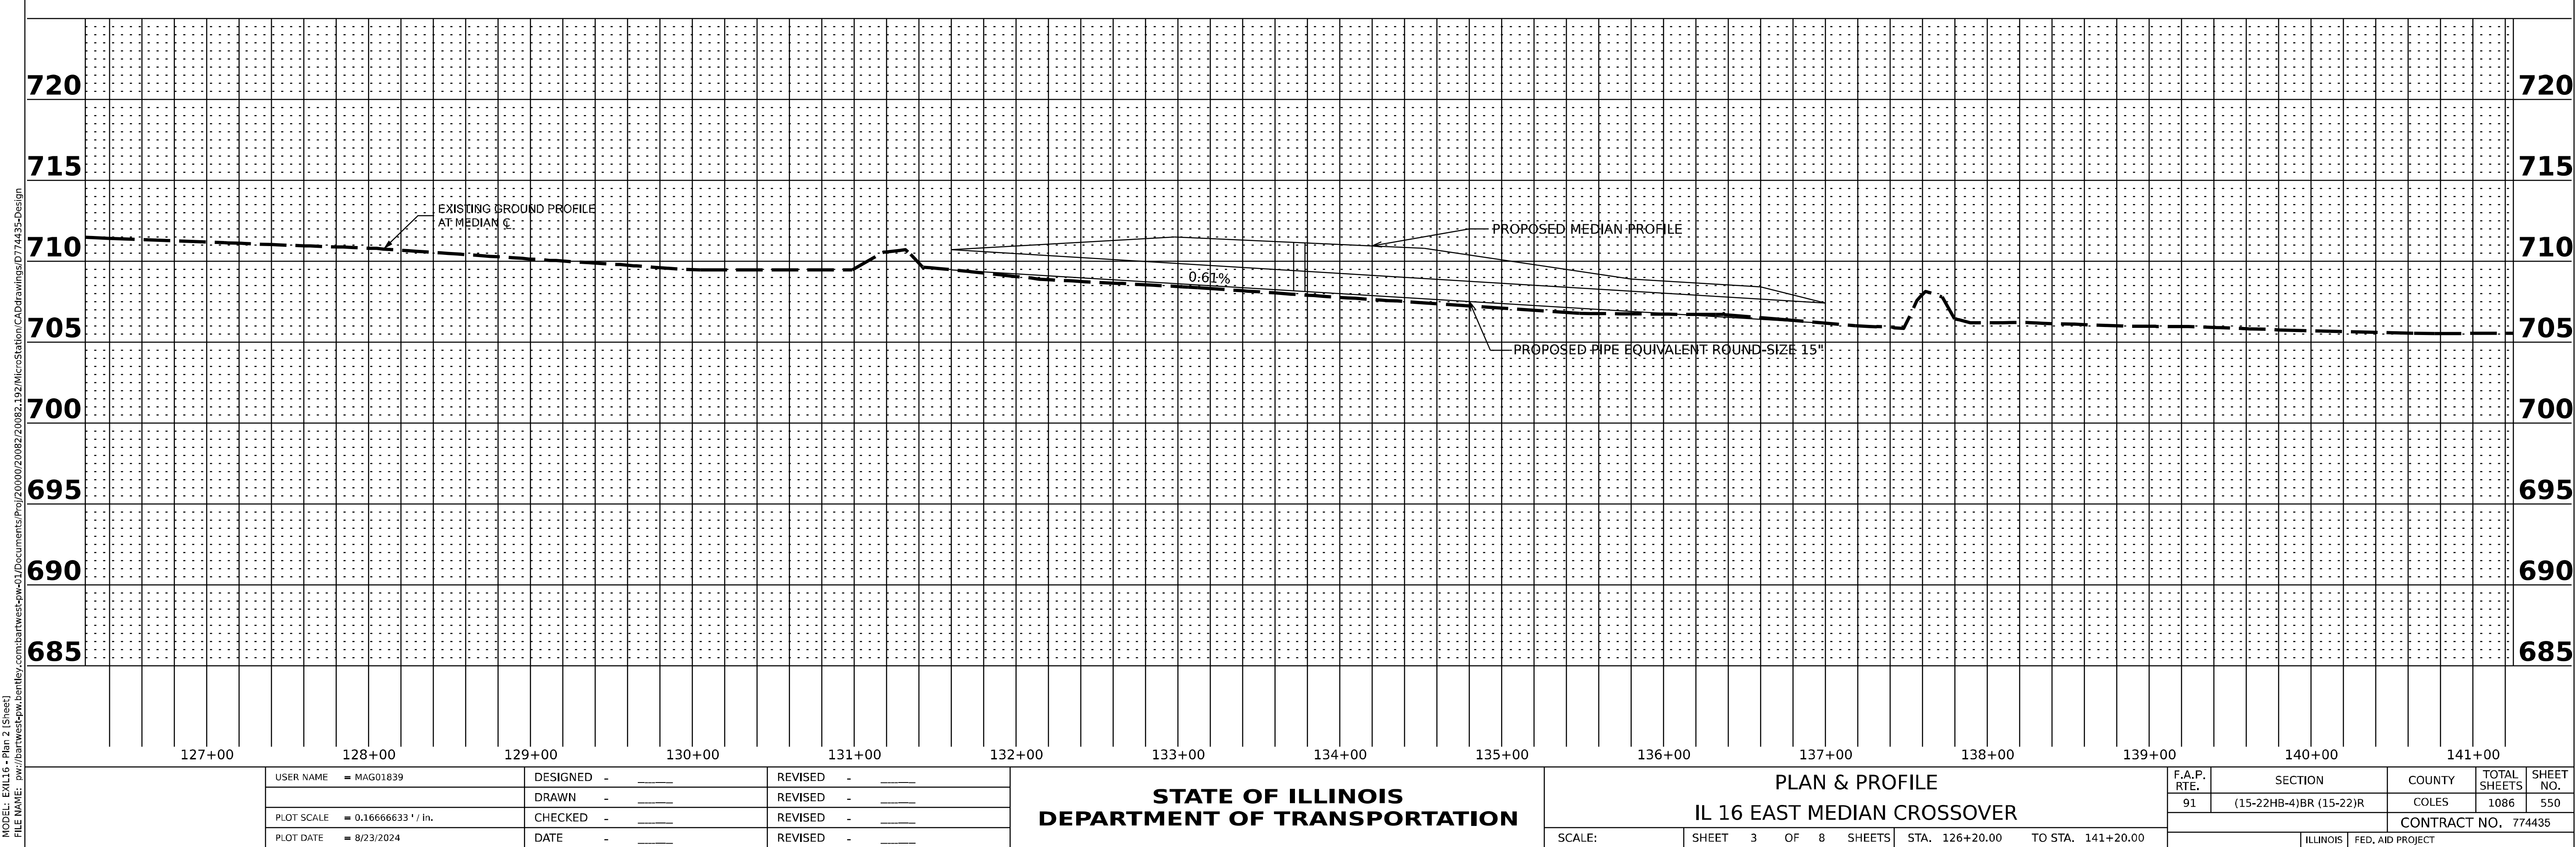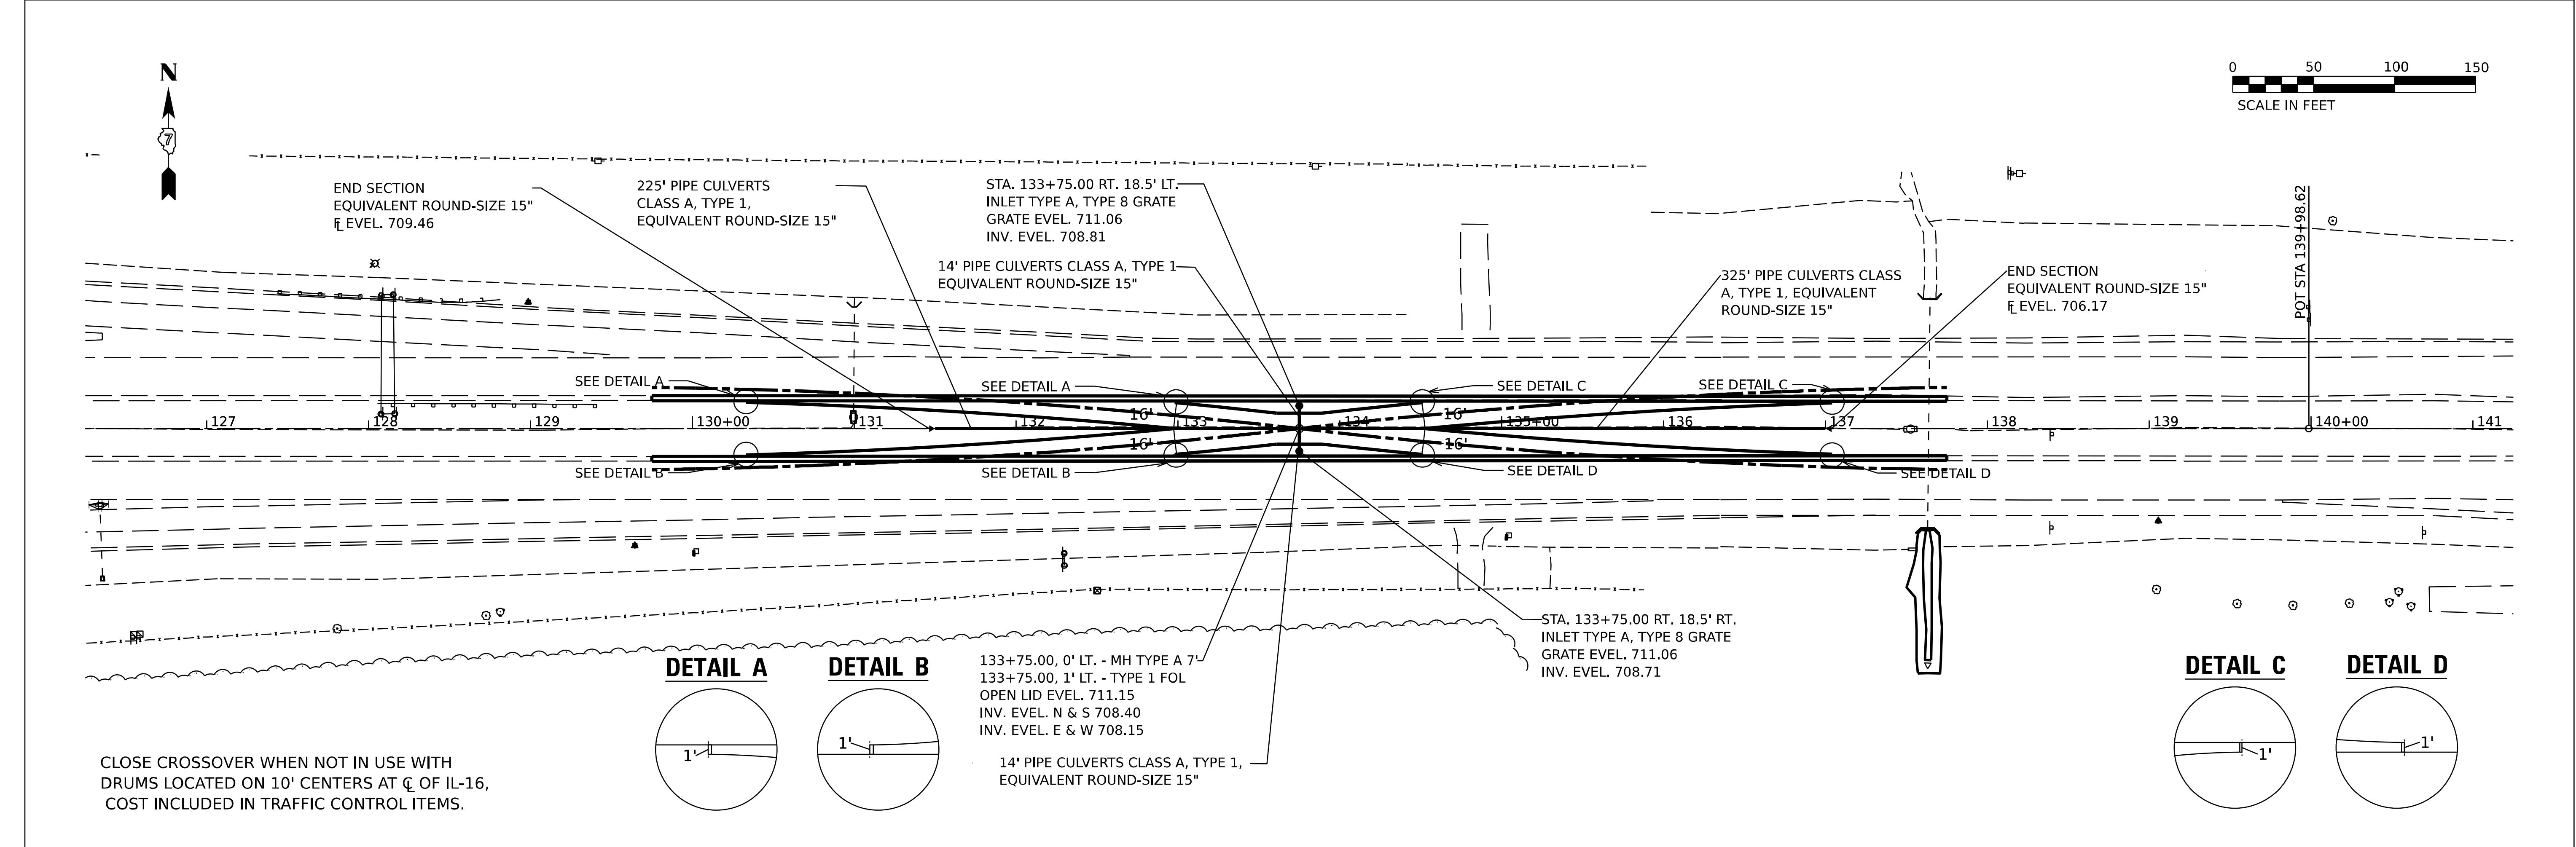


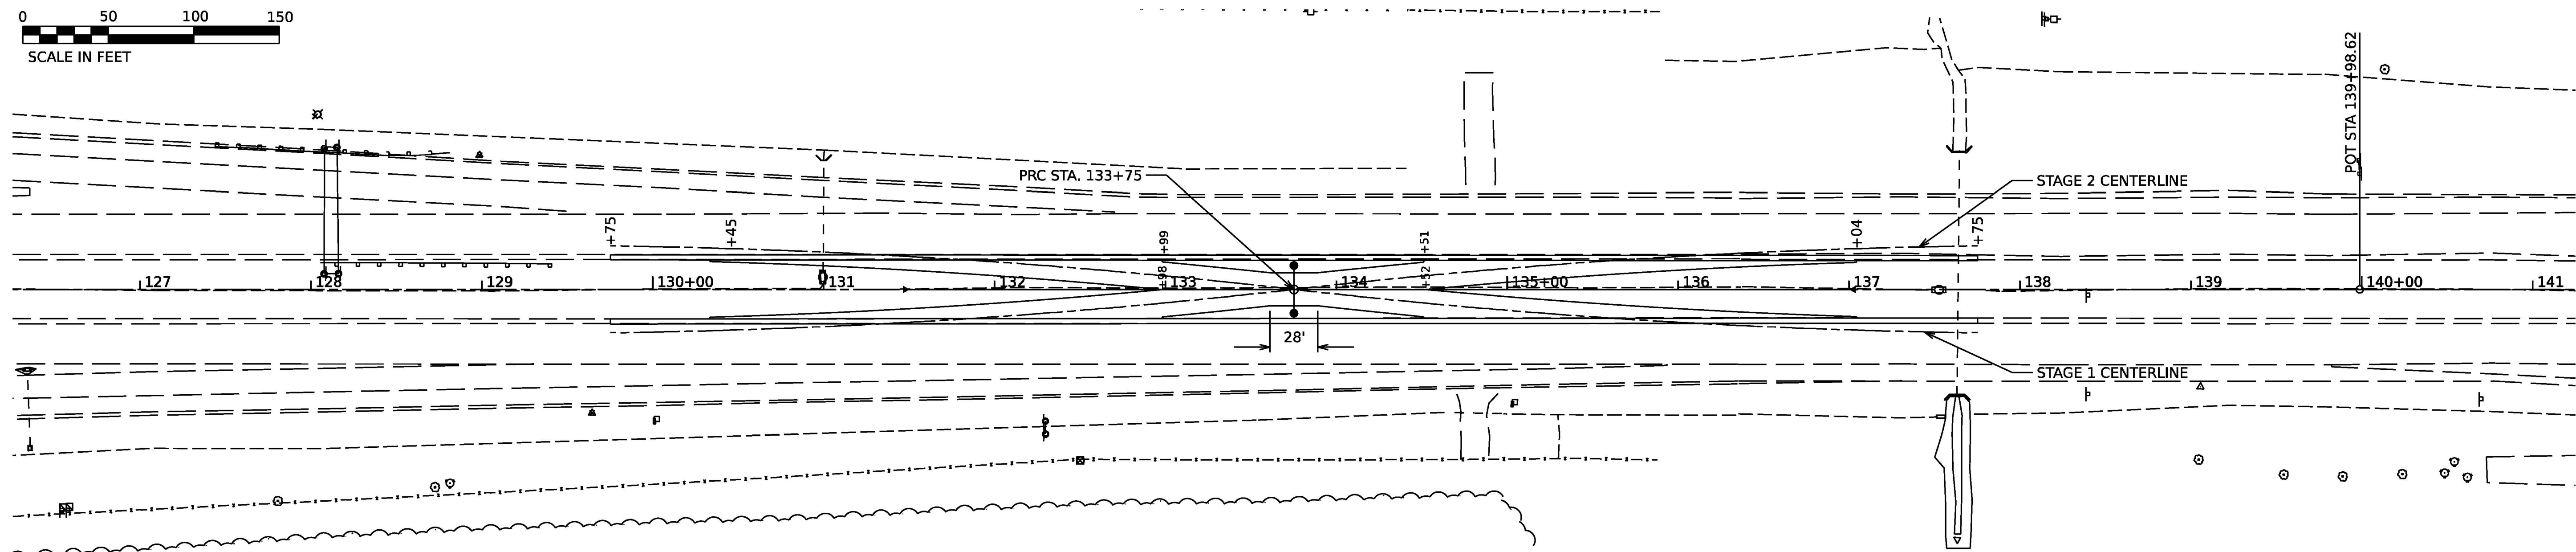


PROP. CURVE STG1CL EC02
PI STA. = 2+00.66
 $\Delta = 5^\circ 44' 37''$ (RT)
 $D = 1^\circ 25' 57''$
 $R = 4000.00'$
 $T = 200.66'$
 $L = 400.97$
 $E = 5.02$


PROP. CURVE STG2CL EC02
PI STA. = 2+00.66
 $\Delta = 5^\circ 44' 37''$ (LT)
 $D = 1^\circ 25' 57''$
 $R = 4000.00'$
 $T = 200.66'$
 $L = 400.97$
 $E = 5.02$

EAST CROSSOVER ELEVATION AND OFFSET DATA														
C.L. STATION	STAGE 1 CENTERLINE	STAGE 2 CENTERLINE	E.O.P. LEFT OF C.L.		E.O.P. LEFT OF C.L.		BREAK POINT LEFT		E.O.P. RIGHT OF C.L.		E.O.P. RIGHT OF C.L.		BREAK POINT RIGHT	
IL-16	OFFSET (FT)	OFFSET (FT)	OFFSET (FT)	ELEV.	OFFSET (FT)	ELEV.	OFFSET (FT)	ELEV.	OFFSET (FT)	ELEV.	OFFSET (FT)	ELEV.	OFFSET (FT)	ELEV.
129+75.00	25.41	-25.41												
130+00.00	25.00	-25.00												
130+25.00	24.43	-24.43												
130+50.00	23.70	-23.70	-15.70	712.66			-16.96	712.68	15.70	712.69			16.96	712.71
130+75.00	22.82	-22.82	-14.82	712.52			-16.96	712.57	14.82	712.60			16.96	712.65
131+00.00	21.79	-21.79	-13.78	712.37			-16.96	712.45	13.78	712.48			16.96	712.56
131+25.00	20.59	-20.59	-12.58	712.26			-16.96	712.37	12.58	712.36			16.96	712.47
131+50.00	19.24	-19.24	-11.23	712.15			-16.96	712.29	11.23	712.23			16.96	712.37
131+75.00	17.74	-17.74	-9.72	712.03			-16.96	712.20	9.72	712.11			16.96	712.28
132+00.00	16.07	-16.07	-8.05	711.91			-16.96	712.12	8.05	711.98			16.96	712.18
132+25.00	14.25	-14.25	-6.23	711.80			-16.96	712.04	6.23	711.85			16.96	712.08
132+50.00	12.27	-12.27	-4.24	711.70			-16.96	711.97	4.24	711.72			16.96	711.98
132+75.00	10.13	-10.13	-2.10	711.59			-16.96	711.90	2.10	711.59			16.96	711.88
133+00.00	7.84	-7.84			-15.87	711.81					15.87	711.74		
133+25.00	5.38	-5.38			-13.42	711.69					13.42	711.60		
133+50.00	2.77	-2.77			-10.82	711.49					10.82	711.40		
133+75.00	0.00	0.00			-10.00	711.35					10.00	711.31		
134+00.00	-2.77	2.77			-10.82	711.27					10.82	711.20		
134+25.00	-5.38	5.38			-13.42	711.25					13.42	711.19		
134+50.00	-7.84	7.84			-15.87	711.17					15.87	711.12		
134+75.00	-10.13	10.13	-2.10				-16.96	711.08	2.10				16.96	711.04
135+00.00	-12.27	12.27	-4.24				-16.96	710.98	4.24				16.96	710.93
135+25.00	-14.25	14.25	-6.23				-16.96	710.88	6.23				16.96	710.82
135+50.00	-16.07	16.07	-8.05				-16.96	710.77	8.05				16.96	710.73
135+75.00	-17.74	17.74	-9.72				-16.96	710.67	9.72				16.96	710.63
136+00.00	-19.24	19.24	-11.23				-16.96	710.56	11.23				16.96	710.53
136+25.00	-20.59	20.59	-12.58				-16.96	710.46	12.58				16.96	710.43
136+50.00	-21.79	21.79	-13.78				-16.96	710.36	13.78				16.96	710.46
136+75.00	-22.82	22.82	-14.82				-16.96	710.24	14.82				16.96	710.36
137+00.00	-23.70	23.70	-15.70				-16.96	710.12	15.70				16.96	710.25
137+25.00	-24.43	24.43												
137+50.00	-25.00	25.00												
137+75.00	-25.41	25.41												

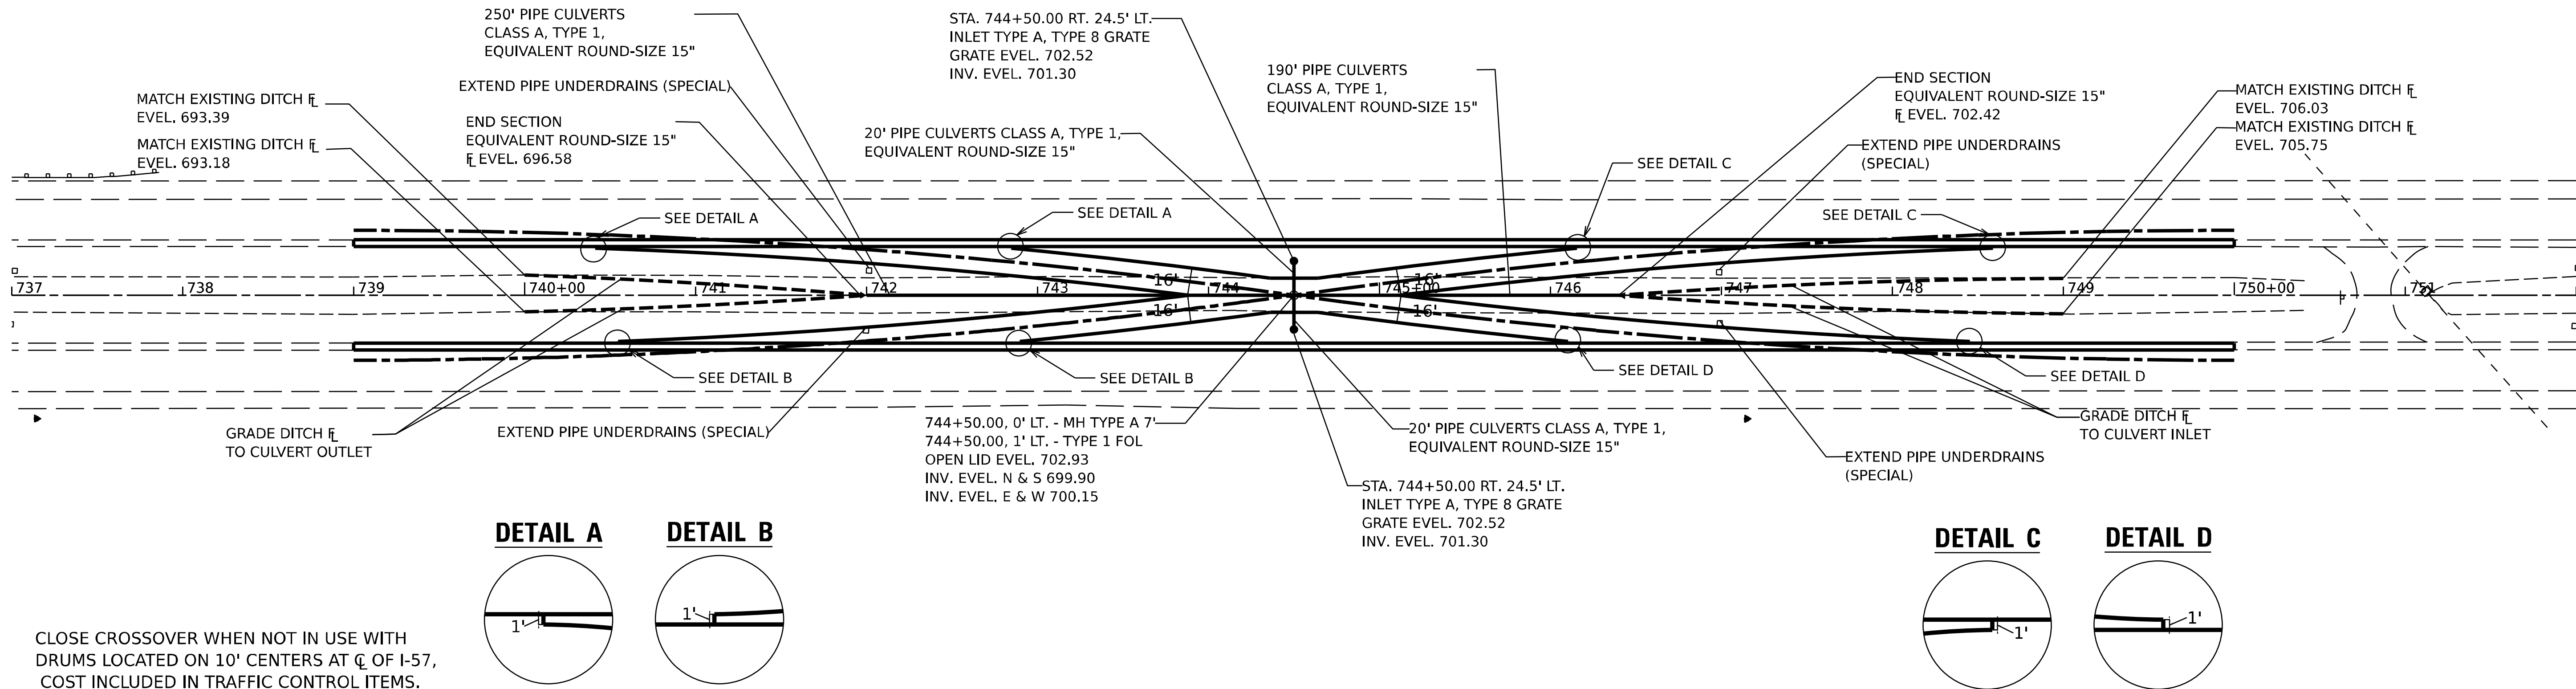


CLOSE CROSSOVER WHEN NOT IN USE WITH
DRUMS LOCATED ON 10' CENTERS AT C/L OF I-57,
COST INCLUDED IN TRAFFIC CONTROL ITEMS.

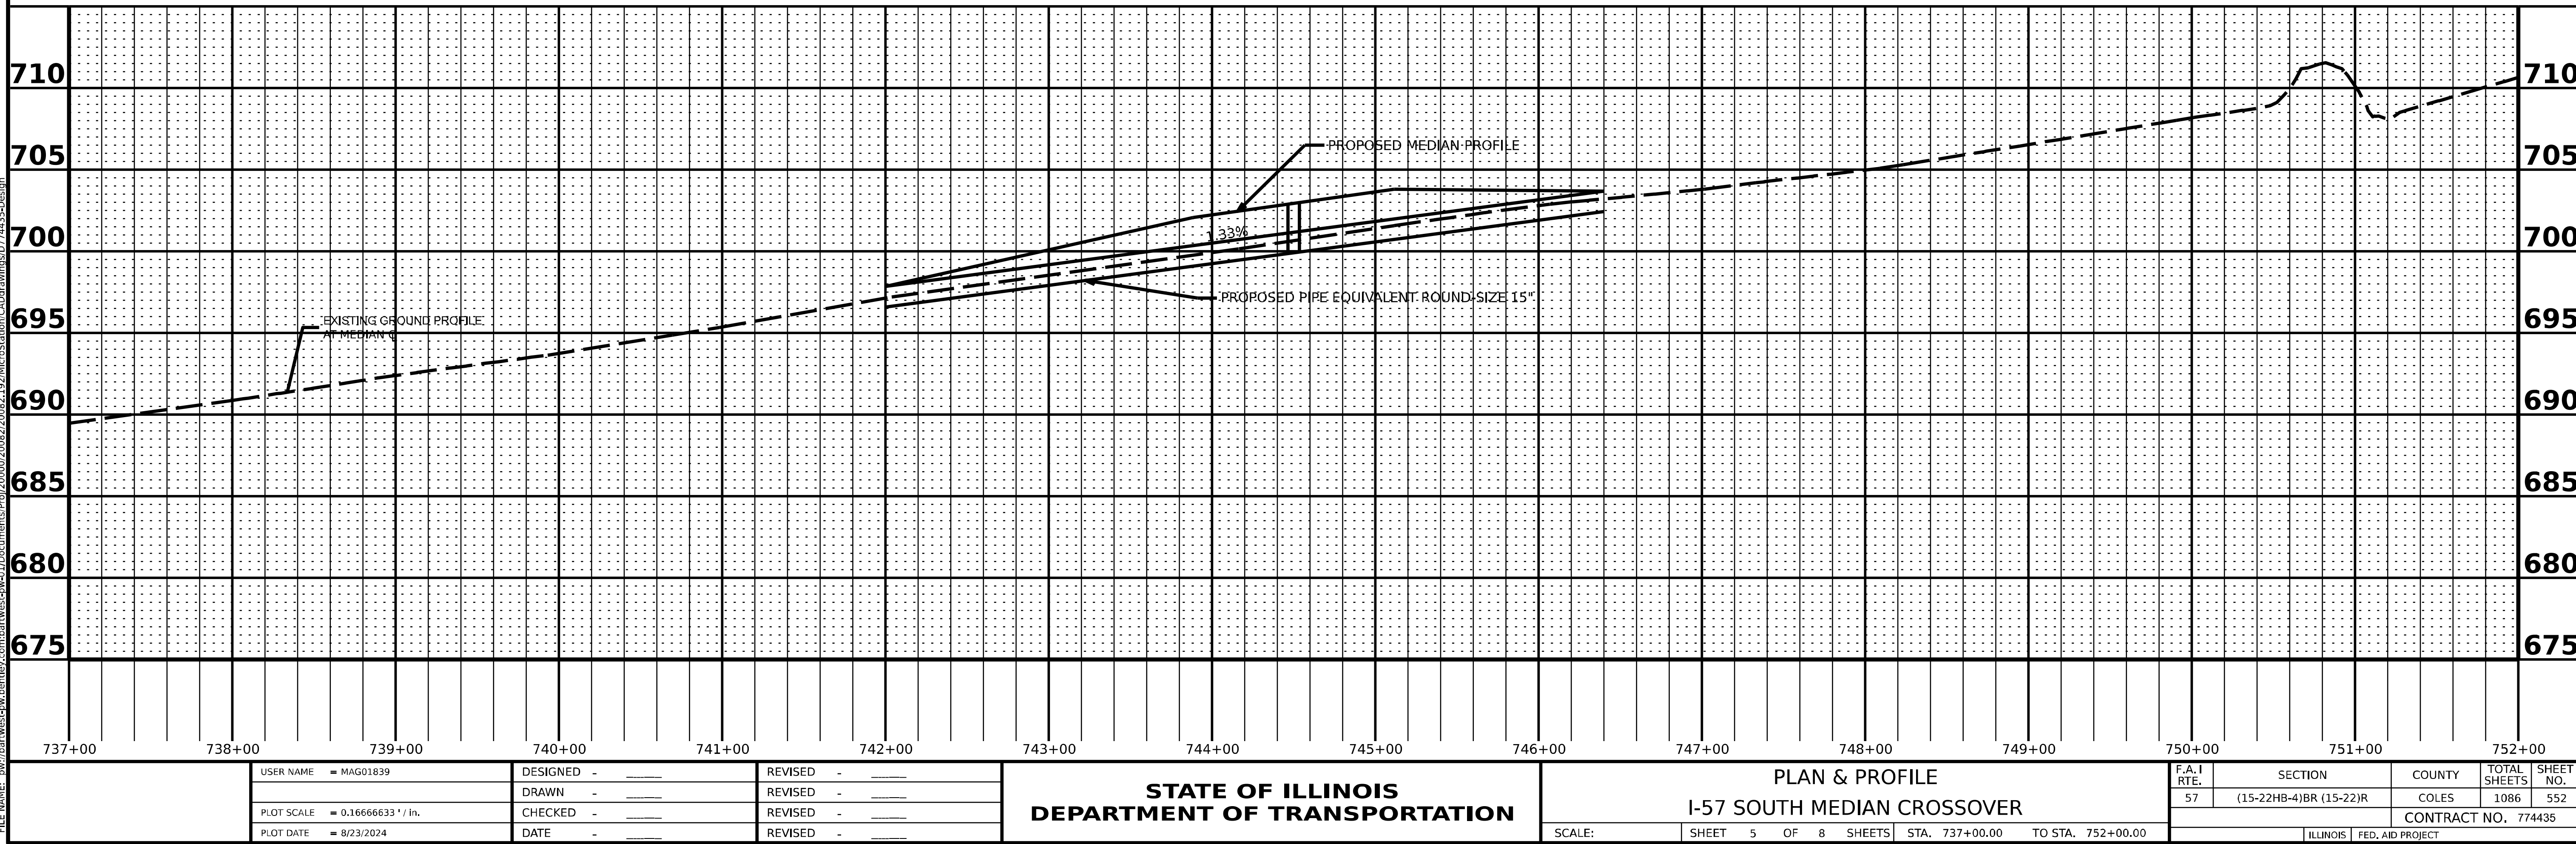

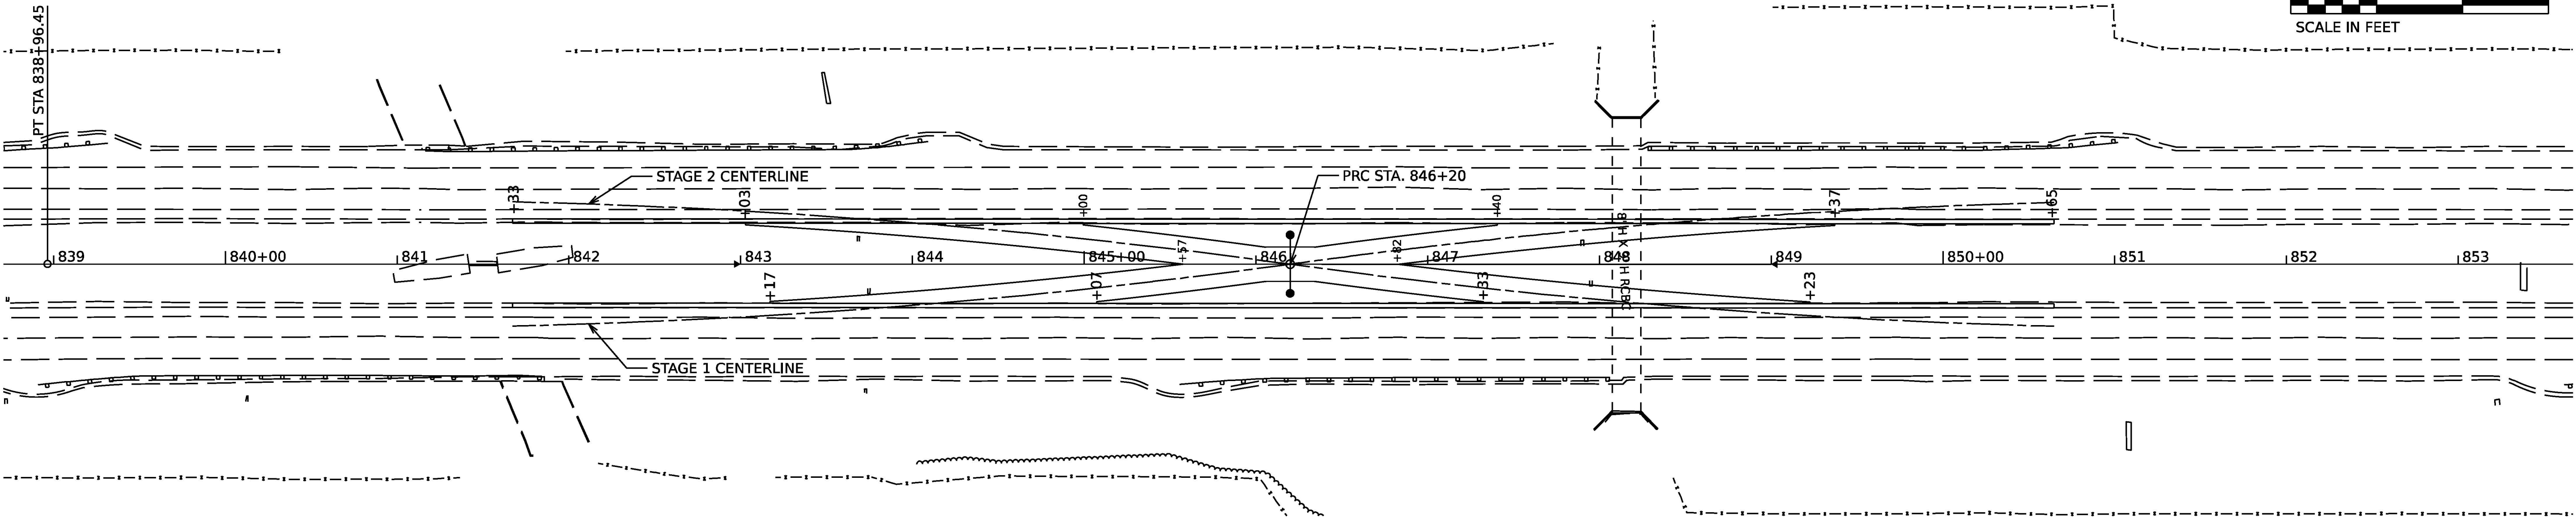

PROP. CURVE STG1CL SC01
PI STA. = 2+76.33
Δ = 7° 54' 11" (RT)
D = 1° 25' 57"
R = 4000.00'
T = 276.33'
L = 551.78
E = 6.46

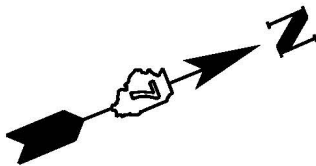

PROP. CURVE STG2CL SC01
PI STA. = 2+76.33
Δ = 7° 54' 11" (LT)
D = 1° 25' 57"
R = 4000.00'
T = 276.33'
L = 551.78
E = 6.46

NORTH CROSSOVER ELEVATION AND OFFSET DATA														
C.L. STATION	STAGE 1 CENTERLINE OFFSET (FT)	STAGE 2 CENTERLINE OFFSET (FT)	E.O.P. LEFT OF C.L.		E.O.P. LEFT OF C.L.		BREAK POINT LEFT		E.O.P. RIGHT OF C.L.		E.O.P. RIGHT OF C.L.		BREAK POINT RIGHT	
			OFFSET (FT)	ELEV.	OFFSET (FT)	ELEV.	OFFSET (FT)	ELEV.	OFFSET (FT)	ELEV.	OFFSET (FT)	ELEV.	OFFSET (FT)	ELEV.
I-57														
841+75.00	-36.07	35.87												
842+00.00	-35.36	35.17												
842+25.00	-34.50	34.33												
842+50.00	-33.48	33.32												
842+75.00	-32.31	32.16												
843+00.00	-30.98	30.84												
843+25.00	-29.49	29.36	-21.48	679.81			-23.80	679.83	21.35	679.62			22.83	679.63
843+50.00	-27.85	27.72	-19.83	679.73			-23.80	679.77	19.71	679.60			22.83	679.63
843+75.00	-26.04	25.94	-18.02	679.65			-23.80	679.71	17.91	679.61			22.83	679.66
844+00.00	-24.08	23.99	-16.06	679.46			-23.80	679.54	15.96	679.57			22.83	679.64
844+25.00	-21.97	21.88	-13.94	679.25			-23.80	679.35	13.85	679.52			22.83	679.61
844+50.00	-19.69	19.61	-11.65	679.22			-23.80	679.34	11.58	679.45			22.83	679.56
844+75.00	-17.26	17.19	-9.22	679.26			-23.80	679.41	9.15	679.37			22.83	679.51
845+00.00	-14.66	14.61	-6.62	679.21	-22.71	679.37			6.56	679.29			22.83	679.45
845+25.00	-11.98	11.87	-3.86	679.07	-19.96	679.23			3.82	679.20	19.92	679.36		
845+50.00	-9.00	8.97	-0.94	678.93	-17.06	679.09			0.91	679.07	17.03	679.23		
845+75.00	-5.93	5.91			-13.99	678.95					13.97	679.06		
846+00.00	-2.70	2.69			-10.77	678.90					10.76	678.94		
846+25.00	0.68	-0.68			-10.00	678.90					10.00	678.86		
846+50.00	4.01	-4.00			-12.06	678.92					12.08	678.81		
846+75.00	7.18	-7.15			-15.21	678.97					15.24	678.78		
847+00.00	10.18	-10.18	-2.09	678.77	-18.20	678.94			2.13	678.59	18.24	678.75		
847+25.00	13.03	-13.03	-4.94	678.74	-21.03	678.90			4.98	678.58	21.08	678.74		
847+50.00	15.72	-15.72	-7.62	678.67			-23.70	678.83	7.68	678.57			22.93	678.72
847+75.00	18.25	-18.25	-10.14	678.58			-23.70	678.72	10.21	678.56			22.93	678.69
848+00.00	20.62	-20.62	-12.57	678.53			-23.70	678.64	12.59	678.57			22.93	678.67
848+25.00	22.83	-22.83	-14.71	678.48			-23.70	678.57	14.81	678.58			22.93	678.66
848+50.00	24.89	-24.89	-16.76	678.44			-23.70	678.51	16.86	678.57			22.93	678.63
848+75.00	26.78	-26.72	-18.65	678.40			-23.70	678.45	18.76	678.56			22.93	678.60
849+00.00	28.52	-28.52	-20.38	678.32			-23.70	678.35	20.51	678.47			22.93	678.49
849+25.00	30.11	-30.11	-21.96	678.25										
849+50.00	31.53	-31.53												
849+75.00	32.80	-32.80												
850+00.00	33.91	-33.91												
850+25.00	34.87	-34.87												
850+50.00	35.66	-35.66												

PROP. CURVE STG1CL SC02
PI STA. = 2+76.33
Δ = 7° 54' 11" (RT)
D = 1° 25' 57"
R = 4000.00'
T = 276.33'
L = 551.78
E = 6.46

PROP. CURVE STG2CL SC02
PI STA. = 2+76.33
Δ = 7° 54' 11" (LT)
D = 1° 25' 57"
R = 4000.00'
T = 276.33'
L = 551.78
E = 6.46

Model: Default
File Name: p:\j\bartwest-pw-bentley.com\bartwest-pw-01\documents\proj\2000\2008\20082.192\MicroStation\CD\sheet\74435-plan-sheet




USER NAME = MAG01839	DESIGNED - ____	REVISED - ____
	DRAWN - ____	REVISED - ____
PLOT SCALE = 100,000' / in.	CHECKED - ____	REVISED - ____
PLOT DATE = 8/23/2024	DATE - ____	REVISED - ____

STATE OF ILLINOIS
DEPARTMENT OF TRANSPORTATION


I-57 NORTH MEDIAN CROSSOVER
ELEVATIONS AND OFFSETS


SCALE: SHEET 6 OF 8 SHEETS STA. 839+00.00 TO STA. 853+00.00

F.A.I RTE.	SECTION	COUNTY	TOTAL SHEETS	SHEET NO.
57	(15-22HB-4)BR (15-22)R	COLES	1086	553
CONTRACT NO. 774435				
ILLINOIS FED. AID PROJECT				

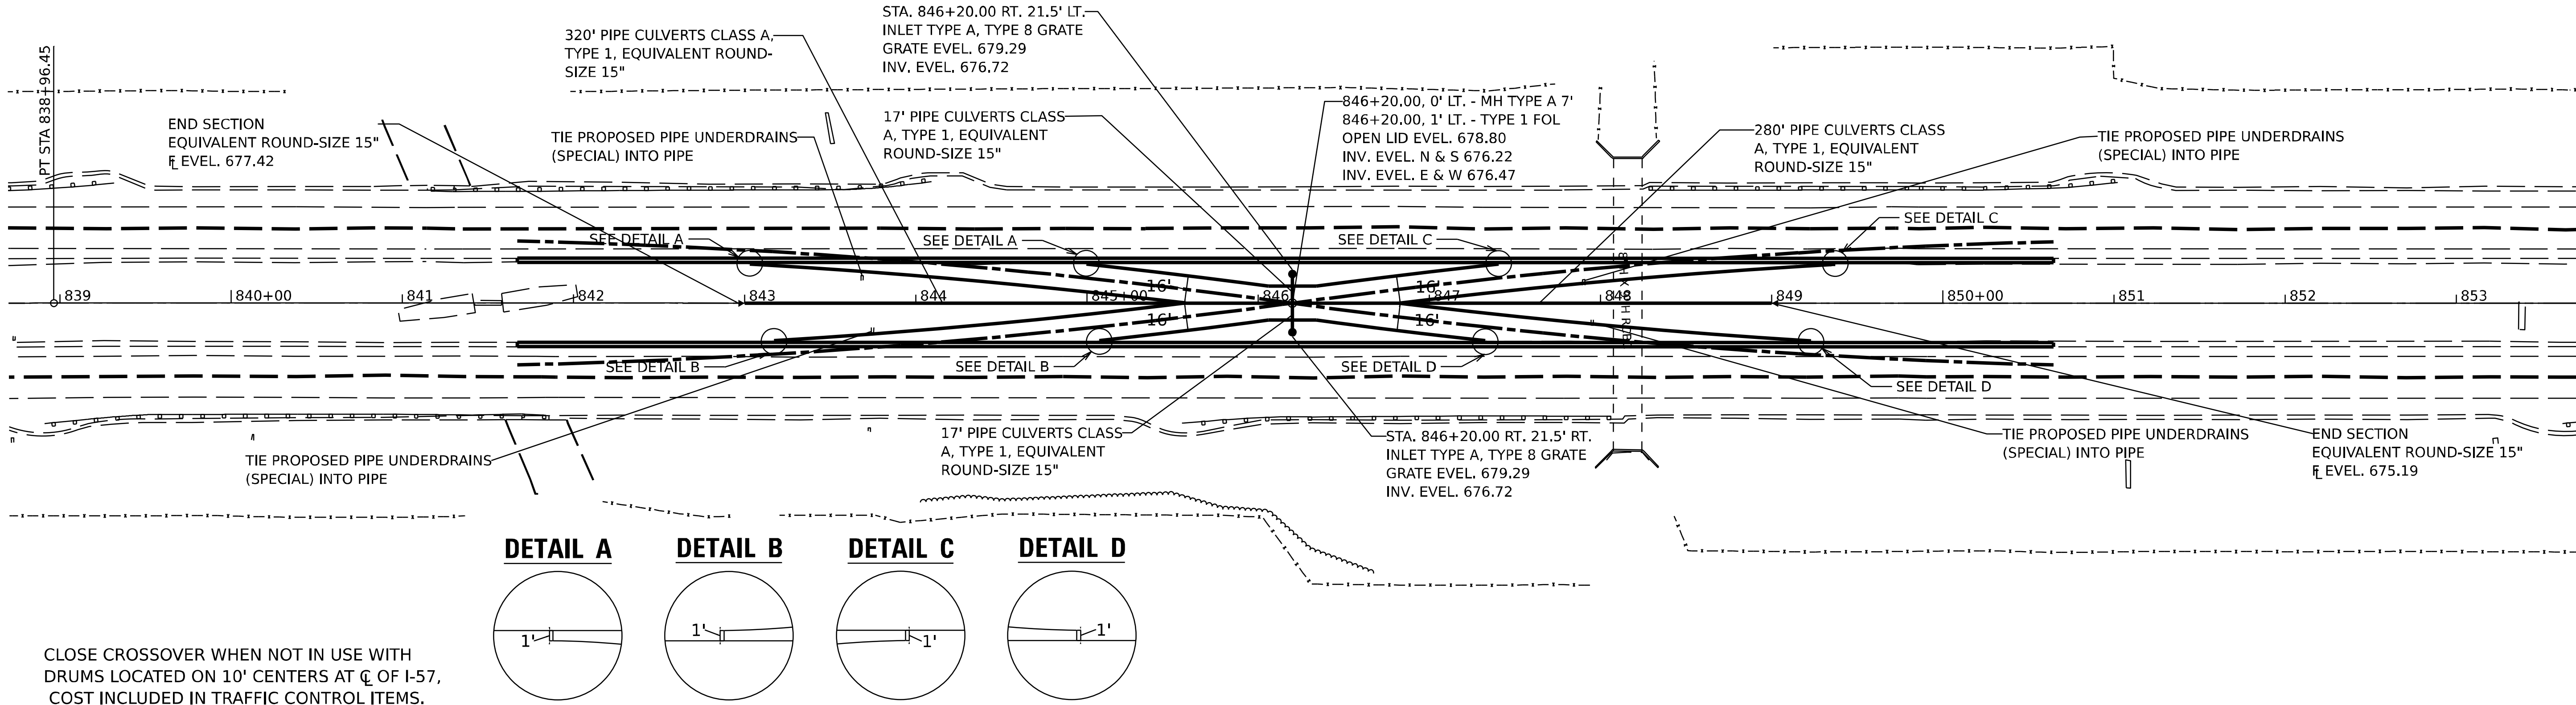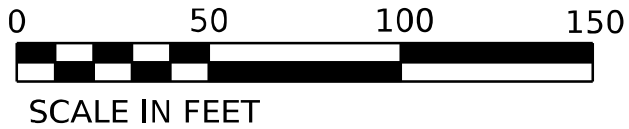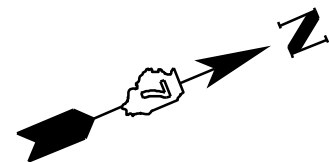

Model: Unnamed Plan - Plan 4-1 (Sheet)
File Name: p:\barwest\spec\1\Documents\Proj\20000\20082\20082192\MicroStation\CD\Drawings\0774435-Design

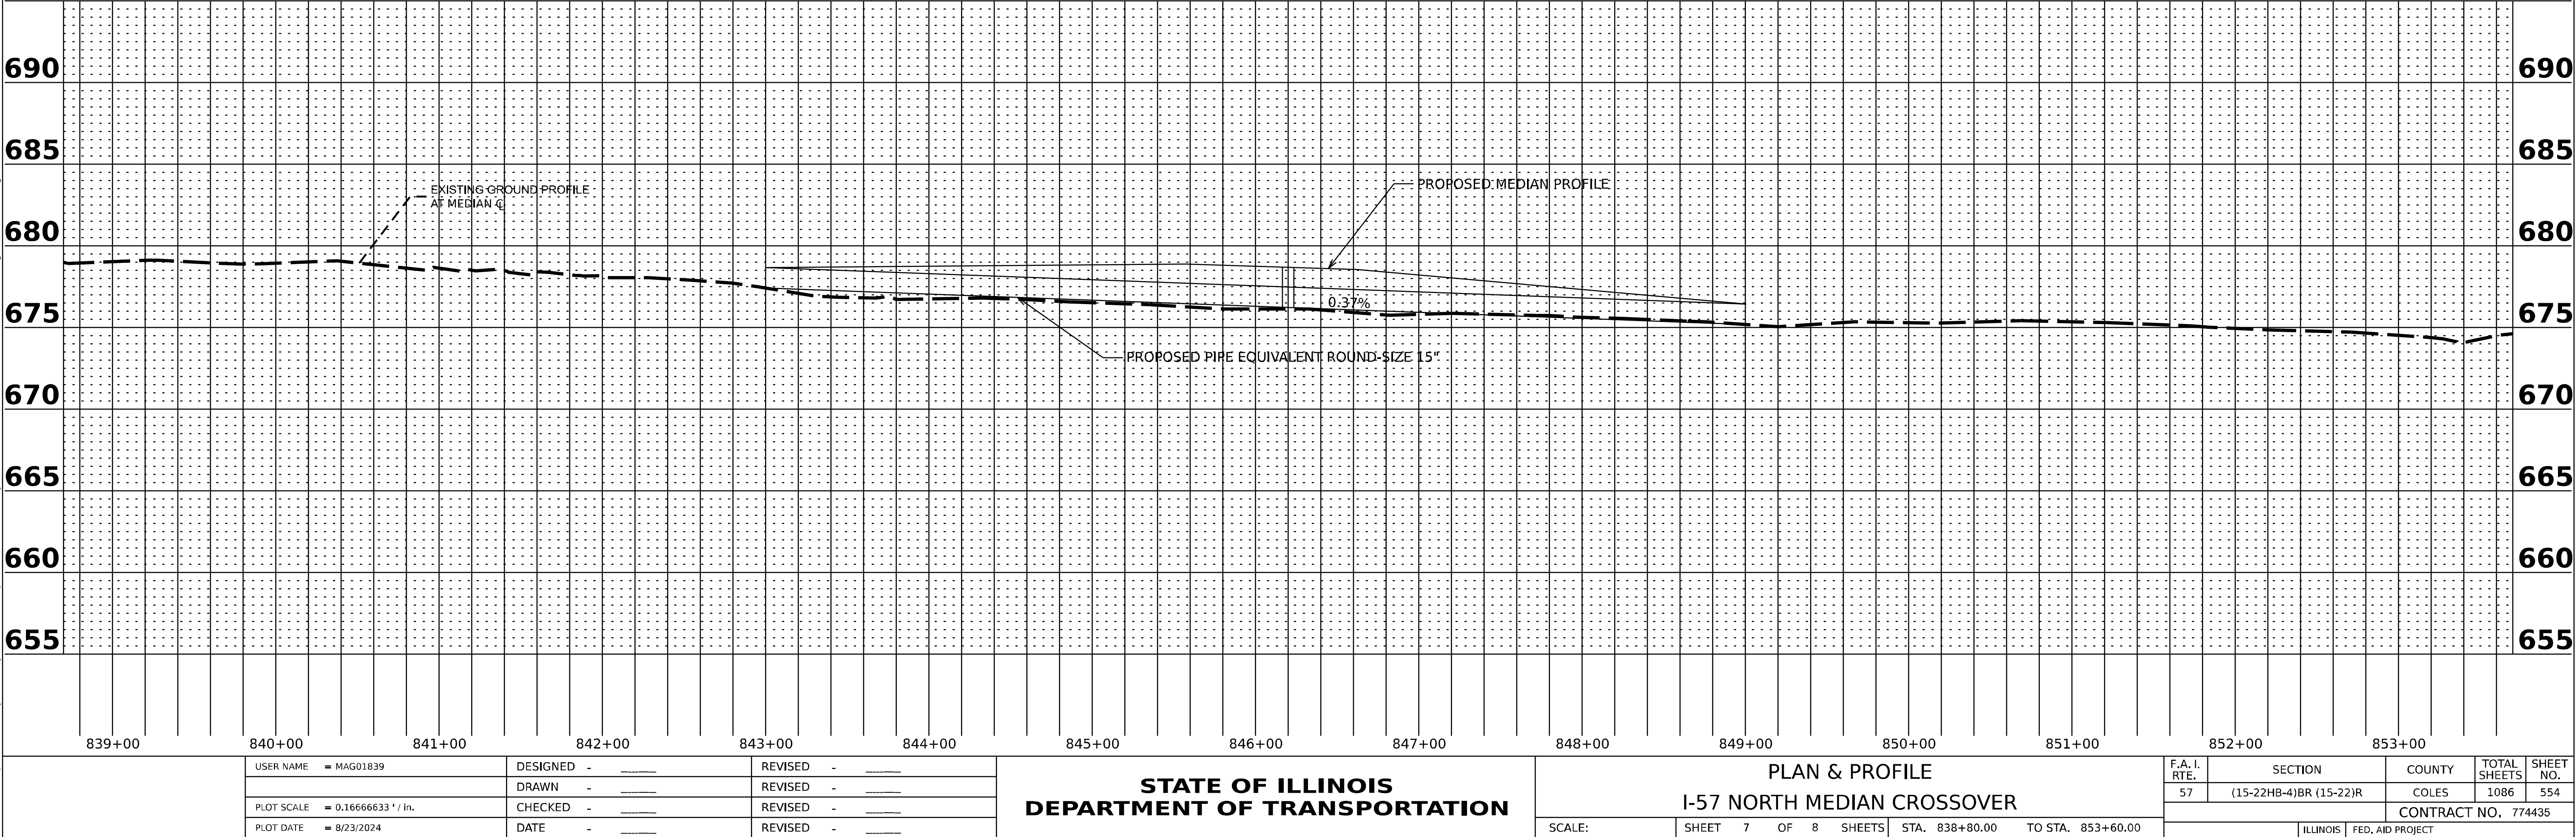

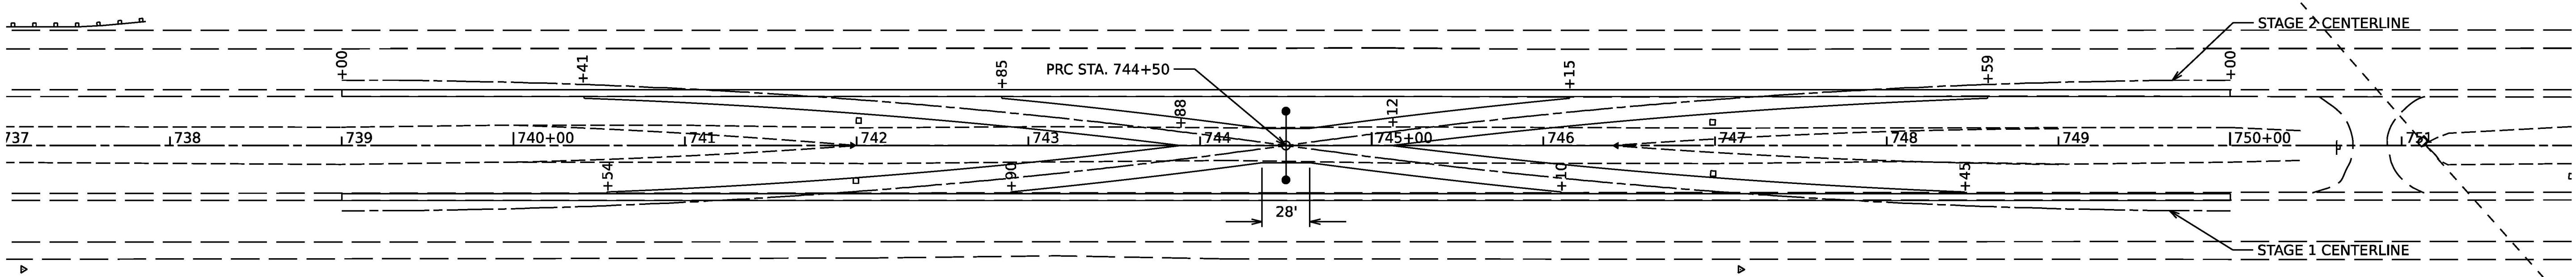


PROP. CURVE STG1CL SC01
PI STA. = 2+76.33
 $\Delta = 7^\circ 54' 11''$ (RT)
 $D = 1^\circ 25' 57''$
 $R = 4000.00'$
 $T = 276.33'$
 $L = 551.78$
 $E = 9.51$

PROP. CURVE STG2CL SC01
PI STA. = 2+76.33
 $\Delta = 7^\circ 54' 11''$ (LT)
 $D = 1^\circ 25' 57''$
 $R = 4000.00'$
 $T = 276.33'$
 $L = 551.78$
 $E = 9.51$

PROP. CURVE STG1CL SC02
PI STA. = 2+76.33
 $\Delta = 7^\circ 54' 11''$ (RT)
D = $1^\circ 25' 57''$
R = 4000.00'
T = 276.33'
L = 551.78
E = 9.51

PROP. CURVE STG2CL SC02
PI STA. = 2+76.33
 $\Delta = 7^\circ 54' 11''$ (LT)
D = 1° 25' 57"
R = 4000.00'
T = 276.33'
L = 551.78
E = 9.51

SOUTH CROSSOVER ELEVATION AND OFFSET DATA														
C.L. STATION	STAGE 1 CENTERLINE OFFSET (FT)	STAGE 2 CENTERLINE OFFSET (FT)	E.O.P. LEFT OF C.L.		E.O.P. LEFT OF C.L.		BREAK POINT LEFT		E.O.P. RIGHT OF C.L.		E.O.P. RIGHT OF C.L.		BREAK POINT RIGHT	
I-57	OFFSET (FT)	OFFSET (FT)	OFFSET (FT)	ELEV.	OFFSET (FT)	ELEV.	OFFSET (FT)	ELEV.	OFFSET (FT)	ELEV.	OFFSET (FT)	ELEV.	OFFSET (FT)	ELEV.
739+00.00	-38.00	38.00												
739+25.00	-37.92	37.92												
739+50.00	-37.69	37.69												
739+75.00	-37.30	37.30												
740+00.00	-36.75	36.75												
740+25.00	-36.05	36.05												
740+50.00	-35.19	35.19	-27.18	696.99			-28.50	697.00						
740+75.00	-34.17	34.17	-26.16	697.34			-28.50	697.36	26.16	697.36			28.00	697.38
741+00.00	-33.00	33.00	-24.98	697.68			-28.50	697.72	24.98	697.70			28.00	697.73
741+25.00	-31.66	31.66	-23.65	698.15			-28.50	698.20	23.65	698.16			28.00	698.20
741+50.00	-30.18	30.18	-22.16	698.63			-28.50	698.69	22.16	698.61			28.00	698.67
741+75.00	-28.53	28.53	-20.51	699.09			-28.50	699.17	20.51	699.07			28.00	699.14
742+00.00	-26.73	26.73	-18.71	699.56			-28.50	699.66	18.71	699.53			28.00	699.62
742+25.00	-24.77	24.77	-16.74	699.92			-28.50	700.04	16.74	699.89			28.00	700.00
742+50.00	-22.65	22.65	-14.62	700.26			-28.50	700.40	14.62	700.23			28.00	700.36
742+75.00	-20.38	20.38	-12.34	700.60			-28.50	700.76	12.34	700.56			28.00	700.72
743+00.00	-17.95	17.95	-9.91	700.93	-26.00	701.10			9.91	700.70	26.00	700.54		
743+25.00	-15.35	15.35	-7.31	701.26	-23.40	701.42			7.31	701.09	23.40	700.93		
743+50.00	-12.60	12.60	-4.55	701.57	-20.65	701.73			4.55	701.47	20.65	701.31		
743+75.00	-9.69	9.69	-1.63	701.89	-17.75	702.05			1.63	701.85	17.75	701.69		
744+00.00	-6.62	6.62			-14.68	702.37					14.68	702.08		
744+25.00	-3.39	3.39			-11.46	702.69					11.46	702.47		
744+50.00	0.00	0.00			-10.00	703.03					10.00	702.81		
744+75.00	3.39	-3.39			-11.46	703.39					11.46	703.13		
745+00.00	6.62	-6.62			-14.68	703.77					14.68	703.43		
745+25.00	9.69	-9.69	-1.63	703.98	-17.75	704.14			1.63	703.92	17.75	703.76		
745+50.00	12.60	-12.60	-4.55	704.34	-20.65	704.50			4.55	704.27	20.65	704.11		
745+75.00	15.35	-15.35	-7.31	704.71	-23.40	704.87			7.31	704.63	23.40	704.5		
746+00.00	17.95	-17.95	-9.91	705.06	-26.00	705.23			9.91	704.99	26.00	705		
746+25.00	20.38	-20.38	-12.34	705.37			-28.50	705.53	12.34	705.48			28.00	705.64
746+50.00	22.65	-22.65	-14.62	705.63			-28.50	705.77	14.62	705.73			28.00	705.86
746+75.00	24.77	-24.77	-16.74	705.90			-28.50	706.02	16.74	705.98			28.00	706.09
747+00.00	26.73	-26.73	-18.71	706.17			-28.50	706.27	18.71	706.23			28.00	706.32
747+25.00	28.53	-28.53	-20.51	706.54			-28.50	706.62	20.51	706.59			28.00	706.66
747+50.00	30.18	-30.18	-22.16	706.91			-28.50	706.97	22.16	706.95			28.00	707.01
747+75.00	31.66	-31.66	-23.65	707.27			-28.50	707.32	23.65	707.32			28.00	707.36
748+00.00	33.00	-33.00	-24.98	707.63			-28.50	707.67	24.98	707.68			28.00	707.71
748+25.00	34.17	-34.17	-26.16	708.01			-28.50	708.03	26.16	708.04			28.00	708.06
748+50.00	35.19	-35.19	-27.18	708.38			-28.50	708.39						
748+75.00	36.05	-36.05												
749+00.00	36.75	-36.75												
749+25.00	37.30	-37.30												
749+50.00	37.69	-37.69												
749+75.00	37.92	-37.92												
750+00.00	38.00	-38.00												

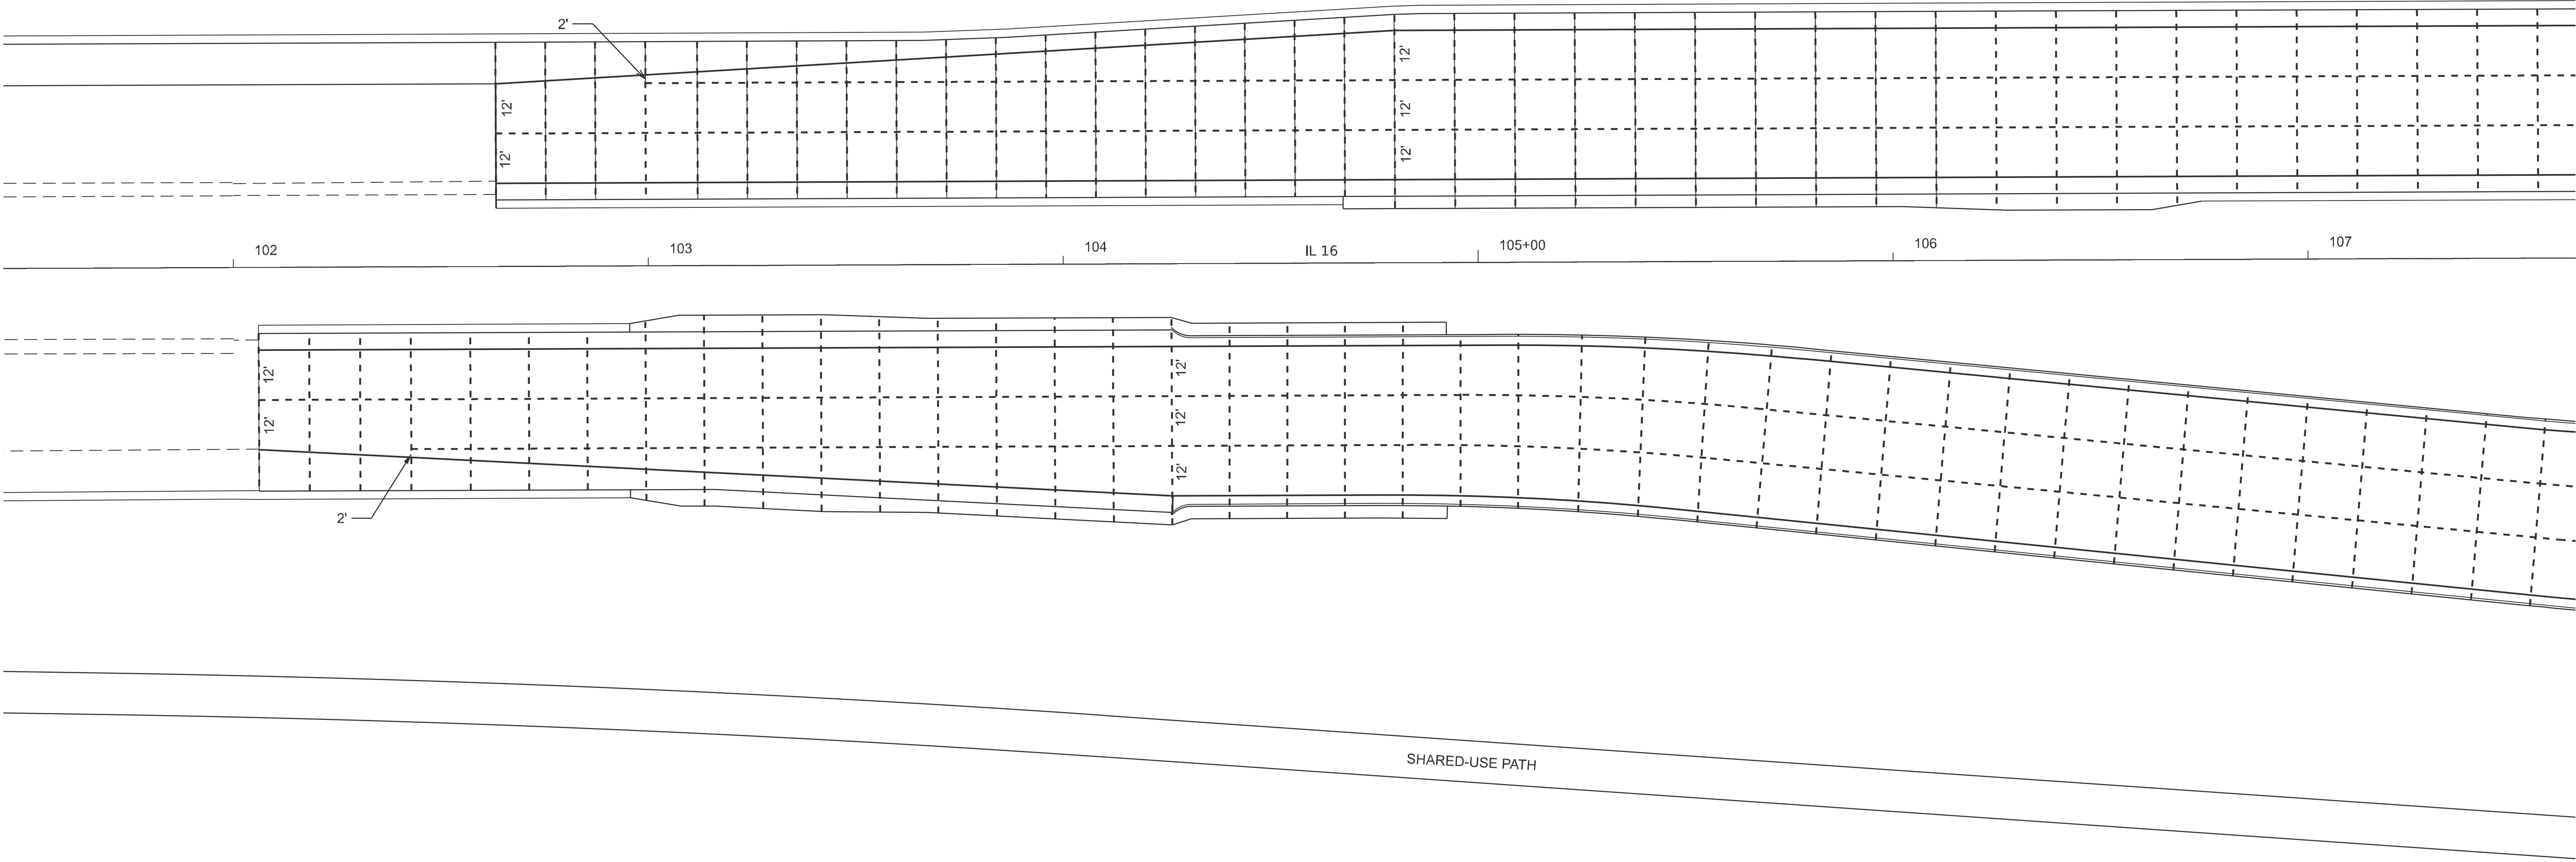

MODEL: Pavl Joins IL 16.1 [Sheet]
FILE NAME: c:\p\work\pav\hrtz\kld0852852\D774435-sheets-PCCJoiningDetails.dgn


USER NAME	= kaleb.hirtzel	DESIGNED	-	REVISED	-
		DRAWN	-	REVISED	-
PLOT SCALE	= \$\$SCALE\$	CHECKED	-	REVISED	-
PLOT DATE	= 4/24/2024	DATE	-	REVISED	-

STATE OF ILLINOIS
DEPARTMENT OF TRANSPORTATION

PCC PAVEMENT JOINT DETAILS				
IL 16				
SCALE: 1"=20'	SHEET 1	OF 11	SHEETS	STA. 102+00 TO STA. 107+00

F.A.I RTE.	SECTION	COUNTY	TOTAL SHEETS	SHEET NO.
57	(15-22HB-4)BR (15-22)R	COLES	1086	556
CONTRACT NO. 74435				
ILLINOIS FED. AID PROJECT				

MODEL: Pavl Joins IL 16.2 [Sheet]
FILE NAME: c:\pav_work\pavhrtz\akid0852852\ID774435-sheets-PCCJoiningDetails.dgn

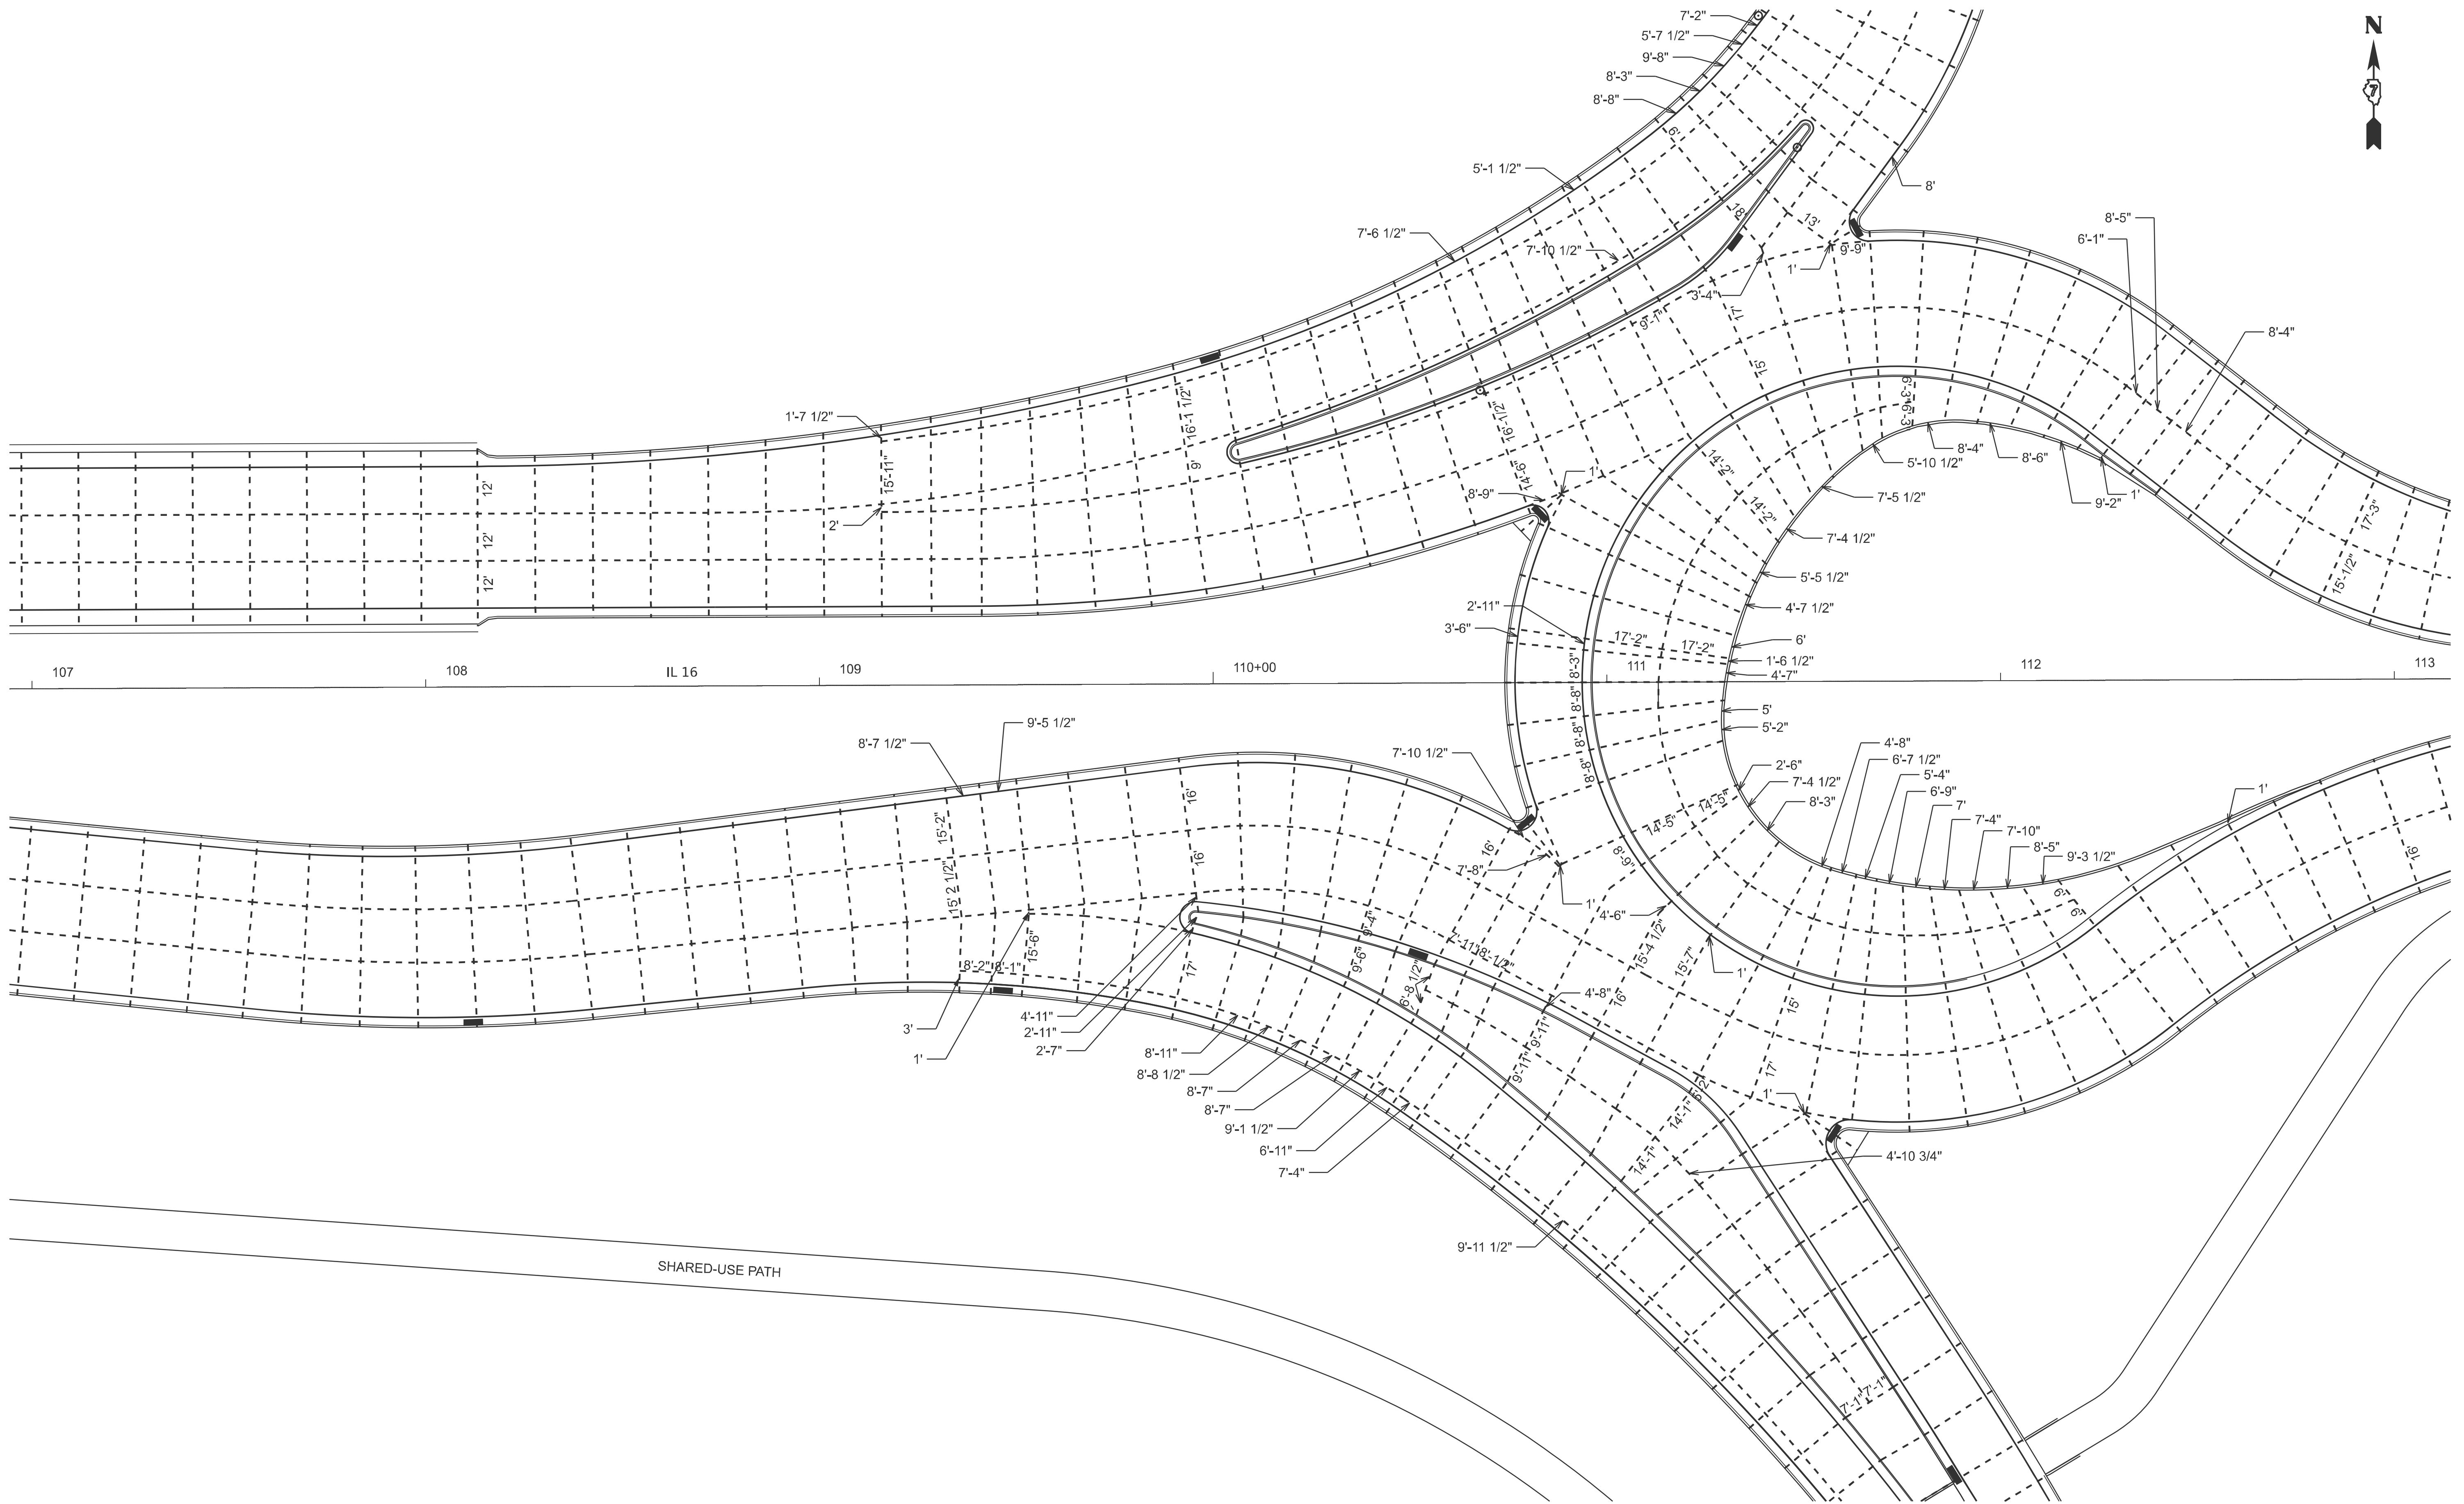

USER NAME	= kaleb.hirtzel	DESIGNED	-	REVISED	-
PLOT SCALE	= \$SCALE\$	DRAWN	-	REVISED	-
PLOT DATE	= 8/21/2024	CHECKED	-	REVISED	-
		DATE	-	REVISED	-


STATE OF ILLINOIS
DEPARTMENT OF TRANSPORTATION

PCC PAVEMENT JOINT DETAILS
IL 16

SCALE: 1"=20' SHEET 2 OF 11 SHEETS STA. 107+00 TO STA. 113+00

F.A.I RTE.	SECTION	COUNTY	TOTAL SHEETS	SHEET NO.
57	(15-22HB-4)BR (15-22)R	COLES	1086	557
CONTRACT NO. 74435				
ILLINOIS FED. AID PROJECT				

MODEL: Pavl Joins IL 16.3 [Sheet]
FILE NAME: c:\ppl_work\pwlhrtz\kld0852852\D774435-sheets-PCCJoiningDetails.dgn

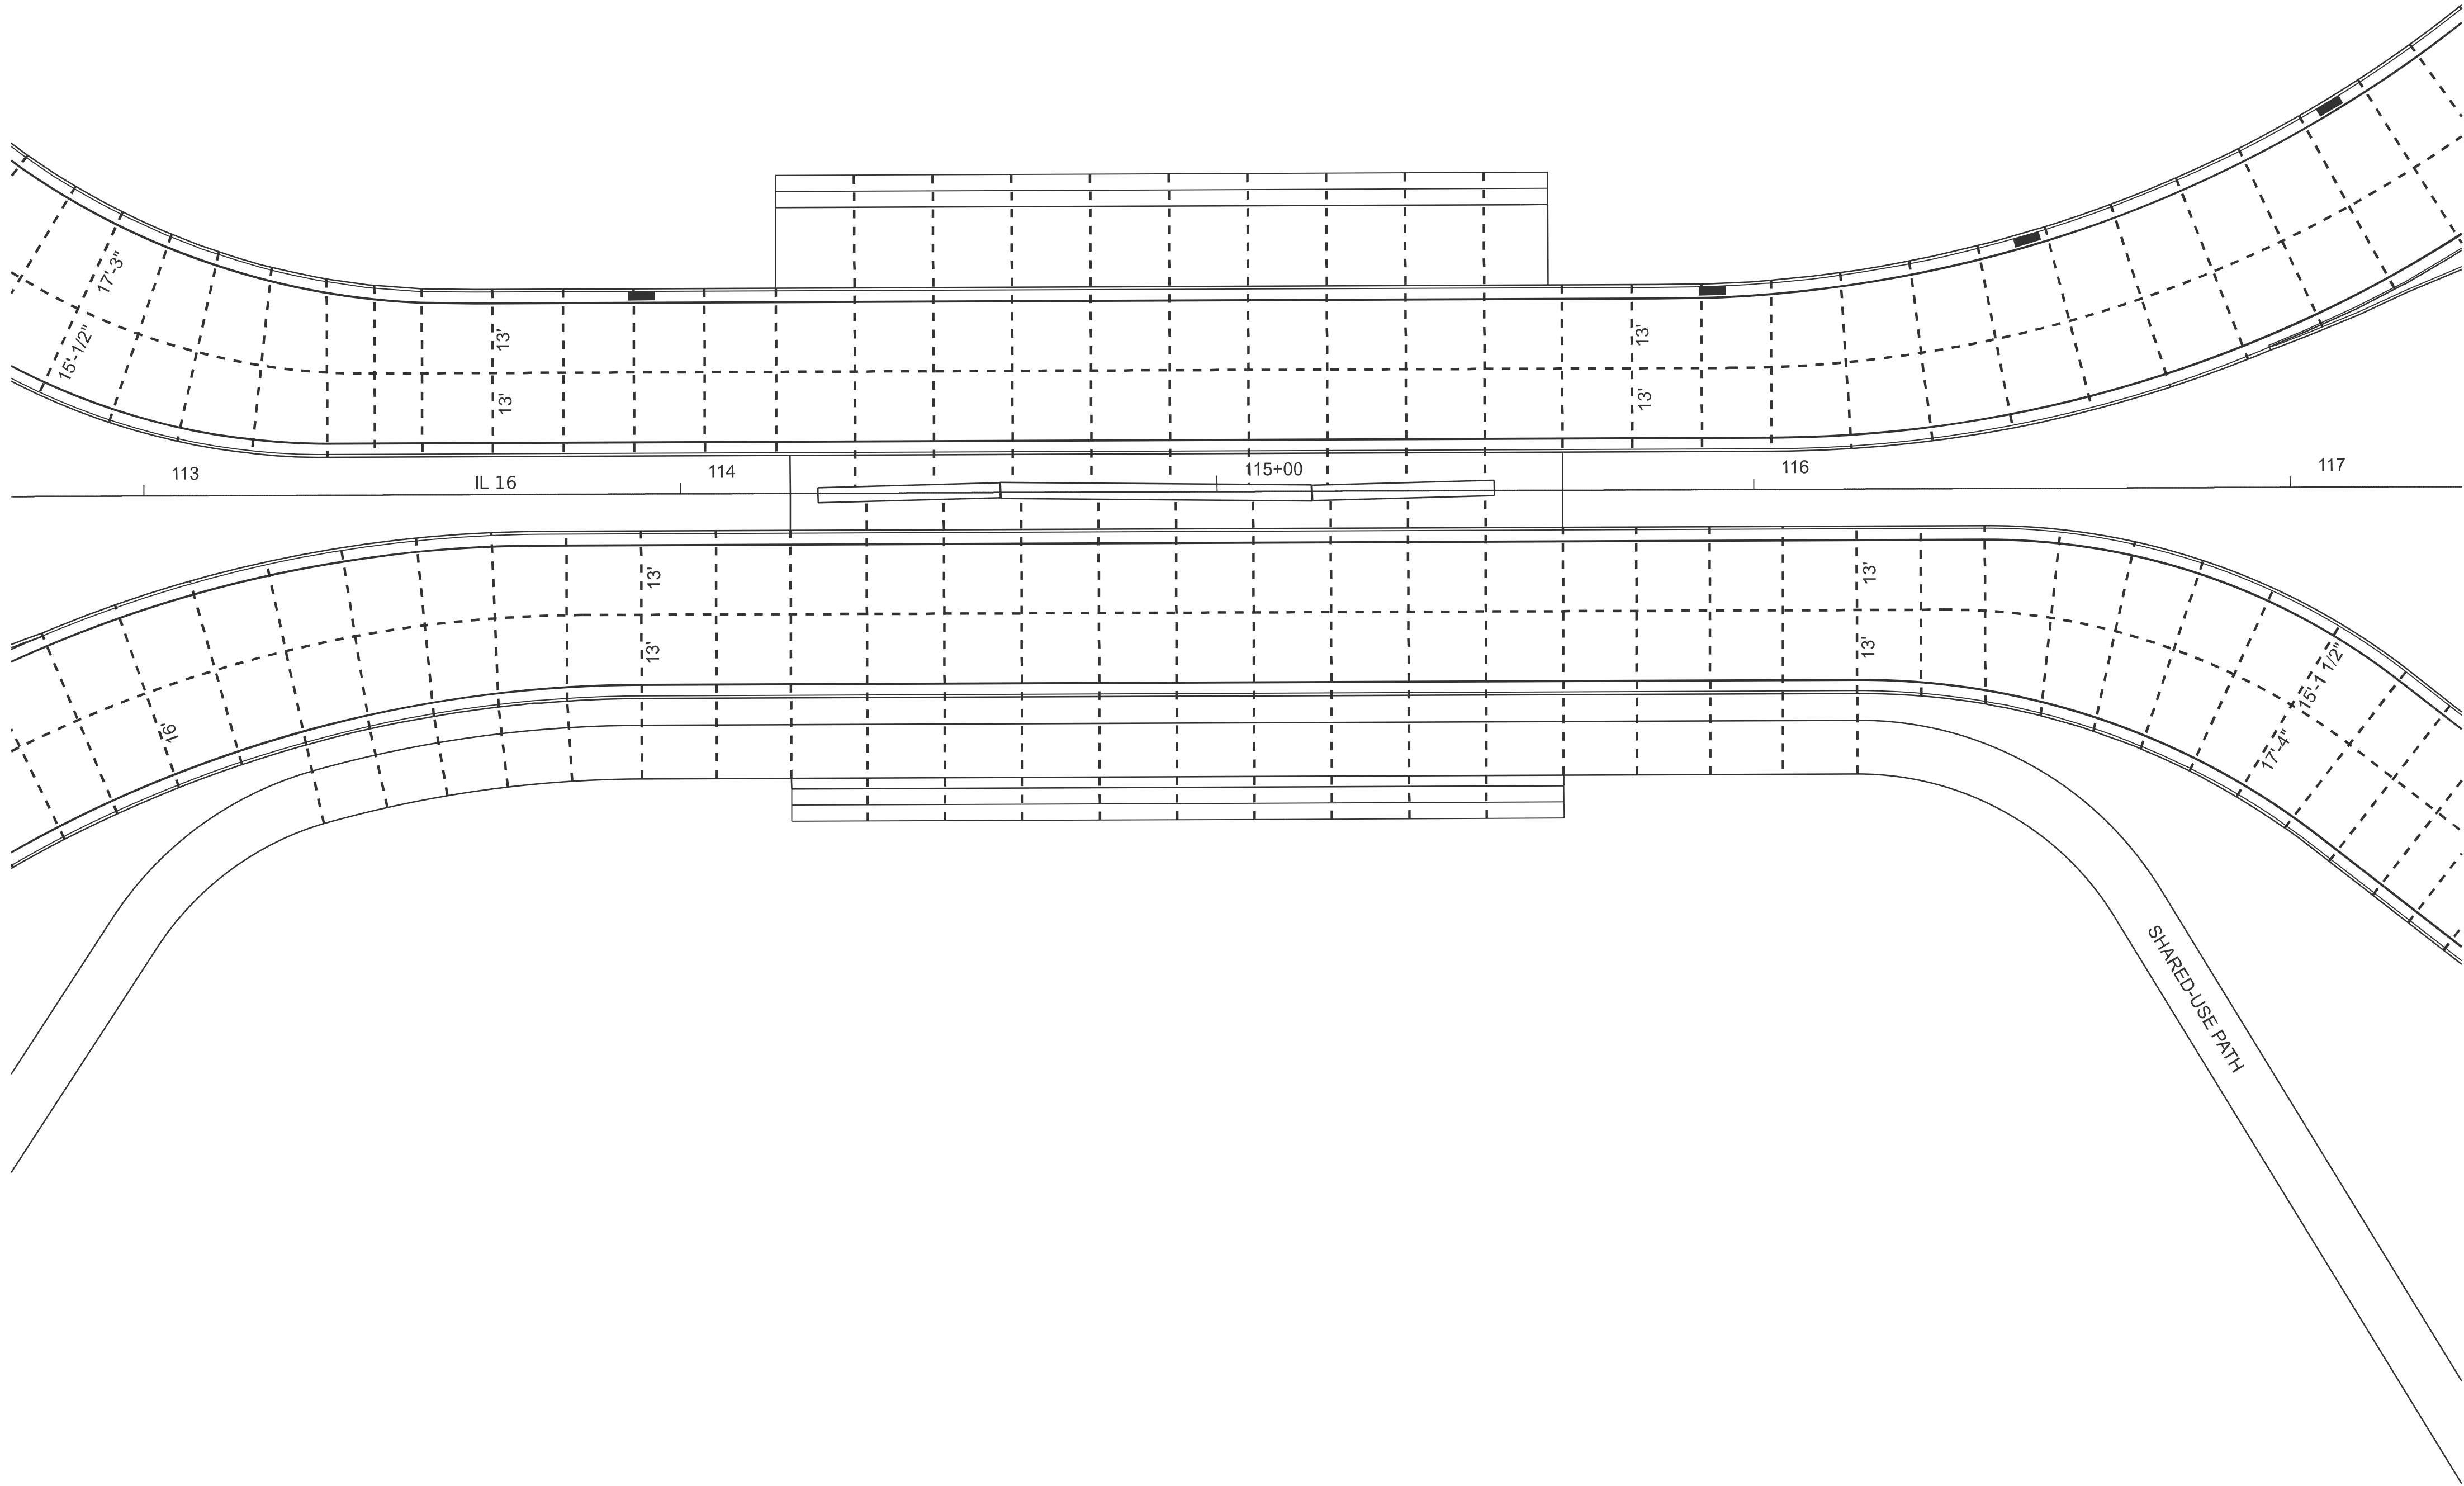


USER NAME	= kaleb.hirtzel	DESIGNED	-	REVISED	-
		DRAWN	-	REVISED	-
PLOT SCALE	= \$\$SCALE\$	CHECKED	-	REVISED	-
PLOT DATE	= 8/21/2024	DATE	-	REVISED	-

STATE OF ILLINOIS
DEPARTMENT OF TRANSPORTATION

PCC PAVEMENT JOINT DETAILS
IL 16

SCALE: 1"=20' SHEET 3 OF 11 SHEETS STA. 113+00 TO STA. 117+00

F.A.I RTE.	SECTION	COUNTY	TOTAL SHEETS	SHEET NO.
57	(15-22HB-4)BR (15-22)R	COLES	1086	558
CONTRACT NO. 74435				
ILLINOIS FED. AID PROJECT				

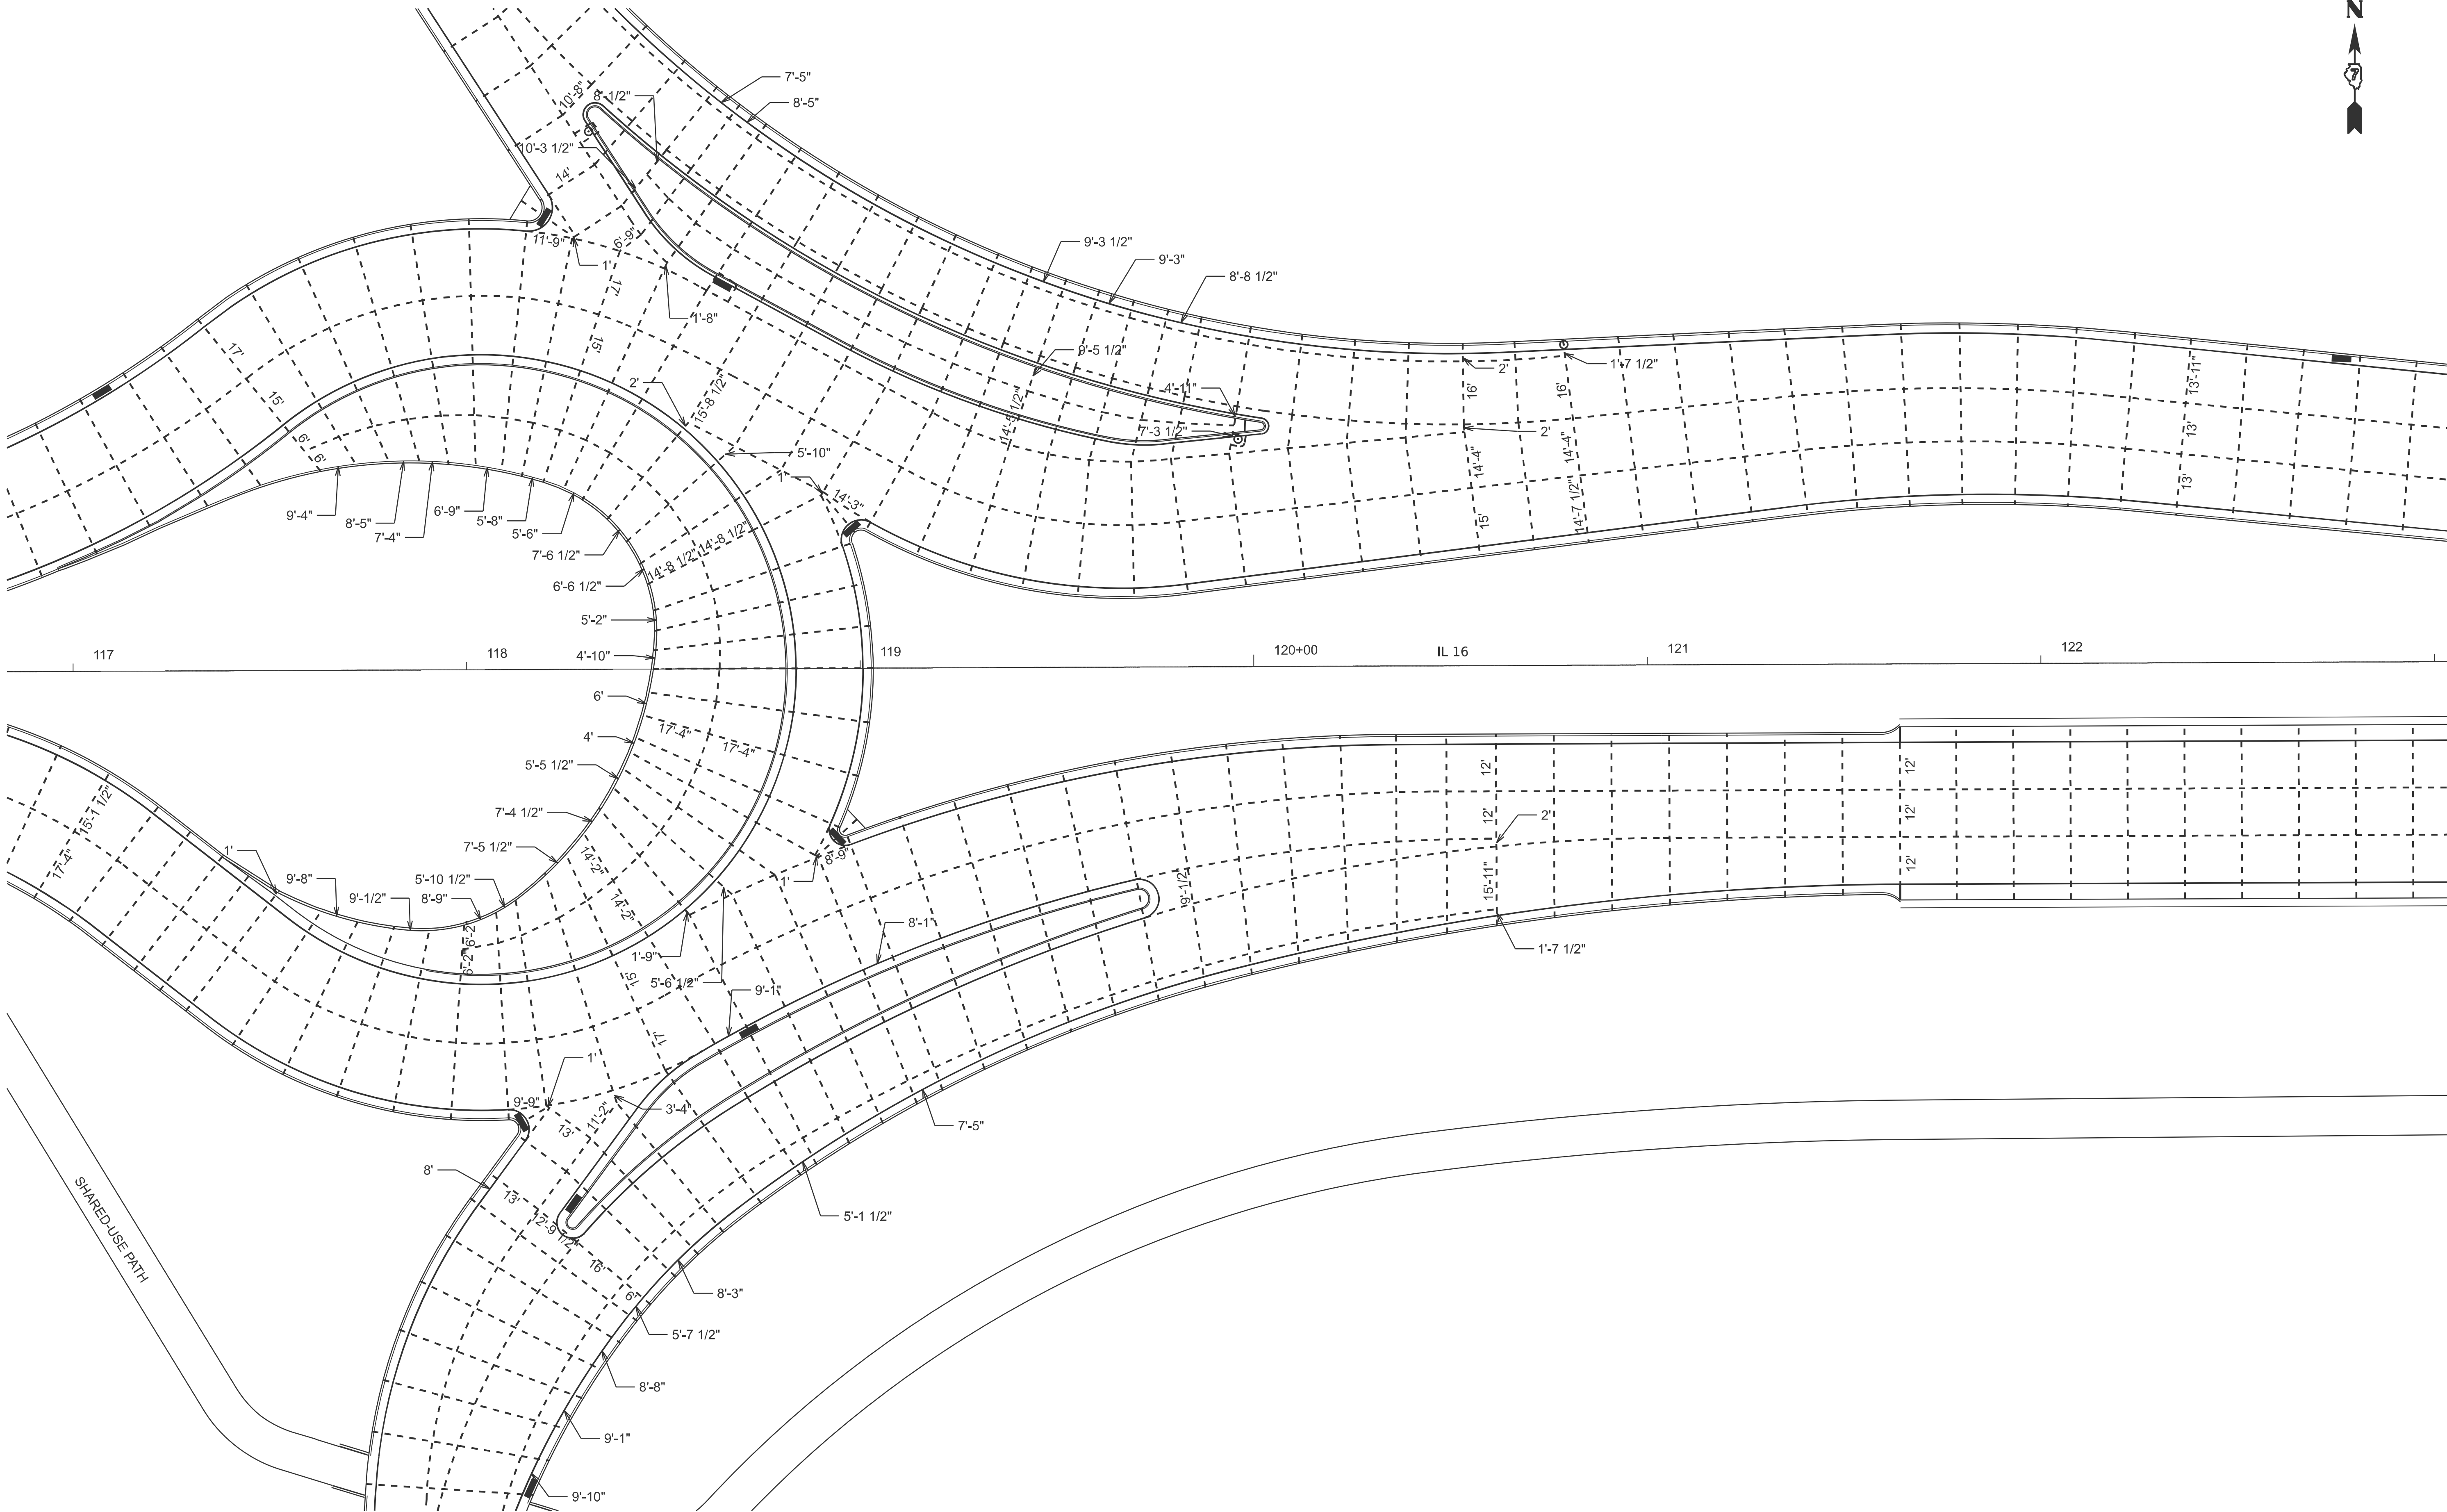




MODEL: Pavl Joins IL 16.4 [Sheet]
FILE NAME: c:\pav_work\pav\hrtzalk\0852852\0774435-sheets-PCCJoiningDetails.dgn

USER NAME = kaleb.hirtzel	DESIGNED -	REVISED -
	DRAWN -	REVISED -
PLOT SCALE = \$SCALE\$	CHECKED -	REVISED -
PLOT DATE = 8/21/2024	DATE -	REVISED -

STATE OF ILLINOIS
DEPARTMENT OF TRANSPORTATION

PCC PAVEMENT JOINT DETAILS IL 16			
SCALE: 1"=20'	SHEET 4	OF 11 SHEETS	STA. 117+00 TO STA. 122+00

F.A.I RTE.	SECTION	COUNTY	TOTAL SHEETS	SHEET NO.
57	(15-22HB-4)BR (15-22)R	COLES	1086	559
CONTRACT NO. 74435				
ILLINOIS FED. AID PROJECT				

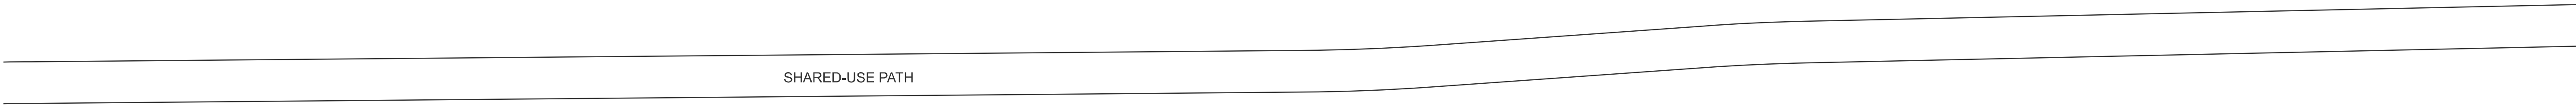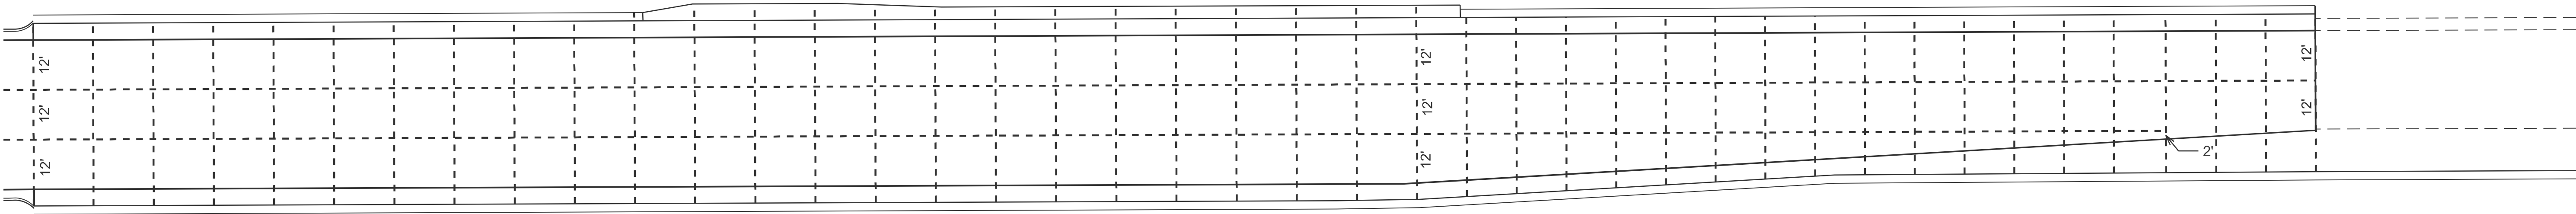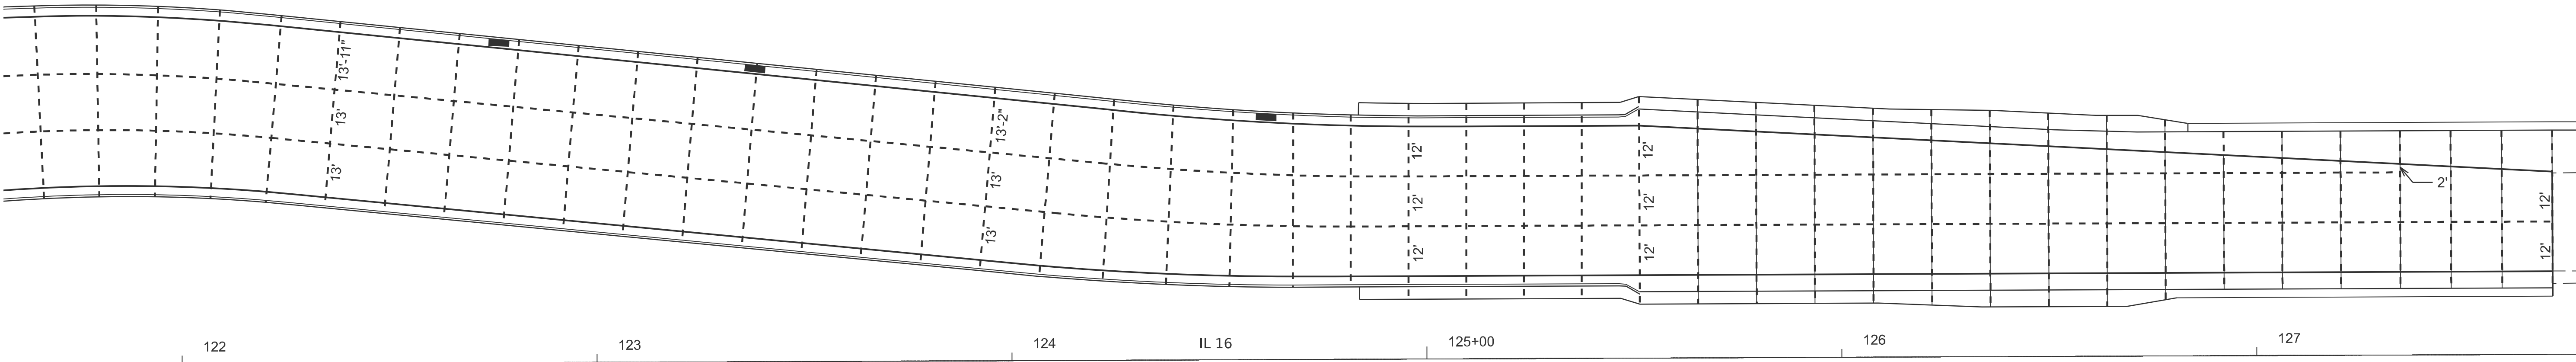


MODEL: Pavl Joins IL 16.5 [Sheet]
FILE NAME: c:\p\p\work\pav\hrtz\kld0852852\D774435-sheets-PCCJoiningDetails.dgn

USER NAME	= kaleb.hirtzel	DESIGNED	-	REVISED	-
		DRAWN	-	REVISED	-
PLOT SCALE	= \$\$SCALE\$	CHECKED	-	REVISED	-
PLOT DATE	= 8/21/2024	DATE	-	REVISED	-

STATE OF ILLINOIS
DEPARTMENT OF TRANSPORTATION

PCC PAVEMENT JOINT DETAILS			
IL 16			
SCALE: 1"=20'	SHEET 5	OF 11 SHEETS	STA. 122+00 TO STA. 127+00

F.A.I RTE.	SECTION	COUNTY	TOTAL SHEETS	SHEET NO.
57	(15-22HB-4)BR (15-22)R	COLES	1086	560
CONTRACT NO. 74435				
ILLINOIS		FED. AID PROJECT		

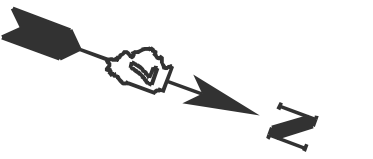

MODEL: Pavt Joints Ramps A B [Sheet]


USER NAME = kaleb.hirtzel	DESIGNED -	REVISED -
	DRAWN -	REVISED -
PLOT SCALE = \$SCALE\$	CHECKED -	REVISED -
PLOT DATE = 8/21/2024	DATE -	REVISED -

**STATE OF ILLINOIS
DEPARTMENT OF TRANSPORTATION**

PCC PAVEMENT JOINT DETAILS PR RAMPS A & B

SCALE: 1"=20'	SHEET 6	OF 11	SHEETS	STA.	TO STA.
---------------	---------	-------	--------	------	---------

F.A.I RTE.	SECTION	COUNTY	TOTAL SHEETS	SHEET NO.
57	(15-22HB-4)BR (15-22)R	COLES	1086	561
CONTRACT NO. 74435				
ILLINOIS		FED. AID PROJECT		

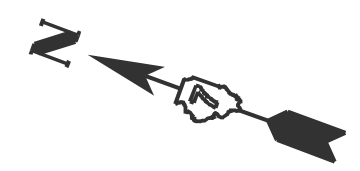


F.A.I RTE.	SECTION	COUNTY	TOTAL SHEETS	SHEET NO.
57	(15-22HB-4)BR (15-22)R	COLES	1086	562
		CONTRACT NO. 74435		
		ILLINOIS	FED. AID PROJECT	



STATE OF ILLINOIS
DEPARTMENT OF TRANSPORTATION

TEMPORARY PCC PAVEMENT JOINT DETAILS PRE-STAGE A - NW & SE TEMPORARY RAMPS					F.A.I. RTE.	SECTION		COUNTY	TOTAL SHEETS	SHEET NO.
					57	(15-22HB-4)BR (15-22)R		COLES	1086	563
SCALE: 1"=20'					SHEET 8		OF 11	SHEETS	STA. TO STA.	
							ILLINOIS		FED. AID PROJECT	
									CONTRACT NO. 74435	

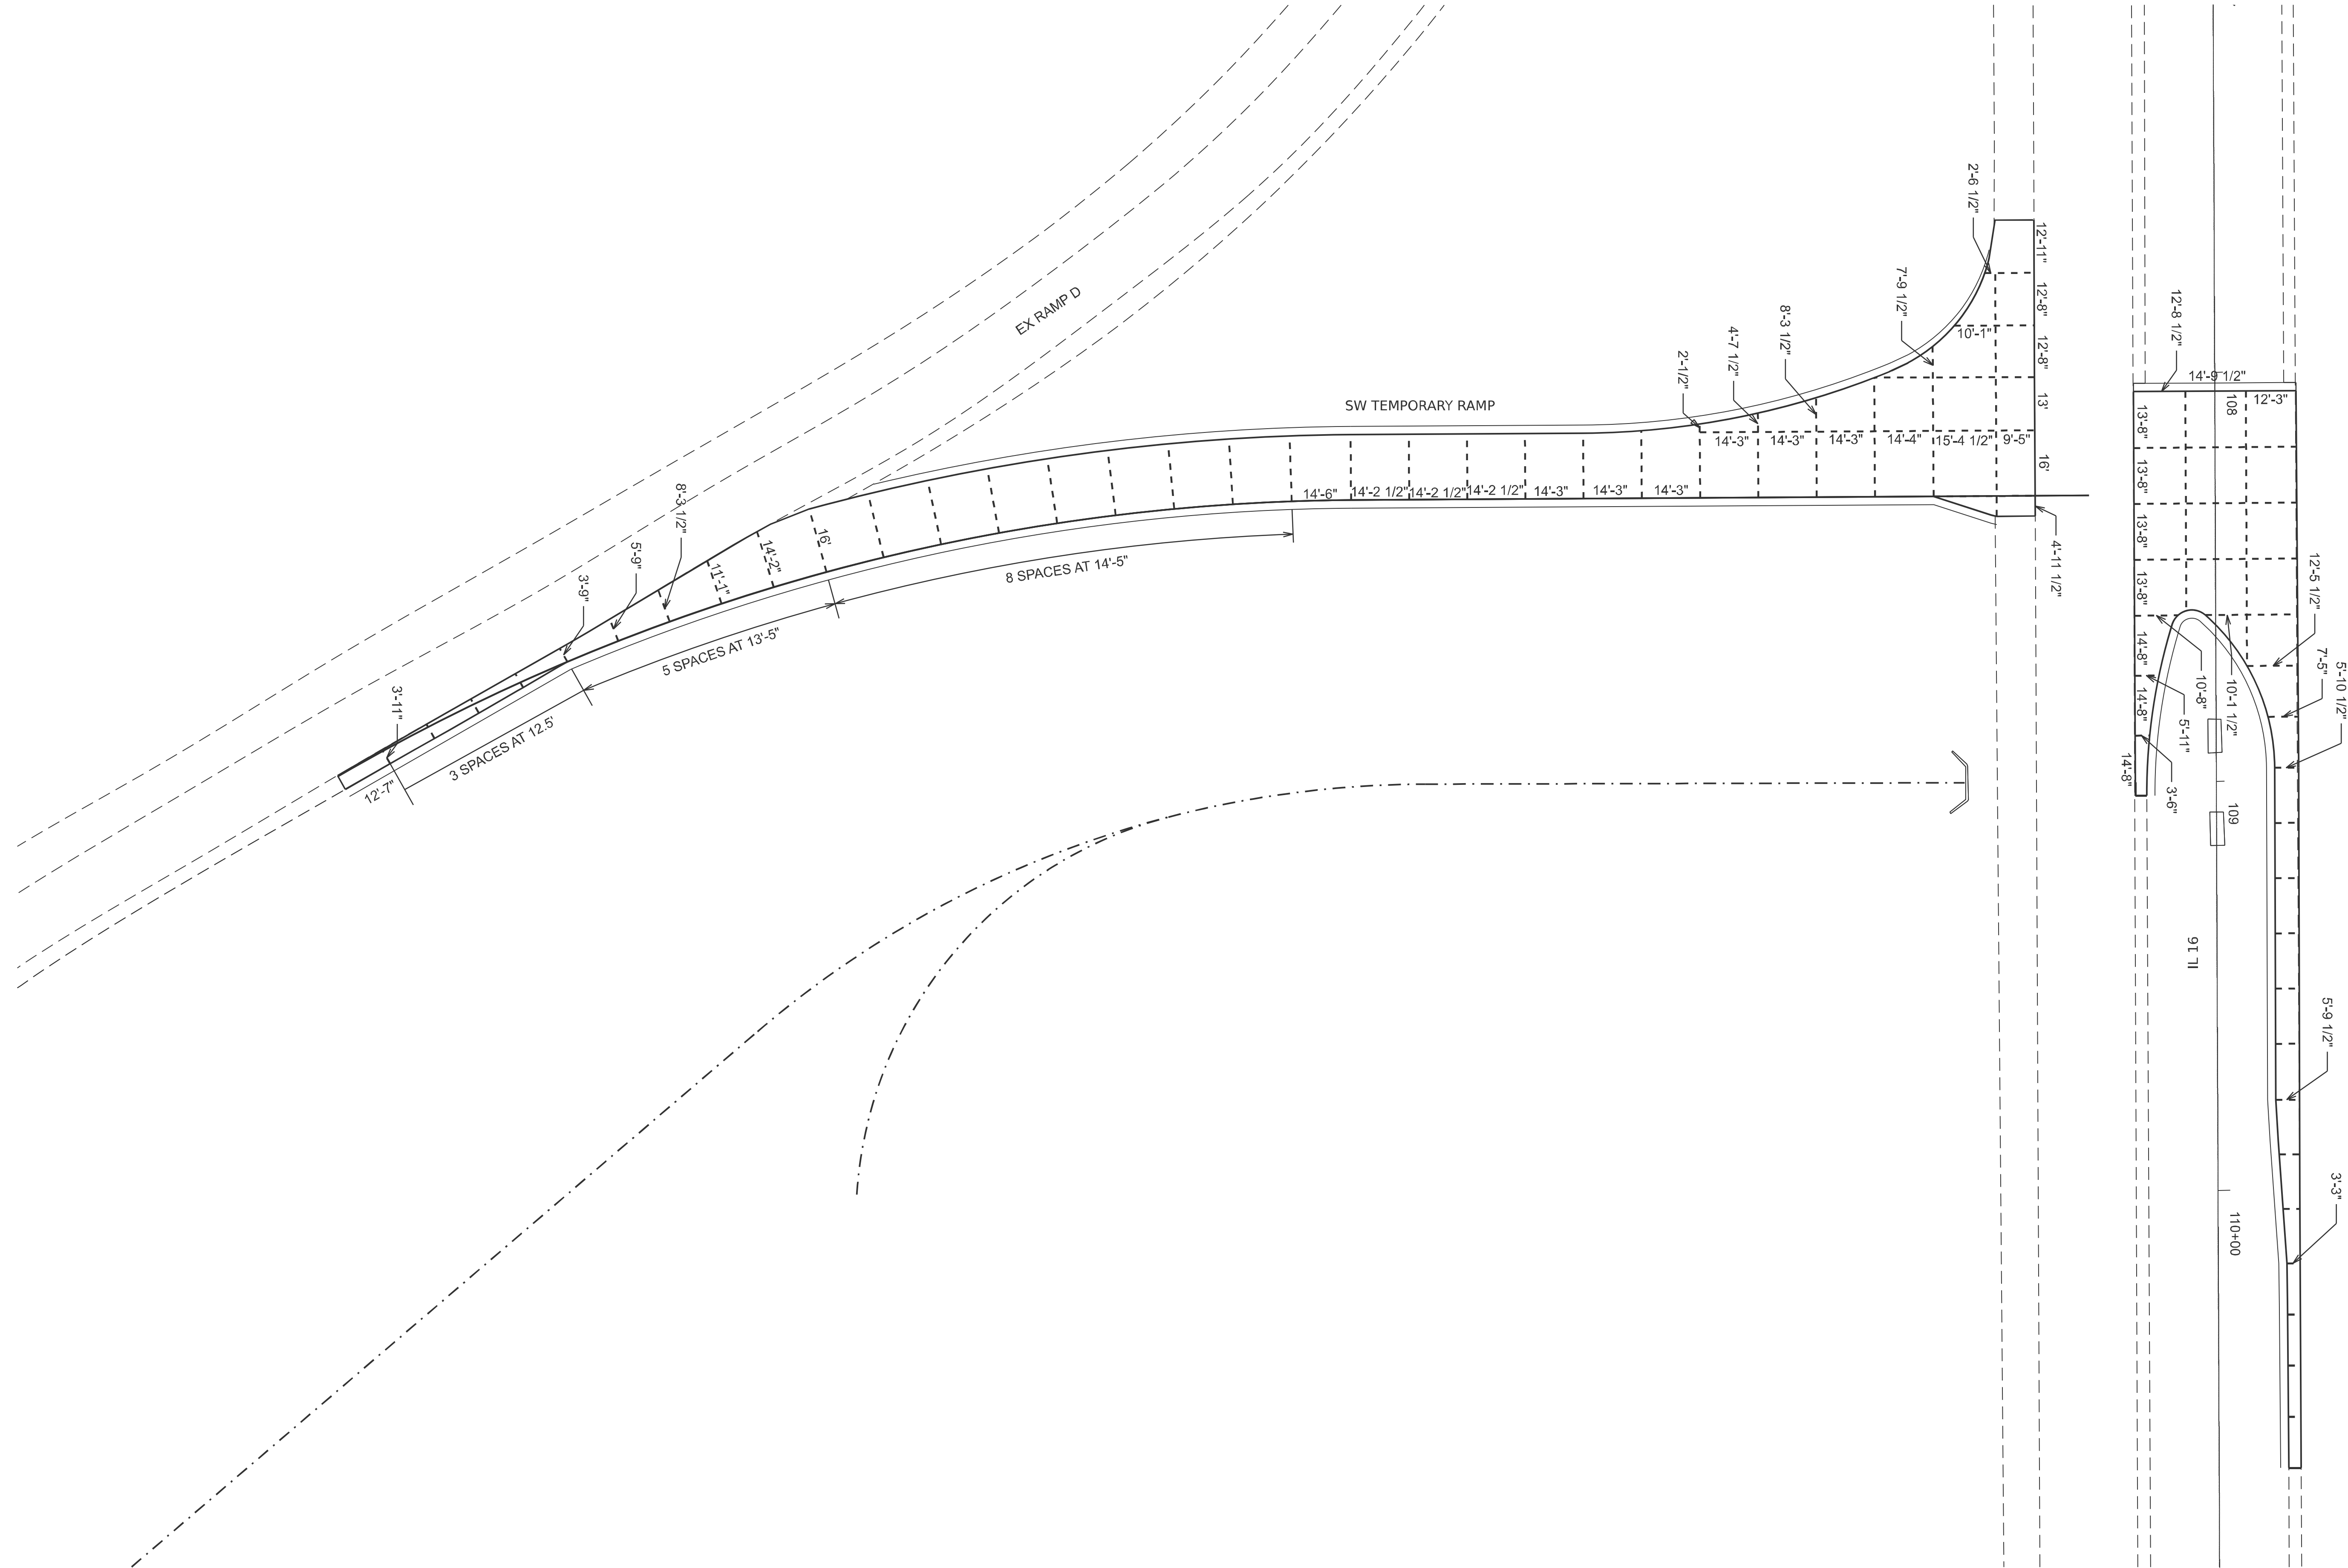

MODEL: Pavt Joins Temp Ramp SW (Sheet)
FILE NAME: c:\pvt_work\pavdohirtzel\0652852\074435-sheets-PCCJoiningDetails.dgn


USER NAME	= kaleb.hirtzel	DESIGNED	-	REVISED	-
		DRAWN	-	REVISED	-
PLOT SCALE	= \$\$SCALE\$	CHECKED	-	REVISED	-
PLOT DATE	= 8/21/2024	DATE	-	REVISED	-

STATE OF ILLINOIS
DEPARTMENT OF TRANSPORTATION

TEMPORARY PCC PAVEMENT JOINT DETAILS
PRE-STAGE A - SW TEMP RAMP & IL 16 LT TURN LANE

SCALE: 1"=20' SHEET 9 OF 11 SHEETS STA. TO STA.

F.A.I RTE.	SECTION	COUNTY	TOTAL SHEETS	SHEET NO.
57	(15-22HB-4)BR (15-22)R	COLES	1086	564
CONTRACT NO. 74435				
ILLINOIS FED. AID PROJECT				

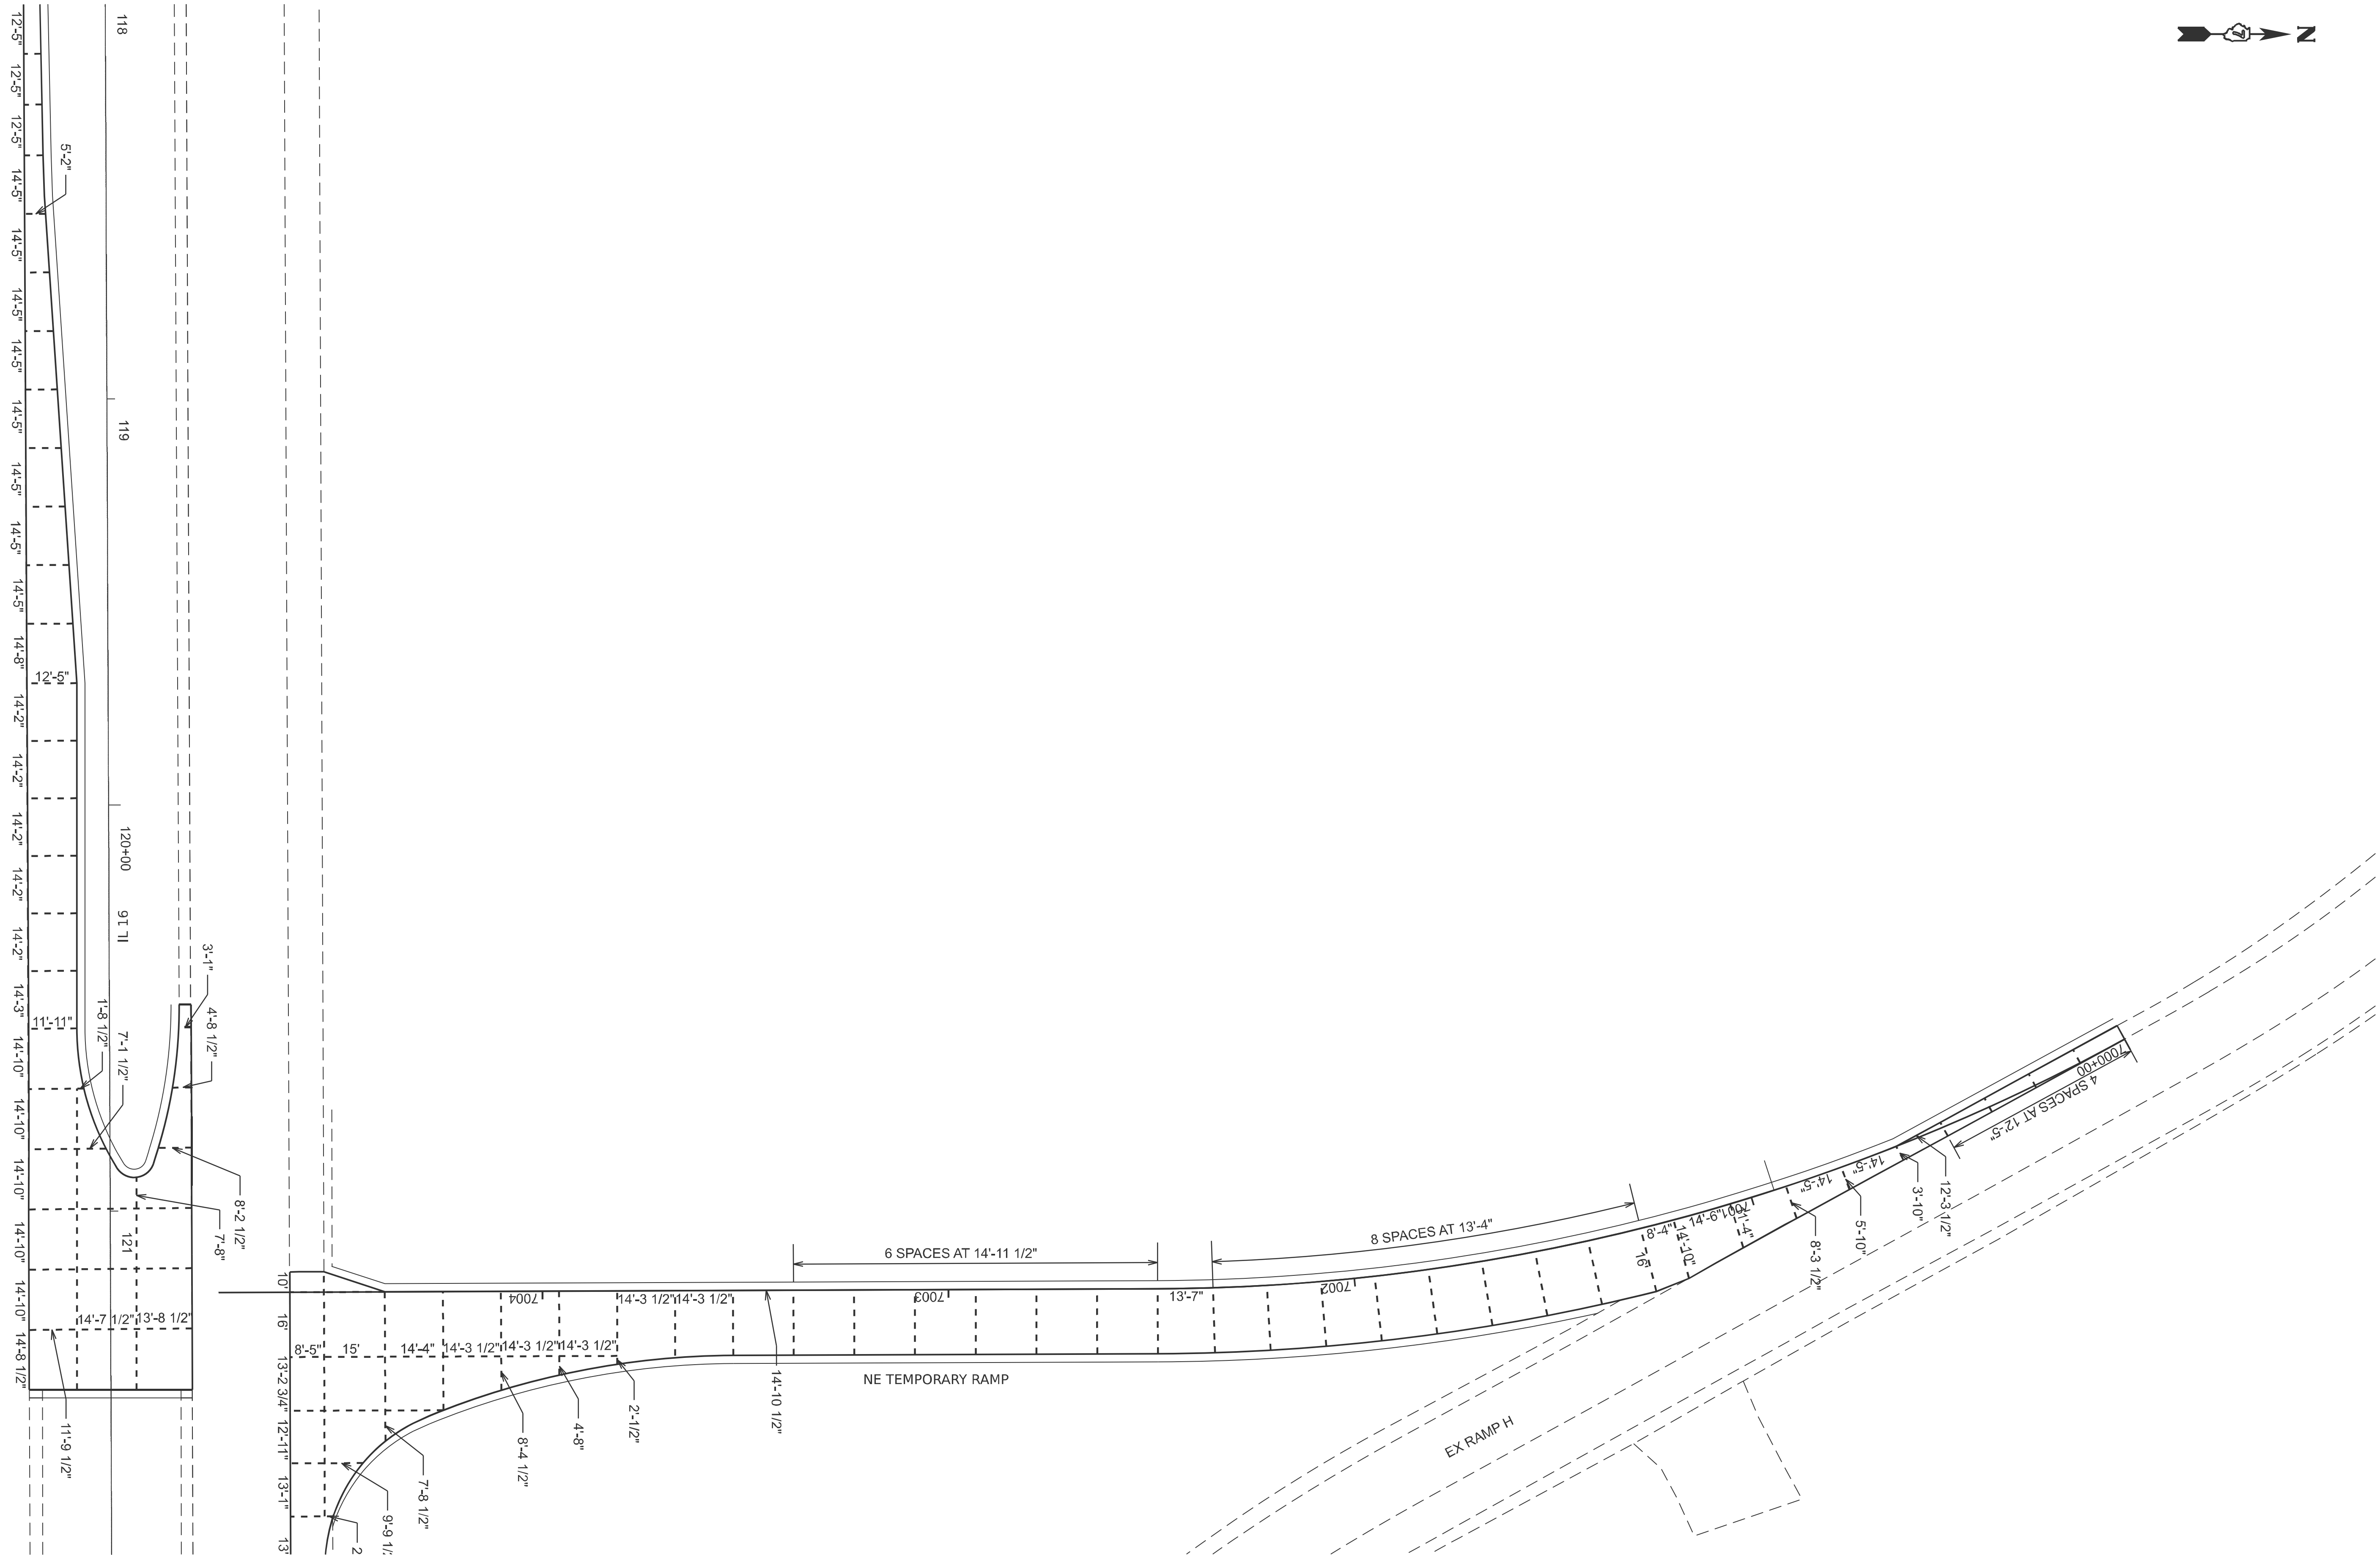

MODEL: Pavt Joints Temp Ramp NE (Sheet)
FILE NAME: c:\pvt_work\pvt\hrtz\kld652852\DT74435-sheets-PCCJoiningDetails.dgn

USER NAME = kaleb.hirtzel	DESIGNED -	REVISED -
	DRAWN -	REVISED -
PLOT SCALE = \$SCALE\$	CHECKED -	REVISED -
PLOT DATE = 8/21/2024	DATE -	REVISED -



STATE OF ILLINOIS
DEPARTMENT OF TRANSPORTATION

TEMPORARY PCC PAVEMENT JOINT DETAILS
PRE-STAGE A - NE TEMPORARY RAMP & IL 16 LT TURN LANE

SCALE: 1"=20' SHEET 10 OF 11 SHEETS STA. TO STA.

F.A.I RTE.	SECTION	COUNTY	TOTAL SHEETS	SHEET NO.
57	(15-22HB-4)BR (15-22)R	COLES	1086	565
CONTRACT NO. 74435				
ILLINOIS FED. AID PROJECT				

MODEL: Part Joints Stage 3A IL 16 (Sheet)
FILE NAME: c:\p\work\pav\hrtz\kld\062852\0774435-sheets-PCCJoiningDetails.dgn

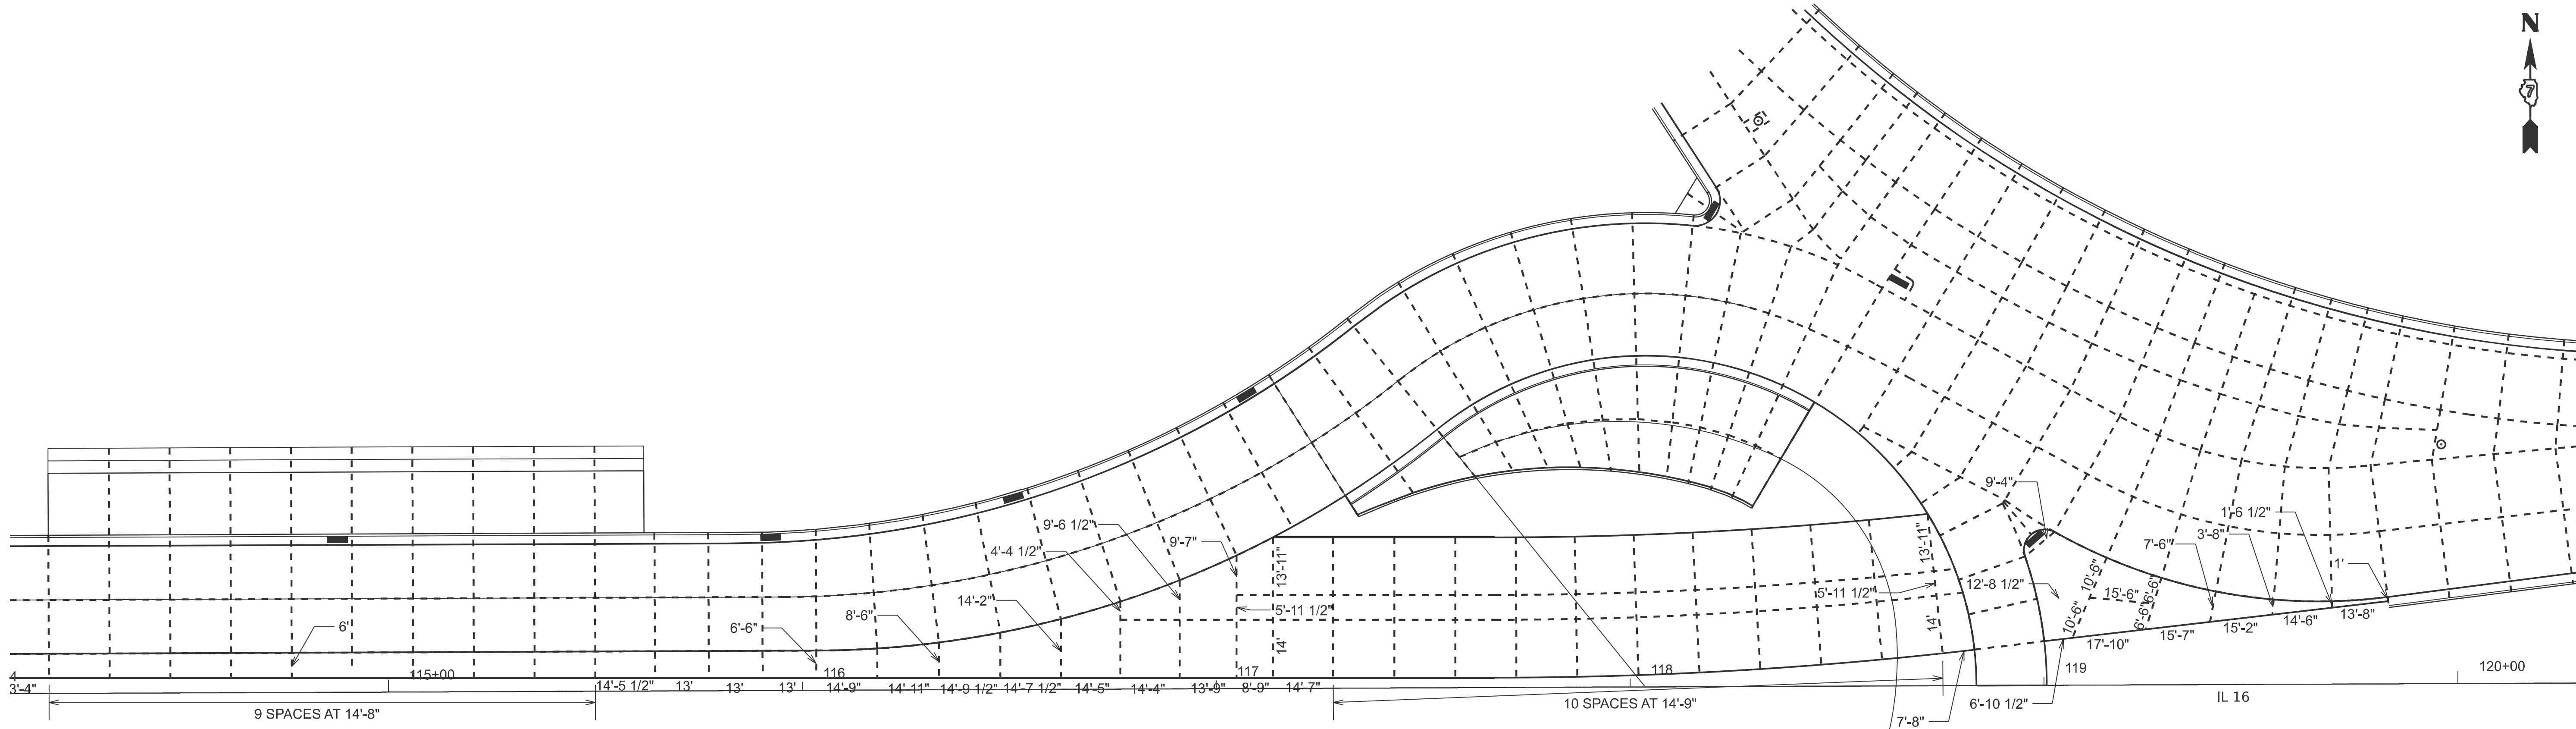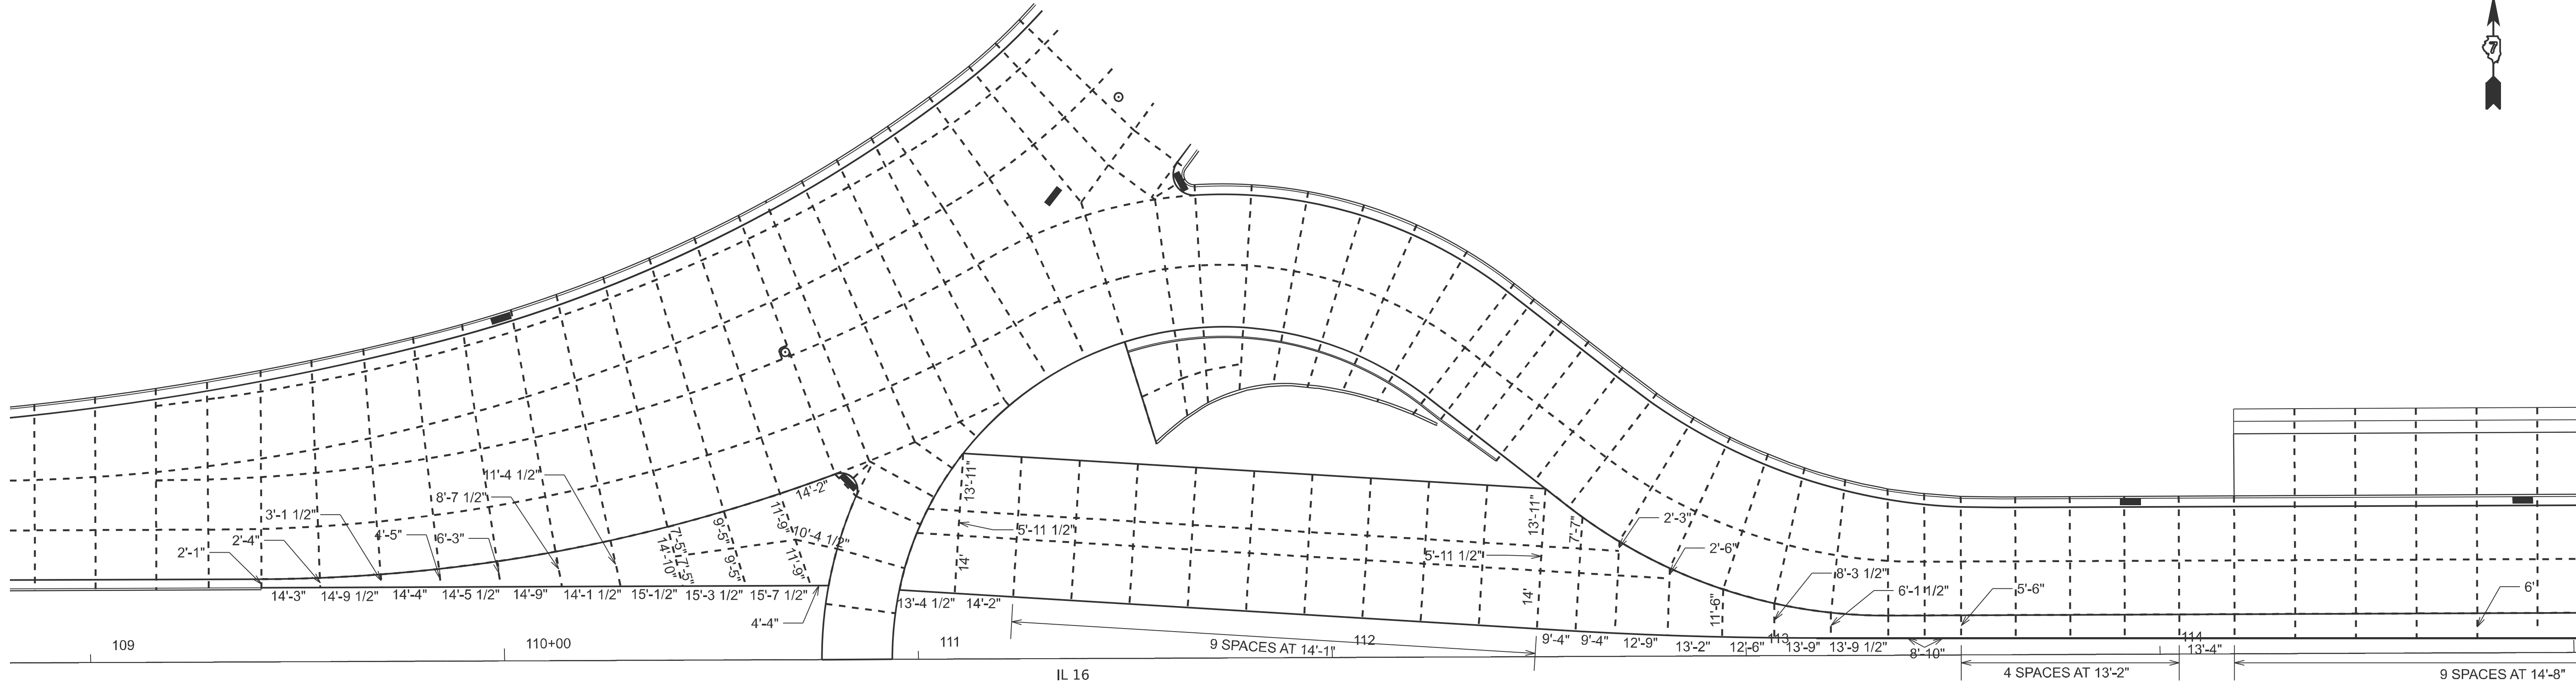

USER NAME	= kaleb.hirtzel	DESIGNED	-	REVISED	-
PLOT SCALE	= \$\$SCALE\$	DRAWN	-	REVISED	-
PLOT DATE	= 8/21/2024	CHECKED	-	REVISED	-
		DATE	-	REVISED	-

STATE OF ILLINOIS
DEPARTMENT OF TRANSPORTATION

TEMPORARY PCC PAVEMENT JOINT DETAILS
STAGE 3A - IL 16

SCALE: 1"=20' SHEET 11 OF 11 SHEETS STA. TO STA.



F.A.I RTE.	SECTION	COUNTY	TOTAL SHEETS	SHEET NO.
57	(15-22HB-4)BR (15-22)R	COLES	1086	566
CONTRACT NO. 74435				
ILLINOIS FED. AID PROJECT				

GRASS MEDIAN RAMP NOSE DETAILS

STAGE 3A: WB IL 16 STA. 118+56.6 TO STA. 118+62.9 *


STAGE 3B: EB IL 16 STA. 111+76.5 TO STA. 111+82.7 *
EB IL 16 STA. 119+60.1 TO STA. 119+66.1 **

STAGE 3C: WB IL 16 STA. 110+73.3 TO STA. 110+79.3 *

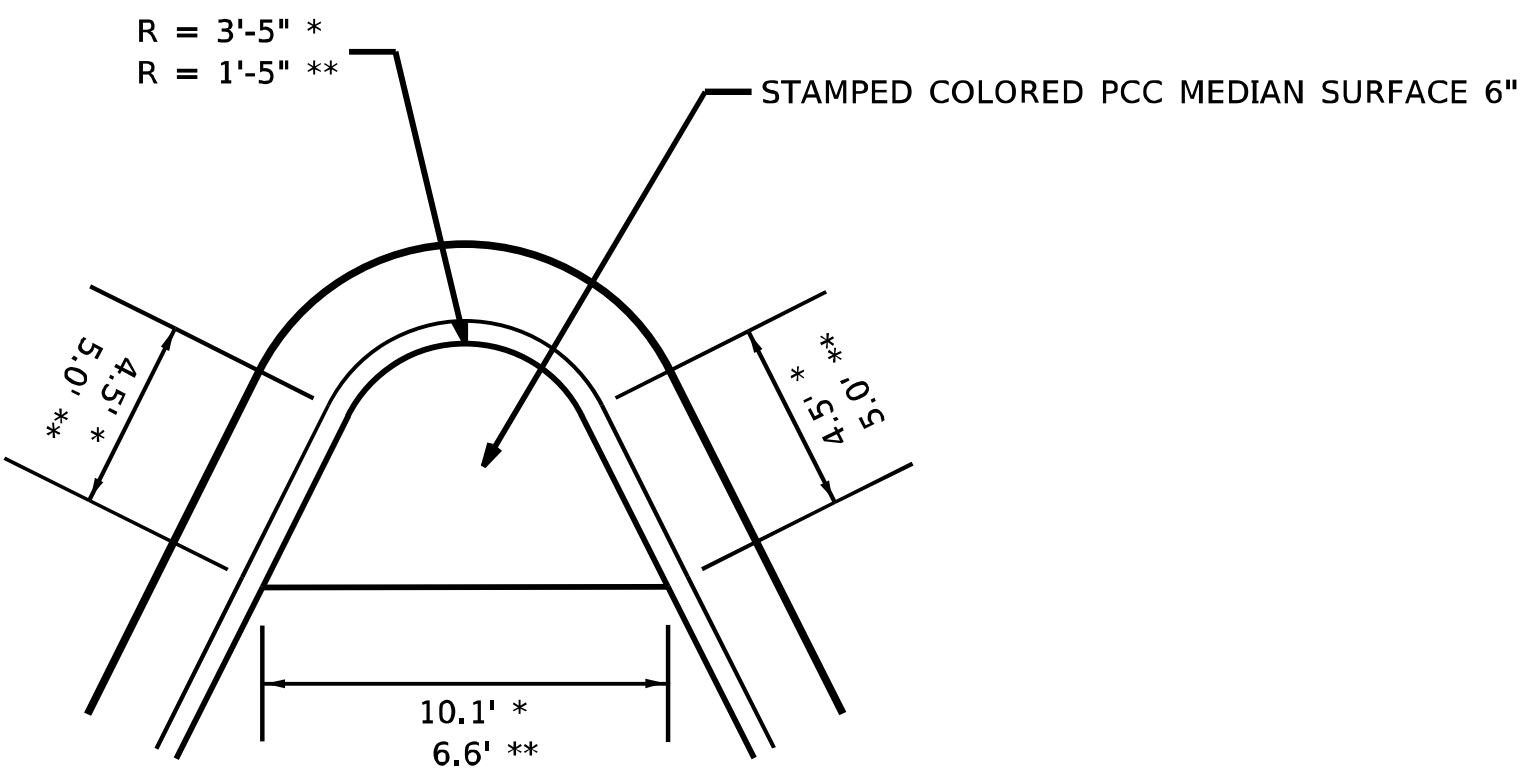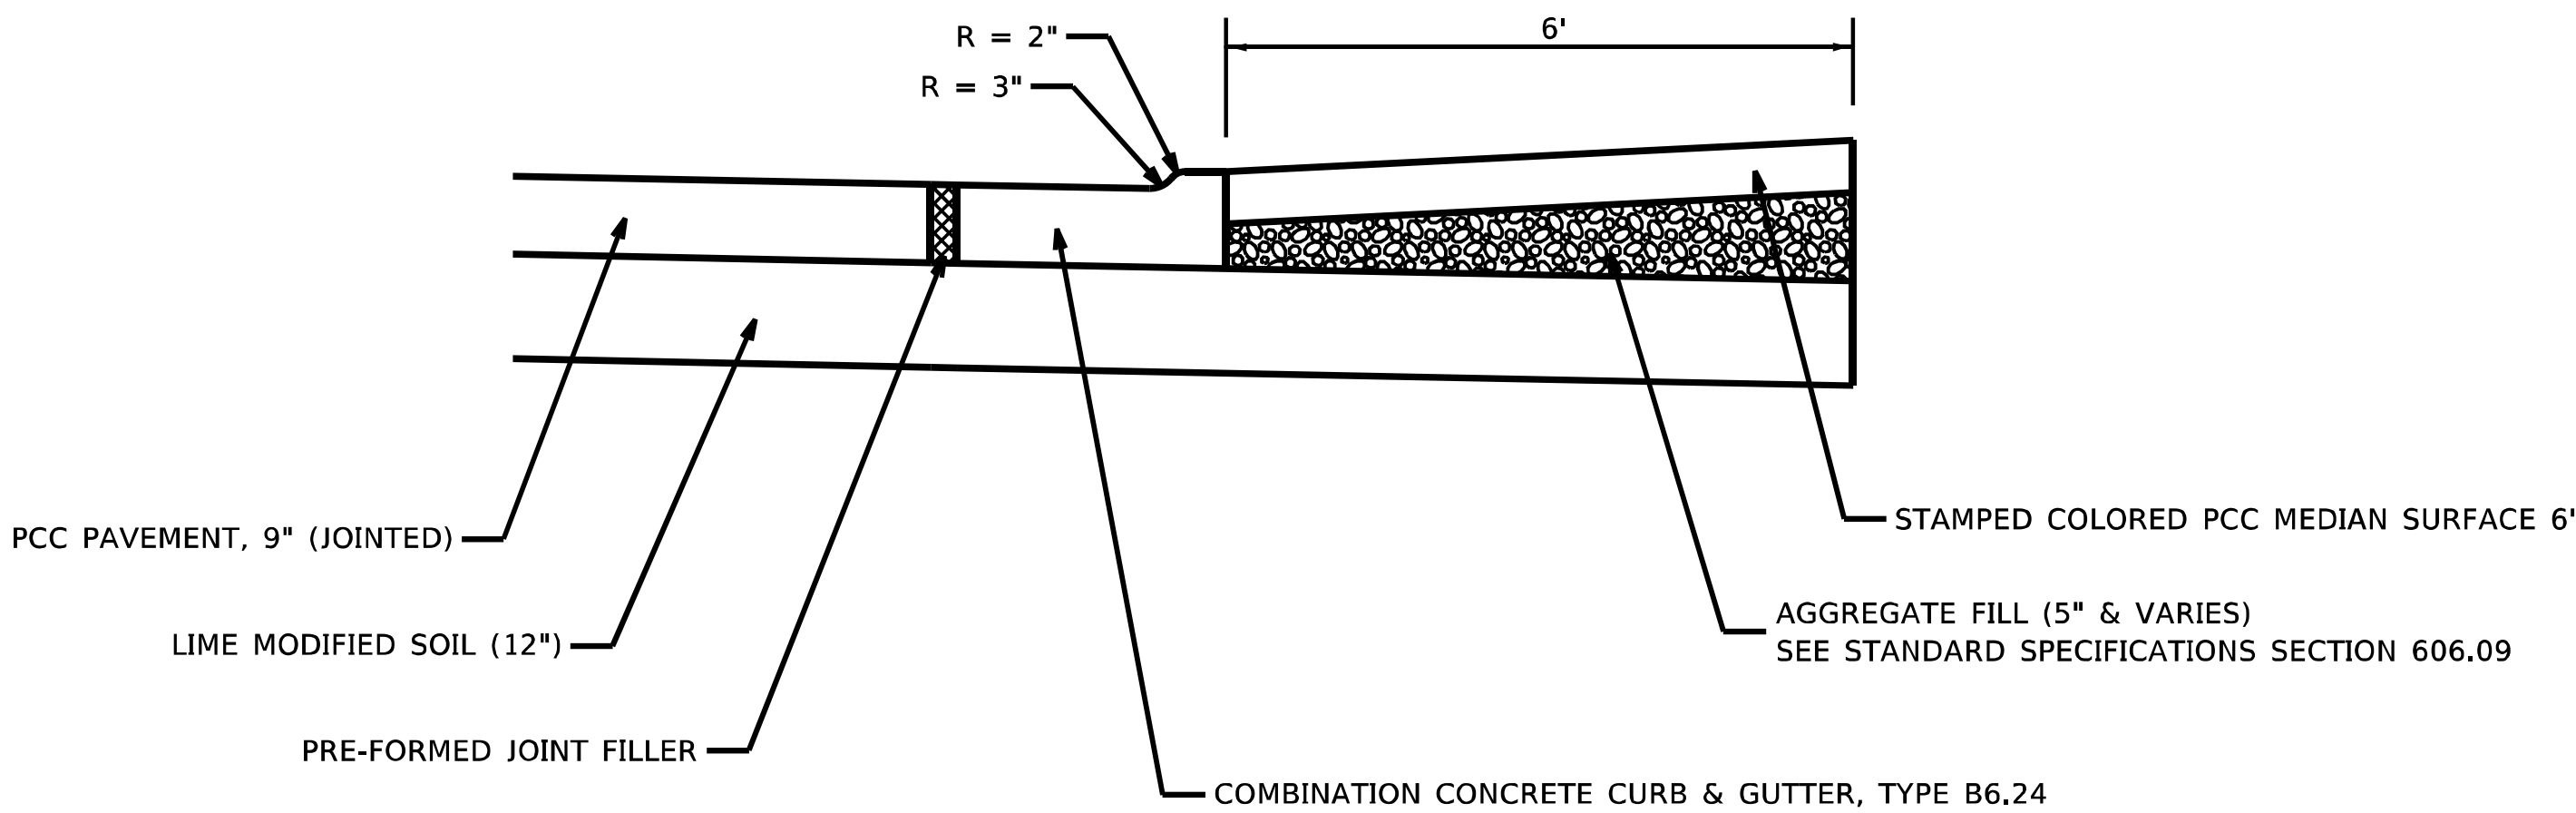


RAMP C AND RAMP D MEDIAN DETAILS

STAGE 3B: EB IL 16 STA. 109+93.5 TO RAMP D STA. 5002+25.4
RAMP C STA. 4019+97.9 TO EB IL 16 STA. 120+30.8

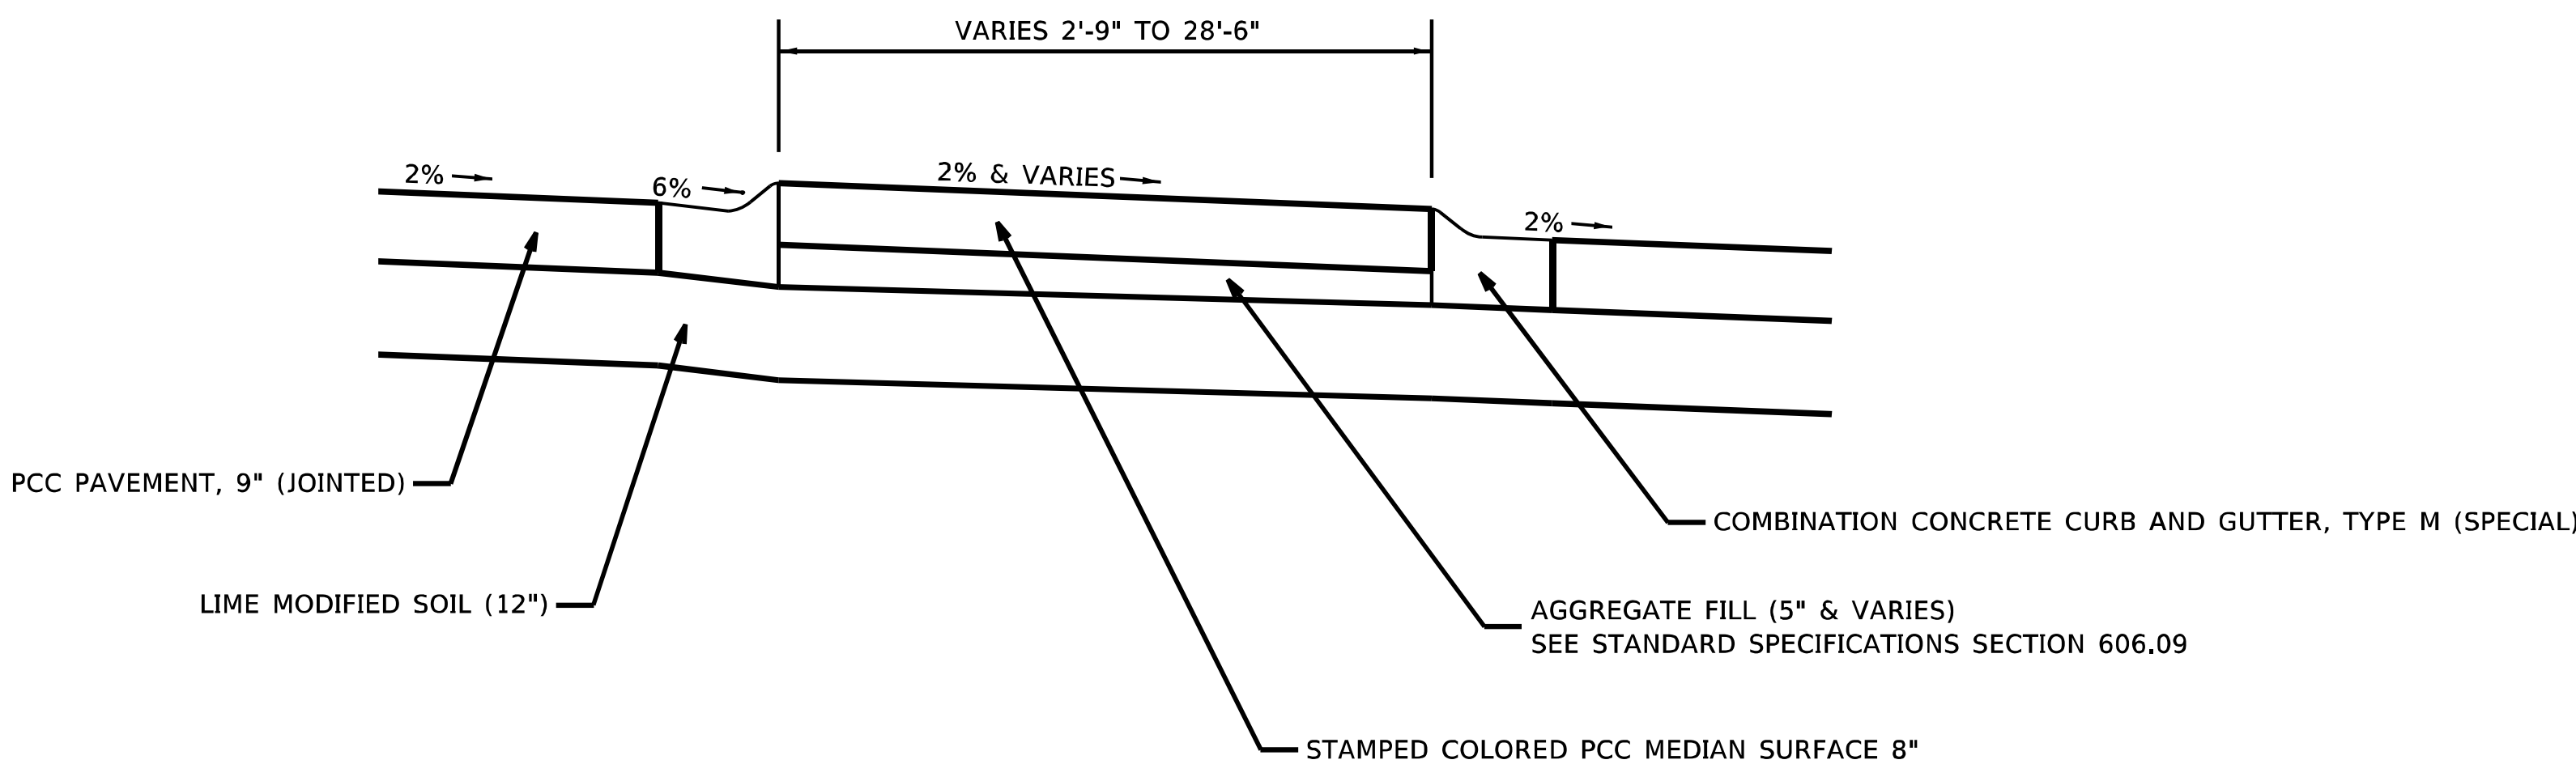

COMBINATION CONCRETE CURB & GUTTER, TYPE M (SPECIAL)

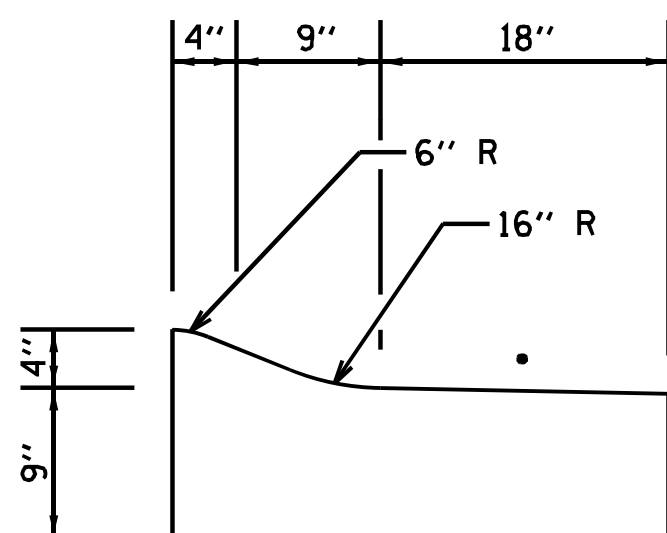

* A 2% SLOPE IS USED ON THE INSIDE OF PAVEMENT AND
A -6% SLOPE IS USED ON THE OUTSIDE OF PAVEMENT.

FILE NAME: D:\2024\11-22-HB-4\11-22-HB-4.dwg	USER NAME = kaleb.hirtzel	DESIGNED -	REVISED -	STATE OF ILLINOIS DEPARTMENT OF TRANSPORTATION	PCC MEDIAN DETAILS				F.A.I. RTE.	SECTION	COUNTY	TOTAL SHEETS	SHEET NO.
		DRAWN -	REVISED -						57	(15-22HB-4)BR (15-22)R	COLES	1086	567
	PLOT SCALE = 100,0000 ' / in.	CHECKED -	REVISED -						CONTRACT NO. 74435				
	PLOT DATE = 8/24/2024	DATE -	REVISED -		SCALE:	SHEET 1	OF 2 SHEETS	STA.	TO STA.				
										ILLINOIS	FED. AID PROJECT		

RAMP A AND RAMP B MEDIAN DETAILS

STAGE 3D

WB IL 16/RAMP A MEDIAN

WB IL 16 STA. 110+08 TO RAMP A STA. 2020+14

RAMP B/WB IL 16 MEDIAN

RAMP B STA. 3000+83.2 TO WB IL 16 STA. 120+66.5

RAMPED MEDIAN NOSE
(SEE HIGHWAY STANDARD 606301)

PAVEMENT MOUNTED TELESCOPING
STEEL SIGN SUPPORT

PAVEMENT MOUNTED TELESCOPING
STEEL SIGN SUPPORT

3' OR AS DIRECTED
BY THE ENGINEER

#15 DEFORMED DOWEL BARS

PLAN VIEW

15 DEFORMED DOWEL BARS



PAVEMENT MOUNTED TELESCOPING
STEEL SIGN SUPPORT

RAMPED MEDIAN NOSE
(SEE HIGHWAY STANDARD 606301)

PAVELEMENT MOUNTED TELESCOPING
STEEL SIGN SUPPORT

3' OR AS DIRECTED
BY THE ENGINEER


PLAN VIEW

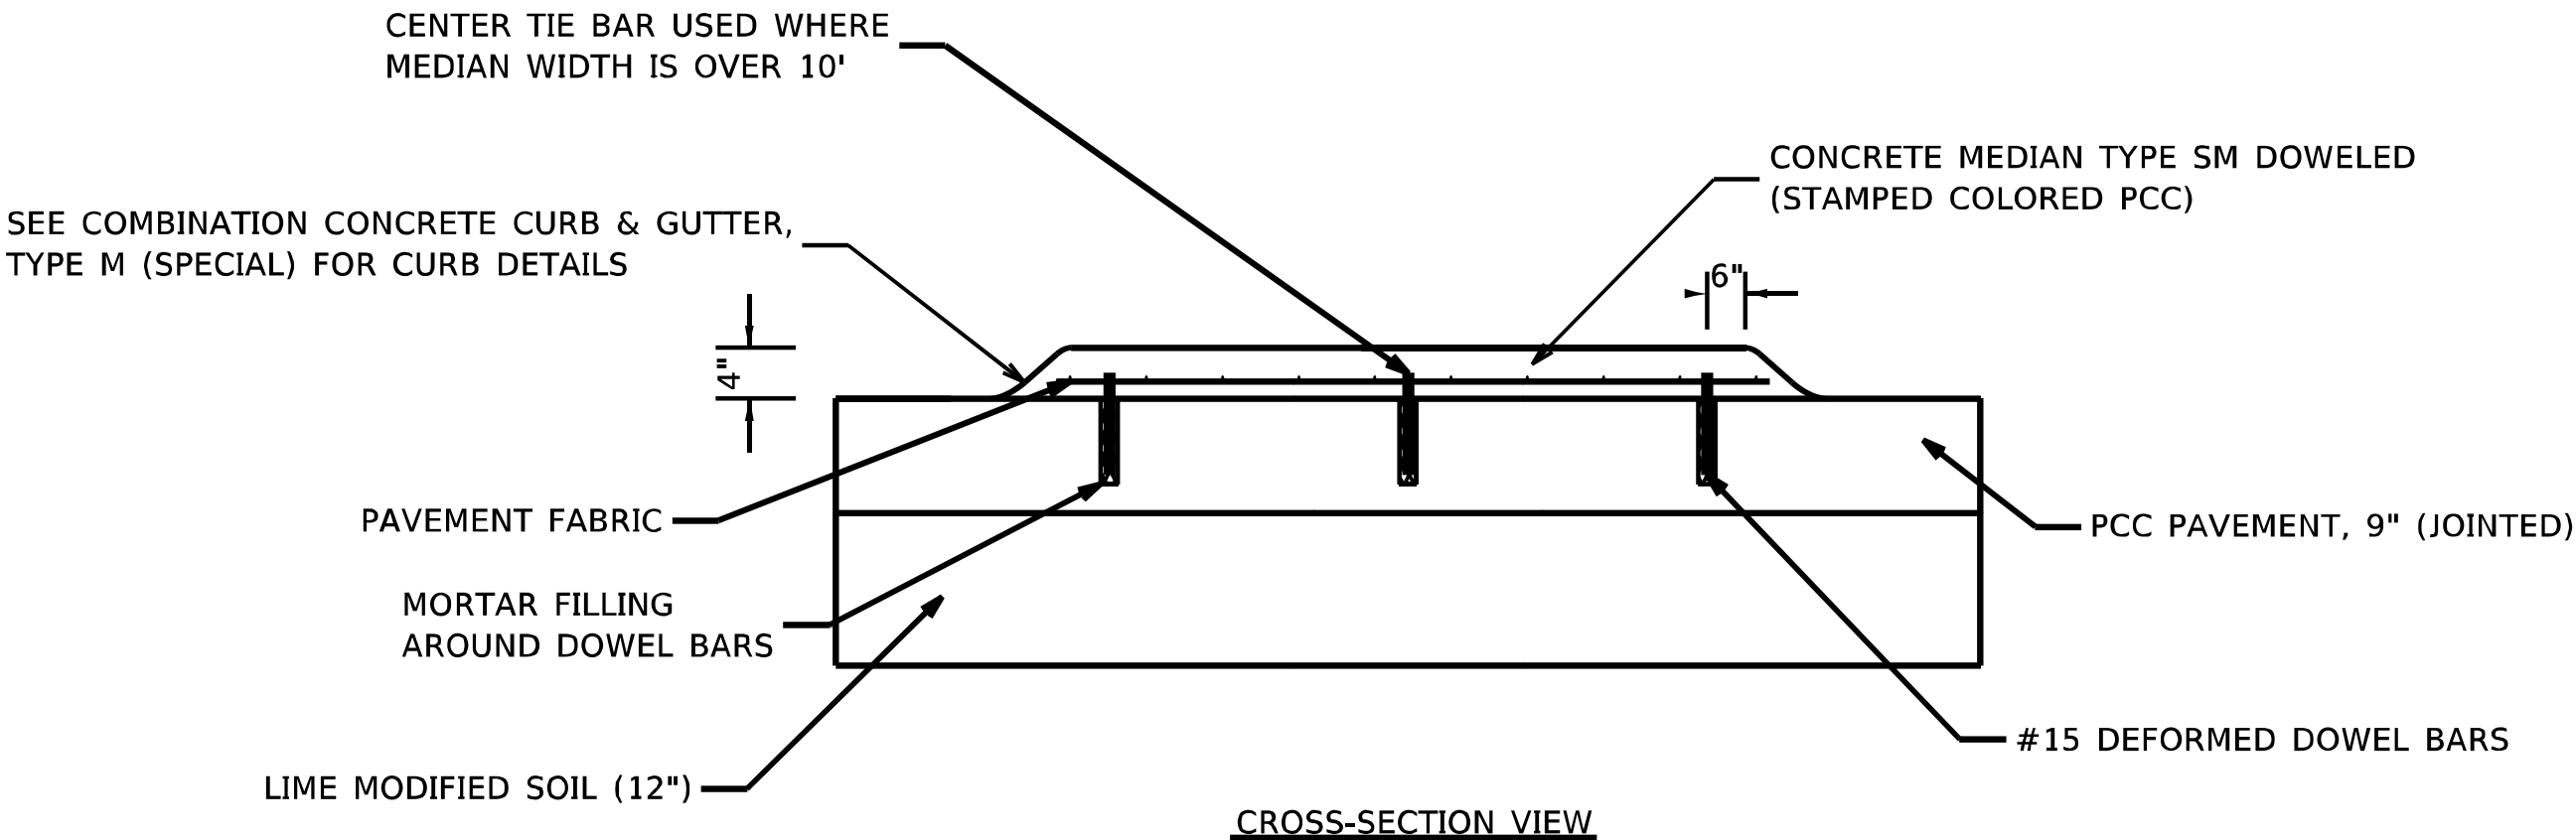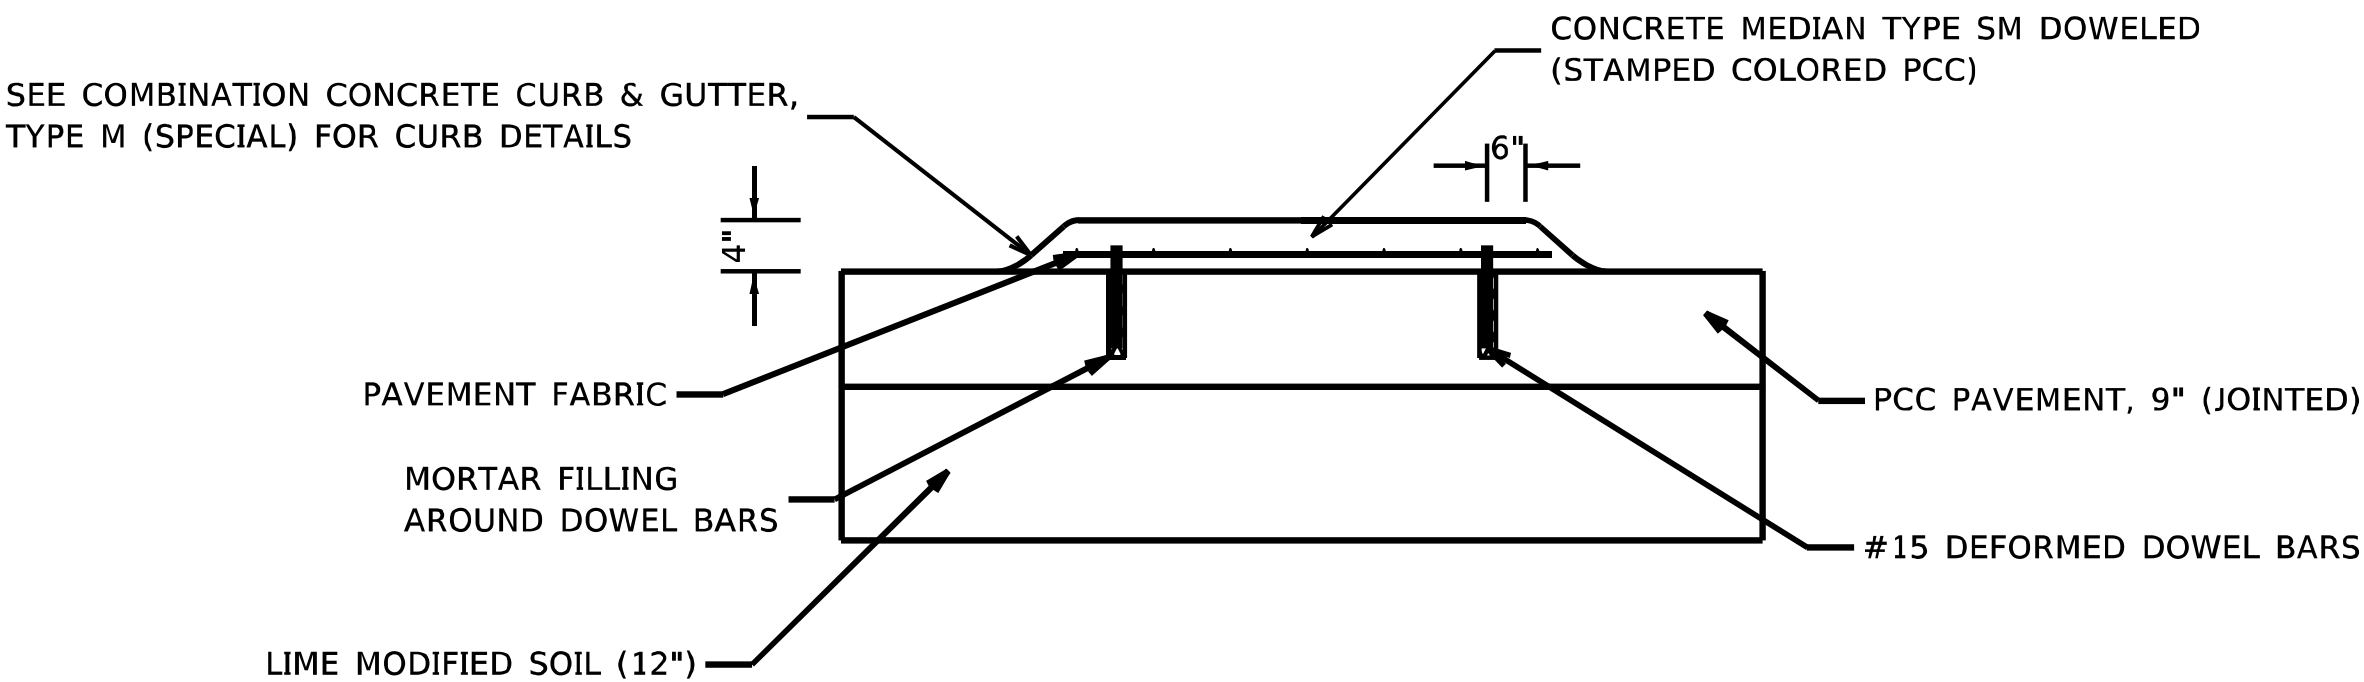

Model: Default
File: 3d-stage-3d-ramp-a-b-median-details.dgn
Project: 174435-CADD-Data-CAD-Details-174435-3d-stage-3d-ramp-a-b-median-details.dgn

	USER NAME = kaleb.hirtzel	DESIGNED -	REVISED -	STATE OF ILLINOIS DEPARTMENT OF TRANSPORTATION	PCC MEDIAN DETAILS			F.A.I. RTE.	SECTION	COUNTY	TOTAL SHEETS	SHEET NO.
		DRAWN -	REVISED -					57	(15-22HB-4)BR (15-22)R	COLES	1086	568
	PLOT SCALE = 100,0000 ' / in.	CHECKED -	REVISED -					CONTRACT NO. 74435				
	PLOT DATE = 8/24/2024	DATE -	REVISED -		SCALE:	SHEET 2	OF 2 SHEETS	STA.	TO STA.	ILLINOIS FED. AID PROJECT		

MODEL: Pav Marking IL 16 (Sheet)
FILE NAME: c:\pav_work\pavmark\hrtzalk\0852852\0774435-sheets-PavMarkingDetails.dgn

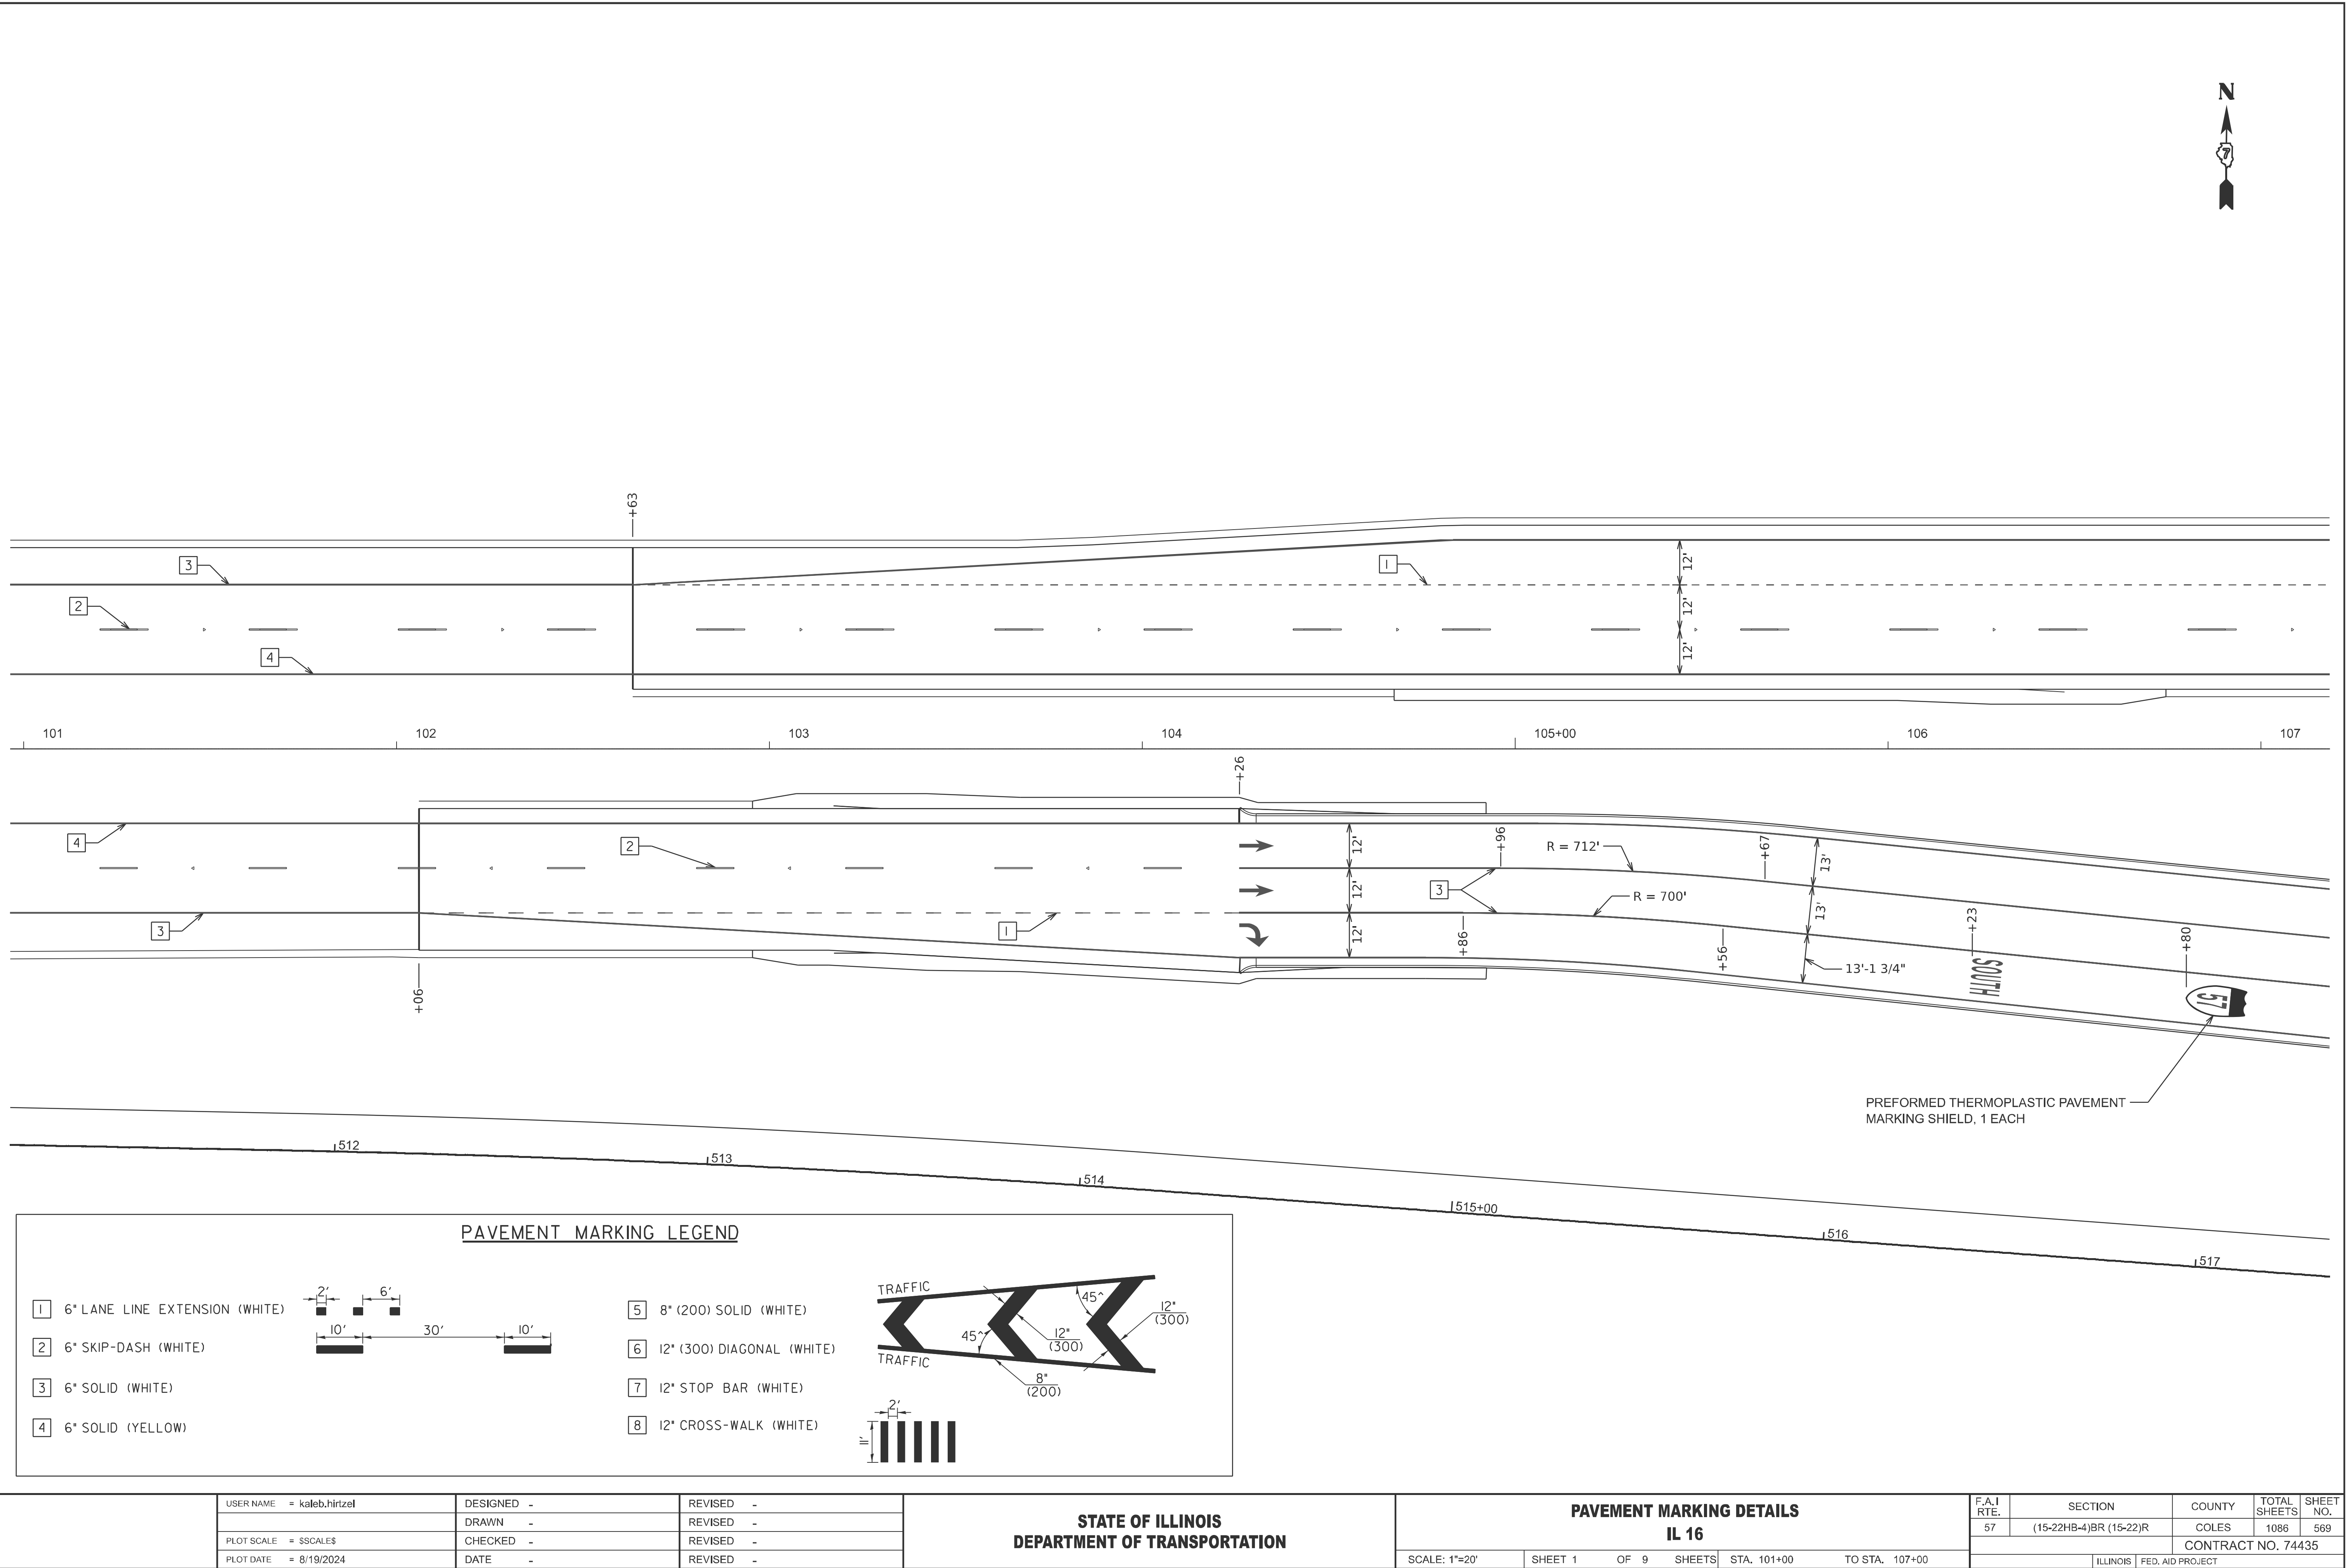

USER NAME	= kaleb.hirtzel	DESIGNED	-	REVISED	-
PLOT SCALE	= \$\$SCALE\$	DRAWN	-	REVISED	-
PLOT DATE	= 8/19/2024	CHECKED	-	REVISED	-
		DATE	-	REVISED	-

STATE OF ILLINOIS
DEPARTMENT OF TRANSPORTATION

PAVEMENT MARKING DETAILS
IL 16

SCALE: 1"=20' SHEET 1 OF 9 SHEETS STA. 101+00 TO STA. 107+00

F.A.I RTE.	SECTION	COUNTY	TOTAL SHEETS	SHEET NO.
57	(15-22HB-4)BR (15-22)R	COLES	1086	569
CONTRACT NO. 74435				
ILLINOIS FED. AID PROJECT				

MODEL: Pav Marking IL 16 2 [Sheet]
FILE NAME: c:\pav_work\pavmarking\hrtzak\0852852\0774435-sheets-PavMarkingDetails.dgn


- 1

6" LANE LINE EXTENSION (WHITE)
- 2

6" SKIP-DASH (WHITE)
- 3

6" SOLID (WHITE)
- 4

6" SOLID (YELLOW)

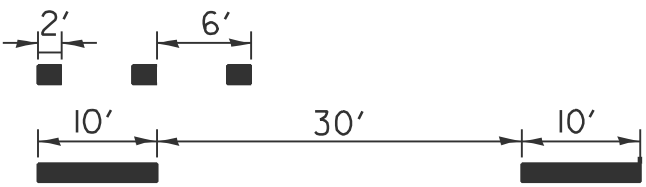



- 5

8" (200) SOLID (WHITE)
- 6

12" (300) DIAGONAL (WHITE)
- 7

12" STOP BAR (WHITE)
- 8

12" CROSS-WALK (WHITE)

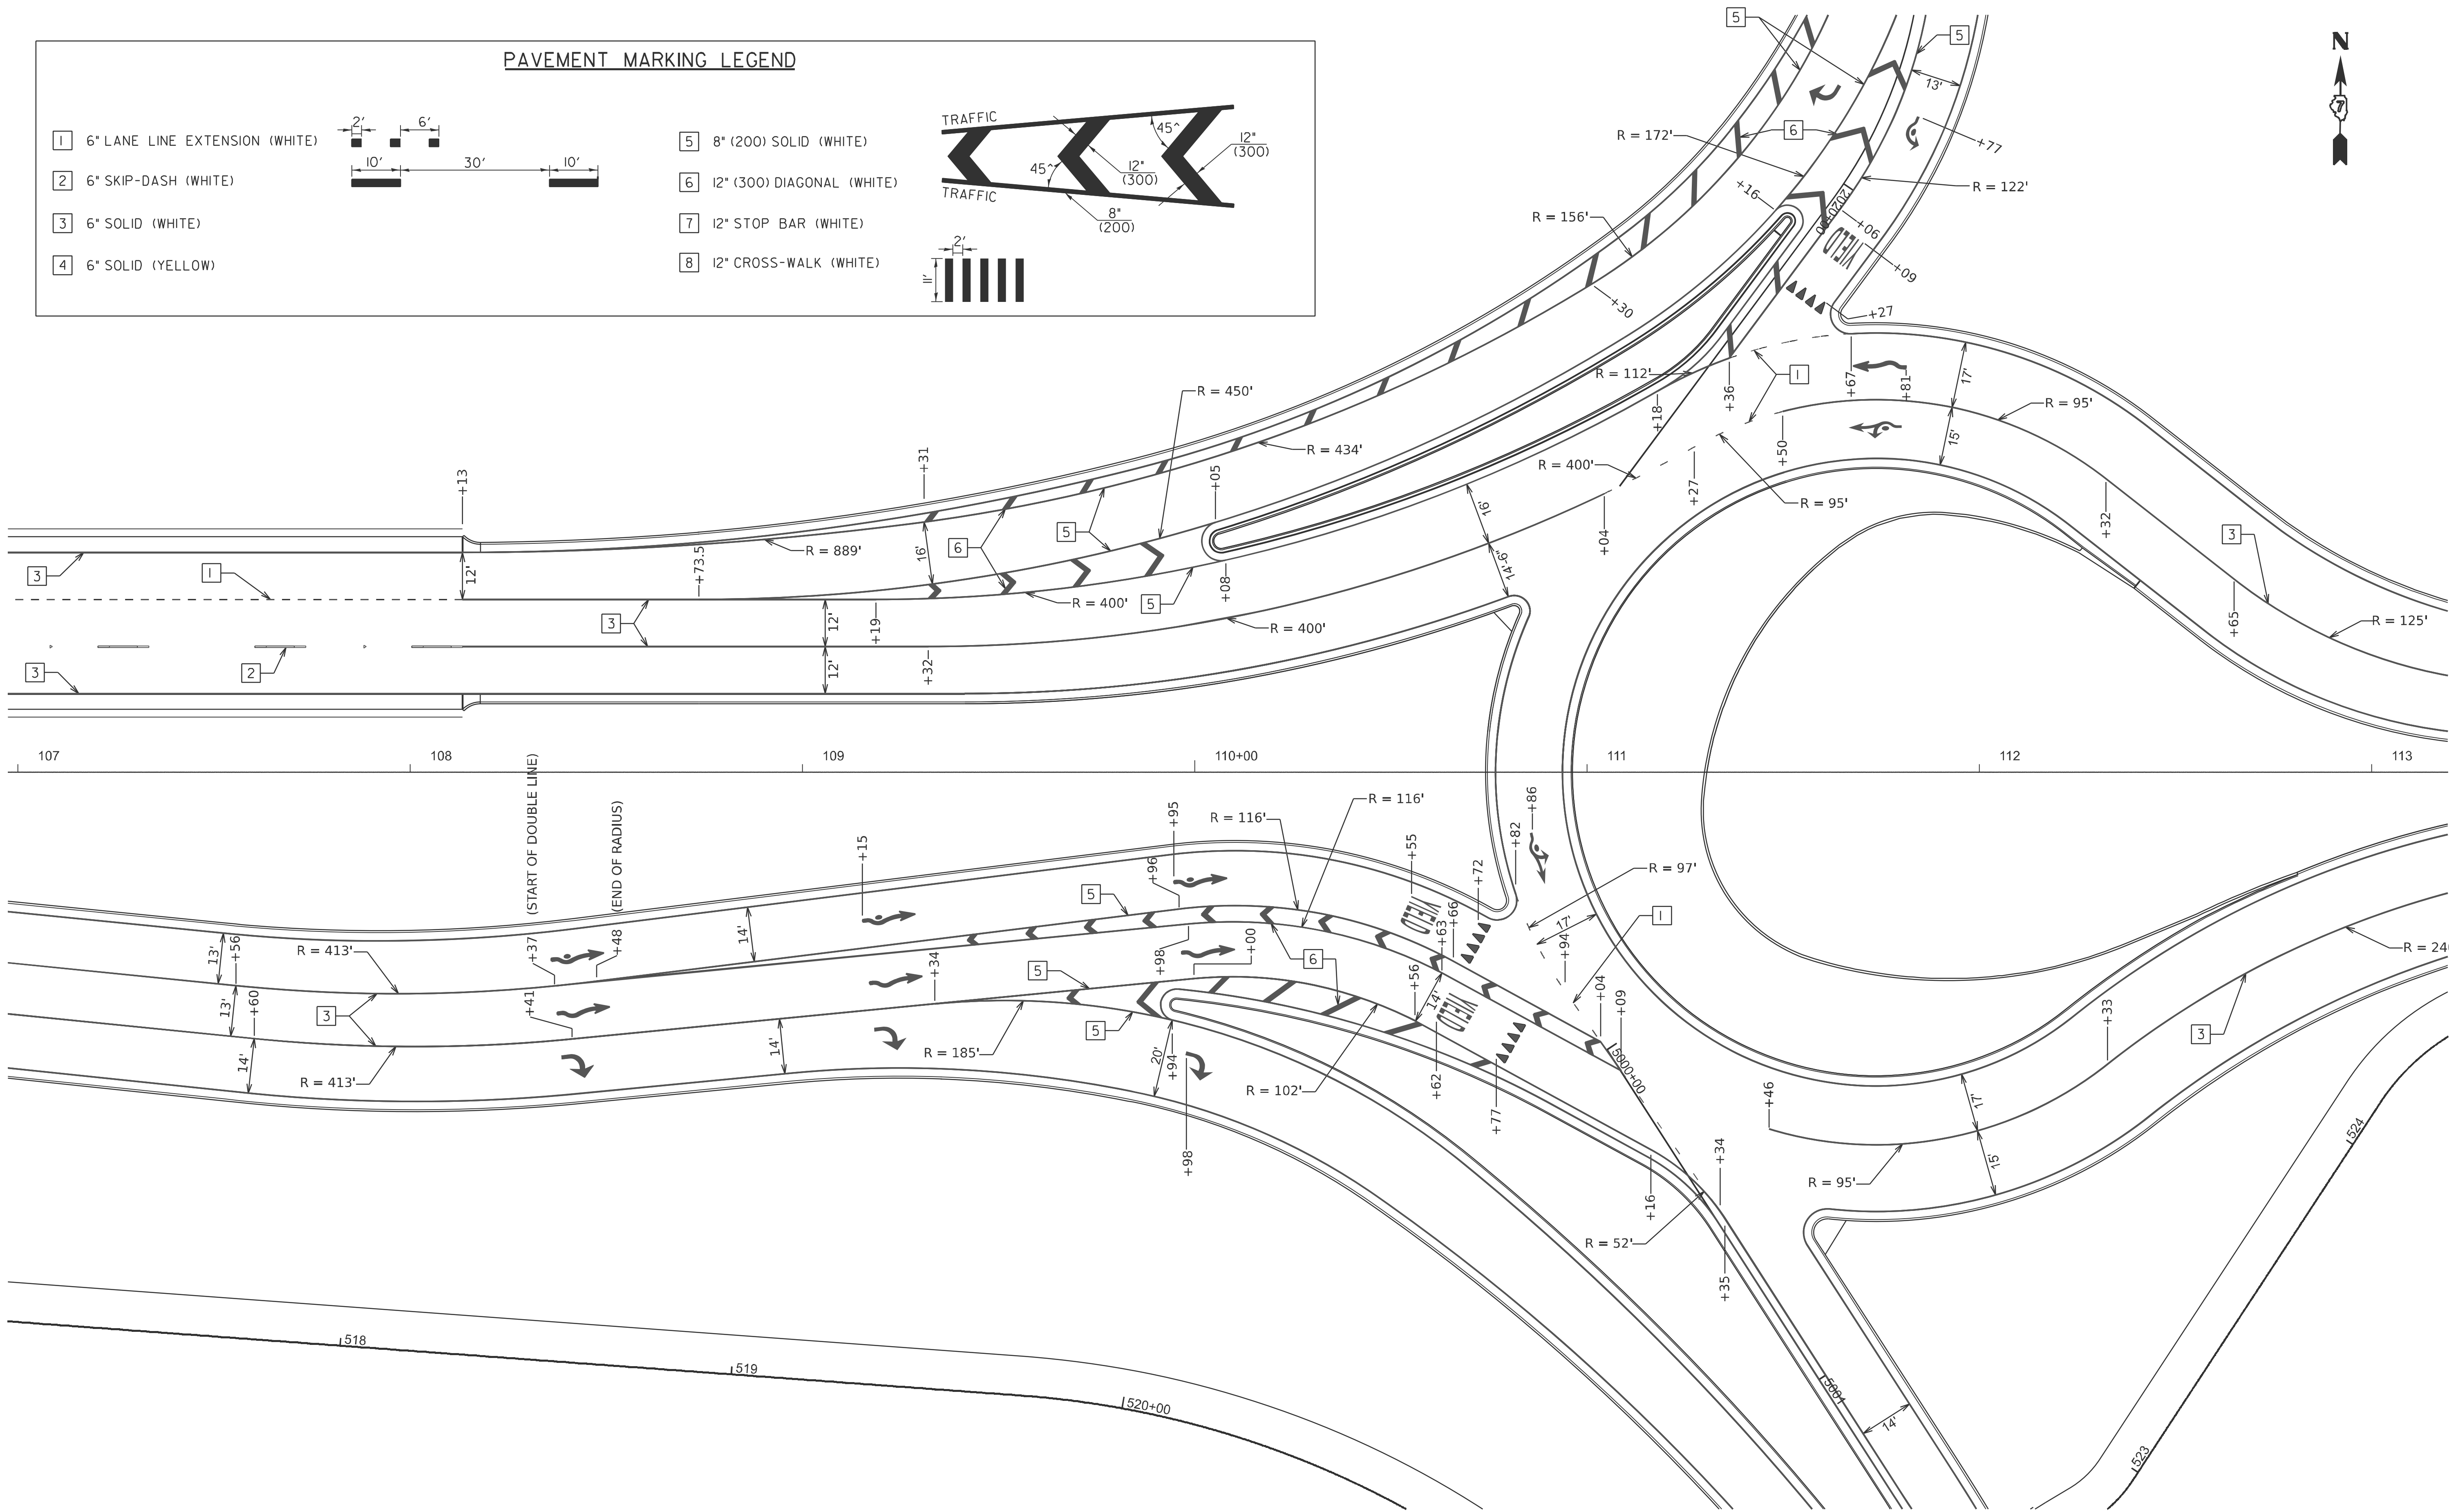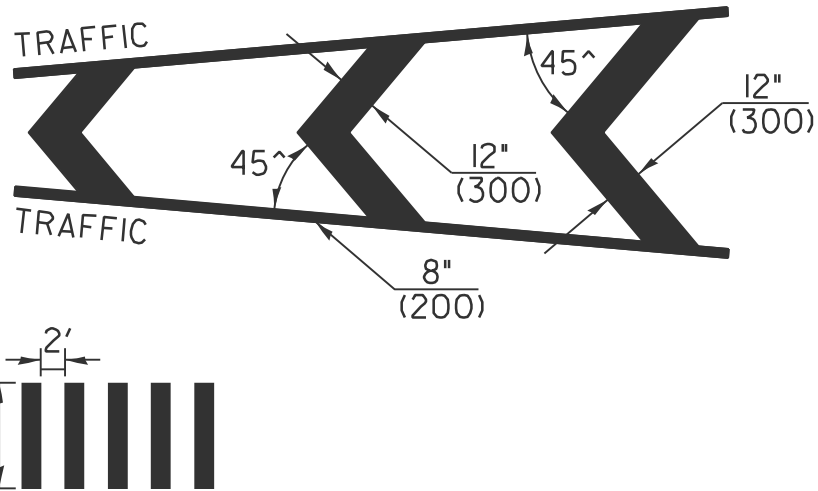

USER NAME	= kaleb.hirtzel	DESIGNED	-	REVISED	-
PLOT SCALE	= \$\$SCALE\$	DRAWN	-	REVISED	-
PLOT DATE	= 8/19/2024	CHECKED	-	REVISED	-
		DATE	-	REVISED	-

STATE OF ILLINOIS
DEPARTMENT OF TRANSPORTATION


PAVEMENT MARKING DETAILS			
IL 16			
SCALE: 1"=20'	SHEET 2	OF 9 SHEETS	STA. 107+00 TO STA. 113+00

F.A.I RTE.	SECTION	COUNTY	TOTAL SHEETS	SHEET NO.
57	(15-22HB-4)BR (15-22)R	COLES	1086	570
CONTRACT NO. 74435				
ILLINOIS FED. AID PROJECT				




F.A.I RTE.	SECTION	COUNTY	TOTAL SHEETS	SHEET NO.
57	(15-22HB-4)BR (15-22)R	COLES	1086	571
		CONTRACT NO. 74435		
		ILLINOIS	FED. AID PROJECT	

MODEL: Pavl Marking IL 16 4 [Sheet]
FILE NAME: c:\pav_work\pav\hrtz\akl\0852852\0774435-sheets-Pav\lMarkingDetails.dgn

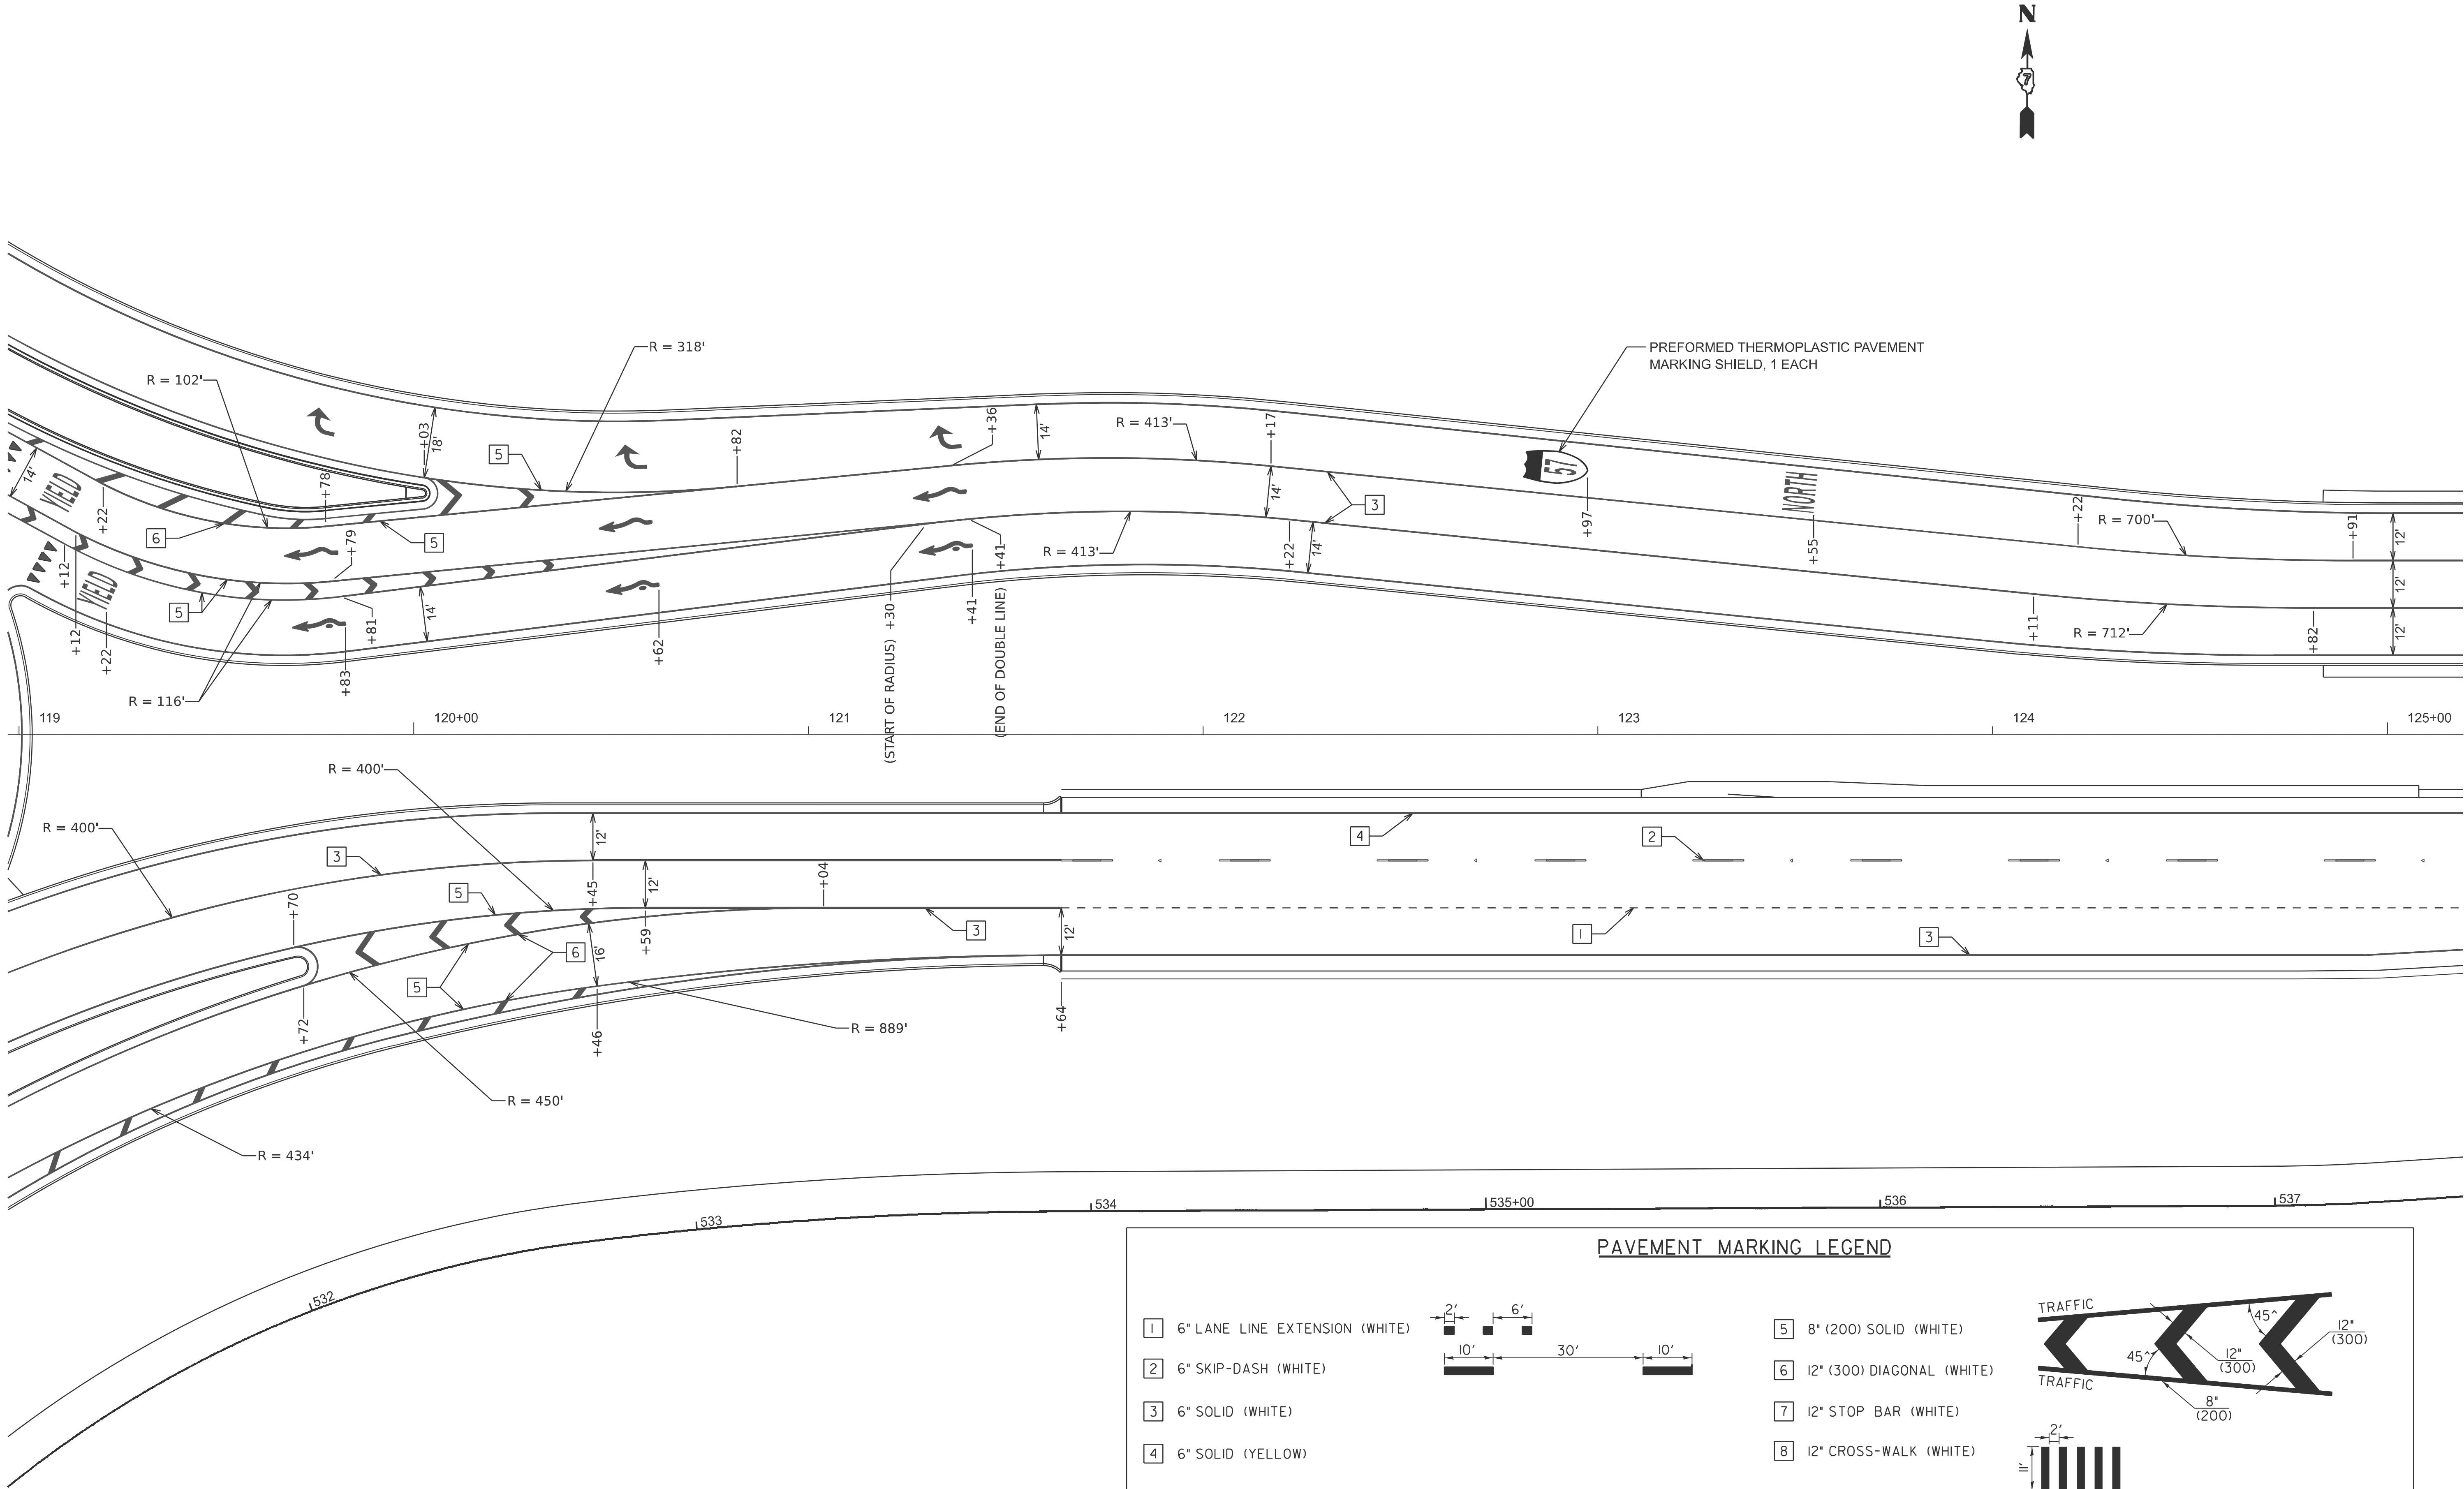


PAVEMENT MARKING LEGEND

- 1 6" LANE LINE EXTENSION (WHITE)
- 2 6" SKIP-DASH (WHITE)
- 3 6" SOLID (WHITE)
- 4 6" SOLID (YELLOW)

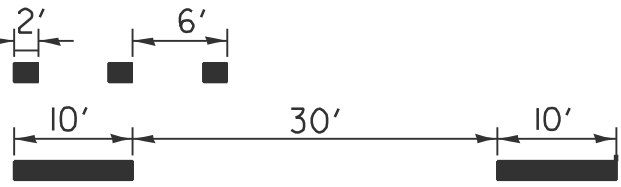

- 5 8" (200) SOLID (WHITE)
- 6 12" (300) DIAGONAL (WHITE)
- 7 12" STOP BAR (WHITE)
- 8 12" CROSS-WALK (WHITE)

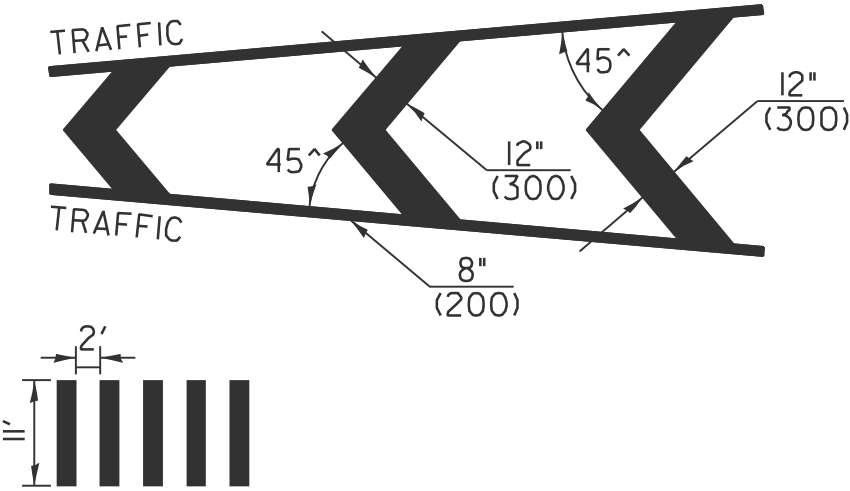

USER NAME = kaleb.hirtzel	DESIGNED -	REVISED -
	DRAWN -	REVISED -
PLOT SCALE = \$SCALE\$	CHECKED -	REVISED -
PLOT DATE = 8/21/2024	DATE -	REVISED -

STATE OF ILLINOIS
DEPARTMENT OF TRANSPORTATION

PAVEMENT MARKING DETAILS			
IL 16			
SCALE: 1"=20'	SHEET 4	OF 9 SHEETS	STA. 119+00 TO STA. 125+00


F.A.I RTE.	SECTION	COUNTY	TOTAL SHEETS	SHEET NO.
57	(15-22HB-4)BR (15-22)R	COLES	1086	572
CONTRACT NO. 74435				
ILLINOIS FED. AID PROJECT				



-
- TRAFFIC
- TRAFFIC
- 45°
- 45°
- 12' (300)
- 8' (200)
- 2'


F.A.I RTE.	SECTION	COUNTY	TOTAL SHEETS	SHEET NO.
57	(15-22HB-4)BR (15-22)R	COLES	1086	573
		CONTRACT NO. 74435		
	ILLINOIS	FED. AID PROJECT		

MODEL: Pavl Marking Ramp A (Sheet)
FILE NAME: c:\pav_work\pav\hrtz\ak\0852852\0774435-sheets-Pav\l\MarkingDetails.dgn

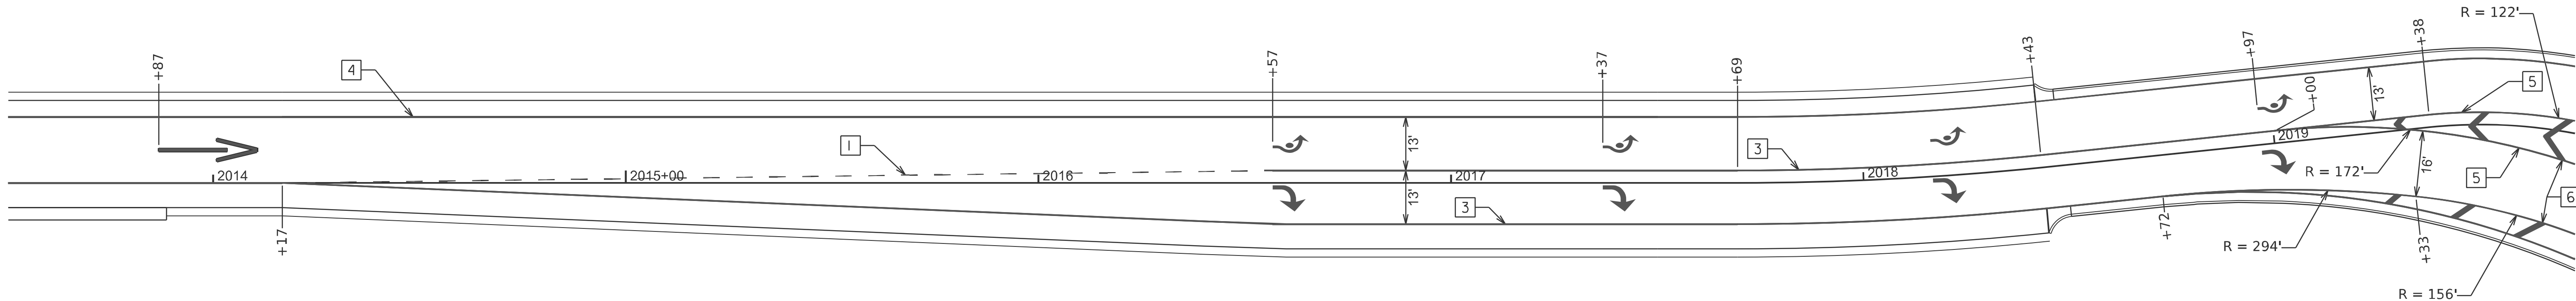


PAVEMENT MARKING LEGEND

- 1 6" LANE LINE EXTENSION (WHITE)
- 2 6" SKIP-DASH (WHITE)
- 3 6" SOLID (WHITE)
- 4 6" SOLID (YELLOW)

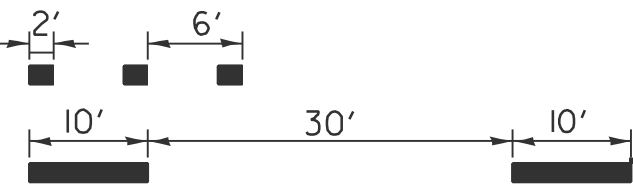

- 5 8" (200) SOLID (WHITE)
- 6 12" (300) DIAGONAL (WHITE)
- 7 12" STOP BAR (WHITE)
- 8 12" CROSS-WALK (WHITE)

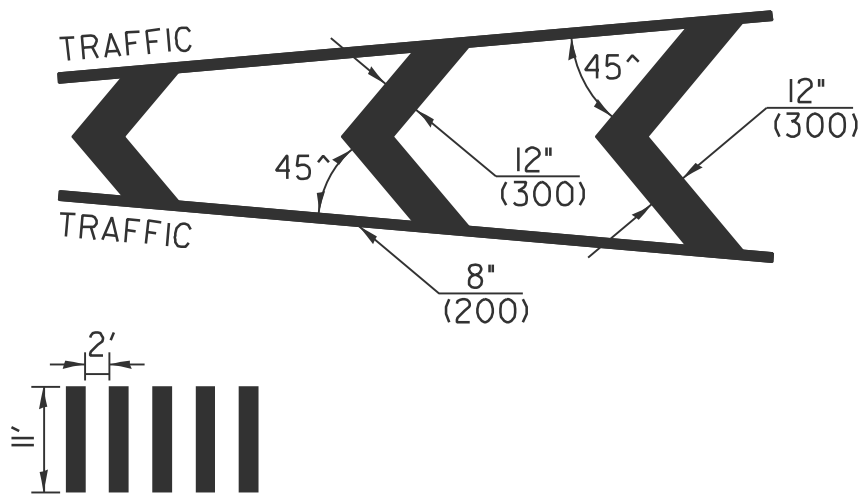

STATE OF ILLINOIS
DEPARTMENT OF TRANSPORTATION

PAVEMENT MARKING DETAILS
PR RAMP A

SCALE: 1"=20'

SHEET 6

OF 9

SHEETS

STA.

TO STA.

F.A.I

RTE.

SECTION

COUNTY

TOTAL

SHEETS

SHEET

NO.

57

(15-22HB-4)BR (15-22)R


COLES

1086

574

CONTRACT NO. 74435

ILLINOIS FED. AID PROJECT

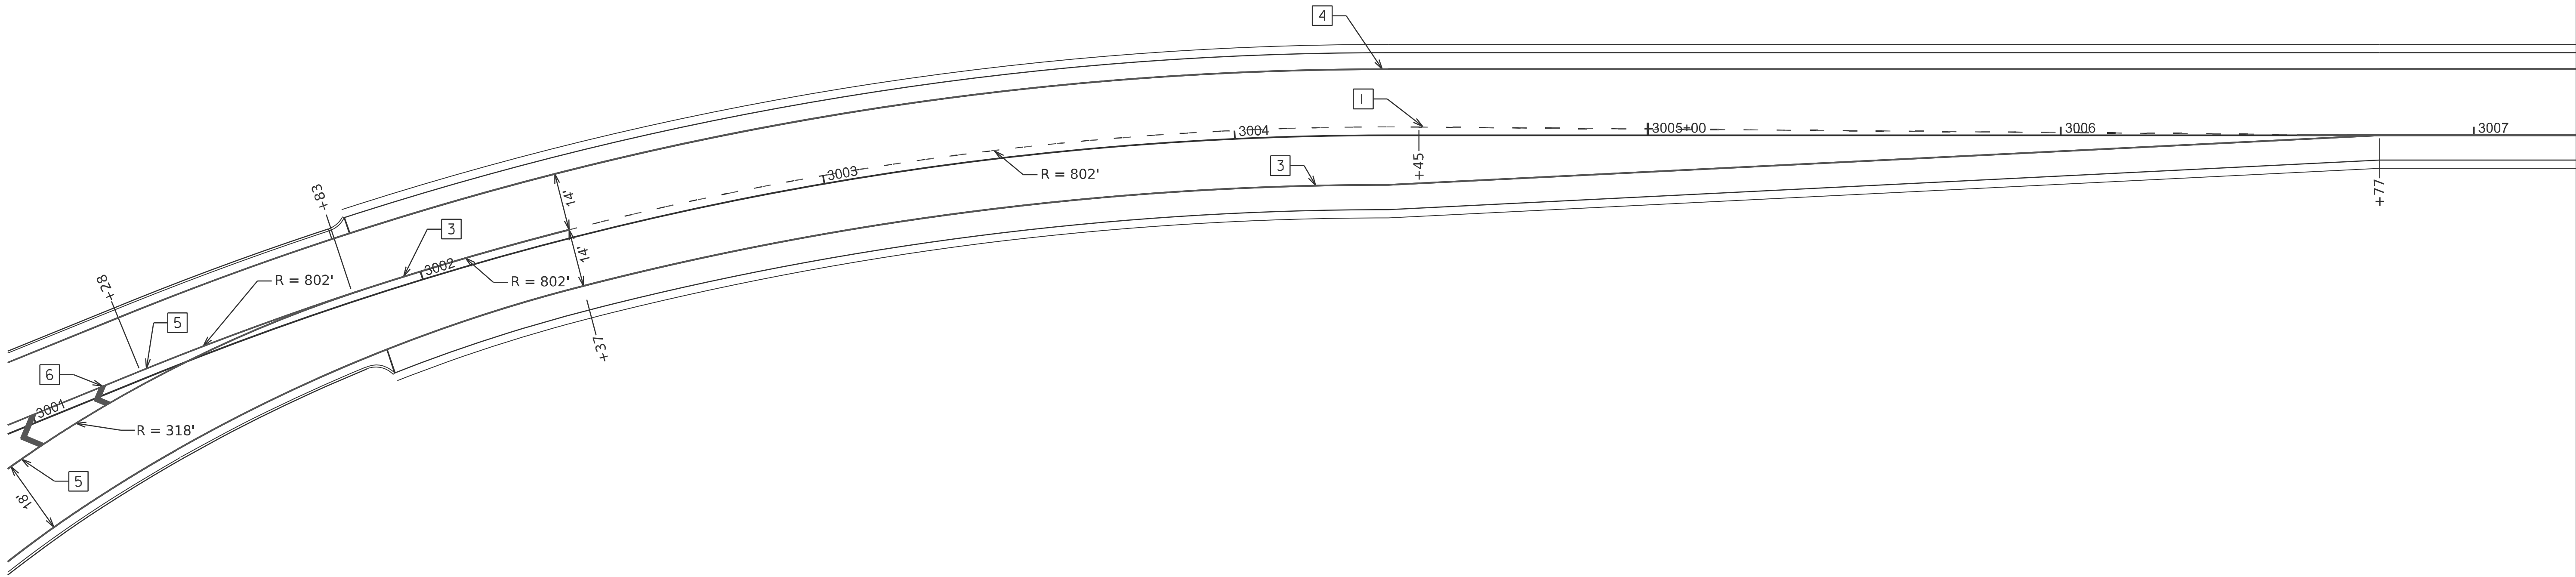

PAVEMENT MARKING LEGEND

1

6" LANE LINE EXTENSION (WHITE)

2

6" SKIP-DASH (WHITE)

3

6" SOLID (WHITE)

4

6" SOLID (YELLOW)

2'

6'

10'

30'

10'

5

8" (200) SOLID (WHITE)

6

12" (300) DIAGONAL (WHITE)

7

12" STOP BAR (WHITE)

8

12" CROSS-WALK (WHITE)

TRAFFIC

TRAFFIC

45°

45°

12" (300)

12" (300)


8" (200)

2'

MODEL: Pavl Marking Ramp B [Sheet]
FILE NAME: c:\pav_work\pav\hrtz\kld0852852\D774435-sheets-Pav\lMarkingDetails.dgn


	USER NAME = kaleb.hirtzel		DESIGNED -	REVISED -	STATE OF ILLINOIS DEPARTMENT OF TRANSPORTATION	PAVEMENT MARKING DETAILS PR RAMP B			F.A.I RTE.	SECTION	COUNTY	TOTAL SHEETS	SHEET NO.
	PLOT SCALE = \$SCALE\$		DRAWN -	REVISED -					57	(15-22HB-4)BR (15-22)R	COLES	1086	575
	PLOT DATE = 8/21/2024		CHECKED -	REVISED -		SCALE: 1"=20'			CONTRACT NO. 74435				
			DATE -	REVISED -		SHEET 7	OF 9	SHEETS	STA.	TO STA.	ILLINOIS FED. AID PROJECT		

MODEL: Pavt Marking Ramp C (Sheet)
FILE NAME: c:\pav_work\pav\hrtz\akid0852852\D774435-sheets-PavtMarkingDetails.dgn

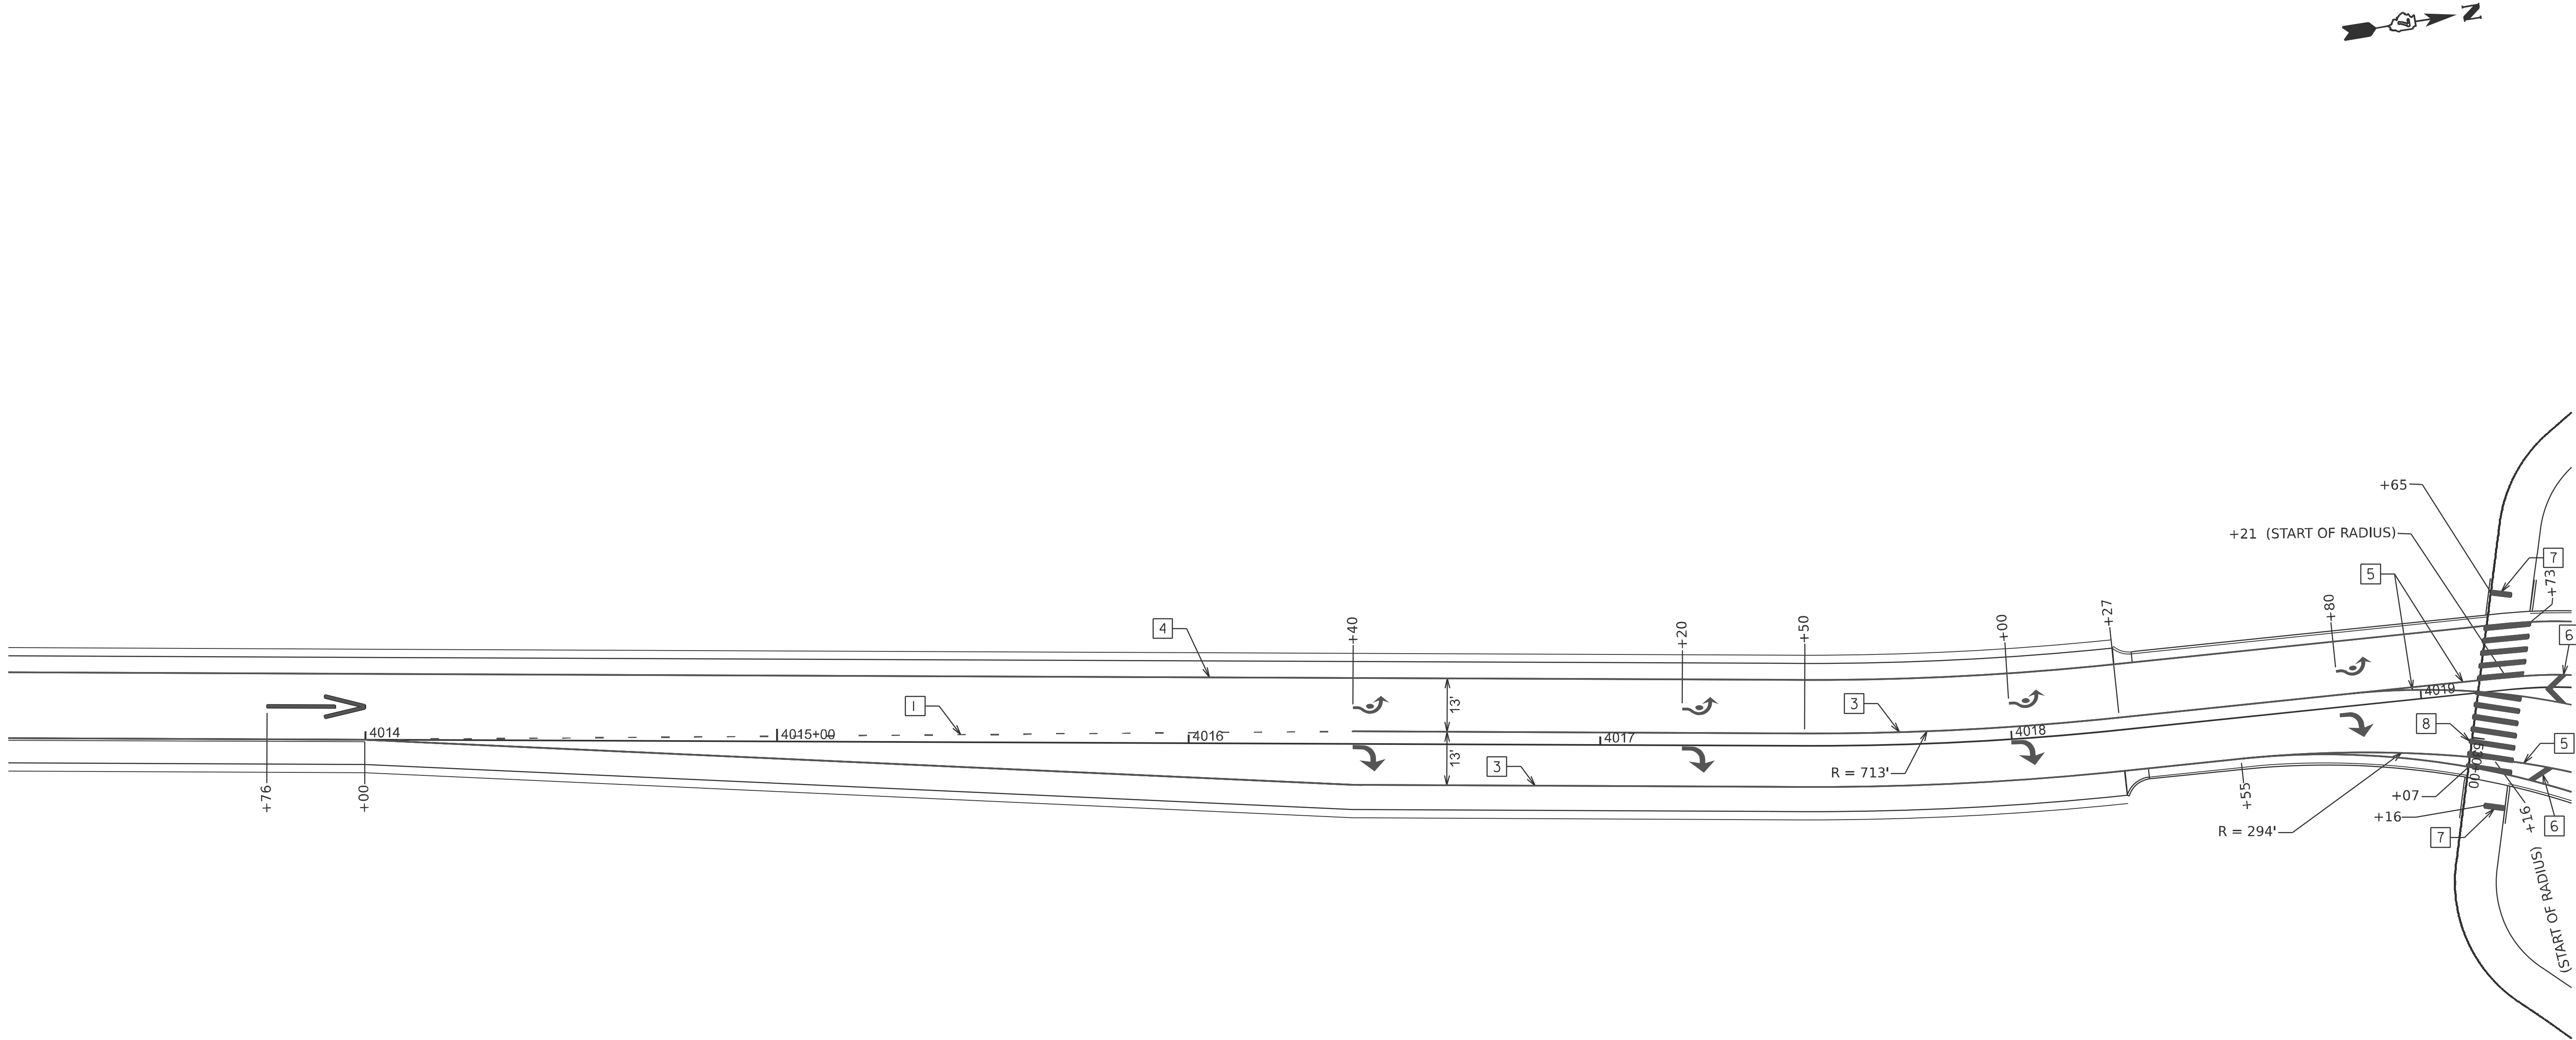


PAVEMENT MARKING LEGEND

- 1 6" LANE LINE EXTENSION (WHITE)
2 6" SKIP-DASH (WHITE)
3 6" SOLID (WHITE)
4 6" SOLID (YELLOW)

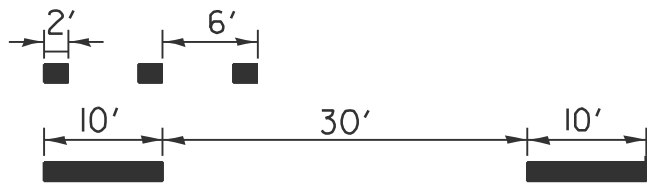

- 5 8" (200) SOLID (WHITE)
6 12" (300) DIAGONAL (WHITE)
7 12" STOP BAR (WHITE)
8 12" CROSS-WALK (WHITE)

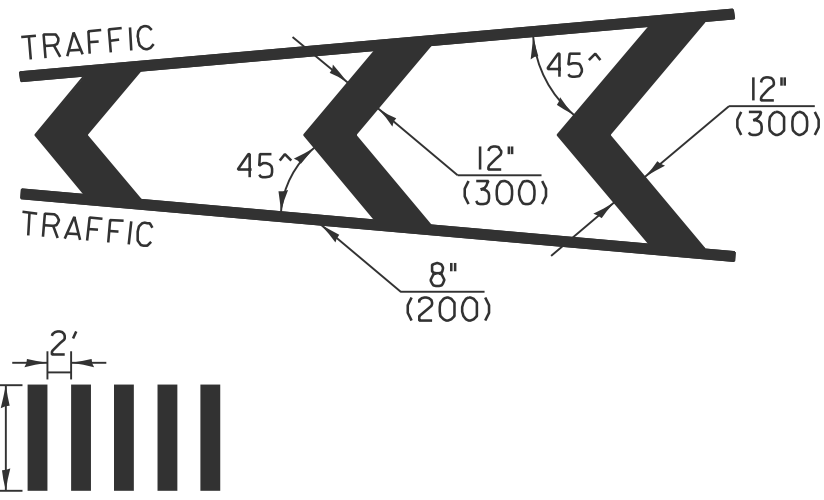


STATE OF ILLINOIS
DEPARTMENT OF TRANSPORTATION

PAVEMENT MARKING DETAILS
PR RAMP C

SCALE: 1"=20' SHEET 8 OF 9 SHEETS STA. TO STA.

F.A.I RTE.	SECTION	COUNTY	TOTAL SHEETS	SHEET NO.
57	(15-22HB-4)BR (15-22)R	COLES	1086	576
CONTRACT NO. 74435				
ILLINOIS FED. AID PROJECT				


MODEL: Pavt Marking Ramp D (Sheet)
FILE NAME: c:\pav_work\hartzel\kud852852\DWG74435-sheets-PavtMarkingDetails.dgn

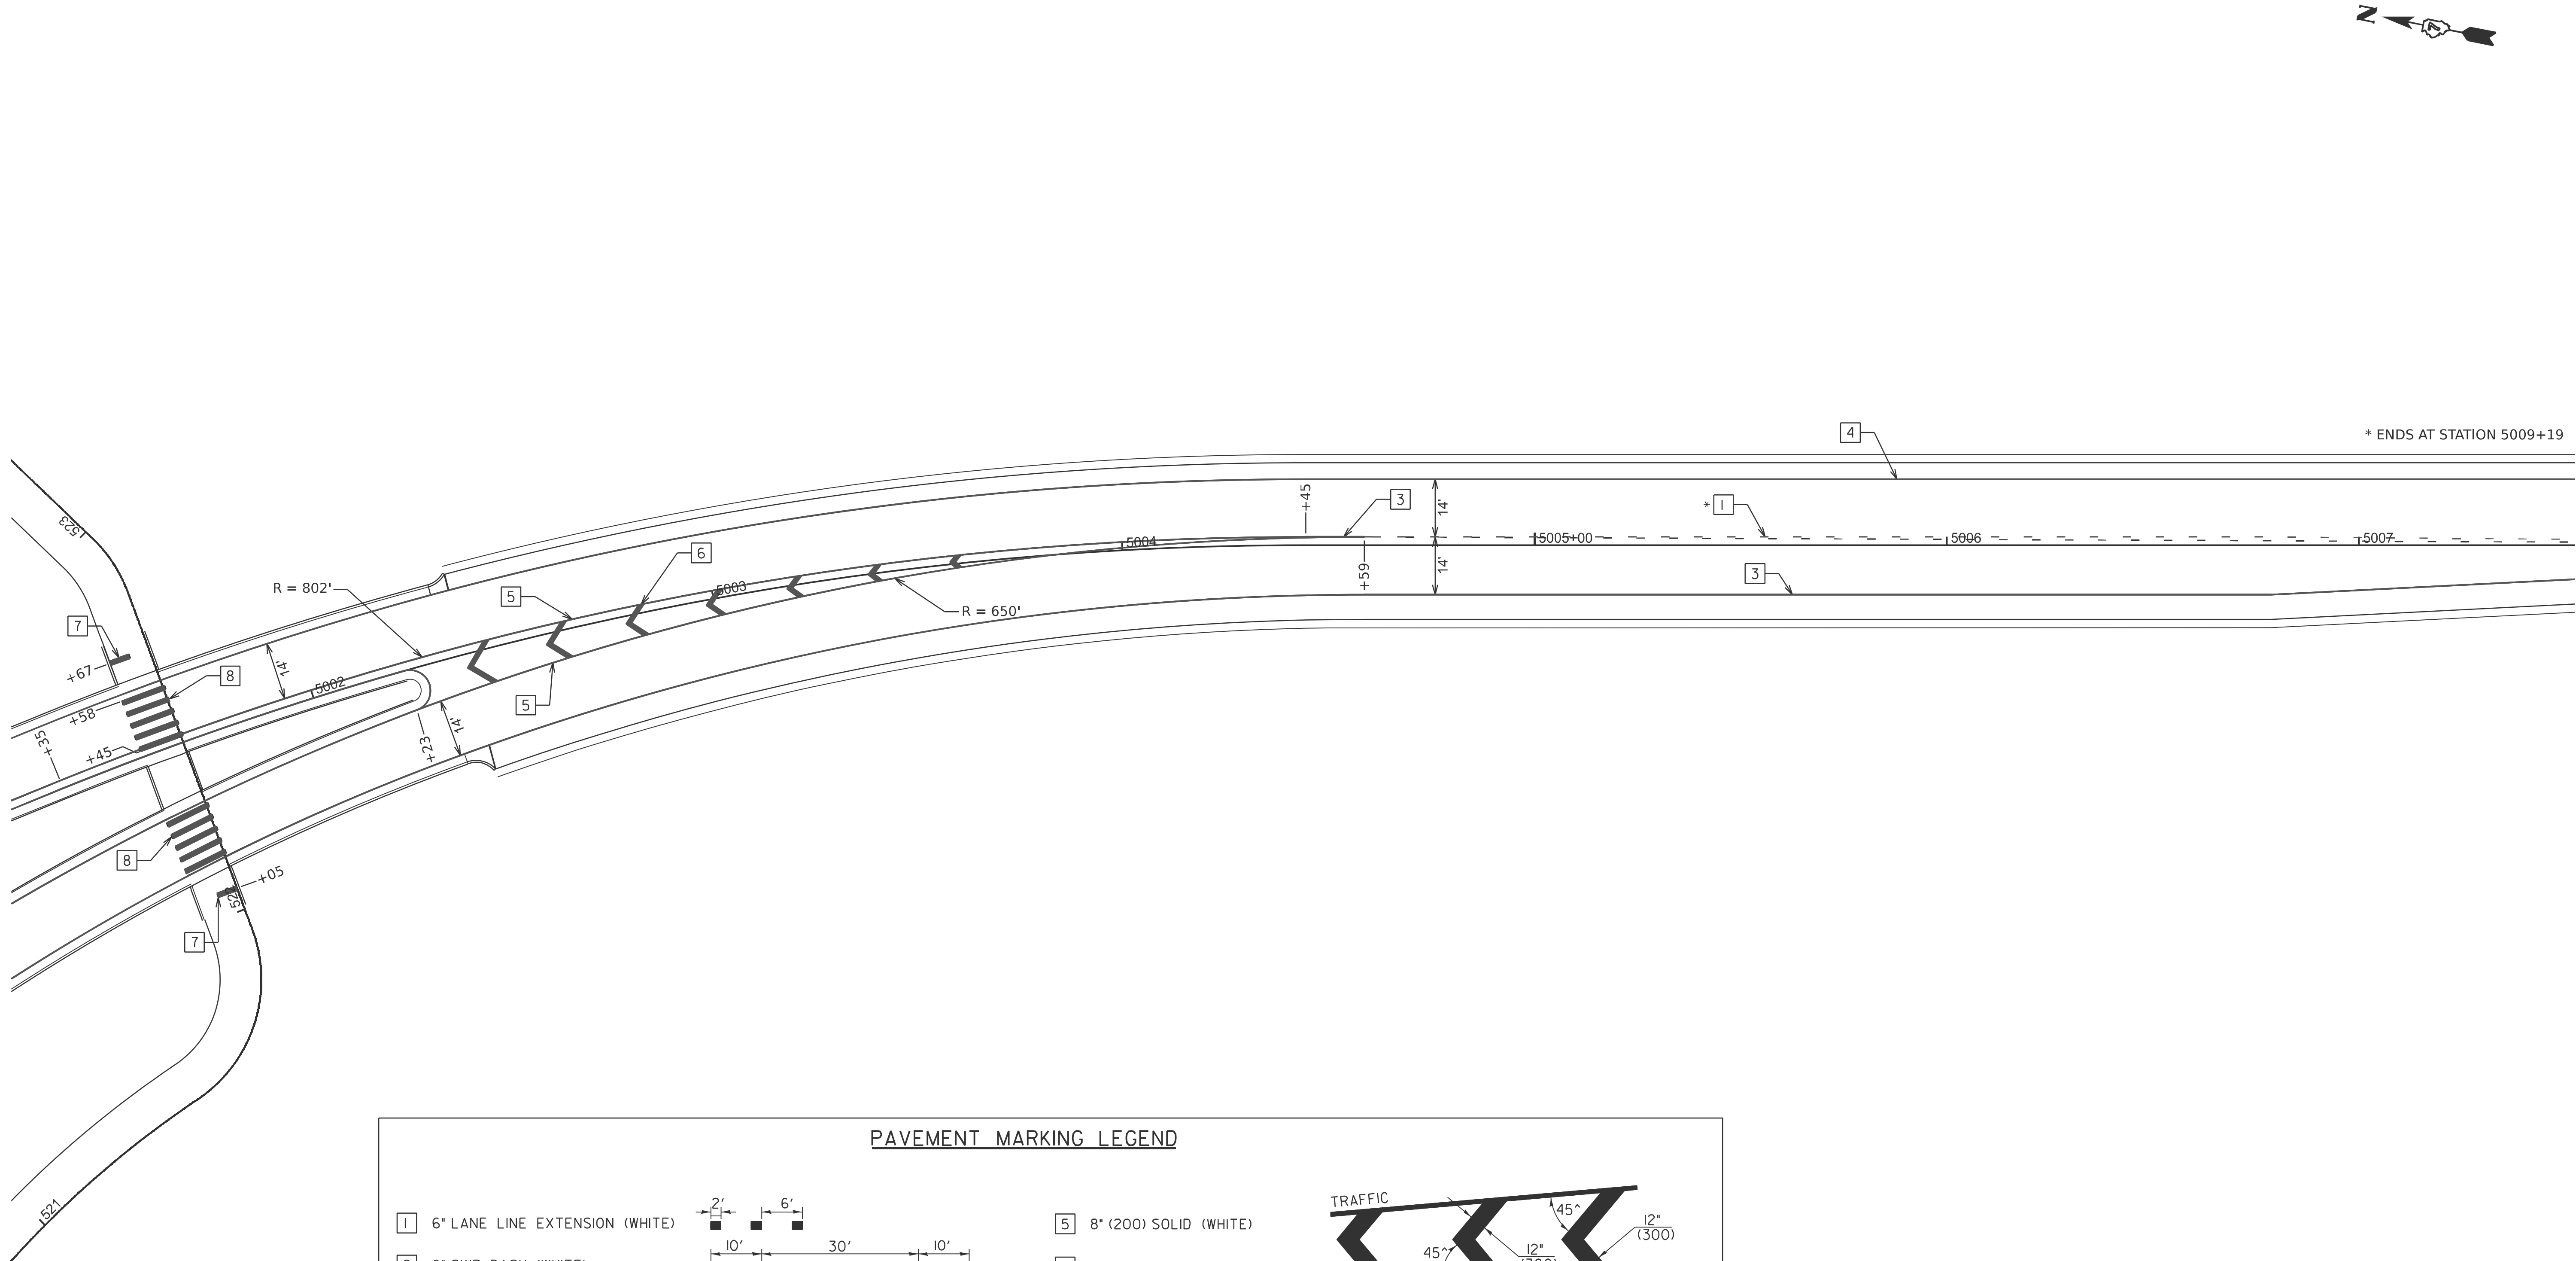

PAVEMENT MARKING LEGEND


1 6" LANE LINE EXTENSION (WHITE)		5 8" (200) SOLID (WHITE)	
2 6" SKIP-DASH (WHITE)		6 12" (300) DIAGONAL (WHITE)	
3 6" SOLID (WHITE)		7 12" STOP BAR (WHITE)	
4 6" SOLID (YELLOW)		8 12" CROSS-WALK (WHITE)	

	USER NAME = kaleb.hirtzel		DESIGNED -	REVISED -	STATE OF ILLINOIS DEPARTMENT OF TRANSPORTATION	PAVEMENT MARKING DETAILS PR RAMP D			F.A.I RTE.	SECTION	COUNTY	TOTAL SHEETS	SHEET NO.
	PLOT SCALE = \$SCALE\$		DRAWN -	REVISED -					57	(15-22HB-4)BR (15-22)R	COLES	1086	577
	PLOT DATE = 8/21/2024		CHECKED -	REVISED -		SCALE: 1"=20'			CONTRACT NO. 74435				
			DATE -	REVISED -		SHEET 9	OF 9	SHEETS	STA.	TO STA.	ILLINOIS FED. AID PROJECT		

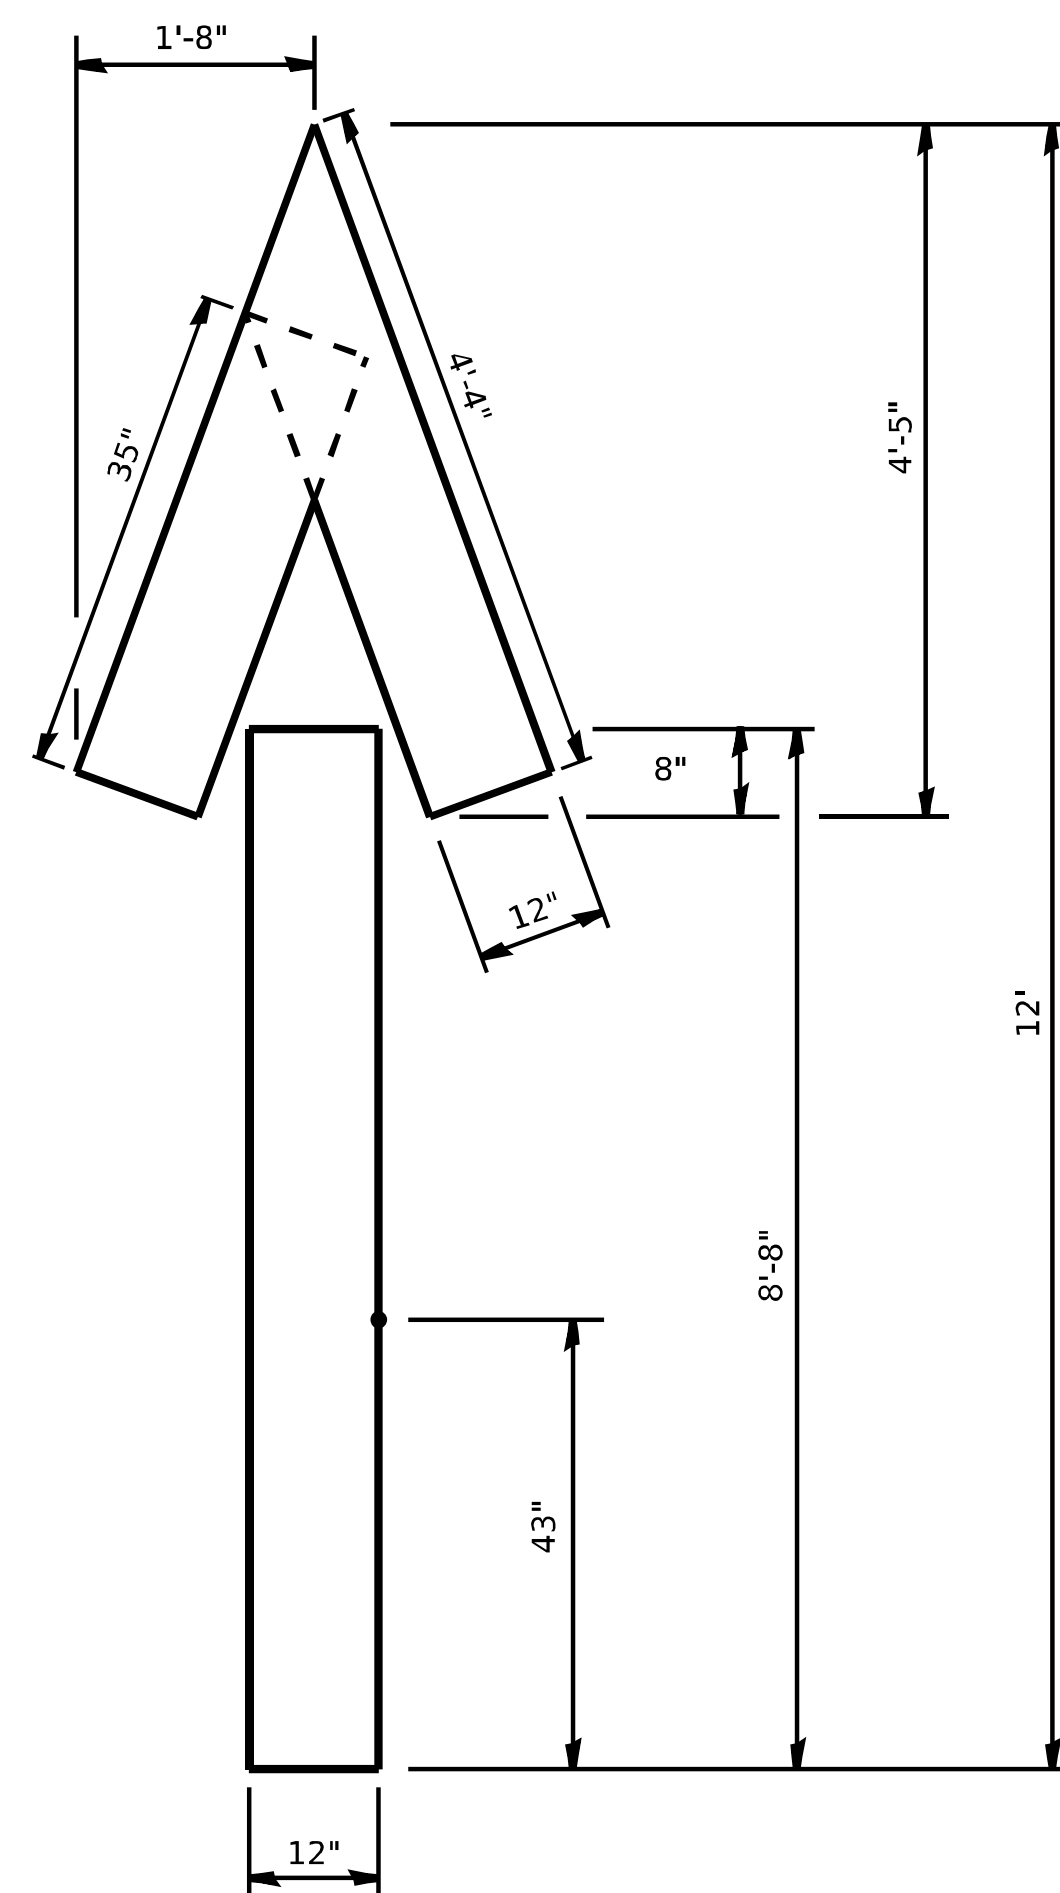


THROUGH ARROW QUANTITY

4" LINE = 47.75 ft.
15.9 sq. ft.

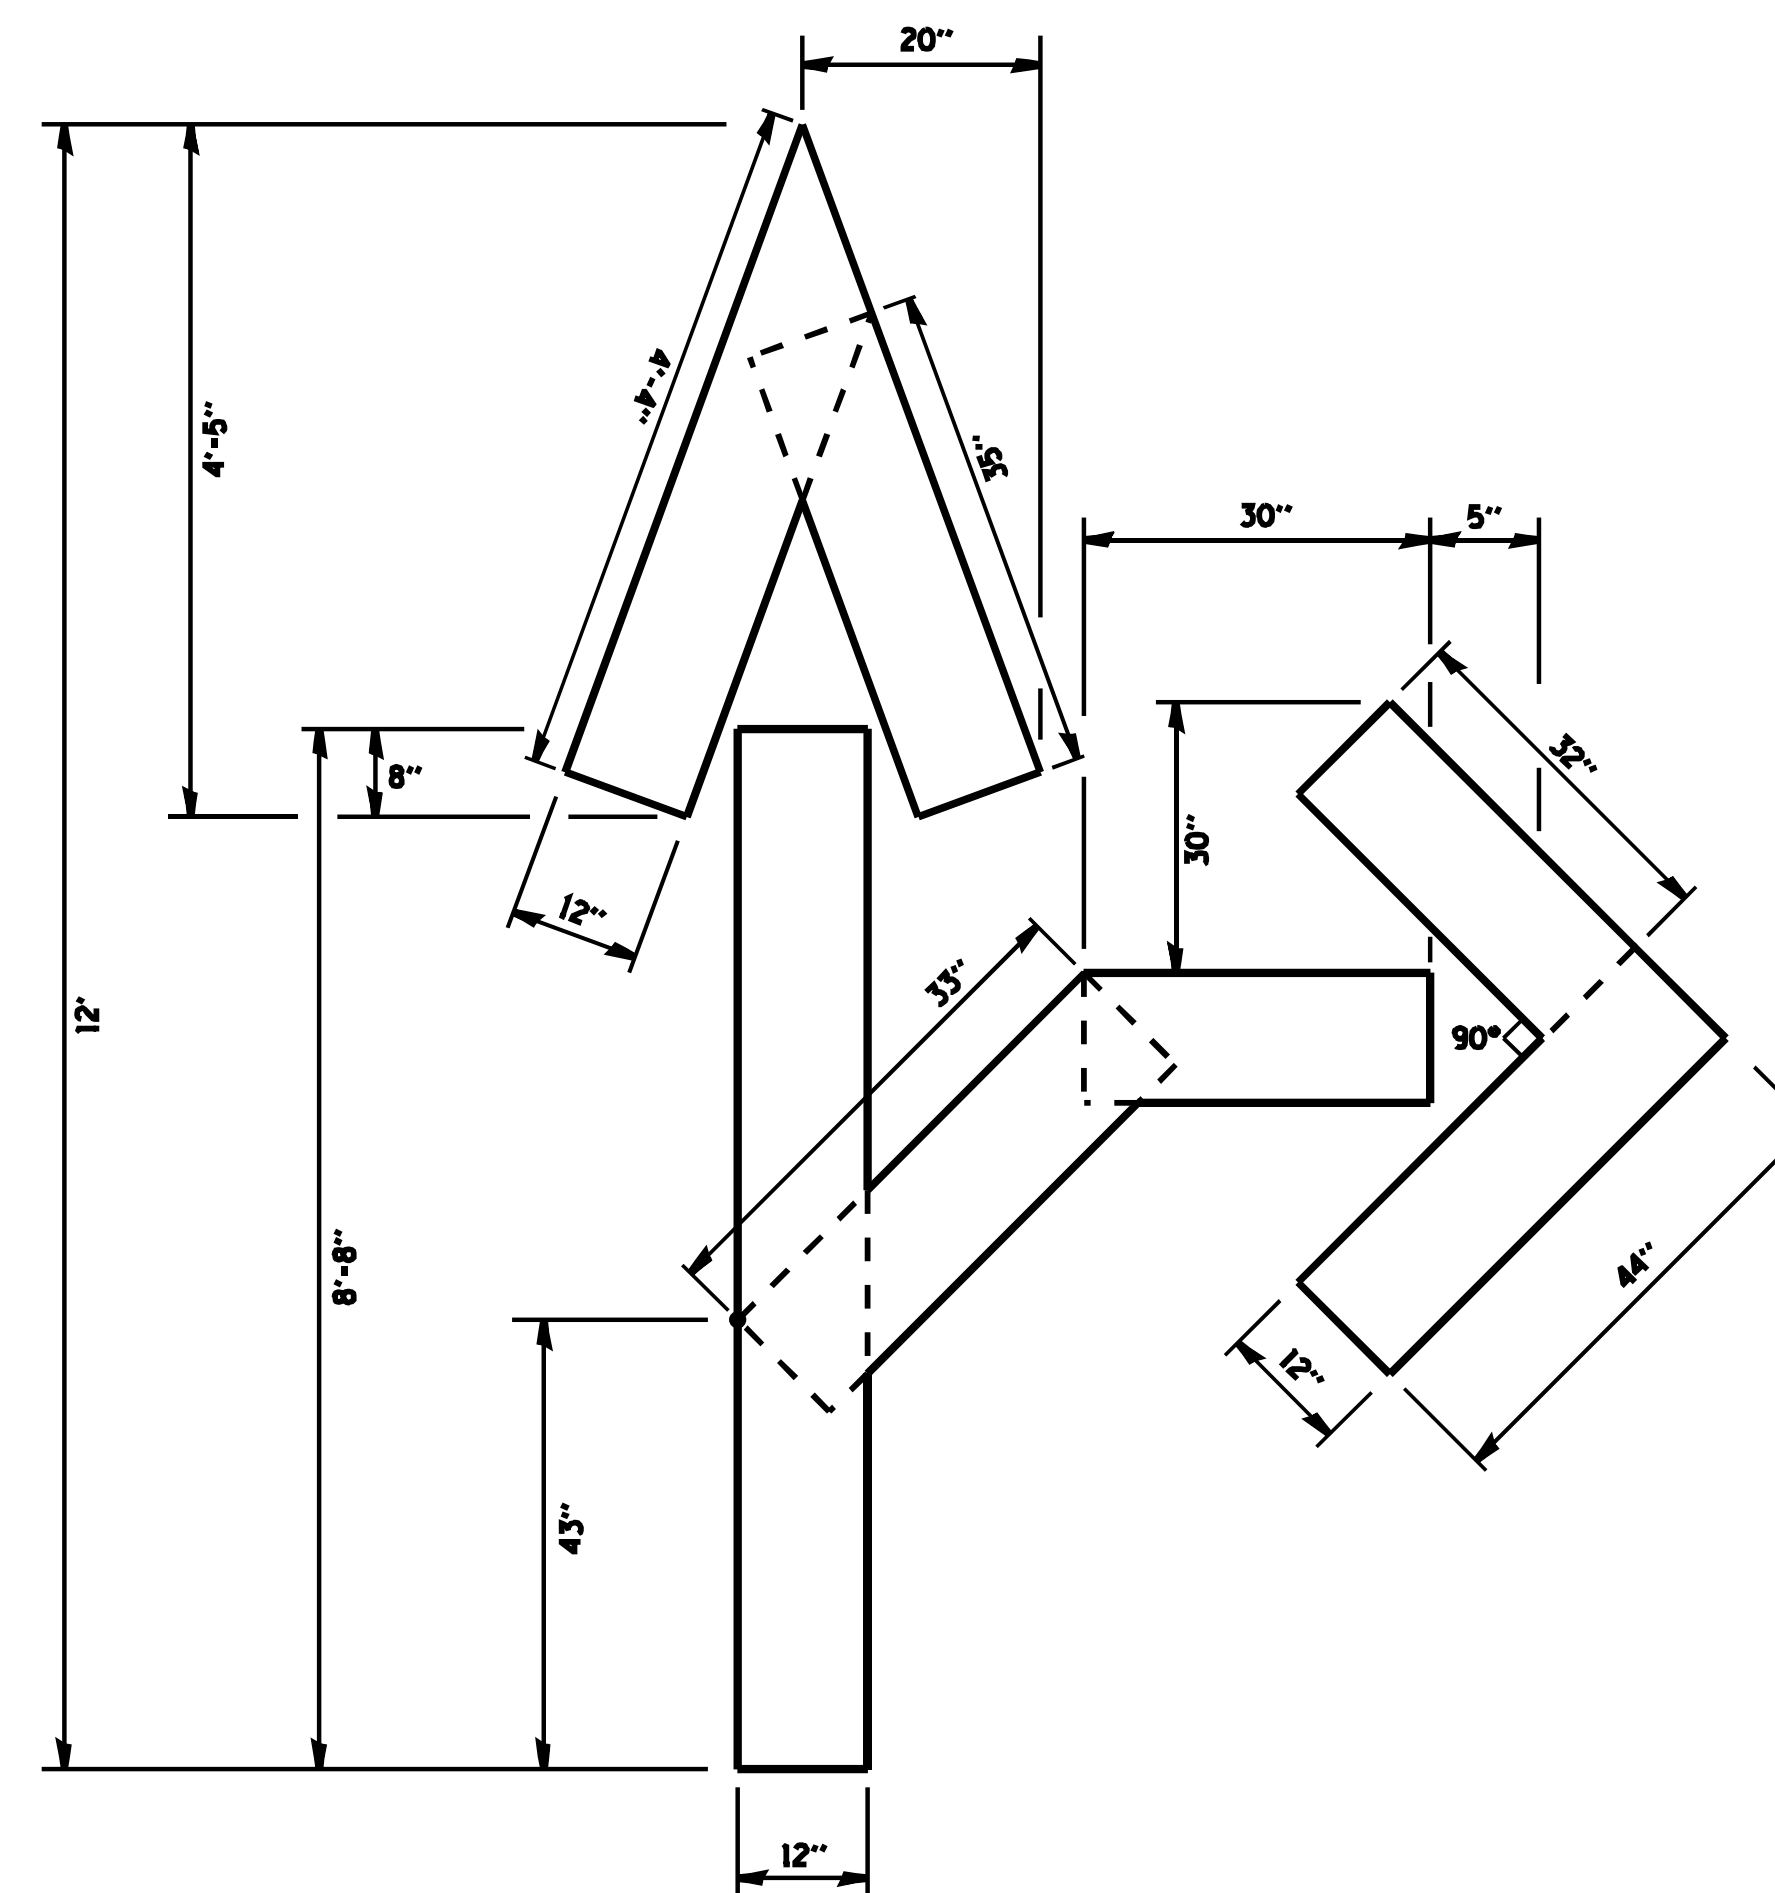


THROUGH-RIGHT ARROW QUANTITY

4" LINE = 143.25 ft.
27.5 sq. ft.

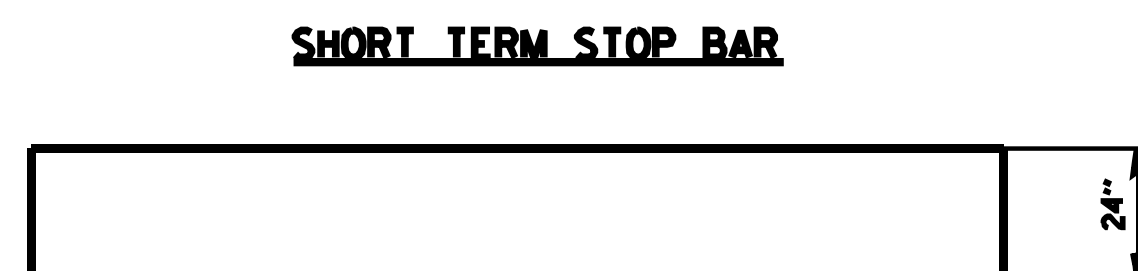


SHORT TERM STOP BAR

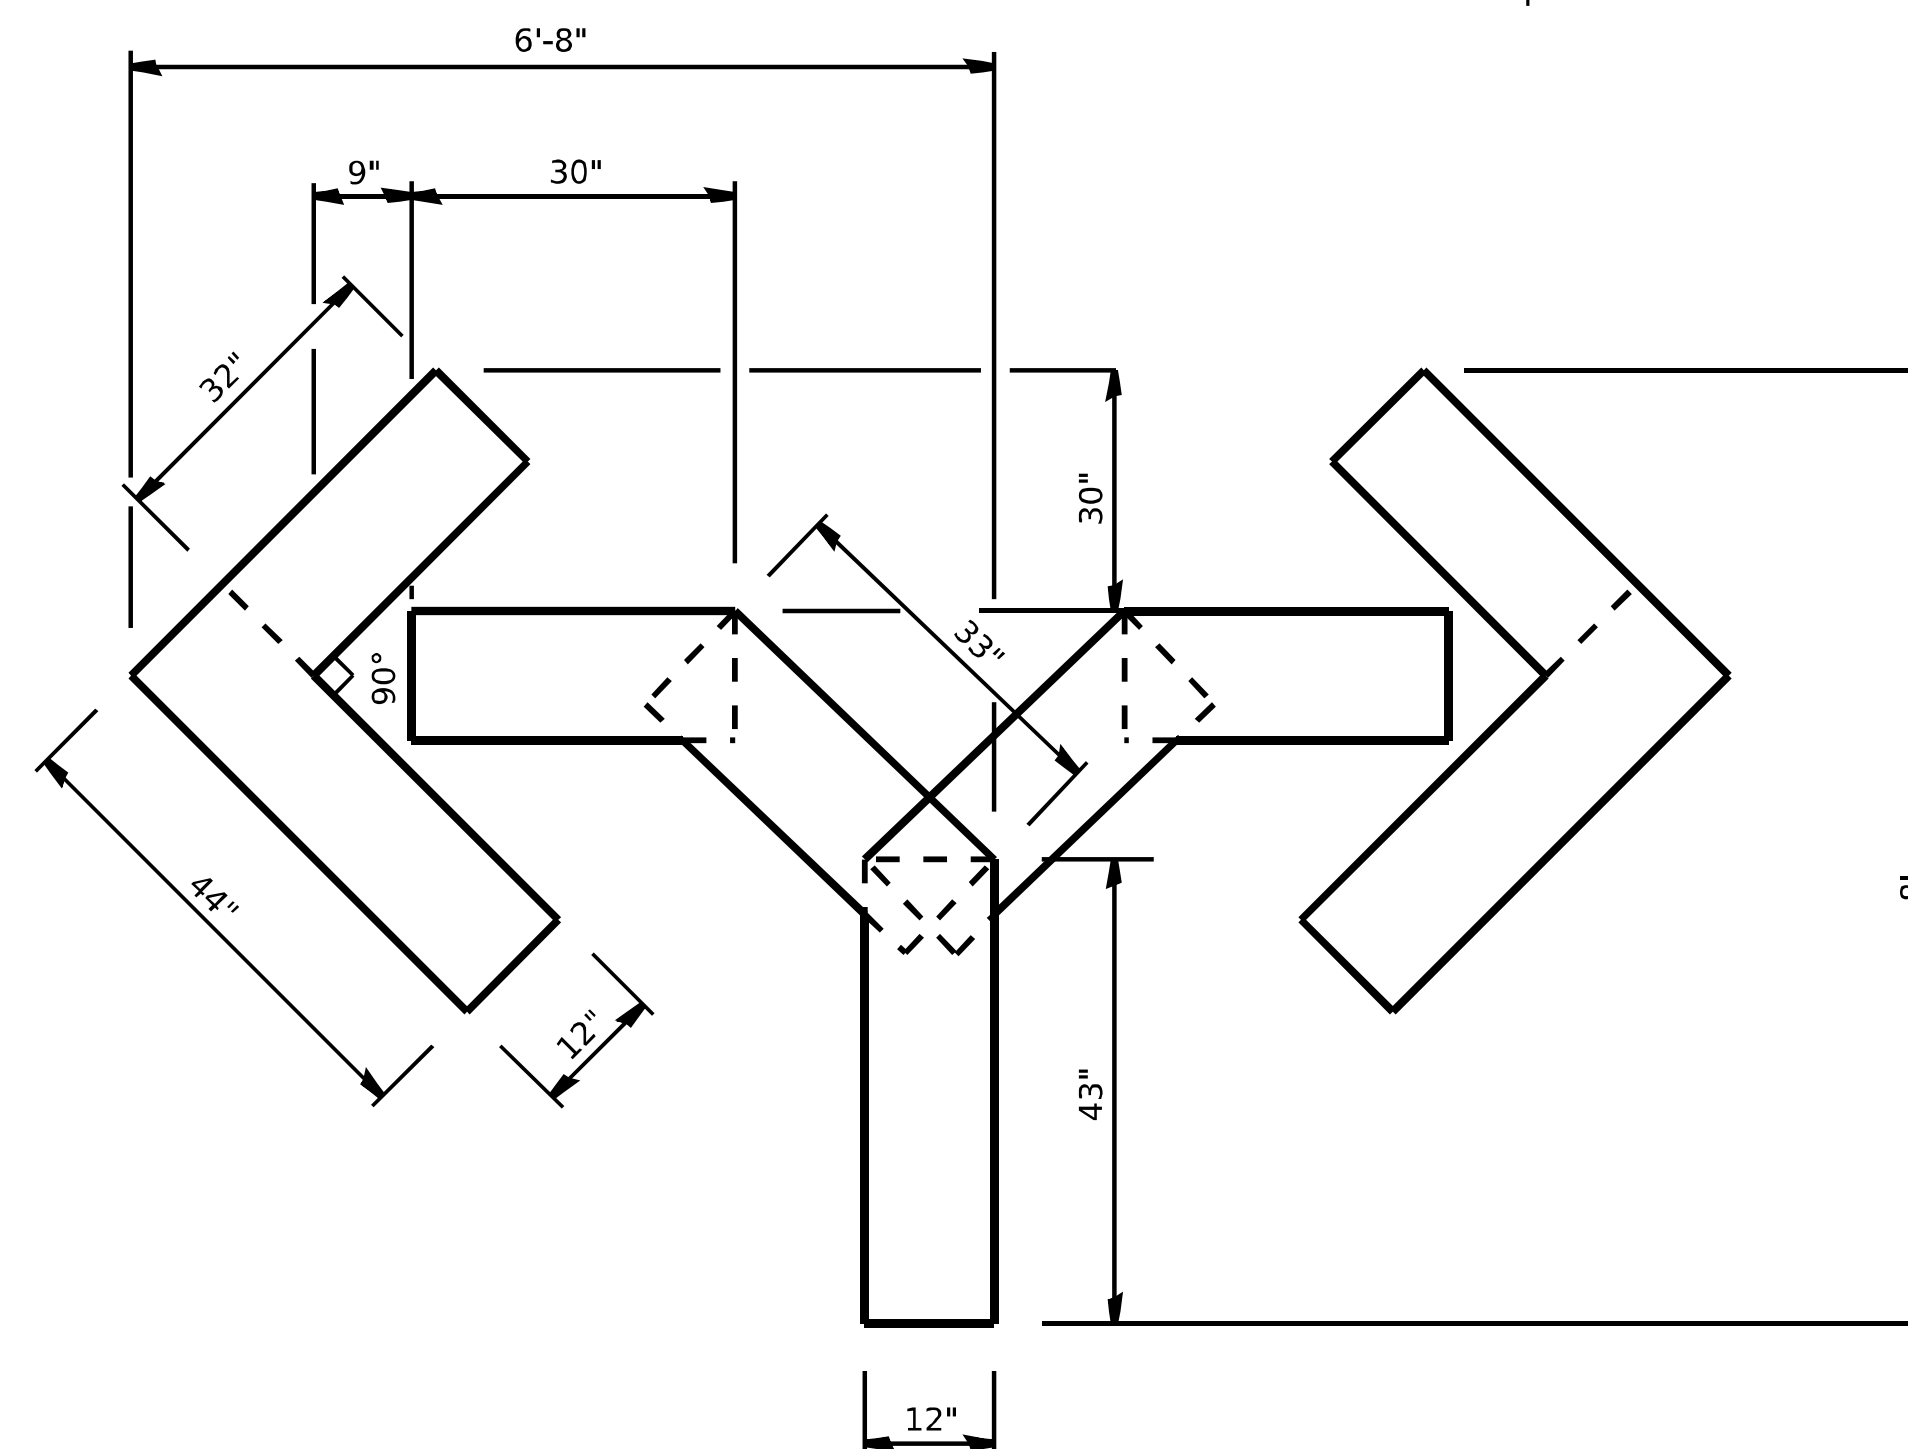

DOUBLE TURN ARROW QUANTITY

4" LINE = 80.25 ft.
26.75 sq. ft.

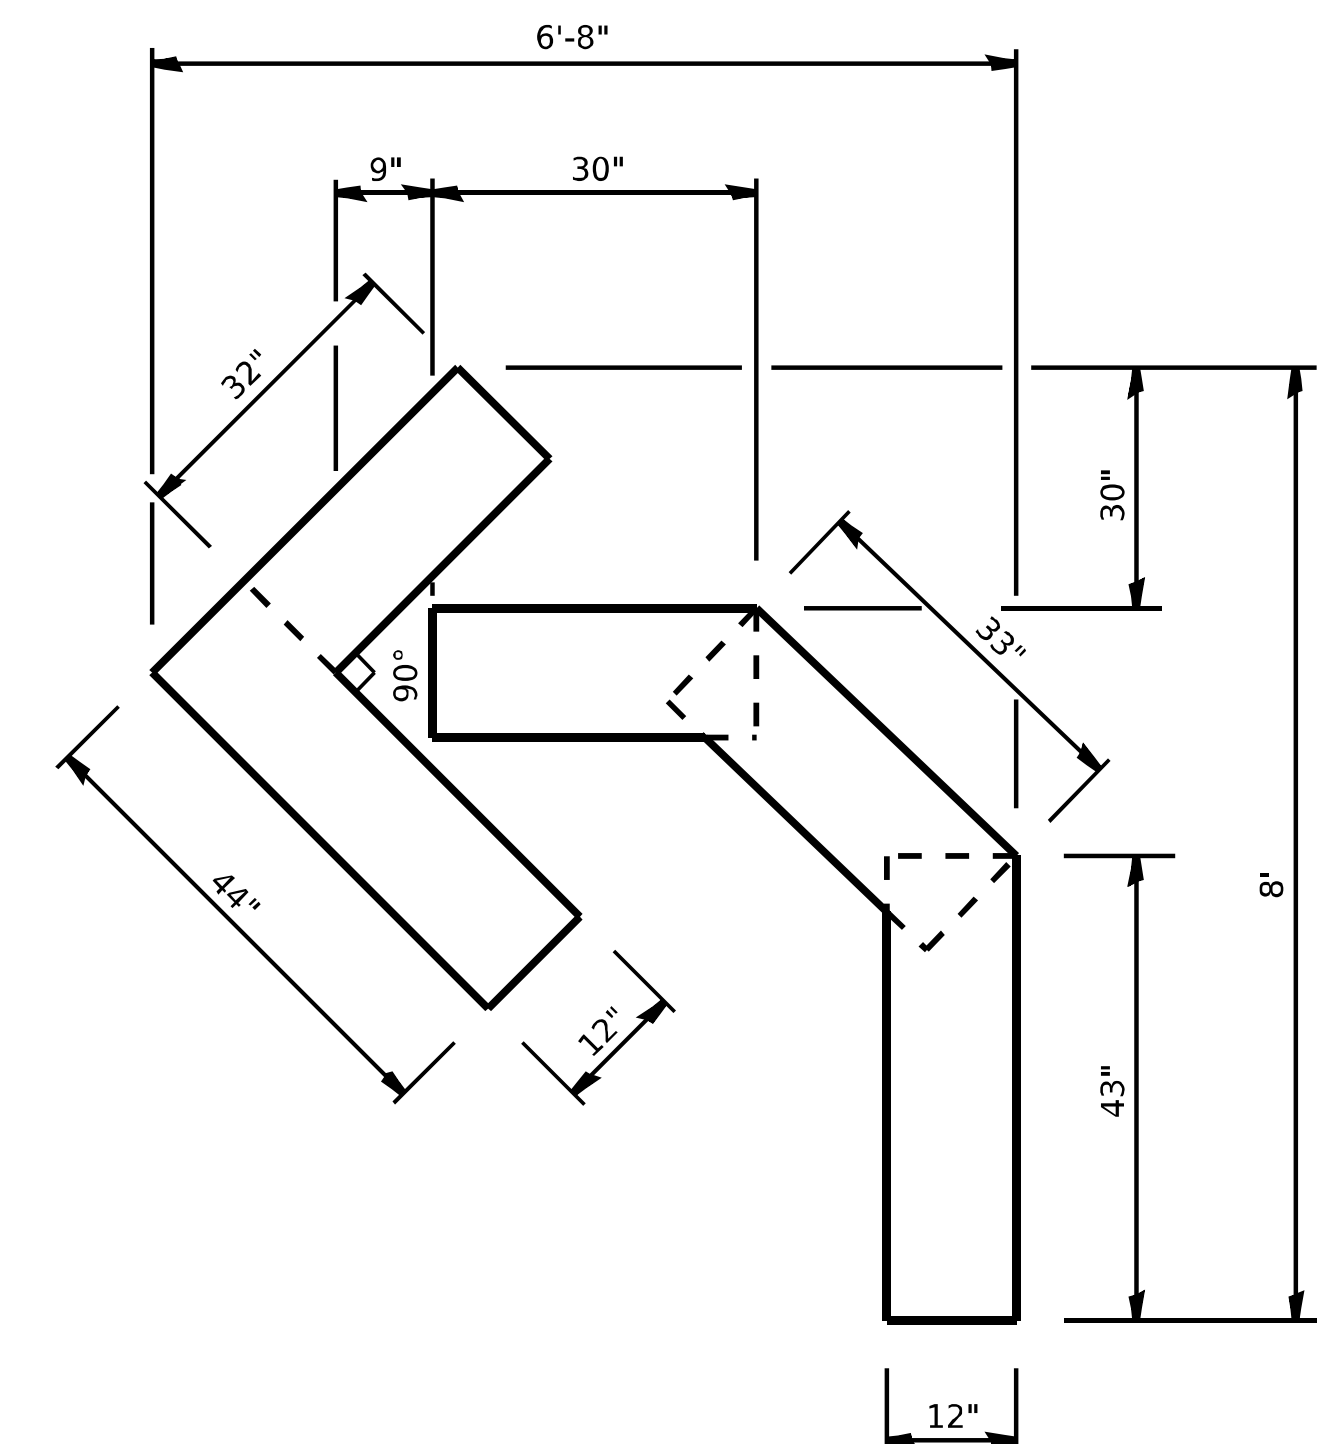

TURN ARROW QUANTITY

4" LINE = 45.5 ft.
15.2 sq. ft.


A diagram of a road sign with the following dimensions:

- Overall width: 6'
- Overall height: 15'
- Height of the rectangular section: 8'


The sign features a scalloped top edge and the number 57 in the center.

A diagram of a curved arrow pointing upwards. The arrow has a width of 3.68' at its tip and a width of 1.23' at its base. The height of the arrow is 2.0'. The arrow is black and has a smooth, curved shape.


AREA = 26.0 SQ. FT.

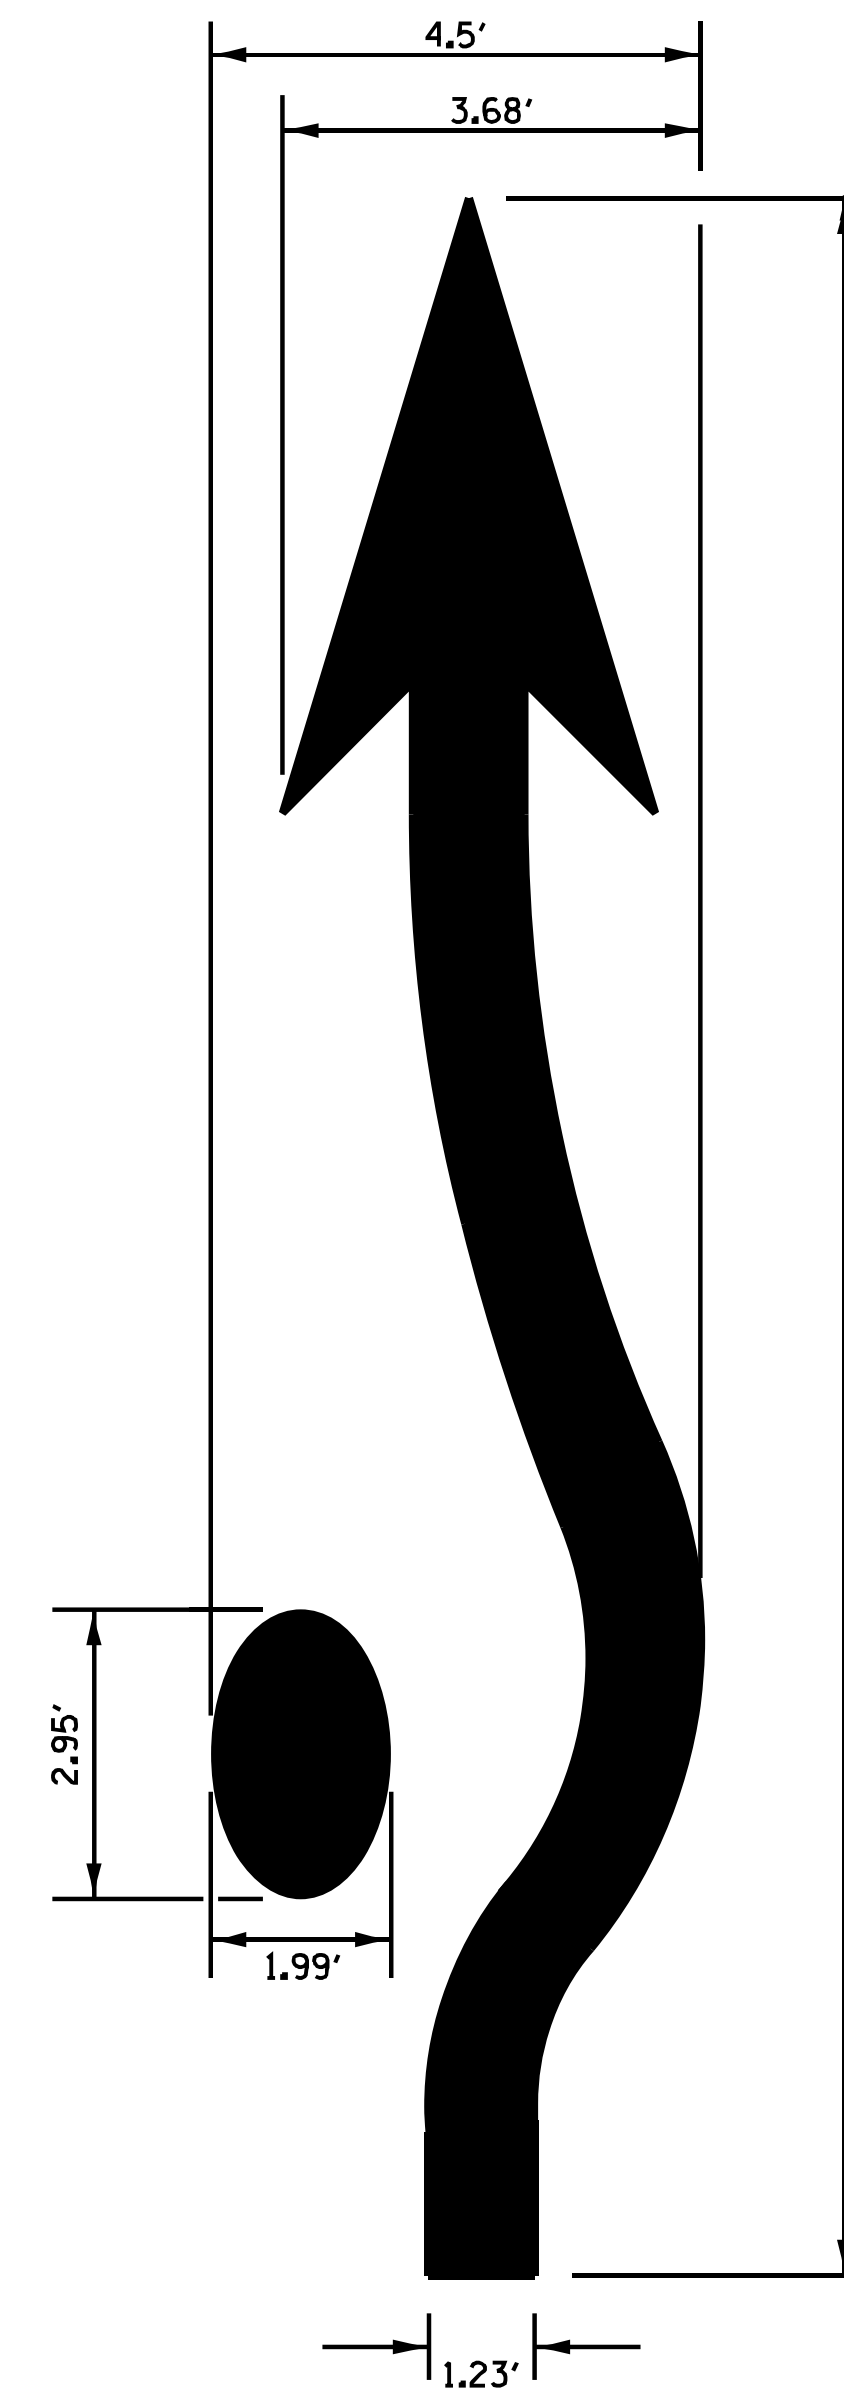

AREA = 30.6 SQ. FT.

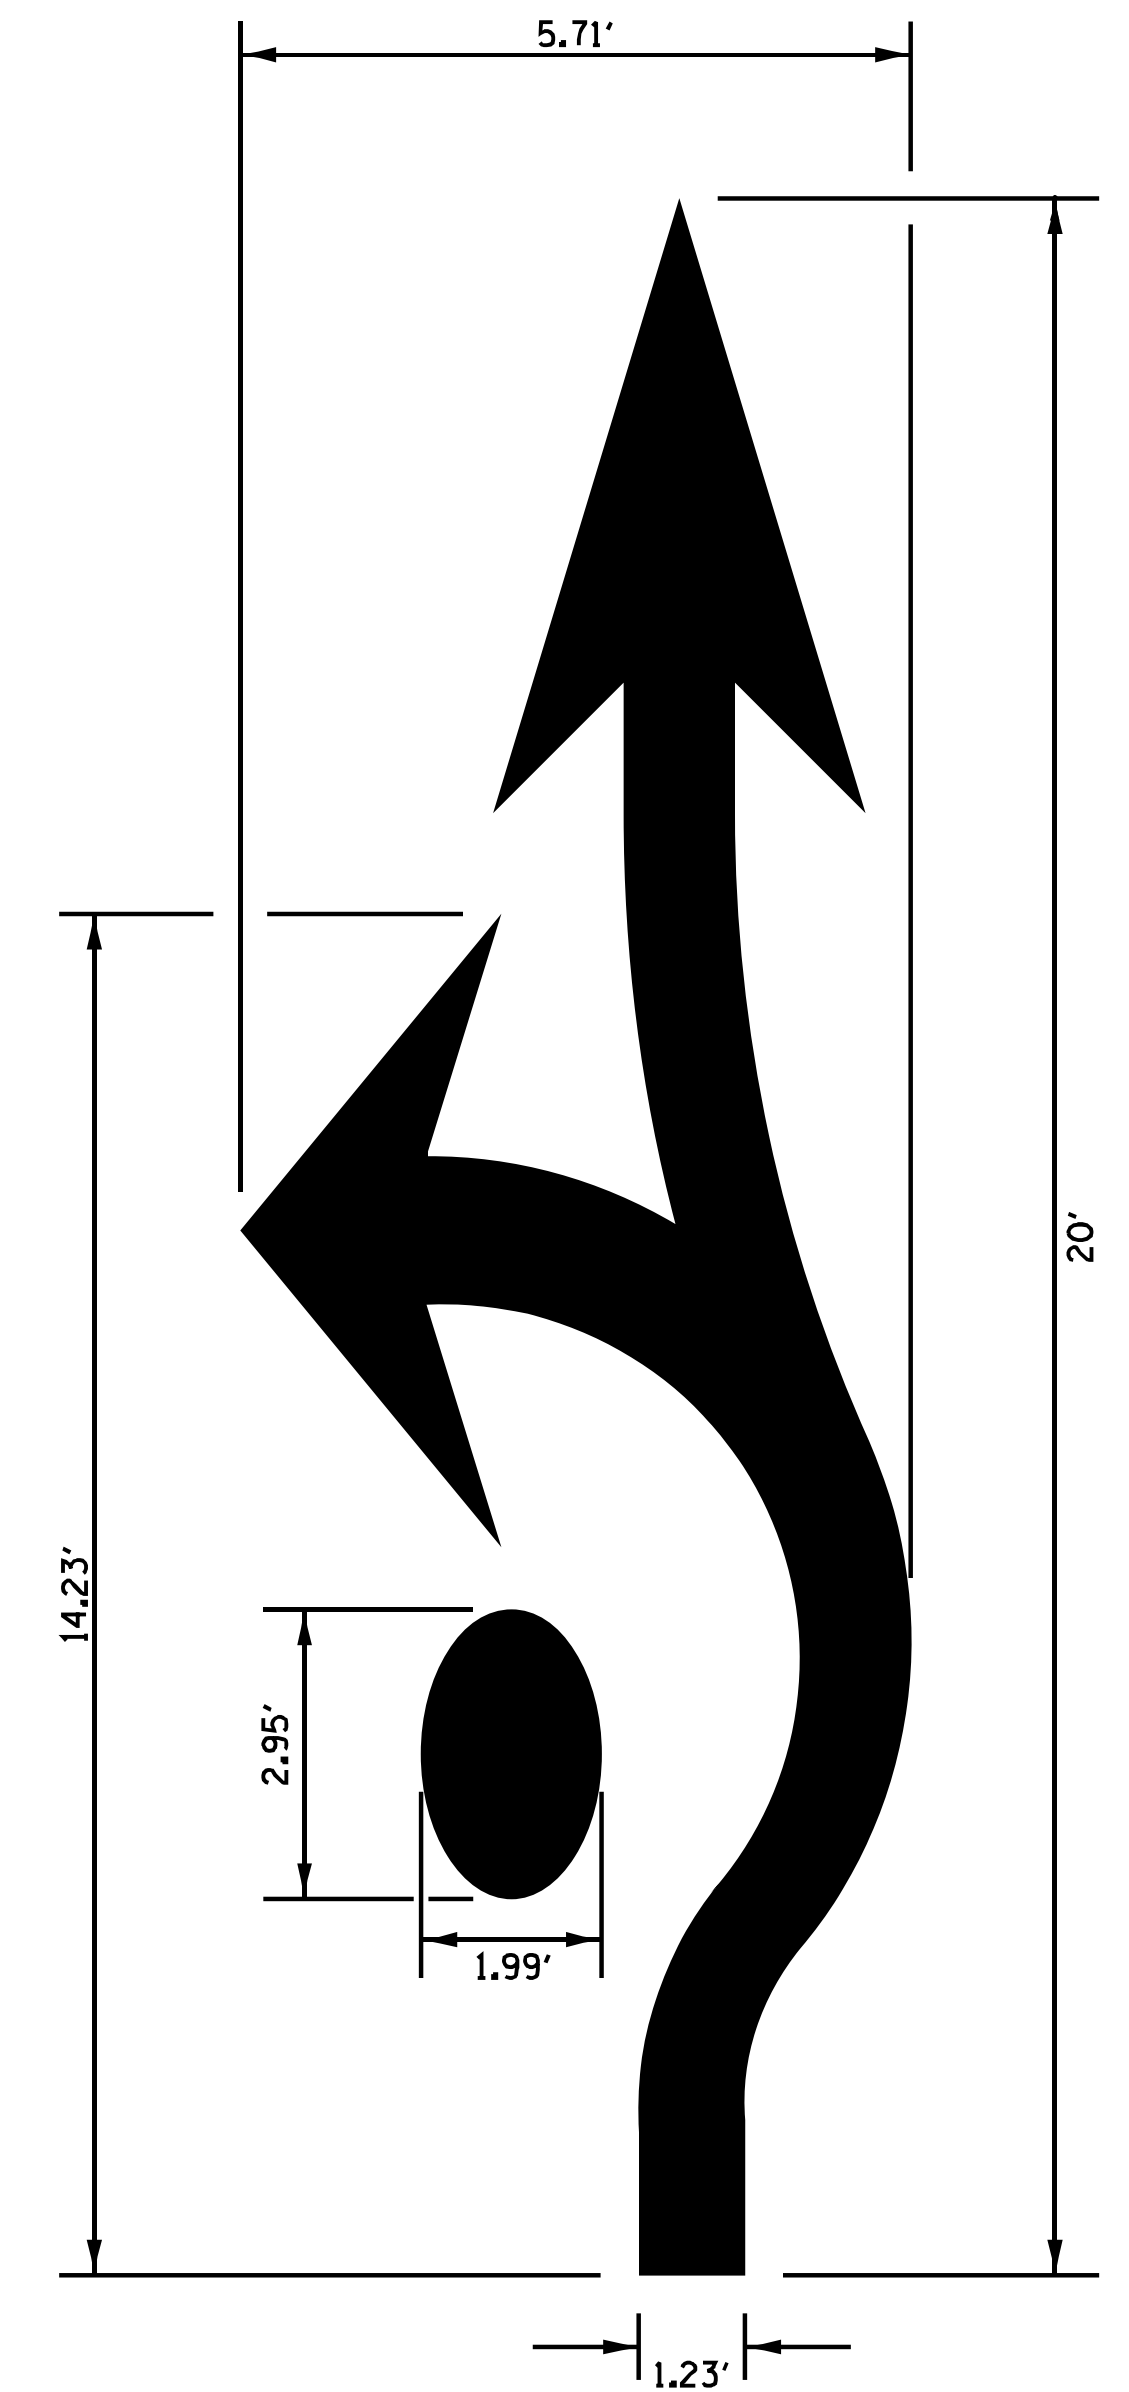

AREA = 38.3 SQ. FT.

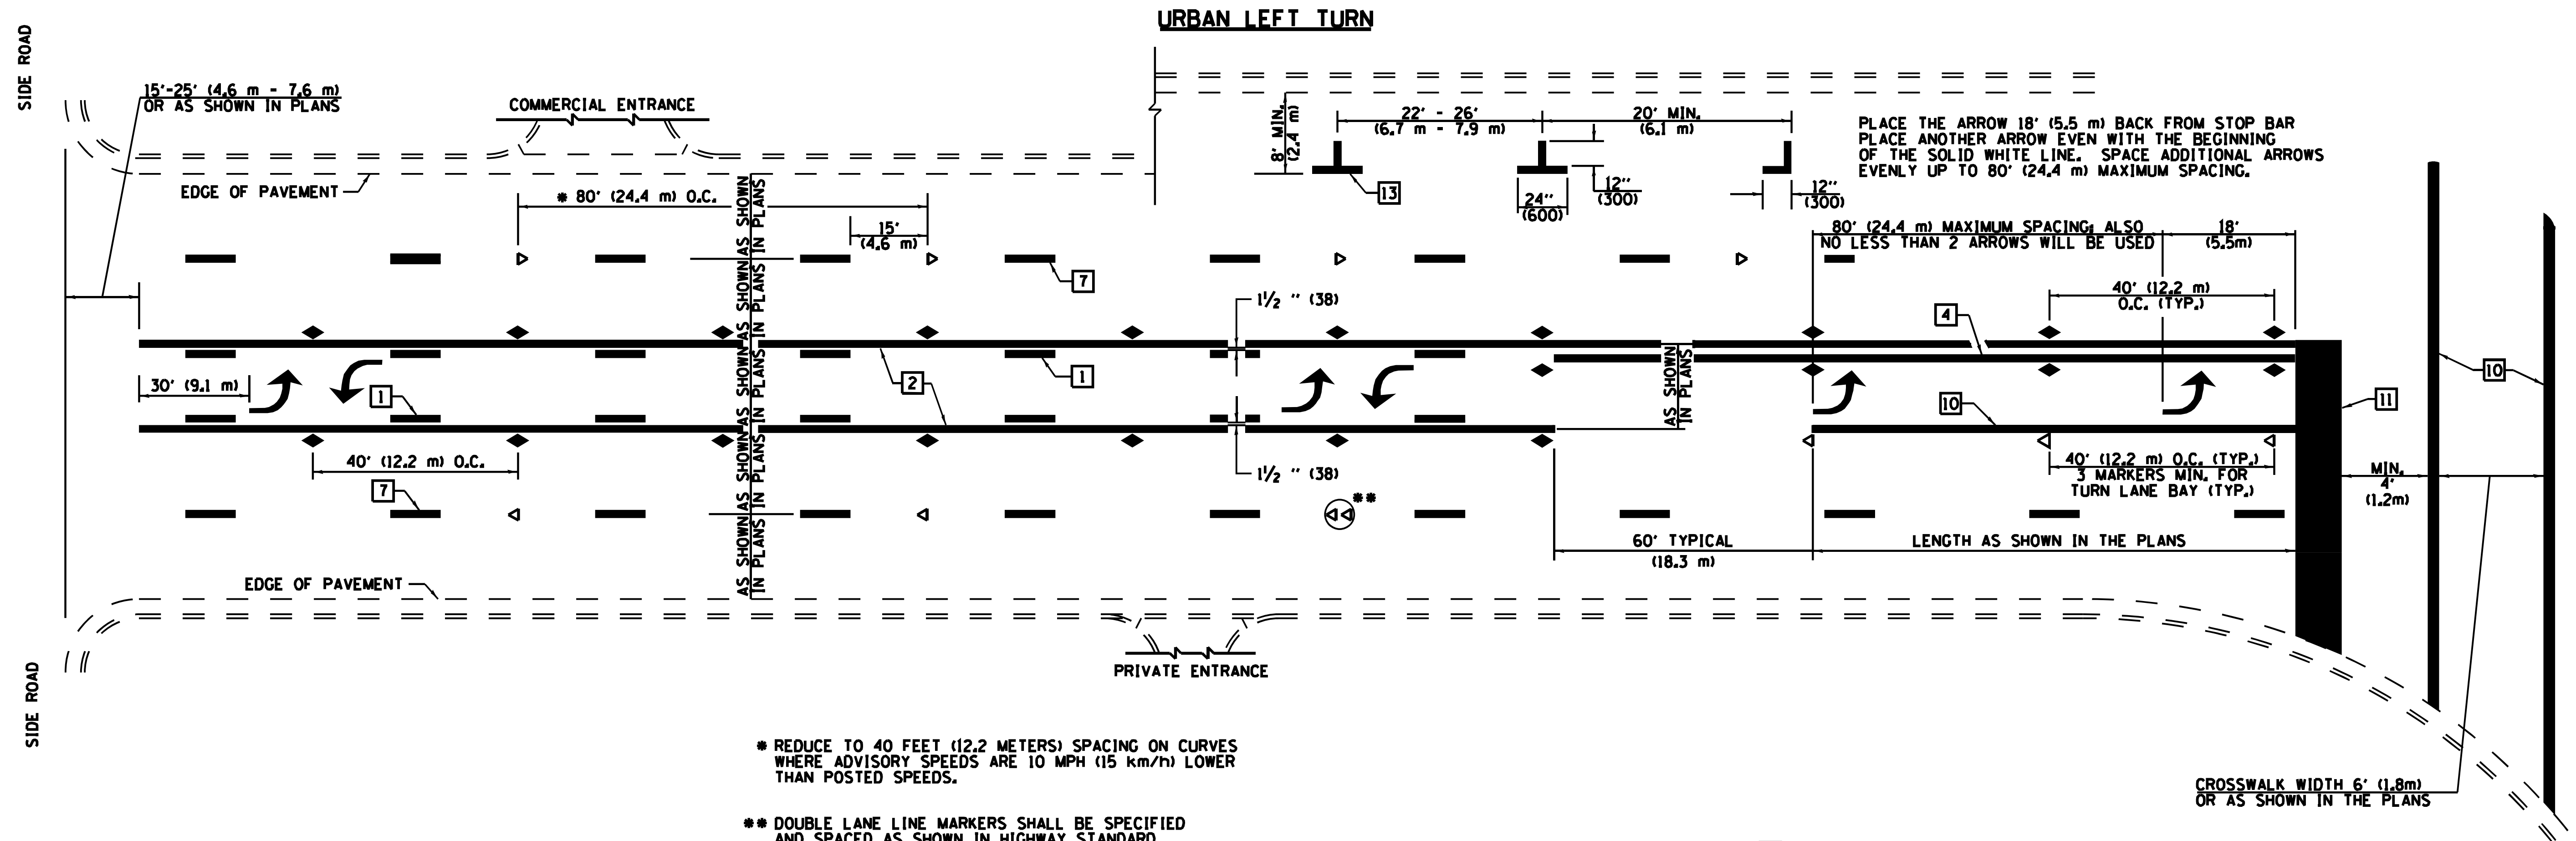


- * REDUCE TO 40 FEET (12.2 METERS) SPACING ON CURVES WHERE ADVISORY SPEEDS ARE 10 MPH (15 km/h) LOWER THAN POSTED SPEEDS.
- ** DOUBLE LANE LINE MARKERS SHALL BE SPECIFIED AND SPACED AS SHOWN IN HIGHWAY STANDARD 781001 FOR MULTI-LANE DIVIDED AND UNDIVIDED HIGHWAYS.

PAVEMENT MARKING LEGEND


- | | | |
|----|---------------------------------|--|
| 1 | 4" (100) SKIP-DASH (YELLOW) | |
| 2 | 4" (100) SOLID (YELLOW) | |
| 3 | 12" (300) DIAGONAL (YELLOW) | |
| 4 | 4" (100) DOUBLE YELLOW (NARROW) | |
| 5 | 12" (300) SOLID WHITE | |
| 6 | 4" (100) DOUBLE YELLOW (WIDE) | |
| 7 | 6" (150) SKIP-DASH (WHITE) | |
| 8 | 4" (100) SOLID (WHITE) | |
| 9 | 12" (300) DIAGONAL (WHITE) | |
| 10 | 6" (150) SOLID (WHITE) | |
| 11 | 24" (600) STOP BAR (WHITE) | |
| 12 | 8" (200) SOLID (WHITE) | |
| 13 | 4" (100) PARKING WHITE | |

GENERAL NOTES


- TURN ARROW PAIRS SHALL BE PLACED AT 250' (75 m) INTERVALS AND SHALL BE EVENLY SPACED BETWEEN BOTH ENDS OF THE BIDIRECTIONAL LEFT TURN LANE. USE A MINIMUM OF TWO PAIRS PER BLOCK.
- THE SOLID YELLOW PAVEMENT MARKINGS [2] SHOULD GENERALLY START OR END NEAR THE RADIUS POINT OF EACH STREET RETURN EXCEPT WHERE ONE OR BOTH ENDS WOULD INCLUDE STOP BARS.
- THE SKIP-DASH PAVEMENT MARKINGS [1] OR [7] SHOULD BE CENTERED BETWEEN BOTH ENDS OF EACH CITY BLOCK AND SHALL BE PLACED SO THEY LINE UP ACROSS FROM EACH OTHER.
- USE LARGE ARROW SIZE FOR BOTH RURAL AND URBAN LOCATIONS. (SEE SECTION 780 FOR SYMBOLS TABLE)
- LANE LINE EXTENSIONS SHALL BE THE SAME COLOR AND WIDTH AS THE LANE LINE BEING EXTENDED.
- ALL WHITE SKIP-DASH LINES SHALL BE 6" IN WIDTH.

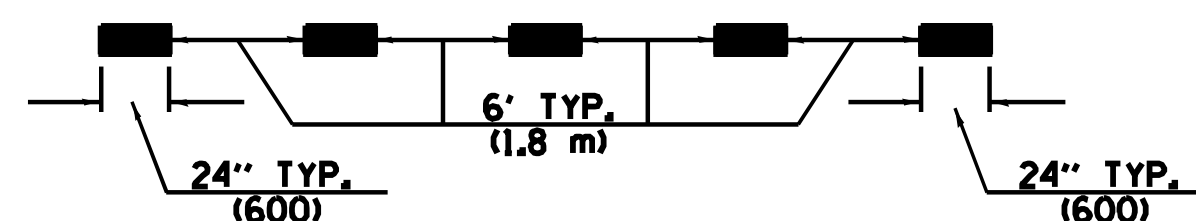

LANE LINE EXTENSIONS

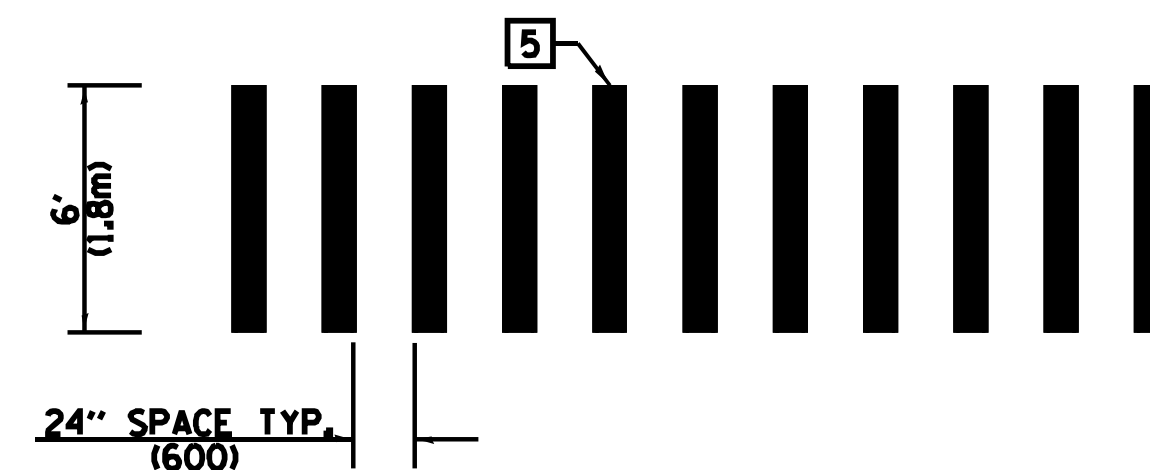


CROSSWALK DETAIL (DECATUR CITY LIMITS ONLY)

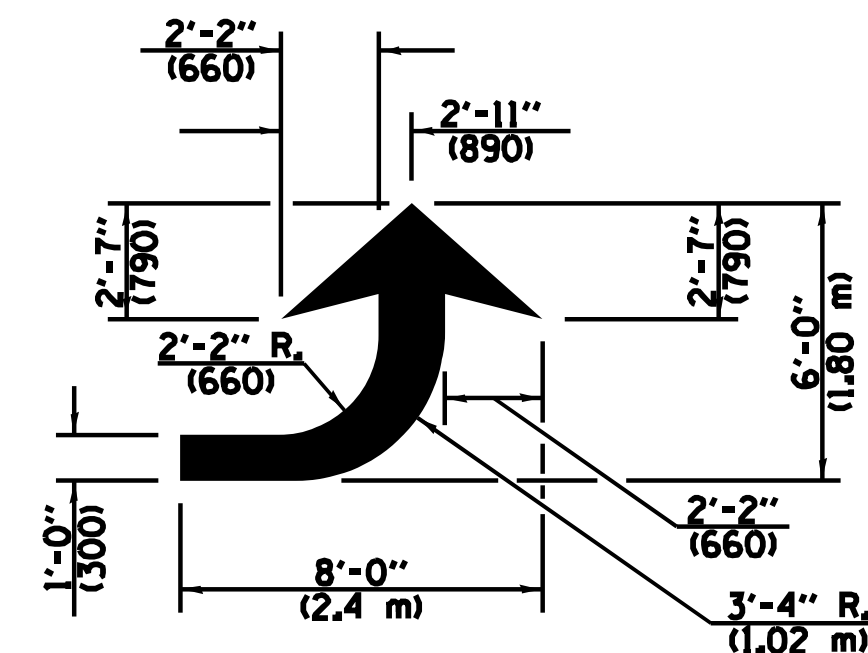

LEFT ARROW

REVERSE FOR RIGHT ARROW
AREA = 15.6 SQ. FT. (1.47 m²)
(WHITE)

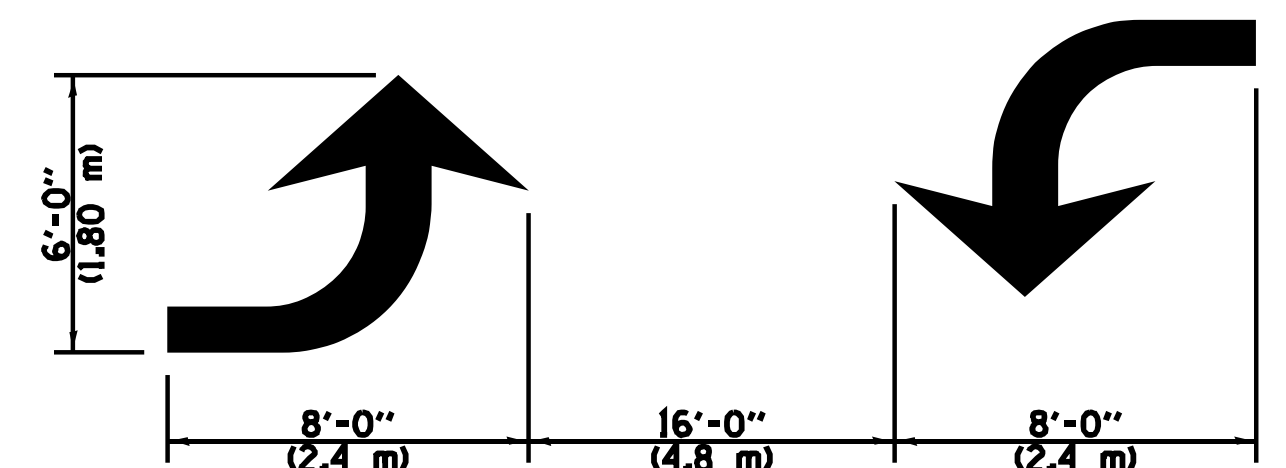

TYPICAL DOUBLE TURN ARROWS (WHITE)


NOT TO SCALE

Note: All dimensions are in INCHES (millimeters) unless otherwise shown.


DISTRICT 7 DETAIL NO. 78000001

FILE NAME =	USER NAME = kalebhirtzel	DESIGNED -	REVISED - NAS 06/22	STATE OF ILLINOIS DEPARTMENT OF TRANSPORTATION	PAVEMENT MARKING AND RAISED REFLECTIVE PAVEMENT MARKERS (RURAL & URBAN APPLICATIONS)			F.A.I. RTE.	SECTION	COUNTY	TOTAL SHEETS	SHEET NO.
pw\\illdot-pr-bentley.com\PWIDOT\Documents\IDOT Offices\District 7\Projects\74435\CAD\Drawings\74435-sheets-PavtMarking		CHECKED -	REVISED -		SCALE:	SHEET NO. 2 OF 4 SHEETS	STA. TO STA.	57	(15-22)B-41BR (15-22)R	COLES	1086	581
PLOT SCALE = 100.0000' / in.		DATE -	REVISED -		CONTRACT NO. 74435							
PLOT DATE = 8/24/2024					ILLINOIS FED. AID PROJECT							

OPTION 1

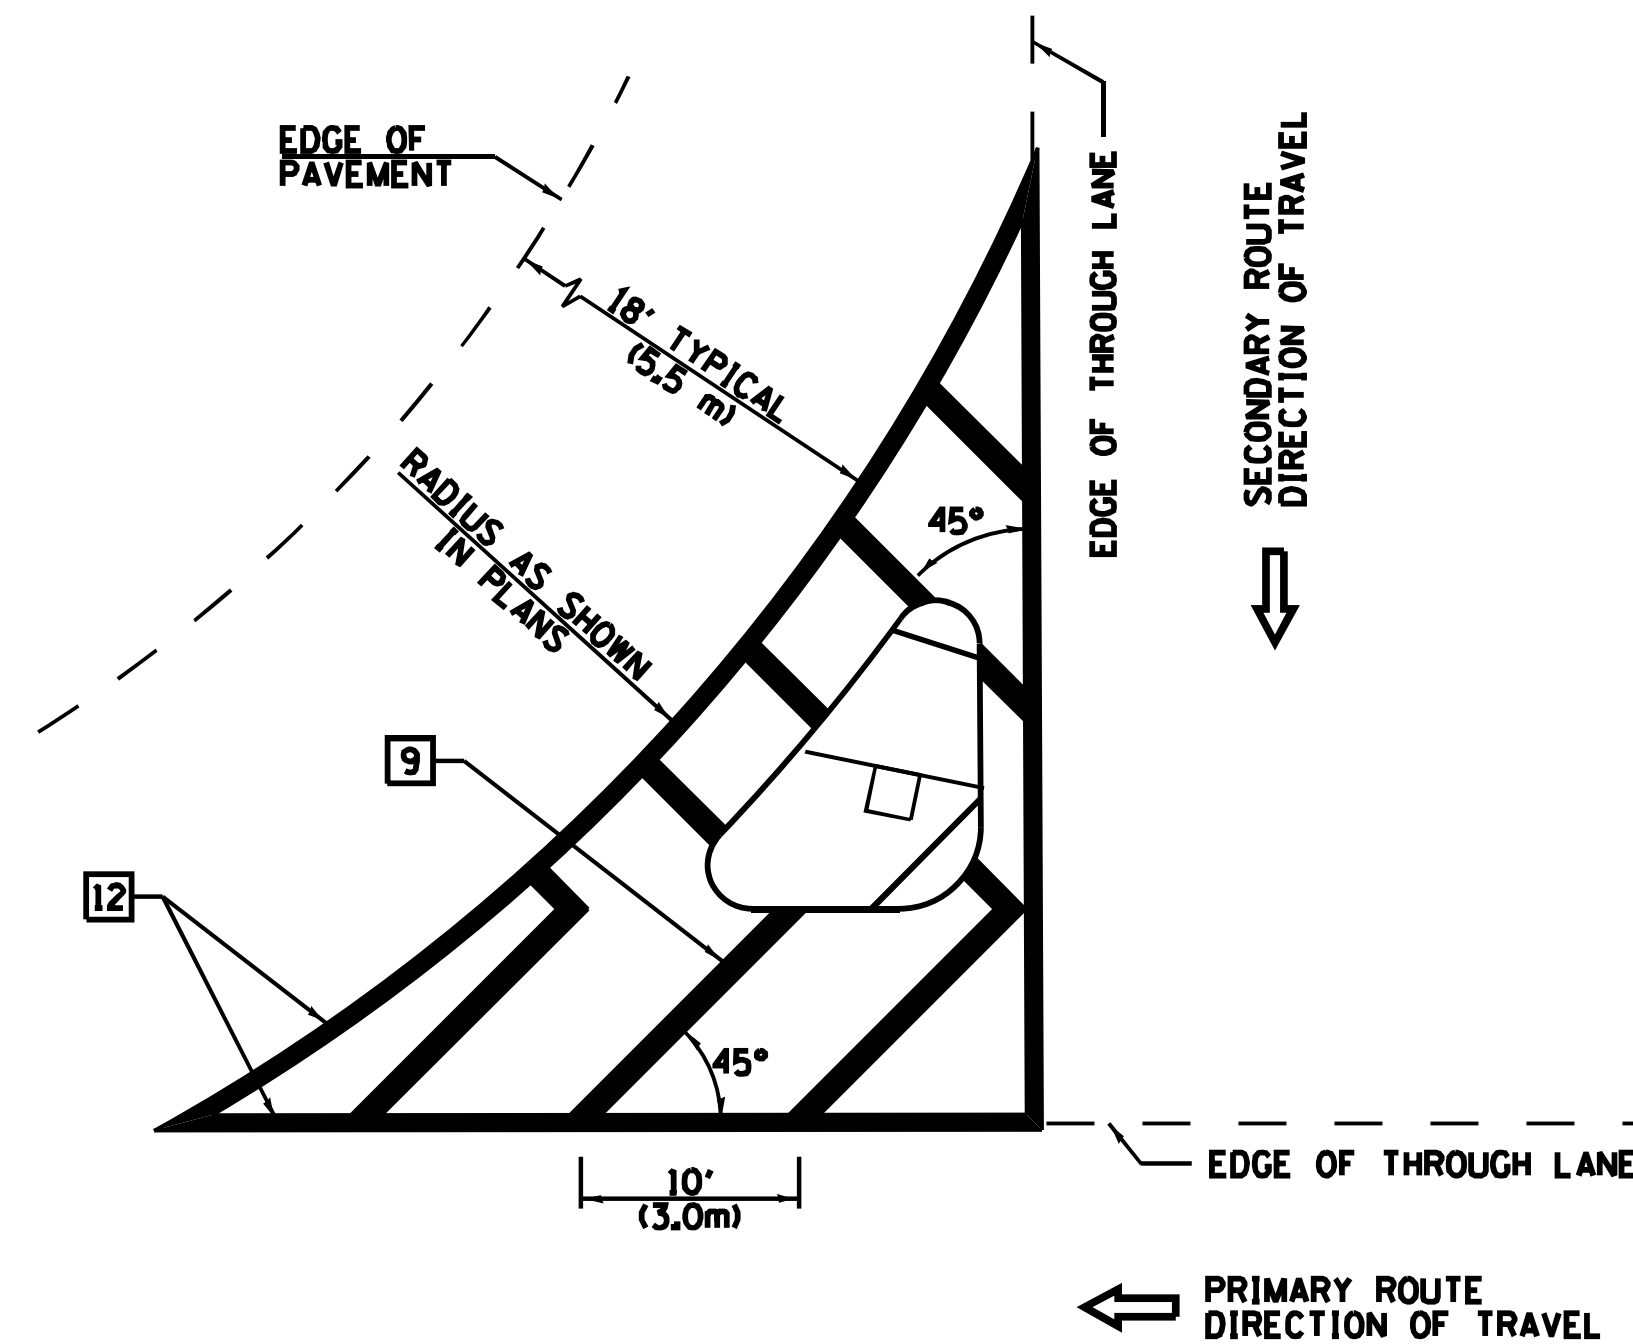


OPTION 2

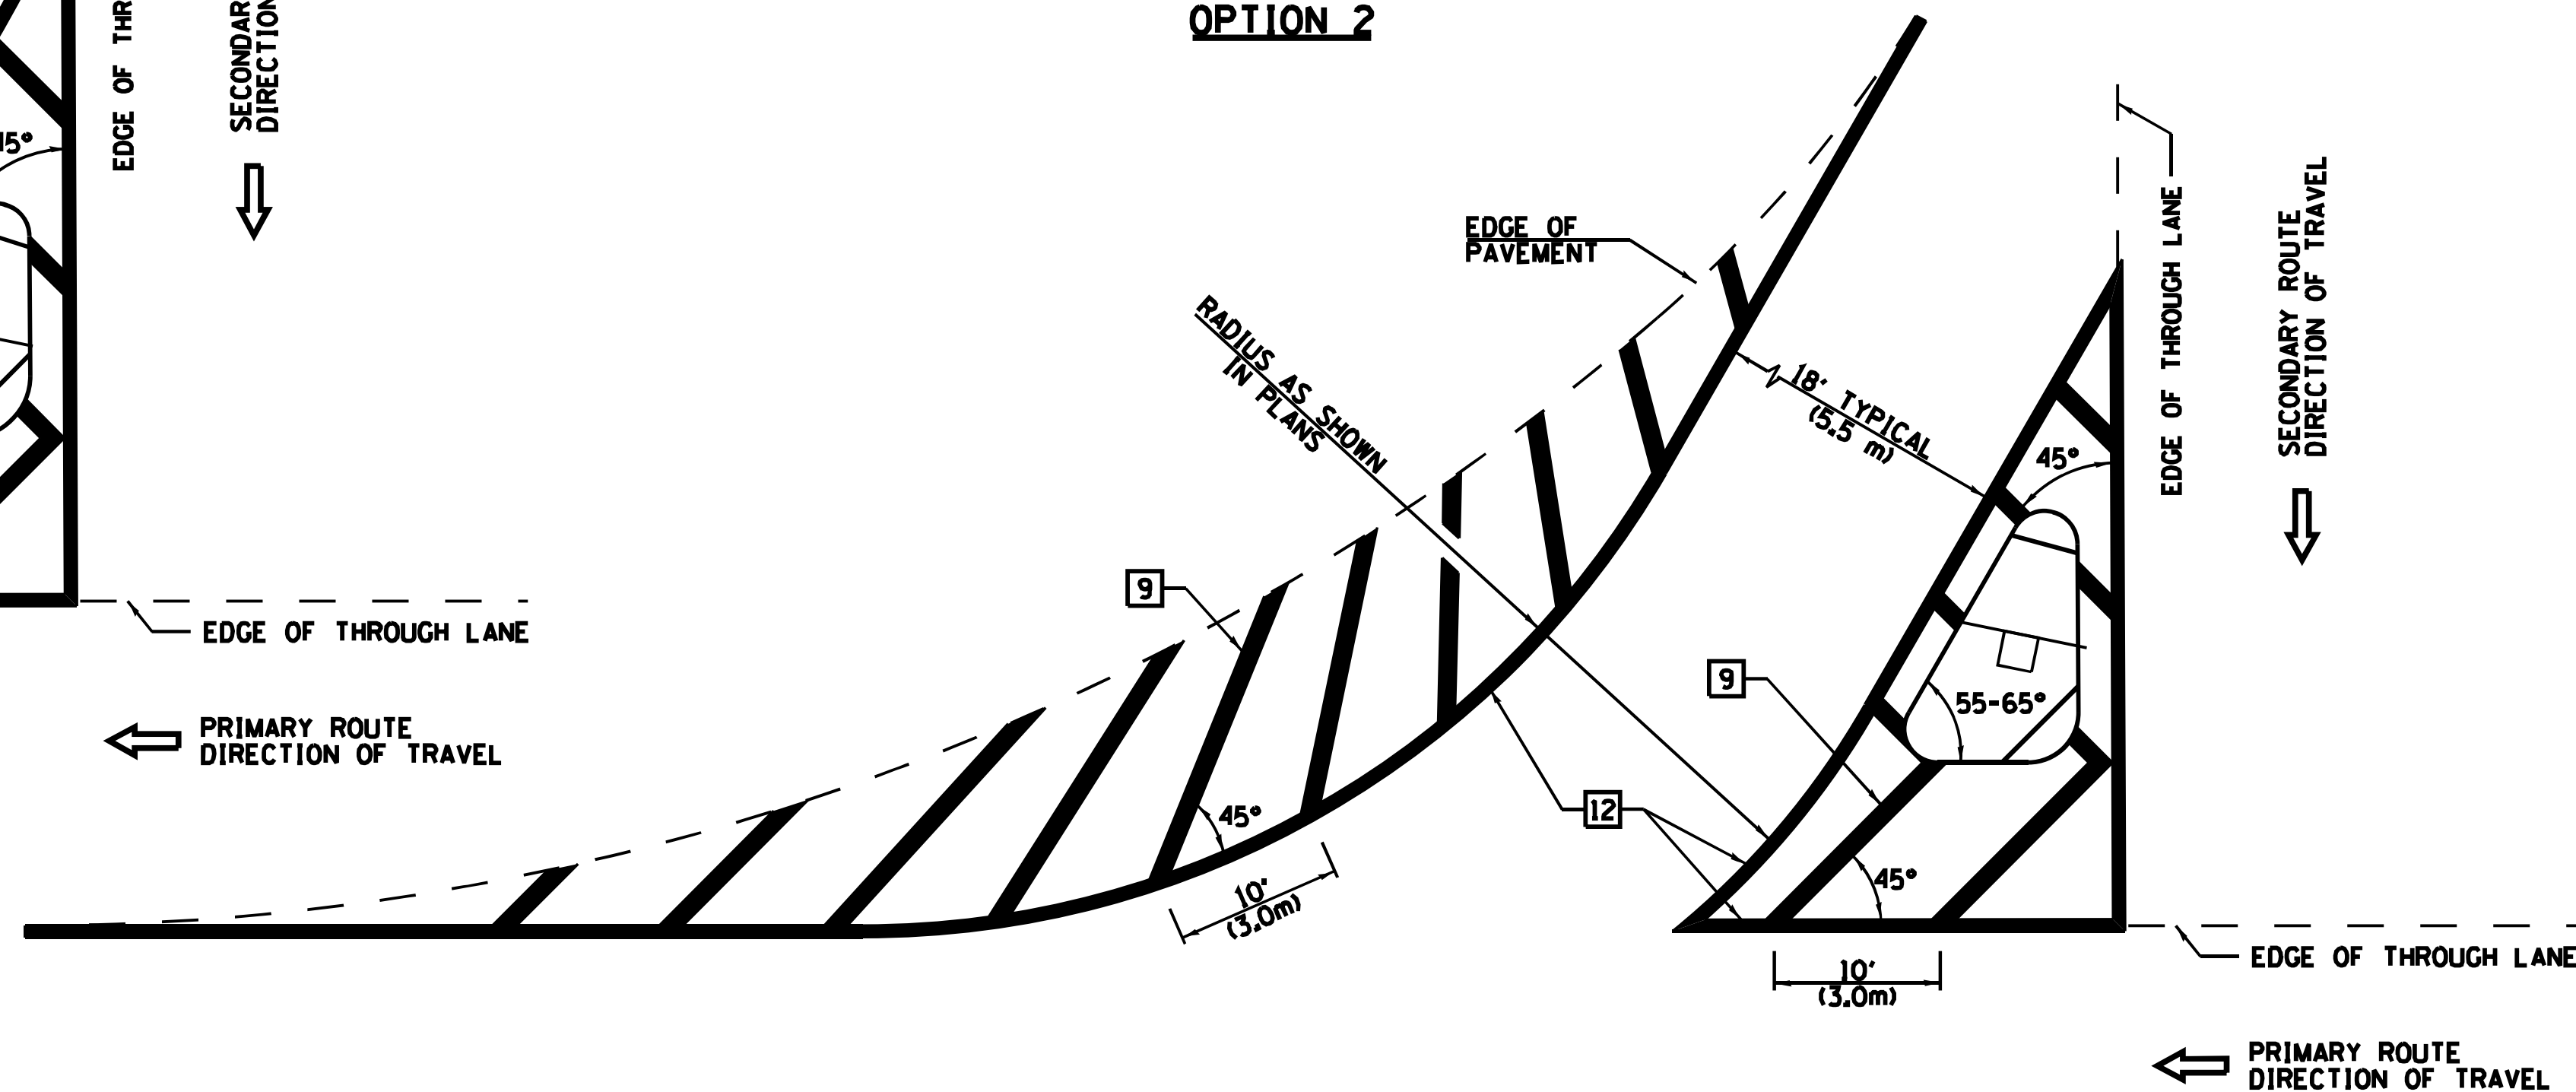


1 4" (100) SKIP-DASH (YELLOW)

- 2** 4" (100) SOLID (YELLOW)
- 3** 12" (300) DIAGONAL (YELLOW)
- 4** 4" (100) DOUBLE YELLOW (NARROW)
- 5** 12" (300) SOLID WHITE
- 6** 4" (100) DOUBLE YELLOW (WIDE)
- 7** 6" (150) SKIP-DASH (WHITE)
- 8** 4" (100) SOLID (WHITE)
- 9** 12" (300) DIAGONAL (WHITE)
- 10** 6" (150) SOLID (WHITE)
- 11** 24" (600) STOP BAR (WHITE)
- 12** 8" (200) SOLID (WHITE)
- 13** 4" (100) PARKING WHITE

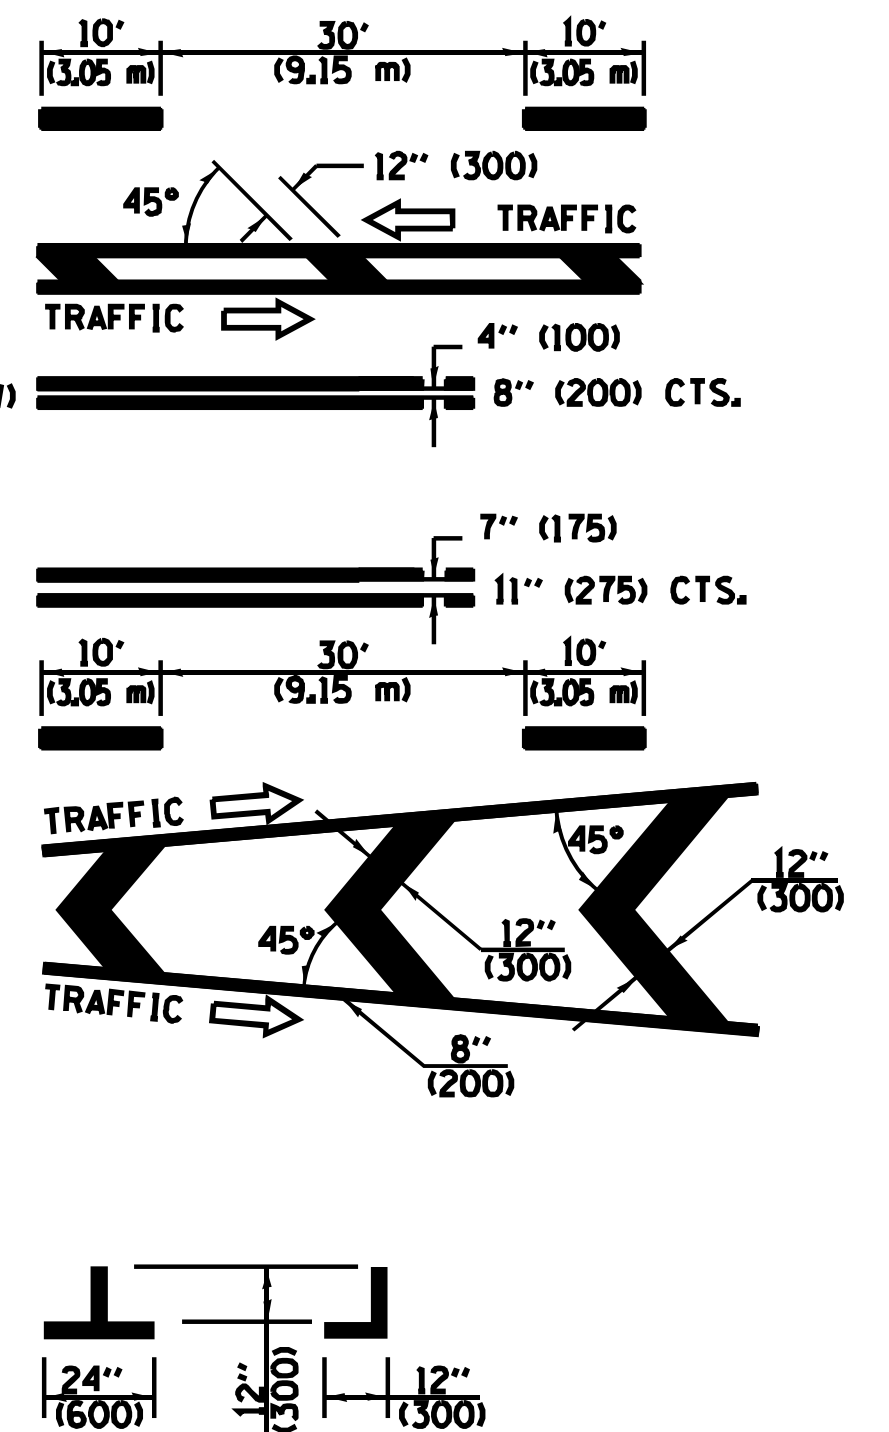

RURAL LEFT TURN STRIPING

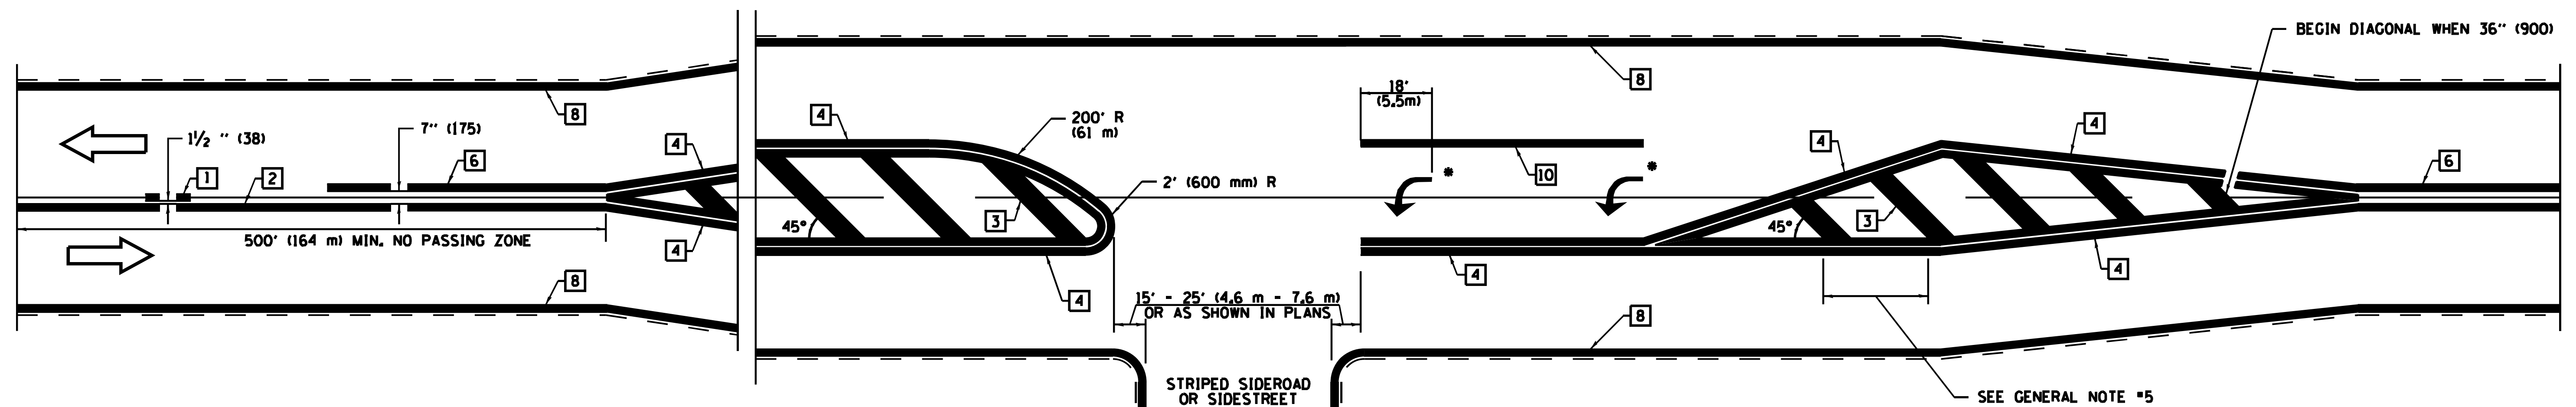

* PLACE AN ARROW 18' (5.5 m) BACK FROM END OF THE SOLID WHITE LINE. PLACE ANOTHER ARROW EVEN WITH THE BEGINNING OF THE SOLID WHITE LINE. SPACE ADDITIONAL ARROWS EVENLY UP TO 80' (24.4 m) MAXIMUM SPACING, USE MINIMUM OF 2 ARROWS.

NOT TO SCALE


Note: All dimensions are in INCHES
(millimeters) unless otherwise shown.

DISTRICT 7 DETAIL NO. 78000001

FILE NAME :	USER NAME : kalebhirtzel	DESIGNED -	REVISED - NAS 06/22	STATE OF ILLINOIS DEPARTMENT OF TRANSPORTATION	PAVEMENT MARKING AND RAISED REFLECTIVE PAVEMENT MARKERS (RURAL & URBAN APPLICATIONS)				P.A.I. RTE.	SECTION	COUNTY	TOTAL SHEETS	SHEET NO.
pwd\ildot\pwbentley.com\PIDOT\Documents\PIDOT Offices\District 7\Projects\74435\CADD\Drawings\Drawings\74435-sheets-PavMarking	PROJECT : 74435	DRAWN -	REVISION -		57	(15-22)B-418R (15-22)	COLES	1086	582				
PLOT SCALE = 100.0000 ' / in.	CHECKED -	REVISED -			CONTRACT NO. 74435								
PLOT DATE = 8/24/2024	DATE	REVISED -			ILLINOIS FED. AID PROJECT								
					SCALE:	SHEET NO. 3 OF 4 SHEETS	STA.	TO STA.					

SUPPLEMENTAL PAVEMENT MARKING TREATMENT FOR RAILROAD-HIGHWAY GRADE CROSSING

PAVEMENT MARKINGS AT RAILROAD-HIGHWAY GRADE CROSSING

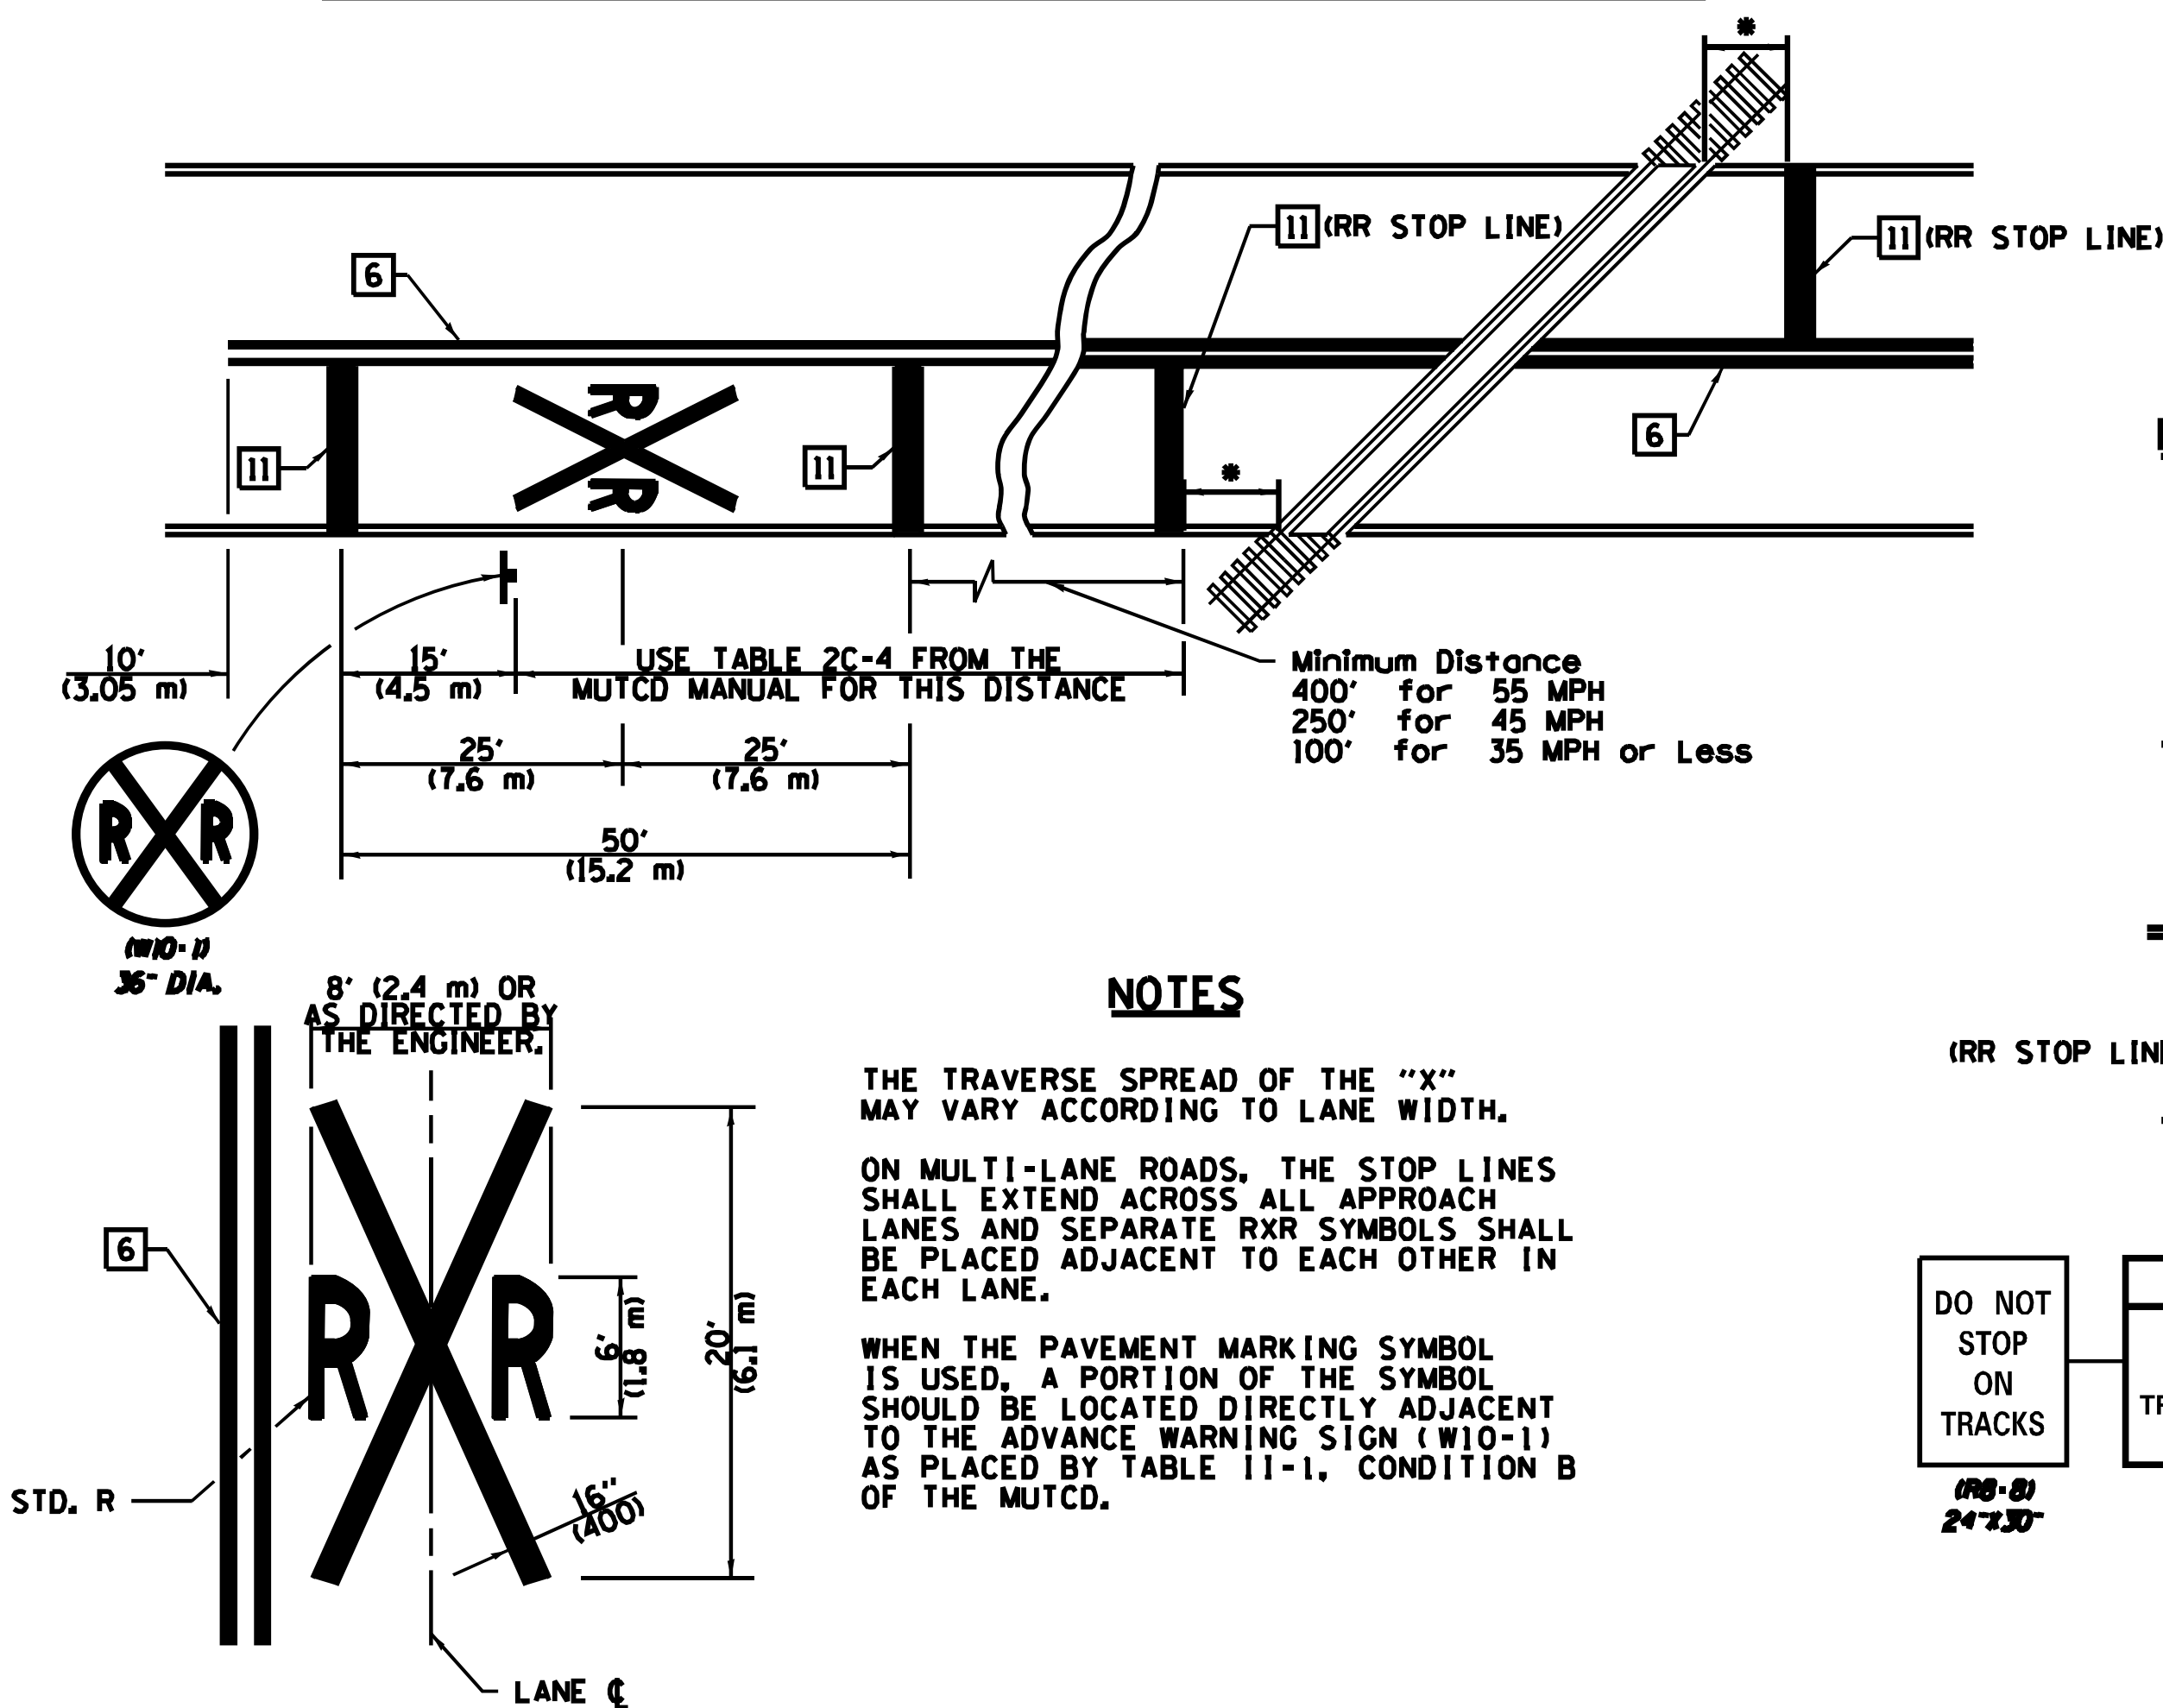


NOTES

THE TRAVERSE SPREAD OF THE "X" MAY VARY ACCORDING TO LANE WIDTH.


ON MULTI-LANE ROADS, THE STOP LINES SHALL EXTEND ACROSS ALL APPROACH LANES AND SEPARATE RXX SYMBOLS SHALL BE PLACED ADJACENT TO EACH OTHER IN EACH LANE.

WHEN THE PAVEMENT MARKING SYMBOL IS USED, A PORTION OF THE SYMBOL SHOULD BE LOCATED DIRECTLY ADJACENT TO THE ADVANCE WARNING SIGN (W10-11) AS PLACED BY TABLE 11-1, CONDITION B OF THE MUTCD.


RAILROAD CROSSING WITH INTERCONNECT ONLY

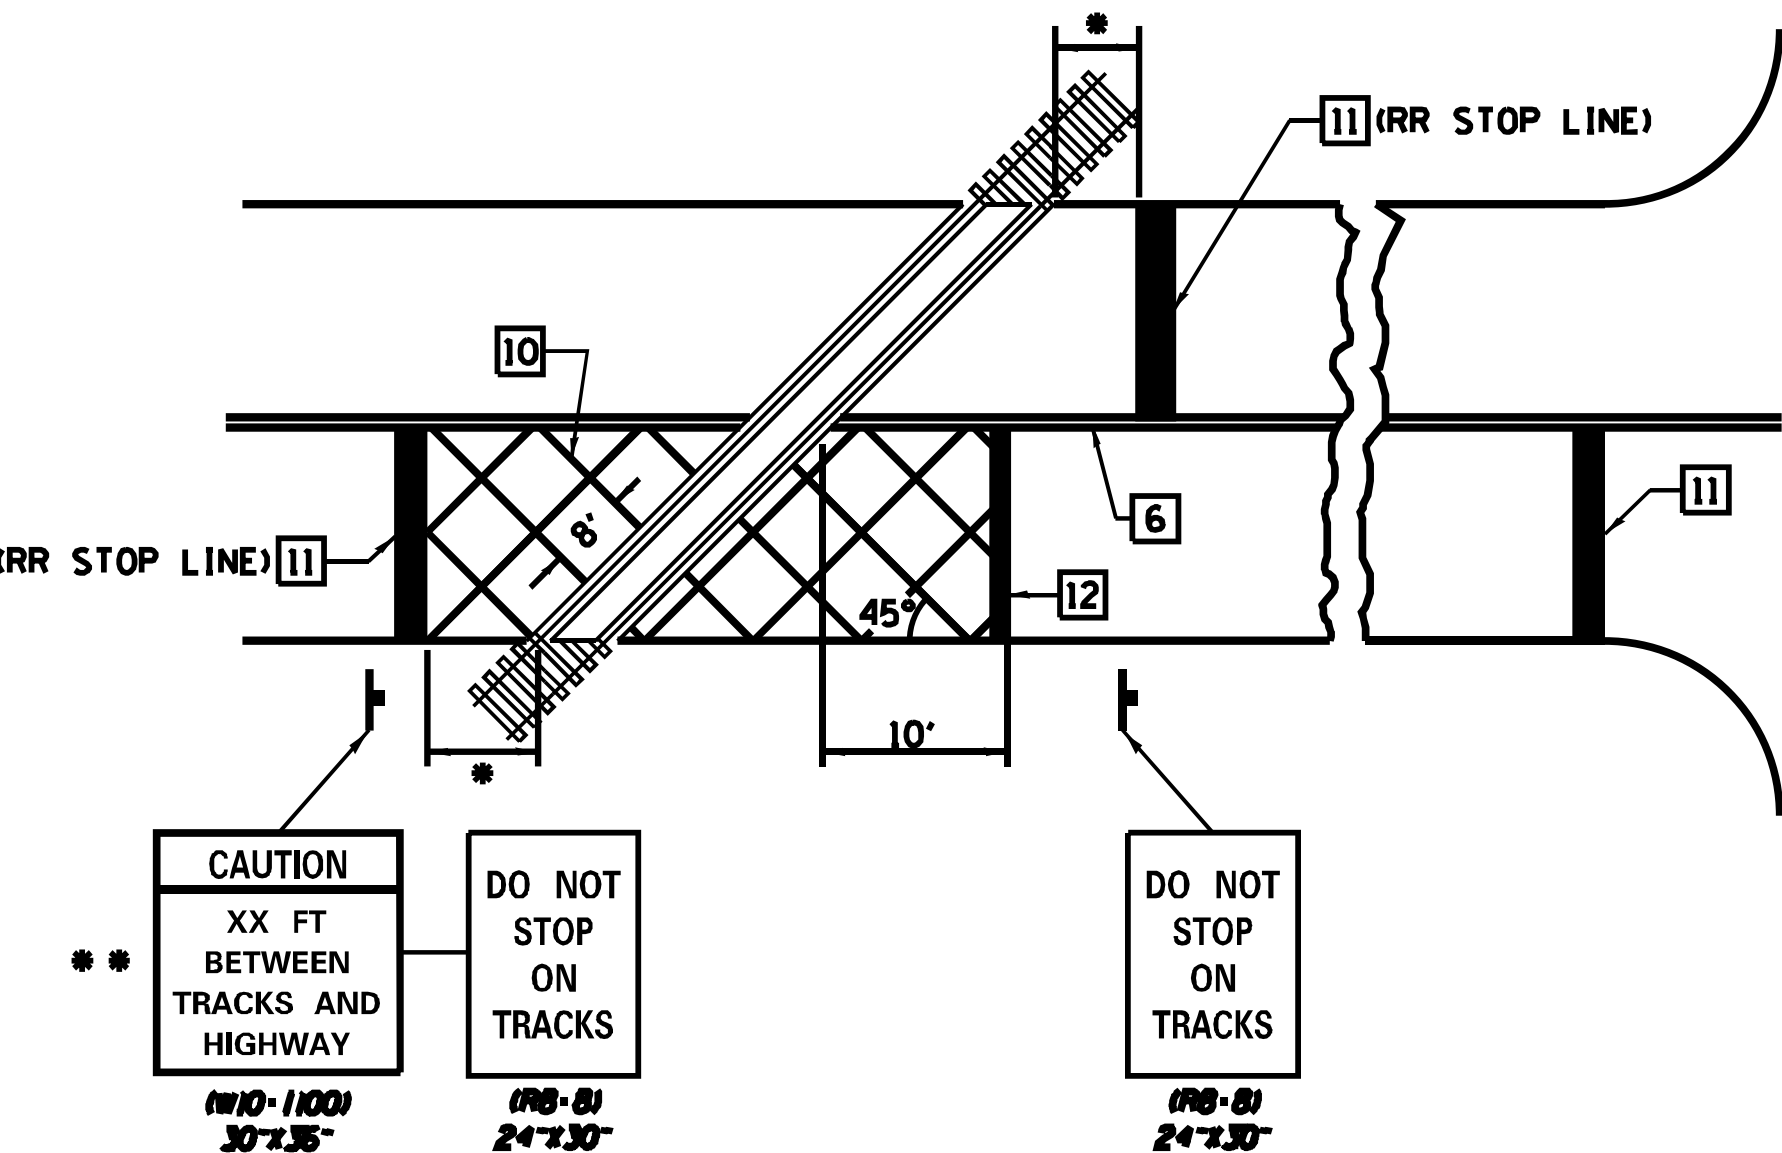

RAILROAD CROSSING WITH NON-SIGNALIZED INTERSECTION

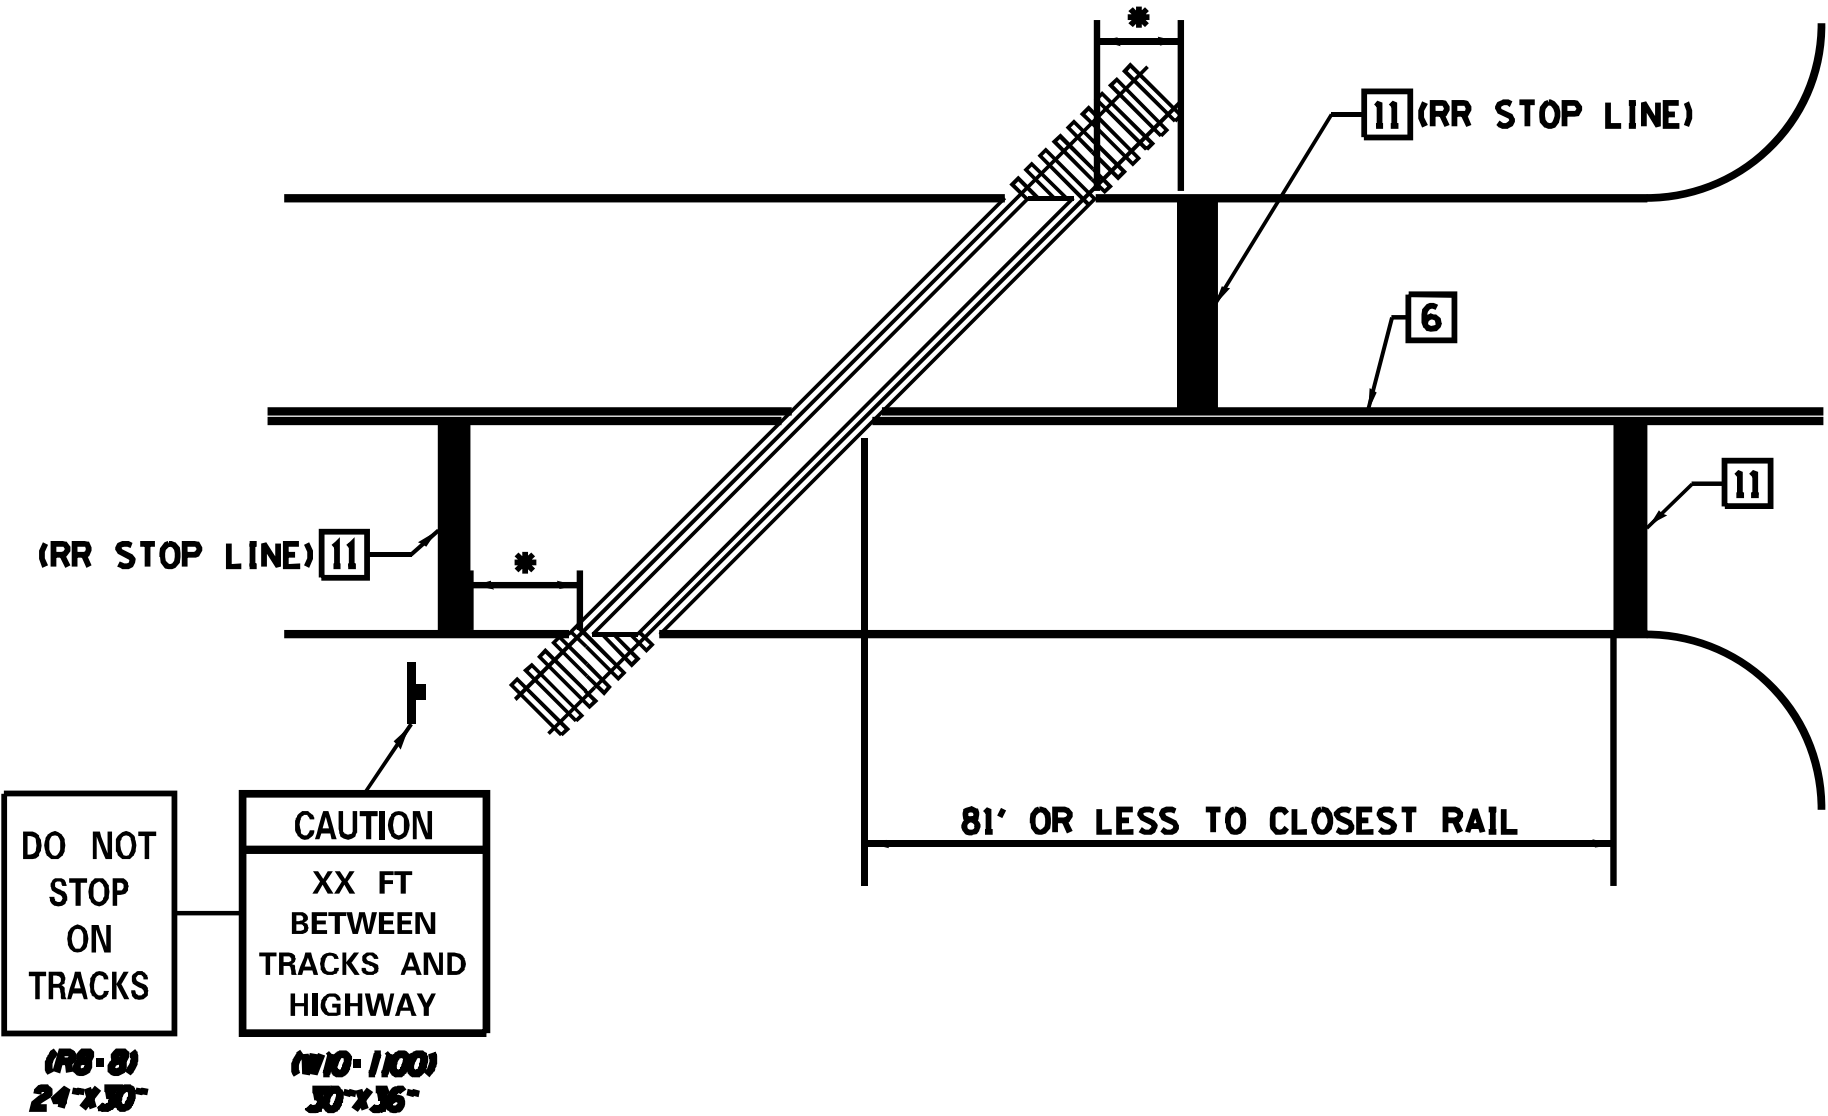

RAILROAD CROSSING WITH INTERCONNECT AND PRE-SIGNALS

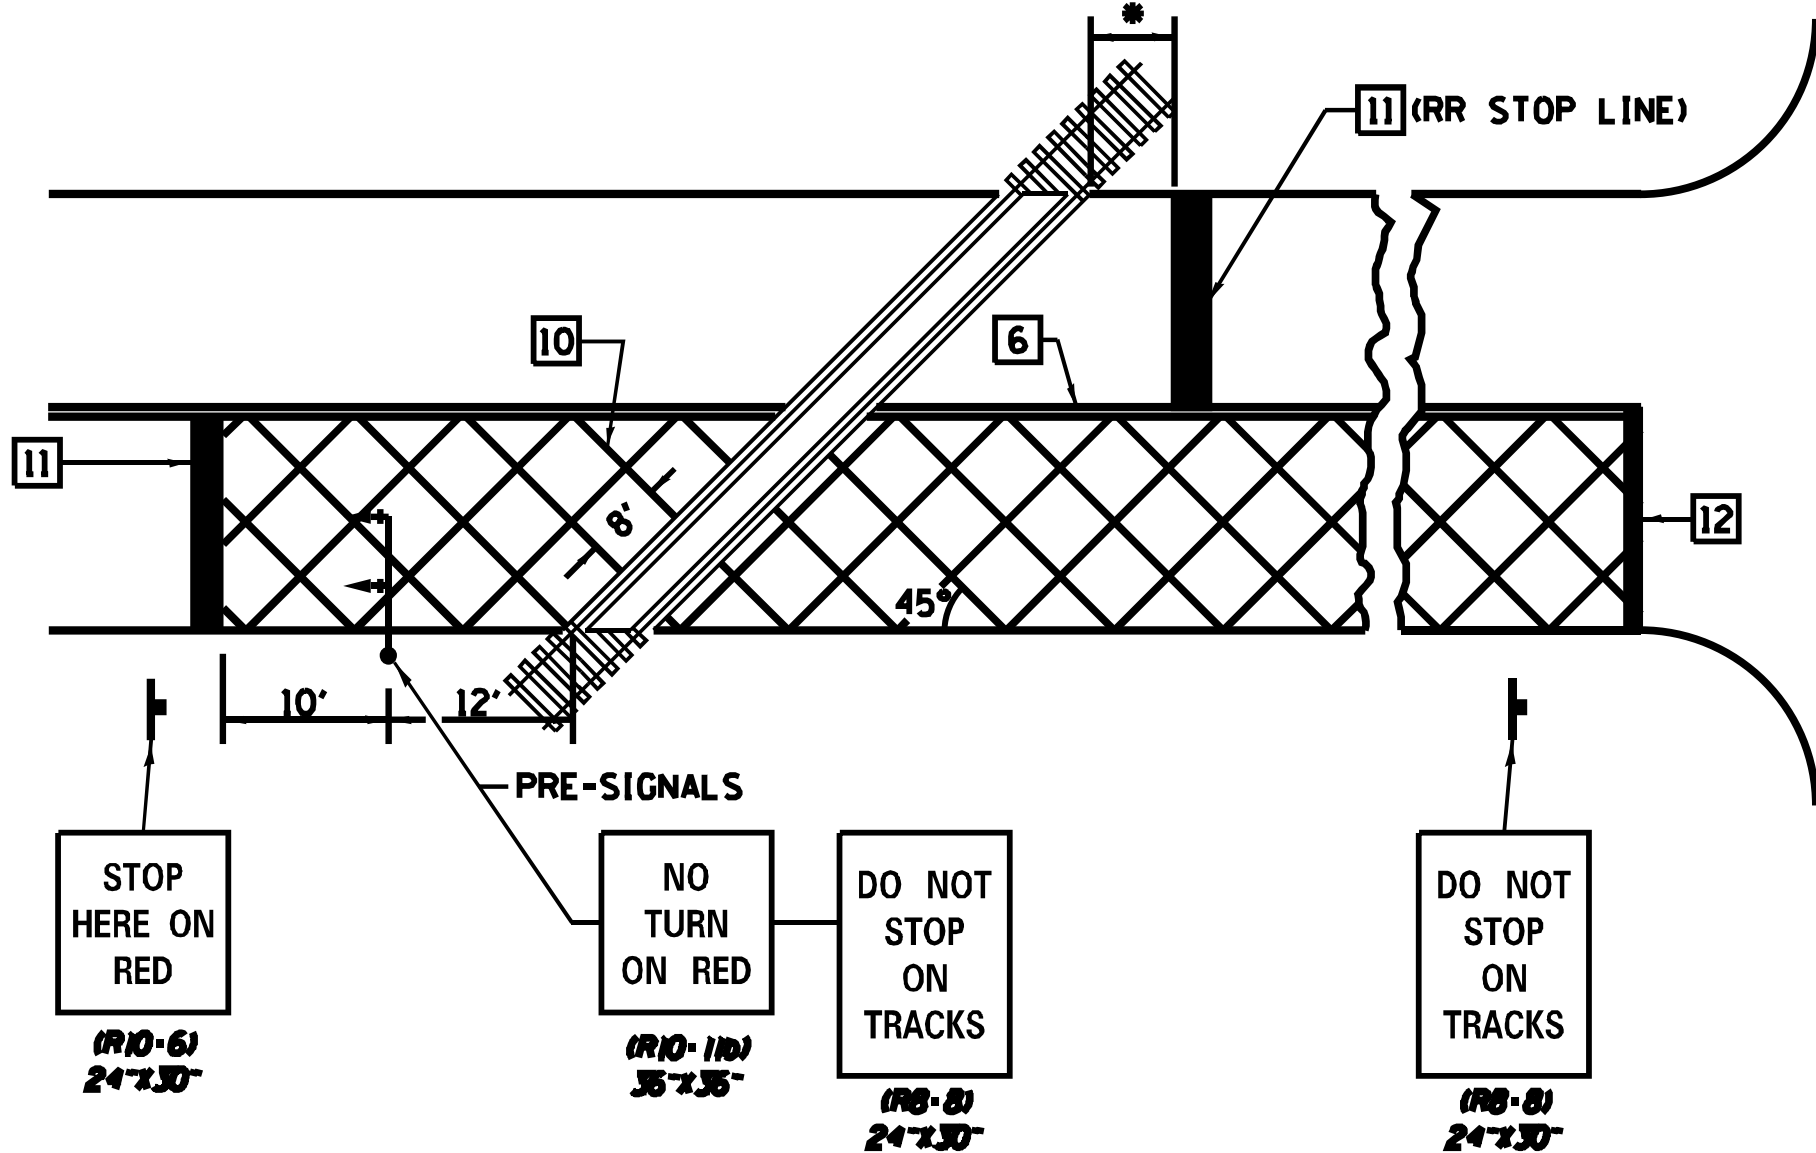

PAVEMENT MARKING LEGEND

- 1 4" (100) SKIP-DASH (YELLOW)
- 2 4" (100) SOLID (YELLOW)
- 3 12" (300) DIAGONAL (YELLOW)
- 4 4" (100) DOUBLE YELLOW (NARROW)
- 5 12" (300) SOLID WHITE
- 6 4" (100) DOUBLE YELLOW (WIDE)
- 7 6" (150) SKIP-DASH (WHITE)
- 8 4" (100) SOLID (WHITE)
- 9 12" (300) DIAGONAL (WHITE)
- 10 6" (150) SOLID (WHITE)
- 11 24" (600) STOP BAR (WHITE)
- 12 8" (200) SOLID (WHITE)
- 13 4" (100) PARKING WHITE

GENERAL NOTES

1. SUPPLEMENTAL PAVEMENT MARKINGS TO BE INSTALLED ONLY ON APPROACHES TO INTERSECTIONS CONTROLLED BY TRAFFIC SIGNALS WHICH ARE INTERCONNECTED WITH THE RAILROAD WARNING SIGNALS.
2. EXTEND PAVEMENT MARKINGS TO THE INTERSECTION ONLY WHERE PRE-SIGNALS ARE USED.
3. WHEN PEDESTRIAN SIGNALS ARE PRESENT WITH INTERCONNECTED SIGNALS, WARNING SIGN W10-1101 (18"x24") SHALL BE PLACED NEAR EACH PEDESTRIAN SIGNAL HEAD. COUNTDOWN PEDESTRIAN SIGNAL HEADS SHALL NOT BE UTILIZED ALONG WITH INTERCONNECTED SIGNALS.
4. PLEASE REFER TO THE IDOT BUREAU OF OPERATION MEMO OPS T-06 DATED DECEMBER 1, 2020 FOR ADDITIONAL INFORMATION

CAUTION
WALK TIME
SHORTENED
WHEN TRAIN
APPROACHES

W10-1101
18"x24"


- * 15' FROM NEAR RAIL OR 8' FROM AND PARALLEL TO GATE IF PRESENT
- ** WARNING SIGN W10-1100 SHALL BE USED AS AN INTERIM MEASURE AT INTERCONNECTED SIGNAL LOCATIONS WHERE PRE-SIGNALS ARE TO BE INSTALLED IN THE FUTURE. THIS SIGN SHALL BE REMOVED WHEN THE PRE-SIGNALS ARE INSTALLED AND THE PAVEMENT MARKINGS ARE EXTENDED TO THE INTERSECTION.

NOT TO SCALE


Note: All dimensions are in INCHES (millimeters) unless otherwise shown.

DISTRICT 7 DETAIL NO. 78000001


FILE NAME :	USER NAME : kaleb.hirtzel	DESIGNED -	REVISED - NAS 06/22	STATE OF ILLINOIS	PAVEMENT MARKING AND RAISED REFLECTIVE PAVEMENT MARKERS	F.A.I. RTE.	SECTION	COUNTY	TOTAL SHEETS	SHEET NO.
psw\idot-pr-bentley.com\PWIDOT\Documents\IDOT Offices\District 7\Projects\74435\CAD\Drawings\74435-sheets-PavMarking	PROJECT : 74435	CHECKED -	REVISOR -	DEPARTMENT OF TRANSPORTATION	(RURAL & URBAN APPLICATIONS)	57	(15-22)B-41B (15-22)	COLES	1086	583
	PLOT SCALE : 100.0000' / in.	DATE -	REVISOR -		SCALE :					
	PLOT DATE : 8/24/2024					SHEET NO. 4 OF 4 SHEETS	STA.	TO STA.		ILLINOIS FED. AID PROJECT

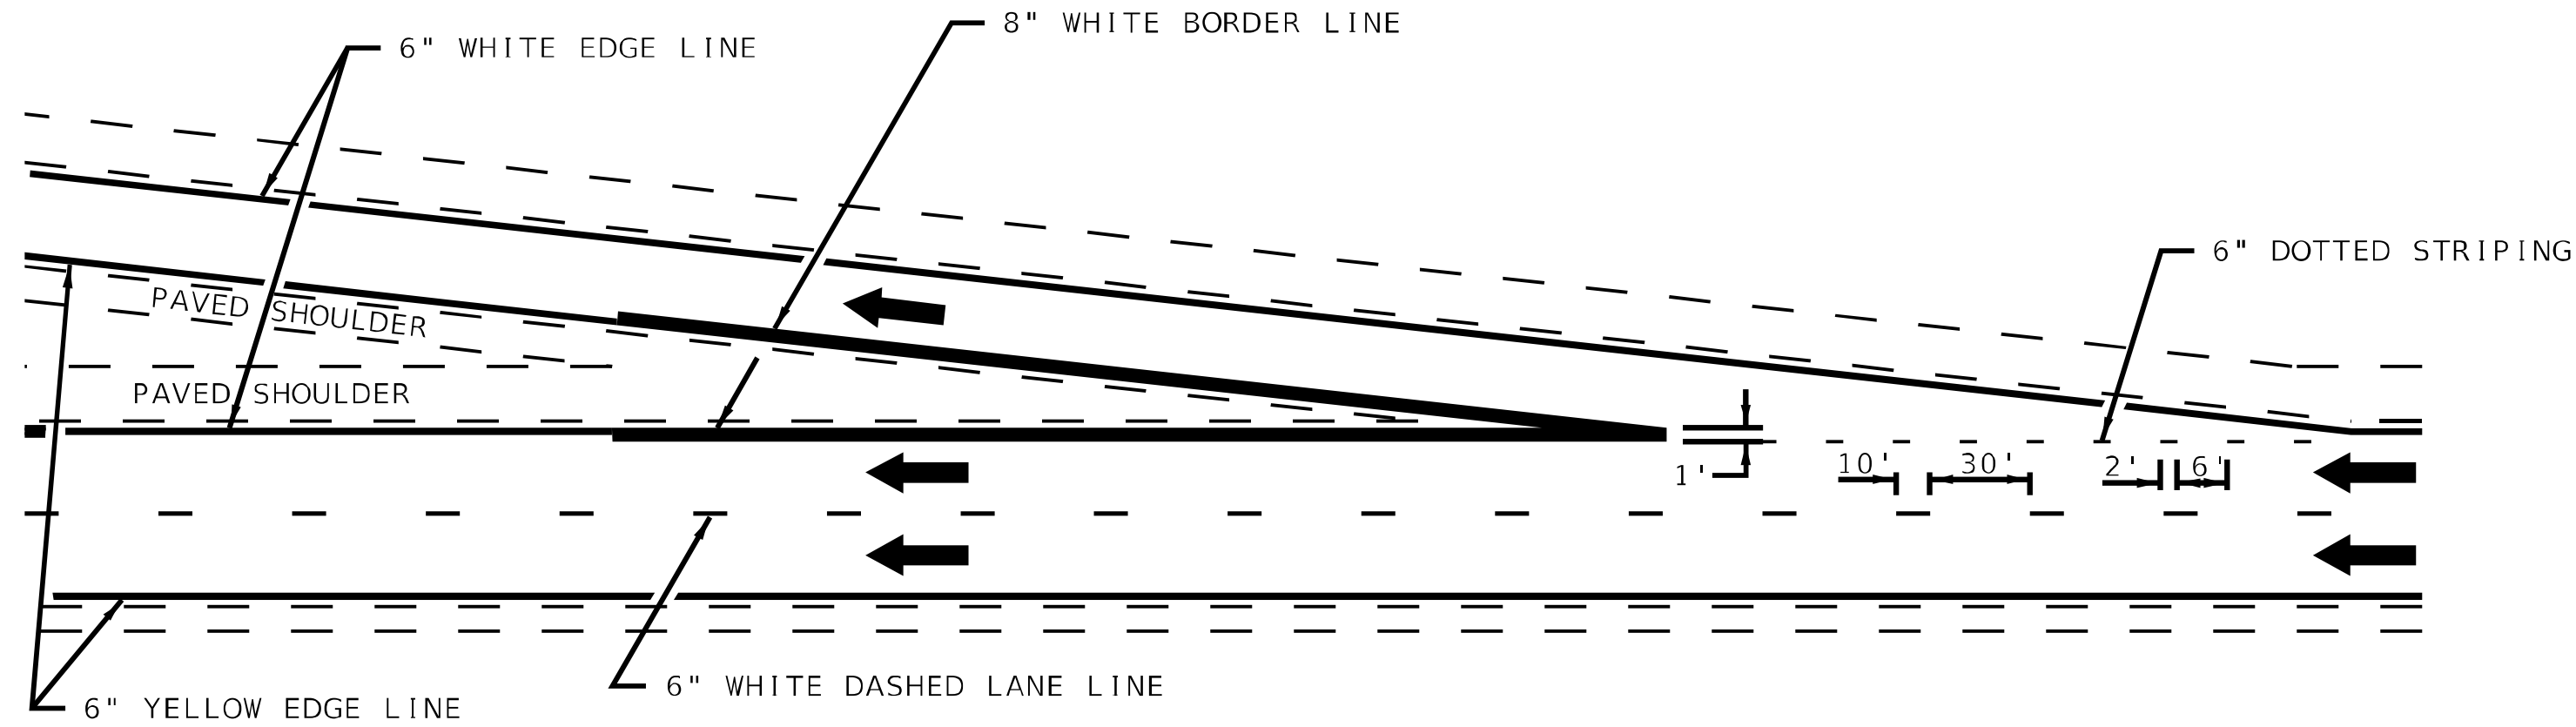

TYPICAL EXIT RAMP MARKING

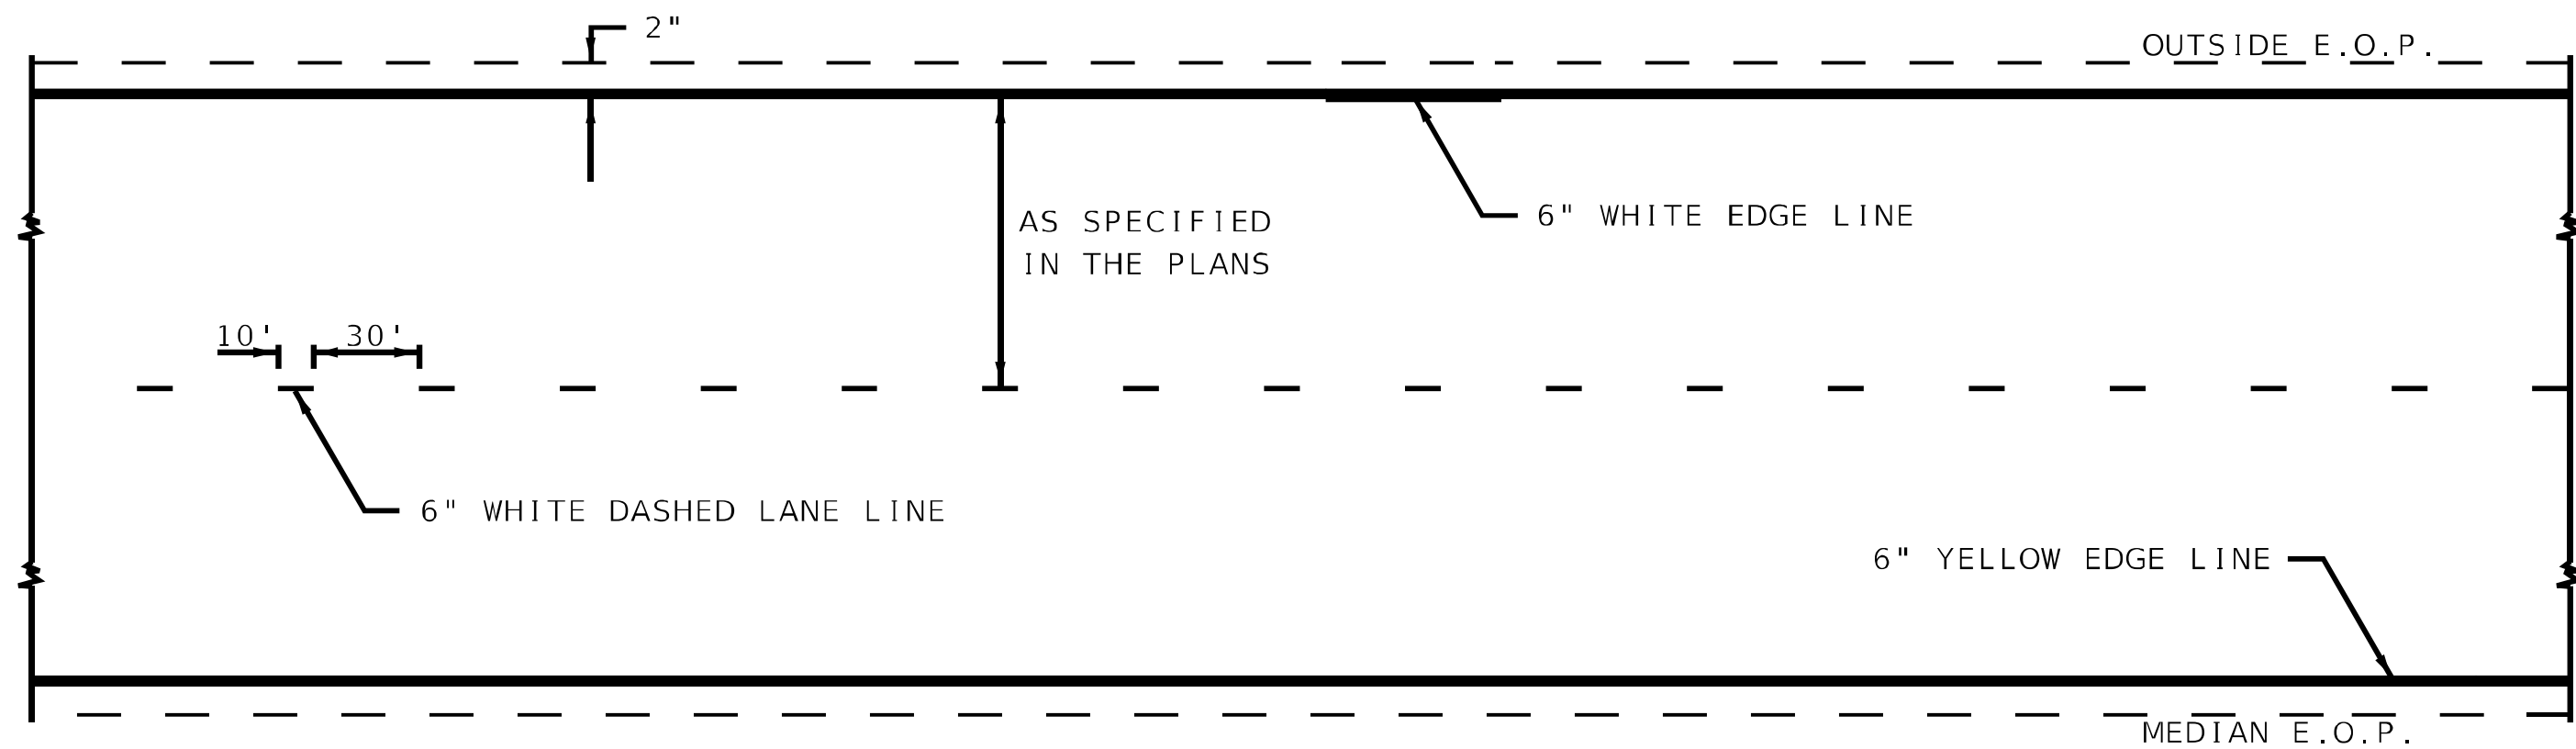

TYPICAL CENTERLINE & EDGELINE MARKINGS

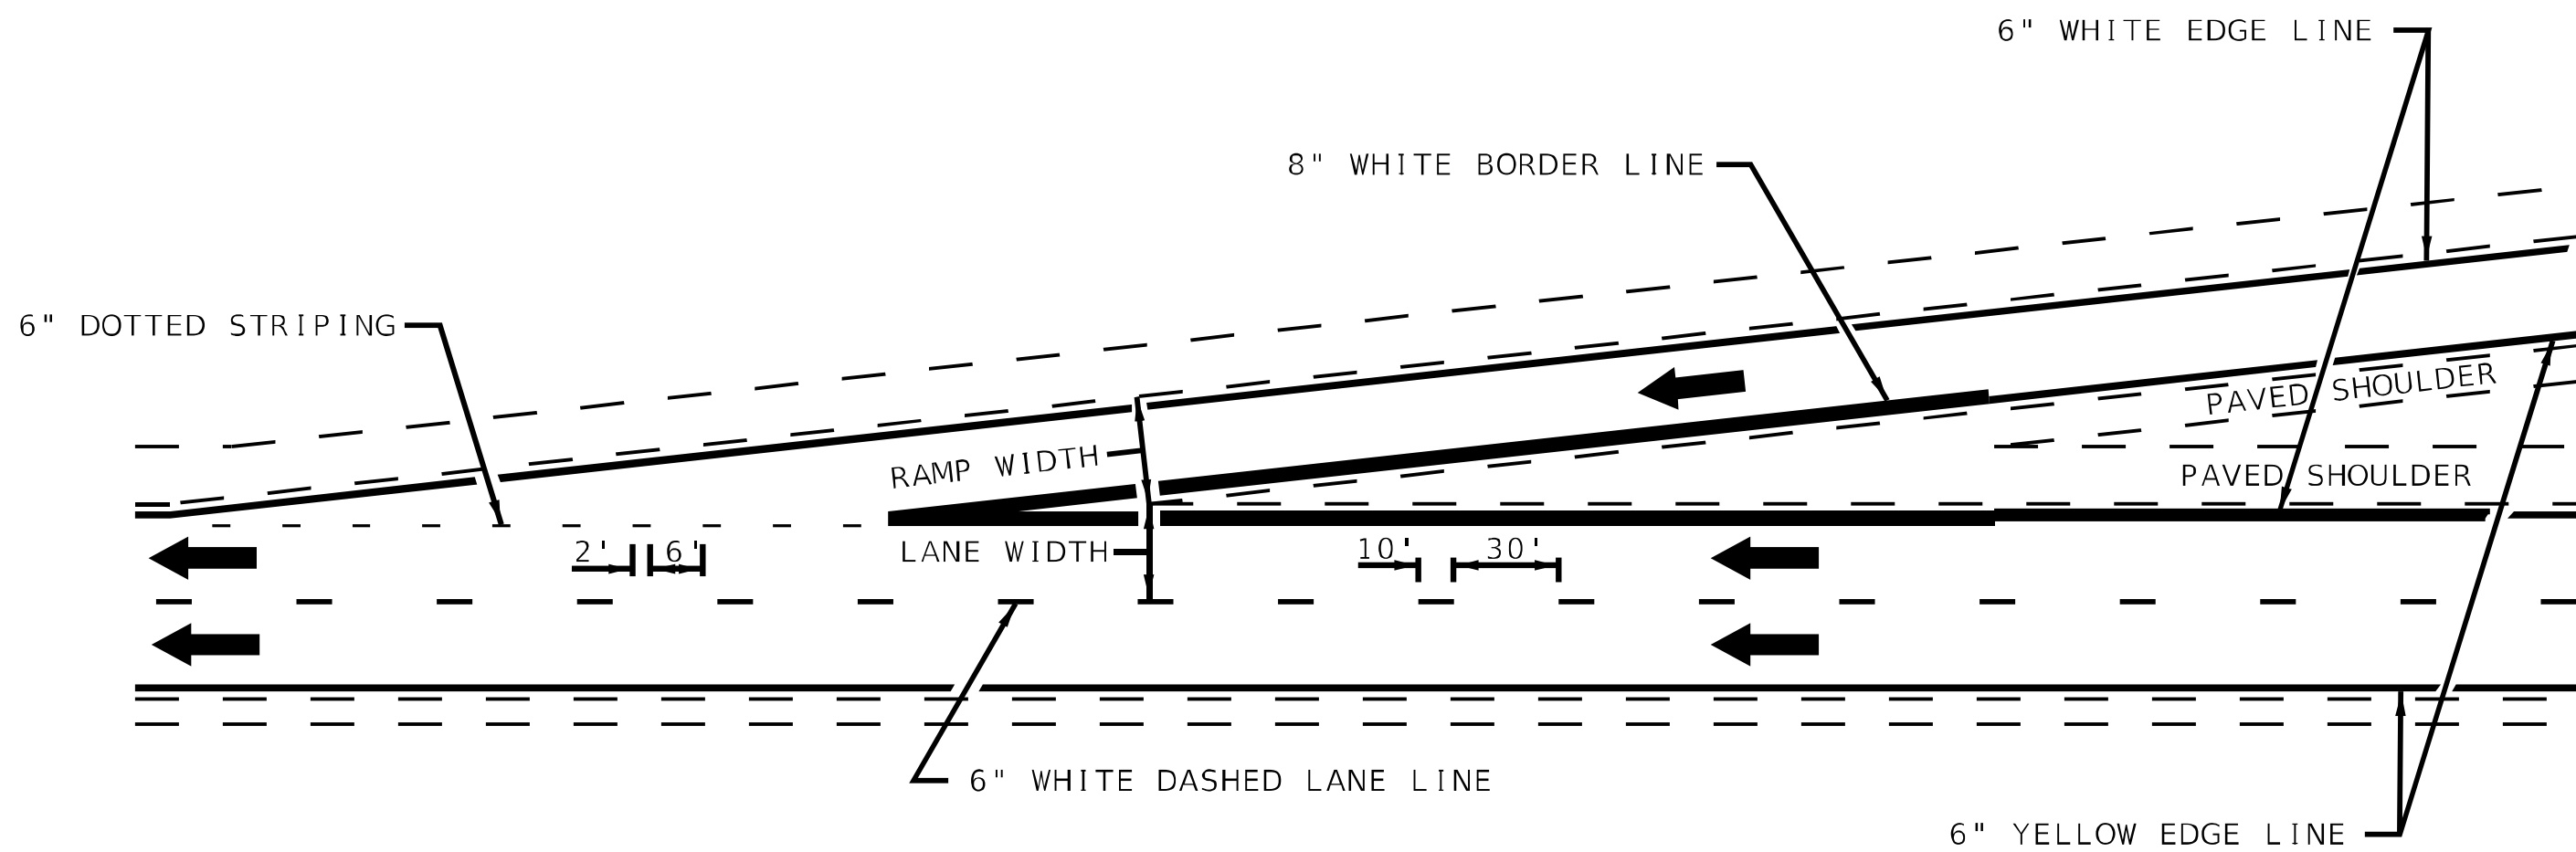

TYPICAL ENTRANCE RAMP MARKING

NOT TO SCALE

DISTRICT 7 DETAIL NO. 78000002

USER NAME = kaleb.hirtzel	DESIGNED -	REVISED - MKS 04-08
	DRAWN -	REVISED - DRM 01-09
PLOT SCALE = 100,0000 ' / in.	CHECKED -	REVISED - DRM 12-10
PLOT DATE = 8/24/2024	DATE -	REVISED - MAD 01-20


STATE OF ILLINOIS
DEPARTMENT OF TRANSPORTATION

TYPICAL APPLICATIONS OF FREEWAY/EXPRESSWAY
PAVEMENT MARKING


SCALE: SHEET 1 OF 2 SHEETS STA. TO STA.

F.A.I. RTE.	SECTION	COUNTY	TOTAL SHEETS	SHEET NO.
57	(15-22HB-4)BR (15-22)	COLES	1086	584
CONTRACT NO. 74435				
ILLINOIS FED. AID PROJECT				

Model: Default
FILE NAME: s:\ultra-low.bentley.com\p\w\DOT\Documents\DOT Offices\District 7\Projects\74435\CADD\data\CAD\sheet\0774435-shces-pavmark.dgn
Model: Default
FILE NAME: s:\ultra-low.bentley.com\p\w\DOT\Documents\DOT Offices\District 7\Projects\74435\CADD\data\CAD\sheet\0774435-shces-pavmark.dgn

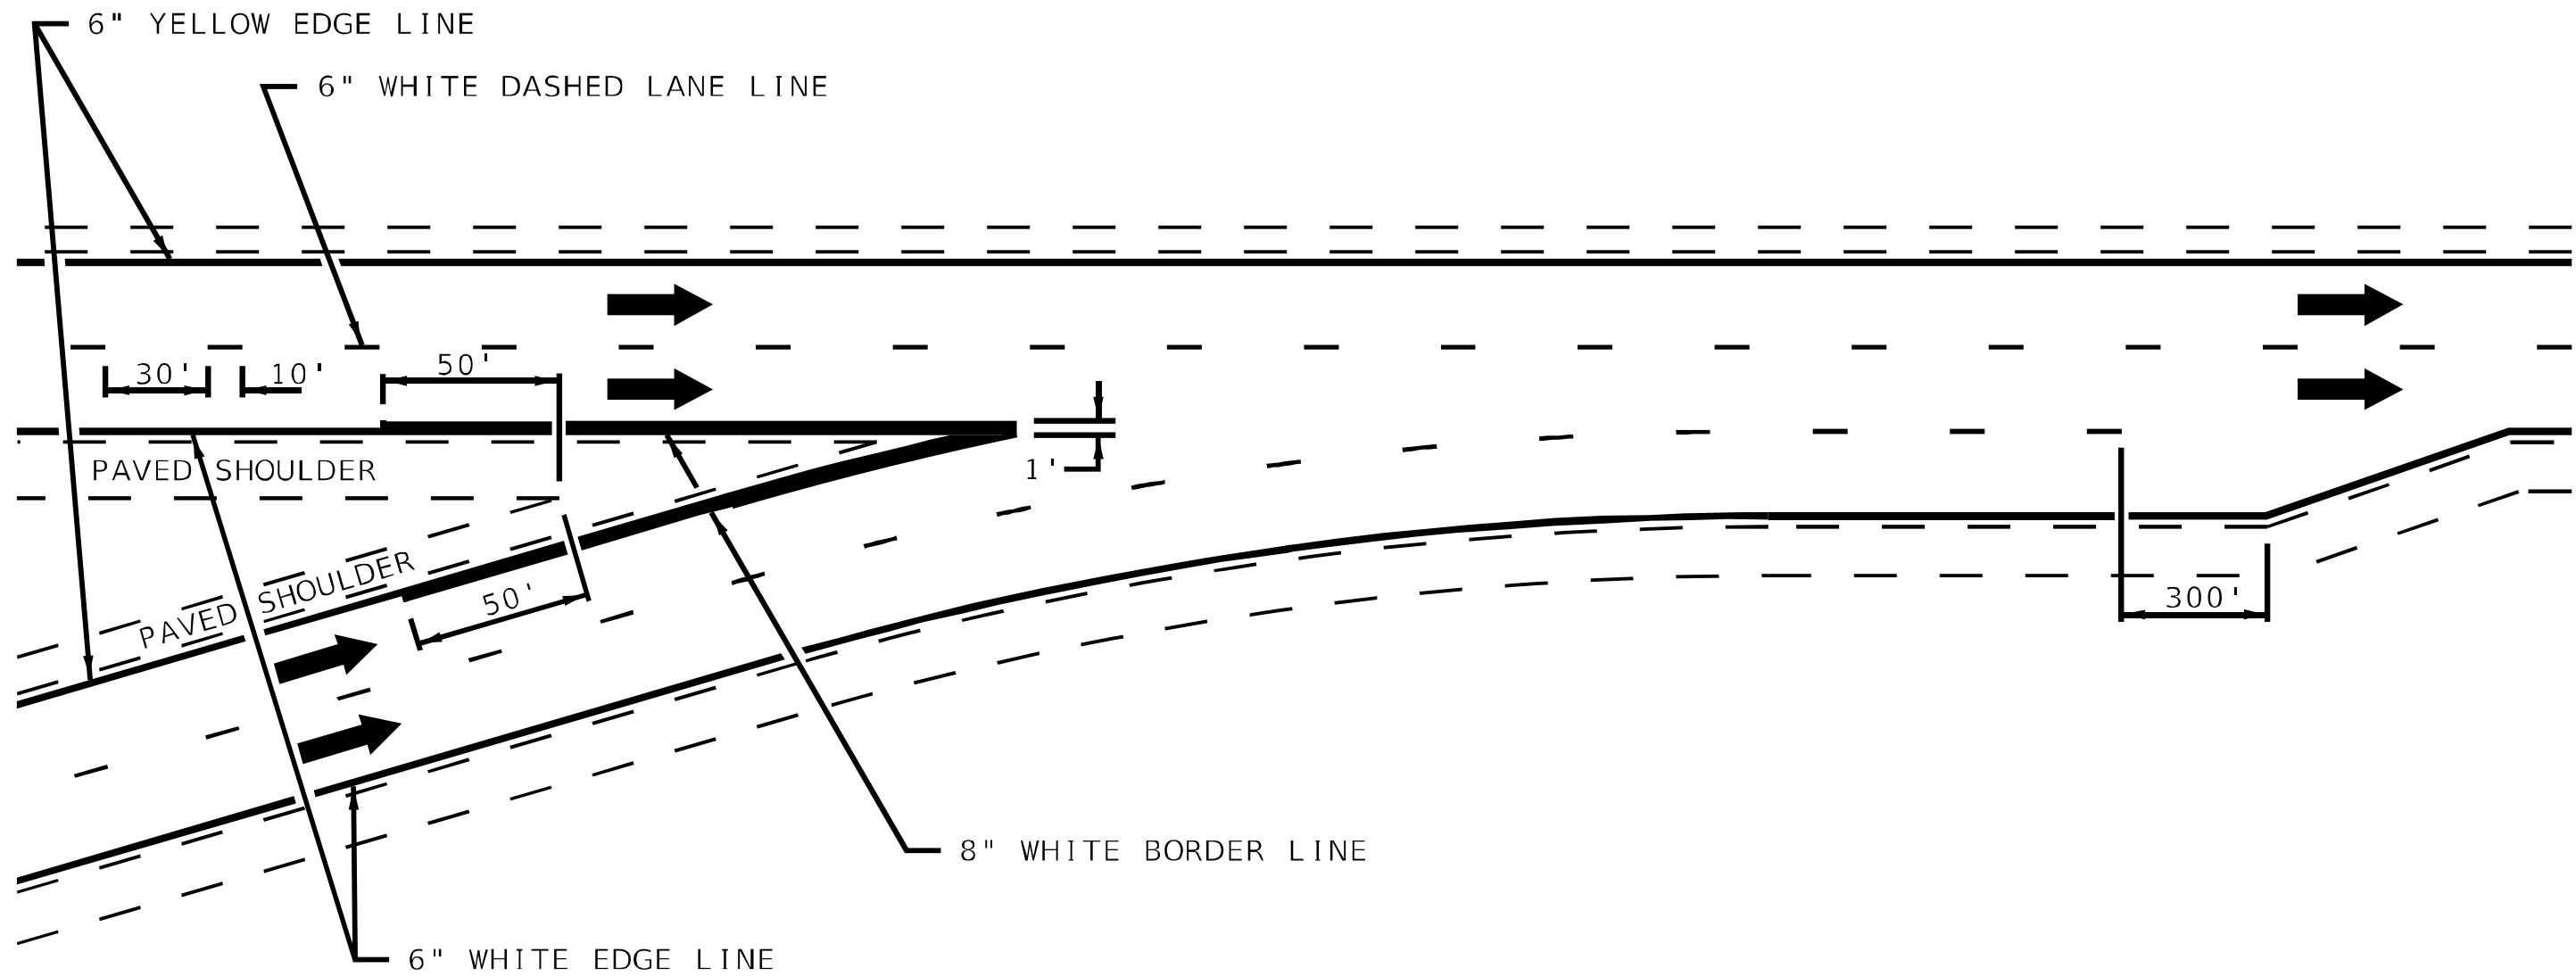


TYPICAL CONVERGENCE MARKING

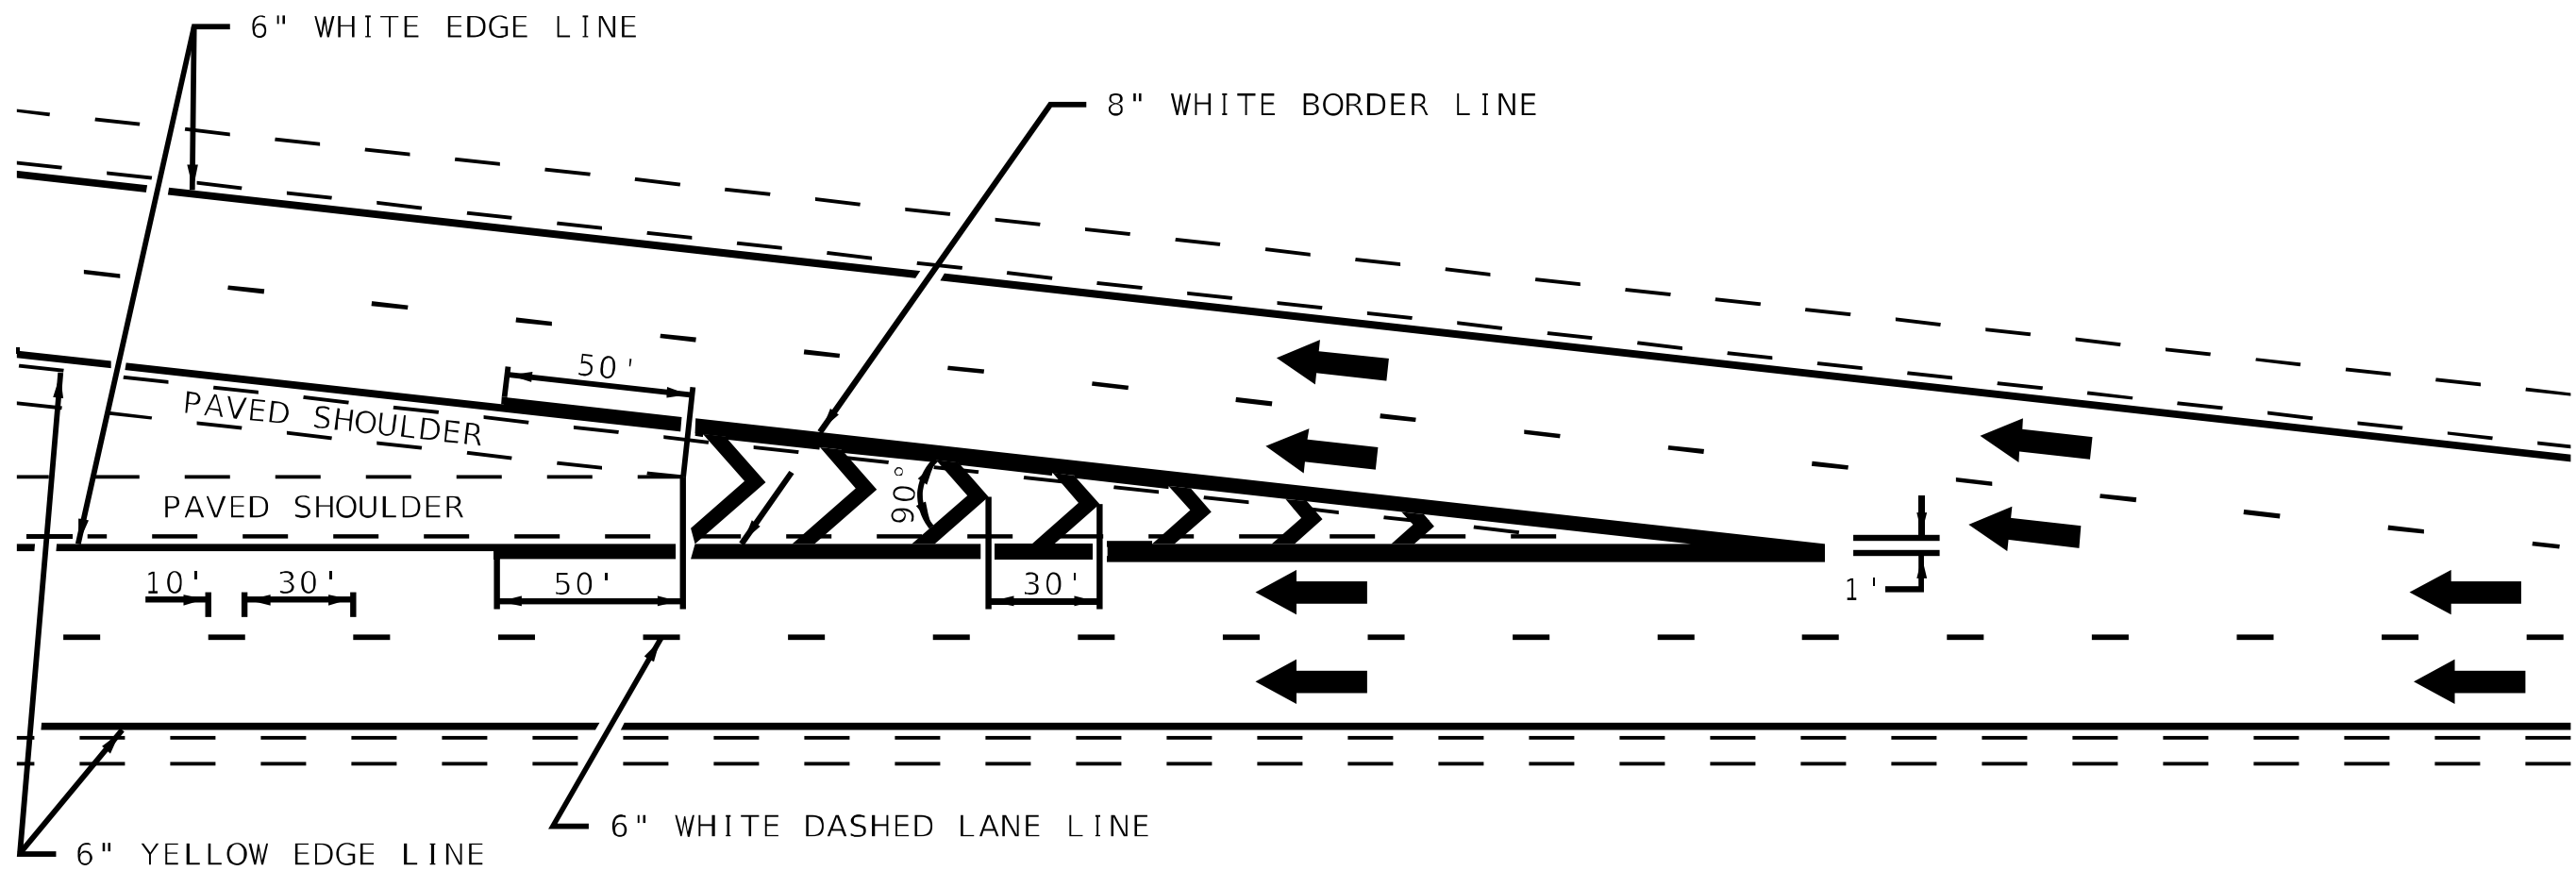


TYPICAL DIVERGENCE MARKING

AERIAL SPEED CHECK ZONES

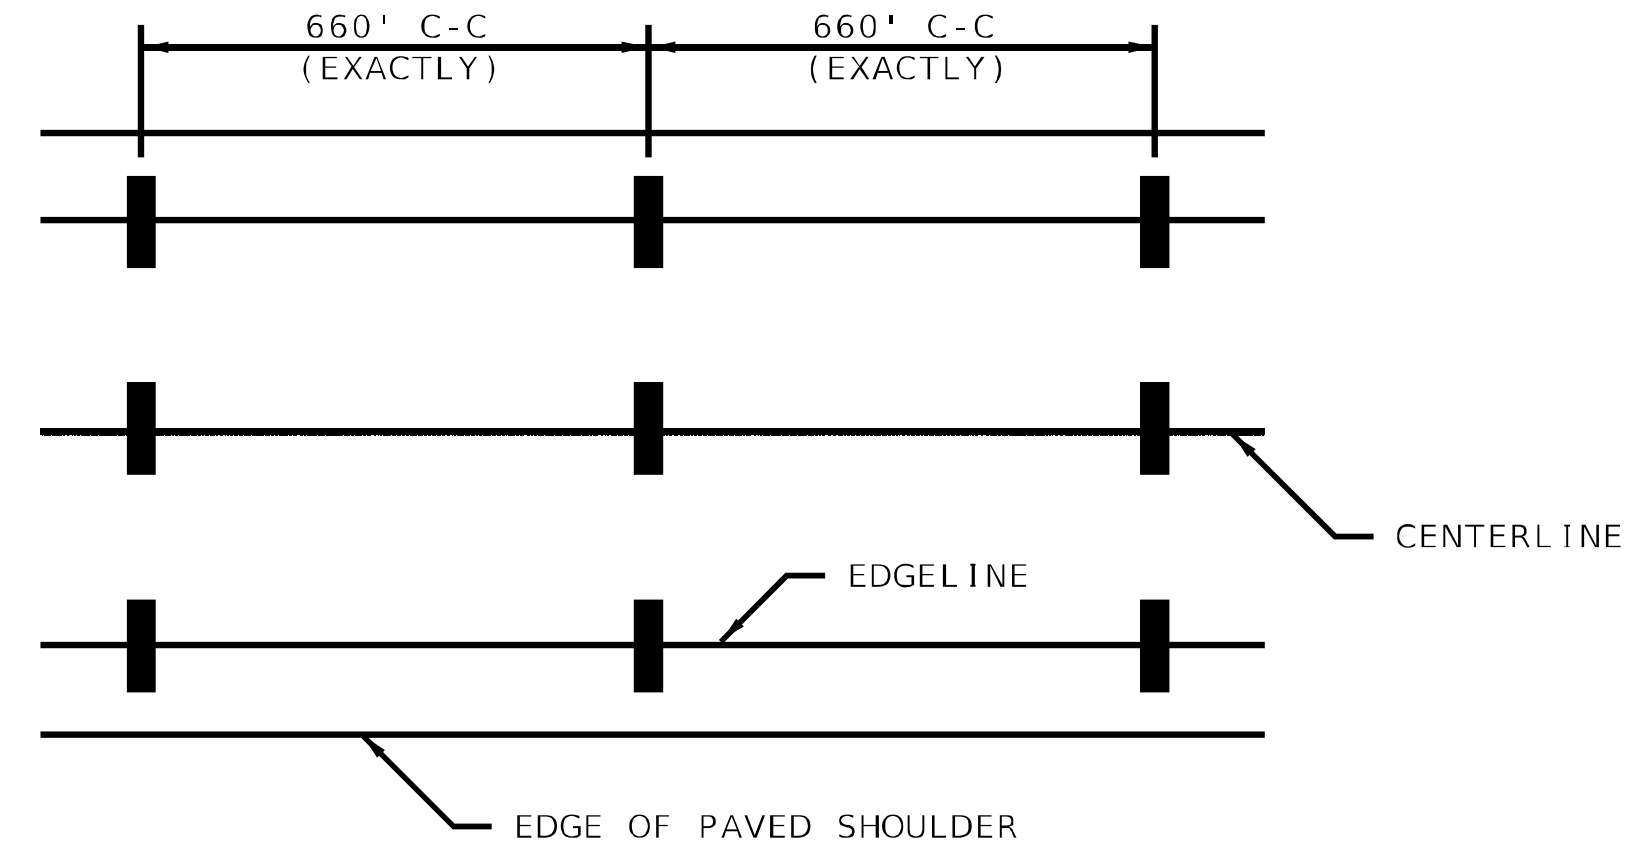

IT WILL BE NECESSARY TO HAVE A REPRESENTATIVE OF THE STATE POLICE PRESENT SO THAT THE ACCURACY OF MEASUREMENT CAN BE ATTESTED TO IN COURT.

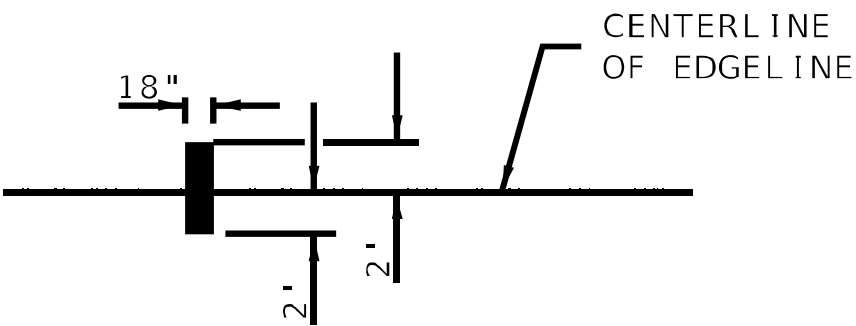

NOT TO SCALE



DISTRICT 7 DETAIL NO. 78000002

USER NAME = kaleb.hirtzel	DESIGNED -	REVISED - MMO 12-99
	DRAWN -	REVISED - DRM 08-04
PLOT SCALE = 100,0000 ' / in.	CHECKED -	REVISED - MKS 04-08
PLOT DATE = 8/24/2024	DATE -	REVISED - DRM 01-09

STATE OF ILLINOIS
DEPARTMENT OF TRANSPORTATION


TYPICAL APPLICATIONS OF FREEWAY/EXPRESSWAY PAVEMENT MARKING			
SCALE:	SHEET 2 OF 2 SHEETS	STA.	TO STA.

F.A.I. RTE.	SECTION	COUNTY	TOTAL SHEETS	SHEET NO.
57	(15-22HB-4)BR (15-22)	COLES	1086	585
CONTRACT NO. 74435				
ILLINOIS FED. AID PROJECT				

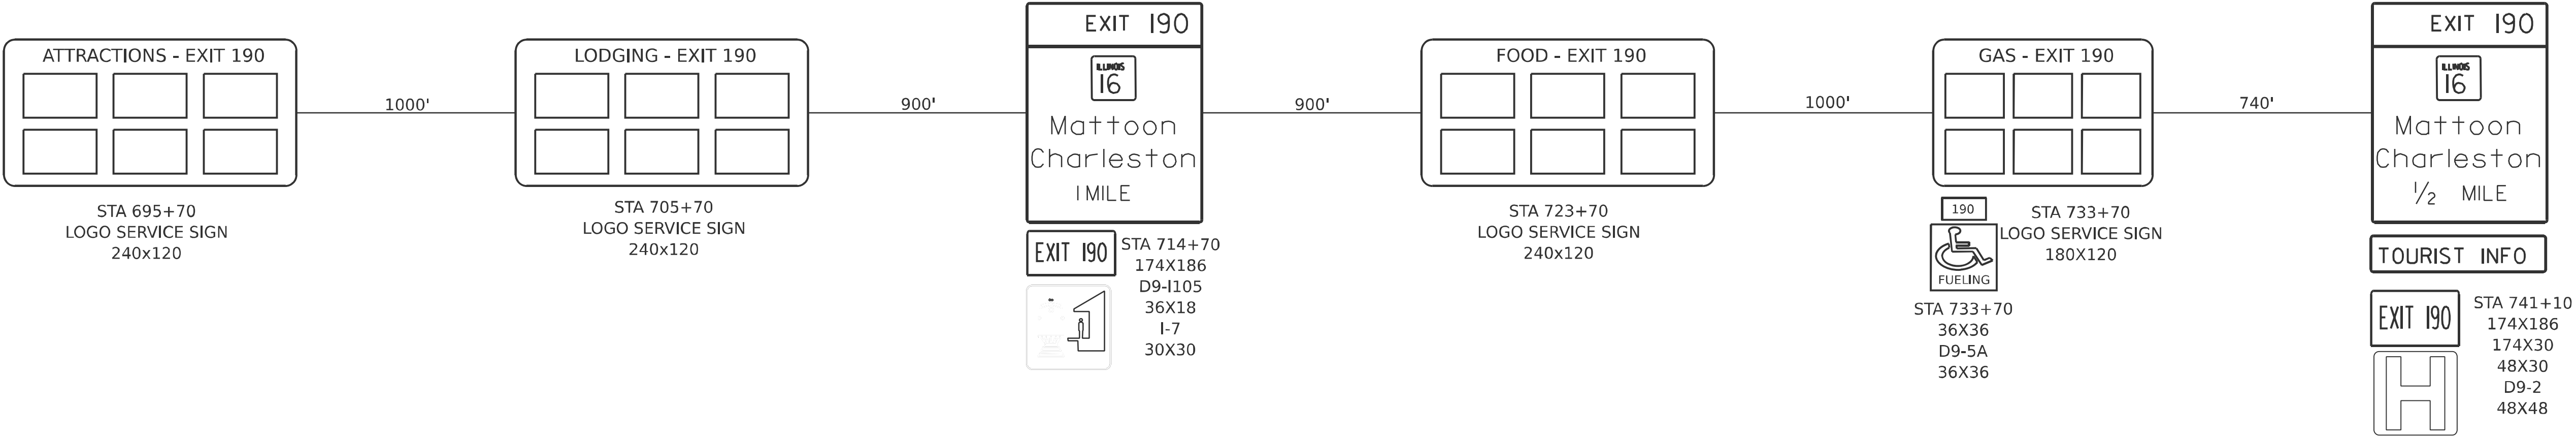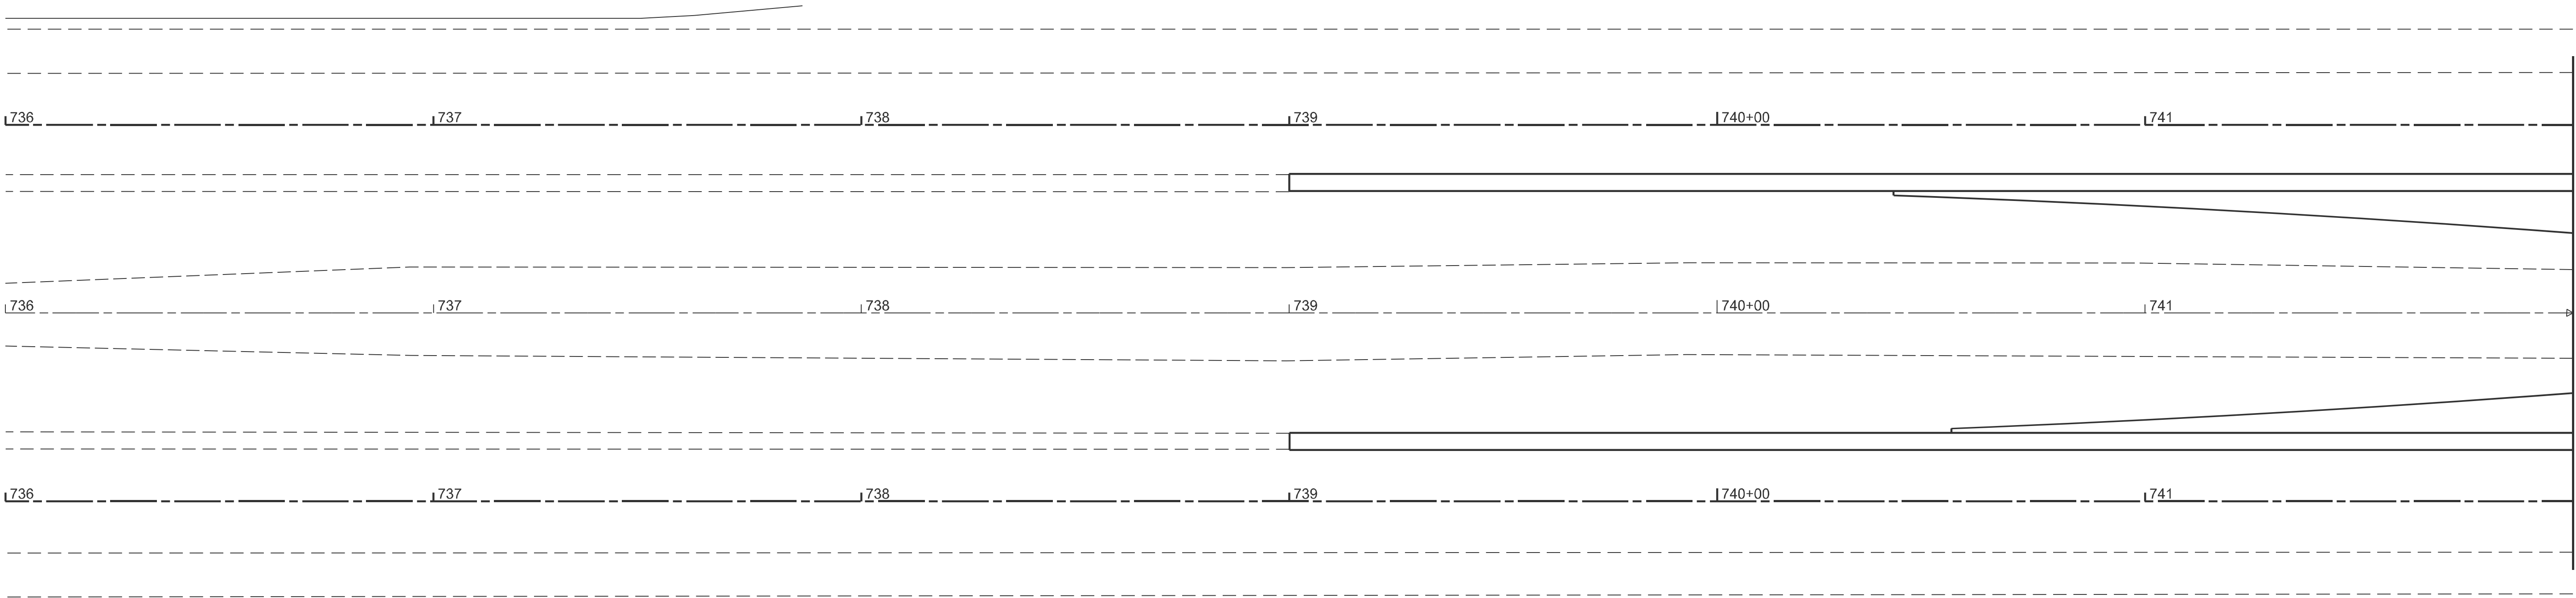

MODEL: Ex457CL - South End L57 (Sheet)
FILE NAME: c:\pw_work\pw\hrtz\kld0852852\D774435-sheets-Roadway\Signing\Plan.sgn

	USER NAME = kaleb.hirtzel	DESIGNED -	REVISED -	STATE OF ILLINOIS DEPARTMENT OF TRANSPORTATION	ROADWAY SIGNS I-57			F.A.I RTE.	SECTION	COUNTY	TOTAL SHEETS	SHEET NO.
	PLOT SCALE = \$SCALE\$	DRAWN -	REVISED -					57	(15-22HB-4)BR (15-22)R	COLES	1086	586
	PLOT DATE = 8/21/2024	CHECKED -	REVISED -		SCALE: 1"=20'			CONTRACT NO. 74435				
		DATE -	REVISED -		SHEET 1	OF 29	SHEETS	STA. 736+00.00	TO STA. 742+00.00	ILLINOIS FED. AID PROJECT		

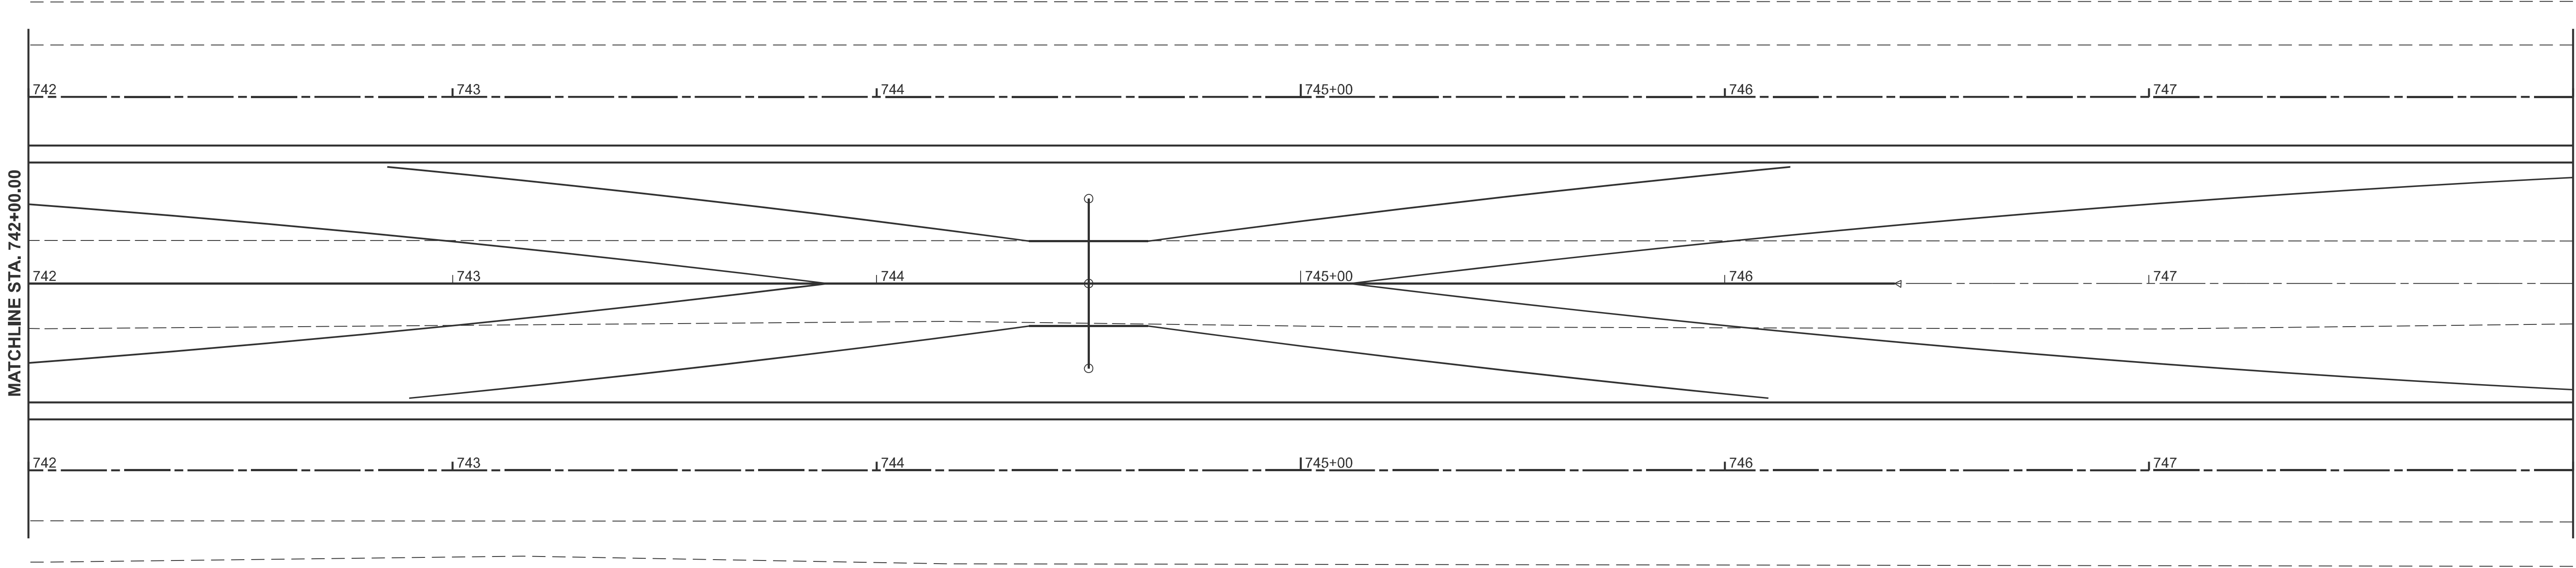


MODEL: Ex157CL - South End L-58 [Sheet]
FILE NAME: c:\pw_work\pwidohirtzel\0852852\0774435-sheets-Roadway\SigningPlan.dgn

	USER NAME = kaleb.hirtzel	DESIGNED -	REVISED -	STATE OF ILLINOIS DEPARTMENT OF TRANSPORTATION	ROADWAY SIGNS I-57					F.A.I RTE.	SECTION		COUNTY	TOTAL SHEETS	SHEET NO.		
		DRAWN -	REVISED -							57	(15-22HB-4)BR (15-22)R		COLES	1086	587		
	PLOT SCALE = \$SCALE\$	CHECKED -	REVISED -		SCALE: 1"=20'			SHEET 2	OF 29	SHEETS	STA. 742+00.00	TO STA. 748+00.00	CONTRACT NO. 74435				
	PLOT DATE = 8/21/2024	DATE -	REVISED -								ILLINOIS				FED. AID PROJECT		



STA 750+80
M3-3
36X18
M1-12
36X36

4

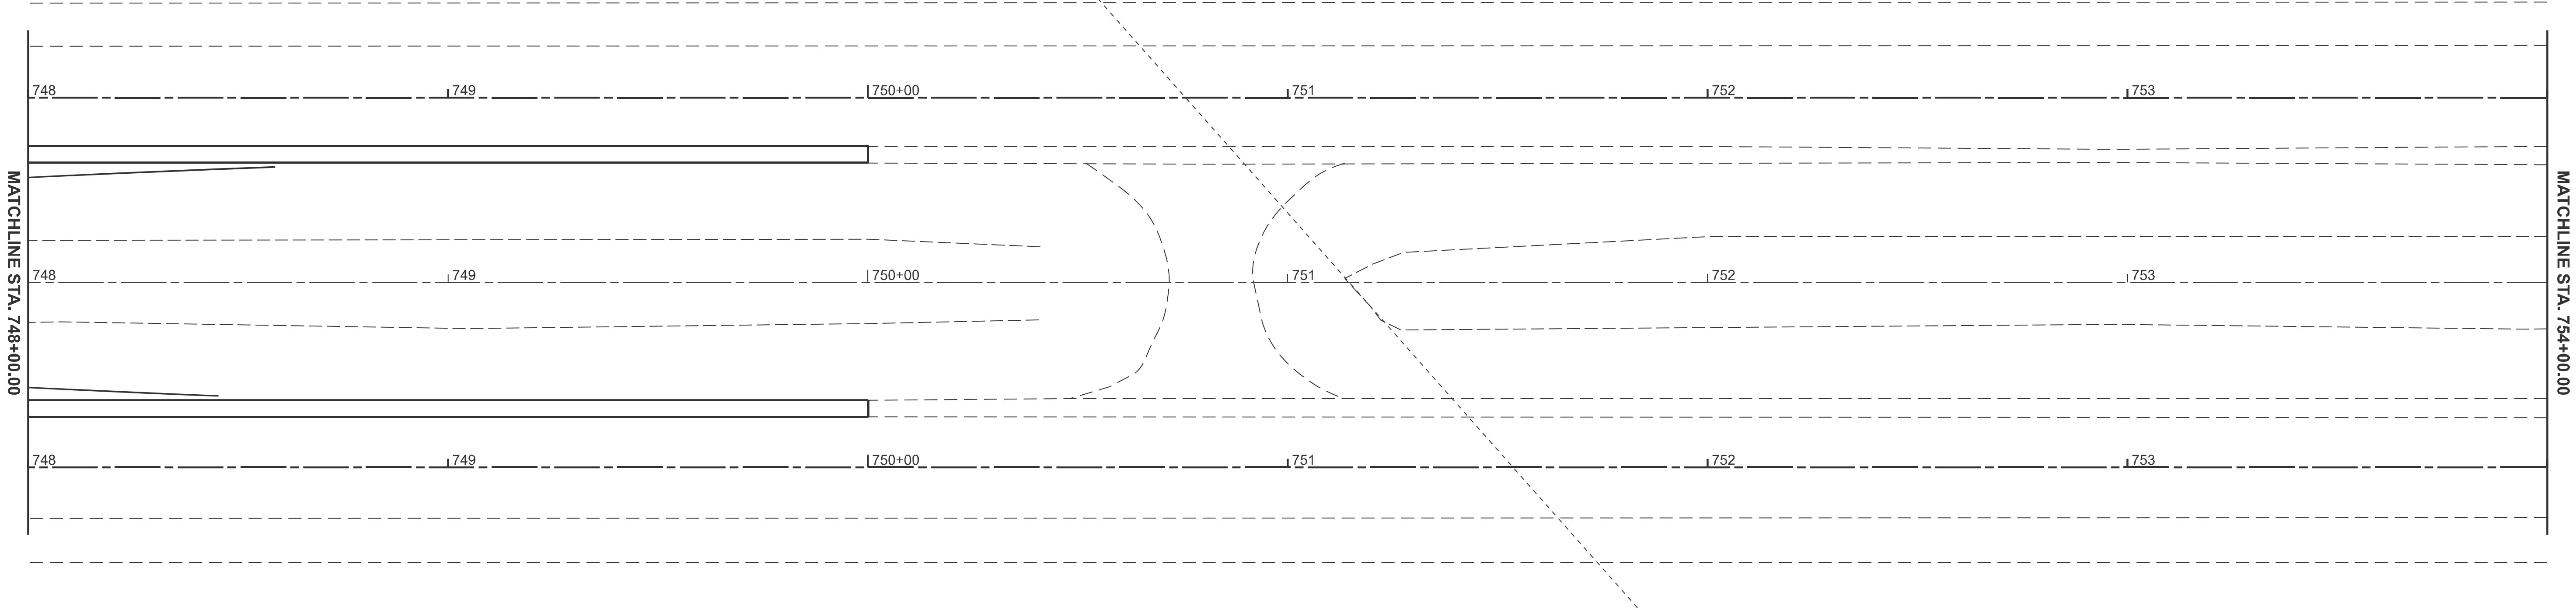


MODEL: ExI57CL - South End L&S [Sheet]
FILE NAME: c:\pw_work\pwidobhirtzel\0852852\0774435-sheets-Roadway\Signing\Plan.dgn

	USER NAME = kaleb.hirtzel	DESIGNED -	REVISED -	STATE OF ILLINOIS DEPARTMENT OF TRANSPORTATION	ROADWAY SIGNS I-57				F.A.I RTE.	SECTION	COUNTY	TOTAL SHEETS	SHEET NO.
		DRAWN -	REVISED -						57	(15-22HB-4)BR (15-22)R	COLES	1086	588
	PLOT SCALE = \$SCALE\$	CHECKED -	REVISED -		CONTRACT NO. 74435								
	PLOT DATE = 8/21/2024	DATE -	REVISED -										
						SCALE: 1"=20'	SHEET 3	OF 29 SHEETS	STA. 748+00.00	TO STA. 754+00.00			
									ILLINOIS	FED. AID PROJECT			




STA 754+00
EX. SPEED LIMIT SIGN

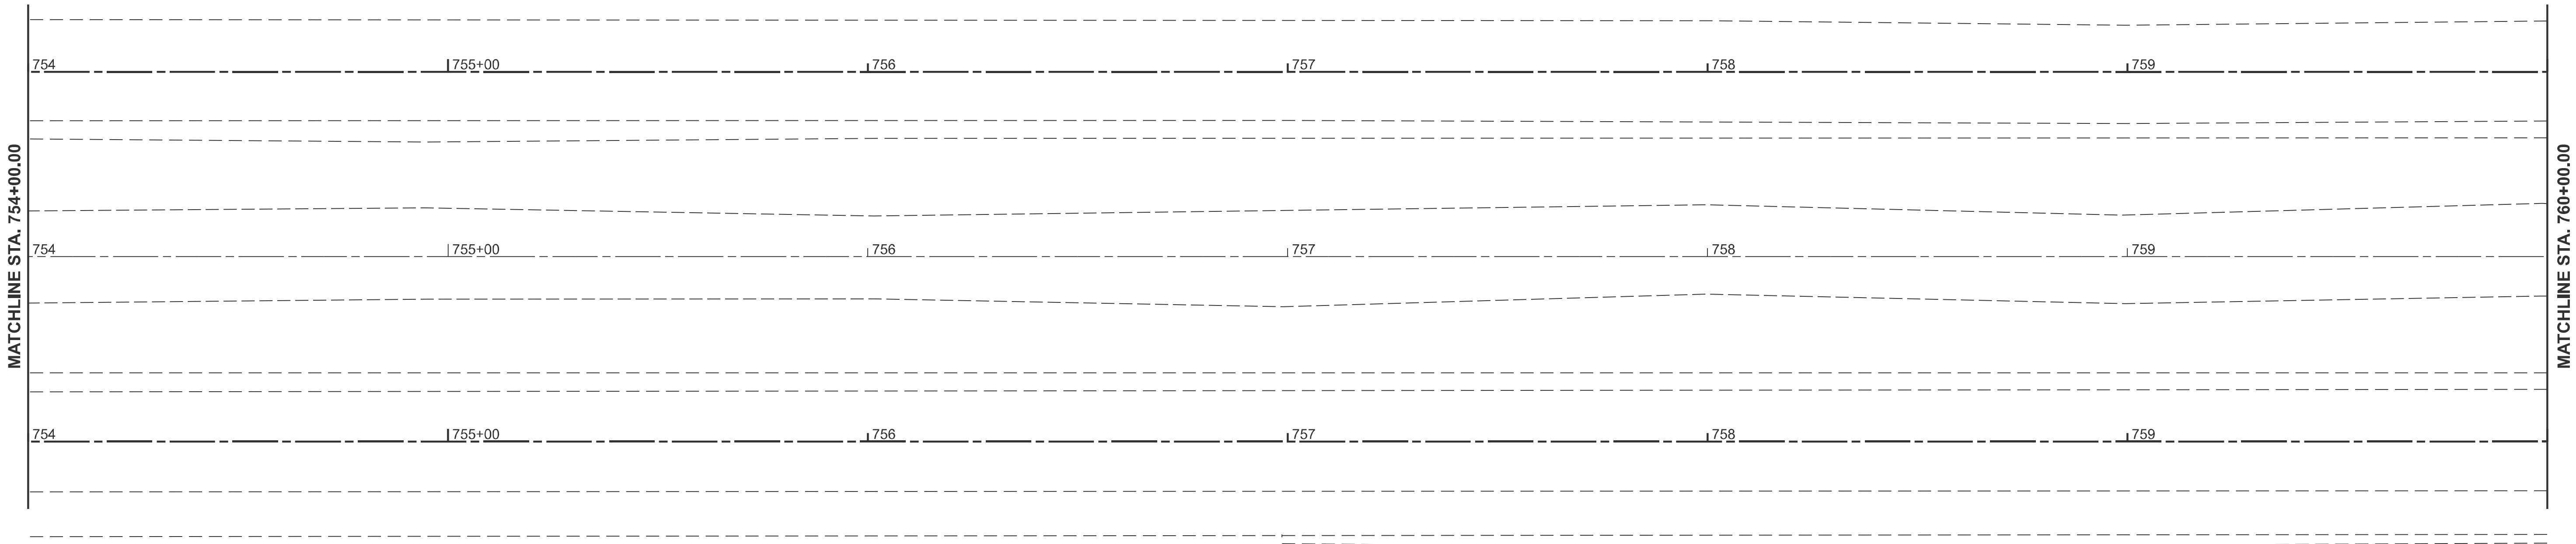

STA 754+30
192X138



MODEL: Ex157CL - South End I-60 [Sheet]
FILE NAME: c:\pw_work\pwidohirtzel\0862852\074435-sheets-Roadway\Signing\Plan.dgn

	USER NAME	= kaleb.hirtzel	DESIGNED	-	REVISED	-	STATE OF ILLINOIS DEPARTMENT OF TRANSPORTATION	ROADWAY SIGNS I-57				F.A.I RTE.	SECTION	COUNTY	TOTAL SHEETS	SHEET NO.
			DRAWN	-	REVISED	-						57	(15-22HB-4)BR (15-22)R	COLES	1086	589
	PLOT SCALE	= \$SCALE\$	CHECKED	-	REVISED	-						CONTRACT NO. 74435				
	PLOT DATE	= 8/21/2024	DATE	-	REVISED	-										
	SCALE: 1"=20'											ILLINOIS				
SHEET 4 OF 29 SHEETS										STA. 754+00.00 TO STA. 760+00.00						

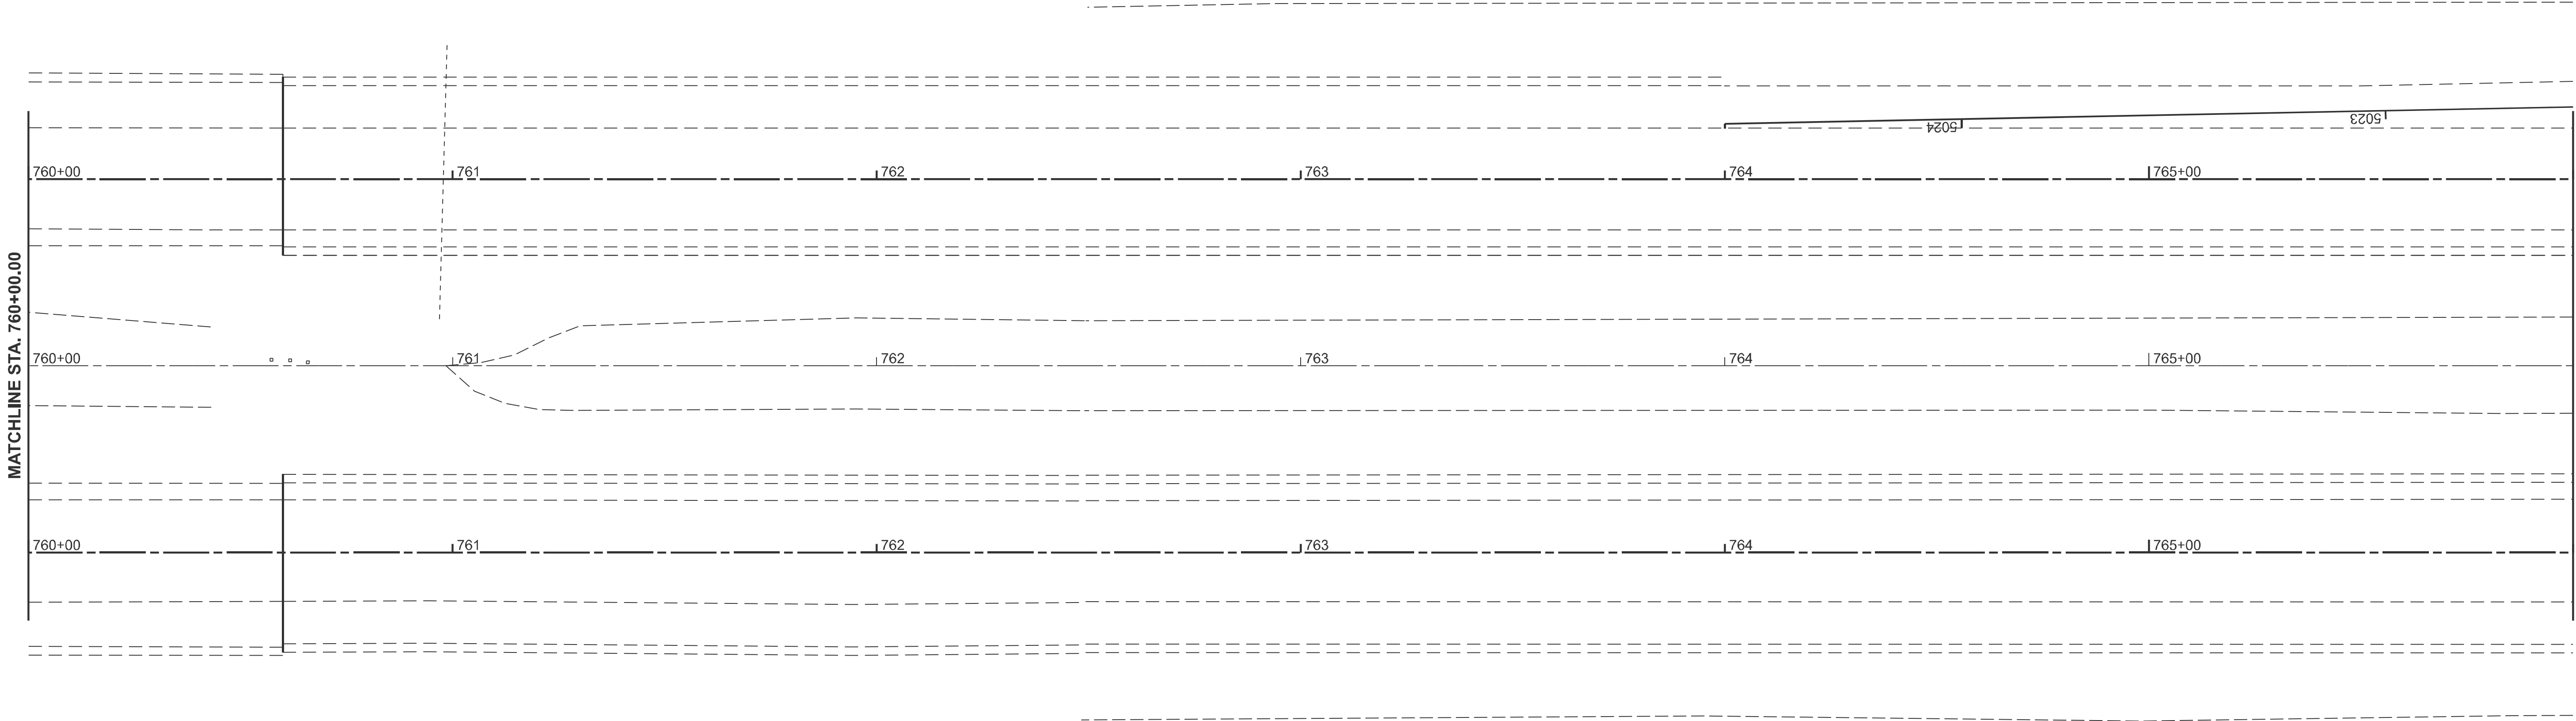

MODEL: Ex157CL - South End L&I [Sheet]
FILE NAME: c:\pw_work\pwid\hirtzel\0852852\074435-sheets-Roadway\Signing\Plan.dgn

	USER NAME = kaleb.hirtzel	DESIGNED -	REVISED -	STATE OF ILLINOIS DEPARTMENT OF TRANSPORTATION	ROADWAY SIGNS I-57					F.A.I RTE.	SECTION		COUNTY	TOTAL SHEETS	SHEET NO.
		DRAWN -	REVISED -							57	(15-22HB-4)BR (15-22)R		COLES	1086	590
	PLOT SCALE = \$SCALE\$	CHECKED -	REVISED -									CONTRACT NO. 74435			
	PLOT DATE = 8/21/2024	DATE -	REVISED -		SCALE: 1"=20'	SHEET 5	OF 29 SHEETS	STA. 760+00.00	TO STA. 766+00.00						
										ILLINOIS	FED. AID PROJECT				

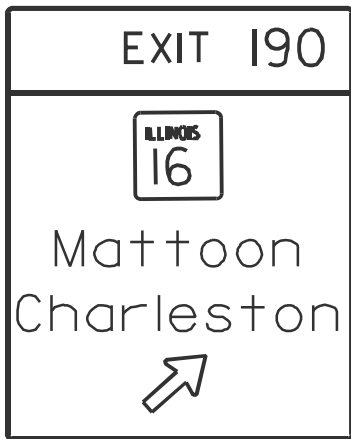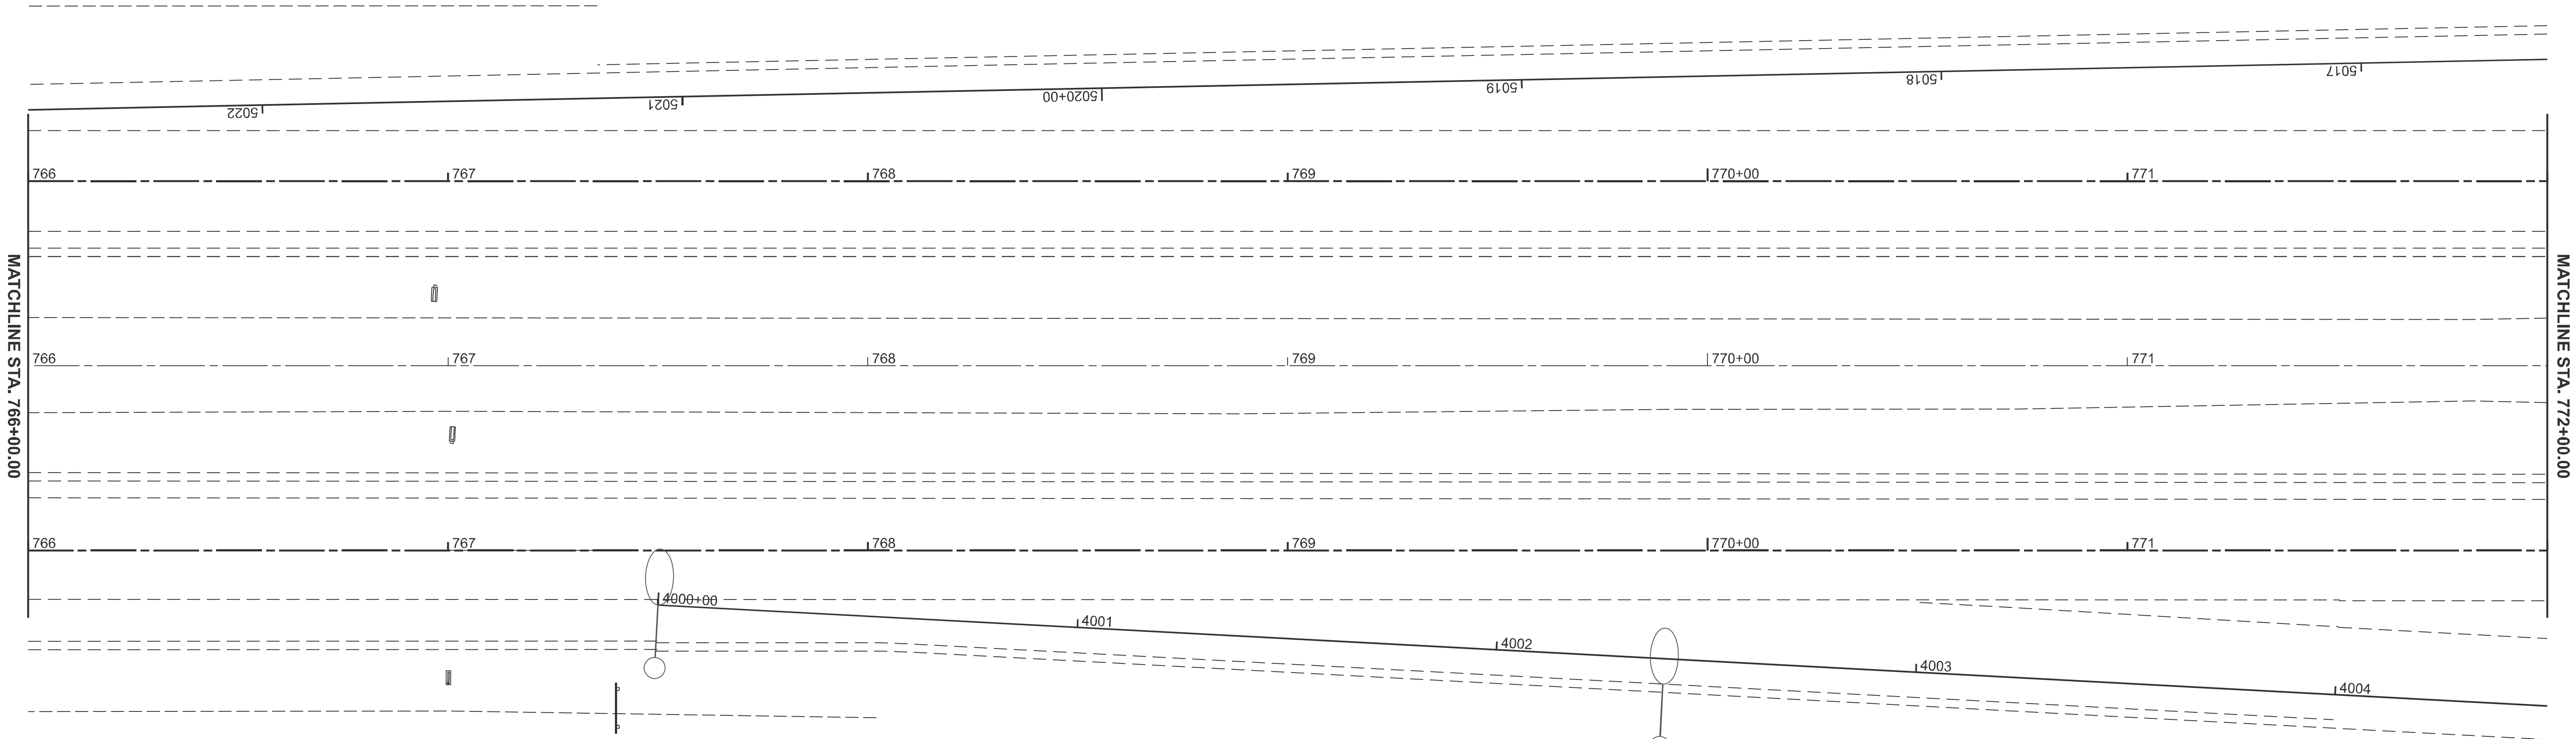


STA 767+40
174X204

MODEL: Ex157CL - South End 1x2 (Sheet)
FILE NAME: c:\pw\work\hartzel\082852\074435-sheets-Roadway\Signing\Plan.dgn

	USER NAME = kaleb.hirtzel	DESIGNED -	REVISED -	STATE OF ILLINOIS DEPARTMENT OF TRANSPORTATION	ROADWAY SIGNS I-57			F.A.I RTE.	SECTION	COUNTY	TOTAL SHEETS	SHEET NO.
	PLOT SCALE = \$SCALE\$	DRAWN -	REVISED -					57	(15-22HB-4)BR (15-22)R	COLES	1086	591
	PLOT DATE = 8/21/2024	CHECKED -	REVISED -		SCALE: 1"=20'			CONTRACT NO. 74435				
		DATE -	REVISED -		SHEET 6	OF 29	SHEETS	STA. 766+00.00	TO STA. 772+00.00	ILLINOIS	FED. AID PROJECT	

MODEL: Ex457CL - South End 1x4 (Sheet)
FILE NAME: c:\pwworking\hartzel\0852852\0774435-sheets-Roadway\Signing\Plan.dgn

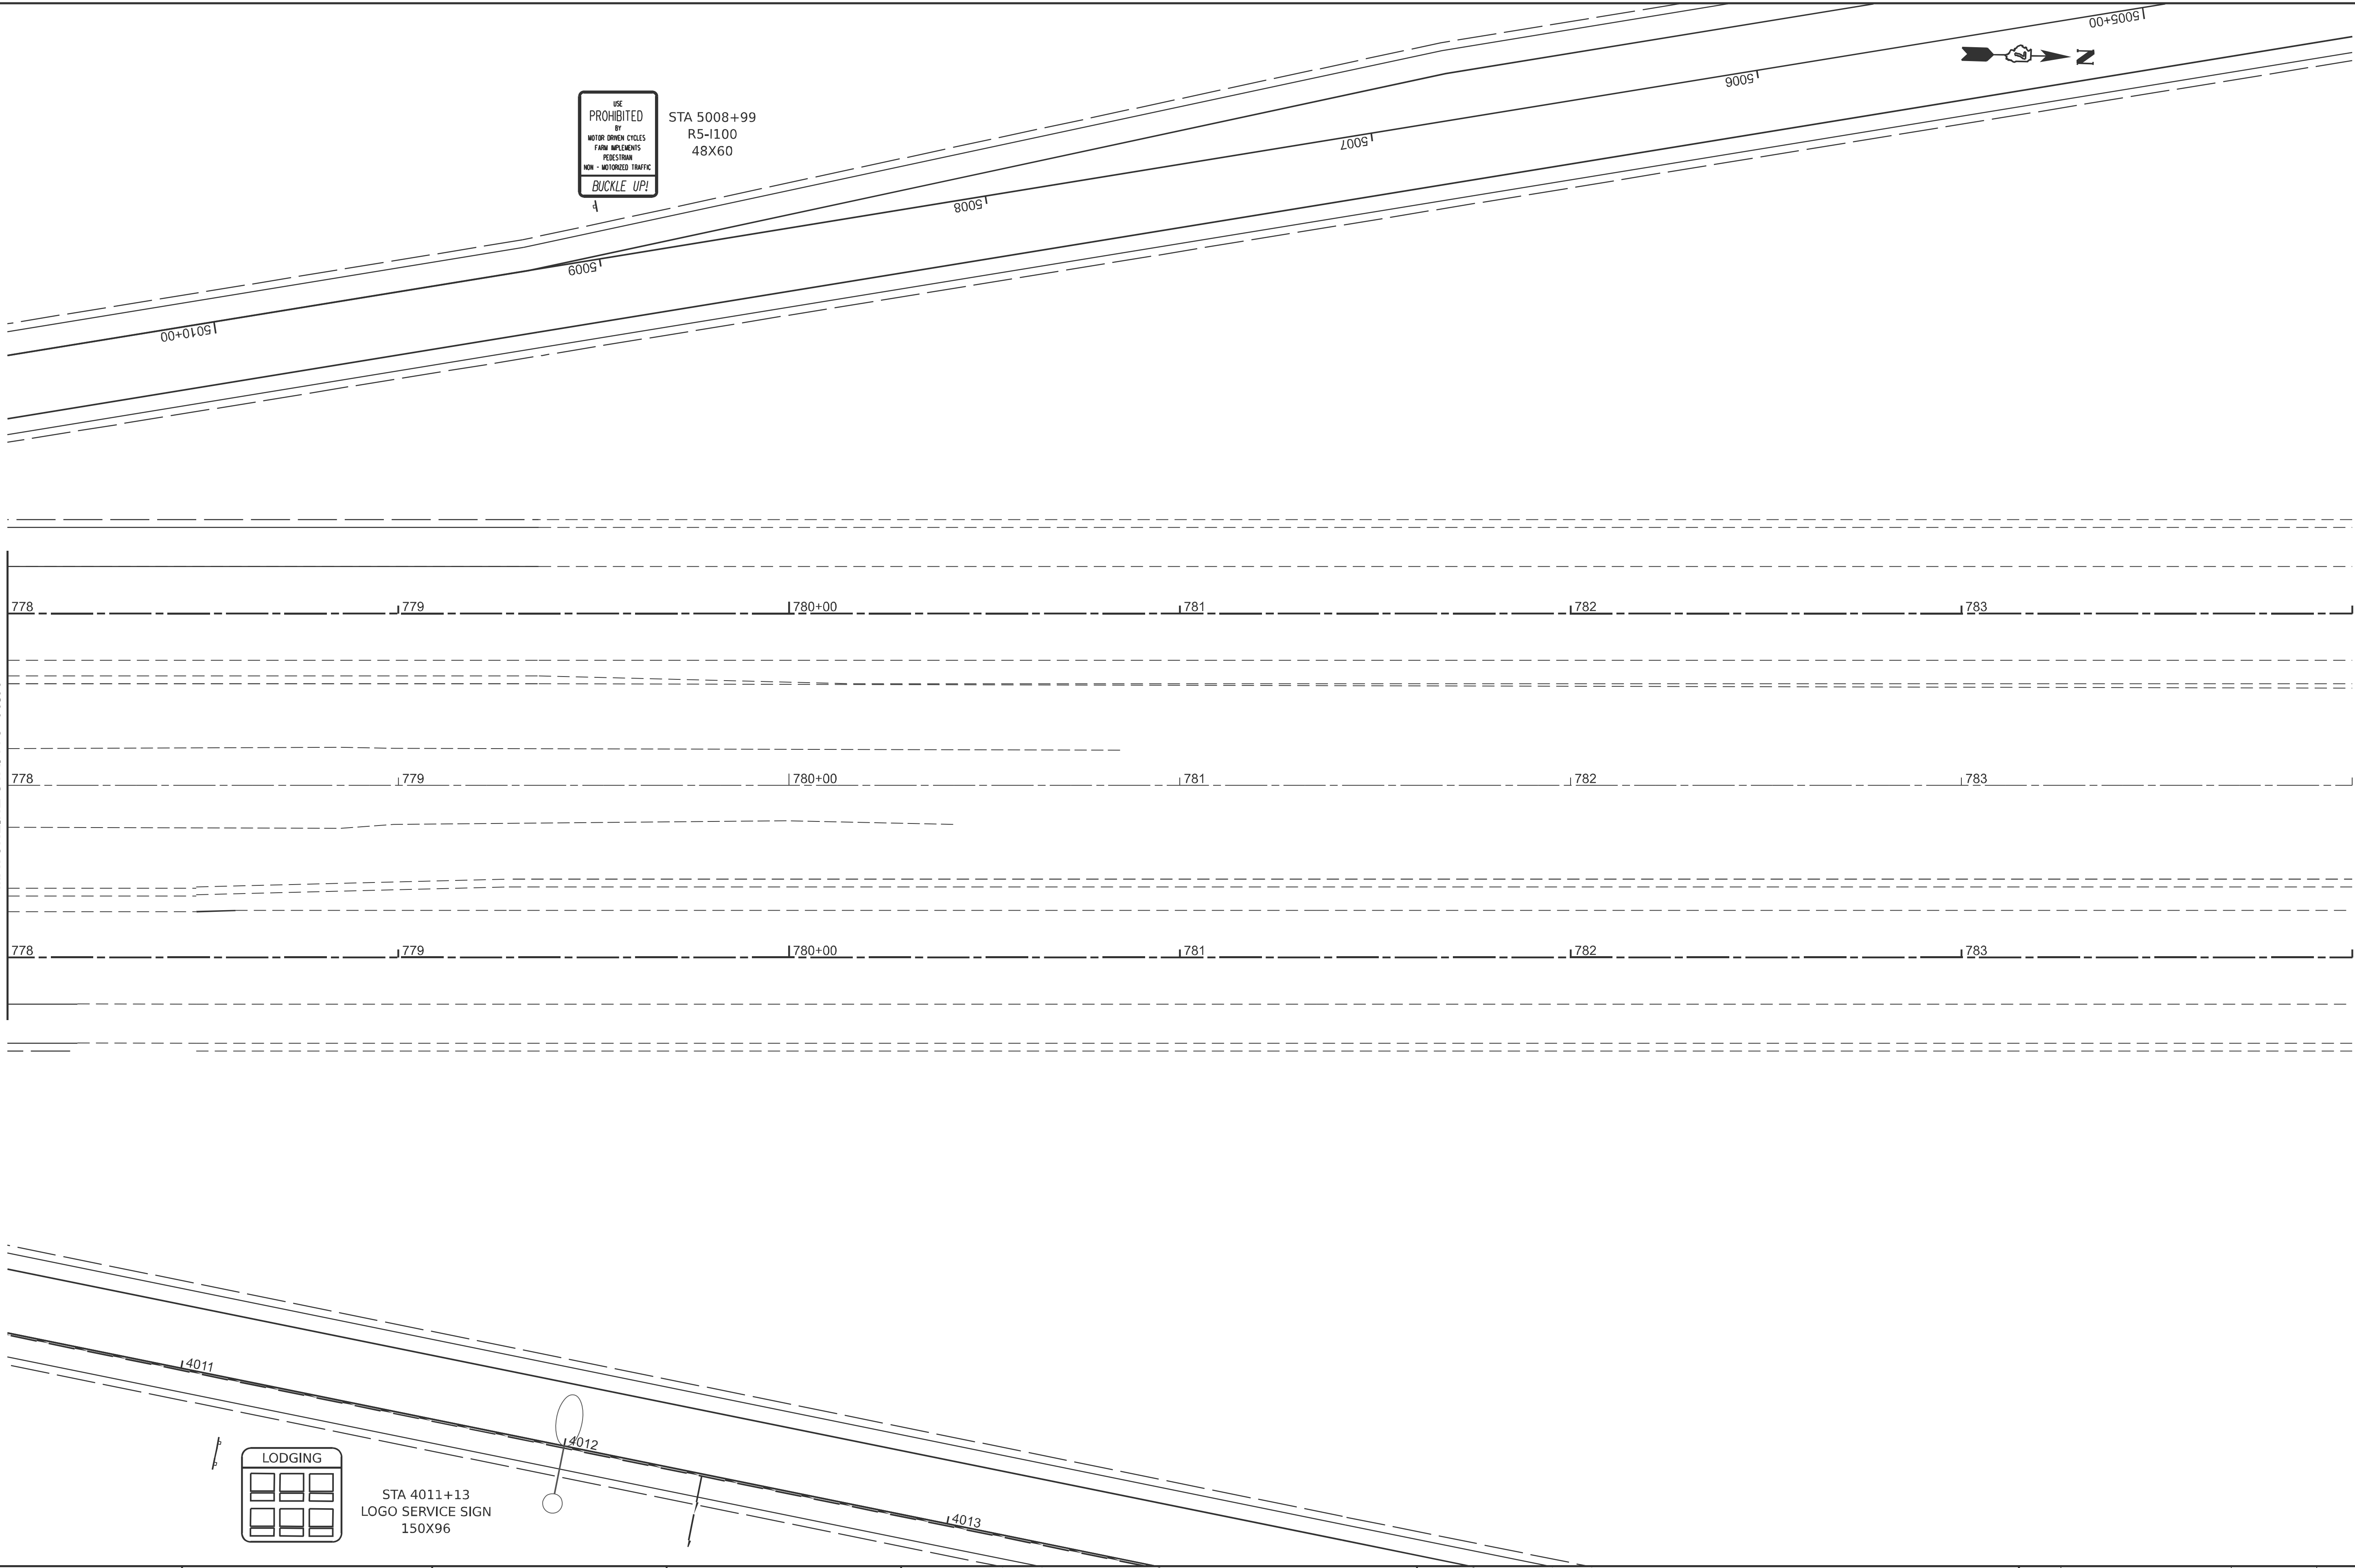


USER NAME = kaleb.hirtzel	DESIGNED -	REVISED -
PLOT SCALE = \$SCALE\$	DRAWN -	REVISED -
PLOT DATE = 8/21/2024	CHECKED -	REVISED -
	DATE -	REVISED -

STATE OF ILLINOIS
DEPARTMENT OF TRANSPORTATION

ROADWAY SIGNS	
I-57	
SCALE: 1"=20'	SHEET 8 OF 29 SHEETS
STA. 778+00.00	TO STA. 784+00.00

F.A.I RTE.	SECTION	COUNTY	TOTAL SHEETS	SHEET NO.
57	(15-22HB-4)BR (15-22)R	COLES	1086	593
CONTRACT NO. 74435				
ILLINOIS FED. AID PROJECT				

MODEL: Ex157CL - North End L57 (Sheet)
FILE NAME: c:\pwworking\dhirtzel\0852852\0774435-sheets-RoadwaySigningPlan.dgn

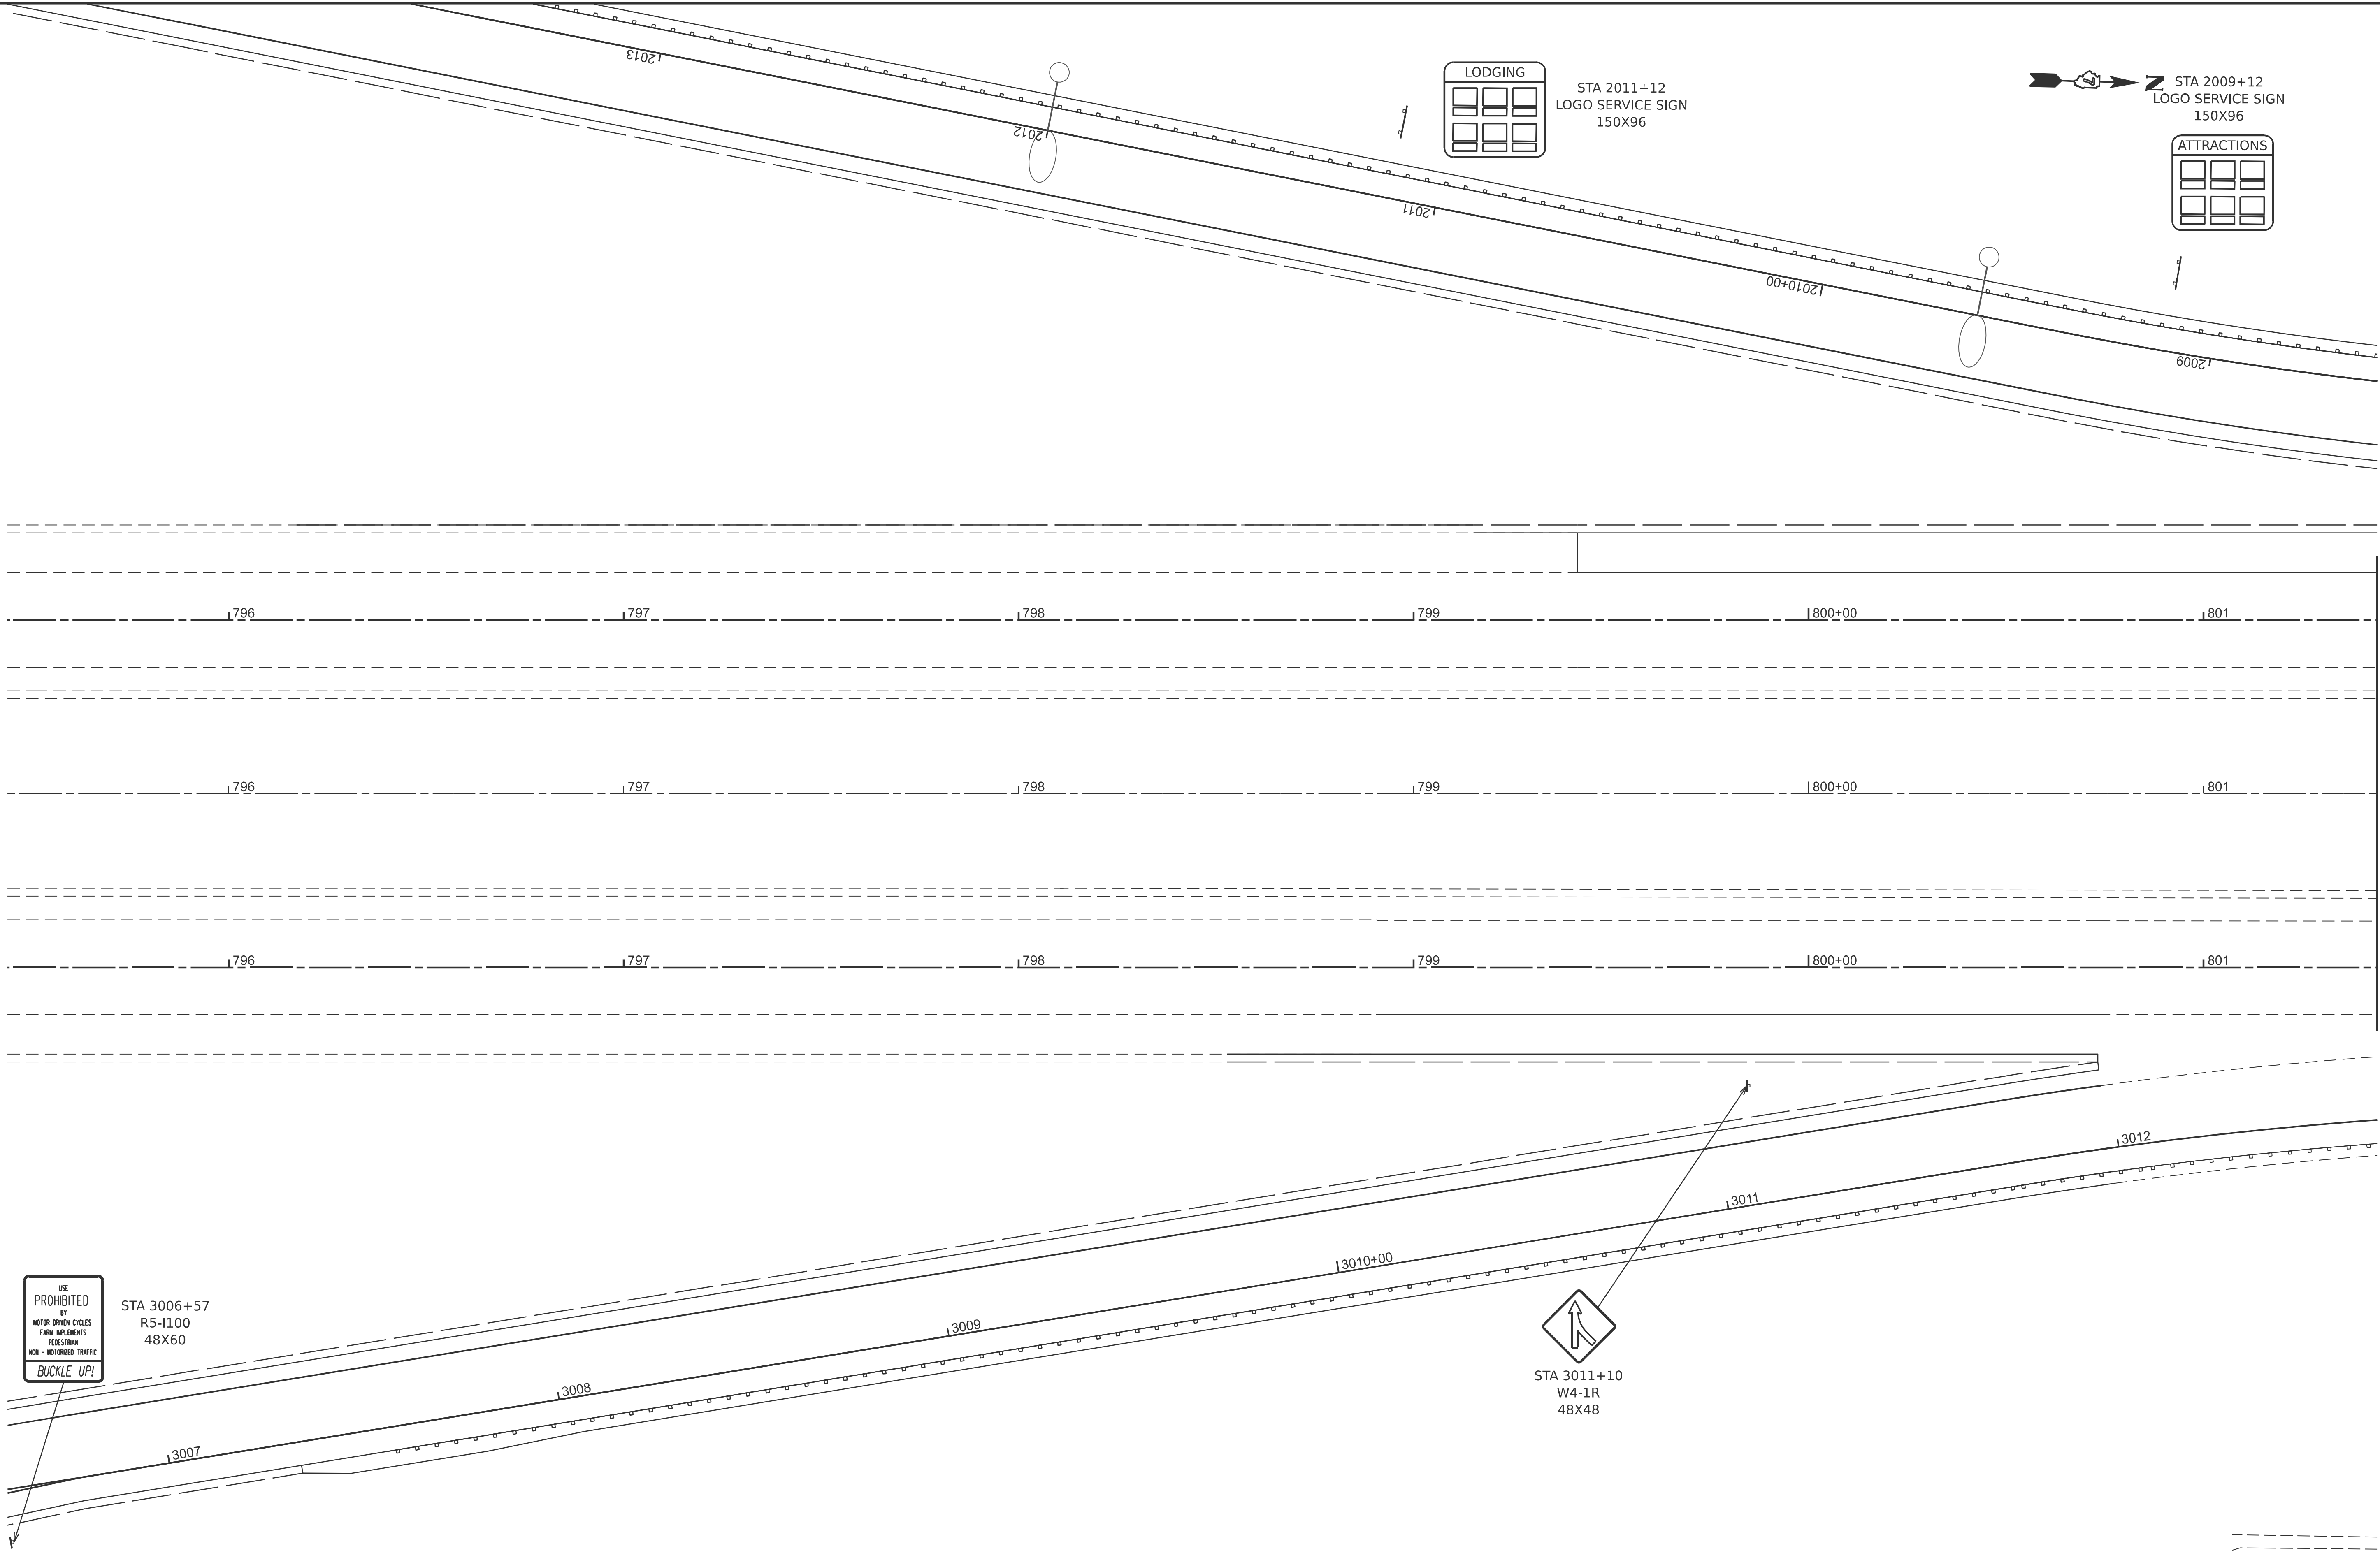


USER NAME	= kaleb.hirtzel	DESIGNED	-	REVISED	-
PLOT SCALE	= \$\$SCALE\$	DRAWN	-	REVISED	-
PLOT DATE	= 8/21/2024	CHECKED	-	REVISED	-
		DATE	-	REVISED	-

STATE OF ILLINOIS
DEPARTMENT OF TRANSPORTATION

ROADWAY SIGNS
I-57

SCALE: 1"=20' SHEET 9 OF 29 SHEETS STA. 795+44.00 TO STA. 801+44.00

F.A.I RTE.	SECTION	COUNTY	TOTAL SHEETS	SHEET NO.
57	(15-22HB-4)BR (15-22)R	COLES	1086	594
CONTRACT NO. 74435				
ILLINOIS FED. AID PROJECT				

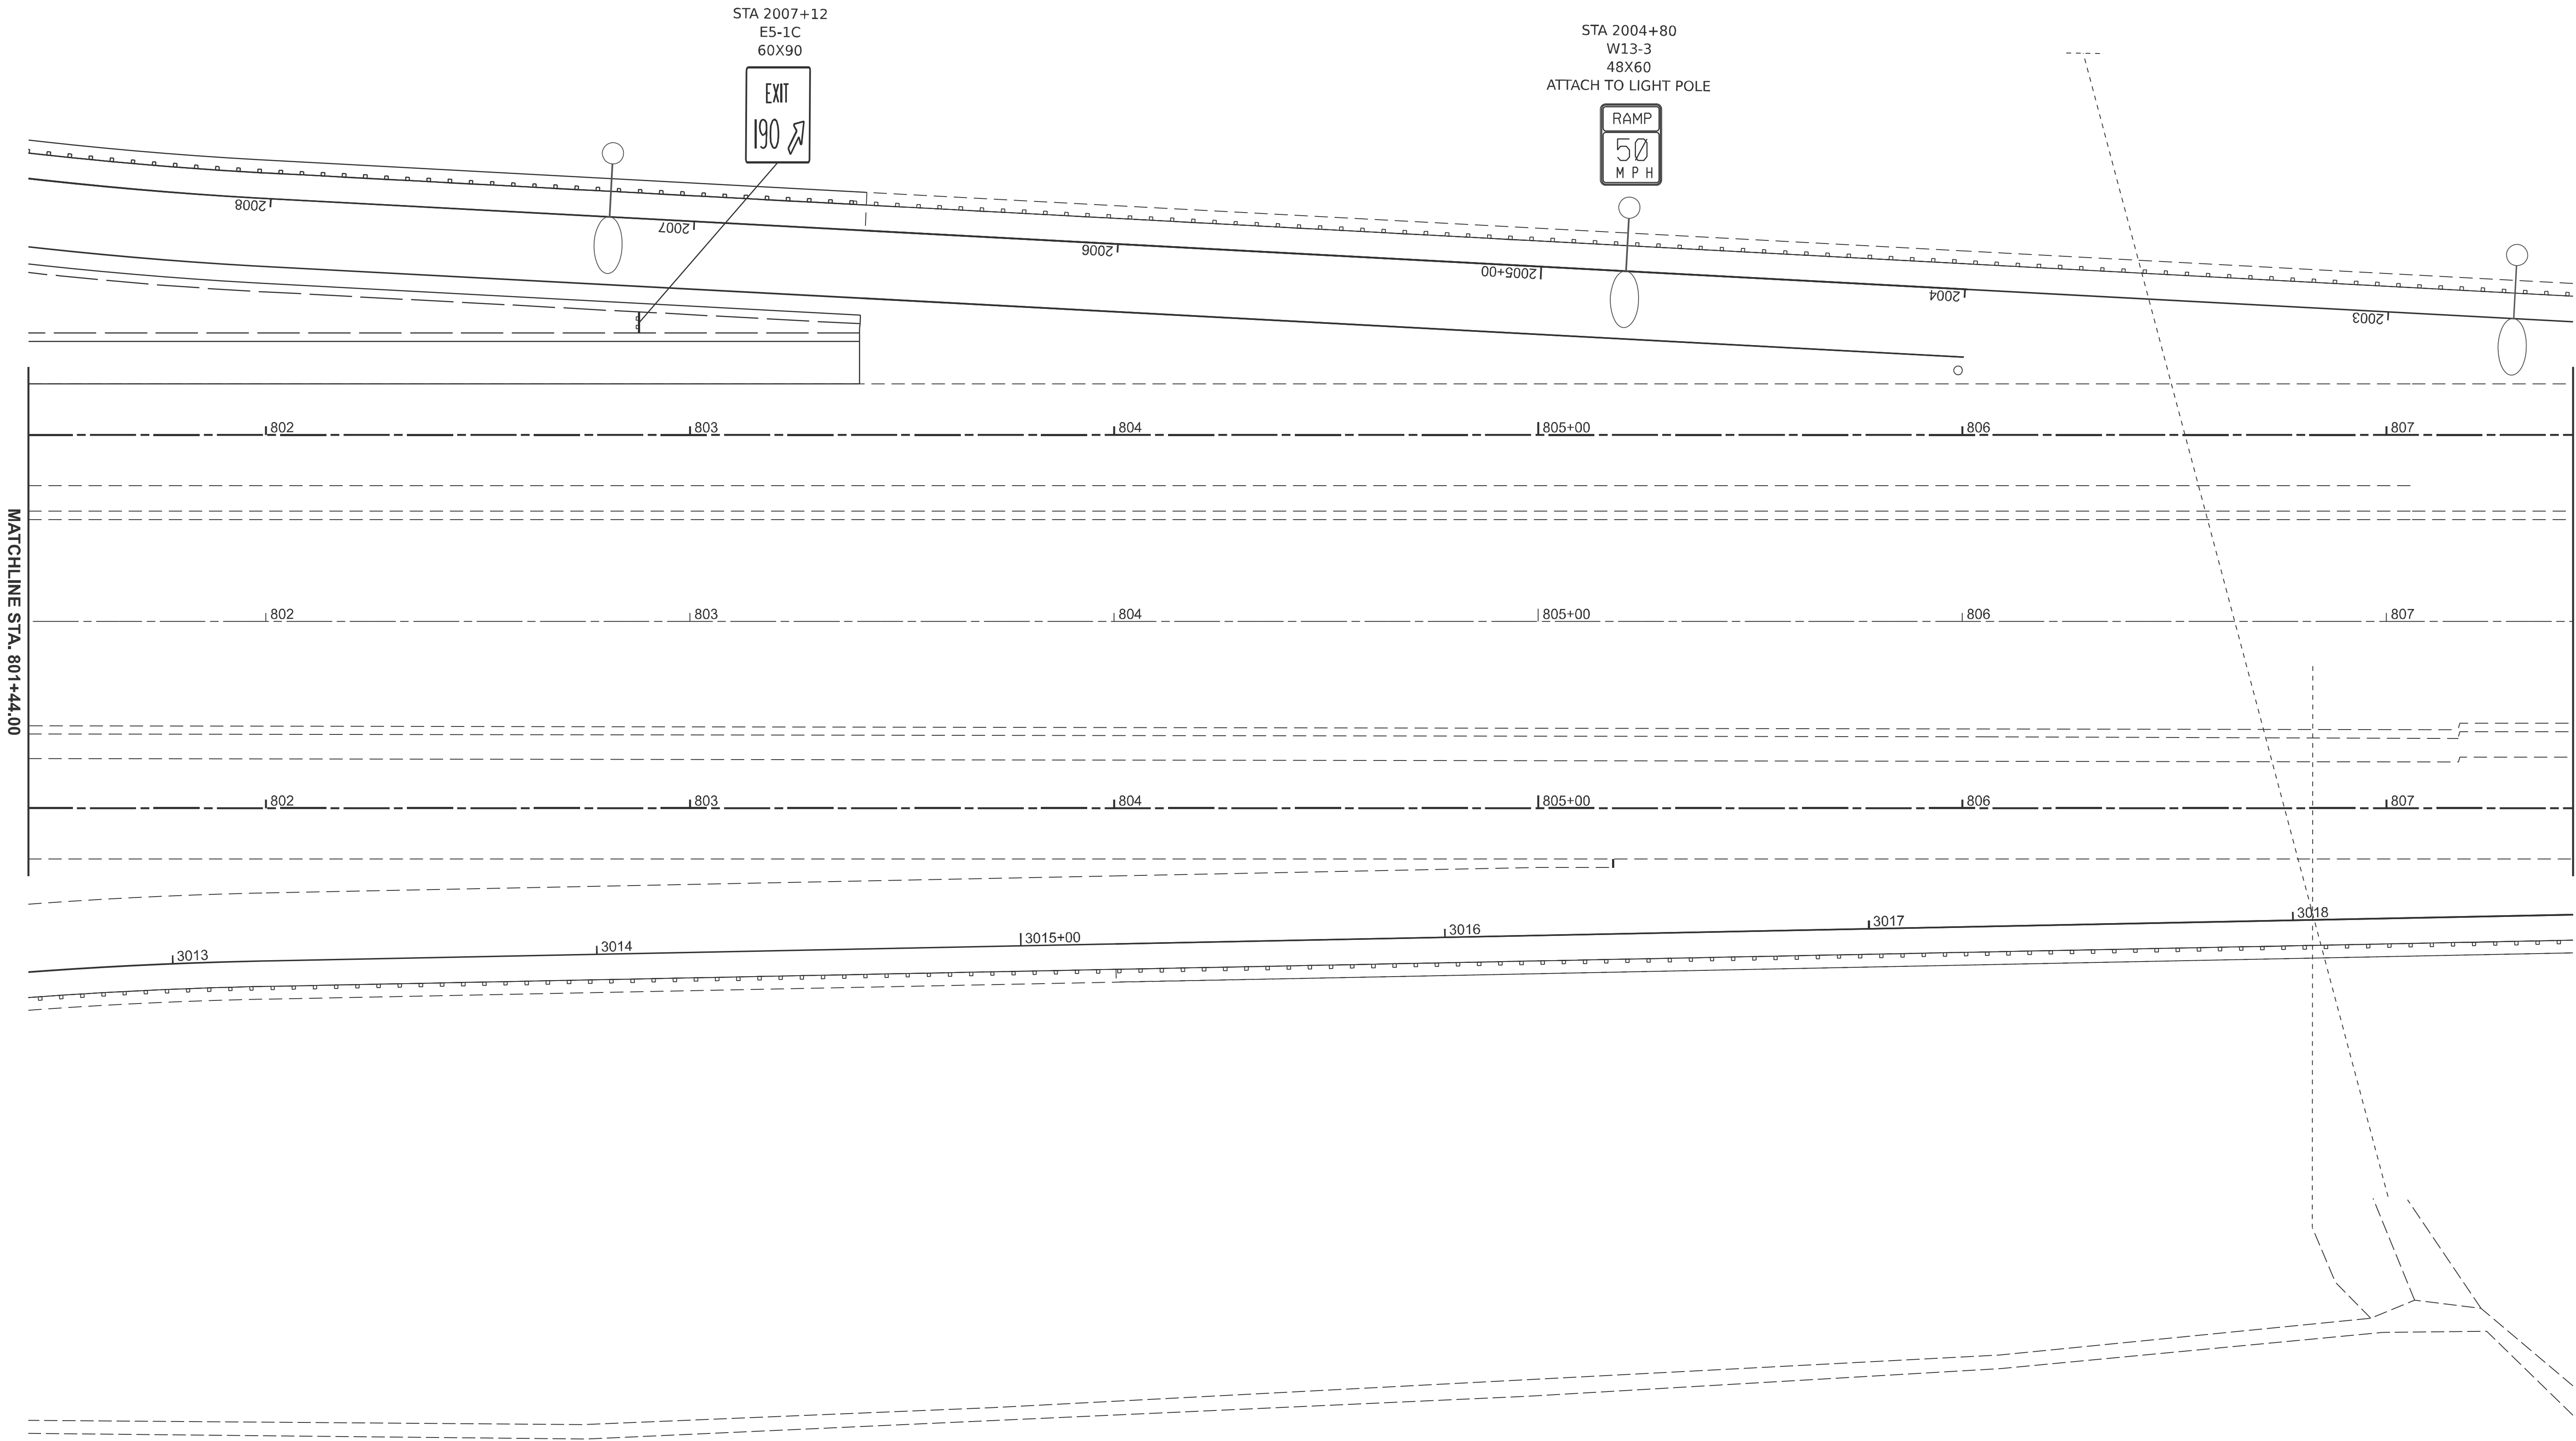

MODEL: Ex157CL - North End L&S [Sheet]
FILE NAME: c:\pwworking\dhirtzel\062852\074435-sheets-Roadway\Signing\Plan.dgn

	USER NAME = kaleb.hirtzel	DESIGNED -	REVISED -	STATE OF ILLINOIS DEPARTMENT OF TRANSPORTATION	ROADWAY SIGNS I-57			F&I RTE.	SECTION	COUNTY	TOTAL SHEETS	SHEET NO.
	PLOT SCALE = \$SCALE\$	DRAWN -	REVISED -					57	(15-22HB-4)BR (15-22)R	COLES	1086	595
	PLOT DATE = 8/21/2024	CHECKED -	REVISED -		SCALE: 1"=20' SHEET 10 OF 29 SHEETS STA. 801+44.00 TO STA. 807+44.00			CONTRACT NO. 74435				
		DATE -	REVISED -					ILLINOIS FED. AID PROJECT				



STA 810+00
174X204



EXIT 190

ILLINOIS


16

Mattoon
Charleston

STA 809+71
D10-6
12X48

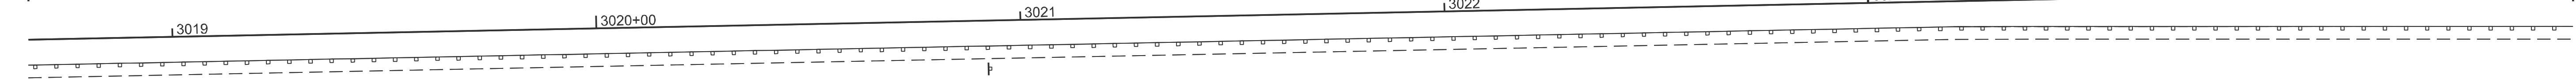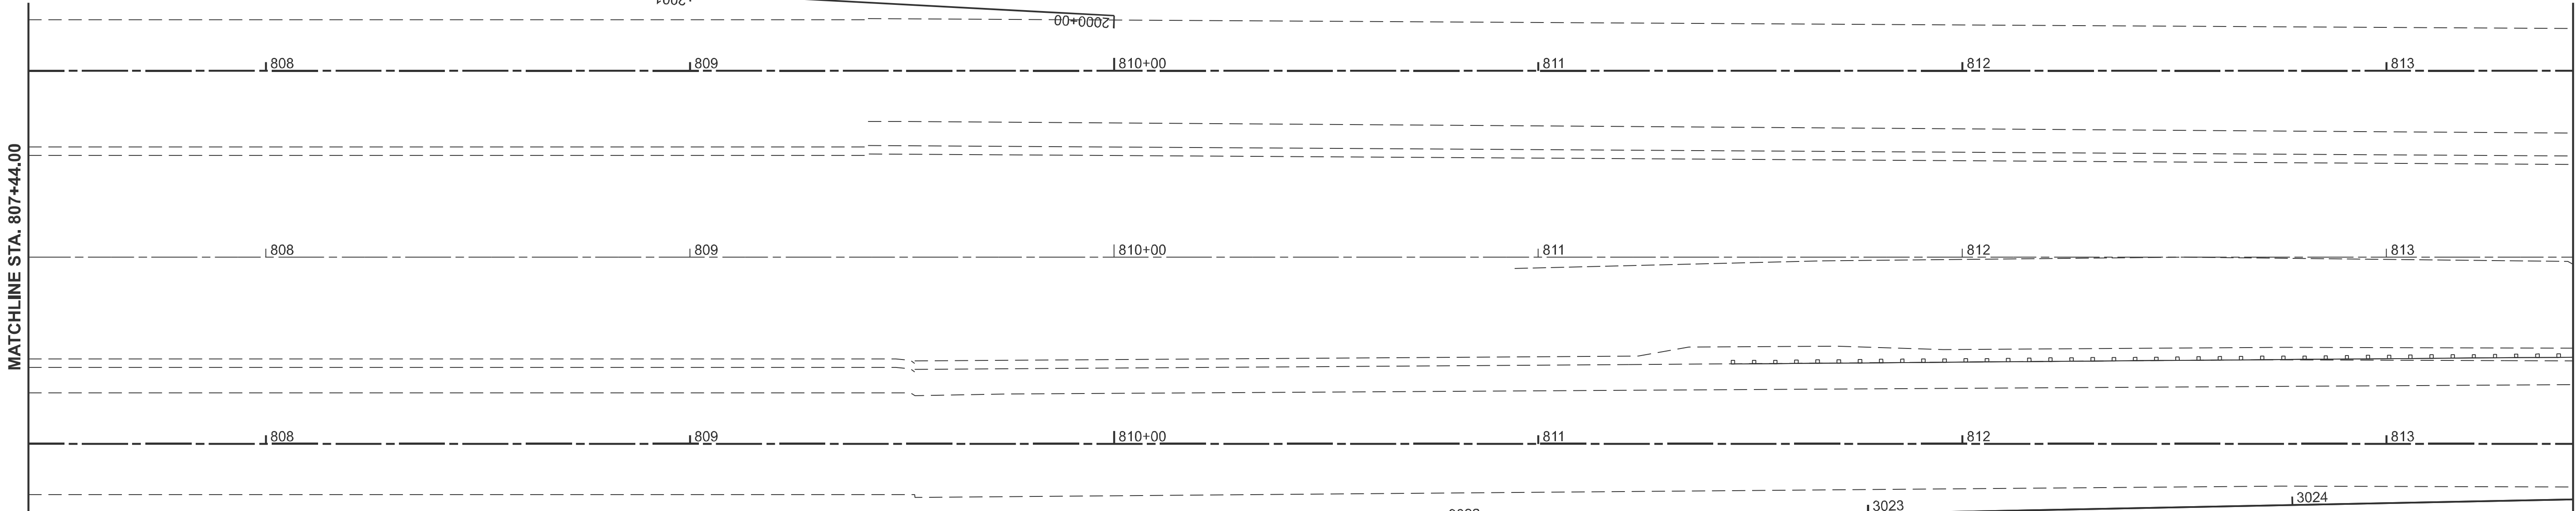

STA 809+71
D10-6
12X48

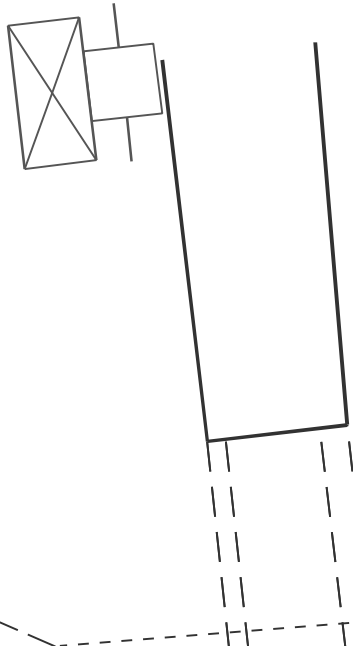


MODEL: Ex157CL - North End L-59 (Sheet)
FILE NAME: c:\pwworking\hrtzel\0852852\0774435-sheets-Roadway\Signing\Plan.dgn

USER NAME = kaleb.hirtzel	DESIGNED -	REVISED -
	DRAWN -	REVISED -
PLOT SCALE = \$SCALE\$	CHECKED -	REVISED -
PLOT DATE = 8/21/2024	DATE -	REVISED -

STATE OF ILLINOIS
DEPARTMENT OF TRANSPORTATION

ROADWAY SIGNS			
I-57			
SCALE: 1"=20'	SHEET 11	OF 29 SHEETS	STA. 807+44.00 TO STA. 813+44.00

F.A.I RTE.	SECTION	COUNTY	TOTAL SHEETS	SHEET NO.
57	(15-22HB-4)BR (15-22)R	COLES	1086	596
		CONTRACT NO. 74435		
		ILLINOIS	FED. AID PROJECT	

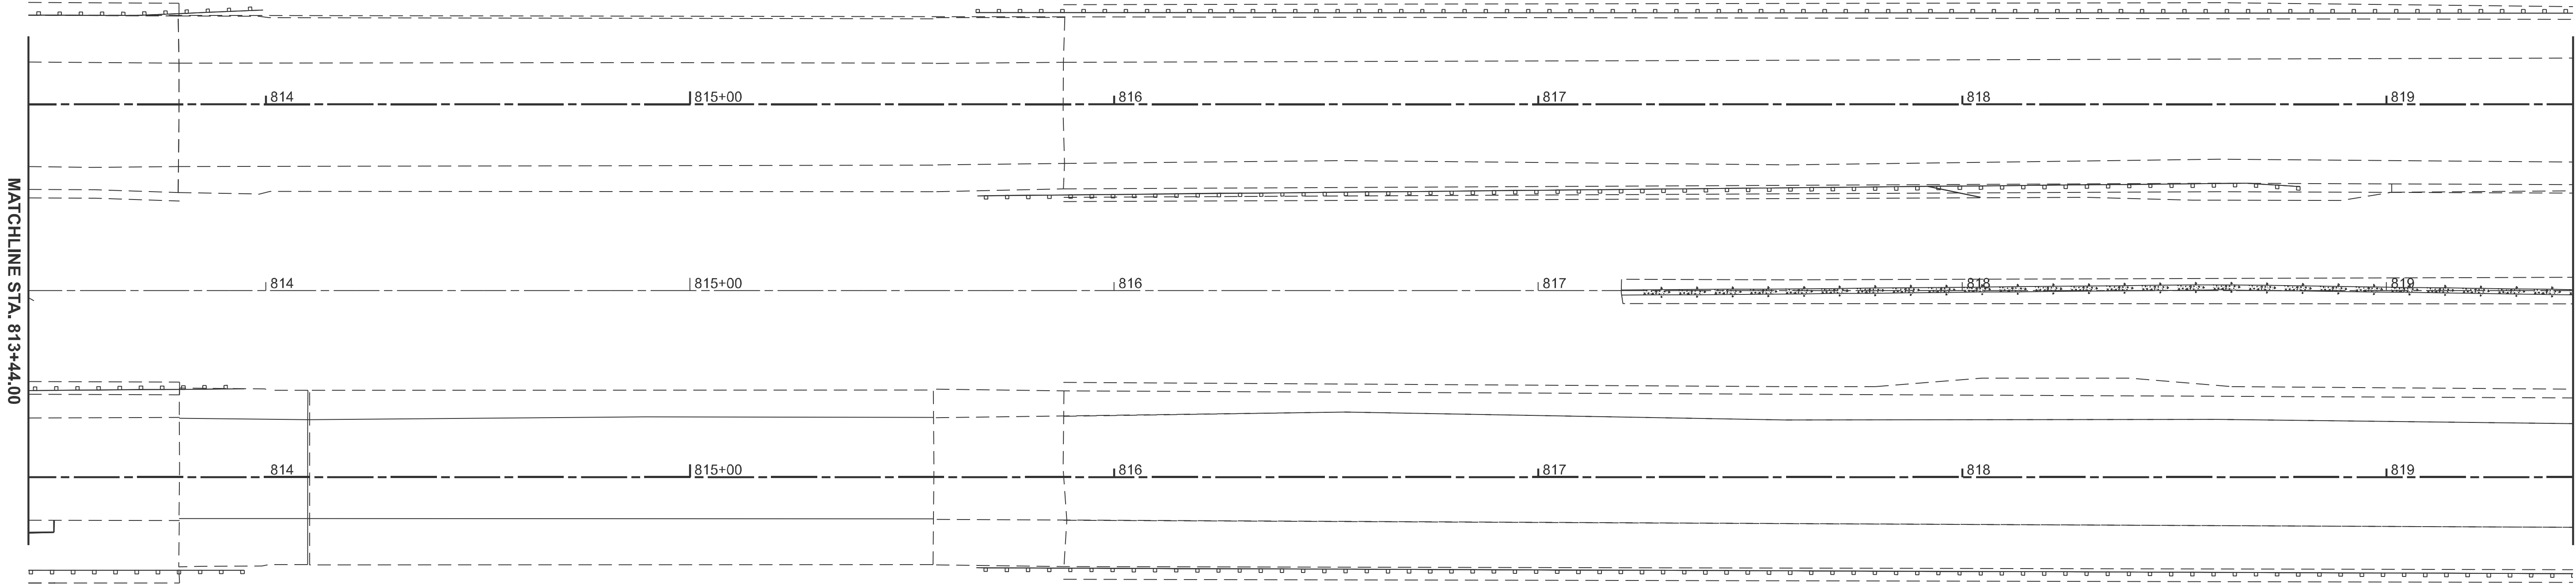

MODEL: Ex157CL - North End 160 (Sheet)
FILE NAME: c:\p\work\p\work\hrtz\kld\862852\D774435-sheets-Roadway\Signing\Plan.dgn


	USER NAME	= kaleb.hirtzel	DESIGNED	-	STATE OF ILLINOIS DEPARTMENT OF TRANSPORTATION	ROADWAY SIGNS I-57				F.A.I RTE.	SECTION	COUNTY	TOTAL SHEETS	SHEET NO.
			DRAWN	-						57	(15-22HB-4)BR (15-22)R	COLES	1086	597
	PLOT SCALE	= \$SCALE\$	CHECKED	-				CONTRACT NO. 74435						
	PLOT DATE	= 8/21/2024	DATE	-		SCALE: 1"=20'	SHEET 12	OF 29	SHEETS	STA. 813+44.00	TO STA. 819+44.00			
											ILLINOIS		FED. AID PROJECT	



STA 824+50
192X138


COLES COUNTY
AIRPORT

EASTERN ILLINOIS
UNIVERSITY
EXIT 190

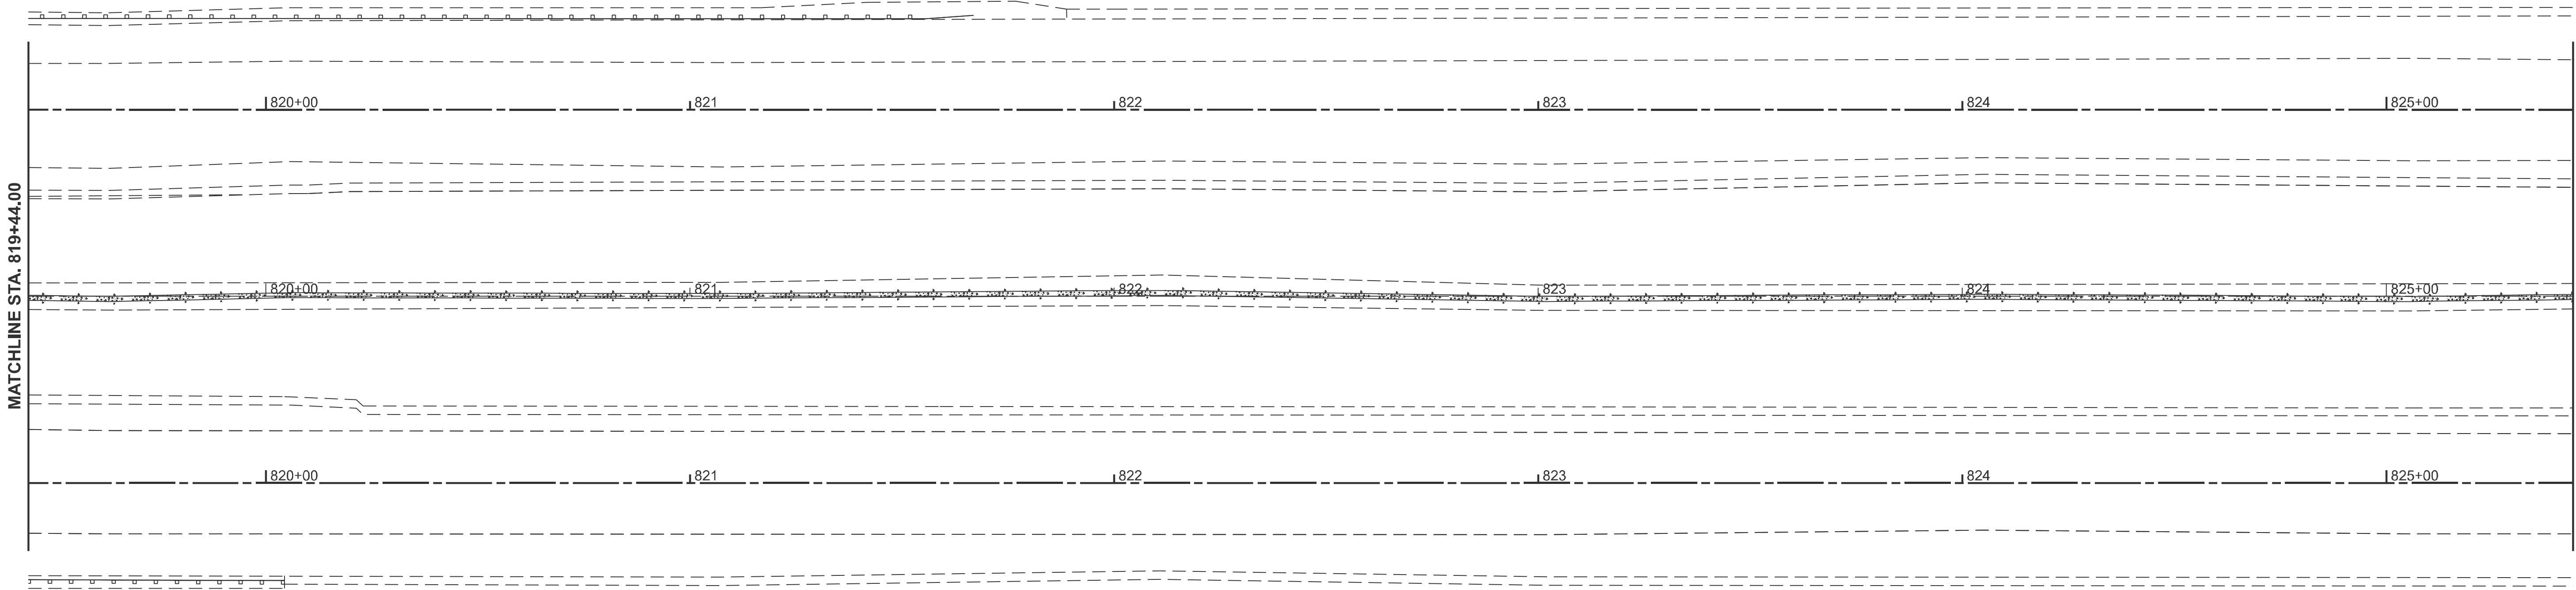

MODEL: Ex457CL - North End L&I [Sheet]
FILE NAME: c:\pwwork\pwwork\hrtz\kld0862852\074435-sheets-Roadway\Signing\Plan.dgn

	USER NAME = kaleb.hirtzel	DESIGNED -	REVISED -	STATE OF ILLINOIS DEPARTMENT OF TRANSPORTATION	ROADWAY SIGNS I-57		F&I RTE.	SECTION	COUNTY	TOTAL SHEETS	SHEET NO.
	PLOT SCALE = \$SCALE\$	DRAWN -	REVISED -				57	(15-22HB-4)BR (15-22)R	COLES	1086	598
	PLOT DATE = 8/21/2024	CHECKED -	REVISED -		SCALE: 1"=20'		CONTRACT NO. 74435				
		DATE -	REVISED -		SHEET 13	OF 29 SHEETS	STA. 819+44.00	TO STA. 825+44.00	ILLINOIS	FED. AID PROJECT	

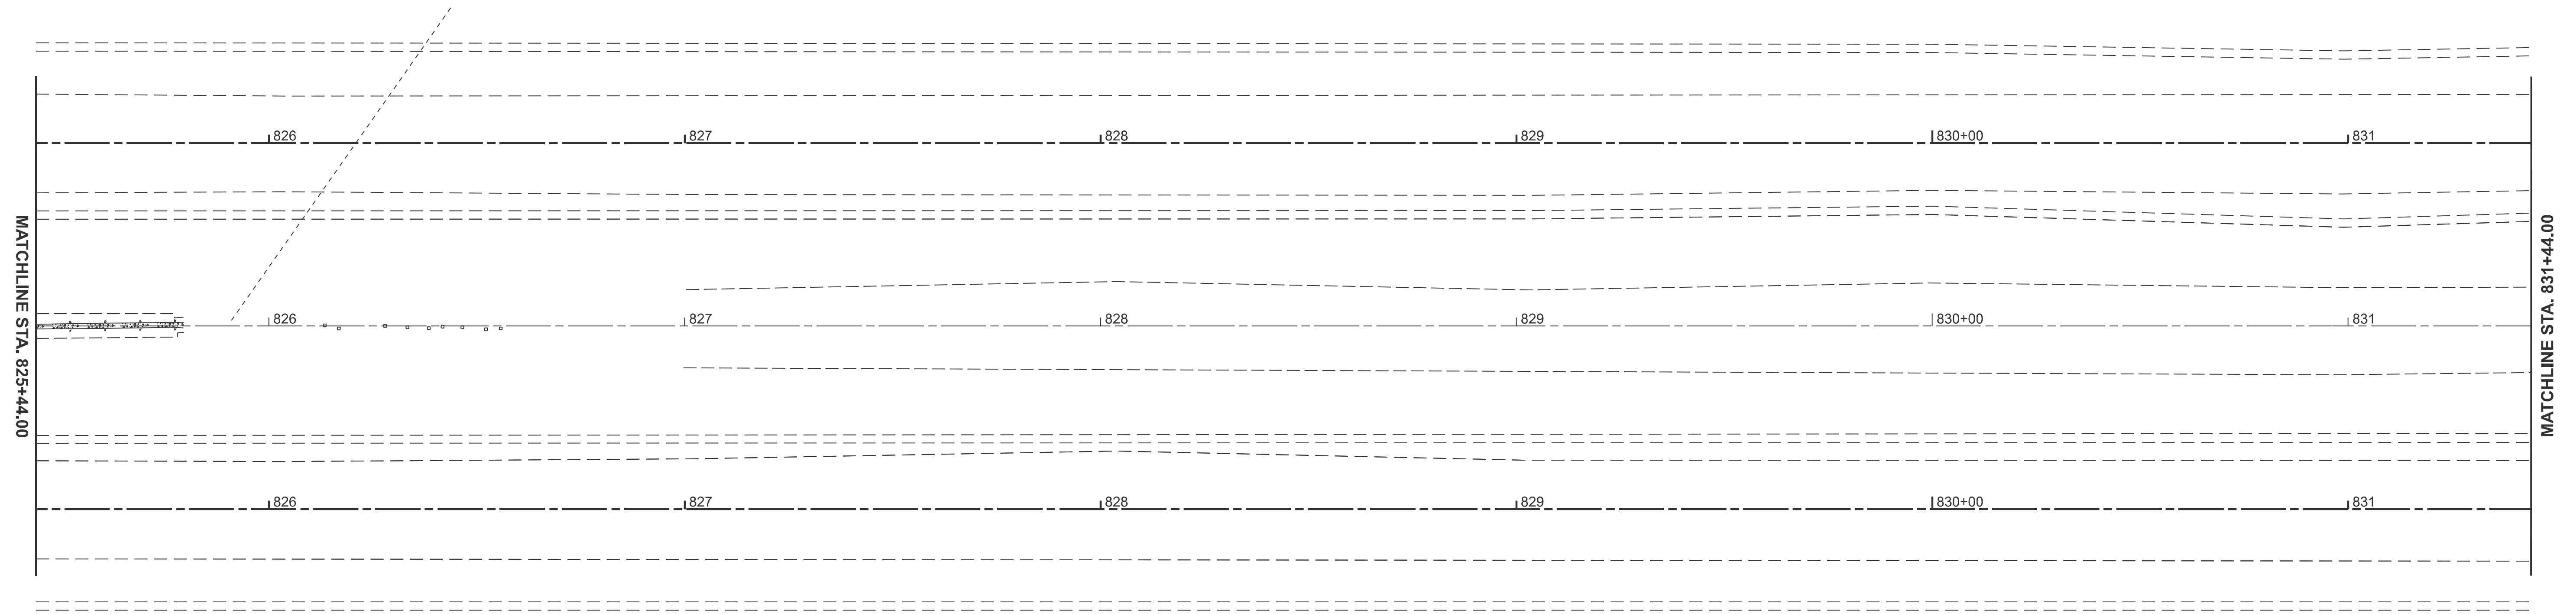

STA 826+70
M3-1
36X18
M1-12
36X36

STATE OF ILLINOIS
DEPARTMENT OF TRANSPORTATION


ROADWAY SIGNS

I-57

SCALE: 1"=20'	SHEET 14	OF 29	SHEETS	STA. 825+44.00	TO STA. 831+44.00
---------------	----------	-------	--------	----------------	-------------------

F.A.I RTE.	SECTION	COUNTY	TOTAL SHEETS	SHEET NO.
57	(15-22HB-4)BR (15-22)R	COLES	1086	599
		CONTRACT NO. 74435		
		ILLINOIS	FED. AID PROJECT	



MODEL: Ex157CL - North End I-62 [Sheet]
FILE NAME: c:\pw_work\pwidot\hirtzel\ld0852852\ld774435-sheets-RoadwaySigningPlan.dgn

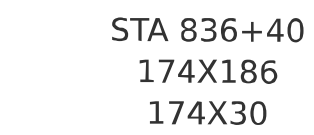

TOURIST INFO

EXIT 190

STA 836+40
48X30
D9-2
48X48

 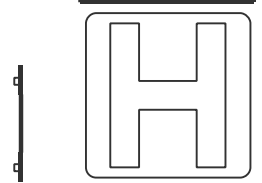

MATCHLINE STA. 837+44.00

MODEL: Ex157CL - North End I-63 [Sheet]
FILE NAME: c:\pw_work\pwork\hinz\elkld0852852\D774435-sheets-RoadwaySigningPlan.dgn

USER NAME = kaleb.hirtzel	DESIGNED -	REVISED -
	DRAWN -	REVISED -
PLOT SCALE = \$SCALE\$	CHECKED -	REVISED -
PLOT DATE = 8/21/2024	DATE -	REVISED -

**STATE OF ILLINOIS
DEPARTMENT OF TRANSPORTATION**

ROADWAY SIGNS

I-57

SCALE: 1"=20'	SHEET 15	OF 29	SHEETS	STA. 831+44.00	TO STA. 837+44.00
---------------	----------	-------	--------	----------------	-------------------

F.A.I RTE.	SECTION	COUNTY	TOTAL SHEETS	SHEET NO.
57	(15-22HB-4)BR (15-22)R	COLES	1086	600
		CONTRACT NO. 74435		
		ILLINOIS FED. AID PROJECT		