

STATE OF ILLINOIS
DEPARTMENT OF TRANSPORTATION
DIVISION OF HIGHWAYS

PROPOSED HIGHWAY PLANS

(VAR) ROUTE VARIOUS
SECTION D4 BRIDGE PAINTING 2025
FED. PROJECT NO.: STP-E5QK(085)
VARIOUS COUNTIES

C-94-086-24

INDEX OF SHEETS


- 1 COVER SHEET
- 2 GENERAL NOTES AND COMMITMENTS
- 3-4 SUMMARY OF QUANTITIES
- 5 LOCATION MAP
- 6-12 TRAFFIC CONTROL SHEETS
- 13-17 LOCATION 1 - STRUCTURE INFORMATION
- 18-22 LOCATION 2 - STRUCTURE INFORMATION
- 23-29 LOCATION 3 & 4 - STRUCTURE INFORMATION
- 30-43 LOCATION 5 - STRUCTURE INFORMATION
- 44-52 LOCATION 6 - STRUCTURE INFORMATION

HIGHWAY STANDARDS

- 000001-08 STANDARD SYMBOLS, ABBREVIATIONS AND PATTERNS
701001-02 OFF-RD OPERATIONS, 2L, 2W, MORE THAN 15' (4.5 m) AWAY
701006-05 OFF-RD OPERATIONS, 2L, 2W, 15' (4.5 m) TO 24" (600 mm) FROM PAVEMENT EDGE
701101-05 OFF-RD OPERATIONS, MULTILANE, 15' (4.5 m) TO 24" (600 mm) FROM PAVEMENT EDGE
701106-02 OFF-RD OPERATIONS, MULTILANE, MORE THAN 15' (4.5 m) AWAY
701321-18 LANE CLOSURE, 2L, 2W, BRIDGE REPAIR WITH BARRIER
701400-12 APPROACH TO LANE CLOSURE, FREEWAY/EXPRESSWAY
701402-12 LANE CLOSURE FREEWAY/EXPRESSWAY WITH BARRIER
701426-09 LANE CLOSURE, MULTILANE, INTERMITTENT OR MOVING OPER., FOR SPEEDS ≥ 45 MPH
701428-01 TRAFFIC CONTROL SETUP AND REMOVAL FREEWAY/EXPRESSWAY
701901-09 TRAFFIC CONTROL DEVICES
704001-08 TEMPORARY CONCRETE BARRIER
780001-05 TYPICAL PAVEMENT MARKINGS
781001-04 TYPICAL APPLICATIONS RAISED REFLECTIVE PAVEMENT MARKERS
782006-01 GUARDRAIL AND BARRIER WALL REFLECTOR MOUNTING DETAILS

TRAFFIC DATA - ADT


- LOCATION 1 - 1500 (2023)
LOCATION 2 - 1600 (2023)
LOCATION 3 - 6350 (2023)
LOCATION 4 - 6350 (2023)
LOCATION 5 - 1500 (2023)
LOCATION 6 - 1300 (2023)

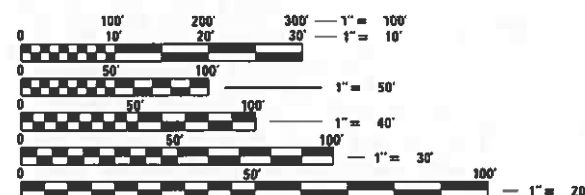

FULL SIZE PLANS HAVE BEEN PREPARED USING STANDARD ENGINEERING SCALES. REDUCED SIZED PLANS WILL NOT CONFORM TO STANDARD SCALES. IN MAKING MEASUREMENTS ON REDUCED PLANS, THE ABOVE SCALES MAY BE USED.

J.U.L.I.E.
JOINT UTILITY LOCATION INFORMATION FOR EXCAVATORS
1-800-892-0123
OR 811

PROJECT ENGINEER: BEN TELLEFSON
PROJECT MANAGER: MARK ECKHOFF
CONTRACT NO. 68J34
CATALOG NO. 036538-00D

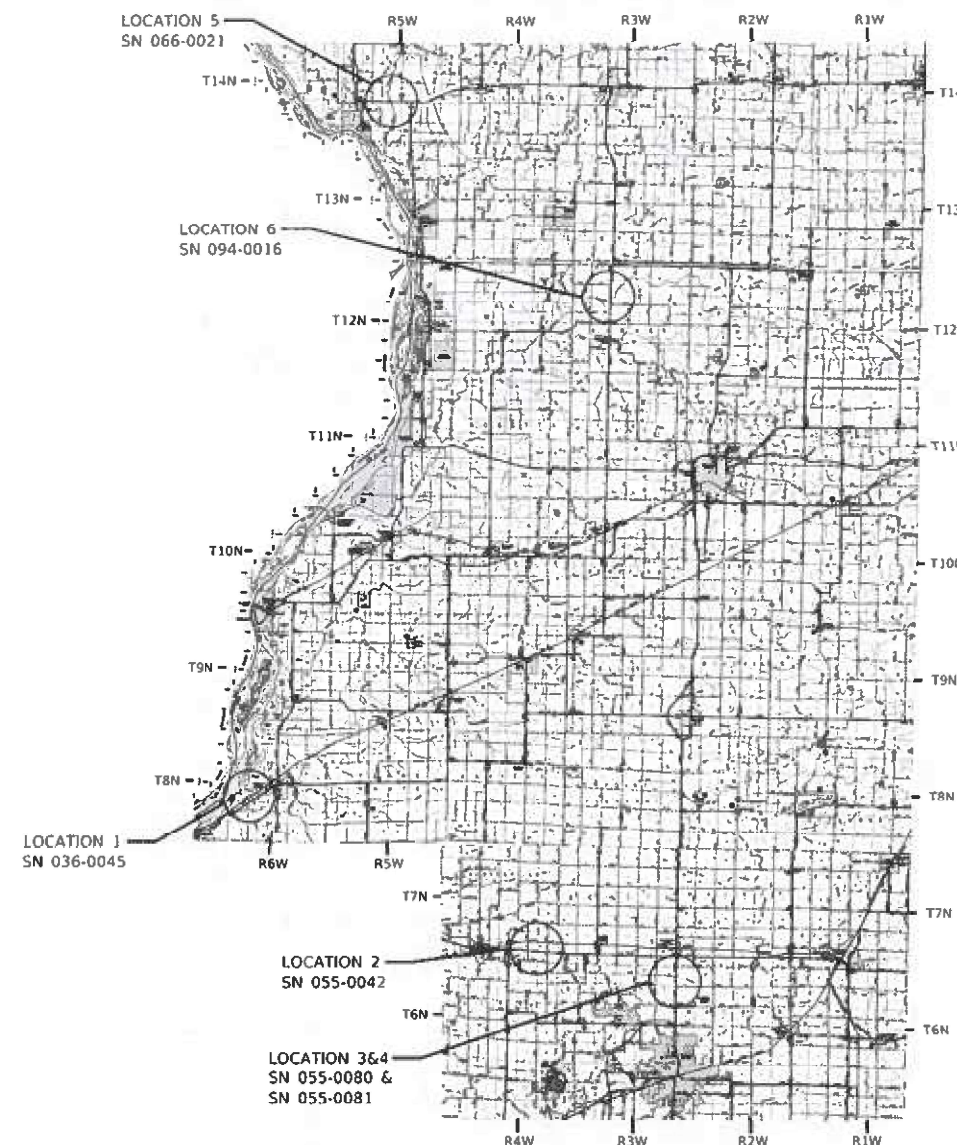

N
NOT TO SCALE




TIMOTHY B. PADGETT, P.E. EXPIRATION DATE
LICENSE NO. 062-049162 11-30-2025

F.A. RTE.	SECTION	COUNTY	TOTAL SHEETS	SHEET NO.
VAR	D4 BRIDGE PAINTING 2025	ILLINOIS	52	1
CONTRACT NO. 68J34				

* HENDERSON, MCDONOUGH, MERCEN, WARREN

D-94-058-24

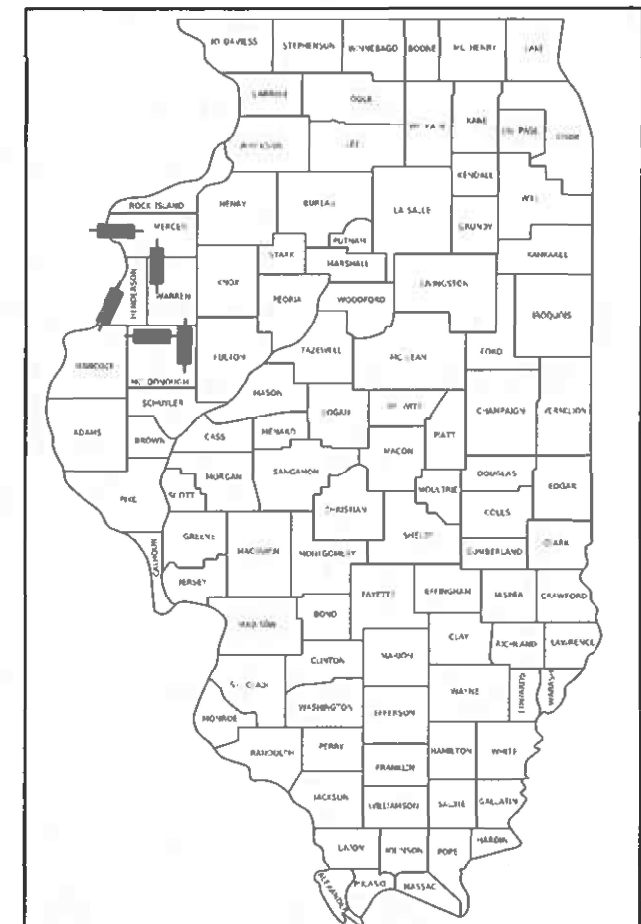

LOCATION OF SECTION INDICATED THUS: -

PLANS PREPARED BY:



4940 Old Collinsville Road
Swansea, Illinois 62226
Tel: 618.624.4488
www.twm-inc.com
ILLINOIS - MISSOURI - TENNESSEE

Illinois Professional Design Firm
No. 184-001220
License Expires: 4/30/2025

STATE OF ILLINOIS
DEPARTMENT OF TRANSPORTATION

SUBMITTED August 16, 2024
Kensil A. Barnett, Inc.
REGIONAL ENGINEER
October 4, 2024
J. A. Eckhoff
ENGINEER OF DESIGN AND ENVIRONMENT
October 4, 2024
Gemma J. Jan
DIRECTOR OF HIGHWAYS PROJECT IMPLEMENTATION

PRINTED BY THE AUTHORITY
OF THE STATE OF ILLINOIS

COMMITMENTS

NO COMMITMENTS HAVE BEEN MADE FOR THIS PROJECT.

ADDITIONAL SUPPLEMENTAL TRAFFIC CONTROL

THE DEPARTMENT RESERVES THE RIGHT AT ANY TIME TO ADD ADDITIONAL TRAFFIC CONTROL SYSTEMS OR DEVICES WITHIN THE ACTIVE CONTRACT LIMITS, BY MEANS OF AN ADDITIONAL CONTRACT. ALL TERMS OF ARTICLE 105.08 OF THE STANDARD SPECIFICATIONS SHALL BE FOLLOWED BY EACH CONTRACTOR.

PROJECT SPECIFIC NOTES

DO NOT SCALE PLANS FOR CONSTRUCTION MEASUREMENTS. THE CONTRACTOR SHALL FIELD VERIFY EXISTING DIMENSIONS AND MAKE NECESSARY APPROVED ADJUSTMENTS PRIOR TO ORDERING OF MATERIALS. SUCH VARIATIONS SHALL NOT BE CAUSE FOR ADDITIONAL COMPENSATION FOR A CHANGE IN SCOPE.

LOCATION 1 SN 036-0045: BEAM ENDS PREVIOUSLY METALIZED. PAINT ENTIRE STRUCTURE.

LOCATION 2 SN 055-0042: PAINT ENTIRE STRUCTURE.

LOCATION 3 & 4 SN 055-0080 & SN 055-0081: PAINT ENTIRE STRUCTURE. EXISTING STEEL IS BARE WEATHERING STEEL

LOCATION 5 SN 066-0021: BEAM ENDS PREVIOUSLY METALIZED. PAINT ENTIRE STRUCTURE INCLUDING THE SUPPORTING STEEL FOR THE USGS GAGE HOUSE. THE USGS GAGE HOUSE DOES NOT GET PAINTED. EXISTING STEEL IS BARE WEATHERING STEEL.

LOCATION 6 SN 094-0016: BEAM ENDS PREVIOUSLY METALIZED. PAINT ENTIRE STRUCTURE.

THE EXISTING STRUCTURAL STEEL COATING ON LOCATIONS 1 THRU 6 DOES NOT CONTAIN LEAD.

FOR EXISTING SURFACES THAT HAVE BEEN PREVIOUSLY METALIZED WITH THERMAL METALLIC SPRAY, THE INTENT IS TO PREPARE THESE AREAS FOR OVERCOATING WITH THE PROPOSED NEW PAINT SYSTEM BY BRUSH-OFF BLAST CLEANING IN ACCORDANCE WITH SSPC-SP 16. ALL OTHER ASPECTS IN THE SPECIAL PROVISION "CLEANING AND PAINTING EXISTING STEEL STRUCTURES" STILL APPLY.

CLEANING AND PAINTING OF THE EXISTING STRUCTURAL STEEL SHALL BE AS SPECIFIED IN THE SPECIAL PROVISIONS FOR "CLEANING AND PAINTING EXISTING STEEL STRUCTURES". ALL BEAMS, BEARINGS AND OTHER STRUCTURAL STEEL, EXCEPT FOR THE METALIZED BEAM ENDS SHALL BE CLEANED PER NEAR WHITE BLAST CLEANING SSPC-SP10.

THE DESIGNATED AREAS CLEANED PER NEAR WHITE BLAST CLEANING SSPC-SP10 SHALL BE PAINTED ACCORDING TO THE REQUIREMENTS OF PAINT SYSTEM 1 OZ/E/U.

FOR LOCATIONS 1-6, THE COLOR OF THE FINAL FINISH COAT FOR ALL INTERIOR AND EXTERIOR STEEL SURFACES SHALL BE LIGHT GREY (MUNSELL NO. 5B 7/1).

ONLY STRUCTURAL STEEL AND OTHER DESIGNATED SURFACES SHALL BE PAINTED. ALL OTHER SURFACES SHALL BE PROTECTED FROM CONTRACTOR'S BLASTING AND PAINTING OPERATIONS. ANY AREAS THAT ARE DAMAGED BY BLASTING OR OVERSPRAY WILL BE REMOVED OR REPAIRED AT THE CONTRACTOR'S EXPENSE AND NO ADDITIONAL COMPENSATION WILL BE ALLOWED.

CARE SHALL BE TAKEN NOT TO DAMAGE THE ELASTOMERIC BEARINGS OR JOINT COMPONENTS DURING BLASTING AND CLEANING OPERATIONS. ANY DAMAGE TO THESE COMPONENTS WILL BE REPAIRED AT THE CONTRACTOR'S EXPENSE.

THE SSPC-QP1 PAINTING CONTRACTOR CERTIFICATION WILL BE REQUIRED FOR THIS CONTRACT.

CONTAINMENT OF CLEANING RESIDUE IS REQUIRED TO CONTROL NUISANCE DUST. SEE SPECIAL PROVISIONS.

ALL TRASH AND PAINTING DEBRIS, EXCLUDING WASTE BARRELS OR ROLL-OFF DUMPSTERS, SHALL BE REMOVED BEFORE BEGINNING WORK AT ANOTHER LOCATION.

THE CONTRACTOR SHALL SUBMIT CALCULATIONS AND DETAILS DEMONSTRATING THE STRUCTURAL INTEGRITY OF THE BRIDGE IS MAINTAINED UNDER THE ADDITIONAL IMPOSED LOADS OF THE CONTAINMENT SYSTEM. SEE SPECIAL PROVISIONS.

MODEL: Default
FILE NAME: P:\2023\2308\B4D - Bridge Painting FY 2023\B4 CAD\DWG\4.7 Twp\Sheet1046831010468314-int-georoads.dgn



TWM, INC.
www.twm-inc.com

IL DESIGN FIRM
LICENSE NO: 184-001220

USER NAME = dlee	DESIGNED = JCL	REVISED =
	DRAWN = JCL	REVISED =
PLOT SCALE = 10.0000 ' / in.	CHECKED = TBP	REVISED =
PLOT DATE = 8/14/2024	DATE = JULY 2024	REVISED =

STATE OF ILLINOIS
DEPARTMENT OF TRANSPORTATION

GENERAL NOTES & COMMITMENTS

SCALE: N/A SHEET 1 OF 1 SHEETS STA. TO STA.

FLA. RTE.	SECTION	COUNTY	TOTAL SHEETS	SHEET NO.
VAR	D4 BRIDGE PAINTING 2025	*	52	2
* HENDERSON, MCDONOUGH, MERCER, WARREN		CONTRACT NO. 68J34		
		ILLINOIS FED. AID PROJECT		

MODEL Default
FILE NAME: I:\2023\23098A\0 - Bridge Painting (FY 2025)\4 CADD - DWG\4.7 TransSteees\DWG\8J34\ht-500.dgn

				CONSTRUCTION CODE				
				LOCATION 1	LOCATION 2	LOCATION 3 & 4	LOCATION 5	LOCATION 6
				IL 95	IL 9	NB / SB US 67	IL 17	IL 94 & 135
				SN 036-0045	SN 055-0042	SN 055-0080/055-0081	SN 066-0021	SN 094-0016
				HENDERSON	MCDONOUGH	MCDONOUGH	MERCER	WARREN
				RURAL	RURAL	RURAL	RURAL	RURAL
				80% FEDERAL	80% FDFRAI	80% FEDERAL	80% FFDERA	80% FEDERAL
				20% STATE	20% STATE	20% STATE	20% STATE	20% STATE
CODE NO.	PAY ITEM	UNIT	TOTAL QUANTITY	0047	0047	0047	0047	0047
67100100	MOBILIZATION	L SUM	1	0.20	0.20	0.20	0.20	0.20
70100405	TRAFFIC CONTROL AND PROTECTION, STANDARD 701321	EACH	4	1	1		1	1
70106500	TEMPORARY BRIDGE TRAFFIC SIGNALS	EACH	4	1	1		1	1
70106700	TEMPORARY RUMBLE STRIPS	EACH	24	6	6		6	6
70107005	PAVEMENT MARKING BLACKOUT TAPE, 5"	FOOT	2462	709	863	570	80	240
70107025	CHANGEABLE MESSAGE SIGN	CAL DA	374	46	42	82	142	62
70300150	SHORT TERM PAVEMENT MARKING REMOVAL	SQ FT	1026	295	360	238	33	100
70400100	TEMPORARY CONCRETE BARRIER	FOOT	2912.5	387.5	325	837.5	837.5	525
70400200	RELOCATE TEMPORARY CONCRETE BARRIER	FOOT	2875	387.5	325	800	837.5	525
70600250	IMPACT ATTENUATORS, TEMPORARY (NON- REDIRECTIVE), TEST LEVEL 3	EACH	11	2	2	3	2	2
70600350	IMPACT ATTENUATORS, RELOCATE (NON- REDIRECTIVE), TEST LEVEL 3	EACH	11	2	2	3	2	2
X5060601	CONTAINMENT AND DISPOSAL OF NON-LEAD PAINT CLEANING RESIDUES NO. 1	L SUM	1	1				
X5060602	CONTAINMENT AND DISPOSAL OF NON-LEAD PAINT CLEANING RESIDUES NO. 2	L SUM	1		1			
X5060603	CONTAINMENT AND DISPOSAL OF NON-LEAD PAINT CLEANING RESIDUES NO. 3	L SUM	1			1		
X5060604	CONTAINMENT AND DISPOSAL OF NON-LEAD PAINT CLEANING RESIDUES NO. 4	L SUM	1			1		
X5060605	CONTAINMENT AND DISPOSAL OF NON-LEAD PAINT CLEANING RESIDUES NO. 5	L SUM	1				1	
X5060606	CONTAINMENT AND DISPOSAL OF NON-LEAD PAINT CLEANING RESIDUES NO. 6	L SUM	1					1
X7010208	TRAFFIC CONTROL AND PROTECTION, STANDARD 701402 (SPECIAL)	EACH	1			1		



TWM, INC.
www.twm-inc.com
IL DESIGN FIRM
LICENSE NO:
184-001220

USER NAME = dlee
PLOT SCALE = 10,0000 * / in.
PLOT DATE = 8/14/2024


DESIGNED - JCL	REVISED -
DRAWN - JCL	REVISED -
CHECKED - TBP	REVISED -
DATE - JULY 2024	REVISED -

STATE OF ILLINOIS
DEPARTMENT OF TRANSPORTATION


SUMMARY OF QUANTITIES

SCALE:	SHEET 1	OF 2	SHEETS	STA.	TO STA.
--------	---------	------	--------	------	---------


F.A. RTE.	SECTION	COUNTY	TOTAL SHEETS	SHEET NO.
VAR	D4 BRIDGE PAINTING 2025	*	52	3
* HENDERSON, MCDONOUGH, MERCER, WARREN		CONTRACT NO. 68J34		
		ILLINOIS	FED. AID PROJECT	

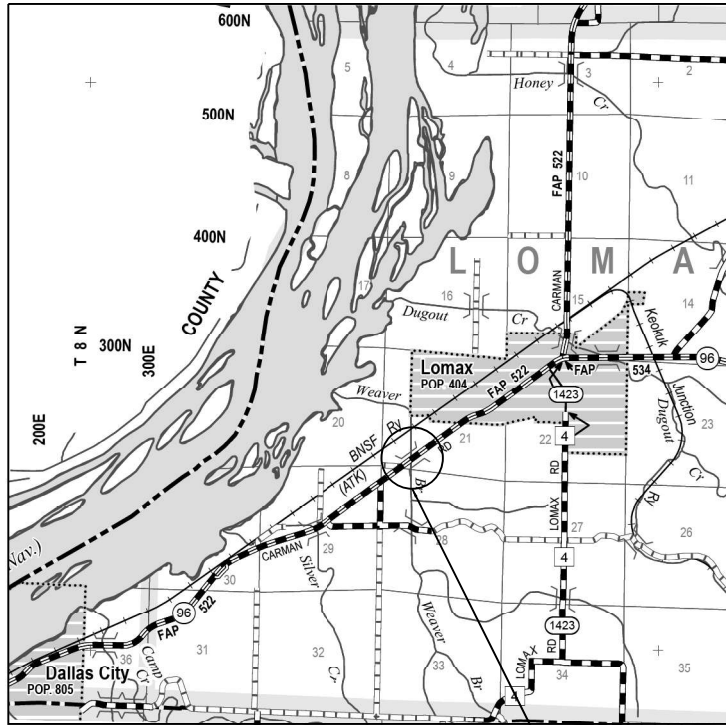


LOCATION 1
SN 036-0045
IL 96 OVER WEAVER CREEK

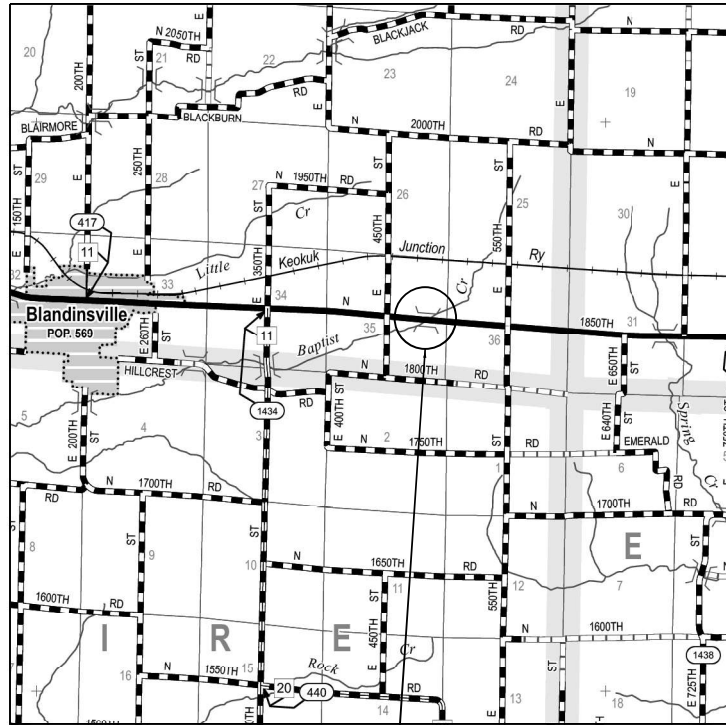


LOCATION 2
SN 055-0042
IL 9 OVER BAPTIST CREEK

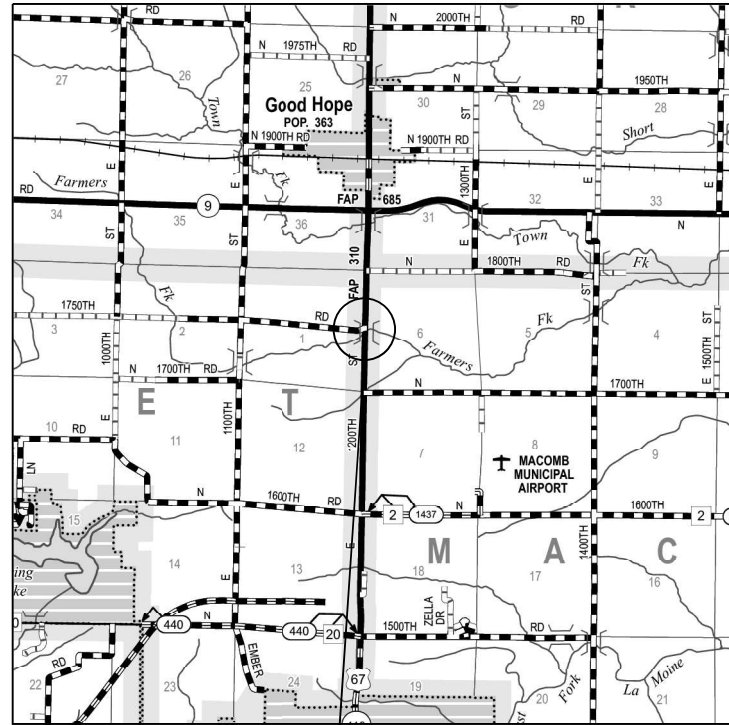

LOCATION 3 & 4
SN 055-0080 & SN 055-0081
NB US 67 OVER FARMERS FORK &
SB US 67 OVER FARMERS FORK

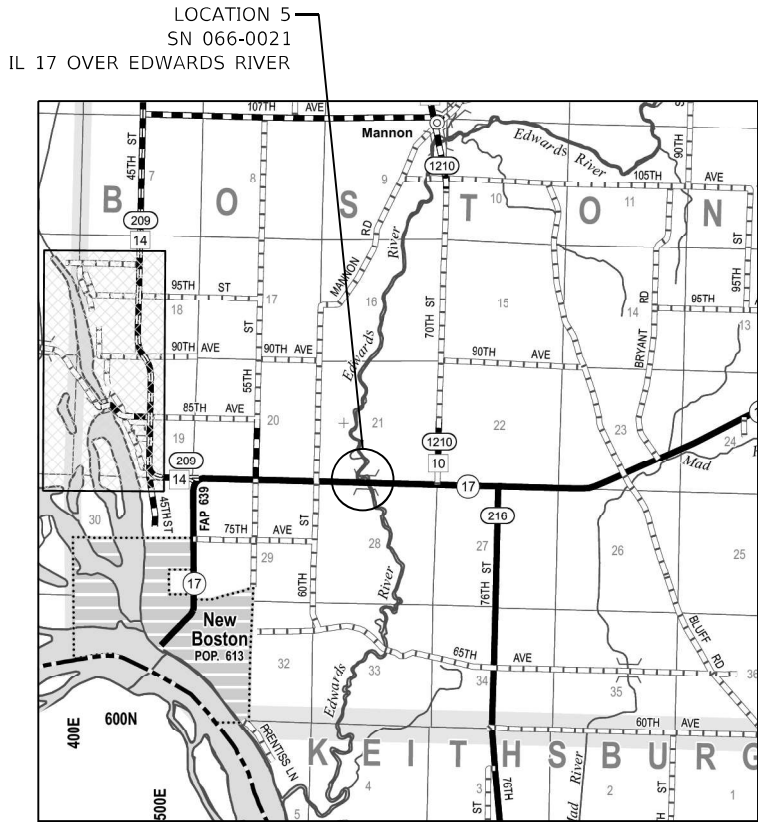

LOCATION 5
SN 066-0021
IL 17 OVER EDWARDS RIVER

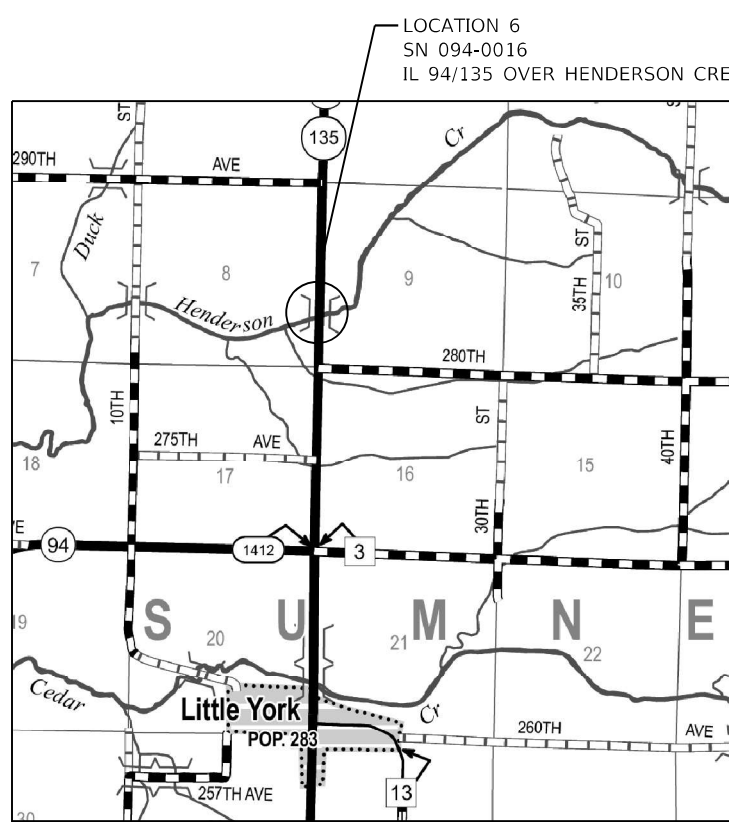

LOCATION 6
SN 094-0016
IL 94/135 OVER HENDERSON CREEK

NOT TO SCALE

MODEL: Default
FILE NAME: E:\2023\23098A\0 - Bridge Painting (FY 2025)\4 CADD - DWG\4.7 TranSvees\DWG\B7A\DWG\B7A-4-rt-loc.mxd.dgn



TWM, INC.
www.twm-inc.com
IL DESIGN FIRM
LICENSE NO:
184-001220

USER NAME = dlee	DESIGNED - JCL	REVISED -
	DRAWN - JCL	REVISED -
PLOT SCALE = 40,0000' = 1 in.	CHECKED - TBP	REVISED -
PLOT DATE = 8/6/2024	DATE - JULY 2024	REVISED -

STATE OF ILLINOIS
DEPARTMENT OF TRANSPORTATION

LOCATION MAP
STRUCTURE LOCATIONS 1, 2, 3, 4, 5 & 6

SCALE: NTS SHEET 1 OF 1 SHEETS STA. TO STA.


F.A. RTE.	SECTION	COUNTY	TOTAL SHEETS	SHEET NO.
VAR	D4 BRIDGE PAINTING 2025	*	52	5
* HENDERSON, MCDONOUGH, MERCER, WARREN			CONTRACT NO. 68J34	
		ILLINOIS	FED. AID PROJECT	

LEGEND

- ① EXISTING PCC BRIDGE DECK, 7 1/2"
- ② EXISTING PCC BRIDGE DECK, 8"
- ③ TEMPORARY CONCRETE BARRIER
- ④ WHITE TEMPORARY PAVEMENT MARKING TAPE, 5"
- ⑤ EXISTING PAVEMENT MARKING
- ⑥ EXISTING PCC BRIDGE DECK, 7.67'


NOTES

- 1. TRAFFIC CONTROL AND PROTECTION SHALL BE ACCORDING TO HIGHWAY STANDARD 701321

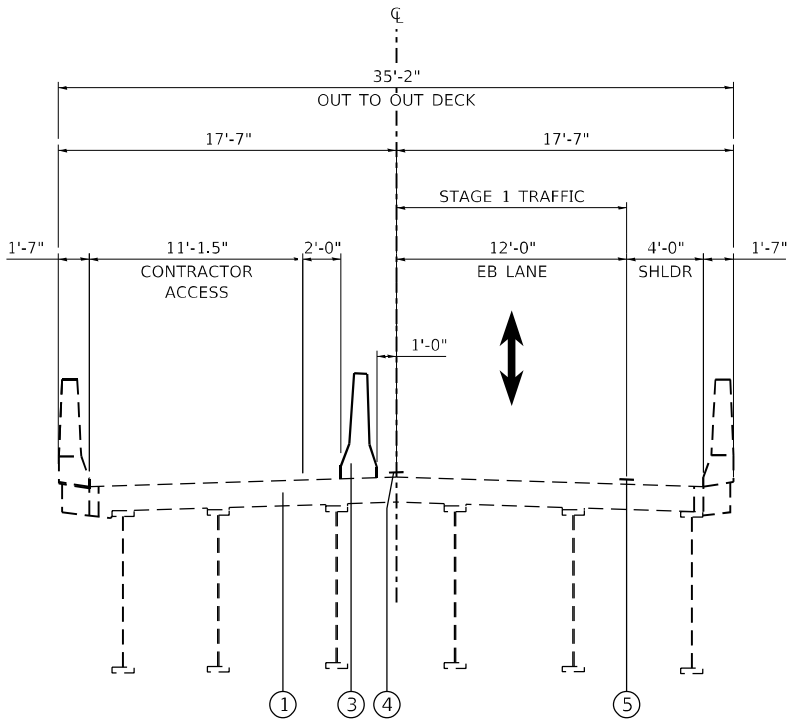


STAGE 1 TYPICAL SECTION

LOCATION 1 – IL 96 /WEAVER CREEK (LOOKING EAST)

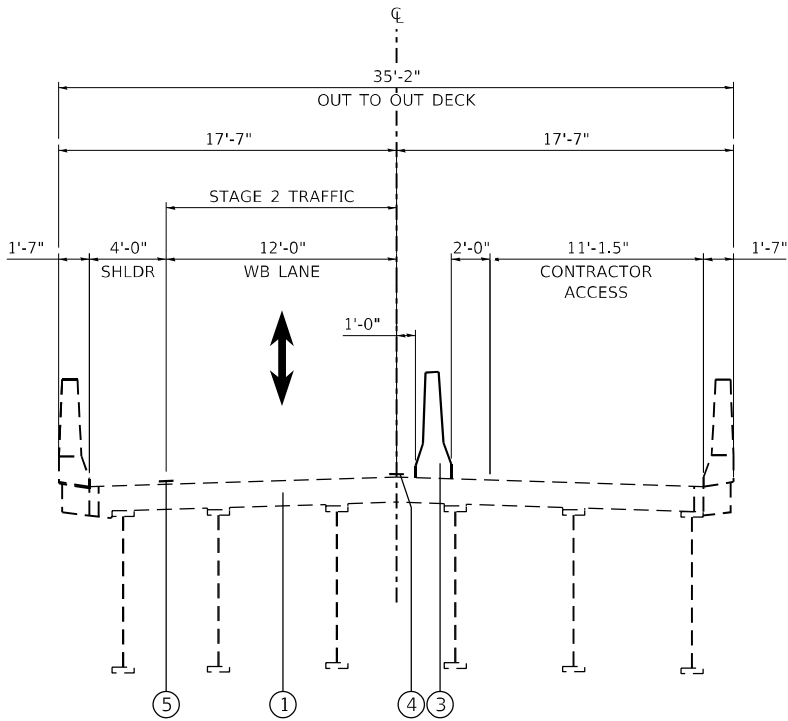


STAGE 2 TYPICAL SECTION

LOCATION 1 – IL 96 /WEAVER CREEK (LOOKING EAST)

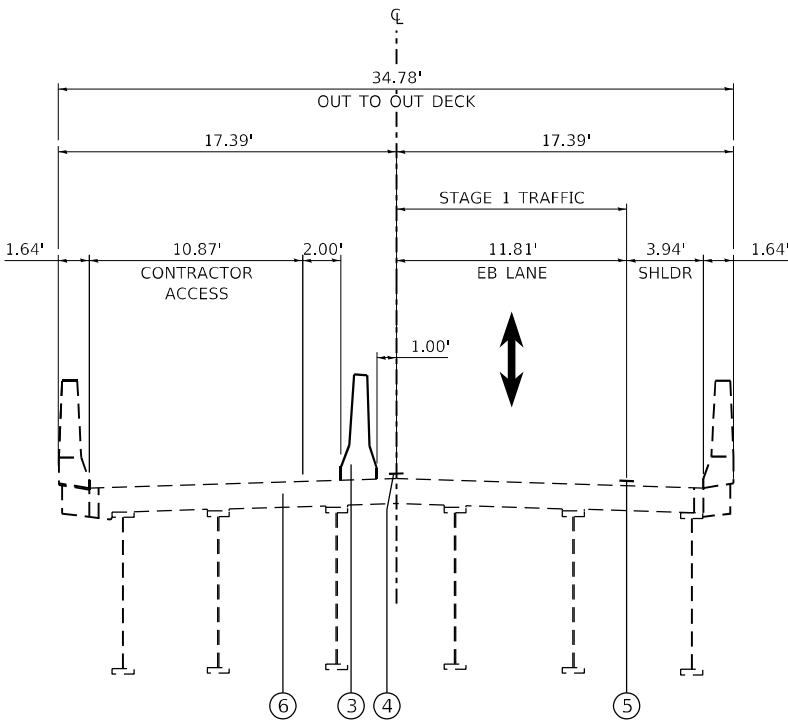

STAGE 1 TYPICAL SECTION

LOCATION 2 – IL 9 /BAPTIST CREEK (LOOKING EAST)

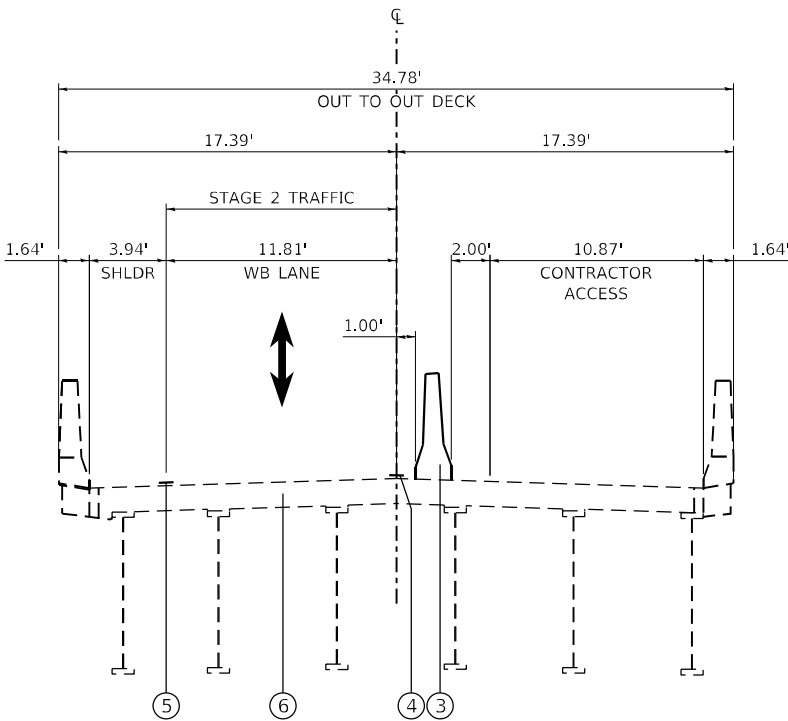

STAGE 2 TYPICAL SECTION

LOCATION 2 – IL 9 /BAPTIST CREEK (LOOKING EAST)

NOTES

- 1. TRAFFIC CONTROL AND PROTECTION SHALL BE ACCORDING TO HIGHWAY STANDARD 701321

MODEL: Default
FILE NAME: 20230223098A0 - Bridge Painting (FY 2025)A.CADD - DWG4.7 TranStrees(D468)AID468)34-ht-traffic-control typs.dgn




TWM, INC.
www.twm-inc.com
IL DESIGN FIRM
LICENSE NO: 184-001220

USER NAME = dllee	DESIGNED - JCL	REVISED -
	DRAWN - JCL	REVISED -
PLOT SCALE = 10,0000' = 1 in.	CHECKED - TBP	REVISED -
PLOT DATE = 8/14/2024	DATE - JULY 2024	REVISED -


STATE OF ILLINOIS
DEPARTMENT OF TRANSPORTATION

STAGE 1 & 2 – STAGING TYPICAL SECTIONS STRUCTURE LOCATIONS 1 & 2			
SCALE: 1"=5'	SHEET 1	OF 7 SHEETS	STA. TO STA.

F.A. RTE.	SECTION	COUNTY	TOTAL SHEETS	SHEET NO.
VAR	D4 BRIDGE PAINTING 2025	*	52	6
* HENDERSON, MCDONOUGH, MERCER, WARREN				CONTRACT NO. 68J34
ILLINOIS				FED. AID PROJECT

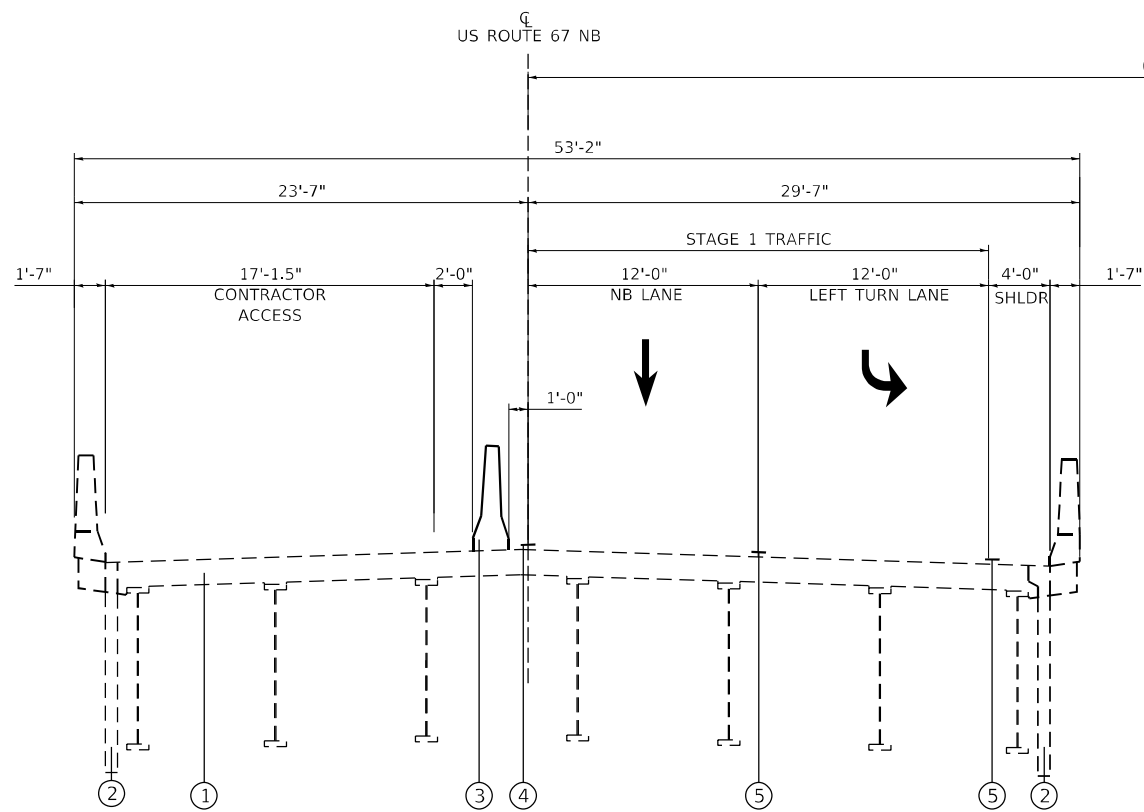


**NORTHBOUND
(LOOKING SOUTH)**

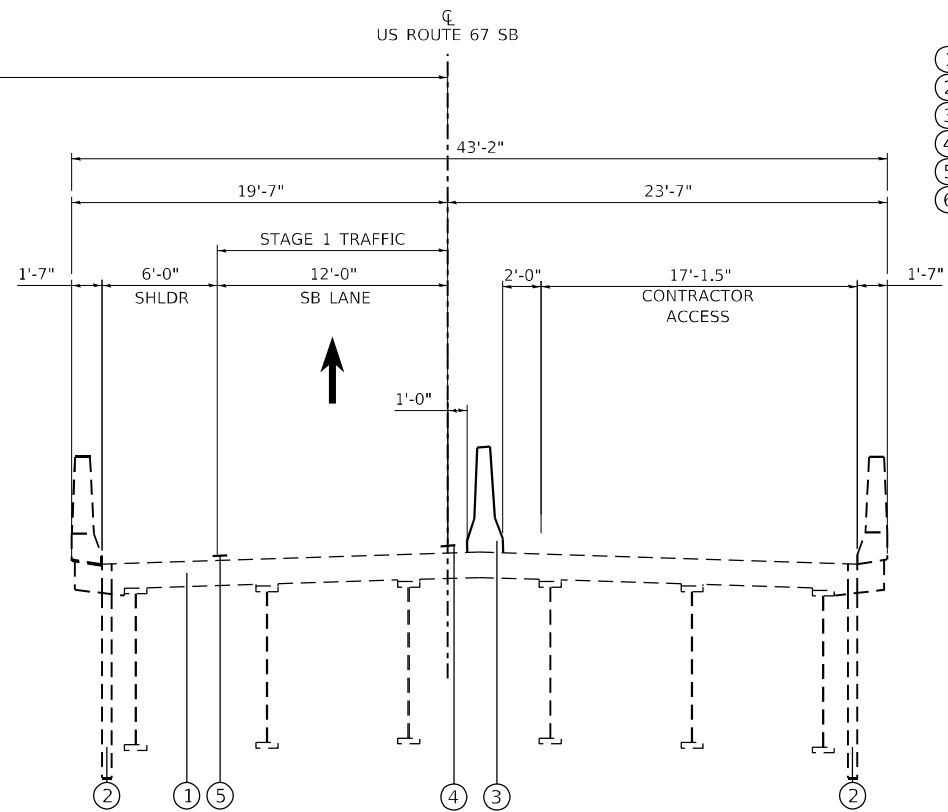


**SOUTHBOUND
(LOOKING SOUTH)**

**STAGE 1 TYPICAL SECTION
LOCATION 3 / 4 – US 67 OVER FARMERS FORK**

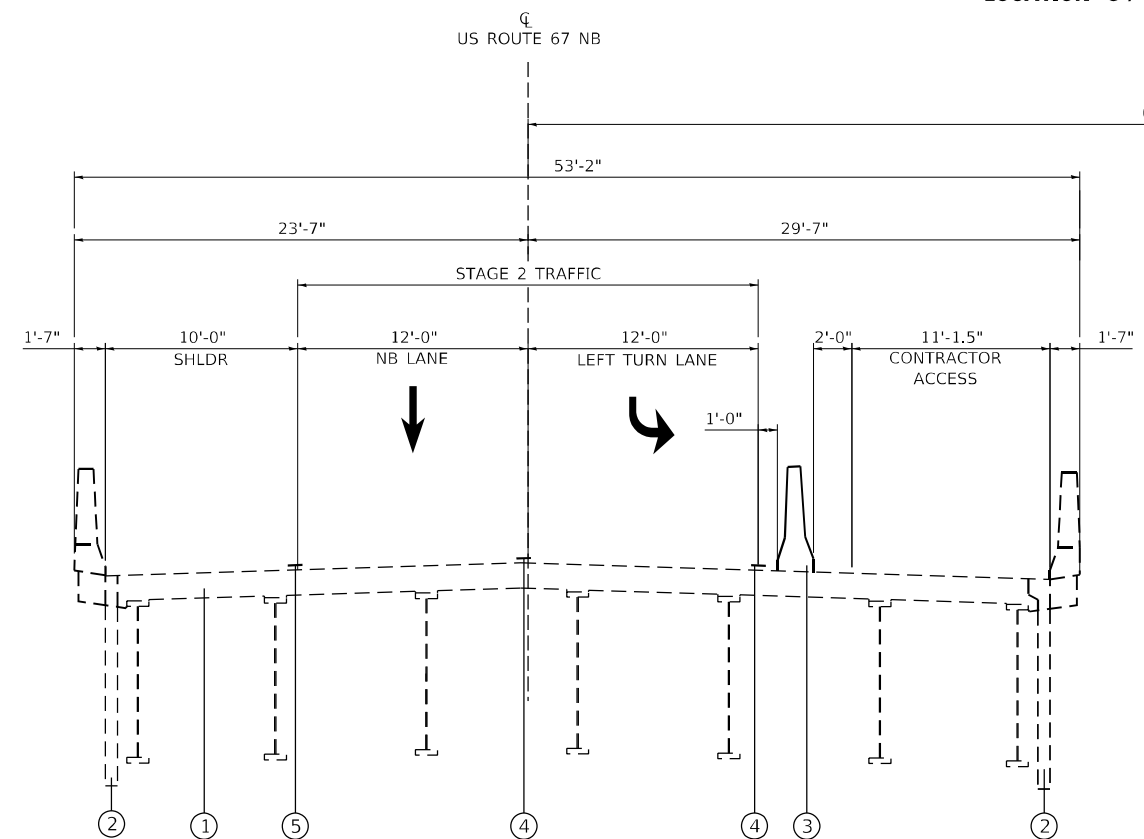

**NORTHBOUND
(LOOKING SOUTH)**

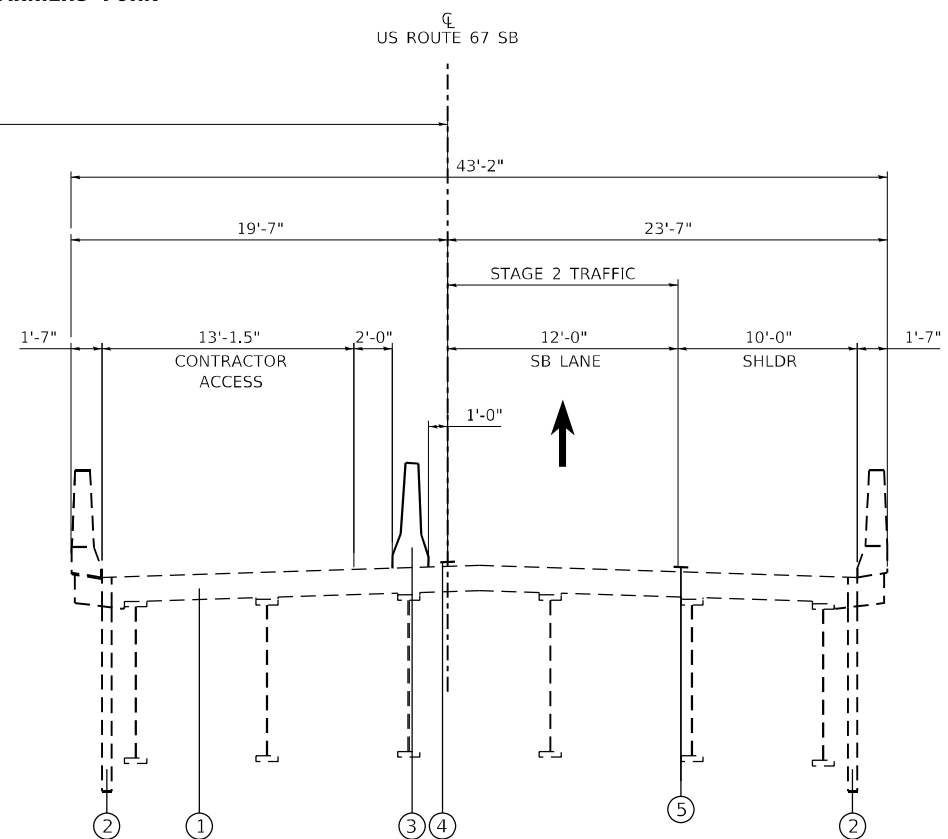

**SOUTHBOUND
(LOOKING SOUTH)**

**STAGE 2 TYPICAL SECTION
LOCATION 3 / 4 – US 67 OVER FARMERS FORK**

- LEGEND**
- ① EXISTING PCC BRIDGE DECK, 7 1/2"
 - ② EXISTING PCC BRIDGE DECK, 8"
 - ③ TEMPORARY CONCRETE BARRIER
 - ④ WHITE TEMPORARY PAVEMENT MARKING TAPE, 5"
 - ⑤ EXISTING PAVEMENT MARKING
 - ⑥ EXISTING PCC BRIDGE DECK, 7.67"

- NOTES**
1. TRAFFIC CONTROL AND PROTECTION FOR STAGE 1 AND 2 SHALL BE PAID FOR AS TRAFFIC CONTROL AND PROTECTION STANDARD 701402 (SPECIAL).

MODEL Default
FILE NAME: P:\2023\2309840 - Bridge Painting (FY 2025)\4 CADD - DWG\4.7 Transverse\DWG\68J34-ht-traffic-control typ.scdgn



TWM, INC.
www.twm-inc.com
ILLINOIS DESIGN FIRM
LICENSE NO: 184-001220

USER NAME = dllee	DESIGNED - JCL	REVISED -
	DRAWN - JCL	REVISED -
PLOT SCALE = 10,0000 * / in.	CHECKED - TBP	REVISED -
PLOT DATE = 8/14/2024	DATE - JULY 2024	REVISED -


DESIGNED - JCL	REVISED -
DRAWN - JCL	REVISED -
CHECKED - TBP	REVISED -
DATE - JULY 2024	REVISED -

**STATE OF ILLINOIS
DEPARTMENT OF TRANSPORTATION**

**STAGE 1 & 2 – STAGING TYPICAL SECTIONS
STRUCTURE LOCATIONS 3 & 4**

SCALE: 1"=5' SHEET 2 OF 7 SHEETS STA. TO STA.

F.A. RTE.	SECTION	COUNTY	TOTAL SHEETS	SHEET NO.
VAR	D4 BRIDGE PAINTING 2025	*	52	7
* HENDERSON, MCDONOUGH, MERCER, WARREN			CONTRACT NO. 68J34	
		ILLINOIS	FED. AID PROJECT	

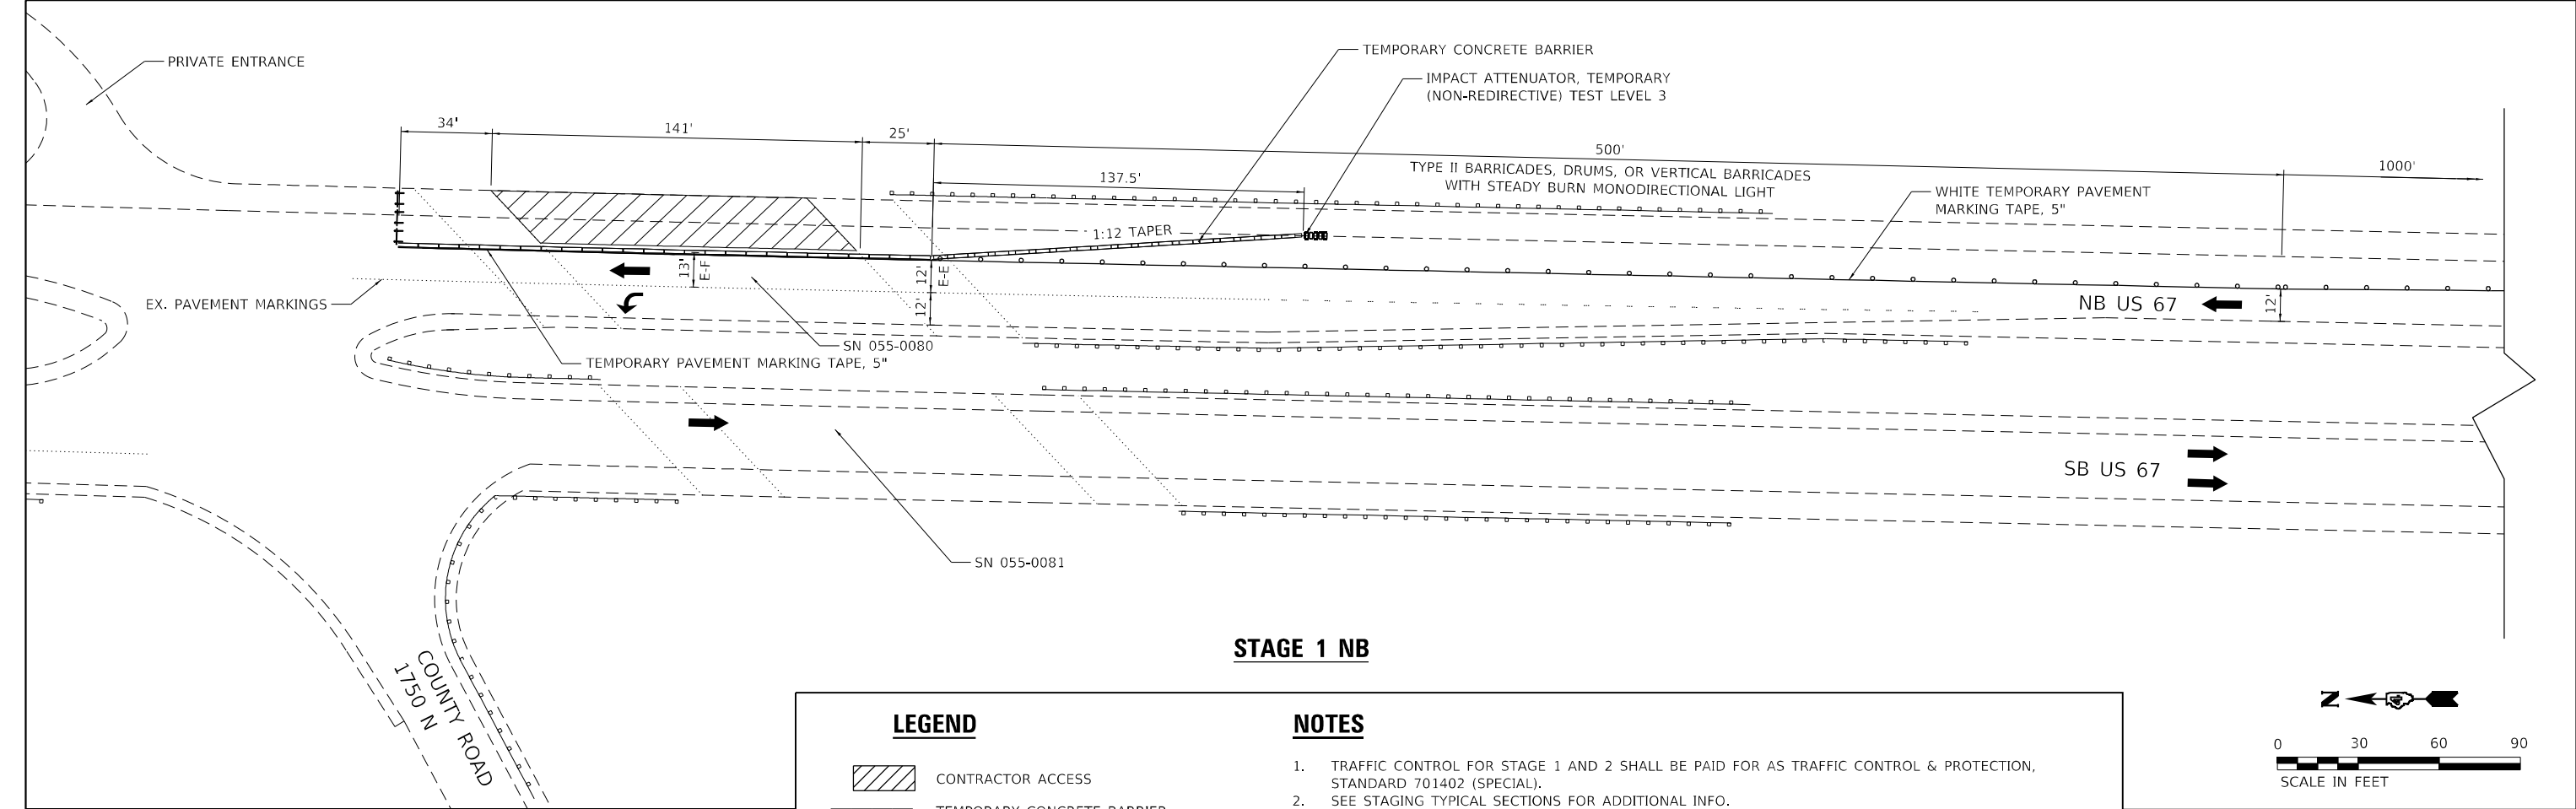



STAGE 1 NB

LEGEND


- CONTRACTOR ACCESS
- TEMPORARY CONCRETE BARRIER
- TEMPORARY IMPACT ATTENUATOR
- DIRECTION OF TRAFFIC
- TYPE III BARRICADE WITH FLASHING LIGHTS

NOTES


- TRAFFIC CONTROL FOR STAGE 1 AND 2 SHALL BE PAID FOR AS TRAFFIC CONTROL & PROTECTION, STANDARD 701402 (SPECIAL).
- SEE STAGING TYPICAL SECTIONS FOR ADDITIONAL INFO.
- SEE HIGHWAY STANDARD 701402 FOR ADDITIONAL TRAFFIC CONTROL DETAILS.
- SEE SPECIAL PROVISIONS FOR ADDITIONAL TRAFFIC CONTROL ITEMS.
- TRAFFIC CONTROL MAY BE ADJUSTED DUE TO FIELD CONDITIONS AS APPROVED BY THE ENGINEER.

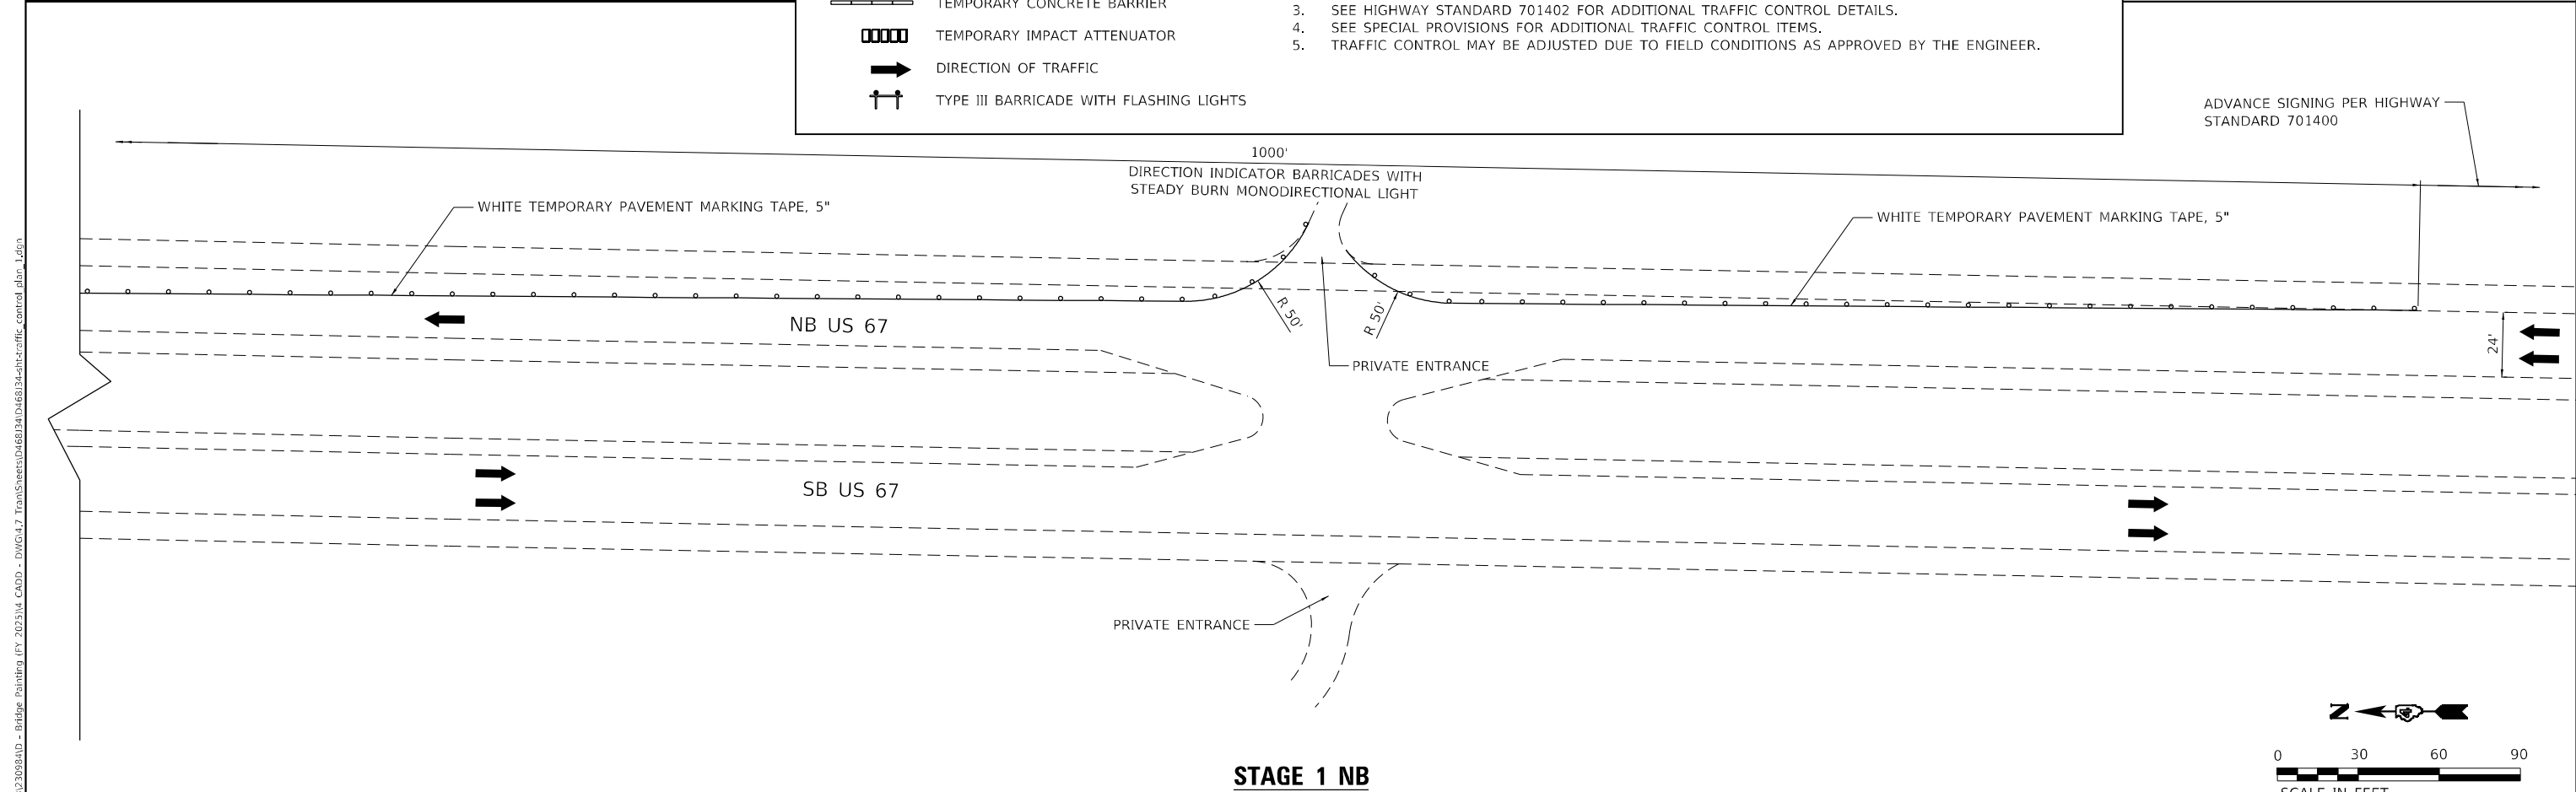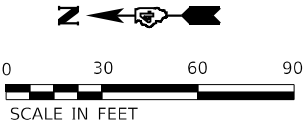

STAGE 1 NB

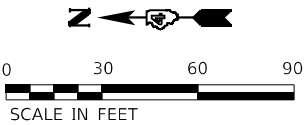

MODEL: Default
FILE NAME: P:\2023\2309840 - Bridge Painting (FY 2025)\4 CADD - DWG\4.7 TranSheets\DWG\8J34-4-ht-traffic control plan_12.dgn

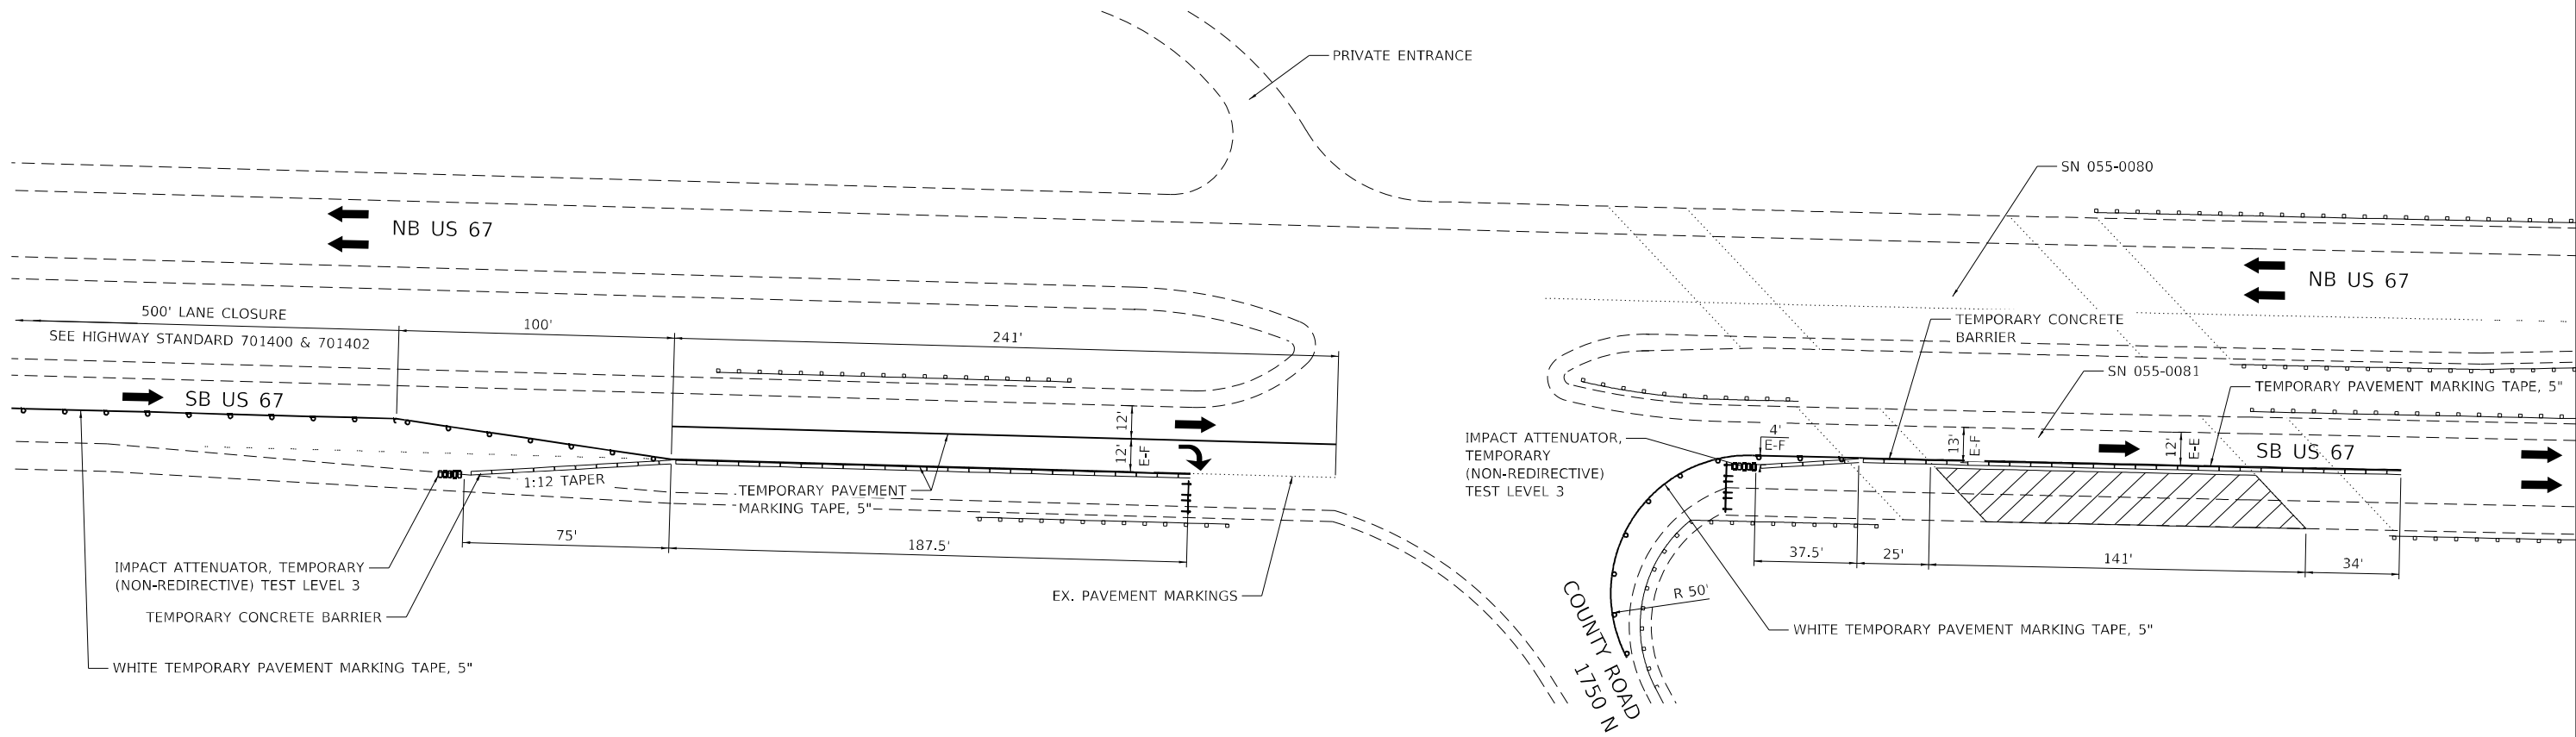


LEGEND

- CONTRACTOR ACCESS
- TEMPORARY CONCRETE BARRIER
- TEMPORARY IMPACT ATTENUATOR
- DIRECTION OF TRAFFIC
- TYPE III BARRICADE WITH FLASHING LIGHTS

NOTES

1. TRAFFIC CONTROL FOR STAGE 1 AND 2 SHALL BE PAID FOR AS TRAFFIC CONTROL & PROTECTION, STANDARD 701402 (SPECIAL).
2. SEE STAGING TYPICAL SECTIONS FOR ADDITIONAL INFO.
3. SEE HIGHWAY STANDARD 701402 FOR ADDITIONAL TRAFFIC CONTROL DETAILS.
4. SEE SPECIAL PROVISIONS FOR ADDITIONAL TRAFFIC CONTROL ITEMS.
5. TRAFFIC CONTROL MAY BE ADJUSTED DUE TO FIELD CONDITIONS AS APPROVED BY THE ENGINEER.

STAGE 1 SB

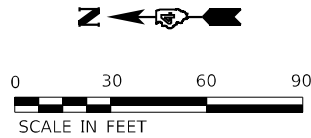

TWM, INC.
WWW.TWM-INC.COM
IL DESIGN FIRM
LICENSE NO:
184-001220


USER NAME = dllee	DESIGNED - JCL	REVISED -
	DRAWN - JCL	REVISED -
PLOT SCALE = 60,0000 * / in.	CHECKED - TBP	REVISED -
PLOT DATE = 8/14/2024	DATE - JULY 2024	REVISED -

STATE OF ILLINOIS
DEPARTMENT OF TRANSPORTATION

STAGE 1 SB – STAGING PLAN STRUCTURE LOCATIONS 3 & 4

SCALE: 1"=30' SHEET 4 OF 7 SHEETS STA. TO STA.

F.A. RTE.	SECTION	COUNTY	TOTAL SHEETS	SHEET NO.
VAR	D4 BRIDGE PAINTING 2025	*	52	9
* HENDERSON, MCDONOUGH, MERCER, WARREN			CONTRACT NO. 68J34	
ILLINOIS			FED. AID PROJECT	

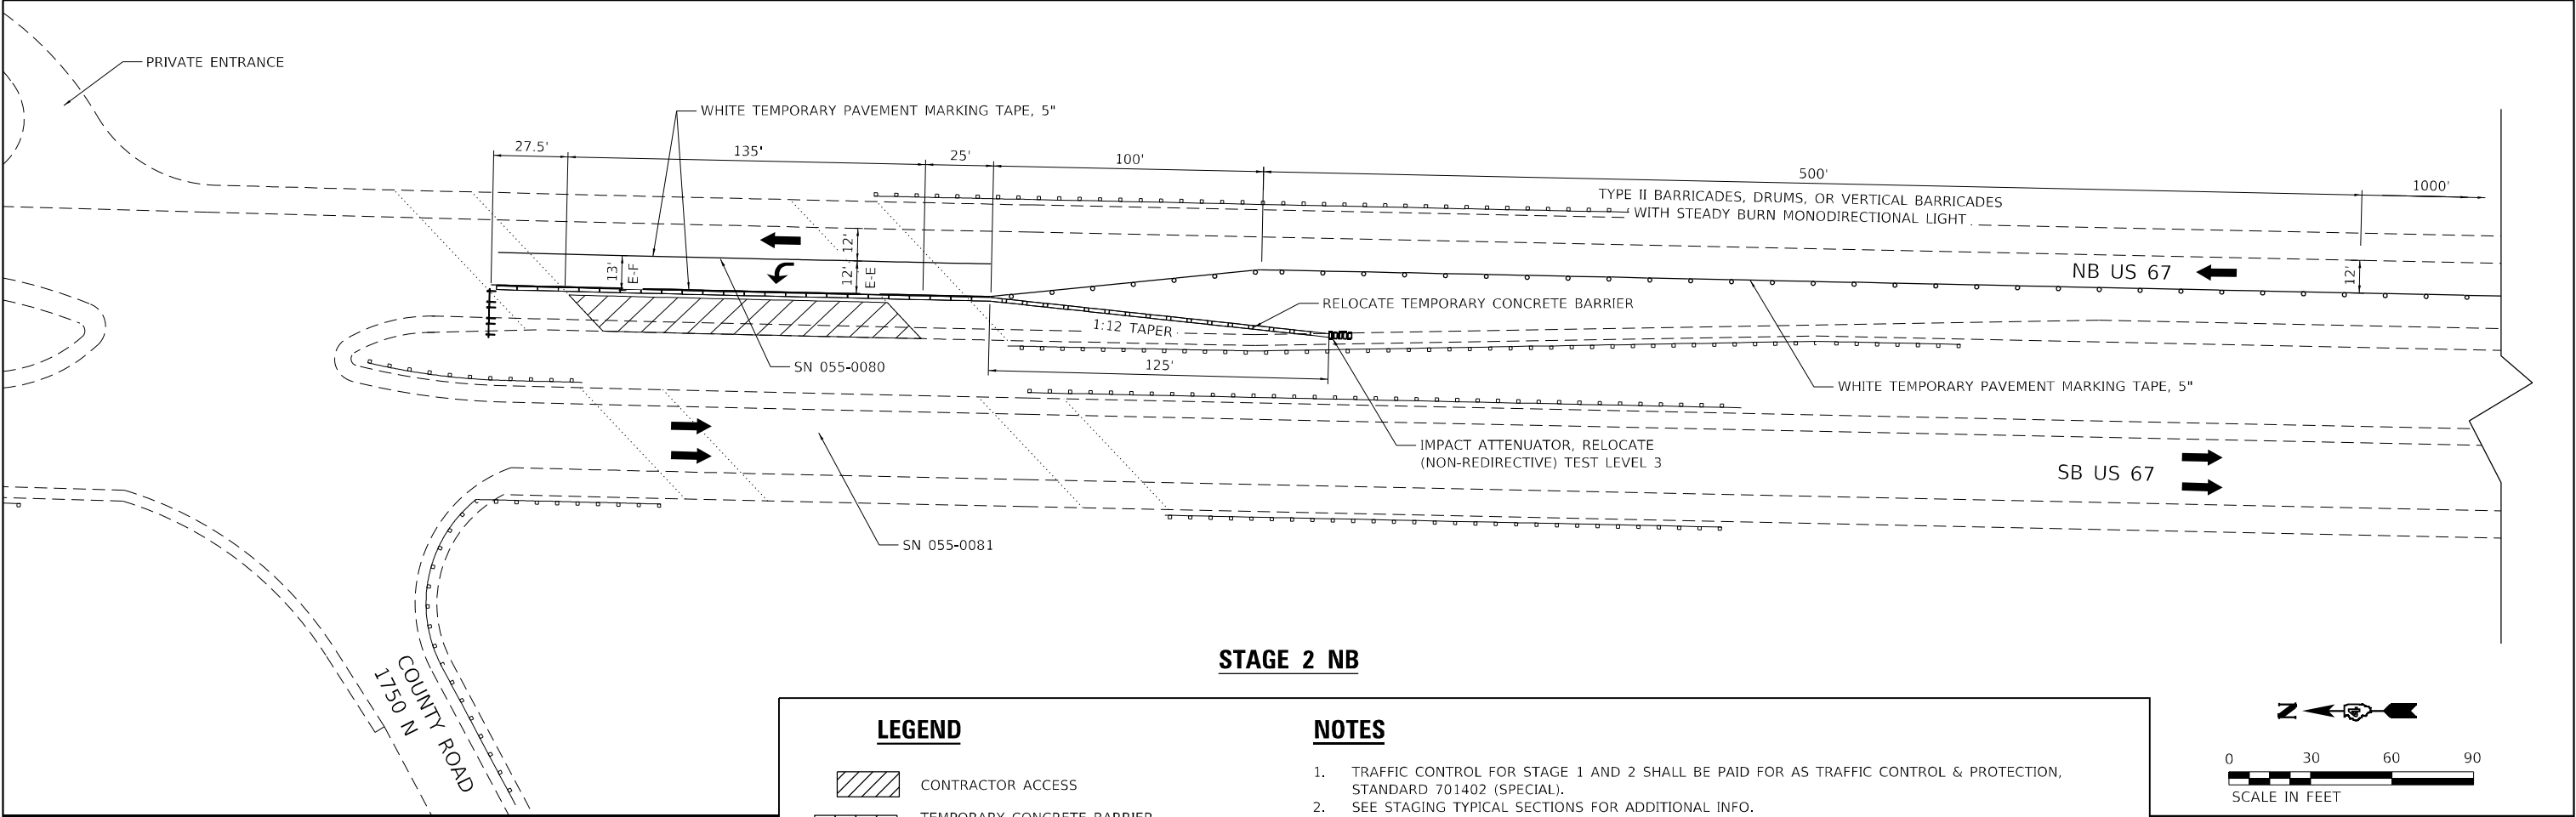



STAGE 2 NB

LEGEND


- CONTRACTOR ACCESS
- TEMPORARY CONCRETE BARRIER
- TEMPORARY IMPACT ATTENUATOR
- DIRECTION OF TRAFFIC
- TYPE III BARRICADE WITH FLASHING LIGHTS

NOTES

- TRAFFIC CONTROL FOR STAGE 1 AND 2 SHALL BE PAID FOR AS TRAFFIC CONTROL & PROTECTION, STANDARD 701402 (SPECIAL).
- SEE STAGING TYPICAL SECTIONS FOR ADDITIONAL INFO.
- SEE HIGHWAY STANDARD 701402 FOR ADDITIONAL TRAFFIC CONTROL DETAILS.
- SEE SPECIAL PROVISIONS FOR ADDITIONAL TRAFFIC CONTROL ITEMS.
- TRAFFIC CONTROL MAY BE ADJUSTED DUE TO FIELD CONDITIONS AS APPROVED BY THE ENGINEER.

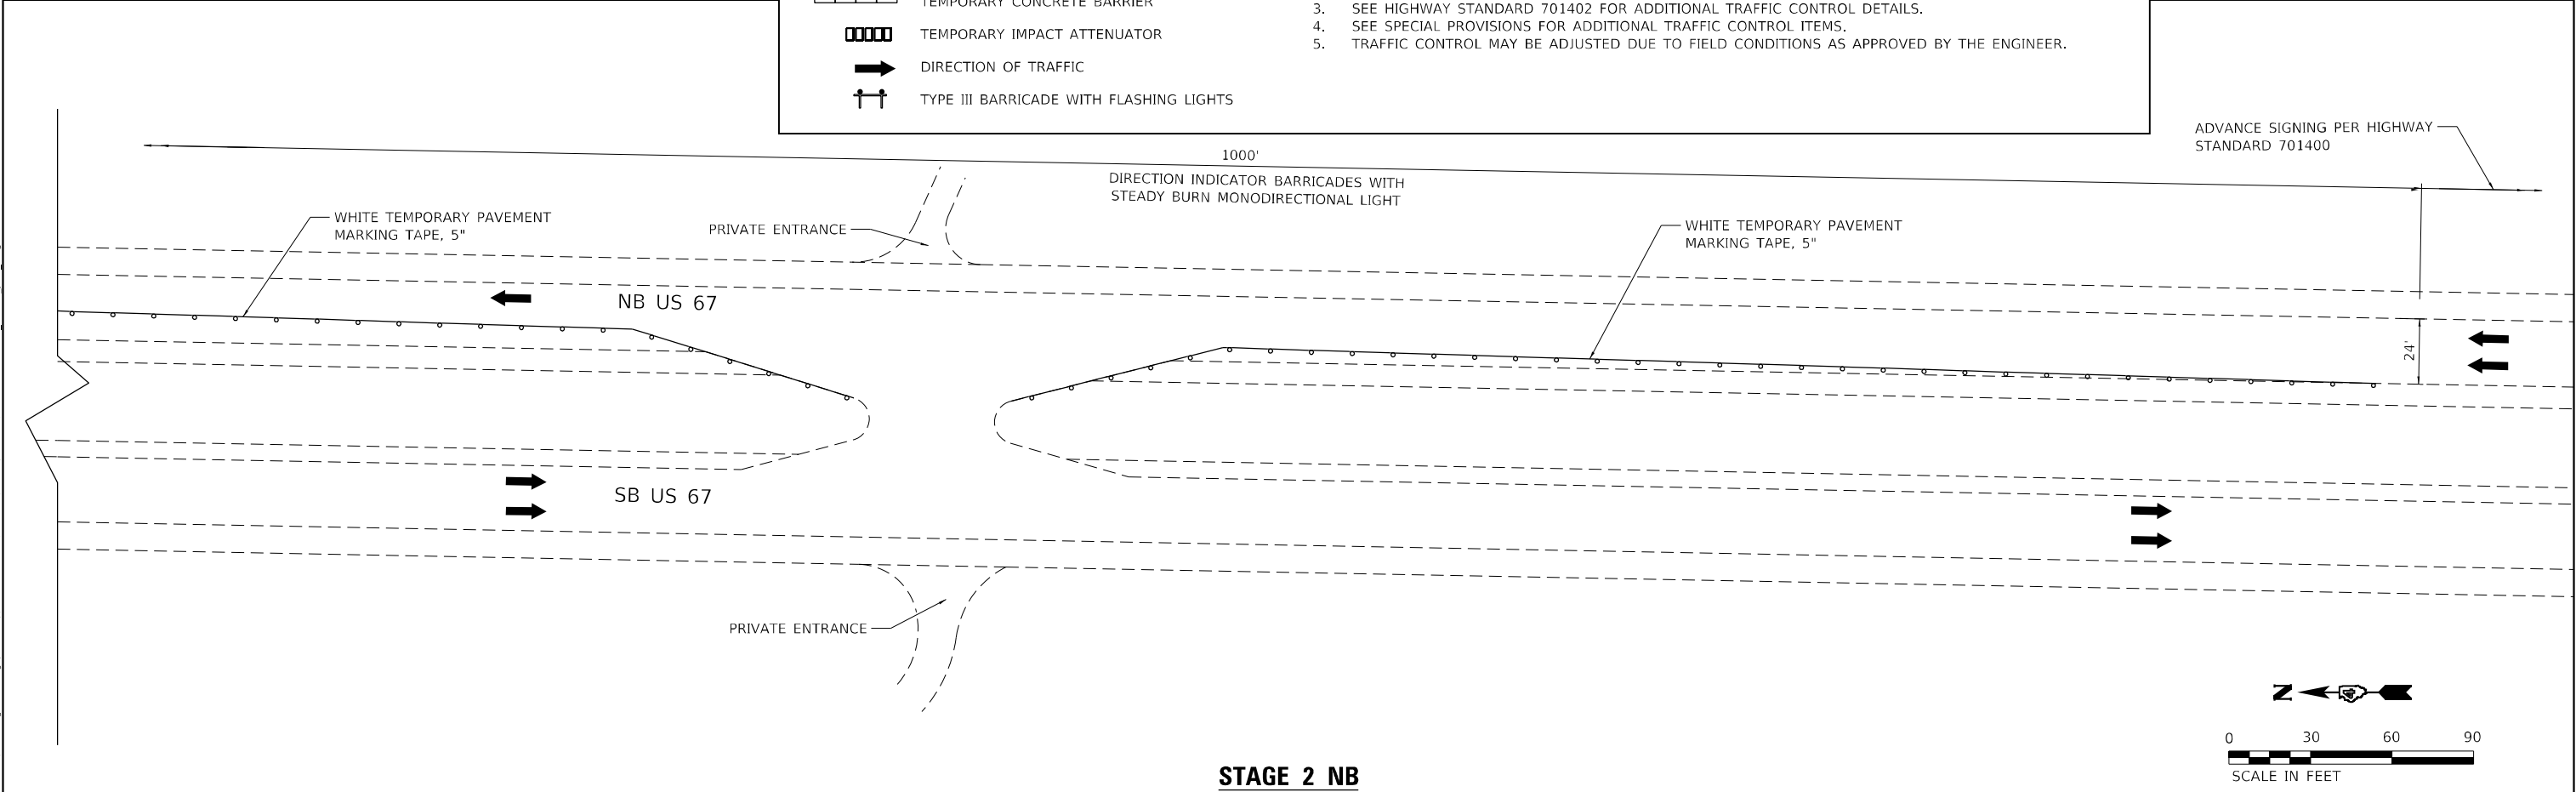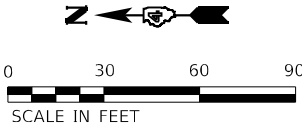

STAGE 2 NB

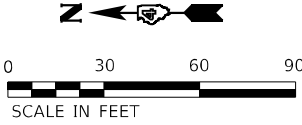


LEGEND

- ① EXISTING PCC BRIDGE DECK, 7 1/2"
- ② EXISTING PCC BRIDGE DECK, 8"
- ③ TEMPORARY CONCRETE BARRIER
- ④ WHITE TEMPORARY PAVEMENT MARKING TAPE, 5"
- ⑤ EXISTING PAVEMENT MARKING
- ⑥ EXISTING PCC BRIDGE DECK, 7.67'


NOTES

- 1. TRAFFIC CONTROL AND PROTECTION SHALL BE ACCORDING TO HIGHWAY STANDARD 701321

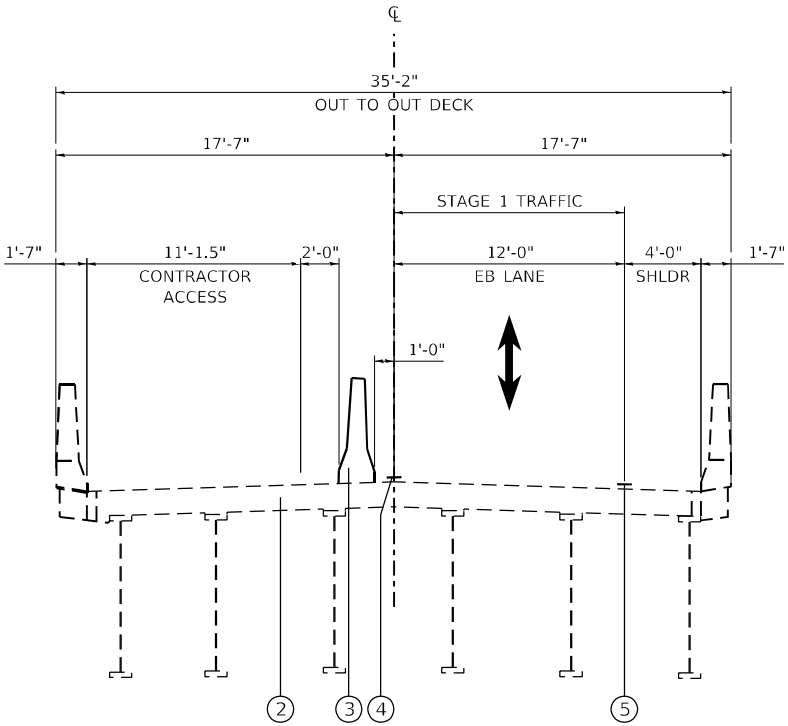


STAGE 1 TYPICAL SECTION

LOCATION 5 – IL 17 /EDWARDS RIVER (LOOKING EAST)

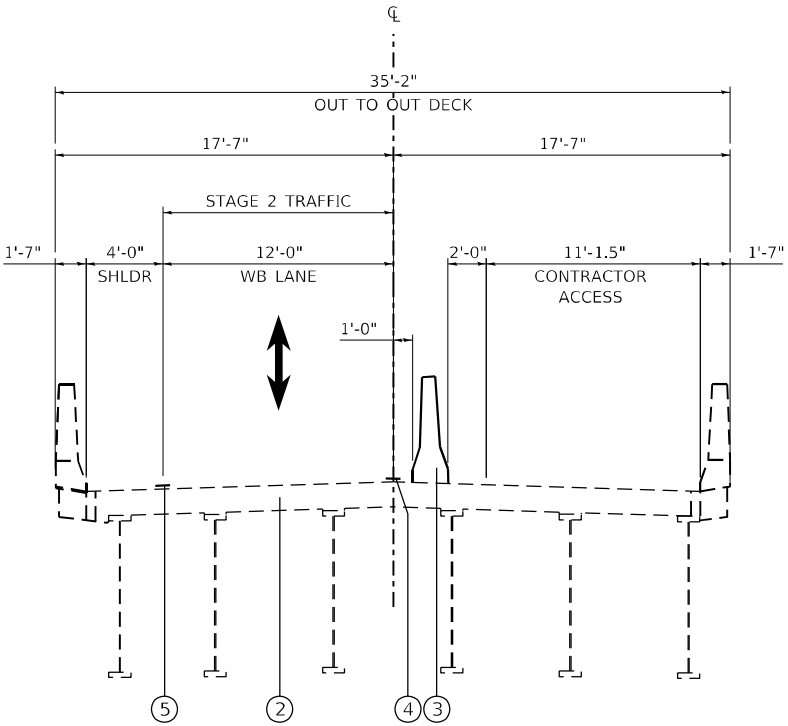


STAGE 2 TYPICAL SECTION

LOCATION 5 – IL 17 /EDWARDS RIVER (LOOKING EAST)

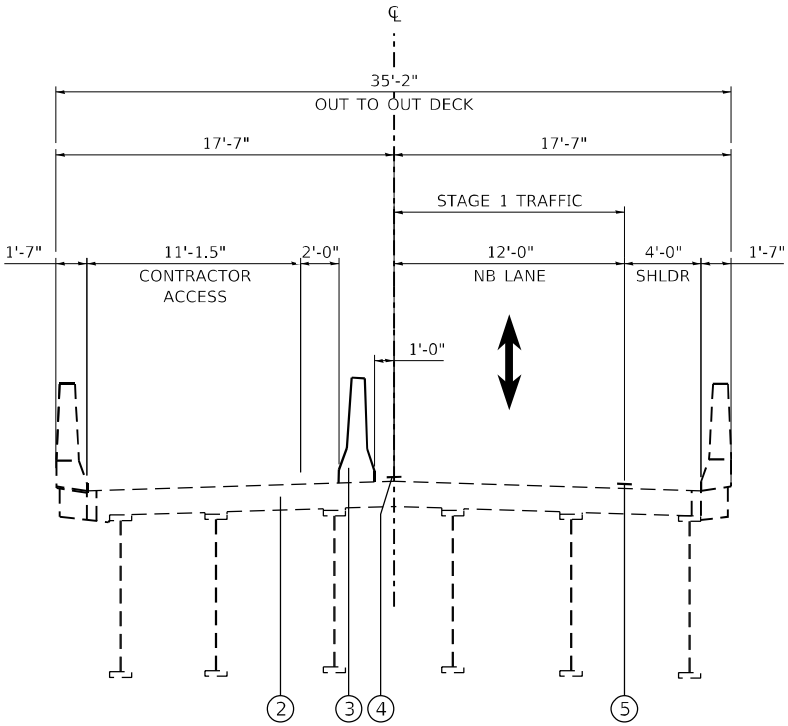

STAGE 1 TYPICAL SECTION

LOCATION 6 – IL 94 & 135 /HENDERSON CREEK (LOOKING NORTH)

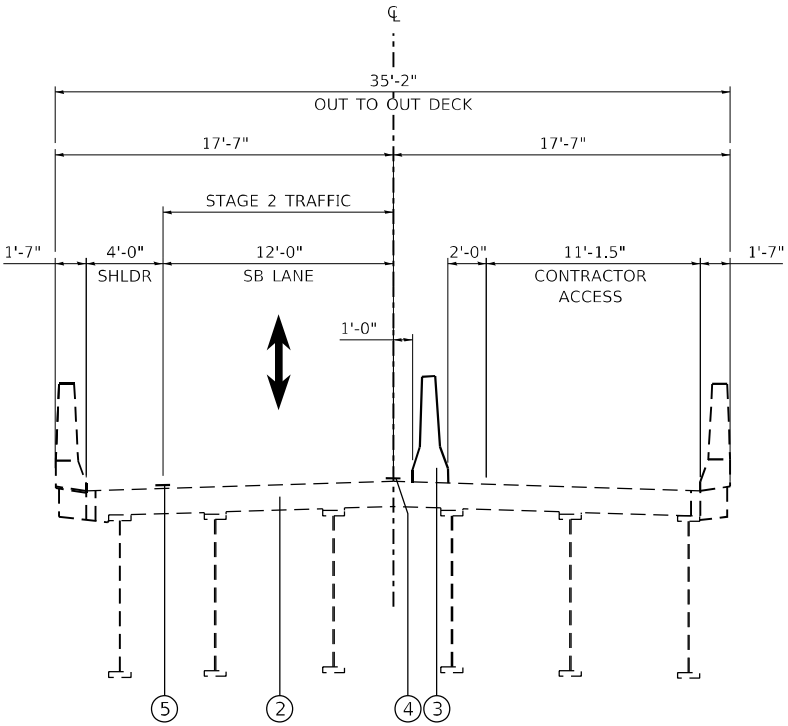

STAGE 2 TYPICAL SECTION

LOCATION 6 – IL 94 & 135 /HENDERSON CREEK (LOOKING NORTH)

NOTES

- 1. TRAFFIC CONTROL AND PROTECTION SHALL BE ACCORDING TO HIGHWAY STANDARD 701321

MODEL: Default
FILE NAME: P:\2023\23098A\0 - Bridge Painting (FY 2025)\4 CADD - DWG\4.7 TransSteees\DWG\07A\068\07A-4-ht-traffic_control_type.dgn



TWM, INC.
www.twm-inc.com
IL DESIGN FIRM
LICENSE NO:
184-001220

USER NAME = dllee	DESIGNED - JCL	REVISED -
	DRAWN - JCL	REVISED -
PLOT SCALE = 10,0000' = 1 in.	CHECKED - TBP	REVISED -
PLOT DATE = 8/14/2024	DATE - JULY 2024	REVISED -

STATE OF ILLINOIS
DEPARTMENT OF TRANSPORTATION

STAGE 1 & 2 – STAGING TYPICAL SECTIONS STRUCTURE LOCATIONS 5 & 6			
SCALE: 1"=5'	SHEET 7	OF 7 SHEETS	STA. TO STA.

F.A. RTE.	SECTION	COUNTY	TOTAL SHEETS	SHEET NO.
VAR	D4 BRIDGE PAINTING 2025	*	52	12
* HENDERSON, MCDONOUGH, MERCER, WARREN				CONTRACT NO. 68J34
ILLINOIS				FED. AID PROJECT

FOR INFORMATION ONLY
LOCATION 1 (IL 96 OVER WEAVER CREEK)
SN 036-0045

BENCH MARK: U.S.G.S. DATUM CHISELED "C" ON N.E. WINGWALL OF EXIST. STRUCTURE. ELEV. = 533.16

EXISTING STRUCTURE NO. 036-0008, BUILT AS S.A. RTE. 4, SECTION 6-B-NHS IN 1934 IS A SINGLE SPAN, STEEL I-BEAM W/ R.C. SLAB BRIDGE, 53.7' BACK TO BACK OF CLOSED ABUTMENTS, 27'-4" WIDE. STRUCTURE TO BE REMOVED USING STAGE CONSTRUCTION, NO SALVAGE.


STATE OF ILLINOIS
DEPARTMENT OF TRANSPORTATION

ROUTE NO.	SECTION	COUNTY	TOTAL SHEETS	SHEET NO.
96	6B-3BR	HENDERSON	103	45
F.A.P. 522				
FED. ROAD DIST. NO. 7	ILLINOIS	FED. AID PROJECT		

SHEET NO. 1
SHEETS 19

GENERAL NOTES

- FASTENERS SHALL BE HIGH STRENGTH BOLTS. BOLTS 7/8" Ø, OPEN HOLES 15/16" Ø, UNLESS OTHERWISE NOTED.
- CALCULATED WEIGHT OF STRUCTURAL STEEL = 75,880 LBS. (M223, GR50) 19,700 LBS. (M183)
- THE ZINC-SILICATE AND VINYL PAINT SYSTEM SHALL BE USED FOR SHOP AND FIELD PAINTING OF STRUCTURAL STEEL EXCEPT WHERE OTHERWISE NOTED. THE COLOR OF THE VINYL FINISH COAT SHALL BE MUNSSELL NO. 10B 3/6 BLUE.
- FIELD WELDING OF CONSTRUCTION ACCESSORIES WILL NOT BE PERMITTED TO THE BOTTOM FLANGE OF BEAMS OR GIRDERS NOR TO THE TOP FLANGE FOR A DISTANCE EQUAL TO ONE-FOURTH THE SPAN LENGTH EACH WAY FROM THE PIER SUPPORTS. FIELD WELDING IN OTHER AREAS WILL BE PERMITTED ONLY WHEN APPROVED BY THE ENGINEER.
- ANCHOR BOLTS SHALL BE SET BEFORE BOLTING DIAPHRAGMS OVER SUPPORTS.
- THE MAIN LOAD CARRYING MEMBER COMPONENTS SUBJECT TO TENSILE STRESS SHALL CONFORM TO THE SUPPLEMENTAL REQUIREMENTS FOR NOTCH TOUGHNESS ZONE 2. THESE COMPONENTS ARE THE WIDE FLANGE BEAMS AND ALL SPICE PLATE MATERIAL.
- REINFORCEMENT BARS SHALL CONFORM TO THE REQUIREMENTS OF AASHTO M-31, M-42 OR M-53 GRADE 60.
- LAYOUT OF SLOPE PROTECTION SYSTEM MAY BE VARIED IN THE FIELD TO SUIT GROUND CONDITIONS AS DIRECTED BY THE ENGINEER.
- BEARING SEAT SURFACES SHALL BE CONSTRUCTED OR ADJUSTED TO THE DESIGNATED ELEVATIONS WITHIN A TOLERANCE OF 1/8" INCH. ADJUSTMENT SHALL BE MADE EITHER BY GRINDING THE SURFACE OR BY SHIMMING THE BEARING. TWO 1/8" ADJUSTING SHIMS, OF THE DIMENSIONS OF THE BOTTOM BEARING PLATE, SHALL BE PROVIDED FOR EACH BEARING IN ADDITION TO ALL OTHER PLATES OR SHIMS.
- THE CONTRACTOR SHALL DRIVE 1 CONCRETE TEST PILE IN A PERMANENT LOCATION AT THE WEST ABUT. AS DIRECTED BY THE ENGINEER BEFORE ORDERING THE REMAINDER OF PILES.
- BRIDGE SEAT SEALER SHALL BE APPLIED TO THE SEAT AREA OF THE ABUTS. ESTIMATED QUANTITY = 232 SQ. FT.
- SHOULDER TRANSITION TO WINGWALL SHALL BE SHAPED WITH STONE RIPRAP.


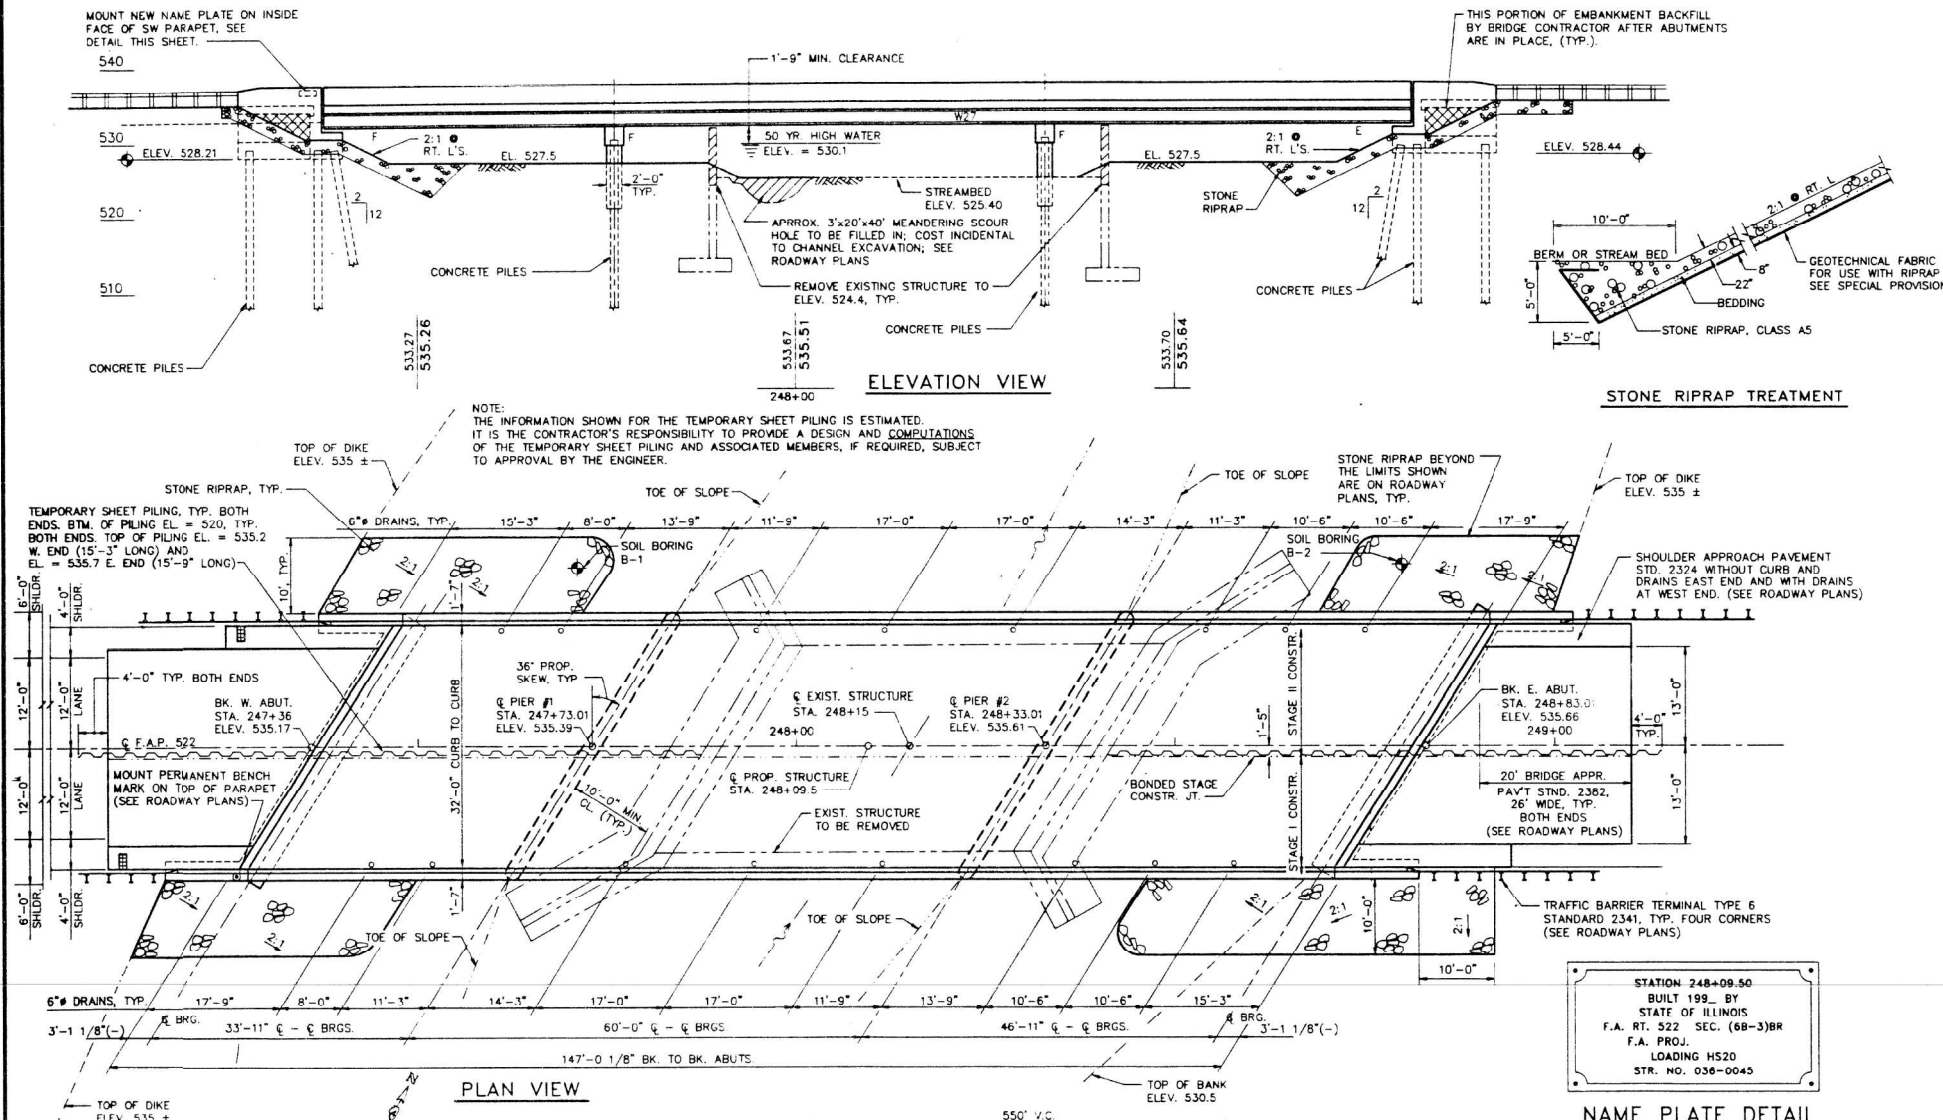


TOTAL BRIDGE BILL OF MATERIAL				
ITEM	UNIT	SUPERSTR.	SUBSTR.	TOTAL
REMOVAL OF EXISTING STRUCTURE	EACH	1		1
STRUCTURE EXCAVATION	CU. YD.		231	231
CLASS X CONCRETE	CU. YD.		128.6	128.6
CLASS X CONCRETE SUPERSTRUCTURE	CU. YD.	155.8		155.8
PROTECTIVE COAT	SQ. YD.	645		645
FLOOR DRAINS	EACH	16		16
BRIDGE DECK GROOVING	SQ. YD.	508		508
NEOPRENE EXPANSION JOINT, 2"	LIN. FT.	83		83
ELASTOMERIC BEARING ASSEMBLY, TYPE II	EACH	6		6
FURNISHING & ERECTING STRUCTURAL STEEL	L. SUM	1		1
STUD SHEAR CONNECTORS	EACH	2754		2754
REINFORCEMENT BARS, EPOXY COATED	LBS.	36,600	12,500	49,100
FURNISHING CONCRETE PILES	LIN. FT.		2,201	2,201
DRIVING CONCRETE PILES	LIN. FT.		2,201	2,201
TEST PILE CONCRETE	EACH		1	1
NAME PLATES	EACH	1		1
BRIDGE SEAT SEALER	L. SUM		1	1
STONE RIPRAP, CLASS A5	SQ. YD.		320	320
FILTER FABRIC FOR USE WITH RIPRAP	SQ. YD.		320	320
TEMPORARY SHEET PILING	SQ. FT.		2408	2408
TEMPORARY BRIDGE RAIL	LIN. FT.	215		215

* PROTECTIVE COAT QUANTITY IS BASED ON APPLICATION TO PARAPETS AND BRIDGE DECK.

WATERWAY INFORMATION									
LOW GRADE ELEV. 532.1 @ STA 255+00									
DRAINAGE AREA = 5.8 SQ. MI.									
FLOOD	FREQ. YR.	Q C.F.S.	OPENING SQ. FT.		NAT. H.W.E.	HEAD - FT.		HEADWATER EL.	
			EXIST.	PROP.		EXIST.	PROP.	EXIST.	PROP.
DESIGN	50	2400	163	330	530.1	2.5	1.7	532.6	531.8
BASE	100	2780	172	355	530.3	2.6	1.7	532.9	532.0
OVERTOPPING	15/50	1650/2400	142	330	529.6/530.1	2.2	1.7	531.8	531.8
MAX. CALC.	500								

DESIGN SPECIFICATIONS									
1989 AASHTO & 1990 INTERIMS									
1983 GUIDE SPECIFICATIONS FOR SEISMIC DESIGN OF HIGHWAY BRIDGES									
WITH 1985 & 1988 INTERIM SPECIFICATIONS									
LOADING HS 20-44									
ALLOW 25# / SQ. FT. FOR FUTURE WEARING SURFACE									
DESIGN STRESSES									
f _c = 3,500 psi									
f _y = 60,000 psi (REINF.)									
f _y = 50,000 psi (STRUCTURAL M223, Gr. 50)									
f _y = 36,000 psi (M183)									

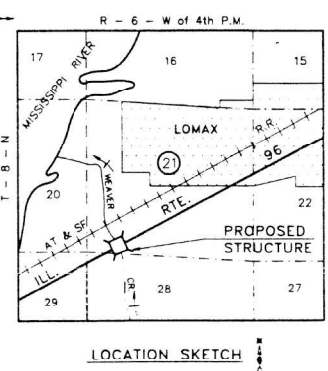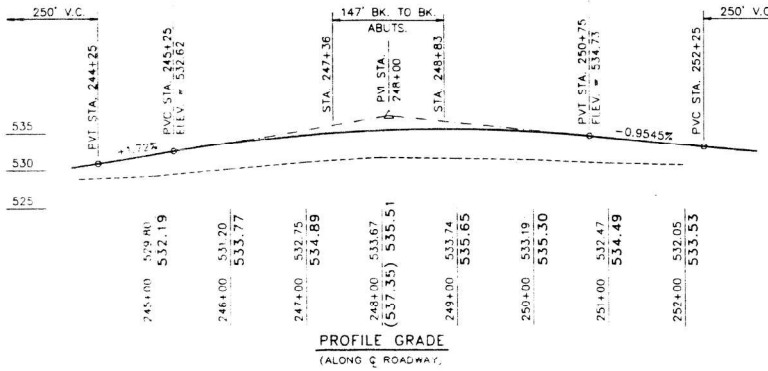

PHILIP J. LANE
ILLINOIS REGISTERED
STRUCTURAL ENGINEER
NO. 4084
(EXPIRATION DATE 11/30/92)



DATE 10-18-91

GENERAL PLAN AND ELEVATION
ILLINOIS ROUTE 96 OVER
WEAVER CREEK
F.A.P. RTE. 522 SECTION (6B-3)BR
HENDERSON COUNTY
STATION 248+09.5
STRUCTURE NUMBER 036-0045

STATE OF ILLINOIS
DEPARTMENT OF TRANSPORTATION

LOCATION 1 - STRUCTURE INFORMATION
SN 036-0045


SCALE: N/A SHEET 1 OF 5 SHEETS STA. TO STA.

F.A. RTE.	SECTION	COUNTY	TOTAL SHEETS	SHEET NO.
VAR	D4 BRIDGE PAINTING 2025	*	52	13
* HENDERSON, MCDONOUGH, MERCER, WARREN		CONTRACT NO. 68J34		
		ILLINOIS FED. AID PROJECT		

TWM, INC.
ENGINEERING
GEOSPATIAL SERVICES
ILL. DESIGN FIRM
LICENSE NO: 184-001220

USER NAME = dlce	DESIGNED - JCL	REVISED -
PLOT SCALE = 10,000' / in.	DRAWN - JCL	REVISED -
PLOT DATE = 8/6/2024	CHECKED - TBP	REVISED -
	DATE - JULY 2024	REVISED -

FOR INFORMATION ONLY
LOCATION 1 (IL 96 OVER WEAVER CREEK)
SN 036-0045

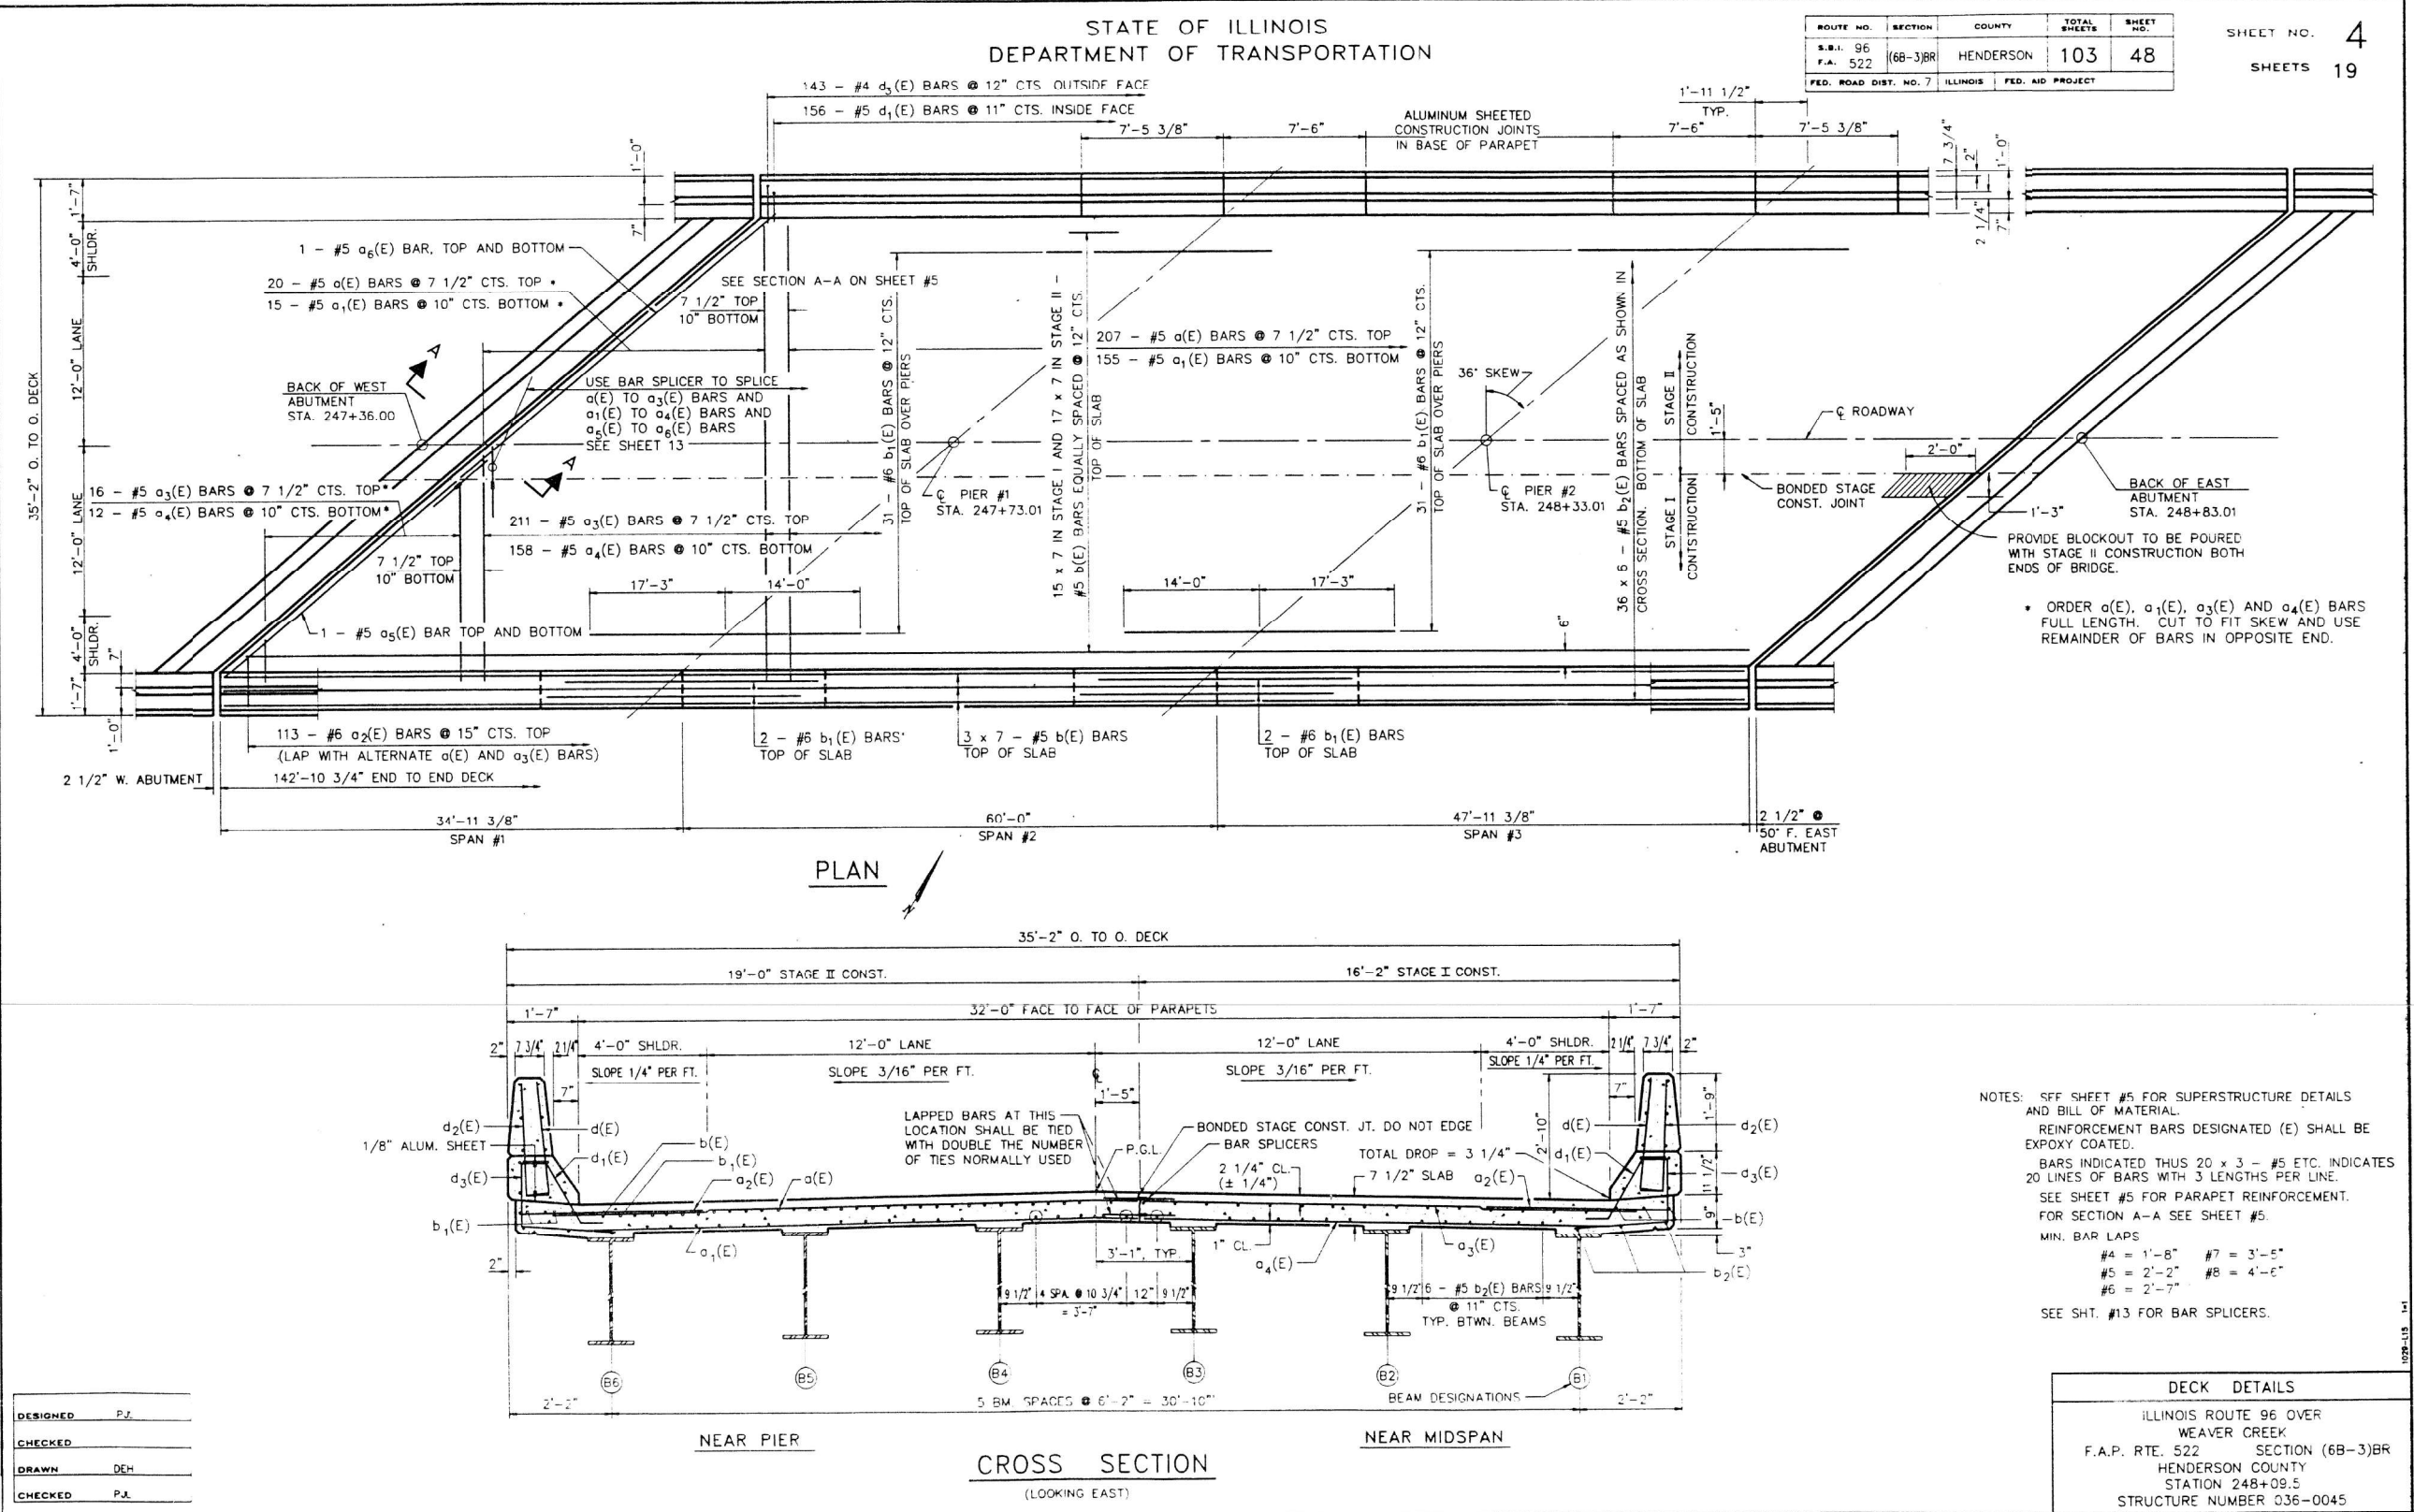


MODEL: Default
FILE NAME: 20230323098A0 - Bridge Painting (FY 2025) V4 CADD - DWG.dwg
TRANSMISSION: 20230323098A0 - Bridge Painting (FY 2025) V4 CADD - DWG.dwg
FILE NAME: 20230323098A0 - Bridge Painting (FY 2025) V4 CADD - DWG.dwg

FOR INFORMATION ONLY
LOCATION 1 (IL 96 OVER WEAVER CREEK)
SN 036-0045


STATE OF ILLINOIS
DEPARTMENT OF TRANSPORTATION

ROUTE NO.	SECTION	COUNTY	TOTAL SHEETS	SHEET NO.
S.B.I. 96 F.A. 522	(66-3)BR	HENDERSON	103	49
FED. ROAD DIST. NO. 7		ILLINOIS	FED. AID PROJECT	

SHEET NO. 5
SHEETS 19

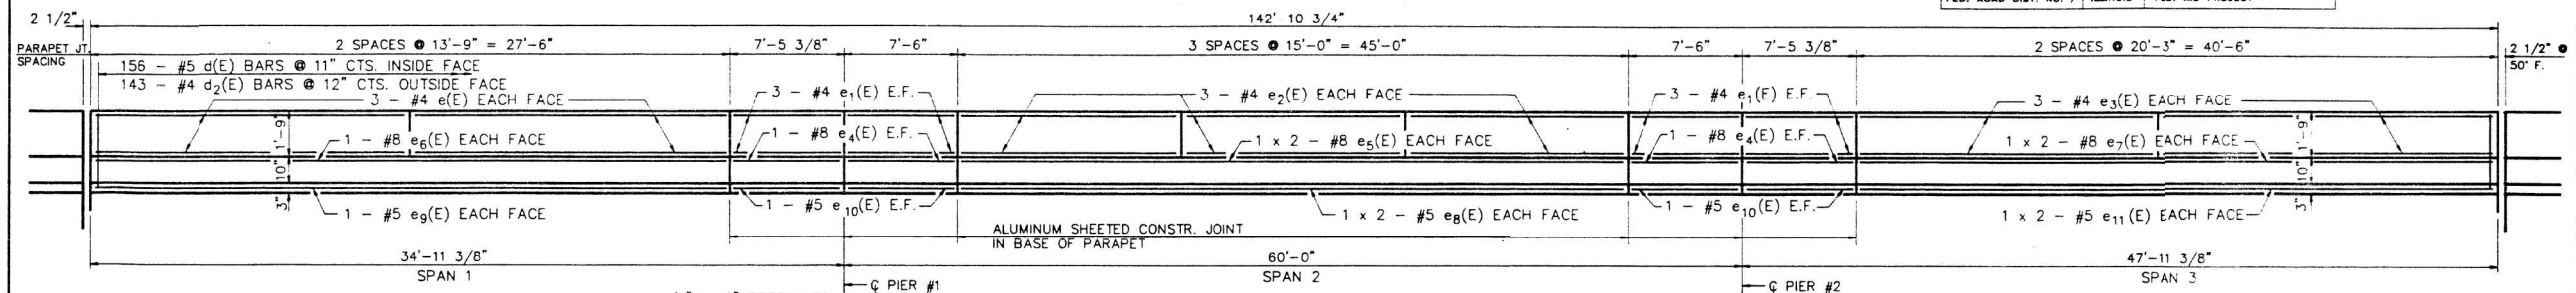

INSIDE ELEVATION OF PARAPET

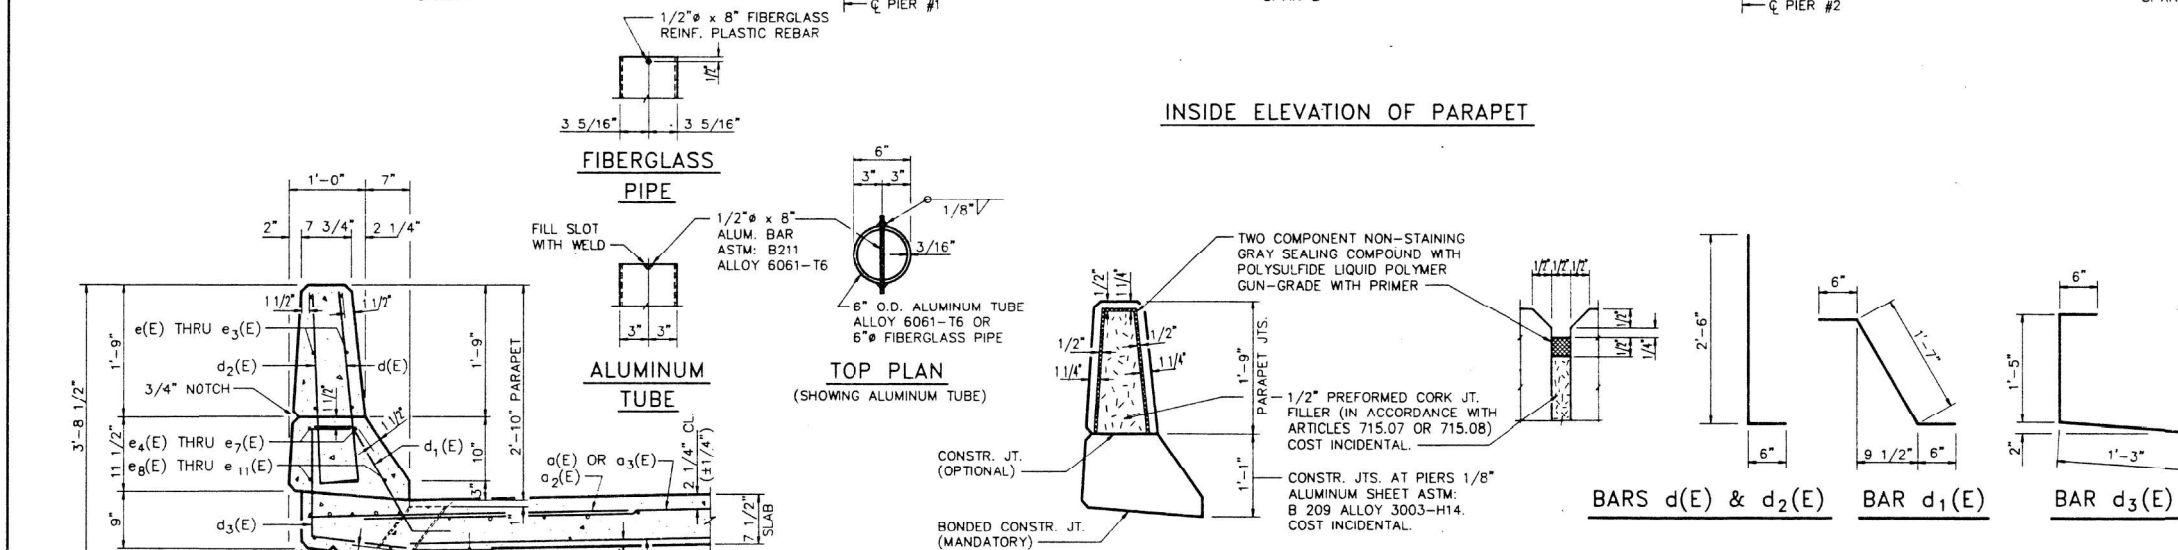

SUPERSTRUCTURE
BILL OF MATERIAL

BAR	NO.	SIZE	LENGTH	SHAPE
a(E)	227	#5	18'-0"	=====
a ₁ (E)	170	#5	17'-5"	=====
a ₂ (E)	226	#6	4'-0"	=====
a ₃ (E)	227	#5	15'-3"	=====
a ₄ (E)	170	#5	14'-7"	=====
a ₅ (E)	4	#5	16'-6"	=====
a ₆ (E)	4	#5	23'-0"	=====
b(E)	266	#5	22'-3"	=====
b ₁ (E)	70	#6	31'-3"	=====
b ₂ (E)	216	#5	25'-7"	=====
d(E)	312	#5	3'-0"	=====
d ₁ (E)	312	#5	2'-7"	=====
d ₂ (E)	286	#4	3'-0"	=====
d ₃ (E)	286	#4	3'-2"	=====
e(E)	24	#4	13'-5"	=====
e ₁ (E)	48	#4	7'-1"	=====
e ₂ (E)	36	#4	14'-8"	=====
e ₃ (E)	24	#4	19'-11"	=====
e ₄ (E)	16	#8	7'-1"	=====
e ₅ (E)	8	#8	24'-8"	=====
e ₆ (E)	4	#8	27'-2"	=====
e ₇ (E)	8	#8	22'-4"	=====
e ₈ (E)	8	#5	23'-5"	=====
e ₉ (E)	4	#5	27'-2"	=====
e ₁₀ (E)	16	#5	7'-1"	=====
e ₁₁ (E)	8	#5	21'-2"	=====
NEOPRENE EXPANSION JOINT, 2"			LIN. FT.	83
REINFORCEMENT BARS, EPOXY COATED			LBS.	36,600
CLASS X CONCRETE SUPERSTRUCTURE			CU. YDS.	155.8
BRIDGE DECK GROOVING			SQ. YDS.	508

REINFORCEMENT BARS DESIGNATED (E) SHALL BE EPOXY COATED

BARS INDICATED THUS 1 x 3 - #5 ETC. INDICATES 1 LINE OF BARS WITH 3 LENGTHS PER LINE.

MIN. BAR LAP:
#5 =
#8 =


DECK DETAILS

ILLINOIS ROUTE 96 OVER
WEAVER CREEK
F.A.P. RTE. 522 SECTION (6B-3)BR
HENDERSON COUNTY
STATION 248+09.5
STRUCTURE NUMBER 036-0045

SEE SPECIAL PROVISIONS
FOR CANTILEVER FORM
BRACE DETAIL

- DIMENSION AS REQUIRED BY PIPE CLAMP

SECTION THRU PARAPET

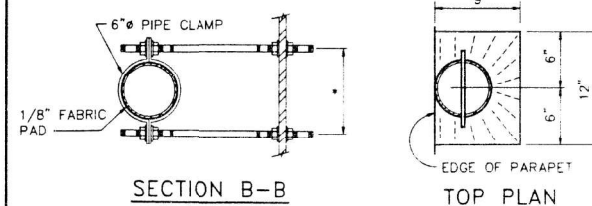

HATCHED AREA TO BE POURED
AFTER SUPERSTRUCTURE FORMS
HAVE BEEN REMOVED.
QUANTITY OF CLASS X CONCRETE
INCLUDED WITH SUPERSTRUCTURE.


NOTES:

THE EXTERIOR SURFACES OF THE FLOOR DRAIN SHALL BE PAINTED WITH THE VINYL ENAMEL COAT PAINTING SPECIFIED FOR STRUCTURAL STEEL. THE EXTERIOR SURFACE OF THE ALUMINUM TUBE SHALL BE CLEANED AND GIVEN A WASHCOAT PRETREATMENT IN ACCORDANCE WITH STEEL STRUCTURAL PAINTING COUNCIL'S SPEC. SSPC-SP-1 & SSPC-PAINT 27 PRIOR TO PAINTING. FIBERGLASS TO HAVE PREWASH AS 100 MIL-15-1588 PRIOR TO PAINTING.

FIBERGLASS PIPE SHALL CONFORM TO ASTM: D2996, WITH SHORT-TERM RUPTURE STRENGTH HOOP TENSILE STRESS OF 30,000 P.S.I. MINIMUM. THE SURFACE OF THE FIBERGLASS PIPE SHALL BE FREE OF BOND INHIBITING AGENTS.

2" W. ABUT. • RT. L'S.
2" • 50' F. E. ABUT. • RT. L'S.
FOR DETAILS OF EXPANSION JOINT
SEE SHEET #14

PARAPET JOINT DETAILS

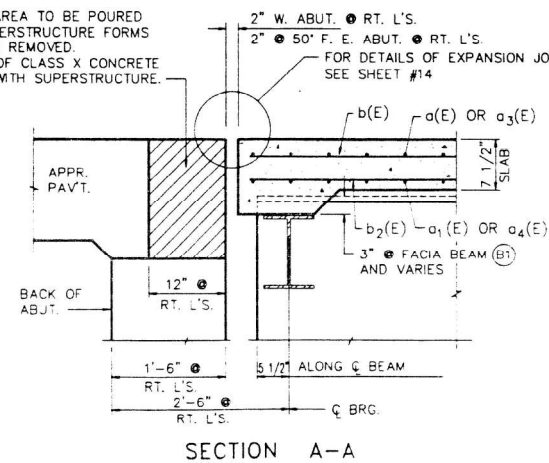

DESIGNED	PJL
CHECKED	
DRAWN	DEH
CHECKED	PJL

S-2-D

**STATE OF ILLINOIS
DEPARTMENT OF TRANSPORTATION**

LOCATION 1 – STRUCTURE INFORMATION
SN 036-0045


F.A. RTE.	SECTION	COUNTY	TOTAL SHEETS	SHEET NO.
VAR	D4 BRIDGE PAINTING 2025	*	52	15
* HENDERSON, McDONOUGH, MERCER, WARREN		CONTRACT NO. 68J34		
	ILLINOIS	FED. AID PROJECT		

FOR INFORMATION ONLY
LOCATION 1 (IL 96 OVER WEAVER CREEK)
SN 036-0045

STATE OF ILLINOIS
DEPARTMENT OF TRANSPORTATION


ROUTE NO.	SECTION	COUNTY	TOTAL SHEETS	SHEET NO.
S.B.I. 96 F.A. 522	(6B-3)BR	HENDERSON	103	50
FED. ROAD DIST. NO. 7		ILLINOIS	FED. AID PROJECT	

SHEET NO. 6
SHEETS 19

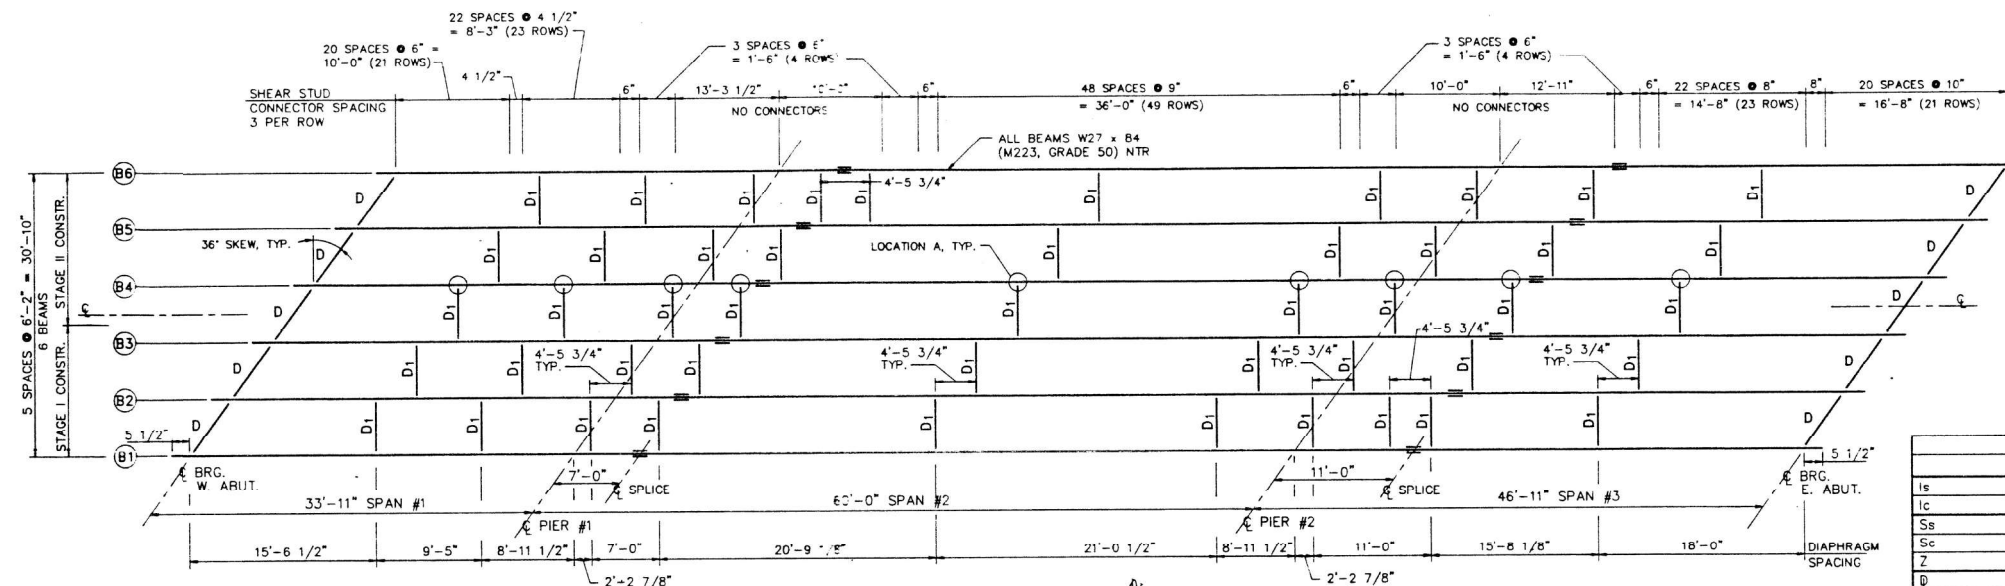

TOP OF BEAM ELEVATIONS (FOR FABRICATION)						
BEAM	B1	B2	B3	B4	B5	B6
W. ABUT. BRG.	534.13	534.28	534.37	534.44	534.37	534.28
PIER #1 BRG.	534.35	534.49	534.56	534.56	534.56	534.47
SPLICE IN SPAN #2	534.40	534.53	534.60	534.58	534.60	534.51
PIER #2 BRG.	534.60	534.73	534.84	534.84	534.76	534.65
SPLICE IN SPAN #3	534.64	534.77	534.89	534.89	534.79	534.68
E. ABUT. BRG.	534.68	534.80	534.89	534.89	534.80	534.68

BEAM LAYOUT

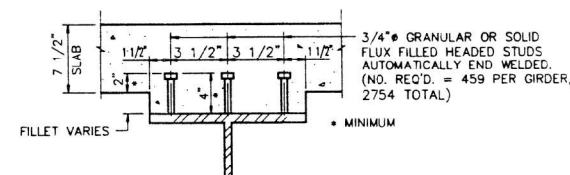


SHEAR STUDS

INTERIOR BEAM MOMENT TABLE						
		0.4 SP. 1	PIER #1	0.5 SP. 2	PIER #2	0.6 SP. 3
Is	(in ⁴)	2850	2850	2850	2850	2850
Ic	(in ⁴)	8613		8613		8613
Ss	(in ³)	213	213	213	213	213
Sc	(in ³)	333		333		333
Z	(in ³)		244		244	
Q	(K/ft.)	0.70	0.97	0.70	0.97	0.70
M _Q	(K)	34	218	124	274	101
s _Q	(K/ft.)	0.27		0.27		0.27
Ms _Q	(K)	18		65		46
M _L	(K)	165	140	335	149	271
M (IMP)	(K)	50	41	90	42	79
S/3(M _L +I)	(K)	358	302	708	318	583
M _o	(K)	533	676	1166	770	949
M _u	(K)	1882	1017	1882	1017	1882
f _s ℓ NON-COMP (k.s.i.)		1.9	12.3	7.0	15.4	5.7
f _s ℓ (COMP) (k.s.i.)		0.6		2.3		1.7
f _s 5/3(ℓ+I)	(k.s.i.)	12.9	17.0	25.5	17.9	21.0
f _s (OVERLOAD) (k.s.i.)		15.4	29.3	34.8	33.3	28.4
VR	(K)	41.7		39		43.9

INTERIOR BEAM REACTION TABLE				
	W. ABUT.	PIER #1	PIER #2	E. ABUT.
R _R (K)	10.0	50.8	58.4	16.9
R _L (K)	27.5	36.7	38.0	30.6
IMP. (K)	8.2	11.2	10.6	8.9
R (TOTAL) (K)	45.7	100.7	107.0	56.4

I_s AND S_s ARE THE MOMENT OF INERTIA AND SECTION MODULUS OF THE STEEL SECTION USED IN COMPUTING f_s (TOTAL AND OVERLOAD).
 I_c AND S_c ARE THE MOMENT OF INERTIA AND SECTION MODULUS OF THE COMPOSITE SECTION USED IN COMPUTING f_s (TOTAL AND OVERLOAD).
 V_R IS THE MAXIMUM LIVE LOAD + IMPACT SHEAR RANGE IN SPAN.
 Z IS THE PLASTIC SECTION MODULUS USED TO DETERMINE THE FULLY PLASTIC MOMENTS IN THE NON-COMPACT AREAS.
 M_a (APPLIED MOMENT) = $1.3[WR + MsL + 5/3(MtL + 1)]$.
 M_u IS THE FULL PLASTIC MOMENT CAPACITY FOR COMPACT, BRACED SECTION:
 f_s (OVERLOAD) IS THE SUM OF THE STRESSES DUE TO $M_R + MsL + 5/3(MtL + 1)$.
 f_s (TOTAL) (NON-COMPACT SECTION) IS THE SUM OF THE STRESSES DUE TO $1.3[WR + MsL + 5/3(MtL + 1)]$.

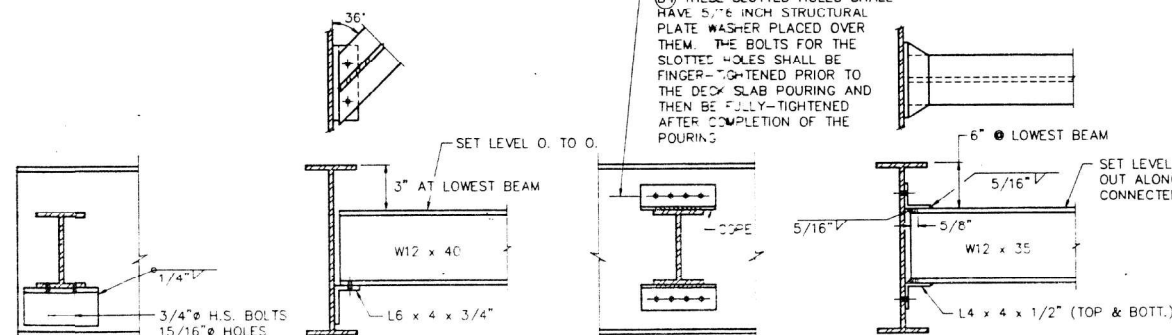

DIAPHRAGM D

10 REQUIRED

DIAPHRAGM D1

47 REQUIRED

NOTE: TWO HARDENED WASHERS SHALL
BE REQUIRED OVER ALL OVERSIZE
HOLES FOR DIAPHRAGMS.

DESIGNED	PJ
CHECKED	
DRAWN	JE-
CHECKED	PJ

1-2-D

STATE OF ILLINOIS
DEPARTMENT OF TRANSPORTATION

LOCATION 1 – STRUCTURE INFORMATION
SN 036-0045


F.A. RTE.	SECTION	COUNTY	TOTAL SHEETS	SHEET NO.
VAR	D4 BRIDGE PAINTING 2025	*	52	16
* HENDERSON, MCDONOUGH, MERCER, WARREN		CONTRACT NO. 68J34		
	ILLINOIS	FED. AID PROJECT		

FOR INFORMATION ONLY
LOCATION 1 (IL 96 OVER WEAVER CREEK)
SN 036-0045


STATE OF ILLINOIS
DEPARTMENT OF TRANSPORTATION

ROUTE NO.	SECTION	COUNTY	TOTAL SHEETS	SHEET NO.
S.B.L. 96	6B-3)BR	HENDERSON	103	55
F.A. 522				
FED. ROAD DIST. NO. 7	ILLINOIS	FED. AID PROJECT		


SHEET NO. 11
SHEETS 19

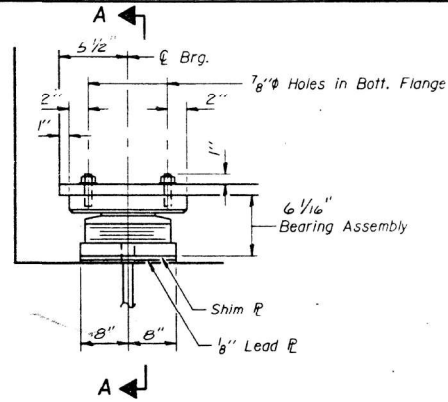


ELEVATION AT E. ABUT.
(6 Required)

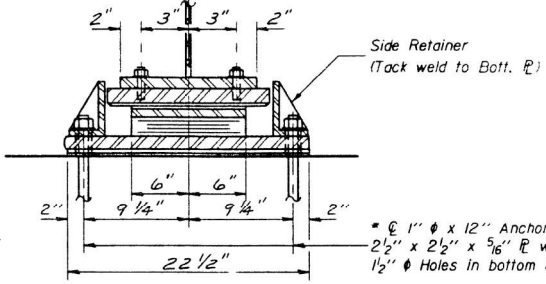

SECTION A-A

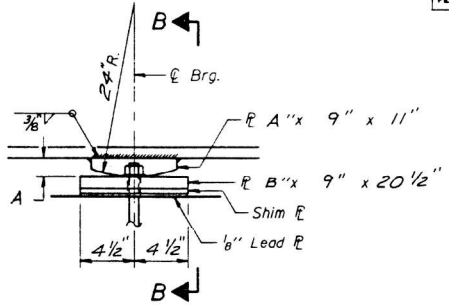


ELEVATION AT PIERS & W. ABUT

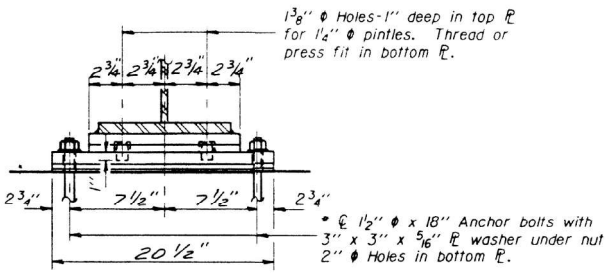


SECTION B-B

* Notes: Anchor bolts at fixed bearings may be built into the masonry.
See sheet #12 for Anchor Bolt installation.


FIXED BEARING
(18 Required)

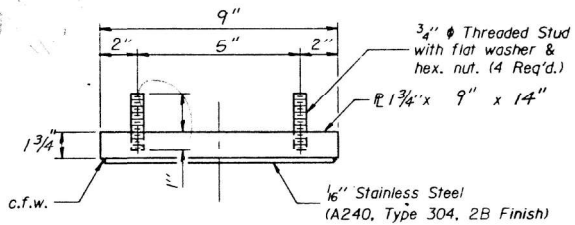

TOP BEARING ASSEMBLY

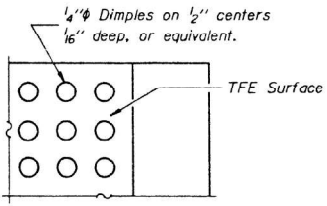


PLAN-TFE SURFACE

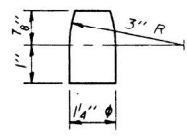


PINTLE

	A	B
LOCATION	TOP PLATE	BTM. PLATE
W. ABUT.	1"	1 1/4"
Pier #1	1 5/8"	1 5/8"
Pier #2	1 5/8"	1 5/8"

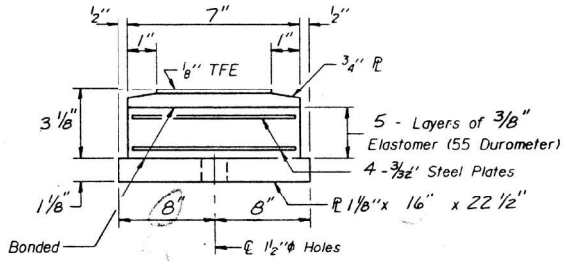


BOTTOM BEARING ASSEMBLY

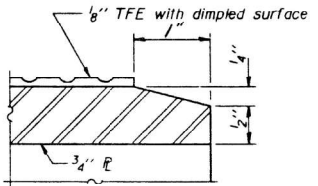

SECTION THRU TFE


Note: The 1/8" TFE sheet shall be bonded directly to the top steel plate with a two-component, medium viscosity epoxy resin, conforming to the requirements of the Federal Specification MMM-A-134, Type I. The bond agent shall be applied on the full area of the contact surfaces.

Bonding of 1/8" TFE sheet during vulcanizing process will be permitted provided the process and method of adjusting assembly height is approved by the Engineer.

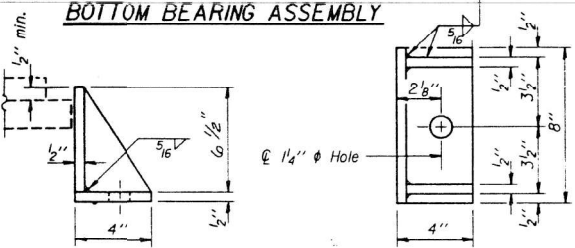

SIDE RETAINER

Equivalent rolled angle with stiffeners will be allowed in lieu of welded plates.

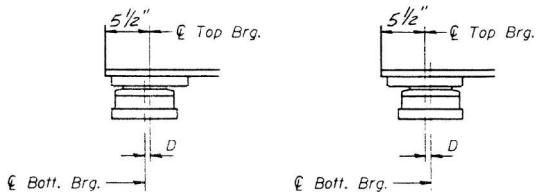

SETTING ANCHOR BOLTS AT EXP. BRG.

BELOW 50°F. ABOVE 50°F.
(Move bott. brg. away from fixed brg.) (Move bott. brg. toward fixed brg.)

D = 1/8" per each 100' of expansion for every 15° temp. change from the normal temp. of 50°F.

BILL OF MATERIAL

Item	Unit	Total
Elastomeric Bearing Assembly Type II	Each	6

BEARINGS

ILLINOIS ROUTE 96 OVER
WEAVER CREEK
F.A.P. RTE. 522 SECTION (6B-3)BR
HENDERSON COUNTY
STATION 248+09.5
STRUCTURE NUMBER 036-0045

DESIGNED	PJL
CHECKED	
DRAWN	DEH
CHECKED	

I-2-E2 12-1-83

MODEL: Defaul
FILE NAME: I-20231209B4D - Bridge Painting (FY 2025)A.CADD - DWG4.7 TranSvees(D46B)J4ID46B)344-ht-structural detail 1.dgn



TWM, INC.
WWW.TWM-INC.COM
ILL. DESIGN FIRM
LICENSE NO: 184-001220

USER NAME	= dlce
DESIGNED	- JCL
DRAWN	- JCL
CHECKED	- TBP
DATE	- JULY 2024
PLOT SCALE	= 10,0000' / in.
PLOT DATE	= 8/6/2024

REVISED	-
REVISED	-
REVISED	-
REVISED	-

STATE OF ILLINOIS
DEPARTMENT OF TRANSPORTATION

LOCATION 1 - STRUCTURE INFORMATION
SN 036-0045


SCALE: N/A SHEET 5 OF 5 SHEETS STA. TO STA.

F.A. RTE.	SECTION	COUNTY	TOTAL SHEETS	SHEET NO.
VAR	D4 BRIDGE PAINTING 2025	*	52	17
* HENDERSON, MCDONOUGH, MERCER, WARREN				CONTRACT NO. 68J34
ILLINOIS				FED. AID PROJECT


SN 055-0042

F.A. RTE.	SECTION	COUNTY	TOTAL SHEETS	SHEET NO.
VAR	D4 BRIDGE PAINTING 2025	*	52	18
* HENDERSON, MCDONOUGH, MERCER, WARREN		CONTRACT NO. 68J34		
		ILLINOIS FED. AID PROJECT		

FOR INFORMATION ONLY
LOCATION 2 (IL 9 OVER BAPTIST CREEK)
SN 055-0042

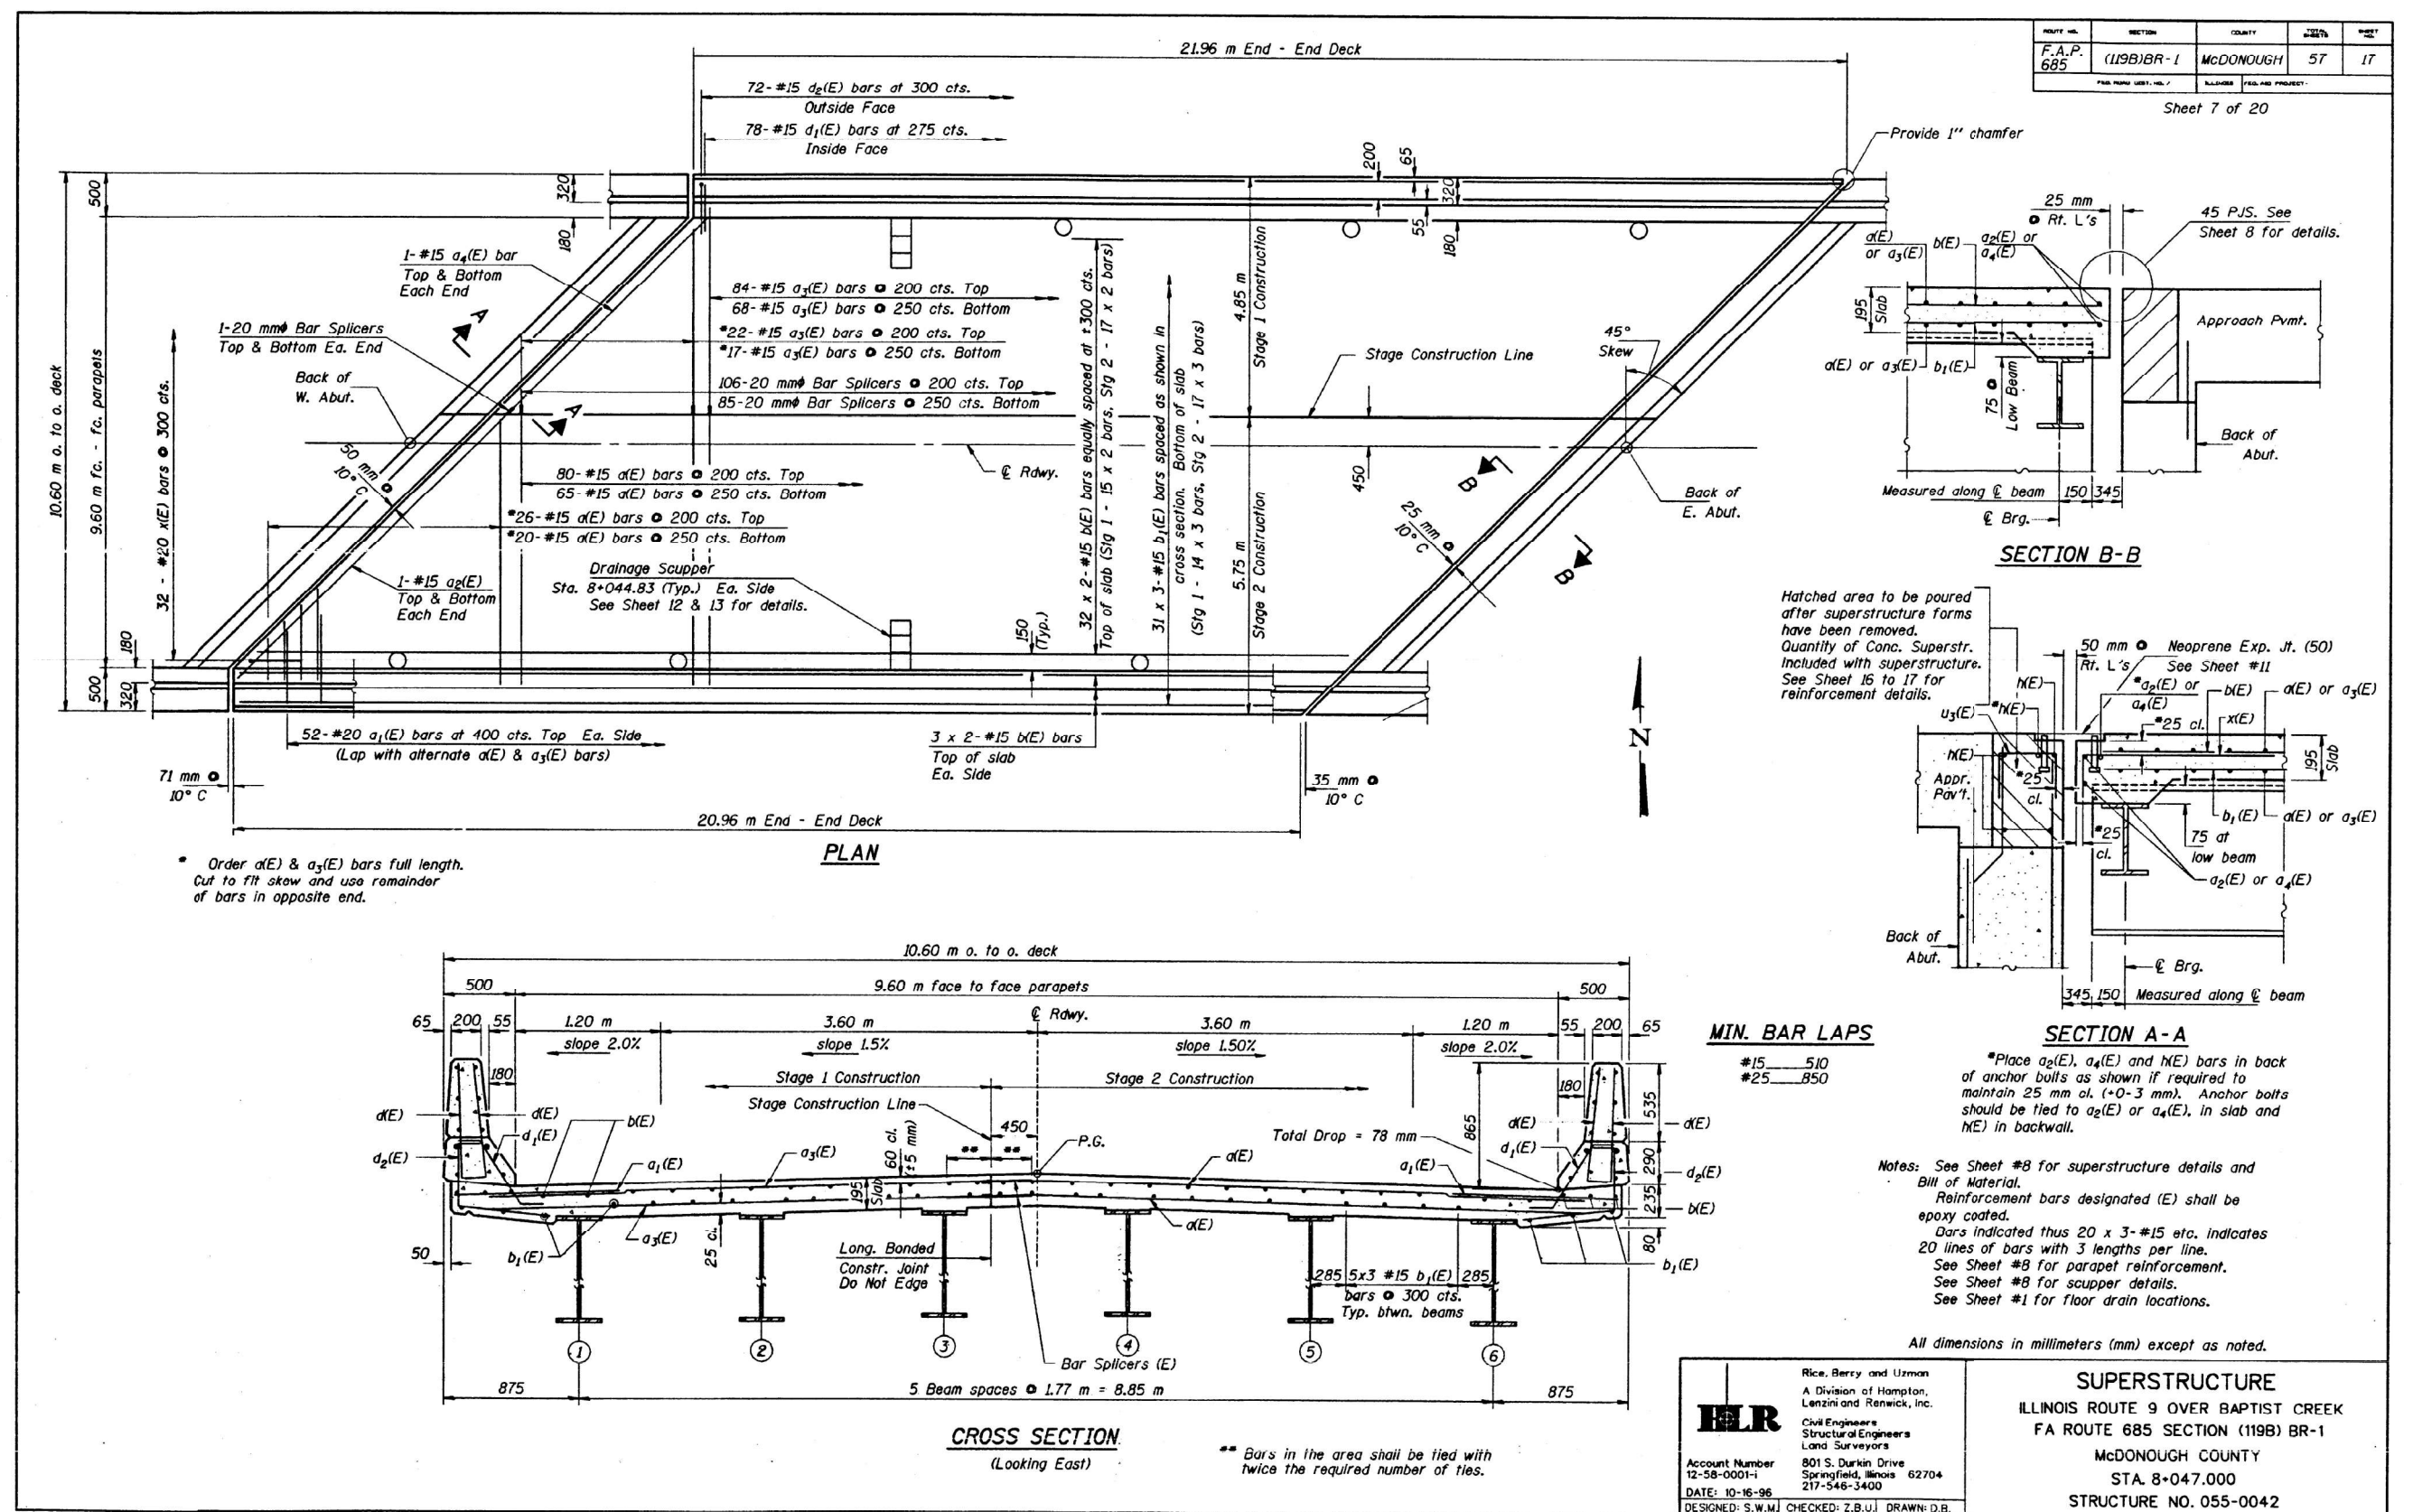

MODEL: Default
FILE NAME: p:\2023\230808A0 - Bridge Palatka (FY 2025)\4. CAD0 - DWG\4.7. Tran Sheers\DWG\B3al\DWG\B3al-Str-structural_detail_2.dwg

 

FOR INFORMATION ONLY
LOCATION 2 (IL 9 OVER BAPTIST CREEK)
SN 055-0042


INTERIOR GIRDER MOMENT TABLE

Is	(10 ⁶ mm ⁴)	1980
Ic (n)	(10 ⁶ mm ⁴)	5378
Ic (3n)	(10 ⁶ mm ⁴)	3864
Ss	(10 ³ mm ³)	5640
Sc (n)	(10 ³ mm ³)	8436
Sc (3n)	(10 ³ mm ³)	7547
Z	(10 ³ mm ³)	6460
Q	(kN/m)	10.7
MR	(kN-m)	567
sR	(kN/m)	4.2
MsR	(kN-m)	222
MR	(kN-m)	674
M (Imp)	(kN-m)	175
S _y (M + M Imp)	(kN-m)	1415
Ma	(kN-m)	2865
Mu	(kN-m)	3300
fsR non-comp	(MPa)	100.5
fsR (comp)	(MPa)	29.4
fs ₃ (k + Imp)	(MPa)	167.7
fs (Overload)	(MPa)	297.6
VR	(kN)	184

INTERIOR GIRDER REACTION TABLE


	Abut.
RP	(kN) 154
Rt	(kN) 146
Imp.	(kN) 38
R (Total)	(kN) 338

Is and Ss are the moment of inertia and section modulus of the steel section used in computing fs (Total & Overload).
Icaw and Scaw are the moment of inertia and section modulus of the composite section used in computing stresses due to Live Load.
Icaw and Scaw are the moment of inertia and section modulus of the composite section used in computing stresses due to superimposed dead loads. (see AASHTO 10.38)
VR is the maximum Live Load + Impact shear range in span.
Z is the plastic section modulus used to determine the fully plastic moments in the non-composite areas.
Ma (Applied Moment) = $1.3[M_R + M_sR + S_y(M_k + M_{imp})]$.
The Plastic Moment capacity (Mu) is computed according to AASHTO 10.48.1 and 10.50.1.1.
fs (Overload) is the sum of the stresses due to MR + MsR + S_y(M_k + M_{imp}).

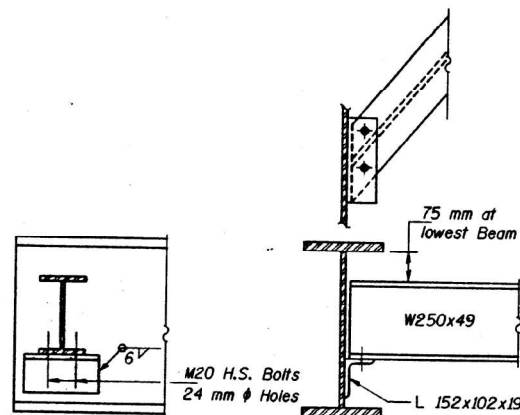


DIAPHRAGM D
8 Required

Note: Two hardened washers shall be required over all oversized holes for diaphragms.

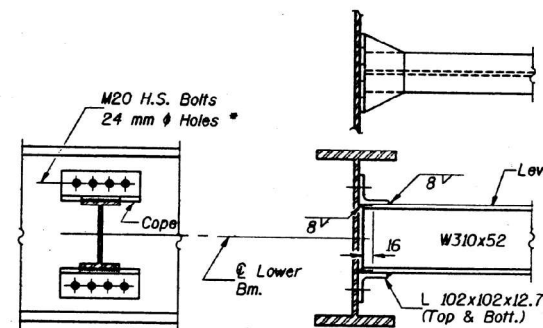

DIAPHRAGM D1
10 Required

Note: 40 mm x 22 mm slotted holes in beam 3. The bolts for the slotted holes shall only be finger-tightened prior to the deck slab pouring and then be fully-tightened after the completion of the pouring. Use 8 mm thick washers at these locations.

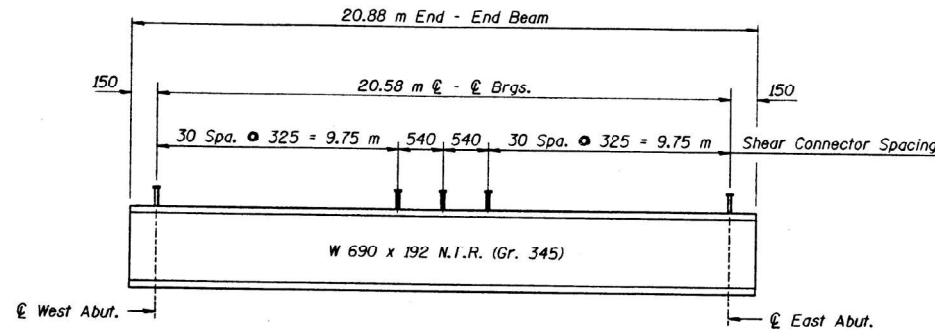

FRAMING PLAN

Notes:
N.T.R. - Indicates Notch Toughness Requirements, Zone 2.


TOP OF BEAM ELEVATIONS

	Beam 1	Beam 2	Beam 3	Beam 4	Beam 5	Beam 6
℄ Hrg. W. Abut.	219.814	219.848	219.880	219.887	219.868	219.847
℄ Brg. E. Abut.	219.878	219.895	219.910	219.899	219.864	219.826

For fabrication only.
Does not include dead load deflection.


PROJECT NO.	SECTION	COUNTY	SHEET NO.	TOTAL SHEETS
F.A.P. 685	(119B)BR-1	McDONOUGH	57	19

Sheet 9 of 20

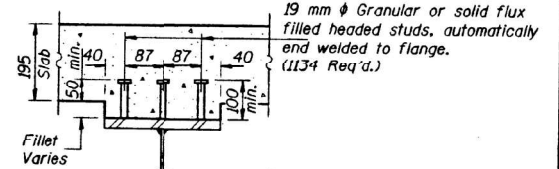


SECTION A-A

The Contractor shall order length for studs required after deck forms are in place and fillet heights have been determined.

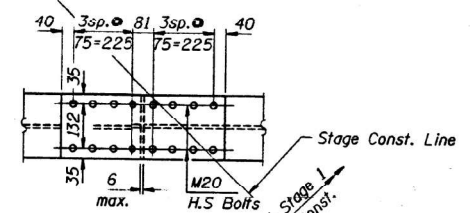

VIEW B-B

* Cost of timber block posts is incidental to "Structural Steel".

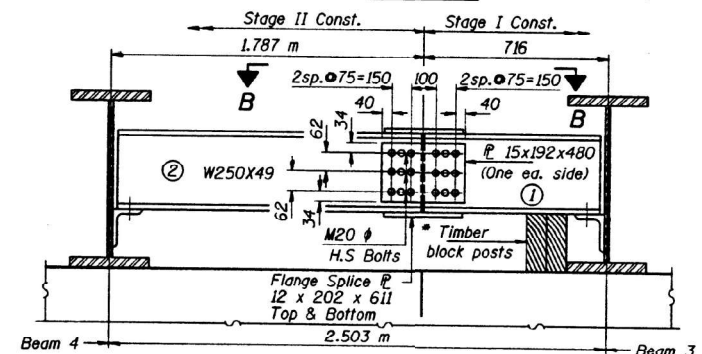

DIAPHRAGM D2

2 Required
(Looking West)
For details of connections, see diaphragm D.

DIAPHRAGM D2 CONSTRUCTION SEQUENCE

- 1.) Order Diaphragm D2 in two sections with lengths of 716 mm and 1.787 m.
- 2.) Attach section ① of diaphragm to beam #3 and top flange splice ℄ during Stage I Construction.
- 3.) Place Timber block posts between section ① of diaphragm and abutment bearing seat.
- 4.) Attach section ② of diaphragm to both beam #4 and section ① of diaphragm during Stage II Construction with splice plates.
- 5.) Remove Timber block plates.

All dimensions in millimeters (mm) except as noted.

HLR Rice, Berry and Utzman A Division of Hampton, Lenzini and Renwick, Inc. Civil Engineers Structural Engineers Land Surveyors 801 S. Durkin Drive Springfield, Illinois 62704 217-546-3400 DESIGNED: S.W.M. CHECKED: Z.B.U. DRAWN: D.B.	STRUCTURAL STEEL ILLINOIS ROUTE 9 OVER BAPTIST CREEK FA ROUTE 685 SECTION (119B) BR-1 McDONOUGH COUNTY STA. 8+047.000 STRUCTURE NO. 055-0042	


STATE OF ILLINOIS
DEPARTMENT OF TRANSPORTATION

LOCATION 2 - STRUCTURE INFORMATION
SN 055-0042


SCALE: N/A SHEET 4 OF 5 SHEETS STA. TO STA.

F.A. RTE.	SECTION	COUNTY	TOTAL SHEETS	SHEET NO.
VAR	D4 BRIDGE PAINTING 2025	*	52	21
* HENDERSON, McDONOUGH, MERCER, WARREN				
CONTRACT NO. 68J34				
ILLINOIS FED. AID PROJECT				

MODEL: Default
FILE NAME: P:\2023\23098\ID - Bridge Painting (FY 2025)\4 CADD - DWG\4.7 Tran\Sheets\ID468\34-ID468-34-sht-structural detail 2.dgn

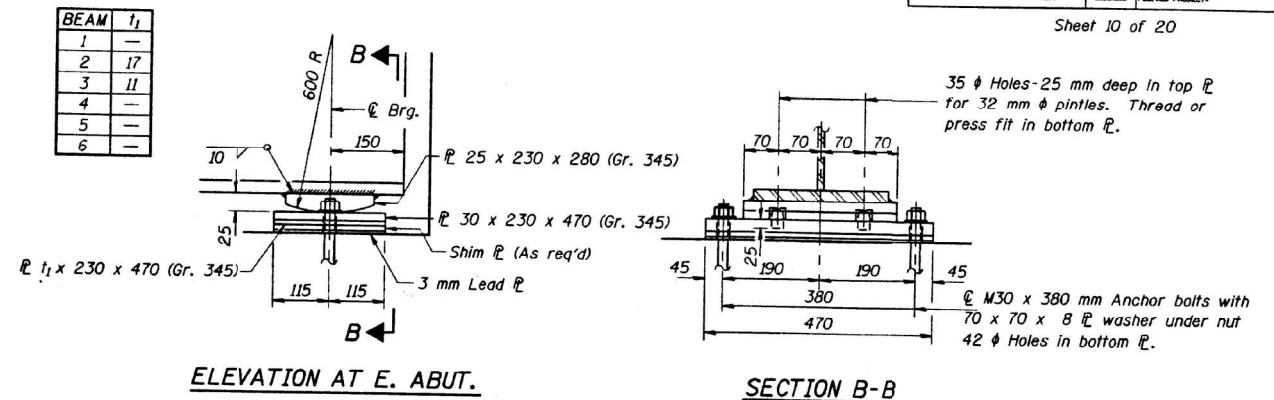Sheet 10 of 20

FIXED BEARING

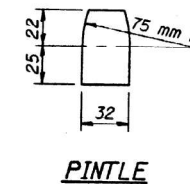


PINTLE

BILL OF MATERIAL

Item	Unit	Total
Elastomeric Bearing Assembly Type I	Each	6

All dimensions in millimeters (mm) except as noted.

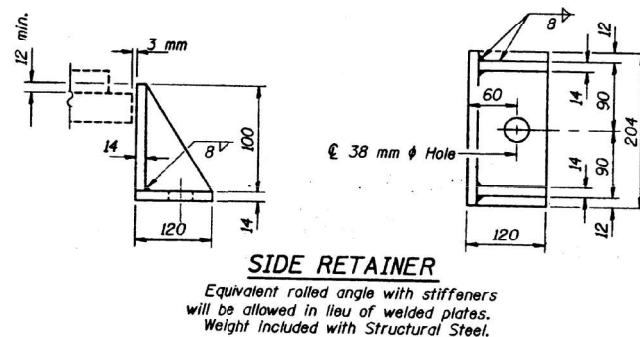

SIDE RETAINER

Equivalent rolled angle with stiffeners
will be allowed in lieu of welded plates.
Weight included with Structural Steel.

HLR

Account Number
12-58-0001-I
DATE: 10-16-96

DESIGNED: S.W.M. CHECKED: Z.B.U. DRAWN: D.B.

Rice, Berry and Uzman
A Division of Hampton,
Lentini and Renwick, Inc.
Civil Engineers
Structural Engineers
Land Surveyors
801 S. Durkin Drive
Springfield, Illinois 62704
217-546-3400

BEARINGS
ILLINOIS ROUTE 9 OVER BAPTIST CREEK
FA ROUTE 685 SECTION (1196) BR-1
McDONOUGH COUNTY
STA. 8+047.000
STRUCTURE NO. 055-0042

FOR INFORMATION ONLY
LOCATION 3 & 4 (NBSB US 67 OVER FARMERS FORK)
SN 055-0080 & SN 055-0081

Bench Mark: Chiseled "□" on top of northeast wingwall of S.N. 055-0003, Elev. 680.50. Chiseled "□" on top of southwest wingwall of S.N. 055-0027, Elev. 680.74.


Existing Structure: Structure Number 055-0003 was originally built in 1965 as S.B.I. Rte 3, Section 38BR over Farmers Fork Creek. In 1907 the structure was widened to accommodate a left turn lane when the two lane highway was upgraded to a four lane expressway under Sections 38-1, 37B-2, and 38B-2. In 2004, three deck beams were replaced on the structure under Section 38B-4. In 2008, two additional deck beams were replaced under Sections (37B) and (38B-2). The existing structure is a single span PPC deck beam bridge on closed abutments with pile-supported spread footings, 53'-0" out-to-out deck width, 52'-6" bk.-bk. abutment length. The structure is at a 45 degree right ahead skew.

Existing Structure: Structure Number 055-0027 was originally built in 1987 as F.A.P. Rte 10, Section 38-1, 37B-2, and 38B-2, over Farmers Fork Creek. In 2009 nine of the deck beams were replaced under Section (38B-2). The existing structure is a three simple span PPC deck beam bridge on pile bent abutments and piers. The out-to-out deck width is 40'-0" and the bk.-bk. abutment length is 94'-0". The structure is at a 45 degree right ahead skew.


The existing structures shall be removed and replaced.

Traffic to be maintained utilizing crossovers. Traffic will be maintained on existing S.N. 055-0003 while S.N. 055-0081 is constructed. Traffic will be maintained on S.N. 055-0081 while S.N. 055-0080 is constructed.

No Salvage.

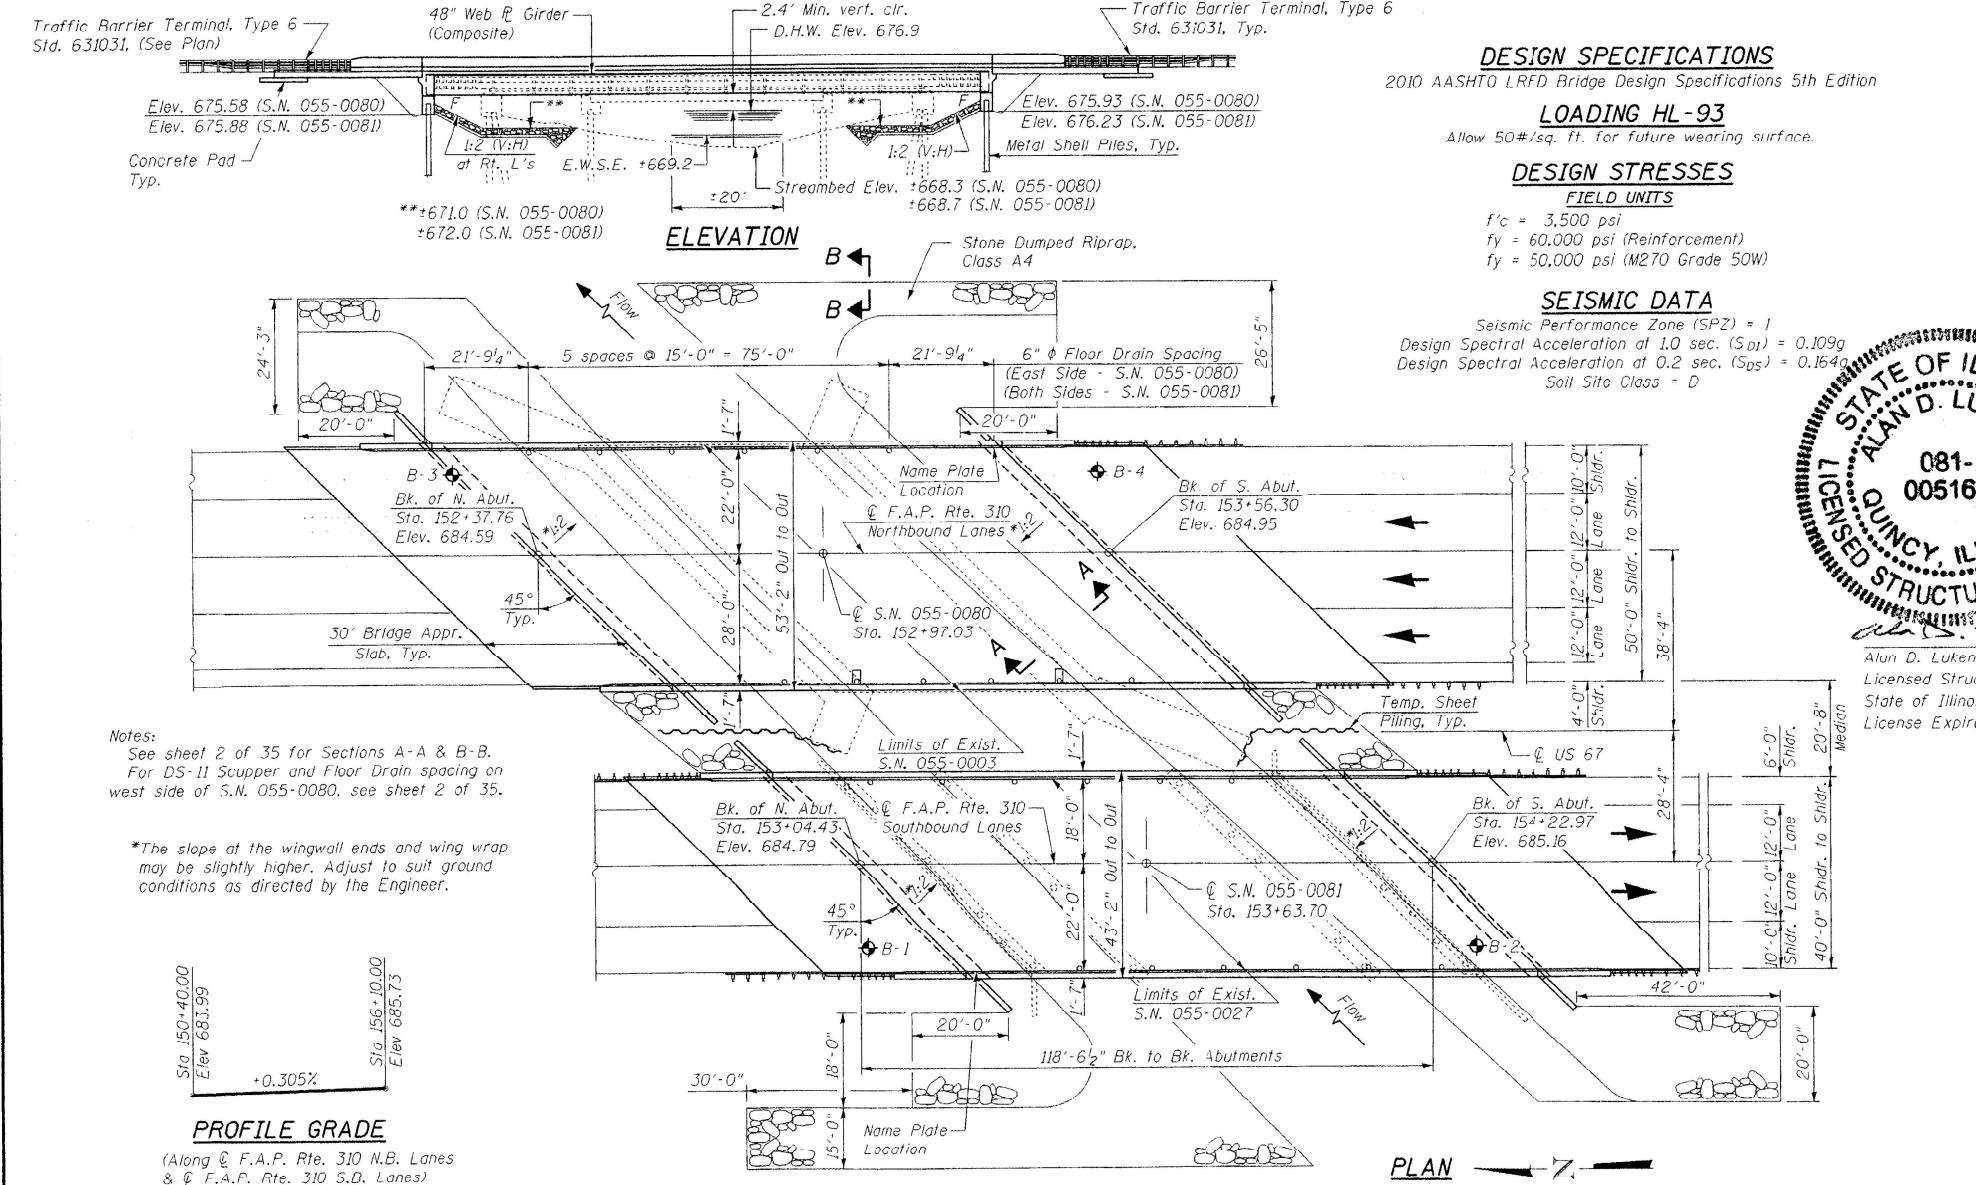


APPROVED
For Structural Adequacy Only
Engineer of Bridges & Structures

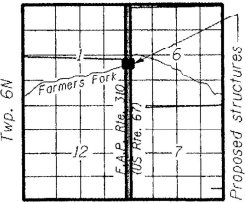

GENERAL PLAN & ELEVATION
US 67 OVER FARMERS FORK CREEK
FAP ROUTE 310 SECTION (38B-2)BR
MCDONOUGH COUNTY
STATION 152+97.03 (SN 055-0080)
STATION 153+63.70 (SN 055-0081)
STRUCTURE NO. 055-0080 (N.B.)
STRUCTURE NO. 055-0081 (S.B.)

FILE NAME: P:\07files\070286\Phase2\Bridge Plans\01.GPE.Plans&Elev.dgn	USER NAME: rjp	DESIGNED: KTH	REVISED:	STATE OF ILLINOIS DEPARTMENT OF TRANSPORTATION	GENERAL PLAN & ELEVATION S.N. 055-0080 (NB) & S.N. 055-0081 (SB)	F.A.P. RTE. 310	SECTION (38B-2)BR	COUNTY MCDONOUGH	TOTAL SHEETS 130	SHEET NO. 58	CONTRACT NO. 68691
PLOT SCALE: 0.2, 0.624" = 1' IN.	DRAWN: BCG	CHECKED: ADL	REVISED:								
PLOT DATE: 1/23/2012	DRAWN: BCG	CHECKED: RJP	REVISED:								

FOR INFORMATION ONLY
LOCATION 3 & 4 (NBSB US 67 OVER FARMERS FORK)
SN 055-0080 & SN 055-0081

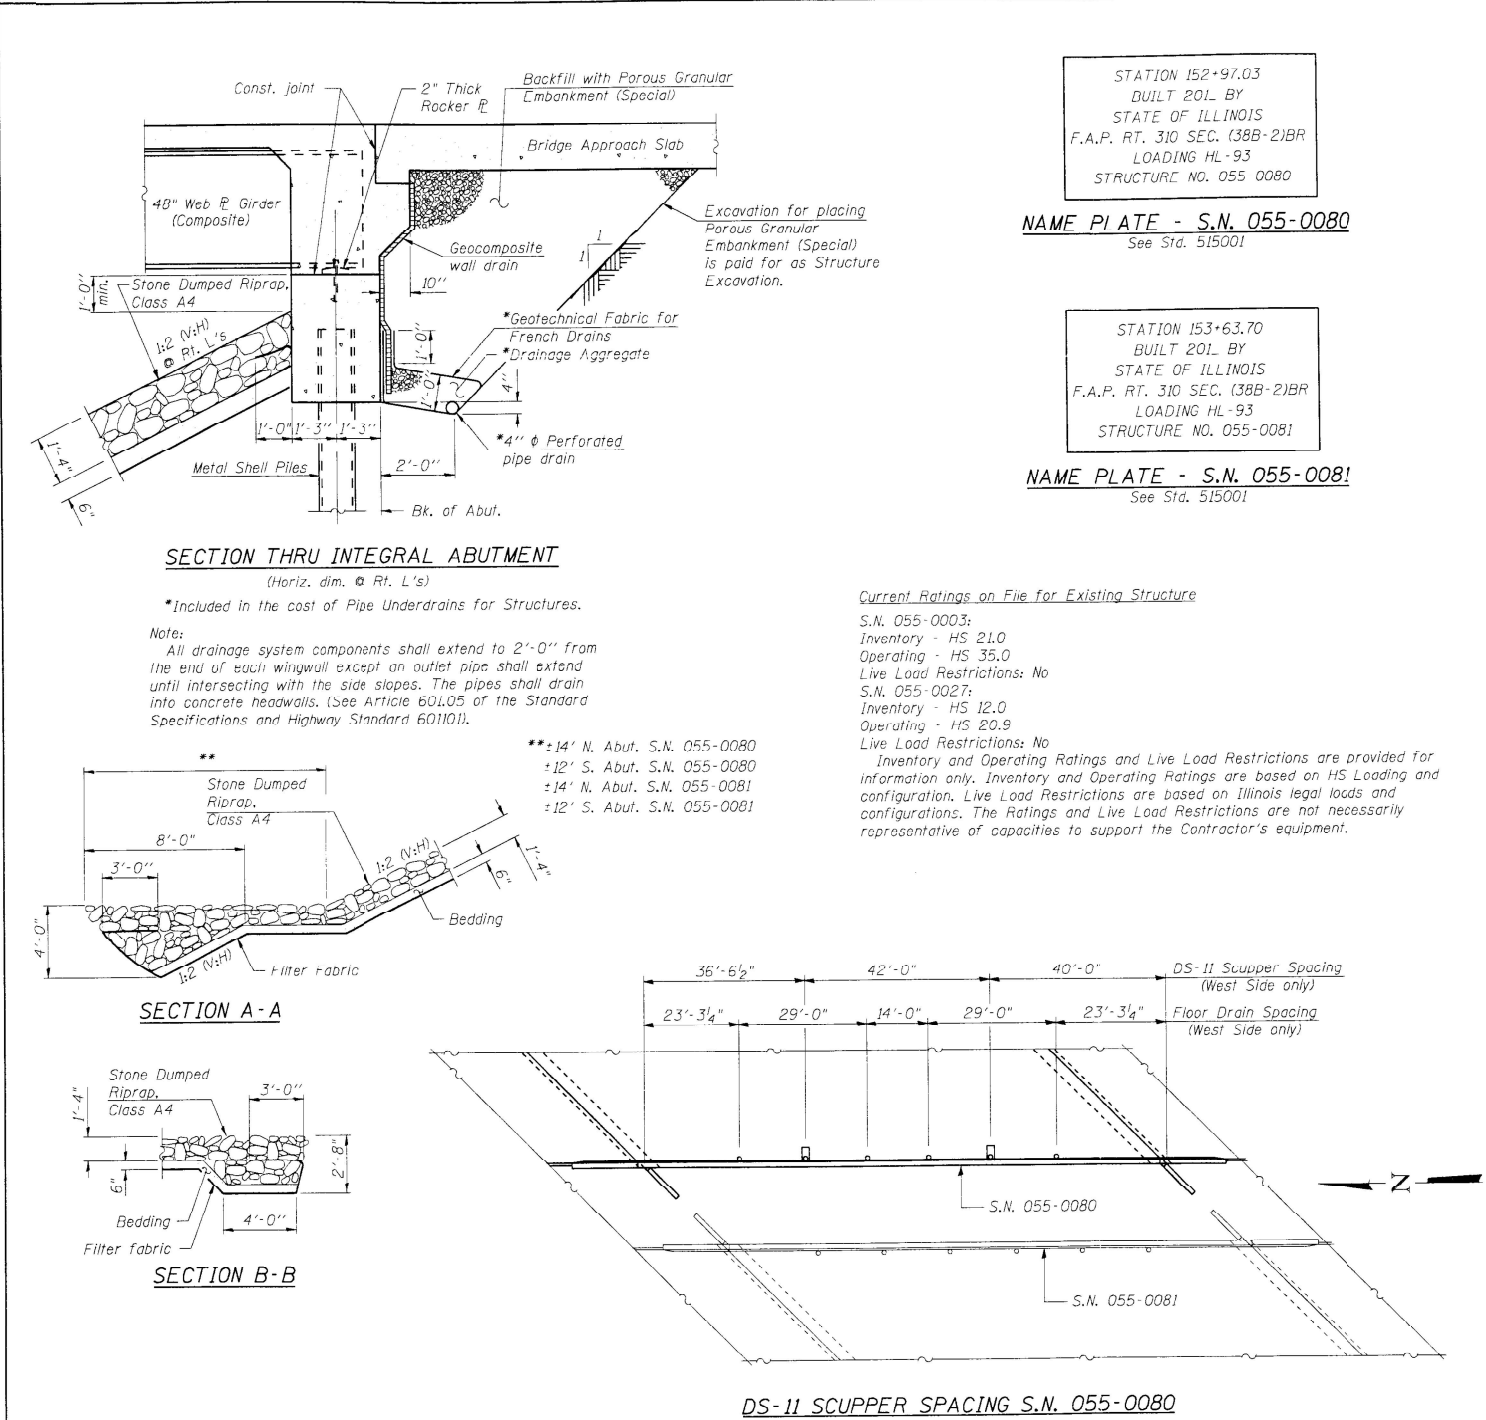

STATION 152+97.03
BUILT 201. BY
STATE OF ILLINOIS
F.A.P. RT. 310 SEC. (38B-2)BR
LOADING HL-93
STRUCTURE NO. 055-0080

NAME PLATE - S.N. 055-0080
See Std. 515001

STATION 153+63.70
BUILT 201. BY
STATE OF ILLINOIS
F.A.P. RT. 310 SEC. (38B-2)BR
LOADING HL-93
STRUCTURE NO. 055-0081

NAME PLATE - S.N. 055-0081
See Std. 515001

Current Ratings on File for Existing Structure

S.N. 055-0003:
Inventory - HS 21.0
Operating - HS 35.0
Live Load Restrictions: No
S.N. 055-0027:
Inventory - HS 12.0
Operating - HS 20.9
Live Load Restrictions: No
Inventory and Operating Ratings and Live Load Restrictions are provided for information only. Inventory and Operating Ratings are based on HS Loading and configuration. Live Load Restrictions are based on Illinois legal loads and configurations. The Ratings and Live Load Restrictions are not necessarily representative of capacities to support the Contractor's equipment.

GENERAL NOTES

Fasteners shall be AASHTO M164 Type 1, mechanically galvanized bolts in painted areas and M164 Type 3 in unpainted areas. Bolts 3/4" ϕ , holes 13/16" ϕ , unless otherwise noted.
Calculated weight of Structural Steel = 361,430 Pounds.
All structural steel shall be AASHTO M270 Grade 50W. All structural steel shall be cleaned as specified in the Special Provision for "Surface Preparation and Painting Requirements for Weathering Steel".
No field welding is permitted except as specified in the contract documents.
Reinforcement bars shall conform to the requirements of ASTM A 706 Gr 60. See Special Provisions.
Reinforcement bars designated (E) shall be epoxy coated.
If the Contractor elects to use cantilever forming brackets on the exterior beams or girders, the brackets shall be placed at the same locations as required for the hardwood blocks in Article 503.06(b) of the Standard Specifications. If additional cantilever forming brackets are required, hardwood blocking shall be wedged between the exterior and first interior beam at each of these additional bracket locations.
Structural steel shall only be painted for a distance equal to the depth of embedment into the concrete cap plus 3 inches. Painted areas shall be primed in the shop with a Department approved zinc rich primer. Field painting will not be required.
Layout of the slope protection system may be varied in the field to suit ground conditions as directed by the Engineer.
The embankment configuration shown shall be the minimum that must be placed and compacted prior to construction of the abutments.
The concrete for bridge decks finished according to Article 503.16(a) of the Standard Specifications shall be placed and compacted parallel to the skew in uniform increments along centerline of bridge. The machine used for finishing shall be set parallel to the skew for striking off and screeding the concrete.
The Contractor is advised that the existing PPC Deck beams are in a deteriorated condition with reduced load carrying capacity. It is the Contractor's responsibility to account for the condition of the beams when developing construction procedures for removal of the superstructure.
If the Contractor's procedures for existing deck beam removal involves placement of heavy equipment on the existing deck beams, a detailed procedure shall be submitted to the Engineer for approval. The procedure shall include calculations, sealed by an Illinois Licensed Structural Engineer, verifying the structural adequacy of the beams for the proposed loads. Cost included with Removal of Existing Structures.
Removal of existing bridge railing and wearing surface shall be included with Removal of Existing Structures.

TOTAL BILL OF MATERIAL

ITEM	UNIT	SUPER	SUB	TOTAL
Porous Granular Embankment, Special	Cu. Yd.		507	507
Stone Dumped Riprap, Class A4	Ton		1,613	1,613
Filter Fabric	Sq. Yd.		1,811	1,811
Removal of Existing Structures	Each		2	2
Structure Excavation	Cu. Yd.		178	178
Floor Drains	Each	22		22
Concrete Structures	Cu. Yd.		194.3	194.3
Concrete Superstructure	Cu. Yd.	781.8		781.8
Bridge Deck Grooving	Sq. Yd.	1,706		1,706
Protective Coat	Sq. Yd.	2,052		2,052
Furnishing and Erecting Structural Steel	L. Sum	1		1
Stud Shear Connectors	Each	5,499		5,499
Reinforcement Bars, Epoxy Coated	Pound	165,200	39,400	204,600
Bar Splicers	Each	204		204
Furnishing Metal Shell Piles, 14"x0.312"	Foot		2,785	2,785
Driving Piles	Foot		2,785	2,785
Test Pile Metal Shells	Each		4	4
Temporary Sheet Piling	Sq. Ft.		924	924
Name Plates	Each	2		2
Anchor Bolts, 1"	Each		52	52
Geocomposite Wall Drain	Sq. Yd.		254	254
Pipe Underdrains for Structures 4"	Foot		440	440
Drainage Scuppers, DS-II	Each	2		2
Asbestos Bearing Pad Removal	Each	9		9

FILE NAME =	USER NAME = rjp	DESIGNED - KTH	REVISED - 1/5/12 ADL
D:\21files\070286\Phase2\Bridge Plans\02_GenData.dgn		CHECKED - ADL	REVISED -
	PLOT SCALE = 601.0000 " = 1' IN.	DRAWN - BGJ	REVISED -
	PLOT DATE = 7/6/2012	CHECKED - RJP	REVISED -

STATE OF ILLINOIS
DEPARTMENT OF TRANSPORTATION

GENERAL DATA
S.N. 055-0080 (NB) & S.N. 055-0081 (SB)
SHEET NO. 2 OF 35 SHEETS

F.A.P. RTE.	SECTION	COUNTY	TOTAL SHEETS	SHEET NO.
310	(38B-2)BR	MCDONOUGH	130	59
CONTRACT NO. 68691				
ILLINOIS FED. AID PROJECT Klingner & Associates P.C.				

MODEL Defaul
FILE NAME: 202032309840 - Bridge Painting (FY 2025)A.CADD - DWG4.7 TranSheets\0468\0468\344-struct-structural detail 3.dgn



TWM, INC.
www.twm-inc.com
ILL. DESIGN FIRM
LICENSE NO: 184-001220

USER NAME = dlee	DESIGNED - JCL	REVISED -
	DRAWN - JCL	REVISED -
PLOT SCALE = 10,0000 " = 1 in.	CHECKED - TBP	REVISED -
PLOT DATE = 8/6/2024	DATE - JULY 2024	REVISED -

STATE OF ILLINOIS
DEPARTMENT OF TRANSPORTATION


LOCATION 3 & 4 - STRUCTURE INFORMATION
SN 055-0080 & SN 055-0081

SCALE: N/A SHEET 2 OF 7 SHEETS STA. TO STA.


F.A. RTE.	SECTION	COUNTY	TOTAL SHEETS	SHEET NO.
VAR	D4 BRIDGE PAINTING 2025	*	52	24
* HENDERSON, MCDONOUGH, MERCER, WARREN				CONTRACT NO. 68J34
ILLINOIS FED. AID PROJECT				

FOR INFORMATION ONLY
LOCATION 3 & 4 (NBSB US 67 OVER FARMERS FORK)
SN 055-0080 & SN 055-0081

* Order a(E) thru a3(E) bars full length.
Cut to fit skew and use remainder of
bars in opposite end.

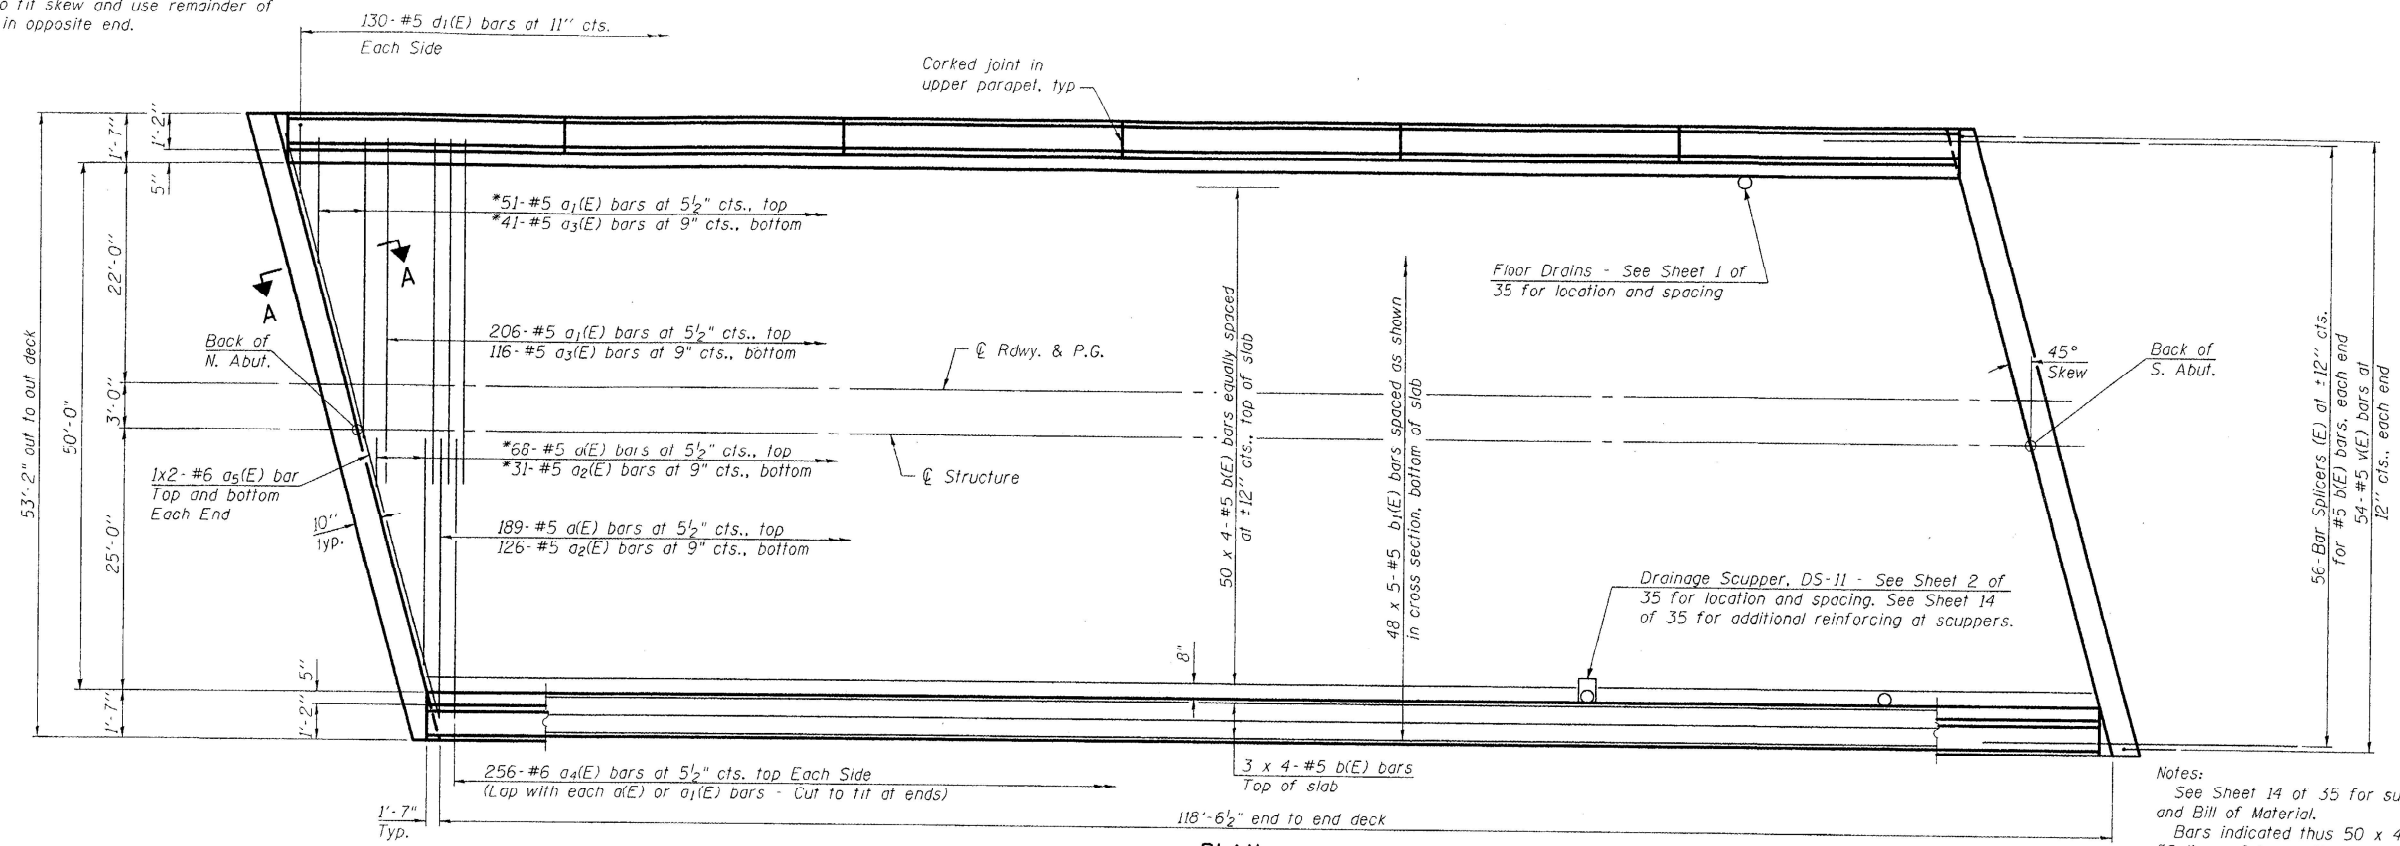

Notes:
See Sheet 14 of 35 for superstructure details and Bill of Material.
Bars indicated thus 50 x 4-#5 etc. indicates 50 lines of bars with 4 lengths per line.
See Sheet 14 of 35 for parapet reinforcement.
See Sheet 15 of 35 for Section A-A.

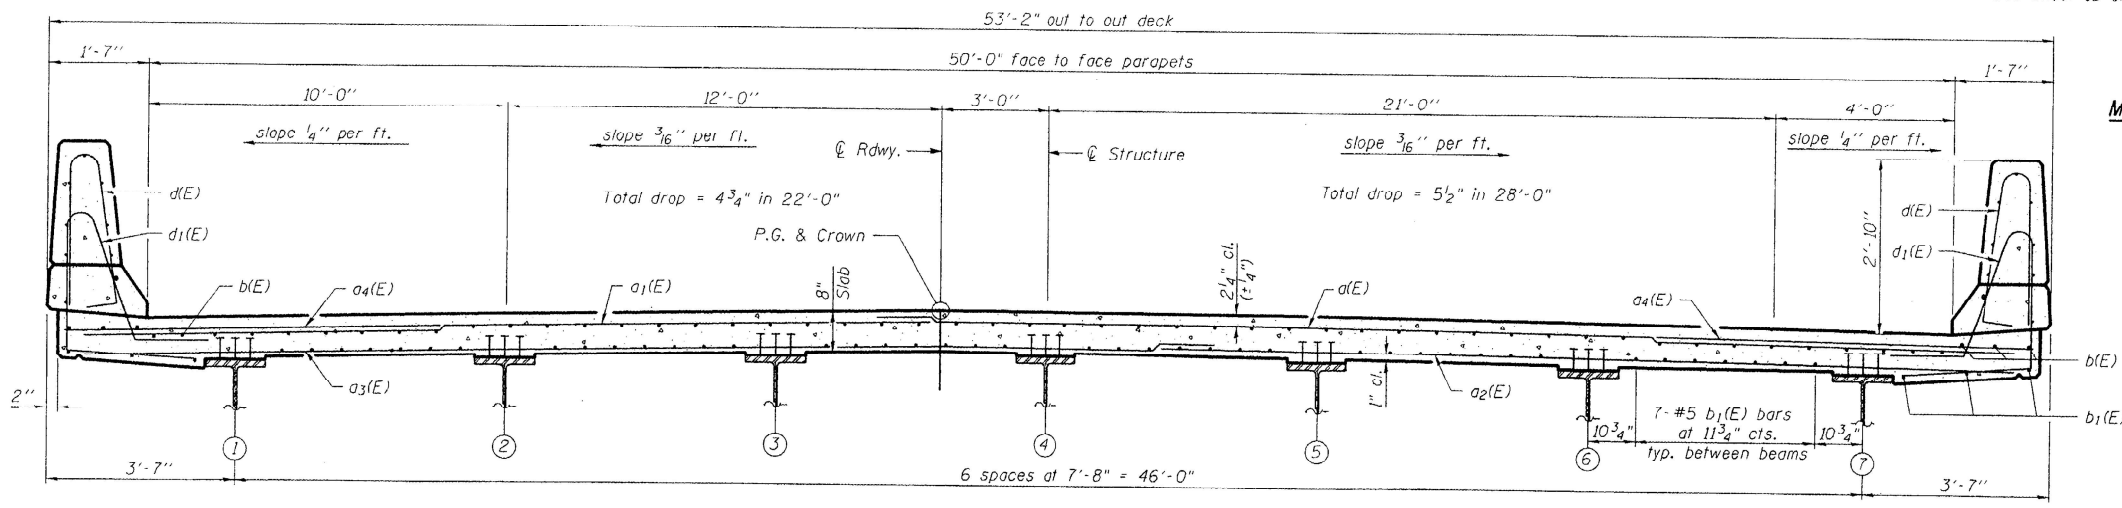

MINIMUM BAR LAP
#5 bar = 3'-3"
#6 bar = 3'-10"

CROSS SECTION
(Looking South)

FILE NAME: P:\07\files\870286\Phase2\Bridge Plans\12.SuperStructurePlan.0080.dgn	USER NAME: seb	DESIGNED: KTH	REVISED:	STATE OF ILLINOIS DEPARTMENT OF TRANSPORTATION	SUPERSTRUCTURE S.N. 055-0080 (NB)	F.A.P. RTE. 310	SECTION 1380-21BR	COUNTY MCDONOUGH	TOTAL SHEETS 130	SHEET NO. 69
PLOT SCALE: 0.12,0000 "/ IN.	PLOT DATE: 12/7/2011	CHECKED: ADL	REVISED:		SHEET NO. 12 OF 35 SHEETS	CONTRACT NO. 68691				
		DRAWN: BGJ	REVISED:			ILLINOIS FED. AID PROJECT				
		CHECKED: RJP	REVISED:			Klinaner & Associates P.C.				

MODEL: Defaul
FILE NAME: P:\07\files\870286\Phase2\Bridge Plans\12.SuperStructurePlan.0080.dgn



TWM, INC.
ENGINEERING
GEOSPATIAL SERVICES
ILL. DESIGN FIRM
LICENSE NO: 184-001220
USER NAME: dlee
DESIGNED: JCL
DRAWN: JCL
CHECKED: TBP
DATE: JULY 2024
PLOT SCALE: 10,0000 "/ in.
PLOT DATE: 8/6/2024

STATE OF ILLINOIS
DEPARTMENT OF TRANSPORTATION

LOCATION 3 & 4 - STRUCTURE INFORMATION
SN 055-0080 & SN 055-0081
SCALE: N/A
SHEET 3 OF 7 SHEETS
STA. TO STA.

F.A. RTE.	SECTION	COUNTY	TOTAL SHEETS	SHEET NO.
VAR	D4 BRIDGE PAINTING 2025	*	52	25
* HENDERSON, MCDONOUGH, MERCER, WARREN		CONTRACT NO. 68J34		
ILLINOIS FED. AID PROJECT				

FOR INFORMATION ONLY
LOCATION 3 & 4 (NB/SB US 67 OVER FARMERS FORK)
SN 055-0080 & SN 055-0081

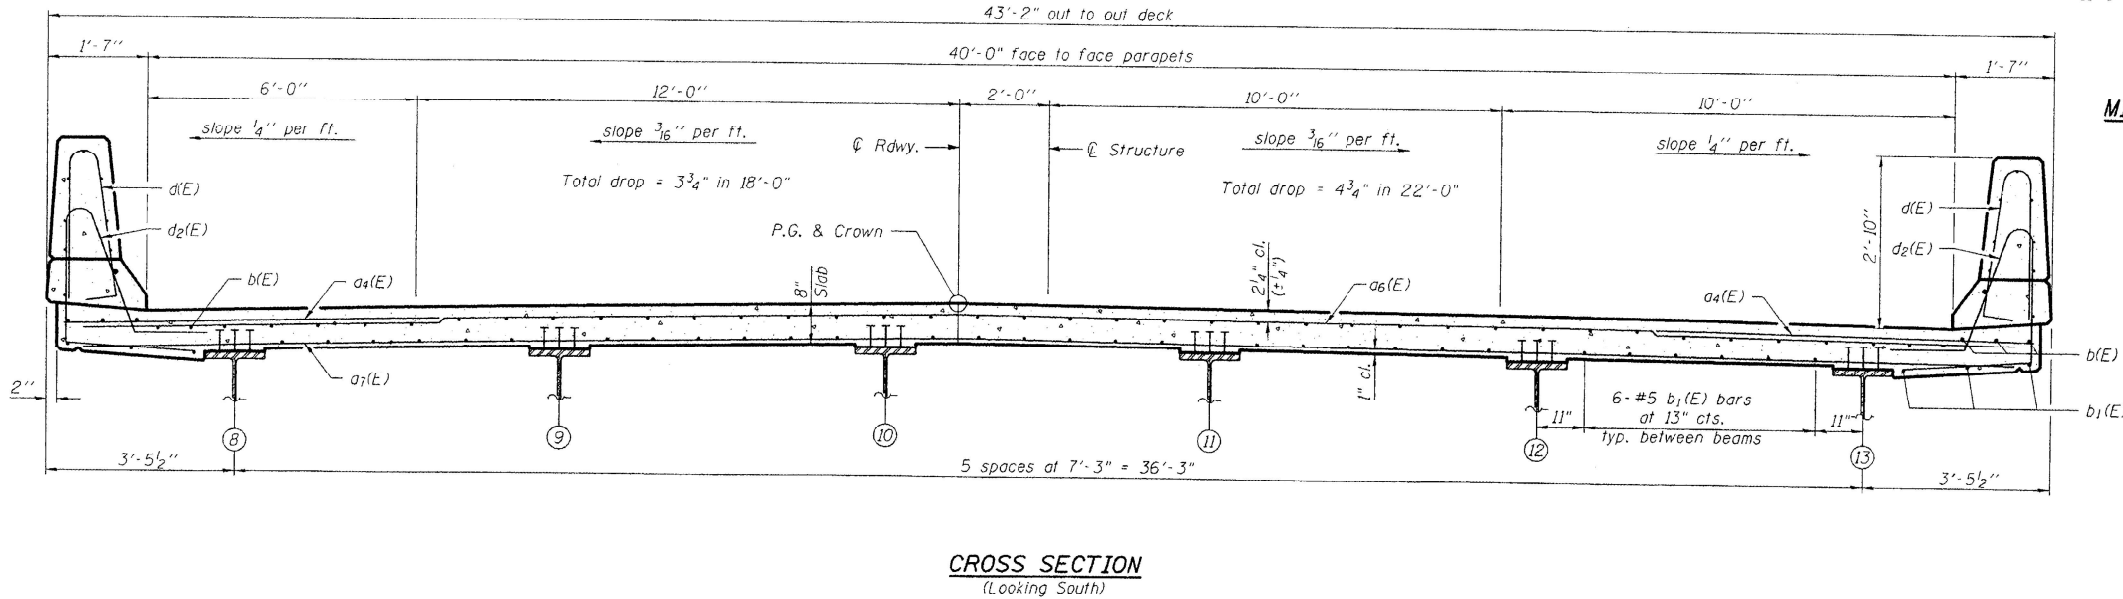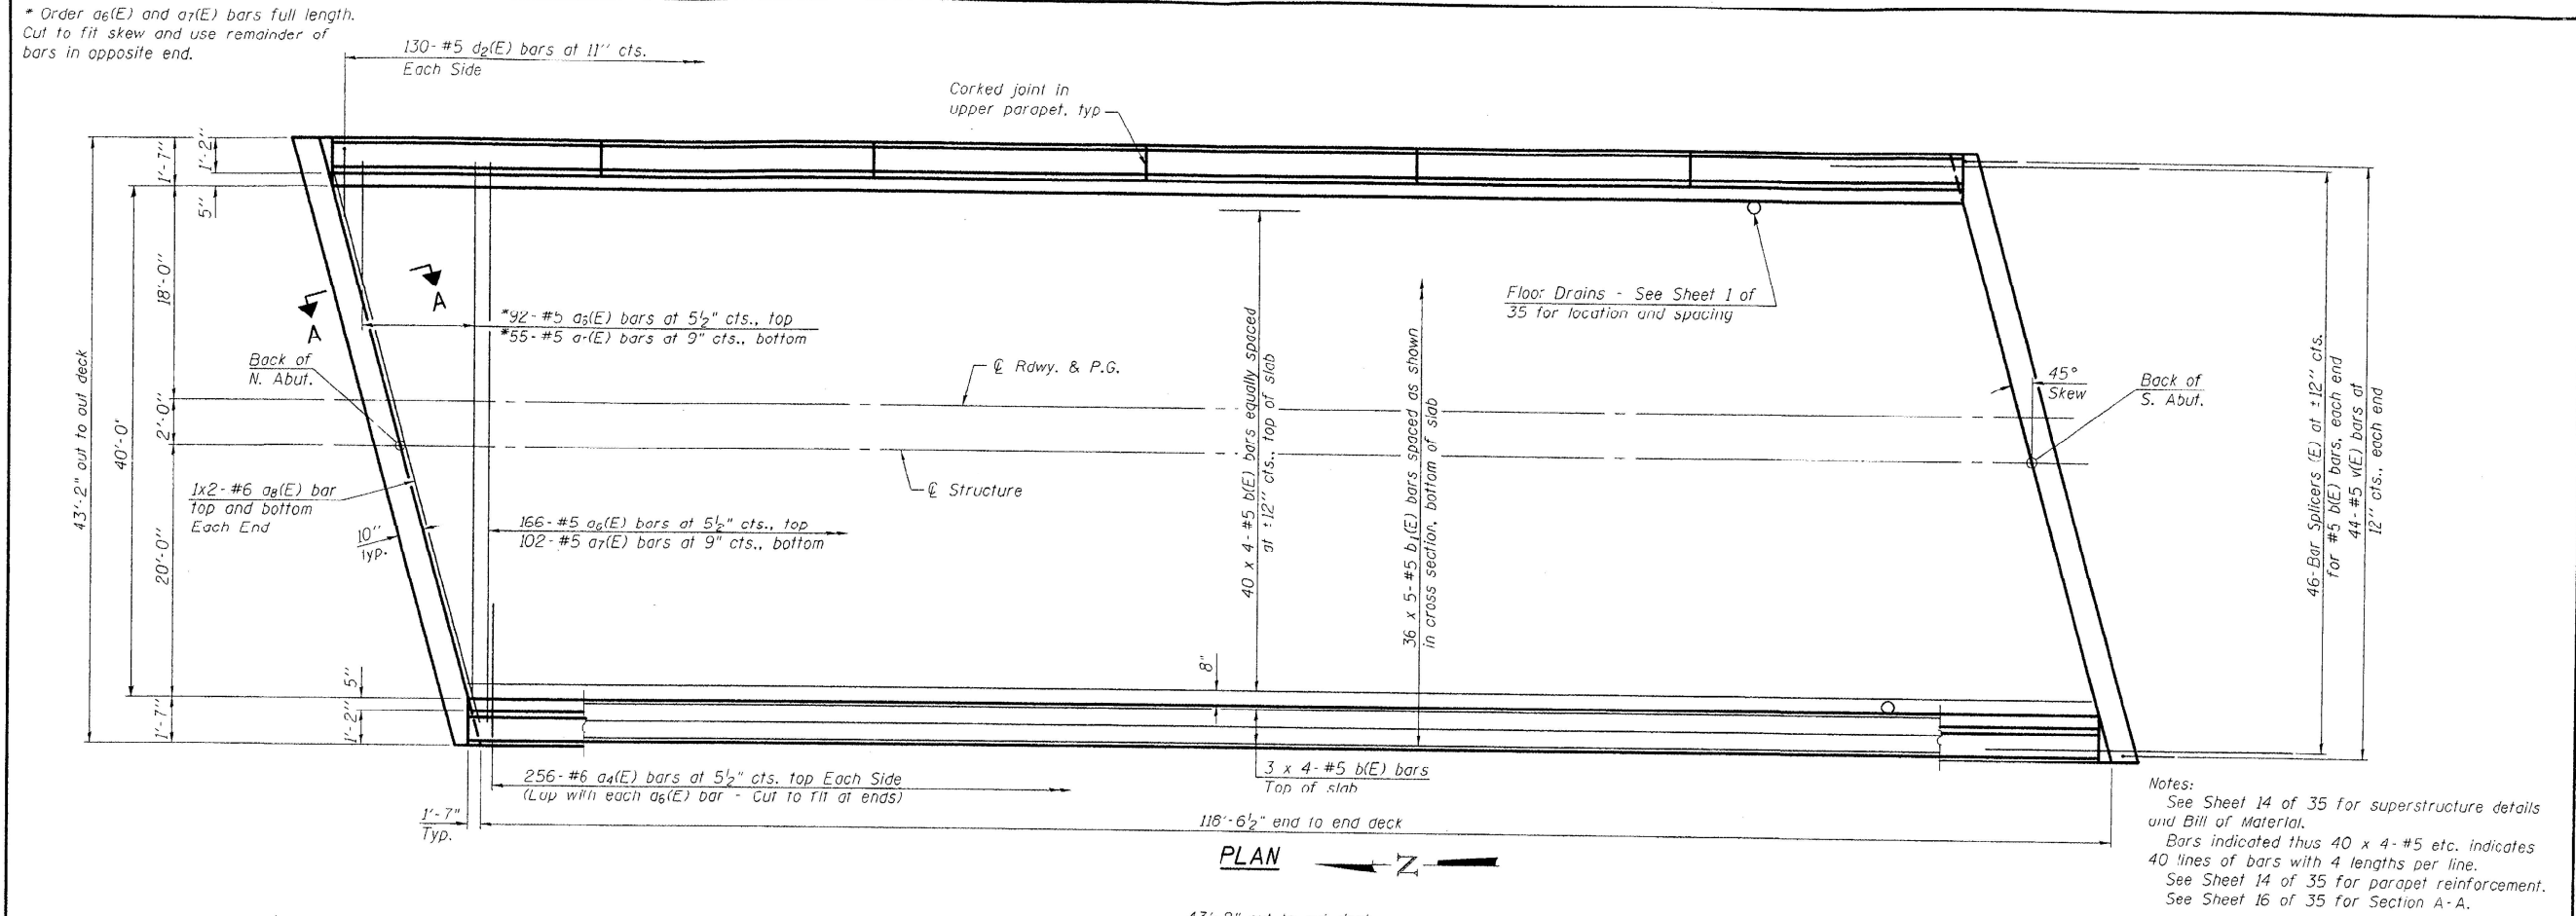

MINIMUM BAR LAP
#5 bar = 3'-3"
#6 bar = 3'-10"

FILE NAME -	USER NAME - seb	DESIGNED - KTH	REVISED -	STATE OF ILLINOIS DEPARTMENT OF TRANSPORTATION	SUPERSTRUCTURE S.N. 055-0081 (SB)	F.A.P. RTE.	SECTION	COUNTY	TOTAL SHEETS	SHEET NO.
P:\07files\070286\Phase2\Bridge Plans\13.SuperStructurePlan.0081.dgn		CHECKED - ADL	REVISED -							
PLOT SCALE = 0:2.0000" = 1' IN.		DRAWN - BGL	REVISED -							
PLOT DATE = 12/7/2011		CHECKED - RJP	REVISED -							
SHEET NO. 13 OF 35 SHEETS						CONTRACT NO. 68691				
ILLINOIS FED. AID PROJECT										
Klinckner & Associates P.C.										

MODEL Defaul
FILE NAME: P:\07files\070286\Phase2\Bridge Painting (FY 2015)\4 CADD - DWG\4.7 TranS\seeb\070286\13-struct-structural detail 3.dgn



TWM, INC.
www.twm-inc.com
ILL. DESIGN FIRM
LICENSE NO:
184-001220

USER NAME =	des	DESIGNED -	JCL	REVISED -	
		DRAWN -	JCL	REVISED -	
PLOT SCALE =	10.0000" = 1' in.	CHECKED -	TBP	REVISED -	
PLOT DATE =	8/6/2024	DATE -	JULY 2024	REVISED -	


STATE OF ILLINOIS
DEPARTMENT OF TRANSPORTATION

LOCATION 3 & 4 - STRUCTURE INFORMATION
SN 055-0080 & SN 055-0081

SCALE: N/A SHEET 4 OF 7 SHEETS STA. TO STA.

F.A. RTE.	SECTION	COUNTY	TOTAL SHEETS	SHEET NO.
VAR	D4 BRIDGE PAINTING 2025	*	52	26
* HENDERSON, MCDONOUGH, MERCER, WARREN				
CONTRACT NO. 68J34				
ILLINOIS FED. AID PROJECT				

FOR INFORMATION ONLY
LOCATION 3 & 4 (NBSB US 67 OVER FARMERS FORK)
SN 055-0080 & SN 055-0081

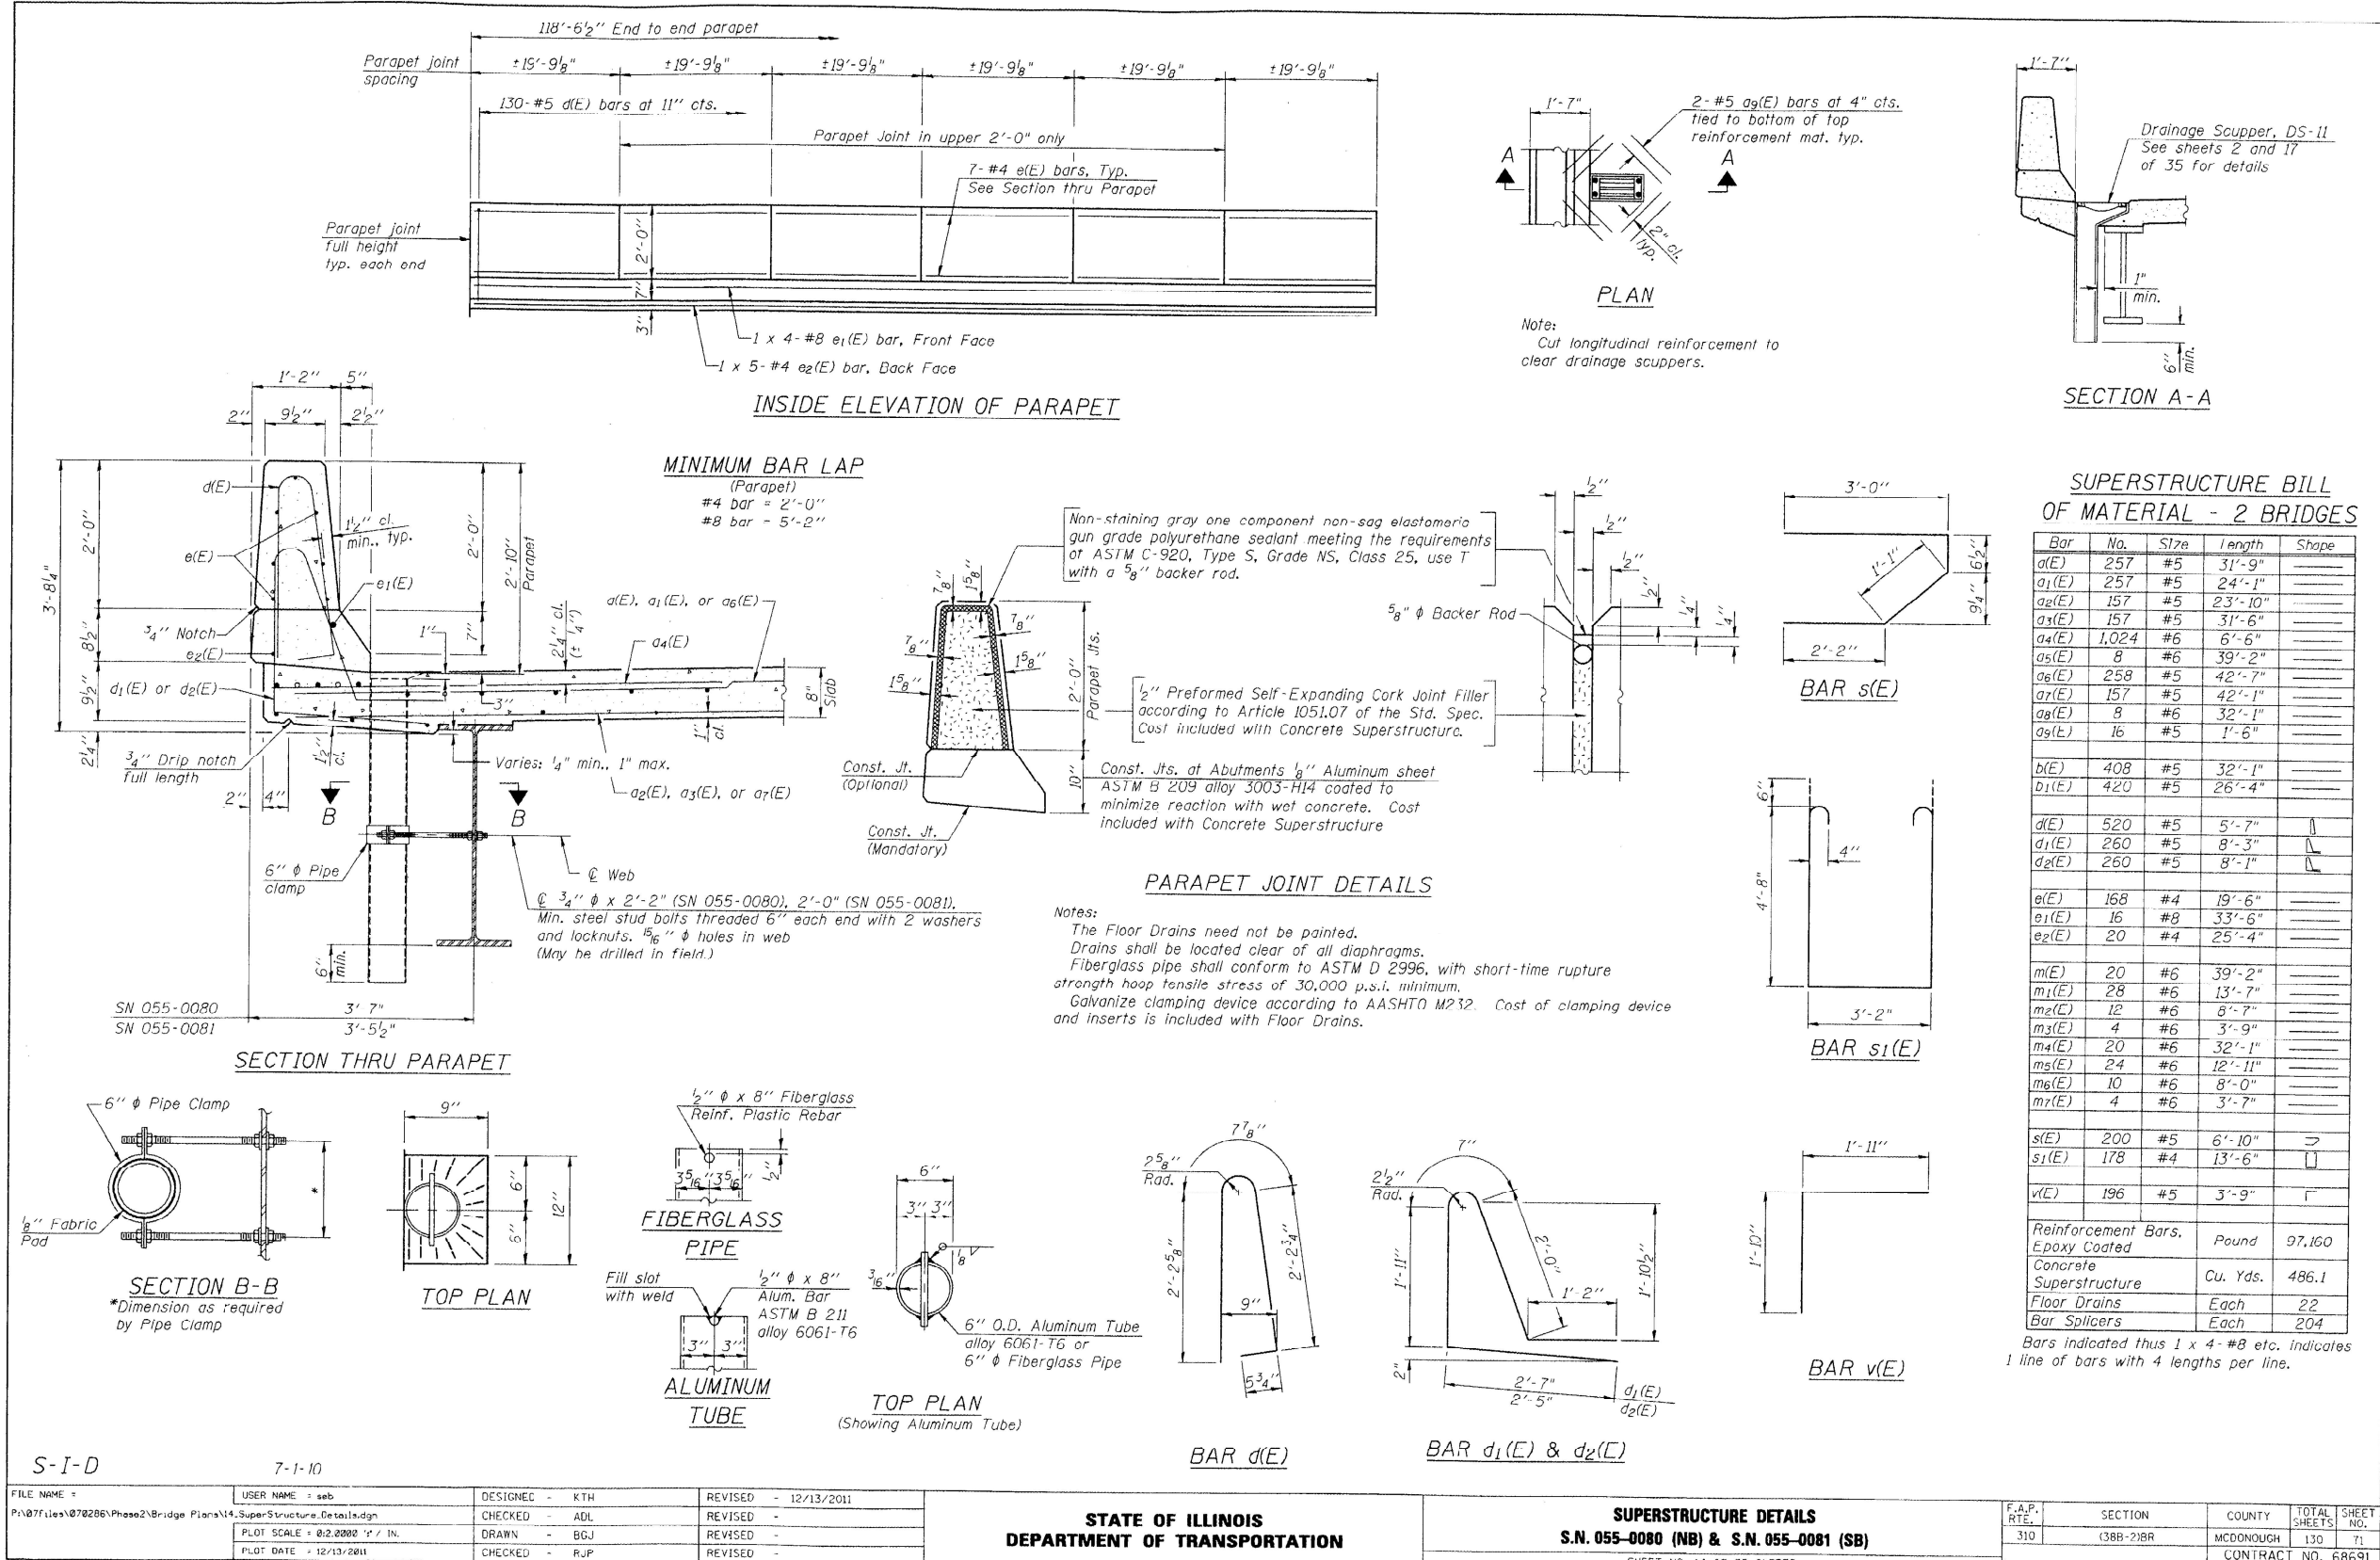

S-I-D

7-1-10

FILE NAME	USER NAME	DESIGNED	REVISED
P:\07\Files\070206\Phase2\Bridges\Plans\14-SuperStructure-Details.dgn	seeb	KTH	12/13/2011
PLOT SCALE = 0.2/0000" = 1" / IN.		CHECKED	REVISED
PLOT DATE = 12/13/2011		DRAWN	REVISED
		CHECKED	REVISED

STATE OF ILLINOIS
DEPARTMENT OF TRANSPORTATION

SUPERSTRUCTURE DETAILS
S.N. 055-0080 (NB) & S.N. 055-0081 (SB)

SHEET NO. 14 OF 35 SHEETS

F.A.P. RTE.	SECTION	COUNTY	TOTAL SHEETS	SHEET NO.
310	(38B-2)BR	MCDONOUGH	130	71
				CONTRACT NO. 68691

ILLINOIS FED. AID PROJECT
Klingner & Associates P.C.

USER NAME	DESIGNED	REVISED
dlee	JCL	
	DRAWN	REVISED
	JCL	
PLOT SCALE = 10,0000" = 1" / IN.	CHECKED	REVISED
	TBP	
PLOT DATE = 8/6/2024	DATE	REVISED
	JULY 2024	


STATE OF ILLINOIS
DEPARTMENT OF TRANSPORTATION

LOCATION 3 & 4 - STRUCTURE INFORMATION
SN 055-0080 & SN 055-0081

SCALE: N/A SHEET 5 OF 7 SHEETS STA. TO STA.

F.A. RTE.	SECTION	COUNTY	TOTAL SHEETS	SHEET NO.
VAR	D4 BRIDGE PAINTING 2025	*	52	27
				CONTRACT NO. 68J34
ILLINOIS FED. AID PROJECT				

FOR INFORMATION ONLY
LOCATION 3 & 4 (NB/SB US 67 OVER FARMERS FORK)
SN 055-0080 & SN 055-0081

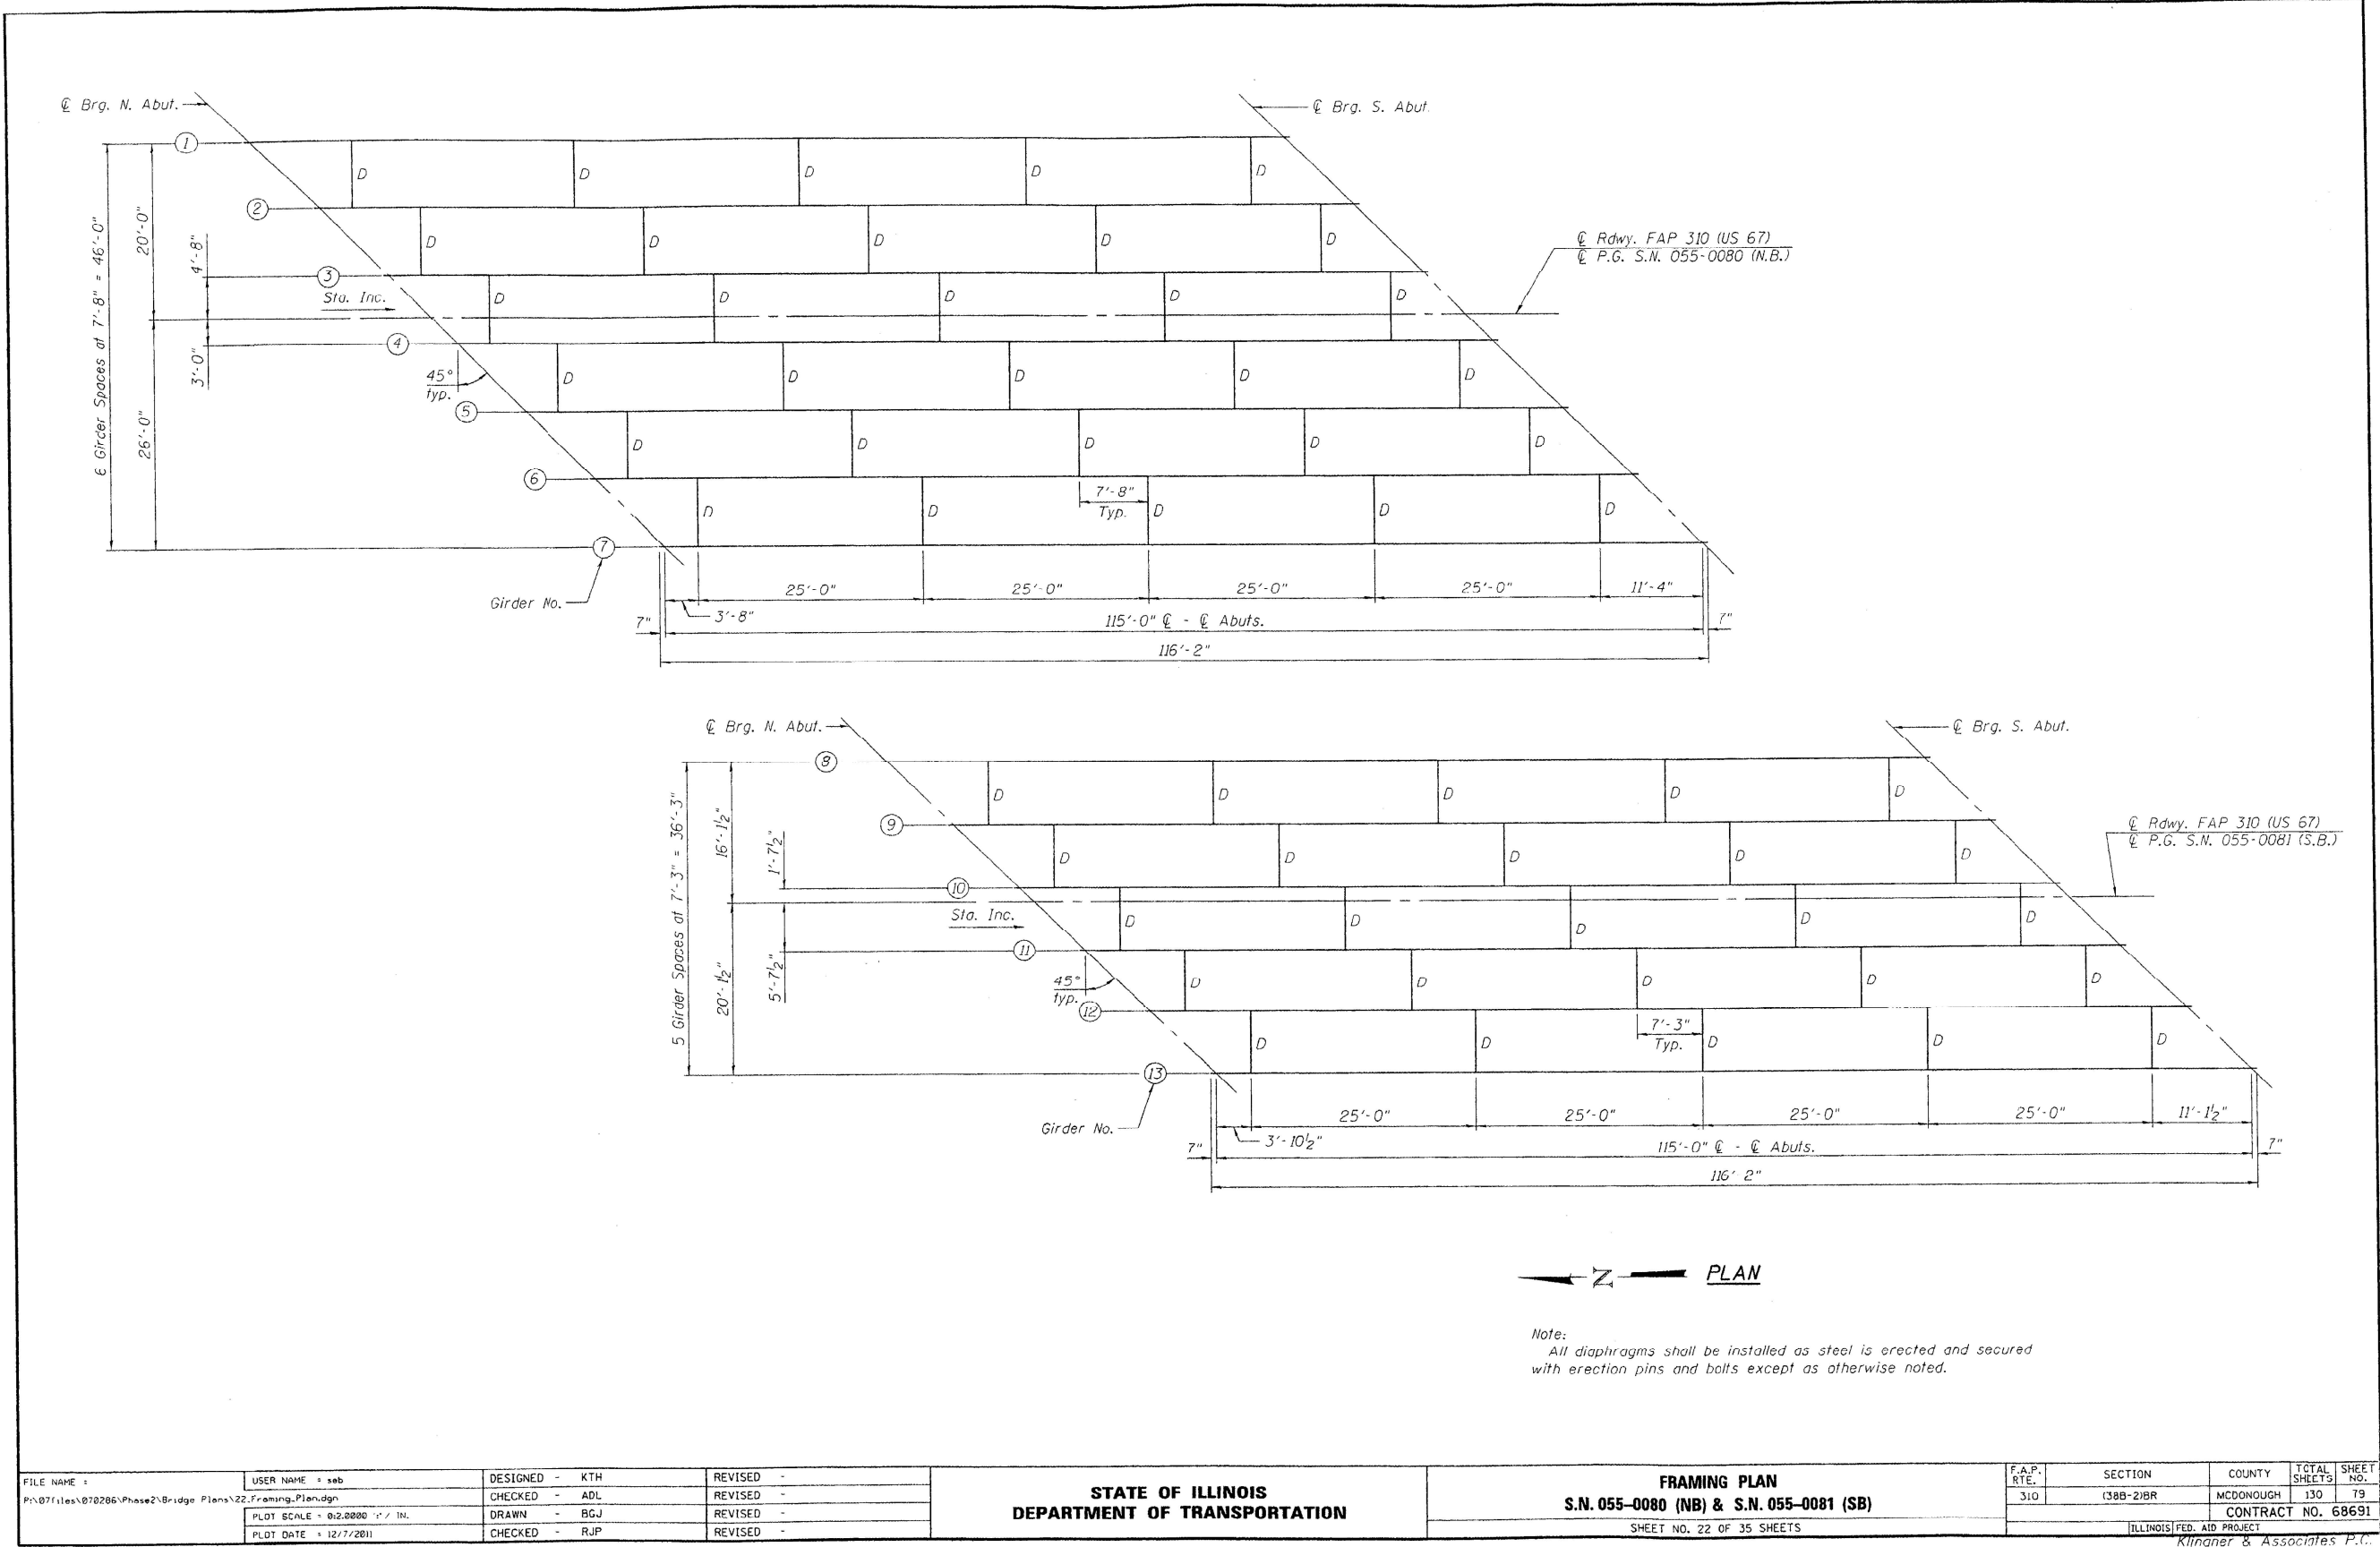

MODEL: Default
FILE NAME: P:\07\files\070206\Phase2\B-bridge Plans\22 Framing Plans\22 Framing Plans.dgn



TWM, INC.
www.twm-inc.com
ILLINOIS DESIGN FIRM
LICENSE NO: 184-001220

USER NAME = dlee	DESIGNED - JCL	REVISED -
	DRAWN - JCL	REVISED -
PLOT SCALE = 10.0000' / 1" IN.	CHECKED - TBP	REVISED -
PLOT DATE = 8/6/2024	DATE - JULY 2024	REVISED -


STATE OF ILLINOIS
DEPARTMENT OF TRANSPORTATION

LOCATION 3 & 4 - STRUCTURE INFORMATION
SN 055-0080 & SN 055-0081

SCALE: N/A SHEET 6 OF 7 SHEETS STA. TO STA.


F.A. RTE.	SECTION	COUNTY	TOTAL SHEETS	SHEET NO.
VAR	D4 BRIDGE PAINTING 2025	*	52	28
* HENDERSON, MCDONOUGH, MERCER, WARREN				CONTRACT NO. 68J34
ILLINOIS FED. AID PROJECT				

FOR INFORMATION ONLY
LOCATION 3 & 4 (NB/SB US 67 OVER FARMERS FORK)
SN 055-0080 & SN 055-0081

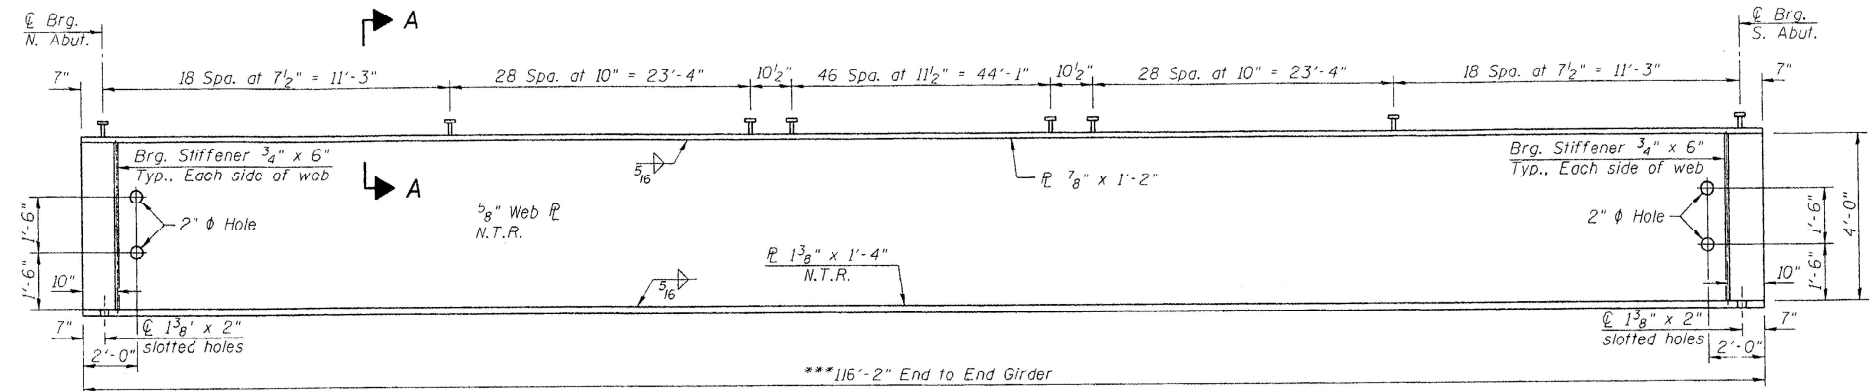


GIRDER ELEVATION
"NTR" denotes plates to which notch toughness requirements are applicable.


SHIM TABLE	
Size	Location
9" x 1'-4" x 5/8"	Girder 3 - N. Abut.
9" x 1'-4" x 1/4"	Girder 4 - N. Abut.
9" x 1'-4" x 5/8"	Girder 3 - S. Abut.
9" x 1'-4" x 1/4"	Girder 4 - S. Abut.
9" x 1'-4" x 1/2"	Girder 10 - N. Abut.
9" x 1'-4" x 1/2"	Girder 10 - S. Abut.

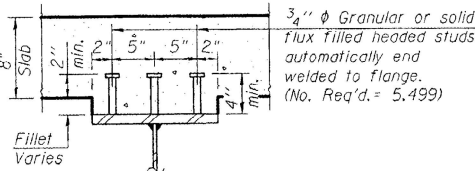


SECTION A-A

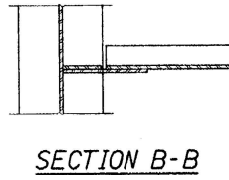


SECTION B-B

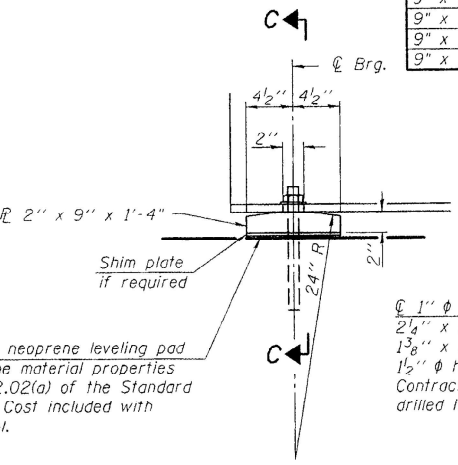


ELEVATION AT ABUTMENT

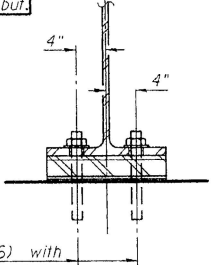

SECTION C-C

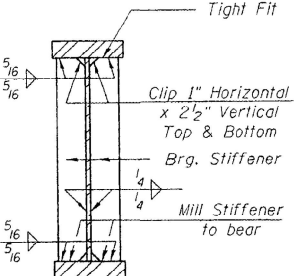

SECTION AT ABUTMENT

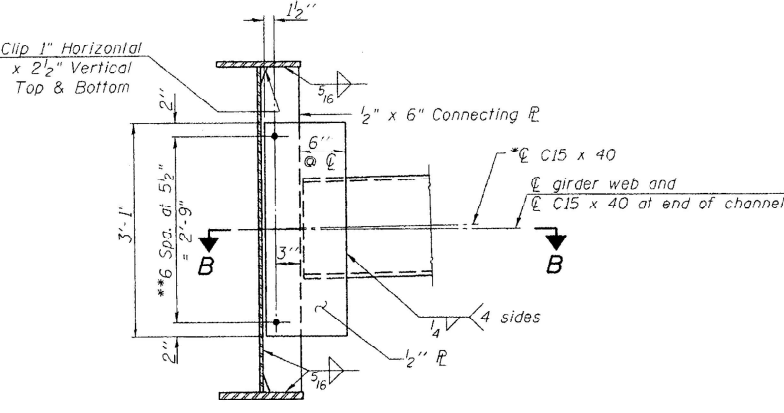

INTERIOR DIAPHRAGM, D
(55 Required)

Notes:
Two hardened washers required for each set of oversized holes.
*Alternate C15x50 channels are permitted to facilitate material acquisition. Calculated weight of structural steel is based on the lighter section. The alternate, if utilized, shall be provided at no additional cost to the Department.
**3/4" HS bolts, 1 5/16" diameter holes

FIXED BEARING

Notes:
Load carrying components designated "NTR" shall conform to the Supplemental Requirements for Notch Toughness, Zone 2.
***The Contractor shall submit plans showing bracing details for transporting, erection, and deck forming for the section to Engineer for approval.
Anchor bolts shall be ASTM F1554 all-thread (or an Engineer-approved alternate material) of the grade(s) and diameter(s) specified. ASTM A307 Grade C anchor bolts may be used in lieu of ASTM F1554 Grade 36 (Fy=36ksi). The corresponding specified grade of AASHTO M314 anchor bolts may be used in lieu of ASTM F1554.
Drilled and set anchor bolts shall be installed according to Article 521.06 of the Standard Specifications.

FILE NAME				USER NAME				DESIGNED - KTH				REVISED -				STATE OF ILLINOIS				GIRDER DETAILS				F.A.P. RTE.				SECTION				COUNTY				TOTAL SHEETS				SHEET NO.			
P:\07\files\070266\Phase2\Bridge Plans\23_GIRDER DETAILS.dgn				dlee				CHECKED - ADL				REVISED -				DEPARTMENT OF TRANSPORTATION				S.N. 055-0080 (NB) & S.N. 055-0081 (SB)				310				(388-218R)				MCDONOUGH				130				80			
PLOT SCALE = 0.2:0000 '1' = 1/4"				PLOT DATE = 12/7/2011				DRAWN - BGJ				REVISED -																															
								CHECKED - RJP				REVISED -																															

MODEL: Default
FILE NAME: P:\07\files\070266\Phase2\Bridge Plans\23_GIRDER DETAILS.dgn
DATE: 12/7/2011



TWM, INC.
www.twm-inc.com
ILLINOIS DESIGN FIRM
LICENSE NO: 184-001220

USER NAME	dlee	DESIGNED	JCL	REVISED	-
DRAWN	JCL	CHECKED	TBP	REVISED	-
PLOT SCALE	10,0000 '1' = 1/4"	DATE	JULY 2024	REVISED	-
PLOT DATE	8/6/2024				

STATE OF ILLINOIS
DEPARTMENT OF TRANSPORTATION


LOCATION 3 & 4 - STRUCTURE INFORMATION
SN 055-0080 & SN 055-0081

SCALE: N/A SHEET 7 OF 7 SHEETS STA. TO STA.

F.A. RTE.	SECTION	COUNTY	TOTAL SHEETS	SHEET NO.
VAR	D4 BRIDGE PAINTING 2025	*	52	29
* HENDERSON, MCDONOUGH, MERCER, WARREN				
CONTRACT NO. 68J34				
ILLINOIS FED. AID PROJECT				

Klinner & Associates P.C.

FOR INFORMATION ONLY
LOCATION 5 (IL 17 OVER EDWARDS RIVER)
SN 066-0021

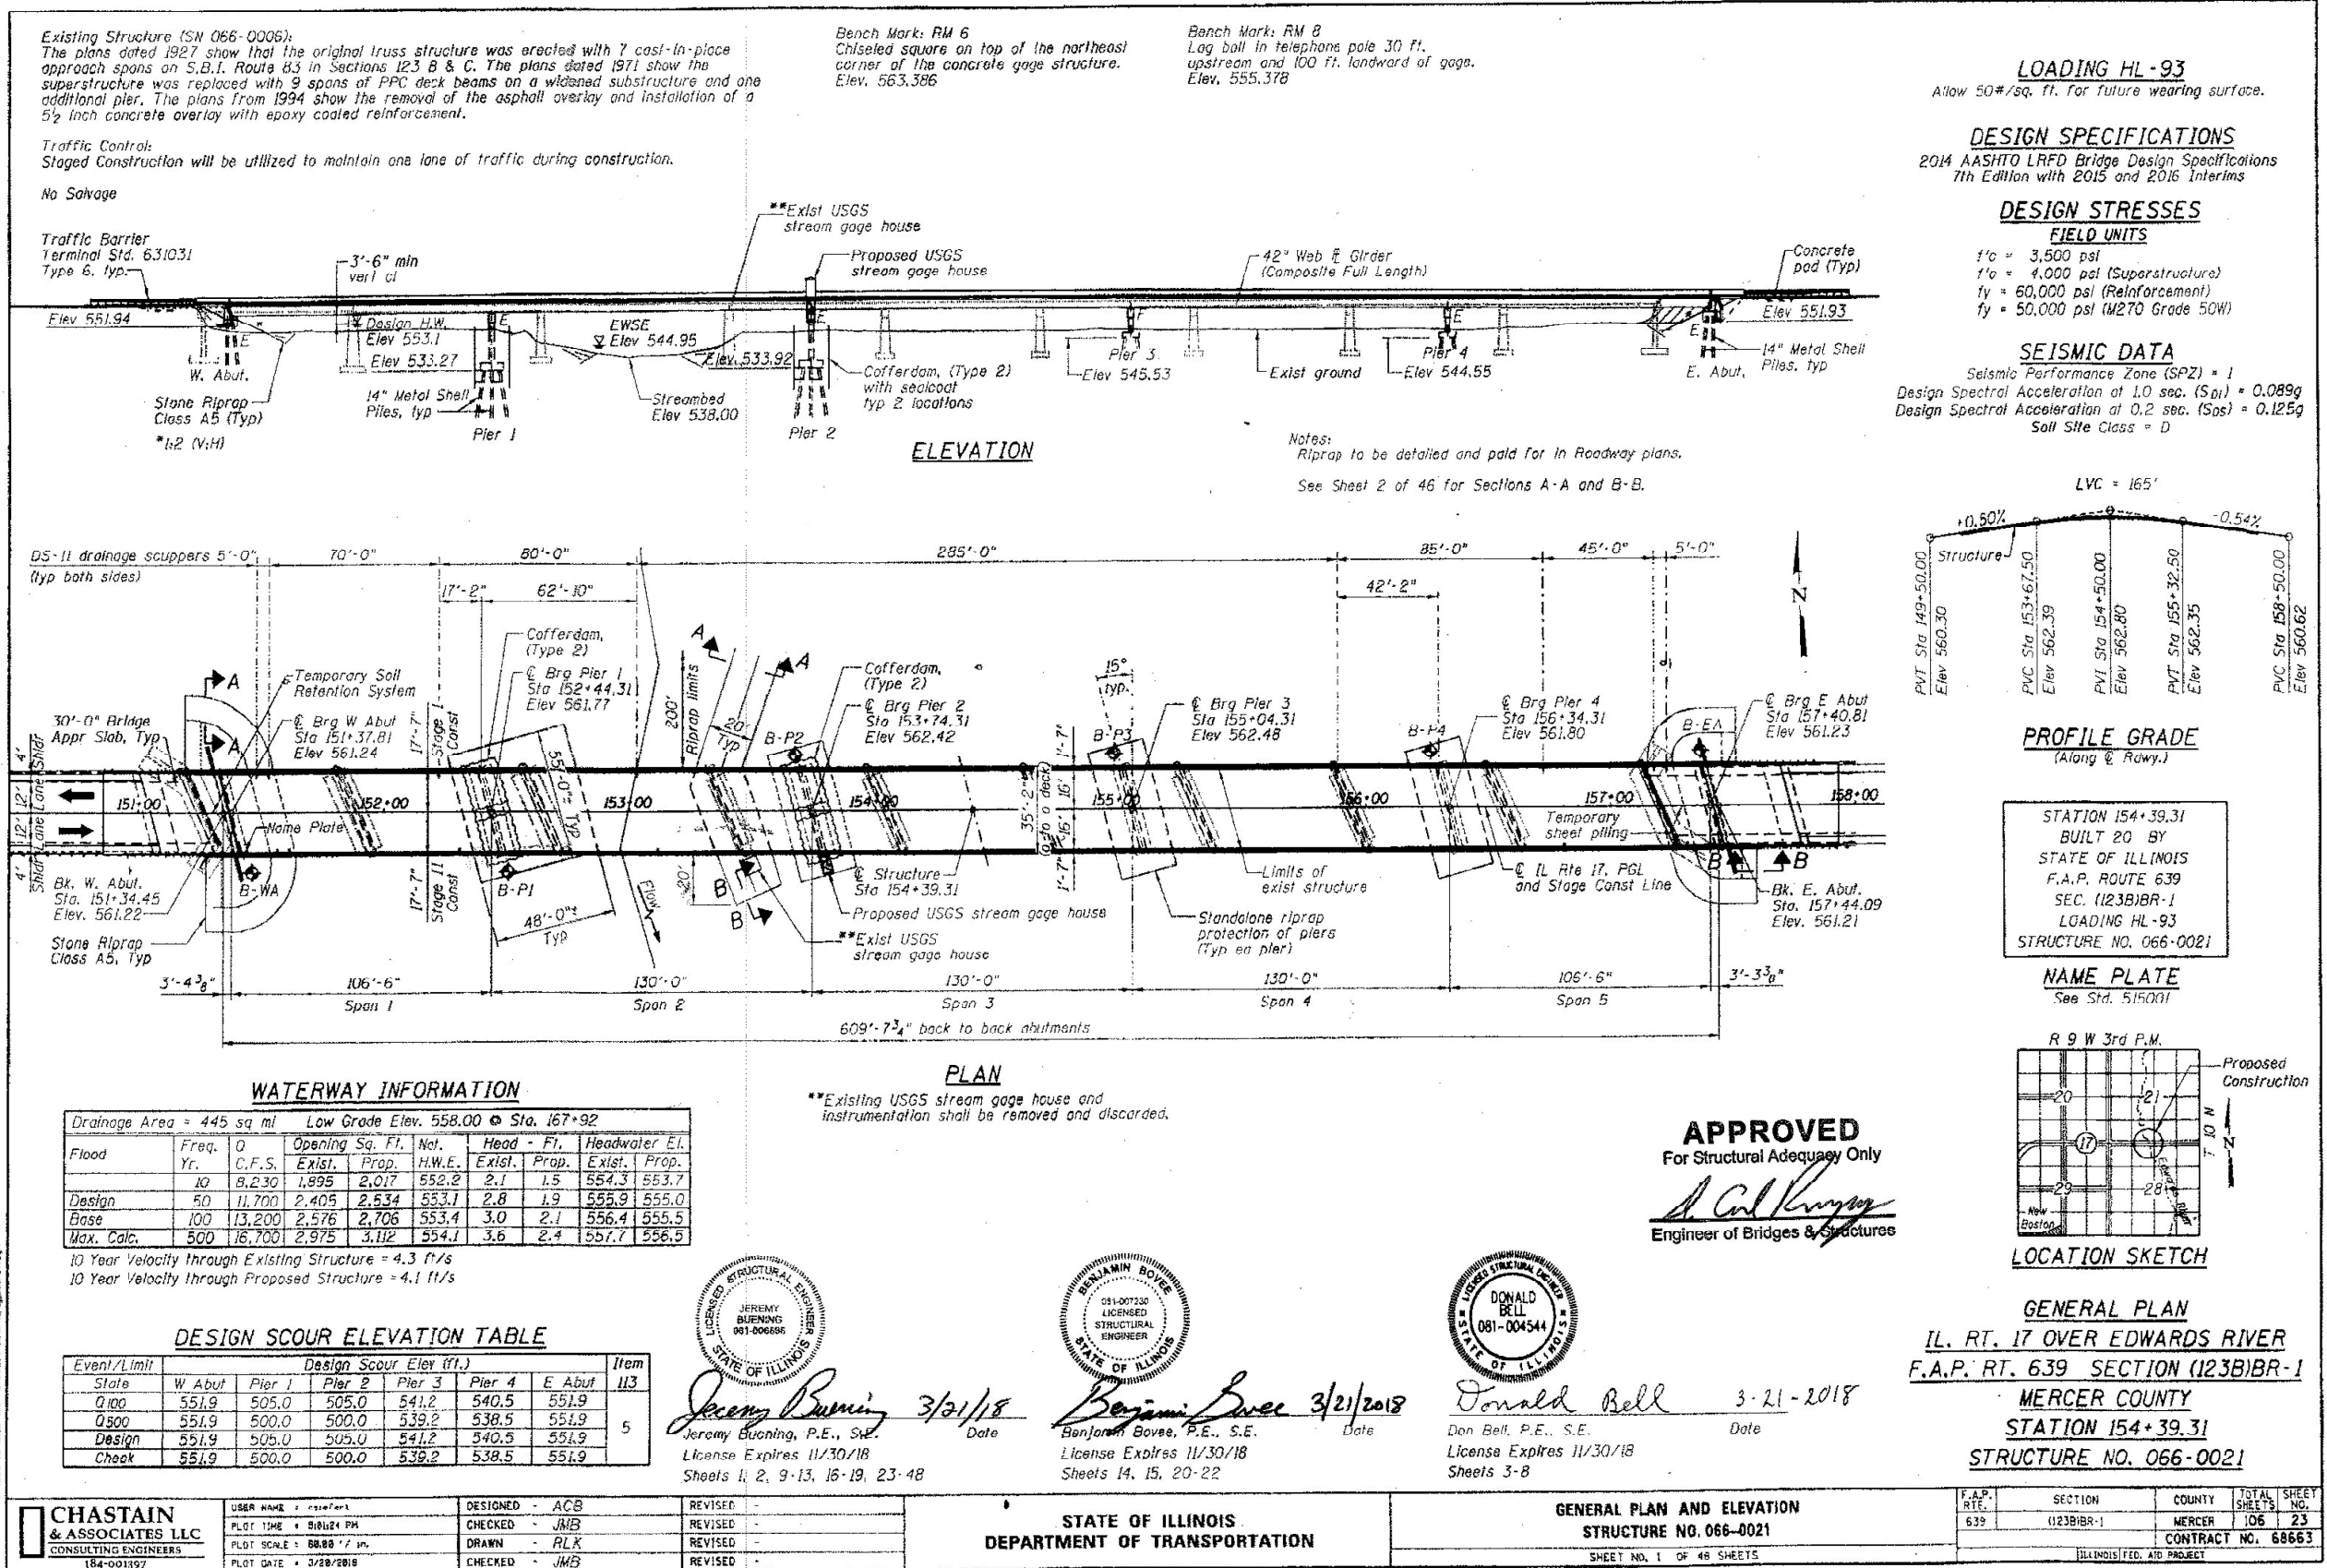

FOR INFORMATION ONLY
LOCATION 5 (IL 17 OVER EDWARDS RIVER)
SN 066-0021

INDEX OF SHEETS

- 1 General Plan and Elevation
2 General Data
3 Footing Layout - Cofferdams
4 Stage Construction - Superstructure
5 Stage Construction - Existing Abutments
6 Stage Construction - Existing Piers
7 Soil Retention Details
8 Temporary Concrete Barrier for Stage Construction
9 Top of Slab Elevation Layout
10 Top of Slab Elevations
11 Top of Slab Elevations
12 Top of Slab Elevations
13 Top of Slab Elevations
14 Top of West Approach Elevations
15 Top of East Approach Elevations
16 Superstructure
17 Superstructure
18 Superstructure Details
19 Superstructure Details
20 West Approach Slab Details
21 East Approach Slab Details
22 Approach Slab Details
23 Finger Plate Expansion Joint-West Abutment
24 Finger Plate Expansion Joint Details
25 Finger Plate Expansion Joint Details
26 Preformed Joint Strip Seal
27 Drainage Scupper, DS-II
28 Framing Plan - Spans 1, 2 & 3
29 Framing Plan - Spans 4 & 5
30 Framing Details
31 Framing Details
32 Girder Moment and Reaction Tables
33 Bearing Details
34 Bearing Details
35 West Abutment
36 East Abutment
37 Abutment Details
38 Pier 1 Details
39 Pier 2 Details
40 Pier 3 Details
41 Pier 4 Details
42 Metal Shell Pile Details
43 Bar Splicer Assembly and Mechanical Splicer Details
44 U.S.G.S. Gage House
45 U.S.G.S. Gage House
46 Concrete Parapet Sliptforming Option
47 Subsurface Profile
48 Subsurface Profile

GENERAL NOTES:

Fasteners shall be ASTM A325 Type 1, mechanically galvanized bolts in painted areas and ASTM A325 Type 3 in unpainted areas. Bolts $\frac{7}{8}$ in. ϕ , holes $\frac{7}{16}$ in. ϕ , unless otherwise noted.

Calculated weight of Structural Steel = 744,980 lb

All structural steel shall be AASHTO M 270 Grade 50W except expansion joints and expansion bearings at expansion joints shall be AASHTO M270 Grade 50.

No field welding is permitted except as specified in the contract documents.

Reinforcement bars designated (E) shall be epoxy coated.

Bearing seat surfaces shall be constructed or adjusted to their designated elevations within a tolerance of $\frac{1}{8}$ inch (0.01 ft.). Adjustment shall be made either by grinding the surface or by shimming the bearings.

Concrete Sealer shall be applied to the designated areas of the abutments.

All structural steel girders and diaphragms within a distance of 10 ft. from the expansion joints shall be metalized and painted with a color matching the Federal Color Standard 595a 20045 as specified in the Special Provisions for Metalizing Structural Steel. All structural steel components of diaphragms within a distance of 10 ft. from the expansion joints may be galvanized in lieu of metalizing at the Contractor's option. If galvanizing is used, all structural steel components of diaphragm shall be AASHTO M270 Grade 50. Galvanizing shall be according to the Special Provision for Hot Dip Galvanizing for Structural Steel. Bearings at the abutments shall be hot dip galvanized.


Layout of slope protection system may be varied to suit ground conditions in the field as directed by the Engineer.

The embankment configuration shown shall be the minimum that must be placed and compacted prior to construction of the west abutment.

Seal coat thickness design is based on the Cofferdam Design Water Elevation (CDWF). Cofferdam design details and proposed changes in seal coat thickness shall be submitted to the Engineer for approval with the cofferdam design.

The Contractor is advised that the existing PPC Deck Beams are in a deteriorated condition with a reduced load carrying capacity. It is the Contractor's responsibility to account for the condition of the beams when developing construction procedures for removal and replacement of the superstructure.

If the Contractor's procedures for existing deck beam removal involves placement of heavy equipment on the existing deck beams, a detailed procedure shall be submitted to the Engineer for approval. The procedure shall include calculations, sealed by an Illinois Licensed Structural Engineer, verifying the structural adequacy of the beams for the proposed loads. Cost included with Removal of Existing Structures.

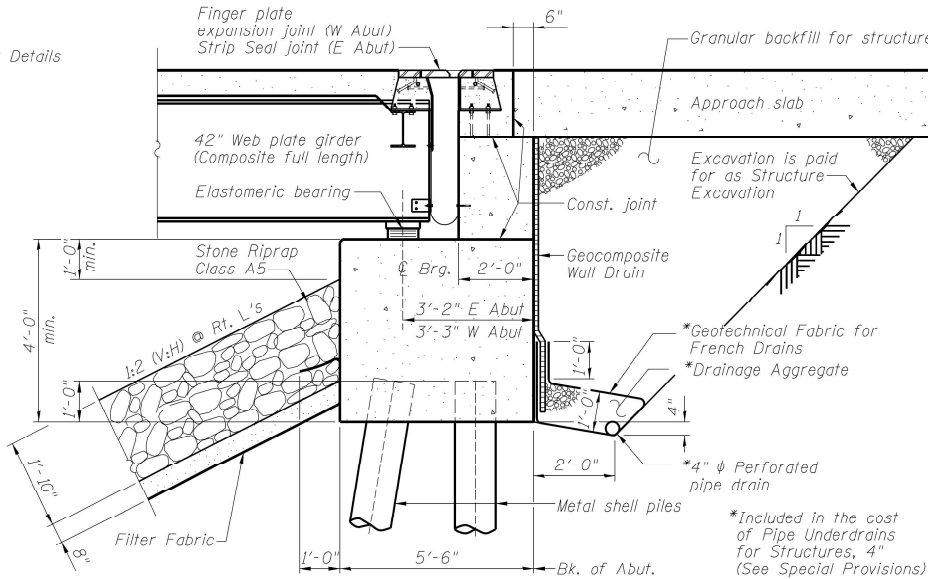

SECTION THRU PILE SUPPORTED STUB ABUTMENT


(Horiz. dim. @ Rt. L's)

Note:


All drainage system components shall extend parallel to the abutment back wall until they intersect the wingwalls or 2'-0" from the end of the wingwalls when the wings are parallel to the abutment. The pipe shall extend under the wingwall, if necessary, until intersecting the side slopes. The pipes shall drain into concrete headwalls. (See Article 601.05 of the Standard Specifications and Highway Standard 601101).

TOTAL BILL OF MATERIAL

Item	Unit	Super	Sub	Total
Removal of Existing Structures	Each	1	---	1
Structure Excavation	Cu. Yd.	---	300	300
Cofferdam Excavation	Cu. Yd.	---	896	896
Cofferdam (Type 2) (Location - 1)	Each	---	1	1
Cofferdam (Type 2) (Location - 2)	Each	---	1	1
Concrete Structures	Cu. Yd.	---	106.1	106.1
Concrete Superstructure	Cu. Yd.	695.2	---	695.2
Bridge Deck Grooving	Sq. Yd.	2227	---	2227
Seal Coat Concrete	Cu. Yd.	---	194.8	194.8
Protective Coat	Sq. Yd.	2909	---	2909
Concrete Superstructure (Approach Slab)	Cu. Yd.	96.0	---	96.0
Furnishing and Erecting Structural Steel	L. Sum	1	---	1
Stud Shear Connectors	Each	7920	---	7920
Reinforcement Bars, Epoxy Coated	Pound	217000	39350	256350
Bar Splicers	Each	1934	466	2400
Furnishing Metal Shell Piles 14" x 0.312"	Foot	---	4171	4171
Driving Piles	Foot	---	4171	4171
Test Pile Metal Shells	Each	---	3	3
Name Plates	Each	1	---	1
Preformed Joint Strip Seal	Foot	36	---	36
Finger Plate Expansion Joint, 3"	Foot	33	---	33
Fabric Reinforced Elastomeric Trough	Foot	40	---	40
Elastomeric Bearing Assembly, Type I	Each	---	18	18
Elastomeric Bearing Assembly, Type II	Each	---	12	12
Anchor Bolts, 3/4"	Each	---	24	24
Anchor Bolts, 1 1/4"	Each	---	12	12
Anchor Bolts, 1 1/2"	Each	---	36	36
Temporary Sheet Piling	Sq. Ft.	---	1186	1186
Temporary Soil Retention System	Sq. Ft.	---	166	166
Concrete Sealer	Sq. Ft.	---	830	830
Geocomposite Wall Drain	Sq. Yd.	---	92	92
Conduit Attached to Structure, 1" Dia., Galvanized Steel	Foot	---	100	100
USGS Gage Equipment Cabinet, Special	Each	---	1	1
Granular Backfill for Structures	Cu. Yd.	---	135	135
Asbestos Bearing Pad Removal	Each	---	198	198
Drainage Scuppers, DS-II	Each	---	16	16
Pipe Underdrains for Structures 4"	Foot	---	140	140
Temporary Support System	Each	---	9	9

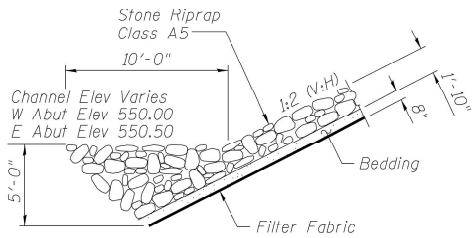

SECTION A-A

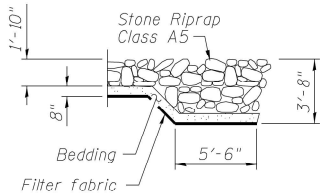

SECTION B-B



USER NAME = cseifers
PLOT TIME = 7:11:20 AM
PLOT SCALE = 2.0000 ' / in.
PLOT DATE = 3/21/2018

DESIGNED - ACB
CHECKED - JMB
DRAWN - RLK
CHECKED - JMB

REVISED -
REVISED -
REVISED -
REVISED -

STATE OF ILLINOIS
DEPARTMENT OF TRANSPORTATION

GENERAL DATA
STRUCTURE NO. 066-0021

SHEET NO. 2 OF 48 SHEETS

F.A. RTE.	SECTION	COUNTY	TOTAL SHEETS	SHEET NO.
639	(123)BR-1	MERCER	106	24
CONTRACT NO. 68663				

ILLINOIS FED. AID PROJECT



TWM, INC.
www.twm-inc.com
IL DESIGN FIRM
LICENSE NO: 184-001220

USER NAME = dllee
DESIGNED - JCL
DRAWN - JCL
CHECKED - TBP
DATE - JULY 2024

DESIGNED - JCL
CHECKED - TBP
DATE - JULY 2024

REVISED -
REVISED -
REVISED -
REVISED -

STATE OF ILLINOIS
DEPARTMENT OF TRANSPORTATION

LOCATION 5 - STRUCTURE INFORMATION
SN 066-0021

SCALE: N/A

SHEET 2

OF 14

SHEETS

STA.

TO STA.

F.A. RTE.

SECTION

COUNTY

TOTAL SHEETS

SHEET NO.

VAR

D4 BRIDGE PAINTING 2025

*

52


31

* HENDERSON, MCDONOUGH, MERCER, WARREN

CONTRACT NO. 68J34

ILLINOIS FED. AID PROJECT

FOR INFORMATION ONLY
LOCATION 5 (IL 17 OVER EDWARDS RIVER)

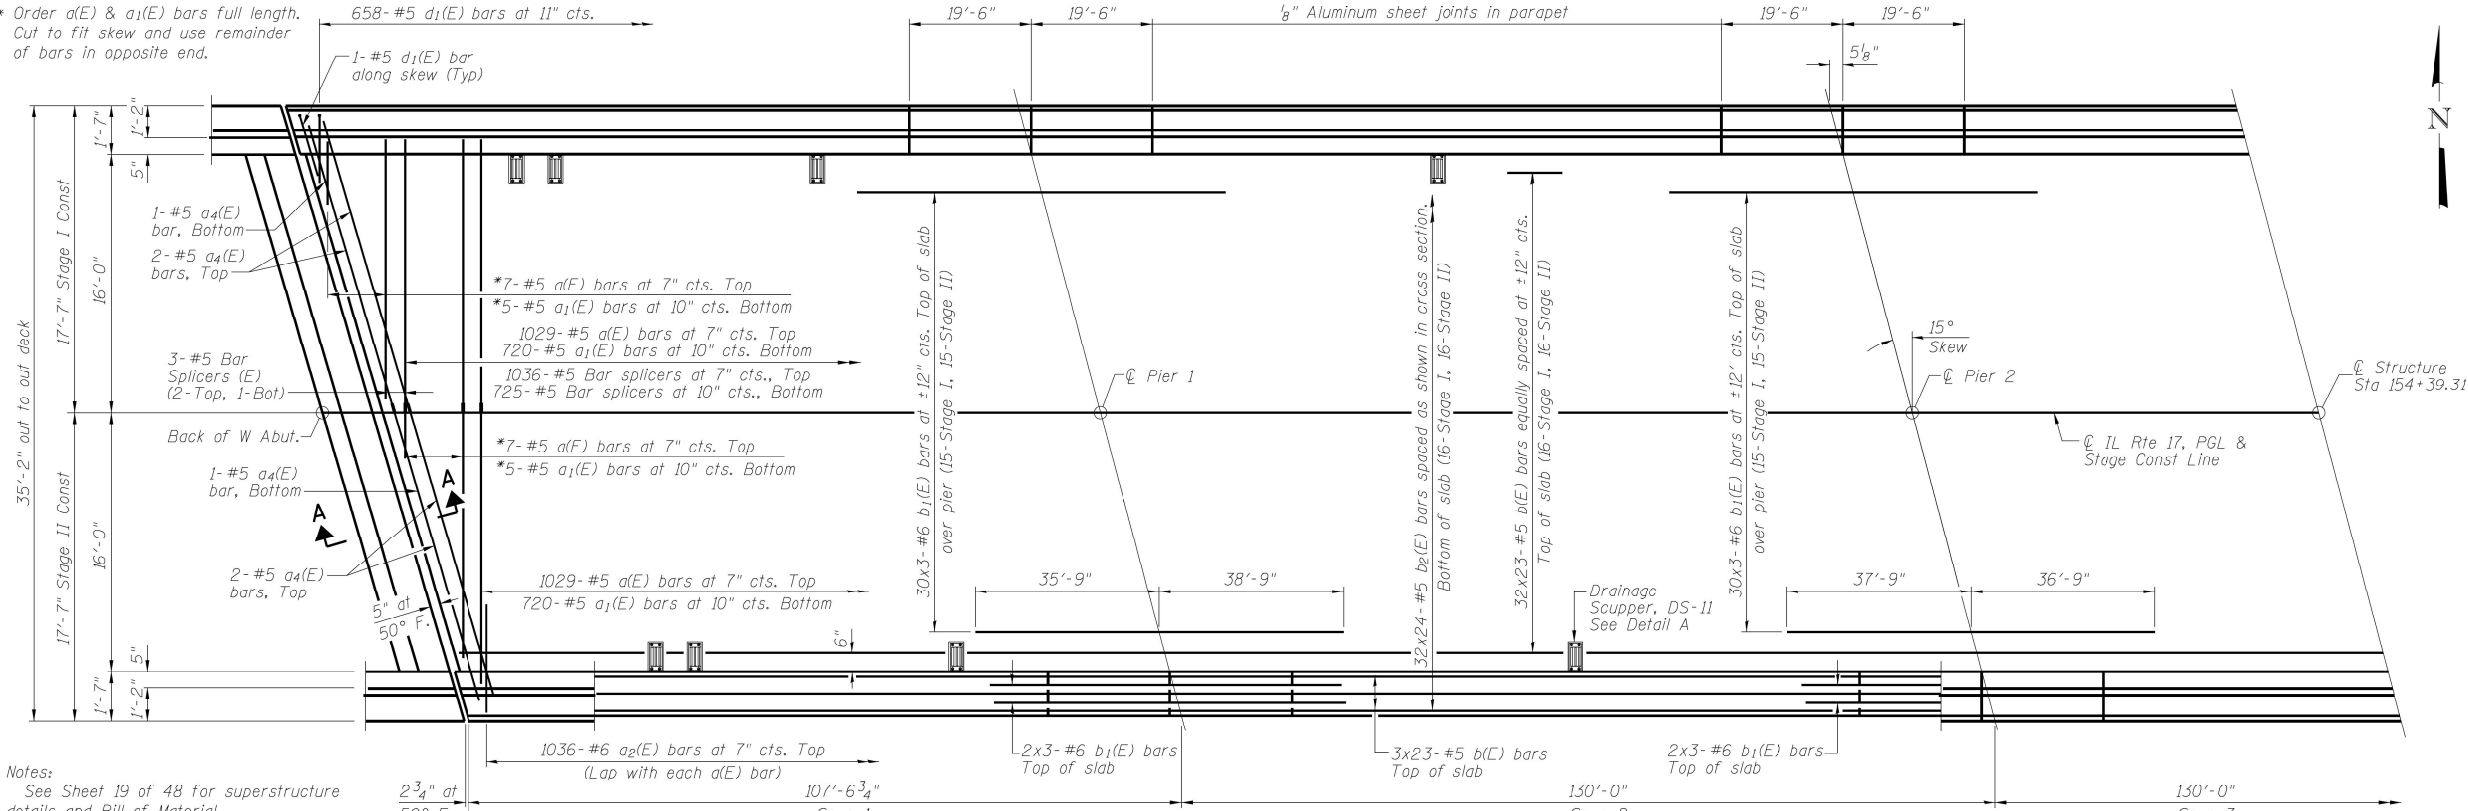


Notes:

See Sheet 19 of 48 for superstructure details and Bill of Material.	$\frac{2}{5}$
Bars indicated thus 30x3- #6 etc. indicates 30 lines of bars with 3 lengths per line.	
See Sheet 18 of 48 for parapet reinforcement.	
See Sheet 1 of 48 for scupper locations.	
See Sheet 43 of 48 for bar splicer details.	
See Sheet 19 of 48 for Section A-A.	

PARTIAL PLAN

MINIMUM BAR LAP


#5 bar = 3'-6'
#6 bar = 4'-10

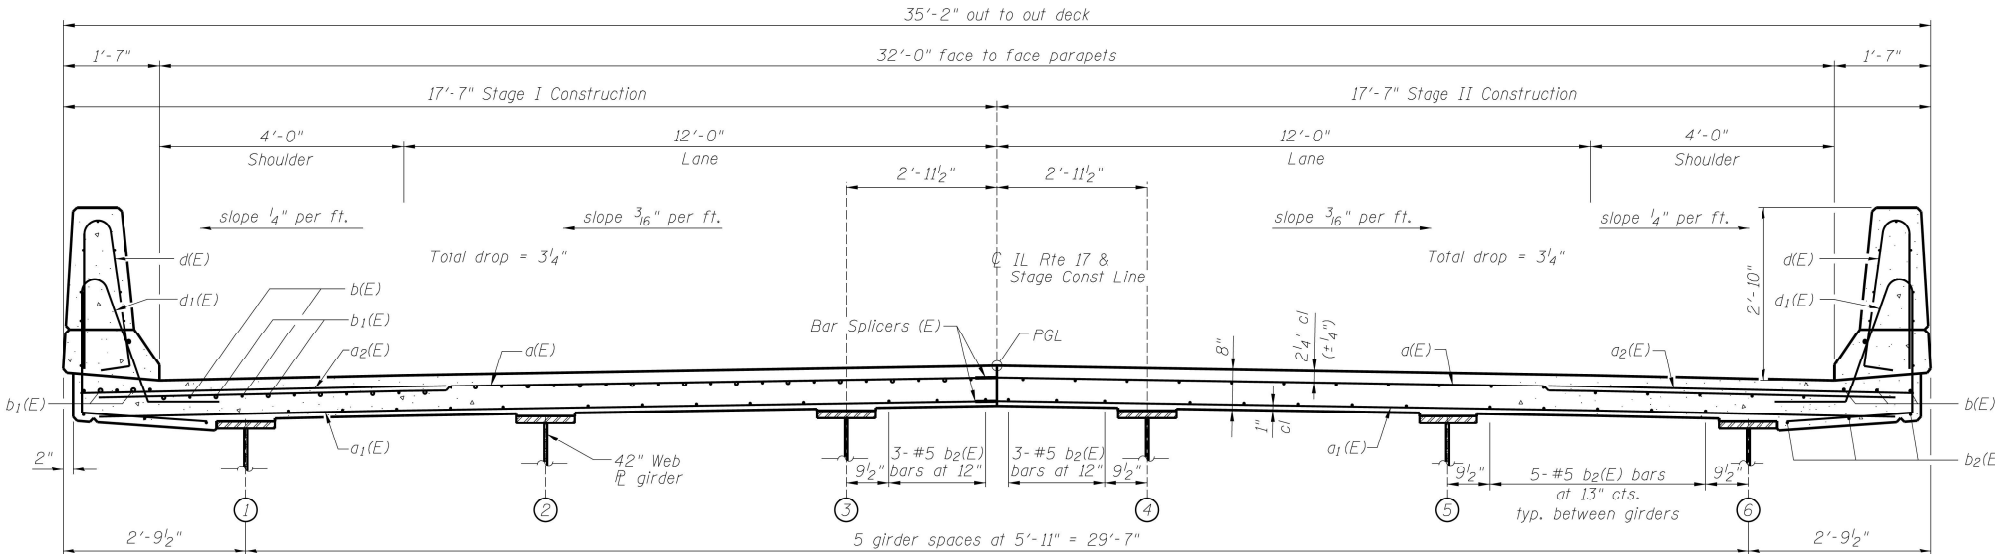


NEAR PIER

CROSS SECTION
(Looking Up Station)

NEAR MIDSPA

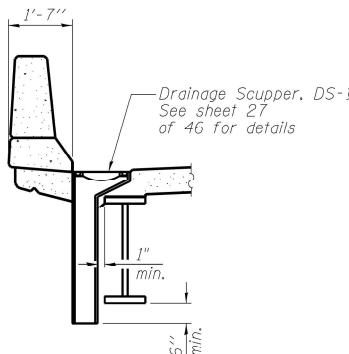

SECTION C-

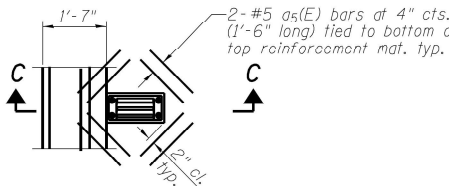


DETAIL

Note:
Cut longitudinal reinforcement 1
clear drainage scuppers.

 CHASTAIN & ASSOCIATES LLC CONSULTING ENGINEERS 184-001397	USER NAME = ccasefert	DESIGNED - ACB	REVISED -	STATE OF ILLINOIS DEPARTMENT OF TRANSPORTATION	SUPERSTRUCTURE STRUCTURE NO. 066-0021	F.A.P. RTE.	SECTION	COUNTY	TOTAL SHEETS	SHEET NO.
	PLOT TIME = 7:11:26 AM	CHECKED - JMB	REVISED -			639	(123)BR-1	MERCER	106	38
	PLOT SCALE = 16.0000' / in.	DRAWN - RLK	REVISED -			CONTRACT NO. 68663				
	PLOT DATE = 3/21/2018	CHECKED - JMB	REVISED -			ILLINOIS FED. AID PROJECT				
SHEET NO. 16 OF 48 SHEETS										


FOR INFORMATION ONLY
LOCATION 5 (IL 17 OVER EDWARDS RIVER)
SN 066-0021

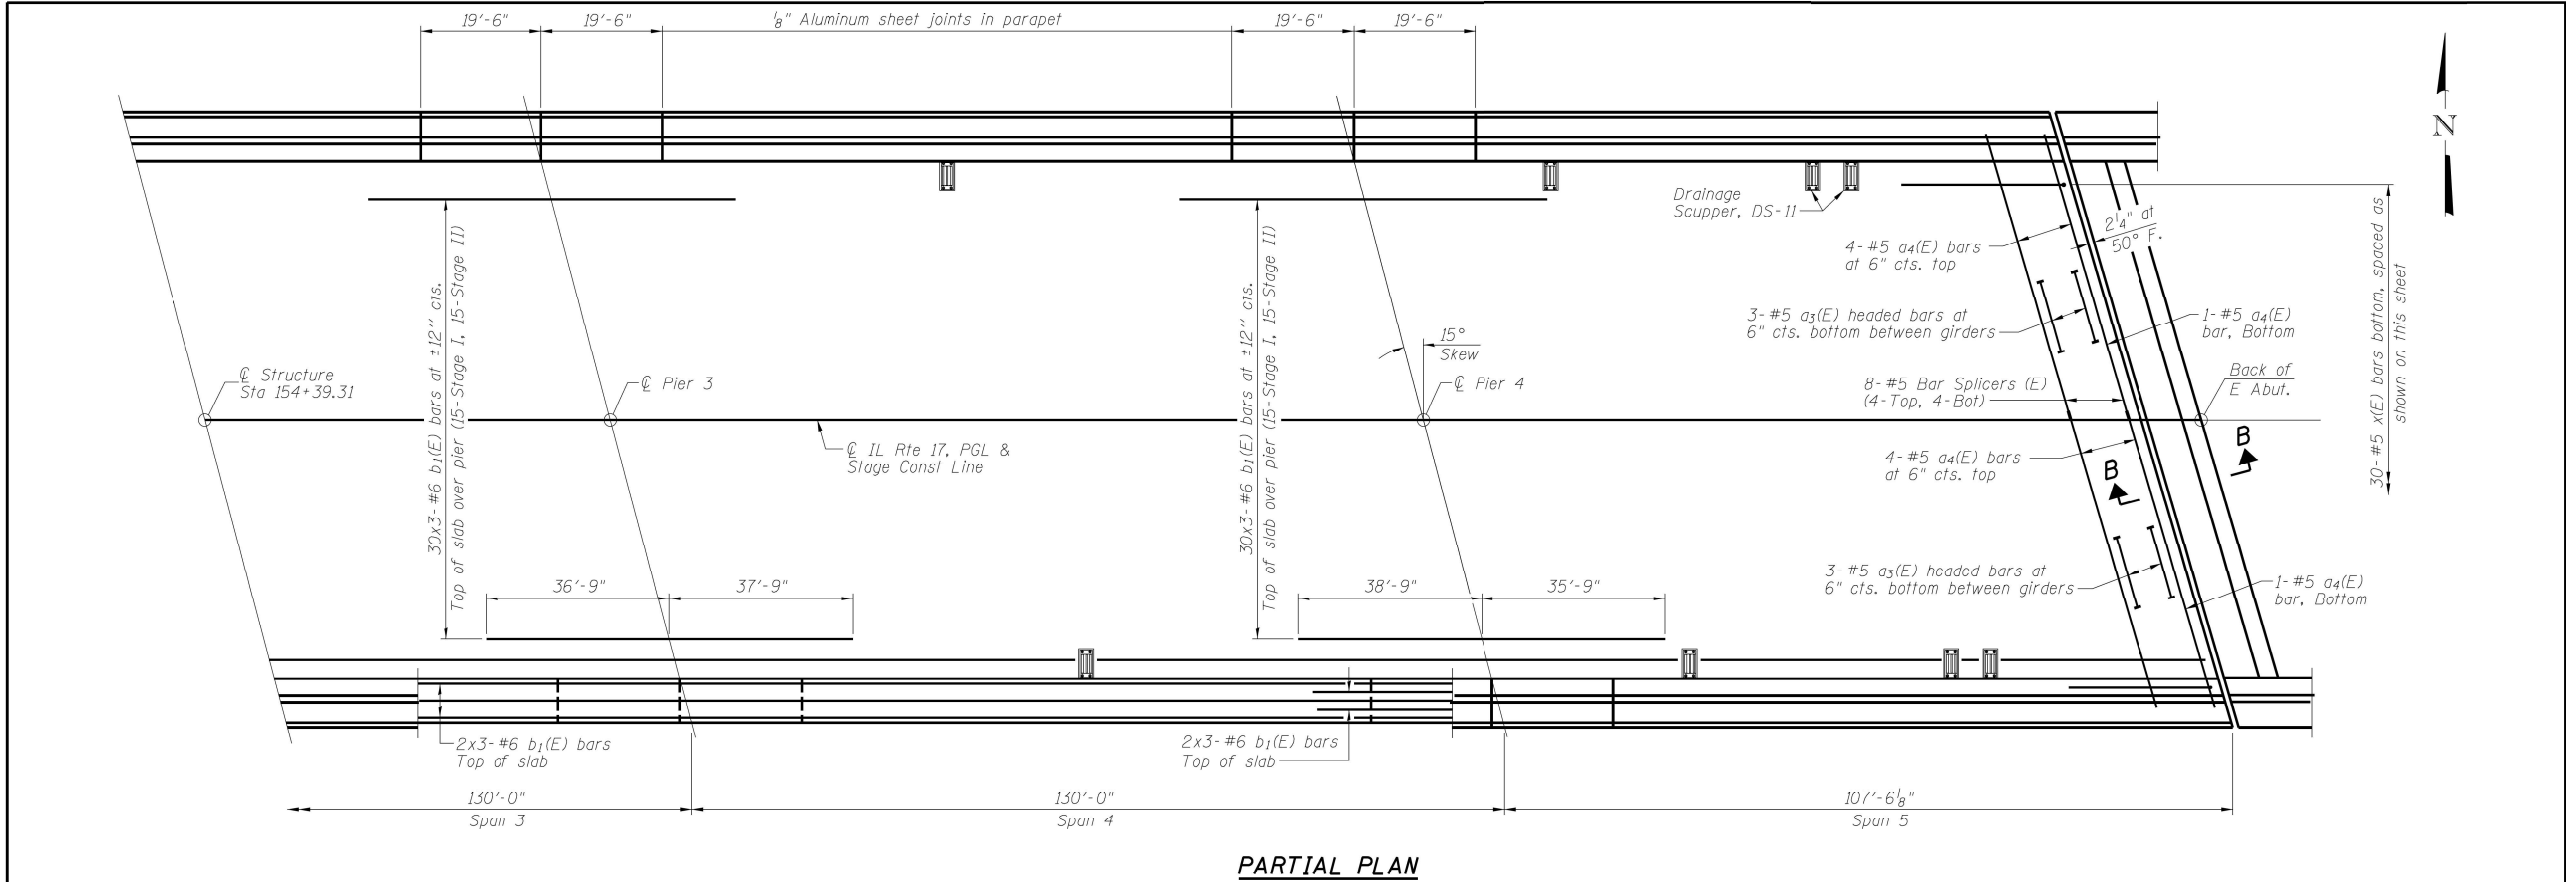

PARTIAL PLAN

MINIMUM BAR LAP

#5 bar = 3'-6"
#6 bar = 3'-7"

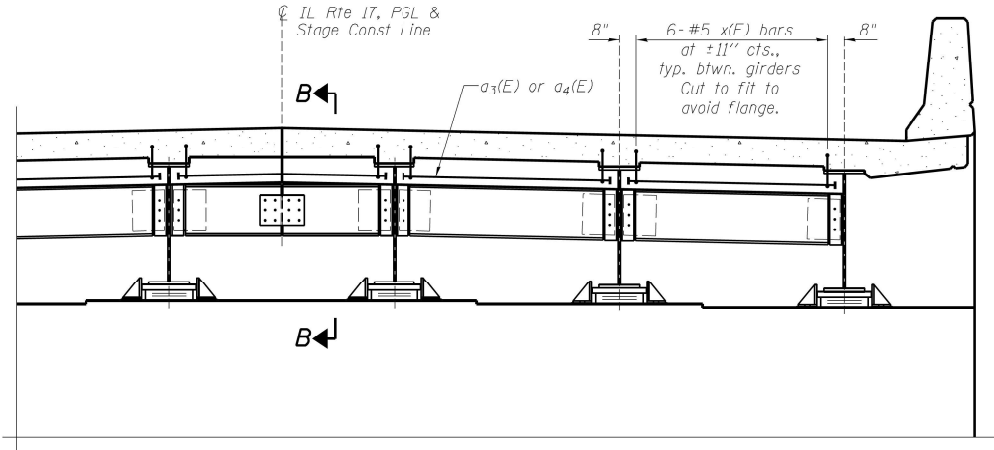

DIAPHRAGM AT EAST ABUTMENT

Notes:
The x(E) bars shall be placed parallel to the girders.
Spacing for these bars shall be at right angles to the girders.
For details of bar x(E) see sheet 19 of 48.
See Sheet 19 of 48 for superstructure details and Bill of Material.
Bars indicated thus 30x3-#6 etc. indicates 30 lines of bars with 3 lengths per line.
See Sheet 19 of 48 for Section B-B.
See Sheet 18 of 48 for parapet reinforcement.
See Sheet 1 of 48 for scupper locations.
See Sheet 43 of 48 for bar splicer details and the bar splicer assembly to be used at the Stage construction joint for a3(E) bars.

CHASTAIN & ASSOCIATES LLC CONSULTING ENGINEERS 184-001397	USER NAME = csefert	DESIGNED - ACB	REVISED -	STATE OF ILLINOIS DEPARTMENT OF TRANSPORTATION	SUPERSTRUCTURE STRUCTURE NO. 066-0021 SHEET NO. 17 OF 48 SHEETS	F.A.P. RTE. 639	SECTION (123)BR-1	COUNTY MERCER	TOTAL SHEETS 106	SHEET NO. 39
	PLOT TIME = 7:11:26 AM	CHECKED - JMB	REVISED -							
	PLOT SCALE = 16,0000' / in.	DRAWN - RLK	REVISED -							
	PLOT DATE = 3/21/2018	CHECKED - JMB	REVISED -							

MODEL Default
FILE NAME: I:\2023\230984D - Bridge Painting (FY 2025)\4 CADD - DWG\4.7 TranStreets\DWG\B34-48-struct-structural detail 5.dgn

TWM ENGINEERING GEOSPATIAL SERVICES	TWM, INC. www.twm-inc.com IL DESIGN FIRM LICENSE NO: 184-001220	USER NAME = dlee	DESIGNED - JCL	REVISED -
		DRAWN - JCL	CHECKED - JCL	REVISED -
		PLOT SCALE = 10,0000' / in.	CHECKED - TBP	REVISED -
		PLOT DATE = 8/6/2024	DATE - JULY 2024	REVISED -


STATE OF ILLINOIS
DEPARTMENT OF TRANSPORTATION

LOCATION 5 - STRUCTURE INFORMATION
SN 066-0021

SCALE: N/A SHEET 4 OF 14 SHEETS STA. TO STA.

F.A. RTE.	SECTION	COUNTY	TOTAL SHEETS	SHEET NO.
VAR	D4 BRIDGE PAINTING 2025	*	52	33
* HENDERSON, MCDONOUGH, MERCER, WARREN				
CONTRACT NO. 68J34				
ILLINOIS FED. AID PROJECT				

FOR INFORMATION ONLY
LOCATION 5 (IL 17 OVER EDWARDS RIVER)
SN 066-0021

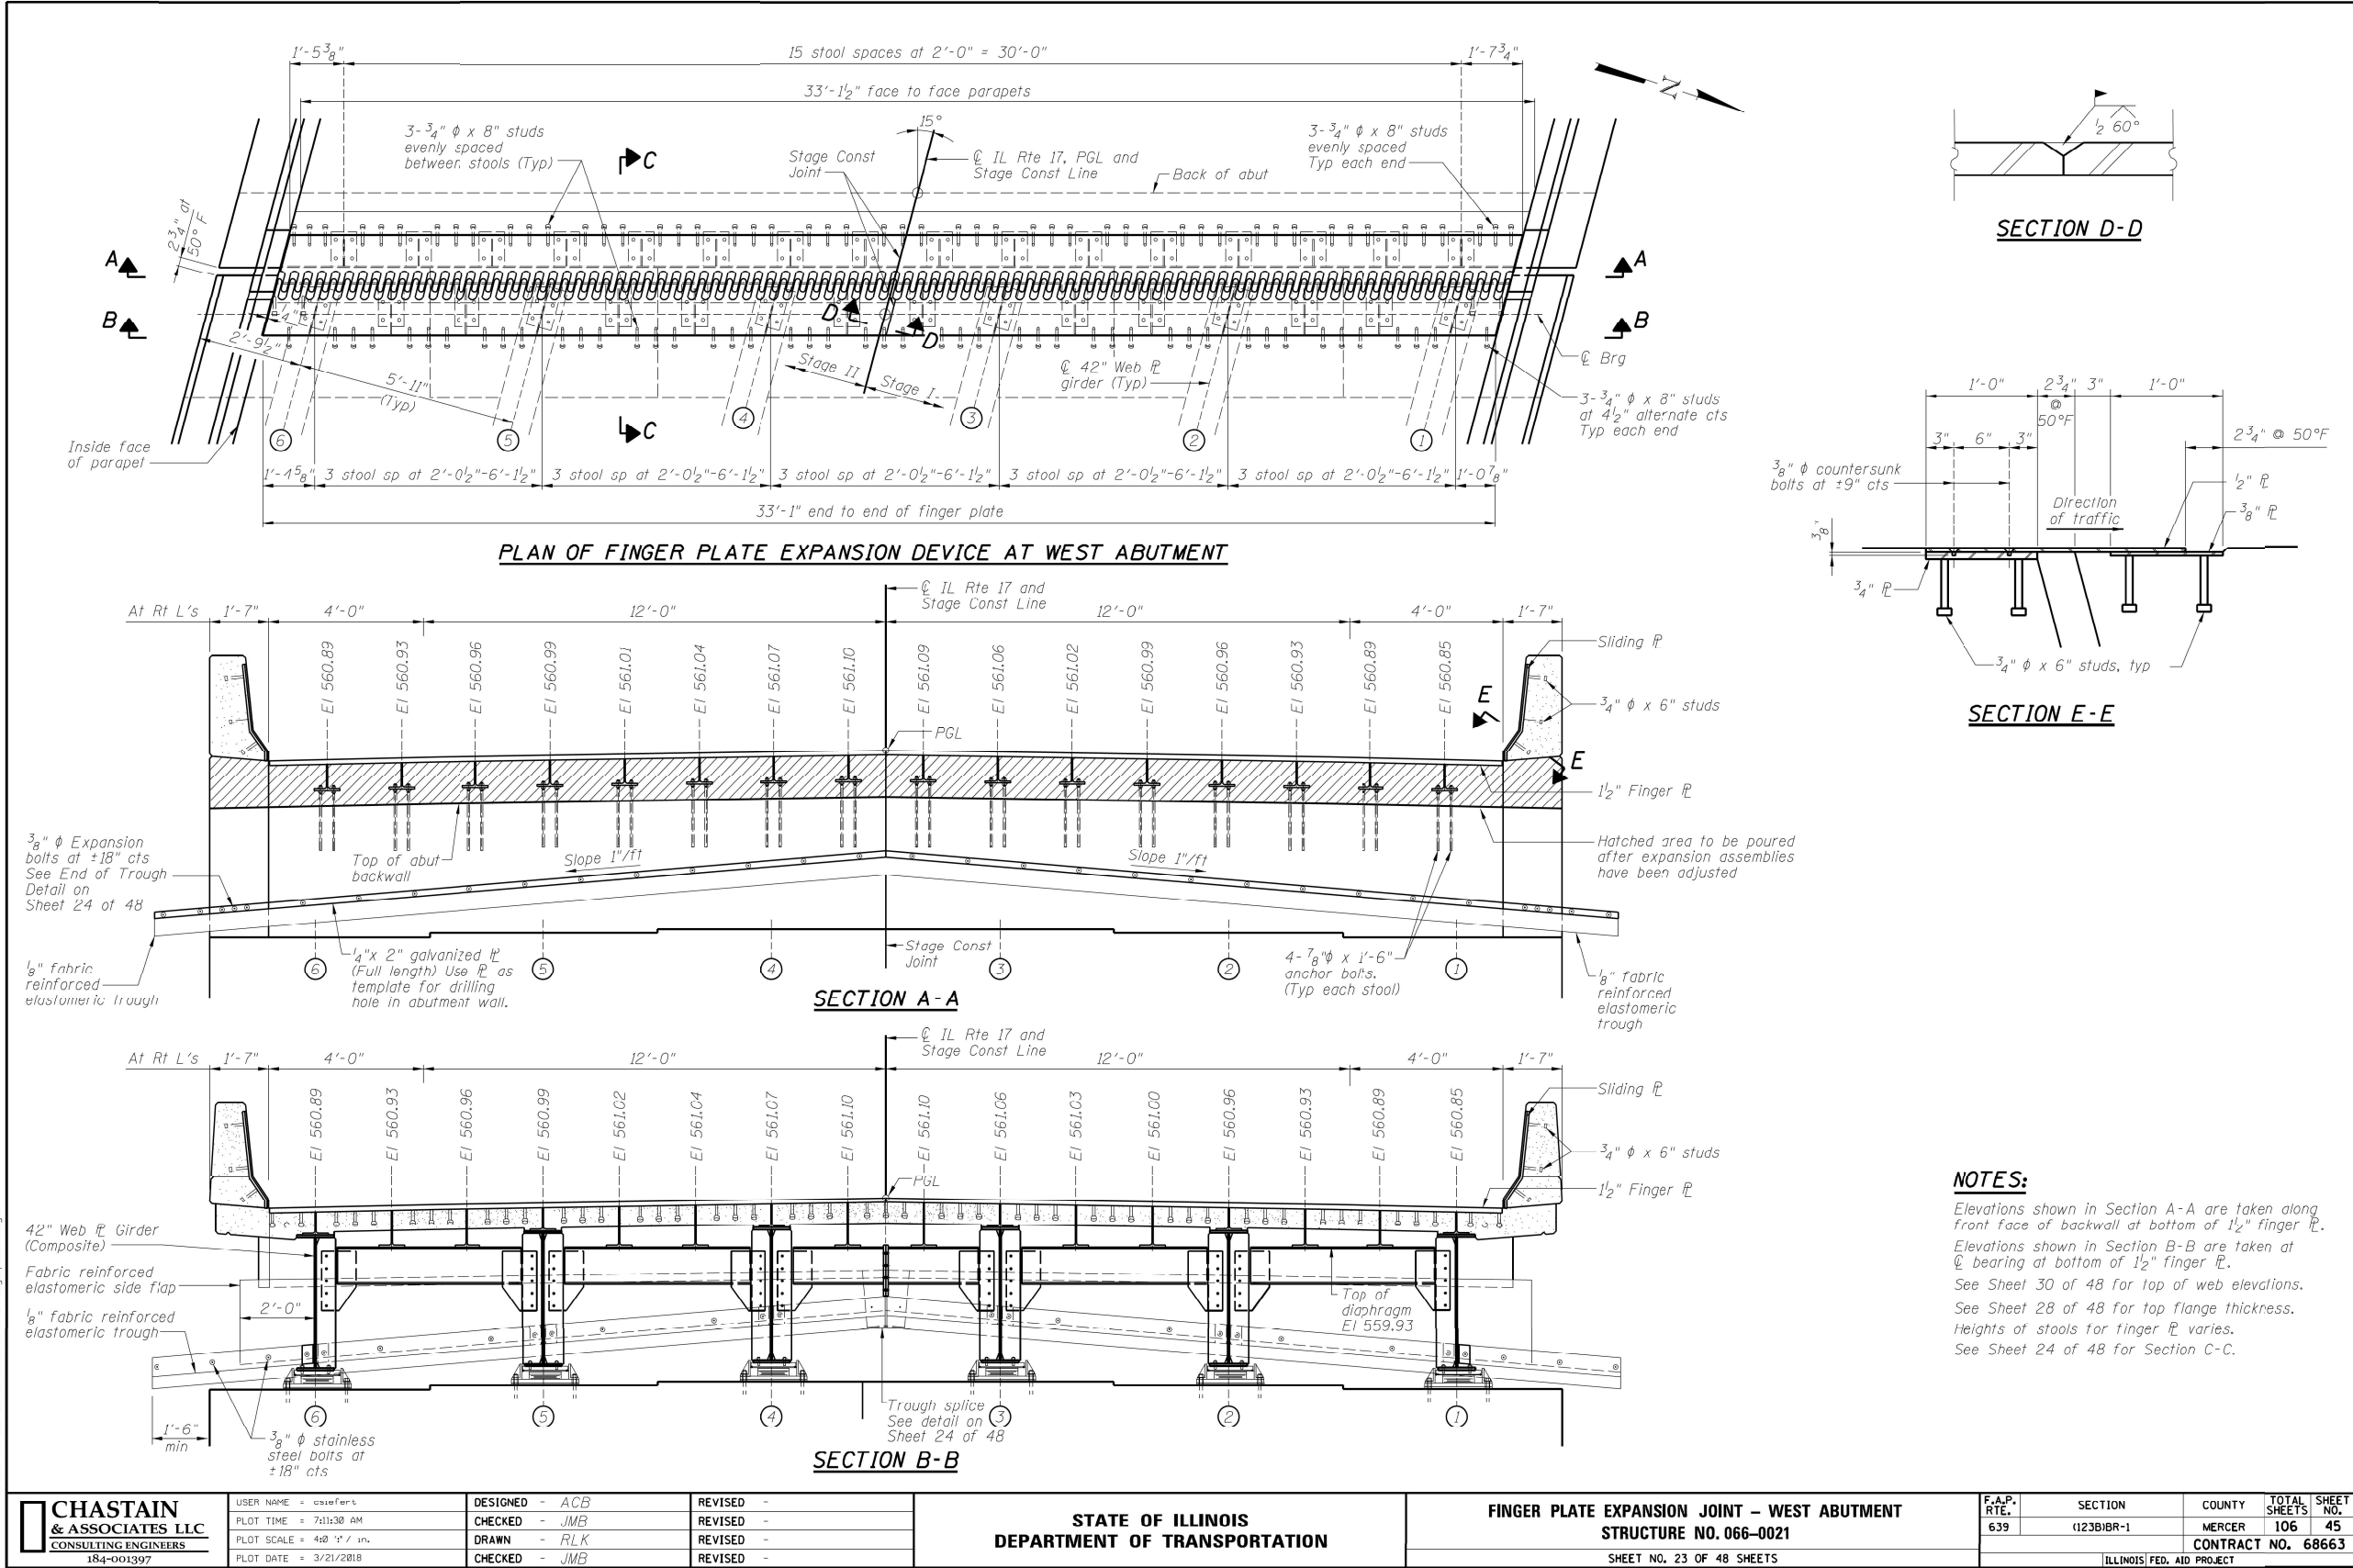

MODEL: Defaul
FILE NAME: P:\2023\230984D - Bridge Painting (FY 2025)\4 CADD - DWG\4.7 TranS\Sheet\066\066J34-struct-structural detail 5.dgn



TWM, INC.
www.twm-inc.com
IL DESIGN FIRM
LICENSE NO:
184-001220


USER NAME = dlce	DESIGNED - JCL	REVISED -
PLOT SCALE = 10,0000 " / in.	DRAWN - JCL	REVISED -
PLOT DATE = 8/6/2024	CHECKED - TBP	REVISED -
	DATE - JULY 2024	REVISED -

STATE OF ILLINOIS
DEPARTMENT OF TRANSPORTATION


LOCATION 5 - STRUCTURE INFORMATION
SN 066-0021

SCALE: N/A SHEET 5 OF 14 SHEETS STA. TO STA.


F.A. RTE.	SECTION	COUNTY	TOTAL SHEETS	SHEET NO.
VAR	D4 BRIDGE PAINTING 2025	*	52	34
* HENDERSON, MCDONOUGH, MERCER, WARREN				
CONTRACT NO. 68J34				
ILLINOIS FED. AID PROJECT				

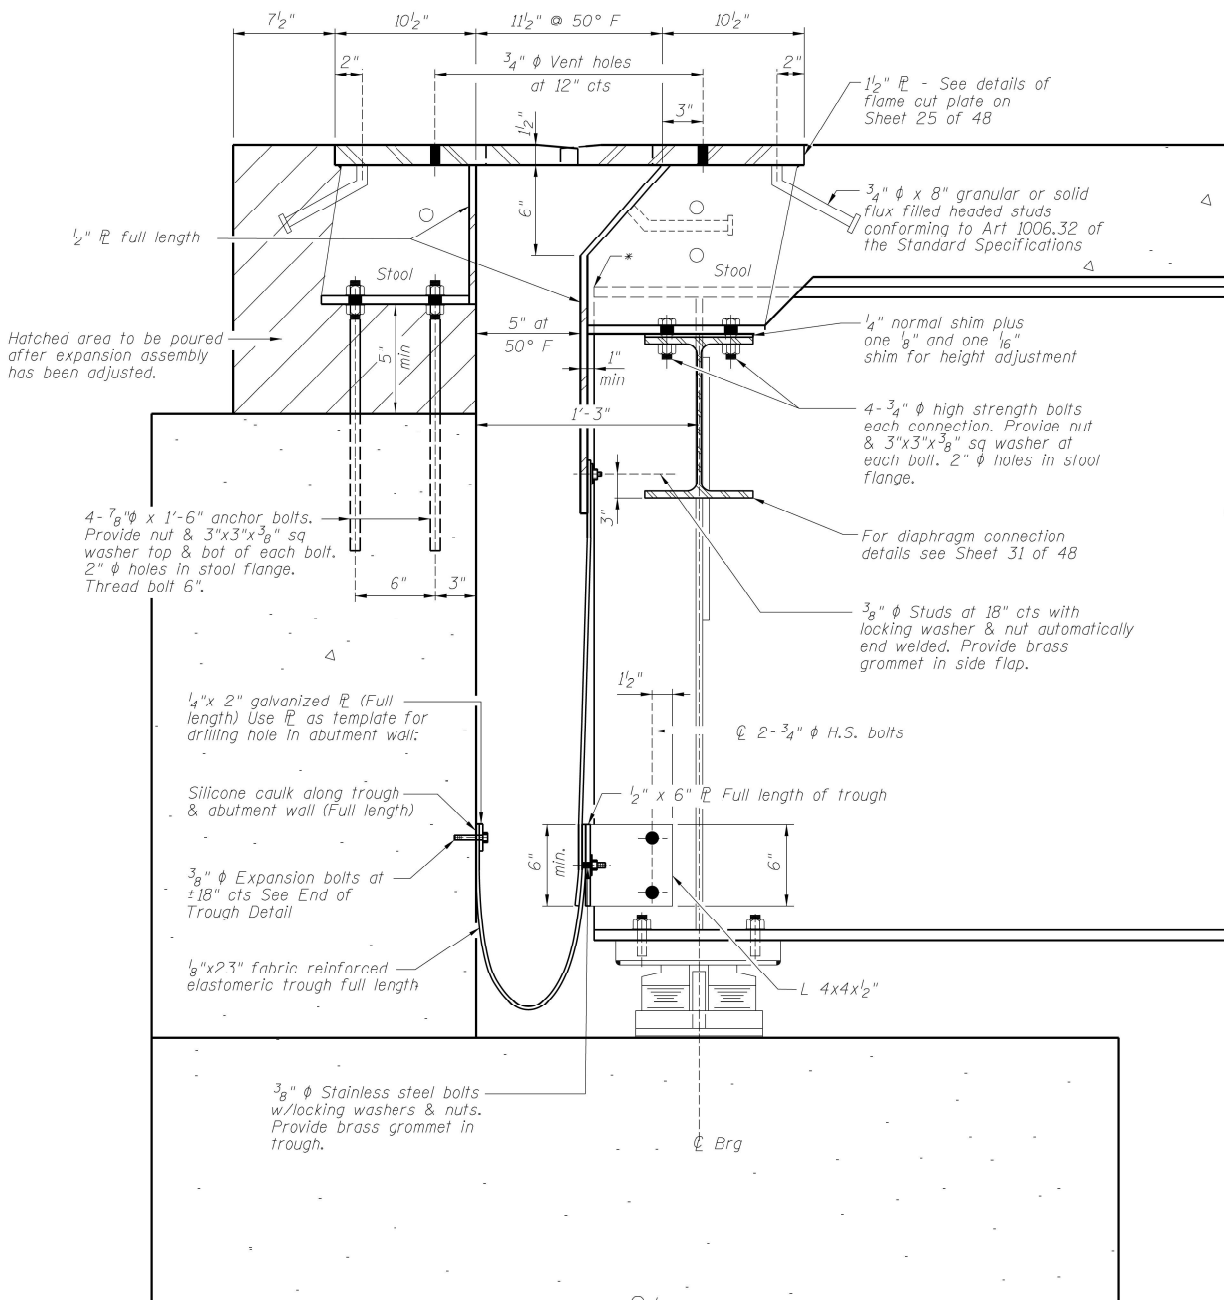SN 066-0021


*Cut end of girder parallel to skew. See Sheet 30 of 48.

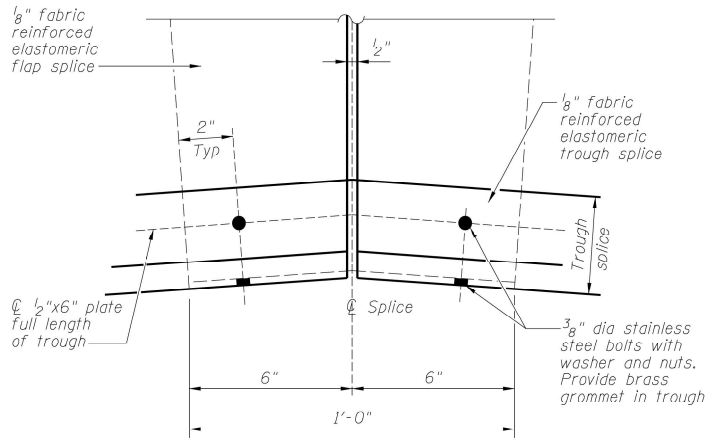

TROUGH SPLICE DETAIL

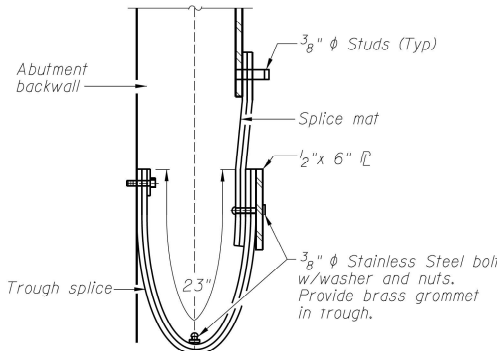


SECTION THRU TROUGH SPLICE

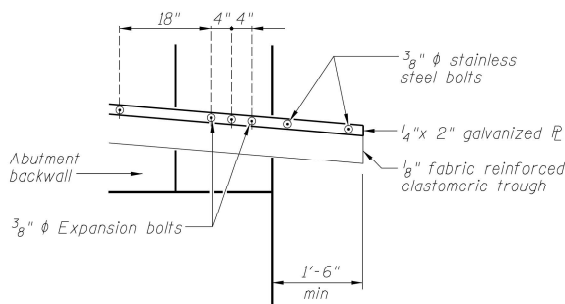


END OF TROUGH DETAIL

 CHASTAIN & ASSOCIATES LLC CONSULTING ENGINEERS 184-001397	USER NAME = ccsfent	DESIGNED - ACB	REVISED -	STATE OF ILLINOIS DEPARTMENT OF TRANSPORTATION	FINGER PLATE EXPANSION JOINT DETAILS STRUCTURE NO. 066-0021 SHEET NO. 24 OF 48 SHEETS	F.A.P. RTE.	SECTION	COUNTY	TOTAL SHEETS	SHEET NO.
	PLOT TIME = 7:11:32 AM	CHECKED - JMB	REVISED -			639	(123)BR-1	MERCER	106	46
	PLOT SCALE = 2.00000 ' / in.	DRAWN - RLK	REVISED -			CONTRACT NO. 68663				
	PLOT DATE = 3/21/2018	CHECKED - JMB	REVISED -			ILLINOIS FED. AID PROJECT				


FOR INFORMATION ONLY
LOCATION 5 (IL 17 OVER EDWARDS RIVER)
SN 066-0021

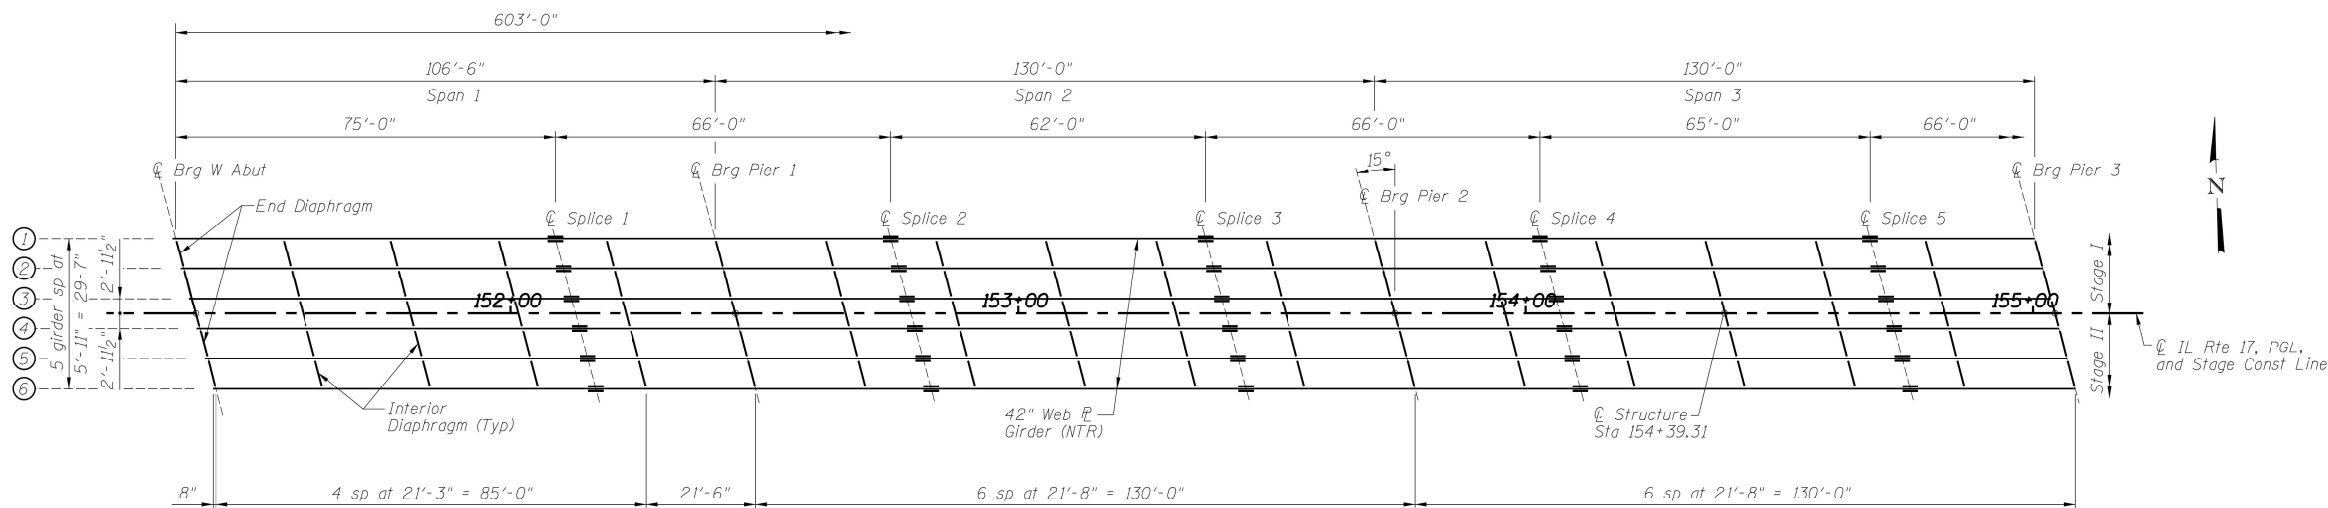

STEEL FRAMING PLAN - SPANS 1, 2 & 3

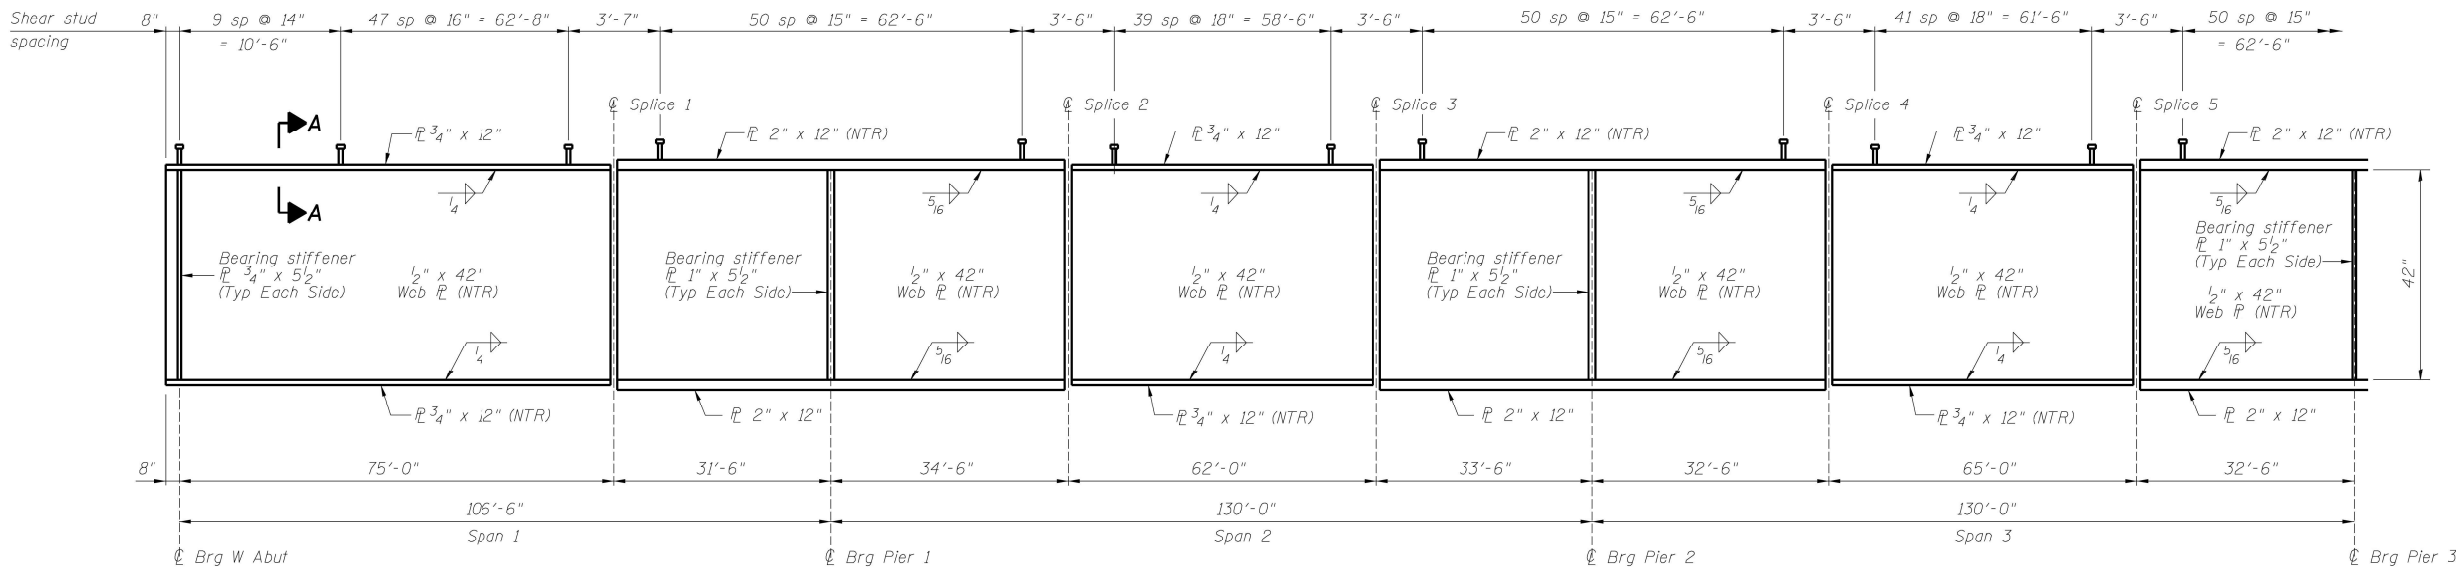

GIRDER ELEVATION

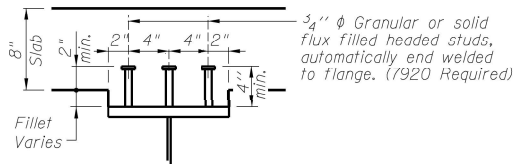

SECTION A-A

NOTES:

All girders, splice plates, diaphragms, and bearing stiffeners shall be AASHTO M270 Grade 50W.

Load carrying components designated "NTR" shall conform to the Impact Testing Requirement, Zone 2.

CHASTAIN
& ASSOCIATES LLC
CONSULTING ENGINEERS
184-001397

USER NAME = csefert	DESIGNED - ACB	REVISED -
PLOT TIME = 7:11:37 AM	CHECKED - JMB	REVISED -
PLOT SCALE = 32,0000' / in.	DRAWN - RLK	REVISED -
PLOT DATE = 3/21/2018	CHECKED - JMB	REVISED -

STATE OF ILLINOIS
DEPARTMENT OF TRANSPORTATION

FRAMING PLAN - SPANS 1, 2, & 3
STRUCTURE NO. 066-0021

SHEET NO. 28 OF 48 SHEETS

F.A.P. RTE.	SECTION	COUNTY	TOTAL SHEETS	SHEET NO.
639	(123)BR-1	MERCER	106	50
CONTRACT NO. 68663				

ILLINOIS FED. AID PROJECT

MODEL: Default
FILE NAME: 202003230984D - Bridge Painting (FY 2025)A.CADD - DWG4.7 TranSheets(D468)B344-ht-structural detail 5.dgn



TWM, INC.
www.twm-inc.com
IL DESIGN FIRM
LICENSE NO:
184-001220

USER NAME = dlce	DESIGNED - JCL	REVISED -
PLOT SCALE = 10,0000' / in.	DRAWN - JCL	REVISED -
PLOT DATE = 8/6/2024	CHECKED - TBP	REVISED -
DATE - JULY 2024	REVIS	REVISED -

STATE OF ILLINOIS
DEPARTMENT OF TRANSPORTATION


LOCATION 5 - STRUCTURE INFORMATION
SN 066-0021

SCALE: N/A SHEET 7 OF 14 SHEETS STA. TO STA.


F.A. RTE.	SECTION	COUNTY	TOTAL SHEETS	SHEET NO.
VAR	D4 BRIDGE PAINTING 2025	*	52	36
* HENDERSON, MCDONOUGH, MERCER, WARREN				
CONTRACT NO. 68J34				

ILLINOIS FED. AID PROJECT

FOR INFORMATION ONLY
LOCATION 5 (IL 17 OVER EDWARDS RIVER)

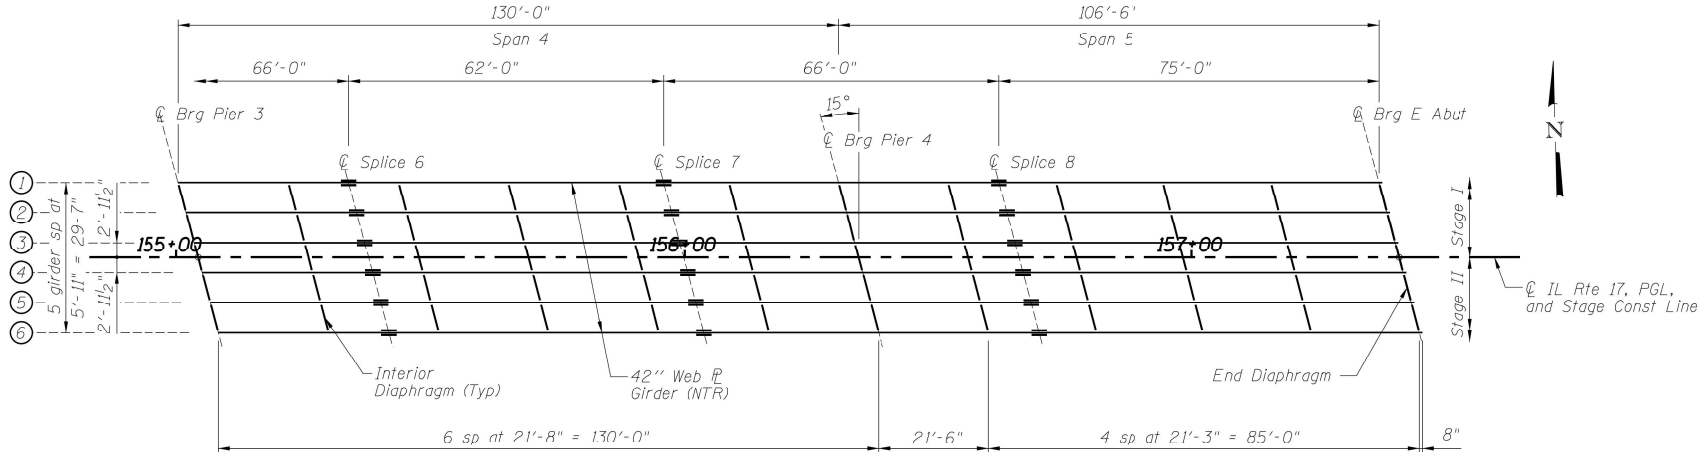

STEEL FRAMING PLAN - SPANS 4 & 5

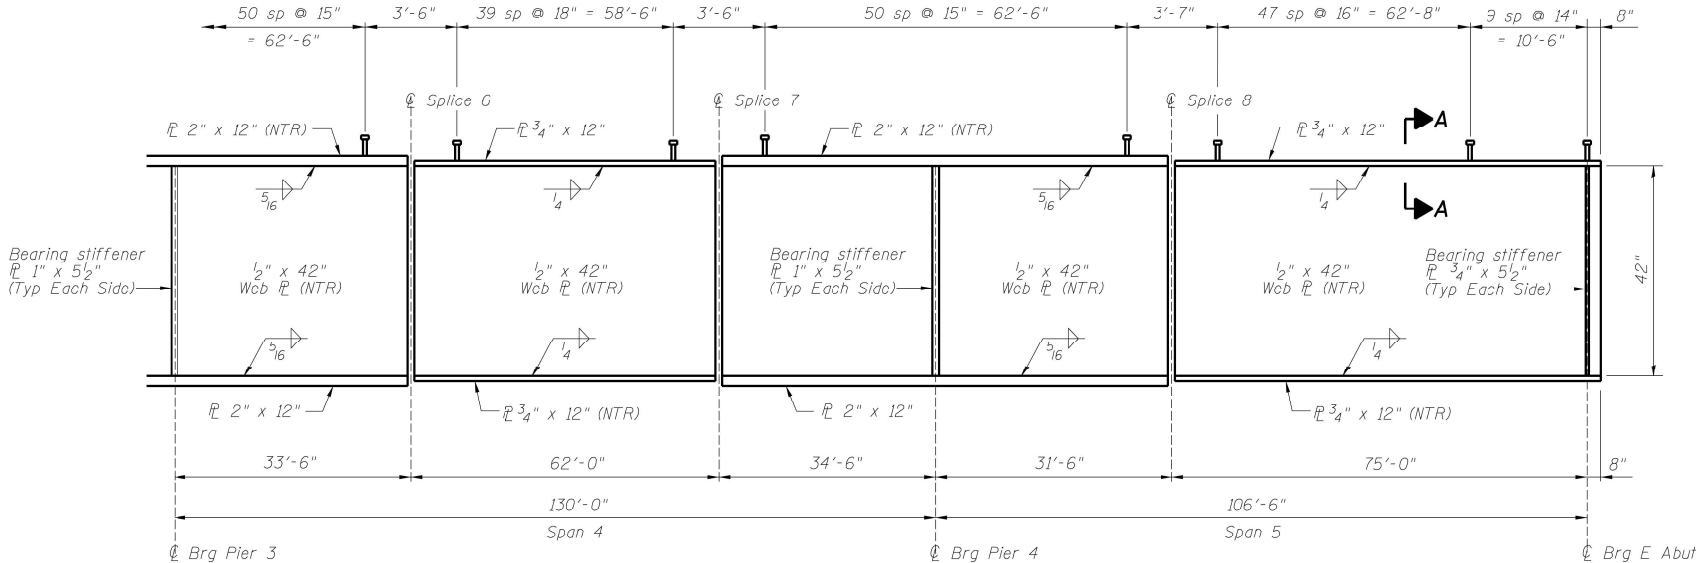

GIRDER ELEVATION




NOTES:

All girders, splice plates, diaphragms and bearing stiffeners shall be AASHTO M270 Grade 50W.

Load carrying components designated "NTR" shall conform to the Impact Testing Requirement, Zone 2


 CHASTAIN & ASSOCIATES LLC CONSULTING ENGINEERS 184-001397	USER NAME = ccsfert	DESIGNED = ACB	REVISED =	STATE OF ILLINOIS DEPARTMENT OF TRANSPORTATION	FRAMING PLAN - SPANS 4 & 5 STRUCTURE NO. 066-0021	F.P. RTE.	SECTION	COUNTY	TOTAL SHEETS	SHEET NO.
	PLOT TIME = 7:11:38 AM	CHECKED = JMB	REVISED =			639	(123B)BR-1	MERCER	106	51
	PLOT SCALE = 32.0000' / in.	DRAWN = RLK	REVISED =			CONTRACT NO. 68663				
	PLOT DATE = 3/21/2018	CHECKED = JMB	REVISED =			ILLINOIS FED. AID PROJECT				
SHEET NO. 29 OF 48 SHEETS										

FOR INFORMATION ONLY
LOCATION 5 (IL 17 OVER EDWARDS RIVER)
SN 066-0021

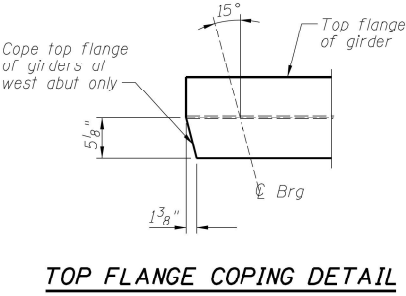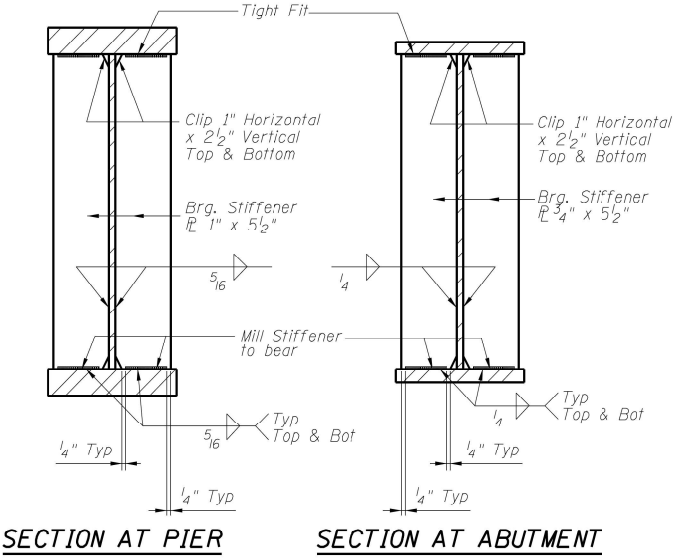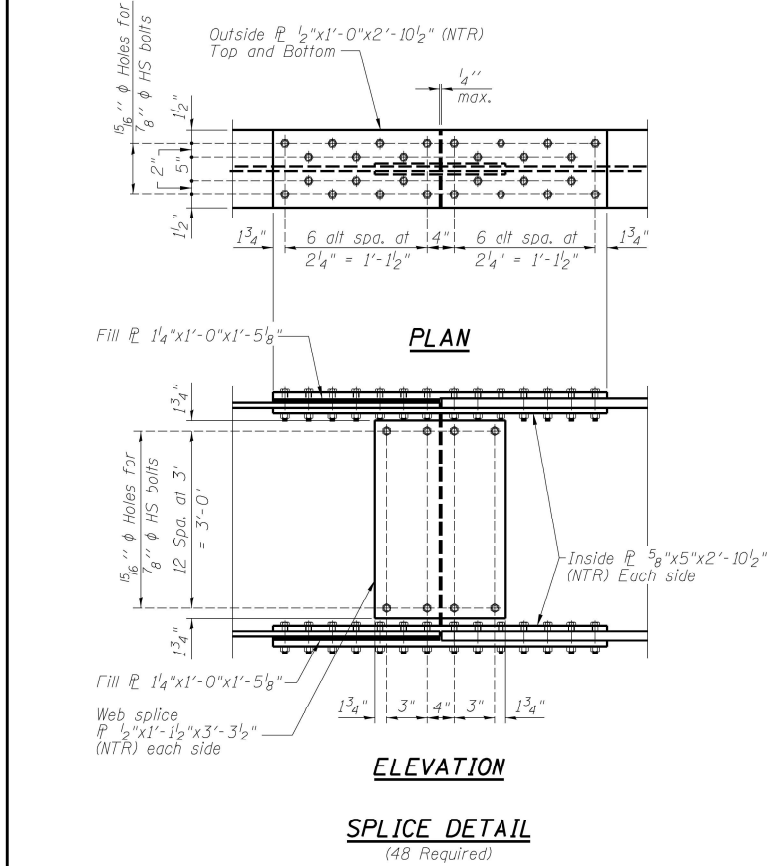

TOP OF WEB ELEVATIONS
(For Fabrication Only)

Location	Girder 1	Girder 2	Girder 3	Girder 4	Girder 5	Girder 6
CL Brg at W. Abut	560.18	560.30	560.40	560.41	560.32	560.22
CL Splice 1	560.47	560.58	560.68	560.69	560.61	560.51
CL Brg at Pier 1	560.61	560.73	560.83	560.83	560.75	560.65
CL Splice 2	560.77	560.88	560.98	560.99	560.91	560.81
CL Splice 3	561.10	561.22	561.32	561.33	561.24	561.14
CL Brg at Pier 2	561.26	561.37	561.47	561.48	561.40	561.30
CL Splice 4	561.41	561.52	561.62	561.62	561.53	561.43
CL Splice 5	561.47	561.58	561.67	561.67	561.57	561.46
CL Brg at Pier 3	561.35	561.46	561.54	561.54	561.44	561.33
CL Splice 6	561.23	561.33	561.41	561.41	561.30	561.19
CL Splice 7	560.85	560.95	561.04	561.03	560.93	560.81
CL Brg at Pier 4	560.68	560.78	560.87	560.86	560.76	560.64
CL Splice 8	560.53	560.63	560.71	560.70	560.60	560.49
CL Brg at E. Abut	560.21	560.31	560.40	560.39	560.29	560.17

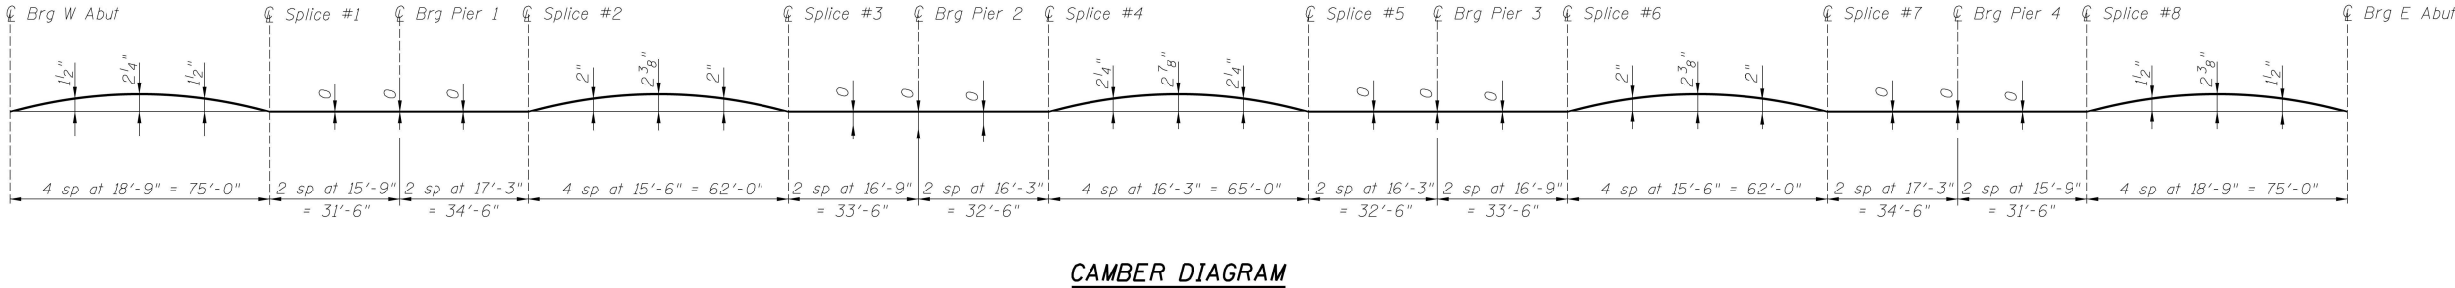

NOTES

Load carrying components designated "NTR" shall conform to the Impact Testing Requirement, Zone 2.

CHASTAIN & ASSOCIATES LLC CONSULTING ENGINEERS 184-001397	USER NAME = csefert	DESIGNED - ACB	REVISED -	STATE OF ILLINOIS DEPARTMENT OF TRANSPORTATION	FRAMING DETAILS STRUCTURE NO. 066-0021 SHEET NO. 30 OF 48 SHEETS	F.A.P. RTE. 639	SECTION (123B)BR-1	COUNTY MERCER	TOTAL SHEETS 106	SHEET NO. 52
	PLOT TIME = 7:11:39 AM	CHECKED - JMB	REVISED -			CONTRACT NO. 68663				
	PLOT SCALE = 20,0000 ' / in.	DRAWN - RLK	REVISED -			ILLINOIS FED. AID PROJECT				
	PLOT DATE = 3/21/2018	CHECKED - JMB	REVISED -							

MODEL: Default
FILE NAME: 20230320984D - Bridge Painting (FY 2025)4 CADD - DWG4.7 TranSheetsD468J344-ht-structural detail 5.dgn



TWM, INC.
www.twm-inc.com
IL DESIGN FIRM
LICENSE NO:
184-001220

USER NAME = dlce	DESIGNED - JCL	REVISED -
DRAWN - JCL	REVISED -	
PLOT SCALE = 10,0000 ' / in.	CHECKED - TBP	REVISED -
PLOT DATE = 8/6/2024	DATE - JULY 2024	REVISED -


STATE OF ILLINOIS
DEPARTMENT OF TRANSPORTATION

LOCATION 5 - STRUCTURE INFORMATION
SN 066-0021

SCALE: N/A SHEET 9 OF 14 SHEETS STA. TO STA.


F.A. RTE.	SECTION	COUNTY	TOTAL SHEETS	SHEET NO.
VAR	D4 BRIDGE PAINTING 2025	*	52	38
* HENDERSON, MCDONOUGH, MERCER, WARREN				
CONTRACT NO. 68J34				
ILLINOIS FED. AID PROJECT				

FOR INFORMATION ONLY
LOCATION 5 (IL 17 OVER EDWARDS RIVER)
SN 066-0021

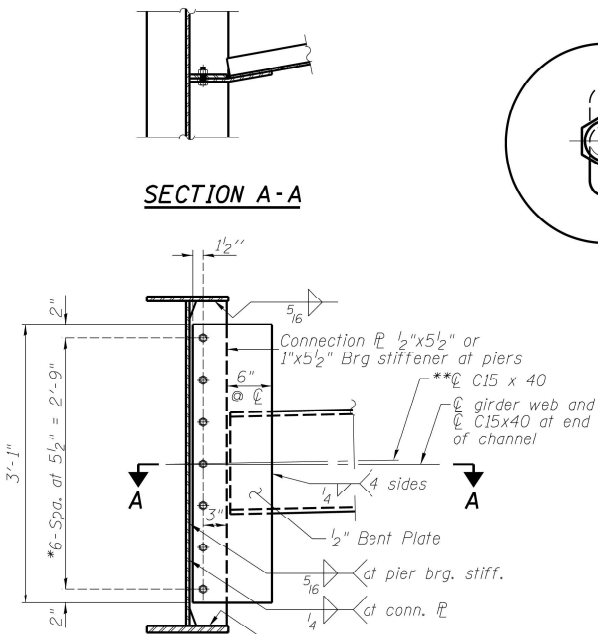

INTERIOR DIAPHRAGM


Note:
Two hardened washers required for each set of oversized holes.
***3/4" ϕ HS bolts, 15/16" ϕ holes
**Alternate channels C15x50 are permitted to facilitate material acquisition. Calculated weight of structural steel is based on the lighter section. the alternate, if utilized, shall be provided at no additional cost to the Department.

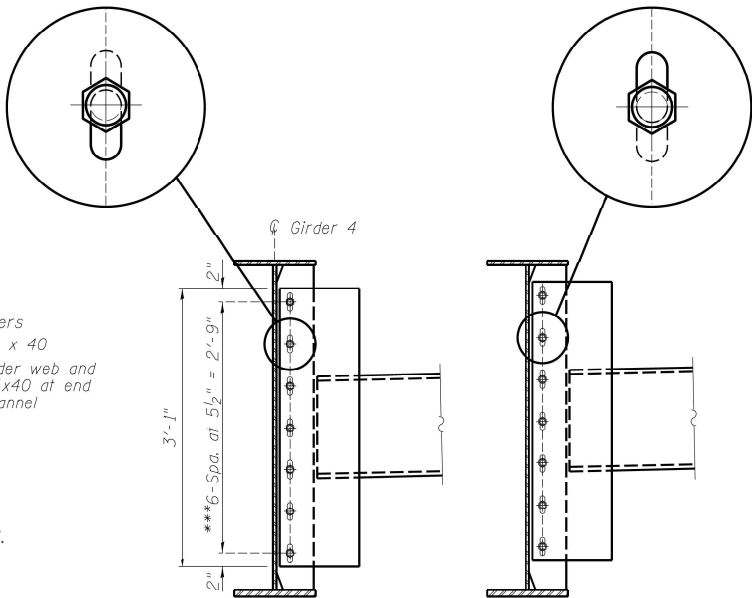

DIAPHRAGM


(North side Beam 4 - 27 locations)

***3/4" ϕ HS bolts on the north side of Girder 4 with 15/16" x 1 1/8" vertical slotted holes in both connection plates, or detailed to allow 2" of differential movement. Bolts in slotted holes shall be finger tightened until the second stage pour is completed. Position slots so bolts move from one end with no concrete load to the opposite end under the deck load. The slotted holes in the connection plates and bearing stiffeners shall be positioned as shown to allow the bolts to move to the final erection position under deck load. The holes shall be positioned to allow maximum bolt displacement without laterally stressing the girders. At each long-slotted hole a 5/16" thick plate washer or continuous bar shall be provided.

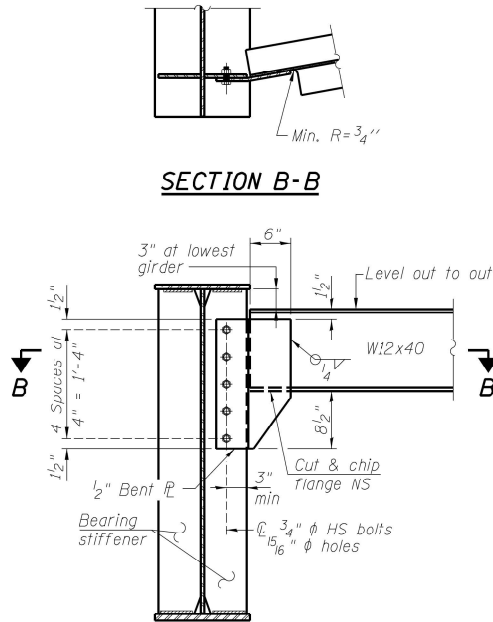


END DIAPHRAGM AT WEST ABUTMENT

Note: Two hardened washers required for each set of oversized holes.

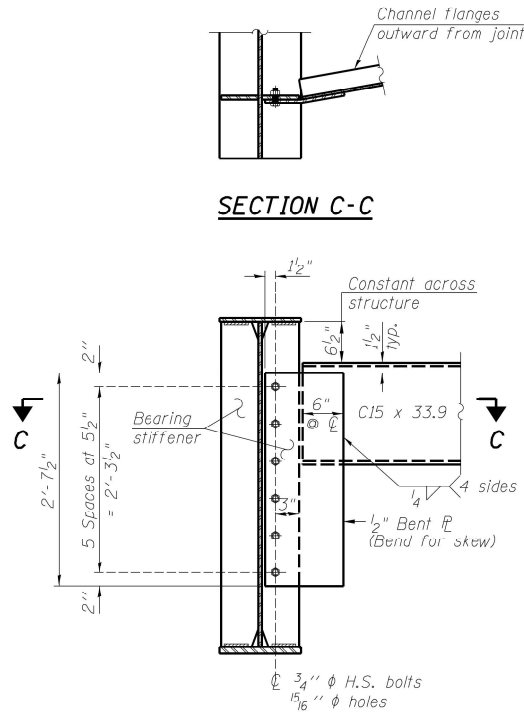


END DIAPHRAGM AT EAST ABUTMENT


Note: Two hardened washers required for each set of oversized holes.

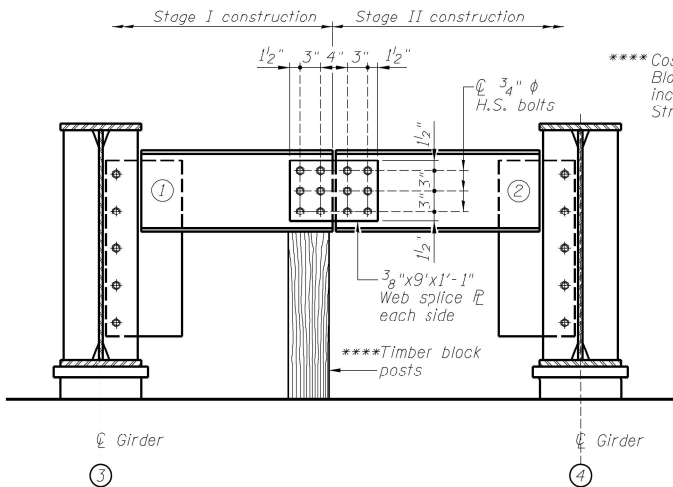

END DIAPHRAGM AT EAST ABUTMENT

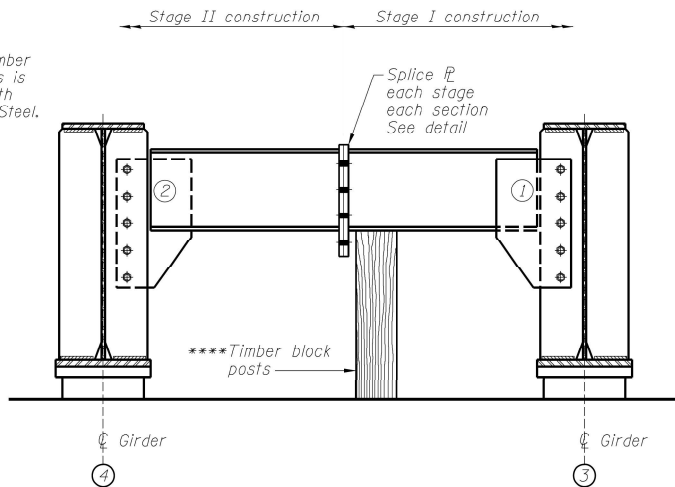

END DIAPHRAGM AT WEST ABUTMENT

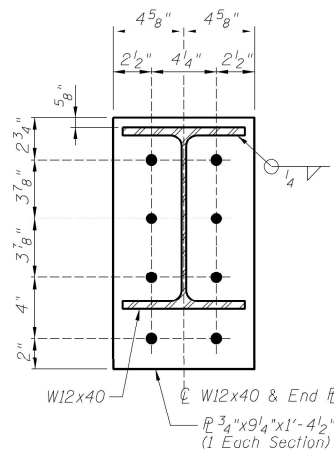

W12x40 SPLICE DETAIL

END DIAPHRAGM STAGE CONSTRUCTION SEQUENCE

- 1.) Order diaphragm in two sections.
- 2.) Attach section ① of diaphragm to girder 3.
- 3.) Place timber block posts between section ① of diaphragm and abutment bearing section.
- 4.) Attach section ② of diaphragm to both girder 4 and section ① of diaphragm during stage II construction with splice plates.
- 5.) Remove timber block posts.

NOTES

All diaphragms shall be installed as steel is erected and secured with erection pins and bolts except as otherwise noted. Individual diaphragms at supports may be temporarily disconnected to install bearing anchor rods.

CHASTAIN & ASSOCIATES LLC
CONSULTING ENGINEERS
184-001397

USER NAME = jloerning	DESIGNED - ACB	REVISED -
PLOT TIME = 10:15:51 AM	CHECKED - JMB	REVISED -
PLOT SCALE = 20,000 1" = 100'	DRAWN - RLK	REVISED -
PLOT DATE = 5/10/2018	CHECKED - JMB	REVISED -

STATE OF ILLINOIS
DEPARTMENT OF TRANSPORTATION

FRAMING DETAILS
STRUCTURE NO. 066-0021

SHEET NO. 31 OF 48 SHEETS

F.A. RTE.	SECTION	COUNTY	TOTAL SHEETS	SHEET NO.
639	(123B)BR-1	MERCER	106	53
CONTRACT NO. 68663				
ILLINOIS FED. AID PROJECT				



TWM, INC.
www.twm-inc.com
IL DESIGN FIRM
LICENSE NO:
184-001220

USER NAME = dllee	DESIGNED - JCL	REVISED -
	DRAWN - JCL	REVISED -
PLOT SCALE = 10,000 1" = 100'	CHECKED - TBP	REVISED -
PLOT DATE = 8/6/2024	DATE - JULY 2024	REVISED -


STATE OF ILLINOIS
DEPARTMENT OF TRANSPORTATION

LOCATION 5 - STRUCTURE INFORMATION
SN 066-0021


SCALE: N/A SHEET 10 OF 14 SHEETS STA. TO STA.

F.A. RTE.	SECTION	COUNTY	TOTAL SHEETS	SHEET NO.
VAR	D4 BRIDGE PAINTING 2025	*	52	39
* HENDERSON, MCDONOUGH, MERCER, WARREN				
CONTRACT NO. 68J34				
ILLINOIS FED. AID PROJECT				


FOR INFORMATION ONLY
LOCATION 5 (IL 17 OVER EDWARDS RIVER)
SN 066-0021

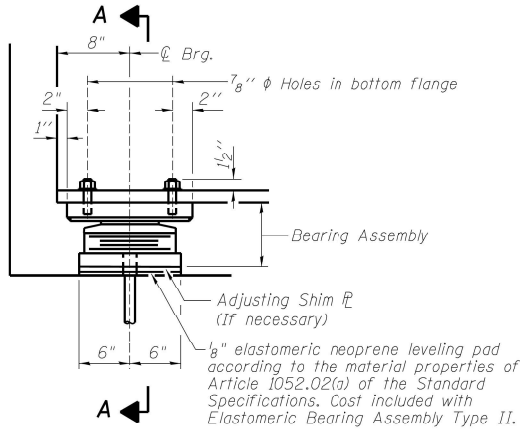


ELEVATION AT ABUT.

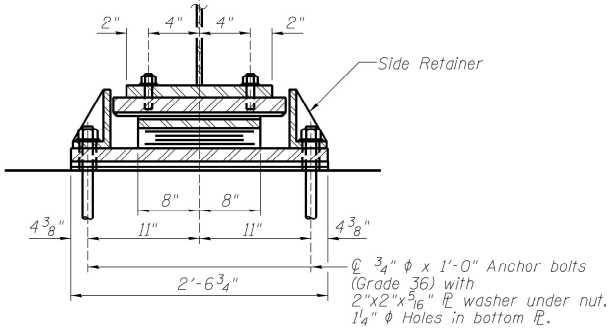

SECTION A-A

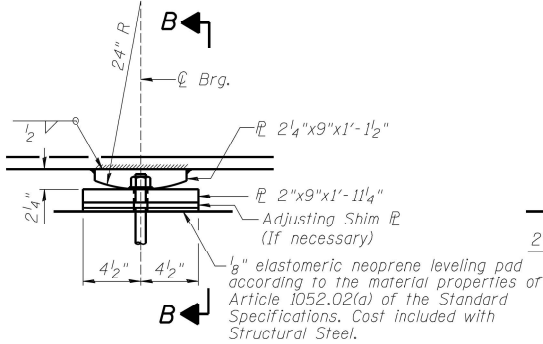


ELEVATION AT PIER

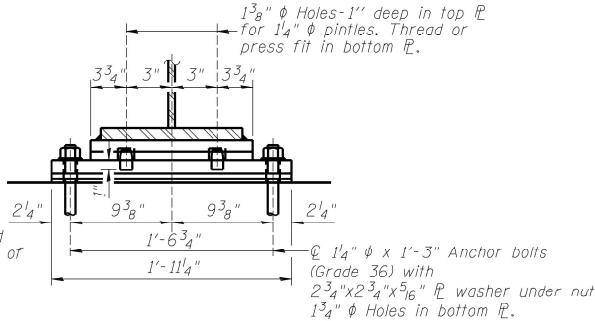


SECTION B-B

TYPE II ELASTOMERIC EXP. BRG.


FIXED BEARING AT PIER 3

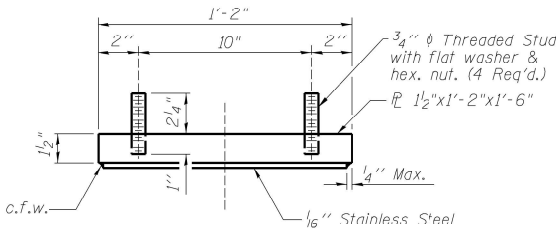


TOP BEARING ASSEMBLY

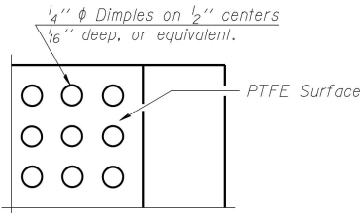


PLAN-PTFE SURFACE

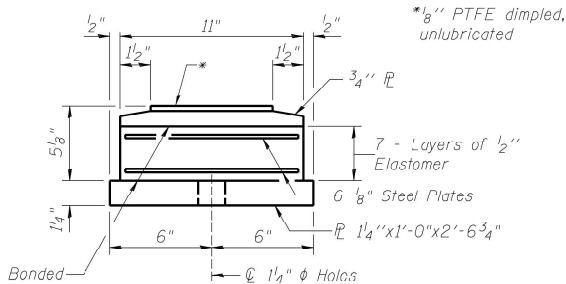


BOTTOM BEARING ASSEMBLY

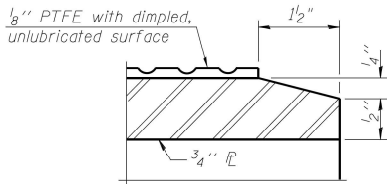

SECTION THRU PTFE

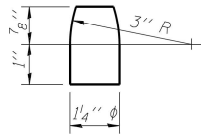


PINTLE

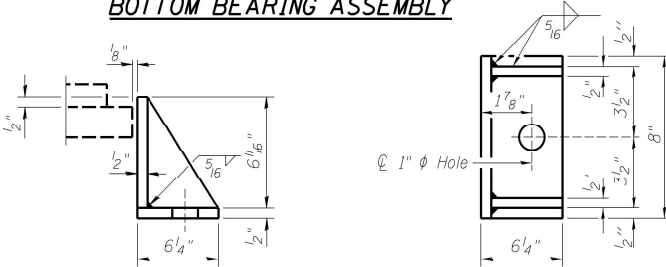

SIDE RETAINER

Equivalent rolled angle with stiffeners will be allowed in lieu of welded plates.

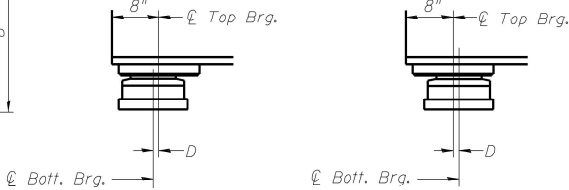

BELOW 50°F.

D=1/8" per each 100' of expansion for every 15° temp. change from the normal temp. of 50°F.

ABOVE 50°F.

EXPANSION BEARING ORIENTATION

The above diagrams are for informational purposes only to show the amount of expected offset "D" for the current temperature in the field.

Notes:

Anchor bolts shall be ASTM F1554 all-thread (or an Engineer-approved alternate material) of the grade(s) and diameter(s) specified. The corresponding specified grade of AASHTO M314 anchor bolts may be used in lieu of ASTM F1554.

Side retainers and other steel members required for the elastomeric bearing assembly shall be included in the cost of Elastomeric Bearing Assembly, Type II.

The 1/8" PTFE sheet shall be bonded directly to the top steel plate with a two-component, medium viscosity epoxy resin, conforming to the requirements of the Federal Specification MMM-A-134, Type I. The bond agent shall be applied on the full area of the contact surfaces.

Bonding of 1/8" PTFE sheet during vulcanizing process will be permitted provided the process and method of adjusting assembly height is approved by the Engineer.

Beams shall be braced for stability during erection and remain braced until deck is poured and cured.

Anchor bolts and side retainers at all supports shall be installed as each member is erected unless an equivalent temporary means of lateral restraint is used.

All bearing plates, side retainers, anchor bolts, nuts, adjusting shims and washers under the expansion joints shall be galvanized according to AASHTO M111 or M232 as applicable.

Threaded studs in bearing assembly at the abutments shall be galvanized according to AASHTO M298 Class 50.

Two 1/8 in. adjusting shims shall be provided for each bearing in addition to all other plates or shims and placed as shown on bearing details.

Anchor bolts at fixed bearings may be either cast in place or installed in holes drilled after the supported member is in place.

Drilled and set anchor bolts shall be installed according to Article 521.06 of the Standard Specifications.

The structural steel plates and pintles of the fixed bearing assembly shall conform to the requirements of AASHTO M270, Grade 50W.

The structural steel plates of the elastomeric bearing assembly at the abutments shall conform to the requirements of AASHTO M270, Grade 50.

BILL OF MATERIAL

Item	Unit	Total
Elastomeric Bearing Assembly Type II	Each	12
Anchor Bolts, 3/4"	Each	24
Anchor Bolts, 1/4"	Each	12

I-2E-2 11 22 2016

CHASTAIN & ASSOCIATES LLC
CONSULTING ENGINEERS
184-001397

USER NAME = csefert	DESIGNED - ACB	REVISED -
PLOT TIME = 7:11:43 AM	CHECKED - JMB	REVISED -
PLOT SCALE = 40,0000' / in.	DRAWN - RLK	REVISED -
PLOT DATE = 3/21/2018	CHECKED - JMB	REVISED -

STATE OF ILLINOIS
DEPARTMENT OF TRANSPORTATION

BEARING DETAILS
STRUCTURE NO. 066-0021

SHEET NO. 33 OF 48 SHEETS

F.A.P. RTE.	SECTION	COUNTY	TOTAL SHEETS	SHEET NO.
639	(123)BR-1	MERCER	106	55
CONTRACT NO. 68J63				

ILLINOIS FED. AID PROJECT

MODEL Default
FILE NAME: P:\2023\230984D - Bridge Painting (FY 2025)\4 CADD - DWG\4.7 TranSheets\DWG\B34-4-Struct-structural detail 5.dgn



TWM, INC.
www.twm-inc.com
IL DESIGN FIRM
LICENSE NO:
184-001220

USER NAME = dllee	DESIGNED - JCL	REVISED -
	DRAWN - JCL	REVISED -
PLOT SCALE = 10,0000' / in.	CHECKED - TBP	REVISED -
PLOT DATE = 8/6/2024	DATE - JULY 2024	REVISED -

STATE OF ILLINOIS
DEPARTMENT OF TRANSPORTATION


LOCATION 5 - STRUCTURE INFORMATION
SN 066-0021

SCALE: N/A SHEET 11 OF 14 SHEETS STA. TO STA.


F.A. RTE.	SECTION	COUNTY	TOTAL SHEETS	SHEET NO.
VAR	D4 BRIDGE PAINTING 2025	*	52	40
* HENDERSON, MCDONOUGH, MERCER, WARREN				
CONTRACT NO. 68J34				

ILLINOIS FED. AID PROJECT

FOR INFORMATION ONLY
LOCATION 5 (IL 17 OVER EDWARDS RIVER)
SN 066-0021

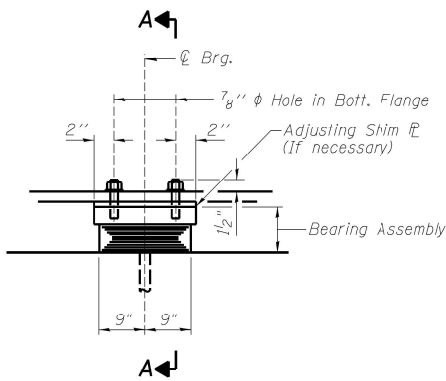


ELEVATION AT PIER

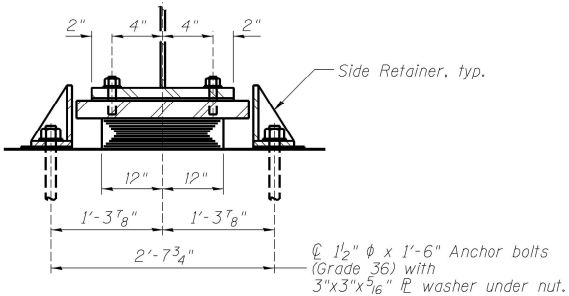

SECTION A-A


TYPE I ELASTOMERIC EXP. BRG. AT PIERS 1, 2 & 4

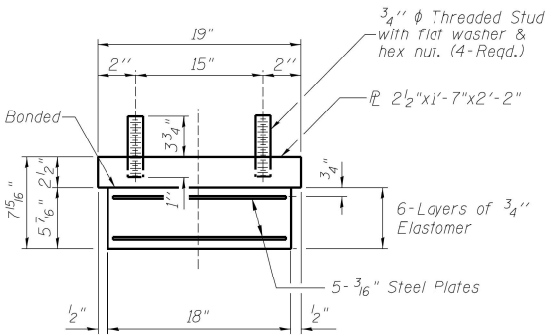

BEARING ASSEMBLY

Note:
Shim plates shall not be placed
under Bearing Assembly.

Notes:
Anchor bolts shall be ASTM F1554 all-thread (or an Engineer-approved alternate material) of the grade(s) and diameter(s) specified. The corresponding specified grade of AASHTO M314 anchor bolts may be used in lieu of ASTM F1554.
Side retainers and other steel members required for the elastomeric bearing assembly shall be included in the cost of Elastomeric Bearing Assembly, Type I.
Beams shall be braced for stability during erection and remain braced until deck is poured and cured.
Anchor bolts and side retainers at all supports shall be installed as each member is erected unless an equivalent temporary means of lateral restraint is used.
Two 1/8 in. adjusting shims shall be provided for each bearing in addition to all other plates or shims and placed as shown on bearing details.
The structural steel plates of the elastomeric bearing assembly at the piers shall conform to the requirements of AASHTO M270, Grade 50W.
Drilled and set anchor bolts shall be installed according to Article 521.06 of the Standard Specifications.

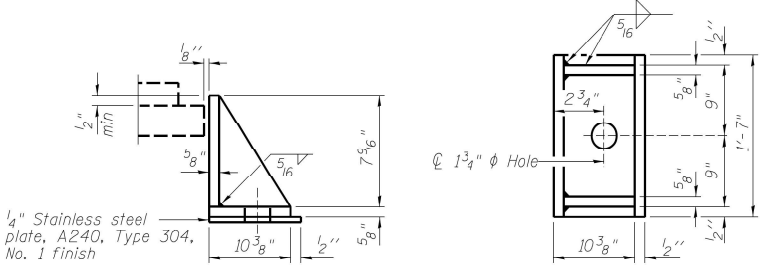

SIDE RETAINER

Equivalent rolled angle with stiffeners
will be allowed in lieu of welded plates.

BILL OF MATERIAL

Item	Unit	Total
Elastomeric Bearing Assembly Type I	Each	18
Anchor Bolts, 1 1/2"	Each	36

I-2E-1

11-22-2016

CHASTAIN & ASSOCIATES LLC
CONSULTING ENGINEERS
184-001397

USER NAME = csefert	DESIGNED - ACB	REVISED -
PLOT TIME = 7:11:44 AM	CHECKED - JMB	REVISED -
PLOT SCALE = 40,0000' / in.	DRAWN - RLK	REVISED -
PLOT DATE = 3/21/2018	CHECKED - JMB	REVISED -

STATE OF ILLINOIS
DEPARTMENT OF TRANSPORTATION

BEARING DETAILS
STRUCTURE NO. 066-0021

SHEET NO. 34 OF 48 SHEETS

F.A. RTE.	SECTION	COUNTY	TOTAL SHEETS	SHEET NO.
639	(123B)BR-1	MERCER	106	56
CONTRACT NO. 68663				

ILLINOIS FED. AID PROJECT

MODEL Default
FILE NAME: P:\2023\23098AD - Bridge Painting (FY 2025)\4 CADD - DWG\4.7 TranSheets\DWG\BID\468\BID468-struct-structural detail 5.dgn



TWM, INC.
www.twm-inc.com
IL DESIGN FIRM
LICENSE NO:
184-001220

USER NAME = dllee	DESIGNED - JCL	REVISED -
	DRAWN - JCL	REVISED -
PLOT SCALE = 10,0000' / in.	CHECKED - TBP	REVISED -
PLOT DATE = 8/6/2024	DATE - JULY 2024	REVISED -

STATE OF ILLINOIS
DEPARTMENT OF TRANSPORTATION


LOCATION 5 - STRUCTURE INFORMATION
SN 066-0021

SCALE: N/A SHEET 12 OF 14 SHEETS STA. TO STA.

F.A. RTE.	SECTION	COUNTY	TOTAL SHEETS	SHEET NO.
VAR	D4 BRIDGE PAINTING 2025	*	52	41
* HENDERSON, McDONOUGH, MERCER, WARREN				
CONTRACT NO. 68J34				


ILLINOIS FED. AID PROJECT

FOR INFORMATION ONLY
LOCATION 5 (IL 17 OVER EDWARDS RIVER)
SN 066-0021

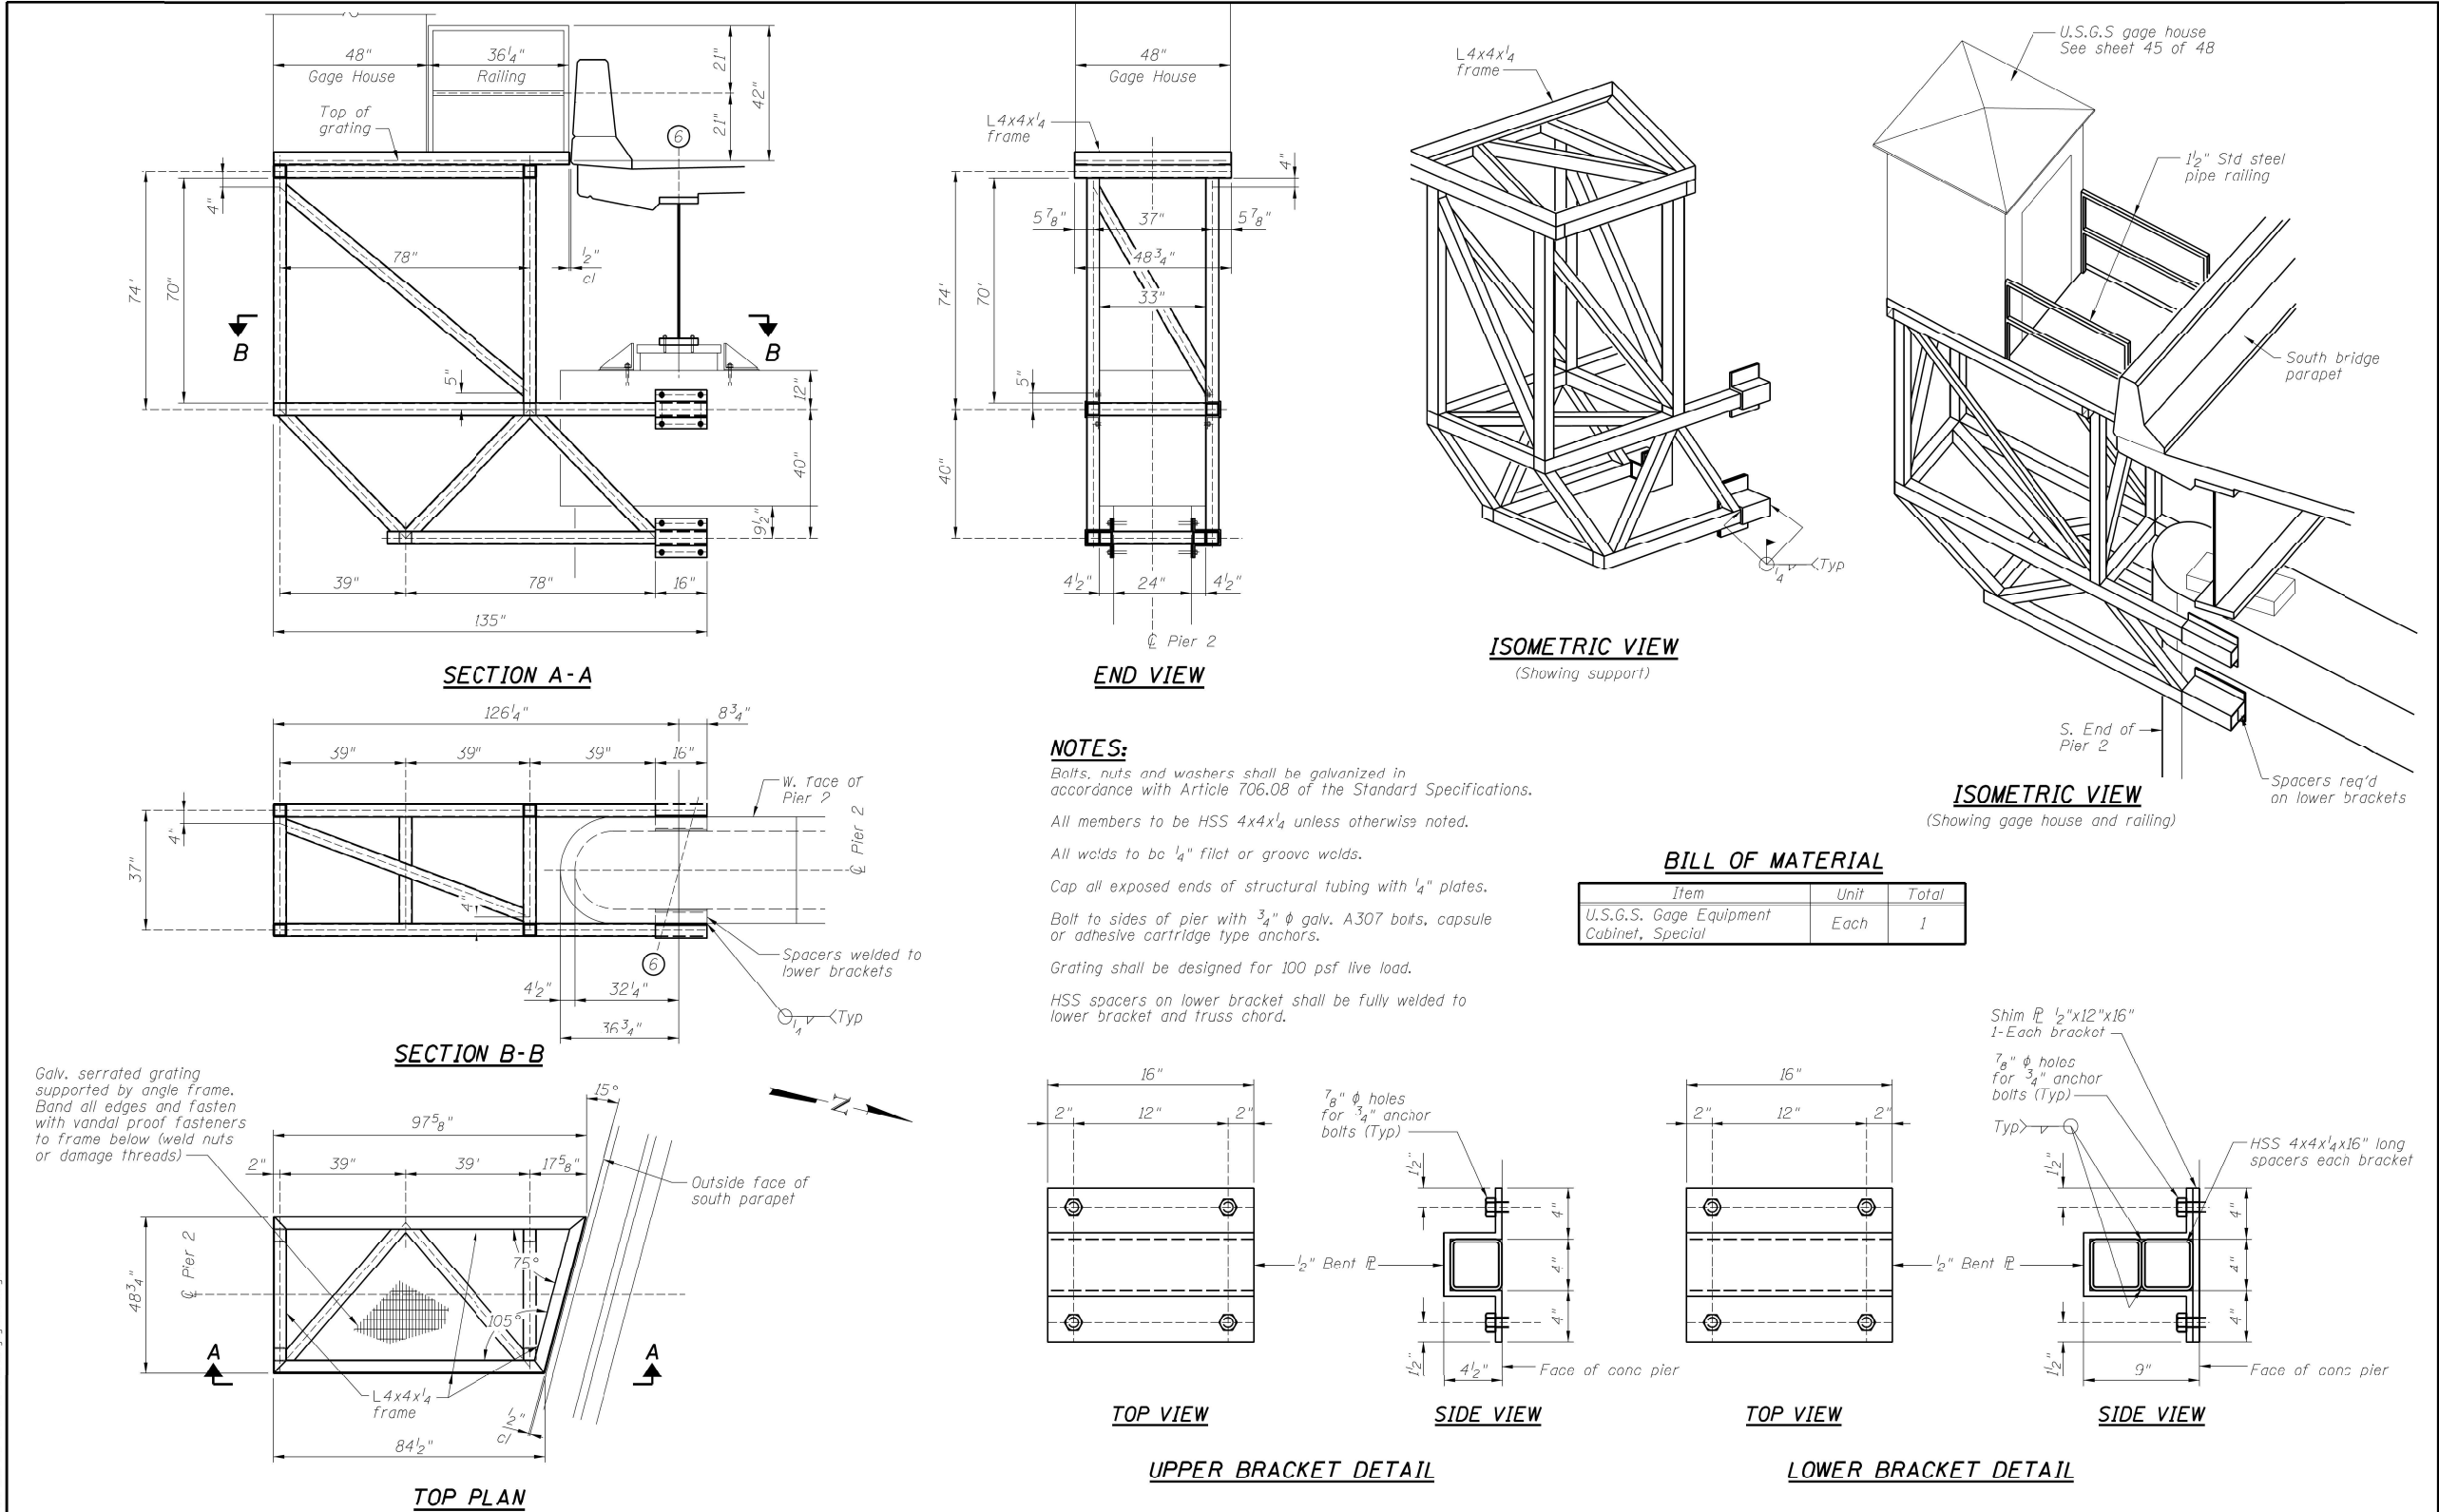


CHASTAIN & ASSOCIATES LLC CONSULTING ENGINEERS 184-001397	USER NAME = csefert	DESIGNED - ACB	REVISED -	STATE OF ILLINOIS DEPARTMENT OF TRANSPORTATION	U.S.G.S GAGE HOUSE STRUCTURE NO. 066-0021 SHEET NO. 44 OF 48 SHEETS	F.A.P. RTE. 639	SECTION (123B)BR-1	COUNTY MERCER	TOTAL SHEETS 106	SHEET NO. 66
	PLOT TIME = 7:11:56 AM	CHECKED - JMB	REVISED -			CONTRACT NO. 68663				
	PLOT SCALE = 4.0000' / 1" =	DRAWN - RLK	REVISED -			ILLINOIS FED. AID PROJECT				
	PLOT DATE = 3/21/2018	CHECKED - JMB	REVISED -							


FOR INFORMATION ONLY
LOCATION 5 (IL 17 OVER EDWARDS RIVER)
SN 066-0021

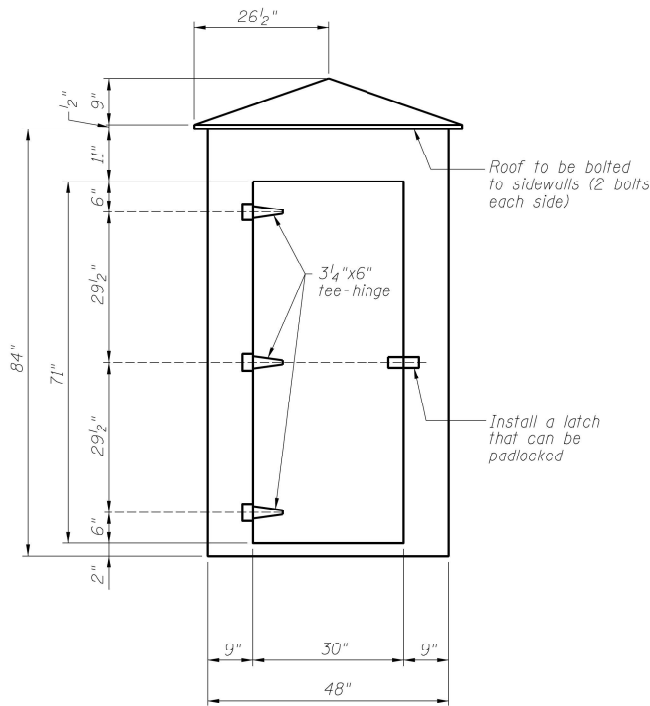


FRONT VIEW

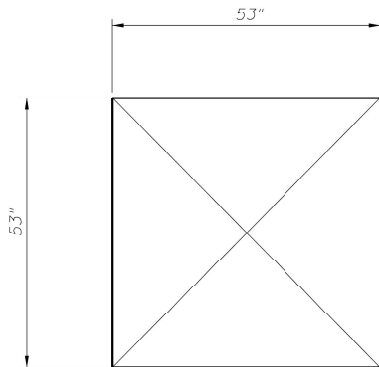


TOP VIEW - ROOF

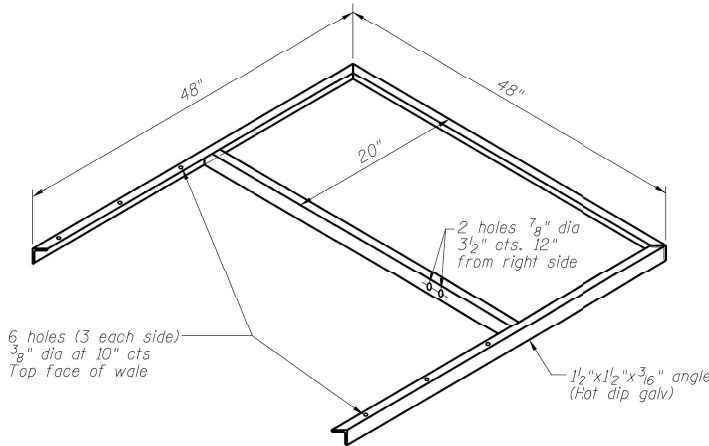

HALF WALE, 48x48 GAGE HOUSE

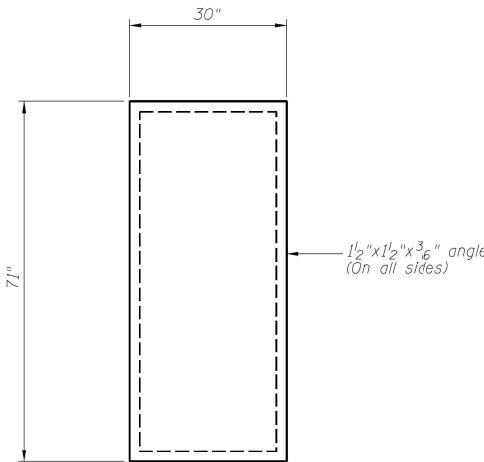

DOOR

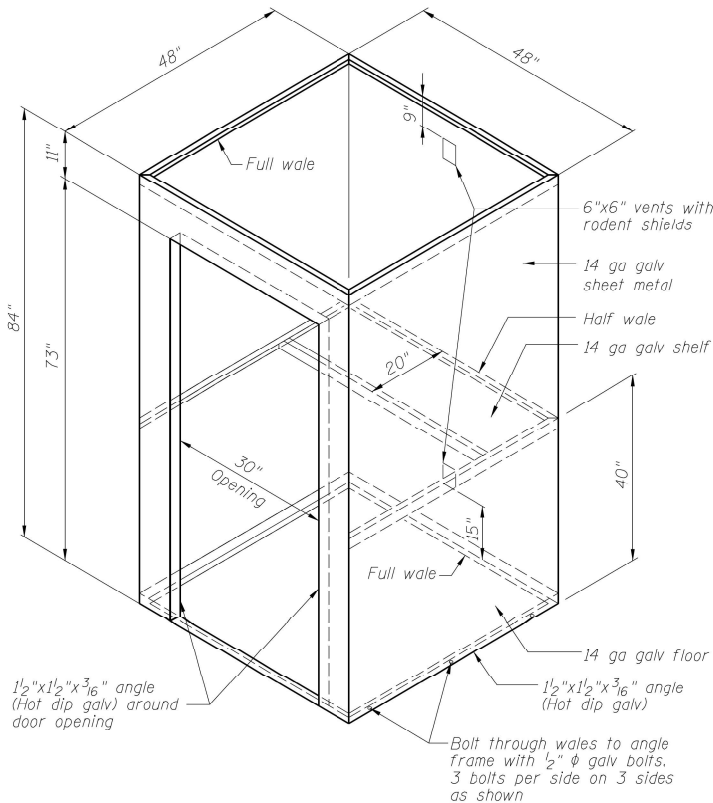

ISOMETRIC VIEW - GAGE HOUSE

NOTES:
Bolts, nuts and washers shall be galvanized in accordance with Article 706.08 of the Standard Specifications.
Gage house will be paid for as U.S.G.S. Gage Equipment Cabinet, Special.
Siding shall be attached to the wales with sheet metal fasteners and rubber washers.

CHASTAIN & ASSOCIATES LLC
CONSULTING ENGINEERS
184-001397

USER NAME = csefert	DESIGNED - ACB	REVISED -
PLOT TIME = 7:11:57 AM	CHECKED - JMB	REVISED -
PLOT SCALE = 4.00000 ' / in.	DRAWN - RLK	REVISED -
PLOT DATE = 3/21/2018	CHECKED - JMB	REVISED -

STATE OF ILLINOIS
DEPARTMENT OF TRANSPORTATION

U.S.G.S GAGE HOUSE
STRUCTURE NO. 066-0021

SHEET NO. 45 OF 48 SHEETS

F.A.P. RTE.	SECTION	COUNTY	TOTAL SHEETS	SHEET NO.
639	(123B)BR-1	MERCER	106	67
CONTRACT NO. 68663				

ILLINOIS FED. AID PROJECT

TWM
ENGINEERING
GEOSPATIAL SERVICES

TWM, INC.
WWW.TWM-INC.COM
IL DESIGN FIRM
LICENSE NO:
184-001220

USER NAME = dlee	DESIGNED - JCL	REVISED -
DRAWN - JCL	REVISED -	
PLOT SCALE = 10.0000 ' / in.	CHECKED - TBP	REVISED -
PLOT DATE = 8/6/2024	DATE - JULY 2024	REVISED -

STATE OF ILLINOIS
DEPARTMENT OF TRANSPORTATION

LOCATION 5 - STRUCTURE INFORMATION
SN 066-0021

SCALE: N/A SHEET 14 OF 14 SHEETS STA. TO STA.

F.A.P. RTE.	SECTION	COUNTY	TOTAL SHEETS	SHEET NO.
VAR	D4 BRIDGE PAINTING 2025	*	52	43
* HENDERSON, MCDONOUGH, MERCER, WARREN				
CONTRACT NO. 68J34				

ILLINOIS FED. AID PROJECT

STATE OF ILLINOIS
DEPARTMENT OF TRANSPORTATION

188 #4 d(IE) bars at 12" cts Outside Face

205 #5 d(IE) bars at 11" cts Inside Face

13'-0 3/4" 13'-0 3/4" Aluminum Sht Const. Jts. (Typ.) 13'-0 3/4" 13'-0 3/4"

1'-7" 1'-7" 2'-1 1/2" 2'-1 1/2"

Back of Abut Sta. 98+07.72 (55.89)

29 #5 x (E) bars @ 12" cts. Typ. Each End

450 #5 a(IE) bars of 5" cts Top 322 #5 a(IE) bars of 7" cts Bottom

222 #6 a(IE) bars of 10" cts. Top (Lap with alternate a(IE) bars)

15'-0" 15'-0" 5' 15'-0" 15'-0"

2 #6 b(IE) Top of slab 3 x 7 #5 b(IE) Top of slab 2 #6 b(IE) Top of slab

31 #6 b(IE) bars at 12" cts Top of slab over pier 32 x 7 #5 b(IE) bars equally spaced at 12" cts Top of slab 36 x 7 #5 b(IE) bars spaced as shown in cross section at 11" cts between W/F beams Bottom of slab 31 #6 b(IE) bars at 12" cts Top of slab over pier

1 1/2" Typ. End Clearence

1'-8" Typ. Lap Length Spans 1, 2 & 3

2" @ 50' F Neoprene Exp. Joint (See Sht. 6 for details)


7 1/2"

53'-0 3/4" Span 1 81'-5 3/4" Span 2 53'-0 3/4" Span 3

187'-6 1/2" 71 1/2"

PLAN

PLAN

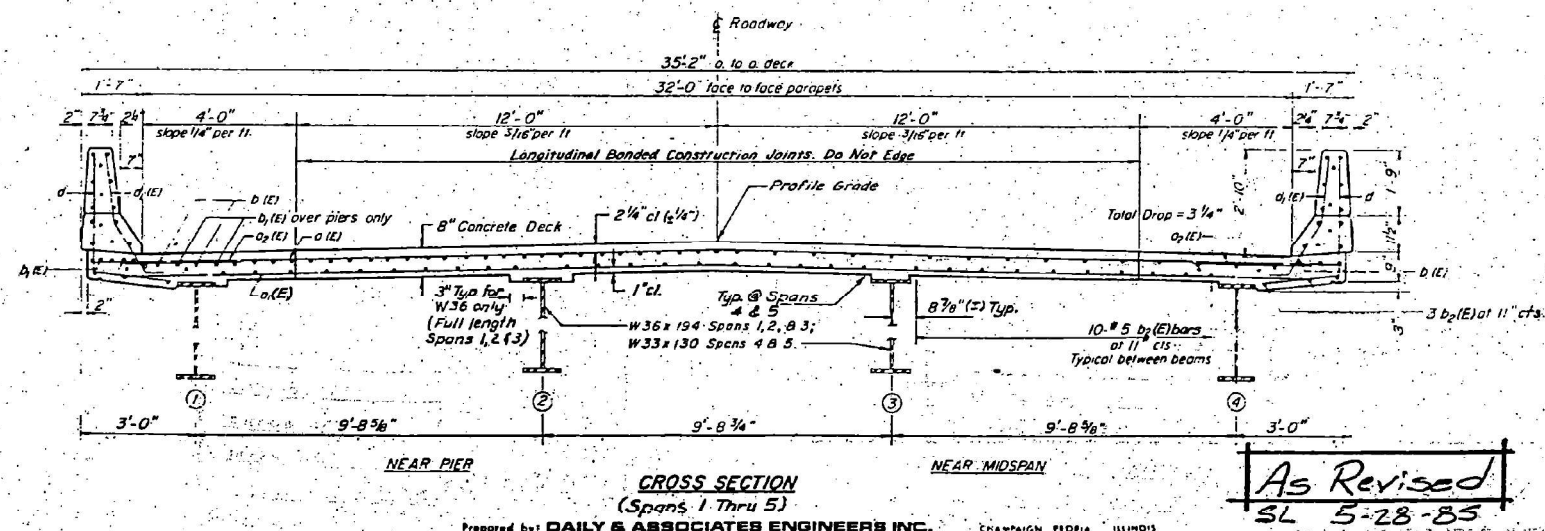

SUPERSTRUCTURE -- DECK
SPANS 1, 2 & 3
F.A.P. ROUTE 546 OVER
HENDERSON CREEK
SECTION (104B) BR.
WARREN COUNTY
STA. 100+54.48

D/A JOB NO. 5589 JC

DESIGNED WRS
CHECKED WCC
DRAWN DEH
CHECKED WCC

S-1-0 8-30-52

Prepared by **DAILY & ASSOCIATES ENGINEERS INC**

As Revised
SL 5-78-85



TWM, INC.
WWW.TWM-INC.COM
IL DESIGN FIRM
LICENSE NO:
184-001220

USER NAME = dlee	DESIGNED - JCL	REVISED -
	DRAWN - JCL	REVISED -
PLOT SCALE = 10,0000 * / in.	CHECKED - TBP	REVISED -
PLOT DATE = 8/6/2024	DATE - JULY 2024	REVISED -

**STATE OF ILLINOIS
DEPARTMENT OF TRANSPORTATION**

LOCATION 6 – STRUCTURE INFORMATION
SN 094-0016

SCALE: N/A	SHEET 2	OF 9	SHEETS	STA.	TO STA.
------------	---------	------	--------	------	---------



F.A. RTE.	SECTION	COUNTY	TOTAL SHEETS	SHEET NO.
VAR	D4 BRIDGE PAINTING 2025	*	52	45
* HENDERSON, MCDONOUGH, MERCER, WARREN		CONTRACT NO. 68134		

FOR INFORMATION ONLY
LOCATION 6 (IL 94 & 135 OVER HENDERSON CREEK)

SN 094-0016
STATE OF ILLINOIS
DEPARTMENT OF TRANSPORTATION

NO.	DATE	BY	CHKD.	APPD.	REMARKS
5	6	NO4B	BR	WARREN	50
42					

SHEET NO. 44
SHEETS 12

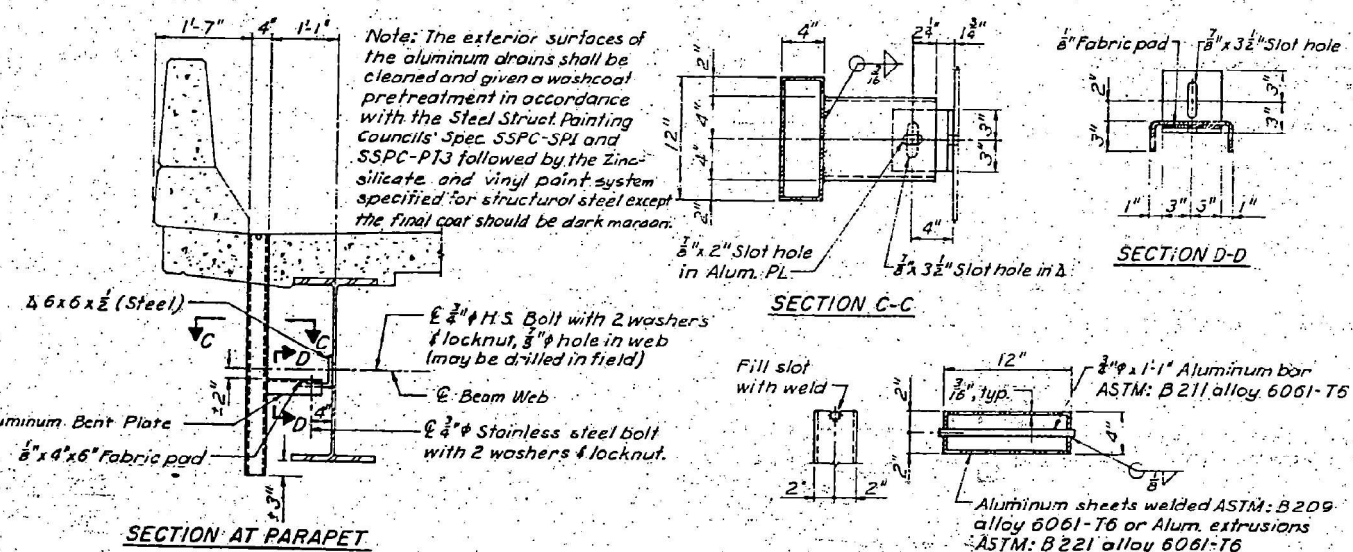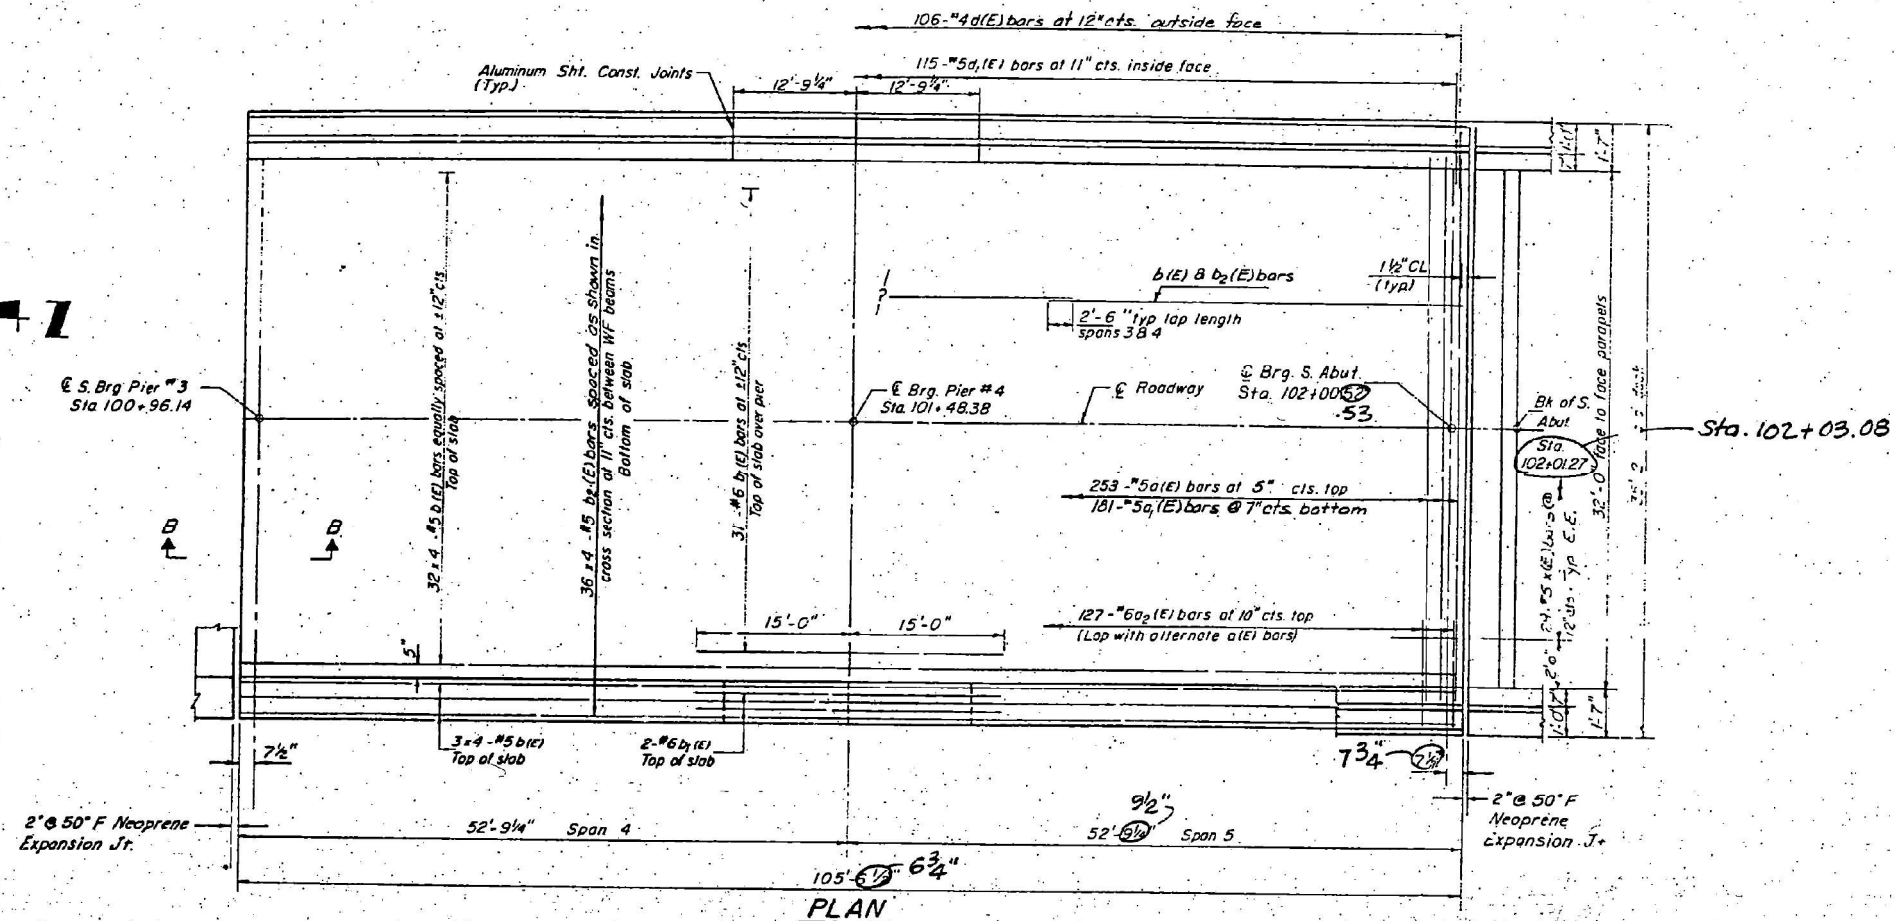

NOTES
See sheet #5 for Bill of Materials
Reinforcement bars designated (E) shall be epoxy coated
Bars indicated thus 20 x 3-#5 etc. indicates 20 lines of bars with 3 lengths per line

MODEL: Default
FILE NAME: C:\2023\230984D - Bridge Painting (FY 2023)\4 CADD - DWG\4.7 Transverse\104B\104B-Structural detail 6.dgn



TWM, INC.
www.twm-inc.com
ILL. DESIGN FIRM
LICENSE NO:
184-001220

USER NAME = dllee
DESIGNED - JCL
DRAWN - JCL
PLOT SCALE = 10,0000 * / in.
CHECKED - TBP
DATE - JULY 2024
REVISD -
REVISD -
REVISD -
REVISD -


STATE OF ILLINOIS
DEPARTMENT OF TRANSPORTATION

LOCATION 6 - STRUCTURE INFORMATION
SN 094-0016

SCALE: N/A SHEET 3 OF 9 SHEETS STA. TO STA.


F.A. RTE.	SECTION	COUNTY	TOTAL SHEETS	SHEET NO.
VAR	D4 BRIDGE PAINTING 2025	*	52	46
* HENDERSON, McDONOUGH, MERCER, WARREN				
ILLINOIS FED. AID PROJECT				

~~SN 094-0016~~

 

INTERIOR BEAM MOMENT TABLE

STRUCTURAL STEEL DETAILS
F.A.P. ROUTE 546 OVER
HENDERSON CREEK
SECTION (104B) BR
WARREN COUNTY
STA 100+54.48

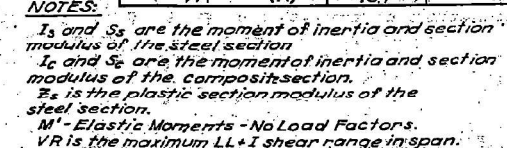


Prepared by: **DAILY & ASSOCIATES ENGINEERS INC.**

FOR INFORMATION ONLY
LOCATION 6 (IL 94 & 135 OVER HENDERSON CREEK)

SN 094-0016

STATE OF ILLINOIS
DEPARTMENT OF TRANSPORTATION

PROJECT NO.	1104 B	SECTION	WARREN	50	47A	SHEET NO.	54
DATE	5-28-85	BY	WARREN	50	47A	SHEET NO.	54

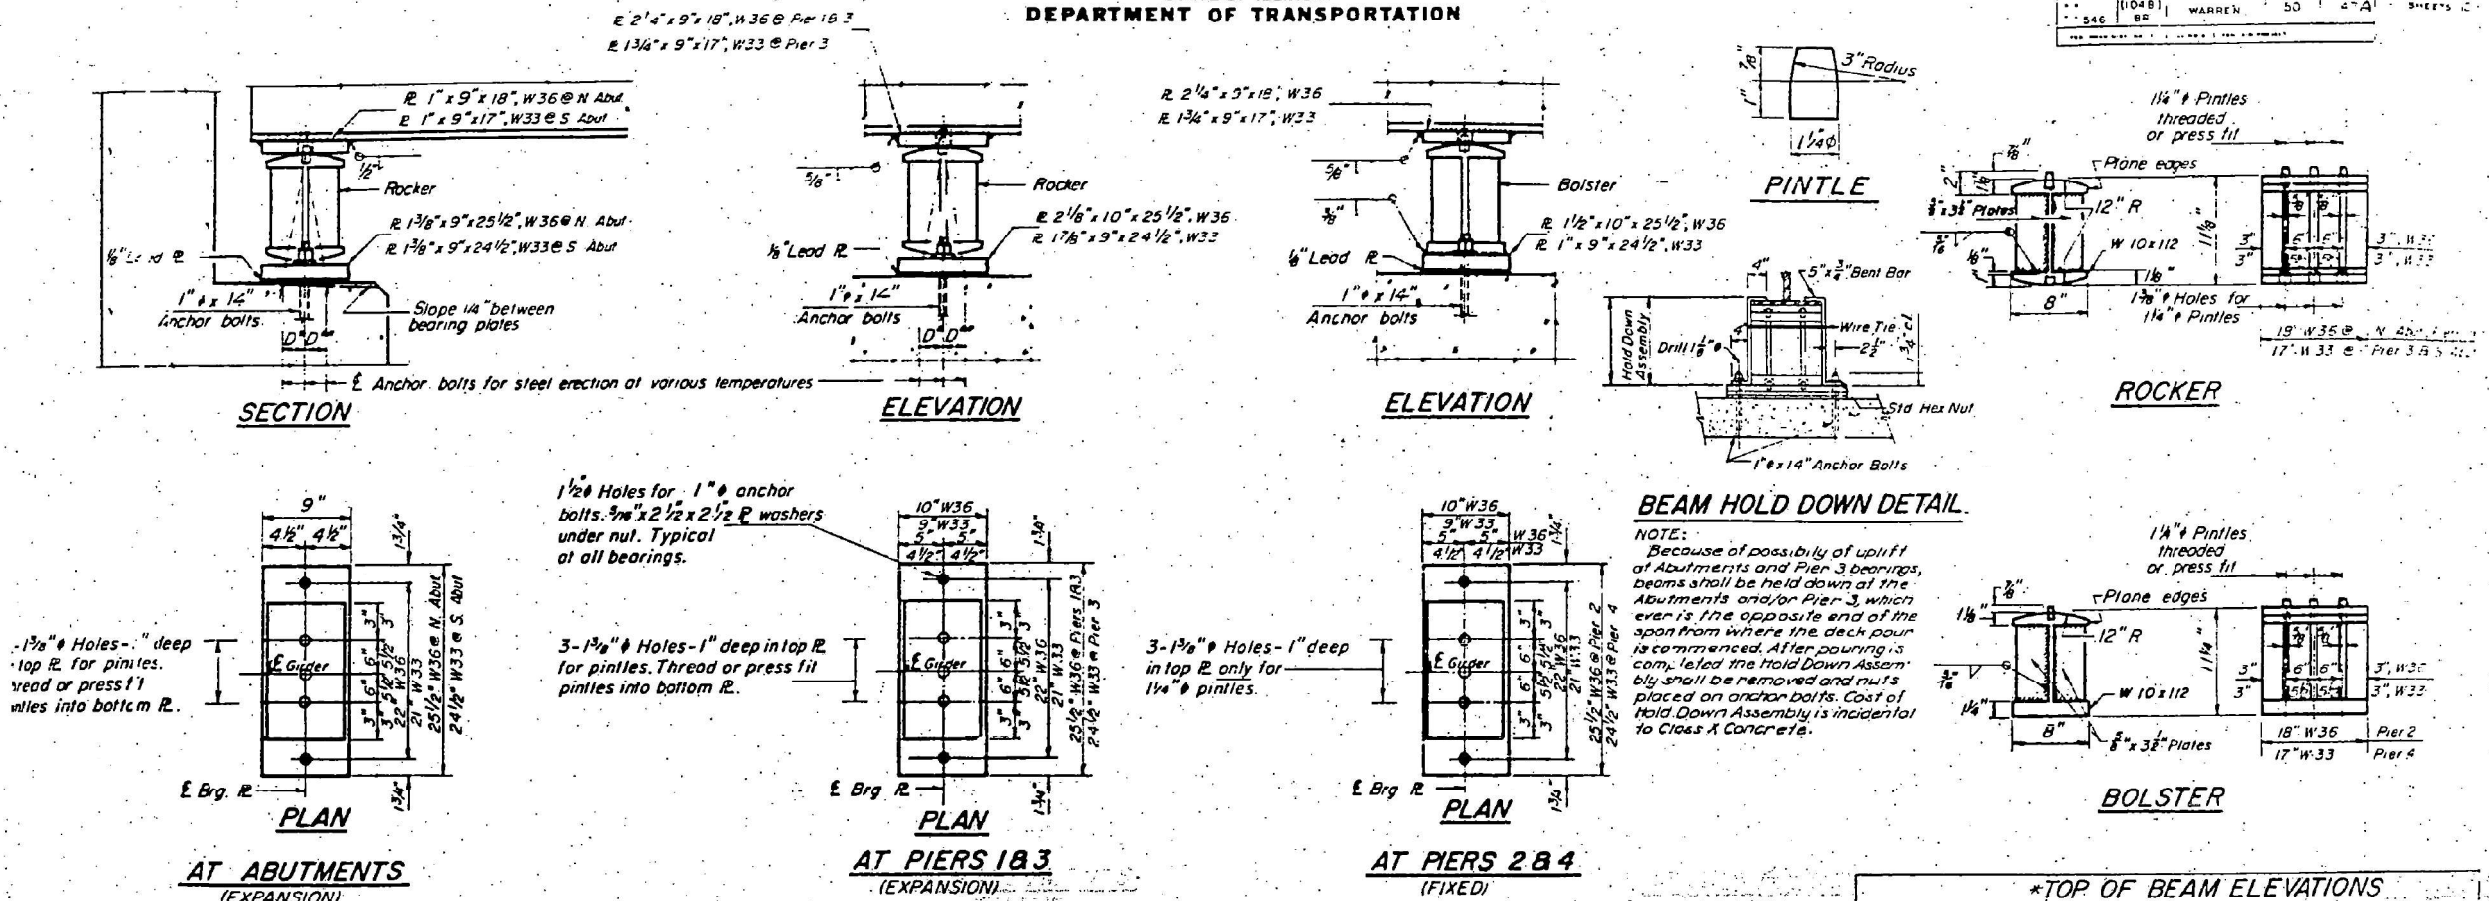

*TOP OF BEAM ELEVATIONS									
Beam	Brig 1	Brig 2	Brig 3	Brig 4	Brig 5	Brig 6	Brig 7	Brig 8	Brig 9
Beam 1	593.40	593.58	593.65	593.76	593.78	593.83	593.83	593.66	593.60
Beam 2	593.56	593.75	593.81	593.92	593.94	594.00	594.00	593.82	593.77
Beam 3	593.56	593.75	593.81	593.92	593.94	594.00	594.00	593.82	593.77
Beam 4	593.40	593.58	593.65	593.76	593.78	593.83	593.83	593.66	593.60

INTERIOR BEAM REACTION TABLE				
Beam	W36x194	W36x130	W33x130	W33x102
R.R. (K)	283	122	314	998
R.L. (K)	507	659	509	577
R.Tot (K)	142	171	143	162
R.Tot (K)	932	2057	966	1737

DESIGNED	WRS
CHECKED	WCC
DRAWN	DEH
CHECKED	WRS

BEARING TYPE LOCATION
(ELEVATION VIEW)

As Revised
SL - 5-28-85

BEARING DETAILS
F.A.P. ROUTE 546 OVER
HENDERSON CREEK
SECTION (104 B) BR.
WARREN COUNTY
STA. 100+54.48

STATE OF ILLINOIS
DEPARTMENT OF TRANSPORTATION

LOCATION 6 - STRUCTURE INFORMATION
SN 094-0016

F.A. RTE.	SECTION	COUNTY	TOTAL SHEETS	SHEET NO.
VAR	D4 BRIDGE PAINTING 2025	*	52	48
* HENDERSON, McDONOUGH, MERCER, WARREN				
CONTRACT NO. 68J34				

SCALE: N/A SHEET 5 OF 9 SHEETS STA. TO STA.

SCALE: N/A SHEET 5 OF 9 SHEETS STA. TO STA.

ILLINOIS FED. AID PROJECT

Prepared by: DAILY & ASSOCIATES ENGINEERS INC.


Prepared by: DAILY & ASSOCIATES ENGINEERS INC.

D/A JOB NO. 5585

~~SN 094-0016~~

USER NAME = dlce	DESIGNED - JCL	REVISED -
	DRAWN - JCL	REVISED -
PLOT SCALE = 10,0000 " / in.	CHECKED - TBP	REVISED -
PLOT DATE = 8/6/2024	DATE - JULY 2024	REVISED -

FOR INFORMATION ONLY
LOCATION 6 (IL 94 & 135 OVER HENDERSON CREEK)
SN 094-0016

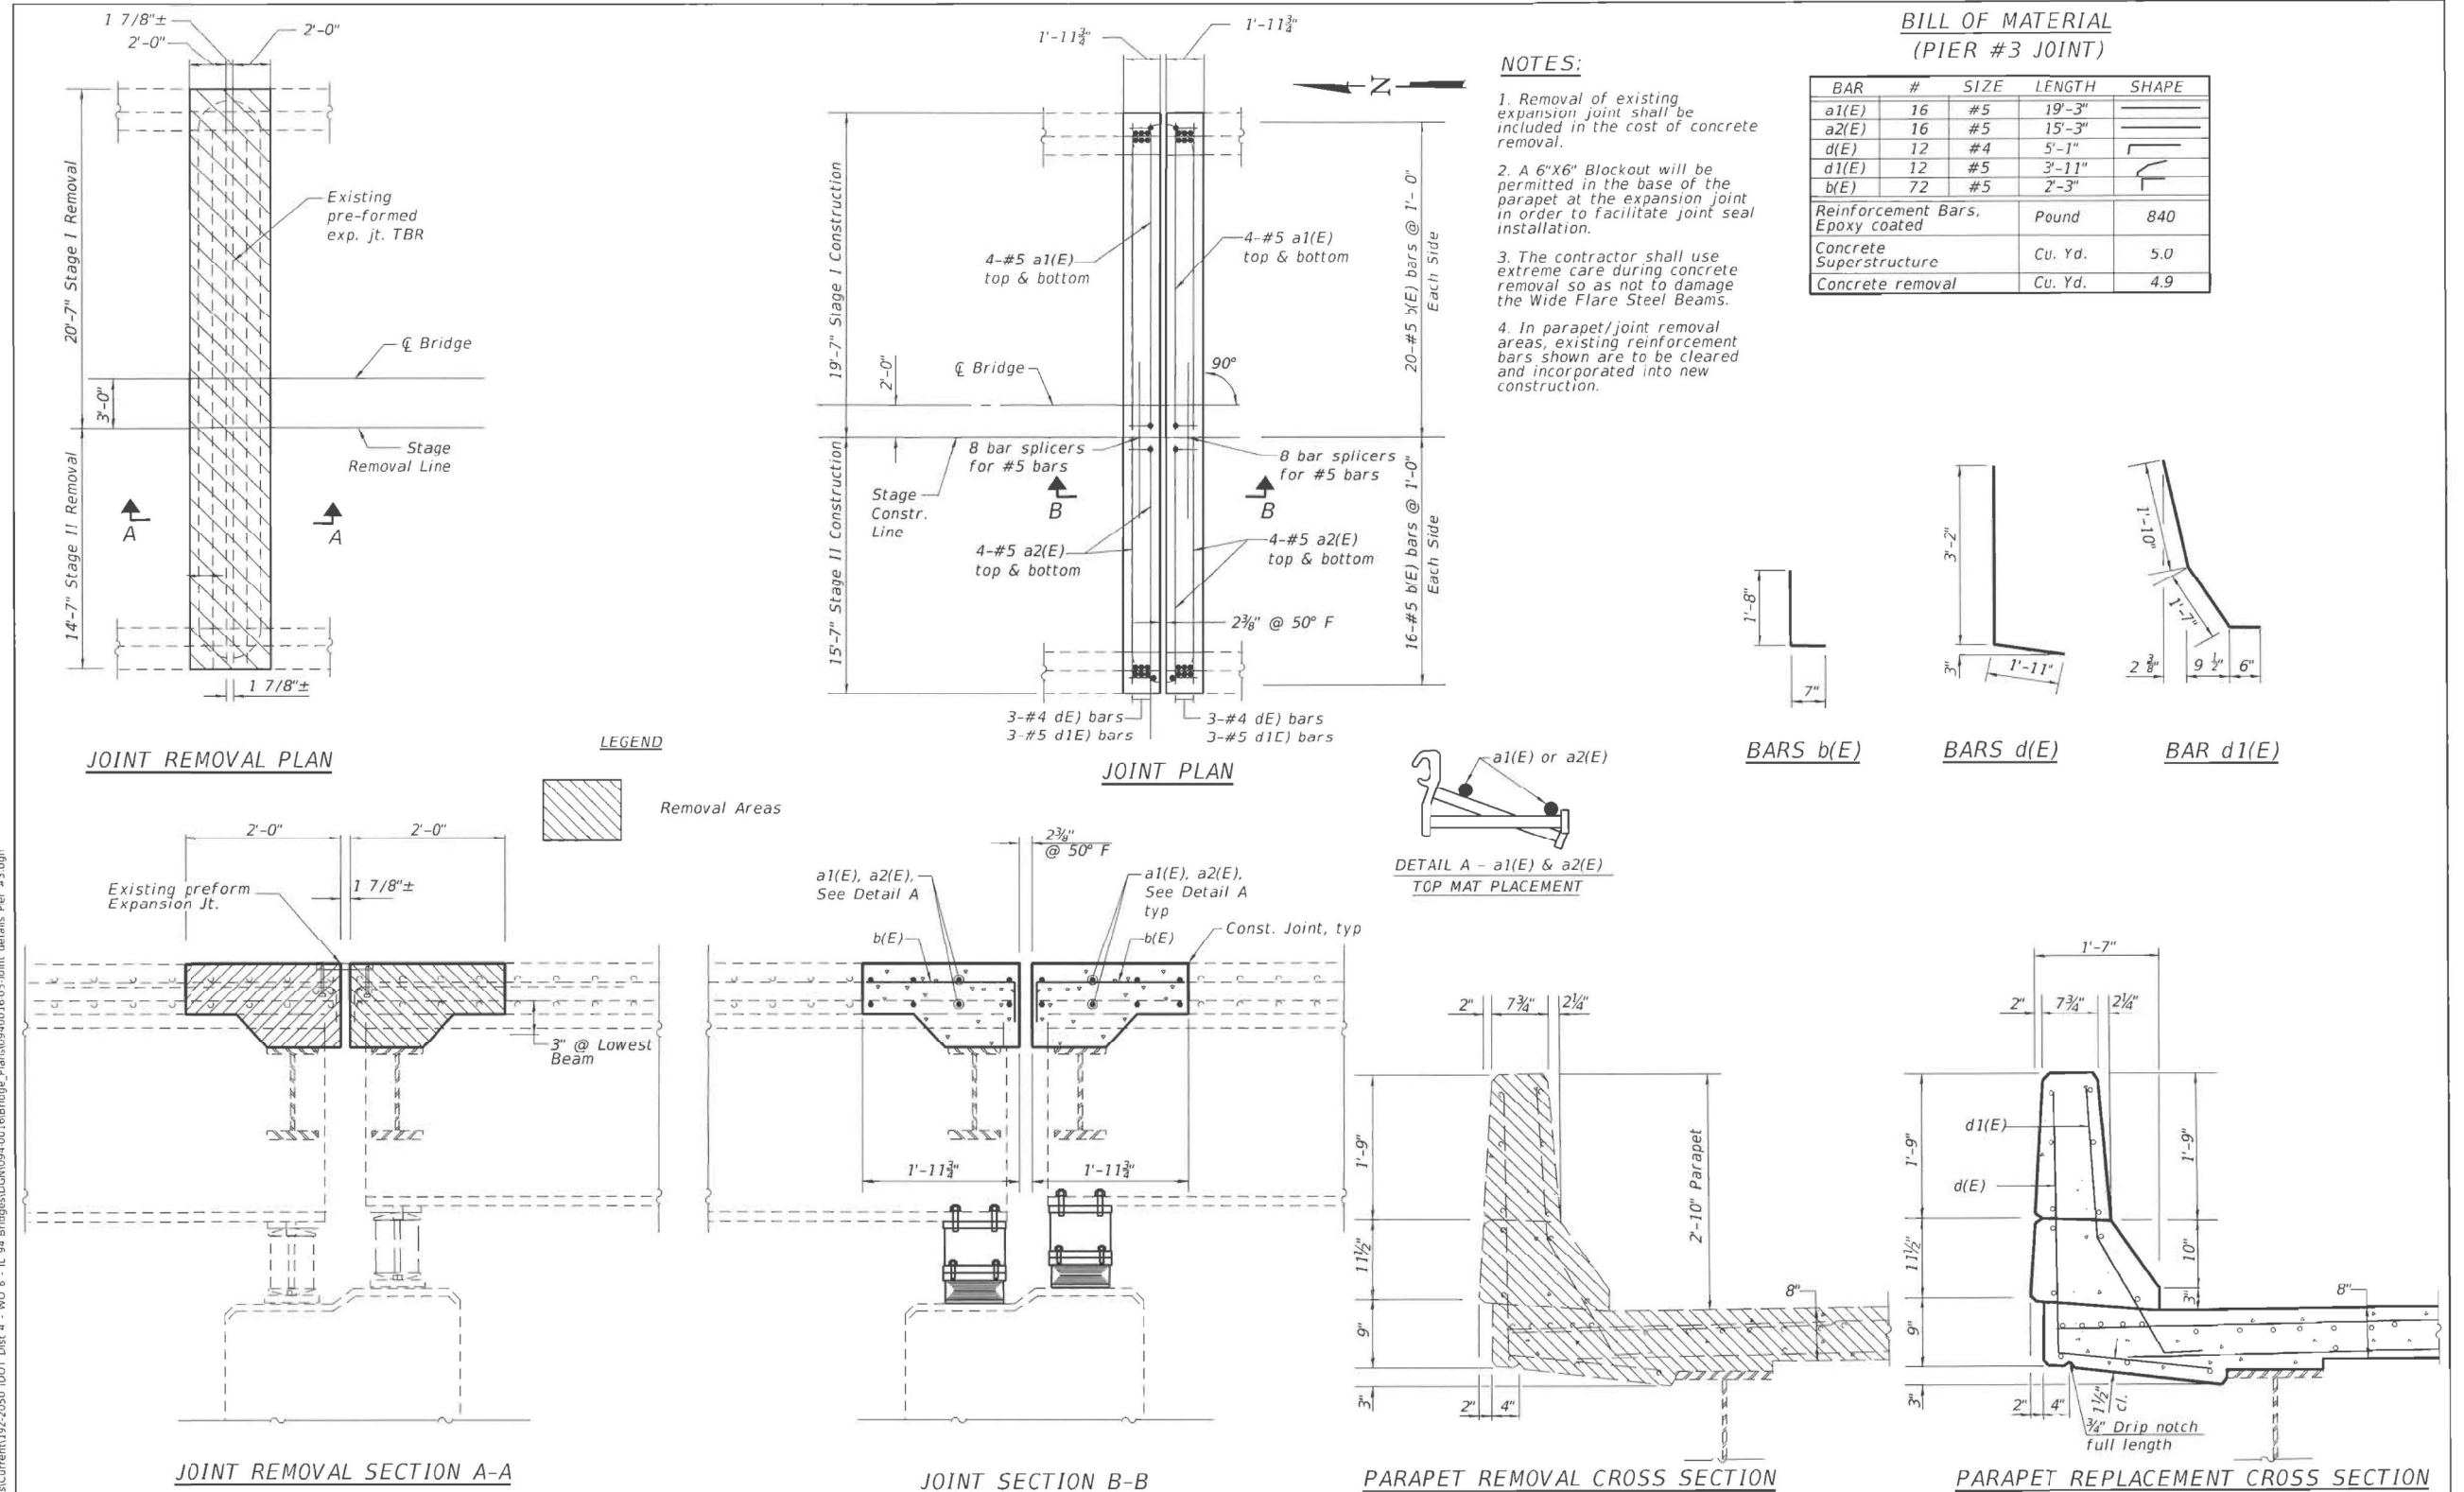

HR	Hurst-Rosche, Inc. 1400 E. TREMONT ST. HILLSBORO, IL PH: 217.532.3958 JOB NO. 192-2050	USER NAME =	DESIGNED - CJC	REVISED -	STATE OF ILLINOIS DEPARTMENT OF TRANSPORTATION	JOINT DETAILS - PIER #3 STRUCTURE NO. 094-0016	SHEET 5 OF 16 SHEETS	F.A.P. RTE.	SECTION	COUNTY	TOTAL SHEETS	SHEET NO.
			CHECKED - CMV	REVISED -				546	(104B)-BR	WARREN	28	12
		PLOT SCALE =	DRAWN - LO	REVISED -				CONTRACT NO. 68F71				
		PLOT DATE =	CHECKED - CJC	REVISED -				ILLINOIS FED. AID PROJECT				

6/2/2021 11:21:46 AM

FILE NAME: 7

6/2/2021 11:21:46 AM

MODEL: Default
FILE NAME: C:\Users\jcl\OneDrive\Documents\094-0016\094-0016-Structural Detail 6.dgn



TWM, INC.
www.twm-inc.com
ILL. DESIGN FIRM
LICENSE NO: 184-001220

USER NAME = dlee	DESIGNED - JCL	REVISED -
	DRAWN - JCL	REVISED -
PLOT SCALE = 10,000 * / in.	CHECKED - TBP	REVISED -
PLOT DATE = 8/6/2024	DATE - JULY 2024	REVISED -


STATE OF ILLINOIS
DEPARTMENT OF TRANSPORTATION

LOCATION 6 - STRUCTURE INFORMATION
SN 094-0016


SCALE: N/A SHEET 7 OF 9 SHEETS STA. TO STA.

F.A. RTE.	SECTION	COUNTY	TOTAL SHEETS	SHEET NO.
VAR	D4 BRIDGE PAINTING 2025	*	52	50
* HENDERSON, MCDONOUGH, MERCER, WARREN				
CONTRACT NO. 68J34				
ILLINOIS FED. AID PROJECT				



FOR INFORMATION ONLY
LOCATION 6 (IL 94 & 135 OVER HENDERSON CREEK)
SN 094-0016

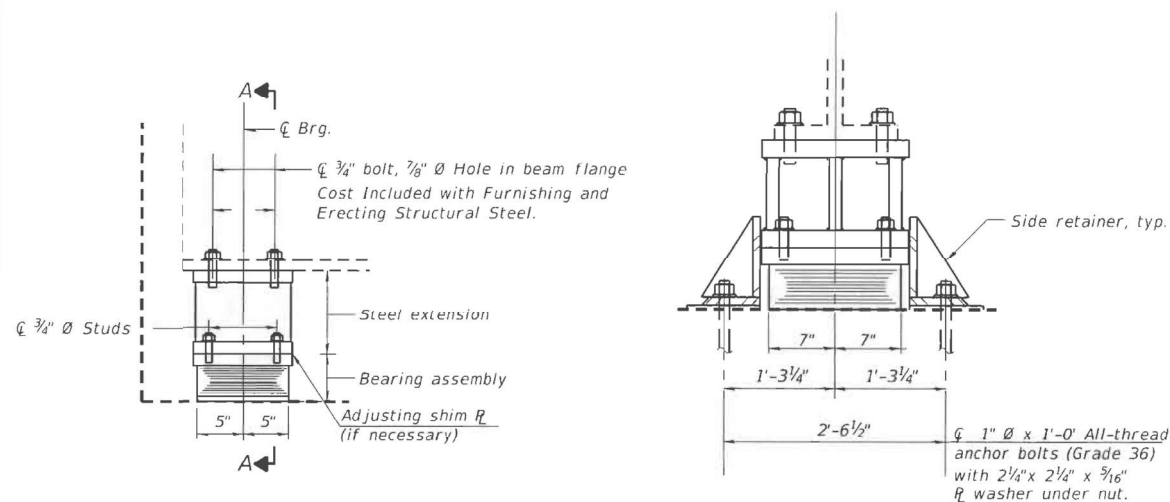


TYPE I ELASTOMERIC EXP. BRG.

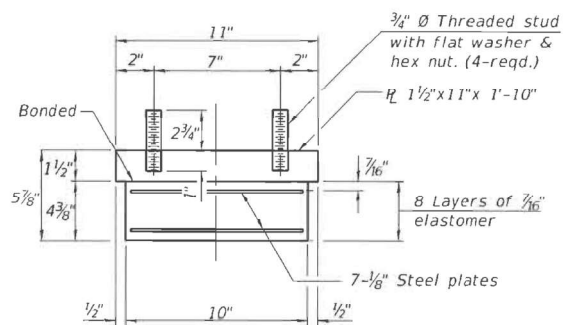


BEARING ASSEMBLY

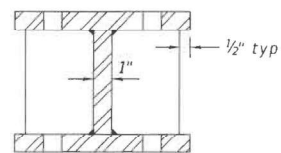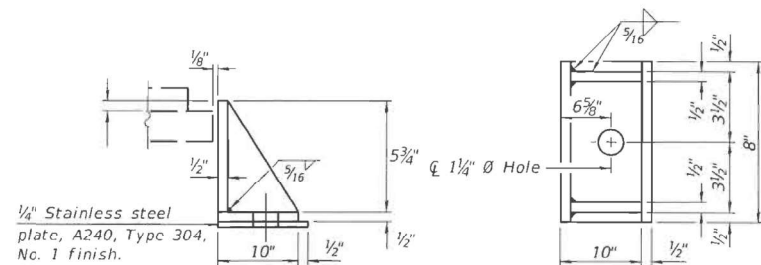

SECTION C-C

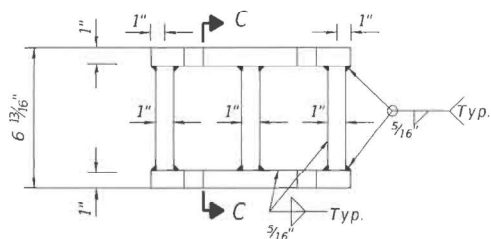

ELEVATION STEEL EXTENSION

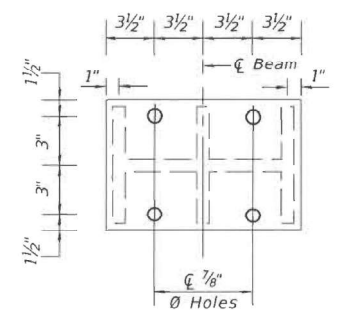


PLAN STEEL EXTENSION

GIRDER REACTIONS

	W 36 X 194 N Abut
RD (k)	28.3
RL (k)	50.7
Imp. (k)	14.2
RTotal(k)	93.2

BILL OF MATERIAL

Item	Unit	Total
Furnishing and Erecting Structural Steel	Pound	580
Elastomeric Bearing Assembly Type I	Each	4
Anchor Bolts, 1"	Each	8
Jack and Remove Existing Bearings	Each	4

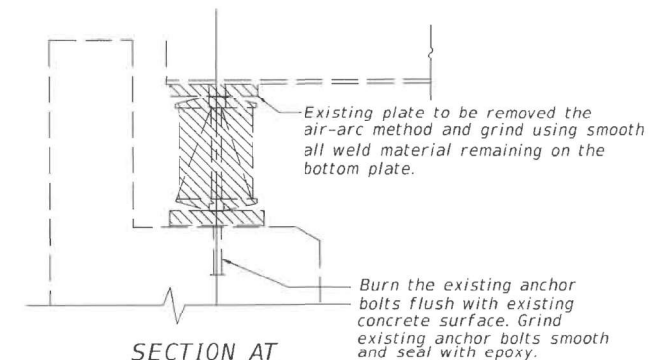

HR Hurst-Rosche, Inc. 1400 E. TREMONT ST. HILLSBORO, IL PH: 217.532.3959 JOB NO. 192-2050	USER NAME = dlee	DESIGNED - CJC	REVISED -	STATE OF ILLINOIS DEPARTMENT OF TRANSPORTATION	BEARING DETAILS - NORTH ABUTMENT STRUCTURE NO. 094-0016	F.A.P. RTE. 546	SECTION (104B)-BR	COUNTY WARREN	TOTAL SHEETS 28	SHEET NO. 13
		CHECKED - CMV	REVISED -			CONTRACT NO. 68F71				
6/2/2021	11:21:46 AM	PLOT SCALE = 10,0000 * / in.	DRAWN - LO	REVISOR -	SHEET 6 OF 16 SHEETS	ILLINOIS FED. AID PROJECT				

STATE OF ILLINOIS
DEPARTMENT OF TRANSPORTATION

LOCATION 6 - STRUCTURE INFORMATION
SN 094-0016

SCALE: N/A SHEET 8 OF 9 SHEETS STA. TO STA.


F.A. RTE.	SECTION	COUNTY	TOTAL SHEETS	SHEET NO.
VAR	D4 BRIDGE PAINTING 2025	*	52	51
* HENDERSON, MCDONOUGH, MERCER, WARREN				
CONTRACT NO. 68J34				
ILLINOIS FED. AID PROJECT				



TYPE I ELASTOMERIC EXP. BRG.



Note:
Shim plates shall not be placed
under bearing assembly.

 

EXISTING BEARING REMOVAL DETAIL

Cost is included with jack & remove existing bearings.



Equivalent rolled angle with stiffeners
will be allowed in lieu of welded plates.



BILL OF MATERIAL

Notes:

Anchor bolts shall be ASTM F1554 all-thread (or an Engineer approved alternate material) of grades and dimensions specified. ASTM A307 grade C anchor bolts may be used in lieu of ASTM F1554 grade 36 ($F_y=36\text{ksi}$).

The corresponding specified grade of AASHTO M314 anchor bolts may be used in lieu of ASTM F1554.

Drilled and set anchor bolts shall be installed according to Article 521.06 of Standard Specifications.

Side retainers and 1/4" stainless steel plates required for the bearing assembly shall be included in the cost of Elastomeric Bearing Assembly, Type I.
The minimum jack capacity required is 50 tons.

Existing diaphragm removal and reinstallation may be required to facilitate drilling holes, cost to be included with jack and remove existing Bearings.

Prior to ordering any materials, the contractor shall verify in the field all bearings height and shim thickness dimensions. Adjustment must account for deck heave due to pack rust (if present).

Two 1/8" adjusting shims shall be provided for each bearing in addition to all other plates or shims and placed as shown on bearing details.

New steel extensions, connection bolts, fill plates and shim plates are included in Furnishing and Erecting Structural Steel.

Anchor bolts and side retainers at all supports shall be installed as each member is erected unless an equivalent temporary means of lateral restraint is used.

STATE OF ILLINOIS
DEPARTMENT OF TRANSPORTATION

BEARING DETAILS - PIER 3 & SOUTH ABUTMENT
STRUCTURE NO. 094-0016

F.A.P. RTE.	SECTION	COUNTY	TOTAL SHEETS	SHEET NO.
546	(104B)-BR	WARREN	28	14
CONTRACT NO. 68F71				
ILLINOIS FED. AID PROJECT				

STATE OF ILLINOIS
DEPARTMENT OF TRANSPORTATION

LOCATION 6 – STRUCTURE INFORMATION SN 094-0016				
SCALE: N/A	SHEET 9	OF 9	SHEETS	STA. TO STA.

F.A. RTE.	SECTION	COUNTY	TOTAL SHEETS	SHEET NO.
VAR	D4 BRIDGE PAINTING 2025	*	52	52
* HENDERSON, MCDONOUGH, MERCER, WARREN		CONTRACT NO. 68J34		
ILLINOIS		FED. AID PROJECT		