

STATE OF ILLINOIS
DEPARTMENT OF TRANSPORTATION
DIVISION OF HIGHWAYS

PROPOSED HIGHWAY PLANS


(VAR) ROUTE VARIOUS
SECTION D4 BRIDGE PAINTING 2025-1
FED. PROJECT NO.: NHPP-1AKL(229)
VARIOUS COUNTIES

C-94-101-24

F.A. RTE.	SECTION	COUNTY	TOTAL SHEETS	SHEET NO.
VAR	D4 BRIDGE PAINTING 2025-1	IL	43	1
CONTRACT NO. 68J49				

* MARSHALL, PEORIA, TAZEWELL

D-94-073-24

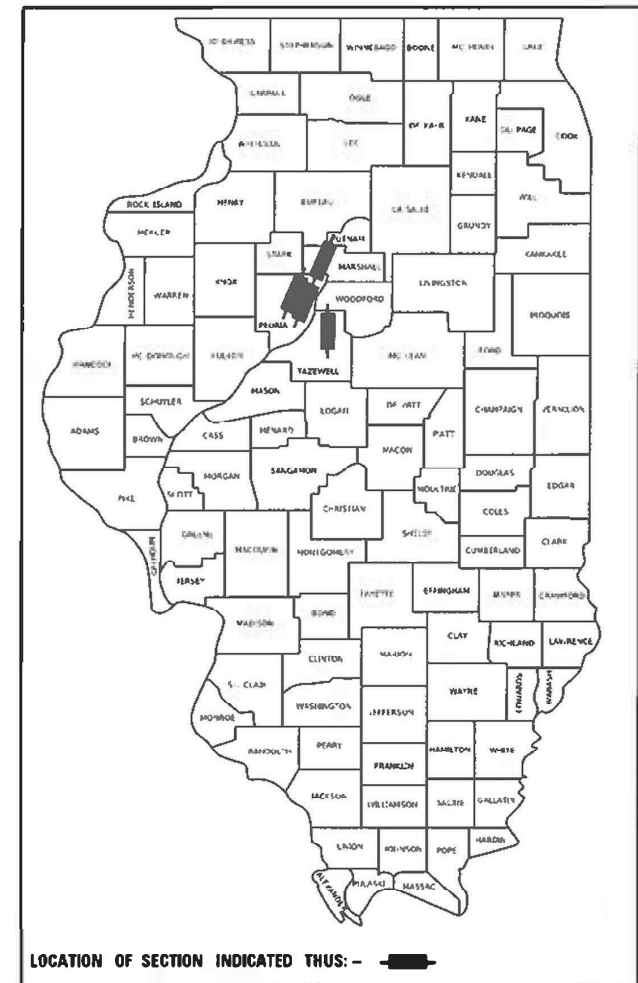

INDEX OF SHEETS


- 1 COVER SHEET
- 2 GENERAL NOTES AND COMMITMENTS
- 3-4 SUMMARY OF QUANTITIES
- 5 LOCATION MAP
- 6-16 TRAFFIC CONTROL SHEETS
- 17-22 LOCATION 1 - STRUCTURE INFORMATION
- 23-28 LOCATION 2 - STRUCTURE INFORMATION
- 29-33 LOCATION 3 - STRUCTURE INFORMATION
- 34-39 LOCATION 4 - STRUCTURE INFORMATION
- 40-43 LOCATION 5 & 6 - STRUCTURE INFORMATION

HIGHWAY STANDARDS

- 000601-08 STANDARD SYMBOLS, ABBREVIATIONS AND PATTERNS
701101-05 OFF-RD OPERATIONS, MULTILANE, 15' (4.5 m) TO 24" (600 mm) FROM PAVEMENT EDGE
701106-02 OFF-RD OPERATIONS, MULTILANE, MORE THAN 15' (4.5 m) AWAY
701321-18 LANE CLOSURE, 2L, 2W, BRIDGE REPAIR WITH BARRIER
701400-12 APPROACH TO LANE CLOSURE, FREEWAY/EXPRESSWAY
701402-12 LANE CLOSURE FREEWAY/EXPRESSWAY WITH BARRIER
701411-09 LANE CLOSURE, MULTILANE, AT ENTRANCE OR EXIT RAMP, FOR SPEEDS $\geq$ 45 MPH
701423-10 LANE CLOSURE, MULTILANE, WITH BARRIER, FOR SPEEDS $\geq$ 45 MPH TO 55 MPH
701426-09 LANE CLOSURE, MULTILANE, INTERMITTENT OR MOVING OPER., FOR SPEEDS $\geq$ 45 MPH
701801-06 SIDEWALK, CORNER OR CROSSWALK CLOSURE
701901-09 TRAFFIC CONTROL DEVICES
704001-08 TEMPORARY CONCRETE BARRIER
780001-05 TYPICAL PAVEMENT MARKINGS
781001-04 TYPICAL APPLICATIONS RAISED REFLECTIVE PAVEMENT MARKERS
782006-01 GUARDRAIL AND BARRIER WALL REFLECTOR MOUNTING DETAILS
BLR 21-9 TYPICAL APPLICATION OF TRAFFIC CONTROL DEVICES FOR CONSTRUCTION ON RURAL LOCAL HIGHWAYS

TRAFFIC DATA - ADT



- LOCATION 1 - 3250 (2021)
LOCATION 2 - 5550 (2023)
LOCATION 3 - 11400 (2023)
LOCATION 4 - 21100 (2023)
LOCATION 5 - 22800 (2023)
LOCATION 6 - 22800 (2023)

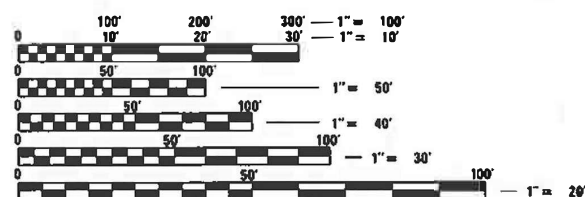

FULL SIZE PLANS HAVE BEEN PREPARED USING STANDARD ENGINEERING SCALES. REDUCED SIZED PLANS WILL NOT CONFORM TO STANDARD SCALES. IN MAKING MEASUREMENTS ON REDUCED PLANS, THE ABOVE SCALES MAY BE USED.

J.U.L.I.E.
JOINT UTILITY LOCATION INFORMATION FOR EXCAVATORS
1-800-892-0123
OR 811

PROJECT ENGINEER: BEN TELLEFSON
PROJECT MANAGER: MARK ECKHOFF
CONTRACT NO. 68J49
CATALOG NO. 036554-00D

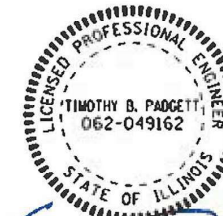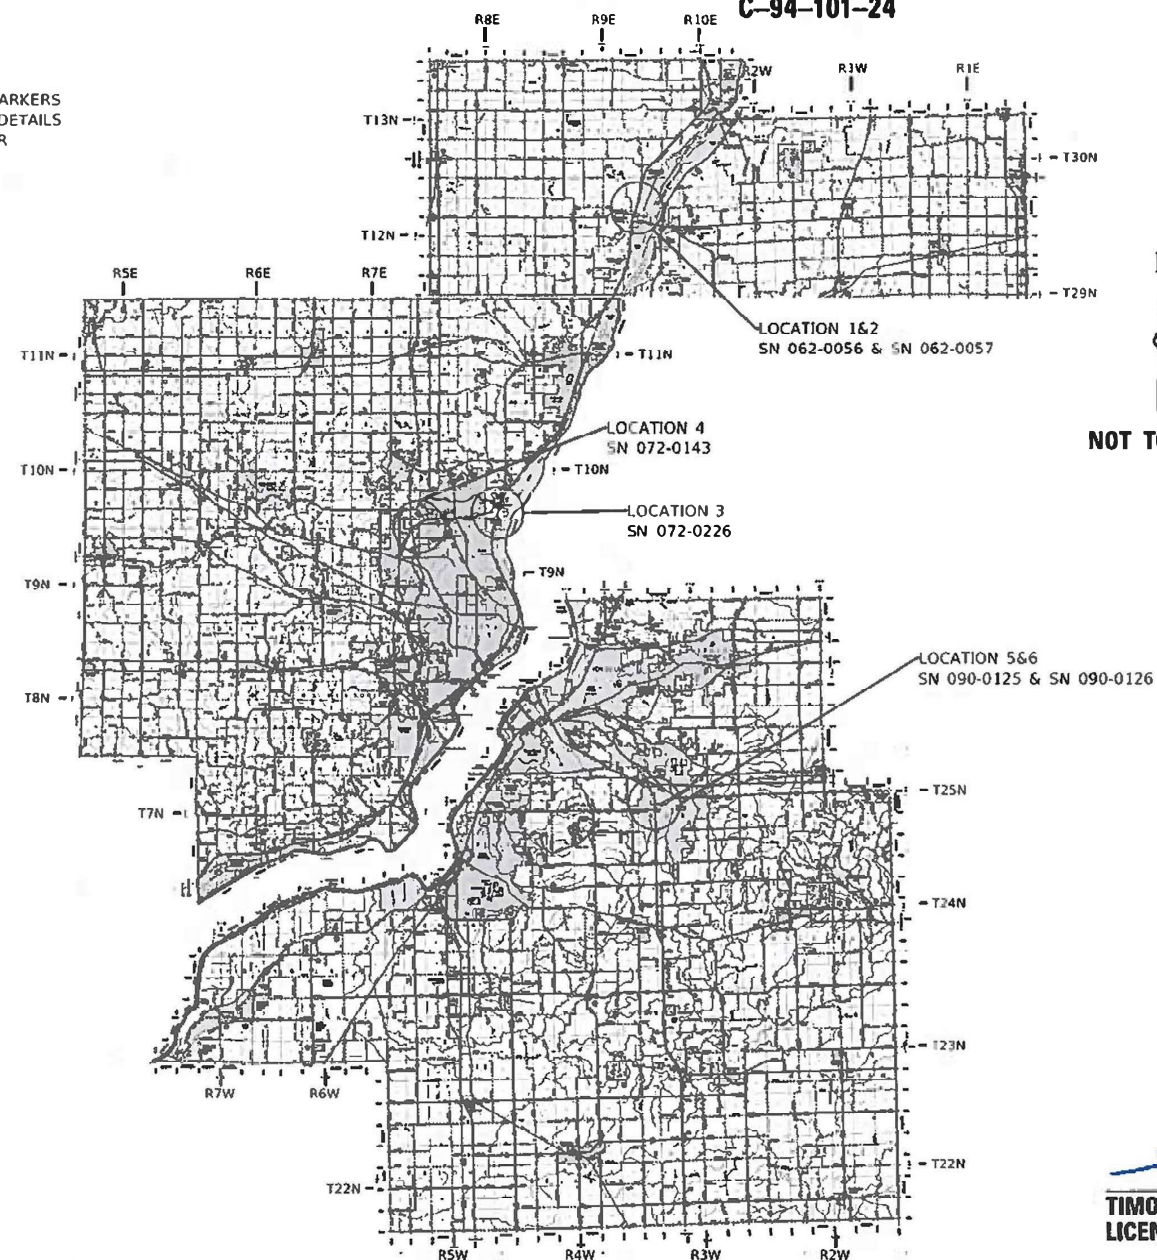

TIMOTHY B. PADGETT, P.E. EXPIRATION DATE
LICENSE NO. 062-049162 11-30-2025

PLANS PREPARED BY:



4940 Old Collinsville Road
Swansea, Illinois 62226
Tel: 618.624.4488
www.twm-inc.com
ILLINOIS - MISSOURI - TENNESSEE

Illinois Professional
Design Firm
No. 184-001220
License Expires: 4/30/2025

STATE OF ILLINOIS
DEPARTMENT OF TRANSPORTATION

SUBMITTED August 16, 2024
Regional Engineer
October 4, 2024
Engineer of Design and Environment
October 4, 2024
Director of Highways Project Implementation

PRINTED BY THE AUTHORITY
OF THE STATE OF ILLINOIS

MODEL: Default
FILE NAME: P:\2023\2108\410 - Bridge Painting (FY 2023)\4 CAD - DWG\4.7 TranSheets\0468\0468-enc-500.dgn

				CONSTRUCTION CODE				
				LOCATION 1	LOCATION 2	LOCATION 3	LOCATION 4	LOCATION 5 & 6
				IL 29	IL 29	IL 29	IL 6	I-155
				SN 062-0056	SN 062-0057	SN 072-0226	SN 072-0143	SN 090-0125/090-0126
				MARSHALL	MARSHALL	PEORIA	PEORIA	TAZEWELL
				URBAN	URBAN	URBAN	RURAL	URBAN
				80% FEDERAL	80% FEDERAL	80% FEDERAL	90% FEDERAL	90% FEDERAL
CODE NO.	PAY ITEM	UNIT	TOTAL QUANTITY	20% STATE	20% STATE	20% STATE	10% STATE	10% STATE
				0047	0047	0047	0047	0047
67100100	MOBILIZATION	L SUM	1	0.2	0.2	0.2	0.2	0.2
70100207	TRAFFIC CONTROL AND PROTECTION, STANDARD 701402	EACH	3				1	2
70100325	TRAFFIC CONTROL AND PROTECTION, STANDARD 701423	EACH	1			1		
70100420	TRAFFIC CONTROL AND PROTECTION, STANDARD 701411	EACH	1					1
70102640	TRAFFIC CONTROL AND PROTECTION, STANDARD 701801	L SUM	1		1			
70106500	TEMPORARY BRIDGE TRAFFIC SIGNALS	EACH	1	1				
70106700	TEMPORARY RUMBLE STRIPS	EACH	6	6				
70107005	PAVEMENT MARKING BLACKOUT TAPE, 5"	FOOT	2272	1119	733	420		
70107007	PAVEMENT MARKING BLACKOUT TAPE, 7"	FOOT	2280				1490	790
70107009	PAVEMENT MARKING BLACKOUT TAPE, 9"	FOOT	544					544
70107016	PAVEMENT MARKING BLACKOUT TAPE, 16"	FOOT	217		217			
70107025	CHANGEABLE MESSAGE SIGN	CAL DA	334	50	46	46	126	66
70300150	SHORT TERM PAVEMENT MARKING REMOVAL	SQ FT	2973	466	594	175	869	869
70400100	TEMPORARY CONCRETE BARRIER	FOOT	2100	387.5	212.5	250	575	675
70400200	RELOCATE TEMPORARY CONCRETE BARRIER	FOOT	2062.5	375	187.5	250	575	675
70600250	IMPACT ATTENUATORS, TEMPORARY (NON- REDIRECTIVE), TEST LEVEL 3	EACH	12	4	2	2	2	2
70600350	IMPACT ATTENUATORS, RELOCATE (NON- REDIRECTIVE), TEST LEVEL 3	EACH	10	2	2	2	2	2
X5060601	CONTAINMENT AND DISPOSAL OF NON-LEAD PAINT CLEANING RESIDUES NO. 1	L SUM	1	1				



TWM, INC.
WWW.TWM-INC.COM
IL DESIGN FIRM
LICENSE NO:
184-001220

USER NAME = dlee
PLOT SCALE = 10.0000 ' / in.
PLOT DATE = 8/15/2024

DESIGNED - JCL
DRAWN - JCL
CHECKED - TBP
DATE - JULY 2024

REVISED -
REVISED -
REVISED +
REVISED +

STATE OF ILLINOIS
DEPARTMENT OF TRANSPORTATION

SUMMARY OF QUANTITIES

SCALE: SHEET 1 OF 2 SHEETS STA. TO STA.

F.A. RTE.	SECTION	COUNTY	TOTAL SHEETS	SHEET NO.
VAR	D4 BRIDGE PAINTING 2025-1	*	43	3
* MARSHALL, PEORIA, TAZEWELL			CONTRACT NO. 68J49	
ILLINOIS			FED. AID PROJECT	

MODEL: Default
FILE NAME: P:\2023\2308410 - Bridge Painting (FY 2023)\4 CAD - DWG\4.7 TranSheets\0468\0468-enc-500.dgn

				CONSTRUCTION CODE				
				LOCATION 1	LOCATION 2	LOCATION 3	LOCATION 4	LOCATION 5 & 6
				IL 29	IL 29	IL 29	IL 6	I-155
				SN 062-0056	SN 062-0057	SN 072-0226	SN 072-0143	SN 090-0125/090-0126
				MARSHALL	MARSHALL	PEORIA	PEORIA	TAZEWELL
				URBAN	URBAN	URBAN	RURAL	URBAN
				80% FEDERAL	80% FEDERAL	80% FEDERAL	90% FEDERAL	90% FEDERAL
CODE NO.	PAY ITEM	UNIT	TOTAL QUANTITY	20% STATE	20% STATE	20% STATE	10% STATE	10% STATE
				0047	0047	0047	0047	0047
X5060602	CONTAINMENT AND DISPOSAL OF NON-LEAD PAINT CLEANING RESIDUES NO. 2	L SUM	1		1			
X5060603	CONTAINMENT AND DISPOSAL OF NON-LEAD PAINT CLEANING RESIDUES NO. 3	L SUM	1			1		
X5060605	CONTAINMENT AND DISPOSAL OF NON-LEAD PAINT CLEANING RESIDUES NO. 5	L SUM	1					1
X5060606	CONTAINMENT AND DISPOSAL OF NON-LEAD PAINT CLEANING RESIDUES NO. 6	L SUM	1					1
X7010202	TRAFFIC CONTROL AND PROTECTION, STANDARD 701321 (SPECIAL)	EACH	1	1				
X7010218	TRAFFIC CONTROL AND PROTECTION, (SPECIAL)	EACH	1		1			
X7011800	TRAFFIC CONTROL AND PROTECTION, STANDARD BLR 21	L SUM	1		1			
Z0007104	CONTAINMENT AND DISPOSAL OF LEAD PAINT CLEANING RESIDUES NO. 4	L SUM	1				1	
Z0010501	CLEANING AND PAINTING STEEL BRIDGE NO. 1	L SUM	1	1				
Z0010502	CLEANING AND PAINTING STEEL BRIDGE NO. 2	L SUM	1		1			
Z0010503	CLEANING AND PAINTING STEEL BRIDGE NO. 3	L SUM	1			1		
Z0010504	CLEANING AND PAINTING STEEL BRIDGE NO. 4	L SUM	1				1	
Z0010505	CLEANING AND PAINTING STEEL BRIDGE NO. 5	L SUM	1					1
Z0010506	CLEANING AND PAINTING STEEL BRIDGE NO. 6	L SUM	1					1
Z0048665	RAILROAD PROTECTIVE LIABILITY INSURANCE	L SUM	1				0.5	0.5



TWM, INC.
WWW.TWM-INC.COM
IL DESIGN FIRM
LICENSE NO:
184-001220

USER NAME = dlee
PLOT SCALE = 10.0000 ' / in.
PLOT DATE = 8/15/2024

DESIGNED - JCL
DRAWN - JCL
CHECKED - TBP
DATE - JULY 2024


REVISED -
REVISED -
REVISED +
REVISED +

STATE OF ILLINOIS
DEPARTMENT OF TRANSPORTATION


SUMMARY OF QUANTITIES

SCALE: SHEET 2 OF 2 SHEETS STA. TO STA.


F.A. RTE.	SECTION	COUNTY	TOTAL SHEETS	SHEET NO.
VAR	D4 BRIDGE PAINTING 2025-1	*	43	4
* MARSHALL, PEORIA, TAZEWEILL		CONTRACT NO. 68J49		
ILLINOIS		FED. AID PROJECT		

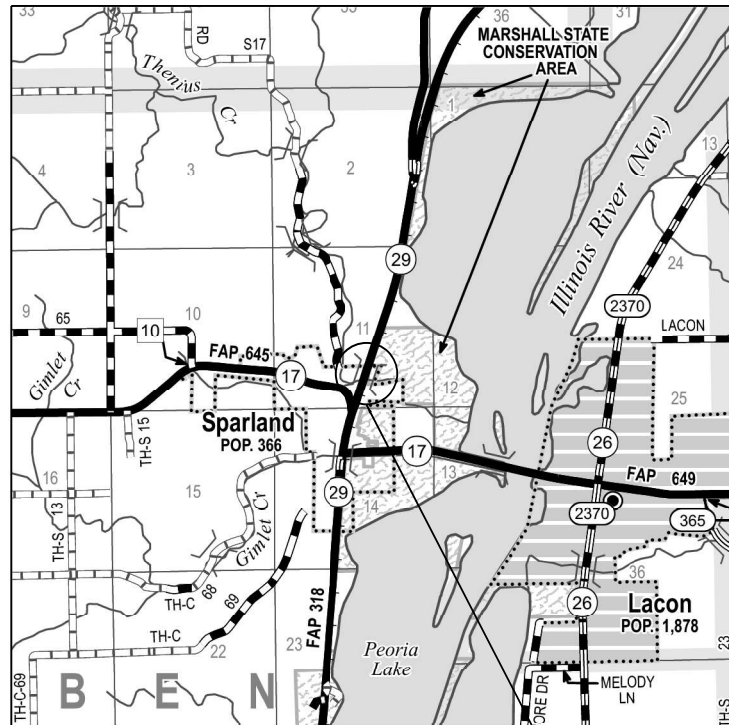


LOCATION 1
SN 062-0056
IL 29 OVER THENIUS CREEK

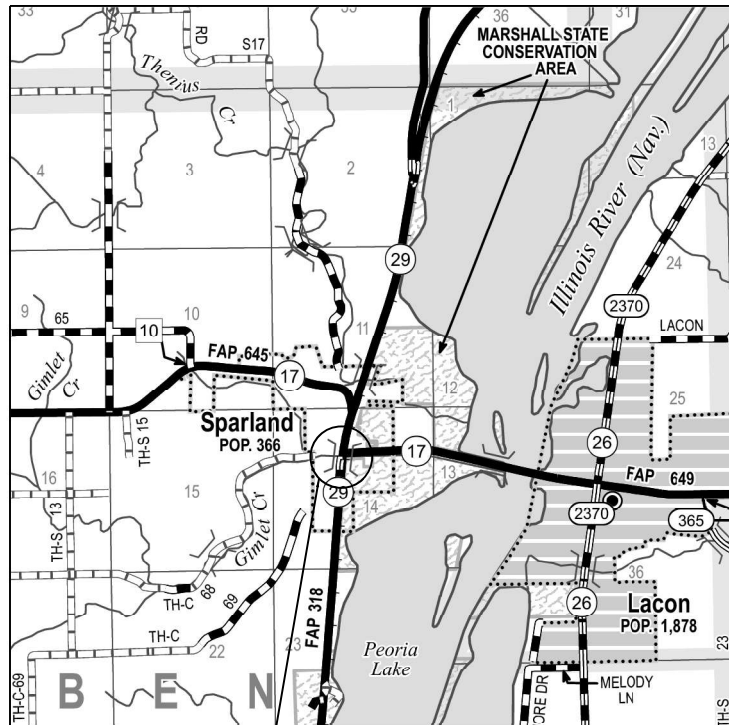


LOCATION 2
SN 062-0057
IL 29 OVER GIMLET CREEK

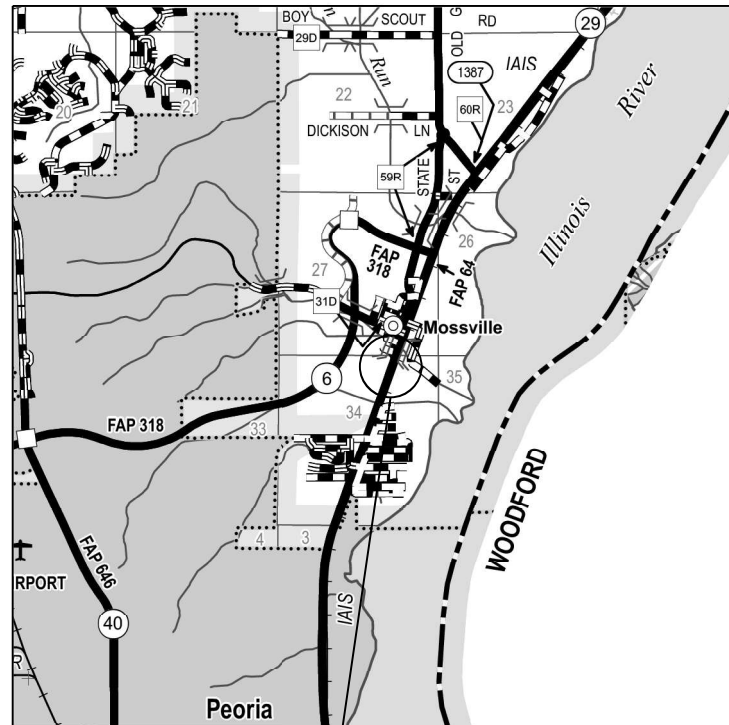

LOCATION 3
SN 072-0226
IL 29 OVER BOYD'S HOLLOW

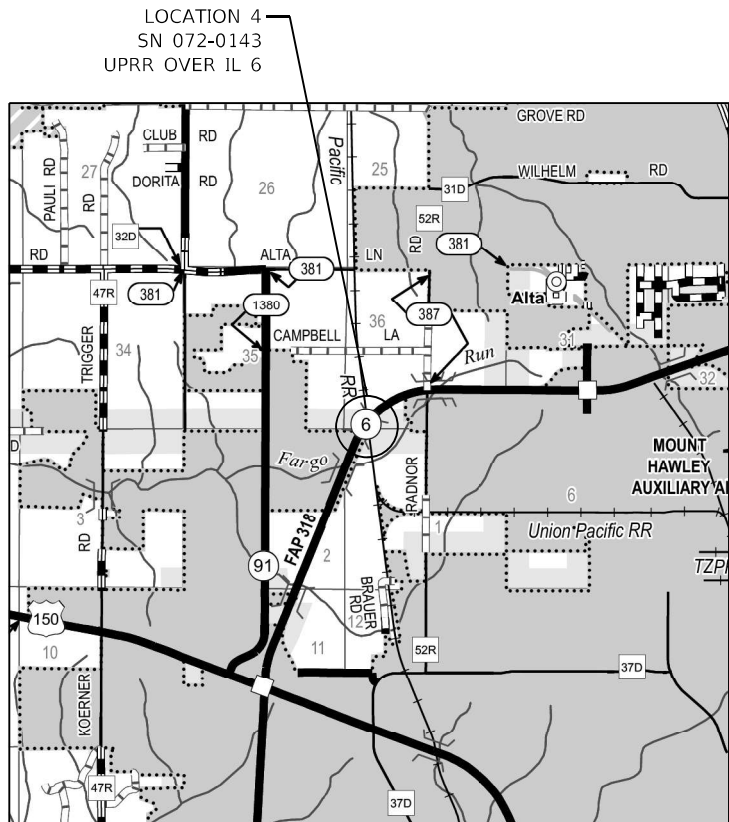

LOCATION 4
SN 072-0143
UPRR OVER IL 6

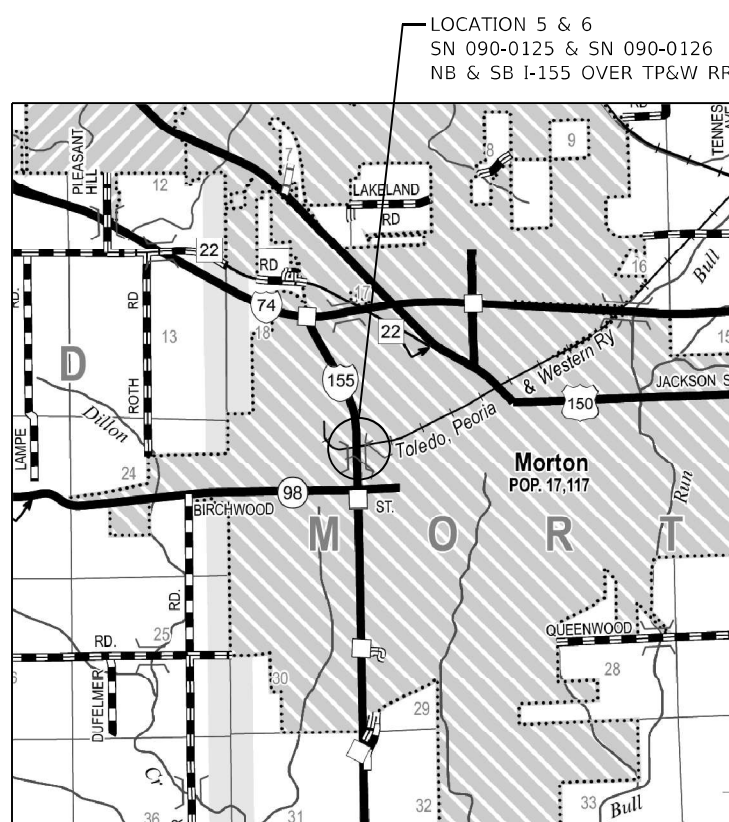

LOCATION 5 & 6
SN 090-0125 & SN 090-0126
NB & SB I-155 OVER TP&W RR

NOT TO SCALE

MODEL: Default
FILE NAME: D:\2023\230984\0 - Bridge Painting (FY 2025)\4 CADD - DWG\4.7 TranSvees\DWG\BID\DWG\409-rt-boc.mxd.dgn



TWM, INC.
www.twm-inc.com
IL DESIGN FIRM
LICENSE NO:
184-001220

USER NAME	= dlee
DESIGNED	- JCL
DRAWN	- JCL
CHECKED	- TBP
DATE	- JULY 2024
PLOT SCALE	= 40,0000 * / in.
PLOT DATE	= 8/7/2024

REVISED	-
REVISED	-
REVISED	-
REVISED	-

STATE OF ILLINOIS
DEPARTMENT OF TRANSPORTATION


LOCATION MAP
STRUCTURE LOCATIONS 1, 2, 3, 4, 5 & 6

SCALE: NTS SHEET 1 OF 1 SHEETS STA. TO STA.

F.A. RTE.	SECTION	COUNTY	TOTAL SHEETS	SHEET NO.
VAR	D4 BRIDGE PAINTING 2025-1	*	43	5
* MARSHALL, PEORIA, TAZEWELL		CONTRACT NO. 68J49		
		ILLINOIS FED. AID PROJECT		


LEGEND

- ① EXISTING PCC BRIDGE DECK, 8"
- ② EXISTING FLOOR DRAINS
- ③ TEMPORARY CONCRETE BARRIER
- ④ WHITE TEMPORARY PAVEMENT MARKING TAPE, 5"
- ⑤ EXISTING PAVEMENT MARKING

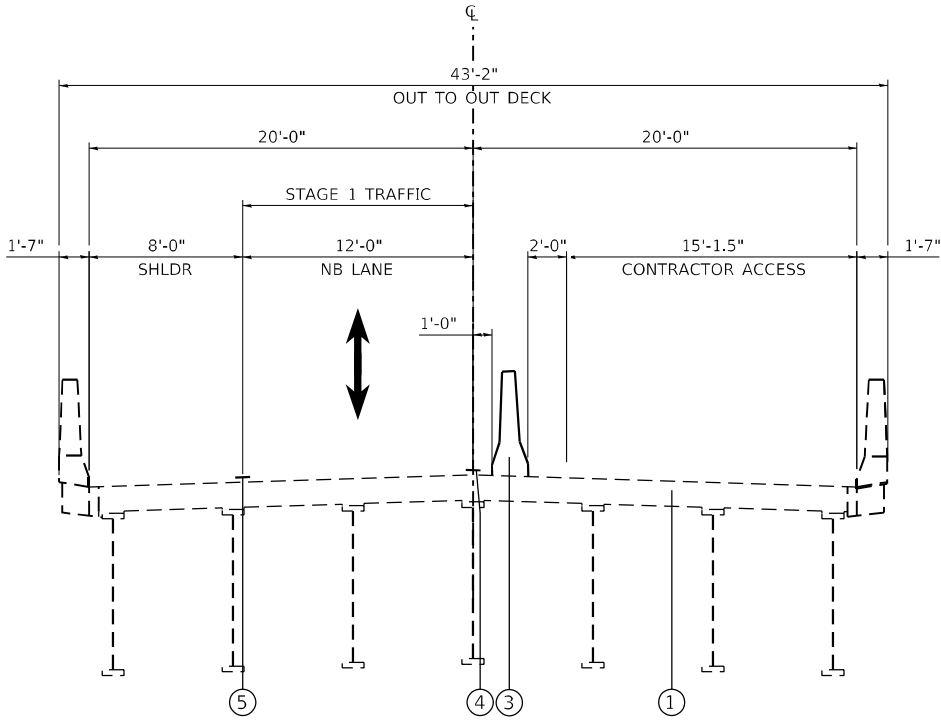


STAGE 1 TYPICAL SECTION

LOCATION 1 – IL 29 OVER THENIUS CREEK (LOOKING SOUTH)

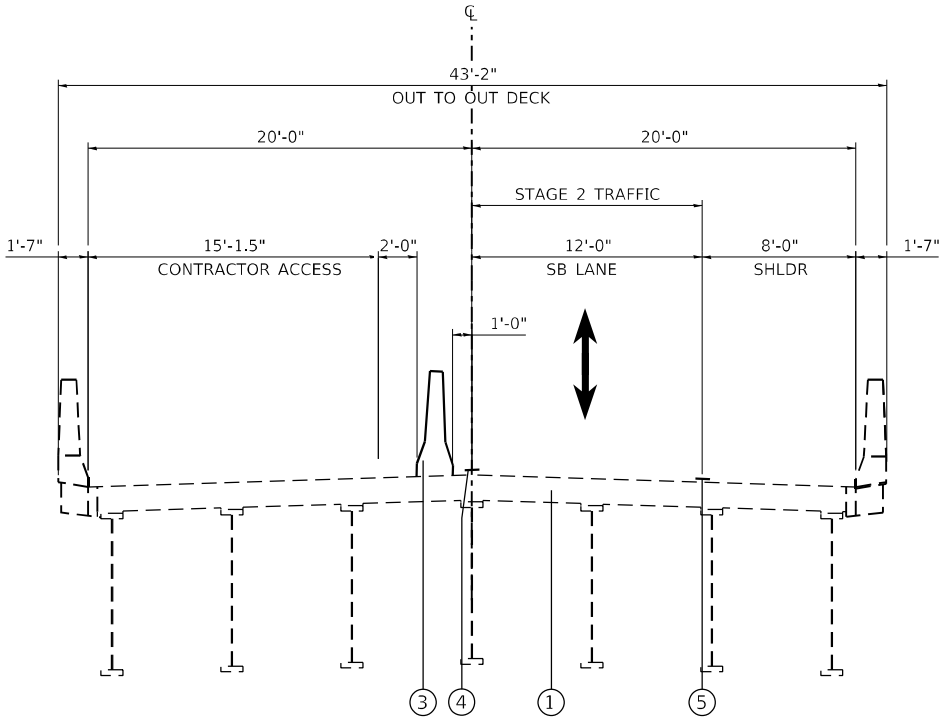


STAGE 2 TYPICAL SECTION

LOCATION 1 – IL 29 OVER THENIUS CREEK (LOOKING SOUTH)

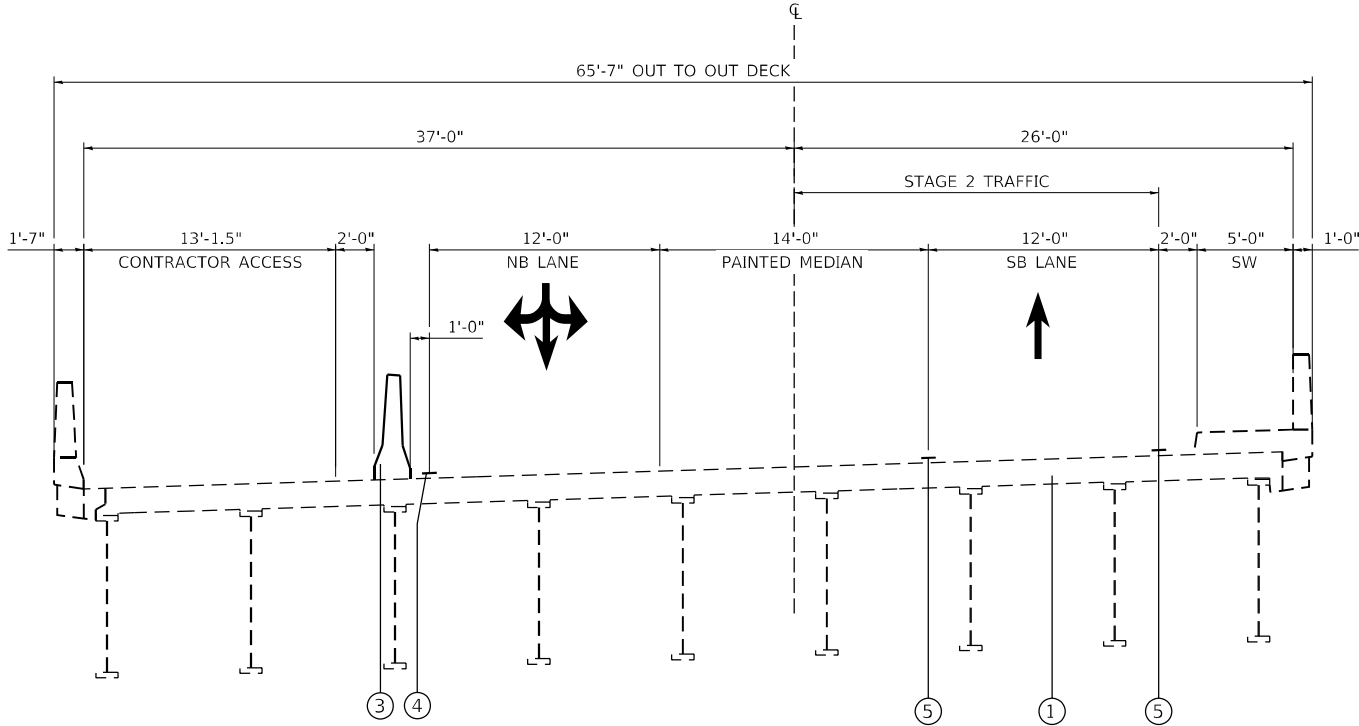

STAGE 1 TYPICAL SECTION

LOCATION 2 – IL 29 OVER GIMLET CREEK (LOOKING SOUTH)

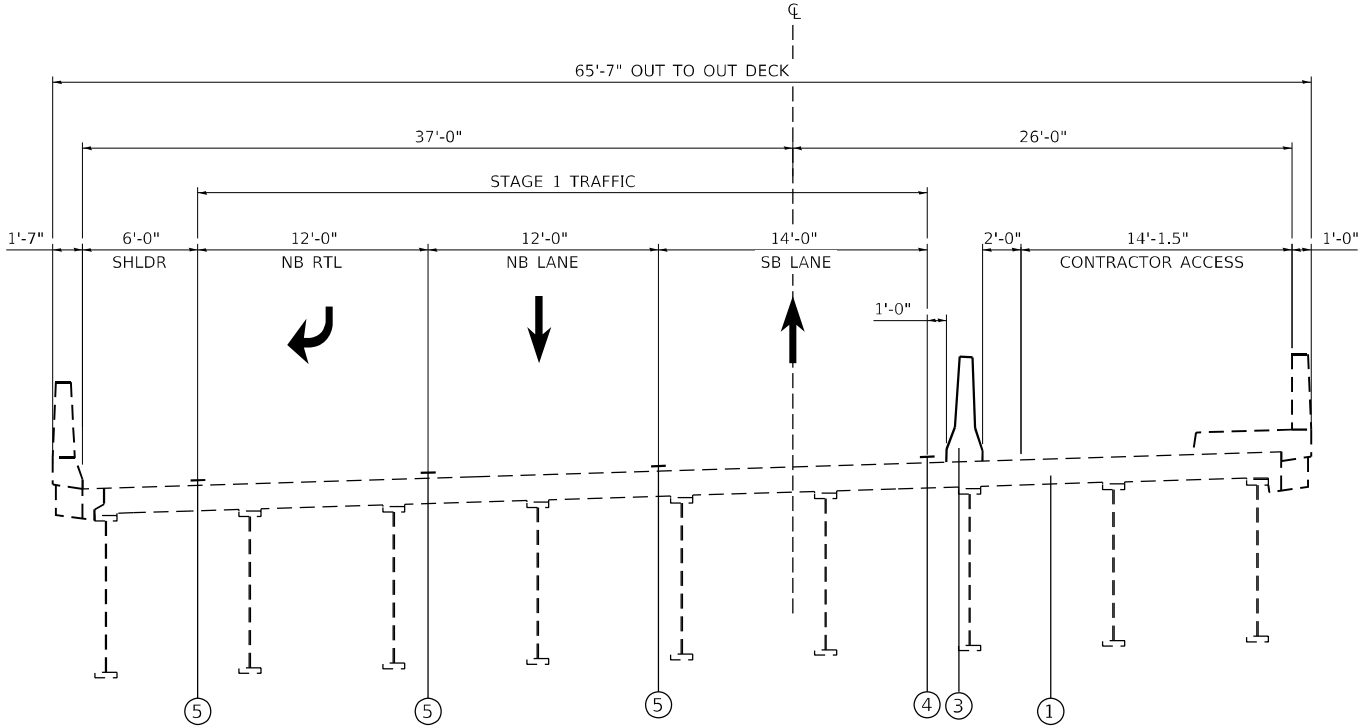

STAGE 2 TYPICAL SECTION

LOCATION 2 – IL 29 OVER GIMLET CREEK (LOOKING SOUTH)

MODEL Default
FILE NAME: P:\2023\23098A\0 - Bridge Painting (FY 2025)\4 CADD - DWG\4.7 Transverse\DWG\BID\049-ht-traffic-control typs.dgn



TWM, INC.
www.twm-inc.com
IL DESIGN FIRM
LICENSE NO:
184-001220


USER NAME = dllee	DESIGNED - JCL	REVISED -
	DRAWN - JCL	REVISED -
PLOT SCALE = 10,0000 * / in.	CHECKED - TBP	REVISED -
PLOT DATE = 8/15/2024	DATE - JULY 2024	REVISED -

STATE OF ILLINOIS
DEPARTMENT OF TRANSPORTATION

STAGE 1 & 2 – STAGING TYPICAL SECTIONS
STRUCTURE LOCATION 1 & 2

SCALE: 1"=5' SHEET 1 OF 11 SHEETS STA. TO STA.

F.A. RTE.	SECTION	COUNTY	TOTAL SHEETS	SHEET NO.
VAR	D4 BRIDGE PAINTING 2025-1	*	43	6
* MARSHALL, PEORIA, TAZEWELL		CONTRACT NO. 68J49		
		ILLINOIS	FED. AID PROJECT	

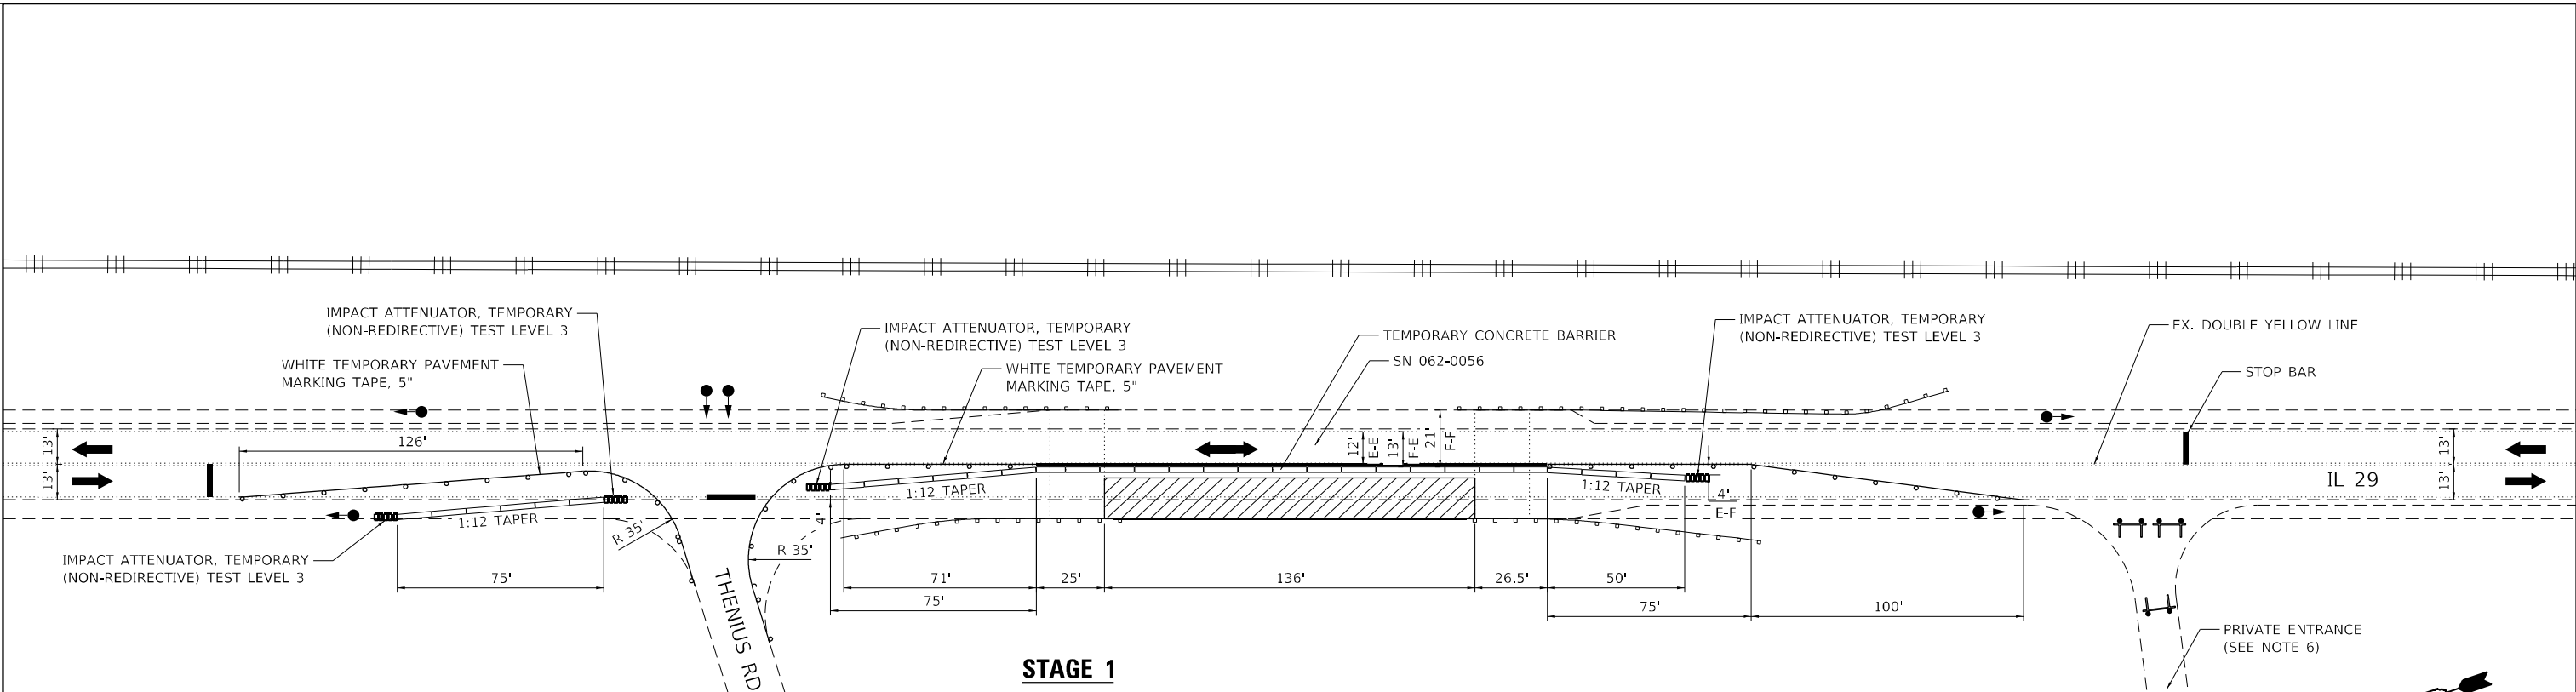


LEGEND

- CONTRACTOR ACCESS
- TEMPORARY CONCRETE BARRIER
- TEMPORARY IMPACT ATTENUATOR
- DIRECTION OF TRAFFIC
- CONES, DRUMS OR BARRICADES WITH STEADY BURN MONO DIRECTIONAL LIGHT
- TRAFFIC SIGNAL

- TYPE III BARRICADE WITH FLASHING LIGHTS
- TEMPORARY STOP BAR, 24"

NOTES

- TRAFFIC CONTROL FOR STAGE 1 AND 2 SHALL BE PAID FOR AS TRAFFIC CONTROL & PROTECTION, STANDARD 701321 (SPECIAL).
- SEE STAGE 1 & 2 TYPICAL SECTIONS FOR ADDITIONAL INFO.
- SEE HIGHWAY STANDARD 701321 FOR ADDITIONAL TRAFFIC CONTROL DETAILS.
- SEE SPECIAL PROVISIONS FOR ADDITIONAL TRAFFIC CONTROL ITEMS.
- TRAFFIC CONTROL MAY BE ADJUSTED DUE TO FIELD CONDITIONS AS APPROVED BY THE ENGINEER.
- RESIDENTS CAN USE ENTRANCE ON IL 17 FOR INGRESS/EGRESS.

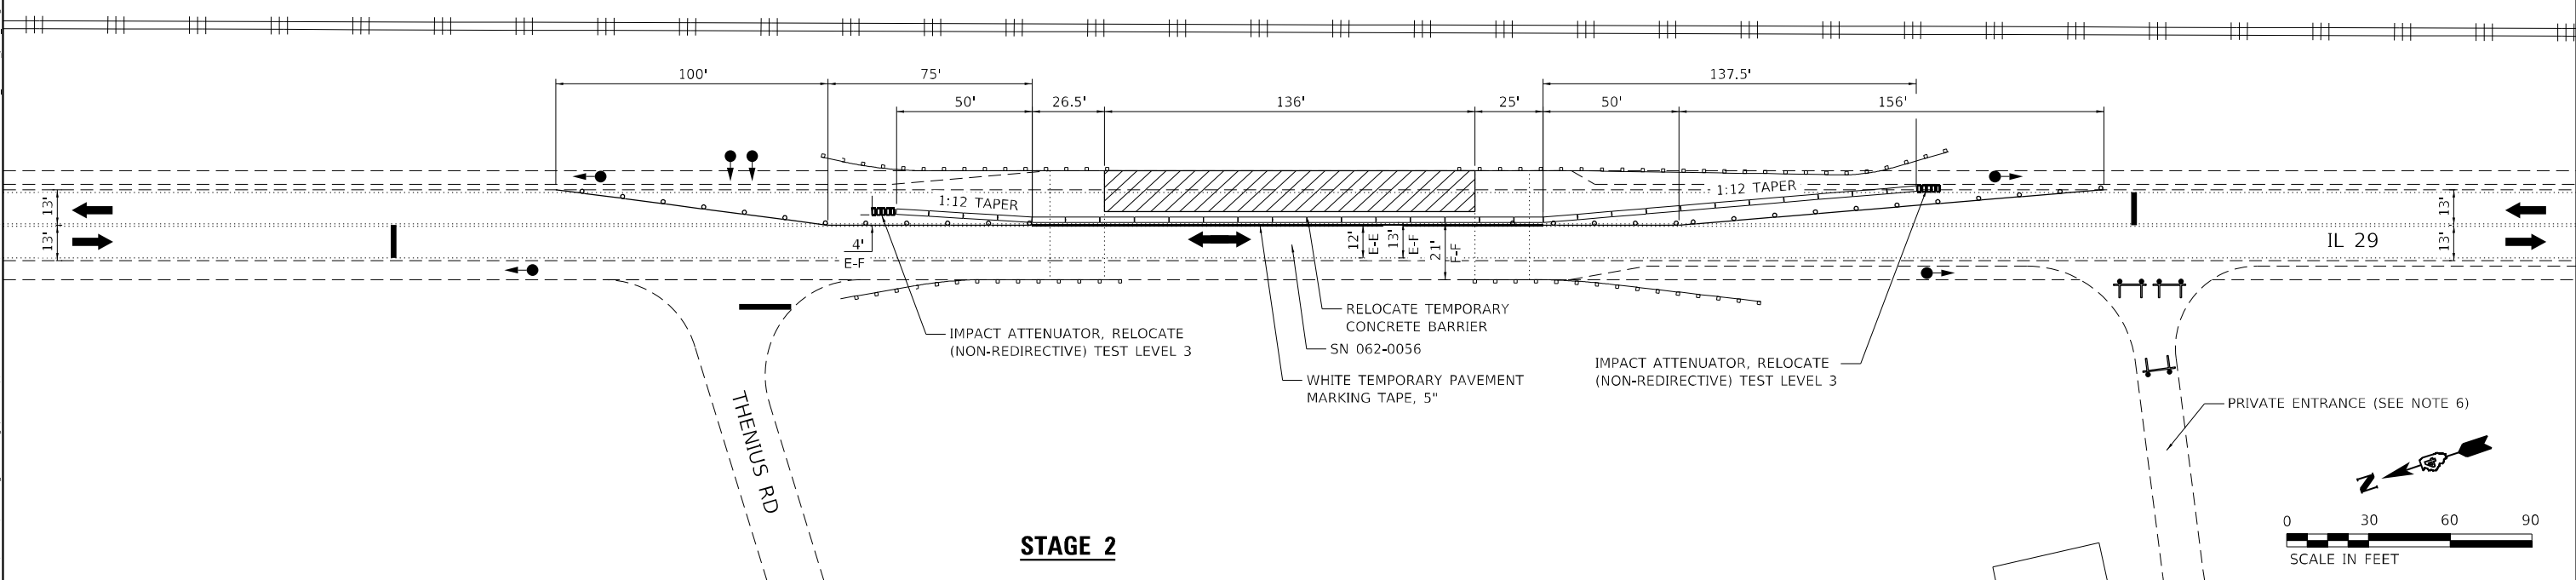

STAGE 2

STATE OF ILLINOIS
DEPARTMENT OF TRANSPORTATION

STAGE 1 & 2 – STAGING PLAN
STRUCTURE LOCATION 1

SCALE: 1"=30' SHEET 2 OF 11 SHEETS STA. TO STA.

F.A. RTE.	SECTION	COUNTY	TOTAL SHEETS	SHEET NO.
VAR	D4 BRIDGE PAINTING 2025-1	*	43	7
* MARSHALL, PEORIA, TAZEWELL		CONTRACT NO. 68J49		
ILLINOIS		FED. AID PROJECT		


MODEL: Default
FILE NAME: D:\2023\230984D - Bridge Painting (FY 2025)\4 CADD - DWG\4.7 TranStages\DWG\068J49-04-traffic control.dwg
DATE: 8/15/2024



TWM, INC.
WWW.TWM-INC.COM
IL DESIGN FIRM
LICENSE NO: 184-001220

USER NAME	= dlee	DESIGNED	- JCL	REVISED	-
DRAWN	- JCL	REVISION	-	REVISED	-
PLOT SCALE	= 60,0000 * / in.	CHECKED	- TBP	REVISED	-
PLOT DATE	= 8/15/2024	DATE	- JULY 2024	REVISED	-

MODEL: Default
FILE NAME: I:\2023\2309840 - Bridge Painting (FY 2025)\4 CADD - DWG\4.7 TranStages\DWG\B468\B469\49-ht-traffic control plan 2.dgn

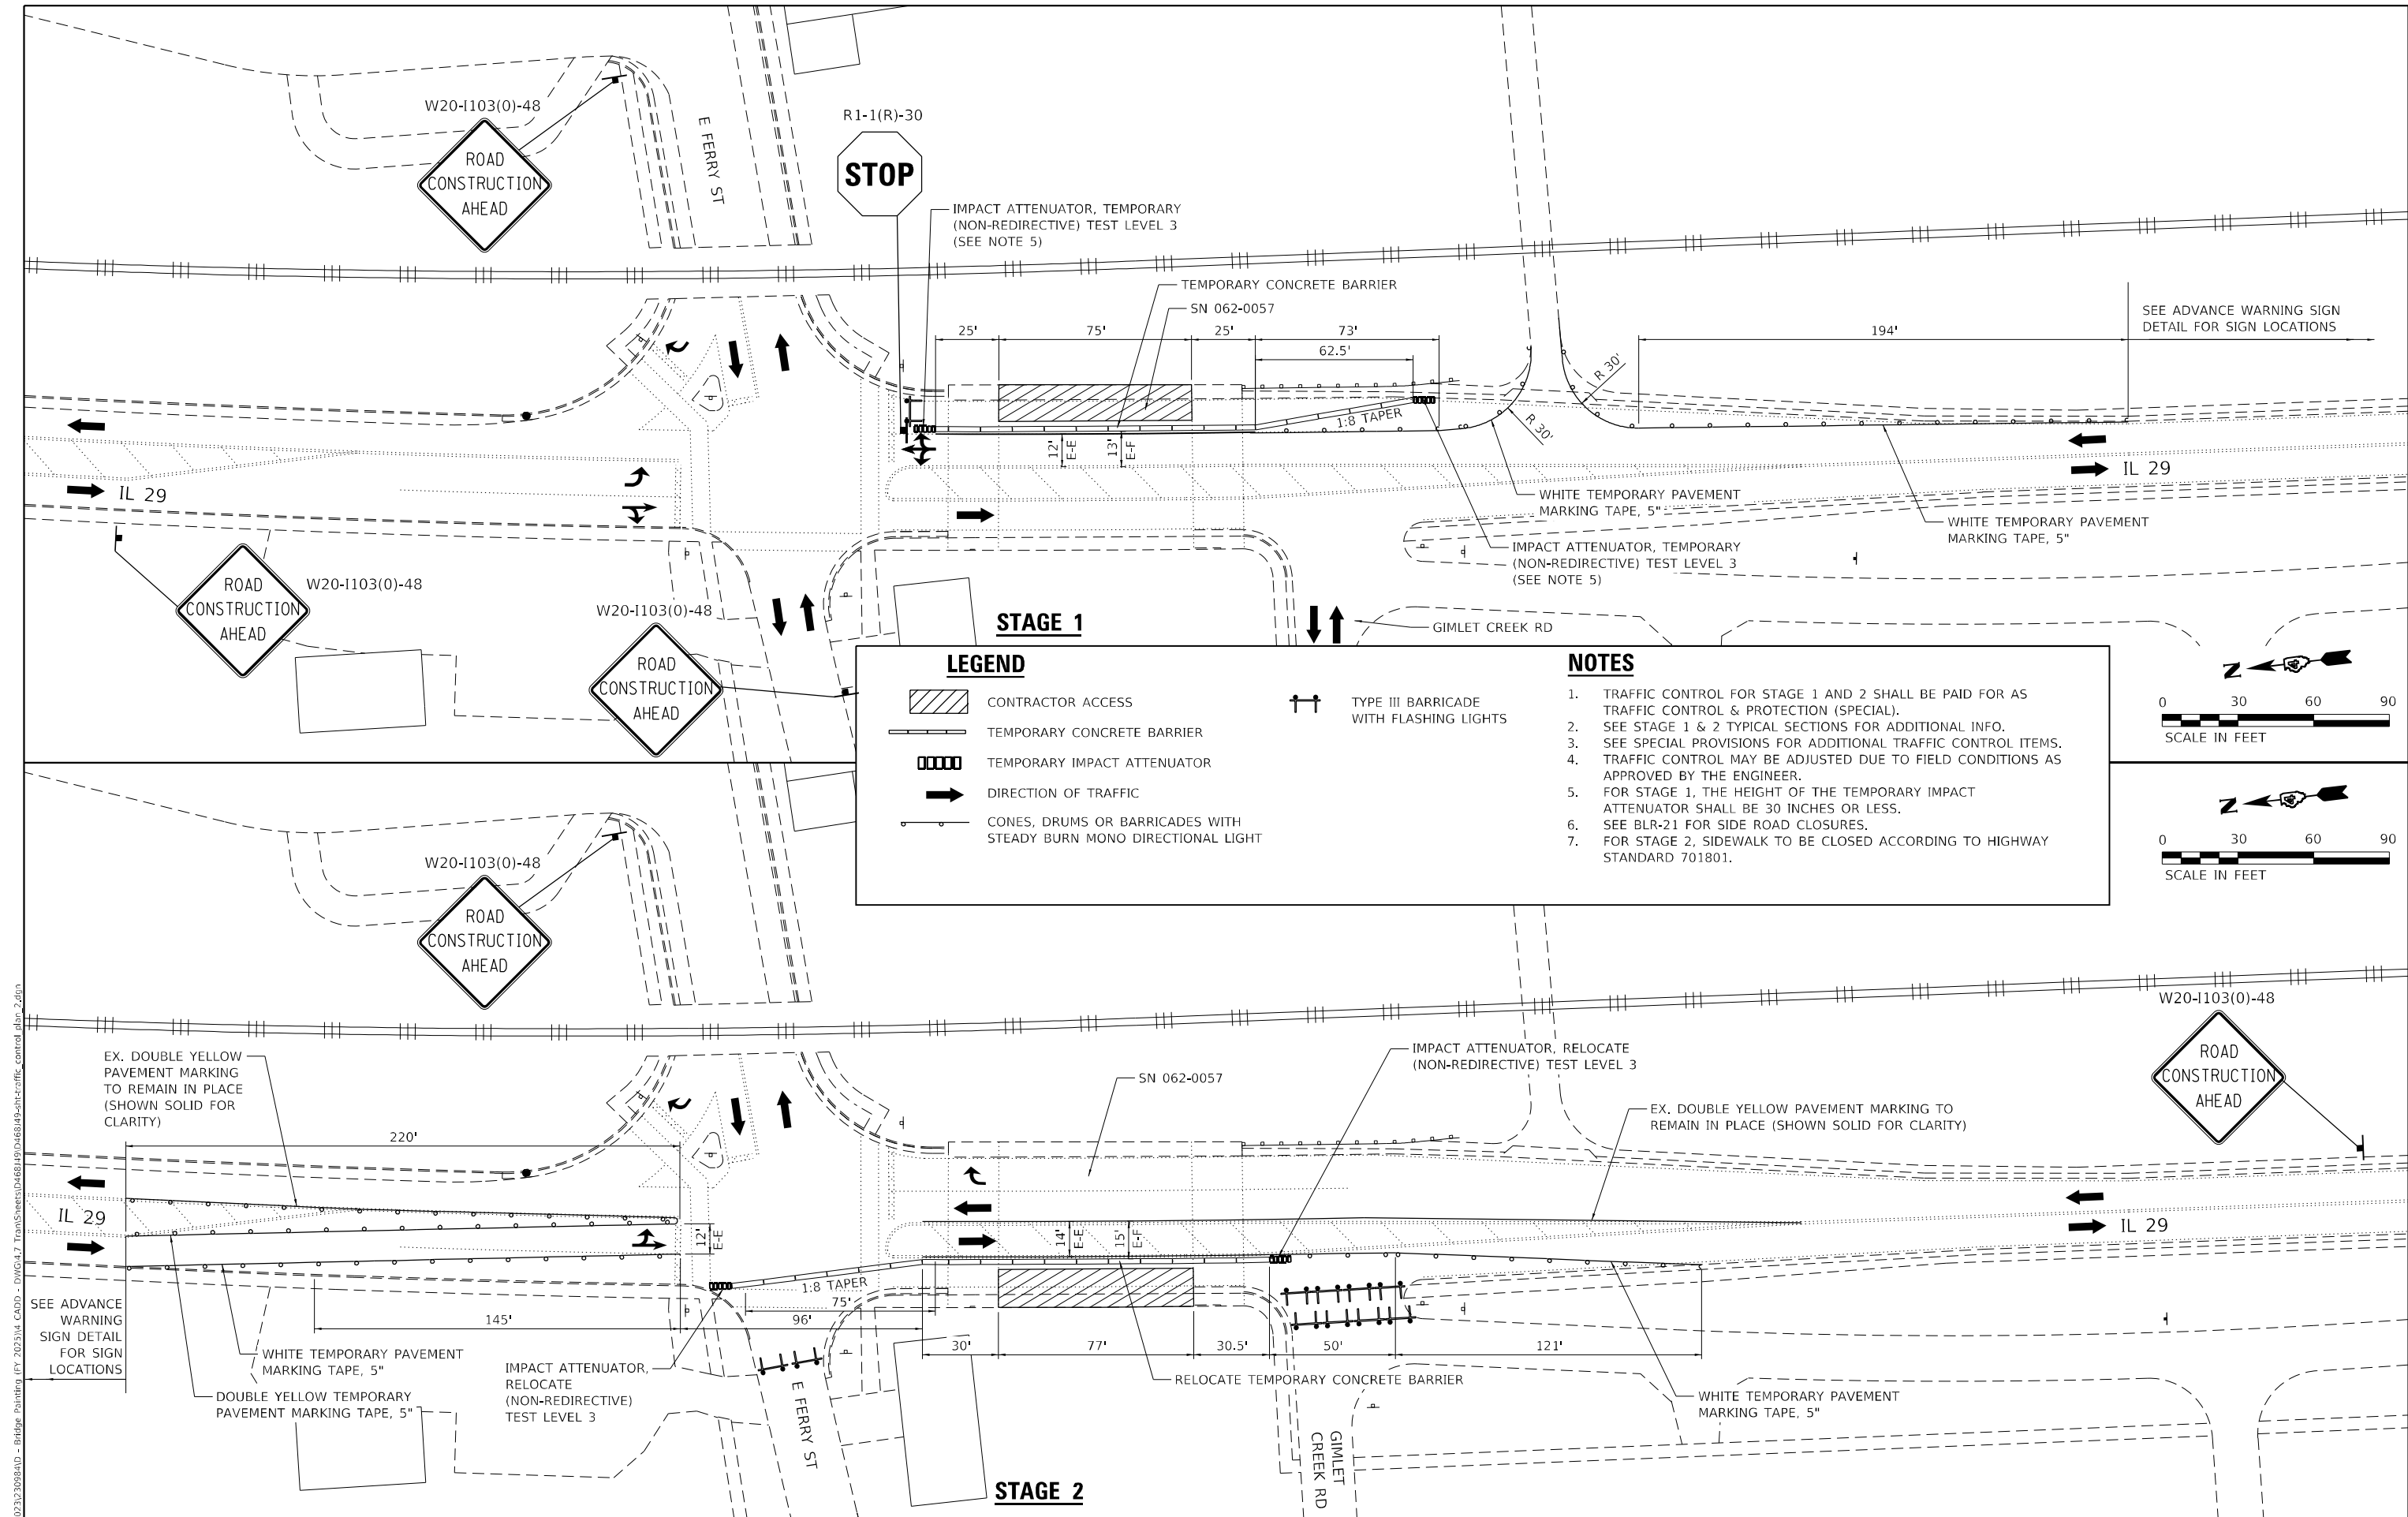


LEGEND

- CONTRACTOR ACCESS
- TEMPORARY CONCRETE BARRIER
- TEMPORARY IMPACT ATTENUATOR
- DIRECTION OF TRAFFIC
- CONES, DRUMS OR BARRICADES WITH STEADY BURN MONO DIRECTIONAL LIGHT

TYPE III BARRICADE WITH FLASHING LIGHTS

NOTES

1. TRAFFIC CONTROL FOR STAGE 1 AND 2 SHALL BE PAID FOR AS TRAFFIC CONTROL & PROTECTION (SPECIAL).
2. SEE STAGE 1 & 2 TYPICAL SECTIONS FOR ADDITIONAL INFO.
3. SEE SPECIAL PROVISIONS FOR ADDITIONAL TRAFFIC CONTROL ITEMS.
4. TRAFFIC CONTROL MAY BE ADJUSTED DUE TO FIELD CONDITIONS AS APPROVED BY THE ENGINEER.
5. FOR STAGE 1, THE HEIGHT OF THE TEMPORARY IMPACT ATTENUATOR SHALL BE 30 INCHES OR LESS.
6. SEE BLR-21 FOR SIDE ROAD CLOSURES.
7. FOR STAGE 2, SIDEWALK TO BE CLOSED ACCORDING TO HIGHWAY STANDARD 701801.

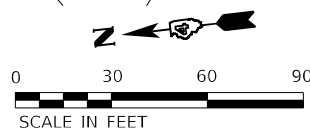

STAGE 2

STATE OF ILLINOIS
DEPARTMENT OF TRANSPORTATION

**STAGE 1 & 2 – STAGING PLAN
STRUCTURE LOCATION 2**


SCALE: 1"=30' SHEET 3 OF 11 SHEETS STA. TO STA.

F.A. RTE.	SECTION	COUNTY	TOTAL SHEETS	SHEET NO.
VAR	D4 BRIDGE PAINTING 2025-1	*	43	8
* MARSHALL, PEORIA, TAZEWEILL		CONTRACT NO. 68J49		
ILLINOIS		FED. AID PROJECT		

TWM, INC.
www.twm-inc.com
IL DESIGN FIRM
LICENSE NO: 184-001220

USER NAME	= dllee
DESIGNED	- JCL
DRAWN	- JCL
CHECKED	- TBP
DATE	- JULY 2024
PLOT SCALE	= 60,0000 * / in.
PLOT DATE	= 8/15/2024

REVISED	-
REVISED	-
REVISED	-
REVISED	-

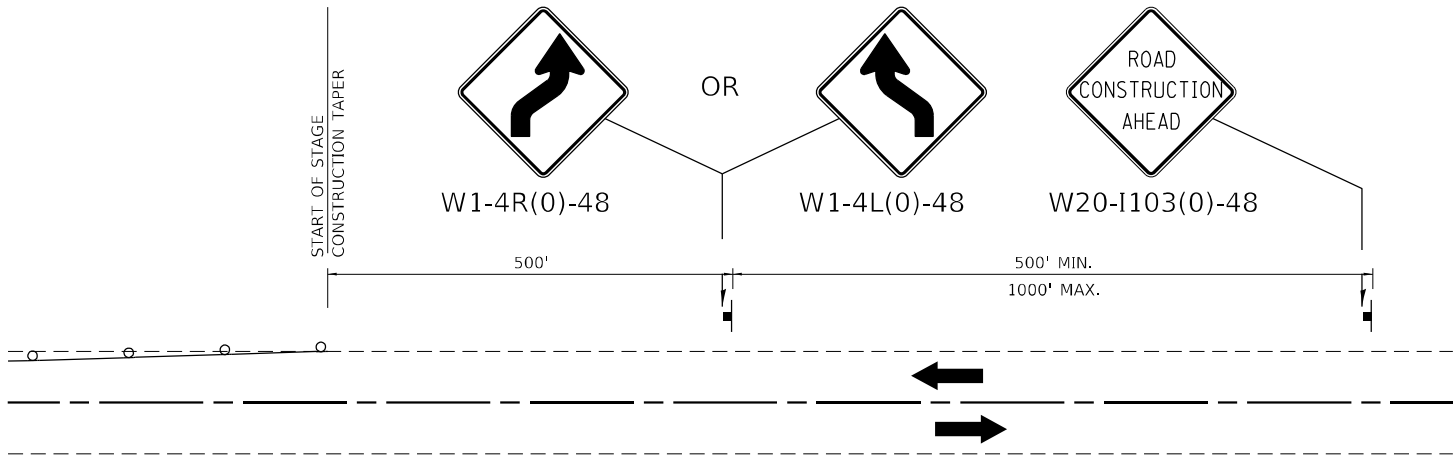

ADVANCE WARNING SIGN DETAIL

(IL 29)

MODEL: Default
FILE NAME: P:\2023\23098AD - Bridge Painting (FY 2025)\4 CADD - DWG\4.7 TranSvees\DWG\BID\468\409-ht-traffic-control_dbr_2.dgn



TWM, INC.
WWW.TWM-INC.COM

IL DESIGN FIRM
LICENSE NO:
184-001220

USER NAME = dlee	DESIGNED - JCL	REVISED -
	DRAWN - JCL	REVISED -
PLOT SCALE = 60,0000 * / in.	CHECKED - TBP	REVISED -
PLOT DATE = 8/15/2024	DATE - JULY 2024	REVISED -

**STATE OF ILLINOIS
DEPARTMENT OF TRANSPORTATION**


**STAGE 1 & 2 – STAGING PLAN
STRUCTURE LOCATION 2**

SCALE: NTS SHEET 4 OF 11 SHEETS STA. TO STA.


F.A. RTE.	SECTION	COUNTY	TOTAL SHEETS	SHEET NO.
VAR	D4 BRIDGE PAINTING 2025-1	*	43	9
* MARSHALL, PEORIA, TAZEWELL			CONTRACT NO. 68J49	
		ILLINOIS	FED. AID PROJECT	

LEGEND

- 1 EXISTING PCC BRIDGE DECK, 8"
- 2 EXISTING FLOOR DRAINS
- 3 TEMPORARY CONCRETE BARRIER
- 4 WHITE TEMPORARY PAVEMENT MARKING TAPE, 5"
- 5 EXISTING PAVEMENT MARKING

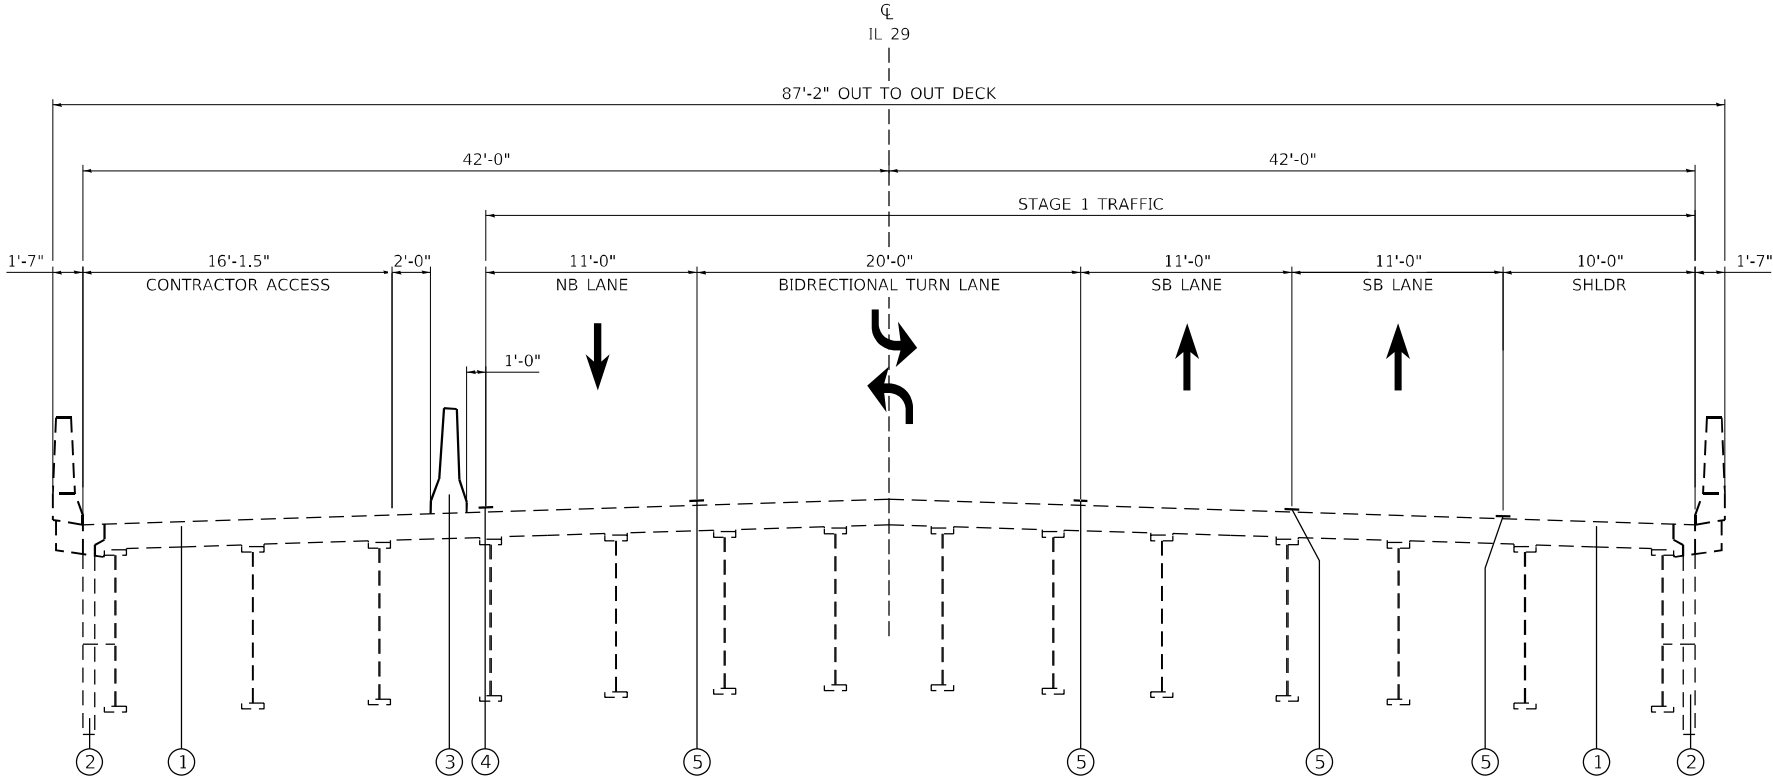

STAGE 1 TYPICAL SECTION
LOCATION 3 – IL 29 OVER BOYD’S HOLLOW (LOOKING SOUTH)

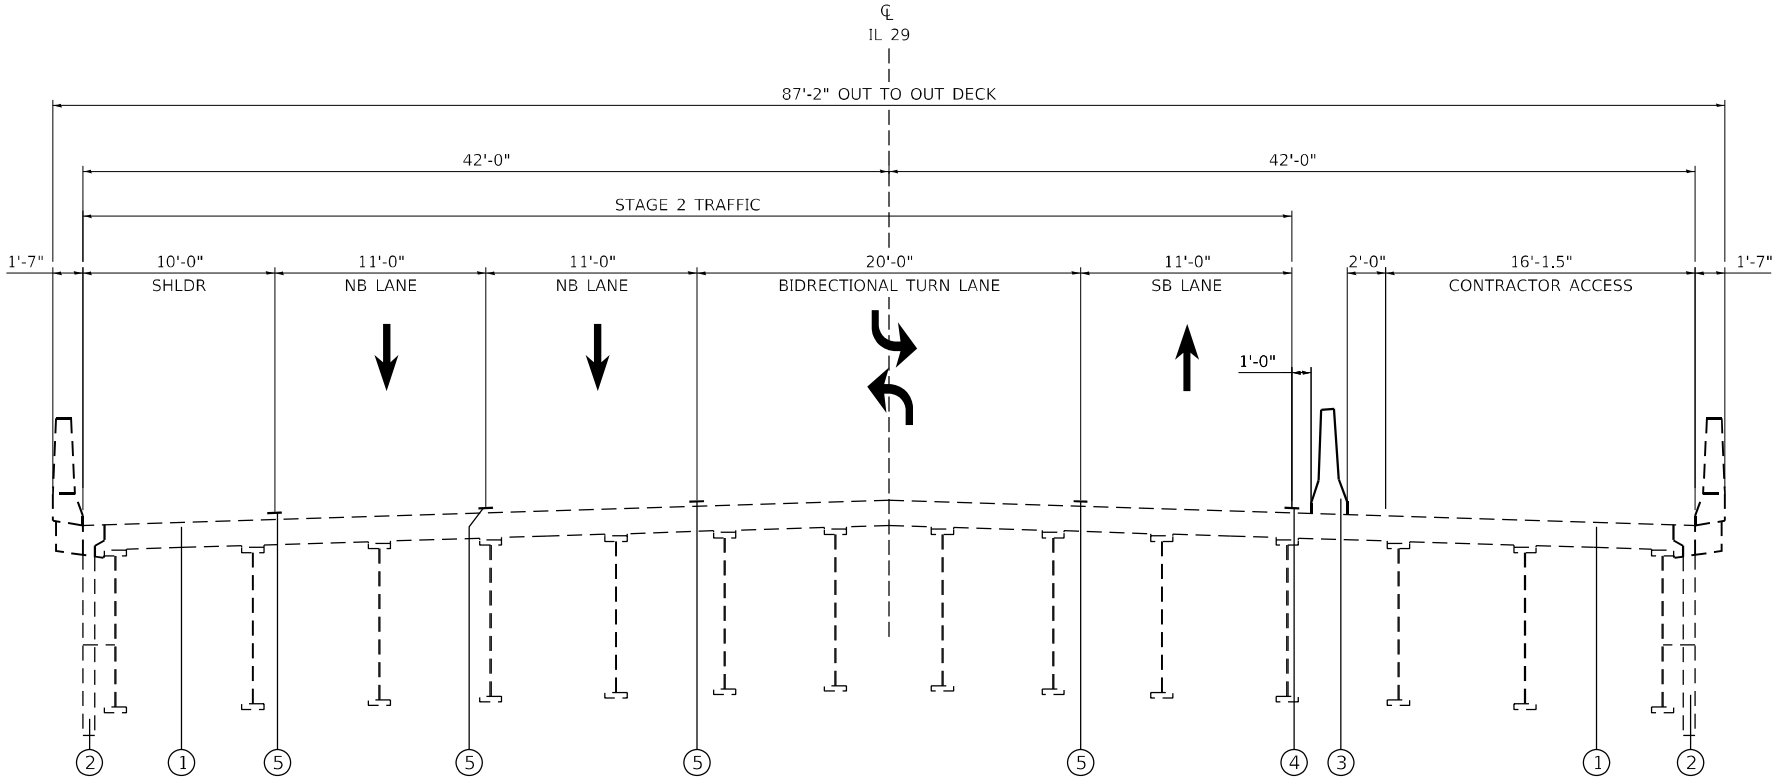

STAGE 2 TYPICAL SECTION
LOCATION 3 – IL 29 OVER BOYD’S HOLLOW (LOOKING SOUTH)

MODEL: Default
FILE NAME: P:\2023\23098A\0 - Bridge Painting (FY 2025)\4 CADD - DWG\4.7 TranStrees\DWG\BID\468\404-ht-traffic_control_type.dgn



TWM, INC.
www.twm-inc.com
IL DESIGN FIRM
LICENSE NO:
184-001220


USER NAME = dllee	DESIGNED - JCL	REVISED -
	DRAWN - JCL	REVISED -
PLOT SCALE = 10,0000 * / in.	CHECKED - TBP	REVISED -
PLOT DATE = 8/15/2024	DATE - JULY 2024	REVISED -

STATE OF ILLINOIS
DEPARTMENT OF TRANSPORTATION

STAGE 1 & 2 – STAGING TYPICAL SECTIONS
STRUCTURE LOCATION 3

SCALE: 1"=5' SHEET 5 OF 11 SHEETS STA. TO STA.

F.A. RTE.	SECTION	COUNTY	TOTAL SHEETS	SHEET NO.
VAR	D4 BRIDGE PAINTING 2025-1	*	43	10
* MARSHALL, PEORIA, TAZEWELL		CONTRACT NO. 68J49		
		ILLINOIS	FED. AID PROJECT	

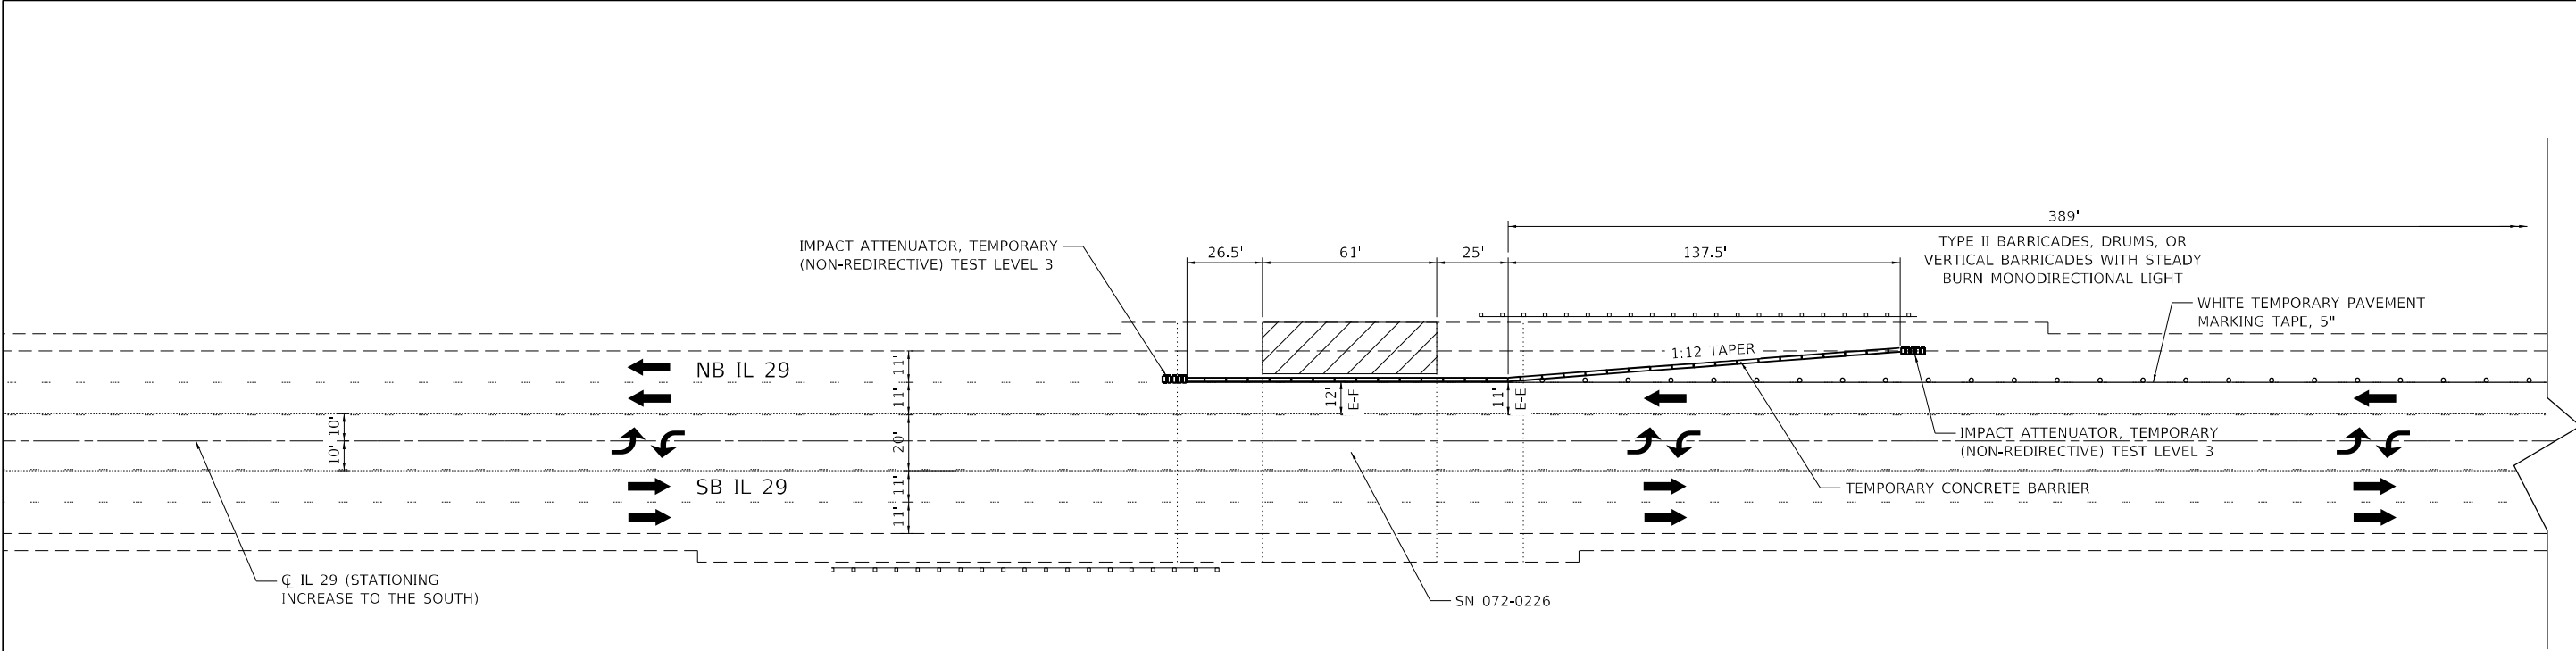



STAGE 1

LEGEND


- CONTRACTOR ACCESS
- TEMPORARY CONCRETE BARRIER
- TEMPORARY IMPACT ATTENUATOR
- DIRECTION OF TRAFFIC

NOTES

- TRAFFIC CONTROL FOR STAGE 1 AND 2 SHALL BE PAID FOR AS TRAFFIC CONTROL & PROTECTION, STANDARD 701423.
- SEE STAGE 1 & 2 TYPICAL SECTIONS FOR ADDITIONAL INFO.
- SEE HIGHWAY STANDARD 701423 FOR ADDITIONAL TRAFFIC CONTROL DETAILS.
- SEE SPECIAL PROVISIONS FOR ADDITIONAL TRAFFIC CONTROL ITEMS.
- TRAFFIC CONTROL MAY BE ADJUSTED DUE TO FIELD CONDITIONS AS APPROVED BY THE ENGINEER.

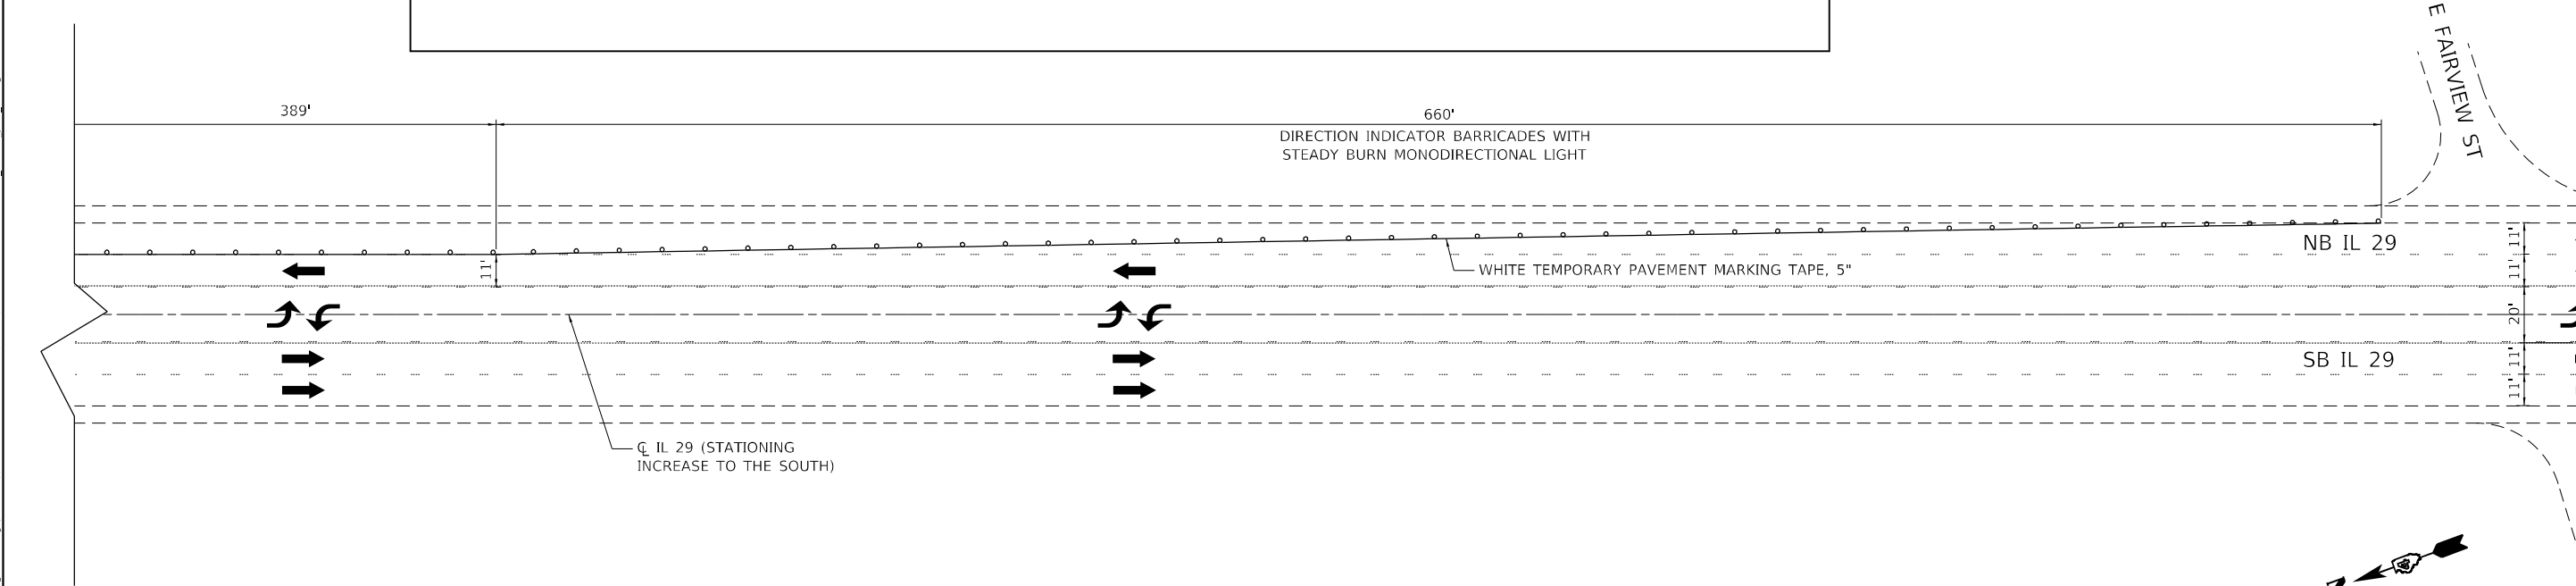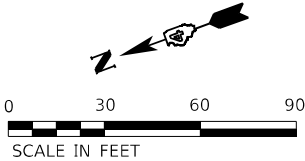

STAGE 1

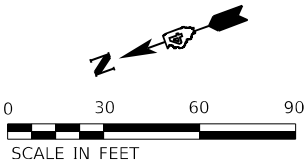

1. TRAFFIC CONTROL STAGE 1 AND STAGE 2 SHALL BE PAID FOR AS TRAFFIC CONTROL & PROTECTION, STANDARD 701402.
2. TRAFFIC CONTROL MAY BE ADJUSTED DUE TO FIELD CONDITIONS AS APPROVED BY THE ENGINEER.

- ① EXISTING PCC BRIDGE DECK, 7 1/2"
- ② EXISTING PCC BRIDGE DECK, 8"
- ③ TEMPORARY CONCRETE BARRIER
- ④ WHITE TEMPORARY PAVEMENT MARKING TAPE, 5"
- ⑤ EXISTING PAVEMENT MARKING
- ⑥ EXISTING PAVEMENT
- ⑦ EXISTING SHOULDER
- ⑧ EXISTING GUARDRAIL




NOTES

1.
- TRAFFIC CONTROL STAGE 1 AND STAGE 2 SHALL BE PAID FOR AS TRAFFIC CONTROL & PROTECTION, STANDARD 701402.
2.
- TRAFFIC CONTROL MAY BE ADJUSTED DUE TO FIELD CONDITIONS AS APPROVED BY THE ENGINEER.

LEGEND

- 1
- EXISTING PCC BRIDGE DECK, 7 1/2"
- 2
- EXISTING PCC BRIDGE DECK, 8"
- 3
- TEMPORARY CONCRETE BARRIER
- 4
- WHITE TEMPORARY PAVEMENT MARKING TAPE, 5"
- 5
- EXISTING PAVEMENT MARKING
- 6
- EXISTING PAVEMENT
- 7
- EXISTING SHOULDER
- 8
- EXISTING GUARDRAIL

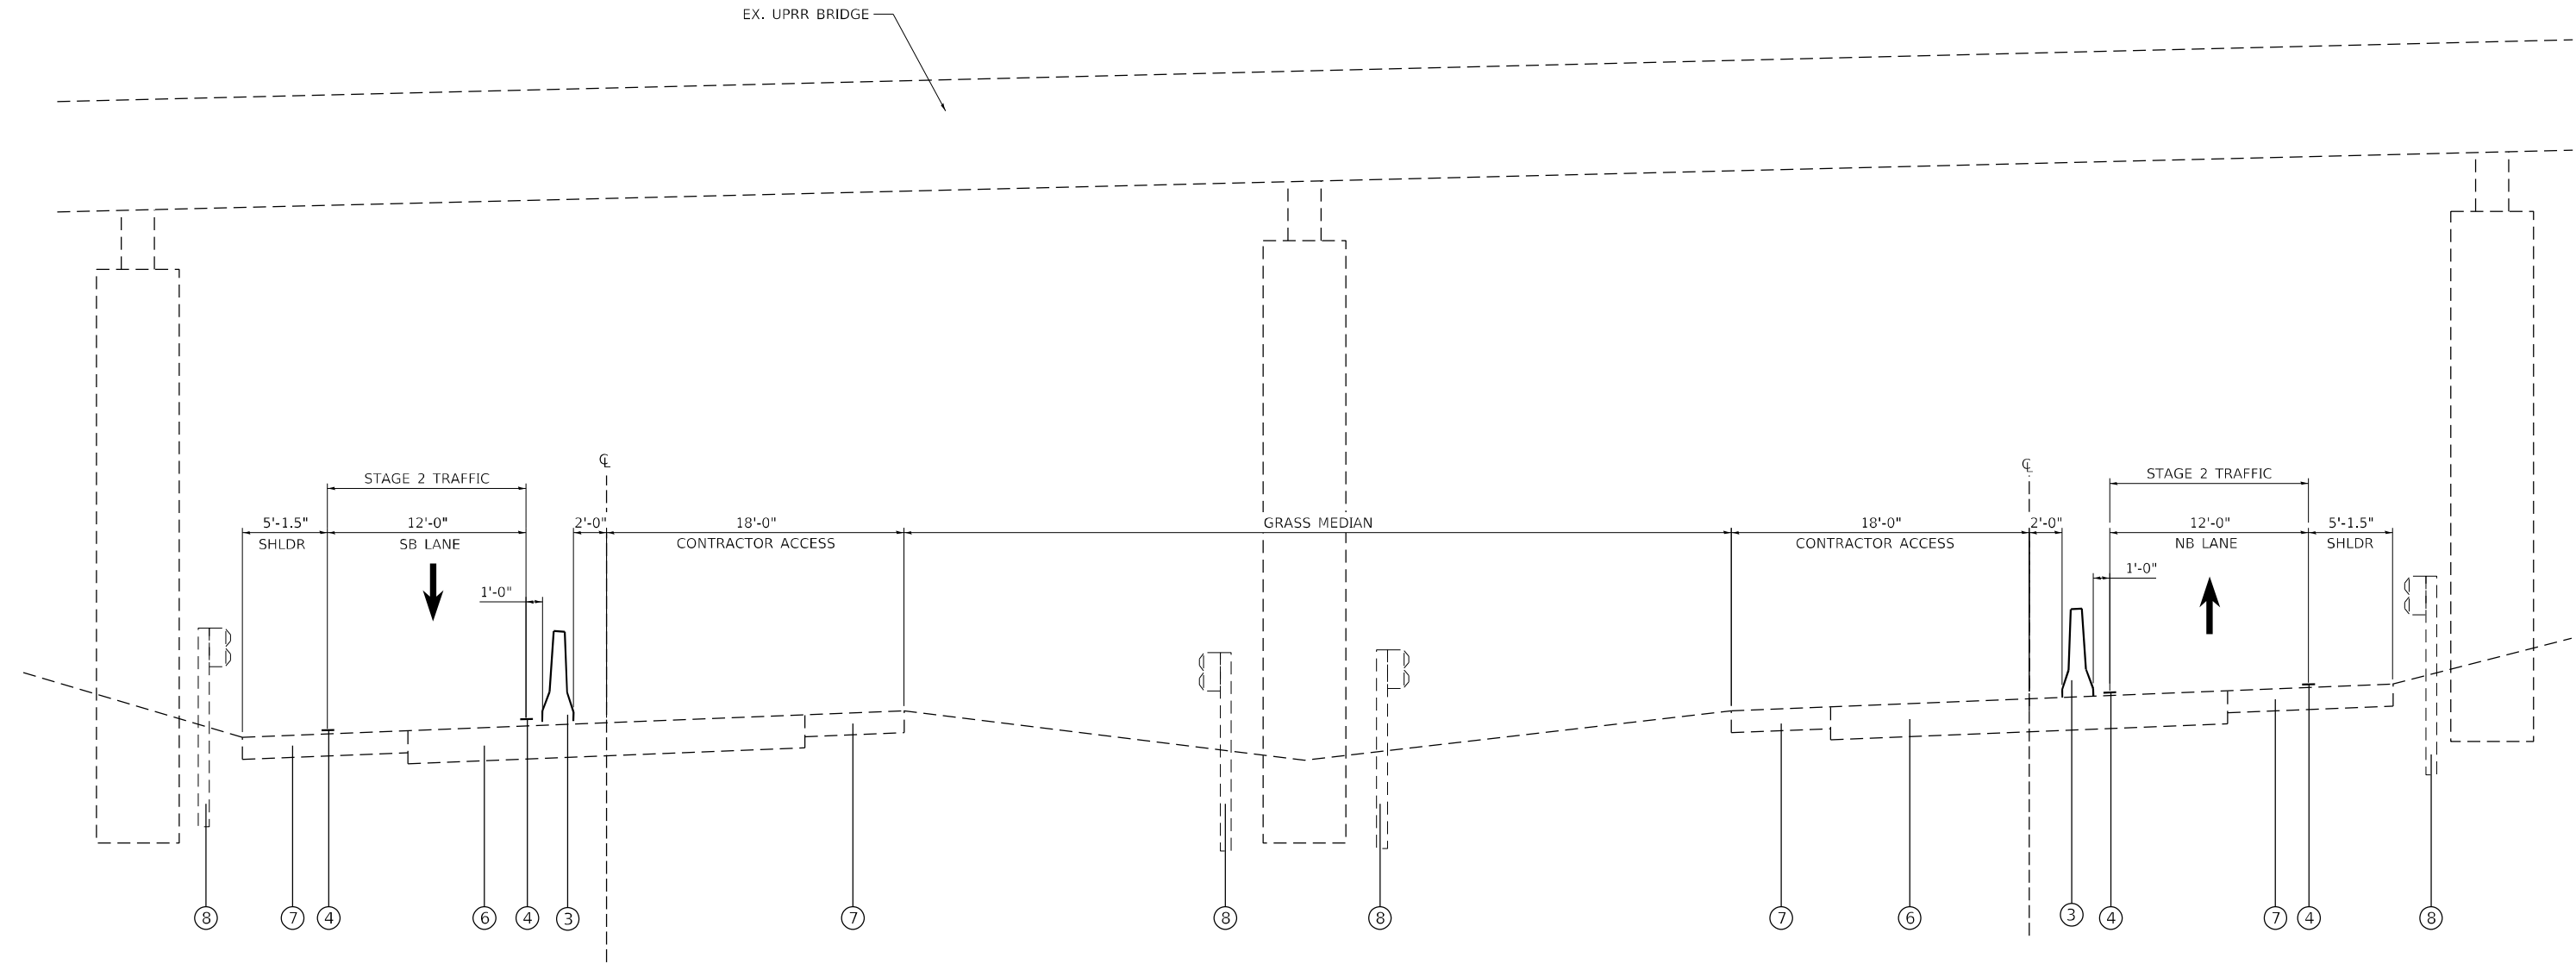

SOUTHBOUND
(LOOKING NORTH)

STAGE 2 TYPICAL SECTION
LOCATION 4 – UPRR/IL 6

NORTHBOUND
(LOOKING NORTH)

MODEL: Default
FILE NAME: P:\2023\23098A\0 - Bridge Painting (FY 2025)\4 CADD - DWG\4.7 Transverse\DWG\049-ht-traffic control type.dgn



TWM, INC.
WWW.TWM-INC.COM
IL DESIGN FIRM
LICENSE NO:
184-001220

USER NAME	= dllee
PLOT SCALE	= 10,0000 * / in.
PLOT DATE	= 8/15/2024

DESIGNED -	JCL
DRAWN -	JCL
CHECKED -	TBP
DATE -	JULY 2024


REVISED -	
REVISED -	
REVISED -	
REVISED -	

STATE OF ILLINOIS
DEPARTMENT OF TRANSPORTATION


STAGE 2 – STAGING TYPICAL SECTIONS
STRUCTURE LOCATION 4

SCALE: 1"=5'	SHEET 9	OF 11 SHEETS	STA.	TO STA.
--------------	---------	--------------	------	---------

F.A. RTE.	SECTION	COUNTY	TOTAL SHEETS	SHEET NO.
VAR	D4 BRIDGE PAINTING 2025-1	*	43	14
* MARSHALL, PEORIA, TAZEWELL		CONTRACT NO. 68J49		
		ILLINOIS	FED. AID PROJECT	

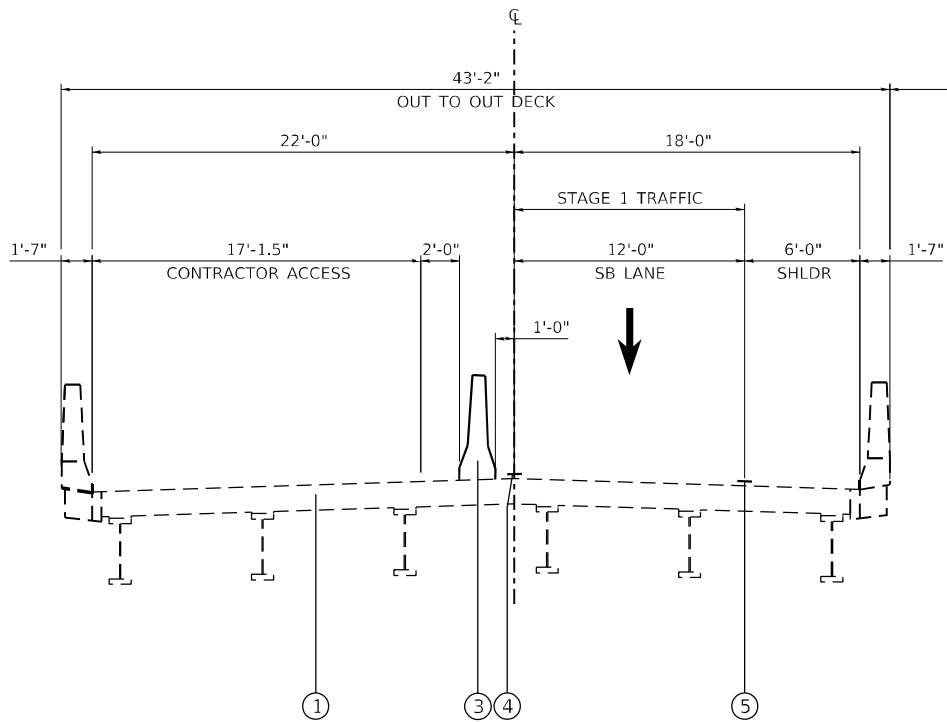


**SOUTHBOUND
(LOOKING SOUTH)
SN 090-0125 (LOCATION 5)**

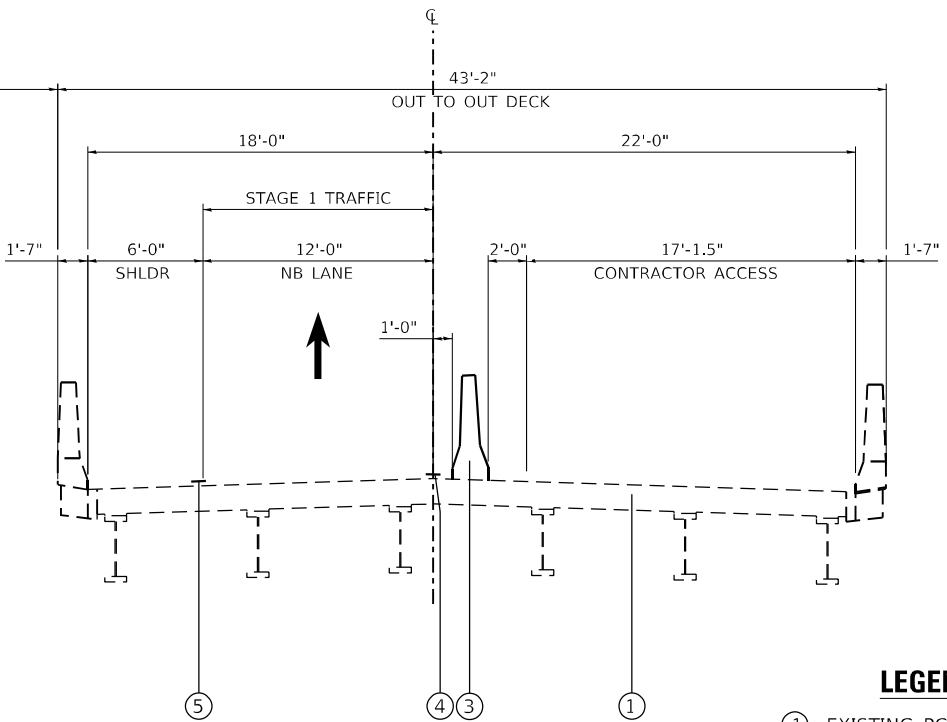


**NORTHBOUND
(LOOKING SOUTH)
SN 090-0126 (LOCATION 6)**

- LEGEND**
- ① EXISTING PCC BRIDGE DECK, 8"
 - ② EXISTING FLOOR DRAINS
 - ③ TEMPORARY CONCRETE BARRIER
 - ④ WHITE TEMPORARY PAVEMENT MARKING TAPE, 5"
 - ⑤ EXISTING PAVEMENT MARKING

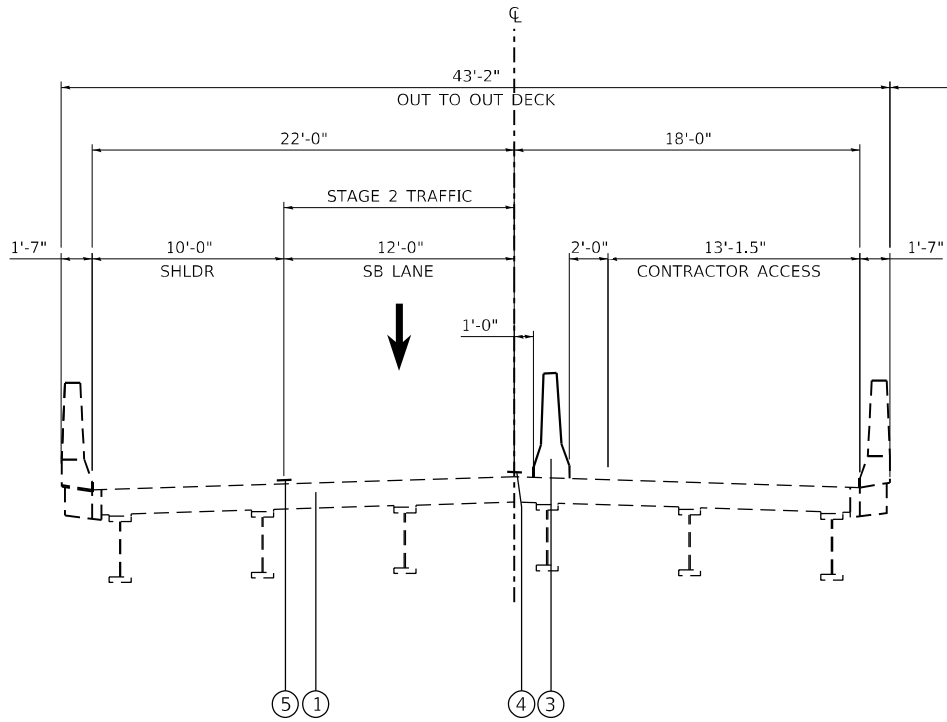

**SOUTHBOUND
(LOOKING SOUTH)
SN 090-0125 (LOCATION 5)**

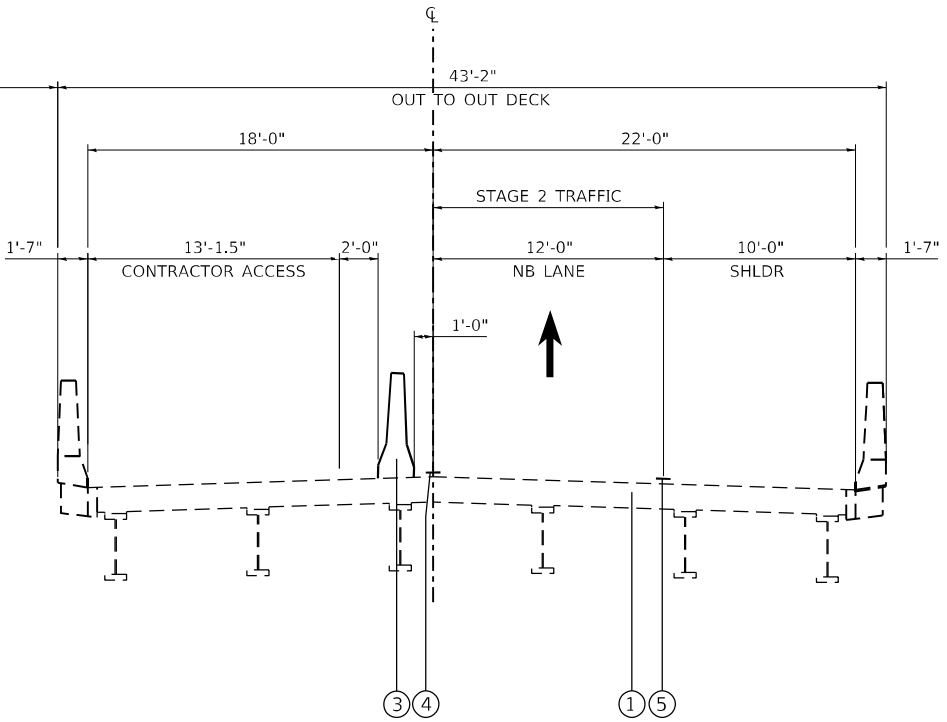

**NORTHBOUND
(LOOKING SOUTH)
SN 090-0126 (LOCATION 6)**

**STAGE 1 TYPICAL SECTION
LOCATION 5 & 6 – FAI-155 / TP&W RR**

**STAGE 2 TYPICAL SECTION
LOCATION 5 & 6 – I-155 / TP&W RR**

**STATE OF ILLINOIS
DEPARTMENT OF TRANSPORTATION**

**STAGE 1 & 2 – STAGING TYPICAL SECTIONS
STRUCTURE LOCATION 5 & 6**

SCALE: 1"=5' SHEET 10 OF 11 SHEETS STA. TO STA.

F.A. RTE.	SECTION	COUNTY	TOTAL SHEETS	SHEET NO.
VAR	D4 BRIDGE PAINTING 2025-1	*	43	15
* MARSHALL, PEORIA, TAZEWELL		CONTRACT NO. 68J49		
		ILLINOIS	FED. AID PROJECT	

MODEL: Default
FILE NAME: P:\2023\230984D - Bridge Painting (FY 2025)\4 CADD - DWG\4.7 Transverse\DWG\BID\468\409-ht-traffic-control typs.dgn




TWM, INC.
WWW.TWM-INC.COM
IL DESIGN FIRM
LICENSE NO:
184-001220

USER NAME	= dlee
PLOT SCALE	= 10,0000 * / in.
PLOT DATE	= 8/15/2024

DESIGNED -	JCL
DRAWN -	JCL
CHECKED -	TBP
DATE -	JULY 2024

REVISED -	
REVISED -	
REVISED -	
REVISED -	

MODEL Default
FILE NAME: I:\2023\23098A\0 - Bridge Painting (FY 2025)\4 CADD - DWG\4.7 TranStrees\DWG\BID\68J49-04-traffic-control.dwg_S.dgn

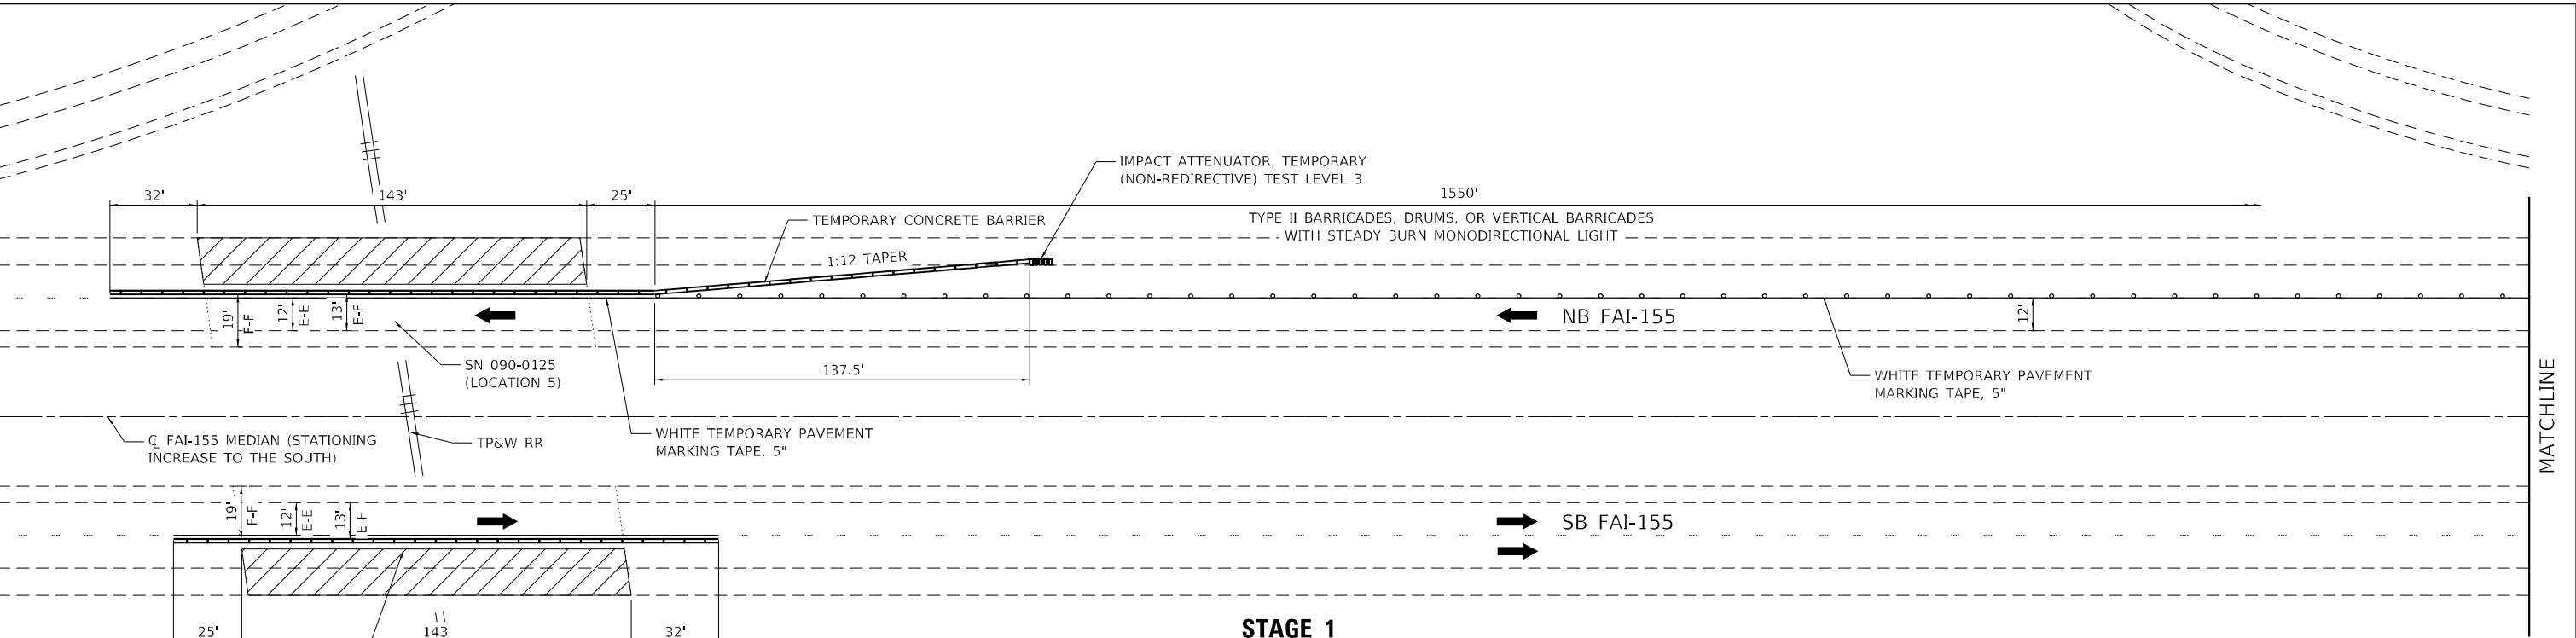

LEGEND

- CONTRACTOR ACCESS
- TEMPORARY CONCRETE BARRIER
- TEMPORARY IMPACT ATTENUATOR
- DIRECTION OF TRAFFIC

NOTES FOR LOCATIONS 5 AND 6



- SEE STAGE 1 & 2 TYPICAL SECTIONS FOR ADDITIONAL INFO.
- SEE SPECIAL PROVISIONS FOR ADDITIONAL TRAFFIC CONTROL ITEMS.
- TRAFFIC CONTROL MAY BE ADJUSTED DUE TO FIELD CONDITIONS AS APPROVED BY THE ENGINEER.

NOTES – LOCATION 5 (SN 090–0125)

- TRAFFIC CONTROL FOR STAGE 1 AND 2 SHALL BE PAID FOR AS TRAFFIC CONTROL & PROTECTION, STANDARD 701402 AND TRAFFIC CONTROL & PROTECTION, STANDARD 701411.
- SEE HIGHWAY STANDARD 701400, 701402 & 701411 FOR ADDITIONAL TRAFFIC CONTROL DETAILS.


NOTES – LOCATION 6 (SN 090–0126)

- TRAFFIC CONTROL FOR STAGE 1 AND 2 SHALL BE PAID FOR AS TRAFFIC CONTROL & PROTECTION, STANDARD 701402.
- SEE HIGHWAY STANDARD 701400 AND 701402 FOR ADDITIONAL TRAFFIC CONTROL DETAILS.

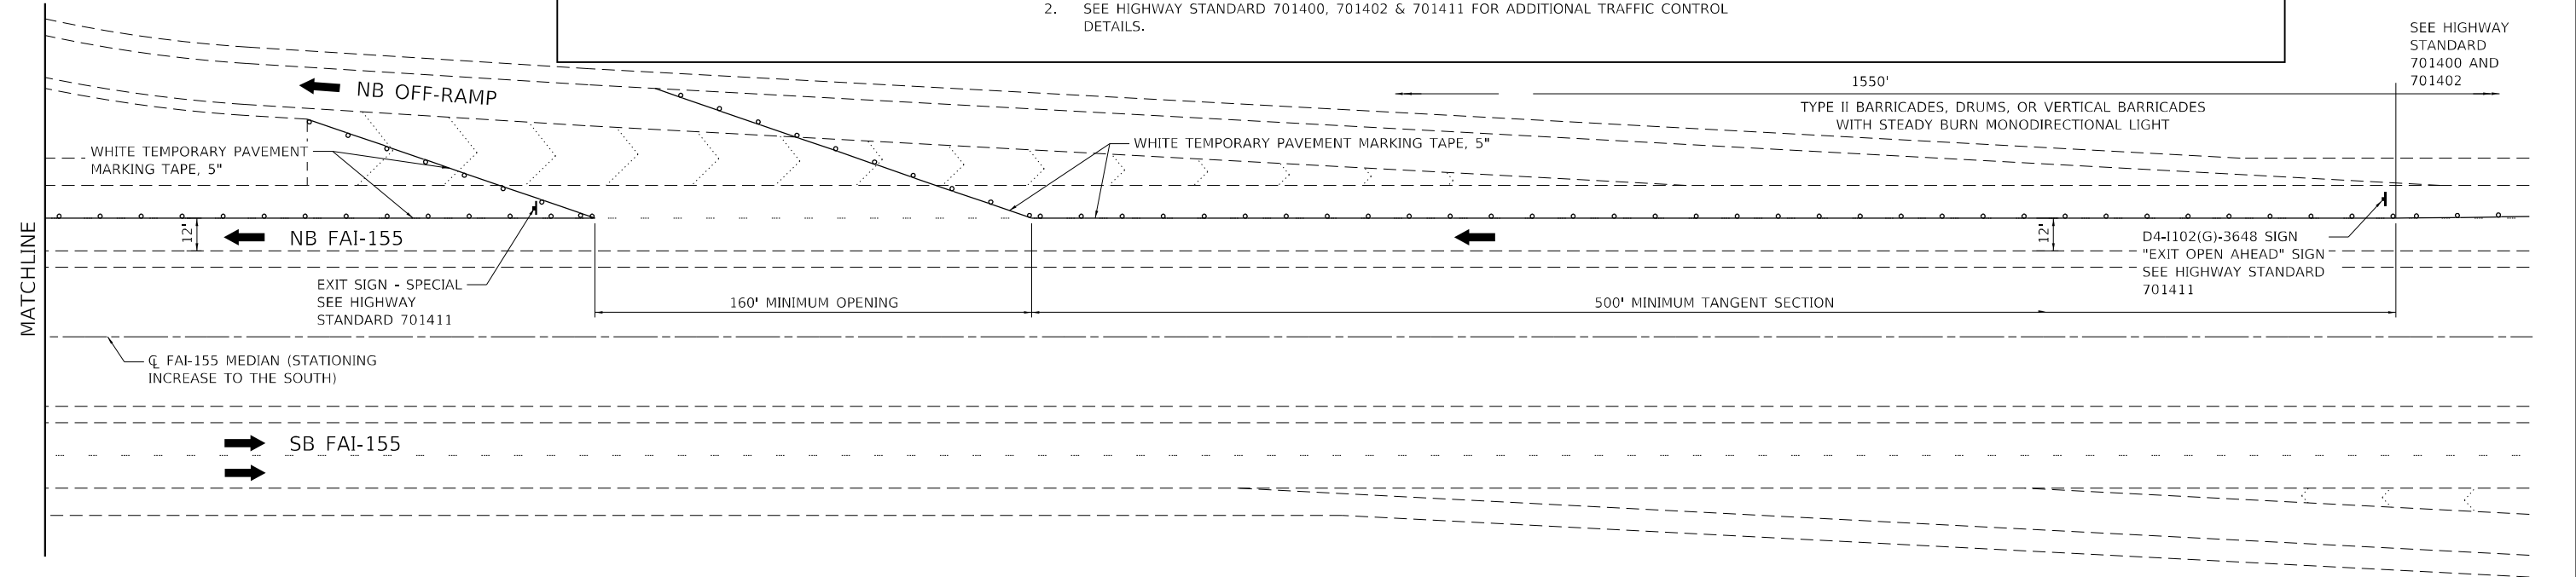 

STAGE 1

(LOCATION 5 NB)

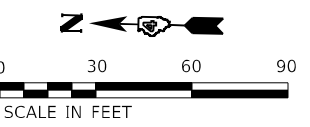

TWM, INC.
WWW.TWM-INC.COM
ILL. DESIGN FIRM
LICENSE NO:
184-001220

USER NAME = dllee	DESIGNED - JCL	REVISED -
	DRAWN - JCL	REVISED -
PLOT SCALE = 60,0000 * / in.	CHECKED - TBP	REVISED -
PLOT DATE = 8/15/2024	DATE - JULY 2024	REVISED -

STATE OF ILLINOIS
DEPARTMENT OF TRANSPORTATION

STAGING PLAN
STRUCTURE LOCATION 5 AND 6

SCALE: 1"=30' SHEET 11 OF 11 SHEETS STA. TO STA.

F.A. RTE.	SECTION	COUNTY	TOTAL SHEETS	SHEET NO.
VAR	D4 BRIDGE PAINTING 2025-1	*	43	16
* MARSHALL, PEORIA, TAZEWELL		CONTRACT NO. 68J49		
		ILLINOIS FED. AID PROJECT		


FOR INFORMATION ONLY
LOCATION 1 (IL 29 OVER THENIUS CREEK)
SN 062-0056

SHEET NO.	18	SHEETS
FAP 318	*	MARSHALL
216		98
* (3B) BR		

B.M.: "D" Northwest Abutment Thenius Creek Bridge
Elev. 472.21

EXIST. STRUC. Three span continuous WF beam and concrete slab superstructure, 157'-0" BK - BK. Spill Thru Concrete Abutments, 32'-4" O - O. Deck Width. Superstructure to be removed and structure widened. Traffic to be maintained utilizing Stage Construction. Str. No. 062-0005 (Existing)

No Salvage.

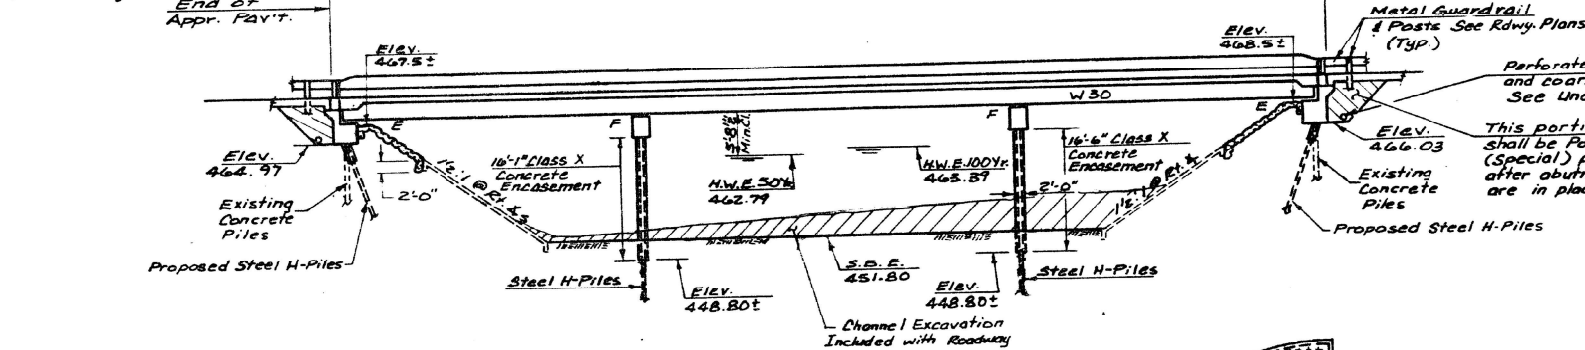

TEMPORARY SHEET
PILING DATA

Quantity: 360 Sq. Ft.
Top Elev.: 473.0 @ N. Abut.
474.1 @ S. Abut.
Bottom Elev.: 455.0 @ N. Abut.
456.1 @ S. Abut.

STATION 360+58.00
BUILT 199 BY
STATE OF ILLINOIS
F.A.P. RTE. 318 SEC. (3B) BR
F.A. PROJ. F-318(2)
LOADING HS20
STR. NO. 062-0056


NAME PLATE
(See Std. 2113)

DETAIL OF
TEMPORARY SHEET PILING

The information shown for the Temporary Sheet Piling is estimated. It is the Contractor's responsibility to provide a design and computations of the Temporary Sheet Piling and associated members, if required, subject to the approval of the Engineer.

TOTAL BILL OF MATERIAL

ITEM	UNIT	SUPER	SUB	TOTAL
Structure Excavation	Cu. Yd.		72	72
Protective Coat	Sq. Yd.	710		710
Class X Concrete	Cu. Yd.		77.1	77.1
Class X Concrete Superstructure	Cu. Yd.	175.2		175.2
Removal of Existing Superstructure	Each		1	1
Concrete Removal	Cu. Yd.		48.0	48.0
Class X Concrete Encasement	Cu. Yd.		6.5	6.5
Reinforcement Bars (Epoxy Coated)	Lbs.	39,540	8,730	48,270
Structural Steel	L.S.	0.39		0.39
Steel Piles HP 10x42	Lin. Ft.		360	360
Test Pile Steel HP 10x42	Each		2	2
Name Plates	Sq. Yd.		735	735
Concrete Retention Mat	Each	14		14
Elastomeric Bearing Assembly, Type I	Sq. Yd.		265	265
Slope Wall Removal	L.S.		0.33	0.33
Bridge Seal Sealer	Cu. Yd.		120	120
Porous Granular Embankment (Special)	Sq. Ft.		360	360
Temporary Sheet Piling	Lin. Ft.	135		135
Temporary Concrete Barrier	Lin. Ft.	86		86
Prefabricated Joint Seal (2 1/2")	Sq. Yd.	600		600
Bridge Deck Grooving				

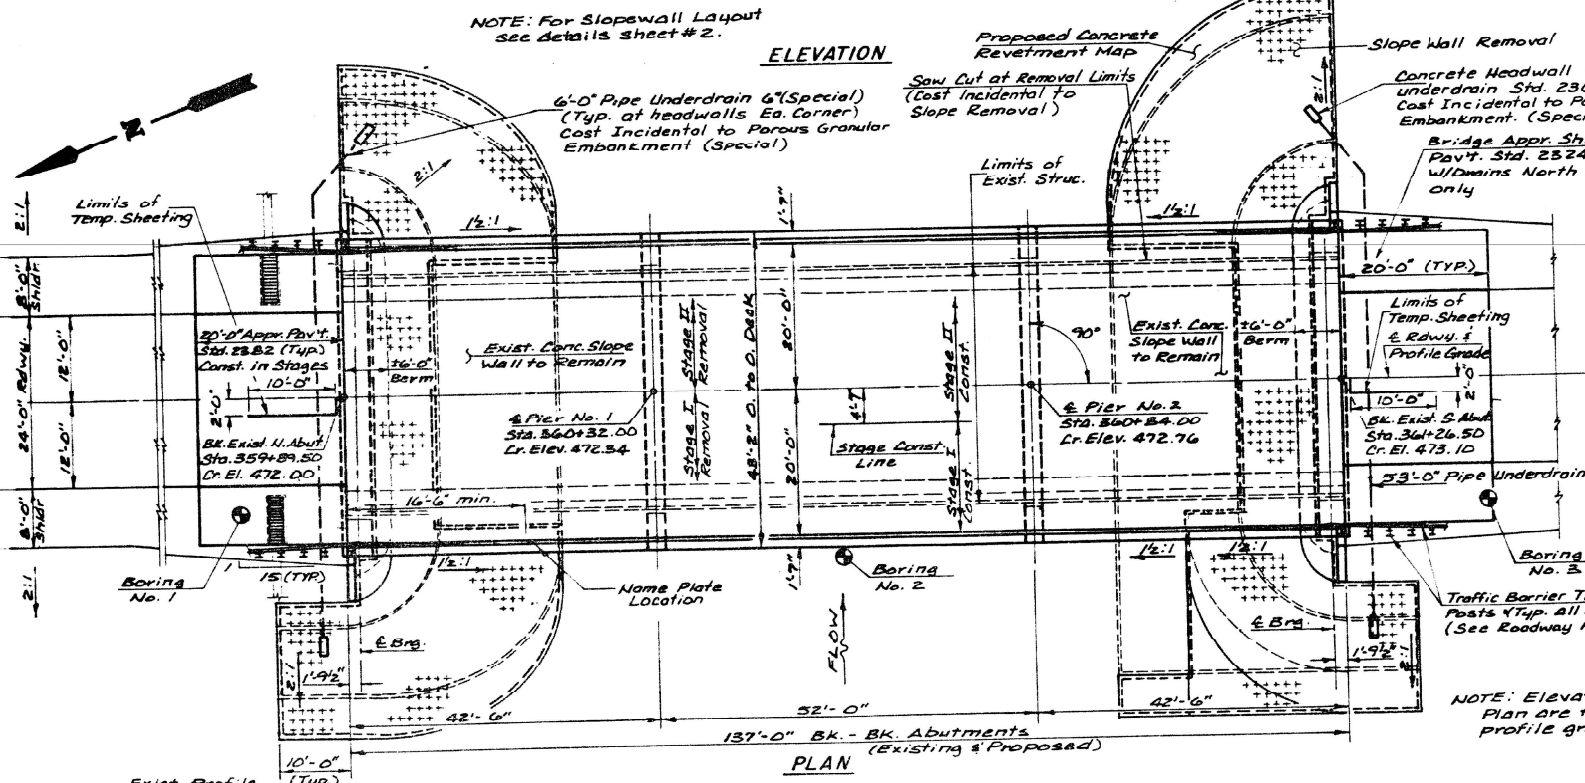

WATERWAY INFORMATION

Drainage Area = 10.6 Sq. Mi.			Low Grade Elev. = 463.04 @ Sta. 340+00						
Flood	Freq.	Q	Opening Sq. Ft.		Nat.	Head - Ft.		Headwater El.	
	Yr.	C.F.S.	Exist.	Prop.	H.W.E.	Exist.	Prop.	Exist.	Prop.
Design	50	3,910	695	695	462.7	0.1	0.1	462.8	462.8
Base	100	4,500	760	760	463.3	0.1	0.1	463.4	463.4
Max. Calc.	500	5,950	910	910	464.6	0.1	0.1	464.7	464.7

DESIGN SPECIFICATIONS

1989 AASHTO and Interims

LOADING HS 20-44

Allow 25 #/sq ft. for future wearing surface

DESIGN STRESSES

f'c = 3,500 P.S.I.

f'y = 60,000 P.S.I. (Rein.)


f'y = 26,000 P.S.I. (Structural) M183

APPROVED

FOR STRUCTURAL ADJUSTMENT ONLY

Robert J. Lene

Engineer of Bridges

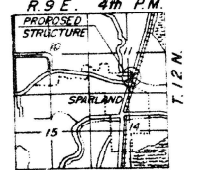

LOCATION SKETCH

For General Notes See Sh. 2 of 18
* Quantity includes deck surface, inside face and top of the concrete parapet.
** For bridge only (See Roadway Plan)

GENERAL PLAN
F.A.P. 318 OVER THENIUS CREEK
SECTION (3B) BR
MARSHALL COUNTY
STATION 360+58.00
STR. NO. 062-0056

CASLER, HOUSER AND HUTCHISON INC.

TWM
ENGINEERING
GEOSPATIAL SERVICES
TWM, INC.
www.twm-inc.com
ILL. DESIGN FIRM
LICENSE NO:
184-001220

USER NAME = dlce	DESIGNED - JCL	REVISED -
PLOT SCALE = 10,000' / in.	DRAWN - JCL	REVISED -
PLOT DATE = 8/7/2024	CHECKED - TBP	REVISED -
	DATE - JULY 2024	REVISED -


STATE OF ILLINOIS
DEPARTMENT OF TRANSPORTATION

LOCATION 1 - STRUCTURE INFORMATION
SN 062-0056

SCALE: N/A SHEET 1 OF 6 SHEETS STA. TO STA.

F.A. RTE.	SECTION	COUNTY	TOTAL SHEETS	SHEET NO.
VAR	D4 BRIDGE PAINTING 2025-1	*	43	17
* MARSHALL, PEORIA, TAZEWELL		CONTRACT NO. 68J49		
ILLINOIS		FED. AID PROJECT		

FOR INFORMATION ONLY
LOCATION 1 (IL 29 OVER THENIUS CREEK)
SN 062-0056

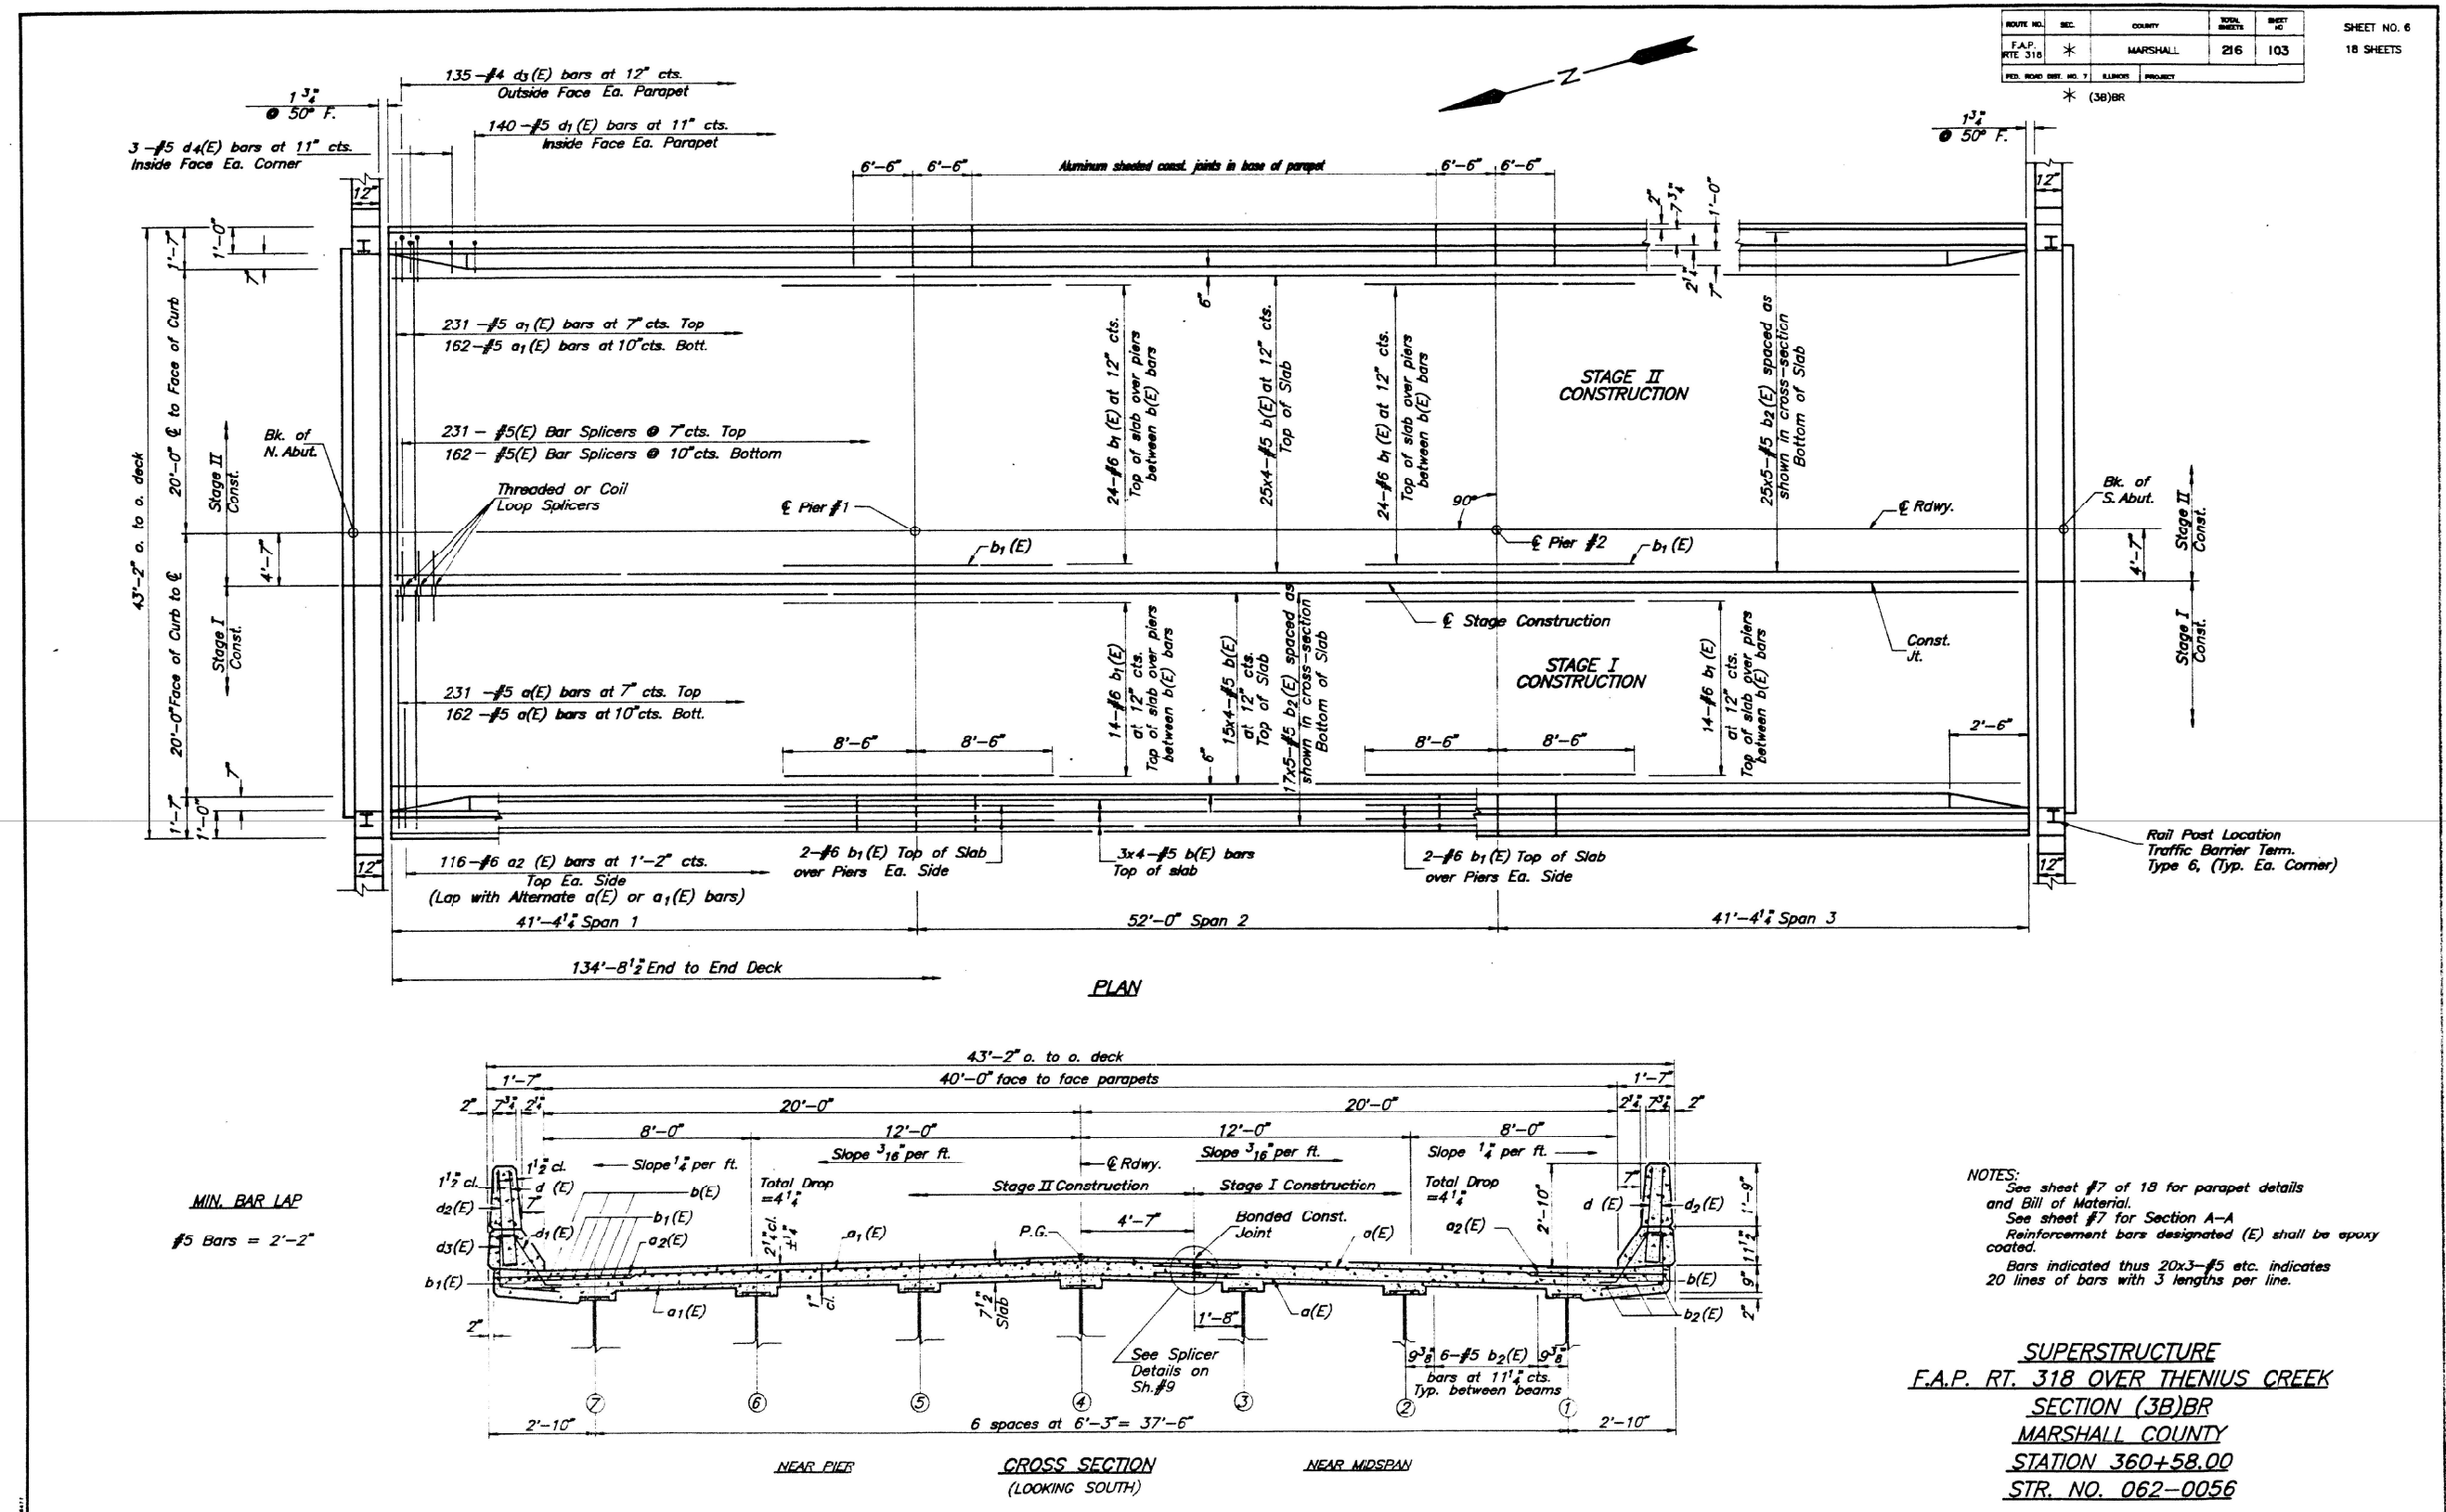


STATE OF ILLINOIS
DEPARTMENT OF TRANSPORTATION

LOCATION 1 - STRUCTURE INFORMATION
SN 062-0056

SCALE: N/A SHEET 2 OF 6 SHEETS STA. TO STA.

F.A. RTE.	SECTION	COUNTY	TOTAL SHEETS	SHEET NO.
VAR	D4 BRIDGE PAINTING 2025-1	*	43	18
* MARSHALL, PEORIA, TAZEWELL		CONTRACT NO. 68J49		
ILLINOIS		FED. AID PROJECT		

SN 062-0056

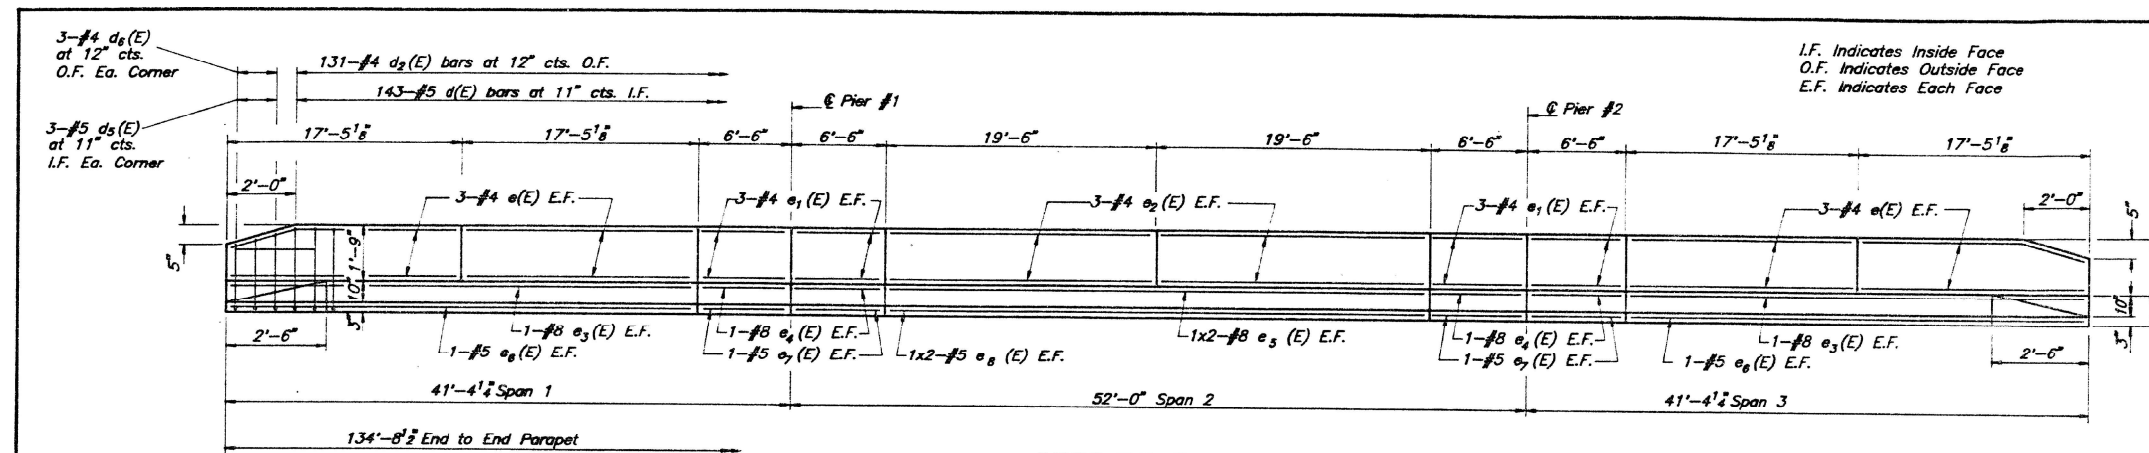


I.F. Indicates Inside Face
O.F. Indicates Outside Face
E.F. Indicates Each Face

ROUTE NO.	SEC.	COUNTY	TOTAL SHEETS	SHEET NO.
F.A.P. RTE 318	*	MARSHALL	216	104
FED. ROAD DIST. NO. 7	ILLINOIS		PROJECT	
* (38)BR				



SHEET NO. 7
18 SHEETS

INSIDE ELEVATION OF PARAPET


MIN. BAR LAP
#5 Bars = 2'-2"
#8 Bars = 4'-6"

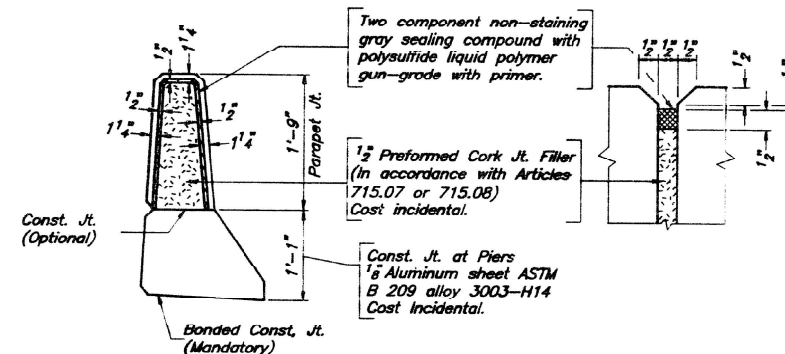



PARAPET JOINT DETAILS

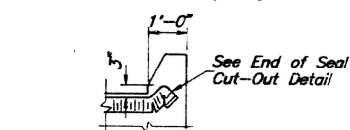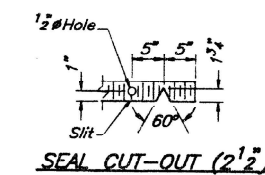


END OF SEAL TREATMENT

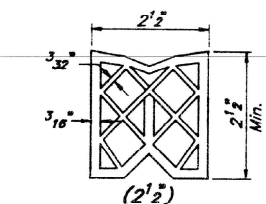

PREFORMED JOINT SEAL

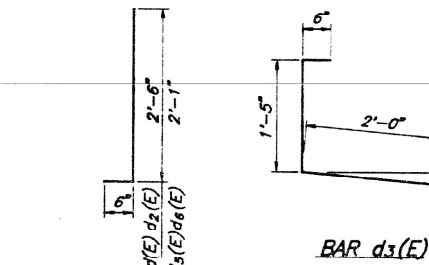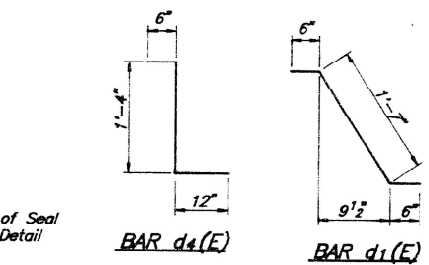


BARS $d(E)$, $d_2(E)$
 $d_3(E)$ or $d_6(E)$

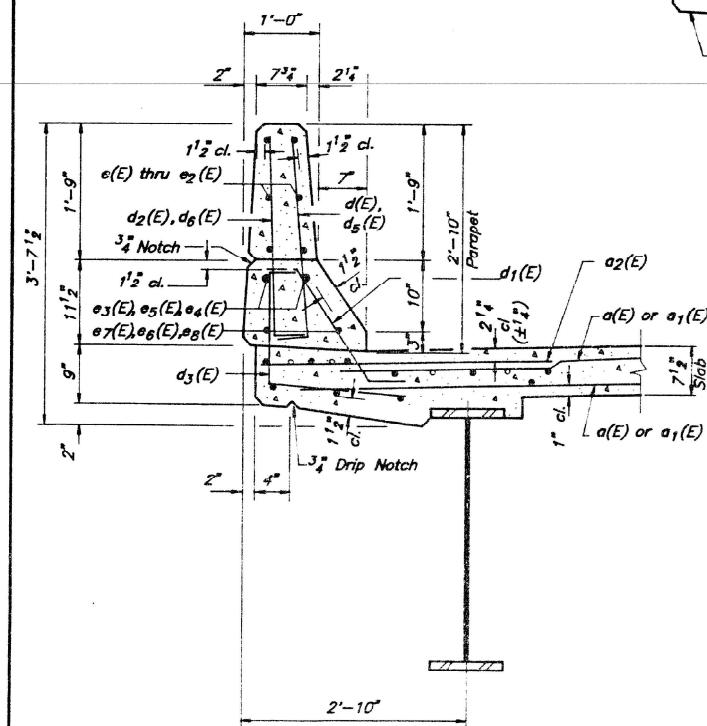


SECTION THRU PARAPET

Hatched area to be poured after superstructure forms have been removed. Concrete quantity shall be included with Class X Concrete Superstructure.

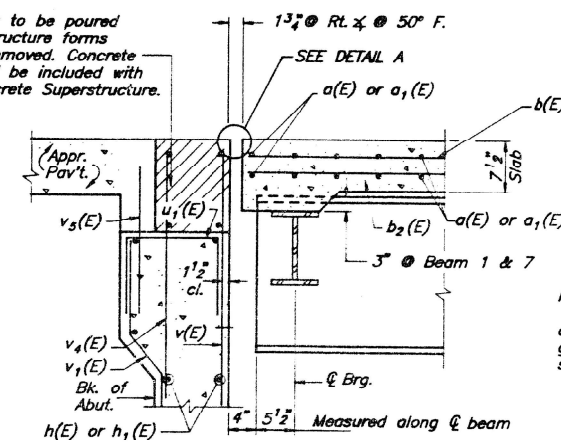

SECTION A-A

NOTE:
After fabrication all surfaces
of the steel plates shall be
given one shop coat of paint
specified for structural steel.

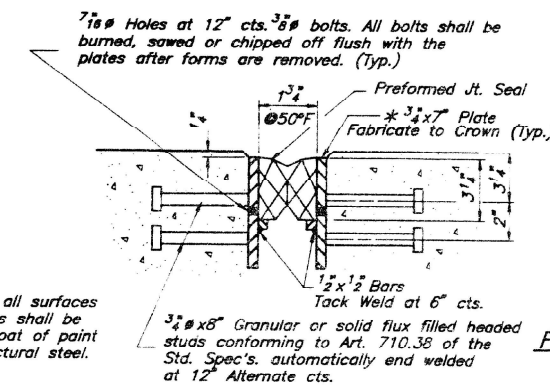

DETAIL A

*Furnish in segments of 20 ft. maximum length.
Maximum space between installed segments shall be 3/16"
Seal space with Silicone Sealant suitable for
structural steel. (16'-0" Stage I, 25'-2" Stage II)

SUPERSTRUCTURE
BILL OF MATERIAL

BAR	NO.	SIZE	LENGTH	SHAPE
a (E)	393	#5	16'-2"	—
a1 (E)	393	#5	25'-2"	—
a2 (E)	232	#6	4'-0"	—
b (E)	184	#5	35'-3"	—
b1 (E)	84	#6	17'-0"	—
b2 (E)	210	#5	28'-5"	—
d (E)	286	#5	3'-0"	└
d1 (E)	280	#5	2'-7"	└
d2 (E)	262	#4	3'-0"	└
d3 (E)	270	#4	3'-11"	└
d4 (E)	12	#5	2'-10"	└
d5 (E)	12	#5	2'-7"	└
d6 (E)	12	#4	2'-7"	└
e (E)	48	#4	17'-2"	—
e1 (E)	48	#4	6'-3"	—
e2 (E)	24	#4	19'-3"	—
e3 (E)	8	#8	34'-7"	—
e4 (E)	16	#8	6'-3"	—
e5 (E)	8	#8	21'-8"	—
e6 (E)	8	#5	34'-7"	—
e7 (E)	16	#5	6'-3"	—
e8 (E)	8	#5	20'-6"	—

Class X Concrete Superstructure	Cu. Yd.	175.2
Reinforcement Bars (Epoxy Coated)	Lbs.	39,540

Reinforcement bars designated (E) shall be epoxy coated.

Bars indicated thus 1x3-#5 etc. indicates
1 line of bars with 3 lengths per line.

SUPERSTRUCTURE DETAILS

F.A.P. RT. 318 OVER THENIUS CREEK

SECTION (3B)BR


MARSHALL COUNTY

STATION 360+58.00

STR. NO. 062-0056

FOR INFORMATION ONLY
LOCATION 1 (IL 29 OVER THENIUS CREEK)
SN 062-0056

ROUTE NO.	SEC.	COUNTY	TOTAL SHEETS	SHEET NO.	SHEET NO. 10
F.A.P. RTE 318	*	MARSHALL	216	107	18 SHEETS
FED. ROAD DIST. NO. 2		ILLINOIS PROJECT			

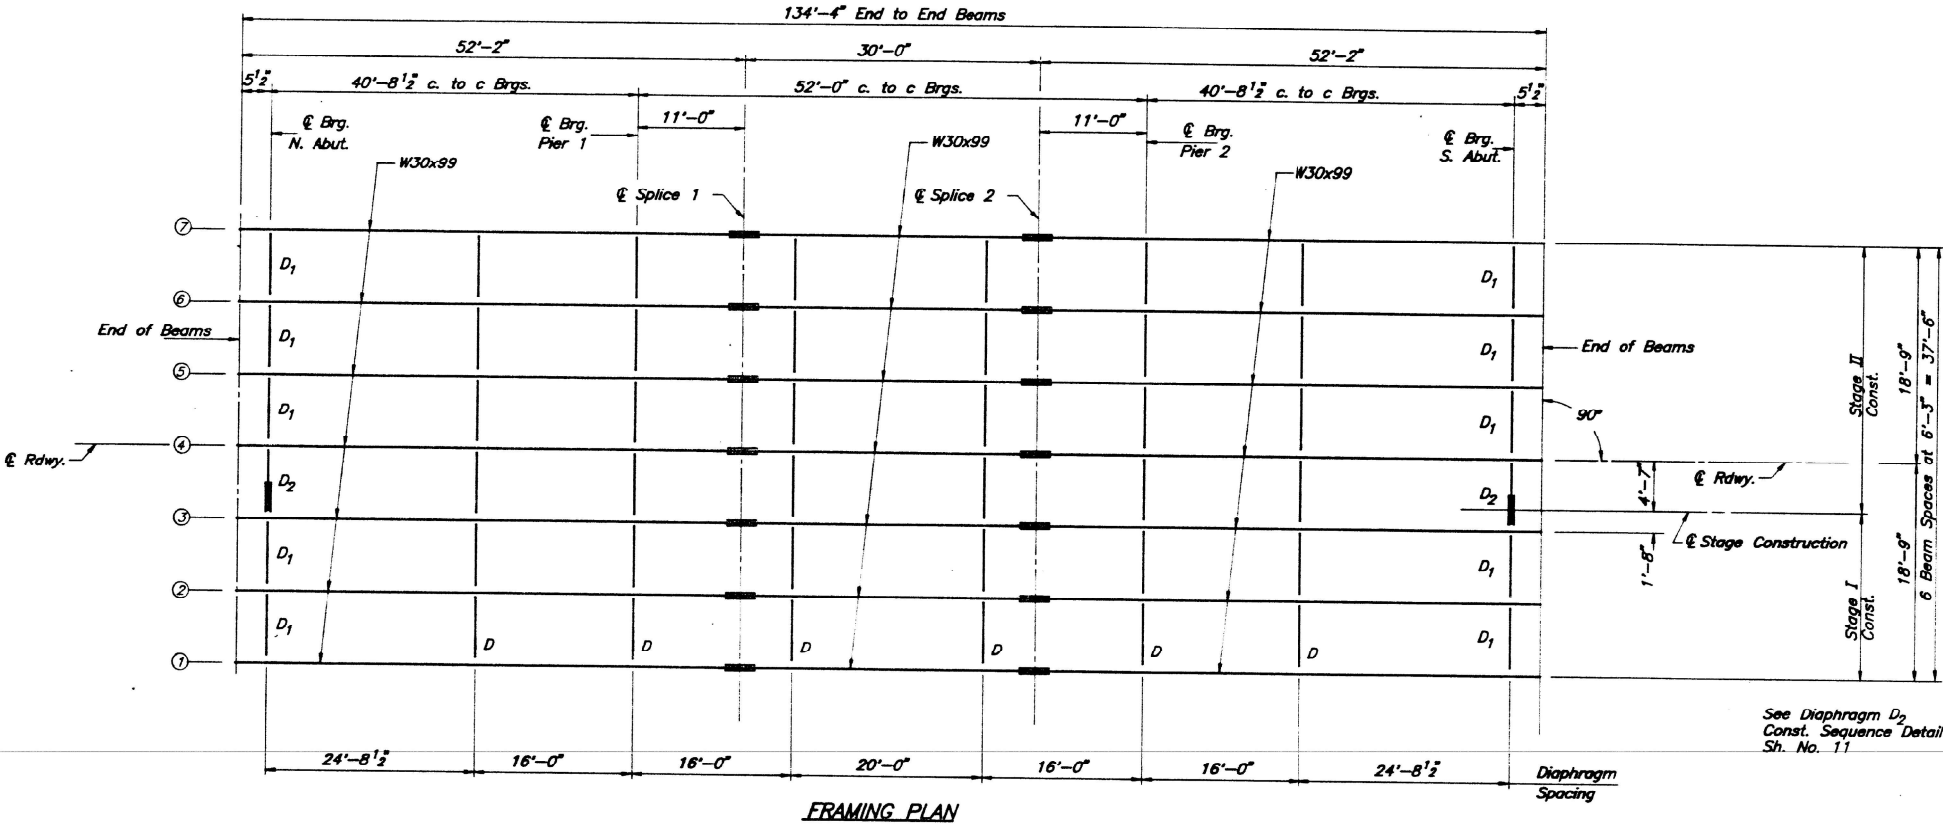

Note: The main load carrying components subject to tensile stress shall conform to the Supplemental Requirements for Notch Toughness Zone 2. These components are the wide flange beams and all splice plate material of the wide flange beams except fill plates.

*TOP OF BEAM ELEVATIONS

Location	Beam 1	Beam 2	Beam 3	Beam 4	Beam 5	Beam 6	Beam 7
⊕ Brg. N. Abut.	471.02	471.15	471.25	471.35	471.25	471.15	471.02
⊕ Brg. Pier 1	471.30	471.43	471.53	471.62	471.53	471.43	471.30
⊕ Splice 1	471.37	471.50	471.60	470.70	471.60	471.50	471.37
⊕ Splice 2	471.61	471.74	471.84	471.94	471.84	471.74	471.61
⊕ Brg. Pier 2	471.71	471.84	471.94	472.04	471.94	471.84	471.71
⊕ Brg. S. Abut.	472.09	472.22	472.32	472.42	472.32	472.22	472.09

* Elevations are for fabrication only.

FRAMING PLAN
F.A.P. RT. 318 OVER THENIUS CREEK
SECTION (3B)BR
MARSHALL COUNTY
STATION 360+58.00
STR. NO. 062-0056

MODEL: Default
FILE NAME: I:\2023\230984D - Bridge Painting (FY 2023)\4 CADD - DWG\4.7 TranSheets\DWG\BID\468\404-struct-structural detail 1.dgn
1402-046



TWM, INC.
www.twm-inc.com
ILL. DESIGN FIRM
LICENSE NO:
184-001220

USER NAME = dllee	DESIGNED - JCL	REVISED -
	DRAWN - JCL	REVISED -
PLOT SCALE = 10,0000 * / in.	CHECKED - TBP	REVISED -
PLOT DATE = 8/7/2024	DATE - JULY 2024	REVISED -

STATE OF ILLINOIS
DEPARTMENT OF TRANSPORTATION

LOCATION 1 - STRUCTURE INFORMATION
SN 062-0056

SCALE: N/A SHEET 4 OF 6 SHEETS STA. TO STA.

F.A. RTE.	SECTION	COUNTY	TOTAL SHEETS	SHEET NO.
VAR D4 BRIDGE PAINTING 2025-1	*		43	20
* MARSHALL, PEORIA, TAZEWELL		CONTRACT NO. 68J49		
	ILLINOIS	FED. AID PROJECT		

MODEL: Default
FILE NAME: P:\2023\230984\B - Bridge Painting (FY 2025)\4 CADD - DWG\4.7 TranSheets\DWG\4.9\DWG\4.9-sht-structural detail 1.dgn

VIEW A-A

Stage II Construction
L₂ = 4'-7" @ Rt. L's

Stage I Construction
L₁ = 1'-8" @ Rt. L's

@ Beam #4

@ Beam #3

7/8" H.S. Bolts

W12x40

Flange Splice ②
5/8" x 6" x 12"
Top & Bottom

Web Splice ①
5/8" x 9" x 13"
Each Side

* Timber Block Posts
Temporary Support

@ Beam #4

6'-5" @ Rt. L's

DIAPHRAGM D₂
(At Rt.L's.)
2 Required

* Cost of Timber Block Posts
is Incidental to Structural Steel.



For details of connections to beams see diaphragm D₁.

fs Overload = sum of stresses due to $M\Phi + \frac{5}{8}(M\Phi + I)$
fs Total = sum of stresses due to $1.3[M\Phi + \frac{5}{8}(M\Phi + I)]$

	Abut.	Piers 1 & 2
$R_R (K)$	15.0	51.9
$R_L (K)$	29.9	38.4
$Imp. (K)$	9.0	11.1
$R \text{ Total } (K)$	53.9	101.4

NOTE:
The bolts for the slotted holes shall only be finger-tightened prior to the deck slab pouring and then be fully-tightened after the completion of the pouring.


* $1\frac{1}{2}'' \times 1\frac{3}{8}''$ slotted holes in angles for the east side of beam #3.
Use $\frac{5}{16}''$ structural plate washer.

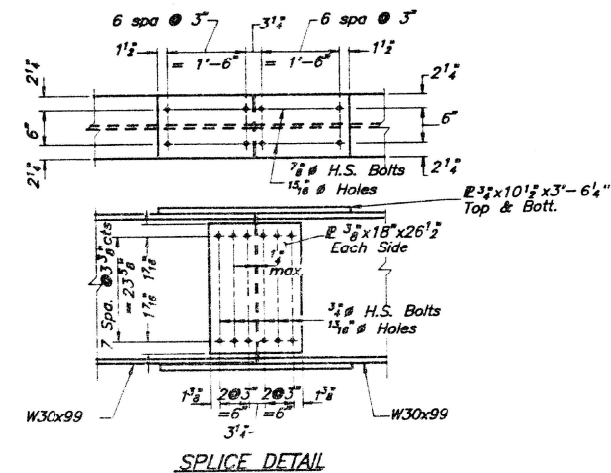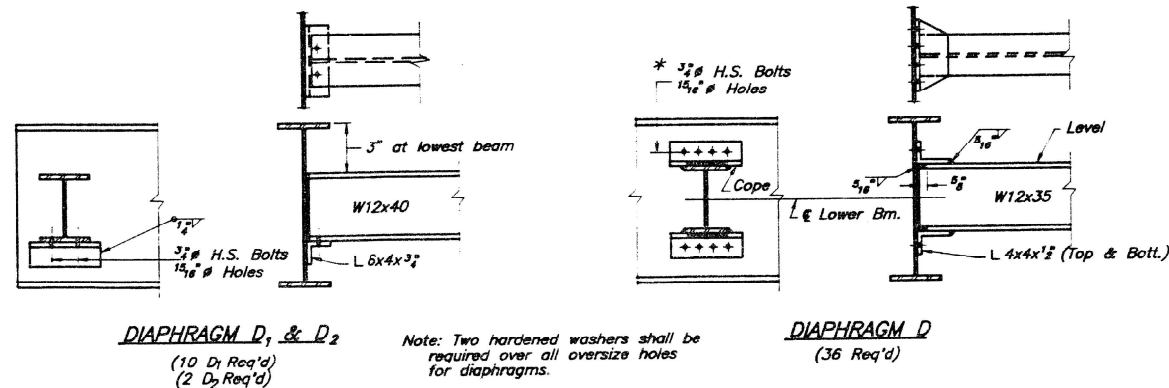



FOR INFORMATION ONLY
LOCATION 1 (IL 29 OVER THENIUS CREEK)
SN 062-0056

ROUTE NO.	REC.	COUNTY	TOTAL SHEETS	SHEET NO.
F.A.P. RT. 318	*	MARSHALL	216	109
RED. ROAD DIST. NO. 7	ILLINOIS	PROJECT		


SHEET NO. 12
18 SHEETS

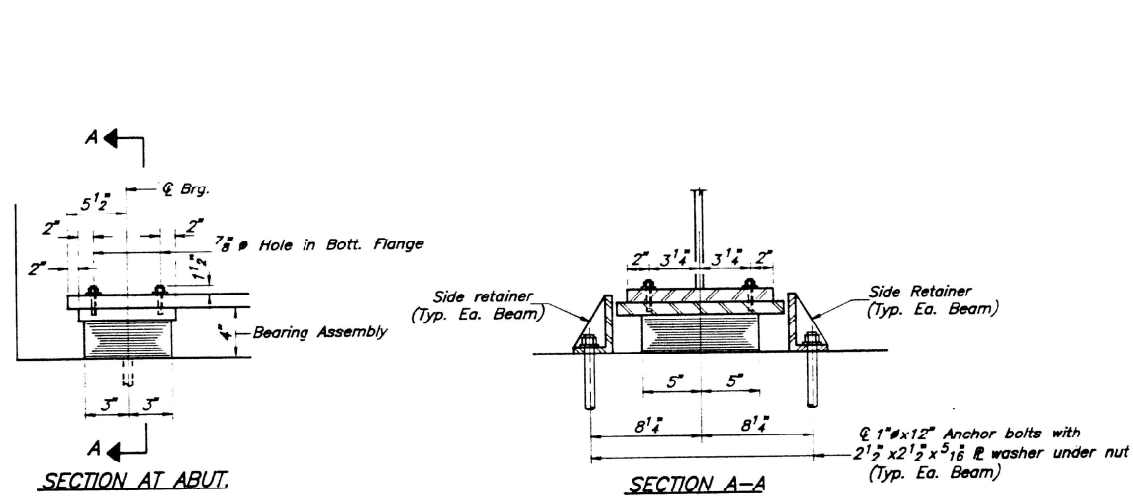


TYPE I ELASTOMERIC EXP. BRG.
ABUTMENTS
(14 Required)

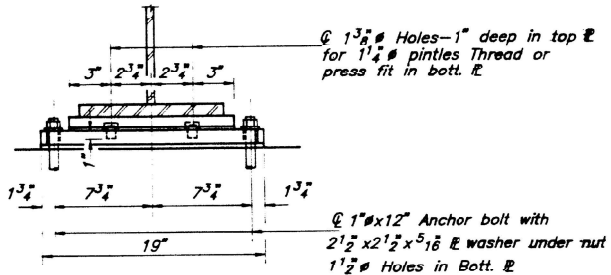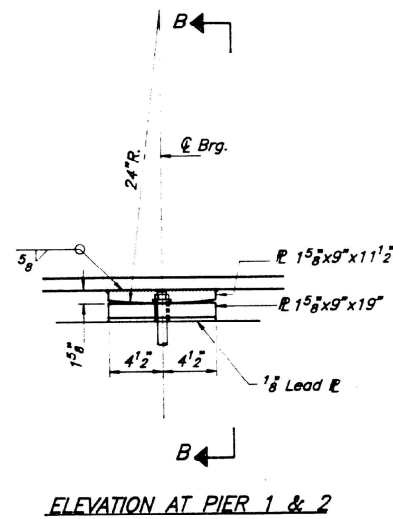


FIXED BEARING
PIERS

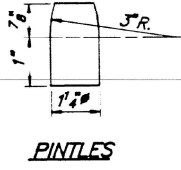

PINTLES

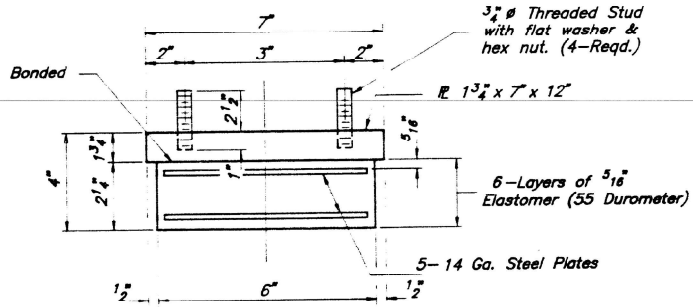

NOTE: Shim plates shall not be placed under bearing assembly.

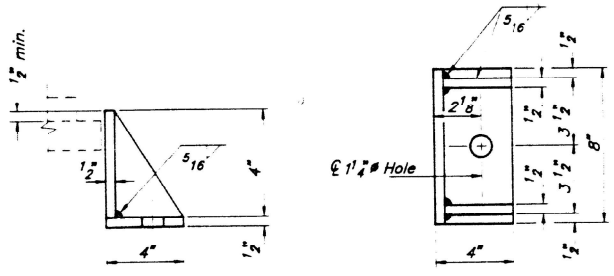

SIDE RETAINER

Equivalent rolled angle with stiffeners will be allowed in lieu of welded plates.

BILL OF MATERIAL

Item	Unit	Total
Elastomeric Bearing Assembly, Type I	Each	14

BEARING DETAILS
F.A.P. RT. 318 OVER THENIUS CREEK
SECTION (3B)BR
MARSHALL COUNTY
STATION 360+58.00
STR. NO. 062-0056

MODEL: Default
FILE NAME: 20230323098A0 - Bridge Painting (FY 2025)A.CADD - DWG4.7 TranSvees(D468)B(D468)409-ht-structural detail 1.dgn



TWM, INC.
www.twm-inc.com
ILLINOIS DESIGN FIRM
LICENSE NO: 184-001220

USER NAME = dllee	DESIGNED - JCL	REVISED -
PLOT SCALE = 10,0000 * / in.	DRAWN - JCL	REVISED -
PLOT DATE = 8/7/2024	CHECKED - TBP	REVISED -
	DATE - JULY 2024	REVISED -

STATE OF ILLINOIS
DEPARTMENT OF TRANSPORTATION

LOCATION 1 - STRUCTURE INFORMATION
SN 062-0056

SCALE: N/A SHEET 6 OF 6 SHEETS STA. TO STA.

F.A. RTE.	SECTION	COUNTY	TOTAL SHEETS	SHEET NO.
VAR D4 BRIDGE PAINTING 2025-1	*		43	22
* MARSHALL, PEORIA, TAZEWELL				


CONTRACT NO. 68J49

ILLINOIS FED. AID PROJECT

FOR INFORMATION ONLY
LOCATION 2 (IL 29 OVER GIMLET CREEK)
SN 062-0057

BENCH MARK: B.M. #22, J-233 USCGS Northeast Abutment of Bridge over Gimlet Creek, Sta. 386+68, 30' L1. Elev. = 468.08

EXISTING STRUCTURE: Existing S.N. 062-0006, Built in Year 1948 as S.B.I. Rte. 29 Sec. 3B-3F, Single Span riveted steel plate girder with 7" R.C. slab superstructure, 57'-10" out to out deck, ± 82'-0" face to face Closed Concrete Abutments. Existing bridge to be removed by Contractor utilizing Stage Construction so as to maintain two-way traffic at all times. No Salvage.

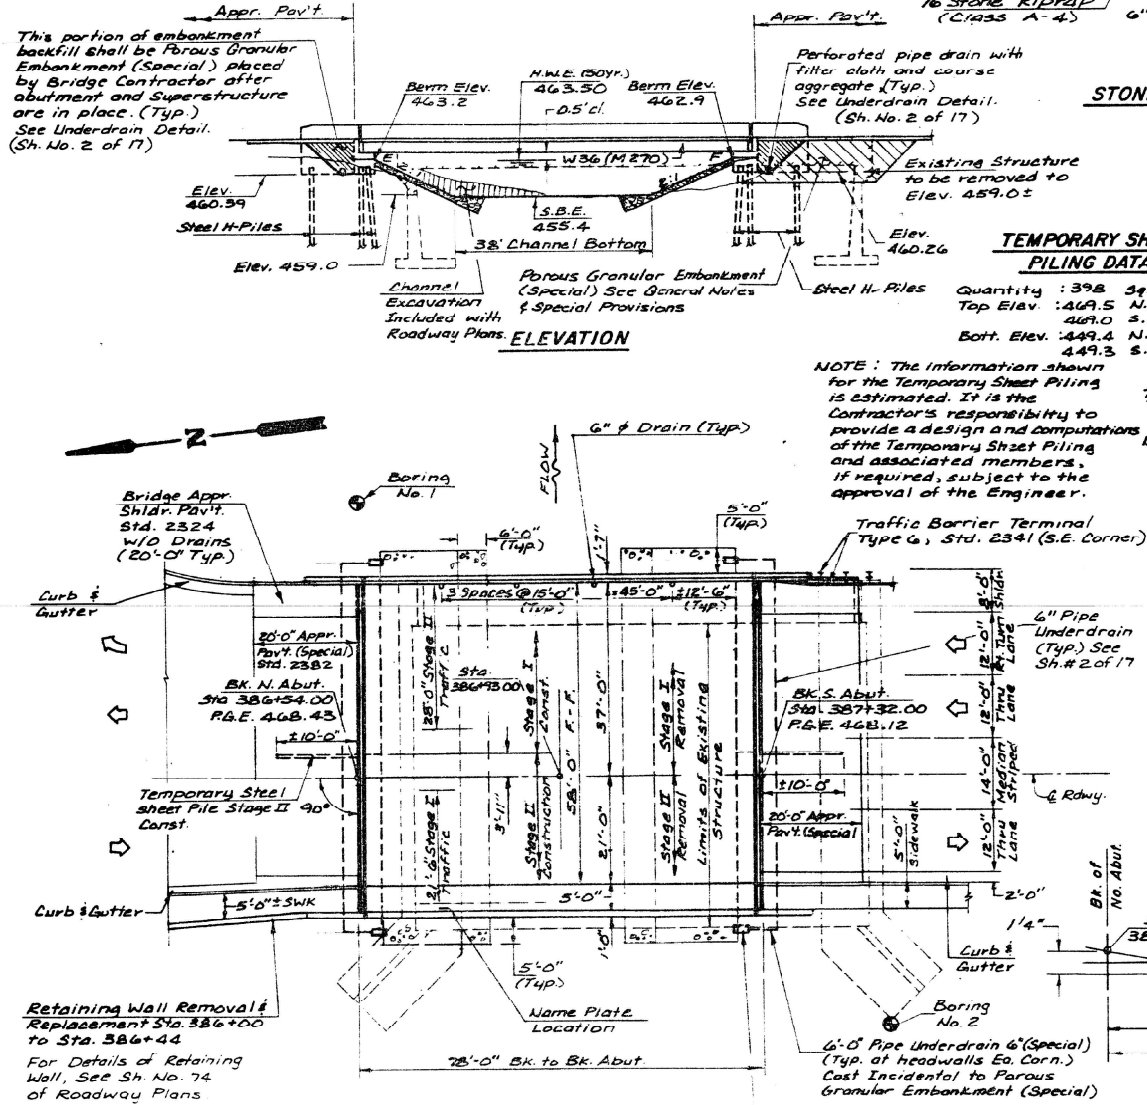



WATERWAY INFORMATION									
Drainage Area		5.7 Sq. Mi.		Low Grade Elev. 465.03		@ Sta. 405+50			
Flood	Freq.	Q	Yr.	C.F.S.	Exist.	Prop.	H.W.E.	Exist.	Prop.
Design	50	2340	500	428	465.3	0.0	0.0	463.5	463.5
Base	100	3690	540	472	464.4	1.4	0.78	465.8	465.8
Max. Calc.	500	8300	360	472	465.5	2.0	1.17	467.5	466.7

DESIGN STRESSES
f_c = 3,500 p.s.i.
f_y = 60,000 p.s.i. (Reinf.)
f_y = 50,000 p.s.i. (Struct.) M223
f_v = 30,000 p.s.i. (Struct.) M183

LOADING HS 20-44
Allow 25 # / Sq. Ft. for future wearing surface

DESIGN SPECIFICATIONS
1989 AASHTO, and Interims

HORIZ. CURVE DATA
P.I. Sta. 380+75.06
L = 13°52'57"
D = 0°48'02"
R = 7157.32'
T = 871.36'
L = 1734.11'
E = 52.85'
S.E. = 0.0125 %
P.C. Sta. 372+03.70
P.T. Sta. 389+37.81

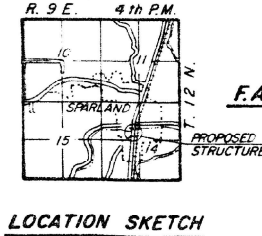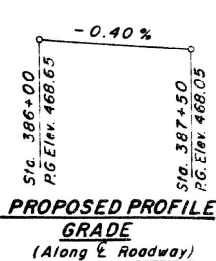

GENERAL PLAN
F.A.P. 318 OVER GIMLET CREEK
SECTION (3B) BR-1
MARSHALL COUNTY
STATION 386+93.00
STR. NO. 062-0057

GENERAL NOTES

See Sh. No. 17 for Boring Data
Fasteners shall be high strength bolts. Bolts 3/4" φ, open holes 1 1/8" φ, unless otherwise noted.

The zinc-silicate and vinyl paint system shall be used for shop and field painting of Structural Steel except where otherwise noted. The color of the vinyl finish coat shall be Munsell No. 10B3/6 BLUE.

Anchor bolts shall be set before bolting diaphragms over supports.

The main load carrying member components subject to tensile stress shall conform to the Supplement Requirements for Notch Toughness Zone 2. These components are the wide flange beams.

Reinforcement bars shall conform to the requirements of AASHTO M-31, M-42 or M-53 Grade 60. Layout of slope protection system may be varied in the field to suit ground conditions as directed by the Engineer.

Field welding of construction accessories will not be permitted to the bottom flange of beams. Field welding in other areas will be permitted only when approved by the Engineer.

All Embankment backfill above Elev. 459.0 shall be Porous Granular Embankment (Special) compacted in accordance with the specifications.

Calculated weight of Structural Steel = 100,350 Lbs. M223
Calculated weight of Structural Steel = 19,590 Lbs. M183

The Contractor shall drive two steel HP10x42 test piles in permanent locations, one at the North Abutment and one at the South Abutment, as directed by the Engineer before ordering the remainder of the piles. Bridge Seat Sealer est. quantity = 361 sq. ft.

APPROVED
FOR STRUCTURAL ADEQUACY ONLY


James O. Hamilton
9/9/91
License Expires 11/30/92

TOTAL BILL OF MATERIAL

ITEM	UNIT	SUPER	SUB	TOTAL
Structure Excavation	Cu. Yd.	—	240	240
Floor Drains	Each	4	—	4
* Protective Coat	Sq. Yd.	595	—	595
Class X Concrete	Cu. Yd.	—	128.0	128.0
Class X Concrete Superstructure	Cu. Yd.	154.6	—	154.6
Removal of Existing Structure	Each	1	—	1
Bridge Deck Grooving	Sq. Yd.	482	—	482
Reinforcement Bars (Epoxy Coated)	Lbs.	32,530	11,350	43,880
Structural Steel	L. Sum.	0.40	—	0.40
Stud Shear Connectors	Each	1,863	—	1,863
Steel Piles HP 10x42	Lin. Ft.	—	518	518
Test Pile Steel HP 10x42	Each	—	2	2
** Temporary Concrete Barrier	Lin. Ft.	78	—	78
Name Plates	Each	—	1	1
Elastomeric Bearing Assembly, Type I	Each	—	9	9
Bridge Seat Sealer	L. Sum.	—	0.28	0.28
Porous Granular Embankment (Special)	Cu. Yd.	—	535	535
Temporary Sheet Piling	Sq. Ft.	—	398	398
Stone Riprap Class A-4	Sq. Yd.	—	385	385
Filter Fabric for use with Riprap	Sq. Yd.	—	385	385

* Applied to deck surface, inside face and top of concrete parapet and sidewalk.
** For Bridge only (See Rdwy. Plans)


R. 9 E. 4th PM

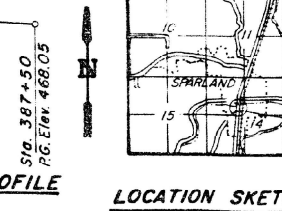

LOCATION SKETCH

CASLER HOUSER & HUTCHISON INC

FOR INFORMATION ONLY
LOCATION 2 (IL 29 OVER GIMLET CREEK)
SN 062-0057

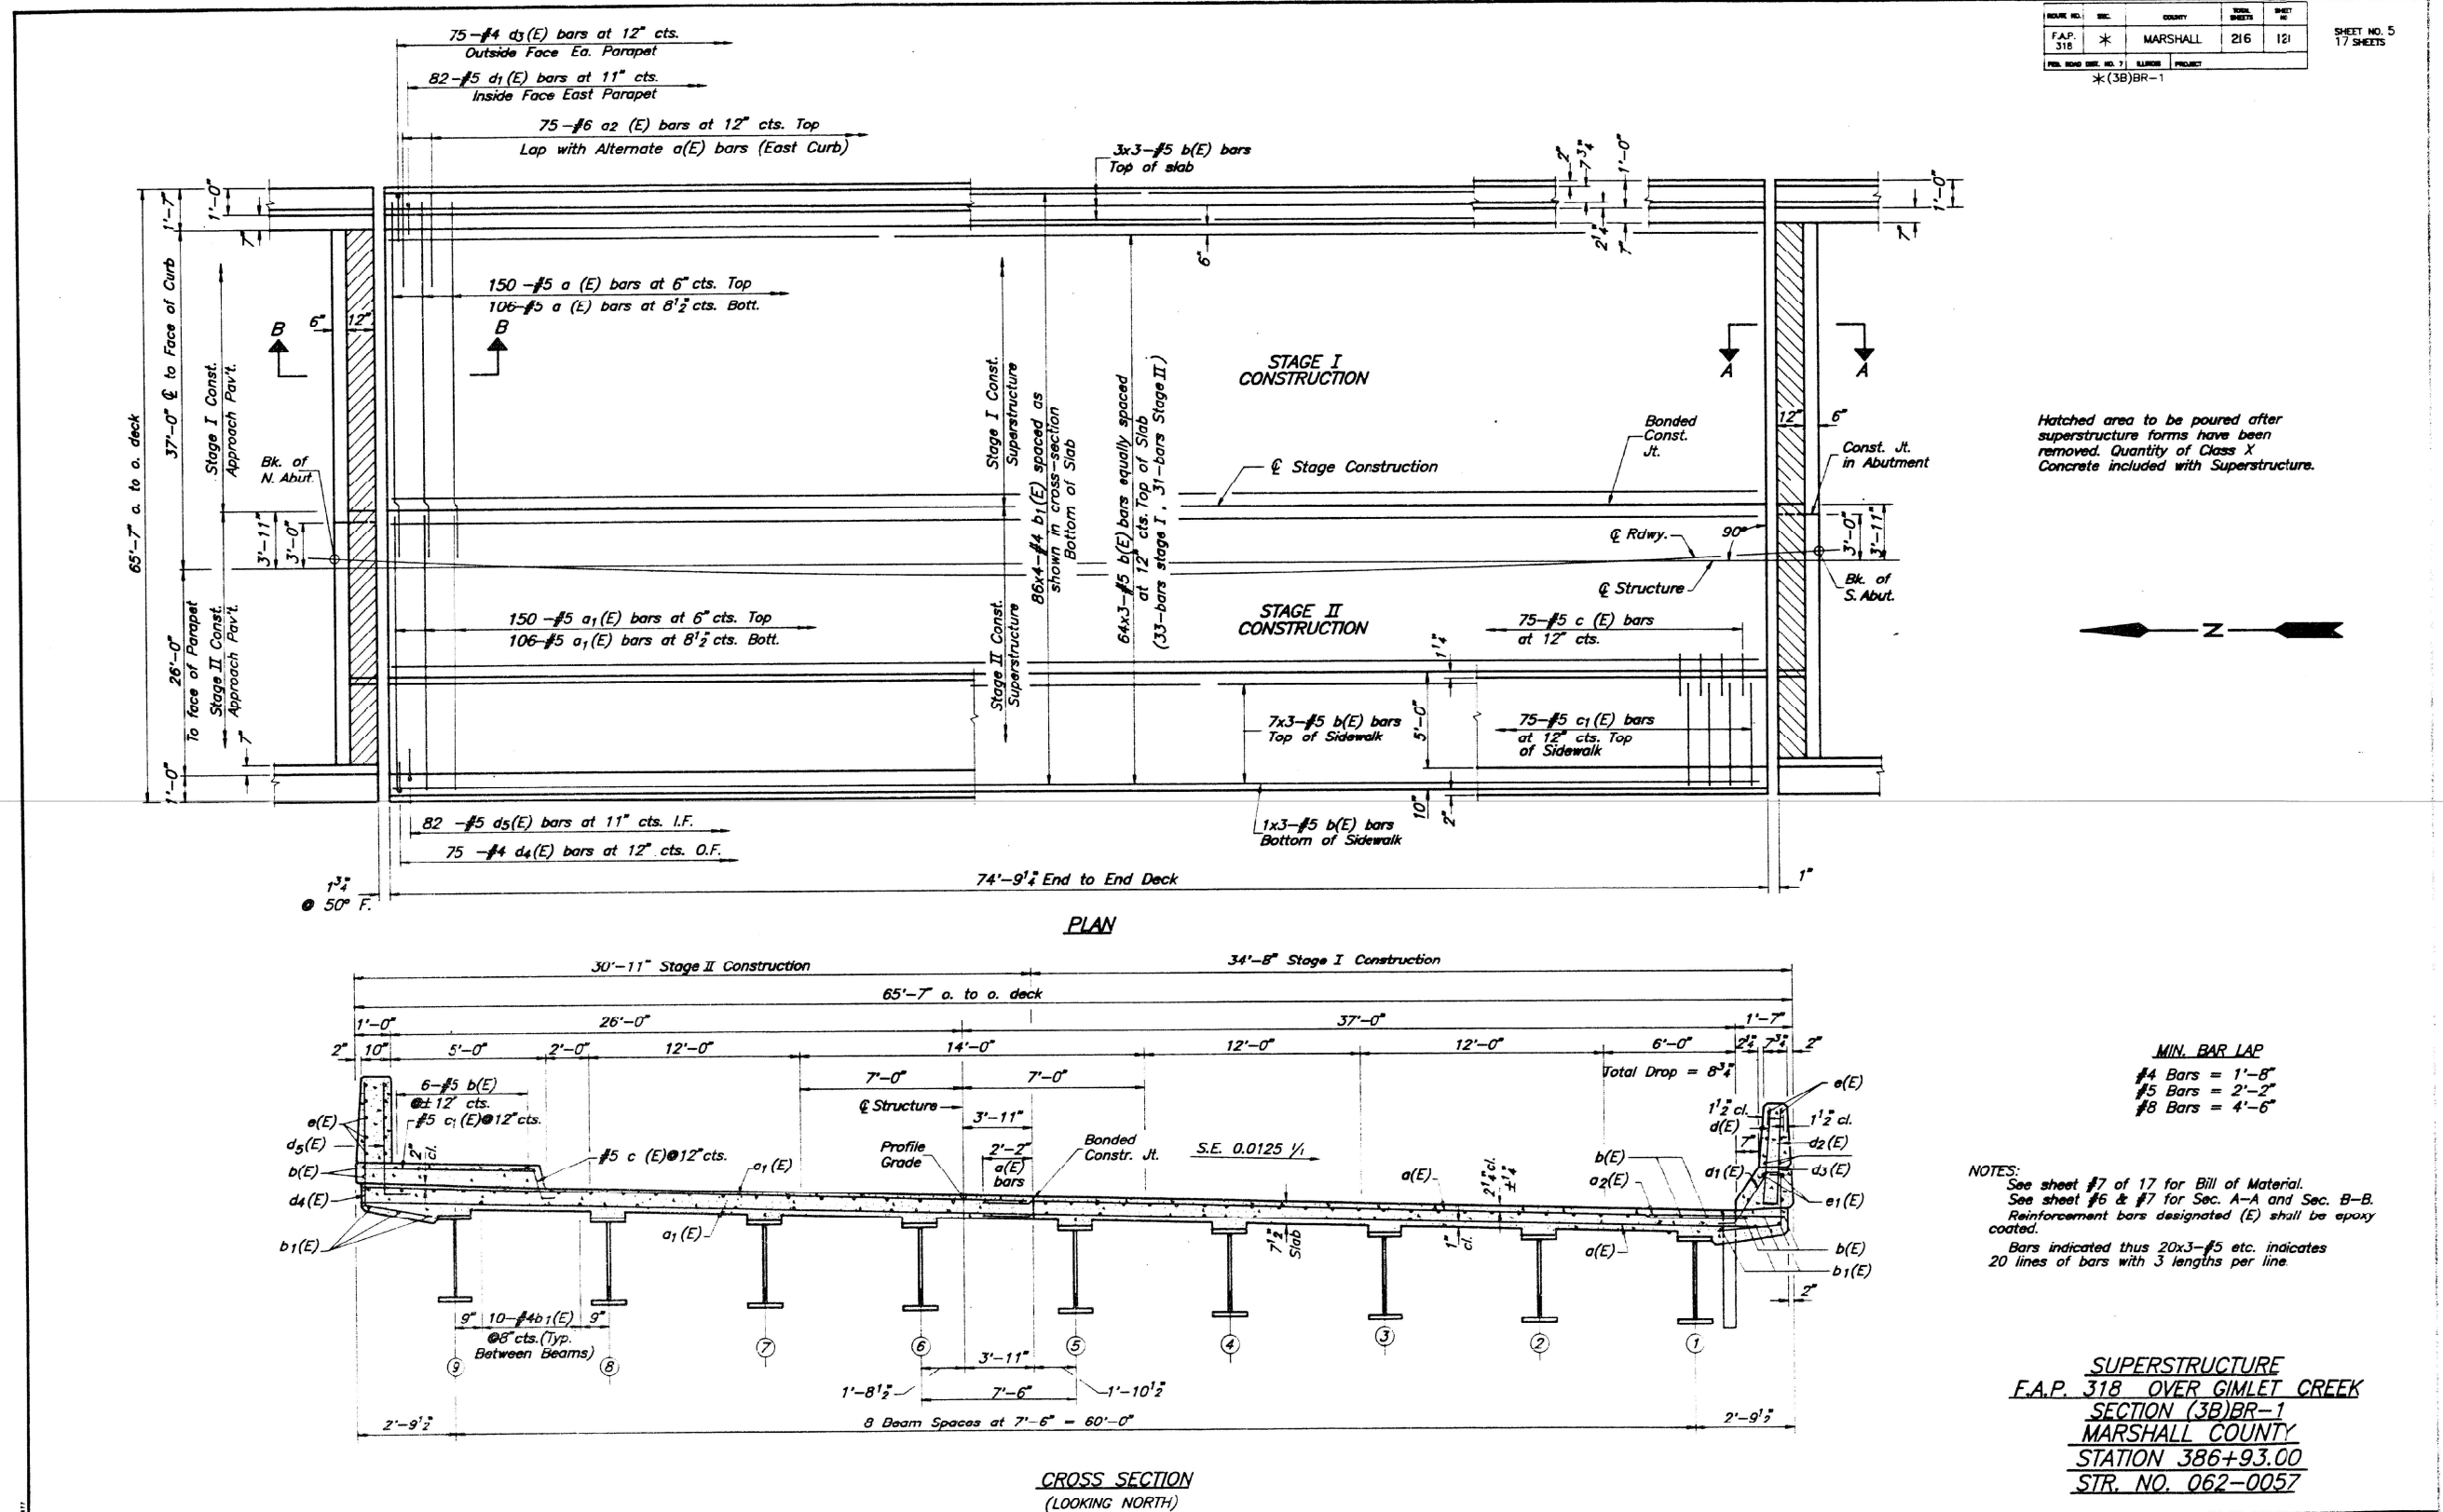


MODEL: Default
FILE NAME: P:\2023\230984D - Bridge Painting (FY 2025)\4 CADD - DWG\4.7 Tran\Sheets\0468J49\0468.49-shr-structural detail 2.dgn

[illegible]



FOR INFORMATION ONLY
LOCATION 2 (IL 29 OVER GIMLET CREEK)
SN 062-0057

FIGURE NO.	SEC.	COUNTY	TOTAL SHEETS	SHEET NO.
F.A.P. 318	*	MARSHALL	216	126
FEL ROAD DIST. NO. 71				
* (3B)BR-1				

SHEET NO. 10
17 SHEETS

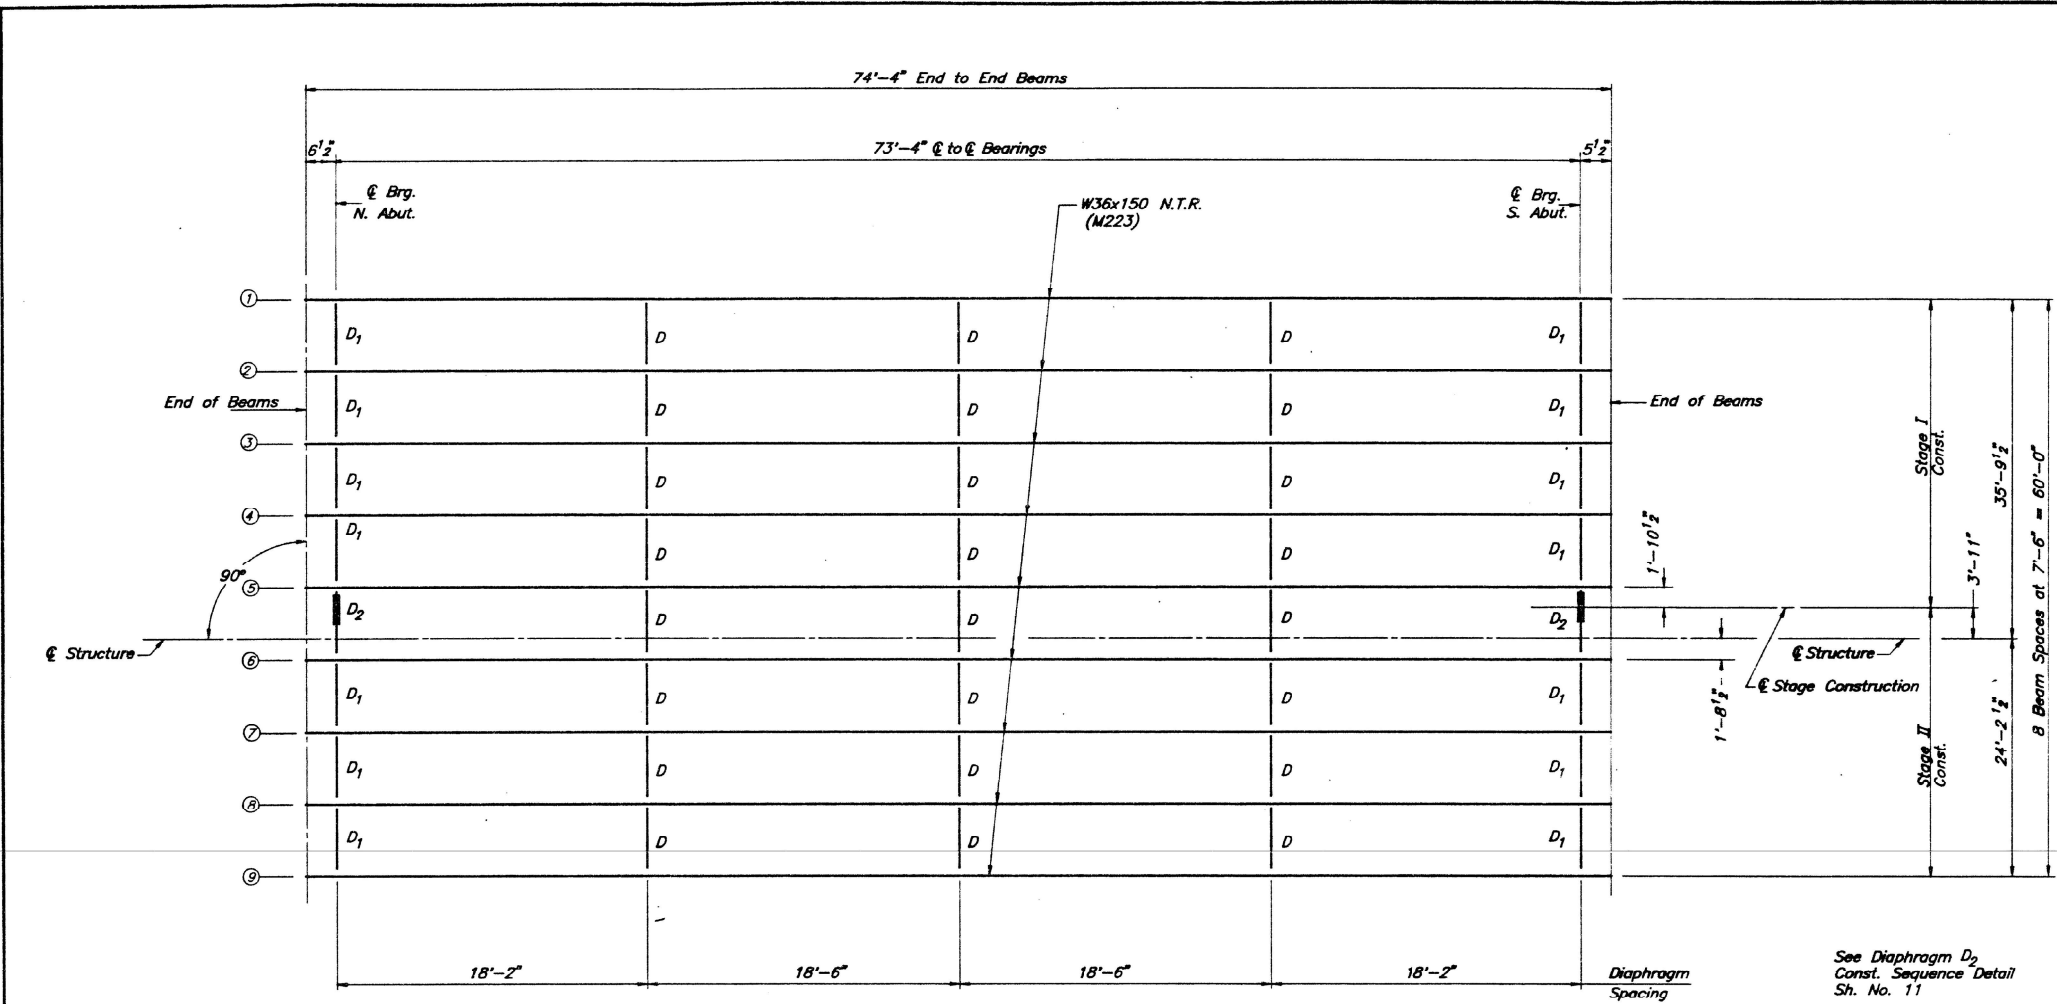

Note:
The main load carrying components subject to tensile stress shall conform to the supplemental requirements for Notch Toughness Zone 2.
N.T.R. denotes Notch Toughness Requirements.

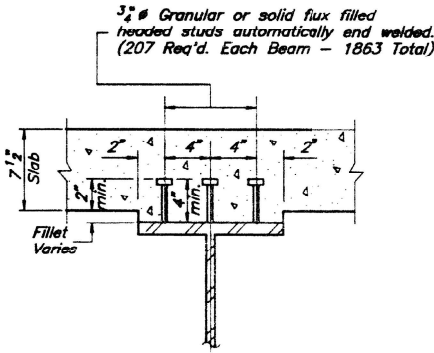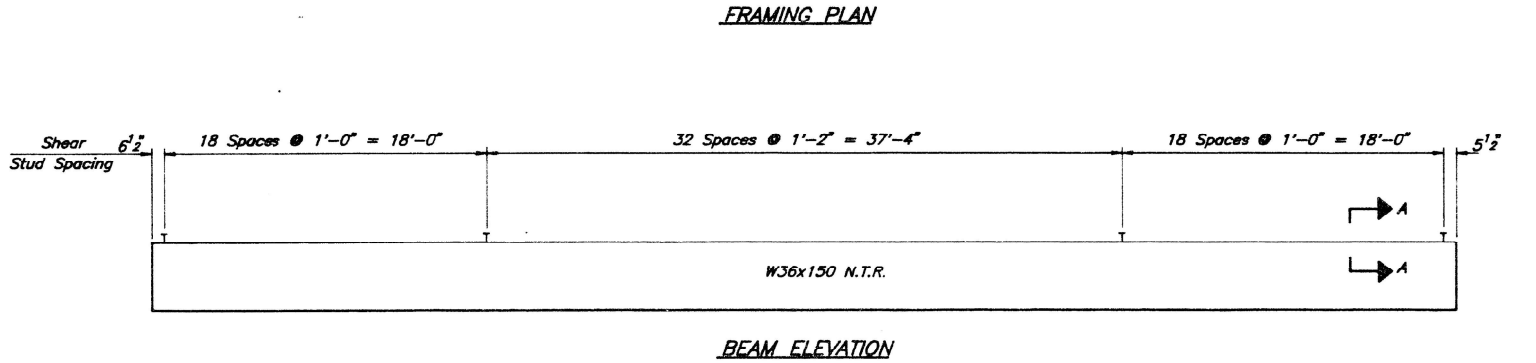

SECTION A-A

*TOP OF BEAM ELEVATIONS

Location	Beam 1	Beam 2	Beam 3	Beam 4	Beam 5	Beam 6	Beam 7	Beam 8	Beam 9
@ Brg. N. Abut.	467.31	467.40	467.50	467.59	467.69	467.78	467.87	467.97	468.06
@ Brg. S. Abut.	467.02	467.11	467.20	467.30	467.39	467.49	467.58	467.67	467.77

* Elevations are for fabrication only.

FRAMING PLAN
F.A.P. 318 OVER GIMLET CREEK
SECTION (3B)BR-1
MARSHALL COUNTY
STATION 386+93.00
STR. NO. 062-0057

MODEL: Default
FILE NAME: C:\2023\230984D - Bridge Painting (FY 2023)\4 CAD - DWG\4.7 TranSheets\DWG\4.7 TranSheets\structural detail 2.dgn



TWM, INC.
www.twm-inc.com
ILLINOIS DESIGN FIRM
LICENSE NO: 184-001220

USER NAME = dllee	DESIGNED - JCL	REVISED -
DRAWN - JCL	REVISED -	
PLOT SCALE = 10,0000 * / in.	CHECKED - TBP	REVISED -
PLOT DATE = 8/7/2024	DATE - JULY 2024	REVISED -

STATE OF ILLINOIS
DEPARTMENT OF TRANSPORTATION

LOCATION 2 - STRUCTURE INFORMATION
SN 062-0057


SCALE: N/A SHEET 4 OF 6 SHEETS STA. TO STA.

F.A. RTE.	SECTION	COUNTY	TOTAL SHEETS	SHEET NO.
VAR	D4 BRIDGE PAINTING 2025-1	*	43	26
* MARSHALL, PEORIA, TAZEWELL				
CONTRACT NO. 68J49				
ILLINOIS FED. AID PROJECT				

FOR INFORMATION ONLY
LOCATION 2 (IL 29 OVER GIMLET CREEK)
SN 062-0057


ROUTE NO.	SEC.	COUNTY	TOTAL SHEETS	SHEET NO.
F.A.P. 318	*	MARSHALL	216	127
FED. ROAD DIST. NO. 1				
* (3B)BR-1				

SHEET NO. 11
17 SHEETS

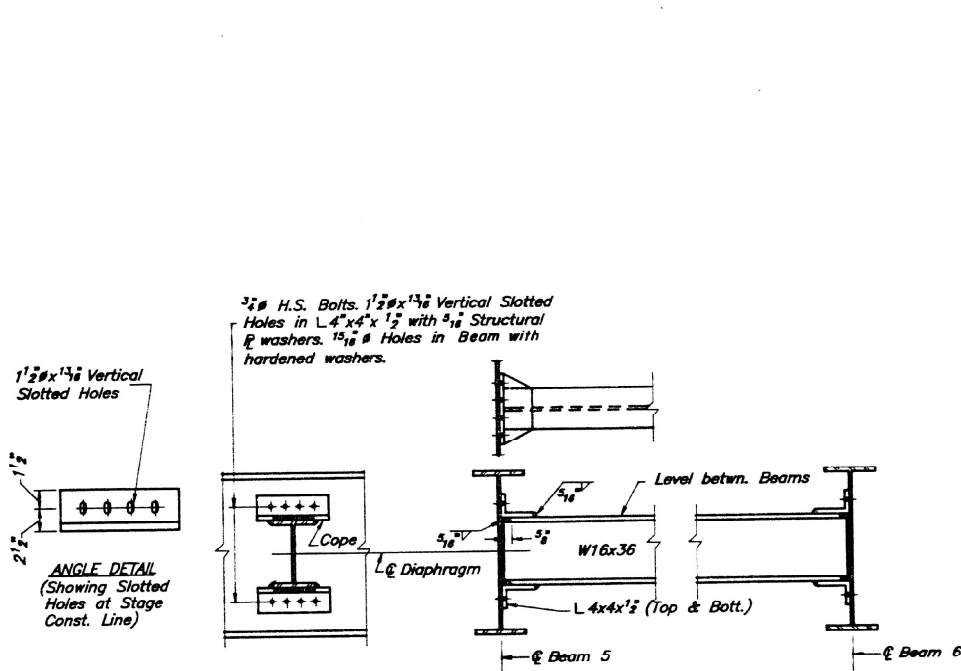


DIAPHRAGM D CONNECTION
EAST SIDE BEAM NO. 6
(M183 Steel)

NOTE: The bolts for the slotted holes shall only be finger-tightened prior to the deck slab pouring and then be fully-tightened after the completion of the pouring.

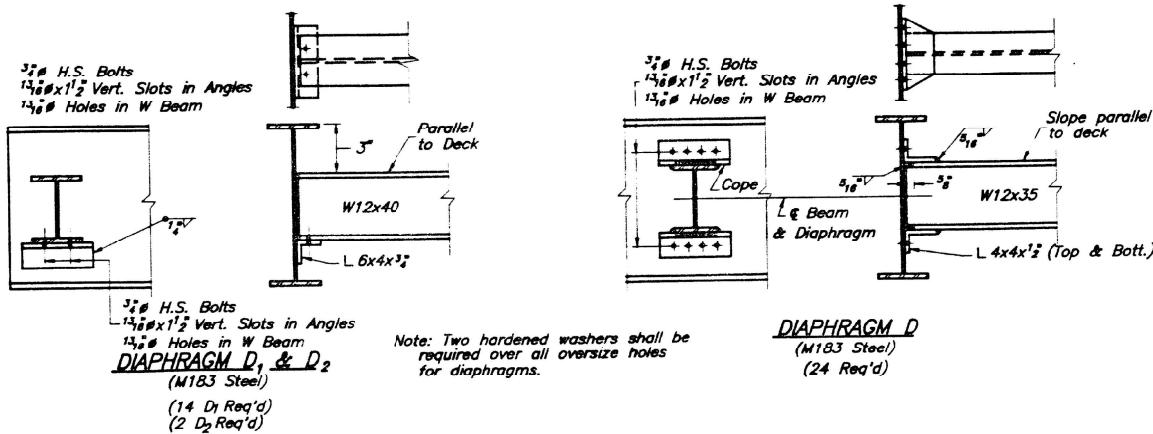

DIAPHRAGM D
(M183 Steel)
(24 Req'd)

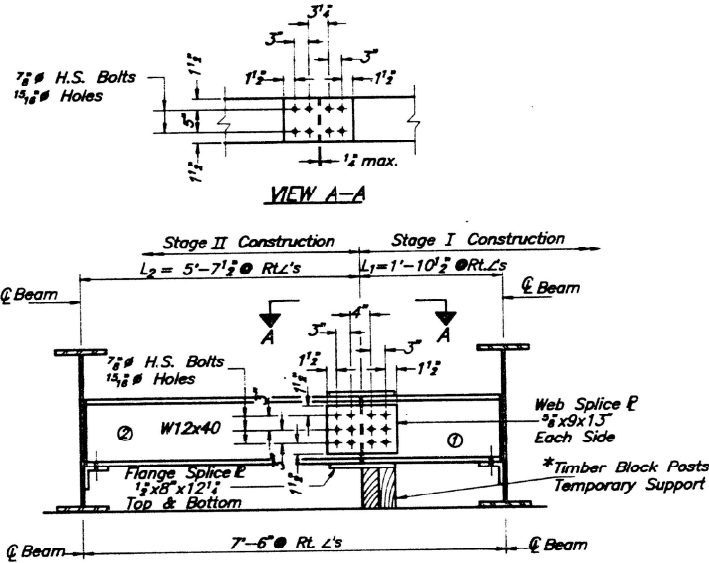

DIAPHRAGM D2
(At RL's)

(M183 Steel)
2 Required
For details of connections to beams see diaphragm D1.

DIAPHRAGM D2 CONSTRUCTION SEQUENCE

- 1.) Order Diaphragm D2 in two sections with lengths of L1 and L2 as shown above.
- 2.) Attach section ① of Diaphragm to beam and top flange splice E during Stage I Construction.
- 3.) Place Timber Block Posts between section ① of diaphragm and abutment bearing seat.
- 4.) Attach section ② of diaphragm to both Beam and section ① of diaphragm during Stage II Construction.
- 5.) Attach all remaining splice plates to sections ① and ② of diaphragms.
- 6.) Remove Timber Block Posts.

INTERIOR BEAM MOMENT TABLE

Is (in ⁴)	0.5 Sp.
Ic (in ⁴)	9,040
Ss (in ³)	22,456
Sc (in ³)	504
Q (K/')	712
ME (K)	0.90
ME (K)	605.0
SE (K/')	0.48
ME (K)	322.7
ME (K)	712.8
Mimp (K)	178.2
Sy (Mk+I) (K)	1,485
Ma (K)	3,135
Mu (K)	3,627.1
fs non-comp (k.s.i.)	14.4
fs comp (k.s.i.)	5.4
fs Sy (k+I) (k.s.i.)	25.0
fs (Overload) (k.s.i.)	44.8
VR (K)	53.7

* Mu = Full Plastic Moment Capacity for Compact, Braced Section.

Ma (Applied Moment) = 1.3 [ME + ME + Sy (Mk+I)]

INTERIOR BEAM REACTION TABLE

	Abut.
RE (K)	50.6
RL (K)	47.7
imp (K)	12.0
R Total (K)	110.3

STRUCTURAL STEEL DETAILS
F.A.P. 318 OVER GIMLET CREEK
SECTION (3B)BR-1
MARSHALL COUNTY
STATION 386+93.00
STR. NO. 062-0057

MODEL: Definit
FILE NAME: 1020231209840 - Bridge Painting (FY 2025) IL CADD - DWG 4.7 TranSteel (D468) (409) str-structural detail 2.dgn
1402-002



TWM, INC.
WWW.TWM-INC.COM
ILLINOIS DESIGN FIRM
LICENSE NO: 184-001220

USER NAME = dlee	DESIGNED - JCL	REVISED -
PLOT SCALE = 10,000' = 1"	DRAWN - JCL	REVISED -
PLOT DATE = 8/7/2024	CHECKED - TBP	REVISED -
	DATE - JULY 2024	REVISED -

STATE OF ILLINOIS
DEPARTMENT OF TRANSPORTATION

LOCATION 2 - STRUCTURE INFORMATION
SN 062-0057


SCALE: N/A SHEET 5 OF 6 SHEETS STA. TO STA.

F.A. RTE.	SECTION	COUNTY	TOTAL SHEETS	SHEET NO.
VAR	D4 BRIDGE PAINTING 2025-1	*	43	27
* MARSHALL, PEORIA, TAZEWELL		CONTRACT NO. 68J49		
ILLINOIS		FED. AID PROJECT		

SN 062-0057

SHEET NO. 12

17 SHEETS

 

(9 Required)



FIXED BEARING
SOUTH ABUTMENT



NOTE: Shim plates shall not be placed under bearing assembly.

*See Sh. # 13 for anchor bolt installation.
Anchor bolts at fixed bearings may
be built into the masonry.*



Note: All bearing plates, shim plates and side retainers shall be M183 steel.



Equivalent rolled angle with stiffeners will be allowed in lieu of welded plates.

Item	Unit	Total
Elastomeric Bearing Assembly, Type I	Each	9


BEARING DETAILS
F.A.P. 318 OVER GIMLET CREEK
SECTION (3B)BR-1
MARSHALL COUNTY
STATION 386+93.00
STR. NO. 062-0057

FOR INFORMATION ONLY
LOCATION 3 (IL 29 OVER BOYD'S HOLLOW)

SN 072-0226

BENCHMARK: chiseled "□" on N.E. Wingwall of SN 072-0072 Elev=476.06

EXISTING STRUCTURE: S.N. 072-0072 to be removed. Built in 1953 as SBI 29, Section 10-B2, at Station 99+96. Single span, Reinforced Concrete Slab. 18'-0" back to back of abutments, 87'-4" deck width. Reinforced Concrete Closed Abutments on Timber Piles. Bridge to be removed. No salvage.
One lane of traffic to be maintained in each direction utilizing Crossovers and Stage Construction.

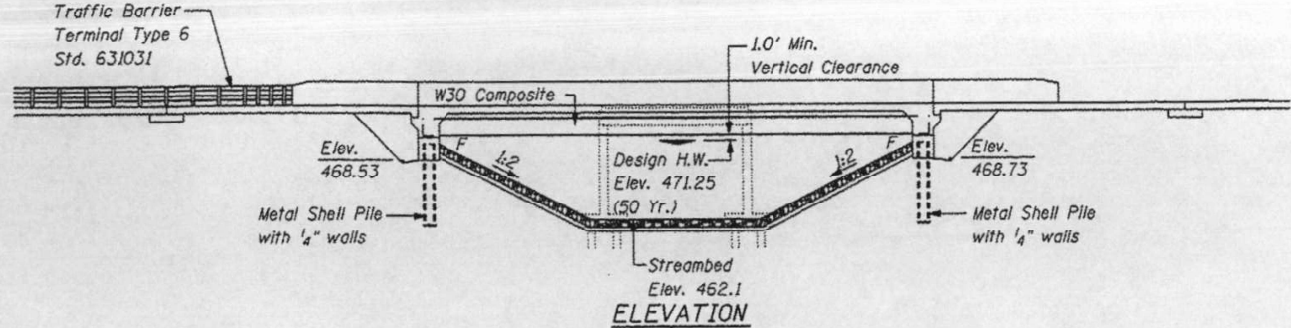

INDEX OF SHEETS

- 1 General Plan and Elevation
- 2 General Data
- 3 Stage Construction Details
- 4 Temporary Concrete Barrier for Stage Construction
- 5-6 Top of Slab Elevations
- 7 Top of North Approach Slab Elevations
- 8 Top of South Approach Slab Elevations
- 9 Superstructure
- 10 Superstructure Details
- 11 Integral Abutment Diaphragm Details
- 12-13 Bridge Approach Slab Details
- 14 Framing Plan
- 15 Bearing and Steel Details
- 16 North Abutment Details
- 17 South Abutment Details
- 18 Bar Splicer Assembly and Mechanical Splicer Details
- 19 Metal Shell Pile Details
- 20-23 Soil Boring Logs
- 24-27 Existing Structure

DESIGN STRESSES

FIELD UNITS

$f'_c = 3,500$ psi
 $f_y = 60,000$ psi Reinforcement
 $f_y = 50,000$ psi (M270 Grade 50W)

LOADING HL-93

Allow 50 #/sq. ft. for future wearing surface.

DESIGN SPECIFICATIONS

2007 AASHTO LFRD Bridge Design Specifications
with 2008 and 2009 Interims

SEISMIC DATA

Seismic Performance Zone (SPZ) = 2
Design Spectral Acceleration at 1.0 sec. (S_{D1}) = 0.159 g
Design Spectral Acceleration at 0.2 sec. (S_{D5}) = 0.266 g
Soil Site Class = E

WATERWAY INFORMATION


Drainage Area = 1.22 sq mi		Low Grade Elev. 475.20		Sta. 99+00	
Flood	Freq. Yr.	0	Opening Sq. Ft. Nat.	Head - Ft.	Headwater El.
		C.F.S.	Exist.	Prop.	H.W.E.
Design	10	655	101	197	469.95
Base	50	1082	122	257	471.25
Overlapping	100	1283	134	291	471.95
Max. Calc.	500	1777	145	301	472.66

10 Year Velocity through Ex Bridge = 5.8 fps
10 Year Velocity through Pr Bridge = 3.3 fps

DESIGN SCOUR ELEVATION TABLE

Design Scour Elevation (ft.)	N. Abut.	S. Abut.
	468.53	468.73

NAME PLATE
See Std. 515001

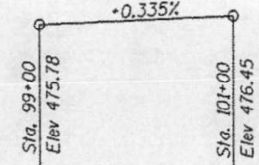

PROFILE GRADE
(along Profile Grade Line)


APPROVED
For Structural Adequacy Only

M. Carl Ruyter
Engineer of Bridges & Structures

M. J. Silvester 03-01-2013
MARTIN J. SILVESTER
STRUCTURAL ENGINEER
LICENSE EXP. DATE 11-30-14



Note:
See sheet 2 of 27 for Section A-A.

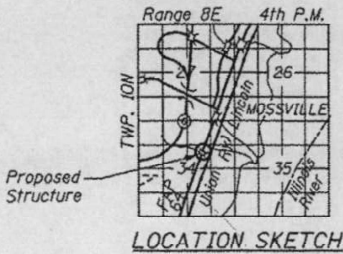

GENERAL PLAN AND ELEVATION
ILLINOIS ROUTE 29 OVER BOYD'S HOLLOW
F.A.U. RTE. 64 - SEC. (10B)BR
PEORIA COUNTY
STATION 99+96.00
STRUCTURE NO. 072-0226

FILE NAME	USER NAME	DESIGNED	REVIS
\\0720226-68481-001-GPE.dgn	.USER.	AB	-
		CHECKED	MJS
		DRAWN	RWH
		CHECKED	LP
		REVIS	-

STATE OF ILLINOIS
DEPARTMENT OF TRANSPORTATION

GENERAL PLAN AND ELEVATION
STRUCTURE NO. 072-0226

SHEET NO. 1 OF 27 SHEETS

F.A.U. RTE.	SECTION	COUNTY	TOTAL SHEETS	SHEET NO.
64	(10B) BR	PEORIA	77	29

CONTRACT NO. 68481

(ILLINOIS) FED. AID PROJECT

STATE OF ILLINOIS
DEPARTMENT OF TRANSPORTATION

LOCATION 3 - STRUCTURE INFORMATION
SN 072-0226

SCALE: N/A SHEET 1 OF 5 SHEETS STA. TO STA.

F.A.U. RTE.	SECTION	COUNTY	TOTAL SHEETS	SHEET NO.
VAR	D4 BRIDGE PAINTING 2025-1	*	43	29
* MARSHALL, PEORIA, TAZEWELL				CONTRACT NO. 68J49

ILLINOIS FED. AID PROJECT




TWM, INC.
www.twm-inc.com
ILLINOIS DESIGN FIRM
LICENSE NO: 184-001220

USER NAME	DESIGNED	REVIS
dlee	JCL	-
	DRAWN	JCL
	CHECKED	TBP
	DATE	JULY 2024



(Horiz. Dim @ Rt. L's)

 

(S. Abut. shown, N. Abut. similar)

All horizontal dimensions are given along centerline of roadway.

** This Portion of Temporary Soil Retention System shall be removed after completion of Stage I Construction.

THE UPCHURCH GROUP, INC.

DEPARTMENT OF TRANSPORTATION

STRUCTURE NO. 072-0226

SHEET NO. 2 OF 27 SHEETS


		CONT
ILLINOIS	FED. AID PROJECT	

* Includes Bridge Approach Slabs.

TWM, INC.
WWW.TWM-INC.COM
IL DESIGN FIRM
LICENSE NO:
184-001220


F.A. RTE.	SECTION	COUNTY	TOTAL SHEETS	SHEET NO.
VAR	D4 BRIDGE PAINTING 2025-1	*	43	30
* MARSHALL, PEORIA, TAZEWEILL		CONTRACT NO. 68J49		
		ILLINOIS	FED. AID PROJECT	

MODEL: Default
FILE NAME: P:\2023\230984D - Bridge Painting (FY 2025)\4 CADD - DWG\4.7 Tran\Sheets\0468J49\0468.49-shr-structural detail_3.dgn

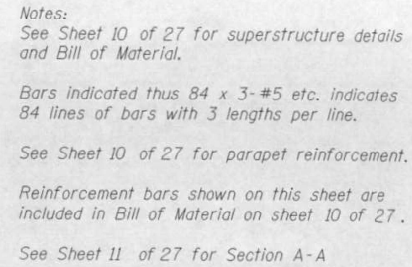


F.A. RTE.	SECTION	COUNTY	TOTAL SHEETS	SHEET NO.
VAR	D4 BRIDGE PAINTING 2025-1	*	43	31
* MARSHALL, PEORIA, TAZEWELL		CONTRACT NO. 68J49		
ILLINOIS		FED. AID PROJECT		


SN 072-0226

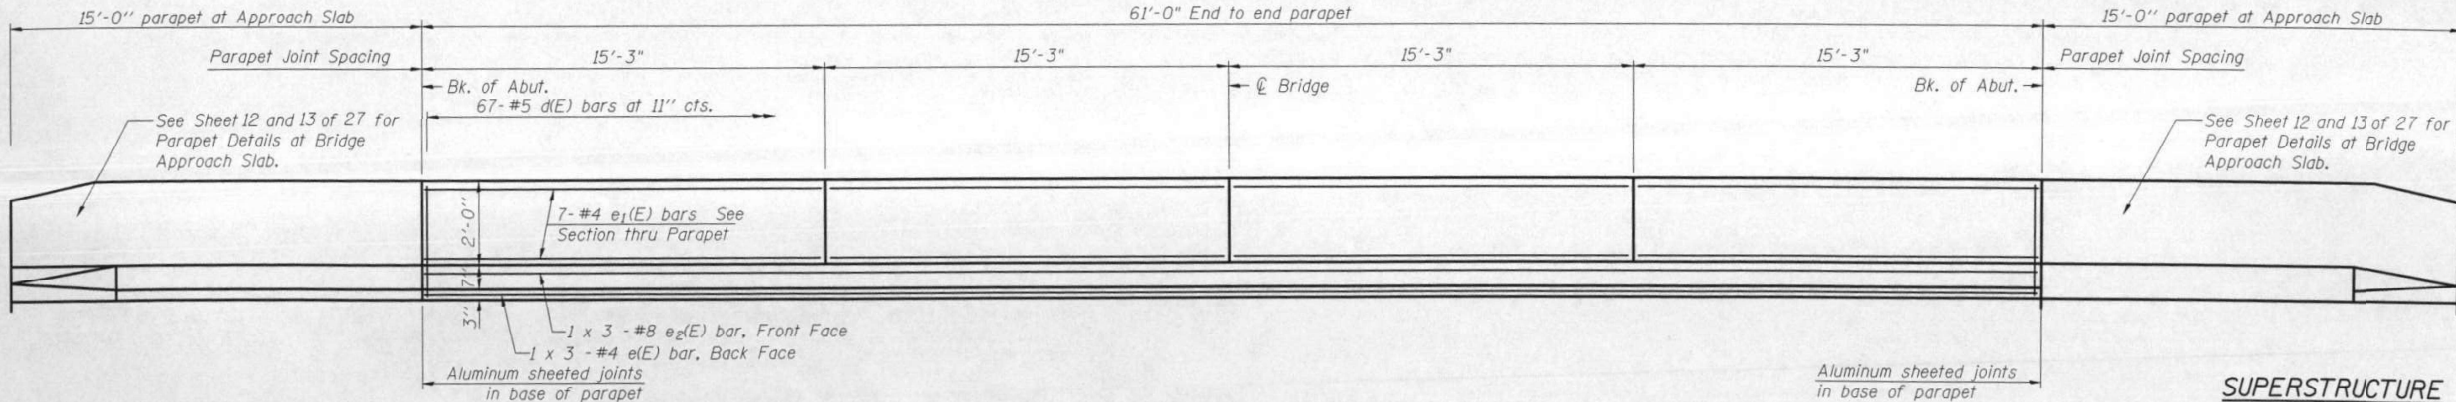







INSIDE ELEVATION OF PARAPET

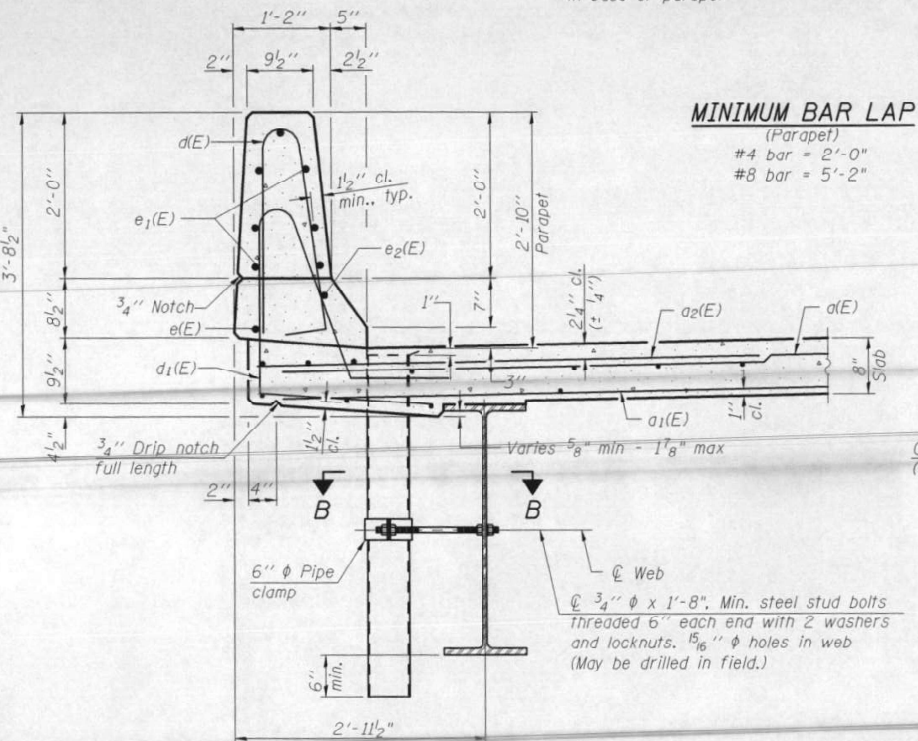

PARAPET JOINT DETAILS

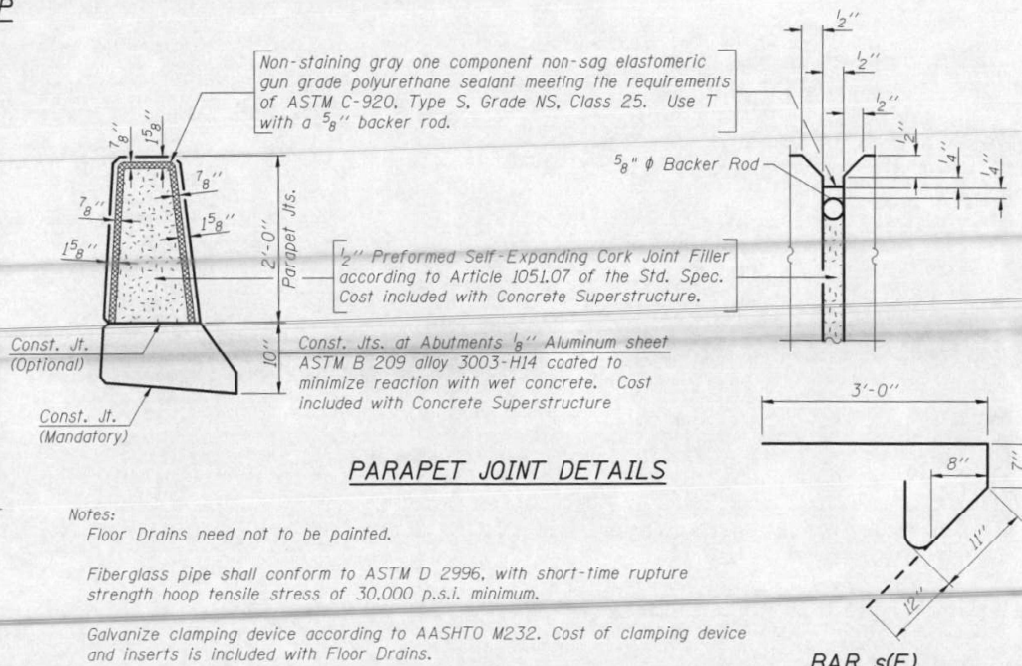

SECTION THRU PARAPET

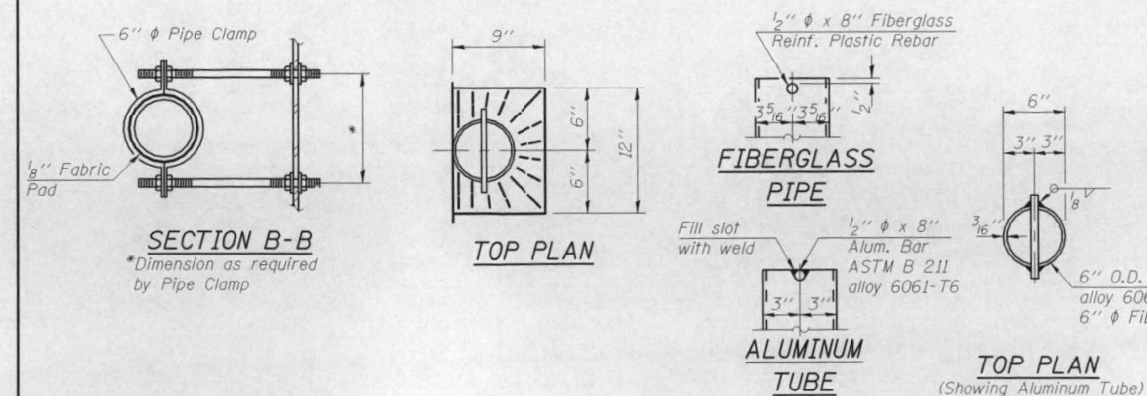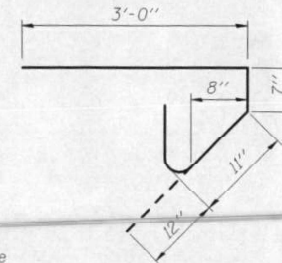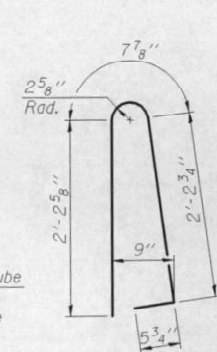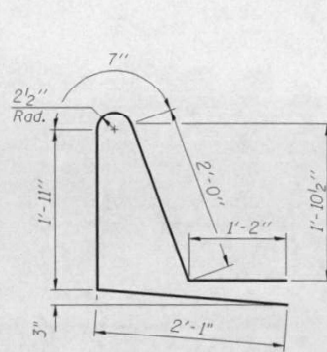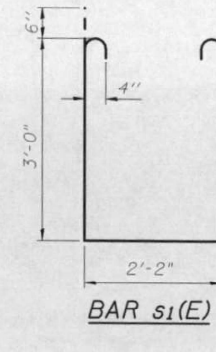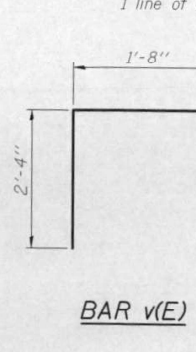 $\overline{BAR} \ s(E)$  $BAR \ d(E,$  $BAR \ d_1(E)$ 
$$\text{BAR } s_1(E$$
 $BAR \ v(E)$ 

SUPERSTRUCTURE
BILL OF MATERIA

Bar	No.	Size	Length	Shape
a(E)	226	#5	43'-0"	—
a ₁ (E)	148	#5	43'-0"	—
a ₂ (E)	224	#6	6'-6"	—
b(E)	180	#5	31'-8"	—
b ₁ (E)	252	#5	21'-11"	—
d(E)	134	#5	5'-7"	
d ₁ (E)	134	#5	7'-9"	
e(E)	6	#4	21'-8"	—
e ₁ (E)	56	#4	14'-11"	—
e ₂ (E)	6	#8	23'-8"	—
m(E)	40	#6	23'-4"	—
m ₁ (E)	56	#6	9'-0"	—
m ₂ (E)	24	#6	6'-0"	—
m ₃ (E)	4	#6	2'-8"	—
m ₄ (E)	4	#6	2'-10"	—
s(E)	168	#5	5'-6"	
s ₁ (E)	168	#4	9'-2"	
v(E)	176	#5	4'-0"	
Reinforcement Bars, Epoxy Coated			Pound	38690
Concrete				
Superstructure			Cu. Yds.	13.6
Bridge Deck (Shrinkage				
Compensating Concrete)			Cu. Yds.	191.7

Bars indicated thus 1 x 3 - #8 etc. indicates 1 line of bars with 3 lengths per line.

FILE NAME =	USER NAME = _USER_	DESIGNED - AB	REVISED -
...\\072226-68481-010-Super-Str-Dtls.dgn		CHECKED - MJS	REVISED -
THE UPCHURCH GROUP, INC.	PLOT SCALE = #SCALE#	DRAWN - RMH	REVISED -
	PLOT DATE = 3/1/2013 11:26:37 AM	CHECKED - LP	REVISED -

**STATE OF ILLINOIS
DEPARTMENT OF TRANSPORTATION**

SUPERSTRUCTURE DETAIL
STRUCTURE NO. 072-022

SHEET NO. 10 OF 27 SHEET

F.A.U. RTE.	SECTION	COUNTY	TOTAL SHEETS	S
64	(10B) BR	PEORIA	77	
		CONTRACT NO. 68		
ILLINOIS FED. AID PROJECT				

TECHNICAL FED. AID PROJECT


**STATE OF ILLINOIS
DEPARTMENT OF TRANSPORTATION**

LOCATION 3 – STRUCTURE INFORMATION
SN 072-0226


SCALE: N/A	SHEET 4	OF 5	SHEETS	STA.	TO STA.
------------	---------	------	--------	------	---------

F.A. RTE.	SECTION	COUNTY	TOTAL SHEETS	SHEET NO.
VAR	D4 BRIDGE PAINTING 2025-1	*	43	32
* MARSHALL, PEORIA, TAZEWELL		CONTRACT NO. 68J49		
ILLINOIS		FED. AID PROJECT		

SN 072-0226

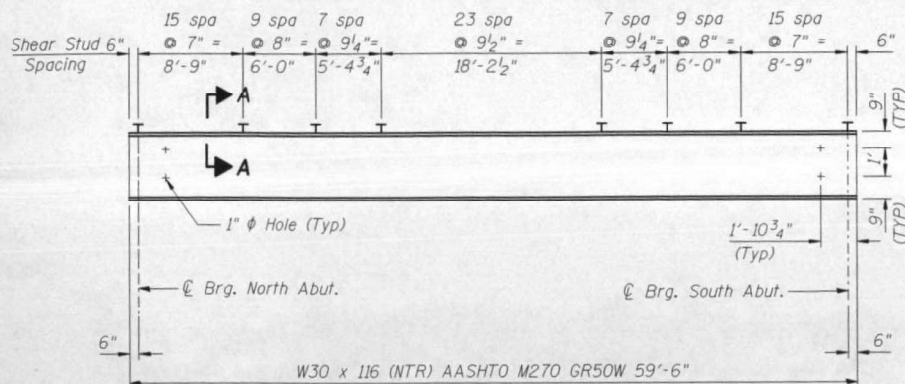

ELEVATION

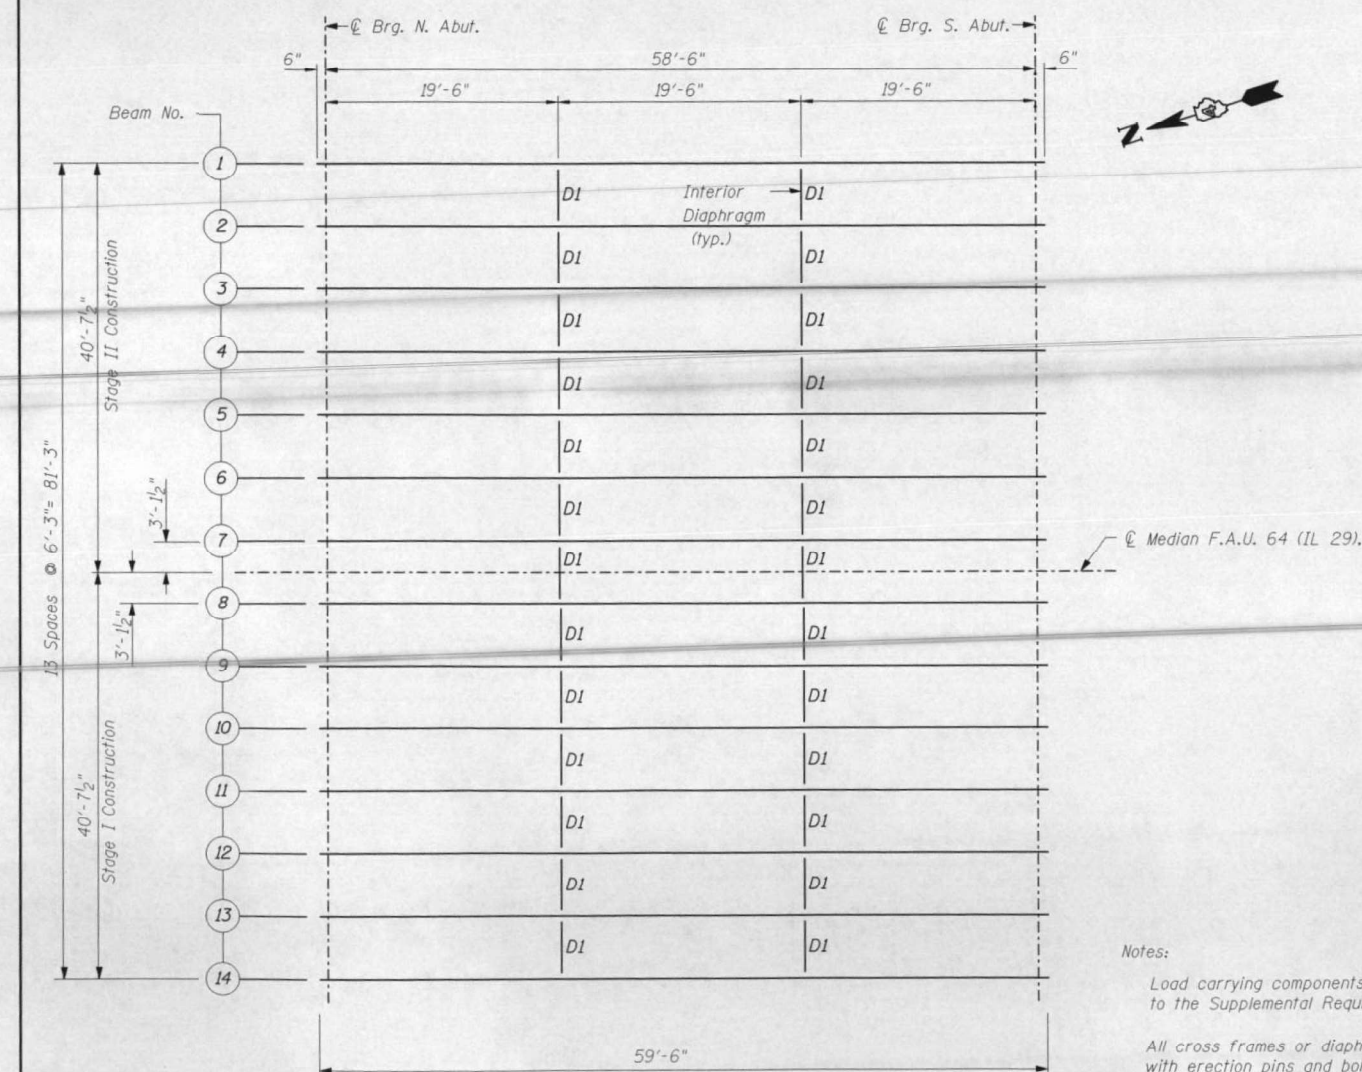


FRAMING PLAN

	0.5 Span
I_s	(in ⁴) 4930
$I_e(n)$	(in ⁴) 13147
$I_e(3n)$	(in ⁴) 9909
$I_e(cr)$	(in ⁴) -
S_s	(in ³) 329
$S_e(n)$	(in ³) 477
$S_e(3n)$	(in ³) 440
$S_e(cr)$	(in ³) -
Z	(in ³) 378
DCI	(k/°) 0.780
M_{DC1}	(°k) 334
$DC2$	(k/°) 0.064
M_{DC2}	(°k) 27
DW	(k/°) 0.300
M_{DW}	(°k) 128
$M_k + IM$	(°k) 691
M_u (Strength I)	(°k) 1853
$\phi_r M_n$	(°k) 2466
f_s DC1	(ksi) 12.2
f_s DC2	(ksi) 0.8
f_s DW	(ksi) 3.4
f_s (k + IM)	(ksi) 17.4
f_s (Service II)	(ksi) 39.0
$0.95R_n F_{yr}$	(ksi) 45.5
f_s (Total)(Strength I)	(ksi) -
$\phi_r F_n$	(ksi) -
V_r	(k) 41.1

INTERIOR GIRDER REACTION TABLE	
	Abut.
R_{DC1}	(k) 23.79
R_{DC2}	(k) 1.95
R_{DW}	(k) 9.15
$R_{\frac{1}{2} \cdot IM}$	(k) 68.34
R_{Total}	(k) 103.23

I_s, S_s : Non-composite moment of inertia and section modulus of the steel section used for computing f_s (Total-Strength I, and Service II) due to non-composite dead loads (in.4 and in.3).
 $I_c(n), S_c(n)$: Composite moment of inertia and section modulus of the steel and deck based upon the modular ratio, "n", used for computing f_s (Total-Strength I, and Service II) in uncracked sections, due to short-term composite live loads (in.4 and in.3).
 $I_c(3n), S_c(3n)$: Composite moment of inertia and section modulus of the steel and deck based upon 3 times the modular ratio, "3n", used for computing f_s (Total-Strength I, and Service II) in uncracked sections, due to long-term composite (superimposed) dead loads (in.4 and in.3).
 $I_c(cr), S_c(cr)$: Composite moment of inertia and section modulus of the steel and longitudinal deck reinforcement, used for computing f_s (Total-Strength I and Service II) in cracked sections, due to both short-term composite live loads and long-term composite dead loads (in.4 and in.3).
DC1: Un-factored non-composite dead load (kips/ft.).
MDC1: Un-factored moment due to non-composite dead load (kip-ft.).
DC2: Un-factored long-term composite (superimposed excluding future wearing surface) dead load (kips/ft.).
MDC2: Un-factored moment due to long-term composite (superimposed excluding future wearing surface) dead load (kip-ft.).
DW: Un-factored long-term composite (superimposed future wearing surface only) dead load (kips/ft.).
MDW: Un-factored moment due to long-term composite (superimposed future wearing surface only) dead load (kip-ft.).
 $M_L + IM$: Un-factored live load moment plus dynamic load allowance (impact) ((kip-ft.).
 M_u (Strength I): Factored design moment (kip-ft.).
 $1.25 (M_{DC1} + M_{DC2}) + 1.5 M_{DW} + 1.75 M_L + IM$
 $\phi_r M_n$: Compact composite positive moment capacity computed according to Article 6.10.7.1 (kip-ft.).
 f_s DC1: Un-factored stress at edge of flange for controlling steel flange due to vertical non-composite dead loads as calculated below (ksi).
 M_{DC1} / S_c
 f_s DC2: Un-factored stress at edge of flange for controlling steel flange due to vertical composite dead loads as calculated below (ksi).
 $M_{DC2} / S_c(3n)$ or $M_{DC2} / S_c(cr)$ as applicable.
 f_s DW: Un-factored stress at edge of flange for controlling steel flange due to vertical composite future wearing surface loads as calculated below (ksi).
 $M_{DW} / S_c(3n)$ or $M_{DW} / S_c(cr)$ as applicable.
 $f_s (L + IM)$: Un-factored stress at edge of flange for controlling steel flange due to vertical composite live plus impact loads as calculated below (ksi).
 $M_L + IM / S_c(n)$ or $M_L + IM / S_c(cr)$ as applicable.
 f_s (Service II): Sum of stresses as computed below (ksi).
 $f_{sDC1} + f_{sDC2} + f_{sDW} + 1.3 f_s (L + IM)$
 $0.95 R_n F_y f$: Composite stress capacity for Service II loading according to Article 6.10.4.2 (ksi).
(Total) Strength I: Sum of stresses as computed below on non-compact section (ksi).
 $1.25 (f_{sDC1} + f_{sDC2}) + 1.5 f_{sDW} + 1.75 f_s L + IM$
 $\phi_r F_n$: Non-Compact composite positive or negative stress capacity for Strength I loading according to Article 6.10.7.2 (ksi).
 V_r : Maximum factored shear range in composite portion of span computed according to Article 6.10.10.

TOP OF BEAM ELEVATIONS (For Fabrication Only)														
Location	Beam 1	Beam 2	Beam 3	Beam 4	Beam 5	Beam 6	Beam 7	Beam 8	Beam 9	Beam 10	Beam 11	Beam 12	Beam 13	Beam 14
@ Brg. N. Abut.	474.71	474.84	474.97	475.10	475.19	475.29	475.39	475.39	475.29	475.19	475.10	474.97	474.84	474.71
@ Brg. S. Abut.	474.91	475.04	475.17	475.30	475.39	475.49	475.59	475.59	475.49	475.39	475.30	475.17	475.04	474.91

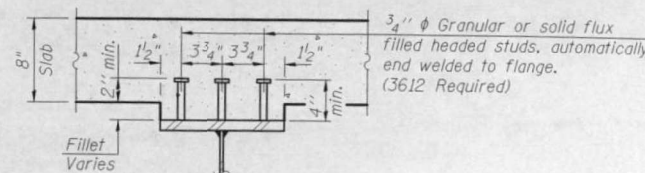

SECTION A-A

Notes:

Load carrying components designated "NTR" shall conform to the Supplemental Requirements for Notch Toughness Zone 2.

All cross frames or diaphragms shall be installed as steel is erected and secured with erection pins and bolts except as otherwise noted. Individual cross frames or diaphragms at supports may be temporarily disconnected to install bearing anchor rods.

FILE NAME = ...\\0720226-68491-014-FramingPlan.dgn	USER NAME = USER_	DESIGNED - MT	REVISED -
		CHECKED - MJS	REVISED -
THE UPCHURCH GROUP, INC.	PLOT SCALE = 1/8"=1'-0"	DRAWN - RMH	REVISED -
	PLOT DATE = 12/17/2012 10:01:28 AM	CHECKED - LP	REVISED -

STATE OF ILLINOIS
DEPARTMENT OF TRANSPORTATION

FRAMING PLAN
STRUCTURE NO. 072-0226

F.A.U. RTE.	SECTION	COUNTY	TOTAL SHEETS	SHEET NO.
64	(10B) BR	PEORIA	77	42
CONTRACT NO. 6848				

SHEET NO. 14 OF 27 SHEETS

		CONTRACT NO. 6848
FILE NUMBER	DATE	

STATE OF ILLINOIS
DEPARTMENT OF TRANSPORTATION


LOCATION 3 – STRUCTURE INFORMATION
SN 072-0226

F.A. RTE.	SECTION	COUNTY	TOTAL SHEETS	SHEET NO.
VAR	D4 BRIDGE PAINTING 2025-1	*	43	33
* MARSHALL, PEORIA, TAZEWELL		CONTRACT NO. 68J49		
	ILLINOIS	FED. AID PROJECT		

SCALE: N/A	SHEET 5	OF 5	SHEETS	STA.	TO STA
------------	---------	------	--------	------	--------

HALL, PEORIA, TAZEWELL	CONT
ILLINOIS	FED. AID PROJECT

FOR INFORMATION ONLY
LOCATION 4 (IL 6 OVER UPRR)
SN 072-0143

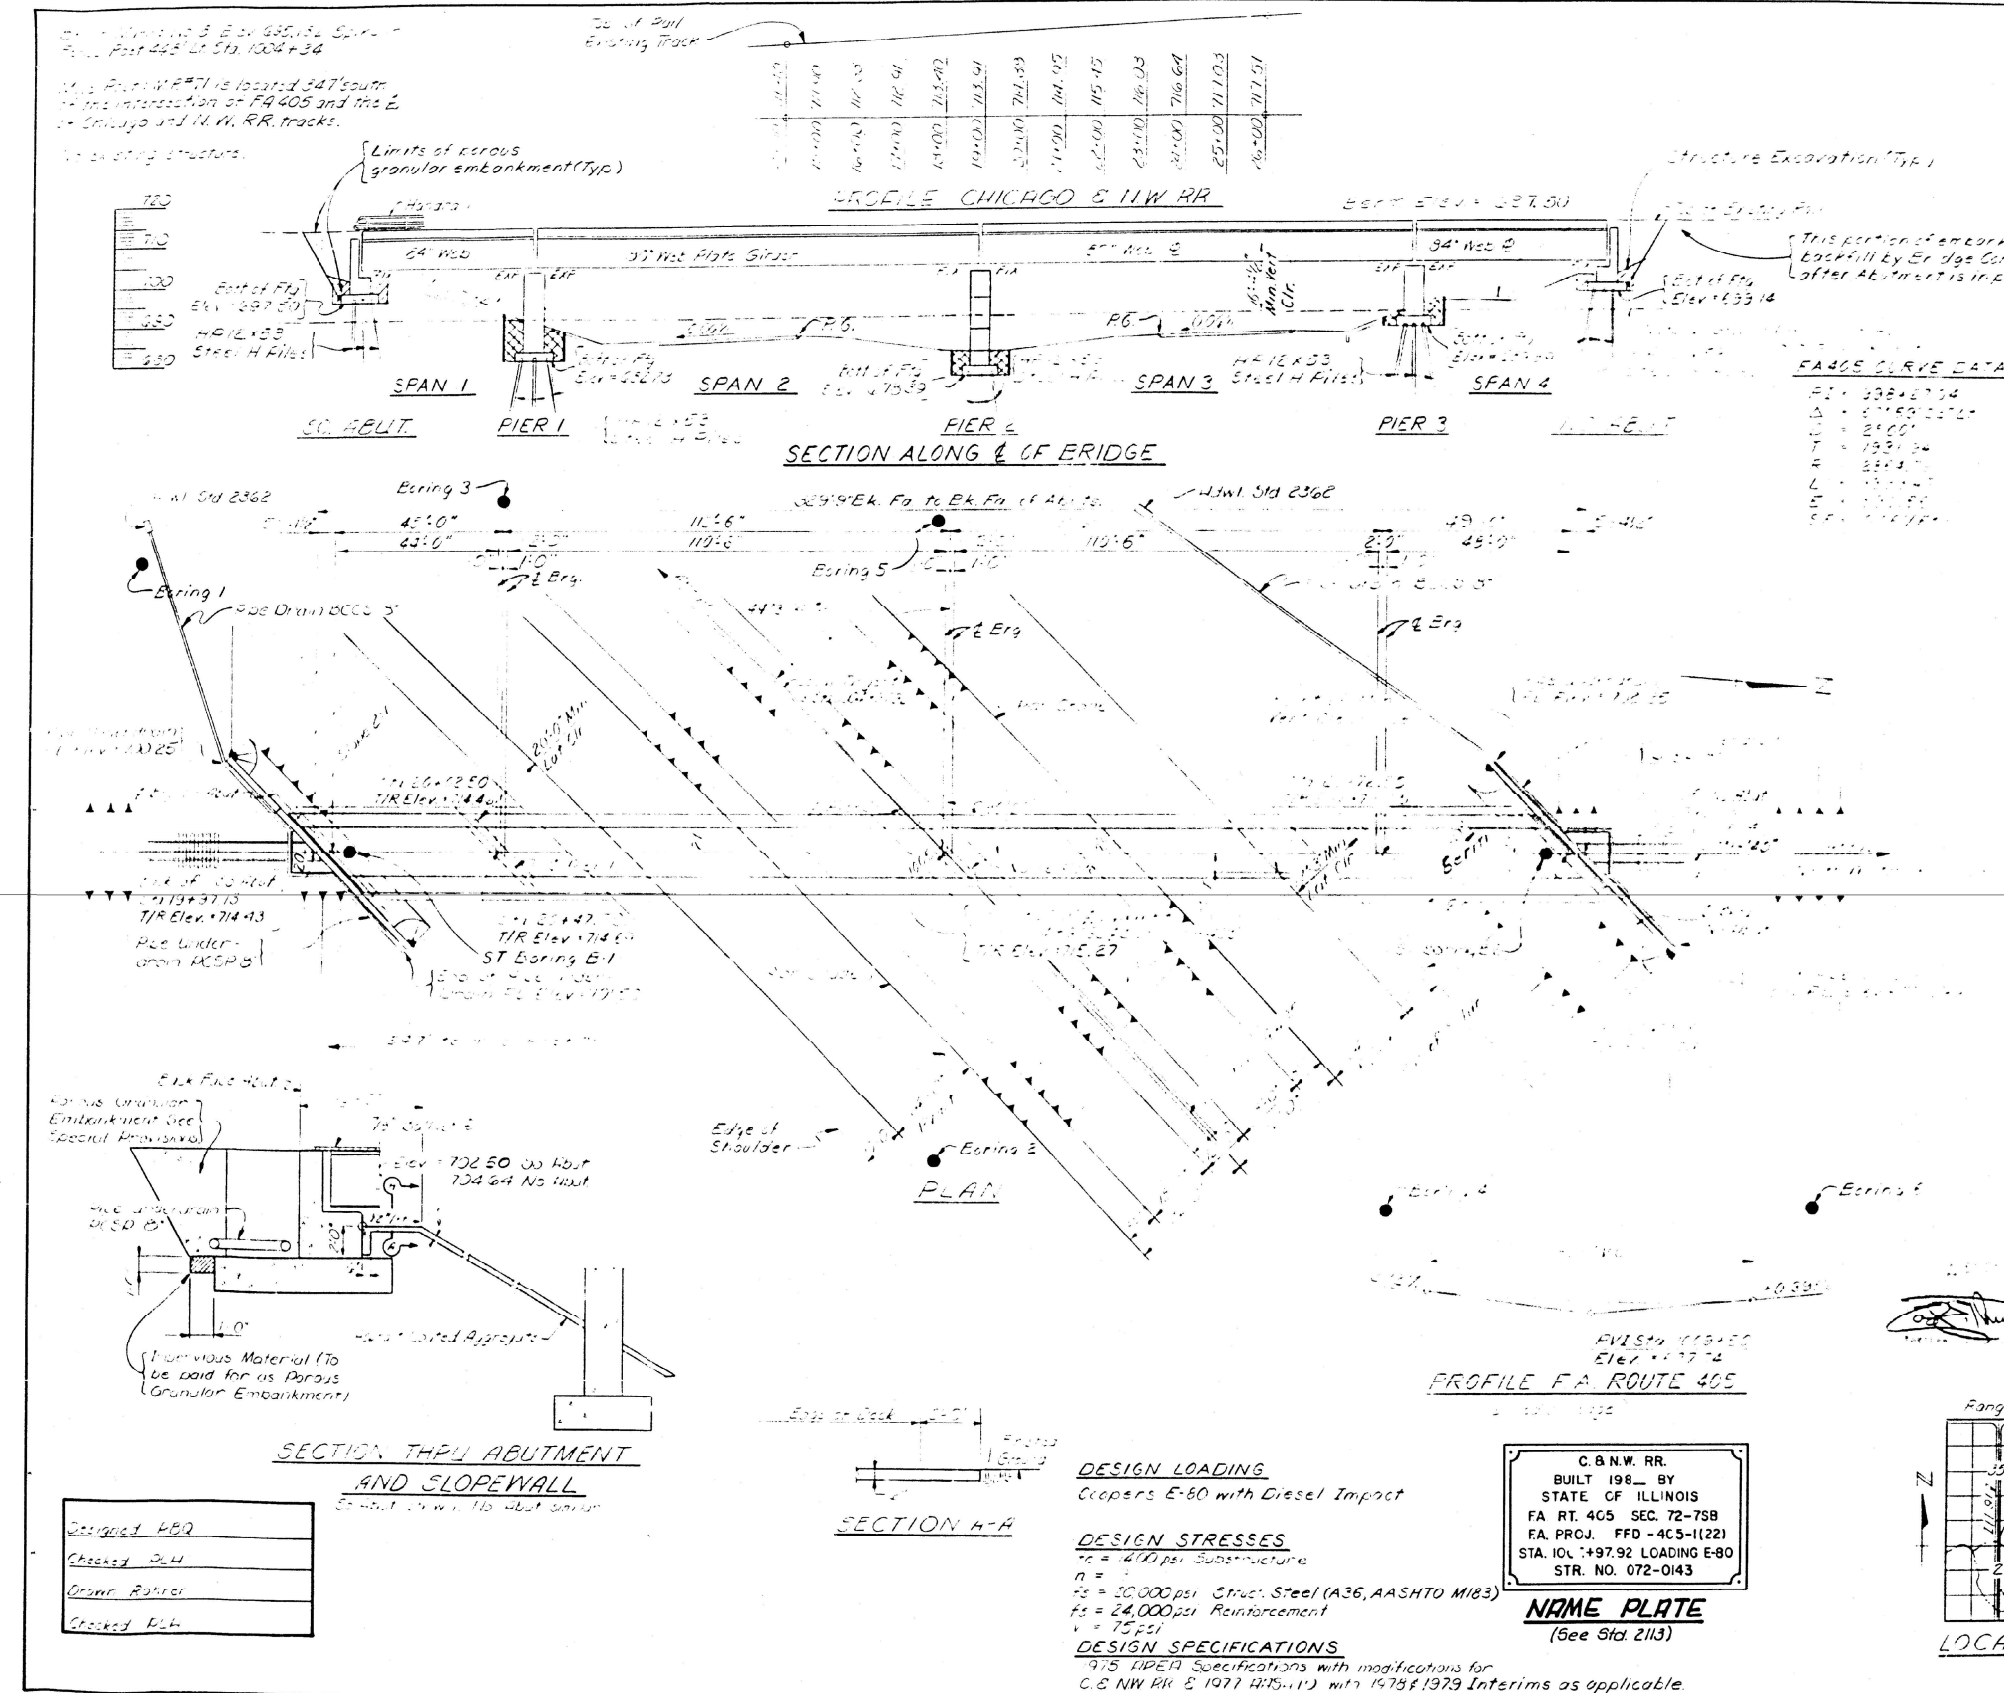

MODEL: Default
FILE NAME: I:\2023\2309840 - Bridge Painting (FY 2023)\4 CAD - DWG\4.7 TranStree\68J49-04-Structural.dwg
DATE: 8/7/2024



TWM, INC.
www.twm-inc.com
ILL. DESIGN FIRM
LICENSE NO:
184-001220

USER NAME = dlce
DESIGNED - JCL
DRAWN - JCL
CHECKED - TBP
DATE - JULY 2024
PLOT SCALE = 10,000' = 1" in.
PLOT DATE = 8/7/2024

DESIGNED - JCL
CHECKED - TBP
DATE - JULY 2024

REVISED -
REVISED -
REVISED -
REVISED -




STATE OF ILLINOIS
DEPARTMENT OF TRANSPORTATION

LOCATION 4 - STRUCTURE INFORMATION
SN 072-0143

SCALE: N/A SHEET 1 OF 6 SHEETS STA. TO STA.

FA RTE.	SECTION	COUNTY	TOTAL SHEETS	SHEET NO.
VAR	D4 BRIDGE PAINTING 2025-1	*	43	34
* MARSHALL, PEORIA, TAZEWELL		CONTRACT NO. 68J49		
ILLINOIS		FED. AID PROJ		

FOR INFORMATION ONLY
LOCATION 4 (IL 6 OVER UPRR)
SN 072-0143

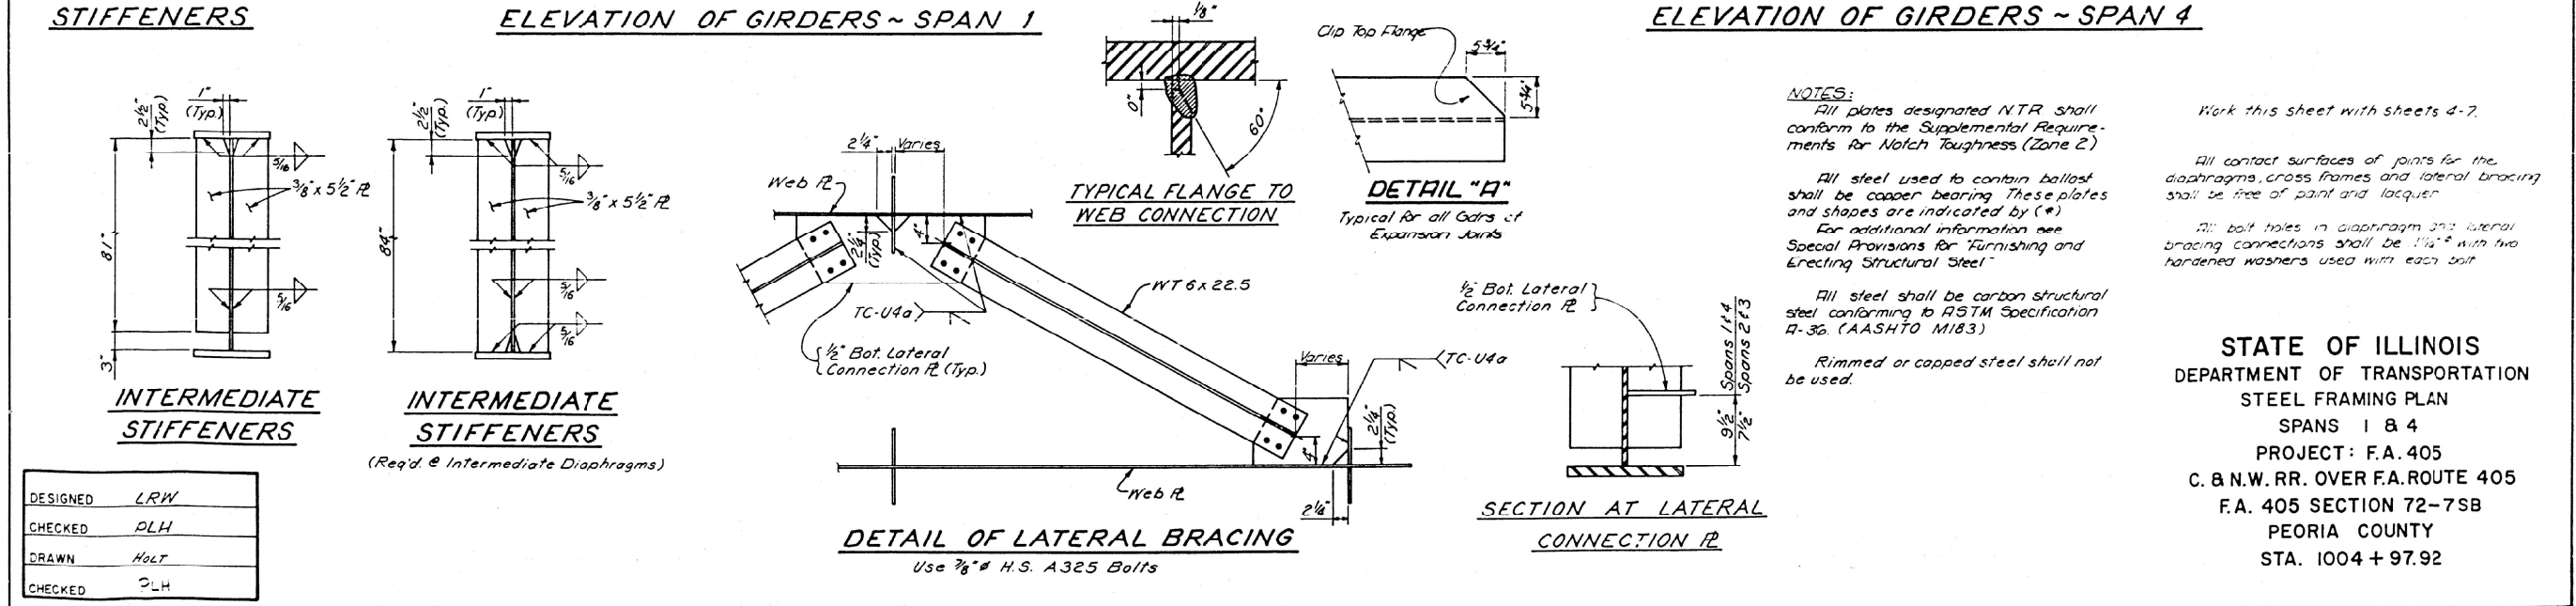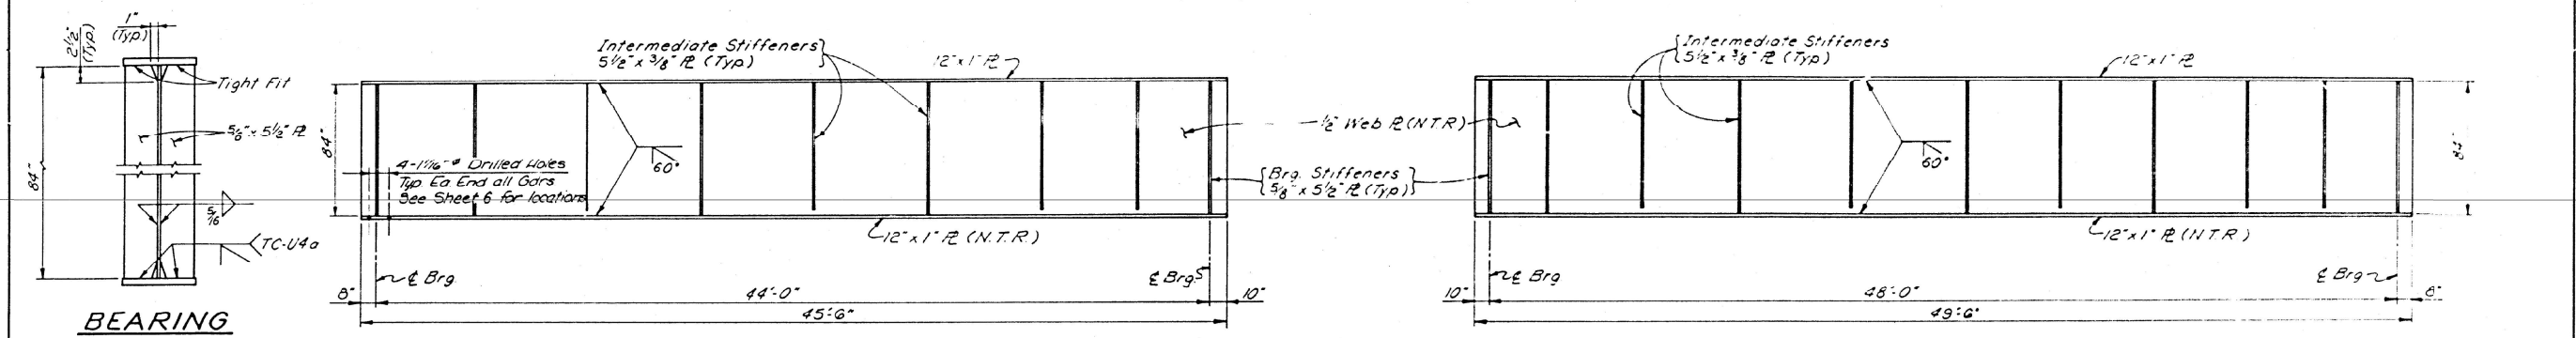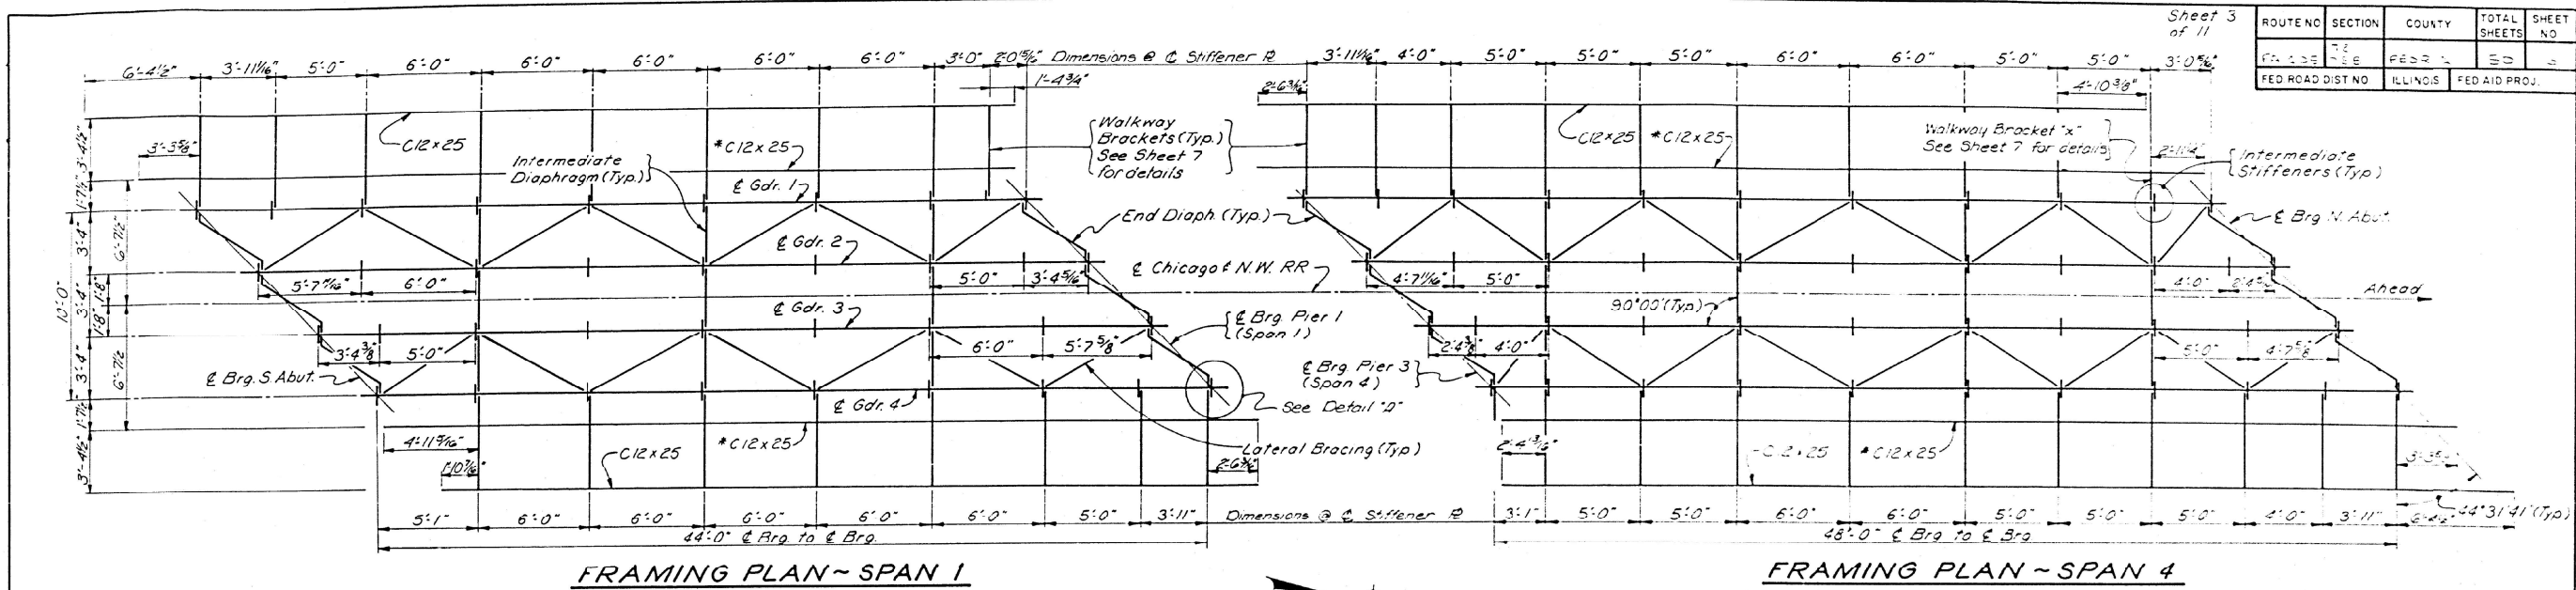

NOTES:
All plates designated N.T.R. shall conform to the Supplemental Requirements for Notch Toughness (Zone 2).
All steel used to contain ballast shall be copper bearing. These plates and shapes are indicated by (*).
For additional information see Special Provisions for Furnishing and Erecting Structural Steel.
All steel shall be carbon structural steel conforming to ASTM Specification A-36 (AASHTO M183).
Rimmed or copped steel shall not be used.

Work this sheet with sheets 4-7.

All contact surfaces of joints for the diaphragms, cross frames and lateral bracing shall be free of paint and lacquer.

All bolt holes in diaphragm and lateral bracing connections shall be 1/4" with two hardened washers used with each bolt.





STATE OF ILLINOIS
DEPARTMENT OF TRANSPORTATION
STEEL FRAMING PLAN
SPANS 1 & 4
PROJECT: F.A. 405
C. & N.W. RR. OVER F.A. ROUTE 405
F.A. 405 SECTION 72-7SB
PEORIA COUNTY
STA. 1004 + 97.92

MODEL: Default
FILE NAME: 2023032309840 - Bridge Painting (FY 2023) IL CADD - DWG4.7 TranSteel.dwg
TRANSTEEL: 2023032309840 - Bridge Painting (FY 2023) IL CADD - DWG4.7 TranSteel.dwg


FOR INFORMATION ONLY
LOCATION 4 (IL 6 OVER UPRR)
SN 072-0143

Sheet 4
of 11




ROUTE NO.	SECTION	COUNTY	TOTAL SHEETS	SHEET NO.
IL 605	72-7SB	PEORIA	43	36
FED. ROAD DIST. NO.	ILLINOIS	FED. AID PROJ.		

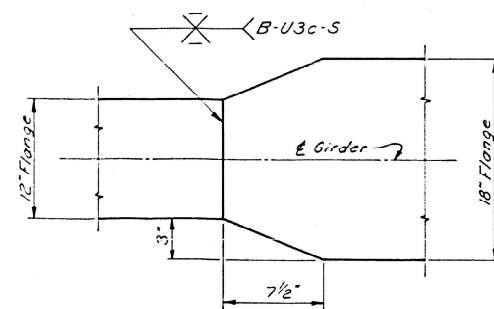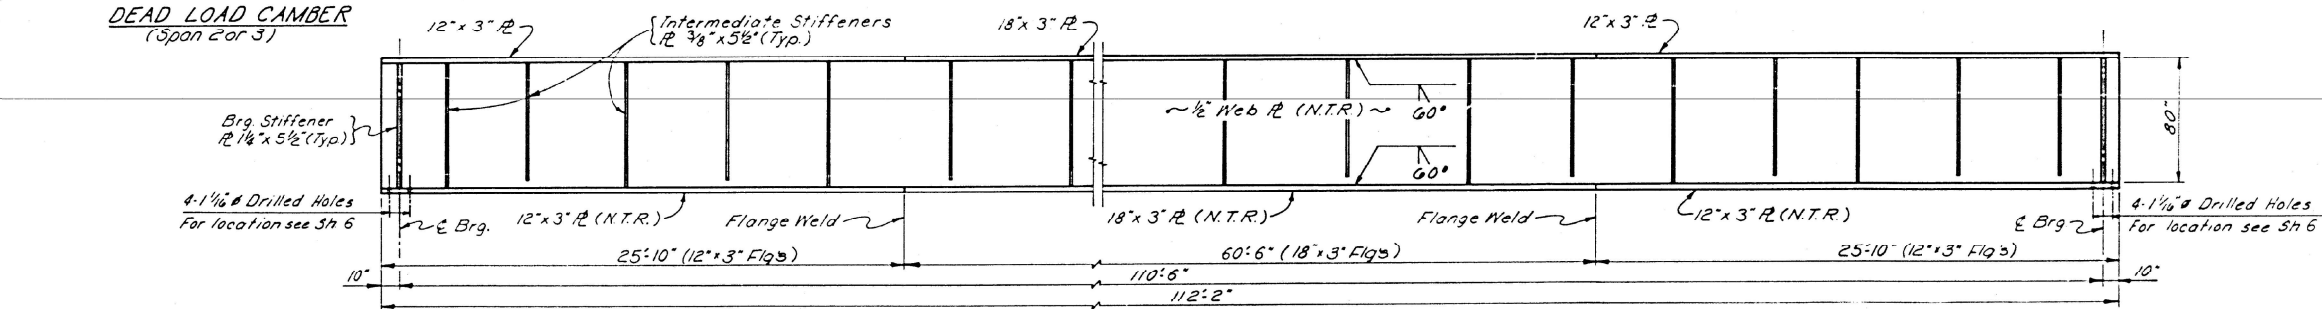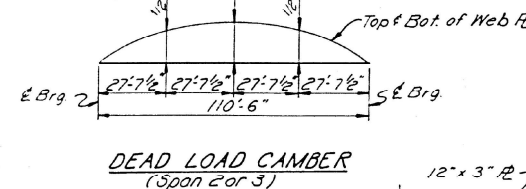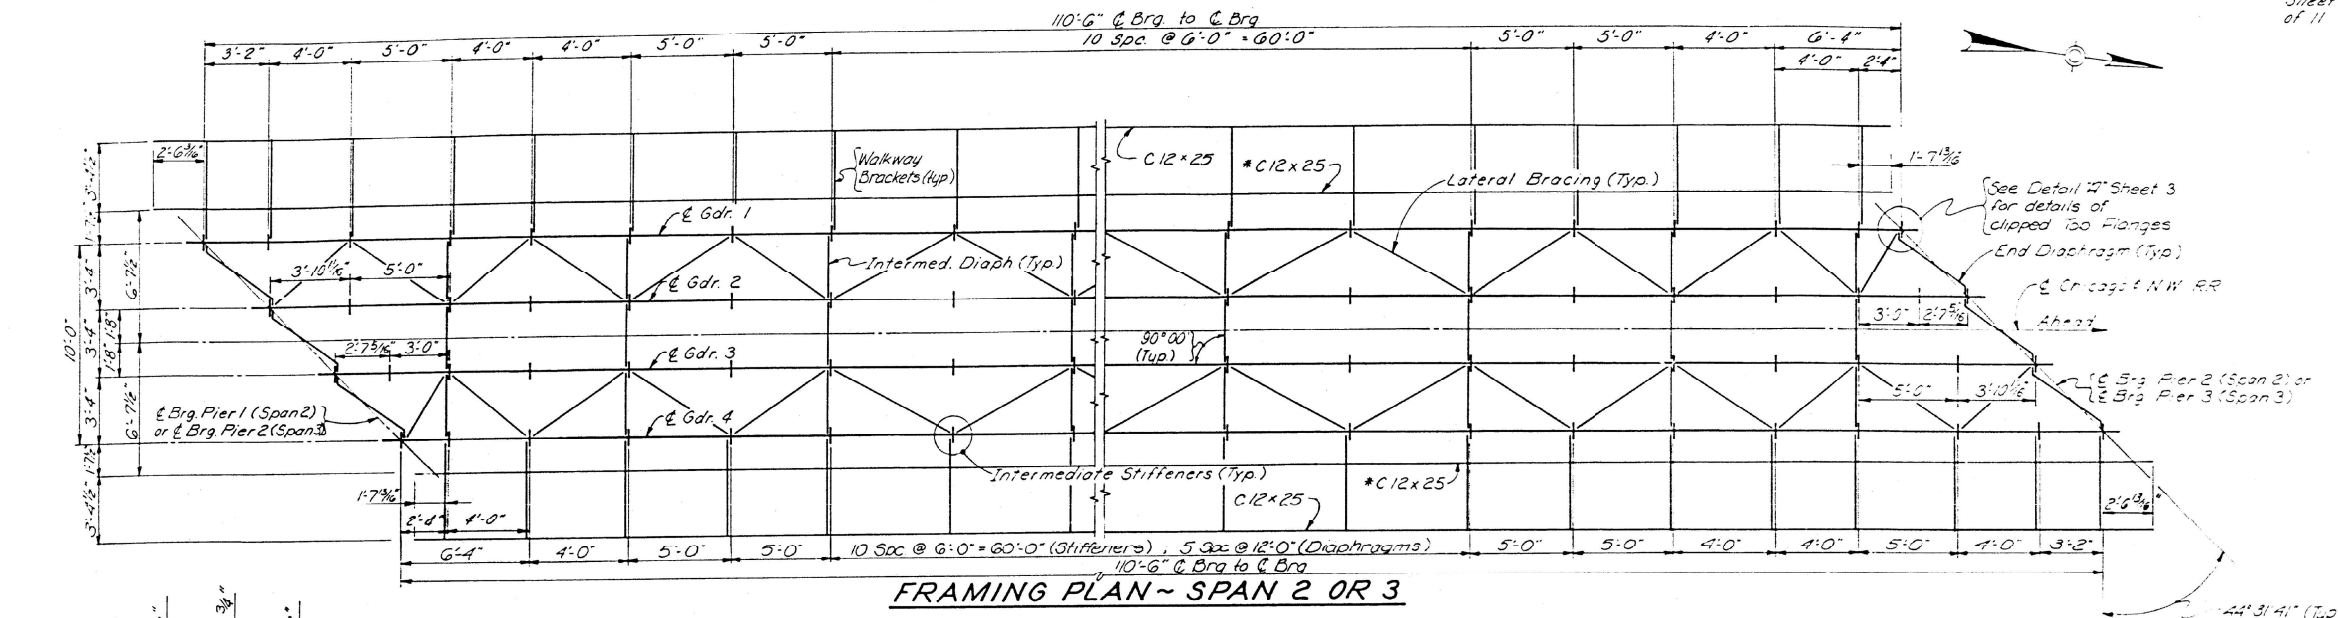

DESIGNED	LRW
CHECKED	PLH
DRAWN	Holt
CHECKED	PLH

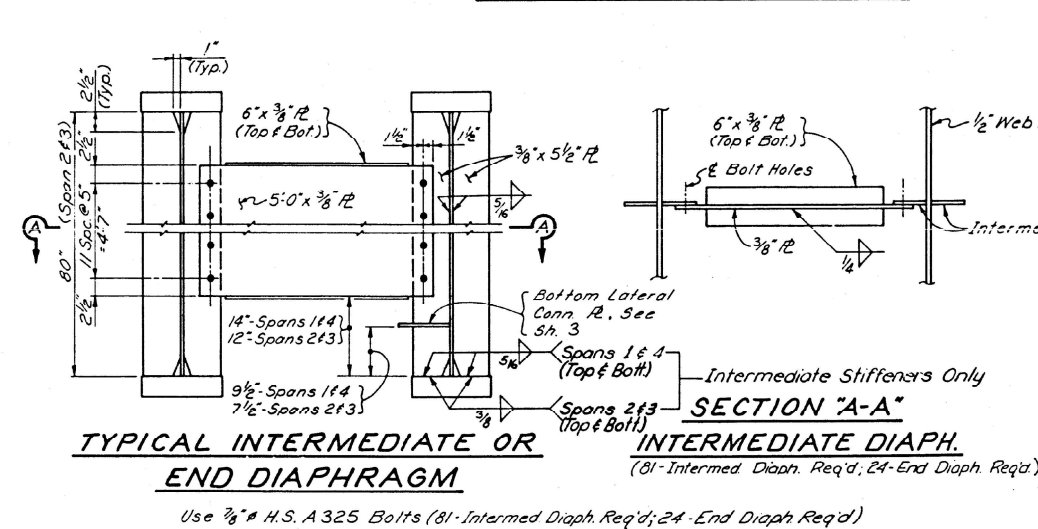

SECTION "A-A"
INTERMEDIATE DIAPHRAGM
(81" Interm. Diaph. Req'd; 24" End Diaph. Req'd.)

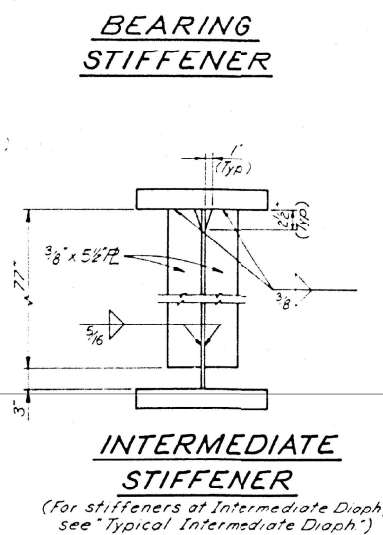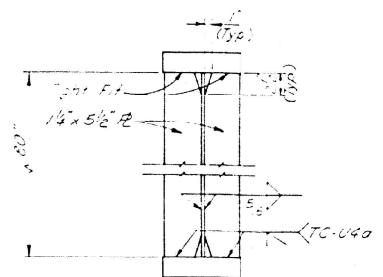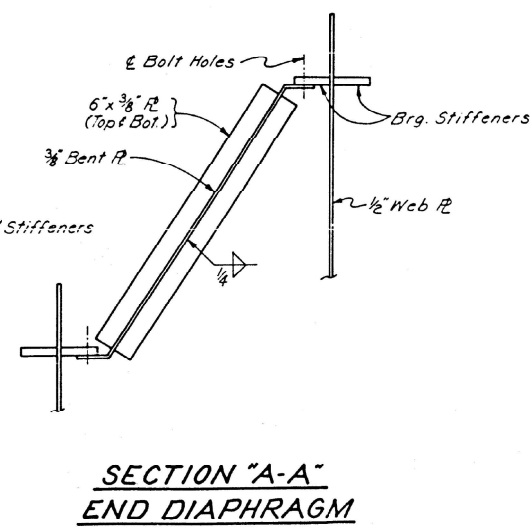

NOTE: Work this sheet with sheet's 3-7.

STATE OF ILLINOIS
DEPARTMENT OF TRANSPORTATION
STEEL FRAMING PLAN
SPANS 2 & 3
PROJECT: F.A. 405
C. & N.W. RR. OVER F.A. ROUTE 405
F.A. 405 SECTION 72-7SB
PEORIA COUNTY
STA. 1004 + 97.92


STATE OF ILLINOIS
DEPARTMENT OF TRANSPORTATION

LOCATION 4 - STRUCTURE INFORMATION
SN 072-0143

SCALE: N/A SHEET 3 OF 6 SHEETS STA. TO STA.

F.A. RTE.	SECTION	COUNTY	TOTAL SHEETS	SHEET NO.
VAR	D4 BRIDGE PAINTING 2025-1	*	43	36
* MARSHALL, PEORIA, TAZEWELL				CONTRACT NO. 68J49
ILLINOIS				FED. AID PROJ.

FOR INFORMATION ONLY
LOCATION 4 (IL 6 OVER UPRR)
SN 072-0143

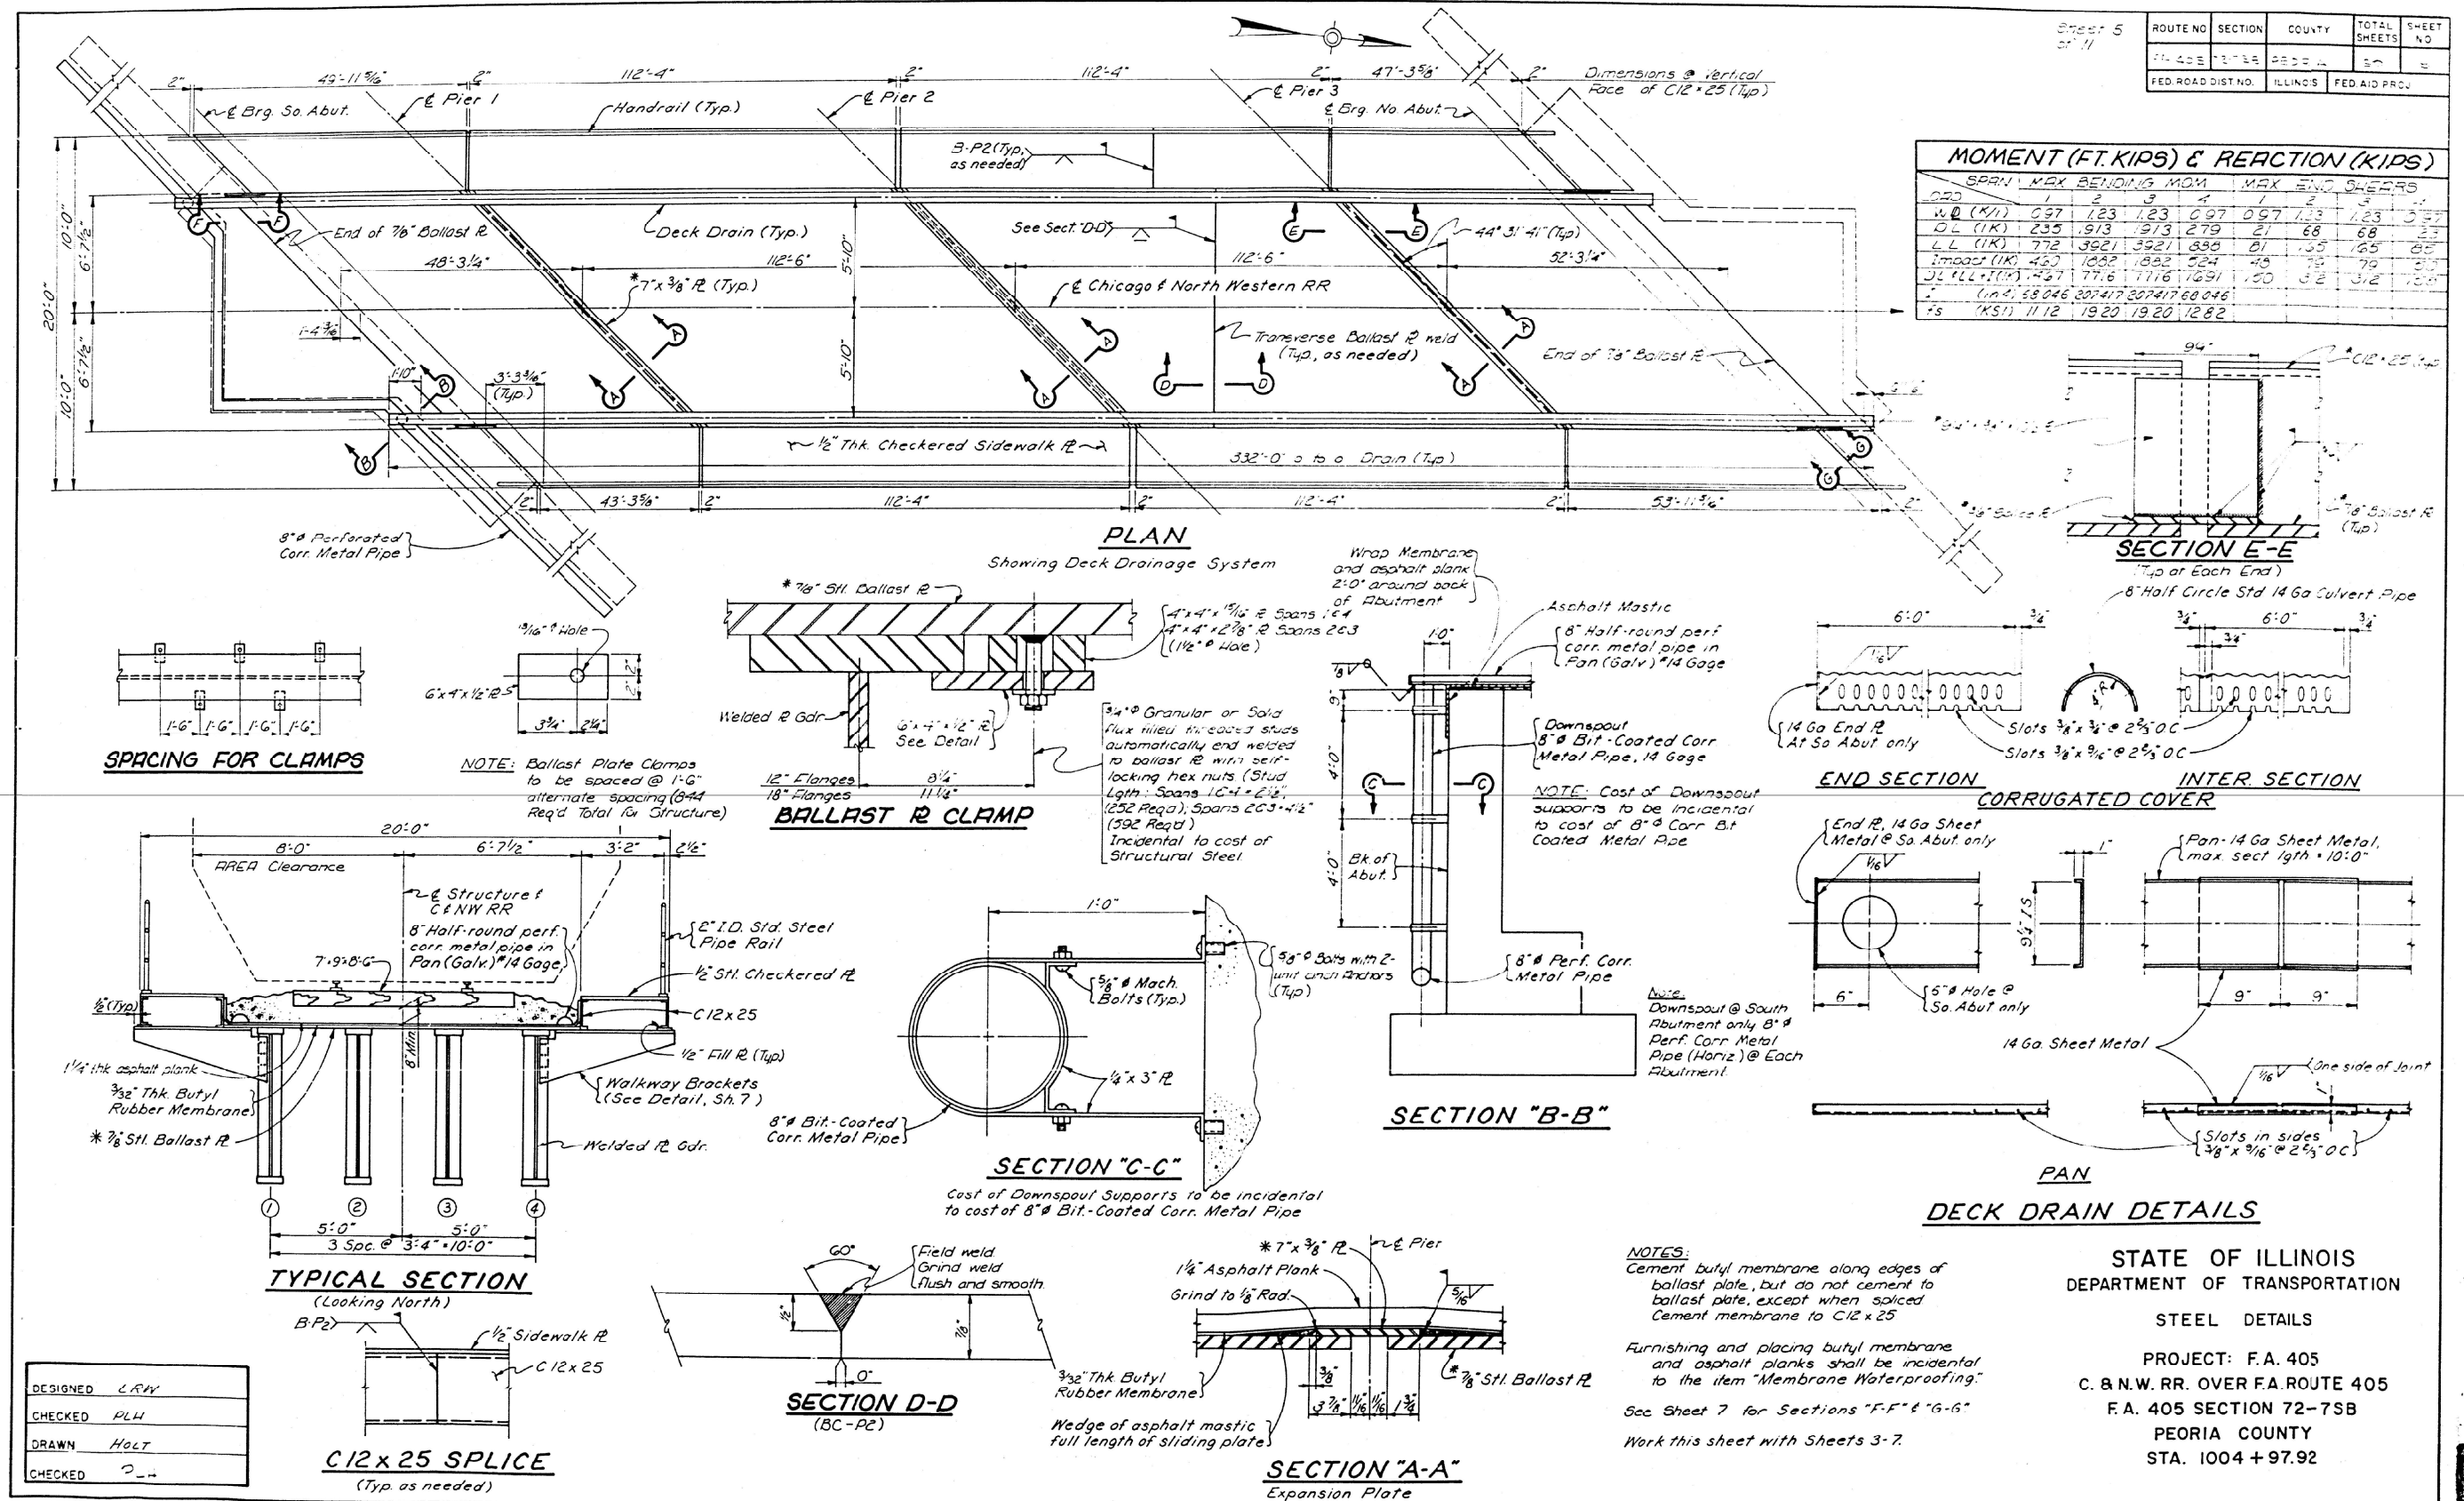

MODEL: Definitive
FILE NAME: 202303209840 - Bridge Painting (FY 2023) IL CADD - DWG4.7 Transverse Deck Drainage Detail 4.dgn



TWM, INC.
www.twm-inc.com
ILL. DESIGN FIRM
LICENSE NO: 184-001220

DESIGNED - JCL
CHECKED - PLH
DRAWN - HOLT
CHECKED - TBP

USER NAME = dlee
DESIGNED - JCL
DRAWN - JCL
CHECKED - TBP
DATE - JULY 2024

REVISOR -
REVISION -
REVISION -
REVISION -






**STATE OF ILLINOIS
DEPARTMENT OF TRANSPORTATION**

LOCATION 4 - STRUCTURE INFORMATION
SN 072-0143

SCALE: N/A SHEET 4 OF 6 SHEETS STA. TO STA.

F.A. RTE.	SECTION	COUNTY	TOTAL SHEETS	SHEET NO.
VAR	D4 BRIDGE PAINTING 2025-1	*	43	37
* MARSHALL, PEORIA, TAZEWELL		CONTRACT NO. 68J49		
ILLINOIS		FED. AID PROJ.		



FOR INFORMATION ONLY
LOCATION 4 (IL 6 OVER UPRR)
SN 072-0143

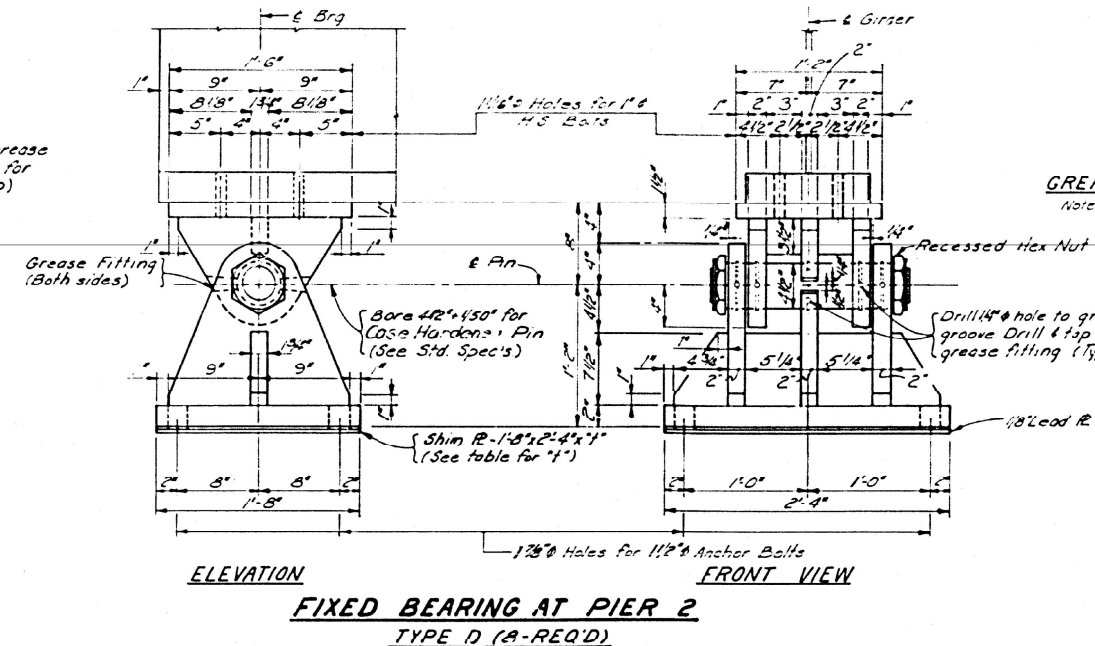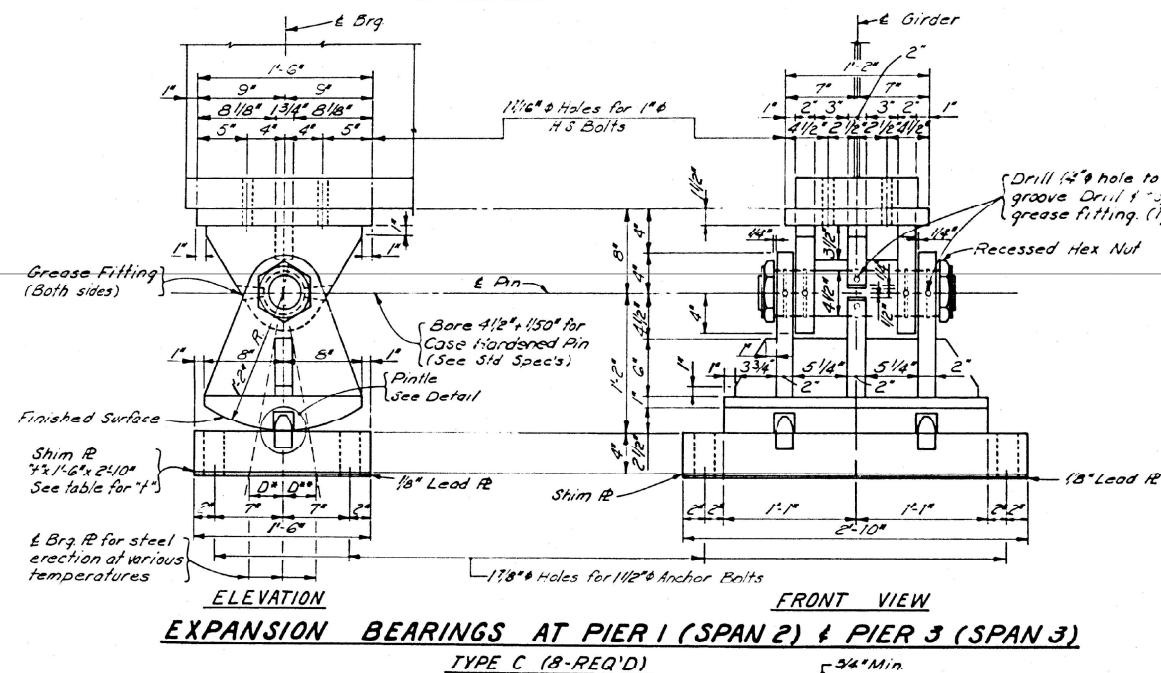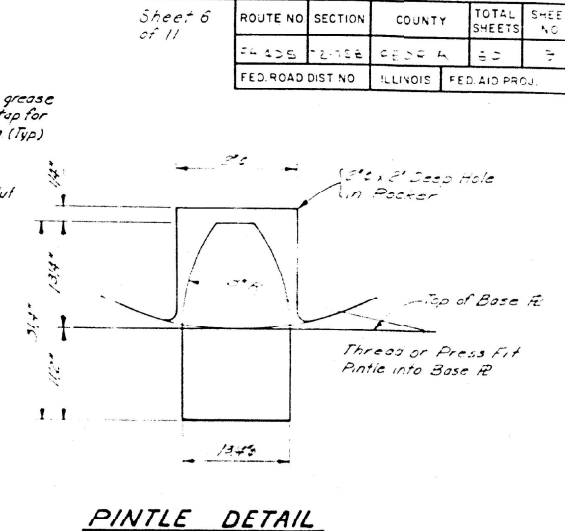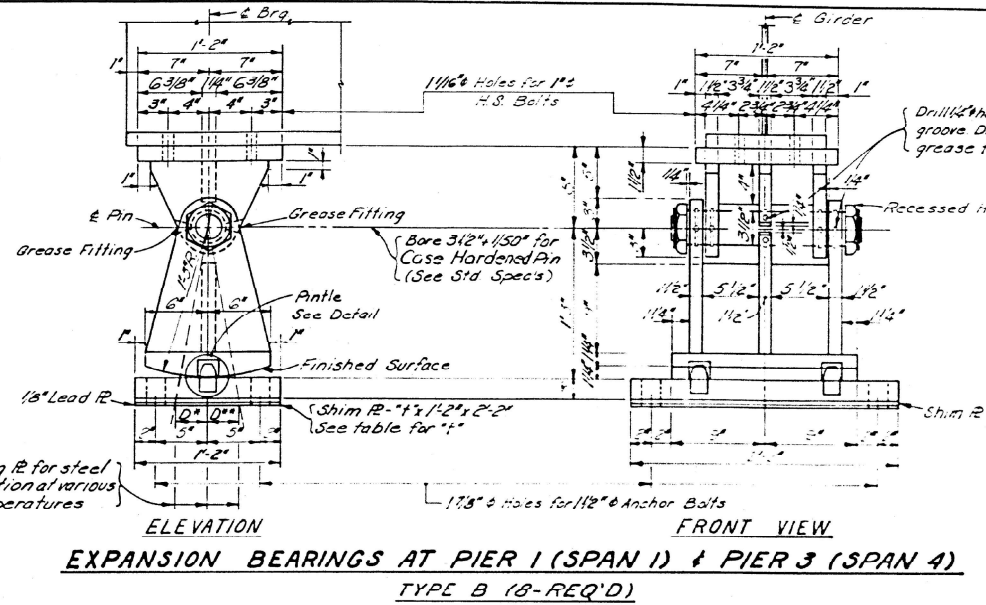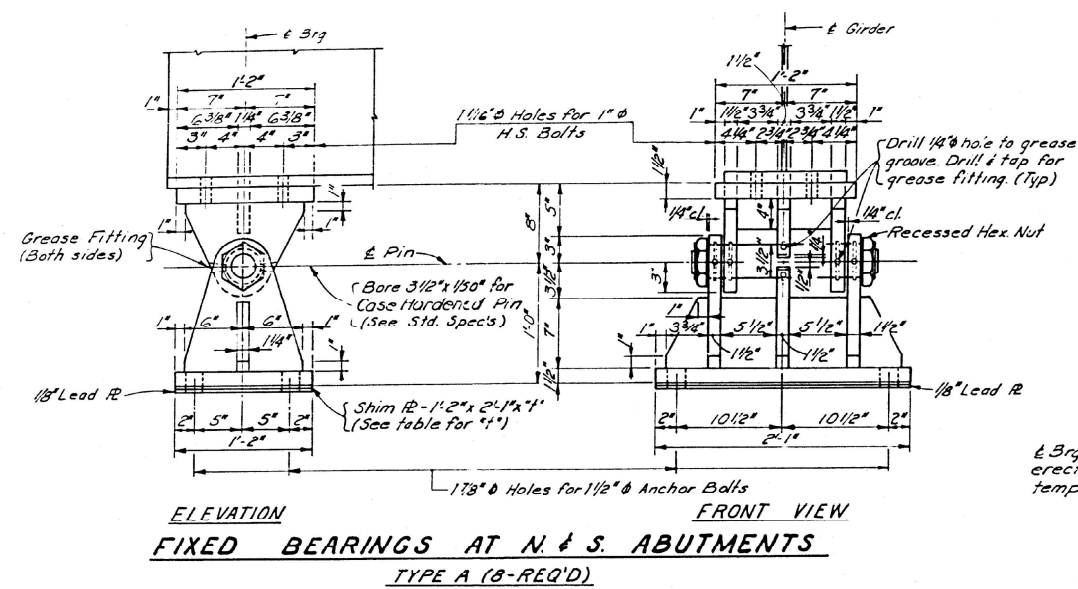

SHIM R'S - DIMENSION "I"

GIRDER	SPAN 1		SPAN 2		SPAN 3		SPAN 4	
	SUBOT	Pier 1	Pier 1	Pier 2	Pier 2	Pier 3	Pier 3	NABUT
1	—	—	18"	—	18"	—	18"	—
2	3 1/2"	3 1/2"	3 1/2"	3 1/2"	3 1/2"	3 1/2"	3 1/2"	3 1/2"
3	3 3/4"	3 3/4"	1 1/2"	3 3/4"	1 1/2"	3 3/4"	1 1/2"	3 3/4"
4	5 1/8"	3 1/8"	3 1/4"	5 1/8"	3 1/4"	5 1/8"	3 1/4"	5 1/8"

DESIGNED	LRW
CHECKED	DLH
DRAWN	JRJ
CHECKED	LRW

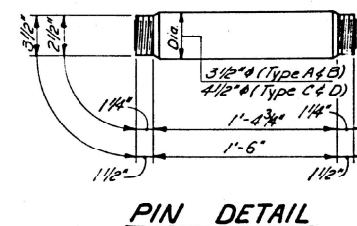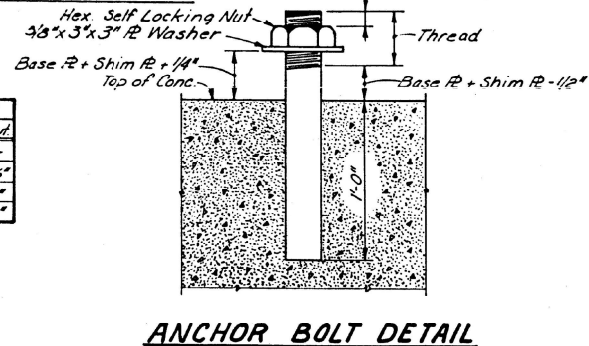

NOTES ON SETTING OF ANCHOR BOLTS AT EXP. BRGS.


- a) D^* (Side of brg. away from fixed brg.)
 $D^* = 1/8"$ per each 100' of expansion for
every 15° fall below the normal temp.
of 50°F.
 D^{**} (Side of brg. toward fixed brg.)
 $D^{**} = 1/8"$ per each 100' of expansion for
every 15° rise above the normal temp.
of 50°F.
- b) After girders have been erected and dimensions D^* or D^{**} determined, holes shall be drilled and anchor bolts shall be grouted in place. All fixed anchor bolts may be built into the masonry.

STATE OF ILLINOIS
DEPARTMENT OF TRANSPORTATION

BEARING DETAILS

PROJECT: F.A. 405
C. & N.W. RR. OVER F.A. ROUTE 405
F.A. 405 SECTION 72-7SB
PEORIA COUNTY
STA. 1004 + 97.92

FOR INFORMATION ONLY
LOCATION 4 (IL 6 OVER UPRR)
SN 072-0143

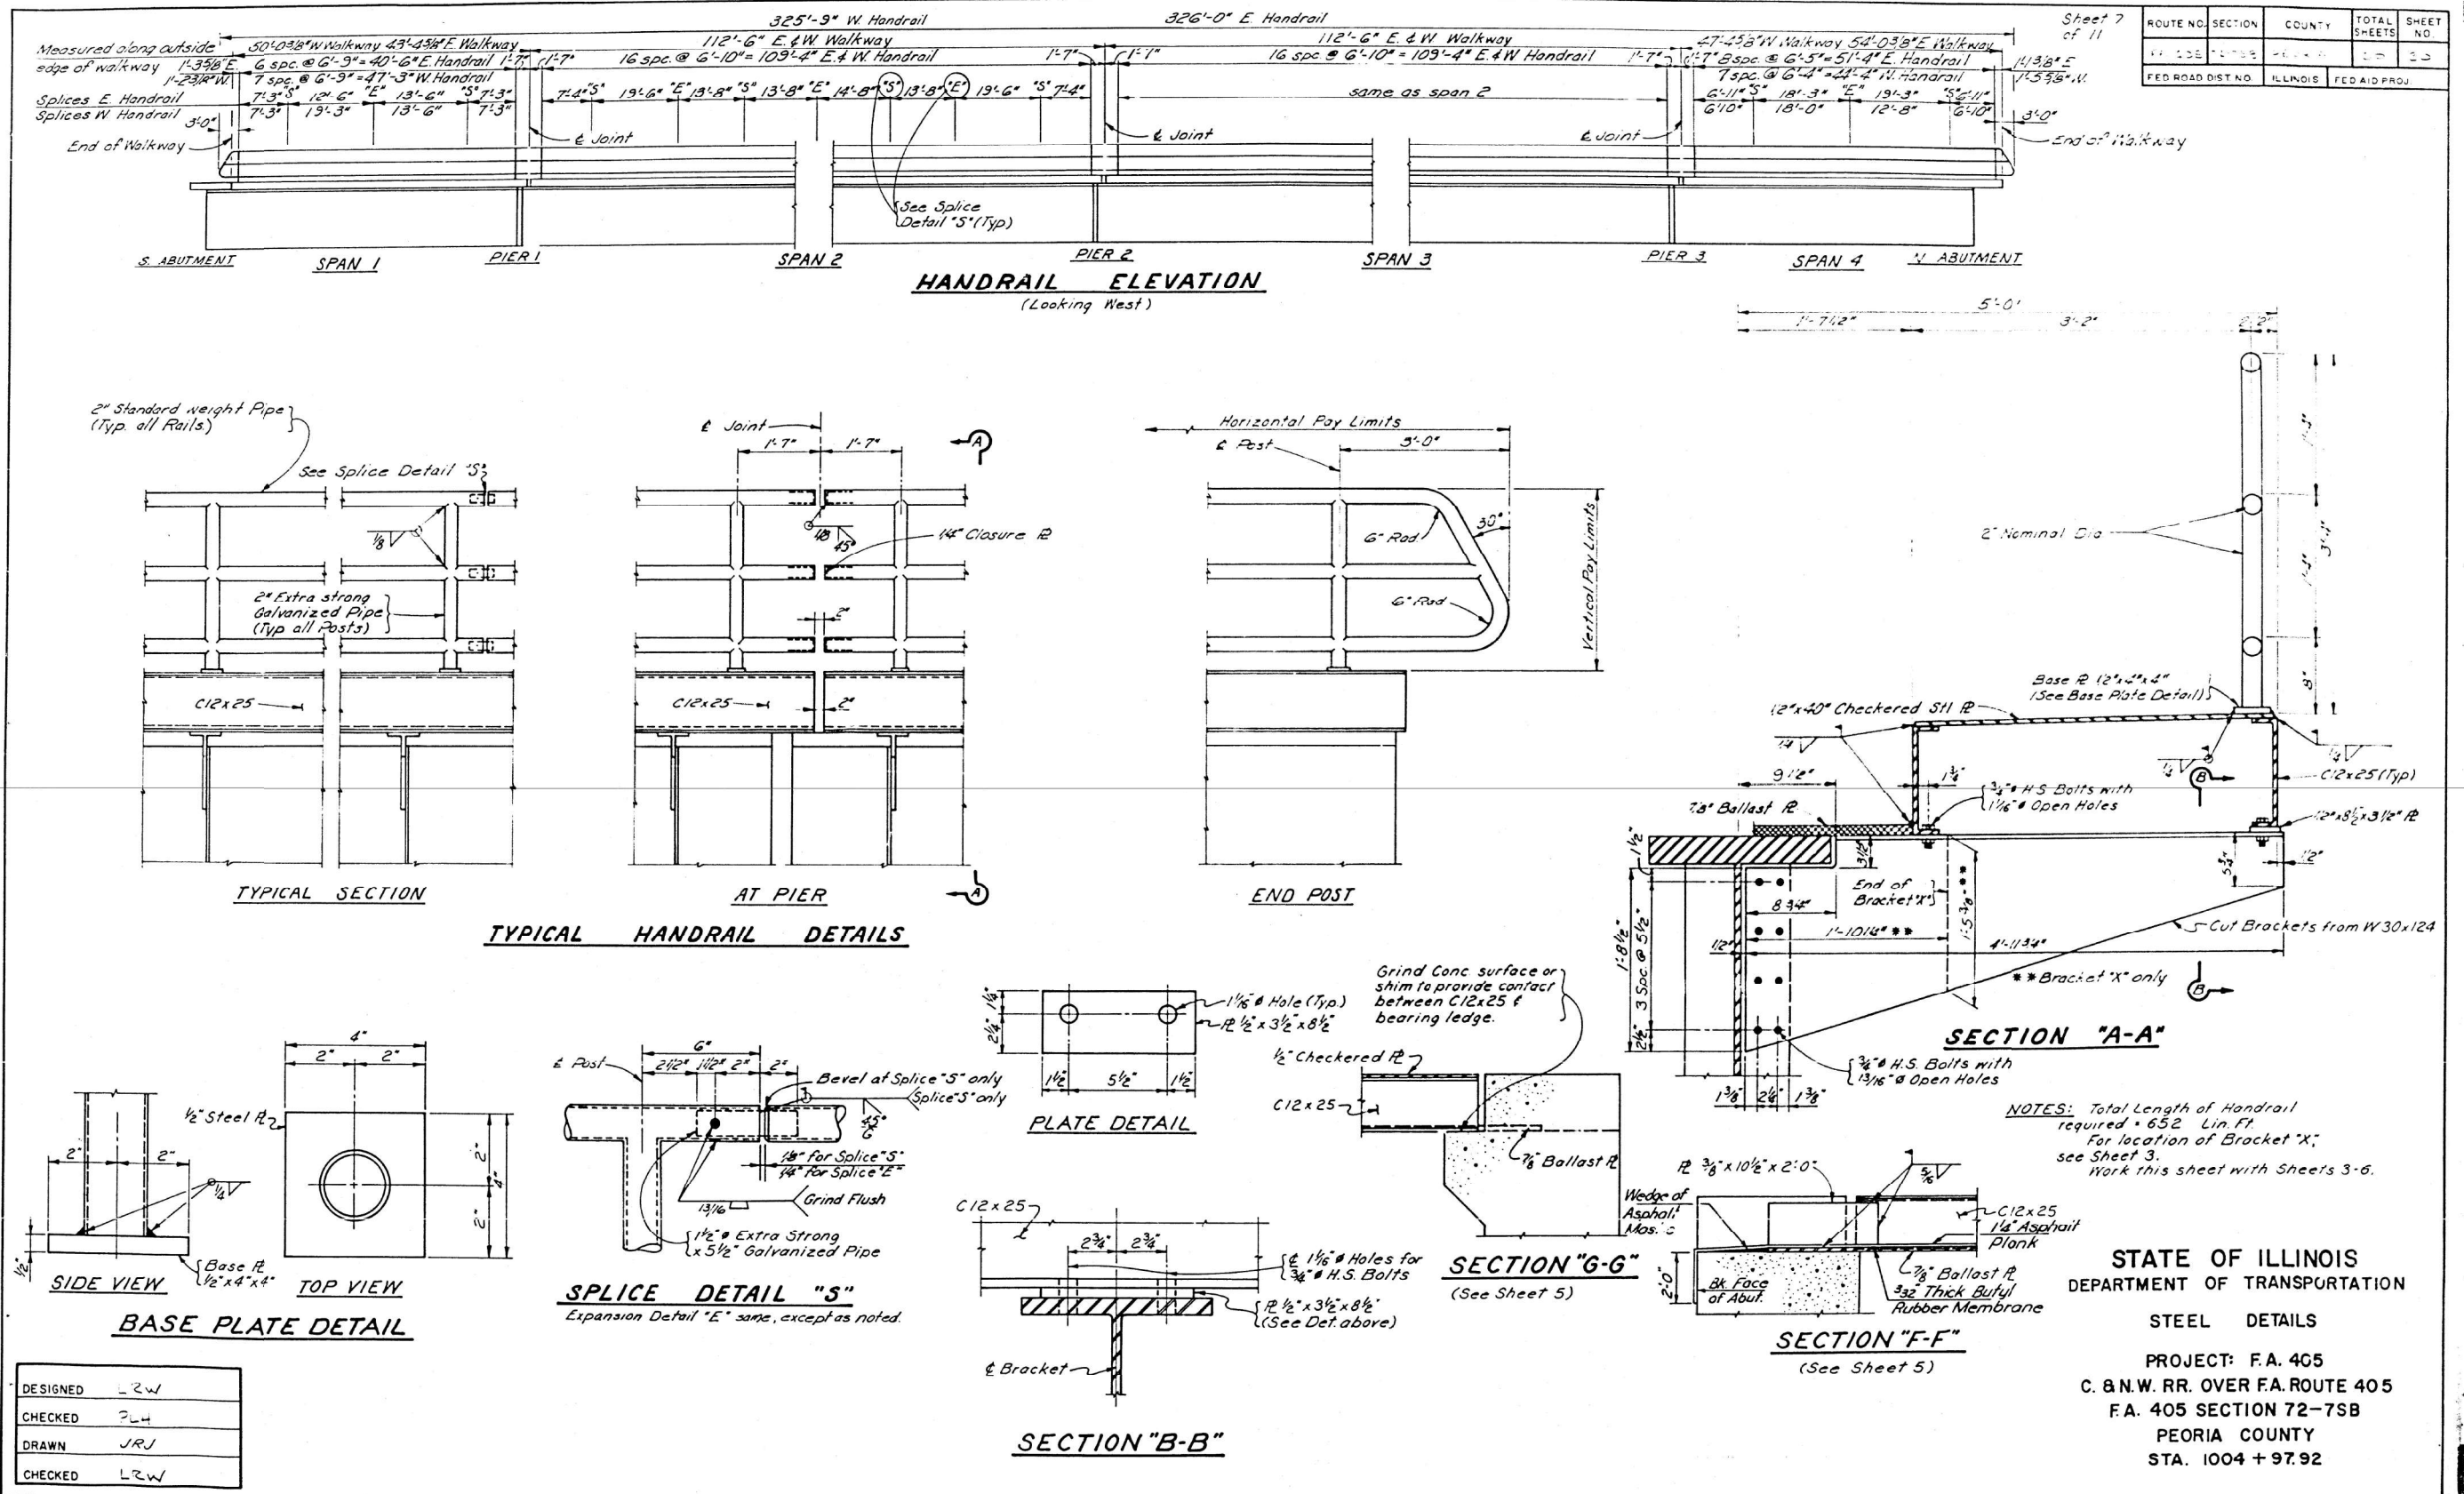

P.A. ROUTE NO.	SEC.	COUNTY	TOTAL SHEETS	SHEET NO.
406	30-06050B	TAZEVELL	189	74
ILLINOIS PROJECT				

GENERAL NOTES

1. SEE PROPOSAL FOR BORING DATA.
2. FASTENERS SHALL BE HIGH STRENGTH BOLTS. BOLTS $\frac{3}{4}$ " ϕ , OPEN HOLES $\frac{3}{16}$ " ϕ , UNLESS OTHERWISE NOTED.
3. CALCULATED WEIGHT OF STRUCTURAL STEEL = 152,370 LBS. (M223)
36,140 LBS. (M83)
4. THE ZINC-SILICATE AND VINYL PAINT SYSTEM SHALL BE USED FOR SHOP AND FIELD PAINTING OF STRUCTURAL STEEL EXCEPT WHERE OTHERWISE NOTED.
5. FIELD WELDING OF CONSTRUCTION ACCESSORIES WILL NOT BE PERMITTED TO THE BOTTOM FLANGE OF BEAMS OR GIRDERS NOR TO THE TOP FLANGE FOR A DISTANCE EQUAL TO ONE-FOURTH THE SPAN LENGTH EACH WAY FROM THE PIER SUPPORTS. FIELD WELDING IN OTHER AREAS WILL BE PERMITTED ONLY WHEN APPROVED BY THE ENGINEER.
6. ANCHOR BOLTS SHALL BE SET BEFORE BOLTING DIAPHRAGMS OVER SUPPORTS.
7. THE MAIN LOAD-CARRYING MEMBER COMPONENTS SUBJECT TO TENSILE STRESS SHALL CONFORM TO THE SUPPLEMENTAL REQUIREMENTS FOR NOTCH TOUGHNESS ZONE 2. THESE COMPONENTS ARE THE TENSION FLANGES, WEBS AND SPLICE PLATE MATERIAL OF THE WIDE FLANGE BEAMS.
8. REINFORCEMENT BARS SHALL CONFORM TO THE REQUIREMENTS OF AASHTO M-31, M-42 OR M-53 GRADE 60.
9. SLOPE WALL SHALL BE REINFORCED WITH WELDED WIRE FABRIC, 6"x6" - W-4.0 x W-4.0, WEIGHING 58 LBS. PER 100 SQ. FT.
10. THE EMBANKMENT CONFIGURATION SHOWN SHALL BE THE MINIMUM EMBANKMENT THAT MUST BE CONSTRUCTED PRIOR TO CONSTRUCTION OF THE ABUTMENTS.
11. BEARING SEAT SURFACES SHALL BE CONSTRUCTED OR ADJUSTED TO THE DESIGNATED ELEVATIONS WITHIN A TOLERANCE OF $\frac{1}{8}$ INCH. ADJUSTMENTS SHALL BE MADE EITHER BY GRINDING THE SURFACE OR BY SHIMMING THE BEARING. TWO $\frac{1}{8}$ " ADJUSTING SHIMS, OF THE DIMENSIONS OF THE BOTTOM BEARING PLATE, SHALL BE PROVIDED FOR EACH BEARING IN ADDITION TO ALL OTHER PLATES OR SHIMS. FOR TYPE I ELASTOMERIC BEARINGS, SHIMS OF DIMENSIONS OF THE TOP PLATE SHALL BE PROVIDED AND PLACED AS DETAILED.

GENERAL NOTES CONTINUED ON SHEET NO. 2)
TOTAL BILL OF MATERIAL

	ITEM	UNIT	SUB	TOTAL
	STRUCTURE EXCAVATION	C.U.YD.	431	431
	FLOOR DRAINS	EACH	24	24
*	PROTECTIVE COAT	SQ.YD.	1425	1425
	PREFORMED JOINT SEAL 2 1/2"	LN.FT.	87	87
	PREFORMED JOINT SEAL 4"	LN.FT.	87	87
	ELASTOMERIC BEARING ASSEMBLY, TYPE I	EACH	24	24
	CLASS X CONCRETE	C.U.YD.	473.4	473.4
	CLASS X CONCRETE SUPERSTRUCTURE	C.U.YD.	356.4	356.4
	STRUCTURAL STEEL	L. SUM	3	3
	STUD SHEAR CONNECTORS	EACH	5544	5544
	REINFORCEMENT BARS	LB	50,780	50,780
	REINFORCEMENT BARS (EPOXY COATED)	LB.	90,440	90,440
	TEST PILE CONCRETE	EACH	4	4
	CONCRETE PILES	LN.FT.	5622	5622
	NAME PLATES	EACH	2	2
	SLOPE WALL 4 INCH	SQ.YD.	1546	1546
	ELASTOMERIC BEARING ASSEMBLY TYPE II	EACH	12	12

* QUANTITY INCLUDES BRIDGE DECK SURFACE. SEE SPECIAL PROVISIONS FOR CURING AND TEXTURING.

APPROVED
FOR STRUCTURAL ADEQUACY ONLY

James J. Rayburn
Engineer of Bridges and Structures

1	BRIDGE OFFICE REVIEW	JCC10-5-77
REV. NO.	DESCRIPTION	BY DATE APPROVAL
GENERAL PLAN AND ELEVATION		
Design KWB Drawn D-24-57 Checked JCCUR Date 2-24-78 Checked JCC Date 4-24-78	FA RTE 406 OVER AT & SF RR FA RTE 406 SEC 90-106(VB) TAZEWELL COUNTY STA 47+2320 (FA RTE 406) STR. NO. 090-0125 (NB) STR. NO. 090-0126 (SB)	SCALE NONE SHEET PROJECT NO. 034-8601-01 SHEET PROJECT NO. P-24-144-85 SHEET NO. -
Approved Date Checked Appr'd	BIG BLANK WESSLING COOK & ASSOCIATES, INC. ENGINEERS & CONSULTANTS	APPROVED NO.

DESIGN STRESSES

f'c = 3,500 p.s.i.
fy = 60,000 p.s.i. (REINF.)
n = 9
fy = 50,000 p.s.i. (STR. STEEL-M223 GRADE 50)
fy = 36,000 p.s.i. (STR. STEEL-M183)
LOADING HS 20-44 (+25 PSF FOR
FUTURE WEARING SURFACE)
DESIGN SPECIFICATIONS: A.A.S.H.T.O.
1983 & 1984 THRU 1986 INTERIMS.


DESIGN SPECIFICATIONS: AASHTO
1983 & 1984 THRU 1986 INTERIMS.

LETTERING FOR NAME PLATE
(SEE STD. 2113)

A.T. & S.F. R.R.
 BUILT 19 BY
 STATE OF ILLINOIS
 RTE. 406 SEC. 90-106X-VB
 PROJECT DE-67(BOI)
 TA. 47-2920 LOADING HS-20
 STR. NO. 090-0125(N.B.)
 STR. NO. 090-0126(S.B.)

0125 - 1988
0126 - 1989

PLAN

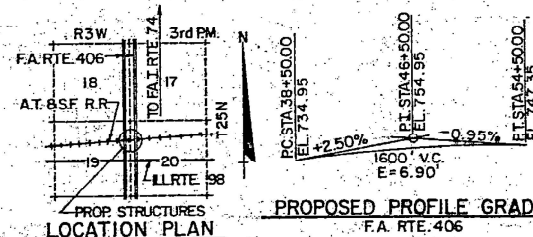

NOTE F: REMOVE AND REPLACE UNSUITABLE MATERIALS TO EL.709.0.

NOTE G: POROUS GRANULAR EMBANKMENT FROM EL.709.0 TO EL.714.0. FOR DETAILS AND QUANTITIES SEE ROADWAY PLANS.

NOTE C-EMBANKMENT BACKFILL TO BE PLACED
BY BRIDGE CONTRACTOR AFTER
ABUTMENTS ARE IN PLACE.

NOTE D- APPROACH GUARD RAIL PER STD. 234
TYPE 5 AT DEPARTING END AND STD.
234I-1, TYPE 6 AT APPROACH END.

NOTE E-140.84 TO MP 46.42

NOTE: POROUS GRANULAR EMBANKMENT
FROM EL. 709.0 TO EL. 714.0. FOR
DETAILS AND QUANTITIES SEE
ROADWAY PLANS.

[illegible]

SECTION A-A
(TYP. EACH ABUTMENT)

NOTE A: 24'-0" WIDE APPROACH PAVEMENT PER
STANDARD 2353-5.

NOTE B: APPROACH SHOULDER PAVEMENT PER
STANDARD 2324-6. AT NORTH END USE
TYPE C INLET BOX ON 6' SHOULDER AND
TYPE D INLET BOX ON 10' SHOULDER.

MODEL: Default
FILE NAME: P:\2023\230904D - Bridge Painting (FY 2025)\4. CADD - DWG\4.7. TranSheets\0468\049-sht-structural detail 566.dgn



TWM, INC.
WWW.TWM-INC.COM
IL DESIGN FIRM
LICENSE NO:
184-001220

USER NAME	= dlee
PLOT SCALE	= 10.00
PLOT DATE	= 8/7/2

DESIGNED	-	JCL
DRAWN	-	JCL
CHECKED	-	TBP
DATE	-	JULY 2024

REVISED	-
REVISED	-
REVISED	-
REVISED	-

**STATE OF ILLINOIS
DEPARTMENT OF TRANSPORTATION**

LOCATION 5 & 6 – STRUCTURE INFORMATION
SN 090-0125 & SN 090-0126

SCALE: N/A	SHEET 1	OF 4	SHEETS	STA.	TO STA.
------------	---------	------	--------	------	---------


F.A. RTE.	SECTION	COUNTY	TOTAL SHEETS	SHEET NO.
VAR	D4 BRIDGE PAINTING 2025-1	*	43	40
* MARSHALL, PEORIA, TAZEWE		CONTRACT NO. 68J49		
		ILLINOIS FED. AID PROJECT		

FOR INFORMATION ONLY
LOCATION 5 & 6 (NB/SB I-155 OVER TP&W RR)
SN 090-0125 & SN 090-0126

ROUTE NO.	SEC.	COUNTY	TOTAL SHEETS	SHEET NO.
406	50-106-000	TAZEVELL	189	79A

SHEET 6A OF 20

NOTES: REINFORCEMENT BARS DESIGNATED "IEI" SHALL BE EPOXY COATED.
BARS INDICATED THUS 40x5-#5 ETC. INDICATES 40 LINES OF BARS WITH 5 LENGTHS PER LINE.

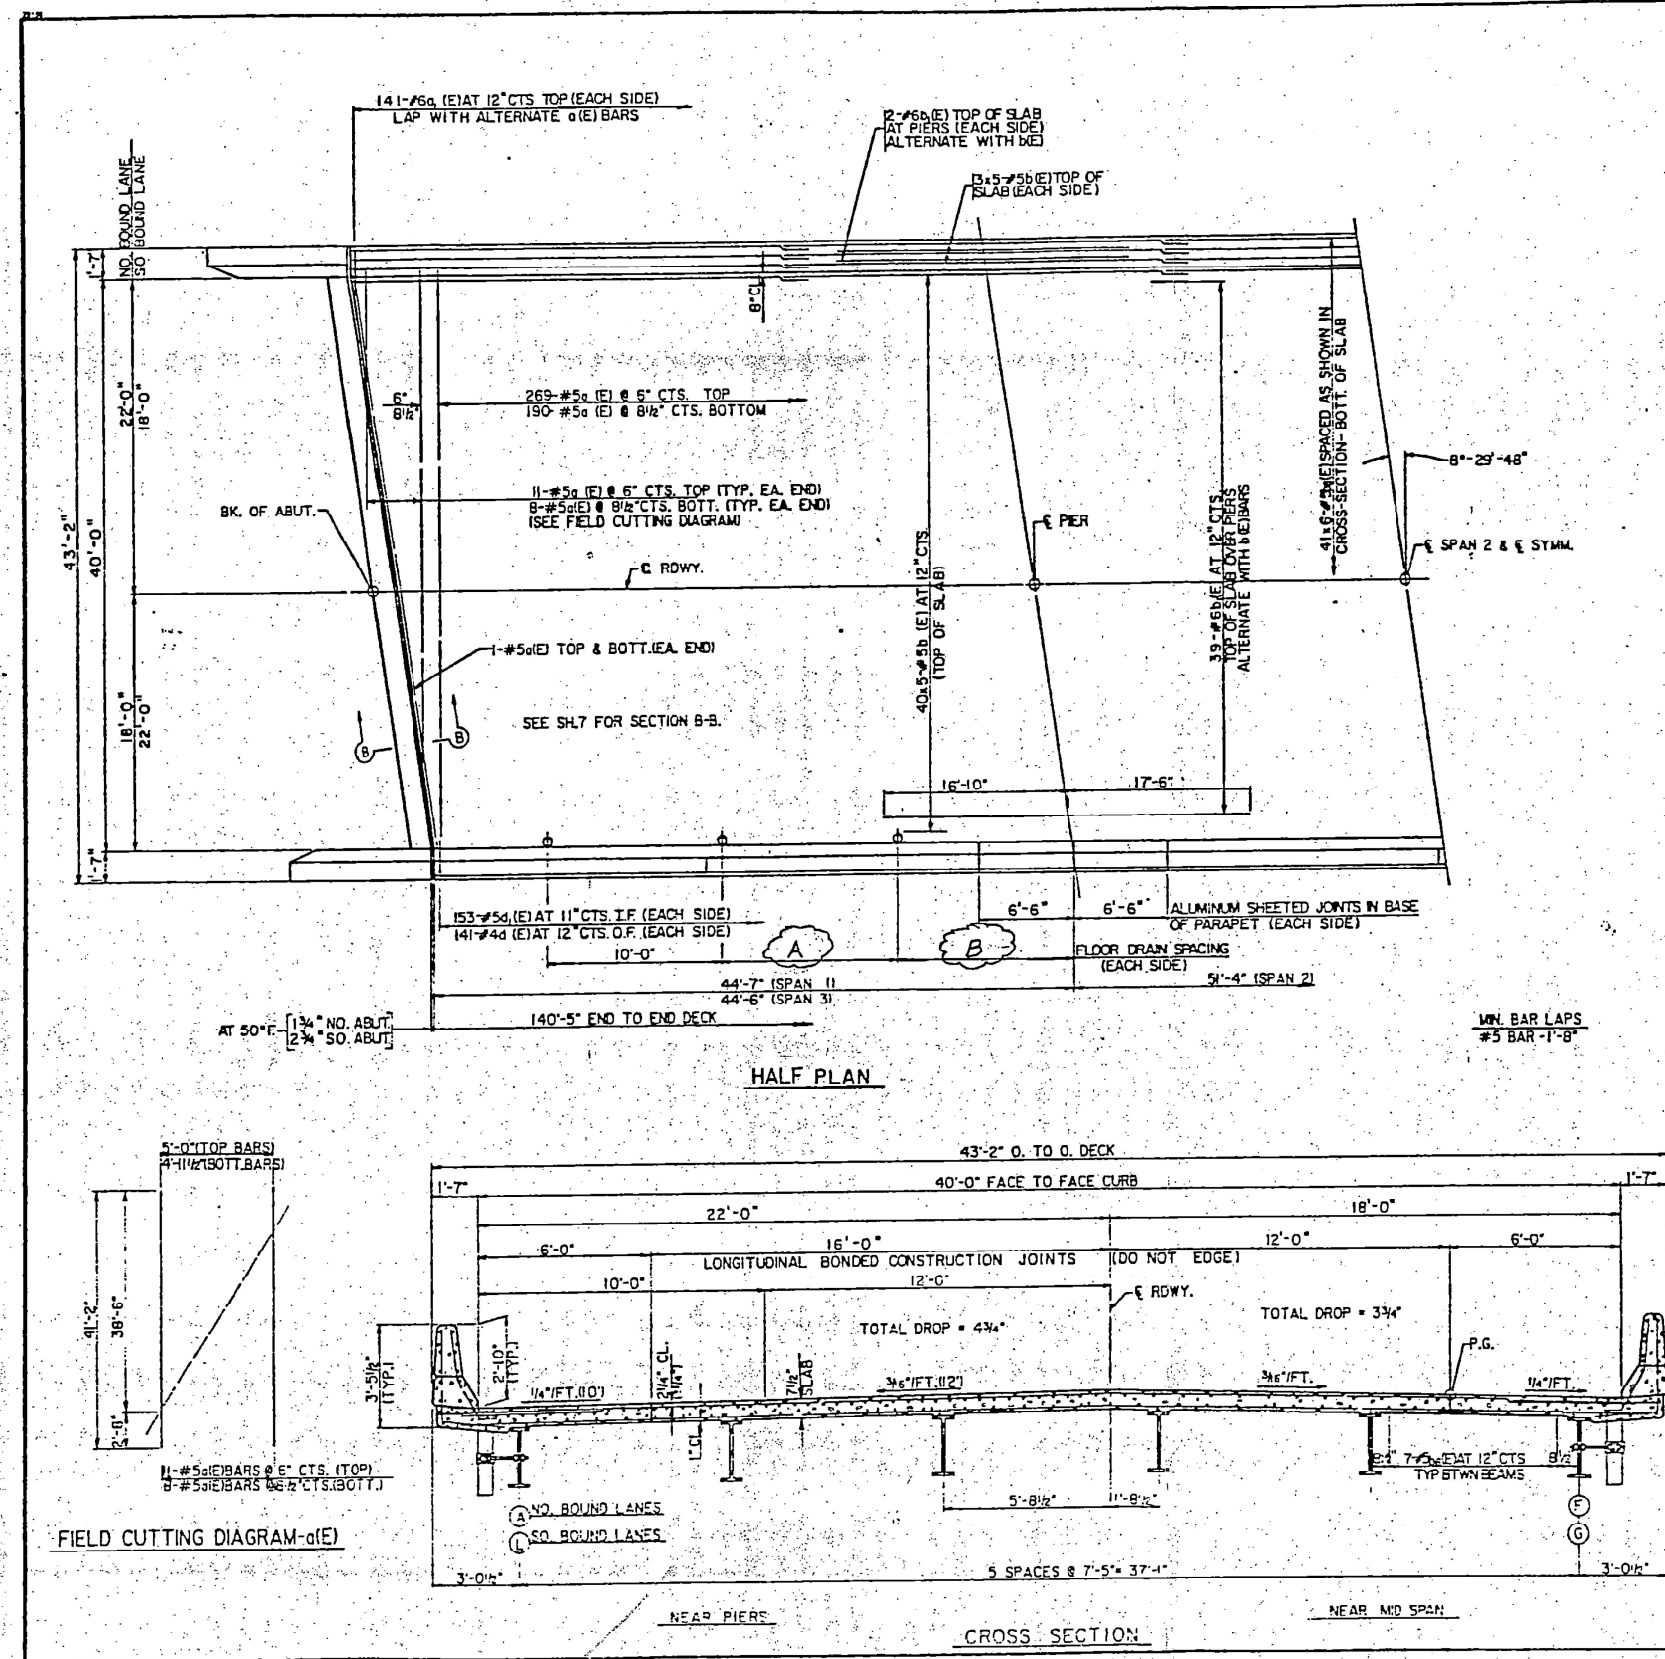

	A	B
Span 1	11'-0"	10'-0"
Span 3	12'-0"	9'-0"

AS REVISED

SEE SH. 7 FOR BILL OF MATERIALS.

REV. NO.	DESCRIPTION	DATE	APPROVAL
1	BRIDGE OFFICE REVIEW	05/19/88	
2	REVISION		
3	REVISION		
SUPERSTRUCTURE

Project No.	734-8601-01
Client Project No.	P-94-144-85
Designing No.	

ENGINEERS & CONSULTANTS

Revised 5-19-88 M.H.B.

STATE OF ILLINOIS
DEPARTMENT OF TRANSPORTATION

LOCATION 5 & 6 - STRUCTURE INFORMATION
SN 090-0125 & SN 090-0126

F.A. RTE.	SECTION	COUNTY	TOTAL SHEETS	SHEET NO.
VAR	D4 BRIDGE PAINTING 2025-1	*	43	41
* MARSHALL, PEORIA, TAZEWELL		CONTRACT NO. 68J49		

ILLINOIS FED. AID PROJECT

TWM, INC.
www.twm-inc.com
ILL. DESIGN FIRM
LICENSE NO: 184-001220


USER NAME	= dlce	DESIGNED	- JCL	REVISED	-
DRAWN	- JCL	CHECKED	- TBP	REVISED	-
PLOT SCALE	= 10,0000 * / in.	DATE	- JULY 2024	REVISED	-
PLOT DATE	= 8/7/2024				

SCALE: N/A SHEET 2 OF 4 SHEETS STA. TO STA.


FOR INFORMATION ONLY
LOCATION 5 & 6 (NB/SB I-155 OVER TP&W RR)
SN 090-0125 & SN 090-0126

F. A.	SEC.	COUNTY	TOTAL SHEETS	SHEET NO.
406	90-0600VB	TAZEWELL	189	82
ILLINOIS PROJECT				

SHEET 9 OF 20

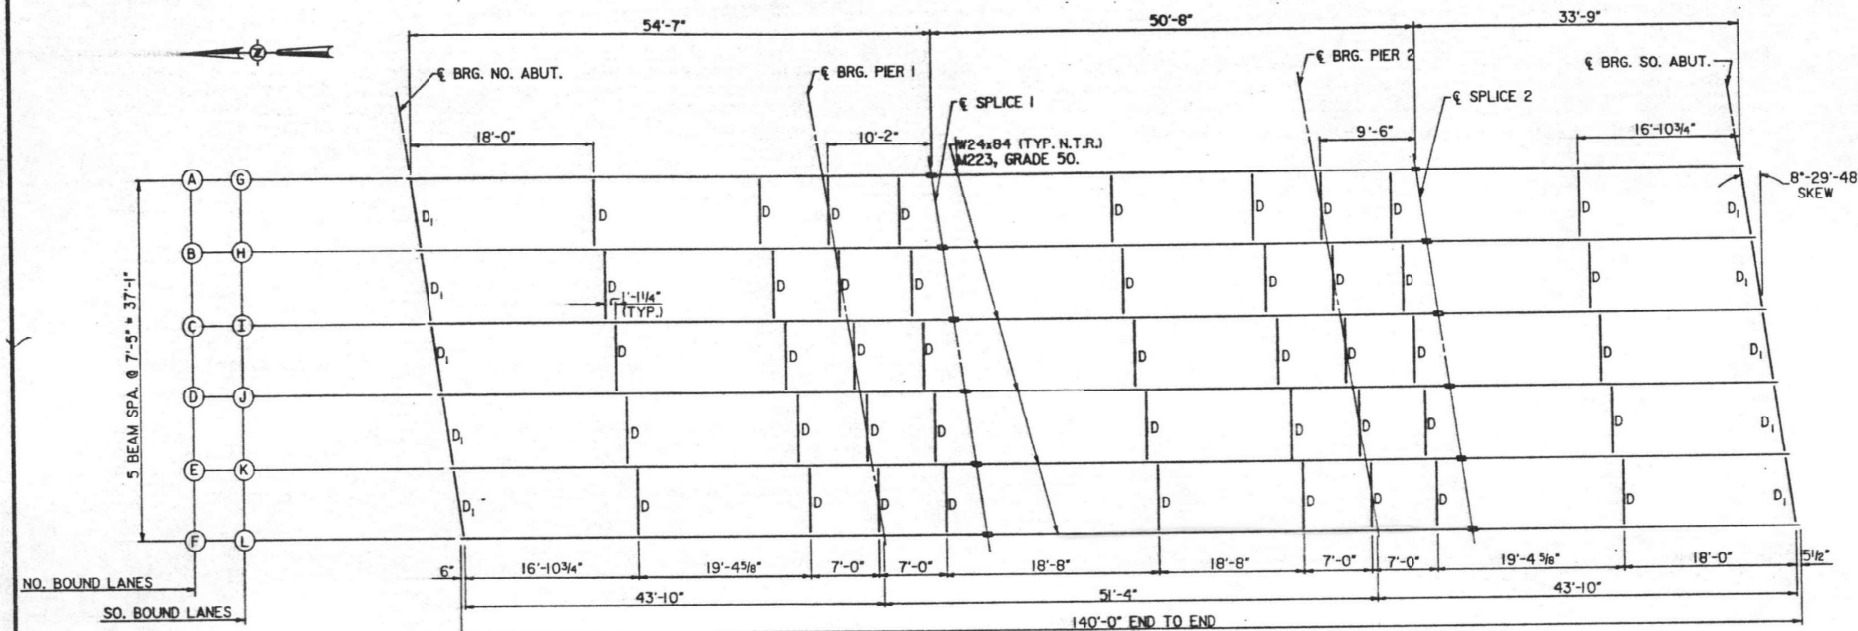


FRAMING PLAN
N.T.R. DENOTES NOTCH TOUGHNESS REQUIREMENT

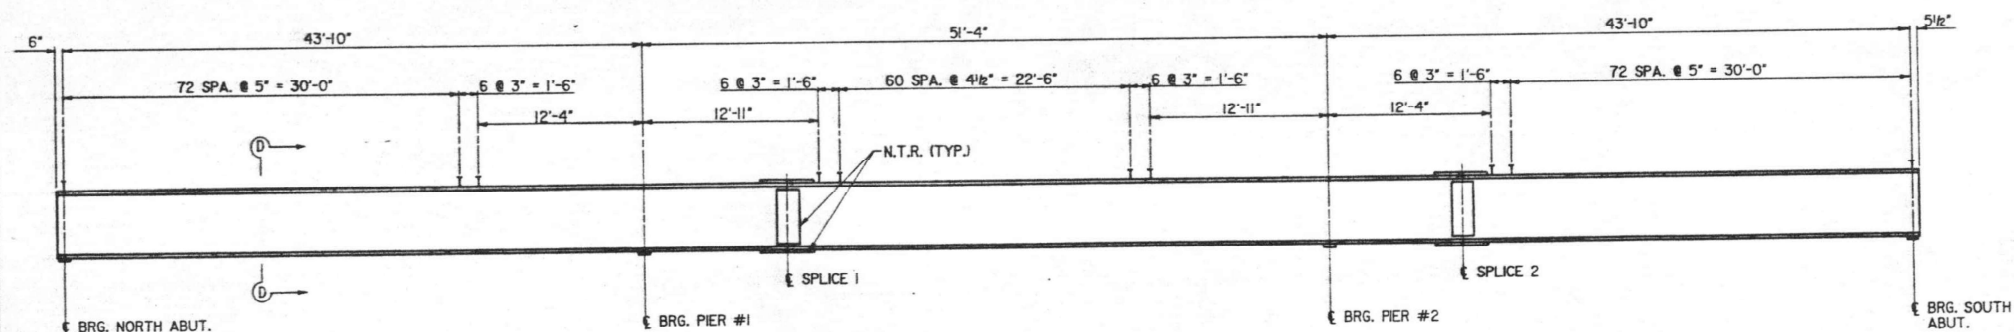

BEAM ELEVATION
(SHOWING SHEAR STUD SPACING)

	NORTH BOUND LANES								SOUTH BOUND LANES			
	BEAM A	BEAM B	BEAM C	BEAM D	BEAM E	BEAM F	BEAM G	BEAM H	BEAM I	BEAM J	BEAM K	BEAM L
€ BRG.NO.ABUT.	747.21	747.38	747.51	747.58	747.47	747.34	747.40	747.55	747.67	747.62	747.50	747.36
€ BRG. PIER 1	747.45	747.61	747.74	747.81	747.70	747.57	747.62	747.77	747.89	747.84	747.72	747.57
€ SPLICE 1	747.50	747.66	747.79	747.86	747.75	747.62	747.67	747.82	747.94	747.88	747.77	747.62
€ BRG. PIER 2	747.75	747.91	748.04	748.10	747.99	747.86	747.91	748.05	748.17	748.12	748.00	747.85
€ SPLICE 2	747.80	747.96	748.09	748.16	748.05	747.92	747.96	748.10	748.23	748.17	748.05	747.90
€ BRG.SO.ABUT.	748.08	748.24	748.37	748.43	748.32	748.19	748.23	748.37	748.49	748.43	748.32	748.17

*FOR FABRICATION ONLY, DOES NOT INCLUDE DEAD LOAD DEFLECTIONS.

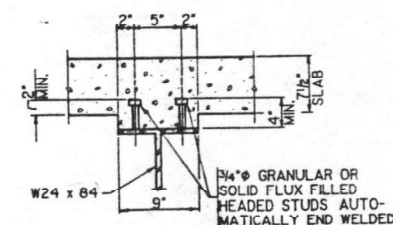

SECTION D-D
(5544 STUDS REQ'D)

ALL STRUCTURAL STEEL FABRICATORS
PERFORMING WORK ON THE MAIN LOAD
CARRYING COMPONENTS OF STEEL
STRUCTURES SHALL BE CERTIFIED
UNDER CATEGORY I (AISC) OF THE
QUALITY CERTIFICATION PROGRAM.

INTERIOR BEAM MOMENT TABLE			
	0.4 SPAN 1	PIER	0.5 SPAN 2
IS (in ⁴)	2370	2370	2370
IC (in ⁴)	7947	7947	7947
SS (in ³)	197	197	197
SC (in ³)	322	322	322
Z (in ³)	224	224	224
P (K/I)	0.802	1.109	0.802
MD (K/I)	112	233	82
SD (K/I)	0.307	0.307	0.307
MSD (K)	50	50	50
ML (K)	279	240	271
MMP (K)	84	72	81
MS (ML+I) (K)	664	326	682
MO (K)	1074	727	1058
MU (K)	1929	933	1929
IS non-comp. (ksi)	6.8	12.5	5.0
IS comp. (ksi)	1.9	1.9	1.9
IS 50 (L+I) (ksi)	24.7	17.5	25.4
IS (OVERLOAD) (ksi)	33.4	30.0	32.3
VR (K)	52.4	48.0	48.0

NOTE A: IS AND SS ARE THE MOMENT OF INERTIA
AND SECTION MODULUS OF THE STEEL
SECTION USED IN COMPUTING IS (TOTAL
& OVERLOAD).

IC AND SC ARE THE MOMENT OF INERTIA
AND SECTION MODULUS OF THE COM-
POSITE SECTION USED IN COMPUTING
IC (TOTAL & OVERLOAD).

VR IS THE MAXIMUM L+IMPACT SHEAR
RANGE IN SPAN.

Z IS THE PLASTIC SECTION MODULUS
USED IN DETERMINING THE FULLY
PLASTIC MOMENTS IN THE NON-COMPOSITE
AREAS.

MO (APPLIED MOMENT)=1.3 (ML+5/8IM L+I)

MU IS THE FULL PLASTIC MOMENT CAPACITY
FOR COMPACT, BRACED SECTIONS.

IS (OVERLOAD) IS THE SUM OF THE STRESS-
ES DUE TO ML+5/8IM L+I.

THE FULL PLASTIC MOMENT CAPACITY IS
COMPUTED IN ACCORDANCE WITH AASHTO
10.48J & 10.50J.1.

INTERIOR BEAM REACTION TABLE		
	ABUT.	PIER
R D (K)	19.0	58.1
R L (K)	37.2	43.8
IMP (K)	11.3	12.6
R TOTAL (K)	67.5	114.5

BRIDGE OFFICE REVIEW		JCC 10-5-97	
REV. NO.	DESCRIPTION	BY	DATE
STRUCTURAL STEEL			
Design: KWB	FA RTE. 406 OVER AT&SF RR	DATE	NONE
Drawn: 4-24-97	FA RTE. 406 SEC.90-1106XVB	DATE	NONE
Checked: KWB	TAZEWELL COUNTY	DATE	NONE
Approved: KWB	STA. 47-29.20 (FA RTE. 406)	DATE	NONE
Scale	STR. NO. 090-0125 (NB)	DATE	NONE
	STR. NO. 090-0126 (SB)	DATE	NONE
	BLANK	DATE	NONE
	WESSELINK	DATE	NONE
	COOK & ASSOCIATES, INC.	DATE	NONE
	ENGINEERS & CONSULTANTS	DATE	NONE

STATE OF ILLINOIS
DEPARTMENT OF TRANSPORTATION

LOCATION 5 & 6 - STRUCTURE INFORMATION
SN 090-0125 & SN 090-0126

SCALE: N/A SHEET 3 OF 4 SHEETS STA. TO STA.

F.A. RTE.	SECTION	COUNTY	TOTAL SHEETS	SHEET NO.
VAR	D4 BRIDGE PAINTING 2025-1	*	43	42
* MARSHALL, PEORIA, TAZEWELL			CONTRACT NO. 68J49	
ILLINOIS			FED. AID PROJECT	

MODEL: Defaul
FILE NAME: I:\2023\230984D - Bridge Painting (FY 2025)\4 CADD - DWG\4.7 TranSteel\Steel\I106XVB\406-rt-structural detail 566.dgn

TWM
ENGINEERING
GEOSPATIAL SERVICES

TWM, INC.
www.twm-inc.com
ILL. DESIGN FIRM
LICENSE NO:
184-001220

USER NAME = dlee	DESIGNED - JCL	REVISED -
	DRAWN - JCL	REVISED -
PLOT SCALE = 10,0000 * / in.	CHECKED - TBP	REVISED -
PLOT DATE = 8/7/2024	DATE - JULY 2024	REVISED -

860341

SN 090-0125 & SN 090-0126

