

STATE OF ILLINOIS
DEPARTMENT OF TRANSPORTATION

F.A.U. RTE.	SECTION	COUNTY	TOTAL SHEETS	SHEET NO.
N/A	17-00034-05-BT	COOK	86	1
ILLINOIS		CONTRACT NO. 61K54		

FOR INDEX OF SHEETS, SEE SHEET NO. 2

FOR LIST OF APPLICABLE HIGHWAY STANDARDS
SEE SHEET 2

PROPOSED HIGHWAY PLANS

DES PLAINES RIVER TRAIL SEGMENT 4
IRVING PARK ROAD TO LAWRENCE AVE
BIKE PATH
SECTION NO.: 17-00034-05-BT
PROJECT NO.: 0REL(643)
COOK COUNTY FOREST PRESERVE DISTRICT
COOK COUNTY
JOB NO.: C-91-260-24

THIS PROJECT PASSES THROUGH:

CITY OF CHICAGO
VILLAGE OF SCHILLER PARK

TRAFFIC DATA
IRVING PARK ROAD
ADT = 21,400 (2021)
40 MPH POSTED SPEED
OTHER PRINCIPAL ARTERIAL

TO THE BEST OF MY KNOWLEDGE AND BELIEF,
THE STORMWATER AND DRAINAGE OF SURFACE
WATERS MEET THE MINIMUM CRITERIA FOR
STORMWATER MANAGEMENT IN ACCORDANCE
WITH LOCAL AND COUNTY STANDARDS.

Mark B. Thomas
MARK B. THOMAS, P.E.


Contact the Metropolitan
Water Reclamation District
of Greater Chicago 2 days
before starting work.

☎ (708) 588-4055
✉ WMOJobStart@mwrd.org



FULL SIZE PLANS HAVE BEEN PREPARED USING STANDARD
ENGINEERING SCALES. REDUCED SIZED PLANS WILL NOT
CONFORM TO STANDARD SCALES. IN MAKING MEASUREMENTS
ON REDUCED PLANS, THE ABOVE SCALES MAY BE USED.

J.U.L.I.E.
JOINT UTILITY LOCATION INFORMATION FOR EXCAVATION
1-800-892-0123
OR 811

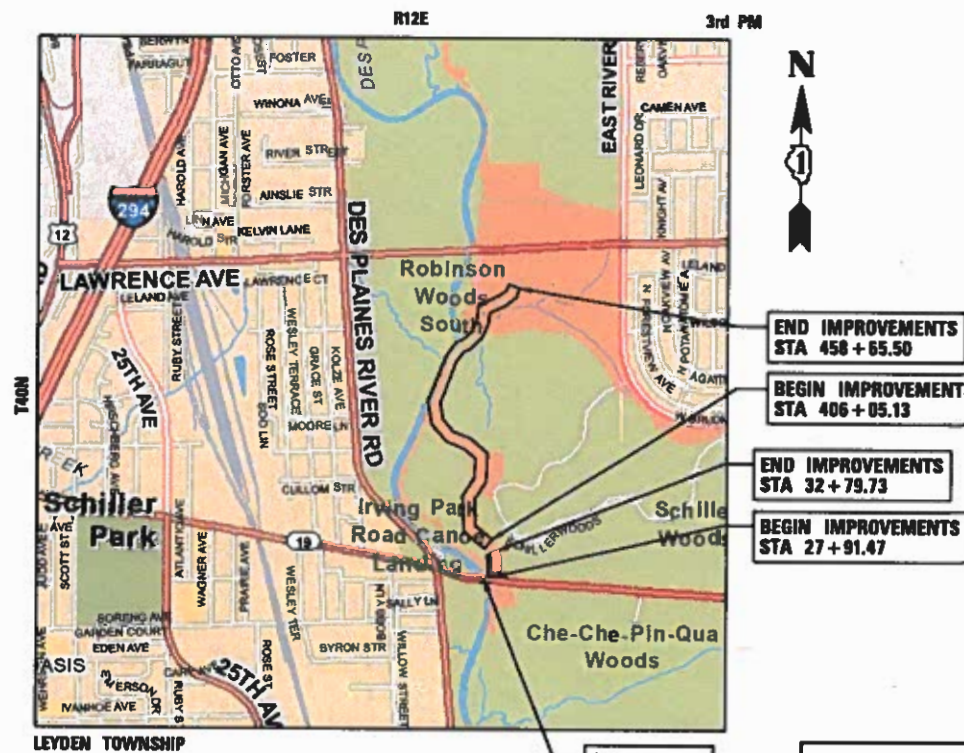

LOCATION MAP
(NOT TO SCALE)


GROSS LENGTH = 5,749 FT. = 1.09 MILE
NET LENGTH = 5,749 FT. = 1.09 MILE

END IMPROVEMENTS
STA 458 + 65.50


BEGIN IMPROVEMENTS
STA 406 + 05.13

END IMPROVEMENTS
STA 32 + 79.73

BEGIN IMPROVEMENTS
STA 27 + 91.47

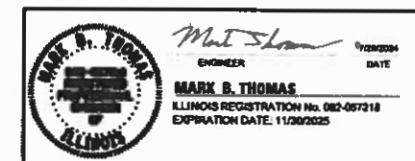

CHRISTOPHER B. BURKE ENGINEERING, LTD.
9575 W. Higgins Road, Suite 600
Rosemont, Illinois 60018
(647) 823-0500

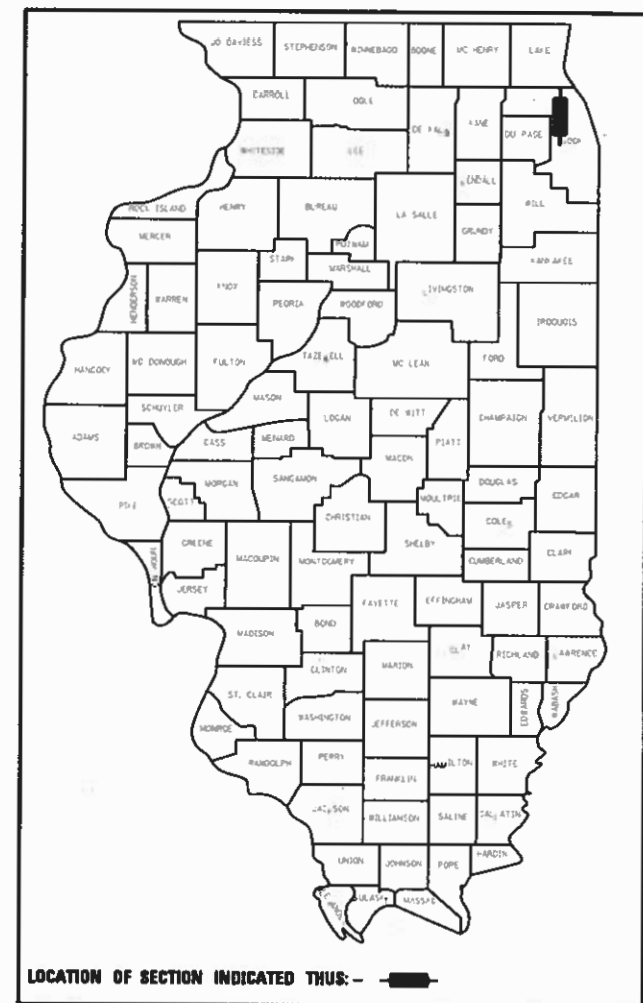

STATE OF ILLINOIS DEPARTMENT OF TRANSPORTATION	
APPROVED	<i>Julien J. Parnell</i> 7/26/2024 DEPUTY DIRECTOR OF PLANNING AND DEVELOPMENT FOREST PRESERVE DISTRICT OF COOK COUNTY
PASSED	<i>Sept 11, 2024</i> DISTRICT 1 ENGINEER OF LOCAL ROADS AND STREETS
RELEASED FOR BID BASED ON LIMITED REVIEW	<i>Sept 11th, 2024</i> REGIONAL ENGINEER

PRINTED BY THE AUTHORITY
OF THE STATE OF ILLINOIS

CONTRACT NO. 61K54

GENERAL NOTES

1.

ALL CONSTRUCTION SHALL BE DONE IN ACCORDANCE WITH THE "STANDARD SPECIFICATIONS FOR ROAD AND BRIDGE CONSTRUCTION", ADOPTED JANUARY 1, 2022: THE SUPPLEMENTAL SPECIFICATIONS AND RECURRING SPECIAL PROVISIONS DATED JANUARY 1, 2024, THE LATEST EDITION OF THE "ILLINOIS MANUAL ON UNIFORM TRAFFIC CONTROL DEVICES FOR STREETS AND HIGHWAYS" (IMUTCD), THE "DETAILS" IN THE PLANS, AND THE "SPECIAL PROVISIONS" INCLUDED IN THE CONTRACT DOCUMENTS.
2.

IT IS THE CONTRACTOR'S RESPONSIBILITY TO ASCERTAIN EXISTING FIELD CONDITIONS PRIOR TO BIDDING ON THIS PROJECT.
3.

THE CONTRACTOR SHALL LIMIT HIS/HER CONSTRUCTION ACTIVITIES TO THE WORK AREAS DESIGNATED ON THE PLANS. ANY DAMAGE TO AREAS OUTSIDE OF THESE LIMITS SHALL BE REPAIRED BY THE CONTRACTOR TO THE SATISFACTION OF THE ENGINEER.
4.

THE CONTRACTOR SHALL NOTIFY THE NORTH COOK COUNTY SOIL AND WATER CONSERVATION DISTRICT (224-875-7580) AT LEAST 7 WORKING DAYS PRIOR TO THE ONSET OF CONSTRUCTION.
5.

THE CONTRACTOR SHALL GIVE NOTICES AND COMPLY WITH APPLICABLE LAWS, ORDINANCES, RULES, REGULATIONS AND LAWFUL ORDERS OF ALL PUBLIC AUTHORITIES BEARING ON SAFETY OF PERSONS OR PROPERTY OR THEIR PROTECTION FROM DAMAGE, INJURY OR LOSS.
6.

GEOTECHNICAL FABRIC FOR GROUND STABILIZATION AND/OR AGGREGATE SUBGRADE IMPROVEMENT (CU YD) HAVE BEEN PROVIDED FOR USE AT THE LOCATIONS INDICATED FOR SOILS THAT TEND TO BE UNSTABLE AND/OR UNSUITABLE. THE ACTUAL NEED FOR REMOVAL AND REPLACEMENT WITH ABOVE ITEM WILL BE DETERMINED IN THE FIELD AT THE TIME OF CONSTRUCTION BY THE GEOTECHNICAL ENGINEER. ALL POTENTIALLY UNSTABLE SOILS SHOULD BE TESTED WITH A STATIC OR DYNAMIC CONE PENETROMETER AND TREATED IN ACCORDANCE WITH ARTICLE 301.04 OF THE SSRBC AND IDOT SUBGRADE STABILITY MANUAL. IF UNSTABLE AND/OR UNSUITABLE SOILS ARE NOT ENCOUNTERED, THEN THE QUANTITY SHALL BE DEDUCTED AND NO ADDITIONAL COMPENSATION WILL BE DUE TO THE CONTRACTOR.
7.

THE SUBGRADE STABILITY SHALL BE VERIFIED BY PROOF ROLLING WITH A FULLY LOADED TANDEM-AXLE TRUCK.
8.

THE CONTRACTOR SHALL CONTACT KALPANA KANNAN-HOSADURGA, THE DISTRICT ONE TRAFFIC CONTROL SUPERVISOR, AT KALPANA.KANNAN-HOSADURGA@ILLINOIS.GOV A MINIMUM OF 72 HOURS IN ADVANCE OF BEGINNING WORK.
9.

UTILITIES

(A) ALL UNDERGROUND UTILITY LOCATIONS, INCLUDING BUT NOT LIMITED TO SANITARY AND STORM SEWERS, WATER MAINS AND THEIR RESPECTIVE SERVICE LINES, SHOWN ON THE PLANS ARE APPROXIMATE ONLY. UNDERGROUND FACILITIES REPRESENTS ONLY THE OPINION OF THE VILLAGE, AS TO THE LOCATION OF SUCH UTILITIES AND IS ONLY INCLUDED FOR THE CONVENIENCE OF THE BIDDER. IT SHALL BE THE CONTRACTOR'S RESPONSIBILITY TO HAVE THE RESPECTIVE UTILITY COMPANIES FIELD LOCATE ALL UTILITIES AS NECESSARY, PRIOR TO STARTING CONSTRUCTION. THE CONTRACTOR SHALL NOTIFY J.U.L.I.E. AT (800) 892-0123, AND ALL PUBLIC AND PRIVATE UTILITIES BEFORE STARTING CONSTRUCTION.

(B) THE CONTRACTOR SHALL BE RESPONSIBLE FOR THE PROTECTION OF ALL UNDERGROUND OR SURFACE UTILITIES EVEN THOUGH THEY MAY NOT BE SHOWN ON THE PLANS. ANY UTILITY THAT IS DAMAGED DURING CONSTRUCTION SHALL BE REPAIRED OR REPLACED TO THE SATISFACTION OF THE ENGINEER.
10.

STORM SEWER CONSTRUCTION

FRAME ELEVATIONS GIVEN ON THE PLANS ARE ONLY TO ASSIST THE CONTRACTOR IN DETERMINING THE APPROXIMATE OVERALL HEIGHT OF THE STRUCTURE. FRAMES OF ALL NEW, ADJUSTED OR RECONSTRUCTED STRUCTURES WILL BE ADJUSTED TO THE FINAL ELEVATION OF THE AREA IN WHICH THEY ARE LOCATED.
11.

SOIL EROSION AND SEDIMENT CONTROL

(A) SOIL EROSION AND SEDIMENT CONTROL (SESC) FEATURES MUST BE CONSTRUCTED PRIOR TO THE COMMENCEMENT OF UPLAND DISTURBANCE. SOIL DISTURBANCE MUST BE PHASED OR ENACTED IN SUCH A MANNER AS TO MINIMIZE EROSION. SOIL STABILIZATION MEASURES MUST CONSIDER THE TIME OF YEAR, SITE CONDITIONS AND THE USE OF TEMPORARY AND/OR PERMANENT MEASURES.

- (B) UNLESS OTHERWISE INDICATED, ALL VEGETATIVE AND STRUCTURAL EROSION AND SEDIMENT CONTROL PRACTICES WILL BE INSTALLED AT MINIMUM ACCORDING TO THE STANDARDS AND SPECIFICATIONS IN THE ILLINOIS URBAN MANUAL, REVISED TO LATEST VERSION AS AMENDED. A COPY OF THE APPROVED SOIL EROSION AND SEDIMENT CONTROL (SESC) PLAN AND THE STORM WATER POLLUTION PREVENTION PLAN (SWPPP) MUST BE MAINTAINED ON THE SITE AT ALL TIMES.

(C) THE EROSION AND SEDIMENT CONTROLS SHOWN ON THE PLANS ARE THE MINIMUM REQUIREMENTS. ADDITIONAL MEASURES MAY BE REQUIRED AS DIRECTED BY THE ENGINEER. ALL ADDITIONAL MEASURES MUST BE IN PLACE WITHIN 3 DAYS OF DISTURBANCE AND ANY EMERGENCY SESC MEASURES MUST BE INSTALLED IMMEDIATELY.

(D) THE CONTRACTOR MUST CLEAN UP, GRADE THE WORK AREAS AS THE PROJECT PROGRESSES, AND INSTALL TEMPORARY OR PERMANENT EROSION PROTECTION TO CONTROL SOIL EROSION, OR INSTALL APPROPRIATE SEDIMENT CONTROL DEVICES TO TRAP SEDIMENT. PAVEMENT MUST BE CLEANED DAILY OR AS NECESSARY TO REMOVE TRACK-OUT MATERIAL.

(E) ACCESS TO THE WORK AREA WILL ONLY BE ALLOWED FROM STABILIZED CONSTRUCTION ENTRANCES. ANY SOIL REACHING PUBLIC OR PRIVATE ROADWAYS MUST BE REMOVED IMMEDIATELY.

(F) DURING DE-WATERING/PUMPING OPERATIONS, ONLY UNCONTAMINATED WATER SHOULD BE ALLOWED TO DISCHARGE TO PROTECTED NATURAL AREAS, WATERS OF THE STATE, OR TO A STORM SEWER SYSTEM (IN ACCORDANCE WITH LOCAL PERMITS). INLET HOSES SHOULD BE FLOATED AT THE SURFACE OF THE WATER IN ORDER TO LIMIT THE AMOUNT OF SEDIMENT INTAKE. PUMPING OPERATIONS MAY BE DISCHARGED TO A STABILIZED AREA THAT CONSISTS OF AN ENERGY DISSIPATING DEVICE (E.G., STONE), SEDIMENT FILTER BAG, OR BOTH. ADEQUATE EROSION AND SEDIMENT CONTROLS SHOULD BE USED DURING DE-WATERING OPERATIONS AS NECESSARY. DEWATERING SEDIMENT LADEN WATER DIRECTLY INTO FIELD TILES, STORM WATER STRUCTURES, OR "WATERS OF THE US" IS PROHIBITED.

(G) CONSTRUCTION ACTIVITIES MUST BE SCHEDULED TO MINIMIZE THE TIME SOIL IS EXPOSED AND UNPROTECTED. IN NO CASE WILL THE EXISTING VEGETATION BE DESTROYED, REMOVED, OR DISTURBED MORE THAN FOURTEEN (14) DAYS PRIOR TO THE INITIATION OF IMPROVEMENTS.

(H) ALL DISTURBED SOILS ARE TO BE STABILIZED, TEMPORARILY OR PERMANENTLY, WITHIN SEVEN (7) DAYS OF CONSTRUCTION ACTIVITY HAVING CEASED IF THE SOIL IS TO REMAIN UNDISTURBED FOR MORE THAN FOURTEEN (14) DAYS.

INDEX OF SHEETS

1	COVER SHEET
2	INDEX OF SHEETS, HIGHWAY STANDARDS, DISTRICT 1 DETAILS, COMMITMENTS AND GENERAL NOTES
3	MWRD GENERAL NOTES
4-9	SUMMARY OF QUANTITIES
10-12	TYPICAL SECTIONS
13	EARTHWORK SCHEDULE
14-15	ALIGNMENTS, TIES AND BENCHMARKS
16 - 22	EXISTING CONDITIONS AND REMOVAL PLANS
23 - 34	PLAN AND PROFILE
35	CONSTRUCTION STAGING DETAILS
36	STOCKPILE AND CONSTRUCTION ACCESS PLAN
37 - 43	EROSION CONTROL PLANS
44-51	STRUCTURAL PLANS
52	OPERATIONS AND MAINTENANCE PLAN
53 - 54	CONSTRUCTION DETAILS
55-56	DISTRICT ONE DETAILS
57 - 86	CROSS SECTIONS

FLOOD CONTROL CERTIFICATION STATEMENT

- I hearby certify that the following is true and correct:
1.

I am a registered professional engineer in the State of Illinois
2.

My license number, issued by the Illinois Department of Financial and Professional Regulation, is 062.057218.
3.

I am an engineer work on the development located at the Des Plaines River Trail, Segment 4, between Irving Park Road and Lawrence Avenue.
4.

I have reviewed the requirements set forth in Chapter 16-6 of the City of Chicago Municipal Code and the plans for the above referenced development.
5.

Pursuant to section 16-6-040(a)(v), I hereby certify that the above referenced development complies with the requirements of Chapter 16-6 of the City of Chicago Municipal Code.

Name: 

Date 04/16/2024

HIGHWAY STANDARDS

000001 - 08	STANDARD SYMBOLS, ABBREVIATIONS AND PATTERNS
424001 - 11	PERPENDICULAR CURB RAMPS FOR SIDEWALKS
542301 - 03	PRECAST REINFORCED CONCRETE FLARED END SECTION
601001 - 05	PIPE UNDERDRAINS
601101 - 02	CONCRETE HEADWALL FOR PIPE UNDERDRAINS
606001 - 08	CONCRETE CURB TYPE B AND COMBINATION CONCRETE CURB AND GUTTER
701101 - 05	OFF-RD OPERATIONS, MULTILANE, 15' (4.5 m) TO 24" (600 mm) FROM PAVEMENT EDGE
701426 - 09	LANE CLOSURE, MULTILANE, INTERMITTENT OR MOVING OPER., FOR SPEEDS >=45 MPH
701427 - 05	LANE CLOSURE, MULTILANE, INTERMITTENT OR MOVING OPER., FOR SPEEDS <=45 MPH
701606 - 10	URBAN SINGLE LANE CLOSURE, MULTILANE 2W WITH MOUNTABLE MEDIAN
701801 - 06	SIDEWALK, CORNER OR CROSSWALK CLOSURE
701901 - 09	TRAFFIC CONTROL DEVICES
720001 - 01	SIGN PANEL MOUNTING DETAILS
720006 - 04	SIGN PANEL ERECTION DETAILS
720011 - 01	METAL POSTS FOR SIGNS, MARKERS & DELINEATORS
729001 - 01	APPLICATION OF TYPES A AND B METAL POSTS (FOR SIGNS & MARKERS)

DISTRICT ONE DETAILS

BM-20	PRUNING FOR SAFETY AND EQUIPMENT CLEARANCE
-------	--

COMMITMENTS

WETLANDS SHALL BE PROTECTED DURING CONSTRUCTION, UTILIZING EROSION CONTROL BARRIER AND HIGH VISIBILITY FENCING.

TREES THREE (3) INCHES IN DIAMETER AT BREAST HEIGHT SHALL NOT BE CLEARED FROM APRIL 1ST THROUGH SEPTEMBER 30TH OF ANY GIVEN YEAR. TREE PRUNING SHALL ALSO NOT OCCUR FROM APRIL 1ST THROUGH SEPTEMBER 30TH.

FILE NAME = N:\SCHILLERPARK\230454\Civil\NOT_230454	USER NAME = mthomas	DESIGNED -	REVISED -	STATE OF ILLINOIS DEPARTMENT OF TRANSPORTATION	DES PLAINES RIVER TRAIL – SEGMENT 4 INDEX OF SHEETS, HIGHWAY STANDARDS, DISTRICT 1 DETAILS AND GENERAL NOTES	F.A. RTE.	SECTION	COUNTY	TOTAL SHEETS	SHEET NO.
		DRAWN -	REVISED -			N/A	17-00034-05-BT	COOK	86	2
		PLOT SCALE = 40"	CHECKED -			CONTRACT NO. 61K54				
		PLOT DATE = 9/6/2024	DATE -			ILLINOIS FED. AID PROJECT				
Default			REVISED -		SCALE: 1:40	SHEET	OF	SHEETS	STA.	TO STA.

SPECIALTY	CODED PAY ITEM NO.	ITEM	UNIT	TOTAL QUANTITY	FACILITIES FOR BICYCLE/PEDESTRIAN TRAILS 0028 URBAN	TRAINEES 0042 URBAN
Δ	20100110	TREE REMOVAL (6 TO 15 UNITS DIAMETER)	UNIT	530	530	
Δ	20100210	TREE REMOVAL (OVER 15 UNITS DIAMETER)	UNIT	592	592	
	20101000	TEMPORARY FENCE	FOOT	1290	1290	
	20101100	TREE TRUNK PROTECTION	EACH	15	15	
Δ	20101300	TREE PRUNING (1 TO 10 INCH DIAMETER)	EACH	40	40	
Δ	20101350	TREE PRUNING (OVER 10 INCH DIAMETER)	EACH	30	30	
	20101700	SUPPLEMENTAL WATERING	UNIT	10	10	
	20200100	EARTH EXCAVATION	CU YD	623	623	
	20201200	REMOVAL AND DISPOSAL OF UNSUITABLE MATERIAL	CU YD	1574	1574	
	20400800	FURNISHED EXCAVATION	CU YD	680	680	
	20800150	TRENCH BACKFILL	CU YD	4	4	
	21001000	GEOTECHNICAL FABRIC FOR GROUND STABILIZATION	SQ YD	13761	13761	
	21101600	TOPSOIL FURNISH AND PLACE, VARIABLE DEPTH	SQ YD	5219	5219	
	21301084	EXPLORATION TRENCH 84" DEPTH	FOOT	20	20	
Δ	25000115	SEEDING, CLASS 1B	ACRE	0.75	0.75	
Δ	25000312	SEEDING, CLASS 4A	ACRE	1.5	1.5	


SPECIALTY	CODED PAY ITEM NO.	ITEM	UNIT	TOTAL QUANTITY	FACILITIES FOR BICYCLE/PEDESTRIAN TRAILS 0028 URBAN	TRAINEES 0042 URBAN
Δ	25000314	SEEDING, CLASS 4B	ACRE	0.25	0.25	
	28000250	TEMPORARY EROSION CONTROL SEEDING	POUND	67	67	
	28000400	PERIMETER EROSION BARRIER	FOOT	12810	12810	
	28001100	TEMPORARY EROSION CONTROL BLANKET	SQ YD	3205	3205	
	28100105	STONE RIPRAP, CLASS A3	SQ YD	20	20	
	28200200	FILTER FABRIC	SQ YD	20	20	
	30300001	AGGREGATE SUBGRADE IMPROVEMENT	CU YD	100	100	
	31101100	SUBBASE GRANULAR MATERIAL, TYPE B	CU YD	490	490	
	31101400	SUBBASE GRANULAR MATERIAL, TYPE B 6"	SQ YD	6243	6243	
	35101400	AGGREGATE BASE COURSE, TYPE B	TON	10	10	
	35101598	AGGREGATE BASE COURSE, TYPE B 3"	SQ YD	6641	6641	
	35101600	AGGREGATE BASE COURSE, TYPE B 4"	SQ YD	223	223	
	35800100	PREPARATION OF BASE	SQ YD	3425	3425	
	35800200	AGGREGATE BASE REPAIR	TON	223	223	
	40600275	BITUMINOUS MATERIALS (PRIME COAT)	POUND	2723	2723	
	40604060	HOT-MIX ASPHALT SURFACE COURSE, IL-9.5, MIX "D", N50	TON	576	576	

SPECIALTY	CODED PAY ITEM NO.	ITEM	UNIT	TOTAL QUANTITY	FACILITIES FOR BICYCLE/PEDESTRIAN TRAILS 0028 URBAN	TRAINEES 0042 URBAN
	42400200	PORTLAND CEMENT CONCRETE SIDEWALK 5 INCH	SQ FT	2002	2002	
	42400800	DETECTABLE WARNINGS	SQ FT	40	40	
	44000100	PAVEMENT REMOVAL	SQ YD	5450	5450	
	44000300	CURB REMOVAL	FOOT	28	28	
	44000600	SIDEWALK REMOVAL	SQ FT	1649	1649	
	50105220	PIPE CULVERT REMOVAL	FOOT	45	45	
	50200100	STRUCTURE EXCAVATION	CU YD	70	70	
	50301350	CONCRETE SUPERSTRUCTURE (APPROACH SLAB)	CU YD	20	20	
	50800205	REINFORCEMENT BARS, EPOXY COATED	POUND	2400	2400	
	54213660	PRECAST REINFORCED CONCRETE FLARED END SECTIONS 15"	EACH	6	6	
	60100060	CONCRETE HEADWALLS FOR PIPE DRAINS	EACH	3	3	
	60108206	PIPE UNDERDRAINS, TYPE 2, 6"	FOOT	171	171	
	60600605	CONCRETE CURB, TYPE B	FOOT	28	28	
Δ	66900200	NON-SPECIAL WASTE DISPOSAL	CU YD	5	5	
Δ	66900530	SOIL DISPOSAL ANALYSIS	EACH	1	1	
Δ	66901001	REGULATED SUBSTANCES PRE-CONSTRUCTION PLAN	L SUM	1	1	


SPECIALTY	CODED PAY ITEM NO.	ITEM	UNIT	TOTAL QUANTITY	FACILITIES FOR BICYCLE/PEDESTRIAN TRAILS 0028 URBAN	TRAINEES 0042 URBAN
Δ	66901003	REGULATED SUBSTANCES FINAL CONSTRUCTION REPORT	L SUM	1	1	
Λ	66901006	REGULATED SUBSTANCES MONITORING	CAL DA	1	1	
	67100100	MOBILIZATION	L SUM	1	1	
	67201000	SEALING ABANDONED WATER WELLS	EACH	2	2	
Δ	72000100	SIGN PANEL - TYPE 1	SQ FT	33	33	
	72400310	REMOVE SIGN PANEL - TYPE 1	SQ FT	4	4	
Δ	72900100	METAL POST - TYPE A	FOOT	149	149	
Δ	78000100	THERMOPLASTIC PAVEMENT MARKING - LETTERS AND SYMBOLS	SQ FT	19	19	
Δ	78000200	THERMOPLASTIC PAVEMENT MARKING - LINE 4"	FOOT	1635	1635	
Δ	A2002516	TREE, CARPINUS CAROLINIANA (AMERICAN HORNBEAM), 2" CALIPER, BALLED AND BURLAPPED	EACH	6	6	
Δ	B2010016	TREE, AMELANCHIER CANADENSIS (SHADBLOW SERVICEBERRY), 2" CALIPER, TREE FORM, BALLED AND BURLA	EACH	5	5	
Δ	C2012760	SHRUB, VIBURNUM PRUNIFOLIUM (BLACKHAW VIBURNUM), 5' HEIGHT, BALLED AND BURLAPPED	EACH	17	17	
Δ	K0013060	PERENNIAL PLANTS, SEDGE MEADOW TYPE, 2" DIAMETER BY 4" DEEP PLUG	UNIT	0.38	0.38	
	X0300019	REMOVE AND REINSTALL PARKING BLOCKS	EACH	10	10	
	X0321158	PARK BENCHES	EACH	4	4	
	X0326806	WASHOUT BASIN	L SUM	1	1	

SPECIALTY	CODED PAY ITEM NO.	ITEM	UNIT	TOTAL QUANTITY	FACILITIES FOR BICYCLE/PEDESTRIAN TRAILS 0028 URBAN	TRAINEES 0042 URBAN
	X2010512	CLEARING AND GRUBBING	SQ YD	1011	1011	
	X2011001	HIGH VISIBILITY TEMPORARY FENCING	FOOT	560	560	
	X2110100	TOPSOIL FURNISH AND PLACE (SPECIAL)	CU YD	334	334	
Δ	X2511630	EROSION CONTROL BLANKET (SPECIAL)	SQ YD	10446	10446	
	X2800400	PERIMETER EROSION BARRIER (SPECIAL)	FOOT	1690	1690	
Δ	X5220096	TIMBER RETAINING WALL	SQ FT	16	16	
	X5427602	REMOVE EXISTING FLARED END SECTION	EACH	1	1	
Δ	X6640624	RUSTIC RAIL FENCE	FOOT	100	100	
	X7010216	TRAFFIC CONTROL AND PROTECTION, (SPECIAL)	L SUM	1	1	
	XX004568	TEMPORARY ACCESS ROAD	L SUM	1	1	
	XX007037	SAFETY FENCE	FOOT	48	48	
	XX008287	BOARDWALK STRUCTURE	SQ FT	9805	9805	
	XX008310	AGGREGATE SURFACE COURSE, TYPE B 3" (SPECIAL)	SQ YD	5811	5811	
	XX008533	STORM SEWER, DUCTILE IRON, 16"	FOOT	62	62	
Δ	XX009529	TREE ROOT PRESERVATION	SQ YD	300	300	
Δ	XX009531	TREE ROOT PRUNING (SPECIAL)	FOOT	8787	8787	


SPECIALTY	CODED PAY ITEM NO.	ITEM	UNIT	TOTAL QUANTITY	FACILITIES FOR BICYCLE/PEDESTRIAN TRAILS 0028 URBAN	TRAINEES 0042 URBAN
	Z0000100	ABANDON EXISTING CULVERT	EACH	1	1	
	Z0003855	BICYCLE RACKS	EACH	2	2	
	Z0013797	STABILIZED CONSTRUCTION ENTRANCE	SQ YD	102	102	
	Z0013798	CONSTRUCTION LAYOUT	L SUM	1	1	
	Z0015500	DEBRIS REMOVAL	L SUM	1	1	
	Z0030850	TEMPORARY INFORMATION SIGNING	SQ FT	52	52	
	Z0076600	TRAINEES	HOUR	500		500
	Z0076604	TRAINEES TRAINING PROGRAM GRADUATE	HOUR	500		500

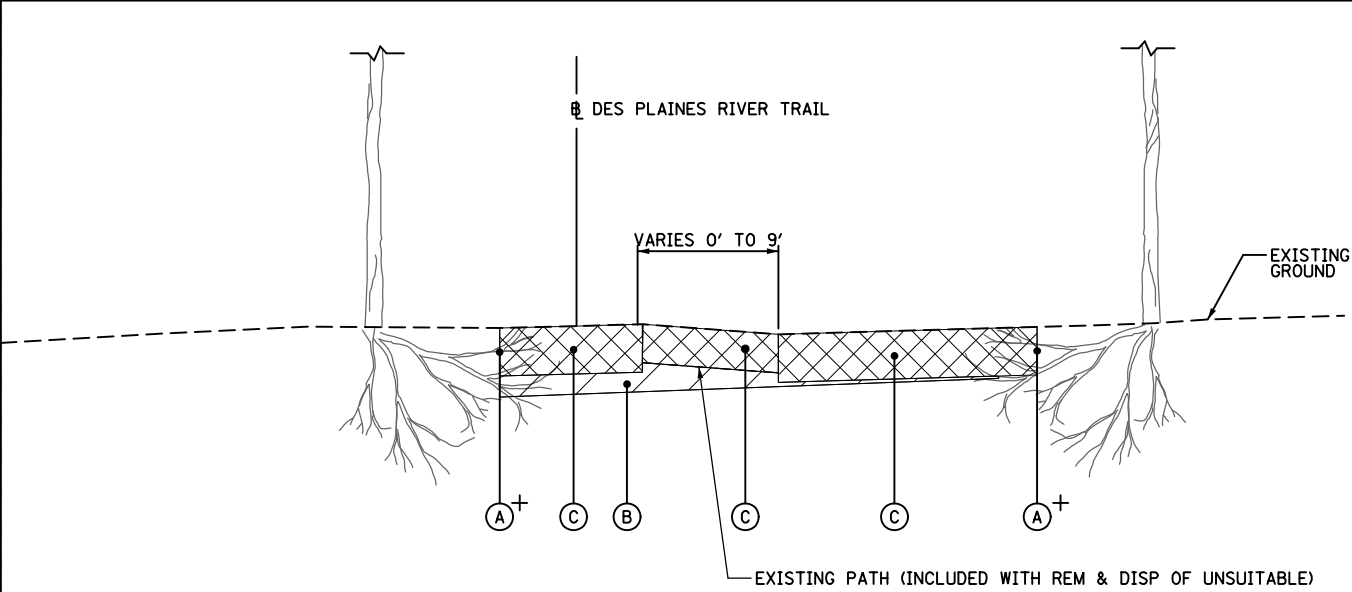

EXISTING TYPICAL SECTION
STA 406+05.13 TO STA 417+80
STA 418+60 TO STA 431+55
STA 440+00 TO STA 443+01
STA 448+82 TO STA 458+65.50

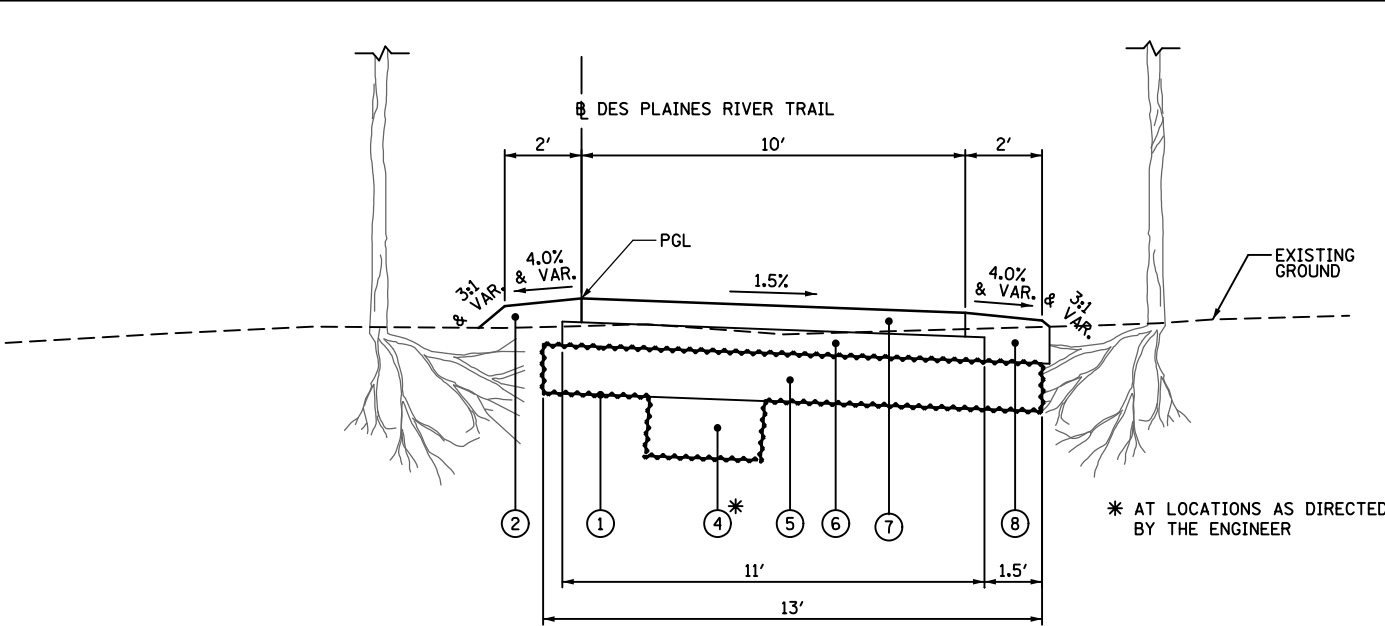

PROPOSED TYPICAL SECTION
STA 448+82 TO STA 458+65.50

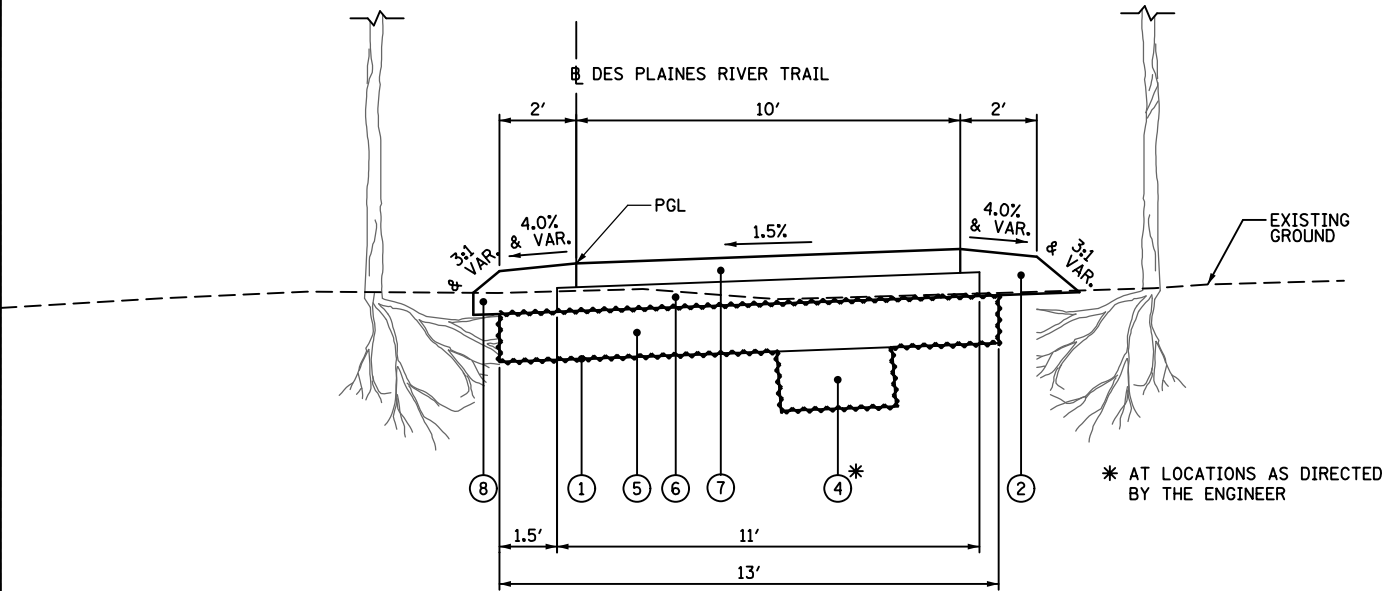

PROPOSED TYPICAL SECTION
STA 406+05.13 TO STA 417+80
STA 418+60 TO STA 431+55
STA 440+00 TO STA 443+01


LEGEND

- (A) TREE ROOT PRUNING (SPECIAL)
- (B) EARTH EXCAVATION (20200100)
- (C) REMOVAL AND DISPOSAL OF UNSUITABLE MATERIAL (20201200)
- (1) GEOTECHNICAL FABRIC FOR GROUND STABILIZATION (21001000)
- (2) TOPSOIL FURNISH AND PLACE, VARIABLE DEPTH (211061600) (4" MIN.)
- (3) NOT USED
- (4) REMOVAL AND DISPOSAL OF UNSUITABLE MATERIAL (20201200) AND AGGREGATE SUBGRADE IMPROVEMENT (30300011)
- (5) SUBBASE GRANULAR MATERIAL, TYPE B 6" (31101400) *
- (6) AGGREGATE BASE COURSE, TYPE B 3" (35101598)
- (7) AGGREGATE SURFACE COURSE, TYPE B 3" (SPECIAL) (XX008310)
- (8) TOPSOIL FURNISH AND PLACE, SPECIAL (X2110100) **
- (9) SUBBASE GRANULAR MATERIAL, TYPE B (31101100) *


* SEE SPECIAL PROVISIONS FOR COARSE AGGREGATE REQUIREMENTS FOR SUBBASE GRANULAR MATERIAL, TYPE B.

** TOPSOIL FURNISH AND PLACE, SPECIAL TO BE PLACED ON THE LOW SIDE OF THE PROPOSED PATH EXCEPT FOR THE NO EXCAVATION AREAS AND THE IRVING PARK ROAD CONNECTOR TRAIL.

FILE NAME =	USER NAME = mthomas	DESIGNED -	REVISED -	STATE OF ILLINOIS DEPARTMENT OF TRANSPORTATION	DES PLAINES RIVER TRAIL - SEGMENT 4		F.A. RTE.	SECTION	COUNTY	TOTAL SHEETS	SHEET NO.
N:\SCHILLER PARK\230454\Civil\TYP_230454	01.SHT	DRAWN -	REVISED -				N/A	17-00034-05-BT	COOK	86	10
Default	PLOT SCALE = 5'	CHECKED -	REVISED -		TYPICAL SECTIONS		CONTRACT NO. 61K54				
	PLOT DATE = 9/6/2024	DATE -	REVISED -		SCALE: 1:5	SHEET OF SHEETS	STA. TO STA.	ILLINOIS FED. AID PROJECT			

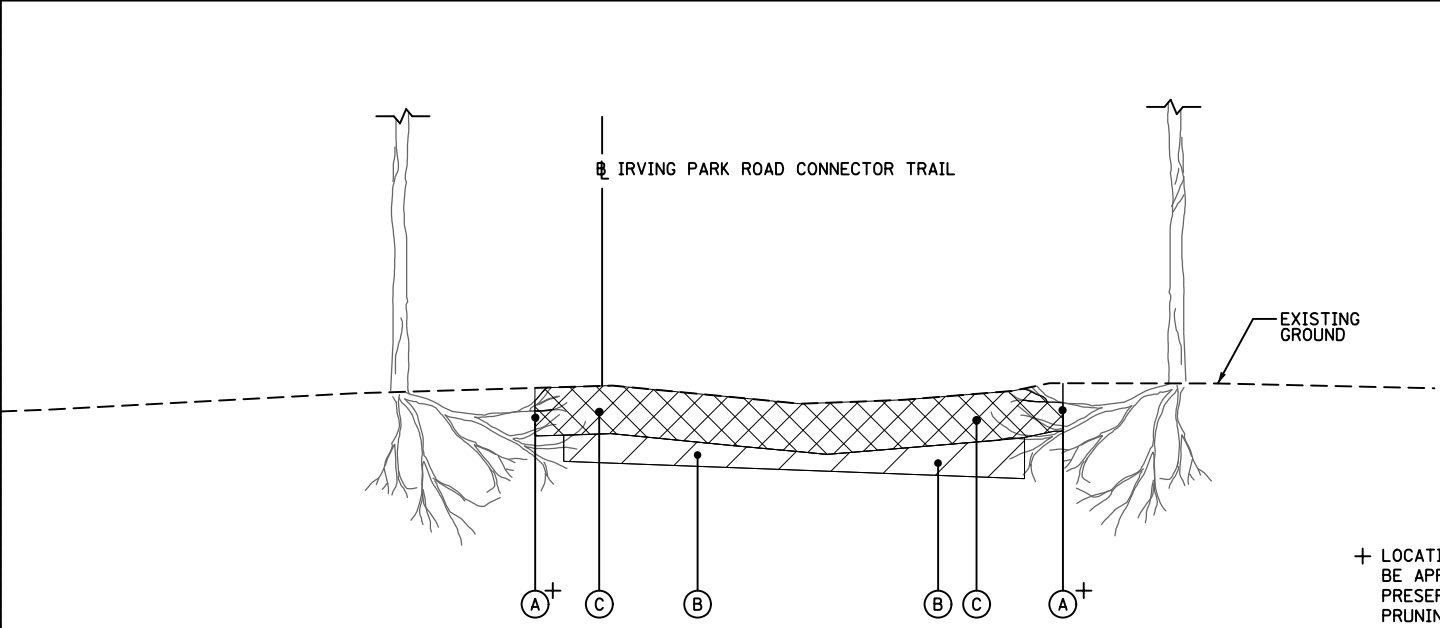

EXISTING TYPICAL SECTION
STA 27+91.47 TO STA 32+79.09

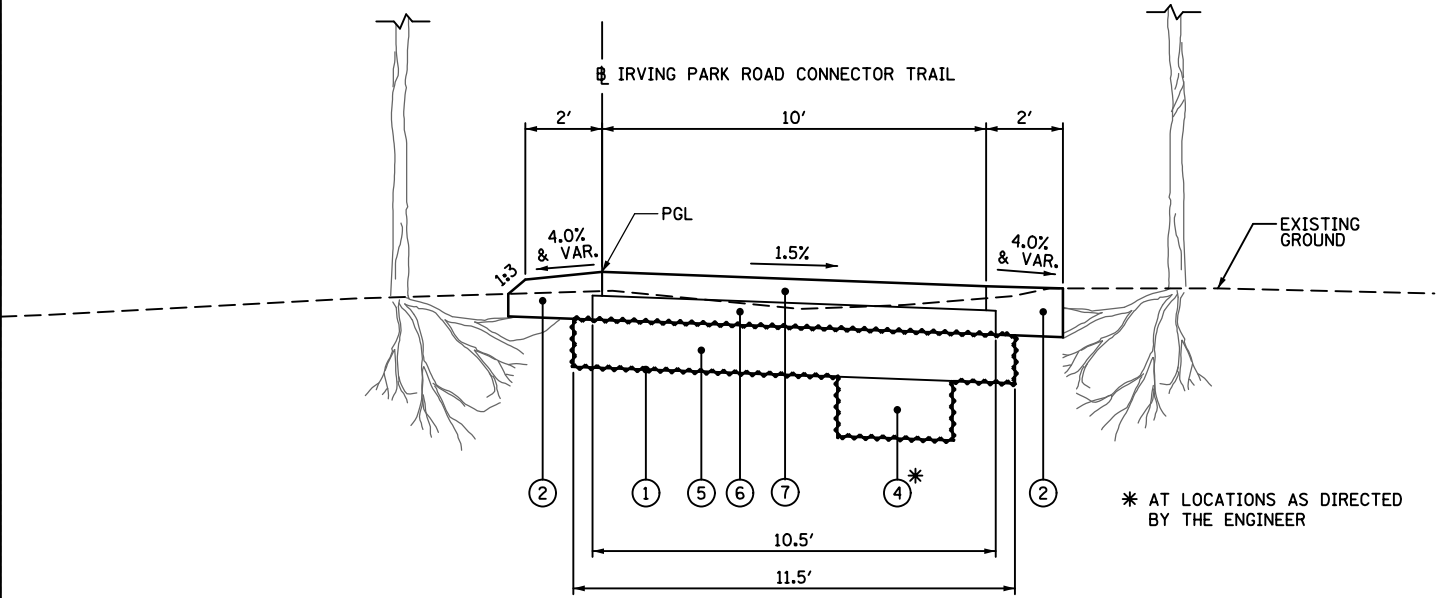

PROPOSED TYPICAL SECTION
STA 27+91.47 TO STA 32+79.09

HOT-MIX ASPHALT MIXTURE REQUIREMENTS		
MIXTURE TYPE	AIR VOIDS @NDES	QMP
PARKING LOT RESURFACING		
HOT-MIX ASPHALT SURFACE COURSE, IL-9.5, MIX "D", N50 3" (IN 2 LIFTS)	4% @ 50 GYR.	LR-1030-2
QMP DESIGNATION: QUALITY CONTROL/QUALITY ASSURANCE (QC/QA) PER LR 1030-2		

THE UNIT WEIGHT USED TO CALCULATE ALL HOT-MIX ASPHALT SURFACE MIXTURES IS 112 LBS/SQYD/IN.

THE "AC TYPE" FOR POLYMERIZED HMA MIXES SHALL BE "SBS/SBR PG 76-22" AND FOR NON-POLYMERIZED HMA THE "AC TYPE" SHALL BE "PG 64-22" UNLESS MODIFIED BY RECLAIMED MATERIALS SPECIFICATIONS.


LEGEND

- (A) TREE ROOT PRUNING (SPECIAL)
- (B) EARTH EXCAVATION (20200100)
- (C) REMOVAL AND DISPOSAL OF UNSUITABLE MATERIAL (20201200)
- (1) GEOTECHNICAL FABRIC FOR GROUND STABILIZATION (21001000)
- (2) TOPSOIL FURNISH AND PLACE, VARIABLE DEPTH (211061600) (4" MIN.)
- (3) NOT USED
- (4) REMOVAL AND DISPOSAL OF UNSUITABLE MATERIAL (20201200) AND AGGREGATE SUBGRADE IMPROVEMENT (30300011)
- (5) SUBBASE GRANULAR MATERIAL, TYPE B 6" (31101400) *
- (6) AGGREGATE BASE COURSE, TYPE B 3" (35101598)
- (7) AGGREGATE SURFACE COURSE, TYPE B 3" (SPECIAL) (XX008310)
- (8) TOPSOIL FURNISH AND PLACE, SPECIAL (X2110100) **
- (9) SUBBASE GRANULAR MATERIAL, TYPE B (31101100) *


* SEE SPECIAL PROVISIONS FOR COARSE AGGREGATE REQUIREMENTS FOR SUBBASE GRANULAR MATERIAL, TYPE B.

** TOPSOIL FURNISH AND PLACE, SPECIAL TO BE PLACED ON THE LOW SIDE OF THE PROPOSED PATH EXCEPT FOR THE NO EXCAVATION AREAS AND THE IRVING PARK ROAD CONNECTOR TRAIL.


FILE NAME = N:\SCHILLER PARK\230454\Civil\TYP_230454	USER NAME = mthomas	DESIGNED -	REVISED -	STATE OF ILLINOIS DEPARTMENT OF TRANSPORTATION	DES PLAINES RIVER TRAIL – SEGMENT 4			F.A. RTE.	SECTION	COUNTY	TOTAL SHEETS	SHEET NO.	
	01.SHT	DRAWN -	REVISED -					N/A	17-00034-05-BT	COOK	86	11	
	Default	PLOT SCALE = 5'	CHECKED -		REVISED -	TYPICAL SECTIONS			CONTRACT NO. 61K54				
			PLOT DATE = 9/6/2024		DATE -				REVISED -	ILLINOIS FED. AID PROJECT			
					SCALE: 1:5	SHEET	OF	SHEETS	STA.	TO	STA.		

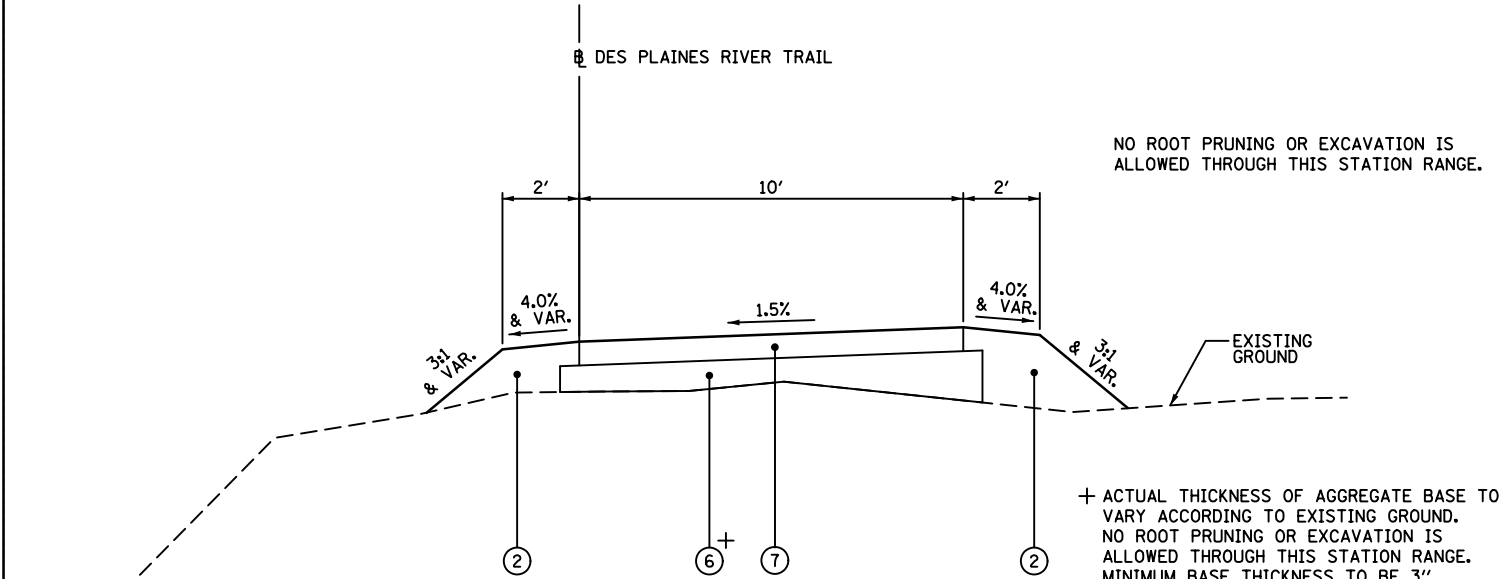

PROPOSED TYPICAL SECTION
STA 435+50 TO STA 440+00
(NO EXCAVATION ZONE)

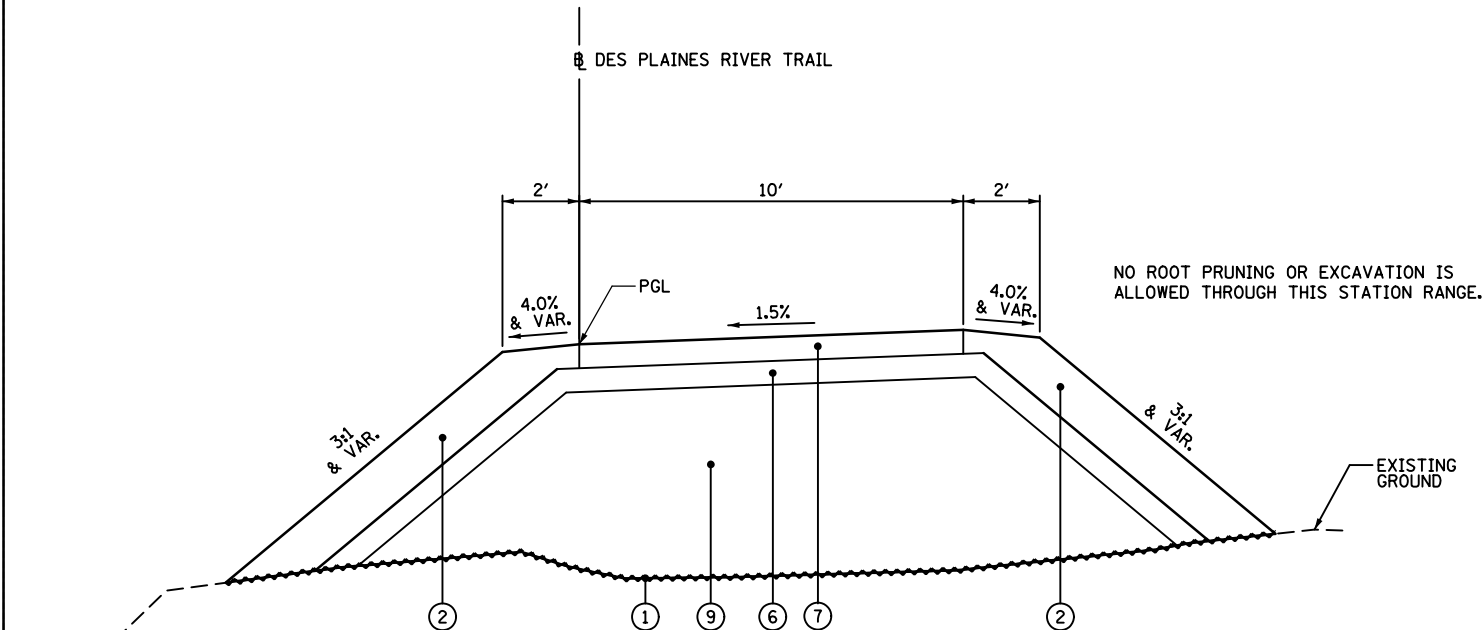

PROPOSED TYPICAL SECTION
STA 431+55 TO STA 435+50
(NO EXCAVATION ZONE)

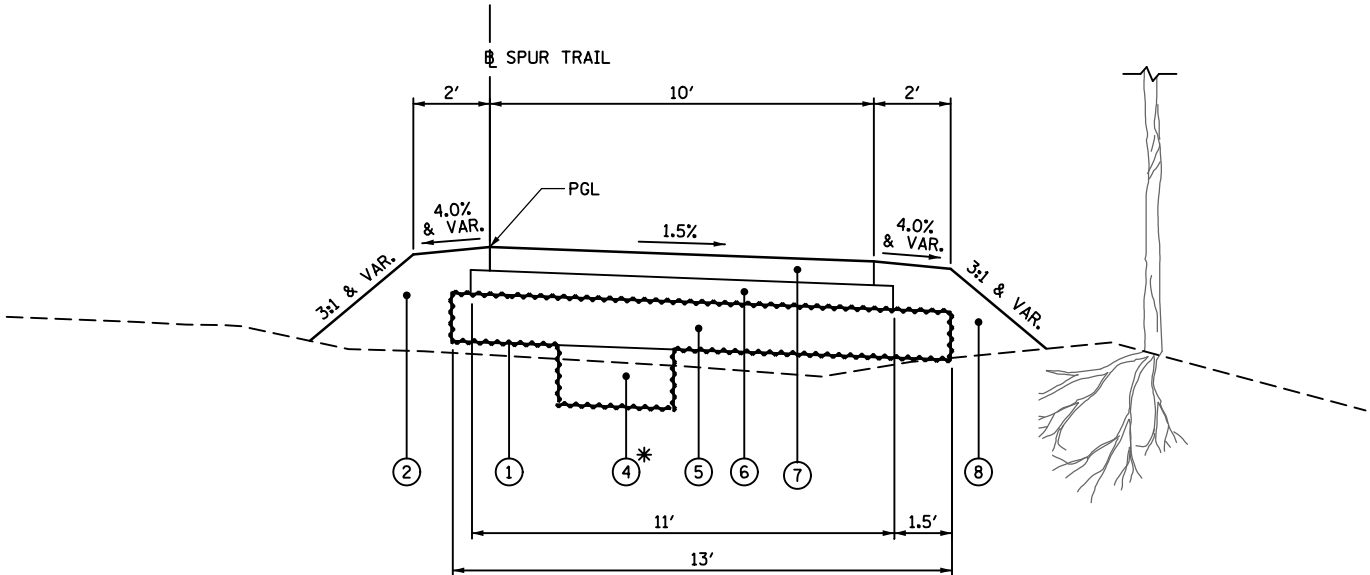

PROPOSED TYPICAL SECTION
STA 10+41.57 TO STA 11+44.34

LEGEND

- (A) TREE ROOT PRUNING (SPECIAL)
- (B) EARTH EXCAVATION (20200100)
- (C) REMOVAL AND DISPOSAL OF UNSUITABLE MATERIAL (20201200)
- (1) GEOTECHNICAL FABRIC FOR GROUND STABILIZATION (21001000)
- (2) TOPSOIL FURNISH AND PLACE, VARIABLE DEPTH (211061600) (4" MIN.)
- (3) NOT USED
- (4) REMOVAL AND DISPOSAL OF UNSUITABLE MATERIAL (20201200) AND AGGREGATE SUBGRADE IMPROVEMENT (30300011)
- (5) SUBBASE GRANULAR MATERIAL, TYPE B 6" (31101400) *
- (6) AGGREGATE BASE COURSE, TYPE B 3" (35101598)
- (7) AGGREGATE SURFACE COURSE, TYPE B 3" (SPECIAL) (XX008310)
- (8) TOPSOIL FURNISH AND PLACE, SPECIAL (X2110100) **
- (9) SUBBASE GRANULAR MATERIAL, TYPE B (31101100) *

* SEE SPECIAL PROVISIONS FOR COARSE AGGREGATE REQUIREMENTS FOR SUBBASE GRANULAR MATERIAL, TYPE B.

** TOPSOIL FURNISH AND PLACE, SPECIAL TO BE PLACED ON THE LOW SIDE OF THE PROPOSED PATH EXCEPT FOR THE NO EXCAVATION AREAS AND THE IRVING PARK ROAD CONNECTOR TRAIL.

FILE NAME =	USER NAME = mthomas	DESIGNED -	REVISED -	STATE OF ILLINOIS DEPARTMENT OF TRANSPORTATION	DES PLAINES RIVER TRAIL – SEGMENT 4 TYPICAL SECTIONS				F.A. RTE.	SECTION	COUNTY	TOTAL SHEETS	SHEET NO.
N:\SCHILLER PARK\230454\Civil\TYP_230454	01.SHT	DRAWN -	REVISED -						N/A	17-00034-05-BT	COOK	86	12
Default	PLOT SCALE = 5'	CHECKED -	REVISED -				CONTRACT NO. 61K54		ILLINOIS FED. AID PROJECT				
	PLOT DATE = 9/6/2024	DATE -	REVISED -		SCALE: 1:5	SHEET OF SHEETS	STA. TO STA.						

PROP. CURVE CONN1
PI STA. = 29+61.15
Δ = 51° 53' 41" (RT)
D = 52° 05' 13"
R = 110.00'
T = 53.53'
L = 99.63'
E = 12.33'
P.C. STA. = 29+07.62
P.T. STA. = 30+07.25

PROP. CURVE CONN2
PI STA. = 31+58.16
Δ = 38° 25' 29" (LT)
D = 57° 17' 45"
R = 100.00'
T = 34.85'
L = 67.06'
E = 5.90'
P.C. STA. = 31+23.31
P.T. STA. = 31+90.38

PROP. CURVE CONN3
PI STA. = 32+49.17
Δ = 35° 27' 28" (LT)
D = 57° 17' 45"
R = 100.00'
T = 31.97'
L = 61.89'
E = 4.99'
P.C. STA. = 32+17.21
P.T. STA. = 32+79.09

PROP. CURVE PR_SEG41
PI STA. = 405+76.70
Δ = 23° 35' 51" (RT)
D = 52° 05' 13"
R = 110.00'
T = 22.98'
L = 45.30'
E = 2.37'
P.C. STA. = 405+53.72
P.T. STA. = 405+99.03

PROP. CURVE PR_SEG42
PI STA. = 406+40.56
Δ = 45° 06' 04" (LT)
D = 57° 17' 29"
R = 100.01'
T = 41.53'
L = 78.72'
E = 8.28'
P.C. STA. = 405+99.03
P.T. STA. = 406+77.75

PROP. CURVE PR_SEG43
PI STA. = 407+37.41
Δ = 23° 27' 37" (LT)
D = 38° 11' 50"
R = 150.00'
T = 31.15'
L = 61.42'
E = 3.20'
P.C. STA. = 407+06.26
P.T. STA. = 407+67.68

PROP. CURVE PR_SEG44
PI STA. = 409+41.40
Δ = 110° 43' 46" (RT)
D = 47° 44' 47"
R = 120.00'
T = 173.72'
L = 231.91'
E = 91.14'
P.C. STA. = 407+67.68
P.T. STA. = 409+99.59

PROP. CURVE PR_SEG45
PI STA. = 410+77.97
Δ = 76° 10' 52" (LT)
D = 57° 17' 45"
R = 100.00'
T = 78.38'
L = 132.96'
E = 27.06'
P.C. STA. = 409+99.59
P.T. STA. = 411+32.55

PROP. CURVE PR_SEG46
PI STA. = 413+89.24
Δ = 133° 36' 28" (RT)
D = 52° 05' 17"
R = 110.00'
T = 256.69'
L = 256.50'
E = 169.27'
P.C. STA. = 411+32.55
P.T. STA. = 413+89.06

PROP. CURVE PR_SEG48
PI STA. = 415+80.81
Δ = 12° 53' 58" (LT)
D = 57° 17' 45"
R = 100.00'
T = 11.30'
L = 22.51'
E = 0.64'
P.C. STA. = 415+69.51
P.T. STA. = 415+92.02

PROP. CURVE PR_SEG47
PI STA. = 414+32.97
Δ = 27° 24' 59" (LT)
D = 31° 49' 40"
R = 180.02'
T = 43.91'
L = 86.14'
E = 5.28'
P.C. STA. = 413+89.06
P.T. STA. = 414+75.20

PROP. CURVE PR_SEG49
PI STA. = 417+12.95
Δ = 55° 36' 53" (LT)
D = 57° 17' 45"
R = 100.00'
T = 52.74'
L = 97.07'
E = 13.06'
P.C. STA. = 416+60.21
P.T. STA. = 417+57.28

PROP. CURVE PR_SEG414
PI STA. = 425+37.76
Δ = 40° 43' 52" (LT)
D = 38° 11' 50"
R = 150.00'
T = 55.68'
L = 106.63'
E = 10.00'
P.C. STA. = 424+82.08
P.T. STA. = 425+88.71

PROP. CURVE PR_SEG415
PI STA. = 427+66.19
Δ = 28° 30' 43" (RT)
D = 14° 19' 26"
R = 400.00'
T = 101.63'
L = 199.05'
E = 12.71'
P.C. STA. = 426+64.55
P.T. STA. = 428+63.61

PROP. CURVE PR_SEG416
PI STA. = 429+77.36
Δ = 41° 55' 42" (RT)
D = 52° 05' 13"
R = 110.00'
T = 42.15'
L = 80.50'
E = 7.80'
P.C. STA. = 429+35.21
P.T. STA. = 430+15.71

PROP. CURVE PR_SEG417
PI STA. = 431+66.95
Δ = 32° 19' 21" (LT)
D = 38° 11' 50"
R = 150.00'
T = 43.47'
L = 84.62'
E = 6.17'
P.C. STA. = 431+23.48
P.T. STA. = 432+08.10

PROP. CURVE PR_SEG418
PI STA. = 432+39.75
Δ = 32° 06' 25" (RT)
D = 52° 05' 13"
R = 110.00'
T = 31.65'
L = 61.64'
E = 4.46'
P.C. STA. = 432+08.10
P.T. STA. = 432+69.74

PROP. CURVE PR_SEG419
PI STA. = 433+33.40
Δ = 18° 40' 35" (RT)
D = 52° 05' 13"
R = 110.00'
T = 18.09'
L = 35.86'
E = 1.48'
P.C. STA. = 433+15.31
P.T. STA. = 433+51.17

PROP. CURVE PR_SEG410
PI STA. = 417+94.76
Δ = 26° 22' 20" (RT)
D = 35° 48' 36"
R = 160.00'
T = 37.49'
L = 73.65'
E = 4.33'
P.C. STA. = 417+57.28
P.T. STA. = 418+30.92

PROP. CURVE PR_SEG411
PI STA. = 419+83.90
Δ = 43° 27' 46" (LT)
D = 57° 17' 45"
R = 100.00'
T = 39.86'
L = 75.86'
E = 7.65'
P.C. STA. = 419+44.04
P.T. STA. = 420+19.90

PROP. CURVE PR_SEG412
PI STA. = 421+46.94
Δ = 55° 00' 18" (LT)
D = 57° 17' 45"
R = 100.00'
T = 52.06'
L = 96.00'
E = 12.74'
P.C. STA. = 420+94.88
P.T. STA. = 421+90.88

PROP. CURVE PR_SEG413
PI STA. = 422+97.16
Δ = 47° 46' 14" (RT)
D = 23° 52' 26"
R = 239.99'
T = 106.28'
L = 200.10'
E = 22.48'
P.C. STA. = 421+90.88
P.T. STA. = 423+90.98

CP 16851-PK NAIL
STA. 422+84.11, 22.79 LT
N 1927634.11
E 1114527.14

CP 16793-PK NAIL
STA. 425+19.20, 12.27 RT
N 1927832.51
E 1114384.96

CP 49016-XCUT
STA. 414+99.27, 68.72 RT
N 1927005.59
E 1114613.48

CP 41071-PK NAIL
STA. 405+25.52, 2.44 RT
N 1926381.54
E 1114710.59

ELEVATION BENCHMARKS DATUM: NAVD '88 (GPS OBSERVED)		
NO.	DESCRIPTION	ELEV.
OSBM 13808	SURVEY MARKER SPIKE AT BIKE PATH NORTHERLY ENTRANCE TO PARKING AREA NORTH OF IRVING PARK ROAD	628.66

IRVING PARK RD
PT Sta 27+12.00
PC Sta 29+07.62
PT Sta 30+07.25

MATCH LINE STA. 418 + 00

MATCH LINE STA. 434 + 00

MATCH LINE STA. 418 + 00





STATE OF ILLINOIS
DEPARTMENT OF TRANSPORTATION

DES PLAINES RIVER TRAIL – SEGMENT 4
ALIGNMENTS, TIES AND BENCHMARKS

SCALE: 1:100 SHEET OF SHEETS STA. TO STA.

F.A. RTE.	SECTION	COUNTY	TOTAL SHEETS	SHEET NO.
N/A	17-00034-05-BT	COOK	86	14
CONTRACT NO. 61K54				
ILLINOIS FED. AID PROJECT				

FILE NAME =	USER NAME = mthomas	DESIGNED -	REVISED -
N:\SCHILLER PARK\230454\Civil\ATB_230454	01.SHT	DRAWN -	REVISED -
Default	PLOT SCALE = 100'	CHECKED -	REVISED -
	PLOT DATE = 9/6/2024	DATE -	REVISED -

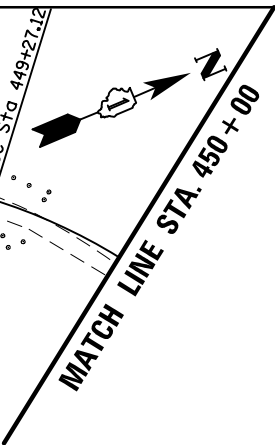 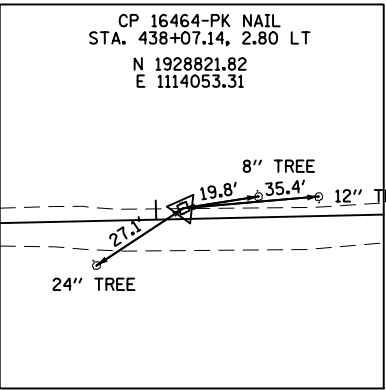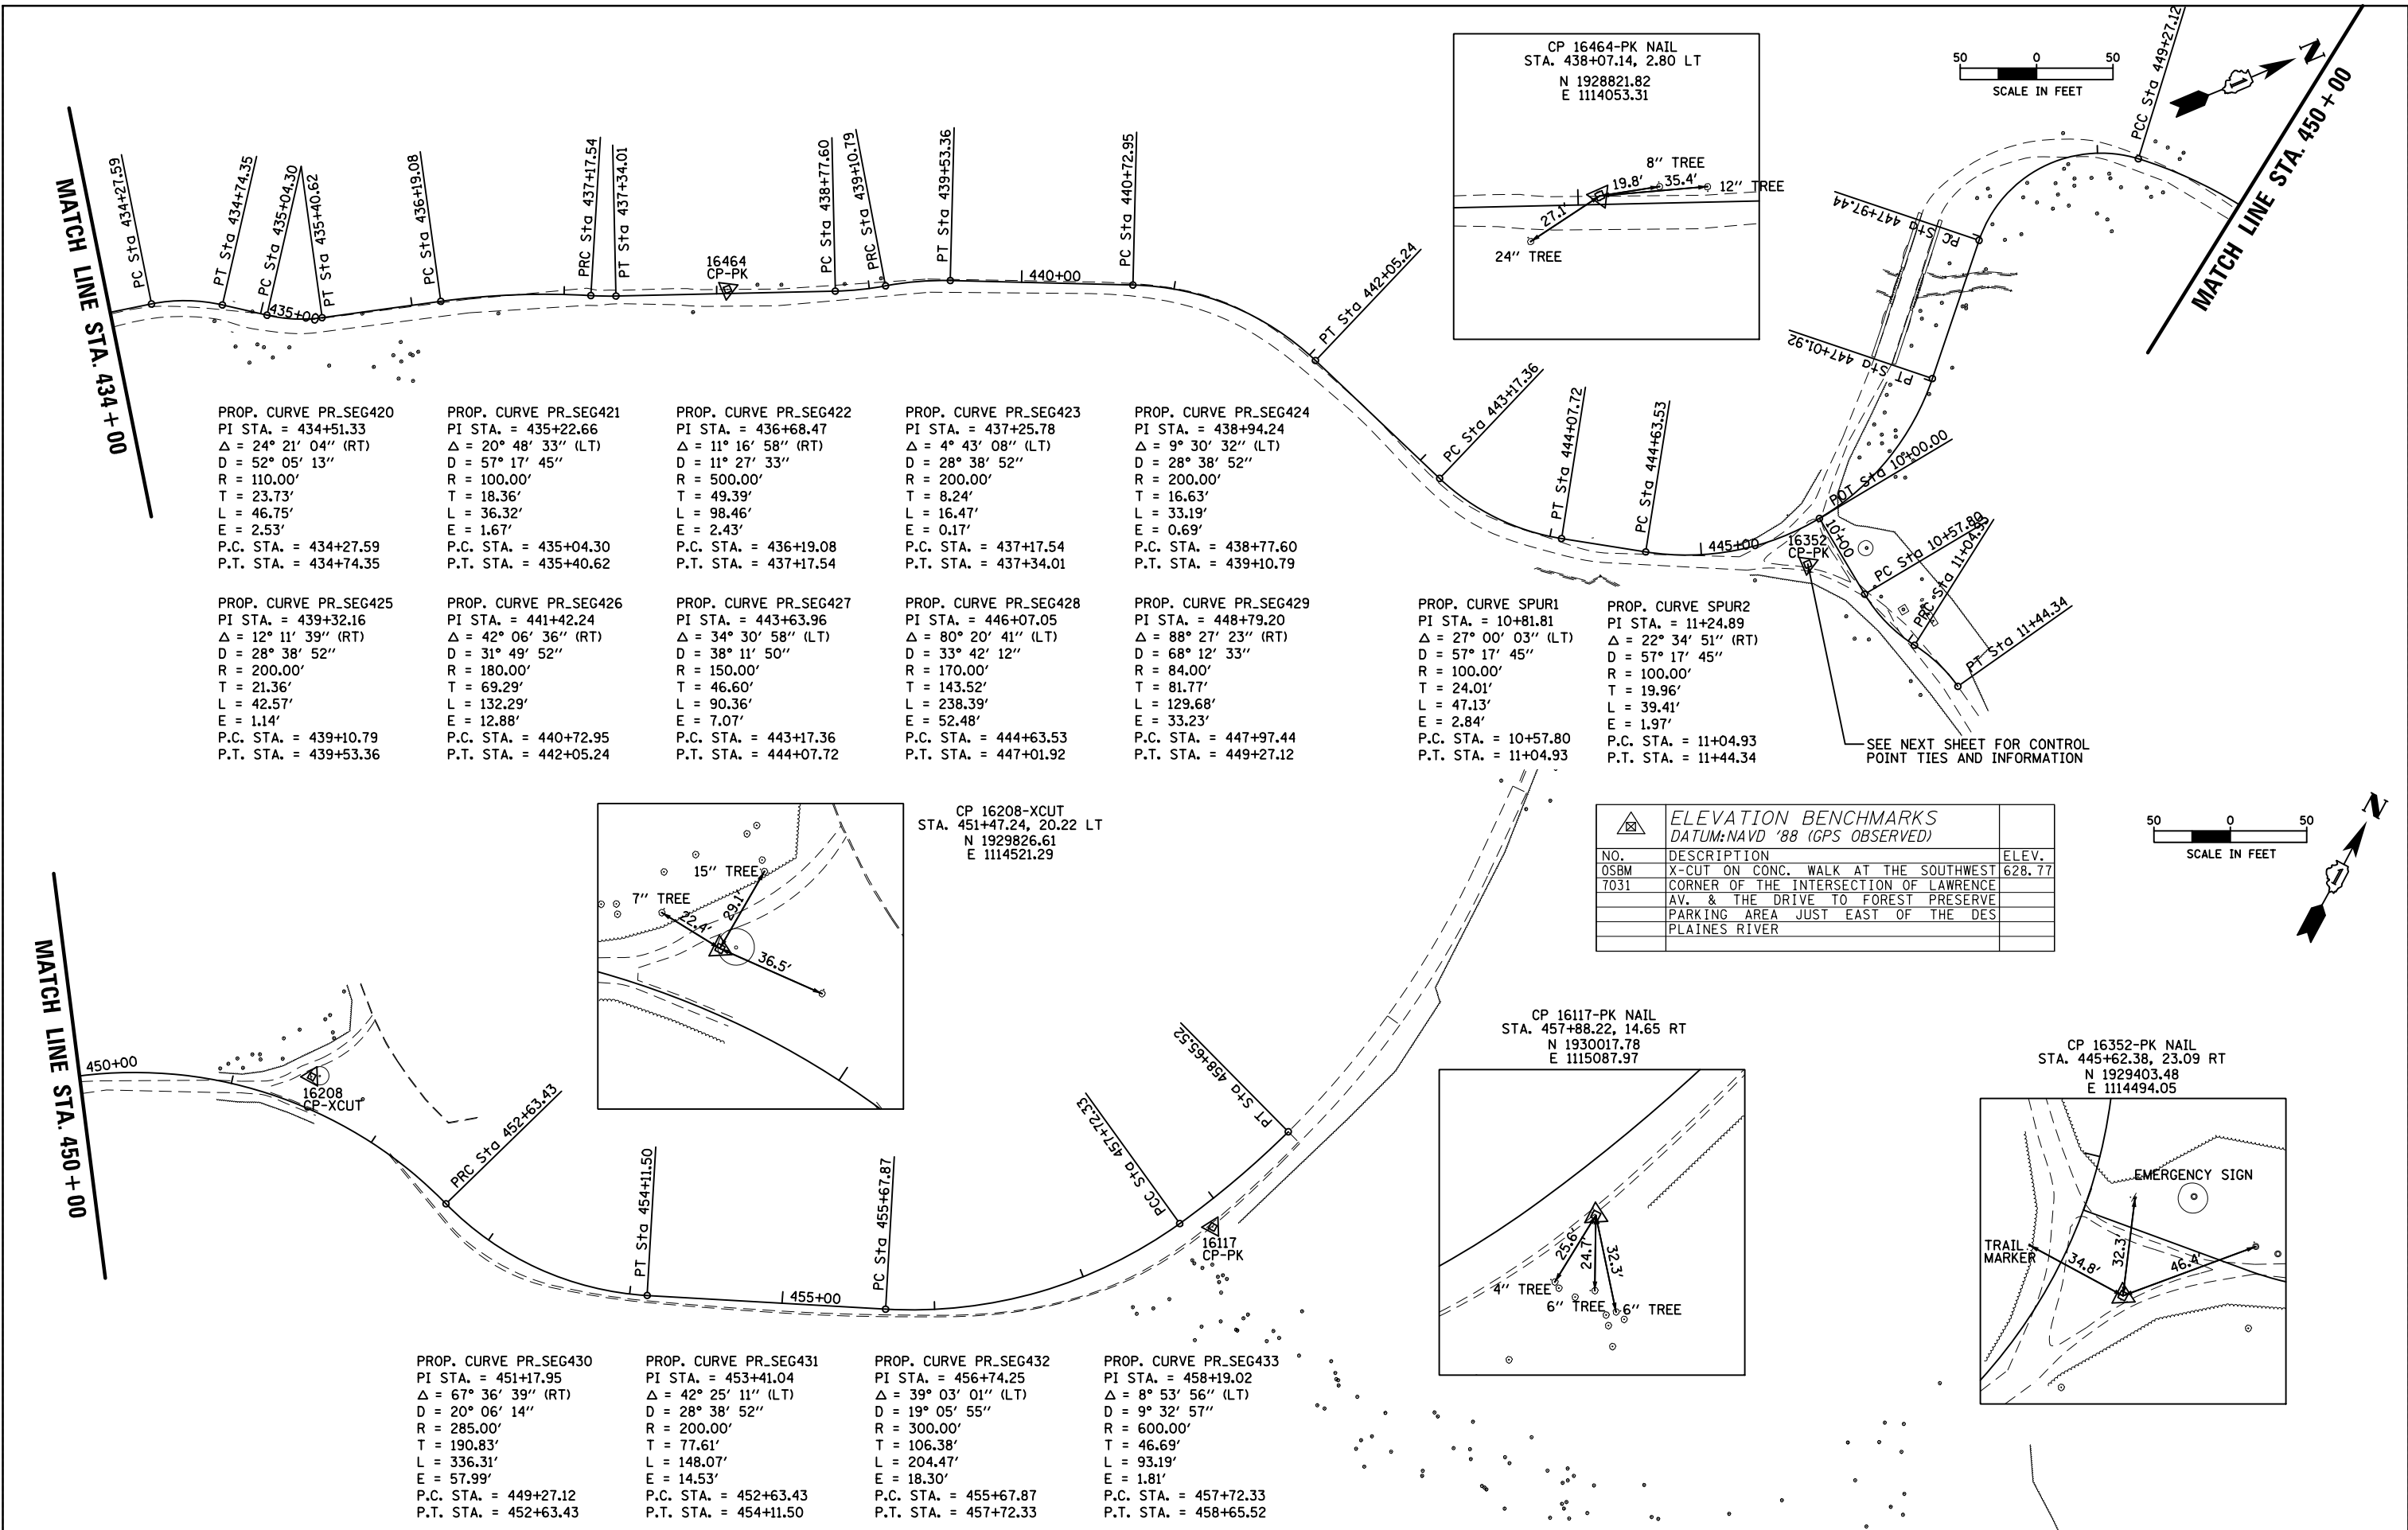

PROP. CURVE PR_SEG420
PI STA. = 434+51.33
Δ = 24° 21' 04" (RT)
D = 52° 05' 13"
R = 110.00'
T = 23.73'
L = 46.75'
E = 2.53'
P.C. STA. = 434+27.59
P.T. STA. = 434+74.35

PROP. CURVE PR_SEG421
PI STA. = 435+22.66
Δ = 20° 48' 33" (LT)
D = 57° 17' 45"
R = 100.00'
T = 18.36'
L = 36.32'
E = 1.67'
P.C. STA. = 435+04.30
P.T. STA. = 435+40.62

PROP. CURVE PR_SEG422
PI STA. = 436+68.47
Δ = 11° 16' 58" (RT)
D = 11° 27' 33"
R = 500.00'
T = 49.39'
L = 98.46'
E = 2.43'
P.C. STA. = 436+19.08
P.T. STA. = 437+17.54

PROP. CURVE PR_SEG423
PI STA. = 437+25.78
Δ = 4° 43' 08" (LT)
D = 28° 38' 52"
R = 200.00'
T = 8.24'
L = 16.47'
E = 0.17'
P.C. STA. = 437+17.54
P.T. STA. = 437+34.01

PROP. CURVE PR_SEG424
PI STA. = 438+94.24
Δ = 9° 30' 32" (LT)
D = 28° 38' 52"
R = 200.00'
T = 16.63'
L = 33.19'
E = 0.69'
P.C. STA. = 438+77.60
P.T. STA. = 439+10.79

PROP. CURVE PR_SEG425
PI STA. = 439+32.16
Δ = 12° 11' 39" (RT)
D = 28° 38' 52"
R = 200.00'
T = 21.36'
L = 42.57'
E = 1.14'
P.C. STA. = 439+10.79
P.T. STA. = 439+53.36

PROP. CURVE PR_SEG426
PI STA. = 441+42.24
Δ = 42° 06' 36" (RT)
D = 31° 49' 52"
R = 180.00'
T = 69.29'
L = 132.29'
E = 12.88'
P.C. STA. = 440+72.95
P.T. STA. = 442+05.24

PROP. CURVE PR_SEG427
PI STA. = 443+63.96
Δ = 34° 30' 58" (LT)
D = 38° 11' 50"
R = 150.00'
T = 46.60'
L = 90.36'
E = 7.07'
P.C. STA. = 443+17.36
P.T. STA. = 444+07.72


PROP. CURVE PR_SEG428
PI STA. = 446+07.05
Δ = 80° 20' 41" (LT)
D = 33° 42' 12"
R = 170.00'
T = 143.52'
L = 238.39'
E = 52.48'
P.C. STA. = 444+63.53
P.T. STA. = 447+01.92

PROP. CURVE PR_SEG429
PI STA. = 448+79.20
Δ = 88° 27' 23" (RT)
D = 68° 12' 33"
R = 84.00'
T = 81.77'
L = 129.68'
E = 33.23'
P.C. STA. = 447+97.44
P.T. STA. = 449+27.12

PROP. CURVE SPUR1
PI STA. = 10+81.81
Δ = 27° 00' 03" (LT)
D = 57° 17' 45"
R = 100.00'
T = 24.01'
L = 47.13'
E = 2.84'
P.C. STA. = 10+57.80
P.T. STA. = 11+04.93



PROP. CURVE SPUR2
PI STA. = 11+24.89
Δ = 22° 34' 51" (RT)
D = 57° 17' 45"
R = 100.00'
T = 19.96'
L = 39.41'
E = 1.97'
P.C. STA. = 11+04.93
P.T. STA. = 11+44.34

SEE NEXT SHEET FOR CONTROL
POINT TIES AND INFORMATION

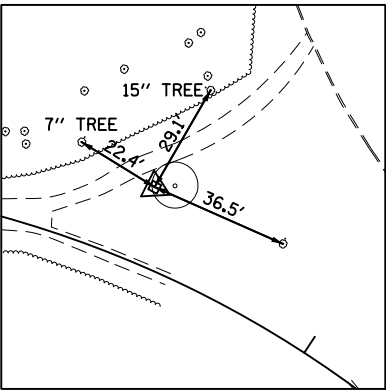

CP 16208-XCUT
STA. 451+47.24, 20.22 LT
N 1929826.61
E 1114521.29

ELEVATION BENCHMARKS DATUM: NAVD '88 (GPS OBSERVED)		
NO.	DESCRIPTION	ELEV.
OSBM	X-CUT ON CONC. WALK AT THE SOUTHWEST	628.77
7031	CORNER OF THE INTERSECTION OF LAWRENCE	
	AV. & THE DRIVE TO FOREST PRESERVE	
	PARKING AREA JUST EAST OF THE DES	
	PLAINES RIVER	

  



MATCH LINE STA. 450 + 00


PROP. CURVE PR_SEG430
PI STA. = 451+17.95
Δ = 67° 36' 39" (RT)
D = 20° 06' 14"
R = 285.00'
T = 190.83'
L = 336.31'
E = 57.99'
P.C. STA. = 449+27.12
P.T. STA. = 452+63.43


PROP. CURVE PR_SEG431
PI STA. = 453+41.04
Δ = 42° 25' 11" (LT)
D = 28° 38' 52"
R = 200.00'
T = 77.61'
L = 148.07'
E = 14.53'
P.C. STA. = 452+63.43
P.T. STA. = 454+11.50

PROP. CURVE PR_SEG432
PI STA. = 456+74.25
Δ = 39° 03' 01" (LT)
D = 19° 05' 55"
R = 300.00'
T = 106.38'
L = 204.47'
E = 18.30'
P.C. STA. = 455+67.87
P.T. STA. = 457+72.33


PROP. CURVE PR_SEG433
PI STA. = 458+19.02
Δ = 8° 53' 56" (LT)
D = 9° 32' 57"
R = 600.00'
T = 46.69'
L = 93.19'
E = 1.81'
P.C. STA. = 457+72.33
P.T. STA. = 458+65.52

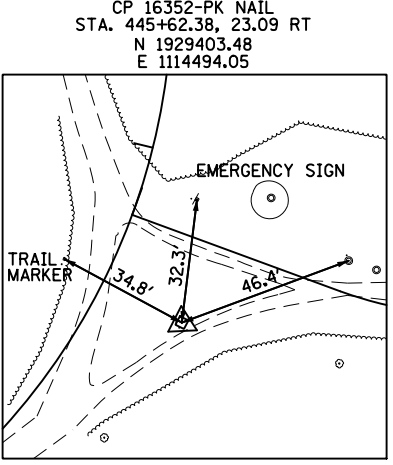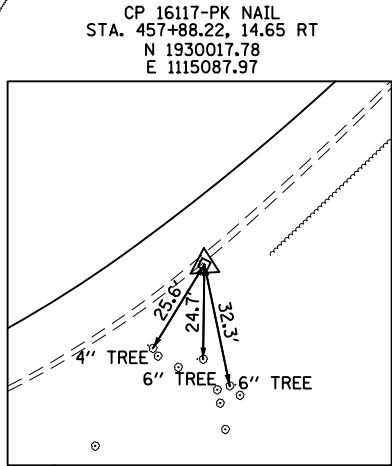


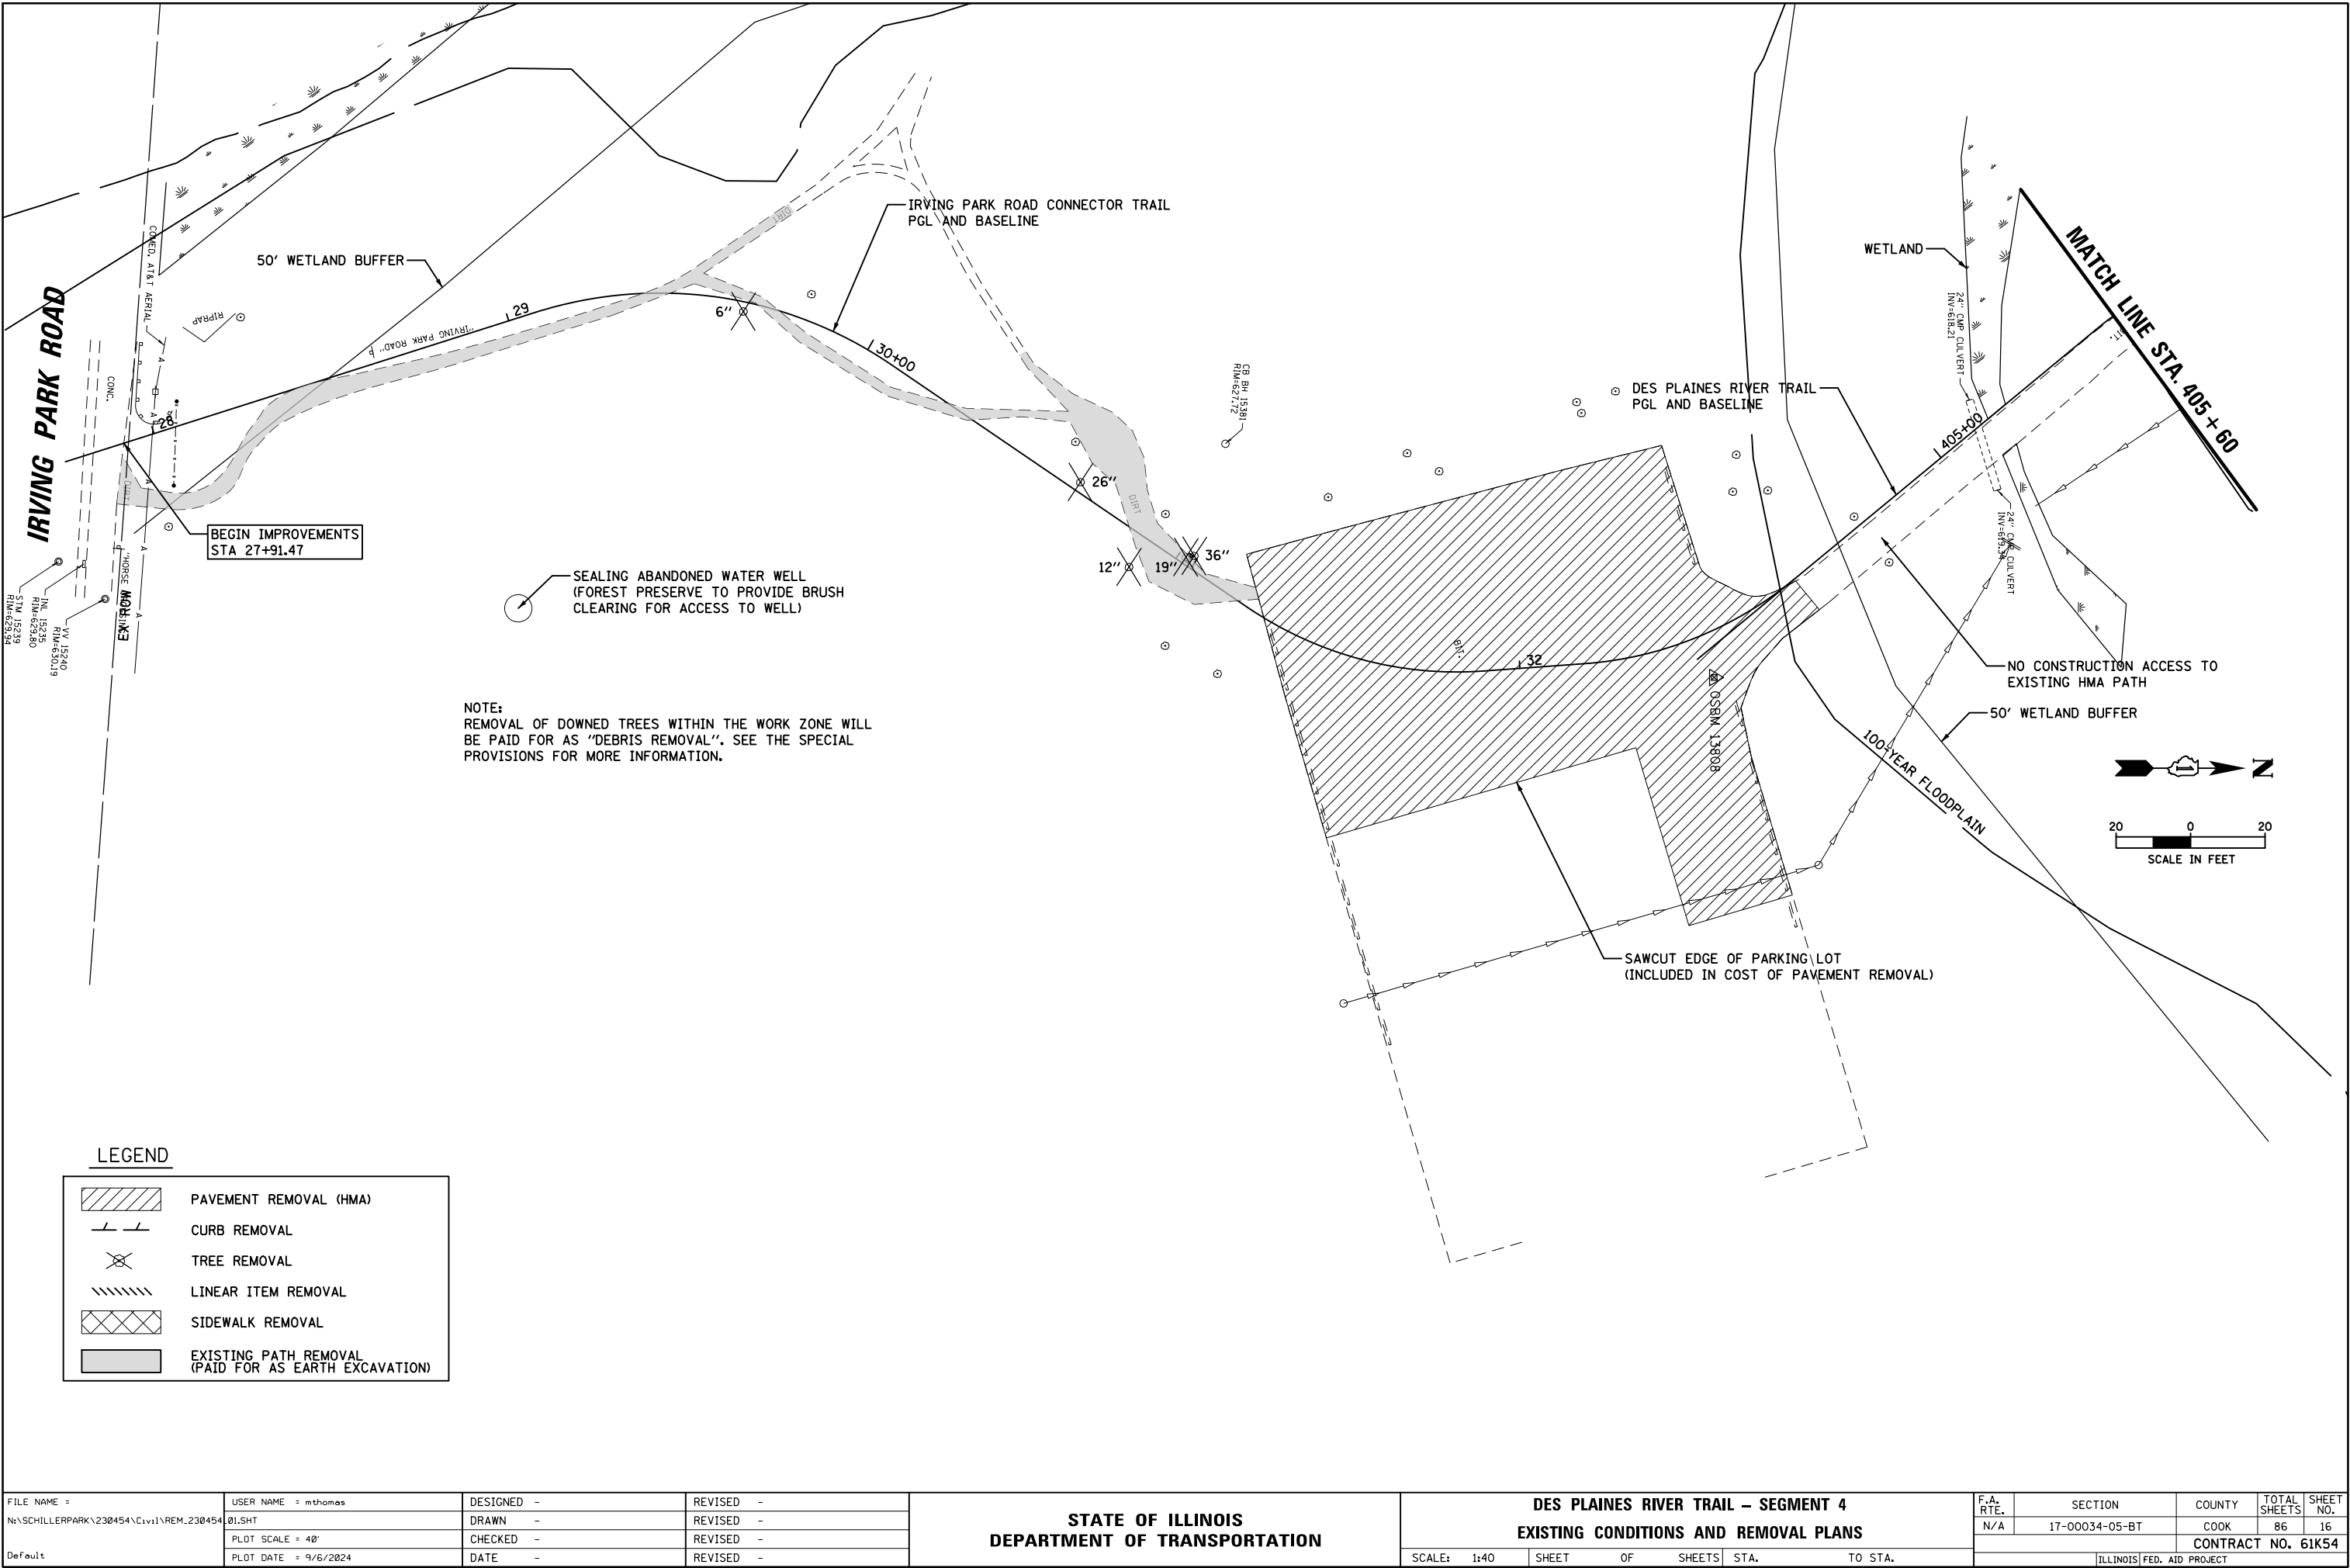


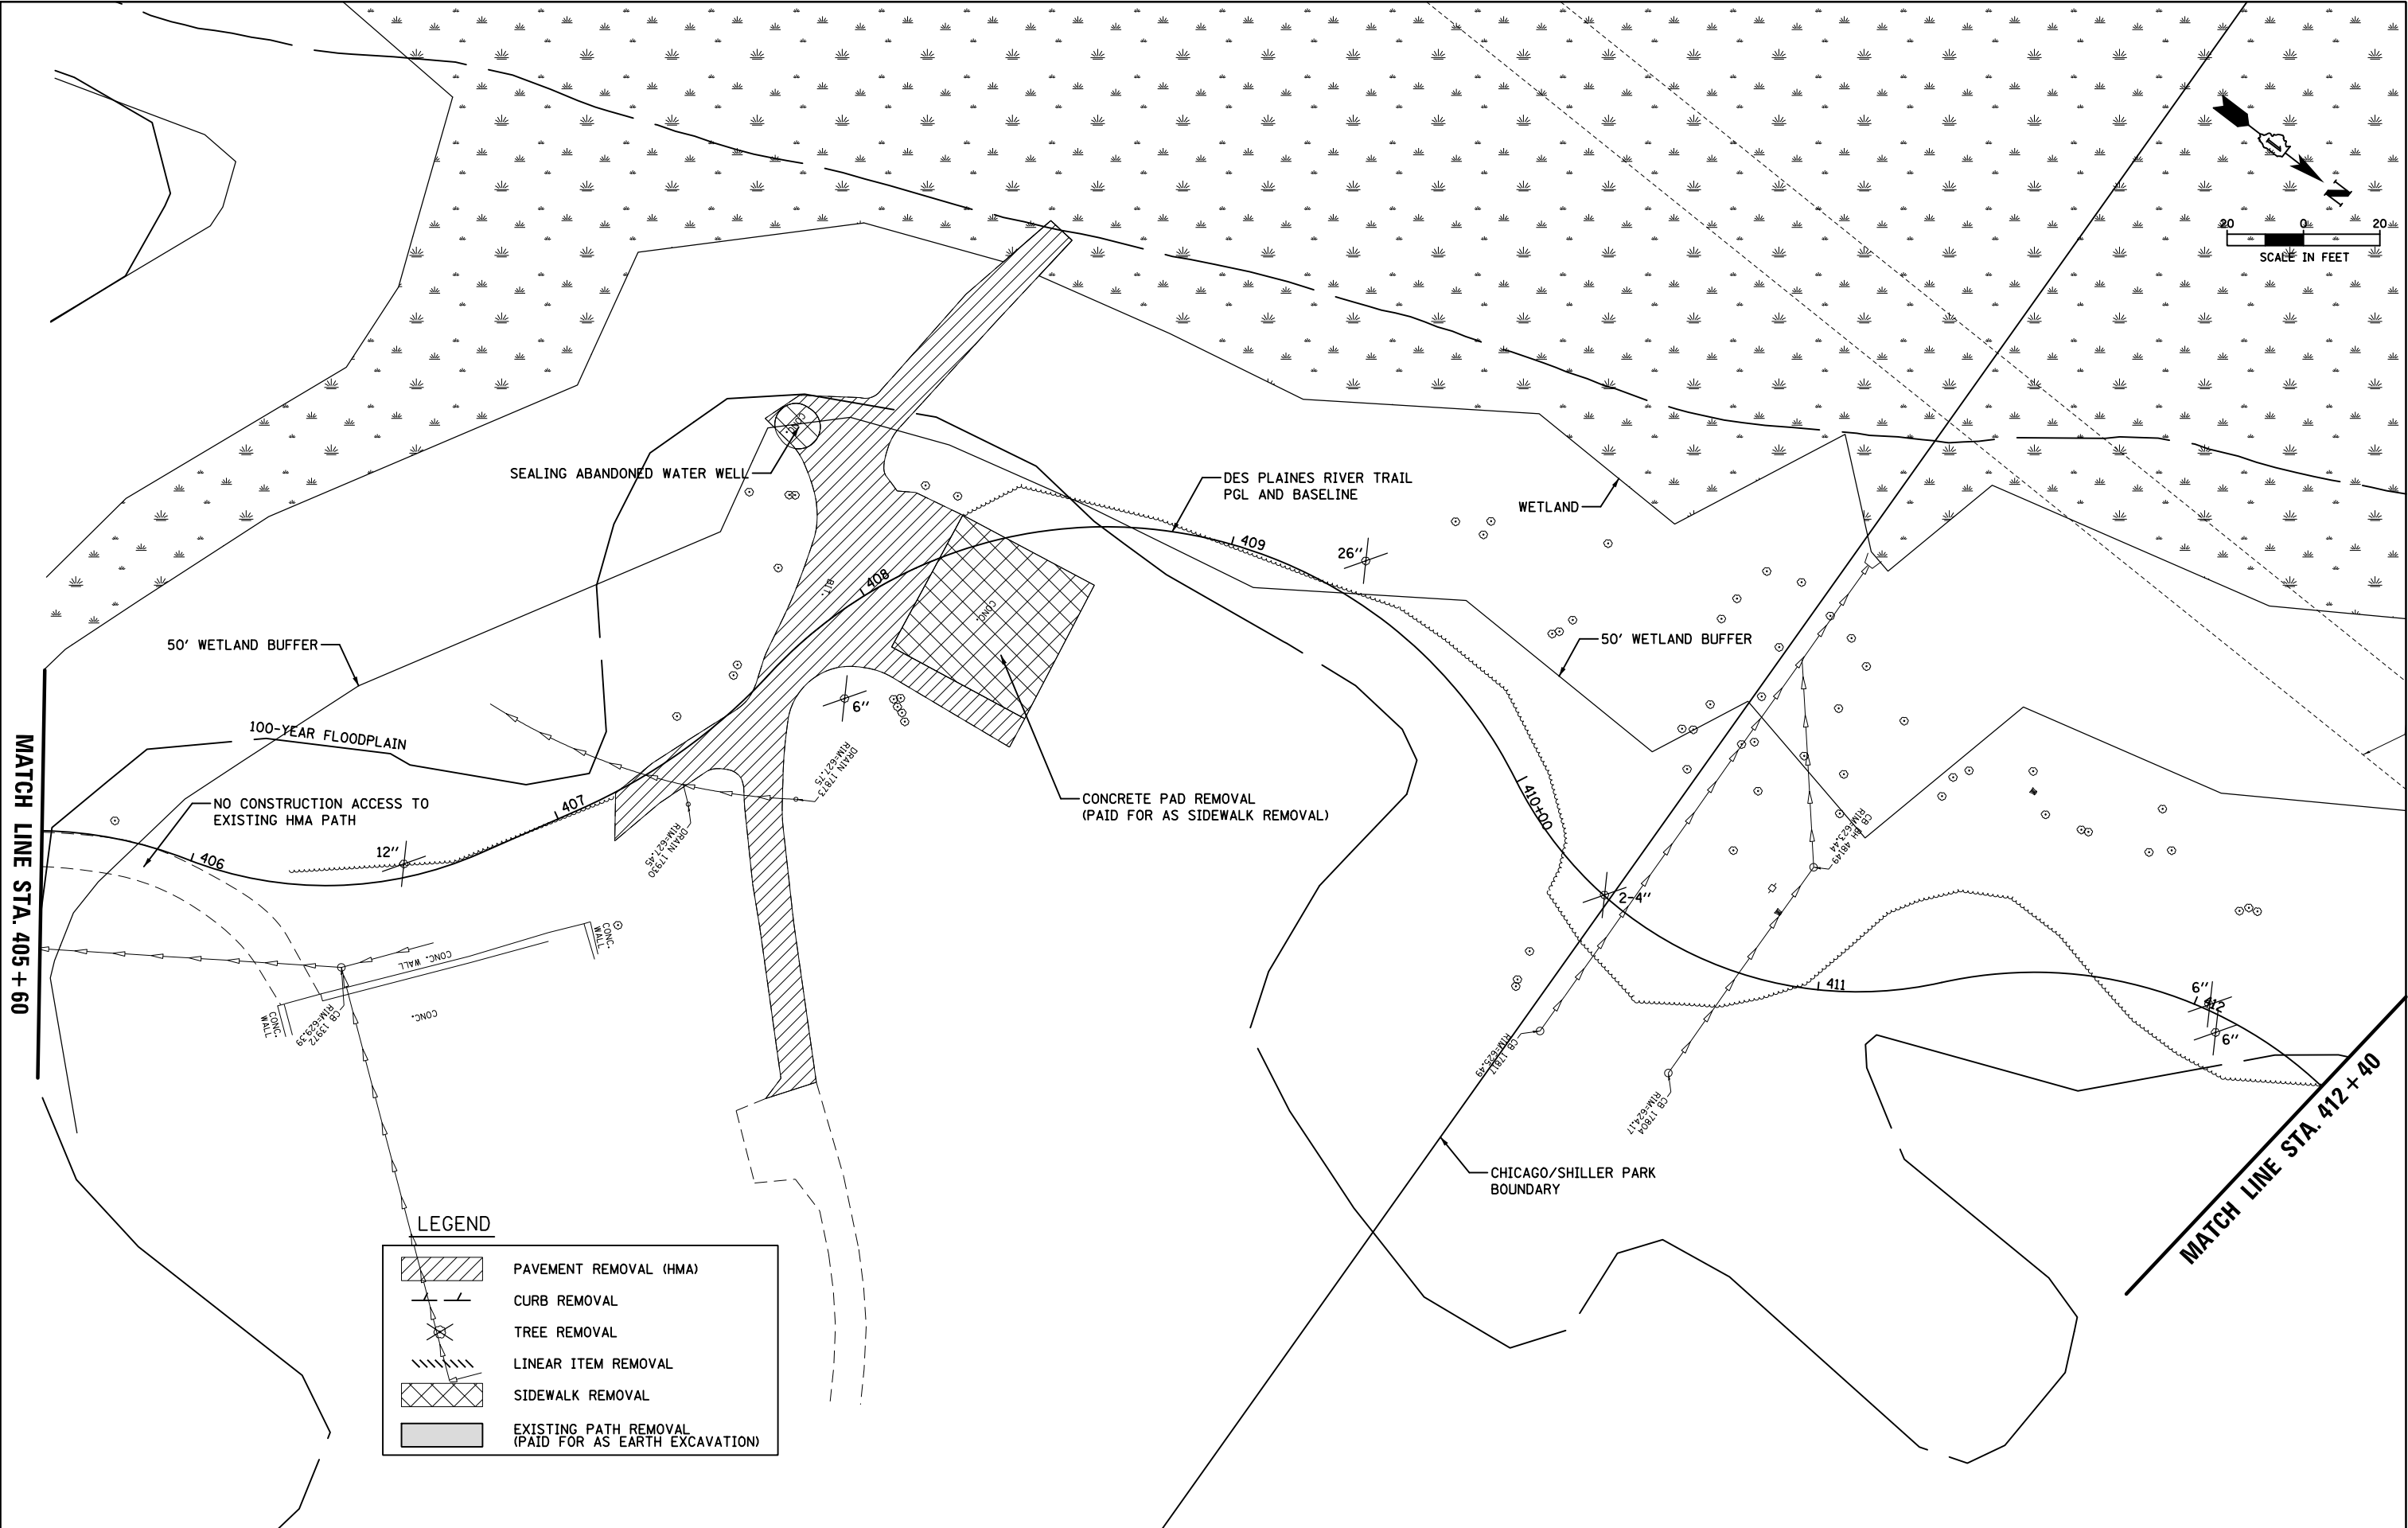

FILE NAME = N:\SCHILLERPARK\230454\Civil\REM.230454		USER NAME = mthomas	DESIGNED -	REVISED -	STATE OF ILLINOIS DEPARTMENT OF TRANSPORTATION		DES PLAINES RIVER TRAIL – SEGMENT 4 EXISTING CONDITIONS AND REMOVAL PLANS		F.A. RTE.	SECTION	COUNTY	TOTAL SHEETS	SHEET NO.
02.SHT		PLOT SCALE = 40'	DRAWN -	REVISED -					N/A	17-00034-05-BT	COOK	86	17
Default		PLOT DATE = 9/6/2024	CHECKED -	REVISED -					CONTRACT NO. 61K54				
			DATE -	REVISED -					ILLINOIS FED. AID PROJECT				
							SCALE: 1:40		SHEET	OF	SHEETS	STA.	TO STA.

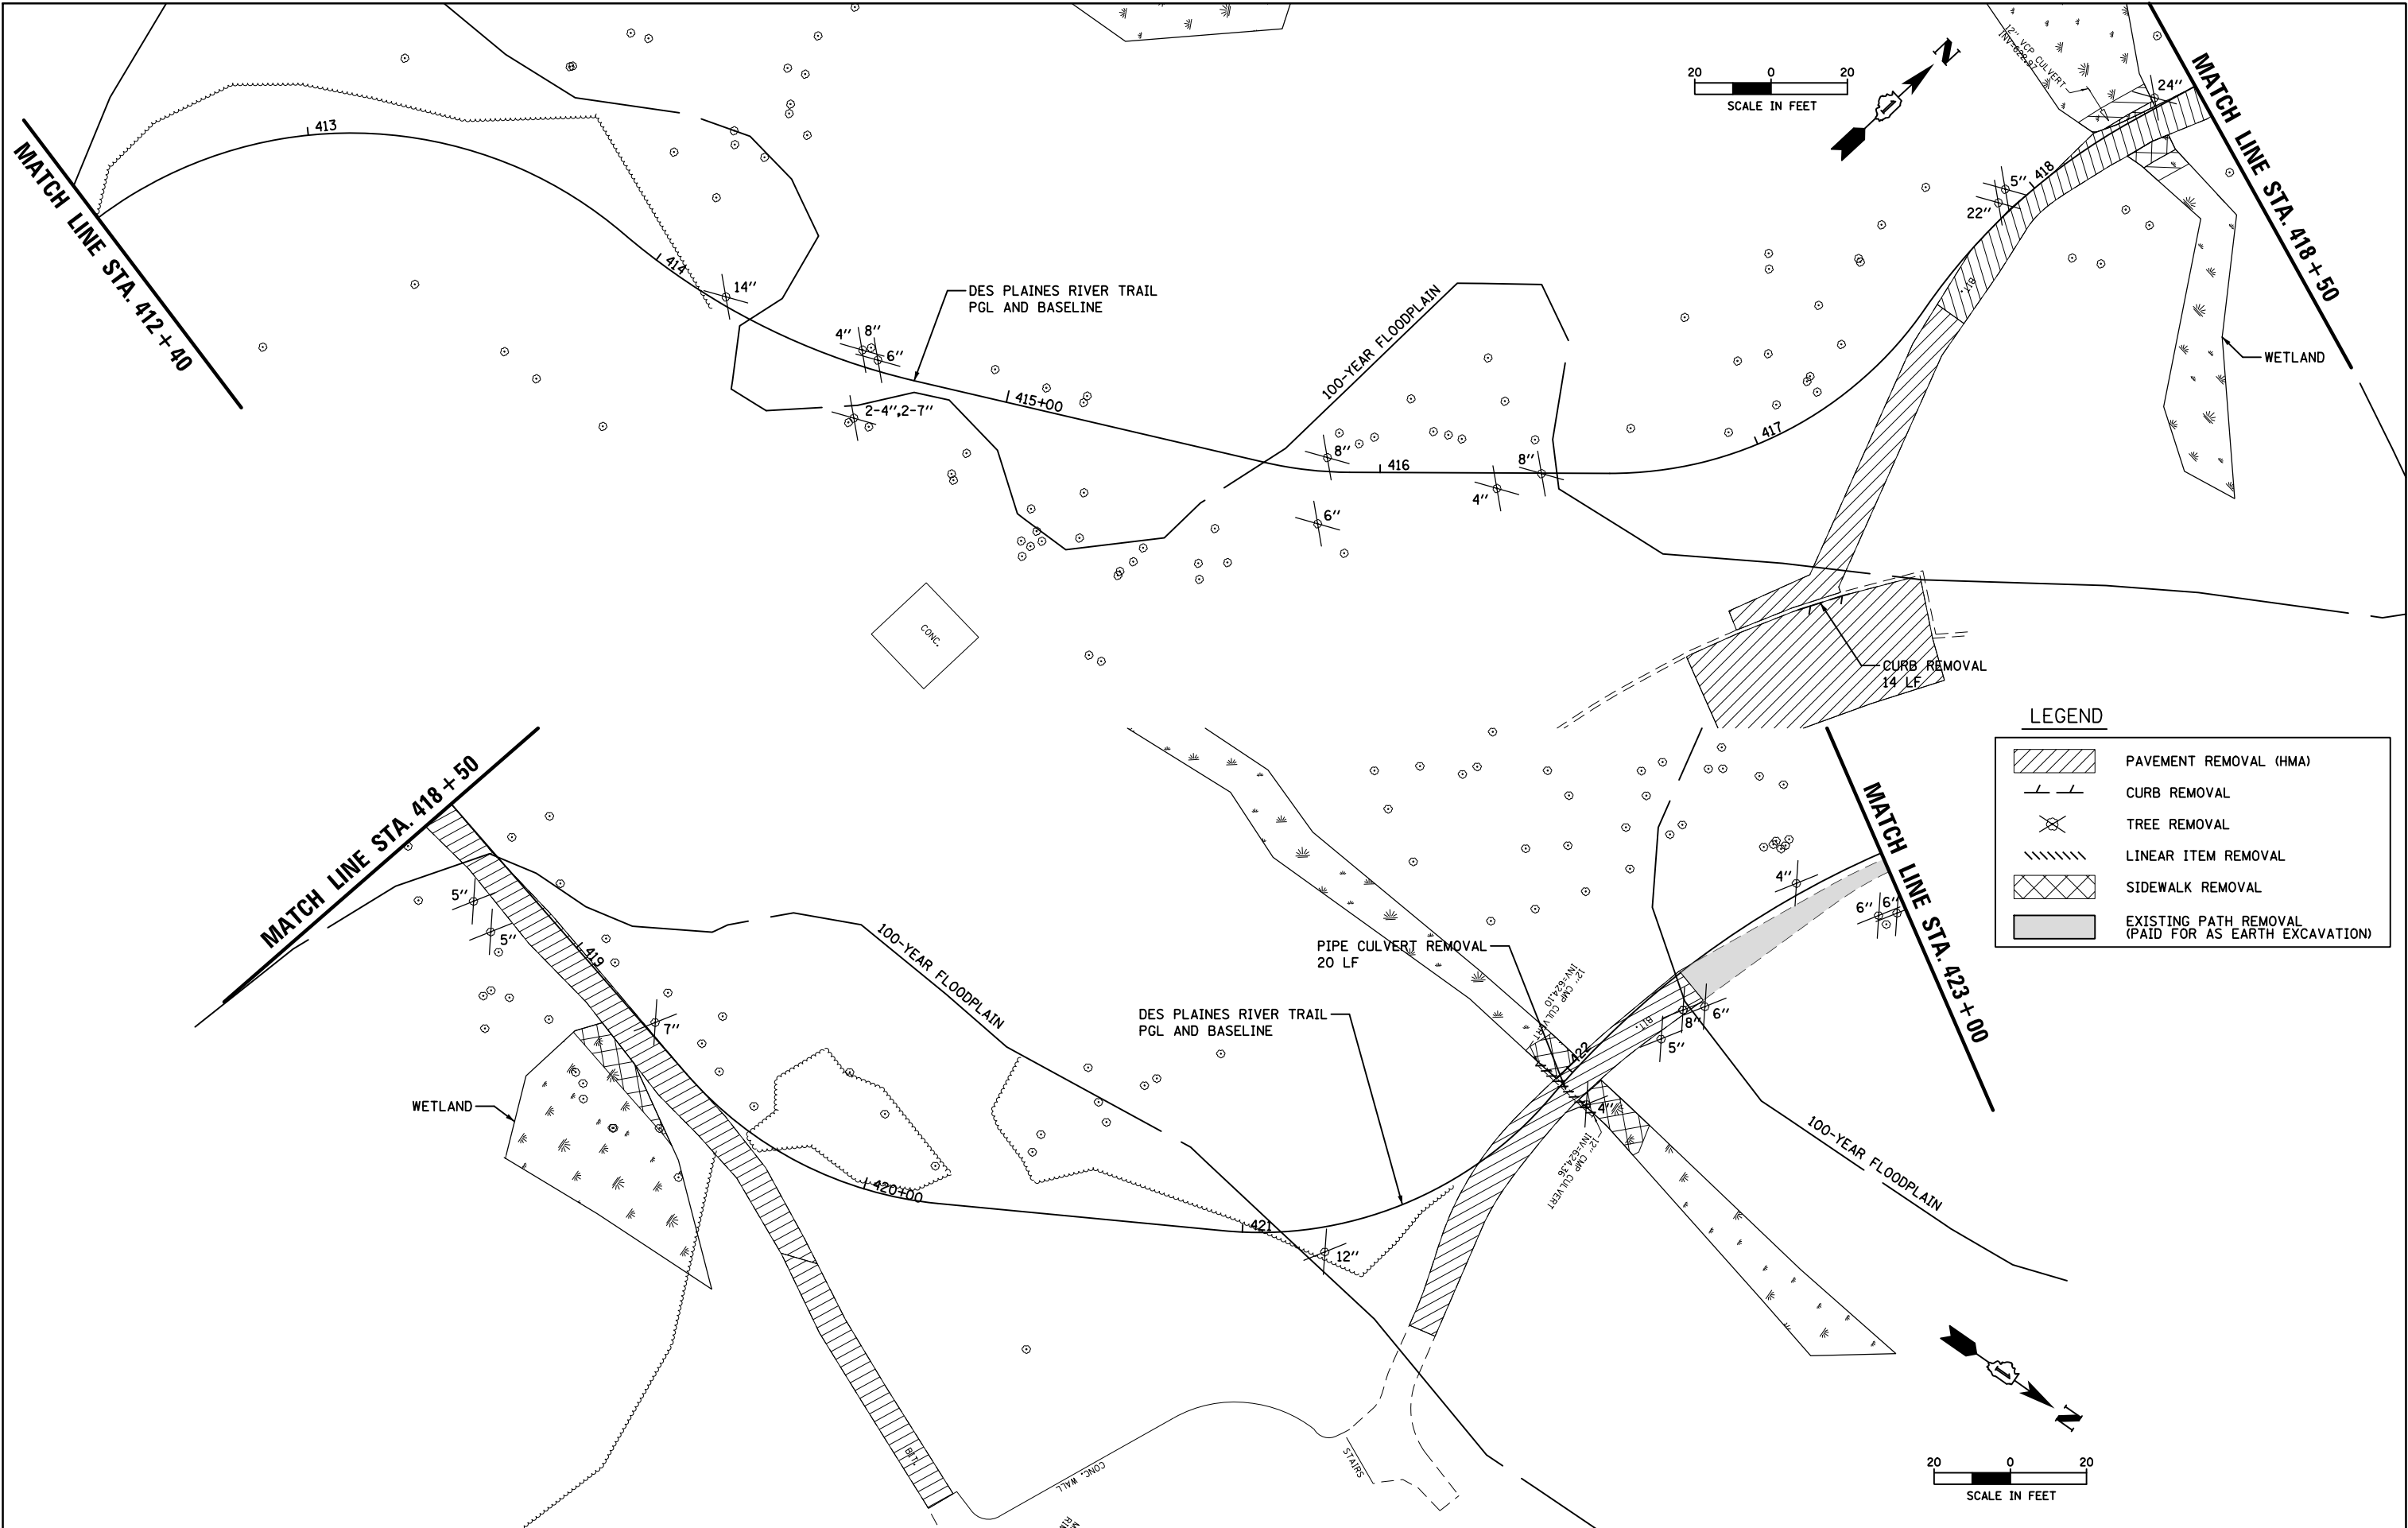


FILE NAME =	USER NAME = mthomas	DESIGNED -	REVISED -	STATE OF ILLINOIS DEPARTMENT OF TRANSPORTATION	DES PLAINES RIVER TRAIL – SEGMENT 4 EXISTING CONDITIONS AND REMOVALS	F.A. RTE.		SECTION	COUNTY	TOTAL SHEETS	SHEET NO.
N:\SCHILLERPARK\230454\Civil\REM.230454.03.SHT		DRAWN -	REVISED -					17-00034-05-BT	COOK	86	18
PLOT SCALE = 40'		CHECKED -	REVISED -			CONTRACT NO. 61K54					
PLOT DATE = 9/6/2024		DATE -	REVISED -			ILLINOIS FED. AID PROJECT					
Default				SCALE: 1:40		SHEET	OF	SHEETS	STA.	TO STA.	

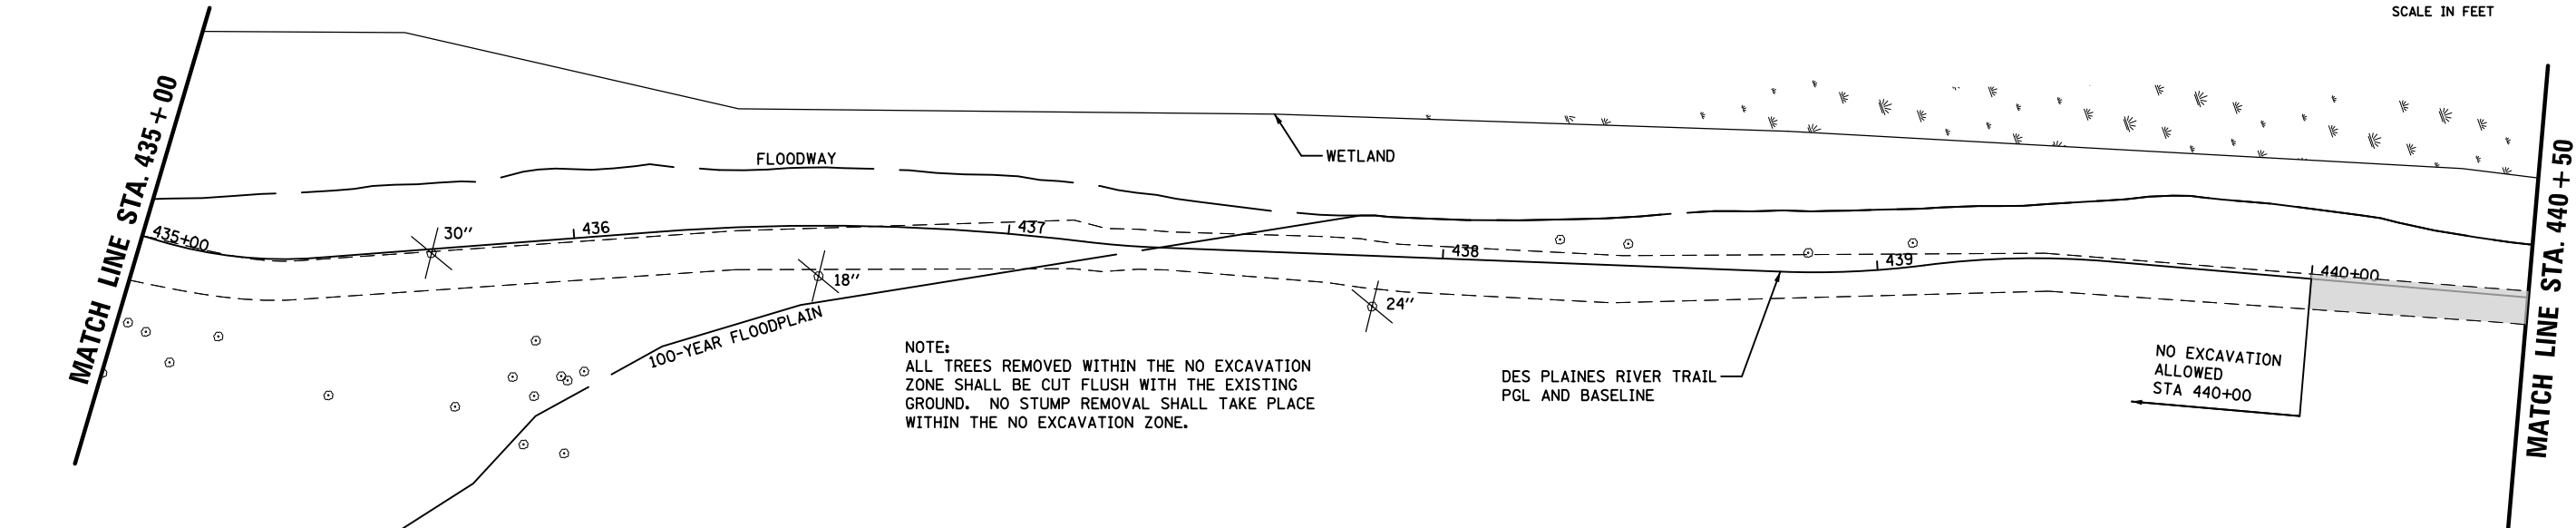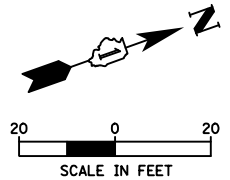


NOTE:
ALL TREES REMOVED WITHIN THE NO EXCAVATION
ZONE SHALL BE CUT FLUSH WITH THE EXISTING
GROUND. NO STUMP REMOVAL SHALL TAKE PLACE
WITHIN THE NO EXCAVATION ZONE.

DES PLAINES RIVER TRAIL
PGL AND BASELINE


NO EXCAVATION
ALLOWED
STA 440+00

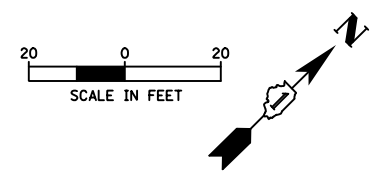

LEGEND	
	PAVEMENT REMOVAL (HMA)
	CURB REMOVAL
	TREE REMOVAL
	LINEAR ITEM REMOVAL
	SIDEWALK REMOVAL
	EXISTING PATH REMOVAL (PAID FOR AS EARTH EXCAVATION)

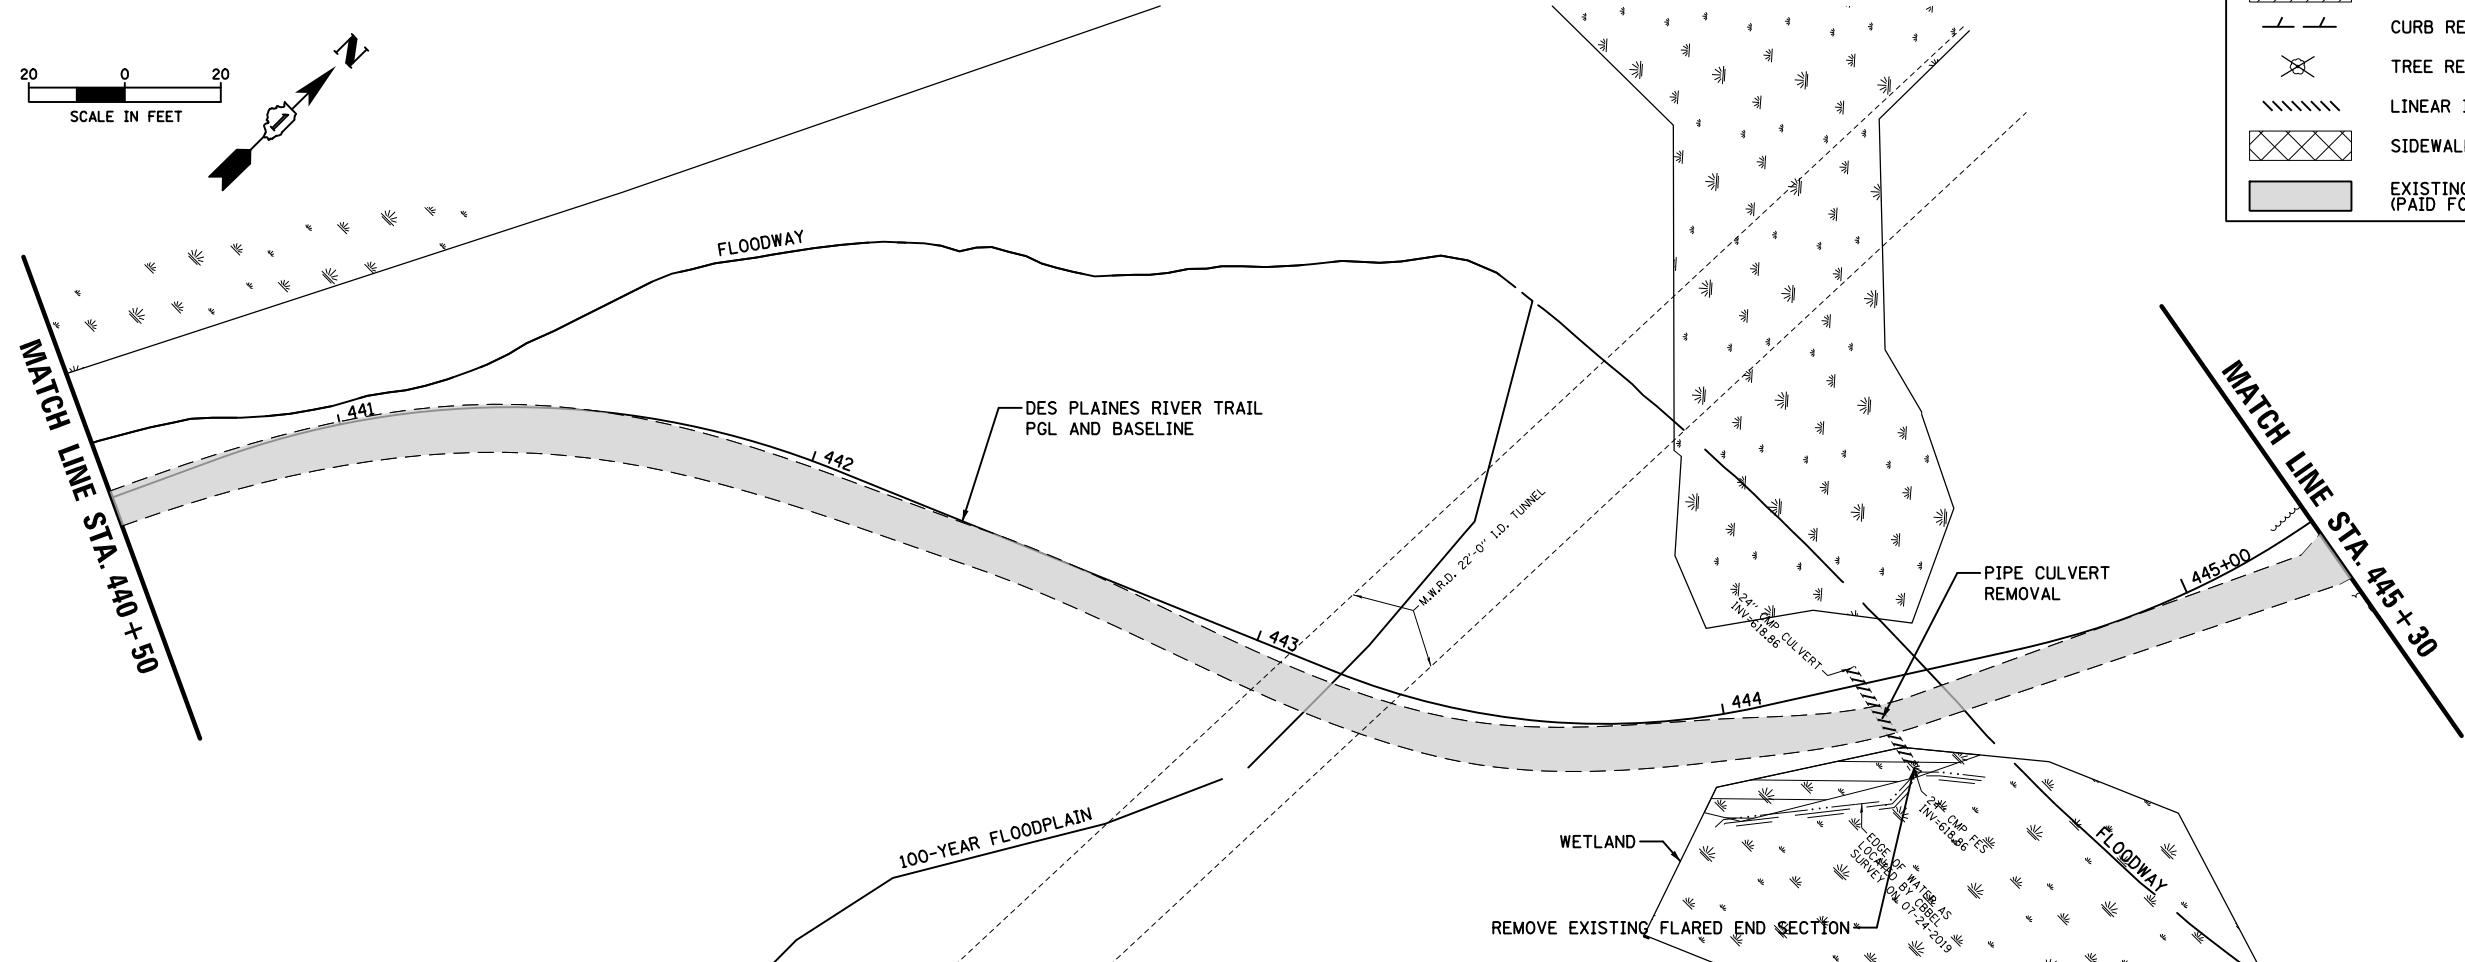

FILE NAME =	USER NAME = mthomas	DESIGNED -	REVISED -	STATE OF ILLINOIS DEPARTMENT OF TRANSPORTATION	DES PLAINES RIVER TRAIL – SEGMENT 4 EXISTING CONDITIONS AND REMOVALS				F.A. RTE.	SECTION	COUNTY	TOTAL SHEETS	SHEET NO.
N:\SCHILLER PARK\230454\Civil\REM.230454\05.SHT		DRAWN -	REVISED -						N/A	17-00034-05-BT	COOK	86	20
	PLOT SCALE = 40'	CHECKED -	REVISED -		CONTRACT NO. 61K54								
Default	PLOT DATE = 9/6/2024	DATE -	REVISED -		ILLINOIS FED. AID PROJECT								
					SCALE: 1:40	SHEET	OF	SHEETS	STA.	TO STA.			

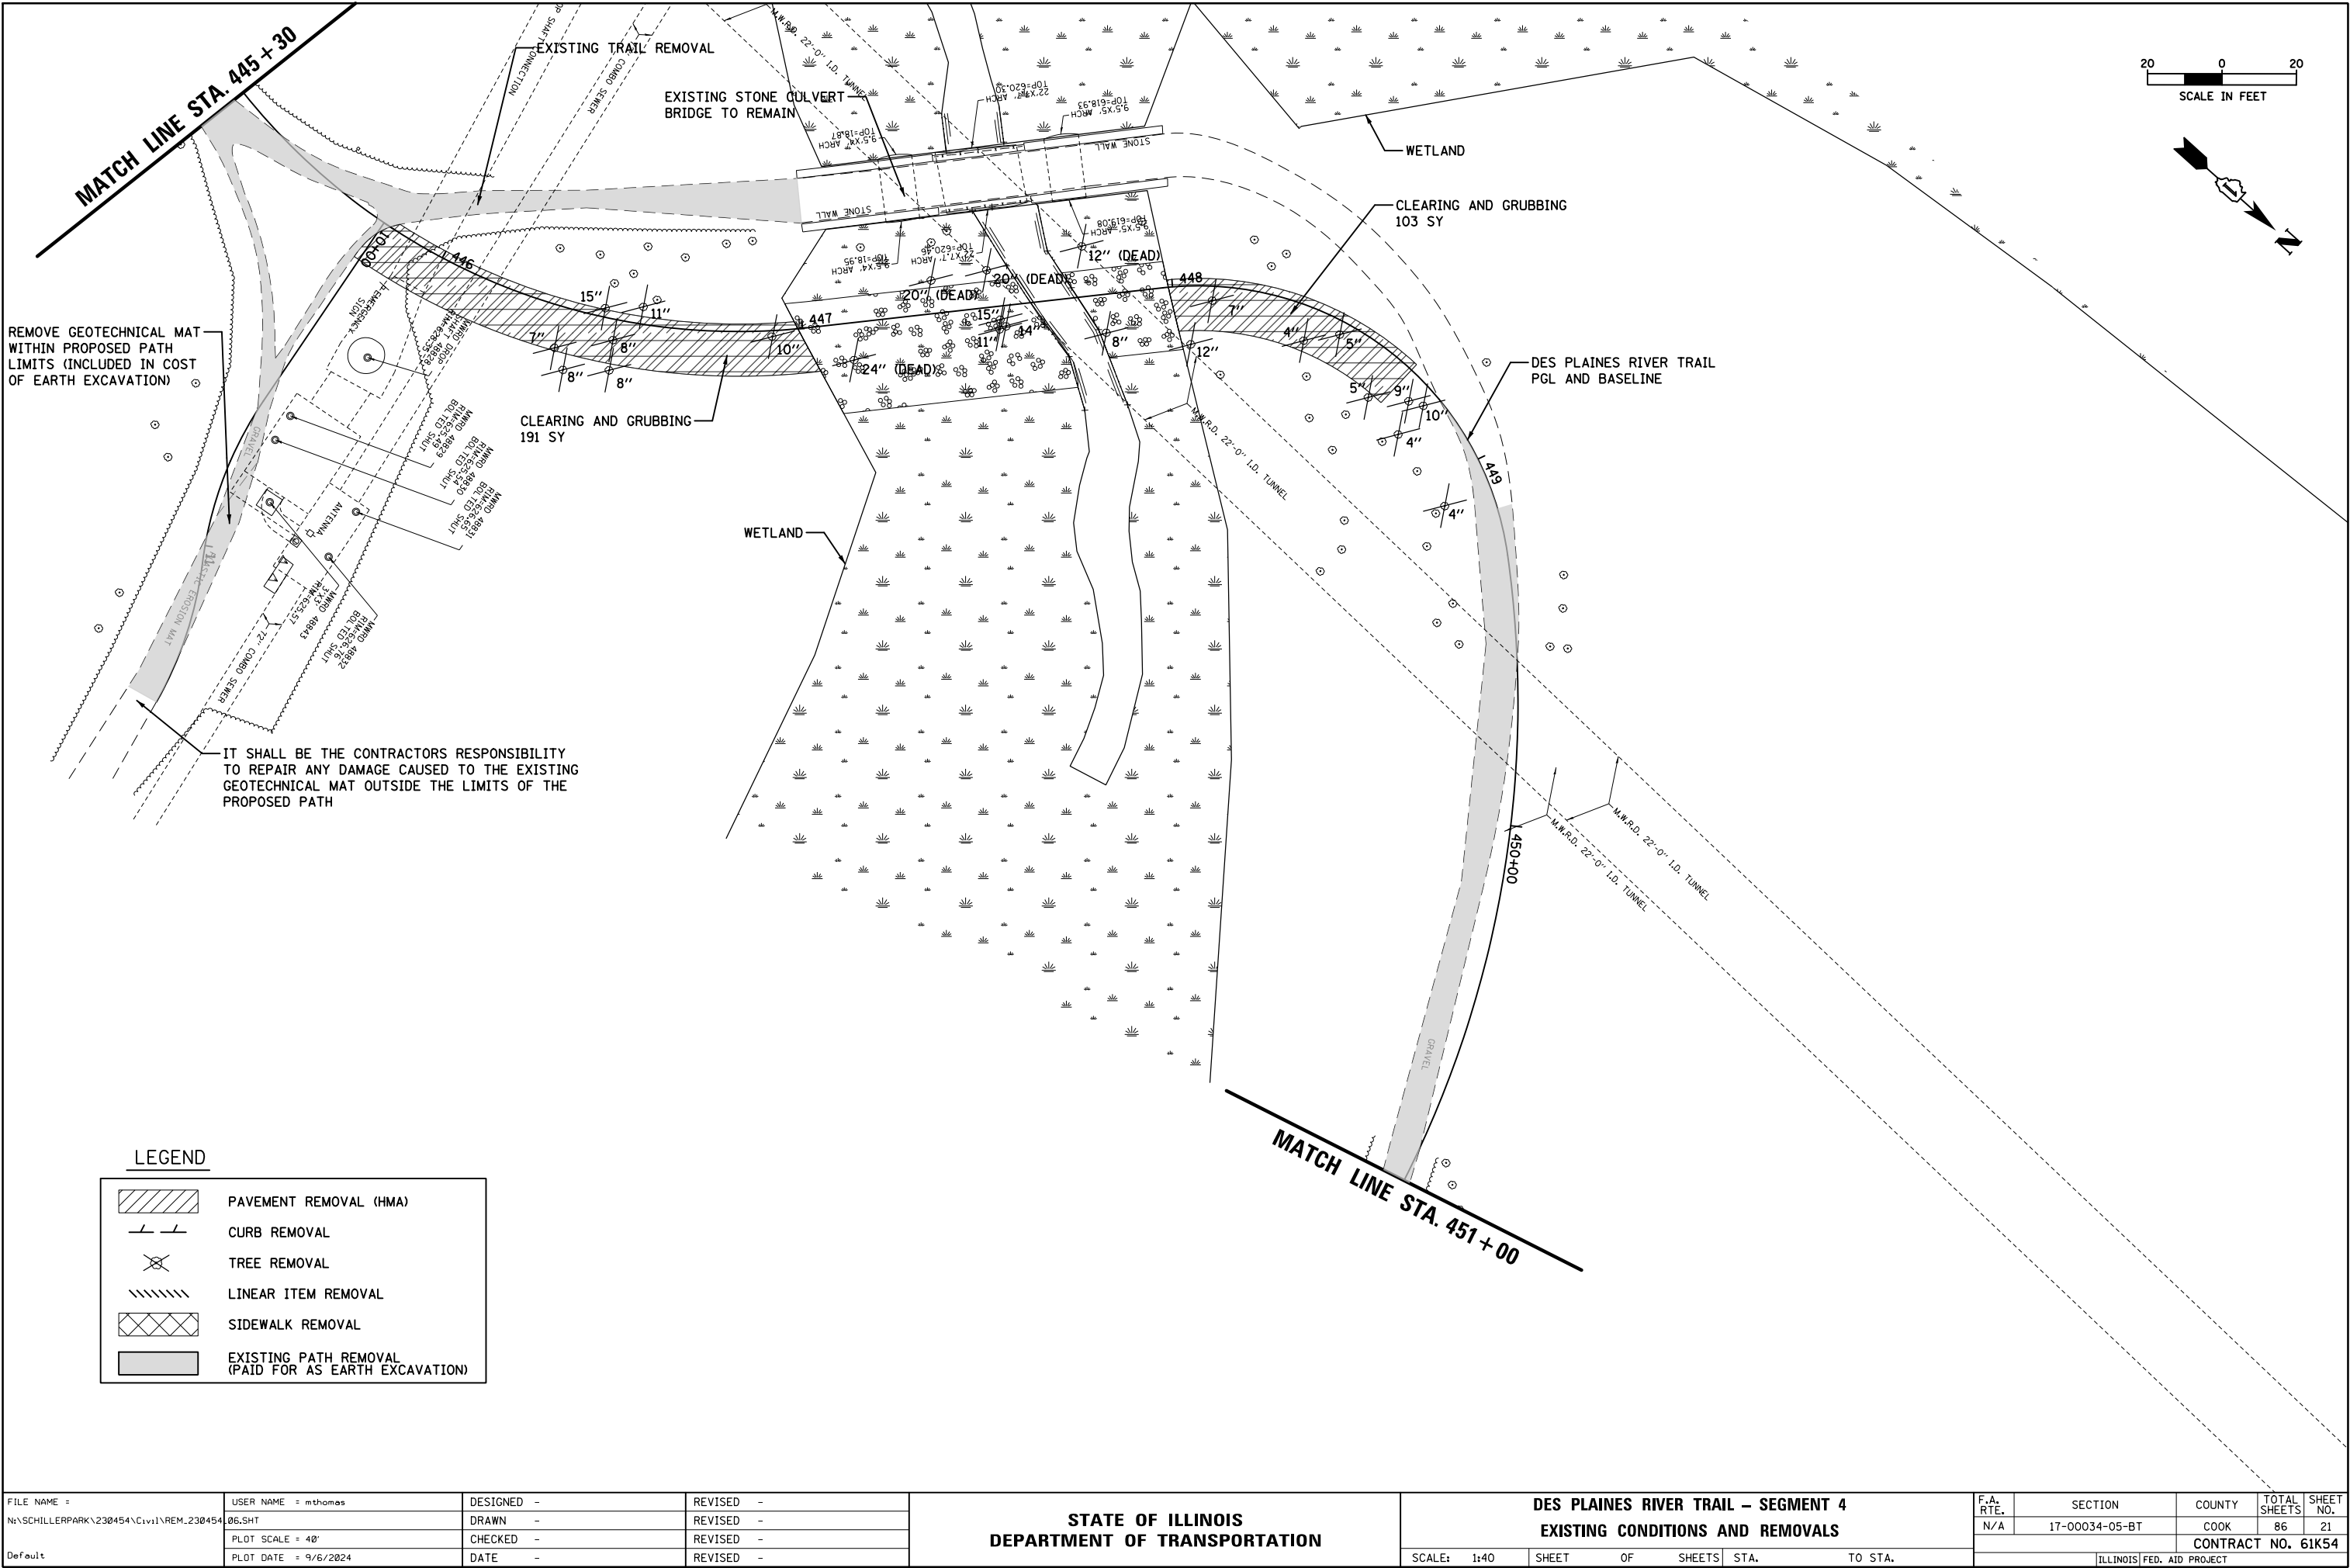


FILE NAME =	USER NAME = mthomas	DESIGNED -	REVISED -
N:\SCHILLER PARK\230454\Civil\REM.230454	06.SHT	DRAWN -	REVISED -
Default	PLOT SCALE = 40'	CHECKED -	REVISED -
	PLOT DATE = 9/6/2024	DATE -	REVISED -

STATE OF ILLINOIS
DEPARTMENT OF TRANSPORTATION

DES PLAINES RIVER TRAIL – SEGMENT 4			
EXISTING CONDITIONS AND REMOVALS			
SCALE: 1:40	SHEET	OF SHEETS	STA. TO STA.

F.A. RTE.	SECTION	COUNTY	TOTAL SHEETS	SHEET NO.
N/A	17-00034-05-BT	COOK	86	21
CONTRACT NO. 61K54				
ILLINOIS FED. AID PROJECT				

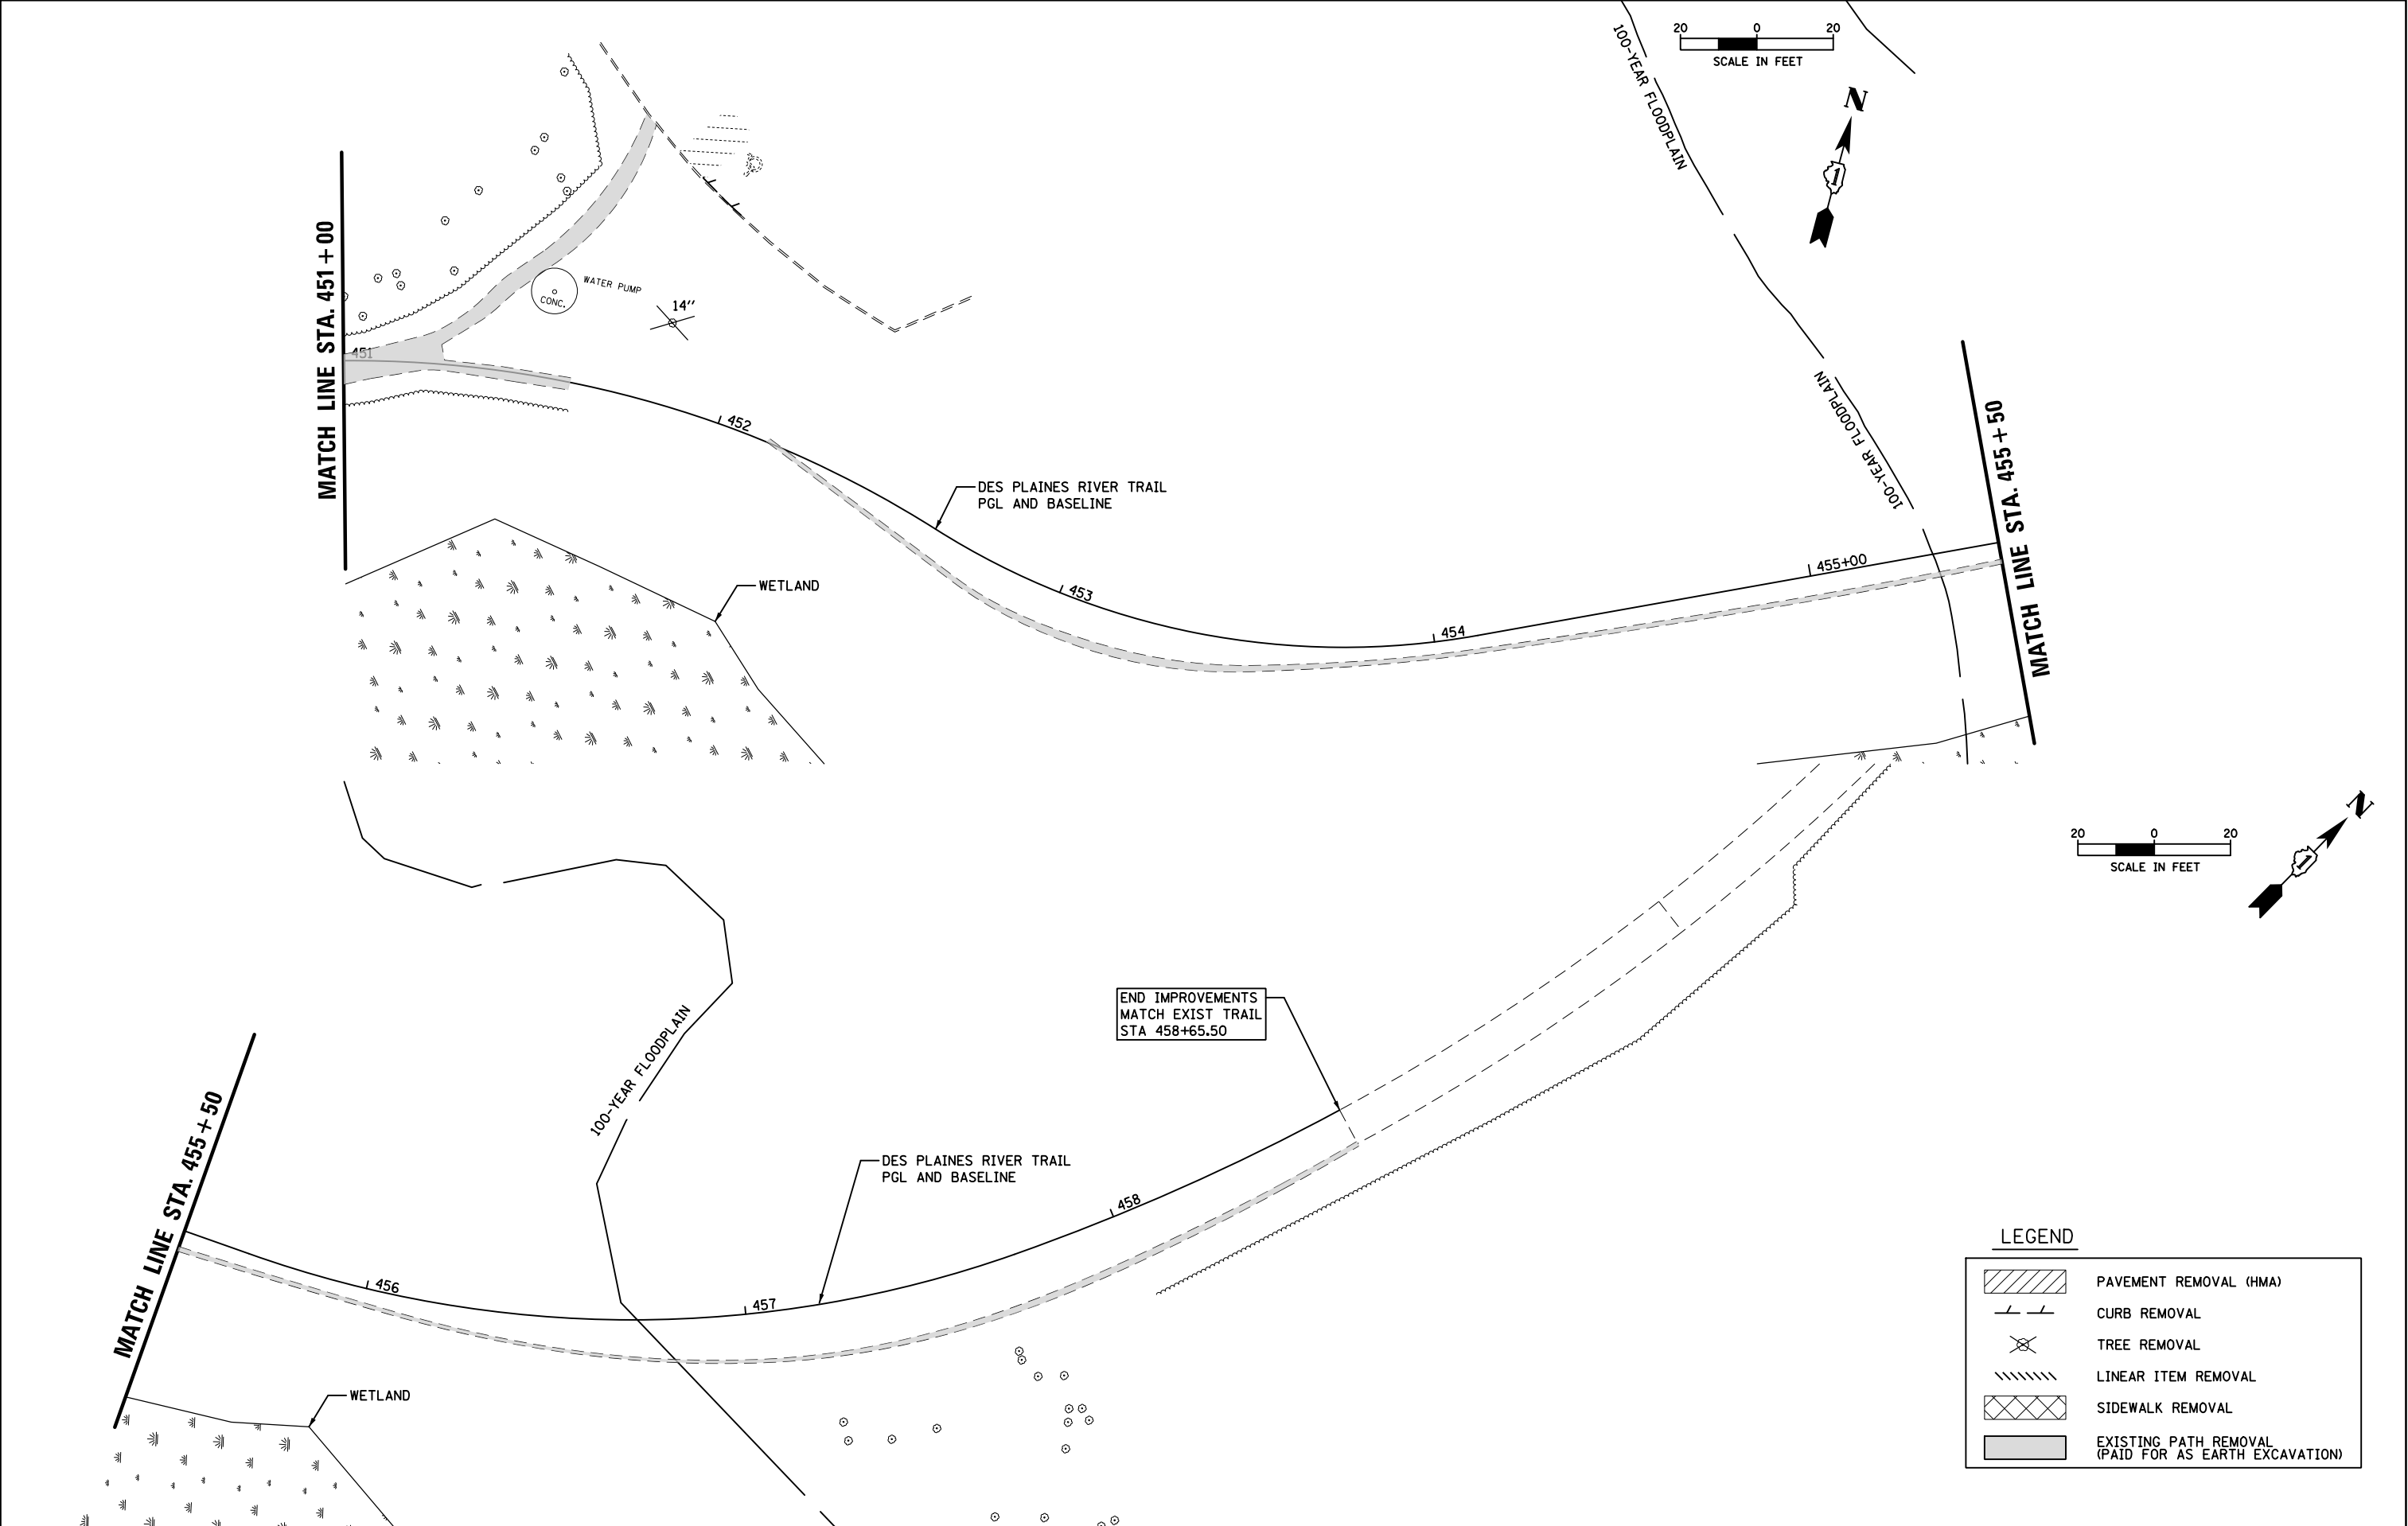



LEGEND

	PAVEMENT REMOVAL (HMA)
	CURB REMOVAL
	TREE REMOVAL
	LINEAR ITEM REMOVAL
	SIDEWALK REMOVAL
	EXISTING PATH REMOVAL (PAID FOR AS EARTH EXCAVATION)

FILE NAME = N:\SCHILLER PARK\230454\Civil\REM.230454	USER NAME = mthomas	DESIGNED -	REVISED -	STATE OF ILLINOIS DEPARTMENT OF TRANSPORTATION	DES PLAINES RIVER TRAIL – SEGMENT 4 EXISTING CONDITIONS AND REMOVAL PLANS		F.A. RTE.	SECTION	COUNTY	TOTAL SHEETS	SHEET NO.
	07.SHT	DRAWN -	REVISED -				N/A	17-00034-05-BT	COOK	86	22
	PLOT SCALE = 40'	CHECKED -	REVISED -				CONTRACT NO. 61K54				
Default	PLOT DATE = 9/6/2024	DATE -	REVISED -			SCALE: 1:40	SHEET OF SHEETS	STA. TO STA.	ILLINOIS FED. AID PROJECT		

PLAN	SURVEYED	BY	DATE
	PLOTTED		
NOTE BOOK	ALIGNMENT CHECKED		
	RT. OF WAY CHECKED		
NO. _____	CADD FILE NAME		


PROFILE	SURVEYED	BY	DATE
	PLOTTED		
NOTE BOOK	GRADES CHECKED		
	B.M. NOTED		
NO. _____	STRUCTURE NOTATIONS CHK'D		

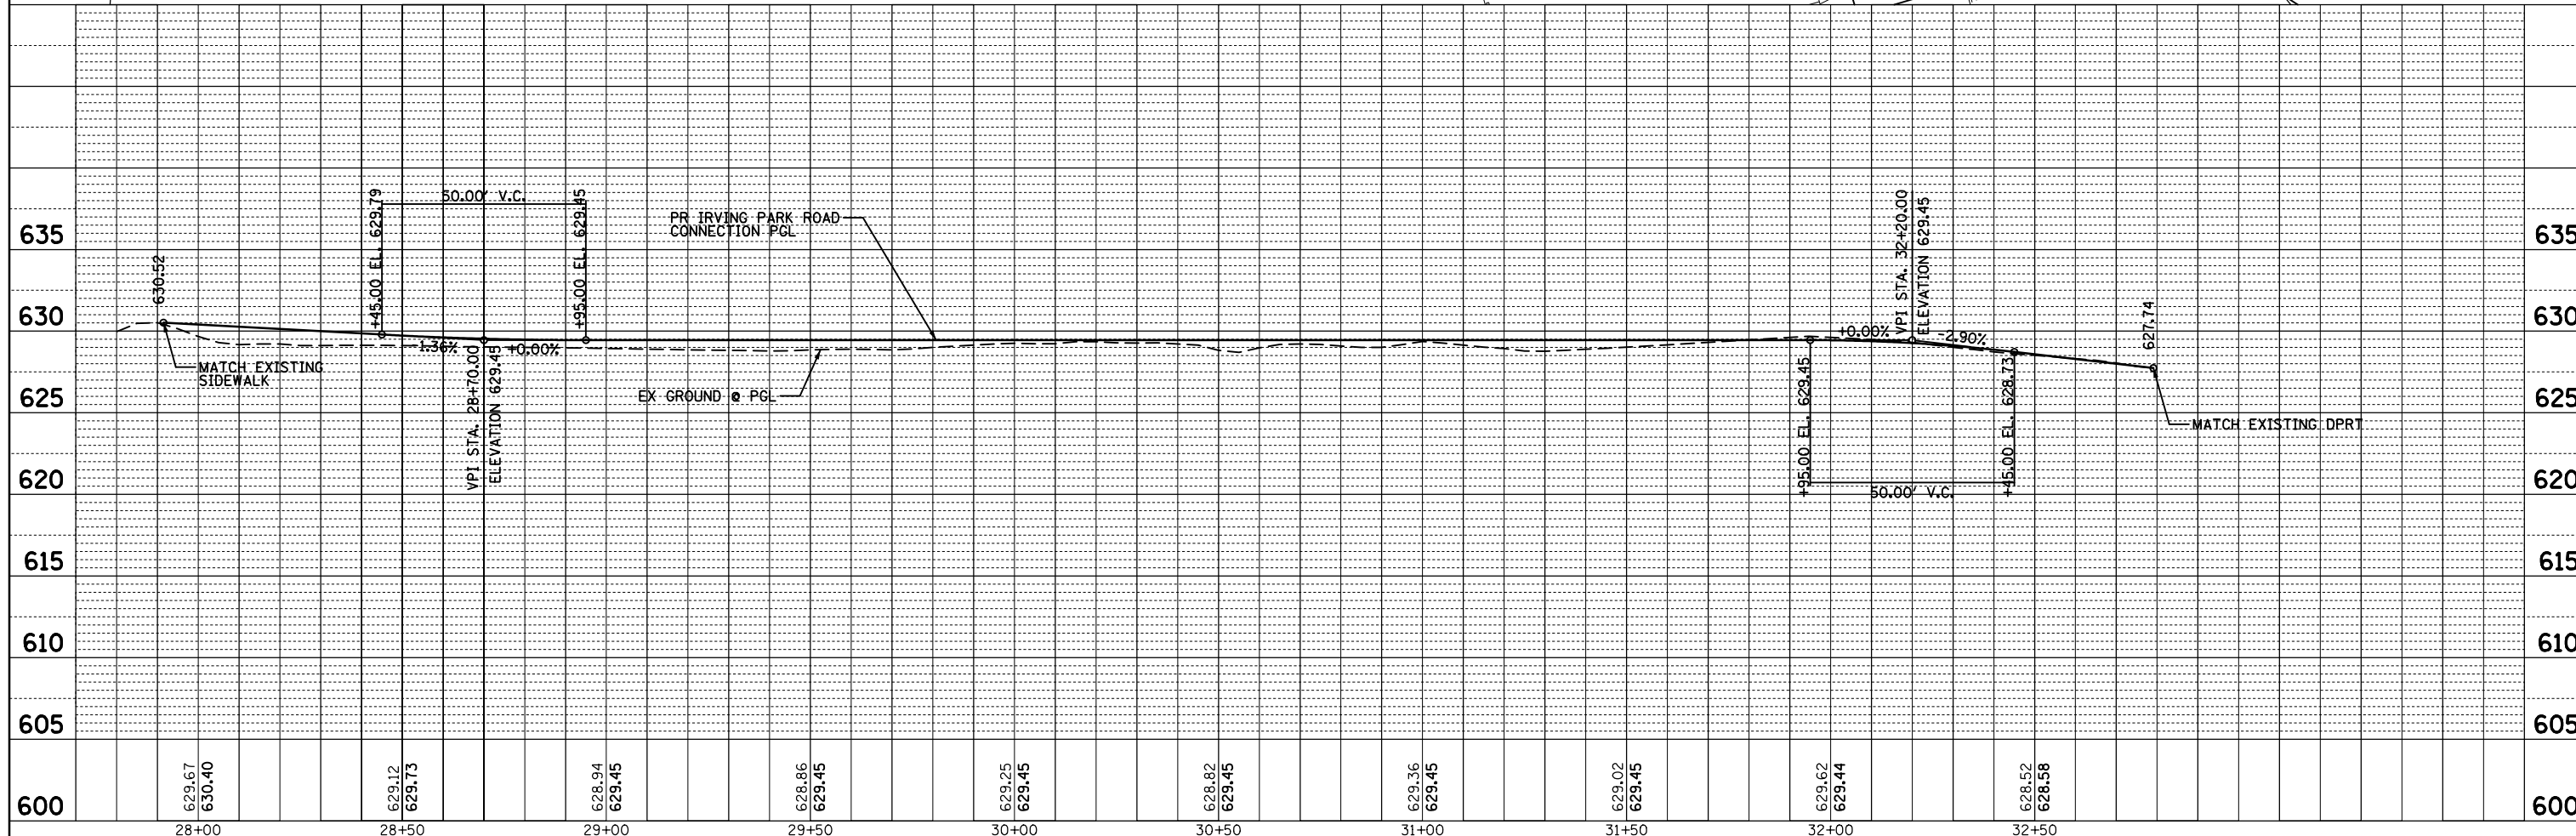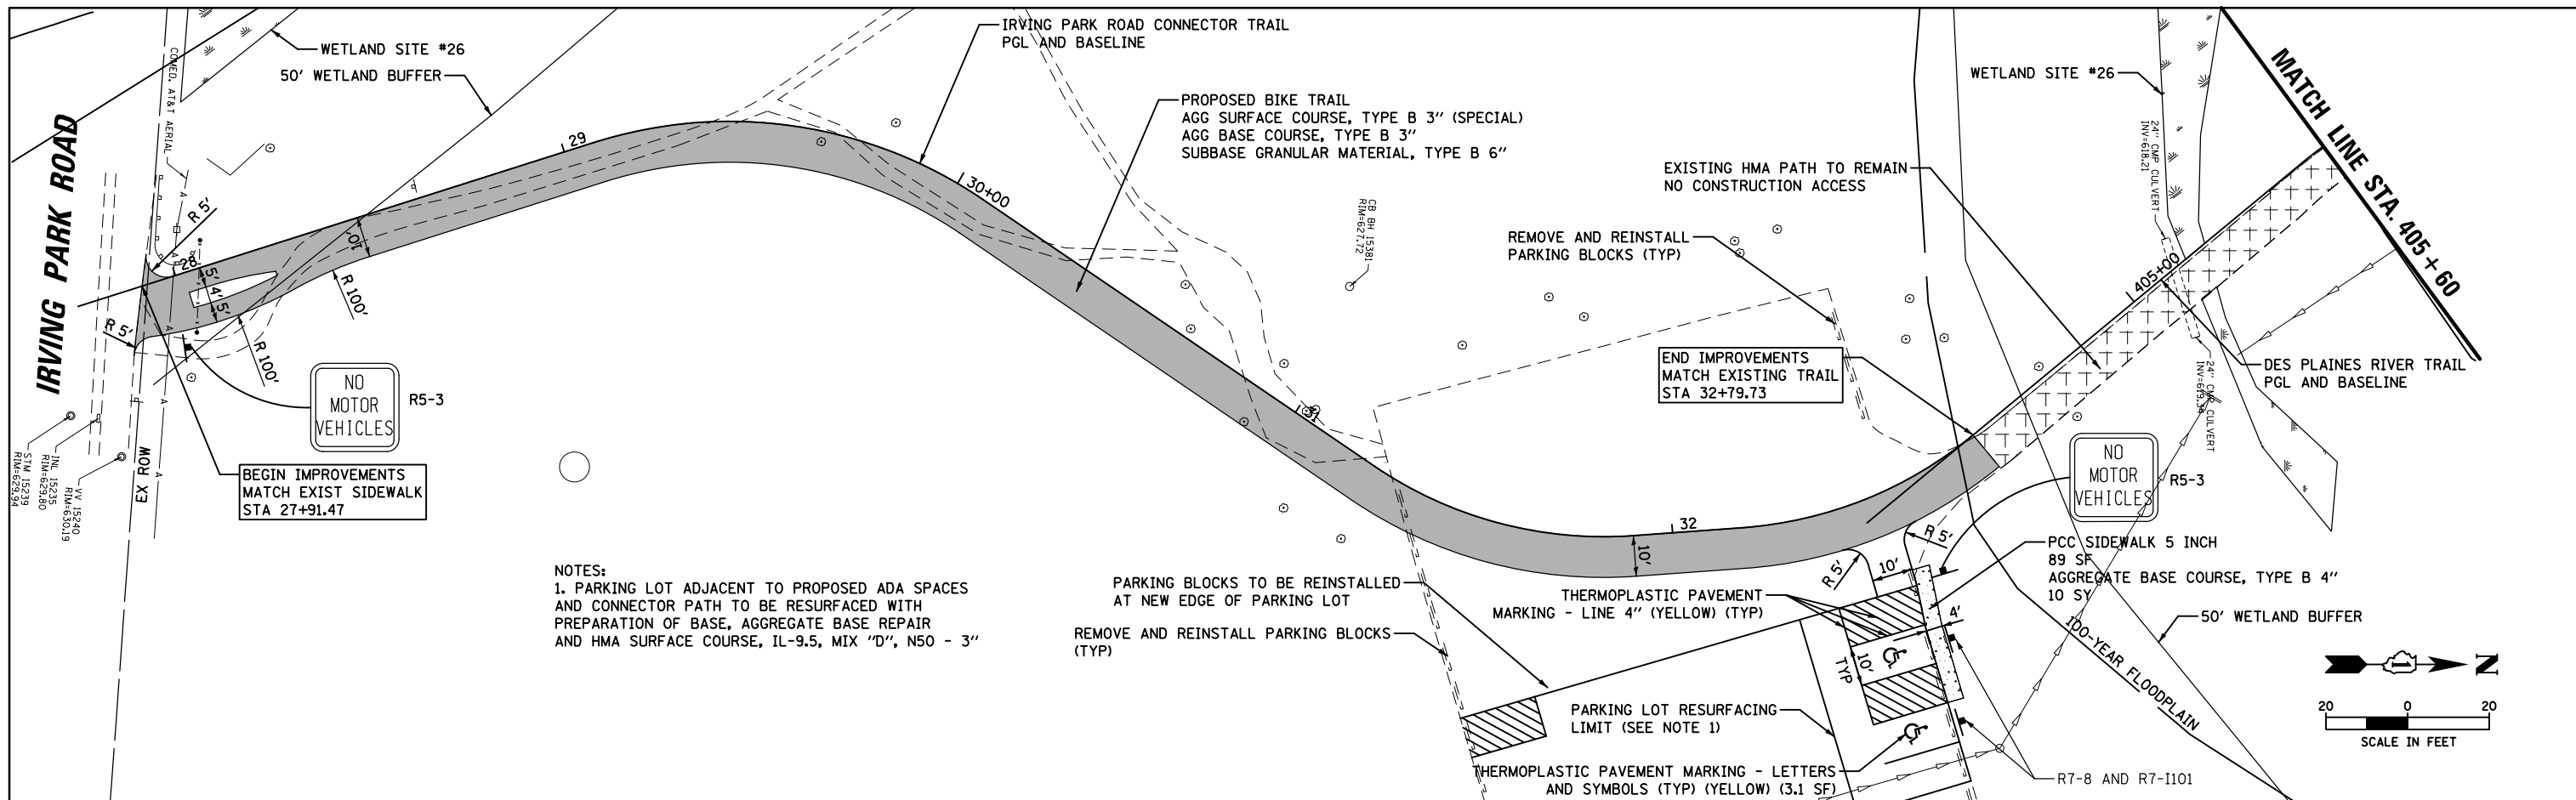

FILE NAME =	USER NAME = mthomas	DESIGNED -	REVISED -	STATE OF ILLINOIS DEPARTMENT OF TRANSPORTATION	DES PLAINES RIVER TRAIL – SEGMENT 4 IRVING PARK ROAD CONNECTION PLAN AND PROFILE	F.A. RTE.	SECTION	COUNTY	TOTAL SHEETS	SHEET NO.	
N:\SCHILLER PARK\230454\Civil\RP_P_230454_01.SHT	DRAWN -	REVISED -	N/A			17-00034-05-BT	COOK	86	23		
Default	PLOT SCALE = 48"	CHECKED -	REVISED -			CONTRACT NO. 61K5					
	PLOT DATE = 9/6/2024	DATE -	REVISED -			SCALE: 1:40	SHEET OF 86 SHEETS	STA. TO STA.	ILLINOIS FED. AID PROJECT		

PLAN	SURVEYED	BY	DATE
NOTE BOOK NO.	PLOTTED		
	CHECKED		
	FILED		
	CADD FILE NAME		



PROFILE	SURVEYED	BY	DATE
NOTE BOOK NO.	PLOTTED		
	CHECKED		
	FILED		
	NOTATION CHKD		

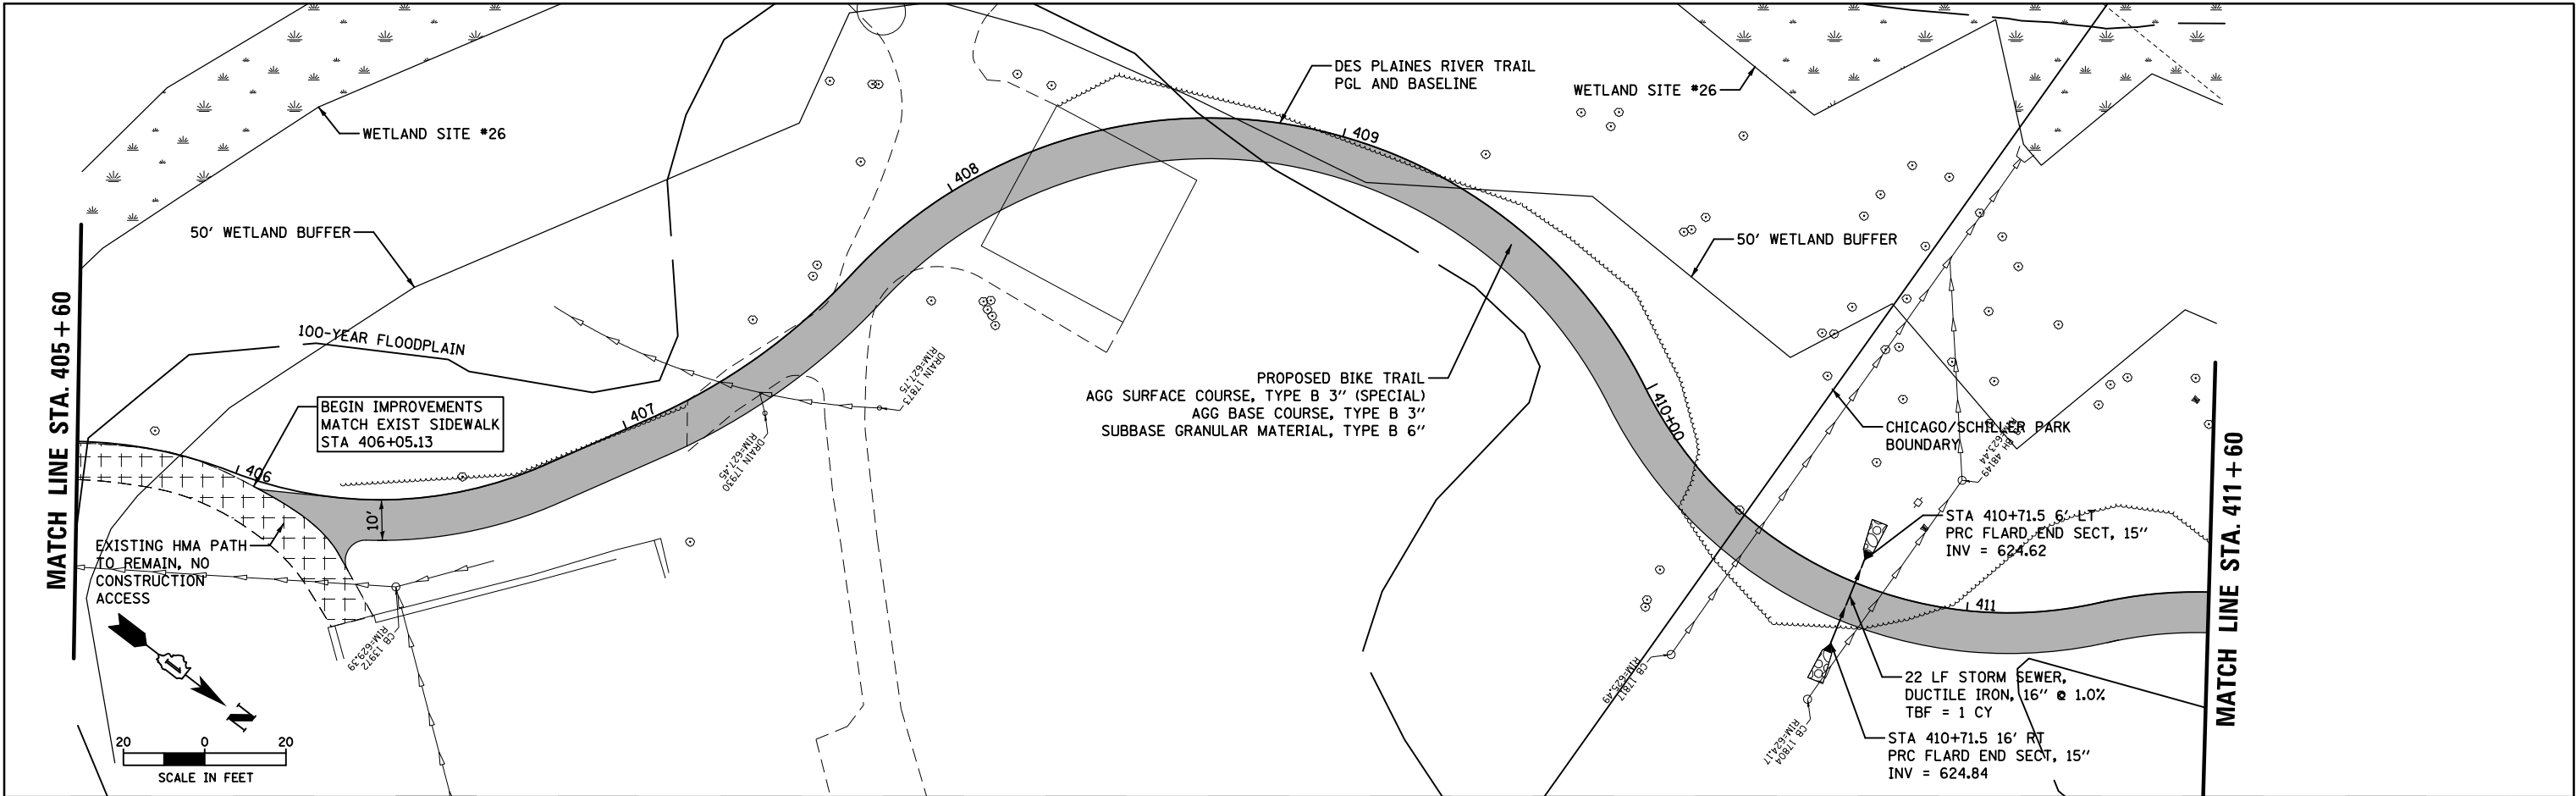

FILE NAME =	USER NAME = mthomas	DESIGNED -	REVISED -	DES PLAINES RIVER TRAIL - SEGMENT 4				F.A. RTE.	SECTION	COUNTY	TOTAL SHEETS	SHEET NO.
N:\SCHILLER PARK\230454\Civil\NRP_230454.02.SHT		DRAWN	REVISED	PLAN AND PROFILE				N/A	17-00034-05-BT	COOK	86	24
Default	PLOT SCALE = 48"	CHECKED -	REVISED -	SCALE: 1:40				CONTRACT NO. 61K54				
	PLOT DATE = 9/6/2024	DATE -	REVISED -	SHEET OF 86 SHEETS				ILLINOIS FED. AID PROJECT				

PLAN	SURVEYED	BY	DATE
NOTE BOOK	ALIGNED		
NO.	CADD FILE NAME		



PROFILE	SURVEYED	BY	DATE
NOTE BOOK	GRADES CHECKED		
NO.	STRUCTURE NOTATIONS CHKD		

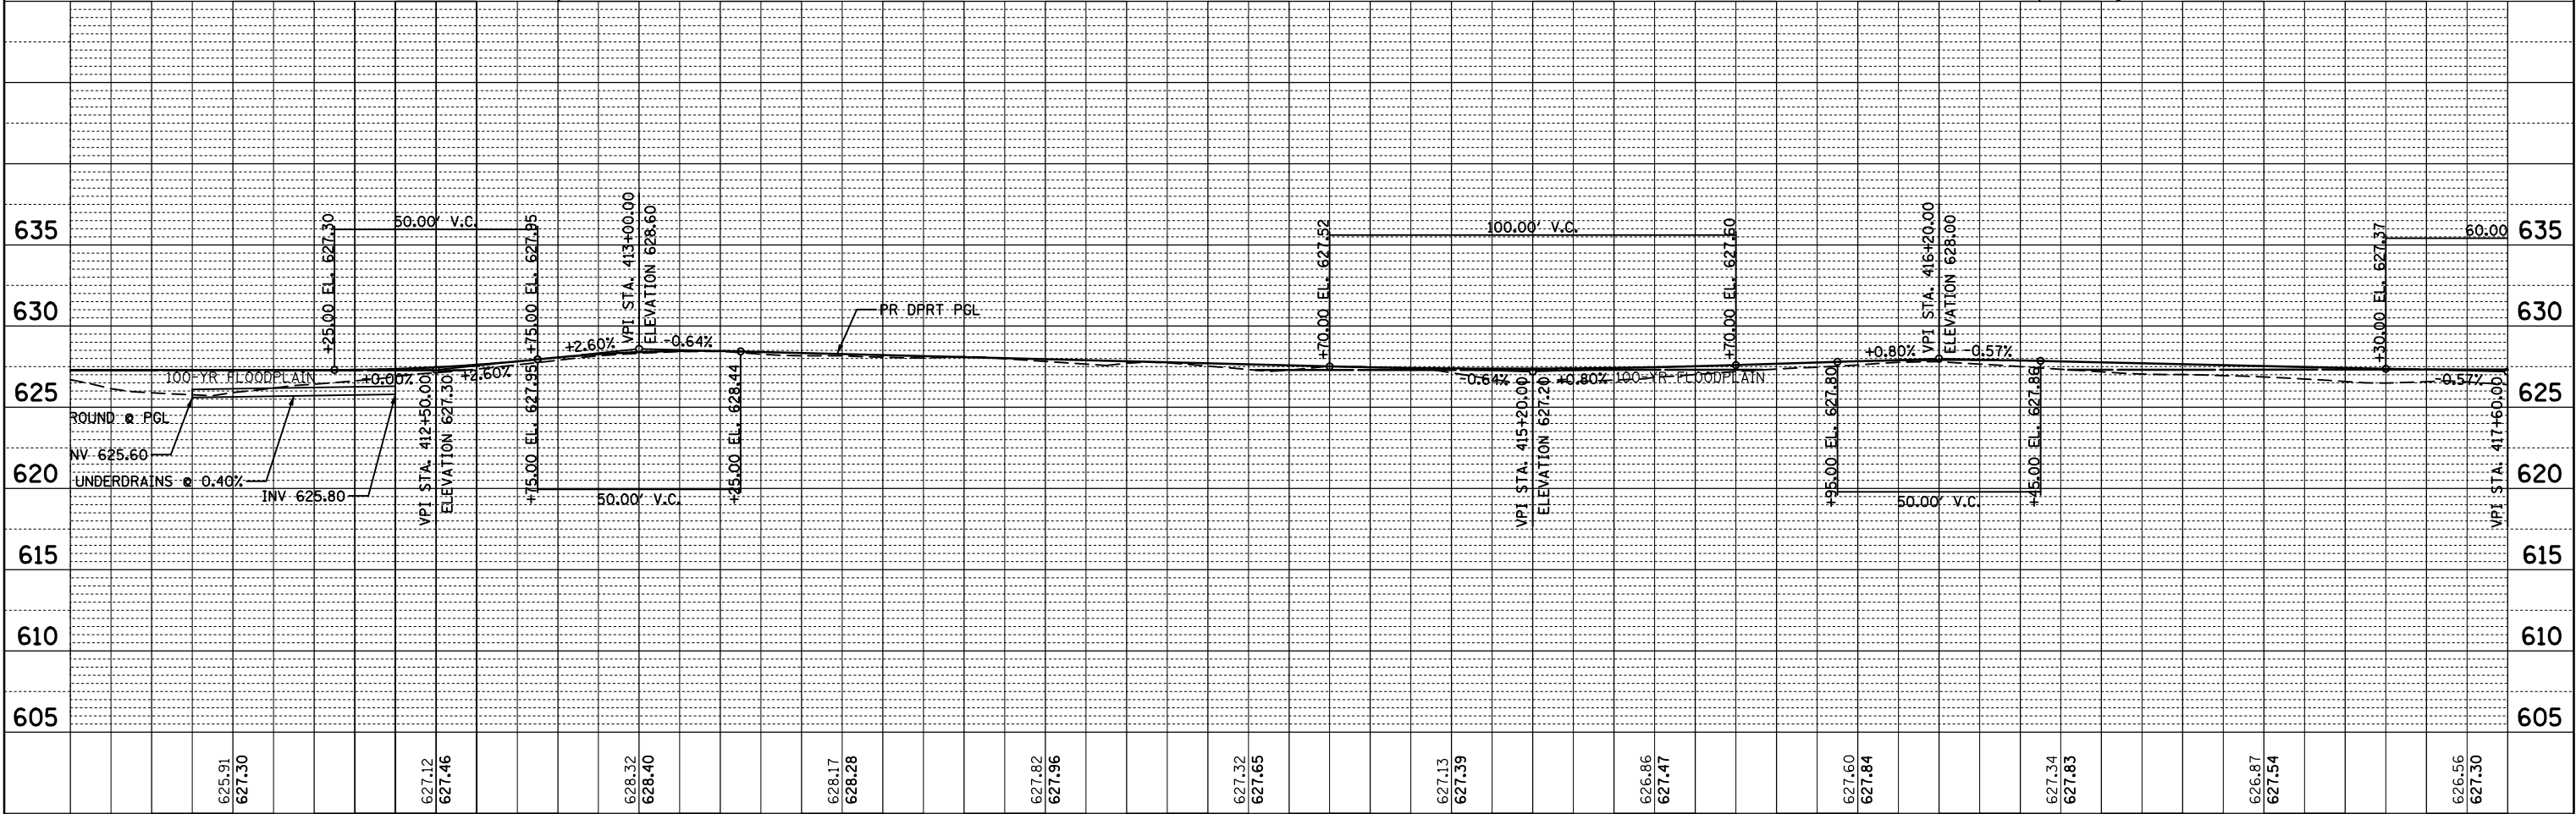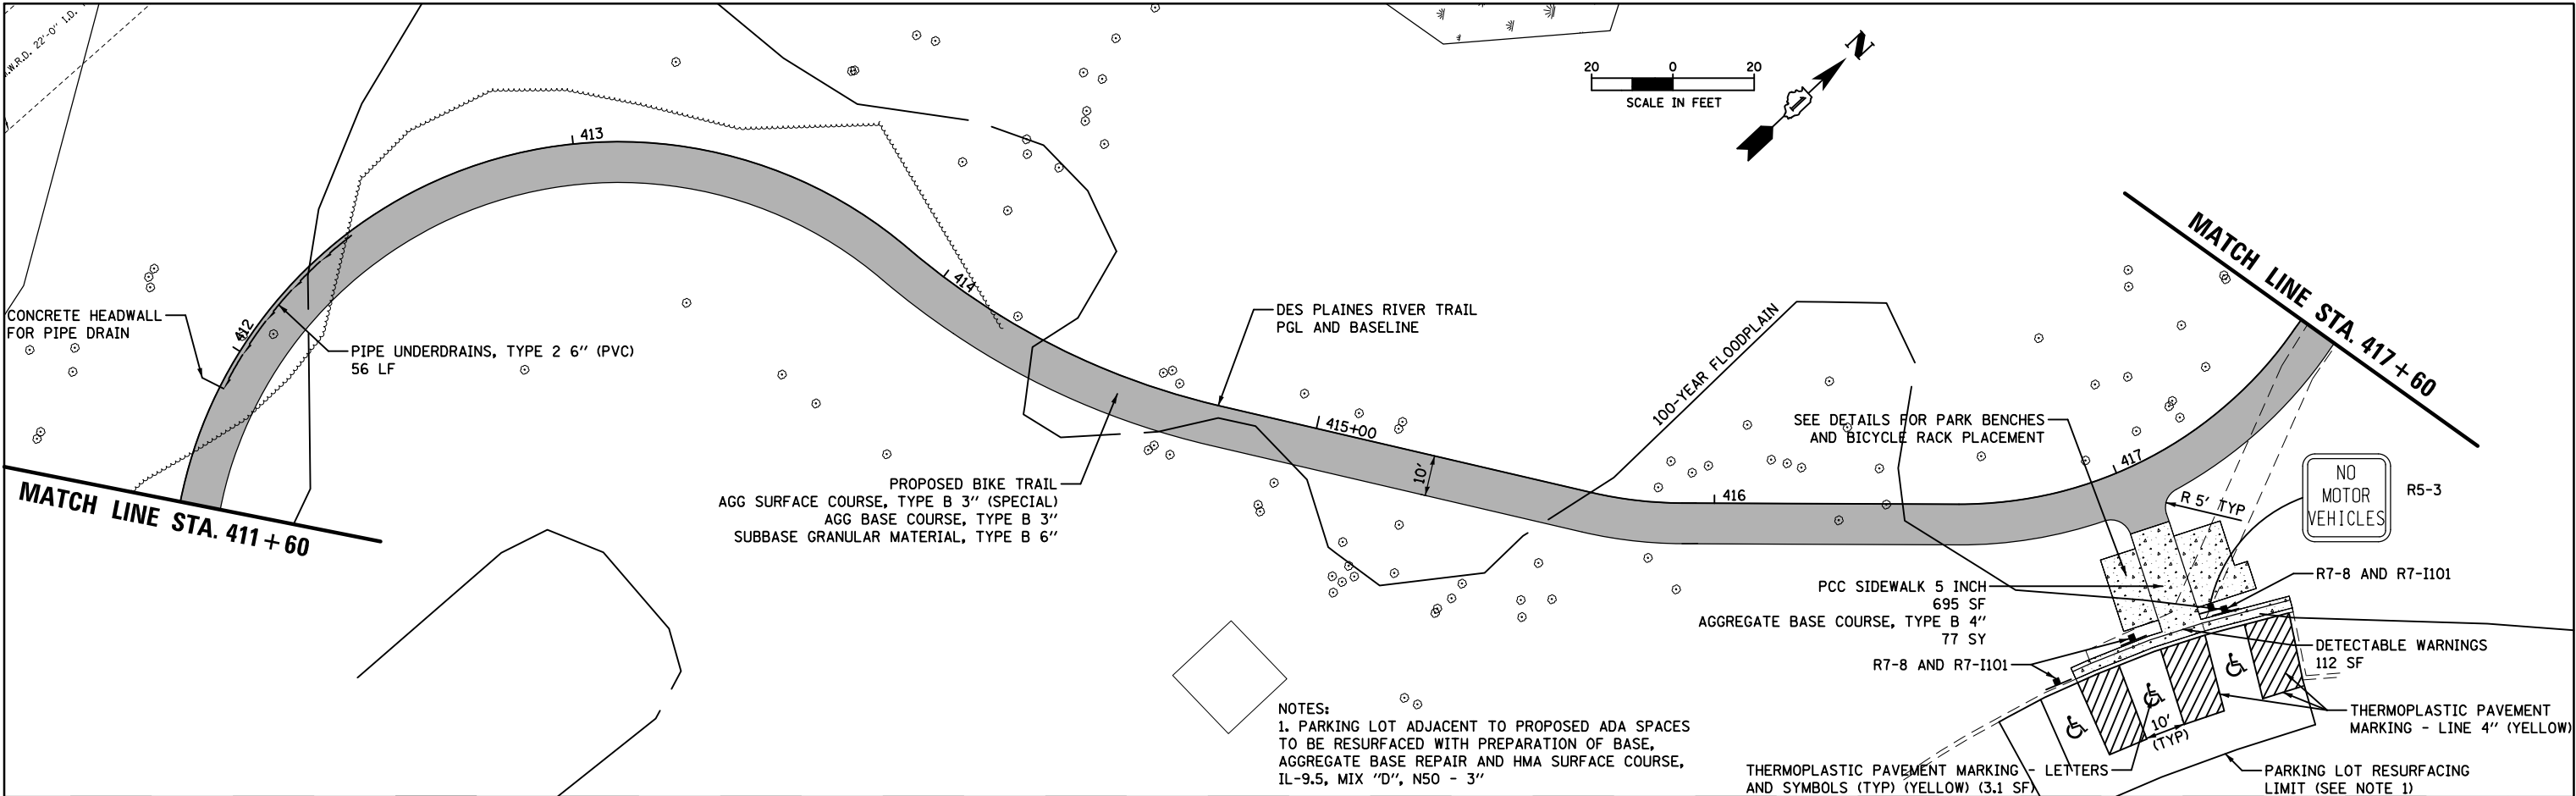

FILE NAME =	USER NAME = mthomas	DESIGNED -	REVISED -	DES PLAINES RIVER TRAIL - SEGMENT 4				F.A. RTE.	SECTION	COUNTY	TOTAL SHEETS	SHEET NO.
N:\SCHILLERPARK\230454\Civil\NRP_230454.08.SHT		DRAWN -	REVISED -	PLAN AND PROFILE				N/A	17-00034-05-BT	COOK	86	25
Default	PLOT SCALE = 48"	CHECKED -	REVISED -	SCALE: 1:40				CONTRACT NO. 61K54				
	PLOT DATE = 9/6/2024	DATE -	REVISED -	SHEET OF 86 SHEETS STA. TO STA.				ILLINOIS FED. AID PROJECT				

PLAN				BY	DATE
	SURVEYED _____				
	PLOTTED _____				
NOTE BOOK	ALIGNMENT CHECKED _____				
	RT. OF WAY CHECKED _____				
NO. _____	CAAD FILE NAME _____				



PROFILE	SURVEYED _____	BY _____	DATE _____
	PLOTTED _____		
NOTE BOOK	GRADES CHECKED _____		
	B.M. NOTED _____		
NO. _____	STRUCTURE NOTATIONS CHKD _____		

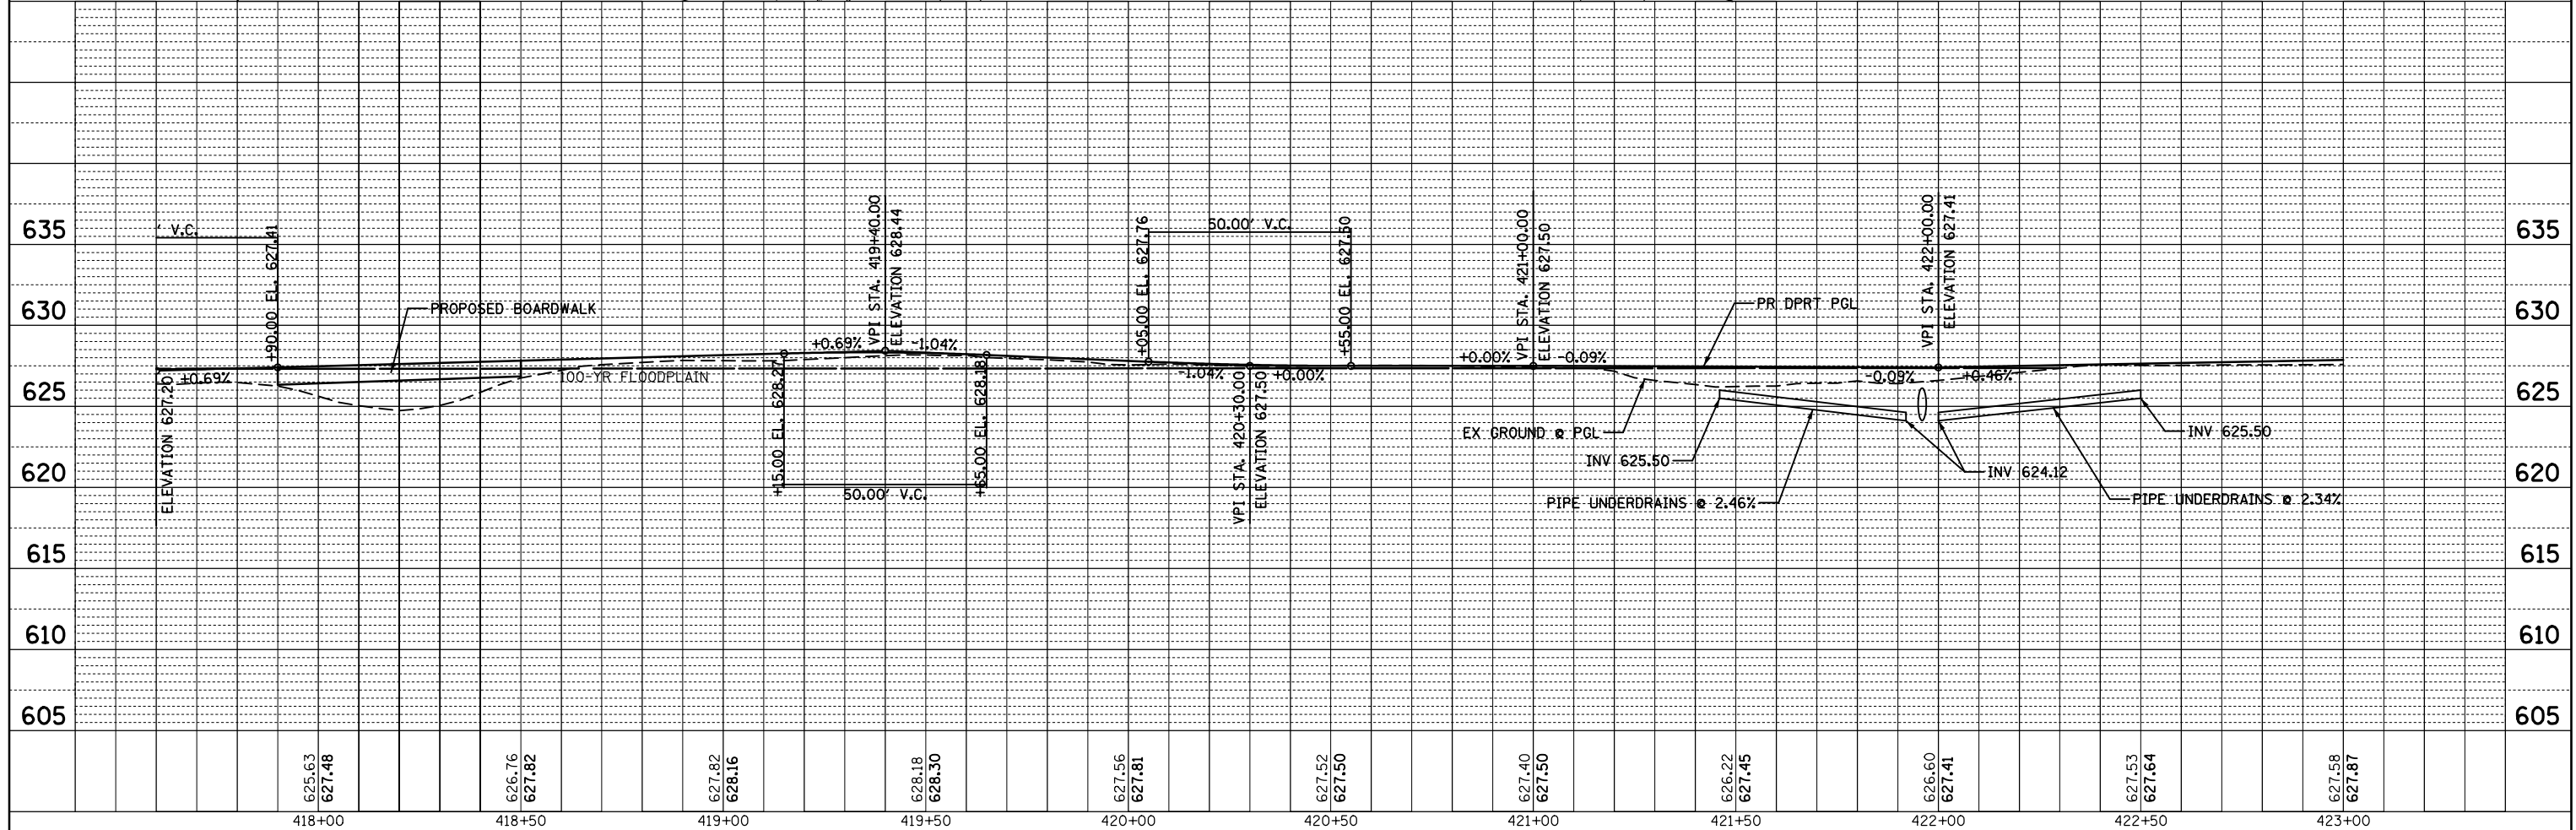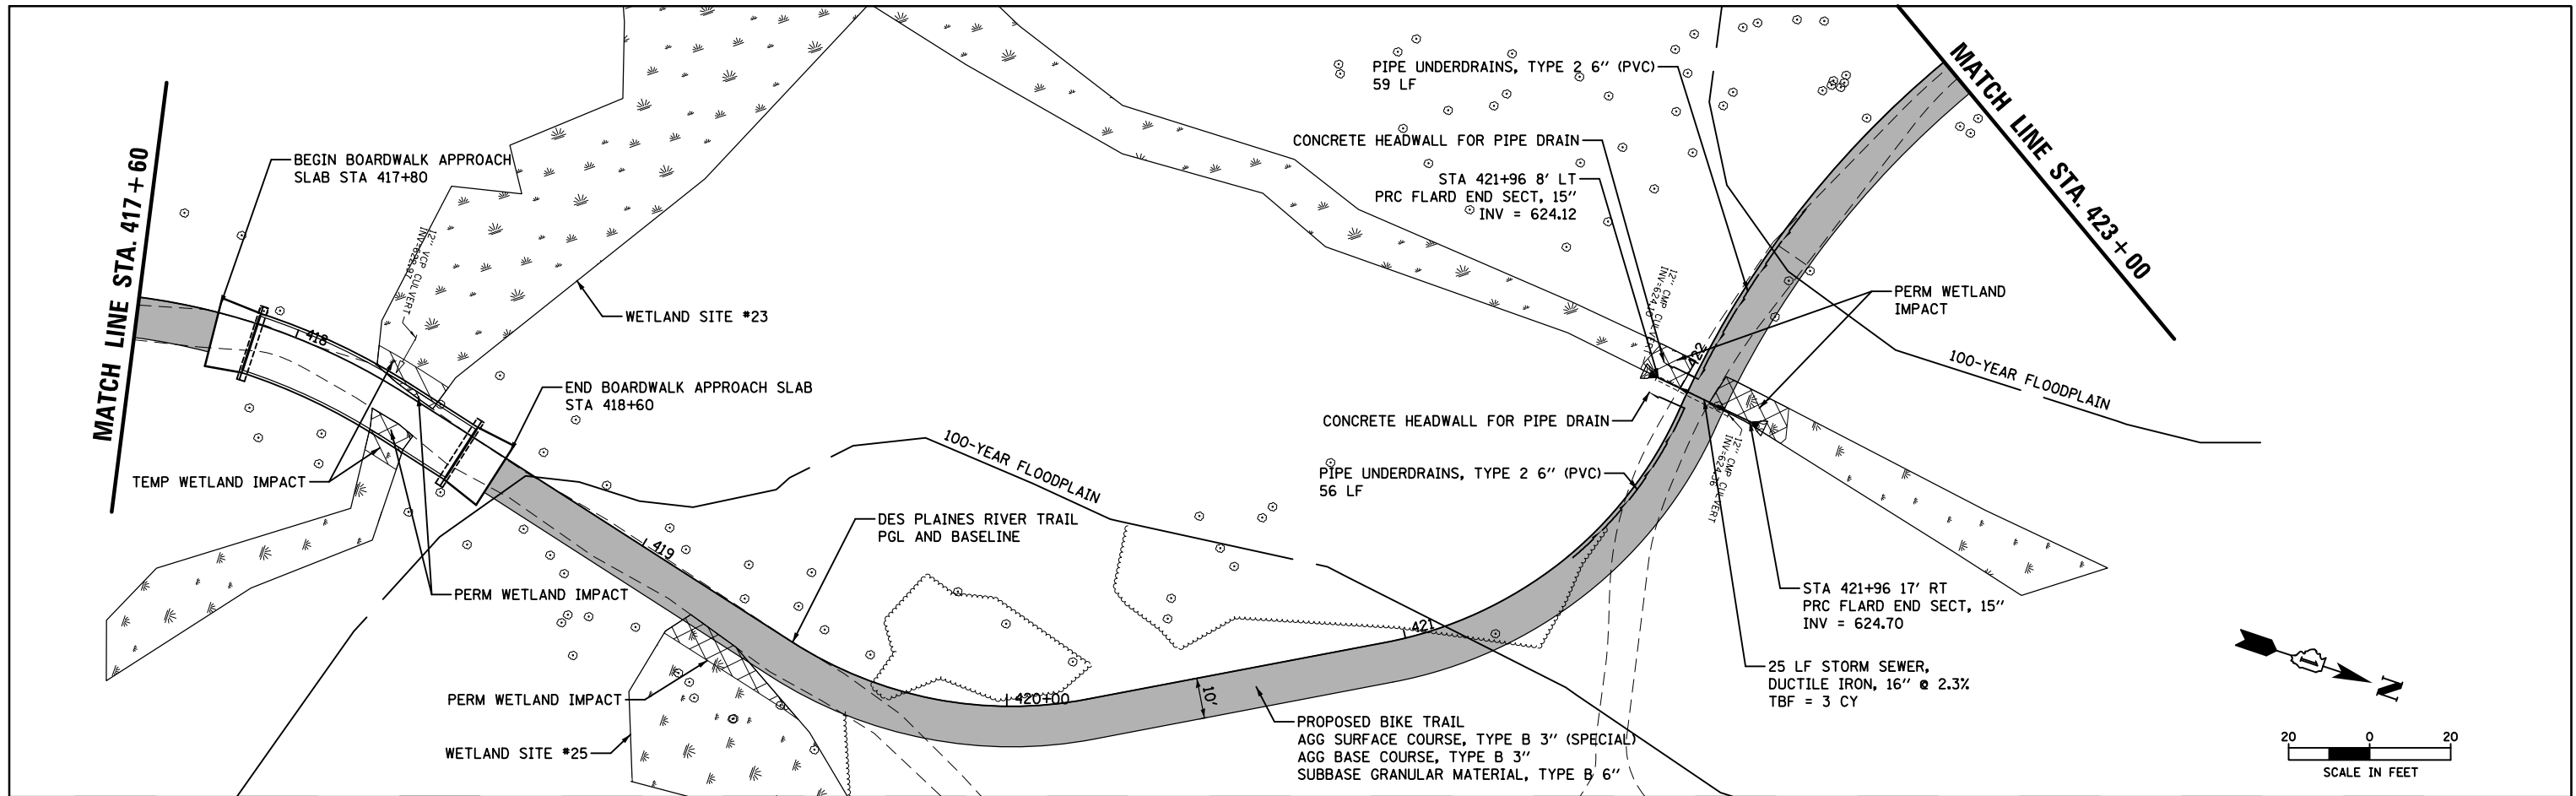

FILE NAME =	USER NAME = mthomas	DESIGNED -	REVISED -	STATE OF ILLINOIS DEPARTMENT OF TRANSPORTATION	DES PLAINES RIVER TRAIL – SEGMENT 4 PLAN AND PROFILE			F.A. RTE.	SECTION	COUNTY	TOTAL SHEETS	SHEET NO.
N:\SCHILLER PARK\230454\Civil\RP_P_230454.dwg	1-SHT	DRAWN -	REVISED -					N/A	17-00034-05-BT	COOK	86	26
Default	PLOT SCALE = 40'	CHECKED -	REVISED -		SCALE: 1:40			SHEET OF 86 SHEETS	STA. TO STA.	CONTRACT NO. 61K54		
	PLOT DATE = 9/6/2024	DATE -	REVISED -					ILLINOIS FED. AID PROJECT				

PLAN	SURVEYED	BY	DATE
NOTE BOOK NO.	ALIGNED		
	CHECKED		
	FILE NAME		



PROFILE	SURVEYED	BY	DATE
NOTE BOOK NO.	GRADES		
	CHECKED		
	STRUCTURE		
	NOTATION		

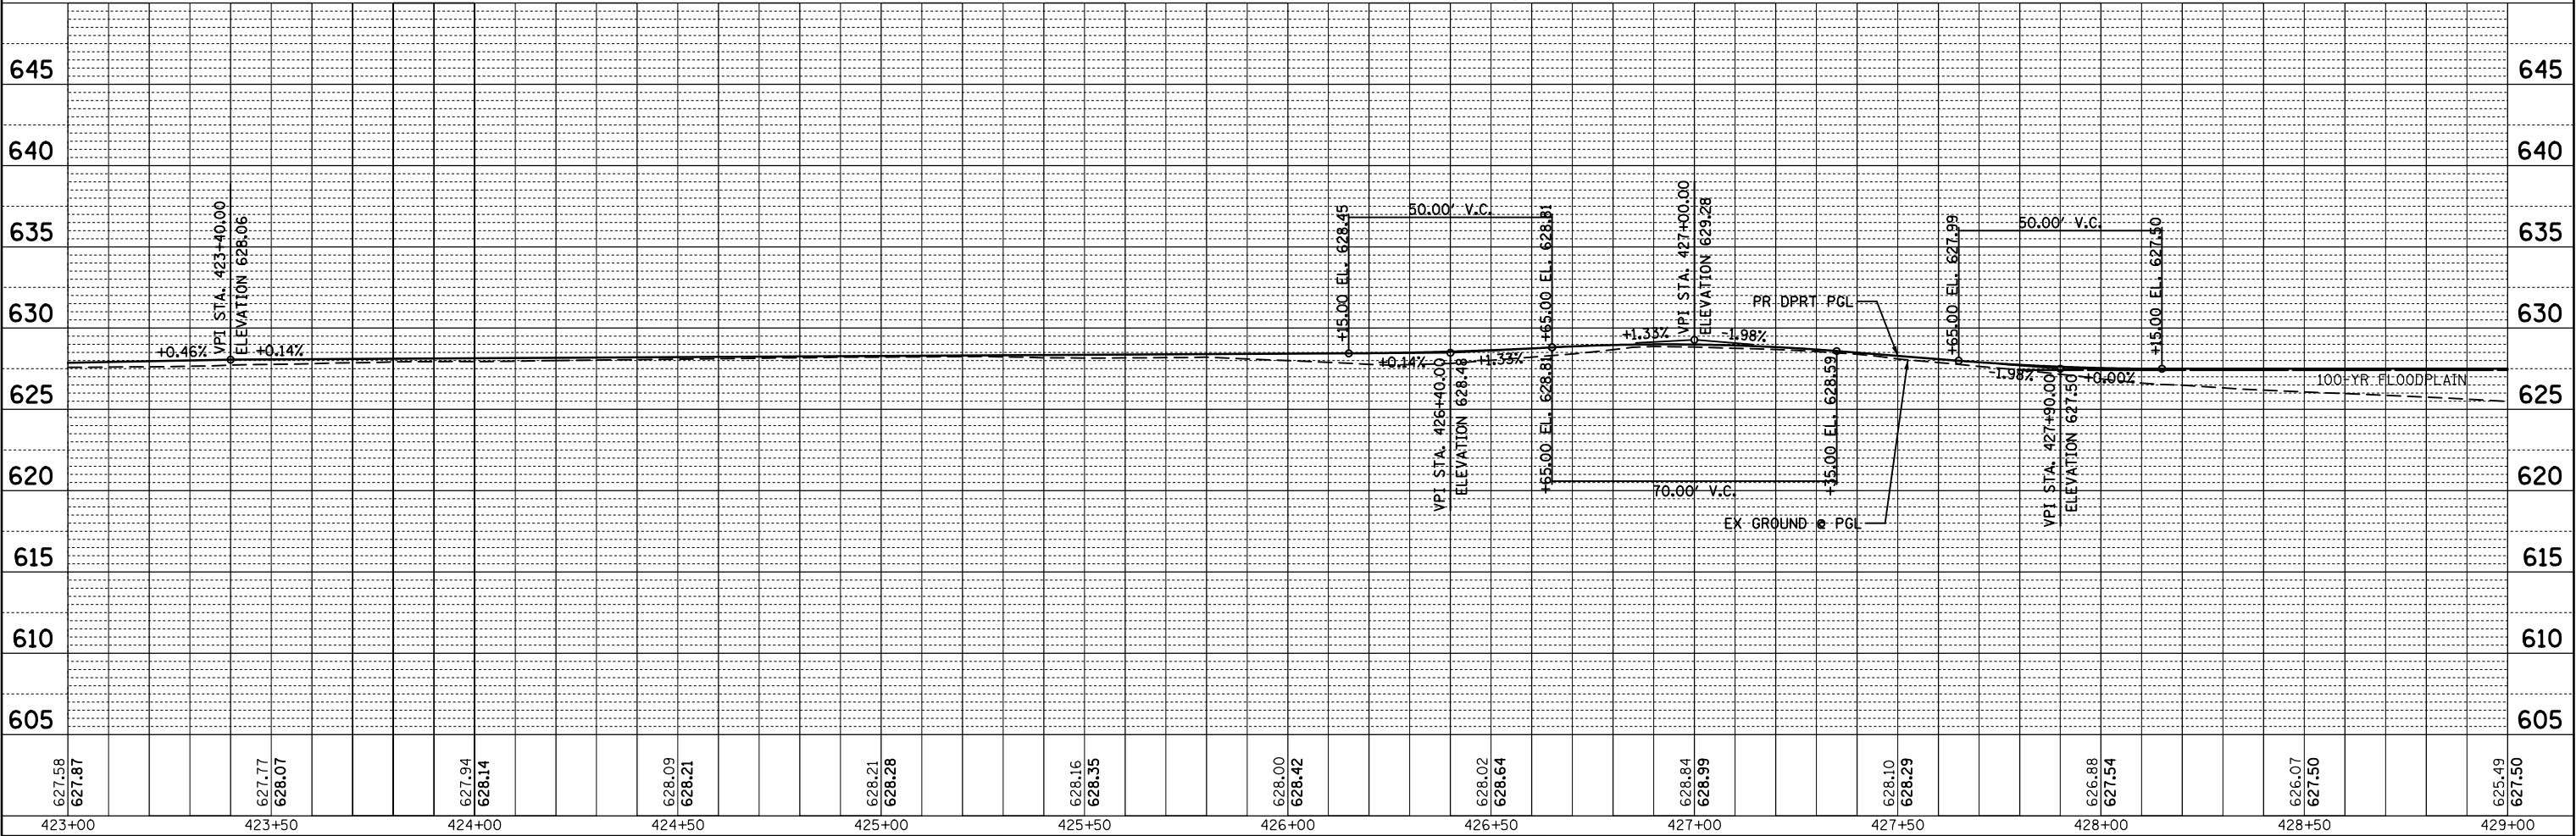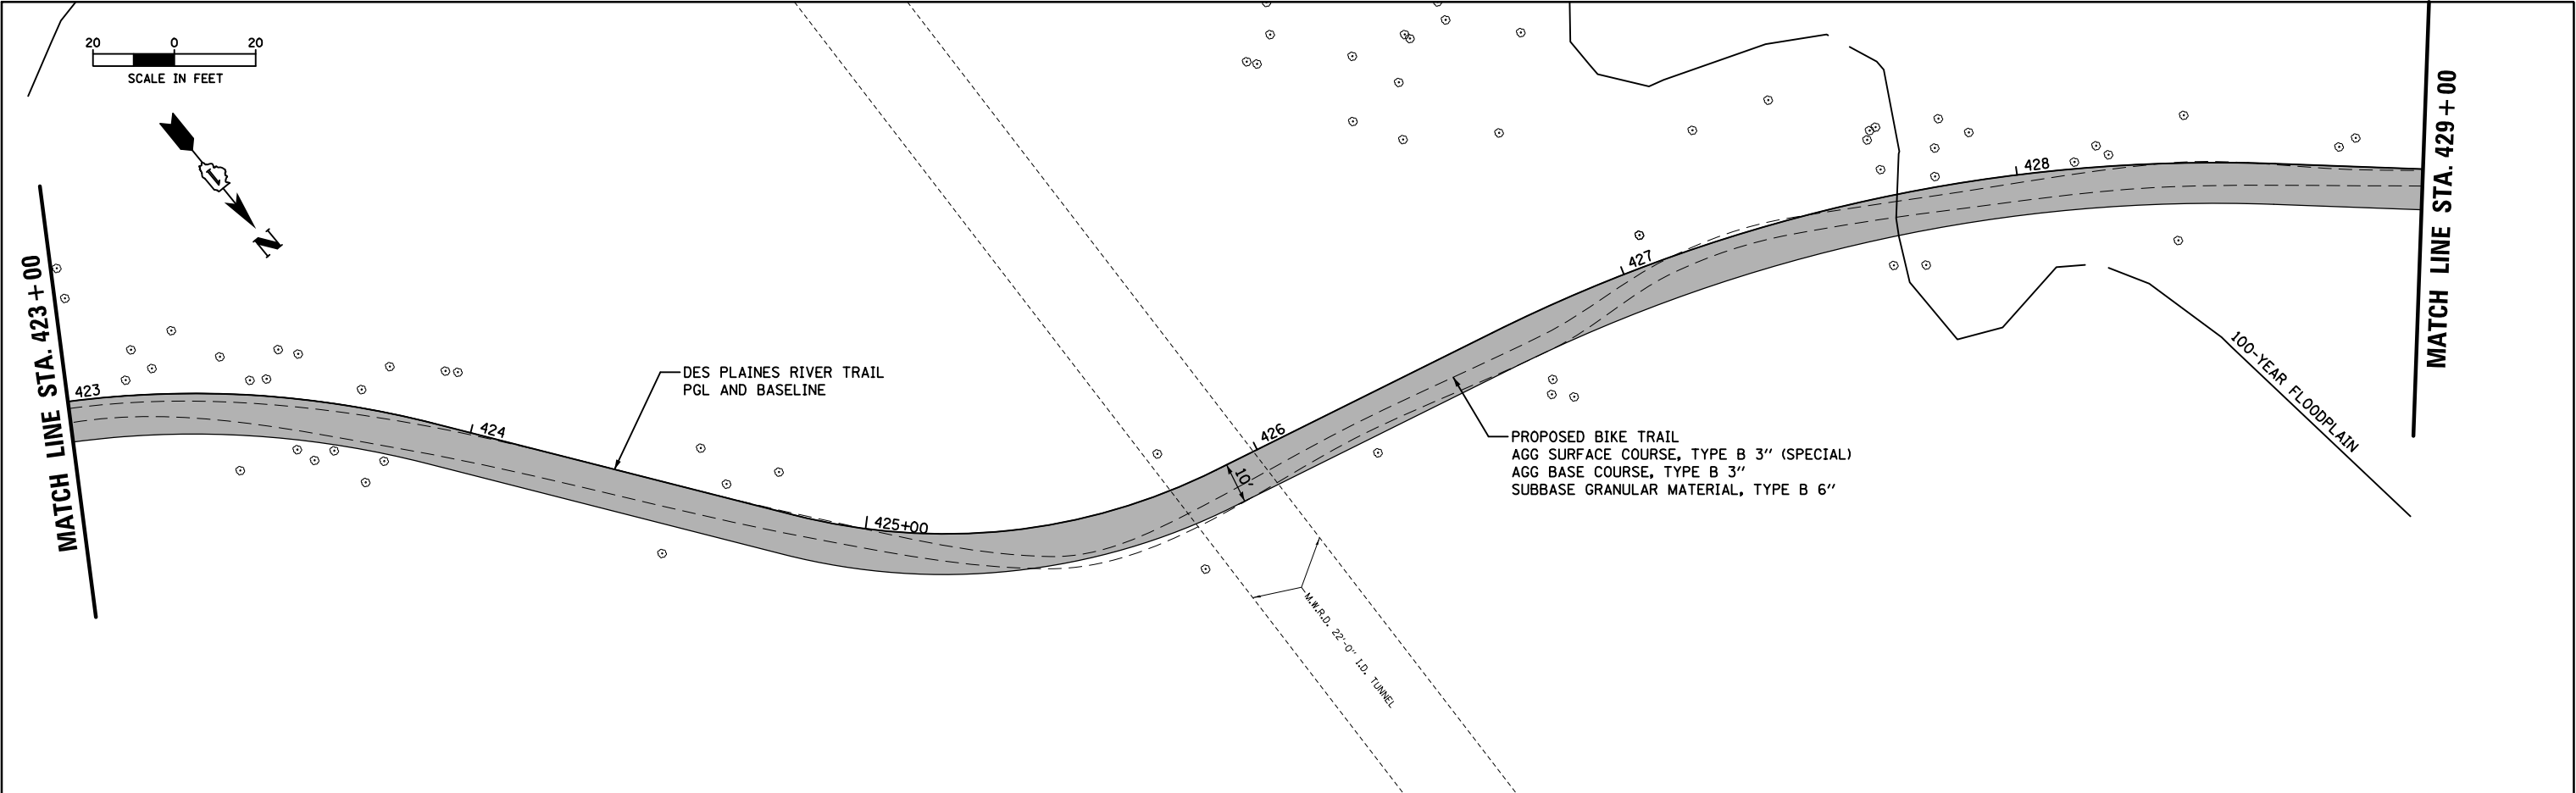

FILE NAME =	USER NAME = mthomas	DESIGNED -	REVISED -	STATE OF ILLINOIS DEPARTMENT OF TRANSPORTATION				DES PLAINES RIVER TRAIL - SEGMENT 4				F.A. RTE.	SECTION	COUNTY	TOTAL SHEETS	SHEET NO.
N:\SCHILLERPARK\230454\Civil\NRP_230454.05.SHT		DRAWN -	REVISED -					PLAN AND PROFILE				N/A	17-00034-05-BT	COOK	86	27
Default	PLOT SCALE = 48"	CHECKED -	REVISED -									CONTRACT NO. 61K54				
	PLOT DATE = 9/6/2024	DATE -	REVISED -					SCALE: 1:40	SHEET	OF 86 SHEETS	STA.	TO STA.	ILLINOIS FED. AID PROJECT			

PLAN	SURVEYED	BY	DATE
	PLOTTED		
NOTE BOOK NO.	CHECKED		
	FILED		
	CADD FILE NAME		



PROFILE	SURVEYED	BY	DATE
	PLOTTED		
NOTE BOOK NO.	GRADES CHECKED		
	STRUCTURE NOTATIONS CHKD		

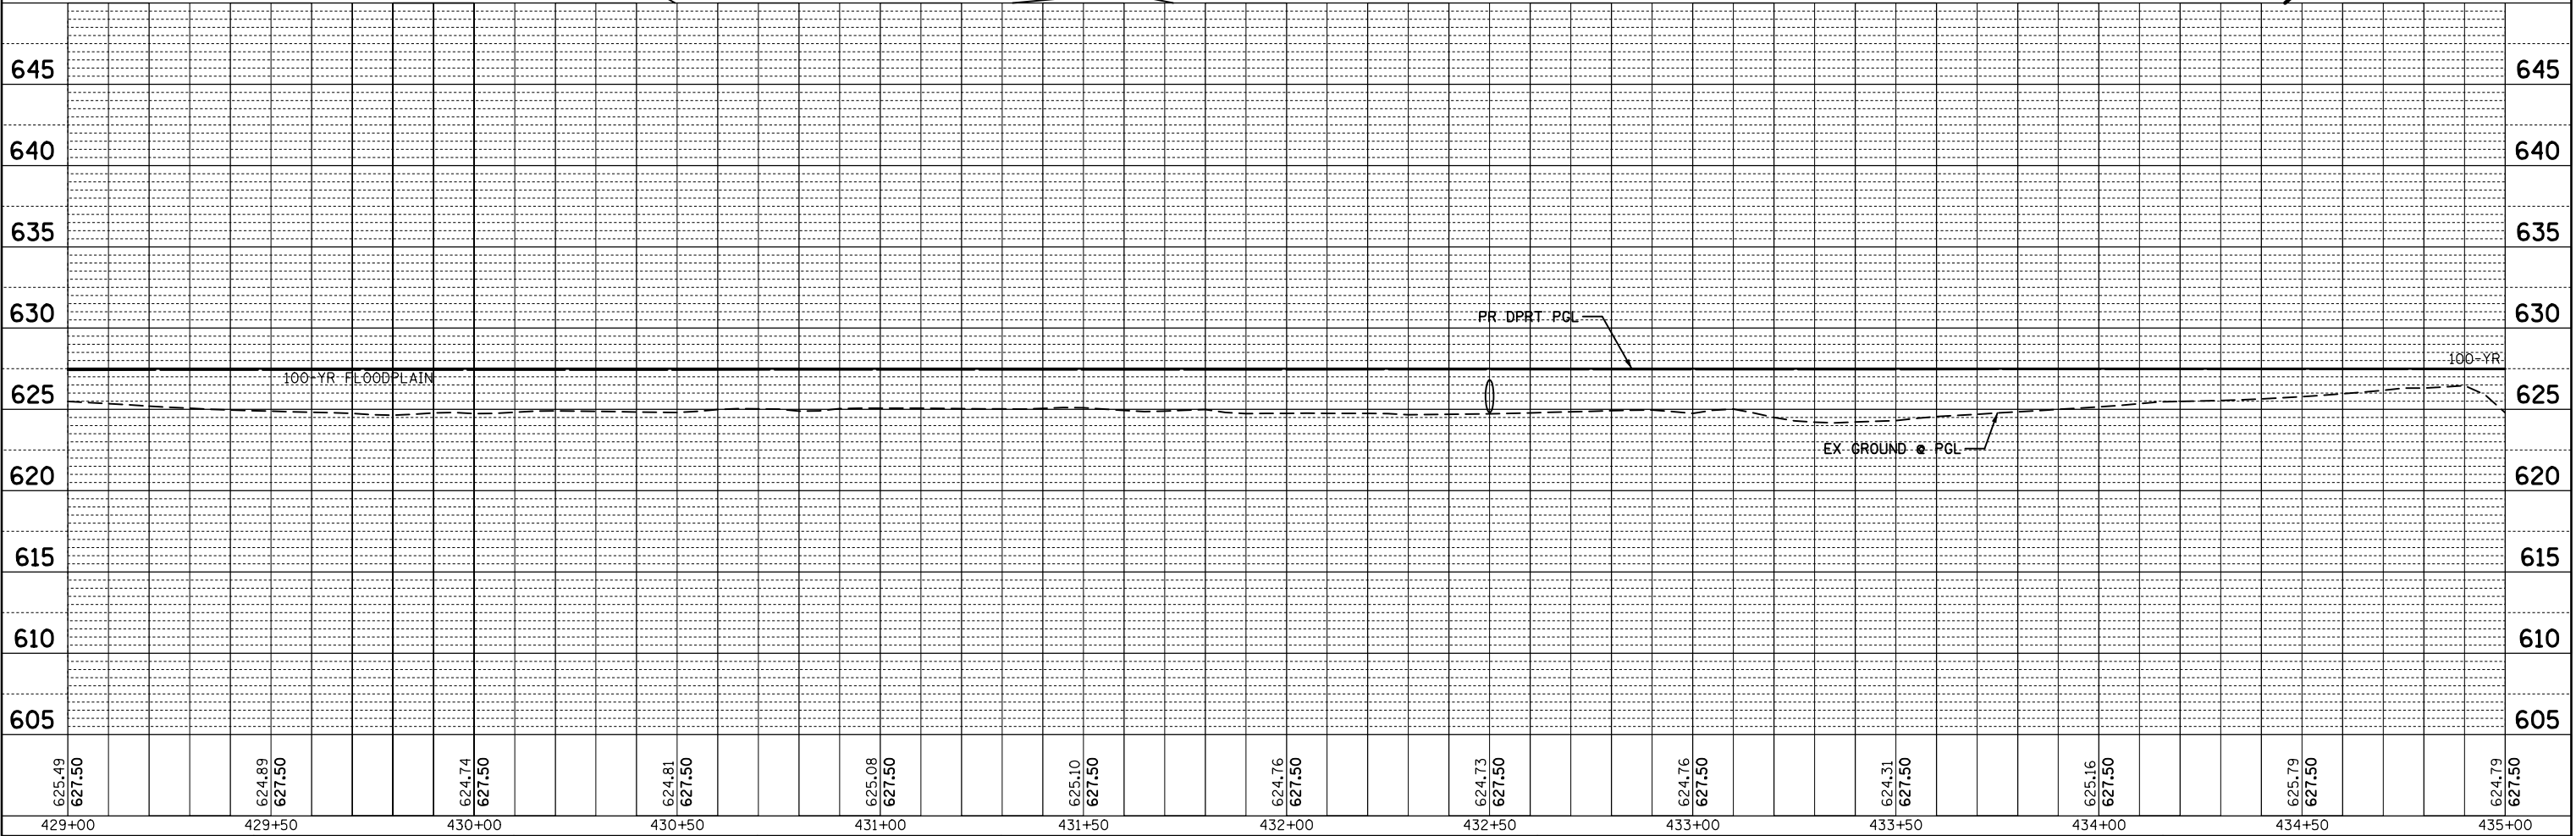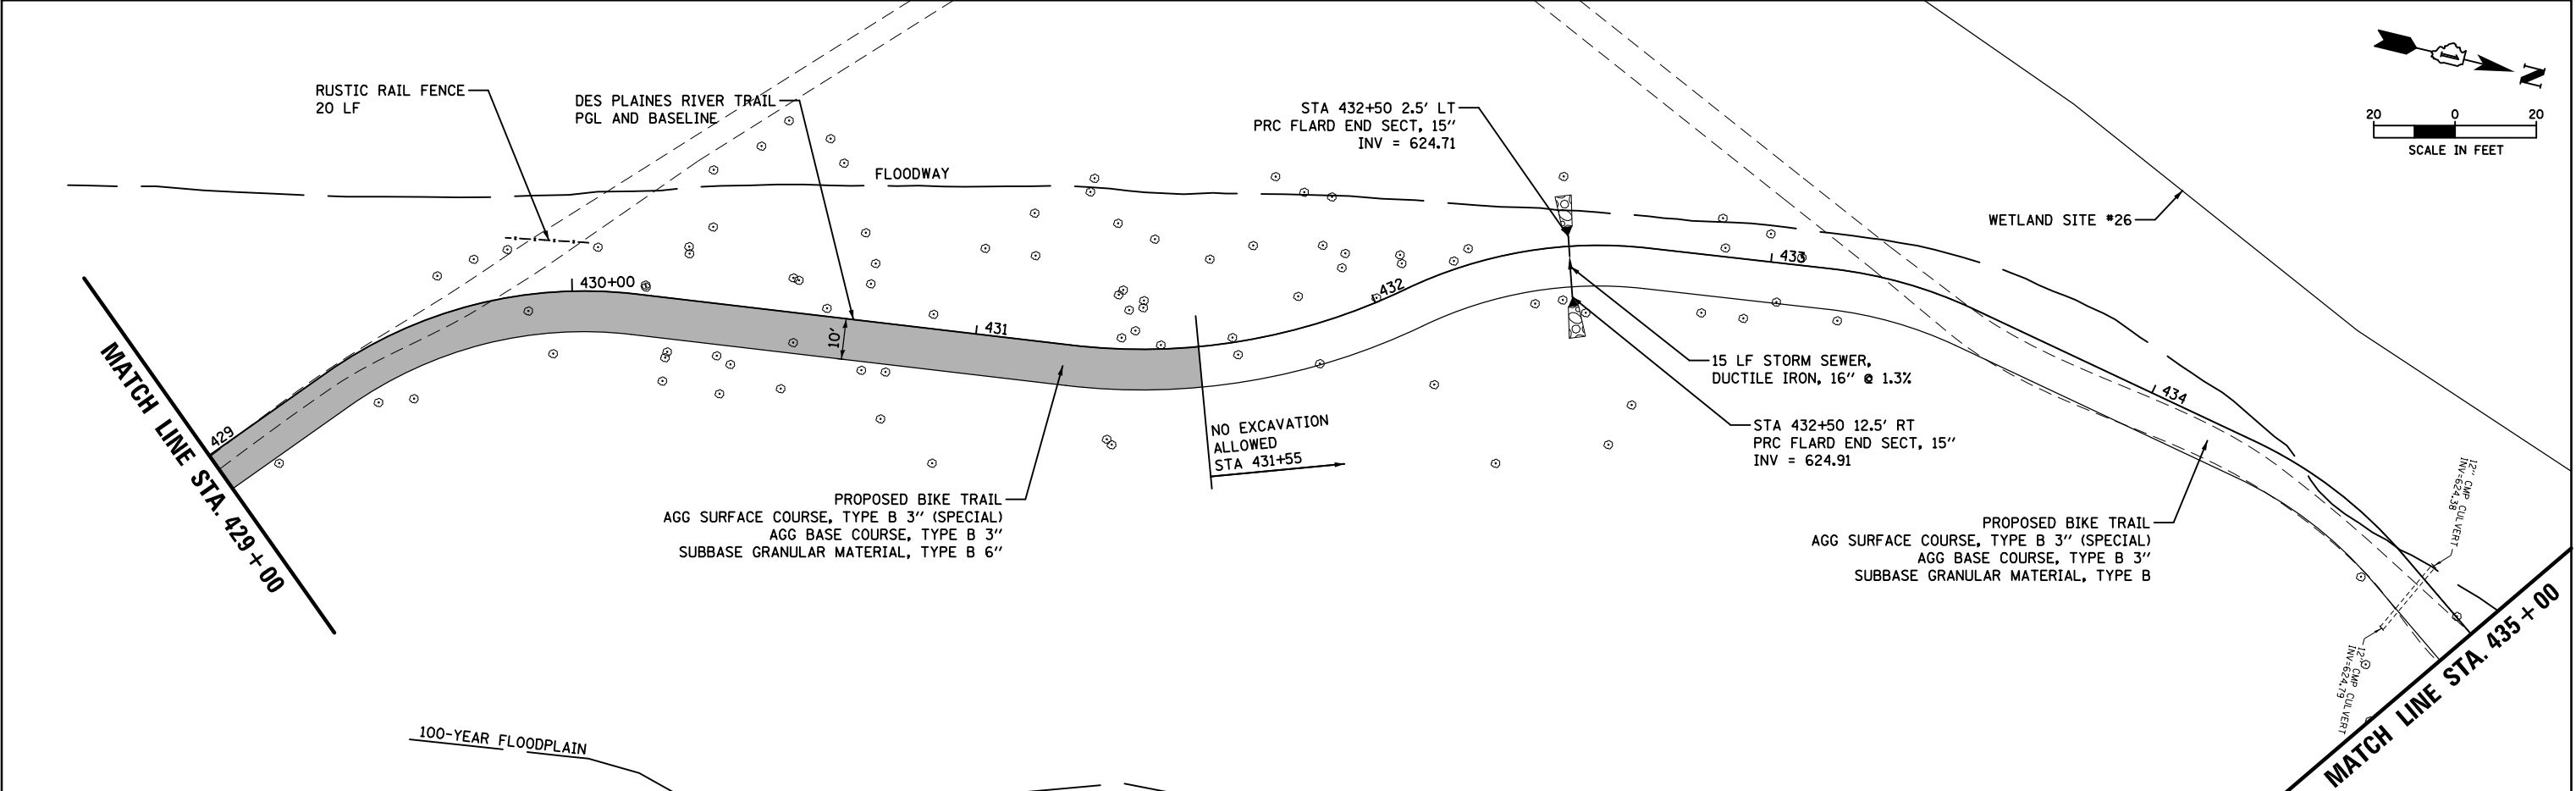

FILE NAME =	USER NAME = mthomas	DESIGNED -	REVISED -	STATE OF ILLINOIS DEPARTMENT OF TRANSPORTATION				DES PLAINES RIVER TRAIL - SEGMENT 4				F.A. RTE.	SECTION	COUNTY	TOTAL SHEETS	SHEET NO.
N:\SCHILLER PARK\230454\Civil\NRP_230454.05.SHT		DRAWN -	REVISED -					PLAN AND PROFILE				N/A	17-00034-05-BT	COOK	86	28
Default	PLOT SCALE = 40'	CHECKED -	REVISED -									CONTRACT NO. 61K54				
	PLOT DATE = 9/6/2024	DATE -	REVISED -					SCALE: 1:40	SHEET	OF 86 SHEETS	STA.	TO STA.	ILLINOIS FED. AID PROJECT			

PLAN	SURVEYED	DATE
NO.	BY	
NOTE BOOK	ALIGNED	
	CHECKED	
	FILED	
	CADD FILE NAME	



PROFILE	SURVEYED	DATE
NO.	BY	
NOTE BOOK	GRADES CHECKED	
	STRUCTURE NOTATIONS CHKD	

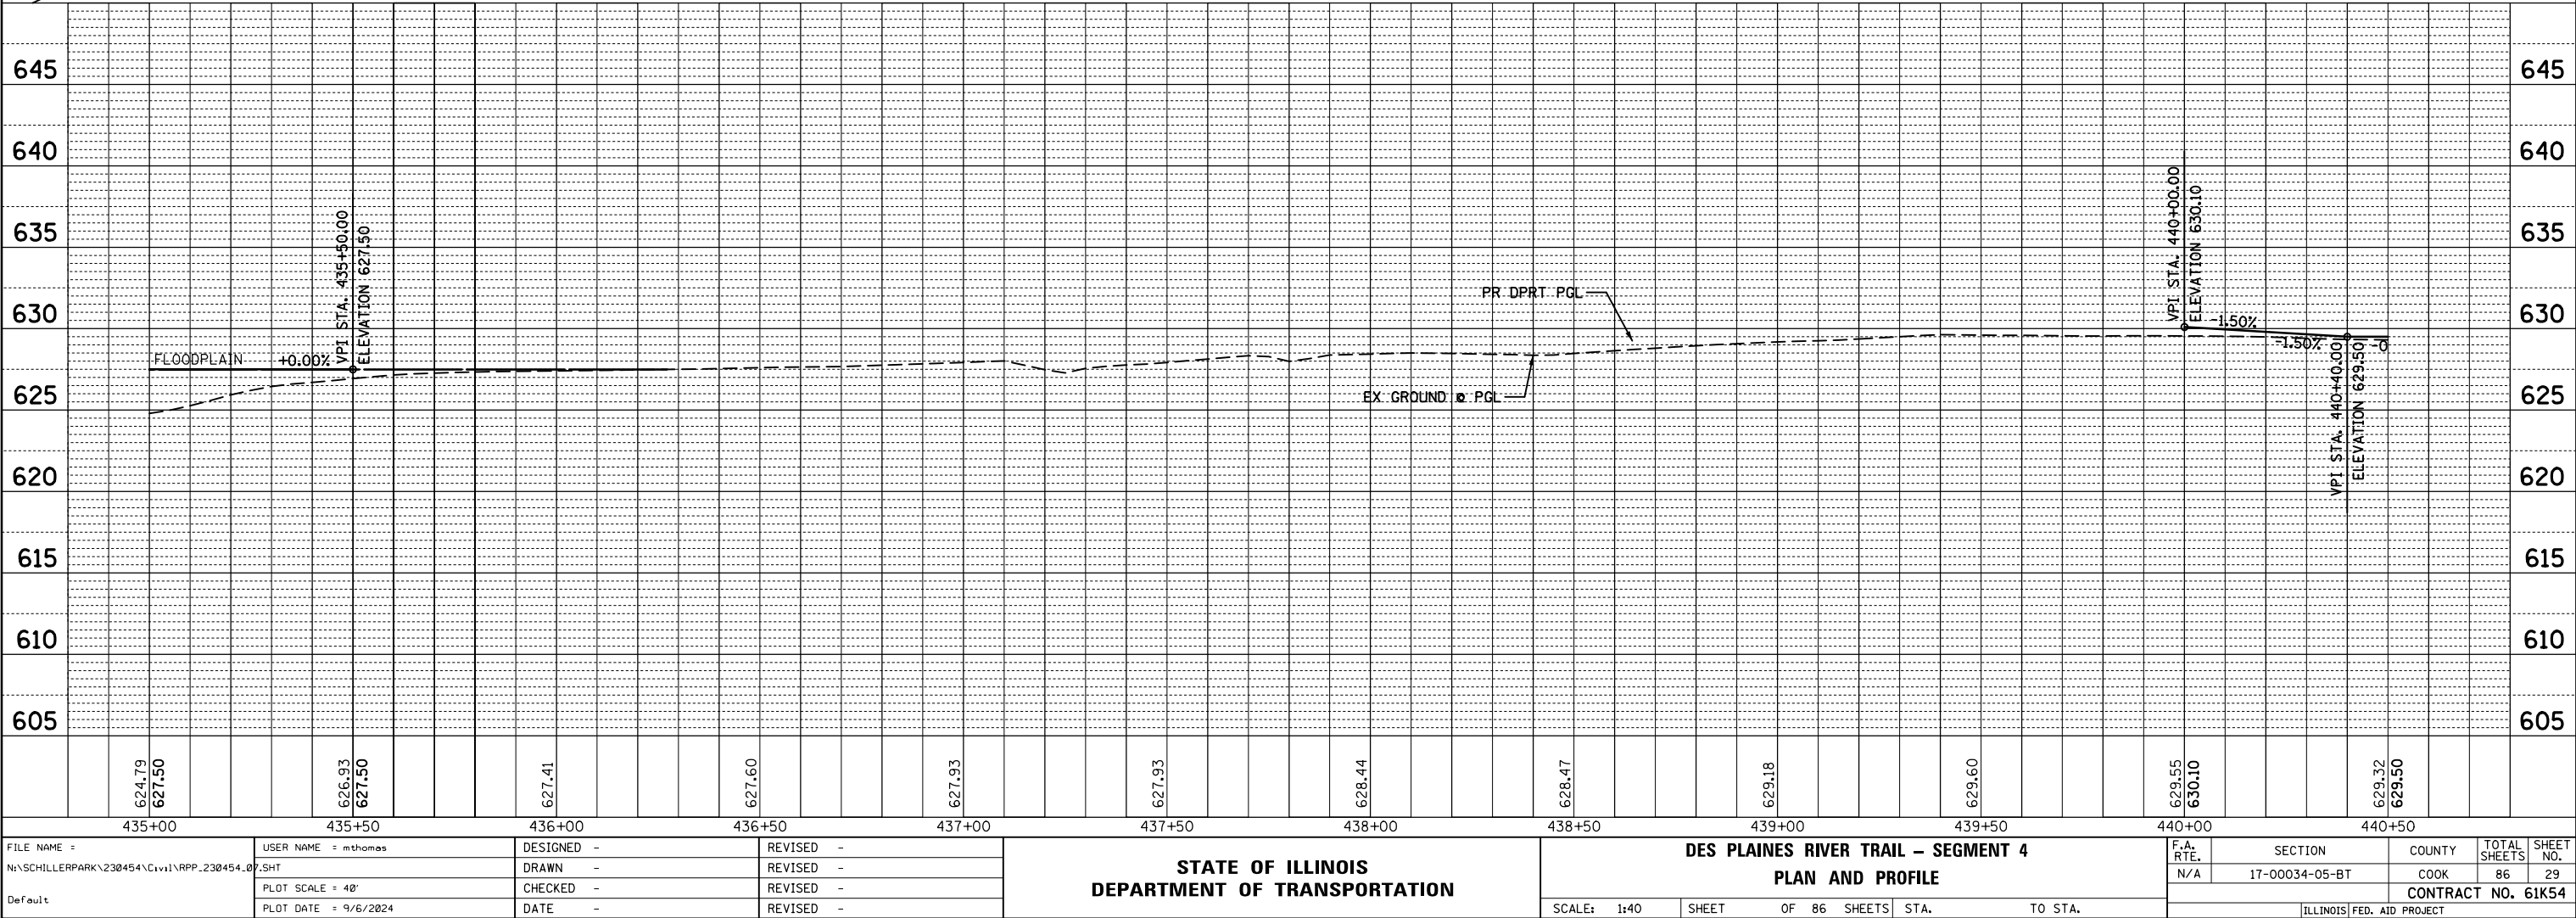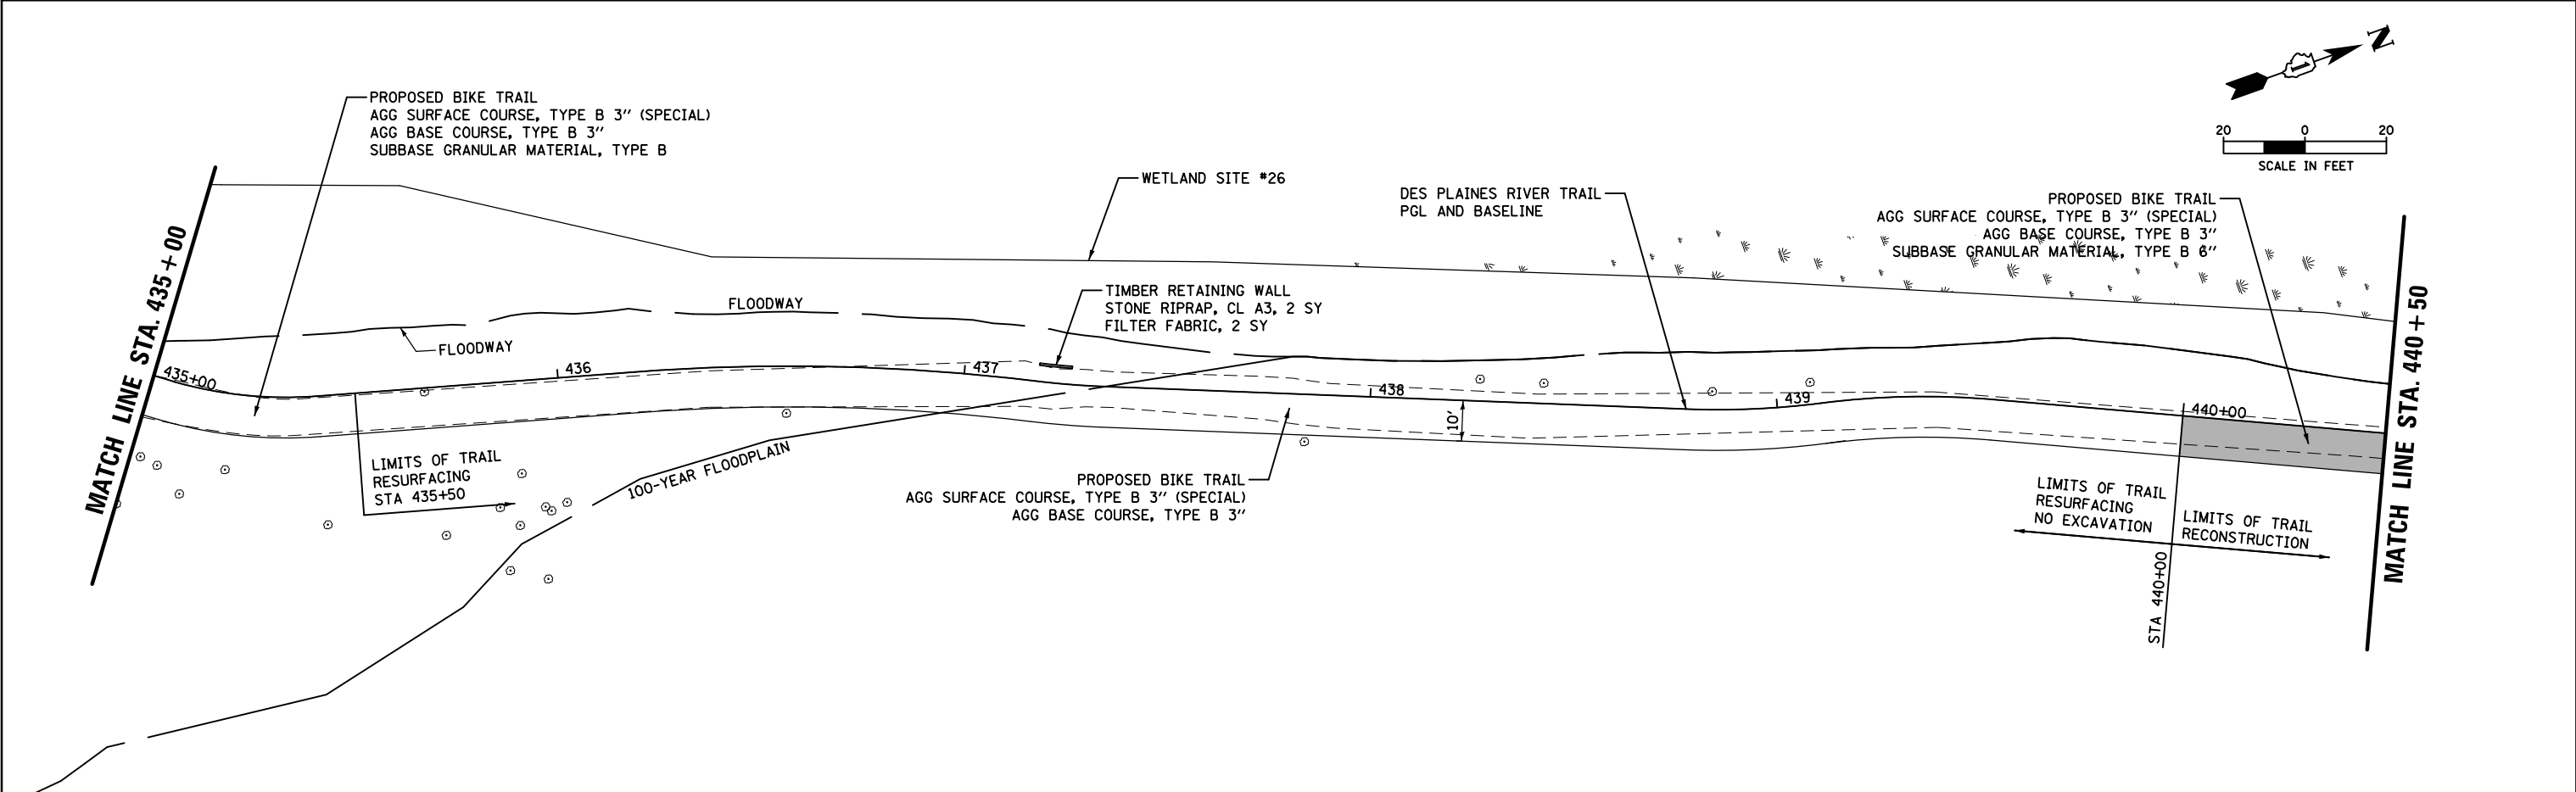

FILE NAME =	USER NAME = mthomas	DESIGNED -	REVISED -	STATE OF ILLINOIS DEPARTMENT OF TRANSPORTATION	DES PLAINES RIVER TRAIL – SEGMENT 4				F.A. RTE.	SECTION	COUNTY	TOTAL SHEETS	SHEET NO.	
N:\SCHILLER PARK\230454\Civil\NPP\230454.07.SHT		DRAWN -	REVISED -		PLAN AND PROFILE				N/A	17-00034-05-BT	COOK	86	29	
Default	PLOT SCALE = 40'	CHECKED -	REVISED -		SCALE: 1:40				SHEET	OF 86 SHEETS	STA.	TO STA.	CONTRACT NO. 61K54	
	PLOT DATE = 9/6/2024	DATE -	REVISED -						ILLINOIS FED. AID PROJECT					

PLAN	SURVEYED	BY	DATE
NOTE BOOK NO.	PLOTTED		
	ALIGNED		
	CHECKED		
	CADD FILE NAME		



PROFILE	SURVEYED	BY	DATE
NOTE BOOK NO.	PLOTTED		
	GRADES CHECKED		
	STRUCTURE NOTATIONS CHKD		

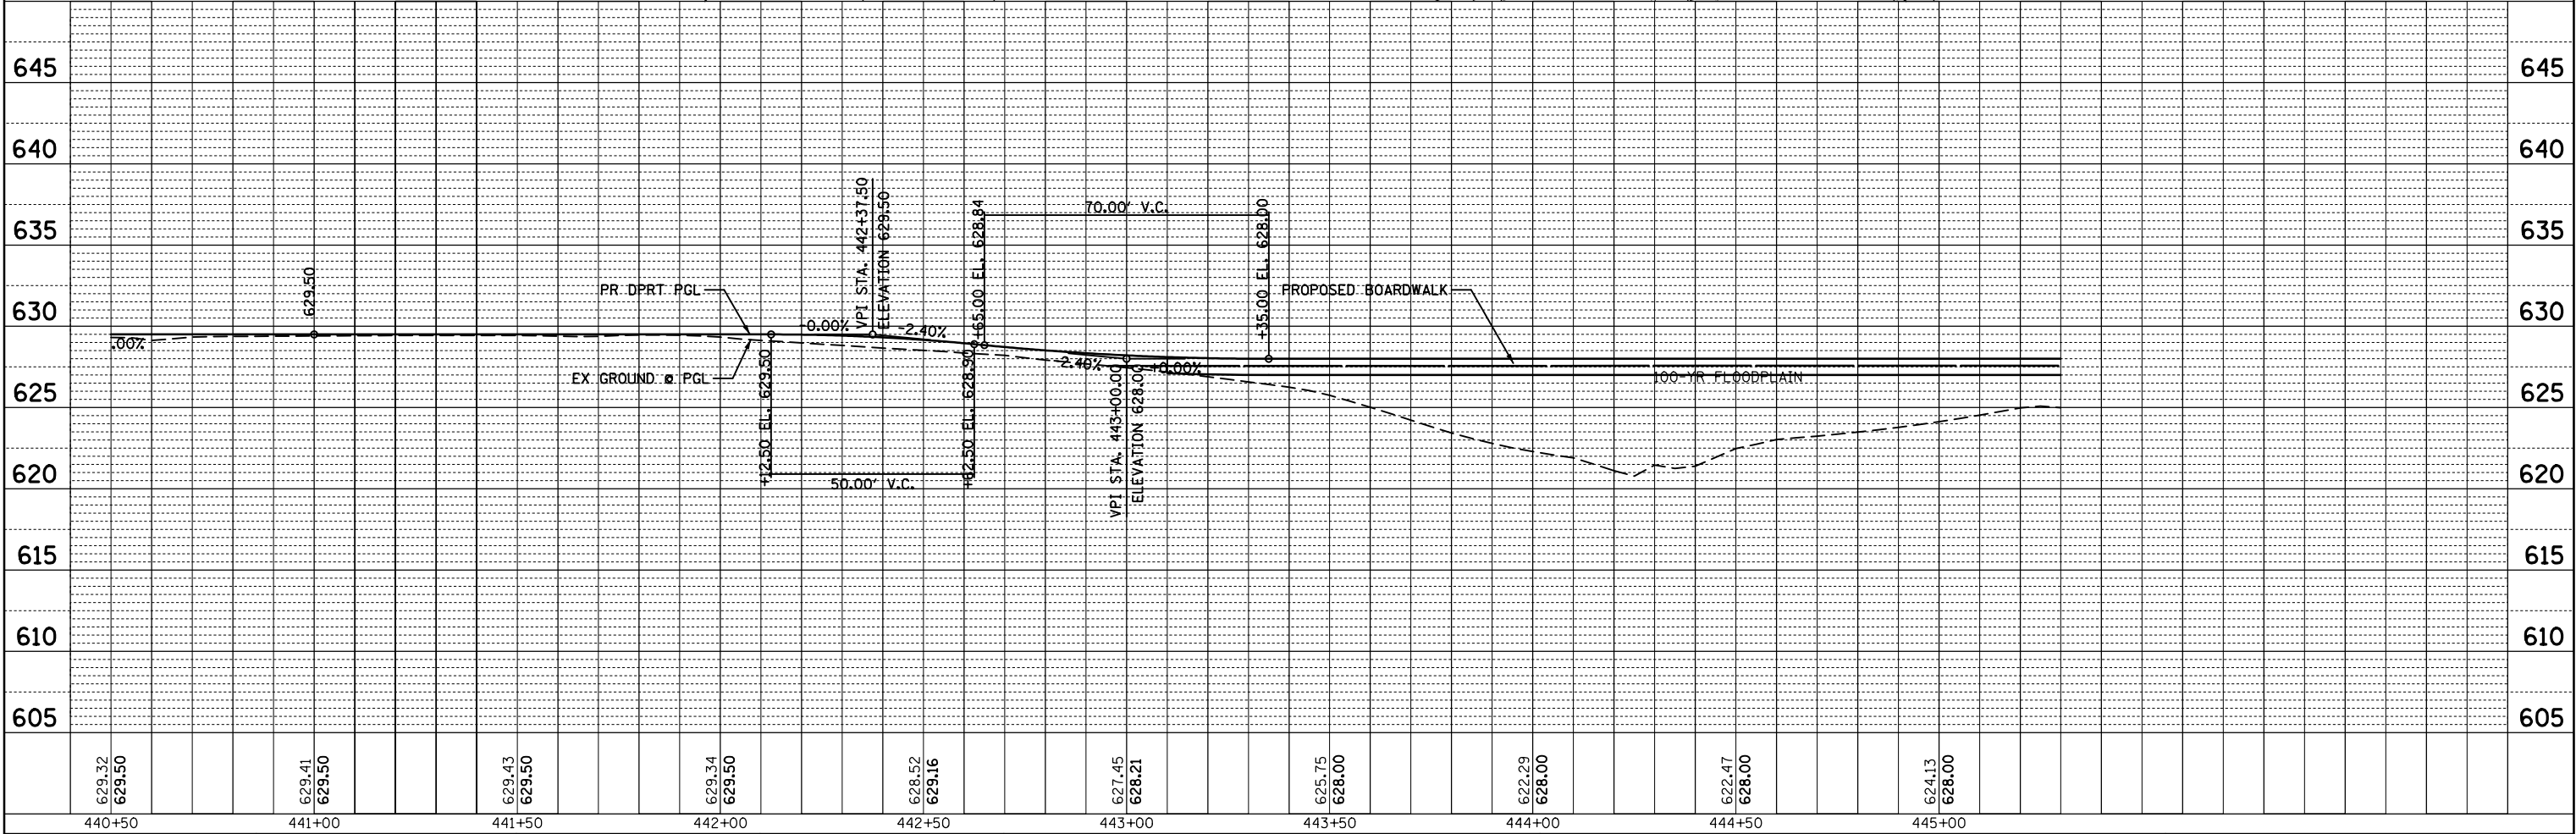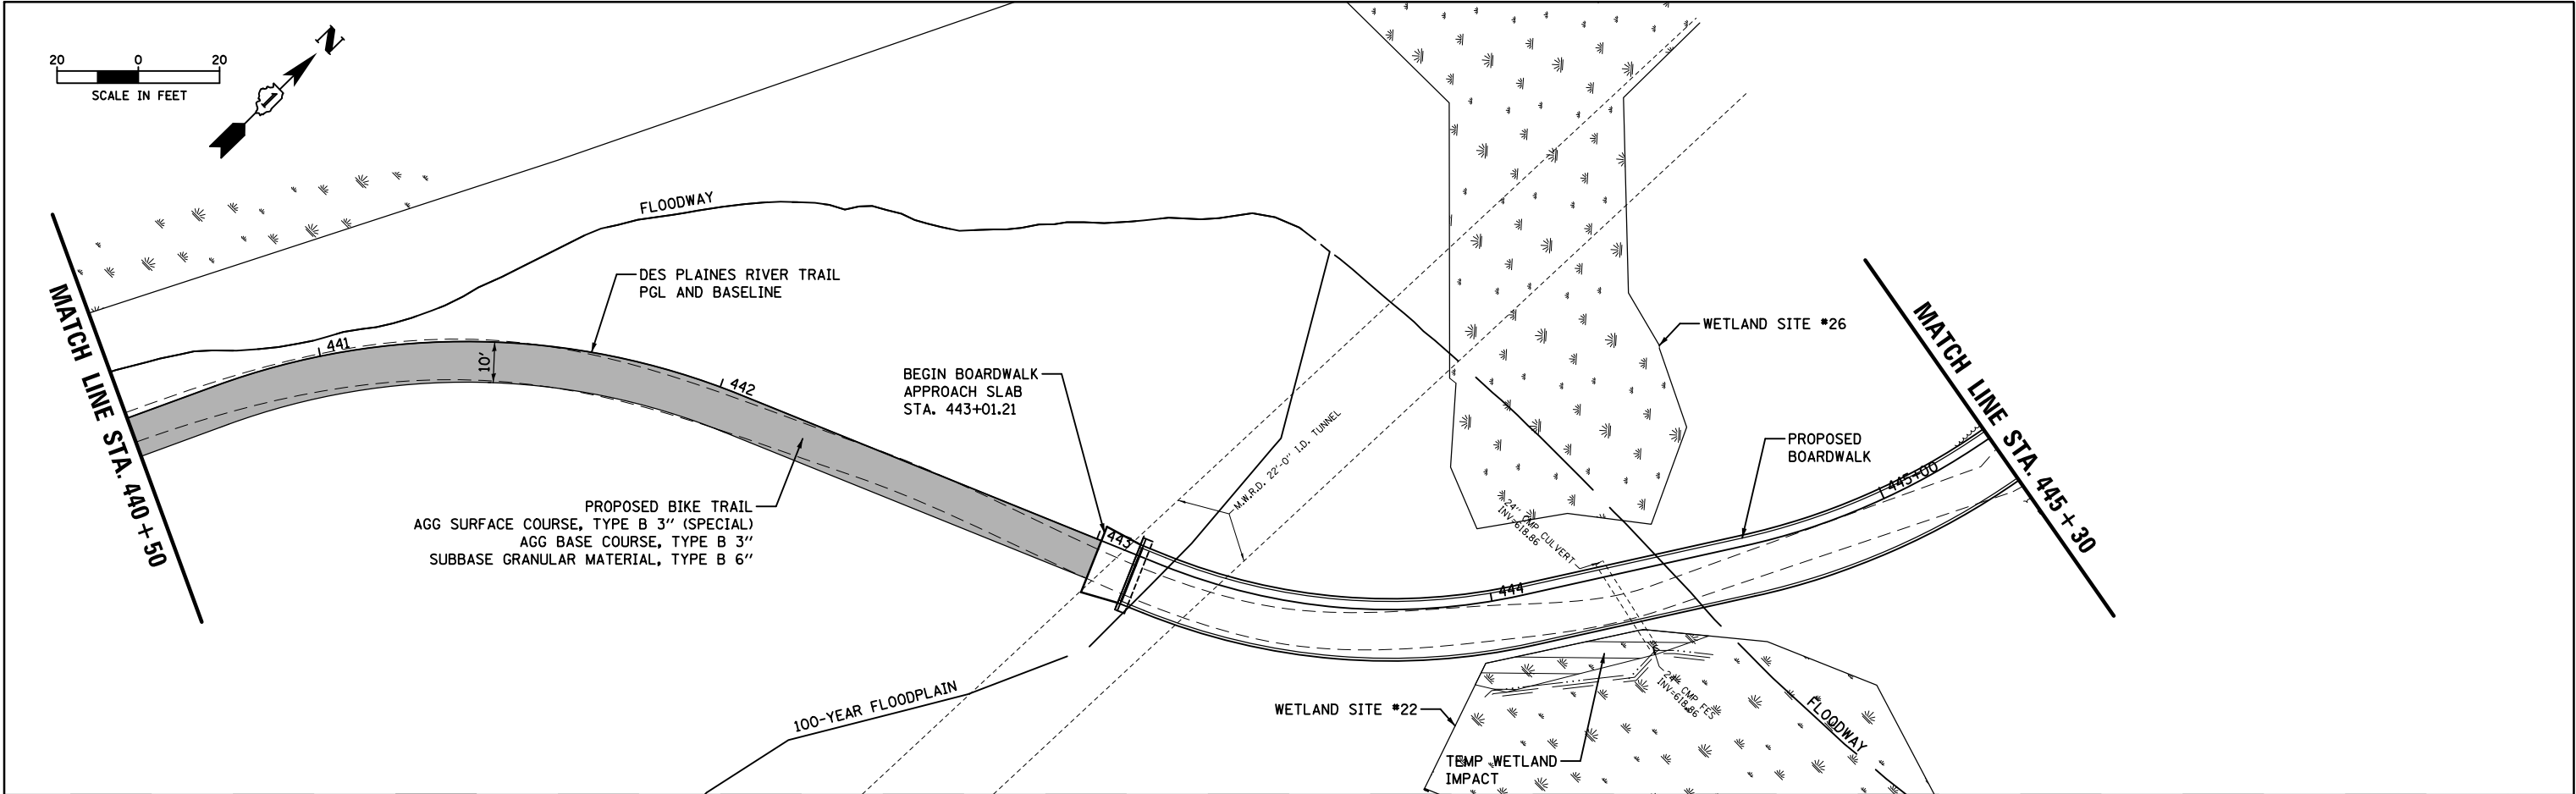

FILE NAME =	USER NAME = mthomas	DESIGNED -	REVISED -	STATE OF ILLINOIS DEPARTMENT OF TRANSPORTATION	DES PLAINES RIVER TRAIL – SEGMENT 4 PLAN AND PROFILE			F.A. RTE.	SECTION	COUNTY	TOTAL SHEETS	SHEET NO.
N:\SCHILLER PARK\230454\Civil\NPP\230454.08.SHT		DRAWN -	REVISED -					N/A	17-00034-05-BT	COOK	86	30
Default	PLOT SCALE = 40'	CHECKED -	REVISED -					CONTRACT NO. 61K54				
	PLOT DATE = 9/6/2024	DATE -	REVISED -		SCALE: 1:40	SHEET OF 86 SHEETS	STA. TO STA.	ILLINOIS FED. AID PROJECT				

PLAN	SURVEYED	BY	DATE
NOTE BOOK NO.	PLOTTED		
CHECKED			
FILE NAME			


PROFILE	SURVEYED	BY	DATE
NOTE BOOK NO.	PLOTTED		
CHECKED			
FILE NAME			

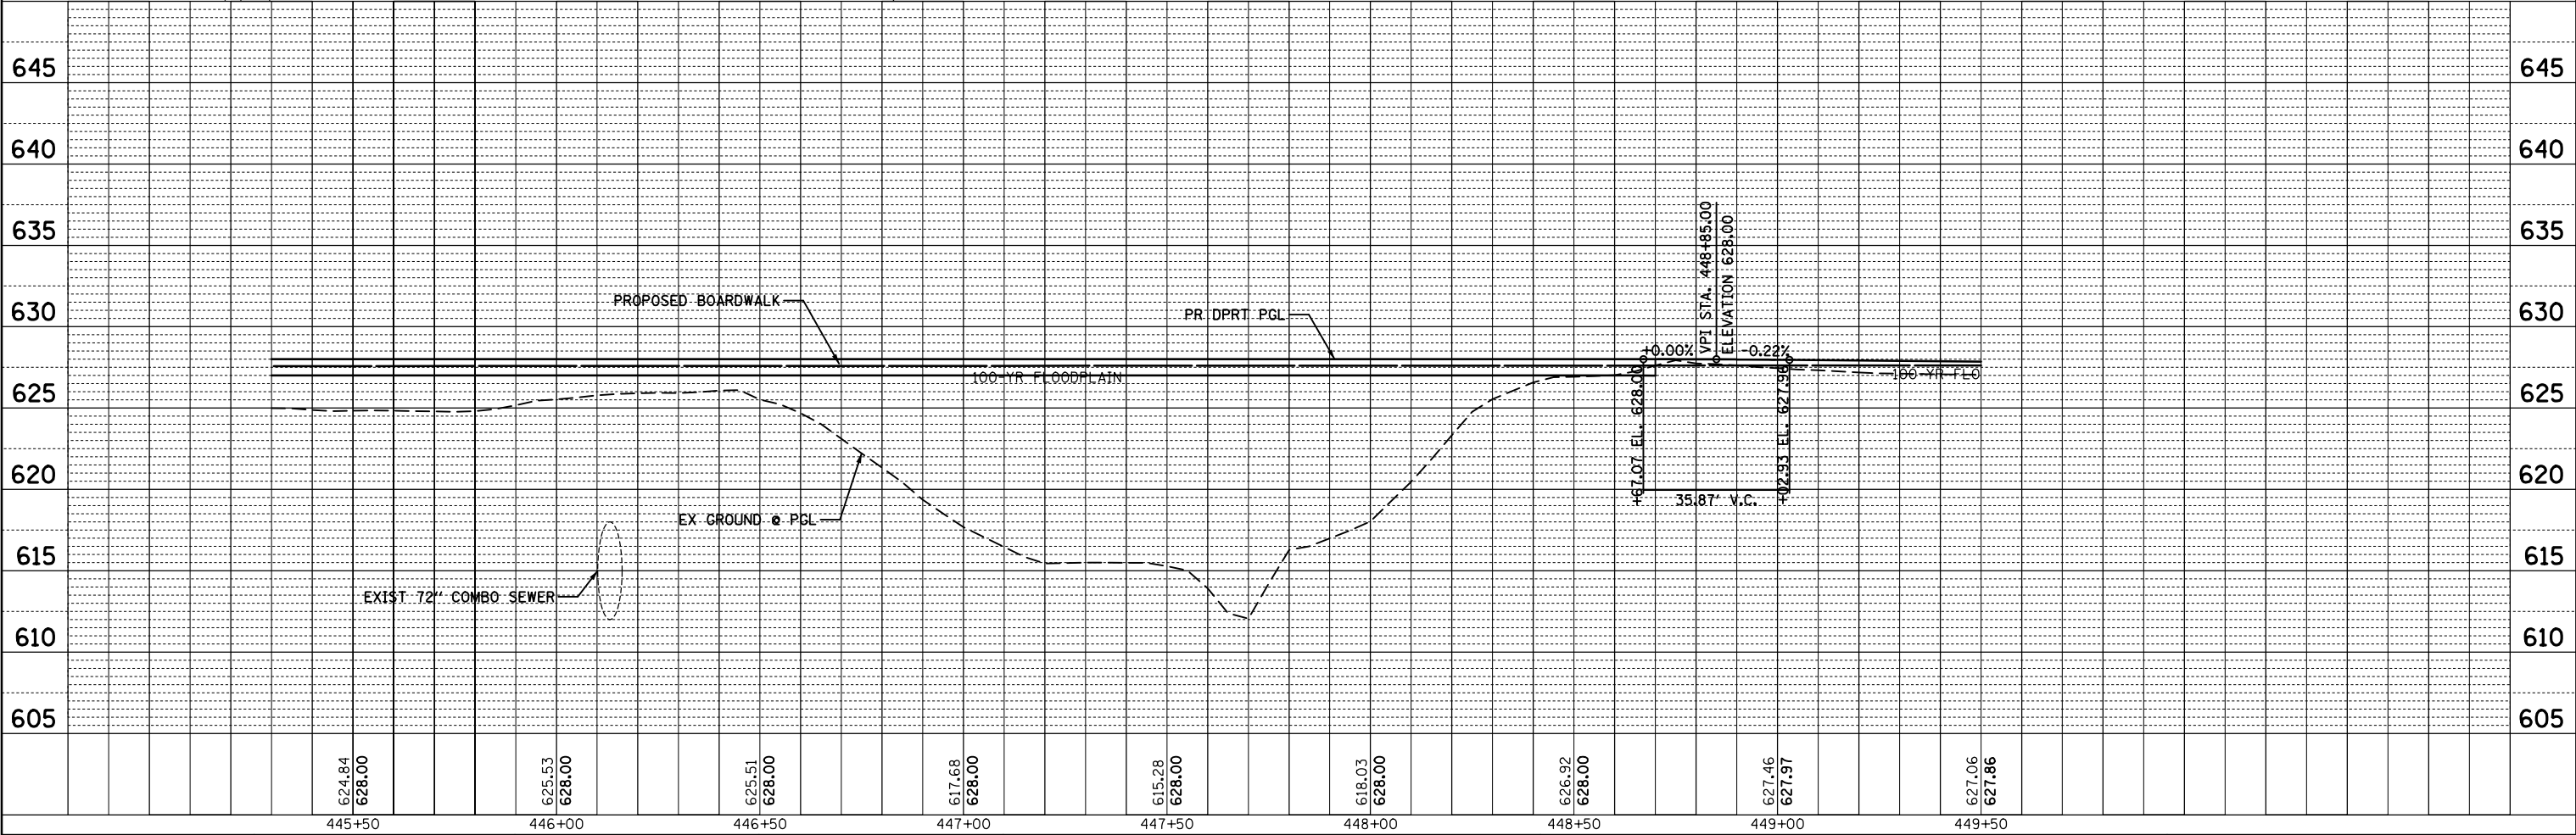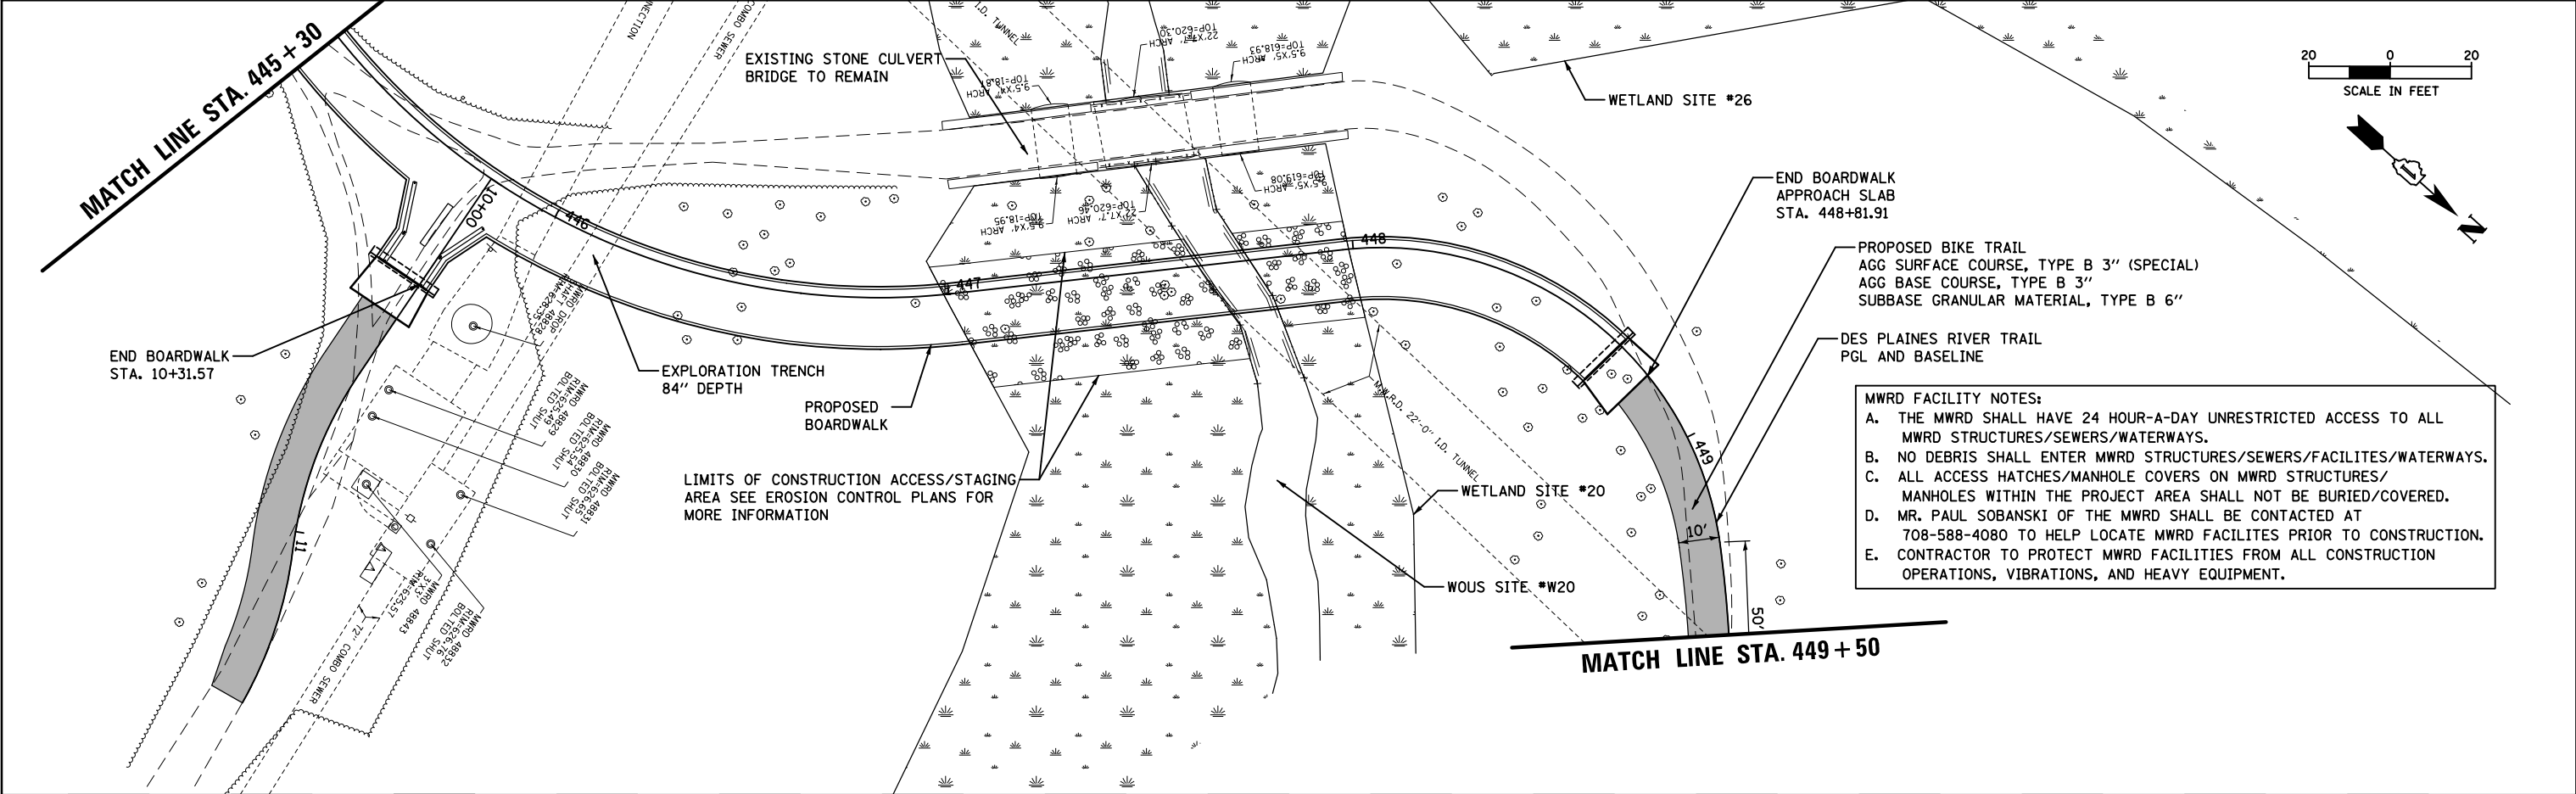


FILE NAME =	USER NAME = mthomas	DESIGNED -	REVISED -	STATE OF ILLINOIS		DES PLAINES RIVER TRAIL - SEGMENT 4		F.A. RTE.	SECTION	COUNTY	TOTAL SHEETS	SHEET NO.
N:\SCHILLER PARK\230454\Civil\NPP_230454_01.SHT		DRAWN -	REVISED -	DEPARTMENT OF TRANSPORTATION		PLAN AND PROFILE		N/A	17-00034-05-BT	COOK	86	31
Default	PLOT SCALE = 48"	CHECKED -	REVISED -					CONTRACT NO. 61K54				
	PLOT DATE = 9/6/2024	DATE -	REVISED -			SCALE: 1:40		ILLINOIS FED. AID PROJECT				
						SHEET OF 86 SHEETS		TO STA.				

PLAN	SURVEYED	DATE
NO. _____	BY _____	
NOTE BOOK	ALIGNED	
NO. _____	CHECKED	
	FILE NAME	

PROFILE	SURVEYED	DATE
NO. _____	BY _____	
NOTE BOOK	GRADES CHECKED	
NO. _____	STRUCTURE NOTATIONS CHKD	

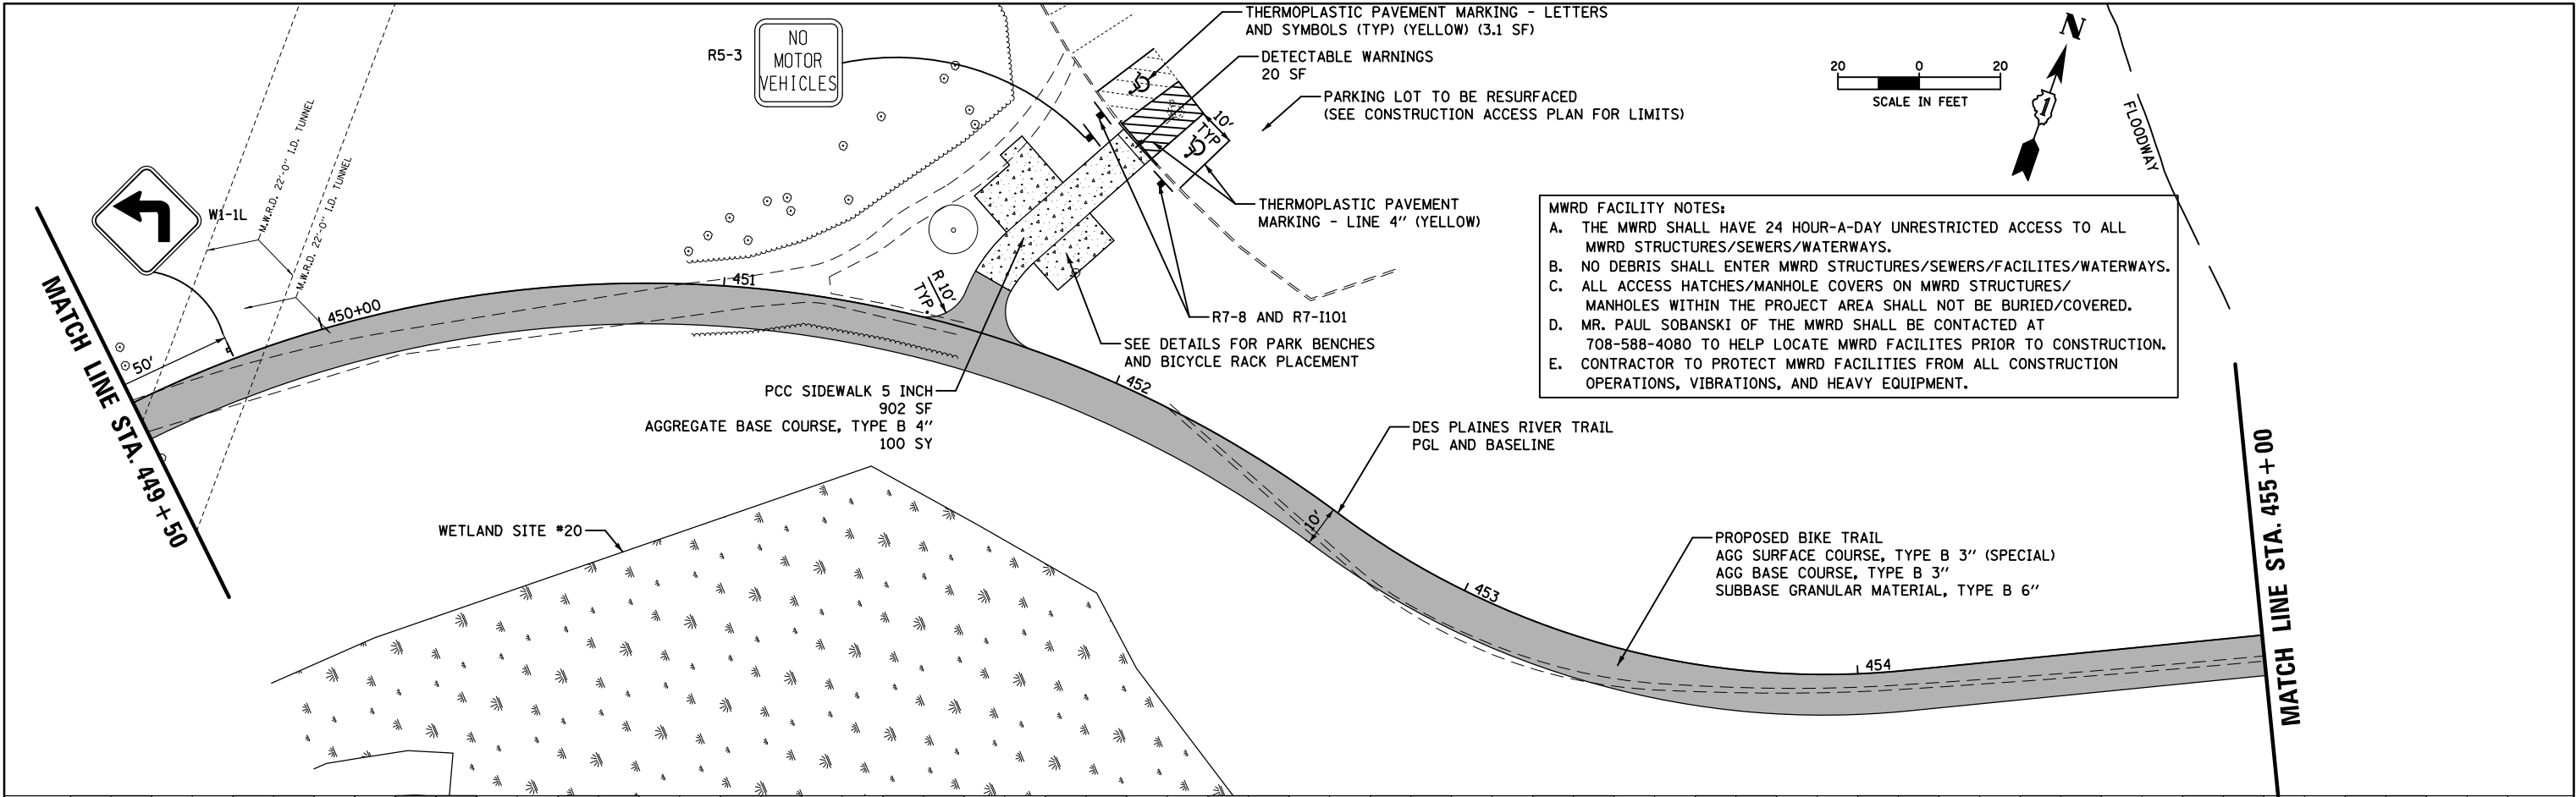



- MWRD FACILITY NOTES:**
- THE MWRD SHALL HAVE 24 HOUR-A-DAY UNRESTRICTED ACCESS TO ALL MWRD STRUCTURES/SEWERS/WATERWAYS.
 - NO DEBRIS SHALL ENTER MWRD STRUCTURES/SEWERS/FACILITES/WATERWAYS.
 - ALL ACCESS HATCHES/MANHOLE COVERS ON MWRD STRUCTURES/MANHOLE WITHIN THE PROJECT AREA SHALL NOT BE BURIED/COVERED.
 - MR. PAUL SOBANSKI OF THE MWRD SHALL BE CONTACTED AT 708-588-4080 TO HELP LOCATE MWRD FACILITES PRIOR TO CONSTRUCTION.
 - CONTRACTOR TO PROTECT MWRD FACILITIES FROM ALL CONSTRUCTION OPERATIONS, VIBRATIONS, AND HEAVY EQUIPMENT.

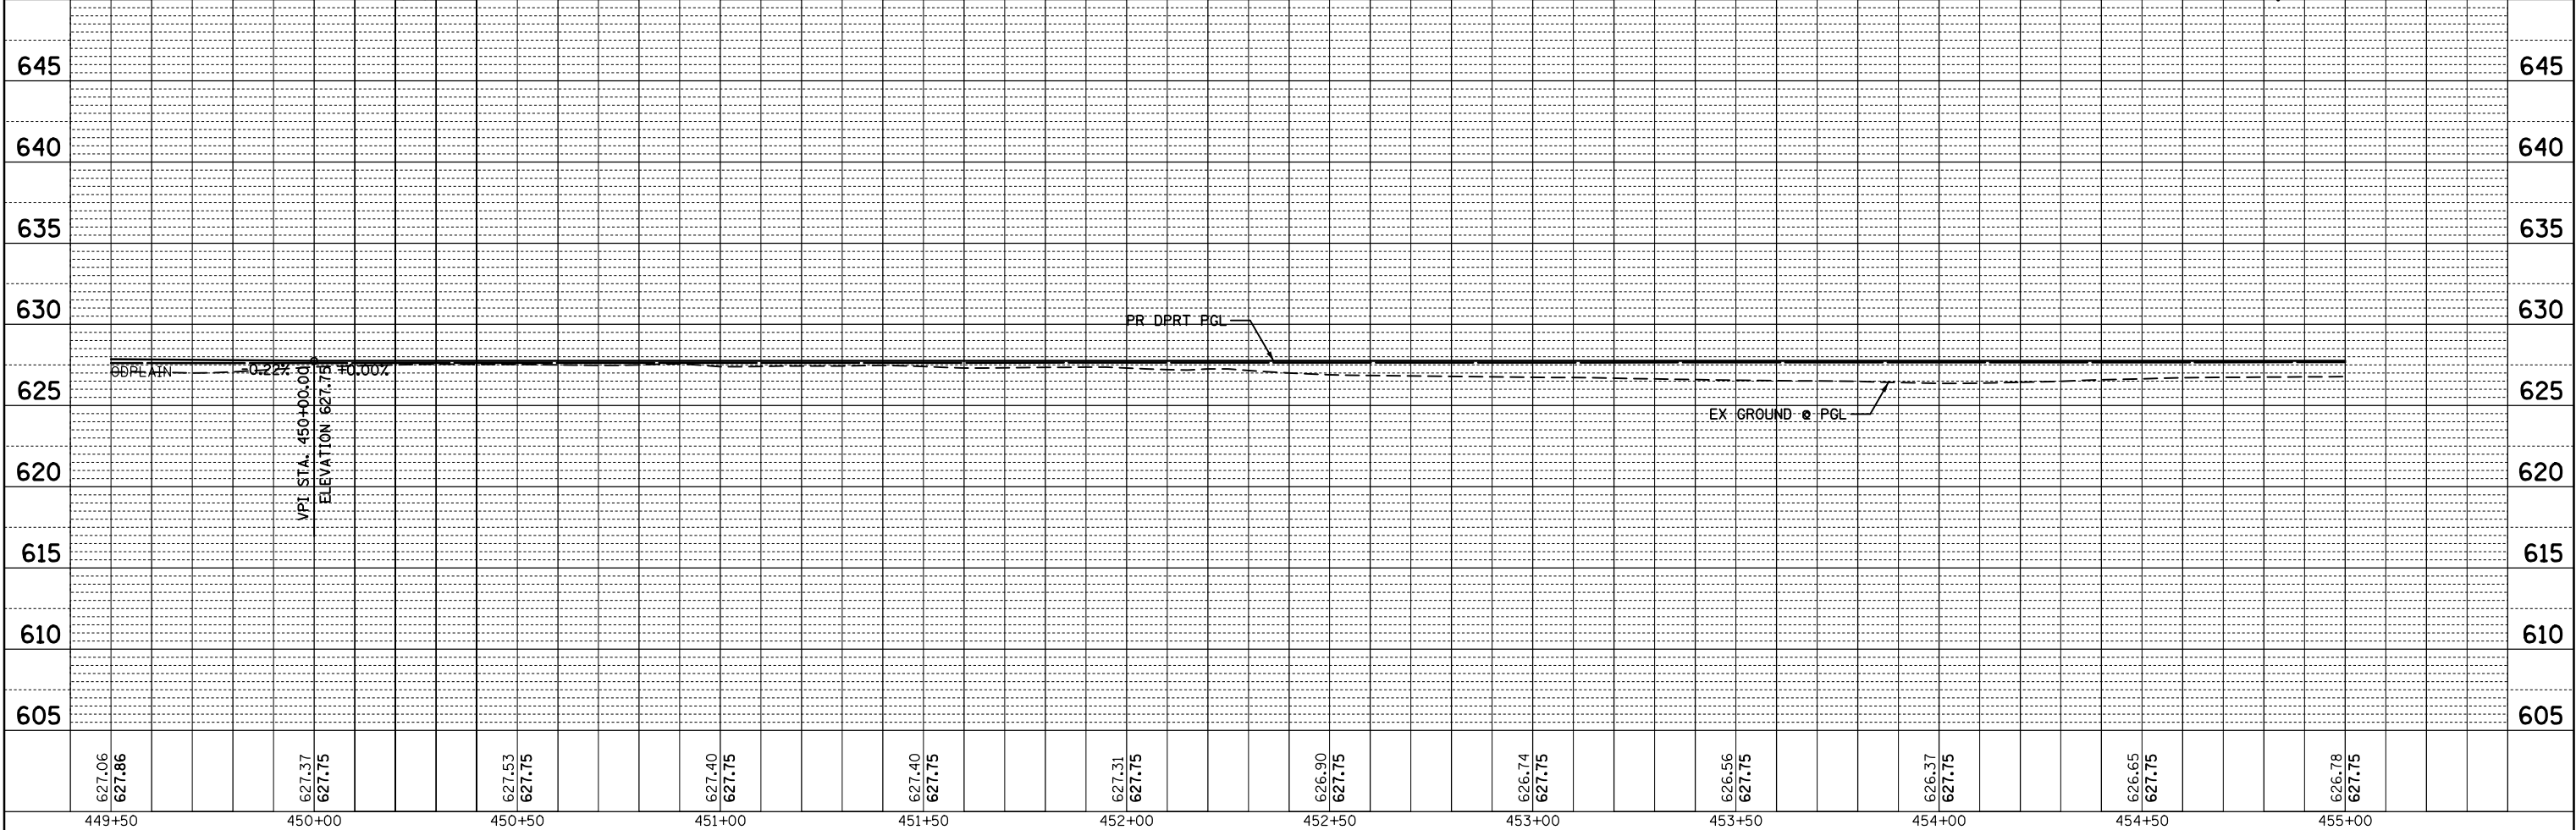

FILE NAME =	USER NAME = mthomas	DESIGNED -	REVISED -	STATE OF ILLINOIS DEPARTMENT OF TRANSPORTATION	DES PLAINES RIVER TRAIL – SEGMENT 4				F.A. RTE.	SECTION	COUNTY	TOTAL SHEETS	SHEET NO.
N:\SCHILLER PARK\230454\Civil\NRP_230454_10.SHT		DRAWN -	REVISED -		PLAN AND PROFILE				N/A	17-00034-05-BT	COOK	86	32
Default	PLOT SCALE = 40'	CHECKED -	REVISED -						CONTRACT NO. 61K54				
	PLOT DATE = 9/6/2024	DATE -	REVISED -		SCALE: 1:40 SHEET OF 86 SHEETS STA. TO STA.				ILLINOIS FED. AID PROJECT				

PLAN		SURVEYED _____	BY	DATE
		PLOTTED _____		
NOTE BOOK		ALIGNMENT CHECKED _____		
		R.T. OF WAY CHECKED _____		
NO. _____		CADD FILE NAME _____		


PROFILE	SURVEYED _____	BY _____	DATE _____
	PLOTTED _____		
NOTE BOOK	GRADES CHECKED _____		
	B.M. NOTED _____		
NO. _____	STRUCTURE NOTATIONS CHKD _____		

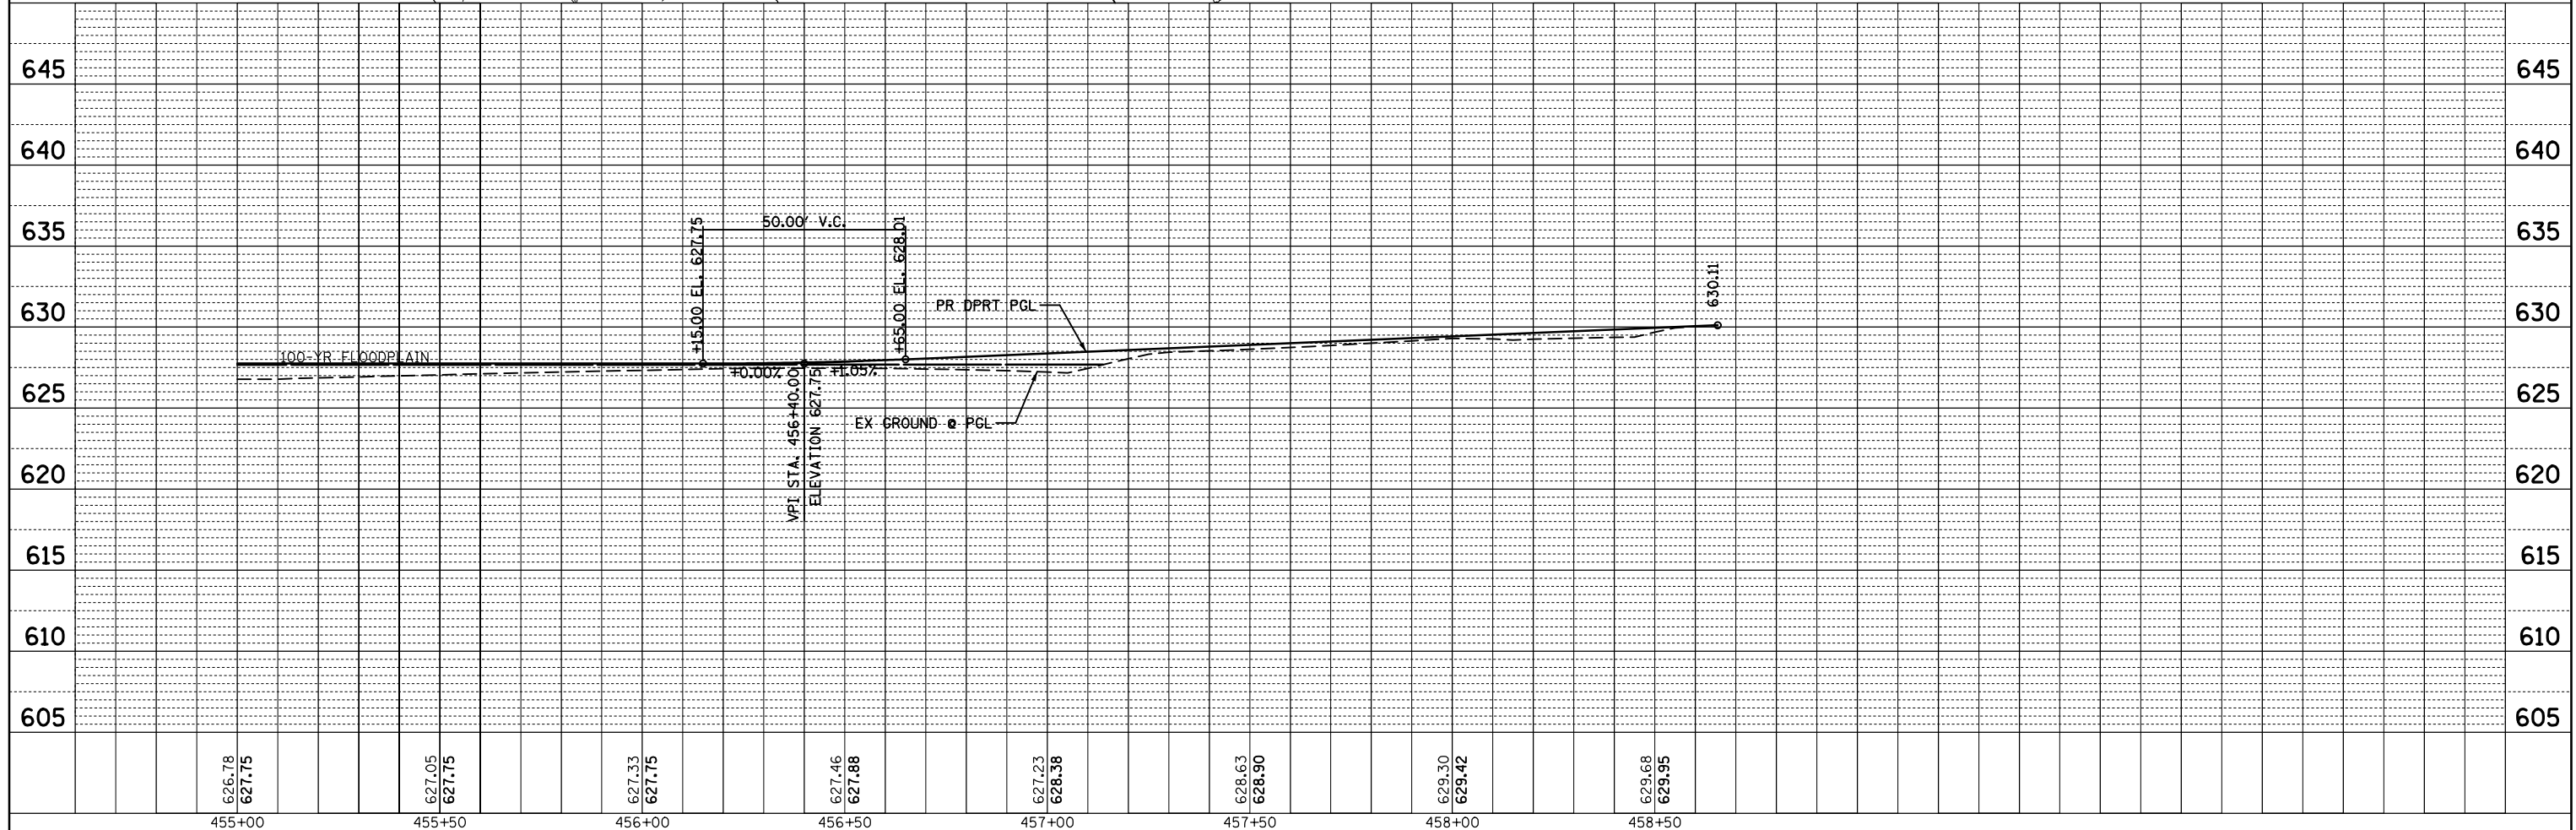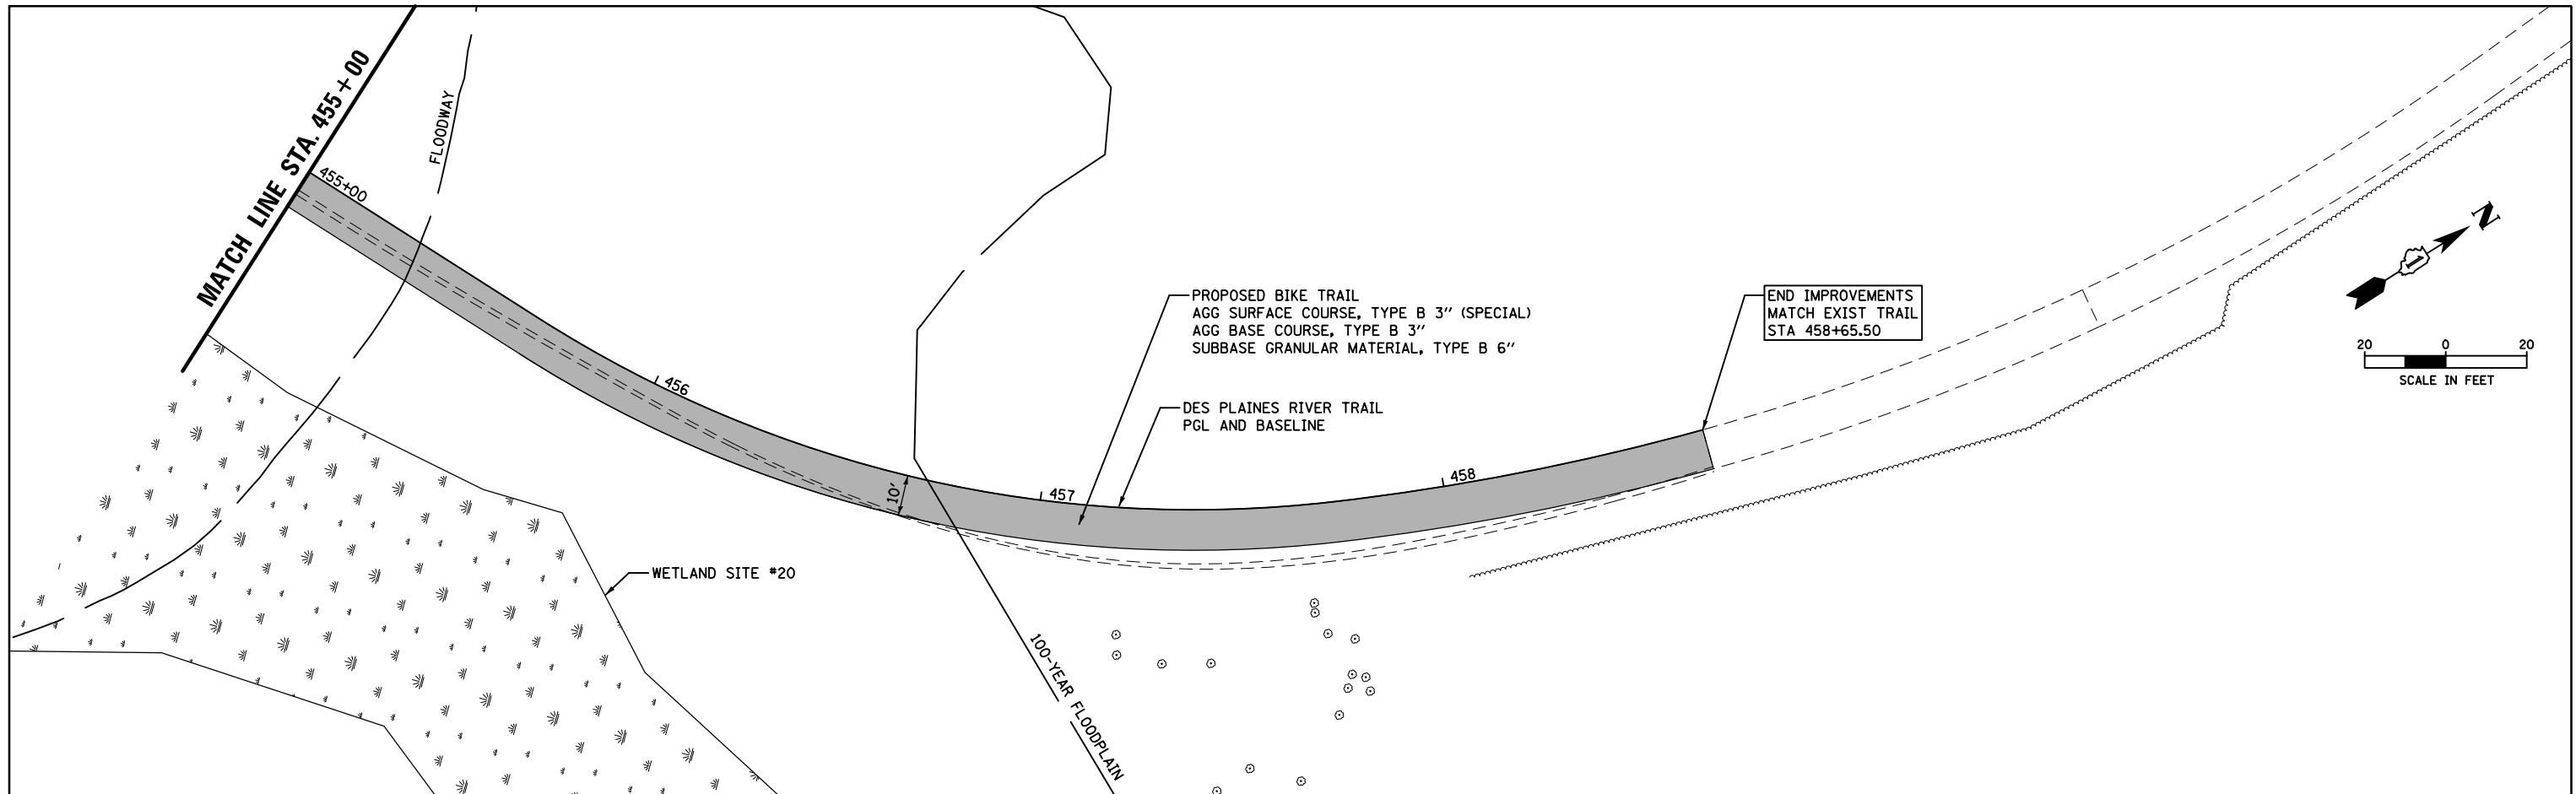



FILE NAME =	USER NAME = mthomas	DESIGNED -	REVISED -	STATE OF ILLINOIS DEPARTMENT OF TRANSPORTATION	DES PLAINES RIVER TRAIL – SEGMENT 4 PLAN AND PROFILE			F.A. RTE.	SECTION	COUNTY	TOTAL SHEETS	SHEET NO.
N:\SCHILLER PARK\230454\Civil\RP_P230454-1.SHT	DRAWN -	REVISED -	REVISED -					N/A	17-00034-05-BT	COOK	86	33
Default	PLOT SCALE = 40'	CHECKED -	REVISED -		CONTRACT NO. 61K54			ILLINOIS FED. AID PROJECT				
	PLOT DATE = 9/6/2024	DATE -	REVISED -									
				SCALE: 1:40	SHEET	OF 86 SHEETS	STA.	TO STA.				

PLAN	SURVEYED	DATE
NOTE BOOK	ALIGNED	BY
NO.	CADD FILE NAME	

PROFILE	SURVEYED	DATE
NOTE BOOK	GRADES CHECKED	BY
NO.	STRUCTURE NOTATIONS CHKD	

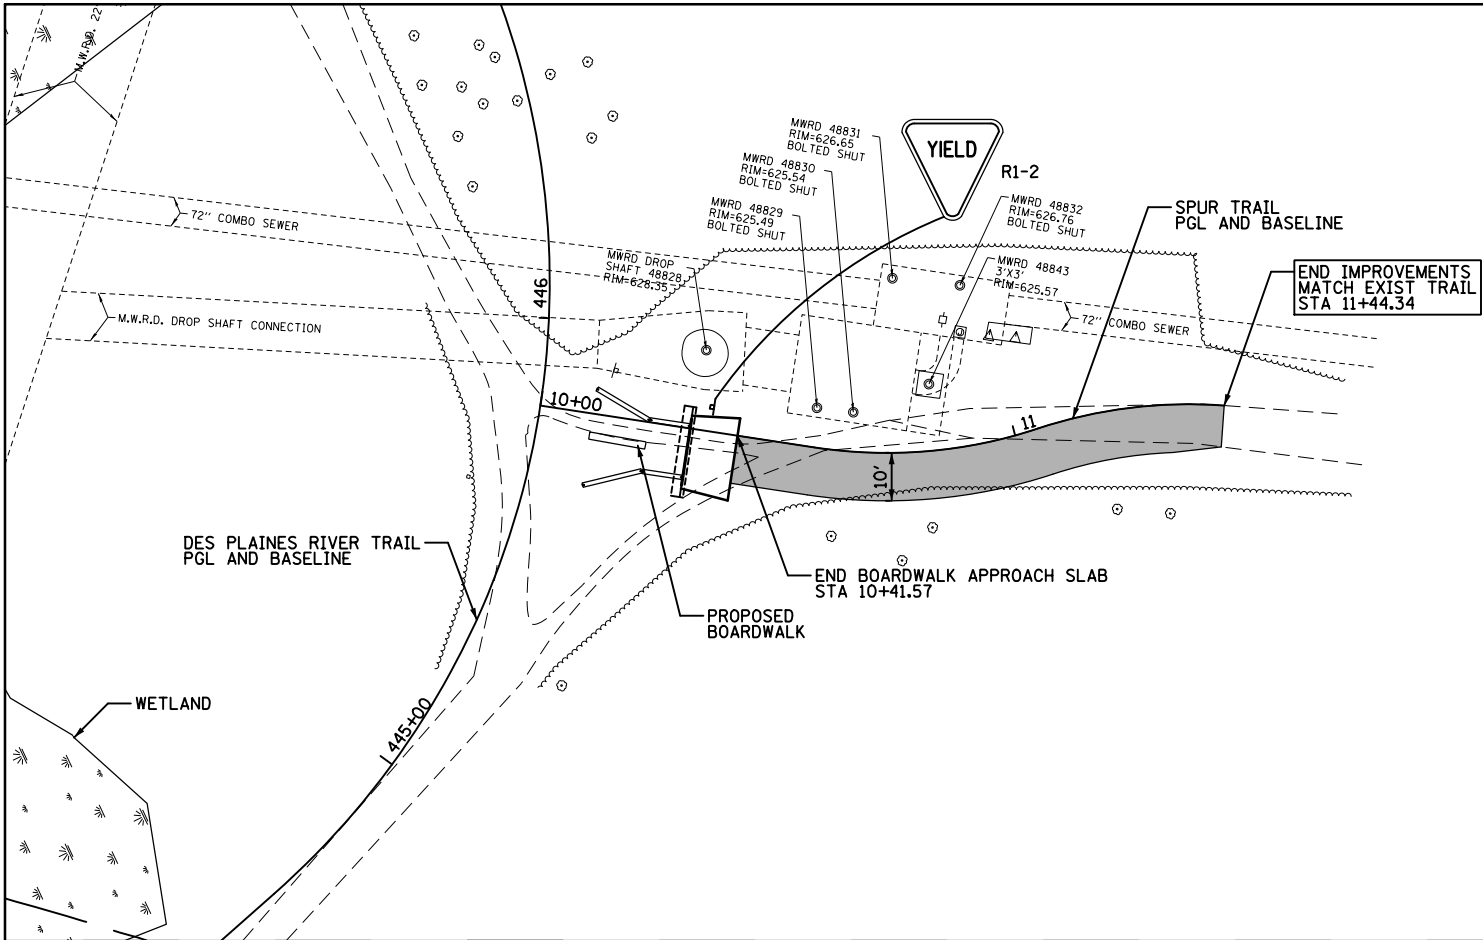

- MWRD FACILITY NOTES:
- A. THE MWRD SHALL HAVE 24 HOUR-A-DAY UNRESTRICTED ACCESS TO ALL MWRD STRUCTURES/SEWERS/WATERWAYS.
 - B. NO DEBRIS SHALL ENTER MWRD STRUCTURES/SEWERS/FACILITES/WATERWAYS.
 - C. ALL ACCESS HATCHES/MANHOLE COVERS ON MWRD STRUCTURES/MANHOLE WITHIN THE PROJECT AREA SHALL NOT BE BURIED/COVERED.
 - D. MR. PAUL SOBANSKI OF THE MWRD SHALL BE CONTACTED AT 708-588-4080 TO HELP LOCATE MWRD FACILITES PRIOR TO CONSTRUCTION.
 - E. CONTRACTOR TO PROTECT MWRD FACILITIES FROM ALL CONSTRUCTION OPERATIONS, VIBRATIONS, AND HEAVY EQUIPMENT.

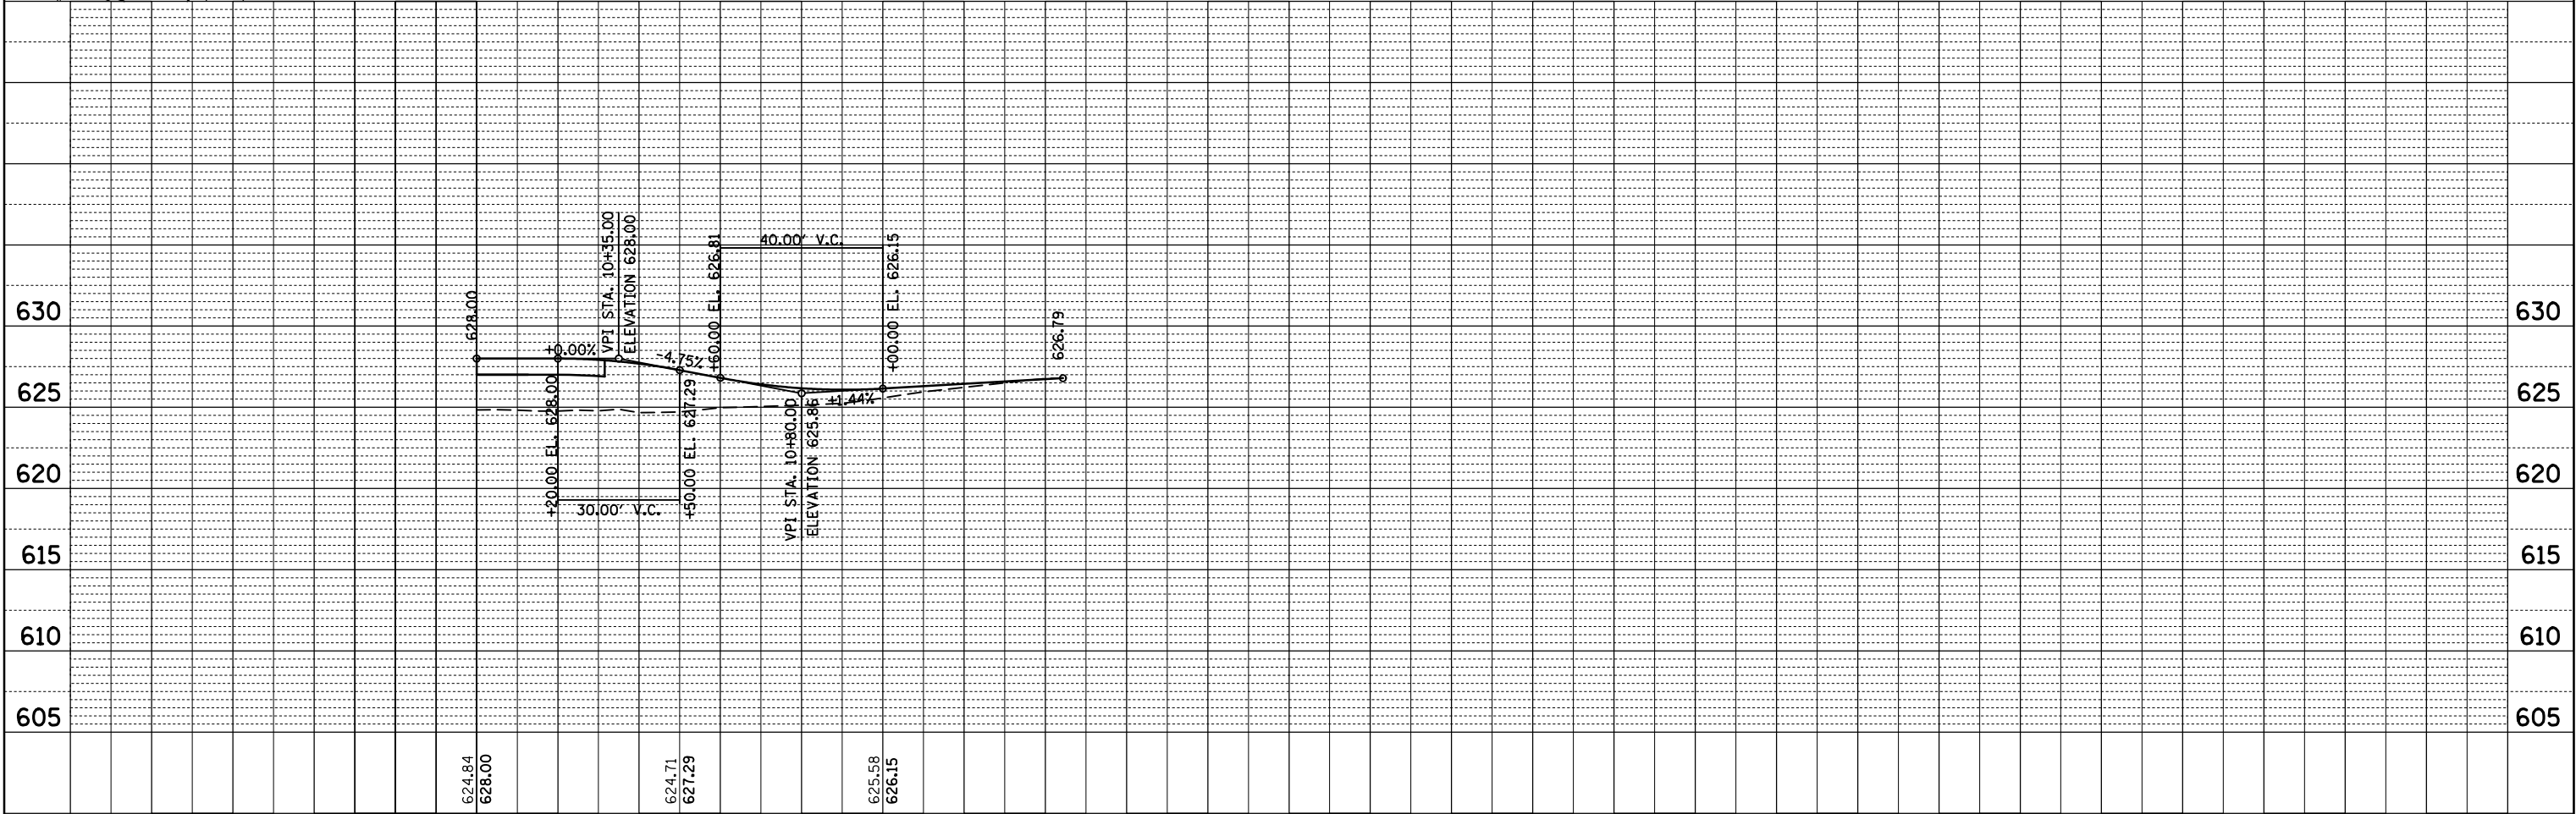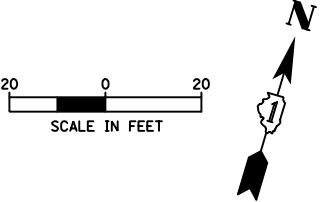


FILE NAME =	USER NAME = mthomas	DESIGNED -	REVISED -
N:\SCHILLER PARK\230454\Civil\NPP_230454_12.SHT		DRAWN -	REVISED -
Default		CHECKED -	REVISED -
	PLOT DATE = 9/6/2024	DATE -	REVISED -

STATE OF ILLINOIS
DEPARTMENT OF TRANSPORTATION

DES PLAINES RIVER TRAIL - SEGMENT 4
PLAN AND PROFILE


SCALE: 1:40 SHEET OF 86 SHEETS STA. TO STA.

F.A. RTE.	SECTION	COUNTY	TOTAL SHEETS	SHEET NO.
N/A	17-00034-05-BT	COOK	86	34
CONTRACT NO. 61K54				
ILLINOIS FED. AID PROJECT				

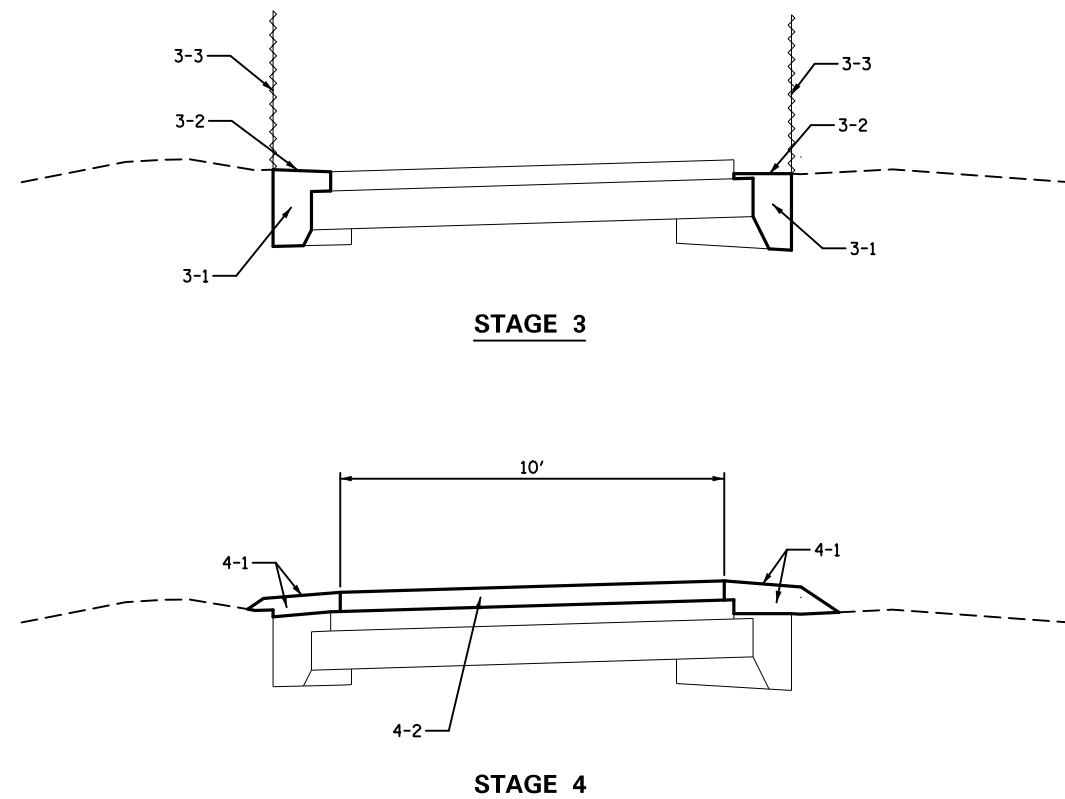

4-2 PLACE AGGREGATE SURFACE COURSE, 3".

FILE NAME =	USER NAME = mthomas	DESIGNED -	REVISED -	STATE OF ILLINOIS DEPARTMENT OF TRANSPORTATION	DES PLAINES RIVER TRAIL – SEGMENT 4 CONSTRUCTION STAGING DETAILS	F.A. RTE.	SECTION	COUNTY	TOTAL SHEETS	SHEET NO.
N:\SCHILLER PARK\230454\Civil\STAGING.230454.01.SHT		DRAWN -	REVISED -			N/A	17-00034-05-BT	COOK	86	35
	PLOT SCALE = 5'	CHECKED -	REVISED -			CONTRACT NO. 61K54				
Default	PLOT DATE = 9/6/2024	DATE -	REVISED -			SCALE: 1:5	SHEET OF	SHEETS STA.	TO STA.	

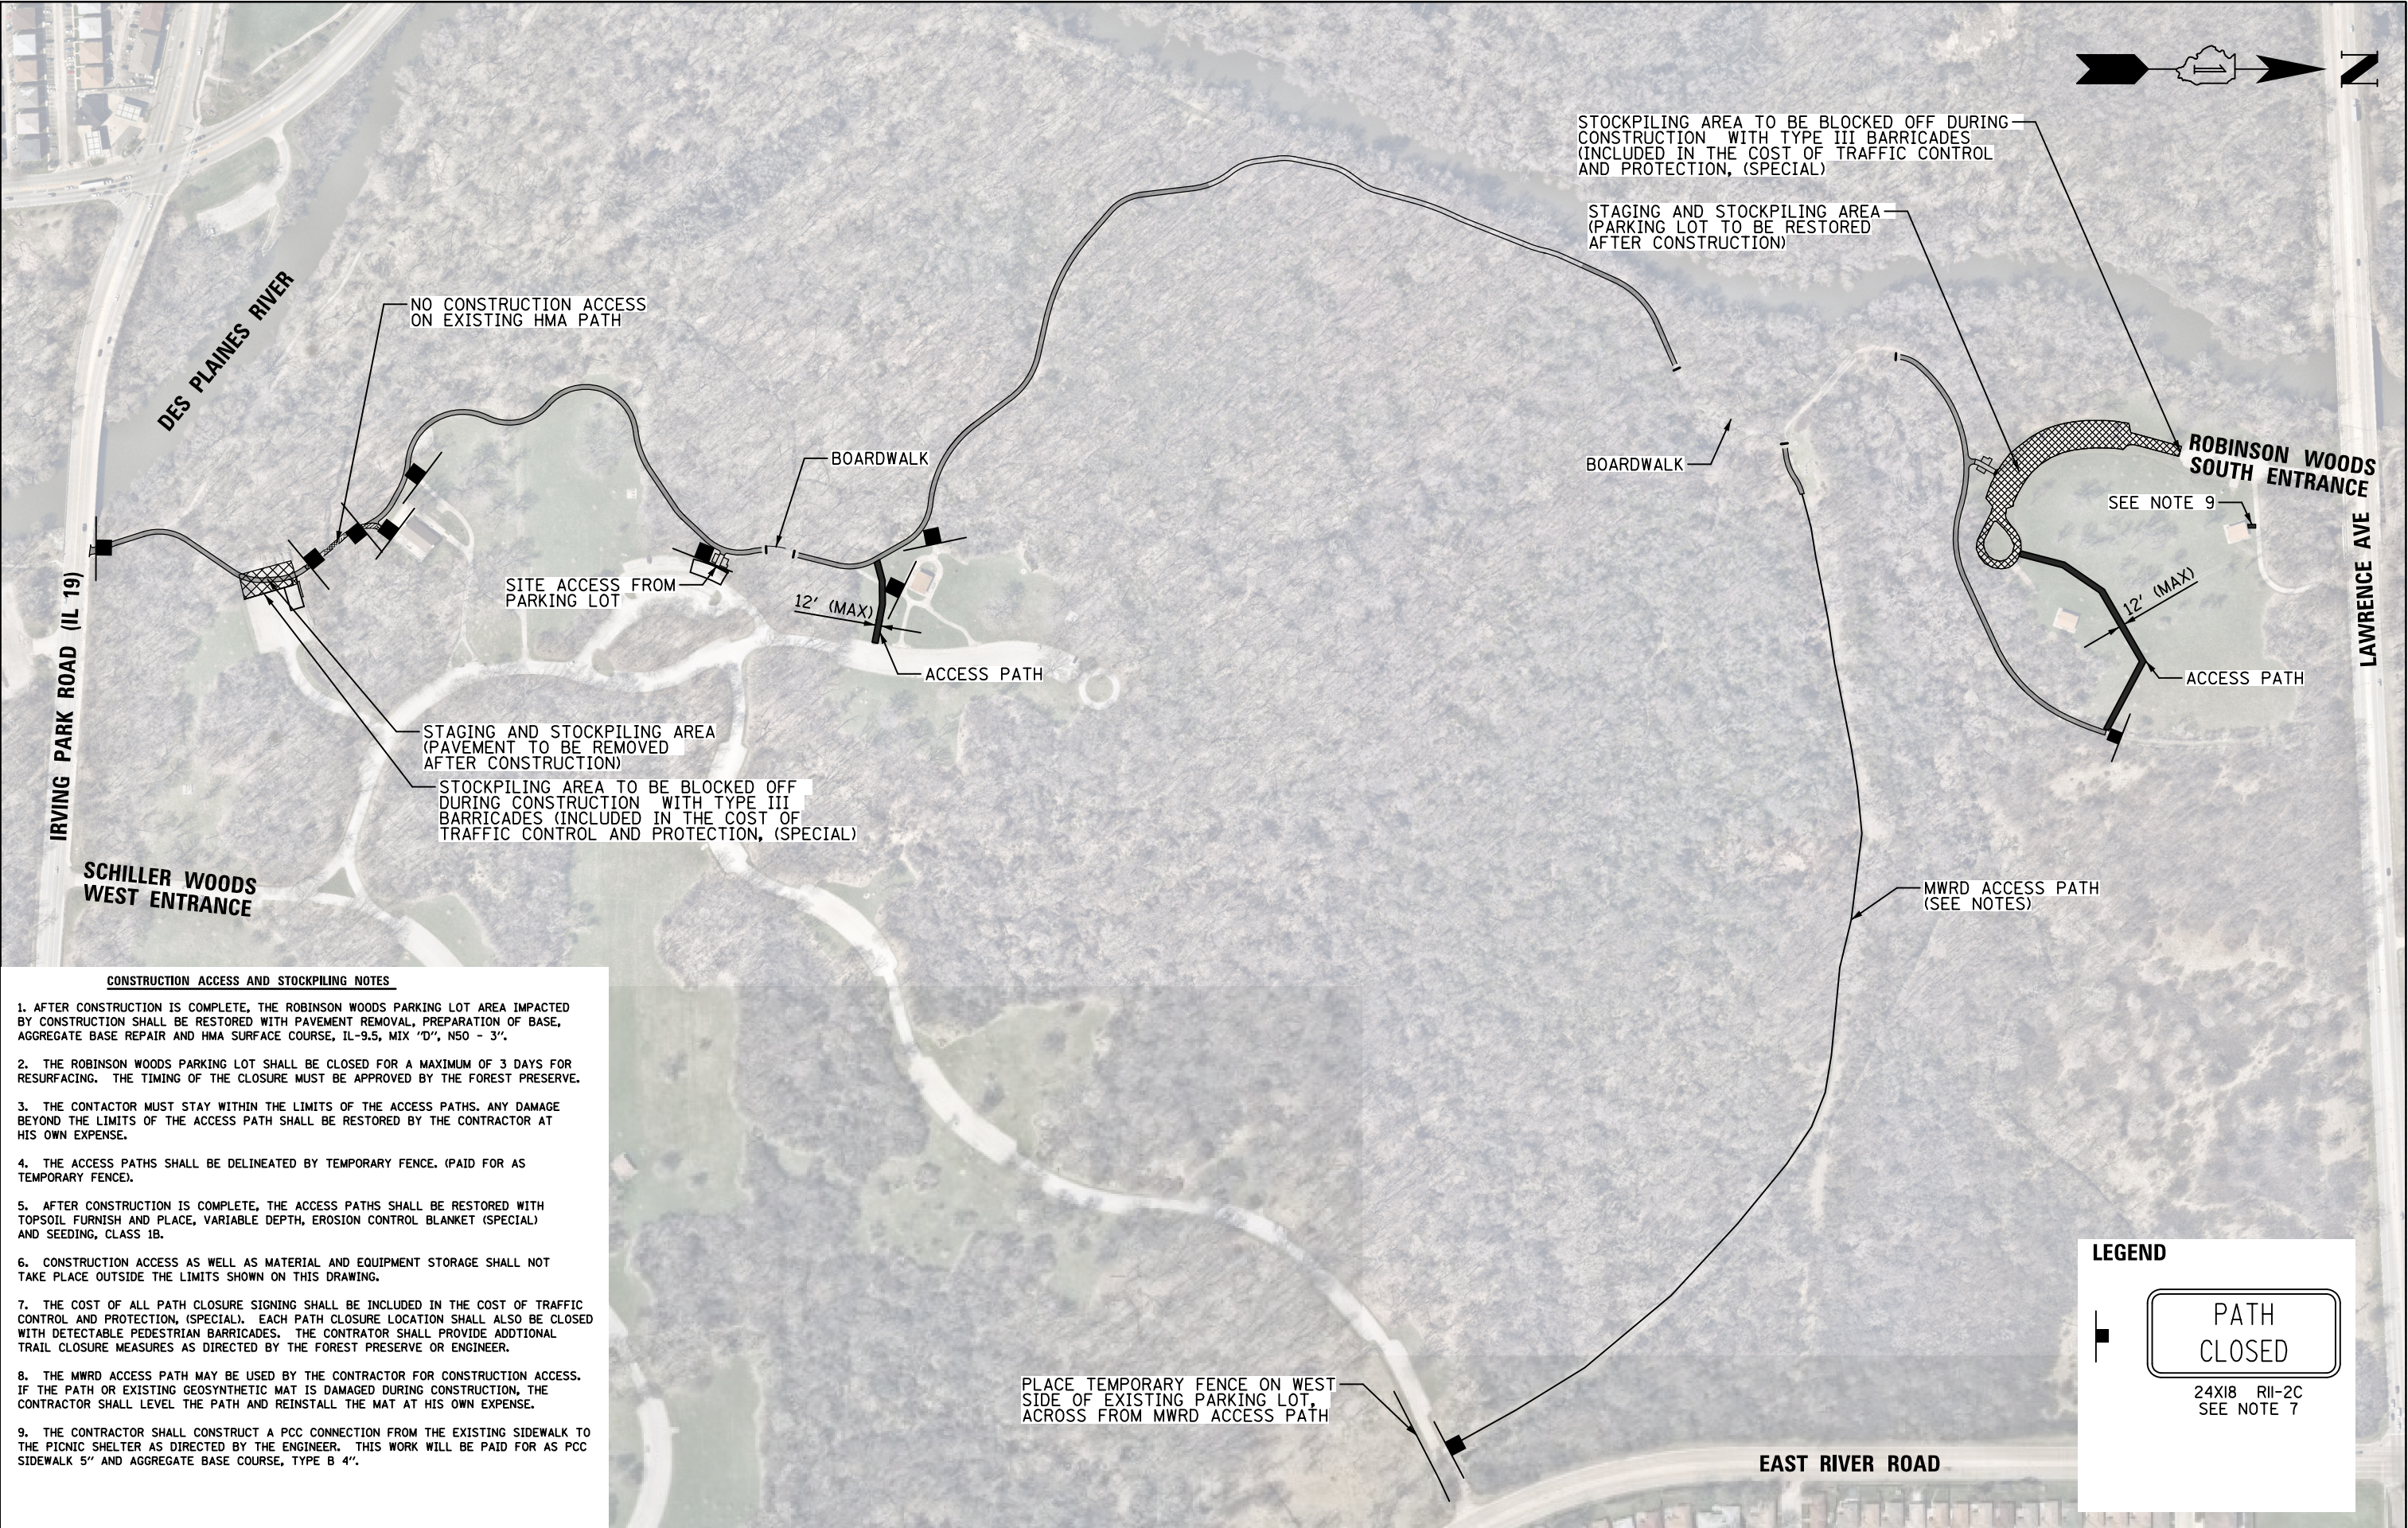

CONSTRUCTION ACCESS AND STOCKPILING NOTES

1. AFTER CONSTRUCTION IS COMPLETE, THE ROBINSON WOODS PARKING LOT AREA IMPACTED BY CONSTRUCTION SHALL BE RESTORED WITH PAVEMENT REMOVAL, PREPARATION OF BASE, AGGREGATE BASE REPAIR AND HMA SURFACE COURSE, IL-9.5, MIX "D", N50 - 3".
2. THE ROBINSON WOODS PARKING LOT SHALL BE CLOSED FOR A MAXIMUM OF 3 DAYS FOR RESURFACING. THE TIMING OF THE CLOSURE MUST BE APPROVED BY THE FOREST PRESERVE.
3. THE CONTACTOR MUST STAY WITHIN THE LIMITS OF THE ACCESS PATHS. ANY DAMAGE BEYOND THE LIMITS OF THE ACCESS PATH SHALL BE RESTORED BY THE CONTRACTOR AT HIS OWN EXPENSE.
4. THE ACCESS PATHS SHALL BE DELINEATED BY TEMPORARY FENCE. (PAID FOR AS TEMPORARY FENCE).
5. AFTER CONSTRUCTION IS COMPLETE, THE ACCESS PATHS SHALL BE RESTORED WITH TOPSOIL FURNISH AND PLACE, VARIABLE DEPTH, EROSION CONTROL BLANKET (SPECIAL) AND SEEDING, CLASS 1B.
6. CONSTRUCTION ACCESS AS WELL AS MATERIAL AND EQUIPMENT STORAGE SHALL NOT TAKE PLACE OUTSIDE THE LIMITS SHOWN ON THIS DRAWING.
7. THE COST OF ALL PATH CLOSURE SIGNING SHALL BE INCLUDED IN THE COST OF TRAFFIC CONTROL AND PROTECTION, (SPECIAL). EACH PATH CLOSURE LOCATION SHALL ALSO BE CLOSED WITH DETECTABLE PEDESTRIAN BARRICADES. THE CONTRATOR SHALL PROVIDE ADDITIONAL TRAIL CLOSURE MEASURES AS DIRECTED BY THE FOREST PRESERVE OR ENGINEER.
8. THE MWRD ACCESS PATH MAY BE USED BY THE CONTRACTOR FOR CONSTRUCTION ACCESS. IF THE PATH OR EXISTING GEOSYNTHETIC MAT IS DAMAGED DURING CONSTRUCTION, THE CONTRACTOR SHALL LEVEL THE PATH AND REINSTALL THE MAT AT HIS OWN EXPENSE.
9. THE CONTRACTOR SHALL CONSTRUCT A PCC CONNECTION FROM THE EXISTING SIDEWALK TO THE PICNIC SHELTER AS DIRECTED BY THE ENGINEER. THIS WORK WILL BE PAID FOR AS PCC SIDEWALK 5" AND AGGREGATE BASE COURSE, TYPE B 4".


PLACE TEMPORARY FENCE ON WEST SIDE OF EXISTING PARKING LOT, ACROSS FROM MWRD ACCESS PATH

LEGEND



24X18 RII-2C
SEE NOTE 7

FILE NAME =		USER NAME = mthomas	DESIGNED -	REVISED -	STATE OF ILLINOIS DEPARTMENT OF TRANSPORTATION	DES PLAINES RIVER TRAIL – SEGMENT 4 STOCKPILE AND CONSTRUCTION ACCESS PLAN	F.A. RTE.		SECTION	COUNTY	TOTAL SHEETS	SHEET NO.
N:\SCHILLERPARK\230454\Civil\STOCK.230454.dwg		17-001.SHT	DRAWN -	REVISED -			N/A		17-00034-05-BT	COOK	86	36
PLOT SCALE = 320'			CHECKED -	REVISED -					CONTRACT NO. 61K54			
Default		PLOT DATE = 9/6/2024	DATE -	REVISED -			SCALE: 1:320		SHEET OF SHEETS	STA. TO STA.	ILLINOIS FED. AID PROJECT	

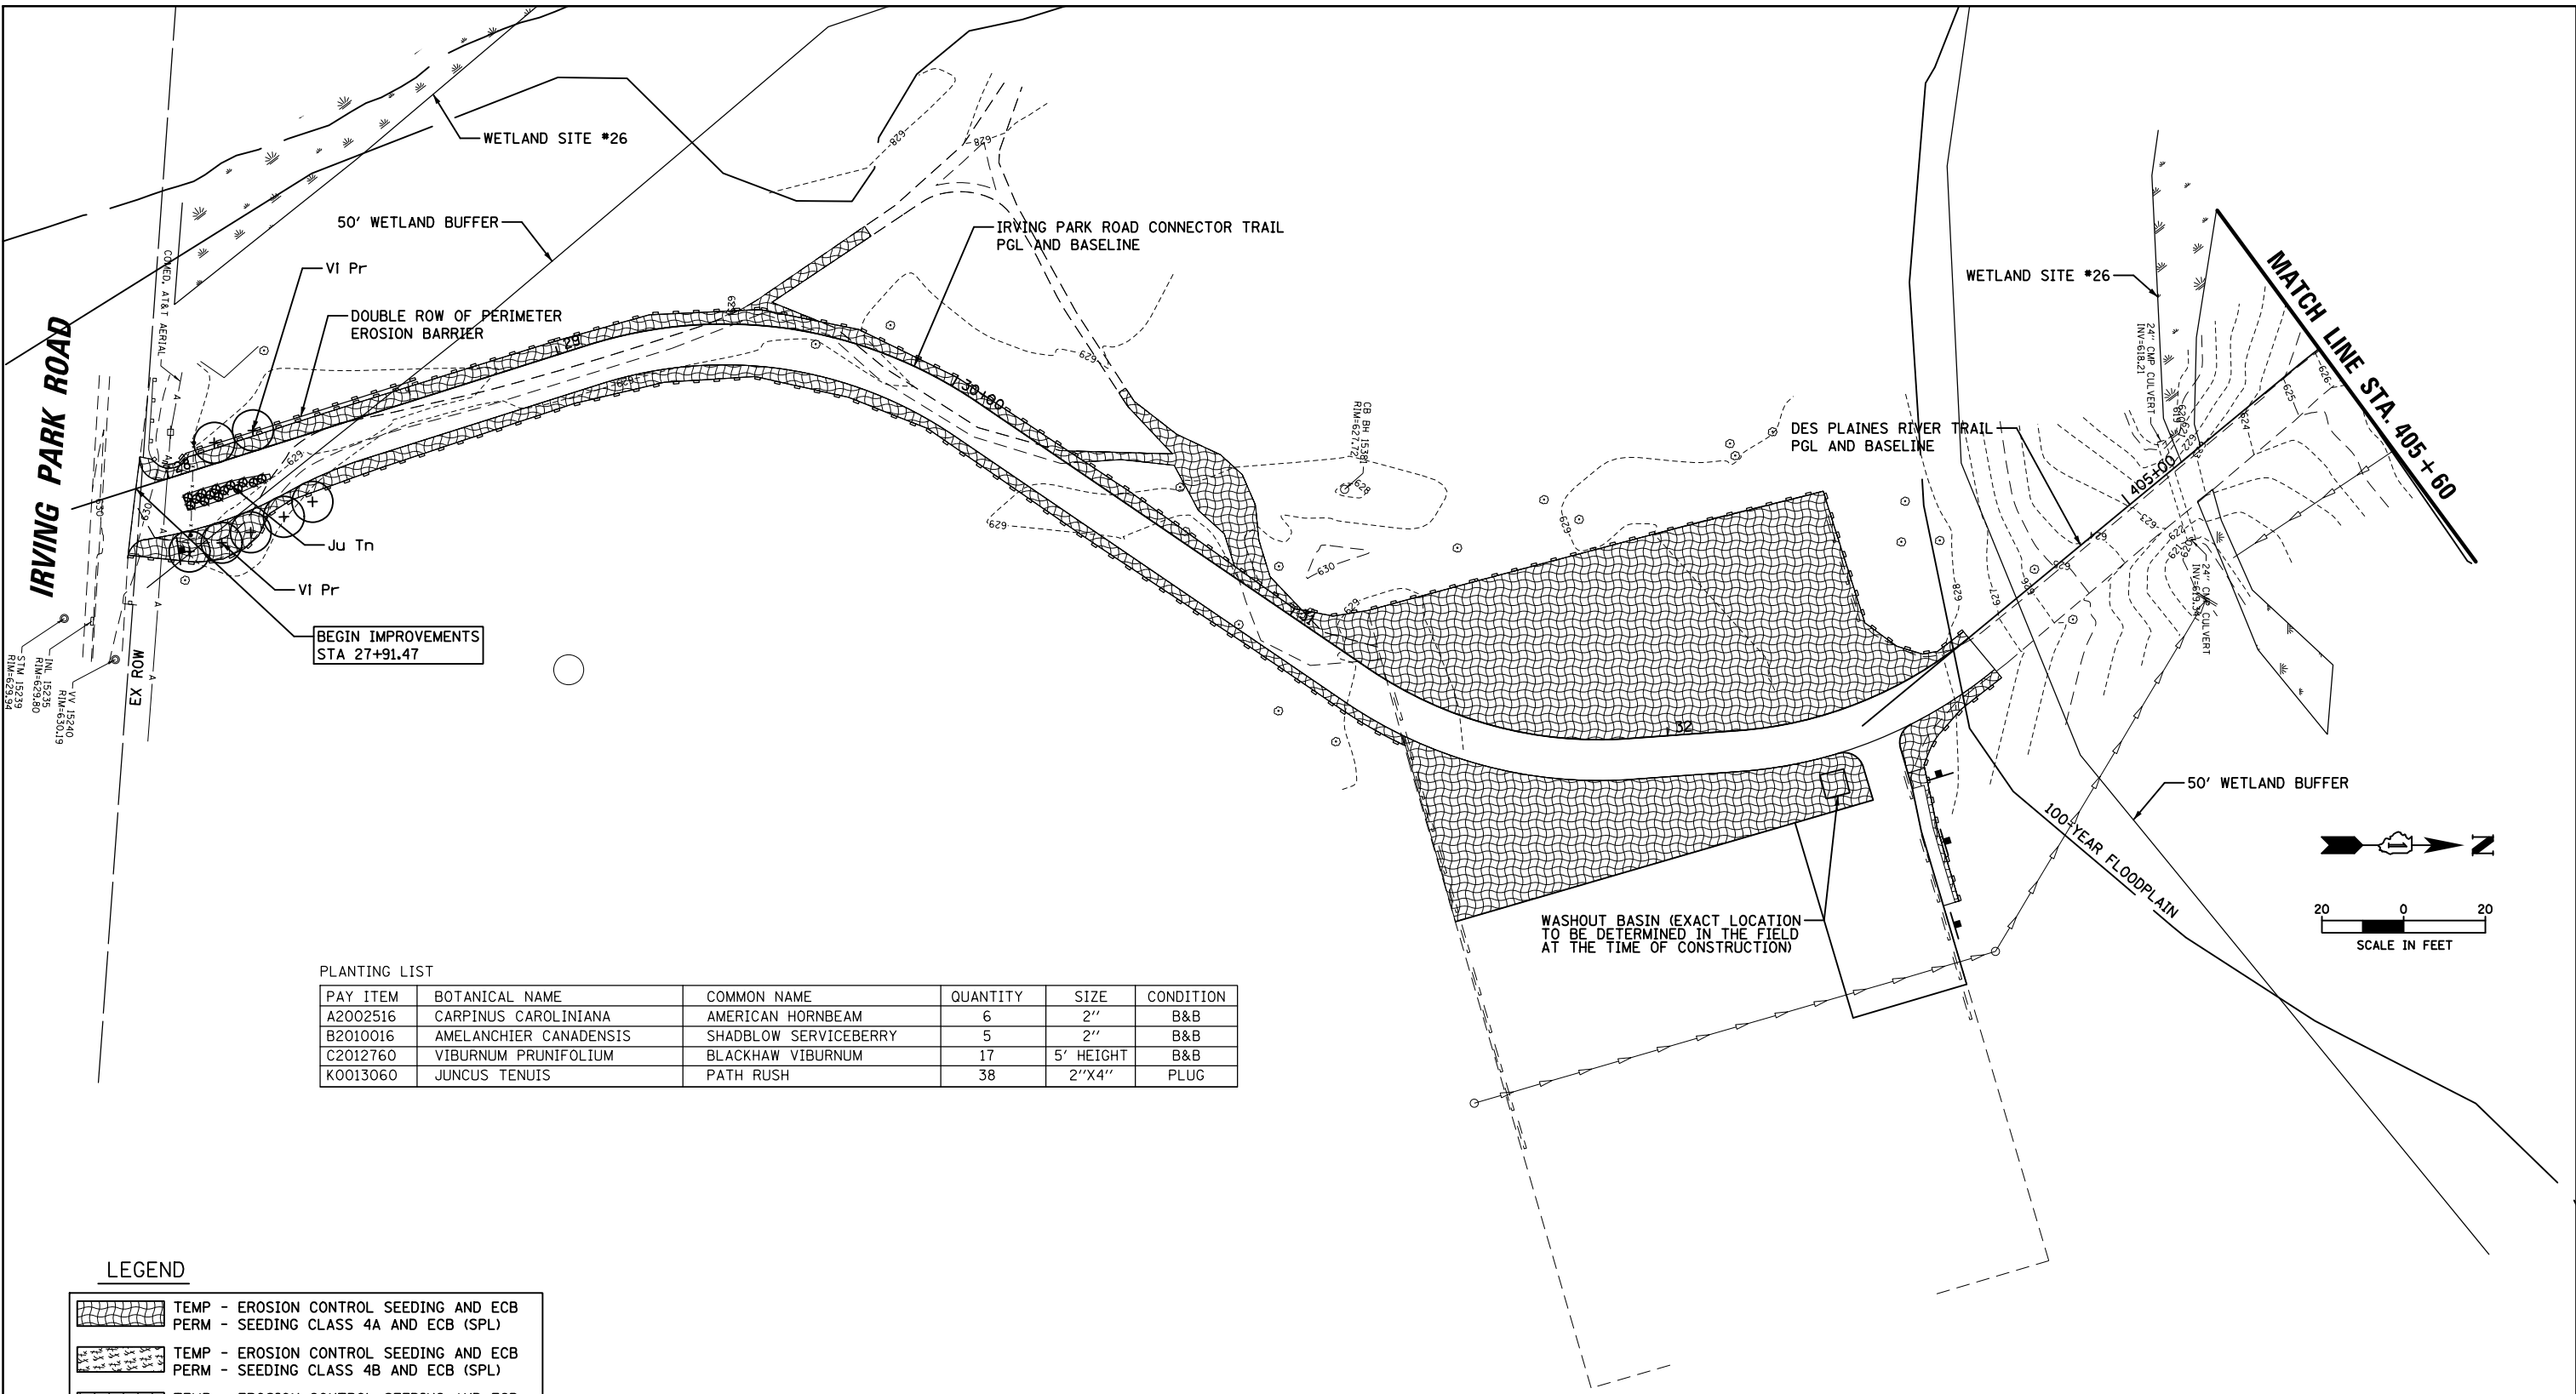

PLANTING LIST

PAY ITEM	BOTANICAL NAME	COMMON NAME	QUANTITY	SIZE	CONDITION
A2002516	CARPINUS CAROLINIANA	AMERICAN HORNBEAM	6	2"	B&B
B2010016	AMELANCHIER CANADENSIS	SHADBLOW SERVICEBERRY	5	2"	B&B
C2012760	VIBURNUM PRUNIFOLIUM	BLACKHAW VIBURNUM	17	5' HEIGHT	B&B
K0013060	JUNCUS TENUIS	PATH RUSH	38	2"X4"	PLUG

LEGEND

	TEMP - EROSION CONTROL SEEDING AND ECB
	PERM - SEEDING CLASS 4A AND ECB (SPL)
	TEMP - EROSION CONTROL SEEDING AND ECB
	PERM - SEEDING CLASS 4B AND ECB (SPL)
	TEMP - EROSION CONTROL SEEDING AND ECB
	PERM - SEEDING CLASS 1B AND ECB (SPL)
	INLET PROTECTION (PAID FOR AS PERIMETER EROSION BARRIER)
	PERIMETER EROSION BARRIER
	PERIMETER EROSION BARRIER (SPECIAL)
	EXISTING WETLAND
	100-YEAR FLOODPLAIN


FILE NAME =	USER NAME = mthomas	DESIGNED -	REVISED -
N:\SCHILLER PARK\230454\Civil\NECP_230454	01.SHT	DRAWN -	REVISED -
Default	PLOT SCALE = 40'	CHECKED -	REVISED -
	PLOT DATE = 9/6/2024	DATE -	REVISED -

STATE OF ILLINOIS
DEPARTMENT OF TRANSPORTATION


DES PLAINES RIVER TRAIL – SEGMENT 4
EROSION CONTROL PLAN

SCALE: 1:40 SHEET OF SHEETS STA. TO STA.


F.A. RTE.	SECTION	COUNTY	TOTAL SHEETS	SHEET NO.
N/A	17-00034-05-BT	COOK	86	37
CONTRACT NO. 61K54				
ILLINOIS FED. AID PROJECT				

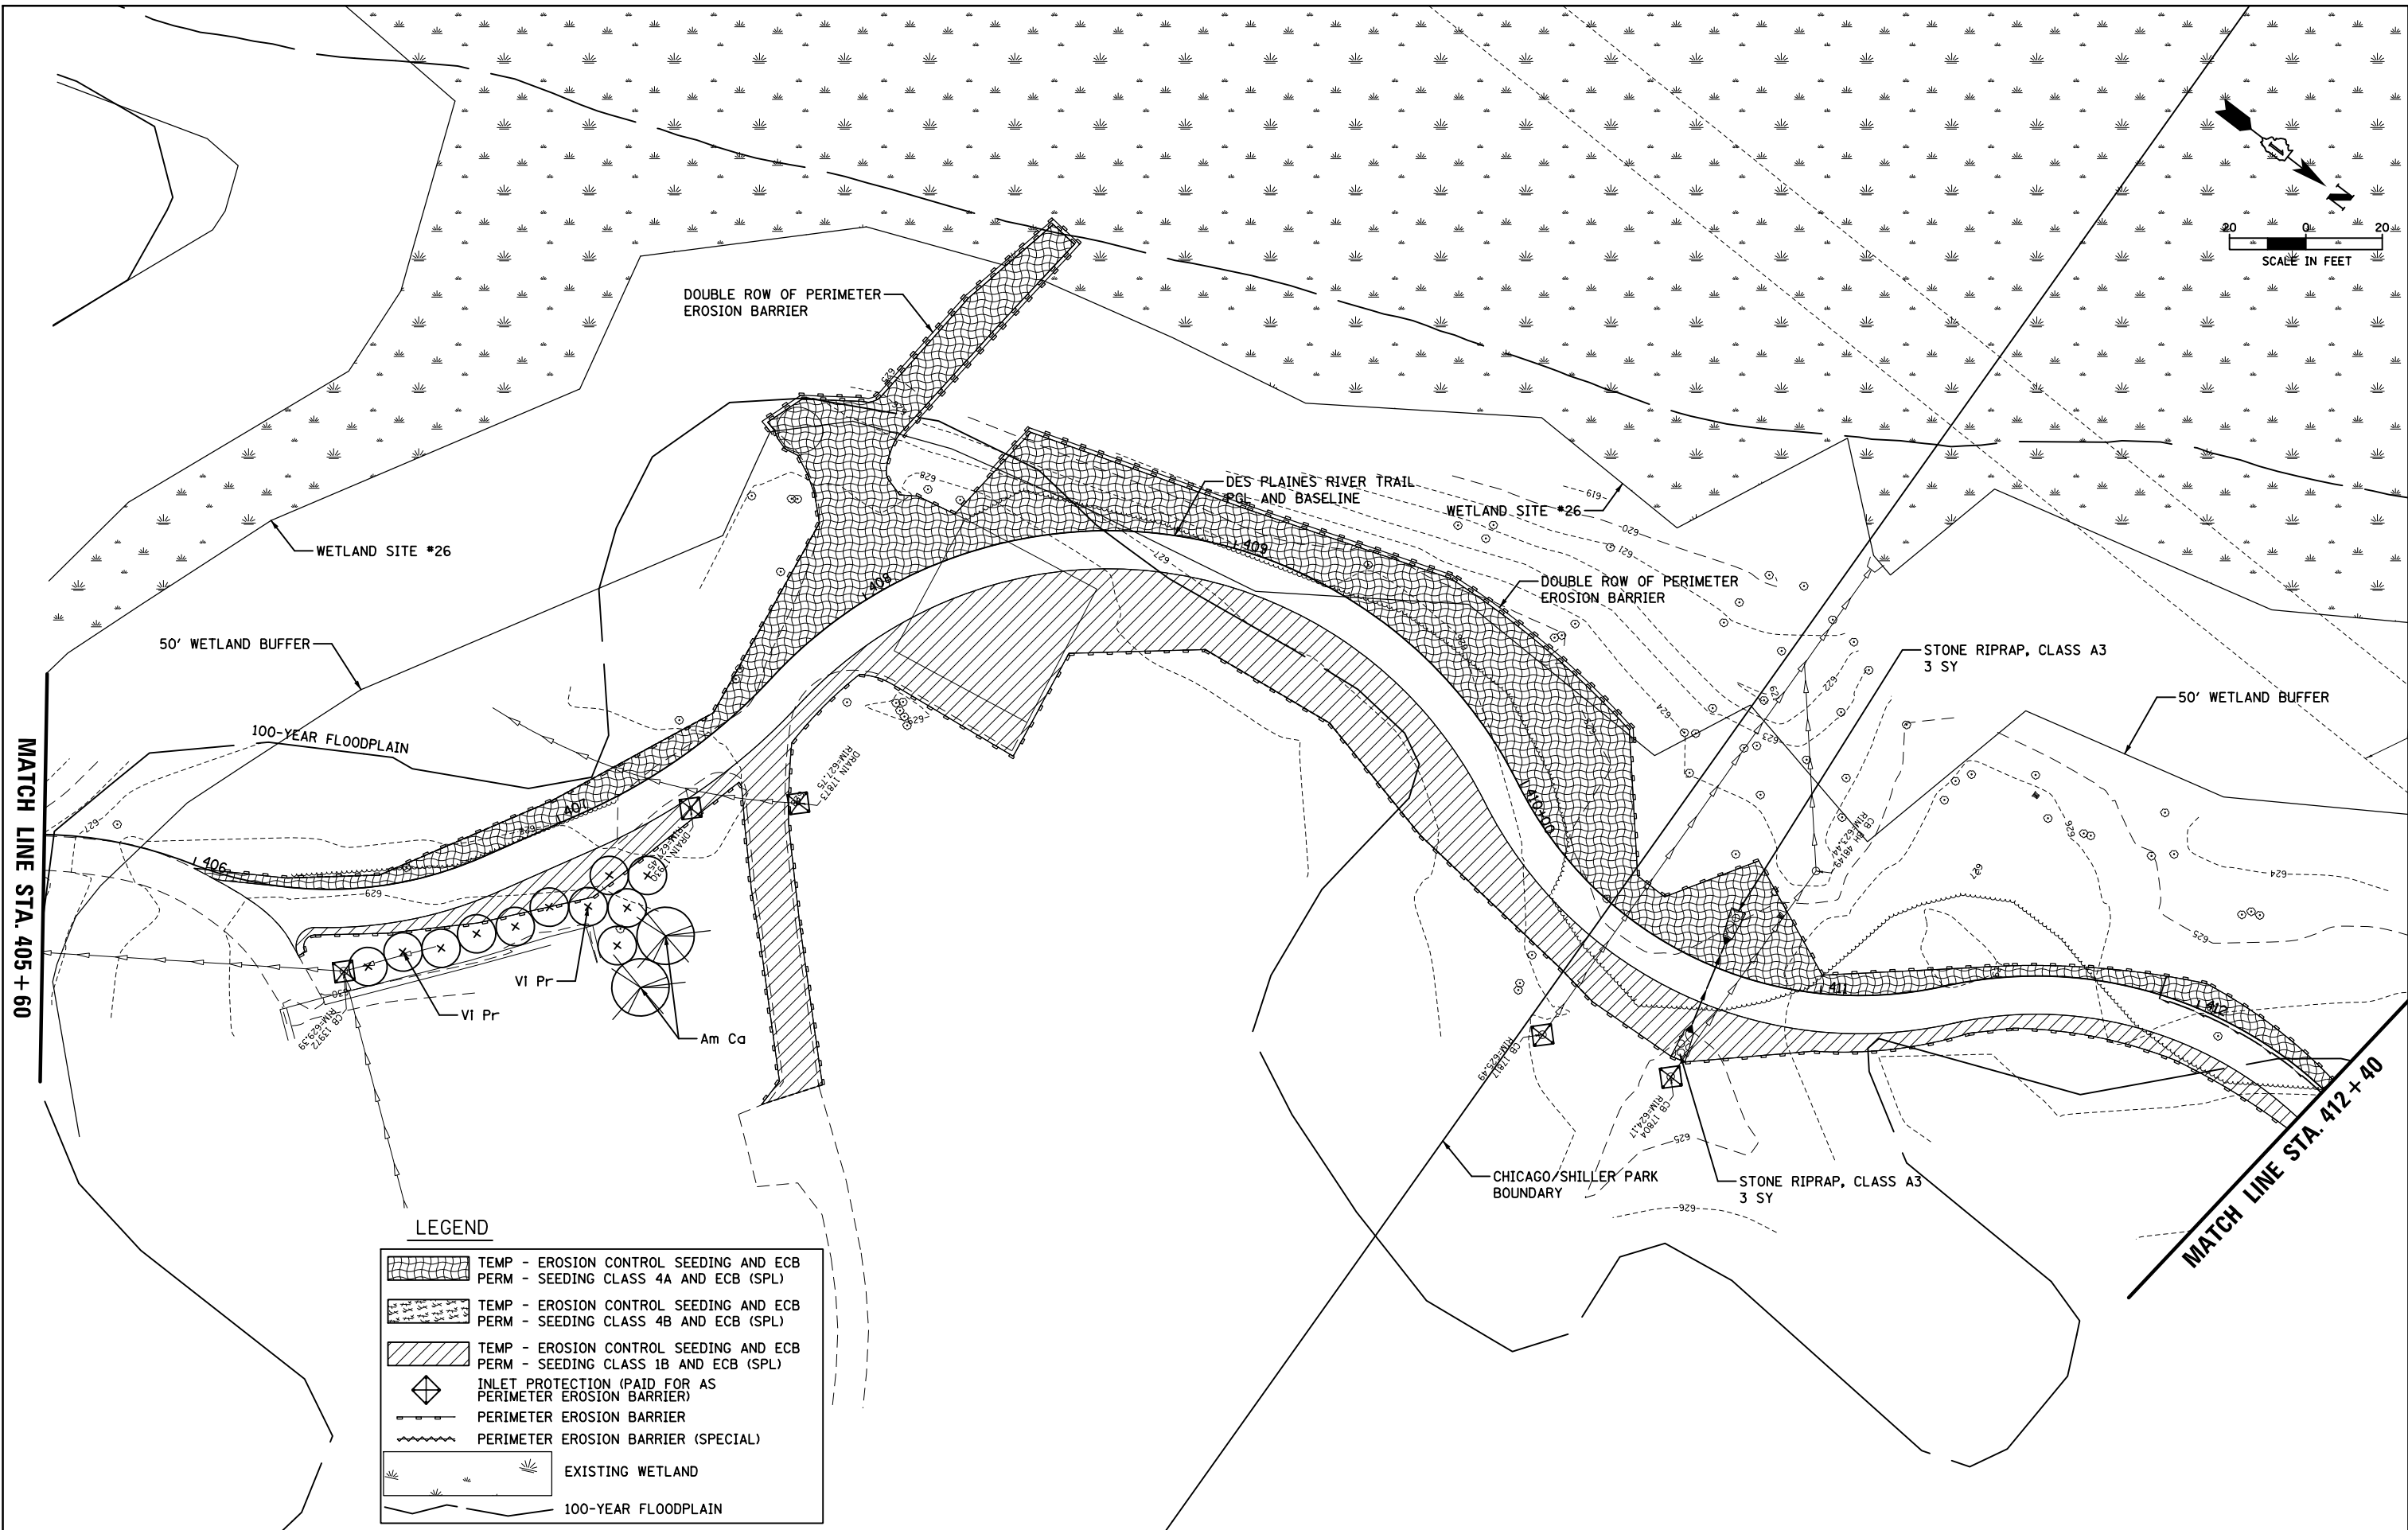

FILE NAME =	USER NAME = mthomas	DESIGNED -	REVISED -	STATE OF ILLINOIS DEPARTMENT OF TRANSPORTATION	DES PLAINES RIVER TRAIL – SEGMENT 4				F.A. RTE.	SECTION	COUNTY	TOTAL SHEETS	SHEET NO.
N:\SCHILLER PARK\230454\Civil\NECP_230454	02.SHT	DRAWN -	REVISED -		EROSION CONTROL PLAN				N/A	17-00034-05-BT	COOK	86	38
	PLOT SCALE = 40'	CHECKED -	REVISED -						CONTRACT NO. 61K54				
Default	PLOT DATE = 9/6/2024	DATE -	REVISED -		SCALE: 1:40 SHEET OF SHEETS STA. TO STA.				ILLINOIS FED. AID PROJECT				

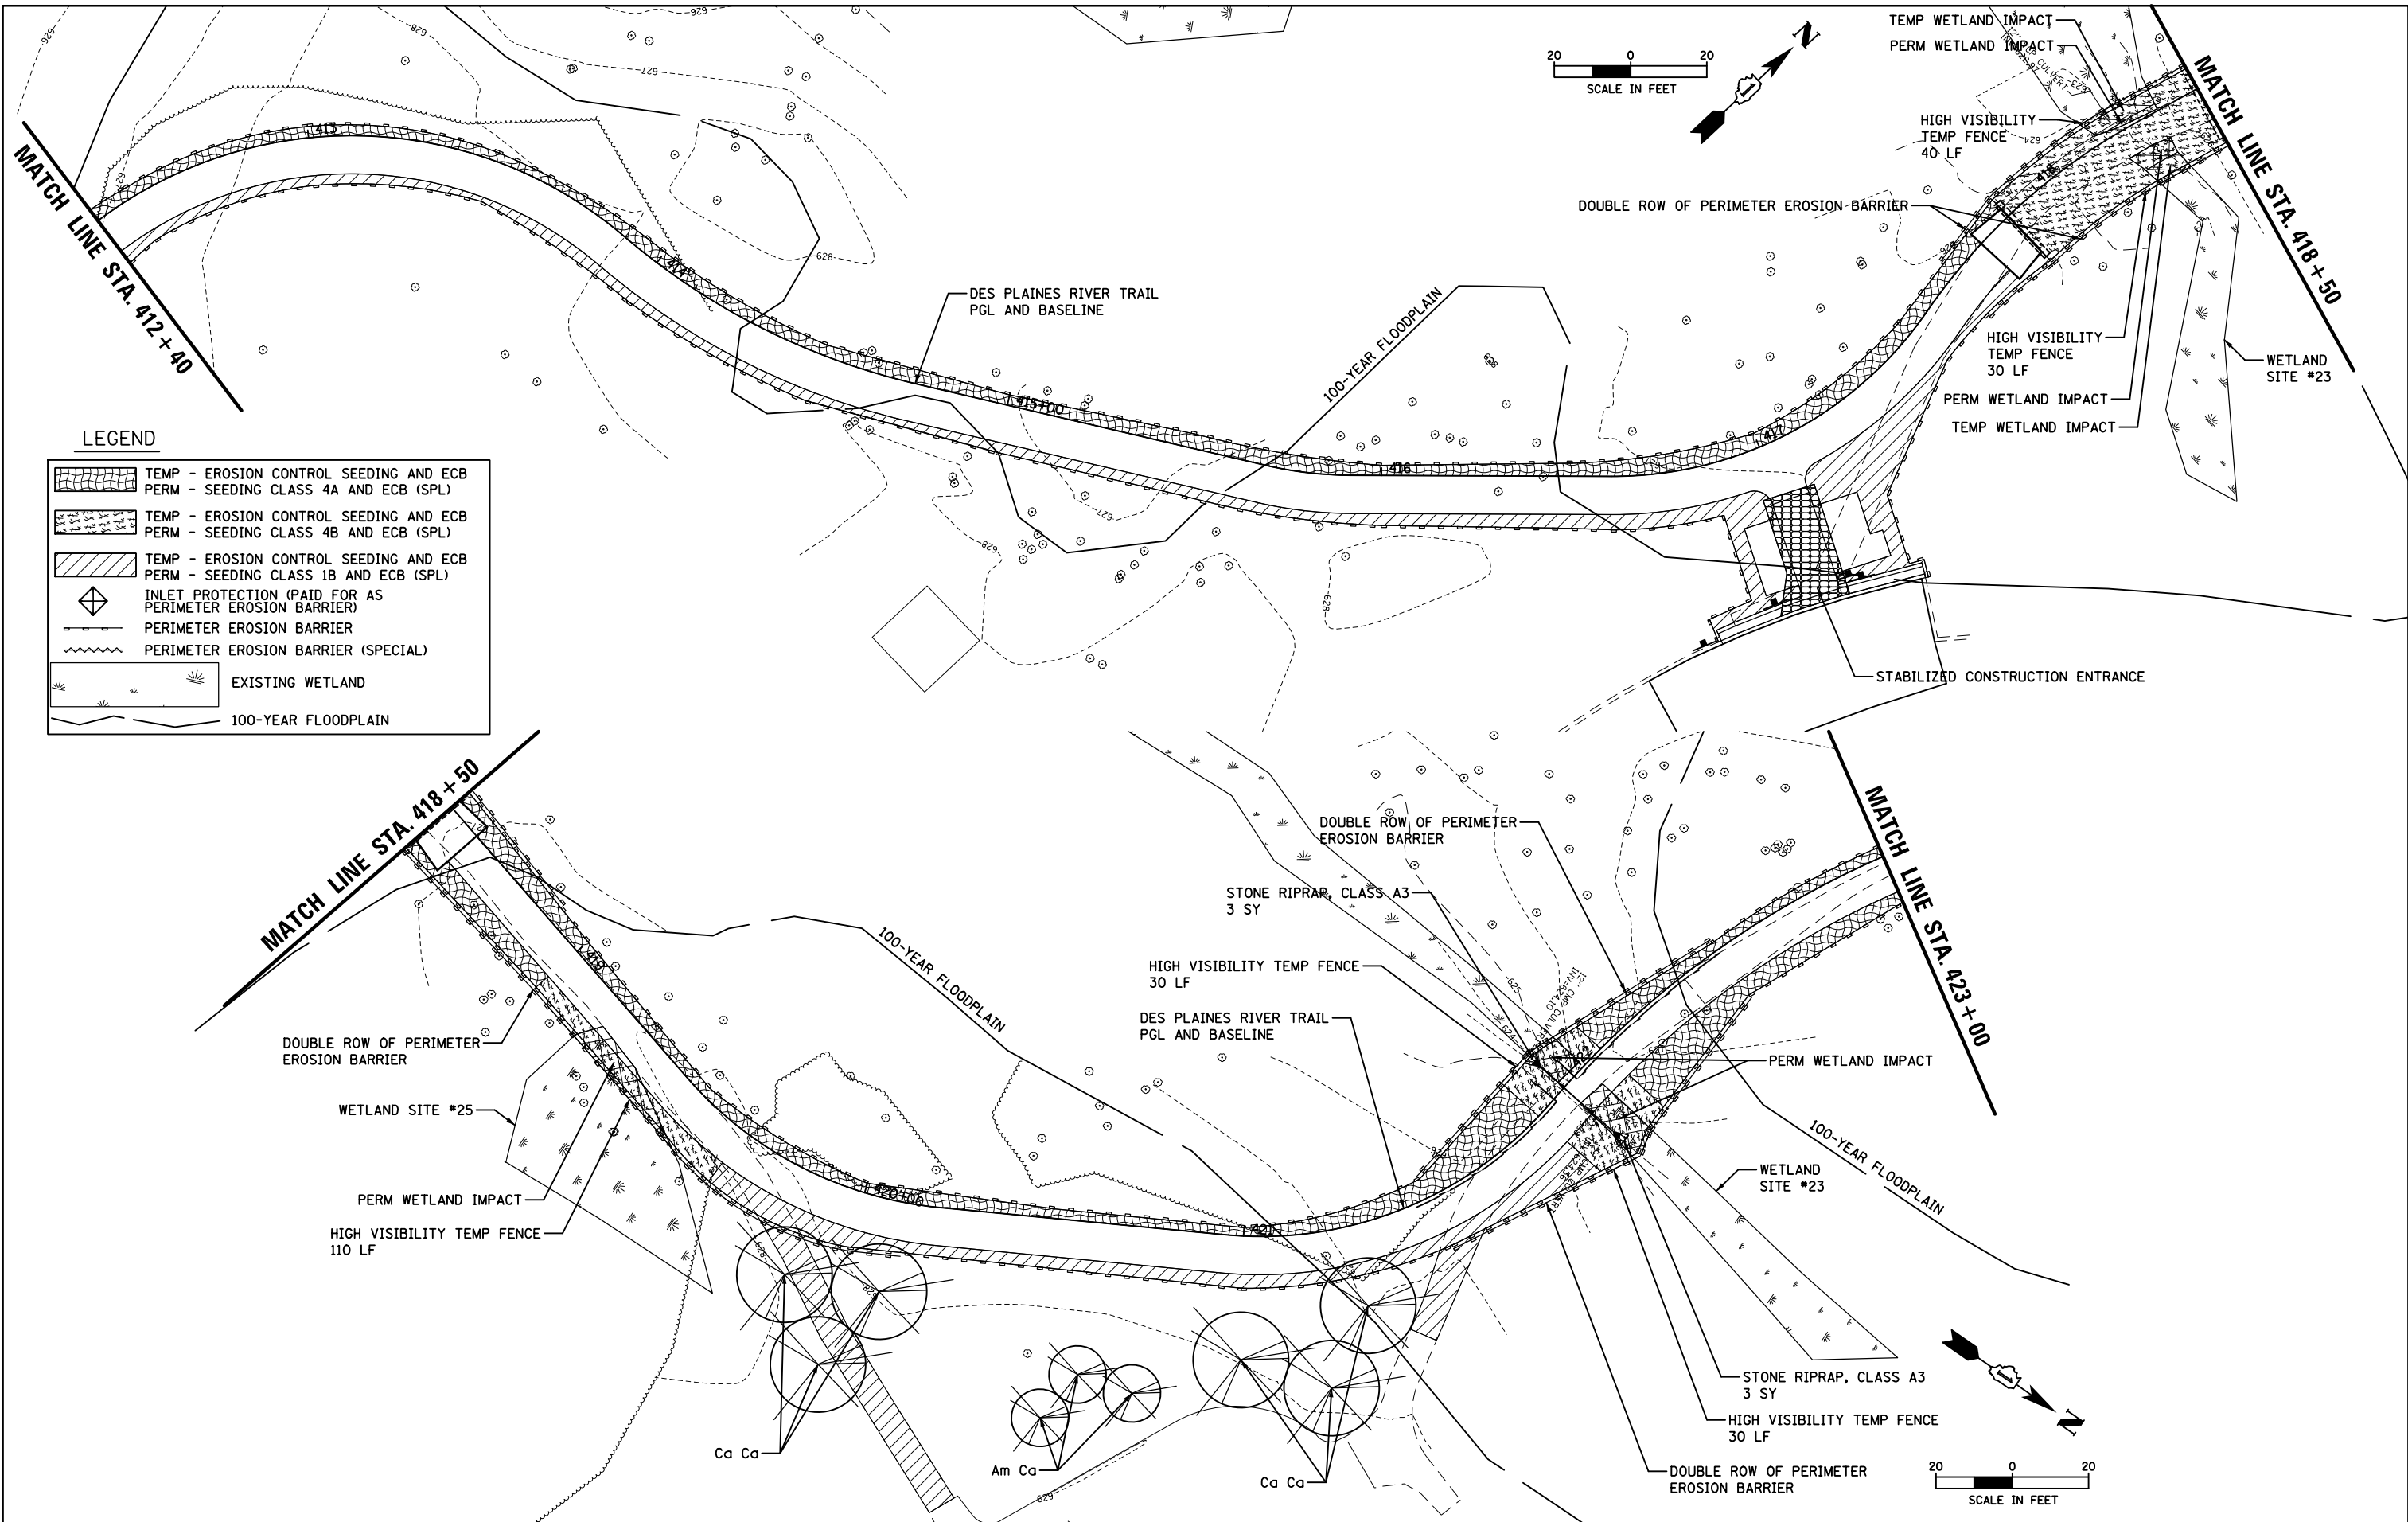

FILE NAME = N:\SCHILLER PARK\230454\Civil\NECP_230454		USER NAME = mthomas	DESIGNED -	REVISED -	STATE OF ILLINOIS DEPARTMENT OF TRANSPORTATION		DES PLAINES RIVER TRAIL - SEGMENT 4 EROSION CONTROL PLAN		F.A. RTE.	SECTION	COUNTY	TOTAL SHEETS	SHEET NO.
Default		03.SHT	DRAWN -	REVISED -					N/A	17-00034-05-BT	COOK	86	39
		PLOT SCALE = 48"	CHECKED -	REVISED -					CONTRACT NO. 61K54				
		PLOT DATE = 9/6/2024	DATE -	REVISED -					ILLINOIS FED. AID PROJECT				
					SCALE: 1:40		SHEET	OF	SHEETS	STA.	TO	STA.	

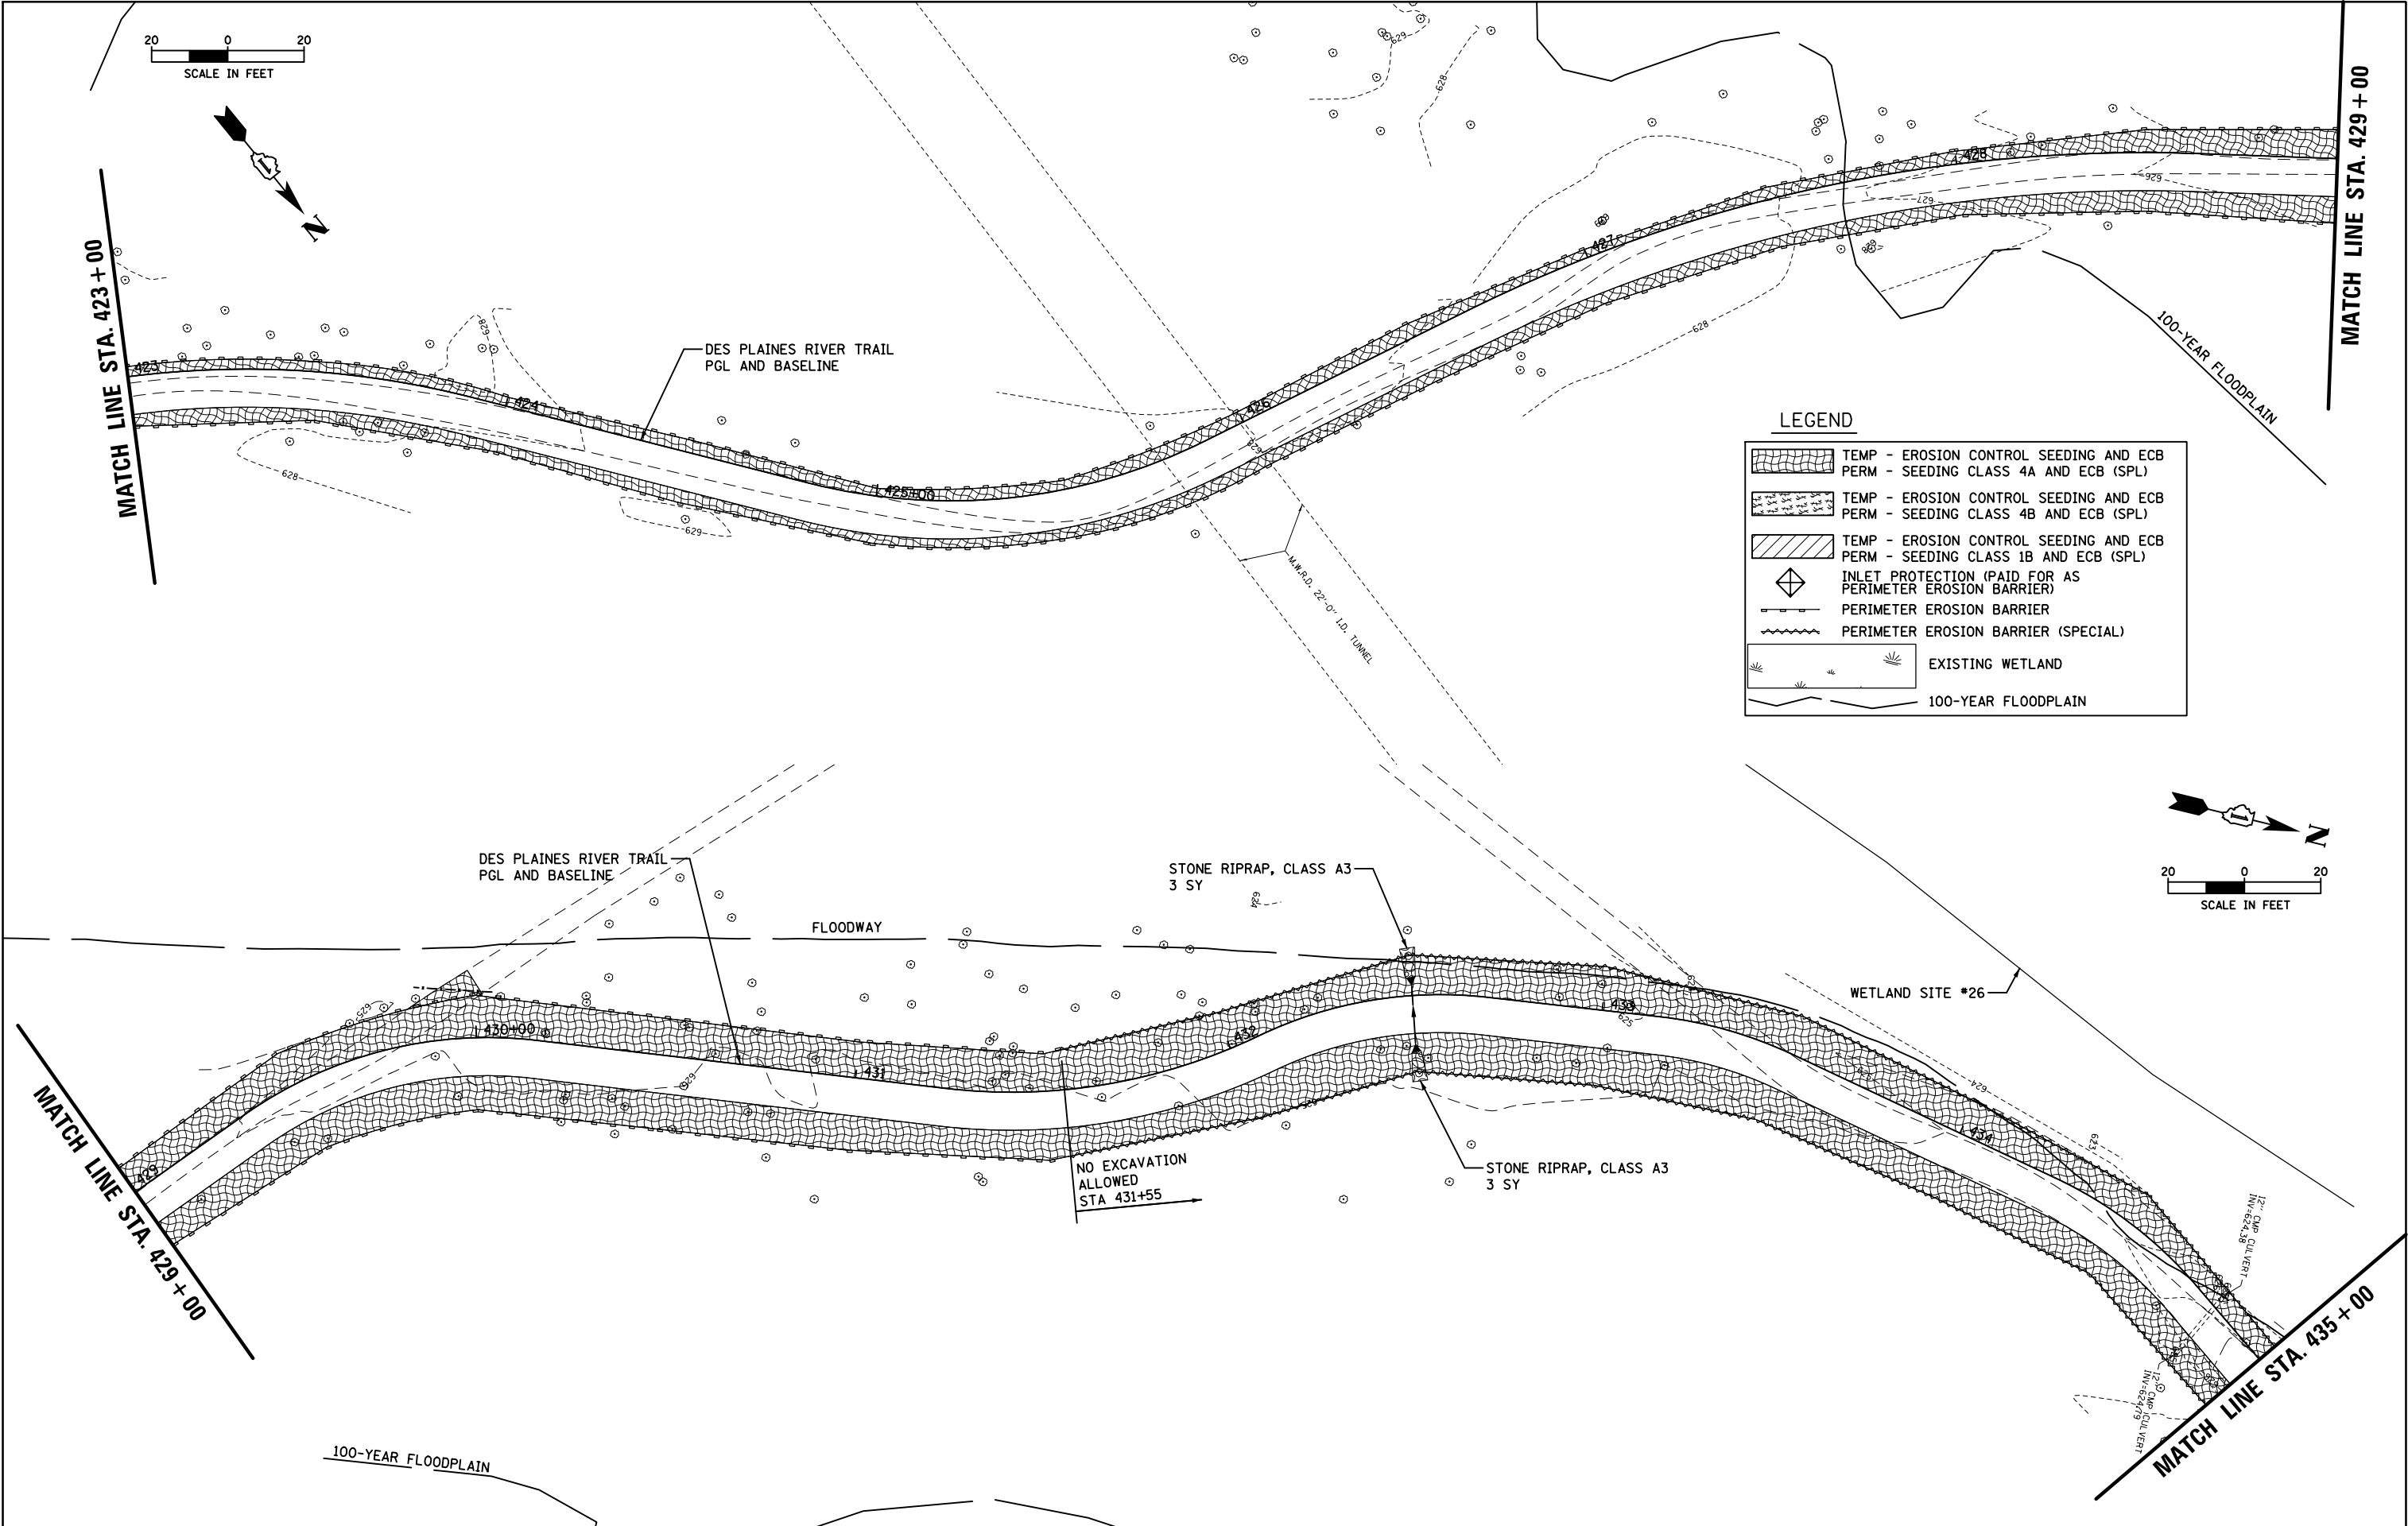

FILE NAME =	USER NAME = mthomas	DESIGNED -	REVISED -	STATE OF ILLINOIS DEPARTMENT OF TRANSPORTATION	DES PLAINES RIVER TRAIL – SEGMENT 4				F.A. RTE.	SECTION	COUNTY	TOTAL SHEETS	SHEET NO.	
N:\SCHILLER PARK\230454\Civil\NECP_230454	04.SHT	DRAWN -	REVISED -						N/A	17-00034-05-BT	COOK	86	40	
	PLOT SCALE = 40'	CHECKED -	REVISED -				CONTRACT NO. 61K54							
Default	PLOT DATE = 9/6/2024	DATE -	REVISED -		SCALE: 1:40	SHEET	OF	SHEETS	STA.	TO STA.	ILLINOIS FED. AID PROJECT			

MATCH LINE STA. 445+30

APPROXIMATE LIMITS OF CONSTRUCTION
ACCESS/STAGING AREA SEE WETLAND
PROTECTION NOTES FOR MORE INFORMATION

WETLAND PROTECTION
(SEE NOTES)

WETLAND SITE #26

DOUBLE ROW OF PERIMETER
EROSION BARRIER

DES PLAINES RIVER TRAIL
PGL AND BASELINE

DOUBLE ROW OF PERIMETER
EROSION BARRIER
HIGH VISIBILITY TEMP FENCE
178 LF

NO CONSTRUCTION TRAFFIC
ALLOWED IN CREEK

HIGH VISIBILITY TEMP FENCE
94 LF


WETLAND SITE #20

WOUS SITE #W20

DOUBLE ROW OF PERIMETER
EROSION BARRIER

MATCH LINE STA. 451+00

20 0 20
SCALE IN FEET

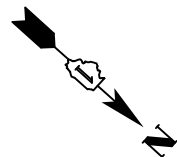

WETLAND PROTECTION NOTES:

1. CONTRACTOR TO PROVIDE CONSTRUCTION ACCESS/STAGING AREA WORK PLAN FOR ENGINEER REVIEW/APPROVAL PRIOR TO WORK IN WETLAND.
2. WETLAND AREAS MUST BE PROTECTED FROM CONSTRUCTION TRAFFIC BY A MATTING SYSTEM AND/OR LOW GROUND PRESSURE EQUIPMENT.
3. THE MATTING SYSTEM SHALL BE PAID FOR AS "TEMPORARY ACCESS ROAD".
4. SEE SPECIAL PROVISIONS FOR MORE INFORMATION.
5. AFTER REMOVAL OF THE MATS, ANY DAMAGED AREAS SHALL BE RESTORED WITH EROSION CONTROL BLANKET AND SEEDING, CLASS 4B.

LEGEND

	TEMP - EROSION CONTROL SEEDING AND ECB PERM - SEEDING CLASS 4A AND ECB (SPL)
	TEMP - EROSION CONTROL SEEDING AND ECB PERM - SEEDING CLASS 4B AND ECB (SPL)
	TEMP - EROSION CONTROL SEEDING AND ECB PERM - SEEDING CLASS 1B AND ECB (SPL)
	INLET PROTECTION (PAID FOR AS PERIMETER EROSION BARRIER)
	PERIMETER EROSION BARRIER
	PERIMETER EROSION BARRIER (SPECIAL)
	EXISTING WETLAND
	100-YEAR FLOODPLAIN


FILE NAME =	USER NAME = mthomas	DESIGNED -	REVISED -
N:\SCHILLER PARK\230454\Civil\NECP_230454	06.SHT	DRAWN -	REVISED -
Default	PLOT SCALE = 48"	CHECKED -	REVISED -
	PLOT DATE = 9/6/2024	DATE -	REVISED -

STATE OF ILLINOIS
DEPARTMENT OF TRANSPORTATION

DES PLAINES RIVER TRAIL - SEGMENT 4
EROSION CONTROL PLAN

SCALE: 1:40 SHEET OF SHEETS STA. TO STA.


F.A. RTE.	SECTION	COUNTY	TOTAL SHEETS	SHEET NO.
N/A	17-00034-05-BT	COOK	86	42
CONTRACT NO. 61K54				
ILLINOIS FED. AID PROJECT				

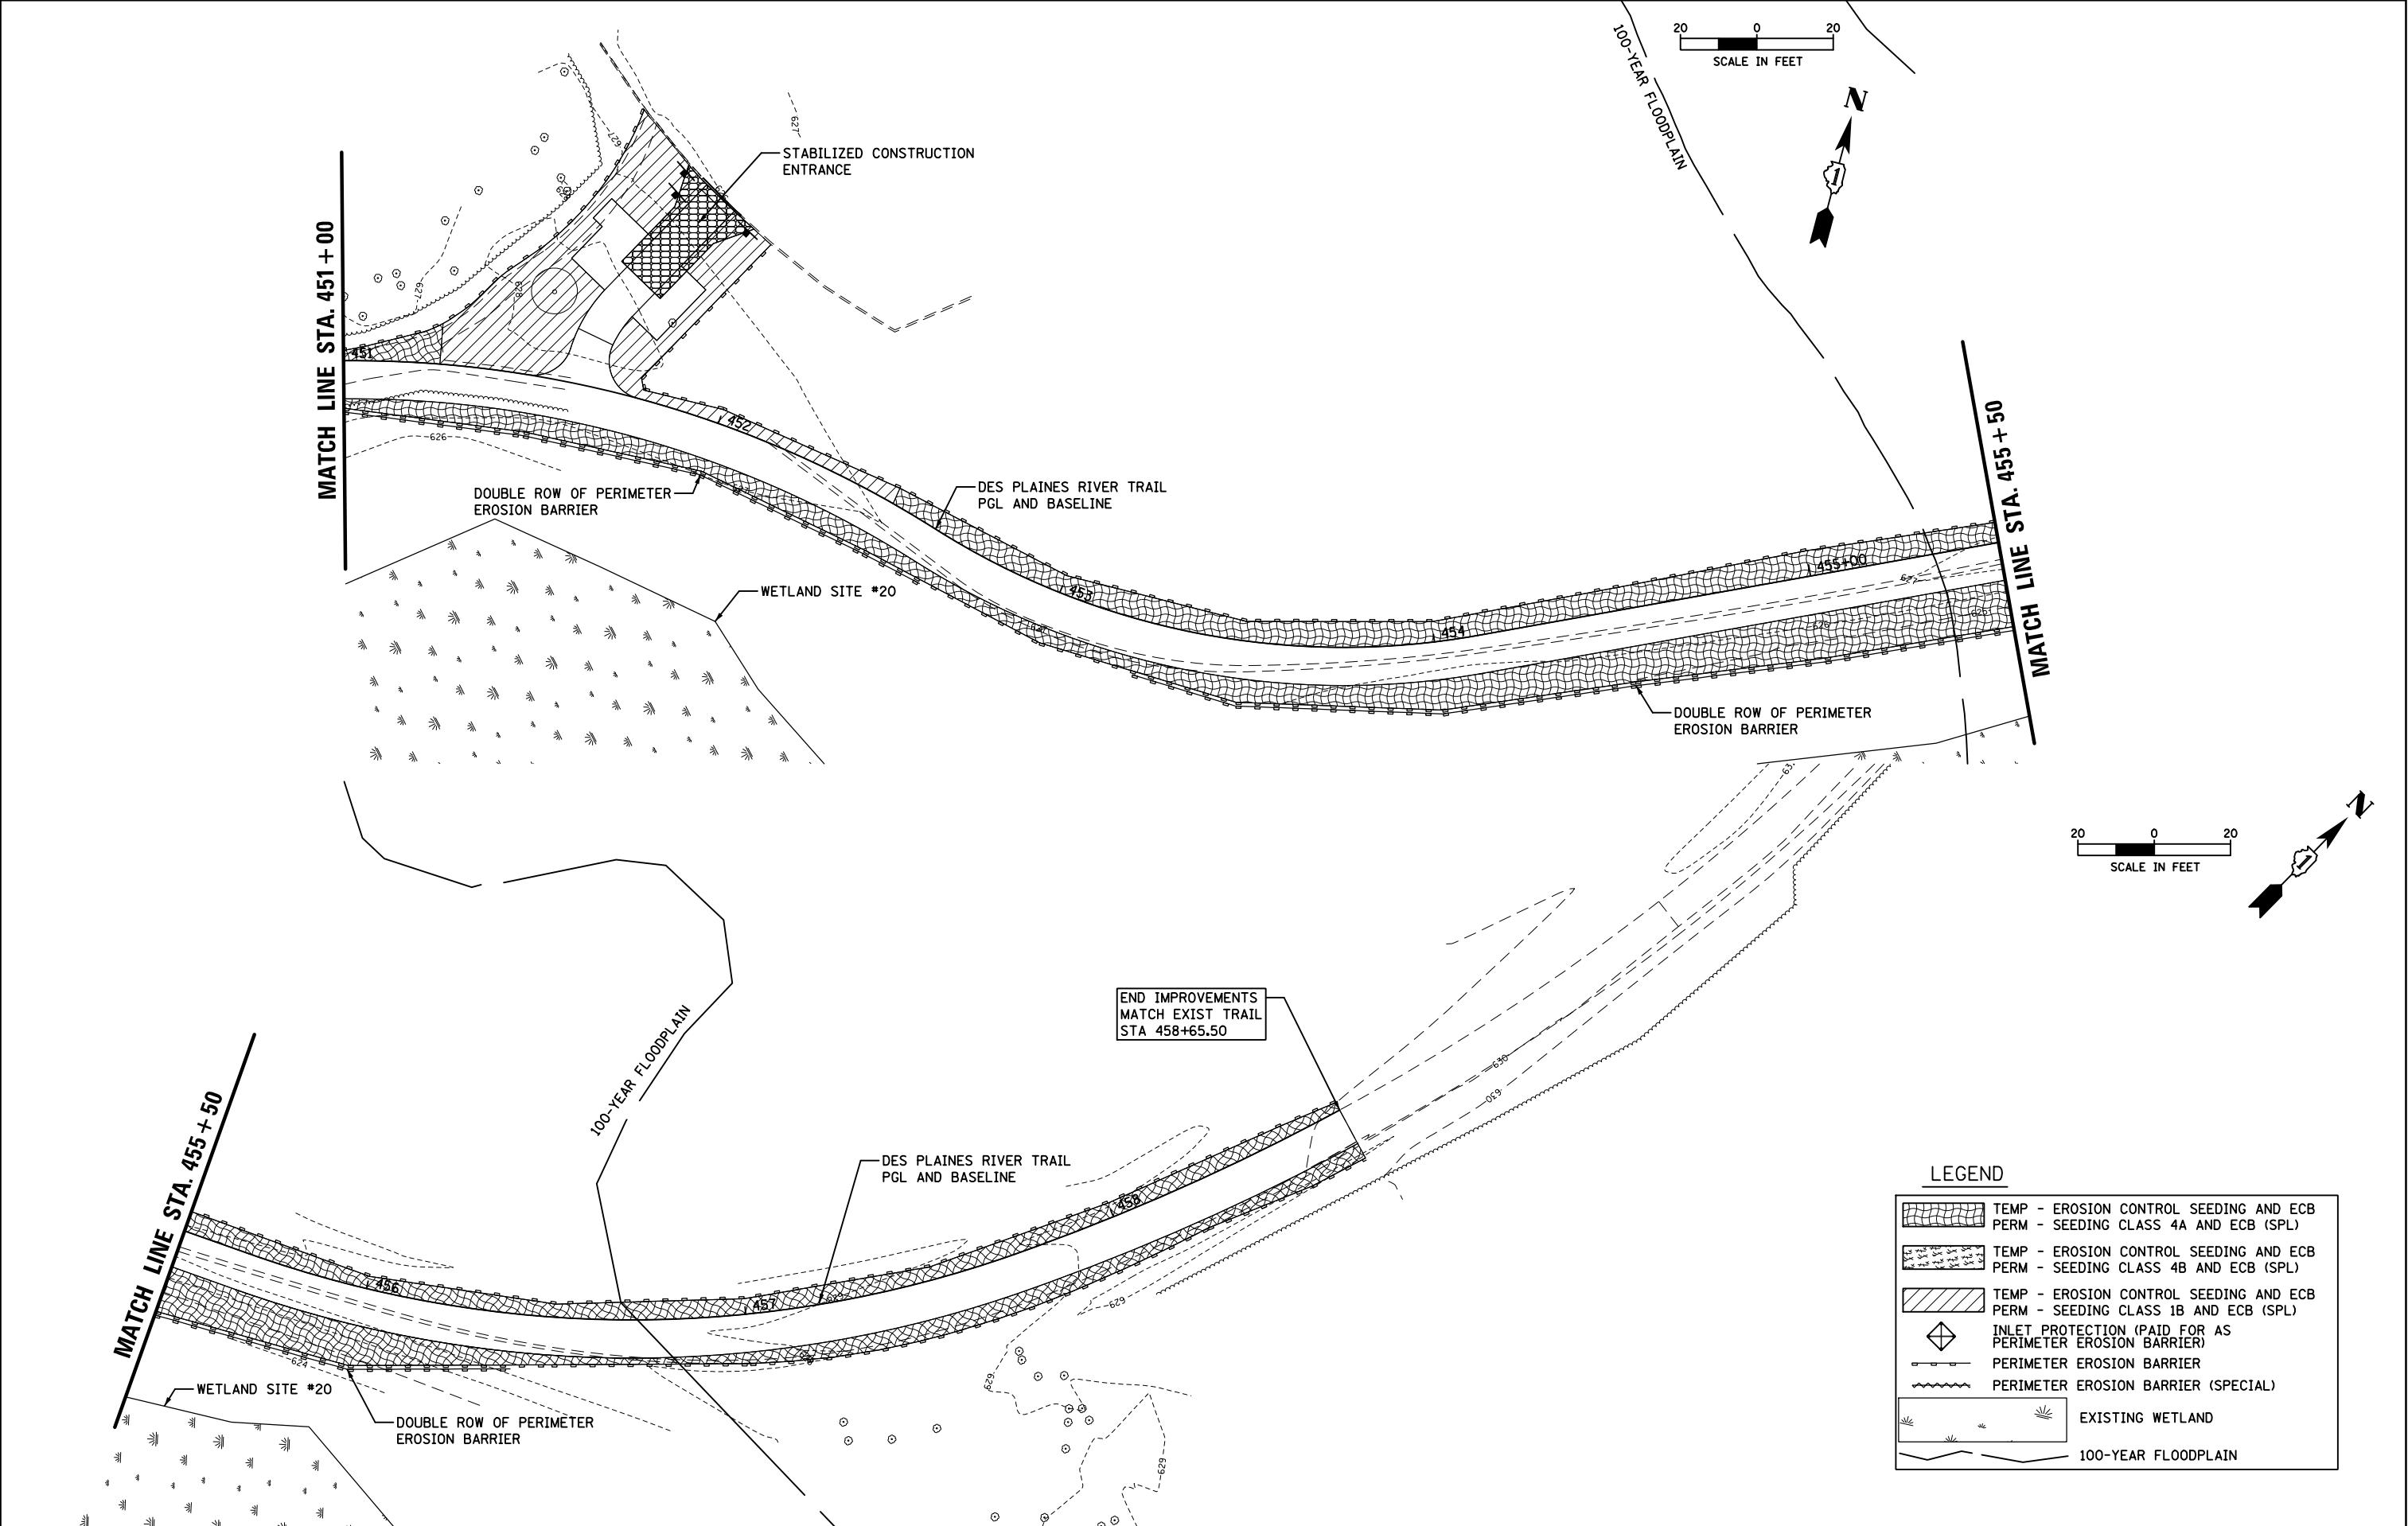

FILE NAME =	USER NAME = mthomas	DESIGNED -	REVISED -	STATE OF ILLINOIS DEPARTMENT OF TRANSPORTATION	DES PLAINES RIVER TRAIL – SEGMENT 4				F.A. RTE.	SECTION	COUNTY	TOTAL SHEETS	SHEET NO.
N:\SCHILLER PARK\230454\Civil\NECP_230454	07.SHT	DRAWN -	REVISED -		EROSION CONTROL PLAN				N/A	17-00034-05-BT	COOK	86	43
Default	PLOT SCALE = 48'	CHECKED -	REVISED -						CONTRACT NO. 61K54				
	PLOT DATE = 9/6/2024	DATE -	REVISED -		SCALE: 1:40 SHEET OF SHEETS STA. TO STA.				ILLINOIS FED. AID PROJECT				

Benchmark: OSBM 7031 X-Cut on conc. walk at the Southwest corner of the intersection of Lawrence Avenue & the drive to Forest Preserve parking area just East of the Des Plaines River.


Existing Structure: None
Traffic Control: None
Salvage: None

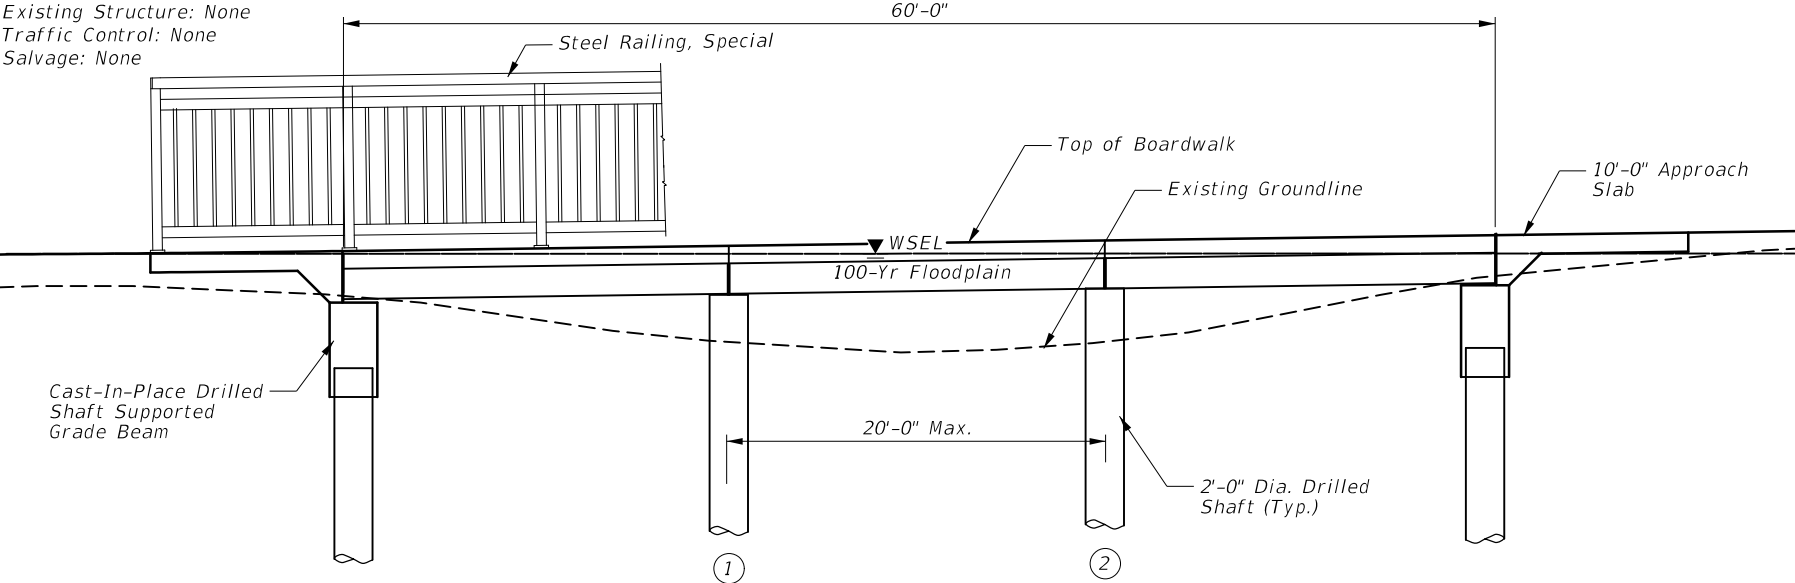

ELEVATION

INDEX OF SHEETS

- 1 General Plan & Elevation 1
- 2 General Plan & Elevation 2
- 3 General Plan & Elevation 3
- 4 General Notes & B.O.M.
- 5 Approach Slab Details
- 6 Boardwalk Details
- 7 Steel Railing Details
- 8 Boring Logs

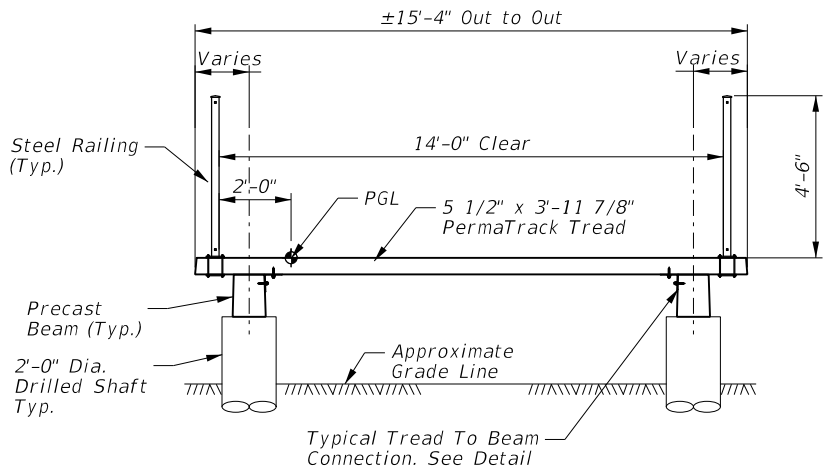

TYPICAL SECTION

SCOUR TABLE

Event / Limit	Design Scour Elevations (ft.)					Item 113
	State	S. Abut.	Pier 1	Pier 2	N. Abut.	
Q100		625.60	621.03	620.53	626.20	8
Q200		625.60	620.87	620.37	626.20	
Design		625.60	621.03	620.53	626.20	

SEISMIC DATA

Seismic Performance Zone (SPZ) = 1
Design Spectral Acceleration at 1.0 sec. (SD1) = 0.086g
Design Spectral Acceleration at 0.2 sec. (SDS) = 0.144g
Soil Site Class = D

DESIGN STRESSES

FIELD UNITS

f'c = 3,500 psi (Substructure)
f'c = 4,000 psi (Drilled Shafts and Approaches)
fy = 60,000 psi (Reinforcement)

PRECAST UNITS


f'c = 4,500 psi

DESIGN LOADING

Uniform Live Load: 90 lb/sq. ft.
Vehicle Live Load: AASHTO H10

DESIGN SPECIFICATIONS


2020 AASHTO LRFD Bridge Design Specifications, 9th Edition
2009 AASHTO LRFD Guide Specifications for the Design of Pedestrian Bridge.

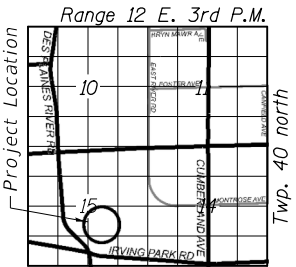


LOCATION SKETCH

WATERWAY INFORMATION

Drainage Area = 0.11 sq. mi. Low Grade Elev. 626.99 @ Sta. 417+50									
Flood	Freq. Yr.	Q C.F.S.	Opening Ft ²		Nat. H.W.E.	Head - Ft.		Headwater El.	
			Exist.	Prop.		Exist.	Prop.	Exist.	Prop.
Design	10	17	n/a	6	625.14	0.0	0.10	-	625.24
Base	30	24	n/a	7	625.22	0.0	0.12	-	625.34
Overtopping	100	31	n/a	9	625.30	0.0	0.15	-	625.45
Max. Calc.	n/a	n/a	n/a	-	-	-	-	-	-
	500	41	n/a	11	625.41	0.0	0.20	-	625.61

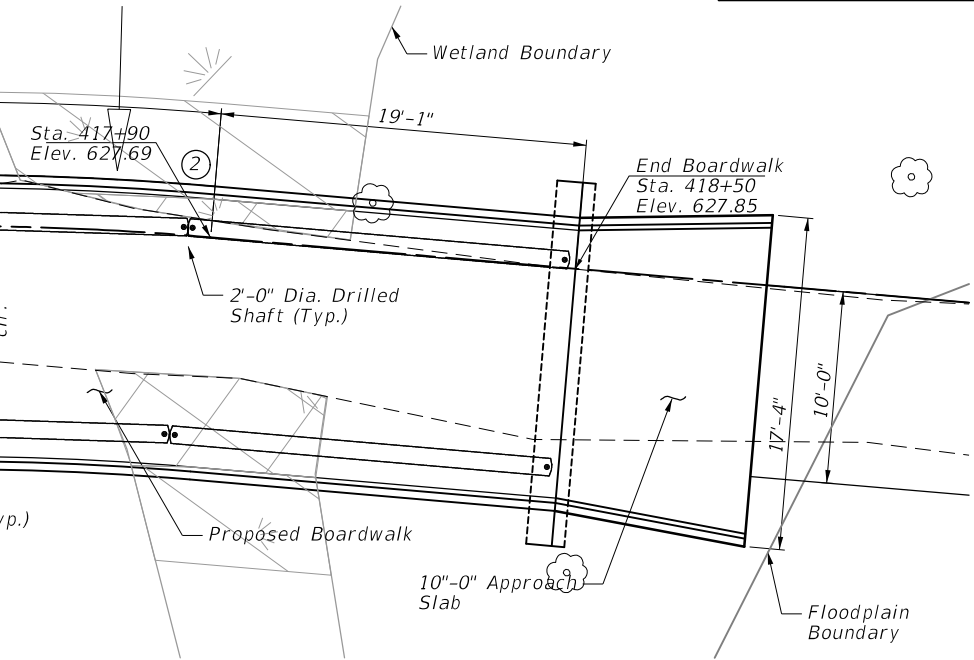

PLAN

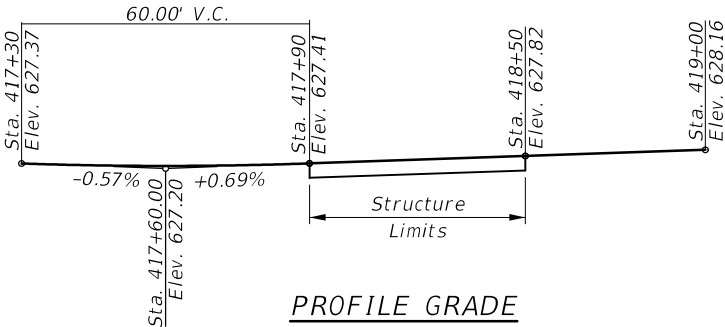

PROFILE GRADE
DESPLAINES RIVER TRAIL



Majid Mobasseri
MAJID MOBASSERI

ILLINOIS REGISTRATION No. 081-005058 STRUCTURAL ENGINEER
EXPIRATION DATE: 11/30/24

GENERAL PLAN & ELEVATION

DES PLAINES RIVER TRAIL





PROPOSED BOARDWALK

SECTION 17-00034-00-BT

COOK COUNTY

STA. 417+90.00 to STA. 418+50.00

FILE NAME =	USER NAME = mthomas	DESIGNED -	REVISED -	STATE OF ILLINOIS DEPARTMENT OF TRANSPORTATION	DES PLAINES RIVER TRAIL – SEGMENT 4				F.A. RTE.	SECTION	COUNTY	TOTAL SHEETS	SHEET NO.
N:\SCHILLER PARK\230454\Struct\230454 - 01 - GPE1.dgn		DRAWN -	REVISED -		GENERAL PLAN AND ELEVATION 1				N/A	17-00034-05-BT	COOK	86	44
	PLOT SCALE = 10'	CHECKED -	REVISED -						CONTRACT NO. 61K54				
Default	PLOT DATE = 9/6/2024	DATE -	REVISED -		SCALE: 1:10 SHEET OF SHEETS STA. TO STA.				ILLINOIS FED. AID PROJECT				

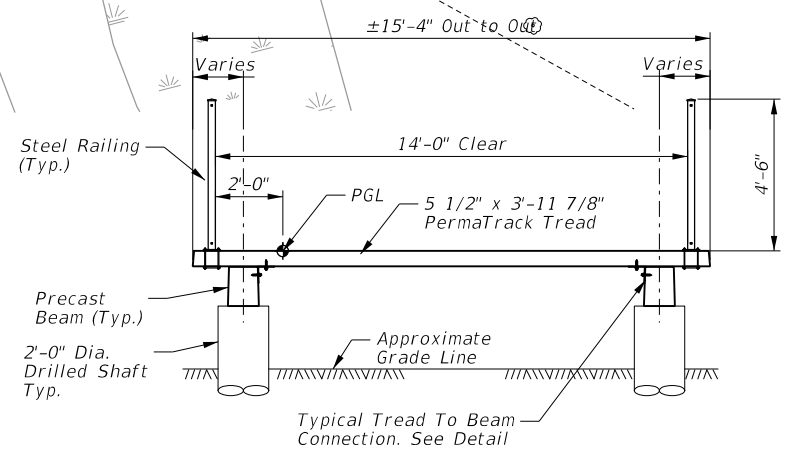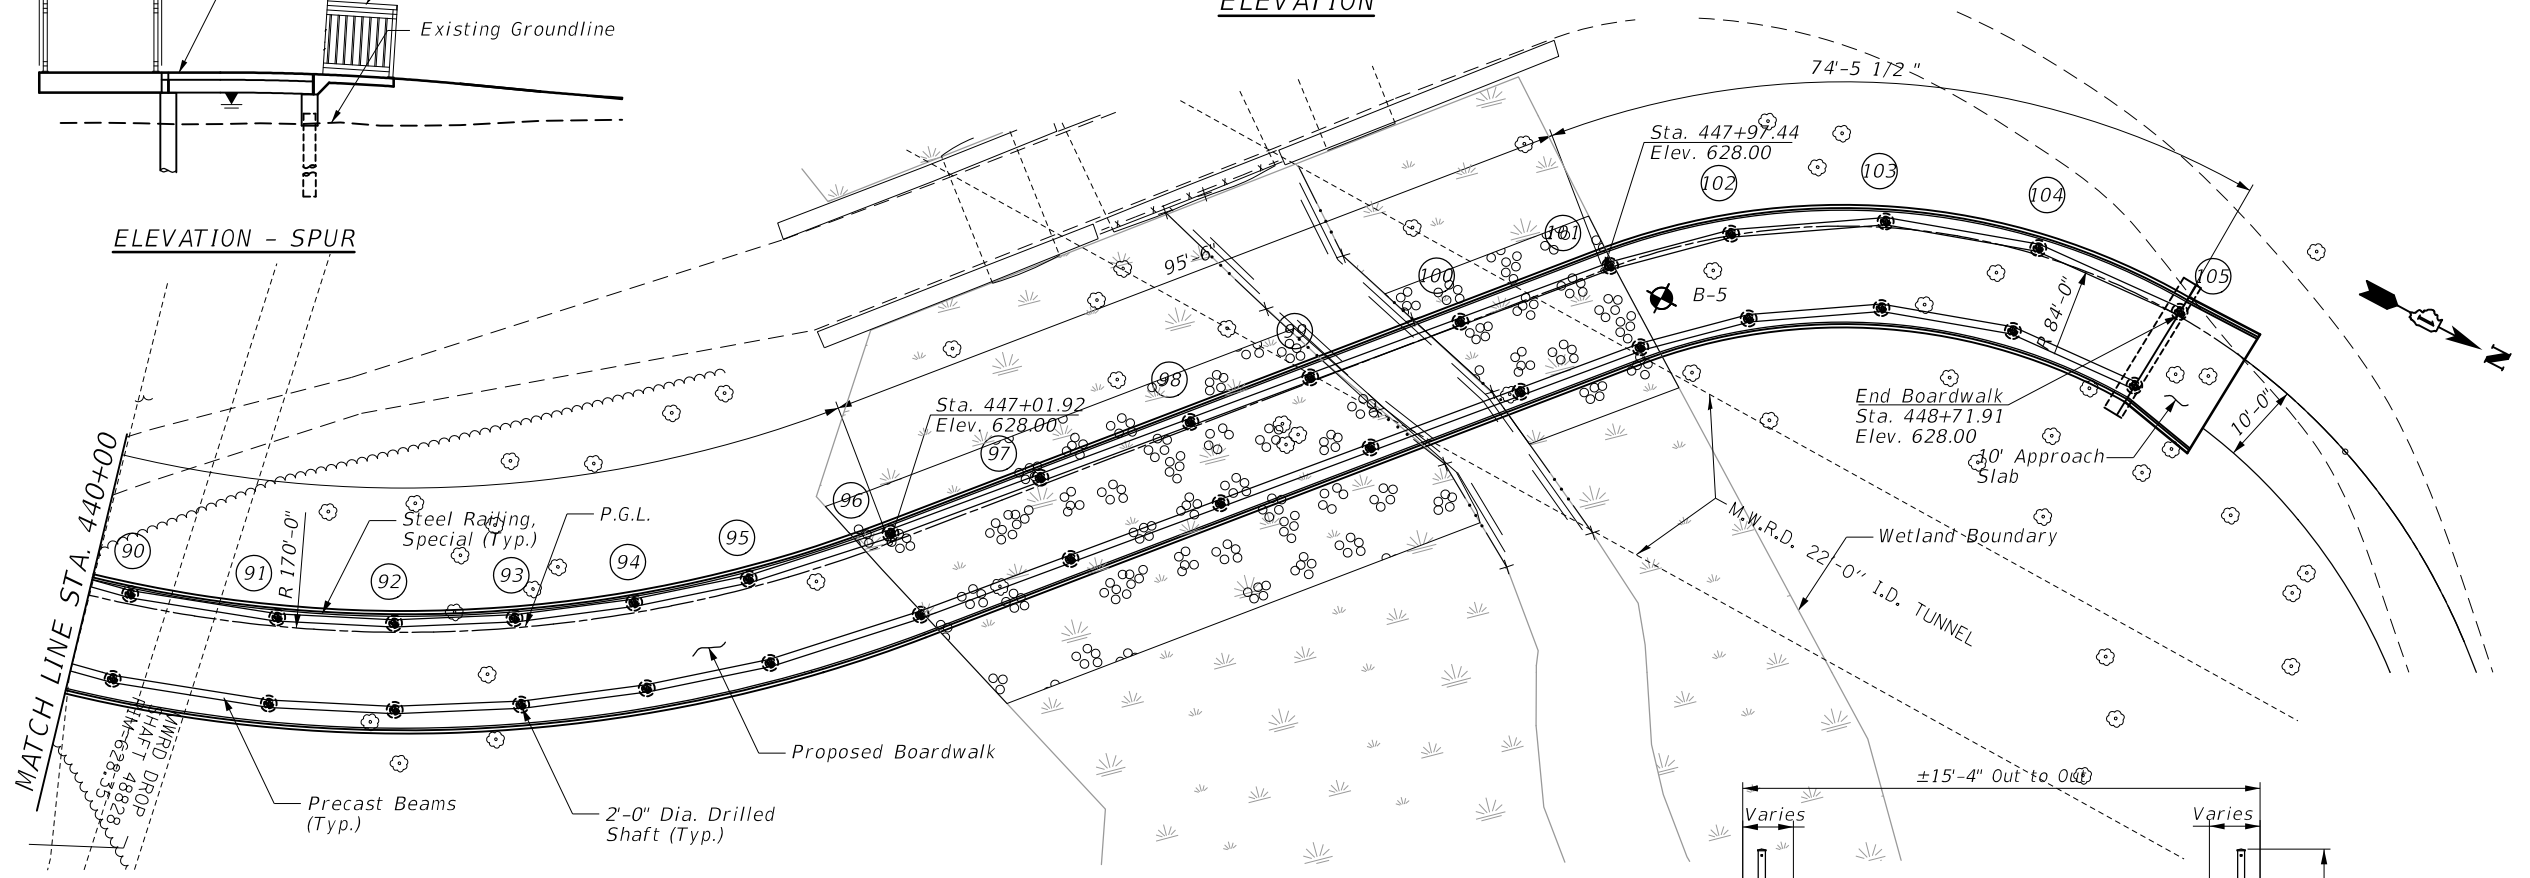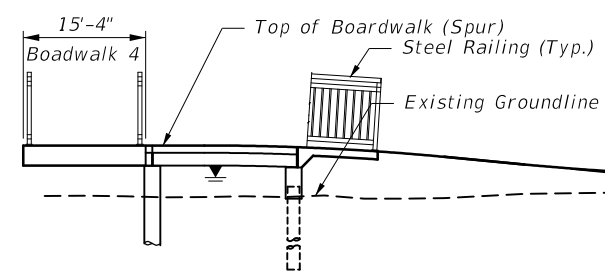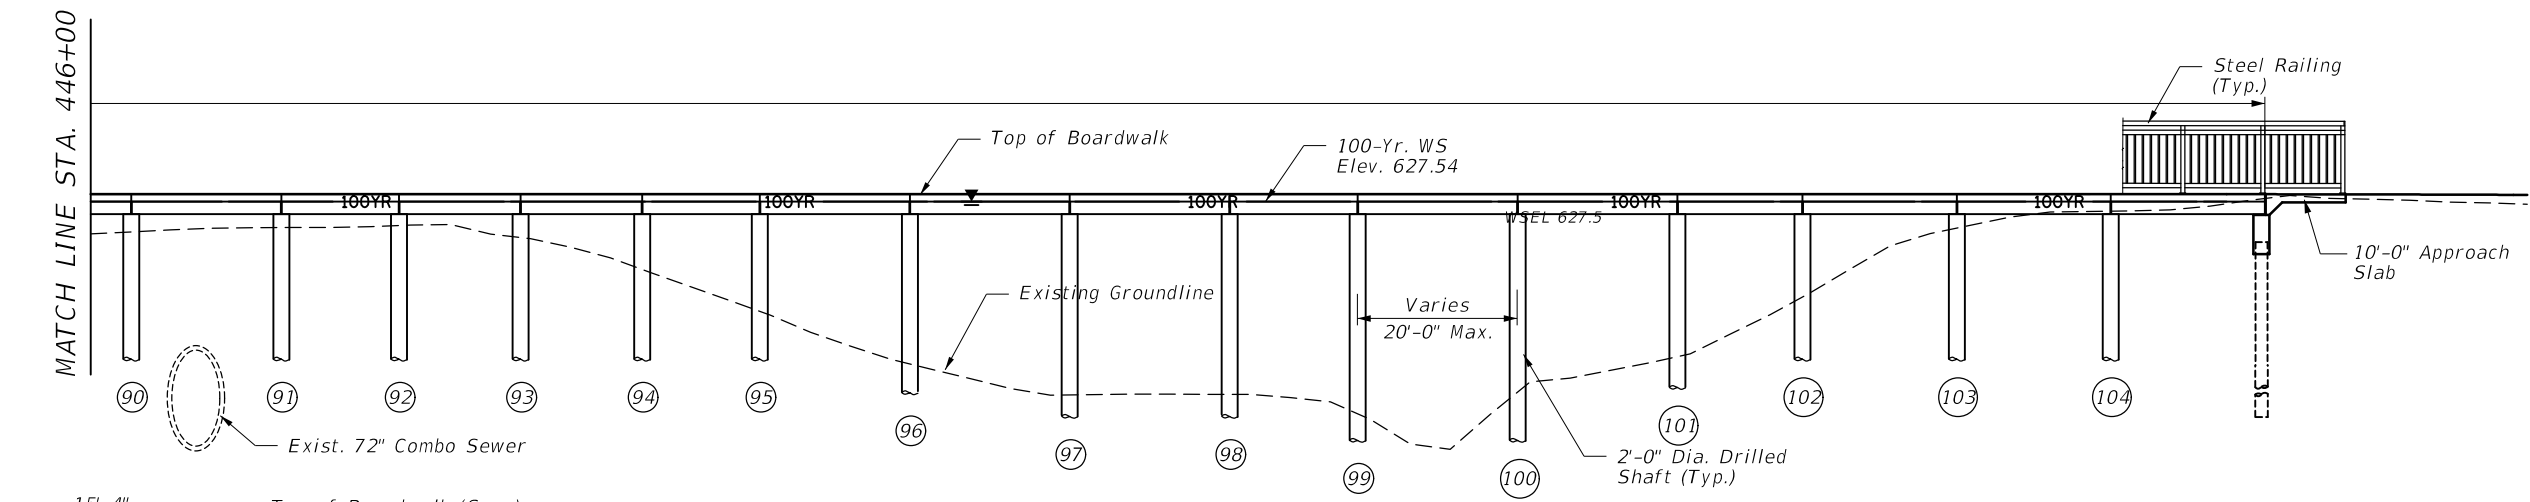

SCOUR TABLE

Event/ Limit State	Design Scour Elevation (ft.)																Item 113
	Pier 90	Pier 91	Pier 92	Pier 93	Pier 94	Pier 95	Pier 96	Pier 97	Pier 98	Pier 99	Pier 100	Pier 101	Pier 102	Pier 103	Pier 104	N. Abut.	
Q100	624.29	624.29	624.21	624.21	624.21	623.21	621.21	616.90	613.87	612.60	611.21	614.21	618.39	620.49	620.49	620.49	8
Q200	624.22	624.22	624.24	624.24	624.24	623.24	621.24	616.93	613.90	612.57	619.54	614.24	618.42	620.52	620.52	620.52	
Design	624.29	624.29	624.21	624.21	624.21	623.21	621.21	616.90	613.87	612.60	611.21	614.21	618.39	620.49	620.49	620.49	
Check	624.22	624.22	624.24	624.24	624.24	623.24	621.24	616.93	613.90	612.57	619.54	614.24	618.42	620.52	620.52	620.52	

GENERAL PLAN & ELEVATION
DES PLAINES RIVER TRAIL
PROPOSED BOARDWALK
SECTION 17-00034-00-BT
COOK COUNTY
STA. 440+00 to STA. 448+71.91

I General Notes

1. All work shall be done in accordance to the Illinois Department of Transportation (IDOT) Standard Specification for Road and Bridge Construction. Adopted January 1, 2022, and the January 1, 2024 Supplemental Specifications and Recurring Special Provisions, unless noted otherwise. Construction Plans and Subsequent Details are all to be considered as part of the Contract. Incidental Items or Accessories necessary to complete this work may not be specifically noted but are considered a part of this Contract.

2. No Construction Plans shall be used for Construction unless specifically Marked for Construction. Prior to commencement of construction, the Contractor shall verify all dimensions and conditions affecting the work with the actual conditions, if there are discrepancies between the Job site and what Is shown on the construction plans, the contractor must Immediately report to Engineer before doing any work, otherwise the Contractor shall assume full responsibility. In the event of disagreement between the plans and existing conditions and or details, the Contractor shall secure written Instruction from the Engineer prior to proceeding with any part of the work affected by omissions or discrepancies. In failing to secure such instruction, the Contractor will be considered to have proceeded at his own risk and expense. In the event of any doubt or questions arising with respect to the true meaning of the Construction Plans or Specifications, the decision of the Engineer shall be final and conclusive.

3. Contractor shall verify all topographic Information and grade elevations adjacent to bridge prior to proceeding, Inform Engineer of any variation.

II CAST-IN-PLACE CONCRETE

1. All cast-In-place concrete work and reinforcing steel work shall be in accordance with Sections 503 and 508 respectively of the IDOT Standard Specifications for Road and Bridge Construction, adopted January 1, 2022, and Supplemental Specifications and Recurring Special Provisions and as noted below.

2. Cover from the face of concrete to face of reinforcement bars shall be 3" for surfaces cast against earth and 2" for all other surfaces unless otherwise shown.

3. Reinforcement Bars designated (E) shall be Epoxy Coated.

4. Reinforcing bar bending dimensions are out to out.

5. All exposed concrete edges shall be beveled 3/4".

III PRECAST CONCRETE BOARDWALK

1. Only PermaTrak North America may provide the precast structure shown in the plans.

2. Abutments and Drilled Shafts shall be designed for lateral earth pressure, live load surcharge, and structure loads.

Pier loads are based upon a maximum longitudinal spacing of 20'-0".

Compression: 33.9 kips (Service)
Lateral: 2.2 kips (Service)

The Contractor shall be responsible for the design, materials, and installation of the drilled shaft foundation piers, cast in place concrete grade beam supports, and railing for the Boardwalk Structure. All foundation locations shown in the boardwalk plans are approximate and shall be determined in the final boardwalk design. All details are approximate and are to be used for estimate purposes only. Contractor shall coordinate design of support foundations and railings with PermaTrak prior to delivery of final design package for review. See Special Provisions for more details.

3. All bolts, nuts, washers, and hardware shall be hot-dipped galvanized after fabrication in accordance with ASTM A153.

4. Contractor shall accommodate thermal expansion and meet all code requirements for pedestrian rail loading and configuration requirements, including the limits on the size of opening allowed. Cost for the design, fabrication and installation of rail is included in BOARDWALK STRUCTURE. See Boardwalk structure special provisions for more information.

IV CONSTRUCTION

1. Do not scale dimensions for construction. Scale, if shown, applies only to full size drawings.

2. No construction joints, except those shown on the plans, will be allowed unless directed by the Engineer.

3. Any information concerning type or location of underground and other utilities is not guaranteed to be accurate or all inclusive. The Contractor is responsible for making his own determinations as to the type and location of the utilities as may be necessary to avoid damage thereto. Contractor shall call J.U.L.I.E. and the Engineer prior to excavation.

4. Shop working or layout drawings pertaining to the construction of the work, as may be required, shall be submitted to the Engineer for approval prior to the start of construction. Shop drawing shall be signed and sealed by a Structural Engineer licensed in State of Illinois.

5. Upon completion, the contractor shall collect and remove all construction debris and excess material from the site. Damaged trees, shrubs, and other landscape features resulting from construction activities shall be replaced or repaired.

6. All bearing surfaces must be true and level.


7. Contractor must coordinate with Bridge Manufacturer to ensure proper placement of cast-in-place anchors. If the contractor elects to use post-installed anchors in lieu of cast-in-place anchors, he must coordinate the plate dimensions, bolt spacing and bolt quantity with the Bridge Manufacturer prior to construction.

8. Contractor shall watch and protect existing 6'-6" diameter watermain tunnel at Station 337+02.50. Contractor shall locate drilled shafts such that watermain remains centered between shafts. Depth of tunnel is unknown. Contractor shall contact the owner if excavation or testing is required to determine exact location and depth of watermain tunnel.

9. Minimal disturbance of the wetlands and conservation of trees is critical. Given the limited working space for boardwalk construction, the Contractor shall utilize top-down construction methods. The Contractor shall remain in the working area and minimize wetland disturbance by placing protective mats or other measures for installation of the drilled shaft foundations. No additional compensation will be provided based on the limited access and construction area. All precast elements of the boardwalk shall be installed using equipment operating from the top of the new boardwalk structure.

ABBREVIATIONS

Appr.	Approach
Approx.	Approximate
Conc.	Concrete
CL	Centerline
Clr.	Clearance
Cts.	Centers
Dia.	Diameter
Ø	Diameter
El.	Elevation
Exist.	Existing
Galv.	Galvanized
HDG	Hot Dip Galvanized
Min.	Minimum
O.C.	On Center
PL	Plate
S.S.	Stainless Steel
Sta.	Station
Typ.	Typical
UNO	Unless Noted Otherwise
Ws	Water Surface

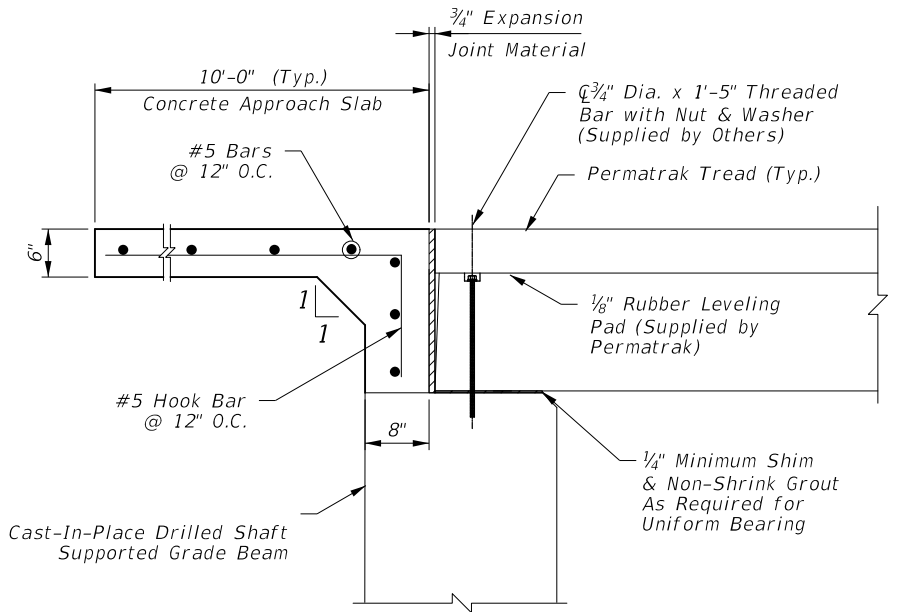

TYPICAL APPROACH DETAIL


NOTES:

1. Threaded Bar Shall Be Set in Epoxy Adhesive Anchoring System.
2. Threaded Bar Shall Be Embedded a Minimum of 3" Deep.
3. Drilled Hole Shall Be 3/8" in Diameter.
4. Completely Cover the Threaded Bar, Nut and Washer and Fill the Void Around the Threaded Bar with Epoxy Adhesive or Non-Shrink Grout.


TOTAL BILL OF MATERIAL

PAY ITEM	DESCRIPTION	UNIT	QUANTITY
50200100	Structure Excavation	Cu. Yd.	70
50301350	Concrete Superstructure (Approach Slab)	Cu. Yd.	20.0
50800205	Reinforcement Bars, Epoxy Coated	Lbs.	2,400
XX008287	Boardwalk Structure	Sq. Ft.	9,805

FILE NAME =	USER NAME = mthomas	DESIGNED -	REVISED -	STATE OF ILLINOIS DEPARTMENT OF TRANSPORTATION	DES PLAINES RIVER TRAIL – SEGMENT 4 GENERAL NOTES & B.O.M.				F.A. RTE.	SECTION	COUNTY	TOTAL SHEETS	SHEET NO.
N:\SCHILLERPARK\230454\Struct\230454 - 04 - GNotes.dgn		DRAWN -	REVISED -						N/A	17-00034-05-BT	COOK	86	47
	PLOT SCALE = 2'	CHECKED -	REVISED -		CONTRACT NO. 61K54								
Default	PLOT DATE = 9/6/2024	DATE -	REVISED -										
					SCALE: 1:2	SHEET	OF	SHEETS	STA.	TO STA.	ILLINOIS FED. AID PROJECT		

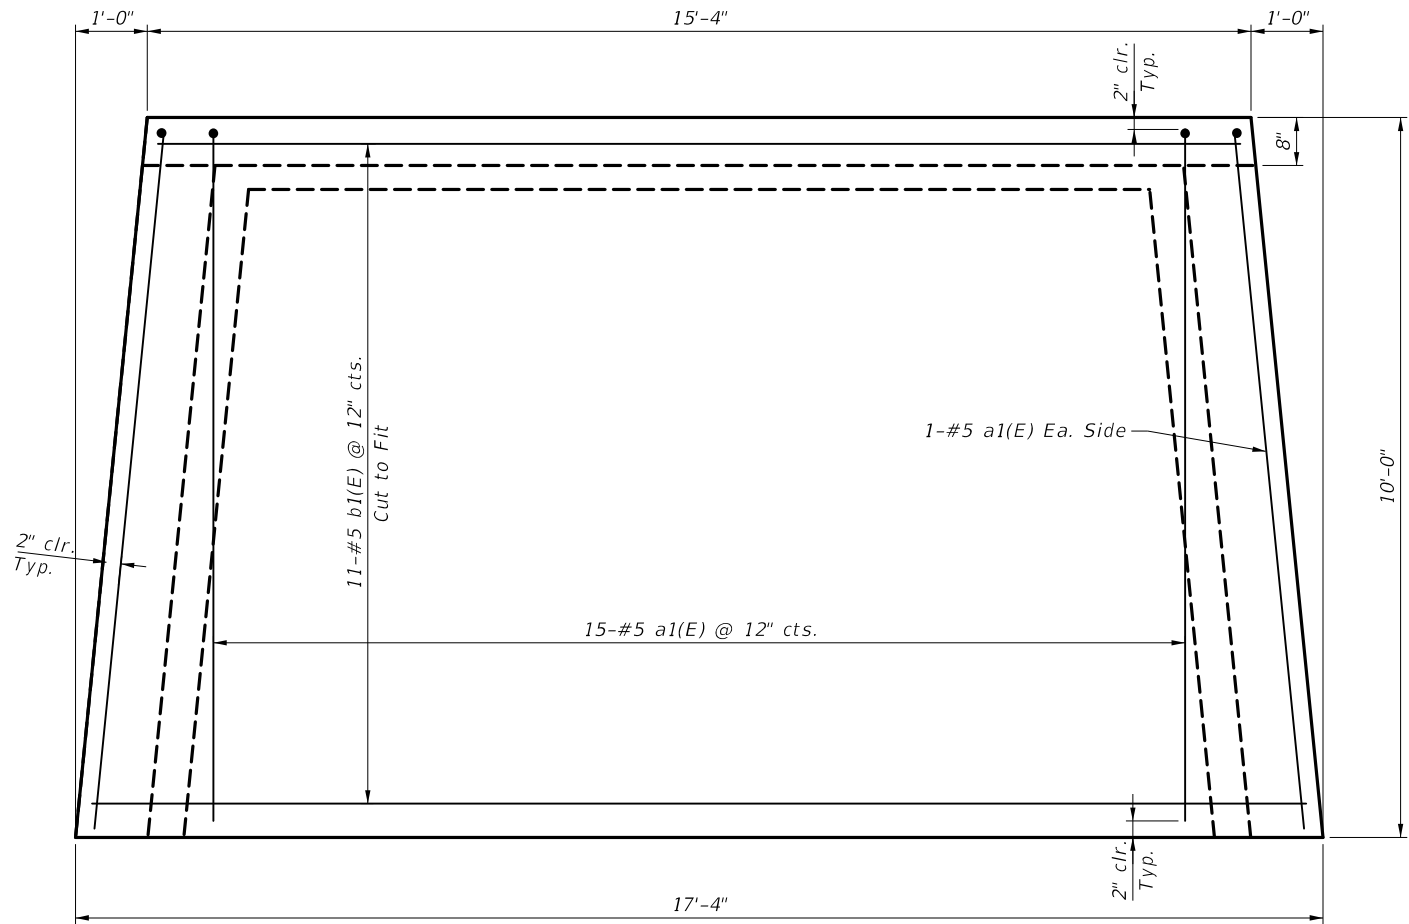

APPROACH SLAB PLAN

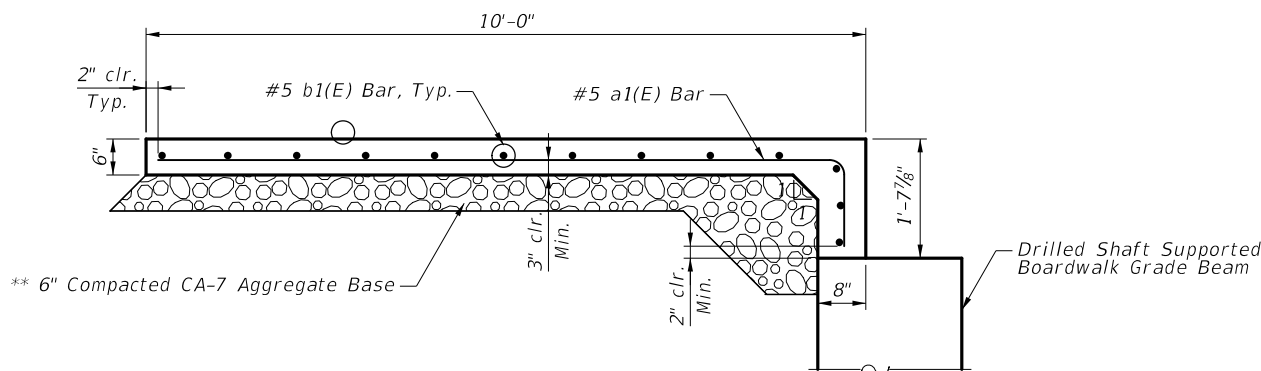


CONCRETE SLAB ELEVATION


** Cost included with CONCRETE SUPERSTRUCTURE (APPROACH SLAB)

BILL OF MATERIAL
FOR ONE APPROACH SLAB

Bar	No.	Size	Length	Shape
a1(E)	17	#5	10'-11"	
a2(E)	4	#5	9'-8"	
b1(E)	11	#5	17'-0"	
Concrete Superstructure (Approach Slab)			Cu. Yd.	4.0
Reinforcement Bars, Epoxy Coated			Lb	480

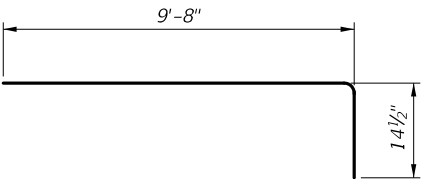

BAR a1(E)

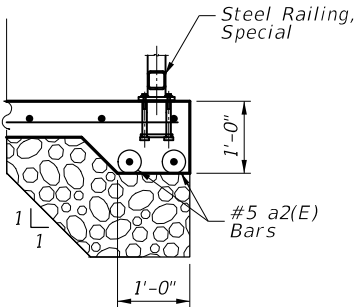


THICKENED EDGE ELEVATION

See Steel Railing Details for Anchor Bolt Dimensions




NOTES:

- Approach Slab Typical at Each Boardwalk Termination. See General Plan and Elevation Sheets.
- Proposed Path at Boardwalk Terminations has 1 1/2% Cross Slope. See Civil Plans for Details.


FILE NAME = N:\SCHILLER PARK\230454\Struct\230454 - Default	USER NAME = mthomas	DESIGNED -	REVISED -	STATE OF ILLINOIS DEPARTMENT OF TRANSPORTATION	DES PLAINES RIVER TRAIL – SEGMENT 4			F.A. RTE.	SECTION	COUNTY	TOTAL SHEETS	SHEET NO.
	05 - Approach.dgn	DRAWN -	REVISED -					N/A	17-00034-05-BT	COOK	86	48
	PLOT SCALE = 2'	CHECKED -	REVISED -		APPROACH SLAB DETAILS			CONTRACT NO. 61K54				
	PLOT DATE = 9/6/2024	DATE -	REVISED -		SCALE: 1:2	SHEET	OF SHEETS	STA.	TO STA.	ILLINOIS FED. AID PROJECT		

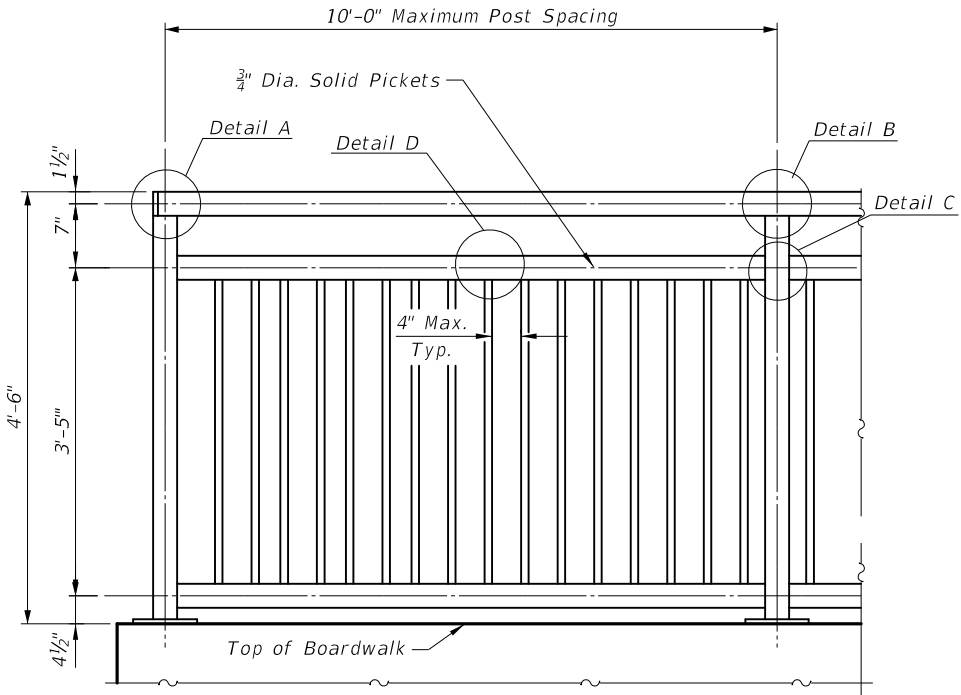


BRIDGE FENCE RAILING (SIDEWALK)
Maximum Post Spacing = 10'-0"

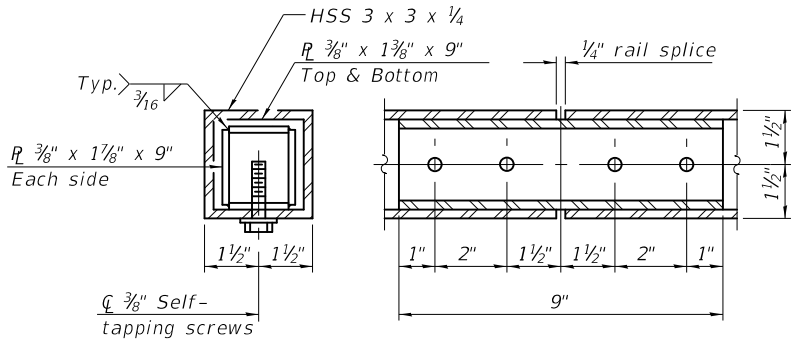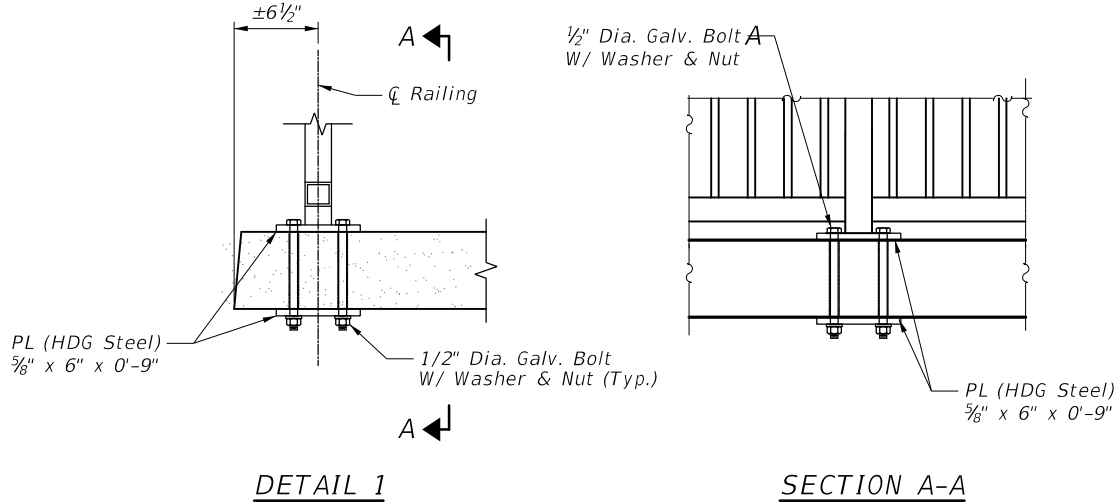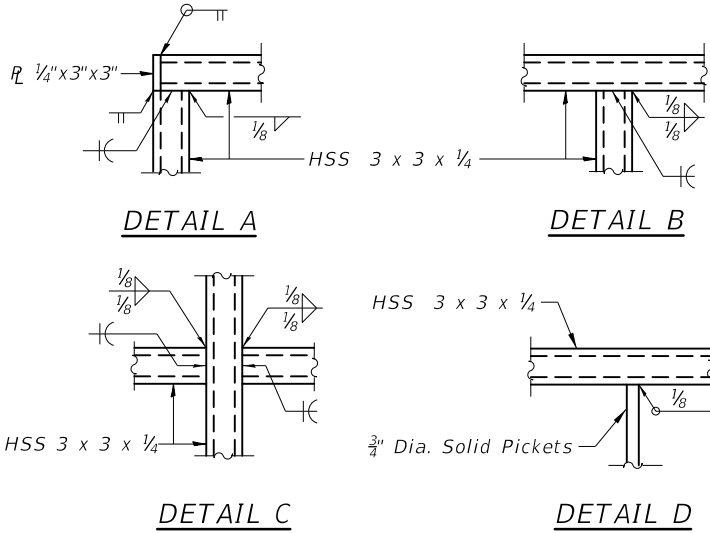

RAIL SPLICE

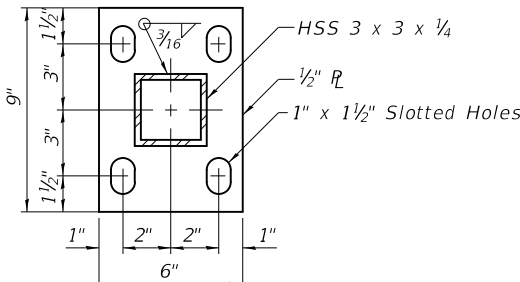

BASE PL





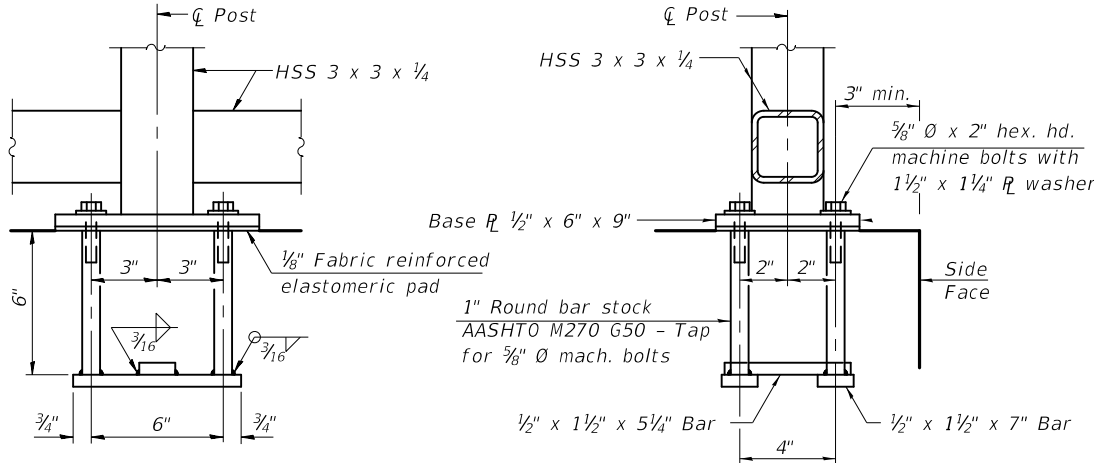



ANCHOR BOLT DETAILS (FOR APPROACHES)

In lieu of the cast-in-place anchor device shown, the Contractor has the option of drilling and setting 3/8" Ø anchor rods according to Article 509.06 of the Standard Specifications. Embedment shall be according to the manufacturer's specifications.

- NOTES:
- All Steel Rail Elements shall be Galvanized According to Article 509.05 of the Standard Specifications.
 - All Holes Shall be Drilled by Contractor.
 - One (1) Clip Angle is Required on Each End of Any Tread with a Handrail post Attachment. Two (2) Clip Angles Total Per Individual Tread U.N.O. in Plan View.
 - Contractor Shall Ensure Placement of Clip Angles and Anchors Does Not Interfere with Steel Railing Post Anchors.
 - Cost of Steel Railing, Special and Anchorage Design, Materials and Construction is Included with BOARDWAK STRUCTURE or with CONCRETE SUPERSTRUCTURE (APPROACH SLAB).

FILE NAME =	USER NAME = mthomas	DESIGNED -	REVISED -	STATE OF ILLINOIS DEPARTMENT OF TRANSPORTATION	DES PLAINES RIVER TRAIL – SEGMENT 4			F.A. RTE.	SECTION	COUNTY	TOTAL SHEETS	SHEET NO.
N:\SCHILLER PARK\230454\Struct\230454 - 07 - Railing.dgn		DRAWN -	REVISED -		STEEL RAILING DETAILS			N/A	17-00034-05-BT	COOK	86	50
Default		CHECKED -	REVISED -					CONTRACT NO. 61K54				
	PLOT DATE = 9/6/2024	DATE -	REVISED -		SCALE: 1:2	SHEET	OF SHEETS	STA.	TO STA.	ILLINOIS FED. AID PROJECT		

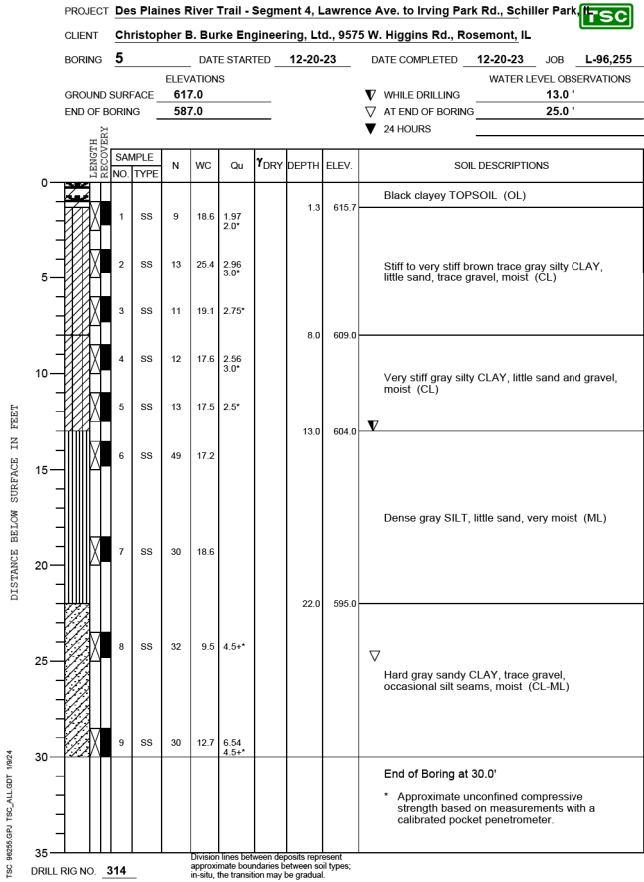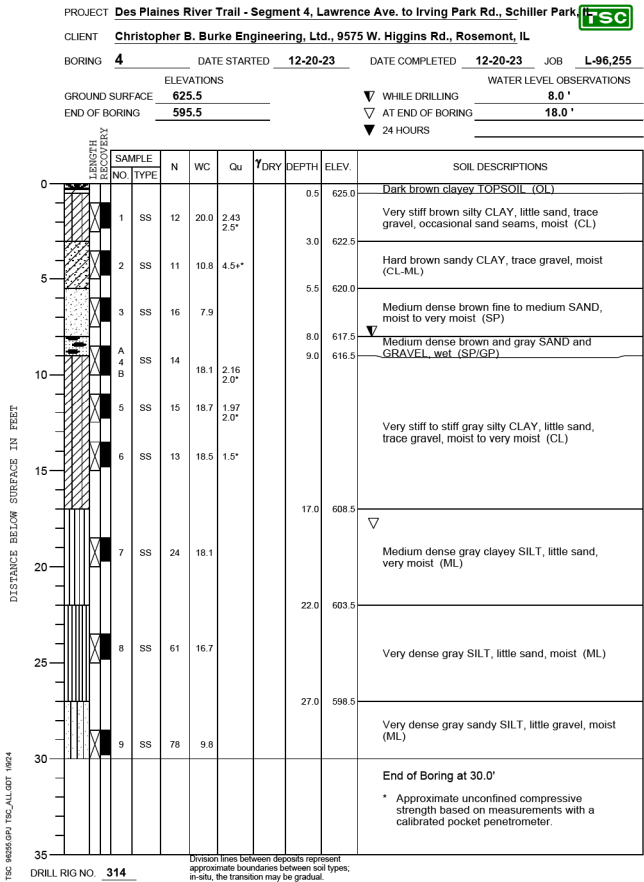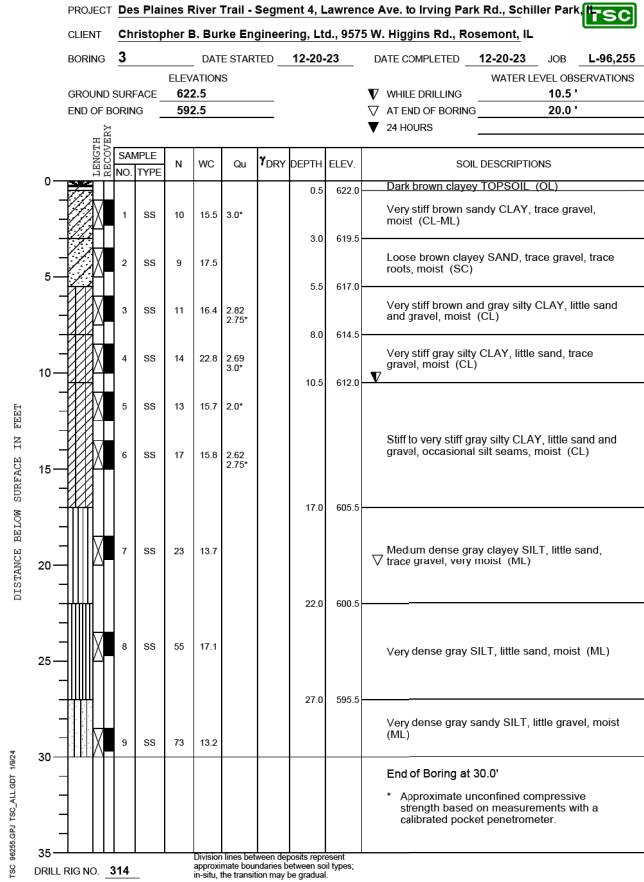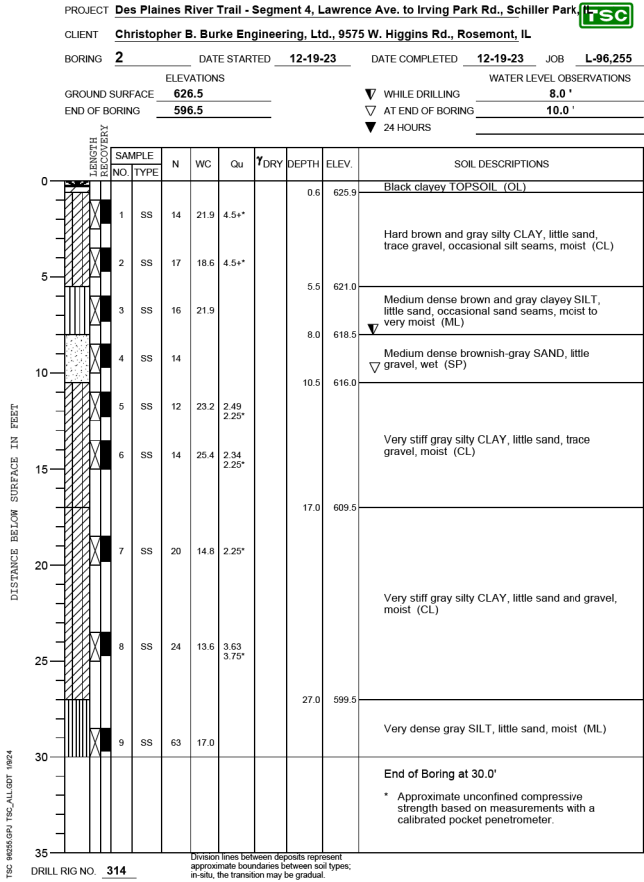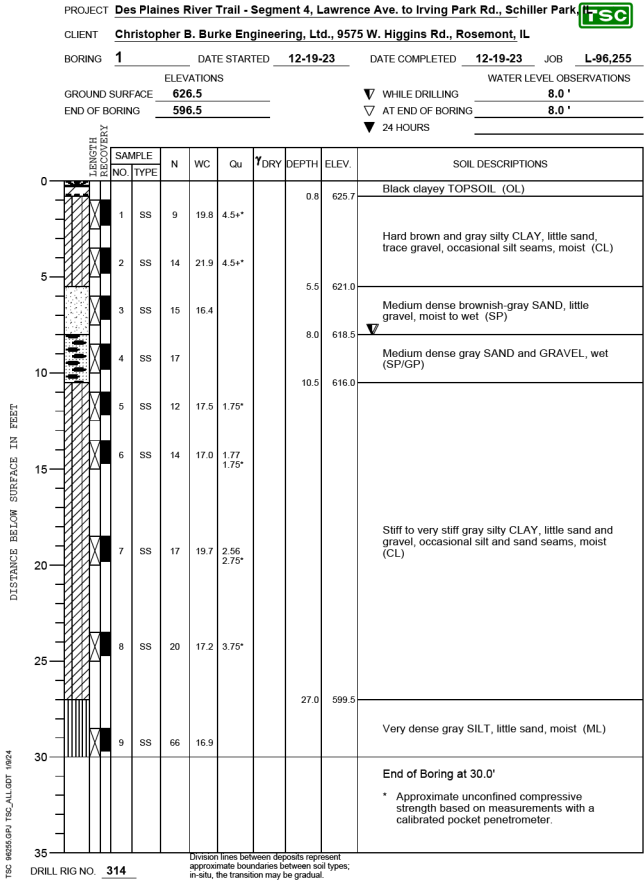

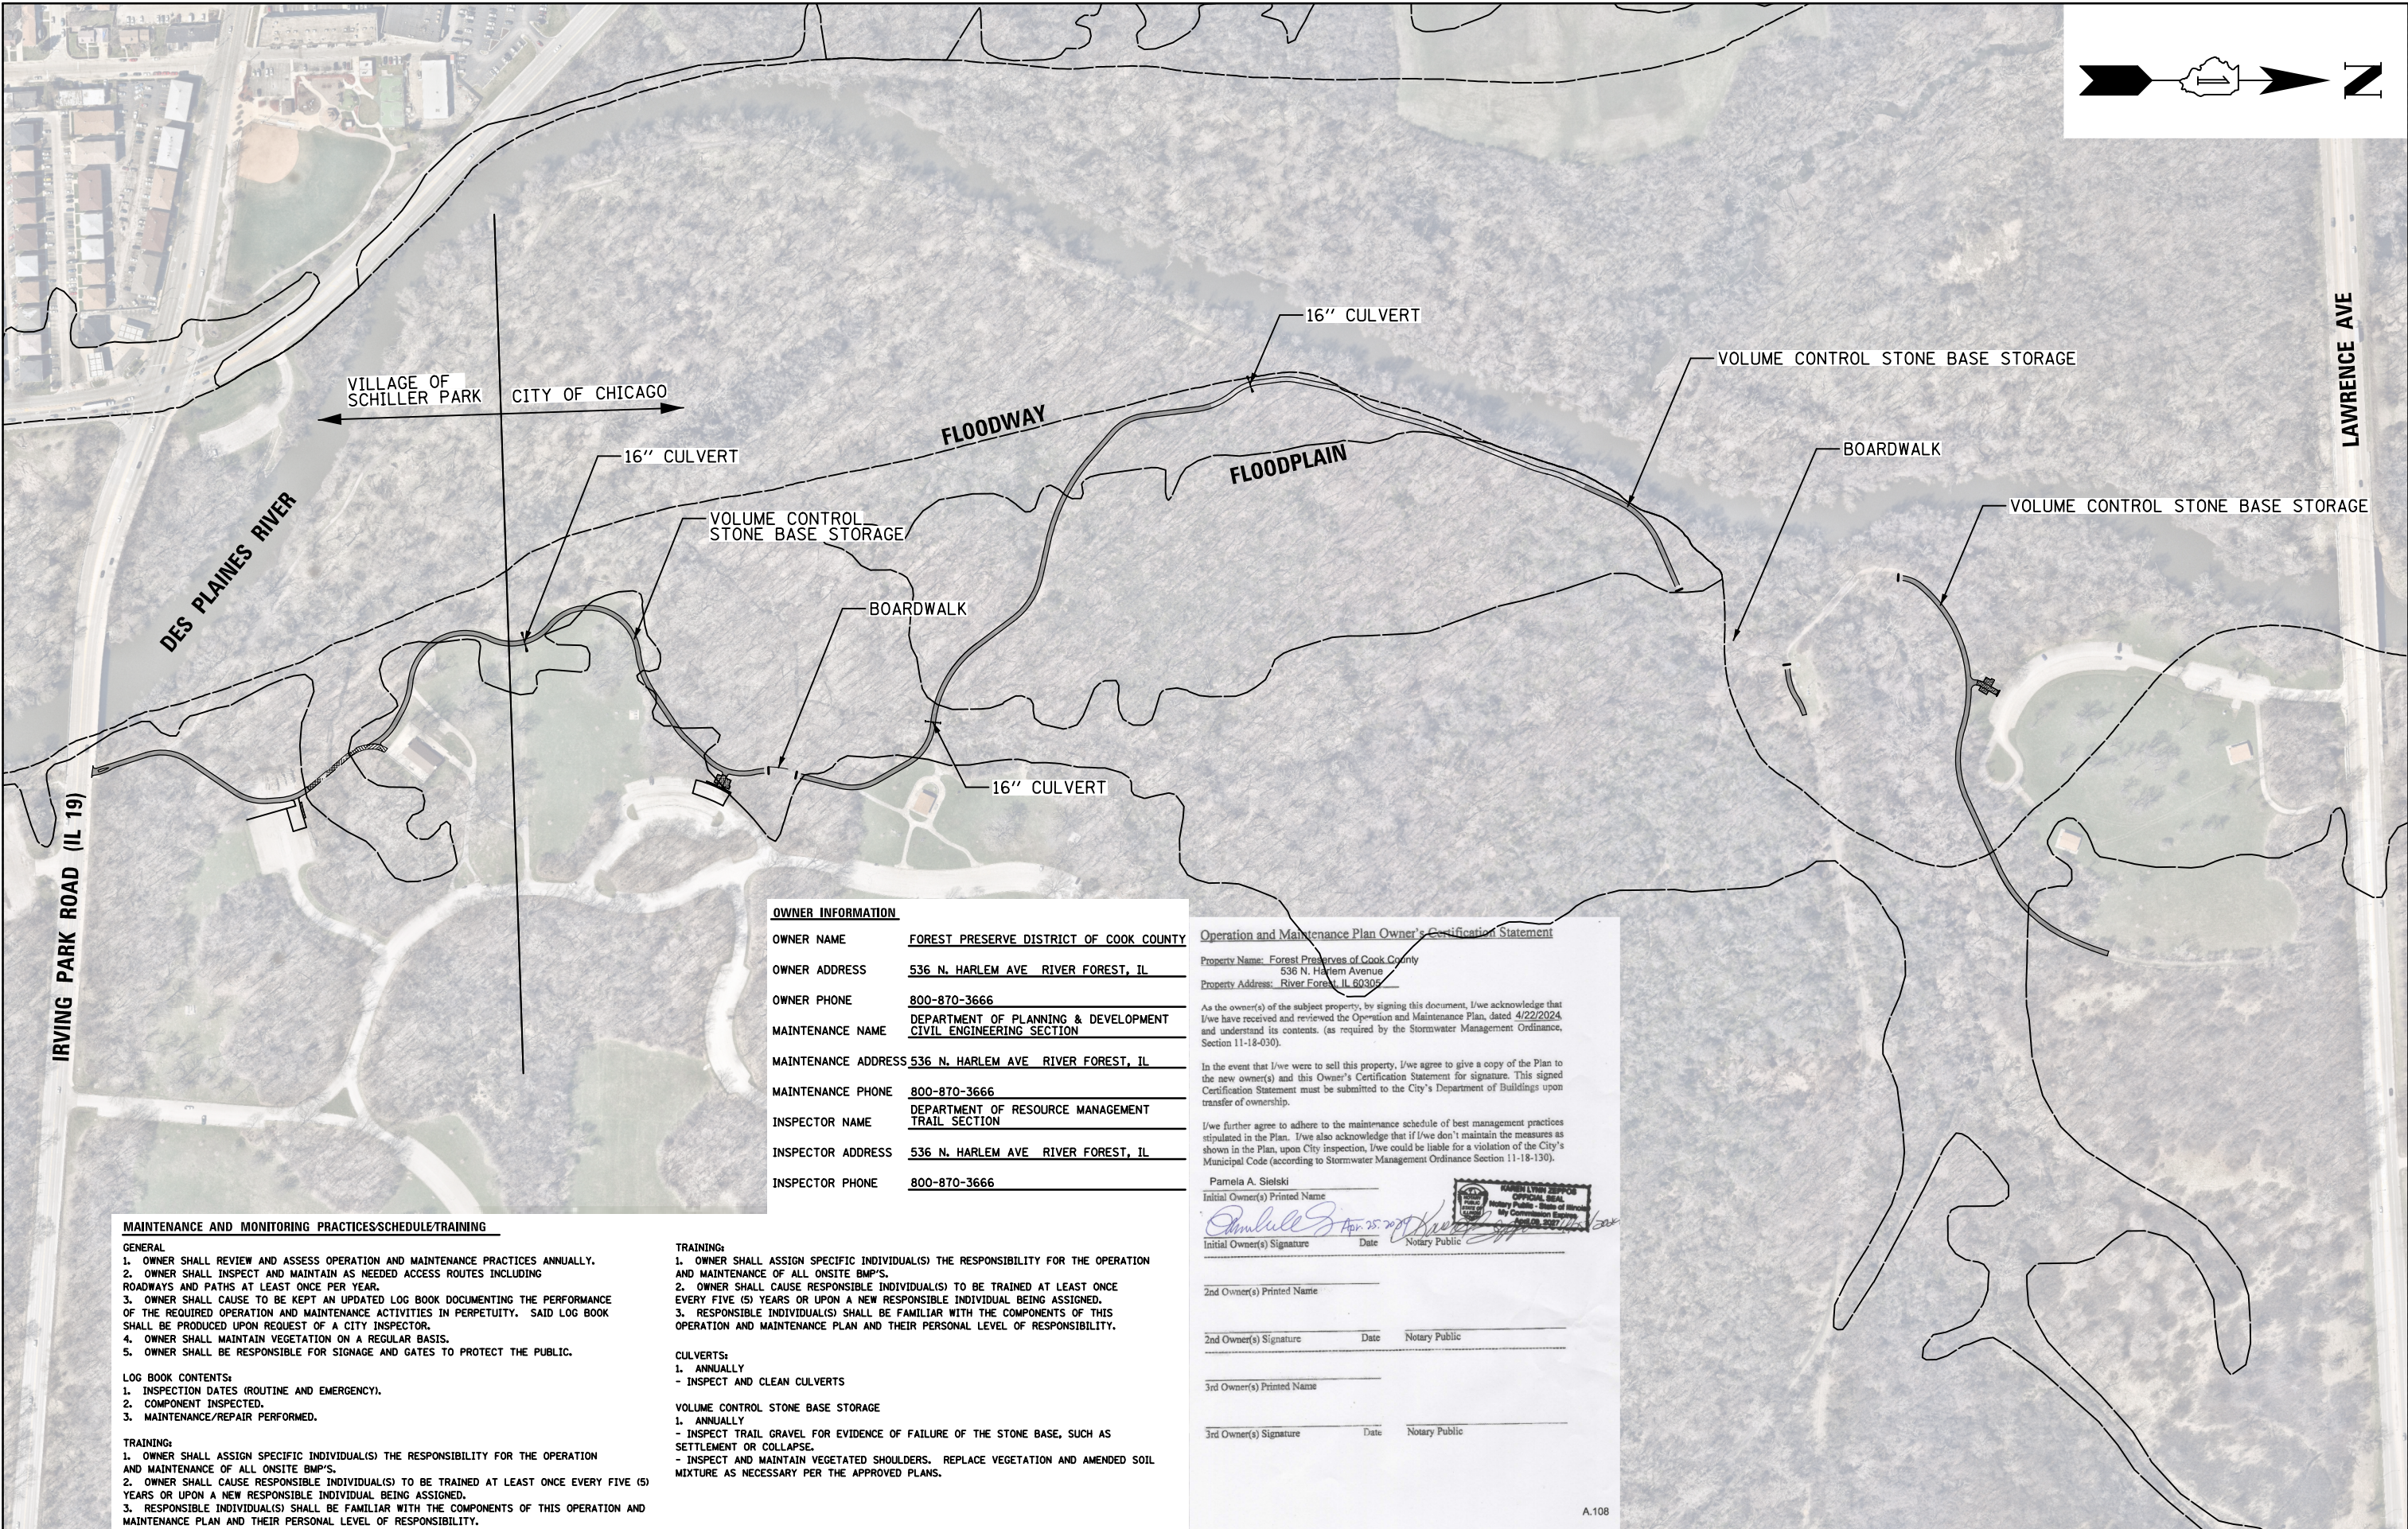

MAINTENANCE AND MONITORING PRACTICES/SCHEDULE/TRAINING

GENERAL

- 1. OWNER SHALL REVIEW AND ASSESS OPERATION AND MAINTENANCE PRACTICES ANNUALLY.
- 2. OWNER SHALL INSPECT AND MAINTAIN AS NEEDED ACCESS ROUTES INCLUDING ROADWAYS AND PATHS AT LEAST ONCE PER YEAR.
- 3. OWNER SHALL CAUSE TO BE KEPT AN UPDATED LOG BOOK DOCUMENTING THE PERFORMANCE OF THE REQUIRED OPERATION AND MAINTENANCE ACTIVITIES IN PERPETUITY. SAID LOG BOOK SHALL BE PRODUCED UPON REQUEST OF A CITY INSPECTOR.
- 4. OWNER SHALL MAINTAIN VEGETATION ON A REGULAR BASIS.
- 5. OWNER SHALL BE RESPONSIBLE FOR SIGNAGE AND GATES TO PROTECT THE PUBLIC.

LOG BOOK CONTENTS:

- 1. INSPECTION DATES (ROUTINE AND EMERGENCY).
- 2. COMPONENT INSPECTED.
- 3. MAINTENANCE/REPAIR PERFORMED.

TRAINING:

- 1. OWNER SHALL ASSIGN SPECIFIC INDIVIDUAL(S) THE RESPONSIBILITY FOR THE OPERATION AND MAINTENANCE OF ALL ONSITE BMP'S.
- 2. OWNER SHALL CAUSE RESPONSIBLE INDIVIDUAL(S) TO BE TRAINED AT LEAST ONCE EVERY FIVE (5) YEARS OR UPON A NEW RESPONSIBLE INDIVIDUAL BEING ASSIGNED.
- 3. RESPONSIBLE INDIVIDUAL(S) SHALL BE FAMILIAR WITH THE COMPONENTS OF THIS OPERATION AND MAINTENANCE PLAN AND THEIR PERSONAL LEVEL OF RESPONSIBILITY.

TRAINING:

- 1. OWNER SHALL ASSIGN SPECIFIC INDIVIDUAL(S) THE RESPONSIBILITY FOR THE OPERATION AND MAINTENANCE OF ALL ONSITE BMP'S.
- 2. OWNER SHALL CAUSE RESPONSIBLE INDIVIDUAL(S) TO BE TRAINED AT LEAST ONCE EVERY FIVE (5) YEARS OR UPON A NEW RESPONSIBLE INDIVIDUAL BEING ASSIGNED.
- 3. RESPONSIBLE INDIVIDUAL(S) SHALL BE FAMILIAR WITH THE COMPONENTS OF THIS OPERATION AND MAINTENANCE PLAN AND THEIR PERSONAL LEVEL OF RESPONSIBILITY.

CULVERTS:

- 1. ANNUALLY
- INSPECT AND CLEAN CULVERTS

VOLUME CONTROL STONE BASE STORAGE

- 1. ANNUALLY
- INSPECT TRAIL GRAVEL FOR EVIDENCE OF FAILURE OF THE STONE BASE, SUCH AS SETTLEMENT OR COLLAPSE.
- INSPECT AND MAINTAIN VEGETATED SHOULDERS. REPLACE VEGETATION AND AMENDED SOIL MIXTURE AS NECESSARY PER THE APPROVED PLANS.

OWNER INFORMATION

OWNER NAME FOREST PRESERVE DISTRICT OF COOK COUNTY
OWNER ADDRESS 536 N. HARLEM AVE RIVER FOREST, IL
OWNER PHONE 800-870-3666
MAINTENANCE NAME DEPARTMENT OF PLANNING & DEVELOPMENT
CIVIL ENGINEERING SECTION
MAINTENANCE ADDRESS 536 N. HARLEM AVE RIVER FOREST, IL
MAINTENANCE PHONE 800-870-3666
INSPECTOR NAME DEPARTMENT OF RESOURCE MANAGEMENT
TRAIL SECTION
INSPECTOR ADDRESS 536 N. HARLEM AVE RIVER FOREST, IL
INSPECTOR PHONE 800-870-3666

Operation and Maintenance Plan Owner's Certification Statement

Property Name: Forest Preserves of Cook County
536 N. Harlem Avenue
Property Address: River Forest, IL 60305

As the owner(s) of the subject property, by signing this document, I/we acknowledge that I/we have received and reviewed the Operation and Maintenance Plan, dated 4/22/2024 and understand its contents. (as required by the Stormwater Management Ordinance, Section 11-18-030).

In the event that I/we were to sell this property, I/we agree to give a copy of the Plan to the new owner(s) and this Owner's Certification Statement for signature. This signed Certification Statement must be submitted to the City's Department of Buildings upon transfer of ownership.

I/we further agree to adhere to the maintenance schedule of best management practices stipulated in the Plan. I/we also acknowledge that if I/we don't maintain the measures as shown in the Plan, upon City inspection, I/we could be liable for a violation of the City's Municipal Code (according to Stormwater Management Ordinance Section 11-18-130).

Pamela A. Sielski

Initial Owner(s) Printed Name

Signature Date Notary Public

2nd Owner(s) Printed Name

2nd Owner(s) Signature Date Notary Public

3rd Owner(s) Printed Name

3rd Owner(s) Signature Date Notary Public

A.108









FILE NAME =	USER NAME = mthomas	DESIGNED -	REVISED -
N:\SCHILLER PARK\230454\Civil\O-M-PLAN.230454.01.SHT		DRAWN -	REVISED -
Default	PLOT SCALE = 320'	CHECKED -	REVISED -
	PLOT DATE = 9/6/2024	DATE -	REVISED -

STATE OF ILLINOIS
DEPARTMENT OF TRANSPORTATION

DES PLAINES RIVER TRAIL – SEGMENT 4
OPERATIONS AND MAINTENANCE PLAN

SCALE: 1:320 SHEET OF SHEETS STA. TO STA.

F.A. RTE.	SECTION	COUNTY	TOTAL SHEETS	SHEET NO.
N/A	17-00034-05-BT	COOK	86	52
CONTRACT NO. 61K54				
ILLINOIS FED. AID PROJECT				

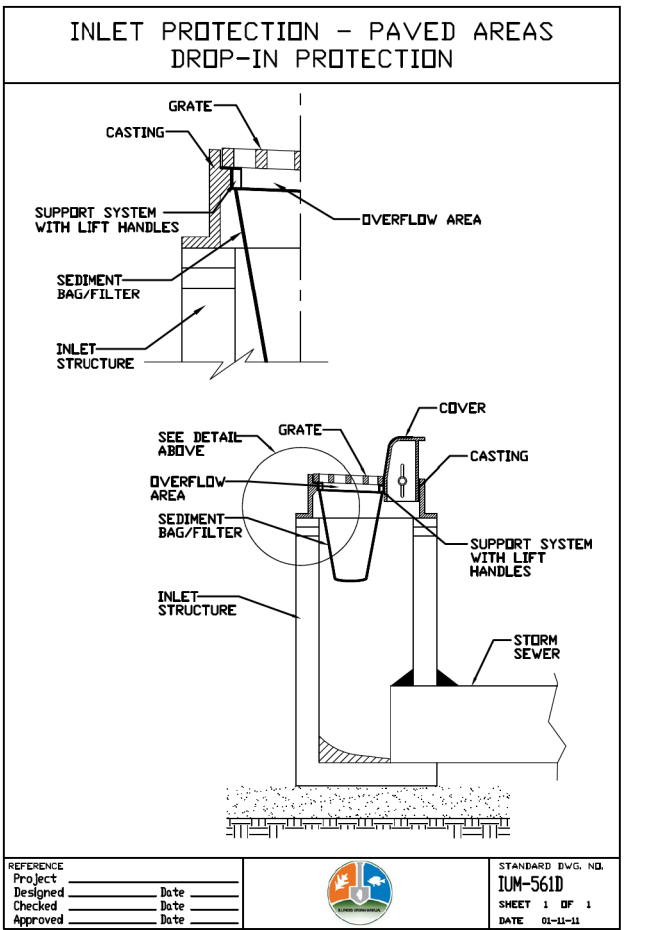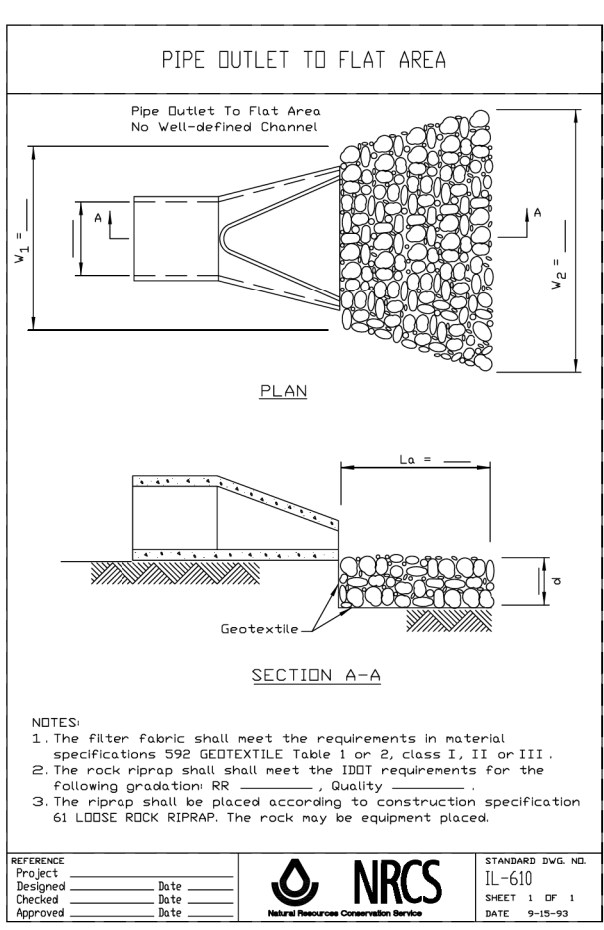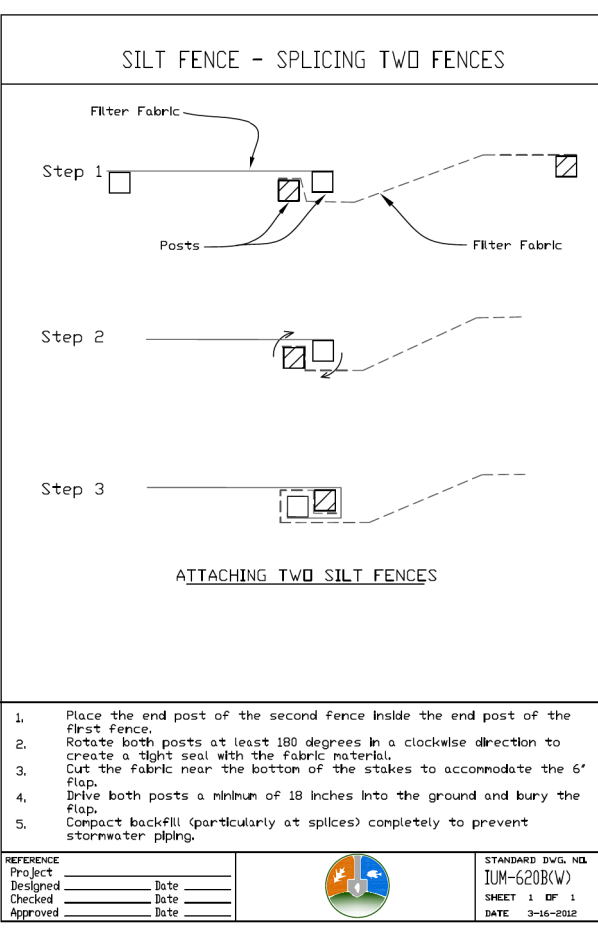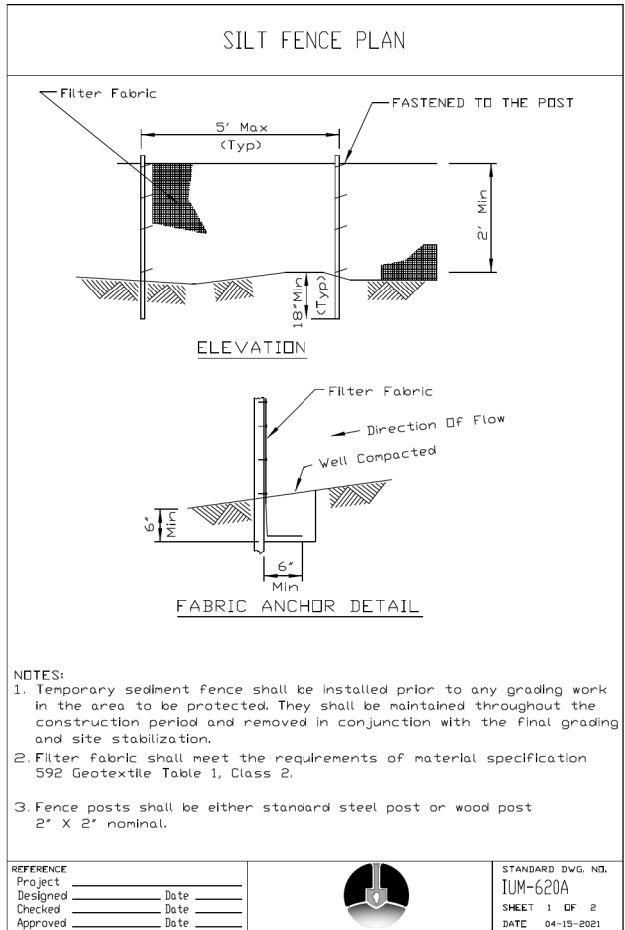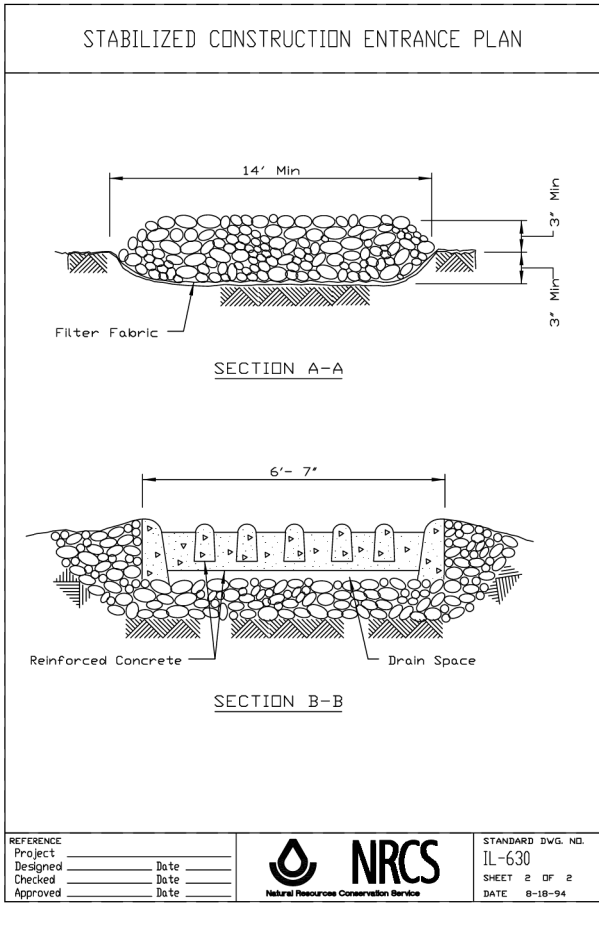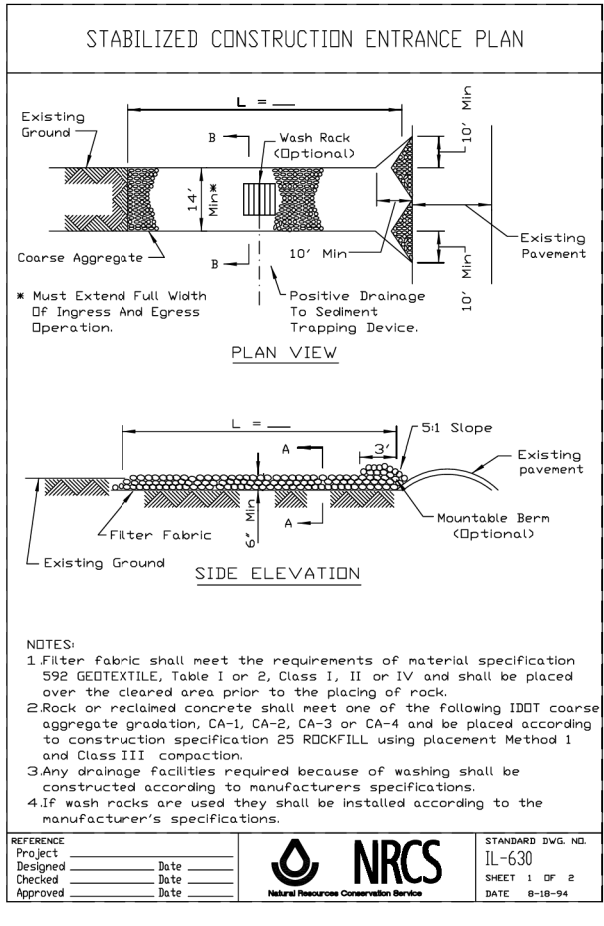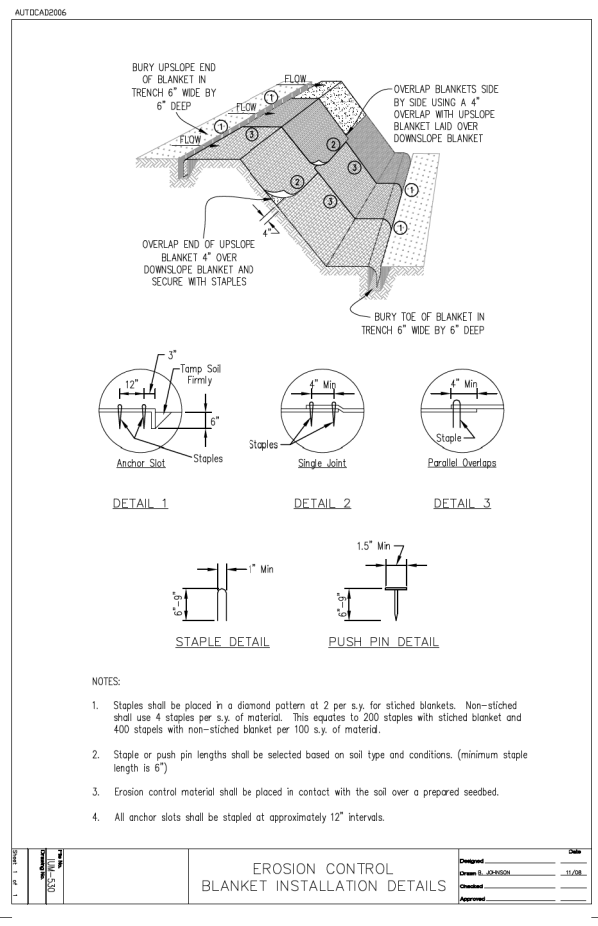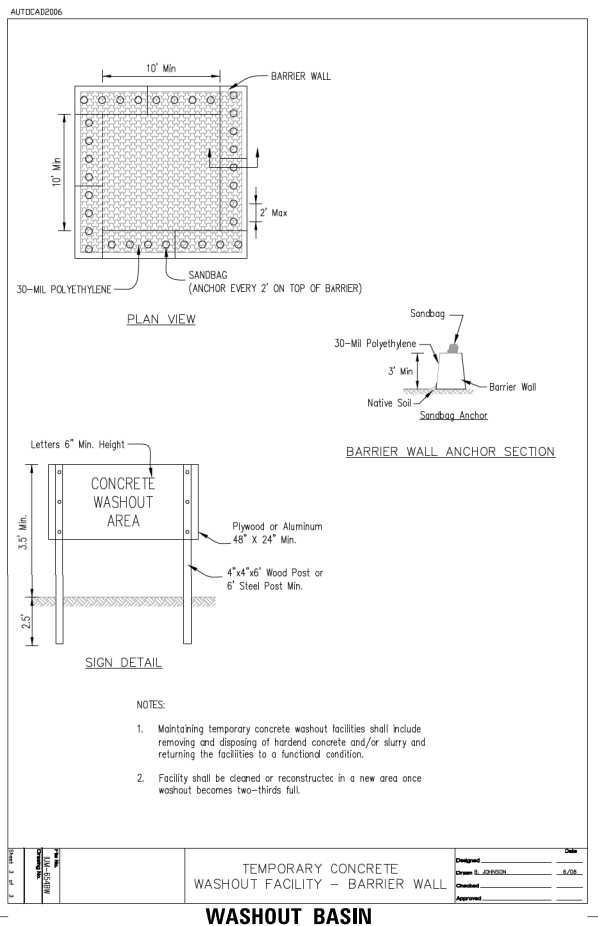

FILE NAME =	USER NAME = mthomas	DESIGNED -	REVISED -
N:\SCHILLER PARK\230454\Civil\DET-230454	01.SHT	DRAWN -	REVISED -
Default	PLOT SCALE = 48"	CHECKED -	REVISED -
	PLOT DATE = 9/6/2024	DATE -	REVISED -

STATE OF ILLINOIS
DEPARTMENT OF TRANSPORTATION

DES PLAINES RIVER TRAIL - SEGMENT 4
CONSTRUCTION DETAILS

SCALE: 1:40 SHEET OF SHEETS STA. TO STA.

F.A. RTE.	SECTION	COUNTY	TOTAL SHEETS	SHEET NO.
N/A	17-00034-05-BT	COOK	86	53
CONTRACT NO. 61K54				
ILLINOIS FED. AID PROJECT				



PAINT PAVEMENT MARKING - LETTERS AND SYMBOLS, YELLOW, TYP. (3.1 SF)

ADA SIGNS, TYP.

PAINT PAVEMENT MARKING - LINE, 4", YELLOW, TYP.

EDGE OF PAVEMENT OR FACE OF CURB

VARIES

8' MIN.

6' MIN.

8' MIN.

6' MIN.

8' MIN.

5" MAX.

2"


3' MIN. - 6' MAX. CLEAR, TYP.

4' MIN. - 5' MAX. CLEAR

MULTI-USE TRAIL

SIGN PLACEMENT

N.T.S.

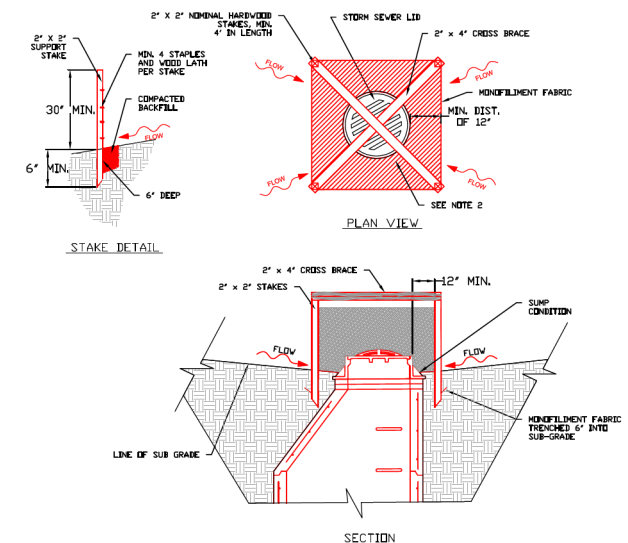

- NOTES:**
1. 2 x 2 nominal hardwood stakes, 4 foot minimum length, driven into ground approximately 18 inches, stakes driven a minimum width of 12 inches away from the drop inlet.
 2. Area inside the fence, from edge of fabric to structure, must be stabilized with Erosion Control Blanket, Turf Reinforcement Mat, Geotextile 592 Table 2 Class 2 or CA-7 stone
 3. Maximum height of the fabric above the crest of the drop inlet shall be 30". Place the bottom 6 inches of the fabric in a trench and backfill with 6 inches of 95% compacted soil.
 4. Stakes must be a maximum of 4 feet apart.
 5. A maintenance schedule must maintain a sediment accumulation of less than 50% of the height of the monofilament fabric.
 6. Monofilament fabric shall meet the requirement of Material Specification 592 Geotextile Table 1, Class 4
 7. Monofilament fabric shall be secured to each 2" x 2" nominal hardwood stake with a minimum of 4 steel staple fasteners and wood lath. Wood lath shall be a minimum length of 10 inches. Wire fasteners should be used if metal T-Posts are installed in place of hardwood stakes.

REFERENCE	STANDARD DWG. NO.
Project _____	IUM-531
Designed _____ Date _____	SHEET 1 OF 1
Checked _____ Date _____	DATE 04-6-15
Approved _____ Date _____	

BEVEL TOP OF POST
30 DEG. (TYP.)

2"x8" RUB RAIL

2"x6" RAIL (TYP.)

5/8" X 8" LG CARRIAGE
HEAD BOLT W/ NUT AND
WASHER OUTSIDE TRAVEL
WAY (TYP.)

3 1/8" TYP

4"x6" POST

GROUND

SET FENCE POST AND
FILL SLEEVE WITH
DRYMIX CONCRETE

47 1/4"

36"

7 1/4"

4 7/8"

5 1/2"

4 7/8" TYP
(6" MAX)

42"

12"

8'

2"x8" RUB RAIL

2"x8" TOP PLATE

SLOPE RAILS TO MATCH
PATH PROFILE

4"x6" POSTS
(POST SHALL BE
PLUMB VERTICALLY)


2"x6" RAILS

NOTES:

SAFETY FENCE TO BE INSTALLED
AT LOCATIONS AS DIRECTED BY
THE ENGINEER

FILE NAME =	USER NAME = mthomas	DESIGNED -	REVISED -	STATE OF ILLINOIS DEPARTMENT OF TRANSPORTATION	DES PLAINES RIVER TRAIL – SEGMENT 4				F.A. RTE.	SECTION	COUNTY	TOTAL SHEETS	SHEET NO.
N:\SCHILLERPARK\230454\Civil\DET_230454	02.SHT	DRAWN -	REVISED -		CONSTRUCTION DETAILS				N/A	17-00034-05-BT	COOK	86	54
	PLOT SCALE = 40'	CHECKED -	REVISED -						CONTRACT NO. 61K54				
Default	PLOT DATE = 9/6/2024	DATE -	REVISED -		SCALE: 1:40 SHEET OF SHEETS STA. TO STA.				ILLINOIS FED. AID PROJECT				

MODEL Default
FILE Name: prgplancon.dwt, Illinois.gov:PW\DOT\Documents\DOT_Offices\District_1\Projects\DUH5422\2-1\CADData\CADsheets\bm20.dgn

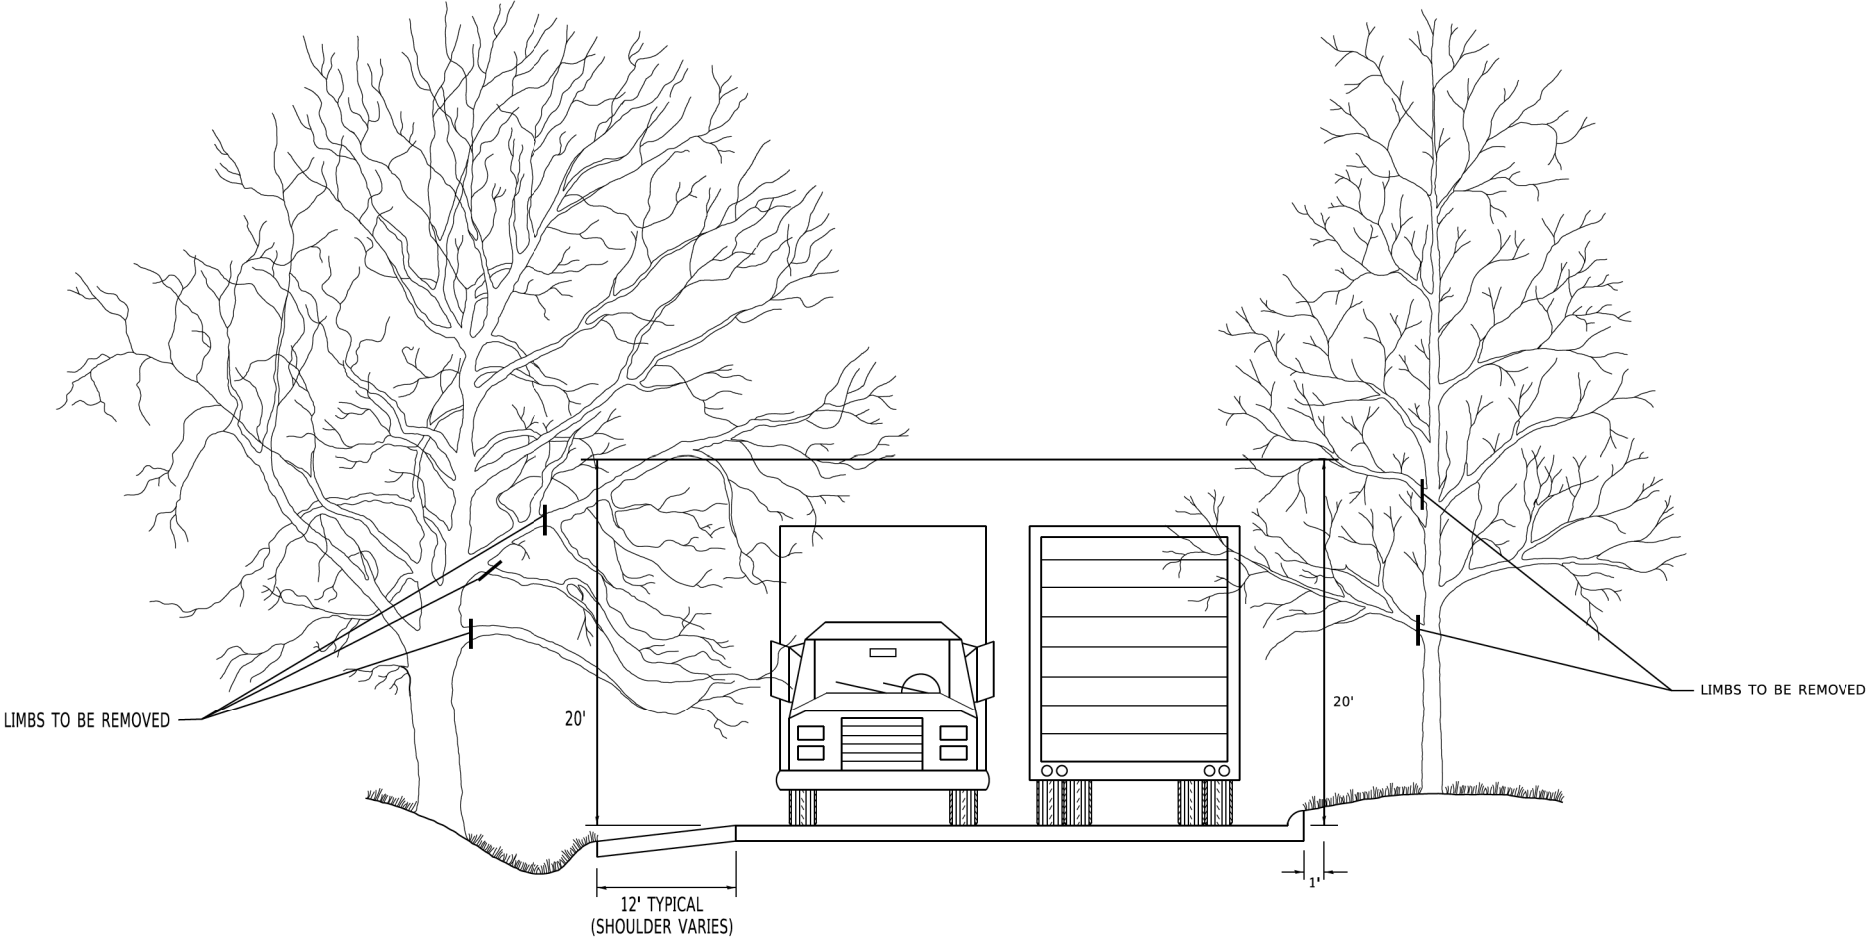

NOTE:
TREE PRUNING DETAIL TO BE USED
FOR TRAIL INSTEAD OF ROADWAY

	USER NAME = footemj	DESIGNED -	REVISED - R. BORO 10-31-06	STATE OF ILLINOIS DEPARTMENT OF TRANSPORTATION	PRUNING FOR SAFETY AND EQUIPMENT CLEARANCE			F.A. RTE.	SECTION	COUNTY	TOTAL SHEETS	SHEET NO.
		DRAWN -	REVISED -						17-00034-05-BT	COOK	86	55
	PLOT SCALE = 50.0000 ' / in.	CHECKED -	REVISED -					BM-20		CONTRACT NO. 61K54		
	PLOT DATE = 3/11/2019	DATE -	REVISED -		SCALE: NONE	SHEET 1	OF 1 SHEETS	STA.	TO STA.		ILLINOIS FED. AID PROJECT	

MODEL Default
FILE Name: p:\u084E\B\NTEC\Illinois.gov\PIVDOT\Documents\DOT Offices\District 1\Projects\Dist5\22\21\CADData\CAD\sheet\c22.dgn


	USER NAME = footemj	DESIGNED -	REVISED - R. MIRS 09-15-97
		DRAWN -	REVISED - R. MIRS 12-11-97
	PLOT SCALE = 50.0000 ' / in.	CHECKED -	REVISED -T. RAMMACHER 02-02-99
	PLOT DATE = 3/4/2019	DATE -	REVISED - C. JUCIUS 01-31-07

STATE OF ILLINOIS
DEPARTMENT OF TRANSPORTATION

ARTERIAL ROAD
INFORMATION SIGN

SCALE: NONE SHEET 1 OF 1 SHEETS STA. TO STA.

F.A. RTE.	SECTION	COUNTY	TOTAL SHEETS	SHEET NO.
	17-00034-05-BT	COOK	86	56
TC-22		CONTRACT NO. 61K54		
ILLINOIS		FED. AID PROJECT		

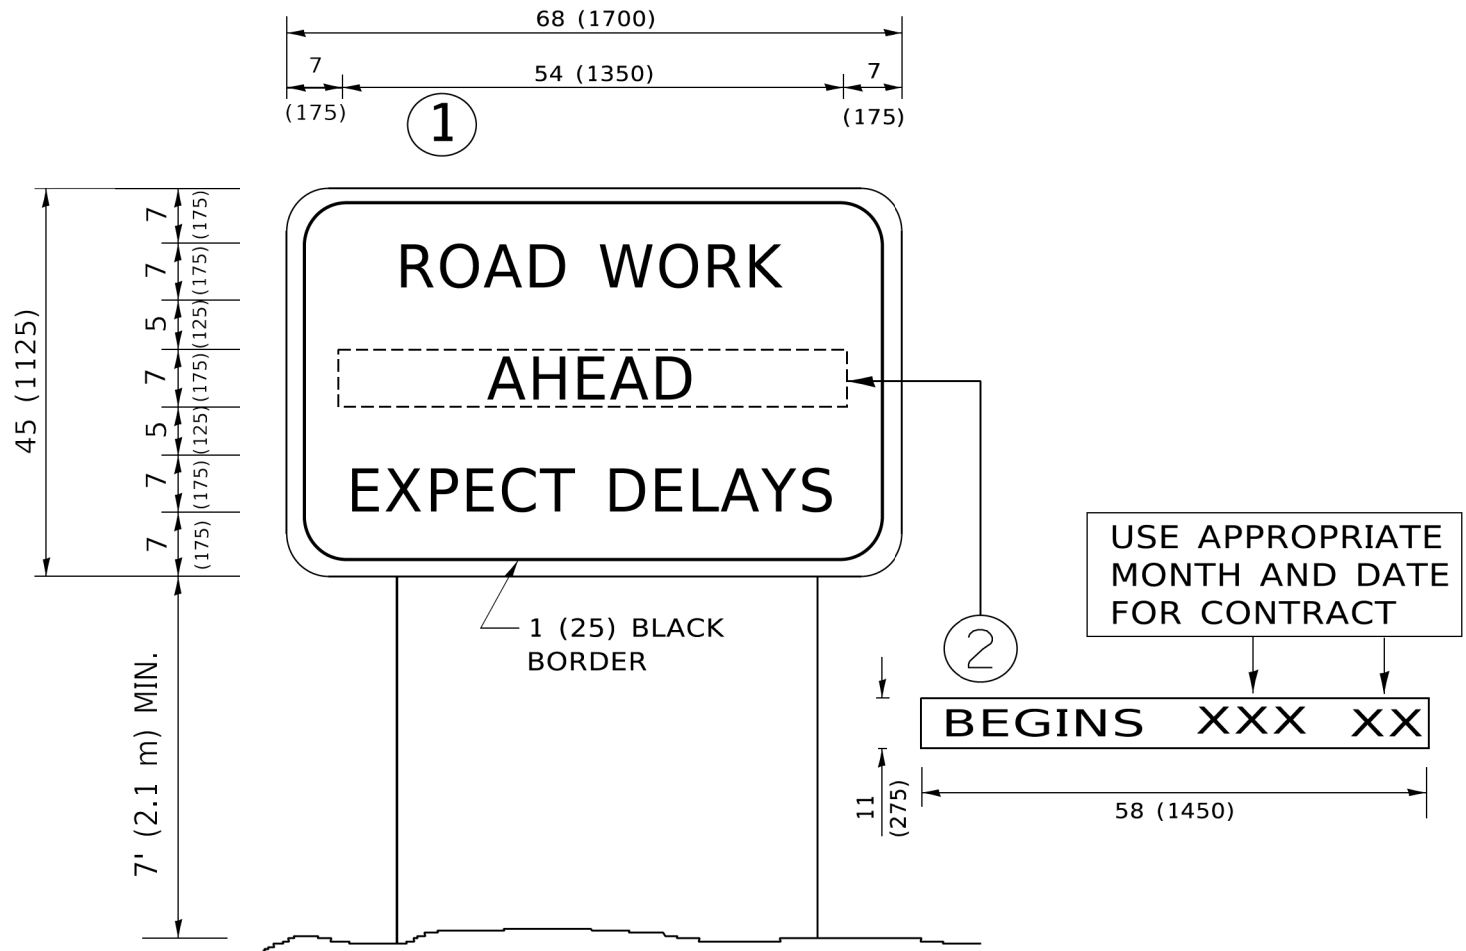


NOTES:

1. USE BLACK LETTERING ON ORANGE BACKGROUND.
2. ERECT SIGNS IN ADVANCE OF THE LOCATION FOR THE "ROAD CONSTRUCTION AHEAD" SIGN AT LOCATIONS AS DIRECTED BY THE ENGINEER.
3. ERECT SIGN①WITH INSTALLED PANEL②ONE WEEK PRIOR TO THE START OF CONSTRUCTION.
4. REMOVE PANEL②SOON AFTER THE START OF CONSTRUCTION.
5. SEE SPECIAL PROVISION FOR "TEMPORARY INFORMATION SIGNING" FOR ADDITIONAL INFORMATION.
6. ONE SIGN ASSEMBLY EQUALS 25.70 SQ. FT. (2.3 SQ. M.)
7. SHALL BE PAID FOR AS TEMPORARY INFORMATION SIGNING.

ALL DIMENSIONS ARE IN INCHES (MILLIMETERS)
UNLESS OTHERWISE SHOWN.


FINAL SURVEY	NO.	SURVEYED	BY	DATE	PLOTTED	TEMPLATE	NOTE BOOK	AREAS	CHECKED

ORIGINAL SURVEY	NO.	SURVEYED	BY	DATE	PLOTTED	TEMPLATE	NOTE BOOK	AREAS	CHECKED

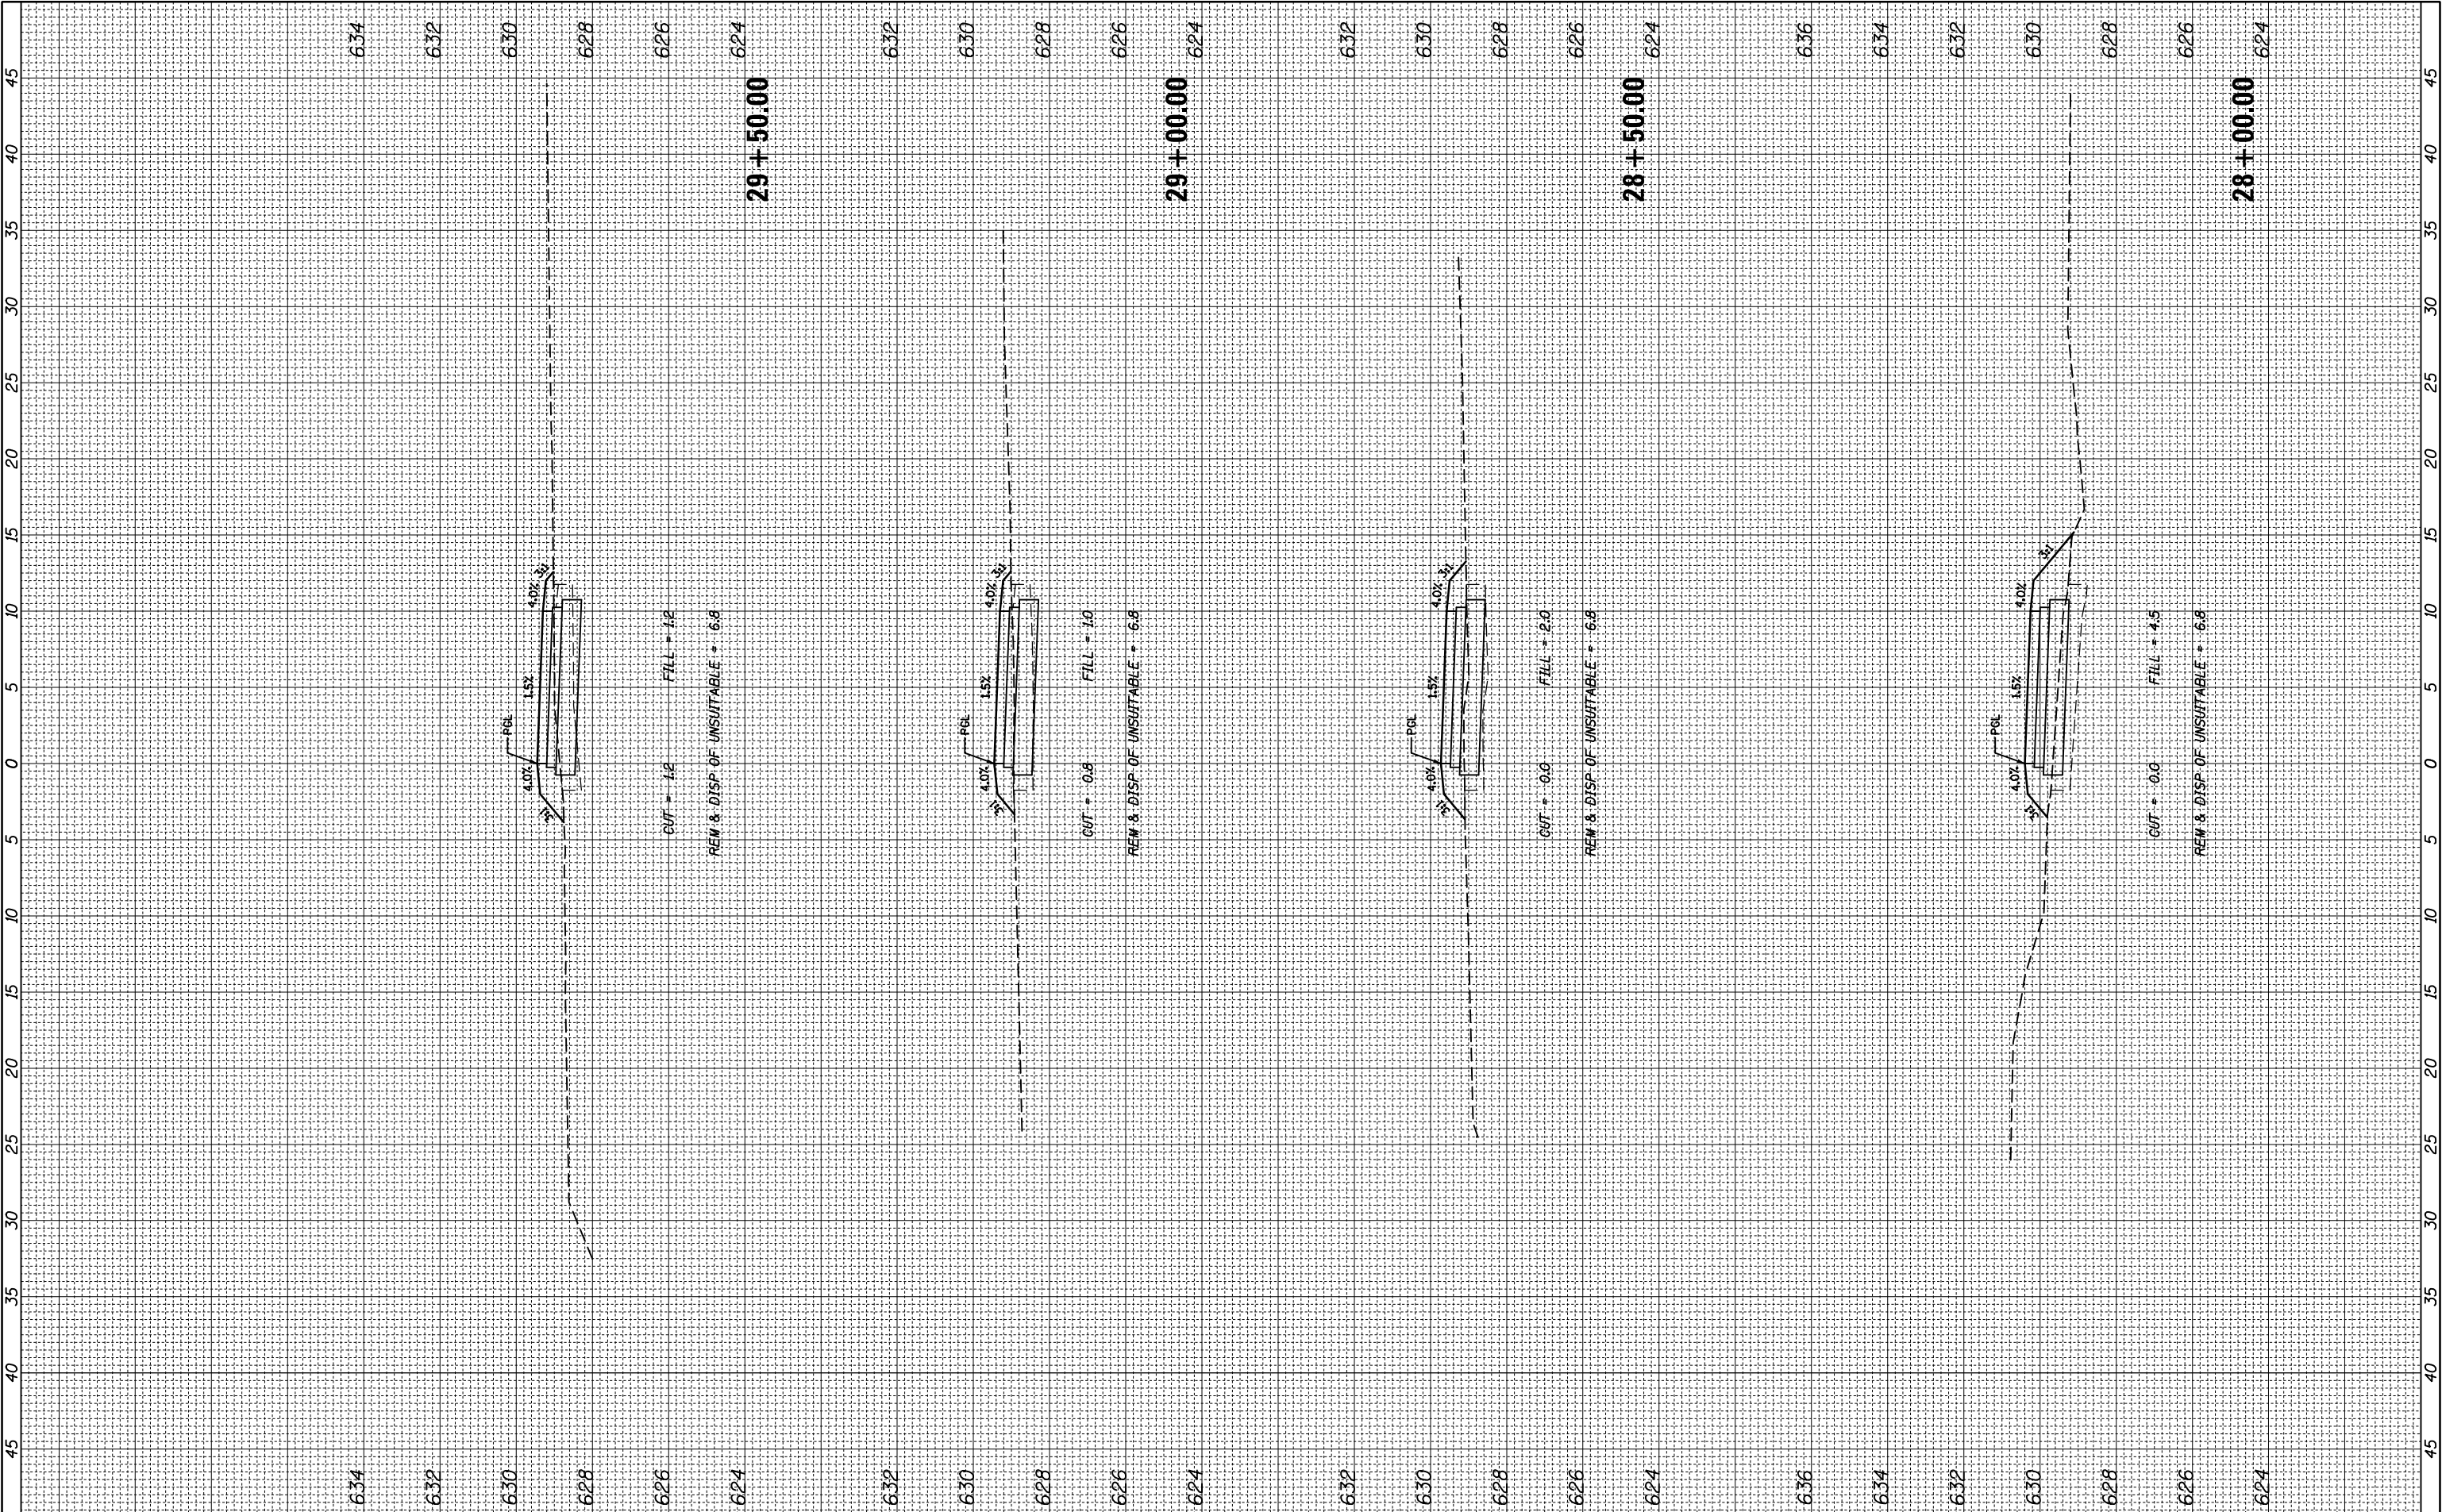

FINAL SURVEY	SURVEYED _____	BY _____	DATE _____
	PLOTTED _____		
NOTE BOOK	TEMPLATE _____		
	AREAS _____		
NO. _____	AREAS CHECKED _____		


ORIGINAL SURVEY		BY	DATE
NOTE BOOK			
	SURVEYED		
	PLOTTED		
	TEMPLATE		
	AREAS		
NO. _____	AREAS CHECKED		

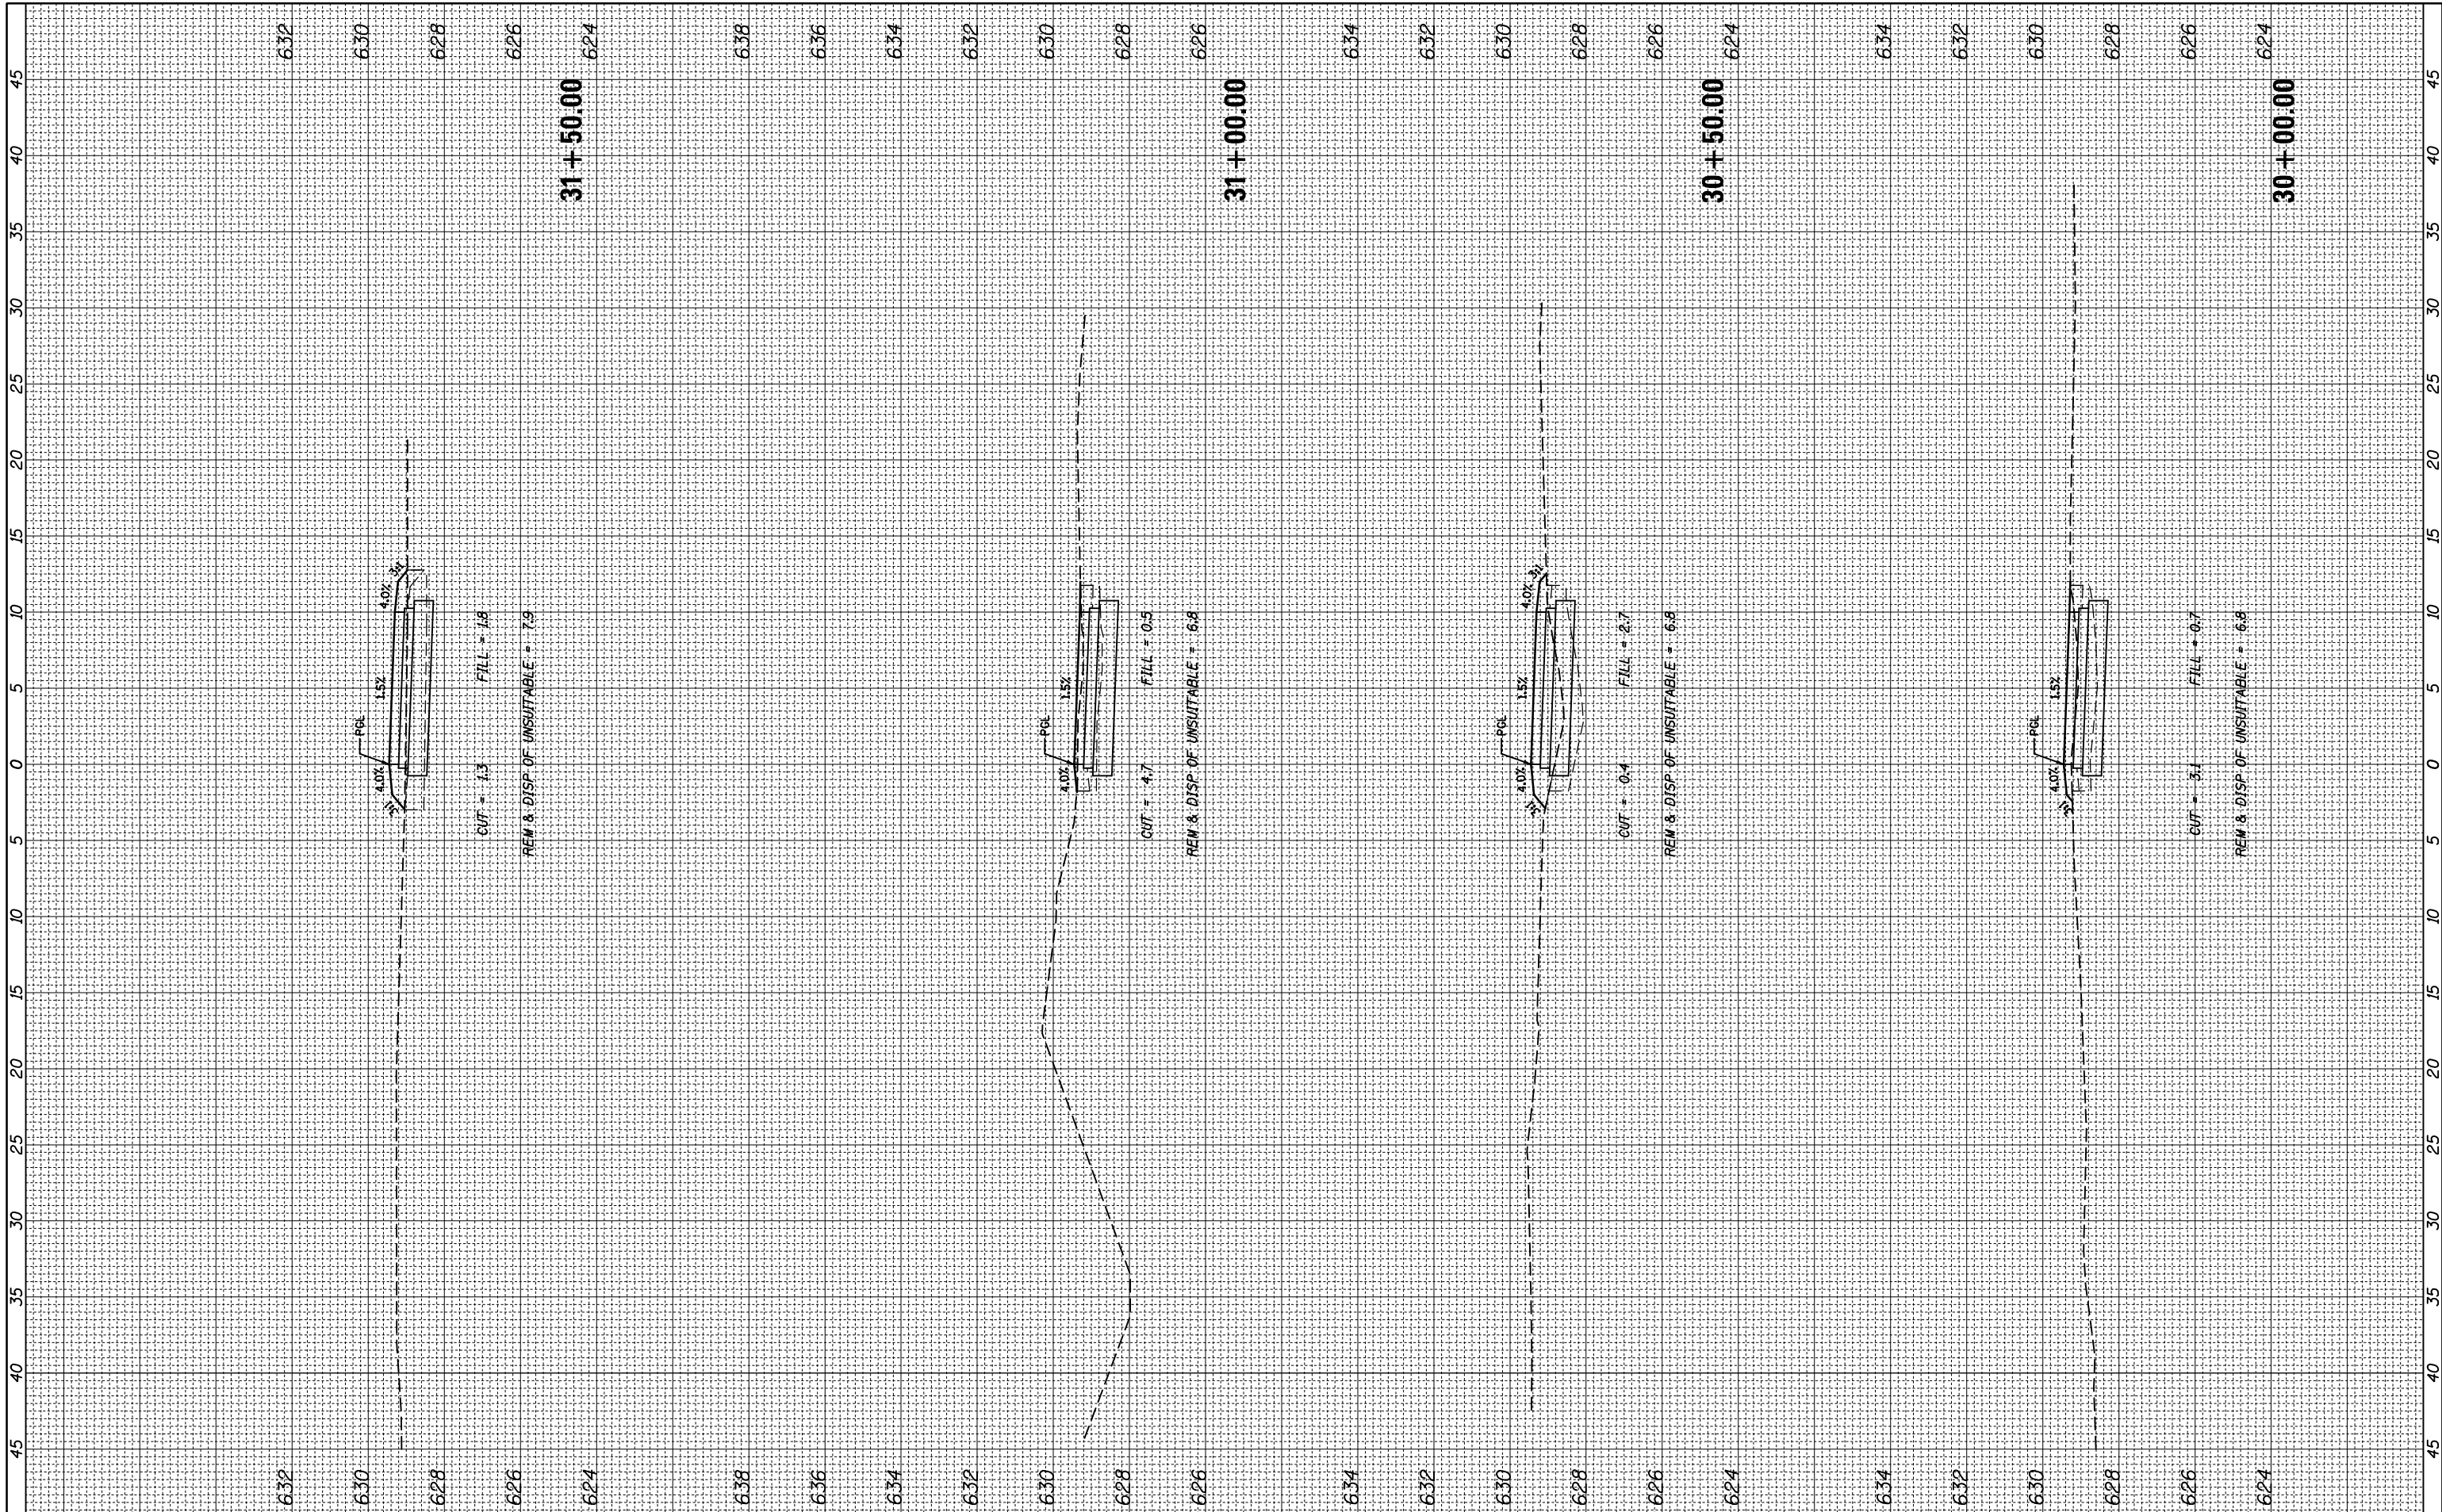

FILE NAME =	USER NAME = mthomas	DESIGNED -	REVISED -	STATE OF ILLINOIS DEPARTMENT OF TRANSPORTATION	DES PLAINES RIVER TRAIL SEGMENT 4 CROSS SECTIONS IRVING PARK ROAD CONNECTOR TRAIL				F.A. RTE.	SECTION	COUNTY	TOTAL SHEETS	SHEET NO.
N:\SCHILLER PARK\230454\Civil\XS_IRV_230454.SHT		DRAWN -	REVISED -		N/A	17-00034-05-BT	COOK	86	58				
PLOT SCALE = 10'		CHECKED -	REVISED -		CONTRACT NO. 61K54								
Default	PLOT DATE = 9/18/2024	DATE -	REVISED -		SCALE:	SHEET OF SHEETS	STA. 30+00.00 TO STA. 31+50.00		ILLINOIS FED. AID PROJECT				

FINAL SURVEY NO.	SURVEYED PLOTTED NOTE BOOK AREAS CHECKED	BY	DATE


ORIGINAL SURVEY NO.	SURVEYED PLOTTED NOTE BOOK AREAS CHECKED	BY	DATE

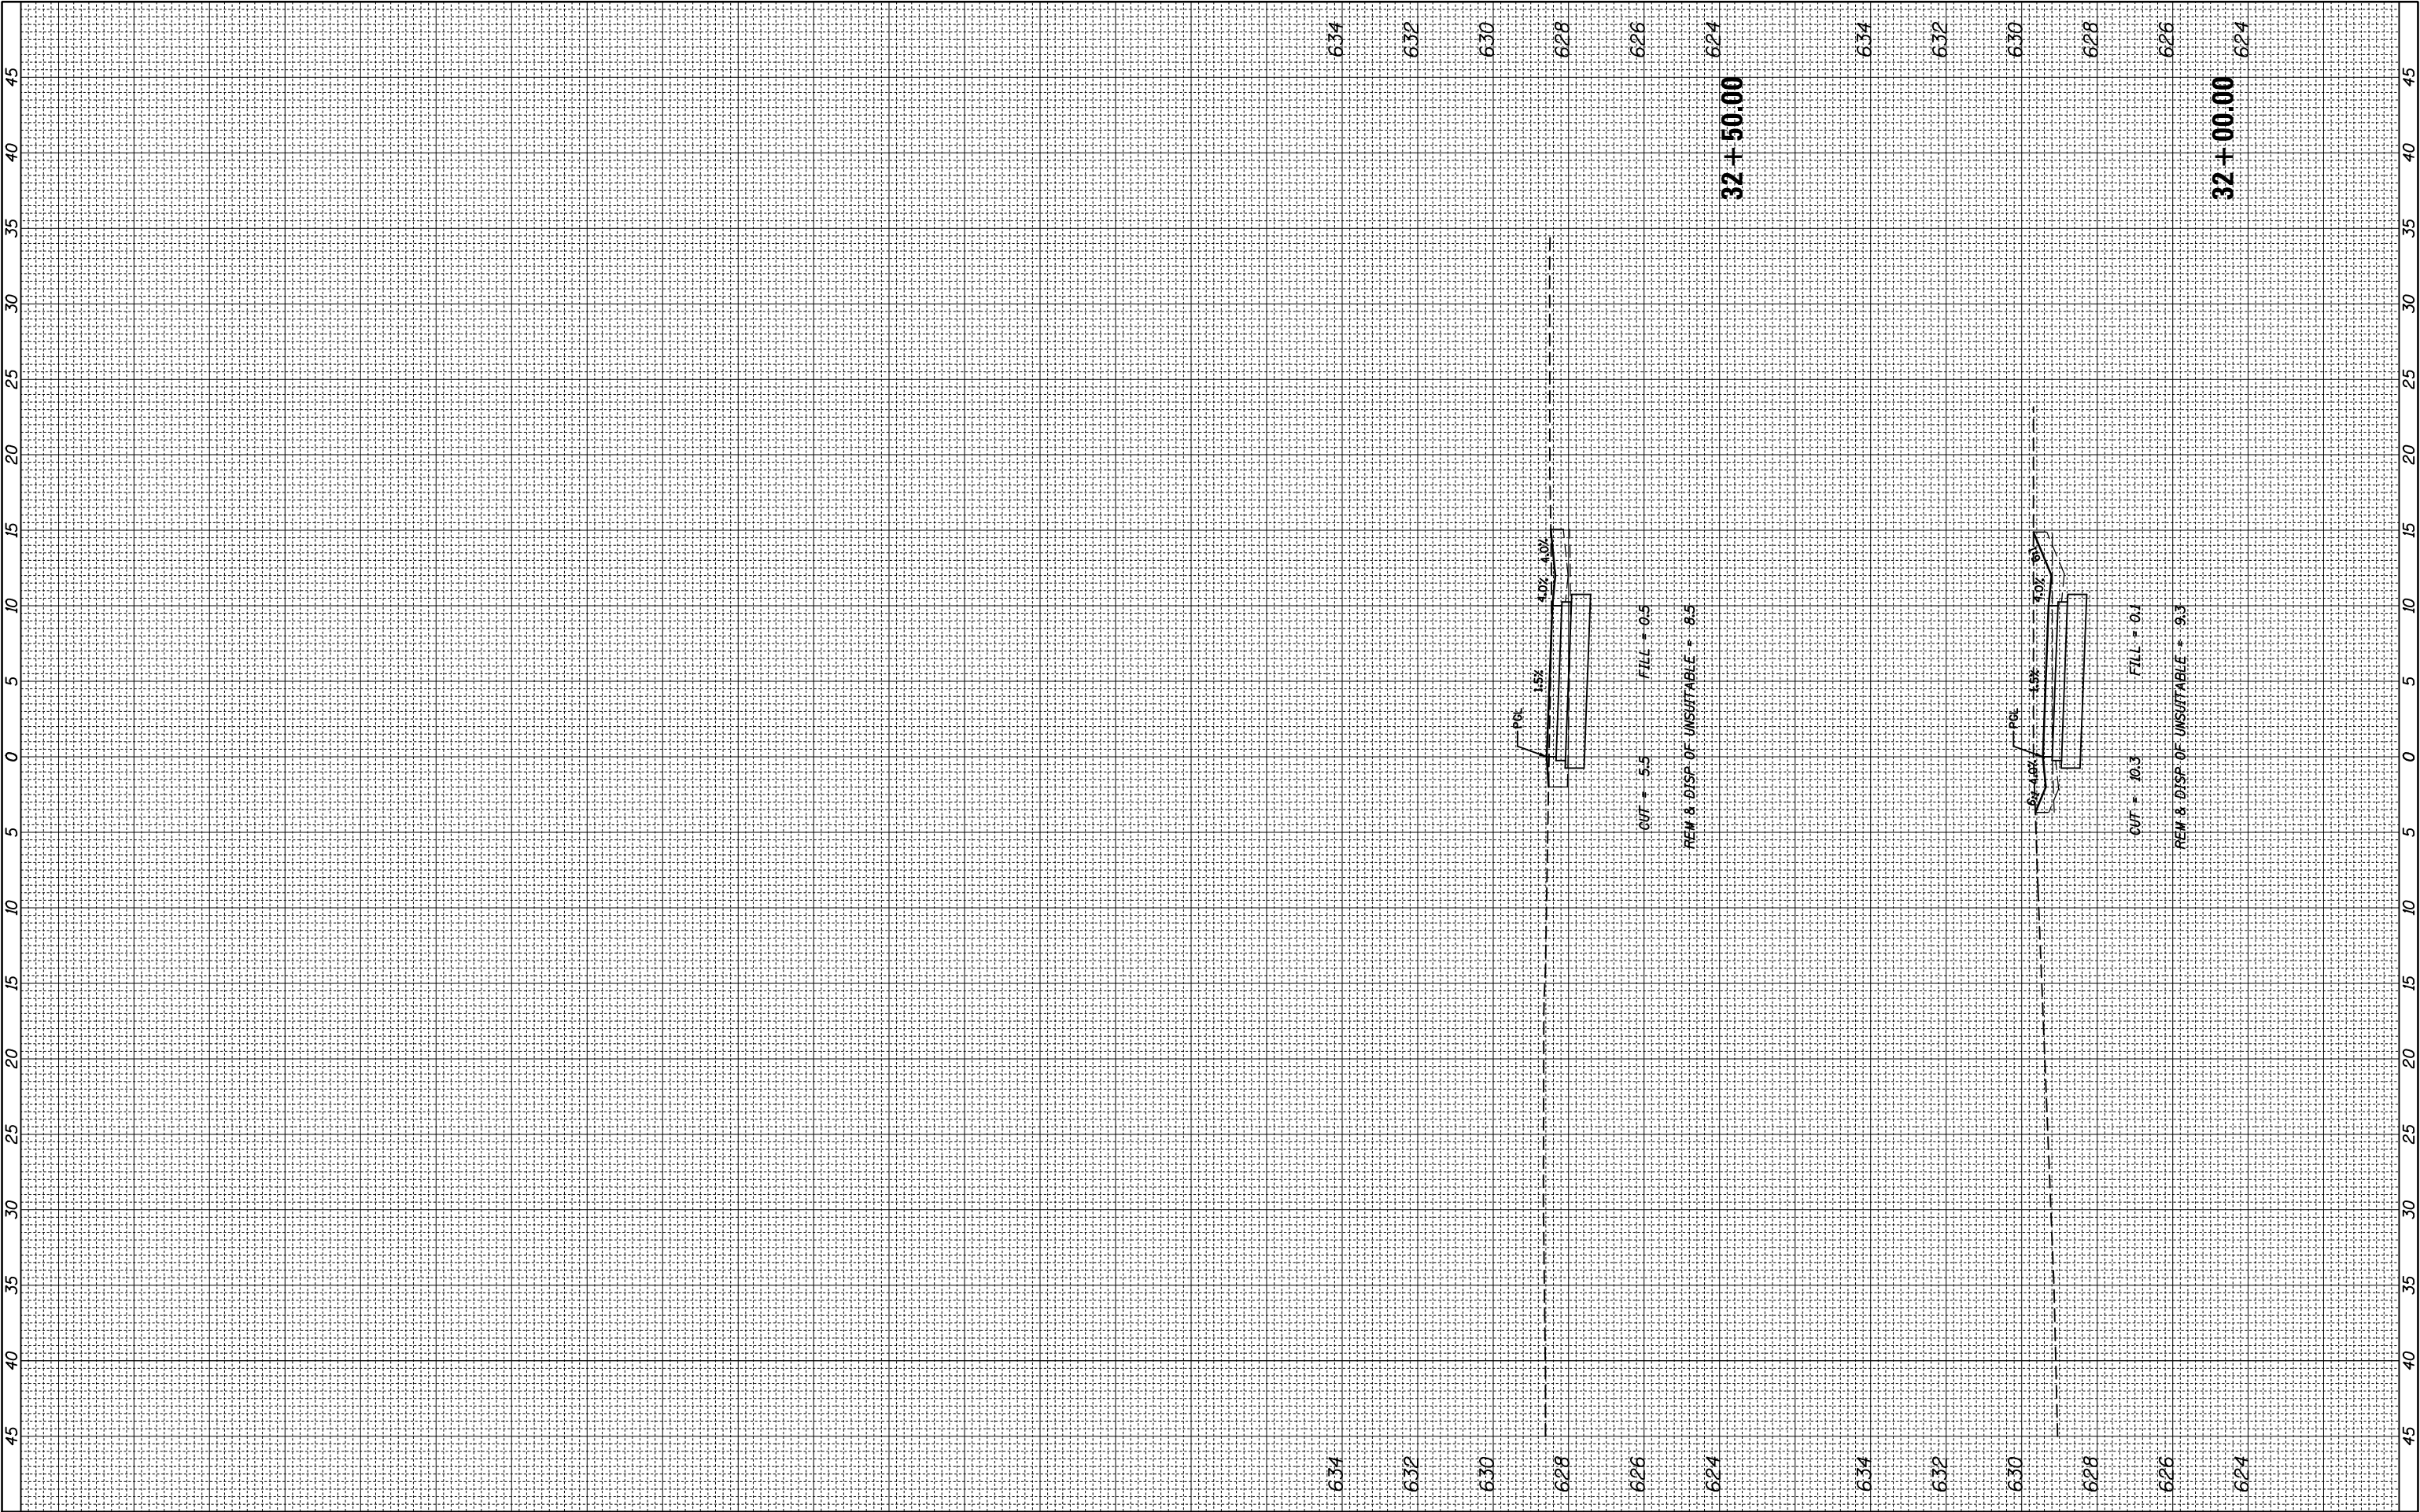

FILE NAME =		USER NAME = mthomas		DESIGNED -	REVISED -	STATE OF ILLINOIS DEPARTMENT OF TRANSPORTATION		DES PLAINES RIVER TRAIL SEGMENT 4 CROSS SECTIONS IRVING PARK ROAD CONNECTOR TRAIL		F.A. RTE.	SECTION	COUNTY	TOTAL SHEETS	SHEET NO.
N:\SCHILLER PARK\230454\Civil\XS_IRV_230454.SHT				DRAWN -	REVISED -					N/A	17-00034-05-BT	COOK	86	59
PLOT SCALE = 10'				CHECKED -	REVISED -					CONTRACT NO. 61K54				
PLOT DATE = 9/18/2024				DATE -	REVISED -					ILLINOIS FED. AID PROJECT				
Default								SCALE:	SHEET	OF	SHEETS	STA. 32+00.00	TO STA. 32+50.00	

FINAL SURVEY NO.	SURVEYED PLOTTED NOTE BOOK AREAS CHECKED	BY	DATE


ORIGINAL SURVEY NO.	SURVEYED PLOTTED NOTE BOOK AREAS CHECKED	BY	DATE

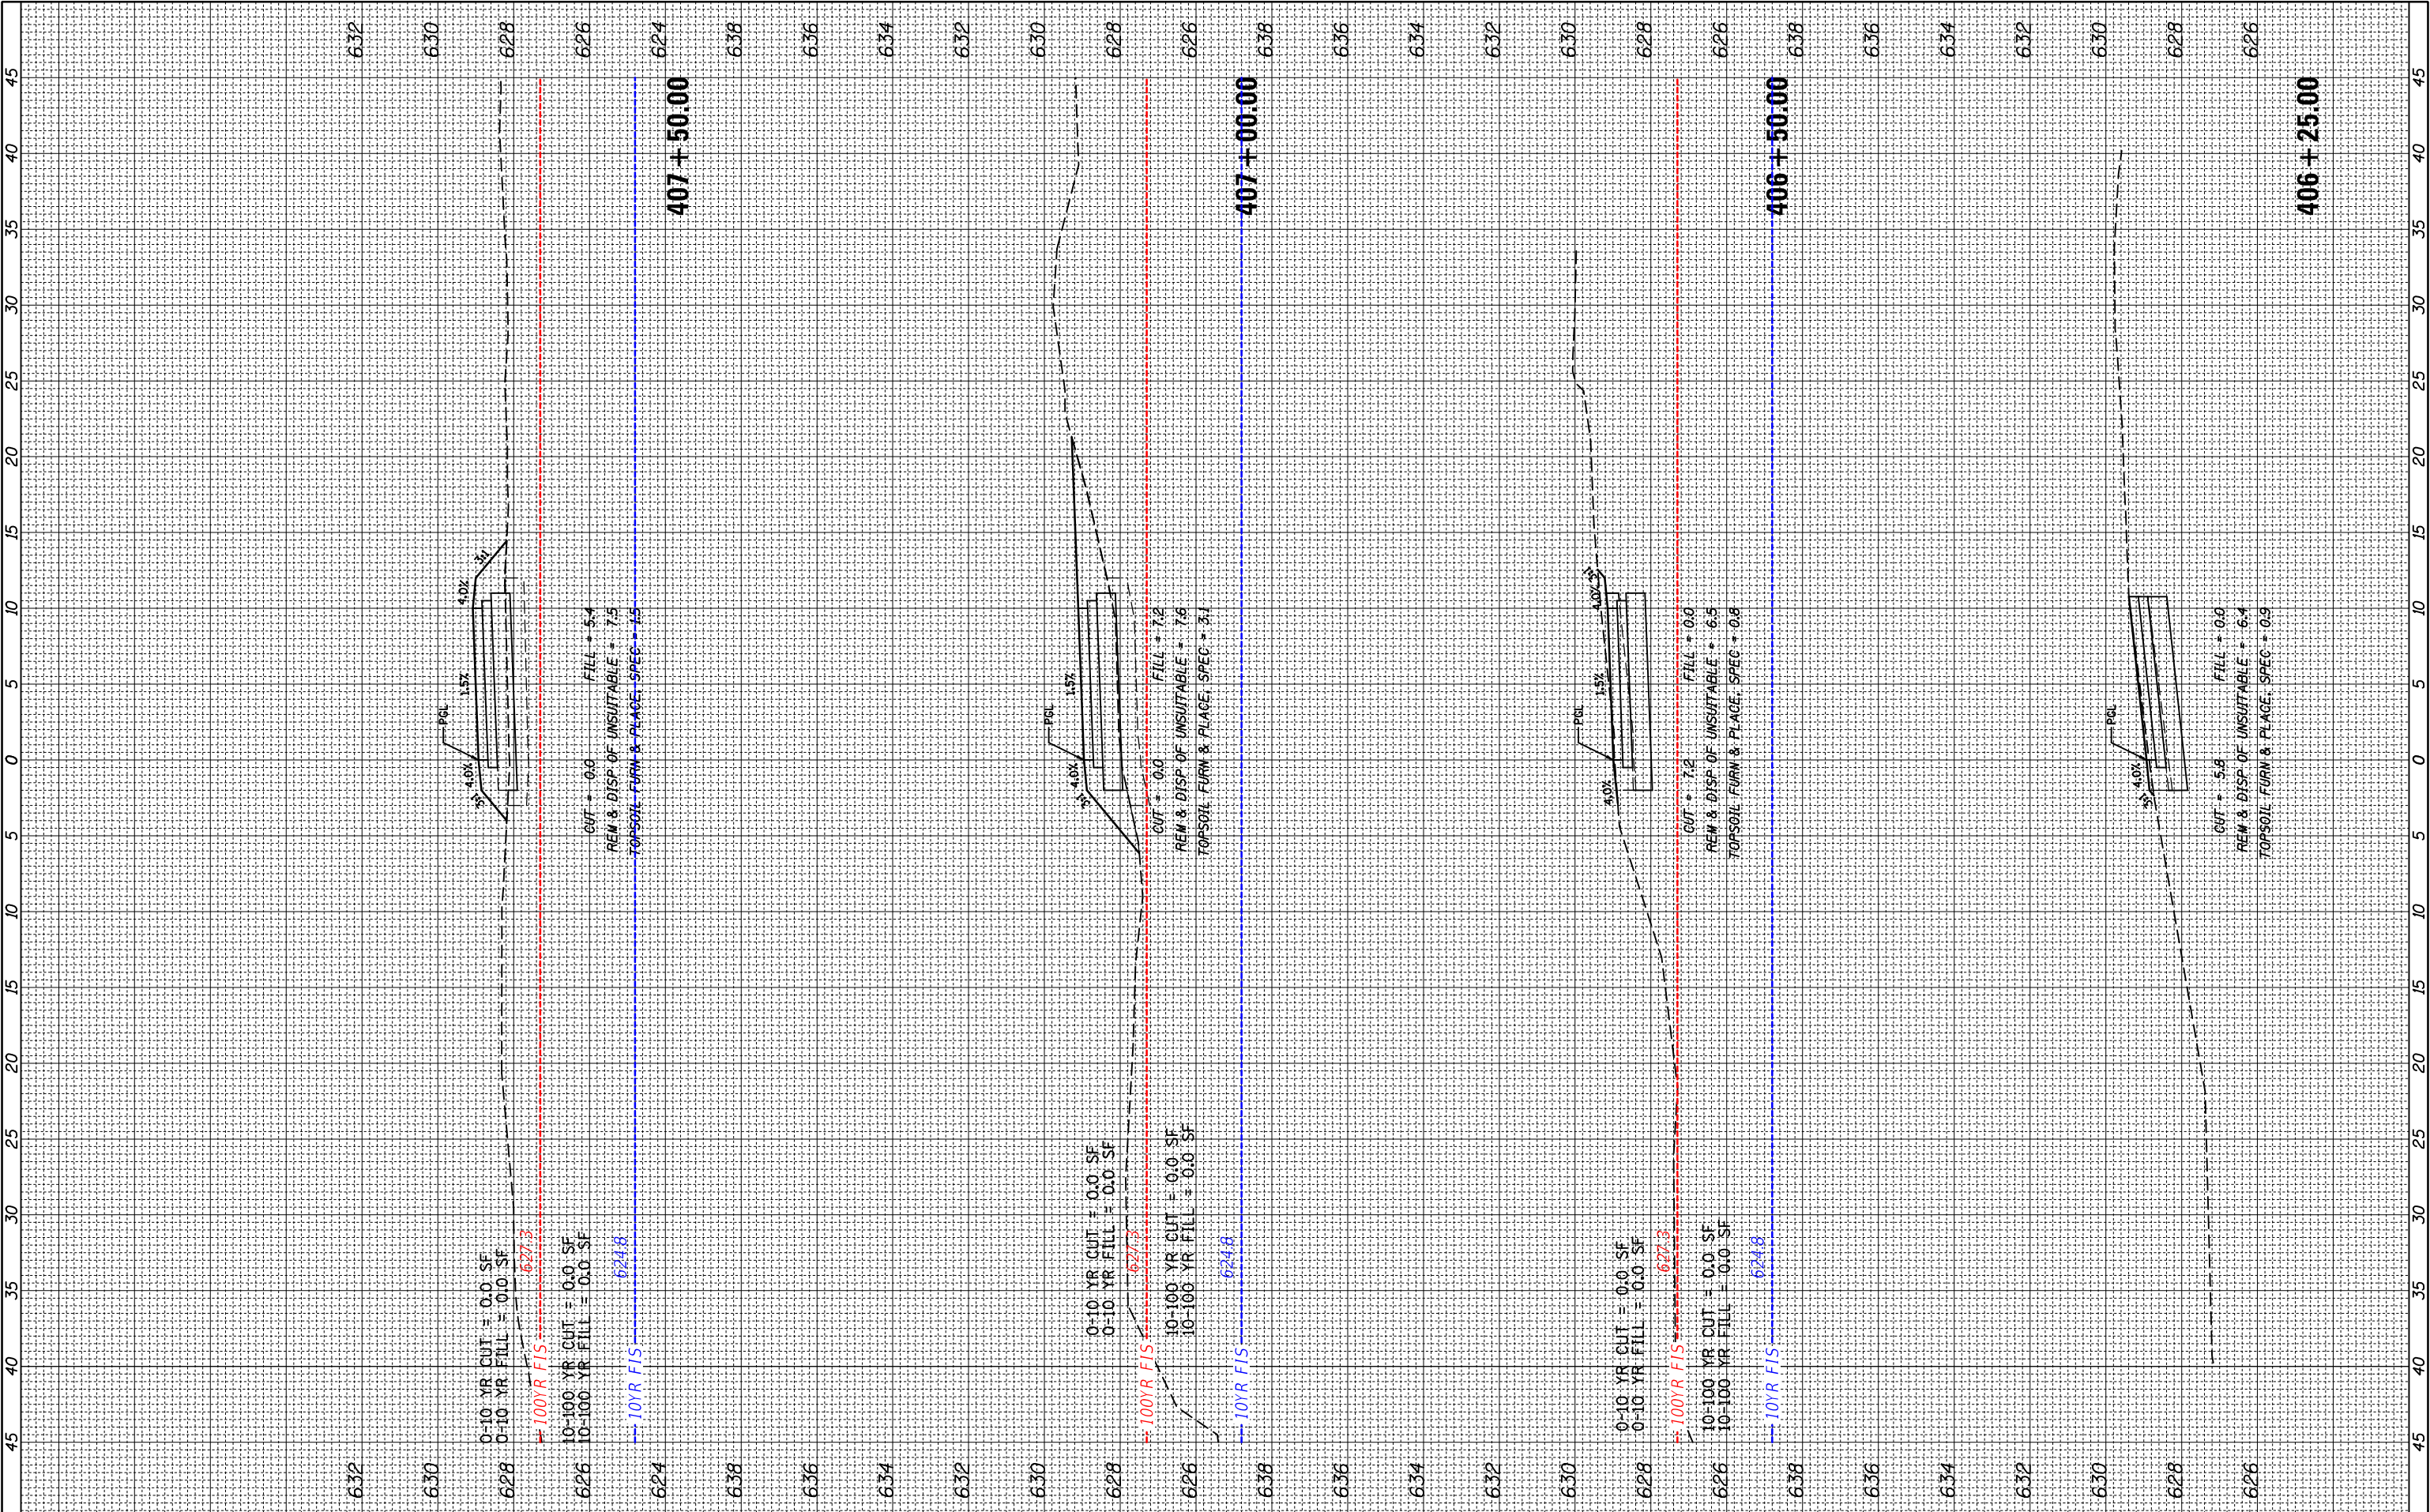

FILE NAME = N:\SCHILLER PARK\230454\Civil\X5_DPRT4_230454.SWT	USER NAME = mthomas		DESIGNED -	REVISED -	STATE OF ILLINOIS DEPARTMENT OF TRANSPORTATION	DES PLAINES RIVER TRAIL SEGMENT 4 CROSS SECTIONS DES PLAINES RIVER TRAIL		F.A. RTE.	SECTION	COUNTY	TOTAL SHEETS	SHEET NO.
	PLOT SCALE = 10'		DRAWN -	REVISED -		SCALE: SHEET OF SHEETS STA. 406+25.00 TO STA. 407+50.00		N/A	17-00034-05-BT	COOK	86	60
Default		PLOT DATE = 9/18/2024	CHECKED -	REVISED -					CONTRACT NO. 61K54		ILLINOIS FED. AID PROJECT	
		DATE -	REVIS	ED -								

FINAL SURVEY	SURVEYED _____	BY _____	DATE _____
	PLOTTED _____		
NOTE BOOK	TEMPLATE _____		
	AREAS _____		
NO. _____	AREAS CHECKED _____		


ORIGINAL SURVEY		BY	DATE
NOTE BOOK			
	SURVEYED		
	PLOTTED		
	TEMPLATE		
	AREAS		
NO. _____	AREAS CHECKED		

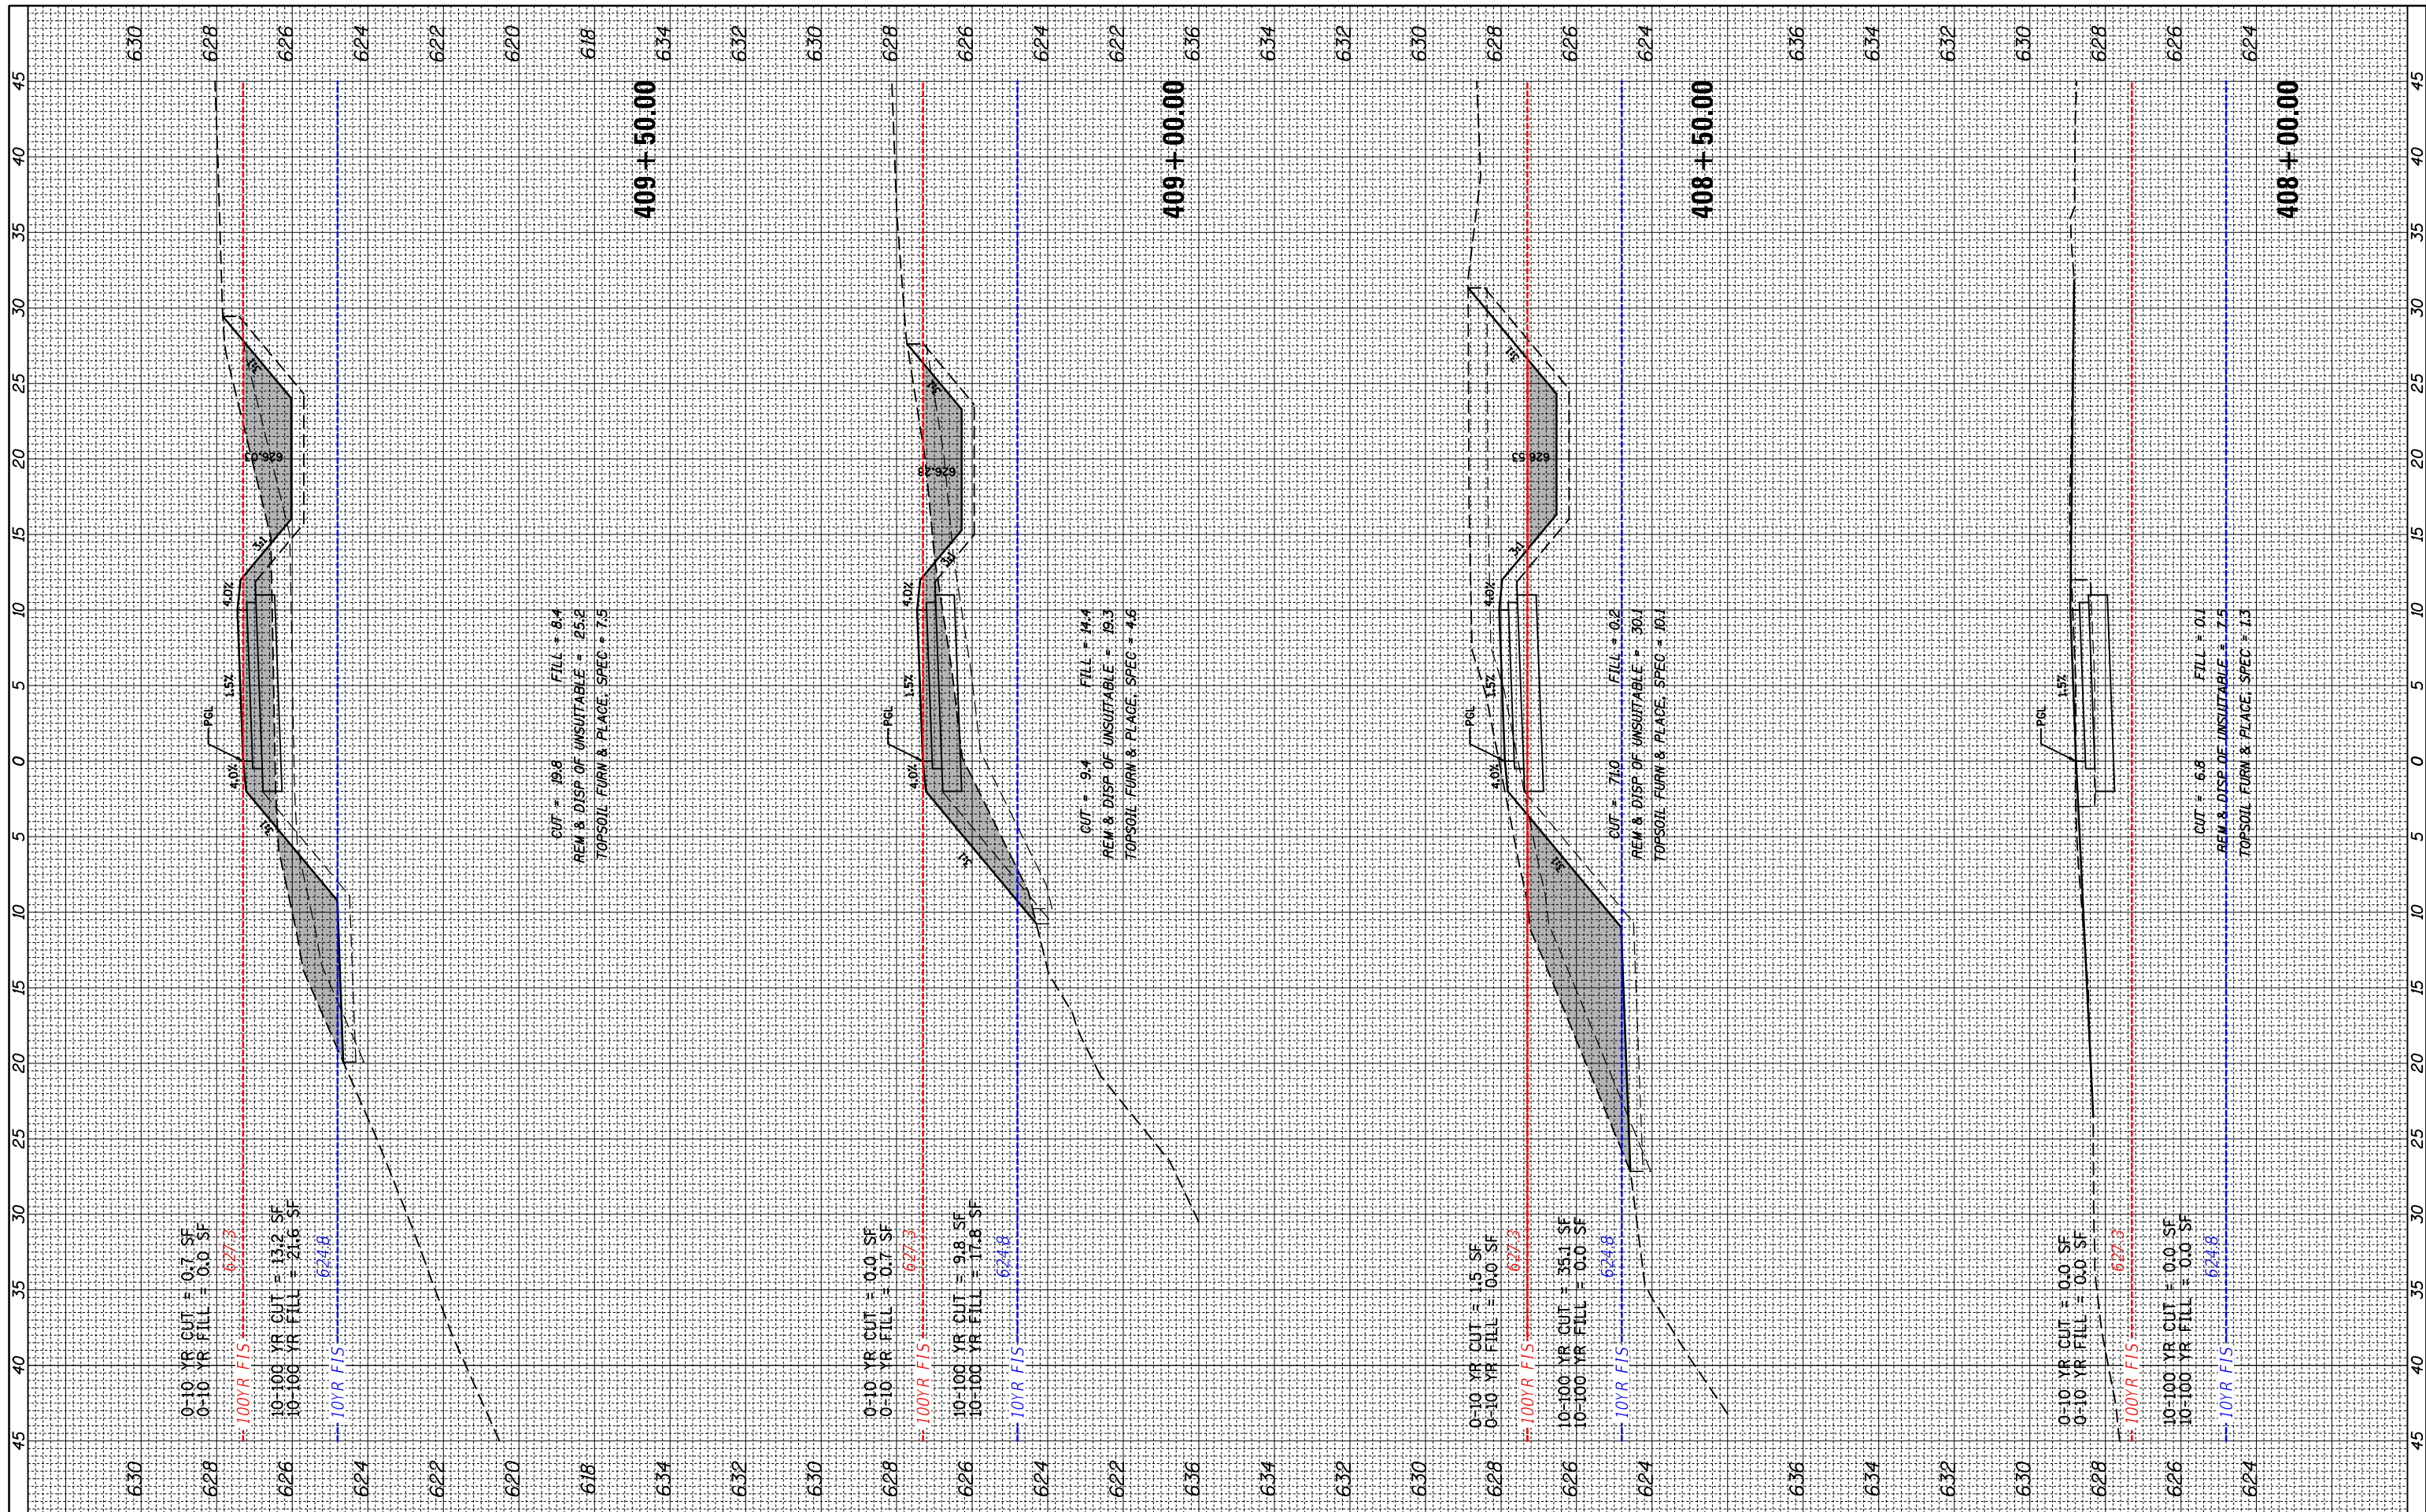

FILE NAME =	USER NAME = mthomas	DESIGNED -	REVISED -	STATE OF ILLINOIS DEPARTMENT OF TRANSPORTATION	DES PLAINES RIVER TRAIL SEGMENT 4 CROSS SECTIONS DES PLAINES RIVER TRAIL				F.A. RTE.	SECTION	COUNTY	TOTAL SHEETS	SHEET NO.
N:\SCHILLER PARK\230454\Civil\XS_DPR14_230454.SHT		DRAWN -	REVISED -						N/A	17-00034-05-BT	COOK	86	61
Default	PLOT SCALE = 10'	CHECKED -	REVISED -		SCALE: SHEET OF SHEETS STA. 408+00.00 TO STA. 409+50.00				CONTRACT NO. 61K54 ILLINOIS FED. AID PROJECT				
	PLOT DATE = 9/18/2024	DATE -	REVISED -										

FINAL	SURVEYED	BY	DATE
SURVEY	PLOTTED		
NOTE BOOK	TEMPLATE		
NO.	AREAS	CHECKED	

ORIGINAL	SURVEYED	BY	DATE
SURVEY	PLOTTED		
NOTE BOOK	TEMPLATE		
NO.	AREAS	CHECKED	

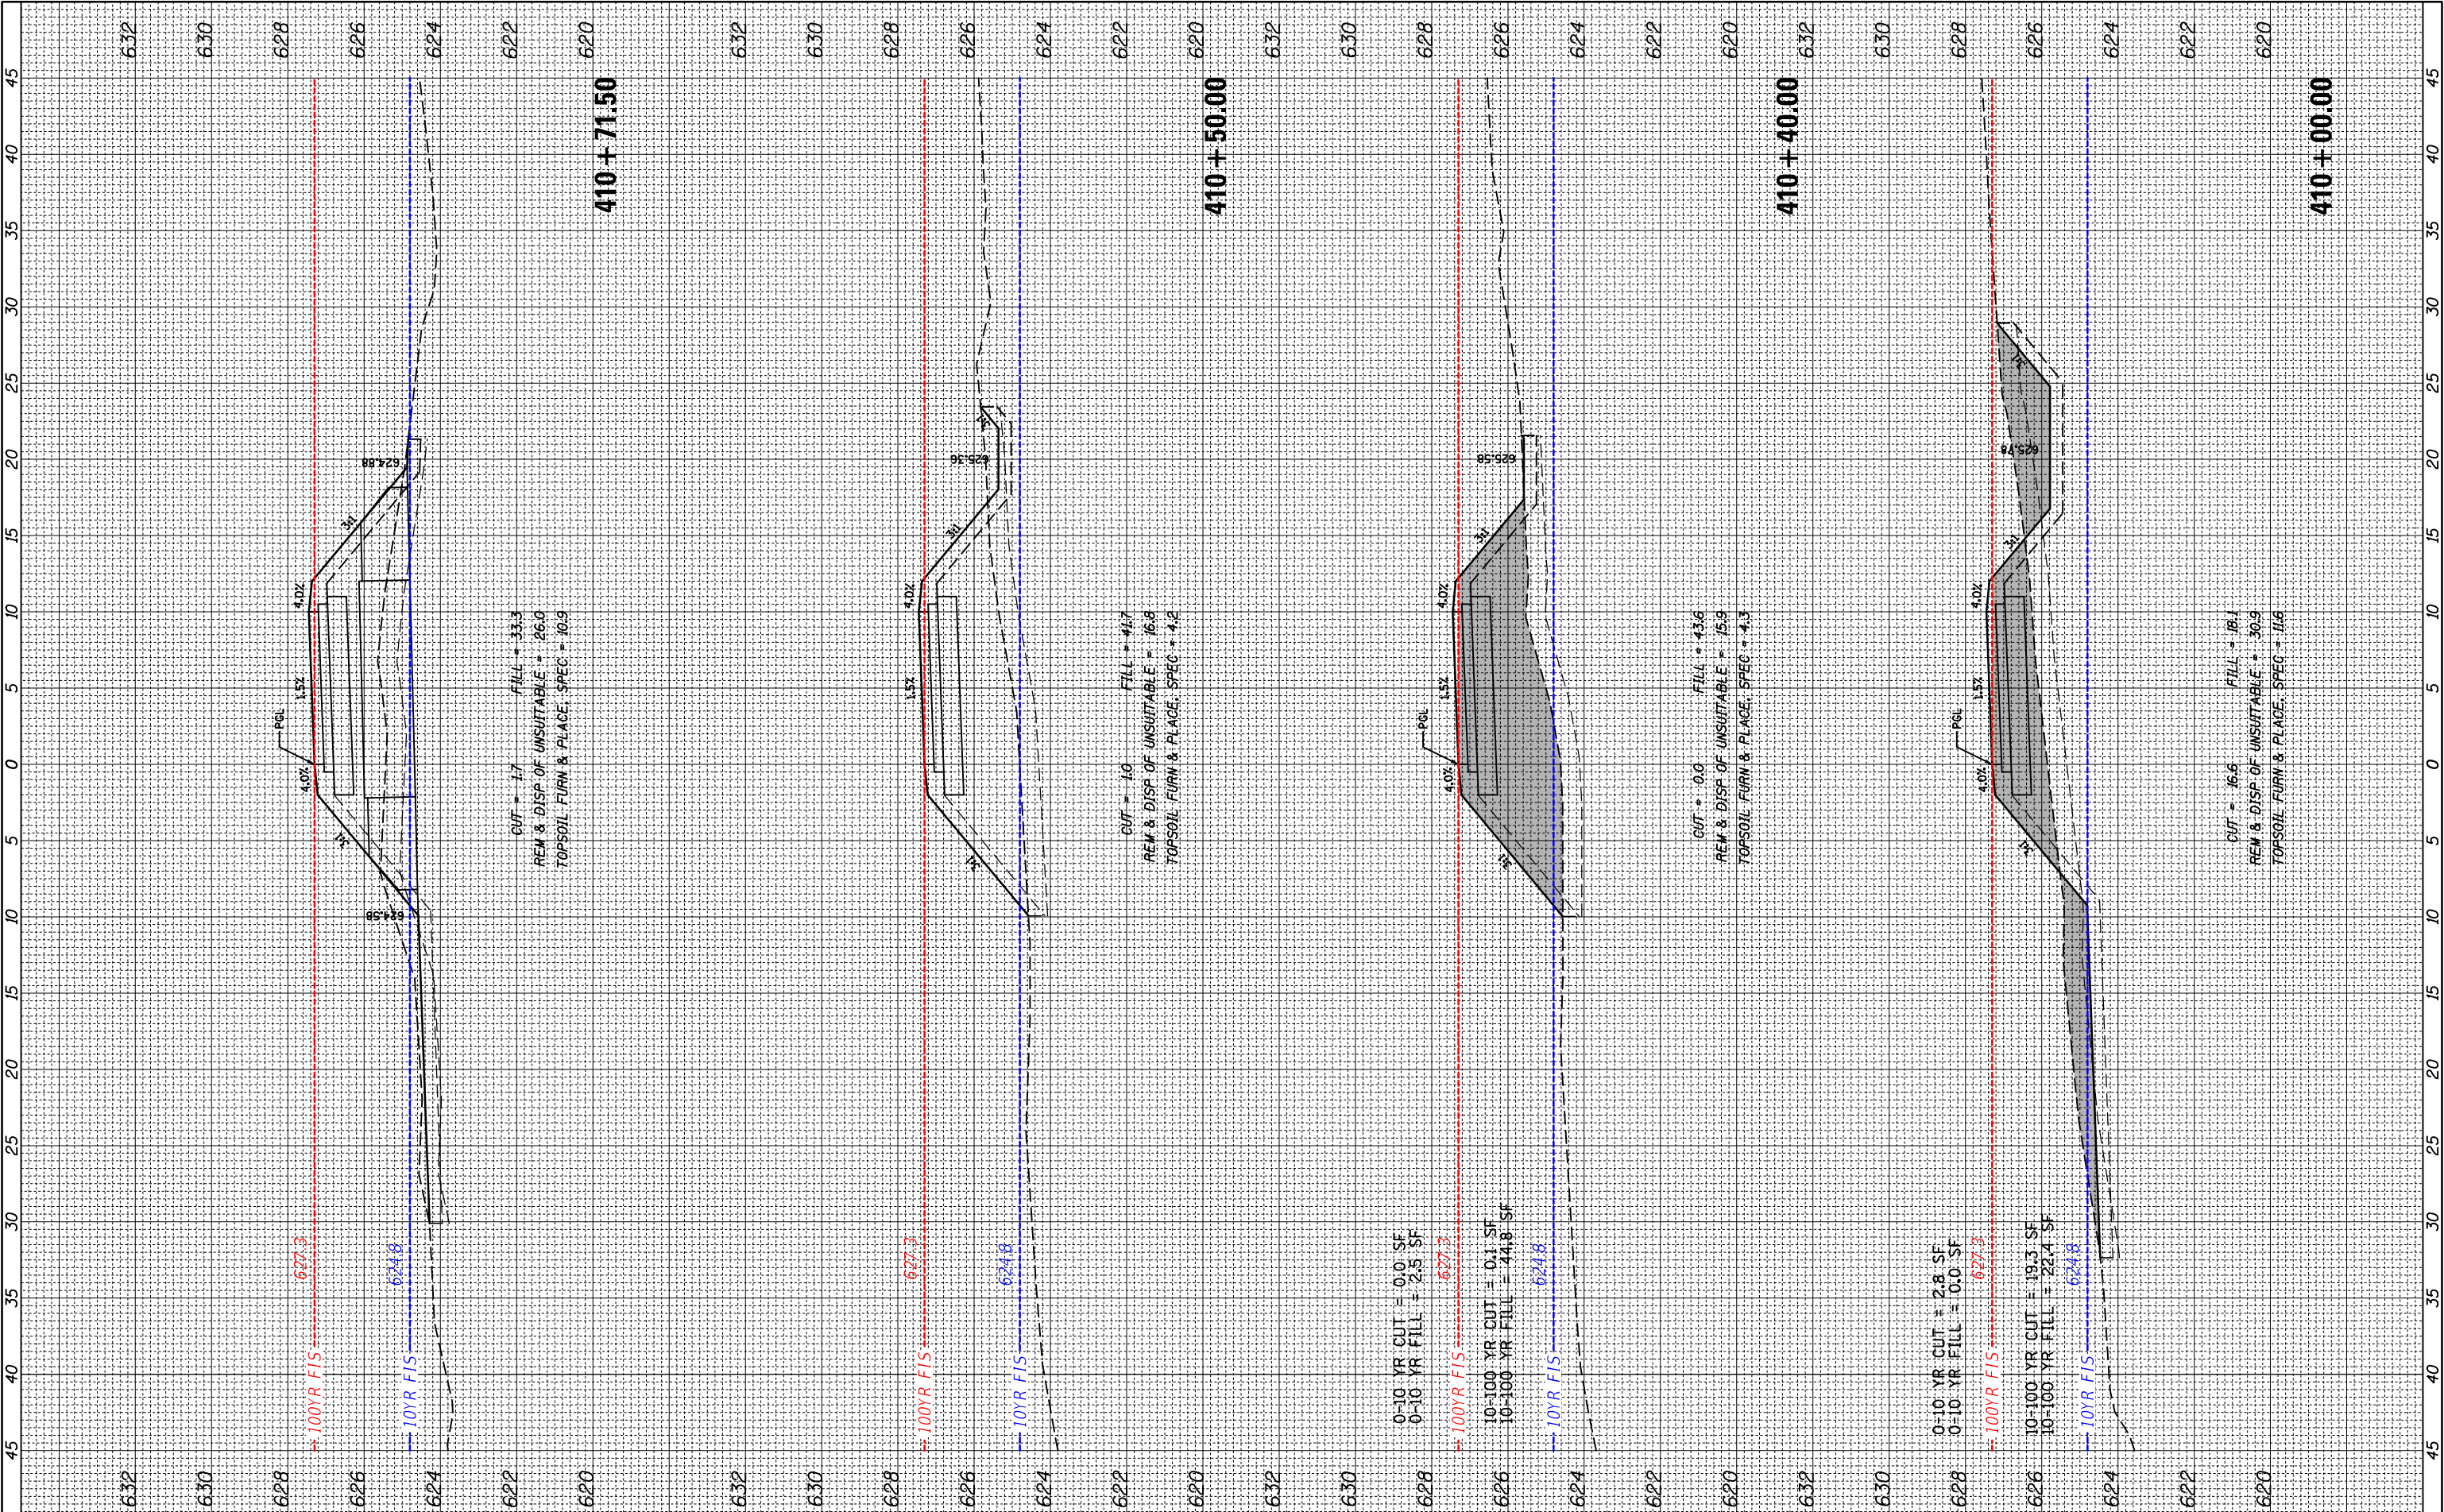

FILE NAME = N:\SCHILLERPARK\230454\Civil\XS_DPRT4_230454.SWT	USER NAME = mthomas	DESIGNED -	REVISED -	STATE OF ILLINOIS DEPARTMENT OF TRANSPORTATION				DES PLAINES RIVER TRAIL SEGMENT 4 CROSS SECTIONS DES PLAINES RIVER TRAIL				F.A. RTE.	SECTION	COUNTY	TOTAL SHEETS	SHEET NO.
Default	PLOT SCALE = 10'	DRAWN -	REVISED -									N/A	17-00034-05-BT	COOK	86	62
	PLOT DATE = 9/18/2024	CHECKED -	REVISED -									CONTRACT NO. 61K54				
		DATE -	REVISED -									ILLINOIS FED. AID PROJECT				
				SCALE:		SHEET		OF		SHEETS		STA. 410+00.00 TO STA. 410+71.50				

FINAL SURVEY NO.	SURVEYED PLOTTED NOTE BOOK AREAS CHECKED	BY	DATE

ORIGINAL SURVEY NO.	SURVEYED PLOTTED NOTE BOOK AREAS CHECKED	BY	DATE

FILE NAME =
N:\SCHILLER PARK\230454\Civil\X5_DPRT4_230454.dwg
Default

USER NAME = mthomas
DESIGNED -
DRAWN -
PLOT SCALE = 10'
CHECKED -
PLOT DATE = 9/18/2024
DATE -


REVIS
REVISED -
REVISED -
REVISED -

STATE OF ILLINOIS
DEPARTMENT OF TRANSPORTATION

DES PLAINES RIVER TRAIL SEGMENT 4
CROSS SECTIONS
DES PLAINES RIVER TRAIL


SCALE: SHEET OF SHEETS STA. 411+00.00 TO STA. 412+50.00

F.A. RTE.	SECTION	COUNTY	TOTAL SHEETS	SHEET NO.
N/A	17-00034-05-BT	COOK	86	63
CONTRACT NO. 61K54				
ILLINOIS FED. AID PROJECT				

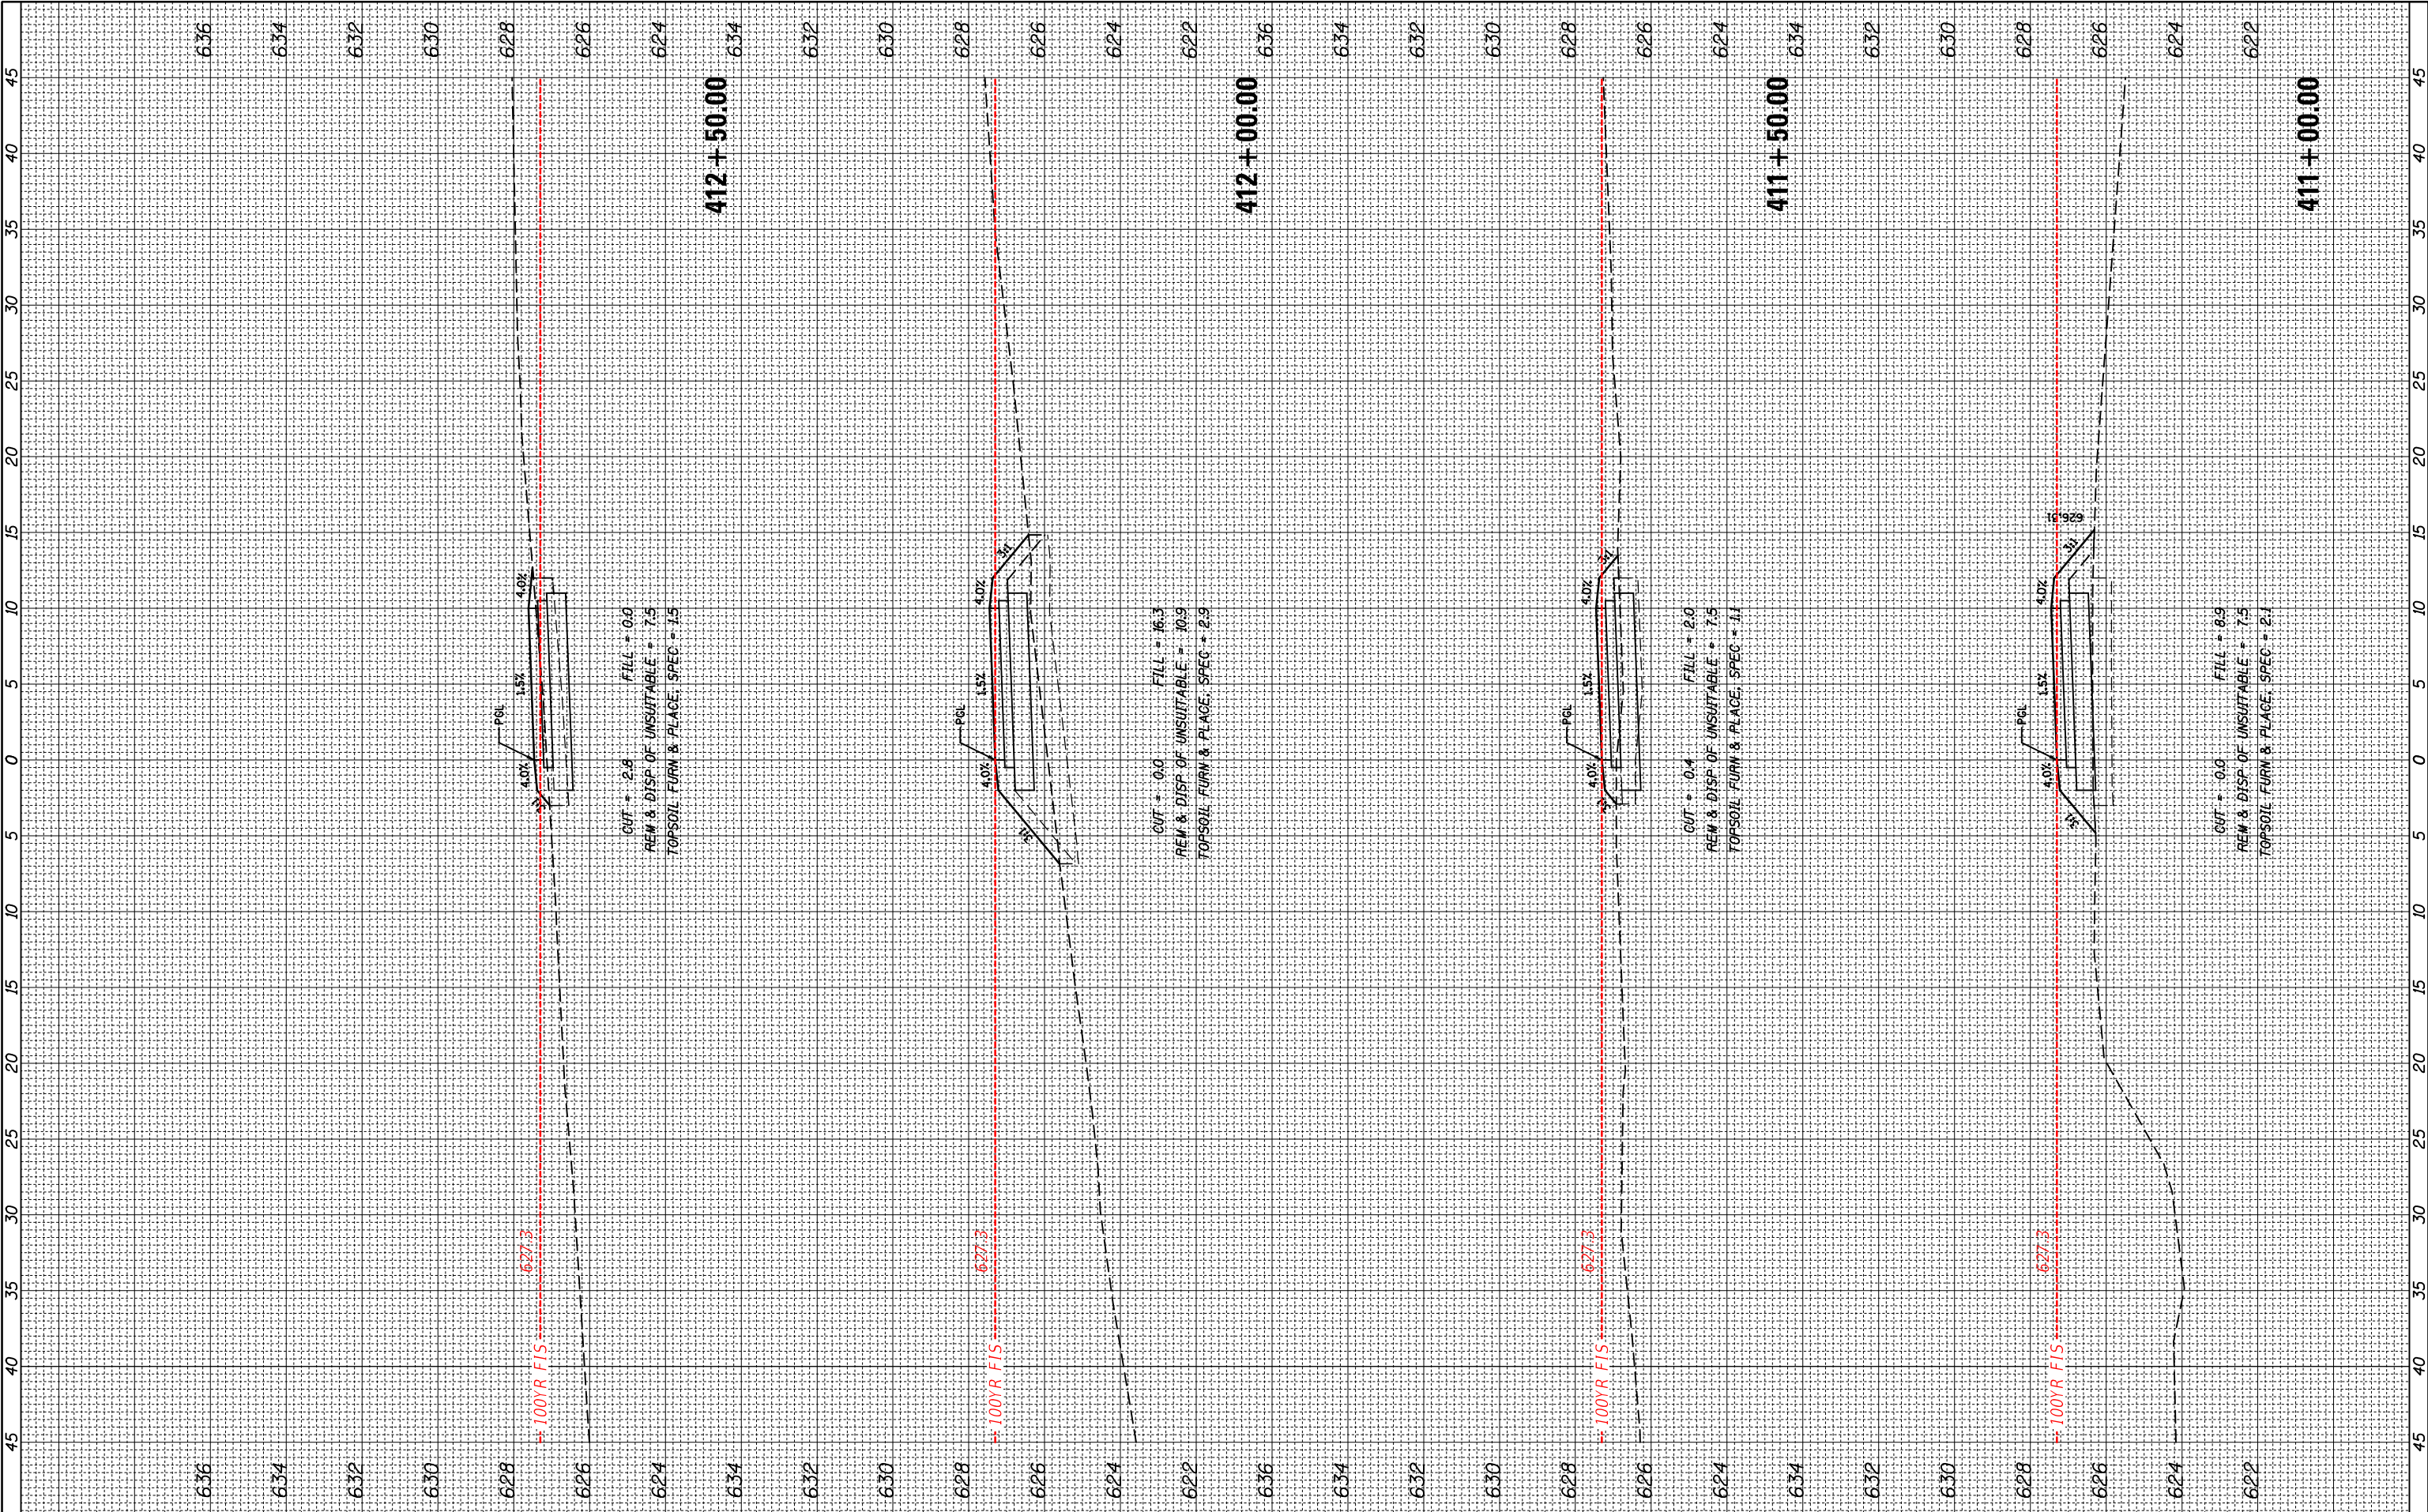

FINAL SURVEY NOTE BOOK NO.	SURVEYED PLOTTED TEMPLATE AREAS CHECKED	BY	DATE


ORIGINAL SURVEY NOTE BOOK NO.	SURVEYED PLOTTED TEMPLATE AREAS CHECKED	BY	DATE

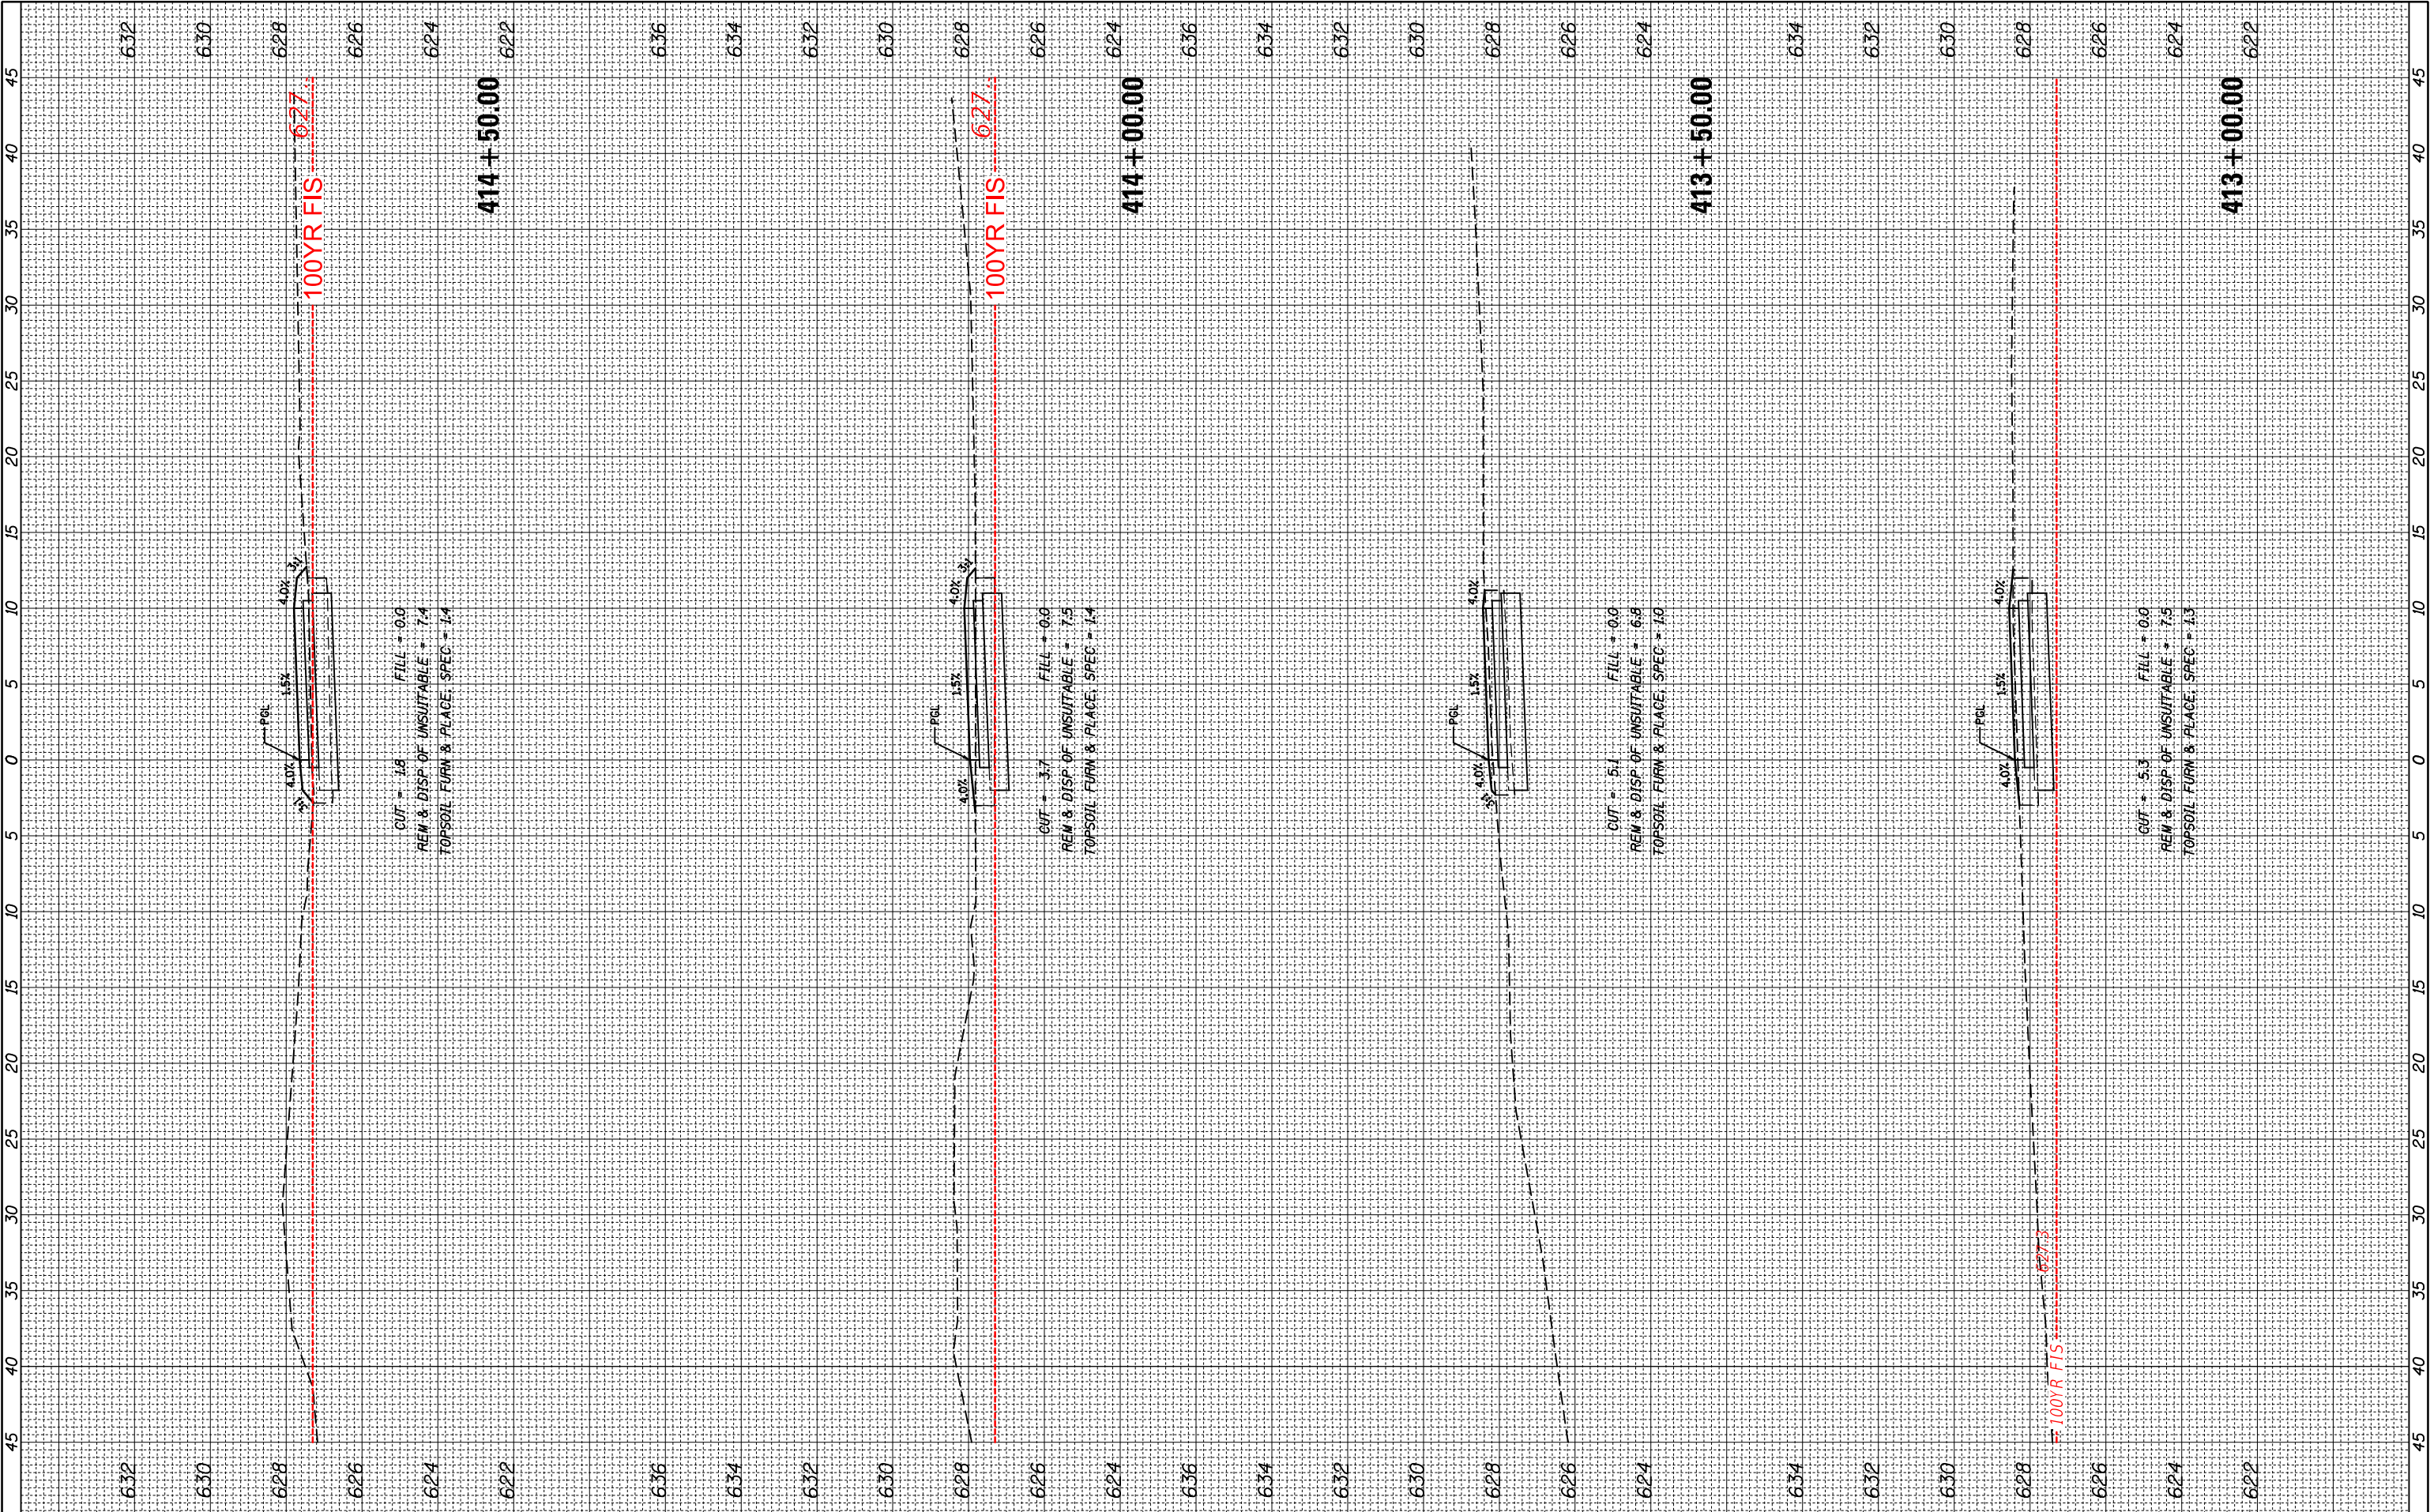

FILE NAME =	USER NAME = mthomas	DESIGNED -	REVISED -	STATE OF ILLINOIS DEPARTMENT OF TRANSPORTATION	DES PLAINES RIVER TRAIL SEGMENT 4 CROSS SECTIONS DES PLAINES RIVER TRAIL				F.A. RTE.	SECTION	COUNTY	TOTAL SHEETS	SHEET NO.
N:\SCHILLER PARK\230454\Civil\XS_DPRT4_230454.SHP		DRAWN -	REVISED -						N/A	17-00034-05-BT	COOK	86	64
	PLOT SCALE = 10'	CHECKED -	REVISED -		CONTRACT NO. 61K54								
Default	PLOT DATE = 9/18/2024	DATE -	REVISED -		SCALE:	SHEET	OF	SHEETS	STA. 413+00.00	TO STA. 414+50.00	ILLINOIS FED. AID PROJECT		

FINAL SURVEY	SURVEYED _____	BY _____	DATE _____
	PLOTTED _____		
NOTE BOOK	TEMPLATE _____		
	AREAS _____		
NO. _____	AREAS CHECKED _____		

ORIGINAL SURVEY		BY _____	DATE _____
NOTE BOOK			
SURVEYED _____			
PLOTTED _____			
TEMPLATE _____			
AREAS _____			
NO. _____			
AREAS CHECKED _____			

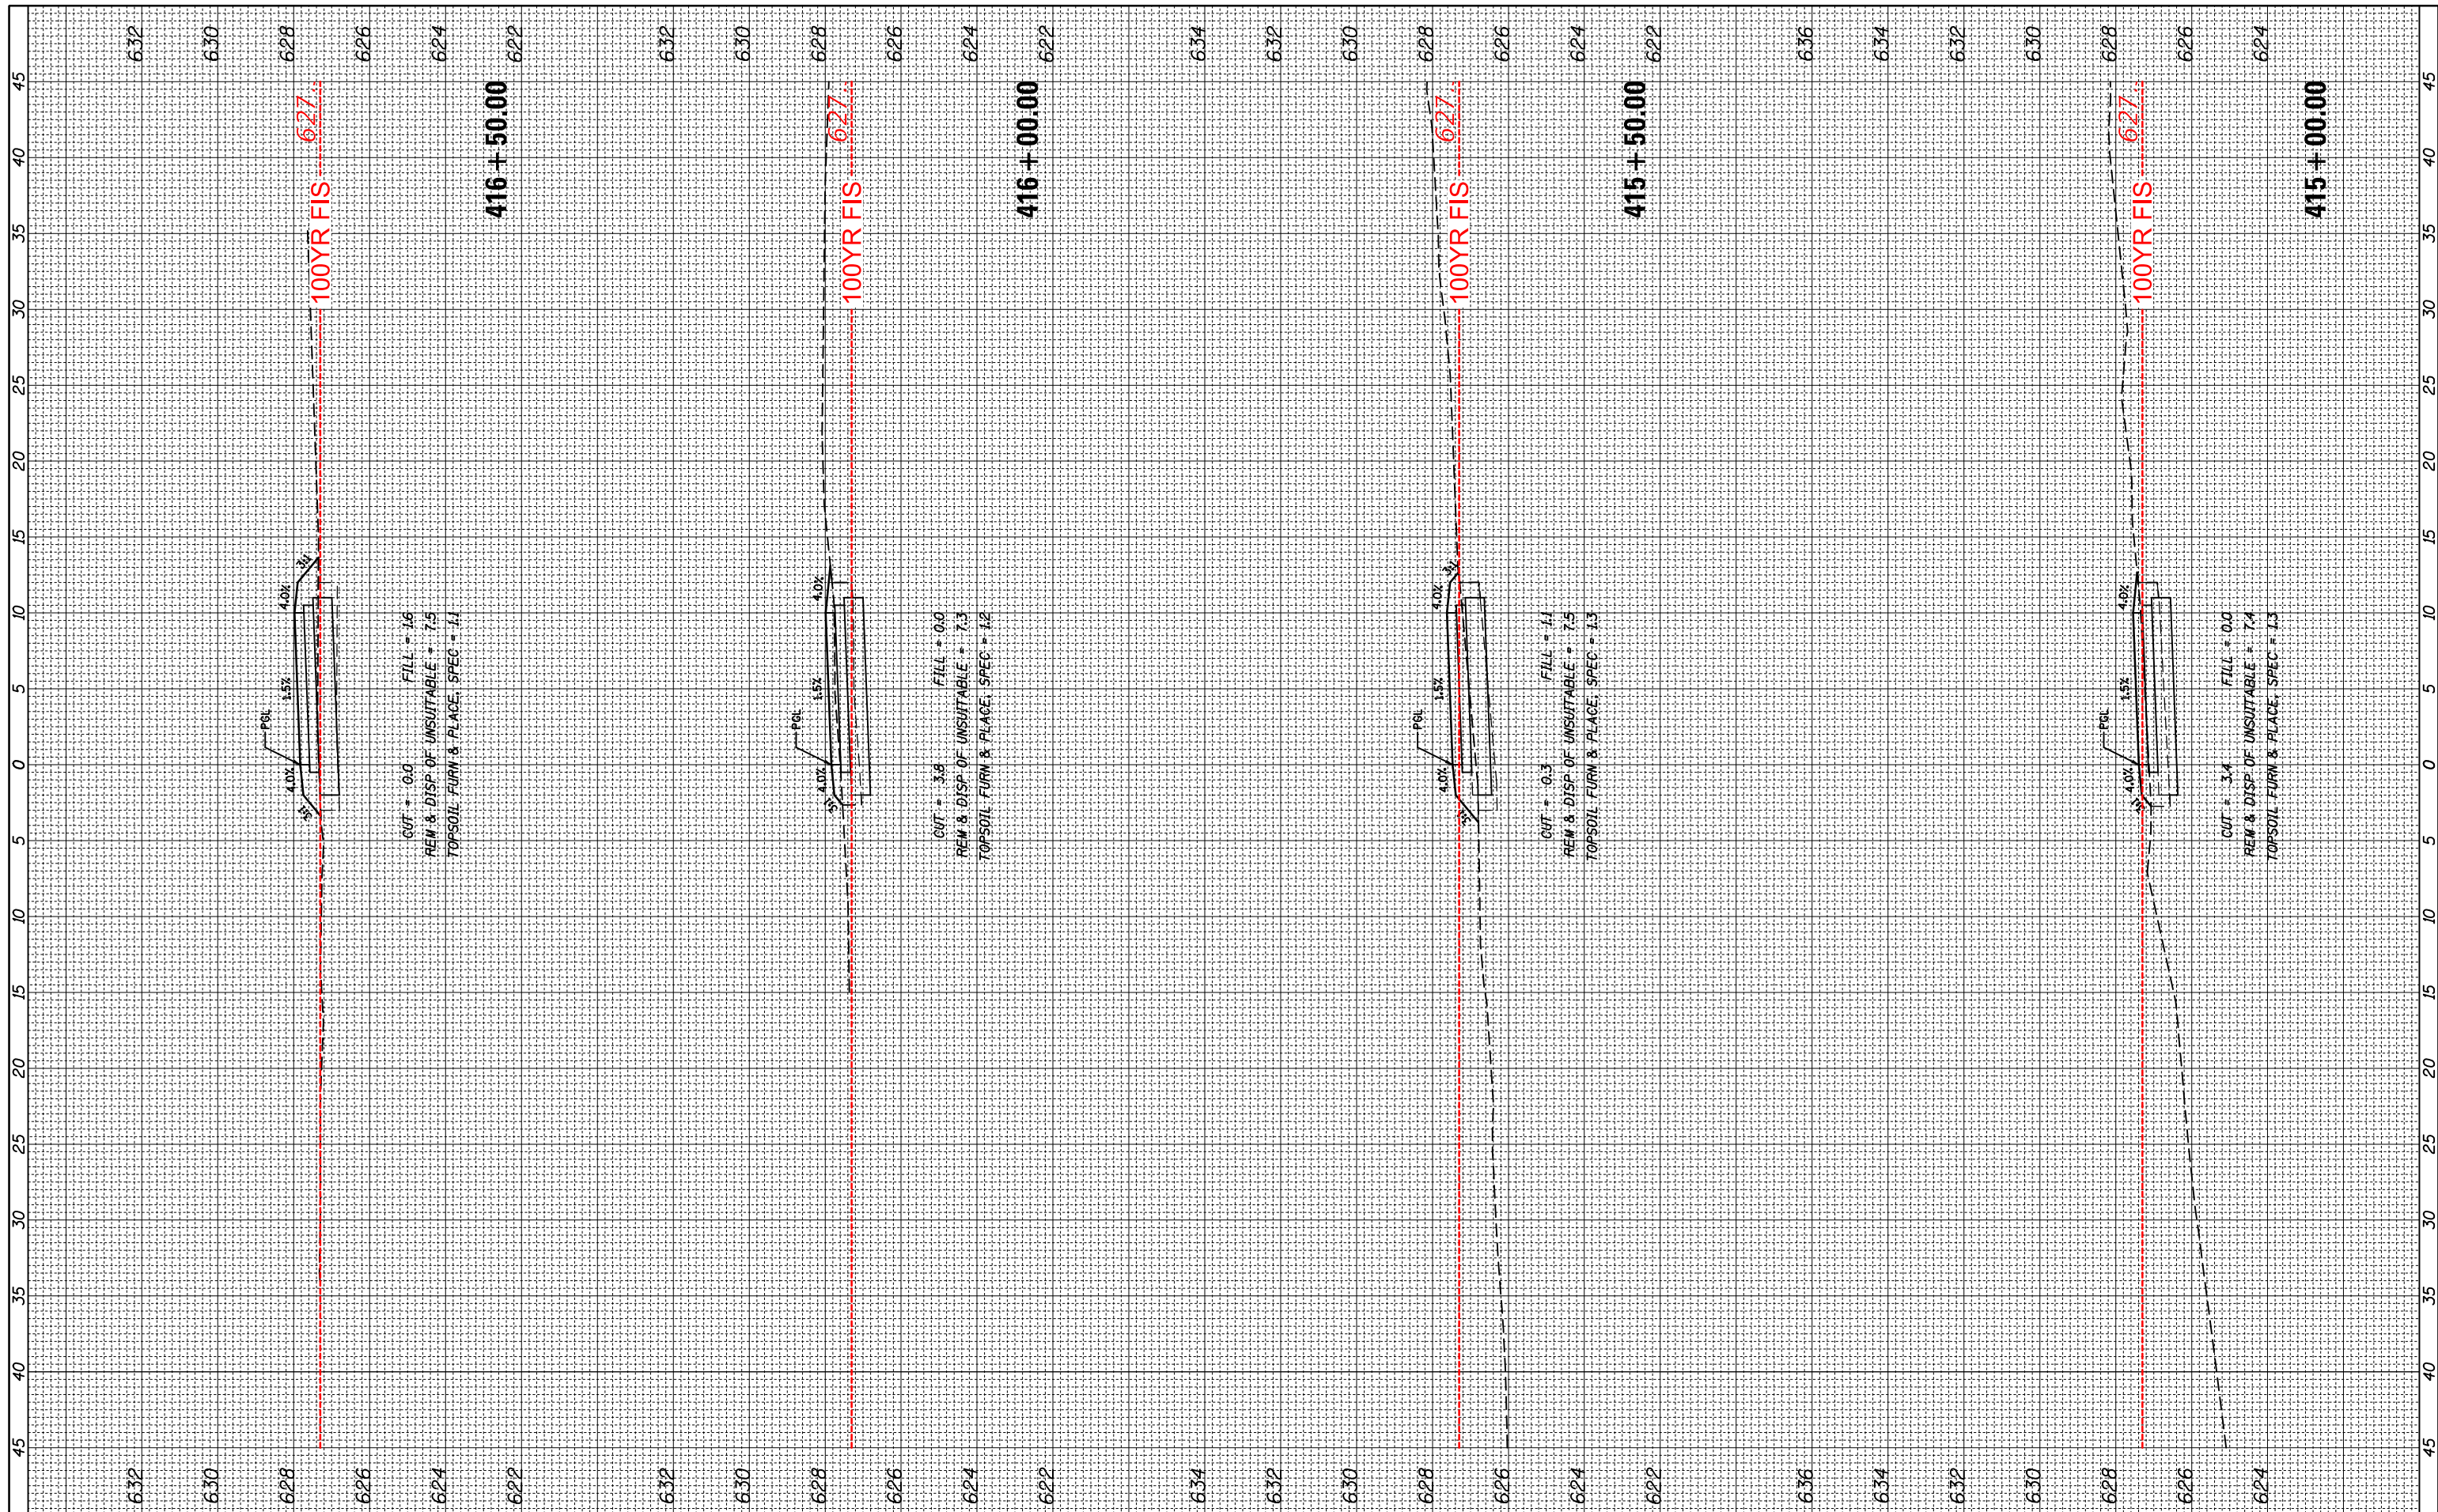

FILE NAME =	USER NAME = mthomas	DESIGNED -	REVISED -	STATE OF ILLINOIS DEPARTMENT OF TRANSPORTATION	DES PLAINES RIVER TRAIL SEGMENT 4 CROSS SECTIONS DES PLAINES RIVER TRAIL				F.A. RTE.	SECTION	COUNTY	TOTAL SHEETS	SHEET NO.
N:\SCHILLERPARK\230454\Civil\XS_DPR14_230454.SHT		DRAWN -	REVISED -						N/A	17-00034-05-BT	COOK	86	65
Default	PLOT SCALE = 10'	CHECKED -	REVISED -		SCALE: SHEET OF SHEETS STA. 415+00.00 TO STA. 416+50.00				CONTRACT NO. 61K54				
	PLOT DATE = 9/18/2024	DATE -	REVISED -						ILLINOIS FED. AID PROJECT				

ORIGINAL SURVEY	SURVEYED _____		BY _____	DATE _____
	PLOTTED _____			
	TEMPLATE _____			
	AREAS _____			
	AREAS CHECKED _____			
	N.O. _____			
NOTE BOOK				




**DES PLAINES RIVER TRAIL SEGMENT 4
CROSS SECTIONS
DES PLAINES RIVER TRAIL**

F.A. RTE.	SECTION	COUNTY	TOTAL SHEETS	SHEET NO.
N/A	17-00034-05-BT	COOK	86	66
		CONTRACT NO. 61K54		
ILLINOIS		FED. AID PROJECT		

FINAL SURVEY	SURVEYED PLOTTED NOTE BOOK	BY	DATE
NO.	AREAS CHECKED		


ORIGINAL SURVEY	SURVEYED PLOTTED NOTE BOOK	BY	DATE
NO.	AREAS CHECKED		

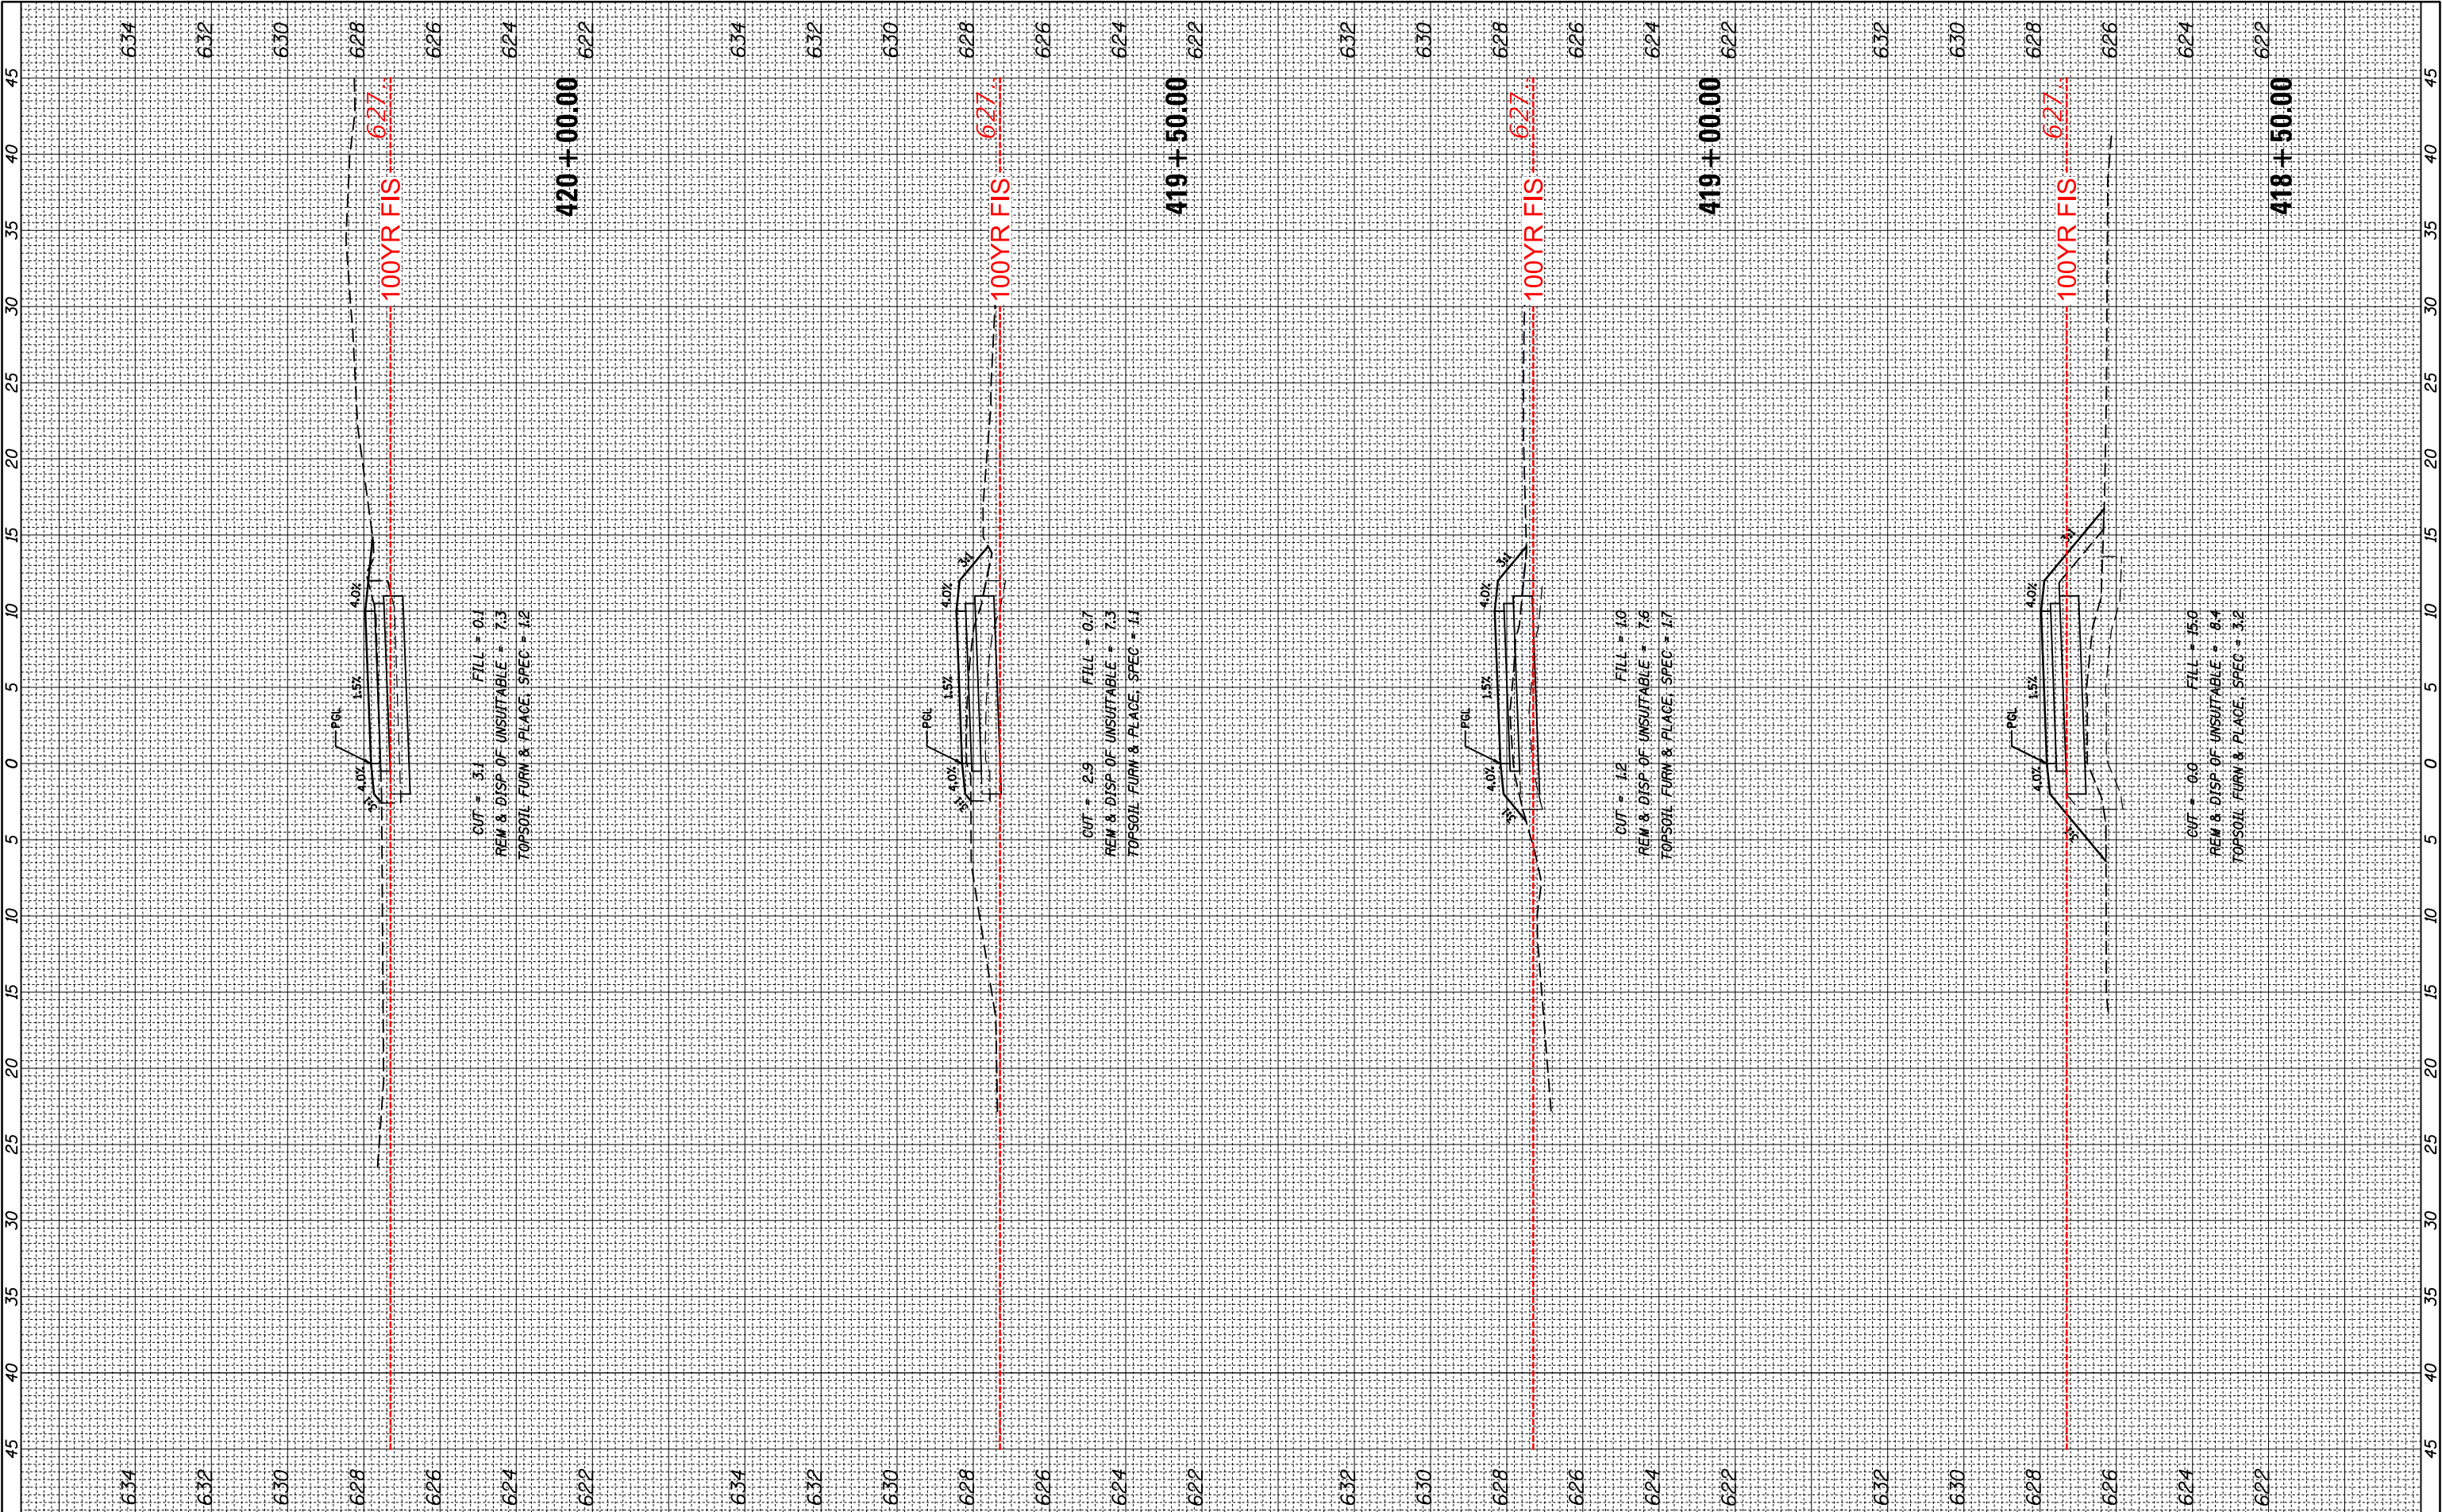

FILE NAME =		USER NAME = mthomas	DESIGNED -	REVISED -	STATE OF ILLINOIS DEPARTMENT OF TRANSPORTATION	DES PLAINES RIVER TRAIL SEGMENT 4 CROSS SECTIONS DES PLAINES RIVER TRAIL				F.A. RTE.	SECTION	COUNTY	TOTAL SHEETS	SHEET NO.
N:\SCHILLER PARK\230454\Civil\XS_DPRT4_230454.SWT			DRAWN -	REVISED -		N/A	17-00034-05-BT	COOK	86	67				
Default		PLOT SCALE = 10'	CHECKED -	REVISED -		CONTRACT NO. 61K54								
		PLOT DATE = 9/18/2024	DATE -	REVISED -		SCALE: SHEET OF SHEETS STA. 418+50.00 TO STA. 420+00.00				ILLINOIS FED. AID PROJECT				

FINAL SURVEY NOTE BOOK NO.	SURVEYED PLOTTED TEMPLATE AREAS CHECKED	BY	DATE


ORIGINAL SURVEY NOTE BOOK NO.	SURVEYED PLOTTED TEMPLATE AREAS CHECKED	BY	DATE

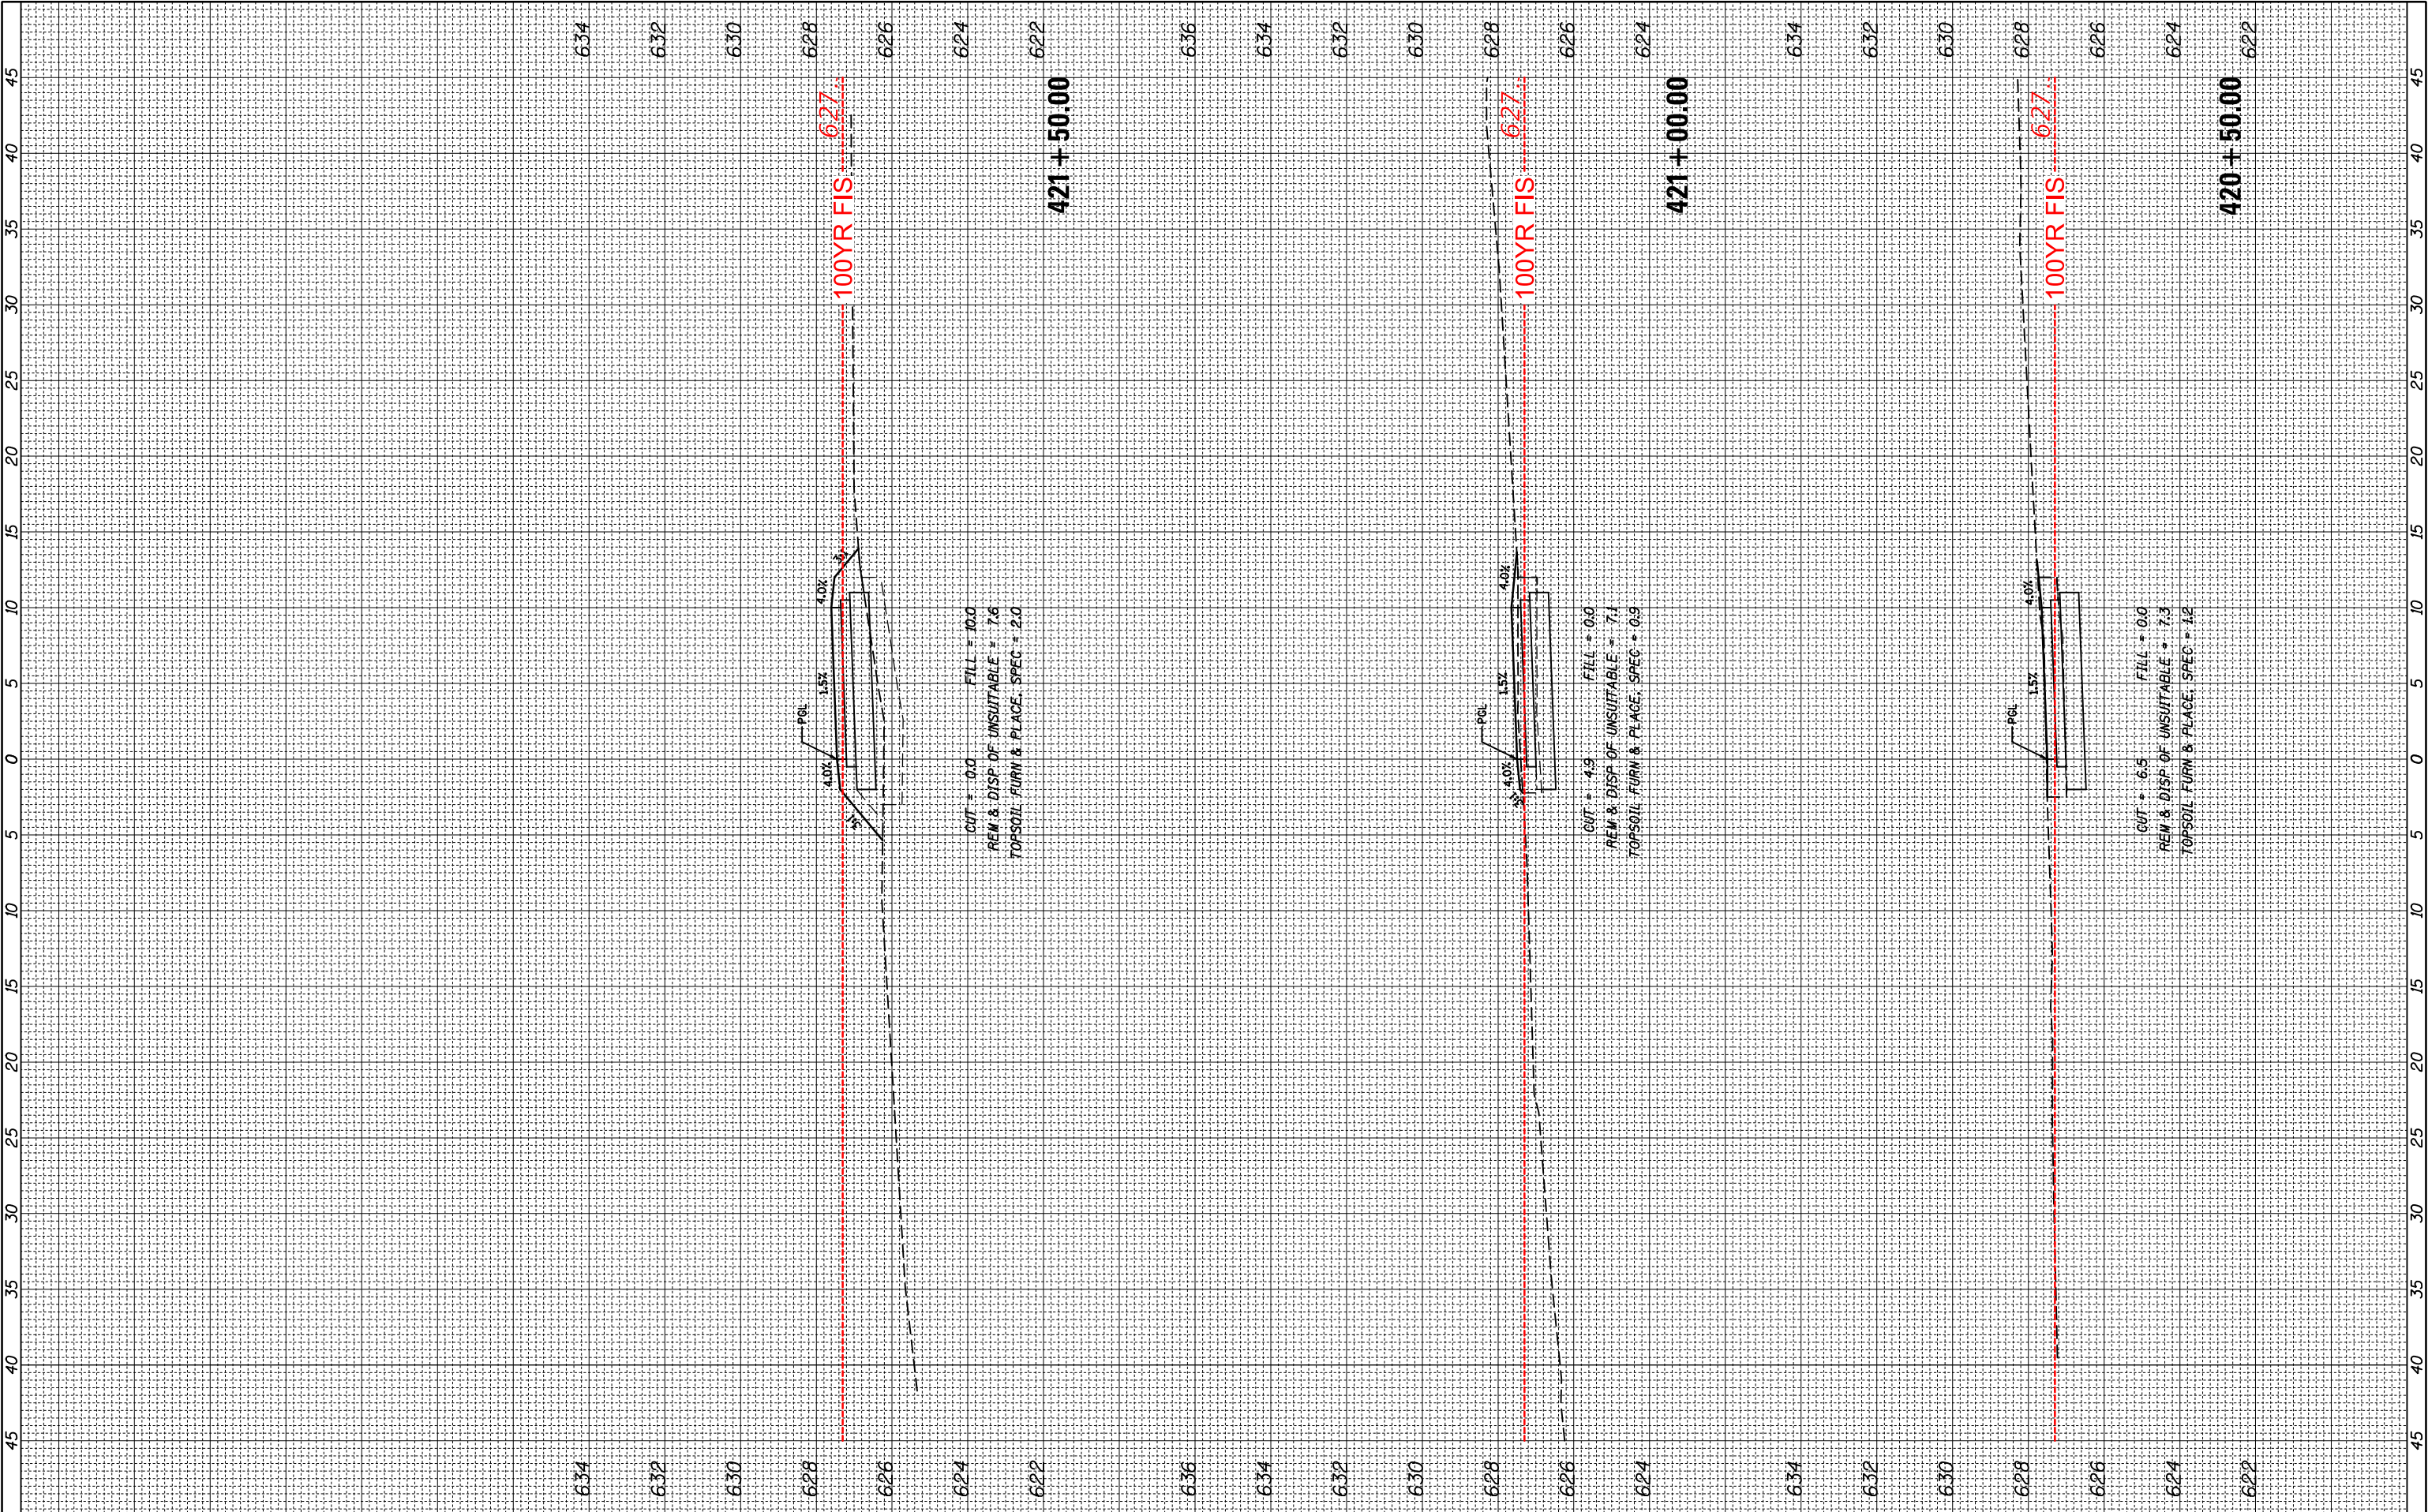

FILE NAME = N:\SCHILLERPARK\230454\Civil\XS_DPRT4_230454.SWT	USER NAME = mthomas		DESIGNED -	REVISED -	STATE OF ILLINOIS DEPARTMENT OF TRANSPORTATION	DES PLAINES RIVER TRAIL SEGMENT 4 CROSS SECTIONS DES PLAINES RIVER TRAIL				F.A. RTE.	SECTION	COUNTY	TOTAL SHEETS	SHEET NO.
	PLOT SCALE = 10'		DRAWN -	REVISED -		SCALE: SHEET OF SHEETS STA. 420+50.00 TO STA. 421+50.00				N/A	17-00034-05-BT	COOK	86	68
	PLOT DATE = 9/18/2024		CHECKED -	REVISED -						CONTRACT NO. 61K54				
			DATE -	REVISED -						ILLINOIS FED. AID PROJECT				

FINAL SURVEY	SURVEYED PLOTTED	BY	DATE
NOTE BOOK	TEMPLATE		
NO.	AREAS CHECKED		


ORIGINAL SURVEY	SURVEYED PLOTTED	BY	DATE
NOTE BOOK	TEMPLATE		
NO.	AREAS CHECKED		

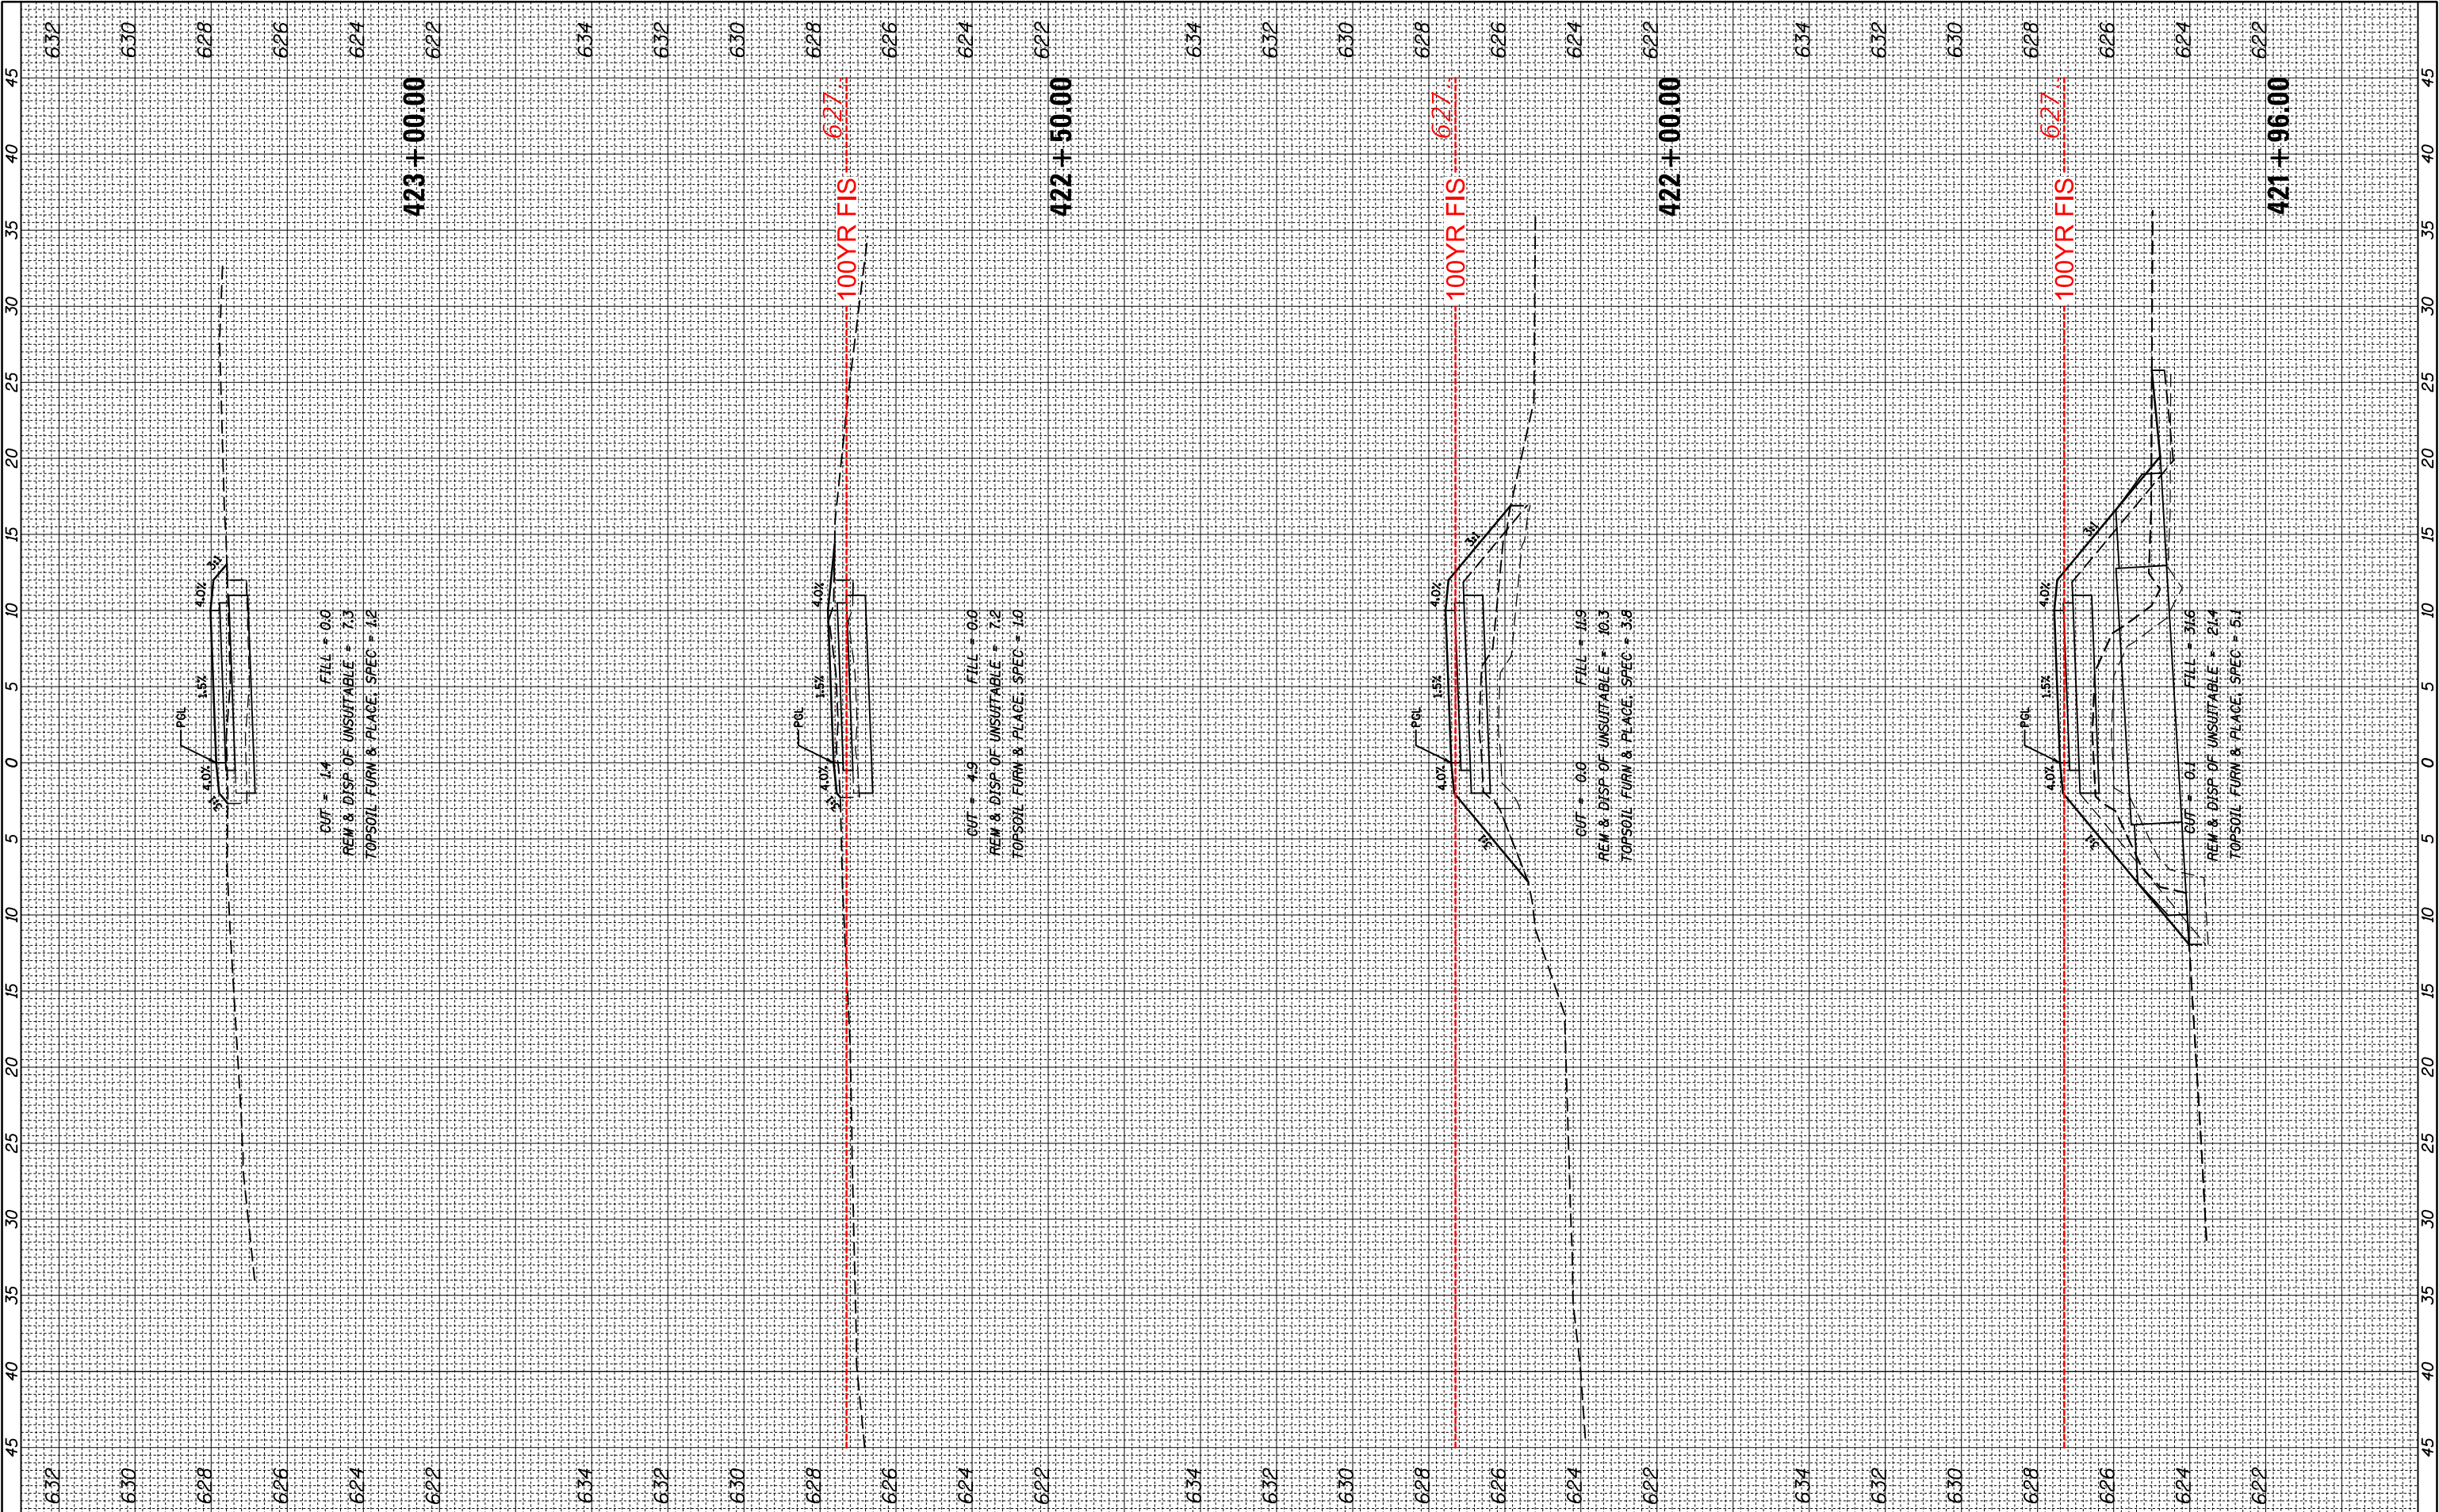

FILE NAME =	USER NAME = mthomas	DESIGNED -	REVISED -	STATE OF ILLINOIS DEPARTMENT OF TRANSPORTATION		DES PLAINES RIVER TRAIL SEGMENT 4 CROSS SECTIONS DES PLAINES RIVER TRAIL		F.A. RTE.	SECTION	COUNTY	TOTAL SHEETS	SHEET NO.
N:\SCHILLER PARK\230454\Civil\XS_DPRT4_230454.SWT		DRAWN -	REVISED -					N/A	17-00034-05-BT	COOK	86	69
Default	PLOT SCALE = 10'	CHECKED -	REVISED -					CONTRACT NO. 61K54				
	PLOT DATE = 9/18/2024	DATE -	REVISED -					ILLINOIS FED. AID PROJECT				
				SCALE:		SHEET	OF	SHEETS	STA. 421+96.00	TO STA. 423+00.00		

FINAL SURVEY	SURVEYED _____	BY _____	DATE _____
	PLOTTED _____		
NOTE BOOK	TEMPLATE _____		
	AREAS _____		
NO. _____	AREAS CHECKED _____		


ORIGINAL SURVEY				BY		DATE
NOTE BOOK						
SURVEYED _____						
PLOTTED _____						
TEMPLATE _____						
AREAS _____						
NO. _____						
AREAS CHECKED _____						

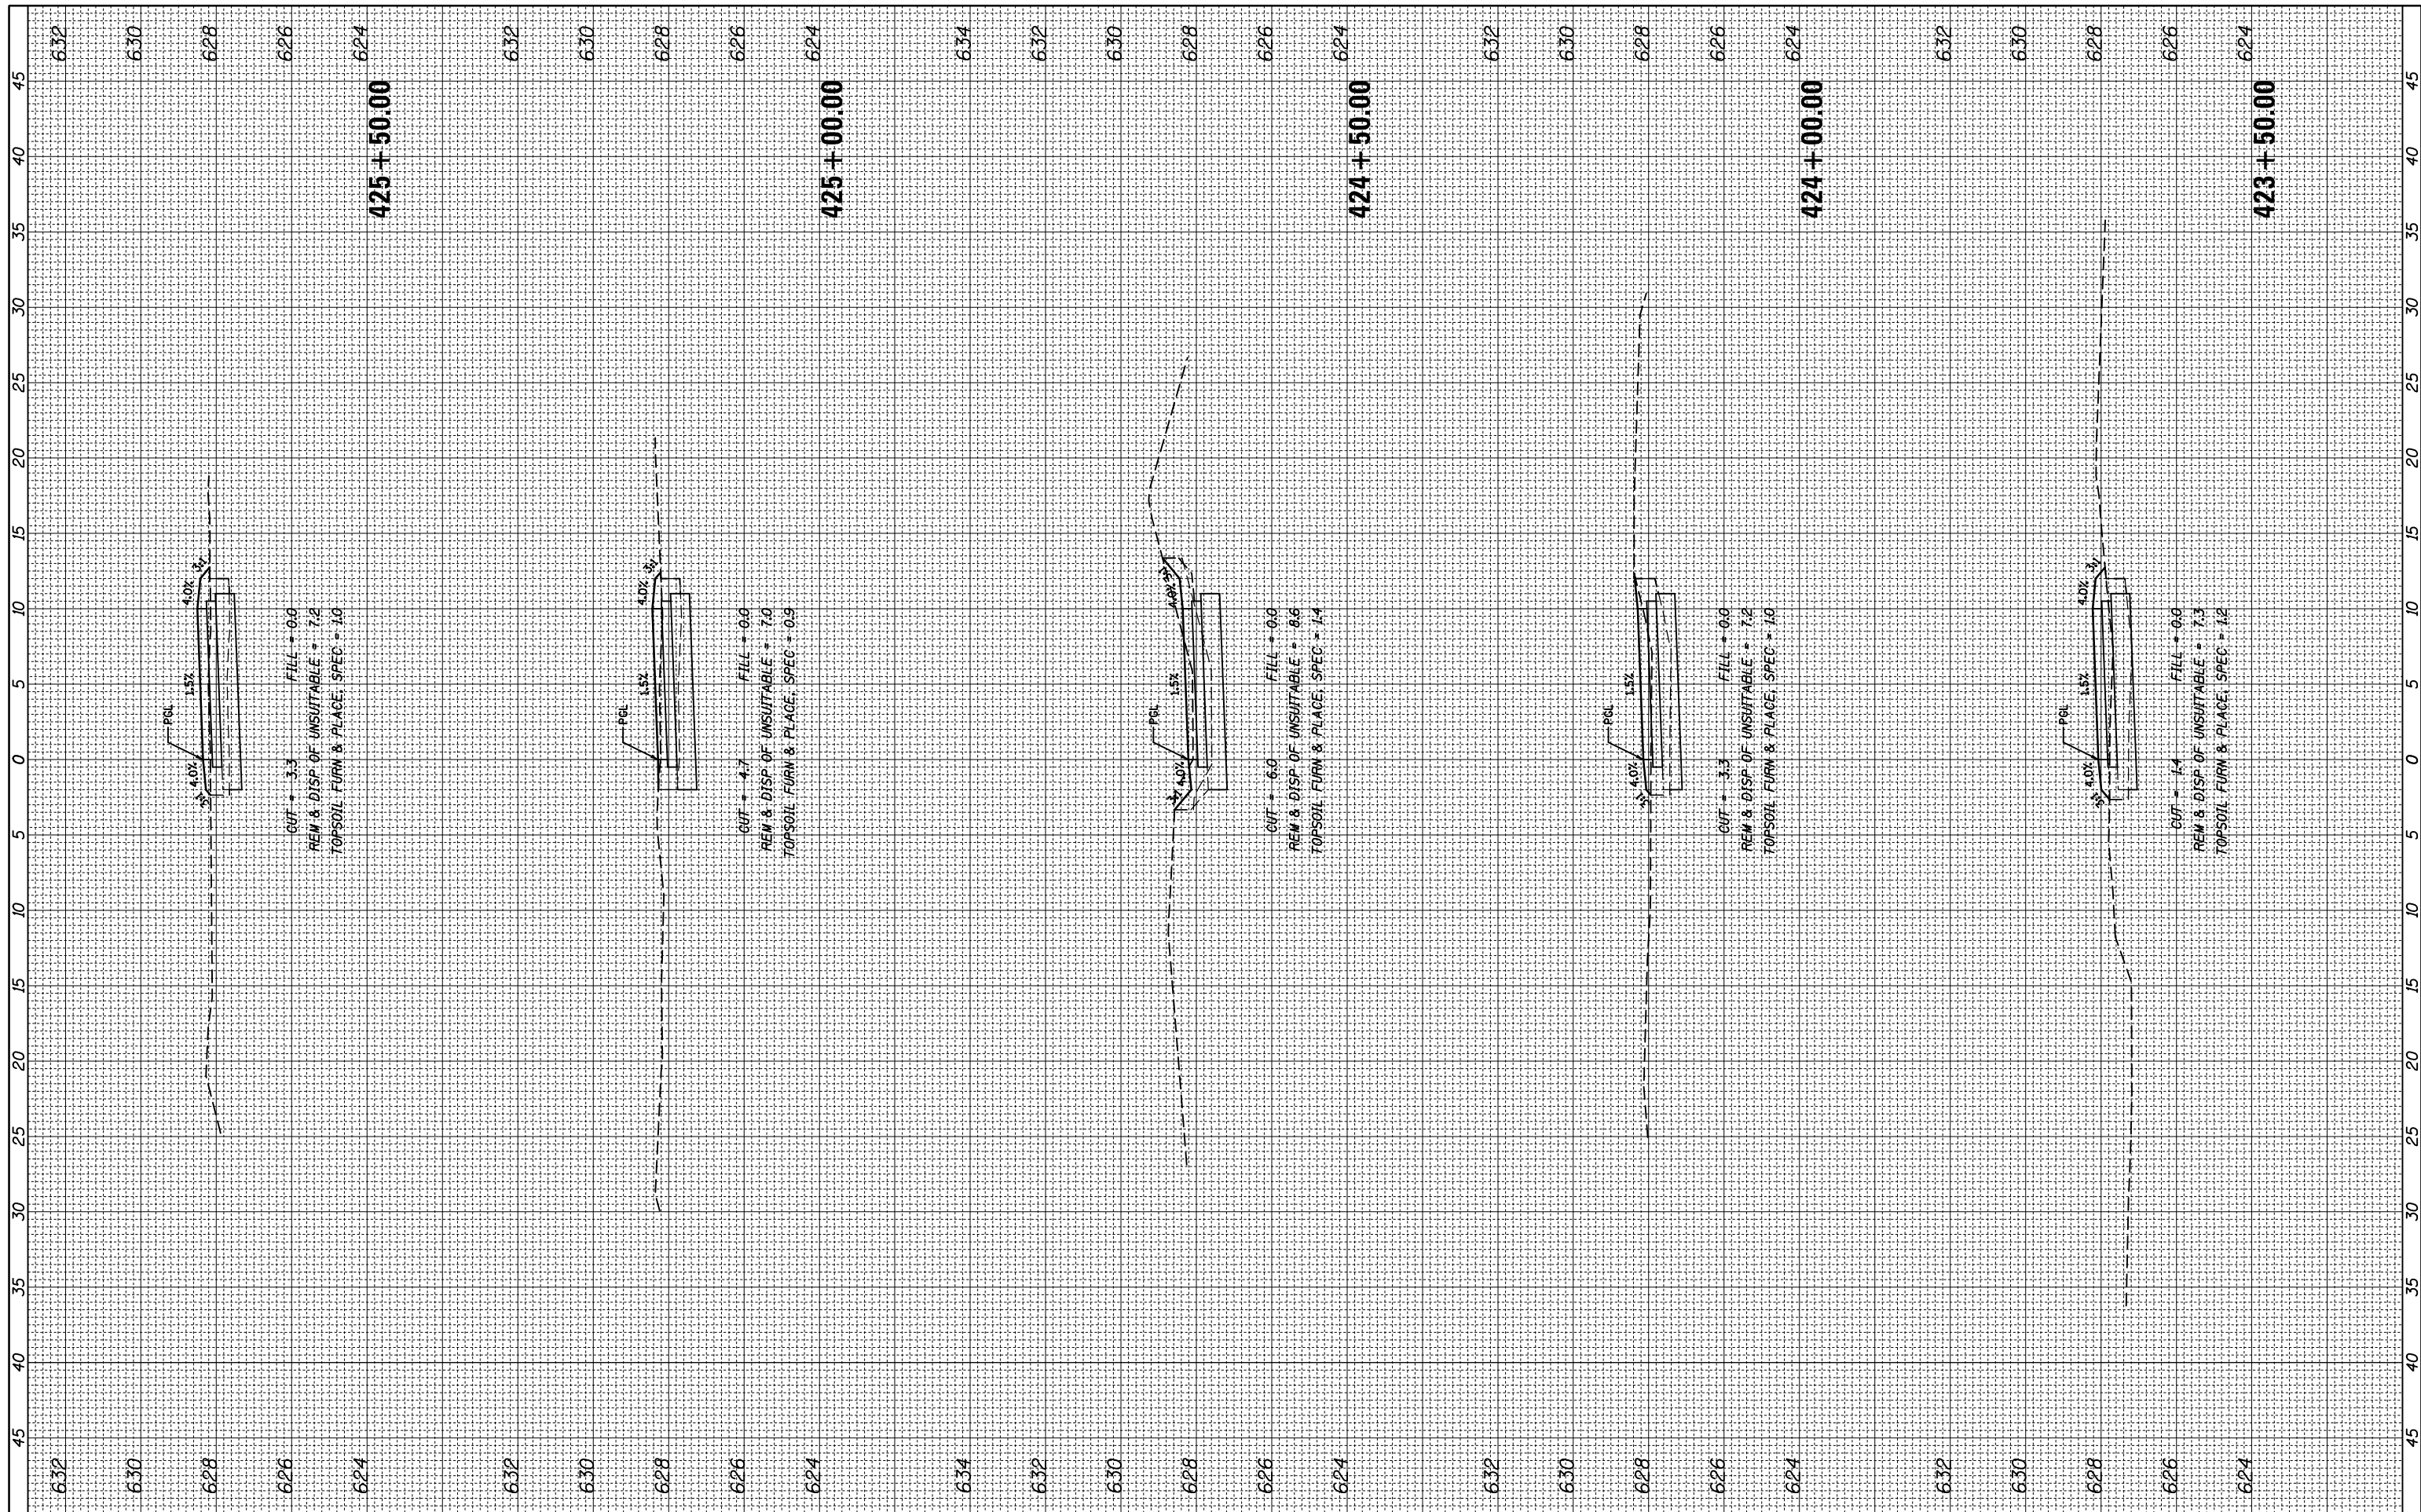


FILE NAME =	USER NAME = mthomas	DESIGNED -	REVISED -	STATE OF ILLINOIS DEPARTMENT OF TRANSPORTATION	DES PLAINES RIVER TRAIL SEGMENT 4 CROSS SECTIONS DES PLAINES RIVER TRAIL					F.A. RTE.	SECTION	COUNTY	TOTAL SHEETS	SHEET NO.
N:\SCHILLER PARK\230454\Civil\X5-DPRT4_230454.dwg		DRAWN -	REVISED -		N/A	17-00034-05-BT	COOK	86	70					
	PLOT SCALE = 10'	CHECKED -	REVISED -		CONTRACT NO. 61K54									
Default	PLOT DATE = 9/18/2024	DATE -	REVISED -		SCALE:	SHEET	OF	SHEETS	STA. 423+50.00	TO STA. 425+50.00	ILLINOIS FED. AID PROJECT			

FINAL SURVEY	SURVEYED PLOTTED NOTE BOOK	BY	DATE	NO.	AREAS CHECKED	
						PLATE
						AREAS
						CHECKED

ORIGINAL SURVEY	SURVEYED PLOTTED NOTE BOOK	BY	DATE	NO.	AREAS CHECKED	
						PLATE
						AREAS
						CHECKED

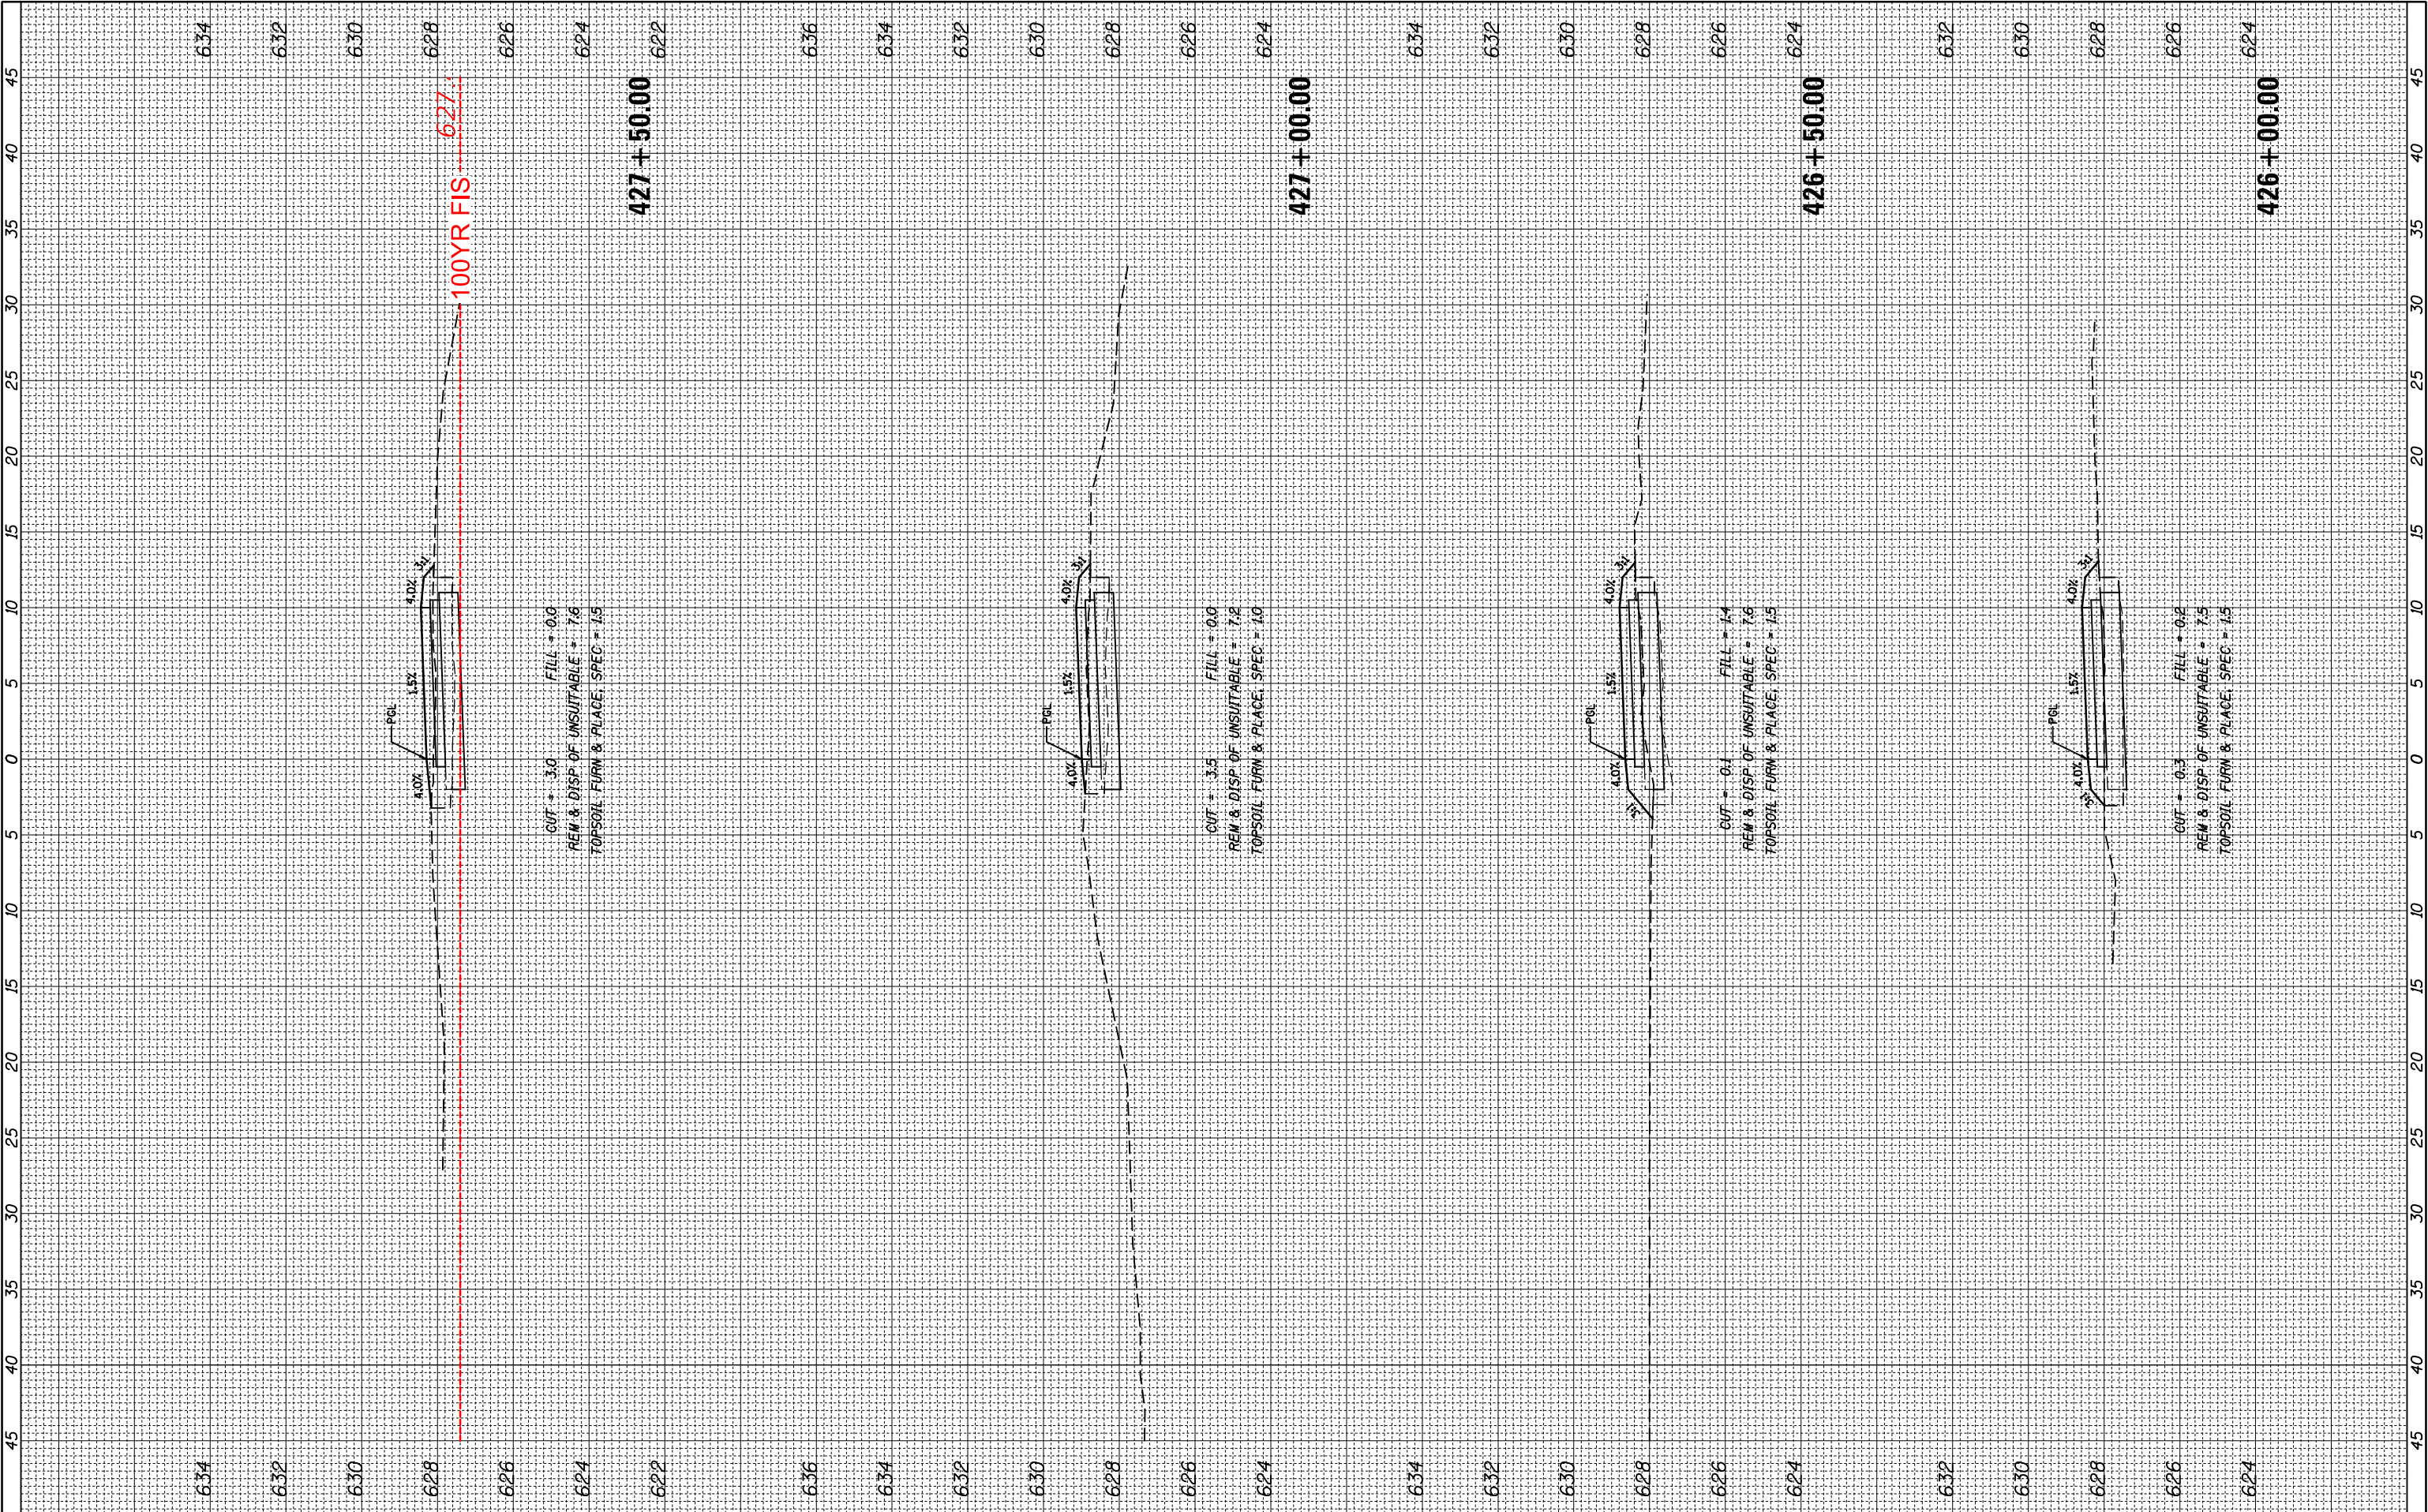


ORIGINAL SURVEY	SURVEYED _____	BY	DATE
	PLOTTED _____		
	TEMPLATE _____		
	AREAS _____		
	AREAS CHECKED _____		
NOTE BOOK			
NO. _____			

 

FILE NAME =	USER NAME = mthomas	DESIGNED -	REVISED -	STATE OF ILLINOIS DEPARTMENT OF TRANSPORTATION DES PLAINES RIVER TRAIL SEGMENT 4 CROSS SECTIONS DES PLAINES RIVER TRAIL				F.A. RTE.	SECTION	COUNTY	TOTAL SHEETS	SHEET NO.
N:\SCHILLER PARK\230454\Civil\XS_DPRT4_230454.SHT		DRAWN -	REVISED -					N/A	17-00034-05-BT	COOK	86	73
	PLOT SCALE = 10'	CHECKED -	REVISED -					CONTRACT NO. 61K54				
Default	PLOT DATE = 9/18/2024	DATE -	REVISED -					SCALE:	SHEET OF SHEETS	STA. 430+00.00 TO STA. 431+00.00		
								ILLINOIS FED. AID PROJECT				


FINAL SURVEY	NO.	SURVEYED	BY	DATE	PLOTTED	TEMPLATE	NOTE BOOK	AREAS	CHECKED

ORIGINAL SURVEY	NO.	SURVEYED	BY	DATE	PLOTTED	TEMPLATE	NOTE BOOK	AREAS	CHECKED

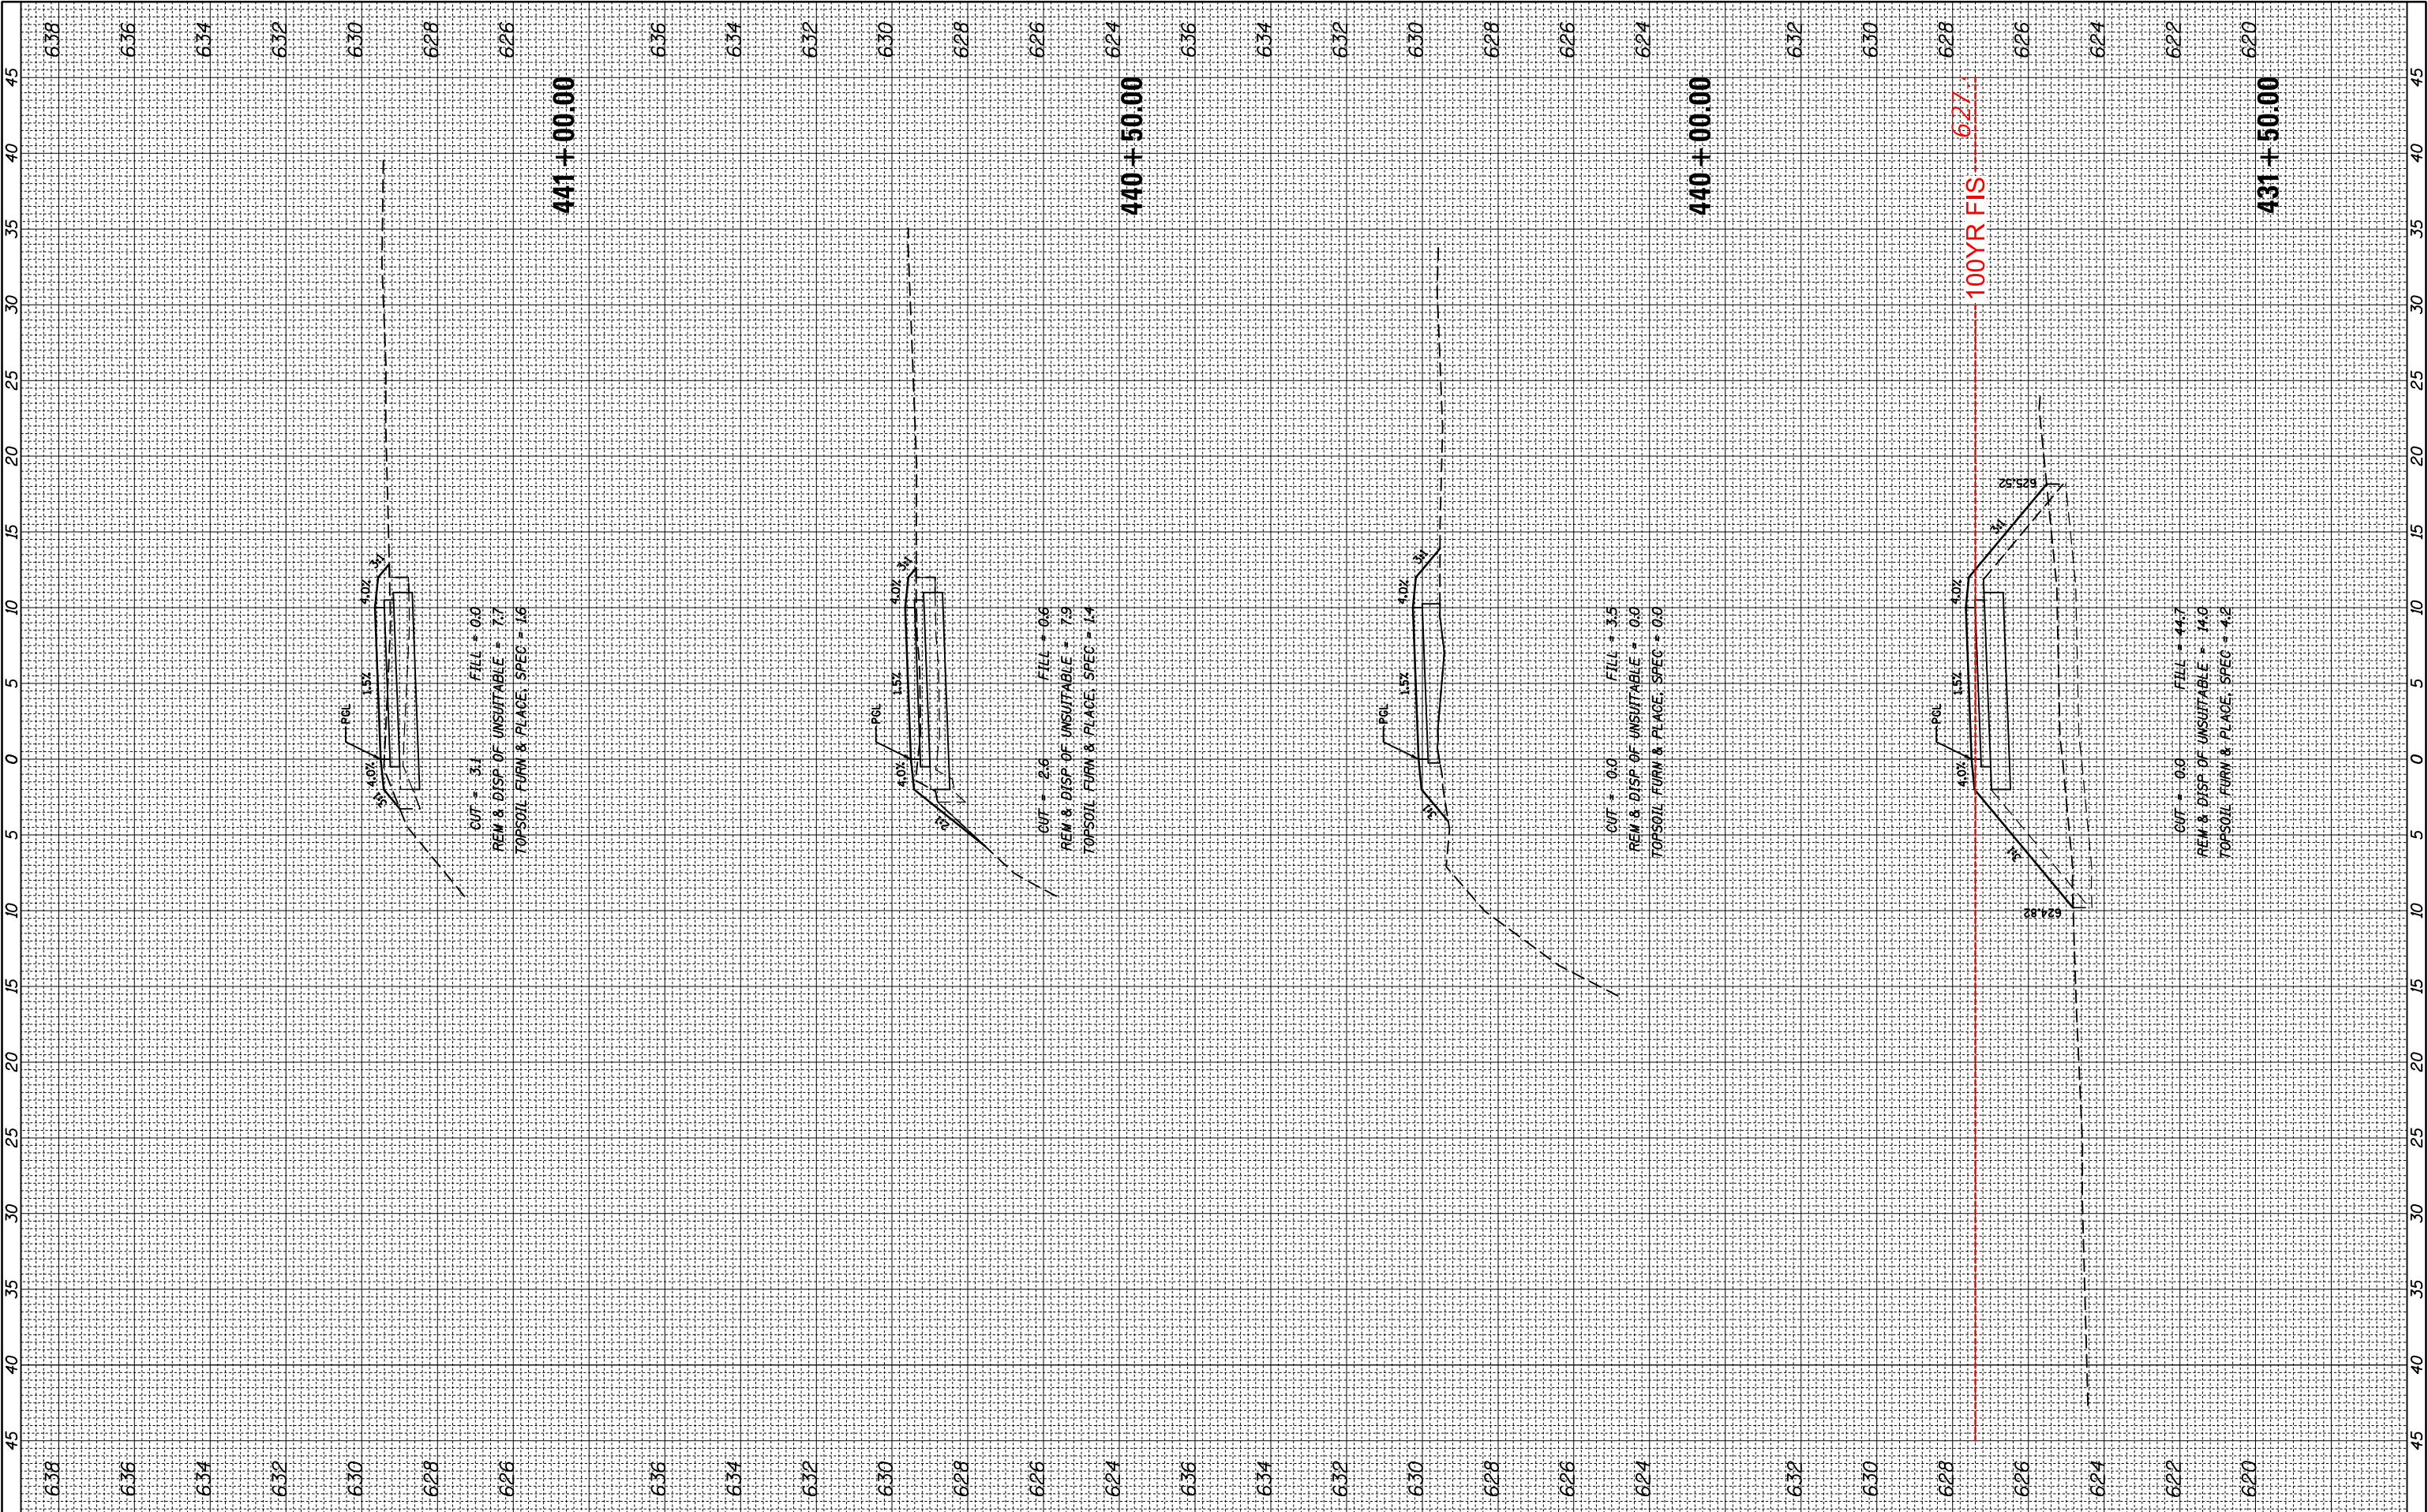


FINAL SURVEY	SURVEYED PLOTTED NOTE BOOK	BY	DATE		
				TEMPLATES	
					AREAS
NO.					

ORIGINAL SURVEY	SURVEYED PLOTTED NOTE BOOK	BY	DATE		
				TEMPLATES	
					AREAS
NO.					

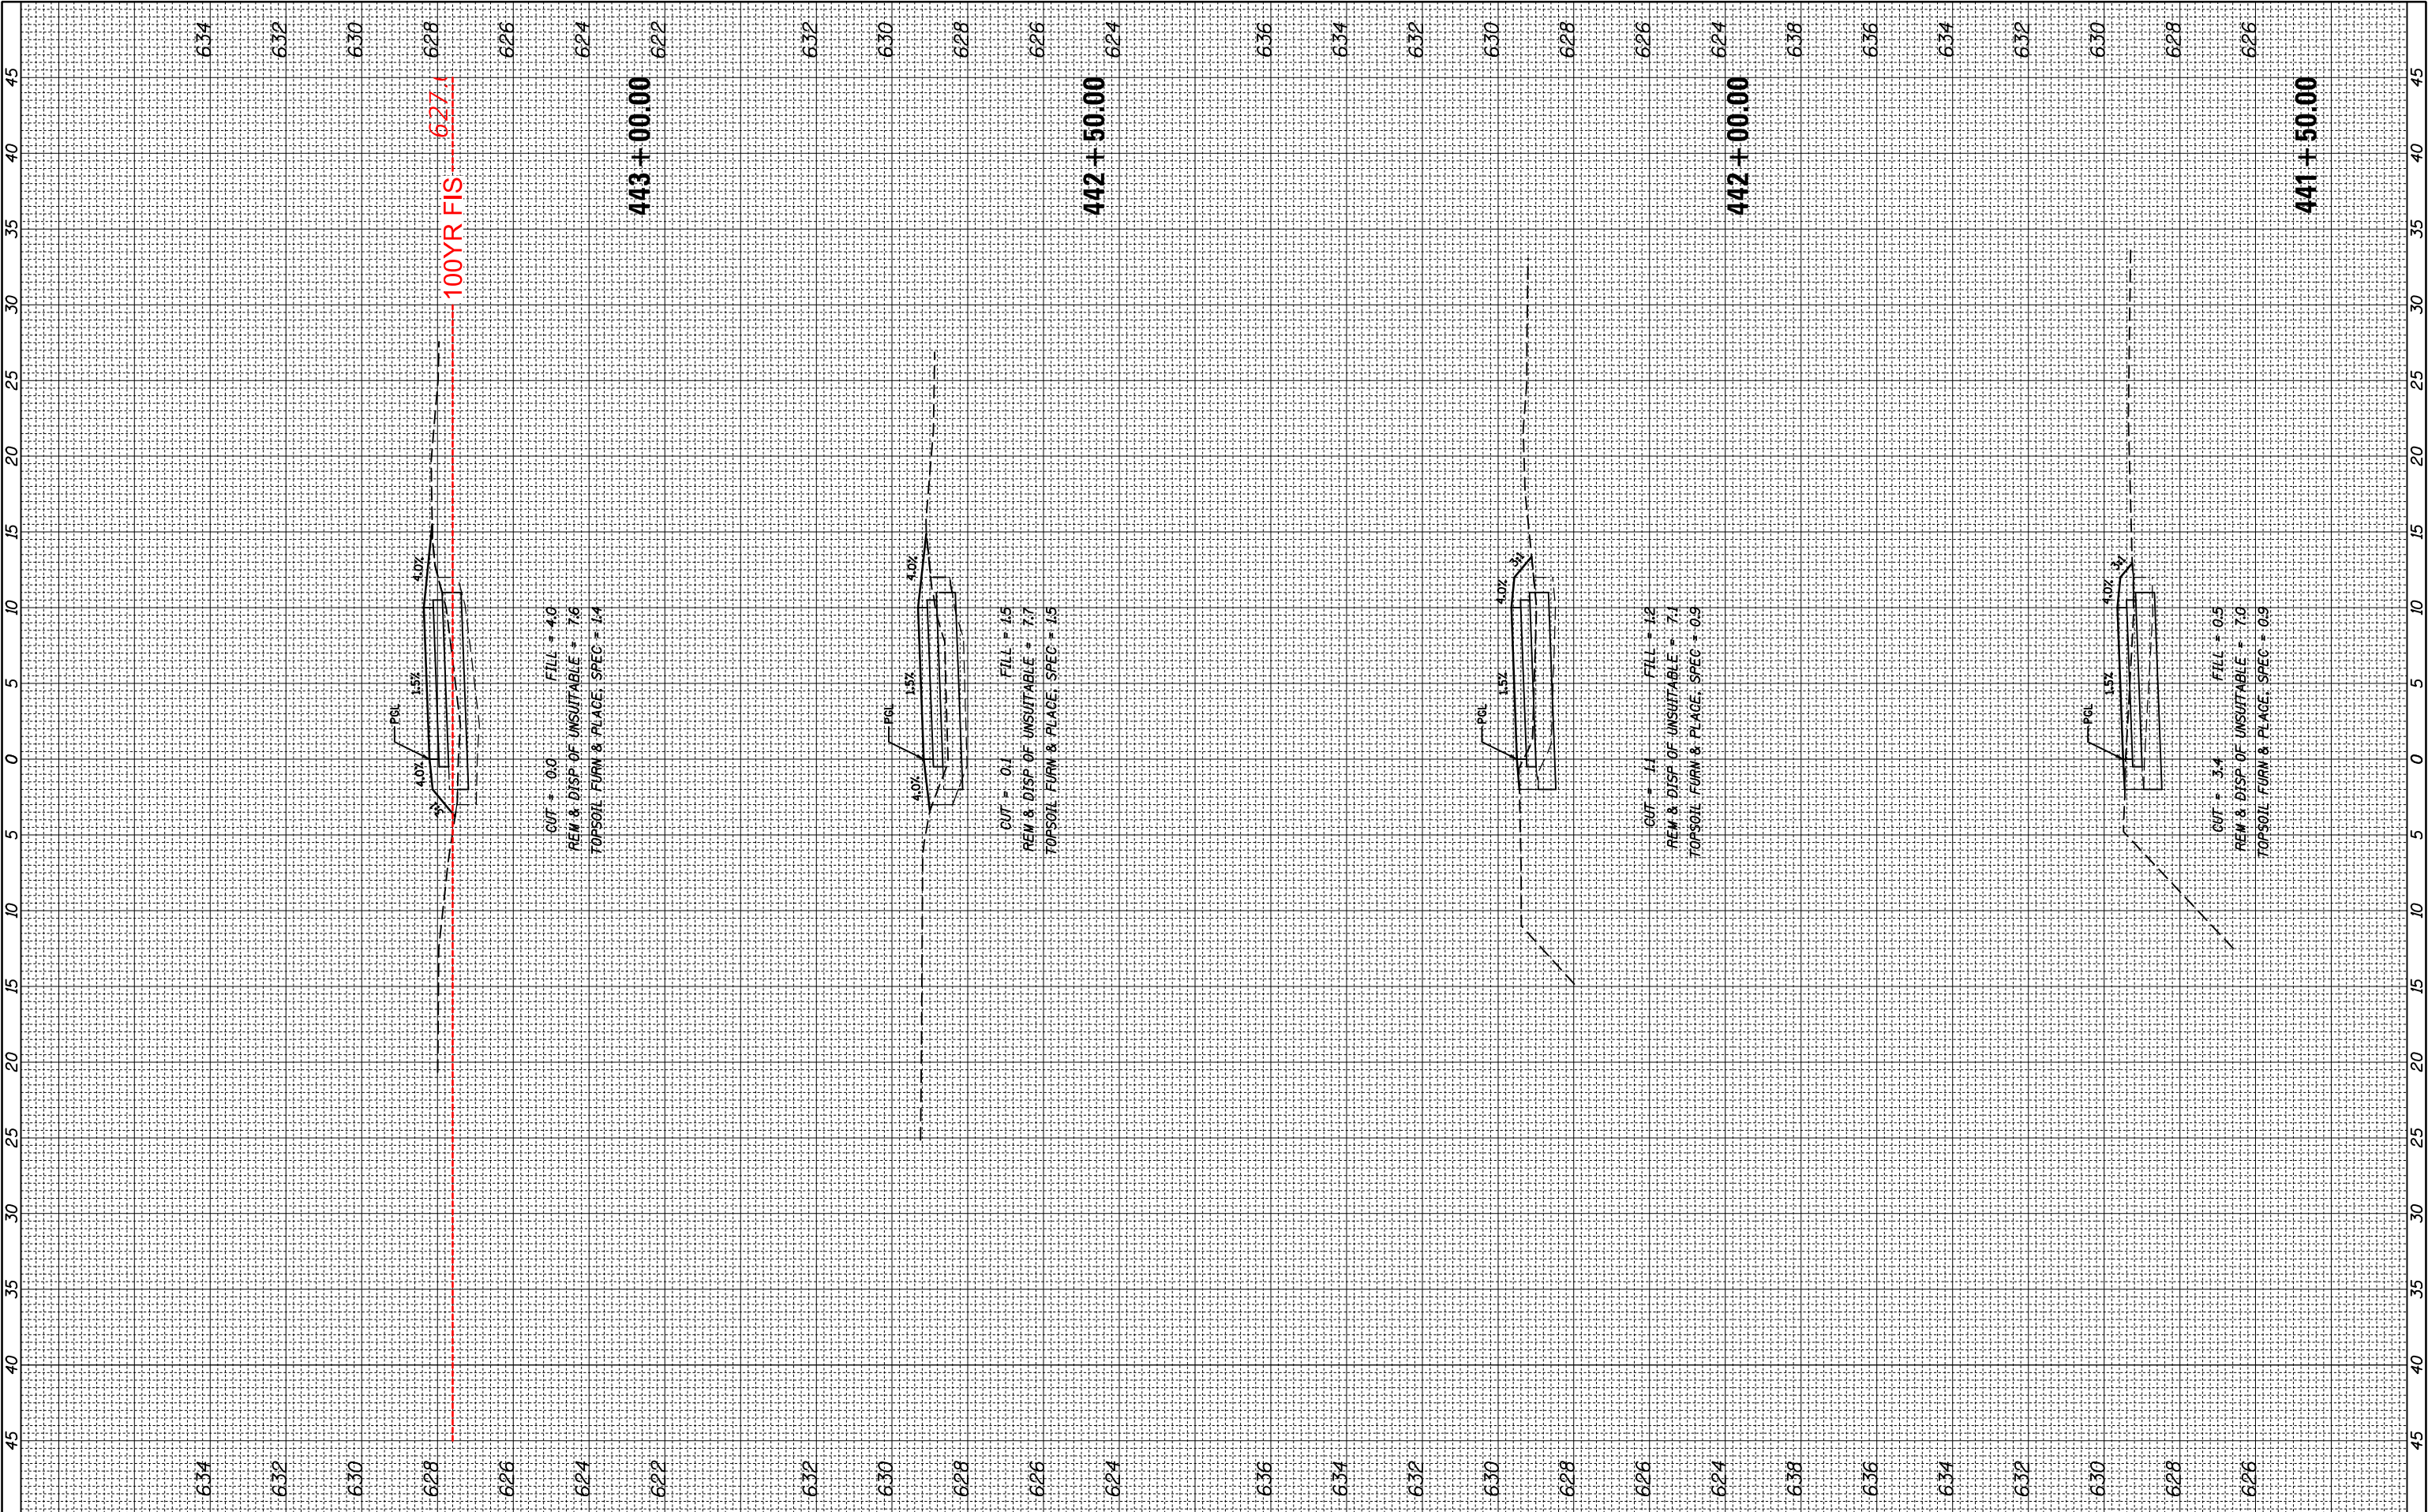

FINAL SURVEY	SURVEYED _____	BY _____	DATE _____
	PLOTTED _____		
NOTE BOOK	TEMPLATE _____		
	AREAS _____		
NO. _____	AREAS CHECKED _____		


ORIGINAL SURVEY		BY _____	DATE _____
NOTE BOOK			
SURVEYED _____			
PLOTTED _____			
TEMPLATE _____			
AREAS _____			
NO. _____			
AREAS CHECKED _____			

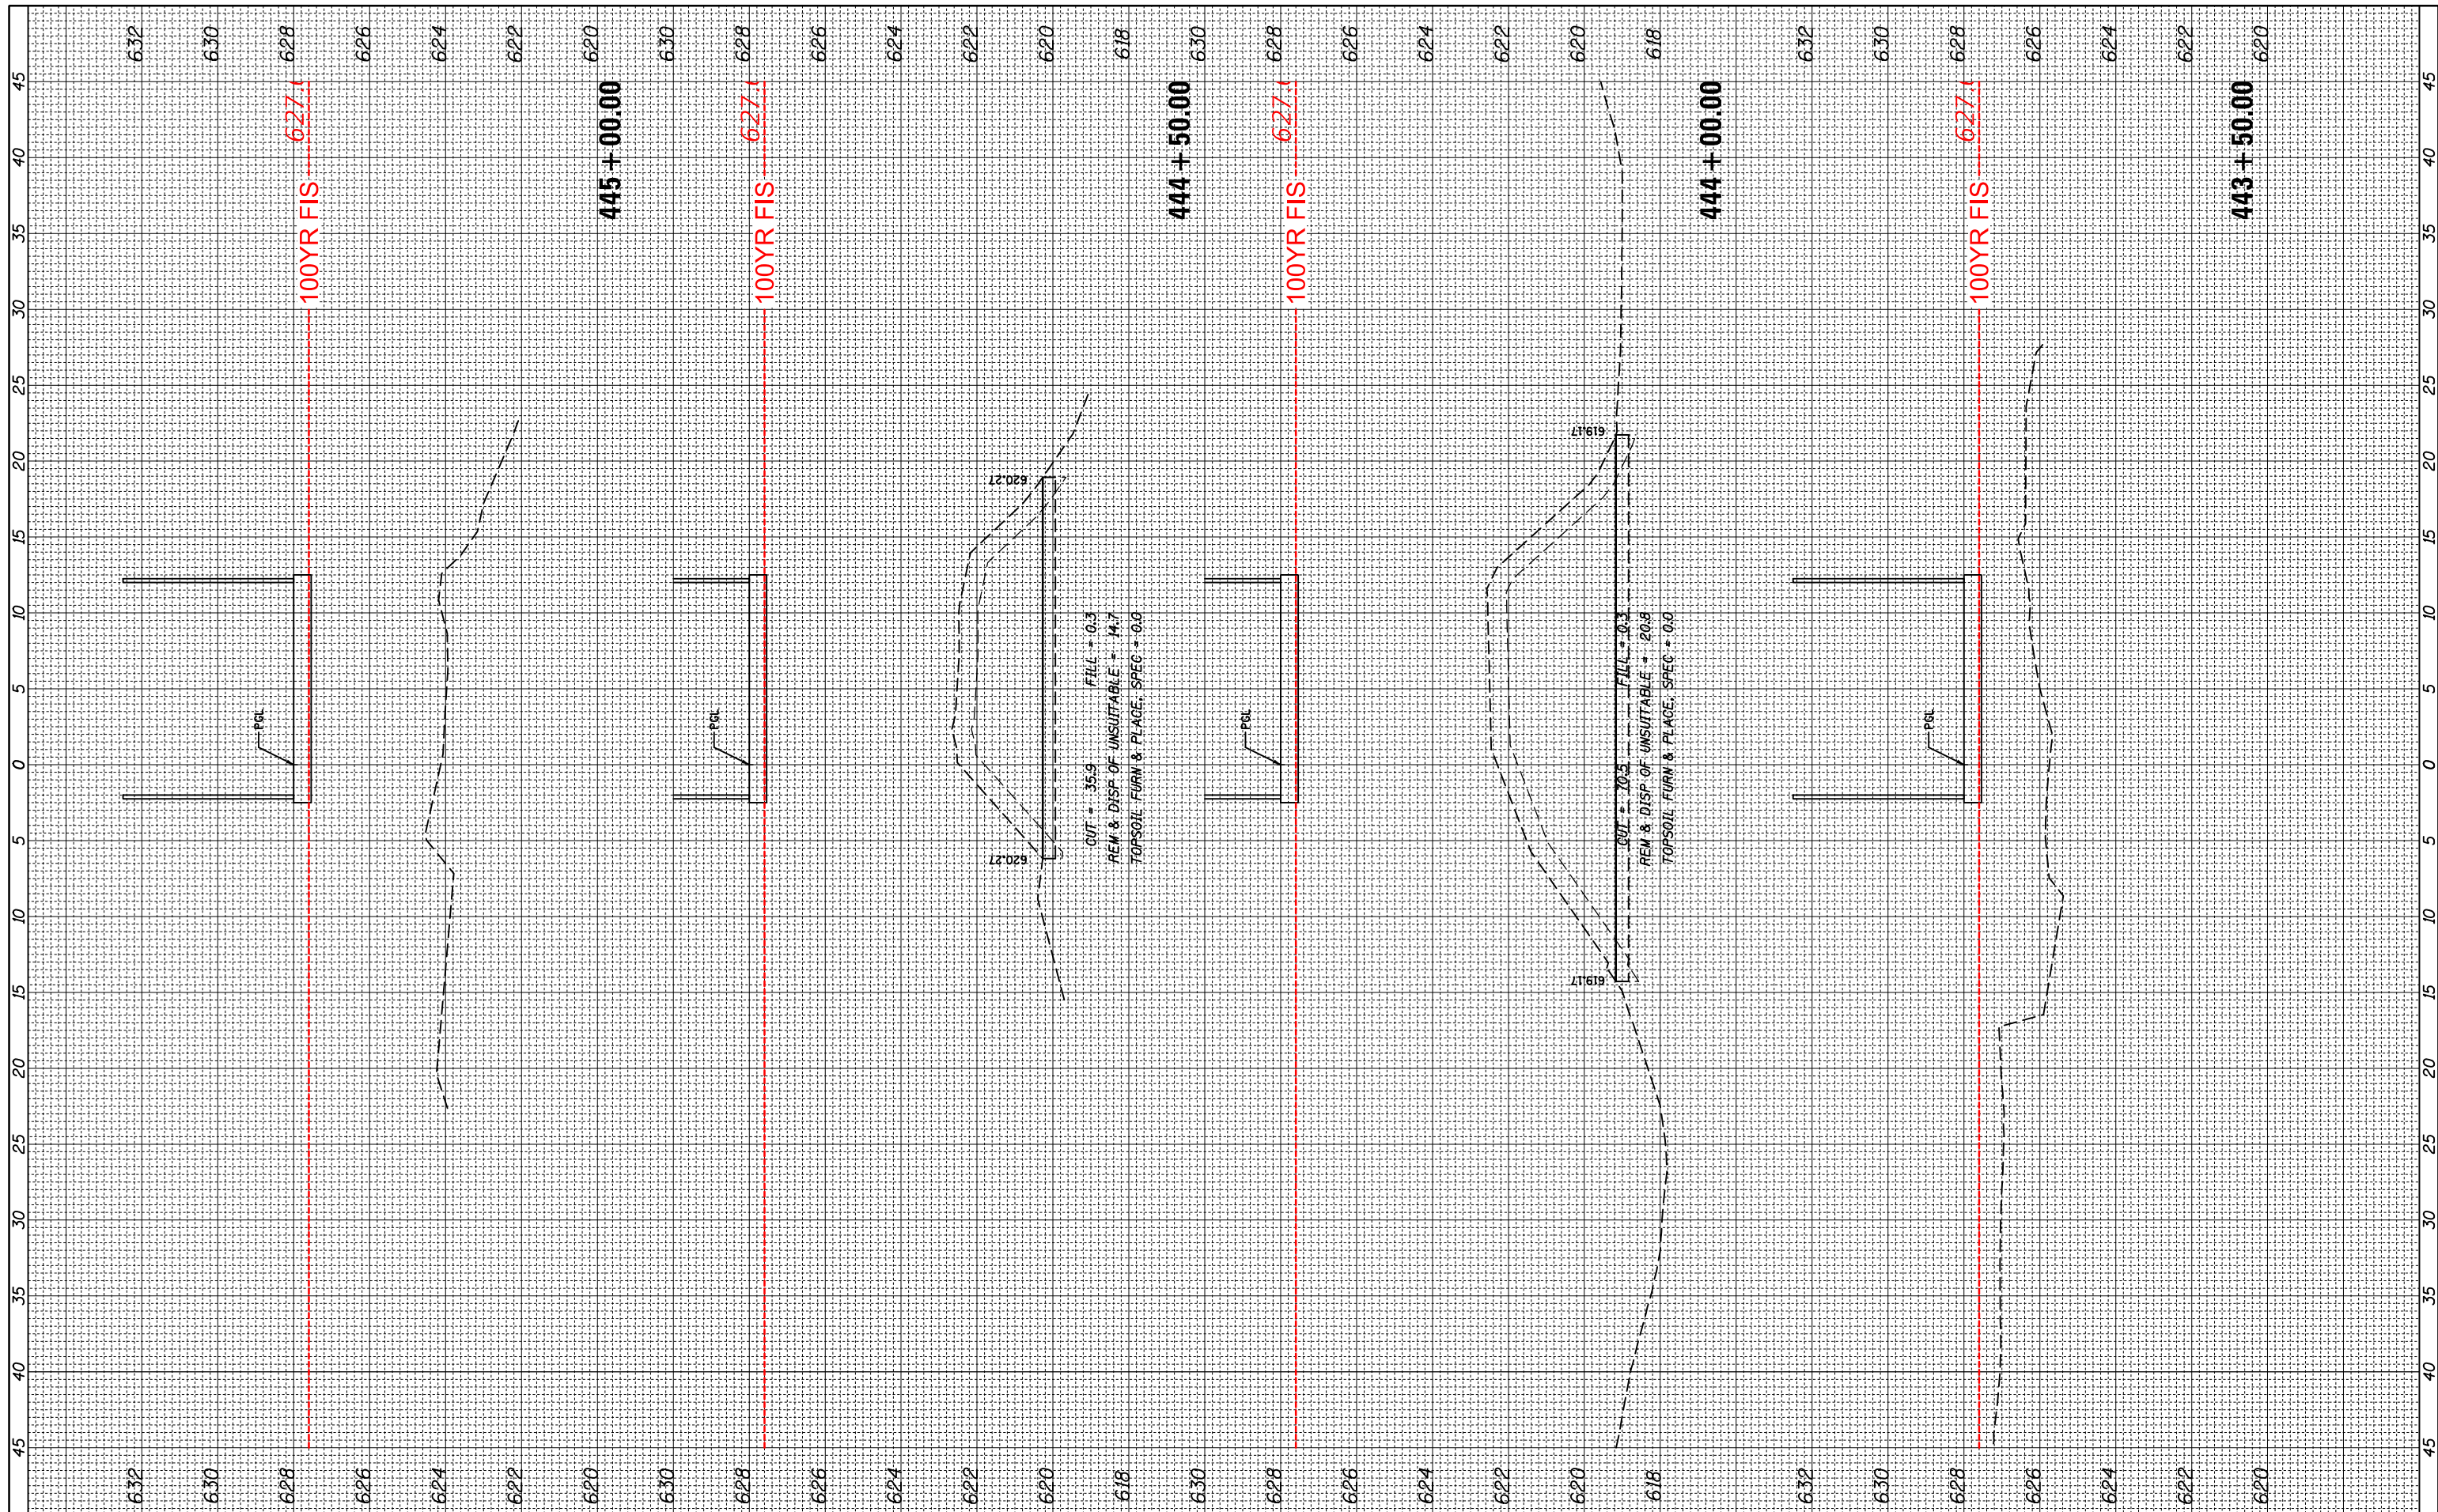

FILE NAME =	USER NAME = mthomas	DESIGNED -	REVISED -	STATE OF ILLINOIS DEPARTMENT OF TRANSPORTATION	DES PLAINES RIVER TRAIL SEGMENT 4 CROSS SECTIONS DES PLAINES RIVER TRAIL				F.A. RTE.	SECTION	COUNTY	TOTAL SHEETS	SHEET NO.
N:\SCHILLER PARK\230454\Civil\XS_DPR14_230454.SHT		DRAWN -	REVISED -		N/A	17-00034-05-BT	COOK	86	76				
Default	PLOT SCALE = 10'	CHECKED -	REVISED -		SCALE: SHEET OF SHEETS STA. 443+50.00 TO STA. 445+00.00				CONTRACT NO. 61K54				
	PLOT DATE = 9/18/2024	DATE -	REVISED -						ILLINOIS FED. AID PROJECT				

FINAL SURVEY NOTE BOOK NO.	SURVEYED PLOTTED TEMPLATE AREAS CHECKED	BY	DATE


ORIGINAL SURVEY NOTE BOOK NO.	SURVEYED PLOTTED TEMPLATE AREAS CHECKED	BY	DATE

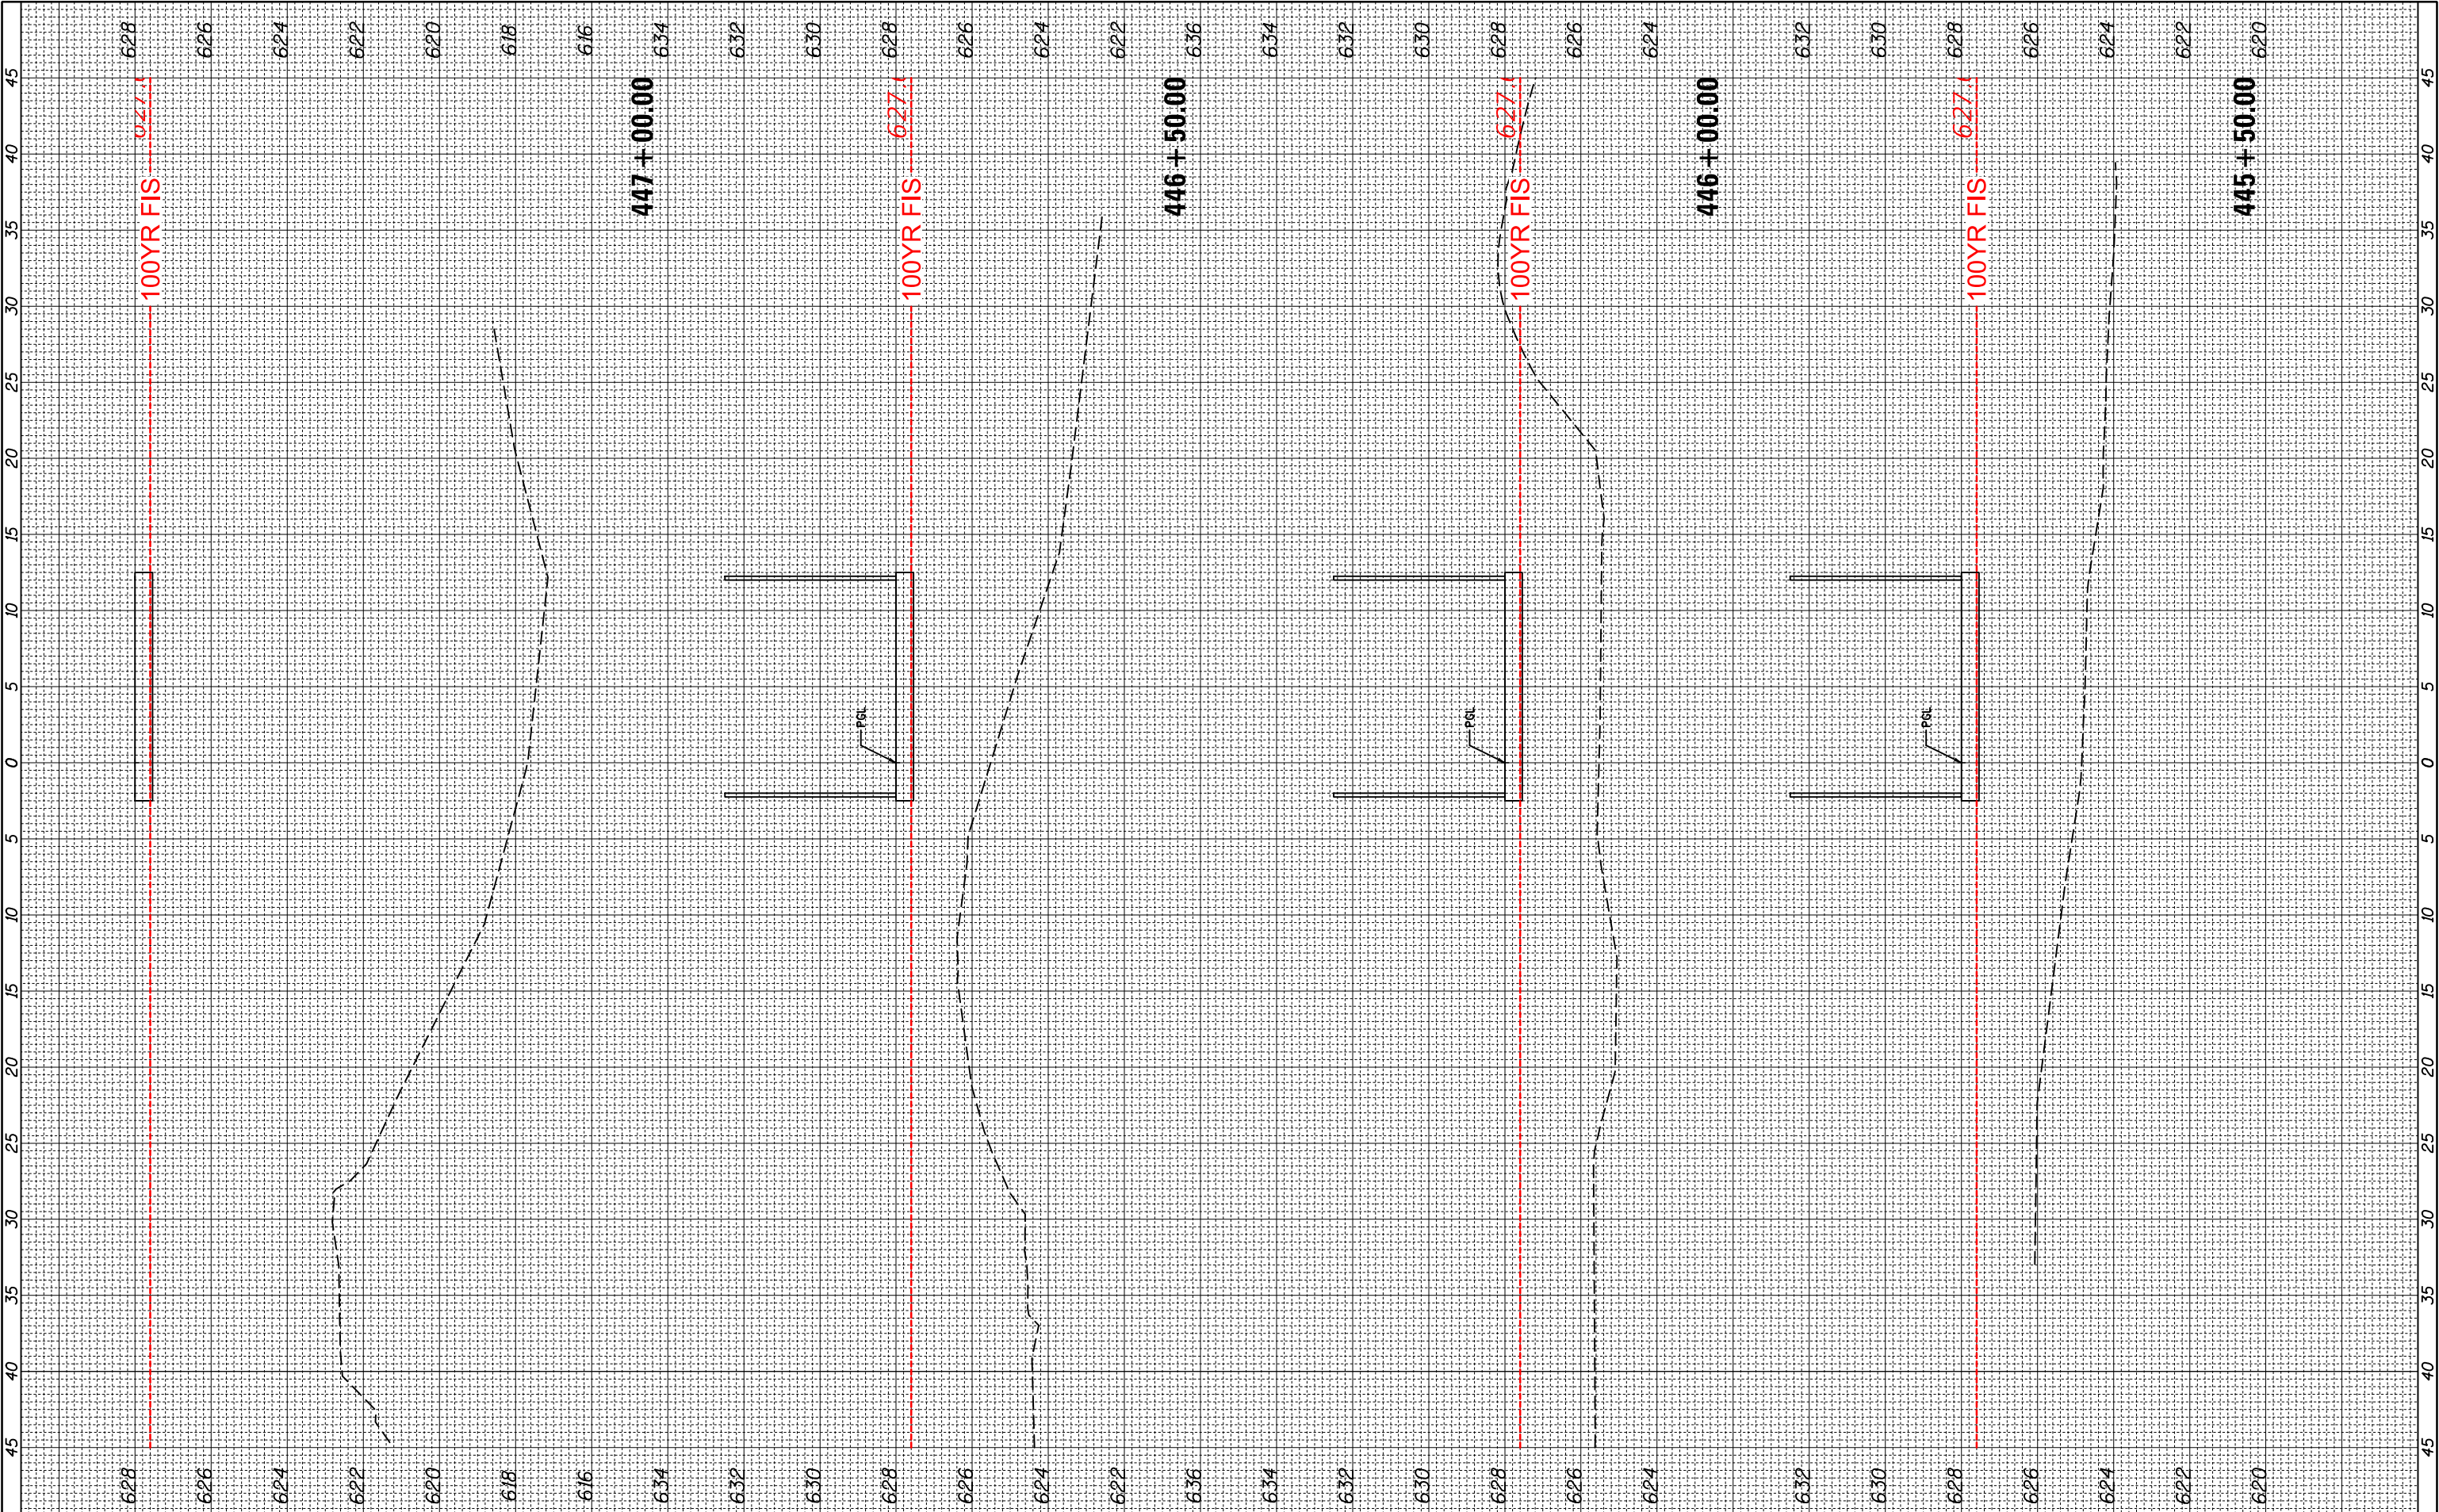

FILE NAME =	USER NAME = mthomas	DESIGNED -	REVISED -	STATE OF ILLINOIS DEPARTMENT OF TRANSPORTATION	DES PLAINES RIVER TRAIL SEGMENT 4				F.A. RTE.	SECTION	COUNTY	TOTAL SHEETS	SHEET NO.
N:\SCHILLER PARK\230454\Civil\XS_DPRT4_230454.SWT		DRAWN -	REVISED -		CROSS SECTIONS				N/A	17-00034-05-BT	COOK	86	77
	PLOT SCALE = 10'	CHECKED -	REVISED -		DES PLAINES RIVER TRAIL				CONTRACT NO. 61K54				
Default	PLOT DATE = 9/18/2024	DATE -	REVISED -		SCALE: SHEET OF SHEETS STA. 445+50.00 TO STA. 447+00.00				ILLINOIS FED. AID PROJECT				

FINAL SURVEY	SURVEYED PLOTTED NOTE BOOK	BY	DATE				
				SURVEYED PLOTTED NOTE BOOK	DATE		
						PLOTTED TEMPLATE	DATE


ORIGINAL SURVEY	SURVEYED PLOTTED NOTE BOOK	BY	DATE				
				SURVEYED PLOTTED NOTE BOOK	DATE		
						PLOTTED TEMPLATE	DATE

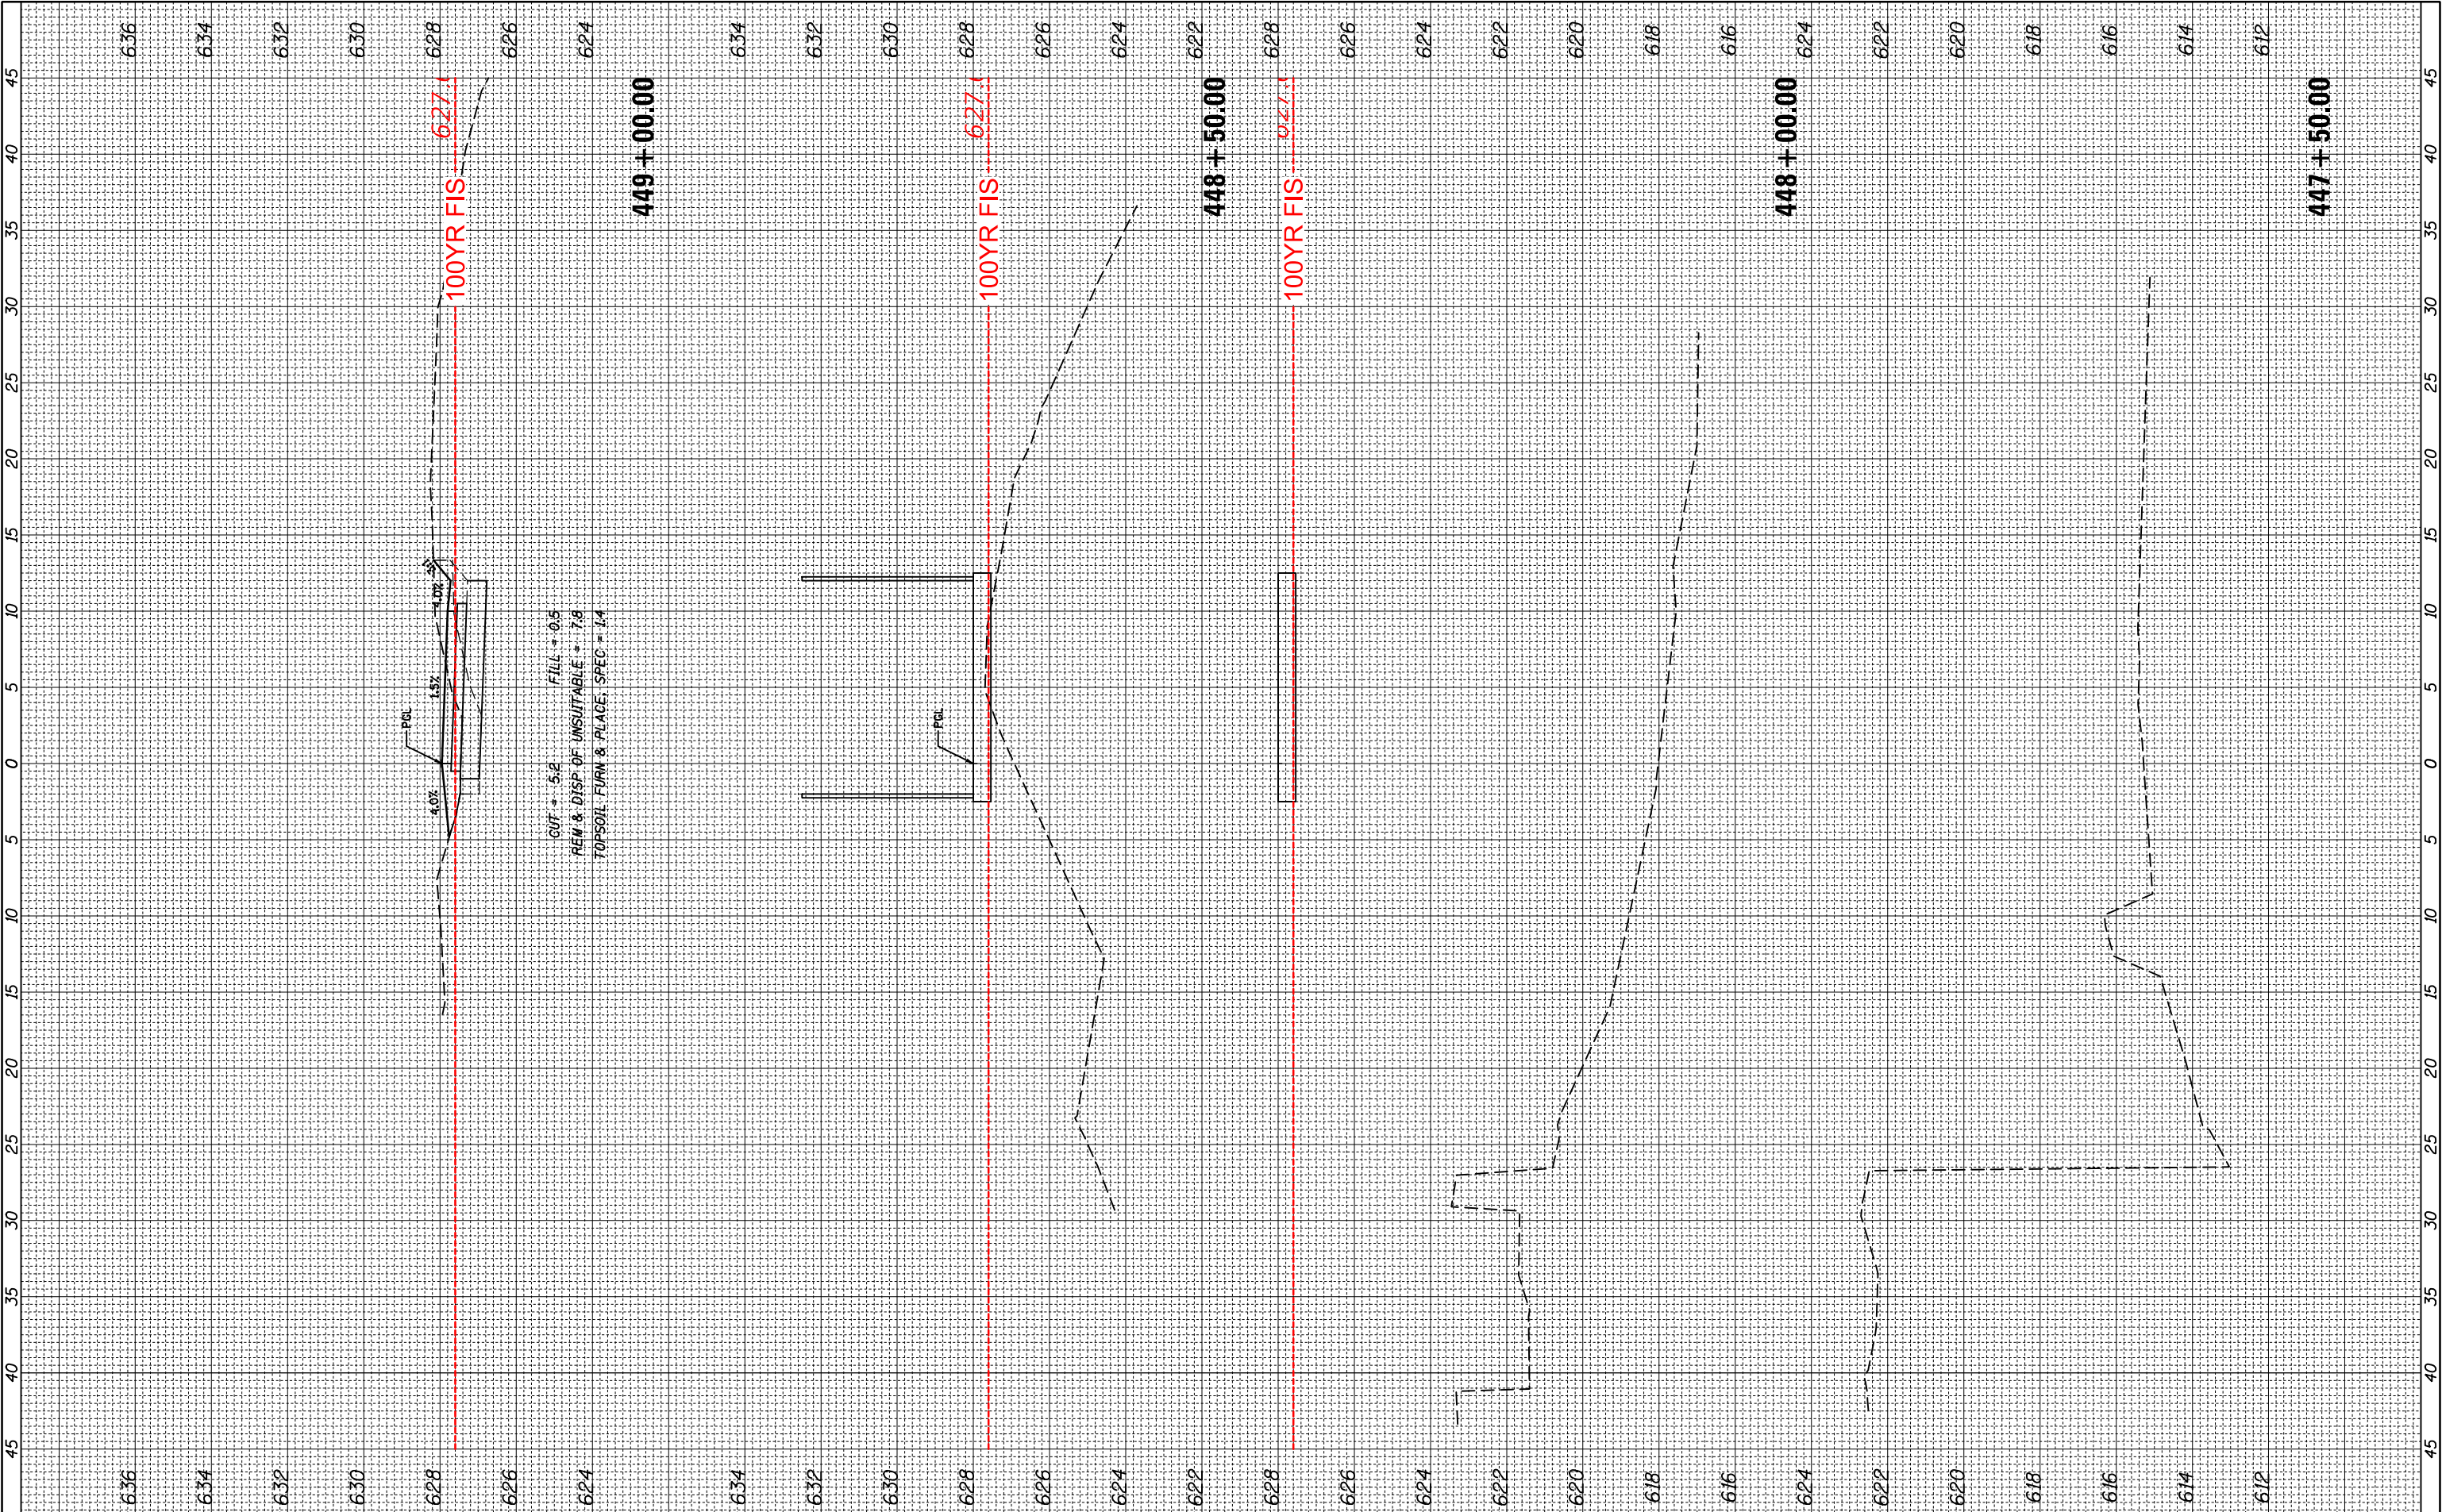

FILE NAME =		USER NAME = mthomas	DESIGNED -	REVISED -	STATE OF ILLINOIS DEPARTMENT OF TRANSPORTATION	DES PLAINES RIVER TRAIL SEGMENT 4 CROSS SECTIONS DES PLAINES RIVER TRAIL				F.A. RTE.	SECTION	COUNTY	TOTAL SHEETS	SHEET NO.
N:\SCHILLER PARK\230454\Civil\XS_DPRT4_230454.SWT			DRAWN -	REVISED -		N/A	17-00034-05-BT	COOK	86	78				
PLOT SCALE = 10'			CHECKED -	REVISED -		CONTRACT NO. 61K54								
Default		PLOT DATE = 9/18/2024	DATE -	REVISED -		SCALE:	SHEET	OF	SHEETS	STA. 447+50.00	TO	STA. 449+00.00	ILLINOIS FED. AID PROJECT	


FINAL SURVEY	SURVEYED	BY	DATE
	PLOTTED		
	NOTE BOOK		
	AREAS CHECKED		

ORIGINAL SURVEY	SURVEYED	BY	DATE
	PLOTTED		
	NOTE BOOK		
	AREAS CHECKED		

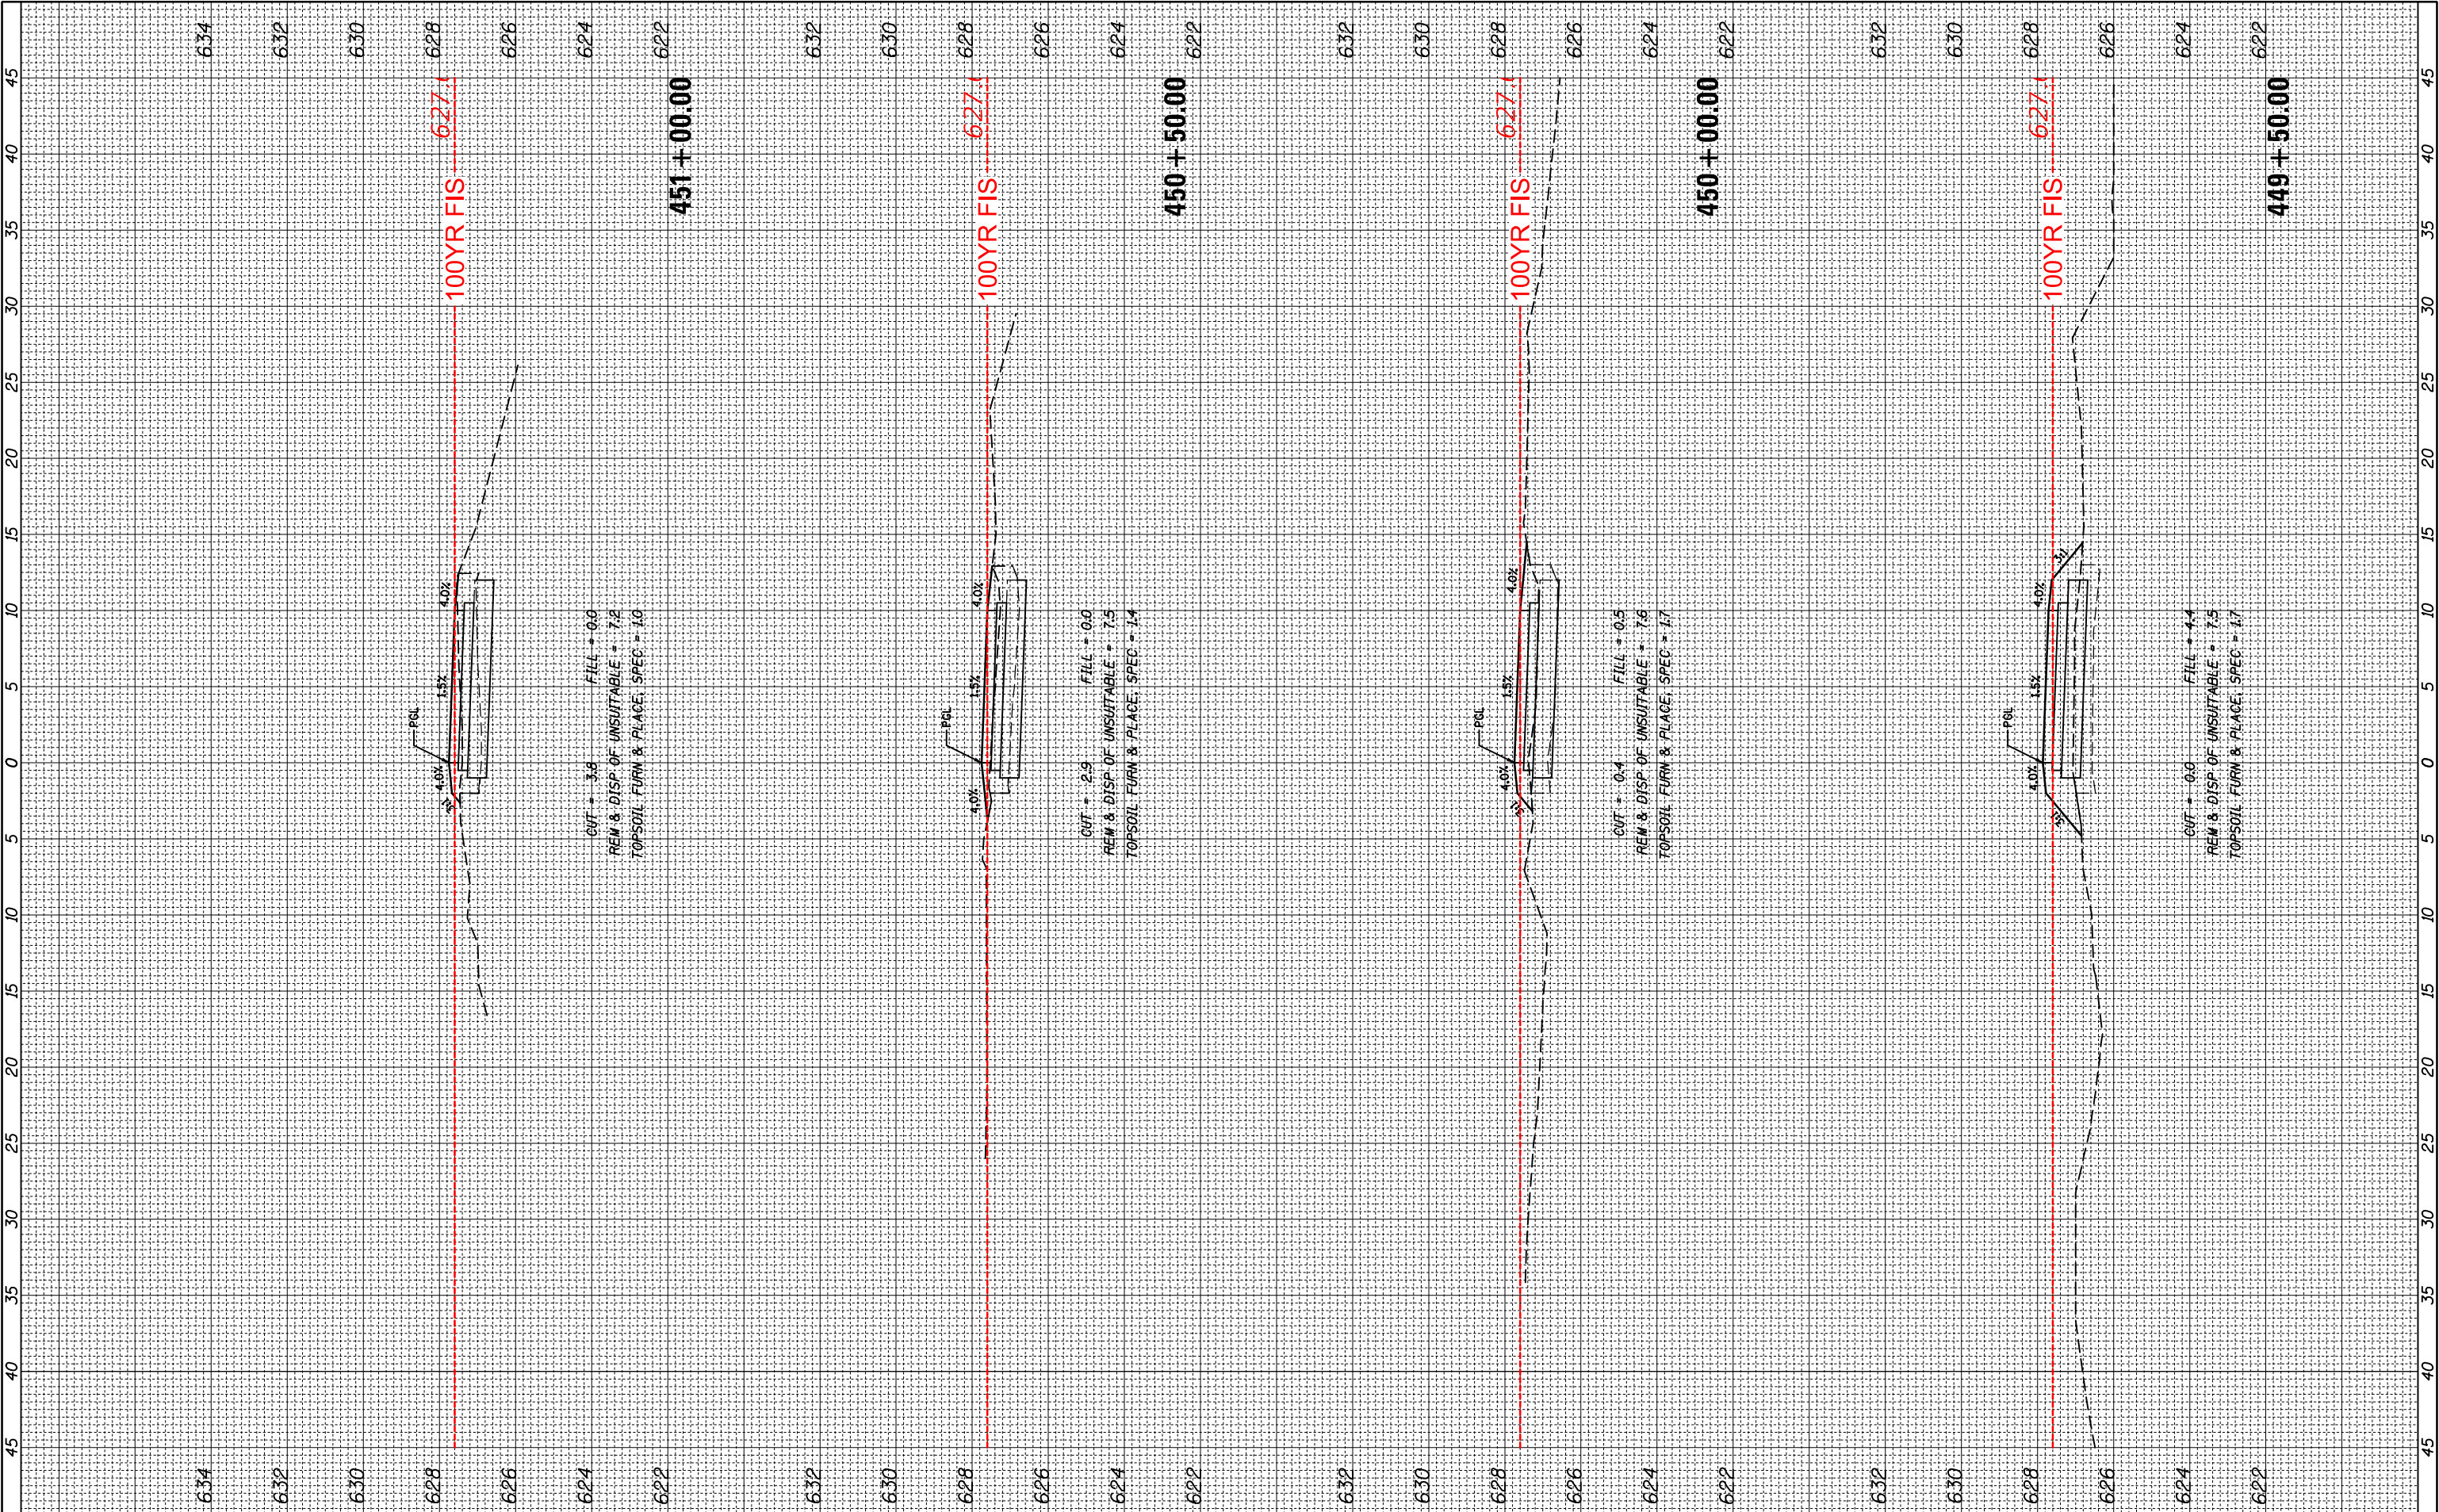

FINAL SURVEY	SURVEYED PLOTTED TEMPLATE	BY	DATE				
				NO.	AREAS CHECKED		
						NOTE BOOK	AREAS CHECKED


ORIGINAL SURVEY	SURVEYED PLOTTED TEMPLATE	BY	DATE				
				NO.	AREAS CHECKED		
						NOTE BOOK	AREAS CHECKED

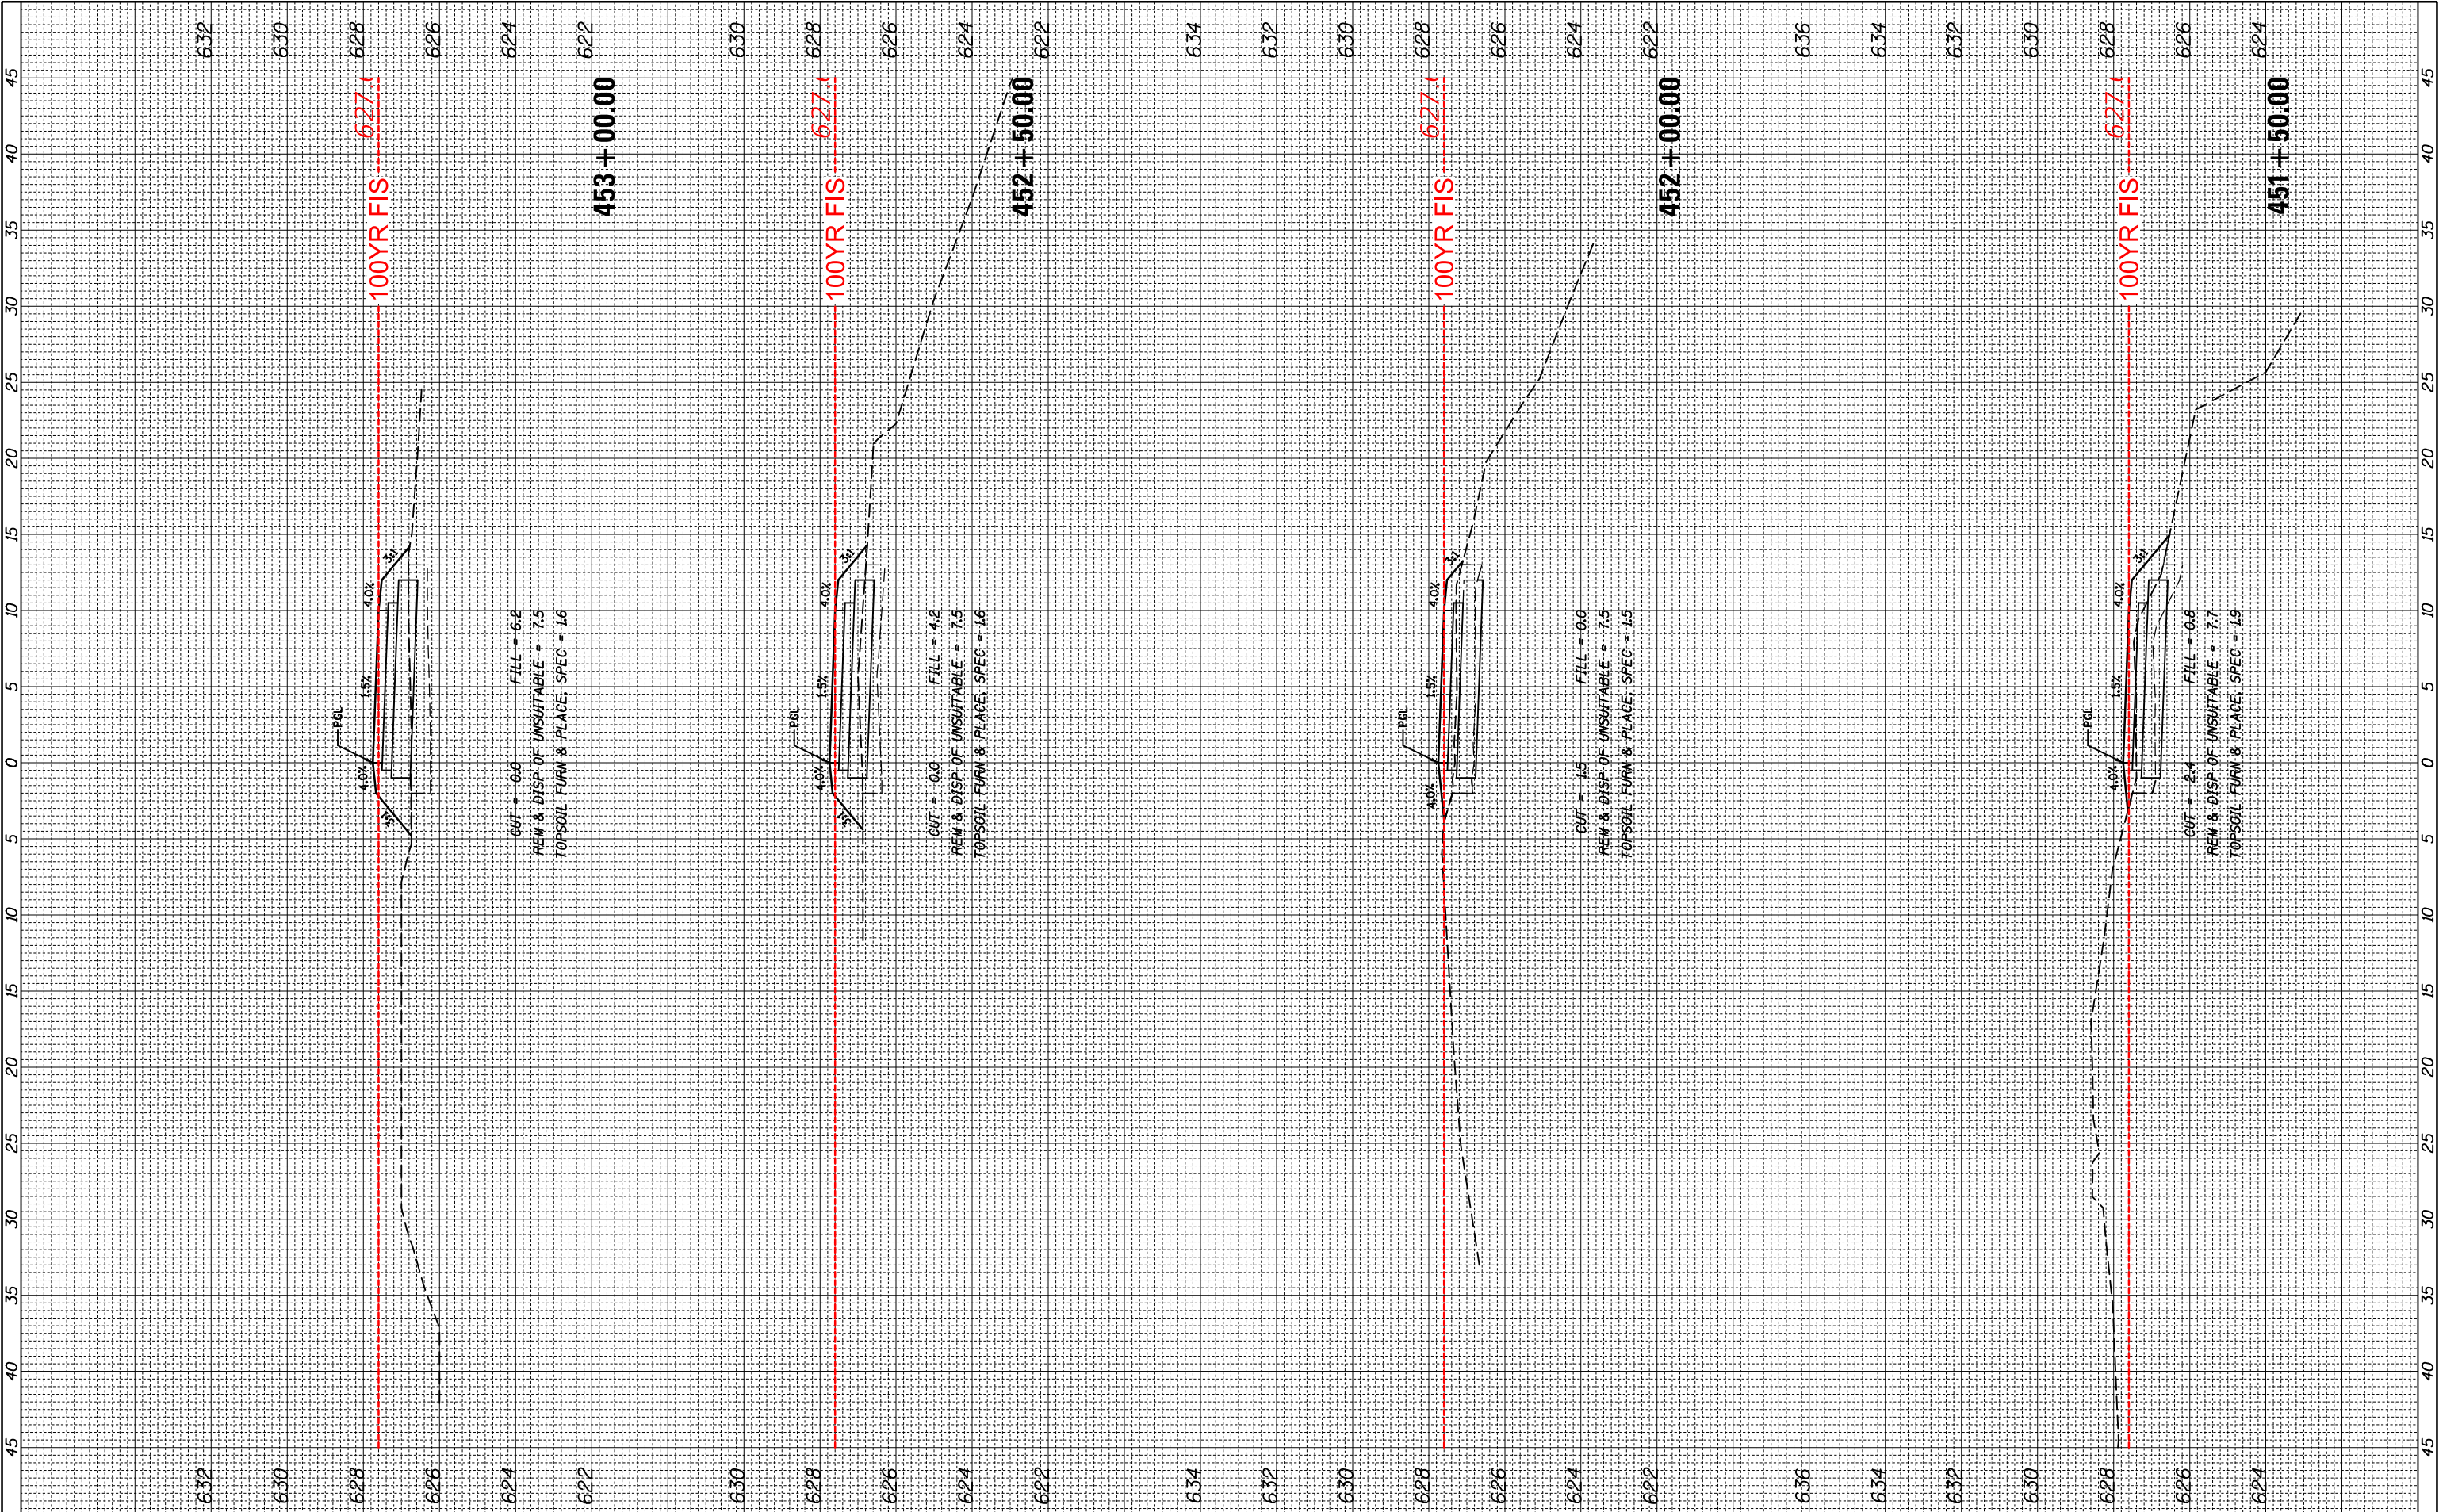

FILE NAME =		USER NAME = mthomas	DESIGNED -	REVISED -	STATE OF ILLINOIS DEPARTMENT OF TRANSPORTATION	DES PLAINES RIVER TRAIL SEGMENT 4 CROSS SECTIONS DES PLAINES RIVER TRAIL				F.A. RTE.	SECTION	COUNTY	TOTAL SHEETS	SHEET NO.
N:\SCHILLERPARK\230454\Civil\XS_DPRT4_230454.SWT			DRAWN -	REVISED -		N/A	17-00034-05-BT	COOK	86	80				
PLOT SCALE = 10'			CHECKED -	REVISED -		CONTRACT NO. 61K54								
Default		PLOT DATE = 9/18/2024	DATE -	REVISED -		SCALE:	SHEET	OF	SHEETS	STA. 451+50.00	TO STA. 453+00.00	ILLINOIS FED. AID PROJECT		


FINAL SURVEY NOTE BOOK NO.	SURVEYED PLOTTED TEMPLATE AREAS CHECKED	BY	DATE

ORIGINAL SURVEY NOTE BOOK NO.	SURVEYED PLOTTED TEMPLATE AREAS CHECKED	BY	DATE

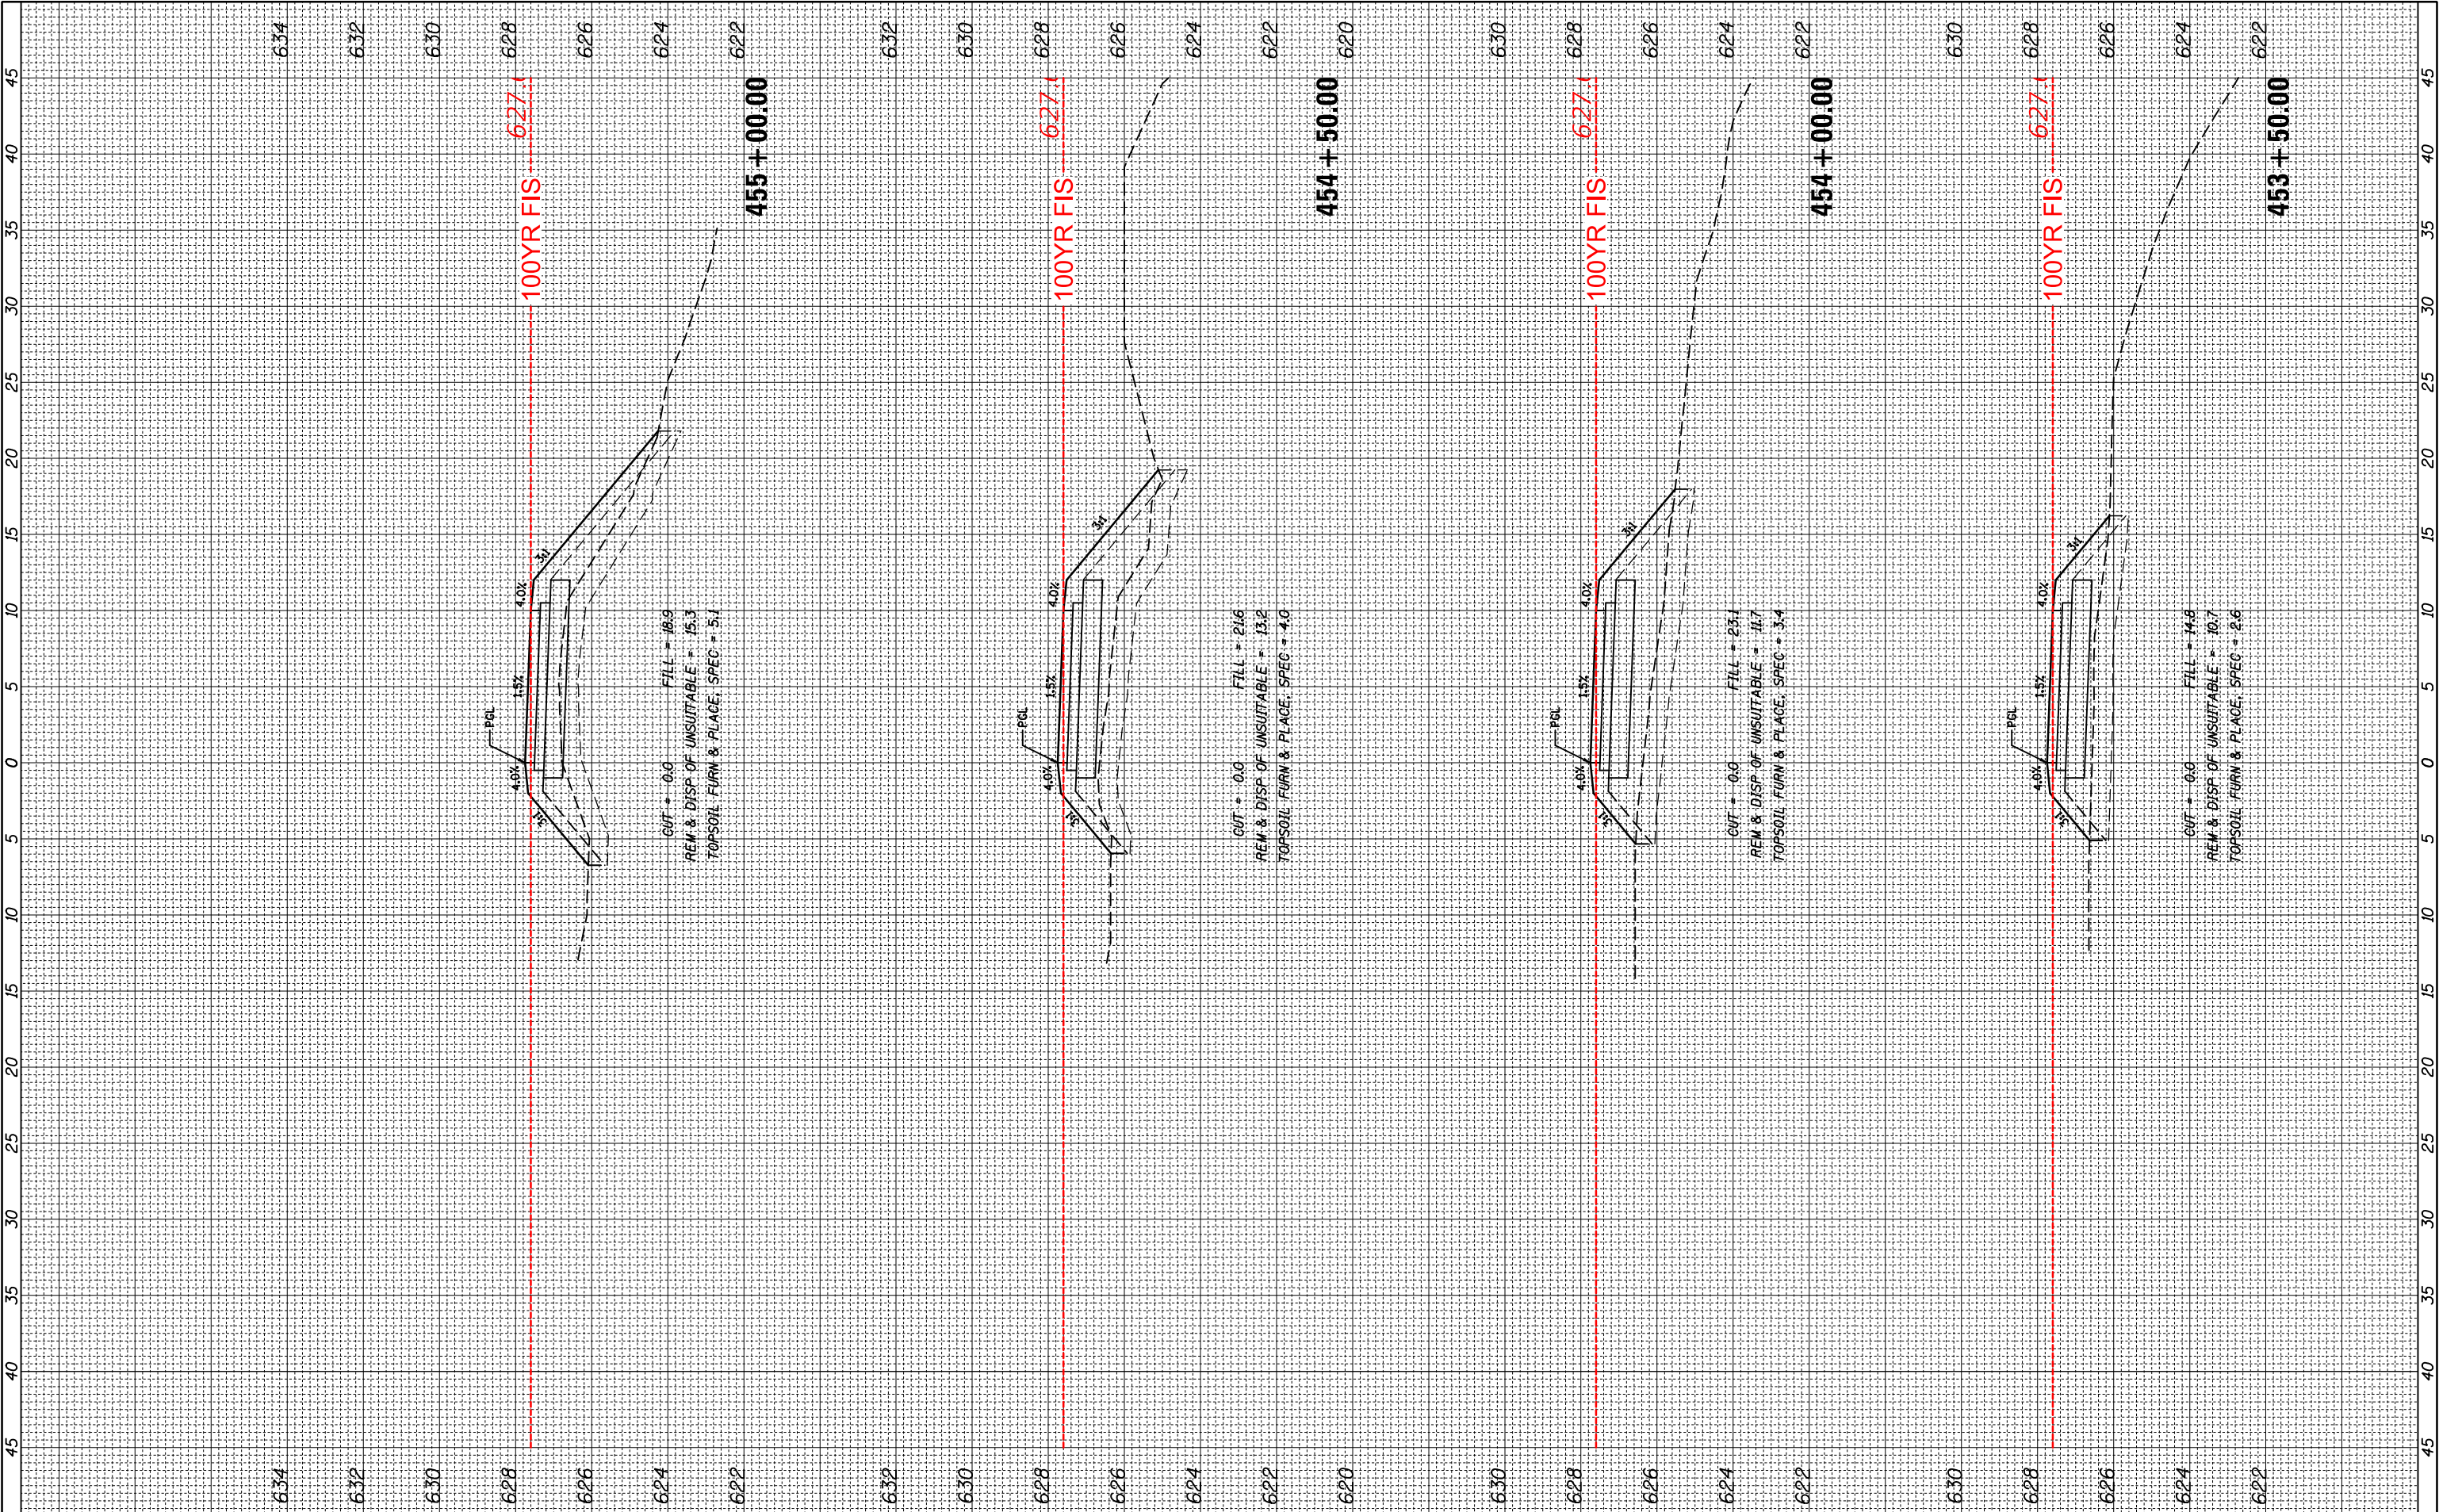


FILE NAME =	USER NAME = mthomas	DESIGNED -	REVISED -	STATE OF ILLINOIS DEPARTMENT OF TRANSPORTATION	DES PLAINES RIVER TRAIL SEGMENT 4 CROSS SECTIONS DES PLAINES RIVER TRAIL				F.A. RTE.	SECTION	COUNTY	TOTAL SHEETS	SHEET NO.
N:\SCHILLER PARK\230454\Civil\XS_DPRT4_230454.SWT		DRAWN -	REVISED -		N/A	17-00034-05-BT	COOK	86	81				
	PLOT SCALE = 10'	CHECKED -	REVISED -		CONTRACT NO. 61K54								
Default	PLOT DATE = 9/18/2024	DATE -	REVISED -		SCALE:	SHEET	OF	SHEETS	STA. 453+50.00	TO STA. 455+00.00	ILLINOIS FED. AID PROJECT		

ORIGINAL SURVEY	SURVEYED _____	BY _____	DATE _____
NOTE BOOK	PLOTTED _____		
	TEMPLATE _____		
	AREAS CHECKED _____ AREAS _____		
No. _____			

 

FINAL SURVEY	NO.	SURVEYED	BY	DATE		
					PLOTTED	
						TEMPLATE
NOTE BOOK						



ORIGINAL SURVEY	NO.	SURVEYED	BY	DATE		
					PLOTTED	
						TEMPLATE
NOTE BOOK						

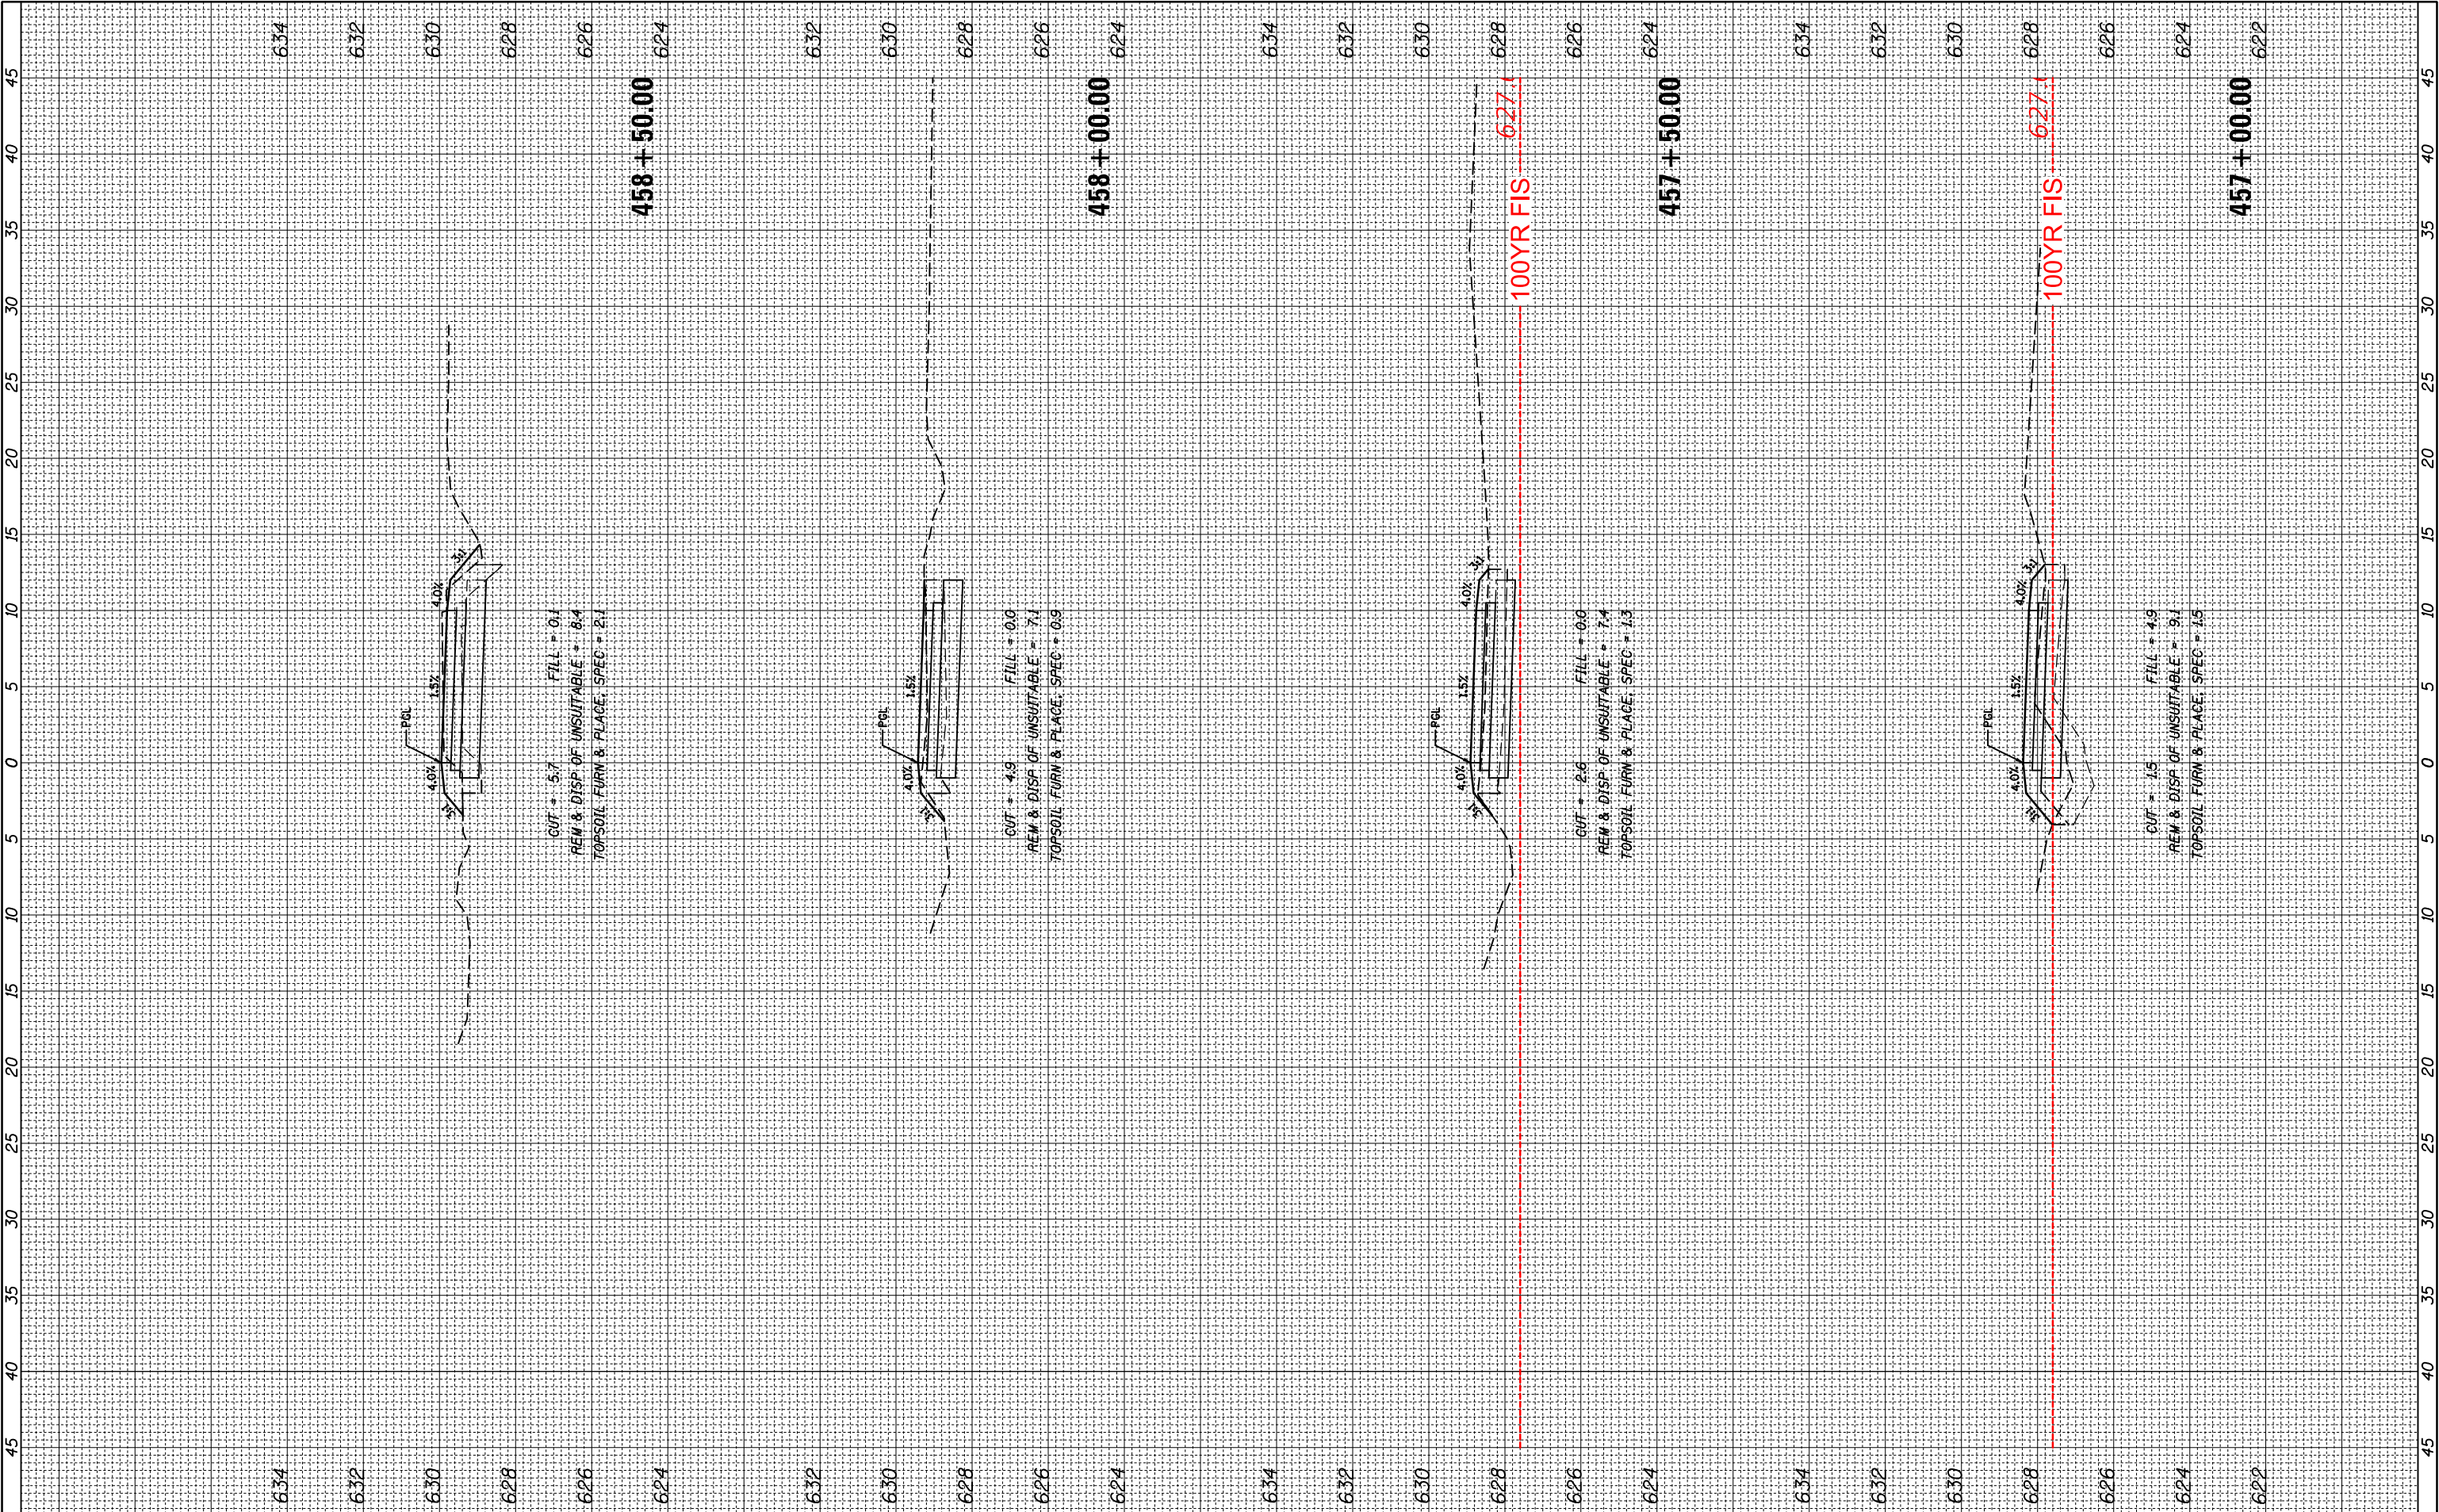

FILE NAME = N:\SCHILLERPARK\230454\Civil\XS_DPRT4_230454.SWT	USER NAME = mthomas		DESIGNED -	REVISED -	STATE OF ILLINOIS DEPARTMENT OF TRANSPORTATION	DES PLAINES RIVER TRAIL SEGMENT 4 CROSS SECTIONS DES PLAINES RIVER TRAIL		F.A. RTE.	SECTION	COUNTY	TOTAL SHEETS	SHEET NO.
	PLOT SCALE = 10'		DRAWN -	REVISED -		SCALE:		N/A	17-00034-05-BT	COOK	86	83
	PLOT DATE = 9/18/2024		CHECKED -	REVISED -		SHEET OF SHEETS		CONTRACT NO. 61K54				
Default	DATE -		DATE -	REVISED -		STA. 457+00.00 TO STA. 458+50.00		ILLINOIS FED. AID PROJECT				

FINAL SURVEY NO.	SURVEYED NOTE BOOK	BY	DATE	SURVEYED
				PLOTTED
				TEMPLATE
				AREAS CHECKED


ORIGINAL SURVEY NO.	SURVEYED NOTE BOOK	BY	DATE	SURVEYED
				PLOTTED
				TEMPLATE
				AREAS CHECKED

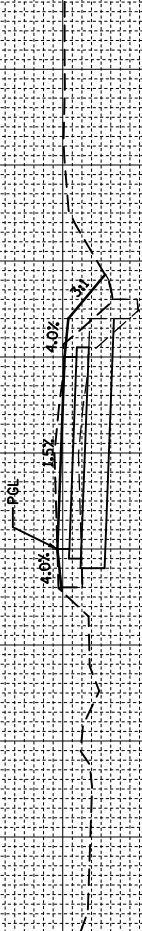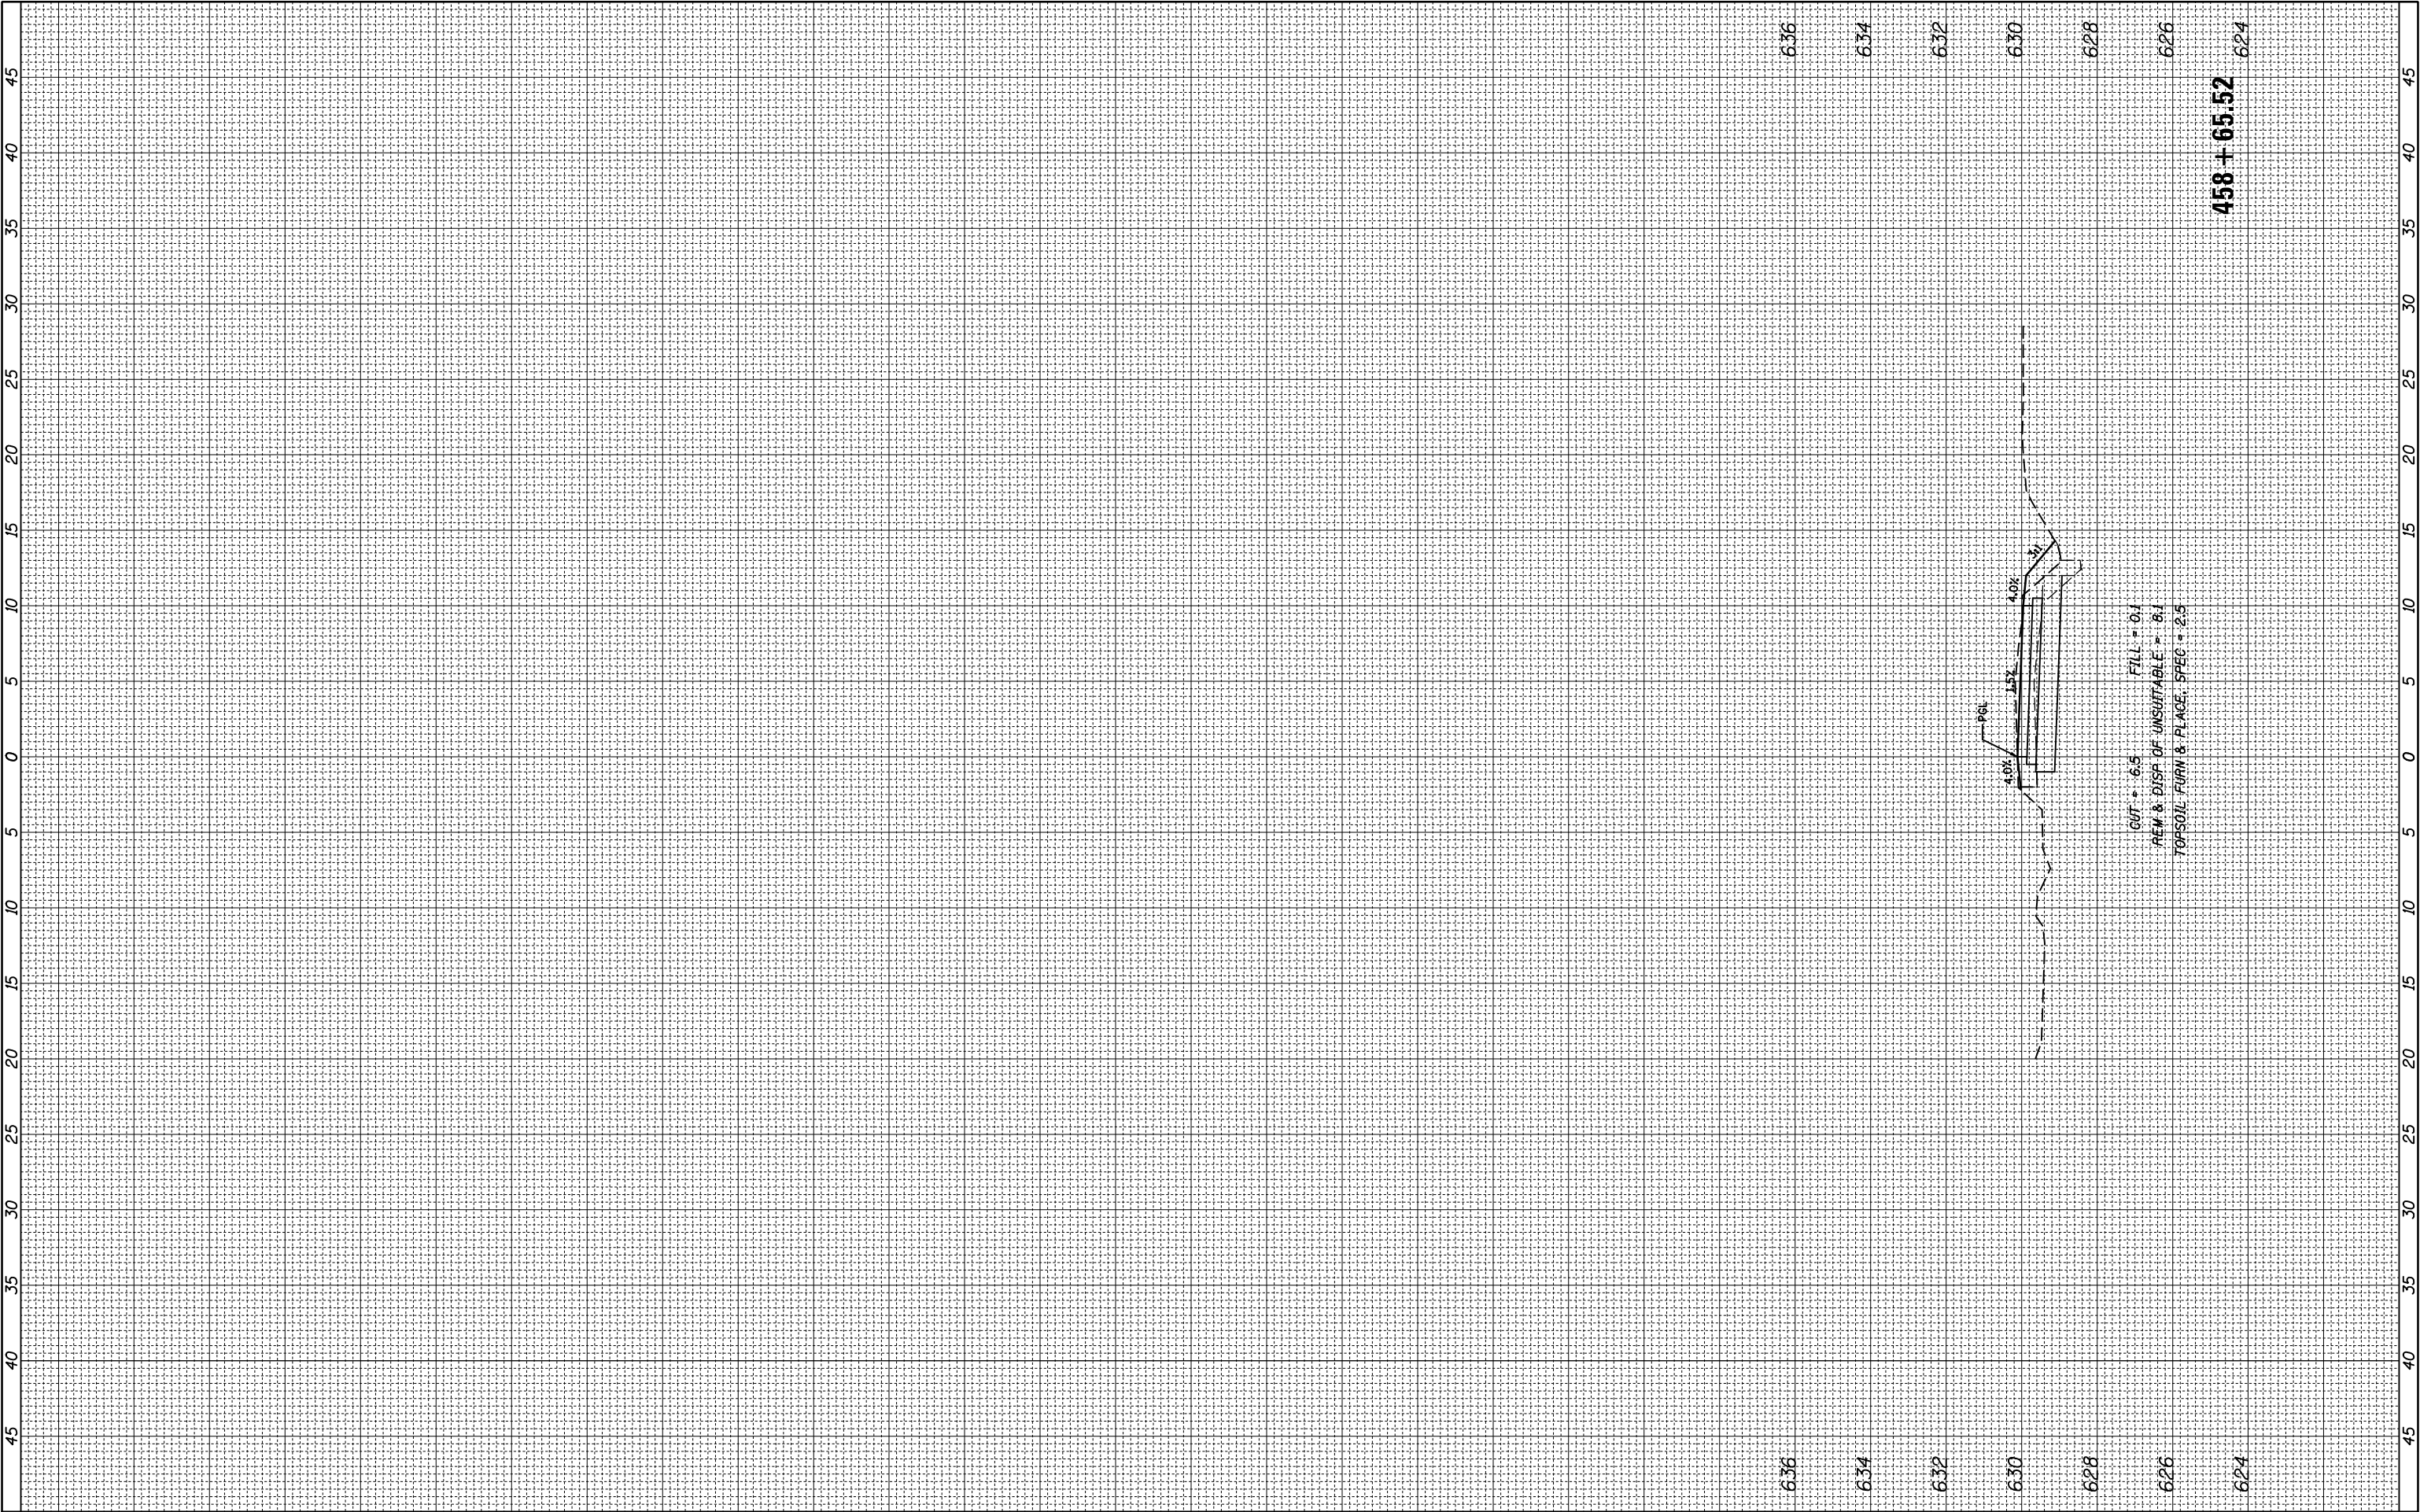

FILE NAME =		USER NAME = mthomas		DESIGNED -	REVISED -	STATE OF ILLINOIS DEPARTMENT OF TRANSPORTATION				DES PLAINES RIVER TRAIL SEGMENT 4 CROSS SECTIONS DES PLAINES RIVER TRAIL				F.A. RTE.	SECTION	COUNTY	TOTAL SHEETS	SHEET NO.
N:\SCHILLER PARK\230454\Civil\XS_DPRT4_230454.SWT				DRAWN -	REVISED -									N/A	17-00034-05-BT	COOK	86	84
Default		PLOT SCALE = 10'		CHECKED -	REVISED -									CONTRACT NO. 61K54				
		PLOT DATE = 9/18/2024		DATE -	REVISED -									ILLINOIS FED. AID PROJECT				
										SCALE:	SHEET	OF	SHEETS	STA. 458+65.52	TO STA. 458+65.52			

FINAL SURVEY	SURVEYED _____	BY _____	DATE _____
	PLOTTED _____		
NOTE BOOK	TEMPLATE _____		
	AREAS _____		
NO. _____	AREAS CHECKED _____		


ORIGINAL SURVEY		BY _____	DATE _____
NOTE BOOK			
SURVEYED _____			
PLOTTED _____			
TEMPLATE _____			
AREAS _____			
NO. _____			
AREAS CHECKED _____			

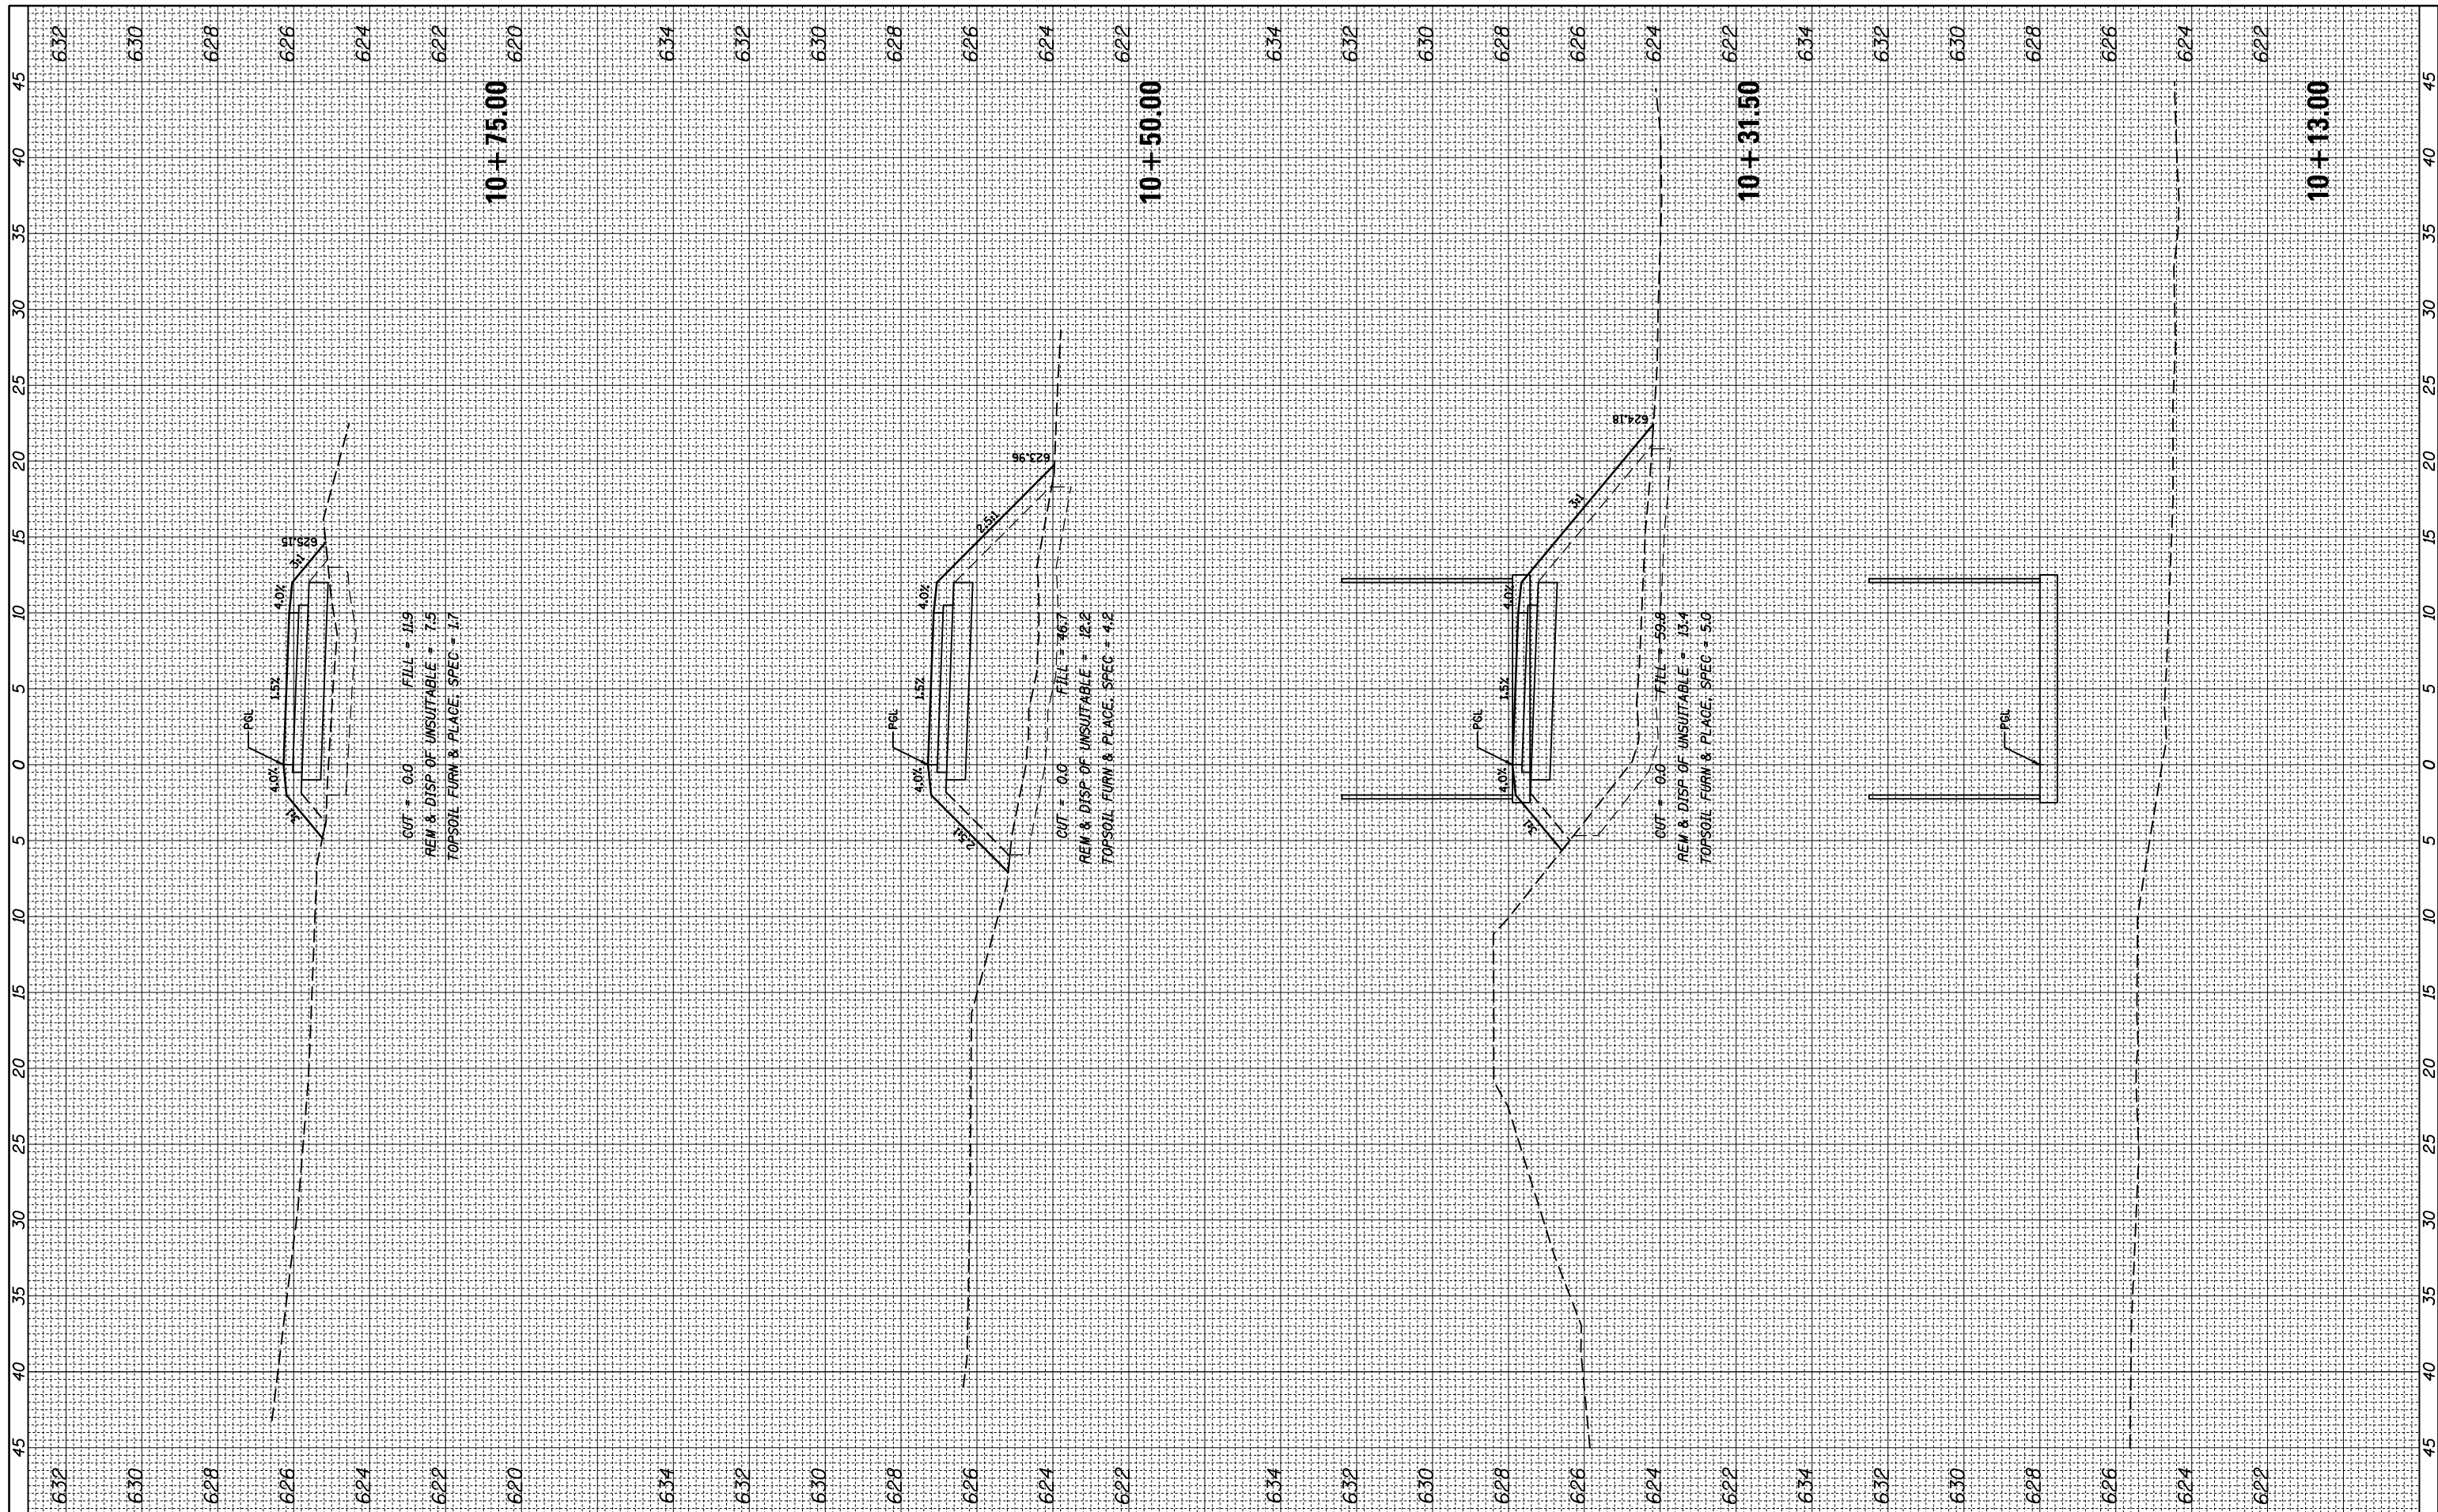

FILE NAME =	USER NAME = mthomas	DESIGNED -	REVISED -	STATE OF ILLINOIS DEPARTMENT OF TRANSPORTATION	DES PLAINES RIVER TRAIL SEGMENT 4 CROSS SECTIONS SPUR TRAIL					F.A. RTE.	SECTION	COUNTY	TOTAL SHEETS	SHEET NO.
N:\SCHILLER PARK\230454\Civil\XS_SPUR_230454.SH		DRAWN -	REVISED -		N/A	17-00034-05-BT		COOK	86	85				
	PLOT SCALE = 10'	CHECKED -	REVISED -		CONTRACT NO. 61K54									
Default	PLOT DATE = 9/18/2024	DATE -	REVISED -		SCALE:	SHEET	OF	SHEETS	STA. 10+13.00	TO STA. 10+75.00	ILLINOIS FED. AID PROJECT			

FINAL SURVEY NO.	SURVEYED PLOTTED NOTE BOOK AREAS CHECKED	BY	DATE

ORIGINAL SURVEY NO.	SURVEYED PLOTTED NOTE BOOK AREAS CHECKED	BY	DATE

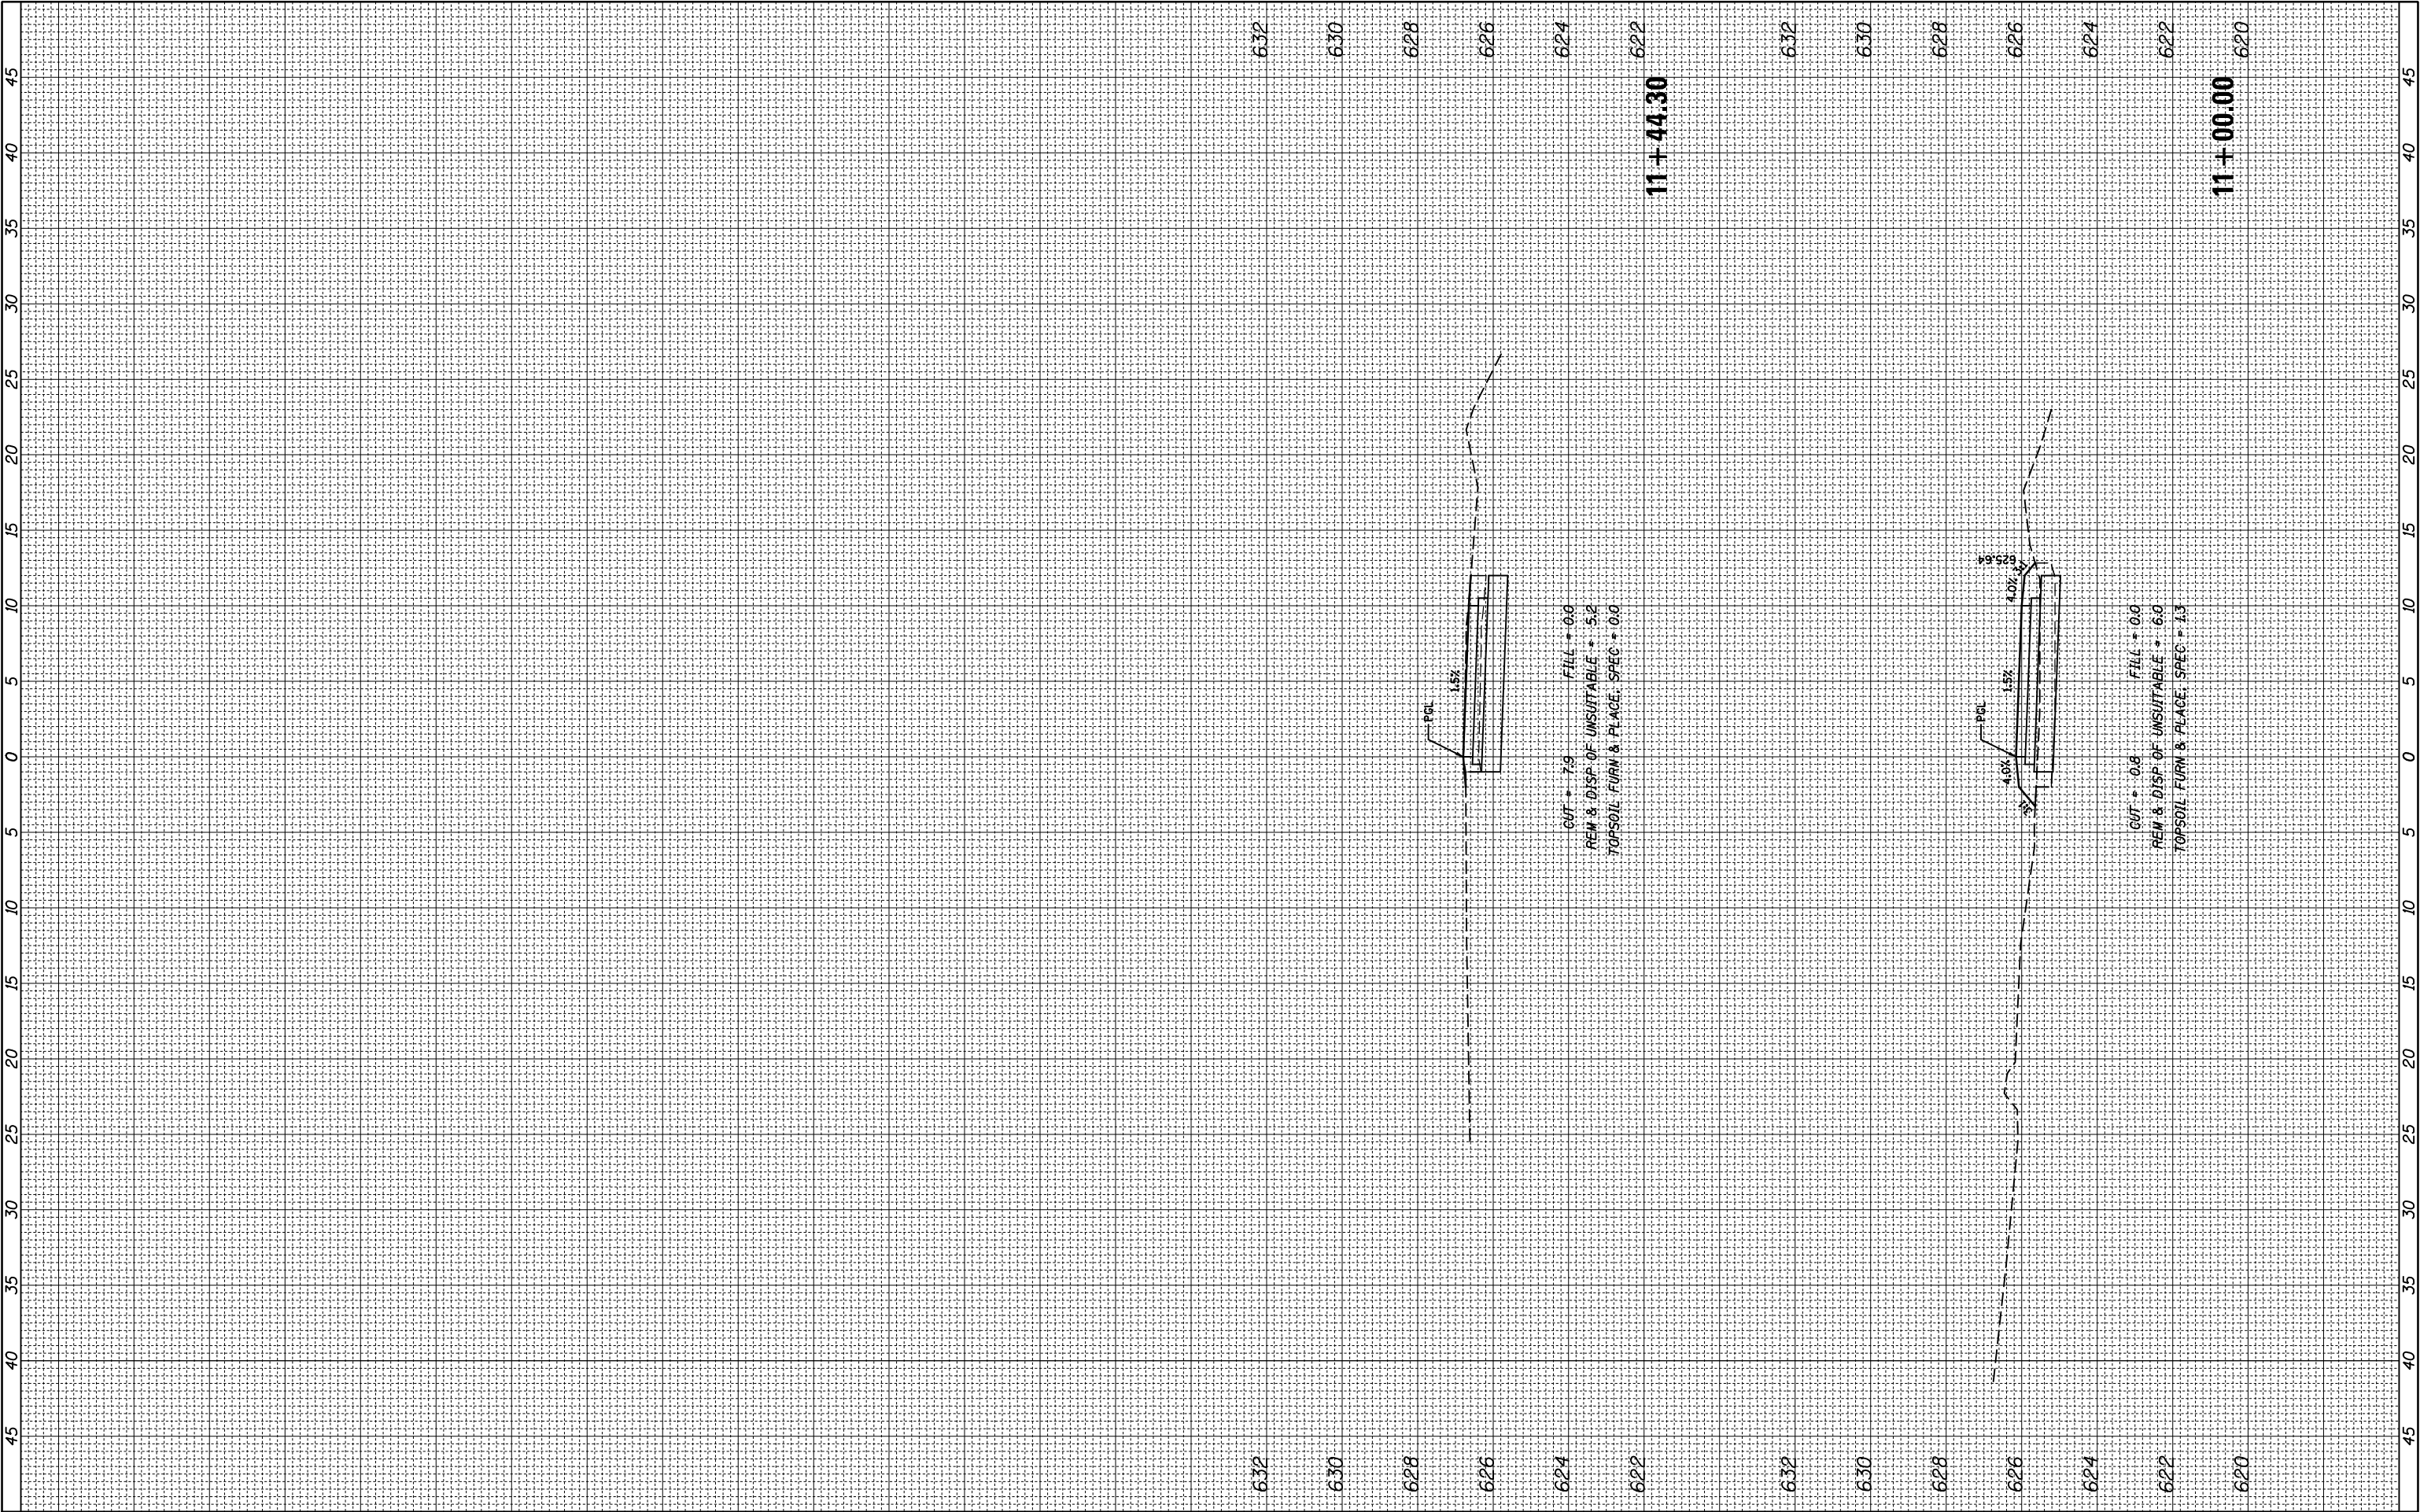

FILE NAME =	USER NAME = mthomas	DESIGNED -	REVISED -	STATE OF ILLINOIS DEPARTMENT OF TRANSPORTATION	DES PLAINES RIVER TRAIL SEGMENT 4 CROSS SECTIONS SPUR TRAIL				F.A. RTE.	SECTION	COUNTY	TOTAL SHEETS	SHEET NO.	
N:\SCHILLERPARK\230454\Civil\XS_SPUR.230454.SH		DRAWN -	REVISED -		N/A	17-00034-05-BT	COOK	86	86					
	PLOT SCALE = 10'	CHECKED -	REVISED -						CONTRACT NO. 61K54					
Default	PLOT DATE = 9/18/2024	DATE -	REVISED -		SCALE:	SHEET	OF	SHEETS	STA. 11+00.00	TO STA. 11+44.30	ILLINOIS FED. AID PROJECT			