
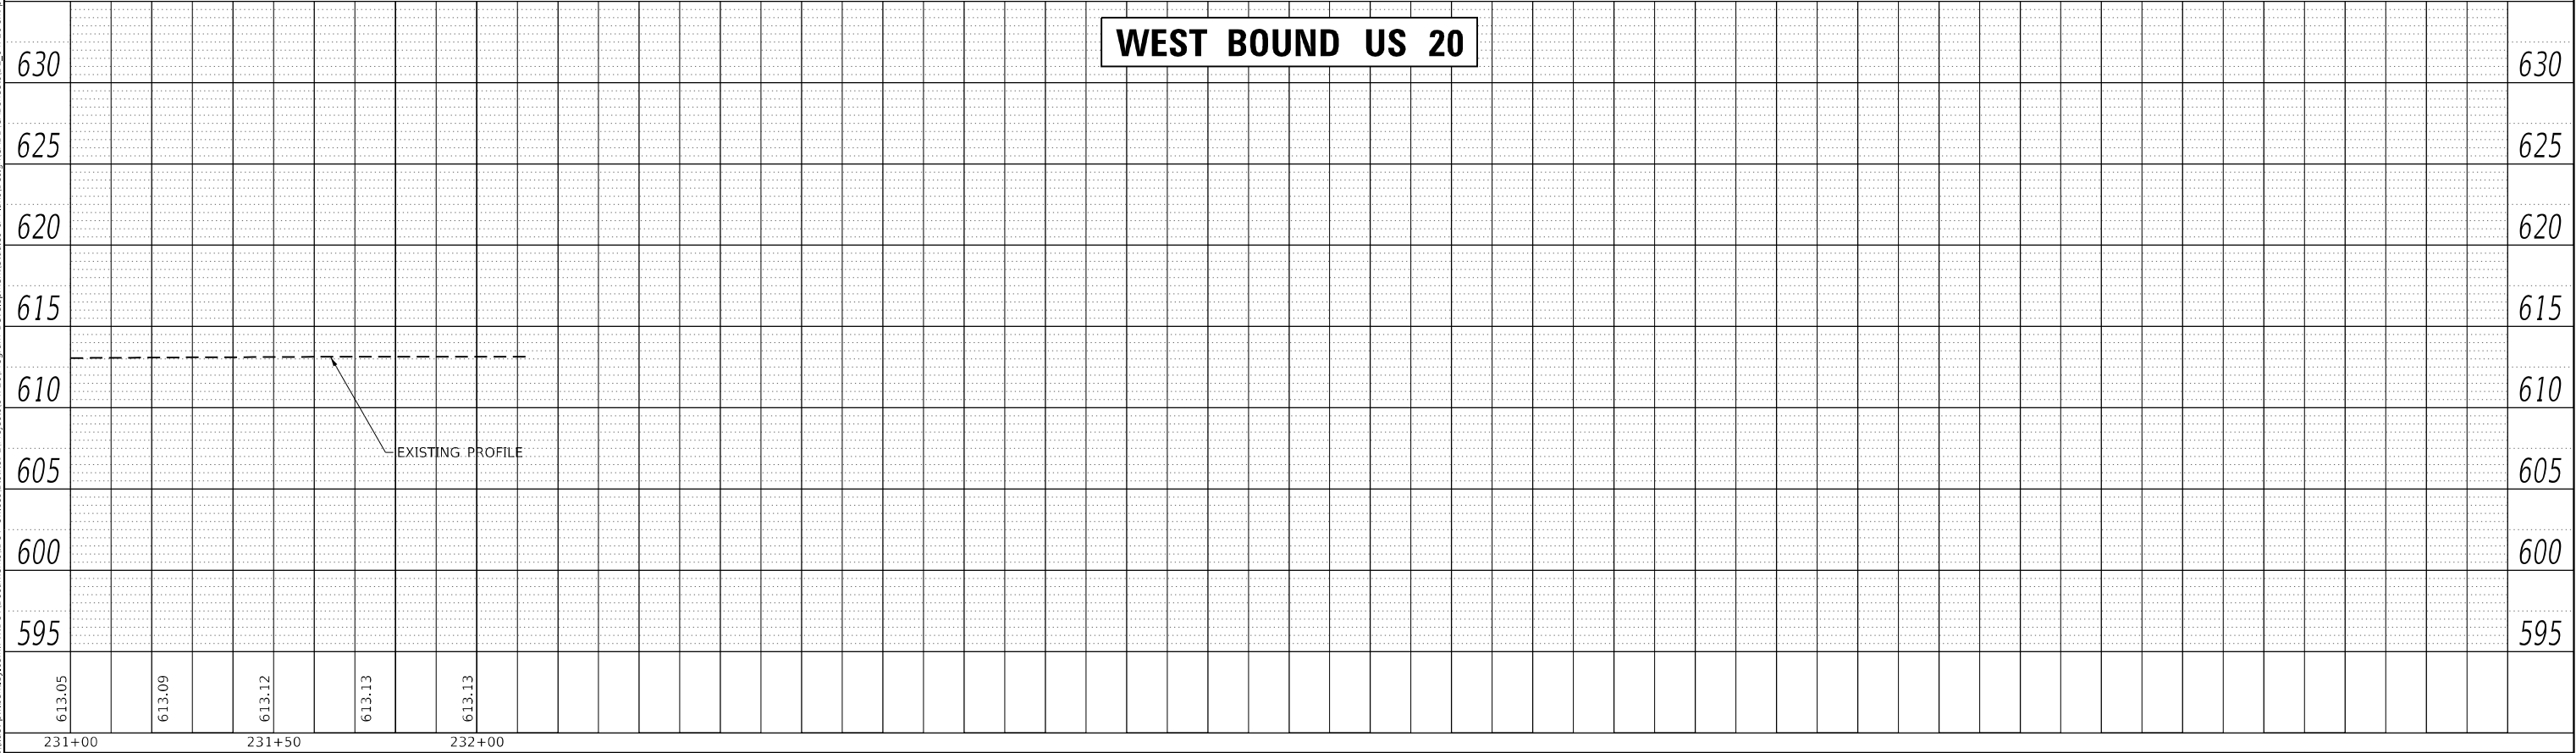


PLAN	SURVEYED	BY	DATE
	PLOTTED		
	ALIGNMENT CHECKED		
	CADD FILE NAME		
NOTE BOOK NO.			

PROFILE	SURVEYED	BY	DATE
	PLOTTED		
	GRADES CHECKED		
	STRUCTURE NOTATIONS CHWD		
NOTE BOOK NO.			

MODEL: Default
FILE NAME: j:\m1144\paw\berlley.com\FW\DOT Documents\DOT Offices\Burlin_2\Projects\64P26\Program Development\Studies & Plans\Design\CADD\CAD Sheets\02_64P26-sharp.dgn

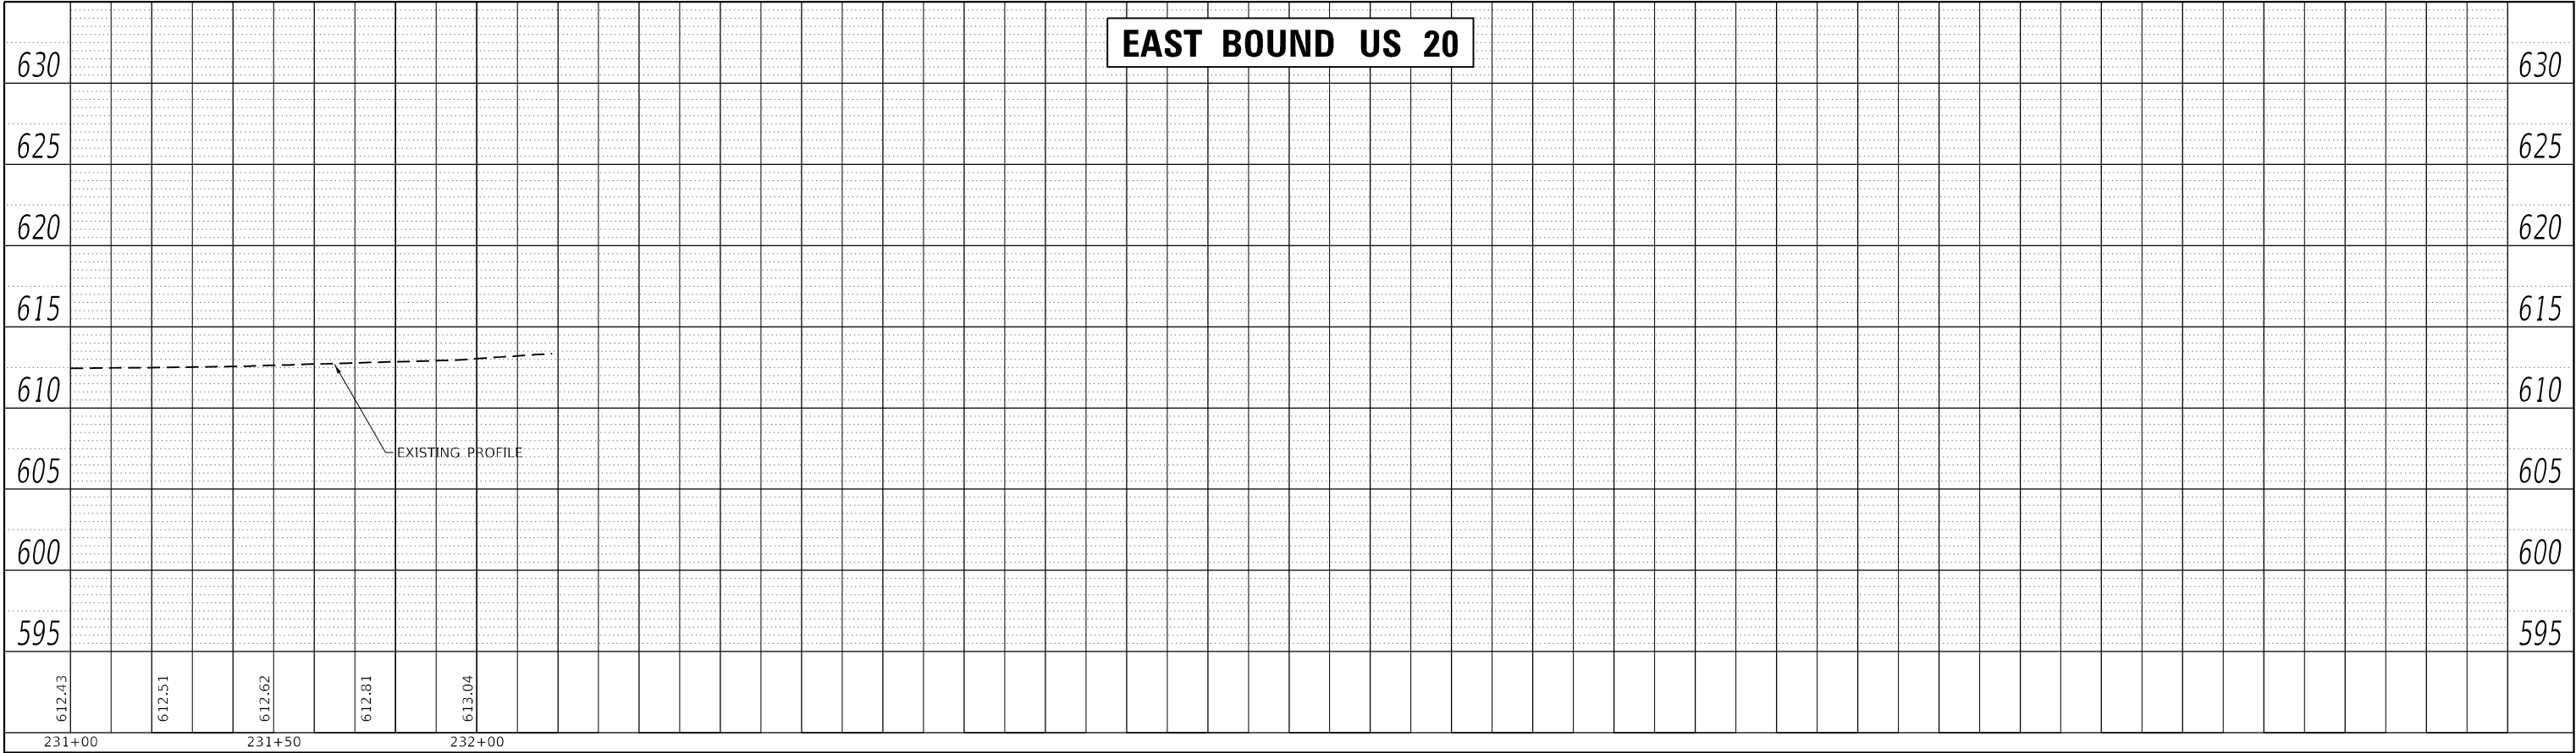


USER NAME	= james.hogenson	DESIGNED	-	REVISED	-
		DRAWN	-	REVISED	-
PLOT SCALE	= 40,0000 * / in.	CHECKED	-	REVISED	-
PLOT DATE	= 12/7/2023	DATE	-	REVISED	-

STATE OF ILLINOIS
DEPARTMENT OF TRANSPORTATION


EAST BOUND & WEST BOUND US 20 PROFILE SHEETS			
SCALE:	SHEET 101	OF 100 SHEETS	STA. TO STA.

F.A.P. RTE.	SECTION	COUNTY	TOTAL SHEETS	SHEET NO.
301	43N	JO DAVIESS	628	101
CONTRACT NO. 64P26				
		ILLINOIS	FED. AID PROJECT	

PLAN	SURVEYED PLOTTED	BY	DATE
NOTE BOOK NO. _____	ALIGNMENT CHECKED DATE _____	CADD FILE NAME	

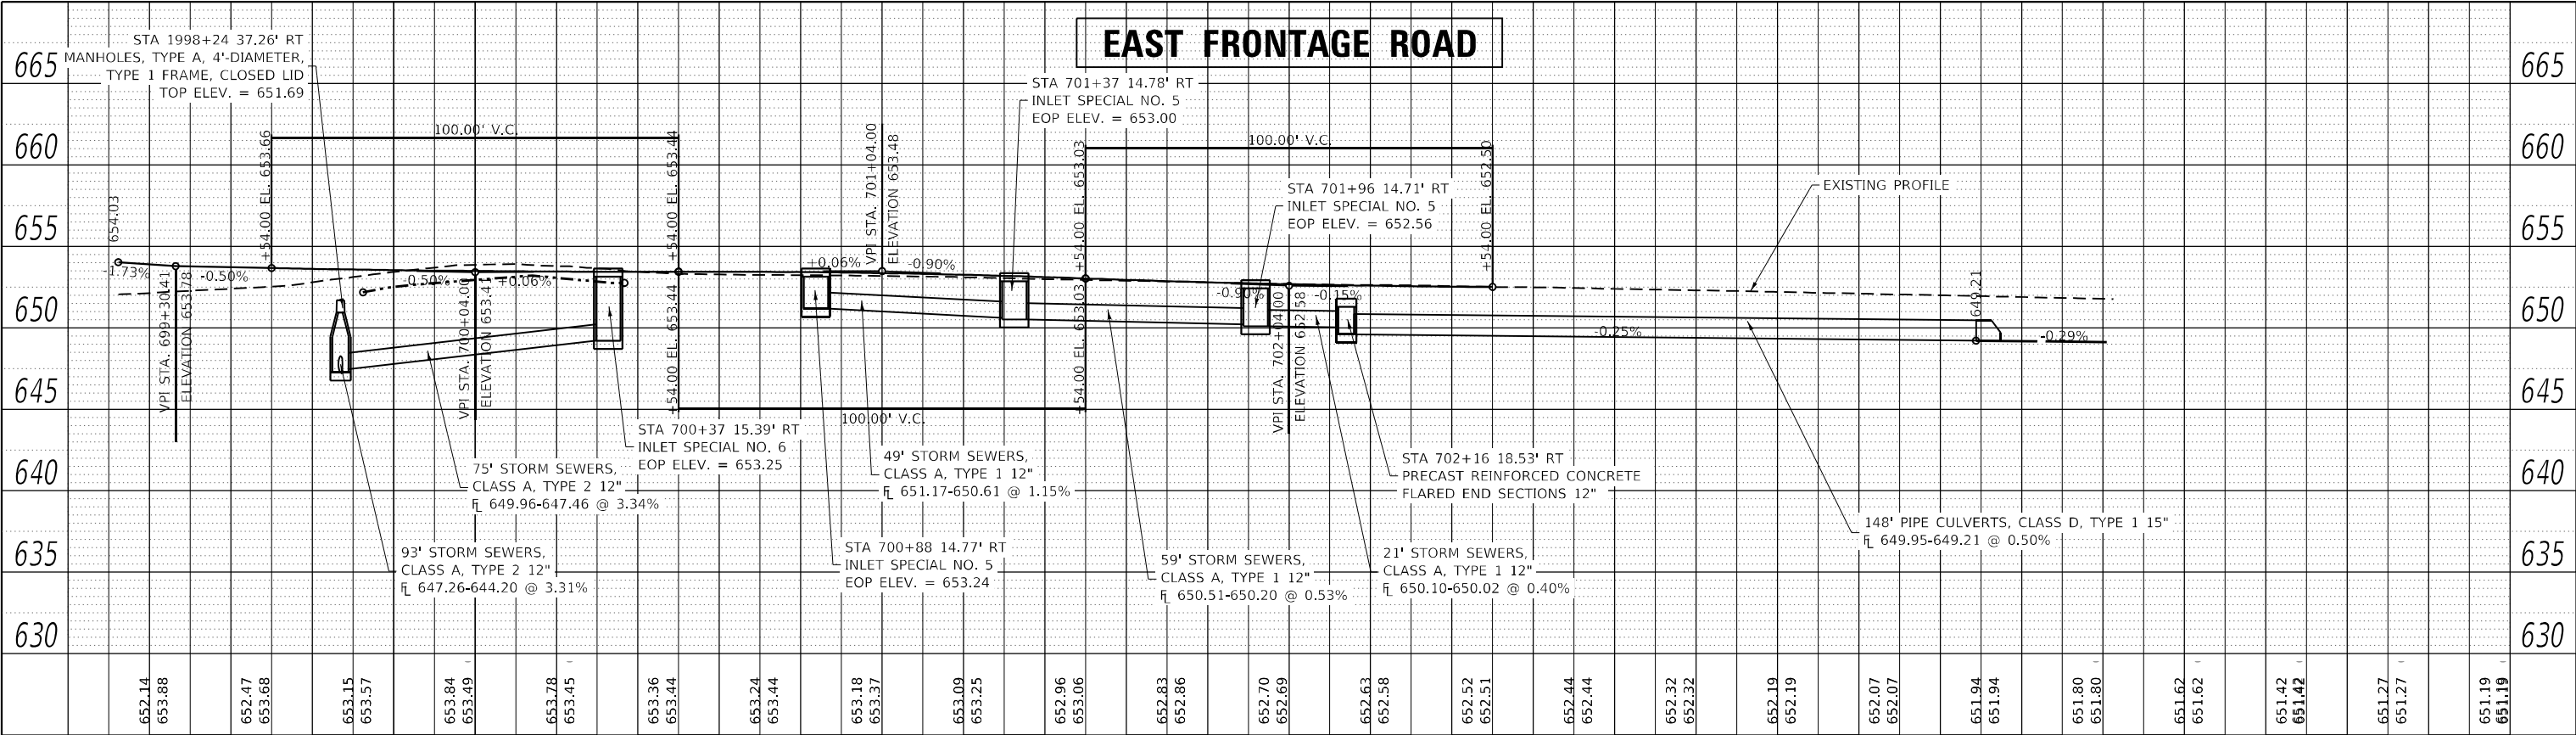

PROFILE	SURVEYED PLOTTED	BY	DATE
NOTE BOOK NO. _____	GRADES CHECKED DATE _____	STRUCTURE NOTATIONS CHWD	

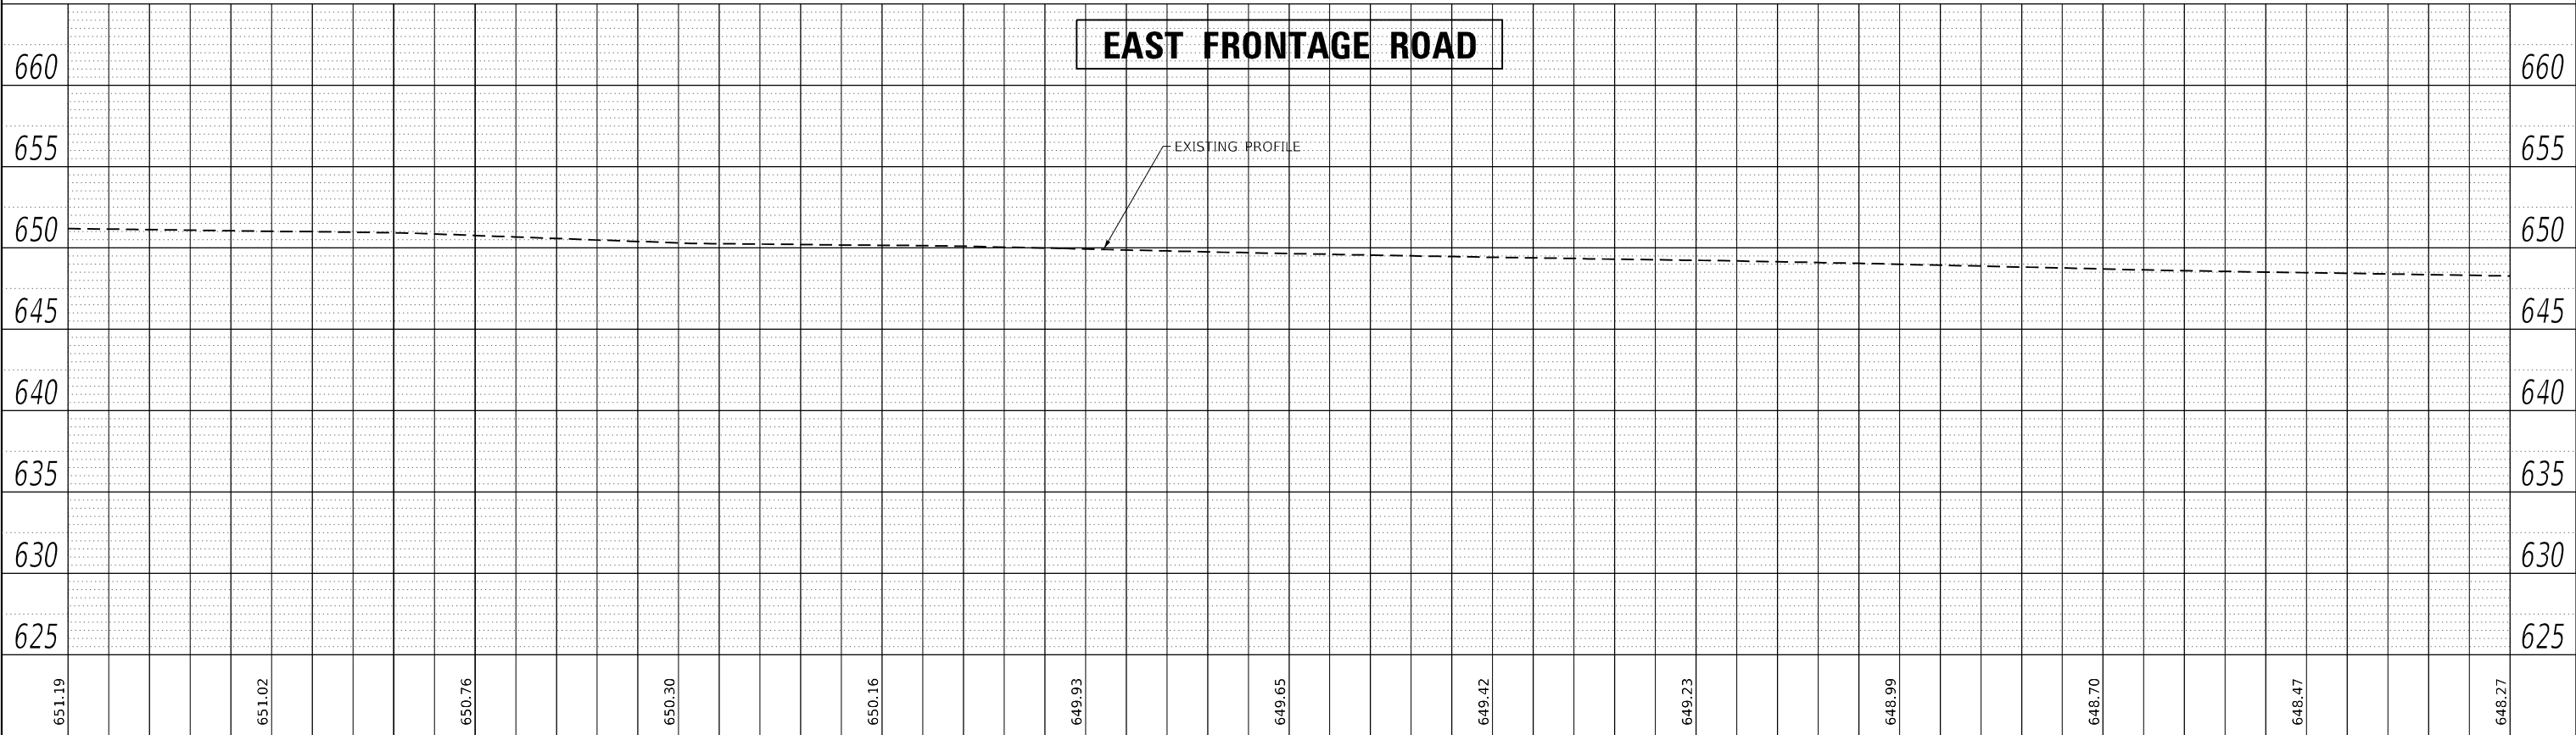

MODEL: Default
FILE NAME: p:\111444\pww\benlley.com\FW\DOT Documents\DOT Offices\Biller 2\Projects\64P26\Program Development\Studies & Plans\Design\CADD\CADD sheets\02_64P26-sharp.dgn


USER NAME = james.hogenson	DESIGNED -	REVISED -
PLOT SCALE = 40,0000 * / in.	DRAWN -	REVISED -
PLOT DATE = 12/7/2023	CHECKED -	REVISED -
	DATE -	REVISED -

STATE OF ILLINOIS
DEPARTMENT OF TRANSPORTATION


EAST FRONTAGE ROAD PROFILE SHEETS			
SCALE:	SHEET	OF	SHEETS
	STA.		TO STA.

F.A.P. RTE.	SECTION	COUNTY	TOTAL SHEETS	SHEET NO.
301	43N	JO DAVIESS	628	102
CONTRACT NO. 64P26				
		ILLINOIS	FED. AID PROJECT	

PLAN	SURVEYED _____			BY _____	DATE _____
	PLOTTED _____				
NOTE BOOK	ALIGNMENT CHECKED _____				
NO. _____	RT. OF WAY CHECKED _____				
	CADD FILE NAME _____				

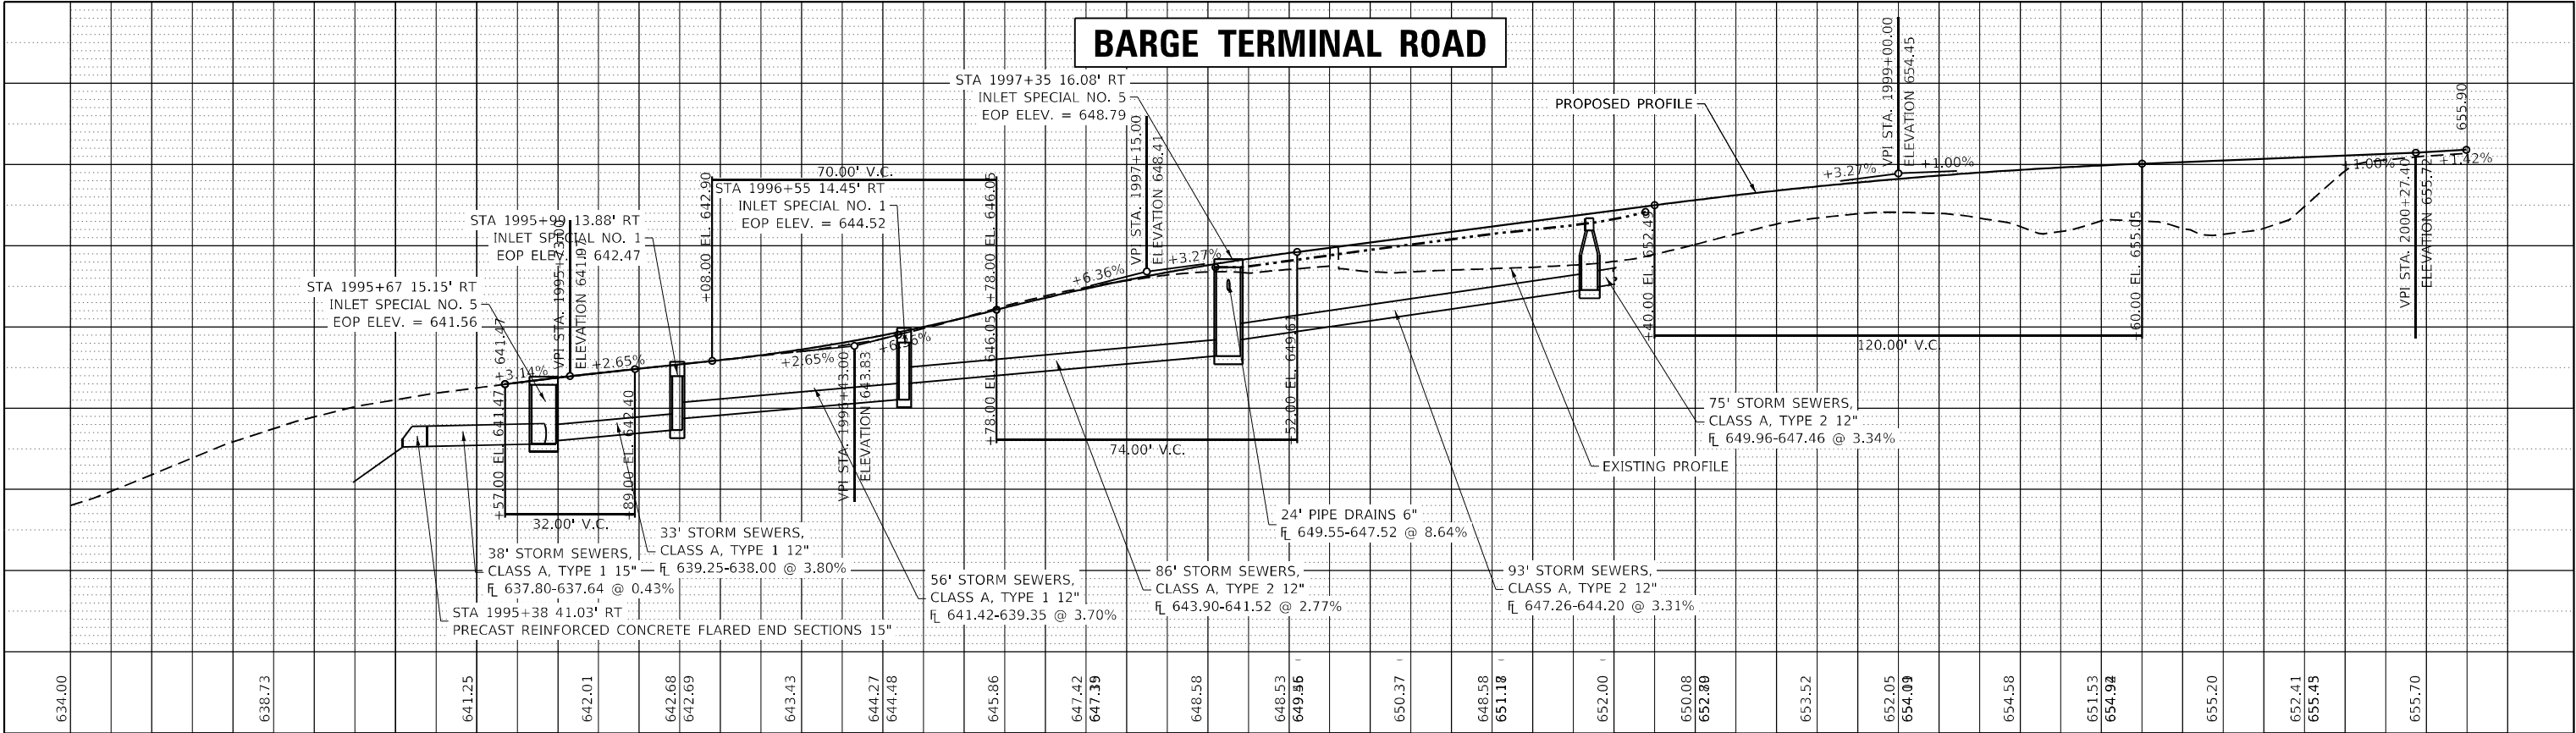

PROFILE	BY			DATE
	SURVEYED _____			
NOTE BOOK	PLOTTED _____			
	GRADES CHECKED _____			
NO. _____	I.M. NOTED _____			
	STRUCTURE NOTATIONS CHKD _____			

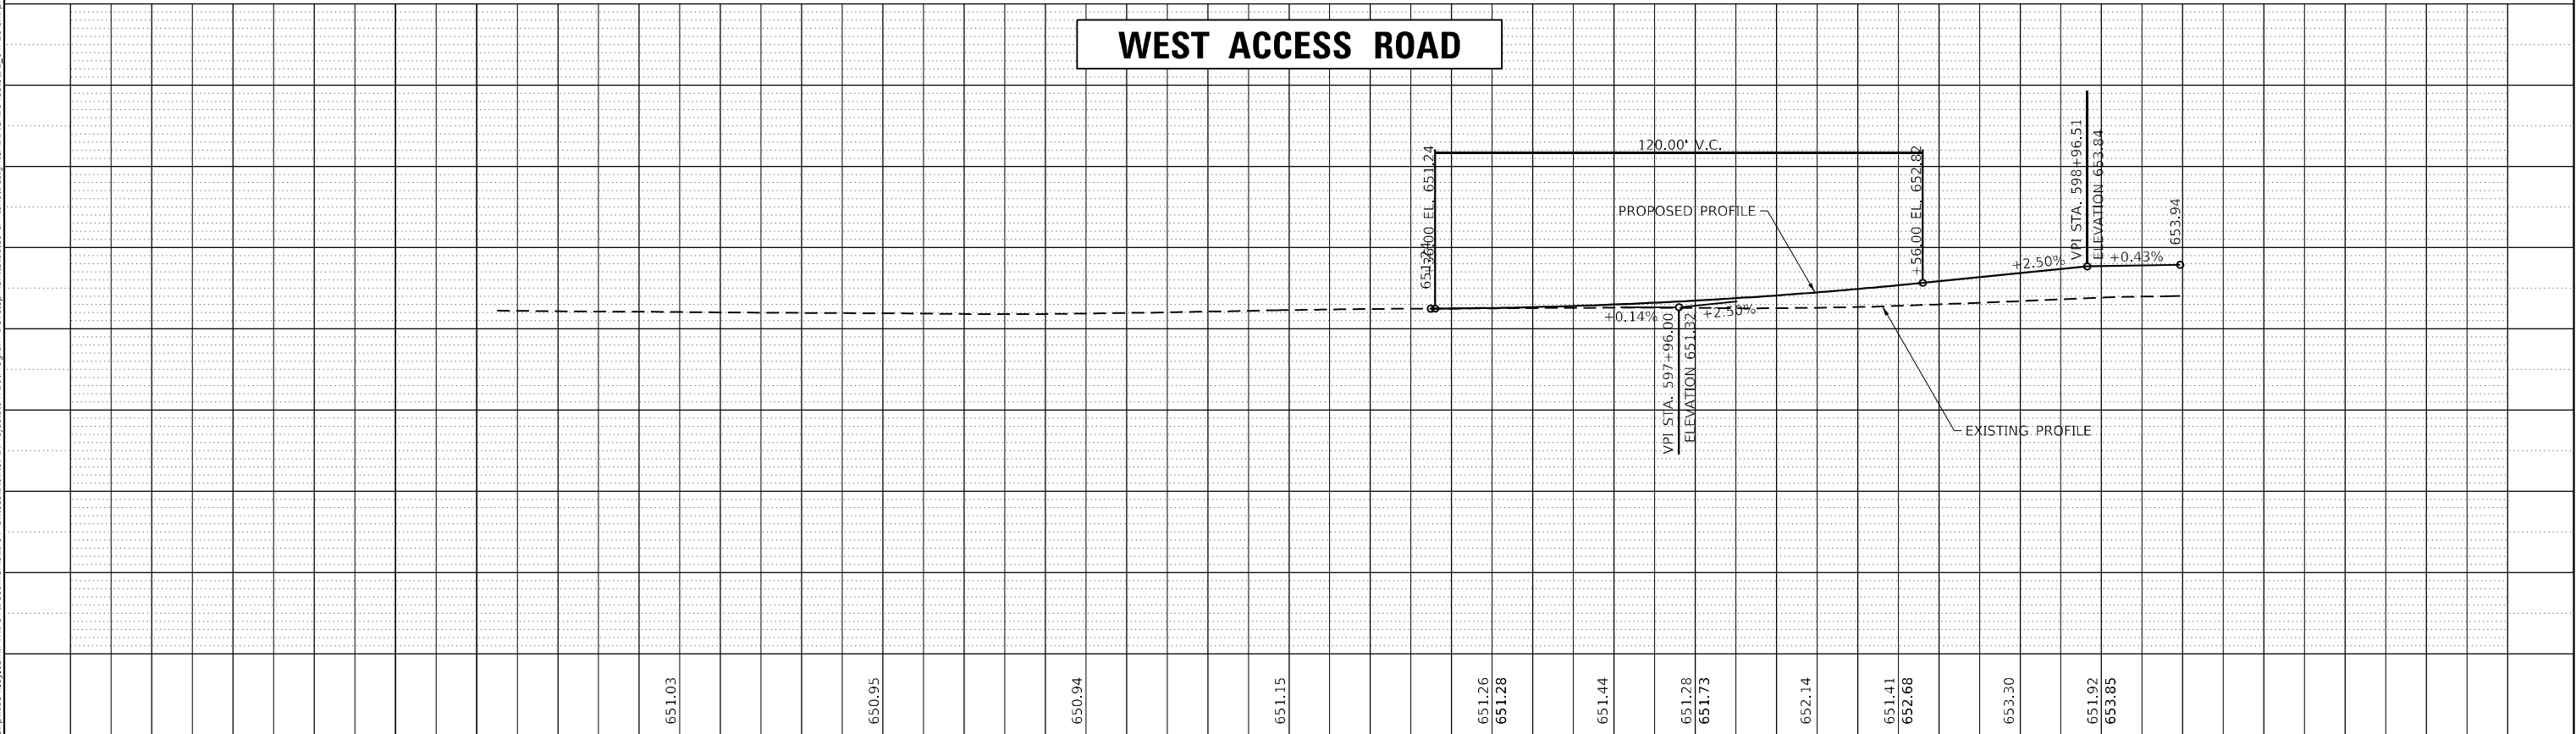

MODEL: Default
FILE NAME: j:\m11444\pww\berlin\pww\DOT Documents\DOT Offices\Barge 2\Projects\64P26\Program Development\Studies & Plans\Design\CADD\CADD sheets\02_64P26-bharp.dgn

USER NAME = james.hogenson	DESIGNED -	REVISED -
	DRAWN -	REVISED -
PLOT SCALE = 40,0000 * / in.	CHECKED -	REVISED -
PLOT DATE = 12/7/2023	DATE -	REVISED -

STATE OF ILLINOIS
DEPARTMENT OF TRANSPORTATION

BARGE TERMINAL ROAD & WEST ACCESS ROAD
PROFILE SHEETS

SCALE: SHEET OF SHEETS STA. TO STA.

F.A.P. RTE.	SECTION	COUNTY	TOTAL SHEETS	SHEET NO.
301	43N	JO DAVISS	628	104
CONTRACT NO. 64P26				
ILLINOIS		FED. AID PROJECT		



STATE OF ILLINOIS
DEPARTMENT OF TRANSPORTATION

PLAT OF HIGHWAYS

FAP ROUTE 301 (US 20)
SECTION 43N
JO DAVIESS COUNTY
JOB NO. R-92-013-20

SHEET INDEX		
SHEET NO.	STATION to STATION	DESCRIPTION
1		COVERSHEET
2		LEGENDS & STATEMENTS
3	191+00 to 205+00	ROW PLAT
4	205+00 to 217+00	ROW PLAT

PARCEL NO.	OWNER	SHEET NUMBER(S)	PERMANENT TAX NUMBER(S) AFFECTED	PROPERTY ACQUIRED BY
21320001	ART MORTGAGE BORROWER PROPCO 2006-1B L.P., AS DELAWARE LIMITED PARTNERSHIP	3	05-600-870-09	
21320002	DUBUQUE CHILDCARE CENTER LLC , AN IOWA LIMITED LIABILITY COMPANY	3	05-600-870-15	
21320003	RT & T PROPERTIES, LLC	3	05-600-830-12	
21320004	MICHAEL R. SCHMALZ AND MARLENE A. SCHMALZ	3	05-600-830-10	
21320005	GR EQUIPMENT LEASING, INC.	3	05-600-830-11	
21320006 *SEE SHEETS 3 & 4	VINCENT F. KOEHLER, TTE & JOAN L. KOEHLER, TTE	3, 4	05-600-830-09	
21320007	CHARLES R. MCEVOY, TTE	4	05-001-840-00	

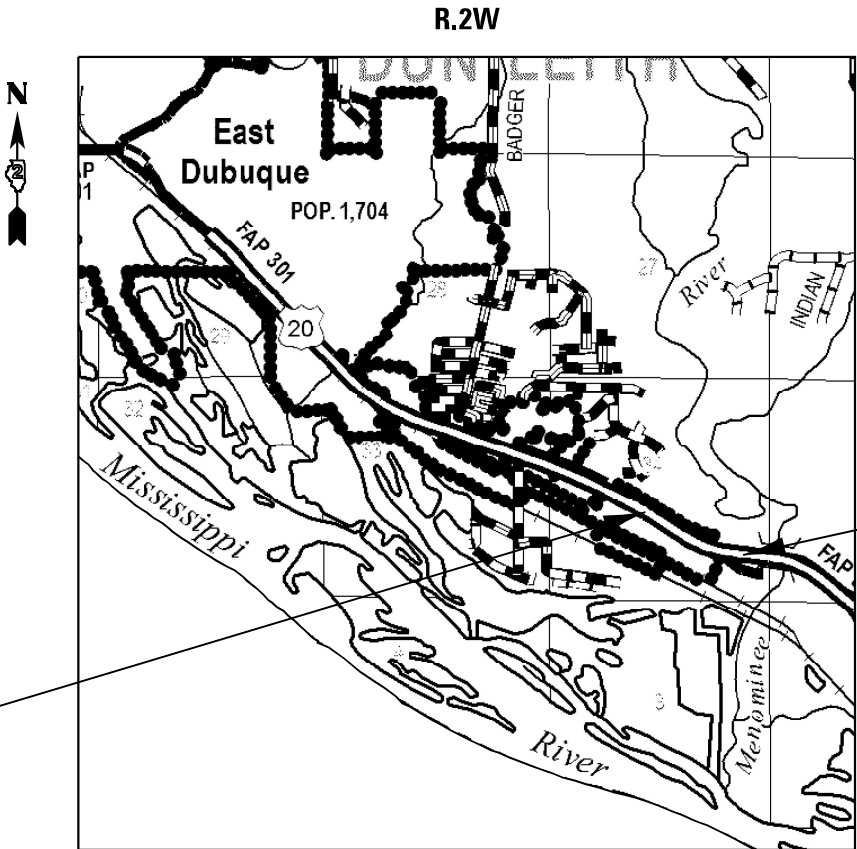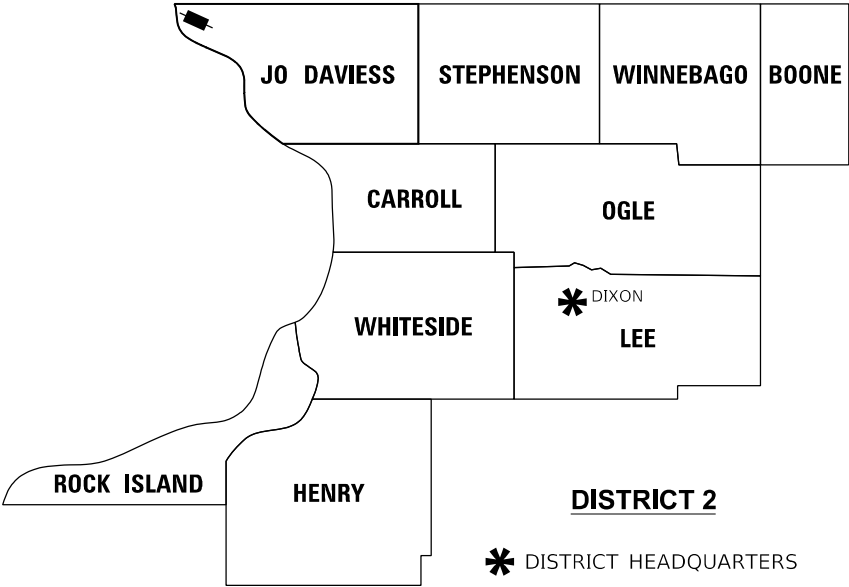

LOCATION OF SECTION INDICATED THUS:

MODEL: Default
FILE NAME: SUPPLEMENTARY PROJECTS/R-92-013-20 - 64P26 - US 20 at Barge Terminal Rd - Jo Daviess County/FILES/DESIGNS and GPK/D2_64P26-shr-cow01.dgn

	USER NAME = scott.spayer	DESIGNED -	REVISED -	STATE OF ILLINOIS DEPARTMENT OF TRANSPORTATION	PLAT OF HIGHWAYS		F.A.P. RTE.	SECTION	COUNTY	TOTAL SHEETS	SHEET NO.
		DRAWN - CH	REVISED -		LAND SECTION 34	T 29N, R 2W OF 4TH P.M.	301	43N	JO DAVIESS	628	105
	PLOT SCALE = 1.0000' / in.	CHECKED - PS	REVISED -		JOB# R-92-013-20	DRAWER FOLDER	CONTRACT NO. 64P26				
	PLOT DATE = Sep-20-2023 02:37:51 PM	DATE - 9/19/21	REVISED -		SCALE: NTS	SHEET 1 OF 4 SHEETS	STA. 191+00 TO STA. 217+00	ILLINOIS FED. AID PROJECT			

LEGEND FOR EXISTING TOPOGRAPHIC SYMBOLS

TRAFFIC SIGNAL GULFBOX	○	DRAINAGE FLOW LINE	ℓ
TRAFFIC SIGNAL HANDHOLE	⊠	RIP RAP	⊠
TRAFFIC SIGNAL SIGNAL POST	○	HEADWALL	⊠
TRAFFIC SIGNAL STEEL MAST ARM	⊠	CULVERT END SECTION	⊠
TRAFFIC SIGNAL PEDESTRIAN PUSH BUTTON	●	DRAINAGE MANHOLE	⊠
TRAFFIC SIGNAL WOODEN POLE	⊠	INLET	⊠
TRAFFIC SIGNAL VEHICLE DETECTION PRIORITY	⊠	ROADWAY DITCH FLOW	⊠
TRAFFIC SIGNAL VEHICLE DETECTION MAGNET	⊠	VEGETATION LINE	⊠
TRAFFIC SIGNAL JUNCTION BOX	⊠	STUMP	⊠
TRAFFIC SIGNAL CONTROLLER	⊠	SHRUB	⊠
TRAFFIC SIGNAL HEAVY DUTY HANDHOLE	⊠	EVERGREEN TREE	⊠
RAILROAD CANTILEVER MAST ARM	⊠	DECIDUOUS TREE	⊠
RAILROAD CROSSBUCK	⊠	WOODS/BUSH LINE	⊠
RAILROAD TRACK	⊠	TRAFFIC SIGN	⊠
RAILROAD TRACK (ABANDONED)	⊠	GUARDRAIL POST	⊠
RAILROAD CROSSGATE	⊠	GUARDRAIL	⊠
RAILROAD CONTROL BOX	⊠	FIELD LINE	⊠
RAILROAD FLASHING SIGNAL	⊠	LEVEE/NOISE BARRIER	⊠
UTILITY TELEPHONE SPLICE BOX	⊠	FENCE	⊠
UTILITY POWER POLE	⊠	MAIL BOX	⊠
UTILITY TRAFFIC SIGNAL	⊠	ADVERTISING SIGN	⊠
UTILITY LIGHT POLE	⊠	MARSH	⊠
UTILITY FIRE HYDRANT	⊠	LIGHTING HANDHOLE	⊠
UTILITY MANHOLE	⊠	LIGHTING POWER POLE	⊠
UTILITY TELEPHONE POLE	⊠	LIGHTING JUNCTION BOX	⊠
UTILITY GUY ANCHOR	⊠	LIGHTING HEAVYDUTY HANDHOLE	⊠
UTILITY PIPELINE WARNING SIGN	⊠	LIGHTING CONTROLLER	⊠
UTILITY HANDHOLE	⊠	LIGHTING PULL POINT	⊠
UTILITY SPLICE BOX	⊠	HIGHWAY LIGHTING ELECTRICAL GROUND	⊠
UTILITY JUNCTION BOX	⊠	HIGHWAY LIGHTING SINGLE UNIT	⊠
UTILITY HEAVY DUTY HANDHOLE	⊠	HIGHWAY LIGHTING DOUBLE UNIT	⊠
UTILITY DOUBLE HANDHOLE	⊠	EXISTING CONCRETE BARRIER	⊠
UTILITY CONTROLLER	⊠	EXISTING CREEK OR DITCH	⊠
UTILITY WATER METER	⊠	EXISTING EDGE OF PAVEMENT	⊠

RIGHT OF WAY LEGEND

	SECTION CORNERS		QUARTER SECTION CORNERS
---	EXISTING CENTERLINE	---	EXISTING CENTERLINE
---	EXISTING RIGHT-OF-WAY LINE	---	EXISTING RIGHT-OF-WAY LINE
---	FORMER RIGHT OF WAY LINE	---	FORMER RIGHT OF WAY LINE
---	EXISTING EASEMENT LINE	---	EXISTING EASEMENT LINE
---	BUILDING SETBACK LINE	---	BUILDING SETBACK LINE
---	EXISTING ACCESS CONTROL LINE	---	EXISTING ACCESS CONTROL LINE
---	EXISTING RIGHT OF WAY & ACCESS CONTROL LINE	---	EXISTING RIGHT OF WAY & ACCESS CONTROL LINE
---	PROPOSED RIGHT OF WAY & ACCESS CONTROL LINE	---	PROPOSED RIGHT OF WAY & ACCESS CONTROL LINE
---	PROPOSED ACCESS CONTROL LINE	---	PROPOSED ACCESS CONTROL LINE
---	PROPOSED CENTERLINE	---	PROPOSED CENTERLINE
---	PROPOSED RIGHT-OF-WAY LINE	---	PROPOSED RIGHT-OF-WAY LINE
---	PROPOSED TEMPORARY EASEMENT LINE	---	PROPOSED TEMPORARY EASEMENT LINE
---	PROPOSED PERMANENT EASEMENT LINE	---	PROPOSED PERMANENT EASEMENT LINE
---	SECTION LINE	---	SECTION LINE
---	QUARTER SECTION LINE	---	QUARTER SECTION LINE
---	QUARTER QUARTER SECTION LINE	---	QUARTER QUARTER SECTION LINE
---	PROPERTY LINE (TITLE)	---	PROPERTY LINE (TITLE)
---	RECORDED PLAT/DEED LINE	---	RECORDED PLAT/DEED LINE
---	APPARENT PROPERTY LINE	---	APPARENT PROPERTY LINE
---	SAME OWNERSHIP	---	SAME OWNERSHIP
---	MEASURED DIMENSION	---	MEASURED DIMENSION
---	RECORDED DIMENSION	---	RECORDED DIMENSION
---	FOUND STONE	---	FOUND STONE
---	FOUND IRON PIPE OR IRON ROD AT CORNER UNLESS OTHERWISE NOTED	---	FOUND IRON PIPE OR IRON ROD AT CORNER UNLESS OTHERWISE NOTED
---	SET 5/8 INCH IRON ROD WITH PLASTIC CAP IDENTIFIED BY SURVEYORS LICENSE NUMBER AT CORNER UNLESS OTHERWISE NOTED	---	SET 5/8 INCH IRON ROD WITH PLASTIC CAP IDENTIFIED BY SURVEYORS LICENSE NUMBER AT CORNER UNLESS OTHERWISE NOTED
---	PERMANENT SURVEY MONUMENT, I.D.O.T. STD. 667101 (TO BE SET BY OTHERS)	---	PERMANENT SURVEY MONUMENT, I.D.O.T. STD. 667101 (TO BE SET BY OTHERS)
---	SET 5/8 INCH IRON ROD AS SURVEY CONTROL UNLESS OTHERWISE NOTED	---	SET 5/8 INCH IRON ROD AS SURVEY CONTROL UNLESS OTHERWISE NOTED
---	FOUND CUT CROSS	---	FOUND CUT CROSS
---	SET CUT CROSS	---	SET CUT CROSS

- STAKING OF PROPOSED RIGHT OF WAY AND PERMANENT EASEMENT CORNERS. SET 5/8 INCH METAL ROD WITH DEPARTMENT OF TRANSPORTATION SURVEY ALUMINUM CAP TO MONUMENT THE POSITION SHOWN. IDENTIFIED BY INSCRIPTION DATA AND SURVEYORS LICENSE NUMBER.
- ^B STAKING OF PROPOSED RIGHT OF WAY AND PERMANENT EASEMENT CORNERS IN CULTIVATED AREA, A MINIMUM OF 20 INCHES BELOW THE GROUND SURFACE. SET 5/8 INCH METAL ROD WITH DIVISION OF HIGHWAY SURVEY ALUMINUM CAP TO MONUMENT THE POSITION SHOWN. IDENTIFIED BY INSCRIPTION DATA AND SURVEYORS LICENSE NUMBER.

LEGEND FOR ABBREVIATIONS

A/C	ACCESS CONTROL
AC	ACRE
AVE	AVENUE
BK	BOOK
BLVD	BOULEVARD
℄	CENTERLINE
CAB	CABINET
CH	COUNTY HIGHWAY
Ch	CHAIN
CP	CONTROL POINT
CPS	COTTON PICKER SPINDLE
DB	DEED BOOK
E	EAST
EX	EXISTING
FA	FEDERAL AID
FAI	FEDERAL AID INTERSTATE
FAP	FEDERAL AID PRIMARY
FAS	FEDERAL AID SECONDARY
FAU	FEDERAL AID URBAN
FND	FOUND
ha	HECTARE
IP	IRON PIPE
IR	IRON ROD
LT	LEFT
m	METER
m²	SQUARE METERS
N	NORTH
N/F	NOW OR FORMERLY
N & BC	NAIL AND BOTTLE CAP
N & C	NAIL AND CAP
N & W	NAIL AND WASHER
NE	NORTHEAST
NW	NORTHWEST
PB	PLAT BOOK
PG	PAGE
POB	POINT OF BEGINNING
POC	POINT OF COMMENCEMENT
POT	POINT ON TANGENT
ℓ	PROPERTY LINE
PR	PROPOSED
R	RANGE
RD	ROAD
REC	RECORD
ROW	RIGHT OF WAY
RR	RAILROAD
RRS	RAILROAD SPIKE
RT	RIGHT
RTE	ROUTE
S	SOUTH
SBI	STATE BOND ISSUE
SE	SOUTHEAST
SEC	SECTION
SQ FT	SQUARE FEET
SR	STATE ROUTE
ST	STREET
STA	STATION
SMK	SURVEY MARKER
SW	SOUTHWEST
T	TOWNSHIP
TR	TOWNSHIP ROAD
USGS	U.S. GEOLOGICAL SURVEY
W	WEST

DISTRICT TWO 8-DIGIT PARCEL NUMBERING SYSTEM

EXAMPLE FOR JOB # R-92-001-23

1ST DIGIT OF PARCEL NUMBER

2ND & 3RD DIGITS OF PARCEL NUMBER

4TH & 5TH DIGITS OF PARCEL NUMBER

THE LAST 3 DIGITS ARE THE PARCEL NUMBER, STARTING WITH 001

PROPOSED PARCEL NUMBER LEGEND

20123001	PROPOSED FEE SIMPLE ACQUISITION
20123001PE	PROPOSED PERMANENT EASEMENT
20123001TE	PROPOSED TEMPORARY EASEMENT
20123001DED	PROPOSED DEDICATION
20123001AC	PROPOSED ACCESS CONTROL LINE
20123001	PROPOSED FEE SIMPLE ACQUISITION WITH MULTIPLE TRACTS
20123001TE	PROPOSED TEMPORARY EASEMENT WITH MULTIPLE TRACTS

CURVE ABBREVIATIONS

PC	POINT OF CURVATURE
PI	POINT OF INTERSECTION
PT	POINT OF TANGENCY
PRC	POINT OF REVERSE CURVE
PCC	POINT OF COMPOUND CURVE
R	RADIUS OF CURVE
L	LENGTH OF CURVE
CB	CHORD BEARING
C	CHORD LENGTH
D	DEGREE OF CURVE
E	EXTERNAL ORDINATE
Δ	DELTA

BASIS OF COORDINATE & BEARING STATEMENT

ALL COORDINATES, BEARINGS AND DISTANCES SHOWN HEREON ARE BASED ON ILLINOIS STATE PLANE (WEST ZONE) NAD83 (2011 ADJUSTMENT)

GROUND DISTANCE = GRID DISTANCE DIVIDED BY PROJECT COMBINATION FACTOR OF 0.999930858

AREAS SHOWN BASED ON GROUND DISTANCES

TOPOGRAPHIC STATEMENT

THE TOPOGRAPHY SHOWN HEREON WAS PROVIDED TO THE SURVEYOR BY THE ILLINOIS DEPARTMENT OF TRANSPORTATION. THE SURVEYOR VISUALLY FIELD VERIFIED THE EXISTENCE OF THE TOPOGRAPHY SHOWN HEREON. IN ADDITION, THE SURVEYOR PHYSICALLY LOCATED IN THE FIELD THE FOLLOWING ITEMS ON _/_/_:

- 1.
- 2.
- 3.

PREPARED BY:



AMERICAN

SURVEYING & ENGINEERING, LTD.

841 N. Galena Ave. Dixon, IL 61021

815-288-6231

ILLINOIS PROFESSIONAL DESIGN

FIRM NO. 184-003192

ASE JOB # 120083.9



COVENTINE FIDIS - ILLINOIS PROFESSIONAL LAND SURVEYOR NO. 35-2159
CURRENT EXPIRATION DATE: NOVEMBER 30, 2024



STATE OF ILLINOIS
DEPARTMENT OF TRANSPORTATION

PLAT OF HIGHWAYS

LAND SECTION 33, 34, 35	T 29N, R 2W OF 4TH P.M.	301	43N	JO DAVIESS	628	106
JOB# R-92-013-20	DRAWER	FOLDER				CONTRACT NO. 64P26
SCALE: NTS	SHEET 2 OF 4 SHEETS	STA. 153+39 TO STA. 232+00		ILLINOIS	FED. AID PROJECT	

PARCEL NO.	OWNER	TRACT NUMBER (IF APPLICABLE)	TOTAL HOLDING	ROW REQUIRED				EASEMENTS			
				TOAL AREA REQUIRED		AREA REMAINING		PE=PERMANENT TE=TEMPORARY		EASEMENT PURPOSE	
ACRES	SQ FT	ACRES	SQ FT	ACRES	SQ FT	ACRES	SQ FT	ACRES	SQ FT		
21320001	ART MORTGAGE BORROWER PROPCO 2006-1B L.P., AS DELAWARE LIMITED PARTNERSHIP	TOTAL ONE TWO	20.880			0.295	12,834	20.585	TE 0.143 TE 0.139 TE 0.004	TE 6.196 TE 6,036 TE 160	GRADING & SHAPING
21320002	DUBUQUE CHILDCARE CENTER LLC, AN IOWA LIMITED LIABILITY COMPANY		1.920			0.307	13,388	1.613	TE 0.024	TE 1,026	GRADING & SHAPING
21320003	RT & T PROPERTIES, LLC		4.390			0.107	4,679	4.283	TE 0.115	TE 4,989	GRADING & SHAPING
21320004	MICHAEL R. SCHMALZ AND MARLENE A. SCHMALZ		4.630			0.012	543	4.618	TE 0.005	TE 212	ENTRANCE CONSTRUCTION
21320005	GR EQUIPMENT LEASING, INC.	TOTAL ONE TWO THREE	2.080			0.002	72	2.078	TE 0.035 TE 0.019 TE 0.003 TE 0.013	TE 1,522 TE 810 TE 131 TE 581	ENTRANCE CONSTRUCTION
21320006 *SEE SHEETS 3 & 4	VINCENT F. KOEHLER, TTE & JOAN L. KOEHLER, TTE	TOTAL ONE TWO	8.860						TE 0.007 TE 0.002 TE 0.005	TE 301 TE 105 TE 196	ENTRANCE CONSTRUCTION

PROP. SE FRONTAGE PI STA. = 700+90.68 Δ = 7°58'43" (RT) D = 2°17'31" R = 2,500.00' T = 174.35' L = 348.13' E = 6.07' P.C. STA. = 699+16.34 P.T. STA. = 702+64.47	PROP. SE FRONTAGE PI STA. = 703+32.79 Δ = 5°47'42" (RT) D = 4°14'39" R = 1,350.00' T = 68.33' L = 136.54' E = 1.73' P.C. STA. = 702+64.47 P.T. STA. = 704+01.01	PROP. SE FRONTAGE PI STA. = 707+19.89 Δ = 11°39'40" (LT) D = 2°45'54" R = 2,072.27' T = 211.61' L = 421.76' E = 10.78' P.C. STA. = 705+08.28 P.T. STA. = 709+30.04	PROP. SW FRONTAGE PI STA. = 595+56.50 Δ = 3°56'35" (RT) D = 3°49'55" R = 1,495.27' T = 51.47' L = 102.91' E = 0.89' P.C. STA. = 595+05.03 P.T. STA. = 596+07.93	PROP. SW FRONTAGE PI STA. = 597+14.48 Δ = 26°57'47" (RT) D = 12°53'33" R = 444.41' T = 106.54' L = 209.14' E = 12.83' P.C. STA. = 596+07.93 P.T. STA. = 598+17.07	PROP. BARGE PI STA. = 1997+26.55 Δ = 39°59'12" (LT) D = 28°38'52" R = 200.00' T = 72.77' L = 139.58' E = 12.83' P.C. STA. = 1996+53.78 P.T. STA. = 1997+93.36	PROP. BARGE PI STA. = 1998+55.44 Δ = 34°29'29" (RT) D = 0°23'41" R = 200.00' T = 683.08' L = 120.40' E = 9.41' P.C. STA. = 1997+93.36 P.T. STA. = 1999+13.76	PROP. FAP 301 EB PI STA. = 179+98.58 Δ = 13°13'37" (RT) D = 2°27'33" R = 14,516.48' T = 520.33' L = 1,023.86' E = 57.39' P.C. STA. = 163+15.50 P.T. STA. = 196+66.69	PROP. FAP 301 EB PI STA. = 208+02.07 Δ = 25°10'37" (LT) D = 2°27'33" R = 2,330.00' T = 520.33' L = 1,023.86' E = 57.39' P.C. STA. = 202+81.74 P.T. STA. = 213+05.59
---	--	---	--	--	--	---	---	--

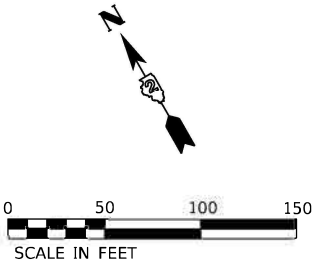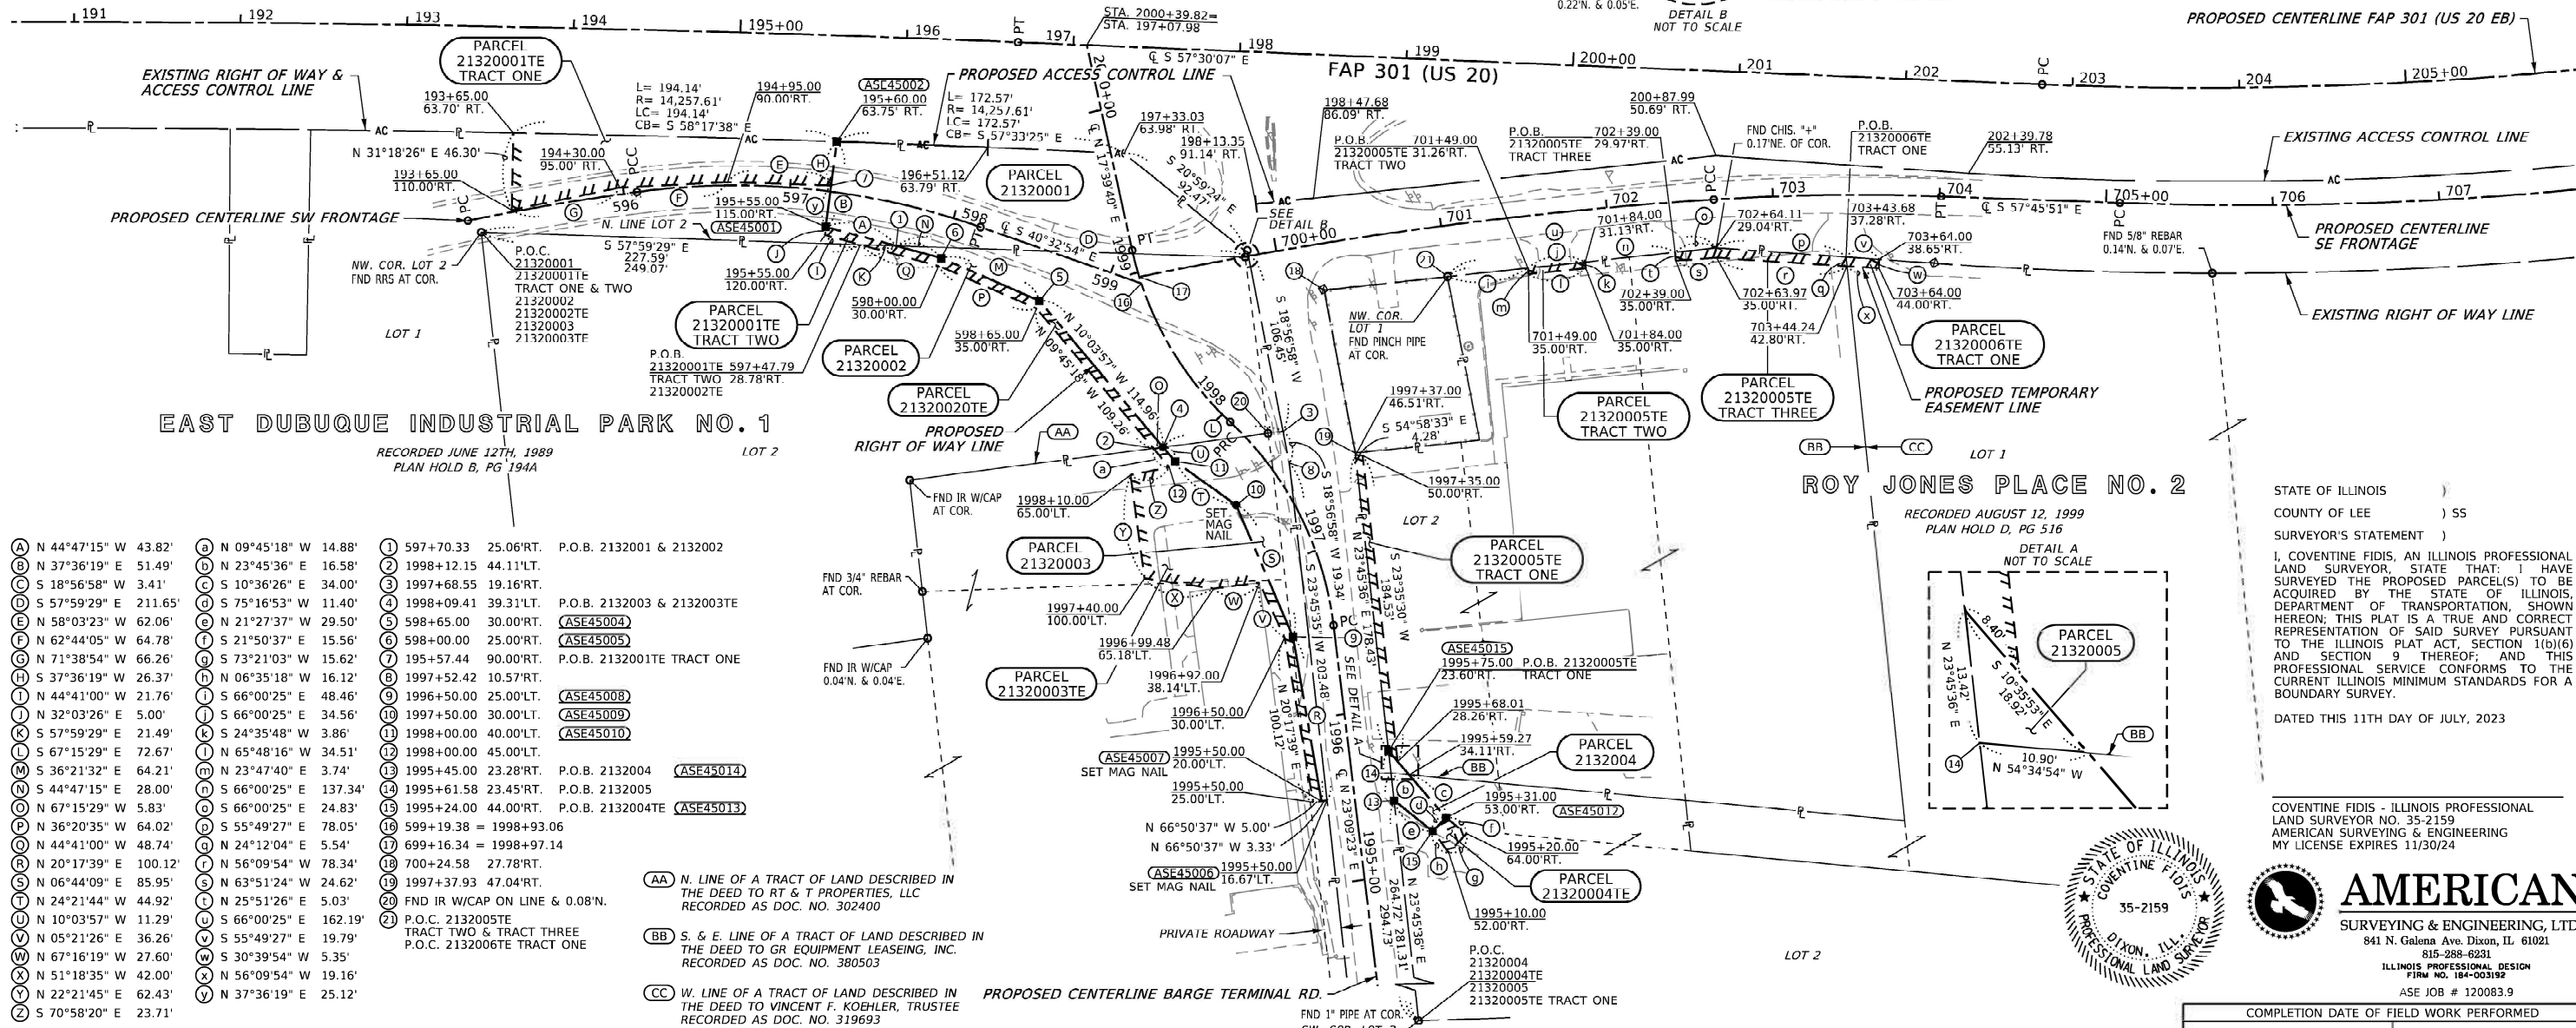

POINT	NORTHING	EASTING
ASE45001	2113091.2758	2181065.1545
ASE45002	2113132.0672	2181096.5741
ASE45004	2112988.5978	2181153.8131
ASE45005	2113040.3052	2181115.7484
ASE45006	2112642.7876	2181152.6628
ASE45007	2112644.0971	2181149.6010
ASE45008	2112738.0067	2181184.3282
ASE45009	2112823.3671	2181194.4099
ASE45010	2112864.2867	2181175.8792
ASE45012	2112597.9210	2181209.2481
ASE45013	2112595.0242	2181198.2204
ASE45014	2112622.4807	2181187.4269
ASE45015	2112649.9434	2181199.5056

FAP 301 (US 20 EB)		
STATION	NORTHING	EASTING
PC 163+15.50	2114588.8399	2178212.3263
PT 196+66.69	2113129.0944	2181220.6252
PC 202+81.74	2112798.6490	2181739.3608

SE FRONTAGE		
STATION	NORTHING	EASTING
PC 699+16.34	2112970.7656	2181212.8279
PCC 702+64.47	2112837.9227	2181534.3085
PT 704+01.01	2112771.0499	2181653.2882
PC 705+08.28	2112713.8310	2181744.0245


SW FRONTAGE		
STATION	NORTHING	EASTING
PC 595+05.03	2113202.2891	2180881.3897
PT 596+07.93	2113166.2288	2180977.7494
PC 596+07.93	2113166.2288	2180977.7494
PT 598+17.07	2113044.5195	2181145.4510
POT 599+19.38	2112966.7822	2181211.9582

BARGE TERMINAL RD.		
STATION	NORTHING	EASTING
PC 702+64.47	2112837.9227	2181534.3085
PC 1996+53.78	2112731.6495	2181208.7999
PT 1997+93.36	2112868.2058	2181216.3463
PC 1997+93.36	2112868.2058	2181216.3463
PT 1999+13.76	2112986.7903	2181217.2061
POT 2000+39.82	2113106.9096	2181255.4510

MODEL: D:\default
FILE NAME: SUPPLEMENTARY PROJECTS\18-09-013-20 - 64P26 - US 20 at Barge Terminal Rd - bDavies\CONFORMAL FILES\DWG and GPKG\03_64P26-shr-conformal.dgn


SEE LEGENDS, TOPOGRAPHIC STATEMENT, SURVEYORS NOTE(S) AND BASIS OF COORDINATES & BEARINGS STATEMENT ON SHEET 2

PROP. SE FRONTAGE	PROP. SE FRONTAGE	PROP. FAP 301 EB	PROP. FAP 301 EB
PI STA. = 707+19.89	PI STA. = 713+82.20	PI STA. = 179+98.58	PI STA. = 208+02.07
Δ = 11°39'40" (LT)	Δ = 15°47'06" (RT)	Δ = 13°13'37" (RT)	Δ = 25°10'37" (LT)
D = 2°45'54"	D = 9°38'14"	D = 0°23'41"	D = 2°27'33"
R = 2,072.27'	R = 594.53'	R = 14,516.48'	R = 2,330.00'
T = 211.61'	T = 82.42'	T = 1,683.08'	T = 520.33'
L = 421.76'	L = 163.79'	L = 3,351.19'	L = 1,023.86'
E = 10.78'	E = 5.69'	E = 97.24'	E = 57.39'
P.C. STA. = 705+08.28	P.C. STA. = 712+99.79	P.C. STA. = 163+15.50	P.C. STA. = 202+81.74
P.T. STA. = 709+30.04	P.T. STA. = 714+63.58	P.T. STA. = 196+66.69	P.T. STA. = 213+05.59

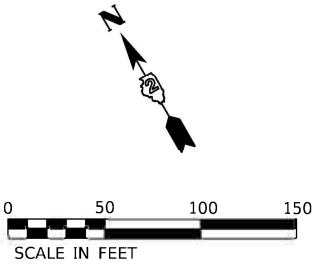

FAP 301 (US 20 EB)		
STATION	NORTHING	EASTING
P.C. 202+81.74	2112798.6490	2181739.3608
P.T. 213+05.59	2112452.7892	2182694.2960

SE FRONTAGE		
STATION	NORTHING	EASTING
P.C. 702+64.47	2112837.9227	2181534.3085
P.T. 704+01.01	2112771.0499	2181653.2882
P.C. 705+08.28	2112713.8310	2181744.0245
P.T. 709+30.04	2112526.5917	2182121.1284

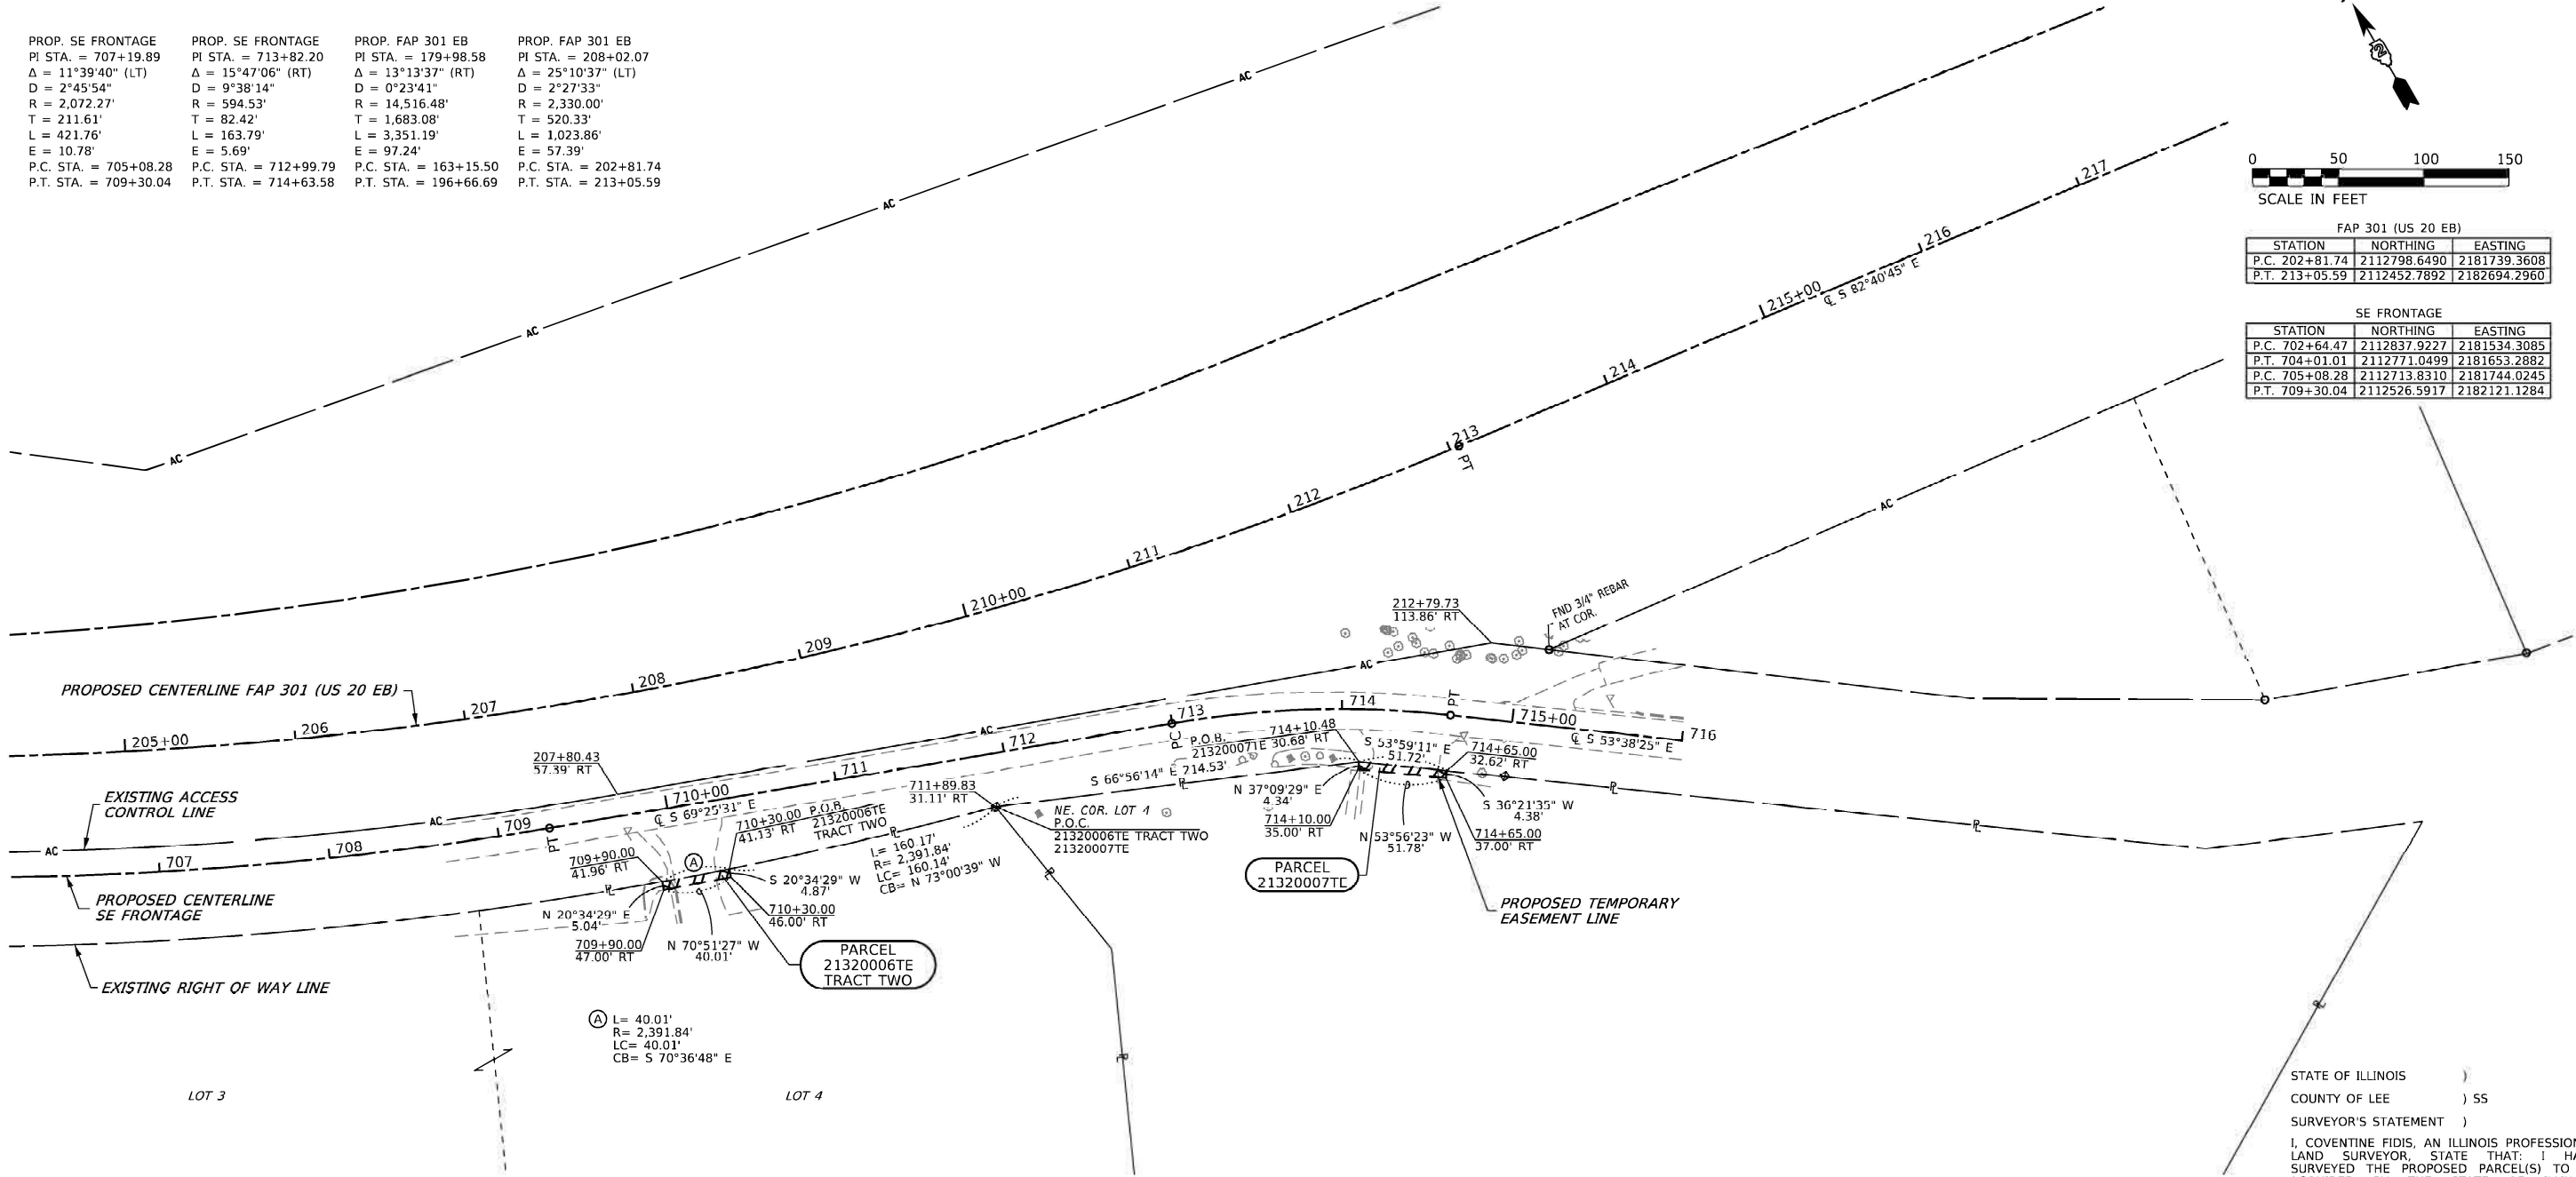

ROY JONES PLACE NO. 2

RECORDED AUGUST 12, 1999
PLAN HOLD D, PG 516

STATE OF ILLINOIS)
COUNTY OF LEE) SS
SURVEYOR'S STATEMENT)

I, COVENTINE FIDIS, AN ILLINOIS PROFESSIONAL LAND SURVEYOR, STATE THAT: I HAVE SURVEYED THE PROPOSED PARCEL(S) TO BE ACQUIRED BY THE STATE OF ILLINOIS, DEPARTMENT OF TRANSPORTATION, SHOWN HEREON; THIS PLAT IS A TRUE AND CORRECT REPRESENTATION OF SAID SURVEY PURSUANT TO THE ILLINOIS PLAT ACT, SECTION 11(b)(6) AND SECTION 9 THEREOF; AND THIS PROFESSIONAL SERVICE CONFORMS TO THE CURRENT ILLINOIS MINIMUM STANDARDS FOR A BOUNDARY SURVEY.

DATED THIS 11TH DAY OF JULY, 2023

COVENTINE FIDIS - ILLINOIS PROFESSIONAL LAND SURVEYOR NO. 35-2159
AMERICAN SURVEYING & ENGINEERING
MY LICENSE EXPIRES 11/30/24



AMERICAN

SURVEYING & ENGINEERING, LTD.

841 N. Galena Ave. Dixon, IL 61021

815-288-6231

ILLINOIS PROFESSIONAL DESIGN

FIRM NO. 184-003192

ASE JOB # 120083.9

PARCEL NO.	OWNER	TRACT NUMBER (IF APPLICABLE)	EASEMENTS		
			PE=PERMANENT TE=TEMPORARY	EASEMENT PURPOSE	
21320007	CHARLES R. MCEVOY, TTE		ACRES	SQ FT	ENTRANCE CONSTRUCTION
			TE 0.005	TE 226	

USER NAME = scott.spayer	DESIGNED - GB	REVISED -
	DRAWN - CH	REVISED -
PLOT SCALE = 50.0000' / in.	CHECKED - PS	REVISED -
PLOT DATE = Sep-20-2023 03:12:16 PM	DATE - 9/19/22	REVISED -

STATE OF ILLINOIS
DEPARTMENT OF TRANSPORTATION

PLAT OF HIGHWAYS

LAND SECTION 34	T 29N, R 2W OF 4TH P.M.
JOB# R-92-013-20	DRAWER FOLDER
SCALE: 1" = 50'	SHEET 4 OF 4 SHEETS
STA. 205+00	TO STA. 217+00

COMPLETION DATE OF FIELD WORK PERFORMED			
LAND SURVEY: 5/21/2021	ROW STAKING:		
F.A.P. RTE.	SECTION	COUNTY	TOTAL SHEETS NO.
301	43N	JO DAVISS	628 108
CONTRACT NO. 64P26			
ILLINOIS / FED. AID PROJECT			

MAINTENANCE OF TRAFFIC GENERAL NOTES

1.

TRAFFIC CONDITIONS, CRASHES, AND OTHER UNFORESEEN EMERGENCY CONDITIONS MAY REQUIRE THE ENGINEER TO RESTRICT, MODIFY OR REMOVE LANE CLOSURES OR CHANNELIZATIONS SHOWN ON THE PLANS. THE CONTRACTOR SHALL MAKE THE NECESSARY ADJUSTMENTS AS DIRECTED BY THE ENGINEER WITHOUT DELAY. COMPLIANCE WITH THIS REQUIREMENT SHALL BE CONSIDERED INCLUDED IN THE CONTRACT UNIT PRICE OF THE MAINTENANCE OF TRAFFIC ITEM. NO ADDITIONAL COMPENSATION WILL BE ALLOWED.
2.

THE MAINTENANCE OF TRAFFIC PLANS SHALL SERVE AS A GUIDE FOR THE SAFE DIVERSION OF TRAFFIC DURING EXECUTION OF THIS CONTRACT. THE CONTRACTOR MAY MODIFY THE MAINTENANCE OF TRAFFIC PLANS TO MEET CONSTRUCTION NEEDS, BUT NOT AT THE EXPENSE OF PUBLIC SAFETY OR CONVENIENCE. ANY CHANGES TO THE TRAFFIC CONTROL SHALL BE SUBMITTED TO THE TRAFFIC CONTROL SUPERVISOR FOR REVIEW AND APPROVAL. THE ENGINEER SHALL BE INFORMED IN WRITING A MINIMUM OF TWO WEEKS IN ADVANCE OF ANY CHANGE TO THE MAINTENANCE OF TRAFFIC PLANS.
3.

THE CONTRACTOR SHALL PROVIDE 48 HOURS ADVANCE NOTICE TO THE ENGINEER OF ANY CONSTRUCTION WORK THAT MAY IMPACT THE TEMPORARY TRAFFIC SIGNAL INSTALLATION SYSTEM OR THE TEMPORARY BRIDGE TRAFFIC SIGNALS.

BARGE TERMINAL COORDINATION

1.

THE CONTRACTOR AND RESIDENT ENGINEER SHALL COORDINATE WITH THE BUSINESSES LOCATED ALONG BARGE TERMINAL, WEST ACCESS ROAD, AND EAST FRONTAGE ROAD THROUGHOUT THE PROJECT.
2.

THE CONTRACTOR WILL NOTIFY THE RESIDENT ENGINEER AT LEAST TWO (2) WEEKS PRIOR TO MOT BEING IN PLACE OR ANY MOT CHANGES, SO THE BUSINESSES CAN MAKE ARRANGEMENTS, AS NECESSARY.

MAINTENANCE OF TRAFFIC STAGING DESCRIPTION

PRE-STAGE A

CONSTRUCTION:

- PRE-STAGE A WILL INSTALL:
1.

ROADWAY WIDENING AT FRENTRESS LAKE ROAD FOR THE LEFT TURN LANE.
2.

INSTALL TEMPORARY PAVEMENT FOR SHOULDER WIDENING.
3.

INSTALL TEMPORARY PAVEMENT FOR THE RELOCATION OF THE CROSSOVER FOR BARGE TERMINAL ROAD.
4.

TEMPORARY TRAFFIC SIGNAL INSTALLATION AT THE TEMPORARY BARGE TERMINAL ROAD CROSSOVER.
5.

THIS STAGE INCLUDES:

TRAFFIC:

- REDUCE THROUGH TRAFFIC TO ONE LANE, CLOSING THE INNER LANE ALONG US20.
- REDUCE THE FRONTAGE ROAD TRAFFIC TO A SINGLE LANE UTILIZING TEMPORARY BRIDGE TRAFFIC SIGNALS ACCORDING TO STANDARD 701316.
- DRUMS AND BARRICADES WILL BE USED TO SEPARATE TRAFFIC FROM THE WORK ZONE.

PRE-STAGE B

CONSTRUCTION:

- PRE-STAGE B WILL INSTALL:
1.

ROADWAY WIDENING AT FRENTRESS LAKE ROAD FOR THE LEFT TURN LANE.
2.

INSTALL TEMPORARY PAVEMENT FOR SHOULDER WIDENING.
3.

INSTALL TEMPORARY PAVEMENT FOR THE RELOCATION OF THE CROSSOVER FOR BARGE TERMINAL ROAD.
4.

TEMPORARY TRAFFIC SIGNAL INSTALLATION AT THE TEMPORARY BARGE TERMINAL ROAD CROSSOVER.
5.

THIS STAGE INCLUDES:

TRAFFIC:

- REDUCE THROUGH TRAFFIC TO ONE LANE, CLOSING THE INNER LANE OR OUTER LANE ALONG US20 AS SHOWN IN THE PLANS.
- REDUCE THE FRONTAGE ROAD TRAFFIC TO A SINGLE LANE UTILIZING TEMPORARY BRIDGE TRAFFIC SIGNALS ACCORDING TO STANDARD 701316.
- DRUMS AND BARRICADES WILL BE USED TO SEPARATE TRAFFIC FROM THE WORK ZONE.

PRE-STAGE C

CONSTRUCTION:

- PRE-STAGE C WILL INSTALL:
1.

OPEN THE TEMPORARY CROSSOVER FOR BARGE TERMINAL ROAD WITH THE TEMPORARY TRAFFIC SIGNAL INSTALLATION.
2.

CLOSE THE SOUTH LEG OF THE EXISTING BARGE TERMINAL ROAD INTERSECTION.
3.

INSTALL TEMPORARY PAVEMENT FOR THE TEMPORARY RUNAROUND FOR THE WEST ACCESS ROAD AND EAST FRONTAGE ROAD AT BARGE TERMINAL ROAD.
4.

THIS STAGE INCLUDES:

TRAFFIC:

- REDUCING THE FRONTAGE ROAD DAY TIME TRAFFIC TO A SINGLE LANE WITH A FLAGGER. AT THE END OF THE WORK DAY, THE FRONTAGE ROAD WILL BE REOPENED TO TWO-LANE TRAFFIC.
- TEMPORARY TRAFFIC SIGNAL INSTALLATION WILL BE USED AT THE BARGE TERMINAL ROAD TEMPORARY CROSS OVER
- BARRIERS, DRUMS, AND BARRICADES WILL BE USED TO SEPARATE TRAFFIC FROM THE WORK ZONE.
- *

FLAGGERS WILL BE USED DURING THE DAY ALONG EAST FRONTAGE ROAD
- *

THE SOUTH LEG OF BARGE TERMINAL ROAD WILL BE CLOSED USING THE DETOUR PLAN TO DIRECT TRAFFIC AROUND THE CLOSURE.

STAGE 1

CONSTRUCTION:

- STAGE 1 WILL INSTALL:
1.

RECONSTRUCT BARGE TERMINAL ROAD AND WEST ACCESS ROAD
2.

RECONSTRUCT DUNN ROAD INTERSECTION AT THE CROSSOVER.
3.

THIS STAGE INCLUDES:

TRAFFIC:

- CONTINUE TEMPORARY TRAFFIC SIGNAL INSTALLATION AT THE BARGE TERMINAL ROAD TEMPORARY CROSS OVER
- REDUCE BARGE TERMINAL ROAD TRAFFIC TO A SINGLE LANE WITH THE TEMPORARY BRIDGE TRAFFIC SIGNALS.
- BARRIERS, DRUMS, AND BARRICADES WILL BE USED TO SEPARATE TRAFFIC FROM THE WORK ZONE.
- *

MAINTAIN CLOSURE OF THE SOUTH LEG OF BARGE TERMINAL ROAD, USING THE DETOUR PLAN TO DIRECT TRAFFIC AROUND THE CLOSURE.
- *

THE SOUTHERN PART OF THE CROSSOVER AT DUNN ROAD WILL BE CLOSED USING THE DETOUR PLAN TO DIRECT TRAFFIC AROUND THE CLOSURE.

STAGE 2

CONSTRUCTION:

- STAGE 2 WILL INSTALL:
1.

RECONSTRUCT BARGE TERMINAL ROAD AND EAST FRONTAGE ROAD
2.

RECONSTRUCT DUNN ROAD INTERSECTION SOUTHEAST QUADRANT.
3.

THIS STAGE INCLUDES:

TRAFFIC:

- CONTINUE TEMPORARY TRAFFIC SIGNAL INSTALLATION AT THE BARGE TERMINAL ROAD TEMPORARY CROSS OVER
- REDUCE BARGE TERMINAL ROAD TRAFFIC TO A SINGLE LANE WITH THE TEMPORARY BRIDGE TRAFFIC SIGNALS.
- BARRIERS, DRUMS, AND BARRICADES WILL BE USED TO SEPARATE TRAFFIC FROM THE WORK ZONE.
- *

MAINTAIN CLOSURE OF THE SOUTH LEG OF BARGE TERMINAL ROAD, USING THE DETOUR PLAN TO DIRECT TRAFFIC AROUND THE CLOSURE.

STAGE 3

CONSTRUCTION:

- STAGE 3 WILL INSTALL:
1.

RECONSTRUCT BARGE TERMINAL ROAD AT US20
2.

RECONSTRUCT DUNN ROAD INTERSECTION SOUTHWEST QUADRANT.
3.

THIS STAGE INCLUDES:

TRAFFIC:

- REDUCE THROUGH TRAFFIC TO ONE LANE, CLOSING THE OUTER LANE ALONG US20.
- CONTINUE TEMPORARY TRAFFIC SIGNAL INSTALLATION AT THE BARGE TERMINAL ROAD TEMPORARY CROSS OVER
- OPEN BARGE TERMINAL ROAD TO TRAFFIC
- BARRIERS, DRUMS, AND BARRICADES WILL BE USED TO SEPARATE TRAFFIC FROM THE WORK ZONE.
- *

MAINTAIN CLOSURE OF THE SOUTH LEG OF BARGE TERMINAL ROAD, USING THE DETOUR PLAN TO DIRECT TRAFFIC AROUND THE CLOSURE.

STAGE 4

CONSTRUCTION:

- STAGE 4 WILL INSTALL:
1.

RECONSTRUCT BARGE TERMINAL ROAD AT US20
2.

THIS STAGE INCLUDES:

TRAFFIC:

- REDUCE THROUGH TRAFFIC TO ONE LANE, CLOSING THE INNER LANE ALONG US20.
- CONTINUE TEMPORARY TRAFFIC SIGNAL INSTALLATION AT THE BARGE TERMINAL ROAD TEMPORARY CROSSOVER
- BARRIERS, DRUMS, AND BARRICADES WILL BE USED TO SEPARATE TRAFFIC FROM THE WORK ZONE.
- *

MAINTAIN CLOSURE OF THE CROSSOVER OF BARGE TERMINAL ROAD, USING THE DETOUR PLAN TO DIRECT TRAFFIC AROUND THE CLOSURE.

STAGE 5

CONSTRUCTION:

- STAGE 5 WILL INSTALL:
1.

RECONSTRUCT INNER LANE OF US20
2.

THIS STAGE INCLUDES:

TRAFFIC:

- REDUCE THROUGH TRAFFIC TO ONE LANE, CLOSING THE INNER LANE ALONG US20.
- BARRIERS, DRUMS, AND BARRICADES WILL BE USED TO SEPARATE TRAFFIC FROM THE WORK ZONE.

STAGE 6

CONSTRUCTION:

- STAGE 6 WILL INSTALL:
1.

RECONSTRUCT OUTER LANE OF US20
2.

THIS STAGE INCLUDES:

TRAFFIC:

- REDUCE THROUGH TRAFFIC TO ONE LANE, CLOSING THE OUTER LANE ALONG US20.
- BARRIERS, DRUMS, AND BARRICADES WILL BE USED TO SEPARATE TRAFFIC FROM THE WORK ZONE.



PLOT DRIVER	= pdfNOLAYERColor-NoRaster.pltcfgr
PEN TABLE	= D264P26-PSE.tbl
PLOT SCALE	= 2.0000 ' / in.
PLOT DATE	= 12/8/2023 12:45:37 AM

DESIGNED -	JWD
DRAWN -	MMC
CHECKED -	PJM
DATE -	12/08/2023





REVISED -	
REVISED -	
REVISED -	
REVISED -	

STATE OF ILLINOIS
DEPARTMENT OF TRANSPORTATION


MOT GENERAL NOTES
MOT STAGING DESCRIPTION

SCALE: 2.0000 ' / in. SHEET 001 OF 161 SHEETS STA. TO STA.

F.A.P. RTE.	SECTION	COUNTY	TOTAL SHEETS	SHEET NO.
301	43N	JO DAVIESS	628	109
				CONTRACT NO. 64P26
		ILLINOIS	FED. AID PROJECT	

    

	PLOT DRIVER = pdf\NOLAYER\$color-NoRaster.pltcf	DESIGNED - CE	REVISED -	STATE OF ILLINOIS DEPARTMENT OF TRANSPORTATION	TYPICAL SECTION – US ROUTE 20 PRE-STAGE A			F.A.P. RTE.	SECTION	COUNTY	TOTAL SHEETS	SHEET NO.
	PEN TABLE = D264P26-PSE.tbl	DRAWN - MMC	REVISED -					301	43N	JO DAVIESS	628	110
	PLOT SCALE = 2,0000 ' / in.	CHECKED - JWD	REVISED -		CONTRACT NO. 64P26							
	PLOT DATE = 12/8/2023 12:45:39 AM	DATE - 12/08/2023	REVISED -		SCALE: 2,0000 ' / in.	SHEET 002 OF 161 SHEETS	STA. TO STA.		ILLINOIS	FED. AID PROJECT		

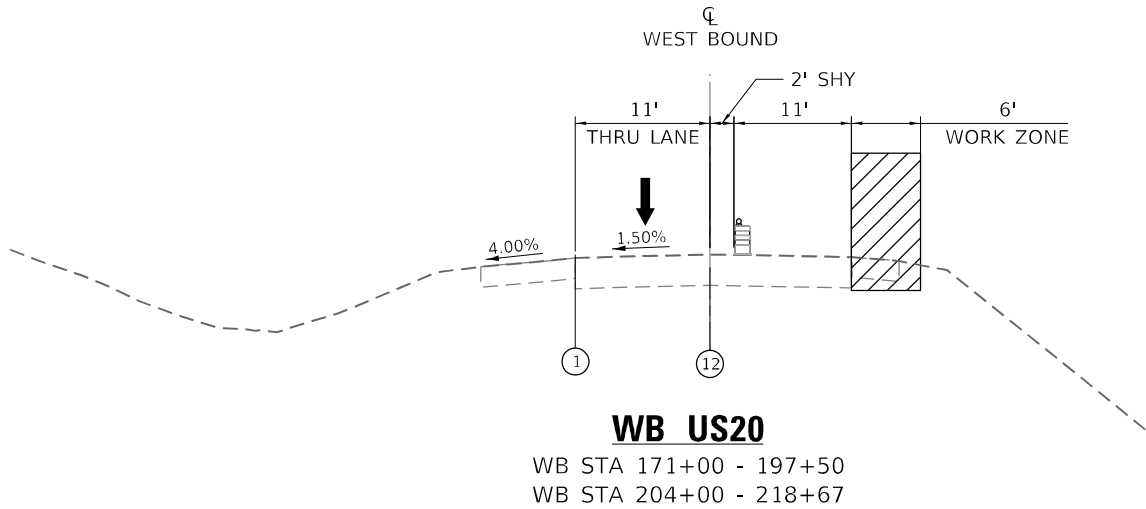

LEGEND


- 1 TEMPORARY PAVEMENT MARKING - LINE 4" - TYPE IV TAPE (SOLID WHITE) (70307120)
- 2 TEMPORARY PAVEMENT MARKING - LINE 4" - TYPE IV TAPE (SOLID YELLOW) 11" C-C (70307120)
- 3 TEMPORARY PAVEMENT MARKING - LINE 6" - TYPE IV TAPE (SOLID WHITE) (70307130)
- 4 TEMPORARY PAVEMENT MARKING - LINE 12" - TYPE IV TAPE (SOLID WHITE) (70307160)
- 5 TEMPORARY PAVEMENT MARKING - LINE 24" - TYPE IV TAPE (SOLID WHITE) (70307210)
- 6 TEMPORARY PAVEMENT MARKING LETTERS AND SYMBOLS - TYPE IV TAPE (SOLID WHITE) (70307100)
- 7 TEMPORARY CONCRETE BARRIER (70400100)

- 7P TEMPORARY CONCRETE BARRIER (PINNED) (70400100)
- 8 TYPE II BARRICADE OR DRUM AT 50' CENTERS IN TANGENTS 20' CENTERS IN TAPERS 10' CENTERS IN CURVES
- 9 IMPACT ATTENUATORS, TEMPORARY (NON- REDIRECTIVE, NARROW), TEST LEVEL 3
- 10 TEMPORARY PAVEMENT MARKING - LINE 6" - TYPE IV TAPE (2' DASH - 6' SKIP WHITE) (70307130)
- 11 TEMPORARY PAVEMENT MARKING - LINE 4" - TYPE IV TAPE (10' DASH - 30' SKIP WHITE) (70307120)
- 12 TEMPORARY PAVEMENT MARKING - LINE 4" - TYPE IV TAPE (SOLID YELLOW) (70307120)
- 13 TEMPORARY PAVEMENT MARKING - LINE 6" - TYPE IV TAPE (2' DASH - 6' SKIP YELLOW) (70307130)

- 80 EXISTING PAVEMENT MARKING
- 90 PAVEMENT MARKING (PLACED IN PREVIOUS STAGE)

LEGEND

- EXISTING PAVEMENT
- COMPLETED PAVEMENT
- TEMPORARY PAVEMENT
- WORK AREA

 

DIRECTION OF TRAFFIC

TYPE II BARRICADE OR DRUM WITH STEADY BURNING MONO-DIRECTIONAL LIGHT @ 25' CENTERS (10' CENTERS ALONG CURVES)

POST MOUNTED VERTICAL PANEL

TEMPORARY CONCRETE BARRIER



PLOT DRIVER = pdfNOLAYERColor-NoRaster.pltcfp
PEN TABLE = D264P26-PSE.tbl
PLOT SCALE = 20,0000 ' / in.
PLOT DATE = 12/8/2023 12:45:40 AM

DESIGNED - CE
DRAWN - MMC
CHECKED - JWD
DATE - 12/08/2023

REVISED -
REVISED -
REVISED -
REVISED -



STATE OF ILLINOIS
DEPARTMENT OF TRANSPORTATION

TYPICAL SECTION - US ROUTE 20
PRE-STAGE A

SCALE: 20,0000 ' / in. SHEET 003 OF 161 SHEETS STA. TO STA.



F.A.P. RTE.	SECTION	COUNTY	TOTAL SHEETS	SHEET NO.
301	43N	JO DAVIESS	628	111
CONTRACT NO. 64P26				
ILLINOIS FED. AID PROJECT				

MOT SIGN LEGEND

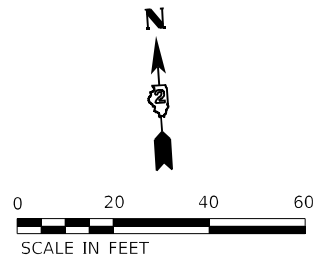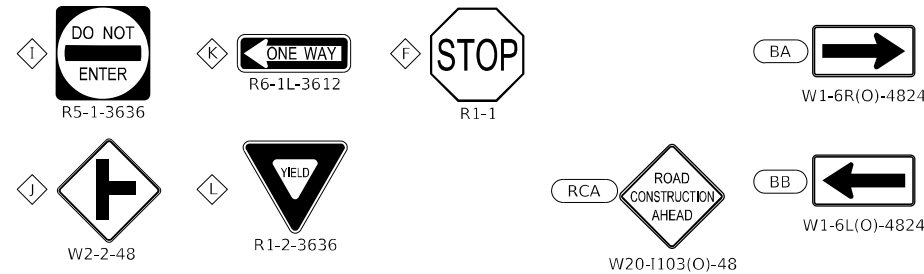

EASTBOUND ADVANCE SIGNING DETAIL

(PER HIGHWAY STANDARD 701422)

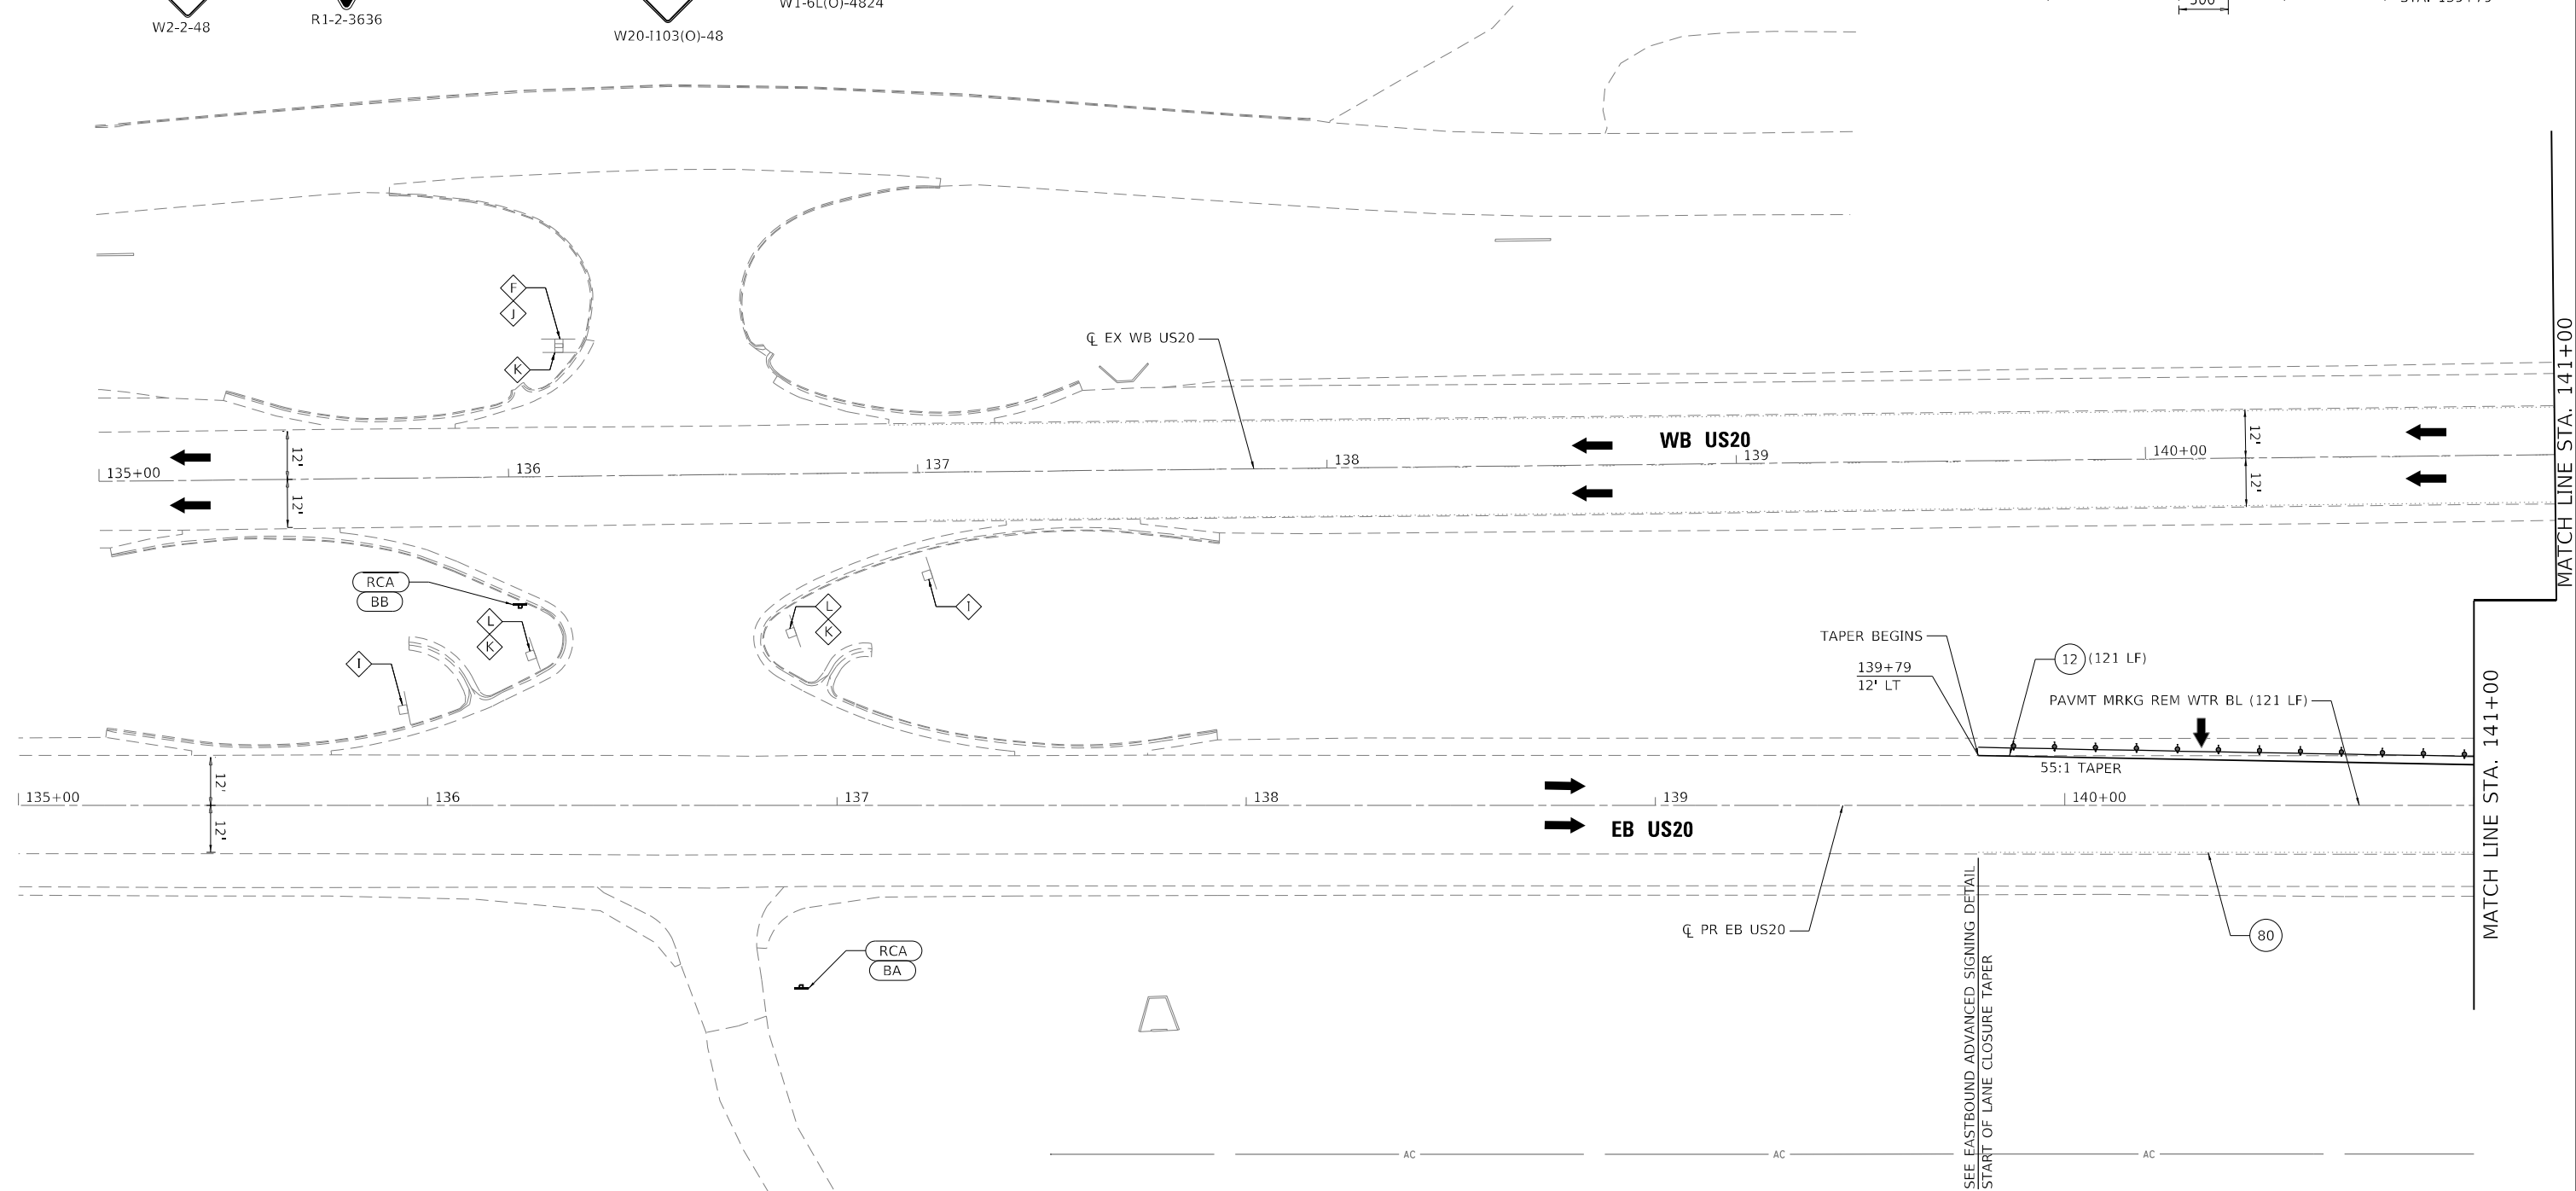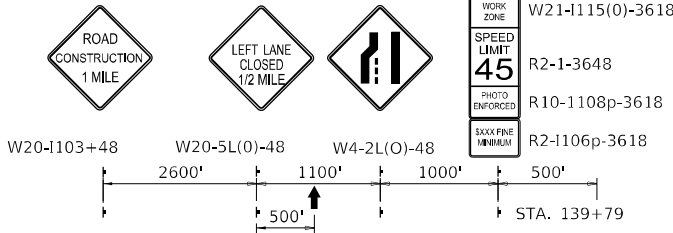

LEGEND

- Legend for pavement markings and barriers:
- 1 TEMPORARY PAVEMENT MARKING - LINE 4" - TYPE IV TAPE (SOLID WHITE) (70307120)
 - 2 TEMPORARY PAVEMENT MARKING - LINE 4" - TYPE IV TAPE (SOLID YELLOW) 11" C-C (70307120)
 - 3 TEMPORARY PAVEMENT MARKING - LINE 6" - TYPE IV TAPE (SOLID WHITE) (70307130)
 - 4 TEMPORARY PAVEMENT MARKING - LINE 12" - TYPE IV TAPE (SOLID WHITE) (70307160)
 - 5 TEMPORARY PAVEMENT MARKING - LINE 24" - TYPE IV TAPE (SOLID WHITE) (70307210)
 - 6 TEMPORARY PAVEMENT MARKING LETTERS AND SYMBOLS - TYPE IV TAPE (SOLID WHITE) (70307100)
 - 7 TEMPORARY CONCRETE BARRIER (70400100)
 - 9 IMPACT ATTENUATORS, TEMPORARY (NON- REDIRECTIVE, NARROW), TEST LEVEL 3
 - 10 TEMPORARY PAVEMENT MARKING - LINE 6" - TYPE IV TAPE (2' DASH - 6' SKIP WHITE) (70307120)
 - 11 TEMPORARY PAVEMENT MARKING - LINE 4" - TYPE IV TAPE (10' DASH - 30' SKIP WHITE) (70307120)
 - 12 TEMPORARY PAVEMENT MARKING - LINE 4" - TYPE IV TAPE (SOLID YELLOW) (70307120)
 - 13 TEMPORARY PAVEMENT MARKING - LINE 12" - TYPE IV TAPE (SOLID YELLOW) (70307160)

- Legend for barriers and traffic signs:
- PERMANENT PAVEMENT
 - COMPLETED TEMP PVMT
 - TEMPORARY PAVEMENT
 - WORK ZONE
 - POST MOUNTED VERTICAL PANELS
 - EXISTING PAVEMENT MARKING
 - PAVEMENT MARKING (PLACED IN PREVIOUS STAGE)
 - TEMPORARY SIGNAL HEAD
 - DIRECTION OF TRAFFIC
 - ARROW BOARD
 - TRAFFIC SIGN
 - TYPE III BARRICADE WITH FLASHING MONODIRECTIONAL LIGHTS
 - TEMPORARY CONCRETE BARRIER
 - IMPACT ATTENUATOR TEST LEVEL 3
 - CONSTRUCTION DRUM BARRICADES
 - 50' C-C IN TANGENTS
 - 20' C-C IN TAPERS
 - 10' C-C IN RADII
 - TYPE II BARRICADE, DRUM, OR VERTICAL BARRICADE WITH STEADY BURN MONODIRECTIONAL LIGHT
 - DIRECTION INDICATOR BARRICADE WITH STEADY BURN MONODIRECTIONAL LIGHT
 - TEMPORARY PLASTIC CONCRETE BARRICADES WITH STEADY BURN MONO-DIRECTIONAL LIGHTS
 - DRUMS

USER: 604c
MODEL: Default
FILE NAME: 1002_209_002_IDOT_PTB_202_022_Various Phase Lit_District 2Design\WVO_1_64P26\CADD\CADD_Sheets\64P26-shs-MOT04-01.dgn




PLOT DRIVER = pdfNOLAYERSColor-NoRaster.plt	DESIGNED - CE	REVISED -
PEN TABLE = D264P26-PSE.tbl	DRAWN - MMC	REVISED -
PLOT SCALE = 40,0000 ' / in.	CHECKED - JWD	REVISED -
PLOT DATE = 12/8/2023 12:45:43 AM	DATE - 12/08/2023	REVISED -

STATE OF ILLINOIS
DEPARTMENT OF TRANSPORTATION

MOT PLAN - US ROUTE 20
PRE-STAGE A

SCALE: 40,0000 ' / in. SHEET 004 OF 161 SHEETS STA. 135+00 TO STA. 141+00


F.A. PA RTE.	SECTION	COUNTY	TOTAL SHEETS	SHEET NO.
301	43N	JO DAVISS	628	112
CONTRACT NO. 64P26				
ILLINOIS FED. AID PROJECT				

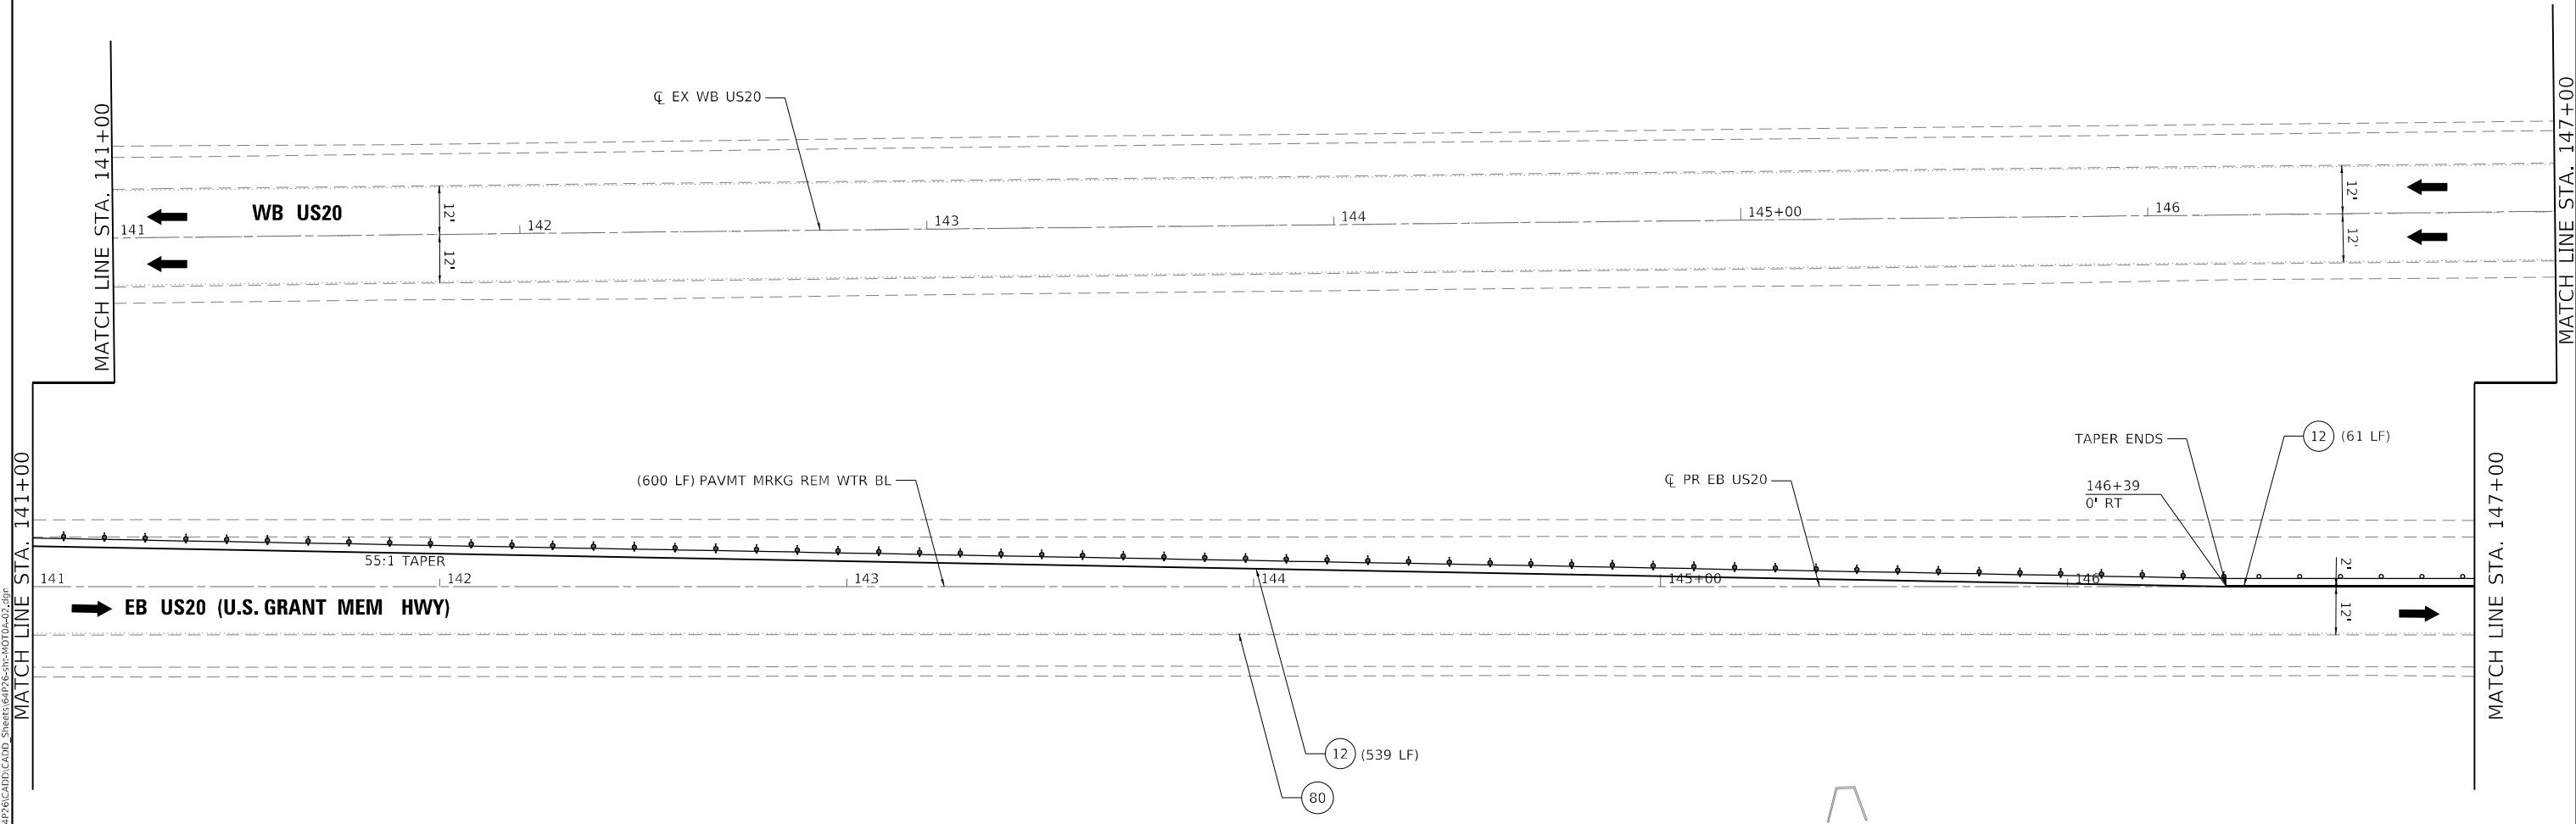

1	TEMPORARY PAVEMENT MARKING - LINE 4" - TYPE IV TAPE (SOLID WHITE) (70307120)
2	TEMPORARY PAVEMENT MARKING - LINE 4" - TYPE IV TAPE (SOLID YELLOW) 11" C-C (70307120)
3	TEMPORARY PAVEMENT MARKING - LINE 6" - TYPE IV TAPE (SOLID WHITE) (70307130)
4	TEMPORARY PAVEMENT MARKING - LINE 12" - TYPE IV TAPE (SOLID WHITE) (70307160)
5	TEMPORARY PAVEMENT MARKING - LINE 24" - TYPE IV TAPE (SOLID WHITE) (70307210)
6	TEMPORARY PAVEMENT MARKING LETTERS AND SYMBOLS - TYPE IV TAPE (SOLID WHITE) (70307100)
7	TEMPORARY CONCRETE BARRIER (70400100)

- | | | | |
|---|---|---|--|
|  | PERMANENT PAVEMENT |  | TEMPORARY SIGNAL HEAD |
|  | COMPLETED TEMP PVMT |  | DIRECTION OF TRAFFIC |
|  | TEMPORARY PAVEMENT |  | ARROW BOARD |
|  | WORK ZONE |  | TRAFFIC SIGN |
|  | POST MOUNTED
VERTICAL PANELS |  | TYPE III BARRICADE WITH FLASHING
MONODIRECTIONAL LIGHTS |
|  | (80) EXISTING PAVEMENT MARKING |  | TEMPORARY CONCRETE BARRIER |
|  | (90) PAVEMENT MARKING
(PLACED IN PREVIOUS STAGE) |  | IMPACT ATTENUATOR TEST LEVEL 3 |
| | |  | CONSTRUCTION DRUM BARRICADES |

- | | |
|---|---|
| 50' C-C IN TANGENTS | |
| 20' C-C IN TAPERS | |
| 10' C-C IN RADII | |
|  | TYPE II BARRICADE, DRUM, OR VERTICAL BARRICADE WITH STEADY BURN MONODIRECTIONAL LIGHT |
|  | DIRECTION INDICATOR BARRICADE WITH STEADY BURN MONODIRECTIONAL LIGHT |
|  | TEMPORARY PLASTIC DRUMS WITH STEADY BURN MONO-DIRECTIONAL LIGHTS |
|  | DRUMS |

 

DESIGNED	-	CE
DRAWN	-	JWD
CHECKED	-	JWD
DATE	-	12/08/2023

REVISED	-
REVISED	-
REVISED	-
REVISED	-


**MOT PLAN – US ROUTE 20
PRE-STAGE A**

SCALE: 40.0000' / in.	SHEET 005	OF 161 SHEETS	STA. 141+00	TO STA. 147+00
-----------------------	-----------	---------------	-------------	----------------

F.A.P. RTE.	SECTION	COUNTY	TOTAL SHEETS	SHEET NO.
301	43N	JO DAVIESS	628	113
		CONTRACT NO. 64P26		
		ILLINOIS	FED. AID PROJECT	

ILLINOIS	FED. AID PROJECT
----------	------------------

USER: idave
MODEL: Default
FILE NAME: F:\02_209_007_IDOT_PTB_202_022_Various Phase Lit_Direct 2\Design\WO_1_64P26\CADD\CADD_Sheets\64P26-eh-MOT04-03.dgn

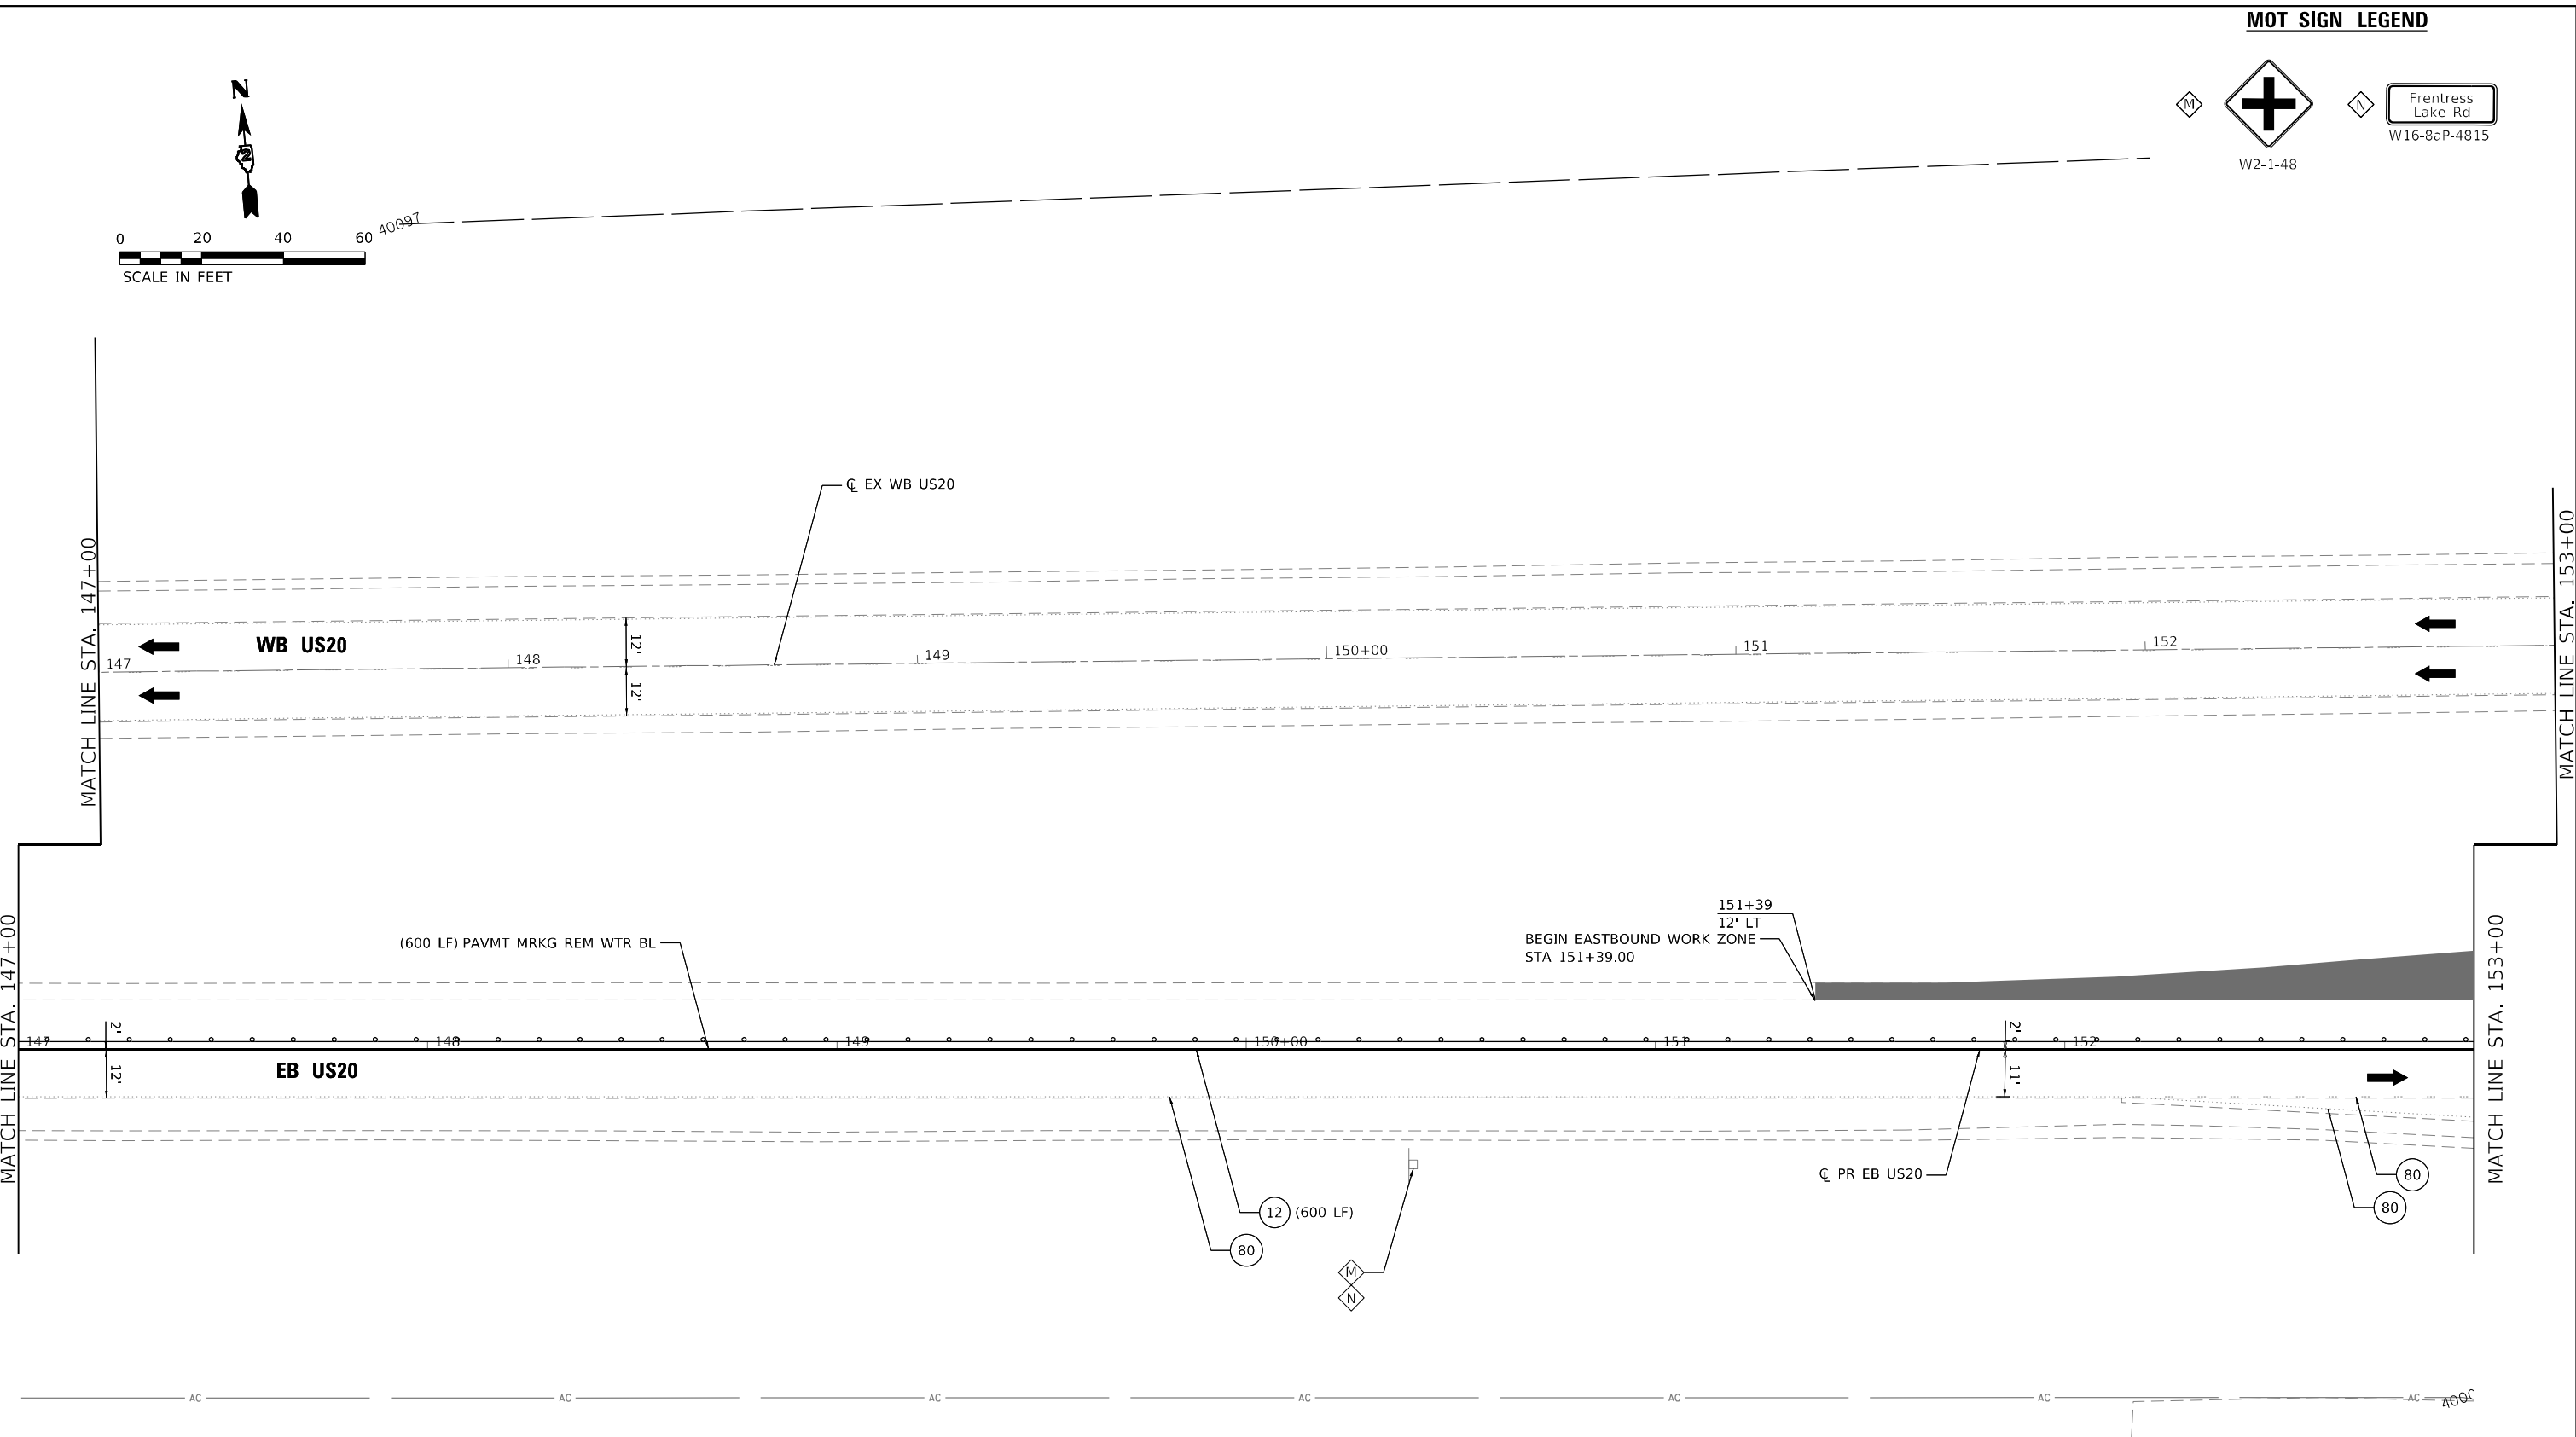

LEGEND

① TEMPORARY PAVEMENT MARKING - LINE 4" - TYPE IV TAPE (SOLID WHITE) (70307120)

② TEMPORARY PAVEMENT MARKING - LINE 4" - TYPE IV TAPE (SOLID YELLOW) 11" C-C (70307120)

③ TEMPORARY PAVEMENT MARKING - LINE 6" - TYPE IV TAPE (SOLID WHITE) (70307130)

④ TEMPORARY PAVEMENT MARKING - LINE 12" - TYPE IV TAPE (SOLID WHITE) (70307160)

⑤ TEMPORARY PAVEMENT MARKING - LINE 24" - TYPE IV TAPE (SOLID WHITE) (70307210)

⑥ TEMPORARY PAVEMENT MARKING LETTERS AND SYMBOLS - TYPE IV TAPE (SOLID WHITE) (70307100)

⑦ TEMPORARY CONCRETE BARRIER (70400100)

⑨ IMPACT ATTENUATORS, TEMPORARY (NON- REDIRECTIVE, NARROW), TEST LEVEL 3

⑩ TEMPORARY PAVEMENT MARKING - LINE 6" - TYPE IV TAPE (2' DASH - 6' SKIP WHITE) (70307130)

⑪ TEMPORARY PAVEMENT MARKING - LINE 4" - TYPE IV TAPE (10' DASH - 30' SKIP WHITE) (70307120)

⑫ TEMPORARY PAVEMENT MARKING - LINE 4" - TYPE IV TAPE (SOLID YELLOW) (70307120)

⑬ TEMPORARY PAVEMENT MARKING - LINE 12" - TYPE IV TAPE (SOLID YELLOW) (70307160)

PERMANENT PAVEMENT

COMPLETED TEMP PVMT

TEMPORARY PAVEMENT

WORK ZONE

POST MOUNTED VERTICAL PANELS

⑧0 EXISTING PAVEMENT MARKING

⑨0 PAVEMENT MARKING (PLACED IN PREVIOUS STAGE)

● TEMPORARY SIGNAL HEAD

➡ DIRECTION OF TRAFFIC

↑ ARROW BOARD

⊥ TRAFFIC SIGN

⦿ TYPE III BARRICADE WITH FLASHING MONODIRECTIONAL LIGHTS

=== TEMPORARY CONCRETE BARRIER

▬▬▬ IMPACT ATTENUATOR TEST LEVEL 3

○ CONSTRUCTION DRUM BARRICADES

50' C-C IN TANGENTS

20' C-C IN TAPERS

10' C-C IN RADII

⦿ TYPE II BARRICADE, DRUM, OR VERTICAL BARRICADE WITH STEADY BURN MONODIRECTIONAL LIGHT

↑ DIRECTION INDICATOR BARRICADE WITH STEADY BURN MONODIRECTIONAL LIGHT

● TEMPORARY PLASTIC DRUMS WITH STEADY BURN MONO-DIRECTIONAL LIGHTS

○ DRUMS

SED

PLOT DRIVER = pdfNOLAYERSColor-NoRaster.pltcfgr
PEN TABLE = D264P26-PSE.tbl
PLOT SCALE = 40,0000 ' / in.
PLOT DATE = 12/8/2023 12:45:47 AM

DESIGNED - CE
DRAWN - JWD
CHECKED - JWD
DATE - 12/08/2023

REVISED -
REVISED -
REVISED -
REVISED -

STATE OF ILLINOIS
DEPARTMENT OF TRANSPORTATION

MOT PLAN – US ROUTE 20
PRE-STAGE A

SCALE: 40,0000 ' / in. SHEET 006 OF 161 SHEETS STA. 147+00 TO STA. 153+00

F.A.P. RTE. 301

SECTION 43N




COUNTY JO DAVIESS

TOTAL SHEETS 628

SHEET NO. 114

CONTRACT NO. 64P26

ILLINOIS FED. AID PROJECT

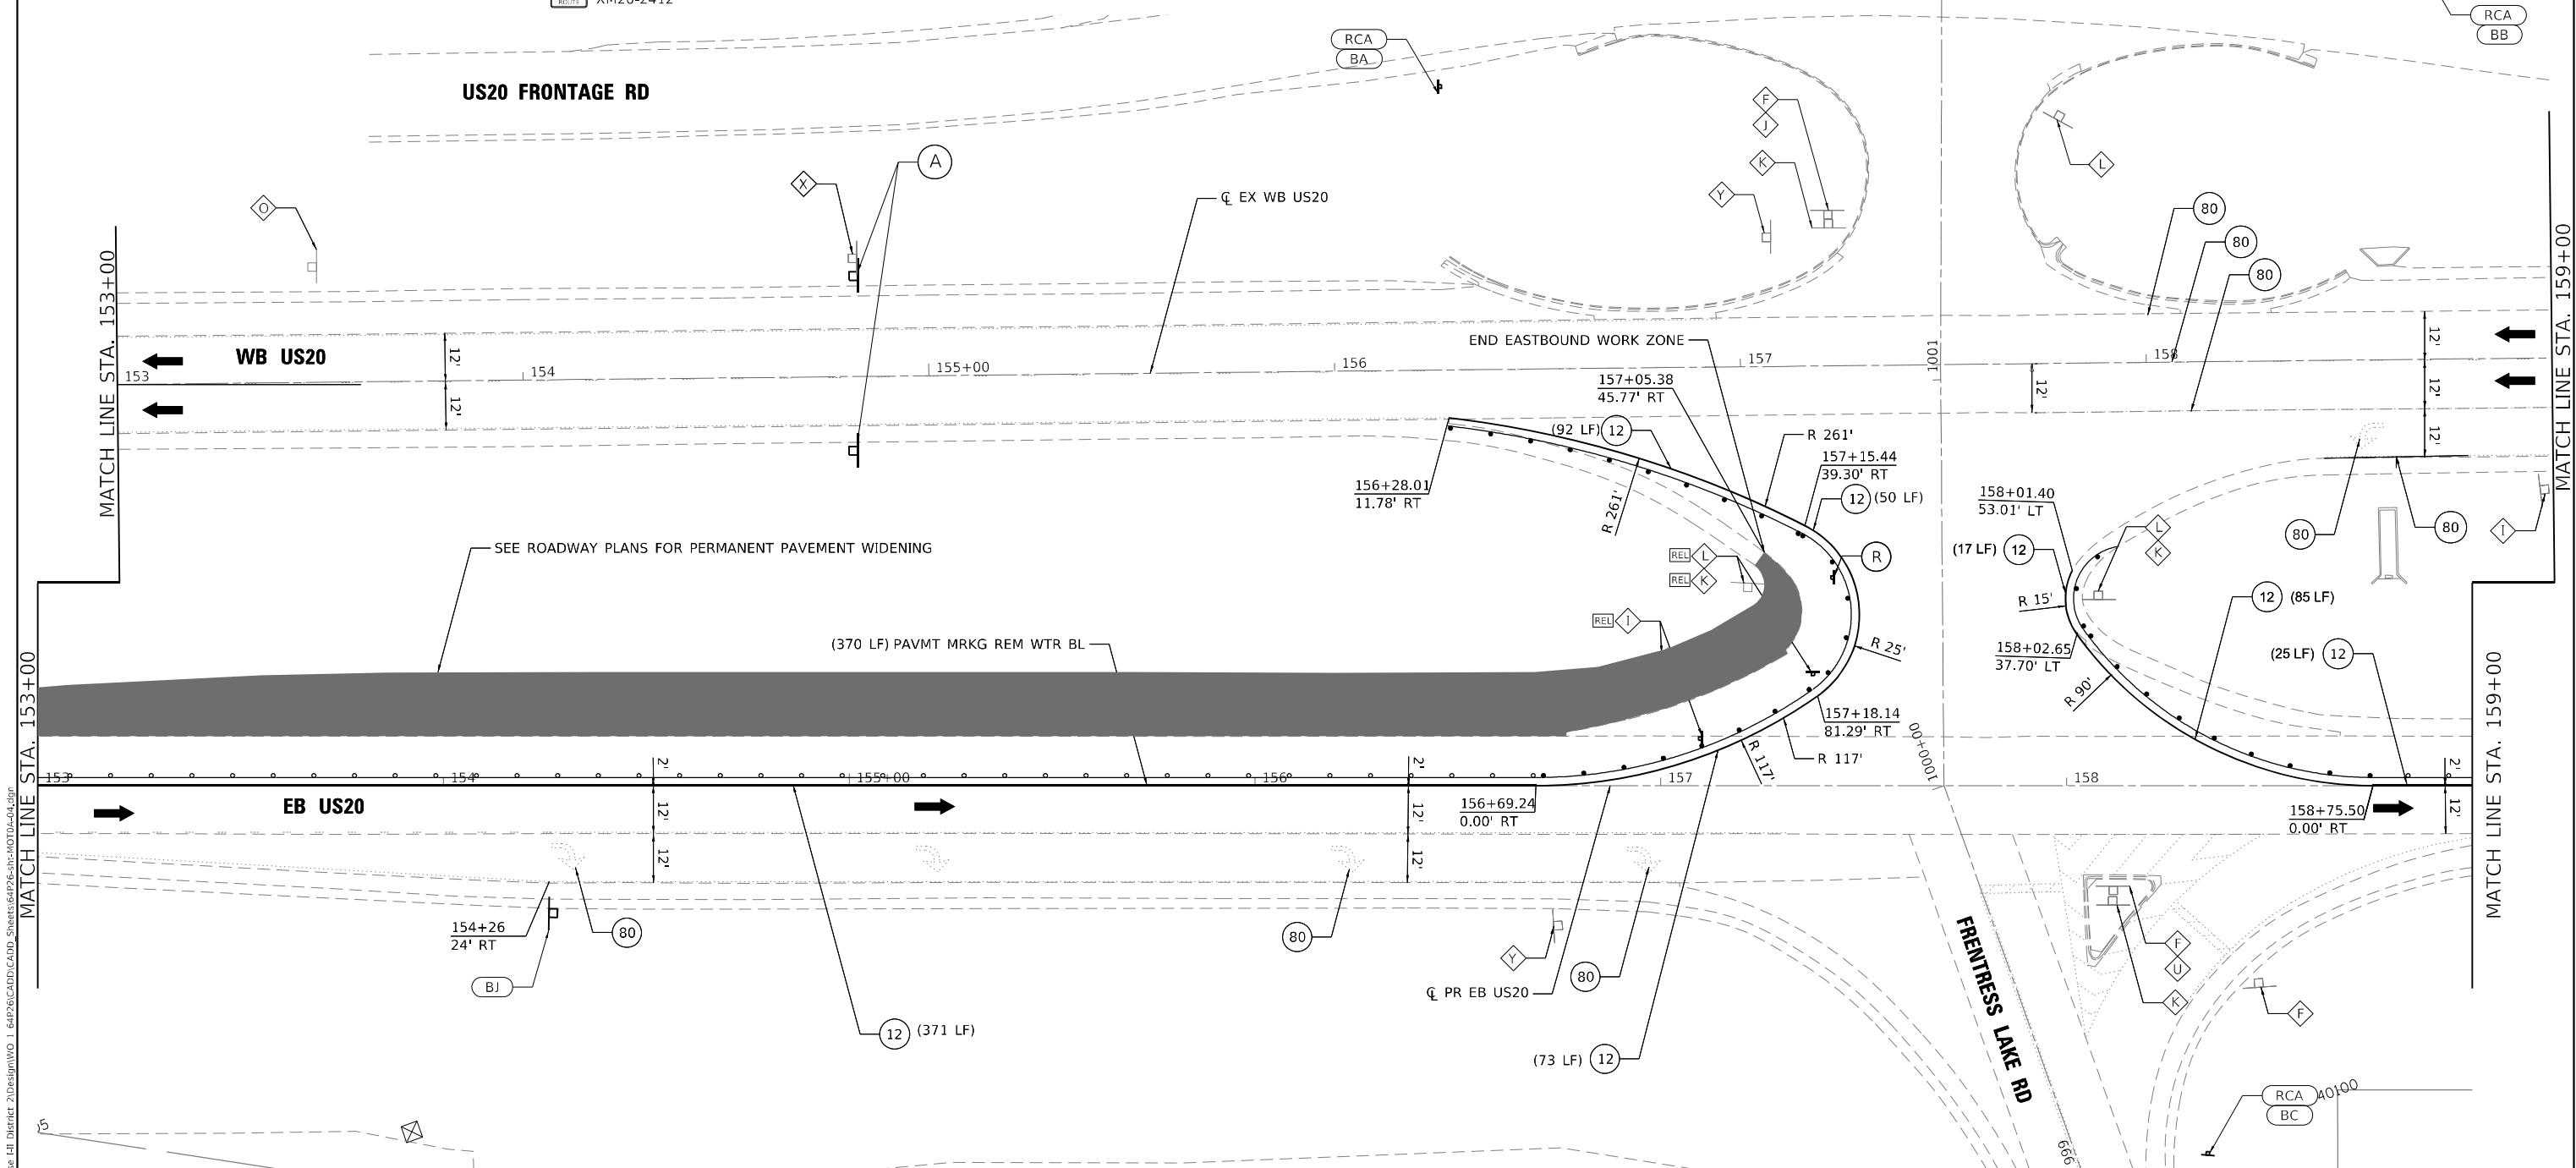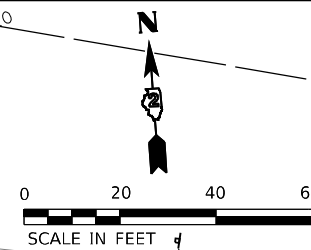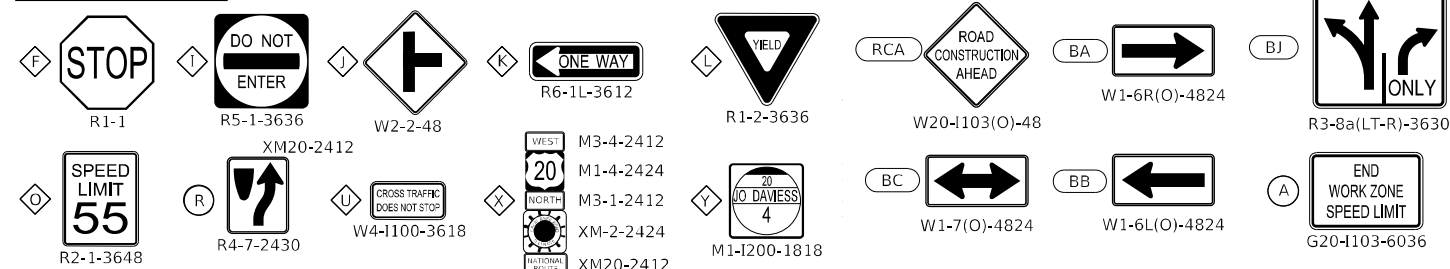

PLOT DRIVER = pdfNOLAYERScolor-NoRaster.pltcf	DESIGNED - CE
PEN TABLE = D264P26-PSE.tbl	DRAWN - JWD
PLOT SCALE = 40,0000 * / in.	CHECKED - JWD
PLOT DATE = 12/8/2023 12:45:48 AM	DATE - 12/08/2023

DESIGNED	-	CE
DRAWN	-	JWD
CHECKED	-	JWD
DATE	-	12/08/2023

REVISED	-
REVISED	-
REVISED	-
REVISED	-

**STATE OF ILLINOIS
DEPARTMENT OF TRANSPORTATION**

DEPARTMENT OF TRANSPORTATION

**MOT PLAN - US ROUTE 20
PRE-STAGE A**


PRE-STAGE A

SCALE: 40,000' / in.	SHEET 007	OF 161 SHEETS	STA. 153+00	TO STA. 159+00
----------------------	-----------	---------------	-------------	----------------

F.A.P. RTE.	SECTION	COUNTY	TOTAL SHEETS	SHEET NO.
301	43N	JO DAVIESS	628	115
		CONTRACT NO. 64P26		
ILLINOIS		FED. AID PROJECT		

USER: idave
MODEL: Default
FILE NAME: PLOT_209_007_IDOT_PTB_202_022_Various Phase Lit Dierkt 2Design\W0_1_64P26\CADD\CADD_Sheets\64P26-ph-MOTO4-05.dgn


MOT SIGN LEGEND

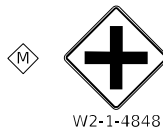


W2-1-4848



Frentress Lake Rd

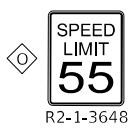

R2-1-3648

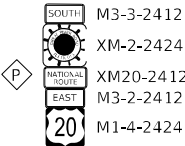

M3-3-2412

XM-2-2424

XM20-2412

M3-2-2412

M1-4-2424



WORK ZONE

SPEED LIMIT 45

PHOTO ENFORCED

XXXX FINE MINIMUM

W21-1115(0)-3618

R2-1-3648

R10-1108p-3618

R2-1106p-3618

0 20 40 60
SCALE IN FEET



40018

40098



MATCH LINE STA. 159+00

WB US20

80

CL EX WB US20

80

MATCH LINE STA. 165+00

MATCH LINE STA. 159+00

EB US20

(600 LF) 12

COVER

MATCH LINE STA. 165+00

LEGEND

- TEMPORARY PAVEMENT MARKING - LINE 4" - TYPE IV TAPE (SOLID WHITE) (70307120)
- TEMPORARY PAVEMENT MARKING - LINE 4" - TYPE IV TAPE (SOLID YELLOW) 11" C-C (70307120)
- TEMPORARY PAVEMENT MARKING - LINE 6" - TYPE IV TAPE (SOLID WHITE) (70307130)
- TEMPORARY PAVEMENT MARKING - LINE 12" - TYPE IV TAPE (SOLID WHITE) (70307160)
- TEMPORARY PAVEMENT MARKING - LINE 24" - TYPE IV TAPE (SOLID WHITE) (70307210)
- TEMPORARY PAVEMENT MARKING LETTERS AND SYMBOLS - TYPE IV TAPE (SOLID WHITE) (70307100)
- TEMPORARY CONCRETE BARRIER (70400100)

- TEMPORARY CONCRETE BARRIER (PINNED) (70400100)
- IMPACT ATTENUATORS, TEMPORARY (NON- REDIRECTIVE, NARROW), TEST LEVEL 3
- TEMPORARY PAVEMENT MARKING - LINE 6" - TYPE IV TAPE (2' DASH - 6' SKIP WHITE) (70307130)
- TEMPORARY PAVEMENT MARKING - LINE 4" - TYPE IV TAPE (10' DASH - 30' SKIP WHITE) (70307120)
- TEMPORARY PAVEMENT MARKING - LINE 4" - TYPE IV TAPE (SOLID YELLOW) (70307120)
- TEMPORARY PAVEMENT MARKING - LINE 12" - TYPE IV TAPE (SOLID YELLOW) (70307160)

- PERMANENT PAVEMENT
- COMPLETED TEMP PVMT
- TEMPORARY PAVEMENT
- WORK ZONE
- POST MOUNTED VERTICAL PANELS
- EXISTING PAVEMENT MARKING
- PAVEMENT MARKING (PLACED IN PREVIOUS STAGE)
- TEMPORARY SIGNAL HEAD
- DIRECTION OF TRAFFIC
- ARROW BOARD
- TRAFFIC SIGN
- TYPE III BARRICADE WITH FLASHING MONODIRECTIONAL LIGHTS
- TEMPORARY CONCRETE BARRIER
- IMPACT ATTENUATOR TEST LEVEL 3
- CONSTRUCTION DRUM BARRICADES

- 50' C-C IN TANGENTS
- 20' C-C IN TAPERS
- 10' C-C IN RADII
- TYPE II BARRICADE, DRUM, OR VERTICAL BARRICADE WITH STEADY BURN MONODIRECTIONAL LIGHT
- DIRECTION INDICATOR BARRICADE WITH STEADY BURN MONODIRECTIONAL LIGHT
- TEMPORARY PLASTIC DRUMS WITH STEADY BURN MONO-DIRECTIONAL LIGHTS
- DRUMS



PLOT DRIVER	= pdf\NOLAYERColor-NoRaster.pltcf	DESIGNED	-	CE
PEN TABLE	= D264P26-PSE.tbl	DRAWN	-	JWD
PLOT SCALE	= 40,0000 * / in.	CHECKED	-	JWD
PLOT DATE	= 12/8/2023 12:45:50 AM	DATE	-	12/08/2023

REVISED	-
REVISED	-
REVISED	-
REVISED	-


STATE OF ILLINOIS
DEPARTMENT OF TRANSPORTATION

MOT PLAN - US ROUTE 20
PRE-STAGE A

SCALE: 40,0000 * / in. SHEET 008 OF 161 SHEETS STA. 159+00 TO STA. 165+00

F.A.P. RTE.	SECTION	COUNTY	TOTAL SHEETS	SHEET NO.
301	43N	JO DAVIESS	628	116
CONTRACT NO. 64P26				

ILLINOIS FED. AID PROJECT

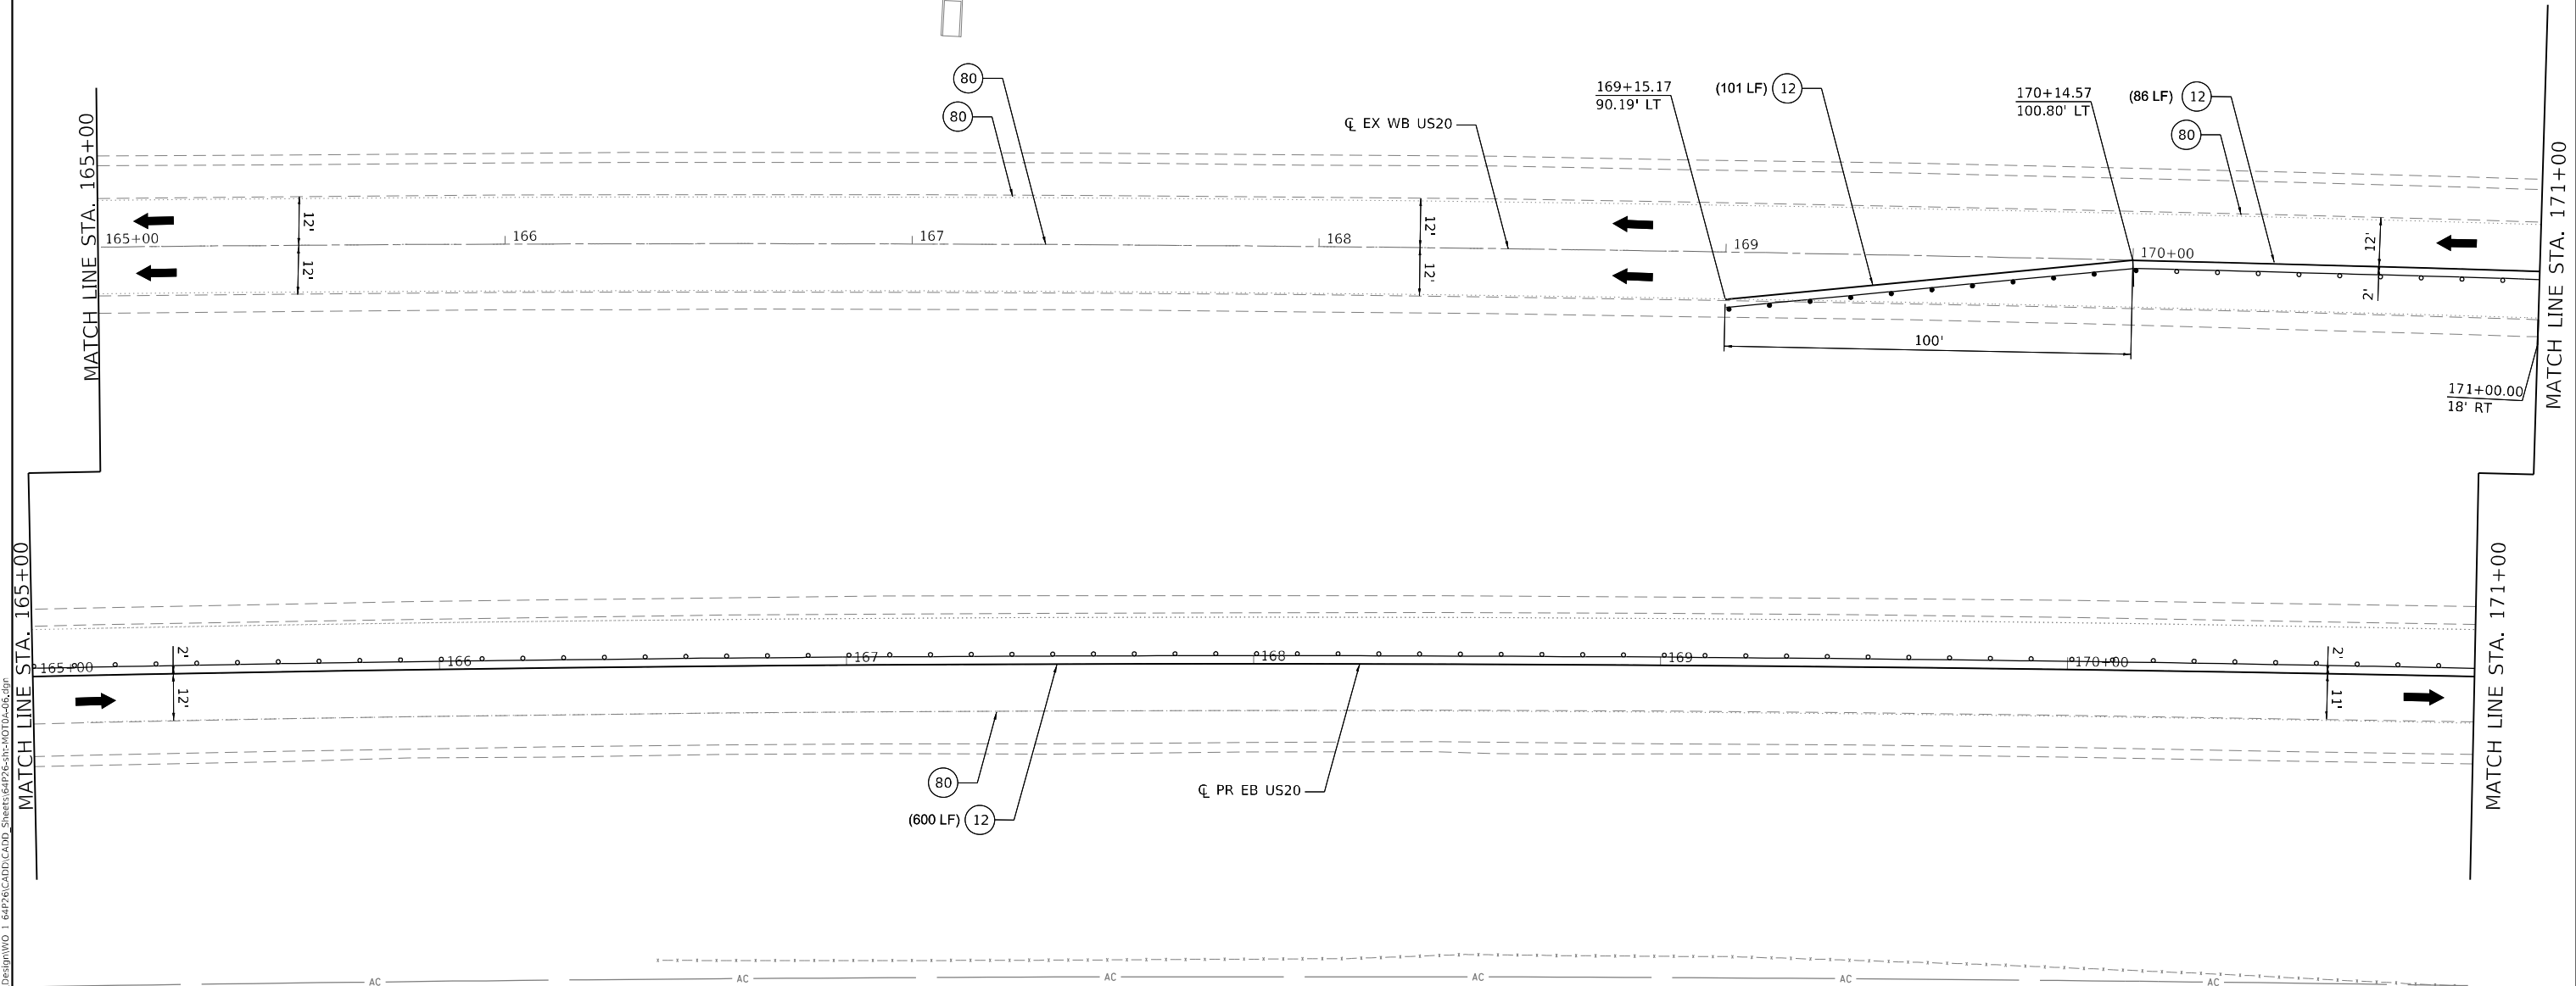

7P) TEMPORARY CONCRETE BARRIER (PINNED) (70400100)

9) IMPACT ATTENUATORS, TEMPORARY (NON- REDIRECTIVE, NARROW), TEST LEVEL 3


10) TEMPORARY PAVEMENT MARKING - LINE 6" - TYPE IV TAPE (2' DASH - 6' SKIP WHITE) (70307130)

11) TEMPORARY PAVEMENT MARKING - LINE 4" - TYPE IV TAPE (10' DASH - 30' SKIP WHITE) (70307120)



12) TEMPORARY PAVEMENT MARKING - LINE 4" - TYPE IV TAPE (SOLID YELLOW) (70307120)

13) TEMPORARY PAVEMENT MARKING - LINE 12" - TYPE IV TAPE (SOLID YELLOW) (70307160)

- | | |
|---|---|
| 50' C-C IN TANGENTS | |
| 20' C-C IN TAPERS | |
| 10' C-C IN RADII | |
|  | TYPE II BARRICADE, DRUM, OR VERTICAL BARRICADE WITH STEADY BURN MONODIRECTIONAL LIGHT |
|  | DIRECTION INDICATOR BARRICADE WITH STEADY BURN MONODIRECTIONAL LIGHT |
|  | TEMPORARY PLASTIC DRUMS WITH STEADY BURN MONO-DIRECTIONAL LIGHTS |
|  | DRUMS |

 

USER: idave
MODEL: Default
FILE NAME: PLOT_209_007_IDOT_PTB_202_022_Various Phase Lit Dierkt 2Design\WO 1 64P26\CADD\CADD_Sheet\64P26-shs-MOT04-07.dgn

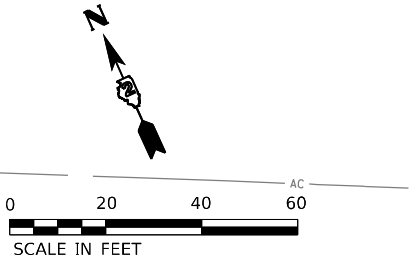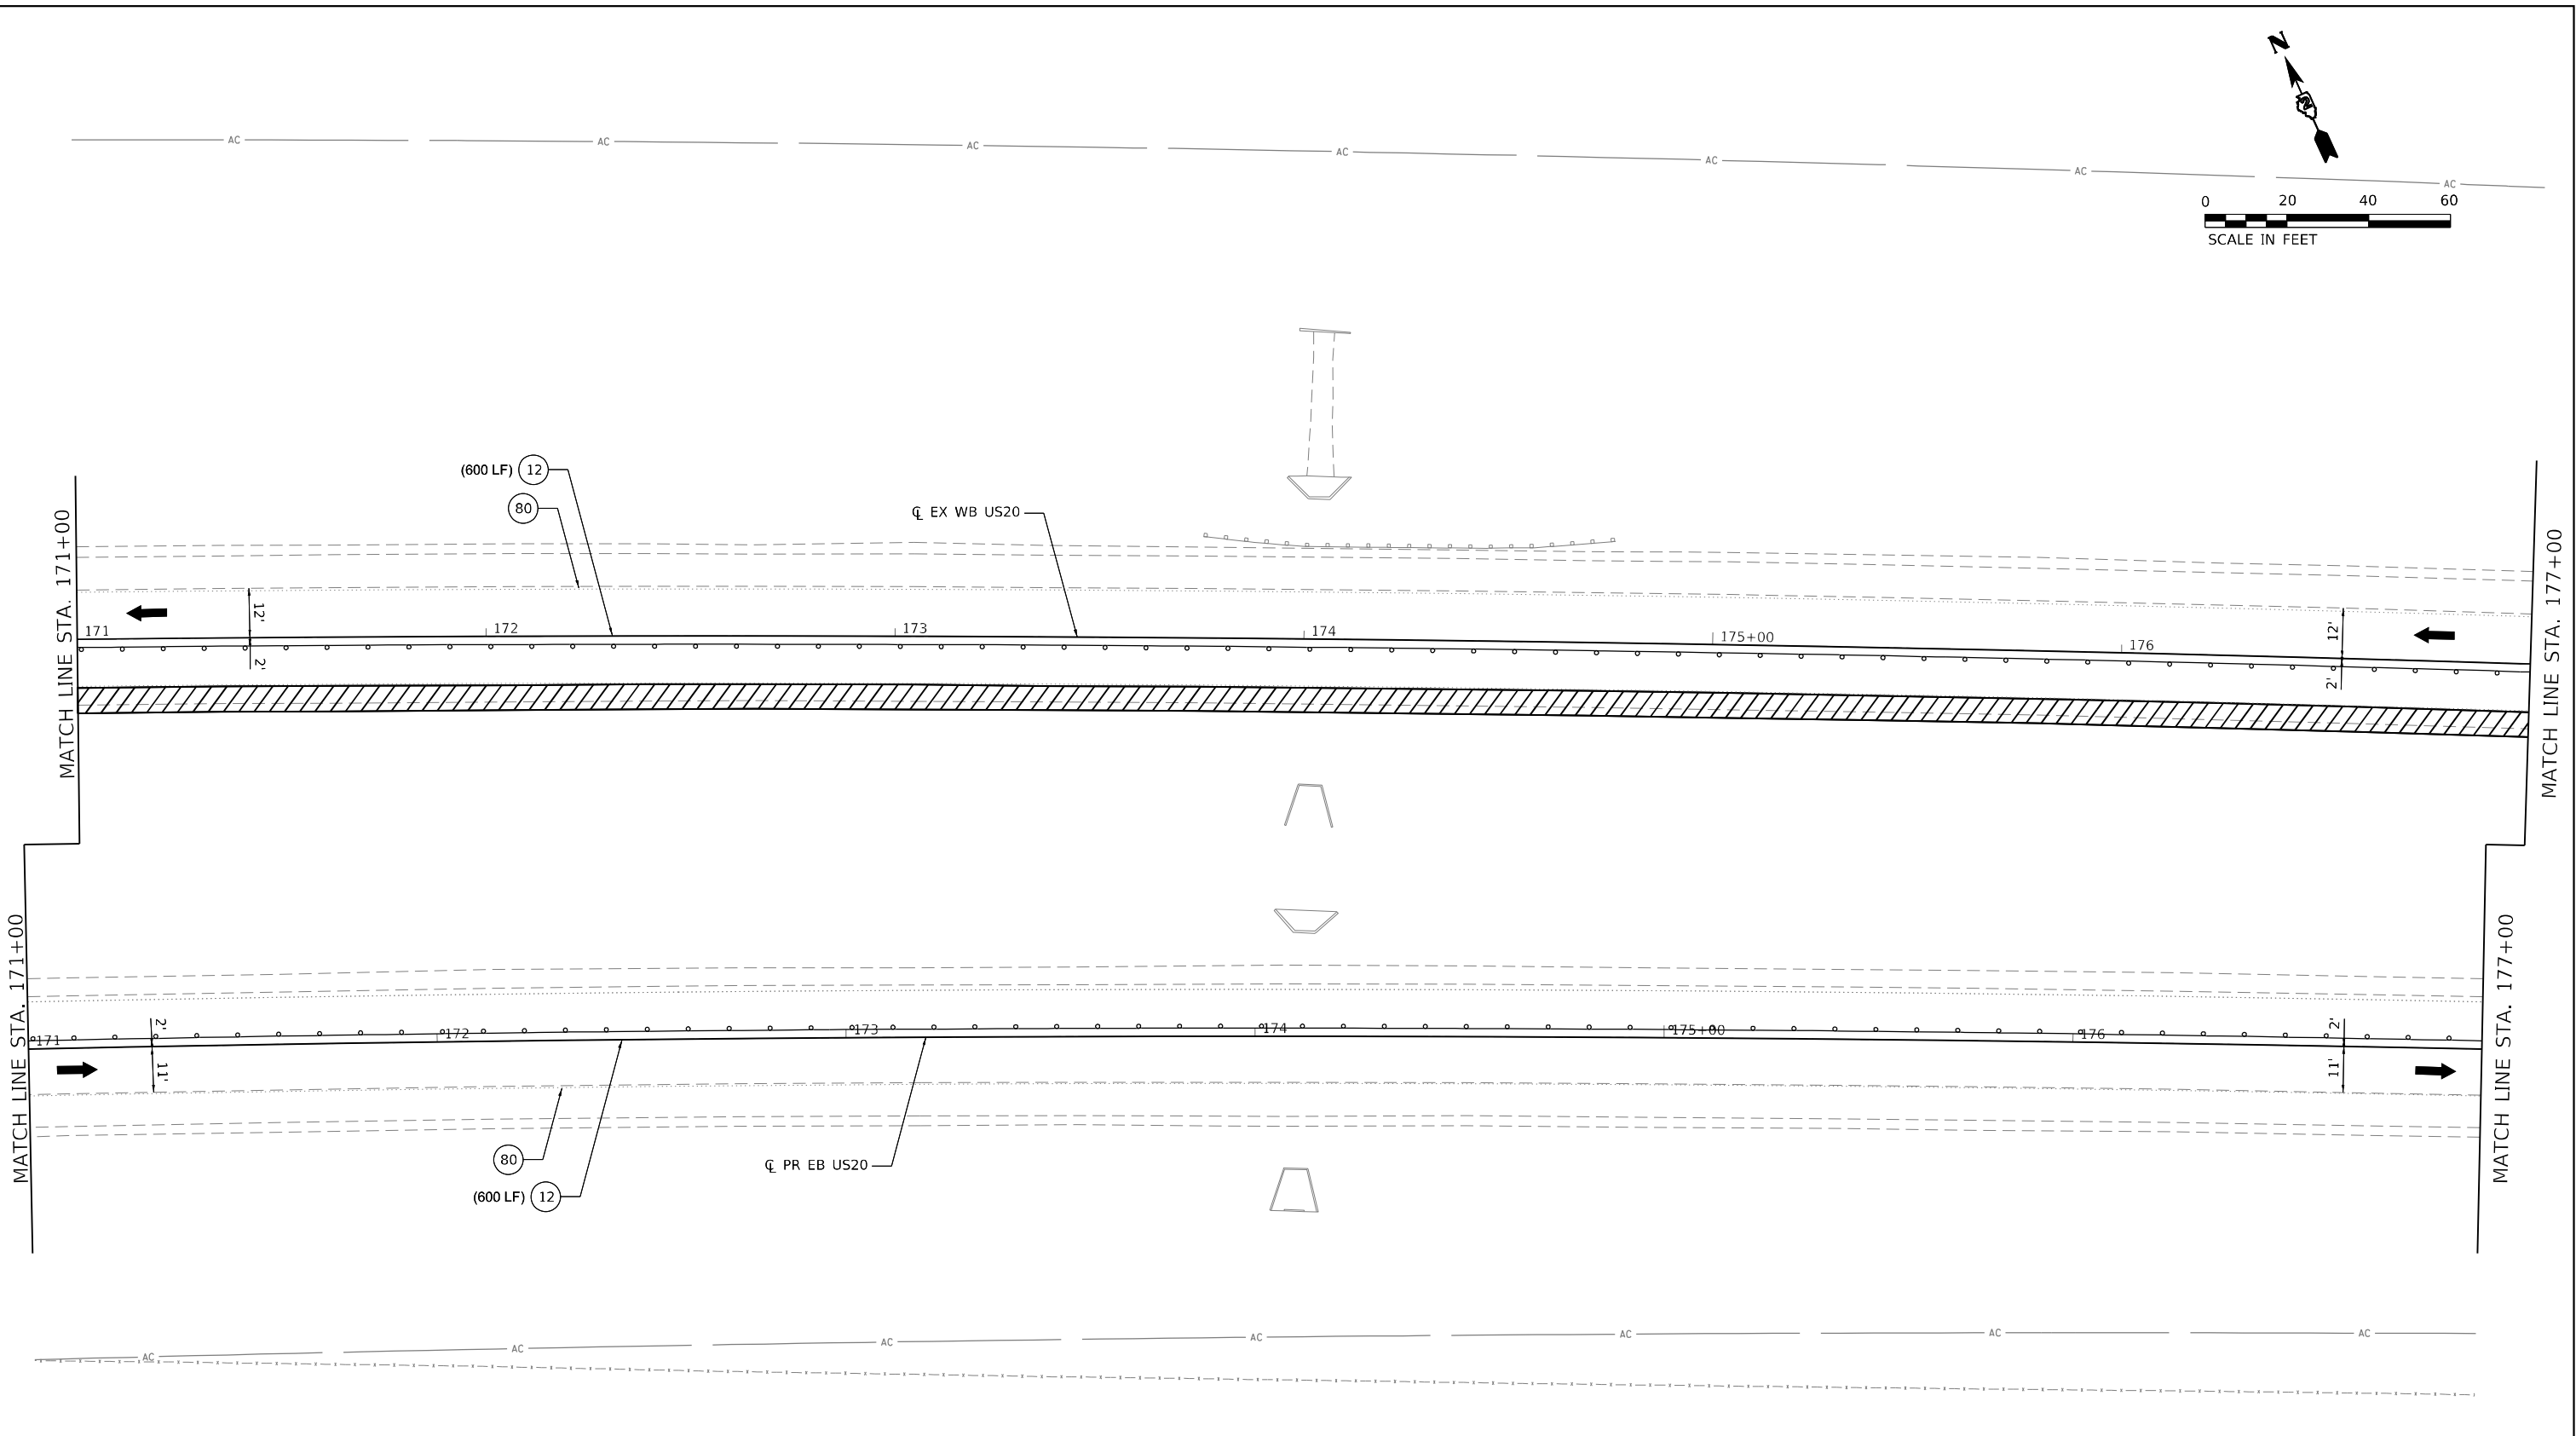

LEGEND

①

TEMPORARY PAVEMENT MARKING - LINE 4" - TYPE IV TAPE (SOLID WHITE) (70307120)

②

TEMPORARY PAVEMENT MARKING - LINE 4" - TYPE IV TAPE (SOLID YELLOW) 11" C-C (70307120)

③

TEMPORARY PAVEMENT MARKING - LINE 6" - TYPE IV TAPE (SOLID WHITE) (70307130)

④

TEMPORARY PAVEMENT MARKING - LINE 12" - TYPE IV TAPE (SOLID WHITE) (70307160)

⑤

TEMPORARY PAVEMENT MARKING - LINE 24" - TYPE IV TAPE (SOLID WHITE) (70307210)

⑥

TEMPORARY PAVEMENT MARKING LETTERS AND SYMBOLS - TYPE IV TAPE (SOLID WHITE) (70307100)

⑦

TEMPORARY CONCRETE BARRIER (70400100)

⑨

IMPACT ATTENUATORS, TEMPORARY (NON- REDIRECTIVE, NARROW), TEST LEVEL 3

⑩

TEMPORARY PAVEMENT MARKING - LINE 6" - TYPE IV TAPE (2' DASH - 6' SKIP WHITE) (70307130)

⑪

TEMPORARY PAVEMENT MARKING - LINE 4" - TYPE IV TAPE (10' DASH - 30' SKIP WHITE) (70307120)

⑫

TEMPORARY PAVEMENT MARKING - LINE 4" - TYPE IV TAPE (SOLID YELLOW) (70307120)

⑬

TEMPORARY PAVEMENT MARKING - LINE 12" - TYPE IV TAPE (SOLID YELLOW) (70307160)

PERMANENT PAVEMENT

COMPLETED TEMP PVMT

TEMPORARY PAVEMENT

WORK ZONE

POST MOUNTED VERTICAL PANELS

⑧0

EXISTING PAVEMENT MARKING

⑨0

PAVEMENT MARKING (PLACED IN PREVIOUS STAGE)

TEMPORARY SIGNAL HEAD

DIRECTION OF TRAFFIC

ARROW BOARD

TRAFFIC SIGN

TYPE III BARRICADE WITH FLASHING MONODIRECTIONAL LIGHTS

TEMPORARY CONCRETE BARRIER

IMPACT ATTENUATOR TEST LEVEL 3

CONSTRUCTION DRUM BARRICADES

50' C-C IN TANGENTS

20' C-C IN TAPERS

10' C-C IN RADII

TYPE II BARRICADE, DRUM, OR VERTICAL BARRICADE WITH STEADY BURN MONODIRECTIONAL LIGHT

DIRECTION INDICATOR BARRICADE WITH STEADY BURN MONODIRECTIONAL LIGHT

TEMPORARY PLASTIC DRUMS WITH STEADY BURN MONO-DIRECTIONAL LIGHTS

DRUMS

SED

PLOT DRIVER = pdf\NOLAYERSColor-NoRaster.pltcfgr
PEN TABLE = D264P26-PSE.tbl
PLOT SCALE = 40,0000 ' / in.
PLOT DATE = 12/8/2023 12:45:52 AM

DESIGNED - MJ
DRAWN - JWD
CHECKED - JWD
DATE - 12/08/2023

REVISED -
REVISED -
REVISED -
REVISED -

STATE OF ILLINOIS
DEPARTMENT OF TRANSPORTATION

MOT PLAN – US ROUTE 20
PRE-STAGE A

SCALE: 40,0000 ' / in. SHEET 010 OF 161 SHEETS STA. 171+00 TO STA. 177+00

F.A.P. RTE. 301
SECTION 43N
COUNTY JO DAVIESS
TOTAL SHEETS 628
SHEET NO. 118
CONTRACT NO. 64P26

ILLINOIS
FED. AID PROJECT

USER: idave

MODEL: Default

FILE NAME: PLOT_209_007_IDOT_PTB_202_022_Various Phase Lit Dierkt 2Design\WO_1_64P26\CADD\CADD_Sheet\64P26-shs-MOT04-08.dgn



PLOT DRIVER = pdf\NOLAYERColor-NoRaster.pltcfgr
PEN TABLE = D264P26-PSE.tbl
PLOT SCALE = 40,0000 ' / in.
PLOT DATE = 12/8/2023 12:45:54 AM

DESIGNED - MJ
DRAWN - JWD
CHECKED - JWD
DATE - 12/08/2023

REVISED -
REVISED -
REVISED -
REVISED -

STATE OF ILLINOIS
DEPARTMENT OF TRANSPORTATION

MOT PLAN - US ROUTE 20
PRE-STAGE A

SCALE: 40,0000 ' / in. SHEET 011 OF 161 SHEETS STA. 177+00 TO STA. 183+00

F.A.P. RTE.	SECTION	COUNTY	TOTAL SHEETS	SHEET NO.
301	43N	JO DAVIESS	628	119
CONTRACT NO. 64P26				
ILLINOIS FED. AID PROJECT				

LEGEND

- TEMPORARY PAVEMENT MARKING - LINE 4" - TYPE IV TAPE (SOLID WHITE) (70307120)
- TEMPORARY PAVEMENT MARKING - LINE 4" - TYPE IV TAPE (SOLID YELLOW) 11" C-C (70307120)
- TEMPORARY PAVEMENT MARKING - LINE 6" - TYPE IV TAPE (SOLID WHITE) (70307130)
- TEMPORARY PAVEMENT MARKING - LINE 12" - TYPE IV TAPE (SOLID WHITE) (70307160)
- TEMPORARY PAVEMENT MARKING - LINE 24" - TYPE IV TAPE (SOLID WHITE) (70307210)
- TEMPORARY PAVEMENT MARKING LETTERS AND SYMBOLS - TYPE IV TAPE (SOLID WHITE) (70307100)
- TEMPORARY CONCRETE BARRIER (70400100)

- TEMPORARY CONCRETE BARRIER (PINNED) (70400100)
- IMPACT ATTENUATORS, TEMPORARY (NON- REDIRECTIVE, NARROW), TEST LEVEL 3
- TEMPORARY PAVEMENT MARKING - LINE 6" - TYPE IV TAPE (2' DASH - 6' SKIP WHITE) (70307130)
- TEMPORARY PAVEMENT MARKING - LINE 4" - TYPE IV TAPE (10' DASH - 30' SKIP WHITE) (70307120)
- TEMPORARY PAVEMENT MARKING - LINE 4" - TYPE IV TAPE (SOLID YELLOW) (70307120)
- TEMPORARY PAVEMENT MARKING - LINE 12" - TYPE IV TAPE (SOLID YELLOW) (70307160)

PERMANENT PAVEMENT

COMPLETED TEMP PVMT

TEMPORARY PAVEMENT

WORK ZONE

POST MOUNTED VERTICAL PANELS

EXISTING PAVEMENT MARKING

PAVEMENT MARKING (PLACED IN PREVIOUS STAGE)

TEMPORARY SIGNAL HEAD

DIRECTION OF TRAFFIC

ARROW BOARD

TRAFFIC SIGN

TYPE III BARRICADE WITH FLASHING MONODIRECTIONAL LIGHTS

TEMPORARY CONCRETE BARRIER

IMPACT ATTENUATOR TEST LEVEL 3

CONSTRUCTION DRUM BARRICADES

50' C-C IN TANGENTS

20' C-C IN RADII



10' C-C IN RADII

TYPE II BARRICADE, DRUM, OR VERTICAL BARRICADE WITH STEADY BURN MONODIRECTIONAL LIGHT




DIRECTION INDICATOR BARRICADE WITH STEADY BURN MONODIRECTIONAL LIGHT

TEMPORARY PLASTIC DRUMS WITH STEADY BURN MONO-DIRECTIONAL LIGHTS

DRUMS

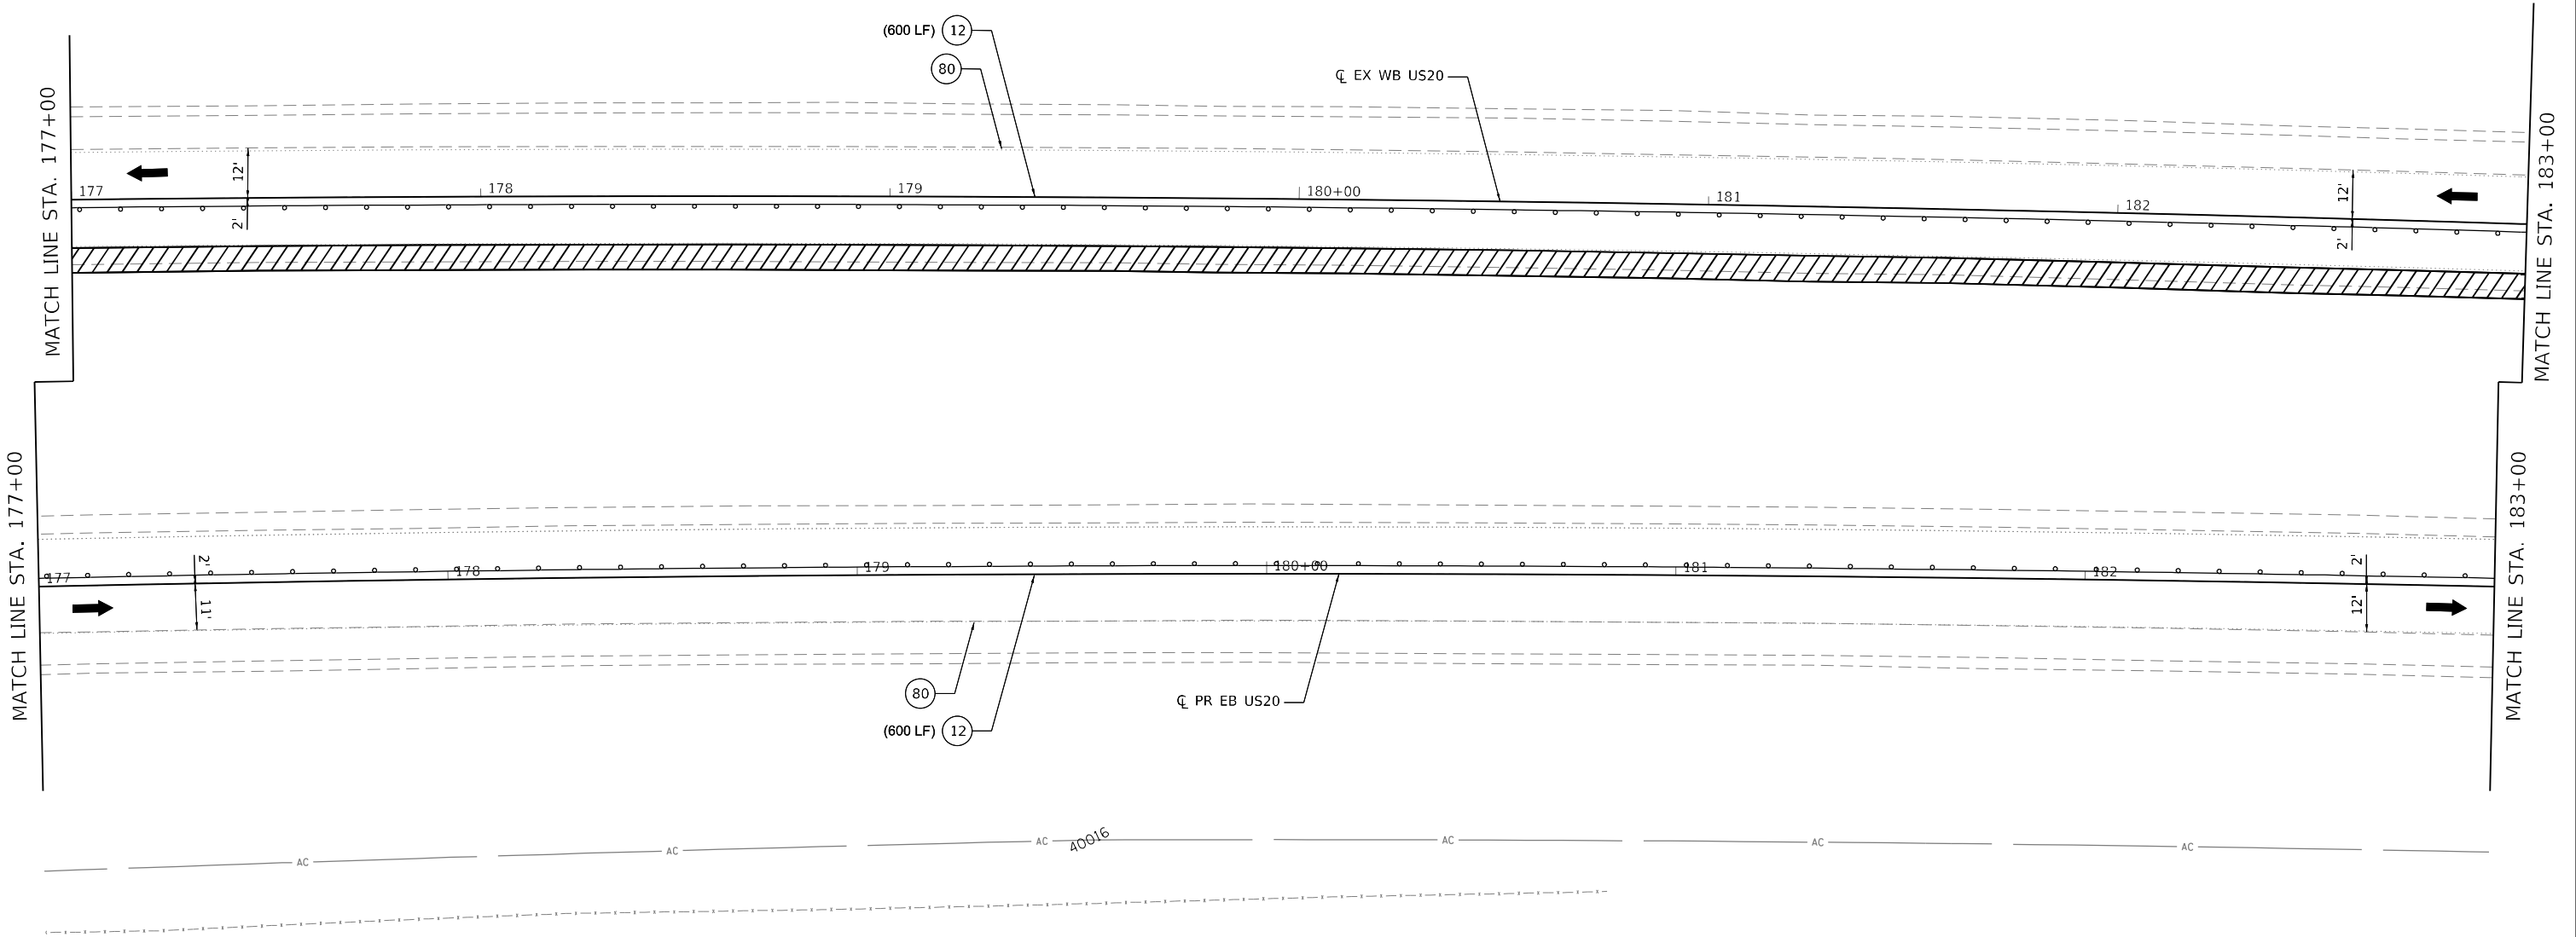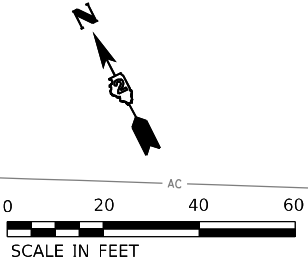

MOT SIGN LEGEND

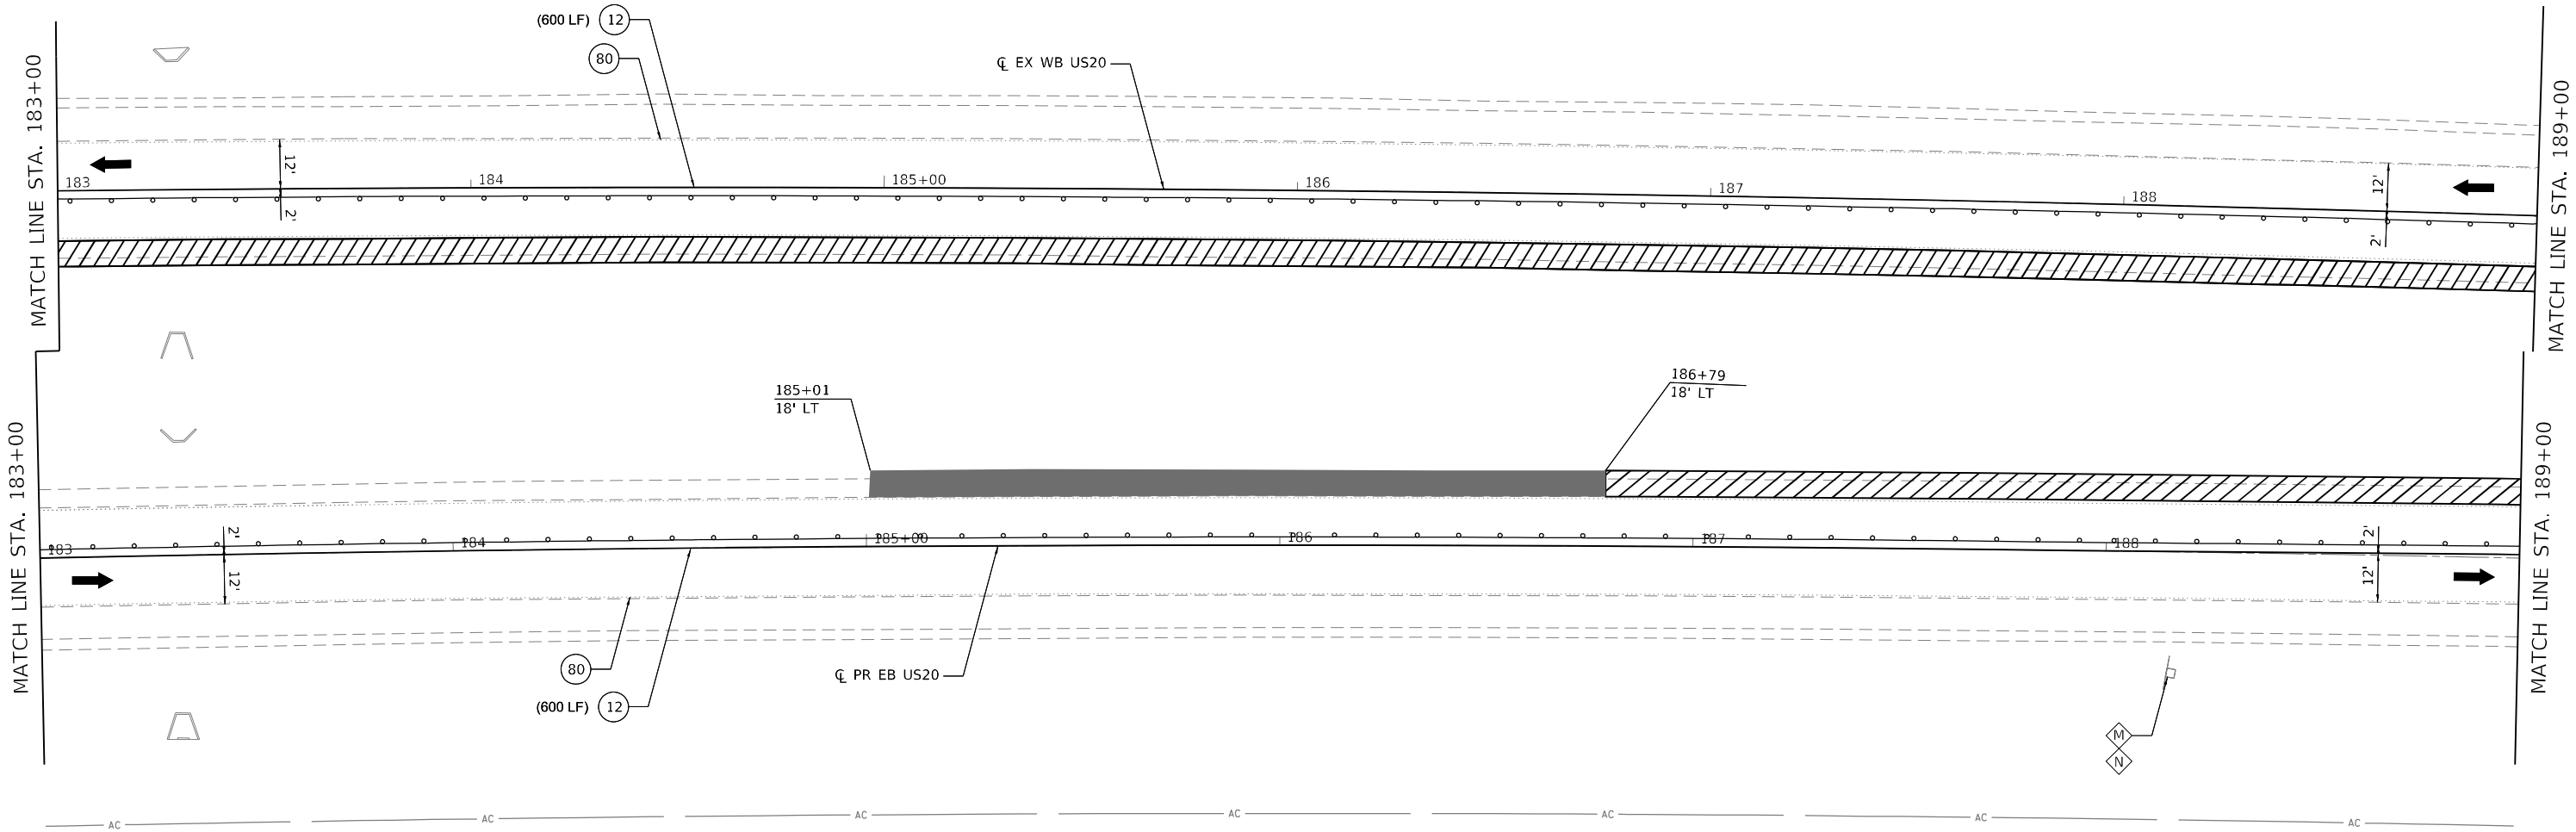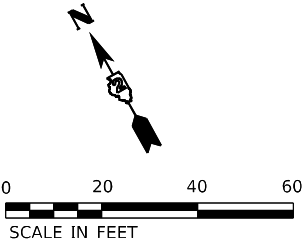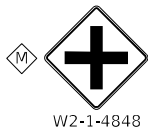

LEGEND



- 1 TEMPORARY PAVEMENT MARKING - LINE 4" - TYPE IV TAPE (SOLID WHITE) (70307120)
- 2 TEMPORARY PAVEMENT MARKING - LINE 4" - TYPE IV TAPE (SOLID YELLOW) 11" C-C (70307120)
- 3 TEMPORARY PAVEMENT MARKING - LINE 6" - TYPE IV TAPE (SOLID WHITE) (70307130)
- 4 TEMPORARY PAVEMENT MARKING - LINE 12" - TYPE IV TAPE (SOLID WHITE) (70307160)
- 5 TEMPORARY PAVEMENT MARKING - LINE 24" - TYPE IV TAPE (SOLID WHITE) (70307210)
- 6 TEMPORARY PAVEMENT MARKING LETTERS AND SYMBOLS - TYPE IV TAPE (SOLID WHITE) (70307100)
- 7 TEMPORARY CONCRETE BARRIER (70400100)

- 7P TEMPORARY CONCRETE BARRIER (PINNED) (70400100)
- 9 IMPACT ATTENUATORS, TEMPORARY (NON- REDIRECTIVE, NARROW), TEST LEVEL 3
- 10 TEMPORARY PAVEMENT MARKING - LINE 6" - TYPE IV TAPE (2' DASH - 6' SKIP WHITE) (70307130)
- 11 TEMPORARY PAVEMENT MARKING - LINE 4" - TYPE IV TAPE (10' DASH - 30' SKIP WHITE) (70307120)
- 12 TEMPORARY PAVEMENT MARKING - LINE 4" - TYPE IV TAPE (SOLID YELLOW) (70307120)
- 13 TEMPORARY PAVEMENT MARKING - LINE 12" - TYPE IV TAPE (SOLID YELLOW) (70307160)

- PERMANENT PAVEMENT
- COMPLETED TEMP PVMT
- TEMPORARY PAVEMENT
- WORK ZONE
- POST MOUNTED VERTICAL PANELS
- 80 EXISTING PAVEMENT MARKING
- 90 PAVEMENT MARKING (PLACED IN PREVIOUS STAGE)
- TEMPORARY SIGNAL HEAD
- DIRECTION OF TRAFFIC
- ARROW BOARD
- TRAFFIC SIGN
- TYPE III BARRICADE WITH FLASHING MONODIRECTIONAL LIGHTS
- TEMPORARY CONCRETE BARRIER
- IMPACT ATTENUATOR TEST LEVEL 3
- CONSTRUCTION DRUM BARRICADES
- 50' C-C IN TANGENTS
- 20' C-C IN TAPERS
- 10' C-C IN RADII
- TYPE II BARRICADE, DRUM, OR VERTICAL BARRICADE WITH STEADY BURN MONODIRECTIONAL LIGHT
- DIRECTION INDICATOR BARRICADE WITH STEADY BURN MONODIRECTIONAL LIGHT
- TEMPORARY PLASTIC DRUMS WITH STEADY BURN MONO-DIRECTIONAL LIGHTS
- DRUMS

USER: dave MODEL: Default FILE NAME: PLOT_209_007_IDOT_PTB_202_022_Various Phase Lit_Direct_2Design\WO_1_64P26\CADD\CADD_Sheets\64P26-sh-MOT04-09.dgn				PLOT DRIVER = pdfNOLAYERScolor-NoRaster.pltcfgr			DESIGNED - CE	REVISED -	STATE OF ILLINOIS DEPARTMENT OF TRANSPORTATION			MOT PLAN - US ROUTE 20 PRE-STAGE A			F.A.P. RTE.	SECTION	COUNTY	TOTAL SHEETS	SHEET NO.
				PEN TABLE = D264P26-PSE.tbl			DRAWN - JWD	REVISED -							301	43N	JO DAVIESS	628	120
				PLOT SCALE = 40,0000 ' / in.			CHECKED - JWD	REVISED -							CONTRACT NO. 64P26				
				PLOT DATE = 12/8/2023 12:45:55 AM			DATE - 12/08/2023	REVISED -							ILLINOIS FED. AID PROJECT				

USER: idave
MODEL: Default
FILE NAME: PLOT_209_007_IDOT_PTB_202_022_Various Phase Lit Dierict 2Design\WO 1 64P26\CADD\CADD_Sheets\64P26-sh-MOT\A-10.dgn

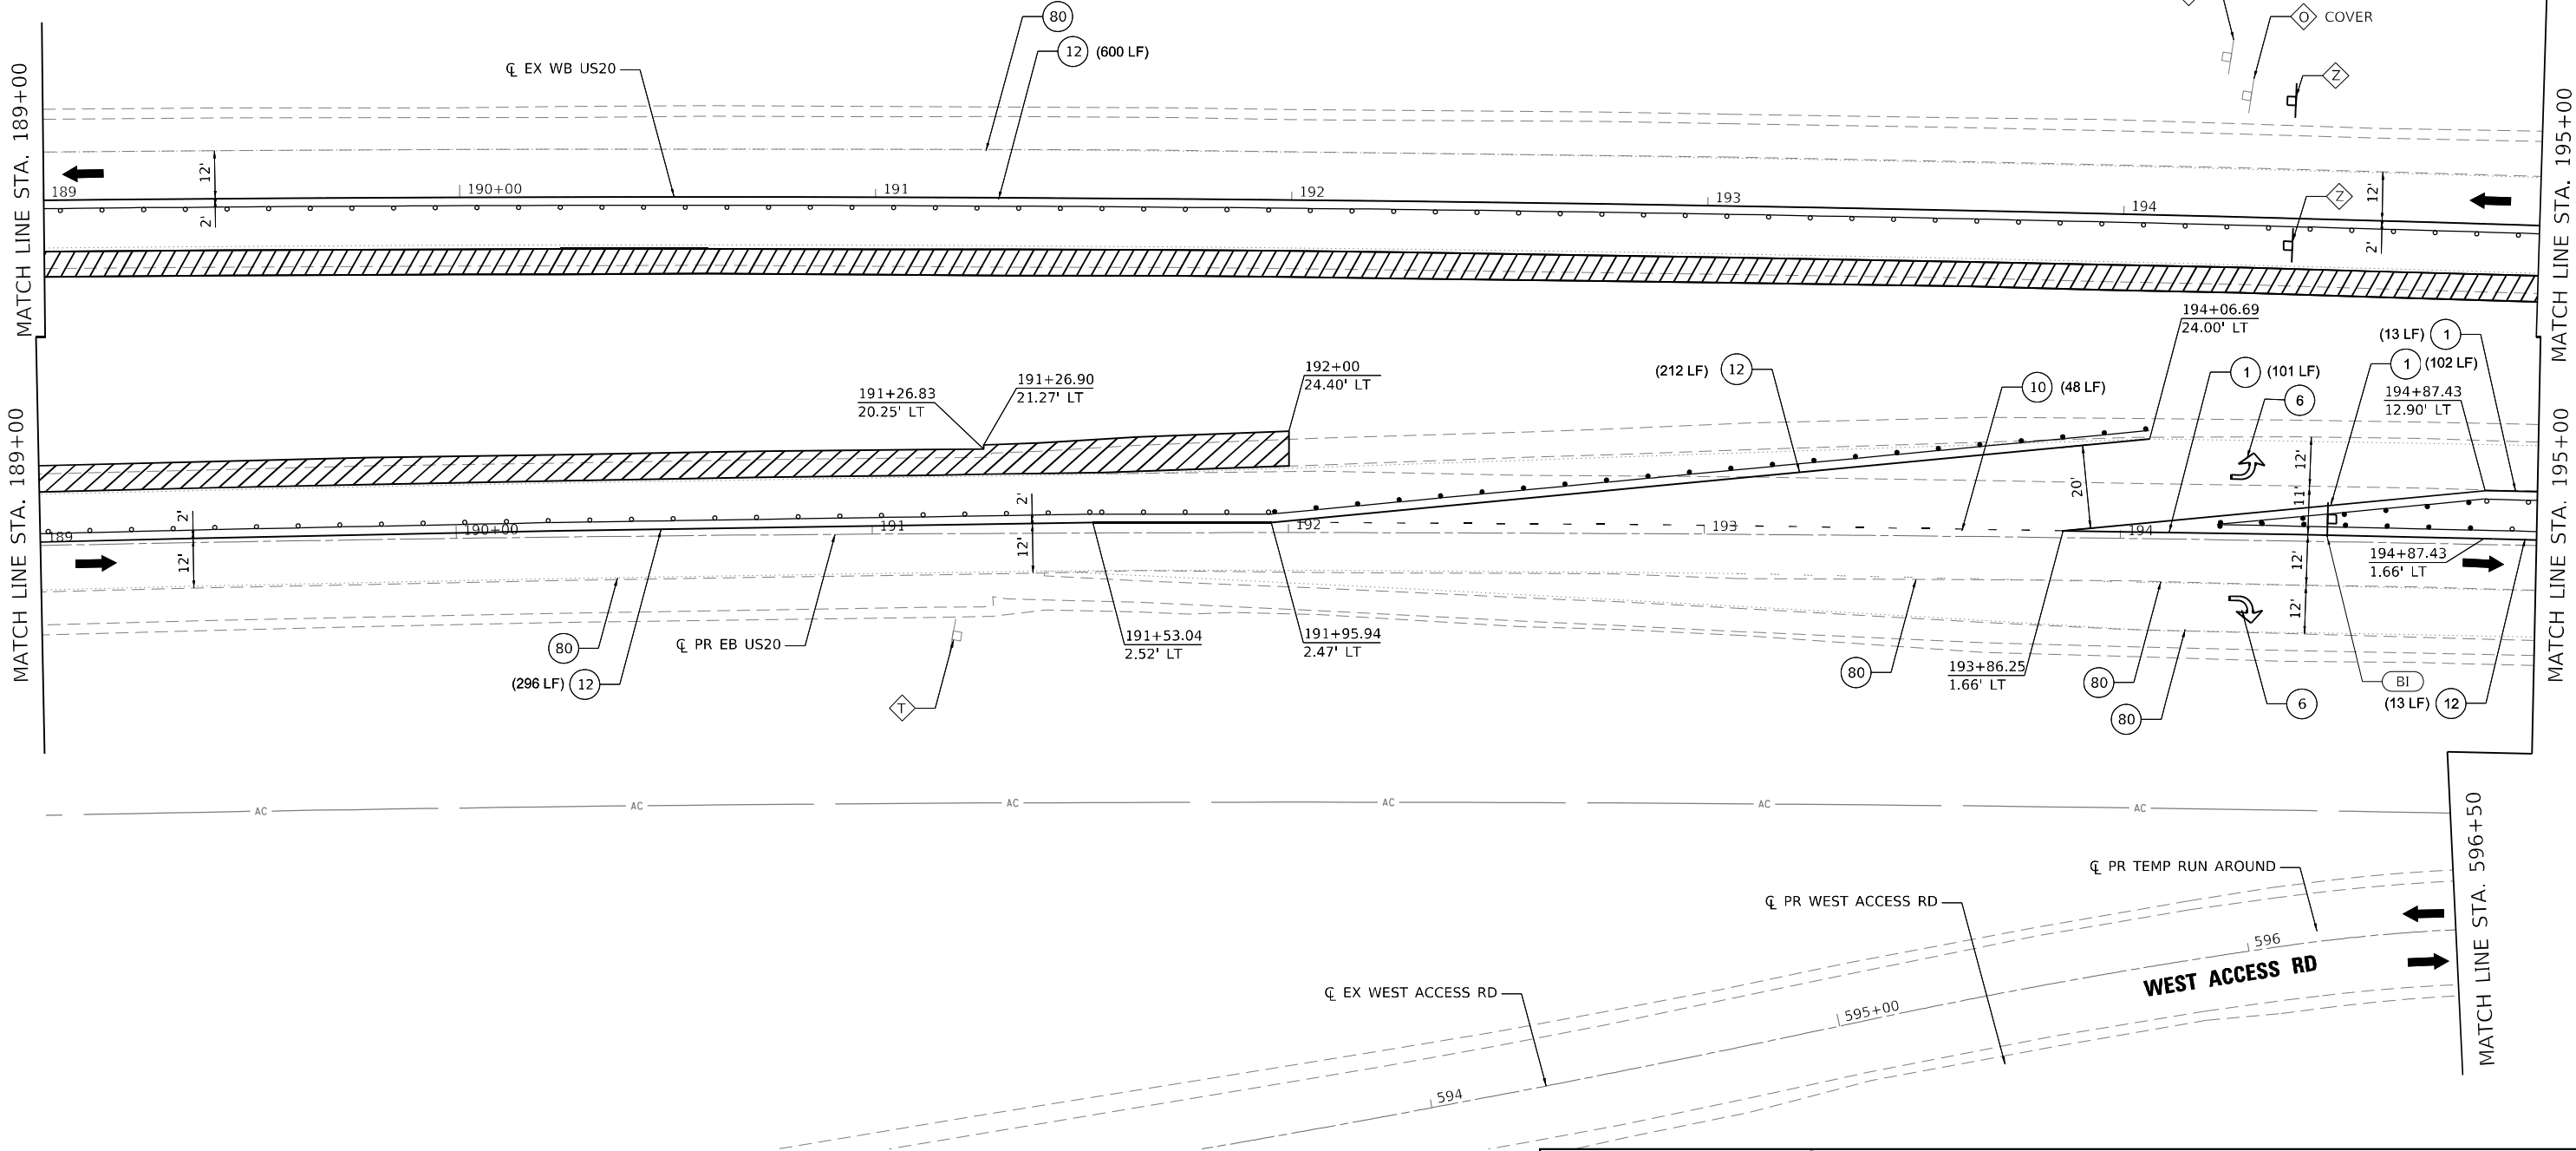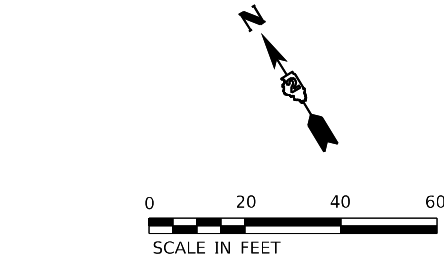

LEGEND

① TEMPORARY PAVEMENT MARKING - LINE 4" - TYPE IV TAPE (SOLID WHITE) (70307120)

② TEMPORARY PAVEMENT MARKING - LINE 4" - TYPE IV TAPE (SOLID YELLOW) 11" C-C (70307120)

③ TEMPORARY PAVEMENT MARKING - LINE 6" - TYPE IV TAPE (SOLID WHITE) (70307130)

④ TEMPORARY PAVEMENT MARKING - LINE 12" - TYPE IV TAPE (SOLID WHITE) (70307160)

⑤ TEMPORARY PAVEMENT MARKING - LINE 24" - TYPE IV TAPE (SOLID WHITE) (70307210)

⑥ TEMPORARY PAVEMENT MARKING LETTERS AND SYMBOLS - TYPE IV TAPE (SOLID WHITE) (70307100)

⑦ TEMPORARY CONCRETE BARRIER (70400100)

⑨ IMPACT ATTENUATORS, TEMPORARY (NON- REDIRECTIVE, NARROW), TEST LEVEL 3

⑩ TEMPORARY PAVEMENT MARKING - LINE 6" - TYPE IV TAPE (2' DASH - 6' SKIP WHITE) (70307130)

⑪ TEMPORARY PAVEMENT MARKING - LINE 4" - TYPE IV TAPE (10' DASH - 30' SKIP WHITE) (70307120)

⑫ TEMPORARY PAVEMENT MARKING - LINE 4" - TYPE IV TAPE (SOLID YELLOW) (70307120)

⑬ TEMPORARY PAVEMENT MARKING - LINE 12" - TYPE IV TAPE (SOLID YELLOW) (70307160)

PERMANENT PAVEMENT

COMPLETED TEMP PVMT

TEMPORARY PAVEMENT

WORK ZONE

POST MOUNTED VERTICAL PANELS

⑧0 EXISTING PAVEMENT MARKING

⑧0 PAVEMENT MARKING (PLACED IN PREVIOUS STAGE)

● TEMPORARY SIGNAL HEAD

➡ DIRECTION OF TRAFFIC

↑ ARROW BOARD

↑ TRAFFIC SIGN

⦿ TYPE III BARRICADE WITH FLASHING MONODIRECTIONAL LIGHTS

== TEMPORARY CONCRETE BARRIER

== IMPACT ATTENUATOR TEST LEVEL 3

○ CONSTRUCTION DRUM BARRICADES

50' C-C IN TANGENTS

20' C-C IN TAPERS

10' C-C IN RADII

⦿ TYPE II BARRICADE, DRUM, OR VERTICAL BARRICADE WITH STEADY BURN MONODIRECTIONAL LIGHT


↑ DIRECTION INDICATOR BARRICADE WITH STEADY BURN MONODIRECTIONAL LIGHT

● TEMPORARY PLASTIC DRUMS WITH STEADY BURN MONO-DIRECTIONAL LIGHTS


○ DRUMS

	PLOT DRIVER = pdfNOLAYERScolor-NoRaster.pltcfgr	DESIGNED - CE	REVISED -	STATE OF ILLINOIS DEPARTMENT OF TRANSPORTATION	MOT PLAN - US ROUTE 20 PRE-STAGE A			F.A.P. RTE.	SECTION	COUNTY	TOTAL SHEETS	SHEET NO.
	PEN TABLE = D264P26-PSE.tbl	DRAWN - JWD	REVISED -					301	43N	JO DAVIESS	628	121
	PLOT SCALE = 40,0000 ' / in.	CHECKED - JWD	REVISED -		SCALE: 40,0000 ' / in. SHEET 013 OF 161 SHEETS STA. 189+00 TO STA. 195+00			CONTRACT NO. 64P26				
	PLOT DATE = 12/8/2023 12:45:57 AM	DATE - 12/08/2023	REVISED -					ILLINOIS FED. AID PROJECT				


MOT SIGN LEGEND

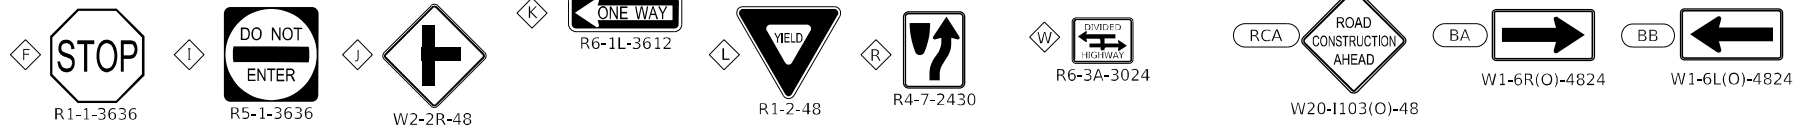

NOTE: SEE PREVIOUS PAGE FOR LEGEND

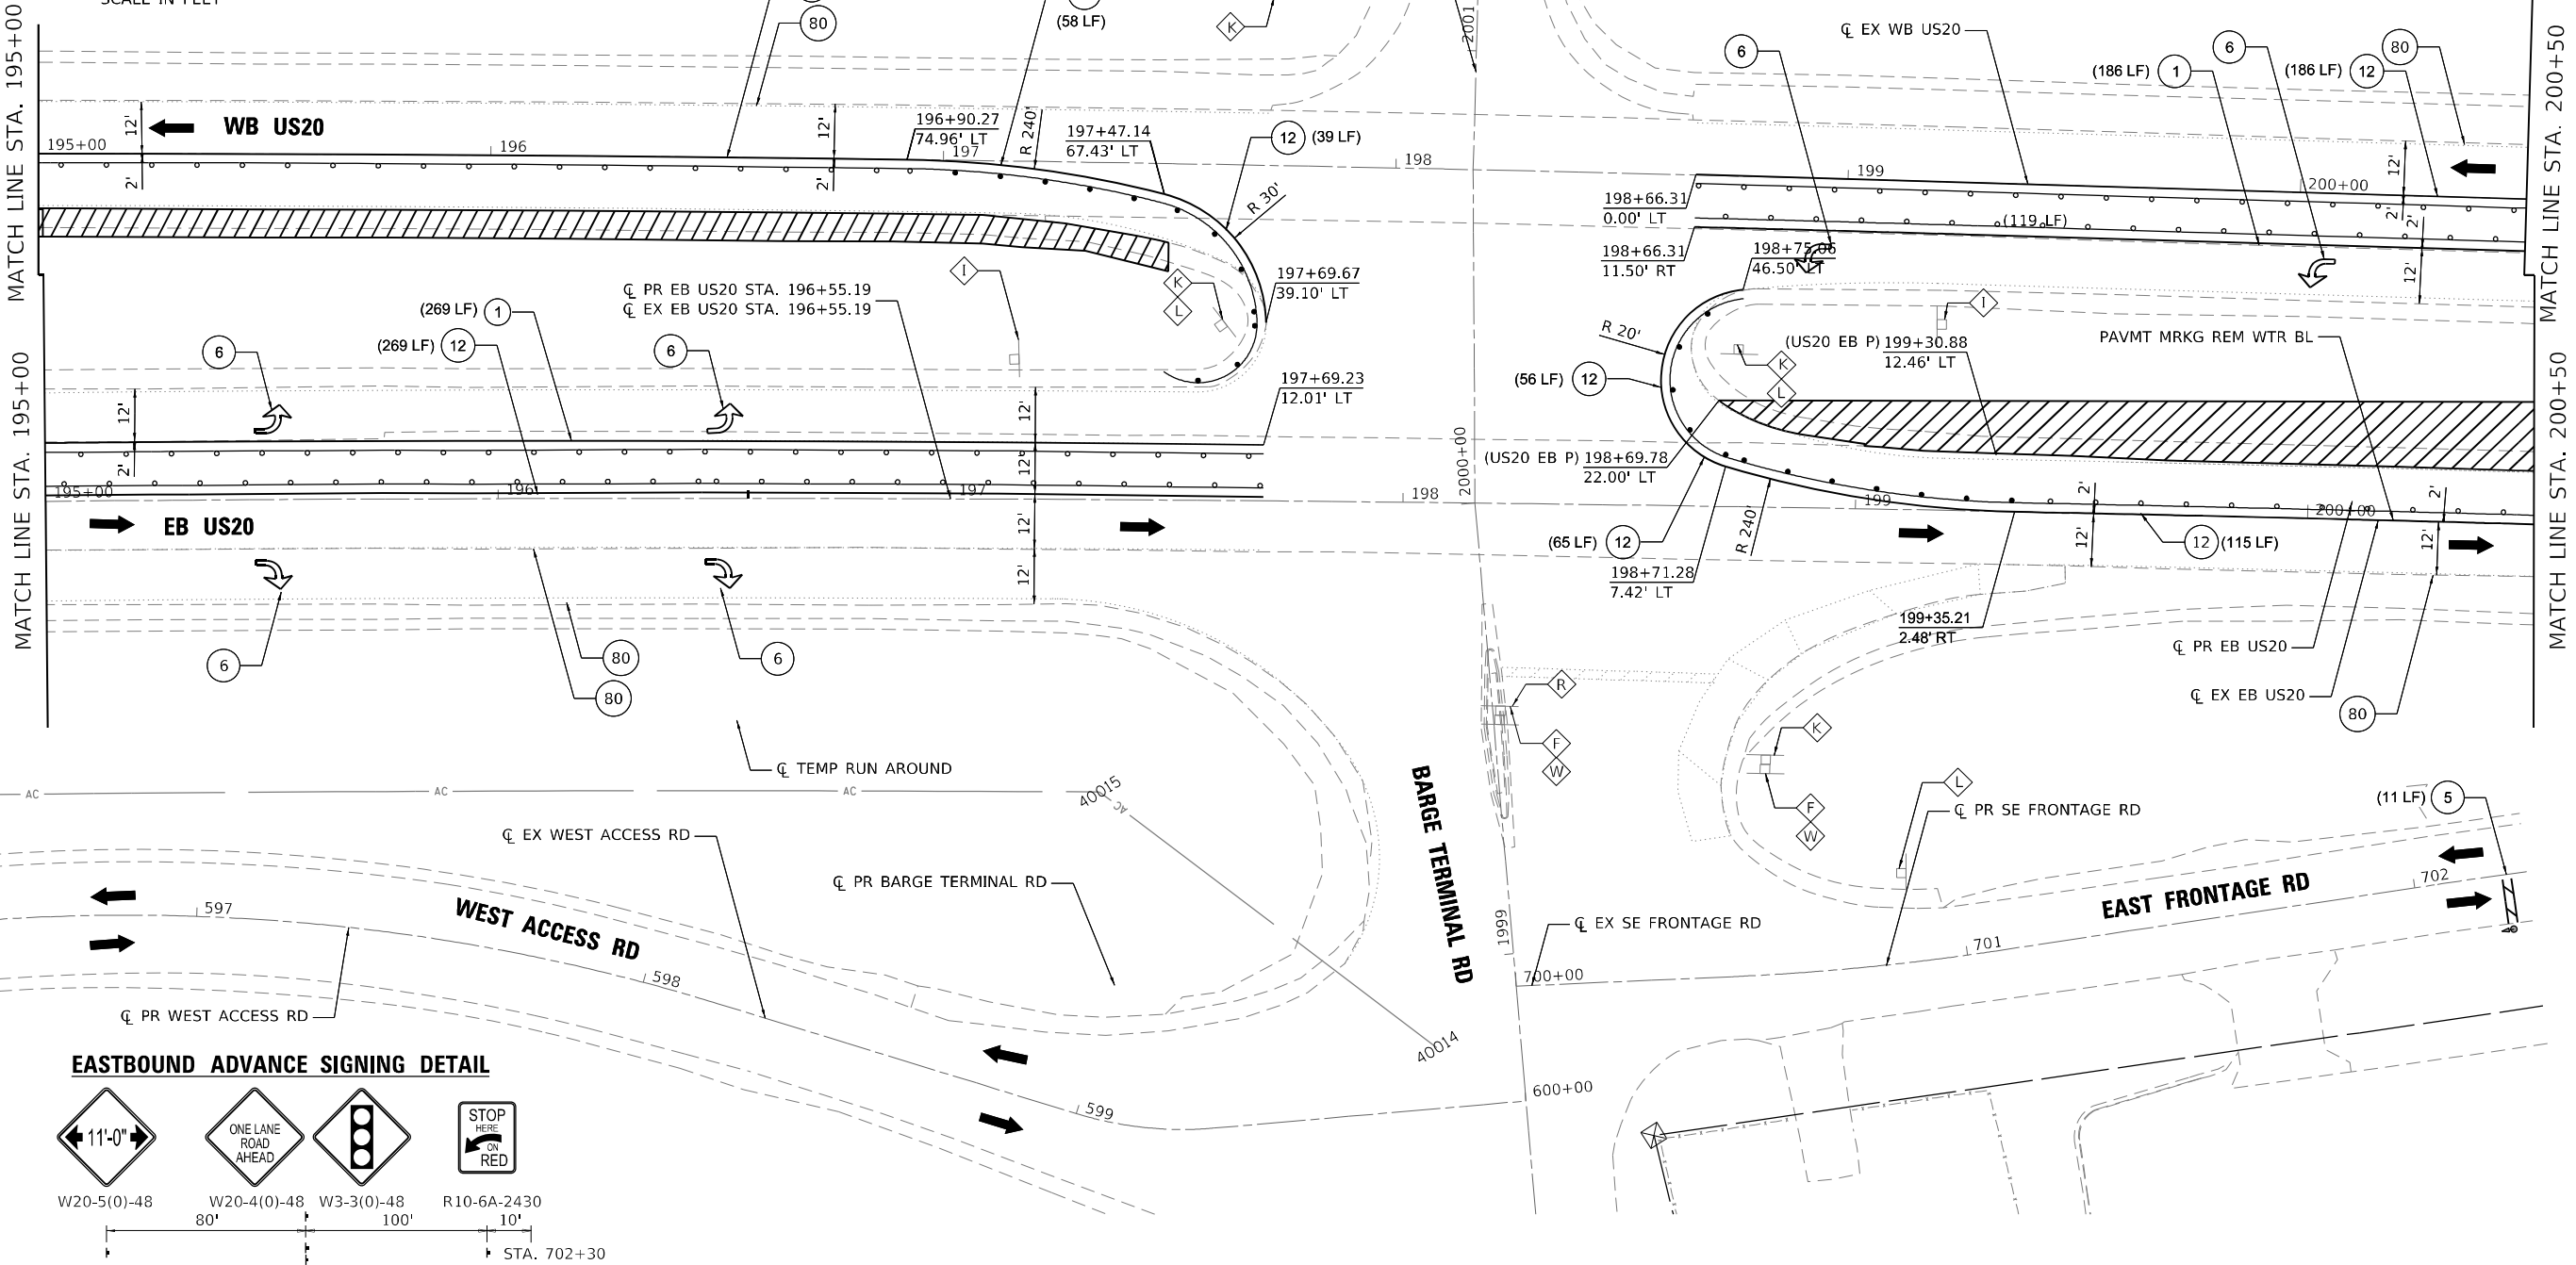

EASTBOUND ADVANCE SIGNING DETAIL

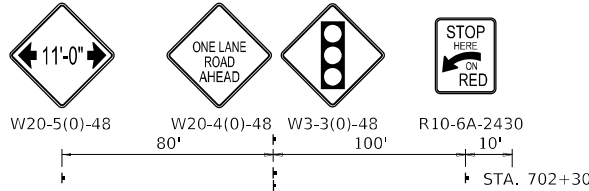

USER: idave
MODEL: Default
FILE NAME: PLOT_209_007_IDOT_PTB_202_022_Various Phase I.dwg
FILE NAME: PLOT_209_007_IDOT_PTB_202_022_Various Phase I.dwg
SHEET: 64P26-sh-MOT04-11.dwg



PLOT DRIVER = pdfNOLAYERSColor-NoRaster.pltcf	DESIGNED - CE	REVISED -
PEN TABLE = D264P26-PSE.tbl	DRAWN - JWD	REVISED -
PLOT SCALE = 40,0000 * / in.	CHECKED - JD	REVISED -
PLOT DATE = 12/8/2023 12:45:58 AM	DATE - 12/08/2023	REVISED -

STATE OF ILLINOIS
DEPARTMENT OF TRANSPORTATION

MOT PLAN - US ROUTE 20
PRE-STAGE A

SCALE: 40,0000 * / in. SHEET 014 OF 161 SHEETS STA. 195+00 TO STA. 200+50

F.A. PA RTE.	SECTION	COUNTY	TOTAL SHEETS	SHEET NO.
301	43N	JO DAVISS	628	122
CONTRACT NO. 64P26				
ILLINOIS FED. AID PROJECT				

USER: idave
C:\PLOT\Default
FILE NAME: PLOT_209_001.DOT1001.PTB 202_022_Various Phase 1.dwg
C:\PLOT\Default\1 64P26\CADD\CADD_Sheets\64P26-shs-MOT04-12.dgn



PLOT DRIVER = pdfNOLAYERScolor-NoRaster.pltcfgr	DESIGNED - CE	REVISED -
PEN TABLE = D264P26-PSE.tbl	DRAWN - JWD	REVISED -
PLOT SCALE = 40,0000 ' / in.	CHECKED - JWD	REVISED -
PLOT DATE = 12/8/2023 12:46:00 AM	DATE - 12/08/2023	REVISED -

LEGEND

- TEMPORARY PAVEMENT MARKING - LINE 4" - TYPE IV TAPE (SOLID WHITE) (70307120)
- TEMPORARY PAVEMENT MARKING - LINE 4" - TYPE IV TAPE (SOLID YELLOW) 11" C-C (70307120)
- TEMPORARY PAVEMENT MARKING - LINE 6" - TYPE IV TAPE (SOLID WHITE) (70307130)
- TEMPORARY PAVEMENT MARKING - LINE 12" - TYPE IV TAPE (SOLID WHITE) (70307160)
- TEMPORARY PAVEMENT MARKING - LINE 24" - TYPE IV TAPE (SOLID WHITE) (70307210)
- TEMPORARY PAVEMENT MARKING LETTERS AND SYMBOLS - TYPE IV TAPE (SOLID WHITE) (70307100)
- TEMPORARY CONCRETE BARRIER (70400100)

- TEMPORARY CONCRETE BARRIER (PINNED) (70400100)
- IMPACT ATTENUATORS, TEMPORARY (NON- REDIRECTIVE, NARROW), TEST LEVEL 3
- TEMPORARY PAVEMENT MARKING - LINE 6" - TYPE IV TAPE (2' DASH - 6' SKIP WHITE) (70307130)
- TEMPORARY PAVEMENT MARKING - LINE 4" - TYPE IV TAPE (10' DASH - 30' SKIP WHITE) (70307120)
- TEMPORARY PAVEMENT MARKING - LINE 4" - TYPE IV TAPE (SOLID YELLOW) (70307120)
- TEMPORARY PAVEMENT MARKING - LINE 12" - TYPE IV TAPE (SOLID YELLOW) (70307160)

- PERMANENT PAVEMENT
COMPLETED TEMP PVMT
TEMPORARY PAVEMENT
WORK ZONE
POST MOUNTED
VERTICAL PANELS
EXISTING PAVEMENT MARKING
PAVEMENT MARKING
(PLACED IN PREVIOUS STAGE)
- TEMPORARY SIGNAL HEAD
DIRECTION OF TRAFFIC
ARROW BOARD
TRAFFIC SIGN
TYPE III BARRICADE WITH FLASHING
MONODIRECTIONAL LIGHTS
TEMPORARY CONCRETE BARRIER
IMPACT ATTENUATOR TEST LEVEL 3
CONSTRUCTION DRUM BARRICADES

- 50' C-C IN TANGENTS
20' C-C IN TAPERS
10' C-C IN RADII
TYPE II BARRICADE, DRUM, OR VERTICAL
BARRICADE WITH STEADY BURN
MONODIRECTIONAL LIGHT
DIRECTION INDICATOR BARRICADE WITH
STEADY BURN MONODIRECTIONAL LIGHT
TEMPORARY PLASTIC DRUMS WITH STEADY
BURN MONO-DIRECTIONAL LIGHTS
DRUMS

STATE OF ILLINOIS DEPARTMENT OF TRANSPORTATION

MOT PLAN - US ROUTE 20 PRE-STAGE A

SCALE: 40,0000 ' / in. SHEET 015 OF 161 SHEETS STA. 200+50 TO STA. 205+00


F.A.P. RTE.	SECTION	COUNTY	TOTAL SHEETS	SHEET NO.
301	43N	JO DAVIESS	628	123
CONTRACT NO. 64P26				
ILLINOIS FED. AID PROJECT				

USER: idave
MODEL Default
FILE NAME: PLOT
209.007 IDOT P18 202 022 Various Phase Lit Dierict 2DesignWVO 1 64P26CADD\CADD_Sheets\64P26-sh-MOT04-13.dgn


MOT SIGN LEGEND



W11-10-4848

 



M1-1200-1818

 

W2-1-4848



W16-8aP-4815

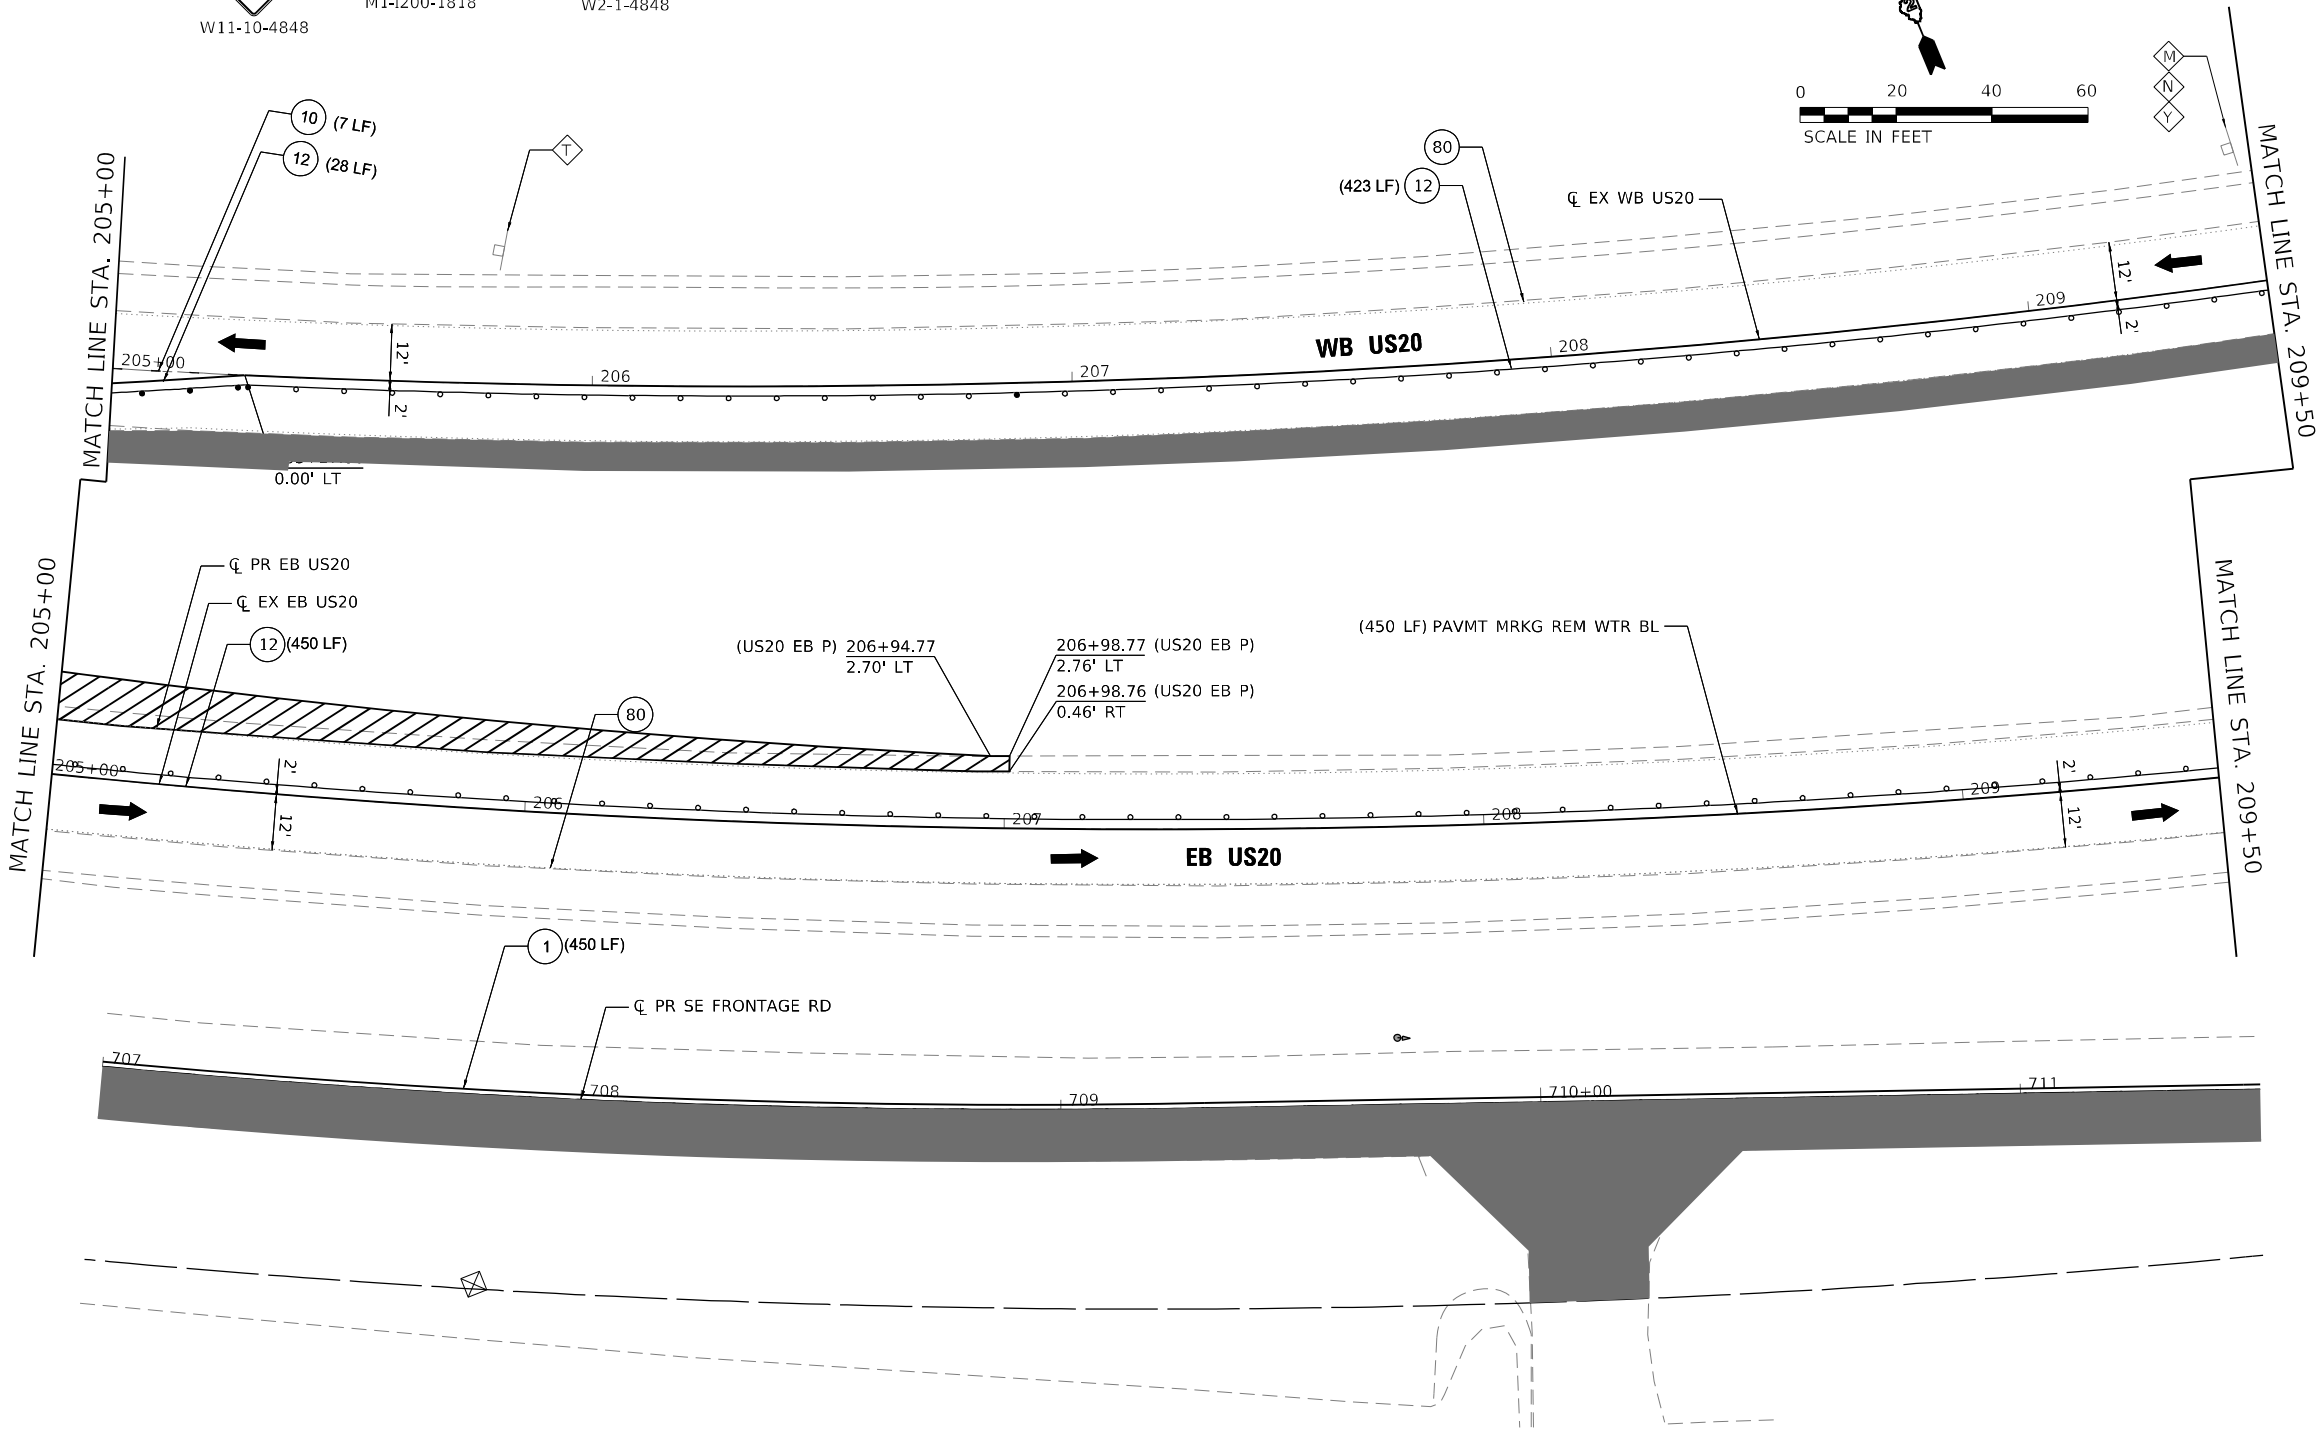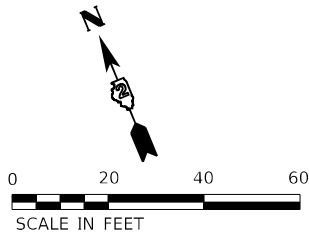

LEGEND

- TEMPORARY PAVEMENT MARKING - LINE 4" - TYPE IV TAPE (SOLID WHITE) (70307120)
- TEMPORARY PAVEMENT MARKING - LINE 4" - TYPE IV TAPE (SOLID YELLOW) 11" C-C (70307120)
- TEMPORARY PAVEMENT MARKING - LINE 6" - TYPE IV TAPE (SOLID WHITE) (70307130)
- TEMPORARY PAVEMENT MARKING - LINE 12" - TYPE IV TAPE (SOLID WHITE) (70307160)
- TEMPORARY PAVEMENT MARKING - LINE 24" - TYPE IV TAPE (SOLID WHITE) (70307210)
- TEMPORARY PAVEMENT MARKING LETTERS AND SYMBOLS - TYPE IV TAPE (SOLID WHITE) (70307120)
- TEMPORARY CONCRETE BARRIER (70400100)

- TEMPORARY CONCRETE BARRIER (PINNED) (70400100)
- IMPACT ATTENUATORS, TEMPORARY (NON- REDIRECTIVE, NARROW), TEST LEVEL 3
- TEMPORARY PAVEMENT MARKING - LINE 6" - TYPE IV TAPE (2' DASH - 6' SKIP WHITE) (70307130)
- TEMPORARY PAVEMENT MARKING - LINE 4" - TYPE IV TAPE (10' DASH - 30' SKIP WHITE) (70307120)
- TEMPORARY PAVEMENT MARKING - LINE 4" - TYPE IV TAPE (SOLID YELLOW) (70307120)
- TEMPORARY PAVEMENT MARKING - LINE 12" - TYPE IV TAPE (SOLID YELLOW) (70307160)

- PERMANENT PAVEMENT
- COMPLETED TEMP PVMT
- TEMPORARY PAVEMENT
- WORK ZONE
- POST MOUNTED VERTICAL PANELS
- TEMPORARY SIGNAL HEAD
- DIRECTION OF TRAFFIC
- ARROW BOARD
- TRAFFIC SIGN
- TYPE III BARRICADE WITH FLASHING MONODIRECTIONAL LIGHTS
- TEMPORARY CONCRETE BARRIER
- IMPACT ATTENUATOR TEST LEVEL 3
- CONSTRUCTION DRUM BARRICADES
- EXISTING PAVEMENT MARKING
- PAVEMENT MARKING (PLACED IN PREVIOUS STAGE)

- 50' C-C IN TANGENTS
- 20' C-C IN TAPERS
- 10' C-C IN RADII
- TYPE II BARRICADE, DRUM, OR VERTICAL BARRICADE WITH STEADY BURN MONODIRECTIONAL LIGHT
- DIRECTION INDICATOR BARRICADE WITH STEADY BURN MONODIRECTIONAL LIGHT
- TEMPORARY PLASTIC DRUMS WITH STEADY BURN MONO-DIRECTIONAL LIGHTS
- DRUMS



PLOT DRIVER	= pdfNOLAYERScolor-NoRaster.pltcf
PEN TABLE	= D264P26-PSE.tbl
PLOT SCALE	= 40,0000 ' / in.
PLOT DATE	= 12/8/2023 12:46:02 AM

DESIGNED	- CE
DRAWN	- JWD
CHECKED	- JWD
DATE	- 12/08/2023

REVISED	-
REVISED	-
REVISED	-
REVISED	-

STATE OF ILLINOIS
DEPARTMENT OF TRANSPORTATION


MOT PLAN - US ROUTE 20
PRE-STAGE A

SCALE: 40,0000 ' / in. SHEET 016 OF 161 SHEETS STA. 205+00 TO STA. 209+50


F.A.P. RTE.	SECTION	COUNTY	TOTAL SHEETS	SHEET NO.
301	43N	JO DAVIESS	628	124
CONTRACT NO. 64P26				
ILLINOIS FED. AID PROJECT				

USER: idave
C:\PLOT\Default
FILE NAME: PLOT_209-007.DOT PLOT 209-022 Various Phase Lit Dierkt 2Design\WO_1 64P26\CADD\CADD_Sheets\64P26-sh-MOT\A-14.dgn

MOT SIGN LEGEND

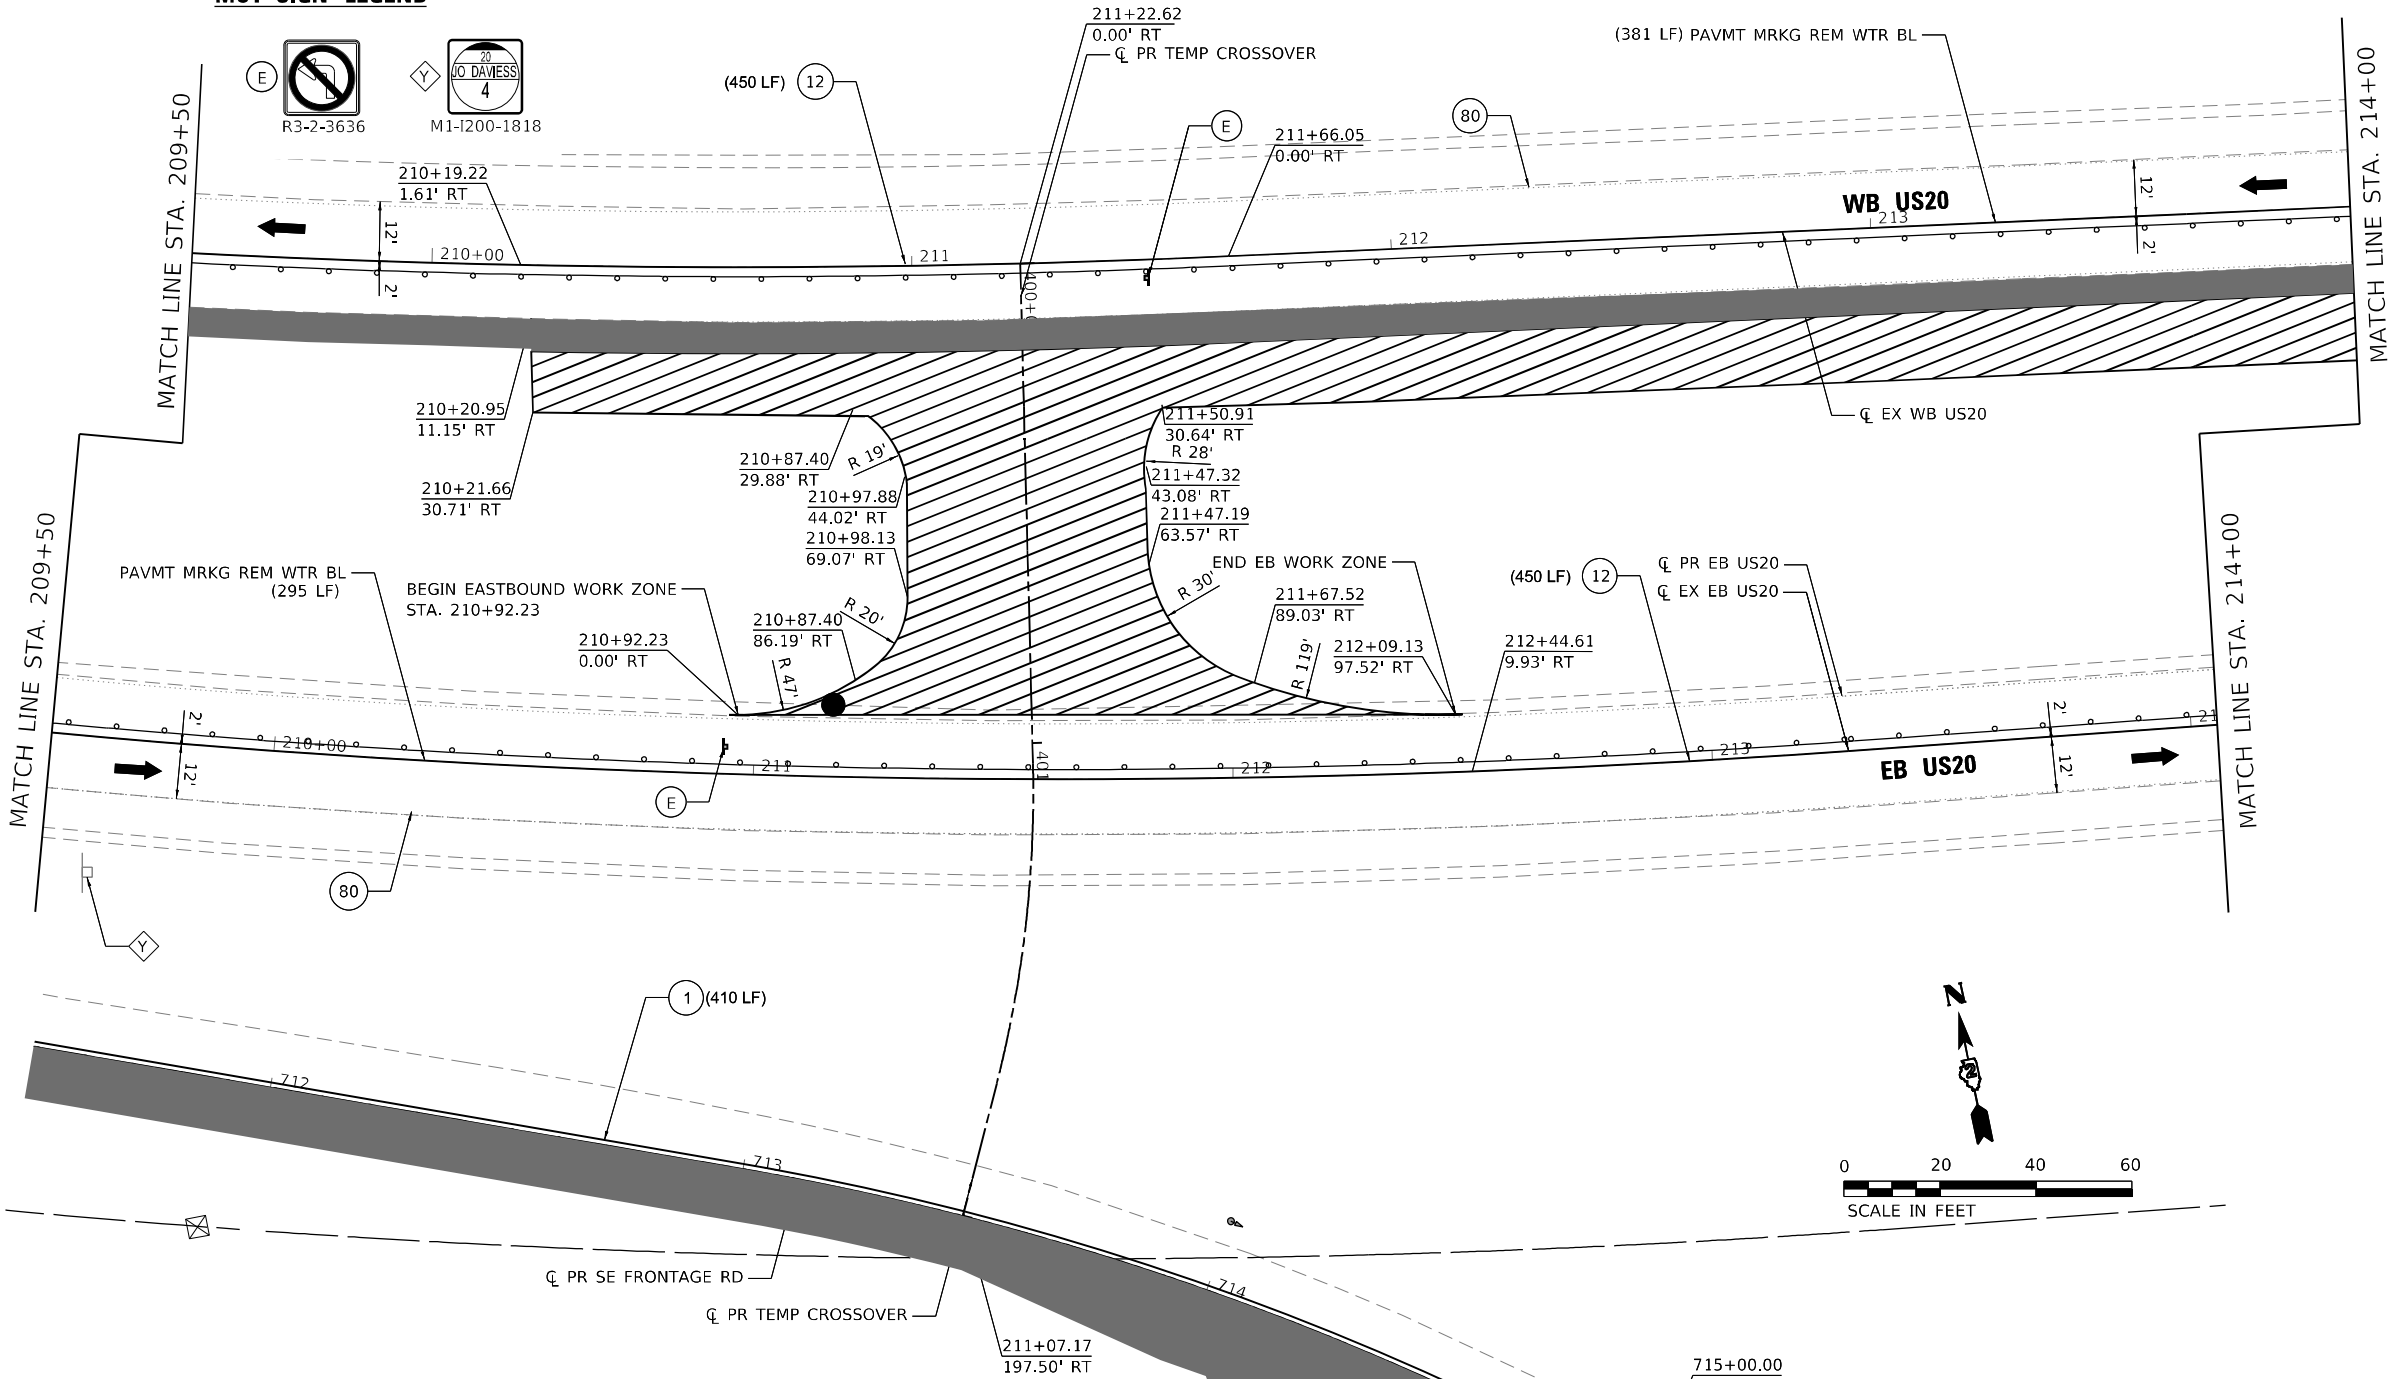

WESTBOUND ADVANCE SIGNING DETAIL

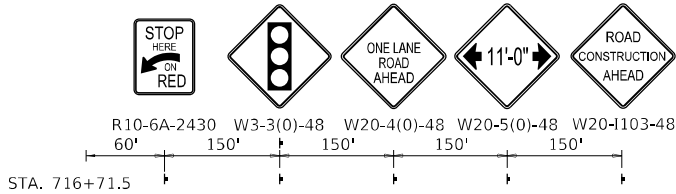

LEGEND

- 1 TEMPORARY PAVEMENT MARKING - LINE 4" - TYPE IV TAPE (SOLID WHITE) (70307120)
- 2 TEMPORARY PAVEMENT MARKING - LINE 4" - TYPE IV TAPE (SOLID YELLOW) 11" C-C (70307120)
- 3 TEMPORARY PAVEMENT MARKING - LINE 6" - TYPE IV TAPE (SOLID WHITE) (70307130)
- 4 TEMPORARY PAVEMENT MARKING - LINE 12" - TYPE IV TAPE (SOLID WHITE) (70307160)
- 5 TEMPORARY PAVEMENT MARKING - LINE 24" - TYPE IV TAPE (SOLID WHITE) (70307210)
- 6 TEMPORARY PAVEMENT MARKING LETTERS AND SYMBOLS - TYPE IV TAPE (SOLID WHITE) (70307100)
- 7 TEMPORARY CONCRETE BARRIER (70400100)

- 7P TEMPORARY CONCRETE BARRIER (PINNED) (70400100)
- 9 IMPACT ATTENUATORS, TEMPORARY (NON- REDIRECTIVE, NARROW), TEST LEVEL 3
- 10 TEMPORARY PAVEMENT MARKING - LINE 6" - TYPE IV TAPE (2' DASH - 6' SKIP WHITE) (70307130)
- 11 TEMPORARY PAVEMENT MARKING - LINE 4" - TYPE IV TAPE (10' DASH - 30' SKIP WHITE) (70307120)
- 12 TEMPORARY PAVEMENT MARKING - LINE 4" - TYPE IV TAPE (SOLID YELLOW) (70307120)
- 13 TEMPORARY PAVEMENT MARKING - LINE 12" - TYPE IV TAPE (SOLID YELLOW) (70307160)

- PERMANENT PAVEMENT
- COMPLETED TEMP PVMT
- TEMPORARY PAVEMENT
- WORK ZONE
- POST MOUNTED VERTICAL PANELS
- EXISTING PAVEMENT MARKING
- PAVEMENT MARKING (PLACED IN PREVIOUS STAGE)
- TEMPORARY SIGNAL HEAD
- DIRECTION OF TRAFFIC
- ARROW BOARD
- TRAFFIC SIGN
- TYPE III BARRICADE WITH FLASHING MONODIRECTIONAL LIGHTS
- TEMPORARY CONCRETE BARRIER
- IMPACT ATTENUATOR TEST LEVEL 3
- CONSTRUCTION DRUM BARRICADES
- 50' C-C IN TANGENTS
- 20' C-C IN TAPERS
- 10' C-C IN RADII
- TYPE II BARRICADE, DRUM, OR VERTICAL BARRICADE WITH STEADY BURN MONODIRECTIONAL LIGHT
- DIRECTION INDICATOR BARRICADE WITH STEADY BURN MONODIRECTIONAL LIGHT
- TEMPORARY PLASTIC DRUMS WITH STEADY BURN MONO-DIRECTIONAL LIGHTS
- DRUMS



PLOT DRIVER = pdfNOLAYERSColor-NoRaster.pltcf	DESIGNED - CE	REVISED -
PEN TABLE = D264P26-PSE.tbl	DRAWN - JWD	REVISED -
PLOT SCALE = 40,0000 ' / in.	CHECKED - JWD	REVISED -
PLOT DATE = 12/8/2023 12:46:03 AM	DATE - 12/08/2023	REVISED -

STATE OF ILLINOIS
DEPARTMENT OF TRANSPORTATION

MOT PLAN - US ROUTE 20
PRE-STAGE A

SCALE: 40,0000 ' / in. SHEET 017 OF 161 SHEETS STA. 209+50 TO STA. 214+00

F.A.P. RTE.	SECTION	COUNTY	TOTAL SHEETS	SHEET NO.
301	43N	JO DAVISS	628	125
CONTRACT NO. 64P26				
ILLINOIS FED. AID PROJECT				

USER: idave
MODEL: Default
FILE NAME: PLOT_209_007_IDOT_PTB_202_022_Various Phase Lit Dierkt 2Design\WO_1_64P26\CADD\CADD_Sheets\64P26-sh-MOT\A-15.dgn

LEGEND


- ① TEMPORARY PAVEMENT MARKING - LINE 4" - TYPE IV TAPE (SOLID WHITE) (70307120)
② TEMPORARY PAVEMENT MARKING - LINE 4" - TYPE IV TAPE (SOLID YELLOW) 11" C-C (70307120)
③ TEMPORARY PAVEMENT MARKING - LINE 6" - TYPE IV TAPE (SOLID WHITE) (70307130)
④ TEMPORARY PAVEMENT MARKING - LINE 12" - TYPE IV TAPE (SOLID WHITE) (70307160)
⑤ TEMPORARY PAVEMENT MARKING - LINE 24" - TYPE IV TAPE (SOLID WHITE) (70307210)
⑥ TEMPORARY PAVEMENT MARKING LETTERS AND SYMBOLS - TYPE IV TAPE (SOLID WHITE) (70307100)
⑦ TEMPORARY CONCRETE BARRIER (70400100)

- ⑦P TEMPORARY CONCRETE BARRIER (PINNED) (70400100)

- ⑨ IMPACT ATTENUATORS, TEMPORARY (NON- REDIRECTIVE, NARROW), TEST LEVEL 3
⑩ TEMPORARY PAVEMENT MARKING - LINE 6" - TYPE IV TAPE (2' DASH - 6' SKIP WHITE) (70307130)
⑪ TEMPORARY PAVEMENT MARKING - LINE 4" - TYPE IV TAPE (10' DASH - 30' SKIP WHITE) (70307120)
⑫ TEMPORARY PAVEMENT MARKING - LINE 4" - TYPE IV TAPE (SOLID YELLOW) (70307120)
⑬ TEMPORARY PAVEMENT MARKING - LINE 12" - TYPE IV TAPE (SOLID YELLOW) (70307160)

	PERMANENT PAVEMENT		TEMPORARY SIGNAL HEAD	50' C-C IN TANGENTS
	COMPLETED TEMP PVMT		DIRECTION OF TRAFFIC	20' C-C IN TAPERS
	TEMPORARY PAVEMENT		ARROW BOARD	10' C-C IN RADII
	WORK ZONE		TRAFFIC SIGN	TYPE II BARRICADE, DRUM, OR VERTICAL BARRICADE WITH STEADY BURN MONODIRECTIONAL LIGHT
	POST MOUNTED VERTICAL PANELS		TYPE III BARRICADE WITH FLASHING MONODIRECTIONAL LIGHTS	DIRECTION INDICATOR BARRICADE WITH STEADY BURN MONODIRECTIONAL LIGHT
	EXISTING PAVEMENT MARKING		TEMPORARY CONCRETE BARRIER	TEMPORARY PLASTIC DRUMS WITH STEADY BURN MONO-DIRECTIONAL LIGHTS
	PAVEMENT MARKING (PLACED IN PREVIOUS STAGE)		IMPACT ATTENUATOR TEST LEVEL 3	DRUMS
	CONSTRUCTION DRUM BARRICADES		CONSTRUCTION DRUM BARRICADES	

	PLOT DRIVER = pdf\NOLAYERColor-NoRaster.pltcfgr	DESIGNED - CE	REVISED -	STATE OF ILLINOIS DEPARTMENT OF TRANSPORTATION	MOT PLAN – US ROUTE 20 PRE-STAGE A				F.A.P. RTE.	SECTION	COUNTY	TOTAL SHEETS	SHEET NO.
	PEN TABLE = D264P26-PSE.tbl	DRAWN - JWD	REVISED -						301	43N	JO DAVIESS	628	126
	PLOT SCALE = 40,0000 ' / in.	CHECKED - JWD	REVISED -		CONTRACT NO. 64P26								
	PLOT DATE = 12/8/2023 12:46:05 AM	DATE - 12/08/2023	REVISED -		ILLINOIS FED. AID PROJECT								
					SCALE: 40,0000 ' / in. SHEET 018 OF 161 SHEETS		STA. 214+00 TO STA. 218+50						

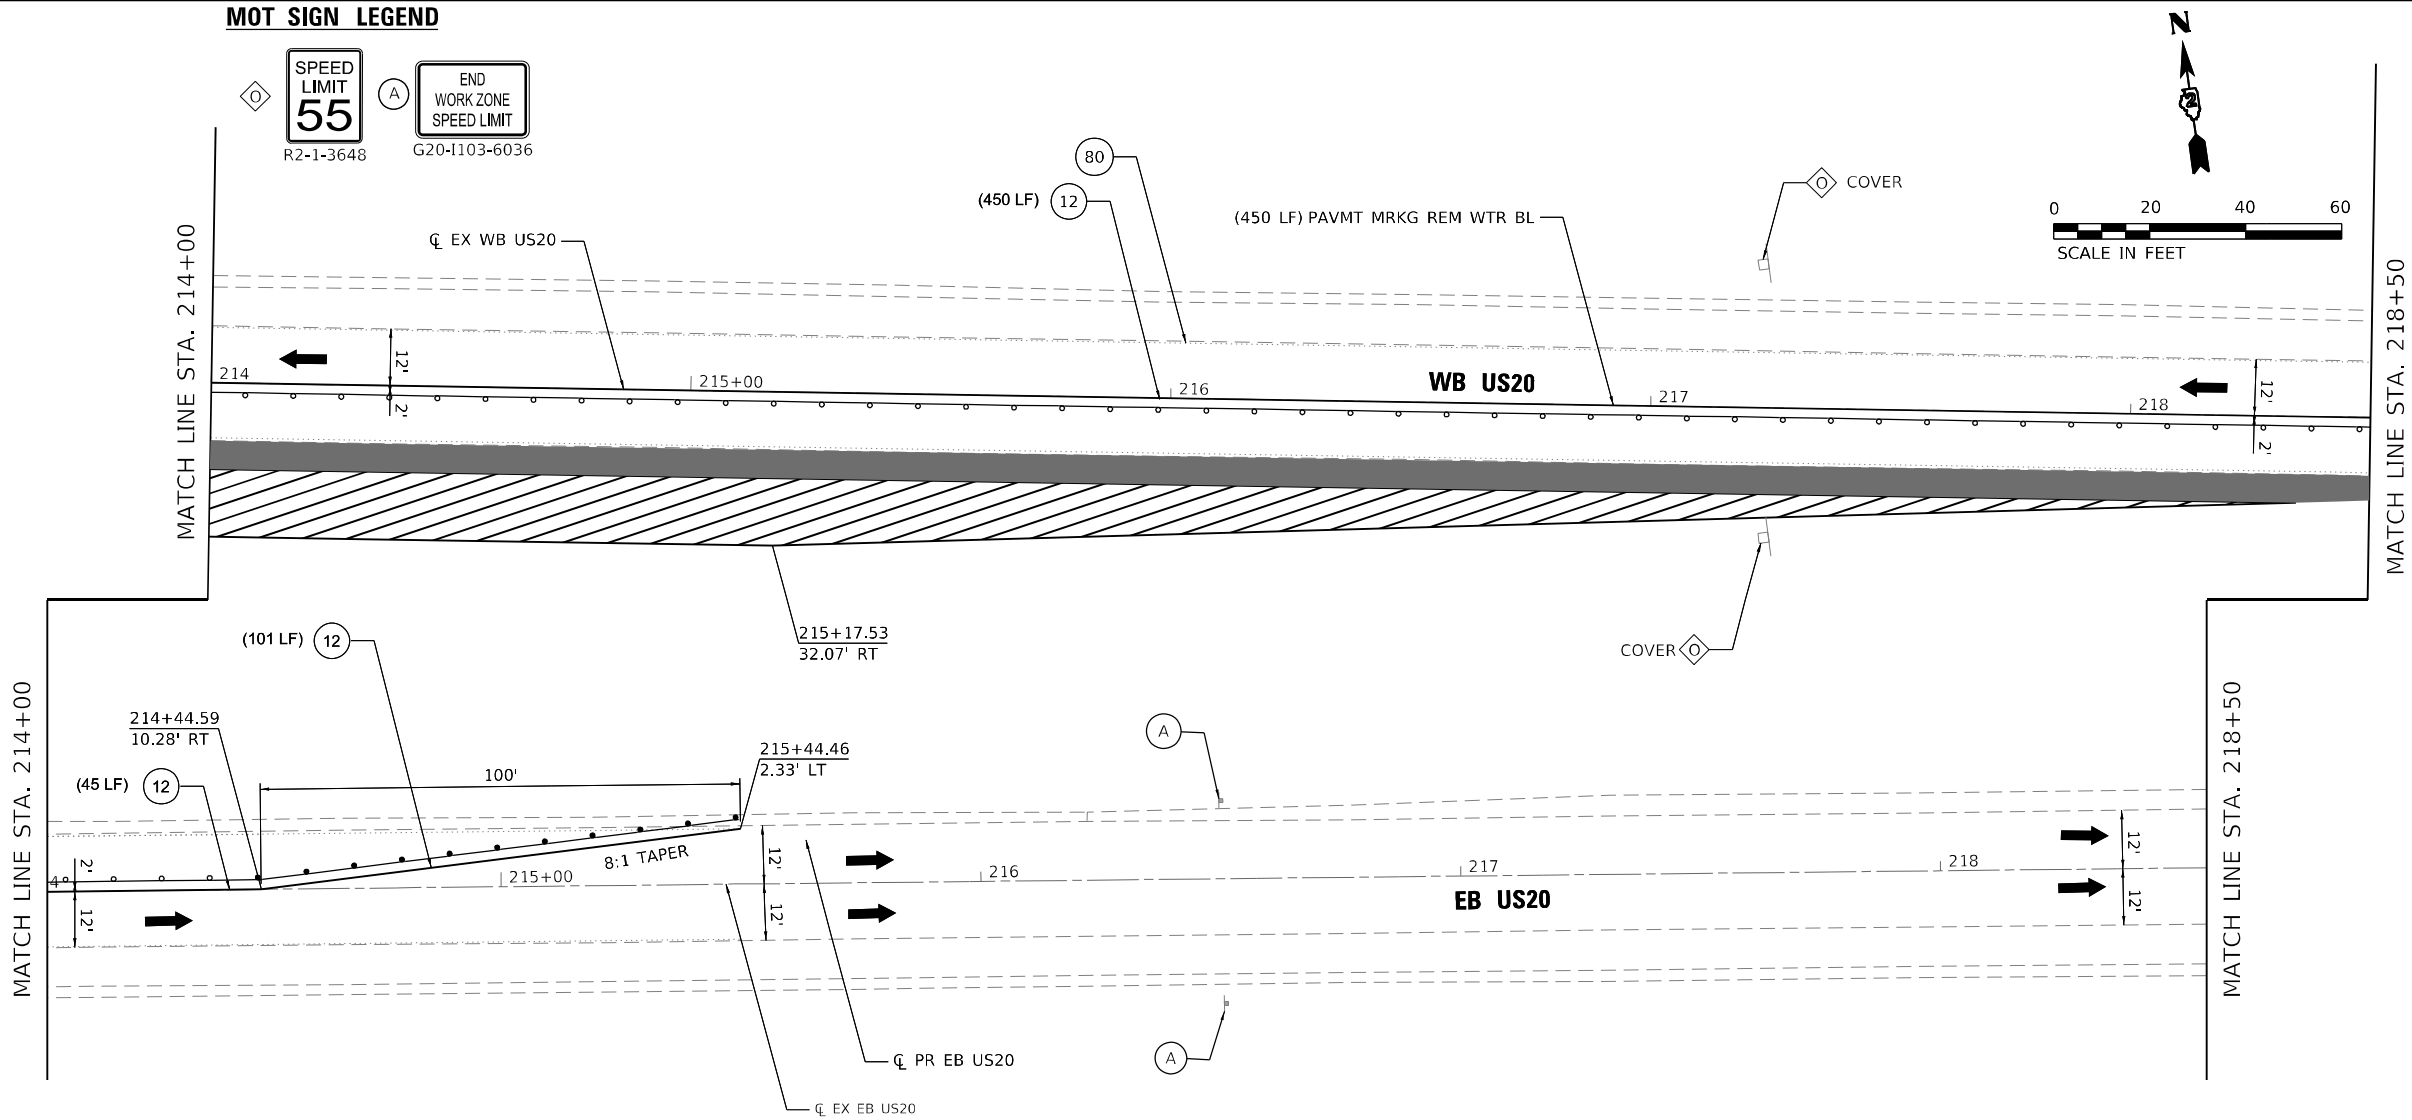

USER: idave
MODEL: Default
FILE NAME: PLOT_209_007_IDOT_PTB_202_022_Various Phase Lit Dierkt 2Design\WO_1_64P26\CADD\CADD_Sheets\64P26-sh-MOT\A-15.dgn

LEGEND

- ① TEMPORARY PAVEMENT MARKING - LINE 4" - TYPE IV TAPE (SOLID WHITE) (70307120)
② TEMPORARY PAVEMENT MARKING - LINE 4" - TYPE IV TAPE (SOLID YELLOW) 11" C-C (70307120)
③ TEMPORARY PAVEMENT MARKING - LINE 6" - TYPE IV TAPE (SOLID WHITE) (70307130)
④ TEMPORARY PAVEMENT MARKING - LINE 12" - TYPE IV TAPE (SOLID WHITE) (70307160)
⑤ TEMPORARY PAVEMENT MARKING - LINE 24" - TYPE IV TAPE (SOLID WHITE) (70307210)
⑥ TEMPORARY PAVEMENT MARKING LETTERS AND SYMBOLS - TYPE IV TAPE (SOLID WHITE) (70307100)
⑦ TEMPORARY CONCRETE BARRIER (70400100)

- ⑦P TEMPORARY CONCRETE BARRIER (PINNED) (70400100)
⑨ IMPACT ATTENUATORS, TEMPORARY (NON- REDIRECTIVE, NARROW), TEST LEVEL 3
⑩ TEMPORARY PAVEMENT MARKING - LINE 6" - TYPE IV TAPE (2' DASH - 6' SKIP WHITE) (70307130)
⑪ TEMPORARY PAVEMENT MARKING - LINE 4" - TYPE IV TAPE (10' DASH - 30' SKIP WHITE) (70307120)
⑫ TEMPORARY PAVEMENT MARKING - LINE 4" - TYPE IV TAPE (SOLID YELLOW) (70307120)
⑬ TEMPORARY PAVEMENT MARKING - LINE 12" - TYPE IV TAPE (SOLID YELLOW) (70307160)

- PERMANENT PAVEMENT
COMPLETED TEMP PVMT
TEMPORARY PAVEMENT
WORK ZONE
POST MOUNTED
VERTICAL PANELS
⑧0 EXISTING PAVEMENT MARKING
⑨0 PAVEMENT MARKING
(PLACED IN PREVIOUS STAGE)
TEMPORARY SIGNAL HEAD
DIRECTION OF TRAFFIC
ARROW BOARD
TRAFFIC SIGN
TYPE III BARRICADE WITH FLASHING
MONODIRECTIONAL LIGHTS
TEMPORARY CONCRETE BARRIER
IMPACT ATTENUATOR TEST LEVEL 3
CONSTRUCTION DRUM BARRICADES
50' C-C IN TANGENTS
20' C-C IN TAPERS
10' C-C IN RADII
TYPE II BARRICADE, DRUM, OR VERTICAL
BARRICADE WITH STEADY BURN
MONODIRECTIONAL LIGHT
DIRECTION INDICATOR BARRICADE WITH
STEADY BURN MONODIRECTIONAL LIGHT
TEMPORARY PLASTIC DRUMS WITH STEADY
BURN MONO-DIRECTIONAL LIGHTS
DRUMS



PLOT DRIVER = pdfNOLAYERColor-NoRaster.pltcfgr	DESIGNED - CE	REVISED -
PEN TABLE = D264P26-PSE.tbl	DRAWN - JWD	REVISED -
PLOT SCALE = 40,0000 ' / in.	CHECKED - JWD	REVISED -
PLOT DATE = 12/8/2023 12:46:06 AM	DATE - 12/08/2023	REVISED -



STATE OF ILLINOIS
DEPARTMENT OF TRANSPORTATION

MOT PLAN - US ROUTE 20
PRE-STAGE A

SCALE: 40,0000 ' / in. SHEET 019 OF 161 SHEETS STA. 218+50 TO STA. 223+00



F.A.P. RTE.	SECTION	COUNTY	TOTAL SHEETS	SHEET NO.
301	43N	JO DAVIESS	628	127
CONTRACT NO. 64P26				
ILLINOIS FED. AID PROJECT				

MOT SIGN LEGEND

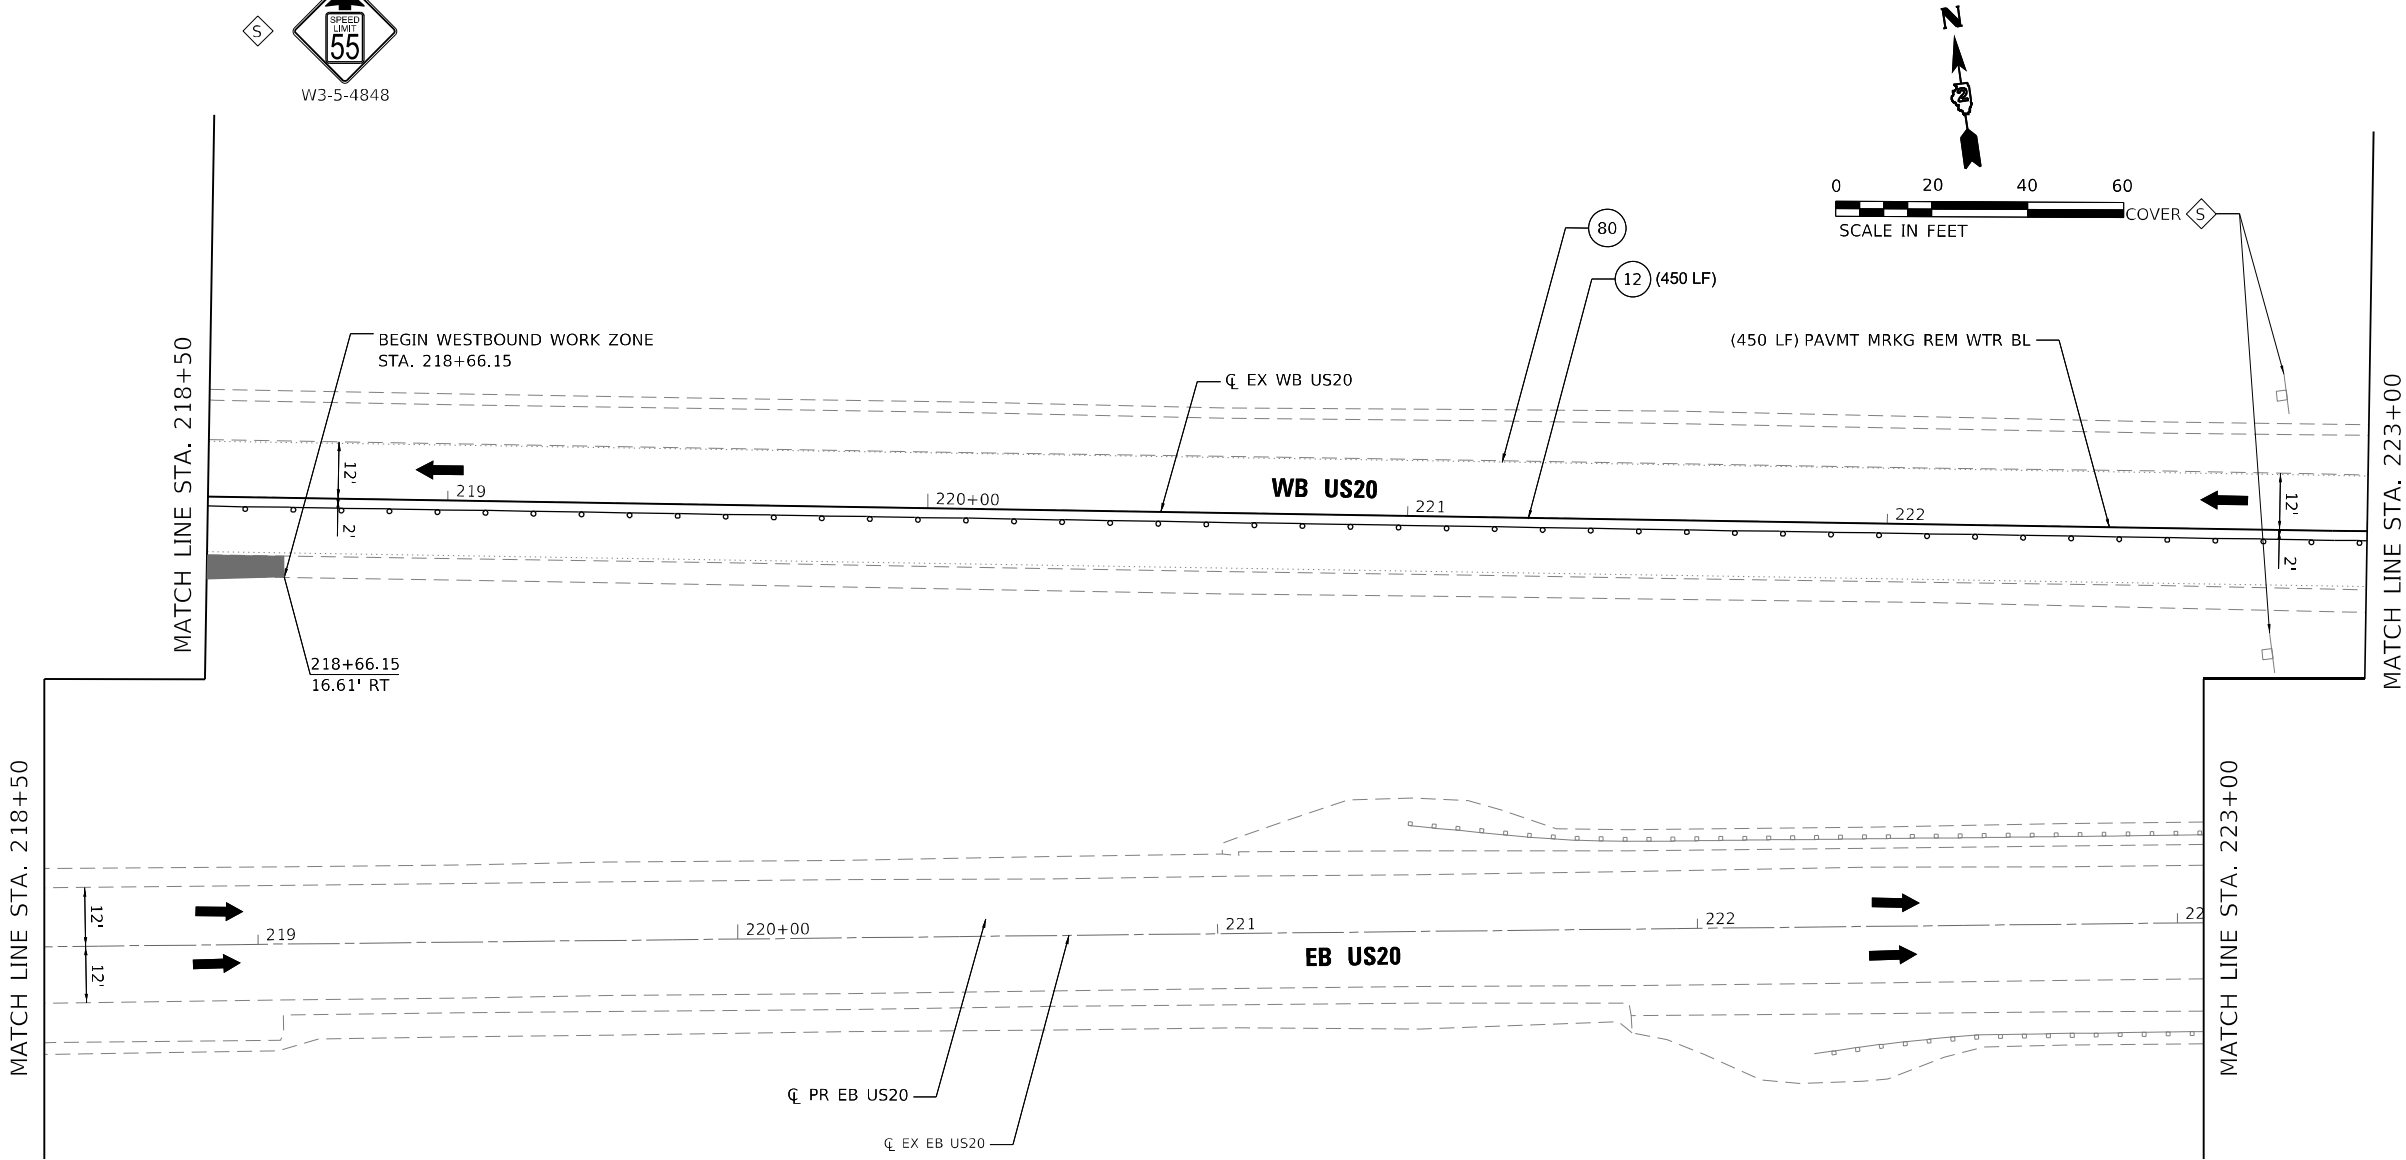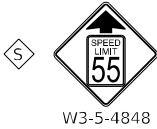

MOT SIGN LEGEND

WORK ZONE	W21-1115(0)-3618
SPEED LIMIT 45	R2-1-3648
PHOTO ENFORCED	R10-1108p-3618
\$\$\$ FINE MINIMUM	R2-1106p-3618

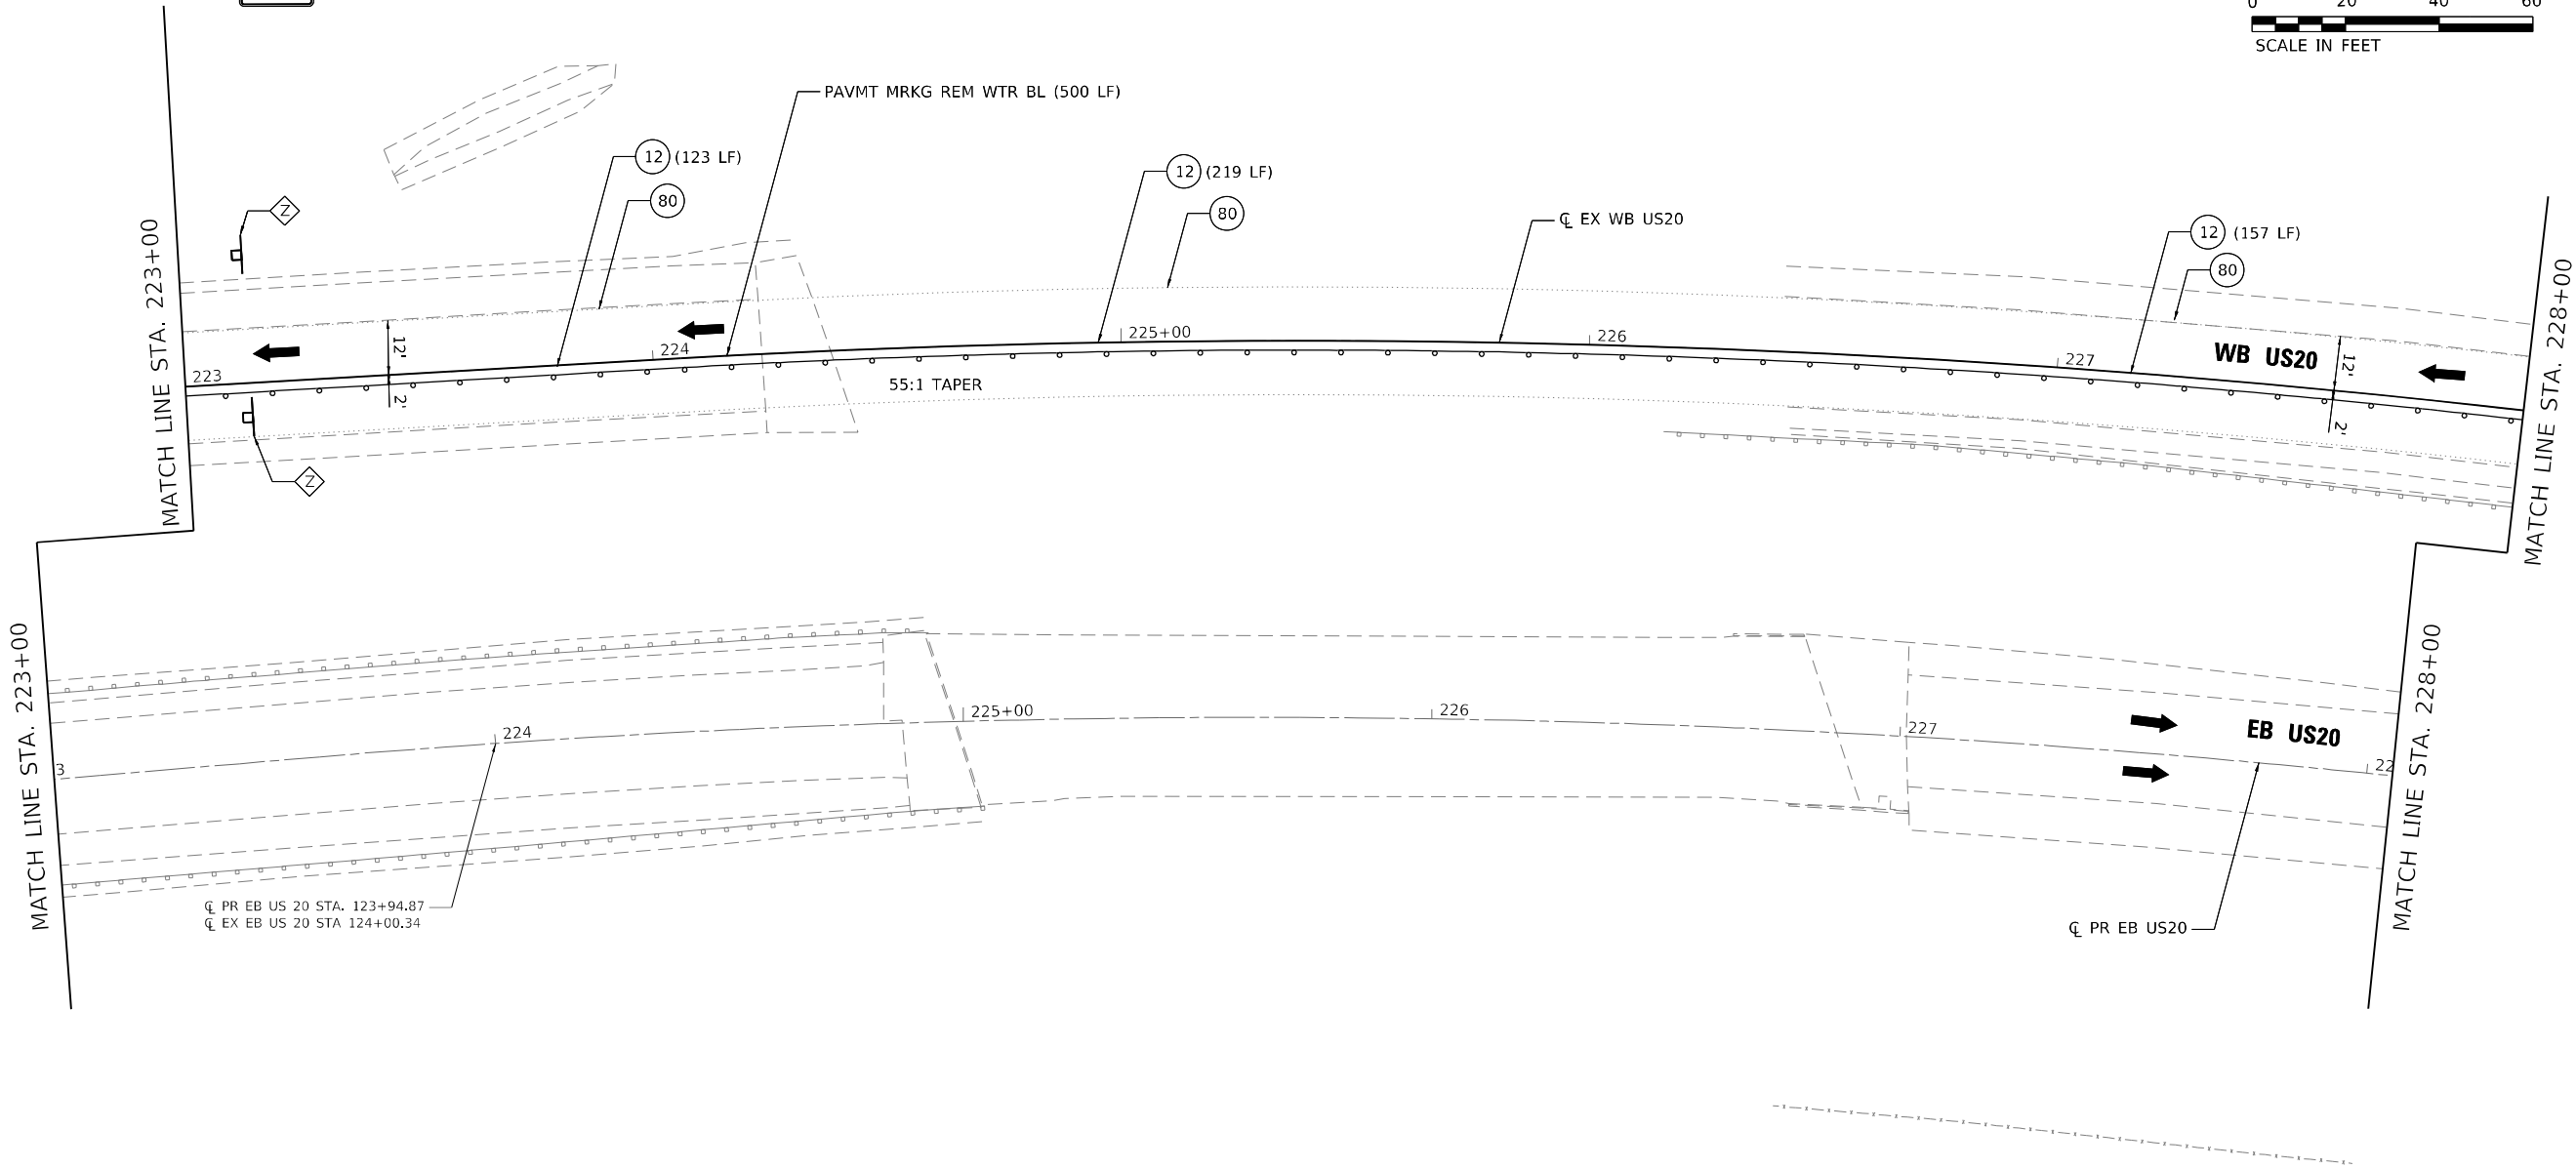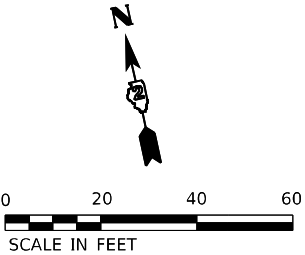

LEGEND

- 1 TEMPORARY PAVEMENT MARKING - LINE 4" - TYPE IV TAPE (SOLID WHITE) (70307120)
- 2 TEMPORARY PAVEMENT MARKING - LINE 4" - TYPE IV TAPE (SOLID YELLOW) 11" C-C (70307120)
- 3 TEMPORARY PAVEMENT MARKING - LINE 6" - TYPE IV TAPE (SOLID WHITE) (70307130)
- 4 TEMPORARY PAVEMENT MARKING - LINE 12" - TYPE IV TAPE (SOLID WHITE) (70307160)
- 5 TEMPORARY PAVEMENT MARKING - LINE 24" - TYPE IV TAPE (SOLID WHITE) (70307210)
- 6 TEMPORARY PAVEMENT MARKING LETTERS AND SYMBOLS - TYPE IV TAPE (SOLID WHITE) (70307120)
- 7 TEMPORARY CONCRETE BARRIER (70400100)

- 7P TEMPORARY CONCRETE BARRIER (PINNED) (70400100)
- 9 IMPACT ATTENUATORS, TEMPORARY (NON- REDIRECTIVE, NARROW), TEST LEVEL 3
- 10 TEMPORARY PAVEMENT MARKING - LINE 6" - TYPE IV TAPE (2' DASH - 6' SKIP WHITE) (70307130)
- 11 TEMPORARY PAVEMENT MARKING - LINE 4" - TYPE IV TAPE (10' DASH - 30' SKIP WHITE) (70307120)
- 12 TEMPORARY PAVEMENT MARKING - LINE 4" - TYPE IV TAPE (SOLID YELLOW) (70307120)
- 13 TEMPORARY PAVEMENT MARKING - LINE 12" - TYPE IV TAPE (SOLID YELLOW) (70307160)

PERMANENT PAVEMENT

COMPLETED TEMP PVMT

TEMPORARY PAVEMENT

WORK ZONE

POST MOUNTED VERTICAL PANELS

80 EXISTING PAVEMENT MARKING

90 PAVEMENT MARKING (PLACED IN PREVIOUS STAGE)

TEMPORARY SIGNAL HEAD

DIRECTION OF TRAFFIC

ARROW BOARD

TRAFFIC SIGN

TYPE III BARRICADE WITH FLASHING MONODIRECTIONAL LIGHTS

TEMPORARY CONCRETE BARRIER

IMPACT ATTENUATOR TEST LEVEL 3

CONSTRUCTION DRUM BARRICADES

50' C-C IN TANGENTS

20' C-C IN TAPERS

10' C-C IN RADII

TYPE II BARRICADE, DRUM, OR VERTICAL BARRICADE WITH STEADY BURN MONODIRECTIONAL LIGHT

DIRECTION INDICATOR BARRICADE WITH STEADY BURN MONODIRECTIONAL LIGHT

TEMPORARY PLASTIC DRUMS WITH STEADY BURN MONO-DIRECTIONAL LIGHTS

DRUMS

USER: idave
MODEL: Default
FILE NAME: PLOT_209_007_IDOT_PTB_202_022_Various Phase Lit_Direct 2Design\WO_1_64P26\CADD\CADD_Sheets\64P26-sh-MOT\A-17.dgn

SED



PLOT DRIVER = pdfNOLAYERColor-NoRaster.pltcfgr	DESIGNED - CE	REVISED -
PEN TABLE = D264P26-PSE.tbl	DRAWN - JWD	REVISED -
PLOT SCALE = 40,0000 ' / in.	CHECKED - JWD	REVISED -
PLOT DATE = 12/8/2023 12:46:07 AM	DATE - 12/08/2023	REVISED -

STATE OF ILLINOIS
DEPARTMENT OF TRANSPORTATION

MOT PLAN - US ROUTE 20
PRE-STAGE A

SCALE: 40,0000 ' / in. SHEET 020 OF 161 SHEETS STA. 223+00 TO STA. 228+00



F.A.P. RTE.	SECTION	COUNTY	TOTAL SHEETS	SHEET NO.
301	43N	JO DAVIESS	628	128
CONTRACT NO. 64P26				
ILLINOIS FED. AID PROJECT				

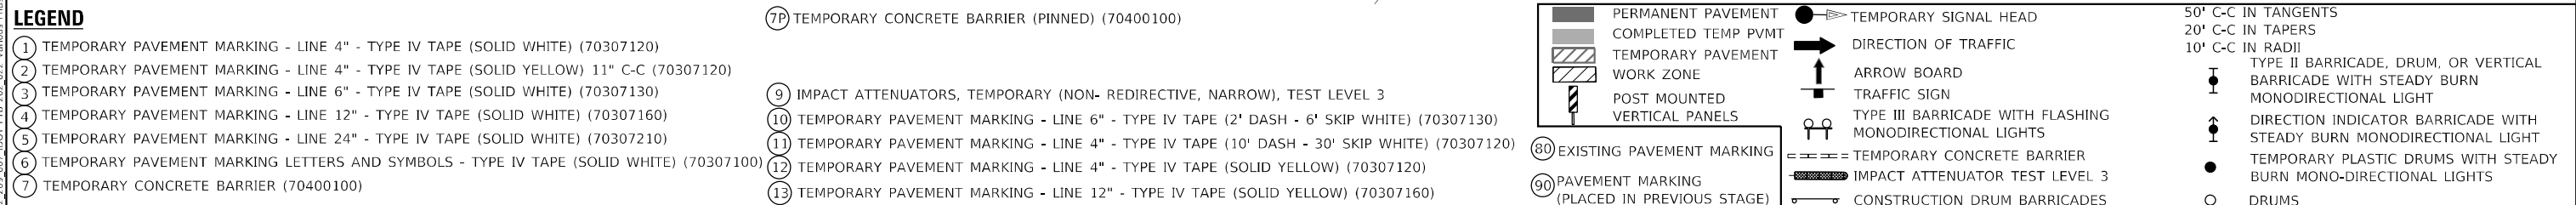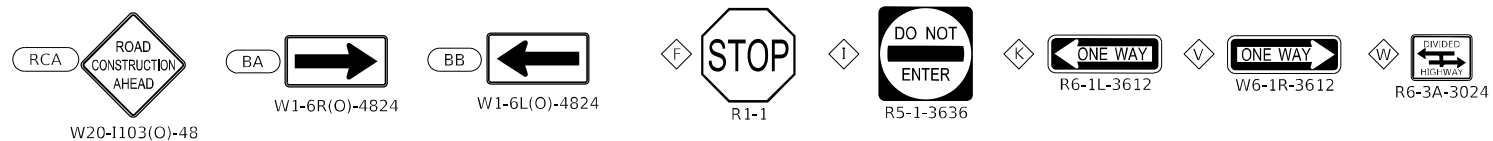

	PLOT DRIVER = pdfNOLAYERScolor-NoRaster.plt;cfg	DESIGNED - CE	REVISED -	STATE OF ILLINOIS DEPARTMENT OF TRANSPORTATION	MOT PLAN – US ROUTE 20 PRE-STAGE A					F.A.P. RTE.	SECTION	COUNTY	TOTAL SHEETS	SHEET NO.
	PEN TABLE = D264P26-PSE.tbl	DRAWN - JWD	REVISED -							301	43N	JO DAVIESS	628	129
	PLOT SCALE = 40,0000' / in.	CHECKED - JWD	REVISED -		CONTRACT NO. 64P26									
	PLOT DATE = 12/8/2023 12:46:09 AM	DATE - 12/08/2023	REVISED -		SCALE: 40,0000' / in. SHEET 021 OF 161 SHEETS STA. 228+00 TO STA. 233+50									
					ILLINOIS FED. AID PROJECT									

MOT SIGN LEGEND

WORK ZONE	W21-I115(0)-3618
SPEED LIMIT 45	R2-1-3648
PHOTO ENFORCED	R10-1108p-3618
XXX FINE MINIMUM	R2-I106p-3618

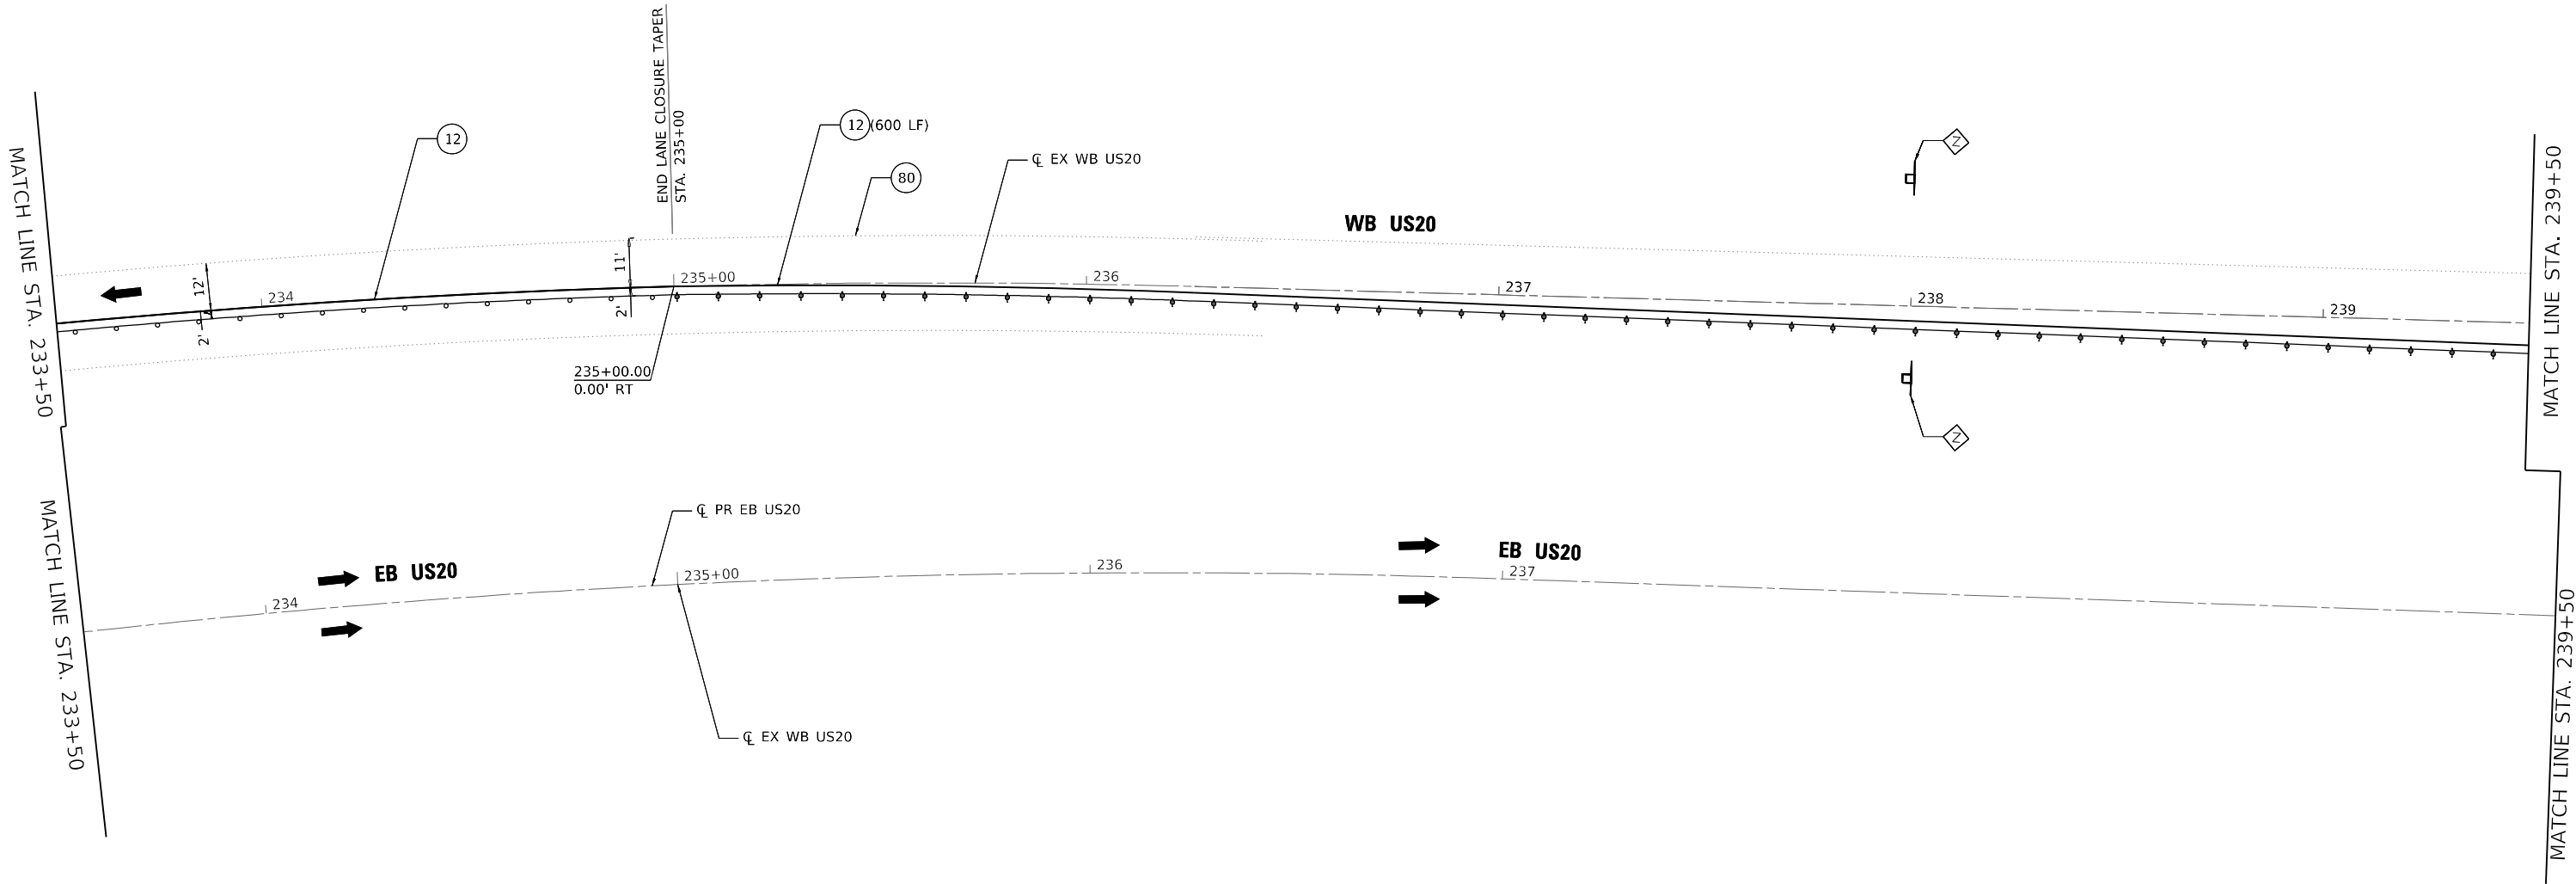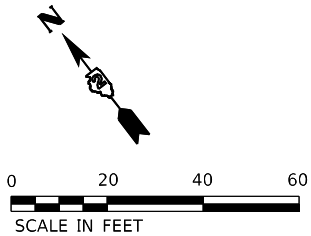

LEGEND

- 1 TEMPORARY PAVEMENT MARKING - LINE 4" - TYPE IV TAPE (SOLID WHITE) (70307120)
- 2 TEMPORARY PAVEMENT MARKING - LINE 4" - TYPE IV TAPE (SOLID YELLOW) 11" C-C (70307120)
- 3 TEMPORARY PAVEMENT MARKING - LINE 6" - TYPE IV TAPE (SOLID WHITE) (70307130)
- 4 TEMPORARY PAVEMENT MARKING - LINE 12" - TYPE IV TAPE (SOLID WHITE) (70307160)
- 5 TEMPORARY PAVEMENT MARKING - LINE 24" - TYPE IV TAPE (SOLID WHITE) (70307210)
- 6 TEMPORARY PAVEMENT MARKING LETTERS AND SYMBOLS - TYPE IV TAPE (SOLID WHITE) (70307100)
- 7 TEMPORARY CONCRETE BARRIER (70400100)

- 7P TEMPORARY CONCRETE BARRIER (PINNED) (70400100)
- 9 IMPACT ATTENUATORS, TEMPORARY (NON- REDIRECTIVE, NARROW), TEST LEVEL 3
- 10 TEMPORARY PAVEMENT MARKING - LINE 6" - TYPE IV TAPE (2' DASH - 6' SKIP WHITE) (70307130)
- 11 TEMPORARY PAVEMENT MARKING - LINE 4" - TYPE IV TAPE (10' DASH - 30' SKIP WHITE) (70307120)
- 12 TEMPORARY PAVEMENT MARKING - LINE 4" - TYPE IV TAPE (SOLID YELLOW) (70307120)
- 13 TEMPORARY PAVEMENT MARKING - LINE 12" - TYPE IV TAPE (SOLID YELLOW) (70307160)

PERMANENT PAVEMENT COMPLETED TEMP PVMT TEMPORARY PAVEMENT WORK ZONE POST MOUNTED VERTICAL PANELS	TEMPORARY SIGNAL HEAD DIRECTION OF TRAFFIC ARROW BOARD TRAFFIC SIGN TYPE III BARRICADE WITH FLASHING MONODIRECTIONAL LIGHTS TEMPORARY CONCRETE BARRIER IMPACT ATTENUATOR TEST LEVEL 3 CONSTRUCTION DRUM BARRICADES	50' C-C IN TANGENTS 20' C-C IN TAPERS 10' C-C IN RADII TYPE II BARRICADE, DRUM, OR VERTICAL BARRICADE WITH STEADY BURN MONODIRECTIONAL LIGHT DIRECTION INDICATOR BARRICADE WITH STEADY BURN MONODIRECTIONAL LIGHT TEMPORARY PLASTIC DRUMS WITH STEADY BURN MONO-DIRECTIONAL LIGHTS DRUMS
---	--	---

USER: idave
C:\Users\idave\OneDrive\Documents\Illinois\Projects\2023\022_Various Phase ILL\Drawings\Design\W0_1_64P26\CADD\CADD_Sheets\64P26-sh-MOT\A-19.dgn
FILE NAME: PLOT_2023-022_Various Phase ILL.dgn





PLOT DRIVER = pdfNOLAYERScolor-NoRaster.pltcf	DESIGNED - CE	REVISED -
PEN TABLE = D264P26-PSE.tbl	DRAWN - JWD	REVISED -
PLOT SCALE = 40,0000 ' / in.	CHECKED - JWD	REVISED -
PLOT DATE = 12/8/2023 12:46:10 AM	DATE - 12/08/2023	REVISED -

STATE OF ILLINOIS
DEPARTMENT OF TRANSPORTATION

MOT PLAN - US ROUTE 20
PRE-STAGE A

SCALE: 40,0000 ' / in. SHEET 022 OF 161 SHEETS STA. 233+50 TO STA. 239+50

F.A.P. RTE.	SECTION	COUNTY	TOTAL SHEETS	SHEET NO.
301	43N	JO DAVIESS	628	130
CONTRACT NO. 64P26				
ILLINOIS FED. AID PROJECT				

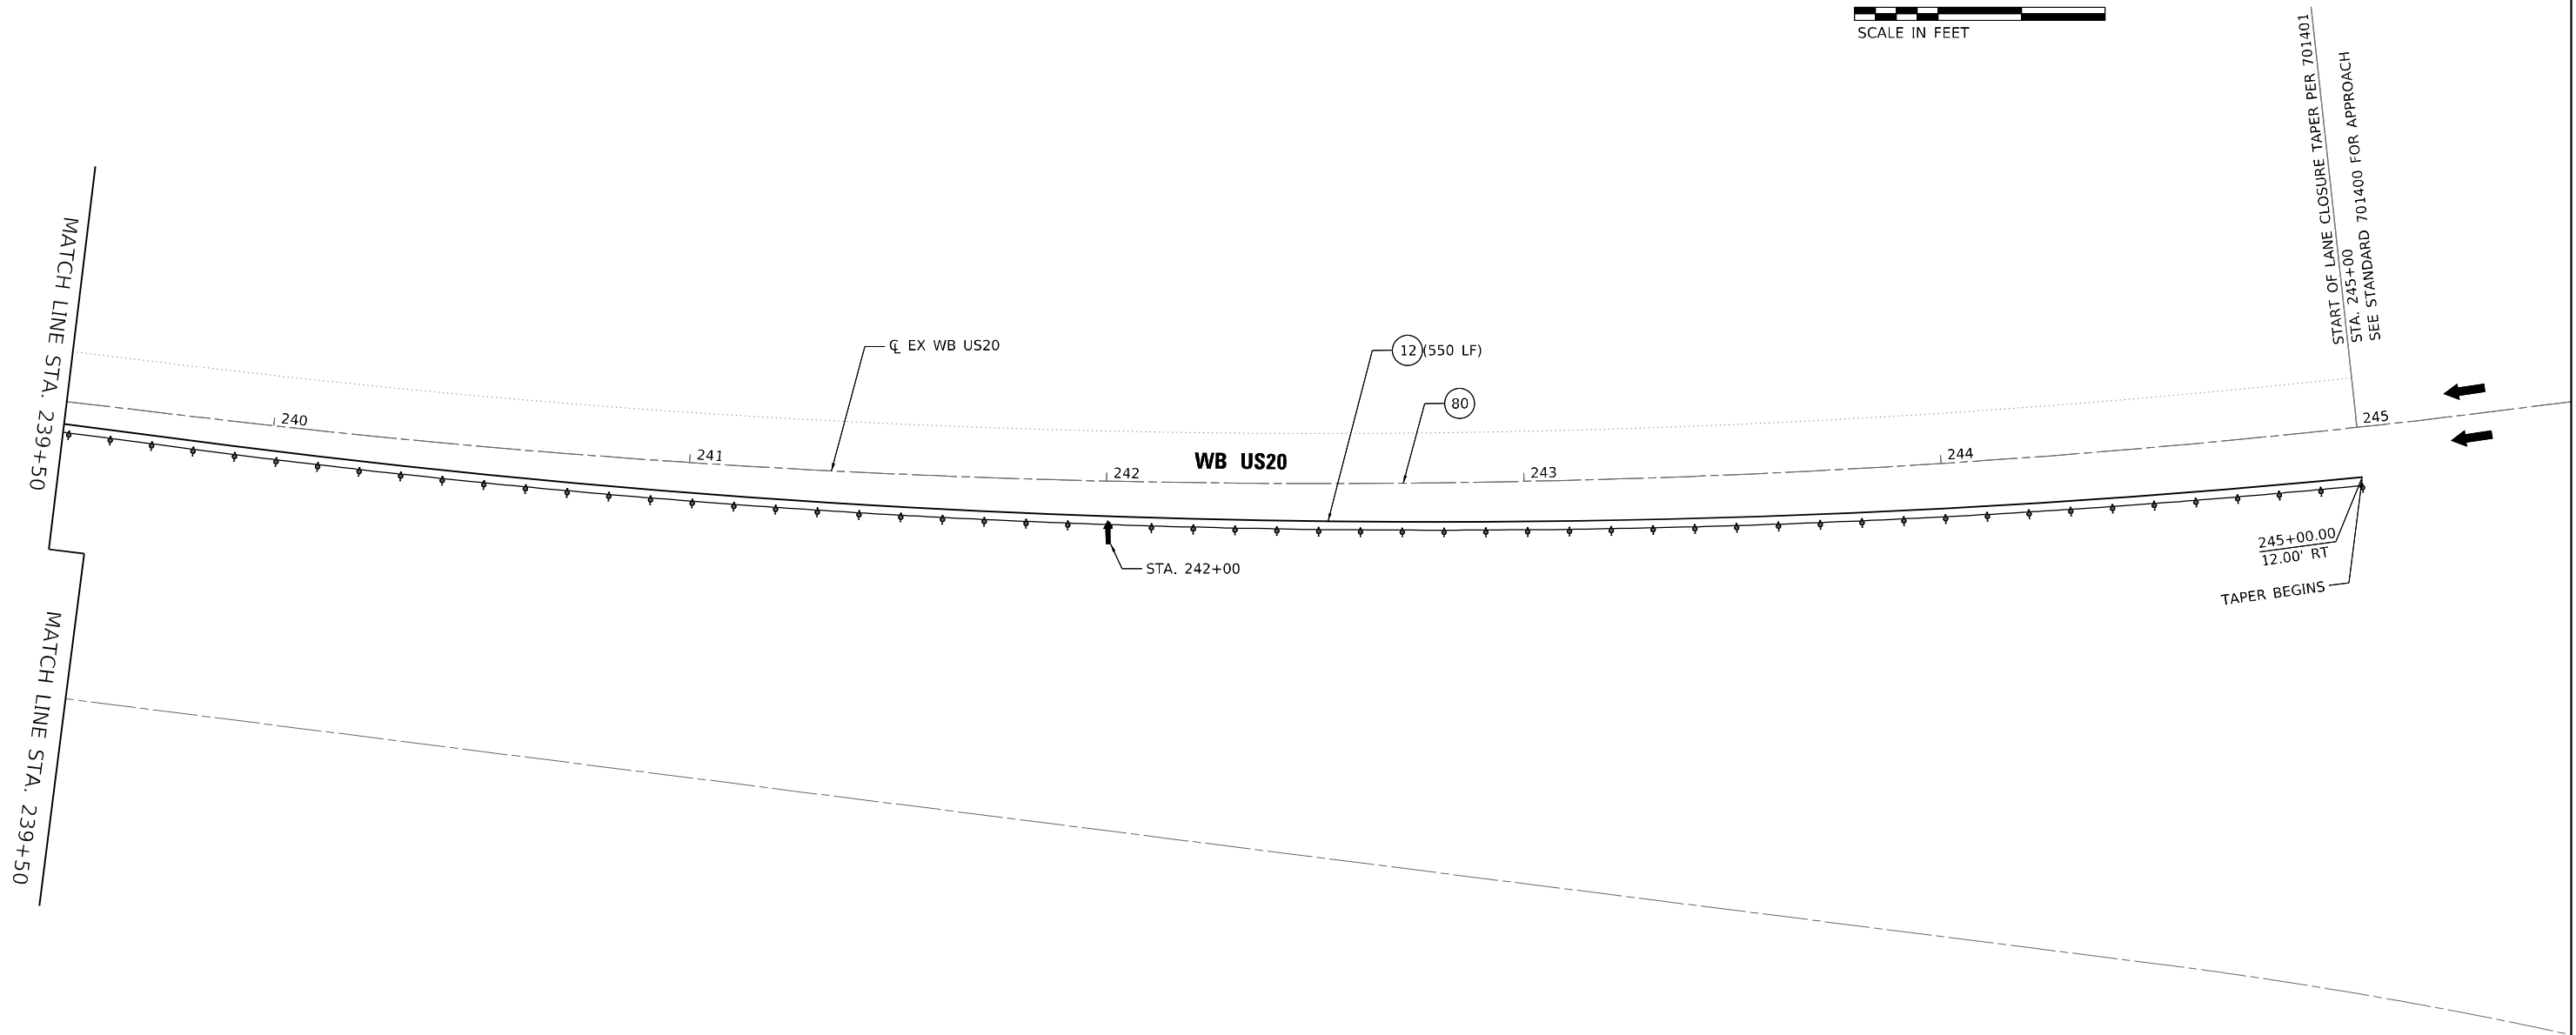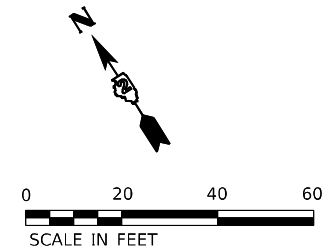

LEGEND

- | | |
|---|--|
| 1 | TEMPORARY PAVEMENT MARKING - LINE 4" - TYPE IV TAPE (SOLID WHITE) (70307120) |
| 2 | TEMPORARY PAVEMENT MARKING - LINE 4" - TYPE IV TAPE (SOLID YELLOW) 11" C-C (70307120) |
| 3 | TEMPORARY PAVEMENT MARKING - LINE 6" - TYPE IV TAPE (SOLID WHITE) (70307130) |
| 4 | TEMPORARY PAVEMENT MARKING - LINE 12" - TYPE IV TAPE (SOLID WHITE) (70307160) |
| 5 | TEMPORARY PAVEMENT MARKING - LINE 24" - TYPE IV TAPE (SOLID WHITE) (70307210) |
| 6 | TEMPORARY PAVEMENT MARKING LETTERS AND SYMBOLS - TYPE IV TAPE (SOLID WHITE) (70307100) |
| 7 | TEMPORARY CONCRETE BARRIER (70400100) |

- 7P) TEMPORARY CONCRETE BARRIER (PINNED) (70400100)
- 9) IMPACT ATTENUATORS, TEMPORARY (NON- REDIRECTIVE, NARROW), TEST LEVEL 3
- 10) TEMPORARY PAVEMENT MARKING - LINE 6" - TYPE IV TAPE (2' DASH - 6' SKIP WHITE) (70307130)
- 11) TEMPORARY PAVEMENT MARKING - LINE 4" - TYPE IV TAPE (10' DASH - 30' SKIP WHITE) (70307120)
- 12) TEMPORARY PAVEMENT MARKING - LINE 4" - TYPE IV TAPE (SOLID YELLOW) (70307120)
- 13) TEMPORARY PAVEMENT MARKING - LINE 12" - TYPE IV TAPE (SOLID YELLOW) (70307160)

- | | | | |
|---|---|---|--|
|  | PERMANENT PAVEMENT |  | TEMPORARY SIGNAL HEAD |
|  | COMPLETED TEMP PVMT |  | DIRECTION OF TRAFFIC |
|  | TEMPORARY PAVEMENT |  | ARROW BOARD |
|  | WORK ZONE |  | TRAFFIC SIGN |
|  | POST MOUNTED
VERTICAL PANELS |  | TYPE III BARRICADE WITH FLASHING
MONODIRECTIONAL LIGHTS |
|  | (80) EXISTING PAVEMENT MARKING |  | TEMPORARY CONCRETE BARRIER |
|  | (90) PAVEMENT MARKING
(PLACED IN PREVIOUS STAGE) |  | IMPACT ATTENUATOR TEST LEVEL 3 |
| | |  | CONSTRUCTION DRUM BARRICADES |

- | | |
|---|---|
| 50' C-C IN TANGENTS | |
| 20' C-C IN TAPERS | |
| 10' C-C IN RADII | |
|  | TYPE II BARRICADE, DRUM, OR VERTICAL BARRICADE WITH STEADY BURN MONODIRECTIONAL LIGHT |
|  | DIRECTION INDICATOR BARRICADE WITH STEADY BURN MONODIRECTIONAL LIGHT |
|  | TEMPORARY PLASTIC DRUMS WITH STEADY BURN MONO-DIRECTIONAL LIGHTS |
|  | DRUMS |



PLOT DRIVER	= pdfNOLAYERScolor-NoRaster.pltcfg
PEN TABLE	= D264P26-PSE.tbl
PLOT SCALE	= 40,0000 ' / in.
PLOT DATE	= 12/8/2023 12:46:12 AM

DESIGNED	-	CE
DRAWN	-	JWD
CHECKED	-	JWD
DATE	-	12/08/2023

REVISED	-
REVISED	-
REVISED	-
REVISED	-



STATE OF ILLINOIS
DEPARTMENT OF TRANSPORTATION

**MOT PLAN - US ROUTE 20
PRE-STAGE A**

SCALE: 40,000' / in.	SHEET 023	OF 161 SHEETS	STA. 239+50	TO STA. 245+50
----------------------	-----------	---------------	-------------	----------------


F.A.P. RTE.	SECTION	COUNTY	TOTAL SHEETS	SHEET NO.
301	43N	JO DAVIESS	628	131
CONTRACT NO. 64P26				
ILLINOIS		FED. AID PROJECT		

PROFILE	SURVEYED _____	BY _____	DATE _____
	PLOTTED _____		
NOTE BOOK _____	GRADES CHECKED _____		
NO. _____	B.M., NOTED _____		
	STRUCTURE NOTATIONS CHK'D _____		

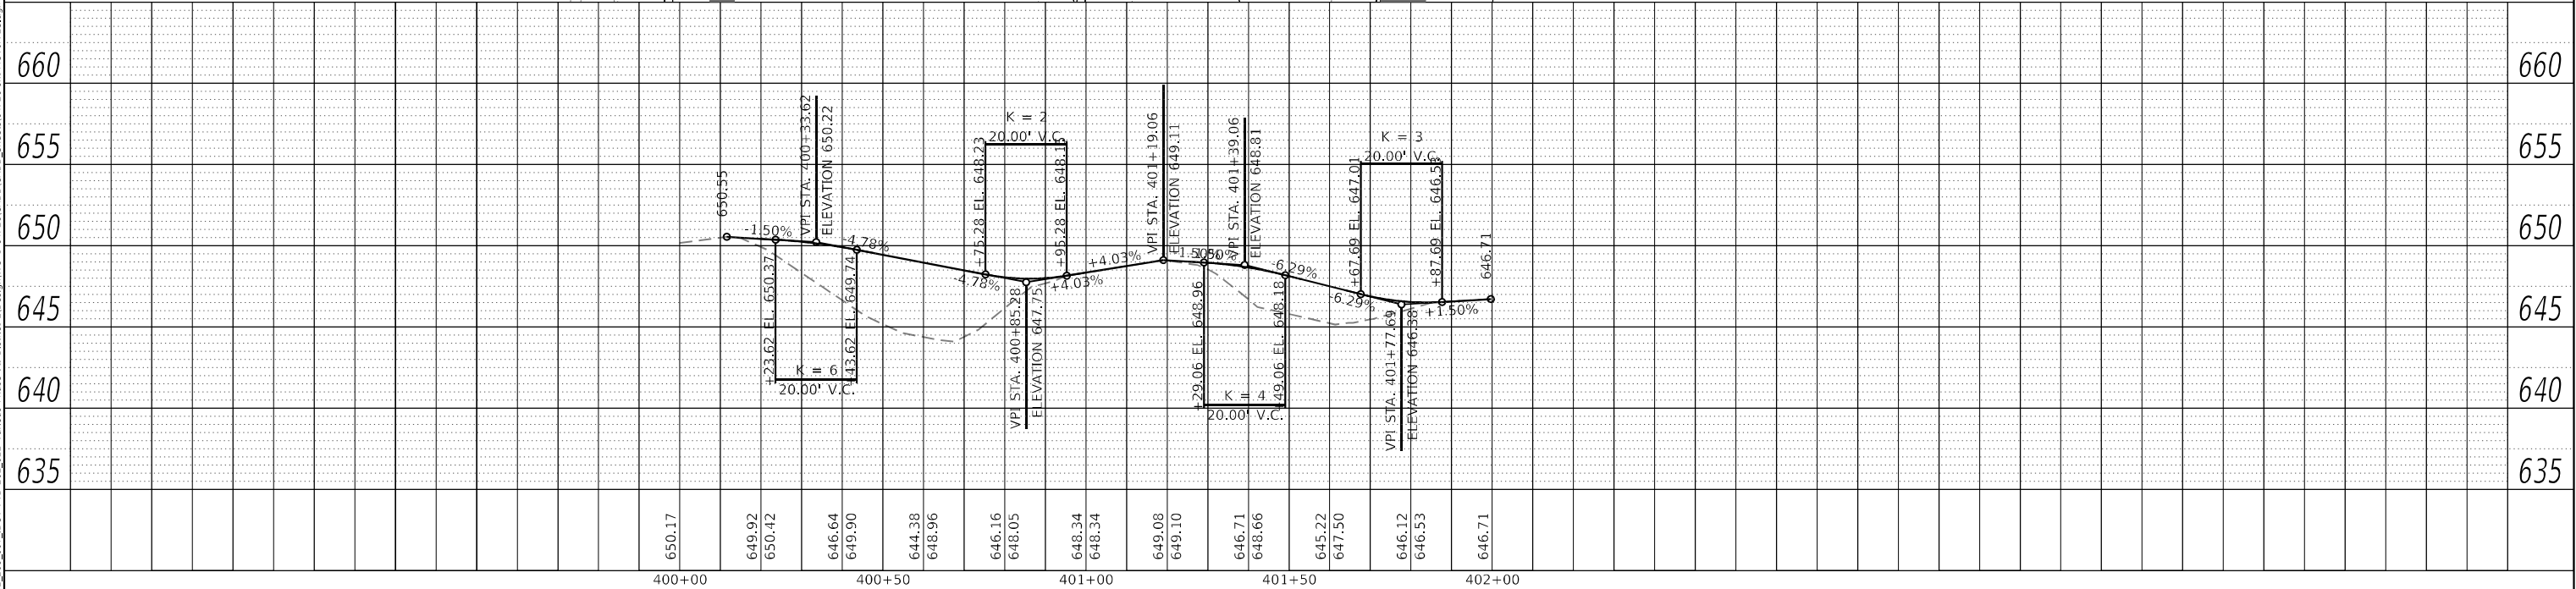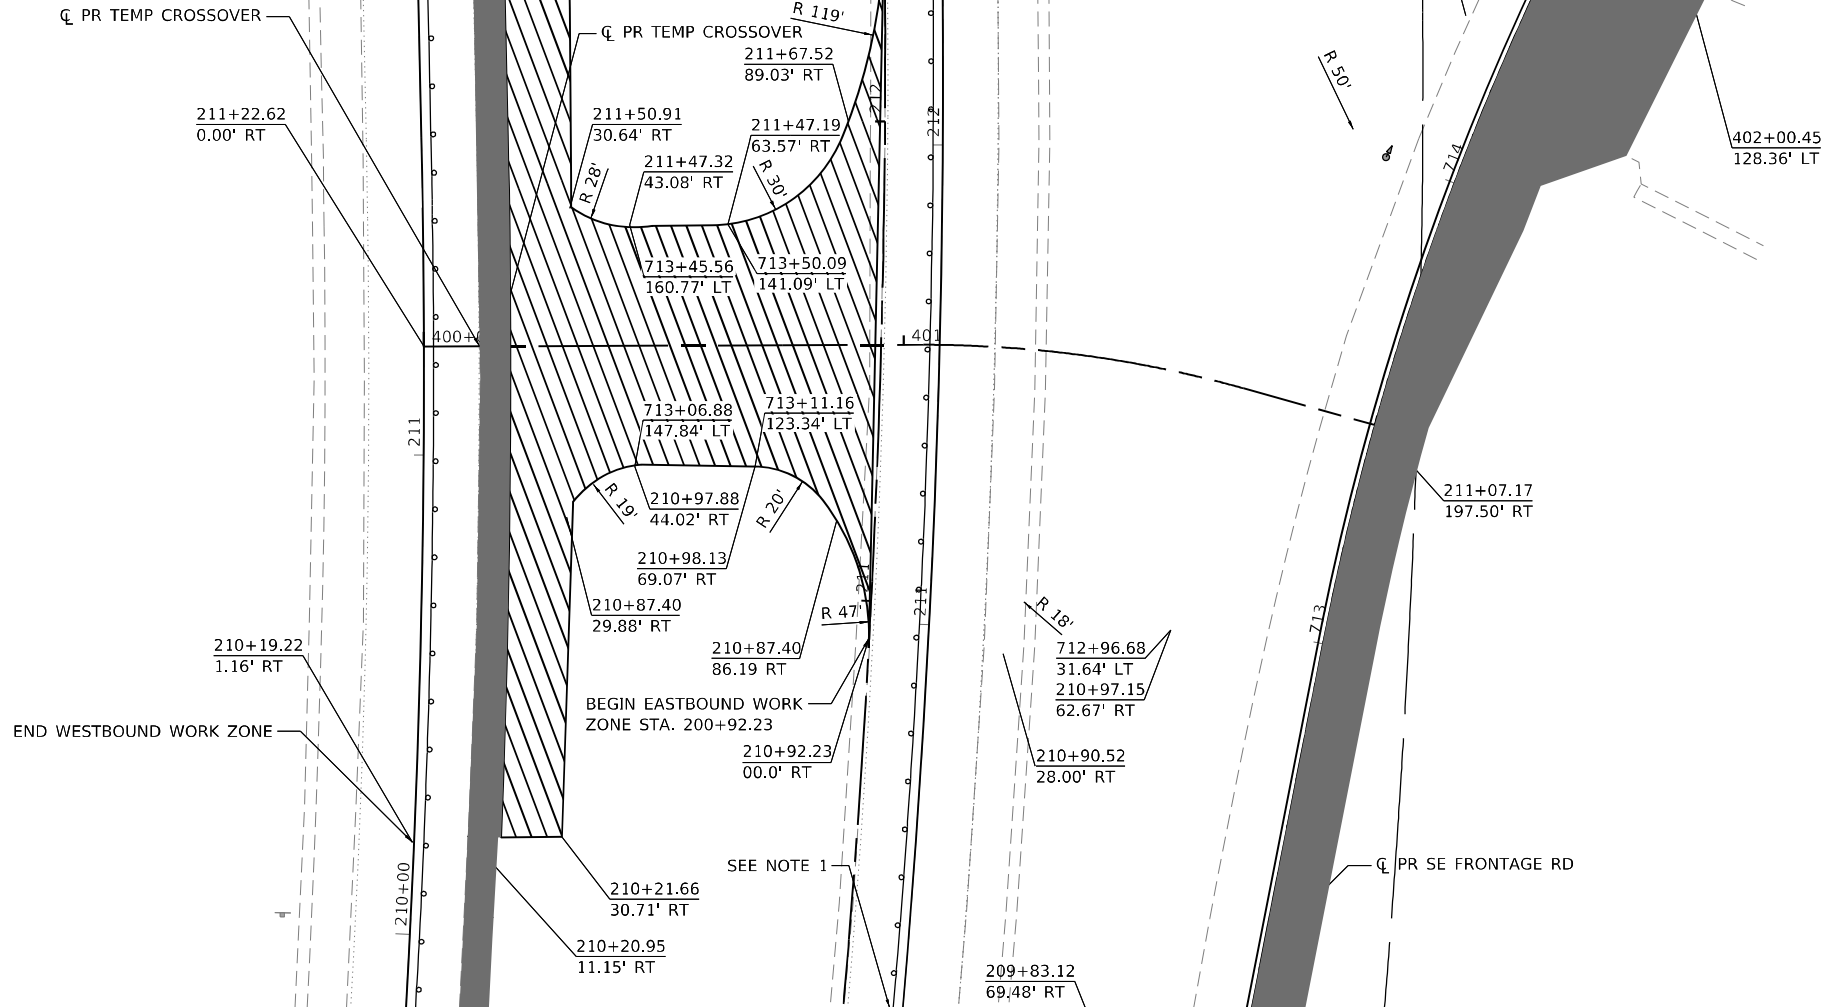


	PLOT DRIVER = pd\NOLAYERColor-NoRaster.pltcfgr	DESIGNED - CE	REVISED -	STATE OF ILLINOIS DEPARTMENT OF TRANSPORTATION	MOT PLAN AND PROFILE – TEMPORARY INTERSECTION PRE-STAGE A				F.A.P. R.T.E.	SECTION	COUNTY	TOTAL SHEETS	SHEET NO.
	PEN TABLE = D264P26-PSE.tbl	DRAWN - JWD	REVISED -						301	43N	JO DAVIESS	628	132
	PLOT SCALE = 40,0000 ' / in.	CHECKED - JWD	REVISED -		CONTRACT NO. 64P26								
	PLOT DATE = 12/8/2023 12:46:14 AM	DATE - 12/08/2023	REVISED -										
				SCALE: 40,0000 ' / in	SHEET 024	OF 161	SHEETS	STA. 400+00	TO STA. 402+00				

USER: h:\ave
MODEL Default
FILE NAME: TYP02_209_007_IDOT_PTB_202_022_Various Phase Lit Dierkt 2\Design\WO_1_64P26\CADD\CADD_Sheets\64P26-sh-MOT0B-TYP01.dgn

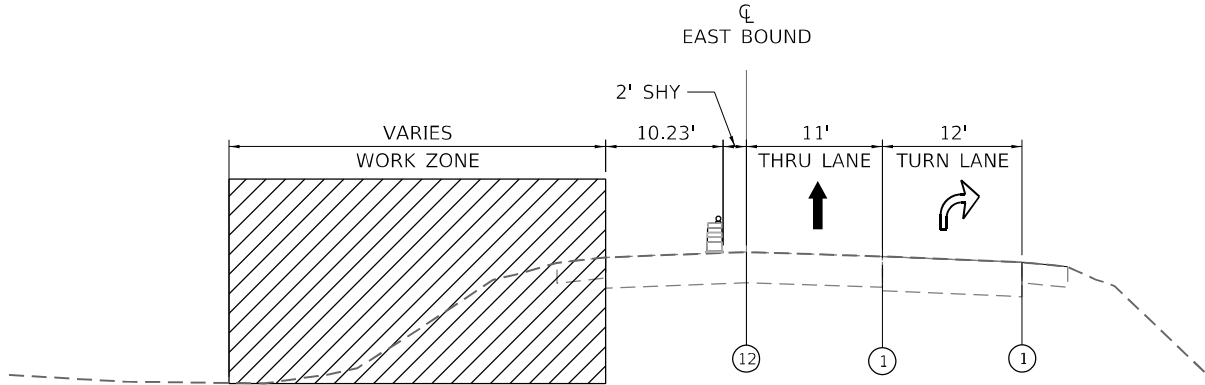


EB US20

STA. 151+39 - 157+30

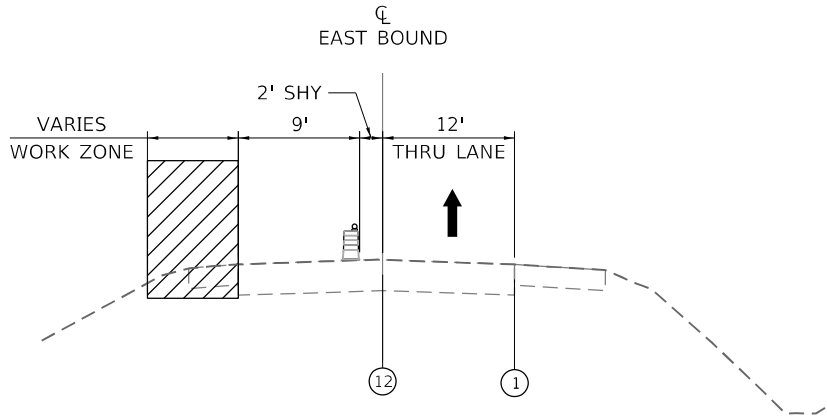

EB US20


EB STA. 210+90 - 212+42

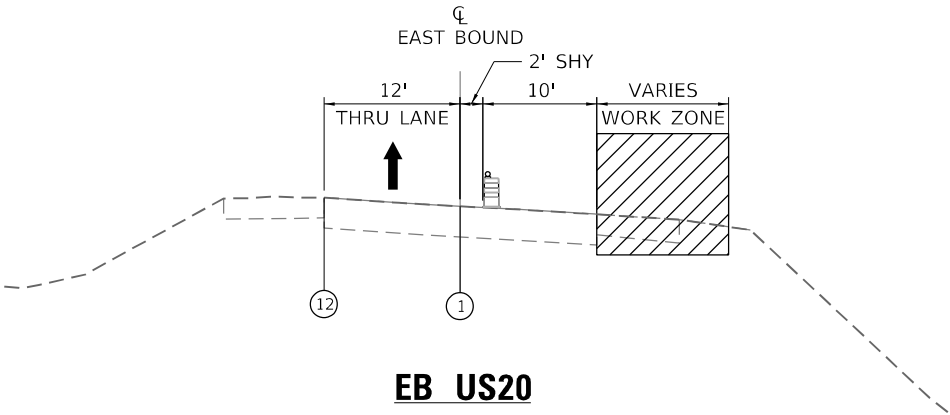

EB US20

EB STA. 228+63 - 230+65

EB STA. 232+25 - 232+25

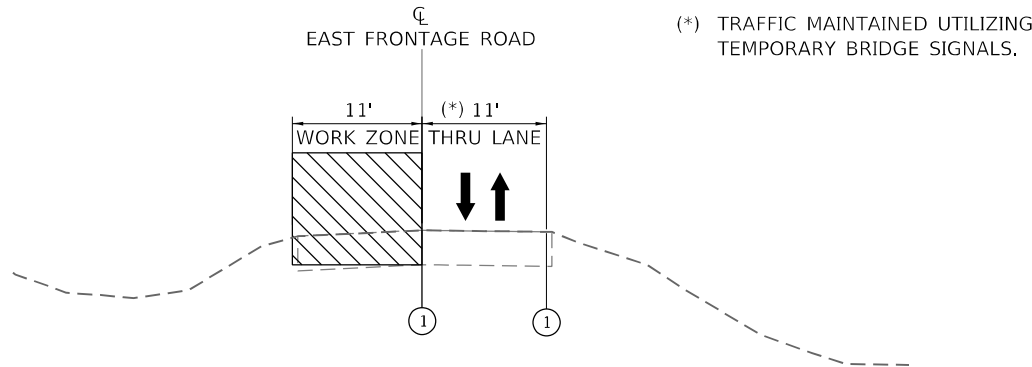

(*) TRAFFIC MAINTAINED UTILIZING TEMPORARY BRIDGE SIGNALS.

EAST FRONTAGE ROAD

STA. 704+23 - 715+00

LEGEND

- ① TEMPORARY PAVEMENT MARKING - LINE 4" - TYPE IV TAPE (SOLID WHITE) (70307120)
- ② TEMPORARY PAVEMENT MARKING - LINE 4" - TYPE IV TAPE (SOLID YELLOW) 11" C-C (70307120)
- ③ TEMPORARY PAVEMENT MARKING - LINE 6" - TYPE IV TAPE (SOLID WHITE) (70307130)
- ④ TEMPORARY PAVEMENT MARKING - LINE 12" - TYPE IV TAPE (SOLID WHITE) (70307160)
- ⑤ TEMPORARY PAVEMENT MARKING - LINE 24" - TYPE IV TAPE (SOLID WHITE) (70307210)
- ⑥ TEMPORARY PAVEMENT MARKING LETTERS AND SYMBOLS - TYPE IV TAPE (SOLID WHITE) (70307100)
- ⑦ TEMPORARY CONCRETE BARRIER (70400100)

- ⑦P TEMPORARY CONCRETE BARRIER (PINNED) (70400100)
- ⑧ TYPE II BARRICADE OR DRUM AT 50' CENTERS IN TANGENTS 20' CENTERS IN TAPERS 10' CENTERS IN CURVES
- ⑨ IMPACT ATTENUATORS, TEMPORARY (NON- REDIRECTIVE, NARROW), TEST LEVEL 3
- ⑩ TEMPORARY PAVEMENT MARKING - LINE 6" - TYPE IV TAPE (2' DASH - 6' SKIP WHITE) (70307130)
- ⑪ TEMPORARY PAVEMENT MARKING - LINE 4" - TYPE IV TAPE (10' DASH - 30' SKIP WHITE) (70307120)
- ⑫ TEMPORARY PAVEMENT MARKING - LINE 4" - TYPE IV TAPE (SOLID YELLOW) (70307120)
- ⑬ TEMPORARY PAVEMENT MARKING - LINE 6" - TYPE IV TAPE (2' DASH - 6' SKIP YELLOW) (70307130)

- ⑧0 EXISTING PAVEMENT MARKING
- ⑨0 PAVEMENT MARKING (PLACED IN PREVIOUS STAGE)

LEGEND

- EXISTING PAVEMENT
- COMPLETED PAVEMENT
- TEMPORARY PAVEMENT
- WORK AREA

- DIRECTION OF TRAFFIC
- TYPE II BARRICADE OR DRUM WITH STEADY BURNING MONO-DIRECTIONAL LIGHT @ 25' CENTERS (10' CENTERS ALONG CURVES)
- POST MOUNTED VERTICAL PANEL
- TEMPORARY CONCRETE BARRIER



PLOT DRIVER	= pdfNOLAYERSColor-NoRaster.plt;cf
PEN TABLE	= D264P26-PSE.tbl
PLOT SCALE	= 2.0000 ' / in.
PLOT DATE	= 12/8/2023 12:46:16 AM

DESIGNED	-	CE
DRAWN	-	MMC
CHECKED	-	JWD
DATE	-	12/08/2023

REVISED	-
REVISED	-
REVISED	-
REVISED	-

STATE OF ILLINOIS
DEPARTMENT OF TRANSPORTATION

TYPICAL SECTION – US ROUTE 20
PRE-STAGE B

SCALE: 2.0000 ' / in. SHEET 025 OF 161 SHEETS STA. TO STA.



F.A.P. RTE.	SECTION	COUNTY	TOTAL SHEETS	SHEET NO.
301	43N	JO DAVIESS	628	133
CONTRACT NO. 64P26				
ILLINOIS FED. AID PROJECT				



F.A.P. RTE.	SECTION	COUNTY	TOTAL SHEETS	SHEET NO.
301	43N	JO DAVIESS	628	134
		CONTRACT NO. 64P26		
ILLINOIS		FED. AID PROJECT		


USER: 60ave
MODEL: Default
FILE NAME: 1203_209_007_IDOT_PTB_202_022_Various Phase Lit_Direct 2Design\WVO_1_64P26\CADD\CADD_Sheets\64P26-eh-MOTOR-01.dgn

MOT SIGN LEGEND

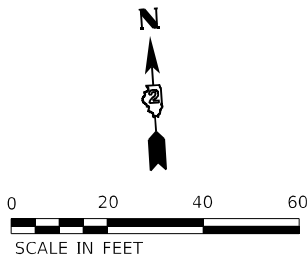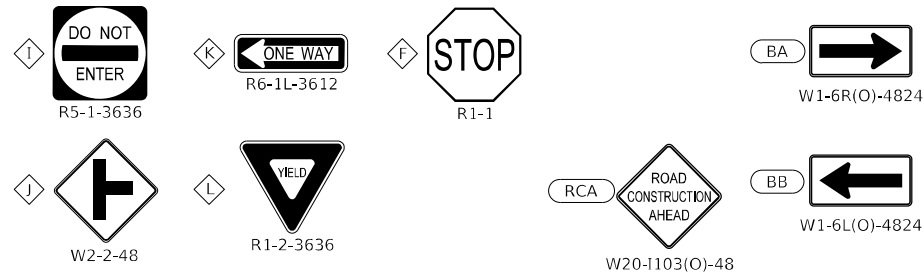

EASTBOUND ADVANCE SIGNING DETAIL

(PER HIGHWAY STANDARD 701422)

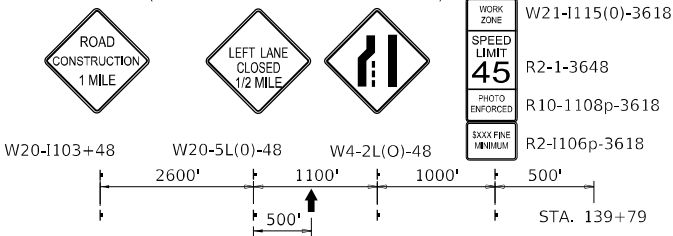

MATCH LINE STA. 135+00

MATCH LINE STA. 141+00

LEGEND

- ① TEMPORARY PAVEMENT MARKING - LINE 4" - TYPE IV TAPE (SOLID WHITE) (70307120)
- ② TEMPORARY PAVEMENT MARKING - LINE 4" - TYPE IV TAPE (SOLID YELLOW) 11" C-C (70307120)
- ③ TEMPORARY PAVEMENT MARKING - LINE 6" - TYPE IV TAPE (SOLID WHITE) (70307130)
- ④ TEMPORARY PAVEMENT MARKING - LINE 12" - TYPE IV TAPE (SOLID WHITE) (70307160)
- ⑤ TEMPORARY PAVEMENT MARKING - LINE 24" - TYPE IV TAPE (SOLID WHITE) (70307210)
- ⑥ TEMPORARY PAVEMENT MARKING LETTERS AND SYMBOLS - TYPE IV TAPE (SOLID WHITE) (70307100)
- ⑦ TEMPORARY CONCRETE BARRIER (70400100)
- ⑨ IMPACT ATTENUATORS, TEMPORARY (NON- REDIRECTIVE, NARROW), TEST LEVEL 3
- ⑩ TEMPORARY PAVEMENT MARKING - LINE 6" - TYPE IV TAPE (2' DASH - 6' SKIP WHITE) (70307130)
- ⑪ TEMPORARY PAVEMENT MARKING - LINE 4" - TYPE IV TAPE (10' DASH - 30' SKIP WHITE) (70307120)
- ⑫ TEMPORARY PAVEMENT MARKING - LINE 4" - TYPE IV TAPE (SOLID YELLOW) (70307120)
- ⑬ TEMPORARY PAVEMENT MARKING - LINE 12" - TYPE IV TAPE (SOLID YELLOW) (70307160)

	PERMANENT PAVEMENT		TEMPORARY SIGNAL HEAD		50' C-C IN TANGENTS
	COMPLETED TEMP PVMT		DIRECTION OF TRAFFIC		20' C-C IN TAPERS
	TEMPORARY PAVEMENT		ARROW BOARD		10' C-C IN RADII
	WORK ZONE		TRAFFIC SIGN		TYPE II BARRICADE, DRUM, OR VERTICAL BARRICADE WITH STEADY BURN MONODIRECTIONAL LIGHT
	POST MOUNTED VERTICAL PANELS		TYPE III BARRICADE WITH FLASHING MONODIRECTIONAL LIGHTS		DIRECTION INDICATOR BARRICADE WITH STEADY BURN MONODIRECTIONAL LIGHT
	EXISTING PAVEMENT MARKING		TEMPORARY CONCRETE BARRIER		TEMPORARY PLASTIC DRUMS WITH STEADY BURN MONO-DIRECTIONAL LIGHTS
	PAVEMENT MARKING (PLACED IN PREVIOUS STAGE)		IMPACT ATTENUATOR TEST LEVEL 3		DRUMS
	CONSTRUCTION DRUM BARRICADES				

SEE EASTBOUND ADVANCED SIGNING DETAIL
START OF LANE CLOSURE TAPER

TAPER BEGINS
139+78.88
12.14' LT

90 (122 LF)

PAVMT MRKG REM WTR BL (121 LF)

55:1 TAPER

80



PLOT DRIVER = pdfNOLAYERSColor-NoRaster.plt	DESIGNED - CE	REVISED -
PEN TABLE = D264P26-PSE.tbl	DRAWN - MMC	REVISED -
PLOT SCALE = 40,0000 ' / in.	CHECKED - JWD	REVISED -
PLOT DATE = 12/8/2023 12:46:19 AM	DATE - 12/08/2023	REVISED -


STATE OF ILLINOIS
DEPARTMENT OF TRANSPORTATION

MOT PLAN - US ROUTE 20
PRE-STAGE B

SCALE: 40,0000 ' / in. SHEET 027 OF 161 SHEETS STA. 135+00 TO STA. 141+00

F.A.P. RTE.	SECTION	COUNTY	TOTAL SHEETS	SHEET NO.
301	43N	JO DAVISS	628	135
CONTRACT NO. 64P26				
ILLINOIS FED. AID PROJECT				

USER: idave
MODEL: Default
FILE NAME: F:\02_209_007_IDOT_PTB_202_022_Various Phase Lit Dierkt 2\Design\WO 1 64P26\CADD\CADD_Sheets\64P26-eh-MOTOR03.dgn

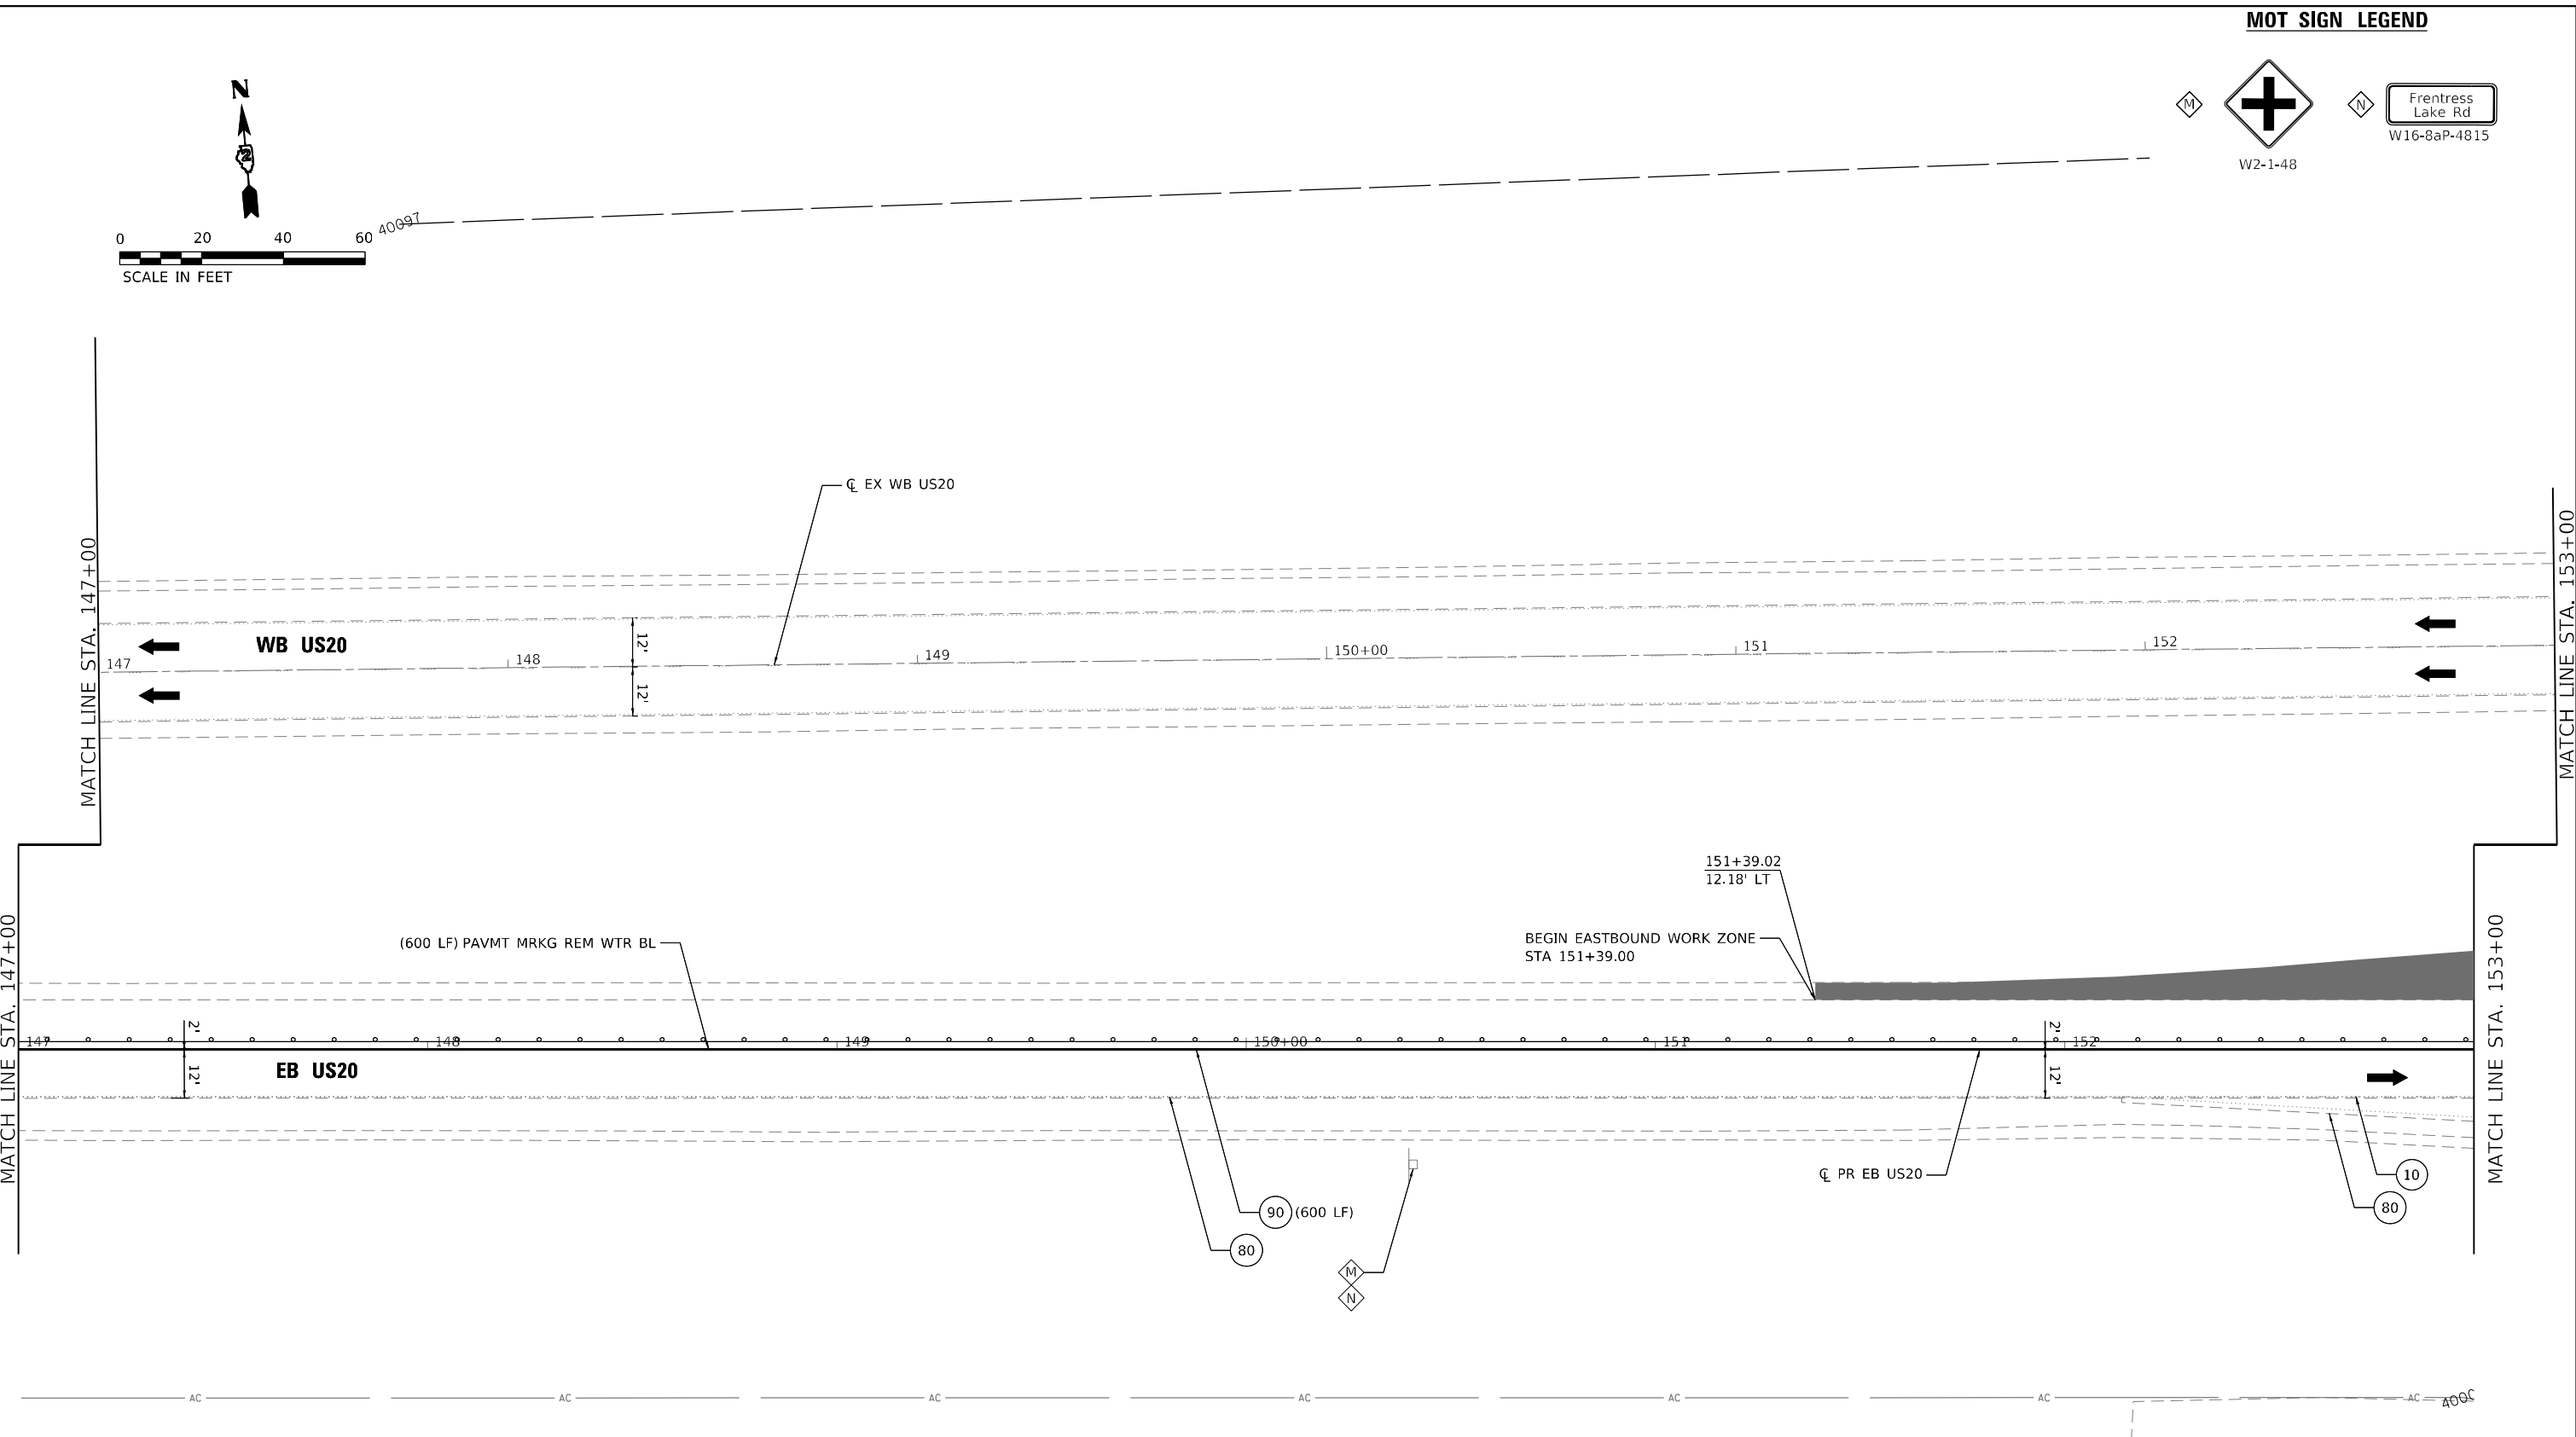

- LEGEND**

 - ① TEMPORARY PAVEMENT MARKING - LINE 4" - TYPE IV TAPE (SOLID WHITE) (70307120)
 - ② TEMPORARY PAVEMENT MARKING - LINE 4" - TYPE IV TAPE (SOLID YELLOW) 11" C-C (70307120)
 - ③ TEMPORARY PAVEMENT MARKING - LINE 6" - TYPE IV TAPE (SOLID WHITE) (70307130)
 - ④ TEMPORARY PAVEMENT MARKING - LINE 12" - TYPE IV TAPE (SOLID WHITE) (70307160)
 - ⑤ TEMPORARY PAVEMENT MARKING - LINE 24" - TYPE IV TAPE (SOLID WHITE) (70307210)
 - ⑥ TEMPORARY PAVEMENT MARKING LETTERS AND SYMBOLS - TYPE IV TAPE (SOLID WHITE) (70307100)
 - ⑦ TEMPORARY CONCRETE BARRIER (70400100)
- ⑨ IMPACT ATTENUATORS, TEMPORARY (NON- REDIRECTIVE, NARROW), TEST LEVEL 3
 - ⑩ TEMPORARY PAVEMENT MARKING - LINE 6" - TYPE IV TAPE (2' DASH - 6' SKIP WHITE) (70307130)
 - ⑪ TEMPORARY PAVEMENT MARKING - LINE 4" - TYPE IV TAPE (10' DASH - 30' SKIP WHITE) (70307120)
 - ⑫ TEMPORARY PAVEMENT MARKING - LINE 4" - TYPE IV TAPE (SOLID YELLOW) (70307120)
 - ⑬ TEMPORARY PAVEMENT MARKING - LINE 12" - TYPE IV TAPE (SOLID YELLOW) (70307160)
- MOT SIGN LEGEND**

 - W2-1-48
 - Frentress Lake Rd W16-8aP-4815


PERMANENT PAVEMENT
COMPLETED TEMP PVMT
TEMPORARY PAVEMENT
WORK ZONE
POST MOUNTED VERTICAL PANELS


EXISTING PAVEMENT MARKING
PAVEMENT MARKING (PLACED IN PREVIOUS STAGE)

TEMPORARY SIGNAL HEAD
DIRECTION OF TRAFFIC
ARROW BOARD
TRAFFIC SIGN
TYPE III BARRICADE WITH FLASHING MONODIRECTIONAL LIGHTS
TEMPORARY CONCRETE BARRIER
IMPACT ATTENUATOR TEST LEVEL 3
CONSTRUCTION DRUM BARRICADES

50' C-C IN TANGENTS
20' C-C IN TAPERS
10' C-C IN RADII
TYPE II BARRICADE, DRUM, OR VERTICAL BARRICADE WITH STEADY BURN MONODIRECTIONAL LIGHT
DIRECTION INDICATOR BARRICADE WITH STEADY BURN MONODIRECTIONAL LIGHT
TEMPORARY PLASTIC DRUMS WITH STEADY BURN MONO-DIRECTIONAL LIGHTS
DRUMS

	PLOT DRIVER = pdfNOLAYERScolor-NoRaster.pltcfgrt	DESIGNED - CE	REVISED -	STATE OF ILLINOIS DEPARTMENT OF TRANSPORTATION	MOT PLAN - US ROUTE 20 PRE-STAGE B		F.A. PA RTE.	SECTION	COUNTY	TOTAL SHEETS	SHEET NO.
	PEN TABLE = D264P26-PSE.tbl	DRAWN - JWD	REVISED -				301	43N	JO DAVISS	628	137
	PLOT SCALE = 40,0000 ' / in.	CHECKED - JWD	REVISED -		CONTRACT NO. 64P26						
PLOT DATE = 12/8/2023 12:46:22 AM		DATE - 12/08/2023	REVISED -	SCALE: 40,0000 ' / in. SHEET 029 OF 161 SHEETS		STA. 147+00 TO STA. 153+00		ILLINOIS FED. AID PROJECT			

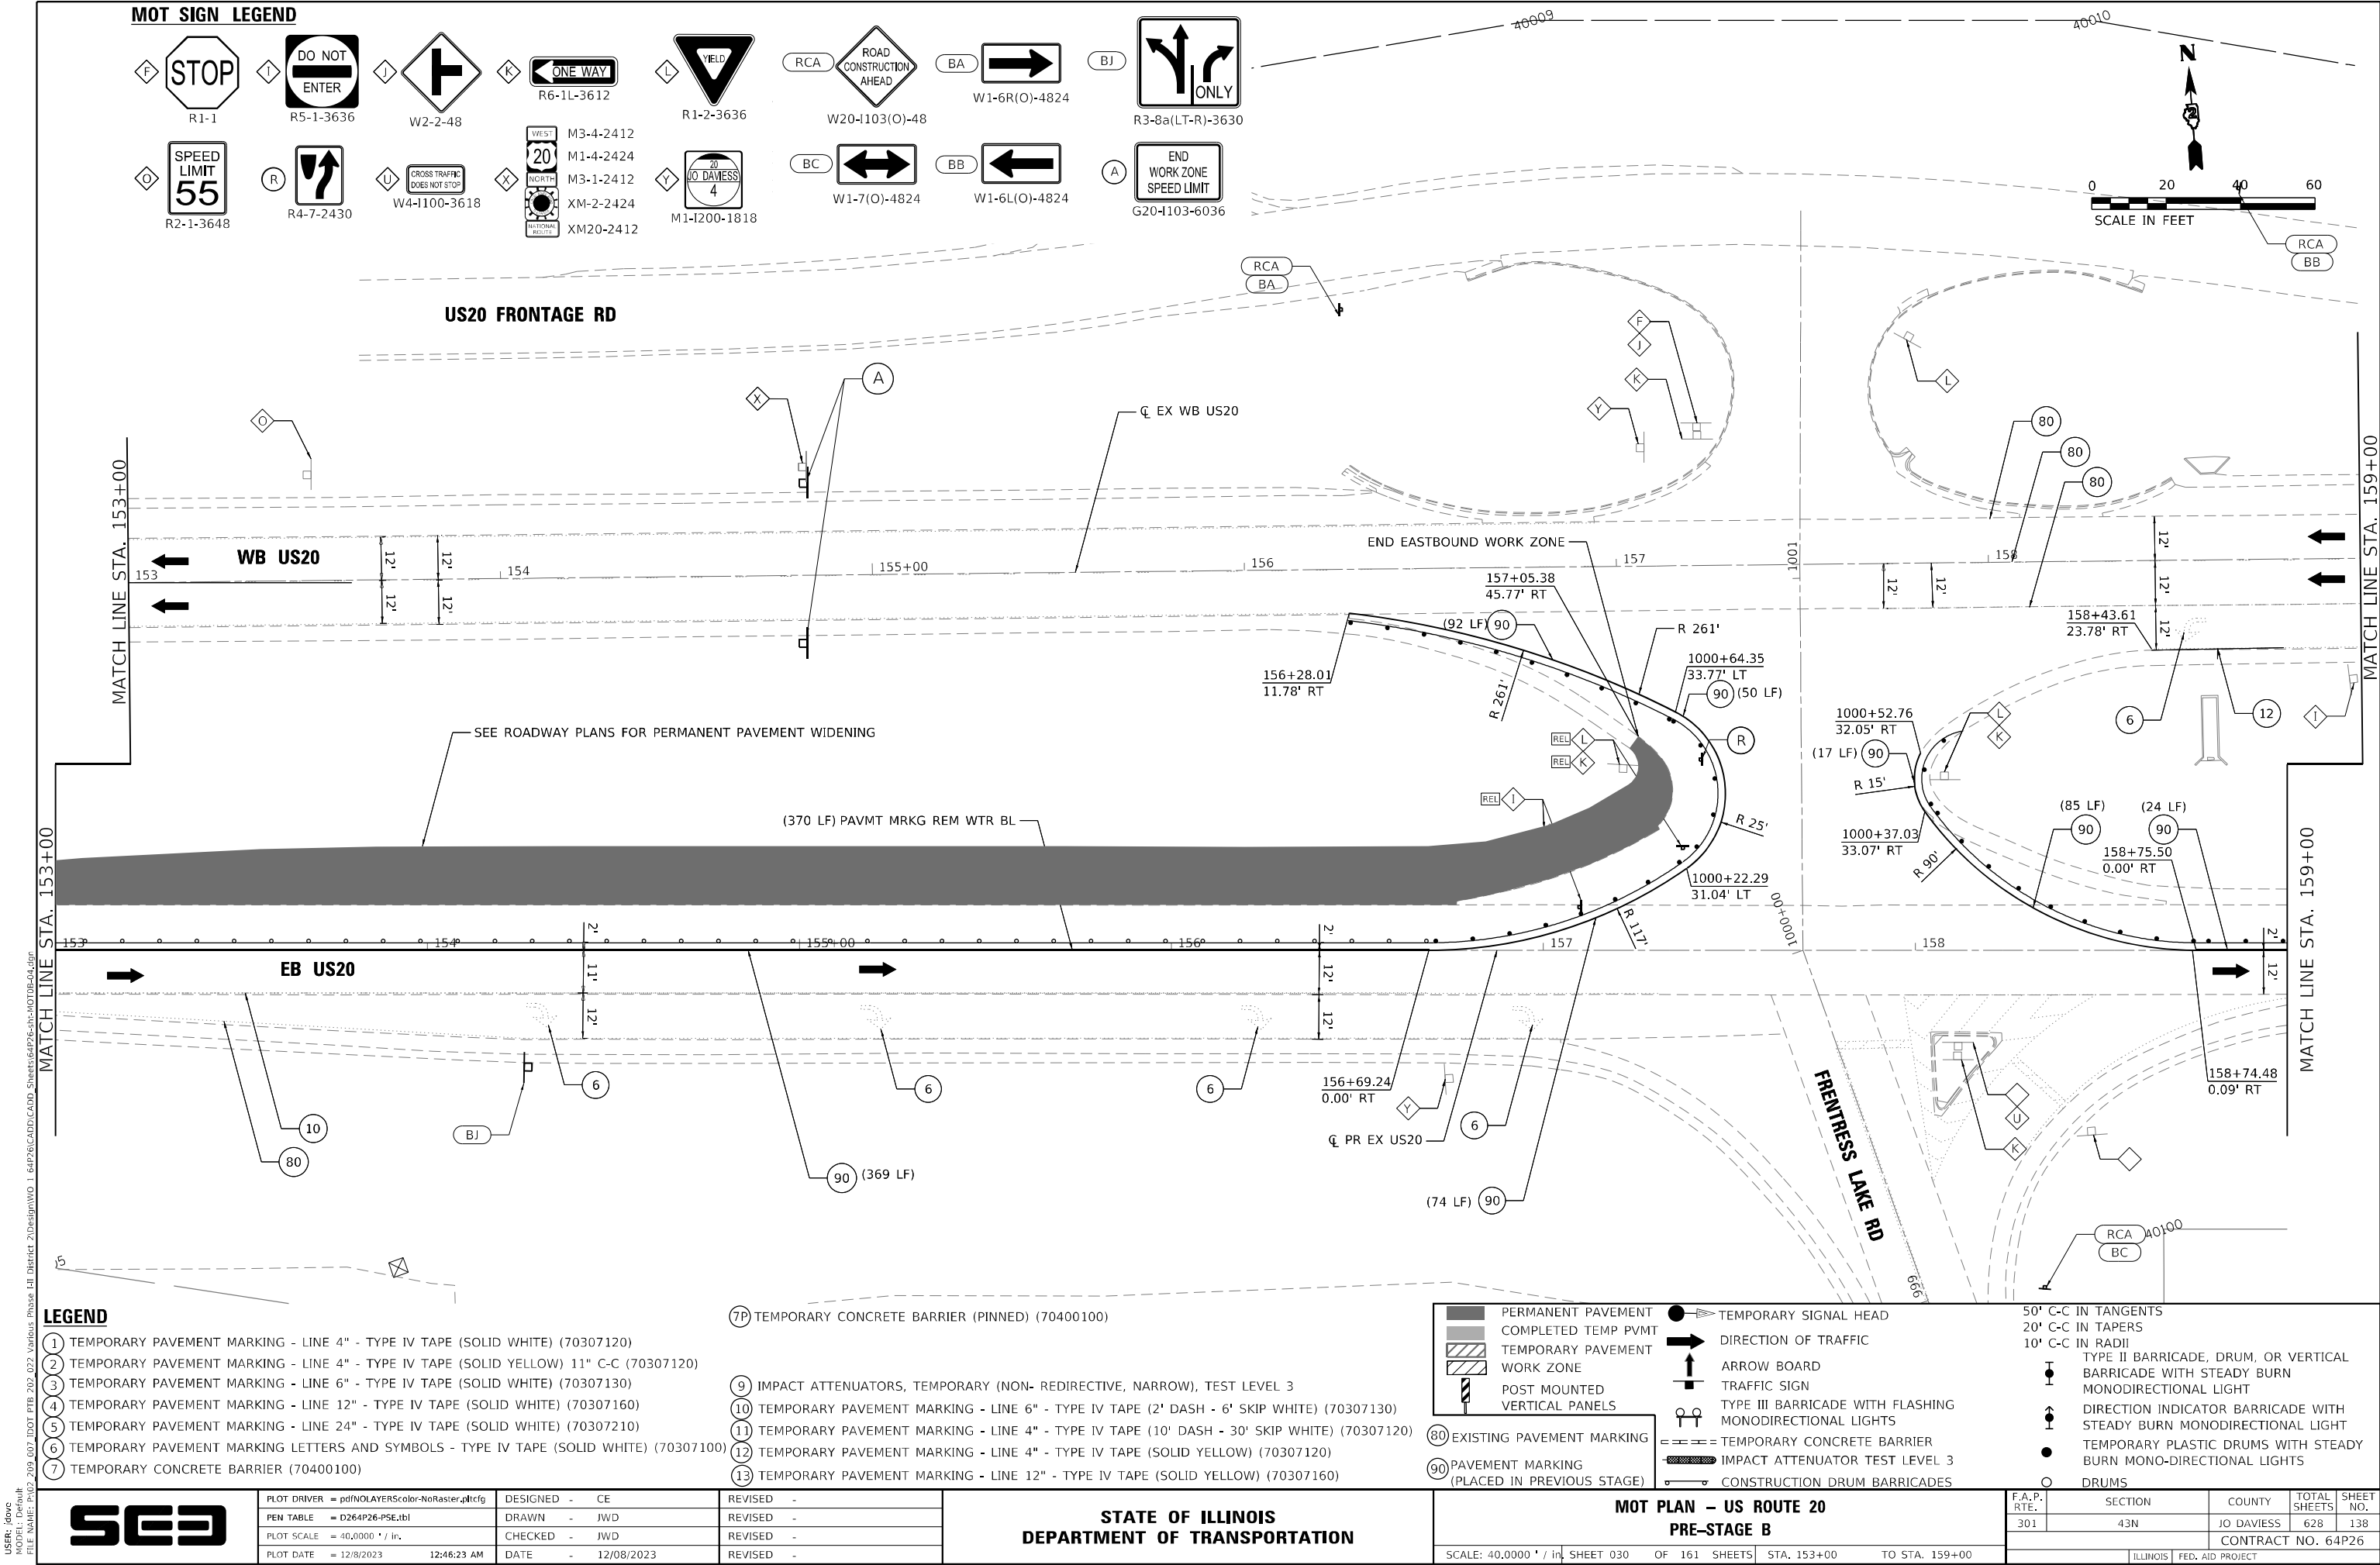

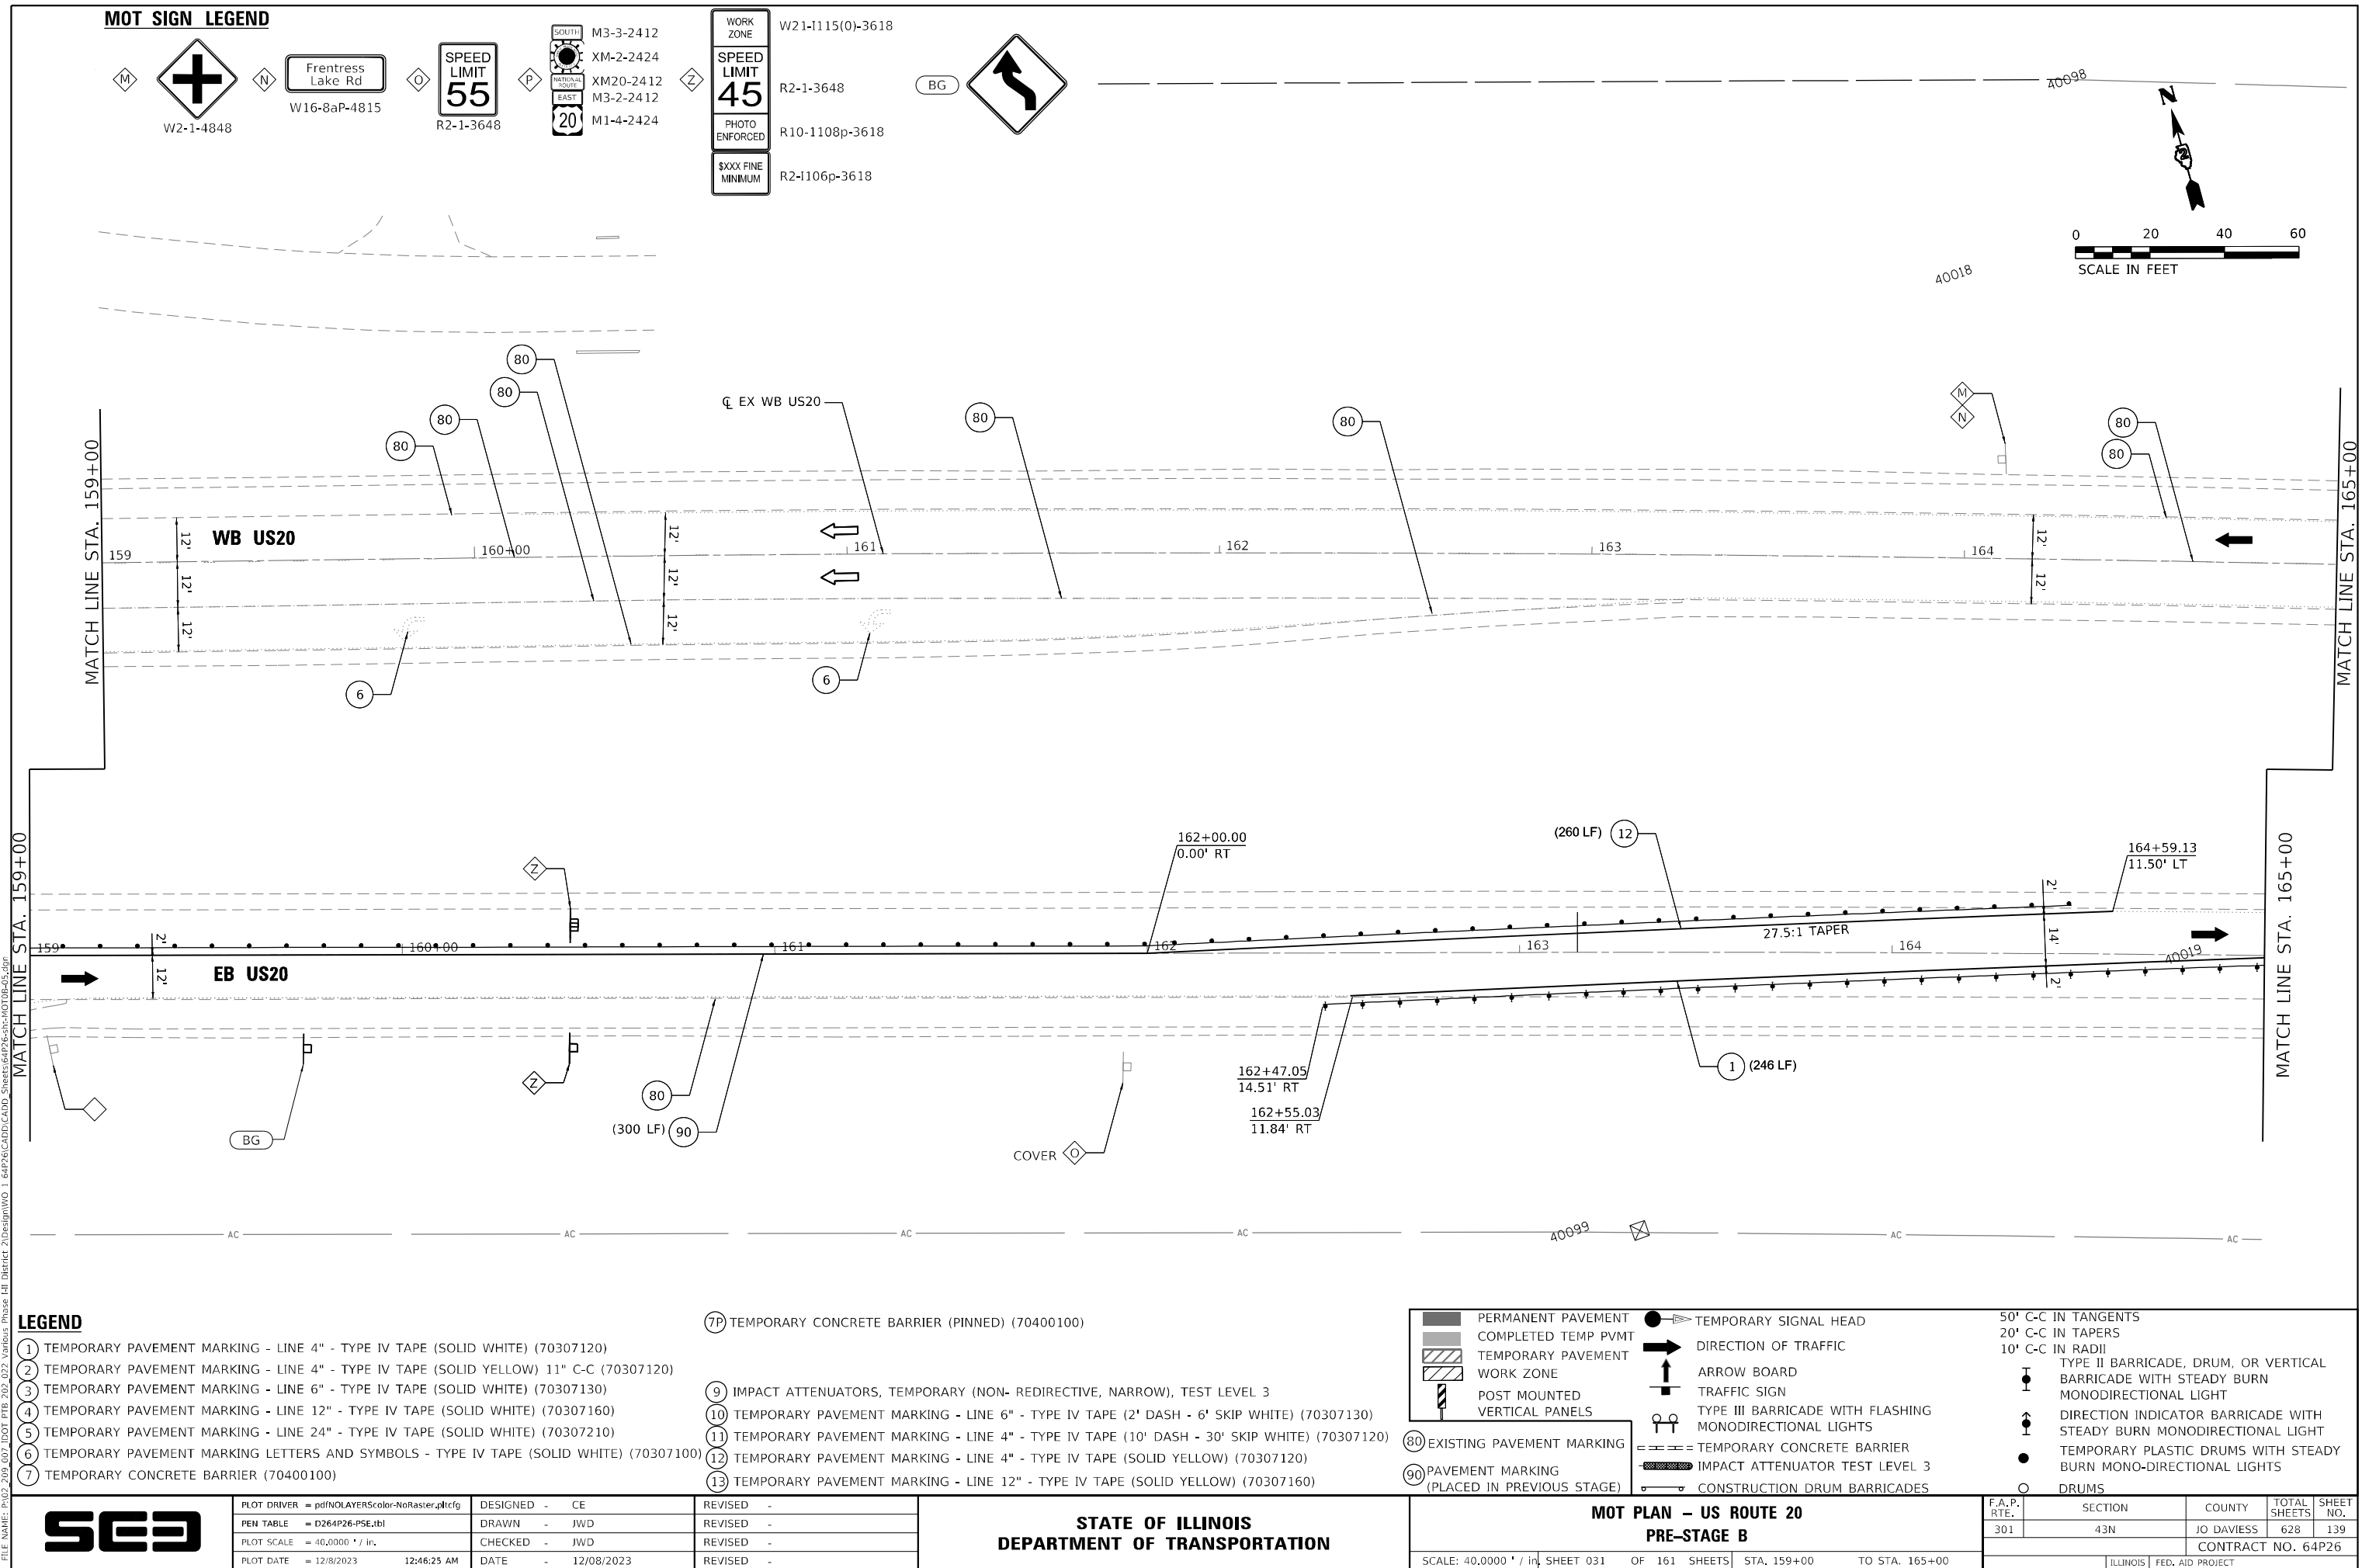

USER: idave

MODEL Default
FILE NAME: PLOT_209_002_IDOT_PTB_202_022_Various Phase Lit Dierkt 2Design\WO_1_64P26\CADD\CADD_Sheet\64P26-eh-MOTOR-05.dgn



PLOT DRIVER	= pdf\NOLAYERColor-NoRaster.pltcfg
PEN TABLE	= D264P26-PSE.tbl
PLOT SCALE	= 40,0000 ' / in.
PLOT DATE	= 12/8/2023 12:46:26 AM

DESIGNED	-	MJ
DRAWN	-	JWD
CHECKED	-	JWD
DATE	-	12/08/2023

REVISED	-
REVISED	-
REVISED	-
REVISED	-

STATE OF ILLINOIS
DEPARTMENT OF TRANSPORTATION

MOT PLAN – US ROUTE 20
PRE-STAGE B

SCALE: 40,0000 ' / in. SHEET 032 OF 161 SHEETS STA. 165+00 TO STA. 171+00

F.A.P. RTE.	SECTION	COUNTY	TOTAL SHEETS	SHEET NO.
301	43N	JO DAVIESS	628	140
CONTRACT NO. 64P26				
ILLINOIS FED. AID PROJECT				

LEGEND

- ① TEMPORARY PAVEMENT MARKING - LINE 4" - TYPE IV TAPE (SOLID WHITE) (70307120)
- ② TEMPORARY PAVEMENT MARKING - LINE 4" - TYPE IV TAPE (SOLID YELLOW) 11" C-C (70307120)
- ③ TEMPORARY PAVEMENT MARKING - LINE 6" - TYPE IV TAPE (SOLID WHITE) (70307130)
- ④ TEMPORARY PAVEMENT MARKING - LINE 12" - TYPE IV TAPE (SOLID WHITE) (70307160)
- ⑤ TEMPORARY PAVEMENT MARKING - LINE 24" - TYPE IV TAPE (SOLID WHITE) (70307210)
- ⑥ TEMPORARY PAVEMENT MARKING LETTERS AND SYMBOLS - TYPE IV TAPE (SOLID WHITE) (70307100)
- ⑦ TEMPORARY CONCRETE BARRIER (70400100)


- ⑦P TEMPORARY CONCRETE BARRIER (PINNED) (70400100)
- ⑨ IMPACT ATTENUATORS, TEMPORARY (NON- REDIRECTIVE, NARROW), TEST LEVEL 3
- ⑩ TEMPORARY PAVEMENT MARKING - LINE 6" - TYPE IV TAPE (2' DASH - 6' SKIP WHITE) (70307130)
- ⑪ TEMPORARY PAVEMENT MARKING - LINE 4" - TYPE IV TAPE (10' DASH - 30' SKIP WHITE) (70307120)
- ⑫ TEMPORARY PAVEMENT MARKING - LINE 4" - TYPE IV TAPE (SOLID YELLOW) (70307120)
- ⑬ TEMPORARY PAVEMENT MARKING - LINE 12" - TYPE IV TAPE (SOLID YELLOW) (70307160)

- PERMANENT PAVEMENT
- COMPLETED TEMP PVMT
- TEMPORARY PAVEMENT
- WORK ZONE
- POST MOUNTED VERTICAL PANELS
- ⑧0 EXISTING PAVEMENT MARKING
- ⑨0 PAVEMENT MARKING (PLACED IN PREVIOUS STAGE)

- TEMPORARY SIGNAL HEAD
- DIRECTION OF TRAFFIC
- ARROW BOARD
- TRAFFIC SIGN
- TYPE III BARRICADE WITH FLASHING MONODIRECTIONAL LIGHTS
- TEMPORARY CONCRETE BARRIER
- IMPACT ATTENUATOR TEST LEVEL 3
- CONSTRUCTION DRUM BARRICADES

- 50' C-C IN TANGENTS
- 20' C-C IN TAPERS
- 10' C-C IN RADII
- TYPE II BARRICADE, DRUM, OR VERTICAL BARRICADE WITH STEADY BURN MONODIRECTIONAL LIGHT
- DIRECTION INDICATOR BARRICADE WITH STEADY BURN MONODIRECTIONAL LIGHT
- TEMPORARY PLASTIC DRUMS WITH STEADY BURN MONO-DIRECTIONAL LIGHTS
- DRUMS

USER: idave
C:\PLOT\Default
FILE NAME: PLOT_209_007_IDOT_PTB_202_022_Various Phase Lit Dierkt 2\Design\WO_1_64P26\CADD\CADD_Sheet\64P26-shs-MOT09-07.dgn

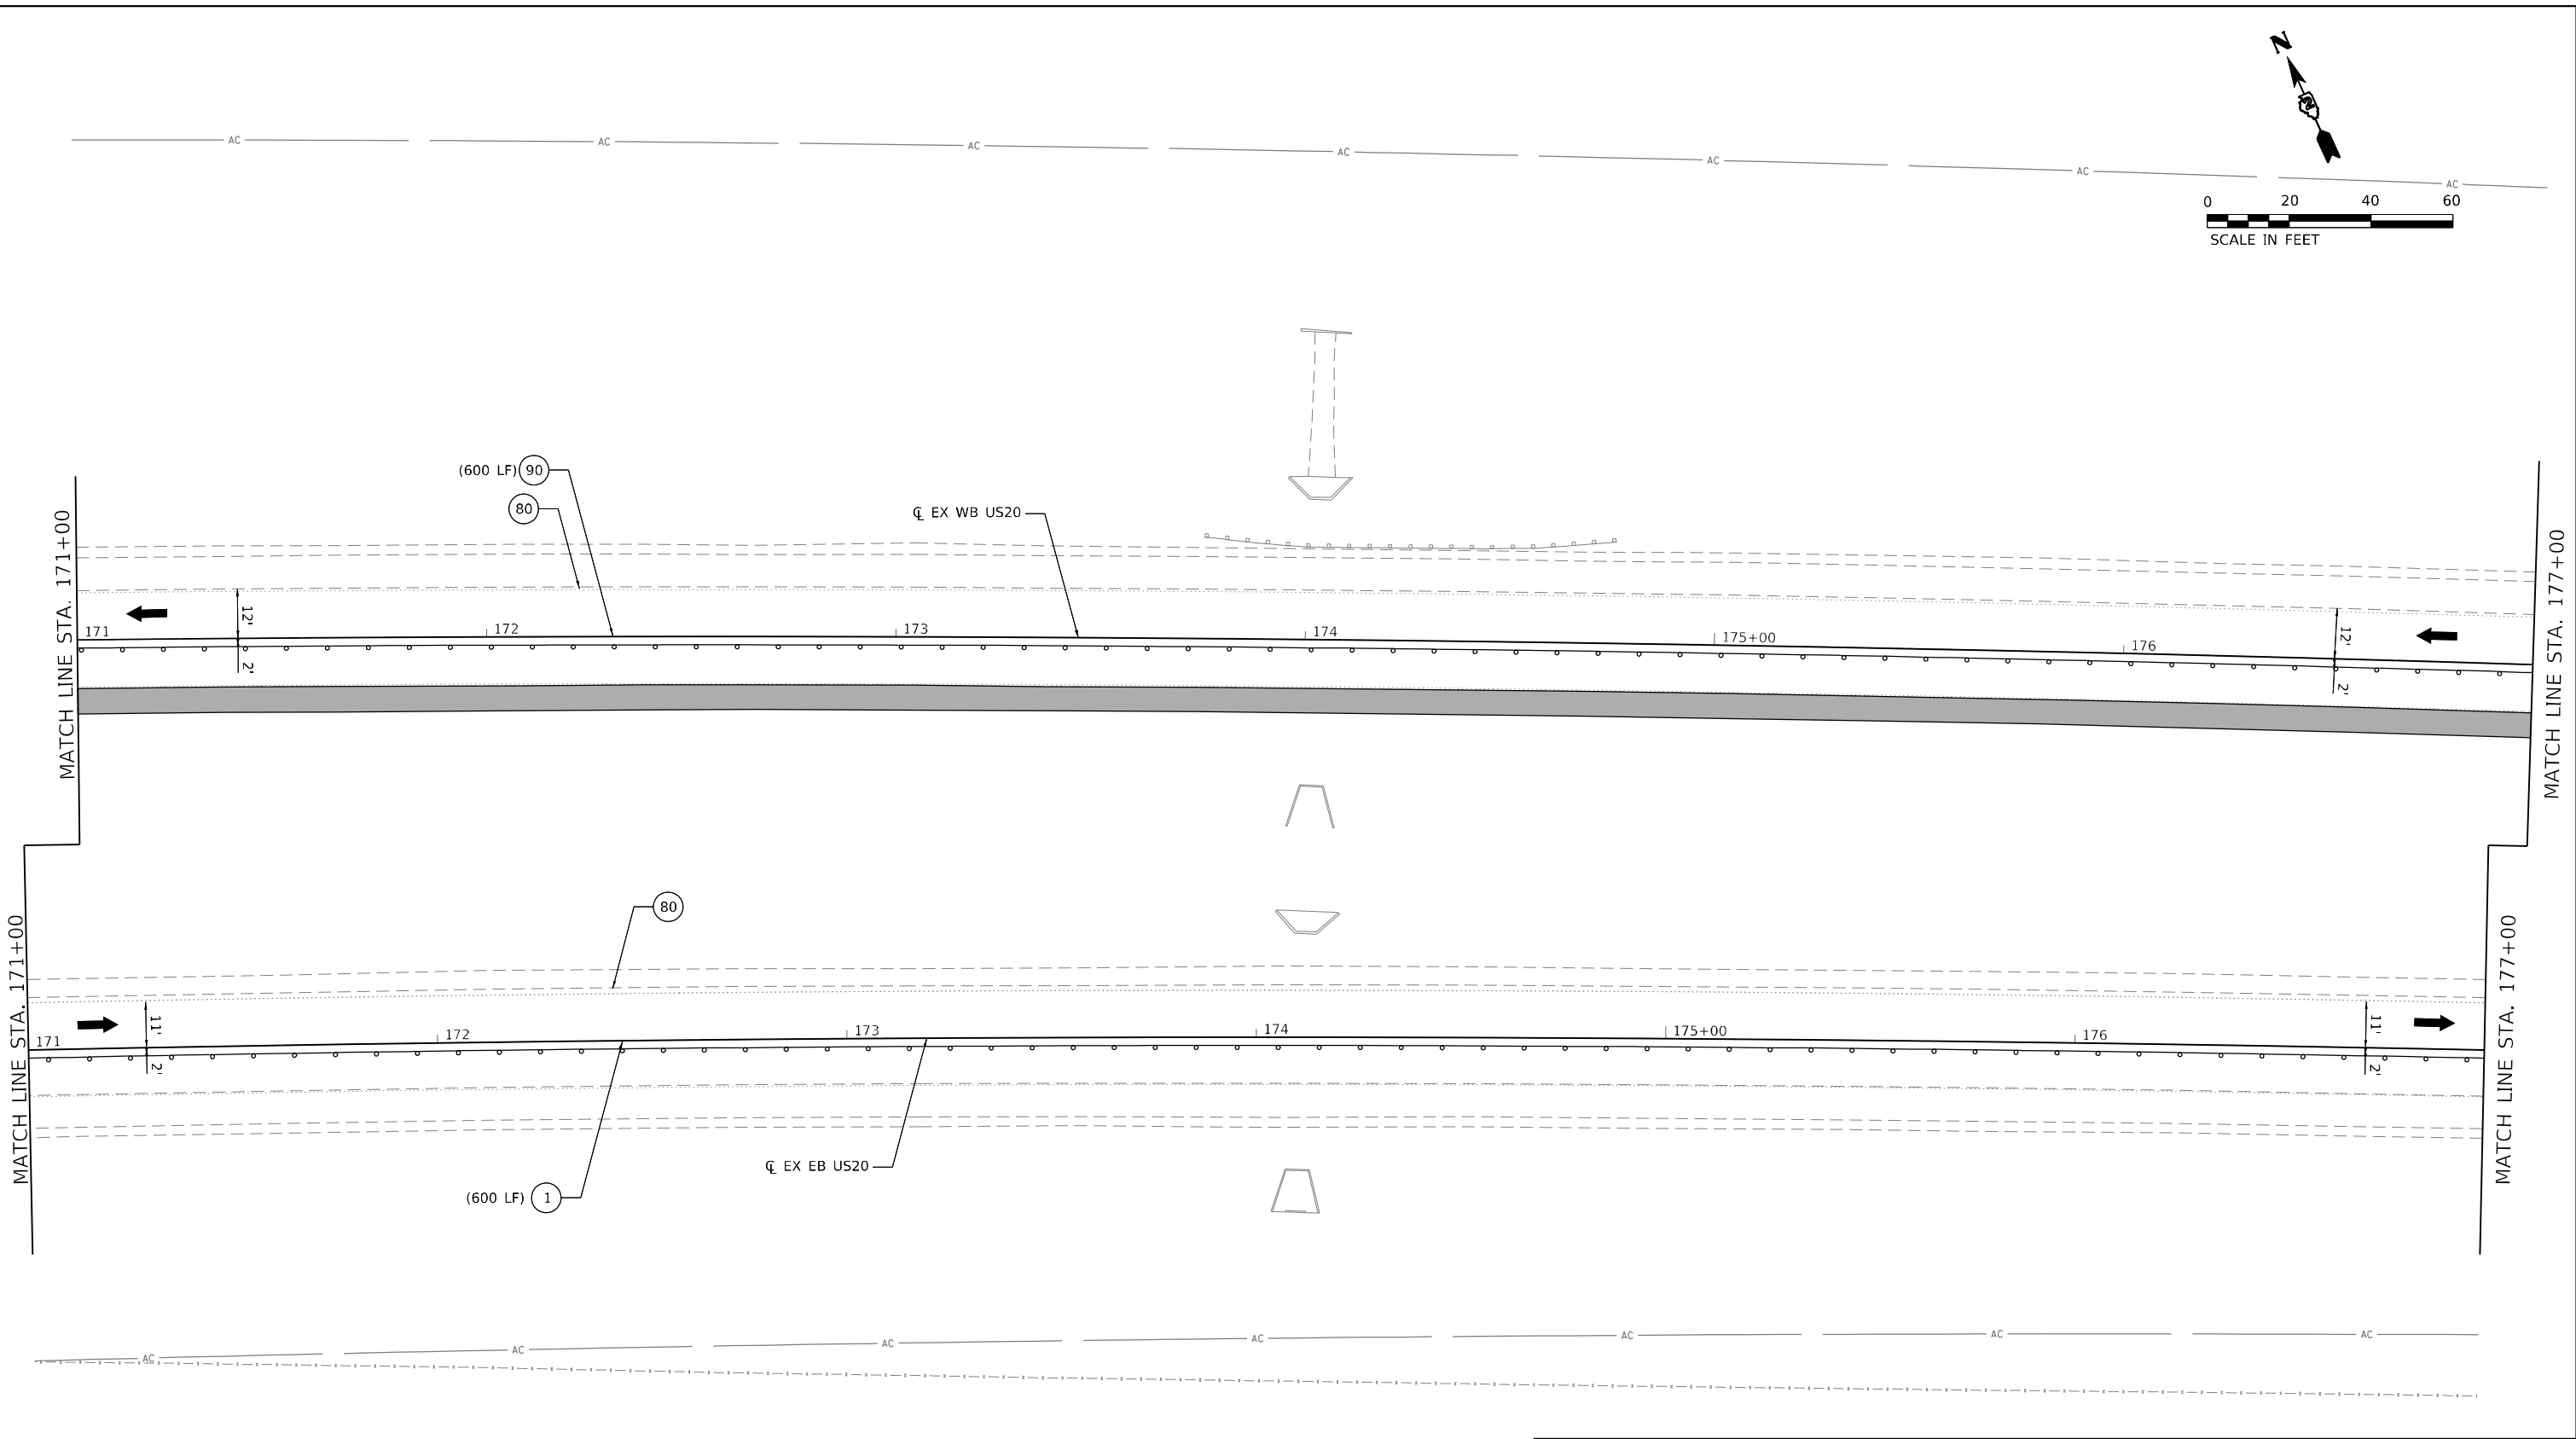

LEGEND

①

TEMPORARY PAVEMENT MARKING - LINE 4" - TYPE IV TAPE (SOLID WHITE) (70307120)

②

TEMPORARY PAVEMENT MARKING - LINE 4" - TYPE IV TAPE (SOLID YELLOW) 11" C-C (70307120)

③

TEMPORARY PAVEMENT MARKING - LINE 6" - TYPE IV TAPE (SOLID WHITE) (70307130)

④

TEMPORARY PAVEMENT MARKING - LINE 12" - TYPE IV TAPE (SOLID WHITE) (70307160)

⑤

TEMPORARY PAVEMENT MARKING - LINE 24" - TYPE IV TAPE (SOLID WHITE) (70307210)

⑥

TEMPORARY PAVEMENT MARKING LETTERS AND SYMBOLS - TYPE IV TAPE (SOLID WHITE) (70307100)

⑦

TEMPORARY CONCRETE BARRIER (70400100)

⑨

IMPACT ATTENUATORS, TEMPORARY (NON- REDIRECTIVE, NARROW), TEST LEVEL 3

⑩

TEMPORARY PAVEMENT MARKING - LINE 6" - TYPE IV TAPE (2' DASH - 6' SKIP WHITE) (70307130)

⑪

TEMPORARY PAVEMENT MARKING - LINE 4" - TYPE IV TAPE (10' DASH - 30' SKIP WHITE) (70307120)

⑫

TEMPORARY PAVEMENT MARKING - LINE 4" - TYPE IV TAPE (SOLID YELLOW) (70307120)

⑬

TEMPORARY PAVEMENT MARKING - LINE 12" - TYPE IV TAPE (SOLID YELLOW) (70307160)

PERMANENT PAVEMENT

COMPLETED TEMP PVMT

TEMPORARY PAVEMENT

WORK ZONE

POST MOUNTED VERTICAL PANELS

⑧

EXISTING PAVEMENT MARKING

⑨

PAVEMENT MARKING (PLACED IN PREVIOUS STAGE)

TEMPORARY SIGNAL HEAD

DIRECTION OF TRAFFIC

ARROW BOARD

TRAFFIC SIGN

TYPE III BARRICADE WITH FLASHING MONODIRECTIONAL LIGHTS

TEMPORARY CONCRETE BARRIER

IMPACT ATTENUATOR TEST LEVEL 3

CONSTRUCTION DRUM BARRICADES

50' C-C IN TANGENTS

20' C-C IN TAPERS

10' C-C IN RADII

TYPE II BARRICADE, DRUM, OR VERTICAL BARRICADE WITH STEADY BURN MONODIRECTIONAL LIGHT

DIRECTION INDICATOR BARRICADE WITH STEADY BURN MONODIRECTIONAL LIGHT

TEMPORARY PLASTIC DRUMS WITH STEADY BURN MONO-DIRECTIONAL LIGHTS

DRUMS

SED

PLOT DRIVER = pdf\NOLAYERColor-NoRaster.pltcfgr
PEN TABLE = D264P26-PSE.tbl
PLOT SCALE = 40,0000 ' / in.
PLOT DATE = 12/8/2023 12:46:27 AM

DESIGNED - MJ
DRAWN - JWD
CHECKED - JWD
DATE - 12/08/2023

REVISED -
REVISED -
REVISED -
REVISED -

STATE OF ILLINOIS
DEPARTMENT OF TRANSPORTATION

MOT PLAN – US ROUTE 20
PRE-STAGE B

SCALE: 40,0000 ' / in.

SHEET 033

OF 161 SHEETS

STA. 171+00

TO STA. 177+00

F.A.P. RTE.
301

SECTION
43N

COUNTY
JO DAVISS


TOTAL SHEETS
628

SHEET NO.
141

CONTRACT NO. 64P26

ILLINOIS FED. AID PROJECT

USER: idave
MODEL: Default
FILE NAME: PLOT_209_007_IDOT_PTB_202_022_Various Phase Lit Dierkt 2Design\WO_1_64P26\CADD\CADD_Sheet\64P26-sh-MOT08-08.dgn

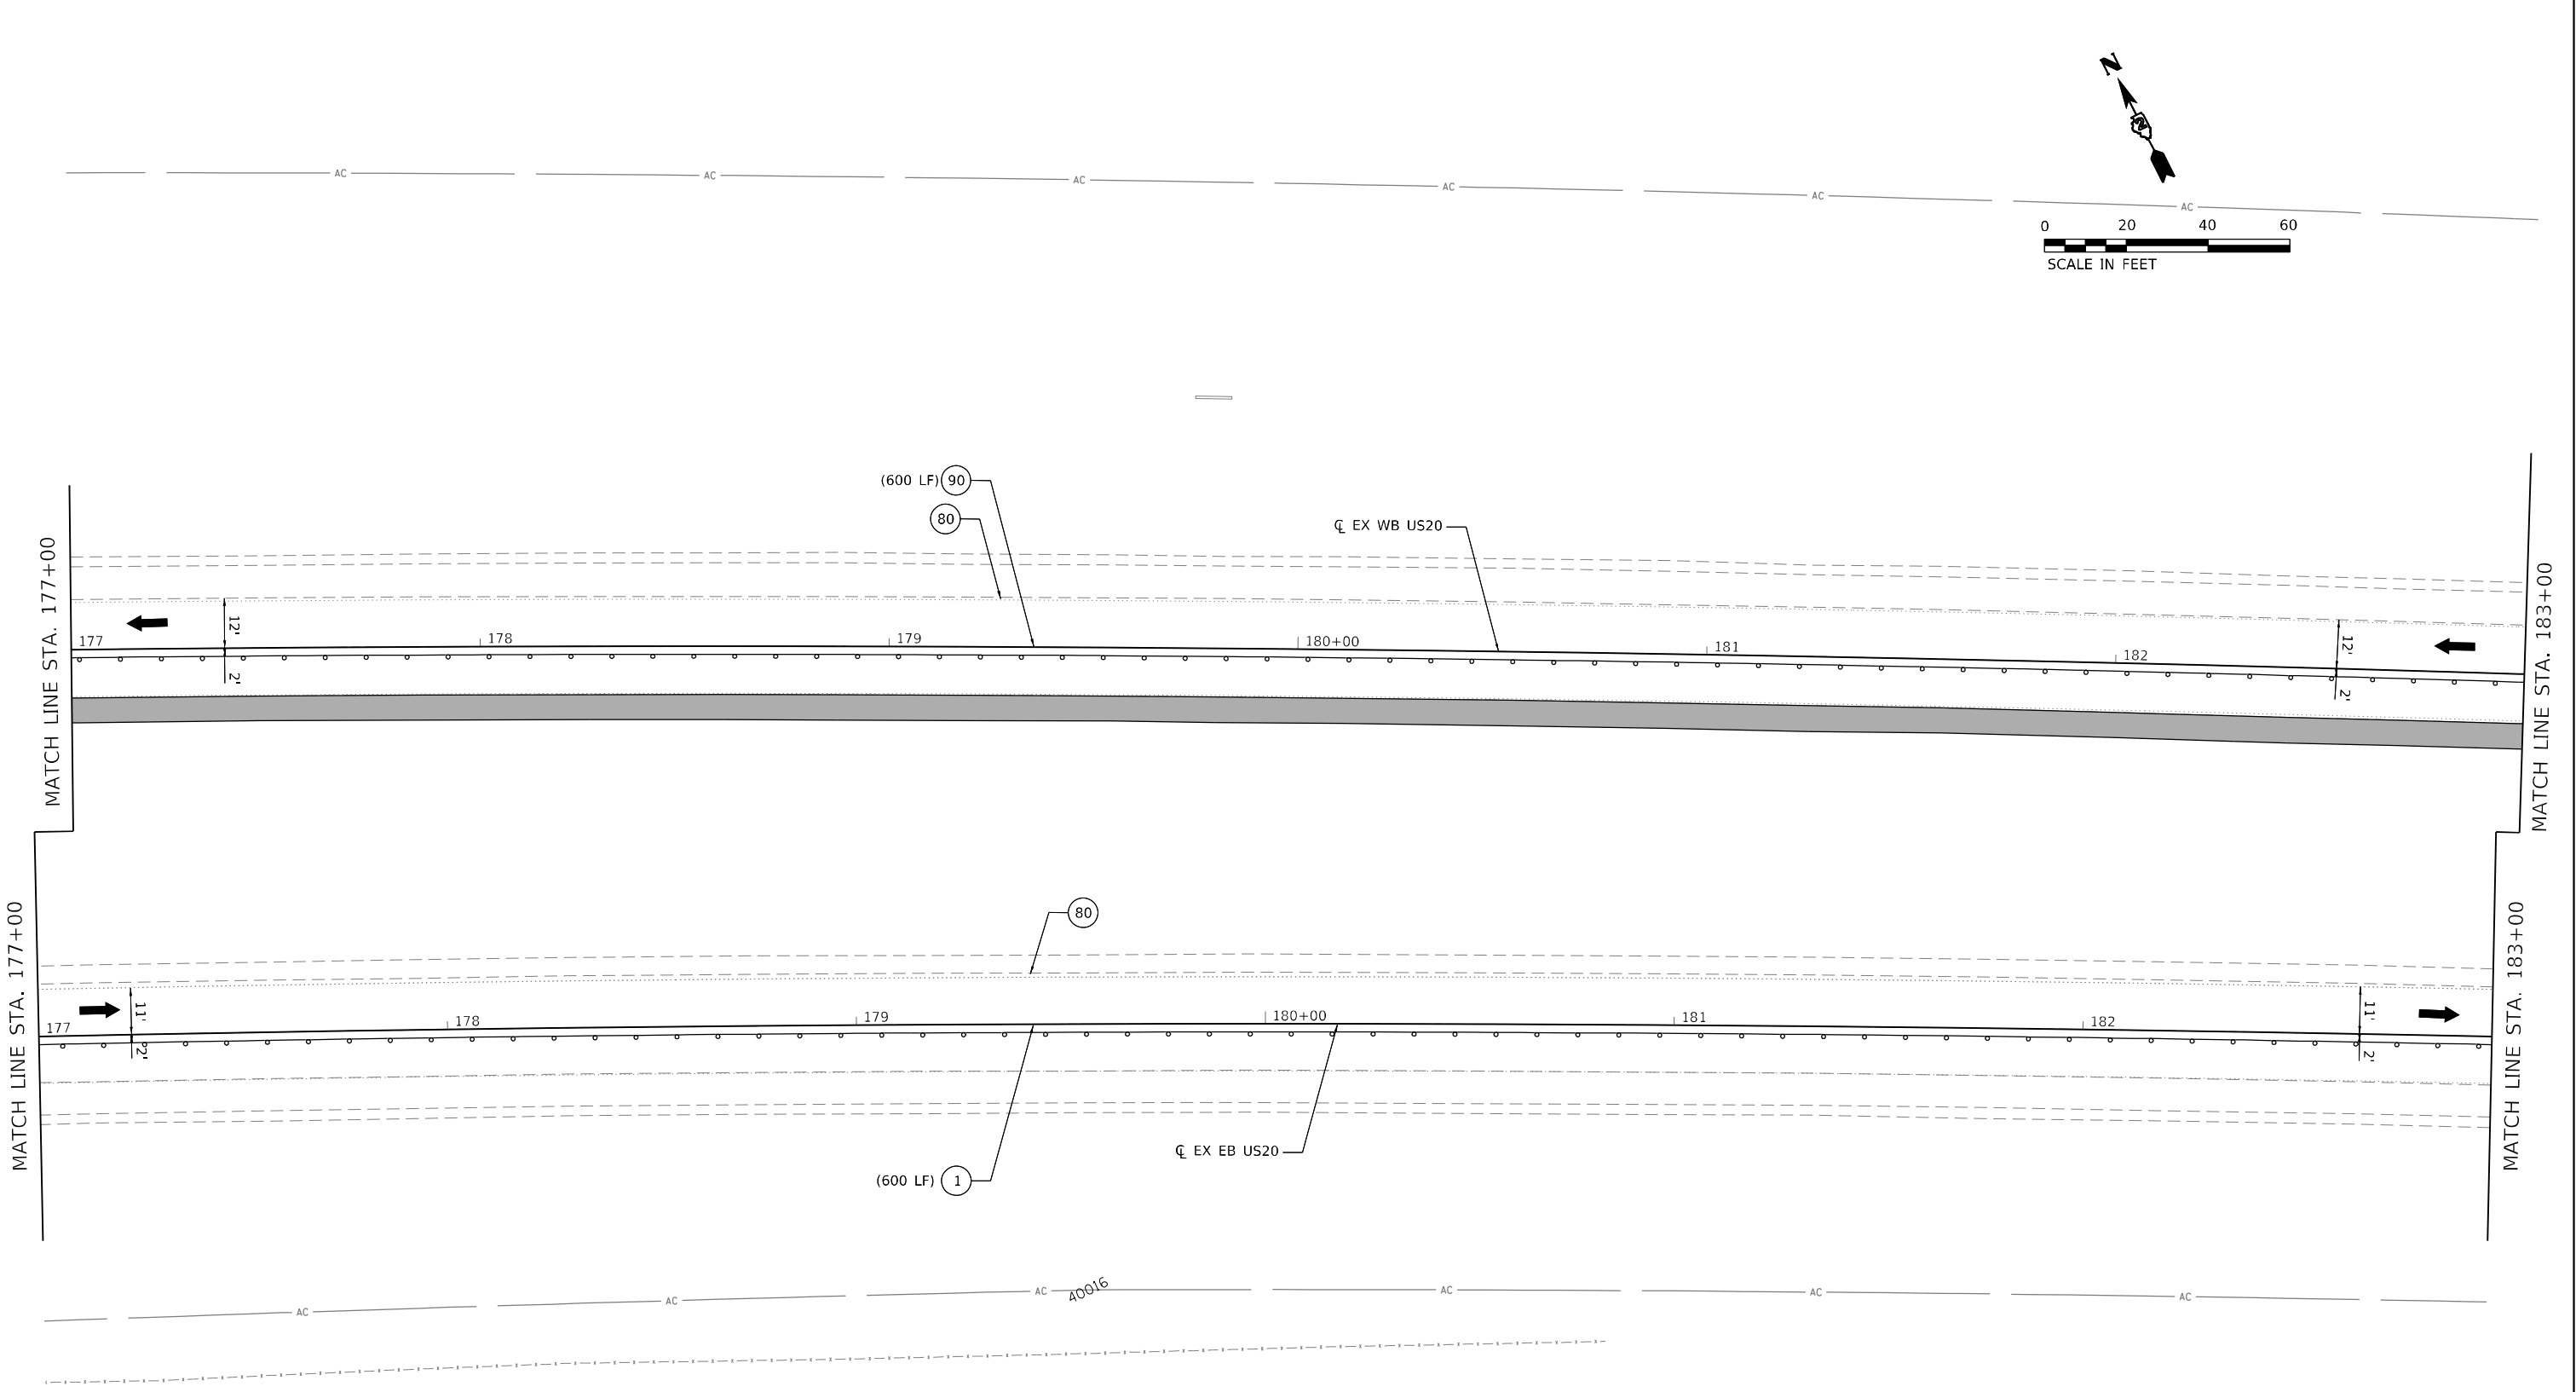

LEGEND

- ① TEMPORARY PAVEMENT MARKING - LINE 4" - TYPE IV TAPE (SOLID WHITE) (70307120)
- ② TEMPORARY PAVEMENT MARKING - LINE 4" - TYPE IV TAPE (SOLID YELLOW) 11" C-C (70307120)
- ③ TEMPORARY PAVEMENT MARKING - LINE 6" - TYPE IV TAPE (SOLID WHITE) (70307130)
- ④ TEMPORARY PAVEMENT MARKING - LINE 12" - TYPE IV TAPE (SOLID WHITE) (70307160)
- ⑤ TEMPORARY PAVEMENT MARKING - LINE 24" - TYPE IV TAPE (SOLID WHITE) (70307210)
- ⑥ TEMPORARY PAVEMENT MARKING LETTERS AND SYMBOLS - TYPE IV TAPE (SOLID WHITE) (70307100)
- ⑦ TEMPORARY CONCRETE BARRIER (70400100)

- ⑦P TEMPORARY CONCRETE BARRIER (PINNED) (70400100)
- ⑨ IMPACT ATTENUATORS, TEMPORARY (NON- REDIRECTIVE, NARROW), TEST LEVEL 3
- ⑩ TEMPORARY PAVEMENT MARKING - LINE 6" - TYPE IV TAPE (2' DASH - 6' SKIP WHITE) (70307130)
- ⑪ TEMPORARY PAVEMENT MARKING - LINE 4" - TYPE IV TAPE (10' DASH - 30' SKIP WHITE) (70307120)
- ⑫ TEMPORARY PAVEMENT MARKING - LINE 4" - TYPE IV TAPE (SOLID YELLOW) (70307120)
- ⑬ TEMPORARY PAVEMENT MARKING - LINE 12" - TYPE IV TAPE (SOLID YELLOW) (70307160)

- PERMANENT PAVEMENT
- COMPLETED TEMP PVMT
- TEMPORARY PAVEMENT
- WORK ZONE
- POST MOUNTED VERTICAL PANELS
- ⑧0 EXISTING PAVEMENT MARKING
- ⑨0 PAVEMENT MARKING (PLACED IN PREVIOUS STAGE)
- TEMPORARY SIGNAL HEAD
- DIRECTION OF TRAFFIC
- ARROW BOARD
- TRAFFIC SIGN
- TYPE III BARRICADE WITH FLASHING MONODIRECTIONAL LIGHTS
- TEMPORARY CONCRETE BARRIER
- IMPACT ATTENUATOR TEST LEVEL 3
- CONSTRUCTION DRUM BARRICADES
- 50' C-C IN TANGENTS
- 20' C-C IN RADII
- 10' C-C IN RADII
- TYPE II BARRICADE, DRUM, OR VERTICAL BARRICADE WITH STEADY BURN MONODIRECTIONAL LIGHT
- DIRECTION INDICATOR BARRICADE WITH STEADY BURN MONODIRECTIONAL LIGHT
- TEMPORARY PLASTIC DRUMS WITH STEADY BURN MONO-DIRECTIONAL LIGHTS
- DRUMS



PLOT DRIVER = pdf\NOLAYERColor-NoRaster.pltcfgr	DESIGNED - MJ	REVISED -
PEN TABLE = D264P26-PSE.tbl	DRAWN - JWD	REVISED -
PLOT SCALE = 40,0000 ' / in.	CHECKED - JWD	REVISED -
PLOT DATE = 12/8/2023 12:46:29 AM	DATE - 12/08/2023	REVISED -




STATE OF ILLINOIS
DEPARTMENT OF TRANSPORTATION

MOT PLAN - US ROUTE 20
PRE-STAGE B

SCALE: 40,0000 ' / in. SHEET 034 OF 161 SHEETS STA. 177+00 TO STA. 183+00

F.A.P. RTE.	SECTION	COUNTY	TOTAL SHEETS	SHEET NO.
301	43N	JO DAVIESS	628	142
CONTRACT NO. 64P26				
ILLINOIS FED. AID PROJECT				

MOT SIGN LEGEND

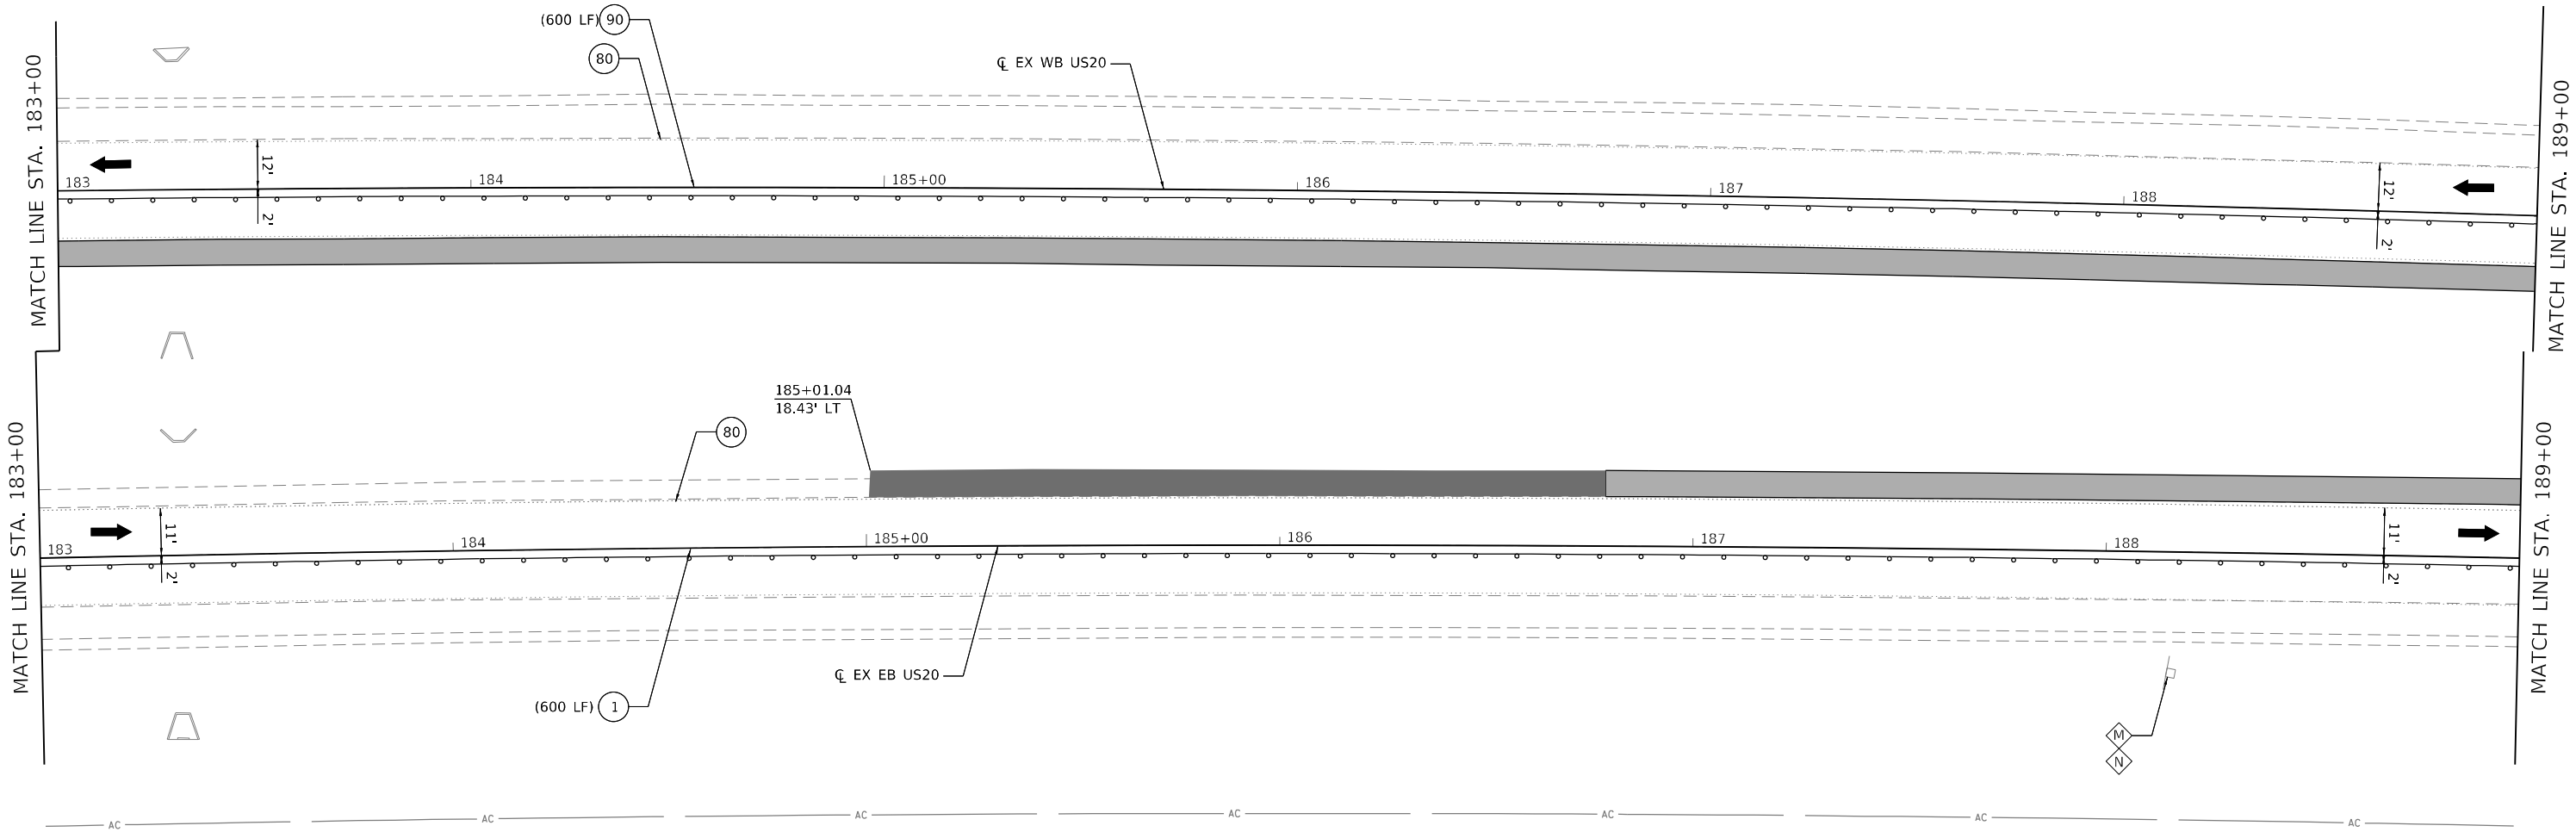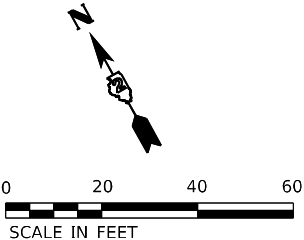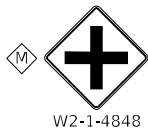

LEGEND

- ① TEMPORARY PAVEMENT MARKING - LINE 4" - TYPE IV TAPE (SOLID WHITE) (70307120)
- ② TEMPORARY PAVEMENT MARKING - LINE 4" - TYPE IV TAPE (SOLID YELLOW) 11" C-C (70307120)
- ③ TEMPORARY PAVEMENT MARKING - LINE 6" - TYPE IV TAPE (SOLID WHITE) (70307130)
- ④ TEMPORARY PAVEMENT MARKING - LINE 12" - TYPE IV TAPE (SOLID WHITE) (70307160)
- ⑤ TEMPORARY PAVEMENT MARKING - LINE 24" - TYPE IV TAPE (SOLID WHITE) (70307210)
- ⑥ TEMPORARY PAVEMENT MARKING LETTERS AND SYMBOLS - TYPE IV TAPE (SOLID WHITE) (70307120)
- ⑦ TEMPORARY CONCRETE BARRIER (70400100)

- ⑦P TEMPORARY CONCRETE BARRIER (PINNED) (70400100)
- ⑨ IMPACT ATTENUATORS, TEMPORARY (NON- REDIRECTIVE, NARROW), TEST LEVEL 3
- ⑩ TEMPORARY PAVEMENT MARKING - LINE 6" - TYPE IV TAPE (2' DASH - 6' SKIP WHITE) (70307130)
- ⑪ TEMPORARY PAVEMENT MARKING - LINE 4" - TYPE IV TAPE (10' DASH - 30' SKIP WHITE) (70307120)
- ⑫ TEMPORARY PAVEMENT MARKING - LINE 4" - TYPE IV TAPE (SOLID YELLOW) (70307120)
- ⑬ TEMPORARY PAVEMENT MARKING - LINE 12" - TYPE IV TAPE (SOLID YELLOW) (70307160)

- PERMANENT PAVEMENT
- COMPLETED TEMP PVMT
- TEMPORARY PAVEMENT
- WORK ZONE
- POST MOUNTED VERTICAL PANELS
- ⑧0 EXISTING PAVEMENT MARKING
- ⑨0 PAVEMENT MARKING (PLACED IN PREVIOUS STAGE)
- TEMPORARY SIGNAL HEAD
- DIRECTION OF TRAFFIC
- ARROW BOARD
- TRAFFIC SIGN
- TYPE III BARRICADE WITH FLASHING MONODIRECTIONAL LIGHTS
- TEMPORARY CONCRETE BARRIER
- IMPACT ATTENUATOR TEST LEVEL 3
- CONSTRUCTION DRUM BARRICADES
- 50' C-C IN TANGENTS
- 20' C-C IN TAPERS
- 10' C-C IN RADII
- TYPE II BARRICADE, DRUM, OR VERTICAL BARRICADE WITH STEADY BURN MONODIRECTIONAL LIGHT
- DIRECTION INDICATOR BARRICADE WITH STEADY BURN MONODIRECTIONAL LIGHT
- TEMPORARY PLASTIC DRUMS WITH STEADY BURN MONO-DIRECTIONAL LIGHTS
- DRUMS

USER: dave
C:\PLOT\Default
FILE NAME: PLOT_209-007_IDOT_PTB_202_022_Various Phase Lit_District 2\Design\WVO_1_64P26\CADD\CADD_Sheets\64P26-sh-MOTUB-09.dgn



PLOT DRIVER	= pdfNOLAYERScolor-NoRaster.pltcf	DESIGNED	-	CE
PEN TABLE	= D264P26-PSE.tbl	DRAWN	-	JWD
PLOT SCALE	= 40,0000 * / in.	CHECKED	-	JWD
PLOT DATE	= 12/8/2023 12:46:30 AM	DATE	-	12/08/2023

REVISD	-
REVISD	-
REVISD	-
REVISD	-


STATE OF ILLINOIS
DEPARTMENT OF TRANSPORTATION

MOT PLAN – US ROUTE 20
PRE-STAGE B

SCALE: 40,0000 * / in. SHEET 035 OF 161 SHEETS STA. 183+00 TO STA. 189+00



F.A.P. RTE.	SECTION	COUNTY	TOTAL SHEETS	SHEET NO.
301	43N	JO DAVIESS	628	143
CONTRACT NO. 64P26				
ILLINOIS FED. AID PROJECT				

USER: idave
MODEL: Default
FILE NAME: 1203_209_007_IDOT_PTB_202_022_Various Phase Lit District 2Design\W0_1_64P26\CADD\CADD_Sheets\64P26-shs-MOT0B-10.dgn

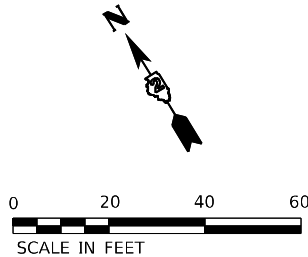

NOTE:
1. SEE DISTRICT 2 DETAIL TRAFFIC CONTROL PROTECTION AT TURN BAYS (TO REMAIN OPEN TO TRAFFIC).

MOT SIGN LEGEND

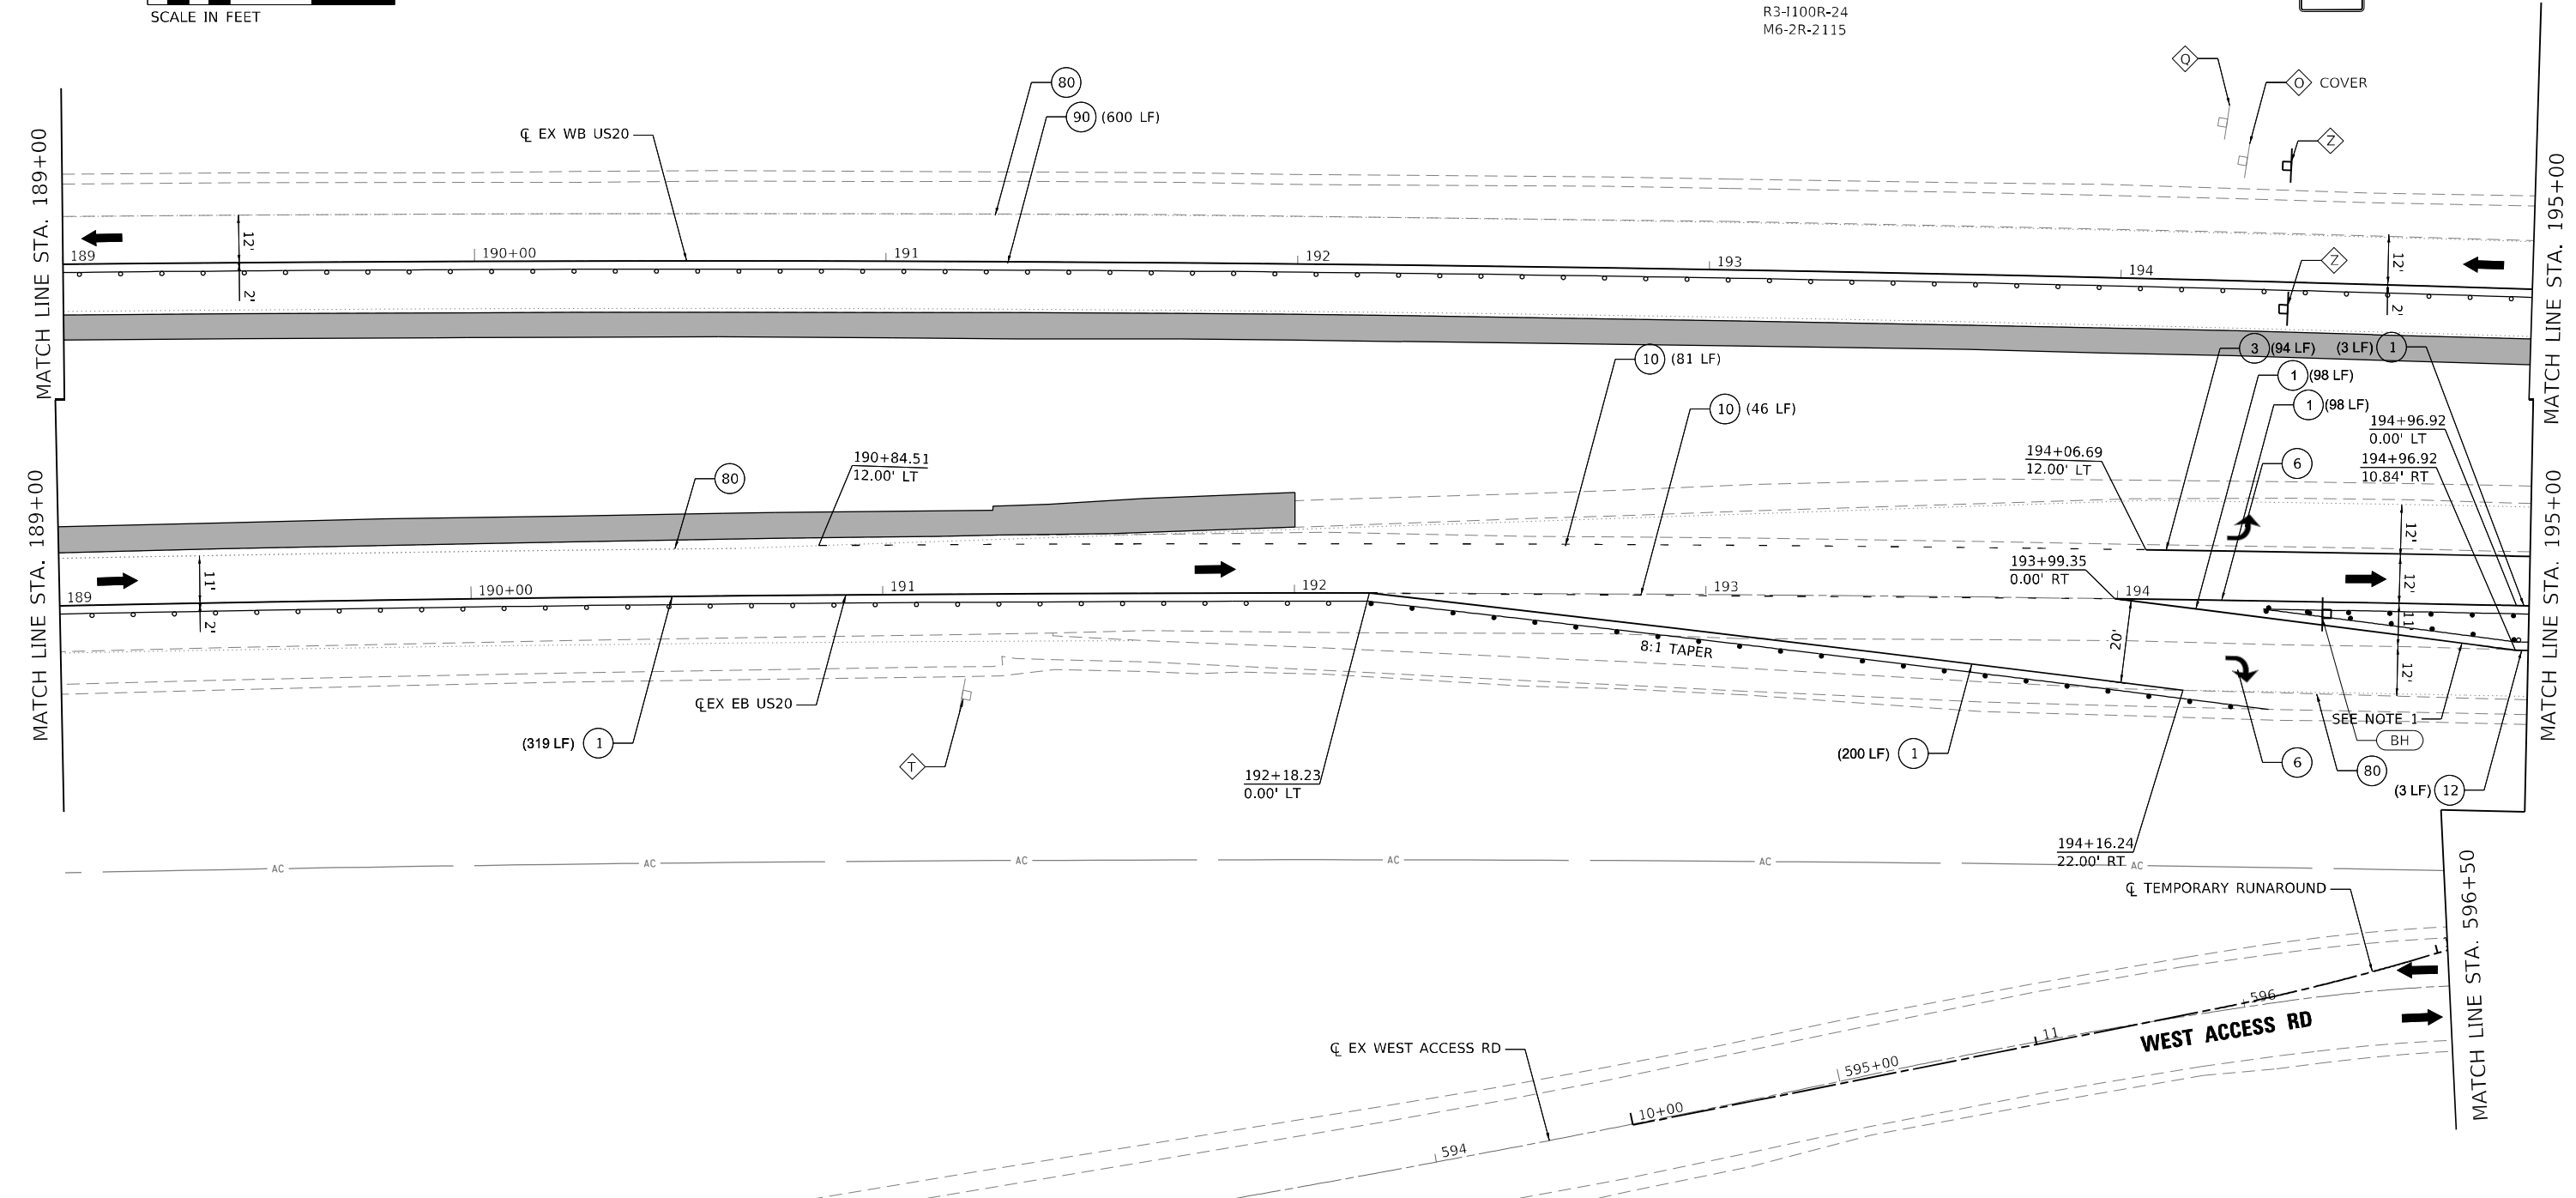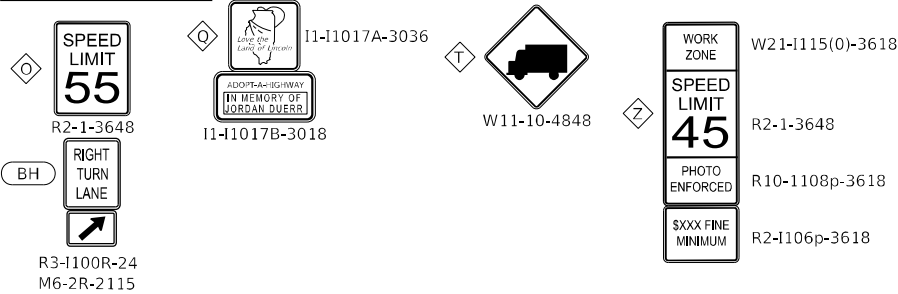

LEGEND

- 1 TEMPORARY PAVEMENT MARKING - LINE 4" - TYPE IV TAPE (SOLID WHITE) (70307120)
- 2 TEMPORARY PAVEMENT MARKING - LINE 4" - TYPE IV TAPE (SOLID YELLOW) 11" C-C (70307120)
- 3 TEMPORARY PAVEMENT MARKING - LINE 6" - TYPE IV TAPE (SOLID WHITE) (70307130)
- 4 TEMPORARY PAVEMENT MARKING - LINE 12" - TYPE IV TAPE (SOLID WHITE) (70307160)
- 5 TEMPORARY PAVEMENT MARKING - LINE 24" - TYPE IV TAPE (SOLID WHITE) (70307210)
- 6 TEMPORARY PAVEMENT MARKING LETTERS AND SYMBOLS - TYPE IV TAPE (SOLID WHITE) (70307100)
- 7 TEMPORARY CONCRETE BARRIER (70400100)

- 7P TEMPORARY CONCRETE BARRIER (PINNED) (70400100)
- 9 IMPACT ATTENUATORS, TEMPORARY (NON- REDIRECTIVE, NARROW), TEST LEVEL 3
- 10 TEMPORARY PAVEMENT MARKING - LINE 6" - TYPE IV TAPE (2' DASH - 6' SKIP WHITE) (70307130)
- 11 TEMPORARY PAVEMENT MARKING - LINE 4" - TYPE IV TAPE (10' DASH - 30' SKIP WHITE) (70307120)
- 12 TEMPORARY PAVEMENT MARKING - LINE 4" - TYPE IV TAPE (SOLID YELLOW) (70307120)
- 13 TEMPORARY PAVEMENT MARKING - LINE 12" - TYPE IV TAPE (SOLID YELLOW) (70307160)

- PERMANENT PAVEMENT
- COMPLETED TEMP PVMT
- TEMPORARY PAVEMENT
- WORK ZONE
- POST MOUNTED VERTICAL PANELS
- 80 EXISTING PAVEMENT MARKING
- 90 PAVEMENT MARKING (PLACED IN PREVIOUS STAGE)
- TEMPORARY SIGNAL HEAD
- DIRECTION OF TRAFFIC
- ARROW BOARD
- TRAFFIC SIGN
- TYPE III BARRICADE WITH FLASHING MONODIRECTIONAL LIGHTS
- TEMPORARY CONCRETE BARRIER
- IMPACT ATTENUATOR TEST LEVEL 3
- CONSTRUCTION DRUM BARRICADES

- 50' C-C IN TANGENTS
- 20' C-C IN TAPERS
- 10' C-C IN RADII
- TYPE II BARRICADE, DRUM, OR VERTICAL BARRICADE WITH STEADY BURN MONODIRECTIONAL LIGHT
- DIRECTION INDICATOR BARRICADE WITH STEADY BURN MONODIRECTIONAL LIGHT
- TEMPORARY PLASTIC DRUMS WITH STEADY BURN MONO-DIRECTIONAL LIGHTS
- DRUMS



PLOT DRIVER	= pdfNOLAYERSColor-NoRaster.pltcf	DESIGNED	-	CE
PEN TABLE	= D264P26-PSE.tbl	DRAWN	-	JWD
PLOT SCALE	= 40,0000 ' / in.	CHECKED	-	JWD
PLOT DATE	= 12/8/2023 12:46:32 AM	DATE	-	12/08/2023

REVISD	-
REVISD	-
REVISD	-
REVISD	-



STATE OF ILLINOIS
DEPARTMENT OF TRANSPORTATION

MOT PLAN - US ROUTE 20
PRE-STAGE B


SCALE: 40,0000 ' / in. SHEET 036 OF 161 SHEETS STA. 189+00 TO STA. 195+00

F.A.P. RTE.	SECTION	COUNTY	TOTAL SHEETS	SHEET NO.
301	43N	JO DAVIESS	628	144
CONTRACT NO. 64P26				
ILLINOIS FED. AID PROJECT				


MOT SIGN LEGEND

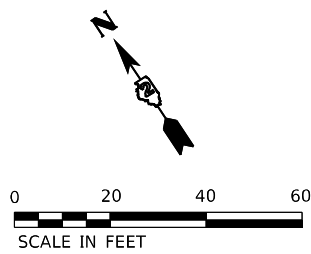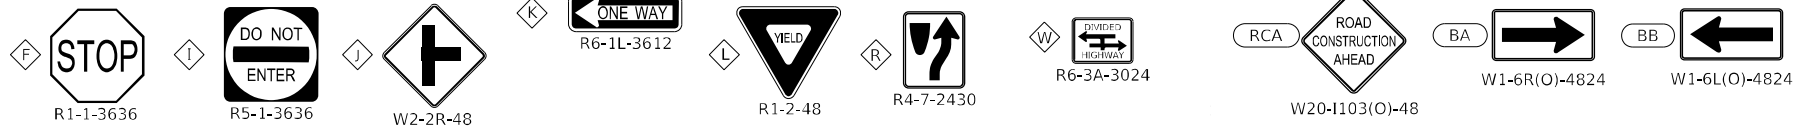

NOTE:
1. SEE PREVIOUS PAGE FOR
LEGEND

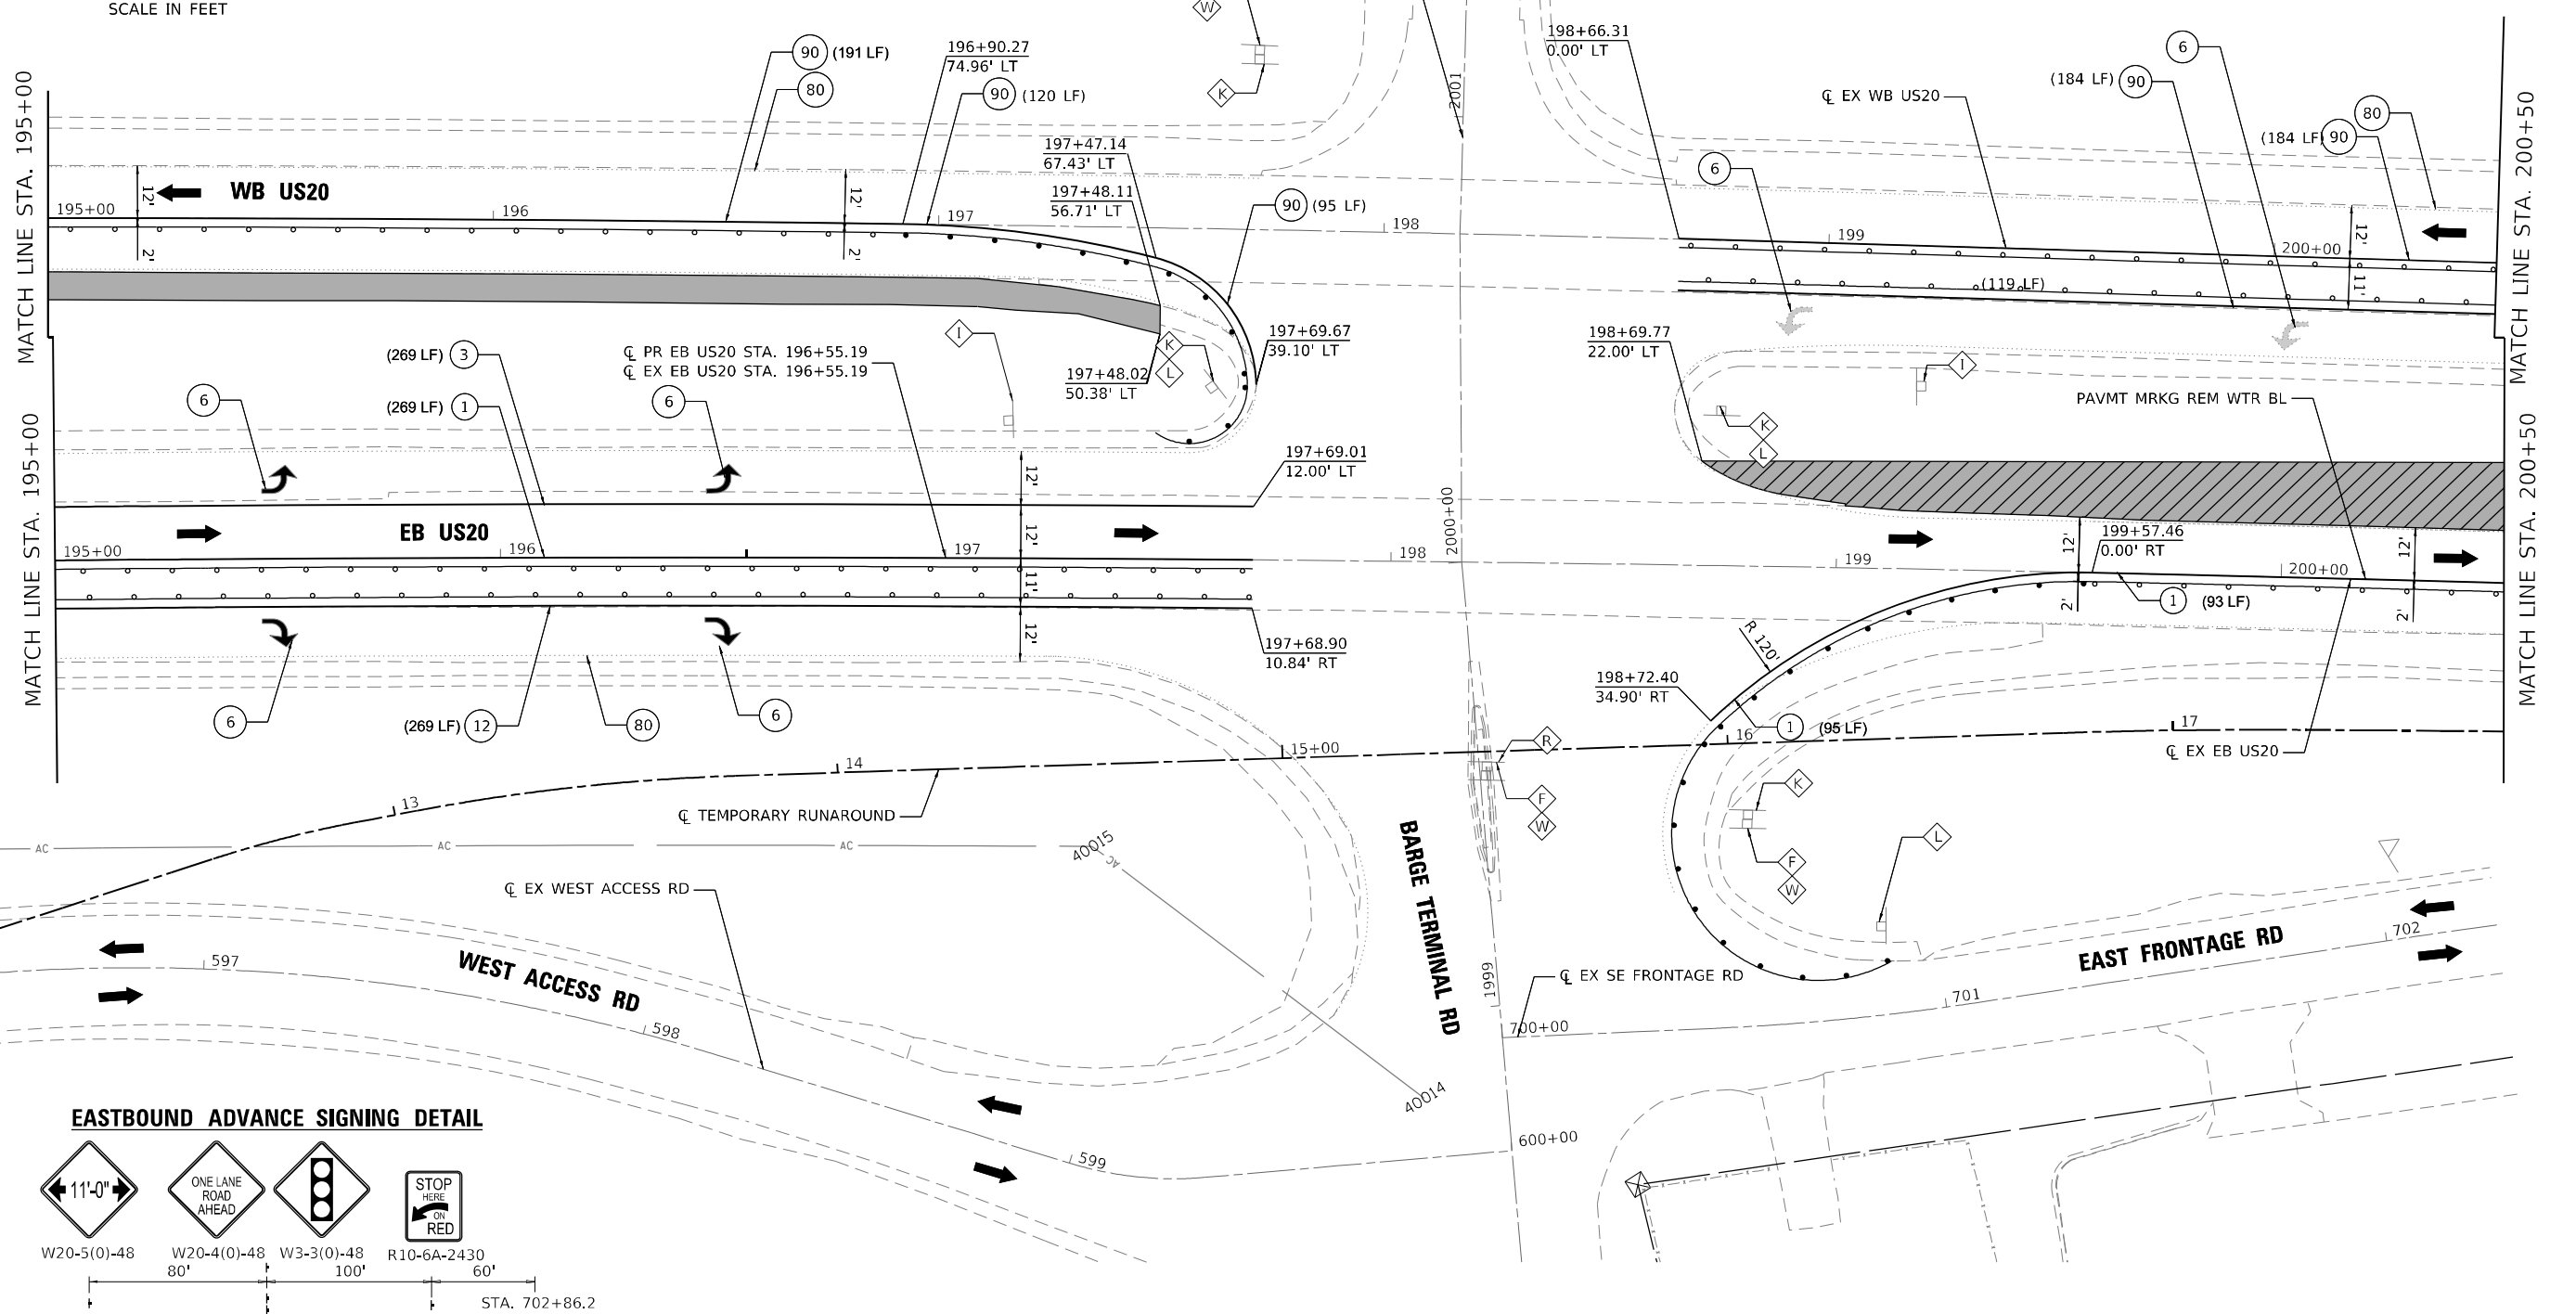

EASTBOUND ADVANCE SIGNING DETAIL

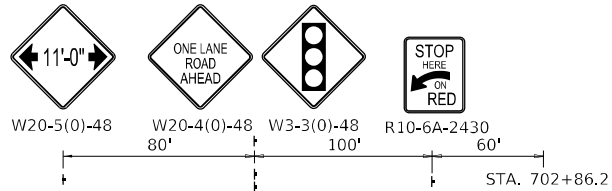

USER: idave
C:\Users\idave\OneDrive\Documents\64P26\64P26-CADD\Sheet\64P26-sh-MOT0B-1.dgn
FILE NAME: 64P26-209-007-1DOT1PTB-202-022-Various Phase 1.dgn



PLOT DRIVER = pdfNOLAYERScolor-NoRaster.pltcfgr
PEN TABLE = D264P26-PSE.tbl
PLOT SCALE = 40,0000 * / in.
PLOT DATE = 12/8/2023 12:46:33 AM

DESIGNED - CE
DRAWN - JWD
CHECKED - JD
DATE - 12/08/2023

REVISED -
REVISED -
REVISED -
REVISED -

STATE OF ILLINOIS
DEPARTMENT OF TRANSPORTATION

MOT PLAN - US ROUTE 20
PRE-STAGE B

SCALE: 40,0000 * / in. SHEET 037 OF 161 SHEETS STA. 195+00 TO STA. 200+50

F.A. PA RTE.	SECTION	COUNTY	TOTAL SHEETS	SHEET NO.
301	43N	JO DAVIESS	628	145
CONTRACT NO. 64P26				
ILLINOIS FED. AID PROJECT				

USER: idave
C:\Users\idave\OneDrive\Documents\Illinois\Projects\2023\022_Various Phase ILL\District 2\Design\W0_1_64P26\CADD\CADD_Sheets\64P26-shs-MOT0B-12.dgn
FILE NAME: PLOT

LEGEND

- ① TEMPORARY PAVEMENT MARKING - LINE 4" - TYPE IV TAPE (SOLID WHITE) (70307120)
② TEMPORARY PAVEMENT MARKING - LINE 4" - TYPE IV TAPE (SOLID YELLOW) 11" C-C (70307120)
③ TEMPORARY PAVEMENT MARKING - LINE 6" - TYPE IV TAPE (SOLID WHITE) (70307130)
④ TEMPORARY PAVEMENT MARKING - LINE 12" - TYPE IV TAPE (SOLID WHITE) (70307160)
⑤ TEMPORARY PAVEMENT MARKING - LINE 24" - TYPE IV TAPE (SOLID WHITE) (70307210)
⑥ TEMPORARY PAVEMENT MARKING LETTERS AND SYMBOLS - TYPE IV TAPE (SOLID WHITE) (70307100)
⑦ TEMPORARY CONCRETE BARRIER (70400100)

- ⑦P TEMPORARY CONCRETE BARRIER (PINNED) (70400100)
⑨ IMPACT ATTENUATORS, TEMPORARY (NON- REDIRECTIVE, NARROW), TEST LEVEL 3
⑩ TEMPORARY PAVEMENT MARKING - LINE 6" - TYPE IV TAPE (2' DASH - 6' SKIP WHITE) (70307130)
⑪ TEMPORARY PAVEMENT MARKING - LINE 4" - TYPE IV TAPE (10' DASH - 30' SKIP WHITE) (70307120)
⑫ TEMPORARY PAVEMENT MARKING - LINE 4" - TYPE IV TAPE (SOLID YELLOW) (70307120)
⑬ TEMPORARY PAVEMENT MARKING - LINE 12" - TYPE IV TAPE (SOLID YELLOW) (70307160)

- PERMANENT PAVEMENT
COMPLETED TEMP PVMT
TEMPORARY PAVEMENT
WORK ZONE
POST MOUNTED
VERTICAL PANELS
⑧0 EXISTING PAVEMENT MARKING
⑨0 PAVEMENT MARKING
(PLACED IN PREVIOUS STAGE)
● TEMPORARY SIGNAL HEAD
➡ DIRECTION OF TRAFFIC
↑ ARROW BOARD
↑ TRAFFIC SIGN
⚡ TYPE III BARRICADE WITH FLASHING
MONODIRECTIONAL LIGHTS
= = = TEMPORARY CONCRETE BARRIER
▬▬▬ IMPACT ATTENUATOR TEST LEVEL 3
○ CONSTRUCTION DRUM BARRICADES

- 50' C-C IN TANGENTS
20' C-C IN TAPERS
10' C-C IN RADII
⚡ TYPE II BARRICADE, DRUM, OR VERTICAL
BARRICADE WITH STEADY BURN
MONODIRECTIONAL LIGHT
↑ DIRECTION INDICATOR BARRICADE WITH
STEADY BURN MONODIRECTIONAL LIGHT
● TEMPORARY PLASTIC DRUMS WITH STEADY
BURN MONO-DIRECTIONAL LIGHTS
○ DRUMS



PLOT DRIVER	= pdfNOLAYERScolor-NoRaster.pltcfgr	DESIGNED	-	CE
PEN TABLE	= D264P26-PSE.tbl	DRAWN	-	JWD
PLOT SCALE	= 40,0000 ' / in.	CHECKED	-	JWD
PLOT DATE	= 12/8/2023 12:46:35 AM	DATE	-	12/08/2023


REVISED	-
REVISED	-
REVISED	-
REVISED	-

STATE OF ILLINOIS
DEPARTMENT OF TRANSPORTATION

MOT PLAN - US ROUTE 20
PRE-STAGE B

SCALE: 40,0000 ' / in. SHEET 038 OF 161 SHEETS STA. 200+50 TO STA. 205+00

F.A.P. RTE.	SECTION	COUNTY	TOTAL SHEETS	SHEET NO.
301	43N	JO DAVIESS	628	146
CONTRACT NO. 64P26				
ILLINOIS FED. AID PROJECT				

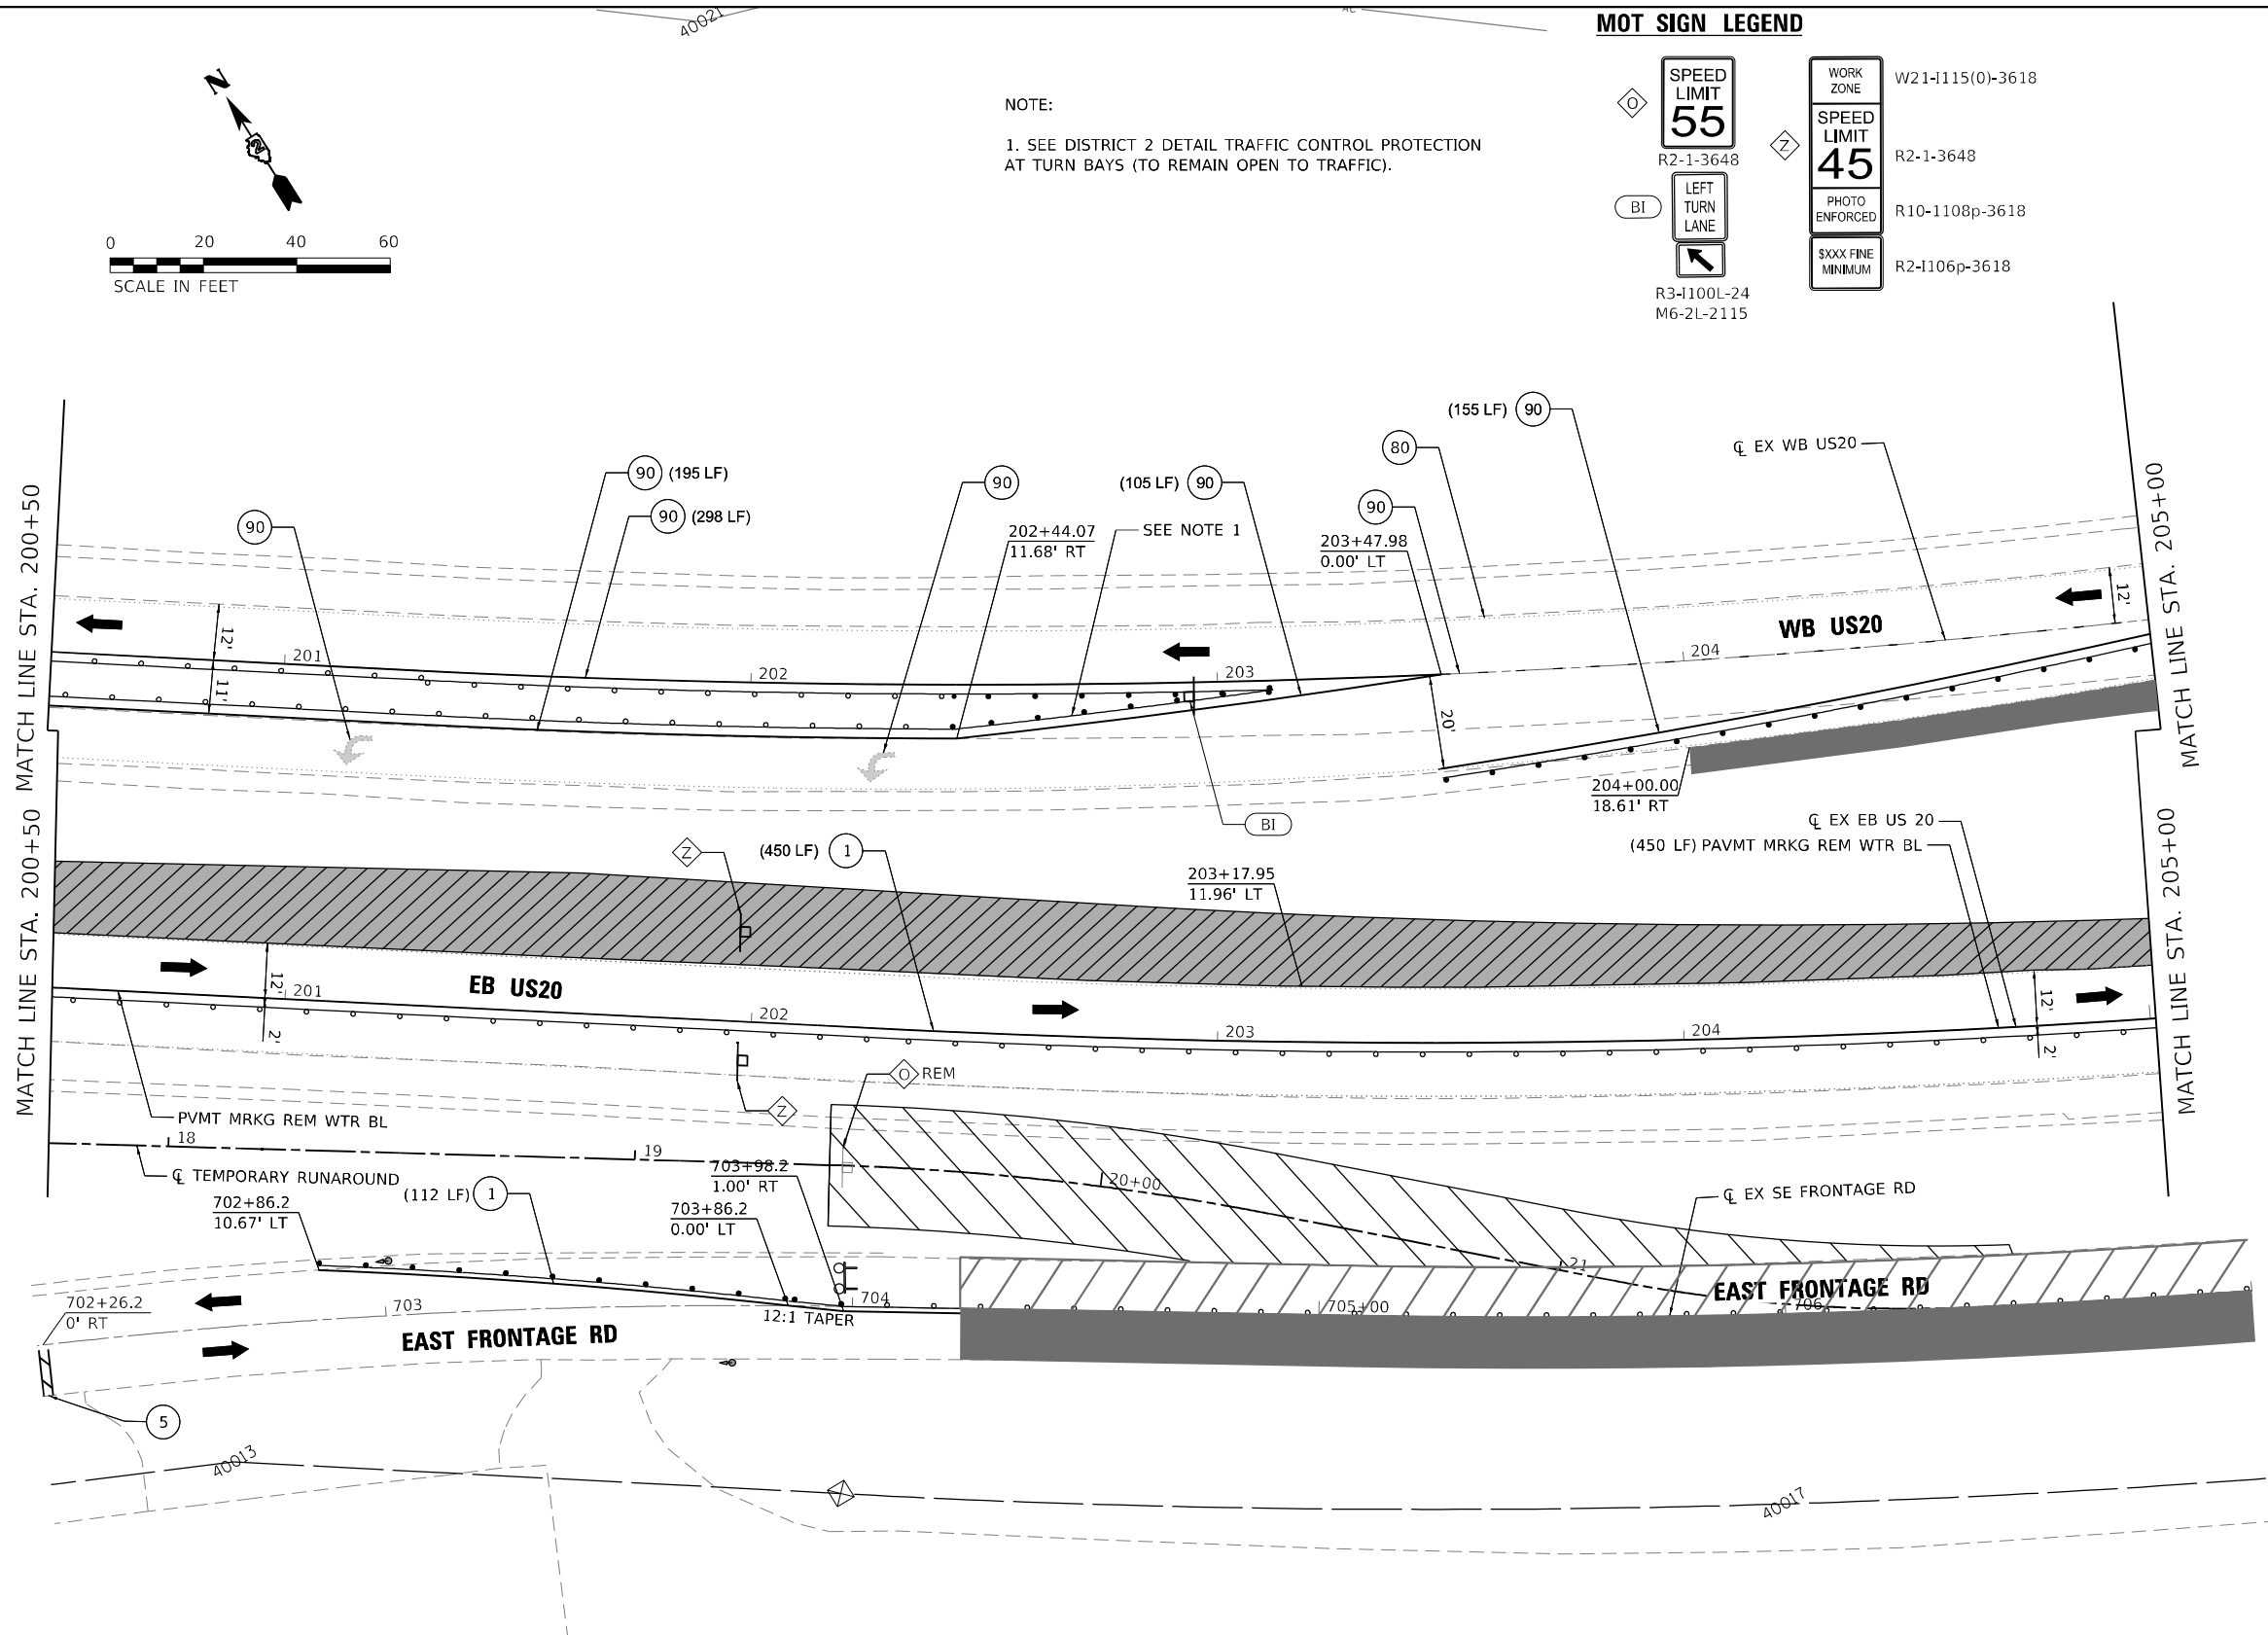

NOTE:

1. SEE DISTRICT 2 DETAIL TRAFFIC CONTROL PROTECTION
AT TURN BAYS (TO REMAIN OPEN TO TRAFFIC).

MOT SIGN LEGEND


WORK ZONE W21-I115(0)-3618
SPEED LIMIT 45 R2-1-3648
PHOTO ENFORCED R10-1108p-3618
\$XXX FINE MINIMUM R2-I106p-3618
SPEED LIMIT 55 R2-1-3648
LEFT TURN LANE R3-I100L-24 M6-2L-2115

USER: idave
MODEL: Default
FILE NAME: 13.dgn
209.007 IDOT PBT 202.022 Various Phase Ltr D:\drt\2\Design\W0_1_64P26\CADD\CADD_Sheets\64P26-sh-MOT0B-13.dgn


MOT SIGN LEGEND



W11-10-4848

 



M1-1200-1818

 

W2-1-4848



W16-8aP-4815

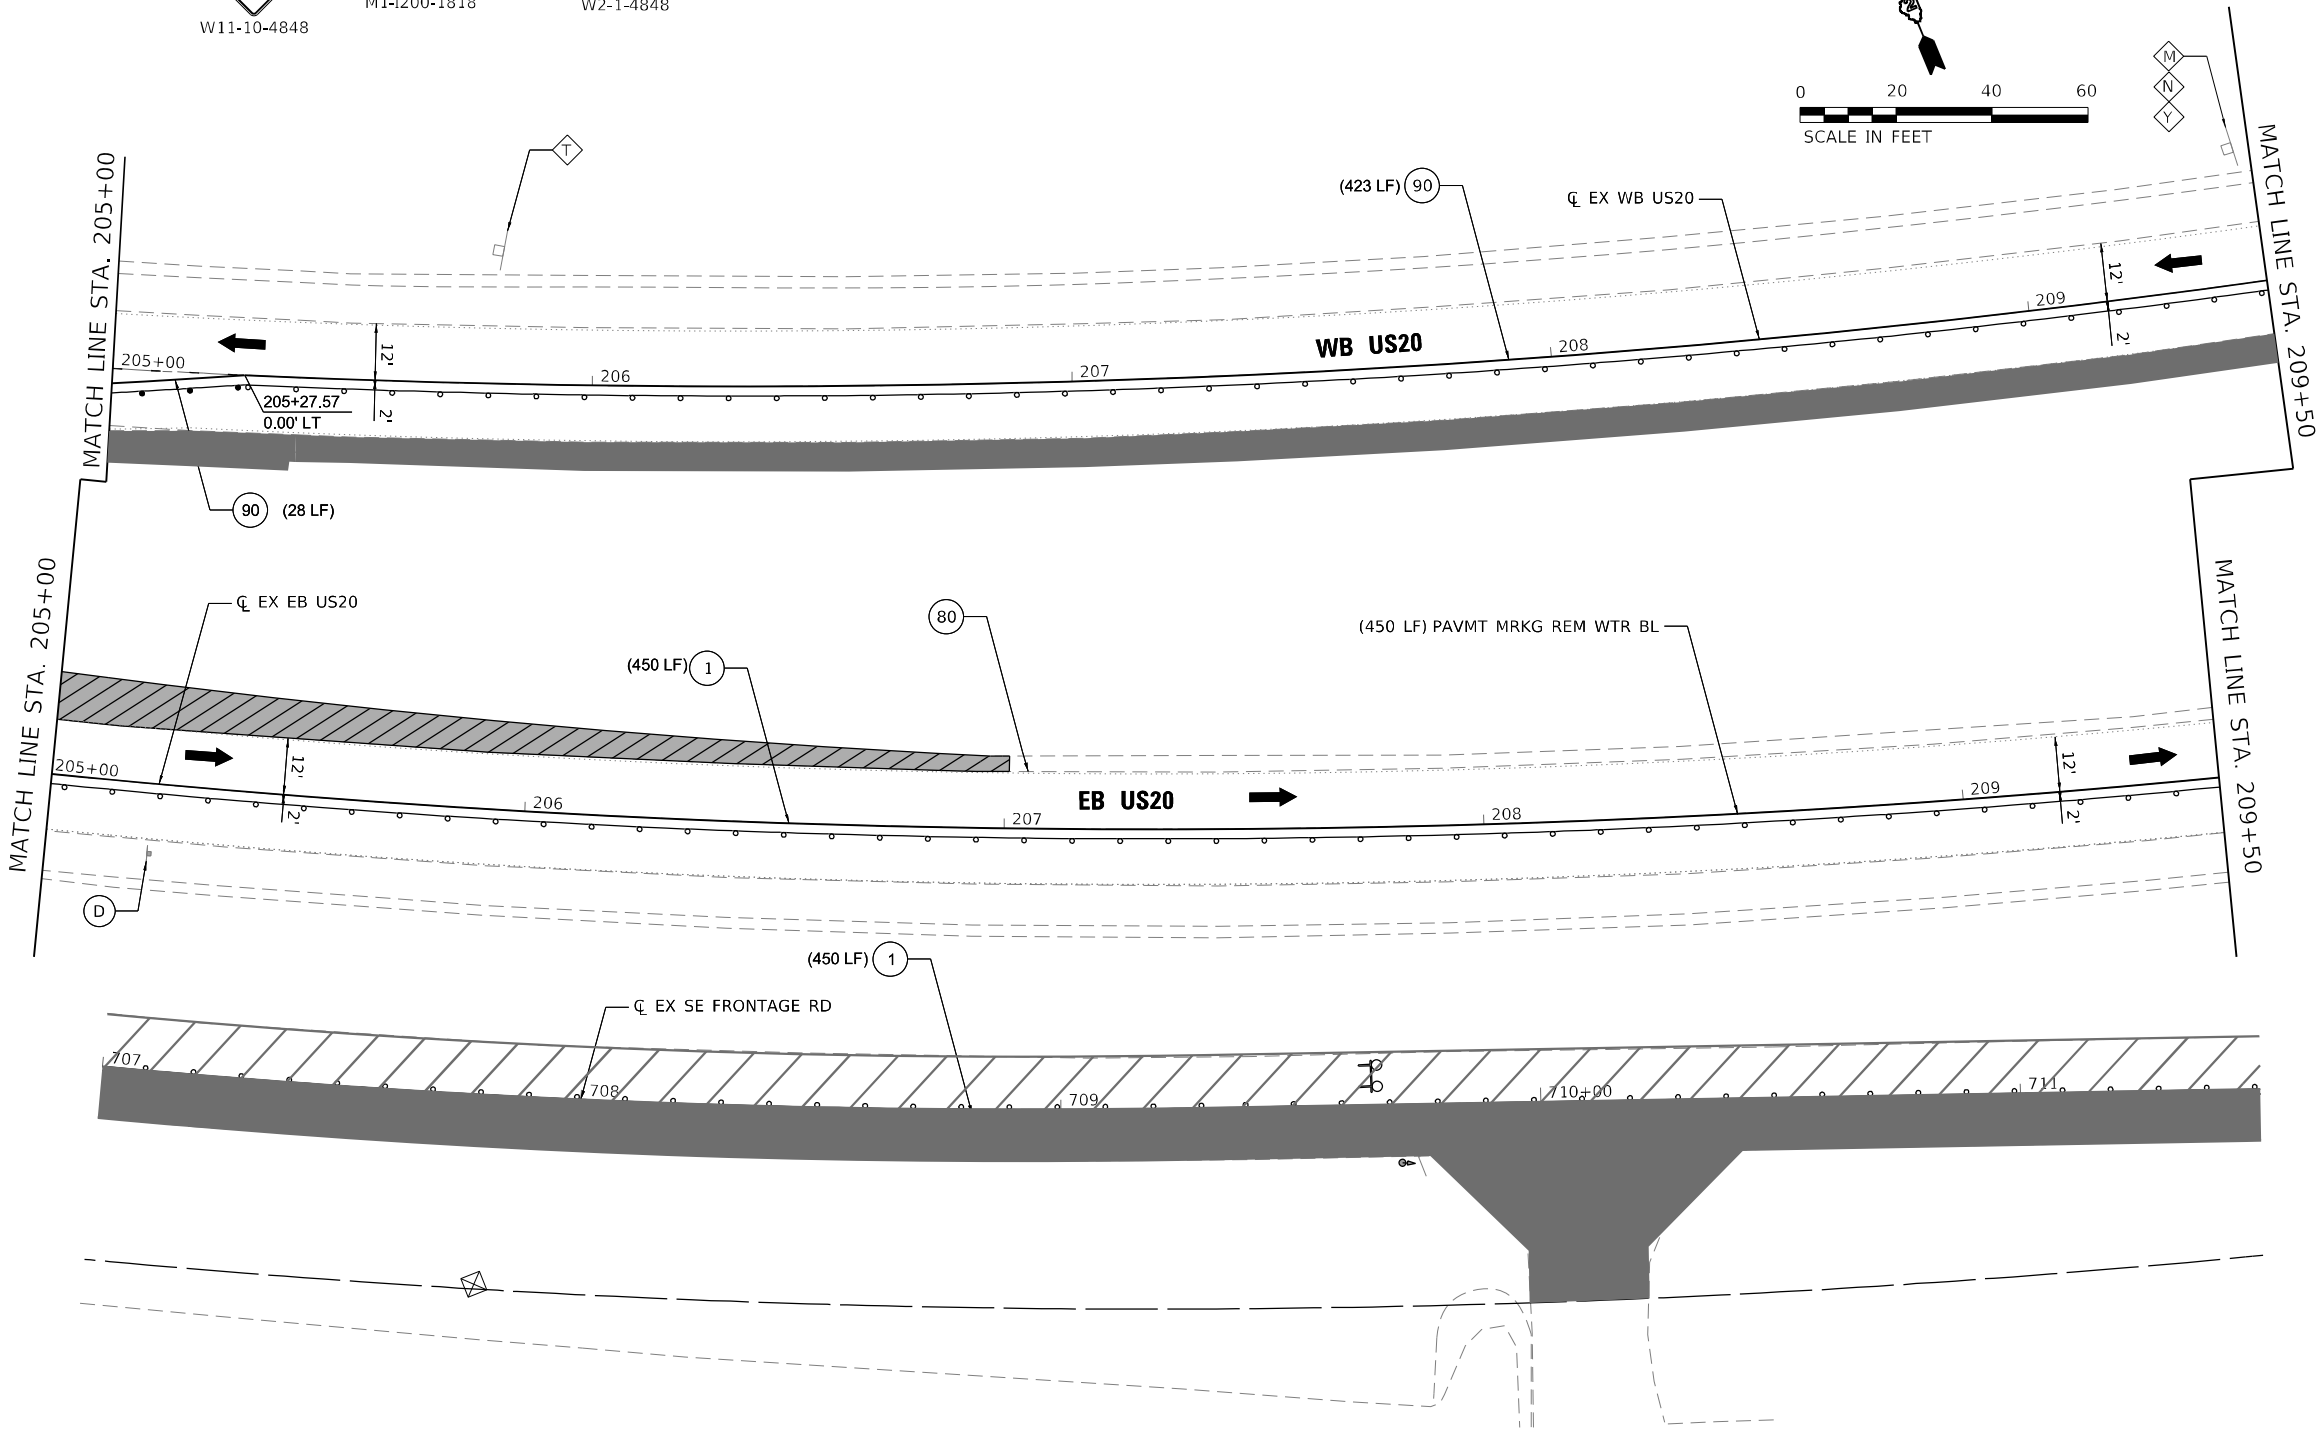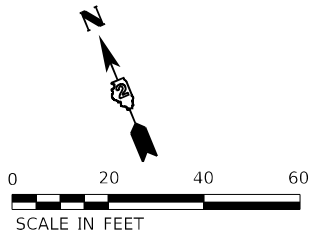

LEGEND

- ① TEMPORARY PAVEMENT MARKING - LINE 4" - TYPE IV TAPE (SOLID WHITE) (70307120)
② TEMPORARY PAVEMENT MARKING - LINE 4" - TYPE IV TAPE (SOLID YELLOW) 11" C-C (70307120)
③ TEMPORARY PAVEMENT MARKING - LINE 6" - TYPE IV TAPE (SOLID WHITE) (70307130)
④ TEMPORARY PAVEMENT MARKING - LINE 12" - TYPE IV TAPE (SOLID WHITE) (70307160)
⑤ TEMPORARY PAVEMENT MARKING - LINE 24" - TYPE IV TAPE (SOLID WHITE) (70307210)
⑥ TEMPORARY PAVEMENT MARKING LETTERS AND SYMBOLS - TYPE IV TAPE (SOLID WHITE) (70307120)
⑦ TEMPORARY CONCRETE BARRIER (70400100)

- ⑦P TEMPORARY CONCRETE BARRIER (PINNED) (70400100)
⑨ IMPACT ATTENUATORS, TEMPORARY (NON- REDIRECTIVE, NARROW), TEST LEVEL 3
⑩ TEMPORARY PAVEMENT MARKING - LINE 6" - TYPE IV TAPE (2' DASH - 6' SKIP WHITE) (70307130)
⑪ TEMPORARY PAVEMENT MARKING - LINE 4" - TYPE IV TAPE (10' DASH - 30' SKIP WHITE) (70307120)
⑫ TEMPORARY PAVEMENT MARKING - LINE 4" - TYPE IV TAPE (SOLID YELLOW) (70307120)
⑬ TEMPORARY PAVEMENT MARKING - LINE 12" - TYPE IV TAPE (SOLID YELLOW) (70307160)

- PERMANENT PAVEMENT
COMPLETED TEMP PVMT
TEMPORARY PAVEMENT
WORK ZONE
POST MOUNTED
VERTICAL PANELS
⑧0 EXISTING PAVEMENT MARKING
⑨0 PAVEMENT MARKING
(PLACED IN PREVIOUS STAGE)
TEMPORARY SIGNAL HEAD
DIRECTION OF TRAFFIC
ARROW BOARD
TRAFFIC SIGN
TYPE III BARRICADE WITH FLASHING
MONODIRECTIONAL LIGHTS
TEMPORARY CONCRETE BARRIER
IMPACT ATTENUATOR TEST LEVEL 3
CONSTRUCTION DRUM BARRICADES

- 50' C-C IN TANGENTS
20' C-C IN TAPERS
10' C-C IN RADII
TYPE II BARRICADE, DRUM, OR VERTICAL
BARRICADE WITH STEADY BURN
MONODIRECTIONAL LIGHT
DIRECTION INDICATOR BARRICADE WITH
STEADY BURN MONODIRECTIONAL LIGHT
TEMPORARY PLASTIC DRUMS WITH STEADY
BURN MONO-DIRECTIONAL LIGHTS
DRUMS



PLOT DRIVER	= pdf\NOLAYERSColor-NoRaster.pltcf	DESIGNED	-	CE
PEN TABLE	= D264P26-PSE.tbl	DRAWN	-	JWD
PLOT SCALE	= 40,0000 * / in.	CHECKED	-	JWD
PLOT DATE	= 12/8/2023 12:46:36 AM	DATE	-	12/08/2023

REVISED	-
REVISED	-
REVISED	-
REVISED	-


STATE OF ILLINOIS
DEPARTMENT OF TRANSPORTATION

MOT PLAN - US ROUTE 20
PRE-STAGE B


SCALE: 40,0000 * / in. SHEET 039 OF 161 SHEETS STA. 205+00 TO STA. 209+50

F.A.P. RTE.	SECTION	COUNTY	TOTAL SHEETS	SHEET NO.
301	43N	JO DAVIESS	628	147
CONTRACT NO. 64P26				
ILLINOIS FED. AID PROJECT				


USER: idave
C:\PLOT\Default
FILE NAME: PLOT_209-000.DOT.PTB 202-022-Various Phase Lit Dierict 2Design\WO_1 64P26\CADD\CADD_Sheets\64P26-sh-MOT0B-4.dgn

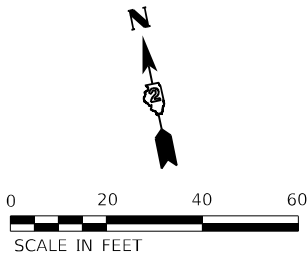

MOT SIGN LEGEND

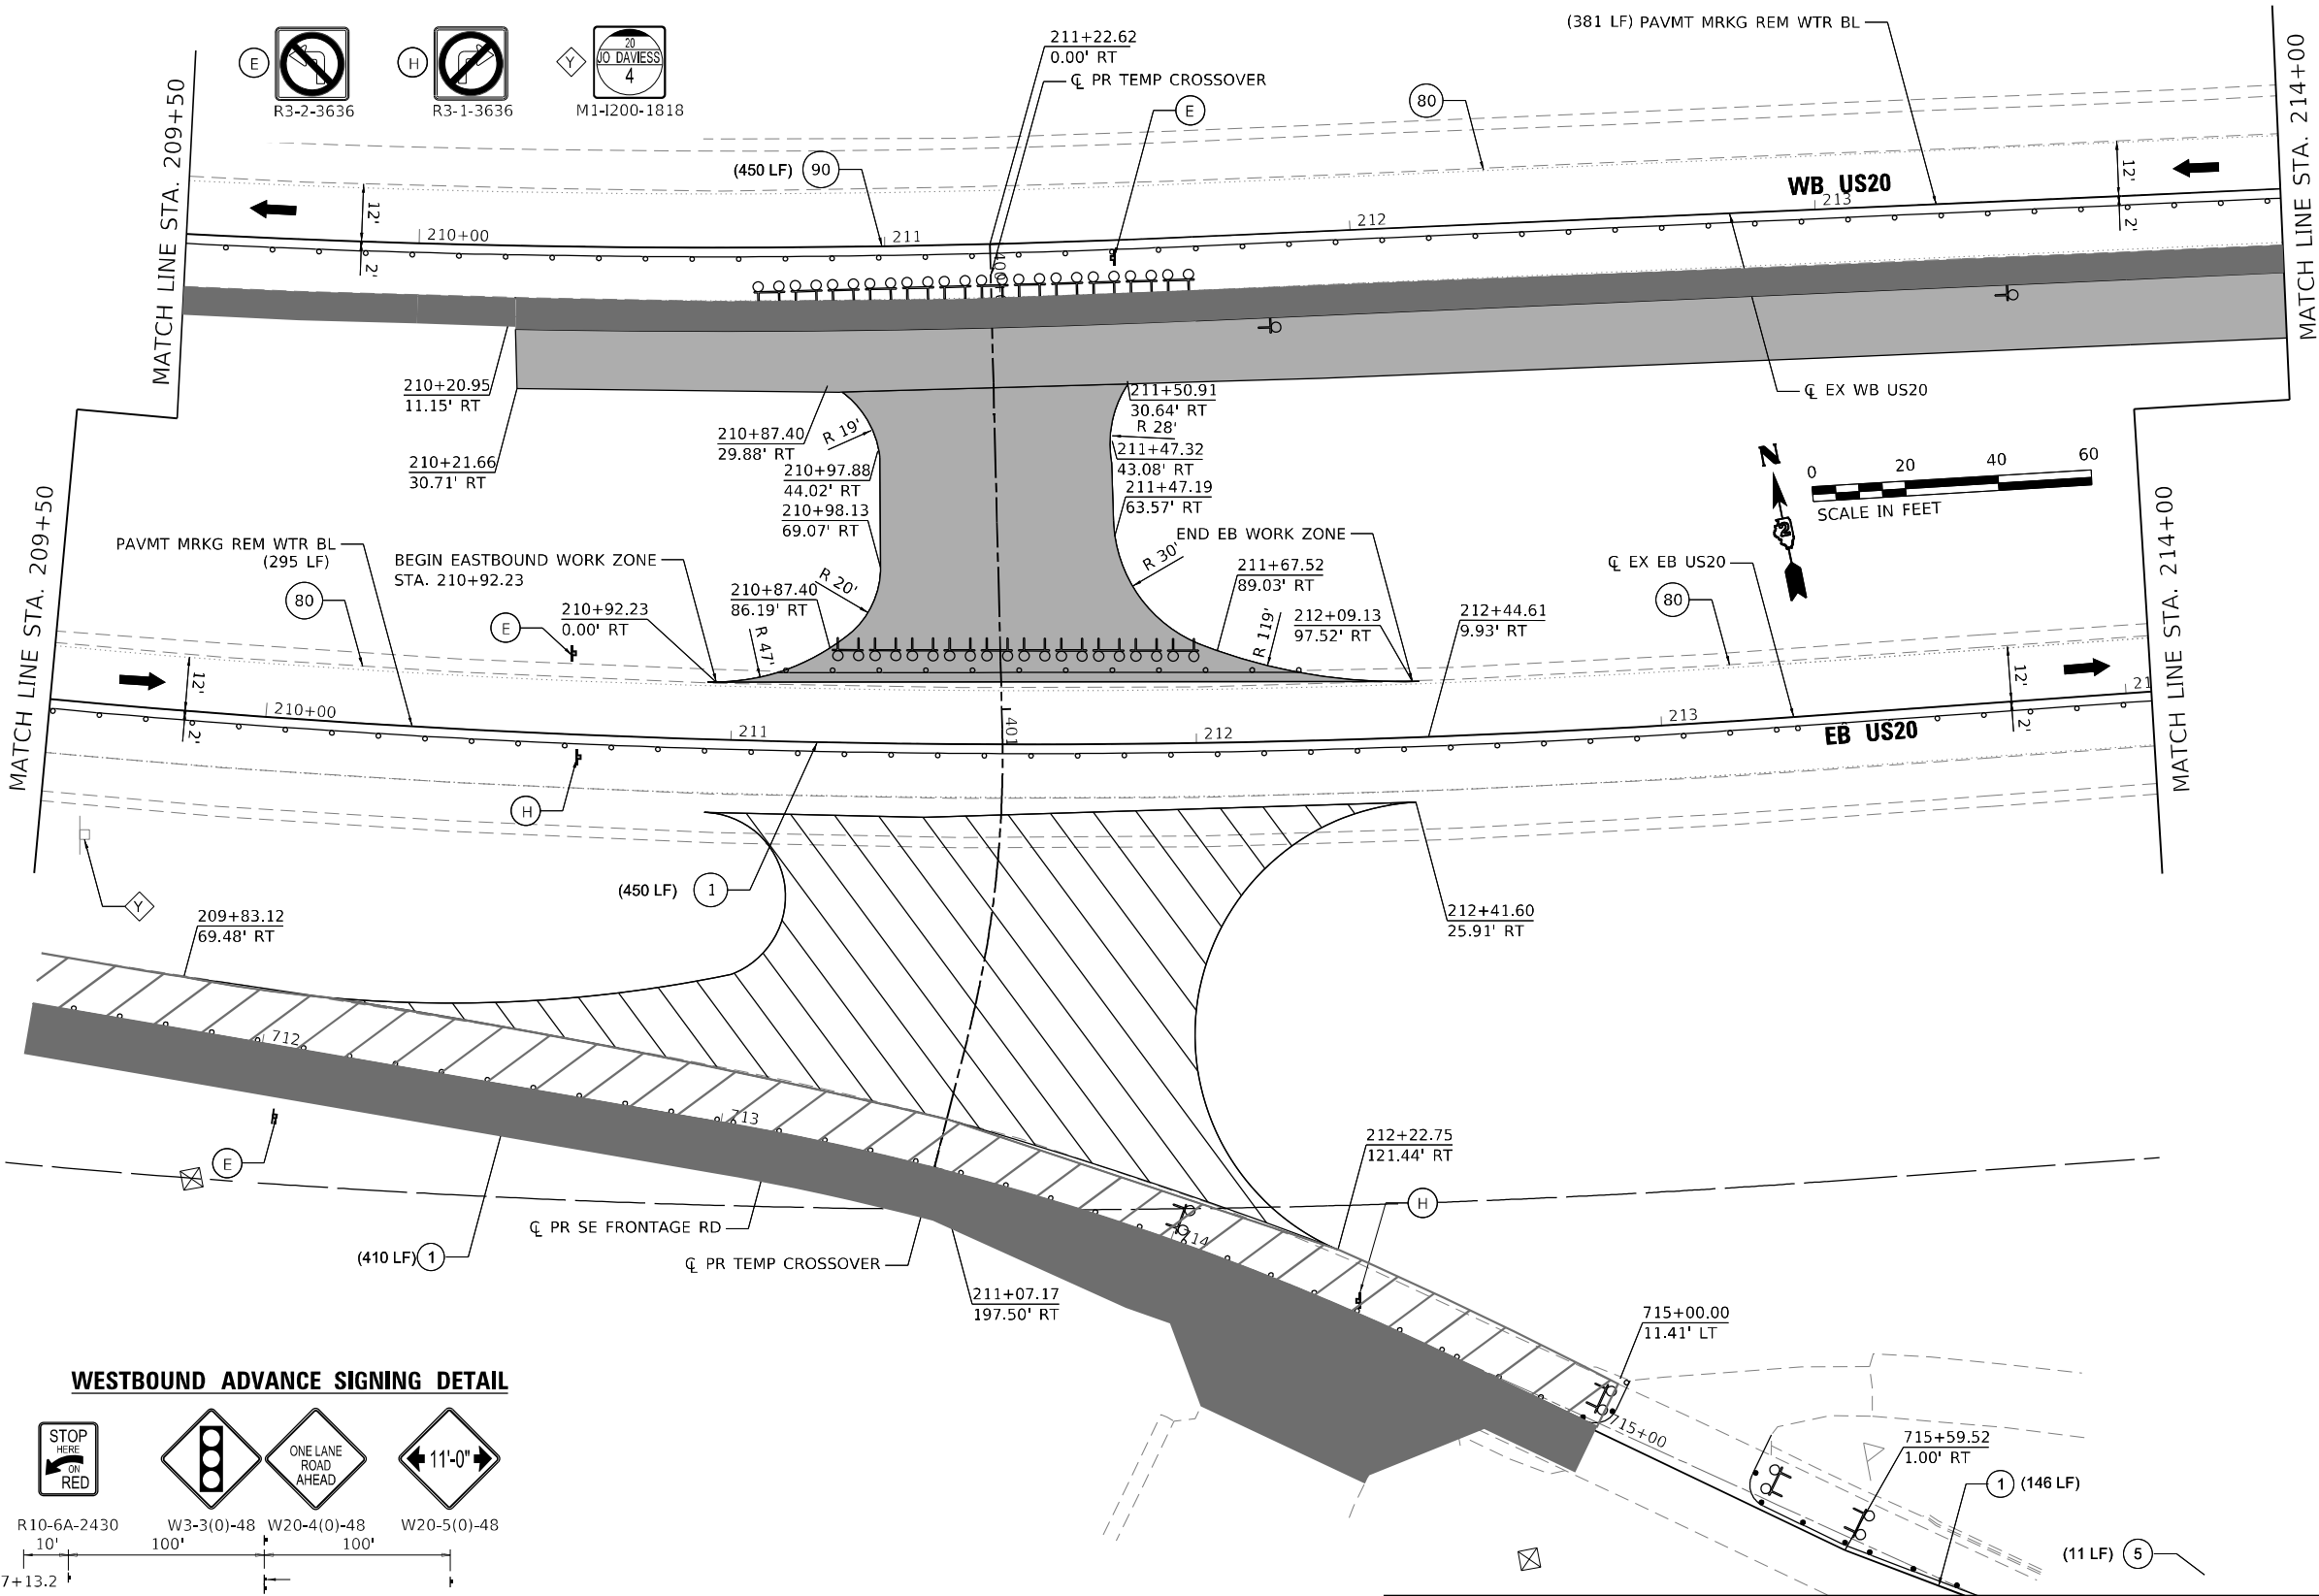

WESTBOUND ADVANCE SIGNING DETAIL

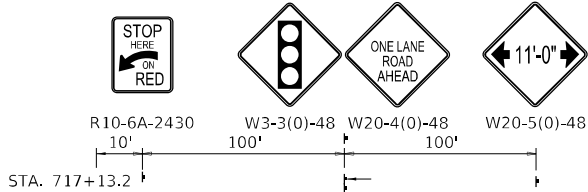

LEGEND

- 1 TEMPORARY PAVEMENT MARKING - LINE 4" - TYPE IV TAPE (SOLID WHITE) (70307120)
- 2 TEMPORARY PAVEMENT MARKING - LINE 4" - TYPE IV TAPE (SOLID YELLOW) 11" C-C (70307120)
- 3 TEMPORARY PAVEMENT MARKING - LINE 6" - TYPE IV TAPE (SOLID WHITE) (70307130)
- 4 TEMPORARY PAVEMENT MARKING - LINE 12" - TYPE IV TAPE (SOLID WHITE) (70307160)
- 5 TEMPORARY PAVEMENT MARKING - LINE 24" - TYPE IV TAPE (SOLID WHITE) (70307210)
- 6 TEMPORARY PAVEMENT MARKING LETTERS AND SYMBOLS - TYPE IV TAPE (SOLID WHITE) (70307100)
- 7 TEMPORARY CONCRETE BARRIER (70400100)

- 7P TEMPORARY CONCRETE BARRIER (PINNED) (70400100)
- 9 IMPACT ATTENUATORS, TEMPORARY (NON- REDIRECTIVE, NARROW), TEST LEVEL 3
- 10 TEMPORARY PAVEMENT MARKING - LINE 6" - TYPE IV TAPE (2' DASH - 6' SKIP WHITE) (70307130)
- 11 TEMPORARY PAVEMENT MARKING - LINE 4" - TYPE IV TAPE (10' DASH - 30' SKIP WHITE) (70307120)
- 12 TEMPORARY PAVEMENT MARKING - LINE 4" - TYPE IV TAPE (SOLID YELLOW) (70307120)
- 13 TEMPORARY PAVEMENT MARKING - LINE 12" - TYPE IV TAPE (SOLID YELLOW) (70307160)

- PERMANENT PAVEMENT
- COMPLETED TEMP PVMT
- TEMPORARY PAVEMENT
- WORK ZONE
- POST MOUNTED VERTICAL PANELS
- TEMPORARY SIGNAL HEAD
- DIRECTION OF TRAFFIC
- ARROW BOARD
- TRAFFIC SIGN
- TYPE III BARRICADE WITH FLASHING MONODIRECTIONAL LIGHTS
- TEMPORARY CONCRETE BARRIER
- IMPACT ATTENUATOR TEST LEVEL 3
- CONSTRUCTION DRUM BARRICADES
- EXISTING PAVEMENT MARKING
- PAVEMENT MARKING (PLACED IN PREVIOUS STAGE)
- 50' C-C IN TANGENTS
- 20' C-C IN TAPERS
- 10' C-C IN RADII
- TYPE II BARRICADE, DRUM, OR VERTICAL BARRICADE WITH STEADY BURN MONODIRECTIONAL LIGHT
- DIRECTION INDICATOR BARRICADE WITH STEADY BURN MONODIRECTIONAL LIGHT
- TEMPORARY PLASTIC DRUMS WITH STEADY BURN MONO-DIRECTIONAL LIGHTS
- DRUMS



PLOT DRIVER = pdfNOLAYERSColor-NoRaster.pltcf	DESIGNED - CE	REVISED -
PEN TABLE = D264P26-PSE.tbl	DRAWN - JWD	REVISED -
PLOT SCALE = 40,0000 * / in.	CHECKED - JWD	REVISED -
PLOT DATE = 12/8/2023 12:46:37 AM	DATE - 12/08/2023	REVISED -

STATE OF ILLINOIS
DEPARTMENT OF TRANSPORTATION

MOT PLAN - US ROUTE 20
PRE-STAGE B

SCALE: 40,0000 * / in. SHEET 040 OF 161 SHEETS STA. 209+50 TO STA. 214+00

F.A.P. RTE.	SECTION	COUNTY	TOTAL SHEETS	SHEET NO.
301	43N	JO DAVISS	628	148
CONTRACT NO. 64P26				
ILLINOIS FED. AID PROJECT				

USER: idave
MODEL: Default
FILE NAME: PLOT_209_007_IDOT_PTB_202_022_Various Phase Lit Dierkt 2Design\WO_1_64P26\CADD\CADD_Sheets\64P26-sh-MOT0B-15.dgn

LEGEND

- ① TEMPORARY PAVEMENT MARKING - LINE 4" - TYPE IV TAPE (SOLID WHITE) (70307120)
② TEMPORARY PAVEMENT MARKING - LINE 4" - TYPE IV TAPE (SOLID YELLOW) 11" C-C (70307120)
③ TEMPORARY PAVEMENT MARKING - LINE 6" - TYPE IV TAPE (SOLID WHITE) (70307130)
④ TEMPORARY PAVEMENT MARKING - LINE 12" - TYPE IV TAPE (SOLID WHITE) (70307160)
⑤ TEMPORARY PAVEMENT MARKING - LINE 24" - TYPE IV TAPE (SOLID WHITE) (70307210)
⑥ TEMPORARY PAVEMENT MARKING LETTERS AND SYMBOLS - TYPE IV TAPE (SOLID WHITE) (70307100)
⑦ TEMPORARY CONCRETE BARRIER (70400100)

- ⑦P TEMPORARY CONCRETE BARRIER (PINNED) (70400100)

- ⑨ IMPACT ATTENUATORS, TEMPORARY (NON- REDIRECTIVE, NARROW), TEST LEVEL 3
⑩ TEMPORARY PAVEMENT MARKING - LINE 6" - TYPE IV TAPE (2' DASH - 6' SKIP WHITE) (70307130)
⑪ TEMPORARY PAVEMENT MARKING - LINE 4" - TYPE IV TAPE (10' DASH - 30' SKIP WHITE) (70307120)
⑫ TEMPORARY PAVEMENT MARKING - LINE 4" - TYPE IV TAPE (SOLID YELLOW) (70307120)
⑬ TEMPORARY PAVEMENT MARKING - LINE 12" - TYPE IV TAPE (SOLID YELLOW) (70307160)



PLOT DRIVER	= pdfNOLAYERScolor-NoRaster.pltcfgr
PEN TABLE	= D264P26-PSE.tbl
PLOT SCALE	= 40,0000 ' / in.
PLOT DATE	= 12/8/2023 12:46:39 AM

DESIGNED	-	CE	REVISED	-
DRAWN	-	JWD	REVISED	-
CHECKED	-	JWD	REVISED	-
DATE	-	12/08/2023	REVISED	-

STATE OF ILLINOIS
DEPARTMENT OF TRANSPORTATION

MOT PLAN – US ROUTE 20
PRE-STAGE B

- PERMANENT PAVEMENT
COMPLETED TEMP PVMT
TEMPORARY PAVEMENT
WORK ZONE
POST MOUNTED
VERTICAL PANELS
⑧0 EXISTING PAVEMENT MARKING
⑨0 PAVEMENT MARKING
(PLACED IN PREVIOUS STAGE)

- TEMPORARY SIGNAL HEAD
DIRECTION OF TRAFFIC
ARROW BOARD
TRAFFIC SIGN
TYPE III BARRICADE WITH FLASHING
MONODIRECTIONAL LIGHTS
TEMPORARY CONCRETE BARRIER
IMPACT ATTENUATOR TEST LEVEL 3
CONSTRUCTION DRUM BARRICADES

- 50' C-C IN TANGENTS
20' C-C IN TAPERS
10' C-C IN RADII
TYPE II BARRICADE, DRUM, OR VERTICAL
BARRICADE WITH STEADY BURN
MONODIRECTIONAL LIGHT
DIRECTION INDICATOR BARRICADE WITH
STEADY BURN MONODIRECTIONAL LIGHT
TEMPORARY PLASTIC DRUMS WITH STEADY
BURN MONO-DIRECTIONAL LIGHTS
DRUMS

F.A.P. RTE.	SECTION	COUNTY	TOTAL SHEETS	SHEET NO.
301	43N	JO DAVIESS	628	149
CONTRACT NO. 64P26				
ILLINOIS FED. AID PROJECT				

SCALE: 40,0000 ' / in. SHEET 041 OF 161 SHEETS STA. 214+00 TO STA. 218+50

USER: idave
MODEL: Default
FILE NAME: PLOT_209_007_IDOT_PTB_202_022_Various Phase Lit District 2Design\W0_1_64P26\CADD\CADD_Sheets\64P26-sh-MOTDB-15.dgn



PLOT DRIVER	= pdf\NOLAYERSColor-NoRaster.pltcfgr
PEN TABLE	= D264P26-PSE.tbl
PLOT SCALE	= 40,0000 ' / in.
PLOT DATE	= 12/8/2023 12:46:40 AM

DESIGNED	-	CE	REVISED	-
DRAWN	-	JWD	REVISED	-
CHECKED	-	JWD	REVISED	-
DATE	-	12/08/2023	REVISED	-

STATE OF ILLINOIS
DEPARTMENT OF TRANSPORTATION

MOT PLAN – US ROUTE 20
PRE-STAGE B

SCALE: 40,0000 ' / in. SHEET 042 OF 161 SHEETS STA. 218+50 TO STA. 223+00

F.A.P. RTE.	SECTION	COUNTY	TOTAL SHEETS	SHEET NO.
301	43N	JO DAVIESS	628	150
CONTRACT NO. 64P26				
ILLINOIS FED. AID PROJECT				




LEGEND

- TEMPORARY PAVEMENT MARKING - LINE 4" - TYPE IV TAPE (SOLID WHITE) (70307120)
- TEMPORARY PAVEMENT MARKING - LINE 4" - TYPE IV TAPE (SOLID YELLOW) 11" C-C (70307120)
- TEMPORARY PAVEMENT MARKING - LINE 6" - TYPE IV TAPE (SOLID WHITE) (70307130)
- TEMPORARY PAVEMENT MARKING - LINE 12" - TYPE IV TAPE (SOLID WHITE) (70307160)
- TEMPORARY PAVEMENT MARKING - LINE 24" - TYPE IV TAPE (SOLID WHITE) (70307210)
- TEMPORARY PAVEMENT MARKING LETTERS AND SYMBOLS - TYPE IV TAPE (SOLID WHITE) (70307100)
- TEMPORARY CONCRETE BARRIER (70400100)

- TEMPORARY CONCRETE BARRIER (PINNED) (70400100)
- IMPACT ATTENUATORS, TEMPORARY (NON- REDIRECTIVE, NARROW), TEST LEVEL 3
- TEMPORARY PAVEMENT MARKING - LINE 6" - TYPE IV TAPE (2' DASH - 6' SKIP WHITE) (70307130)
- TEMPORARY PAVEMENT MARKING - LINE 4" - TYPE IV TAPE (10' DASH - 30' SKIP WHITE) (70307120)
- TEMPORARY PAVEMENT MARKING - LINE 4" - TYPE IV TAPE (SOLID YELLOW) (70307120)
- TEMPORARY PAVEMENT MARKING - LINE 12" - TYPE IV TAPE (SOLID YELLOW) (70307160)

	PERMANENT PAVEMENT		TEMPORARY SIGNAL HEAD	50' C-C IN TANGENTS
	COMPLETED TEMP PVMT		DIRECTION OF TRAFFIC	20' C-C IN TAPERS
	TEMPORARY PAVEMENT		ARROW BOARD	10' C-C IN RADII
	WORK ZONE		TRAFFIC SIGN	TYPE II BARRICADE, DRUM, OR VERTICAL BARRICADE WITH STEADY BURN MONODIRECTIONAL LIGHT
	POST MOUNTED VERTICAL PANELS		TYPE III BARRICADE WITH FLASHING MONODIRECTIONAL LIGHTS	DIRECTION INDICATOR BARRICADE WITH STEADY BURN MONODIRECTIONAL LIGHT
	EXISTING PAVEMENT MARKING		TEMPORARY CONCRETE BARRIER	TEMPORARY PLASTIC DRUMS WITH STEADY BURN MONO-DIRECTIONAL LIGHTS
	PAVEMENT MARKING (PLACED IN PREVIOUS STAGE)		IMPACT ATTENUATOR TEST LEVEL 3	DRUMS
	CONSTRUCTION DRUM BARRICADES		CONSTRUCTION DRUM BARRICADES	



MOT SIGN LEGEND

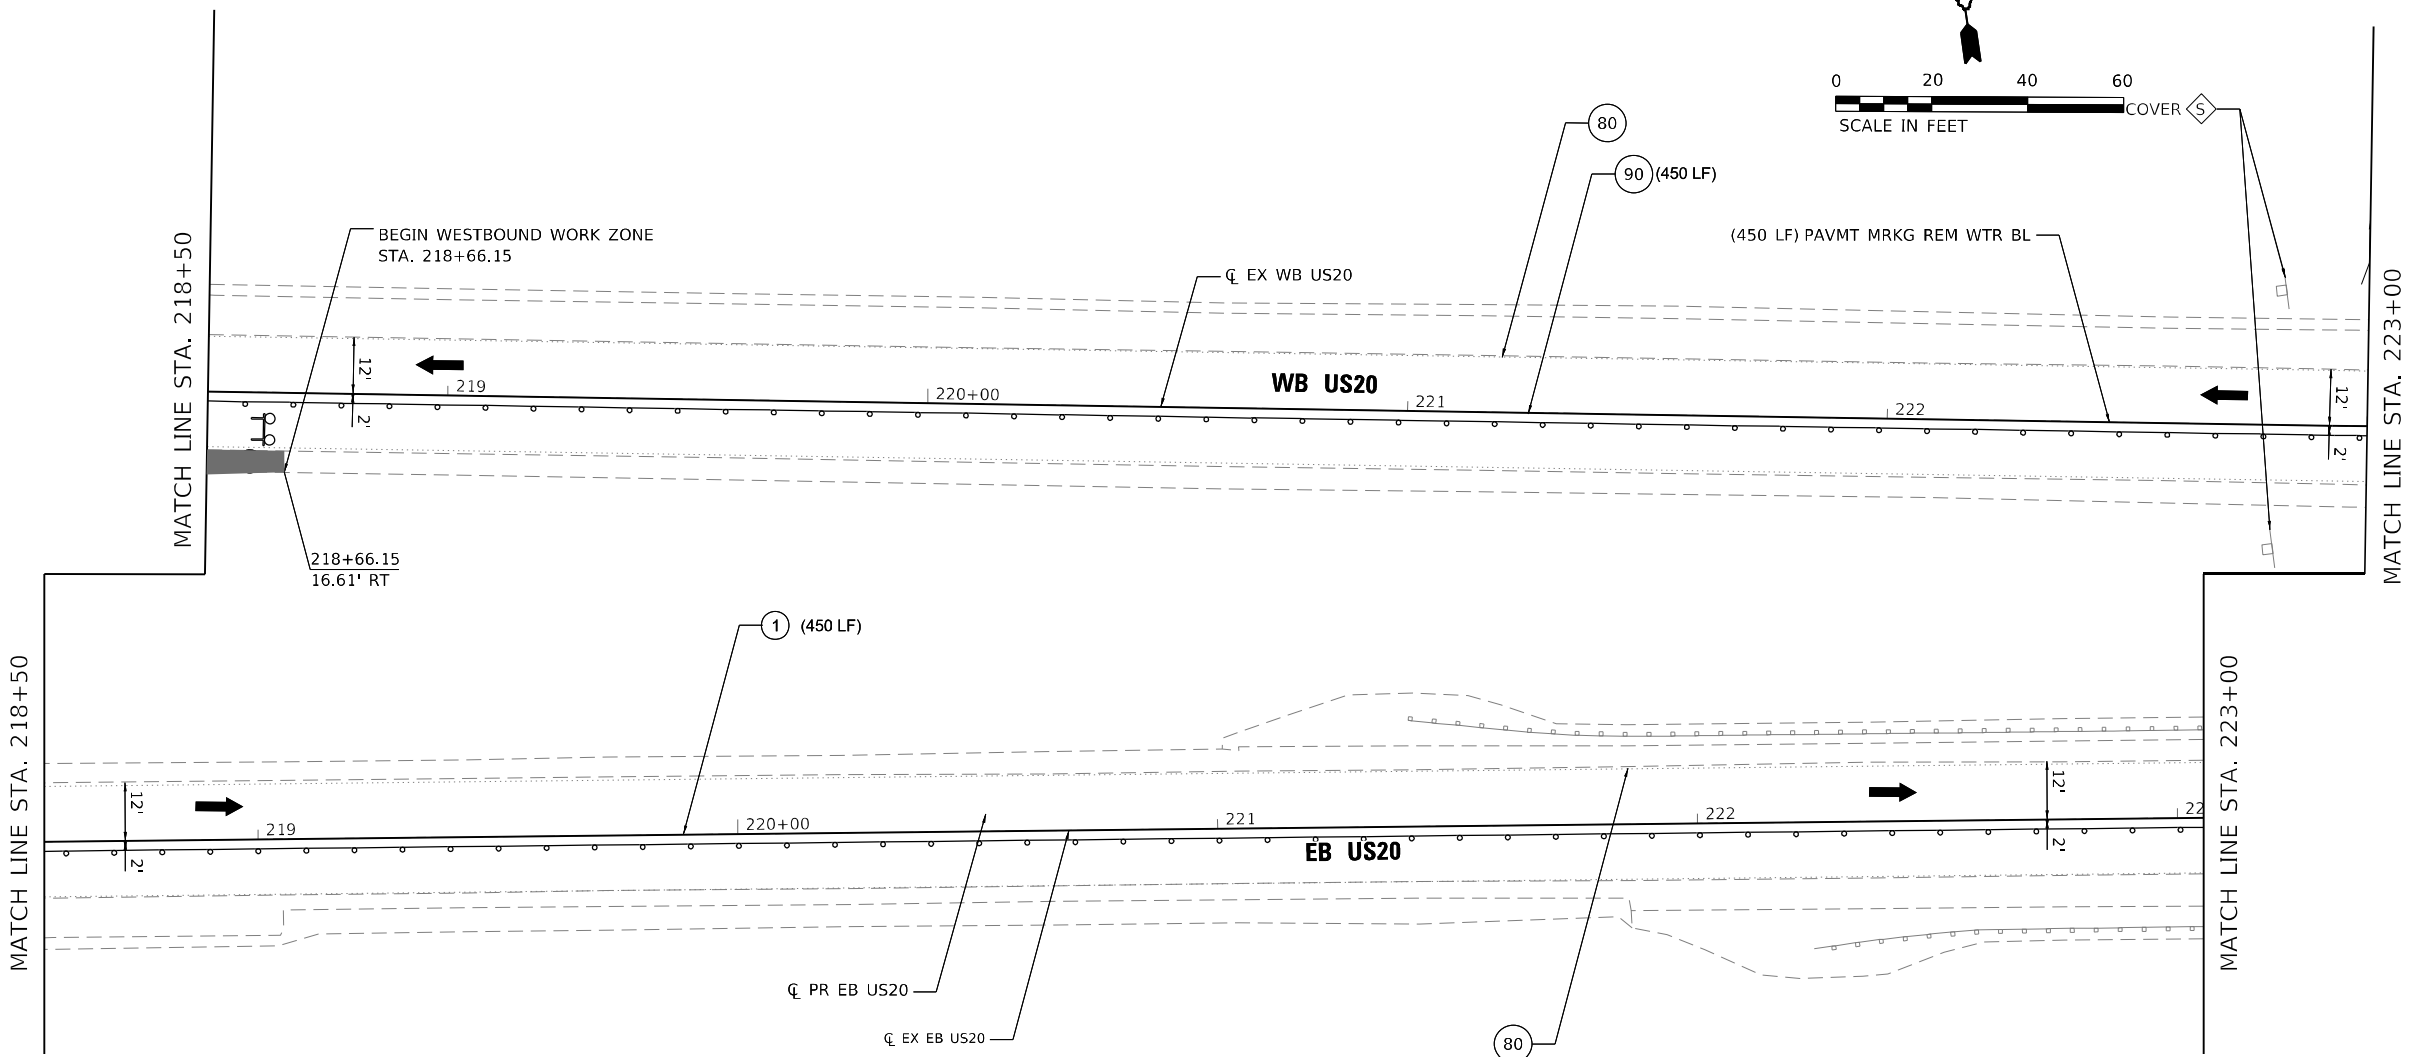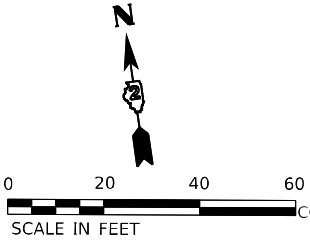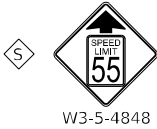

USER: idave
MODEL: Default
FILE NAME: PLOT_209_007_IDOT_PTB_202_022_Various Phase Lit Dierict 2Design\WO_1_64P26\CADD\CADD_Sheets\64P26-sh-MOT0B-17.dgn

MOT SIGN LEGEND

WORK ZONE	W21-1115(0)-3618
SPEED LIMIT	R2-1-3648
PHOTO ENFORCED	R10-1108p-3618
\$\$\$ FINE MINIMUM	R2-1106p-3618

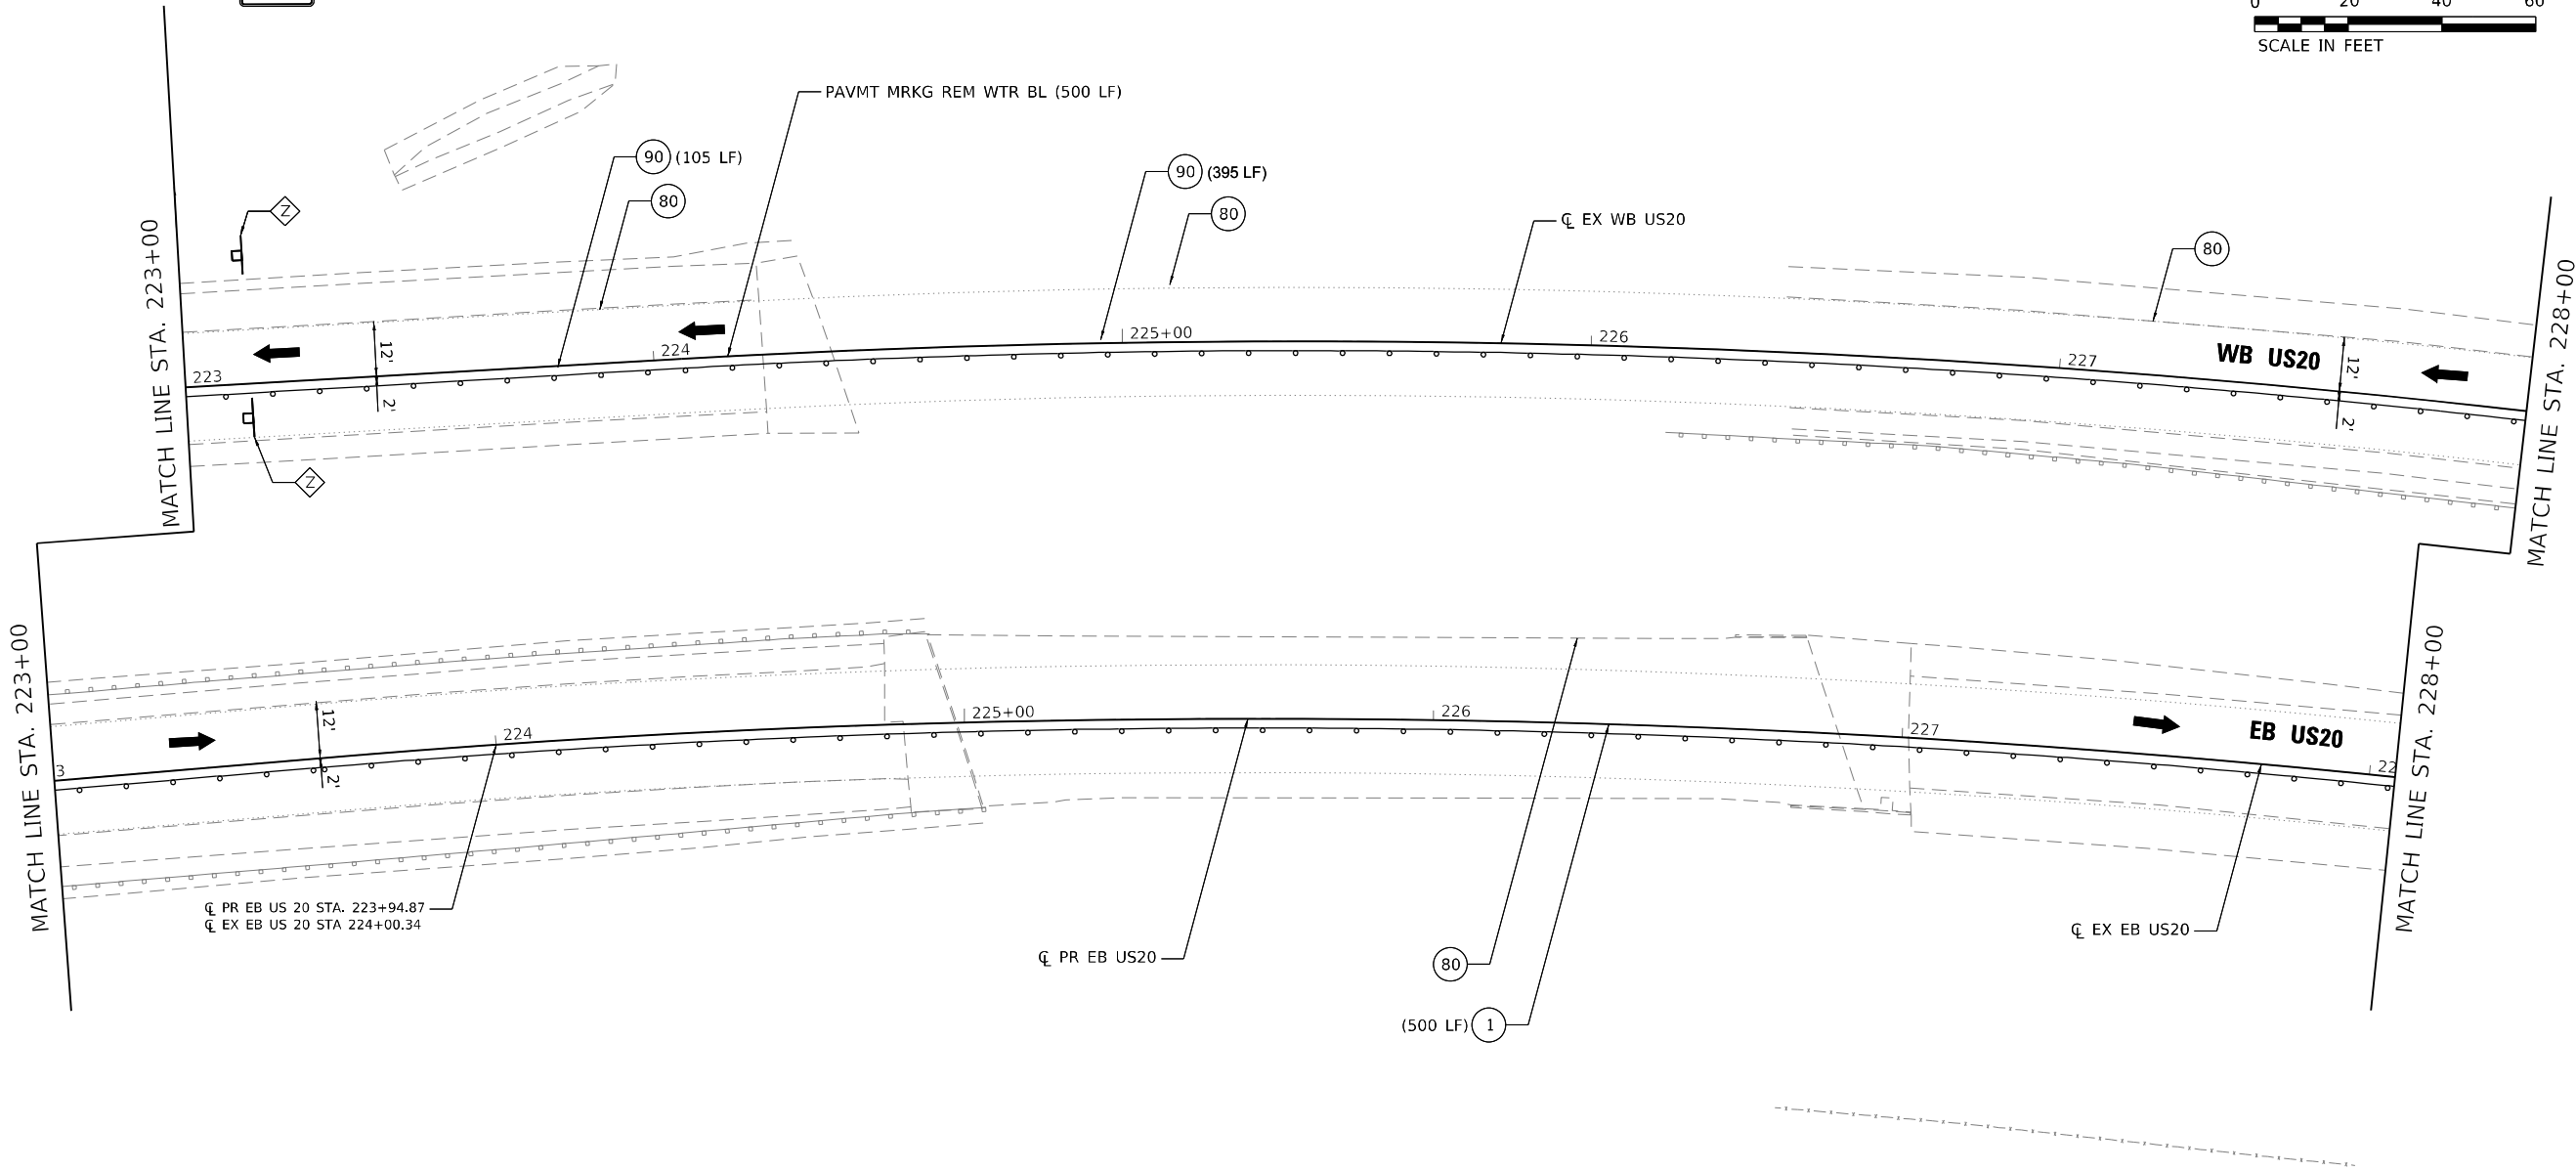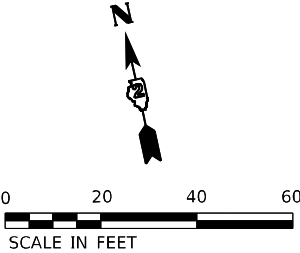

LEGEND

- ① TEMPORARY PAVEMENT MARKING - LINE 4" - TYPE IV TAPE (SOLID WHITE) (70307120)
- ② TEMPORARY PAVEMENT MARKING - LINE 4" - TYPE IV TAPE (SOLID YELLOW) 11" C-C (70307120)
- ③ TEMPORARY PAVEMENT MARKING - LINE 6" - TYPE IV TAPE (SOLID WHITE) (70307130)
- ④ TEMPORARY PAVEMENT MARKING - LINE 12" - TYPE IV TAPE (SOLID WHITE) (70307160)
- ⑤ TEMPORARY PAVEMENT MARKING - LINE 24" - TYPE IV TAPE (SOLID WHITE) (70307210)
- ⑥ TEMPORARY PAVEMENT MARKING LETTERS AND SYMBOLS - TYPE IV TAPE (SOLID WHITE) (70307100)
- ⑦ TEMPORARY CONCRETE BARRIER (70400100)

- ⑦P TEMPORARY CONCRETE BARRIER (PINNED) (70400100)
- ⑨ IMPACT ATTENUATORS, TEMPORARY (NON- REDIRECTIVE, NARROW), TEST LEVEL 3
- ⑩ TEMPORARY PAVEMENT MARKING - LINE 6" - TYPE IV TAPE (2' DASH - 6' SKIP WHITE) (70307130)
- ⑪ TEMPORARY PAVEMENT MARKING - LINE 4" - TYPE IV TAPE (10' DASH - 30' SKIP WHITE) (70307120)
- ⑫ TEMPORARY PAVEMENT MARKING - LINE 4" - TYPE IV TAPE (SOLID YELLOW) (70307120)
- ⑬ TEMPORARY PAVEMENT MARKING - LINE 12" - TYPE IV TAPE (SOLID YELLOW) (70307160)

- PERMANENT PAVEMENT
- COMPLETED TEMP PVMT
- TEMPORARY PAVEMENT
- WORK ZONE
- POST MOUNTED VERTICAL PANELS
- ⑧0 EXISTING PAVEMENT MARKING
- ⑨0 PAVEMENT MARKING (PLACED IN PREVIOUS STAGE)
- TEMPORARY SIGNAL HEAD
- DIRECTION OF TRAFFIC
- ARROW BOARD
- TRAFFIC SIGN
- TYPE III BARRICADE WITH FLASHING MONODIRECTIONAL LIGHTS
- TEMPORARY CONCRETE BARRIER
- IMPACT ATTENUATOR TEST LEVEL 3
- CONSTRUCTION DRUM BARRICADES
- 50' C-C IN TANGENTS
- 20' C-C IN TAPERS
- 10' C-C IN RADII
- TYPE II BARRICADE, DRUM, OR VERTICAL BARRICADE WITH STEADY BURN MONODIRECTIONAL LIGHT
- DIRECTION INDICATOR BARRICADE WITH STEADY BURN MONODIRECTIONAL LIGHT
- TEMPORARY PLASTIC DRUMS WITH STEADY BURN MONO-DIRECTIONAL LIGHTS
- DRUMS



PLOT DRIVER = pdfNOLAYERScolor-NoRaster.pltcfgr	DESIGNED - CE	REVISED -
PEN TABLE = D264P26-PSE.tbl	DRAWN - JWD	REVISED -
PLOT SCALE = 40,0000 ' / in.	CHECKED - JWD	REVISED -
PLOT DATE = 12/8/2023 12:46:42 AM	DATE - 12/08/2023	REVISED -

STATE OF ILLINOIS
DEPARTMENT OF TRANSPORTATION

MOT PLAN - US ROUTE 20
PRE-STAGE B

SCALE: 40,0000 ' / in. SHEET 043 OF 161 SHEETS STA. 223+00 TO STA. 228+00

F.A.P. RTE.	SECTION	COUNTY	TOTAL SHEETS	SHEET NO.
301	43N	JO DAVIESS	628	151
CONTRACT NO. 64P26				
ILLINOIS FED. AID PROJECT				

USER: idave
C:\PLOT\Default
FILE NAME: PLOT_209-007_IDOT_PTB_202_022_Various Phase Lit Dierkt 2\Design\WO_1_64P26\CADD\CADD_Sheets\64P26-sh-MOT0B-18.dgn

LEGEND

- ① TEMPORARY PAVEMENT MARKING - LINE 4" - TYPE IV TAPE (SOLID WHITE) (70307120)
② TEMPORARY PAVEMENT MARKING - LINE 4" - TYPE IV TAPE (SOLID YELLOW) 11" C-C (70307120)
③ TEMPORARY PAVEMENT MARKING - LINE 6" - TYPE IV TAPE (SOLID WHITE) (70307130)
④ TEMPORARY PAVEMENT MARKING - LINE 12" - TYPE IV TAPE (SOLID WHITE) (70307160)
⑤ TEMPORARY PAVEMENT MARKING - LINE 24" - TYPE IV TAPE (SOLID WHITE) (70307210)
⑥ TEMPORARY PAVEMENT MARKING LETTERS AND SYMBOLS - TYPE IV TAPE (SOLID WHITE) (70307100)
⑦ TEMPORARY CONCRETE BARRIER (70400100)

- ⑦P TEMPORARY CONCRETE BARRIER (PINNED) (70400100)
⑨ IMPACT ATTENUATORS, TEMPORARY (NON- REDIRECTIVE, NARROW), TEST LEVEL 3
⑩ TEMPORARY PAVEMENT MARKING - LINE 6" - TYPE IV TAPE (2' DASH - 6' SKIP WHITE) (70307130)
⑪ TEMPORARY PAVEMENT MARKING - LINE 4" - TYPE IV TAPE (10' DASH - 30' SKIP WHITE) (70307120)
⑫ TEMPORARY PAVEMENT MARKING - LINE 4" - TYPE IV TAPE (SOLID YELLOW) (70307120)
⑬ TEMPORARY PAVEMENT MARKING - LINE 12" - TYPE IV TAPE (SOLID YELLOW) (70307160)

- PERMANENT PAVEMENT
COMPLETED TEMP PVMT
TEMPORARY PAVEMENT
WORK ZONE
POST MOUNTED
VERTICAL PANELS
⑧0 EXISTING PAVEMENT MARKING
⑨0 PAVEMENT MARKING
(PLACED IN PREVIOUS STAGE)
● TEMPORARY SIGNAL HEAD
➡ DIRECTION OF TRAFFIC
↑ ARROW BOARD
↑ TRAFFIC SIGN
⦿ TYPE III BARRICADE WITH FLASHING
MONODIRECTIONAL LIGHTS
= = = TEMPORARY CONCRETE BARRIER
- - - IMPACT ATTENUATOR TEST LEVEL 3
○ CONSTRUCTION DRUM BARRICADES

- 50' C-C IN TANGENTS
20' C-C IN TAPERS
10' C-C IN RADII
⦿ TYPE II BARRICADE, DRUM, OR VERTICAL
BARRICADE WITH STEADY BURN
MONODIRECTIONAL LIGHT
↑ DIRECTION INDICATOR BARRICADE WITH
STEADY BURN MONODIRECTIONAL LIGHT
● TEMPORARY PLASTIC DRUMS WITH STEADY
BURN MONO-DIRECTIONAL LIGHTS
○ DRUMS



PLOT DRIVER = pdfNOLAYERScolor-NoRaster.pltcfgr	DESIGNED - CE	REVISED -
PEN TABLE = D264P26-PSE.tbl	DRAWN - JWD	REVISED -
PLOT SCALE = 40,0000 ' / in.	CHECKED - JWD	REVISED -
PLOT DATE = 12/8/2023 12:46:43 AM	DATE - 12/08/2023	REVISED -





STATE OF ILLINOIS
DEPARTMENT OF TRANSPORTATION

MOT PLAN - US ROUTE 20
PRE-STAGE B

SCALE: 40,0000 ' / in. SHEET 044 OF 161 SHEETS STA. 228+00 TO STA. 233+50

F.A.P. RTE.	SECTION	COUNTY	TOTAL SHEETS	SHEET NO.
301	43N	JO DAVIESS	628	152
				CONTRACT NO. 64P26
		ILLINOIS	FED. AID PROJECT	


MOT SIGN LEGEND

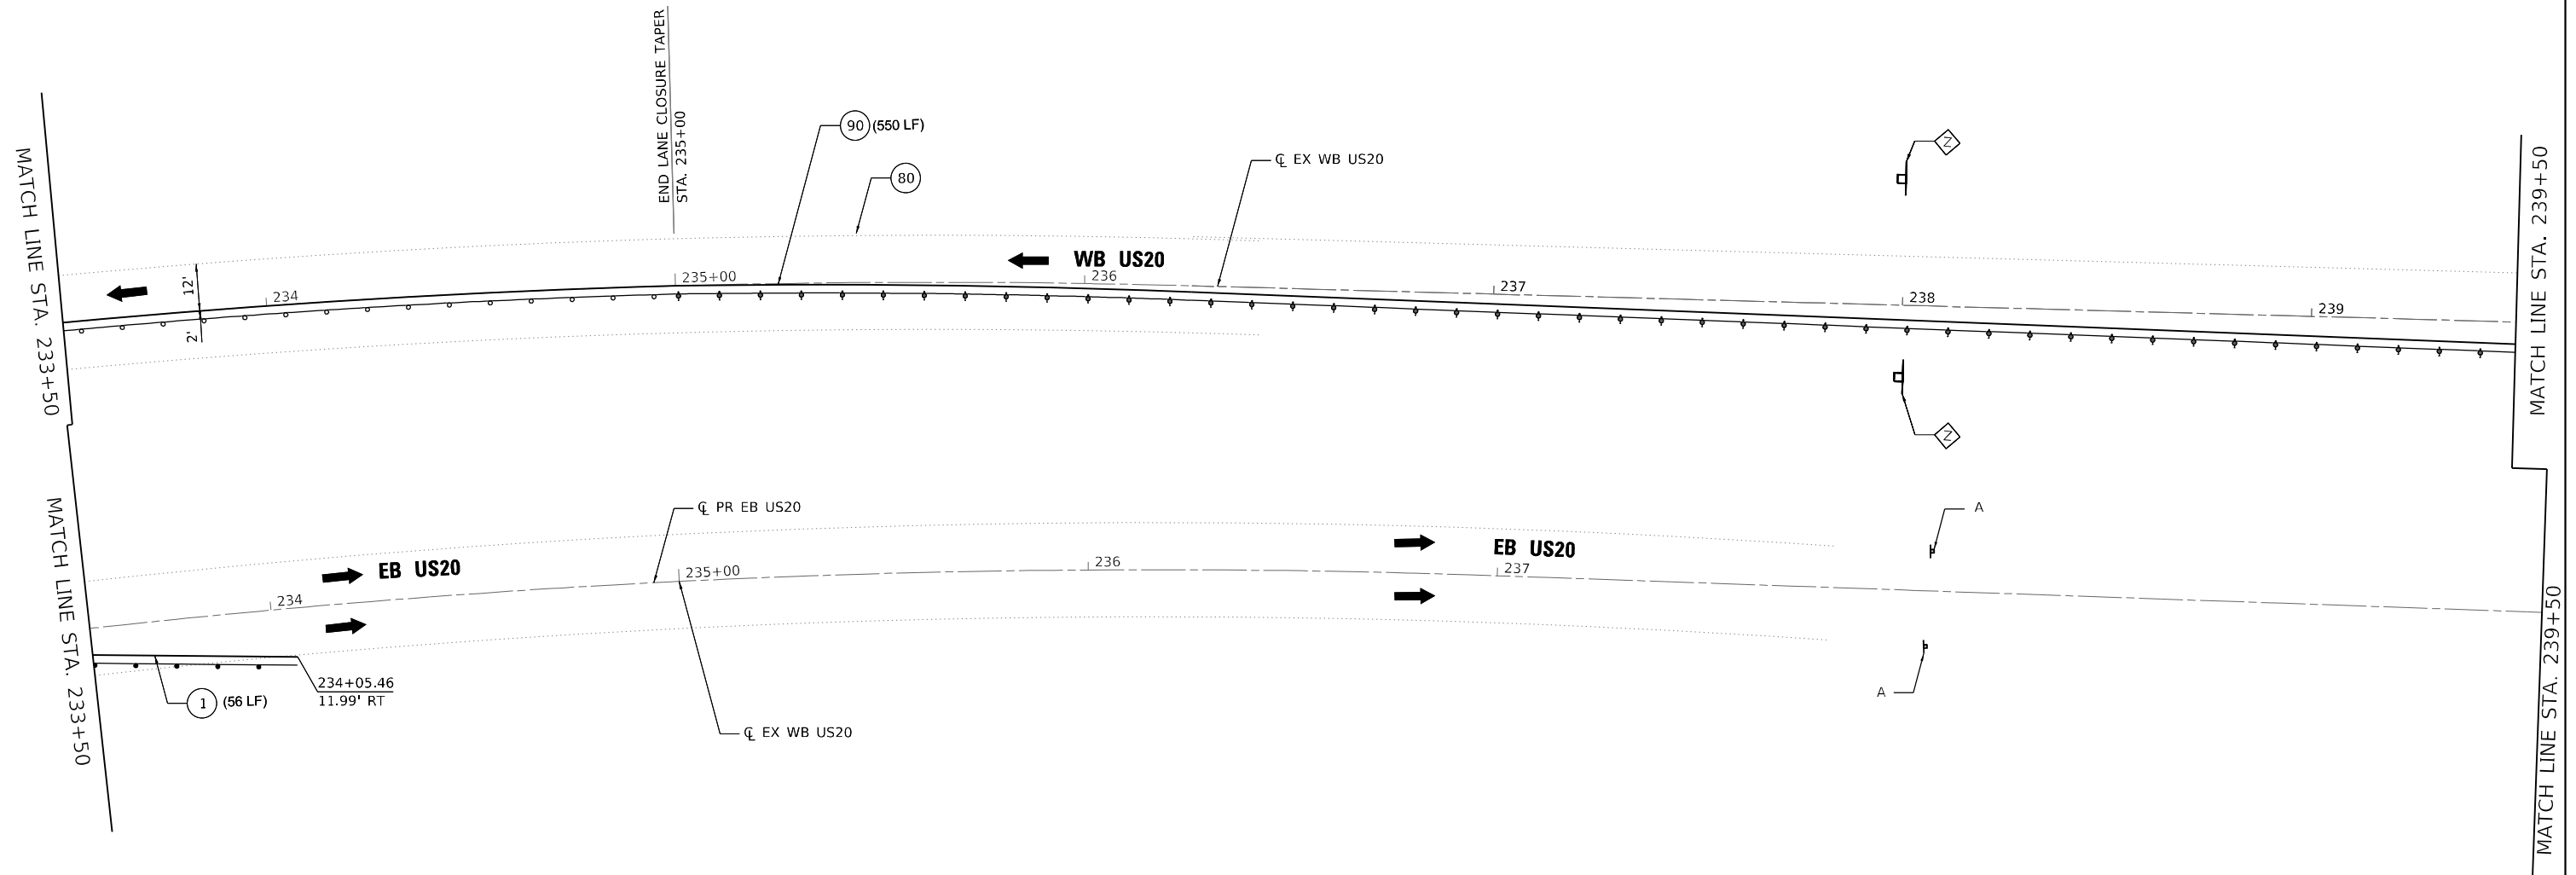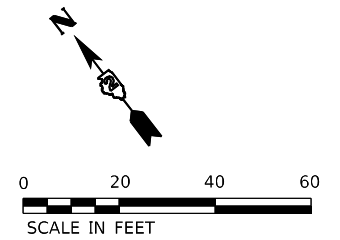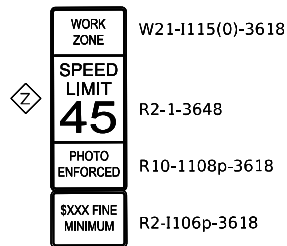 

LEGEND

- | | |
|---|--|
| 1 | TEMPORARY PAVEMENT MARKING - LINE 4" - TYPE IV TAPE (SOLID WHITE) (70307120) |
| 2 | TEMPORARY PAVEMENT MARKING - LINE 4" - TYPE IV TAPE (SOLID YELLOW) 11" C-C (70307120) |
| 3 | TEMPORARY PAVEMENT MARKING - LINE 6" - TYPE IV TAPE (SOLID WHITE) (70307130) |
| 4 | TEMPORARY PAVEMENT MARKING - LINE 12" - TYPE IV TAPE (SOLID WHITE) (70307160) |
| 5 | TEMPORARY PAVEMENT MARKING - LINE 24" - TYPE IV TAPE (SOLID WHITE) (70307210) |
| 6 | TEMPORARY PAVEMENT MARKING LETTERS AND SYMBOLS - TYPE IV TAPE (SOLID WHITE) (70307100) |
| 7 | TEMPORARY CONCRETE BARRIER (70400100) |

- 7P) TEMPORARY CONCRETE BARRIER (PINNED) (70400100)
- 9) IMPACT ATTENUATORS, TEMPORARY (NON- REDIRECTIVE, NARROW), TEST LEVEL 3
- 10) TEMPORARY PAVEMENT MARKING - LINE 6" - TYPE IV TAPE (2' DASH - 6' SKIP WHITE) (70307130)
- 11) TEMPORARY PAVEMENT MARKING - LINE 4" - TYPE IV TAPE (10' DASH - 30' SKIP WHITE) (70307120)
- 12) TEMPORARY PAVEMENT MARKING - LINE 4" - TYPE IV TAPE (SOLID YELLOW) (70307120)
- 13) TEMPORARY PAVEMENT MARKING - LINE 12" - TYPE IV TAPE (SOLID YELLOW) (70307160)

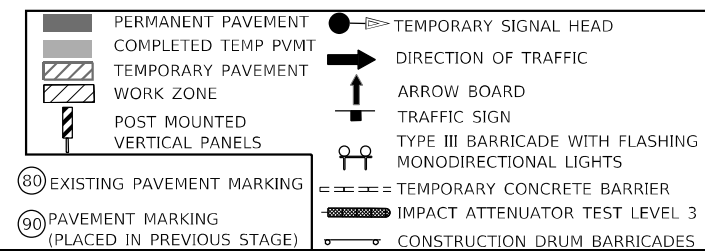

- | | |
|---|---|
| 50' C-C IN TANGENTS | |
| 20' C-C IN TAPERS | |
| 10' C-C IN RADII | |
|  | TYPE II BARRICADE, DRUM, OR VERTICAL BARRICADE WITH STEADY BURN MONODIRECTIONAL LIGHT |
|  | DIRECTION INDICATOR BARRICADE WITH STEADY BURN MONODIRECTIONAL LIGHT |
|  | TEMPORARY PLASTIC DRUMS WITH STEADY BURN MONO-DIRECTIONAL LIGHTS |
|  | DRUMS |



PLOT DRIVER	= pdfNOLAYERScolor-NoRaster.pltcfgr
PEN TABLE	= D264P26-PSE.tbl
PLOT SCALE	= 40,0000 ' / in.
PLOT DATE	= 12/8/2023 12:46:44 AM

DESIGNED	-	CE
DRAWN	-	JWD
CHECKED	-	JWD
DATE	-	12/08/2023

REVISED	-
REVISED	-
REVISED	-
REVISED	-

**STATE OF ILLINOIS
DEPARTMENT OF TRANSPORTATION**



**MOT PLAN - US ROUTE 20
PRE-STAGE B**

SCALE: 40,000' / in.	SHEET 045	OF 161 SHEETS	STA. 233+50	TO STA. 239+50
----------------------	-----------	---------------	-------------	----------------

[illegible]

ILLINOIS	FED. AID PROJECT
----------	------------------

USER: idave
MODEL: Default
FILE NAME: 701401_209_007_IDOT_PTB_202_022_Various Phase Ltd. D:\drt 2\Design\WO_1_64P26\CADD\CADD_Sheets\64P26-sh-MOT0B-70.dgn

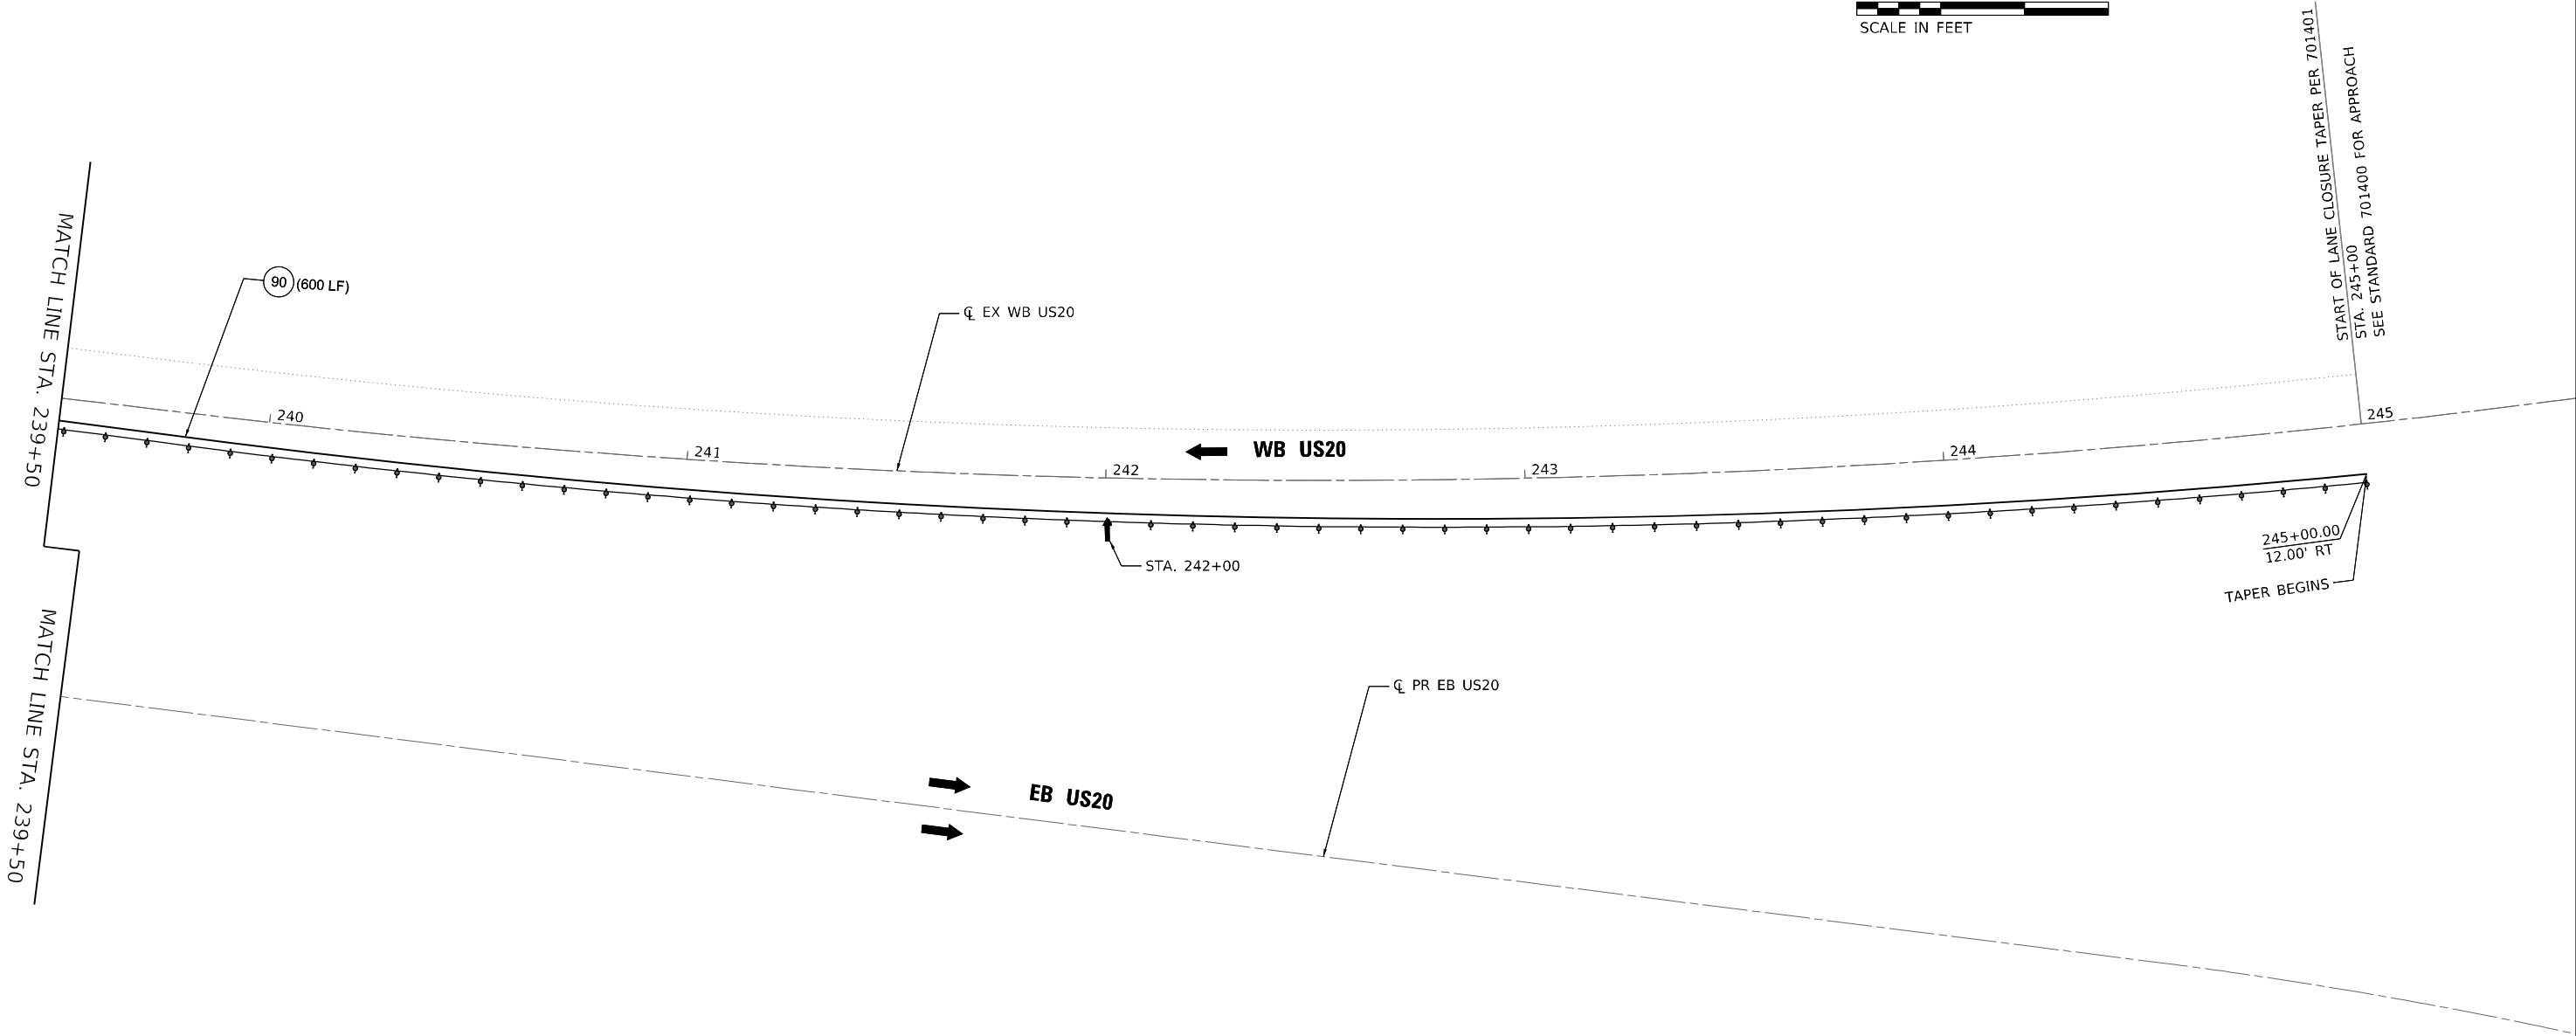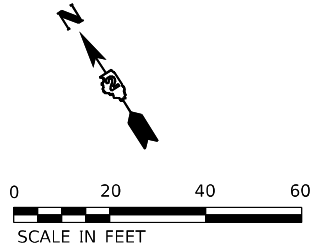

LEGEND

- ① TEMPORARY PAVEMENT MARKING - LINE 4" - TYPE IV TAPE (SOLID WHITE) (70307120)
- ② TEMPORARY PAVEMENT MARKING - LINE 4" - TYPE IV TAPE (SOLID YELLOW) 11" C-C (70307120)
- ③ TEMPORARY PAVEMENT MARKING - LINE 6" - TYPE IV TAPE (SOLID WHITE) (70307130)
- ④ TEMPORARY PAVEMENT MARKING - LINE 12" - TYPE IV TAPE (SOLID WHITE) (70307160)
- ⑤ TEMPORARY PAVEMENT MARKING - LINE 24" - TYPE IV TAPE (SOLID WHITE) (70307210)
- ⑥ TEMPORARY PAVEMENT MARKING LETTERS AND SYMBOLS - TYPE IV TAPE (SOLID WHITE) (70307100)
- ⑦ TEMPORARY CONCRETE BARRIER (70400100)

- ⑦P TEMPORARY CONCRETE BARRIER (PINNED) (70400100)
- ⑨ IMPACT ATTENUATORS, TEMPORARY (NON- REDIRECTIVE, NARROW), TEST LEVEL 3
- ⑩ TEMPORARY PAVEMENT MARKING - LINE 6" - TYPE IV TAPE (2' DASH - 6' SKIP WHITE) (70307130)
- ⑪ TEMPORARY PAVEMENT MARKING - LINE 4" - TYPE IV TAPE (10' DASH - 30' SKIP WHITE) (70307120)
- ⑫ TEMPORARY PAVEMENT MARKING - LINE 4" - TYPE IV TAPE (SOLID YELLOW) (70307120)
- ⑬ TEMPORARY PAVEMENT MARKING - LINE 12" - TYPE IV TAPE (SOLID YELLOW) (70307160)

- PERMANENT PAVEMENT
- COMPLETED TEMP PVMT
- TEMPORARY PAVEMENT
- WORK ZONE
- POST MOUNTED VERTICAL PANELS
- ⑧0 EXISTING PAVEMENT MARKING
- ⑨0 PAVEMENT MARKING (PLACED IN PREVIOUS STAGE)
- TEMPORARY SIGNAL HEAD
- DIRECTION OF TRAFFIC
- ARROW BOARD
- TRAFFIC SIGN
- TYPE III BARRICADE WITH FLASHING MONODIRECTIONAL LIGHTS
- TEMPORARY CONCRETE BARRIER
- IMPACT ATTENUATOR TEST LEVEL 3
- CONSTRUCTION DRUM BARRICADES
- 50' C-C IN TANGENTS
- 20' C-C IN TAPERS
- 10' C-C IN RADII
- TYPE II BARRICADE, DRUM, OR VERTICAL BARRICADE WITH STEADY BURN MONODIRECTIONAL LIGHT
- DIRECTION INDICATOR BARRICADE WITH STEADY BURN MONODIRECTIONAL LIGHT
- TEMPORARY PLASTIC DRUMS WITH STEADY BURN MONO-DIRECTIONAL LIGHTS
- DRUMS




PLOT DRIVER	= pdfNOLAYERScolor-NoRaster.pltcfgr	DESIGNED	-	CE	REVISED	-
PEN TABLE	= D264P26-PSE.tbl	DRAWN	-	JWD	REVISED	-
PLOT SCALE	= 40,0000 * / in.	CHECKED	-	JWD	REVISED	-
PLOT DATE	= 12/8/2023 12:46:46 AM	DATE	-	12/08/2023	REVISED	-

STATE OF ILLINOIS
DEPARTMENT OF TRANSPORTATION

MOT PLAN – US ROUTE 20
PRE-STAGE B

SCALE: 40,0000 * / in. SHEET 046 OF 161 SHEETS STA. 239+50 TO STA. 245+50


F.A.P. RTE.	SECTION	COUNTY	TOTAL SHEETS	SHEET NO.
301	43N	JO DAVIESS	628	154
CONTRACT NO. 64P26				
ILLINOIS FED. AID PROJECT				

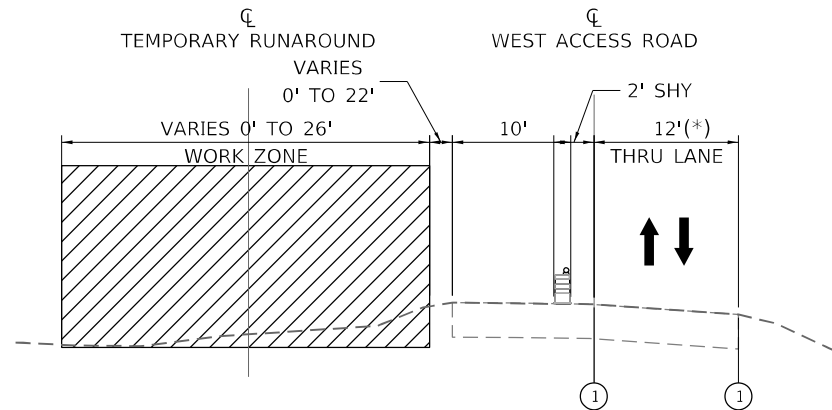

WEST ACCESS ROAD


WEST ACCESS ROAD STA 595+50 - 597+85

(*) TRAFFIC MAINTAINED UTILIZING
TEMPORARY BRIDGE SIGNALS.

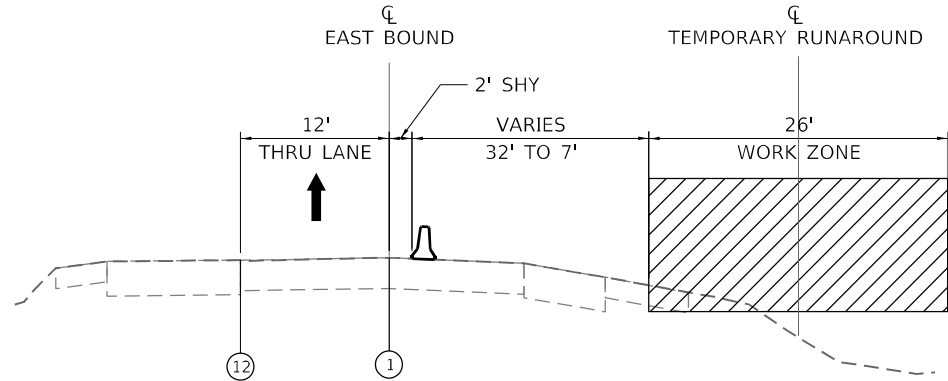

EB US20

EB STA. 196+20 - 203+90

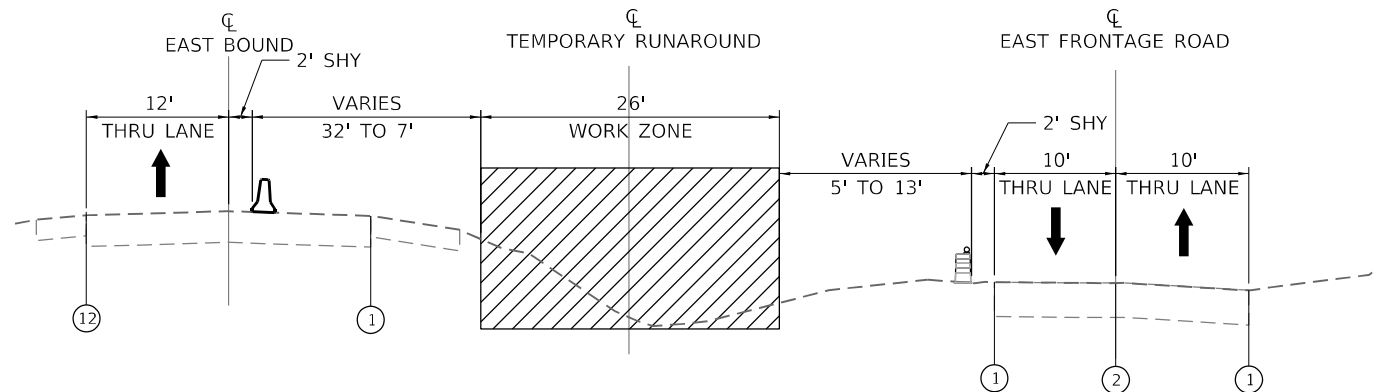

EAST FRONTAGE ROAD

EAST FRONTAGE ROAD STA. 702+85 - 704+23

LEGEND

- ① TEMPORARY PAVEMENT MARKING - LINE 4" - TYPE IV TAPE (SOLID WHITE) (70307120)
- ② TEMPORARY PAVEMENT MARKING - LINE 4" - TYPE IV TAPE (SOLID YELLOW) 11" C-C (70307120)
- ③ TEMPORARY PAVEMENT MARKING - LINE 6" - TYPE IV TAPE (SOLID WHITE) (70307130)
- ④ TEMPORARY PAVEMENT MARKING - LINE 12" - TYPE IV TAPE (SOLID WHITE) (70307160)
- ⑤ TEMPORARY PAVEMENT MARKING - LINE 24" - TYPE IV TAPE (SOLID WHITE) (70307210)
- ⑥ TEMPORARY PAVEMENT MARKING LETTERS AND SYMBOLS - TYPE IV TAPE (SOLID WHITE) (70307100)
- ⑦ TEMPORARY CONCRETE BARRIER (70400100)

- ⑦P TEMPORARY CONCRETE BARRIER (PINNED) (70400100)
- ⑧ TYPE II BARRICADE OR DRUM AT 50' CENTERS IN TANGENTS
20' CENTERS IN TAPERS
10' CENTERS IN CURVES
- ⑨ IMPACT ATTENUATORS, TEMPORARY (NON- REDIRECTIVE, NARROW), TEST LEVEL 3
- ⑩ TEMPORARY PAVEMENT MARKING - LINE 6" - TYPE IV TAPE (2' DASH - 6' SKIP WHITE) (70307130)
- ⑪ TEMPORARY PAVEMENT MARKING - LINE 4" - TYPE IV TAPE (10' DASH - 30' SKIP WHITE) (70307120)
- ⑫ TEMPORARY PAVEMENT MARKING - LINE 4" - TYPE IV TAPE (SOLID YELLOW) (70307120)
- ⑬ TEMPORARY PAVEMENT MARKING - LINE 6" - TYPE IV TAPE (2' DASH - 6' SKIP YELLOW) (70307130)

- ⑧0 EXISTING PAVEMENT MARKING
- ⑨0 PAVEMENT MARKING
(PLACED IN PREVIOUS STAGE)

LEGEND

- EXISTING PAVEMENT
- COMPLETED PAVEMENT
- TEMPORARY PAVEMENT
- WORK AREA

- DIRECTION OF TRAFFIC
- TYPE II BARRICADE OR DRUM WITH STEADY
BURNING MONO-DIRECTIONAL LIGHT @ 25'
CENTERS (10' CENTERS ALONG CURVES)
- POST MOUNTED VERTICAL PANEL
- TEMPORARY CONCRETE BARRIER



PLOT DRIVER = pdfNOLAYERScolor-NoRaster.pltcfgr
PEN TABLE = D264P26-PSE.tbl
PLOT SCALE = 2.0000 ' / in.
PLOT DATE = 12/8/2023 12:46:47 AM

DESIGNED - CE
DRAWN - MMC
CHECKED - JWD
DATE - 12/08/2023

REVISED -
REVISED -
REVISED -
REVISED -

STATE OF ILLINOIS
DEPARTMENT OF TRANSPORTATION

TYPICAL SECTION- US ROUTE 20
PRE-STAGE C

SCALE: 2.0000 ' / in. SHEET 047 OF 161 SHEETS STA. TO STA.

F.A.P. RTE.	SECTION	COUNTY	TOTAL SHEETS	SHEET NO.
301	43N	JO DAVIESS	628	155
CONTRACT NO. 64P26				
ILLINOIS FED. AID PROJECT				

EASTBOUND ADVANCE SIGNING DETAIL

(PER HIGHWAY STANDARD 701422)



W21-I115(0)-3618

R2-I-3648

R10-1108p-3618

R2-I106p-3618

W20-I103+48

W20-5R(0)-48

W4-2R(0)-48

STA. 179+40



2600'

1100'

1000'

500'

500'

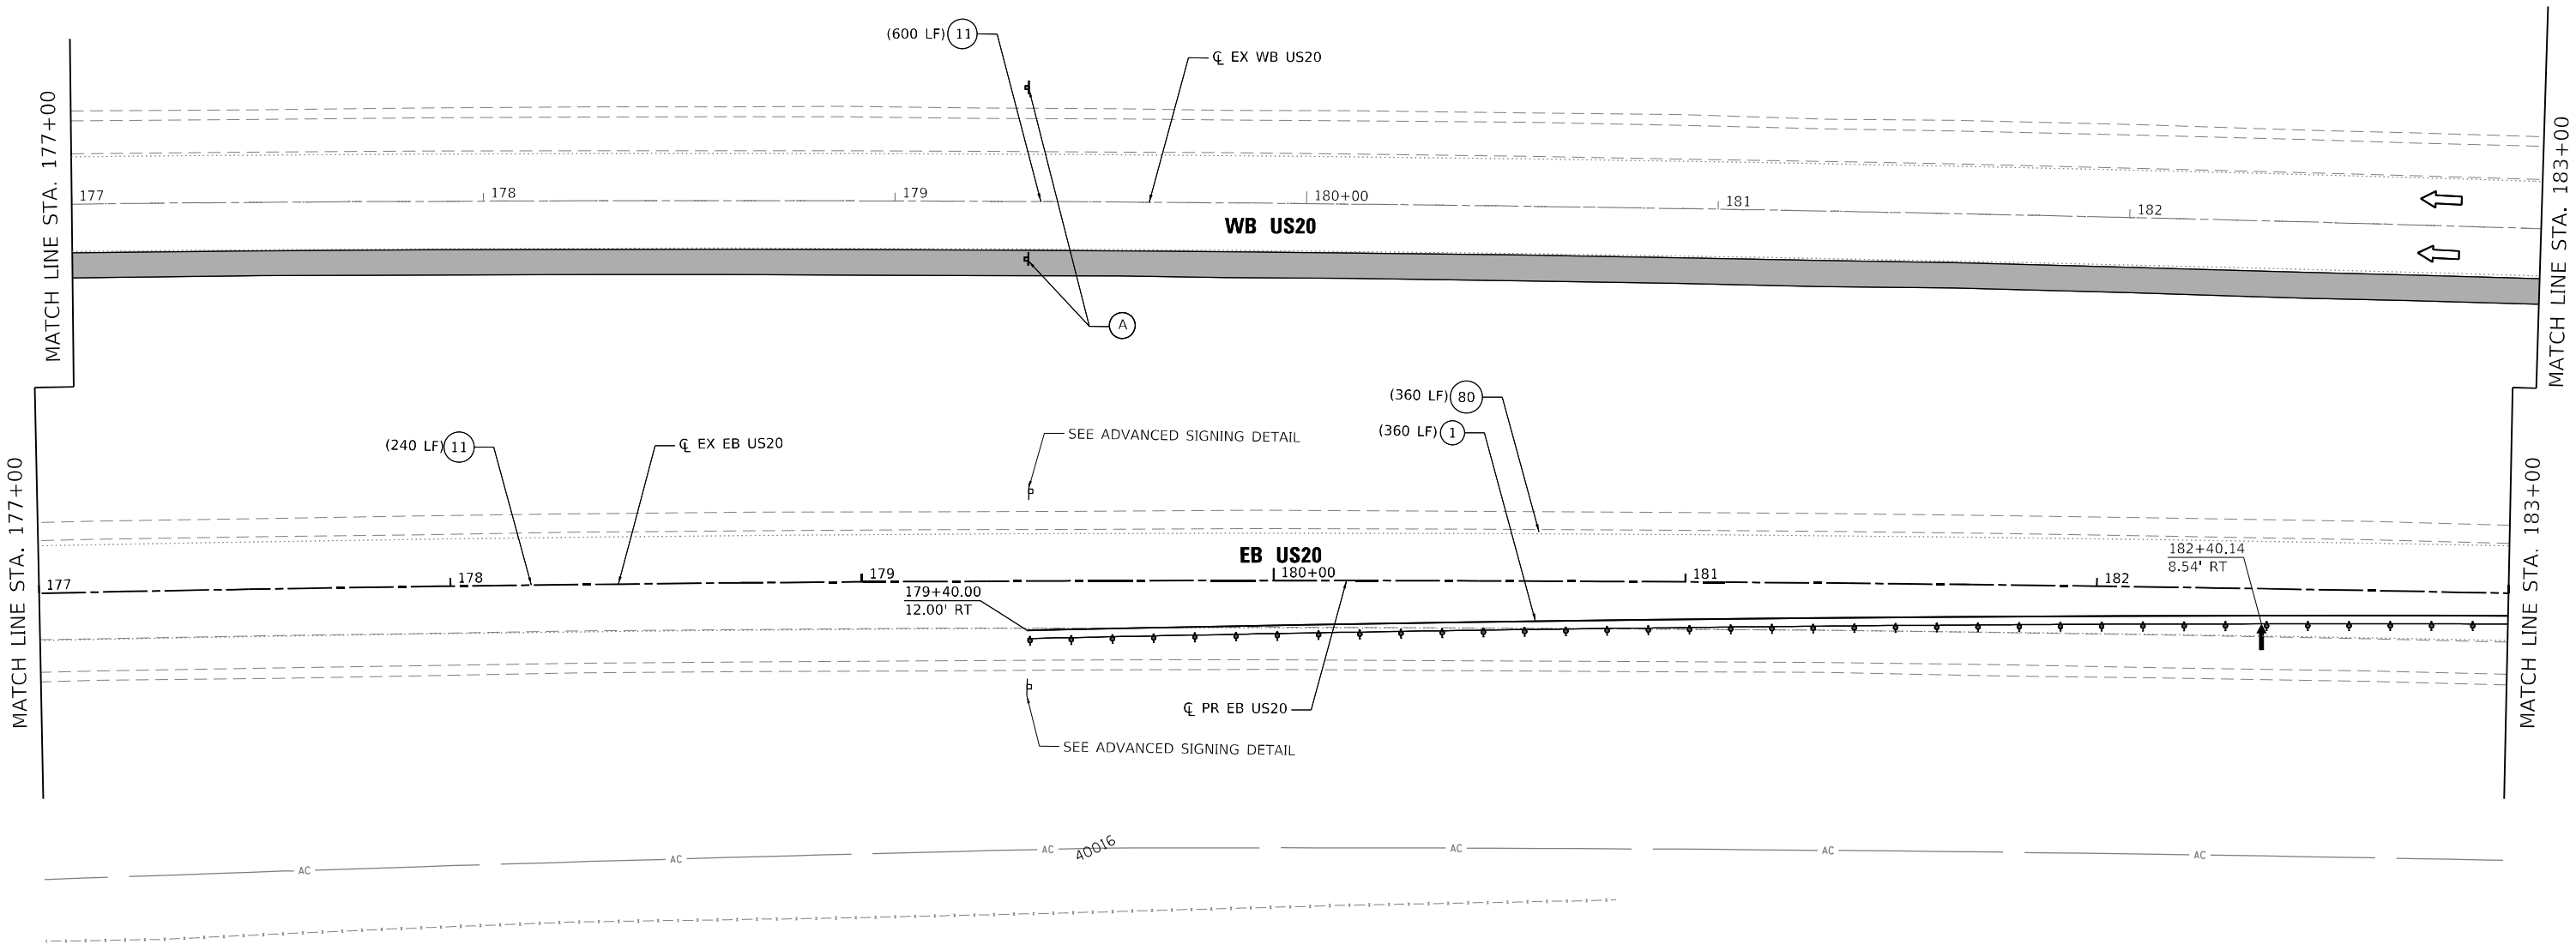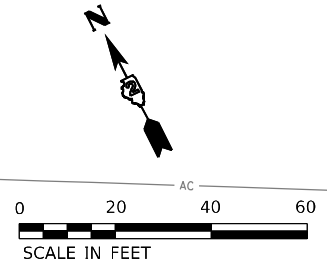




LEGEND

- ① TEMPORARY PAVEMENT MARKING - LINE 4" - TYPE IV TAPE (SOLID WHITE) (70307120)
- ② TEMPORARY PAVEMENT MARKING - LINE 4" - TYPE IV TAPE (SOLID YELLOW) 11" C-C (70307120)
- ③ TEMPORARY PAVEMENT MARKING - LINE 6" - TYPE IV TAPE (SOLID WHITE) (70307130)
- ④ TEMPORARY PAVEMENT MARKING - LINE 12" - TYPE IV TAPE (SOLID WHITE) (70307160)
- ⑤ TEMPORARY PAVEMENT MARKING - LINE 24" - TYPE IV TAPE (SOLID WHITE) (70307210)
- ⑥ TEMPORARY PAVEMENT MARKING LETTERS AND SYMBOLS - TYPE IV TAPE (SOLID WHITE) (70307100)
- ⑦ TEMPORARY CONCRETE BARRIER (70400100)

- ⑦P TEMPORARY CONCRETE BARRIER (PINNED) (70400100)
- ⑨ IMPACT ATTENUATORS, TEMPORARY (NON- REDIRECTIVE, NARROW), TEST LEVEL 3
- ⑩ TEMPORARY PAVEMENT MARKING - LINE 6" - TYPE IV TAPE (2' DASH - 6' SKIP WHITE) (70307130)
- ⑪ TEMPORARY PAVEMENT MARKING - LINE 4" - TYPE IV TAPE (10' DASH - 30' SKIP WHITE) (70307120)
- ⑫ TEMPORARY PAVEMENT MARKING - LINE 4" - TYPE IV TAPE (SOLID YELLOW) (70307120)
- ⑬ TEMPORARY PAVEMENT MARKING - LINE 12" - TYPE IV TAPE (SOLID YELLOW) (70307160)

	PERMANENT PAVEMENT		TEMPORARY SIGNAL HEAD		50' C-C IN TANGENTS
	COMPLETED TEMP PVMT		DIRECTION OF TRAFFIC		20' C-C IN TAPERS
	TEMPORARY PAVEMENT		ARROW BOARD		10' C-C IN RADII
	WORK ZONE		TRAFFIC SIGN		TYPE II BARRICADE, DRUM, OR VERTICAL BARRICADE WITH STEADY BURN MONODIRECTIONAL LIGHT
	POST MOUNTED VERTICAL PANELS		TYPE III BARRICADE WITH FLASHING MONODIRECTIONAL LIGHTS		DIRECTION INDICATOR BARRICADE WITH STEADY BURN MONODIRECTIONAL LIGHT
	EXISTING PAVEMENT MARKING		TEMPORARY CONCRETE BARRIER		TEMPORARY PLASTIC DRUMS WITH STEADY BURN MONO-DIRECTIONAL LIGHTS
	PAVEMENT MARKING (PLACED IN PREVIOUS STAGE)		IMPACT ATTENUATOR TEST LEVEL 3		DRUMS
	CONSTRUCTION DRUM BARRICADES				

MOT SIGN LEGEND

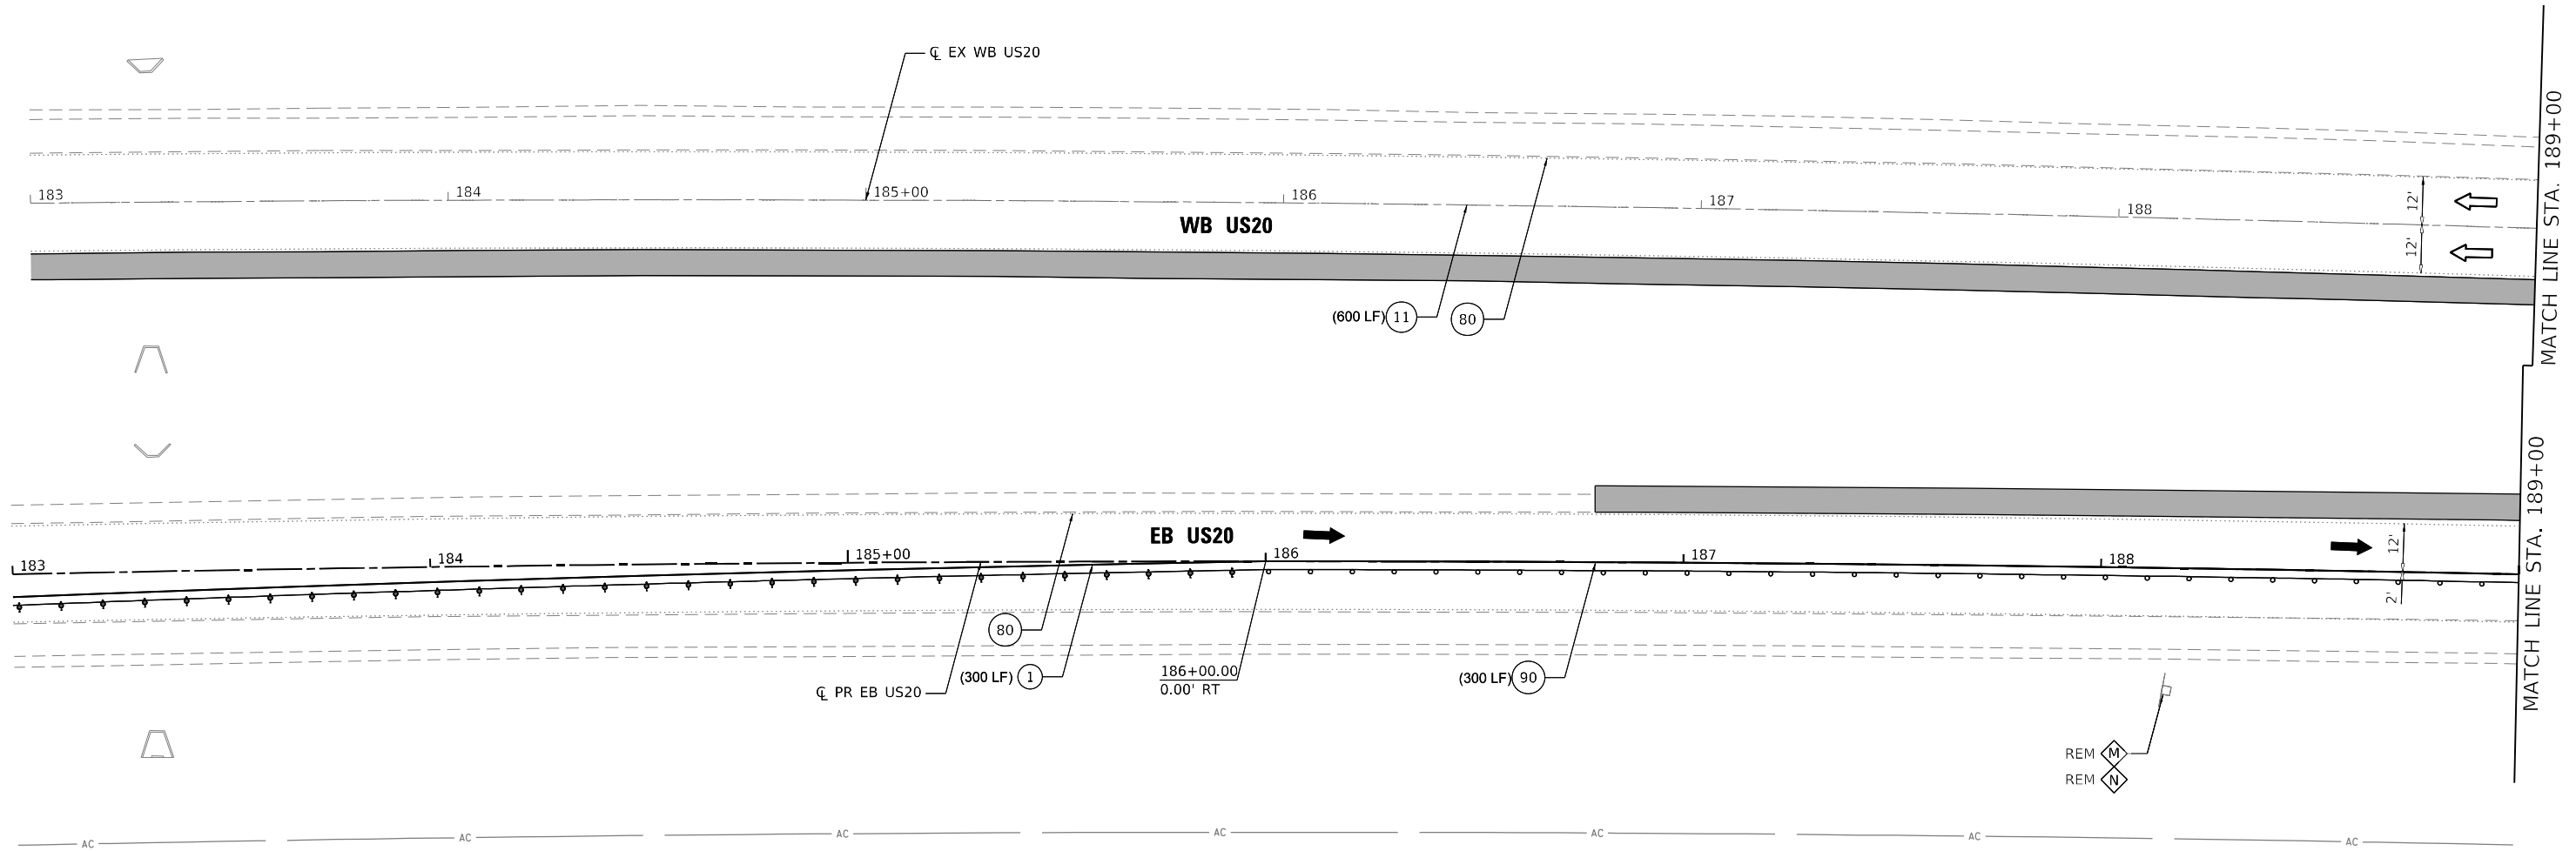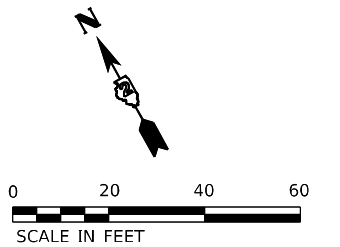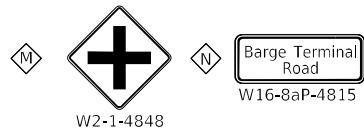

LEGEND

- TEMPORARY PAVEMENT MARKING - LINE 4" - TYPE IV TAPE (SOLID WHITE) (70307120)
- TEMPORARY PAVEMENT MARKING - LINE 4" - TYPE IV TAPE (SOLID YELLOW) 11" C-C (70307120)
- TEMPORARY PAVEMENT MARKING - LINE 6" - TYPE IV TAPE (SOLID WHITE) (70307130)
- TEMPORARY PAVEMENT MARKING - LINE 12" - TYPE IV TAPE (SOLID WHITE) (70307160)
- TEMPORARY PAVEMENT MARKING - LINE 24" - TYPE IV TAPE (SOLID WHITE) (70307210)
- TEMPORARY PAVEMENT MARKING LETTERS AND SYMBOLS - TYPE IV TAPE (SOLID WHITE) (70307100)
- TEMPORARY CONCRETE BARRIER (70400100)

- TEMPORARY CONCRETE BARRIER (PINNED) (70400100)
- IMPACT ATTENUATORS, TEMPORARY (NON- REDIRECTIVE, NARROW), TEST LEVEL 3
- TEMPORARY PAVEMENT MARKING - LINE 6" - TYPE IV TAPE (2' DASH - 6' SKIP WHITE) (70307130)
- TEMPORARY PAVEMENT MARKING - LINE 4" - TYPE IV TAPE (10' DASH - 30' SKIP WHITE) (70307120)
- TEMPORARY PAVEMENT MARKING - LINE 4" - TYPE IV TAPE (SOLID YELLOW) (70307120)
- TEMPORARY PAVEMENT MARKING - LINE 12" - TYPE IV TAPE (SOLID YELLOW) (70307160)

- PERMANENT PAVEMENT
- COMPLETED TEMP PVMT
- TEMPORARY PAVEMENT
- WORK ZONE
- POST MOUNTED VERTICAL PANELS
- EXISTING PAVEMENT MARKING
- PAVEMENT MARKING (PLACED IN PREVIOUS STAGE)
- TEMPORARY SIGNAL HEAD
- DIRECTION OF TRAFFIC
- ARROW BOARD
- TRAFFIC SIGN
- TYPE III BARRICADE WITH FLASHING MONODIRECTIONAL LIGHTS
- TEMPORARY CONCRETE BARRIER
- IMPACT ATTENUATOR TEST LEVEL 3
- CONSTRUCTION DRUM BARRICADES
- 50' C-C IN TANGENTS
- 20' C-C IN TAPERS
- 10' C-C IN RADII
- TYPE II BARRICADE, DRUM, OR VERTICAL BARRICADE WITH STEADY BURN MONODIRECTIONAL LIGHT
- DIRECTION INDICATOR BARRICADE WITH STEADY BURN MONODIRECTIONAL LIGHT
- TEMPORARY PLASTIC DRUMS WITH STEADY BURN MONO-DIRECTIONAL LIGHTS
- DRUMS

USER: idave

MODEL: Default

FILE NAME: PLOT_209_007_IDOT_PTB_202_022_Various Phase Lit District 2Design\WVO_1_64P26\CADD\CADD_Sheets\64P26-sh-MOTUC-09.dgn



PLOT DRIVER = pdfNOLAYERSColor-NoRaster.pltcfp	DESIGNED - CE	REVISED -
PEN TABLE = D264P26-PSE.tbl	DRAWN - JWD	REVISED -
PLOT SCALE = 40,0000 ' / in.	CHECKED - JWD	REVISED -
PLOT DATE = 12/8/2023 12:46:52 AM	DATE - 12/08/2023	REVISED -


STATE OF ILLINOIS
DEPARTMENT OF TRANSPORTATION

MOT PLAN - US ROUTE 20
PRE-STAGE C



SCALE: 40,0000 ' / in. SHEET 049 OF 161 SHEETS STA. 183+00 TO STA. 189+00

F.A.P. RTE.	SECTION	COUNTY	TOTAL SHEETS	SHEET NO.
301	43N	JO DAVIESS	628	157
CONTRACT NO. 64P26				
ILLINOIS FED. AID PROJECT				


USER: idave
MODEL: Default
FILE NAME: PLOT_209_007_IDOT_PTB_202_022_Various Phase Lit District 2Design\WO_1_64P26\CADD\CADD_Sheets\64P26-shs-MOTOC-10.dgn

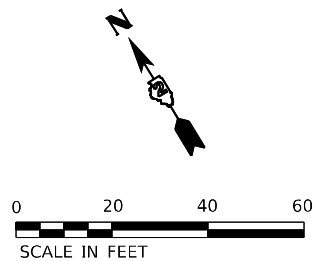

MOT SIGN LEGEND

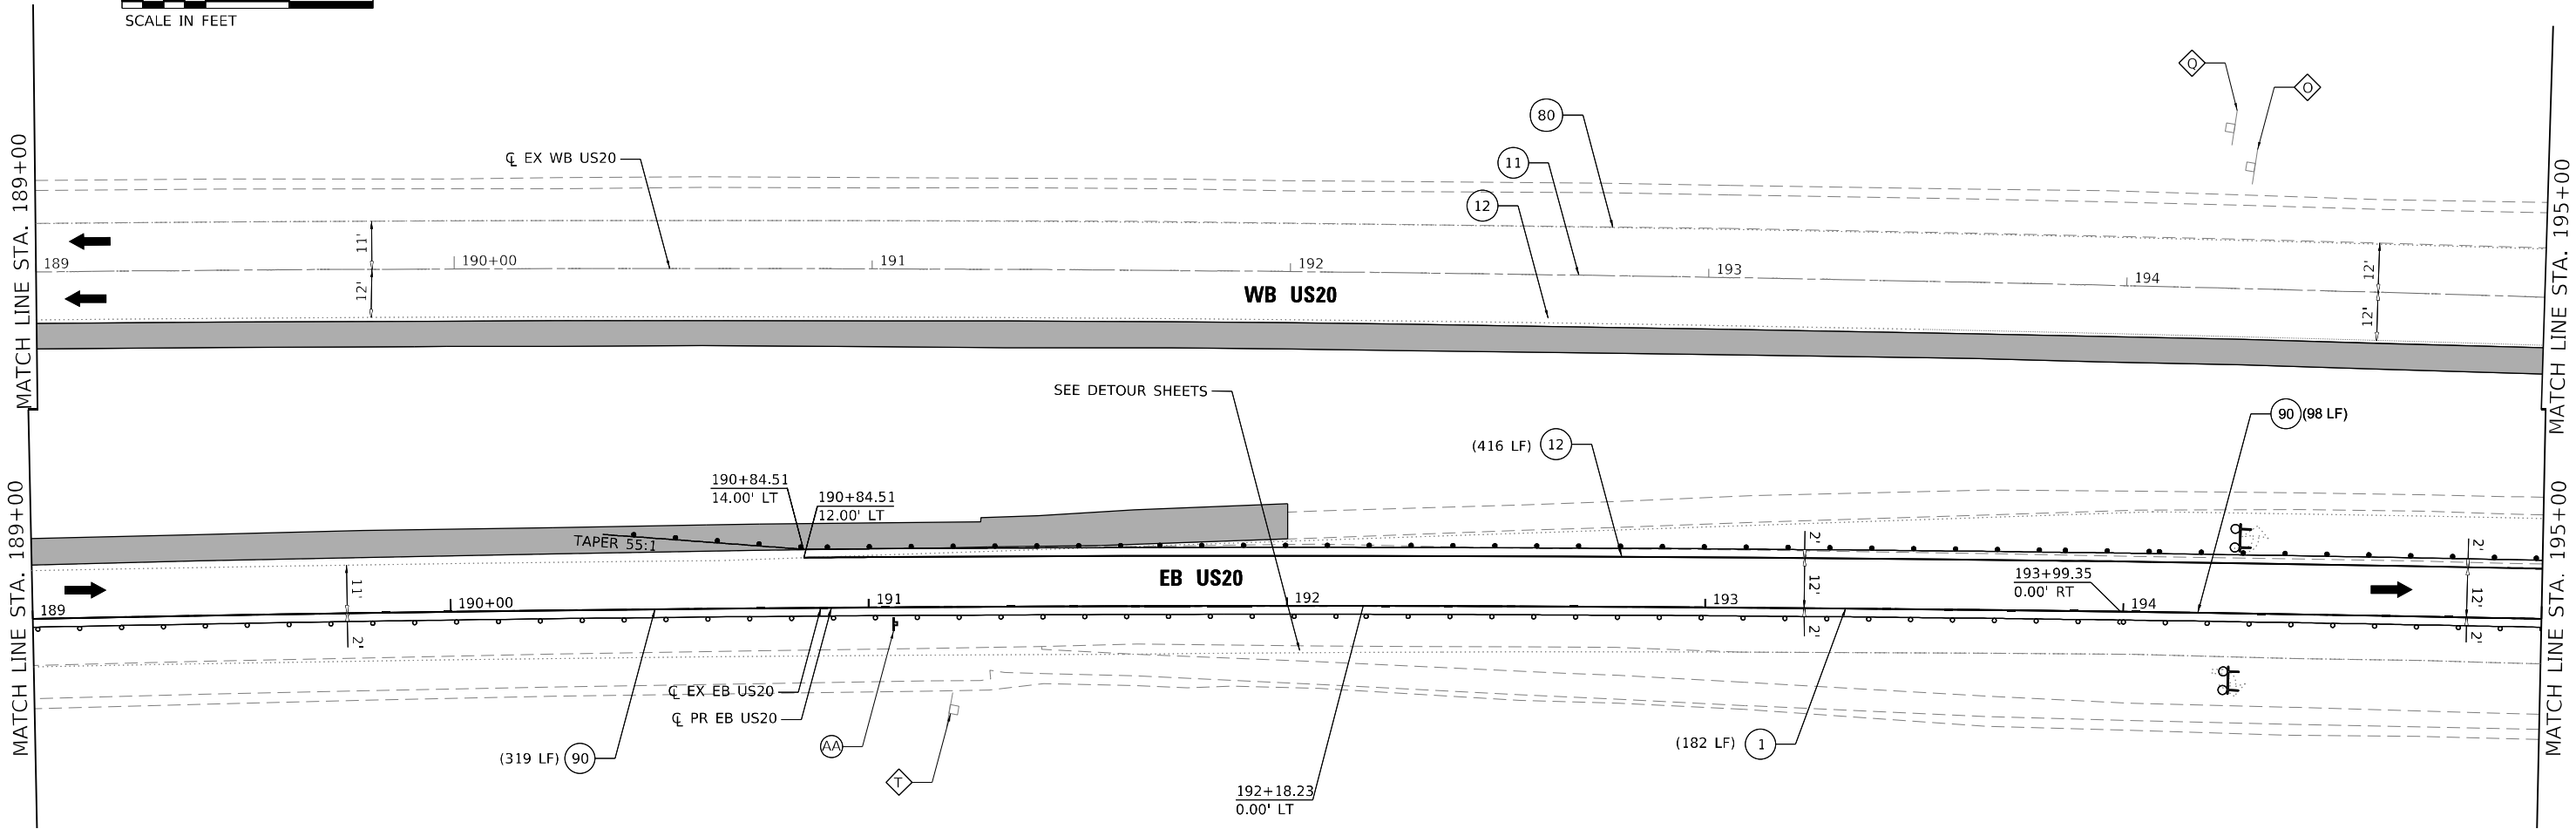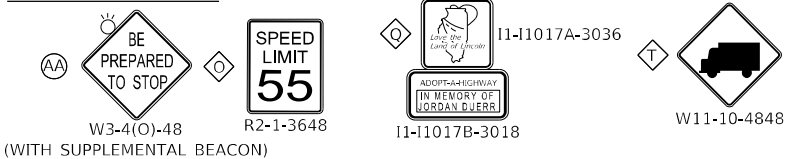

EASTBOUND ADVANCE SIGNING DETAIL

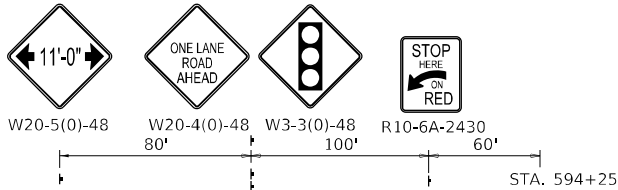

LEGEND

- 1 TEMPORARY PAVEMENT MARKING - LINE 4" - TYPE IV TAPE (SOLID WHITE) (70307120)
- 2 TEMPORARY PAVEMENT MARKING - LINE 4" - TYPE IV TAPE (SOLID YELLOW) 11" C-C (70307120)
- 3 TEMPORARY PAVEMENT MARKING - LINE 6" - TYPE IV TAPE (SOLID WHITE) (70307130)
- 4 TEMPORARY PAVEMENT MARKING - LINE 12" - TYPE IV TAPE (SOLID WHITE) (70307160)
- 5 TEMPORARY PAVEMENT MARKING - LINE 24" - TYPE IV TAPE (SOLID WHITE) (70307210)
- 6 TEMPORARY PAVEMENT MARKING LETTERS AND SYMBOLS - TYPE IV TAPE (SOLID WHITE) (70307100)
- 7 TEMPORARY CONCRETE BARRIER (70400100)

- 9 IMPACT ATTENUATORS, TEMPORARY (NON- REDIRECTIVE, NARROW), TEST LEVEL 3
- 10 TEMPORARY PAVEMENT MARKING - LINE 6" - TYPE IV TAPE (2' DASH - 6' SKIP WHITE) (70307130)
- 11 TEMPORARY PAVEMENT MARKING - LINE 4" - TYPE IV TAPE (10' DASH - 30' SKIP WHITE) (70307120)
- 12 TEMPORARY PAVEMENT MARKING - LINE 4" - TYPE IV TAPE (SOLID YELLOW) (70307120)
- 13 TEMPORARY PAVEMENT MARKING - LINE 12" - TYPE IV TAPE (SOLID YELLOW) (70307160)

- PERMANENT PAVEMENT
- COMPLETED TEMP PVMT
- TEMPORARY PAVEMENT
- WORK ZONE
- POST MOUNTED VERTICAL PANELS
- TEMPORARY SIGNAL HEAD
- DIRECTION OF TRAFFIC
- ARROW BOARD
- TRAFFIC SIGN
- TYPE III BARRICADE WITH FLASHING MONODIRECTIONAL LIGHTS
- TEMPORARY CONCRETE BARRIER
- IMPACT ATTENUATOR TEST LEVEL 3
- CONSTRUCTION DRUM BARRICADES
- 50' C-C IN TANGENTS
- 20' C-C IN TAPERS
- 10' C-C IN RADII
- TYPE II BARRICADE, DRUM, OR VERTICAL BARRICADE WITH STEADY BURN MONODIRECTIONAL LIGHT
- DIRECTION INDICATOR BARRICADE WITH STEADY BURN MONODIRECTIONAL LIGHT
- TEMPORARY PLASTIC DRUMS WITH STEADY BURN MONO-DIRECTIONAL LIGHTS
- DRUMS



PLOT DRIVER = pdf\NOLAYERColor-NoRaster.pltcf	DESIGNED - CE	REVISED -
PEN TABLE = D264P26-PSE.tbl	DRAWN - JWD	REVISED -
PLOT SCALE = 40,0000 ' / in.	CHECKED - JWD	REVISED -
PLOT DATE = 12/8/2023 12:46:53 AM	DATE - 12/08/2023	REVISED -


STATE OF ILLINOIS
DEPARTMENT OF TRANSPORTATION

MOT PLAN - US ROUTE 20
PRE-STAGE C


SCALE: 40,0000 ' / in. SHEET 050 OF 161 SHEETS STA. 189+00 TO STA. 195+00

F.A.P. RTE.	SECTION	COUNTY	TOTAL SHEETS	SHEET NO.
301	43N	JO DAVISS	628	158
CONTRACT NO. 64P26				
ILLINOIS FED. AID PROJECT				


MOT SIGN LEGEND

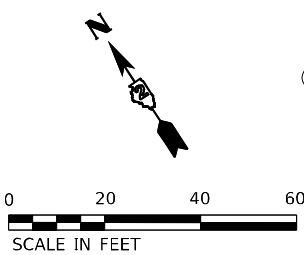

- NOTE:
1. SEE PREVIOUS PAGE FOR LEGEND.
 2. RUNAROUND CONSTRUCTION TO BE DAY CLOSURE ONLY

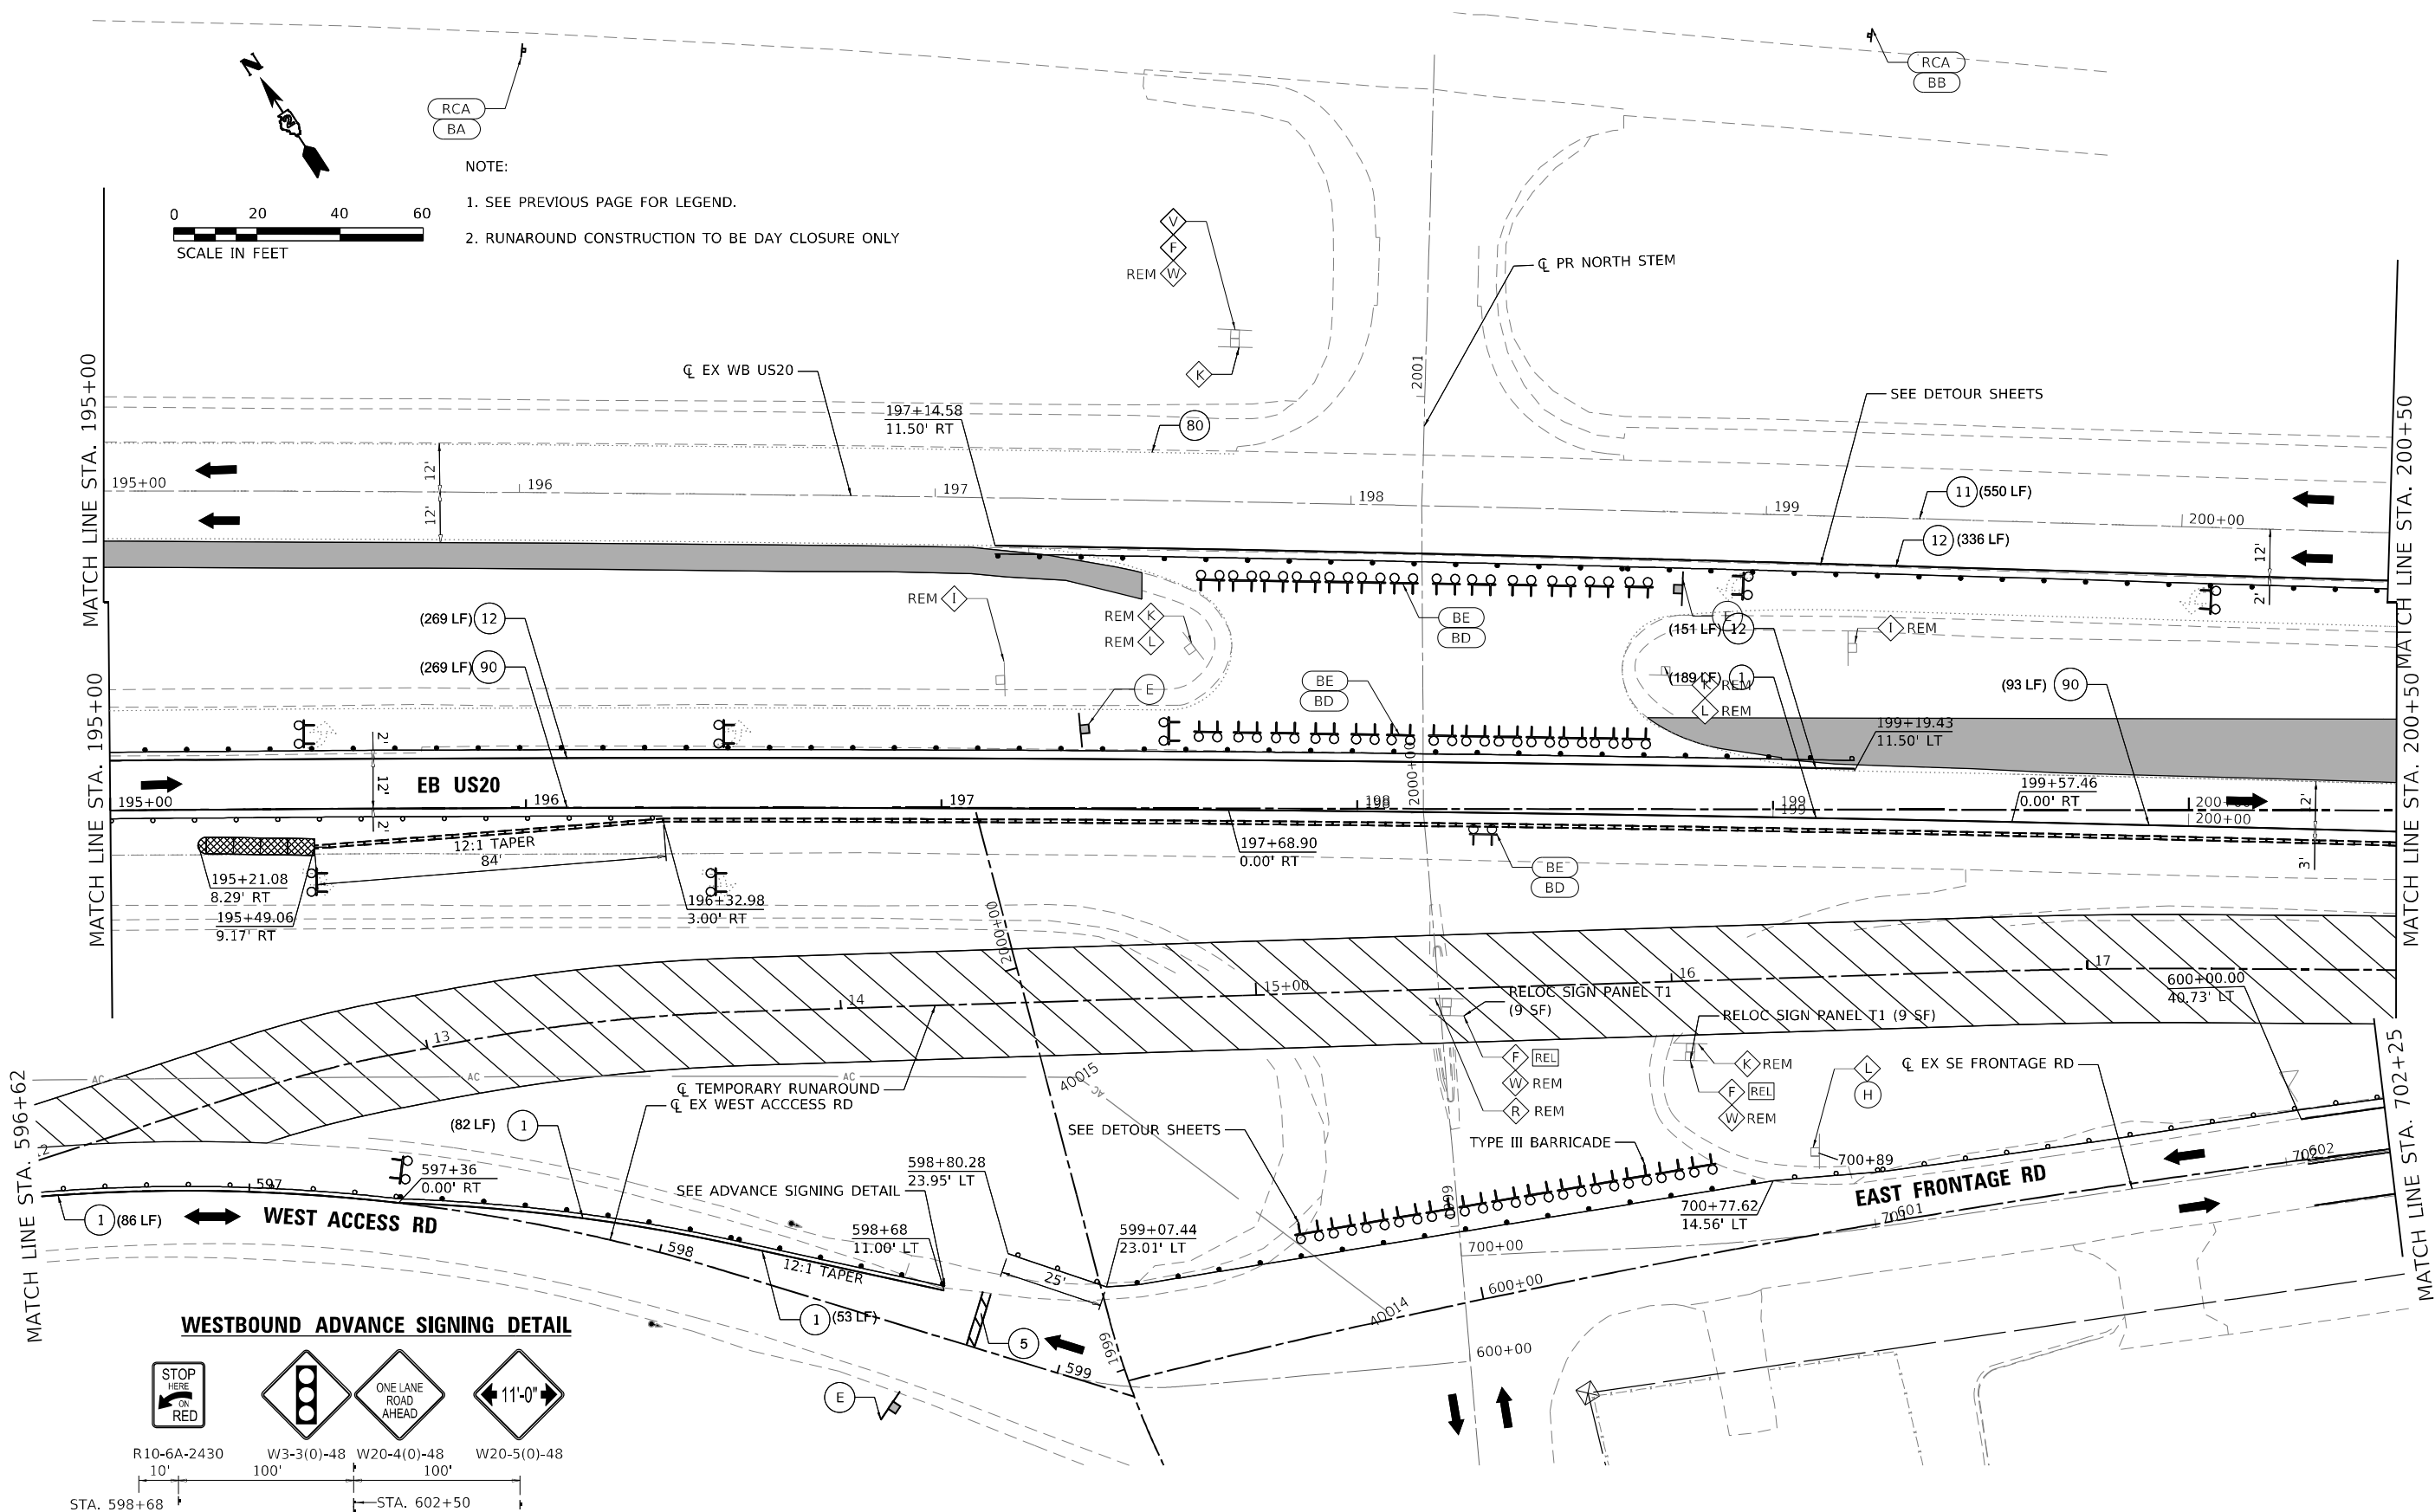

WESTBOUND ADVANCE SIGNING DETAIL

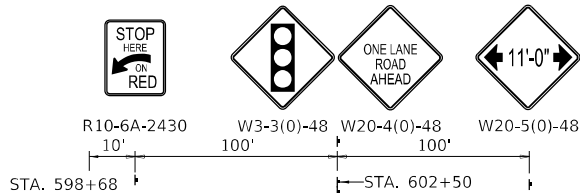

USER: idave
MODEL: Default
FILE NAME: PLOT_209_007_IDOT_PTB_202_022_Various Phase Lit_Direct 2Design\WO_1_64P26\CADD\CADD_Sheets\64P26-sh-MOTOC-11.dgn



PLOT DRIVER = pdfNOLAYERColor-NoRaster.pltcfgr	DESIGNED - CE	REVISED -
PEN TABLE = D264P26-PSE.tbl	DRAWN - JWD	REVISED -
PLOT SCALE = 40,0000 ' / in.	CHECKED - JWD	REVISED -
PLOT DATE = 12/8/2023 12:46:55 AM	DATE - 12/08/2023	REVISED -

STATE OF ILLINOIS
DEPARTMENT OF TRANSPORTATION

MOT PLAN - US ROUTE 20
PRE-STAGE C

SCALE: 40,0000 ' / in. SHEET 051 OF 161 SHEETS STA. 195+00 TO STA. 200+50

F.A.P. RTE.	SECTION	COUNTY	TOTAL SHEETS	SHEET NO.
301	43N	JO DAVISS	628	159
CONTRACT NO. 64P26				
ILLINOIS FED. AID PROJECT				

USER: idave
MODEL: Default
FILE NAME: PLOT_209_007_IDOT_PTB_202_022_Various Phase Lit Dierkt 2Design\WO_1_64P26\CADD\CADD_Sheets\64P26-sh-MOTVC-12.dgn



PLOT DRIVER	= pdfNOLAYERScolor-NoRaster.pltcfgr	DESIGNED	-	CE	REVISED	-
PEN TABLE	= D264P26-PSE.tbl	DRAWN	-	JWD	REVISED	-
PLOT SCALE	= 40,0000 ' / in.	CHECKED	-	JWD	REVISED	-
PLOT DATE	= 12/8/2023 12:46:57 AM	DATE	-	12/08/2023	REVISED	-

STATE OF ILLINOIS
DEPARTMENT OF TRANSPORTATION

MOT PLAN - US ROUTE 20
PRE-STAGE C

SCALE: 40,0000 ' / in. SHEET 052 OF 161 SHEETS STA. 200+50 TO STA. 205+00

F.A.P. RTE.	SECTION	COUNTY	TOTAL SHEETS	SHEET NO.
301	43N	JO DAVIESS	628	160
CONTRACT NO. 64P26				
ILLINOIS FED. AID PROJECT				

LEGEND

- TEMPORARY PAVEMENT MARKING - LINE 4" - TYPE IV TAPE (SOLID WHITE) (70307120)
- TEMPORARY PAVEMENT MARKING - LINE 4" - TYPE IV TAPE (SOLID YELLOW) 11" C-C (70307120)
- TEMPORARY PAVEMENT MARKING - LINE 6" - TYPE IV TAPE (SOLID WHITE) (70307130)
- TEMPORARY PAVEMENT MARKING - LINE 12" - TYPE IV TAPE (SOLID WHITE) (70307160)
- TEMPORARY PAVEMENT MARKING - LINE 24" - TYPE IV TAPE (SOLID WHITE) (70307210)
- TEMPORARY PAVEMENT MARKING LETTERS AND SYMBOLS - TYPE IV TAPE (SOLID WHITE) (70307100)
- TEMPORARY CONCRETE BARRIER (70400100)


- IMPACT ATTENUATORS, TEMPORARY (NON- REDIRECTIVE, NARROW), TEST LEVEL 3
- TEMPORARY PAVEMENT MARKING - LINE 6" - TYPE IV TAPE (2' DASH - 6' SKIP WHITE) (70307130)
- TEMPORARY PAVEMENT MARKING - LINE 4" - TYPE IV TAPE (10' DASH - 30' SKIP WHITE) (70307120)
- TEMPORARY PAVEMENT MARKING - LINE 4" - TYPE IV TAPE (SOLID YELLOW) (70307120)
- TEMPORARY PAVEMENT MARKING - LINE 12" - TYPE IV TAPE (SOLID YELLOW) (70307160)

- PERMANENT PAVEMENT
COMPLETED TEMP PVMT
TEMPORARY PAVEMENT
WORK ZONE
POST MOUNTED VERTICAL PANELS
EXISTING PAVEMENT MARKING
PAVEMENT MARKING (PLACED IN PREVIOUS STAGE)
- TEMPORARY SIGNAL HEAD
DIRECTION OF TRAFFIC
ARROW BOARD
TRAFFIC SIGN
TYPE III BARRICADE WITH FLASHING MONODIRECTIONAL LIGHTS
TEMPORARY CONCRETE BARRIER
IMPACT ATTENUATOR TEST LEVEL 3
CONSTRUCTION DRUM BARRICADES

- 50' C-C IN TANGENTS
20' C-C IN TAPERS
10' C-C IN RADII
TYPE II BARRICADE, DRUM, OR VERTICAL BARRICADE WITH STEADY BURN MONODIRECTIONAL LIGHT
DIRECTION INDICATOR BARRICADE WITH STEADY BURN MONODIRECTIONAL LIGHT
TEMPORARY PLASTIC DRUMS WITH STEADY BURN MONO-DIRECTIONAL LIGHTS
DRUMS




USER: idave
MODEL: Default
FILE NAME: 64P26-002_002_IDOT_PTB_202_002_Various Phase Lit_Direct 2Design\W0_1_64P26\CADD\CADD_Sheet\64P26-sh-MOTOC-13.dgn

MOT SIGN LEGEND

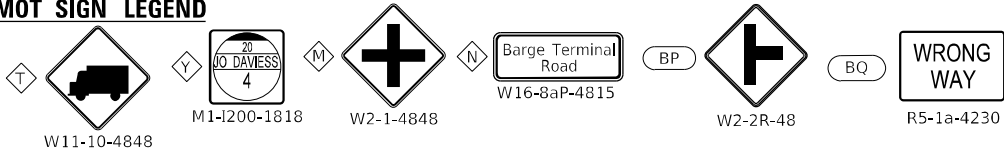

WESTBOUND ADVANCE SIGNING DETAIL

(PER HIGHWAY STANDARD 701422)

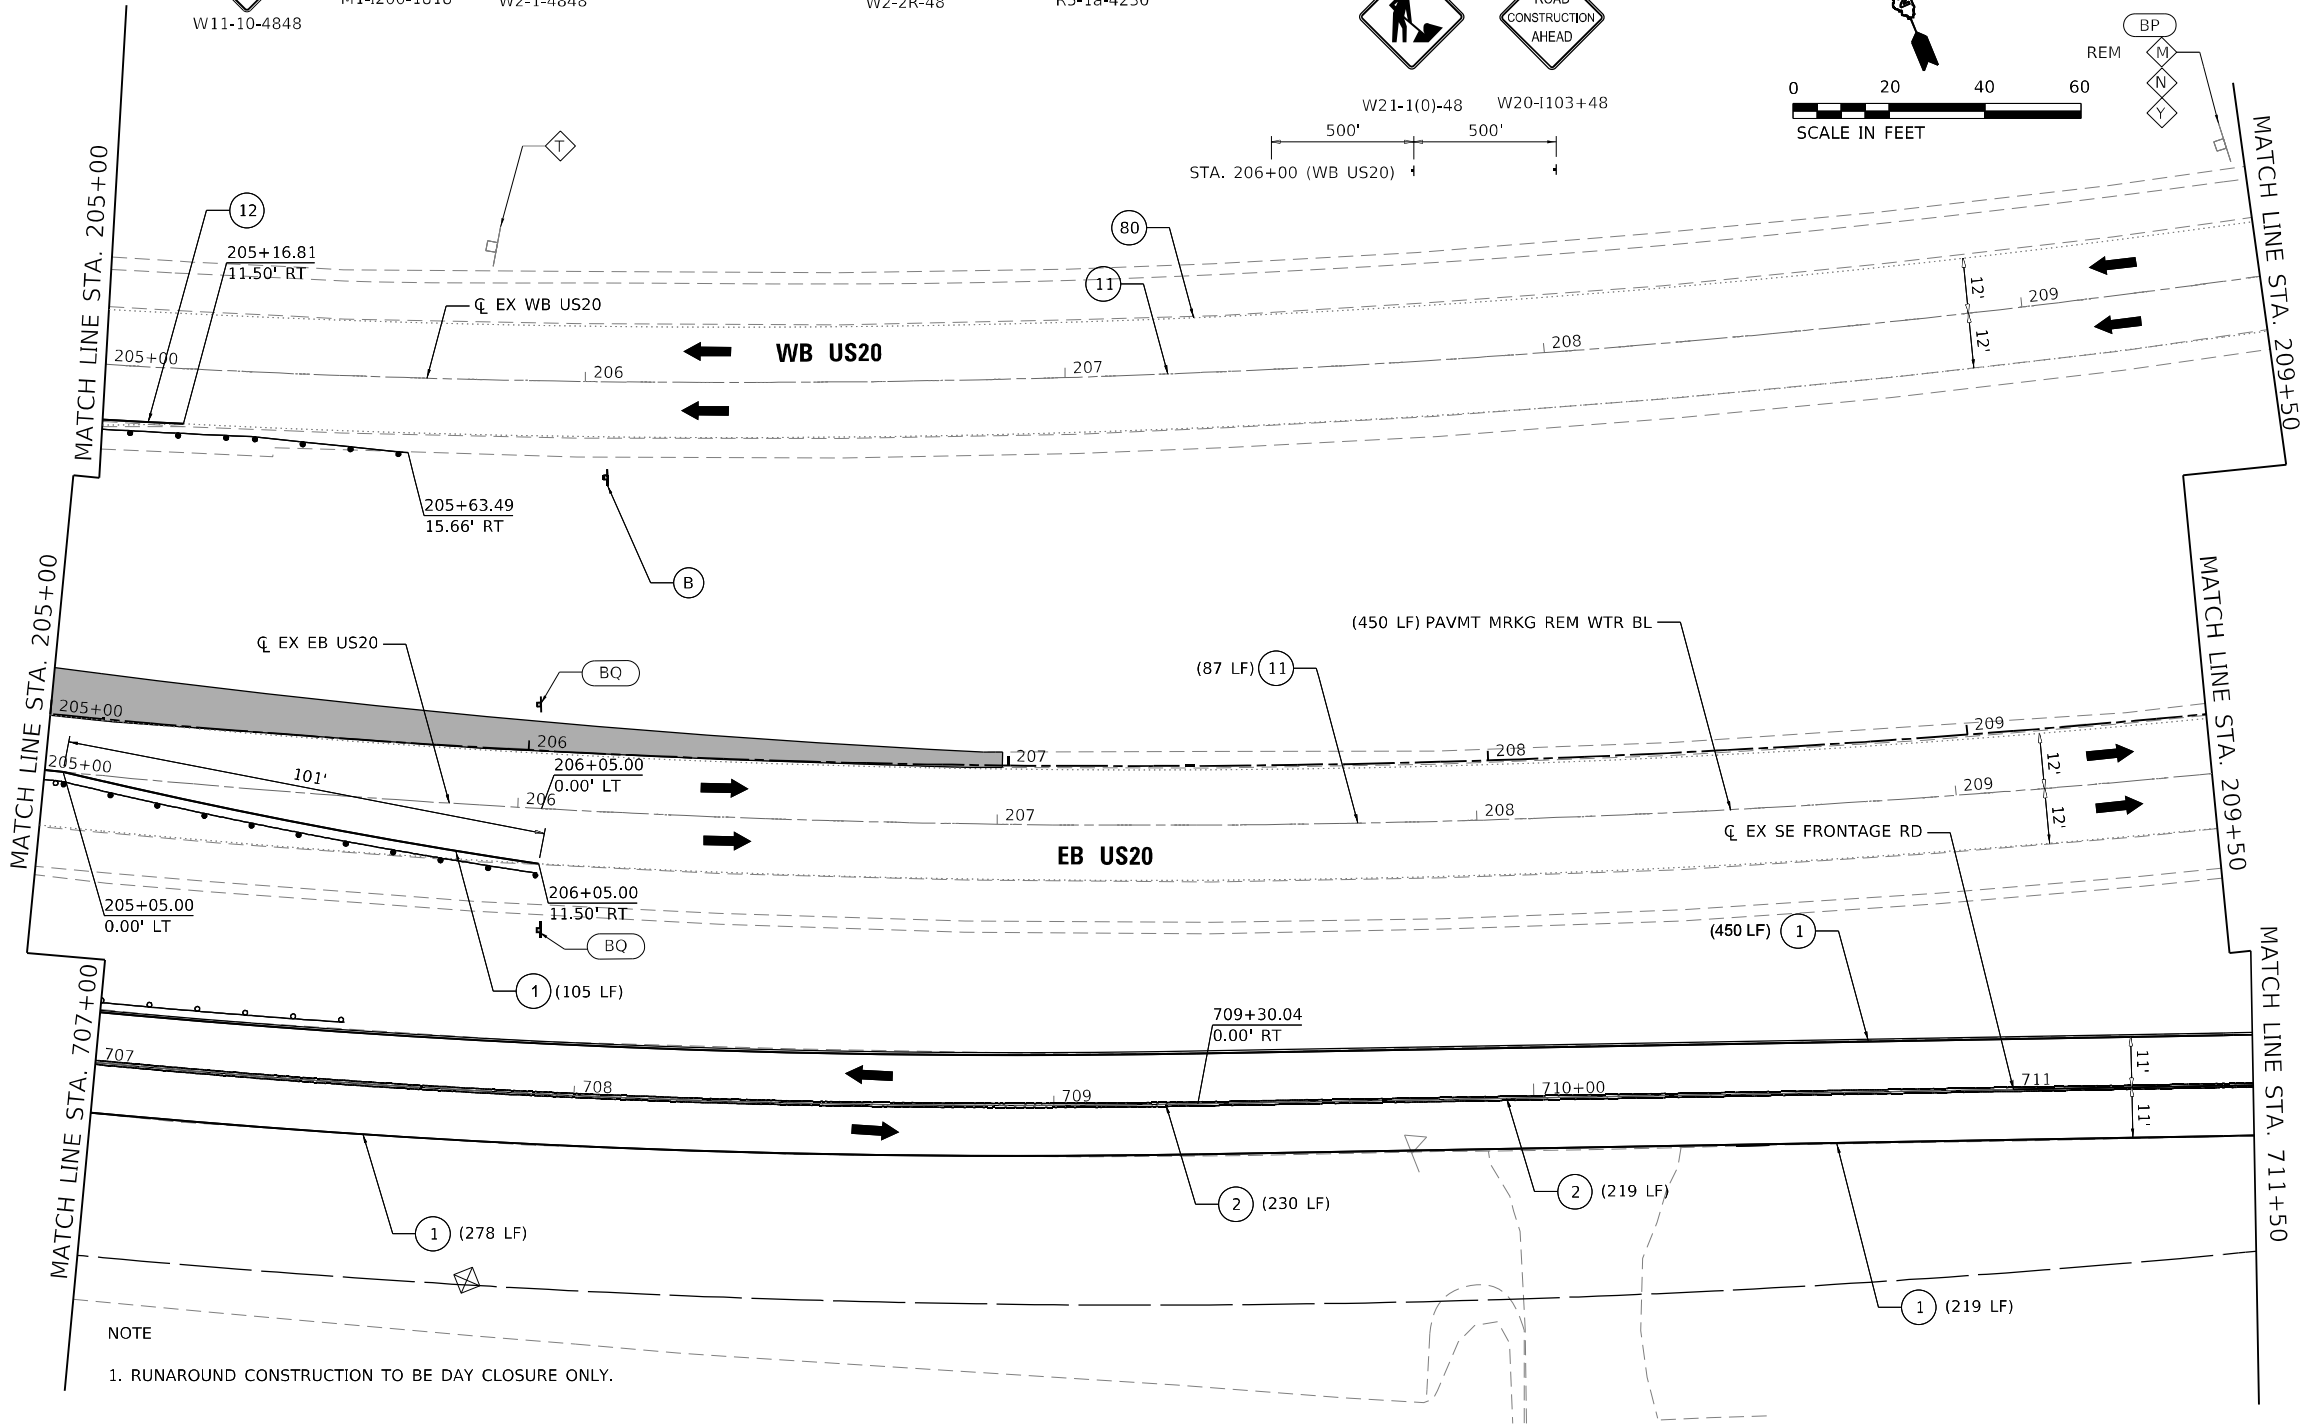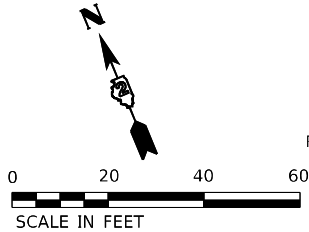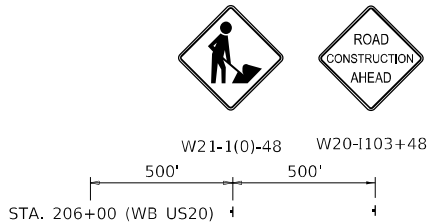

NOTE

1. RUNAROUND CONSTRUCTION TO BE DAY CLOSURE ONLY.

LEGEND

- 1 TEMPORARY PAVEMENT MARKING - LINE 4" - TYPE IV TAPE (SOLID WHITE) (70307120)
- 2 TEMPORARY PAVEMENT MARKING - LINE 4" - TYPE IV TAPE (SOLID YELLOW) 11" C-C (70307120)
- 3 TEMPORARY PAVEMENT MARKING - LINE 6" - TYPE IV TAPE (SOLID WHITE) (70307130)
- 4 TEMPORARY PAVEMENT MARKING - LINE 12" - TYPE IV TAPE (SOLID WHITE) (70307160)
- 5 TEMPORARY PAVEMENT MARKING - LINE 24" - TYPE IV TAPE (SOLID WHITE) (70307210)
- 6 TEMPORARY PAVEMENT MARKING LETTERS AND SYMBOLS - TYPE IV TAPE (SOLID WHITE) (70307100)
- 7 TEMPORARY CONCRETE BARRIER (70400100)

- 7P TEMPORARY CONCRETE BARRIER (PINNED) (70400100)
- 9 IMPACT ATTENUATORS, TEMPORARY (NON- REDIRECTIVE, NARROW), TEST LEVEL 3
- 10 TEMPORARY PAVEMENT MARKING - LINE 6" - TYPE IV TAPE (2' DASH - 6' SKIP WHITE) (70307130)
- 11 TEMPORARY PAVEMENT MARKING - LINE 4" - TYPE IV TAPE (10' DASH - 30' SKIP WHITE) (70307120)
- 12 TEMPORARY PAVEMENT MARKING - LINE 4" - TYPE IV TAPE (SOLID YELLOW) (70307120)
- 13 TEMPORARY PAVEMENT MARKING - LINE 12" - TYPE IV TAPE (SOLID YELLOW) (70307160)

- PERMANENT PAVEMENT
- COMPLETED TEMP PVMT
- TEMPORARY PAVEMENT
- WORK ZONE
- POST MOUNTED VERTICAL PANELS
- 80 EXISTING PAVEMENT MARKING
- 90 PAVEMENT MARKING (PLACED IN PREVIOUS STAGE)
- TEMPORARY SIGNAL HEAD
- DIRECTION OF TRAFFIC
- ARROW BOARD
- TRAFFIC SIGN
- TYPE III BARRICADE WITH FLASHING MONODIRECTIONAL LIGHTS
- TEMPORARY CONCRETE BARRIER
- IMPACT ATTENUATOR TEST LEVEL 3
- CONSTRUCTION DRUM BARRICADES

- 50' C-C IN TANGENTS
- 20' C-C IN TAPERS
- 10' C-C IN RADII
- TYPE II BARRICADE, DRUM, OR VERTICAL
- EARRICADE WITH STEADY BURN MONODIRECTIONAL LIGHT
- DIRECTION INDICATOR BARRICADE WITH STEADY BURN MONODIRECTIONAL LIGHT
- TEMPORARY PLASTIC DRUMS WITH STEADY BURN MONO-DIRECTIONAL LIGHTS
- DRUMS



PLOT DRIVER = pdfNOLAYERScolor-NoRaster.pltcf	DESIGNED - CE	REVISED -
PEN TABLE = D264P26-PSE.tbl	DRAWN - JWD	REVISED -
PLOT SCALE = 40,0000 * / in.	CHECKED - JWD	REVISED -
PLOT DATE = 12/8/2023 12:46:59 AM	DATE - 12/08/2023	REVISED -

STATE OF ILLINOIS
DEPARTMENT OF TRANSPORTATION

MOT PLAN - US ROUTE 20
PRE-STAGE C

SCALE: 40,0000 * / in. SHEET 053 OF 5 MOTSHEETS STA. 205+00 TO STA. 209+50

F.A.P. RTE.	SECTION	COUNTY	TOTAL SHEETS	SHEET NO.
301	43N	JO DAVIESS	628	161
CONTRACT NO. 64P26				
ILLINOIS FED. AID PROJECT				

USER: h0ave
MODEL: Default
FILE NAME: PLOT_209_007_IDOT_PTB_202_022_Various Phase Lit_Direct 2Design\WVO_1_64P26\CADD\CADD_Sheets\64P26-sh-MOTOC-14.dgn

LEGEND

- ① TEMPORARY PAVEMENT MARKING - LINE 4" - TYPE IV TAPE (SOLID WHITE) (70307120)
- ② TEMPORARY PAVEMENT MARKING - LINE 4" - TYPE IV TAPE (SOLID YELLOW) 11" C-C (70307120)
- ③ TEMPORARY PAVEMENT MARKING - LINE 6" - TYPE IV TAPE (SOLID WHITE) (70307130)
- ④ TEMPORARY PAVEMENT MARKING - LINE 12" - TYPE IV TAPE (SOLID WHITE) (70307160)
- ⑤ TEMPORARY PAVEMENT MARKING - LINE 24" - TYPE IV TAPE (SOLID WHITE) (70307210)
- ⑥ TEMPORARY PAVEMENT MARKING LETTERS AND SYMBOLS - TYPE IV TAPE (SOLID WHITE) (70307100)
- ⑦ TEMPORARY CONCRETE BARRIER (70400100)

⑦P TEMPORARY CONCRETE BARRIER (PINNED) (70400100)

- ⑨ IMPACT ATTENUATORS, TEMPORARY (NON- REDIRECTIVE, NARROW), TEST LEVEL 3
- ⑩ TEMPORARY PAVEMENT MARKING - LINE 6" - TYPE IV TAPE (2' DASH - 6' SKIP WHITE) (70307130)
- ⑪ TEMPORARY PAVEMENT MARKING - LINE 4" - TYPE IV TAPE (10' DASH - 30' SKIP WHITE) (70307120)
- ⑫ TEMPORARY PAVEMENT MARKING - LINE 4" - TYPE IV TAPE (SOLID YELLOW) (70307120)
- ⑬ TEMPORARY PAVEMENT MARKING - LINE 12" - TYPE IV TAPE (SOLID YELLOW) (70307160)

- PERMANENT PAVEMENT
- COMPLETED TEMP PVMT
- TEMPORARY PAVEMENT
- WORK ZONE
- POST MOUNTED VERTICAL PANELS
- ⑧0 EXISTING PAVEMENT MARKING
- ⑨0 PAVEMENT MARKING (PLACED IN PREVIOUS STAGE)

- TEMPORARY SIGNAL HEAD
- DIRECTION OF TRAFFIC
- ARROW BOARD
- TRAFFIC SIGN
- TYPE III BARRICADE WITH FLASHING MONODIRECTIONAL LIGHTS
- TEMPORARY CONCRETE BARRIER
- IMPACT ATTENUATOR TEST LEVEL 3
- CONSTRUCTION DRUM BARRICADES

- 50' C-C IN TANGENTS
- 20' C-C IN TAPERS
- 10' C-C IN RADII
- TYPE II BARRICADE, DRUM, OR VERTICAL BARRICADE WITH STEADY BURN MONODIRECTIONAL LIGHT
- DIRECTION INDICATOR BARRICADE WITH STEADY BURN MONODIRECTIONAL LIGHT
- TEMPORARY PLASTIC DRUMS WITH STEADY BURN MONO-DIRECTIONAL LIGHTS
- DRUMS

SED

PLOT DRIVER = pdfNOLAYERScolor-NoRaster.pltcfgr
PEN TABLE = D264P26-PSE.tbl
PLOT SCALE = 40,0000 ' / in.
PLOT DATE = 12/8/2023 12:47:01 AM

DESIGNED - CE
DRAWN - JWD
CHECKED - JWD
DATE - 12/08/2023


REVISED -
REVISED -
REVISED -
REVISED -

STATE OF ILLINOIS
DEPARTMENT OF TRANSPORTATION


MOT PLAN - US ROUTE 20
PRE-STAGE C

SCALE: 40,0000 ' / in. SHEET 054 OF 161 SHEETS STA. 209+50 TO STA. 214+00

F.A.P. RTE.	SECTION	COUNTY	TOTAL SHEETS	SHEET NO.
301	43N	JO DAVISS	628	162
CONTRACT NO. 64P26				
ILLINOIS FED. AID PROJECT				

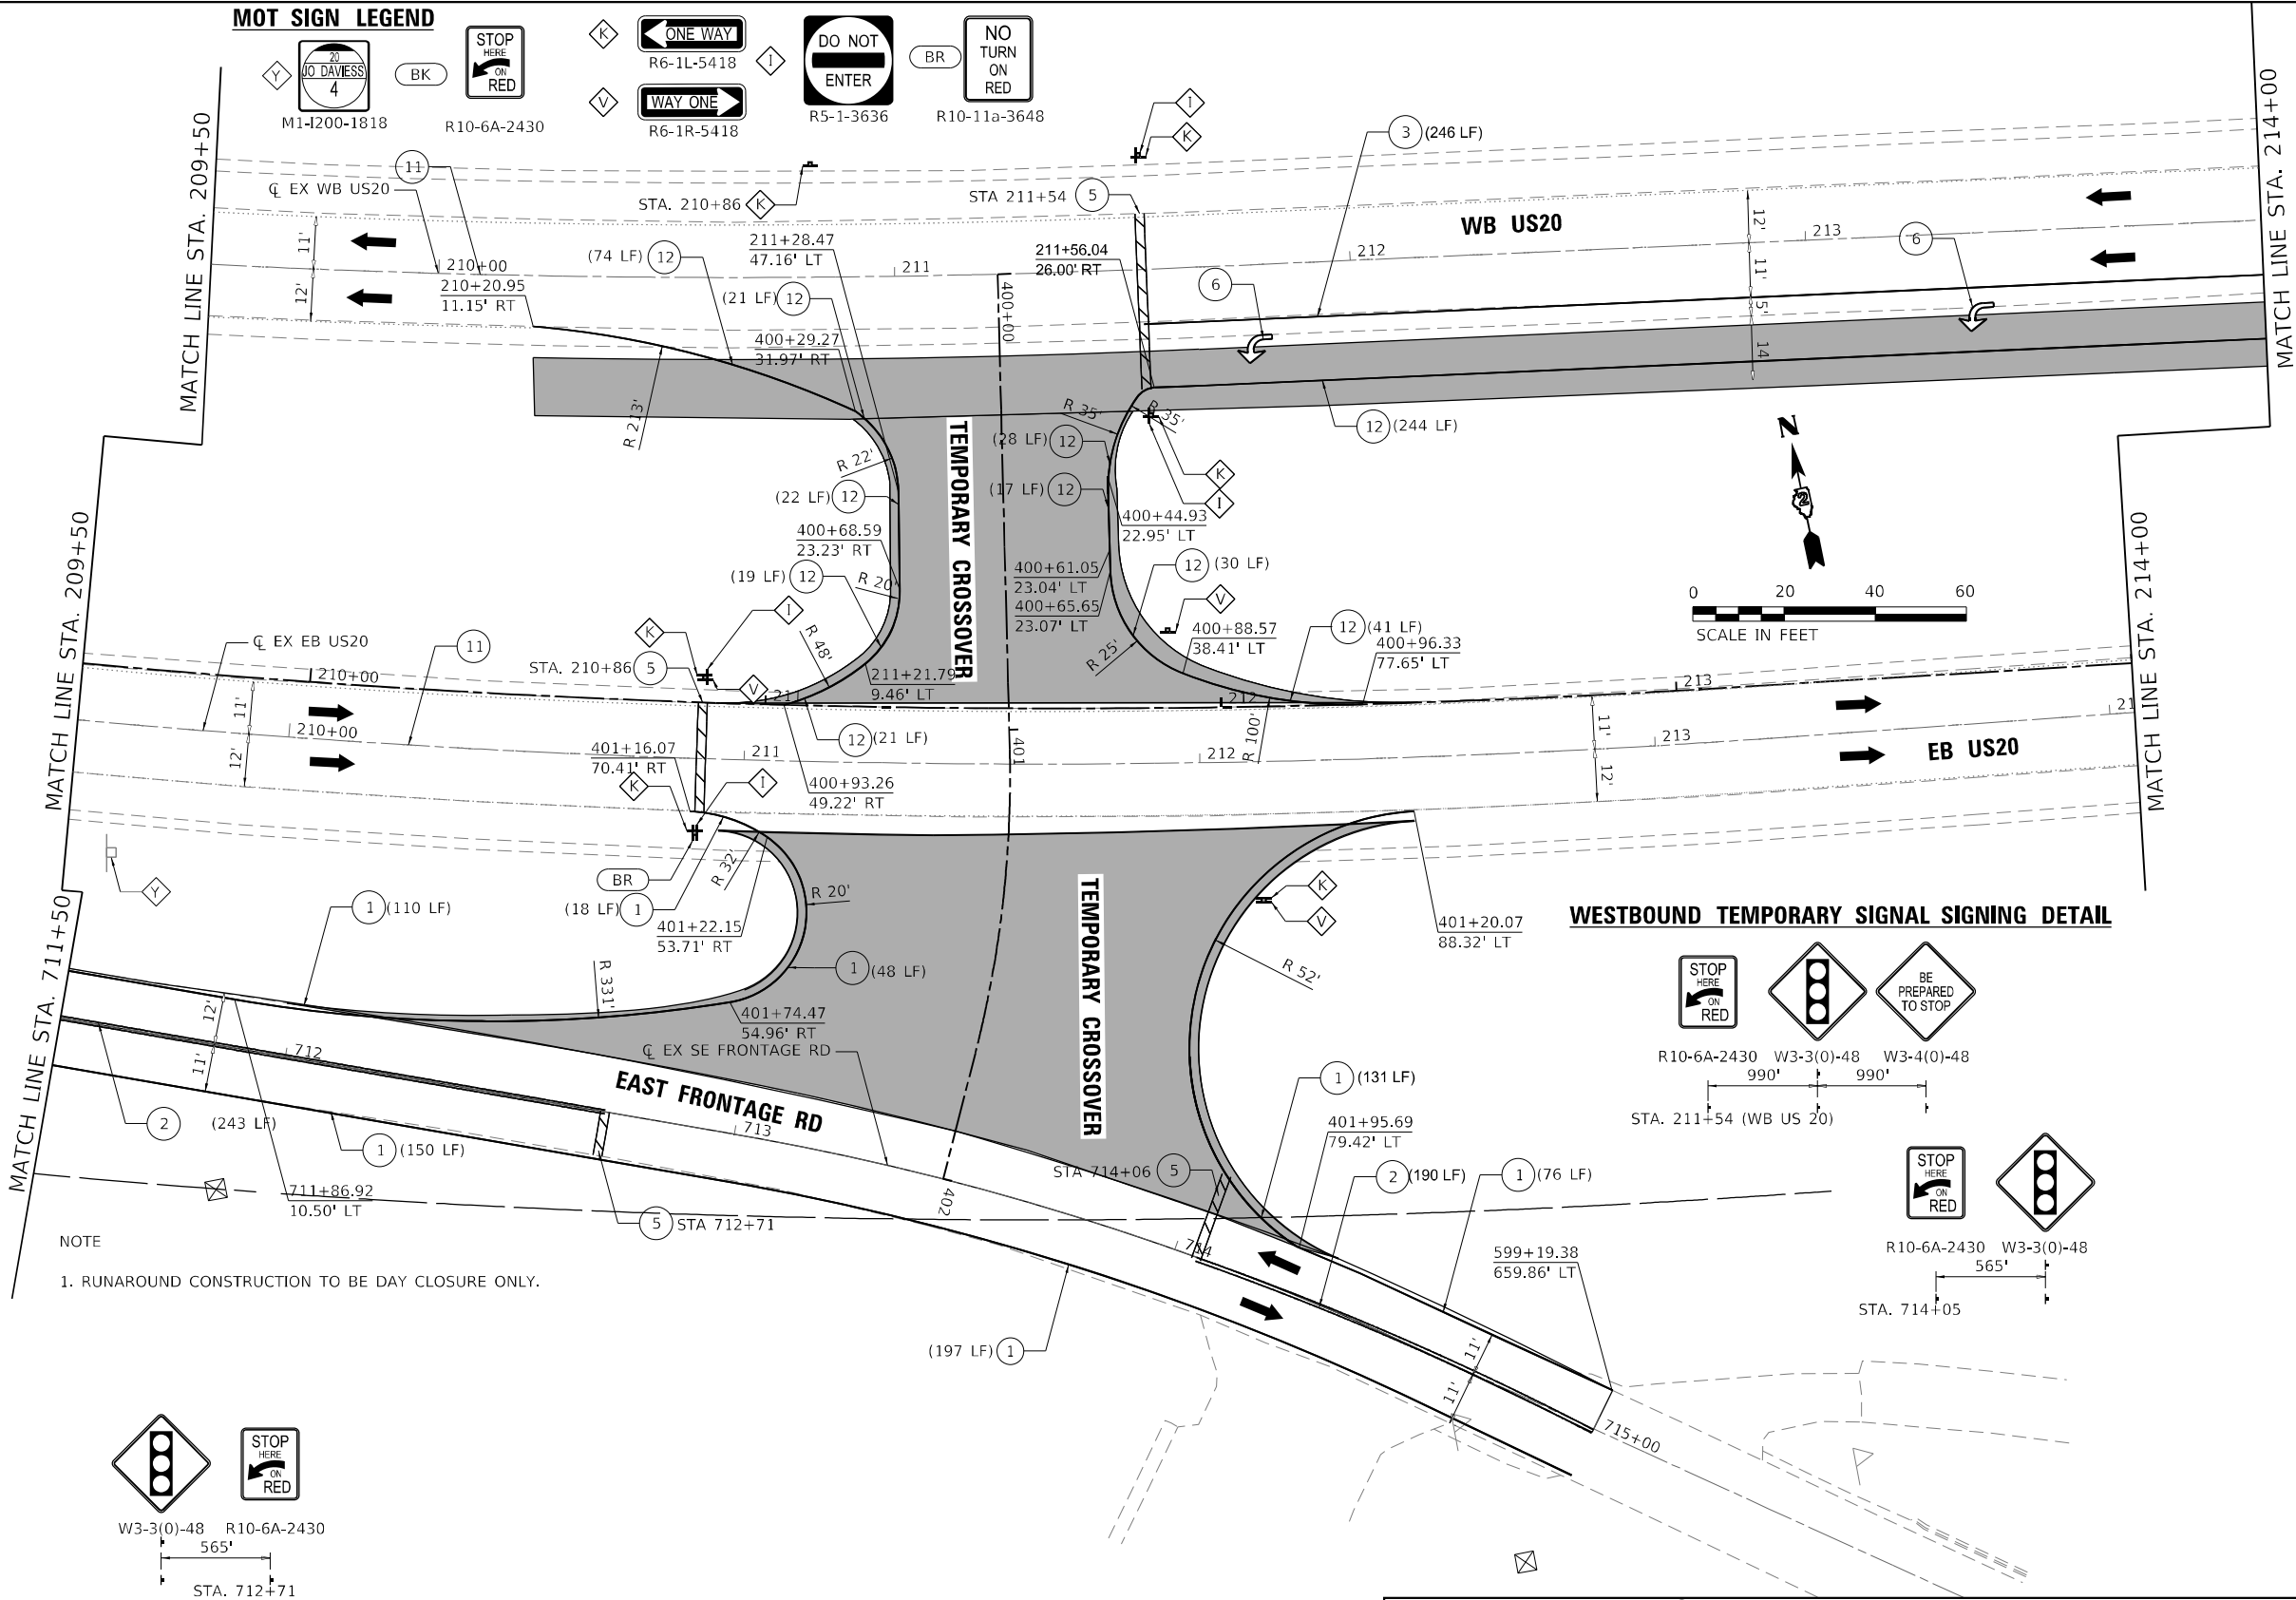

WESTBOUND TEMPORARY SIGNAL SIGNING DETAIL

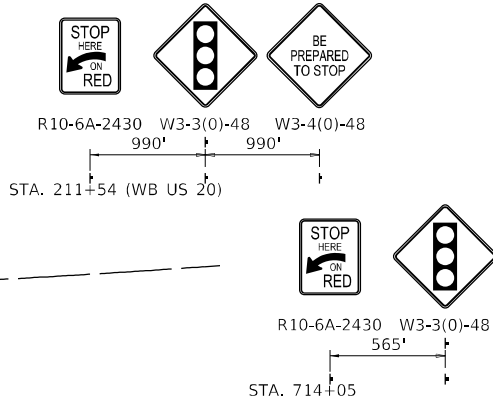

NOTE
1. RUNAROUND CONSTRUCTION TO BE DAY CLOSURE ONLY.

USER: idave
MODEL Default
FILE NAME: PLOT
209-007.DOT DOT PBT 202-022 Various Phase Lit Dierkt 2DesignWVO 1 64P26CADD.CADD_Sheetet64P26-sh-MOTOC-15.dgn

LEGEND

- ① TEMPORARY PAVEMENT MARKING - LINE 4" - TYPE IV TAPE (SOLID WHITE) (70307120)
② TEMPORARY PAVEMENT MARKING - LINE 4" - TYPE IV TAPE (SOLID YELLOW) 11" C-C (70307120)
③ TEMPORARY PAVEMENT MARKING - LINE 6" - TYPE IV TAPE (SOLID WHITE) (70307130)
④ TEMPORARY PAVEMENT MARKING - LINE 12" - TYPE IV TAPE (SOLID WHITE) (70307160)
⑤ TEMPORARY PAVEMENT MARKING - LINE 24" - TYPE IV TAPE (SOLID WHITE) (70307210)
⑥ TEMPORARY PAVEMENT MARKING LETTERS AND SYMBOLS - TYPE IV TAPE (SOLID WHITE) (70307100)
⑦ TEMPORARY CONCRETE BARRIER (70400100)

- ⑦P TEMPORARY CONCRETE BARRIER (PINNED) (70400100)
⑨ IMPACT ATTENUATORS, TEMPORARY (NON- REDIRECTIVE, NARROW), TEST LEVEL 3
⑩ TEMPORARY PAVEMENT MARKING - LINE 6" - TYPE IV TAPE (2' DASH - 6' SKIP WHITE) (70307130)
⑪ TEMPORARY PAVEMENT MARKING - LINE 4" - TYPE IV TAPE (10' DASH - 30' SKIP WHITE) (70307120)
⑫ TEMPORARY PAVEMENT MARKING - LINE 4" - TYPE IV TAPE (SOLID YELLOW) (70307120)
⑬ TEMPORARY PAVEMENT MARKING - LINE 12" - TYPE IV TAPE (SOLID YELLOW) (70307160)

- PERMANENT PAVEMENT
COMPLETED TEMP PVMT
TEMPORARY PAVEMENT
WORK ZONE
POST MOUNTED
VERTICAL PANELS
⑧0 EXISTING PAVEMENT MARKING
⑨0 PAVEMENT MARKING
(PLACED IN PREVIOUS STAGE)
TEMPORARY SIGNAL HEAD
DIRECTION OF TRAFFIC
ARROW BOARD
TRAFFIC SIGN
TYPE III BARRICADE WITH FLASHING
MONODIRECTIONAL LIGHTS
TEMPORARY CONCRETE BARRIER
IMPACT ATTENUATOR TEST LEVEL 3
CONSTRUCTION DRUM BARRICADES
50' C-C IN TANGENTS
20' C-C IN TAPERS
10' C-C IN RADII
TYPE II BARRICADE, DRUM, OR VERTICAL
BARRICADE WITH STEADY BURN
MONODIRECTIONAL LIGHT
DIRECTION INDICATOR BARRICADE WITH
STEADY BURN MONODIRECTIONAL LIGHT
TEMPORARY PLASTIC DRUMS WITH STEADY
BURN MONO-DIRECTIONAL LIGHTS
DRUMS



PLOT DRIVER	= pdfNOLAYERScolor-NoRaster.pltcfgr
PEN TABLE	= D264P26-PSE.tbl
PLOT SCALE	= 40,0000 * / in.
PLOT DATE	= 12/8/2023 12:47:02 AM

DESIGNED	- CE
DRAWN	- JWD
CHECKED	- JWD
DATE	- 12/08/2023

REVISED	-
REVISED	-
REVISED	-
REVISED	-

STATE OF ILLINOIS
DEPARTMENT OF TRANSPORTATION


MOT PLAN - US ROUTE 20
PRE-STAGE C

SCALE: 40,0000 * / in. SHEET 055 OF 161 SHEETS STA. 214+00 TO STA. 218+50

F.A.P. RTE.	SECTION	COUNTY	TOTAL SHEETS	SHEET NO.
301	43N	JO DAVIESS	628	163
CONTRACT NO. 64P26				
ILLINOIS FED. AID PROJECT				

MOT SIGN LEGEND

- ◇ SPEED
LIMIT
55
R2-1-3648
A END
WORK ZONE
SPEED LIMIT
G20-1103-6036
BL ONLY
R3-5L-3036
BQ WRONG
WAY
R5-1a-4230

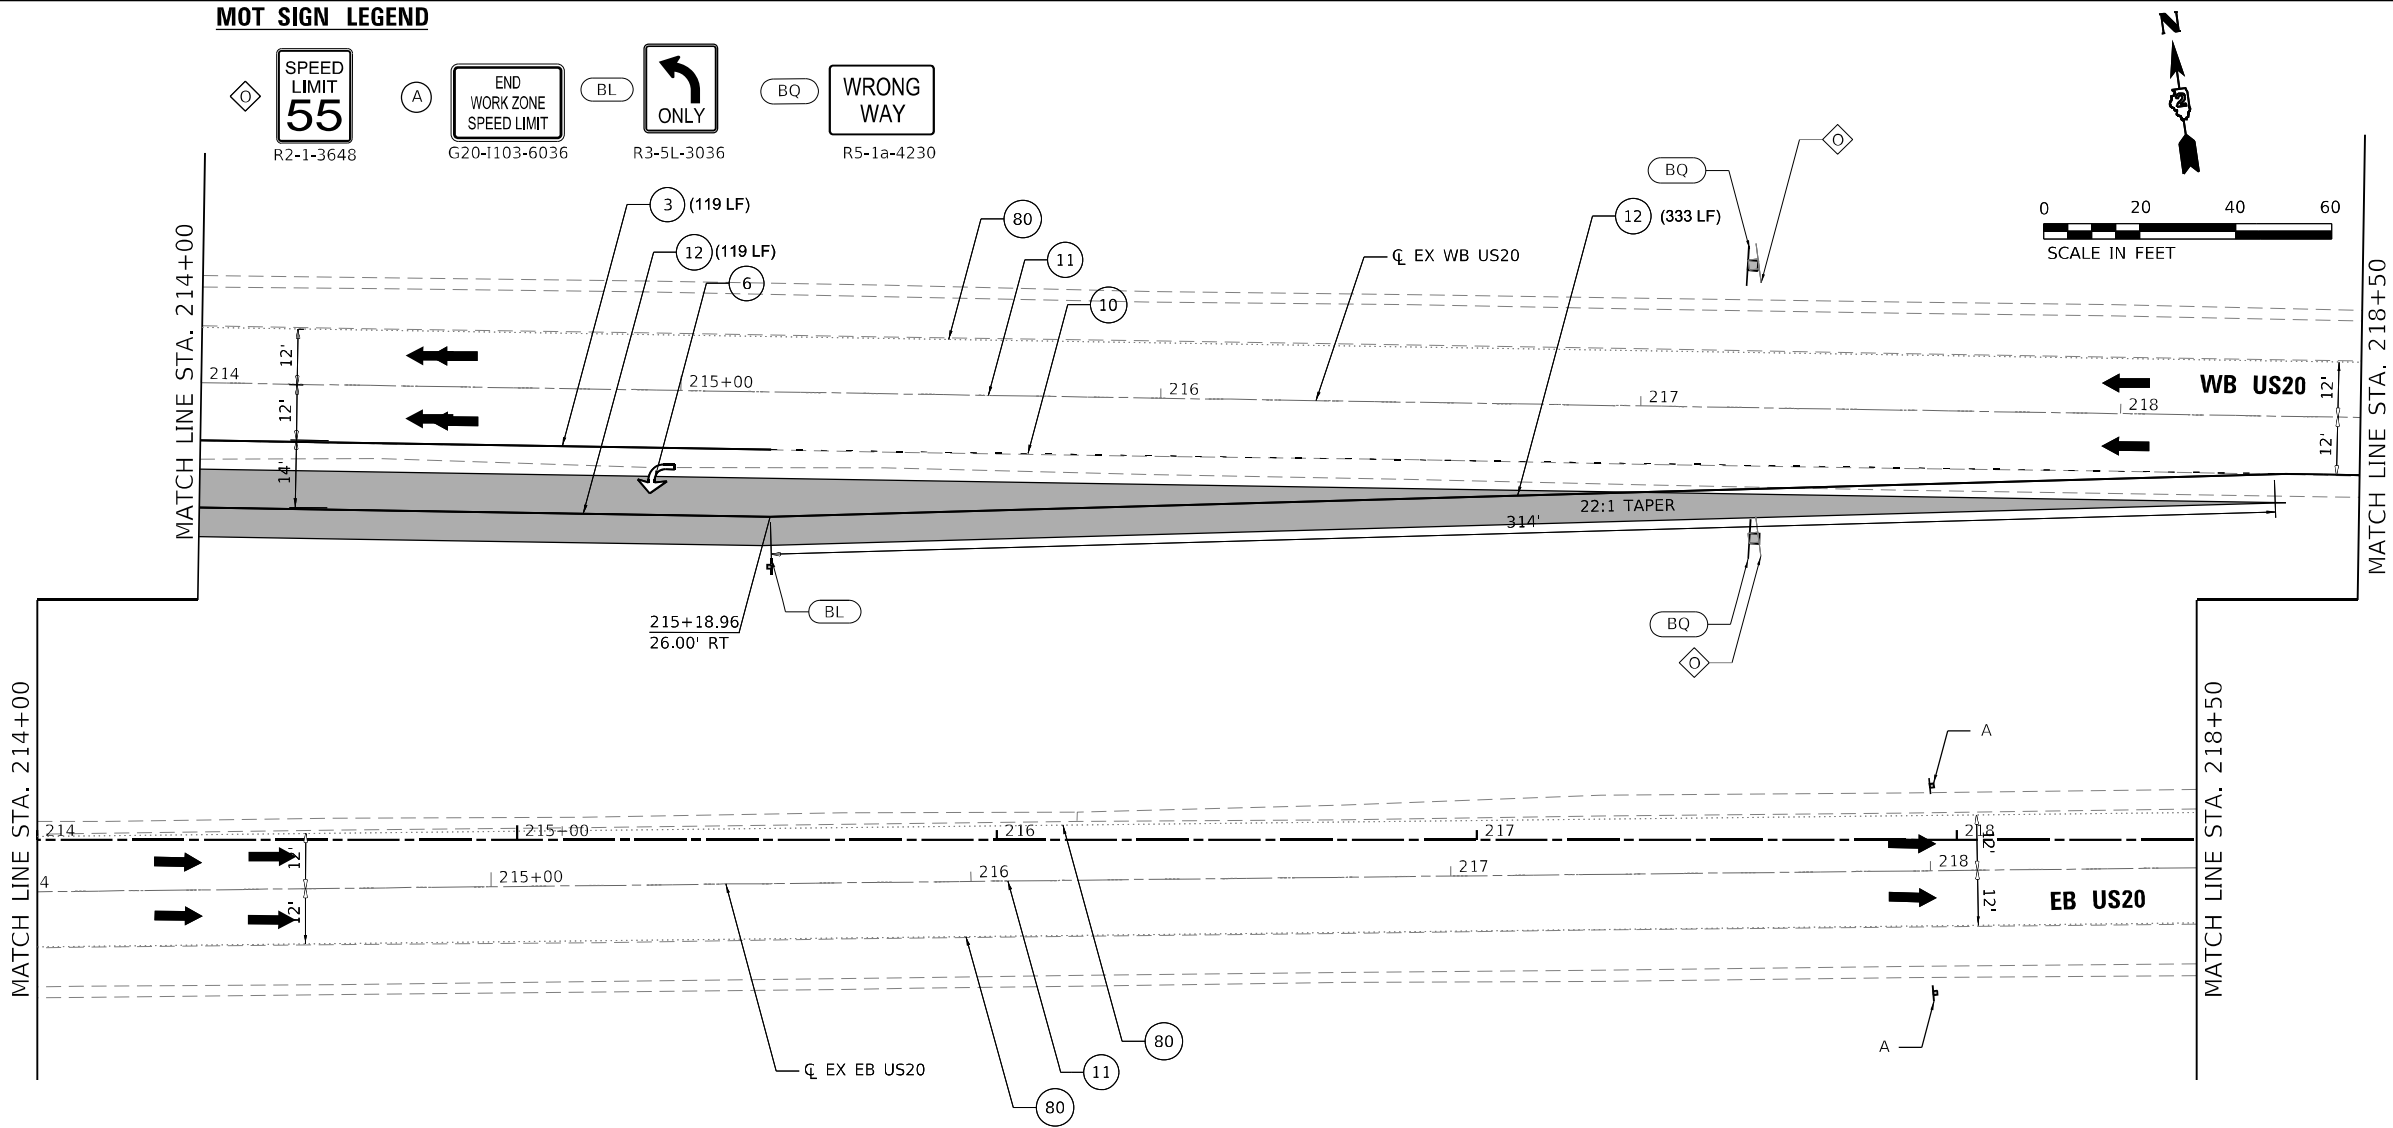

USER: idave
C:\PLOT\Default
FILE NAME: PLOT_209_002_IDOT_PTB_202_022_Various Phase Lit Dierict 2\Design\WO 1 64P26\CADD\CADD_Sheets\64P26-sh-MOTOC-16.dgn

LEGEND

- ① TEMPORARY PAVEMENT MARKING - LINE 4" - TYPE IV TAPE (SOLID WHITE) (70307120)
② TEMPORARY PAVEMENT MARKING - LINE 4" - TYPE IV TAPE (SOLID YELLOW) 11" C-C (70307120)
③ TEMPORARY PAVEMENT MARKING - LINE 6" - TYPE IV TAPE (SOLID WHITE) (70307130)
④ TEMPORARY PAVEMENT MARKING - LINE 12" - TYPE IV TAPE (SOLID WHITE) (70307160)
⑤ TEMPORARY PAVEMENT MARKING - LINE 24" - TYPE IV TAPE (SOLID WHITE) (70307210)
⑥ TEMPORARY PAVEMENT MARKING LETTERS AND SYMBOLS - TYPE IV TAPE (SOLID WHITE) (70307100)
⑦ TEMPORARY CONCRETE BARRIER (70400100)

- ⑦P TEMPORARY CONCRETE BARRIER (PINNED) (70400100)
⑨ IMPACT ATTENUATORS, TEMPORARY (NON- REDIRECTIVE, NARROW), TEST LEVEL 3
⑩ TEMPORARY PAVEMENT MARKING - LINE 6" - TYPE IV TAPE (2' DASH - 6' SKIP WHITE) (70307130)
⑪ TEMPORARY PAVEMENT MARKING - LINE 4" - TYPE IV TAPE (10' DASH - 30' SKIP WHITE) (70307120)
⑫ TEMPORARY PAVEMENT MARKING - LINE 4" - TYPE IV TAPE (SOLID YELLOW) (70307120)
⑬ TEMPORARY PAVEMENT MARKING - LINE 12" - TYPE IV TAPE (SOLID YELLOW) (70307160)

- PERMANENT PAVEMENT
COMPLETED TEMP PVMT
TEMPORARY PAVEMENT
WORK ZONE
POST MOUNTED
VERTICAL PANELS
⑧0 EXISTING PAVEMENT MARKING
⑨0 PAVEMENT MARKING
(PLACED IN PREVIOUS STAGE)
● TEMPORARY SIGNAL HEAD
➡ DIRECTION OF TRAFFIC
↑ ARROW BOARD
⊥ TRAFFIC SIGN
⊕ TYPE III BARRICADE WITH FLASHING
MONODIRECTIONAL LIGHTS
= = = TEMPORARY CONCRETE BARRIER
- - - IMPACT ATTENUATOR TEST LEVEL 3
○ CONSTRUCTION DRUM BARRICADES

- 50' C-C IN TANGENTS
20' C-C IN TAPERS
10' C-C IN RADII
⊥ TYPE II BARRICADE, DRUM, OR VERTICAL
BARRICADE WITH STEADY BURN
MONODIRECTIONAL LIGHT
⊕ DIRECTION INDICATOR BARRICADE WITH
STEADY BURN MONODIRECTIONAL LIGHT
● TEMPORARY PLASTIC DRUMS WITH STEADY
BURN MONO-DIRECTIONAL LIGHTS
○ DRUMS



PLOT DRIVER	= pdfINOLAYERSColor-NoRaster.pltcfgr	DESIGNED	-	CE	REVISED	-
PEN TABLE	= D264P26-PSE.tbl	DRAWN	-	JWD	REVISED	-
PLOT SCALE	= 40,0000 ' / in.	CHECKED	-	JWD	REVISED	-
PLOT DATE	= 12/8/2023 12:47:04 AM	DATE	-	12/08/2023	REVISED	-



STATE OF ILLINOIS
DEPARTMENT OF TRANSPORTATION

MOT PLAN - US ROUTE 20
PRE-STAGE C

SCALE: 40,0000 ' / in. SHEET 056 OF 161 SHEETS STA. 218+50 TO STA. 233+00




F.A.P. RTE.	SECTION	COUNTY	TOTAL SHEETS	SHEET NO.
301	43N	JO DAVIESS	628	164
CONTRACT NO. 64P26				
ILLINOIS FED. AID PROJECT				

MOT SIGN LEGEND

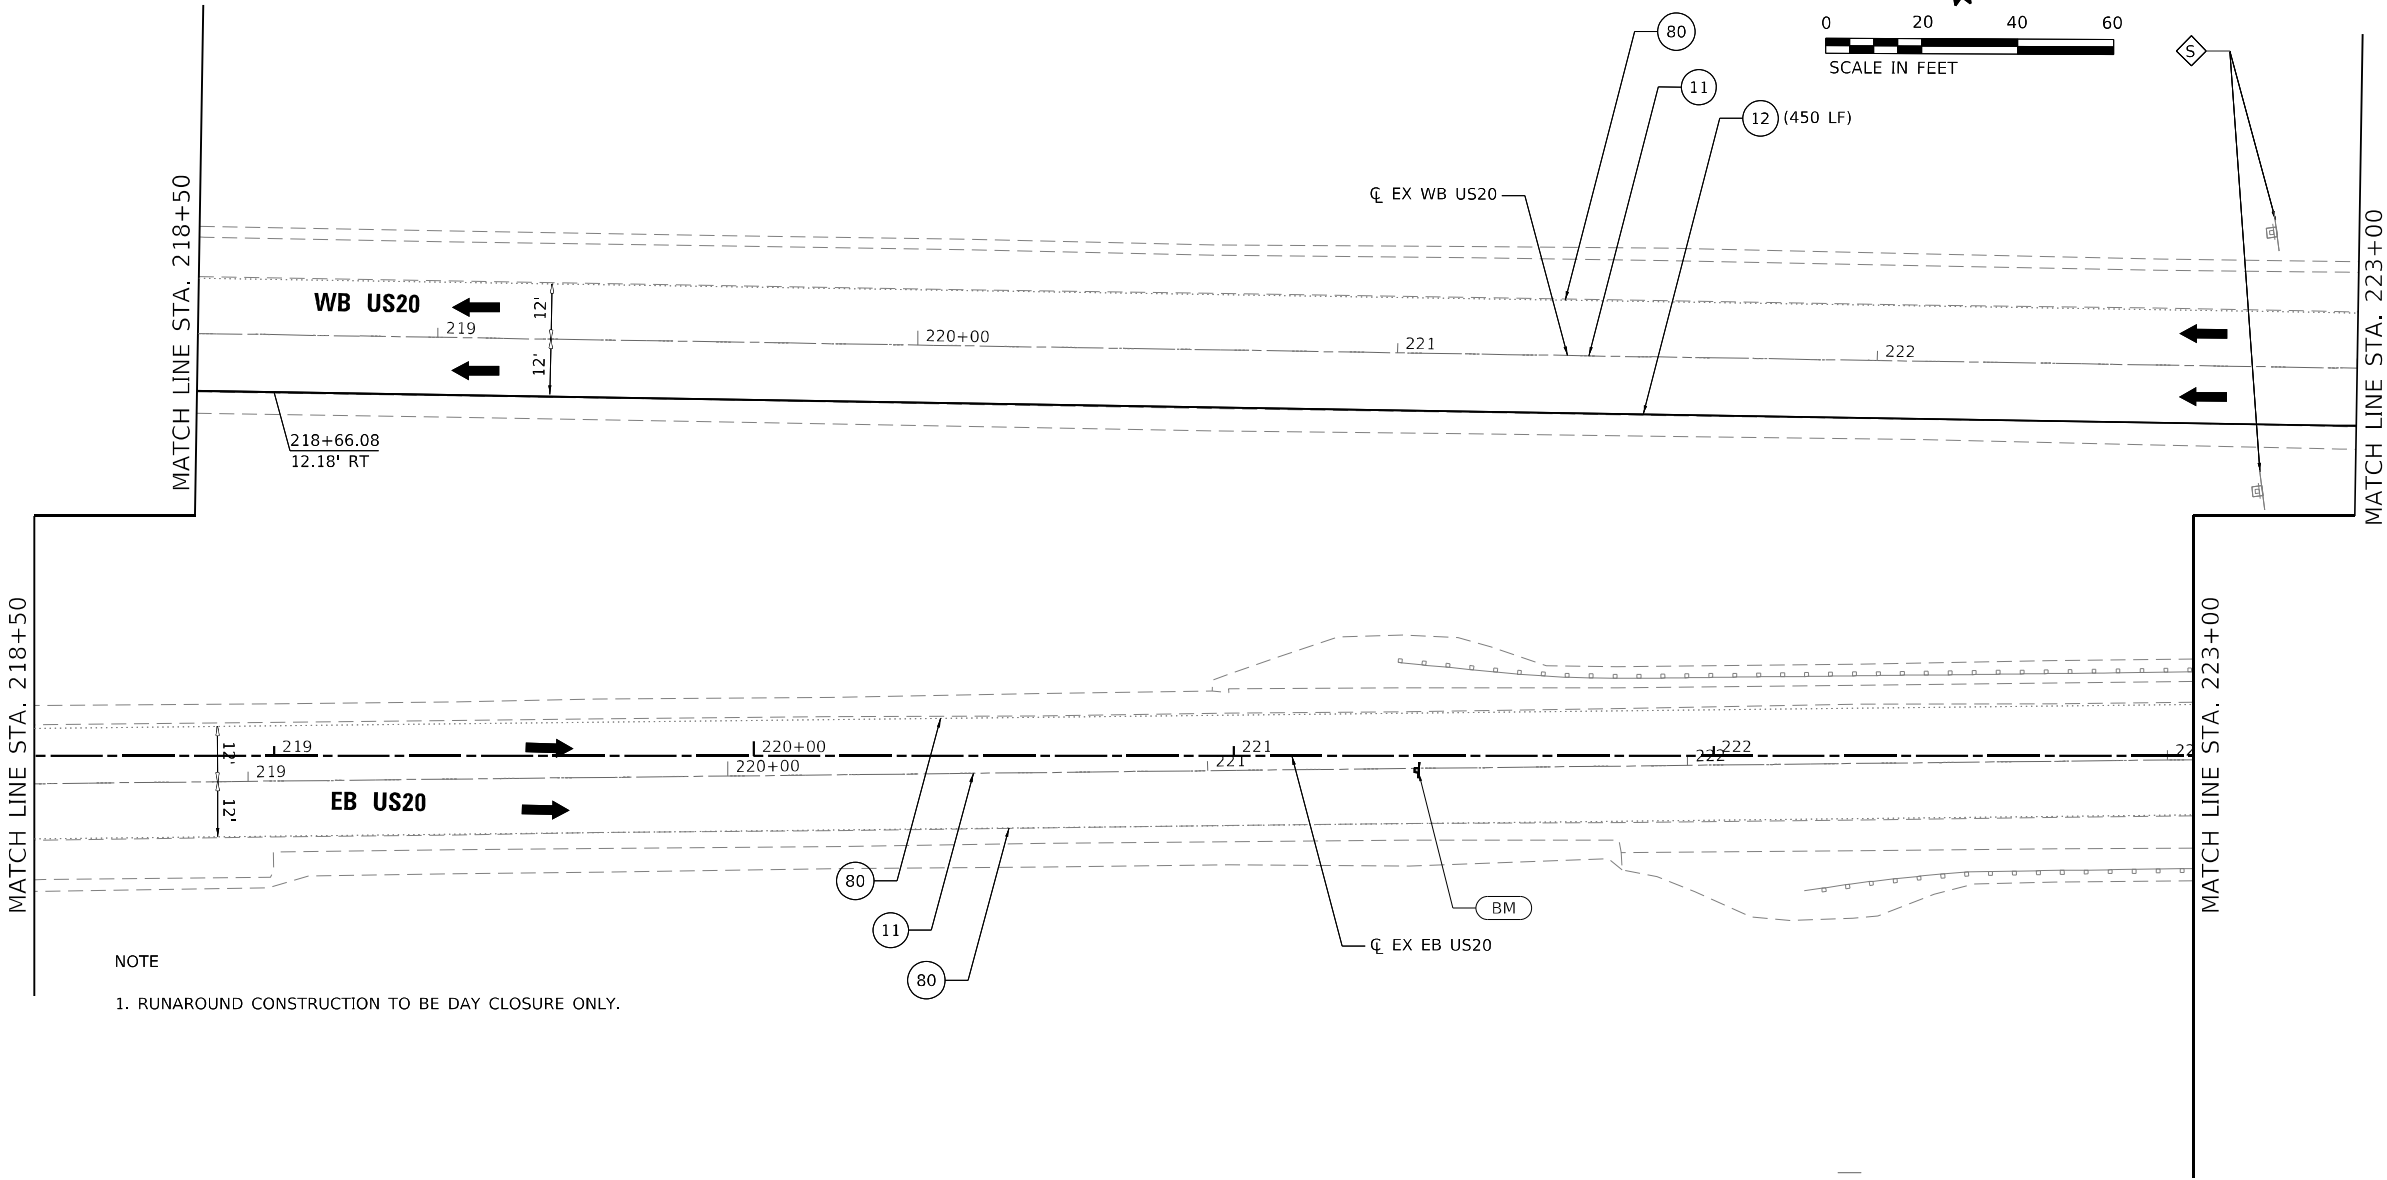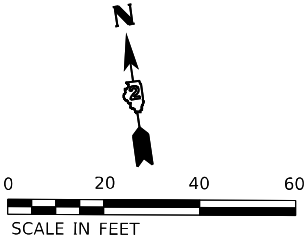

USER: idave
C:\PLOT\Default
FILE NAME: PLOT_209_007_IDOT_PTB_202_022_Various Phase Lit District 2\Design\WO_1_64P26\CADD\CADD_Sheets\64P26-sh-MOTOC-17.dgn

MOT SIGN LEGEND

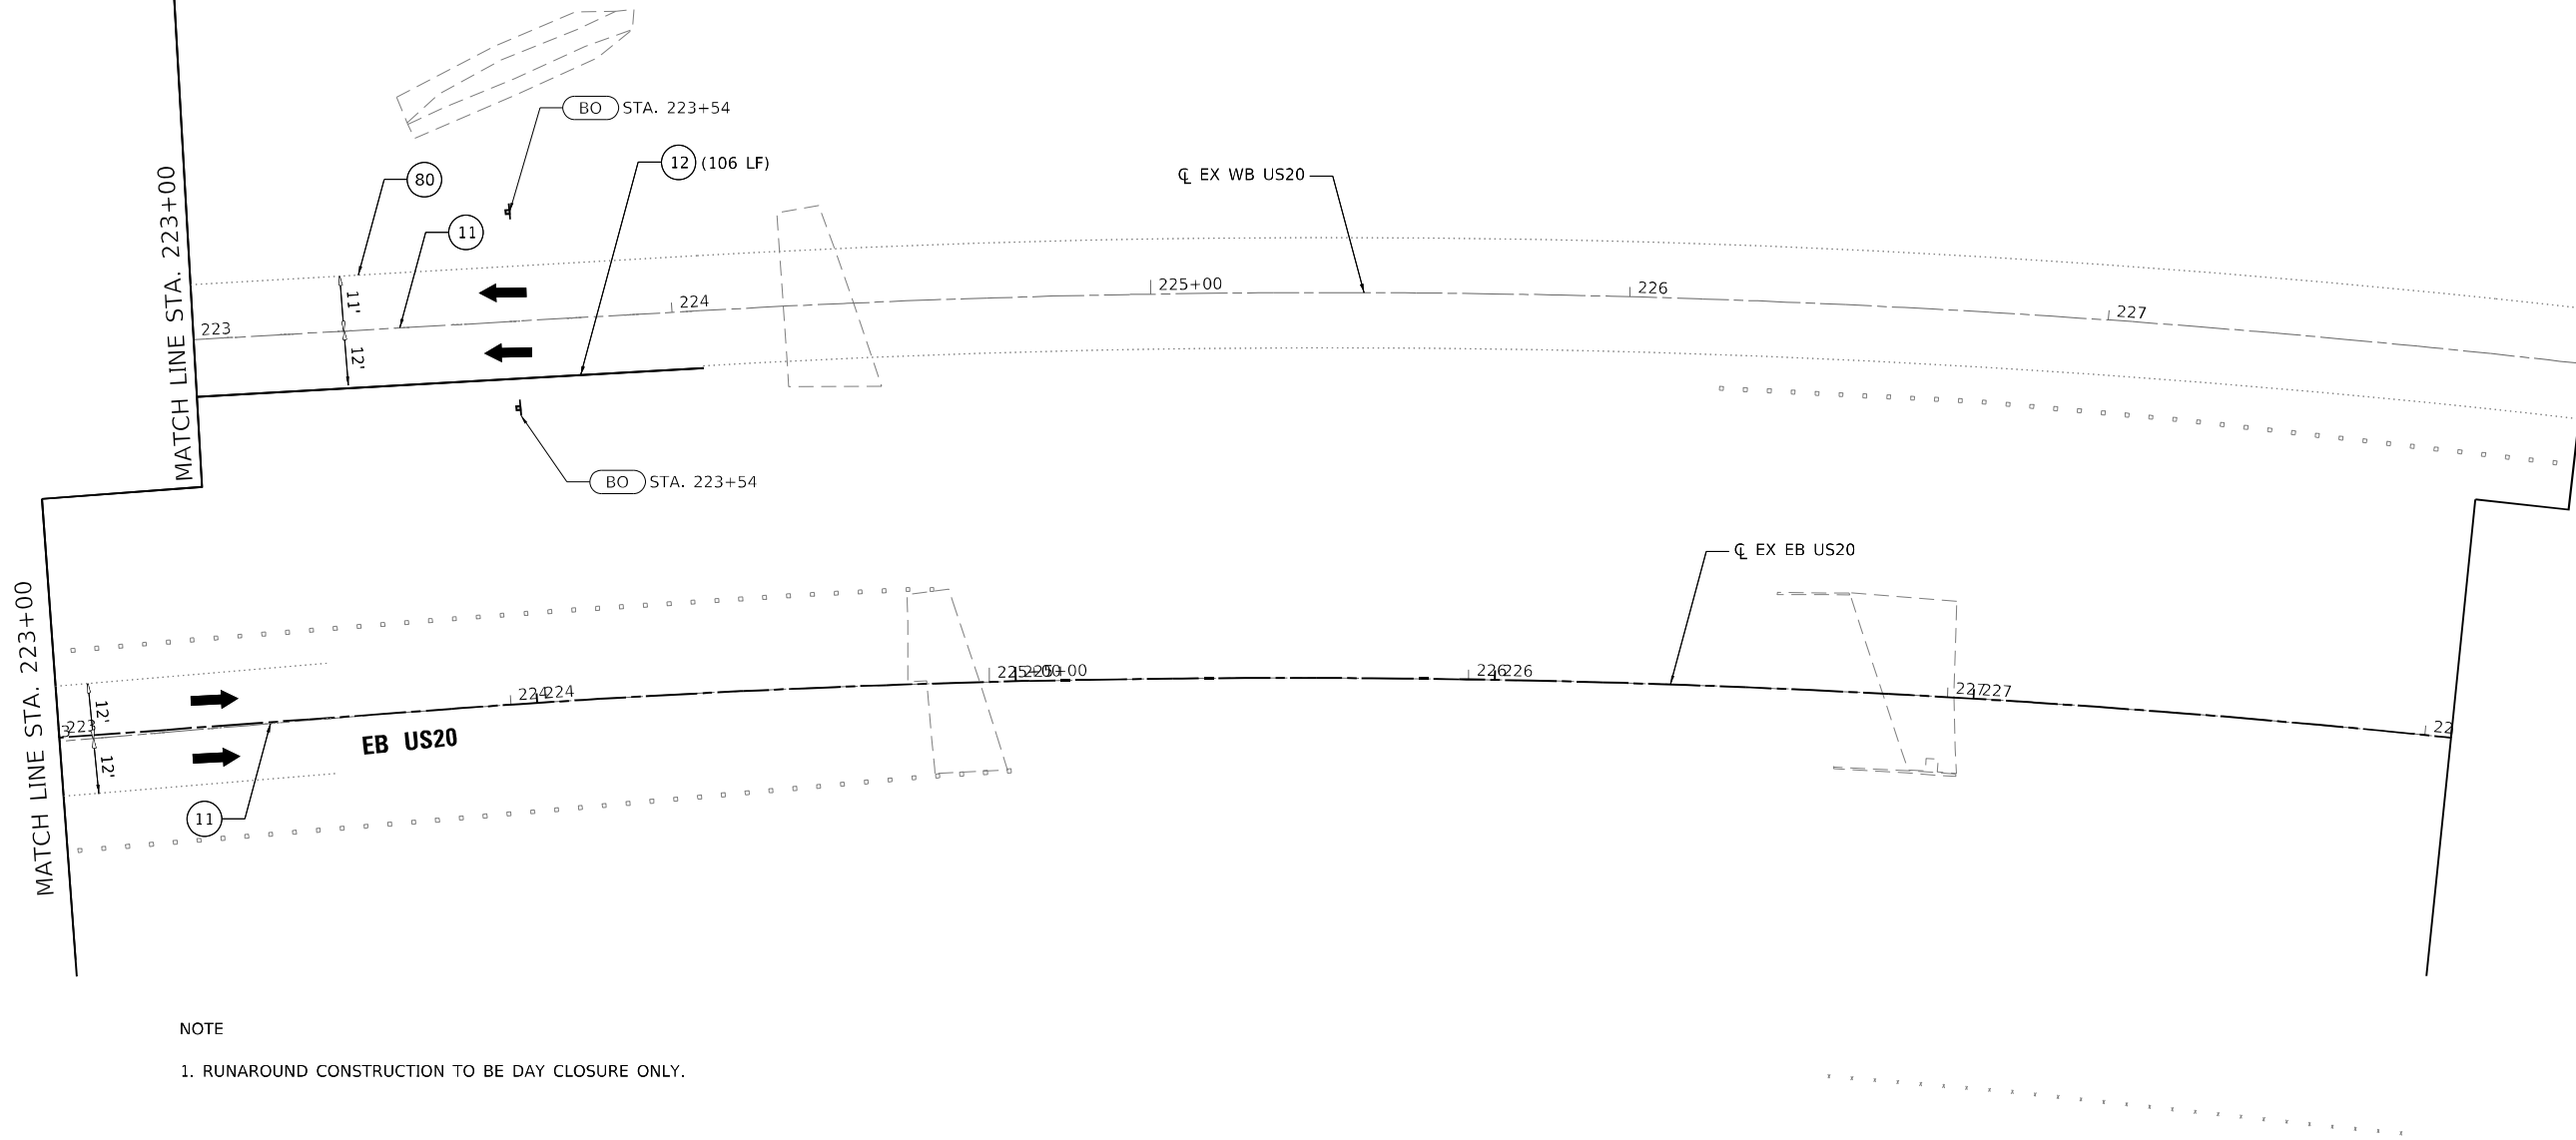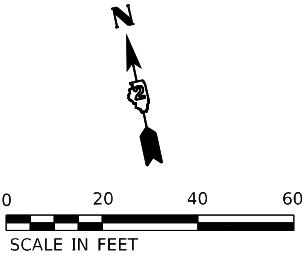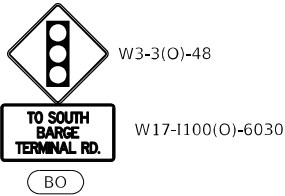

NOTE

1. RUNAROUND CONSTRUCTION TO BE DAY CLOSURE ONLY.

LEGEND

- ① TEMPORARY PAVEMENT MARKING - LINE 4" - TYPE IV TAPE (SOLID WHITE) (70307120)
- ② TEMPORARY PAVEMENT MARKING - LINE 4" - TYPE IV TAPE (SOLID YELLOW) 11" C-C (70307120)
- ③ TEMPORARY PAVEMENT MARKING - LINE 6" - TYPE IV TAPE (SOLID WHITE) (70307130)
- ④ TEMPORARY PAVEMENT MARKING - LINE 12" - TYPE IV TAPE (SOLID WHITE) (70307160)
- ⑤ TEMPORARY PAVEMENT MARKING - LINE 24" - TYPE IV TAPE (SOLID WHITE) (70307210)
- ⑥ TEMPORARY PAVEMENT MARKING LETTERS AND SYMBOLS - TYPE IV TAPE (SOLID WHITE) (70307100)
- ⑦ TEMPORARY CONCRETE BARRIER (70400100)

- ⑦P TEMPORARY CONCRETE BARRIER (PINNED) (70400100)
- ⑨ IMPACT ATTENUATORS, TEMPORARY (NON- REDIRECTIVE, NARROW), TEST LEVEL 3
- ⑩ TEMPORARY PAVEMENT MARKING - LINE 6" - TYPE IV TAPE (2' DASH - 6' SKIP WHITE) (70307130)
- ⑪ TEMPORARY PAVEMENT MARKING - LINE 4" - TYPE IV TAPE (10' DASH - 30' SKIP WHITE) (70307120)
- ⑫ TEMPORARY PAVEMENT MARKING - LINE 4" - TYPE IV TAPE (SOLID YELLOW) (70307120)
- ⑬ TEMPORARY PAVEMENT MARKING - LINE 12" - TYPE IV TAPE (SOLID YELLOW) (70307160)

	PERMANENT PAVEMENT		TEMPORARY SIGNAL HEAD		50' C-C IN TANGENTS
	COMPLETED TEMP PVMT		DIRECTION OF TRAFFIC		20' C-C IN TAPERS
	TEMPORARY PAVEMENT		ARROW BOARD		10' C-C IN RADII
	WORK ZONE		TRAFFIC SIGN		TYPE II BARRICADE, DRUM, OR VERTICAL BARRICADE WITH STEADY BURN MONODIRECTIONAL LIGHT
	POST MOUNTED VERTICAL PANELS		TYPE III BARRICADE WITH FLASHING MONODIRECTIONAL LIGHTS		DIRECTION INDICATOR BARRICADE WITH STEADY BURN MONODIRECTIONAL LIGHT
	EXISTING PAVEMENT MARKING		TEMPORARY CONCRETE BARRIER		TEMPORARY PLASTIC DRUMS WITH STEADY BURN MONO-DIRECTIONAL LIGHTS
	PAVEMENT MARKING (PLACED IN PREVIOUS STAGE)		IMPACT ATTENUATOR TEST LEVEL 3		DRUMS
			CONSTRUCTION DRUM BARRICADES		



PLOT DRIVER = pdfNOLAYERSColor-NoRaster.pltcf	DESIGNED - CE	REVISED -
PEN TABLE = D264P26-PSE.tbl	DRAWN - JWD	REVISED -
PLOT SCALE = 40,0000 ' / in.	CHECKED - JWD	REVISED -
PLOT DATE = 12/8/2023 12:47:06 AM	DATE - 12/08/2023	REVISED -

STATE OF ILLINOIS
DEPARTMENT OF TRANSPORTATION

MOT PLAN - US ROUTE 20
PRE-STAGE C


SCALE: 40,0000 ' / in. SHEET 057 OF 161 SHEETS STA. 223+00 TO STA. 228+00

F.A.P. RTE.	SECTION	COUNTY	TOTAL SHEETS	SHEET NO.
301	43N	JO DAVIESS	628	165
CONTRACT NO. 64P26				
ILLINOIS FED. AID PROJECT				

PLAN	SURVEYED	DATE
NOTE BOOK NO.	BY	
ALIGNMENT CHECKED		
STRUCTURE NOTARIS CIVIL		
CADD FILE NAME		

PROFILE	SURVEYED	DATE
NOTE BOOK NO.	BY	
GRADES CHECKED		
STRUCTURE NOTARIS CIVIL		
CADD FILE NAME		

USER: xjove
M88R1: 12/8/2023
FILE NAME: P:\02_209_007_007_PTB_202_022_Various Phase Ht Dntrt_2\Design\WO 1 64P26\CADD\CADD Sheets\64P26-Ht-MOT\PC-2.dgn

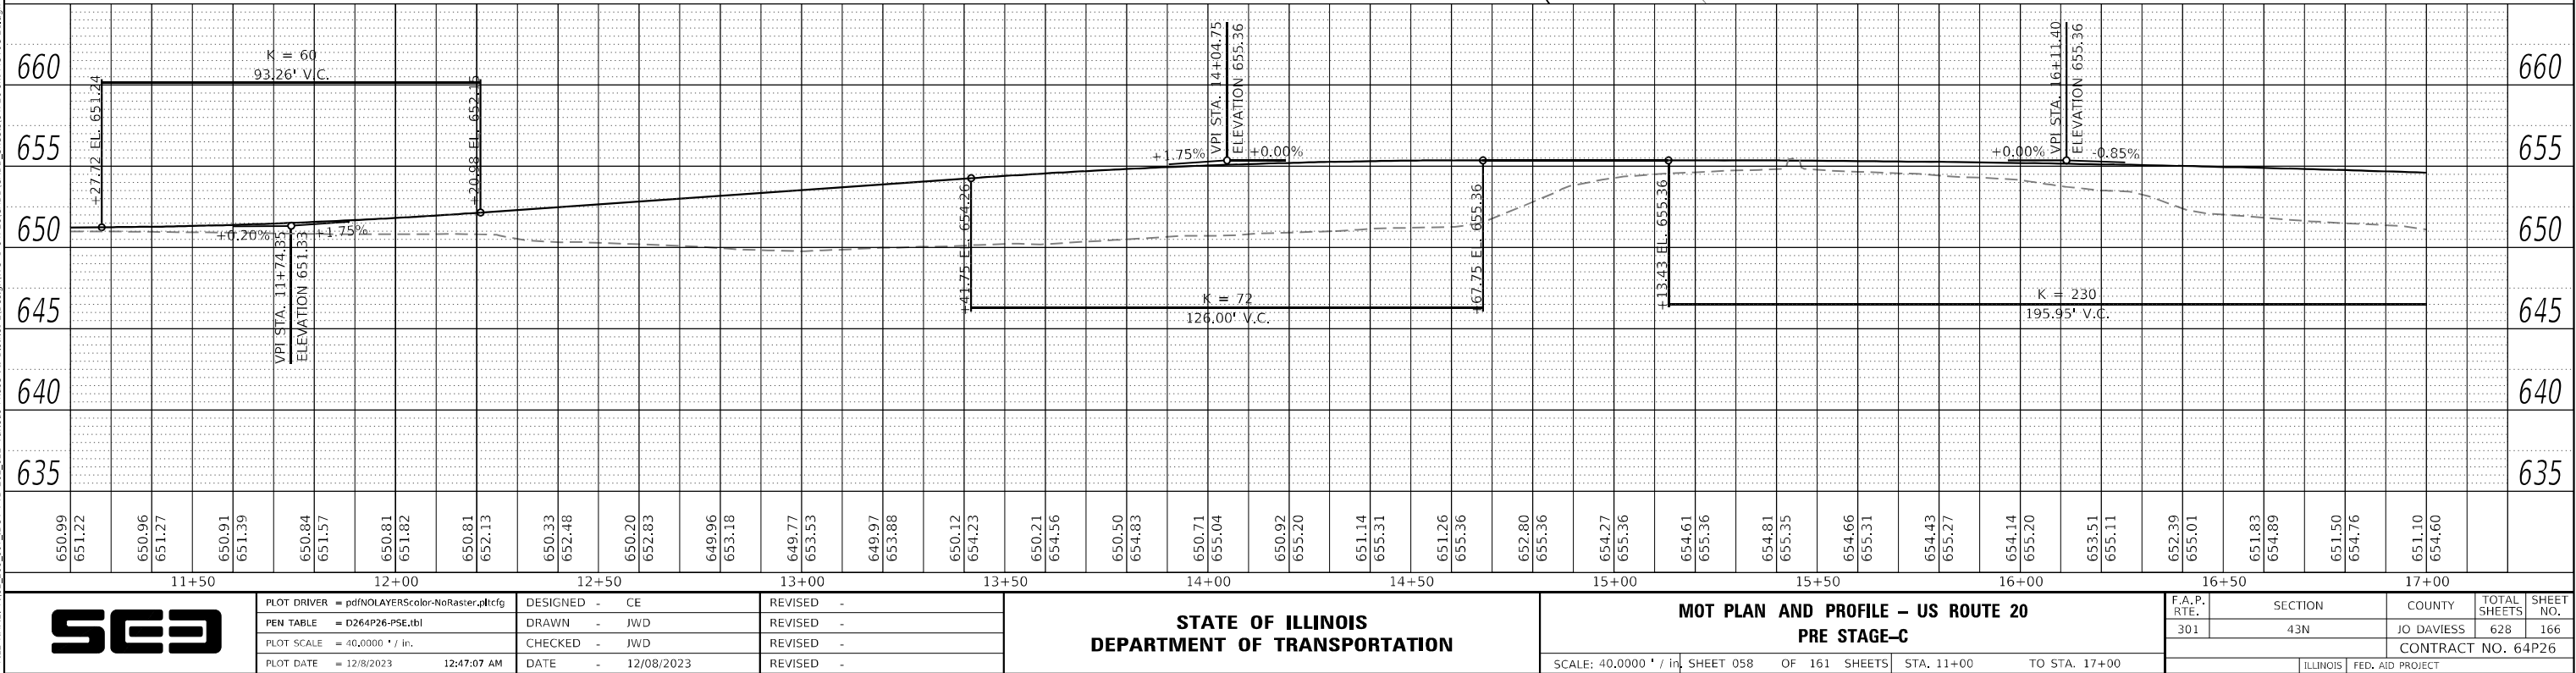

PLOT DRIVER = pdfNOLAYERSColor-NoRaster.pltcf	DESIGNED - CE	REVISED -
PEN TABLE = D264P26-PSE.tbl	DRAWN - JWD	REVISED -
PLOT SCALE = 40,0000 ' / in.	CHECKED - JWD	REVISED -
PLOT DATE = 12/8/2023 12:47:07 AM	DATE - 12/08/2023	REVISED -

STATE OF ILLINOIS
DEPARTMENT OF TRANSPORTATION

MOT PLAN AND PROFILE - US ROUTE 20
PRE STAGE-C




SCALE: 40,0000 ' / in. SHEET 058 OF 161 SHEETS STA. 11+00 TO STA. 17+00

F.A.P. RTE.	SECTION	COUNTY	TOTAL SHEETS	SHEET NO.
301	43N	JO DAVIESS	628	166
CONTRACT NO. 64P26				
ILLINOIS FED. AID PROJECT				

PLAN	SURVEYED	DATE
NOTE BOOK NO.	PLOTTED	BY
	ALIGNMENT CHECKED	
	STRUCTURE NOTATION CHWD	
	CADD FILE NAME	

PROFILE	SURVEYED	DATE
NOTE BOOK NO.	PLOTTED	BY
	GRADES CHECKED	
	STRUCTURE NOTATION CHWD	
	CADD FILE NAME	

USER: xlove
M88R1: 1/26/2023
FILE NAME: P:\02_209_007_007_PTB_202_022_Various Phase Ht Dblttr 2\Design\WO 1 64P26\CADD\CADD Sheets\64P26-in-MOTPC-22.dgn

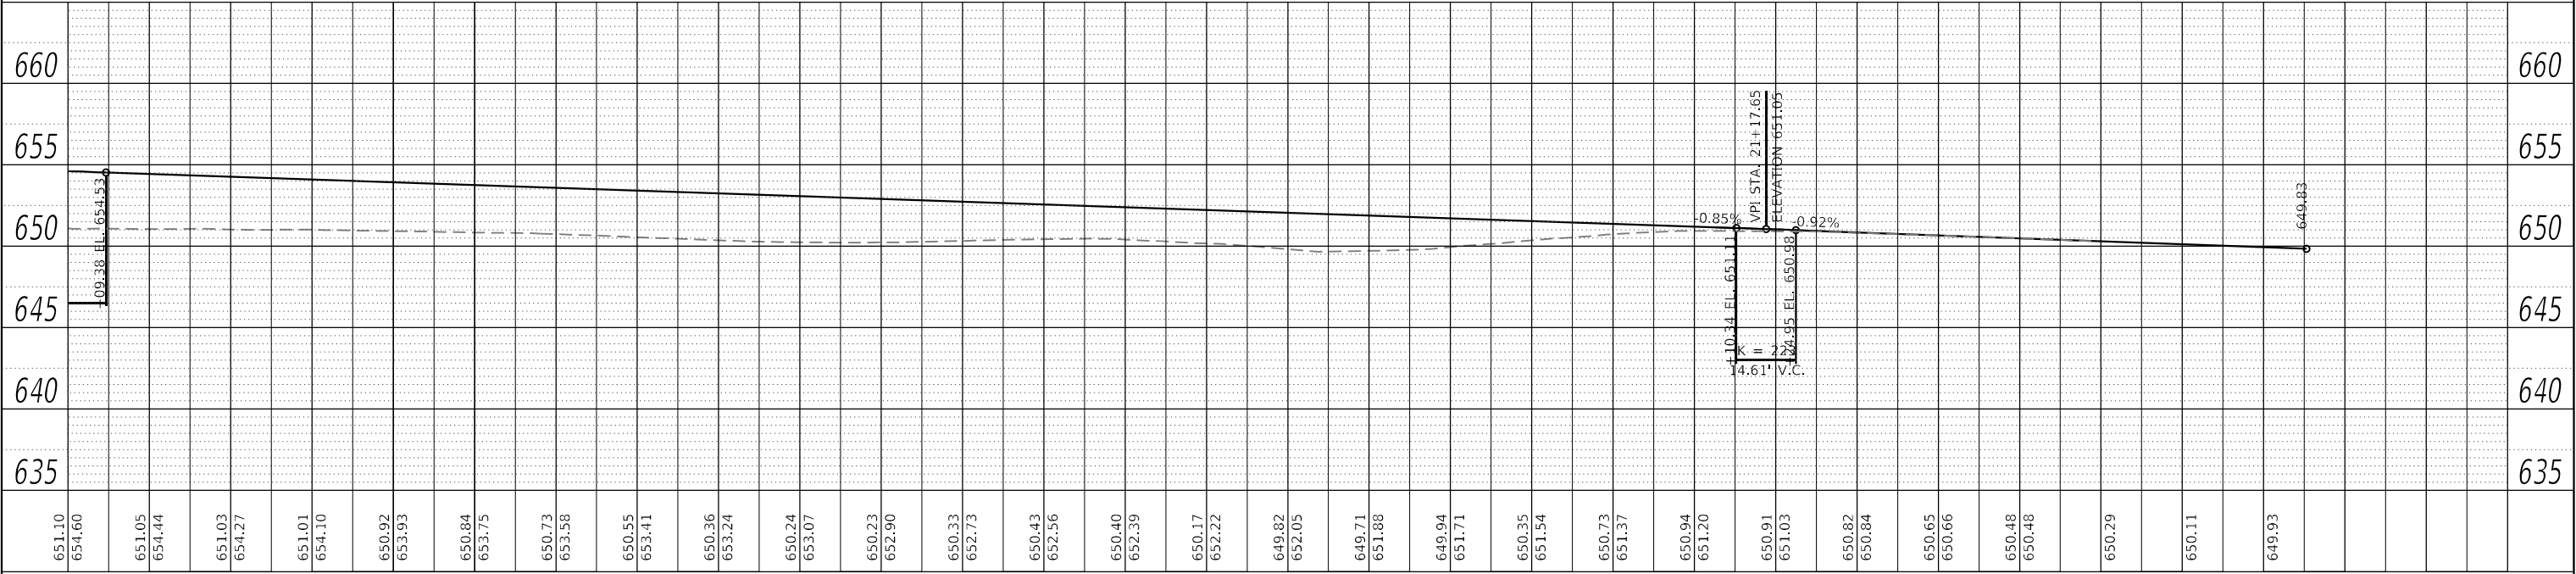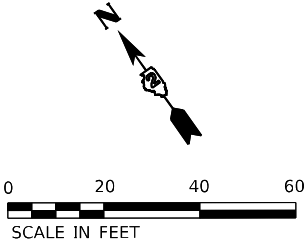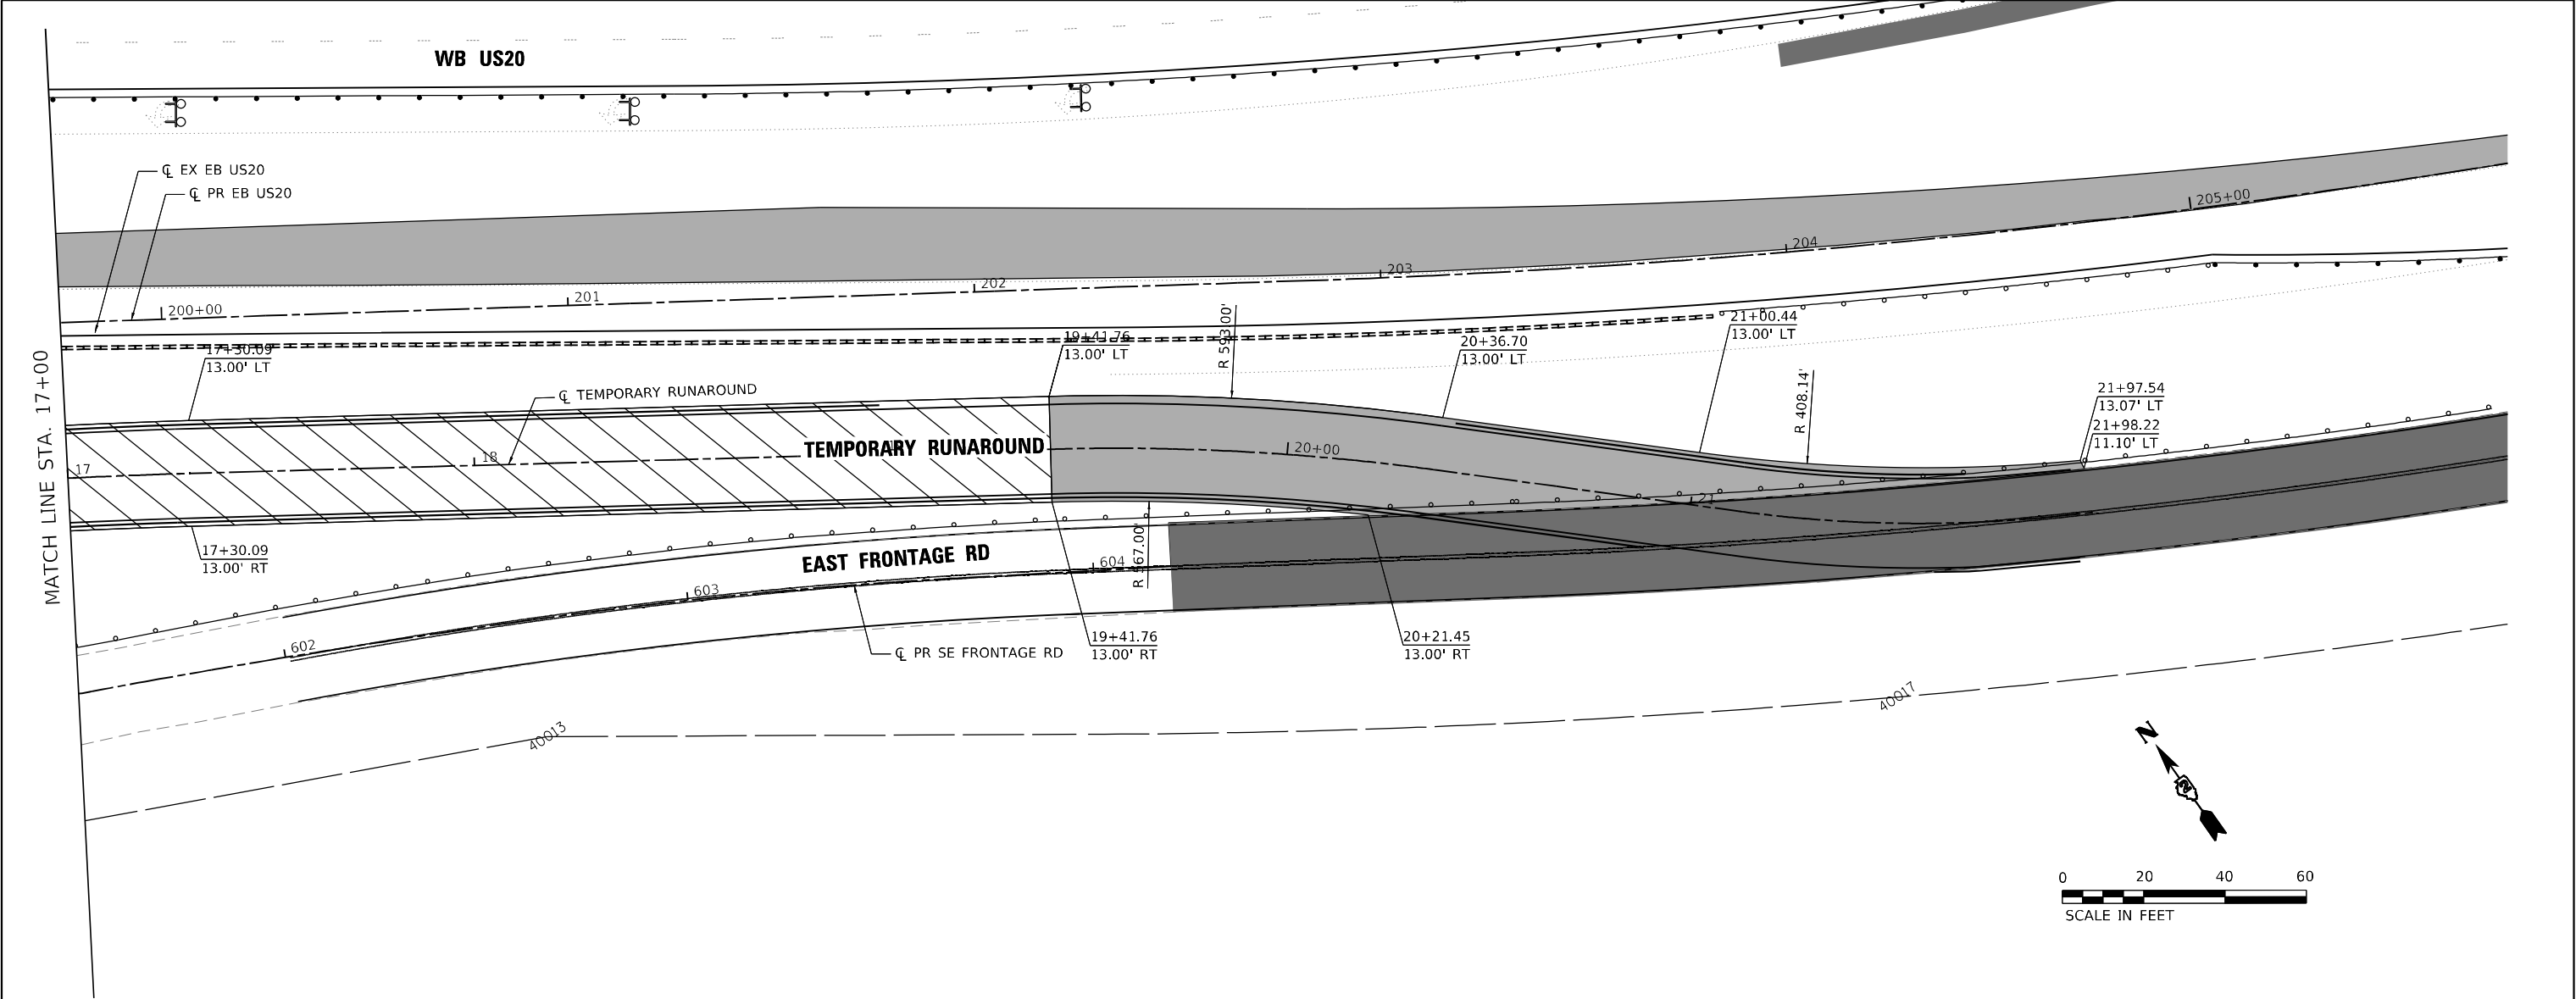

651.10 654.60 651.05 654.44 651.03 654.27 651.01 654.10 650.92 653.93 650.84 653.75 650.73 653.58 650.55 653.41 650.36 653.24 650.24 653.07 650.23 652.90 650.33 652.73 650.43 652.56 650.40 652.39 650.17 652.22 649.82 652.05 649.71 651.88 649.94 651.71 650.35 651.54 650.73 651.37 650.94 651.20 650.91 651.03 650.82 650.84 650.65 650.66 650.48 650.48 650.29 650.11 649.93	17+00 17+50 18+00 18+50 19+00 19+50 20+00 20+50 21+00 21+50	DESIGNED - CE DRAWN - JWD CHECKED - JWD DATE - 12/08/2023	REVISED - REVISED - REVISED - REVISED -	STATE OF ILLINOIS DEPARTMENT OF TRANSPORTATION	MOT PLAN AND PROFILE - US ROUTE 20 PRE STAGE-C SCALE: 40.0000 ' / in. SHEET 059 OF 161 SHEETS STA. 701+00 TO STA. 707+25	F.A.P. RTE. 301 SECTION 43N COUNTY JO DAVISSL TOTAL SHEETS 628 SHEET NO. 167 CONTRACT NO. 64P26 ILLINOIS FED. AID PROJECT
--	--	--	--	---	--	---

NOTE:

1. ALL SIGNING MUST BE IN ACCORDANCE WITH THE APPLICABLE PROVISIONS OF THE STATE OF ILLINOIS "STANDARD SPECIFICATIONS FOR ROAD AND BRIDGE CONSTRUCTION", LATEST EDITION, THE DETAILS IN THESE PLANS, THE LATEST EDITION OF THE IDOT BUREAU OF DESIGN AND ENVIRONMENT HIGHWAY STANDARDS, AND THE LATEST EDITION OF THE STATE OF ILLINOIS "MANUAL ON UNIFORM TRAFFIC CONTROL DEVICES".

2. THE CONTRACTOR MUST BE RESPONSIBLE FOR ENSURING THAT ALL BARRICADES, SIGNS, LIGHTS AND OTHER DEVICES INSTALLED BY THE CONTRACTOR ARE IN PLACE AND OPERATING 24 HOURS EACH DAY INCLUDING SUNDAYS AND HOLIDAYS DURING THE TIME THIS CONSTRUCTION IS IN EFFECT.


3. ALL EXISTING SIGNING THAT IS NOT APPLICABLE WHILE THE CONSTRUCTION IS IN EFFECT MUST BE COMPLETELY COVERED BY THE CONTRACTOR.
4. THE SIZES OF ALL SIGNS NOT SPECIFIED IN THESE PLANS MUST BE AS REQUIRED BY THE ILLINOIS MANUAL ON UNIFORM TRAFFIC CONTROL DEVICES.

5. AS A MINIMUM, ALL AMBER FLASHING LIGHTS THAT ARE REQUIRED MUST MEET THE REQUIREMENTS FOR TYPE A - LOW INTENSITY FLASHING LIGHTS IN ARTICLE 702.04 OF THE STANDARD SPECIFICATIONS. ALL LIGHTS SHALL OPERATE DURING HOURS OF DARKNESS. ONLY LIGHTS THAT HAVE BEEN APPROVED BY THE ILLINOIS DEPARTMENT OF TRANSPORTATION MUST BE USED.

6. THE CONTRACTOR MUST MAINTAIN ACCESS TO ALL PRIVATE AND COMMERCIAL DRIVEWAYS DURING RECONSTRUCTION.

7. PROPOSED DETOUR SIGNING MUST BE COVERED OR REMOVED WHEN NOT REQUIRED DURING A SPECIFIC STAGE OF CONSTRUCTION.

8. THE CONTRACTOR MUST CONDUCT THE WORK IN SUCH A MANNER THAT EMERGENCY VEHICLES WILL HAVE ACCESS TO THE AREA AT ALL TIMES.
9. THE CONTRACTOR MUST NOTIFY THE IDOT BUREAU OF TRAFFIC AS REQUIRED 72 HOURS BEFORE COMMENCING CONSTRUCTION.
10. SEE MAINTENANCE OF TRAFFIC PLANS FOR ADDITIONAL SIGNING, INCLUDING TEMPORARY SIGNAL SIGNS FOR THE TEMPORARY CROSSOVER AT US20.

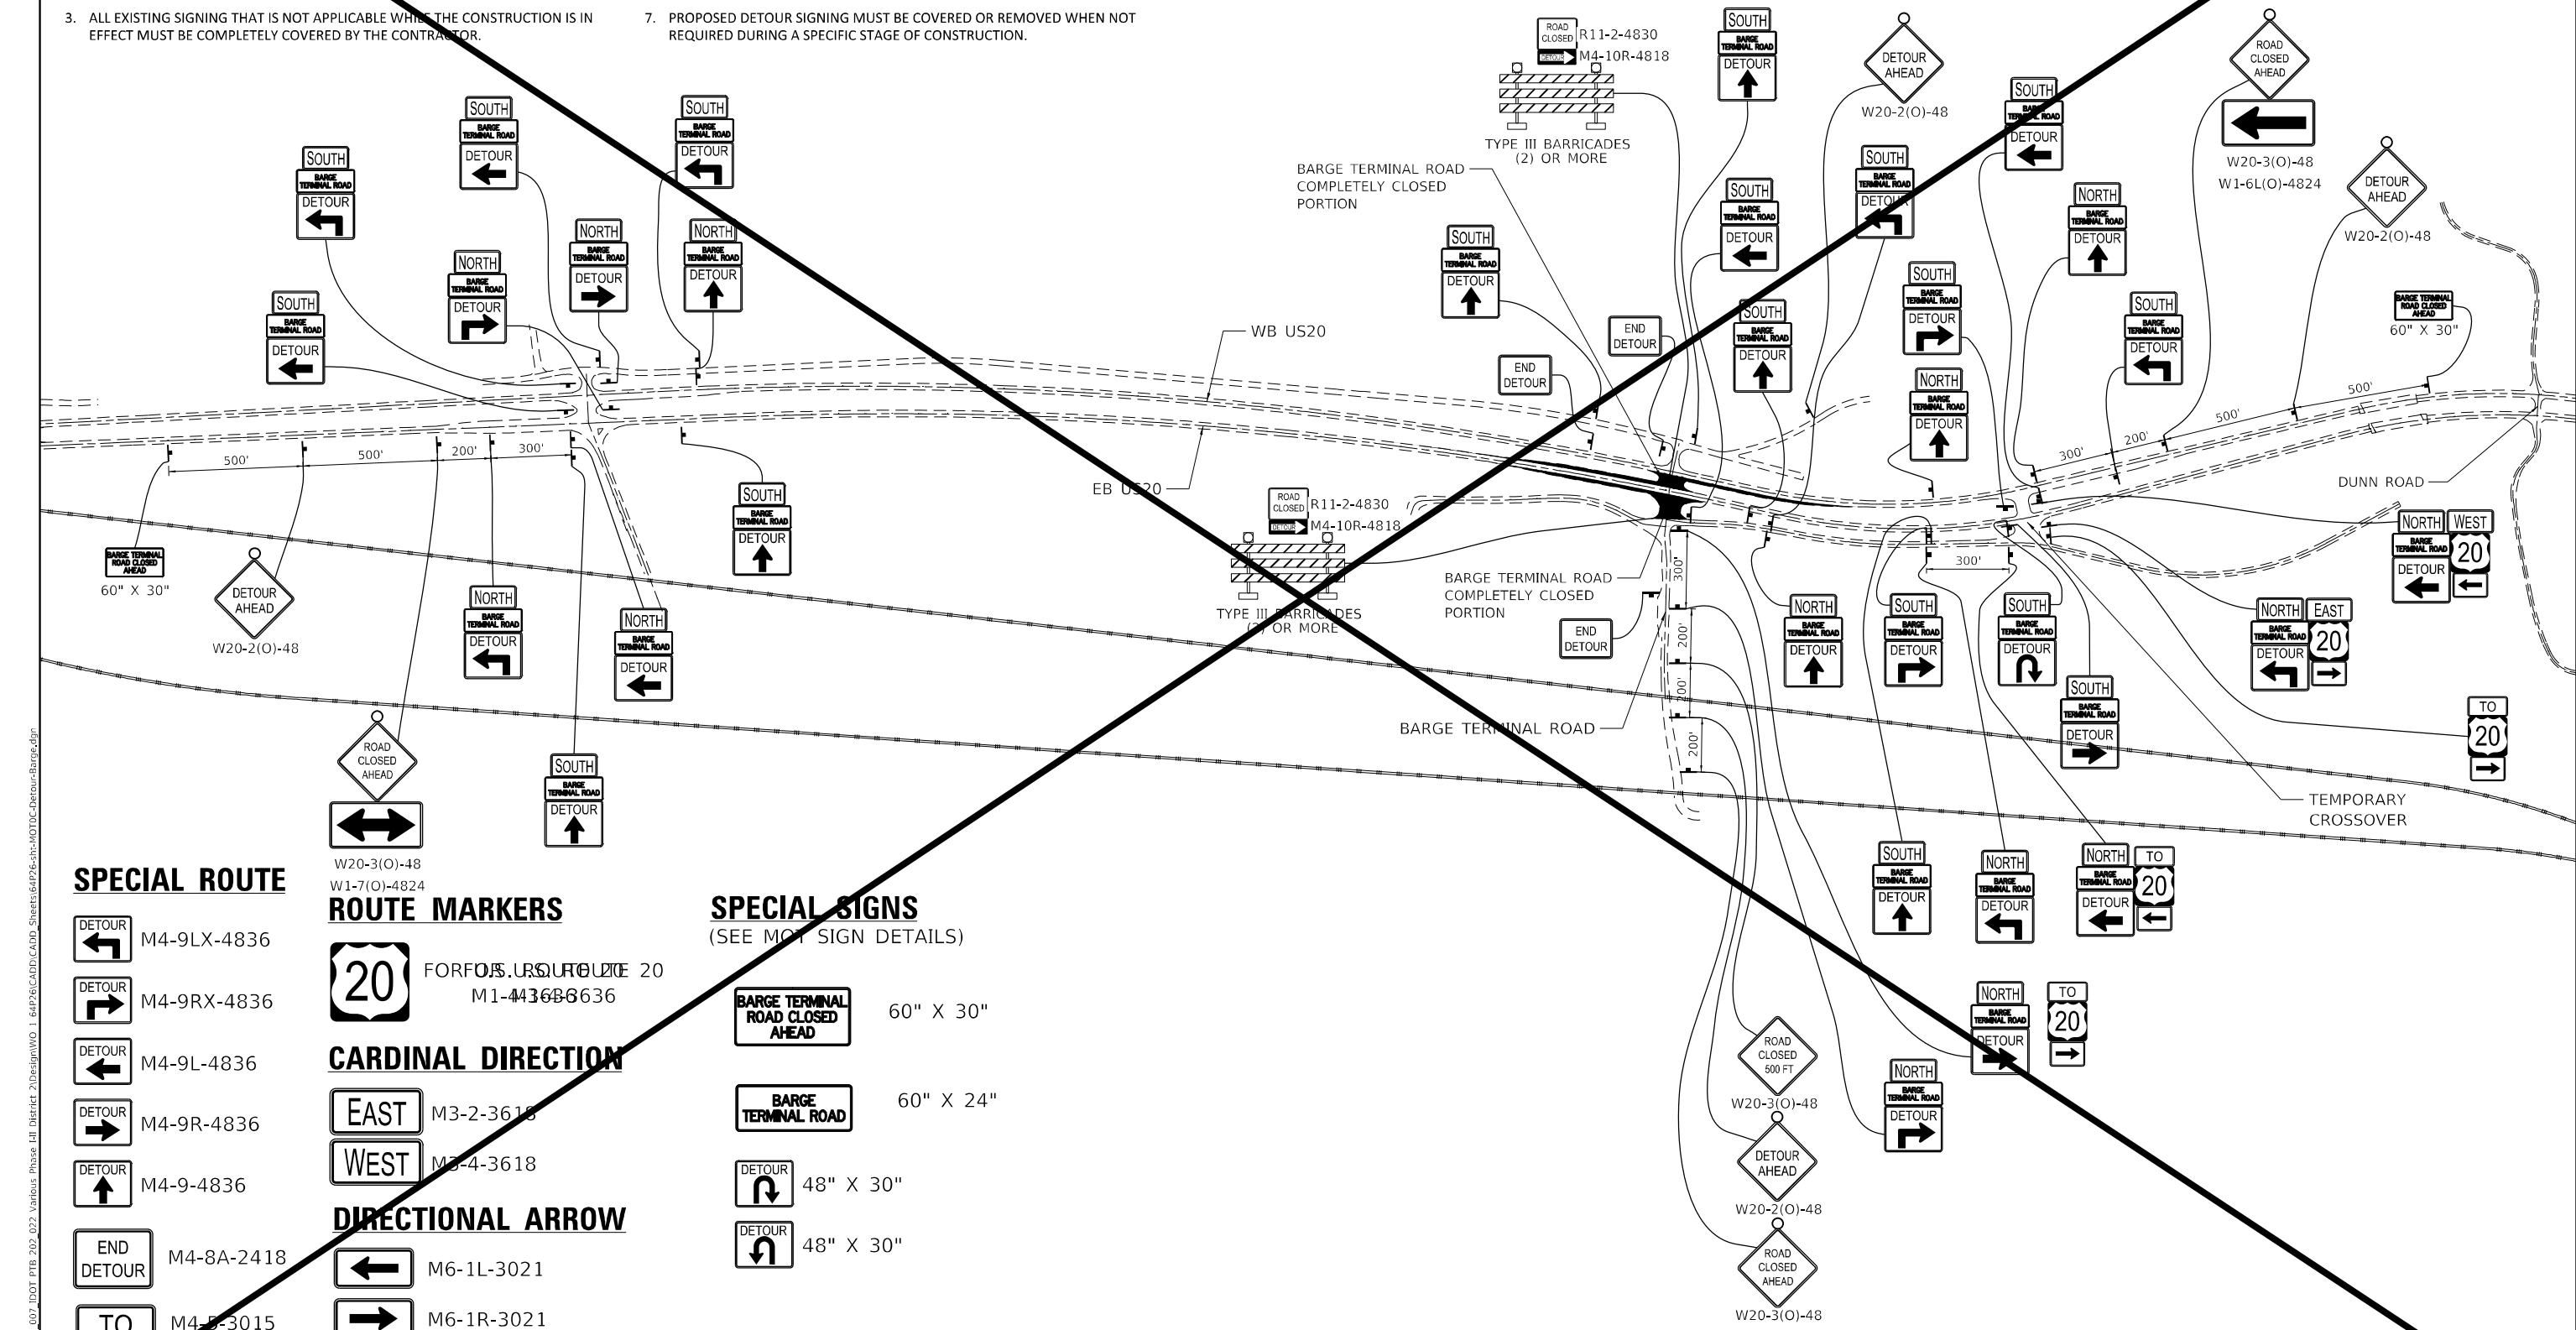

SPECIAL ROUTE

- DETOUR

M4-9LX-4836
- DETOUR

M4-9RX-4836
- DETOUR

M4-9L-4836
- DETOUR


M4-9R-4836
- DETOUR

M4-9-4836
- END
DETOUR

M4-8A-2418
- TO

M4-5-3015

ROUTE MARKERS

 

CARDINAL DIRECTION

- EAST

M3-2-3618
- WEST

M3-4-3618

DIRECTIONAL ARROW

- ←

M6-1L-3021
- M6-1R-3021

SPECIAL SIGNS

(SEE MOT SIGN DETAILS)

- BARGE TERMINAL ROAD CLOSED AHEAD

60" X 30"
- BARGE TERMINAL ROAD

60" X 24"
- DETOUR

48" X 30"
- DETOUR

48" X 30"

USER: idave
C:\PLOT\Default
FILE NAME: PLOT_2009_007_IDOT_PTB_202_Various Phase Lit_District 2\Design\WO_1_6476\CADD\CADD_Sheets\6476-sh-MOTVC-DeTour-Barge.dgn




PLOT DRIVER = pdfNOLAYERScolor-NoRaster.pltcf	DESIGNED - CE	REVISED -
PEN TABLE = D264P26-PSE.tbl	DRAWN - MMC	REVISED -
PLOT SCALE = 600,0000 ' / in.	CHECKED - JWD	REVISED -
PLOT DATE = 12/8/2023 12:47:11 AM	DATE - 12/08/2023	REVISED -

STATE OF ILLINOIS
DEPARTMENT OF TRANSPORTATION

DETOUR PLAN – BARGE TERMINAL ROAD STAGE C, 1, 2, AND 4			
SCALE: 600,0000 ' / in	SHEET 060	OF 161 SHEETS	STA. TO STA.


F.A.P. RTE.	SECTION	COUNTY	TOTAL SHEETS	SHEET NO.
301	43N	JO DAVISS	62	168
CONTRACT NO. 6476				
ILLINOIS FED. AID PROJECT				

USER: idave
MODEL: Default
FILE NAME: TYP02_209_007_IDOT_PTB_202_022_Various Phase Ltd. Dierkt 2Design\WO 1 64P26\CADD\CADD_Sheets\64P26-shs-MOTO1-TYP01.dgn

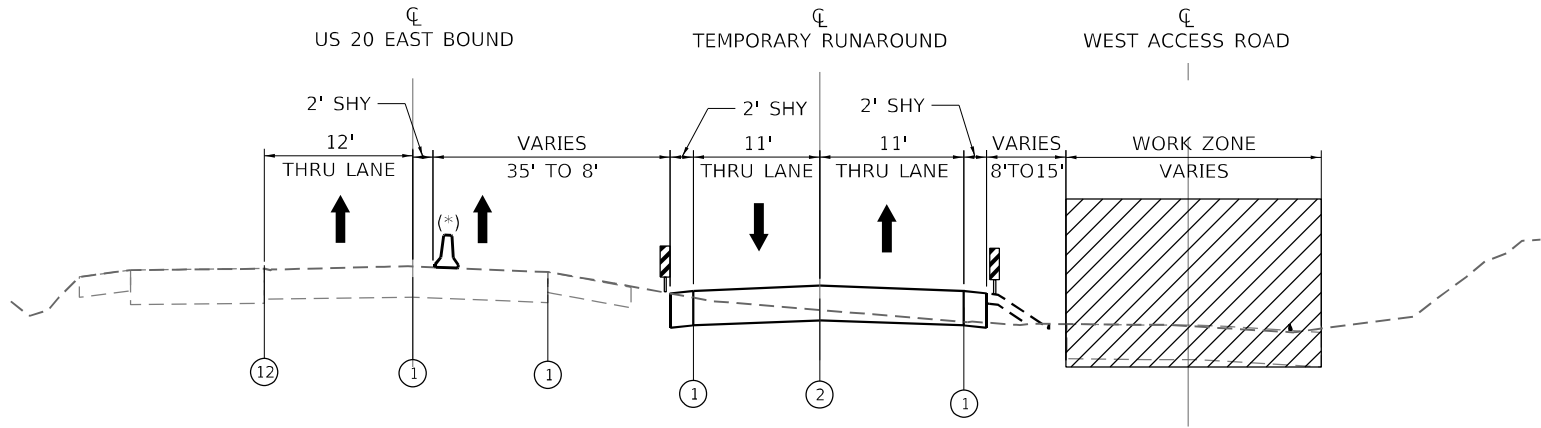


TEMPORARY RUNAROUND

RUNAROUND STA. 12+88 - 15+19

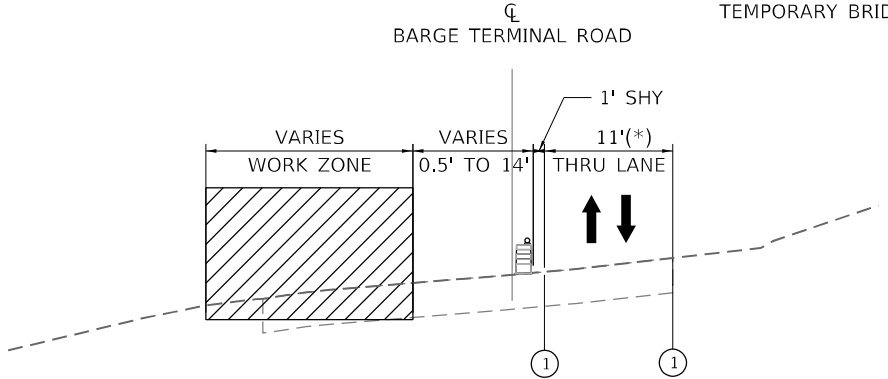

BARGE TERMINAL ROAD

BARGE TERMINAL STA. 1995+57 - 1997+79

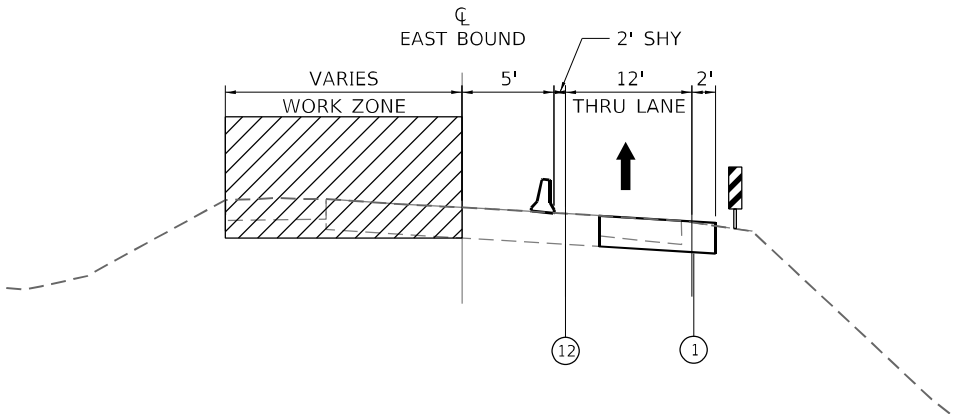

EB US 20

EB STA. 226+95 - 231+95

LEGEND

- 1 TEMPORARY PAVEMENT MARKING - LINE 4" - TYPE IV TAPE (SOLID WHITE) (70307120)
- 2 TEMPORARY PAVEMENT MARKING - LINE 4" - TYPE IV TAPE (SOLID YELLOW) 11" C-C (70307120)
- 3 TEMPORARY PAVEMENT MARKING - LINE 6" - TYPE IV TAPE (SOLID WHITE) (70307130)
- 4 TEMPORARY PAVEMENT MARKING - LINE 12" - TYPE IV TAPE (SOLID WHITE) (70307160)
- 5 TEMPORARY PAVEMENT MARKING - LINE 24" - TYPE IV TAPE (SOLID WHITE) (70307210)
- 6 TEMPORARY PAVEMENT MARKING LETTERS AND SYMBOLS - TYPE IV TAPE (SOLID WHITE) (70307100)
- 7 TEMPORARY CONCRETE BARRIER (70400100)

- 7P TEMPORARY CONCRETE BARRIER (PINNED) (70400100)
- 8 TYPE II BARRICADE OR DRUM AT 50' CENTERS IN TANGENTS 20' CENTERS IN TAPERS 10' CENTERS IN CURVES
- 9 IMPACT ATTENUATORS, TEMPORARY (NON- REDIRECTIVE, NARROW), TEST LEVEL 3
- 10 TEMPORARY PAVEMENT MARKING - LINE 6" - TYPE IV TAPE (2' DASH - 6' SKIP WHITE) (70307130)
- 11 TEMPORARY PAVEMENT MARKING - LINE 4" - TYPE IV TAPE (10' DASH - 30' SKIP WHITE) (70307120)
- 12 TEMPORARY PAVEMENT MARKING - LINE 4" - TYPE IV TAPE (SOLID YELLOW) (70307120)
- 13 TEMPORARY PAVEMENT MARKING - LINE 6" - TYPE IV TAPE (2' DASH - 6' SKIP YELLOW) (70307130)

- 80 EXISTING PAVEMENT MARKING
- 90 PAVEMENT MARKING (PLACED IN PREVIOUS STAGE)

LEGEND

- EXISTING PAVEMENT
- COMPLETED PAVEMENT
- TEMPORARY PAVEMENT
- WORK AREA



DIRECTION OF TRAFFIC

TYPE II BARRICADE OR DRUM WITH STEADY BURNING MONO-DIRECTIONAL LIGHT @ 25' CENTERS (10' CENTERS ALONG CURVES)

POST MOUNTED VERTICAL PANEL

TEMPORARY CONCRETE BARRIER



PLOT DRIVER = pdf\NOLAYERColor-NoRaster.pltcfp
PEN TABLE = D264P26-PSE.tbl
PLOT SCALE = 2.0000 ' / in.
PLOT DATE = 12/8/2023 12:47:13 AM

DESIGNED - CE
DRAWN - MMC
CHECKED - JWD
DATE - 12/08/2023

REVISED -
REVISED -
REVISED -
REVISED -

STATE OF ILLINOIS
DEPARTMENT OF TRANSPORTATION

TYPICAL SECTION - US ROUTE 20
STAGE 1

SCALE: 2.0000 ' / in. SHEET 061 OF 161 SHEETS STA. TO STA.




F.A.P. RTE.	SECTION	COUNTY	TOTAL SHEETS	SHEET NO.
301	43N	JO DAVIESS	628	169
CONTRACT NO. 64P26				
ILLINOIS FED. AID PROJECT				

EASTBOUND ADVANCE SIGNING DETAIL

(PER HIGHWAY STANDARD 701422)



WORK ZONE
W21-I115(0)-3618
SPEED LIMIT
45
R2-1-3648
PHOTO ENFORCED
R10-1108p-3618
SOXX (1/16) MINIMUM
R2-1106p-3618

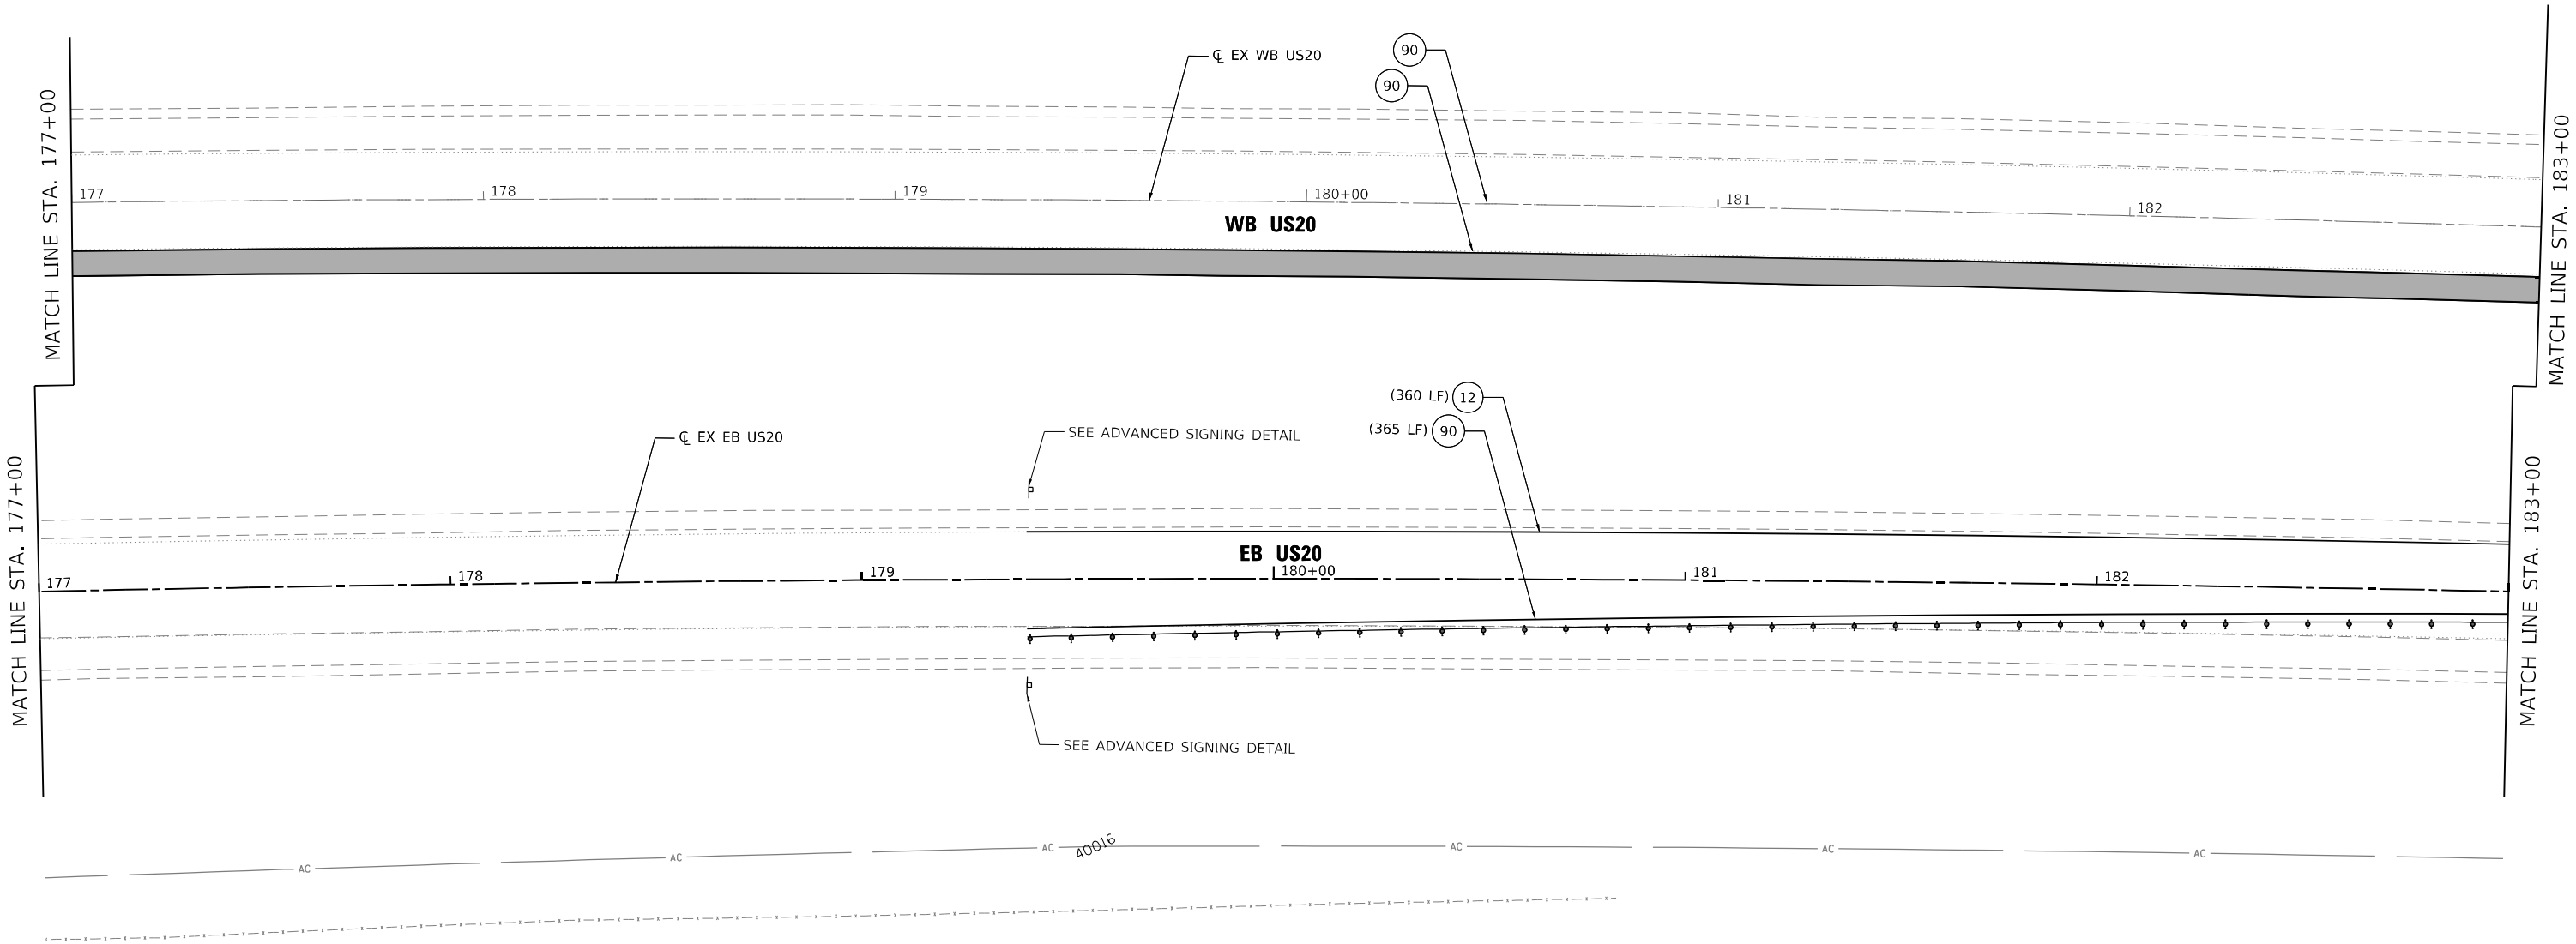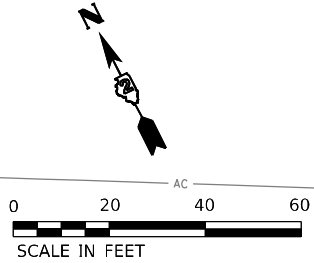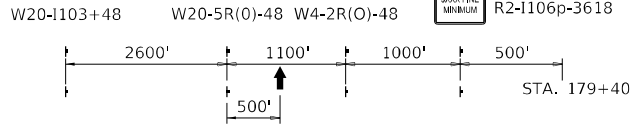

LEGEND

- ① TEMPORARY PAVEMENT MARKING - LINE 4" - TYPE IV TAPE (SOLID WHITE) (70307120)
- ② TEMPORARY PAVEMENT MARKING - LINE 4" - TYPE IV TAPE (SOLID YELLOW) 11" C-C (70307120)
- ③ TEMPORARY PAVEMENT MARKING - LINE 6" - TYPE IV TAPE (SOLID WHITE) (70307130)
- ④ TEMPORARY PAVEMENT MARKING - LINE 12" - TYPE IV TAPE (SOLID WHITE) (70307160)
- ⑤ TEMPORARY PAVEMENT MARKING - LINE 24" - TYPE IV TAPE (SOLID WHITE) (70307210)
- ⑥ TEMPORARY PAVEMENT MARKING LETTERS AND SYMBOLS - TYPE IV TAPE (SOLID WHITE) (70307100)
- ⑦ TEMPORARY CONCRETE BARRIER (70400100)

- ⑦P TEMPORARY CONCRETE BARRIER (PINNED) (70400100)
- ⑨ IMPACT ATTENUATORS, TEMPORARY (NON- REDIRECTIVE, NARROW), TEST LEVEL 3
- ⑩ TEMPORARY PAVEMENT MARKING - LINE 6" - TYPE IV TAPE (2' DASH - 6' SKIP WHITE) (70307130)
- ⑪ TEMPORARY PAVEMENT MARKING - LINE 4" - TYPE IV TAPE (10' DASH - 30' SKIP WHITE) (70307120)
- ⑫ TEMPORARY PAVEMENT MARKING - LINE 4" - TYPE IV TAPE (SOLID YELLOW) (70307120)
- ⑬ TEMPORARY PAVEMENT MARKING - LINE 12" - TYPE IV TAPE (SOLID YELLOW) (70307160)

	PERMANENT PAVEMENT		TEMPORARY SIGNAL HEAD		50' C-C IN TANGENTS
	COMPLETED TEMP PVMT		DIRECTION OF TRAFFIC		20' C-C IN TAPERS
	TEMPORARY PAVEMENT		ARROW BOARD		10' C-C IN RADII
	WORK ZONE		TRAFFIC SIGN		TYPE II BARRICADE, DRUM, OR VERTICAL BARRICADE WITH STEADY BURN MONODIRECTIONAL LIGHT
	POST MOUNTED VERTICAL PANELS		TYPE III BARRICADE WITH FLASHING MONODIRECTIONAL LIGHTS		DIRECTION INDICATOR BARRICADE WITH STEADY BURN MONODIRECTIONAL LIGHT
	EXISTING PAVEMENT MARKING		TEMPORARY CONCRETE BARRIER		TEMPORARY PLASTIC DRUMS WITH STEADY BURN MONO-DIRECTIONAL LIGHTS
	PAVEMENT MARKING (PLACED IN PREVIOUS STAGE)		IMPACT ATTENUATOR TEST LEVEL 3		DRUMS
	CONSTRUCTION DRUM BARRICADES				

USER: idave

MODEL: Default

FILE NAME: PLOT_209_007_IDOT_PTB_202_022_Various Phase Lit_Direct_2DesignWVO.1_64P26CADD-CADD_Sheet(64P26-sh-MOTO-LAB.dgn



PLOT DRIVER	= pdfNOLAYERColor-NoRaster.pltcfgr	DESIGNED	-	MJ	REVISED	-
PEN TABLE	= D264P26-PSE.tbl	DRAWN	-	JWD	REVISED	-
PLOT SCALE	= 40,0000 ' / in.	CHECKED	-	JWD	REVISED	-
PLOT DATE	= 12/8/2023 12:47:15 AM	DATE	-	12/08/2023	REVISED	-



STATE OF ILLINOIS
DEPARTMENT OF TRANSPORTATION

MOT PLAN – US ROUTE 20
STAGE 1

SCALE: 40,0000 ' / in. SHEET 062 OF 161 SHEETS STA. 177+00 TO STA. 183+00

F.A.P. RTE.	SECTION	COUNTY	TOTAL SHEETS	SHEET NO.
301	43N	JO DAVIESS	628	170
CONTRACT NO. 64P26				
ILLINOIS FED. AID PROJECT				

USER: idave
MODEL: Default
FILE NAME: PLOT_209_007_IDOT_PTB_202_022_Various Phase Lit_Direct 2Design\WO_1_64P26\CADD\CADD_Sheets\64P26-sh-MOTD-109.dgn

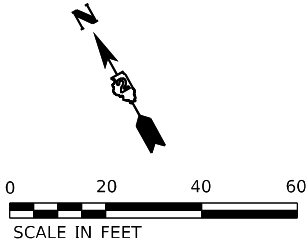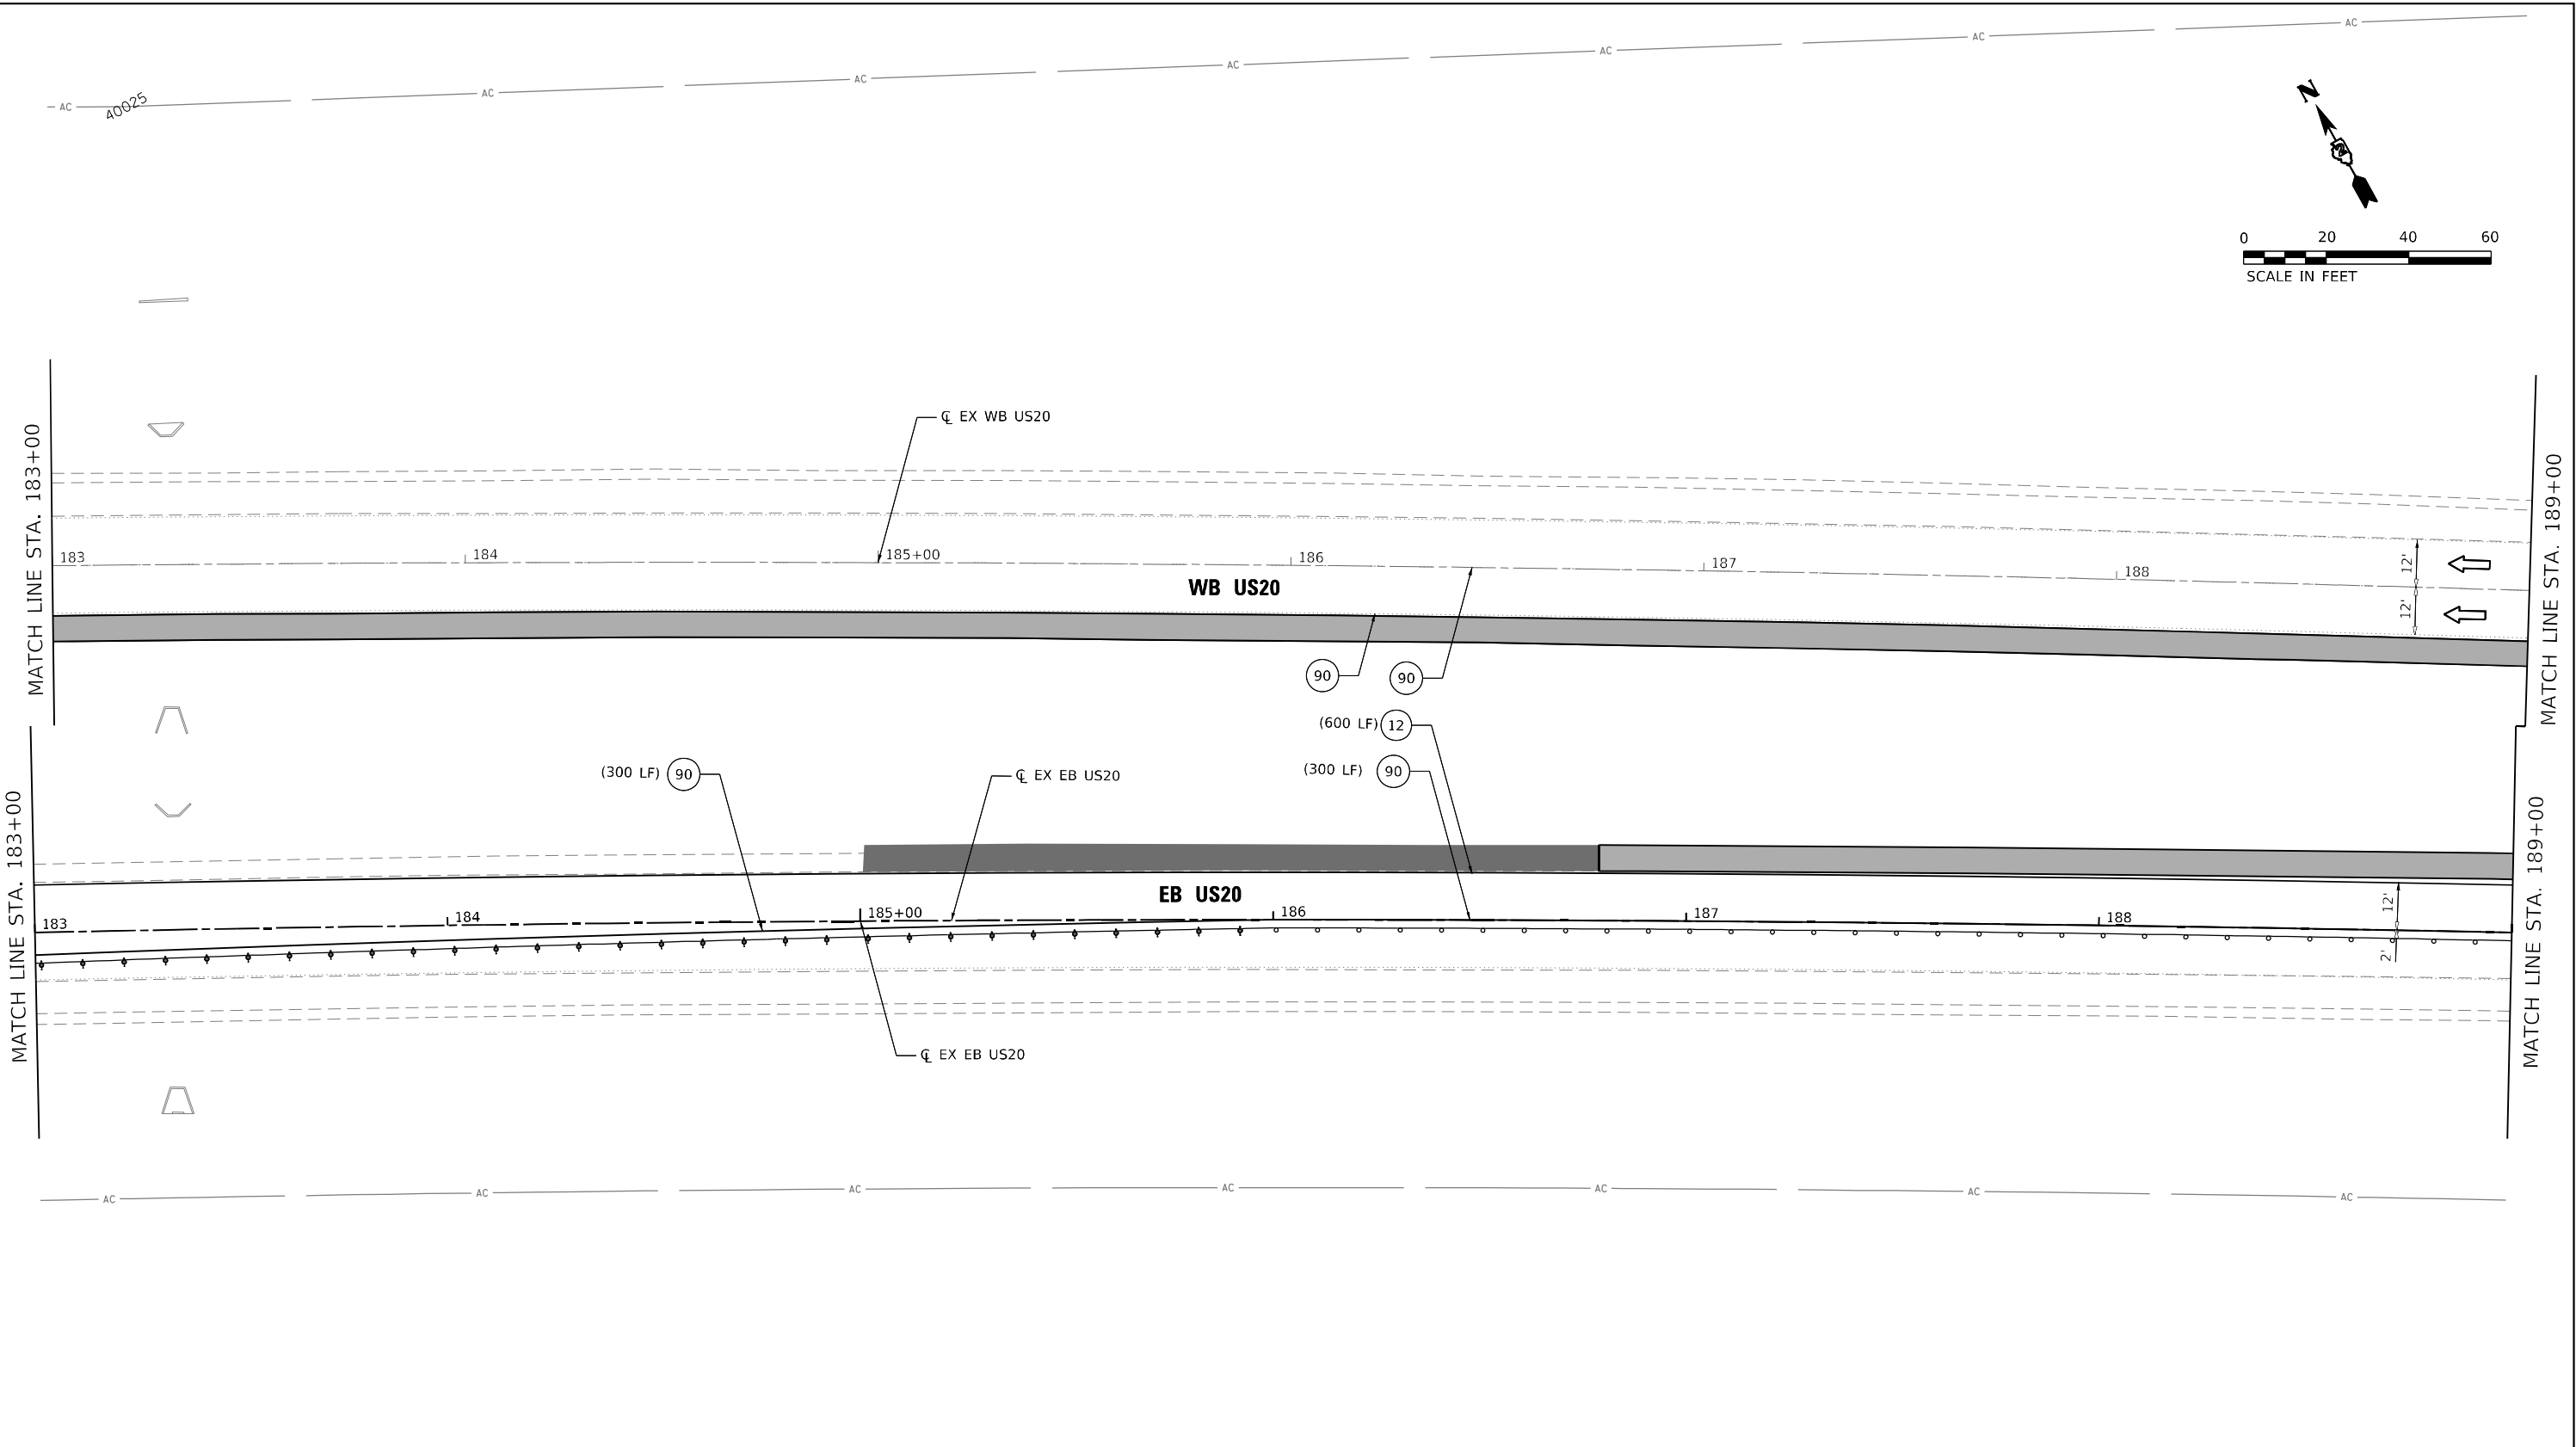

LEGEND

- 1 TEMPORARY PAVEMENT MARKING - LINE 4" - TYPE IV TAPE (SOLID WHITE) (70307120)
- 2 TEMPORARY PAVEMENT MARKING - LINE 4" - TYPE IV TAPE (SOLID YELLOW) 11" C-C (70307120)
- 3 TEMPORARY PAVEMENT MARKING - LINE 6" - TYPE IV TAPE (SOLID WHITE) (70307130)
- 4 TEMPORARY PAVEMENT MARKING - LINE 12" - TYPE IV TAPE (SOLID WHITE) (70307160)
- 5 TEMPORARY PAVEMENT MARKING - LINE 24" - TYPE IV TAPE (SOLID WHITE) (70307210)
- 6 TEMPORARY PAVEMENT MARKING LETTERS AND SYMBOLS - TYPE IV TAPE (SOLID WHITE) (70307100)
- 7 TEMPORARY CONCRETE BARRIER (70400100)

- 7P TEMPORARY CONCRETE BARRIER (PINNED) (70400100)
- 9 IMPACT ATTENUATORS, TEMPORARY (NON- REDIRECTIVE, NARROW), TEST LEVEL 3
- 10 TEMPORARY PAVEMENT MARKING - LINE 6" - TYPE IV TAPE (2' DASH - 6' SKIP WHITE) (70307130)
- 11 TEMPORARY PAVEMENT MARKING - LINE 4" - TYPE IV TAPE (10' DASH - 30' SKIP WHITE) (70307120)
- 12 TEMPORARY PAVEMENT MARKING - LINE 4" - TYPE IV TAPE (SOLID YELLOW) (70307120)
- 13 TEMPORARY PAVEMENT MARKING - LINE 12" - TYPE IV TAPE (SOLID YELLOW) (70307160)

- PERMANENT PAVEMENT
- COMPLETED TEMP PVMT
- TEMPORARY PAVEMENT
- WORK ZONE
- POST MOUNTED VERTICAL PANELS
- EXISTING PAVEMENT MARKING
- PAVEMENT MARKING (PLACED IN PREVIOUS STAGE)
- TEMPORARY SIGNAL HEAD
- DIRECTION OF TRAFFIC
- ARROW BOARD
- TRAFFIC SIGN
- TYPE III BARRICADE WITH FLASHING MONODIRECTIONAL LIGHTS
- TEMPORARY CONCRETE BARRIER
- IMPACT ATTENUATOR TEST LEVEL 3
- CONSTRUCTION DRUM BARRICADES
- 50' C-C IN TANGENTS
- 20' C-C IN TAPERS
- 10' C-C IN RADII
- TYPE II BARRICADE, DRUM, OR VERTICAL BARRICADE WITH STEADY BURN MONODIRECTIONAL LIGHT
- DIRECTION INDICATOR BARRICADE WITH STEADY BURN MONODIRECTIONAL LIGHT
- TEMPORARY PLASTIC DRUMS WITH STEADY BURN MONO-DIRECTIONAL LIGHTS
- DRUMS



PLOT DRIVER	= pdfNOLAYERScolor-NoRaster.pltcfgr	DESIGNED	-	CE
PEN TABLE	= D264P26-PSE.tbl	DRAWN	-	JWD
PLOT SCALE	= 40,0000 * / in.	CHECKED	-	JWD
PLOT DATE	= 12/8/2023 12:47:17 AM	DATE	-	12/08/2023

REVISED	-
REVISED	-
REVISED	-
REVISED	-


STATE OF ILLINOIS
DEPARTMENT OF TRANSPORTATION

MOT PLAN - US ROUTE 20
STAGE 1

SCALE: 40,0000 * / in. SHEET 063 OF 161 SHEETS STA. 183+00 TO STA. 189+00

F.A.P. RTE.	SECTION	COUNTY	TOTAL SHEETS	SHEET NO.
301	43N	JO DAVIESS	628	171
CONTRACT NO. 64P26				
ILLINOIS FED. AID PROJECT				

USER: idave
MODEL: Default
FILE NAME: 11-10-2023-002-Various Phase Lit District 2Design\W0-1 64P26\CADD\CADD_Sheets\64P26-sh-MOTD1-10.dgn

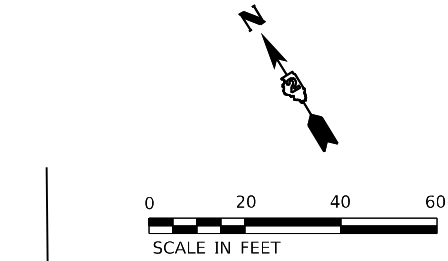

MATCH LINE STA. 189+00

MATCH LINE STA. 189+00

MATCH LINE STA. 195+00

MATCH LINE STA. 195+00

MATCH LINE STA. 596+50

LEGEND

- ① TEMPORARY PAVEMENT MARKING - LINE 4" - TYPE IV TAPE (SOLID WHITE) (70307120)
- ② TEMPORARY PAVEMENT MARKING - LINE 4" - TYPE IV TAPE (SOLID YELLOW) 11" C-C (70307120)
- ③ TEMPORARY PAVEMENT MARKING - LINE 6" - TYPE IV TAPE (SOLID WHITE) (70307130)
- ④ TEMPORARY PAVEMENT MARKING - LINE 12" - TYPE IV TAPE (SOLID WHITE) (70307160)
- ⑤ TEMPORARY PAVEMENT MARKING - LINE 24" - TYPE IV TAPE (SOLID WHITE) (70307210)
- ⑥ TEMPORARY PAVEMENT MARKING LETTERS AND SYMBOLS - TYPE IV TAPE (SOLID WHITE) (70307100)
- ⑦ TEMPORARY CONCRETE BARRIER (70400100)

- ⑨ IMPACT ATTENUATORS, TEMPORARY (NON- REDIRECTIVE, NARROW), TEST LEVEL 3
- ⑩ TEMPORARY PAVEMENT MARKING - LINE 6" - TYPE IV TAPE (2' DASH - 6' SKIP WHITE) (70307130)
- ⑪ TEMPORARY PAVEMENT MARKING - LINE 4" - TYPE IV TAPE (10' DASH - 30' SKIP WHITE) (70307120)
- ⑫ TEMPORARY PAVEMENT MARKING - LINE 4" - TYPE IV TAPE (SOLID YELLOW) (70307120)
- ⑬ TEMPORARY PAVEMENT MARKING - LINE 12" - TYPE IV TAPE (SOLID YELLOW) (70307160)



PLOT DRIVER = pdfNOLAYERScolor-NoRaster.pltcfgr	DESIGNED - CE	REVISED -
PEN TABLE = D264P26-PSE.tbl	DRAWN - JWD	REVISED -
PLOT SCALE = 40,0000 ' / in.	CHECKED - JWD	REVISED -
PLOT DATE = 12/8/2023 12:47:19 AM	DATE - 12/08/2023	REVISED -



STATE OF ILLINOIS
DEPARTMENT OF TRANSPORTATION

MOT PLAN - US ROUTE 20
STAGE 1



- PERMANENT PAVEMENT
- COMPLETED TEMP PVMT
- TEMPORARY PAVEMENT
- WORK ZONE
- POST MOUNTED VERTICAL PANELS
- ⑧ EXISTING PAVEMENT MARKING
- ⑨0 PAVEMENT MARKING (PLACED IN PREVIOUS STAGE)
- TEMPORARY SIGNAL HEAD
- DIRECTION OF TRAFFIC
- ARROW BOARD
- TRAFFIC SIGN
- TYPE III BARRICADE WITH FLASHING MONODIRECTIONAL LIGHTS
- TEMPORARY CONCRETE BARRIER
- IMPACT ATTENUATOR TEST LEVEL 3
- CONSTRUCTION DRUM BARRICADES
- 50' C-C IN TANGENTS
- 20' C-C IN TAPERS
- 10' C-C IN RADII
- TYPE II BARRICADE, DRUM, OR VERTICAL BARRICADE WITH STEADY BURN MONODIRECTIONAL LIGHT
- DIRECTION INDICATOR BARRICADE WITH STEADY BURN MONODIRECTIONAL LIGHT
- TEMPORARY PLASTIC DRUMS WITH STEADY BURN MONO-DIRECTIONAL LIGHTS
- DRUMS

MOT SIGN LEGEND


- SPEED LIMIT 55 R2-1-3648
- ADOPT-A-HIGHWAY IN MEMORY OF JORDAN DUERR I1-11017B-3018
- W11-10-4848
- BG
- W1-4L(O)-48

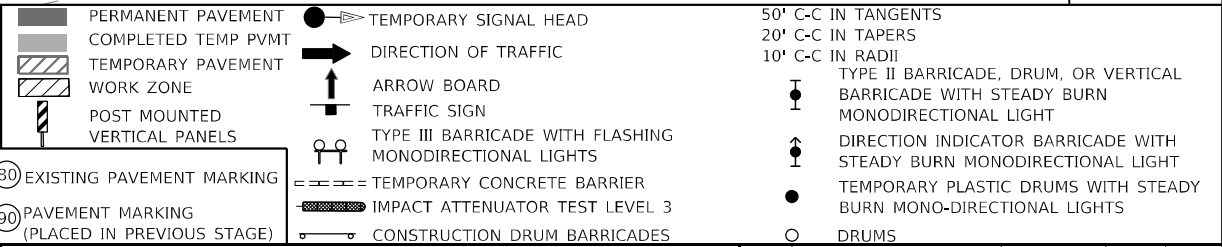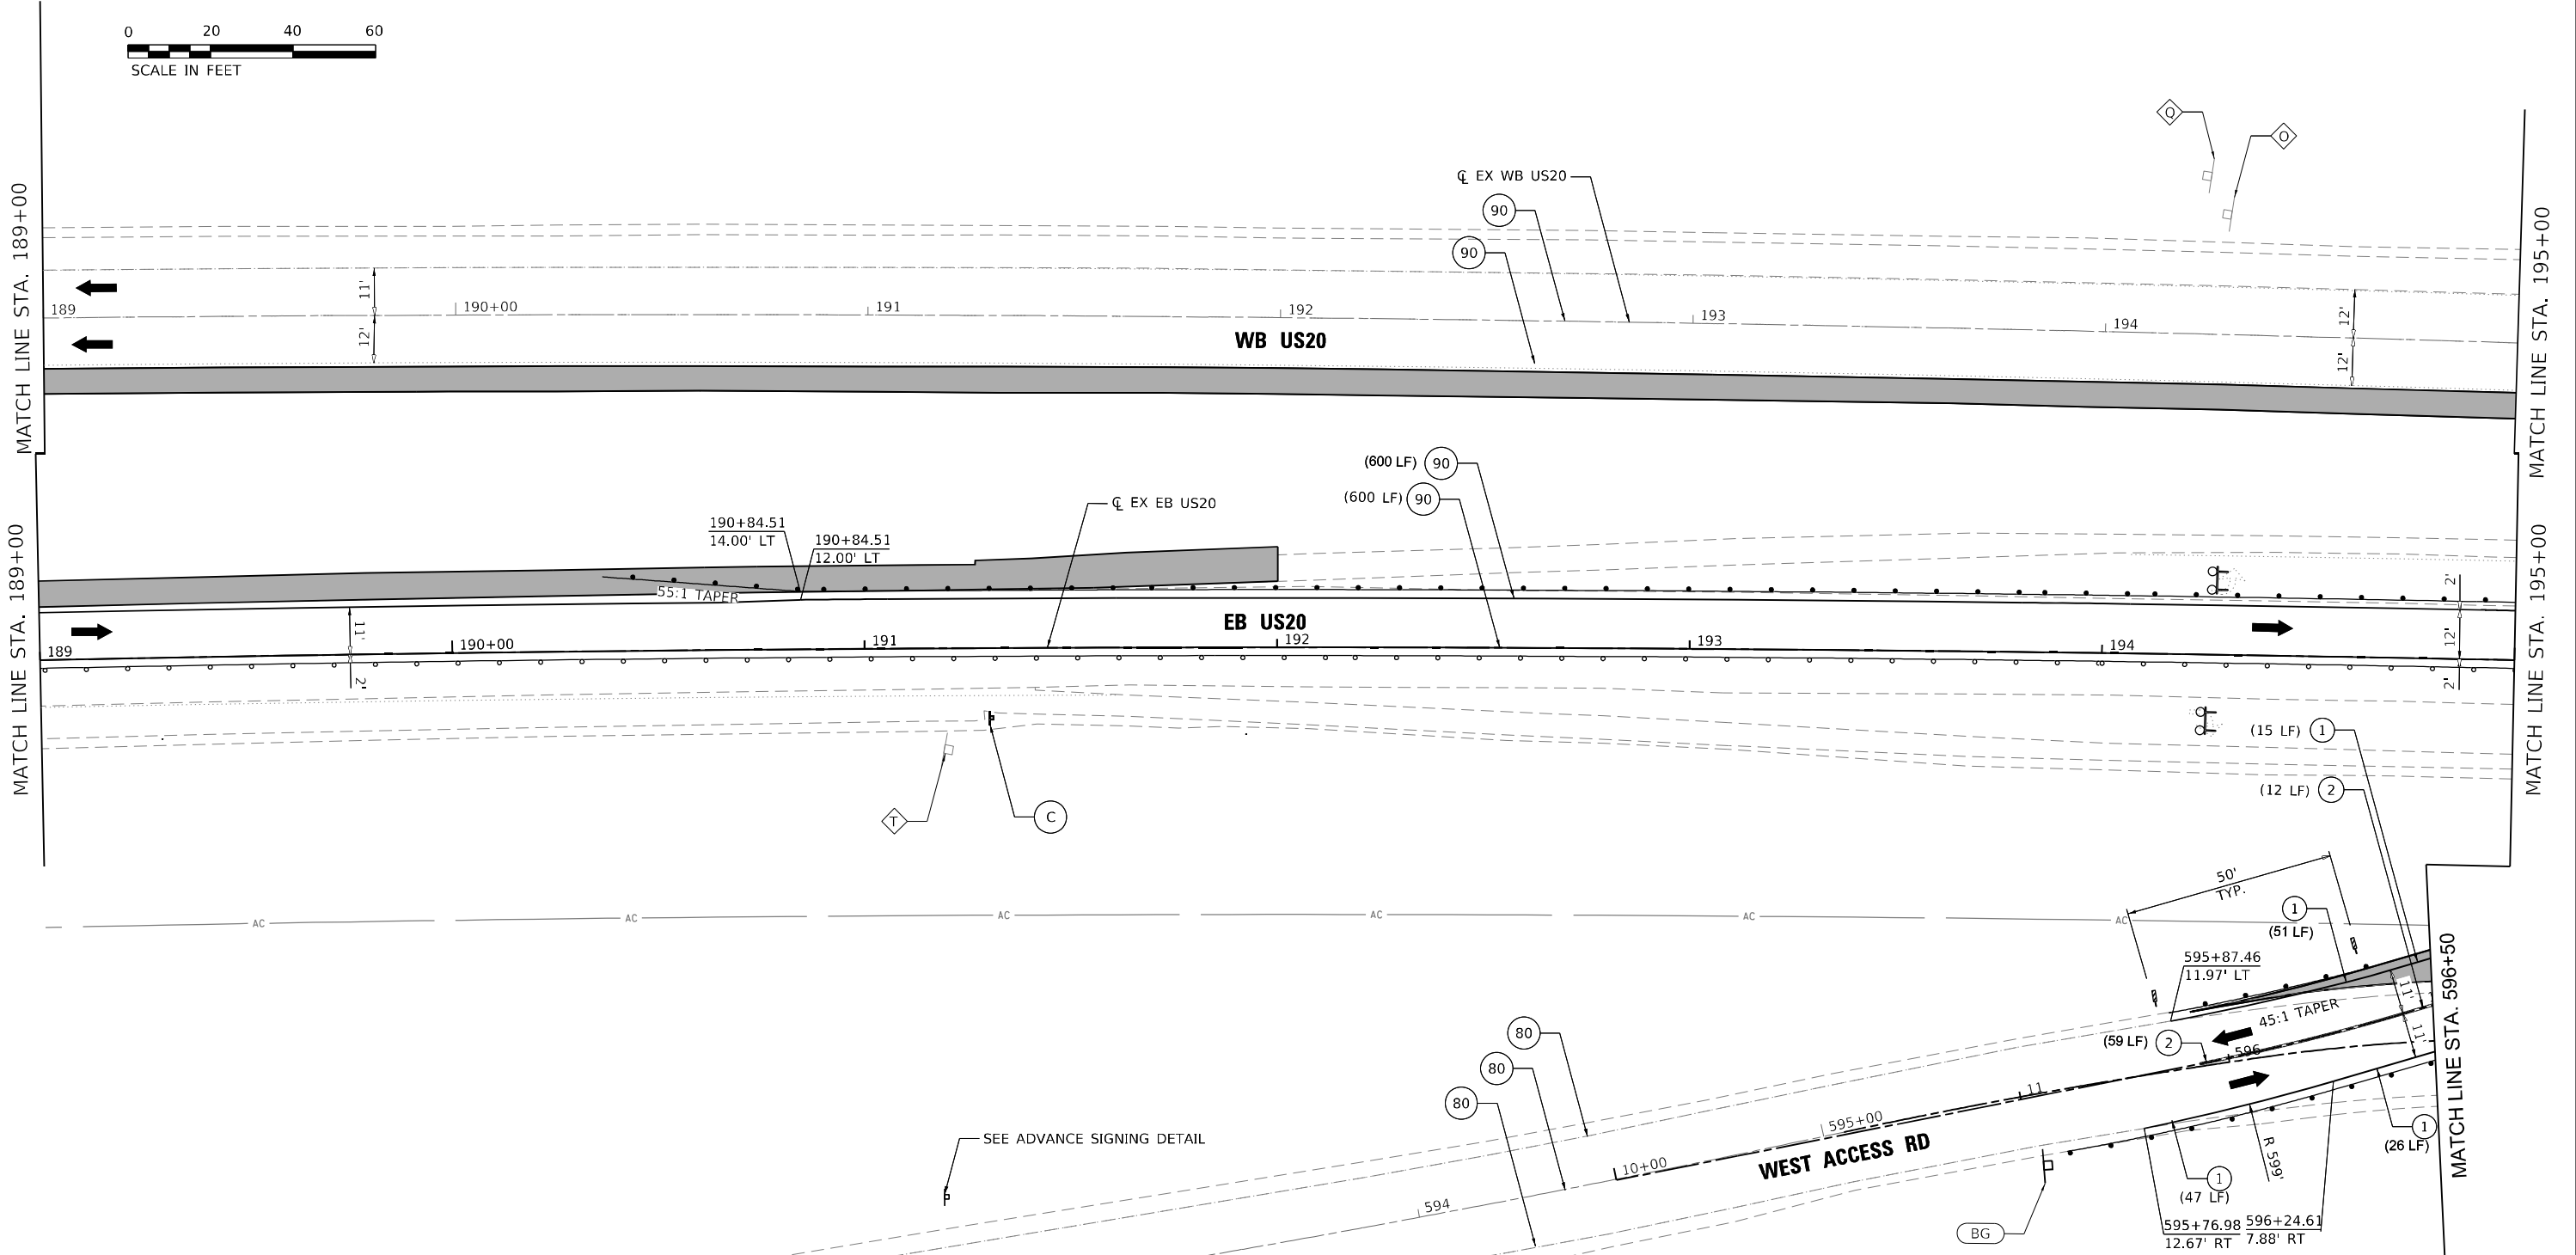



MOT SIGN LEGEND

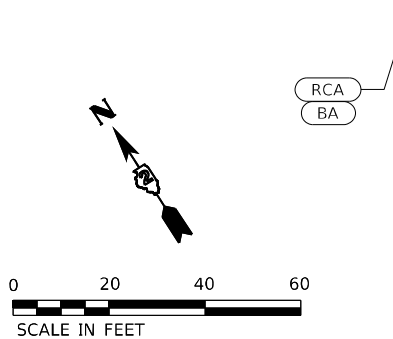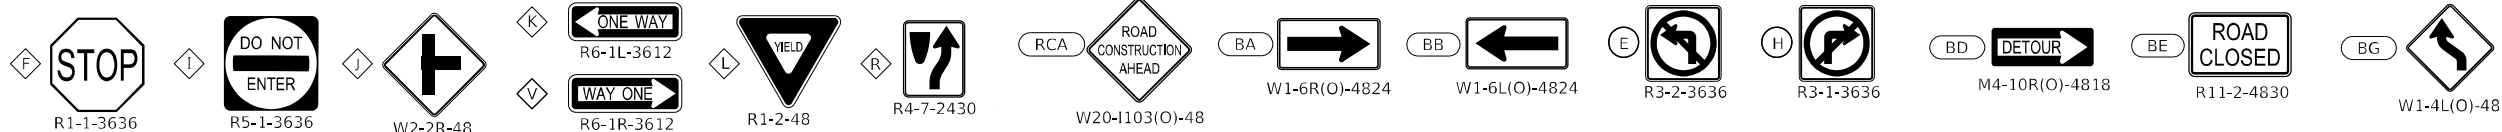

WESTBOUND ADVANCE SIGNING DETAIL

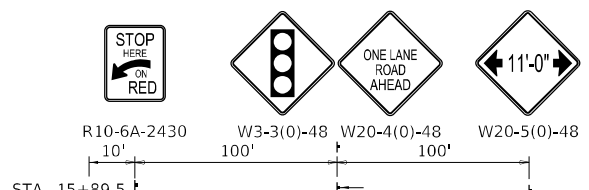

EASTBOUND ADVANCE SIGNING DETAIL

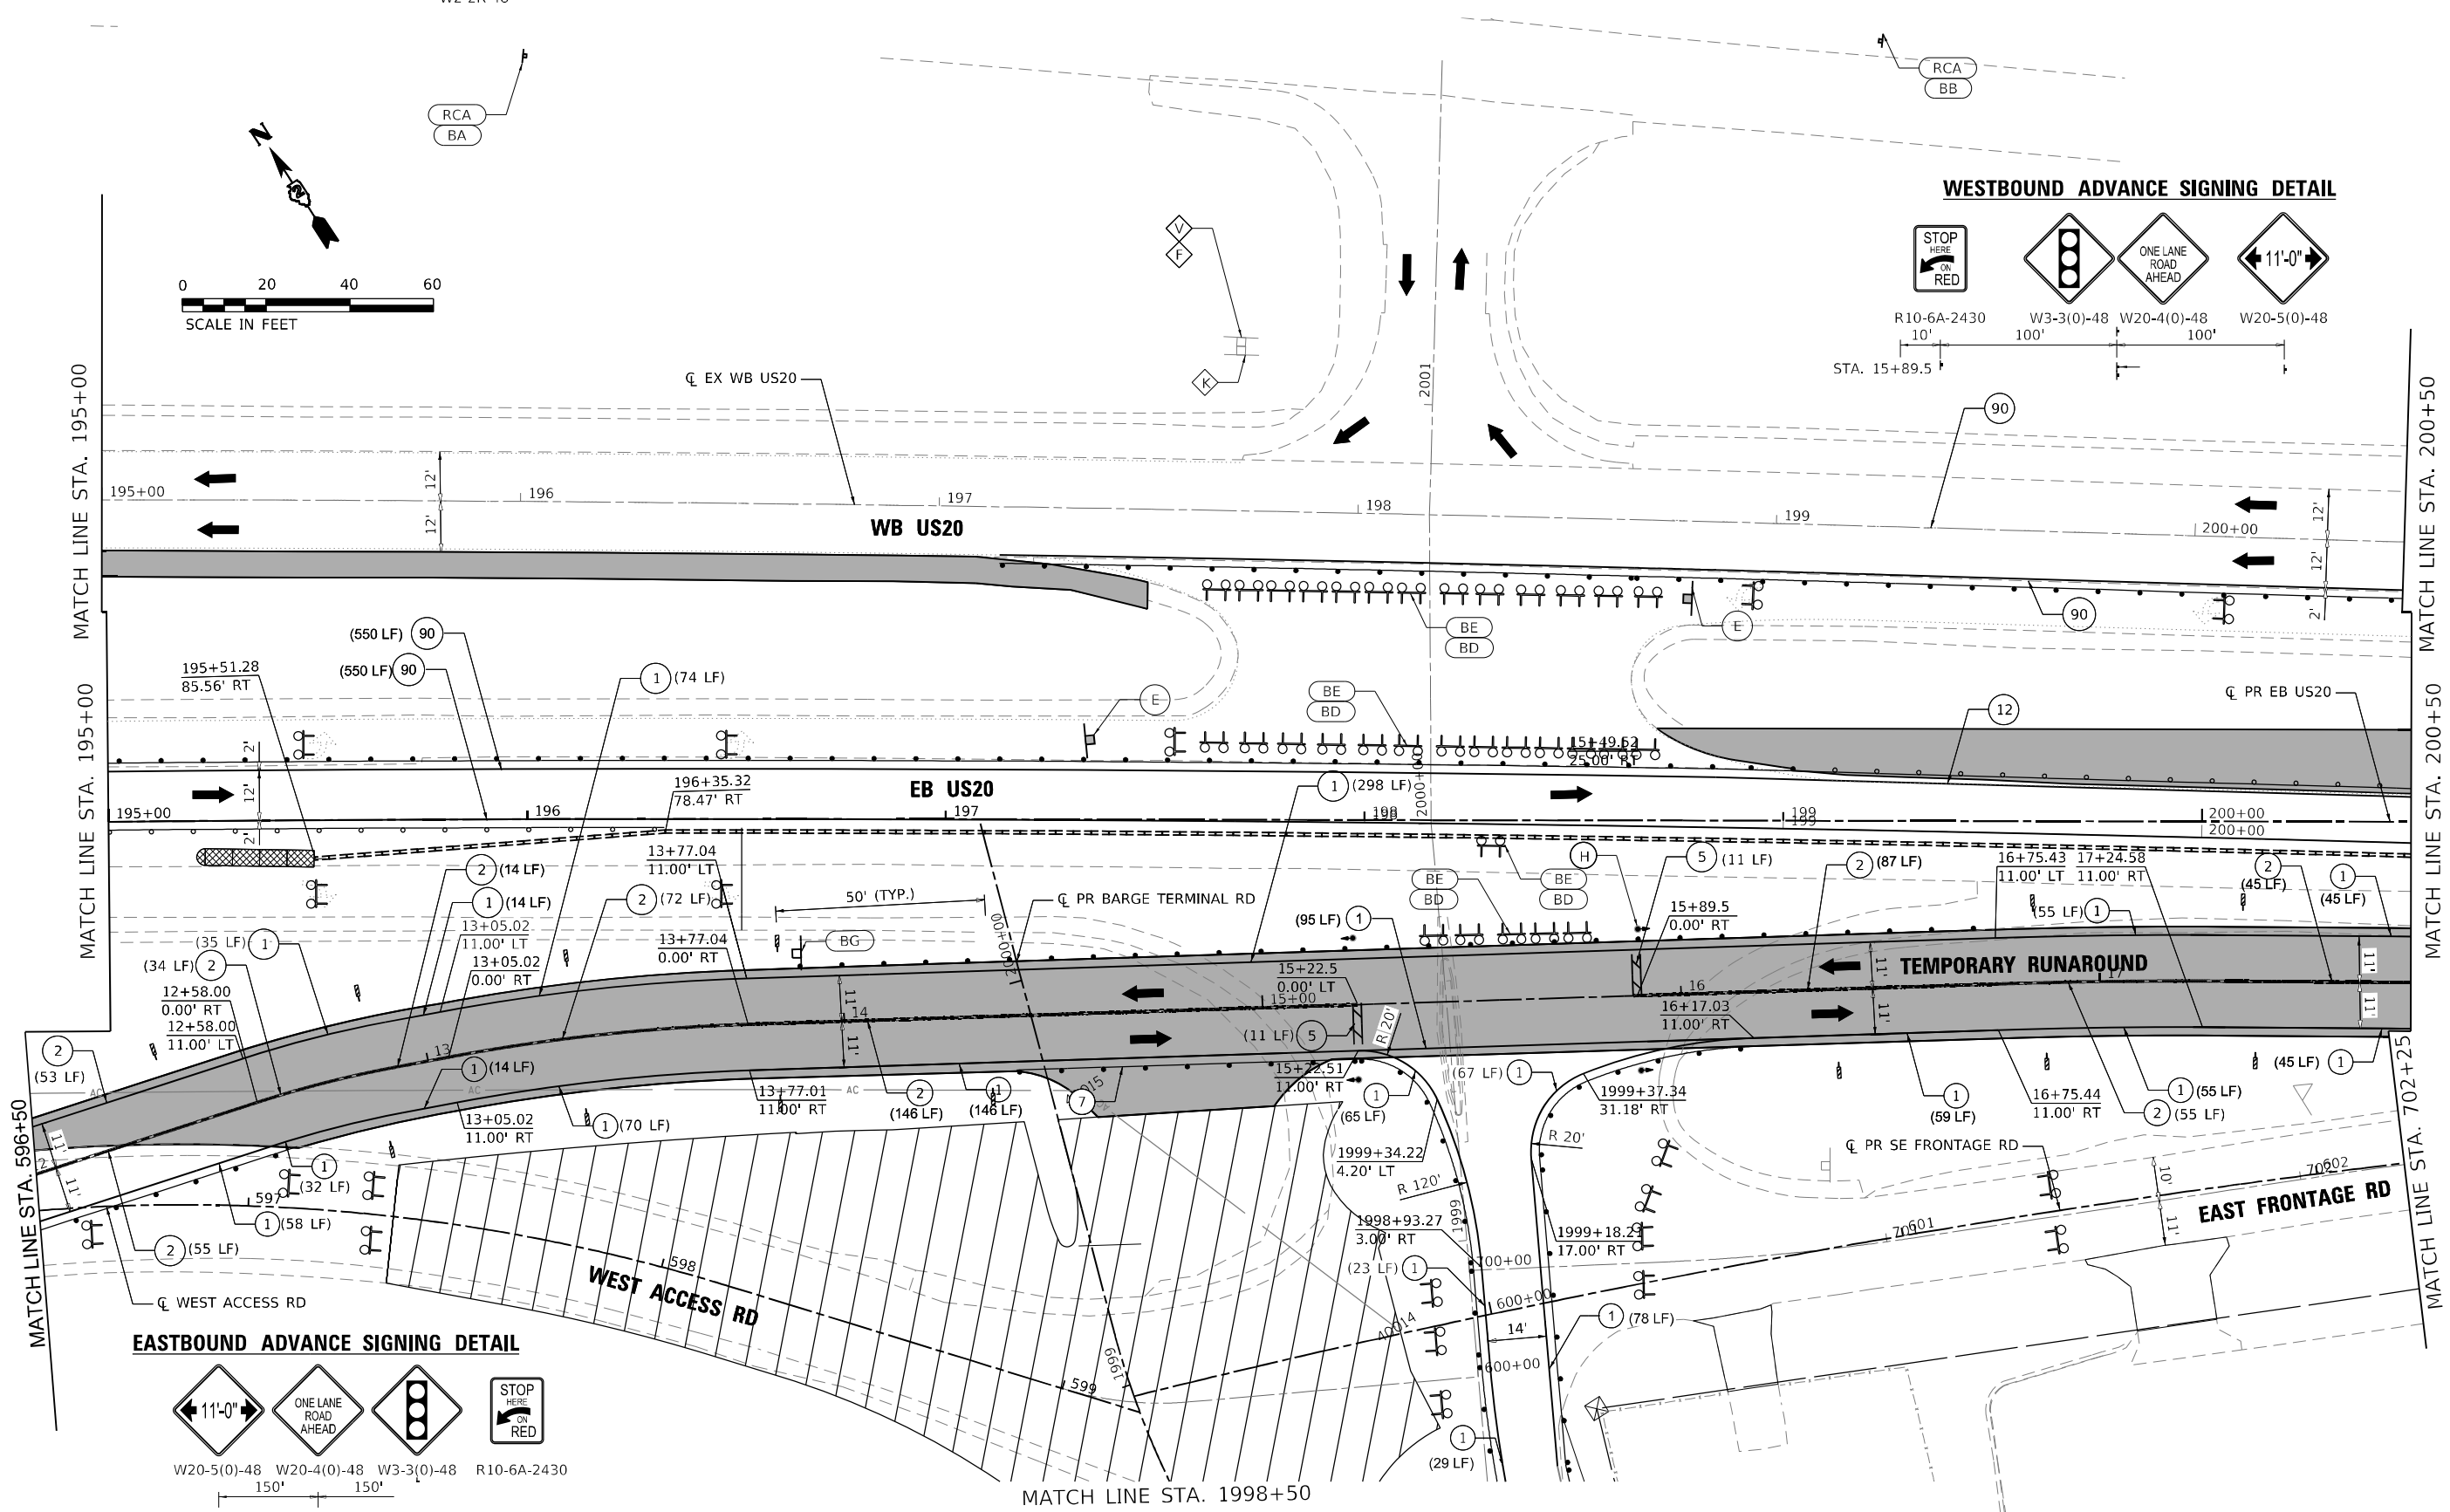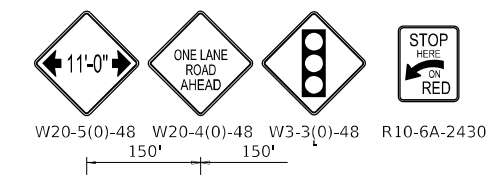

USER: idave
MODEL: Default
FILE NAME: PLOT2_200_007_IDOT_PTB_202_022_Various Phase Lit_Direct 2Design\WO_1_64P26\CADD\CADD_Sheets\64P26-sh-MOTD1-1.dgn



PLOT DRIVER = pdfNOLAYERSColor-NoRaster.pltcf	DESIGNED - CE	REVISED -
PEN TABLE = D264P26-PSE.tbl	DRAWN - JWD	REVISED -
PLOT SCALE = 40,0000 * / in.	CHECKED - JWD	REVISED -
PLOT DATE = 12/8/2023 12:47:20 AM	DATE - 12/08/2023	REVISED -

STATE OF ILLINOIS
DEPARTMENT OF TRANSPORTATION

MOT PLAN - US ROUTE 20
STAGE 1

SCALE: 40,0000 * / in. SHEET 065 OF 161 SHEETS STA. 195+00 TO STA. 200+50

F.A.P. RTE.	SECTION	COUNTY	TOTAL SHEETS	SHEET NO.
301	43N	JO DAVISS	628	173
CONTRACT NO. 64P26				
ILLINOIS FED. AID PROJECT				

USER: idave
MODEL: Default
FILE NAME: PLOT_209_007_IDOT_PTB_202_022_Various Phase Lit Dierict 2Design\W0_1_64P26\CADD\CADD_Sheets\64P26-sh-MOTO1-12.dgn



PLOT DRIVER	= pdfNOLAYERScolor-NoRaster.pltcfgr	DESIGNED	-	CE
PEN TABLE	= D264P26-PSE.tbl	DRAWN	-	JWD
PLOT SCALE	= 40,0000 ' / in.	CHECKED	-	JWD
PLOT DATE	= 12/8/2023 12:47:22 AM	DATE	-	12/08/2023

- ⑦P TEMPORARY CONCRETE BARRIER (PINNED) (70400100)
- ⑨ IMPACT ATTENUATORS, TEMPORARY (NON- REDIRECTIVE, NARROW), TEST LEVEL 3
- ⑩ TEMPORARY PAVEMENT MARKING - LINE 6" - TYPE IV TAPE (2' DASH - 6' SKIP WHITE) (70307130)
- ⑪ TEMPORARY PAVEMENT MARKING - LINE 4" - TYPE IV TAPE (10' DASH - 30' SKIP WHITE) (70307120)
- ⑫ TEMPORARY PAVEMENT MARKING - LINE 4" - TYPE IV TAPE (SOLID YELLOW) (70307120)
- ⑬ TEMPORARY PAVEMENT MARKING - LINE 12" - TYPE IV TAPE (SOLID YELLOW) (70307160)
- ① TEMPORARY PAVEMENT MARKING - LINE 4" - TYPE IV TAPE (SOLID WHITE) (70307120)
- ② TEMPORARY PAVEMENT MARKING - LINE 4" - TYPE IV TAPE (SOLID YELLOW) 11" C-C (70307120)
- ③ TEMPORARY PAVEMENT MARKING - LINE 6" - TYPE IV TAPE (SOLID WHITE) (70307130)
- ④ TEMPORARY PAVEMENT MARKING - LINE 12" - TYPE IV TAPE (SOLID WHITE) (70307160)
- ⑤ TEMPORARY PAVEMENT MARKING - LINE 24" - TYPE IV TAPE (SOLID WHITE) (70307210)
- ⑥ TEMPORARY PAVEMENT MARKING LETTERS AND SYMBOLS - TYPE IV TAPE (SOLID WHITE) (70307100)
- ⑦ TEMPORARY CONCRETE BARRIER (70400100)

STATE OF ILLINOIS
DEPARTMENT OF TRANSPORTATION

MOT PLAN - US ROUTE 20
STAGE 1


SCALE: 40,0000 ' / in. SHEET 066 OF 161 SHEETS STA. 200+50 TO STA. 205+00

F.A.P. RTE.	SECTION	COUNTY	TOTAL SHEETS	SHEET NO.
301	43N	JO DAVIESS	628	174
CONTRACT NO. 64P26				
ILLINOIS FED. AID PROJECT				



LEGEND

- ① TEMPORARY PAVEMENT MARKING - LINE 4" - TYPE IV TAPE (SOLID WHITE) (70307120)
- ② TEMPORARY PAVEMENT MARKING - LINE 4" - TYPE IV TAPE (SOLID YELLOW) 11" C-C (70307120)
- ③ TEMPORARY PAVEMENT MARKING - LINE 6" - TYPE IV TAPE (SOLID WHITE) (70307130)
- ④ TEMPORARY PAVEMENT MARKING - LINE 12" - TYPE IV TAPE (SOLID WHITE) (70307160)
- ⑤ TEMPORARY PAVEMENT MARKING - LINE 24" - TYPE IV TAPE (SOLID WHITE) (70307210)
- ⑥ TEMPORARY PAVEMENT MARKING LETTERS AND SYMBOLS - TYPE IV TAPE (SOLID WHITE) (70307100)
- ⑦ TEMPORARY CONCRETE BARRIER (70400100)

- PERMANENT PAVEMENT
- COMPLETED TEMP PVMT
- TEMPORARY PAVEMENT
- WORK ZONE
- POST MOUNTED VERTICAL PANELS
- EXISTING PAVEMENT MARKING
- PAVEMENT MARKING (PLACED IN PREVIOUS STAGE)
- TEMPORARY SIGNAL HEAD
- DIRECTION OF TRAFFIC
- ARROW BOARD
- TRAFFIC SIGN
- TYPE III BARRICADE WITH FLASHING MONODIRECTIONAL LIGHTS
- TEMPORARY CONCRETE BARRIER
- IMPACT ATTENUATOR TEST LEVEL 3
- CONSTRUCTION DRUM BARRICADES
- 50' C-C IN TANGENTS
- 20' C-C IN TAPERS
- 10' C-C IN RADII
- TYPE II BARRICADE, DRUM, OR VERTICAL BARRICADE WITH STEADY BURN MONODIRECTIONAL LIGHT
- DIRECTION INDICATOR BARRICADE WITH STEADY BURN MONODIRECTIONAL LIGHT
- TEMPORARY PLASTIC DRUMS WITH STEADY BURN MONO-DIRECTIONAL LIGHTS
- DRUMS


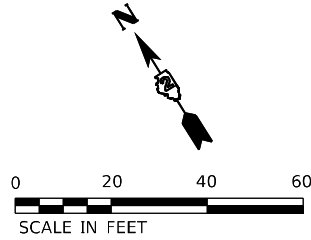


MOT SIGN LEGEND

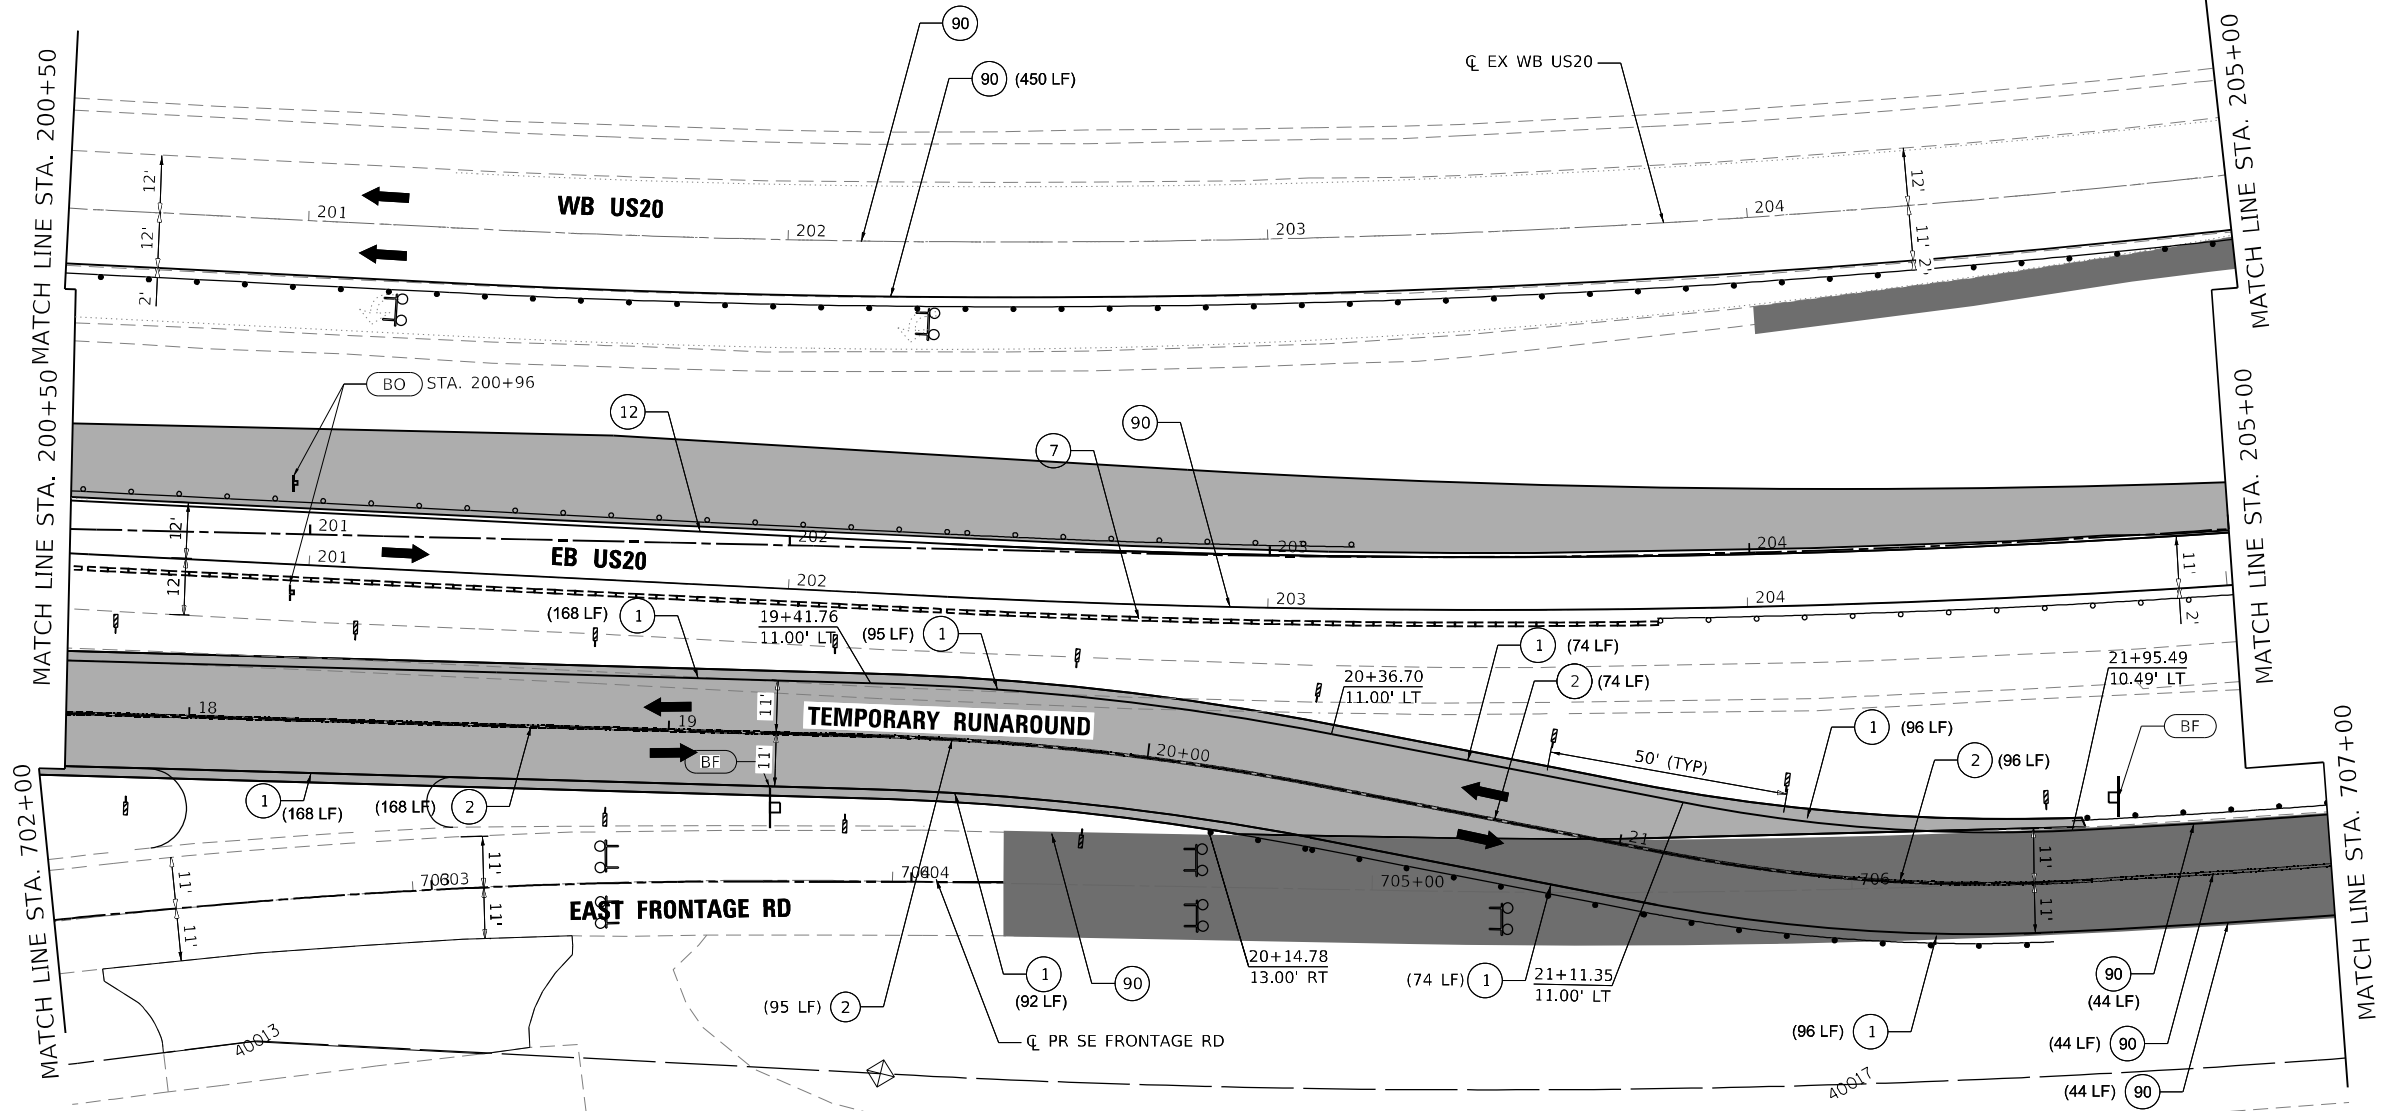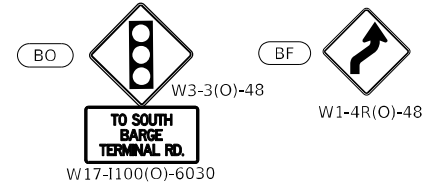

USER: idave
MODEL: Default
FILE NAME: PLOT_209_007.DOT PFB 202_022_Various Phase Lit Dblrdt 2DesignWVO 1 64P26CADD.CADD_Sheet(64P26-sh-MOTD)-13.dgn

MOT SIGN LEGEND

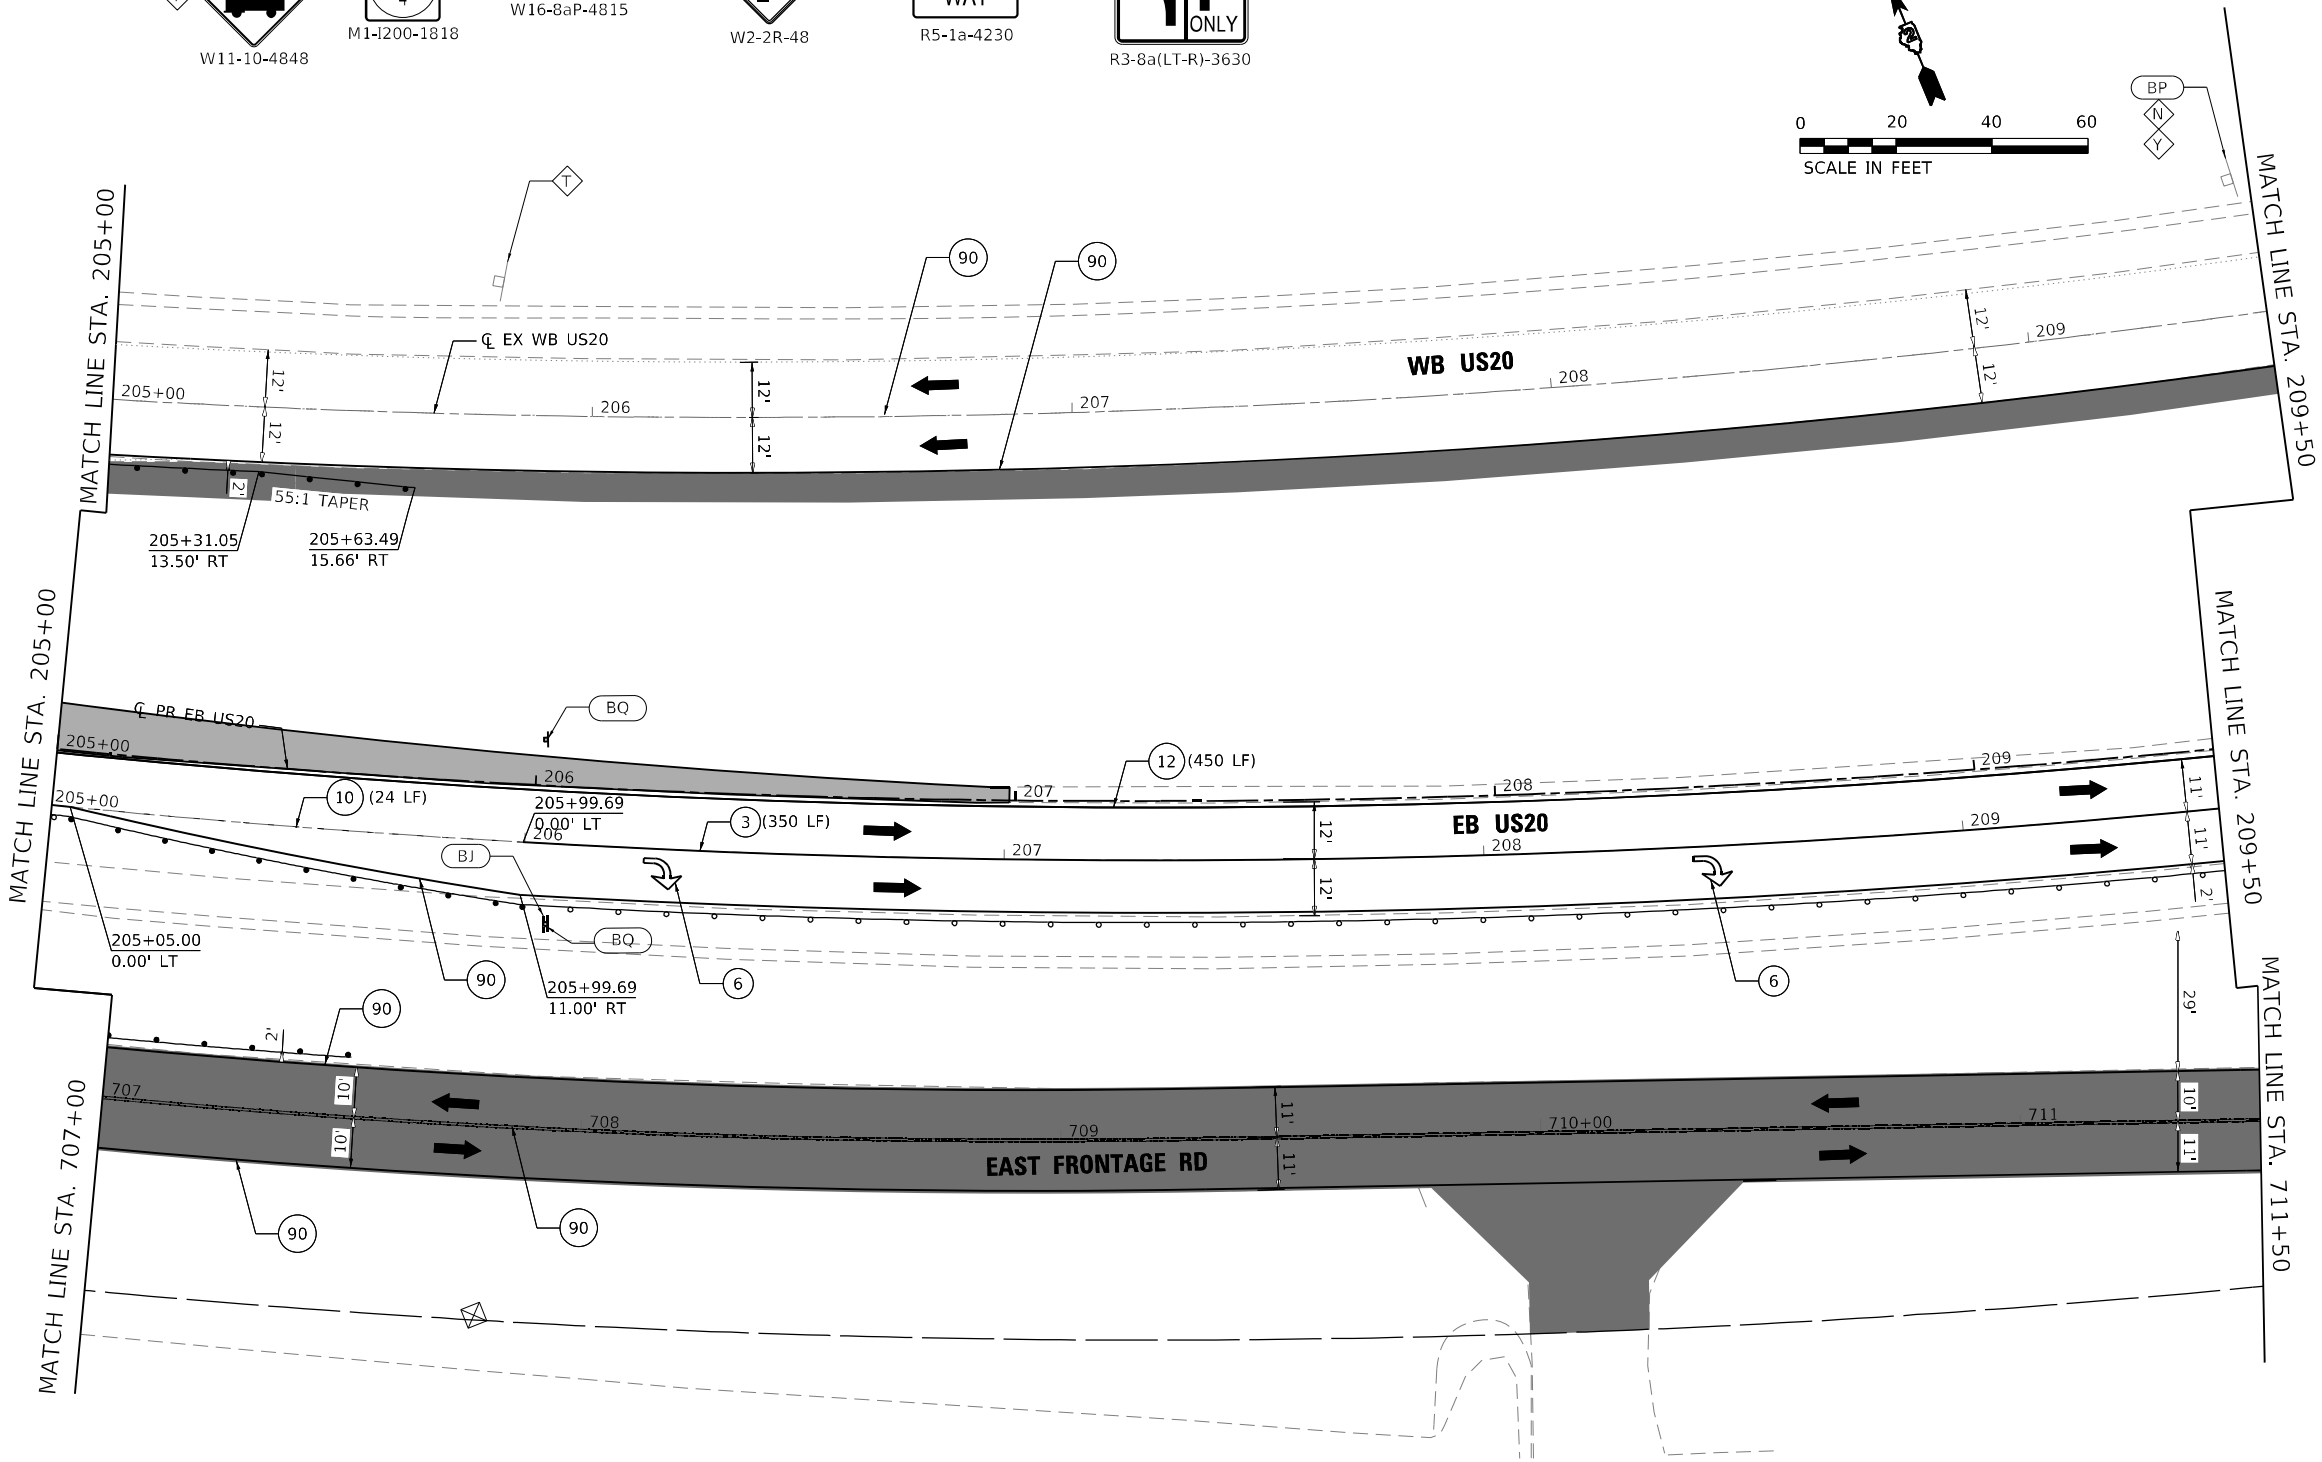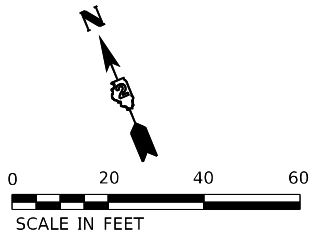

LEGEND

- TEMPORARY PAVEMENT MARKING - LINE 4" - TYPE IV TAPE (SOLID WHITE) (70307120)
- TEMPORARY PAVEMENT MARKING - LINE 4" - TYPE IV TAPE (SOLID YELLOW) 11" C-C (70307120)
- TEMPORARY PAVEMENT MARKING - LINE 6" - TYPE IV TAPE (SOLID WHITE) (70307130)
- TEMPORARY PAVEMENT MARKING - LINE 12" - TYPE IV TAPE (SOLID WHITE) (70307160)
- TEMPORARY PAVEMENT MARKING - LINE 24" - TYPE IV TAPE (SOLID WHITE) (70307210)
- TEMPORARY PAVEMENT MARKING LETTERS AND SYMBOLS - TYPE IV TAPE (SOLID WHITE) (70307100)
- TEMPORARY CONCRETE BARRIER (70400100)

- 7P TEMPORARY CONCRETE BARRIER (PINNED) (70400100)
- IMPACT ATTENUATORS, TEMPORARY (NON- REDIRECTIVE, NARROW), TEST LEVEL 3
 - TEMPORARY PAVEMENT MARKING - LINE 6" - TYPE IV TAPE (2' DASH - 6' SKIP WHITE) (70307130)
 - TEMPORARY PAVEMENT MARKING - LINE 4" - TYPE IV TAPE (10' DASH - 30' SKIP WHITE) (70307120)
 - TEMPORARY PAVEMENT MARKING - LINE 4" - TYPE IV TAPE (SOLID YELLOW) (70307120)
 - TEMPORARY PAVEMENT MARKING - LINE 12" - TYPE IV TAPE (SOLID YELLOW) (70307160)

- PERMANENT PAVEMENT
COMPLETED TEMP PVMT
TEMPORARY PAVEMENT
WORK ZONE
POST MOUNTED
VERTICAL PANELS
- 80 EXISTING PAVEMENT MARKING
90 PAVEMENT MARKING
(PLACED IN PREVIOUS STAGE)
- TEMPORARY SIGNAL HEAD
DIRECTION OF TRAFFIC
ARROW BOARD
TRAFFIC SIGN
TYPE III BARRICADE WITH FLASHING
MONODIRECTIONAL LIGHTS
TEMPORARY CONCRETE BARRIER
IMPACT ATTENUATOR TEST LEVEL 3
CONSTRUCTION DRUM BARRICADES

- 50' C-C IN TANGENTS
20' C-C IN TAPERS
10' C-C IN RADII
- TYPE II BARRICADE, DRUM, OR VERTICAL
BARRICADE WITH STEADY BURN
MONODIRECTIONAL LIGHT
DIRECTION INDICATOR BARRICADE WITH
STEADY BURN MONODIRECTIONAL LIGHT
TEMPORARY PLASTIC DRUMS WITH STEADY
BURN MONO-DIRECTIONAL LIGHTS
DRUMS



PLOT DRIVER = pdfNOLAYERScolor-NoRaster.pltcf	DESIGNED - CE	REVISED -
PEN TABLE = D264P26-PSE.tbl	DRAWN - JWD	REVISED -
PLOT SCALE = 40,0000 ' / in.	CHECKED - JWD	REVISED -
PLOT DATE = 12/8/2023 12:47:24 AM	DATE - 12/08/2023	REVISED -



STATE OF ILLINOIS
DEPARTMENT OF TRANSPORTATION

MOT PLAN - US ROUTE 20
STAGE 1




SCALE: 40,0000 ' / in. SHEET 067 OF 161 SHEETS STA. 205+00 TO STA. 209+50

F.A.P. RTE.	SECTION	COUNTY	TOTAL SHEETS	SHEET NO.
301	43N	JO DAVIESS	628	175
CONTRACT NO. 64P26				
ILLINOIS FED. AID PROJECT				

MOT SIGN LEGEND

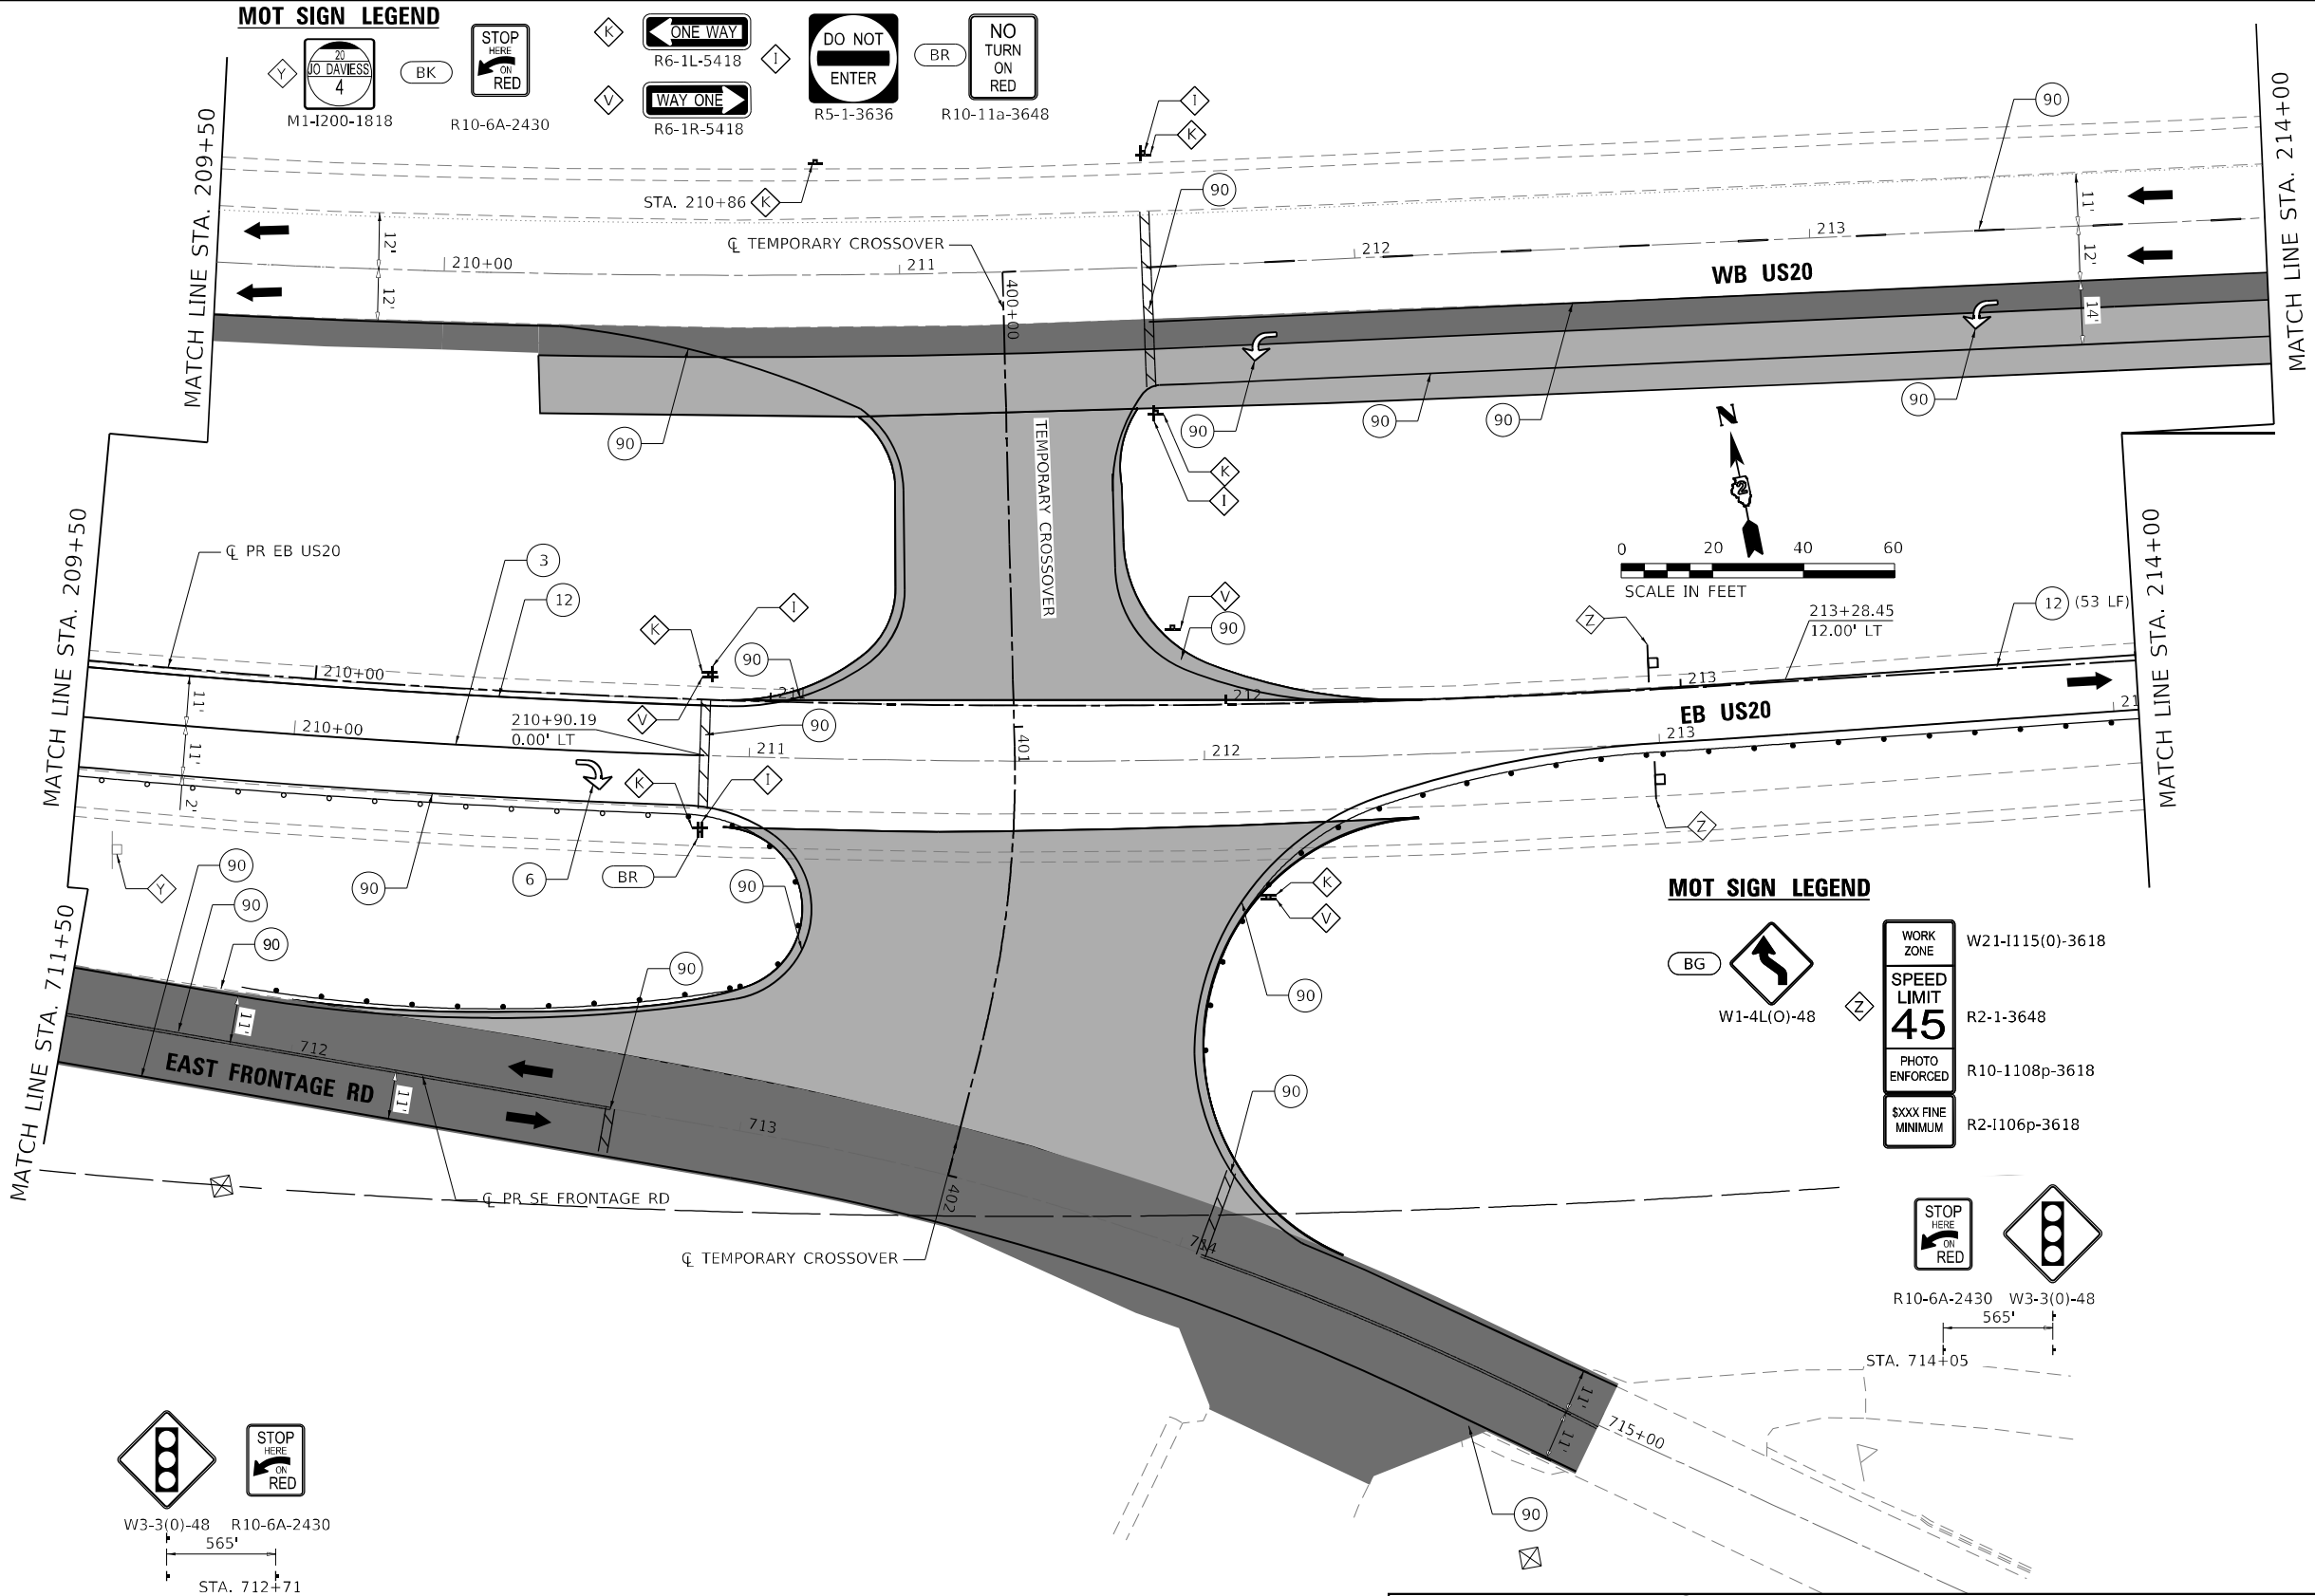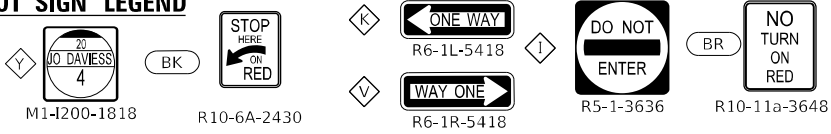

MOT SIGN LEGEND

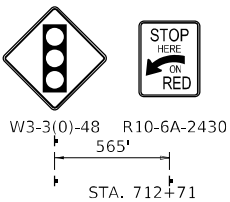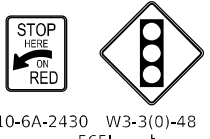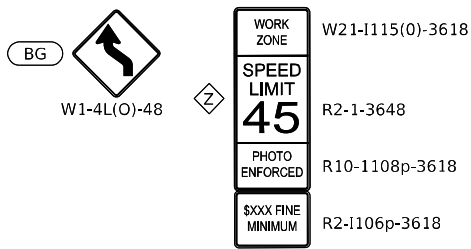

LEGEND

- 1 TEMPORARY PAVEMENT MARKING - LINE 4" - TYPE IV TAPE (SOLID WHITE) (70307120)
- 2 TEMPORARY PAVEMENT MARKING - LINE 4" - TYPE IV TAPE (SOLID YELLOW) 11" C-C (70307120)
- 3 TEMPORARY PAVEMENT MARKING - LINE 6" - TYPE IV TAPE (SOLID WHITE) (70307130)
- 4 TEMPORARY PAVEMENT MARKING - LINE 12" - TYPE IV TAPE (SOLID WHITE) (70307160)
- 5 TEMPORARY PAVEMENT MARKING - LINE 24" - TYPE IV TAPE (SOLID WHITE) (70307210)
- 6 TEMPORARY PAVEMENT MARKING LETTERS AND SYMBOLS - TYPE IV TAPE (SOLID WHITE) (70307120)
- 7 TEMPORARY CONCRETE BARRIER (70400100)

- 7P TEMPORARY CONCRETE BARRIER (PINNED) (70400100)
- 9 IMPACT ATTENUATORS, TEMPORARY (NON- REDIRECTIVE, NARROW), TEST LEVEL 3
- 10 TEMPORARY PAVEMENT MARKING - LINE 6" - TYPE IV TAPE (2' DASH - 6' SKIP WHITE) (70307130)
- 11 TEMPORARY PAVEMENT MARKING - LINE 4" - TYPE IV TAPE (10' DASH - 30' SKIP WHITE) (70307120)
- 12 TEMPORARY PAVEMENT MARKING - LINE 4" - TYPE IV TAPE (SOLID YELLOW) (70307120)
- 13 TEMPORARY PAVEMENT MARKING - LINE 12" - TYPE IV TAPE (SOLID YELLOW) (70307160)

- PERMANENT PAVEMENT
- COMPLETED TEMP PVMT
- TEMPORARY PAVEMENT
- WORK ZONE
- POST MOUNTED VERTICAL PANELS
- TEMPORARY SIGNAL HEAD
- DIRECTION OF TRAFFIC
- ARROW BOARD
- TRAFFIC SIGN
- TYPE III BARRICADE WITH FLASHING MONODIRECTIONAL LIGHTS
- TEMPORARY CONCRETE BARRIER
- IMPACT ATTENUATOR TEST LEVEL 3
- CONSTRUCTION DRUM BARRICADES
- EXISTING PAVEMENT MARKING (PLACED IN PREVIOUS STAGE)
- PAVEMENT MARKING (PLACED IN PREVIOUS STAGE)

- 50' C-C IN TANGENTS
- 20' C-C IN TAPERS
- 10' C-C IN RADII
- TYPE II BARRICADE, DRUM, OR VERTICAL BARRICADE WITH STEADY BURN MONODIRECTIONAL LIGHT
- DIRECTION INDICATOR BARRICADE WITH STEADY BURN MONODIRECTIONAL LIGHT
- TEMPORARY PLASTIC DRUMS WITH STEADY BURN MONO-DIRECTIONAL LIGHTS
- DRUMS



PLOT DRIVER	= pdfNOLAYERColor-NoRaster.pltcf	DESIGNED	-	CE
PEN TABLE	= D264P26-PSE.tbl	DRAWN	-	JWD
PLOT SCALE	= 40,0000 * / in.	CHECKED	-	JWD
PLOT DATE	= 12/8/2023 12:47:26 AM	DATE	-	12/08/2023

REVISED	-
REVISED	-
REVISED	-
REVISED	-

STATE OF ILLINOIS
DEPARTMENT OF TRANSPORTATION

MOT PLAN - US ROUTE 20
STAGE 1

SCALE: 40,0000 * / in. SHEET 068 OF 161 SHEETS STA. 209+50 TO STA. 214+00

F.A.P. RTE.	SECTION	COUNTY	TOTAL SHEETS	SHEET NO.
301	43N	JO DAVISS	628	176
CONTRACT NO. 64P26				

ILLINOIS FED. AID PROJECT

USER: idave
MODEL: Default
FILE NAME: PLOT_209_007_IDOT_PTB_202_022_Various Phase Lit_Direct 2Design\WO_1_64P26\CADD\CADD_Sheets\64P26-sh-MOTD-15.dgn

LEGEND

- ① TEMPORARY PAVEMENT MARKING - LINE 4" - TYPE IV TAPE (SOLID WHITE) (70307120)
② TEMPORARY PAVEMENT MARKING - LINE 4" - TYPE IV TAPE (SOLID YELLOW) 11" C-C (70307120)
③ TEMPORARY PAVEMENT MARKING - LINE 6" - TYPE IV TAPE (SOLID WHITE) (70307130)
④ TEMPORARY PAVEMENT MARKING - LINE 12" - TYPE IV TAPE (SOLID WHITE) (70307160)
⑤ TEMPORARY PAVEMENT MARKING - LINE 24" - TYPE IV TAPE (SOLID WHITE) (70307210)
⑥ TEMPORARY PAVEMENT MARKING LETTERS AND SYMBOLS - TYPE IV TAPE (SOLID WHITE) (70307100)
⑦ TEMPORARY CONCRETE BARRIER (70400100)

- ⑦P TEMPORARY CONCRETE BARRIER (PINNED) (70400100)
⑨ IMPACT ATTENUATORS, TEMPORARY (NON- REDIRECTIVE, NARROW), TEST LEVEL 3
⑩ TEMPORARY PAVEMENT MARKING - LINE 6" - TYPE IV TAPE (2' DASH - 6' SKIP WHITE) (70307130)
⑪ TEMPORARY PAVEMENT MARKING - LINE 4" - TYPE IV TAPE (10' DASH - 30' SKIP WHITE) (70307120)
⑫ TEMPORARY PAVEMENT MARKING - LINE 4" - TYPE IV TAPE (SOLID YELLOW) (70307120)
⑬ TEMPORARY PAVEMENT MARKING - LINE 12" - TYPE IV TAPE (SOLID YELLOW) (70307160)

- PERMANENT PAVEMENT
COMPLETED TEMP PVMT
TEMPORARY PAVEMENT
WORK ZONE
POST MOUNTED VERTICAL PANELS
TEMPORARY SIGNAL HEAD
DIRECTION OF TRAFFIC
ARROW BOARD
TRAFFIC SIGN
TYPE III BARRICADE WITH FLASHING MONODIRECTIONAL LIGHTS
TEMPORARY CONCRETE BARRIER
IMPACT ATTENUATOR TEST LEVEL 3
CONSTRUCTION DRUM BARRICADES
50' C-C IN TANGENTS
20' C-C IN TAPERS
10' C-C IN RADII
TYPE II BARRICADE, DRUM, OR VERTICAL BARRICADE WITH STEADY BURN MONODIRECTIONAL LIGHT
DIRECTION INDICATOR BARRICADE WITH STEADY BURN MONODIRECTIONAL LIGHT
TEMPORARY PLASTIC DRUMS WITH STEADY BURN MONO-DIRECTIONAL LIGHTS
DRUMS



PLOT DRIVER	= pdfNOLAYERScolor-NoRaster.pltcfgr
PEN TABLE	= D264P26-PSE.tbl
PLOT SCALE	= 40,0000 ' / in.
PLOT DATE	= 12/8/2023 12:47:27 AM

DESIGNED	-	CE
DRAWN	-	JWD
CHECKED	-	JWD
DATE	-	12/08/2023


REVISED	-
REVISED	-
REVISED	-
REVISED	-

STATE OF ILLINOIS
DEPARTMENT OF TRANSPORTATION

MOT PLAN – US ROUTE 20
STAGE 1

SCALE: 40,0000 ' / in. SHEET 069 OF 161 SHEETS STA. 214+00 TO STA. 218+00

F.A.P. RTE.	SECTION	COUNTY	TOTAL SHEETS	SHEET NO.
301	43N	JO DAVIESS	628	177
CONTRACT NO. 64P26				
ILLINOIS FED. AID PROJECT				

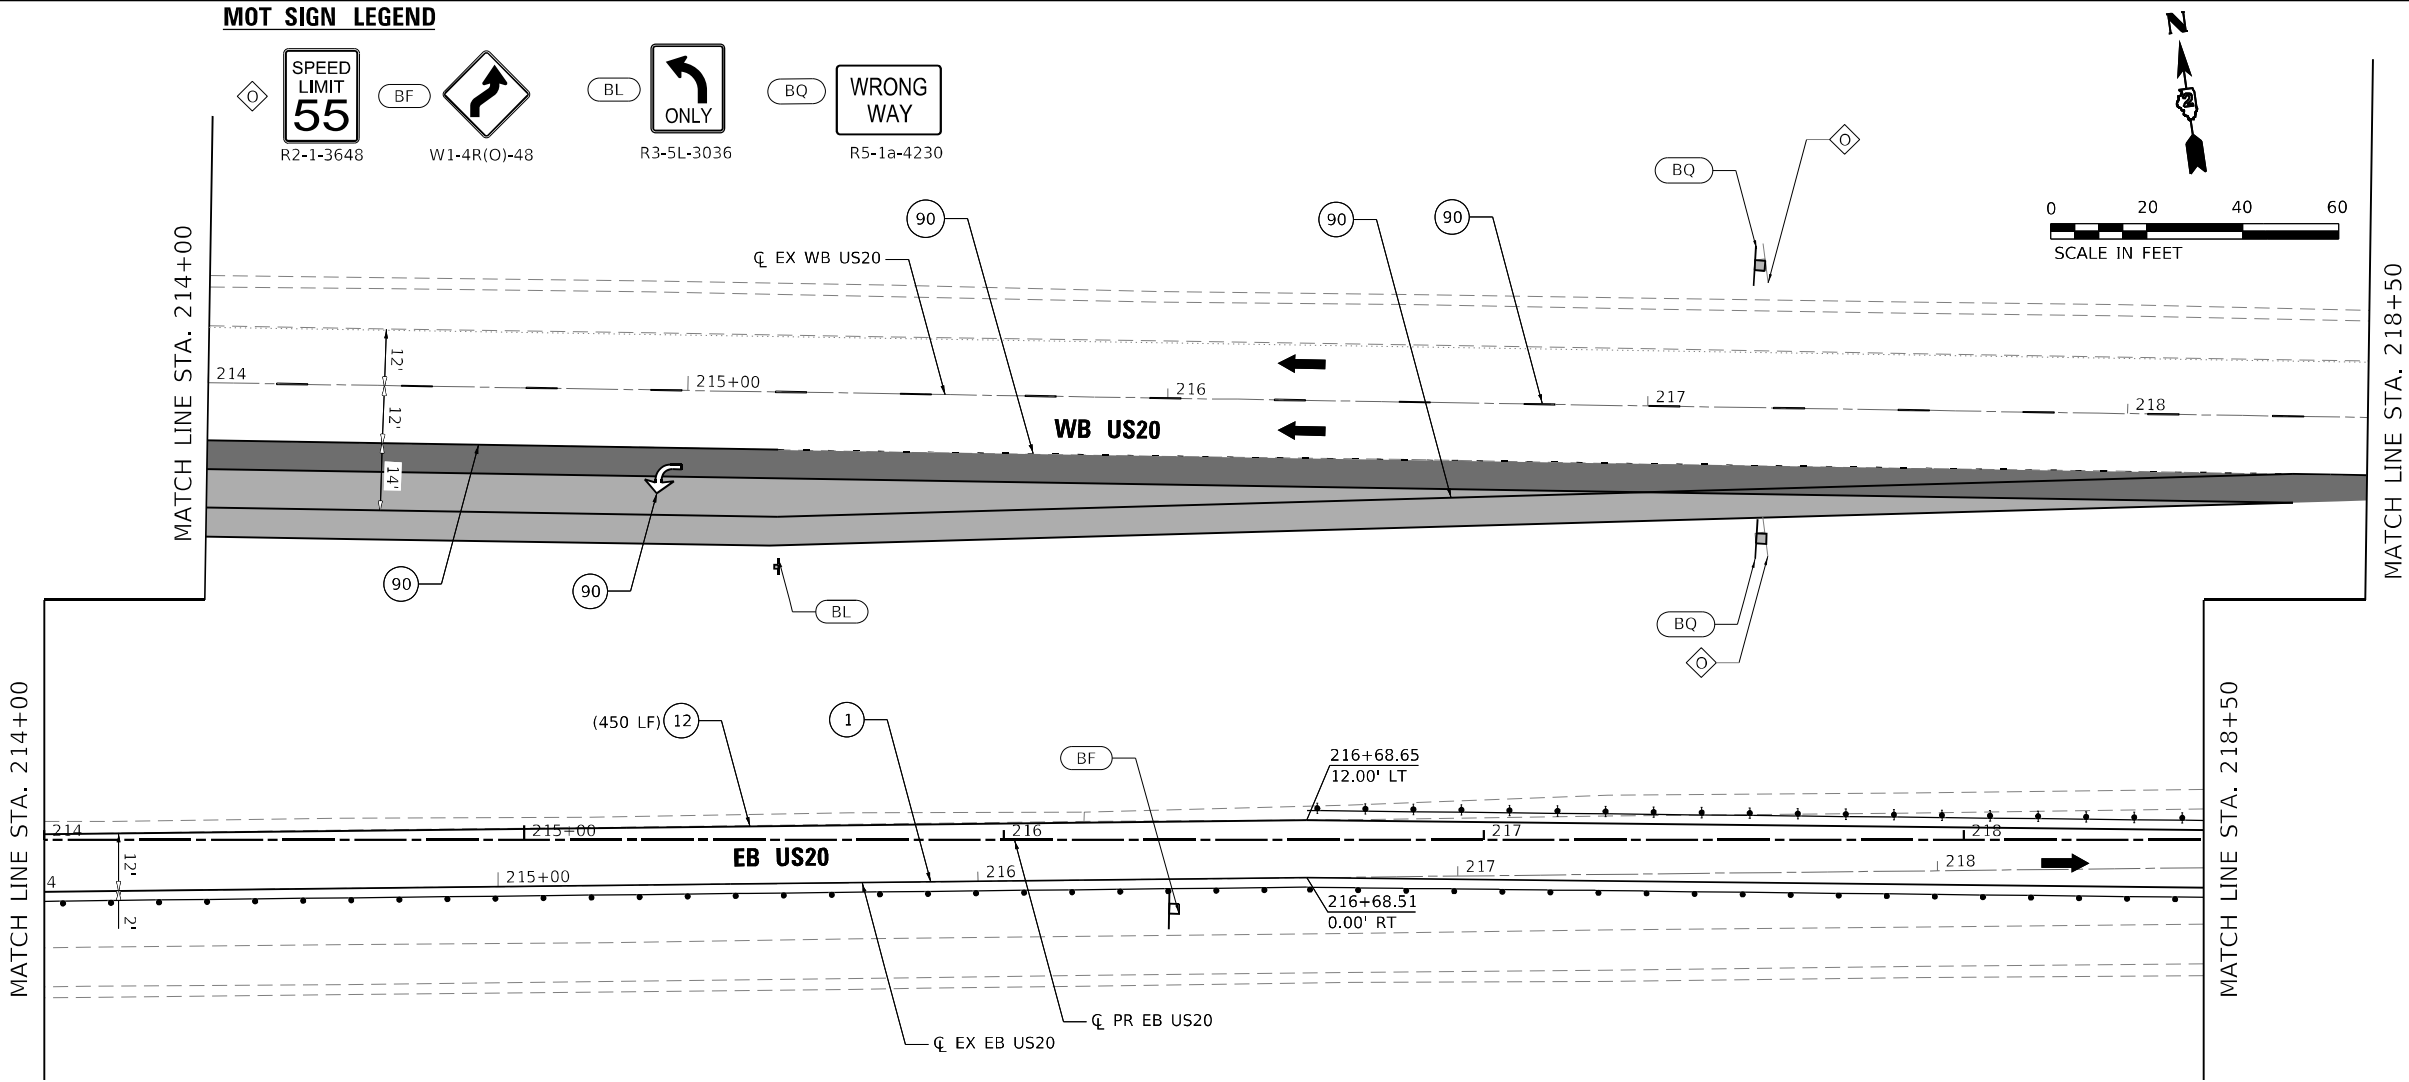

USER: idave
MODEL: Default
FILE NAME: PLOT_209_007_IDOT_PTB_202_022_Various Phase Lit Dierkt 2Design\WO 1 64P26\CADD\CADD_Sheets\64P26-sh-MOTD1-16.dgn

LEGEND

- ① TEMPORARY PAVEMENT MARKING - LINE 4" - TYPE IV TAPE (SOLID WHITE) (70307120)
② TEMPORARY PAVEMENT MARKING - LINE 4" - TYPE IV TAPE (SOLID YELLOW) 11" C-C (70307120)
③ TEMPORARY PAVEMENT MARKING - LINE 6" - TYPE IV TAPE (SOLID WHITE) (70307130)
④ TEMPORARY PAVEMENT MARKING - LINE 12" - TYPE IV TAPE (SOLID WHITE) (70307160)
⑤ TEMPORARY PAVEMENT MARKING - LINE 24" - TYPE IV TAPE (SOLID WHITE) (70307210)
⑥ TEMPORARY PAVEMENT MARKING LETTERS AND SYMBOLS - TYPE IV TAPE (SOLID WHITE) (70307100)
⑦ TEMPORARY CONCRETE BARRIER (70400100)

- ⑦P TEMPORARY CONCRETE BARRIER (PINNED) (70400100)
⑨ IMPACT ATTENUATORS, TEMPORARY (NON- REDIRECTIVE, NARROW), TEST LEVEL 3
⑩ TEMPORARY PAVEMENT MARKING - LINE 6" - TYPE IV TAPE (2' DASH - 6' SKIP WHITE) (70307130)
⑪ TEMPORARY PAVEMENT MARKING - LINE 4" - TYPE IV TAPE (10' DASH - 30' SKIP WHITE) (70307120)
⑫ TEMPORARY PAVEMENT MARKING - LINE 4" - TYPE IV TAPE (SOLID YELLOW) (70307120)
⑬ TEMPORARY PAVEMENT MARKING - LINE 12" - TYPE IV TAPE (SOLID YELLOW) (70307160)

- PERMANENT PAVEMENT
COMPLETED TEMP PVMT
TEMPORARY PAVEMENT
WORK ZONE
POST MOUNTED
VERTICAL PANELS
⑧0 EXISTING PAVEMENT MARKING
⑨0 PAVEMENT MARKING
(PLACED IN PREVIOUS STAGE)
TEMPORARY SIGNAL HEAD
DIRECTION OF TRAFFIC
ARROW BOARD
TRAFFIC SIGN
TYPE III BARRICADE WITH FLASHING
MONODIRECTIONAL LIGHTS
TEMPORARY CONCRETE BARRIER
IMPACT ATTENUATOR TEST LEVEL 3
CONSTRUCTION DRUM BARRICADES

- 50' C-C IN TANGENTS
20' C-C IN TAPERS
10' C-C IN RADII
TYPE II BARRICADE, DRUM, OR VERTICAL
BARRICADE WITH STEADY BURN
MONODIRECTIONAL LIGHT
DIRECTION INDICATOR BARRICADE WITH
STEADY BURN MONODIRECTIONAL LIGHT
TEMPORARY PLASTIC DRUMS WITH STEADY
BURN MONO-DIRECTIONAL LIGHTS
DRUMS



PLOT DRIVER	= pdfNOLAYERSColor-NoRaster.pltcfgr	DESIGNED	-	CE	REVISED	-
PEN TABLE	= D264P26-PSE.tbl	DRAWN	-	JWD	REVISED	-
PLOT SCALE	= 40,0000 ' / in.	CHECKED	-	JWD	REVISED	-
PLOT DATE	= 12/8/2023 12:47:29 AM	DATE	-	12/08/2023	REVISED	-




STATE OF ILLINOIS
DEPARTMENT OF TRANSPORTATION

MOT PLAN – US ROUTE 20
STAGE 1

SCALE: 40,0000 ' / in. SHEET 070 OF 161 SHEETS STA. 218+00 TO STA. 223+00

F.A.P. RTE.	SECTION	COUNTY	TOTAL SHEETS	SHEET NO.
301	43N	JO DAVIESS	628	178
CONTRACT NO. 64P26				
ILLINOIS FED. AID PROJECT				

MOT SIGN LEGEND

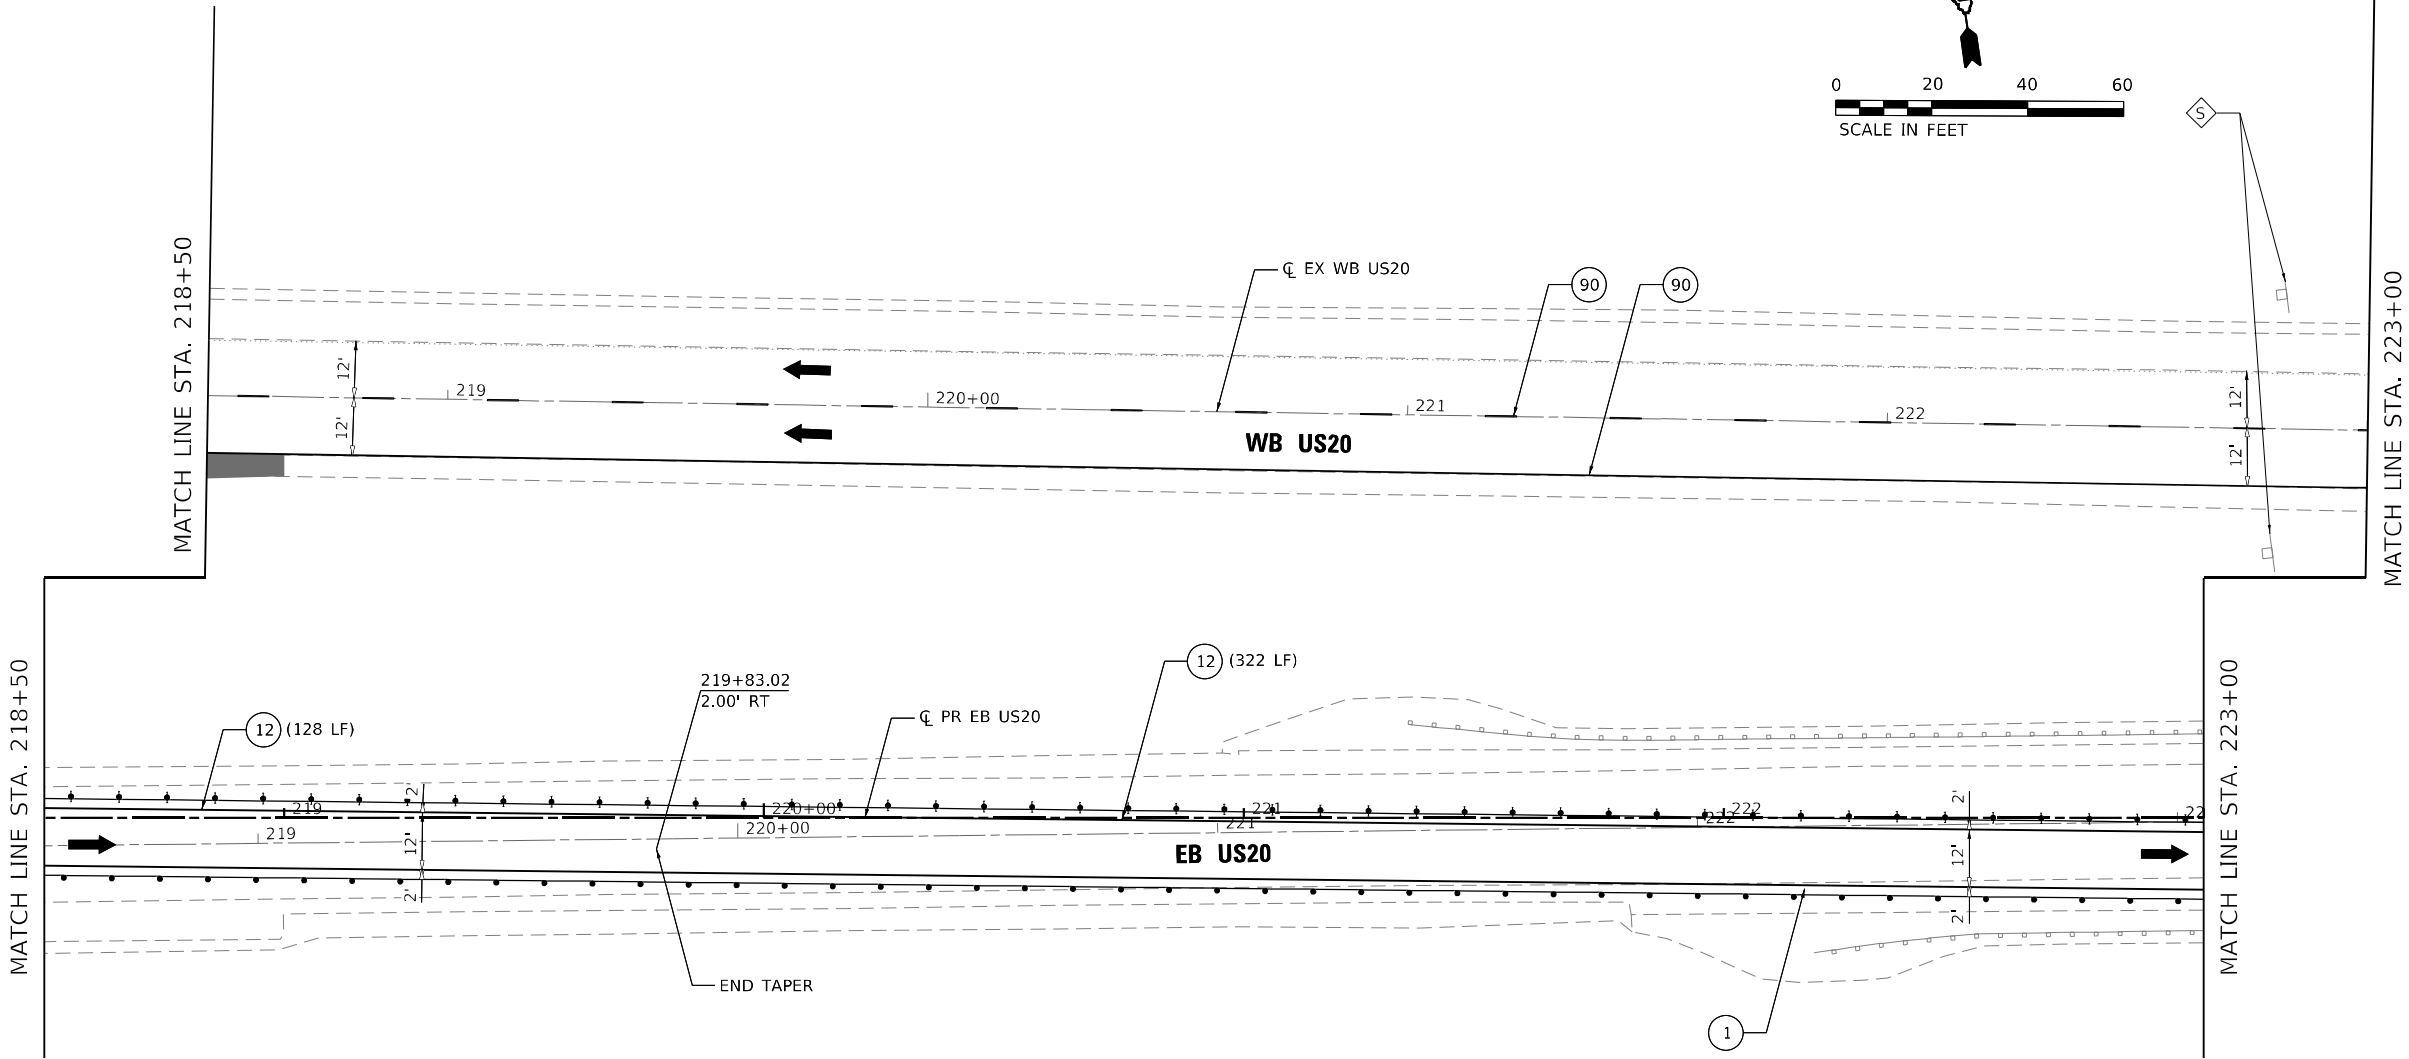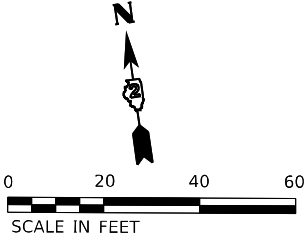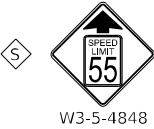

USER: krove
C:\PLOT\Default
FILE NAME: PLOT_209_007.DOT PLOT 202_022_Various Phase Ltr D:\p1\2\Design\W0_1_64P26\CADD\CADD_Sheets\64P26-sh-MOTD-1-17.dgn

LEGEND

- ① TEMPORARY PAVEMENT MARKING - LINE 4" - TYPE IV TAPE (SOLID WHITE) (70307120)
② TEMPORARY PAVEMENT MARKING - LINE 4" - TYPE IV TAPE (SOLID YELLOW) 11" C-C (70307120)
③ TEMPORARY PAVEMENT MARKING - LINE 6" - TYPE IV TAPE (SOLID WHITE) (70307130)
④ TEMPORARY PAVEMENT MARKING - LINE 12" - TYPE IV TAPE (SOLID WHITE) (70307160)
⑤ TEMPORARY PAVEMENT MARKING - LINE 24" - TYPE IV TAPE (SOLID WHITE) (70307210)
⑥ TEMPORARY PAVEMENT MARKING LETTERS AND SYMBOLS - TYPE IV TAPE (SOLID WHITE) (70307160)
⑦ TEMPORARY CONCRETE BARRIER (70400100)

- ⑦P TEMPORARY CONCRETE BARRIER (PINNED) (70400100)
⑨ IMPACT ATTENUATORS, TEMPORARY (NON- REDIRECTIVE, NARROW), TEST LEVEL 3
⑩ TEMPORARY PAVEMENT MARKING - LINE 6" - TYPE IV TAPE (2' DASH - 6' SKIP WHITE) (70307130)
⑪ TEMPORARY PAVEMENT MARKING - LINE 4" - TYPE IV TAPE (10' DASH - 30' SKIP WHITE) (70307120)
⑫ TEMPORARY PAVEMENT MARKING - LINE 4" - TYPE IV TAPE (SOLID YELLOW) (70307120)
⑬ TEMPORARY PAVEMENT MARKING - LINE 12" - TYPE IV TAPE (SOLID YELLOW) (70307160)

- PERMANENT PAVEMENT
COMPLETED TEMP PVMT
TEMPORARY PAVEMENT
WORK ZONE
POST MOUNTED
VERTICAL PANELS
⑧0 EXISTING PAVEMENT MARKING
⑨0 PAVEMENT MARKING
(PLACED IN PREVIOUS STAGE)
● TEMPORARY SIGNAL HEAD
➡ DIRECTION OF TRAFFIC
↑ ARROW BOARD
↑ TRAFFIC SIGN
⦿ TYPE III BARRICADE WITH FLASHING
MONODIRECTIONAL LIGHTS
= = = TEMPORARY CONCRETE BARRIER
▨ IMPACT ATTENUATOR TEST LEVEL 3
○ CONSTRUCTION DRUM BARRICADES

- 50' C-C IN TANGENTS
20' C-C IN TAPERS
10' C-C IN RADII
● TYPE II BARRICADE, DRUM, OR VERTICAL
BARRICADE WITH STEADY BURN
MONODIRECTIONAL LIGHT
↑ DIRECTION INDICATOR BARRICADE WITH
STEADY BURN MONODIRECTIONAL LIGHT
● TEMPORARY PLASTIC DRUMS WITH STEADY
BURN MONO-DIRECTIONAL LIGHTS
○ DRUMS



PLOT DRIVER = pdfNOLAYERScolor-NoRaster.plt cfig	DESIGNED - CE	REVISED -
PEN TABLE = D264P26-PSE.tbl	DRAWN - JWD	REVISED -
PLOT SCALE = 40,0000 ' / in.	CHECKED - JWD	REVISED -
PLOT DATE = 12/8/2023 12:47:31 AM	DATE - 12/08/2023	REVISED -

STATE OF ILLINOIS
DEPARTMENT OF TRANSPORTATION

MOT PLAN - US ROUTE 20
STAGE 1

SCALE: 40,0000 ' / in. SHEET 071 OF 161 SHEETS STA. 223+00 TO STA. 228+00



F.A.P. RTE.	SECTION	COUNTY	TOTAL SHEETS	SHEET NO.
301	43N	JO DAVIESS	628	179
CONTRACT NO. 64P26				
ILLINOIS FED. AID PROJECT				

USER: idave
MODEL: Default
FILE NAME: PLOT_209_007_IDOT_PTB_202_022_Various Phase Lit Dierict 2Design\WVO_1_64P26\CADD\CADD_Sheets\64P26-sh-MOTO1-18.dgn

MOT SIGN LEGEND



WESTBOUND ADVANCE SIGNING DETAIL
(PER HIGHWAY STANDARD 701422)

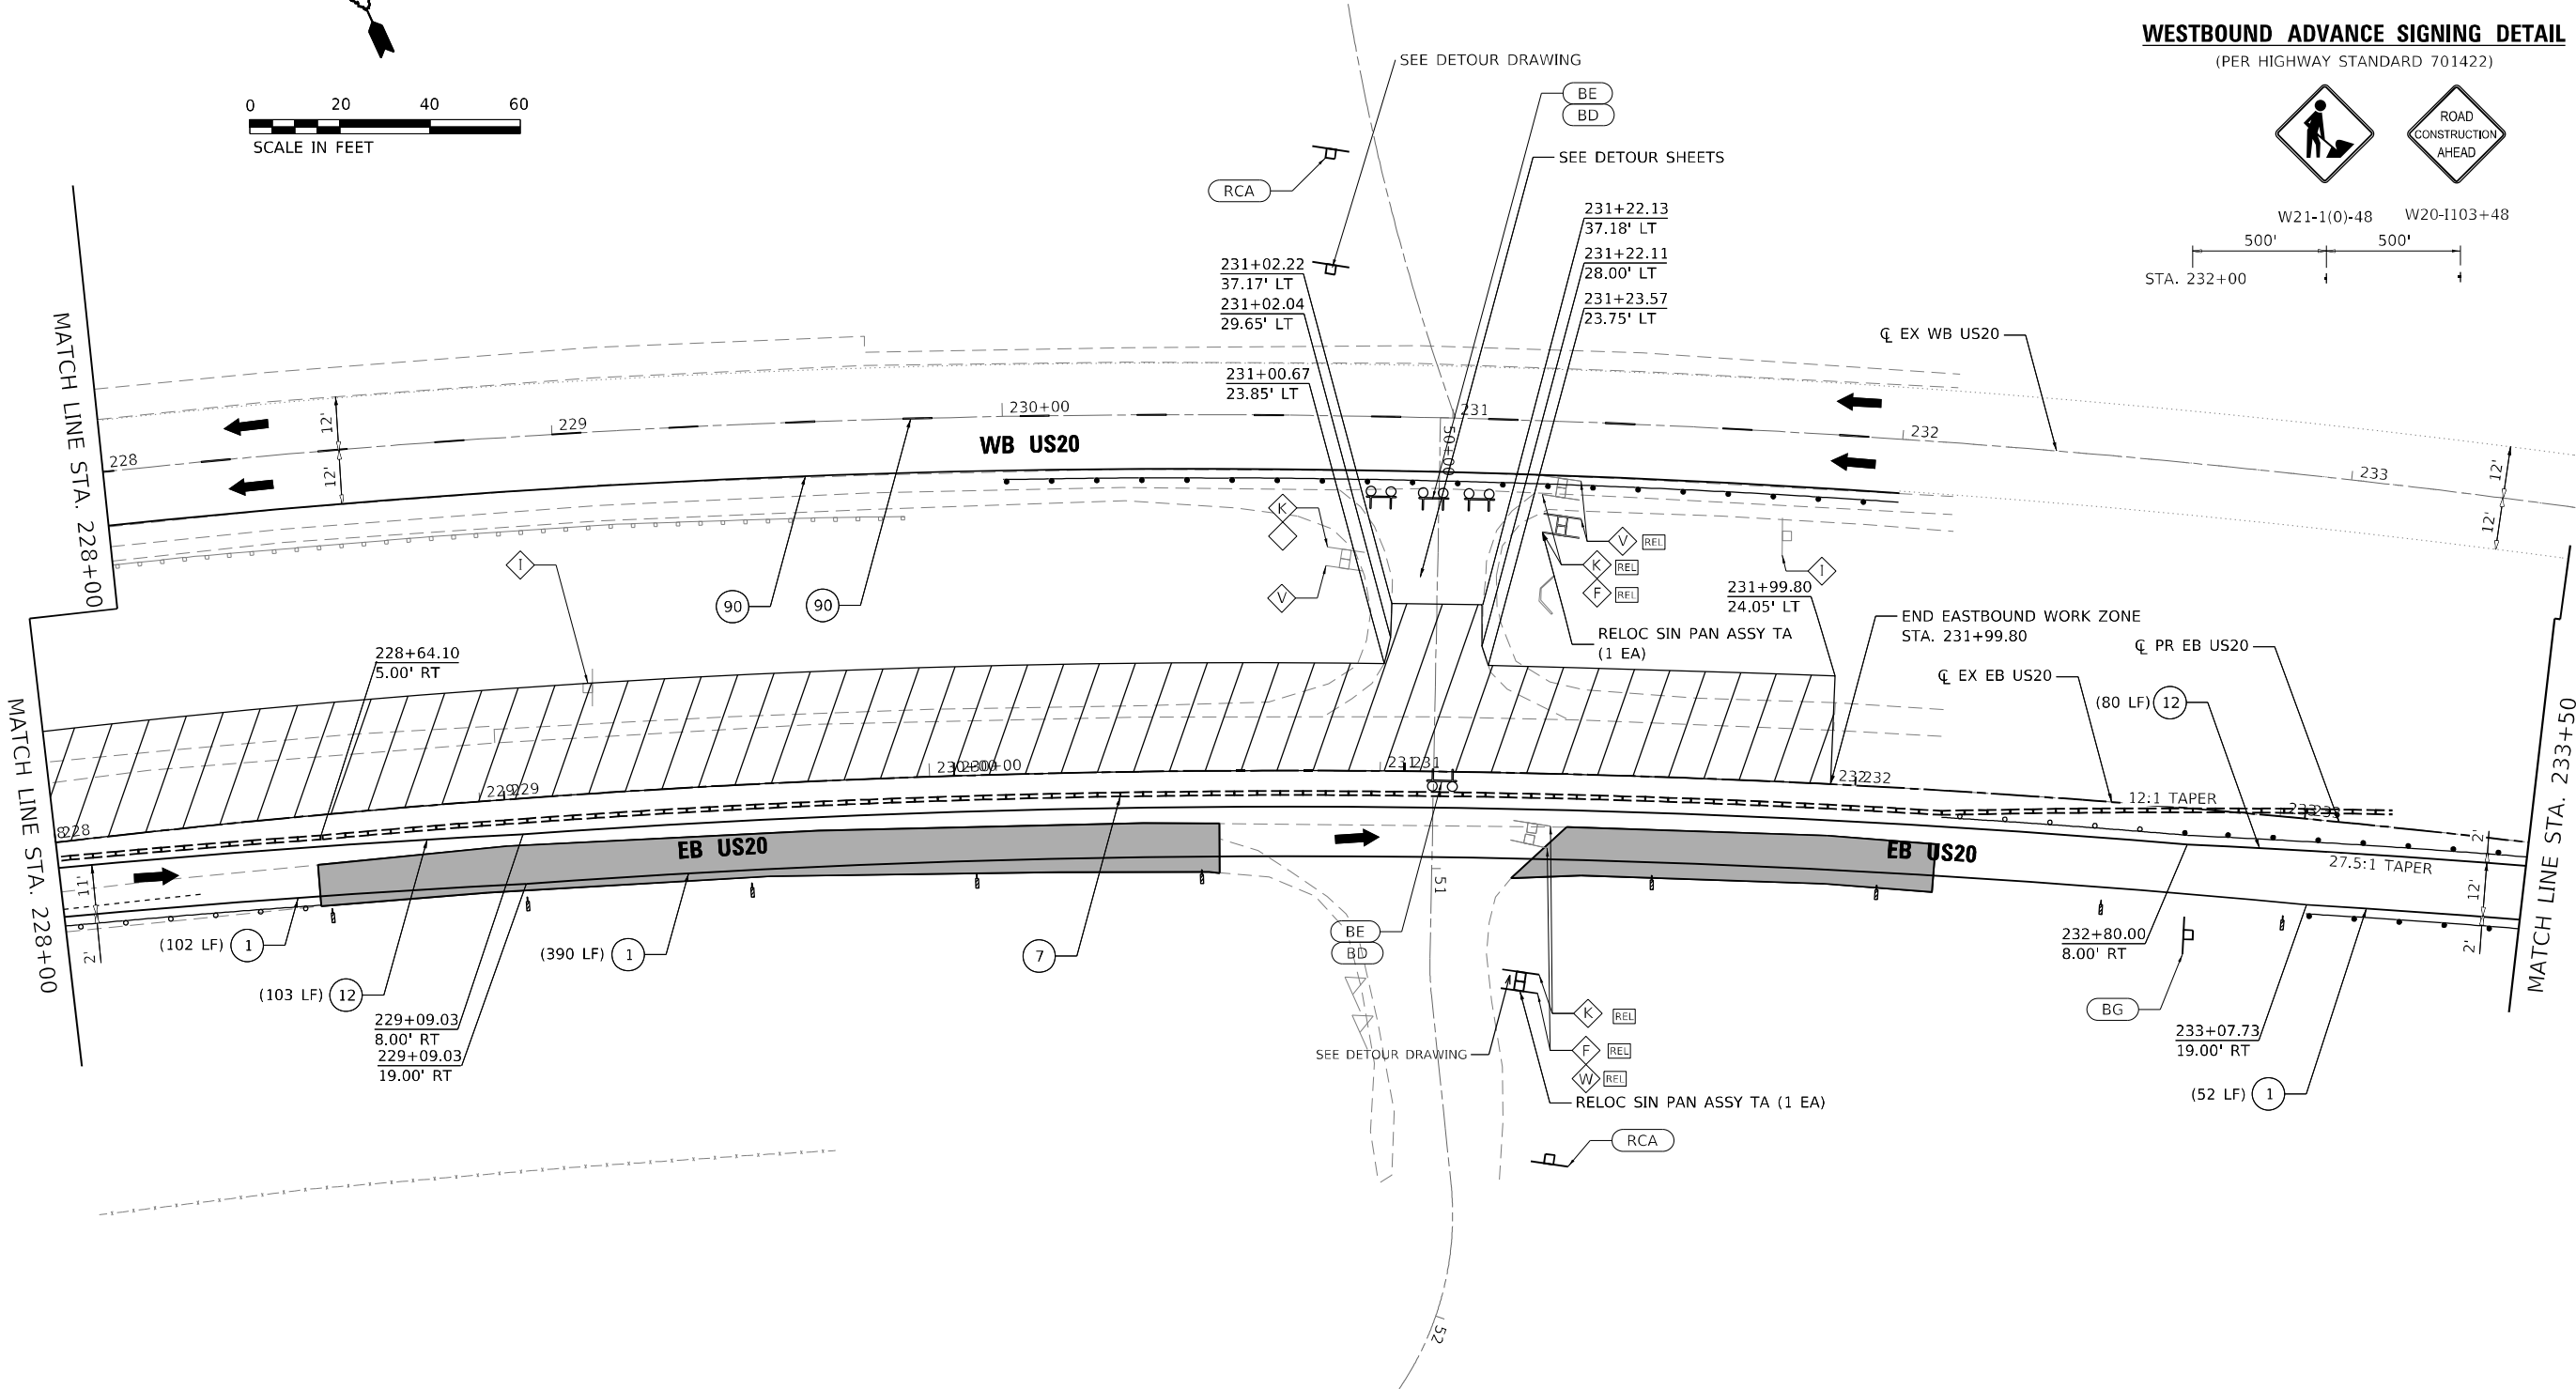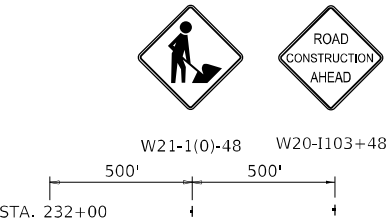

LEGEND

- ① TEMPORARY PAVEMENT MARKING - LINE 4" - TYPE IV TAPE (SOLID WHITE) (70307120)
- ② TEMPORARY PAVEMENT MARKING - LINE 4" - TYPE IV TAPE (SOLID YELLOW) 11" C-C (70307120)
- ③ TEMPORARY PAVEMENT MARKING - LINE 6" - TYPE IV TAPE (SOLID WHITE) (70307130)
- ④ TEMPORARY PAVEMENT MARKING - LINE 12" - TYPE IV TAPE (SOLID WHITE) (70307160)
- ⑤ TEMPORARY PAVEMENT MARKING - LINE 24" - TYPE IV TAPE (SOLID WHITE) (70307210)
- ⑥ TEMPORARY PAVEMENT MARKING LETTERS AND SYMBOLS - TYPE IV TAPE (SOLID WHITE) (70307100)
- ⑦ TEMPORARY CONCRETE BARRIER (70400100)

- ⑦P TEMPORARY CONCRETE BARRIER (PINNED) (70400100)
- ⑨ IMPACT ATTENUATORS, TEMPORARY (NON- REDIRECTIVE, NARROW), TEST LEVEL 3
- ⑩ TEMPORARY PAVEMENT MARKING - LINE 6" - TYPE IV TAPE (2' DASH - 6' SKIP WHITE) (70307130)
- ⑪ TEMPORARY PAVEMENT MARKING - LINE 4" - TYPE IV TAPE (10' DASH - 30' SKIP WHITE) (70307120)
- ⑫ TEMPORARY PAVEMENT MARKING - LINE 4" - TYPE IV TAPE (SOLID YELLOW) (70307120)
- ⑬ TEMPORARY PAVEMENT MARKING - LINE 12" - TYPE IV TAPE (SOLID YELLOW) (70307160)

- PERMANENT PAVEMENT
- COMPLETED TEMP PVMT
- TEMPORARY PAVEMENT
- WORK ZONE
- POST MOUNTED VERTICAL PANELS
- TEMPORARY SIGNAL HEAD
- DIRECTION OF TRAFFIC
- ARROW BOARD
- TRAFFIC SIGN
- TYPE III BARRICADE WITH FLASHING MONODIRECTIONAL LIGHTS
- TEMPORARY CONCRETE BARRIER
- IMPACT ATTENUATOR TEST LEVEL 3
- CONSTRUCTION DRUM BARRICADES
- 50' C-C IN TANGENTS
- 20' C-C IN RADII
- 10' C-C IN RADII
- TYPE II BARRICADE, DRUM, OR VERTICAL BARRICADE WITH STEADY BURN MONODIRECTIONAL LIGHT
- DIRECTION INDICATOR BARRICADE WITH STEADY BURN MONODIRECTIONAL LIGHT
- TEMPORARY PLASTIC DRUMS WITH STEADY BURN MONO-DIRECTIONAL LIGHTS
- DRUMS



PLOT DRIVER	= pdf\NOLAYERScolor-NoRaster.pltcf	DESIGNED	-	CE
PEN TABLE	= D264P26-PSE.tbl	DRAWN	-	JWD
PLOT SCALE	= 40,0000 * / in.	CHECKED	-	JWD
PLOT DATE	= 12/8/2023 12:47:32 AM	DATE	-	12/08/2023

REVISD	-
REVISD	-
REVISD	-
REVISD	-




STATE OF ILLINOIS
DEPARTMENT OF TRANSPORTATION

MOT PLAN - US ROUTE 20
STAGE 1

SCALE: 40,0000 * / in. SHEET 072 OF 161 SHEETS STA. 228+00 TO STA. 233+50

F.A.P. RTE.	SECTION	COUNTY	TOTAL SHEETS	SHEET NO.
301	43N	JO DAVISS	628	180
CONTRACT NO. 64P26				
ILLINOIS FED. AID PROJECT				

MOT SIGN LEGEND

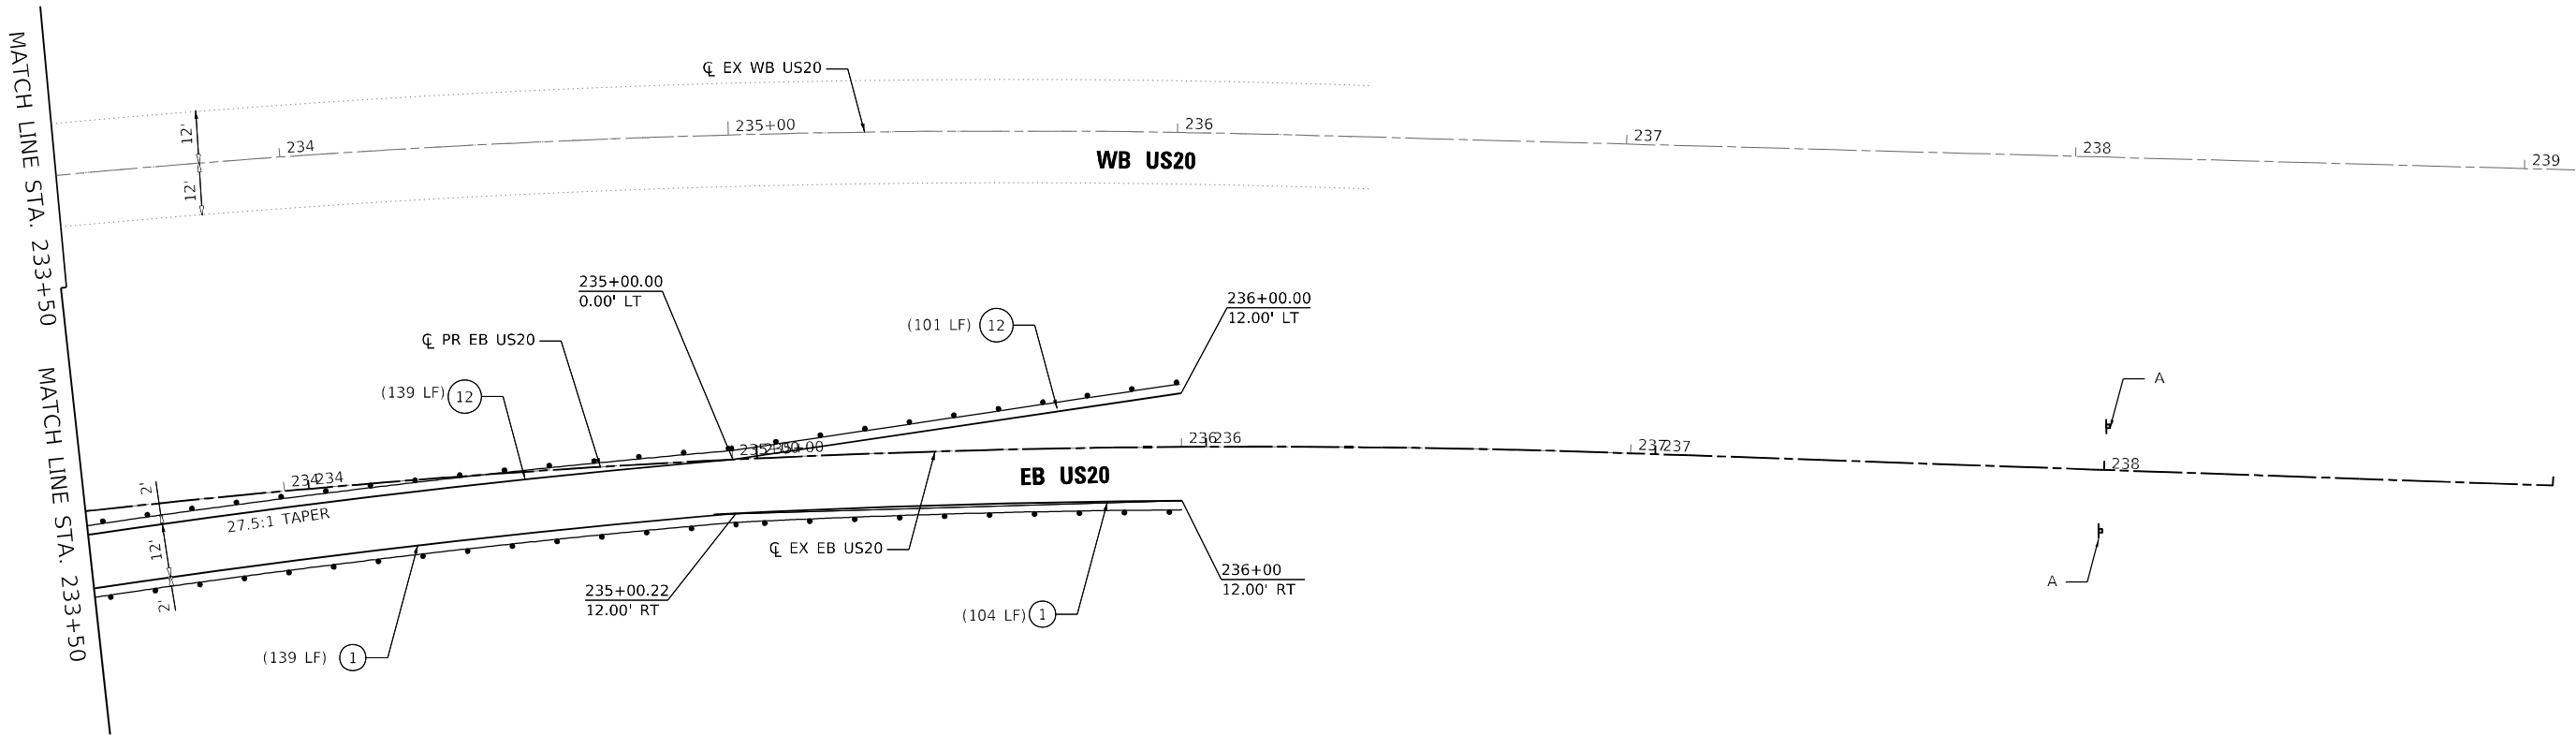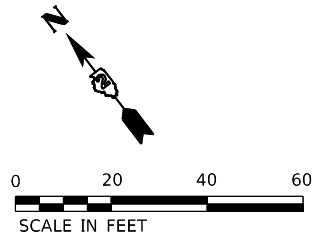 

LEGEND

- 1

TEMPORARY PAVEMENT MARKING - LINE 4" - TYPE IV TAPE (SOLID WHITE) (70307120)
- 2

TEMPORARY PAVEMENT MARKING - LINE 4" - TYPE IV TAPE (SOLID YELLOW) 11" C-C (70307120)
- 3

TEMPORARY PAVEMENT MARKING - LINE 6" - TYPE IV TAPE (SOLID WHITE) (70307130)
- 4

TEMPORARY PAVEMENT MARKING - LINE 12" - TYPE IV TAPE (SOLID WHITE) (70307160)
- 5

TEMPORARY PAVEMENT MARKING - LINE 24" - TYPE IV TAPE (SOLID WHITE) (70307210)
- 6

TEMPORARY PAVEMENT MARKING LETTERS AND SYMBOLS - TYPE IV TAPE (SOLID WHITE) (70307100)
- 7

TEMPORARY CONCRETE BARRIER (70400100)

- 7P

TEMPORARY CONCRETE BARRIER (PINNED) (70400100)
- 9

IMPACT ATTENUATORS, TEMPORARY (NON- REDIRECTIVE, NARROW), TEST LEVEL 3
- 10

TEMPORARY PAVEMENT MARKING - LINE 6" - TYPE IV TAPE (2' DASH - 6' SKIP WHITE) (70307130)
- 11

TEMPORARY PAVEMENT MARKING - LINE 4" - TYPE IV TAPE (10' DASH - 30' SKIP WHITE) (70307120)
- 12

TEMPORARY PAVEMENT MARKING - LINE 4" - TYPE IV TAPE (SOLID YELLOW) (70307120)
- 13

TEMPORARY PAVEMENT MARKING - LINE 12" - TYPE IV TAPE (SOLID YELLOW) (70307160)

PERMANENT PAVEMENT

COMPLETED TEMP PVMT

TEMPORARY PAVEMENT

WORK ZONE

POST MOUNTED VERTICAL PANELS

EXISTING PAVEMENT MARKING

PAVEMENT MARKING (PLACED IN PREVIOUS STAGE)

TEMPORARY SIGNAL HEAD

DIRECTION OF TRAFFIC

ARROW BOARD

TRAFFIC SIGN

TYPE III BARRICADE WITH FLASHING MONODIRECTIONAL LIGHTS

TEMPORARY CONCRETE BARRIER

IMPACT ATTENUATOR TEST LEVEL 3

CONSTRUCTION DRUM BARRICADES

50' C-C IN TANGENTS

20' C-C IN TAPERS

10' C-C IN RADII

TYPE II BARRICADE, DRUM, OR VERTICAL BARRICADE WITH STEADY BURN MONODIRECTIONAL LIGHT

DIRECTION INDICATOR BARRICADE WITH STEADY BURN MONODIRECTIONAL LIGHT

TEMPORARY PLASTIC DRUMS WITH STEADY BURN MONO-DIRECTIONAL LIGHTS

DRUMS

USER: kbow
MODEL: Default
FILE NAME: PLOT_209_007_IDOT_PTB_202_022_Various Phase Lit_Direct_2Design\WO_1_64P26\CADD\CADD_Sheets\64P26-sh-MOTD1-19.dgn



PLOT DRIVER	= pdfNOLAYERScolor-NoRaster.pltcfgr	DESIGNED	-	CE	REVISED	-
PEN TABLE	= D264P26-PSE.tbl	DRAWN	-	JWD	REVISED	-
PLOT SCALE	= 40,0000 ' / in.	CHECKED	-	JWD	REVISED	-
PLOT DATE	= 12/8/2023 12:47:33 AM	DATE	-	12/08/2023	REVISED	-

STATE OF ILLINOIS
DEPARTMENT OF TRANSPORTATION


MOT PLAN – US ROUTE 20
STAGE 1

SCALE: 40,0000 ' / in. SHEET 073 OF 161 SHEETS STA. 233+50 TO STA. 238+50

F.A.P. RTE.	SECTION	COUNTY	TOTAL SHEETS	SHEET NO.
301	43N	JO DAVIESS	628	181
CONTRACT NO. 64P26				
ILLINOIS FED. AID PROJECT				

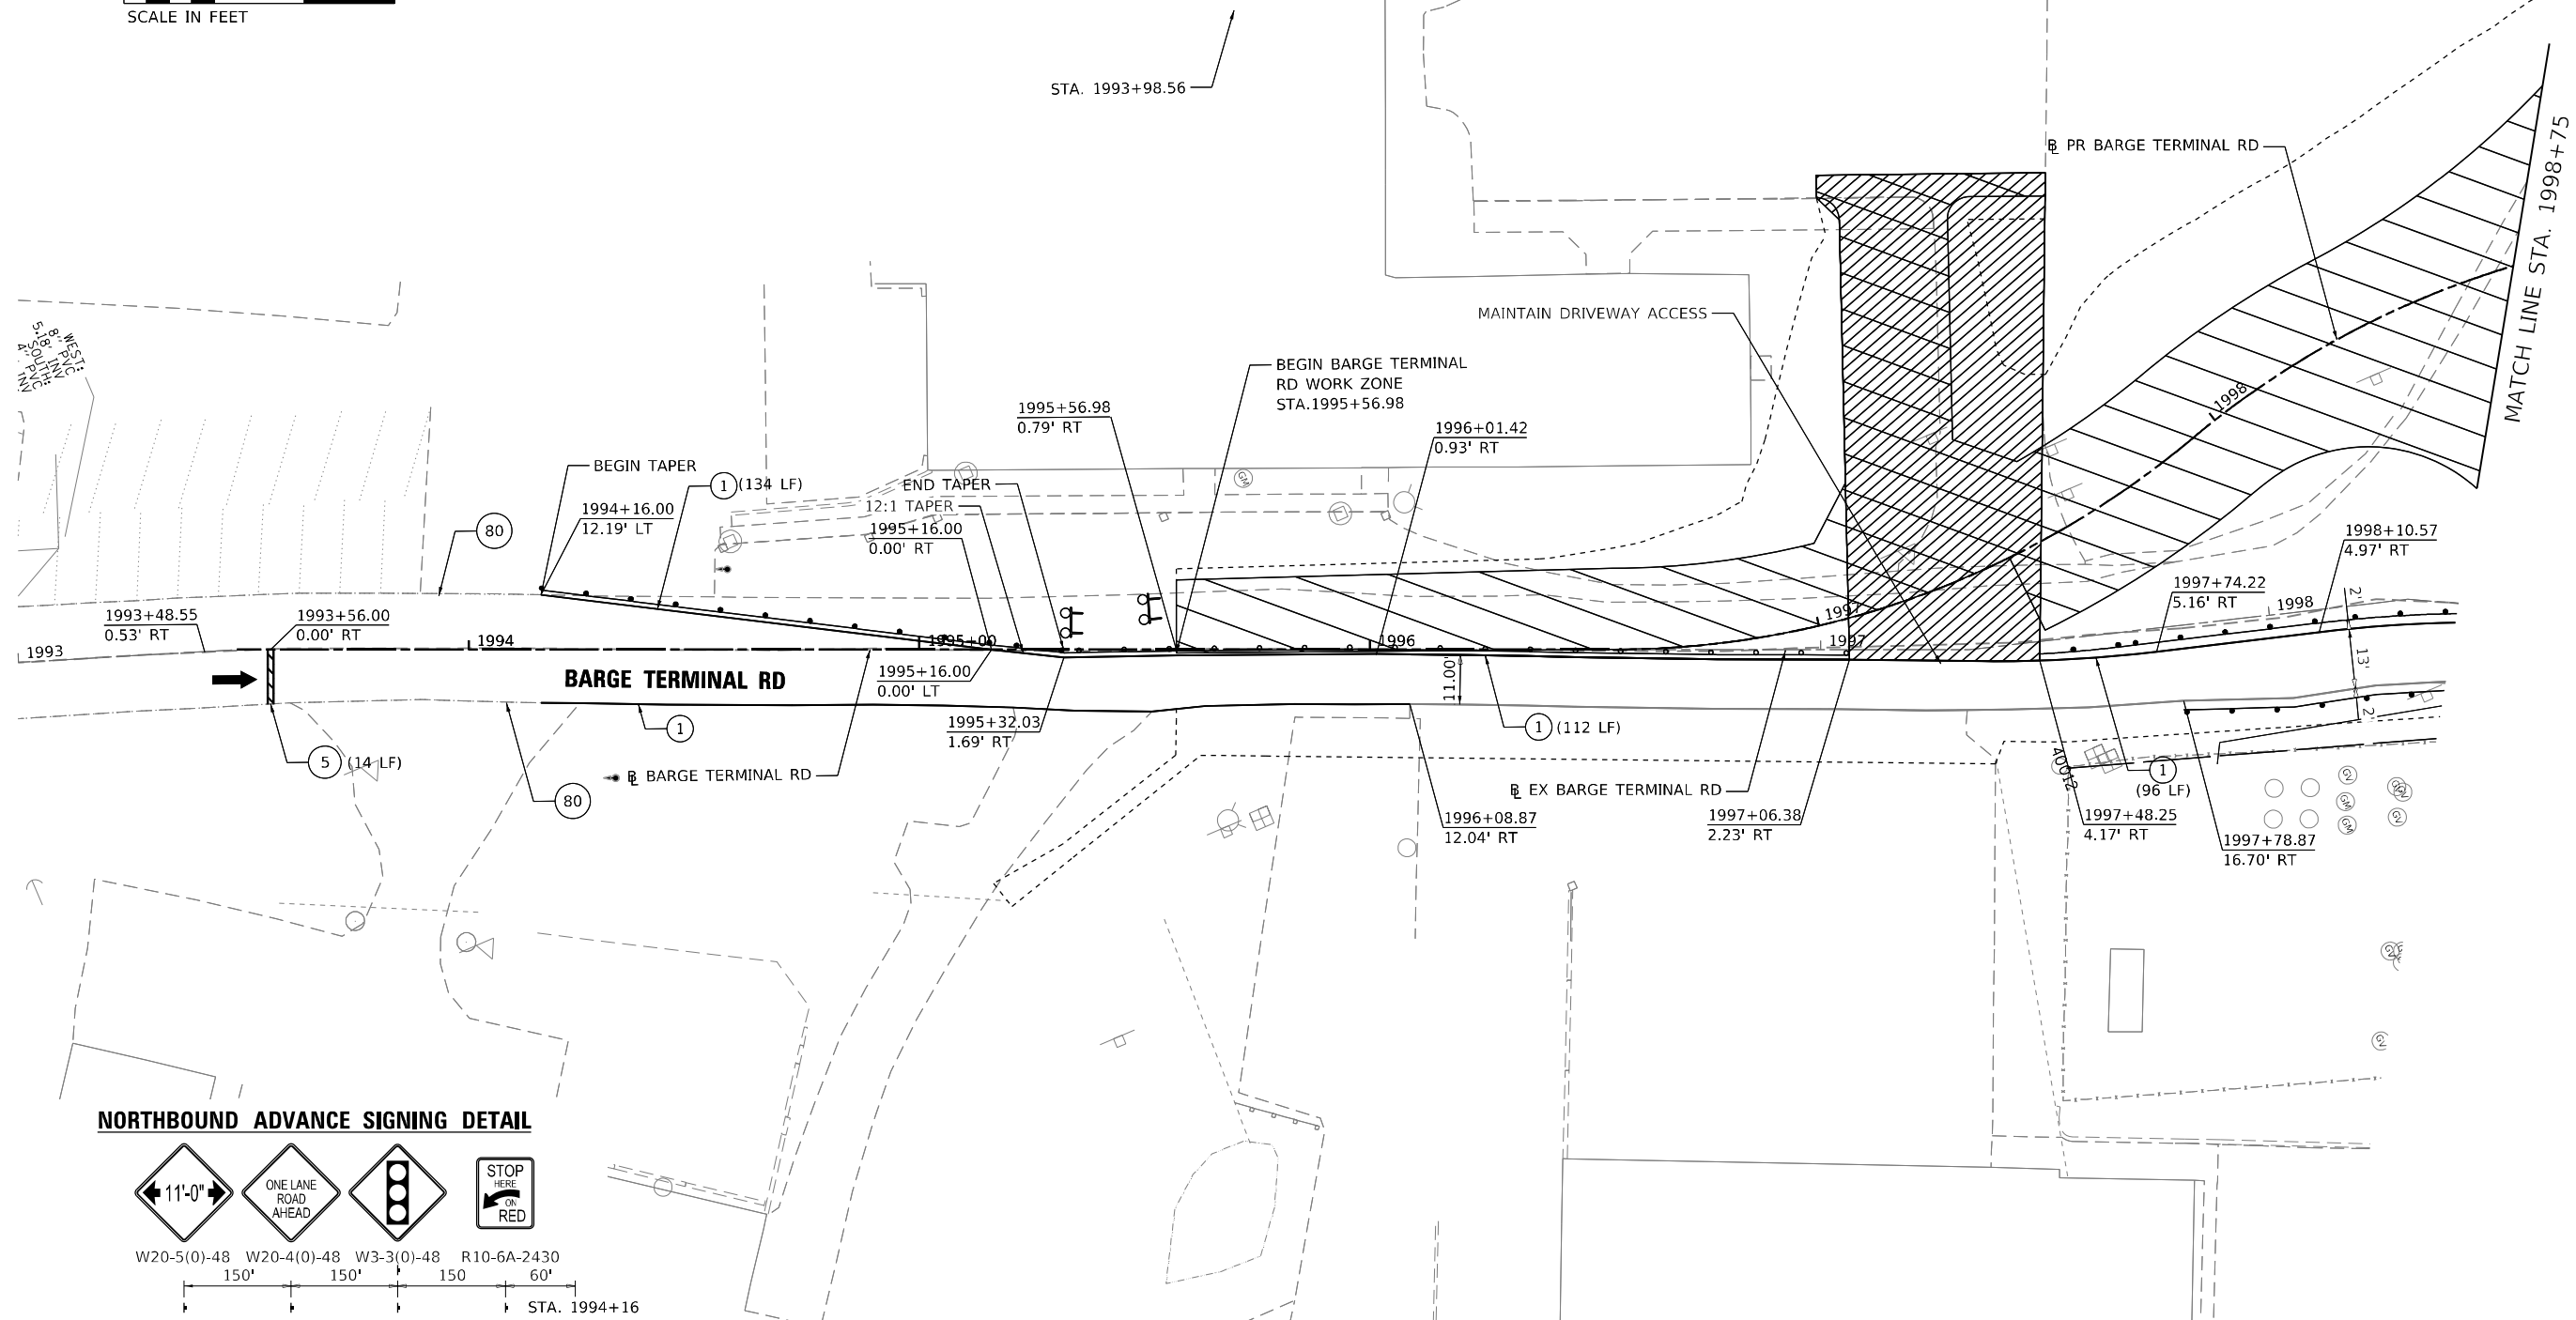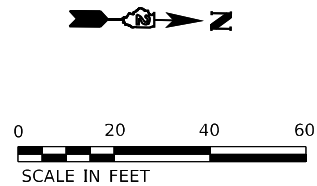

NORTHBOUND ADVANCE SIGNING DETAIL

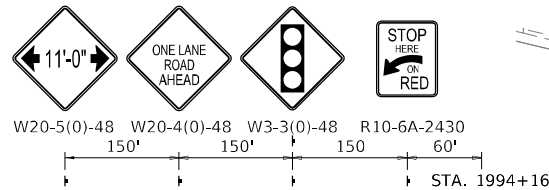

LEGEND

- ① TEMPORARY PAVEMENT MARKING - LINE 4" - TYPE IV TAPE (SOLID WHITE) (70307120)
- ② TEMPORARY PAVEMENT MARKING - LINE 4" - TYPE IV TAPE (SOLID YELLOW) 11" C-C (70307120)
- ③ TEMPORARY PAVEMENT MARKING - LINE 6" - TYPE IV TAPE (SOLID WHITE) (70307130)
- ④ TEMPORARY PAVEMENT MARKING - LINE 12" - TYPE IV TAPE (SOLID WHITE) (70307160)
- ⑤ TEMPORARY PAVEMENT MARKING - LINE 24" - TYPE IV TAPE (SOLID WHITE) (70307210)
- ⑥ TEMPORARY PAVEMENT MARKING LETTERS AND SYMBOLS - TYPE IV TAPE (SOLID WHITE) (70307100)
- ⑦ TEMPORARY CONCRETE BARRIER (70400100)
- ⑨ IMPACT ATTENUATORS, TEMPORARY (NON- REDIRECTIVE, NARROW), TEST LEVEL 3
- ⑩ TEMPORARY PAVEMENT MARKING - LINE 6" - TYPE IV TAPE (2' DASH - 6' SKIP WHITE) (70307130)
- ⑪ TEMPORARY PAVEMENT MARKING - LINE 4" - TYPE IV TAPE (10' DASH - 30' SKIP WHITE) (70307120)
- ⑫ TEMPORARY PAVEMENT MARKING - LINE 4" - TYPE IV TAPE (SOLID YELLOW) (70307120)
- ⑬ TEMPORARY PAVEMENT MARKING - LINE 12" - TYPE IV TAPE (SOLID YELLOW) (70307160)

- PERMANENT PAVEMENT
- COMPLETED TEMP PVMT
- TEMPORARY PAVEMENT
- WORK ZONE
- POST MOUNTED VERTICAL PANELS
- ⑧ EXISTING PAVEMENT MARKING
- ⑨0 PAVEMENT MARKING (PLACED IN PREVIOUS STAGE)
- TEMPORARY SIGNAL HEAD
- DIRECTION OF TRAFFIC
- ARROW BOARD
- TRAFFIC SIGN
- TYPE III BARRICADE WITH FLASHING MONODIRECTIONAL LIGHTS
- TEMPORARY CONCRETE BARRIER
- IMPACT ATTENUATOR TEST LEVEL 3
- CONSTRUCTION DRUM BARRICADES
- 50' C-C IN TANGENTS
- 20' C-C IN TAPERS
- 10' C-C IN RADII
- TYPE II BARRICADE, DRUM, OR VERTICAL BARRICADE WITH STEADY BURN MONODIRECTIONAL LIGHT
- DIRECTION INDICATOR BARRICADE WITH STEADY BURN MONODIRECTIONAL LIGHT
- TEMPORARY PLASTIC DRUMS WITH STEADY BURN MONO-DIRECTIONAL LIGHTS
- DRUMS

USER: idave
C:\PLOT\Default
FILE NAME: 12-14.dgn



PLOT DRIVER = pdfNOLAYERColor-NoRaster.pltcfgr	DESIGNED - CE
PEN TABLE = D264P26-PSE.tbl	DRAWN - JWD
PLOT SCALE = 40,0000 ' / in.	CHECKED - JWD
PLOT DATE = 12/8/2023 12:47:35 AM	DATE - 12/08/2023

REVISED -
REVISED -
REVISED -
REVISED -

**STATE OF ILLINOIS
DEPARTMENT OF TRANSPORTATION**

**MOT PLAN - US ROUTE 20
STAGE 1**

SCALE: 40,0000 ' / in. SHEET 074 OF 161 SHEETS STA. 1998+50 TO STA. -


F.A. PA RTE.	SECTION	COUNTY	TOTAL SHEETS	SHEET NO.
301	43N	JO DAVIESS	628	182
CONTRACT NO. 64P26				
ILLINOIS FED. AID PROJECT				

USER: idave
C:\PLOT\Default
FILE NAME: PLOT2_209_007_IDOT_PTB_202_Various Phase Lit District 2\Design\WV_1_64P26\CADD\CADD_Sheets\64P26-sh-MOTD-Detour-Dunn.dgn

SPECIAL ROUTE

-  M4-9LX-4836
-  M4-9RX-4836
-  M4-9L-4836
-  M4-9R-4836
-  M4-9-4836
-  M4-8A-2418

SPECIAL SIGNS
(SEE MOT SIGN DETAILS)

 -  60" X 30"
-  42" X 12"
-  48" X 36"

CARDINAL DIRECTION

-  NORTH M3-1-3618
-  SOUTH M3-3-3618

NOTE:

1.

ALL SIGNING MUST BE IN ACCORDANCE WITH THE APPLICABLE PROVISIONS OF THE STATE OF ILLINOIS "STANDARD SPECIFICATIONS FOR ROAD AND BRIDGE CONSTRUCTION", LATEST EDITION, THE DETAILS IN THESE PLANS, THE LATEST EDITION OF THE IDOT BUREAU OF DESIGN AND ENVIROMENT HIGHWAY STANDARDS, AND THE LATEST EDITION OF THE STATE OF ILLINOIS "MANUAL ON UNIFORM TRAFFIC CONTROL DEVICES".
2.

THE CONTRACTOR MUST BE RESPONSIBLE FOR ENSURING THAT ALL BARRICADES, SIGNS, LIGHTS AND OTHER DEVICES INSTALLED BY THE CONTRACTOR ARE IN PLACE AND OPERATING 24 HOURS EACH DAY INCLUDING SUNDAYS AND HOLIDAYS DURING THE TIME THIS CONSTRUCTION IS IN EFFECT.
3.

ALL EXISTING SIGNING THAT IS NOT APPLICABLE WHILE THE CONSTRUCTION IS IN EFFECT MUST BE COMPLETELY COVERED BY THE CONTRACTOR.
4.

THE SIZES OF ALL SIGNS NOT SPECIFIED IN THESE PLANS MUST BE AS REQUIRED BY THE ILLINOIS MANUAL ON UNIFORM TRAFFIC CONTROL DEVICES.
5.

AS A MINIMUM, ALL AMBER FLASHING LIGHTS THAT ARE REQUIRED MUST MEET THE REQUIREMENTS FOR TYPE A - LOW INTENSITY FLASHING LIGHTS IN ARTICLE 702.04 OF THE STANDARD SPECIFICATIONS. ALL LIGHTS SHALL OPERATE DURING HOURS OF DARKNESS. ONLY LIGHTS THAT HAVE BEEN APPROVED BY THE ILLINOIS DEPARTMENT OF TRANSPORTATION MUST BE USED.
6.

THE CONTRACTOR MUST MAINTAIN ACCESS TO ALL PRIVATE AND COMMERCIAL DRIVEWAYS DURING RECONSTRUCTION.
7.

PROPOSED DETOUR SIGNING MUST BE COVERED OR REMOVED WHEN NOT REQUIRED DURING A SPECIFIC STAGE OF CONSTRUCTION.
8.

THE CONTRACTOR MUST CONDUCT THE WORK IN SUCH A MANNER THAT EMERGENCY VEHICLES WILL HAVE ACCESS TO THE AREA AT ALL TIMES.
9.

THE CONTRACTOR MUST NOTIFY THE IDOT BUREAU OF TRAFFIC AS REQUIRED 72 HOURS BEFORE COMMENCING CONSTRUCTION.
10.

SEE MAINTENANCE OF TRAFFIC PLANS FOR ADDITIONAL SIGNING, INCLUDING TEMPORARY SIGNAL SIGNS FOR THE TEMPORARY CROSSOVER AT US20.



PLOT DRIVER	= pdfNOLAYERScolor-NoRaster.pltcf
PEN TABLE	= D264P26-PSE.tbl
PLOT SCALE	= 400,0000 ' / in.
PLOT DATE	= 12/8/2023 12:47:36 AM

DESIGNED	-	CE
DRAWN	-	MMC
CHECKED	-	JWD
DATE	-	12/08/2023

REVISED	-
REVISED	-
REVISED	-
REVISED	-

STATE OF ILLINOIS
DEPARTMENT OF TRANSPORTATION


DETOUR PLAN – DUNN RD
STAGE 1

SCALE: 400,0000 ' / in SHEET 075 OF 161 SHEETS STA. TO STA.


F.A.P. RTE.	SECTION	COUNTY	TOTAL SHEETS	SHEET NO.
301	43N	JO DAVISS	62	183
CONTRACT NO. 64196				

ILLINOIS FED. AID PROJECT


(*) TRAFFIC MAINTAINED UTILIZING
TEMPORARY BRIDGE SIGNALS.

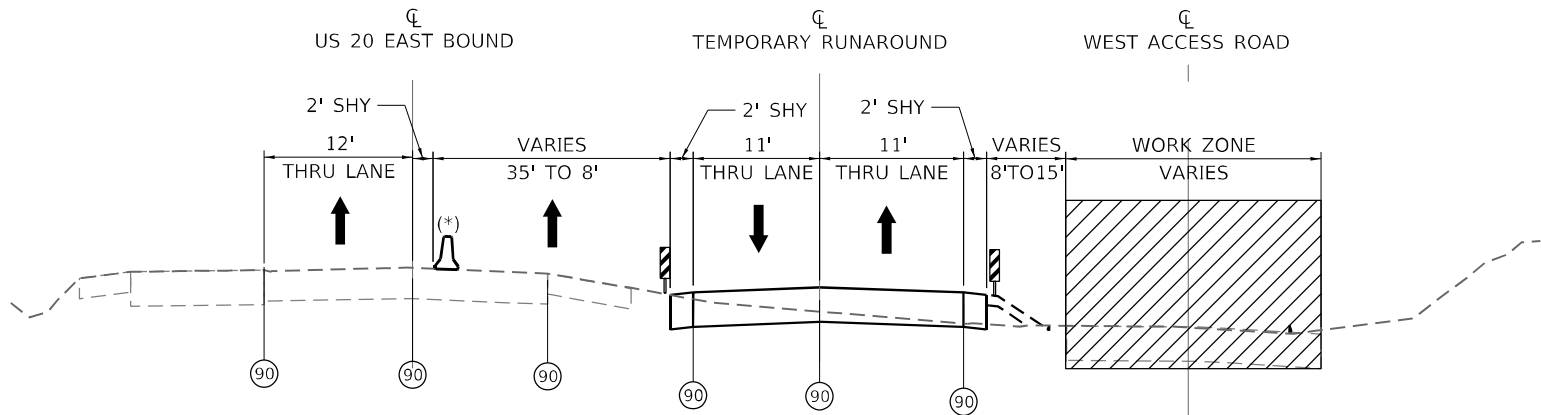

TEMPORARY RUNAROUND
EAST FRONTAGE ROAD STA. 699+75 - 704+23

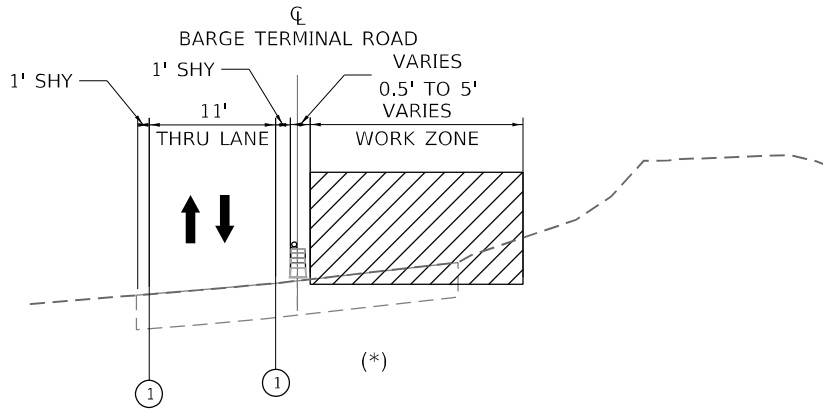

BARGE TERMINAL ROAD
NB STA. 1995+65 - 1997+43

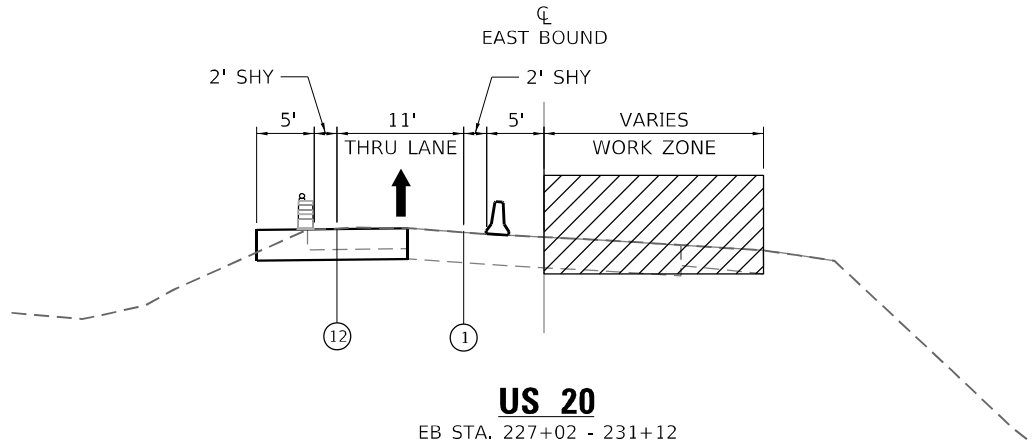

US 20
EB STA. 227+02 - 231+12

LEGEND

- ① TEMPORARY PAVEMENT MARKING - LINE 4" - TYPE IV TAPE (SOLID WHITE) (70307120)
- ② TEMPORARY PAVEMENT MARKING - LINE 4" - TYPE IV TAPE (SOLID YELLOW) 11" C-C (70307120)
- ③ TEMPORARY PAVEMENT MARKING - LINE 6" - TYPE IV TAPE (SOLID WHITE) (70307130)
- ④ TEMPORARY PAVEMENT MARKING - LINE 12" - TYPE IV TAPE (SOLID WHITE) (70307160)
- ⑤ TEMPORARY PAVEMENT MARKING - LINE 24" - TYPE IV TAPE (SOLID WHITE) (70307210)
- ⑥ TEMPORARY PAVEMENT MARKING LETTERS AND SYMBOLS - TYPE IV TAPE (SOLID WHITE) (70307100)
- ⑦ TEMPORARY CONCRETE BARRIER (70400100)

- ⑦P TEMPORARY CONCRETE BARRIER (PINNED) (70400100)
- ⑧ TYPE II BARRICADE OR DRUM AT 50' CENTERS IN TANGENTS 20' CENTERS IN TAPERS 10' CENTERS IN CURVES
- ⑨ IMPACT ATTENUATORS, TEMPORARY (NON- REDIRECTIVE, NARROW), TEST LEVEL 3
- ⑩ TEMPORARY PAVEMENT MARKING - LINE 6" - TYPE IV TAPE (2' DASH - 6' SKIP WHITE) (70307130)
- ⑪ TEMPORARY PAVEMENT MARKING - LINE 4" - TYPE IV TAPE (10' DASH - 30' SKIP WHITE) (70307120)
- ⑫ TEMPORARY PAVEMENT MARKING - LINE 4" - TYPE IV TAPE (SOLID YELLOW) (70307120)
- ⑬ TEMPORARY PAVEMENT MARKING - LINE 6" - TYPE IV TAPE (2' DASH - 6' SKIP YELLOW) (70307130)

- ⑧0 EXISTING PAVEMENT MARKING
- ⑨0 PAVEMENT MARKING (PLACED IN PREVIOUS STAGE)

LEGEND

- EXISTING PAVEMENT
- COMPLETED PAVEMENT
- TEMPORARY PAVEMENT
- WORK AREA

- DIRECTION OF TRAFFIC
- TYPE II BARRICADE OR DRUM WITH STEADY BURNING MONO-DIRECTIONAL LIGHT @ 25' CENTERS (10' CENTERS ALONG CURVES)
- POST MOUNTED VERTICAL PANEL
- TEMPORARY CONCRETE BARRIER



PLOT DRIVER = pdfNOLAYERScolor-NoRaster.pltcfgr
PEN TABLE = D264P26-PSE.tbl
PLOT SCALE = 2.0000 ' / in.
PLOT DATE = 12/8/2023 12:47:38 AM

DESIGNED - CE
DRAWN - MMC
CHECKED - JWD
DATE - 12/08/2023

REVISED -
REVISED -
REVISED -
REVISED -

STATE OF ILLINOIS
DEPARTMENT OF TRANSPORTATION

TYPICAL SECTION - US ROUTE 20
STAGE 2

SCALE: 2.0000 ' / in. SHEET 076 OF 161 SHEETS STA. TO STA.




F.A.P. RTE.	SECTION	COUNTY	TOTAL SHEETS	SHEET NO.
301	43N	JO DAVIESS	628	184
CONTRACT NO. 64P26				
ILLINOIS FED. AID PROJECT				

EASTBOUND ADVANCE SIGNING DETAIL

(PER HIGHWAY STANDARD 701422)



W21-I115(0)-3618
R2-1-3648
R10-1108p-3618
R2-1106p-3618

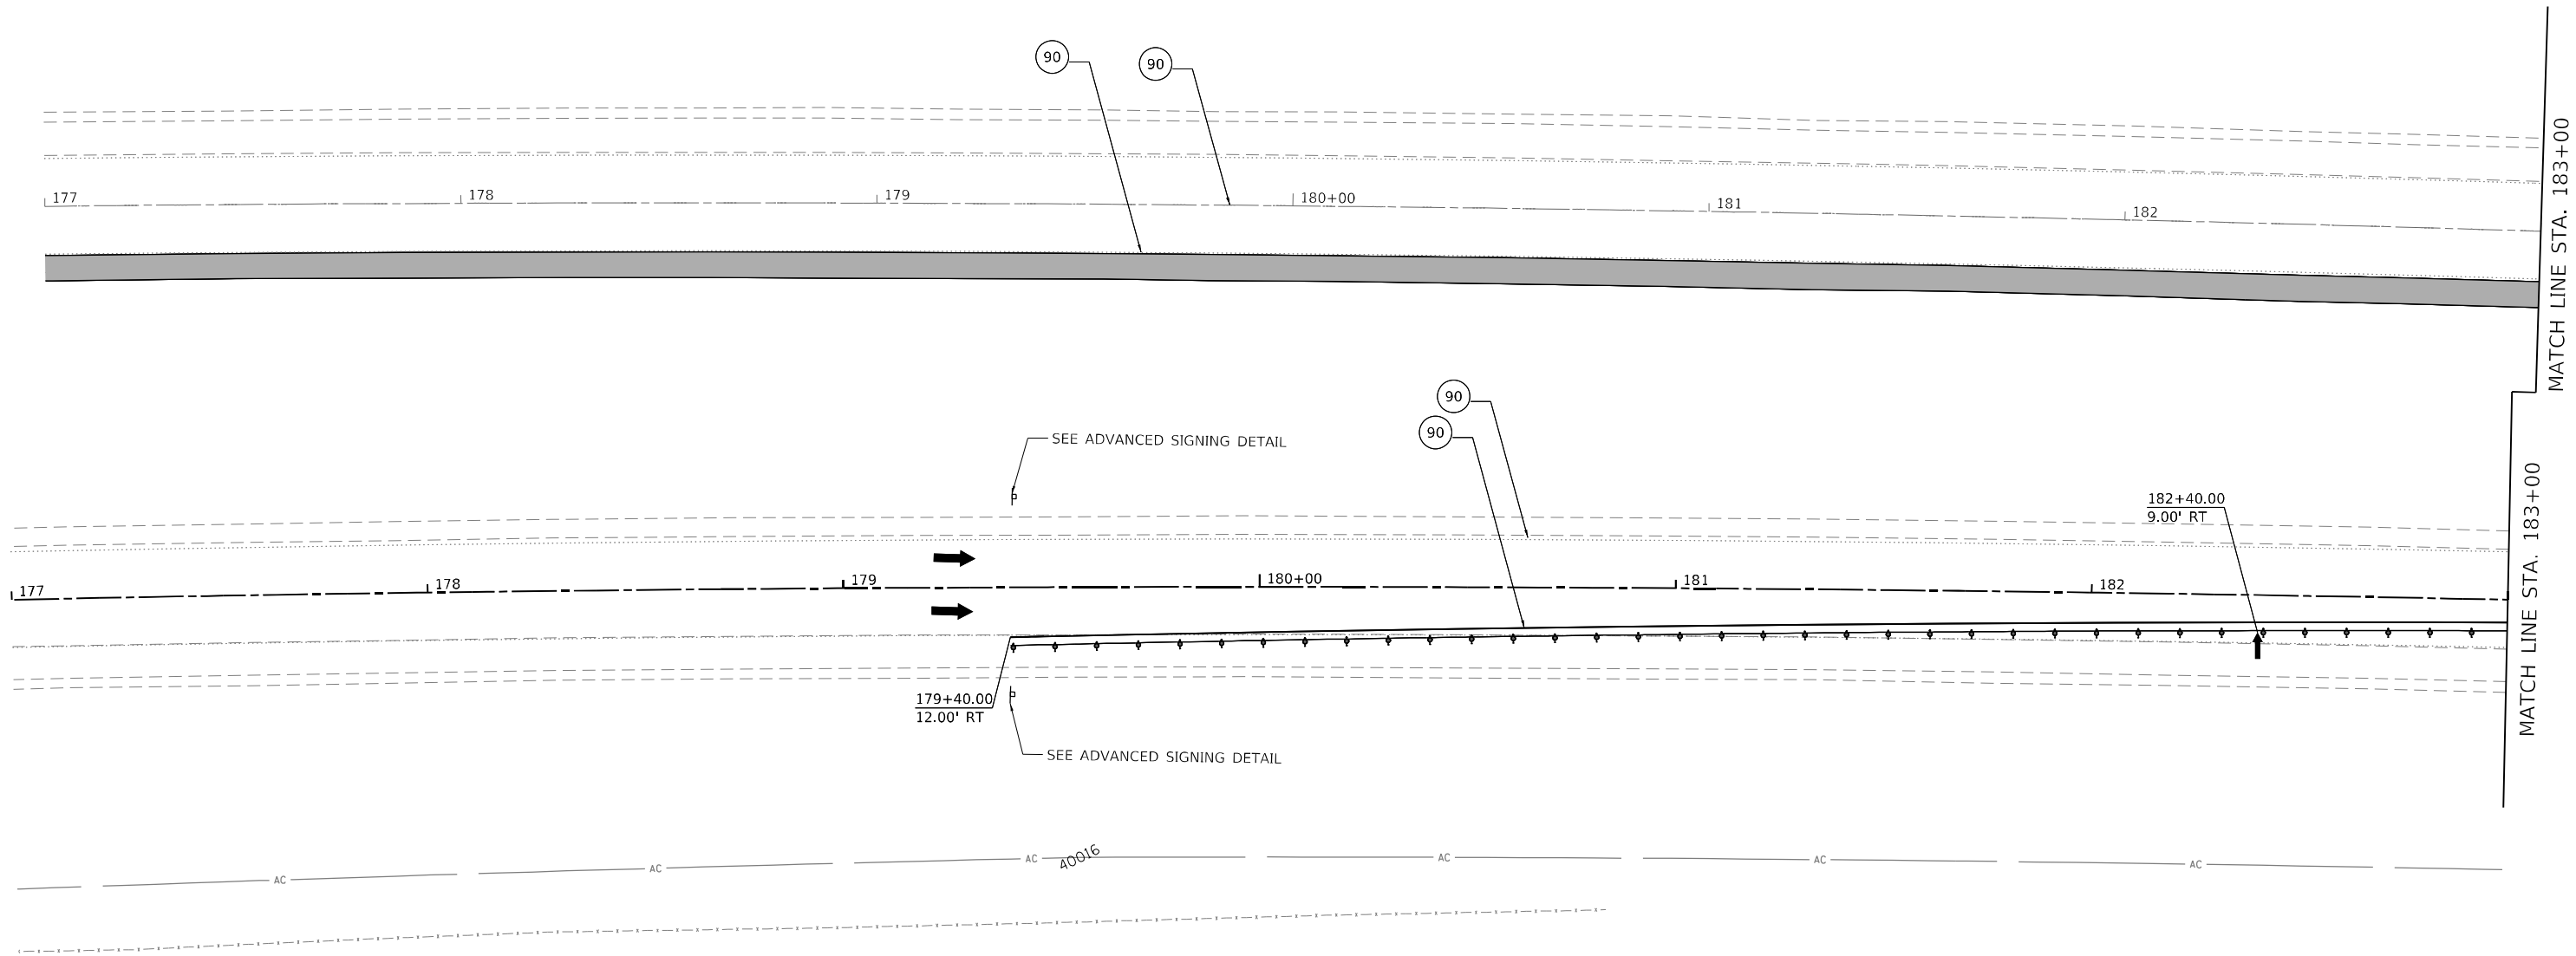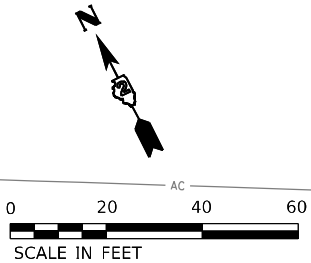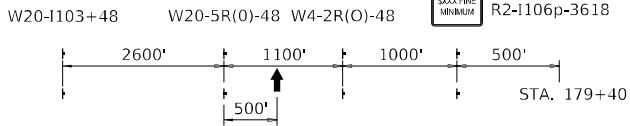

LEGEND

- ① TEMPORARY PAVEMENT MARKING - LINE 4" - TYPE IV TAPE (SOLID WHITE) (70307120)
- ② TEMPORARY PAVEMENT MARKING - LINE 4" - TYPE IV TAPE (SOLID YELLOW) 11" C-C (70307120)
- ③ TEMPORARY PAVEMENT MARKING - LINE 6" - TYPE IV TAPE (SOLID WHITE) (70307130)
- ④ TEMPORARY PAVEMENT MARKING - LINE 12" - TYPE IV TAPE (SOLID WHITE) (70307160)
- ⑤ TEMPORARY PAVEMENT MARKING - LINE 24" - TYPE IV TAPE (SOLID WHITE) (70307210)
- ⑥ TEMPORARY PAVEMENT MARKING LETTERS AND SYMBOLS - TYPE IV TAPE (SOLID WHITE) (70307100)
- ⑦ TEMPORARY CONCRETE BARRIER (70400100)

- ⑦P TEMPORARY CONCRETE BARRIER (PINNED) (70400100)
- ⑨ IMPACT ATTENUATORS, TEMPORARY (NON- REDIRECTIVE, NARROW), TEST LEVEL 3
- ⑩ TEMPORARY PAVEMENT MARKING - LINE 6" - TYPE IV TAPE (2' DASH - 6' SKIP WHITE) (70307130)
- ⑪ TEMPORARY PAVEMENT MARKING - LINE 4" - TYPE IV TAPE (10' DASH - 30' SKIP WHITE) (70307120)
- ⑫ TEMPORARY PAVEMENT MARKING - LINE 4" - TYPE IV TAPE (SOLID YELLOW) (70307120)
- ⑬ TEMPORARY PAVEMENT MARKING - LINE 12" - TYPE IV TAPE (SOLID YELLOW) (70307160)

PERMANENT PAVEMENT

COMPLETED TEMP PVMT

TEMPORARY PAVEMENT

WORK ZONE

POST MOUNTED VERTICAL PANELS

EXISTING PAVEMENT MARKING

PAVEMENT MARKING (PLACED IN PREVIOUS STAGE)

TEMPORARY SIGNAL HEAD

DIRECTION OF TRAFFIC

ARROW BOARD

TRAFFIC SIGN

TYPE III BARRICADE WITH FLASHING MONODIRECTIONAL LIGHTS

TEMPORARY CONCRETE BARRIER

IMPACT ATTENUATOR TEST LEVEL 3

CONSTRUCTION DRUM BARRICADES

50' C-C IN TANGENTS

20' C-C IN TAPERS

10' C-C IN RADII

TYPE II BARRICADE, DRUM, OR VERTICAL BARRICADE WITH STEADY BURN MONODIRECTIONAL LIGHT

DIRECTION INDICATOR BARRICADE WITH STEADY BURN MONODIRECTIONAL LIGHT

TEMPORARY PLASTIC DRUMS WITH STEADY BURN MONO-DIRECTIONAL LIGHTS

DRUMS

USER: idave
MODEL: Default
FILE NAME: PLOT_209_007_IDOT_PTB_202_022_Various Phase Lit Dierkt 2DesignV0.1 64P26CADD-CADD_Sheet(64P26-sh-MOTD-28.dgn

PLOT DRIVER	= pdfNOLAYERScolor-NoRaster.pltcfgr
PEN TABLE	= D264P26-PSE.tbl
PLOT SCALE	= 40,0000 ' / in.
PLOT DATE	= 12/8/2023 12:47:40 AM

DESIGNED	- MJ
DRAWN	- JWD
CHECKED	- JWD
DATE	- 12/08/2023

REVISED	-
REVISED	-
REVISED	-
REVISED	-



STATE OF ILLINOIS
DEPARTMENT OF TRANSPORTATION

MOT PLAN – US ROUTE 20
STAGE 2

SCALE: 40,0000 ' / in. SHEET 077 OF 161 SHEETS STA. 177+00 TO STA. 183+00

F.A.P. RTE.	SECTION	COUNTY	TOTAL SHEETS	SHEET NO.
301	43N	JO DAVIESS	628	185
CONTRACT NO. 64P26				
ILLINOIS FED. AID PROJECT				

USER: idave
MODEL: Default
FILE NAME: PLOT_209_007_IDOT_PTB_202_022_Various Phase Lit_Direct 2Design\W0_1_64P26\CADD\CADD_Sheet\64P26-sh-MOT02-09.dgn

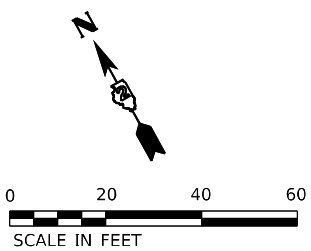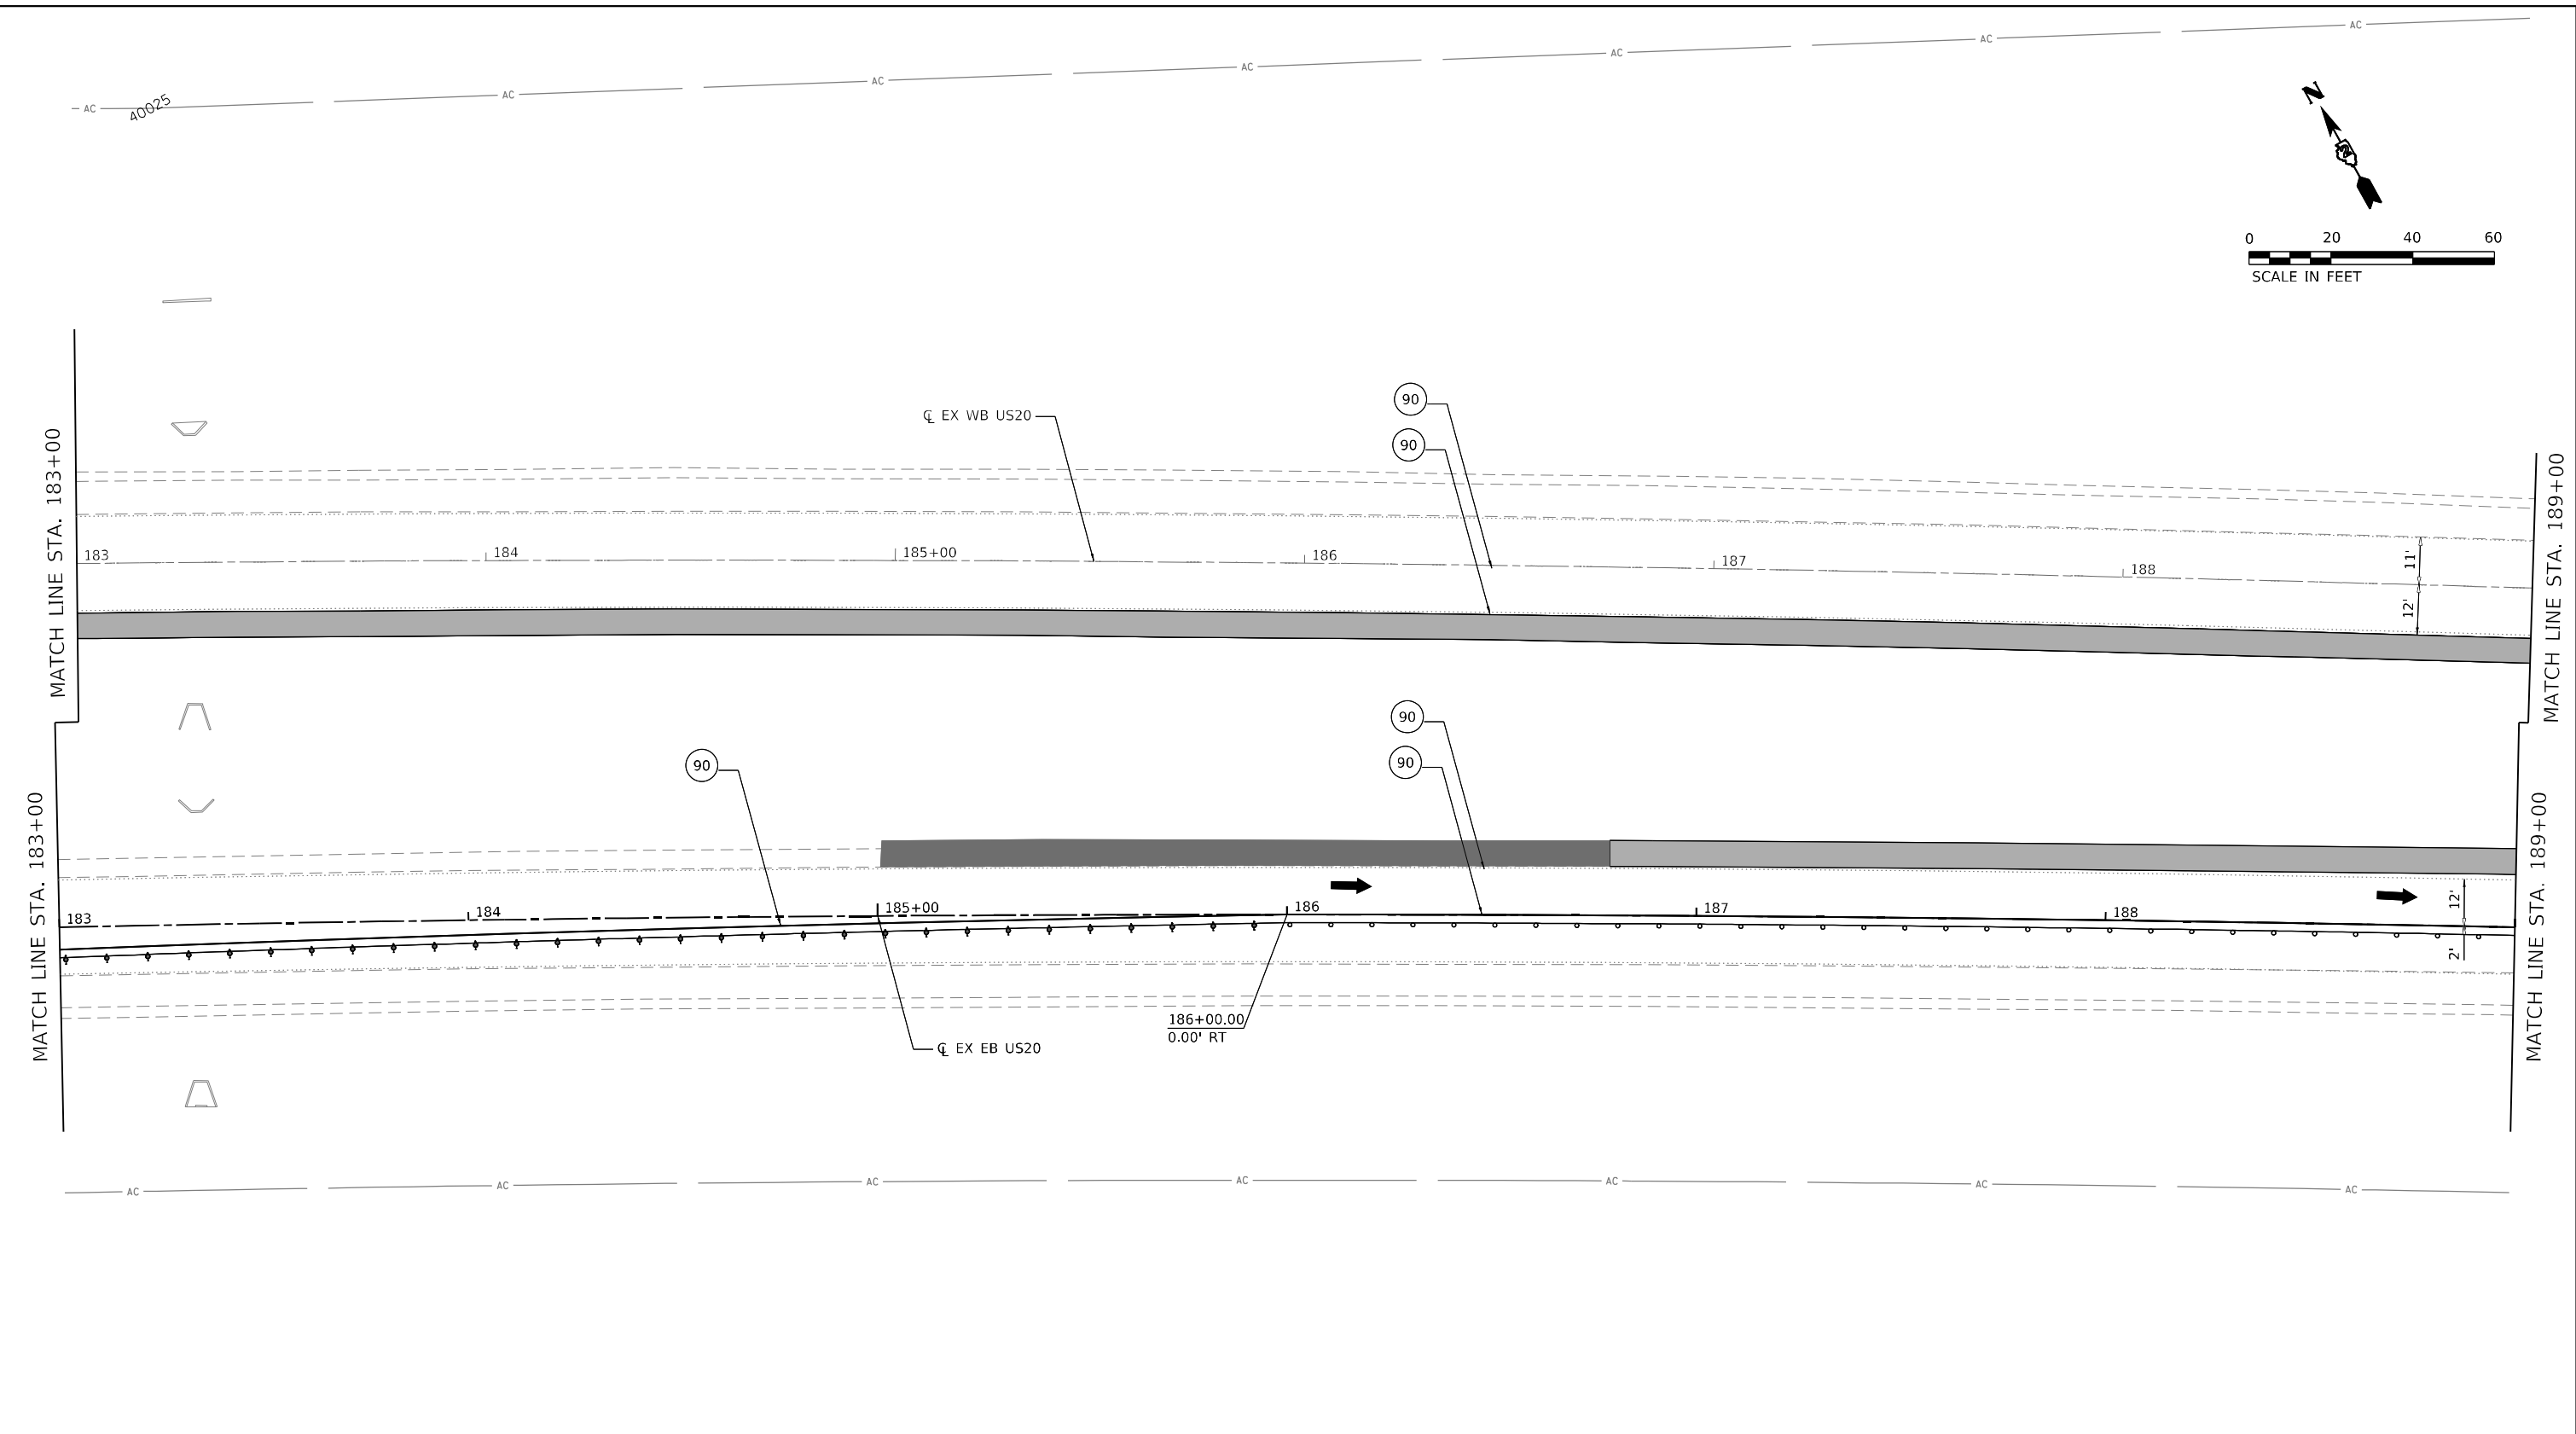

LEGEND

① TEMPORARY PAVEMENT MARKING - LINE 4" - TYPE IV TAPE (SOLID WHITE) (70307120)

② TEMPORARY PAVEMENT MARKING - LINE 4" - TYPE IV TAPE (SOLID YELLOW) 11" C-C (70307120)

③ TEMPORARY PAVEMENT MARKING - LINE 6" - TYPE IV TAPE (SOLID WHITE) (70307130)

④ TEMPORARY PAVEMENT MARKING - LINE 12" - TYPE IV TAPE (SOLID WHITE) (70307160)

⑤ TEMPORARY PAVEMENT MARKING - LINE 24" - TYPE IV TAPE (SOLID WHITE) (70307210)

⑥ TEMPORARY PAVEMENT MARKING LETTERS AND SYMBOLS - TYPE IV TAPE (SOLID WHITE) (70307100)

⑦ TEMPORARY CONCRETE BARRIER (70400100)

⑨ IMPACT ATTENUATORS, TEMPORARY (NON- REDIRECTIVE, NARROW), TEST LEVEL 3

⑩ TEMPORARY PAVEMENT MARKING - LINE 6" - TYPE IV TAPE (2' DASH - 6' SKIP WHITE) (70307130)

⑪ TEMPORARY PAVEMENT MARKING - LINE 4" - TYPE IV TAPE (10' DASH - 30' SKIP WHITE) (70307120)

⑫ TEMPORARY PAVEMENT MARKING - LINE 4" - TYPE IV TAPE (SOLID YELLOW) (70307120)

⑬ TEMPORARY PAVEMENT MARKING - LINE 12" - TYPE IV TAPE (SOLID YELLOW) (70307160)

PERMANENT PAVEMENT

COMPLETED TEMP PVMT

TEMPORARY PAVEMENT

WORK ZONE

POST MOUNTED VERTICAL PANELS

⑧ EXISTING PAVEMENT MARKING

⑨0 PAVEMENT MARKING (PLACED IN PREVIOUS STAGE)

● TEMPORARY SIGNAL HEAD

➡ DIRECTION OF TRAFFIC

↑ ARROW BOARD

⬇ TRAFFIC SIGN

⦿ TYPE III BARRICADE WITH FLASHING MONODIRECTIONAL LIGHTS

== == TEMPORARY CONCRETE BARRIER

▬▬▬ IMPACT ATTENUATOR TEST LEVEL 3

○ CONSTRUCTION DRUM BARRICADES

50' C-C IN TANGENTS

20' C-C IN TAPERS

10' C-C IN RADII

⦿ TYPE II BARRICADE, DRUM, OR VERTICAL BARRICADE WITH STEADY BURN MONODIRECTIONAL LIGHT

⬆ DIRECTION INDICATOR BARRICADE WITH STEADY BURN MONODIRECTIONAL LIGHT

● TEMPORARY PLASTIC DRUMS WITH STEADY BURN MONO-DIRECTIONAL LIGHTS

○ DRUMS

SED

PLOT DRIVER = pdf\NOLAYERColor-NoRaster.pltcfgr
PEN TABLE = D264P26-PSE.tbl
PLOT SCALE = 40,0000 ' / in.
PLOT DATE = 12/8/2023 12:47:42 AM

DESIGNED - CE
DRAWN - JWD
CHECKED - JWD
DATE - 12/08/2023

REVISED -
REVISED - Revised By 2
REVISED -
REVISED -

STATE OF ILLINOIS
DEPARTMENT OF TRANSPORTATION

MOT PLAN – US ROUTE20
STAGE 2

SCALE: 40,0000 ' / in. SHEET 078 OF 161 SHEETS STA. 183+00 TO STA. 189+00

F.A.P. RTE. 301

SECTION 43N

COUNTY JO DAVIESS

TOTAL SHEETS 628

SHEET NO. 186

ILLINOIS

FED. AID PROJECT

CONTRACT NO. 64P26

Multiple County Names

USER: idave
C:\PLOT\Default
FILE NAME: PLOT_209_007_IDOT_PTB_202_022_Various Phase Lit Dierict 2\Design\WO 1 64P26\CADD\CADD_Sheet\64P26-sh-MOT02-10.dgn



MATCH LINE STA. 189+00

MATCH LINE STA. 189+00

MATCH LINE STA. 195+00

MATCH LINE STA. 195+00

MATCH LINE STA. 596+50

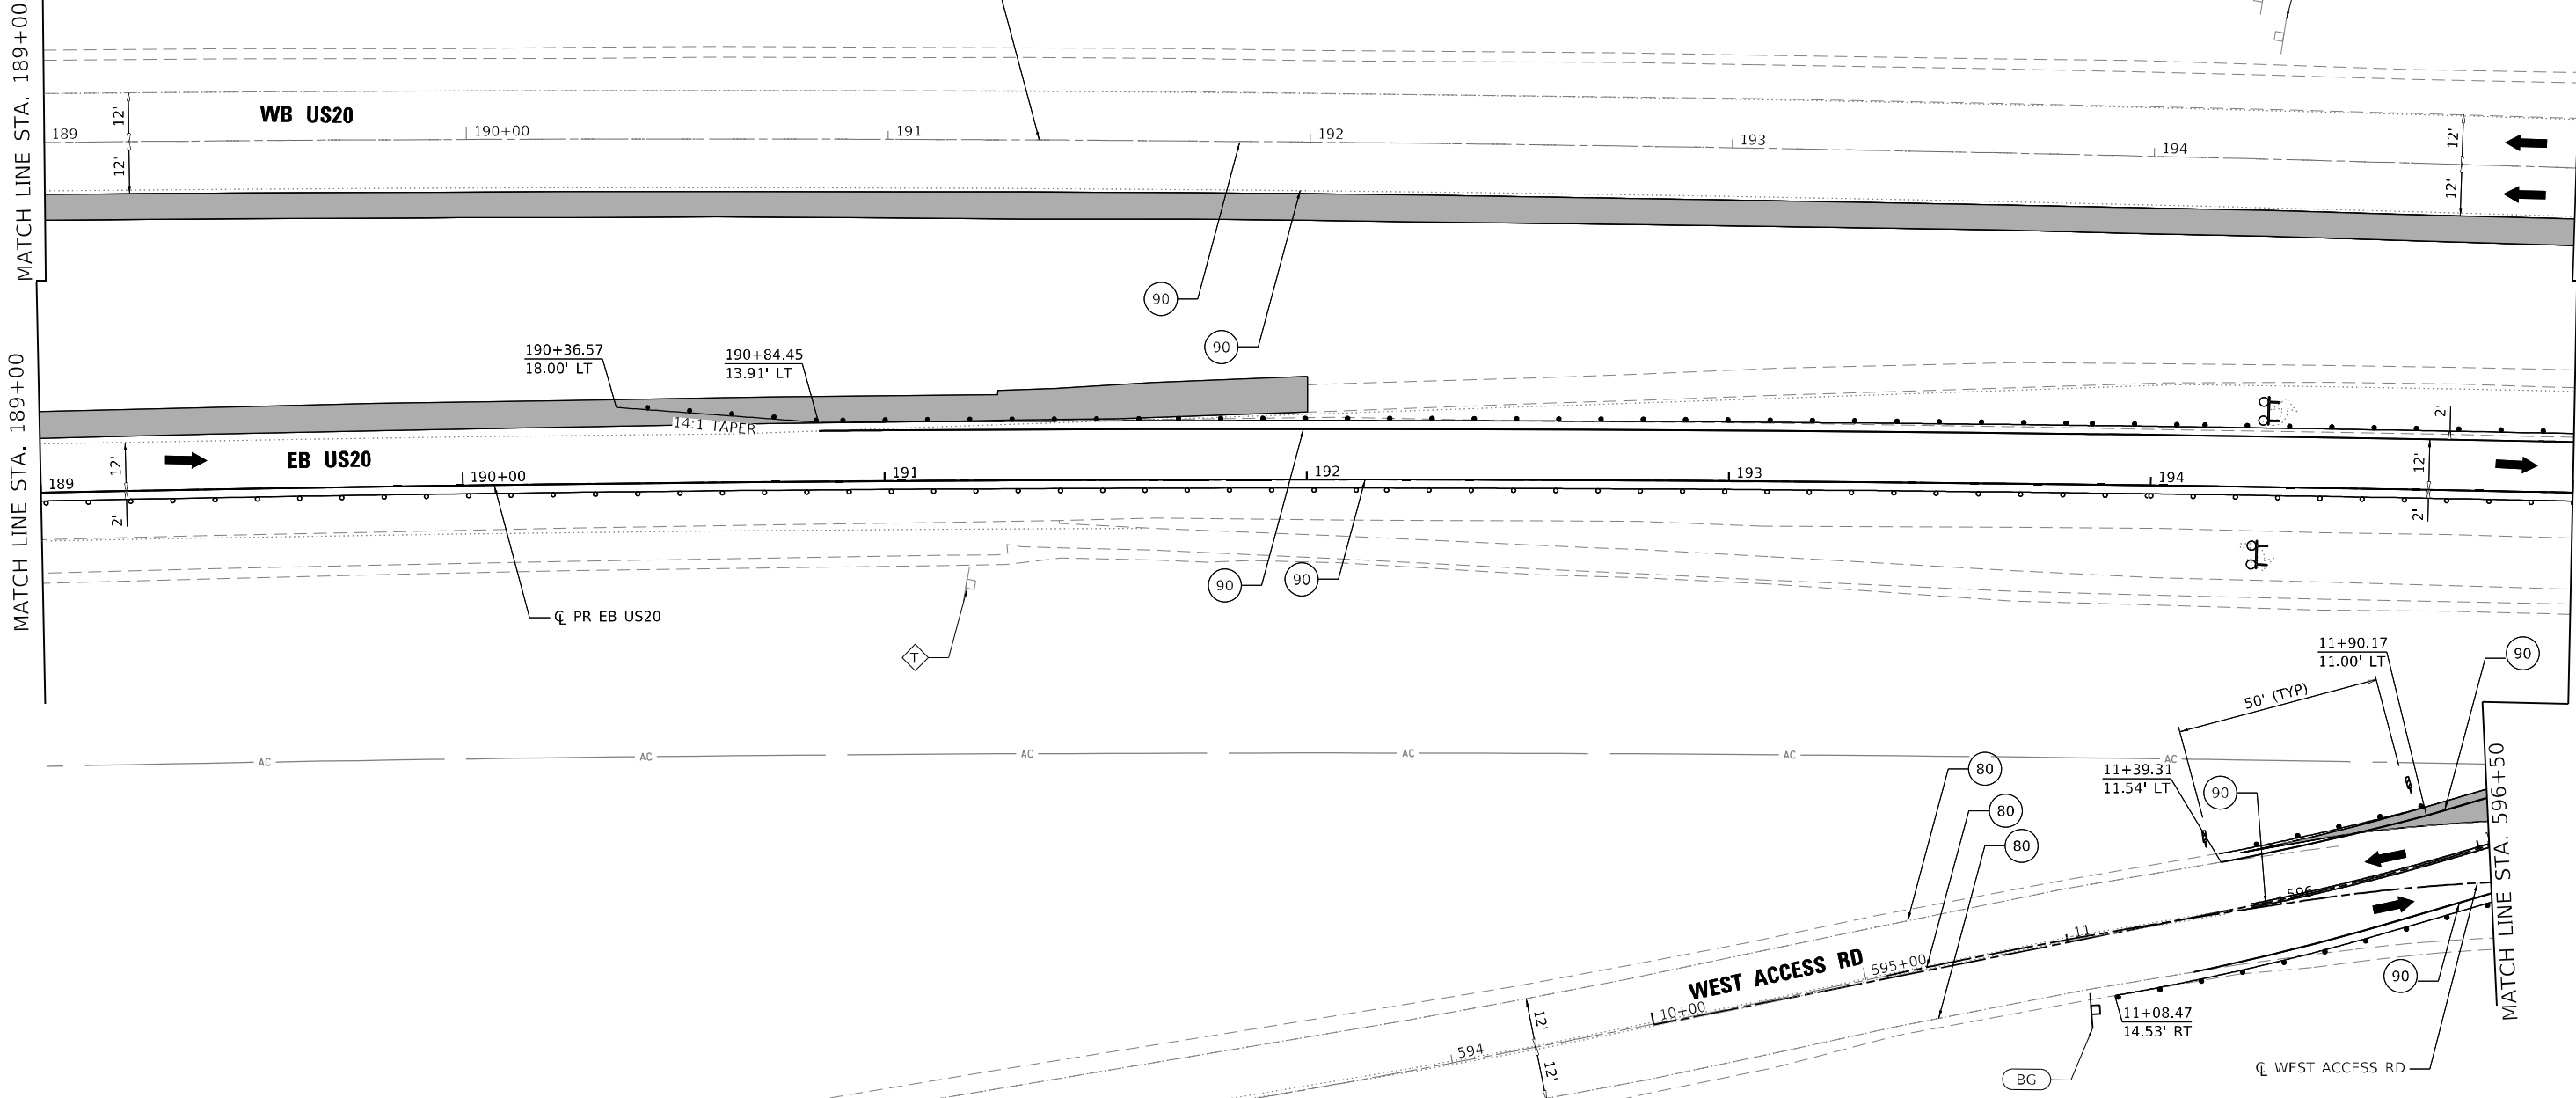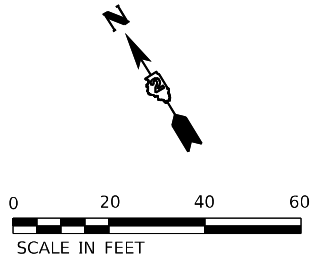

LEGEND

① TEMPORARY PAVEMENT MARKING - LINE 4" - TYPE IV TAPE (SOLID WHITE) (70307120)

② TEMPORARY PAVEMENT MARKING - LINE 4" - TYPE IV TAPE (SOLID YELLOW) 11" C-C (70307120)

③ TEMPORARY PAVEMENT MARKING - LINE 6" - TYPE IV TAPE (SOLID WHITE) (70307130)

④ TEMPORARY PAVEMENT MARKING - LINE 12" - TYPE IV TAPE (SOLID WHITE) (70307160)

⑤ TEMPORARY PAVEMENT MARKING - LINE 24" - TYPE IV TAPE (SOLID WHITE) (70307210)

⑥ TEMPORARY PAVEMENT MARKING LETTERS AND SYMBOLS - TYPE IV TAPE (SOLID WHITE) (70307100)

⑦ TEMPORARY CONCRETE BARRIER (70400100)

⑨ IMPACT ATTENUATORS, TEMPORARY (NON- REDIRECTIVE, NARROW), TEST LEVEL 3

⑩ TEMPORARY PAVEMENT MARKING - LINE 6" - TYPE IV TAPE (2' DASH - 6' SKIP WHITE) (70307130)

⑪ TEMPORARY PAVEMENT MARKING - LINE 4" - TYPE IV TAPE (10' DASH - 30' SKIP WHITE) (70307120)

⑫ TEMPORARY PAVEMENT MARKING - LINE 4" - TYPE IV TAPE (SOLID YELLOW) (70307120)

⑬ TEMPORARY PAVEMENT MARKING - LINE 12" - TYPE IV TAPE (SOLID YELLOW) (70307160)

PERMANENT PAVEMENT

COMPLETED TEMP PVMT

TEMPORARY PAVEMENT

WORK ZONE

POST MOUNTED VERTICAL PANELS

⑧0 EXISTING PAVEMENT MARKING

⑧0 PAVEMENT MARKING (PLACED IN PREVIOUS STAGE)

TEMPORARY SIGNAL HEAD

DIRECTION OF TRAFFIC

ARROW BOARD

TRAFFIC SIGN

TYPE III BARRICADE WITH FLASHING MONODIRECTIONAL LIGHTS

TEMPORARY CONCRETE BARRIER

IMPACT ATTENUATOR TEST LEVEL 3

CONSTRUCTION DRUM BARRICADES

50' C-C IN TANGENTS

20' C-C IN TAPERS

10' C-C IN RADII

TYPE II BARRICADE, DRUM, OR VERTICAL BARRICADE WITH STEADY BURN MONODIRECTIONAL LIGHT



DIRECTION INDICATOR BARRICADE WITH STEADY BURN MONODIRECTIONAL LIGHT

TEMPORARY PLASTIC DRUMS WITH STEADY BURN MONO-DIRECTIONAL LIGHTS


DRUMS

	PLOT DRIVER = pdfNOLAYERColor-NoRaster.pltcfgr	DESIGNED - CE	REVISED -	STATE OF ILLINOIS DEPARTMENT OF TRANSPORTATION	MOT PLAN - US ROUTE 20 STAGE 2		F.A.P. RTE.	SECTION	COUNTY	TOTAL SHEETS	SHEET NO.
	PEN TABLE = D264P26-PSE.tbl	DRAWN - JWD	REVISED -				301	43N	JO DAVIESS	628	187
	PLOT SCALE = 40,0000 ' / in.	CHECKED - JWD	REVISED -				CONTRACT NO. 64P26				
PLOT DATE = 12/8/2023 12:47:44 AM		DATE - 12/08/2023	REVISED -	SCALE: 40,0000 ' / in. SHEET 079 OF 161 SHEETS		STA. 189+00 TO STA. 195+00		ILLINOIS FED. AID PROJECT			

MOT SIGN LEGEND

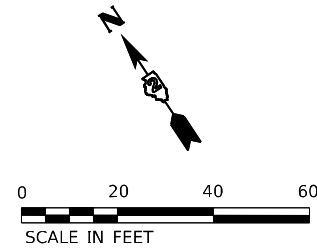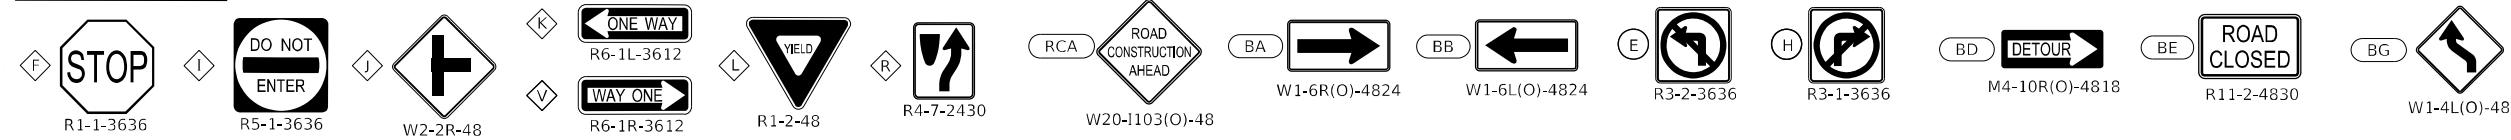

WESTBOUND ADVANCE SIGNING DETAIL

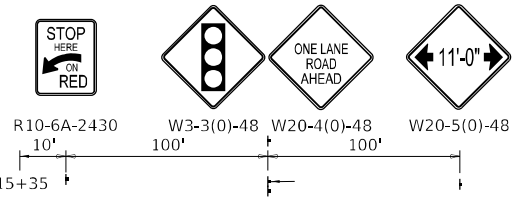


WB US20

EB US20

TEMPORARY RUNAROUND

EASTBOUND ADVANCE SIGNING DETAIL

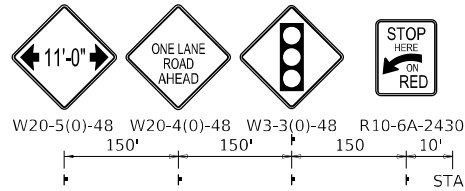

MATCH LINE STA. 1998+50

USER: idave
 C:\PLOT\Default
 FILE NAME: PLOT_209_007_IDOT_PTB_202_022_Various Phase Lit_Direct 2Design\WO_1_64P26\CADD\CADD_Sheets\64P26-sh-MOT02-11.dgn



PLOT DRIVER = pdfNOLayersColor-NoRaster.pltcf	DESIGNED - CE
PEN TABLE = D264P26-PSE.tbl	DRAWN - JWD
PLOT SCALE = 40,0000 * / in.	CHECKED - JWD
PLOT DATE = 12/8/2023 12:47:45 AM	DATE - 12/08/2023

REVISED -
REVISED -
REVISED -
REVISED -

**STATE OF ILLINOIS
 DEPARTMENT OF TRANSPORTATION**

**MOT PLAN - US ROUTE 20
 STAGE 2**

SCALE: 40,0000 * / in. SHEET 080 OF 161 SHEETS STA. 195+00 TO STA. 200+50

F.A.P. RTE.	SECTION	COUNTY	TOTAL SHEETS	SHEET NO.
301	43N	JO DAVISS	628	188
CONTRACT NO. 64P26				
ILLINOIS FED. AID PROJECT				

USER: idave
MODEL: Default
FILE NAME: PLOT_209_007_IDOT_PTB_202_022_Various Phase Lit_Direct 2Design\W0_1_64P26\CADD\CADD_Sheets\64P26-sh-MOT02-12.dgn



PLOT DRIVER = pdf\NOLAYERSColor-NoRaster.pltcf	DESIGNED - CE	REVISED -
PEN TABLE = D264P26-PSE.tbl	DRAWN - JWD	REVISED -
PLOT SCALE = 40,0000 ' / in.	CHECKED - JWD	REVISED -
PLOT DATE = 12/8/2023 12:47:47 AM	DATE - 12/08/2023	REVISED -

STATE OF ILLINOIS
DEPARTMENT OF TRANSPORTATION

MOT PLAN - US ROUTE 20
STAGE 2

SCALE: 40,0000 ' / in. SHEET 081 OF 161 SHEETS STA. 200+50 TO STA. 205+00

F.A.P. RTE.	SECTION	COUNTY	TOTAL SHEETS	SHEET NO.
301	43N	JO DAVIESS	628	189
CONTRACT NO. 64P26				
ILLINOIS FED. AID PROJECT				

LEGEND


- TEMPORARY PAVEMENT MARKING - LINE 4" - TYPE IV TAPE (SOLID WHITE) (70307120)
- TEMPORARY PAVEMENT MARKING - LINE 4" - TYPE IV TAPE (SOLID YELLOW) 11" C-C (70307120)
- TEMPORARY PAVEMENT MARKING - LINE 6" - TYPE IV TAPE (SOLID WHITE) (70307130)
- TEMPORARY PAVEMENT MARKING - LINE 12" - TYPE IV TAPE (SOLID WHITE) (70307160)
- TEMPORARY PAVEMENT MARKING - LINE 24" - TYPE IV TAPE (SOLID WHITE) (70307210)
- TEMPORARY PAVEMENT MARKING LETTERS AND SYMBOLS - TYPE IV TAPE (SOLID WHITE) (70307100)
- TEMPORARY CONCRETE BARRIER (70400100)

- IMPACT ATTENUATORS, TEMPORARY (NON- REDIRECTIVE, NARROW), TEST LEVEL 3
- TEMPORARY PAVEMENT MARKING - LINE 6" - TYPE IV TAPE (2' DASH - 6' SKIP WHITE) (70307130)
- TEMPORARY PAVEMENT MARKING - LINE 4" - TYPE IV TAPE (10' DASH - 30' SKIP WHITE) (70307120)
- TEMPORARY PAVEMENT MARKING - LINE 4" - TYPE IV TAPE (SOLID YELLOW) (70307120)
- TEMPORARY PAVEMENT MARKING - LINE 12" - TYPE IV TAPE (SOLID YELLOW) (70307160)



- (80) EXISTING PAVEMENT MARKING
- (90) PAVEMENT MARKING (PLACED IN PREVIOUS STAGE)

- TEMPORARY SIGNAL HEAD
- DIRECTION OF TRAFFIC
- ARROW BOARD
- TRAFFIC SIGN
- TYPE III BARRICADE WITH FLASHING MONODIRECTIONAL LIGHTS
- TEMPORARY CONCRETE BARRIER
- IMPACT ATTENUATOR TEST LEVEL 3
- CONSTRUCTION DRUM BARRICADES

- 50' C-C IN TANGENTS
- 20' C-C IN TAPERS
- 10' C-C IN RADII
- TYPE II BARRICADE, DRUM, OR VERTICAL BARRICADE WITH STEADY BURN MONODIRECTIONAL LIGHT
- DIRECTION INDICATOR BARRICADE WITH STEADY BURN MONODIRECTIONAL LIGHT
- TEMPORARY PLASTIC DRUMS WITH STEADY BURN MONO-DIRECTIONAL LIGHTS
- DRUMS

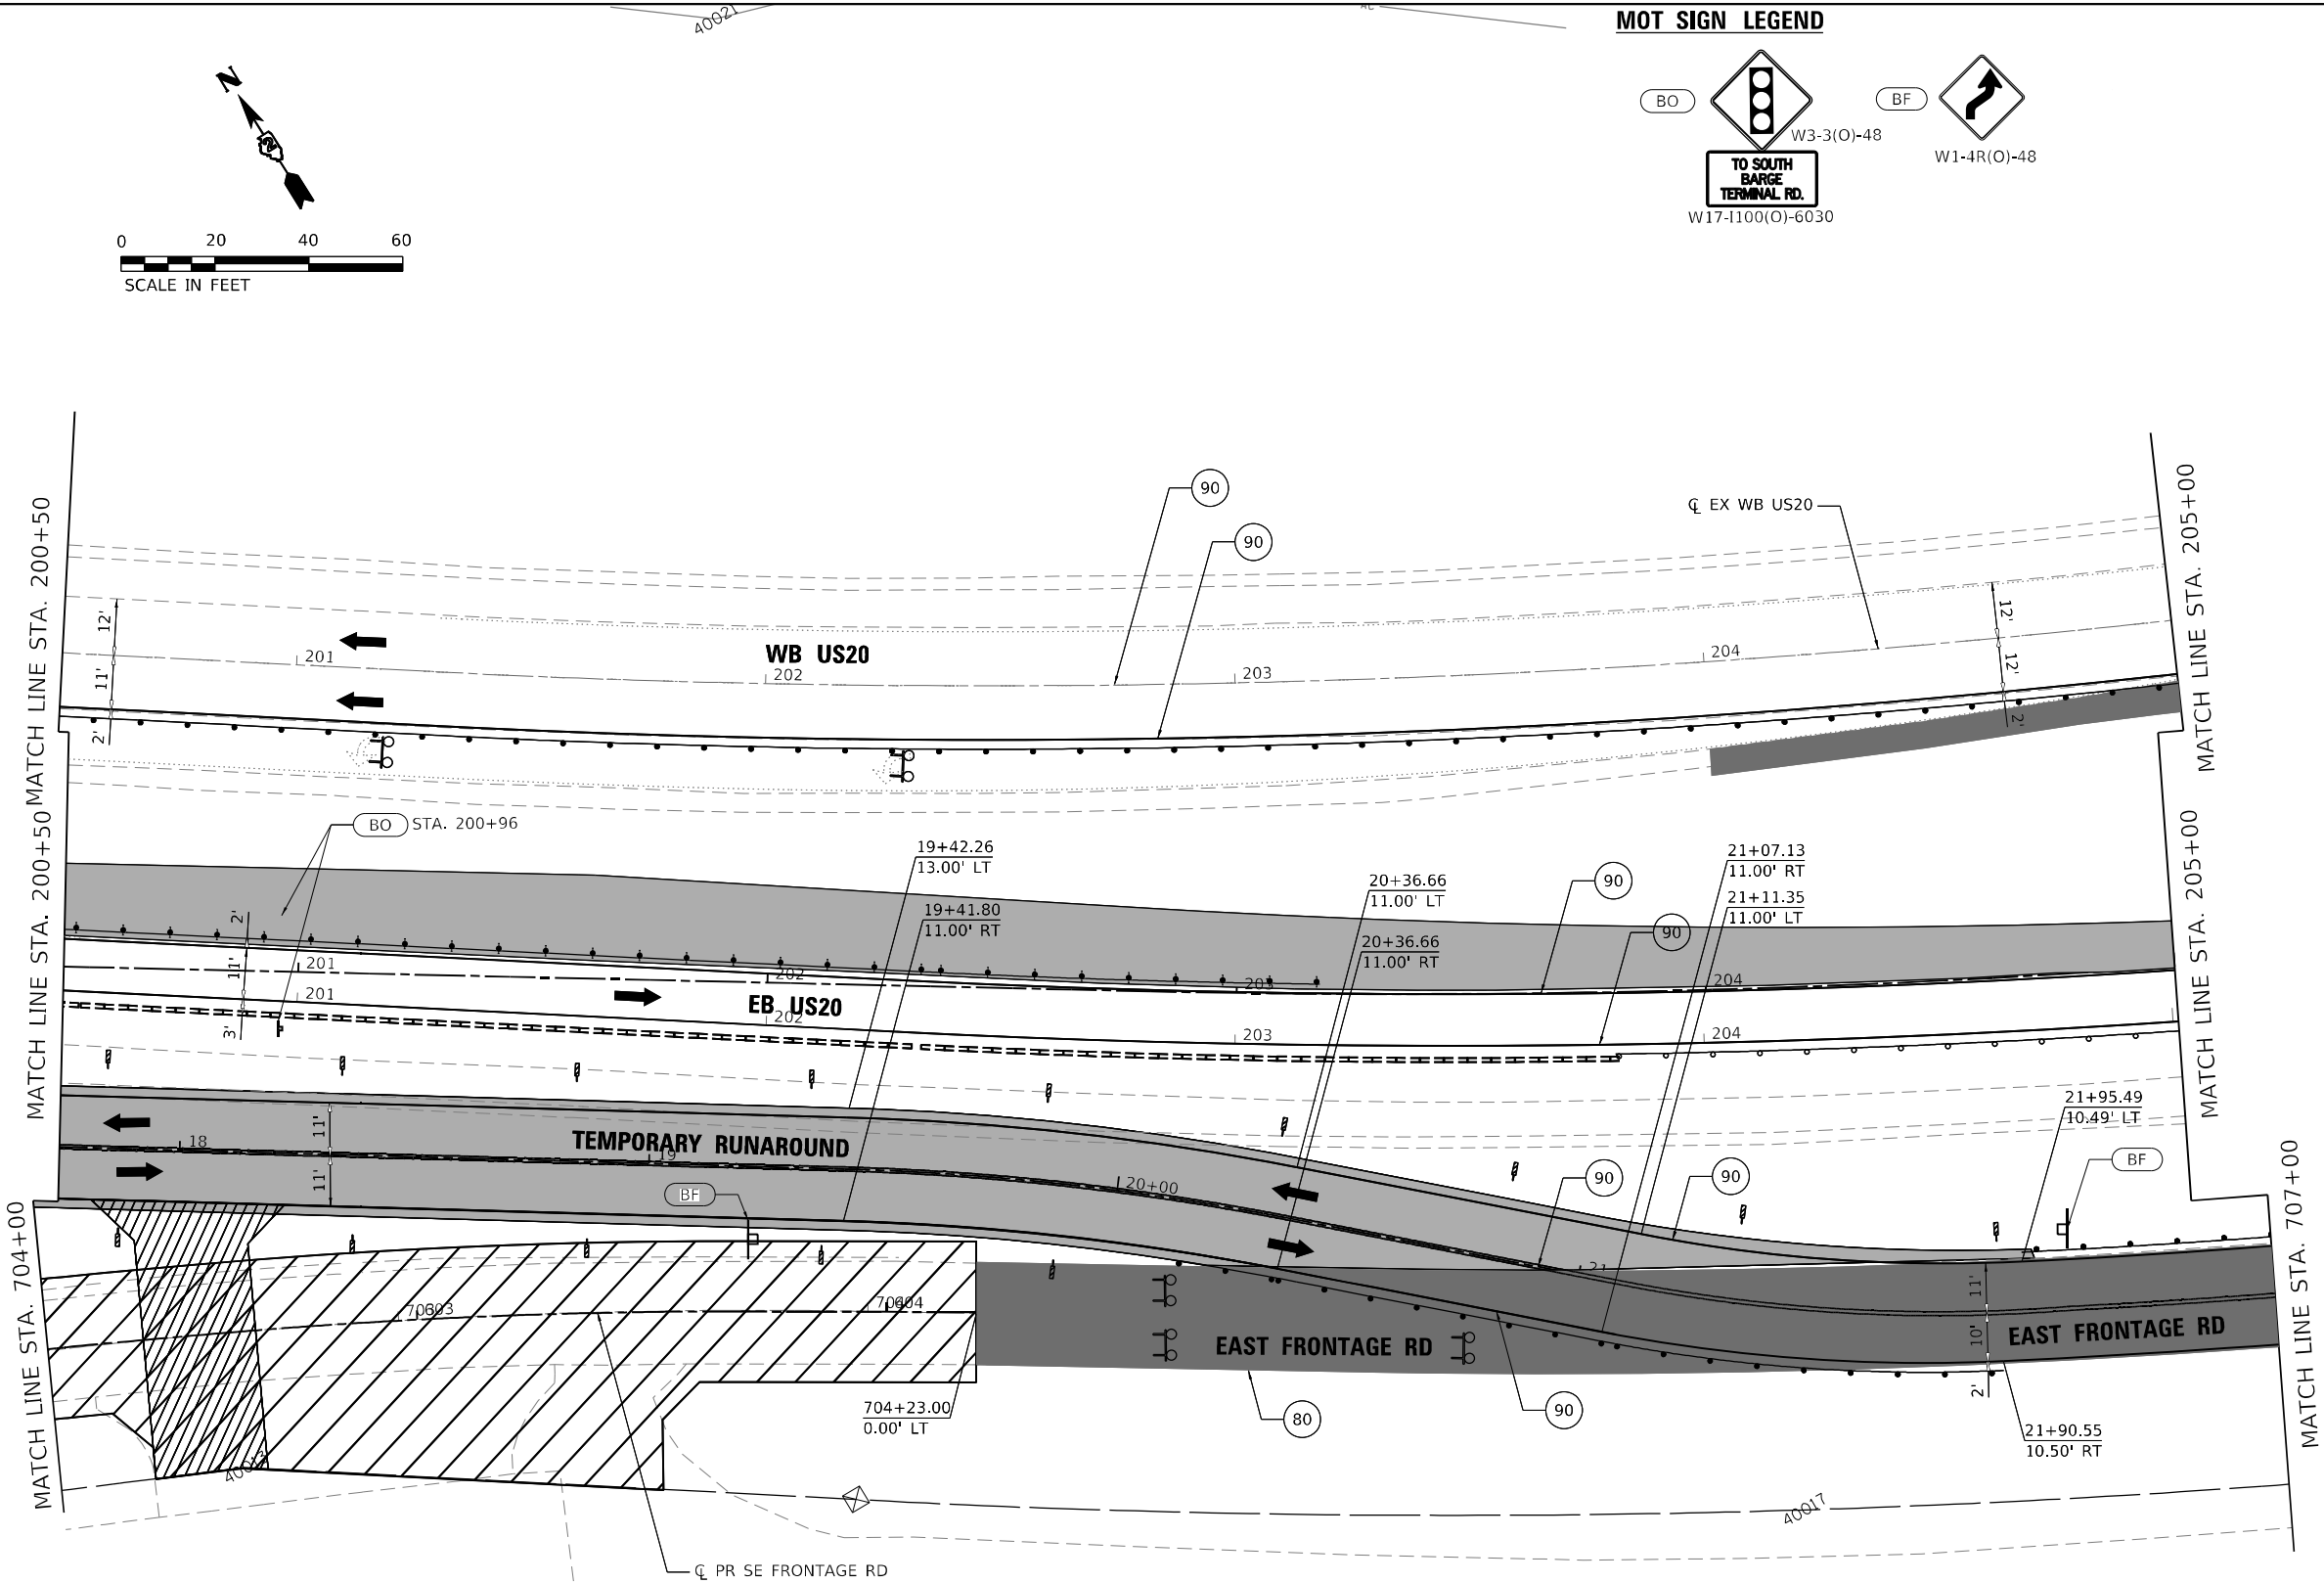

MOT SIGN LEGEND

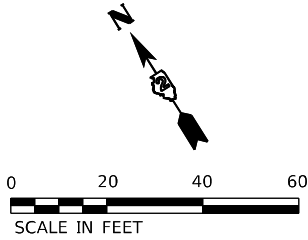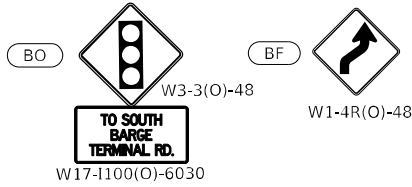

USER: idave
MODEL: Default
FILE NAME: PLOT_209_007_IDOT_PTB_202_022_Various Phase Lit Dierkt 2Design\WO_1_64P26\CADD\CADD_Sheets\64P26-sh-MOT02-13.dgn

LEGEND

- ① TEMPORARY PAVEMENT MARKING - LINE 4" - TYPE IV TAPE (SOLID WHITE) (70307120)
② TEMPORARY PAVEMENT MARKING - LINE 4" - TYPE IV TAPE (SOLID YELLOW) 11" C-C (70307120)
③ TEMPORARY PAVEMENT MARKING - LINE 6" - TYPE IV TAPE (SOLID WHITE) (70307130)
④ TEMPORARY PAVEMENT MARKING - LINE 12" - TYPE IV TAPE (SOLID WHITE) (70307160)
⑤ TEMPORARY PAVEMENT MARKING - LINE 24" - TYPE IV TAPE (SOLID WHITE) (70307210)
⑥ TEMPORARY PAVEMENT MARKING LETTERS AND SYMBOLS - TYPE IV TAPE (SOLID WHITE) (70307120)
⑦ TEMPORARY CONCRETE BARRIER (70400100)

- ⑦P TEMPORARY CONCRETE BARRIER (PINNED) (70400100)
⑨ IMPACT ATTENUATORS, TEMPORARY (NON- REDIRECTIVE, NARROW), TEST LEVEL 3
⑩ TEMPORARY PAVEMENT MARKING - LINE 6" - TYPE IV TAPE (2' DASH - 6' SKIP WHITE) (70307130)
⑪ TEMPORARY PAVEMENT MARKING - LINE 4" - TYPE IV TAPE (10' DASH - 30' SKIP WHITE) (70307120)
⑫ TEMPORARY PAVEMENT MARKING - LINE 4" - TYPE IV TAPE (SOLID YELLOW) (70307120)
⑬ TEMPORARY PAVEMENT MARKING - LINE 12" - TYPE IV TAPE (SOLID YELLOW) (70307160)

- PERMANENT PAVEMENT
COMPLETED TEMP PVMT
TEMPORARY PAVEMENT
WORK ZONE
POST MOUNTED
VERTICAL PANELS
⑧0 EXISTING PAVEMENT MARKING
⑨0 PAVEMENT MARKING
(PLACED IN PREVIOUS STAGE)
● TEMPORARY SIGNAL HEAD
➡ DIRECTION OF TRAFFIC
↑ ARROW BOARD
⊥ TRAFFIC SIGN
⊥ TYPE III BARRICADE WITH FLASHING
MONODIRECTIONAL LIGHTS
= = = TEMPORARY CONCRETE BARRIER
- - - IMPACT ATTENUATOR TEST LEVEL 3
○ CONSTRUCTION DRUM BARRICADES

- 50' C-C IN TANGENTS
20' C-C IN TAPERS
10' C-C IN RADII
⊥ TYPE II BARRICADE, DRUM, OR VERTICAL
BARRICADE WITH STEADY BURN
MONODIRECTIONAL LIGHT
⊥ DIRECTION INDICATOR BARRICADE WITH
STEADY BURN MONODIRECTIONAL LIGHT
● TEMPORARY PLASTIC DRUMS WITH STEADY
BURN MONO-DIRECTIONAL LIGHTS
○ DRUMS



PLOT DRIVER = pdf\NOLAYERSColor-NoRaster.pltcf	DESIGNED - CE	REVISED -
PEN TABLE = D264P26-PSE.tbl	DRAWN - JWD	REVISED -
PLOT SCALE = 40,0000 ' / in.	CHECKED - JWD	REVISED -
PLOT DATE = 12/8/2023 12:47:49 AM	DATE - 12/08/2023	REVISED -



STATE OF ILLINOIS
DEPARTMENT OF TRANSPORTATION

MOT PLAN - US ROUTE 20
STAGE 2

SCALE: 40,0000 ' / in. SHEET 082 OF 161 SHEETS STA. 205+00 TO STA. 209+50

F.A.P. RTE.	SECTION	COUNTY	TOTAL SHEETS	SHEET NO.
301	43N	JO DAVIESS	628	190
CONTRACT NO. 64P26				
ILLINOIS FED. AID PROJECT				

MOT SIGN LEGEND

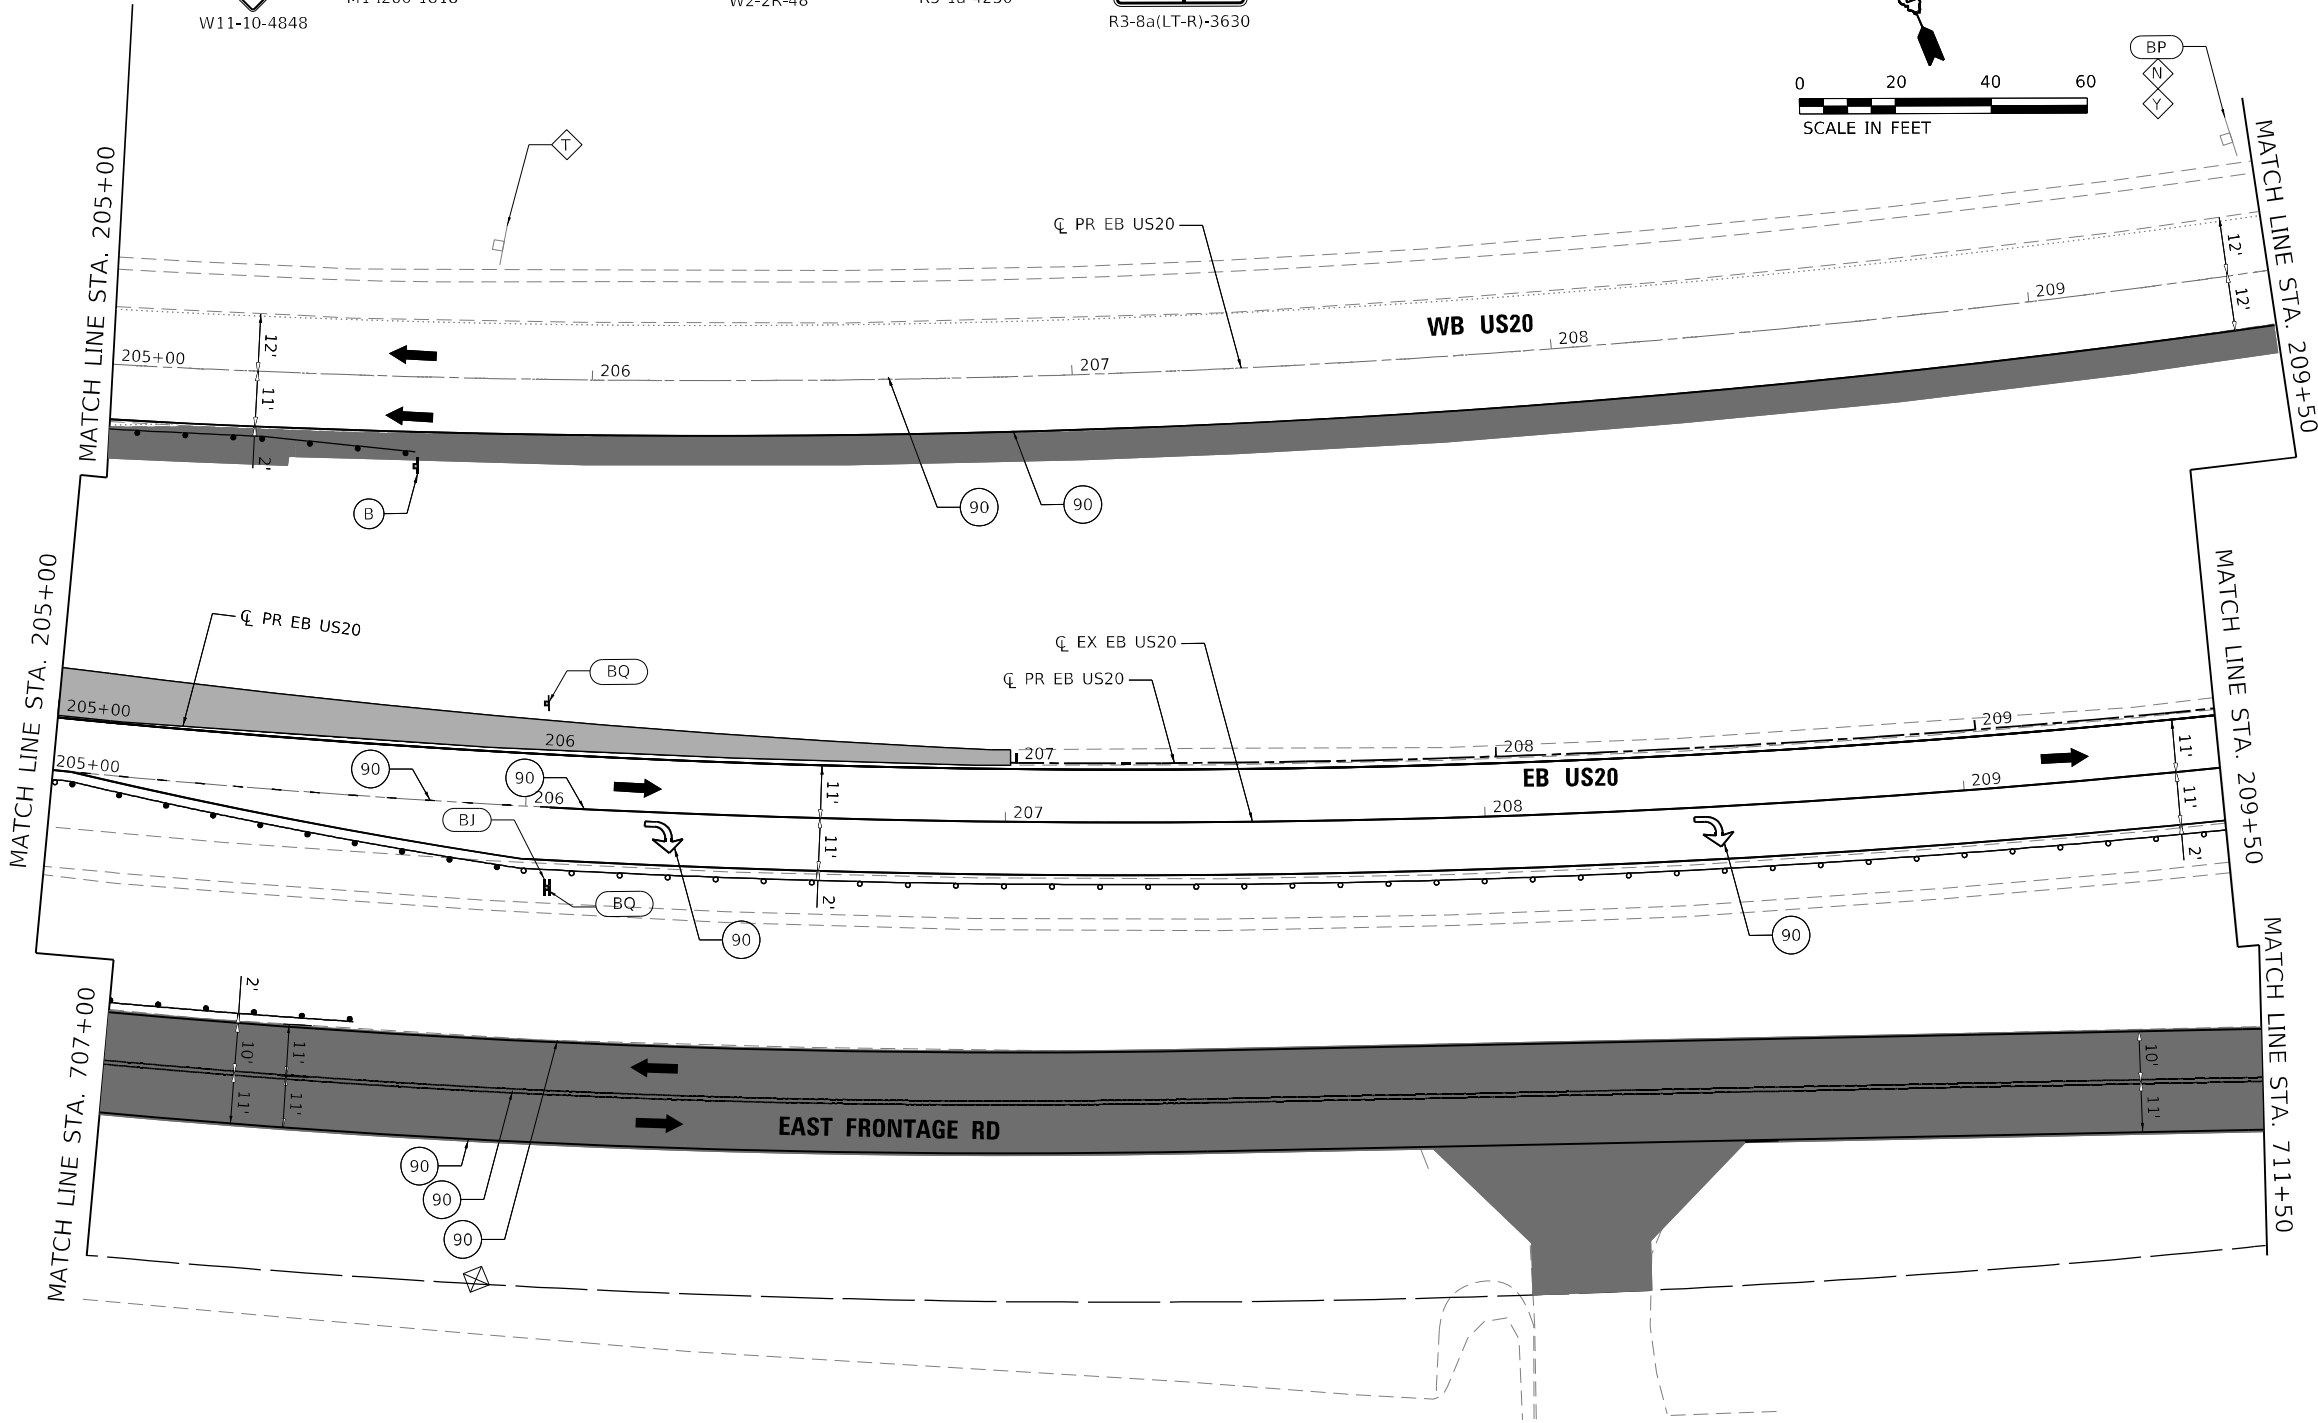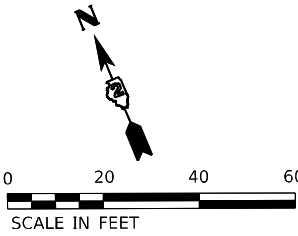

USER: idave
MODEL: Default
FILE NAME: PLOT_209_007_IDOT_PTB_202_022_Various Phase Lit_Direct 2Design\WO_1_64P26\CADD\CADD_Sheets\64P26-sh-MOT02-14.dgn

LEGEND

- TEMPORARY PAVEMENT MARKING - LINE 4" - TYPE IV TAPE (SOLID WHITE) (70307120)
- TEMPORARY PAVEMENT MARKING - LINE 4" - TYPE IV TAPE (SOLID YELLOW) 11" C-C (70307120)
- TEMPORARY PAVEMENT MARKING - LINE 6" - TYPE IV TAPE (SOLID WHITE) (70307130)
- TEMPORARY PAVEMENT MARKING - LINE 12" - TYPE IV TAPE (SOLID WHITE) (70307160)
- TEMPORARY PAVEMENT MARKING - LINE 24" - TYPE IV TAPE (SOLID WHITE) (70307210)
- TEMPORARY PAVEMENT MARKING LETTERS AND SYMBOLS - TYPE IV TAPE (SOLID WHITE) (70307120)
- TEMPORARY CONCRETE BARRIER (70400100)

- 7P TEMPORARY CONCRETE BARRIER (PINNED) (70400100)
- 9 IMPACT ATTENUATORS, TEMPORARY (NON- REDIRECTIVE, NARROW), TEST LEVEL 3
- 10 TEMPORARY PAVEMENT MARKING - LINE 6" - TYPE IV TAPE (2' DASH - 6' SKIP WHITE) (70307130)
- 11 TEMPORARY PAVEMENT MARKING - LINE 4" - TYPE IV TAPE (10' DASH - 30' SKIP WHITE) (70307120)
- 12 TEMPORARY PAVEMENT MARKING - LINE 4" - TYPE IV TAPE (SOLID YELLOW) (70307120)
- 13 TEMPORARY PAVEMENT MARKING - LINE 12" - TYPE IV TAPE (SOLID YELLOW) (70307160)

- PERMANENT PAVEMENT
- COMPLETED TEMP PVMT
- TEMPORARY PAVEMENT
- WORK ZONE
- POST MOUNTED VERTICAL PANELS
- EXISTING PAVEMENT MARKING
- PAVEMENT MARKING (PLACED IN PREVIOUS STAGE)

- TEMPORARY SIGNAL HEAD
- DIRECTION OF TRAFFIC
- ARROW BOARD
- TRAFFIC SIGN
- TYPE III BARRICADE WITH FLASHING MONODIRECTIONAL LIGHTS
- TEMPORARY CONCRETE BARRIER
- IMPACT ATTENUATOR TEST LEVEL 3
- CONSTRUCTION DRUM BARRICADES

- 50' C-C IN TANGENTS
- 20' C-C IN TAPERS
- 10' C-C IN RADII
- TYPE II BARRICADE, DRUM, OR VERTICAL BARRICADE WITH STEADY BURN MONODIRECTIONAL LIGHT
- DIRECTION INDICATOR BARRICADE WITH STEADY BURN MONODIRECTIONAL LIGHT
- TEMPORARY PLASTIC DRUMS WITH STEADY BURN MONO-DIRECTIONAL LIGHTS
- DRUMS



PLOT DRIVER	= pdf\NOLAYERColor-NoRaster.pltcf	DESIGNED	-	CE
PEN TABLE	= D264P26-PSE.tbl	DRAWN	-	JWD
PLOT SCALE	= 40,0000 * / in.	CHECKED	-	JWD
PLOT DATE	= 12/8/2023 12:47:51 AM	DATE	-	12/08/2023

REVISD	-
REVISD	-
REVISD	-
REVISD	-


STATE OF ILLINOIS DEPARTMENT OF TRANSPORTATION

MOT PLAN - US ROUTE 20 STAGE 2

SCALE: 40,0000 * / in. SHEET 083 OF 161 SHEETS STA. 209+50 TO STA. 214+00

F.A.P. RTE.	SECTION	COUNTY	TOTAL SHEETS	SHEET NO.
301	43N	JO DAVIESS	628	191
CONTRACT NO. 64P26				

Long Section Number

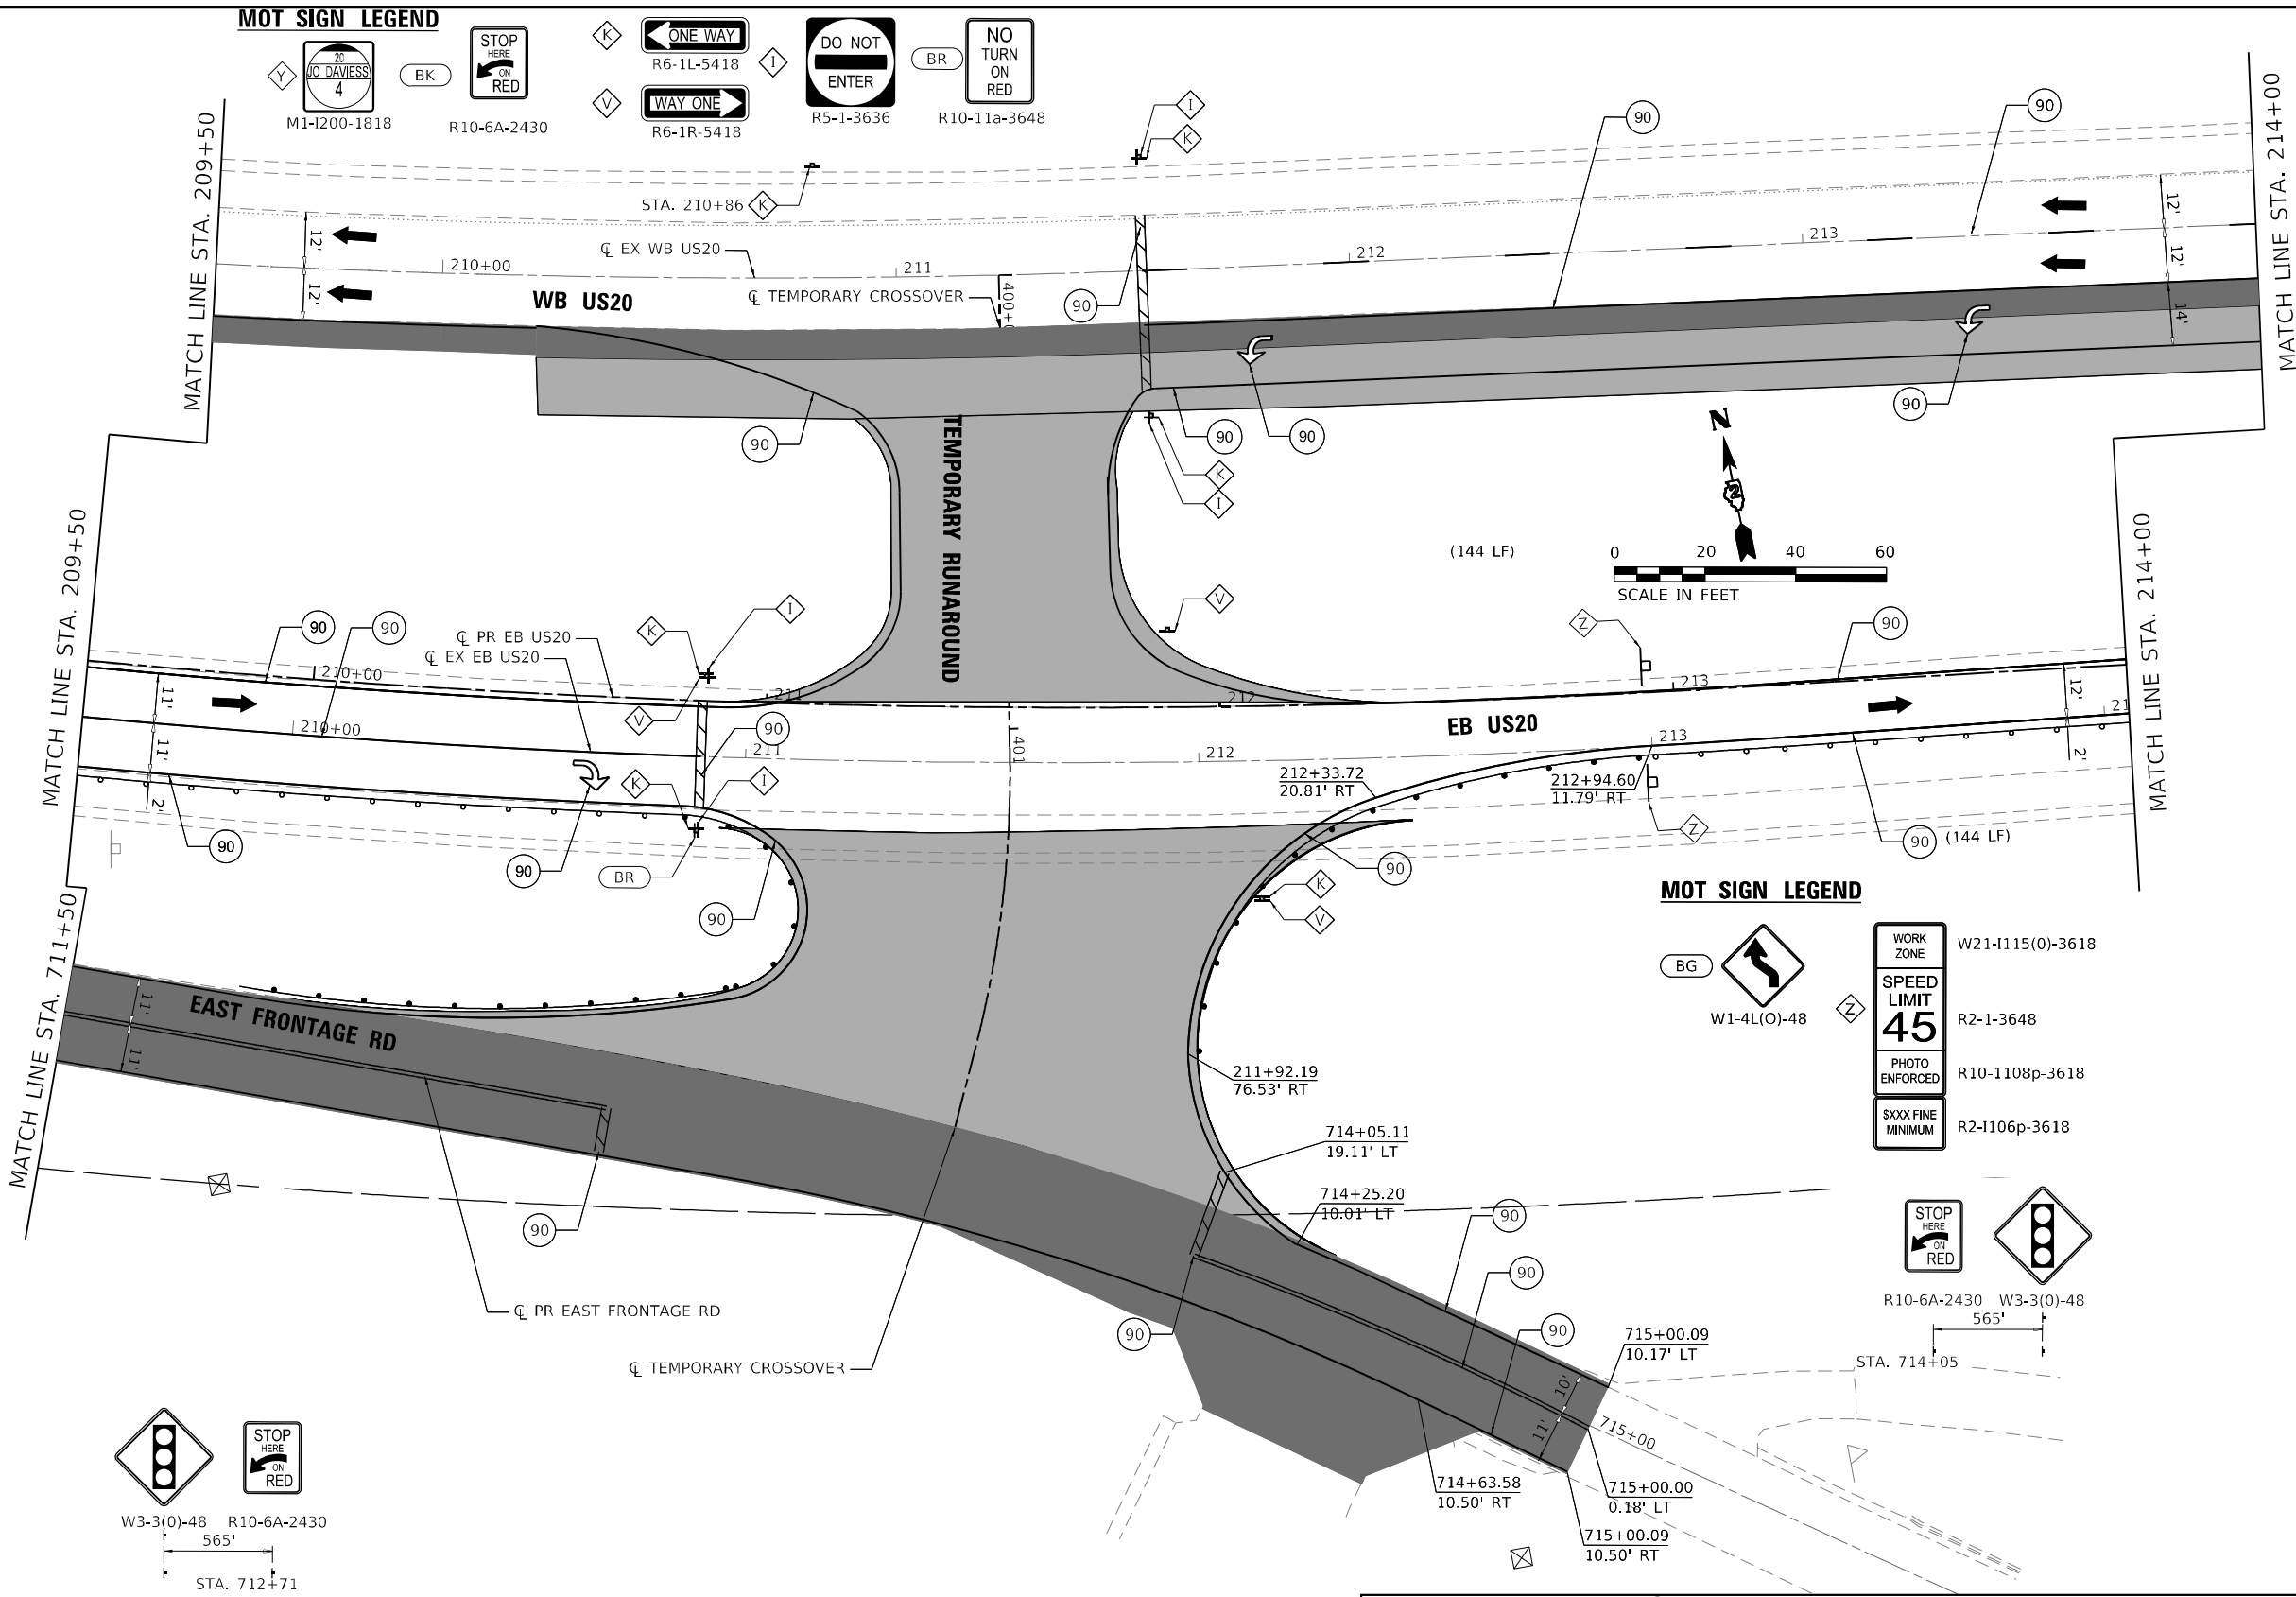

MOT SIGN LEGEND

- Y 20 JO DAVIESS 4 M1-1200-1818
- BK STOP HERE ON RED R10-6A-2430
- K ONE WAY R6-1L-5418
- I DO NOT ENTER R5-1-3636
- BR NO TURN ON RED R10-11a-3648
- V WAY ONE R6-1R-5418

MOT SIGN LEGEND

- BG W1-4L(O)-48
- WORK ZONE W21-1115(0)-3618
- SPEED LIMIT 45 R2-1-3648
- PHOTO ENFORCED R10-1108p-3618
- XXX FINE MINIMUM R2-1106p-3618

- STOP HERE ON RED R10-6A-2430
- W3-3(O)-48 W3-3(O)-48

USER: idave
C:\Users\idave\OneDrive\Documents\64P26\64P26-CADD\Sheet\64P26-sh-MOTD2-15.dgn
FILE NAME: PLOT_209_007_IDOT_PTB_202_022_Various Phase Lit_Direct 2\Design\WO_1_64P26\CADD\CADD_Sheet\64P26-sh-MOTD2-15.dgn

LEGEND

- 1

TEMPORARY PAVEMENT MARKING - LINE 4" - TYPE IV TAPE (SOLID WHITE) (70307120)
- 2

TEMPORARY PAVEMENT MARKING - LINE 4" - TYPE IV TAPE (SOLID YELLOW) 11" C-C (70307120)
- 3

TEMPORARY PAVEMENT MARKING - LINE 6" - TYPE IV TAPE (SOLID WHITE) (70307130)
- 4

TEMPORARY PAVEMENT MARKING - LINE 12" - TYPE IV TAPE (SOLID WHITE) (70307160)
- 5

TEMPORARY PAVEMENT MARKING - LINE 24" - TYPE IV TAPE (SOLID WHITE) (70307210)
- 6

TEMPORARY PAVEMENT MARKING LETTERS AND SYMBOLS - TYPE IV TAPE (SOLID WHITE) (70307100)
- 7

TEMPORARY CONCRETE BARRIER (70400100)

- 7P

TEMPORARY CONCRETE BARRIER (PINNED) (70400100)
- 9

IMPACT ATTENUATORS, TEMPORARY (NON- REDIRECTIVE, NARROW), TEST LEVEL 3
- 10

TEMPORARY PAVEMENT MARKING - LINE 6" - TYPE IV TAPE (2' DASH - 6' SKIP WHITE) (70307130)
- 11

TEMPORARY PAVEMENT MARKING - LINE 4" - TYPE IV TAPE (10' DASH - 30' SKIP WHITE) (70307120)
- 12

TEMPORARY PAVEMENT MARKING - LINE 4" - TYPE IV TAPE (SOLID YELLOW) (70307120)
- 13

TEMPORARY PAVEMENT MARKING - LINE 12" - TYPE IV TAPE (SOLID YELLOW) (70307160)

PERMANENT PAVEMENT

COMPLETED TEMP PVMT

TEMPORARY PAVEMENT

WORK ZONE

POST MOUNTED VERTICAL PANELS

80

EXISTING PAVEMENT MARKING (PLACED IN PREVIOUS STAGE)

90

PAVEMENT MARKING (PLACED IN PREVIOUS STAGE)

TEMPORARY SIGNAL HEAD

DIRECTION OF TRAFFIC

ARROW BOARD

TRAFFIC SIGN

TYPE III BARRICADE WITH FLASHING MONODIRECTIONAL LIGHTS

TEMPORARY CONCRETE BARRIER

IMPACT ATTENUATOR TEST LEVEL 3

CONSTRUCTION DRUM BARRICADES

50' C-C IN TANGENTS
20' C-C IN TAPERS
10' C-C IN RADII

TYPE II BARRICADE, DRUM, OR VERTICAL BARRICADE WITH STEADY BURN MONODIRECTIONAL LIGHT

DIRECTION INDICATOR BARRICADE WITH STEADY BURN MONODIRECTIONAL LIGHT

TEMPORARY PLASTIC DRUMS WITH STEADY BURN MONO-DIRECTIONAL LIGHTS

DRUMS

SED	PLOT DRIVER = pdfNOLAYERScolor-NoRaster.pltcfgrtd			DESIGNED - CE	REVISED -	STATE OF ILLINOIS DEPARTMENT OF TRANSPORTATION		MOT PLAN - US ROUTE 20 STAGE 2		F.A.P. RTE.	SECTION	COUNTY	TOTAL SHEETS	SHEET NO.
	PEN TABLE = D264P26-PSE.tbl			DRAWN - JWD	REVISED -					301	43N	JO DAVIESS	628	192
	PLOT SCALE = 40,0000 ' / in.			CHECKED - JWD	REVISED -					CONTRACT NO. 64P26				
	PLOT DATE = 12/8/2023 12:47:53 AM			DATE - 12/08/2023	REVISED -					ILLINOIS FED. AID PROJECT				
SCALE: 40,0000 ' / in. SHEET 084 OF 161 SHEETS STA. 214+00 TO STA. 218+50														

USER: idave
MODEL: Default
FILE NAME: PLOT_209_007_IDOT_PTB_202_022_Various Phase Ltd. Dierkt 2\Design\WO_1_64P26\CADD\CADD_Sheets\64P26-sh-MOTD2-16.dgn

LEGEND

- ① TEMPORARY PAVEMENT MARKING - LINE 4" - TYPE IV TAPE (SOLID WHITE) (70307120)
② TEMPORARY PAVEMENT MARKING - LINE 4" - TYPE IV TAPE (SOLID YELLOW) 11" C-C (70307120)
③ TEMPORARY PAVEMENT MARKING - LINE 6" - TYPE IV TAPE (SOLID WHITE) (70307130)
④ TEMPORARY PAVEMENT MARKING - LINE 12" - TYPE IV TAPE (SOLID WHITE) (70307160)
⑤ TEMPORARY PAVEMENT MARKING - LINE 24" - TYPE IV TAPE (SOLID WHITE) (70307210)
⑥ TEMPORARY PAVEMENT MARKING LETTERS AND SYMBOLS - TYPE IV TAPE (SOLID WHITE) (70307100)
⑦ TEMPORARY CONCRETE BARRIER (70400100)

- ⑦P TEMPORARY CONCRETE BARRIER (PINNED) (70400100)
⑨ IMPACT ATTENUATORS, TEMPORARY (NON- REDIRECTIVE, NARROW), TEST LEVEL 3
⑩ TEMPORARY PAVEMENT MARKING - LINE 6" - TYPE IV TAPE (2' DASH - 6' SKIP WHITE) (70307130)
⑪ TEMPORARY PAVEMENT MARKING - LINE 4" - TYPE IV TAPE (10' DASH - 30' SKIP WHITE) (70307120)
⑫ TEMPORARY PAVEMENT MARKING - LINE 4" - TYPE IV TAPE (SOLID YELLOW) (70307120)
⑬ TEMPORARY PAVEMENT MARKING - LINE 12" - TYPE IV TAPE (SOLID YELLOW) (70307160)

- PERMANENT PAVEMENT
COMPLETED TEMP PVMT
TEMPORARY PAVEMENT
WORK ZONE
POST MOUNTED
VERTICAL PANELS
⑧0 EXISTING PAVEMENT MARKING
⑨0 PAVEMENT MARKING
(PLACED IN PREVIOUS STAGE)
TEMPORARY SIGNAL HEAD
DIRECTION OF TRAFFIC
ARROW BOARD
TRAFFIC SIGN
TYPE III BARRICADE WITH FLASHING
MONODIRECTIONAL LIGHTS
TEMPORARY CONCRETE BARRIER
IMPACT ATTENUATOR TEST LEVEL 3
CONSTRUCTION DRUM BARRICADES

- 50' C-C IN TANGENTS
20' C-C IN TAPERS
10' C-C IN RADII
TYPE II BARRICADE, DRUM, OR VERTICAL
BARRICADE WITH STEADY BURN
MONODIRECTIONAL LIGHT
DIRECTION INDICATOR BARRICADE WITH
STEADY BURN MONODIRECTIONAL LIGHT
TEMPORARY PLASTIC DRUMS WITH STEADY
BURN MONO-DIRECTIONAL LIGHTS
DRUMS



PLOT DRIVER	= pdfNOLAYERColor-NoRaster.pltcfgr	DESIGNED	-	CE	REVISED	-
PEN TABLE	= D264P26-PSE.tbl	DRAWN	-	JWD	REVISED	-
PLOT SCALE	= 40,0000 * / in.	CHECKED	-	JWD	REVISED	-
PLOT DATE	= 12/8/2023	DATE	-	12/08/2023	REVISED	-




STATE OF ILLINOIS
DEPARTMENT OF TRANSPORTATION

MOT PLAN – US ROUTE 20
STAGE 2




SCALE: 40,0000 * / in. SHEET 085 OF 161 SHEETS STA. 218+50 TO STA. 223+00

F.A.P. RTE.	SECTION	COUNTY	TOTAL SHEETS	SHEET NO.
301	43N	JO DAVIESS	628	193
CONTRACT NO. 64P26				
ILLINOIS FED. AID PROJECT				

MOT SIGN LEGEND

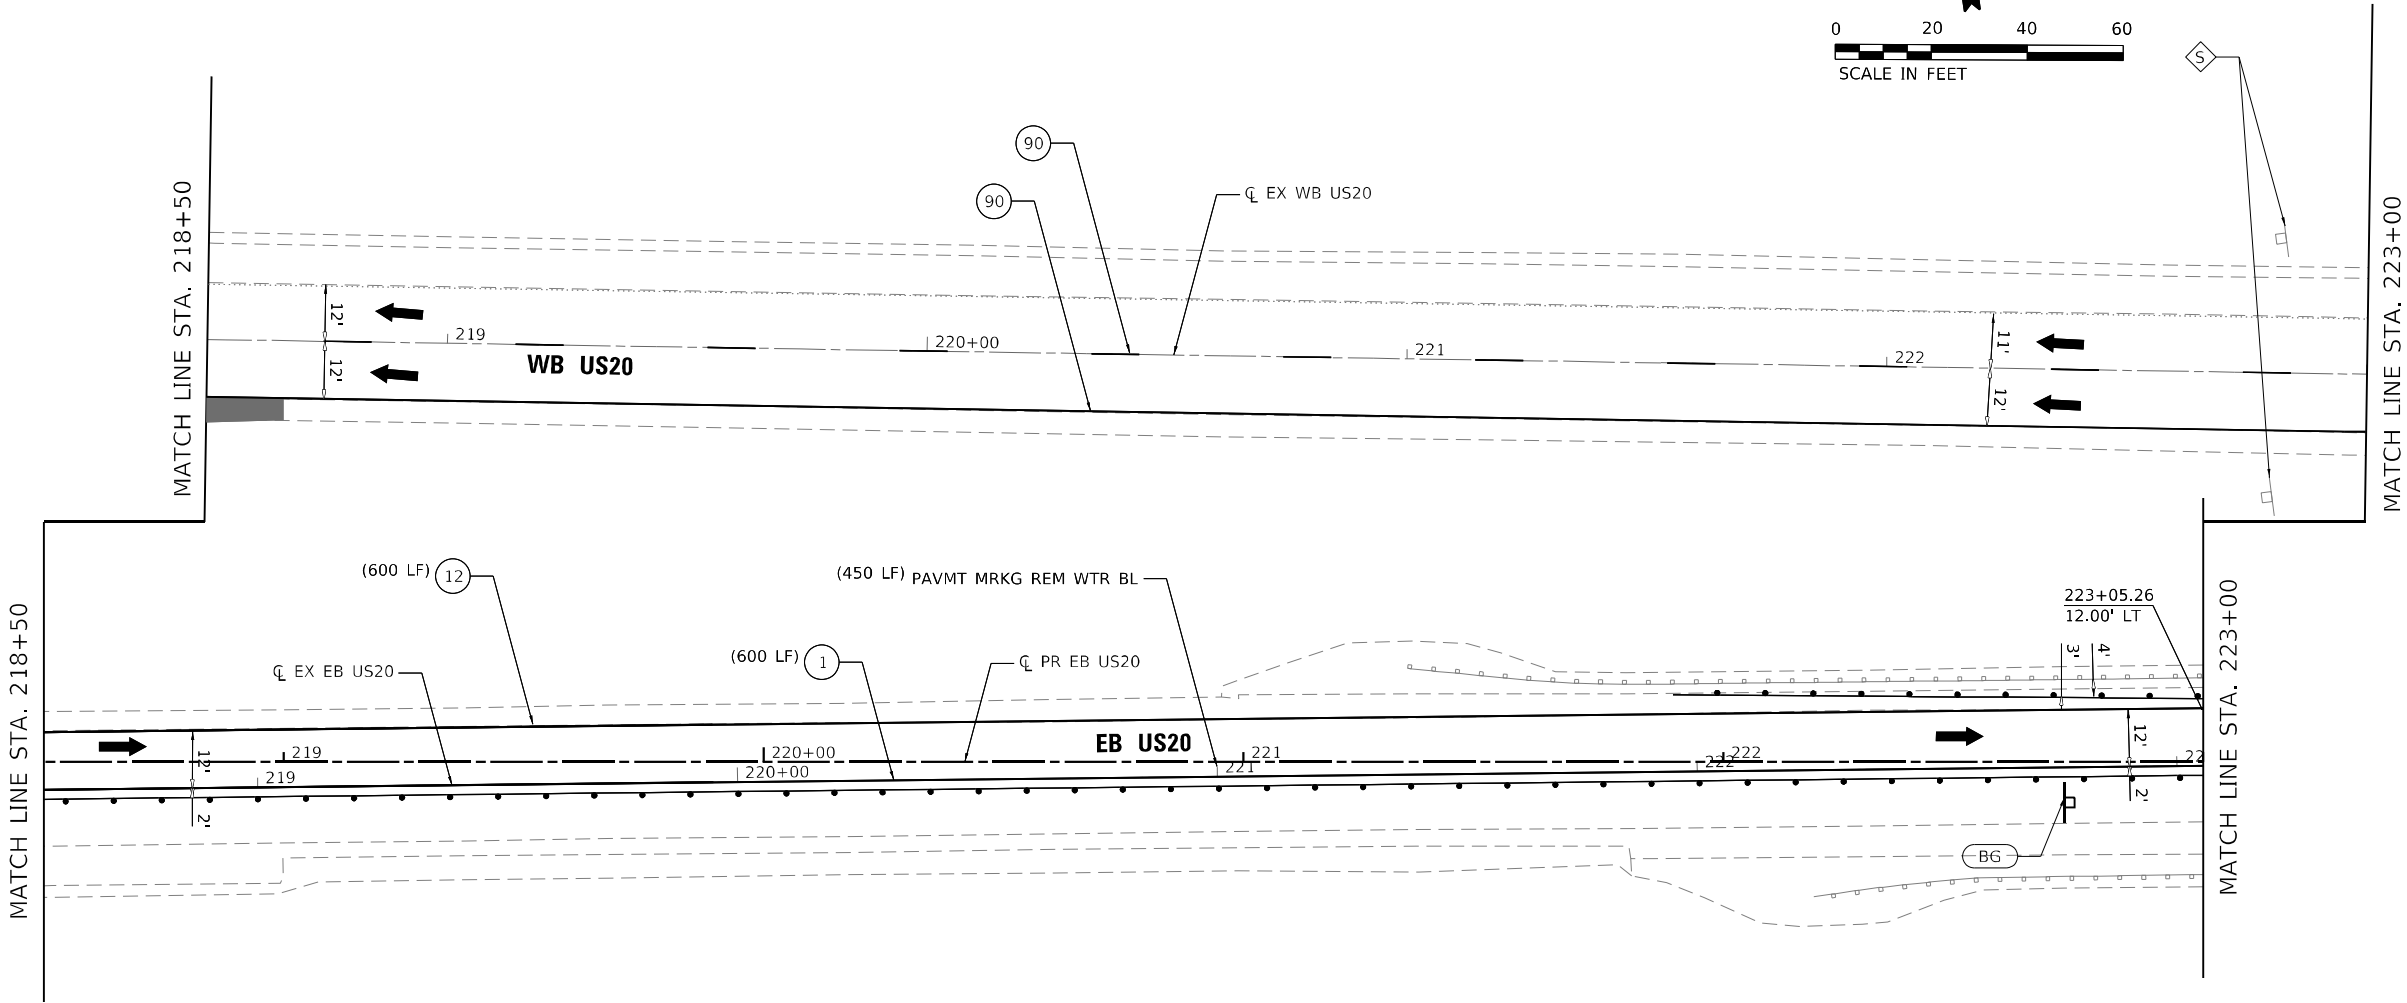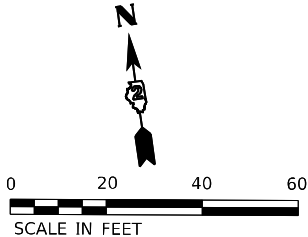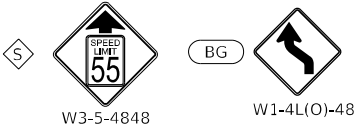

MOT SIGN LEGEND

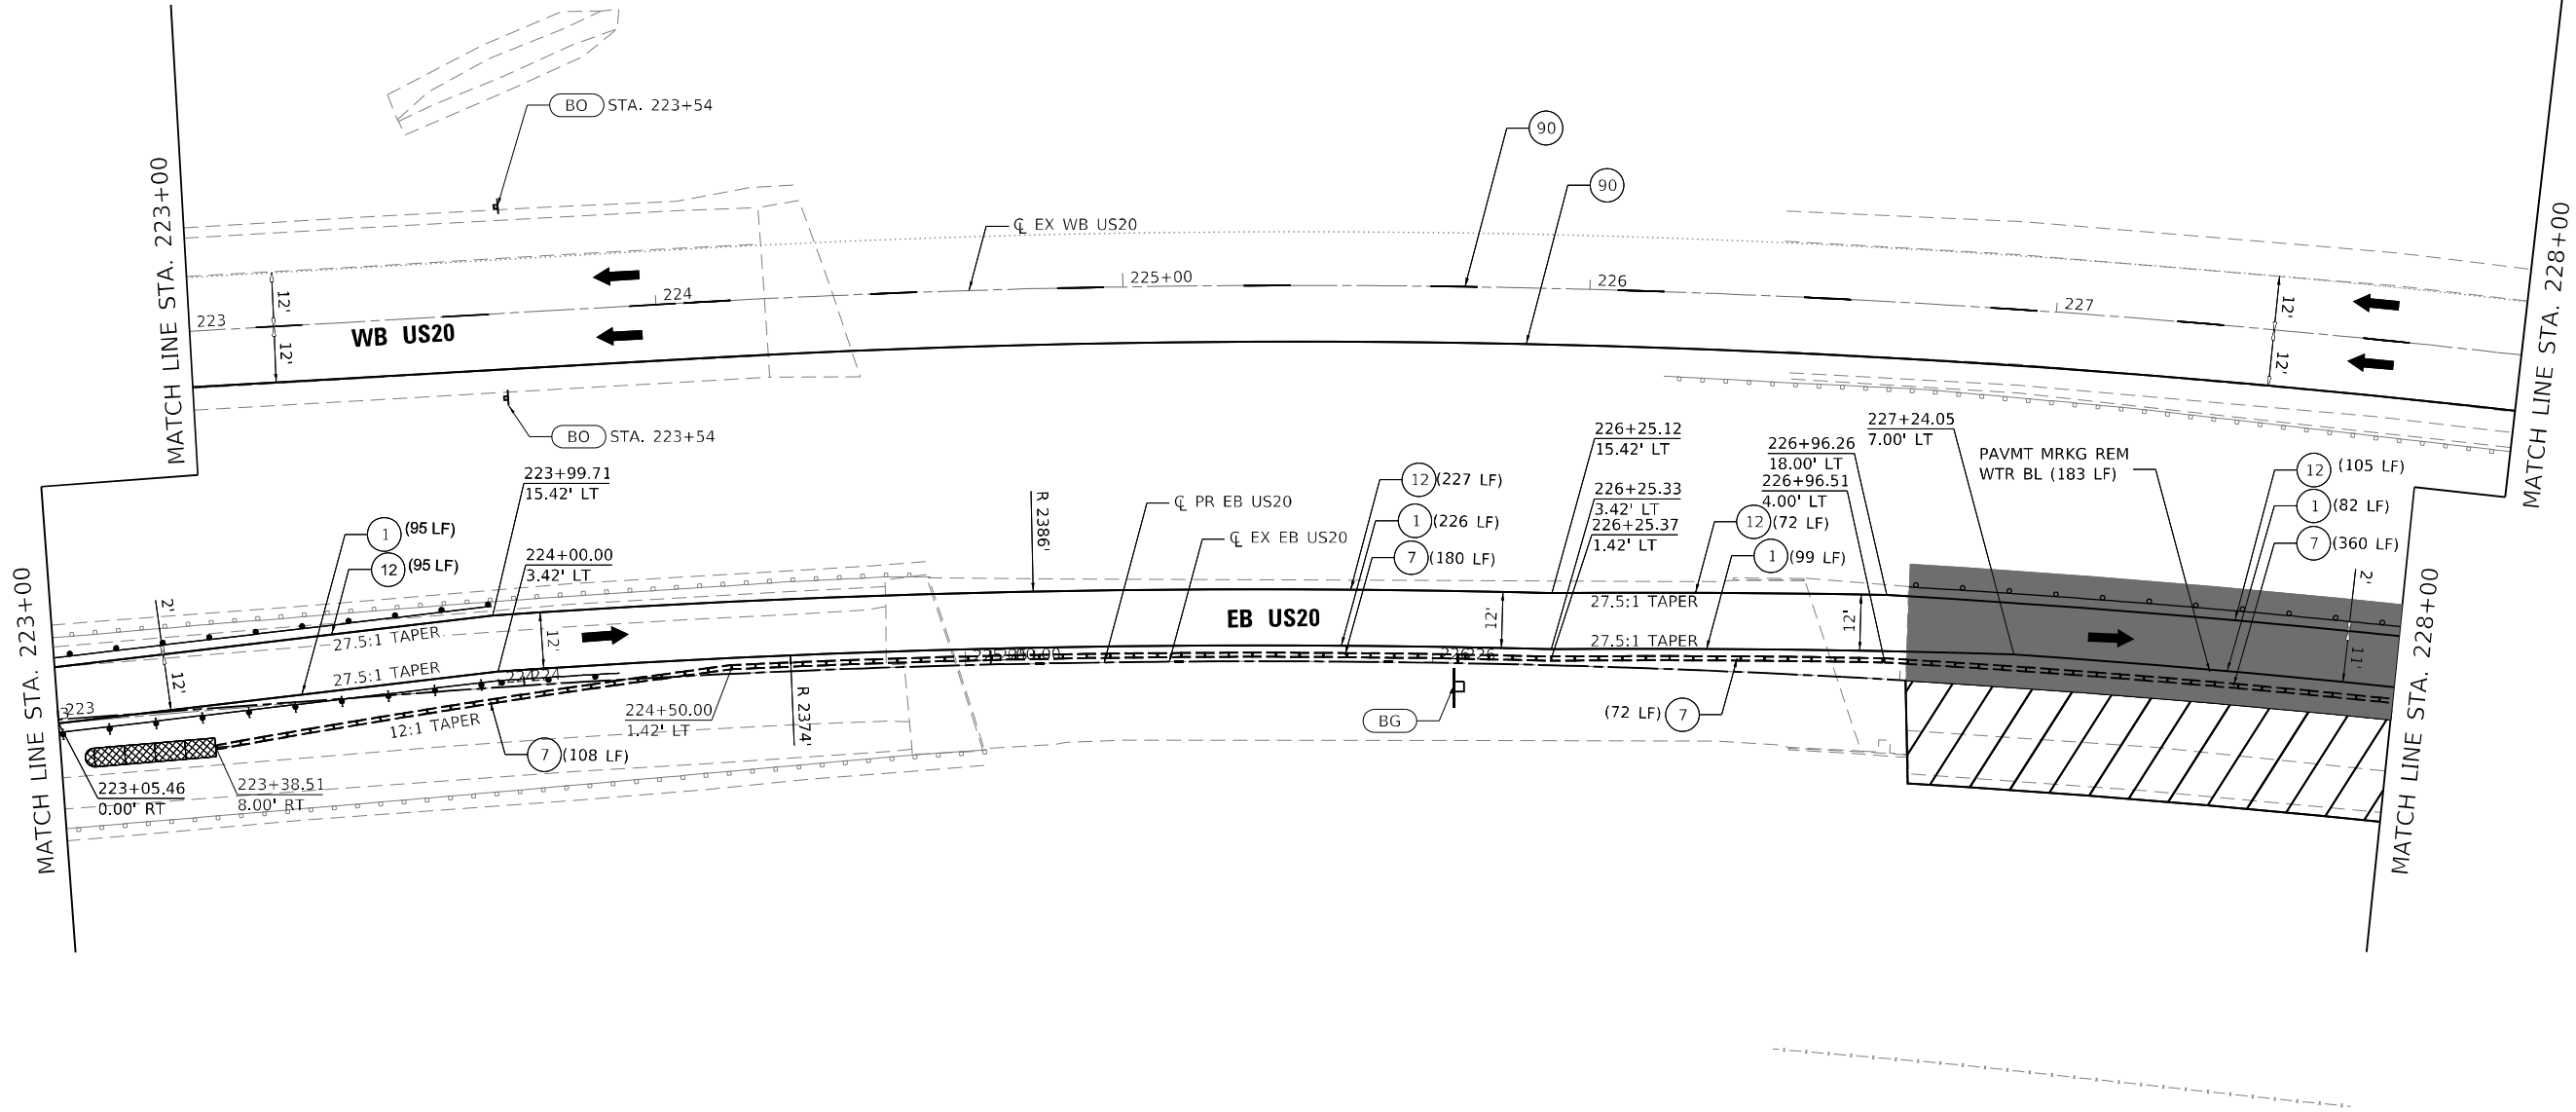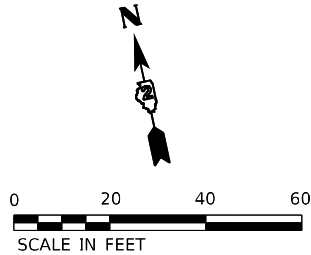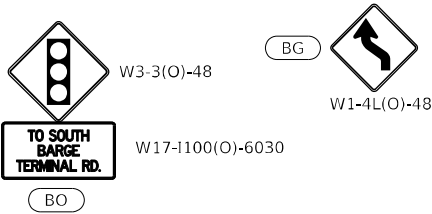

LEGEND

- 1 TEMPORARY PAVEMENT MARKING - LINE 4" - TYPE IV TAPE (SOLID WHITE) (70307120)
- 2 TEMPORARY PAVEMENT MARKING - LINE 4" - TYPE IV TAPE (SOLID YELLOW) 11" C-C (70307120)
- 3 TEMPORARY PAVEMENT MARKING - LINE 6" - TYPE IV TAPE (SOLID WHITE) (70307130)
- 4 TEMPORARY PAVEMENT MARKING - LINE 12" - TYPE IV TAPE (SOLID WHITE) (70307160)
- 5 TEMPORARY PAVEMENT MARKING - LINE 24" - TYPE IV TAPE (SOLID WHITE) (70307210)
- 6 TEMPORARY PAVEMENT MARKING LETTERS AND SYMBOLS - TYPE IV TAPE (SOLID WHITE) (70307120)
- 7 TEMPORARY CONCRETE BARRIER (70400100)



- 9 IMPACT ATTENUATORS, TEMPORARY (NON- REDIRECTIVE, NARROW), TEST LEVEL 3
- 10 TEMPORARY PAVEMENT MARKING - LINE 6" - TYPE IV TAPE (2' DASH - 6' SKIP WHITE) (70307130)
- 11 TEMPORARY PAVEMENT MARKING - LINE 4" - TYPE IV TAPE (10' DASH - 30' SKIP WHITE) (70307120)
- 12 TEMPORARY PAVEMENT MARKING - LINE 4" - TYPE IV TAPE (SOLID YELLOW) (70307120)
- 13 TEMPORARY PAVEMENT MARKING - LINE 12" - TYPE IV TAPE (SOLID YELLOW) (70307160)

- PERMANENT PAVEMENT
- COMPLETED TEMP PVMT
- TEMPORARY PAVEMENT
- WORK ZONE
- POST MOUNTED VERTICAL PANELS
- TEMPORARY SIGNAL HEAD
- DIRECTION OF TRAFFIC
- ARROW BOARD
- TRAFFIC SIGN
- TYPE III BARRICADE WITH FLASHING MONODIRECTIONAL LIGHTS
- TEMPORARY CONCRETE BARRIER
- IMPACT ATTENUATOR TEST LEVEL 3
- CONSTRUCTION DRUM BARRICADES
- 50' C-C IN TANGENTS
- 20' C-C IN RADII
- 10' C-C IN RADII
- TYPE II BARRICADE, DRUM, OR VERTICAL BARRICADE WITH STEADY BURN MONODIRECTIONAL LIGHT
- DIRECTION INDICATOR BARRICADE WITH STEADY BURN MONODIRECTIONAL LIGHT
- TEMPORARY PLASTIC DRUMS WITH STEADY BURN MONO-DIRECTIONAL LIGHTS
- DRUMS

MOT SIGN LEGEND



WESTBOUND ADVANCE SIGNING DETAIL
(PER HIGHWAY STANDARD 701422)

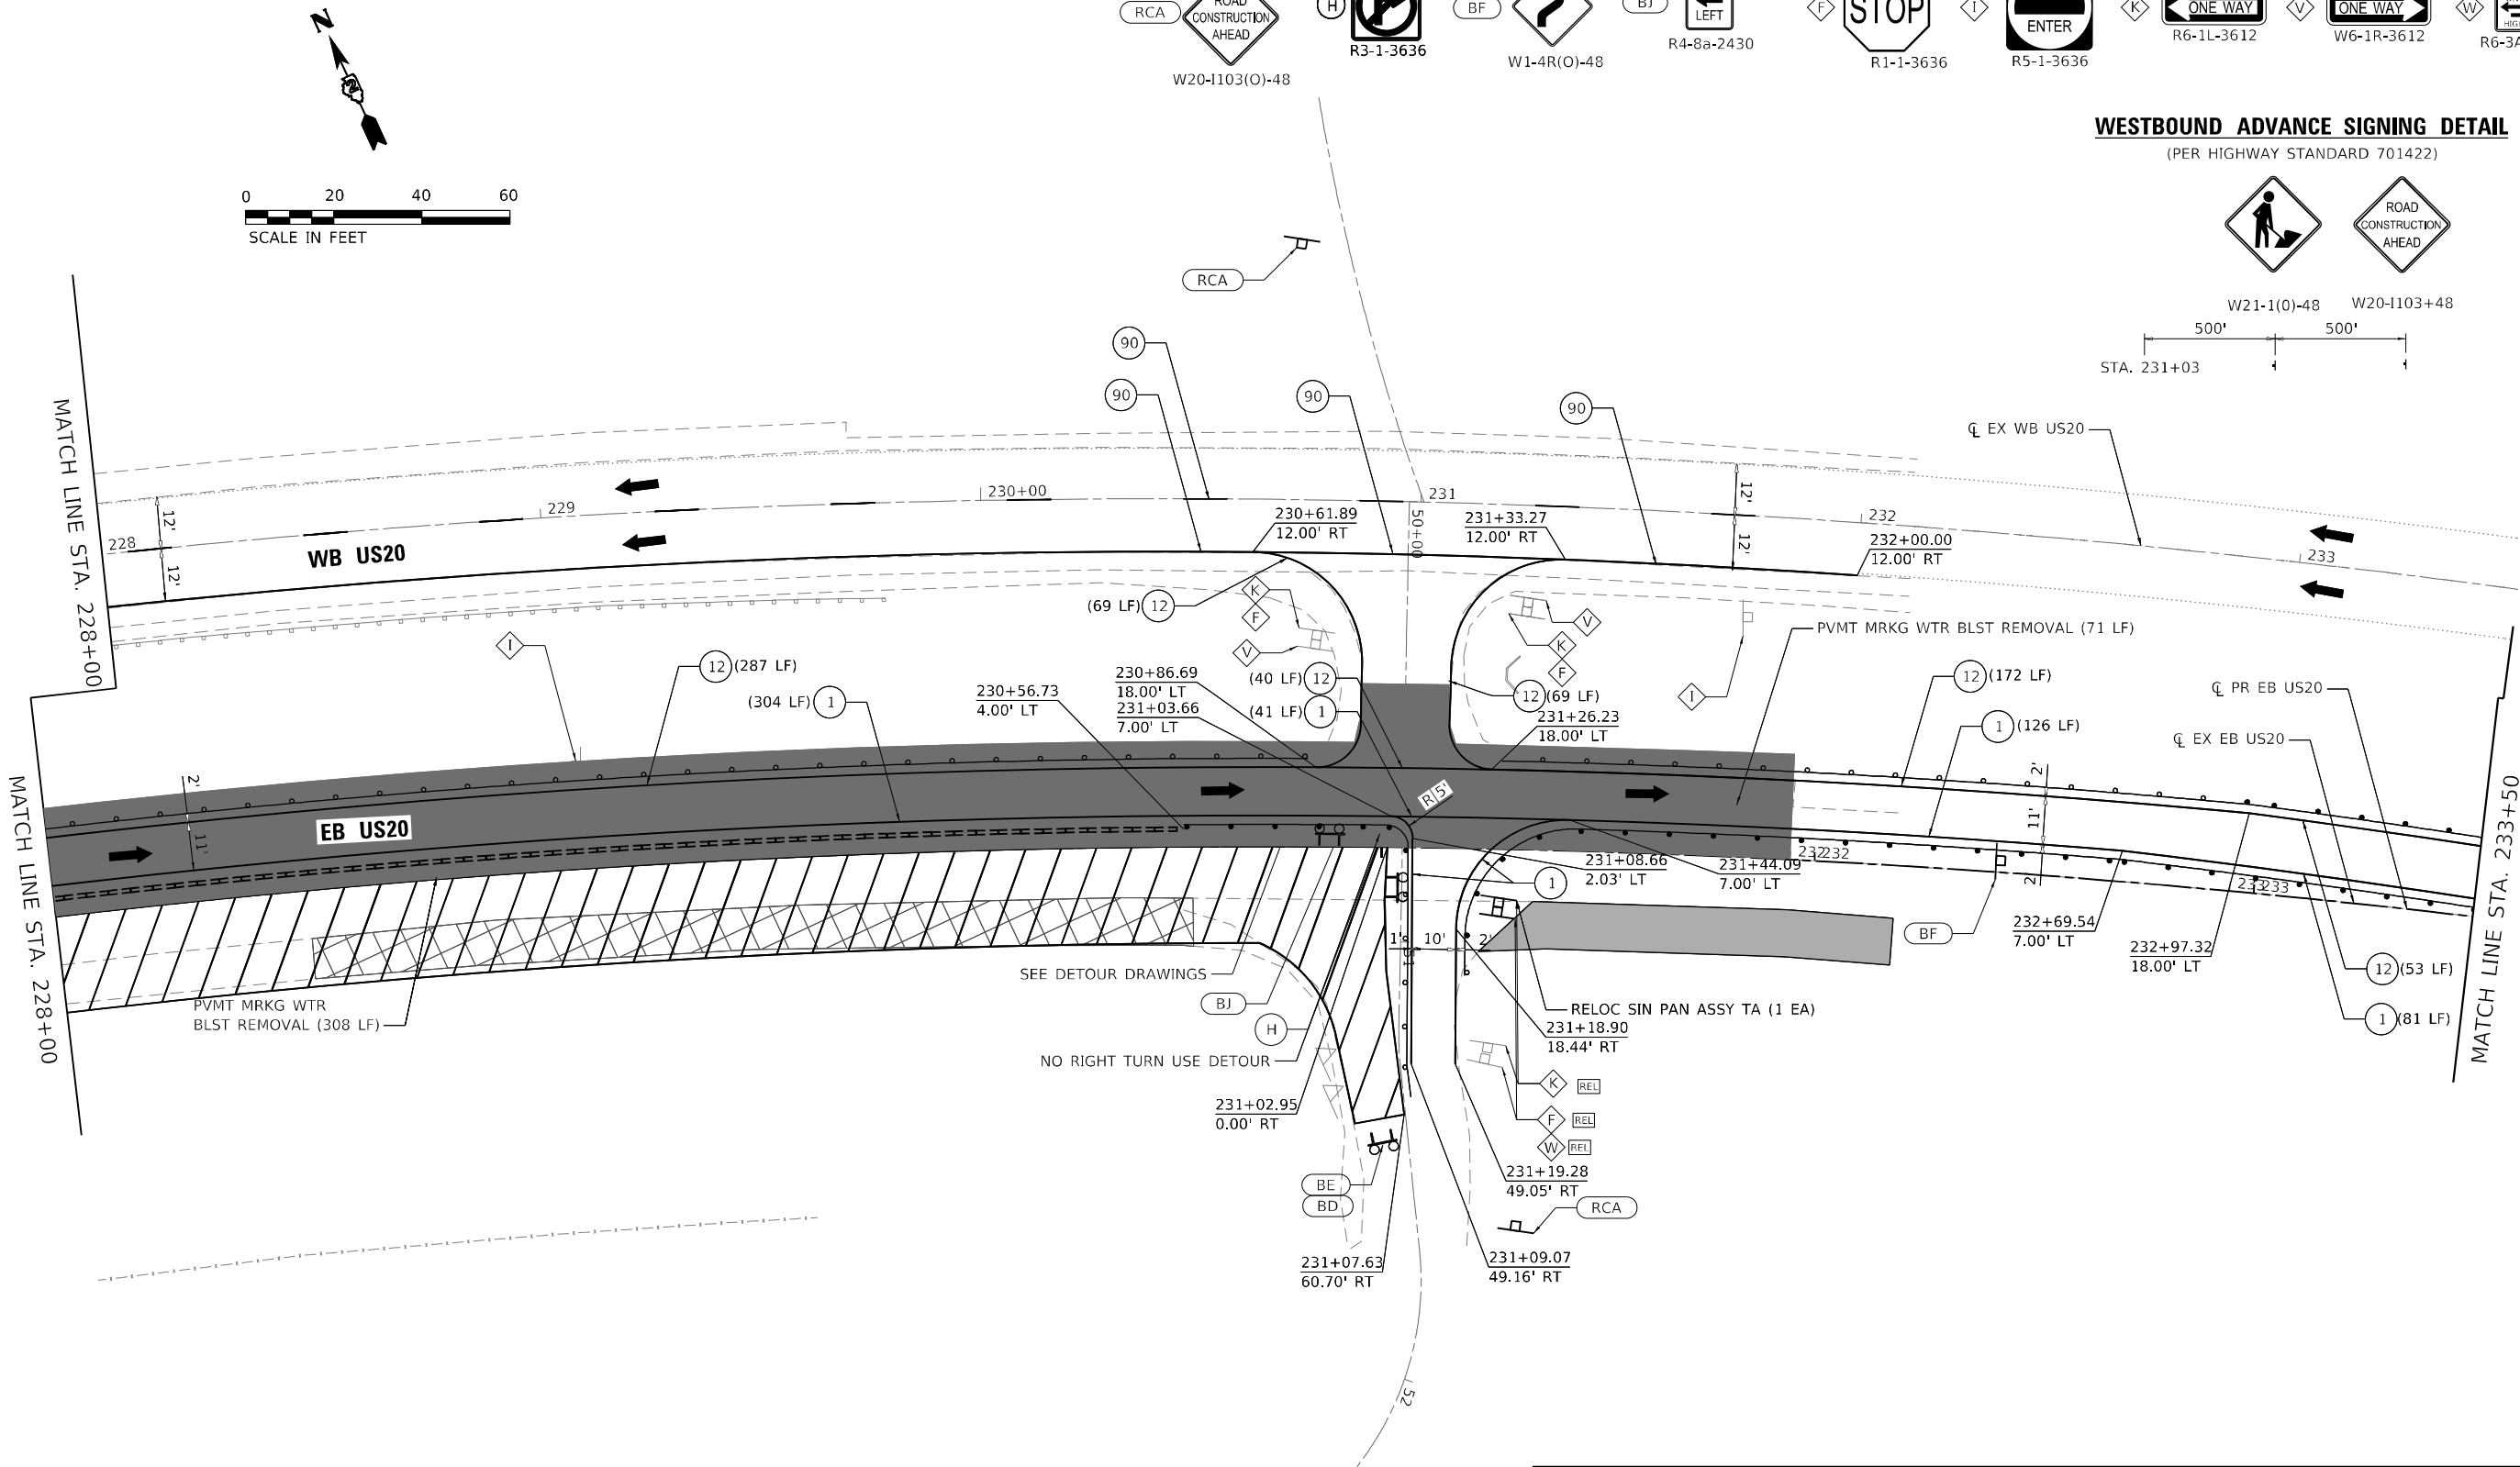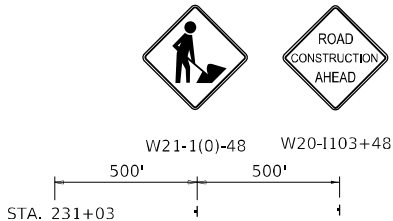

LEGEND

- ① TEMPORARY PAVEMENT MARKING - LINE 4" - TYPE IV TAPE (SOLID WHITE) (70307120)
- ② TEMPORARY PAVEMENT MARKING - LINE 4" - TYPE IV TAPE (SOLID YELLOW) 11" C-C (70307120)
- ③ TEMPORARY PAVEMENT MARKING - LINE 6" - TYPE IV TAPE (SOLID WHITE) (70307130)
- ④ TEMPORARY PAVEMENT MARKING - LINE 12" - TYPE IV TAPE (SOLID WHITE) (70307160)
- ⑤ TEMPORARY PAVEMENT MARKING - LINE 24" - TYPE IV TAPE (SOLID WHITE) (70307210)
- ⑥ TEMPORARY PAVEMENT MARKING LETTERS AND SYMBOLS - TYPE IV TAPE (SOLID WHITE) (70307100)
- ⑦ TEMPORARY CONCRETE BARRIER (70400100)
- ⑧ TEMPORARY CONCRETE BARRIER (PINNED) (70400100)
- ⑨ IMPACT ATTENUATORS, TEMPORARY (NON- REDIRECTIVE, NARROW), TEST LEVEL 3
- ⑩ TEMPORARY PAVEMENT MARKING - LINE 6" - TYPE IV TAPE (2' DASH - 6' SKIP WHITE) (70307130)
- ⑪ TEMPORARY PAVEMENT MARKING - LINE 4" - TYPE IV TAPE (10' DASH - 30' SKIP WHITE) (70307120)
- ⑫ TEMPORARY PAVEMENT MARKING - LINE 4" - TYPE IV TAPE (SOLID YELLOW) (70307120)
- ⑬ TEMPORARY PAVEMENT MARKING - LINE 12" - TYPE IV TAPE (SOLID YELLOW) (70307160)

	PERMANENT PAVEMENT		TEMPORARY SIGNAL HEAD	50' C-C IN TANGENTS
	COMPLETED TEMP PVMT		DIRECTION OF TRAFFIC	20' C-C IN TAPERS
	TEMPORARY PAVEMENT		ARROW BOARD	10' C-C IN RADII
	WORK ZONE		TRAFFIC SIGN	TYPE II BARRICADE, DRUM, OR VERTICAL BARRICADE WITH STEADY BURN MONODIRECTIONAL LIGHT
	POST MOUNTED VERTICAL PANELS		TYPE III BARRICADE WITH FLASHING MONODIRECTIONAL LIGHTS	DIRECTION INDICATOR BARRICADE WITH STEADY BURN MONODIRECTIONAL LIGHT
	EXISTING PAVEMENT MARKING		TEMPORARY CONCRETE BARRIER	TEMPORARY PLASTIC DRUMS WITH STEADY BURN MONO-DIRECTIONAL LIGHTS
	PAVEMENT MARKING (PLACED IN PREVIOUS STAGE)		IMPACT ATTENUATOR TEST LEVEL 3	DRUMS
	CONSTRUCTION DRUM BARRICADES			



PLOT DRIVER	= pdfNOLAYERColor-NoRaster.pltcf
PEN TABLE	= D264P26-PSE.tbl
PLOT SCALE	= 40.0000 ' / in.
PLOT DATE	= 12/8/2023 12:47:57 AM

DESIGNED	- CE
DRAWN	- JWD
CHECKED	- JWD
DATE	- 12/08/2023

REVISED	-
REVISED	-
REVISED	-
REVISED	-




STATE OF ILLINOIS
DEPARTMENT OF TRANSPORTATION

MOT PLAN - US ROUTE 20
STAGE 2

SCALE: 40.0000 ' / in. SHEET 087 OF 161 SHEETS STA. 228+00 TO STA. 233+50

F.A.P. RTE.	SECTION	COUNTY	TOTAL SHEETS	SHEET NO.
301	43N	JO DAVIESS	628	195
CONTRACT NO. 64P26				
ILLINOIS FED. AID PROJECT				

MOT SIGN LEGEND

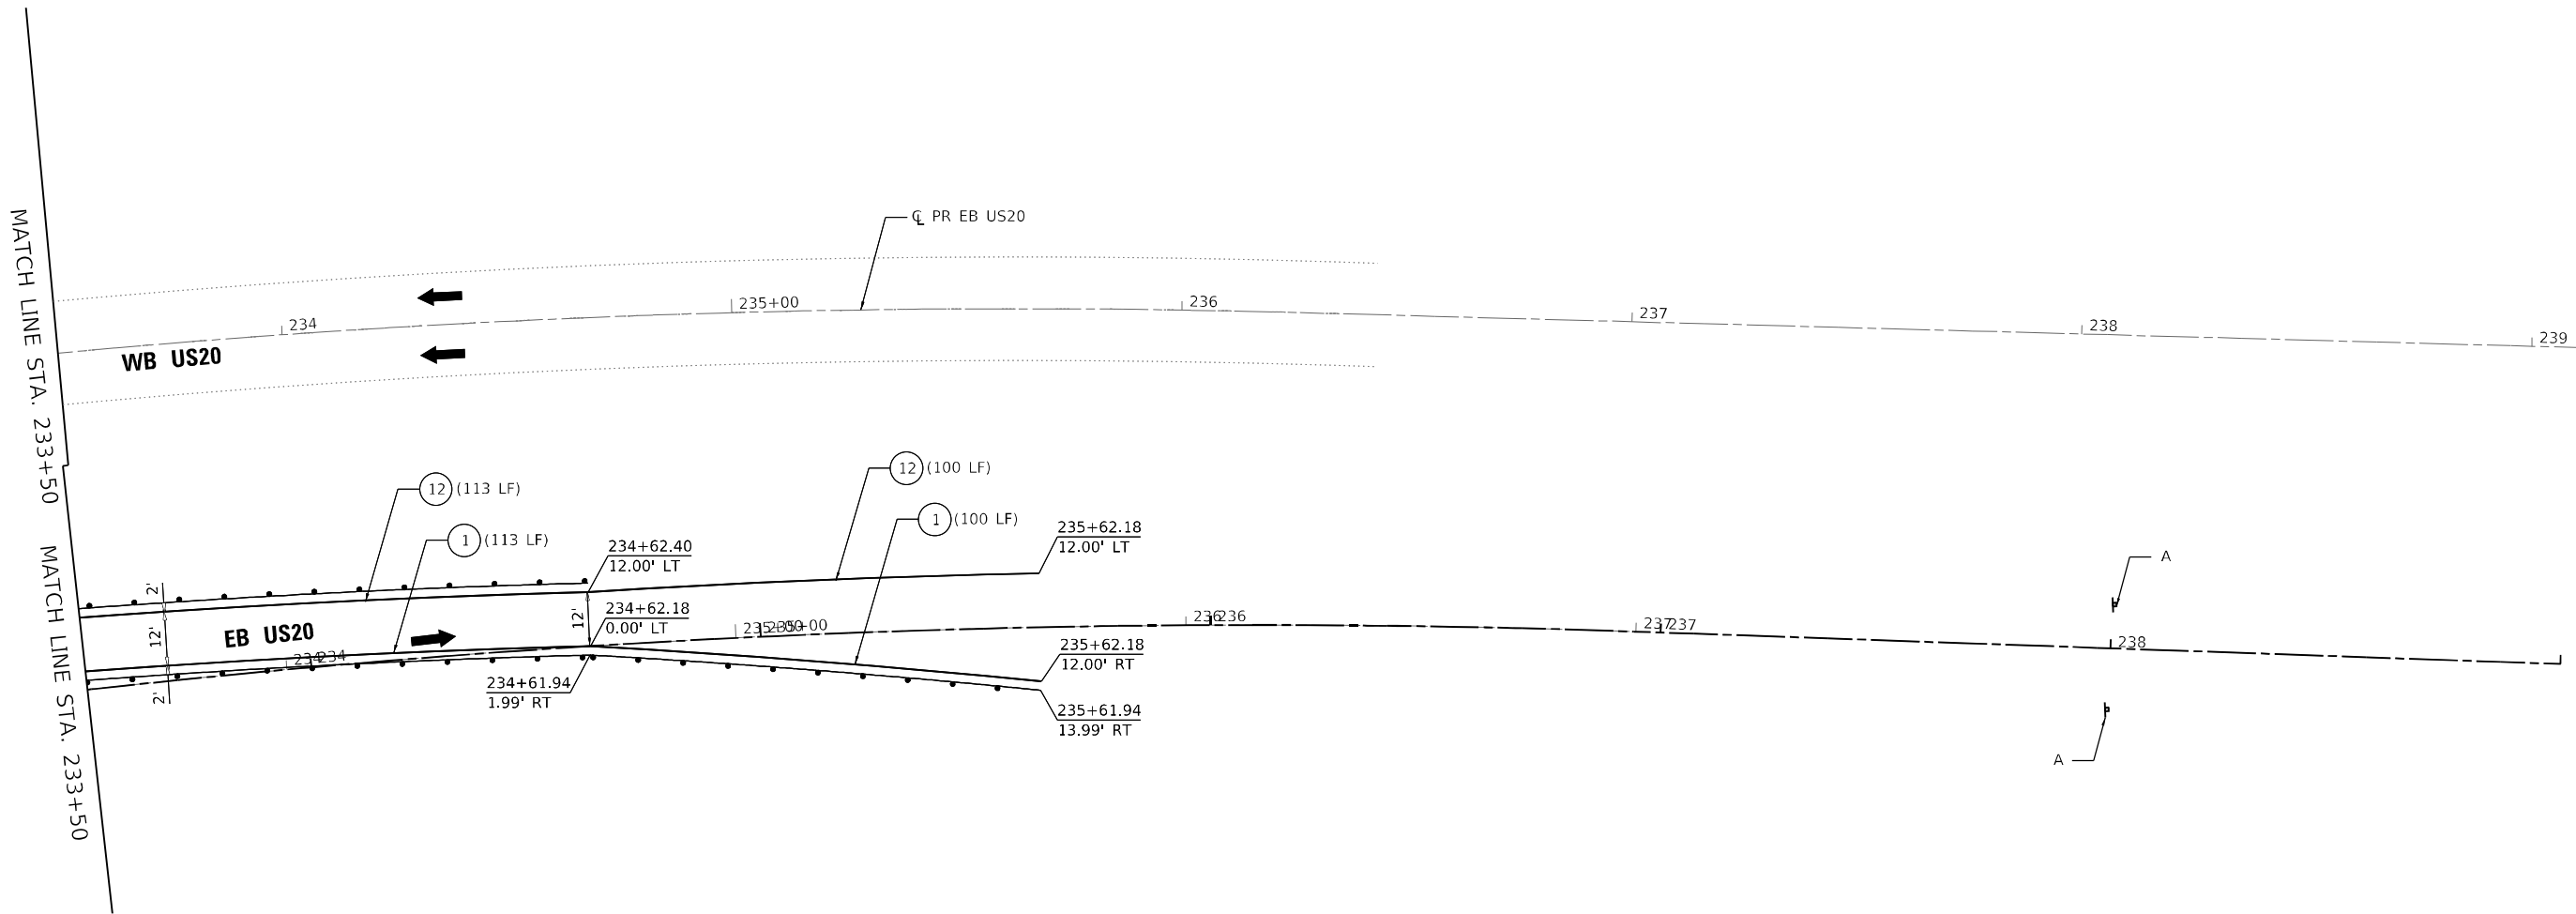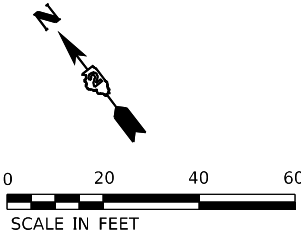 

LEGEND

- ① TEMPORARY PAVEMENT MARKING - LINE 4" - TYPE IV TAPE (SOLID WHITE) (70307120)
② TEMPORARY PAVEMENT MARKING - LINE 4" - TYPE IV TAPE (SOLID YELLOW) 11" C-C (70307120)
③ TEMPORARY PAVEMENT MARKING - LINE 6" - TYPE IV TAPE (SOLID WHITE) (70307130)
④ TEMPORARY PAVEMENT MARKING - LINE 12" - TYPE IV TAPE (SOLID WHITE) (70307160)
⑤ TEMPORARY PAVEMENT MARKING - LINE 24" - TYPE IV TAPE (SOLID WHITE) (70307210)
⑥ TEMPORARY PAVEMENT MARKING LETTERS AND SYMBOLS - TYPE IV TAPE (SOLID WHITE) (70307100)
⑦ TEMPORARY CONCRETE BARRIER (70400100)

- ⑦P TEMPORARY CONCRETE BARRIER (PINNED) (70400100)
- ⑨ IMPACT ATTENUATORS, TEMPORARY (NON- REDIRECTIVE, NARROW), TEST LEVEL 3
⑩ TEMPORARY PAVEMENT MARKING - LINE 6" - TYPE IV TAPE (2' DASH - 6' SKIP WHITE) (70307130)
⑪ TEMPORARY PAVEMENT MARKING - LINE 4" - TYPE IV TAPE (10' DASH - 30' SKIP WHITE) (70307120)
⑫ TEMPORARY PAVEMENT MARKING - LINE 4" - TYPE IV TAPE (SOLID YELLOW) (70307120)
⑬ TEMPORARY PAVEMENT MARKING - LINE 12" - TYPE IV TAPE (SOLID YELLOW) (70307160)

	PERMANENT PAVEMENT		TEMPORARY SIGNAL HEAD	50' C-C IN TANGENTS
	COMPLETED TEMP PVMT		DIRECTION OF TRAFFIC	20' C-C IN TAPERS
	TEMPORARY PAVEMENT		ARROW BOARD	10' C-C IN RADII
	WORK ZONE		TRAFFIC SIGN	TYPE II BARRICADE, DRUM, OR VERTICAL BARRICADE WITH STEADY BURN MONODIRECTIONAL LIGHT
	POST MOUNTED VERTICAL PANELS		TYPE III BARRICADE WITH FLASHING MONODIRECTIONAL LIGHTS	DIRECTION INDICATOR BARRICADE WITH STEADY BURN MONODIRECTIONAL LIGHT
	EXISTING PAVEMENT MARKING		TEMPORARY CONCRETE BARRIER	TEMPORARY PLASTIC DRUMS WITH STEADY BURN MONO-DIRECTIONAL LIGHTS
	PAVEMENT MARKING (PLACED IN PREVIOUS STAGE)		IMPACT ATTENUATOR TEST LEVEL 3	DRUMS
	CONSTRUCTION DRUM BARRICADES		CONSTRUCTION DRUM BARRICADES	

USER: hove
MODEL: Default
FILE NAME: PLOT_209-007_IDOT_PTB_202_022_Various Phase Lit_Direct 2Design\WO_1_64P26\CADD\CADD_Sheets\64P26-sh-MOTD2-19.dgn





PLOT DRIVER = pdfNOLAYERScolor-NoRaster.pltcfp	DESIGNED - CE	REVISED -
PEN TABLE = D264P26-PSE.tbl	DRAWN - JWD	REVISED -
PLOT SCALE = 40,0000 ' / in.	CHECKED - JWD	REVISED -
PLOT DATE = 12/8/2023 12:47:59 AM	DATE - 12/08/2023	REVISED -

STATE OF ILLINOIS
DEPARTMENT OF TRANSPORTATION


MOT PLAN – US ROUTE 20
STAGE 2

SCALE: 40,0000 ' / in. SHEET 088 OF 161 SHEETS STA. 223+50 TO STA. 238+50

F.A.P. RTE.	SECTION	COUNTY	TOTAL SHEETS	SHEET NO.
301	43N	JO DAVIESS	628	196
CONTRACT NO. 64P26				
ILLINOIS FED. AID PROJECT				

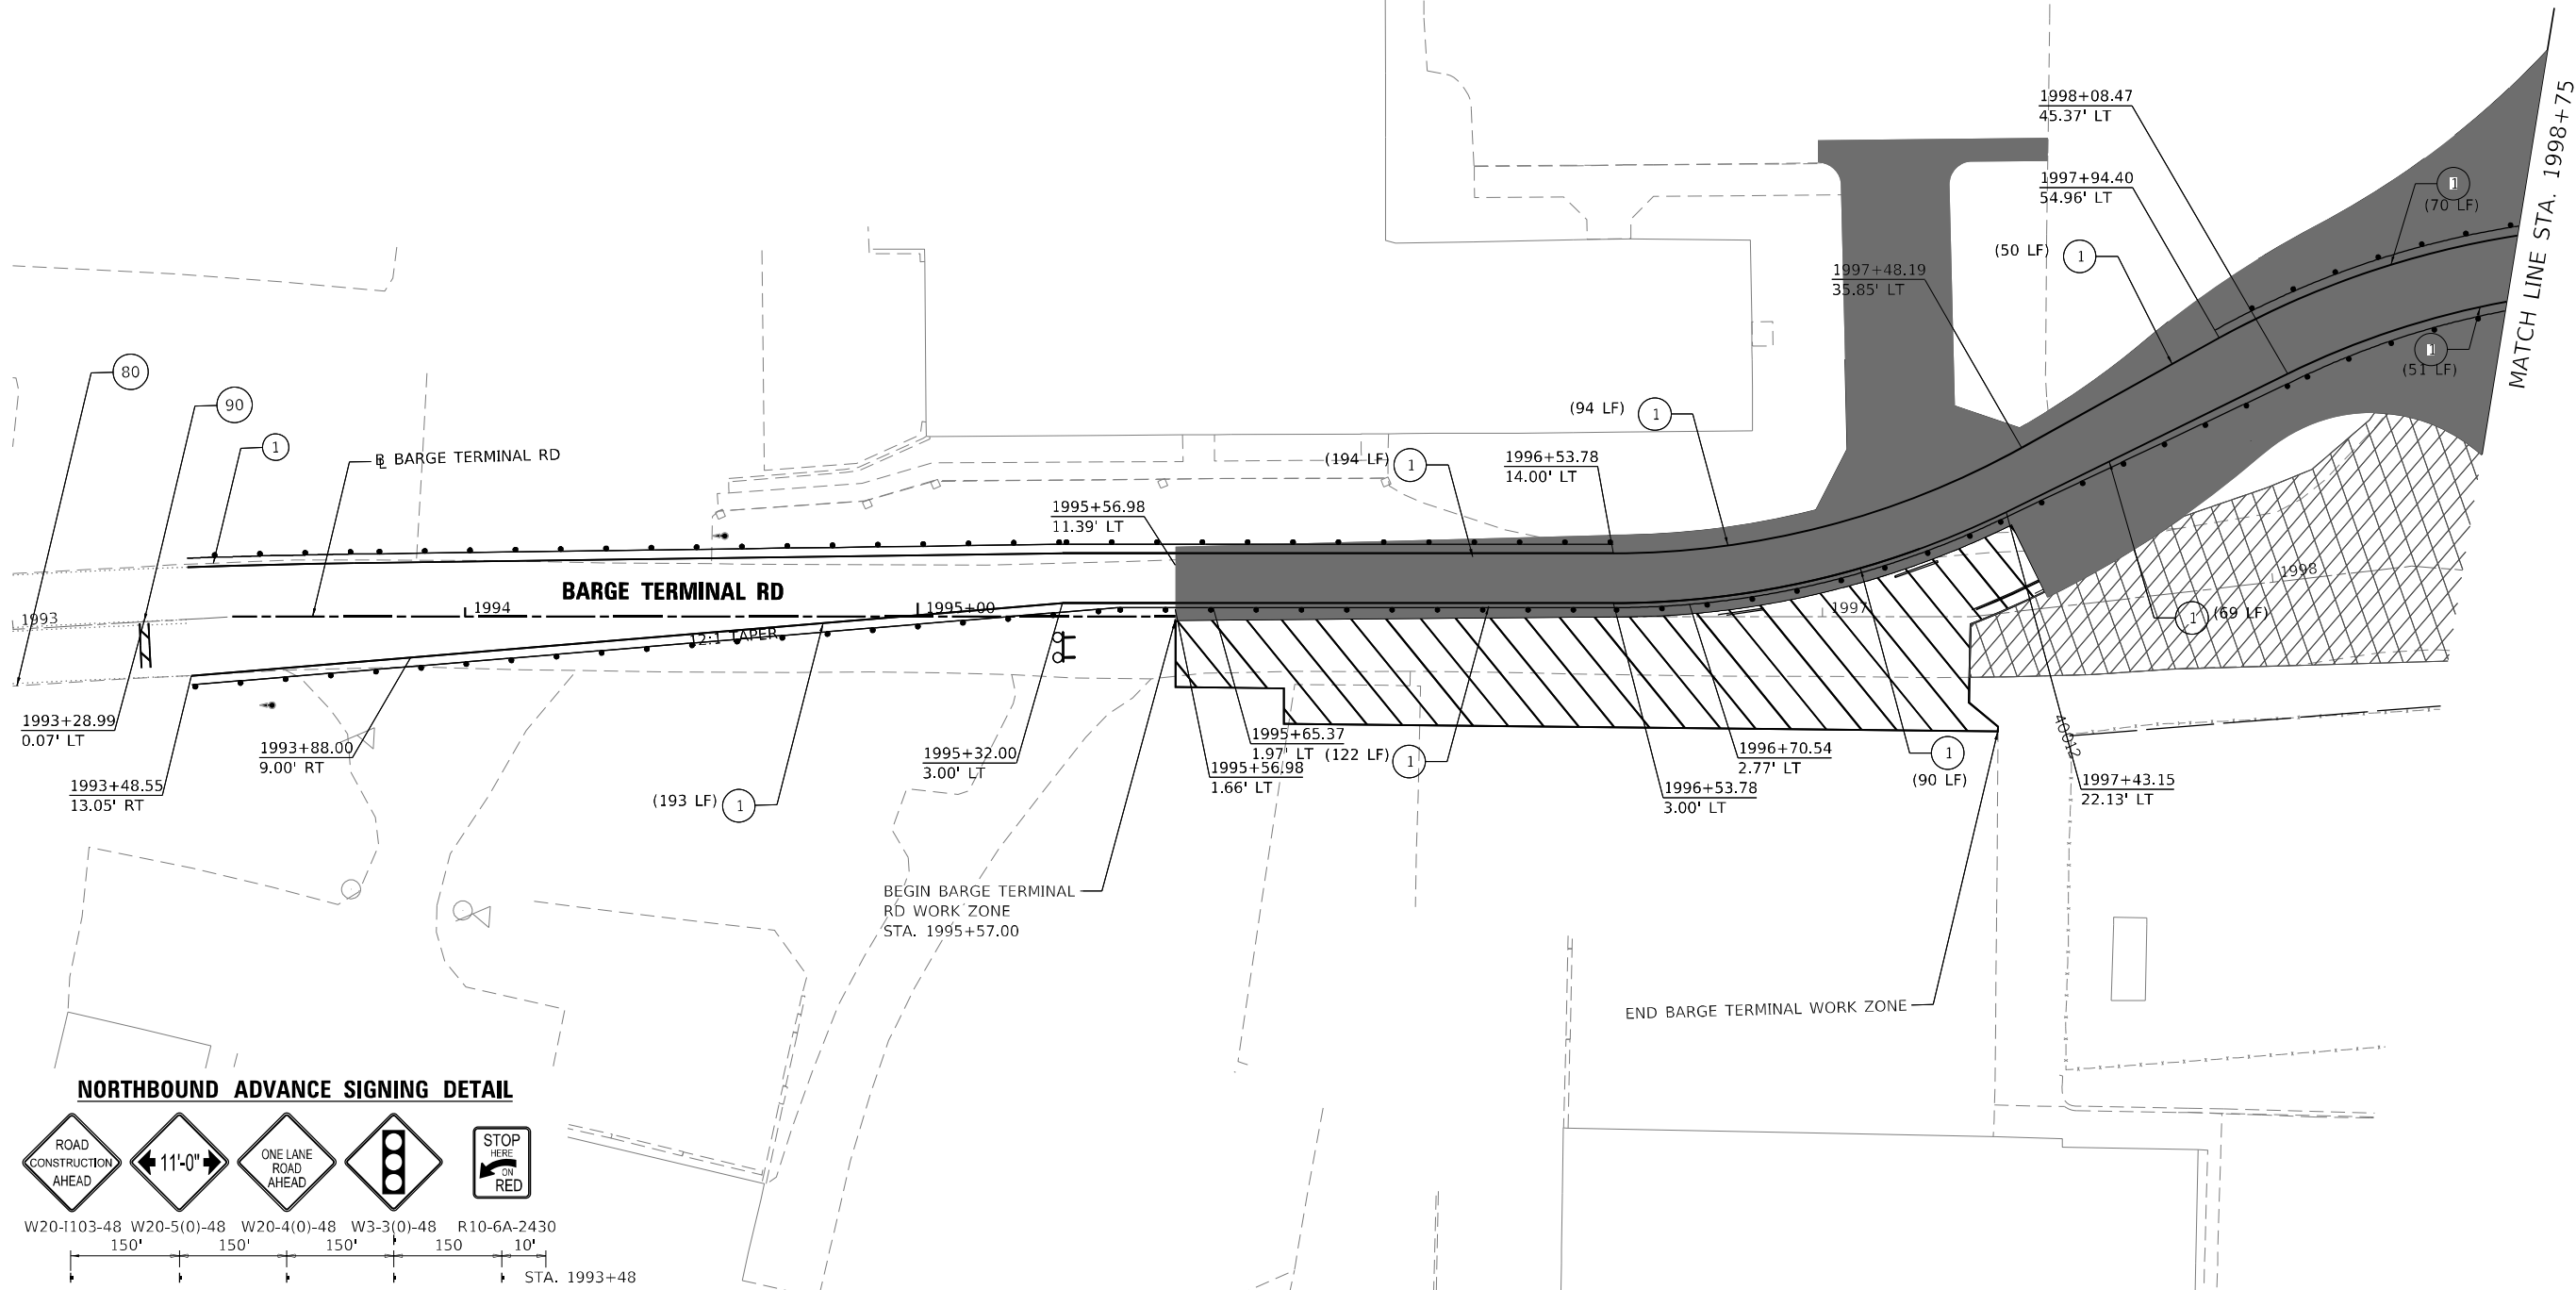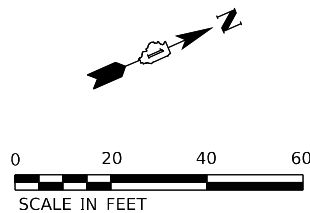

NORTHBOUND ADVANCE SIGNING DETAIL

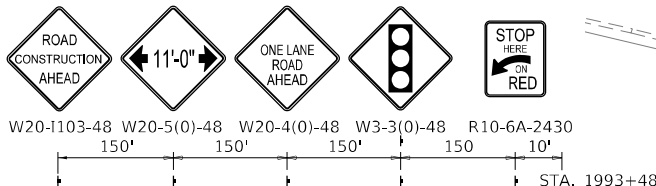

LEGEND

- ① TEMPORARY PAVEMENT MARKING - LINE 4" - TYPE IV TAPE (SOLID WHITE) (70307120)
- ② TEMPORARY PAVEMENT MARKING - LINE 4" - TYPE IV TAPE (SOLID YELLOW) 11" C-C (70307120)
- ③ TEMPORARY PAVEMENT MARKING - LINE 6" - TYPE IV TAPE (SOLID WHITE) (70307130)
- ④ TEMPORARY PAVEMENT MARKING - LINE 12" - TYPE IV TAPE (SOLID WHITE) (70307160)
- ⑤ TEMPORARY PAVEMENT MARKING - LINE 24" - TYPE IV TAPE (SOLID WHITE) (70307210)
- ⑥ TEMPORARY PAVEMENT MARKING LETTERS AND SYMBOLS - TYPE IV TAPE (SOLID WHITE) (70307100)
- ⑦ TEMPORARY CONCRETE BARRIER (70400100)
- ⑧ TEMPORARY CONCRETE BARRIER (PINNED) (70400100)
- ⑨ IMPACT ATTENUATORS, TEMPORARY (NON- REDIRECTIVE, NARROW), TEST LEVEL 3
- ⑩ TEMPORARY PAVEMENT MARKING - LINE 6" - TYPE IV TAPE (2' DASH - 6' SKIP WHITE) (70307130)
- ⑪ TEMPORARY PAVEMENT MARKING - LINE 4" - TYPE IV TAPE (10' DASH - 30' SKIP WHITE) (70307120)
- ⑫ TEMPORARY PAVEMENT MARKING - LINE 4" - TYPE IV TAPE (SOLID YELLOW) (70307120)
- ⑬ TEMPORARY PAVEMENT MARKING - LINE 12" - TYPE IV TAPE (SOLID YELLOW) (70307160)

- PERMANENT PAVEMENT
- COMPLETED TEMP PVMT
- TEMPORARY PAVEMENT
- WORK ZONE
- POST MOUNTED VERTICAL PANELS
- TEMPORARY SIGNAL HEAD
- DIRECTION OF TRAFFIC
- ARROW BOARD
- TRAFFIC SIGN
- TYPE III BARRICADE WITH FLASHING MONODIRECTIONAL LIGHTS
- TEMPORARY CONCRETE BARRIER
- IMPACT ATTENUATOR TEST LEVEL 3
- CONSTRUCTION DRUM BARRICADES
- 50' C-C IN TANGENTS
- 20' C-C IN TAPERS
- 10' C-C IN RADII
- TYPE II BARRICADE, DRUM, OR VERTICAL BARRICADE WITH STEADY BURN MONODIRECTIONAL LIGHT
- DIRECTION INDICATOR BARRICADE WITH STEADY BURN MONODIRECTIONAL LIGHT
- TEMPORARY PLASTIC DRUMS WITH STEADY BURN MONO-DIRECTIONAL LIGHTS
- DRUMS

USER: idave
C:\PLOT\Default
FILE NAME: PLOT_209_007_IDOT_PTB_202_022_Various Phase Lit_District 2\Design\WO 1 64P26\CADD\CADD_Sheets\64P26-sh-MOTD2-1.dgn



PLOT DRIVER = pdfNOLAYERColor-NoRaster.pltcf	DESIGNED - CE
PEN TABLE = D264P26-PSE.tbl	DRAWN - JWD
PLOT SCALE = 40,0000 ' / in.	CHECKED - HWD
PLOT DATE = 12/8/2023 12:48:00 AM	DATE - 12/08/2023

REVISED -
REVISED -
REVISED -
REVISED -

STATE OF ILLINOIS
DEPARTMENT OF TRANSPORTATION

MOT PLAN - US ROUTE 20
STAGE 2

SCALE: 40,0000 ' / in. SHEET 089 OF 161 SHEETS STA. TO STA. 1998+50

F.A.P. RTE.	SECTION	COUNTY	TOTAL SHEETS	SHEET NO.
301	43N	JO DAVISS	628	197
CONTRACT NO. 64P26				
ILLINOIS FED. AID PROJECT				

USER: idave
C:\Users\idave\Documents\209_007_IDOT_PTB_202_022_Various Phase Lit District 2\Design\WO_1_6476\CAD\CADD_Sheet\6476-sh-MOTD2-Detour-Dunn.dgn
FILE NAME: PLOT_209_007_IDOT_PTB_202_022_Various Phase Lit District 2\Design\WO_1_6476\CAD\CADD_Sheet\6476-sh-MOTD2-Detour-Dunn.dgn

SPECIAL ROUTE

-  M4-9LX-4836
-  M4-9RX-4836
-  M4-9L-4836
-  M4-9R-4836
-  M4-9-4836
-  M4-8A-2418

SPECIAL SIGNS
(SEE MOT SIGN DETAILS)

-  60" X 30"
-  42" X 12"
-  48" X 36"
-  48"

CARDINAL DIRECTION

-  NORTH M3-1-3618
-  SOUTH M3-3-3618

NOTE:

1. ALL SIGNING MUST BE IN ACCORDANCE WITH THE APPLICABLE PROVISIONS OF THE STATE OF ILLINOIS "STANDARD SPECIFICATIONS FOR ROAD AND BRIDGE CONSTRUCTION", LATEST EDITION. THE DETAILS IN THESE PLANS, THE LATEST EDITION OF THE IDOT BUREAU OF DESIGN AND ENVIROMENT HIGHWAY STANDARDS, AND THE LATEST EDITION OF THE STATE OF ILLINOIS "MANUAL ON UNIFORM TRAFFIC CONTROL DEVICES".

2. THE CONTRACTOR MUST BE RESPONSIBLE FOR ENSURING THAT ALL BARRICADES, SIGNS, LIGHTS AND OTHER DEVICES INSTALLED BY THE CONTRACTOR ARE IN PLACE AND OPERATING 24 HOURS EACH DAY INCLUDING SUNDAYS AND HOLIDAYS DURING THE TIME THIS CONSTRUCTION IS IN EFFECT.

3. ALL EXISTING SIGNING THAT IS NOT APPLICABLE WHILE THE CONSTRUCTION IS IN EFFECT MUST BE COMPLETELY COVERED BY THE CONTRACTOR.

4. THE SIZES OF ALL SIGNS NOT SPECIFIED IN THESE PLANS MUST BE AS REQUIRED BY THE ILLINOIS MANUAL ON UNIFORM TRAFFIC CONTROL DEVICES.

5. AS A MINIMUM, ALL AMBER FLASHING LIGHTS THAT ARE REQUIRED MUST MEET THE REQUIREMENTS FOR TYPE A - LOW INTENSITY FLASHING LIGHTS IN ARTICLE 702.04 OF THE STANDARD SPECIFICATIONS. ALL LIGHTS SHALL OPERATE DURING HOURS OF DARKNESS. ONLY LIGHTS THAT HAVE BEEN APPROVED BY THE ILLINOIS DEPARTMENT OF TRANSPORTATION MUST BE USED.
6. THE CONTRACTOR MUST MAINTAIN ACCESS TO ALL PRIVATE AND COMMERCIAL DRIVEWAYS DURING RECONSTRUCTION.

7. PROPOSED DETOUR SIGNING MUST BE COVERED OR REMOVED WHEN NOT REQUIRED DURING A SPECIFIC STAGE OF CONSTRUCTION.

8. THE CONTRACTOR MUST CONDUCT THE WORK IN SUCH A MANNER THAT EMERGENCY VEHICLES WILL HAVE ACCESS TO THE AREA AT ALL TIMES.

9. THE CONTRACTOR MUST NOTIFY THE IDOT BUREAU OF TRAFFIC AS REQUIRED 72 HOURS BEFORE COMMENCING CONSTRUCTION.

10. SEE MAINTENANCE OF TRAFFIC PLANS FOR ADDITIONAL SIGNING, INCLUDING TEMPORARY SIGNAL SIGNS FOR THE TEMPORARY CROSSOVER AT US20.



PLOT DRIVER	= pdf\NOLAYERS\color-NoRaster.plt;cf	DESIGNED	-	CE
PEN TABLE	= D264P26-PSE.tbl	DRAWN	-	MMC
PLOT SCALE	= 400,0000 ' / in.	CHECKED	-	JWD
PLOT DATE	= 12/8/2023 12:48:01 AM	DATE	-	12/08/2023


STATE OF ILLINOIS
DEPARTMENT OF TRANSPORTATION

DETOUR PLAN – DUNN RD
STAGE 2

SCALE: 400,0000 ' / in SHEET 090 OF 161 SHEETS STA. TO STA.

F.A.P. RTE.	SECTION	COUNTY	TOTAL SHEETS	SHEET NO.
301	43N	JO DAVIESS	62	198
CONTRACT NO. 6476				
ILLINOIS FED. AID PROJECT				

USER: hove
MODEL Default
FILE NAME: TYP01.dgn
209.007 IDOT P18 202.022 Various Phase 1a1 D18r1d 2Design\WO 1 64P26\CADD\CADD_Sheets\64P26-sh-TYP01.dgn

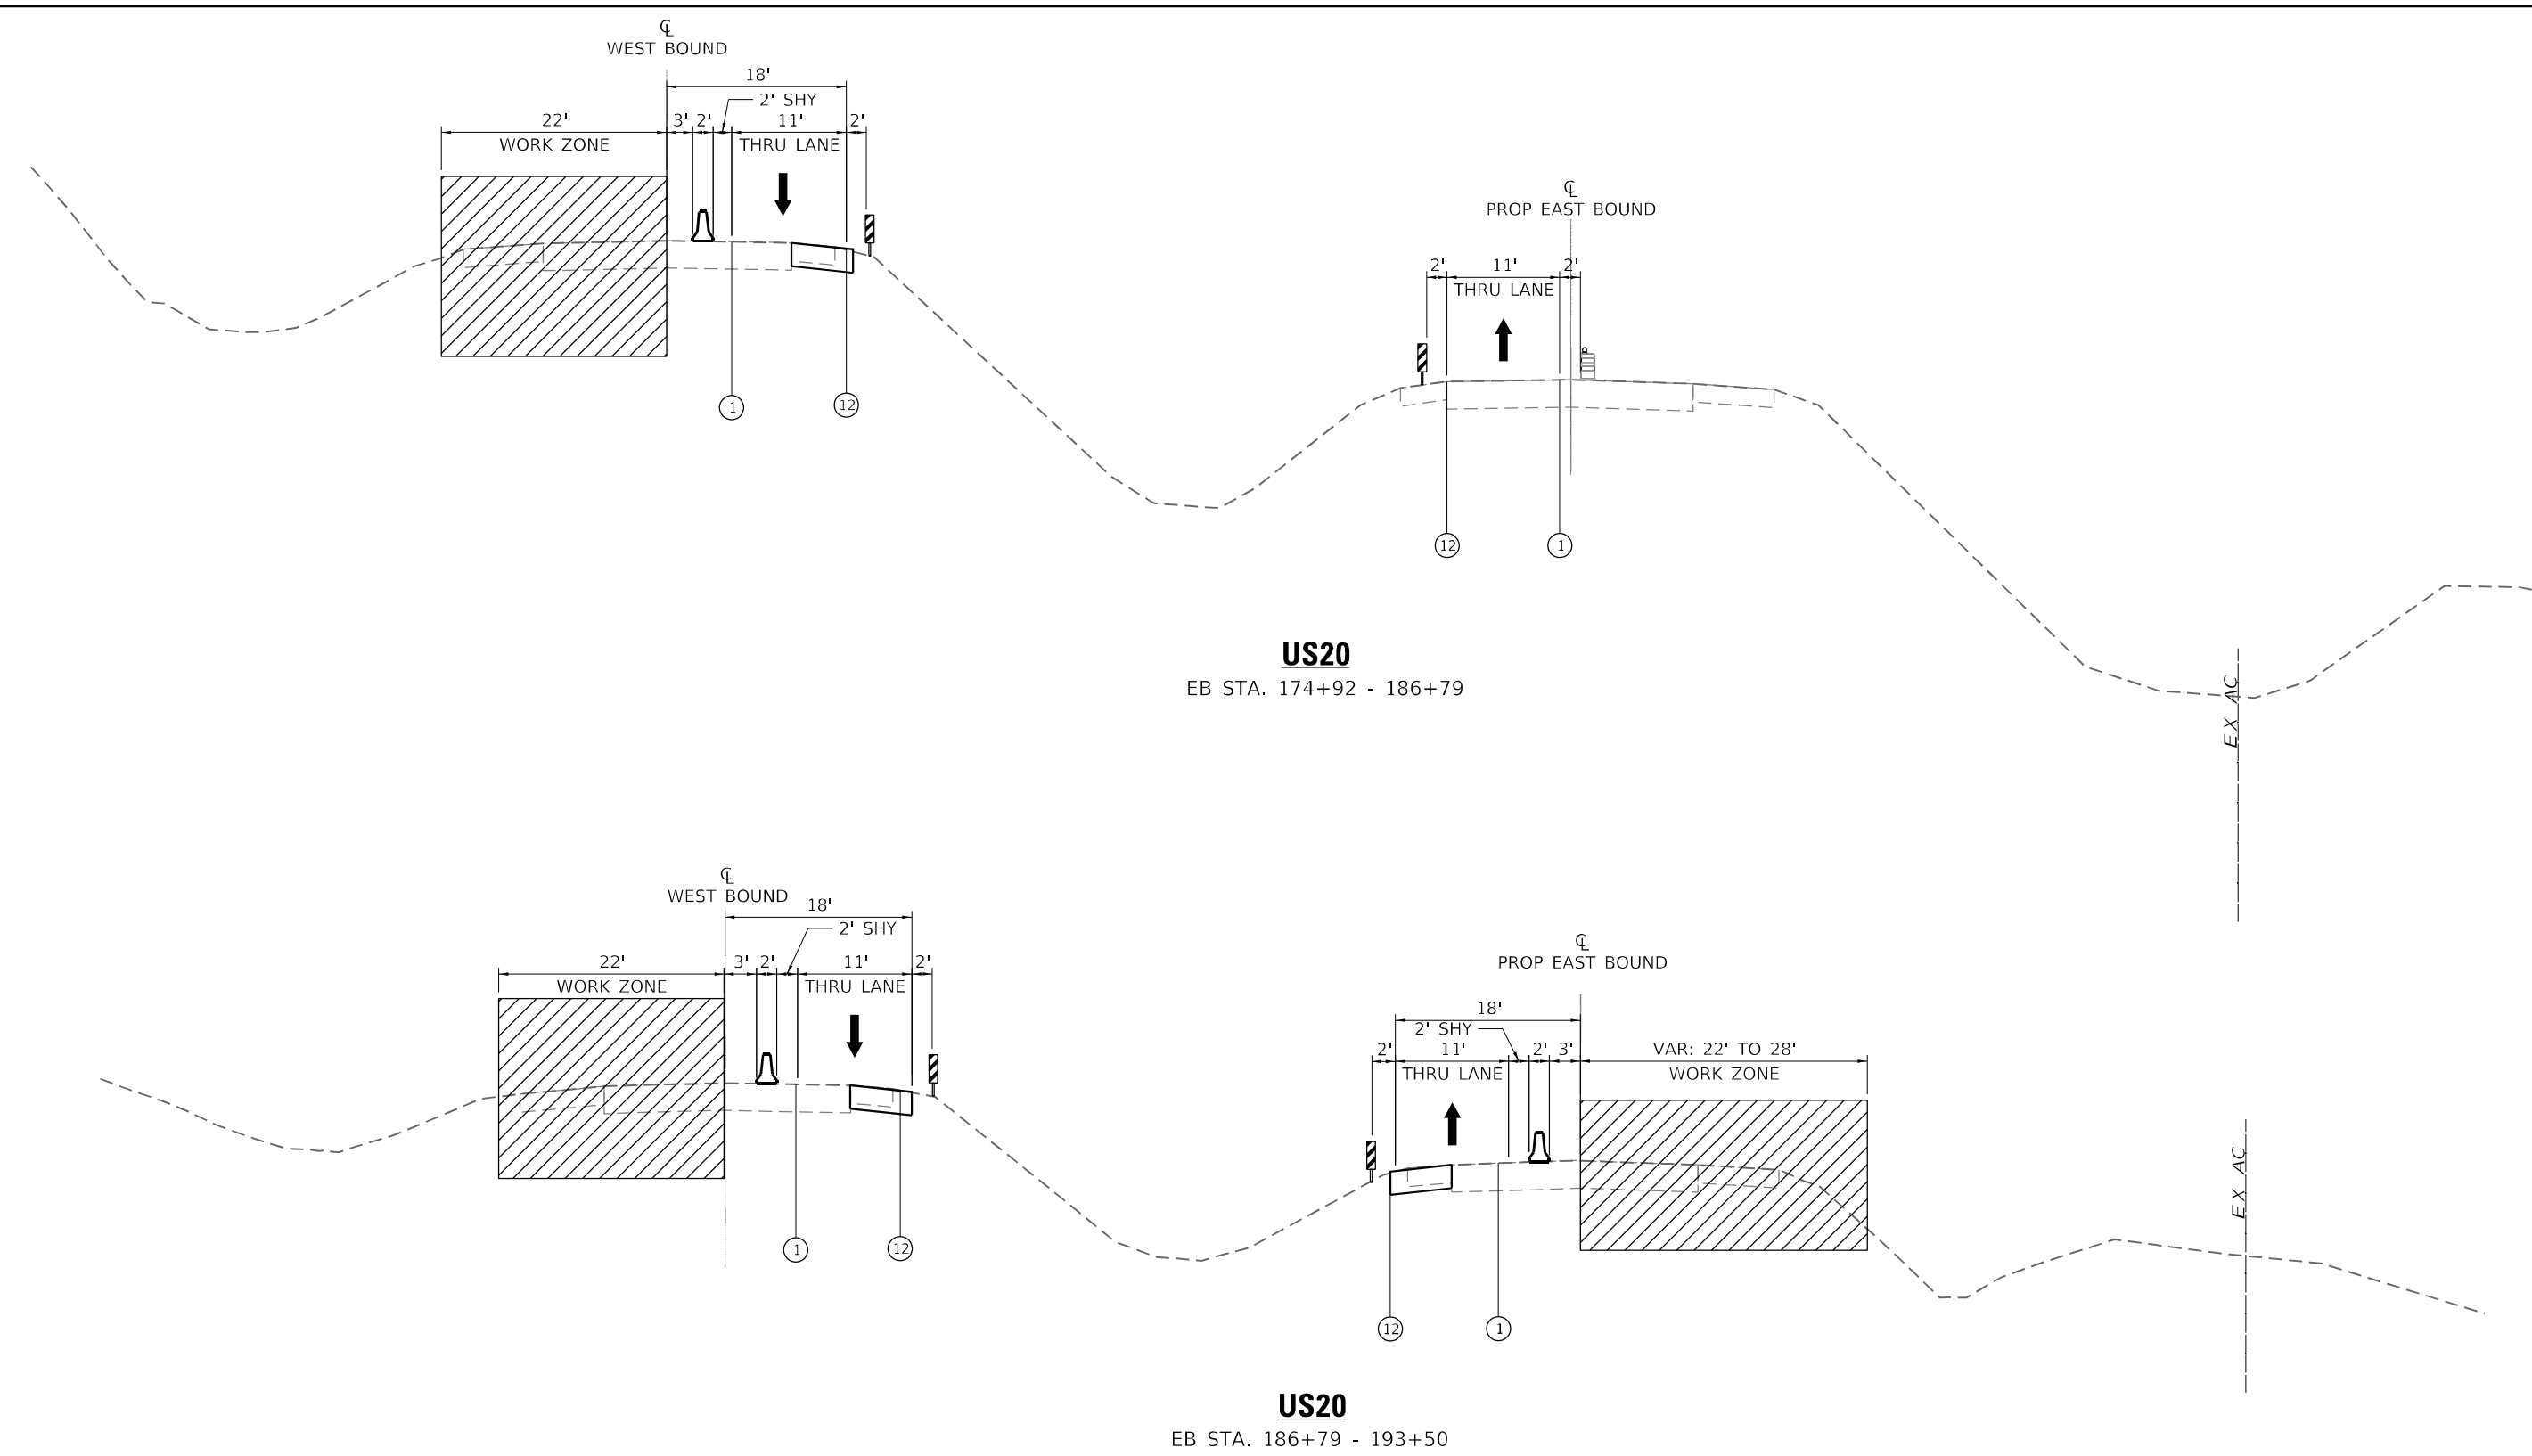

LEGEND

- ① TEMPORARY PAVEMENT MARKING - LINE 4" - TYPE IV TAPE (SOLID WHITE) (70307120)
- ② TEMPORARY PAVEMENT MARKING - LINE 4" - TYPE IV TAPE (SOLID YELLOW) 11" C-C (70307120)
- ③ TEMPORARY PAVEMENT MARKING - LINE 6" - TYPE IV TAPE (SOLID WHITE) (70307130)
- ④ TEMPORARY PAVEMENT MARKING - LINE 12" - TYPE IV TAPE (SOLID WHITE) (70307160)
- ⑤ TEMPORARY PAVEMENT MARKING - LINE 24" - TYPE IV TAPE (SOLID WHITE) (70307210)
- ⑥ TEMPORARY PAVEMENT MARKING LETTERS AND SYMBOLS - TYPE IV TAPE (SOLID WHITE) (70307100)
- ⑦ TEMPORARY CONCRETE BARRIER (70400100)

- ⑦P TEMPORARY CONCRETE BARRIER (PINNED) (70400100)
- ⑧ TYPE II BARRICADE OR DRUM AT 50' CENTERS IN TANGENTS
20' CENTERS IN TAPERS
10' CENTERS IN CURVES
- ⑨ IMPACT ATTENUATORS, TEMPORARY (NON- REDIRECTIVE, NARROW), TEST LEVEL 3
- ⑩ TEMPORARY PAVEMENT MARKING - LINE 6" - TYPE IV TAPE (2' DASH - 6' SKIP WHITE) (70307130)
- ⑪ TEMPORARY PAVEMENT MARKING - LINE 4" - TYPE IV TAPE (10' DASH - 30' SKIP WHITE) (70307120)
- ⑫ TEMPORARY PAVEMENT MARKING - LINE 4" - TYPE IV TAPE (SOLID YELLOW) (70307120)
- ⑬ TEMPORARY PAVEMENT MARKING - LINE 6" - TYPE IV TAPE (2' DASH - 6' SKIP YELLOW) (70307130)

- ⑧0 EXISTING PAVEMENT MARKING
- ⑨0 PAVEMENT MARKING
(PLACED IN PREVIOUS STAGE)

LEGEND

- EXISTING PAVEMENT
- COMPLETED PAVEMENT
- TEMPORARY PAVEMENT
- WORK AREA

- DIRECTION OF TRAFFIC
- TYPE II BARRICADE OR DRUM WITH STEADY BURNING MONO-DIRECTIONAL LIGHT @ 25' CENTERS (10' CENTERS ALONG CURVES)
- POST MOUNTED VERTICAL PANEL
- TEMPORARY CONCRETE BARRIER



PLOT DRIVER	= pdfNOLAYERColor-NoRaster.pltcfgr
PEN TABLE	= D264P26-PSE.tbl
PLOT SCALE	= 20,0000 m / in.
PLOT DATE	= 12/8/2023 12:48:03 AM

DESIGNED	- MJ
DRAWN	- MMC
CHECKED	- JWD
DATE	- 12/08/2023

REVISED	-
REVISED	-
REVISED	-
REVISED	-



STATE OF ILLINOIS
DEPARTMENT OF TRANSPORTATION

TYPICAL SECTION – US ROUTE 20
STAGE 3

SCALE: 20,0000 m / in SHEET 091 OF 161 SHEETS STA. TO STA.

F.A.P. RTE.	SECTION	COUNTY	TOTAL SHEETS	SHEET NO.
301	43N	JO DAVIESS	628	199
CONTRACT NO. 64P26				
ILLINOIS FED. AID PROJECT				

USER: idave
MODEL: Default
FILE NAME: TYP02.dgn
209.007 IDOT P18 202.022 Various Phase 1.d 64P26/CADD/CADD_Sheets/64P26-sh-TYP02.dgn

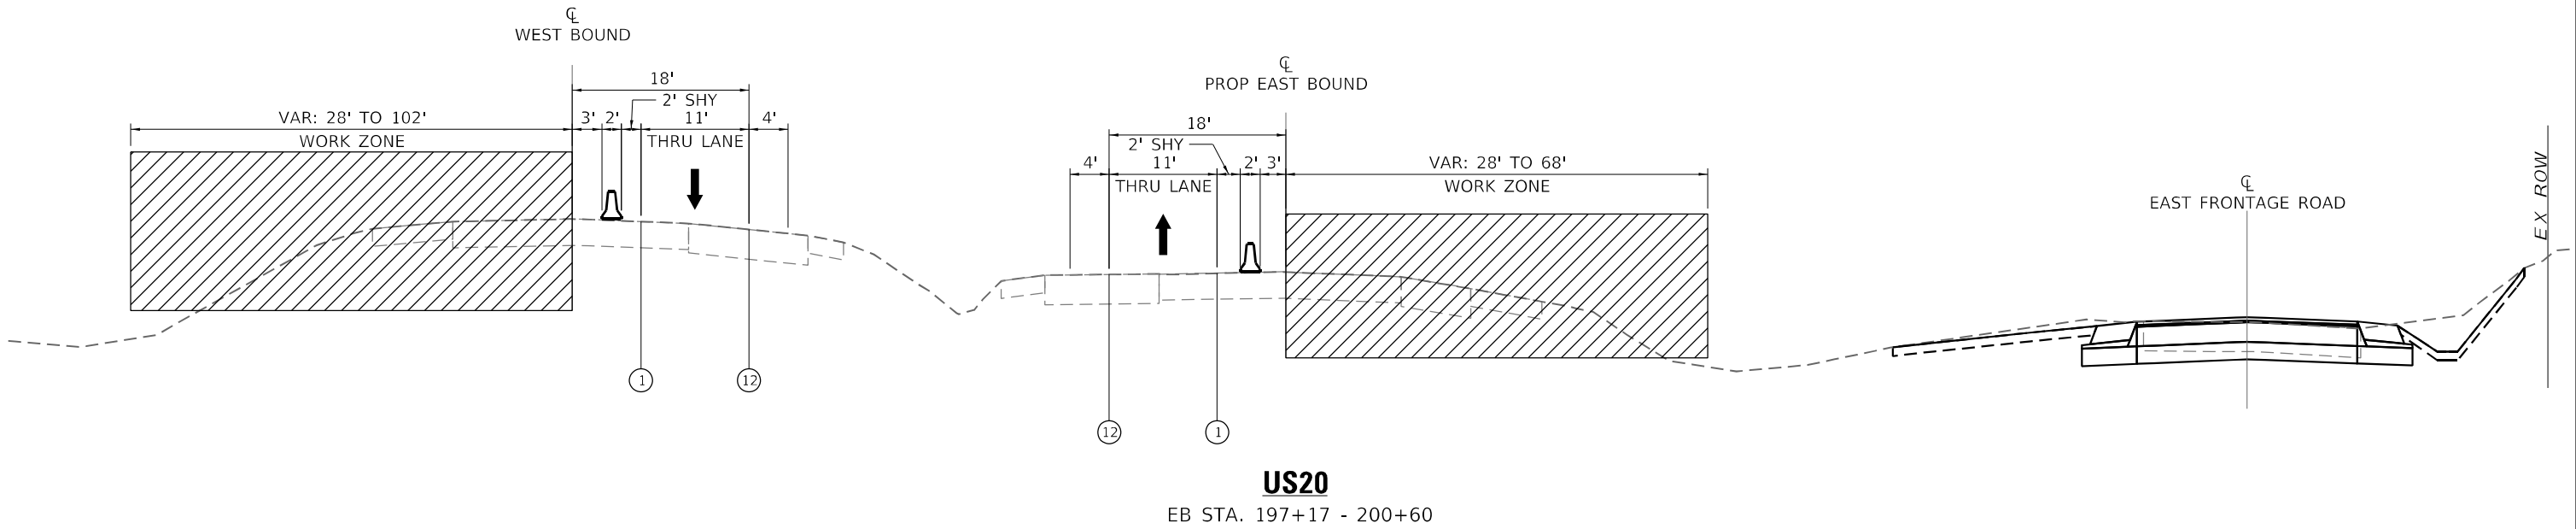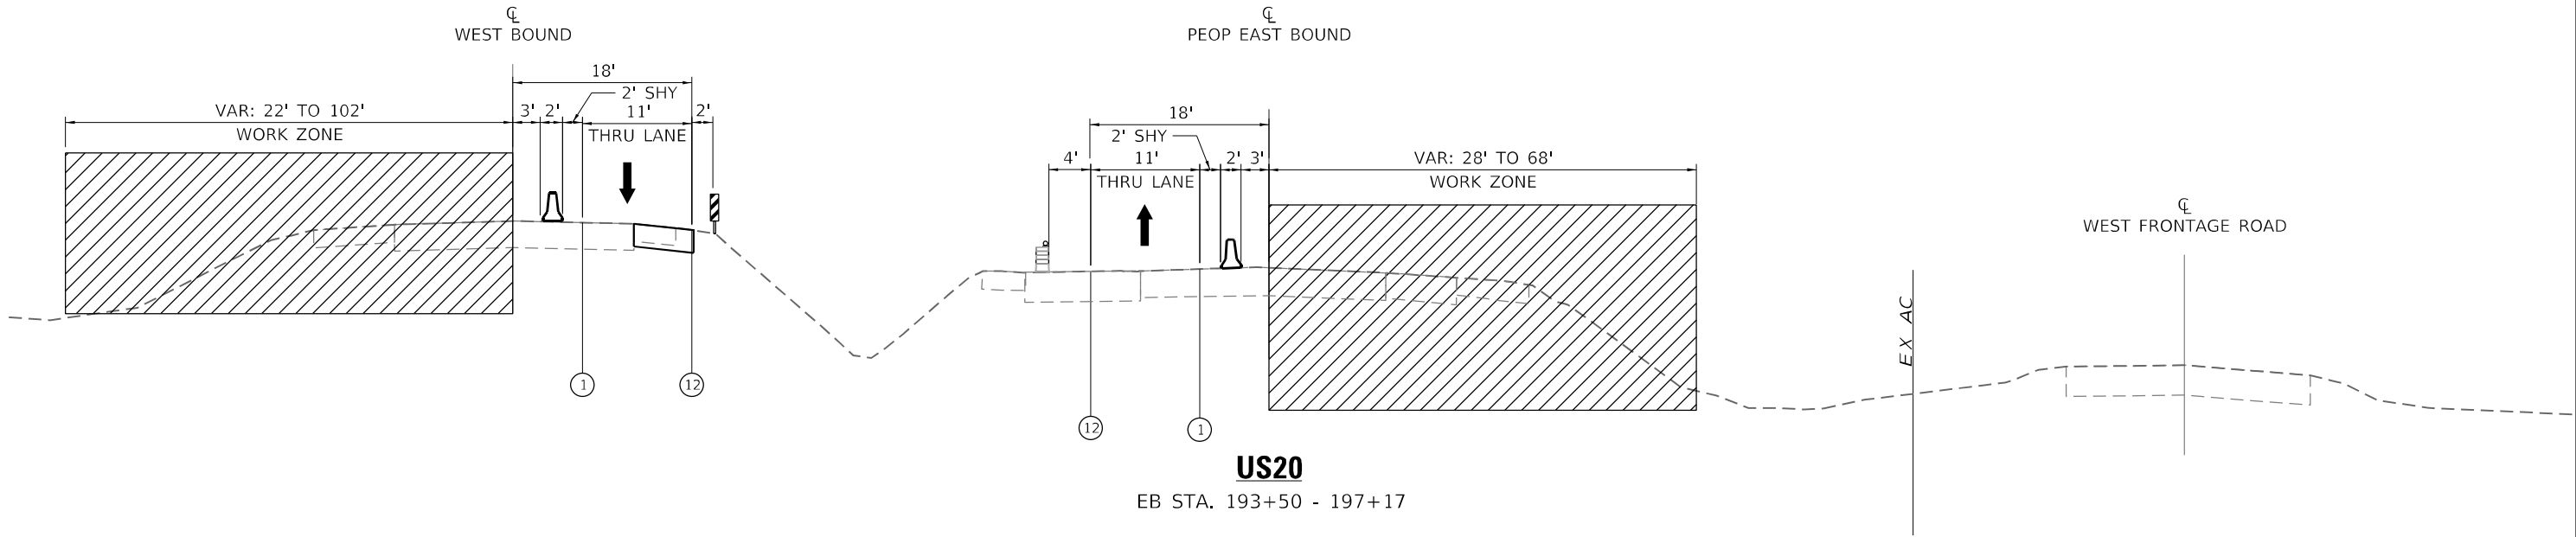

LEGEND

- ① TEMPORARY PAVEMENT MARKING - LINE 4" - TYPE IV TAPE (SOLID WHITE) (70307120)
- ② TEMPORARY PAVEMENT MARKING - LINE 4" - TYPE IV TAPE (SOLID YELLOW) 11" C-C (70307120)
- ③ TEMPORARY PAVEMENT MARKING - LINE 6" - TYPE IV TAPE (SOLID WHITE) (70307130)
- ④ TEMPORARY PAVEMENT MARKING - LINE 12" - TYPE IV TAPE (SOLID WHITE) (70307160)
- ⑤ TEMPORARY PAVEMENT MARKING - LINE 24" - TYPE IV TAPE (SOLID WHITE) (70307210)
- ⑥ TEMPORARY PAVEMENT MARKING LETTERS AND SYMBOLS - TYPE IV TAPE (SOLID WHITE) (70307100)
- ⑦ TEMPORARY CONCRETE BARRIER (70400100)

- ⑦P TEMPORARY CONCRETE BARRIER (PINNED) (70400100)
- ⑧ TYPE II BARRICADE OR DRUM AT 50' CENTERS IN TANGENTS 20' CENTERS IN TAPERS 10' CENTERS IN CURVES
- ⑨ IMPACT ATTENUATORS, TEMPORARY (NON- REDIRECTIVE, NARROW), TEST LEVEL 3
- ⑩ TEMPORARY PAVEMENT MARKING - LINE 6" - TYPE IV TAPE (2' DASH - 6' SKIP WHITE) (70307130)
- ⑪ TEMPORARY PAVEMENT MARKING - LINE 4" - TYPE IV TAPE (10' DASH - 30' SKIP WHITE) (70307120)
- ⑫ TEMPORARY PAVEMENT MARKING - LINE 4" - TYPE IV TAPE (SOLID YELLOW) (70307120)
- ⑬ TEMPORARY PAVEMENT MARKING - LINE 6" - TYPE IV TAPE (2' DASH - 6' SKIP YELLOW) (70307130)

- ⑧0 EXISTING PAVEMENT MARKING
- ⑨0 PAVEMENT MARKING (PLACED IN PREVIOUS STAGE)

LEGEND

- EXISTING PAVEMENT
- COMPLETED PAVEMENT
- TEMPORARY PAVEMENT
- WORK AREA

↓

↑

DIRECTION OF TRAFFIC

TYPE II BARRICADE OR DRUM WITH STEADY BURNING MONO-DIRECTIONAL LIGHT @ 25' CENTERS (10' CENTERS ALONG CURVES)

POST MOUNTED VERTICAL PANEL

TEMPORARY CONCRETE BARRIER

SED

PLOT DRIVER = pdfNOLAYERSColor-NoRaster.pltcfp
PEN TABLE = D264P26-PSE.tbl
PLOT SCALE = 2,0000 ' / in.
PLOT DATE = 12/8/2023 12:48:04 AM

DESIGNED - MJ
DRAWN - MMC
CHECKED - JWD
DATE - 12/08/2023

REVISED -
REVISED -
REVISED -
REVISED -

STATE OF ILLINOIS
DEPARTMENT OF TRANSPORTATION

TYPICAL SECTION – US ROUTE 20
STAGE 3

SCALE: 2,0000 ' / in. SHEET 092 OF 161 SHEETS STA. TO STA.

F.A.P. RTE.	SECTION	COUNTY	TOTAL SHEETS	SHEET NO.
301	43N	JO DAVIESS	628	200
CONTRACT NO. 64P26				
ILLINOIS FED. AID PROJECT				