

USER: idave
MODEL Default
FILE NAME: TYP03.dgn
209.007 IDOT PBT 202.022 Various Phase Ltr Dierict 2DesignW0.1 64P26/CADD/CADD_Sheets/64P26-sh-MOT03-TYP03.dgn

LEGEND

- 1

TEMPORARY PAVEMENT MARKING - LINE 4" - TYPE IV TAPE (SOLID WHITE) (70307120)
- 2

TEMPORARY PAVEMENT MARKING - LINE 4" - TYPE IV TAPE (SOLID YELLOW) 11" C-C (70307120)
- 3

TEMPORARY PAVEMENT MARKING - LINE 6" - TYPE IV TAPE (SOLID WHITE) (70307130)
- 4

TEMPORARY PAVEMENT MARKING - LINE 12" - TYPE IV TAPE (SOLID WHITE) (70307160)
- 5

TEMPORARY PAVEMENT MARKING - LINE 24" - TYPE IV TAPE (SOLID WHITE) (70307210)
- 6

TEMPORARY PAVEMENT MARKING LETTERS AND SYMBOLS - TYPE IV TAPE (SOLID WHITE) (70307100)
- 7

TEMPORARY CONCRETE BARRIER (70400100)

7P

TEMPORARY CONCRETE BARRIER (PINNED) (70400100)

8

TYPE II BARRICADE OR DRUM AT 50' CENTERS IN TANGENTS
20' CENTERS IN TAPERS
10' CENTERS IN CURVES

9

IMPACT ATTENUATORS, TEMPORARY (NON- REDIRECTIVE, NARROW), TEST LEVEL 3

10

TEMPORARY PAVEMENT MARKING - LINE 6" - TYPE IV TAPE (2' DASH - 6' SKIP WHITE) (70307130)

11

TEMPORARY PAVEMENT MARKING - LINE 4" - TYPE IV TAPE (10' DASH - 30' SKIP WHITE) (70307120)

12

TEMPORARY PAVEMENT MARKING - LINE 4" - TYPE IV TAPE (SOLID YELLOW) (70307120)

13

TEMPORARY PAVEMENT MARKING - LINE 6" - TYPE IV TAPE (2' DASH - 6' SKIP YELLOW) (70307130)

80

EXISTING PAVEMENT MARKING

90

PAVEMENT MARKING
(PLACED IN PREVIOUS STAGE)

LEGEND

- EXISTING PAVEMENT
- COMPLETED PAVEMENT
- TEMPORARY PAVEMENT
- WORK AREA



DIRECTION OF TRAFFIC

TYPE II BARRICADE OR DRUM WITH STEADY
BURNING MONO-DIRECTIONAL LIGHT @ 25'
CENTERS (10' CENTERS ALONG CURVES)

POST MOUNTED VERTICAL PANEL

TEMPORARY CONCRETE BARRIER



PLOT DRIVER	= pdfNOLAYERScolor-NoRaster.plt;cfg
PEN TABLE	= D264P26-PSE.tbl
PLOT SCALE	= 2.0000 ' / in.
PLOT DATE	= 12/8/2023 12:48:05 AM

DESIGNED	- MJ
DRAWN	- MMC
CHECKED	- JWD
DATE	- 12/08/2023

REVISED	-
REVISED	-
REVISED	-
REVISED	-


STATE OF ILLINOIS
DEPARTMENT OF TRANSPORTATION

TYPICAL SECTION – US ROUTE 20
STAGE 3

SCALE: 2.0000 ' / in. SHEET 093 OF 161 SHEETS STA. TO STA.

F.A.P. RTE.	SECTION	COUNTY	TOTAL SHEETS	SHEET NO.
301	43N	JO DAVIESS	628	201
CONTRACT NO. 64P26				
ILLINOIS			FED. AID PROJECT	

USER: hove
MODEL: Default
FILE NAME: TYP03-209-007-1DOT-PTB-202-022-Various Phase-1.d
D:\hrt\2\Design\W0-1-64P26\CADD\CADD_Sheets\64P26-sh-TYP03-TYP04.dgn

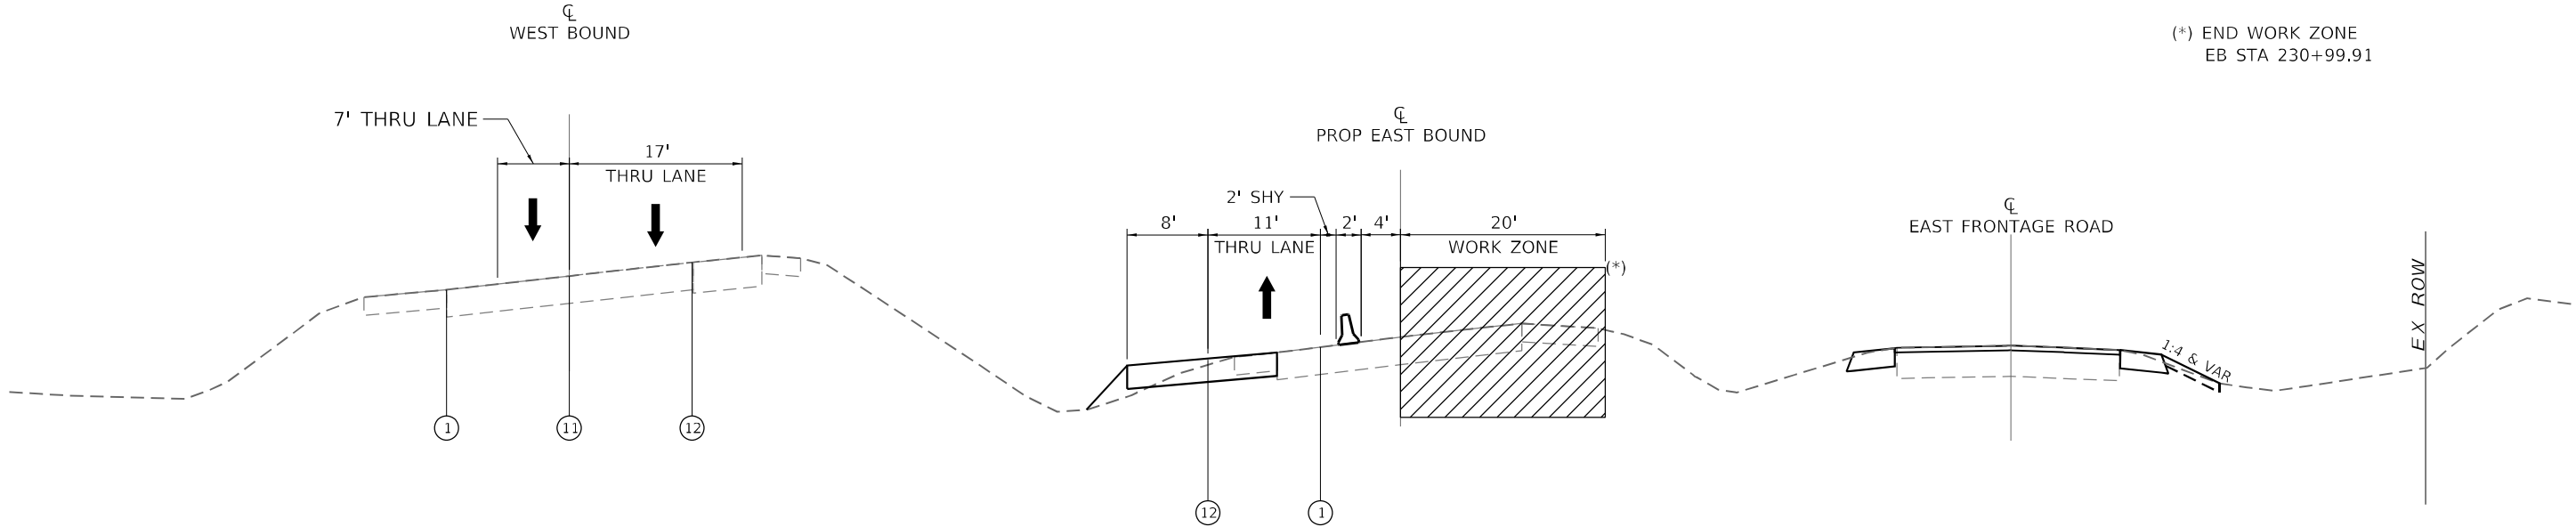

US20
EB STA. 231+05 - 231+90

LEGEND

1

TEMPORARY PAVEMENT MARKING - LINE 4" - TYPE IV TAPE (SOLID WHITE) (70307120)

2

TEMPORARY PAVEMENT MARKING - LINE 4" - TYPE IV TAPE (SOLID YELLOW) 11" C-C (70307120)

3

TEMPORARY PAVEMENT MARKING - LINE 6" - TYPE IV TAPE (SOLID WHITE) (70307130)

4

TEMPORARY PAVEMENT MARKING - LINE 12" - TYPE IV TAPE (SOLID WHITE) (70307160)

5

TEMPORARY PAVEMENT MARKING - LINE 24" - TYPE IV TAPE (SOLID WHITE) (70307210)

6

TEMPORARY PAVEMENT MARKING LETTERS AND SYMBOLS - TYPE IV TAPE (SOLID WHITE) (70307100)

7

TEMPORARY CONCRETE BARRIER (70400100)

7P

TEMPORARY CONCRETE BARRIER (PINNED) (70400100)

8

TYPE II BARRICADE OR DRUM AT 50' CENTERS IN TANGENTS
20' CENTERS IN TAPERS
10' CENTERS IN CURVES

9

IMPACT ATTENUATORS, TEMPORARY (NON- REDIRECTIVE, NARROW), TEST LEVEL 3

10

TEMPORARY PAVEMENT MARKING - LINE 6" - TYPE IV TAPE (2' DASH - 6' SKIP WHITE) (70307130)

11

TEMPORARY PAVEMENT MARKING - LINE 4" - TYPE IV TAPE (10' DASH - 30' SKIP WHITE) (70307120)

12

TEMPORARY PAVEMENT MARKING - LINE 4" - TYPE IV TAPE (SOLID YELLOW) (70307120)

13

TEMPORARY PAVEMENT MARKING - LINE 6" - TYPE IV TAPE (2' DASH - 6' SKIP YELLOW) (70307130)

80

EXISTING PAVEMENT MARKING

90

PAVEMENT MARKING
(PLACED IN PREVIOUS STAGE)

LEGEND

EXISTING PAVEMENT

COMPLETED PAVEMENT

TEMPORARY PAVEMENT

WORK AREA

DIRECTION OF TRAFFIC

TYPE II BARRICADE OR DRUM WITH STEADY
BURNING MONO-DIRECTIONAL LIGHT @ 25'
CENTERS (10' CENTERS ALONG CURVES)

POST MOUNTED VERTICAL PANEL

TEMPORARY CONCRETE BARRIER

SE3

PLOT DRIVER = pdfNOLAYERColor-NoRaster.pltcfgr
PEN TABLE = D264P26-PSE.tbl
PLOT SCALE = 2.0000 ' / in.
PLOT DATE = 12/8/2023 12:48:07 AM

DESIGNED - MJ
DRAWN - MMC
CHECKED - JWD
DATE - 12/08/2023

REVISED -
REVISED -
REVISED -
REVISED -

STATE OF ILLINOIS
DEPARTMENT OF TRANSPORTATION

TYPICAL SECTION – US ROUTE 20
STAGE 3

SCALE: 2.0000 ' / in. SHEET 094 OF 161 SHEETS STA. TO STA.

F.A.P.
RTE.
301

SECTION
43N

COUNTY
JO DAVIESS

TOTAL
SHEETS
628

SHEET
NO.
202

CONTRACT NO. 64P26

ILLINOIS FED. AID PROJECT

USER: idave
C:\PLOT\Default
FILE NAME: PLOT_209_007_IDOT_PTB_202_022_Various Phase Lit Dierkt 2\Design\WO 1 64P26\CADD\CADD_Sheetr(64P26-eh-MOT03-06.dgn

- LEGEND**
- ① TEMPORARY PAVEMENT MARKING - LINE 4" - TYPE IV TAPE (SOLID WHITE) (70307120)
 - ② TEMPORARY PAVEMENT MARKING - LINE 4" - TYPE IV TAPE (SOLID YELLOW) 11" C-C (70307120)
 - ③ TEMPORARY PAVEMENT MARKING - LINE 6" - TYPE IV TAPE (SOLID WHITE) (70307130)
 - ④ TEMPORARY PAVEMENT MARKING - LINE 12" - TYPE IV TAPE (SOLID WHITE) (70307160)
 - ⑤ TEMPORARY PAVEMENT MARKING - LINE 24" - TYPE IV TAPE (SOLID WHITE) (70307210)
 - ⑥ TEMPORARY PAVEMENT MARKING LETTERS AND SYMBOLS - TYPE IV TAPE (SOLID WHITE) (70307100)
 - ⑦ TEMPORARY CONCRETE BARRIER (70400100)

- ⑦P TEMPORARY CONCRETE BARRIER (PINNED) (70400100)
- ⑨ IMPACT ATTENUATORS, TEMPORARY (NON- REDIRECTIVE, NARROW), TEST LEVEL 3
- ⑩ TEMPORARY PAVEMENT MARKING - LINE 6" - TYPE IV TAPE (2' DASH - 6' SKIP WHITE) (70307130)
- ⑪ TEMPORARY PAVEMENT MARKING - LINE 4" - TYPE IV TAPE (10' DASH - 30' SKIP WHITE) (70307120)
- ⑫ TEMPORARY PAVEMENT MARKING - LINE 4" - TYPE IV TAPE (SOLID YELLOW) (70307120)
- ⑬ TEMPORARY PAVEMENT MARKING - LINE 12" - TYPE IV TAPE (SOLID YELLOW) (70307160)

- PERMANENT PAVEMENT
- COMPLETED TEMP PVMT
- TEMPORARY PAVEMENT
- WORK ZONE
- POST MOUNTED VERTICAL PANELS
- ⑧0 EXISTING PAVEMENT MARKING
- ⑨0 PAVEMENT MARKING (PLACED IN PREVIOUS STAGE)
- TEMPORARY SIGNAL HEAD
- DIRECTION OF TRAFFIC
- ARROW BOARD
- TRAFFIC SIGN
- TYPE III BARRICADE WITH FLASHING MONODIRECTIONAL LIGHTS
- TEMPORARY CONCRETE BARRIER
- IMPACT ATTENUATOR TEST LEVEL 3
- CONSTRUCTION DRUM BARRICADES

- 50' C-C IN TANGENTS
- 20' C-C IN TAPERS
- 10' C-C IN RADII
- TYPE II BARRICADE, DRUM, OR VERTICAL BARRICADE WITH STEADY BURN MONODIRECTIONAL LIGHT
- DIRECTION INDICATOR BARRICADE WITH STEADY BURN MONODIRECTIONAL LIGHT
- TEMPORARY PLASTIC DRUMS WITH STEADY BURN MONO-DIRECTIONAL LIGHTS
- DRUMS



PLOT DRIVER	= pdf\NOLAYERColor-NoRaster.pltcfgr
PEN TABLE	= D264P26-PSE.tbl
PLOT SCALE	= 40,0000 * / in.
PLOT DATE	= 12/8/2023 12:48:09 AM

DESIGNED	- MJ
DRAWN	- JWD
CHECKED	- JWD
DATE	- 12/08/2023

REVISED	-
REVISED	-
REVISED	-
REVISED	-


STATE OF ILLINOIS
DEPARTMENT OF TRANSPORTATION

MOT PLAN – US ROUTE 20
STAGE 3


SCALE: 40,0000 * / in. SHEET 095 OF 161 SHEETS STA. 165+00 TO STA. 171+00

F.A.P. RTE.	SECTION	COUNTY	TOTAL SHEETS	SHEET NO.
301	43N	JO DAVIESS	628	203
CONTRACT NO. 64P26				
ILLINOIS FED. AID PROJECT				


MOT SIGN LEGEND

 

G20-1103-6036

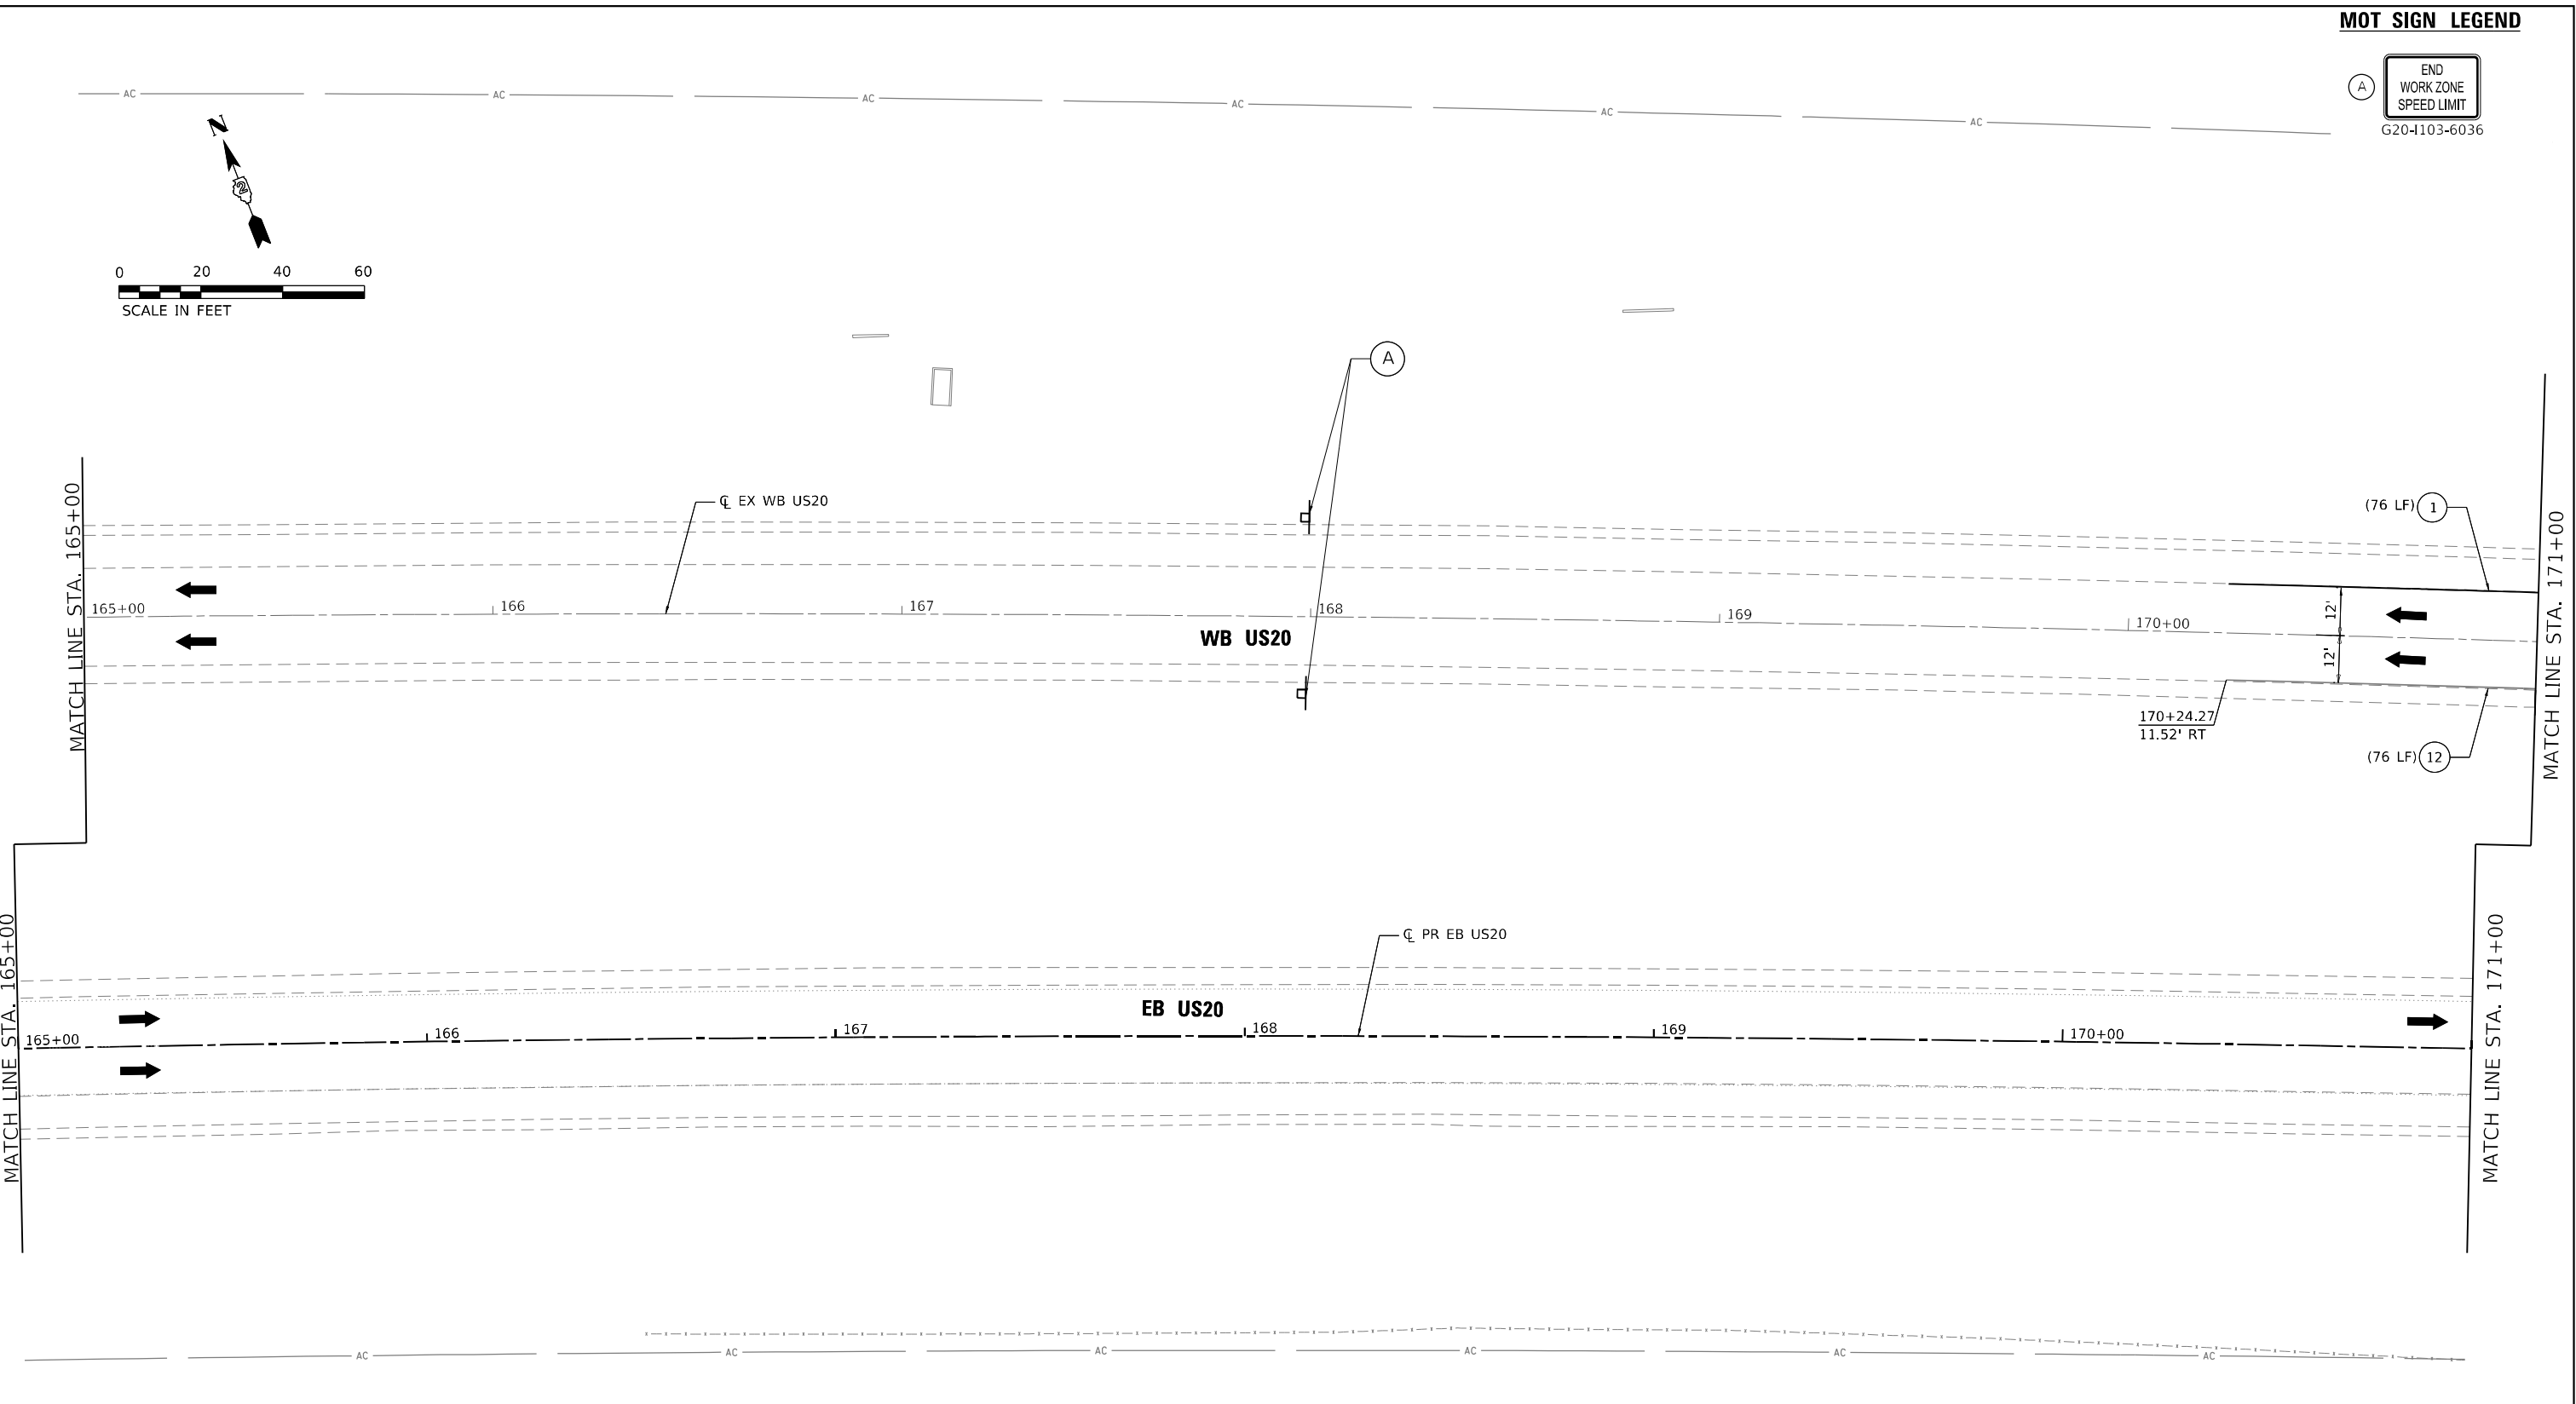


USER: idave
C:\PLOT\Default
FILE NAME: PLOT_209_007_IDOT_PTB_202_022_Various Phase Lit Dierkt 2\Design\WO_1_64P26\CADD\CADD_Sheet\64P26-sh-MOTD3-07.dgn

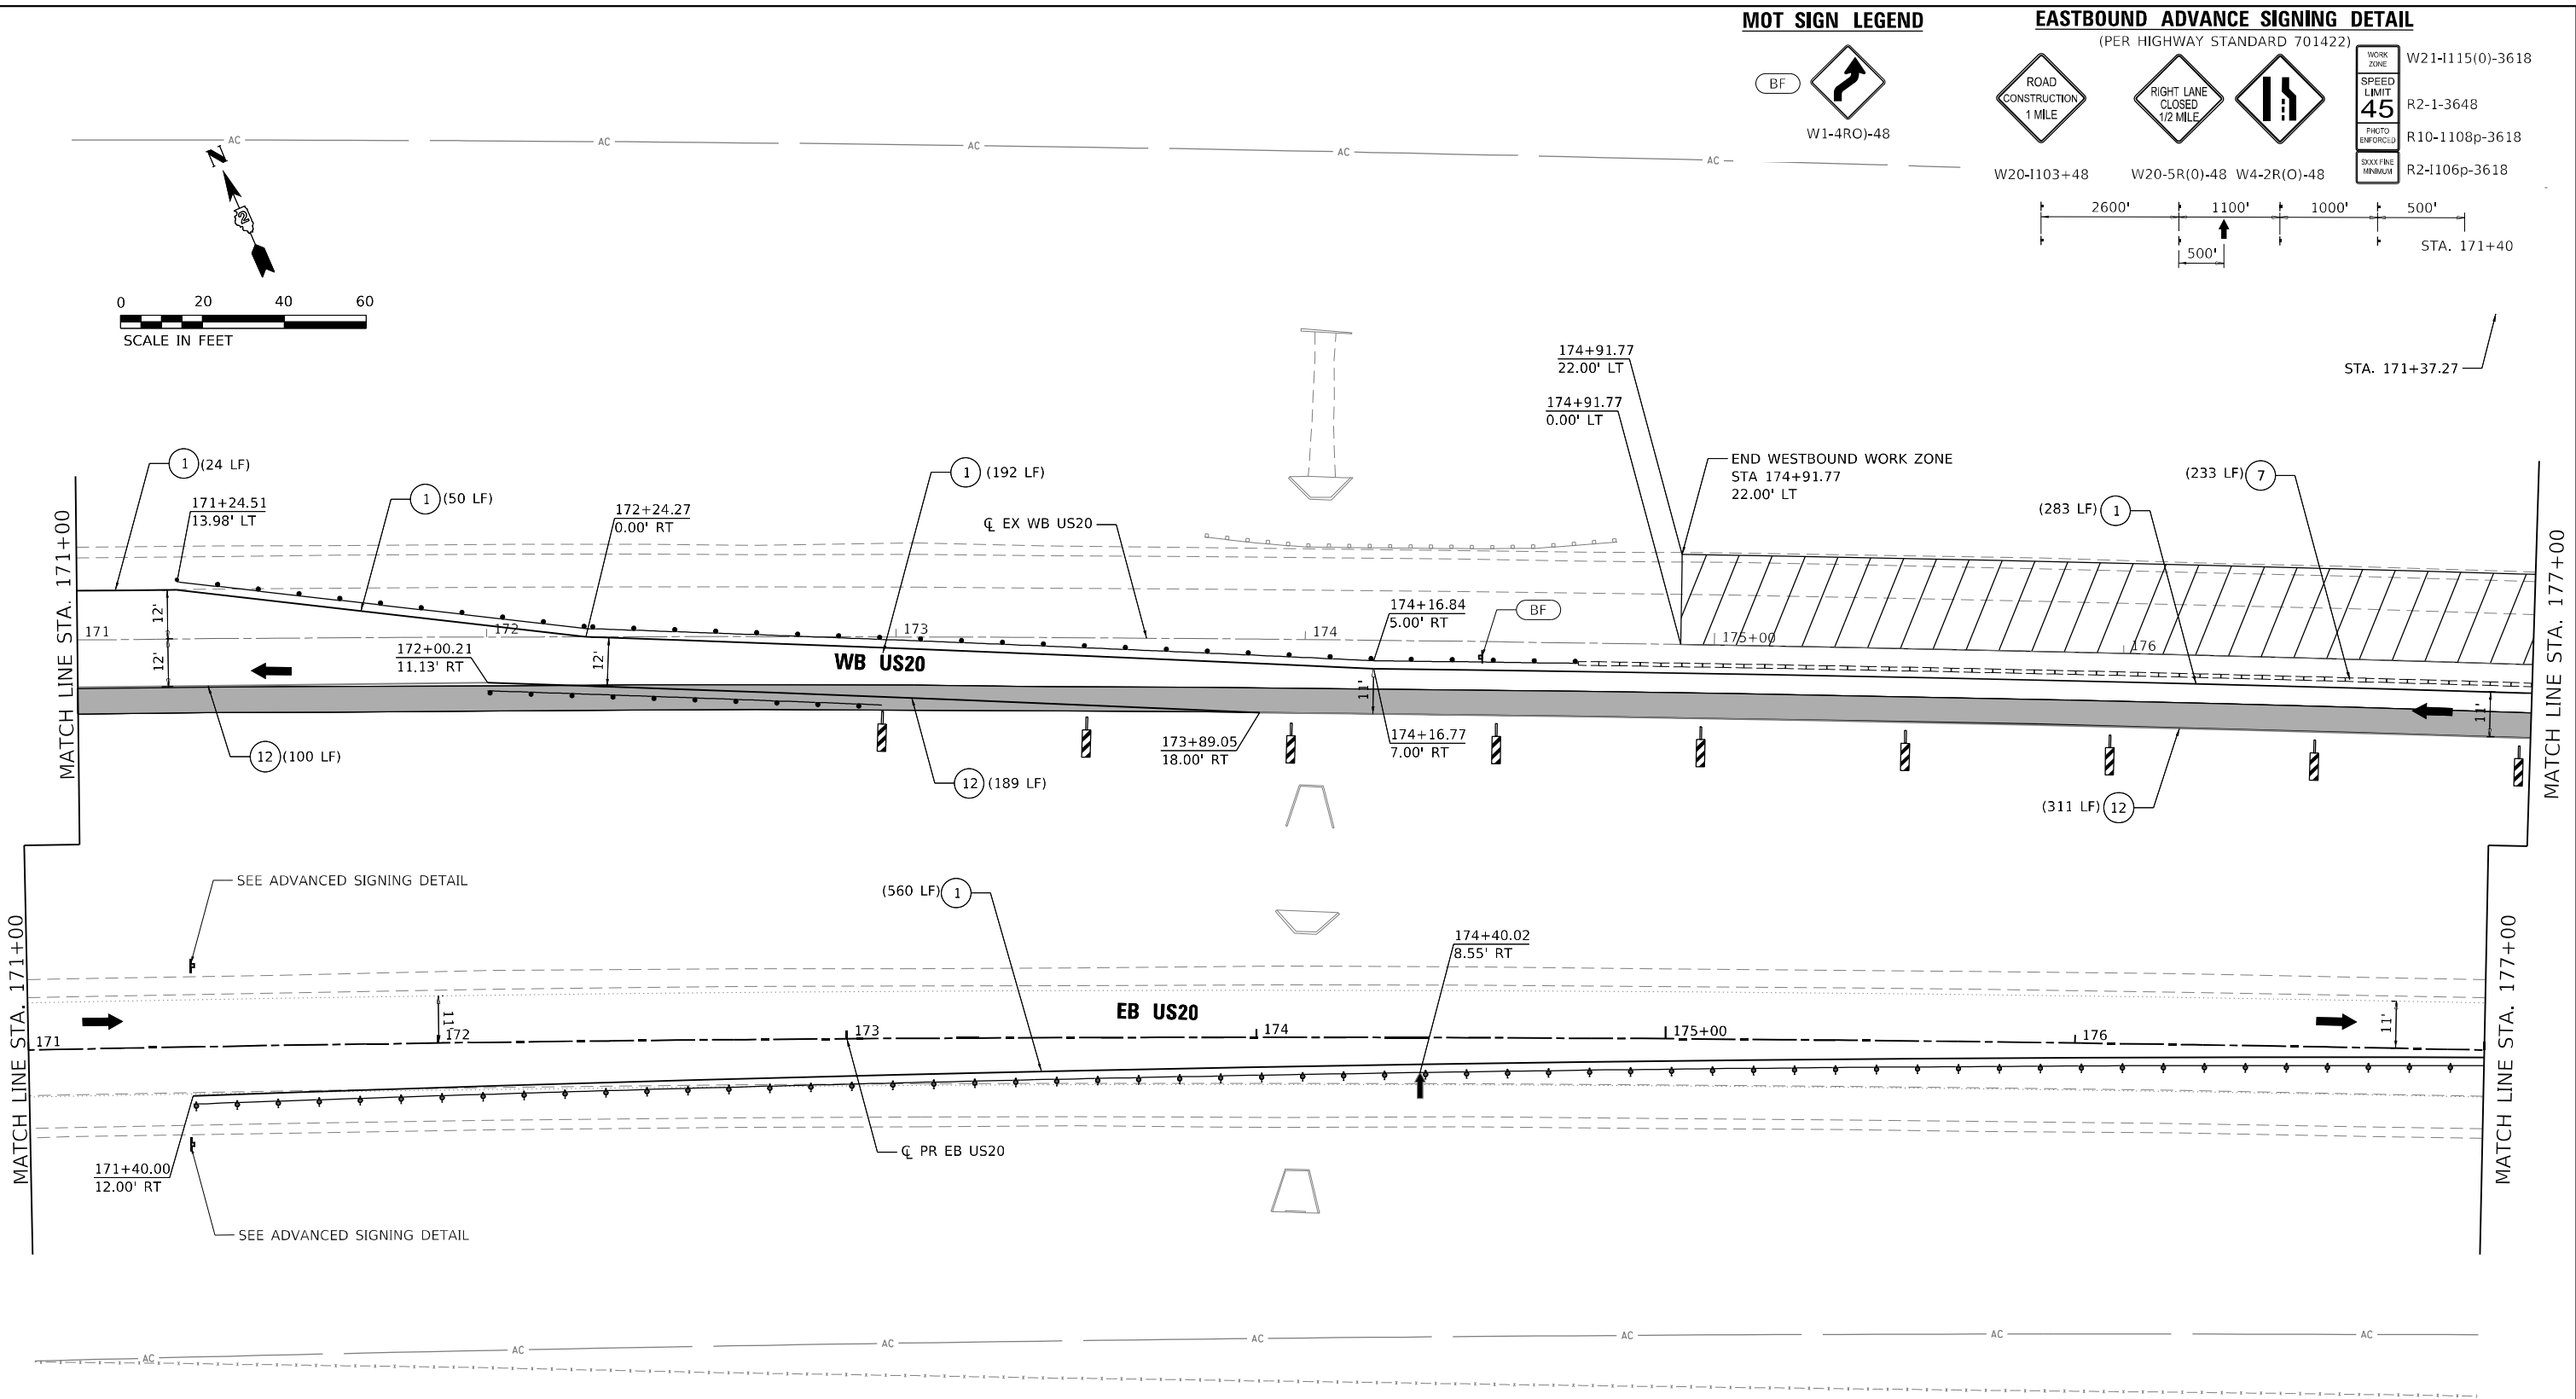

- LEGEND**

 - ① TEMPORARY PAVEMENT MARKING - LINE 4" - TYPE IV TAPE (SOLID WHITE) (70307120)
 - ② TEMPORARY PAVEMENT MARKING - LINE 4" - TYPE IV TAPE (SOLID YELLOW) 11" C-C (70307120)
 - ③ TEMPORARY PAVEMENT MARKING - LINE 6" - TYPE IV TAPE (SOLID WHITE) (70307130)
 - ④ TEMPORARY PAVEMENT MARKING - LINE 12" - TYPE IV TAPE (SOLID WHITE) (70307160)
 - ⑤ TEMPORARY PAVEMENT MARKING - LINE 24" - TYPE IV TAPE (SOLID WHITE) (70307210)
 - ⑥ TEMPORARY PAVEMENT MARKING LETTERS AND SYMBOLS - TYPE IV TAPE (SOLID WHITE) (70307100)
 - ⑦ TEMPORARY CONCRETE BARRIER (70400100)
- ⑨ IMPACT ATTENUATORS, TEMPORARY (NON- REDIRECTIVE, NARROW), TEST LEVEL 3
 - ⑩ TEMPORARY PAVEMENT MARKING - LINE 6" - TYPE IV TAPE (2' DASH - 6' SKIP WHITE) (70307130)
 - ⑪ TEMPORARY PAVEMENT MARKING - LINE 4" - TYPE IV TAPE (10' DASH - 30' SKIP WHITE) (70307120)
 - ⑫ TEMPORARY PAVEMENT MARKING - LINE 4" - TYPE IV TAPE (SOLID YELLOW) (70307120)
 - ⑬ TEMPORARY PAVEMENT MARKING - LINE 12" - TYPE IV TAPE (SOLID YELLOW) (70307160)
- PERMANENT PAVEMENT
 - COMPLETED TEMP PVMT
 - TEMPORARY PAVEMENT
 - WORK ZONE
 - POST MOUNTED VERTICAL PANELS
 - ⑧ EXISTING PAVEMENT MARKING
 - ⑨ PAVEMENT MARKING (PLACED IN PREVIOUS STAGE)
 - TEMPORARY SIGNAL HEAD
 - DIRECTION OF TRAFFIC
 - ARROW BOARD
 - TRAFFIC SIGN
 - TYPE III BARRICADE WITH FLASHING MONODIRECTIONAL LIGHTS
 - TEMPORARY CONCRETE BARRIER
 - IMPACT ATTENUATOR TEST LEVEL 3
 - CONSTRUCTION DRUM BARRICADES
 - 50' C-C IN TANGENTS
 - 20' C-C IN TAPERS
 - 10' C-C IN RADII
 - TYPE II BARRICADE, DRUM, OR VERTICAL BARRICADE WITH STEADY BURN MONODIRECTIONAL LIGHT
 - DIRECTION INDICATOR BARRICADE WITH STEADY BURN MONODIRECTIONAL LIGHT
 - TEMPORARY PLASTIC DRUMS WITH STEADY BURN MONO-DIRECTIONAL LIGHTS
 - DRUMS

	PLOT DRIVER = pdfNOLAYERSColor-NoRaster.pltcfp	DESIGNED - MJ	REVISED -	STATE OF ILLINOIS DEPARTMENT OF TRANSPORTATION	MOT PLAN - US ROUTE 20 STAGE 3		F.A.P. RTE.	SECTION	COUNTY	TOTAL SHEETS	SHEET NO.
	PEN TABLE = D264P26-PSE.tbl	DRAWN - JWD	REVISED -				301	43N	JO DAVISS	628	204
	PLOT SCALE = 40,0000 ' / in.	CHECKED - JWD	REVISED -				CONTRACT NO. 64P26				
	PLOT DATE = 12/8/2023 12:48:11 AM	DATE - 12/08/2023	REVISED -				ILLINOIS FED. AID PROJECT				
SCALE: 40,0000 ' / in.		SHEET 096	OF 161 SHEETS	STA. 171+00	TO STA. 177+00						

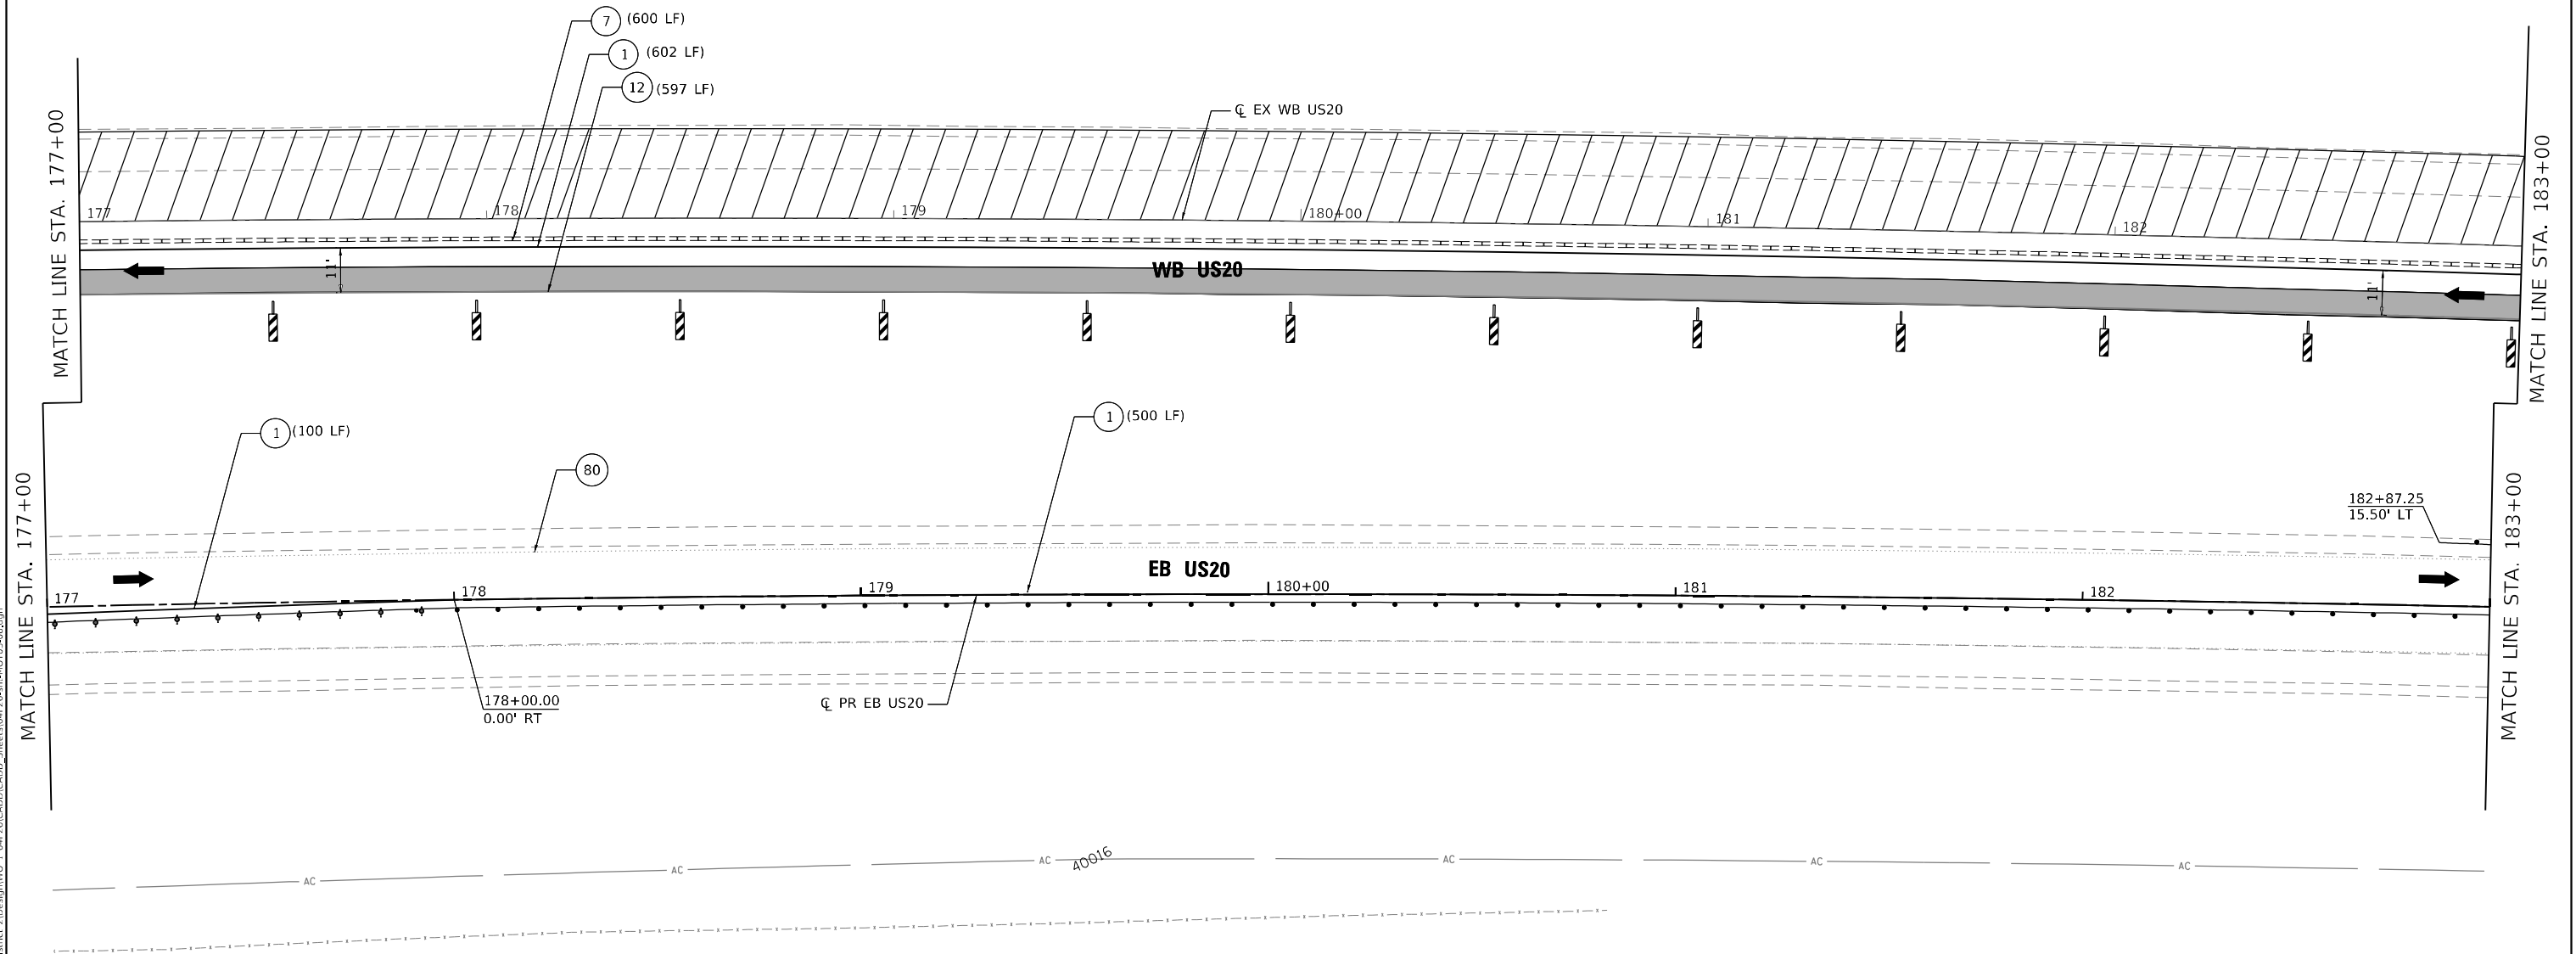

LEGEND

- | | |
|---|--|
| 1 | TEMPORARY PAVEMENT MARKING - LINE 4" - TYPE IV TAPE (SOLID WHITE) (70307120) |
| 2 | TEMPORARY PAVEMENT MARKING - LINE 4" - TYPE IV TAPE (SOLID YELLOW) 11" C-C (70307120) |
| 3 | TEMPORARY PAVEMENT MARKING - LINE 6" - TYPE IV TAPE (SOLID WHITE) (70307130) |
| 4 | TEMPORARY PAVEMENT MARKING - LINE 12" - TYPE IV TAPE (SOLID WHITE) (70307160) |
| 5 | TEMPORARY PAVEMENT MARKING - LINE 24" - TYPE IV TAPE (SOLID WHITE) (70307210) |
| 6 | TEMPORARY PAVEMENT MARKING LETTERS AND SYMBOLS - TYPE IV TAPE (SOLID WHITE) (70307100) |
| 7 | TEMPORARY CONCRETE BARRIER (70400100) |

- 7P) TEMPORARY CONCRETE BARRIER (PINNED) (70400100)
- 9) IMPACT ATTENUATORS, TEMPORARY (NON- REDIRECTIVE, NARROW), TEST LEVEL 3
- 10) TEMPORARY PAVEMENT MARKING - LINE 6" - TYPE IV TAPE (2' DASH - 6' SKIP WHITE) (70307130)
- 11) TEMPORARY PAVEMENT MARKING - LINE 4" - TYPE IV TAPE (10' DASH - 30' SKIP WHITE) (70307120)
- 12) TEMPORARY PAVEMENT MARKING - LINE 4" - TYPE IV TAPE (SOLID YELLOW) (70307120)
- 13) TEMPORARY PAVEMENT MARKING - LINE 12" - TYPE IV TAPE (SOLID YELLOW) (70307160)

- | | | | |
|---|---|---|--|
|  | PERMANENT PAVEMENT |  | TEMPORARY SIGNAL HEAD |
|  | COMPLETED TEMP PYMT |  | DIRECTION OF TRAFFIC |
|  | TEMPORARY PAVEMENT |  | ARROW BOARD |
|  | WORK ZONE |  | TRAFFIC SIGN |
|  | POST MOUNTED
VERTICAL PANELS |  | TYPE III BARRICADE WITH FLASHING
MONODIRECTIONAL LIGHTS |
|  | (80) EXISTING PAVEMENT MARKING |  | TEMPORARY CONCRETE BARRIER |
|  | (90) PAVEMENT MARKING
(PLACED IN PREVIOUS STAGE) |  | IMPACT ATTENUATOR TEST LEVEL 3 |
| | |  | CONSTRUCTION DRUM BARRICADES |

- | | |
|---|---|
| 50' C-C IN TANGENTS | |
| 20' C-C IN TAPERS | |
| 10' C-C IN RADII | |
|  | TYPE II BARRICADE, DRUM, OR VERTICAL
BARRICADE WITH STEADY BURN
MONODIRECTIONAL LIGHT |
|  | DIRECTION INDICATOR BARRICADE WITH
STEADY BURN MONODIRECTIONAL LIGHT |
|  | TEMPORARY PLASTIC DRUMS WITH STEADY
BURN MONO-DIRECTIONAL LIGHTS |
|  | DRUMS |



PLOT DRIVER	= pdfNOLAYERScolor-NoRaster.pltcfg
PEN TABLE	= D264P26-PSE.tbl
PLOT SCALE	= 40,0000 ' / in.
PLOT DATE	= 12/8/2023 12:48:12 AM

DESIGNED	-	MJ
DRAWN	-	JWD
CHECKED	-	JWD
DATE	-	12/08/2023

REVISED	-
REVISED	-
REVISED	-
REVISED	-

**STATE OF ILLINOIS
DEPARTMENT OF TRANSPORTATION**



MOT PLAN – US ROUTE 20
STAGE 3

SCALE: 40.0000' / in.	SHEET 097	OF 161 SHEETS	STA. 177+00	TO STA. 183+00
-----------------------	-----------	---------------	-------------	----------------

F.A.P. RTE.	SECTION	COUNTY	TOTAL SHEETS	SHEET NO.
301	43N	JO DAVIESS	628	205
		CONTRACT NO. 64P26		
		ILLINOIS	FED. AID PROJECT	

ILLINOIS	FED. AID PROJECT
----------	------------------

MOT SIGN LEGEND

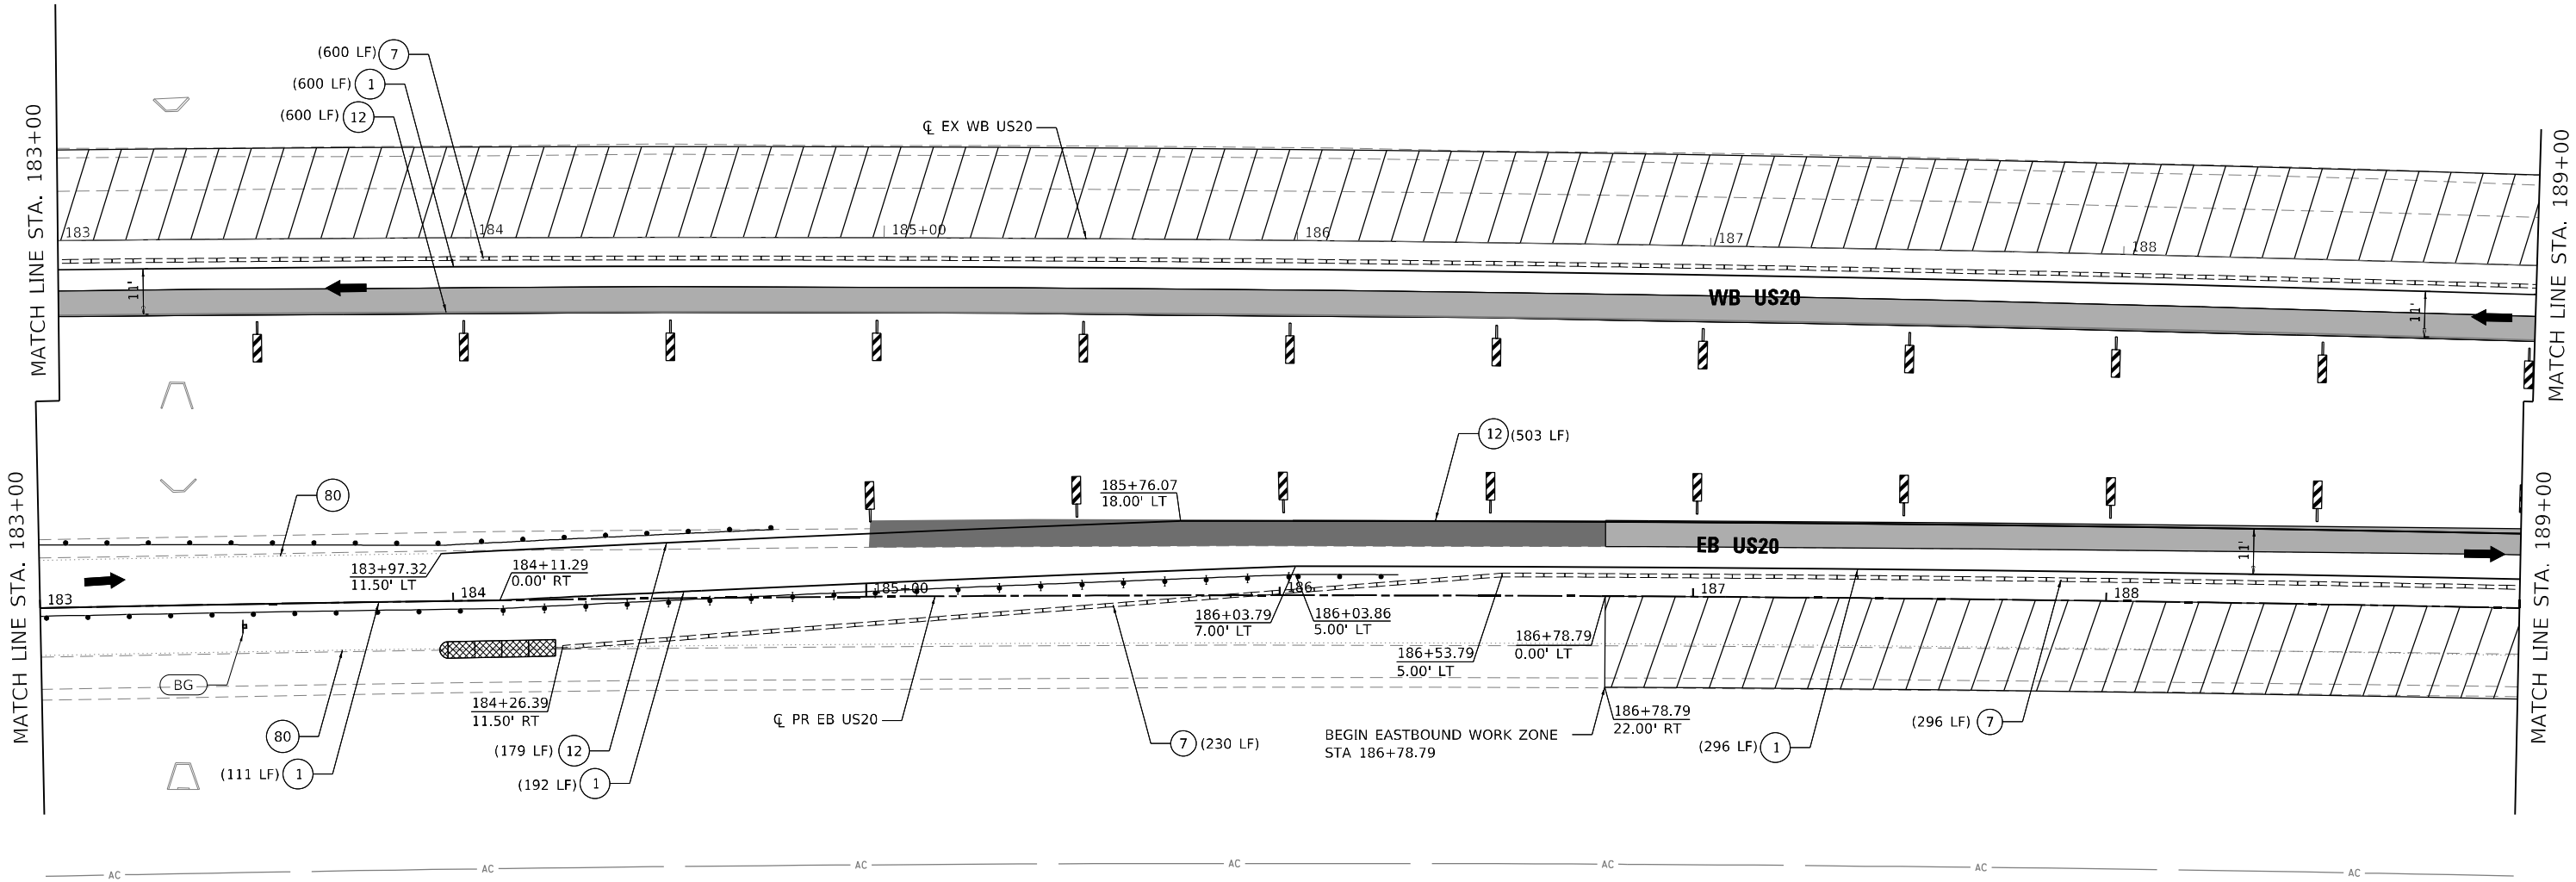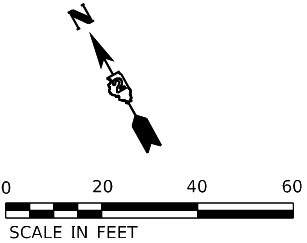

LEGEND

- ① TEMPORARY PAVEMENT MARKING - LINE 4" - TYPE IV TAPE (SOLID WHITE) (70307120)
② TEMPORARY PAVEMENT MARKING - LINE 4" - TYPE IV TAPE (SOLID YELLOW) 11" C-C (70307120)
③ TEMPORARY PAVEMENT MARKING - LINE 6" - TYPE IV TAPE (SOLID WHITE) (70307130)
④ TEMPORARY PAVEMENT MARKING - LINE 12" - TYPE IV TAPE (SOLID WHITE) (70307160)
⑤ TEMPORARY PAVEMENT MARKING - LINE 24" - TYPE IV TAPE (SOLID WHITE) (70307210)
⑥ TEMPORARY PAVEMENT MARKING LETTERS AND SYMBOLS - TYPE IV TAPE (SOLID WHITE) (70307100)
⑦ TEMPORARY CONCRETE BARRIER (PINNED) (70400100)

- ⑦P TEMPORARY CONCRETE BARRIER (PINNED) (70400100)
⑨ IMPACT ATTENUATORS, TEMPORARY (NON- REDIRECTIVE, NARROW), TEST LEVEL 3
⑩ TEMPORARY PAVEMENT MARKING - LINE 6" - TYPE IV TAPE (2' DASH - 6' SKIP WHITE) (70307130)
⑪ TEMPORARY PAVEMENT MARKING - LINE 4" - TYPE IV TAPE (10' DASH - 30' SKIP WHITE) (70307120)
⑫ TEMPORARY PAVEMENT MARKING - LINE 4" - TYPE IV TAPE (SOLID YELLOW) (70307120)
⑬ TEMPORARY PAVEMENT MARKING - LINE 12" - TYPE IV TAPE (SOLID YELLOW) (70307160)

- PERMANENT PAVEMENT
COMPLETED TEMP PVMT
TEMPORARY PAVEMENT
WORK ZONE
POST MOUNTED
VERTICAL PANELS
⑧0 EXISTING PAVEMENT MARKING
⑨0 PAVEMENT MARKING
(PLACED IN PREVIOUS STAGE)
TEMPORARY SIGNAL HEAD
DIRECTION OF TRAFFIC
ARROW BOARD
TRAFFIC SIGN
TYPE III BARRICADE WITH FLASHING
MONODIRECTIONAL LIGHTS
TEMPORARY CONCRETE BARRIER
IMPACT ATTENUATOR TEST LEVEL 3
CONSTRUCTION DRUM BARRICADES
50' C-C IN TANGENTS
20' C-C IN TAPERS
10' C-C IN RADII
TYPE II BARRICADE, DRUM, OR VERTICAL
BARRICADE WITH STEADY BURN
MONODIRECTIONAL LIGHT
DIRECTION INDICATOR BARRICADE WITH
STEADY BURN MONODIRECTIONAL LIGHT
TEMPORARY PLASTIC DRUMS WITH STEADY
BURN MONO-DIRECTIONAL LIGHTS
DRUMS

USER: idave
MODEL: Default
FILE NAME: PLOT_209_007_IDOT_PTB_202_022_Various Phase Lit District 2Design\WO_1_64P26\CADD\CADD_Sheets\64P26-sh-MOT03-09.dgn



PLOT DRIVER = pdfNOLAYERScolor-NoRaster.pltcfgr	DESIGNED - CE
PEN TABLE = D264P26-PSE.tbl	DRAWN - JWD
PLOT SCALE = 40,0000 ' / in.	CHECKED - JWD
PLOT DATE = 12/8/2023 12:48:14 AM	DATE - 12/08/2023

REVISED -	REVISED - Revised By 2
REVISED -	REVISED -
REVISED -	REVISED -

STATE OF ILLINOIS
DEPARTMENT OF TRANSPORTATION

MOT PLAN - US ROUTE20
STAGE 3

SCALE: 40,0000 ' / in. SHEET 098 OF 161 SHEETS STA. 183+00 TO STA. 189+00

F.A.P. RTE.	SECTION	COUNTY	TOTAL SHEETS	SHEET NO.
301	43N	JO DAVIESS	628	206
CONTRACT NO. 64P26				

ILLINOIS FED. AID PROJECT

Multiple County Names

USER: idave
MODEL: Default
FILE NAME: PLOT_209_007_IDOT_PTB_202_022_Various Phase Ltr Dierict 2Design\WO 1 64P26\CADD\CADD_Sheets\64P26-sh-MOTD3-10.dgn



MATCH LINE STA. 189+00

MATCH LINE STA. 189+00

MATCH LINE STA. 195+00

MATCH LINE STA. 195+00

MATCH LINE STA. 596+50

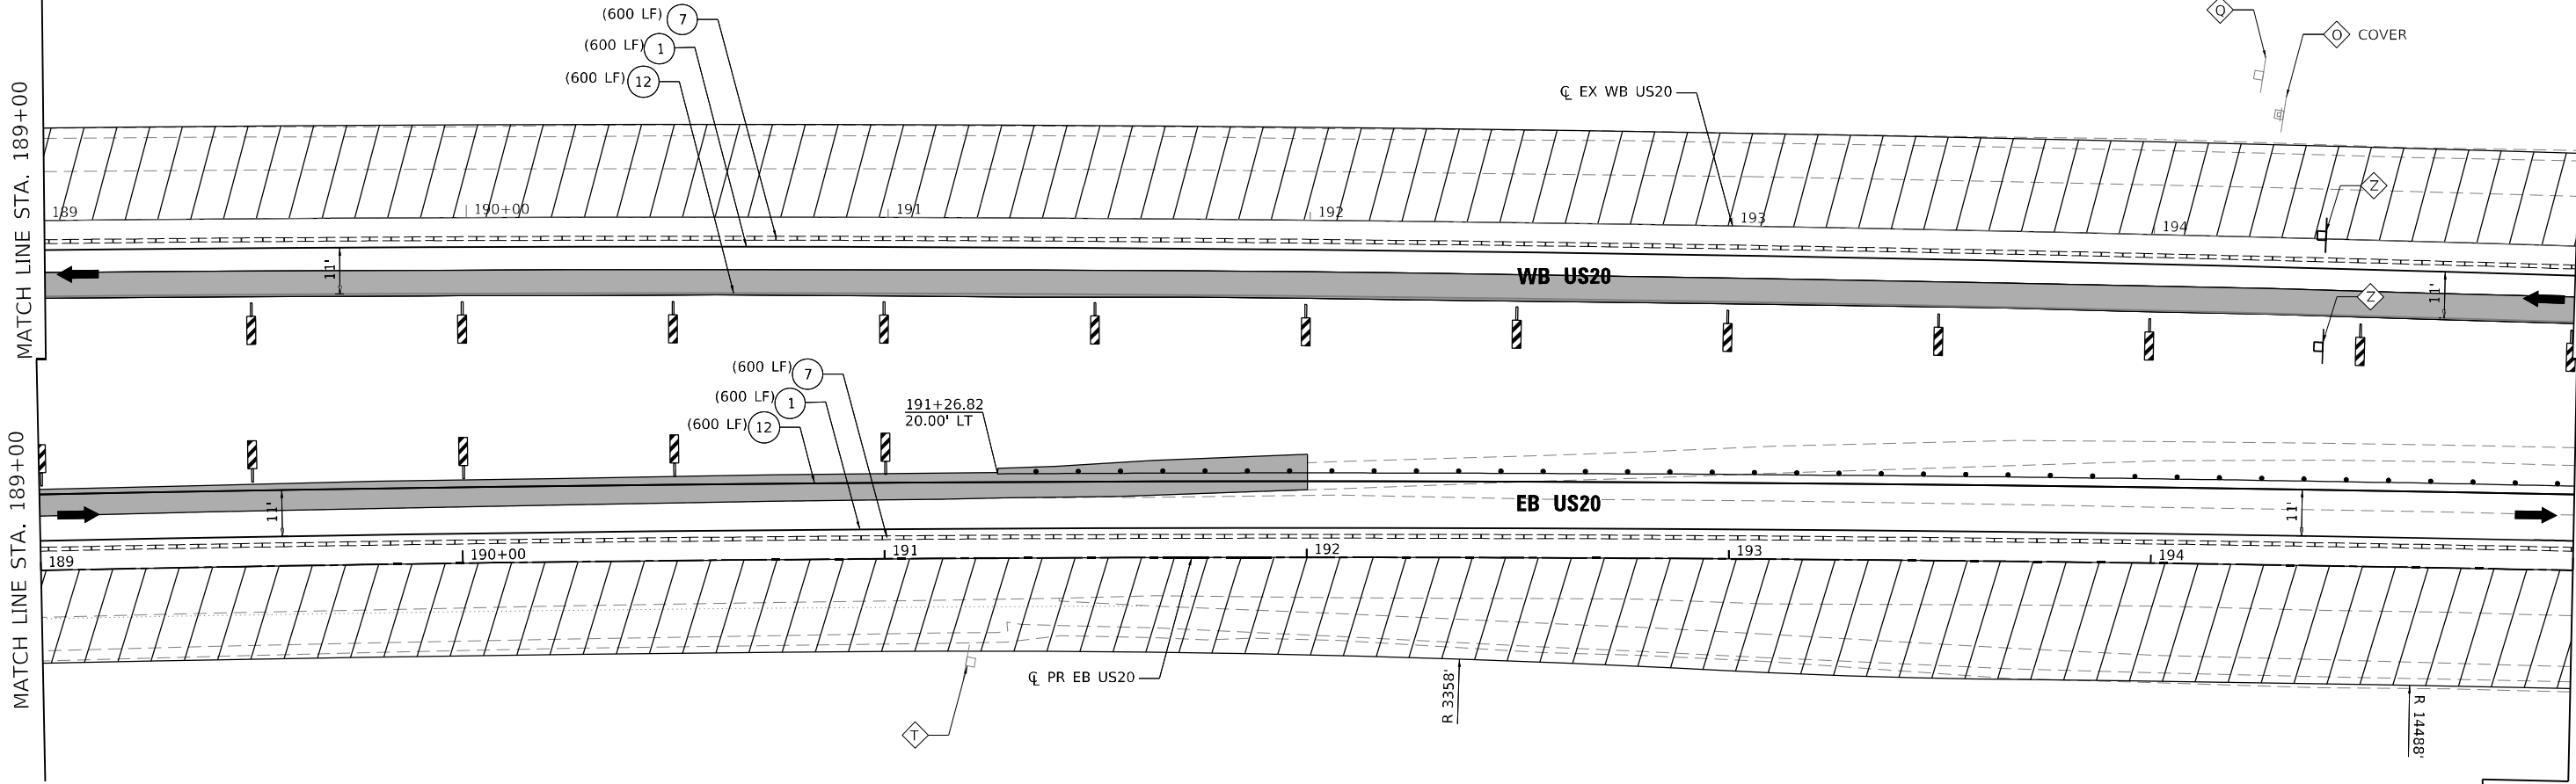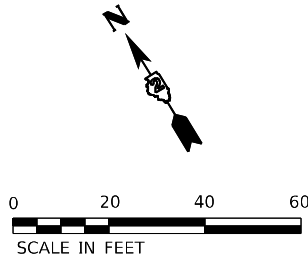

LEGEND

- 1 TEMPORARY PAVEMENT MARKING - LINE 4" - TYPE IV TAPE (SOLID WHITE) (70307120)
- 2 TEMPORARY PAVEMENT MARKING - LINE 4" - TYPE IV TAPE (SOLID YELLOW) 11" C-C (70307120)
- 3 TEMPORARY PAVEMENT MARKING - LINE 6" - TYPE IV TAPE (SOLID WHITE) (70307130)
- 4 TEMPORARY PAVEMENT MARKING - LINE 12" - TYPE IV TAPE (SOLID WHITE) (70307160)
- 5 TEMPORARY PAVEMENT MARKING - LINE 24" - TYPE IV TAPE (SOLID WHITE) (70307210)
- 6 TEMPORARY PAVEMENT MARKING LETTERS AND SYMBOLS - TYPE IV TAPE (SOLID WHITE) (70307100)
- 7 TEMPORARY CONCRETE BARRIER (70400100)

7P TEMPORARY CONCRETE BARRIER (PINNED) (70400100)

- 9 IMPACT ATTENUATORS, TEMPORARY (NON- REDIRECTIVE, NARROW), TEST LEVEL 3
- 10 TEMPORARY PAVEMENT MARKING - LINE 6" - TYPE IV TAPE (2' DASH - 6' SKIP WHITE) (70307130)
- 11 TEMPORARY PAVEMENT MARKING - LINE 4" - TYPE IV TAPE (10' DASH - 30' SKIP WHITE) (70307120)
- 12 TEMPORARY PAVEMENT MARKING - LINE 4" - TYPE IV TAPE (SOLID YELLOW) (70307120)
- 13 TEMPORARY PAVEMENT MARKING - LINE 12" - TYPE IV TAPE (SOLID YELLOW) (70307160)

- PERMANENT PAVEMENT
- COMPLETED TEMP PVMT
- TEMPORARY PAVEMENT
- WORK ZONE
- POST MOUNTED VERTICAL PANELS
- 80 EXISTING PAVEMENT MARKING
- 90 PAVEMENT MARKING (PLACED IN PREVIOUS STAGE)
- TEMPORARY SIGNAL HEAD
- DIRECTION OF TRAFFIC
- ARROW BOARD
- TRAFFIC SIGN
- TYPE III BARRICADE WITH FLASHING MONODIRECTIONAL LIGHTS
- TEMPORARY CONCRETE BARRIER
- IMPACT ATTENUATOR TEST LEVEL 3
- CONSTRUCTION DRUM BARRICADES

- 50' C-C IN TANGENTS
- 20' C-C IN TAPERS
- 10' C-C IN RADII
- TYPE II BARRICADE, DRUM, OR VERTICAL BARRICADE WITH STEADY BURN MONODIRECTIONAL LIGHT
- DIRECTION INDICATOR BARRICADE WITH STEADY BURN MONODIRECTIONAL LIGHT
- TEMPORARY PLASTIC DRUMS WITH STEADY BURN MONO-DIRECTIONAL LIGHTS
- DRUMS



PLOT DRIVER = pdf\NOLAYERScolor-NoRaster.pltcfgr	DESIGNED - CE	REVISED -
PEN TABLE = D264P26-PSE.tbl	DRAWN - JWD	REVISED -
PLOT SCALE = 40,0000 ' / in.	CHECKED - JWD	REVISED -
PLOT DATE = 12/8/2023 12:48:30 AM	DATE - 12/08/2023	REVISED -

STATE OF ILLINOIS
DEPARTMENT OF TRANSPORTATION



MOT PLAN - US ROUTE 20
STAGE 3

SCALE: 40,0000 ' / in. SHEET 099 OF 161 SHEETS STA. 189+00 TO STA. 195+00


F.A.P. RTE.	SECTION	COUNTY	TOTAL SHEETS	SHEET NO.
301	43N	JO DAVIESS	628	207
CONTRACT NO. 64P26				
ILLINOIS FED. AID PROJECT				

USER: idave
C:\PLOT\Default
FILE NAME: PLOT2_209_007_IDOT_PTB_202_022_Various Phase Lit_Direct 2\Design\WO_1_64P26\CADD\CADD_Sheets\64P26-sh-MOT03-11.dgn

MOT SIGN LEGEND

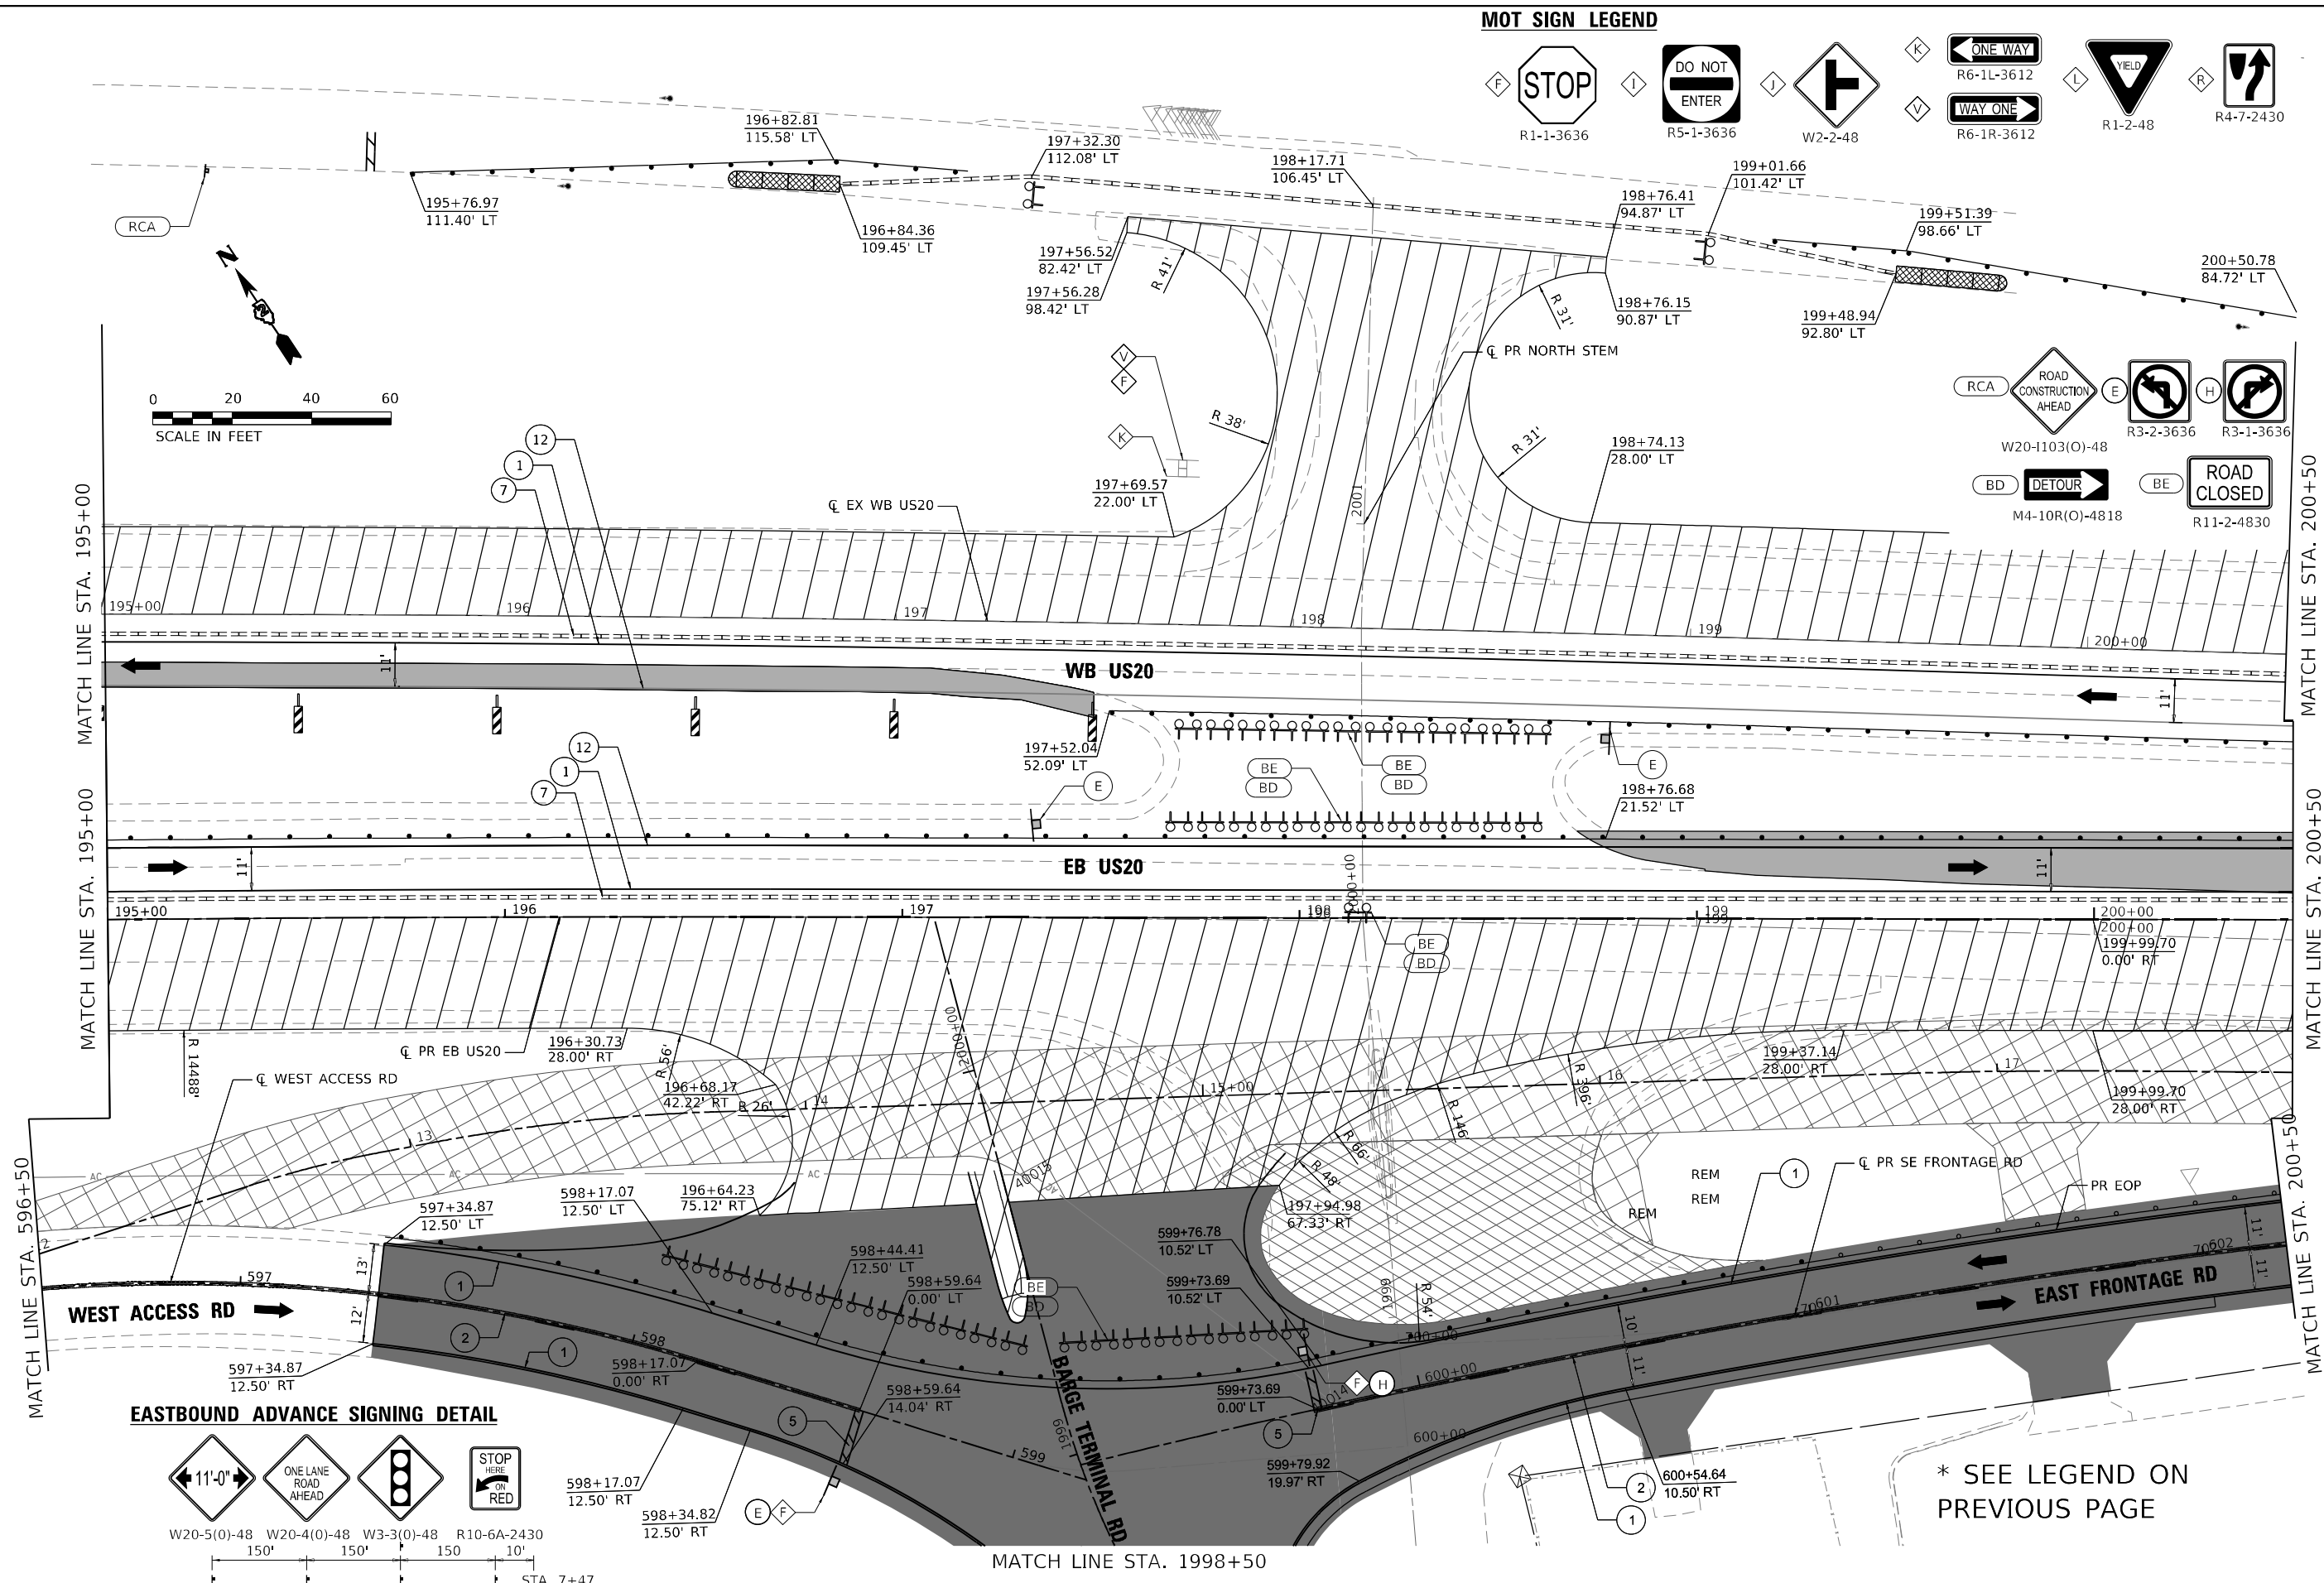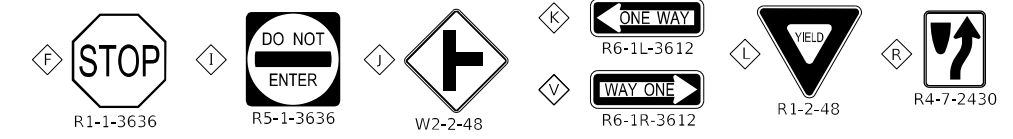

EASTBOUND ADVANCE SIGNING DETAIL

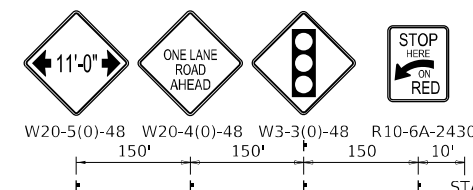

* SEE LEGEND ON PREVIOUS PAGE



PLOT DRIVER = pdfNOLAYScolor-NoRaster.pltcfgr	DESIGNED - CE	REVISED -
PEN TABLE = D264P26-PSE.tbl	DRAWN - JWD	REVISED -
PLOT SCALE = 40,0000 ' / in.	CHECKED - JWD	REVISED -
PLOT DATE = 12/8/2023 12:48:32 AM	DATE - 12/08/2023	REVISED -

STATE OF ILLINOIS
DEPARTMENT OF TRANSPORTATION

MOT PLAN - US ROUTE 20
STAGE 3

SCALE: 40,0000 ' / in. SHEET 100 OF 161 SHEETS STA. 195+00 TO STA. 200+50

F.A.P. RTE.	SECTION	COUNTY	TOTAL SHEETS	SHEET NO.
301	43N	JO DAVIESS	628	208
CONTRACT NO. 64P26				
ILLINOIS FED. AID PROJECT				

USER: idave
MODEL: Default
FILE NAME: PLOT_209_007_IDOT_PTB_202_022_Various Phase Lit_Direct 2Design\WO_1_64P26\CADD\CADD_Sheets\64P26-sh-MOT03-12.dgn



PLOT DRIVER	= pdfNOLAYERScolor-NoRaster.pltcfgr	DESIGNED	-	MJ	REVISED	-
PEN TABLE	= D264P26-PSE.tbl	DRAWN	-	JWD	REVISED	-
PLOT SCALE	= 40,0000 ' / in.	CHECKED	-	JWD	REVISED	-
PLOT DATE	= 12/8/2023 12:48:34 AM	DATE	-	12/08/2023	REVISED	-

STATE OF ILLINOIS
DEPARTMENT OF TRANSPORTATION

MOT PLAN – US ROUTE 20
STAGE 3

SCALE: 40,0000 ' / in. SHEET 101 OF 161 SHEETS STA. 200+50 TO STA. 205+00

F.A.P. RTE.	SECTION	COUNTY	TOTAL SHEETS	SHEET NO.
301	43N	JO DAVIESS	628	209
CONTRACT NO. 64P26				
ILLINOIS FED. AID PROJECT				

LEGEND

- TEMPORARY PAVEMENT MARKING - LINE 4" - TYPE IV TAPE (SOLID WHITE) (70307120)
- TEMPORARY PAVEMENT MARKING - LINE 4" - TYPE IV TAPE (SOLID YELLOW) 11" C-C (70307120)
- TEMPORARY PAVEMENT MARKING - LINE 6" - TYPE IV TAPE (SOLID WHITE) (70307130)
- TEMPORARY PAVEMENT MARKING - LINE 12" - TYPE IV TAPE (SOLID WHITE) (70307160)
- TEMPORARY PAVEMENT MARKING - LINE 24" - TYPE IV TAPE (SOLID WHITE) (70307210)
- TEMPORARY PAVEMENT MARKING LETTERS AND SYMBOLS - TYPE IV TAPE (SOLID WHITE) (70307100)
- TEMPORARY CONCRETE BARRIER (70400100)



- TEMPORARY CONCRETE BARRIER (PINNED) (70400100)
- IMPACT ATTENUATORS, TEMPORARY (NON- REDIRECTIVE, NARROW), TEST LEVEL 3
- TEMPORARY PAVEMENT MARKING - LINE 6" - TYPE IV TAPE (2' DASH - 6' SKIP WHITE) (70307130)
- TEMPORARY PAVEMENT MARKING - LINE 4" - TYPE IV TAPE (10' DASH - 30' SKIP WHITE) (70307120)
- TEMPORARY PAVEMENT MARKING - LINE 4" - TYPE IV TAPE (SOLID YELLOW) (70307120)
- TEMPORARY PAVEMENT MARKING - LINE 12" - TYPE IV TAPE (SOLID YELLOW) (70307160)

- PERMANENT PAVEMENT
- COMPLETED TEMP PVMT
- TEMPORARY PAVEMENT
- WORK ZONE
- POST MOUNTED VERTICAL PANELS
- EXISTING PAVEMENT MARKING
- PAVEMENT MARKING (PLACED IN PREVIOUS STAGE)
- TEMPORARY SIGNAL HEAD
- DIRECTION OF TRAFFIC
- ARROW BOARD
- TRAFFIC SIGN
- TYPE III BARRICADE WITH FLASHING MONODIRECTIONAL LIGHTS
- TEMPORARY CONCRETE BARRIER
- IMPACT ATTENUATOR TEST LEVEL 3
- CONSTRUCTION DRUM BARRICADES

- 50' C-C IN TANGENTS
- 20' C-C IN TAPERS
- 10' C-C IN RADII
- TYPE II BARRICADE, DRUM, OR VERTICAL BARRICADE WITH STEADY BURN MONODIRECTIONAL LIGHT
- DIRECTION INDICATOR BARRICADE WITH STEADY BURN MONODIRECTIONAL LIGHT
- TEMPORARY PLASTIC DRUMS WITH STEADY BURN MONO-DIRECTIONAL LIGHTS
- DRUMS

USER: idave
MODEL: Default
FILE NAME: PLOT_209_002_IDOT_PTB_202_022_Various Phase Lit Dierict 2Design\WVO_1_64P26\CADD\CADD_Sheets\64P26-sh-MOT03-13.dgn

MOT SIGN LEGEND

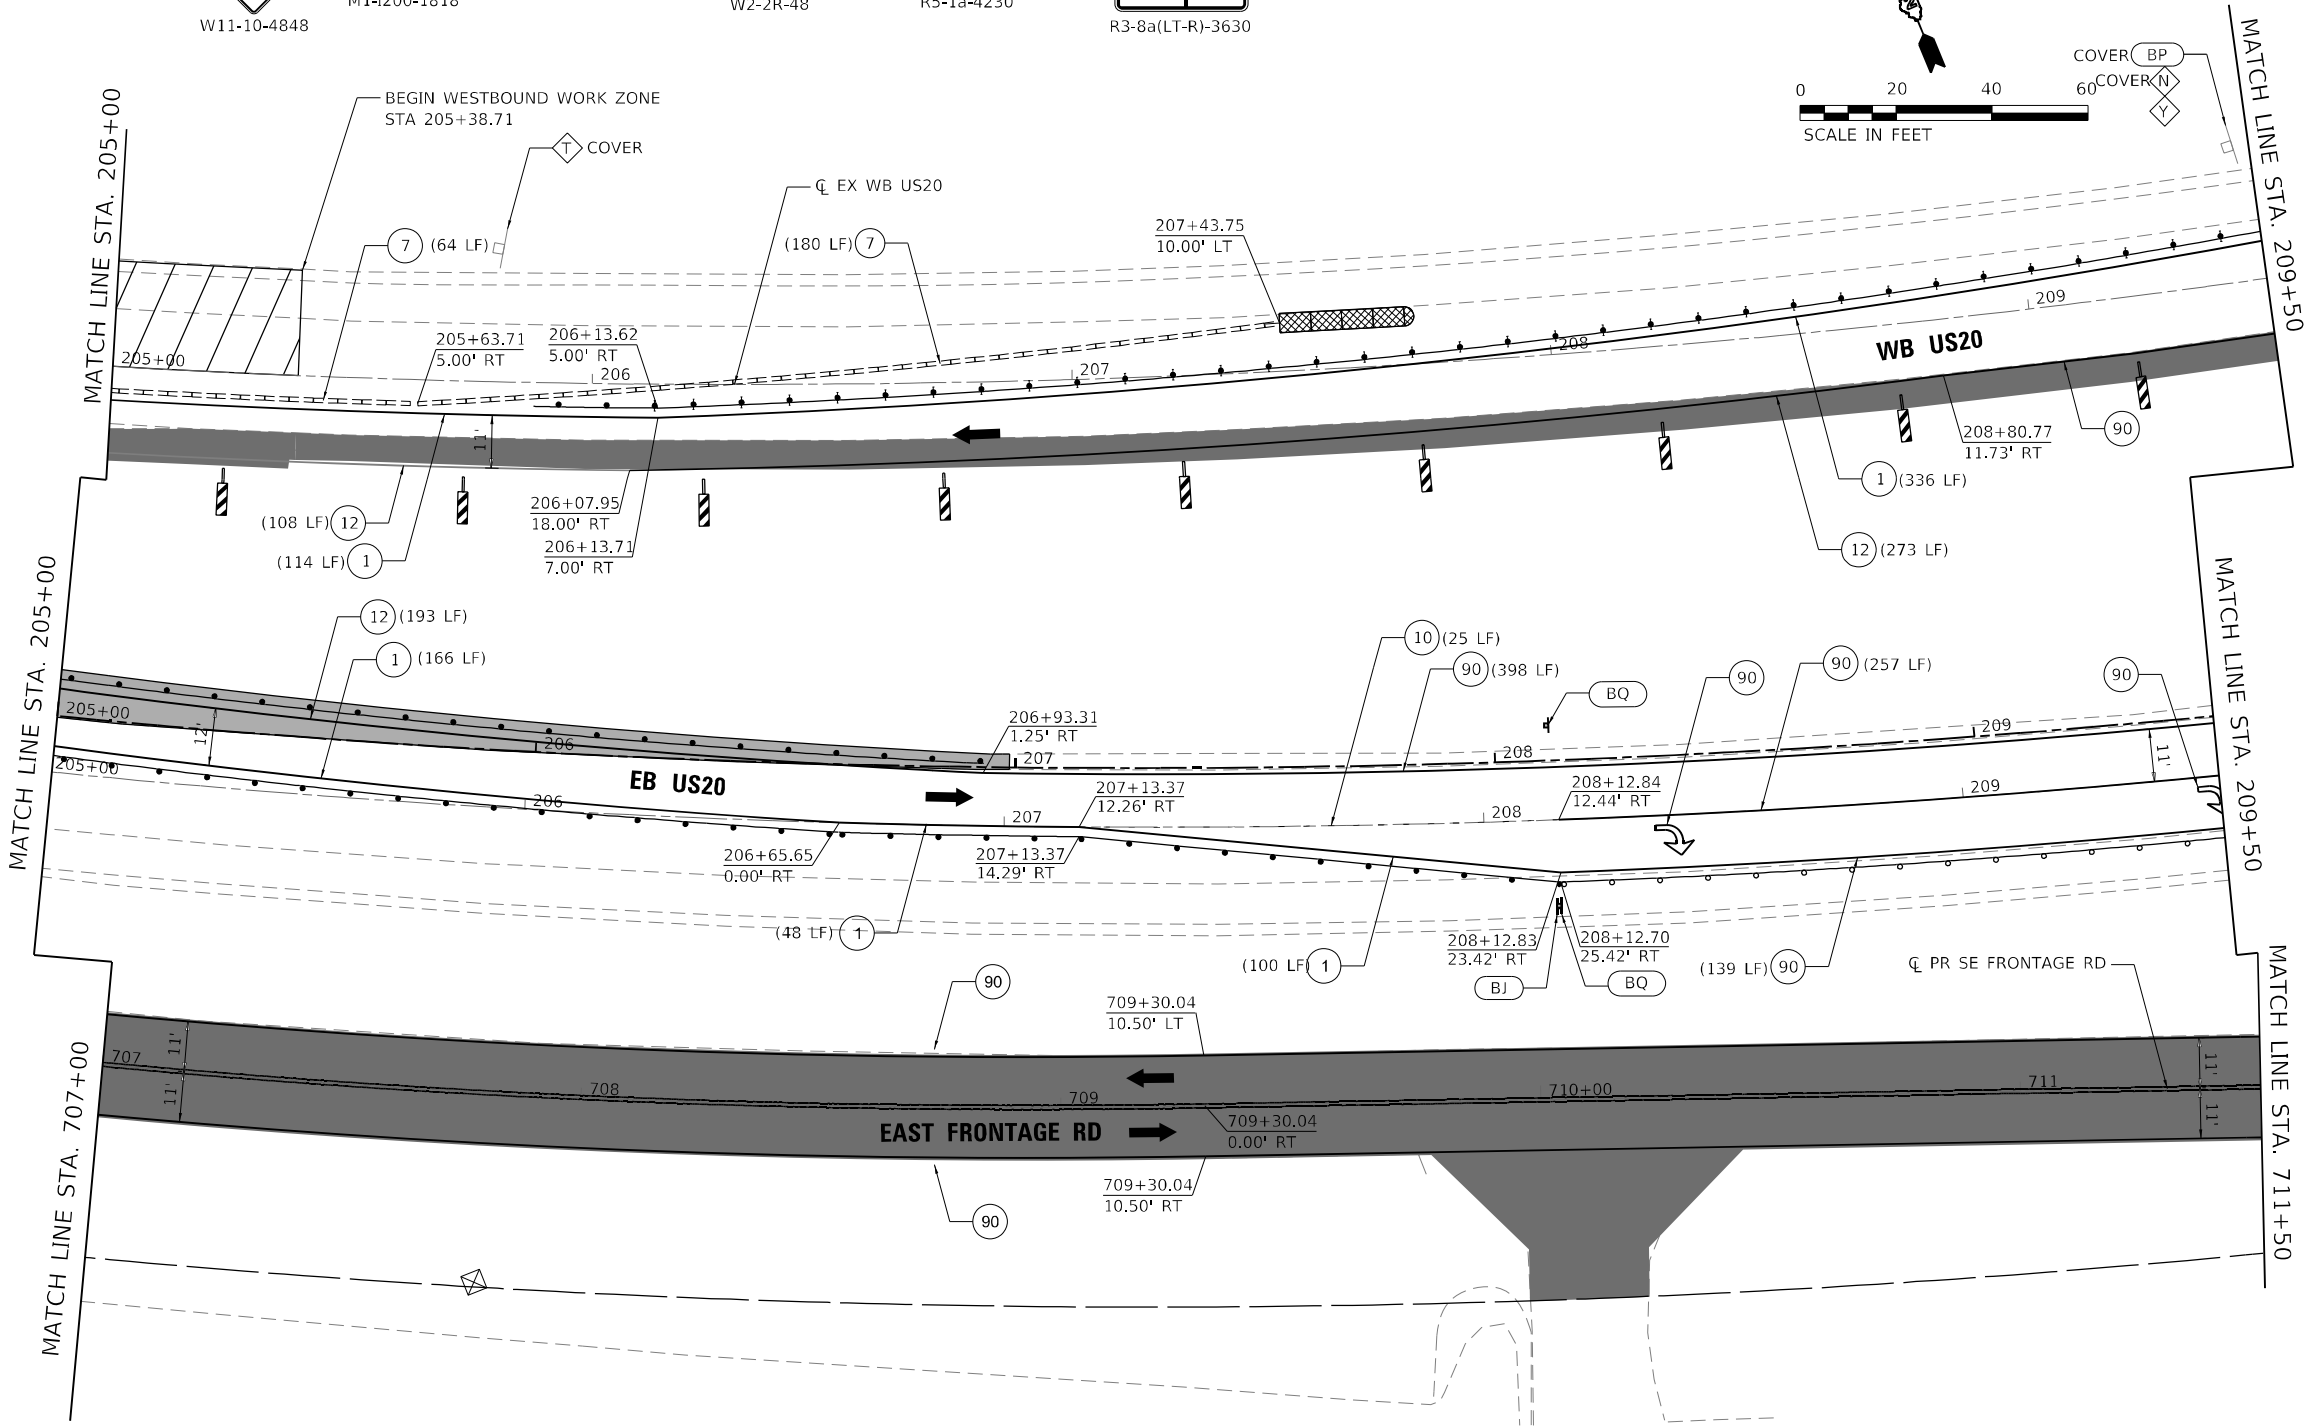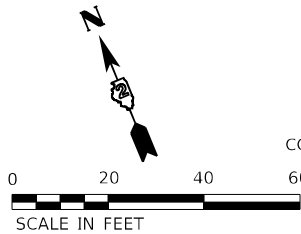

LEGEND

- ① TEMPORARY PAVEMENT MARKING - LINE 4" - TYPE IV TAPE (SOLID WHITE) (70307120)
- ② TEMPORARY PAVEMENT MARKING - LINE 4" - TYPE IV TAPE (SOLID YELLOW) 11" C-C (70307120)
- ③ TEMPORARY PAVEMENT MARKING - LINE 6" - TYPE IV TAPE (SOLID WHITE) (70307130)
- ④ TEMPORARY PAVEMENT MARKING - LINE 12" - TYPE IV TAPE (SOLID WHITE) (70307160)
- ⑤ TEMPORARY PAVEMENT MARKING - LINE 24" - TYPE IV TAPE (SOLID WHITE) (70307210)
- ⑥ TEMPORARY PAVEMENT MARKING LETTERS AND SYMBOLS - TYPE IV TAPE (SOLID WHITE) (70307120)
- ⑦ TEMPORARY CONCRETE BARRIER (70400100)

- ⑦P TEMPORARY CONCRETE BARRIER (PINNED) (70400100)
- ⑨ IMPACT ATTENUATORS, TEMPORARY (NON- REDIRECTIVE, NARROW), TEST LEVEL 3
- ⑩ TEMPORARY PAVEMENT MARKING - LINE 6" - TYPE IV TAPE (2' DASH - 6' SKIP WHITE) (70307130)
- ⑪ TEMPORARY PAVEMENT MARKING - LINE 4" - TYPE IV TAPE (10' DASH - 30' SKIP WHITE) (70307120)
- ⑫ TEMPORARY PAVEMENT MARKING - LINE 4" - TYPE IV TAPE (SOLID YELLOW) (70307120)
- ⑬ TEMPORARY PAVEMENT MARKING - LINE 12" - TYPE IV TAPE (SOLID YELLOW) (70307160)

- PERMANENT PAVEMENT
- COMPLETED TEMP PVMT
- TEMPORARY PAVEMENT
- WORK ZONE
- POST MOUNTED VERTICAL PANELS
- ⑧0 EXISTING PAVEMENT MARKING
- ⑨0 PAVEMENT MARKING (PLACED IN PREVIOUS STAGE)
- TEMPORARY SIGNAL HEAD
- DIRECTION OF TRAFFIC
- ARROW BOARD
- TRAFFIC SIGN
- TYPE III BARRICADE WITH FLASHING MONODIRECTIONAL LIGHTS
- TEMPORARY CONCRETE BARRIER
- IMPACT ATTENUATOR TEST LEVEL 3
- CONSTRUCTION DRUM BARRICADES

- 50' C-C IN TANGENTS
- 20' C-C IN TAPERS
- 10' C-C IN RADII
- TYPE II BARRICADE, DRUM, OR VERTICAL
- BARRICADE WITH STEADY BURN MONODIRECTIONAL LIGHT
- DIRECTION INDICATOR BARRICADE WITH STEADY BURN MONODIRECTIONAL LIGHT
- TEMPORARY PLASTIC DRUMS WITH STEADY BURN MONO-DIRECTIONAL LIGHTS
- DRUMS



PLOT DRIVER = pdf\NOLAYERSColor-NoRaster.pltcf	DESIGNED - MJ	REVISED -
PEN TABLE = D264P26-PSE.tbl	DRAWN - JWD	REVISED -
PLOT SCALE = 40,0000 * / in.	CHECKED - JWD	REVISED -
PLOT DATE = 12/8/2023 12:48:35 AM	DATE - 12/08/2023	REVISED -

STATE OF ILLINOIS
DEPARTMENT OF TRANSPORTATION

MOT PLAN - US ROUTE 20
STAGE 3

SCALE: 40,0000 * / in. SHEET 102 OF 161 SHEETS STA. 205+00 TO STA. 209+50

F.A.P. RTE.	SECTION	COUNTY	TOTAL SHEETS	SHEET NO.
301	43N	JO DAVIESS	628	210
CONTRACT NO. 64P26				
ILLINOIS FED. AID PROJECT				

USER: idave
MODEL: Default
FILE NAME: PLOT_209_007_IDOT_PTB_202_022_Various Phase Lit Dierict 2Design\WO_1_64P26\CADD\CADD_Sheets\64P26-shs-MOT03-14.dgn

LEGEND

- ① TEMPORARY PAVEMENT MARKING - LINE 4" - TYPE IV TAPE (SOLID WHITE) (70307120)
② TEMPORARY PAVEMENT MARKING - LINE 4" - TYPE IV TAPE (SOLID YELLOW) 11" C-C (70307120)
③ TEMPORARY PAVEMENT MARKING - LINE 6" - TYPE IV TAPE (SOLID WHITE) (70307130)
④ TEMPORARY PAVEMENT MARKING - LINE 12" - TYPE IV TAPE (SOLID WHITE) (70307160)
⑤ TEMPORARY PAVEMENT MARKING - LINE 24" - TYPE IV TAPE (SOLID WHITE) (70307210)
⑥ TEMPORARY PAVEMENT MARKING LETTERS AND SYMBOLS - TYPE IV TAPE (SOLID WHITE) (70307100)
⑦ TEMPORARY CONCRETE BARRIER (70400100)

⑦P TEMPORARY CONCRETE BARRIER (PINNED) (70400100)

- ⑨ IMPACT ATTENUATORS, TEMPORARY (NON- REDIRECTIVE, NARROW), TEST LEVEL 3
⑩ TEMPORARY PAVEMENT MARKING - LINE 6" - TYPE IV TAPE (2' DASH - 6' SKIP WHITE) (70307130)
⑪ TEMPORARY PAVEMENT MARKING - LINE 4" - TYPE IV TAPE (10' DASH - 30' SKIP WHITE) (70307120)
⑫ TEMPORARY PAVEMENT MARKING - LINE 4" - TYPE IV TAPE (SOLID YELLOW) (70307120)
⑬ TEMPORARY PAVEMENT MARKING - LINE 12" - TYPE IV TAPE (SOLID YELLOW) (70307160)

- PERMANENT PAVEMENT
COMPLETED TEMP PVMT
TEMPORARY PAVEMENT
WORK ZONE
POST MOUNTED VERTICAL PANELS
TEMPORARY SIGNAL HEAD
DIRECTION OF TRAFFIC
ARROW BOARD
TRAFFIC SIGN
TYPE III BARRICADE WITH FLASHING MONODIRECTIONAL LIGHTS
TEMPORARY CONCRETE BARRIER
IMPACT ATTENUATOR TEST LEVEL 3
CONSTRUCTION DRUM BARRICADES
EXISTING PAVEMENT MARKING
PAVEMENT MARKING (PLACED IN PREVIOUS STAGE)

- 50' C-C IN TANGENTS
20' C-C IN TAPERS
10' C-C IN RADII
TYPE II BARRICADE, DRUM, OR VERTICAL BARRICADE WITH STEADY BURN MONODIRECTIONAL LIGHT
DIRECTION INDICATOR BARRICADE WITH STEADY BURN MONODIRECTIONAL LIGHT
TEMPORARY PLASTIC DRUMS WITH STEADY BURN MONO-DIRECTIONAL LIGHTS
DRUMS




PLOT DRIVER = pdfNOLAYERColor-NoRaster.pltcfgr	DESIGNED - MJ	REVISED -
PEN TABLE = D264P26-PSE.tbl	DRAWN - JWD	REVISED -
PLOT SCALE = 40,0000 ' / in.	CHECKED - JWD	REVISED -
PLOT DATE = 12/8/2023 12:48:37 AM	DATE - 12/08/2023	REVISED -

STATE OF ILLINOIS
DEPARTMENT OF TRANSPORTATION


MOT PLAN - US ROUTE 20
STAGE 3

SCALE: 40,0000 ' / in. SHEET 103 OF 161 SHEETS STA. 209+50 TO STA. 214+00


F.A. PA RTE.	SECTION	COUNTY	TOTAL SHEETS	SHEET NO.
301	43N	JO DAVISS	628	211
CONTRACT NO. 64P26				
ILLINOIS FED. AID PROJECT				

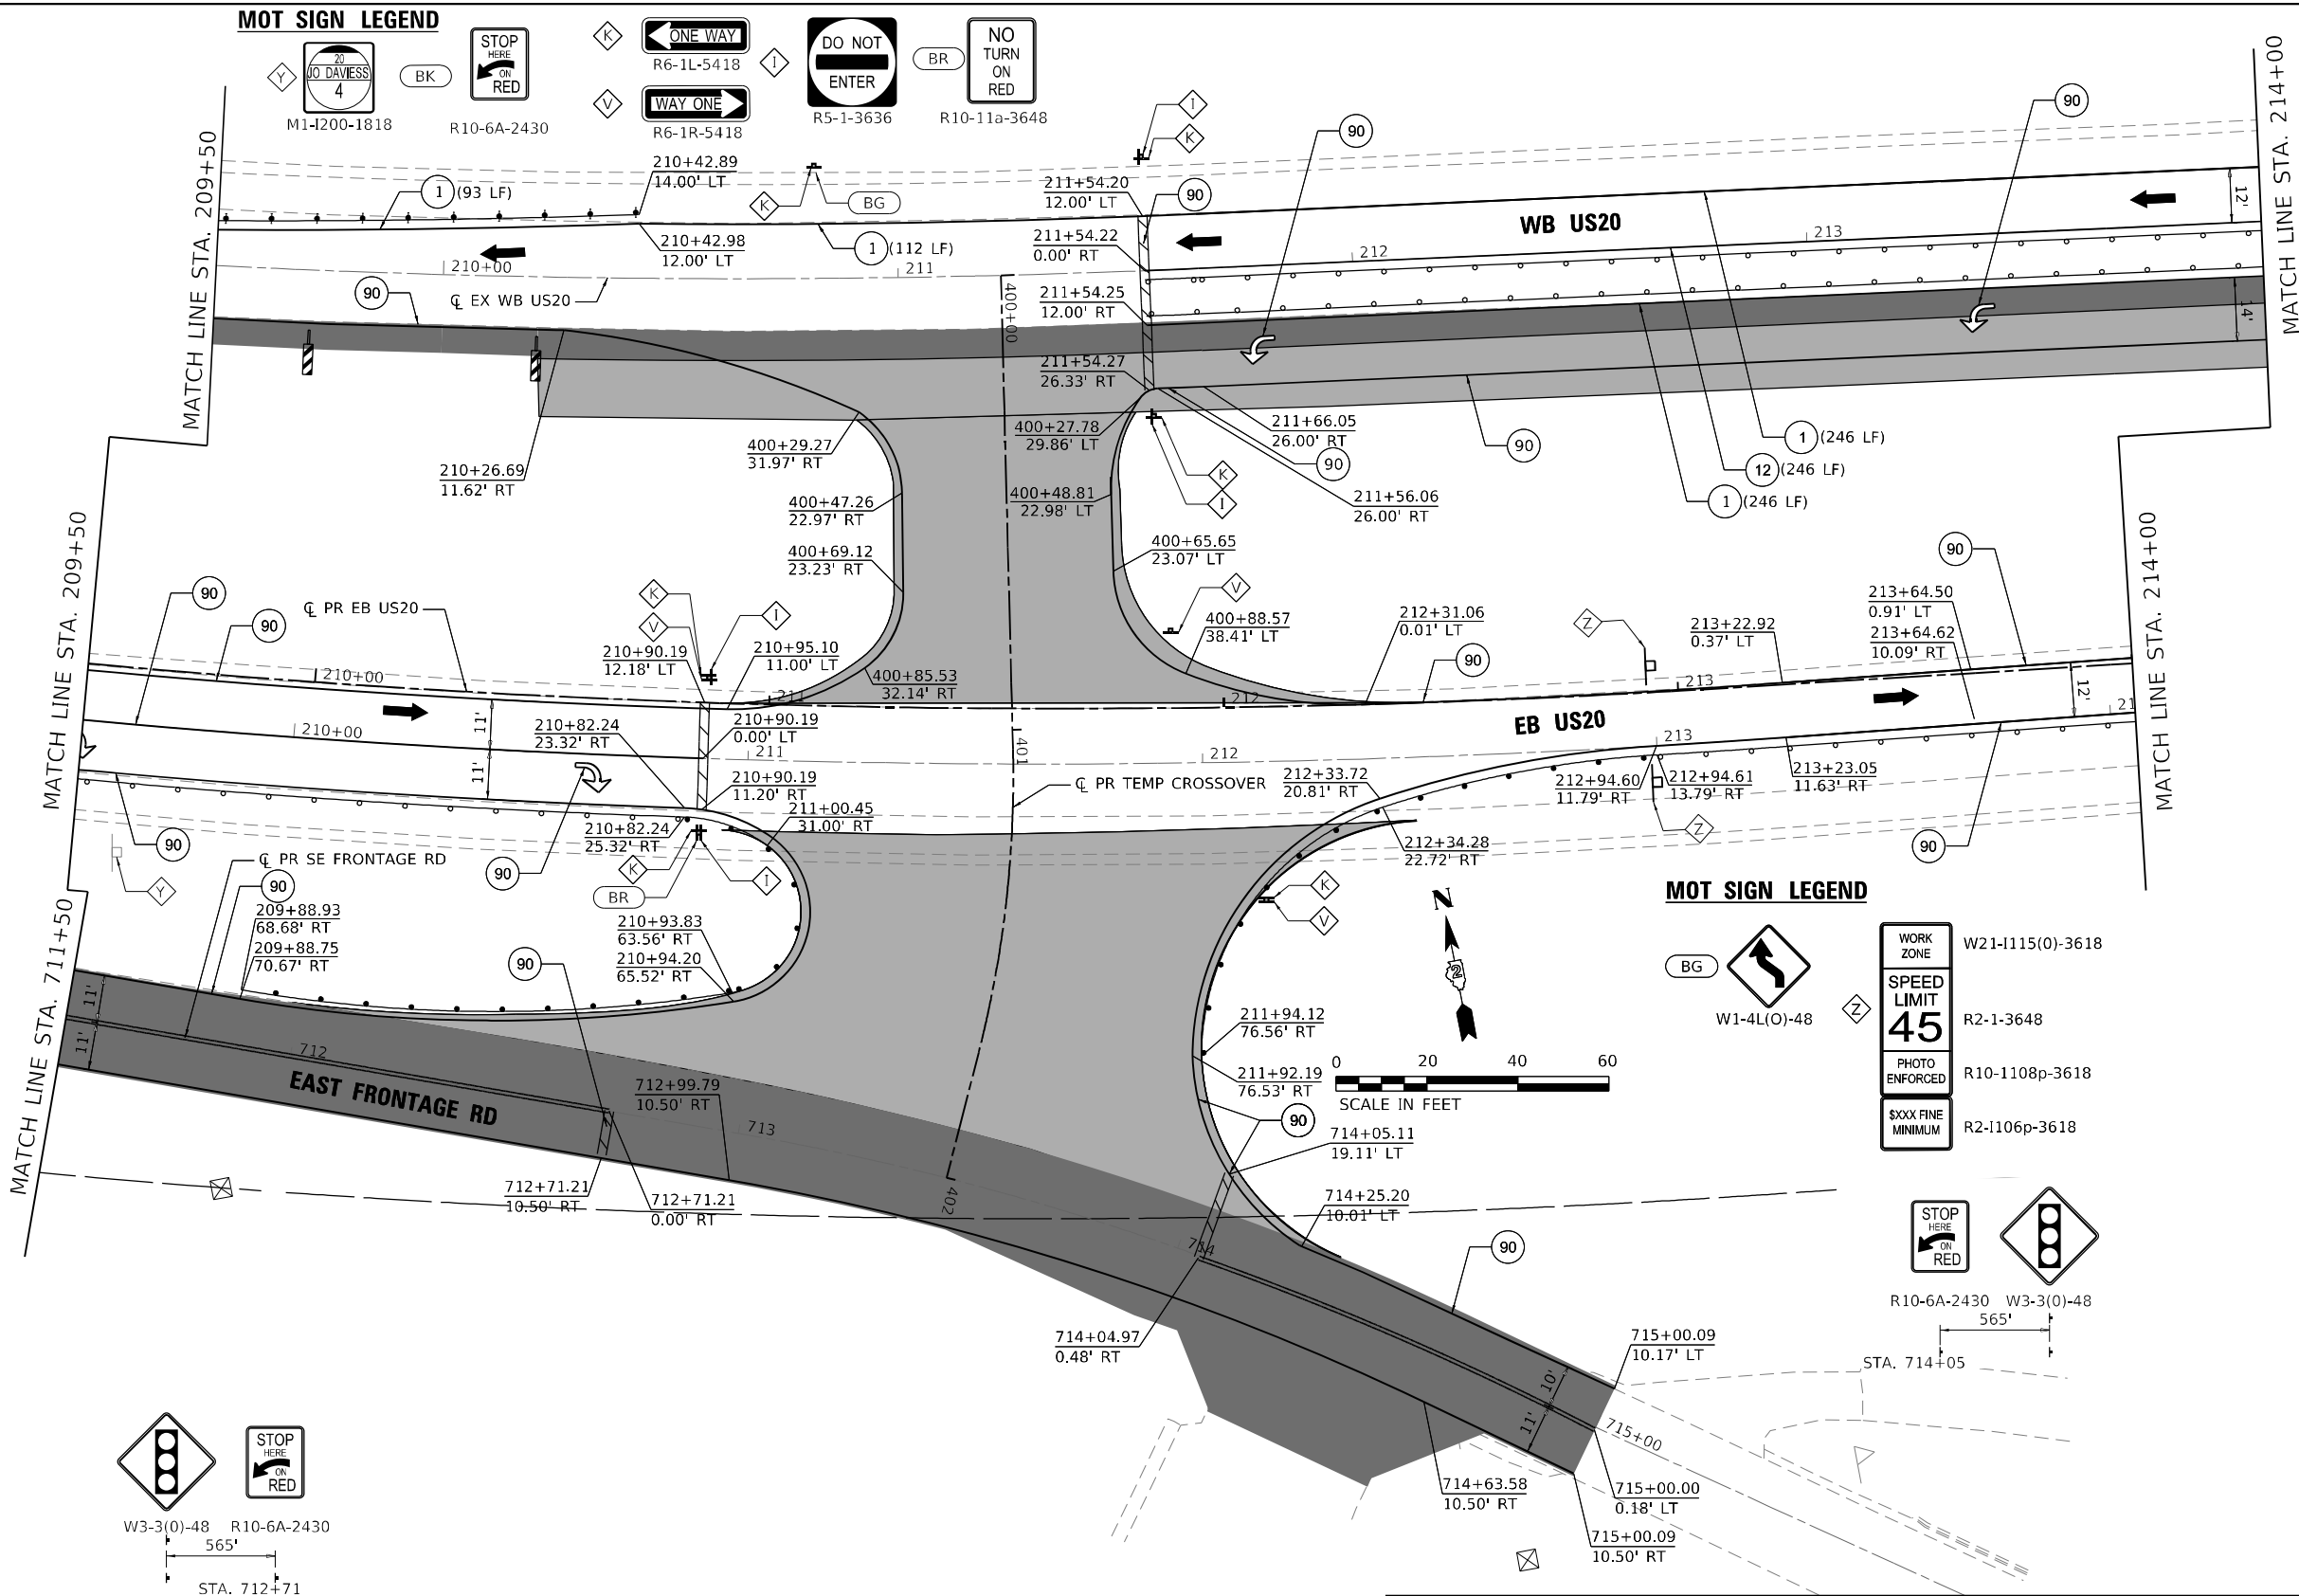

MOT SIGN LEGEND

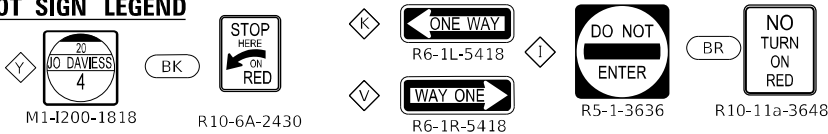

MOT SIGN LEGEND

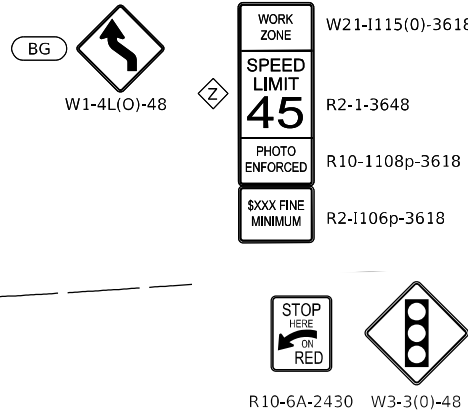

USER: idave
MODEL: Default
FILE NAME: PLOT_209_007_IDOT_PTB_202_022_Various Phase Lit_Direct 2Design\WO_1_64P26\CADD\CADD_Sheets\64P26-sh-MOTD3-16.dgn

LEGEND

- 1

TEMPORARY PAVEMENT MARKING - LINE 4" - TYPE IV TAPE (SOLID WHITE) (70307120)
- 2

TEMPORARY PAVEMENT MARKING - LINE 4" - TYPE IV TAPE (SOLID YELLOW) 11" C-C (70307120)
- 3

TEMPORARY PAVEMENT MARKING - LINE 6" - TYPE IV TAPE (SOLID WHITE) (70307130)
- 4

TEMPORARY PAVEMENT MARKING - LINE 12" - TYPE IV TAPE (SOLID WHITE) (70307160)
- 5

TEMPORARY PAVEMENT MARKING - LINE 24" - TYPE IV TAPE (SOLID WHITE) (70307210)
- 6

TEMPORARY PAVEMENT MARKING LETTERS AND SYMBOLS - TYPE IV TAPE (SOLID WHITE) (70307100)
- 7

TEMPORARY CONCRETE BARRIER (70400100)

- 7P

TEMPORARY CONCRETE BARRIER (PINNED) (70400100)
- 9

IMPACT ATTENUATORS, TEMPORARY (NON- REDIRECTIVE, NARROW), TEST LEVEL 3
- 10

TEMPORARY PAVEMENT MARKING - LINE 6" - TYPE IV TAPE (2' DASH - 6' SKIP WHITE) (70307130)
- 11

TEMPORARY PAVEMENT MARKING - LINE 4" - TYPE IV TAPE (10' DASH - 30' SKIP WHITE) (70307120)
- 12

TEMPORARY PAVEMENT MARKING - LINE 4" - TYPE IV TAPE (SOLID YELLOW) (70307120)
- 13

TEMPORARY PAVEMENT MARKING - LINE 12" - TYPE IV TAPE (SOLID YELLOW) (70307160)

- 80

EXISTING PAVEMENT MARKING
- 90

PAVEMENT MARKING
(PLACED IN PREVIOUS STAGE)

- TEMPORARY SIGNAL HEAD

DIRECTION OF TRAFFIC

ARROW BOARD

TRAFFIC SIGN

TYPE III BARRICADE WITH FLASHING MONODIRECTIONAL LIGHTS

TEMPORARY CONCRETE BARRIER

IMPACT ATTENUATOR TEST LEVEL 3

CONSTRUCTION DRUM BARRICADES

- 50' C-C IN TANGENTS

20' C-C IN TAPERS

10' C-C IN RADII

TYPE II BARRICADE, DRUM, OR VERTICAL BARRICADE WITH STEADY BURN MONODIRECTIONAL LIGHT

DIRECTION INDICATOR BARRICADE WITH STEADY BURN MONODIRECTIONAL LIGHT

TEMPORARY PLASTIC DRUMS WITH STEADY BURN MONO-DIRECTIONAL LIGHTS

DRUMS



PLOT DRIVER	= pdf\NOLAYERSColor-NoRaster.pltcfg	DESIGNED	-	MJ	REVISED	-
PEN TABLE	= D264P26-PSE.tbl	DRAWN	-	JWD	REVISED	-
PLOT SCALE	= 40,0000 ' / in.	CHECKED	-	JWD	REVISED	-
PLOT DATE	= 12/8/2023 12:48:40 AM	DATE	-	12/08/2023	REVISED	-




STATE OF ILLINOIS
DEPARTMENT OF TRANSPORTATION

MOT PLAN – US ROUTE 20
STAGE 3

SCALE: 40,0000 ' / in. SHEET 105 OF 161 SHEETS STA. 218+50 TO STA. 223+00

F.A.P. RTE.	SECTION	COUNTY	TOTAL SHEETS	SHEET NO.
301	43N	JO DAVIESS	628	213
CONTRACT NO. 64P26				
ILLINOIS FED. AID PROJECT				

MOT SIGN LEGEND

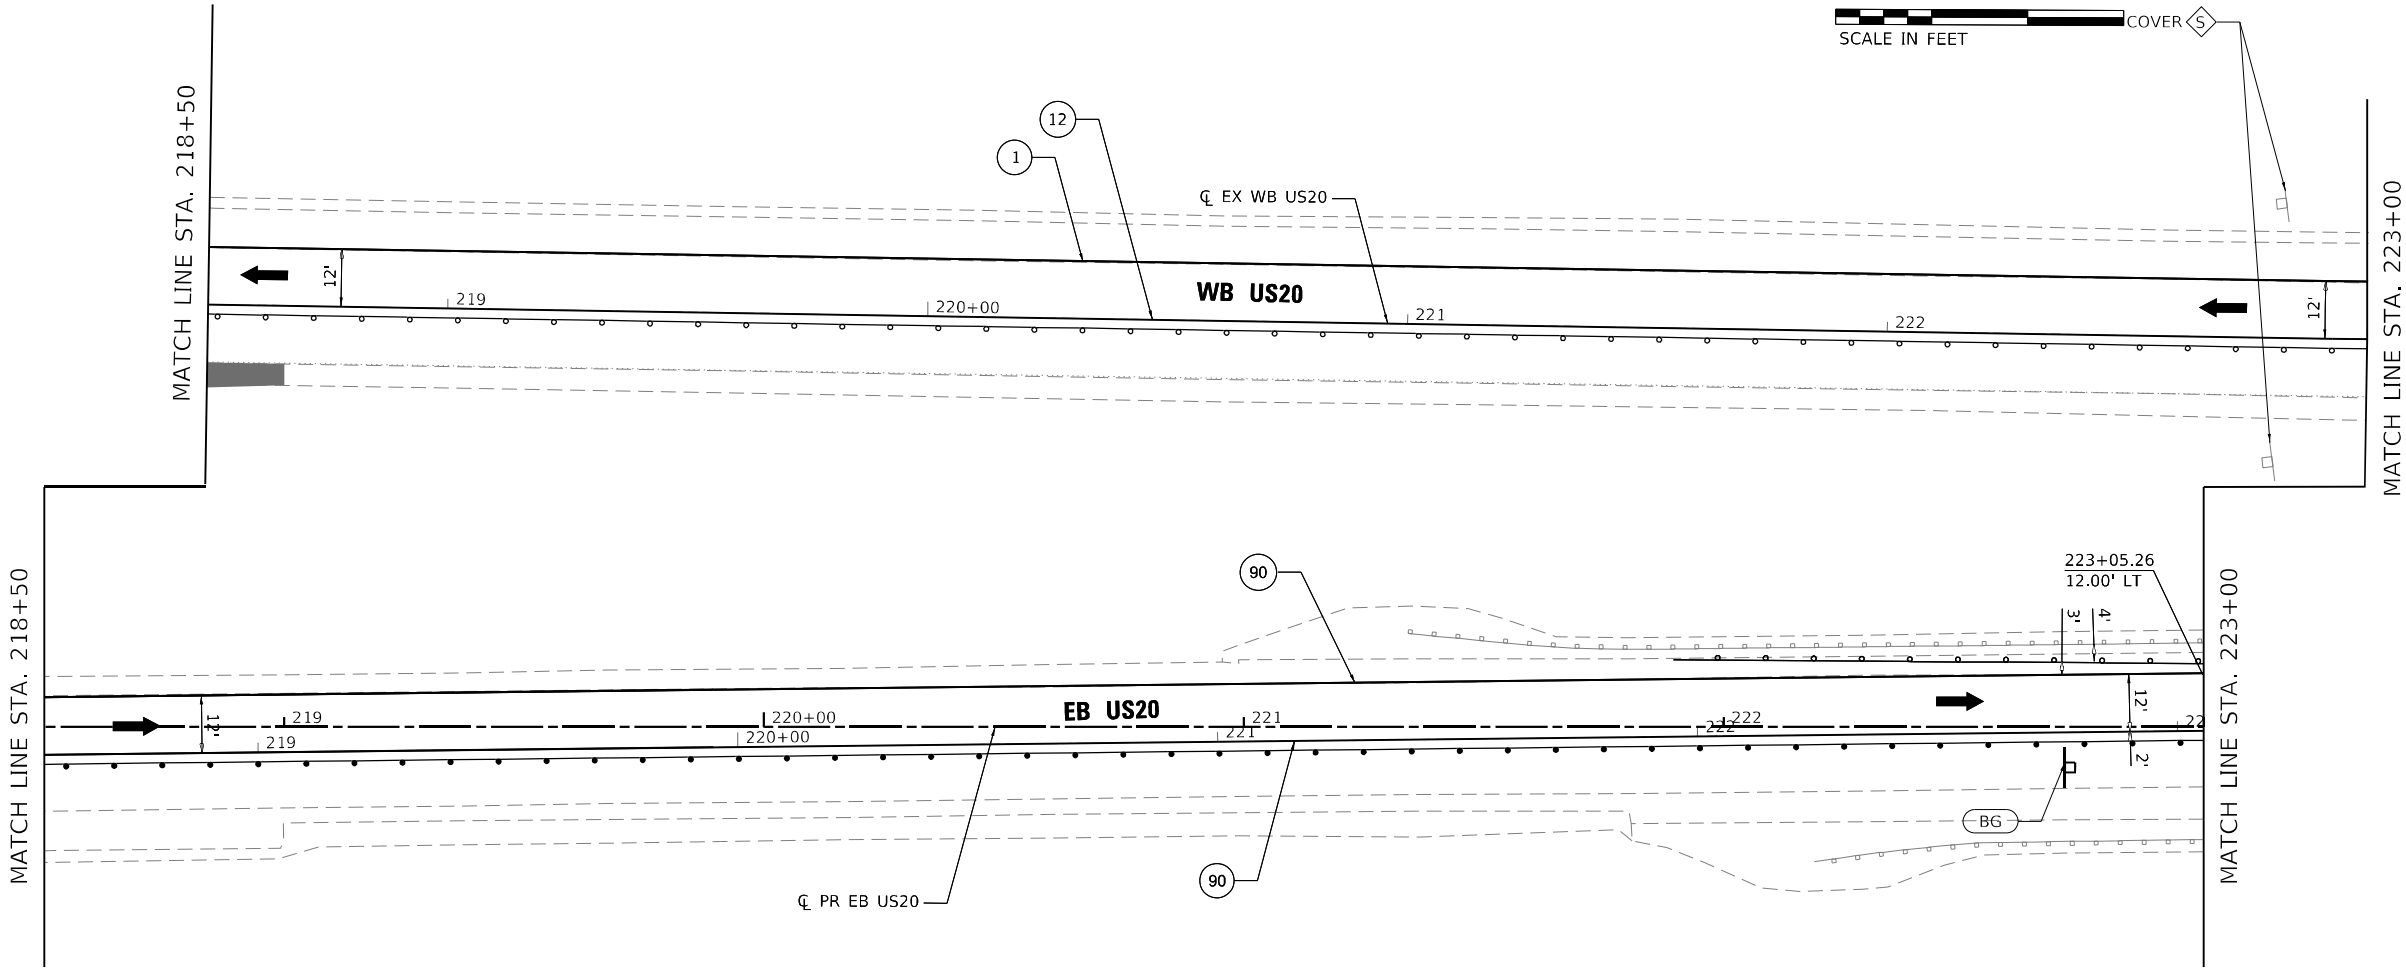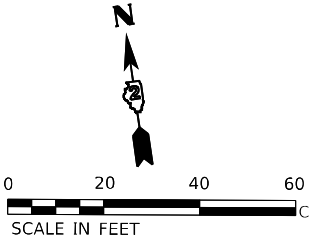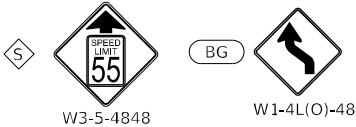

MOT SIGN LEGEND

W3-3(O)-48

TO SOUTH
BARGE
TERMINAL RD.

BO

W17-1100(O)-6030

BO

W1-4L(O)-48

BG

W21-1115(0)-3618

SPEED
LIMIT
45



PHOTO
ENFORCED

\$XXX FINE
MINIMUM

R2-1-3648

R10-1108p-3618

R2-1106p-3618

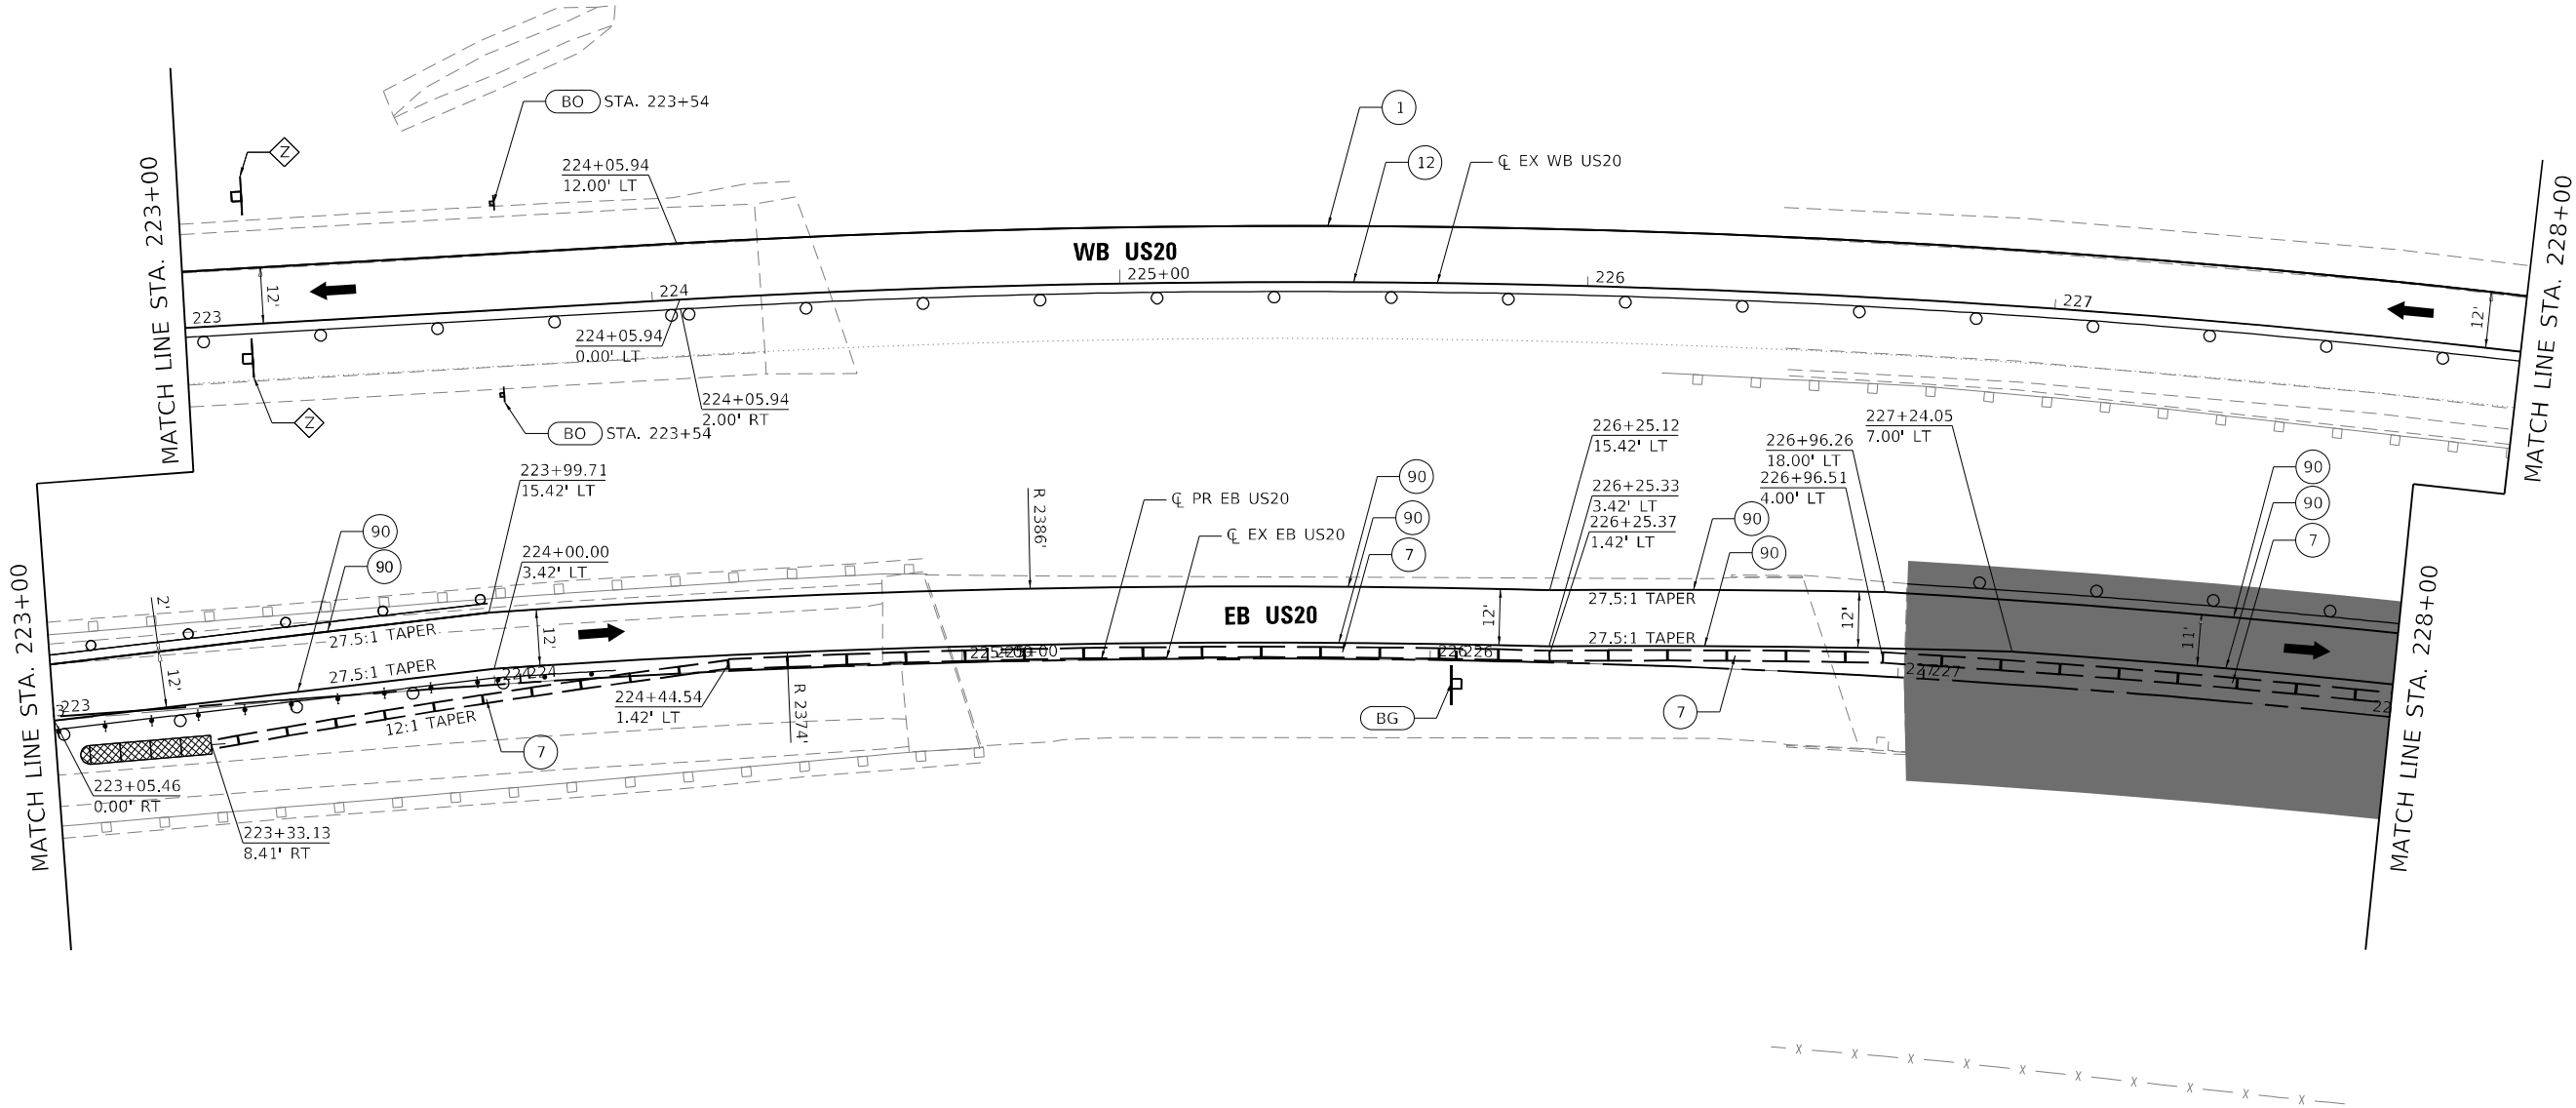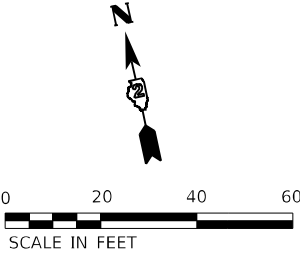

LEGEND

- 1

TEMPORARY PAVEMENT MARKING - LINE 4" - TYPE IV TAPE (SOLID WHITE) (70307120)
- 2

TEMPORARY PAVEMENT MARKING - LINE 4" - TYPE IV TAPE (SOLID YELLOW) 11" C-C (70307120)
- 3

TEMPORARY PAVEMENT MARKING - LINE 6" - TYPE IV TAPE (SOLID WHITE) (70307130)
- 4

TEMPORARY PAVEMENT MARKING - LINE 12" - TYPE IV TAPE (SOLID WHITE) (70307160)
- 5

TEMPORARY PAVEMENT MARKING - LINE 24" - TYPE IV TAPE (SOLID WHITE) (70307210)
- 6

TEMPORARY PAVEMENT MARKING LETTERS AND SYMBOLS - TYPE IV TAPE (SOLID WHITE) (70307120)
- 7

TEMPORARY CONCRETE BARRIER (70400100)

- 7P

TEMPORARY CONCRETE BARRIER (PINNED) (70400100)
- 9

IMPACT ATTENUATORS, TEMPORARY (NON- REDIRECTIVE, NARROW), TEST LEVEL 3
- 10

TEMPORARY PAVEMENT MARKING - LINE 6" - TYPE IV TAPE (2' DASH - 6' SKIP WHITE) (70307130)
- 11

TEMPORARY PAVEMENT MARKING - LINE 4" - TYPE IV TAPE (10' DASH - 30' SKIP WHITE) (70307120)
- 12

TEMPORARY PAVEMENT MARKING - LINE 4" - TYPE IV TAPE (SOLID YELLOW) (70307120)
- 13

TEMPORARY PAVEMENT MARKING - LINE 12" - TYPE IV TAPE (SOLID YELLOW) (70307160)

PERMANENT PAVEMENT

COMPLETED TEMP PVMT

TEMPORARY PAVEMENT

WORK ZONE

POST MOUNTED
VERTICAL PANELS

EXISTING PAVEMENT MARKING

PAVEMENT MARKING
(PLACED IN PREVIOUS STAGE)

TEMPORARY SIGNAL HEAD

DIRECTION OF TRAFFIC

ARROW BOARD

TRAFFIC SIGN

TYPE III BARRICADE WITH FLASHING
MONODIRECTIONAL LIGHTS

TEMPORARY CONCRETE BARRIER

IMPACT ATTENUATOR TEST LEVEL 3

CONSTRUCTION DRUM BARRICADES

50' C-C IN TANGENTS

20' C-C IN TAPERS

10' C-C IN RADII

TYPE II BARRICADE, DRUM, OR VERTICAL
BARRICADE WITH STEADY BURN
MONODIRECTIONAL LIGHT

DIRECTION INDICATOR BARRICADE WITH
STEADY BURN MONODIRECTIONAL LIGHT

TEMPORARY PLASTIC DRUMS WITH STEADY
BURN MONO-DIRECTIONAL LIGHTS

DRUMS

USER: idave

MODEL: Default
FILE NAME: PLOT_209-007_IDOT_PTB_202_022_Various Phase Lit_Direct 2Design\WO_1_64P26\CADD\CADD_Sheets\64P26-sh-MOT03-17.dgn

PLOT DRIVER	= pdfNOLAYERSColor-NoRaster.pltcfgr	DESIGNED	-	MJ	REVISED	-
PEN TABLE	= D264P26-PSE.tbl	DRAWN	-	JWD	REVISED	-
PLOT SCALE	= 40,0000 * / in.	CHECKED	-	JWD	REVISED	-
PLOT DATE	= 12/8/2023 12:48:42 AM	DATE	-	12/08/2023	REVISED	-


STATE OF ILLINOIS
DEPARTMENT OF TRANSPORTATION

MOT PLAN - US ROUTE 20
STAGE 3

SCALE: 40,0000 * / in. SHEET 106 OF 161 SHEETS STA. 223+50 TO STA. 228+00

F.A.P. RTE.	SECTION	COUNTY	TOTAL SHEETS	SHEET NO.
301	43N	JO DAVIESS	628	214
CONTRACT NO. 64P26				
ILLINOIS FED. AID PROJECT				

MOT SIGN LEGEND

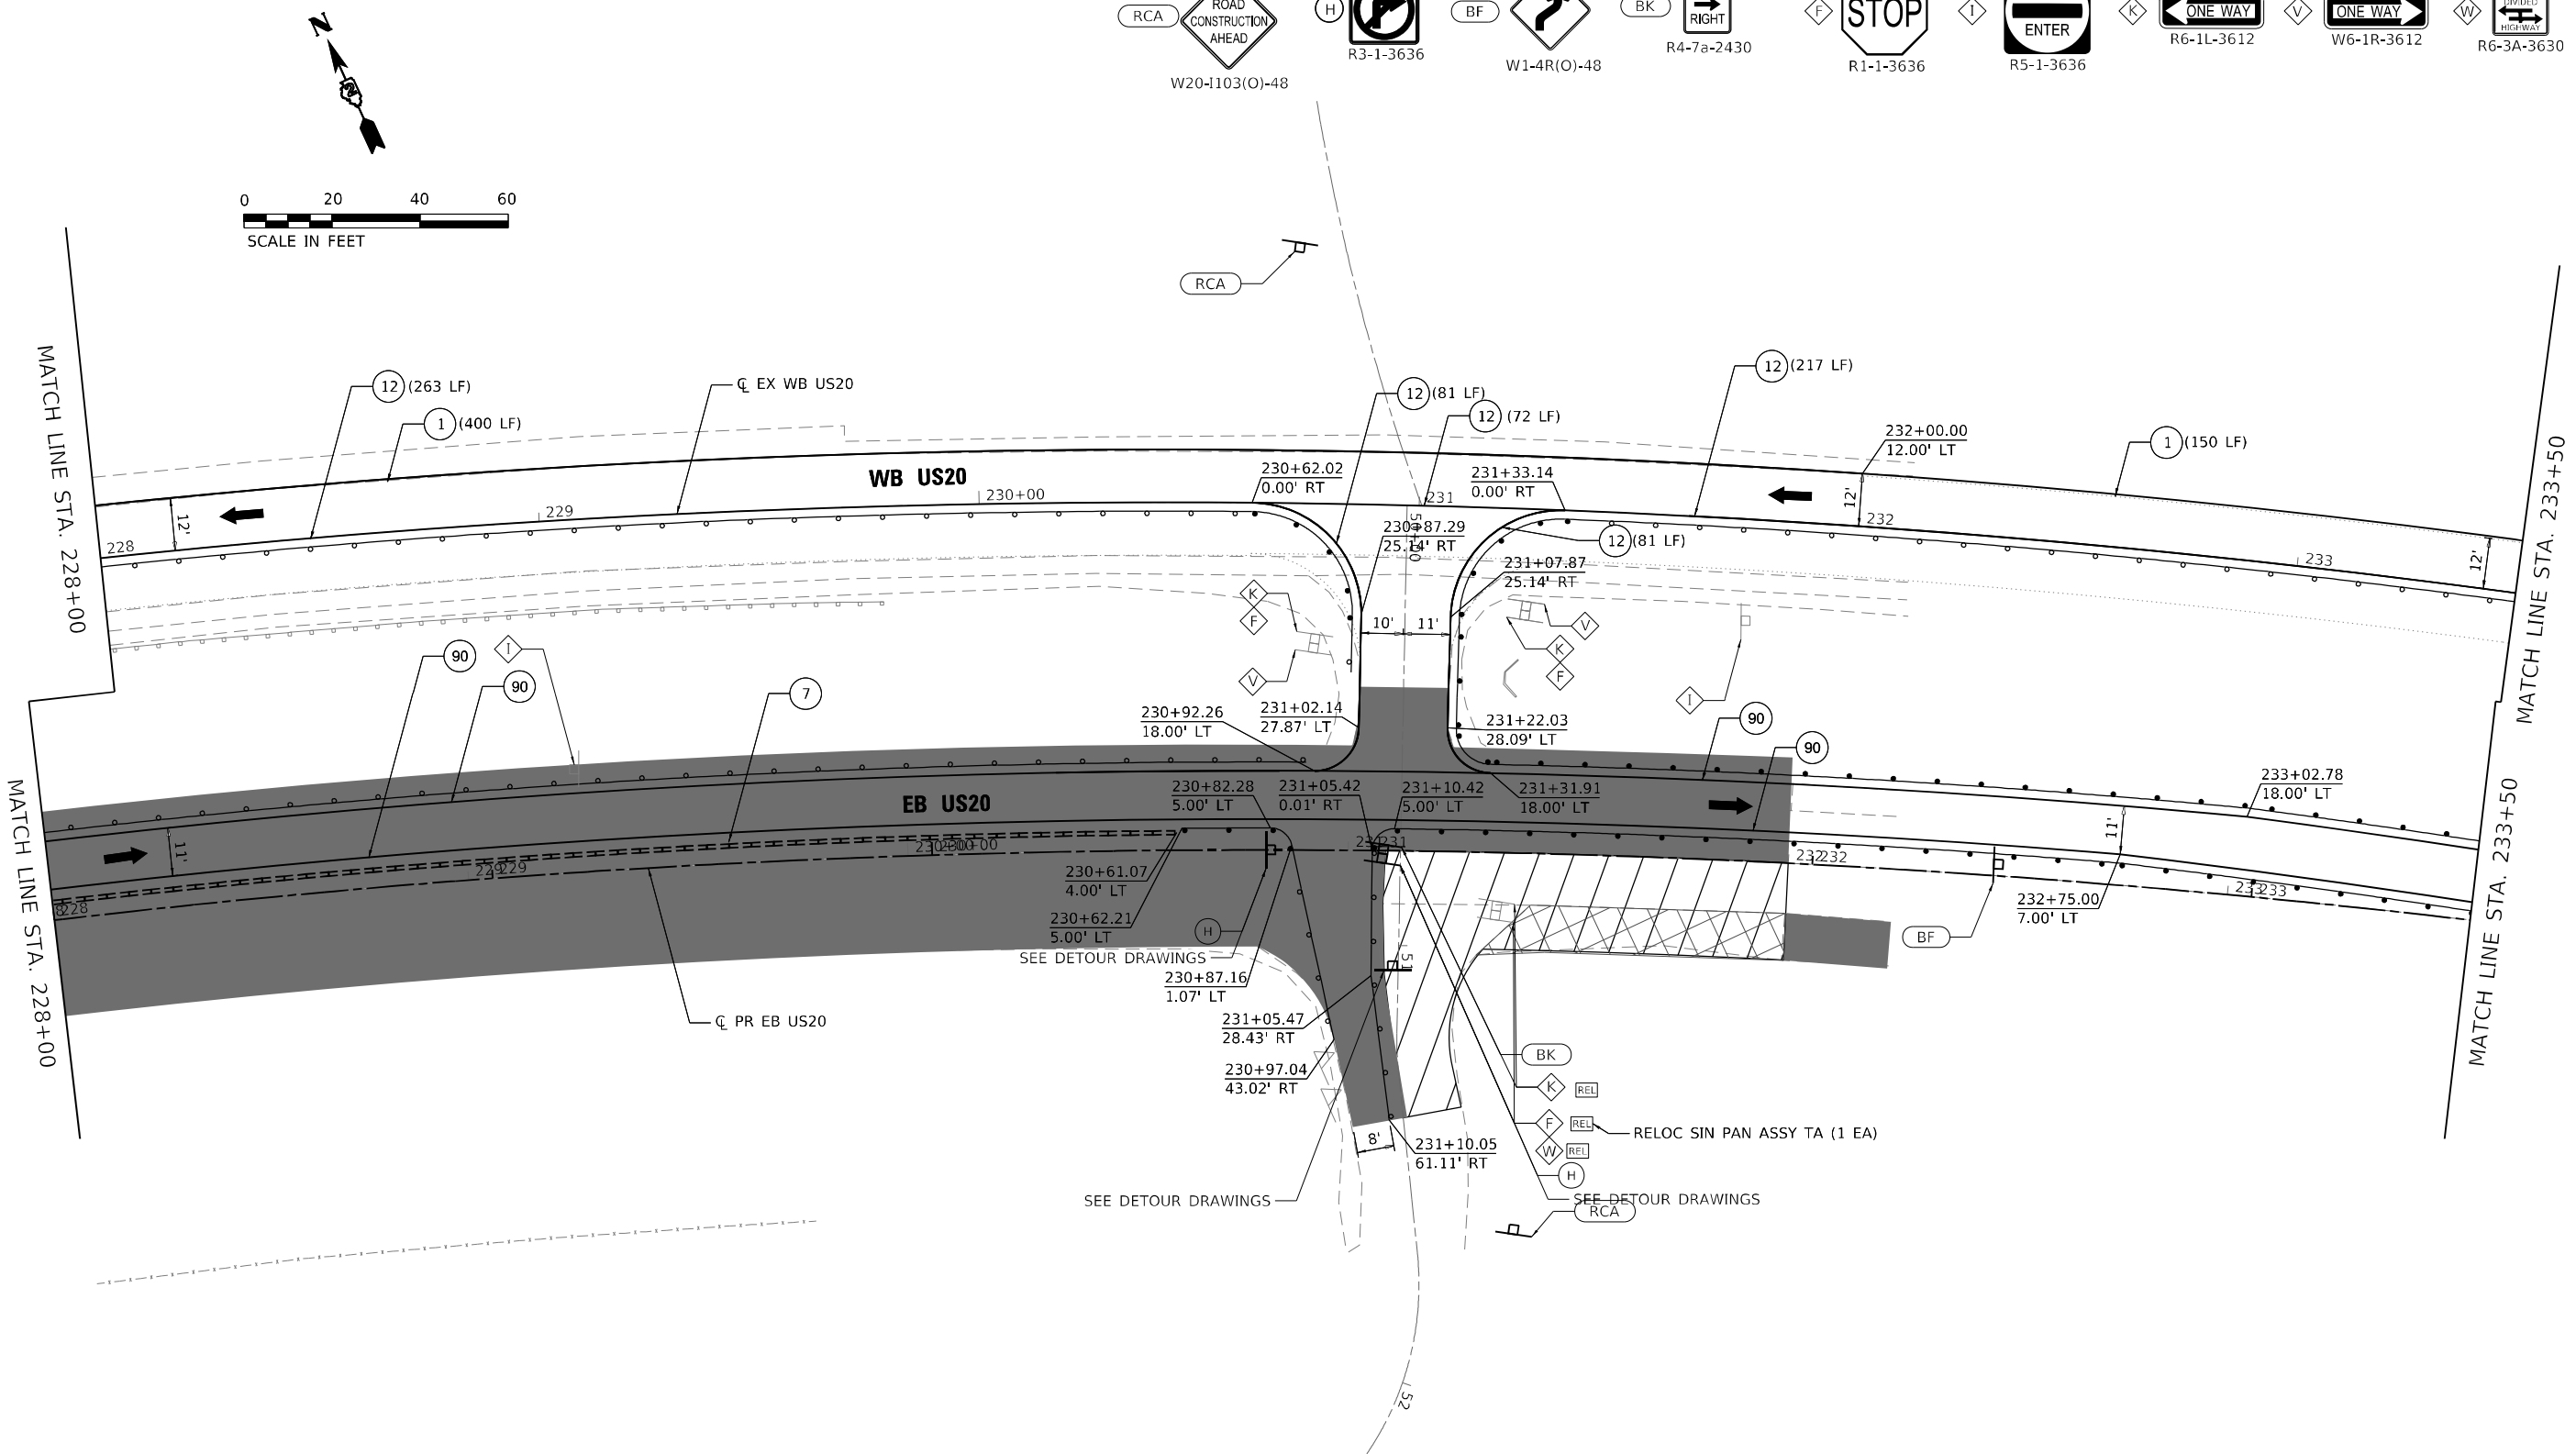

LEGEND

- ① TEMPORARY PAVEMENT MARKING - LINE 4" - TYPE IV TAPE (SOLID WHITE) (70307120)
- ② TEMPORARY PAVEMENT MARKING - LINE 4" - TYPE IV TAPE (SOLID YELLOW) 11" C-C (70307120)
- ③ TEMPORARY PAVEMENT MARKING - LINE 6" - TYPE IV TAPE (SOLID WHITE) (70307130)
- ④ TEMPORARY PAVEMENT MARKING - LINE 12" - TYPE IV TAPE (SOLID WHITE) (70307160)
- ⑤ TEMPORARY PAVEMENT MARKING - LINE 24" - TYPE IV TAPE (SOLID WHITE) (70307210)
- ⑥ TEMPORARY PAVEMENT MARKING LETTERS AND SYMBOLS - TYPE IV TAPE (SOLID WHITE) (70307100)
- ⑦ TEMPORARY CONCRETE BARRIER (70400100)

- ⑦P TEMPORARY CONCRETE BARRIER (PINNED) (70400100)
- ⑨ IMPACT ATTENUATORS, TEMPORARY (NON- REDIRECTIVE, NARROW), TEST LEVEL 3
- ⑩ TEMPORARY PAVEMENT MARKING - LINE 6" - TYPE IV TAPE (2' DASH - 6' SKIP WHITE) (70307130)
- ⑪ TEMPORARY PAVEMENT MARKING - LINE 4" - TYPE IV TAPE (10' DASH - 30' SKIP WHITE) (70307120)
- ⑫ TEMPORARY PAVEMENT MARKING - LINE 4" - TYPE IV TAPE (SOLID YELLOW) (70307120)
- ⑬ TEMPORARY PAVEMENT MARKING - LINE 12" - TYPE IV TAPE (SOLID YELLOW) (70307160)

PERMANENT PAVEMENT
COMPLETED TEMP PVMT
TEMPORARY PAVEMENT
WORK ZONE
POST MOUNTED VERTICAL PANELS

TEMPORARY SIGNAL HEAD
DIRECTION OF TRAFFIC
ARROW BOARD
TRAFFIC SIGN
TYPE III BARRICADE WITH FLASHING MONODIRECTIONAL LIGHTS
TEMPORARY CONCRETE BARRIER
IMPACT ATTENUATOR TEST LEVEL 3
CONSTRUCTION DRUM BARRICADES

50' C-C IN TANGENTS
20' C-C IN TAPERS
10' C-C IN RADII
TYPE II BARRICADE, DRUM, OR VERTICAL BARRICADE WITH STEADY BURN MONODIRECTIONAL LIGHT
DIRECTION INDICATOR BARRICADE WITH STEADY BURN MONODIRECTIONAL LIGHT
TEMPORARY PLASTIC DRUMS WITH STEADY BURN MONO-DIRECTIONAL LIGHTS
DRUMS

USER: idave
MODEL: Default
FILE NAME: PLOT_209_007_IDOT_PTB_202_022_Various Phase Lit_Direct_2Design\WO_1_64P26\CADD\CADD_Sheet\64P26-sh-MOTD3-18.dgn



PLOT DRIVER = pdfNOLAYERScolor-NoRaster.pltcfp	DESIGNED - MJ	REVISED -
PEN TABLE = D264P26-PSE.tbl	DRAWN - JWD	REVISED -
PLOT SCALE = 40,0000 ' / in.	CHECKED - JWD	REVISED -
PLOT DATE = 12/8/2023 12:48:43 AM	DATE - 12/08/2023	REVISED -





STATE OF ILLINOIS
DEPARTMENT OF TRANSPORTATION

MOT PLAN - US ROUTE 20
STAGE 3

SCALE: 40,0000 ' / in. SHEET 107 OF 161 SHEETS STA. 228+00 TO STA. 233+50

F.A.P. RTE.	SECTION	COUNTY	TOTAL SHEETS	SHEET NO.
301	43N	JO DAVIESS	628	215
				CONTRACT NO. 64P26
				ILLINOIS FED. AID PROJECT

MOT SIGN LEGEND

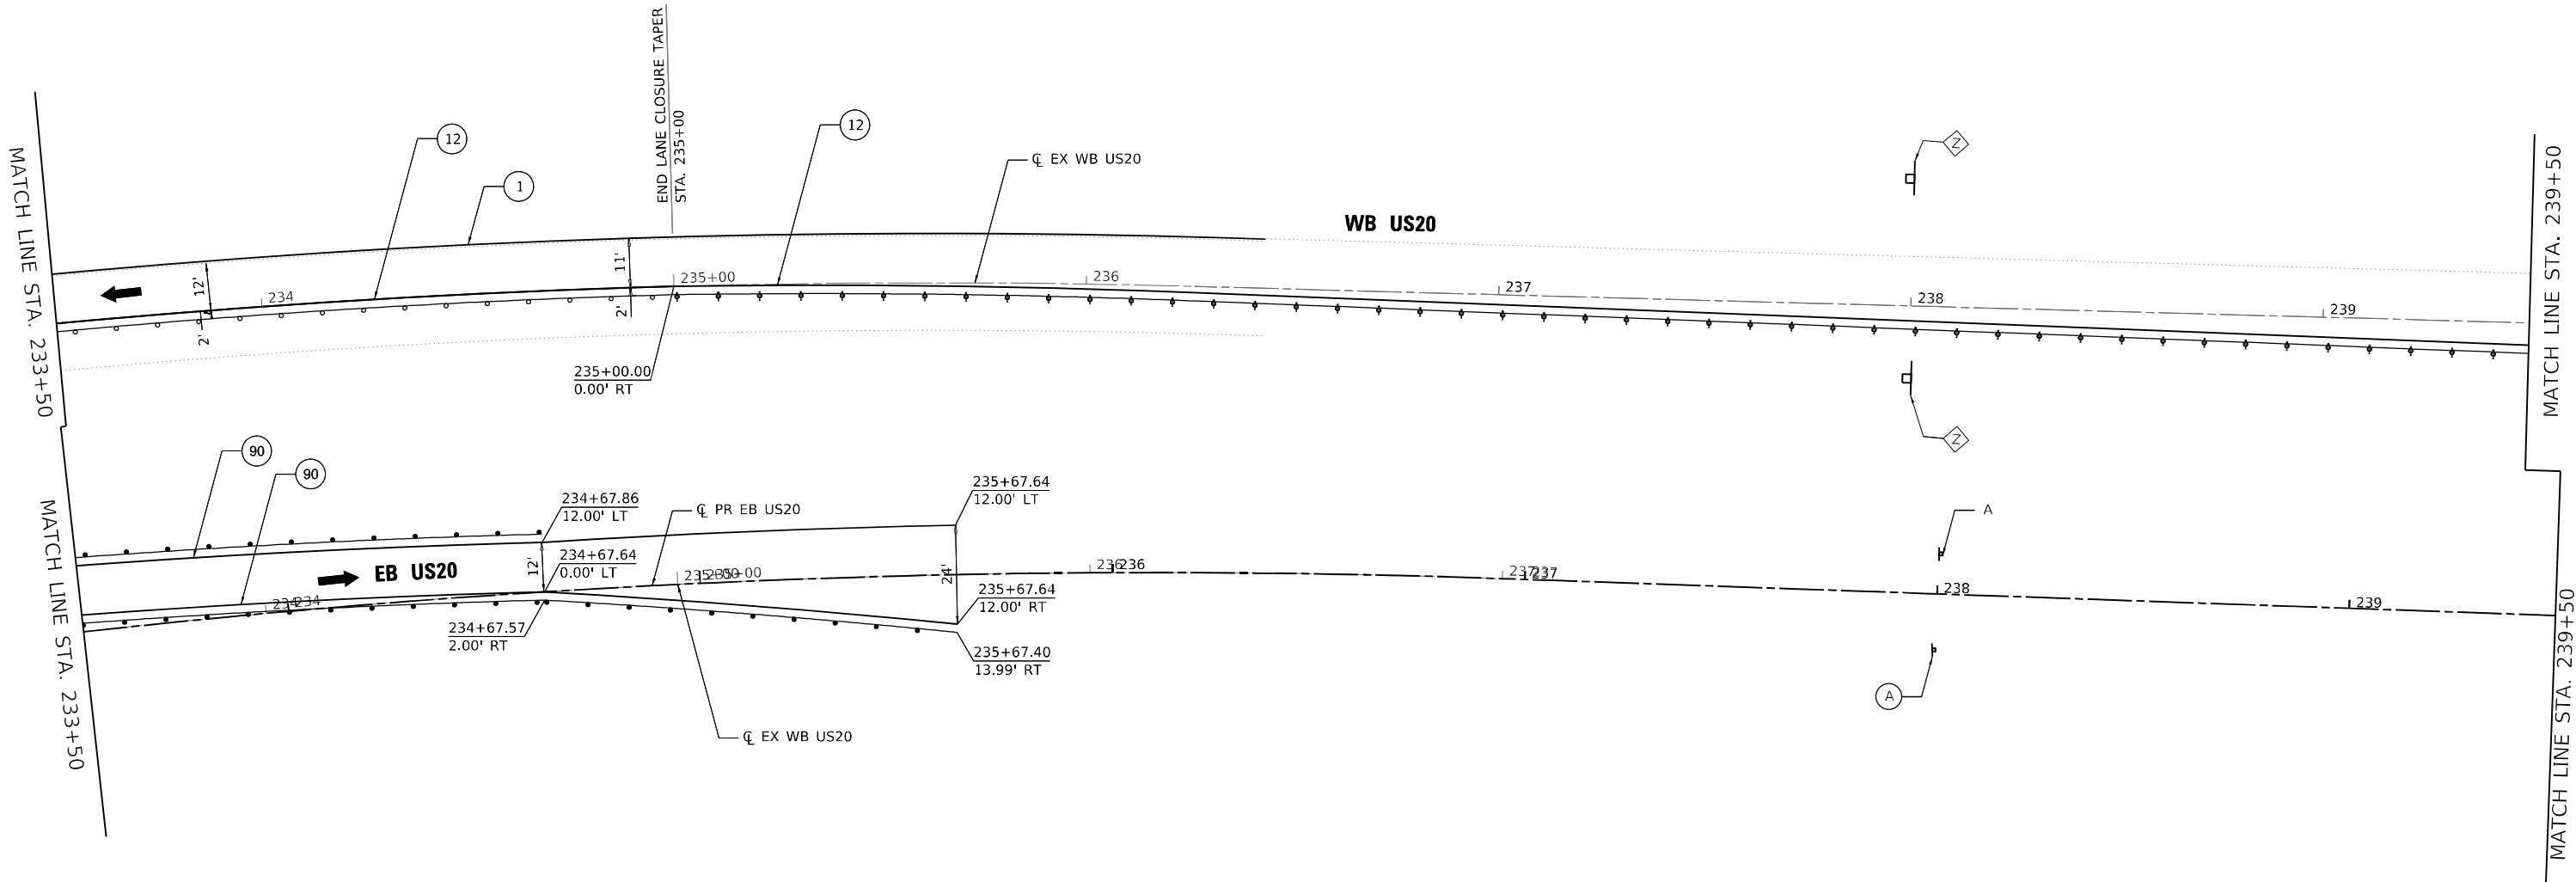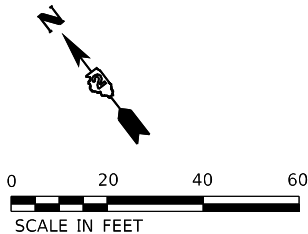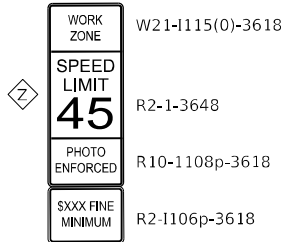 

LEGEND

- (1) TEMPORARY PAVEMENT MARKING - LINE 4" - TYPE IV TAPE (SOLID WHITE) (70307120)
(2) TEMPORARY PAVEMENT MARKING - LINE 4" - TYPE IV TAPE (SOLID YELLOW) 11" C-C (70307120)
(3) TEMPORARY PAVEMENT MARKING - LINE 6" - TYPE IV TAPE (SOLID WHITE) (70307130)
(4) TEMPORARY PAVEMENT MARKING - LINE 12" - TYPE IV TAPE (SOLID WHITE) (70307160)
(5) TEMPORARY PAVEMENT MARKING - LINE 24" - TYPE IV TAPE (SOLID WHITE) (70307210)
(6) TEMPORARY PAVEMENT MARKING LETTERS AND SYMBOLS - TYPE IV TAPE (SOLID WHITE) (70307100)
(7) TEMPORARY CONCRETE BARRIER (70400100)

- (7P) TEMPORARY CONCRETE BARRIER (PINNED) (70400100)
(9) IMPACT ATTENUATORS, TEMPORARY (NON- REDIRECTIVE, NARROW), TEST LEVEL 3
(10) TEMPORARY PAVEMENT MARKING - LINE 6" - TYPE IV TAPE (2' DASH - 6' SKIP WHITE) (70307130)
(11) TEMPORARY PAVEMENT MARKING - LINE 4" - TYPE IV TAPE (10' DASH - 30' SKIP WHITE) (70307120)
(12) TEMPORARY PAVEMENT MARKING - LINE 4" - TYPE IV TAPE (SOLID YELLOW) (70307120)
(13) TEMPORARY PAVEMENT MARKING - LINE 12" - TYPE IV TAPE (SOLID YELLOW) (70307160)

PERMANENT PAVEMENT	TEMPORARY SIGNAL HEAD	50' C-C IN TANGENTS
COMPLETED TEMP PVMT	DIRECTION OF TRAFFIC	20' C-C IN TAPERS
TEMPORARY PAVEMENT	ARROW BOARD	10' C-C IN RADII
WORK ZONE	TRAFFIC SIGN	TYPE II BARRICADE, DRUM, OR VERTICAL BARRICADE WITH STEADY BURN MONODIRECTIONAL LIGHT
POST MOUNTED VERTICAL PANELS	TYPE III BARRICADE WITH FLASHING MONODIRECTIONAL LIGHTS	DIRECTION INDICATOR BARRICADE WITH STEADY BURN MONODIRECTIONAL LIGHT
(80) EXISTING PAVEMENT MARKING	TEMPORARY CONCRETE BARRIER	TEMPORARY PLASTIC DRUMS WITH STEADY BURN MONO-DIRECTIONAL LIGHTS
(90) PAVEMENT MARKING (PLACED IN PREVIOUS STAGE)	IMPACT ATTENUATOR TEST LEVEL 3	DRUMS
	CONSTRUCTION DRUM BARRICADES	

USER: idave
MODEL: Default
FILE NAME: PLOT2_209-007_IDOT_PTB_202_022_Various Phase Lit_Direct_2Design\WVO_1_64P26\CADD\CADD_Sheets\64P26-sh-MOTD3-19.dgn



PLOT DRIVER	= pdfNOLAYERScolor-NoRaster.pltcfgr	DESIGNED	-	CE	REVISED	-
PEN TABLE	= D264P26-PSE.tbl	DRAWN	-	JWD	REVISED	-
PLOT SCALE	= 40,0000 * / in.	CHECKED	-	JWD	REVISED	-
PLOT DATE	= 12/8/2023 12:48:46 AM	DATE	-	12/08/2023	REVISED	-

STATE OF ILLINOIS
DEPARTMENT OF TRANSPORTATION

MOT PLAN - US ROUTE 20
STAGE 3

SCALE: 40,0000 * / in. SHEET 108 OF 161 SHEETS STA. 233+50 TO STA. 239+50

F.A.P. RTE.	SECTION	COUNTY	TOTAL SHEETS	SHEET NO.
301	43N	JO DAVIESS	628	216
CONTRACT NO. 64P26				
ILLINOIS FED. AID PROJECT				

USER: idave
MODEL: Default
FILE NAME: 64P26_209_007_IDOT_PTB_202_022_Various Phase Ltd. Dierkt 2Design\WO 1 64P26\CADD\CADD_Sheets\64P26-sh-MOTD3-10.dgn



PLOT DRIVER	= pdfNOLAYERColor-NoRaster.pltcfgr	DESIGNED	-	CE	REVISED	-
PEN TABLE	= D264P26-PSE.tbl	DRAWN	-	JWD	REVISED	-
PLOT SCALE	= 40,0000 ' / in.	CHECKED	-	JWD	REVISED	-
PLOT DATE	= 12/8/2023 12:48:48 AM	DATE	-	12/08/2023	REVISED	-

- ⑦P

TEMPORARY CONCRETE BARRIER (PINNED) (70400100)
- ⑨

IMPACT ATTENUATORS, TEMPORARY (NON- REDIRECTIVE, NARROW), TEST LEVEL 3
- ⑩

TEMPORARY PAVEMENT MARKING - LINE 6" - TYPE IV TAPE (2' DASH - 6' SKIP WHITE) (70307130)
- ⑪

TEMPORARY PAVEMENT MARKING - LINE 4" - TYPE IV TAPE (10' DASH - 30' SKIP WHITE) (70307120)
- ⑫

TEMPORARY PAVEMENT MARKING - LINE 4" - TYPE IV TAPE (SOLID YELLOW) (70307120)
- ⑬

TEMPORARY PAVEMENT MARKING - LINE 12" - TYPE IV TAPE (SOLID YELLOW) (70307160)
- ①

TEMPORARY PAVEMENT MARKING - LINE 4" - TYPE IV TAPE (SOLID WHITE) (70307120)
- ②

TEMPORARY PAVEMENT MARKING - LINE 4" - TYPE IV TAPE (SOLID YELLOW) 11" C-C (70307120)
- ③

TEMPORARY PAVEMENT MARKING - LINE 6" - TYPE IV TAPE (SOLID WHITE) (70307130)
- ④

TEMPORARY PAVEMENT MARKING - LINE 12" - TYPE IV TAPE (SOLID WHITE) (70307160)
- ⑤

TEMPORARY PAVEMENT MARKING - LINE 24" - TYPE IV TAPE (SOLID WHITE) (70307210)
- ⑥


TEMPORARY PAVEMENT MARKING LETTERS AND SYMBOLS - TYPE IV TAPE (SOLID WHITE) (70307100)
- ⑦

TEMPORARY CONCRETE BARRIER (70400100)

	PERMANENT PAVEMENT		TEMPORARY SIGNAL HEAD		50' C-C IN TANGENTS
	COMPLETED TEMP PVMT				20' C-C IN TAPERS
	TEMPORARY PAVEMENT				10' C-C IN RADII
	WORK ZONE				TYPE II BARRICADE, DRUM, OR VERTICAL BARRICADE WITH STEADY BURN MONODIRECTIONAL LIGHT
	POST MOUNTED VERTICAL PANELS				DIRECTION INDICATOR BARRICADE WITH STEADY BURN MONODIRECTIONAL LIGHT
					TEMPORARY PLASTIC DRUMS WITH STEADY BURN MONO-DIRECTIONAL LIGHTS
					DRUMS
	EXISTING PAVEMENT MARKING				
	PAVEMENT MARKING (PLACED IN PREVIOUS STAGE)				

MOT PLAN – US ROUTE 20			
STAGE 3			
SCALE: 40,0000 ' / in.	SHEET 109	OF 161 SHEETS	STA. 239+50 TO STA. 245+50

F.A.P. RTE.	SECTION	COUNTY	TOTAL SHEETS	SHEET NO.
301	43N	JO DAVIESS	628	217
CONTRACT NO. 64P26				
ILLINOIS FED. AID PROJECT				

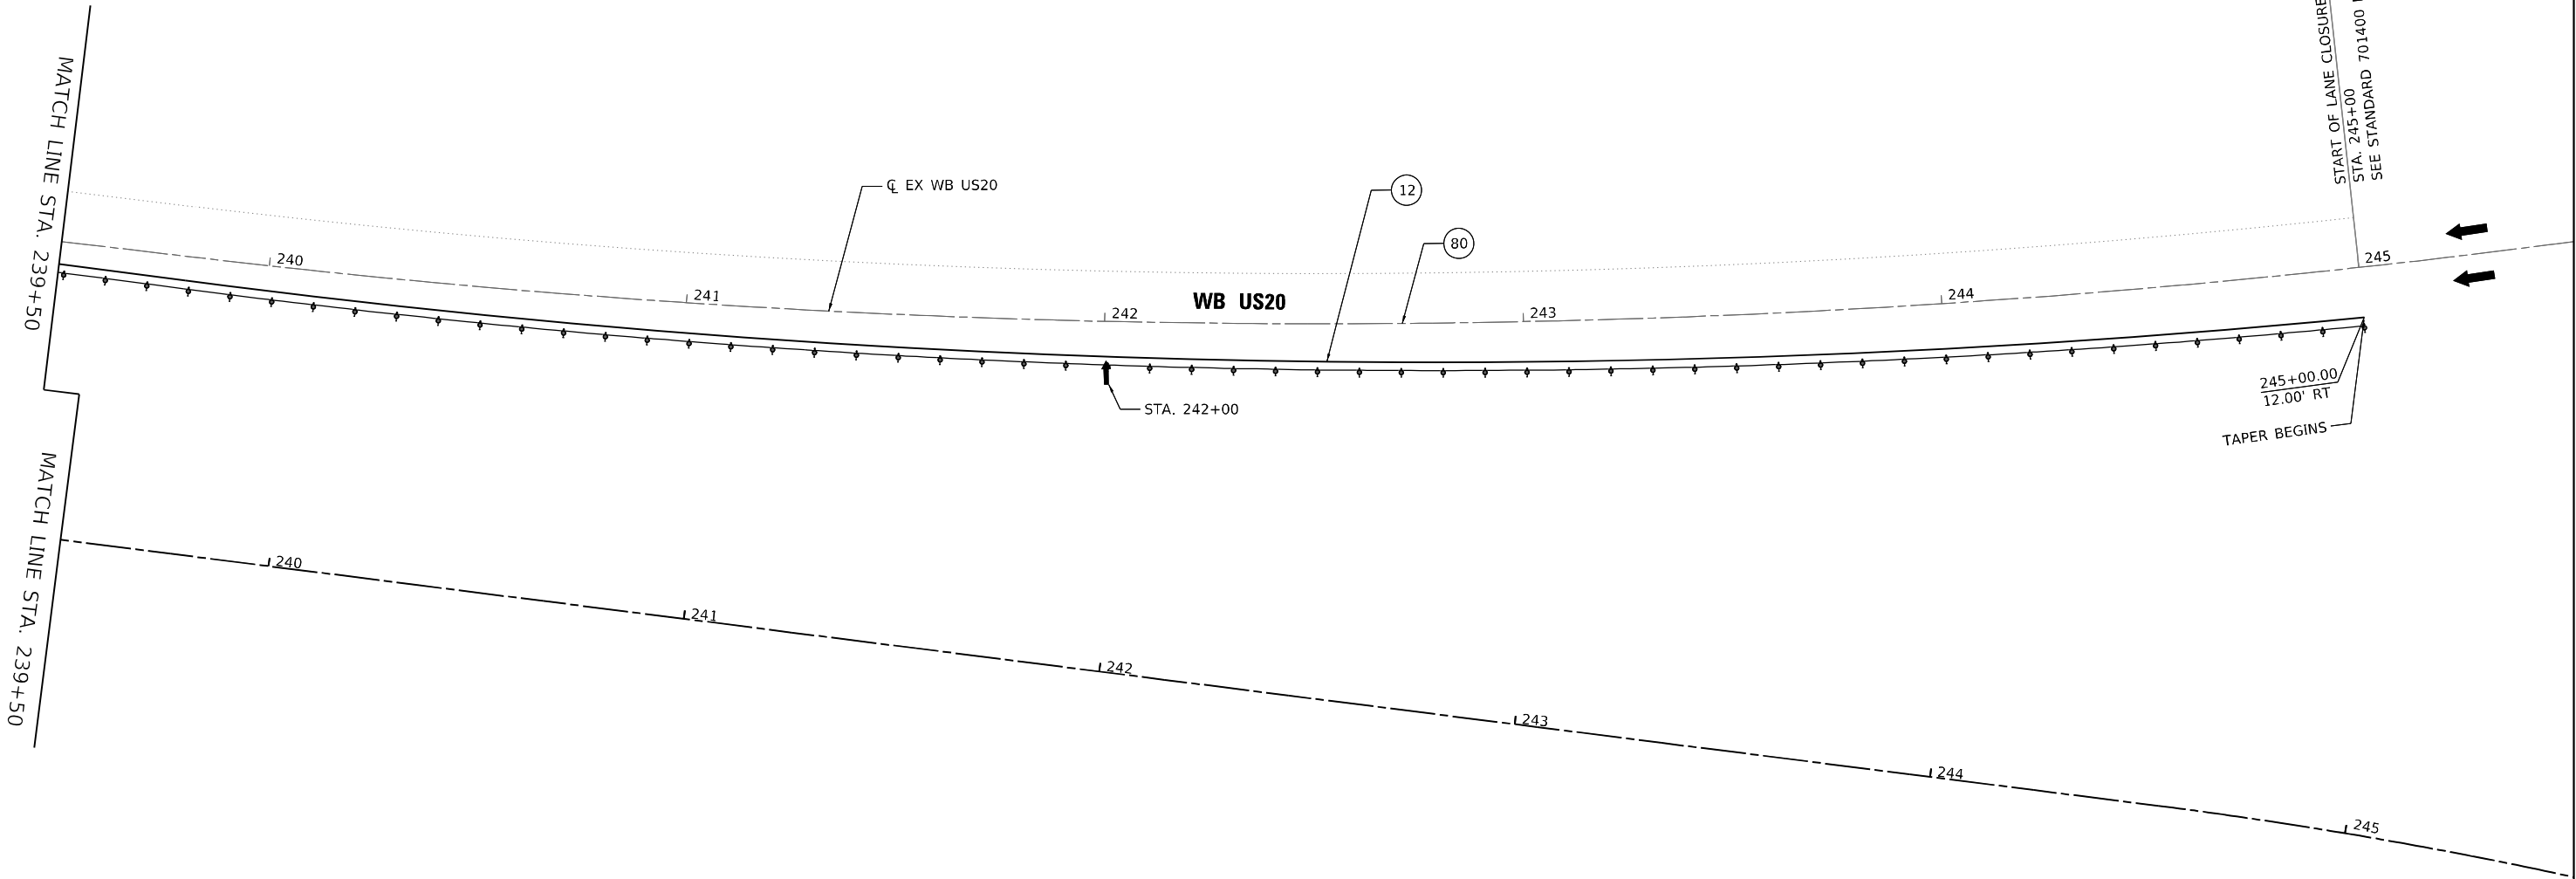

LEGEND

NOTE:

1. ALL SIGNING MUST BE IN ACCORDANCE WITH THE APPLICABLE PROVISIONS OF THE STATE OF ILLINOIS "STANDARD SPECIFICATIONS FOR ROAD AND BRIDGE CONSTRUCTION", LATEST EDITION, THE DETAILS IN THESE PLANS, THE LATEST EDITION OF THE IDOT BUREAU OF DESIGN AND ENVIROMENT HIGHWAY STANDARDS, AND THE LATEST EDITION OF THE STATE OF ILLINOIS "MANUAL ON UNIFORM TRAFFIC CONTROL DEVICES".

2. THE CONTRACTOR MUST BE RESPONSIBLE FOR ENSURING THAT ALL BARRICADES, SIGNS, LIGHTS AND OTHER DEVICES INSTALLED BY THE CONTRACTOR ARE IN PLACE AND OPERATING 24 HOURS EACH DAY INCLUDING SUNDAYS AND HOLIDAYS DURING THE TIME THIS CONSTRUCTION IS IN EFFECT.


3. ALL EXISTING SIGNING THAT IS NOT APPLICABLE WHILE THE CONSTRUCTION IS IN EFFECT MUST BE COMPLETELY COVERED BY THE CONTRACTOR.
4. THE SIZES OF ALL SIGNS NOT SPECIFIED IN THESE PLANS MUST BE AS REQUIRED BY THE ILLINOIS MANUAL ON UNIFORM TRAFFIC CONTROL DEVICES.

5. AS A MINIMUM, ALL AMBER FLASHING LIGHTS THAT ARE REQUIRED MUST MEET THE REQUIREMENTS FOR TYPE A - LOW INTENSITY FLASHING LIGHTS IN ARTICLE 702.04 OF THE STANDARD SPECIFICATIONS. ALL LIGHTS SHALL OPERATE DURING HOURS OF DARKNESS. ONLY LIGHTS THAT HAVE BEEN APPROVED BY THE ILLINOIS DEPARTMENT OF TRANSPORTATION MUST BE USED.

6. THE CONTRACTOR MUST MAINTAIN ACCESS TO ALL PRIVATE AND COMMERCIAL DRIVEWAYS DURING RECONSTRUCTION.

7. PROPOSED DETOUR SIGNING MUST BE COVERED OR REMOVED WHEN NOT REQUIRED DURING A SPECIFIC STAGE OF CONSTRUCTION.

8. THE CONTRACTOR MUST CONDUCT THE WORK IN SUCH A MANNER THAT EMERGENCY VEHICLES WILL HAVE ACCESS TO THE AREA AT ALL TIMES.
9. THE CONTRACTOR MUST NOTIFY THE IDOT BUREAU OF TRAFFIC AS REQUIRED 72 HOURS BEFORE COMMENCING CONSTRUCTION.
10. SEE MAINTENANCE OF TRAFFIC PLANS FOR ADDITIONAL SIGNING, INCLUDING TEMPORARY SIGNAL SIGNS FOR THE TEMPORARY CROSSOVER AT US20.

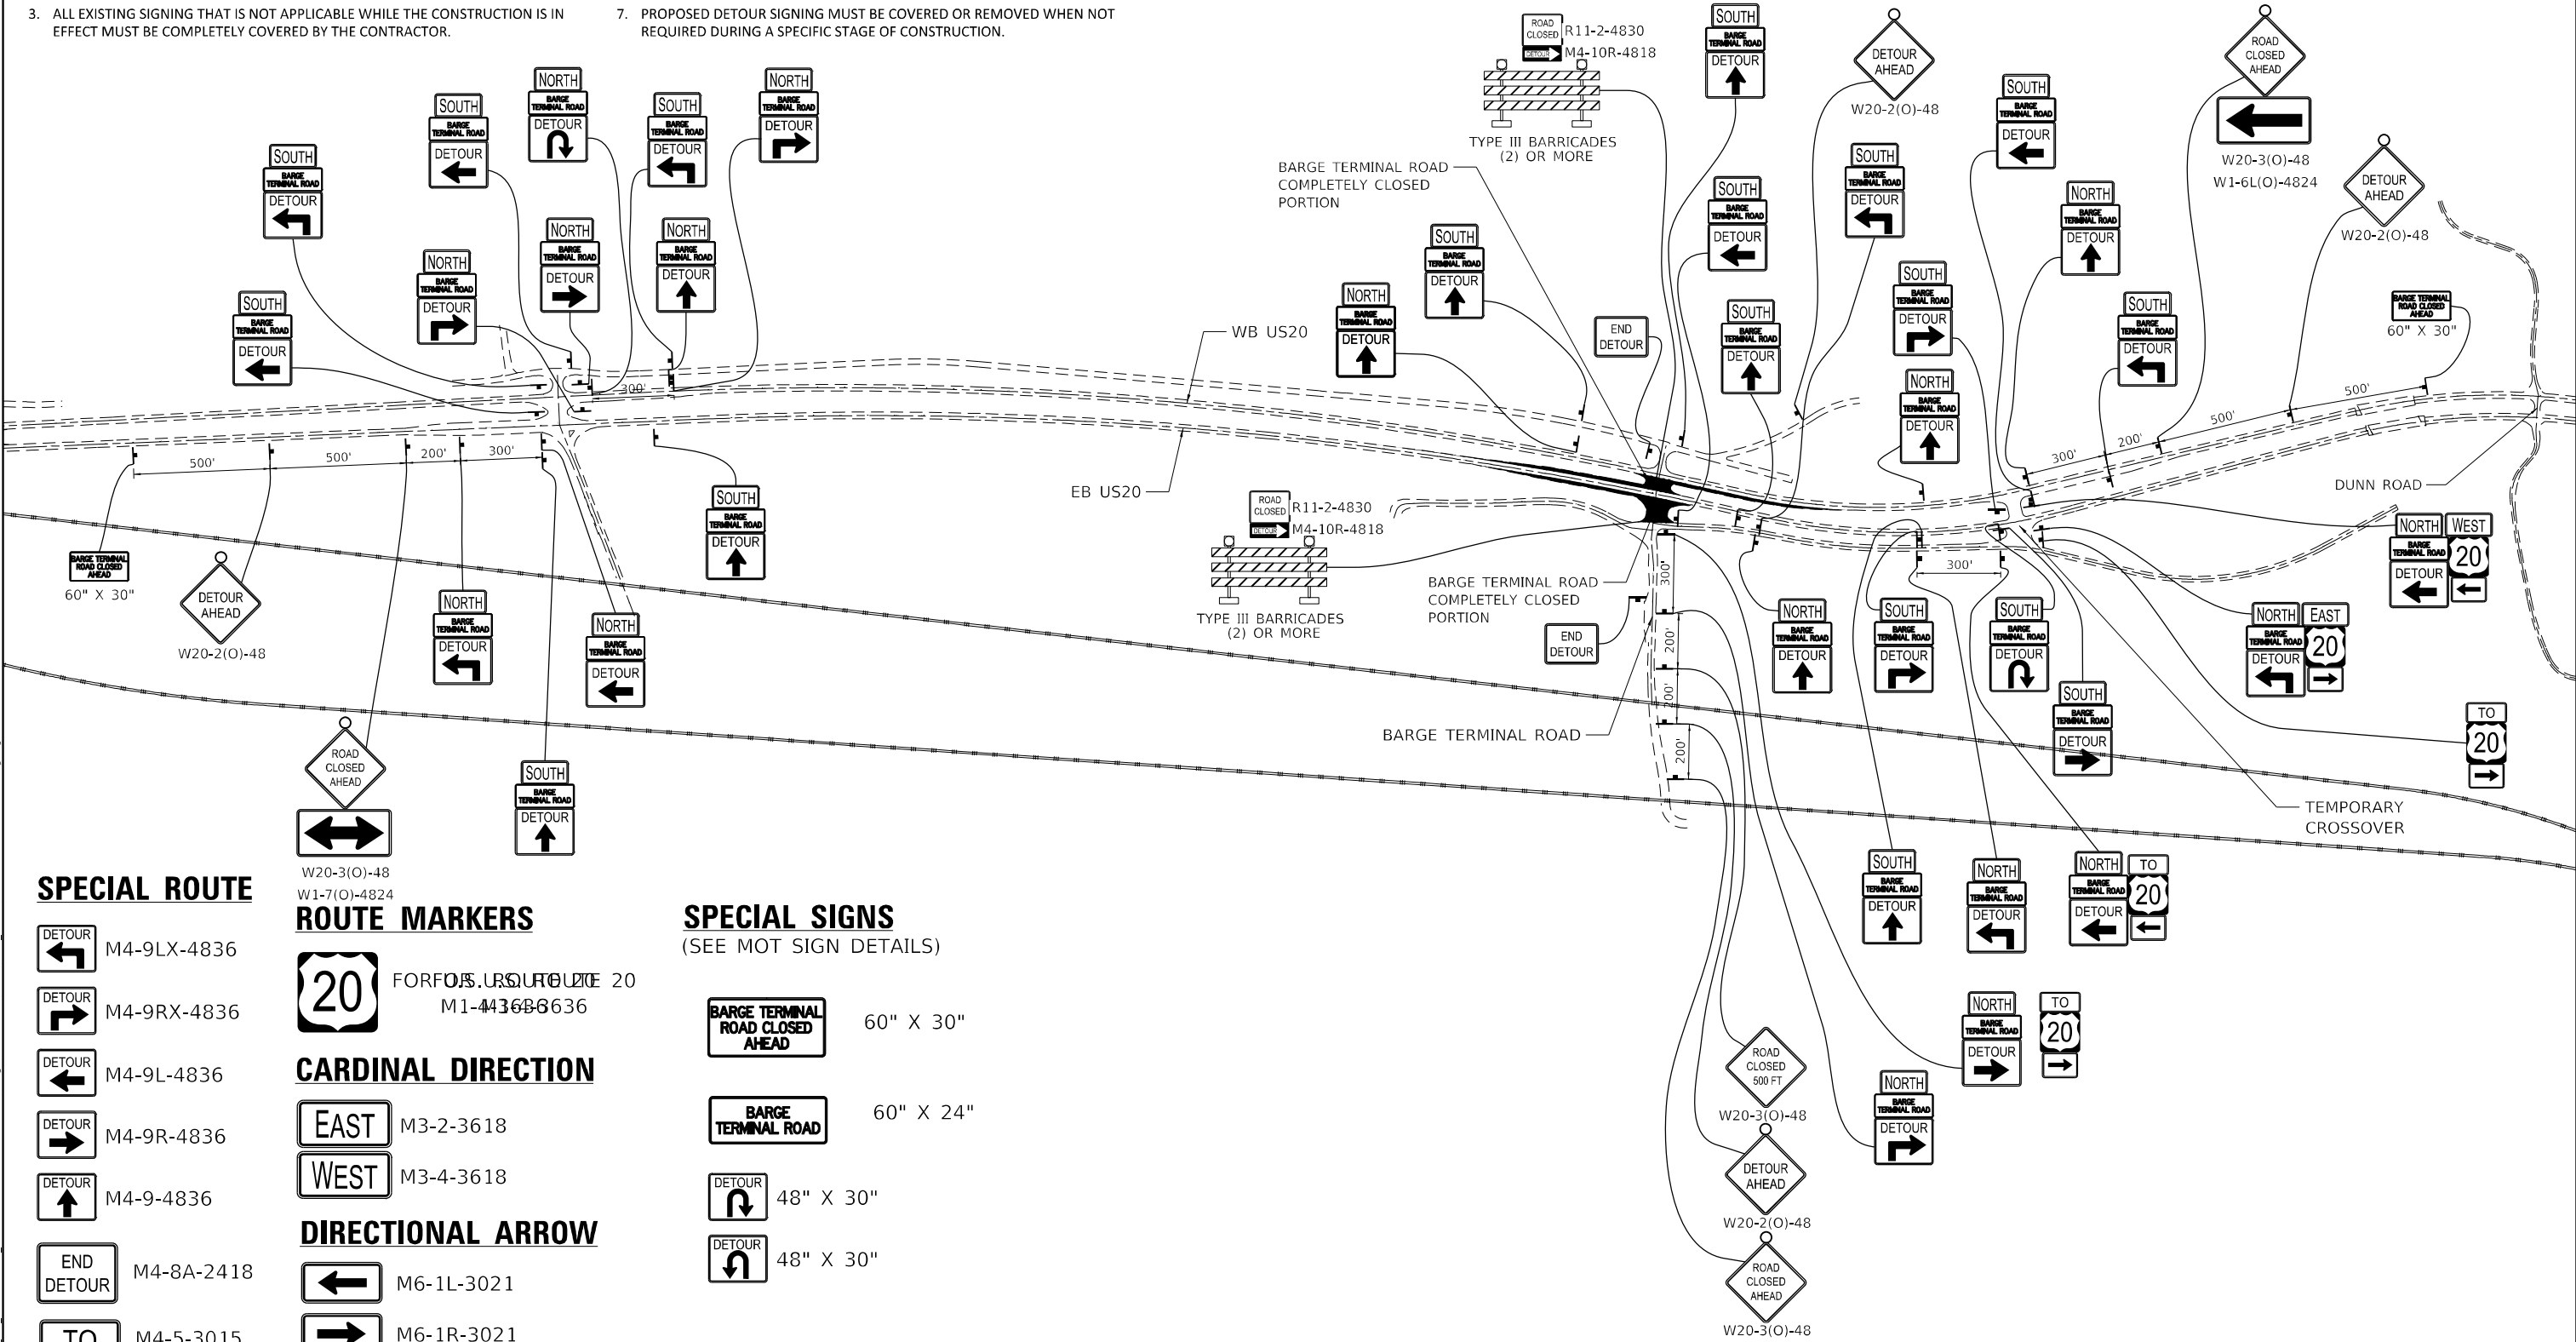

SPECIAL ROUTE

- DETOUR

M4-9LX-4836
- DETOUR

M4-9RX-4836
- DETOUR

M4-9L-4836
- DETOUR


M4-9R-4836
- DETOUR

M4-9-4836
- END
DETOUR

M4-8A-2418
- TO

M4-5-3015

ROUTE MARKERS

 

CARDINAL DIRECTION

- EAST

M3-2-3618
- WEST

M3-4-3618

DIRECTIONAL ARROW

- ←

M6-1L-3021
- M6-1R-3021

SPECIAL SIGNS

(SEE MOT SIGN DETAILS)

- BARGE TERMINAL
ROAD CLOSED
AHEAD

60" X 30"
- BARGE
TERMINAL ROAD

60" X 24"
- DETOUR

48" X 30"
- DETOUR

48" X 30"

USER: idave
C:\Users\idave\OneDrive\Documents\64P26\64P26-CADD\Sheet\64P26-sh-MOT03-Detour-Barge.dgn
FILE NAME: 64P26-209-007 IDOT P1B 202_022 Various Phase Lit Dierict 2\Design\WO 1 64P26-CADD-CADD_Sheet\64P26-sh-MOT03-Detour-Barge.dgn



PLOT DRIVER = pdfNOLAYERScolor-NoRaster.pltcfp
PEN TABLE = D264P26-PSE.tbl
PLOT SCALE = 600,0000 ' / in.
PLOT DATE = 12/8/2023 12:48:50 AM

DESIGNED - CE
DRAWN - MMC
CHECKED - JWD
DATE - 12/08/2023

REVISED -
REVISED -
REVISED -
REVISED -


STATE OF ILLINOIS
DEPARTMENT OF TRANSPORTATION

DETOUR PLAN – BARGE TERMINAL ROAD
STAGE 3

SCALE: 600,0000 ' / in SHEET 110 OF 161 SHEETS STA. TO STA.

F.A.P. RTE.	SECTION	COUNTY	TOTAL SHEETS	SHEET NO.
301	43N	JO DAVIESS	628	218
CONTRACT NO. 64P26				
ILLINOIS FED. AID PROJECT				

USER: idave
C:\Users\idave\OneDrive\Documents\209_007_IDOT_PTB_202_022_Various Phase Lit District 2\Design\WO_1_64P26\CADD\CADD_Sheets\64P26-sh-MOTD3-Detour-Dunn.dgn
FILE NAME: PLOT_2

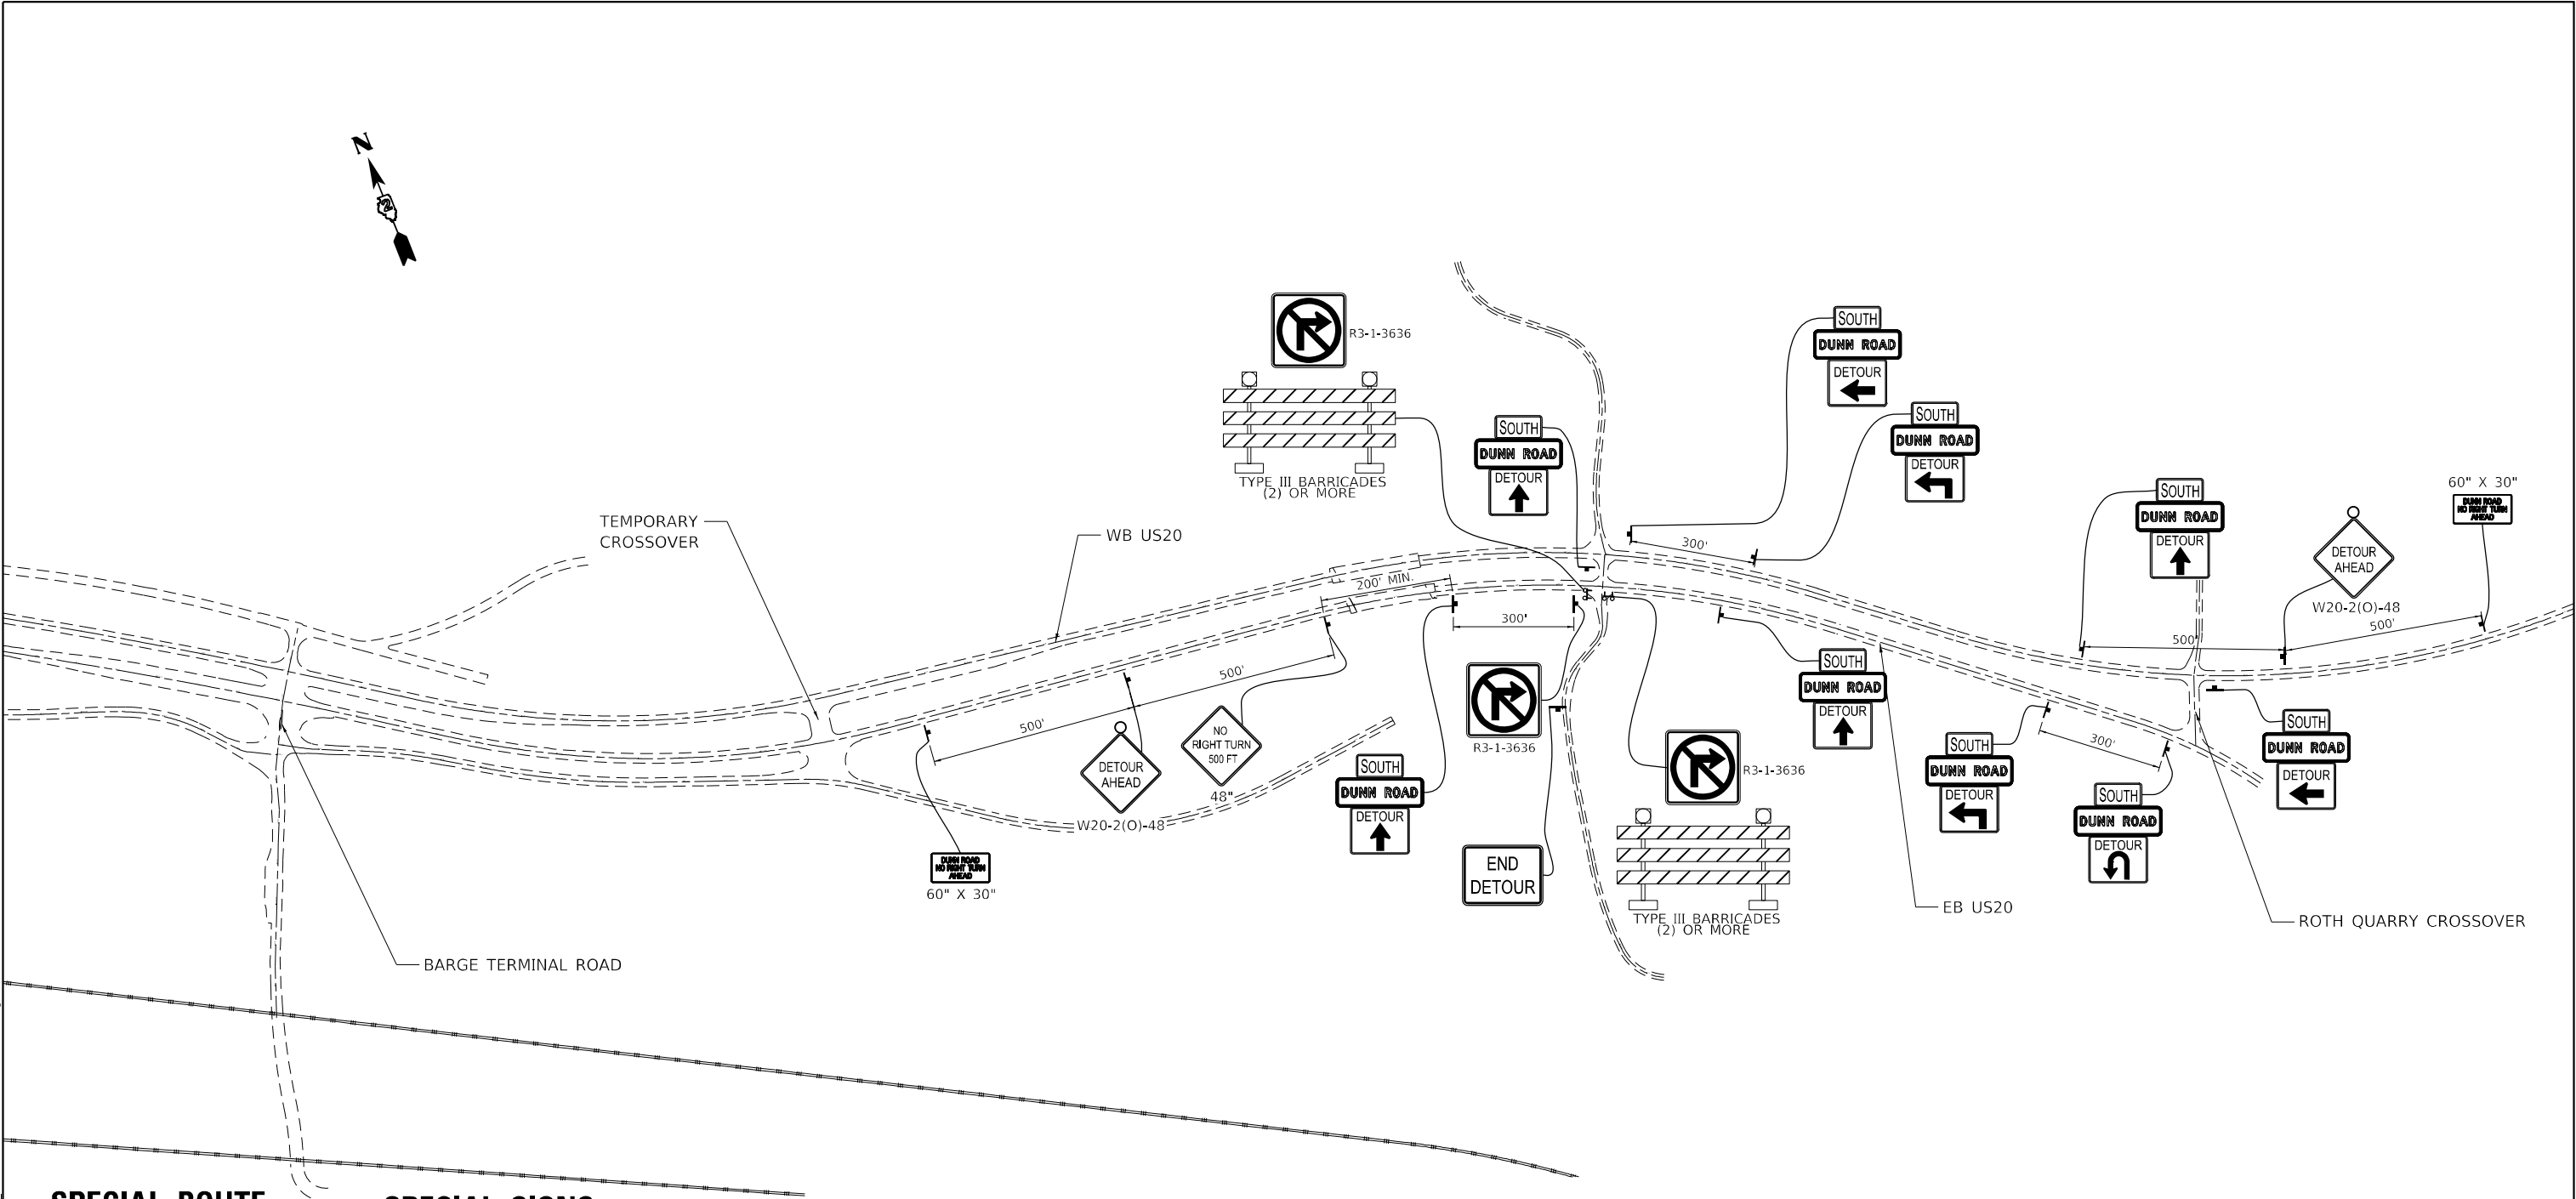

SPECIAL ROUTE

-  M4-9LX-4836
-  M4-9RX-4836
-  M4-9L-4836
-  M4-9R-4836
-  M4-9-4836
-  M4-8A-2418

SPECIAL SIGNS

(SEE MOT SIGN DETAILS)

-  60" X 30"
-  42" X 12"
-  48" X 36"
-  48"

CARDINAL DIRECTION

-  M3-1-3618
-  M3-3-3618

NOTE:

- ALL SIGNING MUST BE IN ACCORDANCE WITH THE APPLICABLE PROVISIONS OF THE STATE OF ILLINOIS "STANDARD SPECIFICATIONS FOR ROAD AND BRIDGE CONSTRUCTION", LATEST EDITION. THE DETAILS IN THESE PLANS, THE LATEST EDITION OF THE IDOT BUREAU OF DESIGN AND ENVIROMENT HIGHWAY STANDARDS, AND THE LATEST EDITION OF THE STATE OF ILLINOIS "MANUAL ON UNIFORM TRAFFIC CONTROL DEVICES".
- THE CONTRACTOR MUST BE RESPONSIBLE FOR ENSURING THAT ALL BARRICADES, SIGNS, LIGHTS AND OTHER DEVICES INSTALLED BY THE CONTRACTOR ARE IN PLACE AND OPERATING 24 HOURS EACH DAY INCLUDING SUNDAYS AND HOLIDAYS DURING THE TIME THIS CONSTRUCTION IS IN EFFECT.
- ALL EXISTING SIGNING THAT IS NOT APPLICABLE WHILE THE CONSTRUCTION IS IN EFFECT MUST BE COMPLETELY COVERED BY THE CONTRACTOR.
- THE SIZES OF ALL SIGNS NOT SPECIFIED IN THESE PLANS MUST BE AS REQUIRED BY THE ILLINOIS MANUAL ON UNIFORM TRAFFIC CONTROL DEVICES.
- AS A MINIMUM, ALL AMBER FLASHING LIGHTS THAT ARE REQUIRED MUST MEET THE REQUIREMENTS FOR TYPE A - LOW INTENSITY FLASHING LIGHTS IN ARTICLE 702.04 OF THE STANDARD SPECIFICATIONS. ALL LIGHTS SHALL OPERATE DURING HOURS OF DARKNESS. ONLY LIGHTS THAT HAVE BEEN APPROVED BY THE ILLINOIS DEPARTMENT OF TRANSPORTATION MUST BE USED.
- THE CONTRACTOR MUST MAINTAIN ACCESS TO ALL PRIVATE AND COMMERCIAL DRIVEWAYS DURING RECONSTRUCTION.
- PROPOSED DETOUR SIGNING MUST BE COVERED OR REMOVED WHEN NOT REQUIRED DURING A SPECIFIC STAGE OF CONSTRUCTION.
- THE CONTRACTOR MUST CONDUCT THE WORK IN SUCH A MANNER THAT EMERGENCY VEHICLES WILL HAVE ACCESS TO THE AREA AT ALL TIMES.
- THE CONTRACTOR MUST NOTIFY THE IDOT BUREAU OF TRAFFIC AS REQUIRED 72 HOURS BEFORE COMMENCING CONSTRUCTION.
- SEE MAINTENANCE OF TRAFFIC PLANS FOR ADDITIONAL SIGNING, INCLUDING TEMPORARY SIGNAL SIGNS FOR THE TEMPORARY CROSSOVER AT US20.



PLOT DRIVER = pdfNOLAYERScolor-NoRaster.pltcf	DESIGNED - CE	REVISED -
PEN TABLE = D264P26-PSE.tbl	DRAWN - MMC	REVISED -
PLOT SCALE = 400,0000 ' / in.	CHECKED - JWD	REVISED -
PLOT DATE = 12/8/2023 12:48:52 AM	DATE - 12/08/2023	REVISED -


STATE OF ILLINOIS
DEPARTMENT OF TRANSPORTATION

DETOUR PLAN – DUNN RD
STAGE 3

SCALE: 400,0000 ' / in SHEET 111 OF 161 SHEETS STA. TO STA.

F.A.P. RTE.	SECTION	COUNTY	TOTAL SHEETS	SHEET NO.
301	43N	JO DAVIESS	628	219
CONTRACT NO. 64P26				
ILLINOIS FED. AID PROJECT				

USER: idave
MODEL: Default
FILE NAME: TYP02_209_007_IDOT_PTB_202_022_Various Phase Lit Dierkt 2Design\WO 1 64P26\CADD\CADD_Sheets\64P26-sh-MOT04-TYP01.dgn

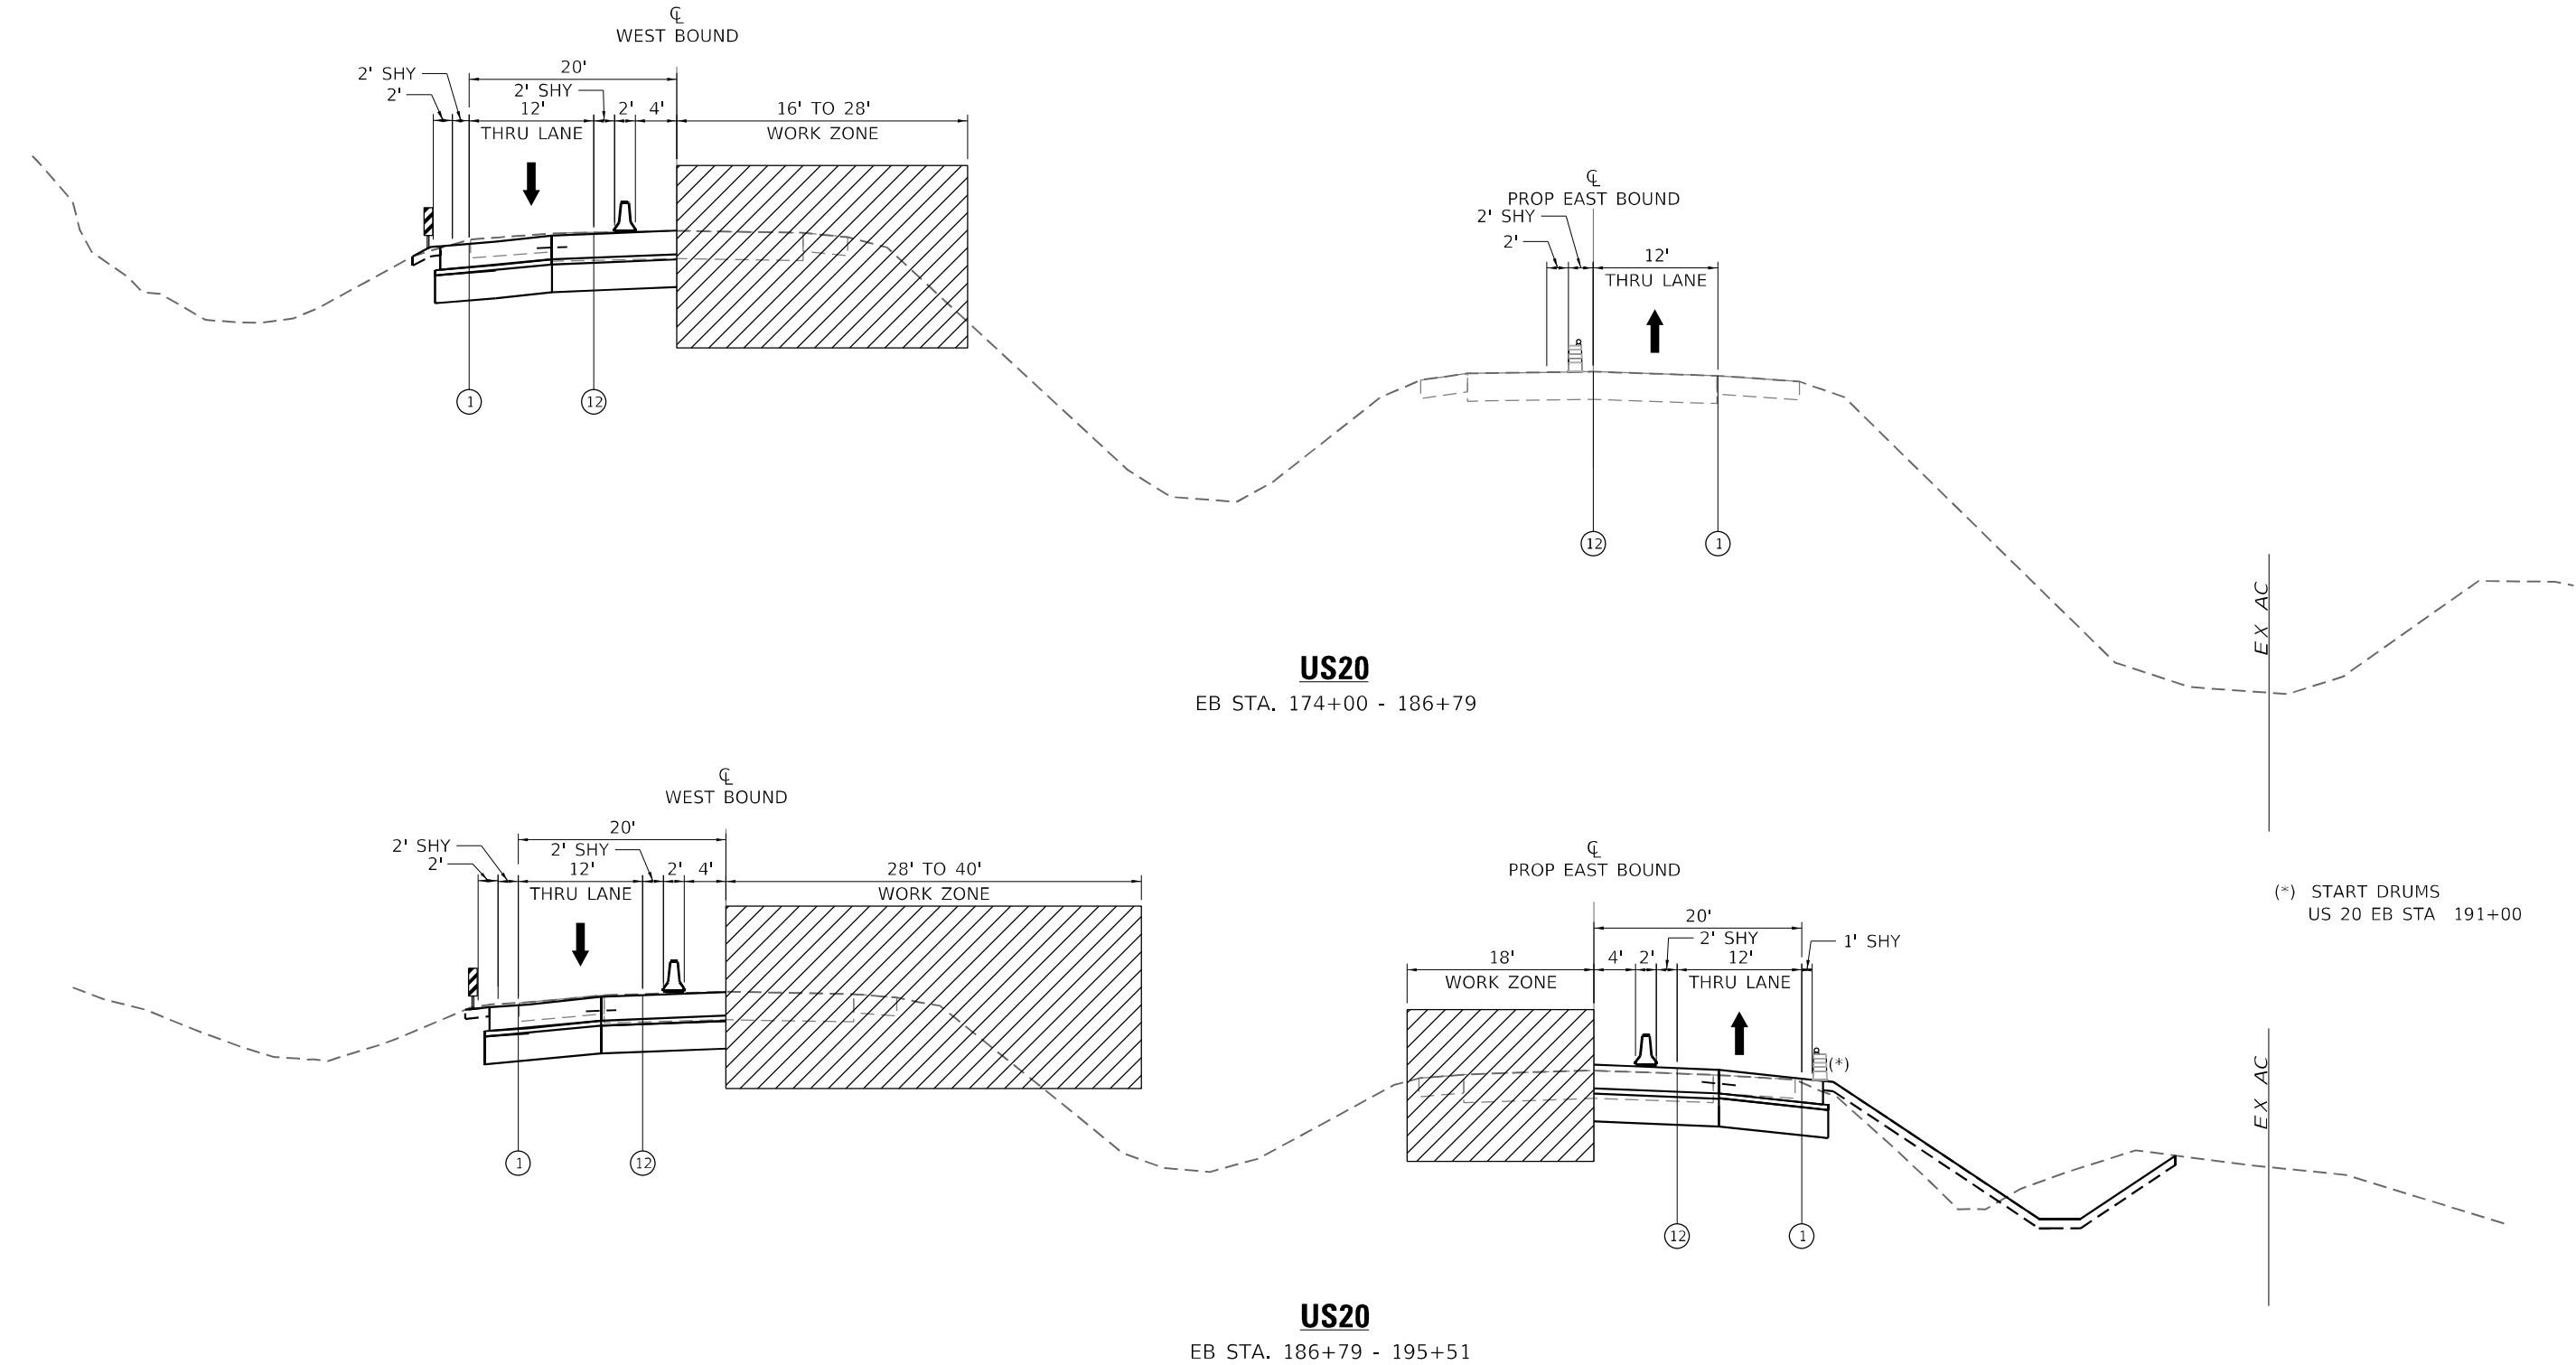

LEGEND

- ① TEMPORARY PAVEMENT MARKING - LINE 4" - TYPE IV TAPE (SOLID WHITE) (70307120)
- ② TEMPORARY PAVEMENT MARKING - LINE 4" - TYPE IV TAPE (SOLID YELLOW) 11" C-C (70307120)
- ③ TEMPORARY PAVEMENT MARKING - LINE 6" - TYPE IV TAPE (SOLID WHITE) (70307130)
- ④ TEMPORARY PAVEMENT MARKING - LINE 12" - TYPE IV TAPE (SOLID WHITE) (70307160)
- ⑤ TEMPORARY PAVEMENT MARKING - LINE 24" - TYPE IV TAPE (SOLID WHITE) (70307210)
- ⑥ TEMPORARY PAVEMENT MARKING LETTERS AND SYMBOLS - TYPE IV TAPE (SOLID WHITE) (70307100)
- ⑦ TEMPORARY CONCRETE BARRIER (70400100)

- ⑦P TEMPORARY CONCRETE BARRIER (PINNED) (70400100)
- ⑧ TYPE II BARRICADE OR DRUM AT 50' CENTERS IN TANGENTS
20' CENTERS IN TAPERS
10' CENTERS IN CURVES
- ⑨ IMPACT ATTENUATORS, TEMPORARY (NON- REDIRECTIVE, NARROW), TEST LEVEL 3
- ⑩ TEMPORARY PAVEMENT MARKING - LINE 6" - TYPE IV TAPE (2' DASH - 6' SKIP WHITE) (70307130)
- ⑪ TEMPORARY PAVEMENT MARKING - LINE 4" - TYPE IV TAPE (10' DASH - 30' SKIP WHITE) (70307120)
- ⑫ TEMPORARY PAVEMENT MARKING - LINE 4" - TYPE IV TAPE (SOLID YELLOW) (70307120)
- ⑬ TEMPORARY PAVEMENT MARKING - LINE 6" - TYPE IV TAPE (2' DASH - 6' SKIP YELLOW) (70307130)

- ⑧0 EXISTING PAVEMENT MARKING
- ⑨0 PAVEMENT MARKING
(PLACED IN PREVIOUS STAGE)

LEGEND

- EXISTING PAVEMENT
- COMPLETED PAVEMENT
- TEMPORARY PAVEMENT
- WORK AREA

- DIRECTION OF TRAFFIC
- TYPE II BARRICADE OR DRUM WITH STEADY BURNING MONO-DIRECTIONAL LIGHT @ 25' CENTERS (10' CENTERS ALONG CURVES)
- POST MOUNTED VERTICAL PANEL
- TEMPORARY CONCRETE BARRIER



PLOT DRIVER = pdfNOLAYERSColor-NoRaster.pltcfgr
PEN TABLE = D264P26-PSE.tbl
PLOT SCALE = 2.0000 ' / in.
PLOT DATE = 12/8/2023 12:48:53 AM

DESIGNED - MJ
DRAWN - MMC
CHECKED - JWD
DATE - 12/08/2023

REVISED -
REVISED -
REVISED -
REVISED -

STATE OF ILLINOIS
DEPARTMENT OF TRANSPORTATION

TYPICAL SECTION - US ROUTE 20
STAGE 4

SCALE: 2.0000 ' / in. SHEET 112 OF 161 SHEETS STA. TO STA.

F.A.P. RTE.	SECTION	COUNTY	TOTAL SHEETS	SHEET NO.
301	43N	JO DAVIESS	628	220
CONTRACT NO. 64P26				
ILLINOIS FED. AID PROJECT				

USER: idave
MODEL: Default
FILE NAME: TYP02.dgn
PLOT DATE: 12/8/2023 12:48:54 AM
PLOT SCALE: 2,0000 ' / in.
PLOT DRIVER = pdfNOLAYERSColor-NoRaster.pltcfgr
PEN TABLE = D264P26-PSE.tbl
DESIGNED - MJ
DRAWN - MMC
CHECKED - JWD
DATE - 12/08/2023
REVISD -
REVISD -
REVISD -
REVISD -

LEGEND

- ① TEMPORARY PAVEMENT MARKING - LINE 4" - TYPE IV TAPE (SOLID WHITE) (70307120)
- ② TEMPORARY PAVEMENT MARKING - LINE 4" - TYPE IV TAPE (SOLID YELLOW) 11" C-C (70307120)
- ③ TEMPORARY PAVEMENT MARKING - LINE 6" - TYPE IV TAPE (SOLID WHITE) (70307130)
- ④ TEMPORARY PAVEMENT MARKING - LINE 12" - TYPE IV TAPE (SOLID WHITE) (70307160)
- ⑤ TEMPORARY PAVEMENT MARKING - LINE 24" - TYPE IV TAPE (SOLID WHITE) (70307210)
- ⑥ TEMPORARY PAVEMENT MARKING LETTERS AND SYMBOLS - TYPE IV TAPE (SOLID WHITE) (70307100)
- ⑦ TEMPORARY CONCRETE BARRIER (70400100)

- ⑦P TEMPORARY CONCRETE BARRIER (PINNED) (70400100)
- ⑧ TYPE II BARRICADE OR DRUM AT 50' CENTERS IN TANGENTS
20' CENTERS IN TAPERS
10' CENTERS IN CURVES
- ⑨ IMPACT ATTENUATORS, TEMPORARY (NON- REDIRECTIVE, NARROW), TEST LEVEL 3
- ⑩ TEMPORARY PAVEMENT MARKING - LINE 6" - TYPE IV TAPE (2' DASH - 6' SKIP WHITE) (70307130)
- ⑪ TEMPORARY PAVEMENT MARKING - LINE 4" - TYPE IV TAPE (10' DASH - 30' SKIP WHITE) (70307120)
- ⑫ TEMPORARY PAVEMENT MARKING - LINE 4" - TYPE IV TAPE (SOLID YELLOW) (70307120)
- ⑬ TEMPORARY PAVEMENT MARKING - LINE 6" - TYPE IV TAPE (2' DASH - 6' SKIP YELLOW) (70307130)

- ⑧0 EXISTING PAVEMENT MARKING
- ⑨0 PAVEMENT MARKING
(PLACED IN PREVIOUS STAGE)

LEGEND

- EXISTING PAVEMENT
- COMPLETED PAVEMENT
- TEMPORARY PAVEMENT
- WORK AREA

- DIRECTION OF TRAFFIC
- TYPE II BARRICADE OR DRUM WITH STEADY BURNING MONO-DIRECTIONAL LIGHT @ 25' CENTERS (10' CENTERS ALONG CURVES)
- POST MOUNTED VERTICAL PANEL
- TEMPORARY CONCRETE BARRIER



PLOT DRIVER = pdfNOLAYERSColor-NoRaster.pltcfgr
PEN TABLE = D264P26-PSE.tbl
PLOT SCALE = 2,0000 ' / in.
PLOT DATE = 12/8/2023 12:48:54 AM

DESIGNED - MJ
DRAWN - MMC
CHECKED - JWD
DATE - 12/08/2023


REVISD -
REVISD -
REVISD -
REVISD -

STATE OF ILLINOIS
DEPARTMENT OF TRANSPORTATION

TYPICAL SECTION - US ROUTE 20
STAGE 4


SCALE: 2,0000 ' / in. SHEET 113 OF 161 SHEETS STA. TO STA.

F.A.P. RTE.	SECTION	COUNTY	TOTAL SHEETS	SHEET NO.
301	43N	JO DAVIESS	628	221
CONTRACT NO. 64P26				
ILLINOIS FED. AID PROJECT				

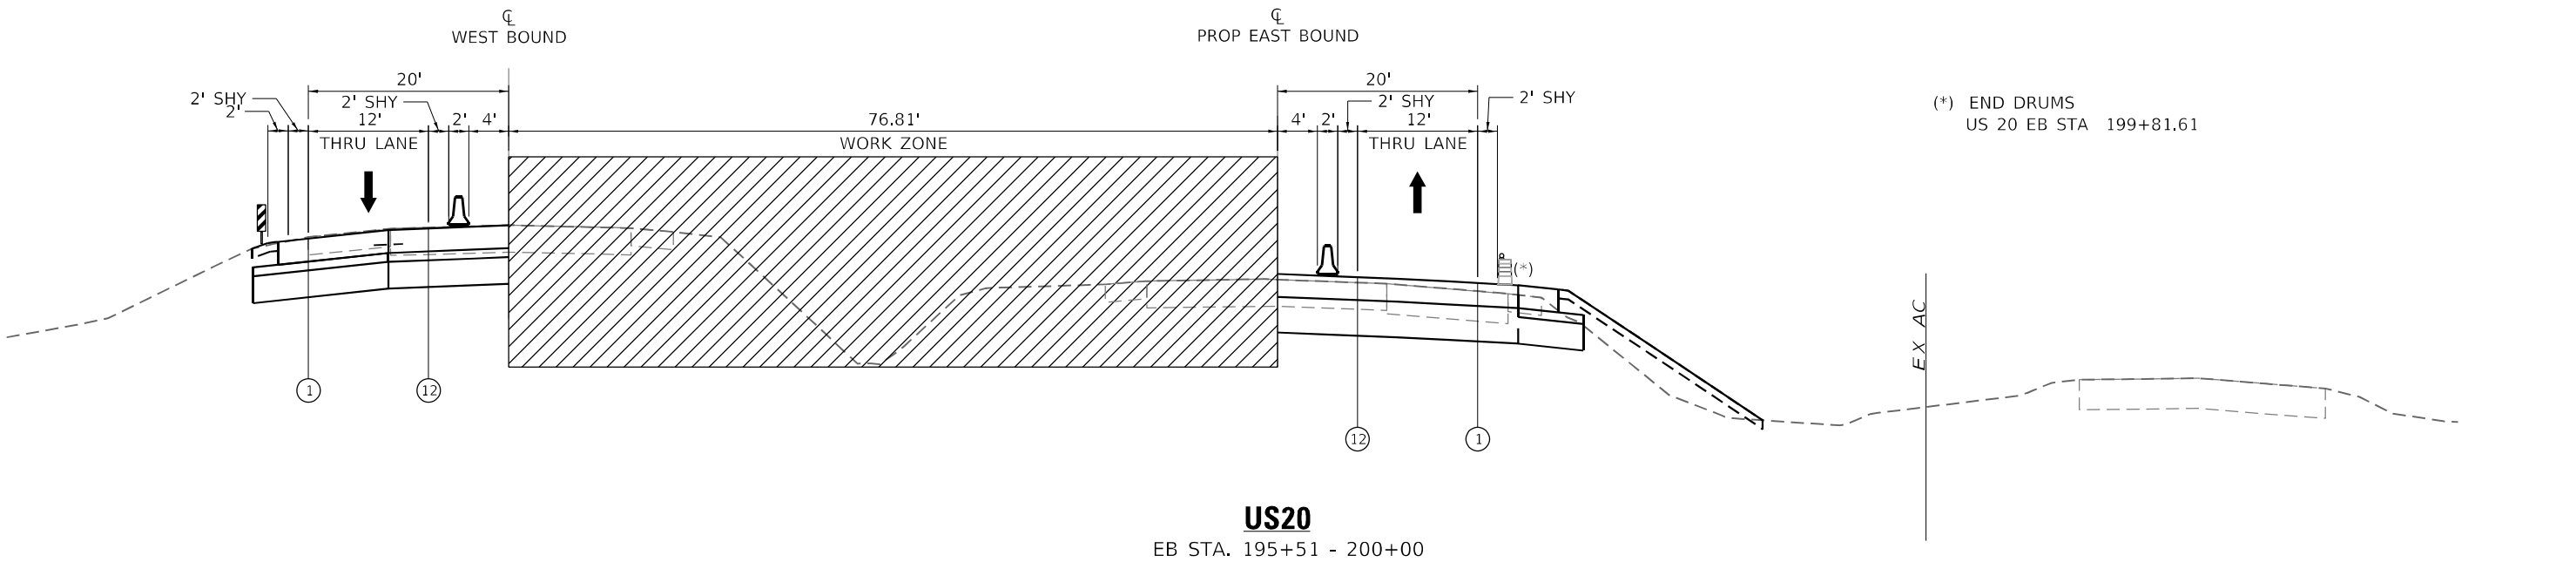

US20

EB STA. 195+51 - 200+00

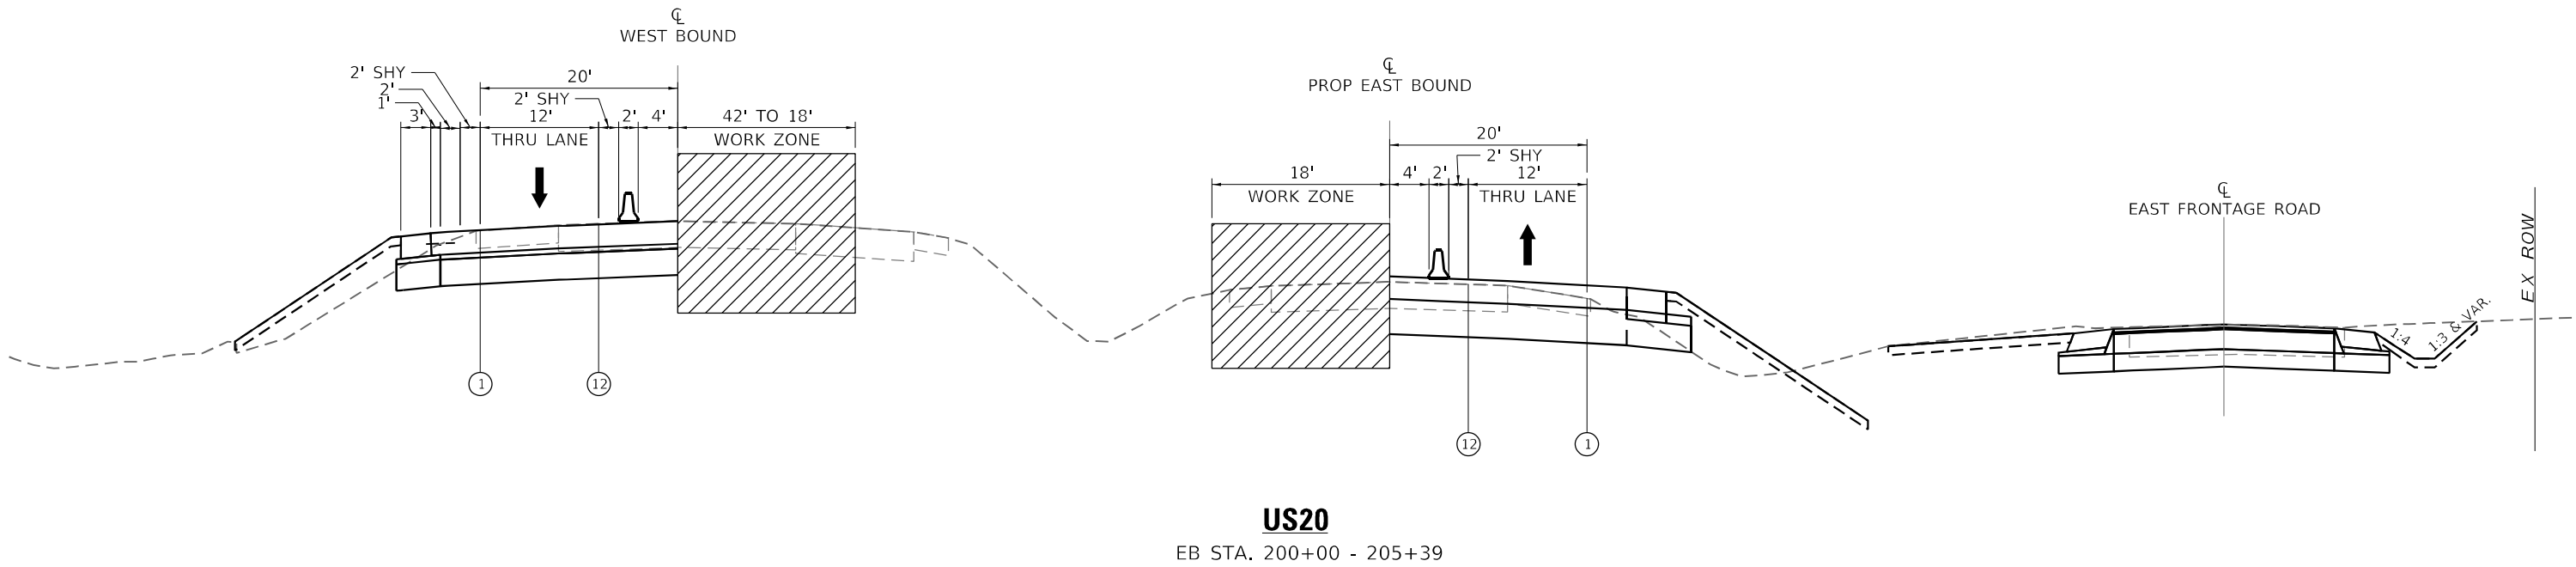

US20

EB STA. 200+00 - 205+39

USER: idave
MODEL Default
FILE NAME: TYP03.dgn
209.007 IDOT PBT 202_022 Various Phase Ltd. D:\drt\2\Design\WO_1_64P26\CADD\CADD_Sheets\64P26-sh-MOT04-TYP03.dgn

LEGEND

- ① TEMPORARY PAVEMENT MARKING - LINE 4" - TYPE IV TAPE (SOLID WHITE) (70307120)
② TEMPORARY PAVEMENT MARKING - LINE 4" - TYPE IV TAPE (SOLID YELLOW) 11" C-C (70307120)
③ TEMPORARY PAVEMENT MARKING - LINE 6" - TYPE IV TAPE (SOLID WHITE) (70307130)
④ TEMPORARY PAVEMENT MARKING - LINE 12" - TYPE IV TAPE (SOLID WHITE) (70307160)
⑤ TEMPORARY PAVEMENT MARKING - LINE 24" - TYPE IV TAPE (SOLID WHITE) (70307210)
⑥ TEMPORARY PAVEMENT MARKING LETTERS AND SYMBOLS - TYPE IV TAPE (SOLID WHITE) (70307100)
⑦ TEMPORARY CONCRETE BARRIER (70400100)

- ⑦P TEMPORARY CONCRETE BARRIER (PINNED) (70400100)
⑧ TYPE II BARRICADE OR DRUM AT 50' CENTERS IN TANGENTS
20' CENTERS IN TAPERS
10' CENTERS IN CURVES
⑨ IMPACT ATTENUATORS, TEMPORARY (NON- REDIRECTIVE, NARROW), TEST LEVEL 3
⑩ TEMPORARY PAVEMENT MARKING - LINE 6" - TYPE IV TAPE (2' DASH - 6' SKIP WHITE) (70307130)
⑪ TEMPORARY PAVEMENT MARKING - LINE 4" - TYPE IV TAPE (10' DASH - 30' SKIP WHITE) (70307120)
⑫ TEMPORARY PAVEMENT MARKING - LINE 4" - TYPE IV TAPE (SOLID YELLOW) (70307120)
⑬ TEMPORARY PAVEMENT MARKING - LINE 6" - TYPE IV TAPE (2' DASH - 6' SKIP YELLOW) (70307130)

- ⑧0 EXISTING PAVEMENT MARKING
⑨0 PAVEMENT MARKING
(PLACED IN PREVIOUS STAGE)

LEGEND

- EXISTING PAVEMENT
COMPLETED PAVEMENT
TEMPORARY PAVEMENT
WORK AREA



DIRECTION OF TRAFFIC

TYPE II BARRICADE OR DRUM WITH STEADY
BURNING MONO-DIRECTIONAL LIGHT @ 25'
CENTERS (10' CENTERS ALONG CURVES)

POST MOUNTED VERTICAL PANEL

TEMPORARY CONCRETE BARRIER



PLOT DRIVER = pdfNOLAYERColor-NoRaster.pltcfp
PEN TABLE = D264P26-PSE.tbl
PLOT SCALE = 2,0000 ' / in.
PLOT DATE = 12/8/2023 12:48:56 AM

DESIGNED - MJ
DRAWN - MMC
CHECKED - JWD
DATE - 12/08/2023

REVISED -
REVISED -
REVISED -
REVISED -

STATE OF ILLINOIS
DEPARTMENT OF TRANSPORTATION

TYPICAL SECTION - US ROUTE 20
STAGE 4

SCALE: 2,0000 ' / in. SHEET 114 OF 161 SHEETS STA. TO STA.

F.A.P. RTE.	SECTION	COUNTY	TOTAL SHEETS	SHEET NO.
301	43N	JO DAVIESS	628	222
CONTRACT NO. 64P26				
ILLINOIS			FED. AID PROJECT	

USER: idave
MODEL: Default
FILE NAME: PLOT_209_007_IDOT_PTB_202_022_Various Phase Lit_Direct 2Design\WO_1_64P26\CADD\CADD_Sheet\64P26-sh-MOT14-06.dgn

- LEGEND**
 - 1 TEMPORARY PAVEMENT MARKING - LINE 4" - TYPE IV TAPE (SOLID WHITE) (70307120)
 - 2 TEMPORARY PAVEMENT MARKING - LINE 4" - TYPE IV TAPE (SOLID YELLOW) 11" C-C (70307120)
 - 3 TEMPORARY PAVEMENT MARKING - LINE 6" - TYPE IV TAPE (SOLID WHITE) (70307130)
 - 4 TEMPORARY PAVEMENT MARKING - LINE 12" - TYPE IV TAPE (SOLID WHITE) (70307160)
 - 5 TEMPORARY PAVEMENT MARKING - LINE 24" - TYPE IV TAPE (SOLID WHITE) (70307210)
 - 6 TEMPORARY PAVEMENT MARKING LETTERS AND SYMBOLS - TYPE IV TAPE (SOLID WHITE) (70307100)
 - 7 TEMPORARY CONCRETE BARRIER (70400100)
- 9 IMPACT ATTENUATORS, TEMPORARY (NON- REDIRECTIVE, NARROW), TEST LEVEL 3
 - 10 TEMPORARY PAVEMENT MARKING - LINE 6" - TYPE IV TAPE (2' DASH - 6' SKIP WHITE) (70307130)
 - 11 TEMPORARY PAVEMENT MARKING - LINE 4" - TYPE IV TAPE (10' DASH - 30' SKIP WHITE) (70307120)
 - 12 TEMPORARY PAVEMENT MARKING - LINE 4" - TYPE IV TAPE (SOLID YELLOW) (70307120)
 - 13 TEMPORARY PAVEMENT MARKING - LINE 12" - TYPE IV TAPE (SOLID YELLOW) (70307160)

SED	PLOT DRIVER = pdfNOLAYERColor-NoRaster.pltcfgrt	DESIGNED - JWD	REVISED -
	PEN TABLE = D264P26-PSE.tbl	DRAWN - MJ	REVISED -
	PLOT SCALE = 40,0000 ' / in.	CHECKED - Checked By	REVISED -
	PLOT DATE = 12/8/2023 12:48:58 AM	DATE - 12/08/2023	REVISED -

STATE OF ILLINOIS
DEPARTMENT OF TRANSPORTATION

- PERMANENT PAVEMENT

COMPLETED TEMP PVMT

TEMPORARY PAVEMENT

WORK ZONE

POST MOUNTED VERTICAL PANELS

80

EXISTING PAVEMENT MARKING

90

PAVEMENT MARKING (PLACED IN PREVIOUS STAGE)
- TEMPORARY SIGNAL HEAD

DIRECTION OF TRAFFIC

ARROW BOARD

TRAFFIC SIGN

TYPE III BARRICADE WITH FLASHING MONODIRECTIONAL LIGHTS

TEMPORARY CONCRETE BARRIER

IMPACT ATTENUATOR TEST LEVEL 3

CONSTRUCTION DRUM BARRICADES
- 50' C-C IN TANGENTS
20' C-C IN TAPERS
10' C-C IN RADII



TYPE II BARRICADE, DRUM, OR VERTICAL BARRICADE WITH STEADY BURN MONODIRECTIONAL LIGHT

DIRECTION INDICATOR BARRICADE WITH STEADY BURN MONODIRECTIONAL LIGHT

TEMPORARY PLASTIC DRUMS WITH STEADY BURN MONO-DIRECTIONAL LIGHTS

DRUMS


MOT SIGN LEGEND

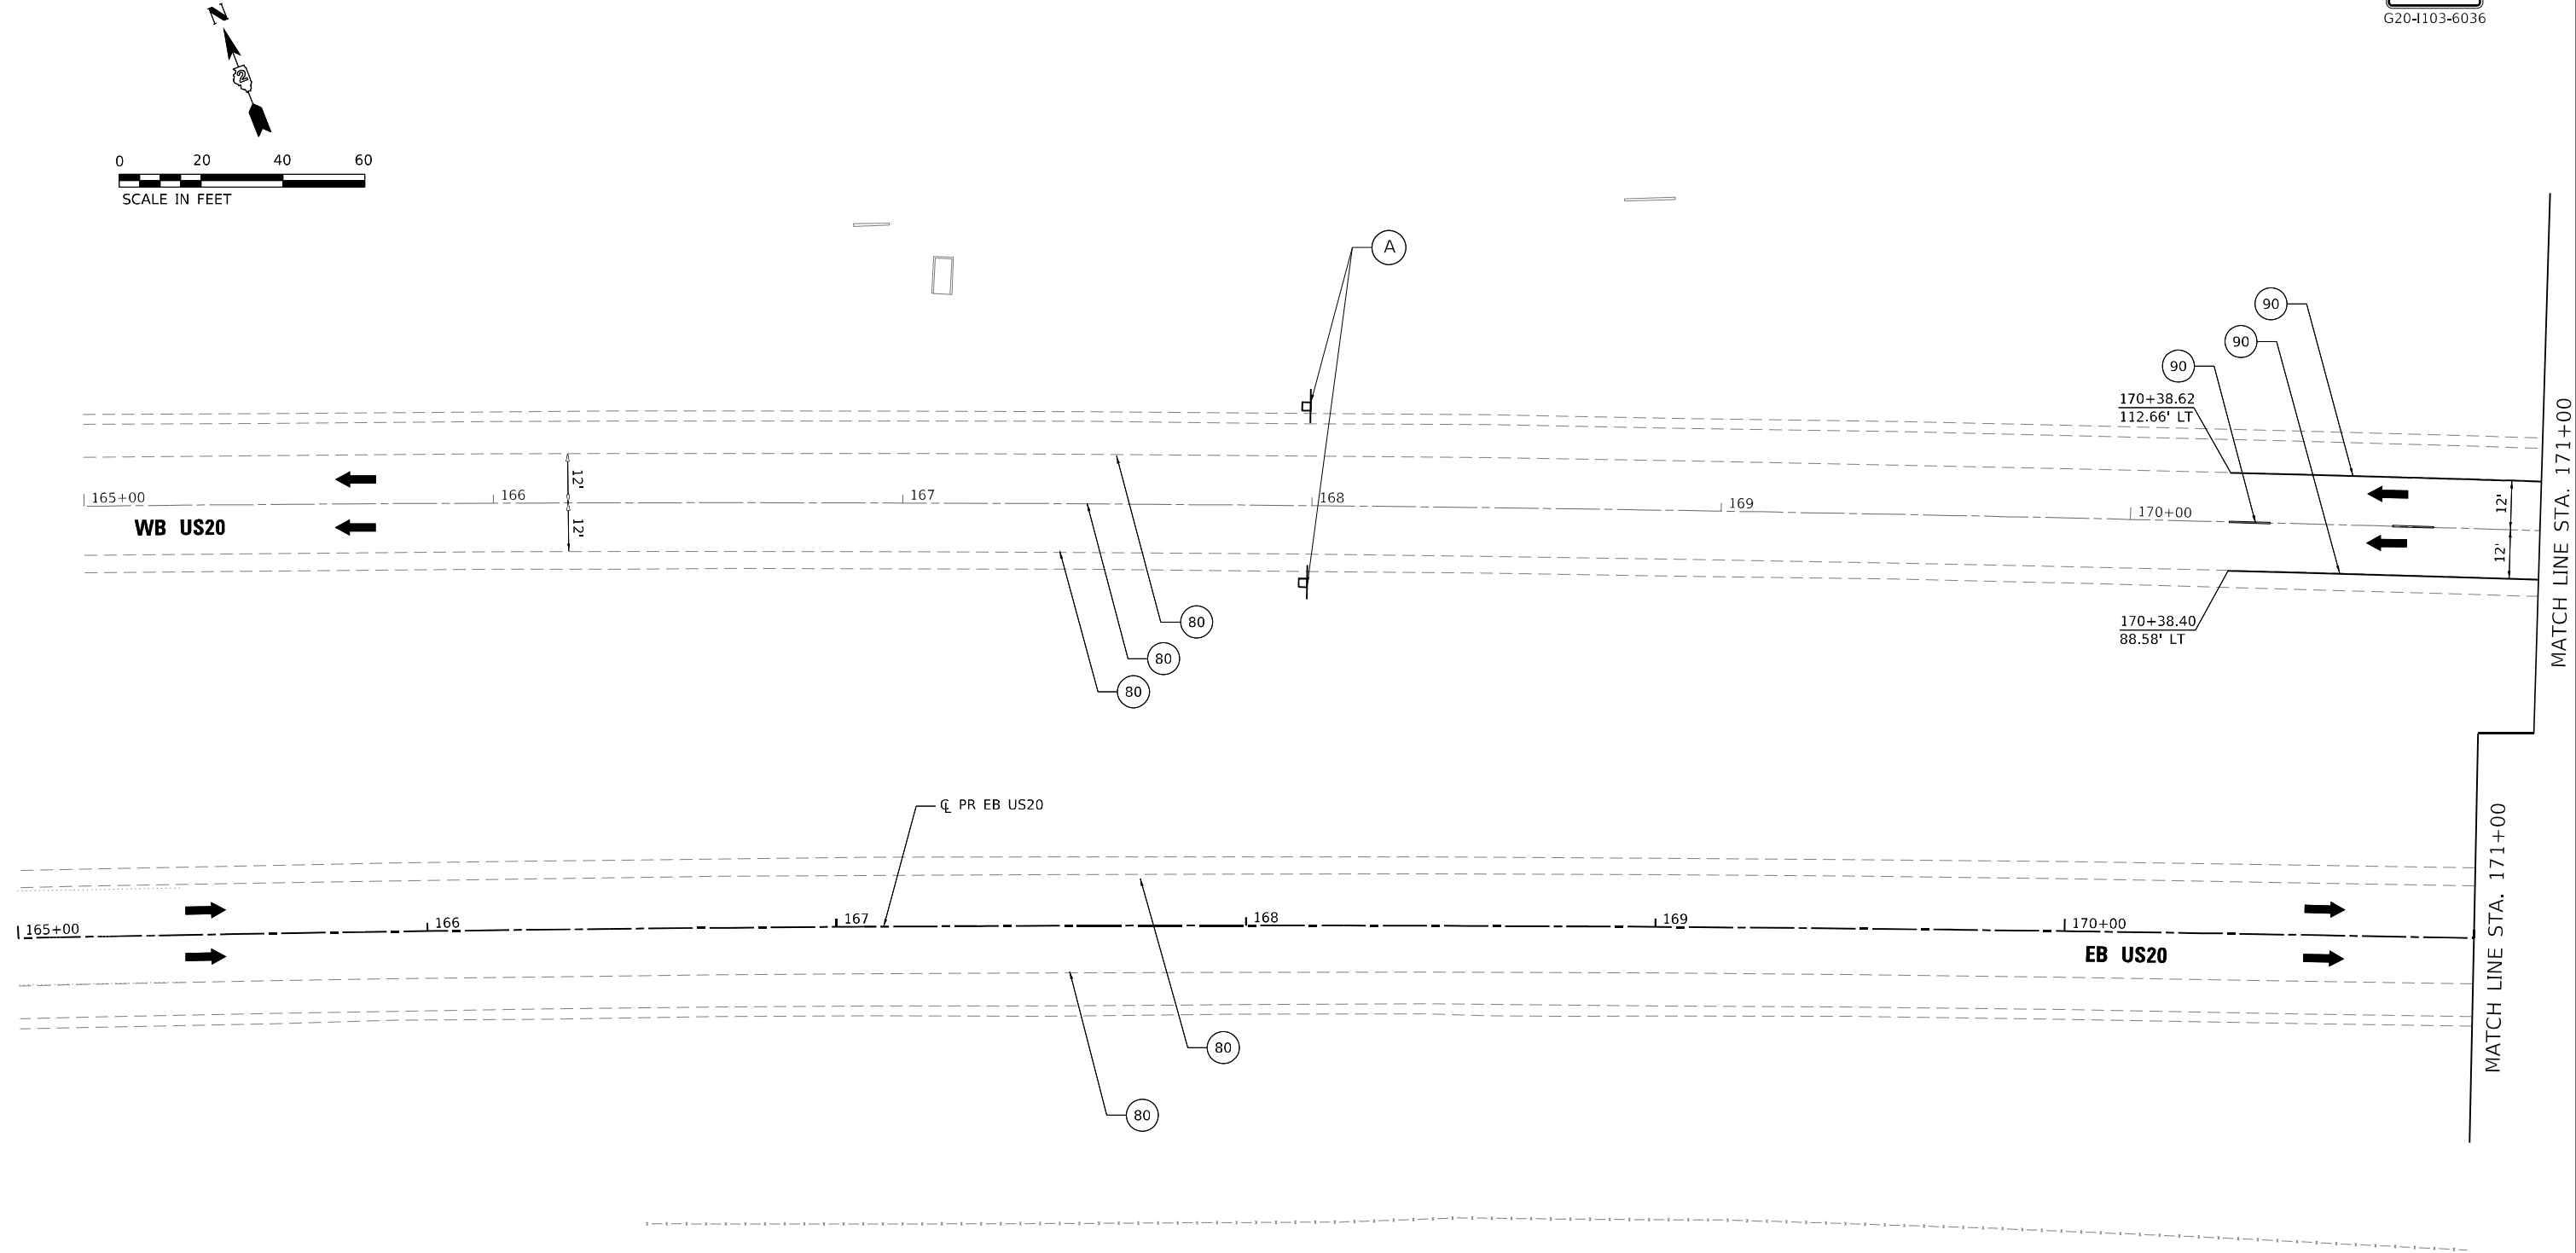 

F.A. PWD	SECTION	COUNTY	TOTAL SHEETS	SHEET NO.
301	43N	JO DAVIESS	628	223
CONTRACT NO. 64P26				
ILLINOIS FED. AID PROJECT				

MOT PLAN - US ROUTE 20				
STAGE 4				
SCALE: 40,0000 ' / in.	SHEET 115	OF 161 SHEETS	STA. 165+00	TO STA. 171+00

USER: idave
MODEL: Default
FILE NAME: PLOT_209_007_IDOT_PTB_202_022_Various Phase Lit_Direct 2Design\W0_1_64P26\CADD\CADD_Sheets\64P26-shs-MOT04-07.dgn

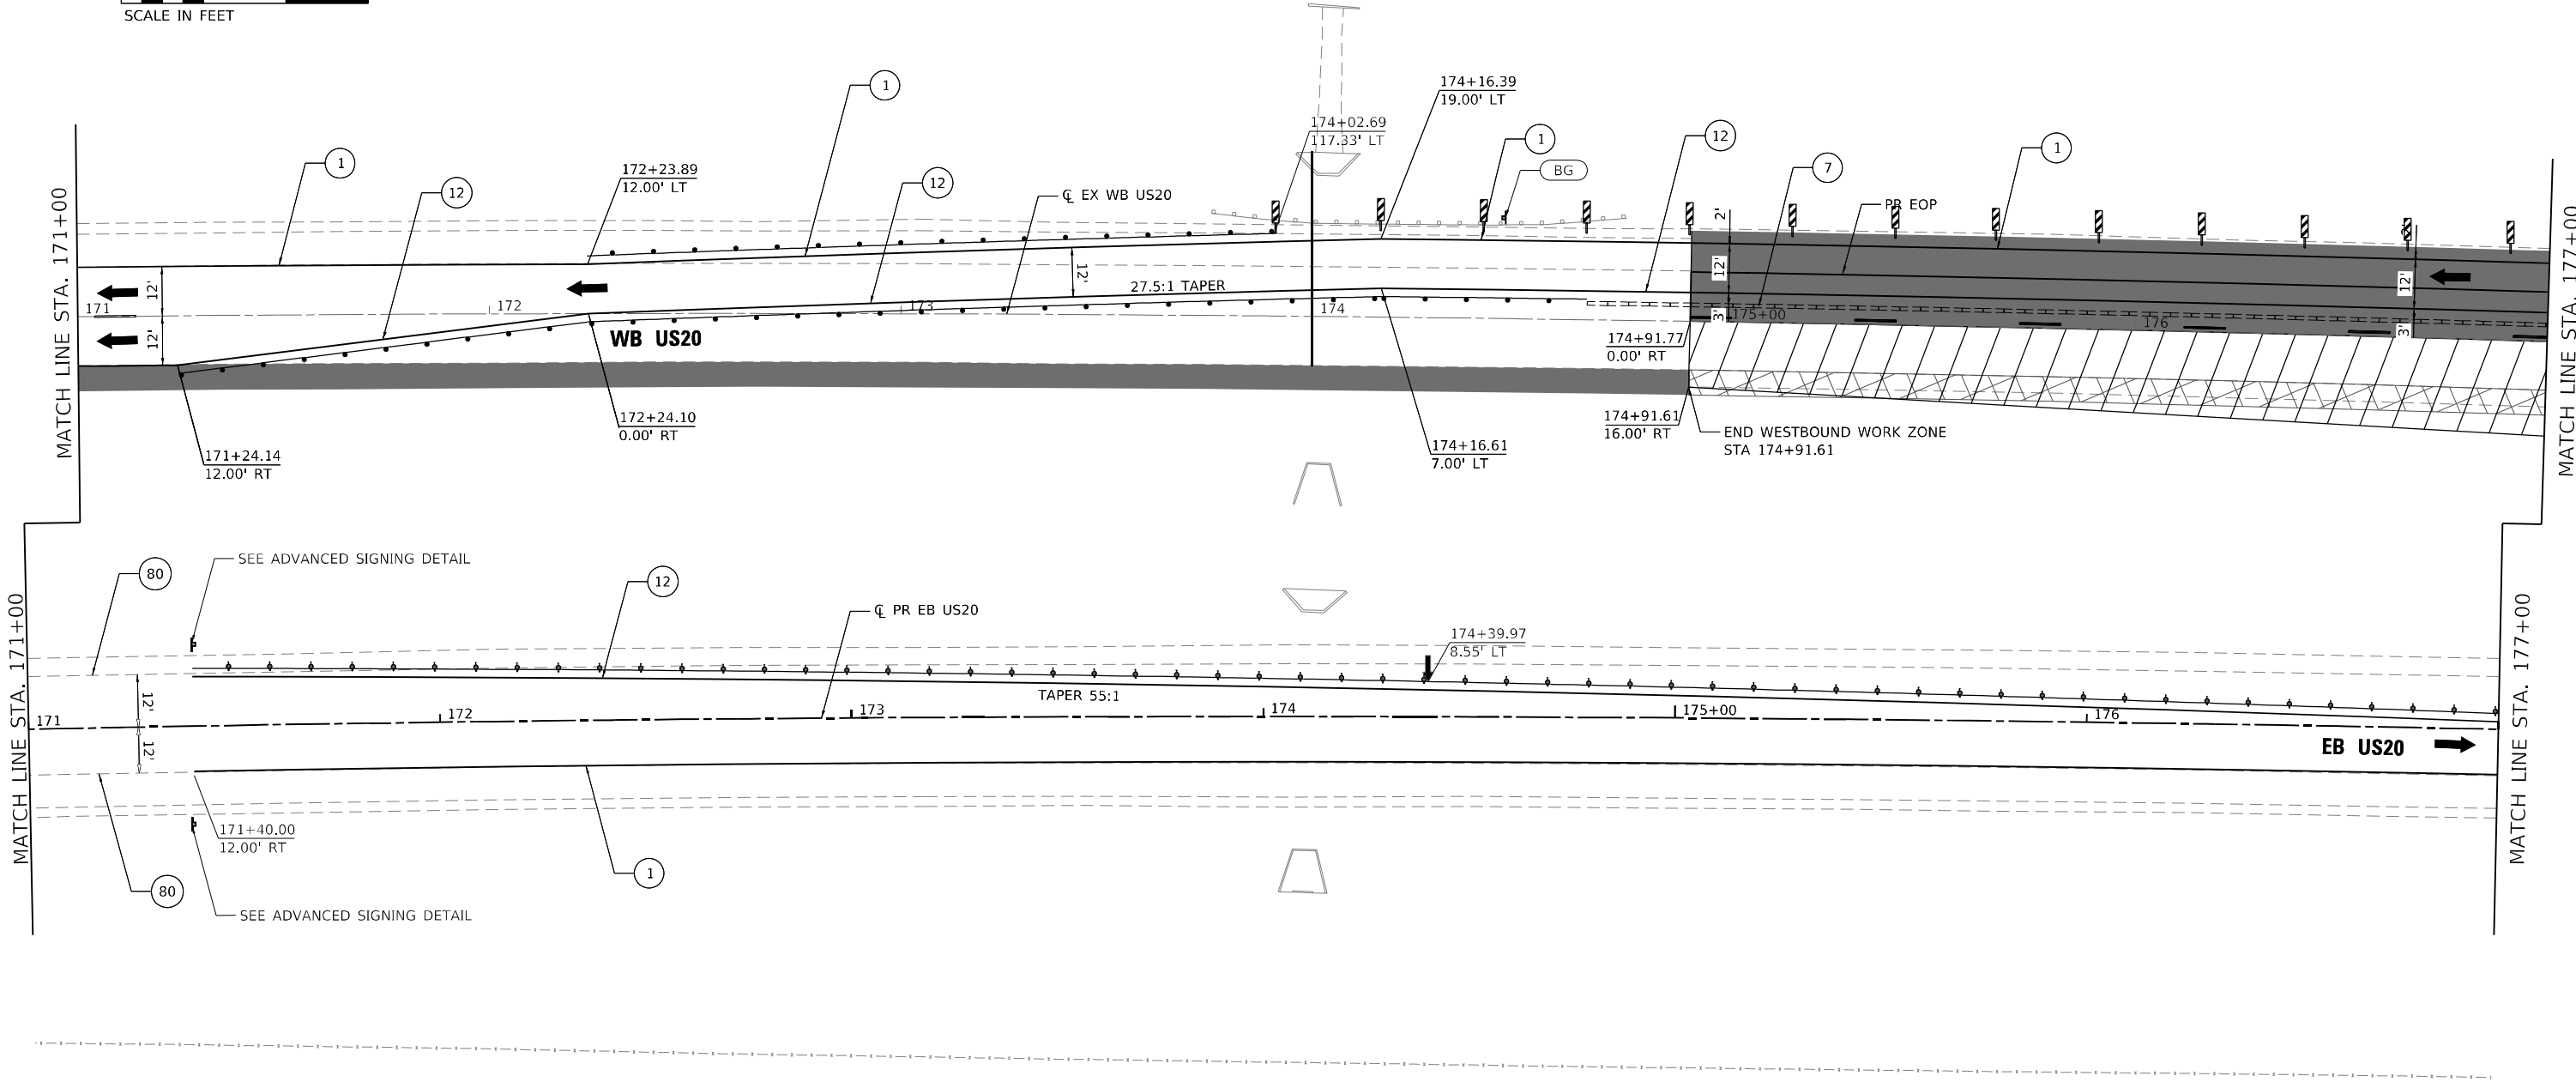

- LEGEND**

 - ① TEMPORARY PAVEMENT MARKING - LINE 4" - TYPE IV TAPE (SOLID WHITE) (70307120)
 - ② TEMPORARY PAVEMENT MARKING - LINE 4" - TYPE IV TAPE (SOLID YELLOW) 11" C-C (70307120)
 - ③ TEMPORARY PAVEMENT MARKING - LINE 6" - TYPE IV TAPE (SOLID WHITE) (70307130)
 - ④ TEMPORARY PAVEMENT MARKING - LINE 12" - TYPE IV TAPE (SOLID WHITE) (70307160)
 - ⑤ TEMPORARY PAVEMENT MARKING - LINE 24" - TYPE IV TAPE (SOLID WHITE) (70307210)
 - ⑥ TEMPORARY PAVEMENT MARKING LETTERS AND SYMBOLS - TYPE IV TAPE (SOLID WHITE) (70307100)
 - ⑦ TEMPORARY CONCRETE BARRIER (70400100)
- ⑨ IMPACT ATTENUATORS, TEMPORARY (NON- REDIRECTIVE, NARROW), TEST LEVEL 3
 - ⑩ TEMPORARY PAVEMENT MARKING - LINE 6" - TYPE IV TAPE (2' DASH - 6' SKIP WHITE) (70307130)
 - ⑪ TEMPORARY PAVEMENT MARKING - LINE 4" - TYPE IV TAPE (10' DASH - 30' SKIP WHITE) (70307120)
 - ⑫ TEMPORARY PAVEMENT MARKING - LINE 4" - TYPE IV TAPE (SOLID YELLOW) (70307120)
 - ⑬ TEMPORARY PAVEMENT MARKING - LINE 12" - TYPE IV TAPE (SOLID YELLOW) (70307160)
- MOT SIGN LEGEND**

 - W1-4L(O)-48
- EASTBOUND ADVANCE SIGNING DETAIL**
(PER HIGHWAY STANDARD 701422)

W20-1103+48 W20-5L(O)-48 W4-2L(O)-48



2600' 1100' 1000' 500'

500'
- LEGEND**

 - PERMANENT PAVEMENT
 - COMPLETED TEMP PVMT
 - TEMPORARY PAVEMENT
 - WORK ZONE
 - POST MOUNTED VERTICAL PANELS
 - TEMPORARY SIGNAL HEAD
 - DIRECTION OF TRAFFIC
 - ARROW BOARD
 - TRAFFIC SIGN
 - TYPE III BARRICADE WITH FLASHING MONODIRECTIONAL LIGHTS
 - TEMPORARY CONCRETE BARRIER
 - IMPACT ATTENUATOR TEST LEVEL 3
 - CONSTRUCTION DRUM BARRICADES
 - 50' C-C IN TANGENTS
 - 20' C-C IN TAPERS
 - 10' C-C IN RADII
 - TYPE II BARRICADE, DRUM, OR VERTICAL BARRICADE WITH STEADY BURN MONODIRECTIONAL LIGHT
 - DIRECTION INDICATOR BARRICADE WITH STEADY BURN MONODIRECTIONAL LIGHT
 - TEMPORARY PLASTIC DRUMS WITH STEADY BURN MONO-DIRECTIONAL LIGHTS
 - DRUMS

	PLOT DRIVER = pdf\NOLAYERSColor-NoRaster.pltcf	DESIGNED - MJ	REVISED -	STATE OF ILLINOIS DEPARTMENT OF TRANSPORTATION	MOT PLAN - US ROUTE 20 STAGE 4			F.A.P. RTE.	SECTION	COUNTY	TOTAL SHEETS	SHEET NO.
	PEN TABLE = D264P26-PSE.tbl	DRAWN - JWD	REVISED -					301	43N	JO DAVISS	628	224
	PLOT SCALE = 40,0000 ' / in.	CHECKED - JWD	REVISED -		SCALE: 40,0000 ' / in. SHEET 116 OF 161 SHEETS STA. 171+00 TO STA. 177+00			CONTRACT NO. 64P26				
	PLOT DATE = 12/8/2023 12:49:00 AM	DATE - 12/08/2023	REVISED -					ILLINOIS FED. AID PROJECT				

USER: idave
C:\PLOT\Default
FILE NAME: PLOT_209_007_IDOT_PTB_202_022_Various Phase Lit Dierict 2\Design\WO_1_64P26\CADD\CADD_Sheets\64P26-shs-MOT04-08.dgn

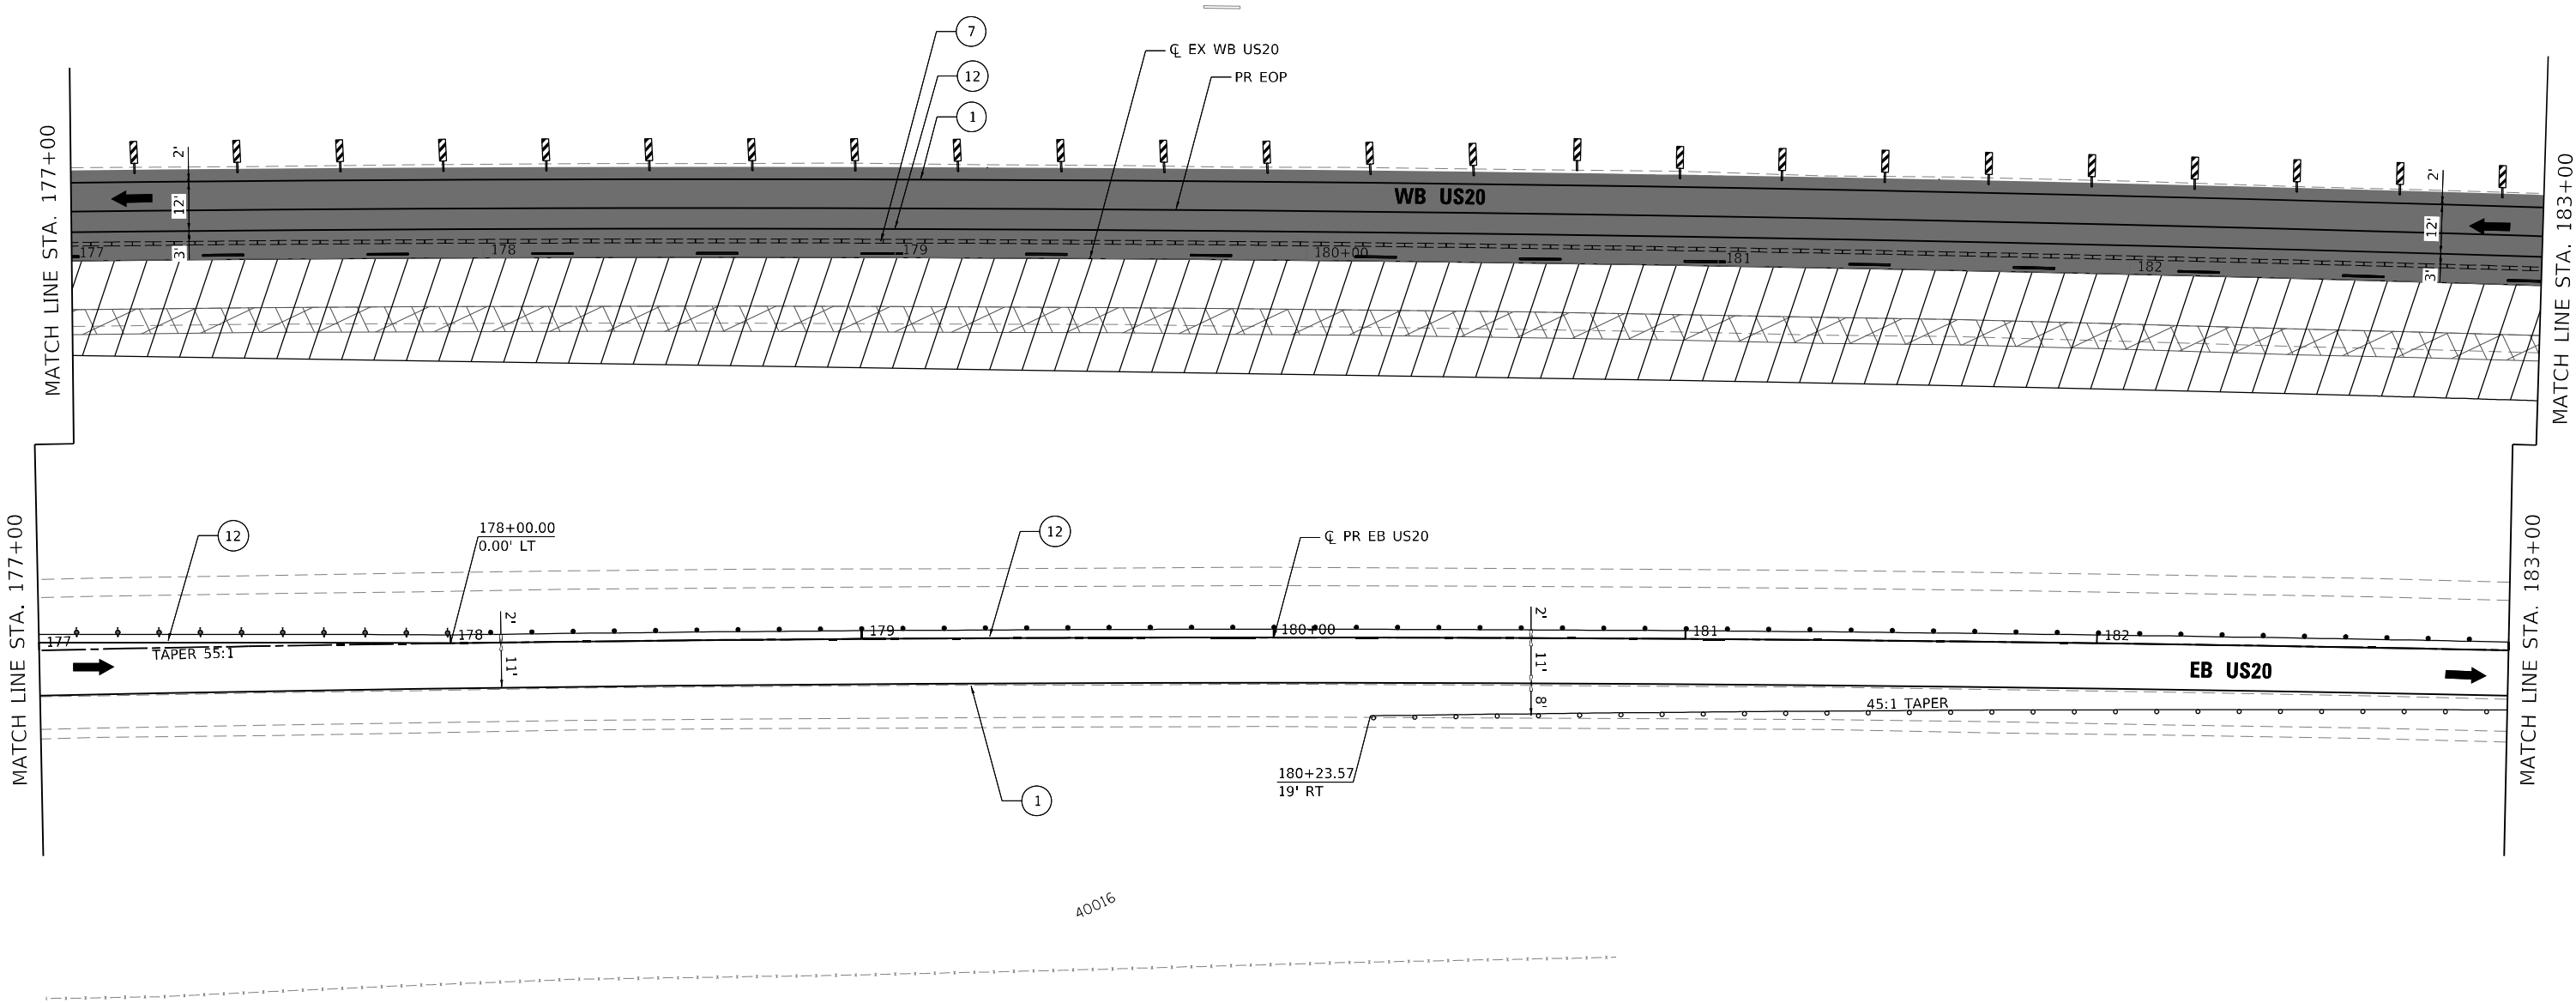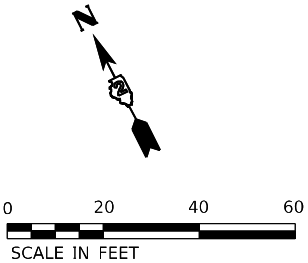

LEGEND

- ① TEMPORARY PAVEMENT MARKING - LINE 4" - TYPE IV TAPE (SOLID WHITE) (70307120)
- ② TEMPORARY PAVEMENT MARKING - LINE 4" - TYPE IV TAPE (SOLID YELLOW) 11" C-C (70307120)
- ③ TEMPORARY PAVEMENT MARKING - LINE 6" - TYPE IV TAPE (SOLID WHITE) (70307130)
- ④ TEMPORARY PAVEMENT MARKING - LINE 12" - TYPE IV TAPE (SOLID WHITE) (70307160)
- ⑤ TEMPORARY PAVEMENT MARKING - LINE 24" - TYPE IV TAPE (SOLID WHITE) (70307210)
- ⑥ TEMPORARY PAVEMENT MARKING LETTERS AND SYMBOLS - TYPE IV TAPE (SOLID WHITE) (70307100)
- ⑦ TEMPORARY CONCRETE BARRIER (70400100)

- ⑦P TEMPORARY CONCRETE BARRIER (PINNED) (70400100)
- ⑨ IMPACT ATTENUATORS, TEMPORARY (NON- REDIRECTIVE, NARROW), TEST LEVEL 3
- ⑩ TEMPORARY PAVEMENT MARKING - LINE 6" - TYPE IV TAPE (2' DASH - 6' SKIP WHITE) (70307130)
- ⑪ TEMPORARY PAVEMENT MARKING - LINE 4" - TYPE IV TAPE (10' DASH - 30' SKIP WHITE) (70307120)
- ⑫ TEMPORARY PAVEMENT MARKING - LINE 4" - TYPE IV TAPE (SOLID YELLOW) (70307120)
- ⑬ TEMPORARY PAVEMENT MARKING - LINE 12" - TYPE IV TAPE (SOLID YELLOW) (70307160)

- PERMANENT PAVEMENT
- COMPLETED TEMP PVMT
- TEMPORARY PAVEMENT
- WORK ZONE
- POST MOUNTED VERTICAL PANELS
- ⑧0 EXISTING PAVEMENT MARKING
- ⑨0 PAVEMENT MARKING (PLACED IN PREVIOUS STAGE)
- TEMPORARY SIGNAL HEAD
- DIRECTION OF TRAFFIC
- ARROW BOARD
- TRAFFIC SIGN
- TYPE III BARRICADE WITH FLASHING MONODIRECTIONAL LIGHTS
- TEMPORARY CONCRETE BARRIER
- IMPACT ATTENUATOR TEST LEVEL 3
- CONSTRUCTION DRUM BARRICADES
- 50' C-C IN TANGENTS
- 20' C-C IN TAPERS
- 10' C-C IN RADII
- TYPE II BARRICADE, DRUM, OR VERTICAL BARRICADE WITH STEADY BURN MONODIRECTIONAL LIGHT
- DIRECTION INDICATOR BARRICADE WITH STEADY BURN MONODIRECTIONAL LIGHT
- TEMPORARY PLASTIC DRUMS WITH STEADY BURN MONO-DIRECTIONAL LIGHTS
- DRUMS



PLOT DRIVER = pdfNOLAYERColor-NoRaster.pltcfgr	DESIGNED - MJ	REVISED -
PEN TABLE = D264P26-PSE.tbl	DRAWN - JWD	REVISED -
PLOT SCALE = 40,0000 ' / in.	CHECKED - JWD	REVISED -
PLOT DATE = 12/8/2023 12:49:01 AM	DATE - 12/08/2023	REVISED -




STATE OF ILLINOIS
DEPARTMENT OF TRANSPORTATION

MOT PLAN - US ROUTE 20
STAGE 4

SCALE: 40,0000 ' / in. SHEET 117 OF 161 SHEETS STA. 177+00 TO STA. 183+00

F.A.P. RTE.	SECTION	COUNTY	TOTAL SHEETS	SHEET NO.
301	43N	JO DAVIESS	628	225
CONTRACT NO. 64P26				
ILLINOIS FED. AID PROJECT				

MOT SIGN LEGEND

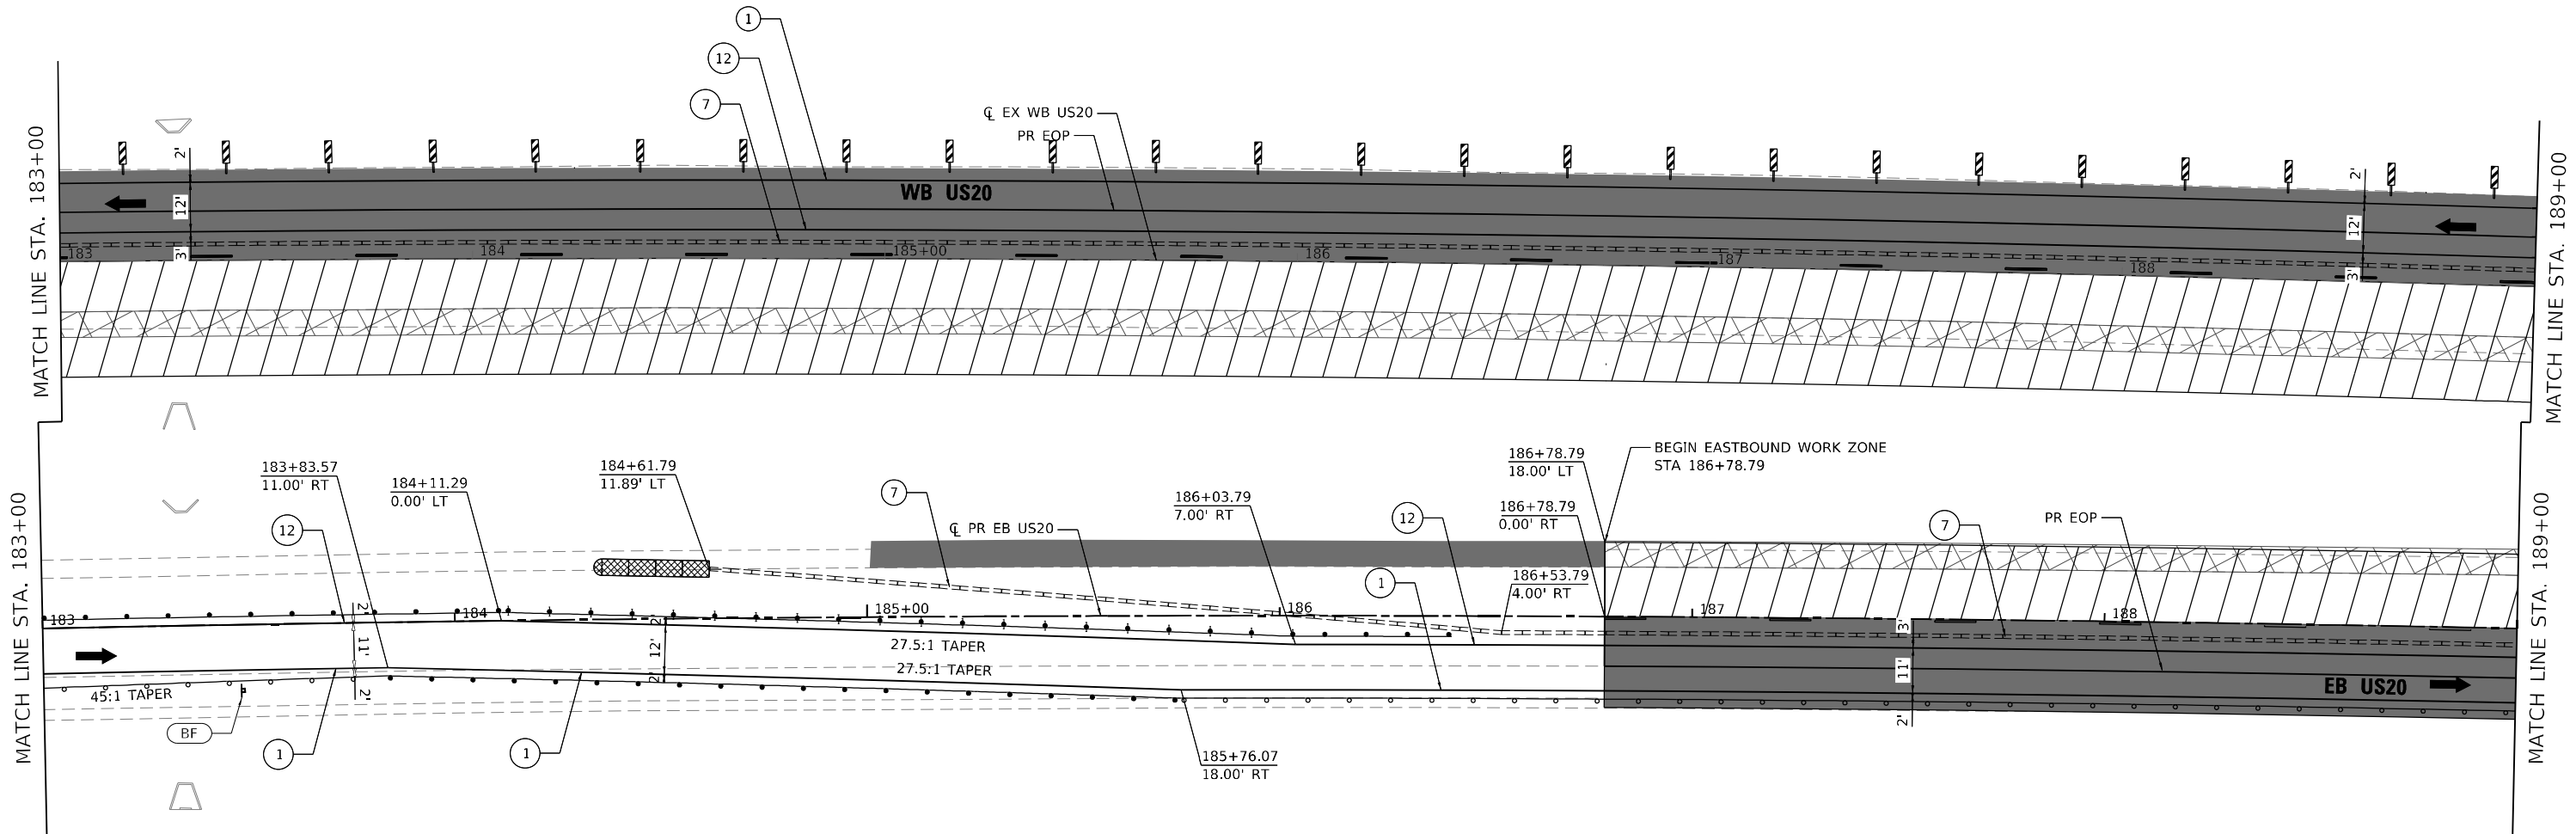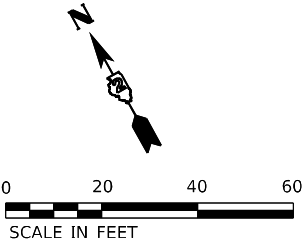 

LEGEND

- ① TEMPORARY PAVEMENT MARKING - LINE 4" - TYPE IV TAPE (SOLID WHITE) (70307120)
② TEMPORARY PAVEMENT MARKING - LINE 4" - TYPE IV TAPE (SOLID YELLOW) 11" C-C (70307120)
③ TEMPORARY PAVEMENT MARKING - LINE 6" - TYPE IV TAPE (SOLID WHITE) (70307130)
④ TEMPORARY PAVEMENT MARKING - LINE 12" - TYPE IV TAPE (SOLID WHITE) (70307160)
⑤ TEMPORARY PAVEMENT MARKING - LINE 24" - TYPE IV TAPE (SOLID WHITE) (70307210)
⑥ TEMPORARY PAVEMENT MARKING LETTERS AND SYMBOLS - TYPE IV TAPE (SOLID WHITE) (70307100)
⑦ TEMPORARY CONCRETE BARRIER (PINNED) (70400100)

- ⑦P TEMPORARY CONCRETE BARRIER (PINNED) (70400100)
⑨ IMPACT ATTENUATORS, TEMPORARY (NON- REDIRECTIVE, NARROW), TEST LEVEL 3
⑩ TEMPORARY PAVEMENT MARKING - LINE 6" - TYPE IV TAPE (2' DASH - 6' SKIP WHITE) (70307130)
⑪ TEMPORARY PAVEMENT MARKING - LINE 4" - TYPE IV TAPE (10' DASH - 30' SKIP WHITE) (70307120)
⑫ TEMPORARY PAVEMENT MARKING - LINE 4" - TYPE IV TAPE (SOLID YELLOW) (70307120)
⑬ TEMPORARY PAVEMENT MARKING - LINE 12" - TYPE IV TAPE (SOLID YELLOW) (70307160)

- PERMANENT PAVEMENT
COMPLETED TEMP PVMT
TEMPORARY PAVEMENT
WORK ZONE
POST MOUNTED
VERTICAL PANELS
EXISTING PAVEMENT MARKING
PAVEMENT MARKING
(PLACED IN PREVIOUS STAGE)
TEMPORARY SIGNAL HEAD
DIRECTION OF TRAFFIC
ARROW BOARD
TRAFFIC SIGN
TYPE III BARRICADE WITH FLASHING
MONODIRECTIONAL LIGHTS
TEMPORARY CONCRETE BARRIER
IMPACT ATTENUATOR TEST LEVEL 3
CONSTRUCTION DRUM BARRICADES
50' C-C IN TANGENTS
20' C-C IN TAPERS
10' C-C IN RADII
TYPE II BARRICADE, DRUM, OR VERTICAL
BARRICADE WITH STEADY BURN
MONODIRECTIONAL LIGHT
DIRECTION INDICATOR BARRICADE WITH
STEADY BURN MONODIRECTIONAL LIGHT
TEMPORARY PLASTIC DRUMS WITH STEADY
BURN MONO-DIRECTIONAL LIGHTS
DRUMS

USER: idave
C:\PLOT\Default
FILE NAME: PLOT



PLOT DRIVER = pdfNOLAYERColor-NoRaster.pltcf	DESIGNED - MJ	REVISED -
PEN TABLE = D264P26-PSE.tbl	DRAWN - JWD	REVISED -
PLOT SCALE = 40,0000 * / in.	CHECKED - JWD	REVISED -
PLOT DATE = 12/8/2023 12:49:03 AM	DATE - 12/08/2023	REVISED -

STATE OF ILLINOIS
DEPARTMENT OF TRANSPORTATION

MOT PLAN - US ROUTE 20
STAGE 4

SCALE: 40,0000 * / in. SHEET 118 OF 161 SHEETS STA. 183+00 TO STA. 189+00

F.A.P. RTE.	SECTION	COUNTY	TOTAL SHEETS	SHEET NO.
301	43N	JO DAVIESS	628	226
CONTRACT NO. 64P26				
ILLINOIS FED. AID PROJECT				

USER: idave
MODEL: Default
FILE NAME: PLOT_209_007_IDOT_PTB_202_022_Various Phase Lit_Direct 2Design\WO_1_64P26\CADD\CADD_Sheets\64P26-sh-MOT04-10.dgn


MATCH LINE STA. 189+00

MATCH LINE STA. 189+00




MATCH LINE STA. 195+00

MATCH LINE STA. 195+00

MATCH LINE STA. 596+50

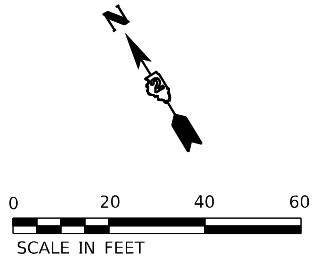

MOT SIGN LEGEND

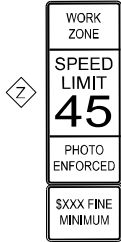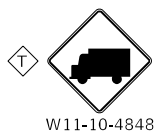 

WORK ZONE
SPEED LIMIT 45
PHOTO ENFORCED
XXXX FINE MINIMUM

W21-1115(0)-3618

R2-1-3648

R10-1108p-3618

R2-1106p-3618

LEGEND

- 1 TEMPORARY PAVEMENT MARKING - LINE 4" - TYPE IV TAPE (SOLID WHITE) (70307120)
- 2 TEMPORARY PAVEMENT MARKING - LINE 4" - TYPE IV TAPE (SOLID YELLOW) 11" C-C (70307120)
- 3 TEMPORARY PAVEMENT MARKING - LINE 6" - TYPE IV TAPE (SOLID WHITE) (70307130)
- 4 TEMPORARY PAVEMENT MARKING - LINE 12" - TYPE IV TAPE (SOLID WHITE) (70307160)
- 5 TEMPORARY PAVEMENT MARKING - LINE 24" - TYPE IV TAPE (SOLID WHITE) (70307210)
- 6 TEMPORARY PAVEMENT MARKING LETTERS AND SYMBOLS - TYPE IV TAPE (SOLID WHITE) (70307120)
- 7 TEMPORARY CONCRETE BARRIER (70400100)

7P TEMPORARY CONCRETE BARRIER (PINNED) (70400100)

- 9 IMPACT ATTENUATORS, TEMPORARY (NON- REDIRECTIVE, NARROW), TEST LEVEL 3
- 10 TEMPORARY PAVEMENT MARKING - LINE 6" - TYPE IV TAPE (2' DASH - 6' SKIP WHITE) (70307130)
- 11 TEMPORARY PAVEMENT MARKING - LINE 4" - TYPE IV TAPE (10' DASH - 30' SKIP WHITE) (70307120)
- 12 TEMPORARY PAVEMENT MARKING - LINE 4" - TYPE IV TAPE (SOLID YELLOW) (70307120)
- 13 TEMPORARY PAVEMENT MARKING - LINE 12" - TYPE IV TAPE (SOLID YELLOW) (70307160)

- PERMANENT PAVEMENT
- COMPLETED TEMP PVMT
- TEMPORARY PAVEMENT
- WORK ZONE
- POST MOUNTED VERTICAL PANELS
- 80 EXISTING PAVEMENT MARKING
- 90 PAVEMENT MARKING (PLACED IN PREVIOUS STAGE)

- TEMPORARY SIGNAL HEAD
- DIRECTION OF TRAFFIC
- ARROW BOARD
- TRAFFIC SIGN
- TYPE III BARRICADE WITH FLASHING MONODIRECTIONAL LIGHTS
- TEMPORARY CONCRETE BARRIER
- IMPACT ATTENUATOR TEST LEVEL 3
- CONSTRUCTION DRUM BARRICADES

- 50' C-C IN TANGENTS
- 20' C-C IN TAPERS
- 10' C-C IN RADII
- TYPE II BARRICADE, DRUM, OR VERTICAL BARRICADE WITH STEADY BURN MONODIRECTIONAL LIGHT
- DIRECTION INDICATOR BARRICADE WITH STEADY BURN MONODIRECTIONAL LIGHT
- TEMPORARY PLASTIC DRUMS WITH STEADY BURN MONO-DIRECTIONAL LIGHTS
- DRUMS



PLOT DRIVER = pdfNOLAYERColor-NoRaster.pltcfgr
PEN TABLE = D264P26-PSE.tbl
PLOT SCALE = 40,0000 ' / in.
PLOT DATE = 12/8/2023 12:49:04 AM

DESIGNED - CE
DRAWN - JWD
CHECKED - JWD
DATE - 12/08/2023


REVISED -
REVISED -
REVISED -
REVISED -

STATE OF ILLINOIS
DEPARTMENT OF TRANSPORTATION

MOT PLAN - US ROUTE 20
STAGE 4

SCALE: 40,0000 ' / in. SHEET 119 OF 161 SHEETS STA. 189+00 TO STA. 195+00

F.A.P. RTE.	SECTION	COUNTY	TOTAL SHEETS	SHEET NO.
301	43N	JO DAVISS	628	227
CONTRACT NO. 64P26				
ILLINOIS FED. AID PROJECT				

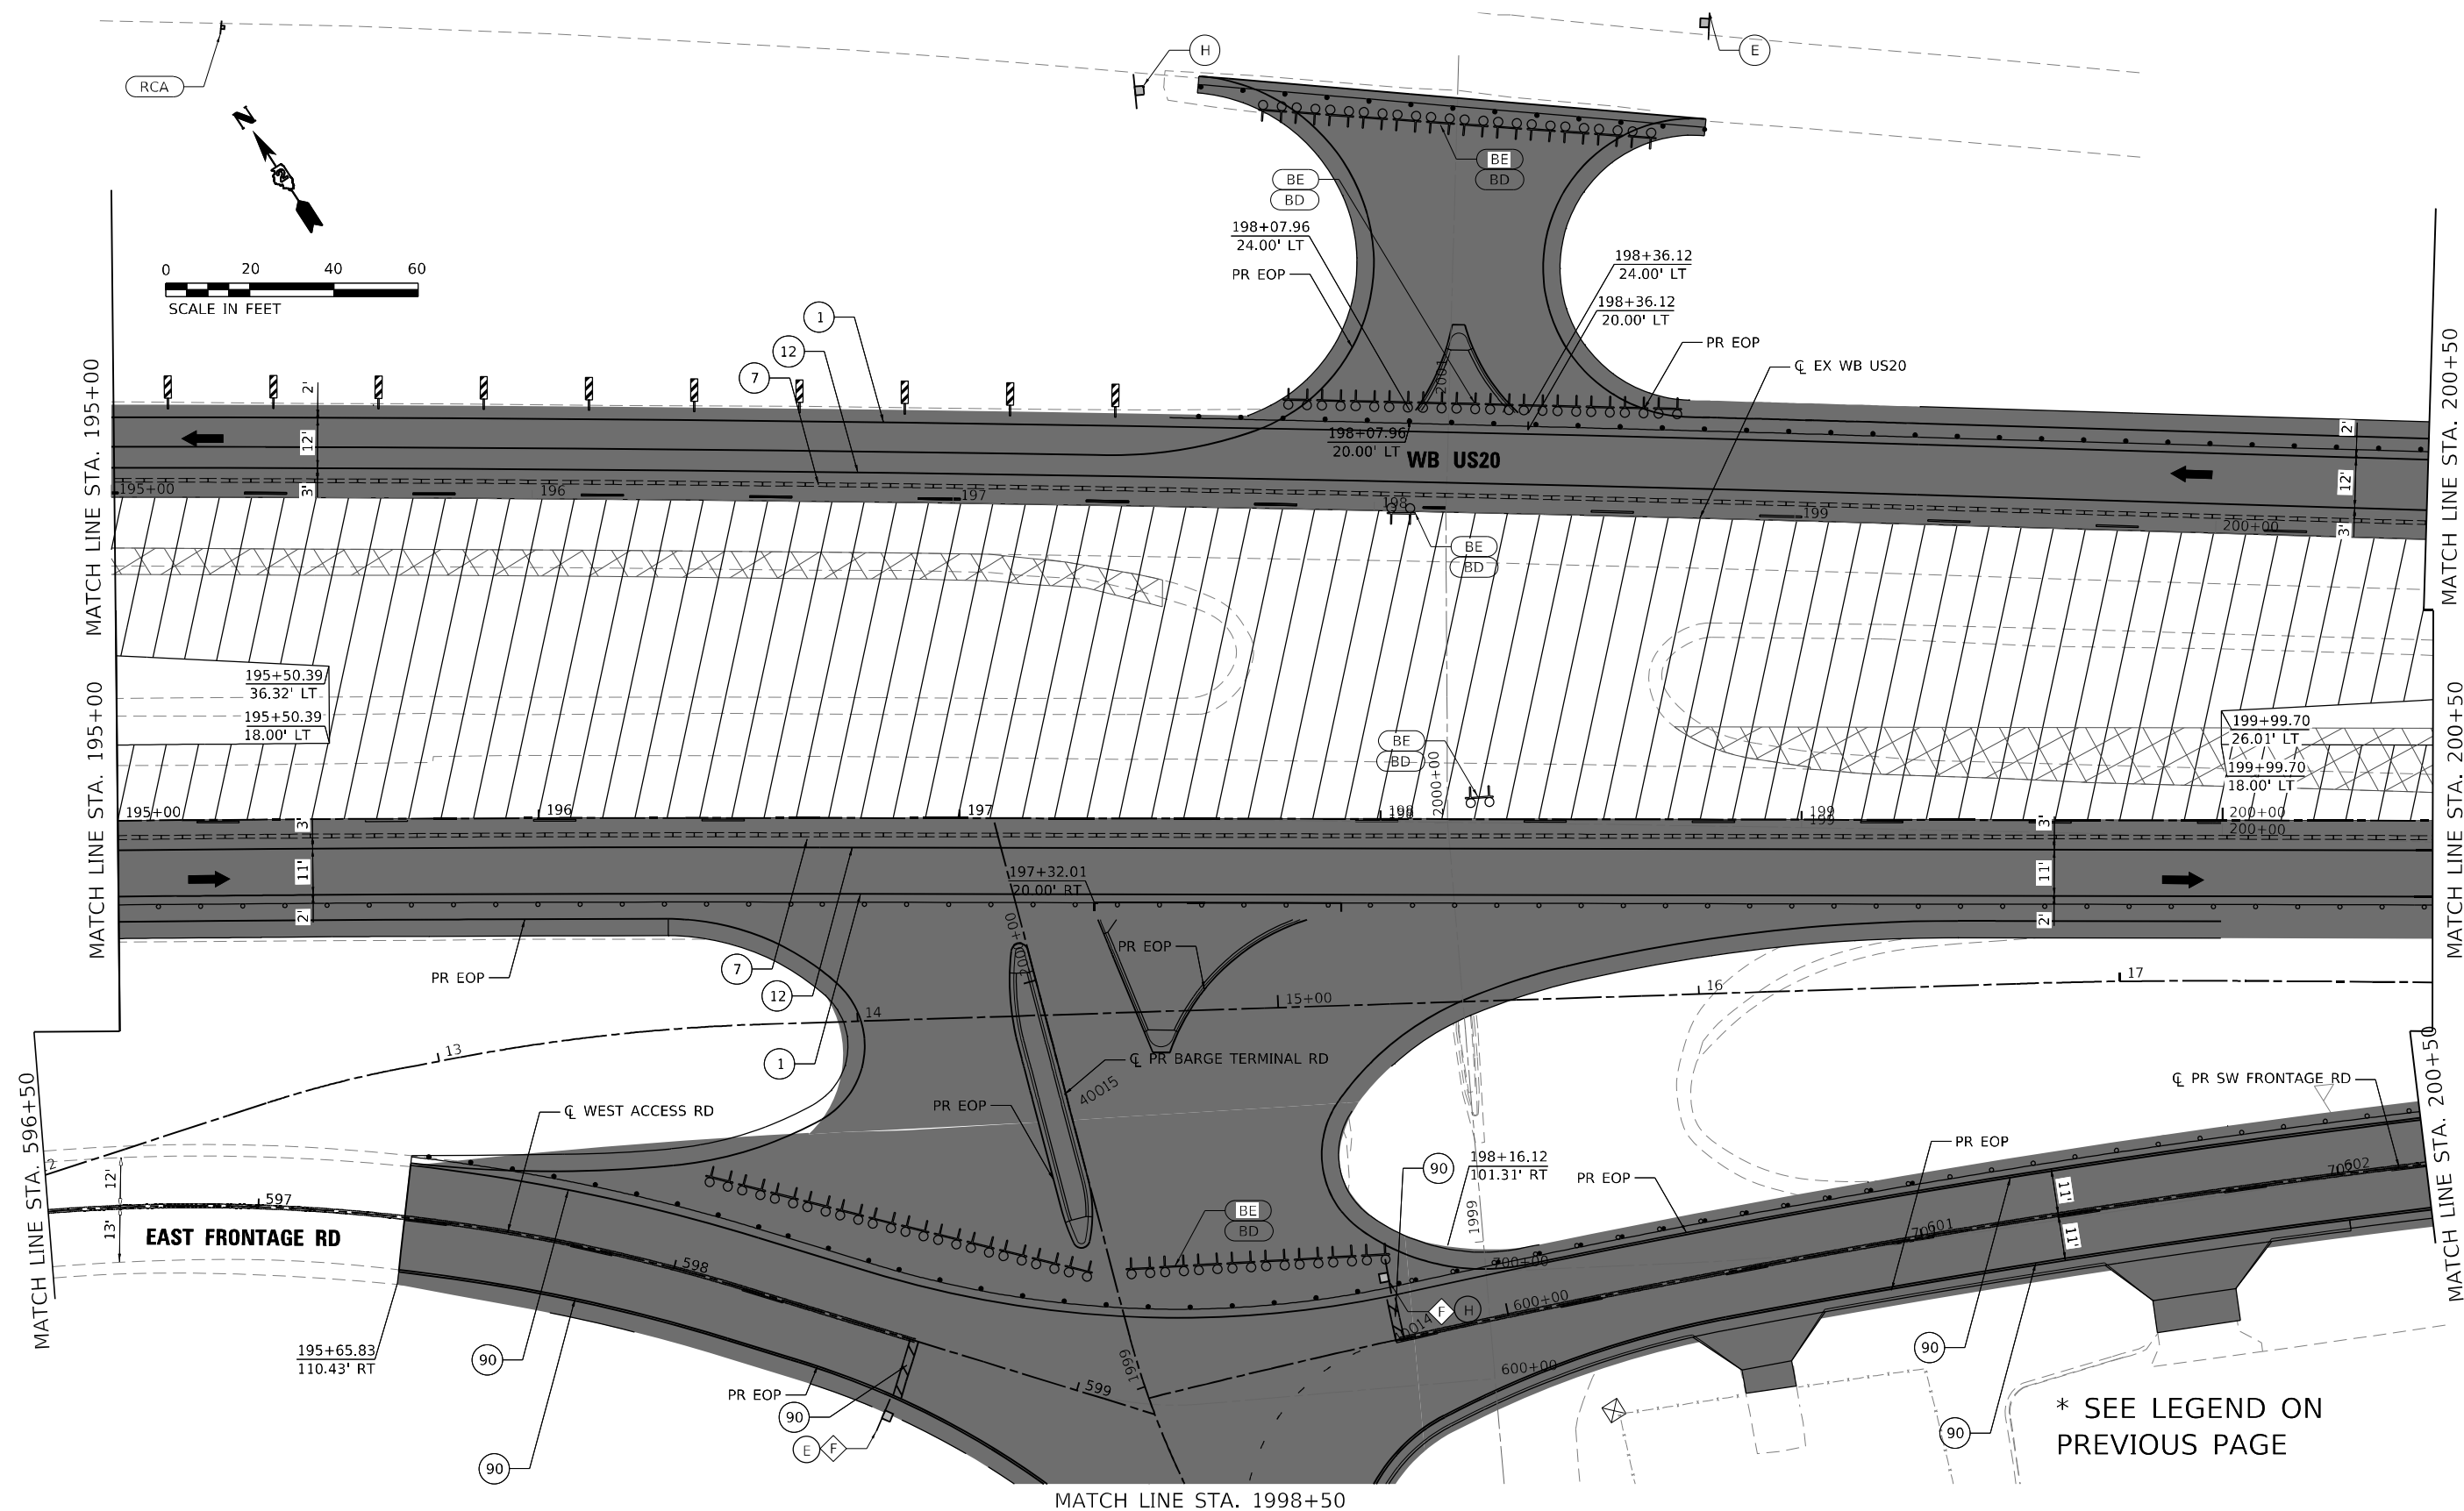

* SEE LEGEND ON
PREVIOUS PAGE

**STATE OF ILLINOIS
DEPARTMENT OF TRANSPORTATION**

MOT PLAN - US ROUTE 20
STAGE 4

SCALE: 40.0000 ' / in.	SHEET 120	OF 161 SHEETS	STA. 195+00	TO STA. 200+50
------------------------	-----------	---------------	-------------	----------------

F.A.P. RTE.	SECTION	COUNTY	TOTAL SHEETS	SHEET NO.
301	43N	JO DAVIESS	628	228
		CONTRACT NO. 64P26		
ILLINOIS		FED. AID PROJECT		

USER: jdove
MODEL: Default
FILE NAME: P:\02
IDOT PTB 202 022 Various Phase -H District 2\Design\WO 1 64P26\CADD\CADD Sheets\64P26-shi-MOT04-11.dgn

USER: idave
C:\PLOT\Default
FILE NAME: PLOT_209_007_IDOT_PTB_202_022_Various Phase Lit Dierict 2Design\WO_1_64P26\CADD\CADD_Sheets\64P26-sh-MOT04-12.dgn



PLOT DRIVER	= pdfNOLAYERScolor-NoRaster.pltcfgr	DESIGNED	-	MJ	REVISED	-
PEN TABLE	= D264P26-PSE.tbl	DRAWN	-	JWD	REVISED	-
PLOT SCALE	= 40,0000 ' / in.	CHECKED	-	JWD	REVISED	-
PLOT DATE	= 12/8/2023 12:49:08 AM	DATE	-	12/08/2023	REVISED	-

LEGEND

- TEMPORARY PAVEMENT MARKING - LINE 4" - TYPE IV TAPE (SOLID WHITE) (70307120)
- TEMPORARY PAVEMENT MARKING - LINE 4" - TYPE IV TAPE (SOLID YELLOW) 11" C-C (70307120)
- TEMPORARY PAVEMENT MARKING - LINE 6" - TYPE IV TAPE (SOLID WHITE) (70307130)
- TEMPORARY PAVEMENT MARKING - LINE 12" - TYPE IV TAPE (SOLID WHITE) (70307160)
- TEMPORARY PAVEMENT MARKING - LINE 24" - TYPE IV TAPE (SOLID WHITE) (70307210)
- TEMPORARY PAVEMENT MARKING LETTERS AND SYMBOLS - TYPE IV TAPE (SOLID WHITE) (70307100)
- TEMPORARY CONCRETE BARRIER (70400100)

- IMPACT ATTENUATORS, TEMPORARY (NON- REDIRECTIVE, NARROW), TEST LEVEL 3
- TEMPORARY PAVEMENT MARKING - LINE 6" - TYPE IV TAPE (2' DASH - 6' SKIP WHITE) (70307130)
- TEMPORARY PAVEMENT MARKING - LINE 4" - TYPE IV TAPE (10' DASH - 30' SKIP WHITE) (70307120)
- TEMPORARY PAVEMENT MARKING - LINE 4" - TYPE IV TAPE (SOLID YELLOW) (70307120)
- TEMPORARY PAVEMENT MARKING - LINE 12" - TYPE IV TAPE (SOLID YELLOW) (70307160)

- PERMANENT PAVEMENT
COMPLETED TEMP PVMT
TEMPORARY PAVEMENT
WORK ZONE
POST MOUNTED
VERTICAL PANELS
- TEMPORARY SIGNAL HEAD
DIRECTION OF TRAFFIC
ARROW BOARD
TRAFFIC SIGN
TYPE III BARRICADE WITH FLASHING
MONODIRECTIONAL LIGHTS
TEMPORARY CONCRETE BARRIER
IMPACT ATTENUATOR TEST LEVEL 3
CONSTRUCTION DRUM BARRICADES
- EXISTING PAVEMENT MARKING
PAVEMENT MARKING
(PLACED IN PREVIOUS STAGE)


- 50' C-C IN TANGENTS
20' C-C IN TAPERS
10' C-C IN RADII
- TYPE II BARRICADE, DRUM, OR VERTICAL
BARRICADE WITH STEADY BURN
MONODIRECTIONAL LIGHT
DIRECTION INDICATOR BARRICADE WITH
STEADY BURN MONODIRECTIONAL LIGHT
TEMPORARY PLASTIC DRUMS WITH STEADY
BURN MONO-DIRECTIONAL LIGHTS
DRUMS

STATE OF ILLINOIS DEPARTMENT OF TRANSPORTATION


MOT PLAN - US ROUTE 20 STAGE 4

SCALE: 40,0000 ' / in. SHEET 121 OF 161 SHEETS STA. 200+50 TO STA. 205+00

F.A.P. RTE.	SECTION	COUNTY	TOTAL SHEETS	SHEET NO.
301	43N	JO DAVIESS	628	229
CONTRACT NO. 64P26				
ILLINOIS FED. AID PROJECT				

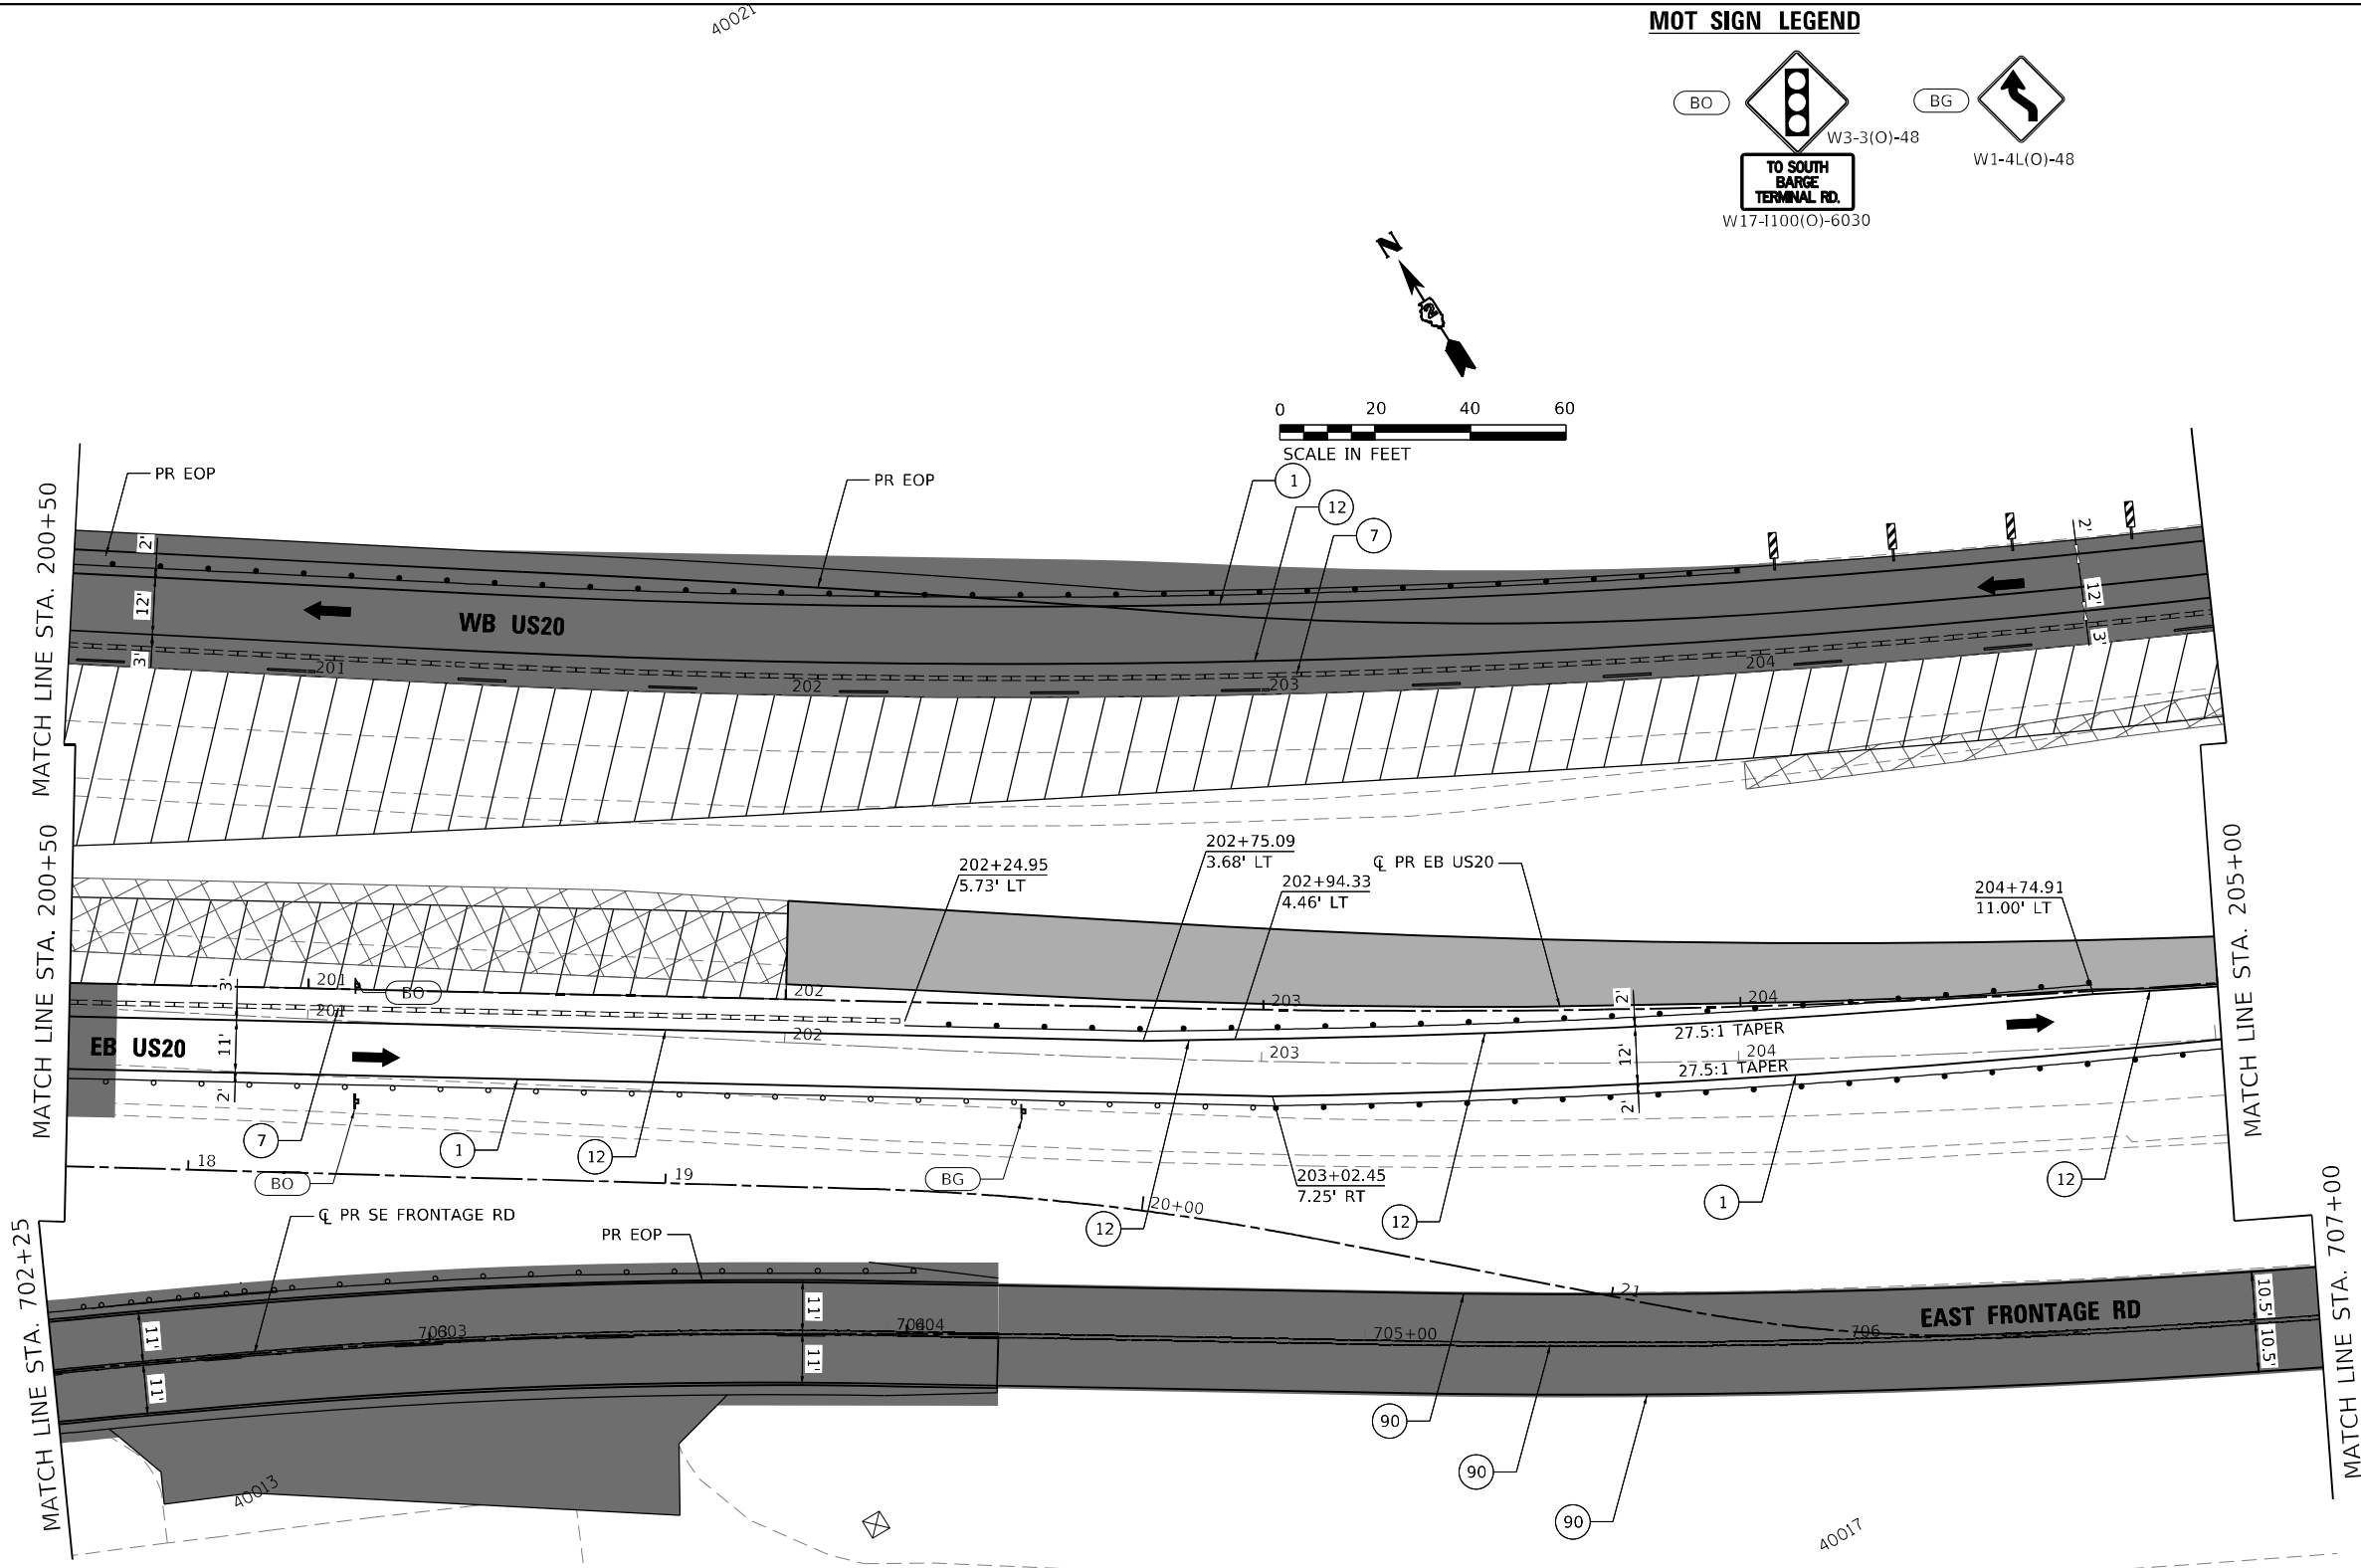




MOT SIGN LEGEND

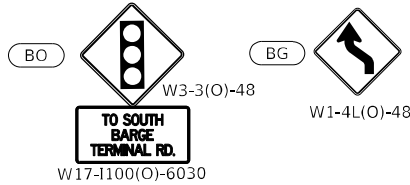

0 20 40 60
SCALE IN FEET

USER: idave
C:\PLOT\Default
FILE NAME: PLOT_209_007.DOT1.PTB 202_022_Various Phase Lit D:\erict 2\Design\WO_1_64P26\CADD\CADD_Sheet\64P26-sh-MOT04-13.dgn

MOT SIGN LEGEND

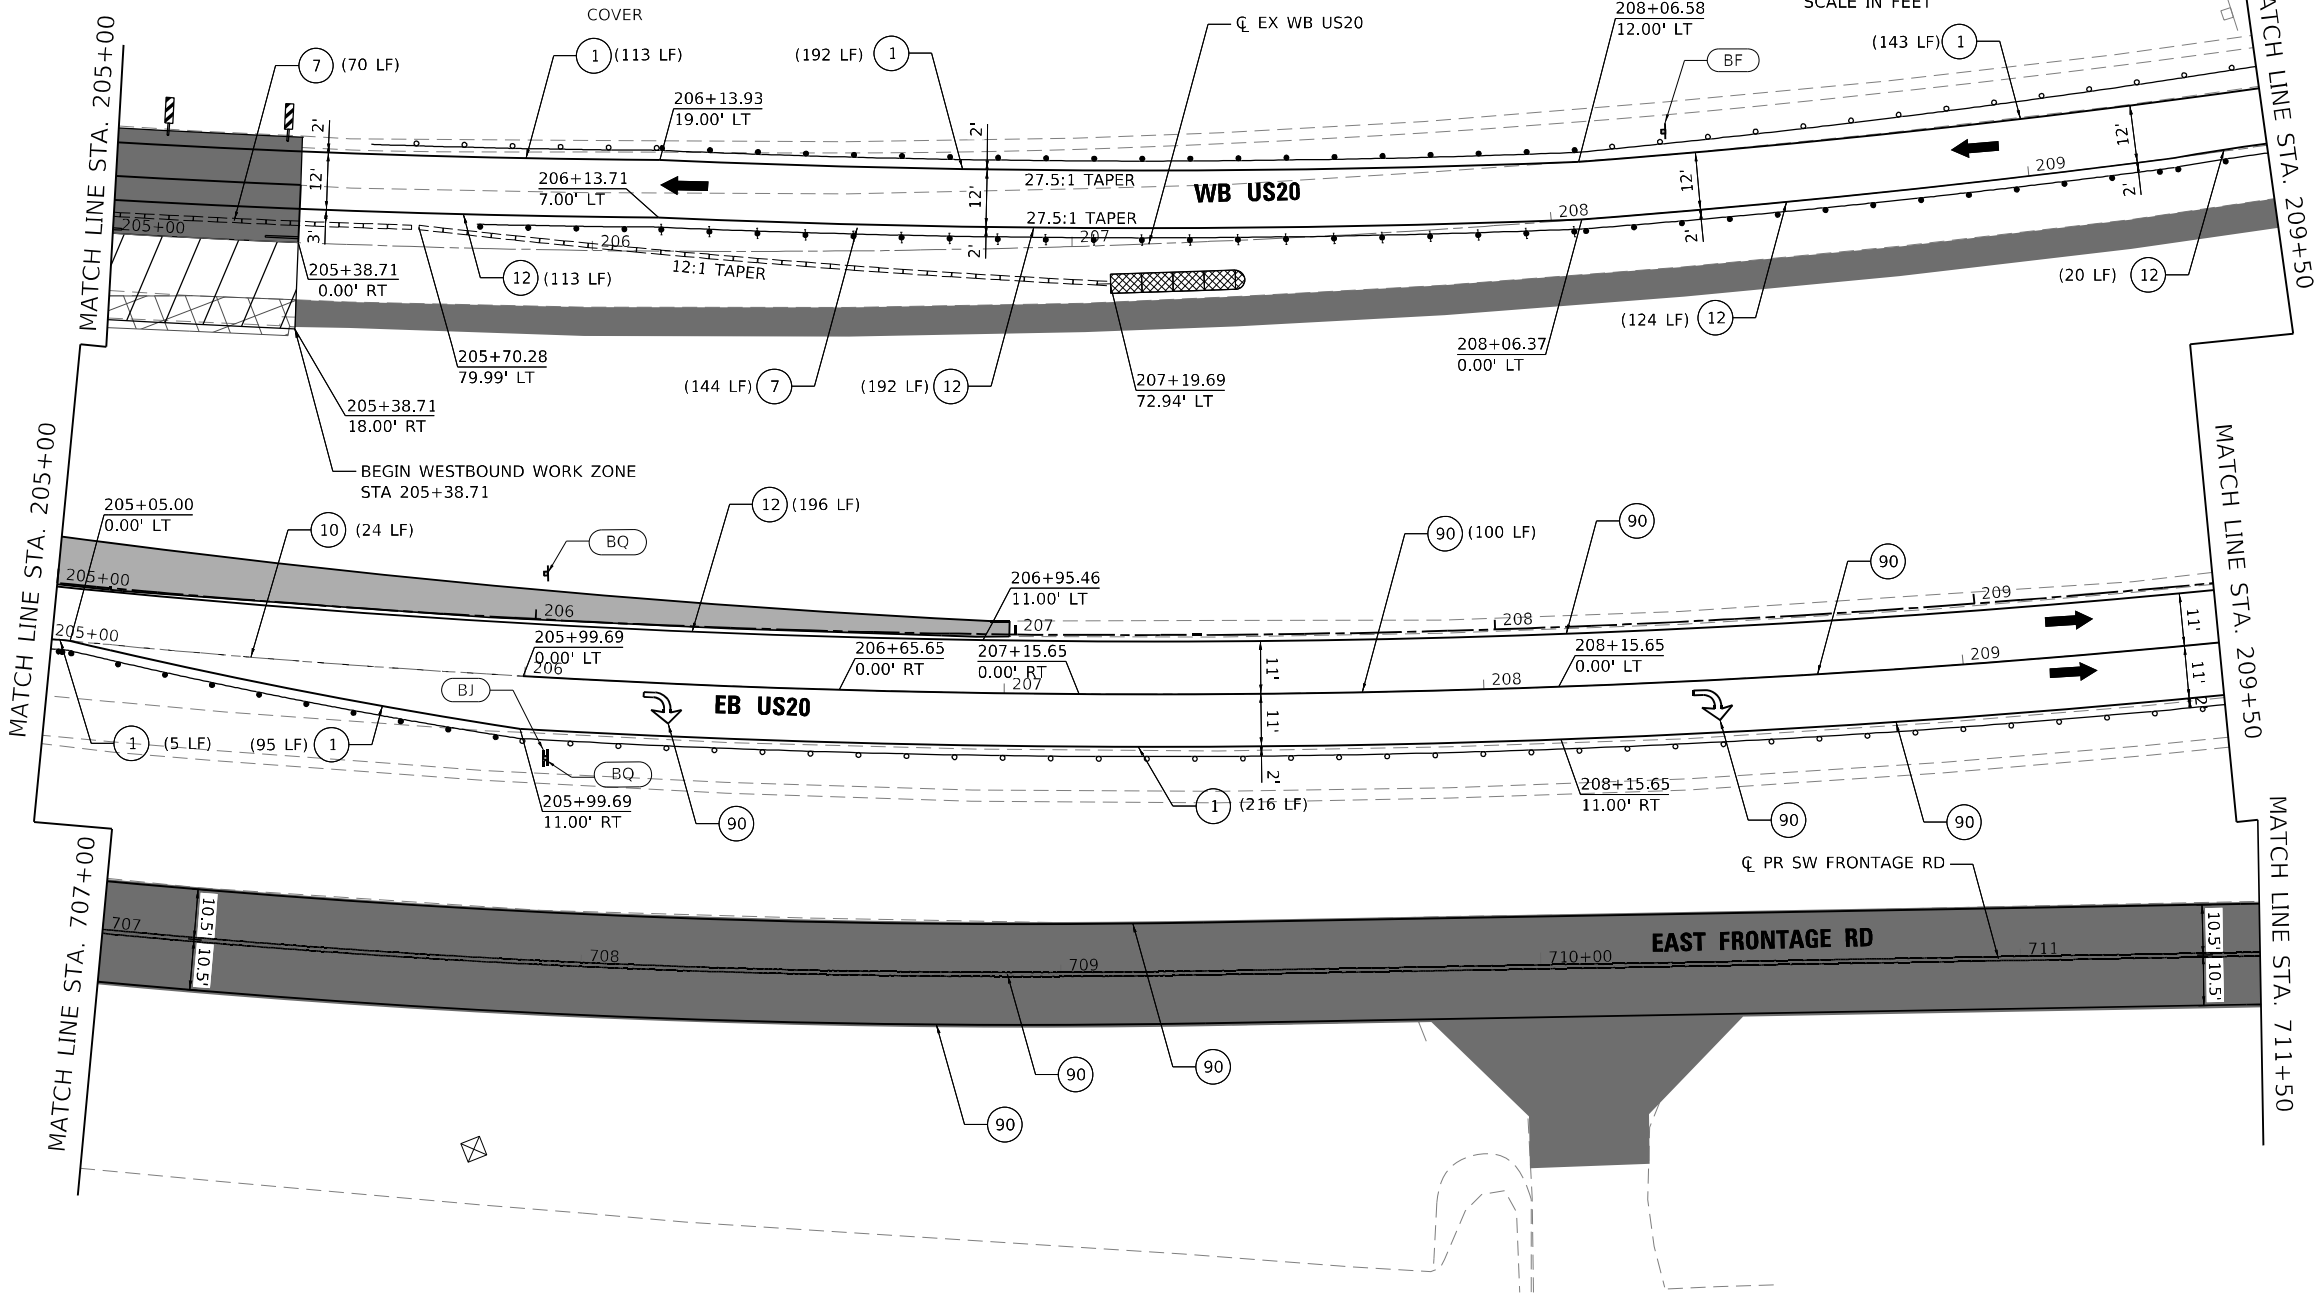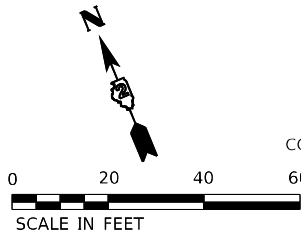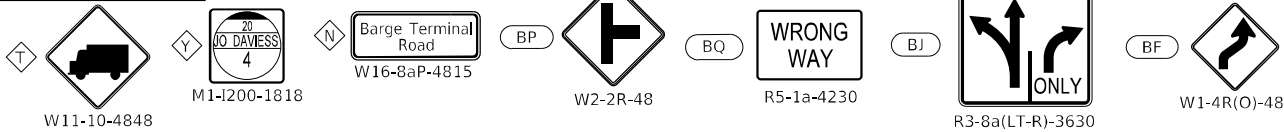

LEGEND

- ① TEMPORARY PAVEMENT MARKING - LINE 4" - TYPE IV TAPE (SOLID WHITE) (70307120)
- ② TEMPORARY PAVEMENT MARKING - LINE 4" - TYPE IV TAPE (SOLID YELLOW) 11" C-C (70307120)
- ③ TEMPORARY PAVEMENT MARKING - LINE 6" - TYPE IV TAPE (SOLID WHITE) (70307130)
- ④ TEMPORARY PAVEMENT MARKING - LINE 12" - TYPE IV TAPE (SOLID WHITE) (70307160)
- ⑤ TEMPORARY PAVEMENT MARKING - LINE 24" - TYPE IV TAPE (SOLID WHITE) (70307210)
- ⑥ TEMPORARY PAVEMENT MARKING LETTERS AND SYMBOLS - TYPE IV TAPE (SOLID WHITE) (70307120)
- ⑦ TEMPORARY CONCRETE BARRIER (70400100)

- ⑦P TEMPORARY CONCRETE BARRIER (PINNED) (70400100)
- ⑨ IMPACT ATTENUATORS, TEMPORARY (NON- REDIRECTIVE, NARROW), TEST LEVEL 3
- ⑩ TEMPORARY PAVEMENT MARKING - LINE 6" - TYPE IV TAPE (2' DASH - 6' SKIP WHITE) (70307130)
- ⑪ TEMPORARY PAVEMENT MARKING - LINE 4" - TYPE IV TAPE (10' DASH - 30' SKIP WHITE) (70307120)
- ⑫ TEMPORARY PAVEMENT MARKING - LINE 4" - TYPE IV TAPE (SOLID YELLOW) (70307120)
- ⑬ TEMPORARY PAVEMENT MARKING - LINE 12" - TYPE IV TAPE (SOLID YELLOW) (70307160)

- PERMANENT PAVEMENT
- COMPLETED TEMP PVMT
- TEMPORARY PAVEMENT
- WORK ZONE
- POST MOUNTED VERTICAL PANELS
- ⑧ EXISTING PAVEMENT MARKING
- ⑨0 PAVEMENT MARKING (PLACED IN PREVIOUS STAGE)
- TEMPORARY SIGNAL HEAD
- DIRECTION OF TRAFFIC
- ARROW BOARD
- TRAFFIC SIGN
- TYPE III BARRICADE WITH FLASHING MONODIRECTIONAL LIGHTS
- TEMPORARY CONCRETE BARRIER
- IMPACT ATTENUATOR TEST LEVEL 3
- CONSTRUCTION DRUM BARRICADES

- 50' C-C IN TANGENTS
- 20' C-C IN TAPERS
- 10' C-C IN RADII
- TYPE II BARRICADE, DRUM, OR VERTICAL BARRICADE WITH STEADY BURN MONODIRECTIONAL LIGHT
- DIRECTION INDICATOR BARRICADE WITH STEADY BURN MONODIRECTIONAL LIGHT
- TEMPORARY PLASTIC DRUMS WITH STEADY BURN MONO-DIRECTIONAL LIGHTS
- DRUMS



PLOT DRIVER = pdf\NOLAYERSColor-NoRaster.pltcf	DESIGNED - MJ	REVISED -
PEN TABLE = D264P26-PSE.tbl	DRAWN - JWD	REVISED -
PLOT SCALE = 40,0000 ' / in.	CHECKED - JWD	REVISED -
PLOT DATE = 12/8/2023 12:49:09 AM	DATE - 12/08/2023	REVISED -

STATE OF ILLINOIS
DEPARTMENT OF TRANSPORTATION

MOT PLAN - US ROUTE 20
STAGE 4

SCALE: 40,0000 ' / in. SHEET 122 OF 161 SHEETS STA. 205+00 TO STA. 209+50

F.A.P. RTE.	SECTION	COUNTY	TOTAL SHEETS	SHEET NO.
301	43N	JO DAVIESS	628	230
CONTRACT NO. 64P26				
ILLINOIS FED. AID PROJECT				

USER: idave
MODEL: Default
FILE NAME: PLOT_209_007_IDOT_PTB_202_022_Various Phase Lit_Direct 2Design\W0_1_64P26\CADD\CADD_Sheets\64P26-shs-MOT04-14.dgn

LEGEND

- ① TEMPORARY PAVEMENT MARKING - LINE 4" - TYPE IV TAPE (SOLID WHITE) (70307120)
② TEMPORARY PAVEMENT MARKING - LINE 4" - TYPE IV TAPE (SOLID YELLOW) 11" C-C (70307120)
③ TEMPORARY PAVEMENT MARKING - LINE 6" - TYPE IV TAPE (SOLID WHITE) (70307130)
④ TEMPORARY PAVEMENT MARKING - LINE 12" - TYPE IV TAPE (SOLID WHITE) (70307160)
⑤ TEMPORARY PAVEMENT MARKING - LINE 24" - TYPE IV TAPE (SOLID WHITE) (70307210)
⑥ TEMPORARY PAVEMENT MARKING LETTERS AND SYMBOLS - TYPE IV TAPE (SOLID WHITE) (70307210)
⑦ TEMPORARY CONCRETE BARRIER (70400100)

- ⑦P TEMPORARY CONCRETE BARRIER (PINNED) (70400100)
⑨ IMPACT ATTENUATORS, TEMPORARY (NON- REDIRECTIVE, NARROW), TEST LEVEL 3
⑩ TEMPORARY PAVEMENT MARKING - LINE 6" - TYPE IV TAPE (2' DASH - 6' SKIP WHITE) (70307130)
⑪ TEMPORARY PAVEMENT MARKING - LINE 4" - TYPE IV TAPE (10' DASH - 30' SKIP WHITE) (70307120)
⑫ TEMPORARY PAVEMENT MARKING - LINE 4" - TYPE IV TAPE (SOLID YELLOW) (70307120)
⑬ TEMPORARY PAVEMENT MARKING - LINE 12" - TYPE IV TAPE (SOLID YELLOW) (70307160)

- PERMANENT PAVEMENT
COMPLETED TEMP PVMT
TEMPORARY PAVEMENT
WORK ZONE
POST MOUNTED
VERTICAL PANELS
TEMPORARY SIGNAL HEAD
DIRECTION OF TRAFFIC
ARROW BOARD
TRAFFIC SIGN
TYPE III BARRICADE WITH FLASHING
MONODIRECTIONAL LIGHTS
TEMPORARY CONCRETE BARRIER
IMPACT ATTENUATOR TEST LEVEL 3
CONSTRUCTION DRUM BARRICADES
EXISTING PAVEMENT MARKING
PAVEMENT MARKING
(PLACED IN PREVIOUS STAGE)

- 50' C-C IN TANGENTS
20' C-C IN TAPERS
10' C-C IN RADII
TYPE II BARRICADE, DRUM, OR VERTICAL
BARRICADE WITH STEADY BURN
MONODIRECTIONAL LIGHT
DIRECTION INDICATOR BARRICADE WITH
STEADY BURN MONODIRECTIONAL LIGHT
TEMPORARY PLASTIC DRUMS WITH STEADY
BURN MONO-DIRECTIONAL LIGHTS
DRUMS




PLOT DRIVER = pdfNOLAYERScolor-NoRaster.pltcf	DESIGNED - MJ	REVISED -
PEN TABLE = D264P26-PSE.tbl	DRAWN - JWD	REVISED -
PLOT SCALE = 40,0000 ' / in.	CHECKED - JWD	REVISED -
PLOT DATE = 12/8/2023 12:49:11 AM	DATE - 12/08/2023	REVISED -

STATE OF ILLINOIS
DEPARTMENT OF TRANSPORTATION

MOT PLAN - US ROUTE 20
STAGE 4

SCALE: 40,0000 ' / in. SHEET 123 OF 161 SHEETS STA. 209+50 TO STA. 214+00

F.A.P. RTE.	SECTION	COUNTY	TOTAL SHEETS	SHEET NO.
301	43N	JO DAVISS	628	231
CONTRACT NO. 64P26				
ILLINOIS FED. AID PROJECT				

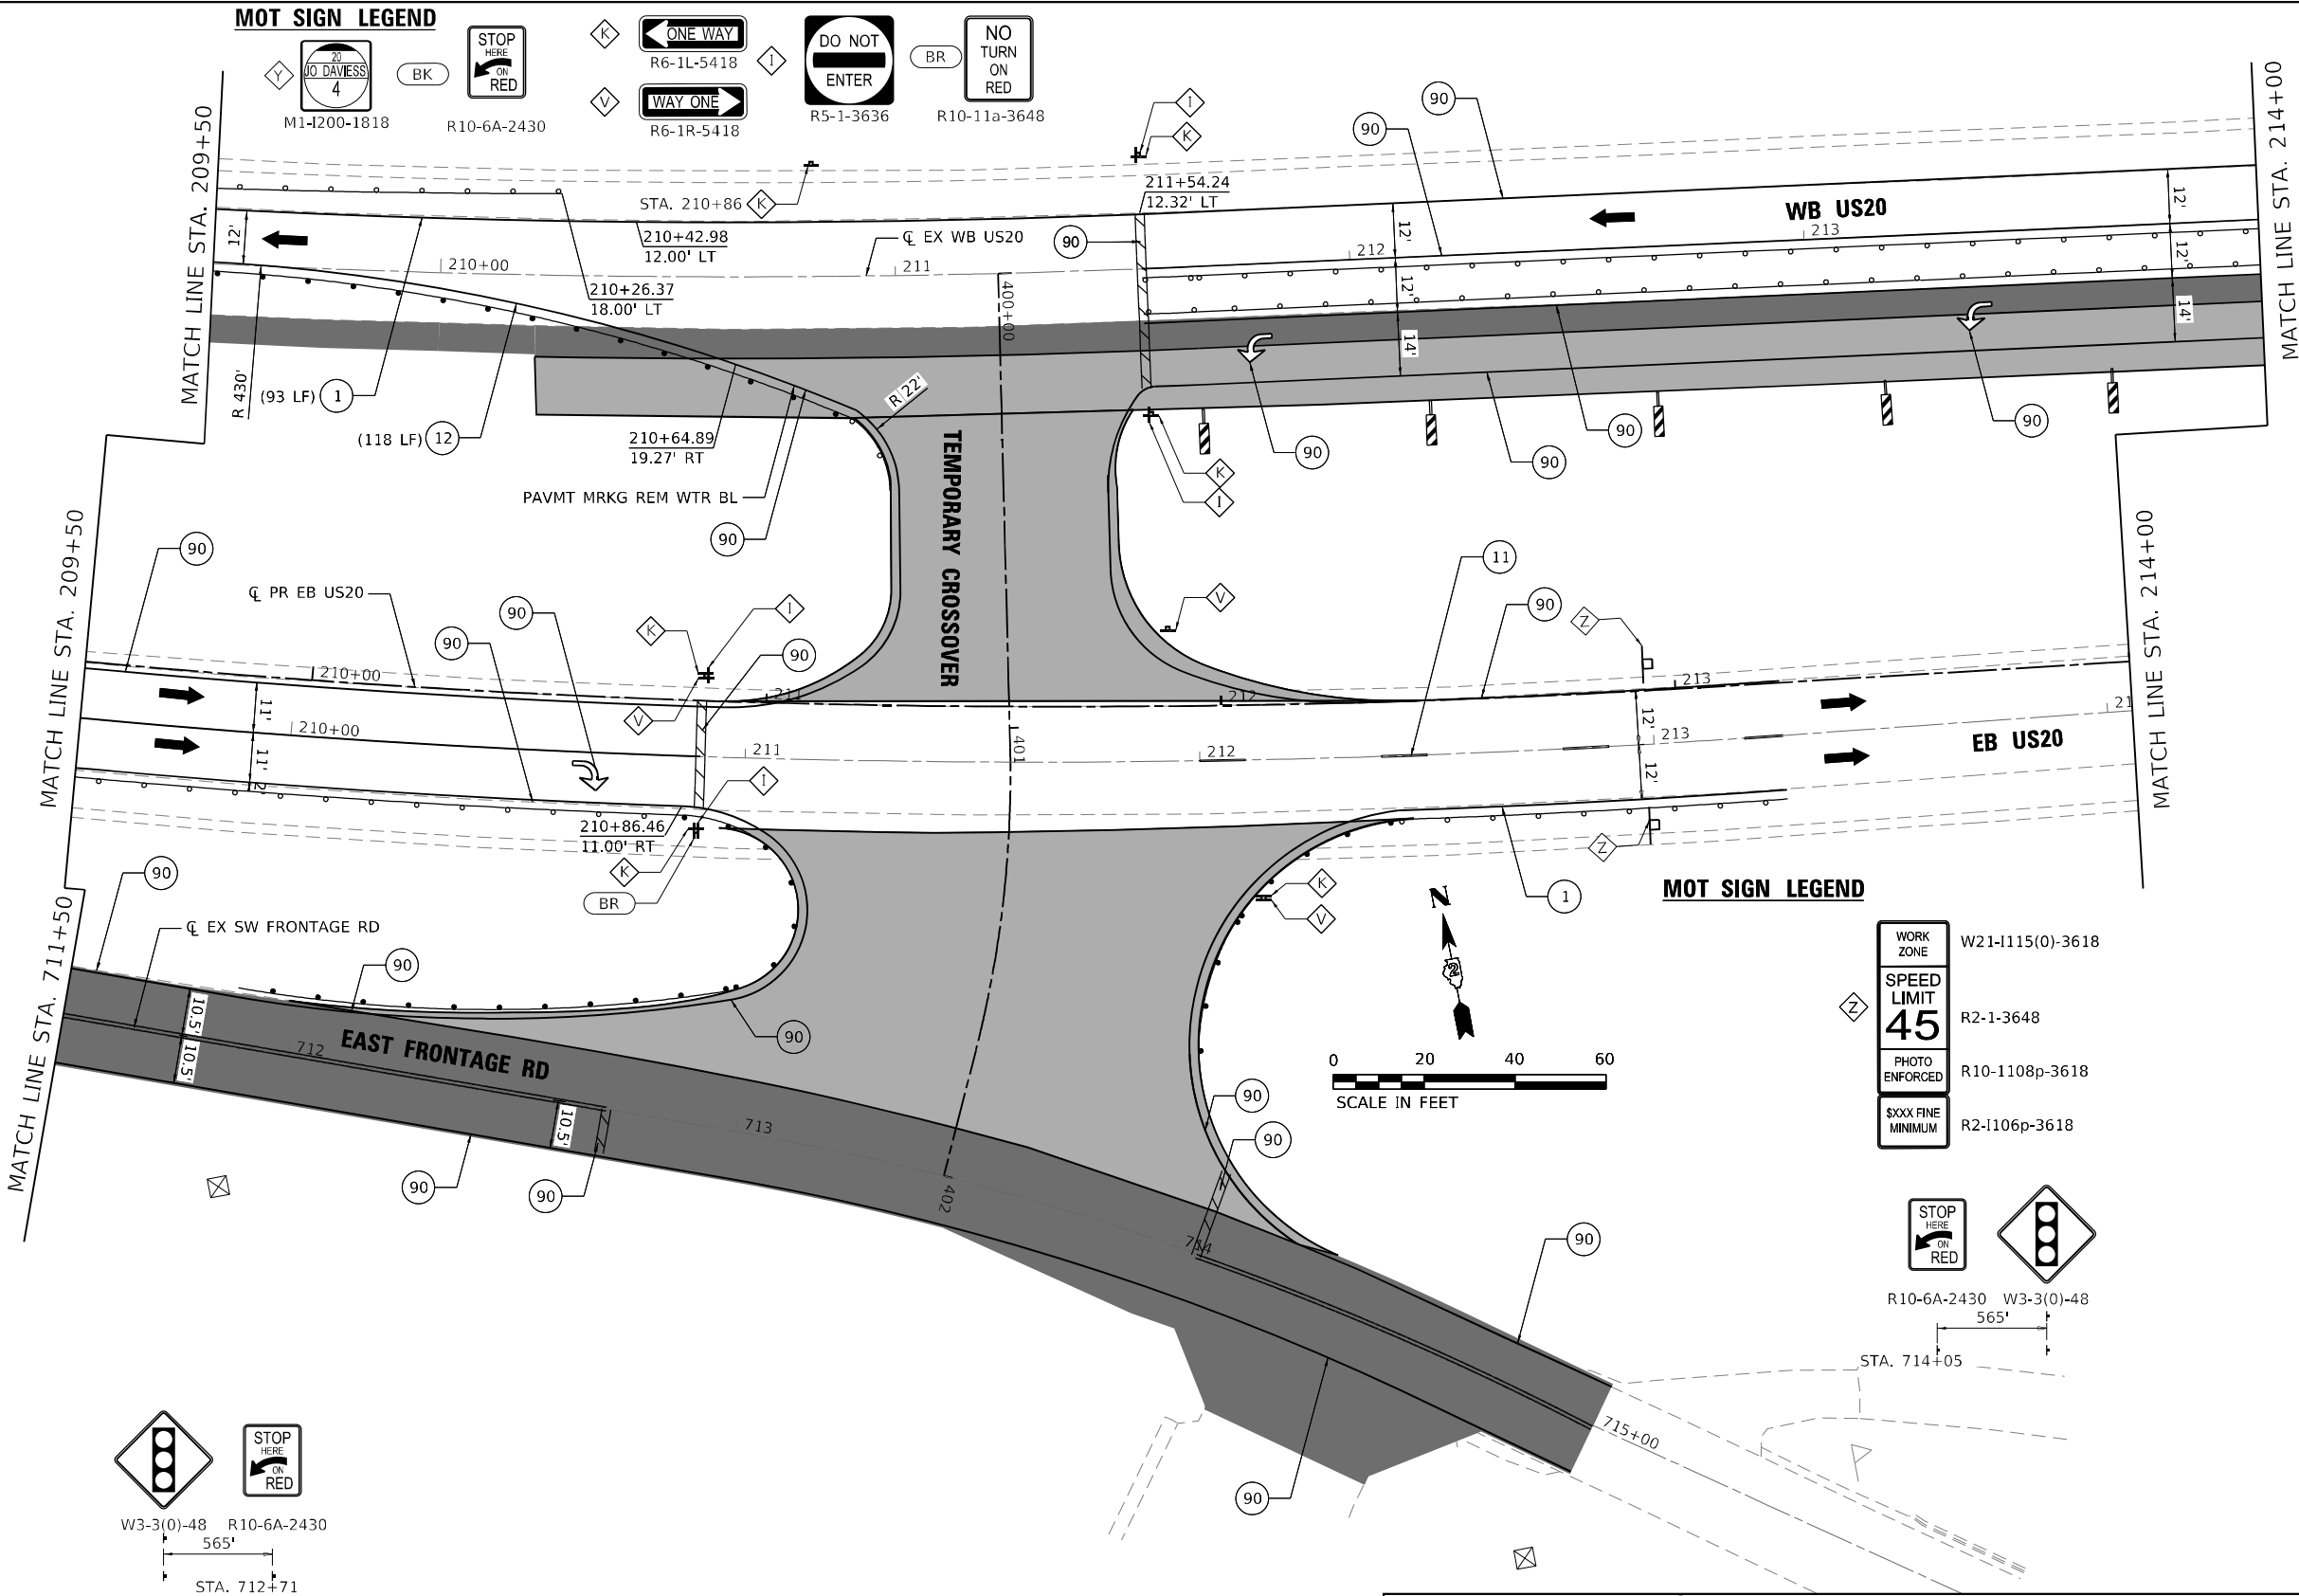

MOT SIGN LEGEND

- M1-200-1818
R10-6A-2430
R6-1L-5418
R6-1R-5418
R5-1-3636
R10-11a-3648

MOT SIGN LEGEND

- WORK ZONE
SPEED LIMIT 45
PHOTO ENFORCED
\$XXX FINE MINIMUM

- STOP HERE ON RED
R10-6A-2430
W3-3(0)-48
565'

USER: idave
MODEL: Default
FILE NAME: PLOT_209_007_IDOT_PTB_202_022_Various Phase Lit Dierkt 2Design\WO 1 64P26\CADD\CADD_Sheet\64P26-sh-MOT04-15.dgn

LEGEND

- ① TEMPORARY PAVEMENT MARKING - LINE 4" - TYPE IV TAPE (SOLID WHITE) (70307120)
② TEMPORARY PAVEMENT MARKING - LINE 4" - TYPE IV TAPE (SOLID YELLOW) 11" C-C (70307120)
③ TEMPORARY PAVEMENT MARKING - LINE 6" - TYPE IV TAPE (SOLID WHITE) (70307130)
④ TEMPORARY PAVEMENT MARKING - LINE 12" - TYPE IV TAPE (SOLID WHITE) (70307160)
⑤ TEMPORARY PAVEMENT MARKING - LINE 24" - TYPE IV TAPE (SOLID WHITE) (70307210)
⑥ TEMPORARY PAVEMENT MARKING LETTERS AND SYMBOLS - TYPE IV TAPE (SOLID WHITE) (70307100)
⑦ TEMPORARY CONCRETE BARRIER (70400100)

- ⑦P TEMPORARY CONCRETE BARRIER (PINNED) (70400100)

- ⑨ IMPACT ATTENUATORS, TEMPORARY (NON- REDIRECTIVE, NARROW), TEST LEVEL 3
⑩ TEMPORARY PAVEMENT MARKING - LINE 6" - TYPE IV TAPE (2' DASH - 6' SKIP WHITE) (70307130)
⑪ TEMPORARY PAVEMENT MARKING - LINE 4" - TYPE IV TAPE (10' DASH - 30' SKIP WHITE) (70307120)
⑫ TEMPORARY PAVEMENT MARKING - LINE 4" - TYPE IV TAPE (SOLID YELLOW) (70307120)
⑬ TEMPORARY PAVEMENT MARKING - LINE 12" - TYPE IV TAPE (SOLID YELLOW) (70307160)

	PERMANENT PAVEMENT		TEMPORARY SIGNAL HEAD		50' C-C IN TANGENTS
	COMPLETED TEMP PVMT		DIRECTION OF TRAFFIC		20' C-C IN TAPERS
	TEMPORARY PAVEMENT		ARROW BOARD		10' C-C IN RADII
	WORK ZONE		TRAFFIC SIGN		TYPE II BARRICADE, DRUM, OR VERTICAL BARRICADE WITH STEADY BURN MONODIRECTIONAL LIGHT
	POST MOUNTED VERTICAL PANELS		TYPE III BARRICADE WITH FLASHING MONODIRECTIONAL LIGHTS		DIRECTION INDICATOR BARRICADE WITH STEADY BURN MONODIRECTIONAL LIGHT
	EXISTING PAVEMENT MARKING		TEMPORARY CONCRETE BARRIER		TEMPORARY PLASTIC DRUMS WITH STEADY BURN MONO-DIRECTIONAL LIGHTS
	PAVEMENT MARKING (PLACED IN PREVIOUS STAGE)		IMPACT ATTENUATOR TEST LEVEL 3		DRUMS
			CONSTRUCTION DRUM BARRICADES		



PLOT DRIVER	= pdfNOLAYERColor-NoRaster.pltcf
PEN TABLE	= D264P26-PSE.tbl
PLOT SCALE	= 40,0000 ' / in.
PLOT DATE	= 12/8/2023 12:49:13 AM

DESIGNED	- MJ
DRAWN	- JWD
CHECKED	- JWD
DATE	- 12/08/2023


REVISED	-
REVISED	-
REVISED	-
REVISED	-

STATE OF ILLINOIS
DEPARTMENT OF TRANSPORTATION

MOT PLAN – US ROUTE 20
STAGE 4

SCALE: 40,0000 ' / in. SHEET 124 OF 161 SHEETS STA. 214+00 TO STA. 218+00


F.A.P. RTE.	SECTION	COUNTY	TOTAL SHEETS	SHEET NO.
301	43N	JO DAVIESS	628	232
CONTRACT NO. 64P26				
ILLINOIS FED. AID PROJECT				

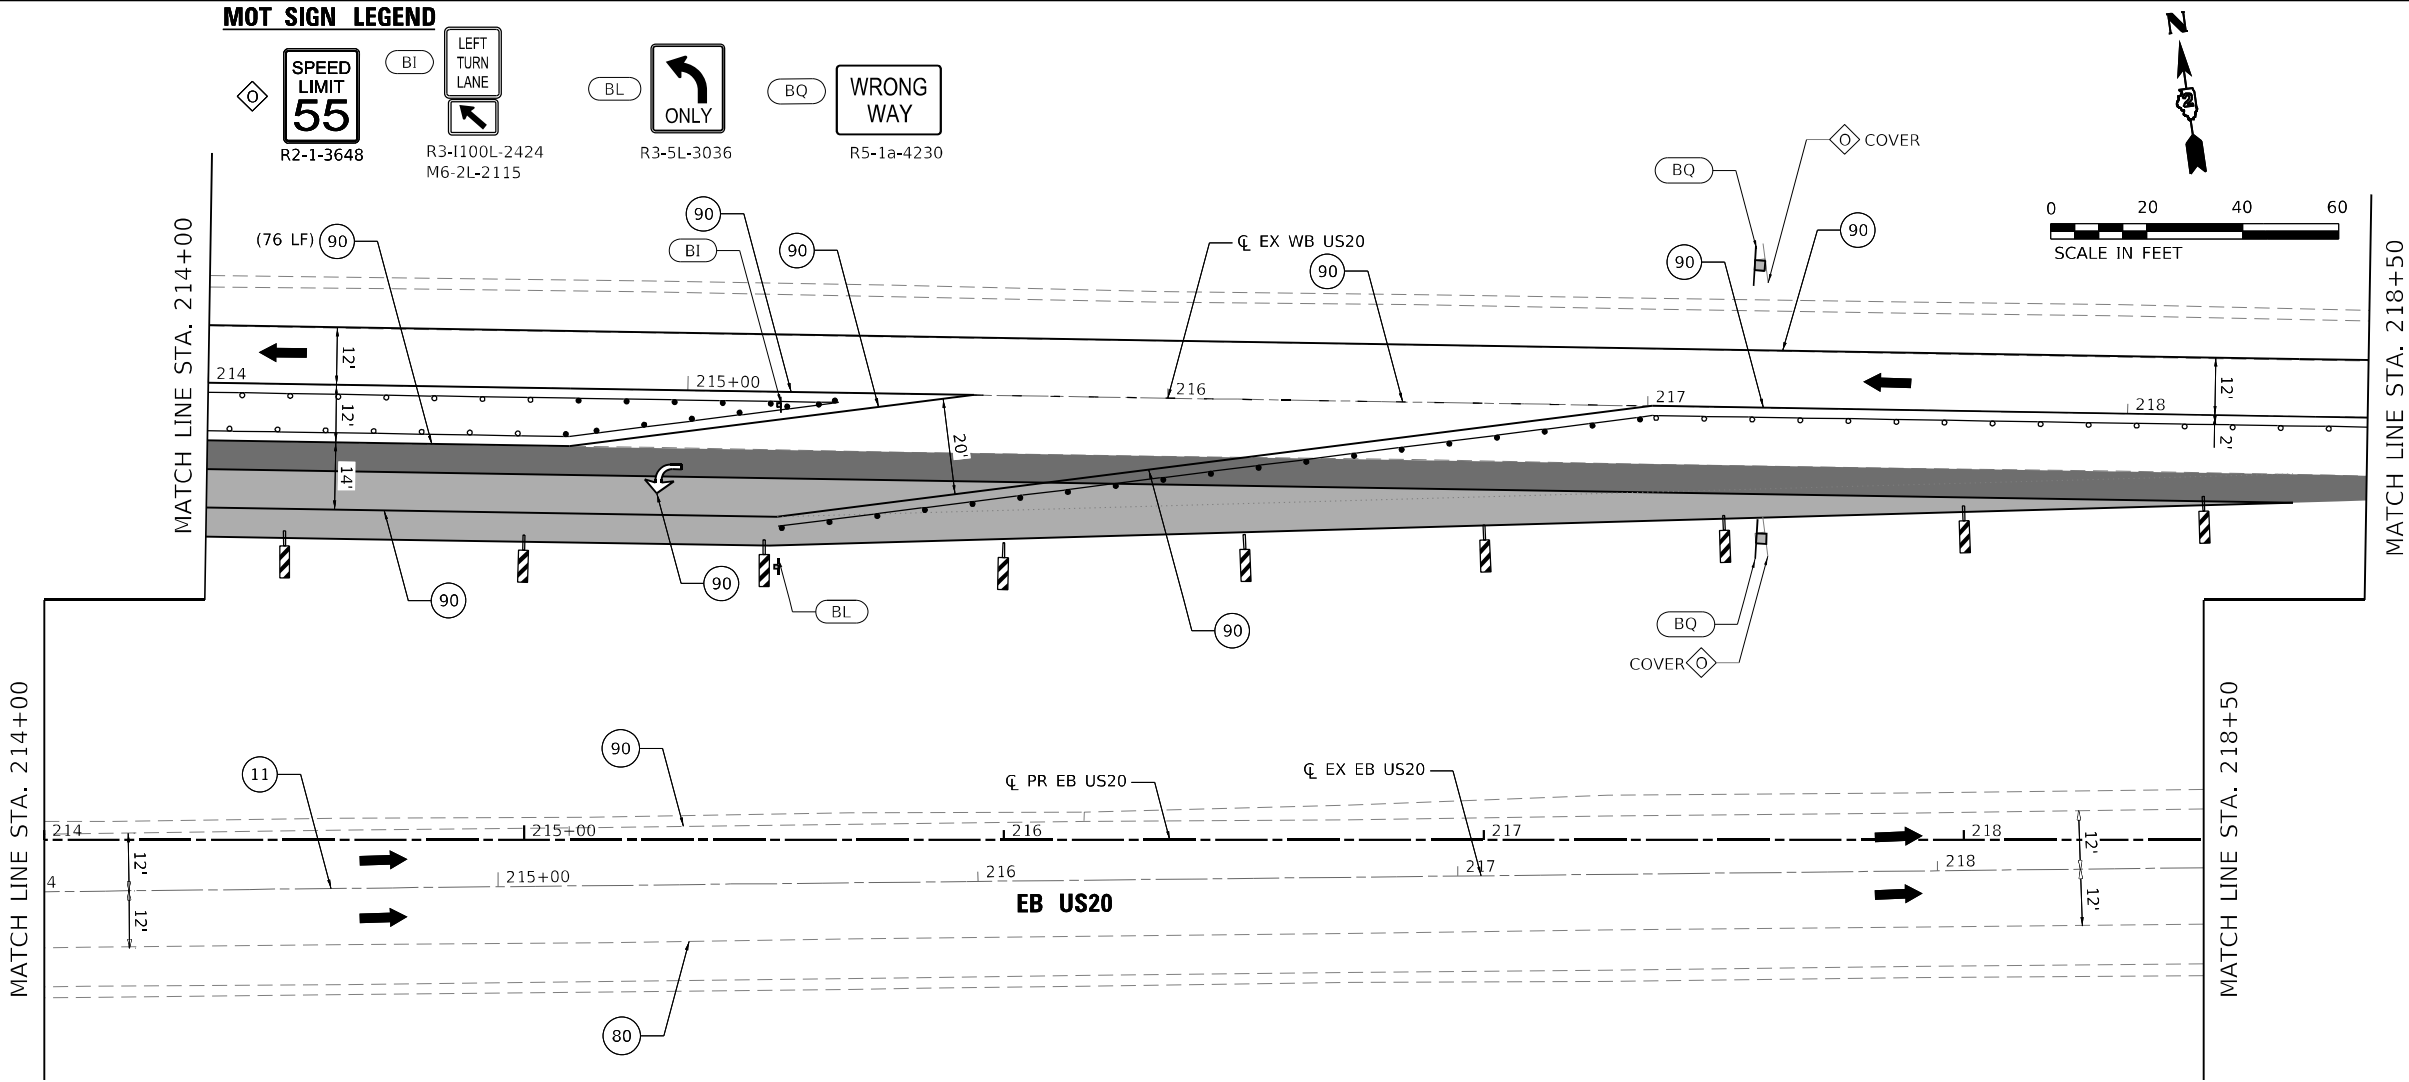

MOT SIGN LEGEND


R2-1-3648	R3-1100L-2424 M6-2L-2115	R3-5L-3036	R5-1a-4230



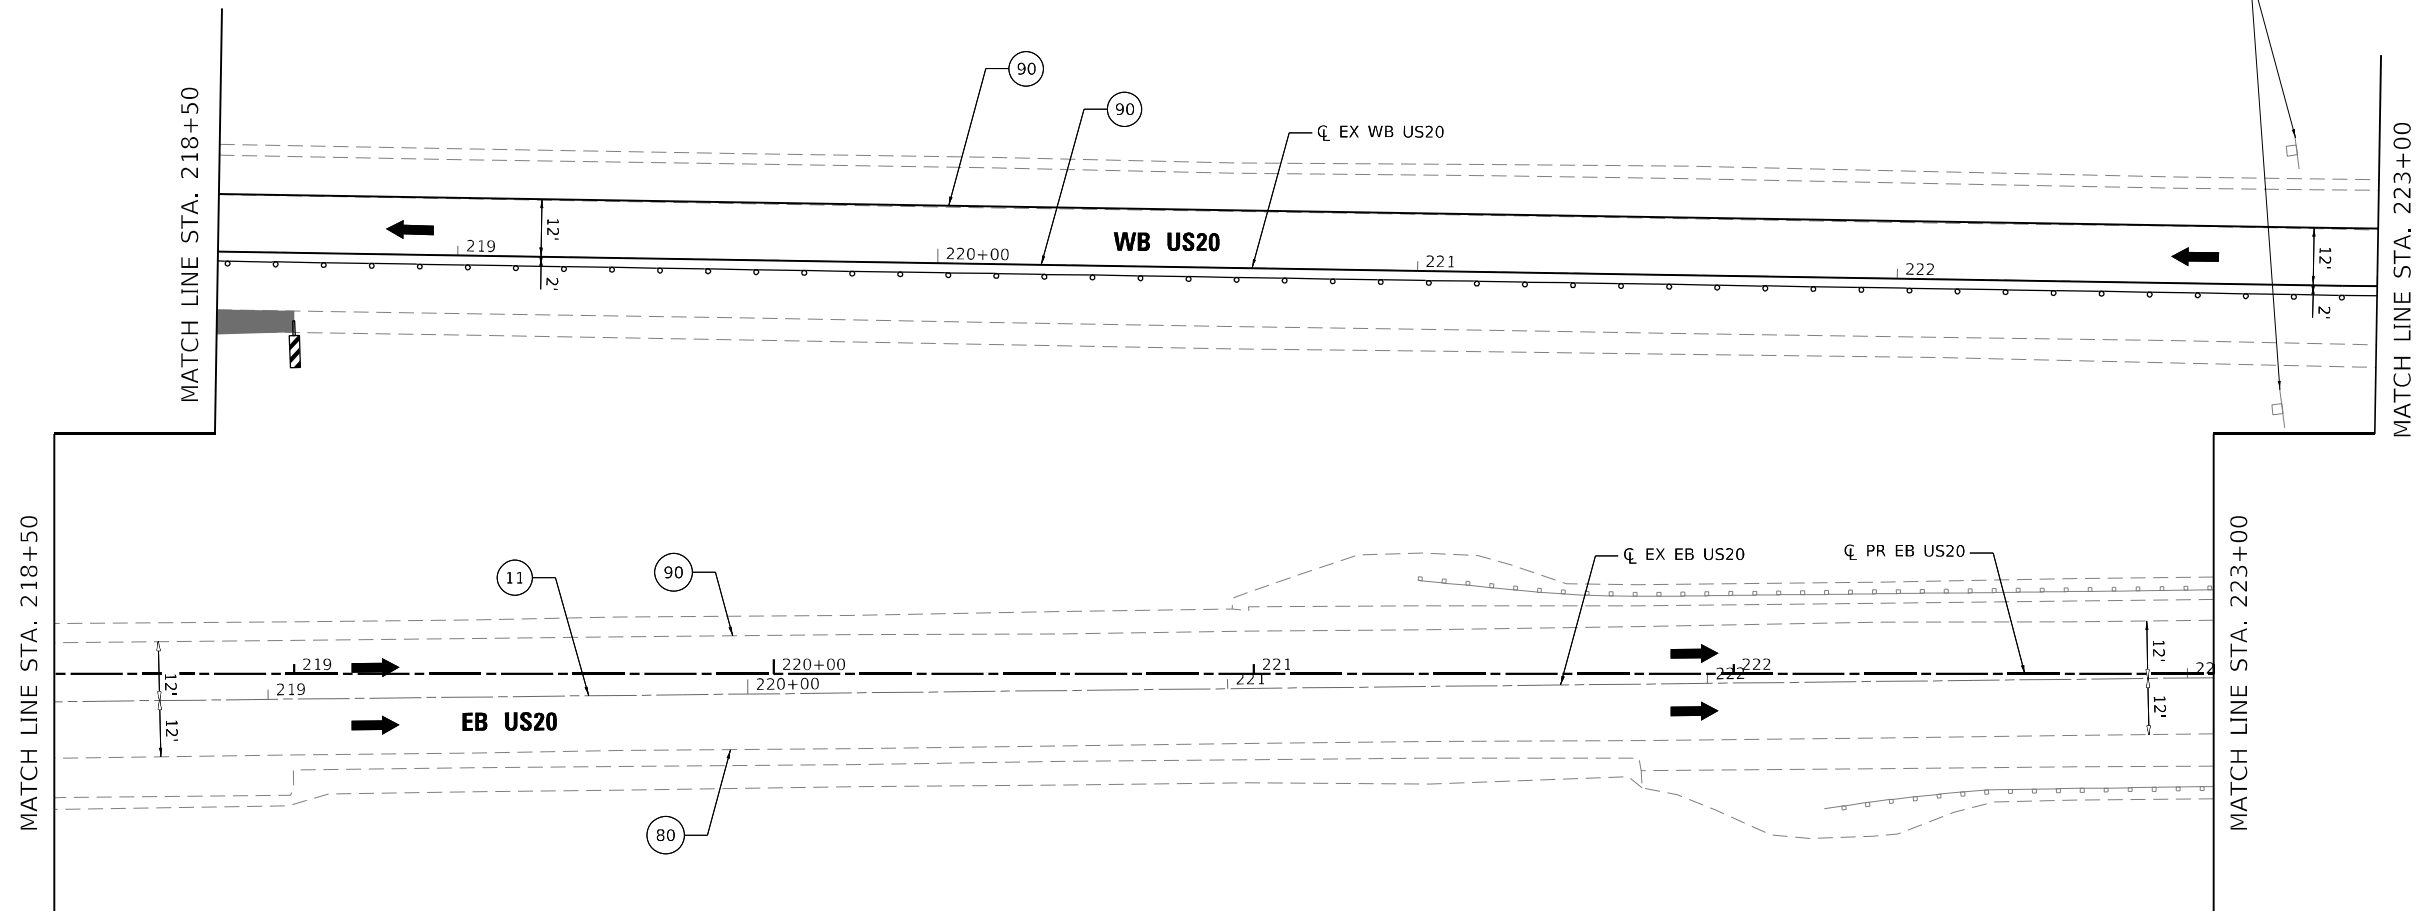

1	TEMPORARY PAVEMENT MARKING - LINE 4" - TYPE IV TAPE (SOLID WHITE) (70307120)
2	TEMPORARY PAVEMENT MARKING - LINE 4" - TYPE IV TAPE (SOLID YELLOW) 11" C-C (70307120)
3	TEMPORARY PAVEMENT MARKING - LINE 6" - TYPE IV TAPE (SOLID WHITE) (70307130)
4	TEMPORARY PAVEMENT MARKING - LINE 12" - TYPE IV TAPE (SOLID WHITE) (70307160)
5	TEMPORARY PAVEMENT MARKING - LINE 24" - TYPE IV TAPE (SOLID WHITE) (70307210)
6	TEMPORARY PAVEMENT MARKING LETTERS AND SYMBOLS - TYPE IV TAPE (SOLID WHITE) (70307100)
7	TEMPORARY CONCRETE BARRIER (70400100)

- 7P) TEMPORARY CONCRETE BARRIER (PINNED) (70400100)
- 9) IMPACT ATTENUATORS, TEMPORARY (NON- REDIRECTIVE, NARROW), TEST LEVEL 3
- 10) TEMPORARY PAVEMENT MARKING - LINE 6" - TYPE IV TAPE (2' DASH - 6' SKIP WHITE) (70307130)
- 11) TEMPORARY PAVEMENT MARKING - LINE 4" - TYPE IV TAPE (10' DASH - 30' SKIP WHITE) (70307120)
- 12) TEMPORARY PAVEMENT MARKING - LINE 4" - TYPE IV TAPE (SOLID YELLOW) (70307120)
- 13) TEMPORARY PAVEMENT MARKING - LINE 12" - TYPE IV TAPE (SOLID YELLOW) (70307160)

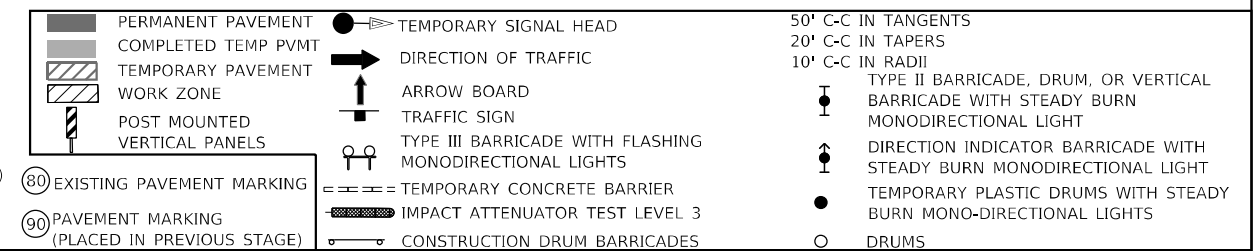

PLOT DRIVER	= pdfNOLAYERScolor-NoRaster.pltcf
PEN TABLE	= D264P26-PSE.tbl
PLOT SCALE	= 40,0000 ' / in.
PLOT DATE	= 12/8/2023 12:49:14 AM

DESIGNED	-	MJ
DRAWN	-	JWD
CHECKED	-	JWD
DATE	-	12/08/2023

REVISED	-
REVISED	-
REVISED	-
REVISED	-

REVISED	-
REVISED	-
REVISED	-
REVISED	-

**STATE OF ILLINOIS
DEPARTMENT OF TRANSPORTATION**

MOT PLAN – US ROUTE 20
STAGE 4

SCALE: 40.0000' / in.	SHEET 125	OF 161 SHEETS	STA. 218+50	TO STA. 223+00
-----------------------	-----------	---------------	-------------	----------------

F.A.P. RTE.	SECTION	COUNTY	TOTAL SHEETS	SHEET NO.
301	43N	JO DAVIESS	628	233
		CONTRACT NO. 64P26		
ILLINOIS		FED. AID PROJECT		

ILLINOIS	FED. AID PROJECT
----------	------------------

MOT SIGN LEGEND



W3-3(O)-48

W17-1100(O)-6030

BO



WORK ZONE
W21-1115(0)-3618





R2-1-3648

R10-1108p-3618



R2-1106p-3618

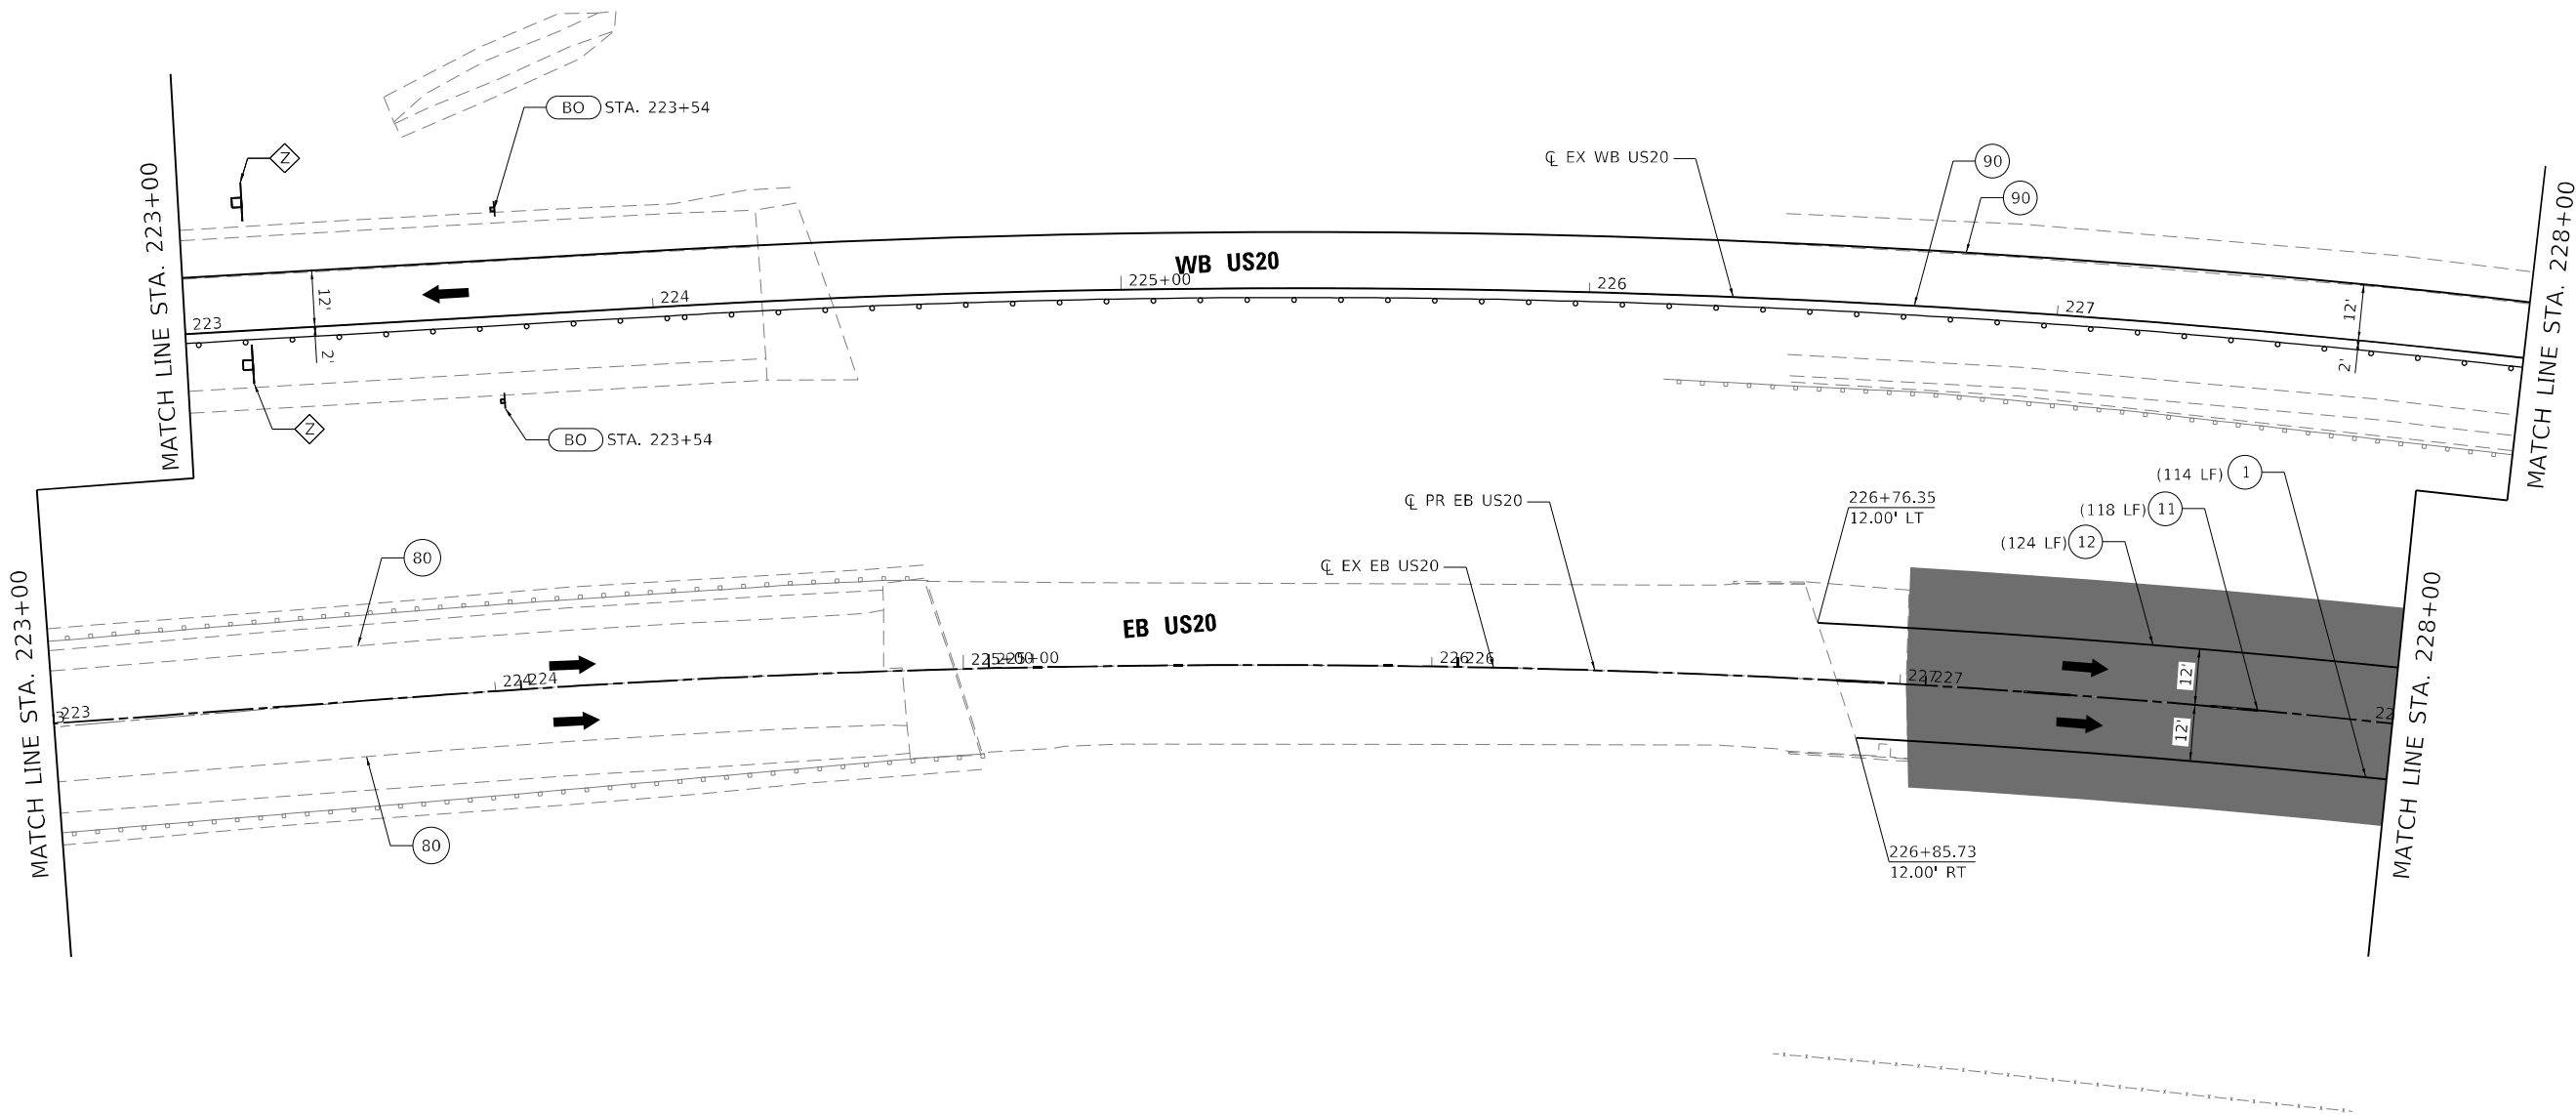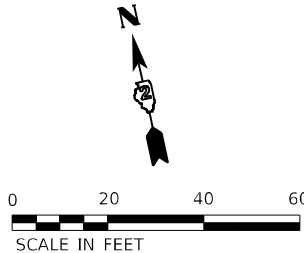

LEGEND

- 1 TEMPORARY PAVEMENT MARKING - LINE 4" - TYPE IV TAPE (SOLID WHITE) (70307120)
- 2 TEMPORARY PAVEMENT MARKING - LINE 4" - TYPE IV TAPE (SOLID YELLOW) 11" C-C (70307120)
- 3 TEMPORARY PAVEMENT MARKING - LINE 6" - TYPE IV TAPE (SOLID WHITE) (70307130)
- 4 TEMPORARY PAVEMENT MARKING - LINE 12" - TYPE IV TAPE (SOLID WHITE) (70307160)
- 5 TEMPORARY PAVEMENT MARKING - LINE 24" - TYPE IV TAPE (SOLID WHITE) (70307210)
- 6 TEMPORARY PAVEMENT MARKING LETTERS AND SYMBOLS - TYPE IV TAPE (SOLID WHITE) (70307120)
- 7 TEMPORARY CONCRETE BARRIER (70400100)

- 7P TEMPORARY CONCRETE BARRIER (PINNED) (70400100)
- 9 IMPACT ATTENUATORS, TEMPORARY (NON- REDIRECTIVE, NARROW), TEST LEVEL 3
- 10 TEMPORARY PAVEMENT MARKING - LINE 6" - TYPE IV TAPE (2' DASH - 6' SKIP WHITE) (70307130)
- 11 TEMPORARY PAVEMENT MARKING - LINE 4" - TYPE IV TAPE (10' DASH - 30' SKIP WHITE) (70307120)
- 12 TEMPORARY PAVEMENT MARKING - LINE 4" - TYPE IV TAPE (SOLID YELLOW) (70307120)
- 13 TEMPORARY PAVEMENT MARKING - LINE 12" - TYPE IV TAPE (SOLID YELLOW) (70307160)

PERMANENT PAVEMENT

COMPLETED TEMP PVMT

TEMPORARY PAVEMENT

WORK ZONE

POST MOUNTED VERTICAL PANELS

80

EXISTING PAVEMENT MARKING

90

PAVEMENT MARKING (PLACED IN PREVIOUS STAGE)

TEMPORARY SIGNAL HEAD

DIRECTION OF TRAFFIC

ARROW BOARD

TRAFFIC SIGN

TYPE III BARRICADE WITH FLASHING MONODIRECTIONAL LIGHTS

TEMPORARY CONCRETE BARRIER

IMPACT ATTENUATOR TEST LEVEL 3

CONSTRUCTION DRUM BARRICADES

50' C-C IN TANGENTS

20' C-C IN TAPERS

10' C-C IN RADII

TYPE II BARRICADE, DRUM, OR VERTICAL BARRICADE WITH STEADY BURN MONODIRECTIONAL LIGHT

DIRECTION INDICATOR BARRICADE WITH STEADY BURN MONODIRECTIONAL LIGHT

TEMPORARY PLASTIC DRUMS WITH STEADY BURN MONO-DIRECTIONAL LIGHTS

DRUMS

USER: idave
C:\Users\idave\OneDrive\Documents\64P26\64P26.dwg
FILE NAME: 64P26.dwg
PLOT DATE: 12/8/2023 12:49:16 AM



PLOT DRIVER = pdfNOLAYERColor-NoRaster.pltcf	DESIGNED - MJ	REVISED -
PEN TABLE = D264P26-PSE.tbl	DRAWN - JWD	REVISED -
PLOT SCALE = 40,0000 * / in.	CHECKED - JWD	REVISED -
PLOT DATE = 12/8/2023 12:49:16 AM	DATE - 12/08/2023	REVISED -

STATE OF ILLINOIS
DEPARTMENT OF TRANSPORTATION



MOT PLAN - US ROUTE 20
STAGE 4

SCALE: 40,0000 * / in. SHEET 126 OF 161 SHEETS STA. 223+50 TO STA. 228+00

F.A.P. RTE.	SECTION	COUNTY	TOTAL SHEETS	SHEET NO.
301	43N	JO DAVIESS	628	234
CONTRACT NO. 64P26				
ILLINOIS FED. AID PROJECT				

MOT SIGN LEGEND

WORK ZONE	W21-1115(0)-3618
SPEED LIMIT	R2-1-3648
PHOTO ENFORCED	R10-1108p-3618
XXXX FINE MINIMUM	R2-1106p-3618

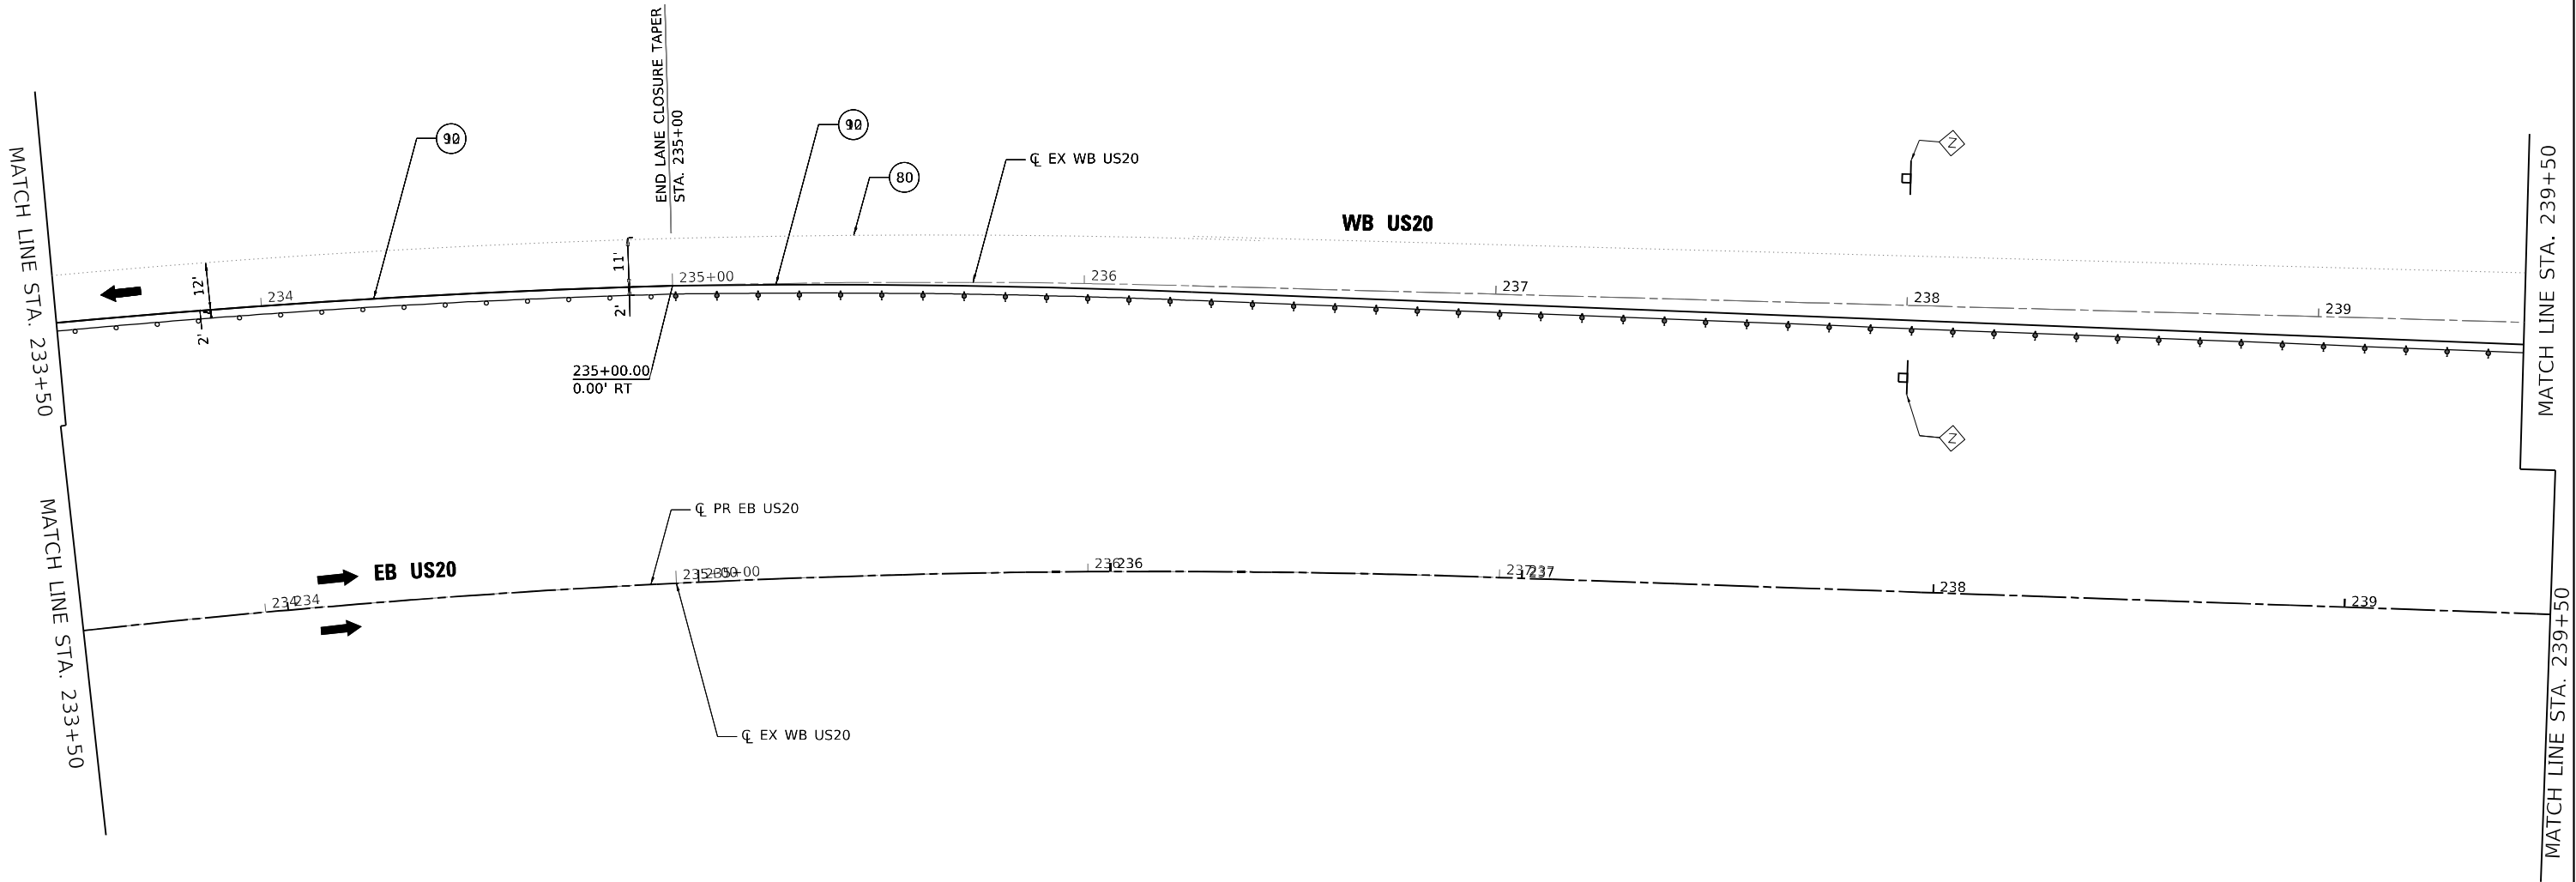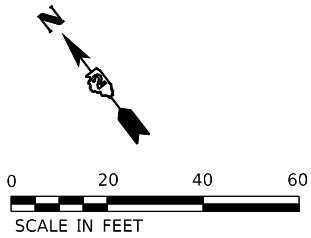

LEGEND

- 1 TEMPORARY PAVEMENT MARKING - LINE 4" - TYPE IV TAPE (SOLID WHITE) (70307120)
- 2 TEMPORARY PAVEMENT MARKING - LINE 4" - TYPE IV TAPE (SOLID YELLOW) 11" C-C (70307120)
- 3 TEMPORARY PAVEMENT MARKING - LINE 6" - TYPE IV TAPE (SOLID WHITE) (70307130)
- 4 TEMPORARY PAVEMENT MARKING - LINE 12" - TYPE IV TAPE (SOLID WHITE) (70307160)
- 5 TEMPORARY PAVEMENT MARKING - LINE 24" - TYPE IV TAPE (SOLID WHITE) (70307210)
- 6 TEMPORARY PAVEMENT MARKING LETTERS AND SYMBOLS - TYPE IV TAPE (SOLID WHITE) (70307120)
- 7 TEMPORARY CONCRETE BARRIER (70400100)

- 7P TEMPORARY CONCRETE BARRIER (PINNED) (70400100)
- 9 IMPACT ATTENUATORS, TEMPORARY (NON- REDIRECTIVE, NARROW), TEST LEVEL 3
- 10 TEMPORARY PAVEMENT MARKING - LINE 6" - TYPE IV TAPE (2' DASH - 6' SKIP WHITE) (70307130)
- 11 TEMPORARY PAVEMENT MARKING - LINE 4" - TYPE IV TAPE (10' DASH - 30' SKIP WHITE) (70307120)
- 12 TEMPORARY PAVEMENT MARKING - LINE 4" - TYPE IV TAPE (SOLID YELLOW) (70307120)
- 13 TEMPORARY PAVEMENT MARKING - LINE 12" - TYPE IV TAPE (SOLID YELLOW) (70307160)

PERMANENT PAVEMENT

COMPLETED TEMP PVMT

TEMPORARY PAVEMENT

WORK ZONE

POST MOUNTED VERTICAL PANELS

80 EXISTING PAVEMENT MARKING

90 PAVEMENT MARKING (PLACED IN PREVIOUS STAGE)

TEMPORARY SIGNAL HEAD

DIRECTION OF TRAFFIC

ARROW BOARD

TRAFFIC SIGN

TYPE III BARRICADE WITH FLASHING MONODIRECTIONAL LIGHTS

TEMPORARY CONCRETE BARRIER

IMPACT ATTENUATOR TEST LEVEL 3

CONSTRUCTION DRUM BARRICADES

50' C-C IN TANGENTS

20' C-C IN TAPERS

10' C-C IN RADII

TYPE II BARRICADE, DRUM, OR VERTICAL BARRICADE WITH STEADY BURN MONODIRECTIONAL LIGHT

DIRECTION INDICATOR BARRICADE WITH STEADY BURN MONODIRECTIONAL LIGHT

TEMPORARY PLASTIC DRUMS WITH STEADY BURN MONO-DIRECTIONAL LIGHTS

DRUMS

USER: idave
MODEL: Default
FILE NAME: PLOT_209-007_IDOT_PTB_202_022_Various Phase Lit_Direct 2Design\WO_1_64P26\CADD\CADD_Sheets\64P26-sh-MOT04-19.dgn

PLOT DRIVER	= pdfNOLAYERColor-NoRaster.pltcfgr	DESIGNED	-	CE	REVISED	-
PEN TABLE	= D264P26-PSE.tbl	DRAWN	-	JWD	REVISED	-
PLOT SCALE	= 40,0000 * / in.	CHECKED	-	JWD	REVISED	-
PLOT DATE	= 12/8/2023 12:49:19 AM	DATE	-	12/08/2023	REVISED	-

STATE OF ILLINOIS
DEPARTMENT OF TRANSPORTATION

MOT PLAN – US ROUTE 20
STAGE 4

SCALE: 40,0000 * / in. SHEET 128 OF 161 SHEETS STA. 233+50 TO STA. 239+50

F.A.P. RTE.	SECTION	COUNTY	TOTAL SHEETS	SHEET NO.
301	43N	JO DAVIESS	628	236
CONTRACT NO. 64P26				
ILLINOIS FED. AID PROJECT				

USER: idave
C:\PLOT\Default
FILE NAME: 1208_209_007_IDOT_PTB_202_022_Various Phase Lit Dierkt 2\Design\WO 1 64P26\CADD\CADD_Sheets\64P26-sh-MOT04-10.dgn



PLOT DRIVER = pdfNOLAYERColor-NoRaster.pltcfgr	DESIGNED - CE	REVISED -
PEN TABLE = D264P26-PSE.tbl	DRAWN - JWD	REVISED -
PLOT SCALE = 40,0000 ' / in.	CHECKED - JWD	REVISED -
PLOT DATE = 12/8/2023 12:49:20 AM	DATE - 12/08/2023	REVISED -

STATE OF ILLINOIS
DEPARTMENT OF TRANSPORTATION

MOT PLAN – US ROUTE 20
STAGE 4

SCALE: 40,0000 ' / in. SHEET 129 OF 161 SHEETS STA. 239+50 TO STA. 245+50

F.A.P. RTE.	SECTION	COUNTY	TOTAL SHEETS	SHEET NO.
301	43N	JO DAVIESS	628	237
CONTRACT NO. 64P26				
ILLINOIS FED. AID PROJECT				

LEGEND

- TEMPORARY PAVEMENT MARKING - LINE 4" - TYPE IV TAPE (SOLID WHITE) (70307120)
- TEMPORARY PAVEMENT MARKING - LINE 4" - TYPE IV TAPE (SOLID YELLOW) 11" C-C (70307120)
- TEMPORARY PAVEMENT MARKING - LINE 6" - TYPE IV TAPE (SOLID WHITE) (70307130)
- TEMPORARY PAVEMENT MARKING - LINE 12" - TYPE IV TAPE (SOLID WHITE) (70307160)
- TEMPORARY PAVEMENT MARKING - LINE 24" - TYPE IV TAPE (SOLID WHITE) (70307210)
- TEMPORARY PAVEMENT MARKING LETTERS AND SYMBOLS - TYPE IV TAPE (SOLID WHITE) (70307100)
- TEMPORARY CONCRETE BARRIER (70400100)


- 7P TEMPORARY CONCRETE BARRIER (PINNED) (70400100)
- IMPACT ATTENUATORS, TEMPORARY (NON- REDIRECTIVE, NARROW), TEST LEVEL 3
 - TEMPORARY PAVEMENT MARKING - LINE 6" - TYPE IV TAPE (2' DASH - 6' SKIP WHITE) (70307130)
 - TEMPORARY PAVEMENT MARKING - LINE 4" - TYPE IV TAPE (10' DASH - 30' SKIP WHITE) (70307120)
 - TEMPORARY PAVEMENT MARKING - LINE 4" - TYPE IV TAPE (SOLID YELLOW) (70307120)
 - TEMPORARY PAVEMENT MARKING - LINE 12" - TYPE IV TAPE (SOLID YELLOW) (70307160)

- 80 EXISTING PAVEMENT MARKING
- 90 PAVEMENT MARKING (PLACED IN PREVIOUS STAGE)

- TEMPORARY SIGNAL HEAD
- DIRECTION OF TRAFFIC
- ARROW BOARD
- TRAFFIC SIGN
- TYPE III BARRICADE WITH FLASHING MONODIRECTIONAL LIGHTS
- TEMPORARY CONCRETE BARRIER
- IMPACT ATTENUATOR TEST LEVEL 3
- CONSTRUCTION DRUM BARRICADES


- 50' C-C IN TANGENTS
- 20' C-C IN TAPERS
- 10' C-C IN RADII
- TYPE II BARRICADE, DRUM, OR VERTICAL BARRICADE WITH STEADY BURN MONODIRECTIONAL LIGHT
- DIRECTION INDICATOR BARRICADE WITH STEADY BURN MONODIRECTIONAL LIGHT
- TEMPORARY PLASTIC DRUMS WITH STEADY BURN MONO-DIRECTIONAL LIGHTS
- DRUMS

USER: idave
MODEL: Default
FILE NAME: TYP02_209_007_IDOT_PTB_202_022_Various Phase 1.dgn
D:\drt\2\Design\W0_1_64P26\CADD\CADD_Sheets\64P26-sh-MOT05-TYP01.dgn

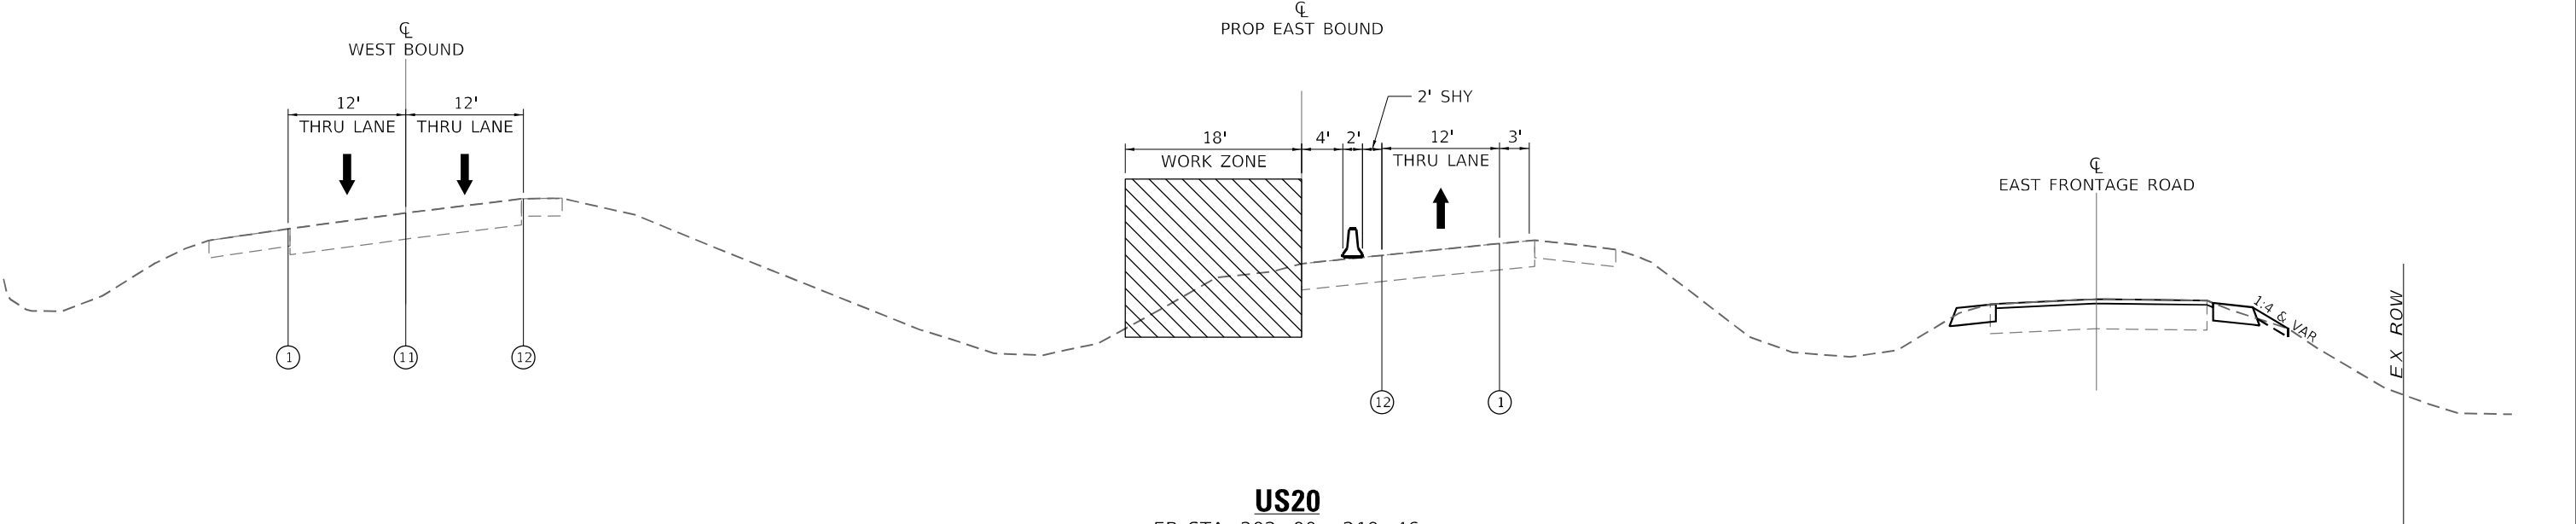

US20

EB STA. 202+00 - 210+46

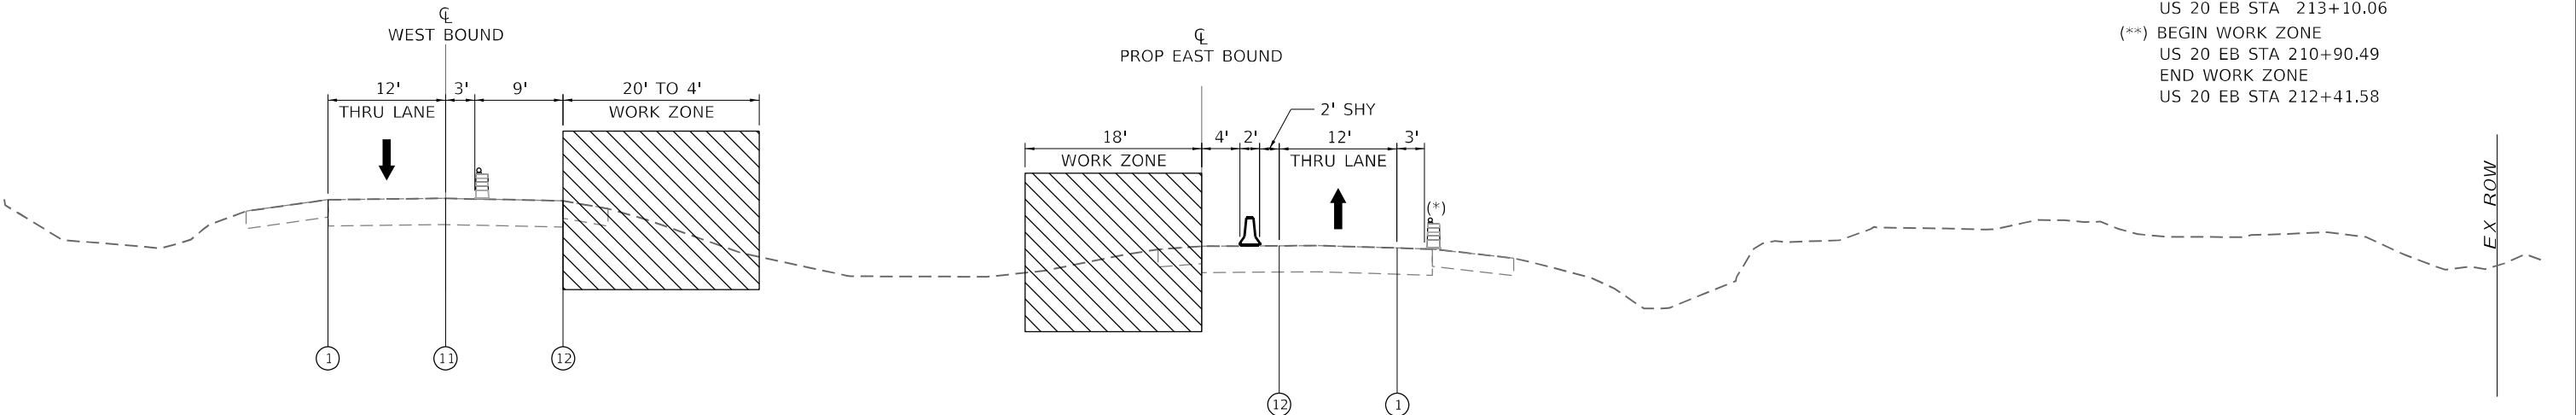

US20

EB STA. 210+46 - 219+00

- (*) END DRUMS
US 20 EB STA 213+10.06
(**) BEGIN WORK ZONE
US 20 EB STA 210+90.49
END WORK ZONE
US 20 EB STA 212+41.58

LEGEND

- ① TEMPORARY PAVEMENT MARKING - LINE 4" - TYPE IV TAPE (SOLID WHITE) (70307120)
② TEMPORARY PAVEMENT MARKING - LINE 4" - TYPE IV TAPE (SOLID YELLOW) 11" C-C (70307120)
③ TEMPORARY PAVEMENT MARKING - LINE 6" - TYPE IV TAPE (SOLID WHITE) (70307130)
④ TEMPORARY PAVEMENT MARKING - LINE 12" - TYPE IV TAPE (SOLID WHITE) (70307160)
⑤ TEMPORARY PAVEMENT MARKING - LINE 24" - TYPE IV TAPE (SOLID WHITE) (70307210)
⑥ TEMPORARY PAVEMENT MARKING LETTERS AND SYMBOLS - TYPE IV TAPE (SOLID WHITE) (70307100)
⑦ TEMPORARY CONCRETE BARRIER (70400100)

- ⑦P TEMPORARY CONCRETE BARRIER (PINNED) (70400100)
⑧ TYPE II BARRICADE OR DRUM AT 50' CENTERS IN TANGENTS
20' CENTERS IN TAPERS
10' CENTERS IN CURVES
⑨ IMPACT ATTENUATORS, TEMPORARY (NON- REDIRECTIVE, NARROW), TEST LEVEL 3
⑩ TEMPORARY PAVEMENT MARKING - LINE 6" - TYPE IV TAPE (2' DASH - 6' SKIP WHITE) (70307130)
⑪ TEMPORARY PAVEMENT MARKING - LINE 4" - TYPE IV TAPE (10' DASH - 30' SKIP WHITE) (70307120)
⑫ TEMPORARY PAVEMENT MARKING - LINE 4" - TYPE IV TAPE (SOLID YELLOW) (70307120)
⑬ TEMPORARY PAVEMENT MARKING - LINE 6" - TYPE IV TAPE (2' DASH - 6' SKIP YELLOW) (70307130)

- ⑧0 EXISTING PAVEMENT MARKING
⑨0 PAVEMENT MARKING
(PLACED IN PREVIOUS STAGE)

LEGEND

- EXISTING PAVEMENT
COMPLETED PAVEMENT
TEMPORARY PAVEMENT
WORK AREA

- DIRECTION OF TRAFFIC
TYPE II BARRICADE OR DRUM WITH STEADY
BURNING MONO-DIRECTIONAL LIGHT @ 25'
CENTERS (10' CENTERS ALONG CURVES)
POST MOUNTED VERTICAL PANEL
TEMPORARY CONCRETE BARRIER



PLOT DRIVER = pdfNOLAYERColor-NoRaster.pltcfp
PEN TABLE = D264P26-PSE.tbl
PLOT SCALE = 2,0000 ' / in.
PLOT DATE = 12/8/2023 12:49:21 AM

DESIGNED - MJ
DRAWN - MMC
CHECKED - JWD
DATE - 12/08/2023

REVISED -
REVISED -
REVISED -
REVISED -


STATE OF ILLINOIS
DEPARTMENT OF TRANSPORTATION

TYPICAL SECTION - US ROUTE 20
STAGE 5

SCALE: 2,0000 ' / in. SHEET 130 OF 161 SHEETS STA. TO STA.

F.A.P. RTE.	SECTION	COUNTY	TOTAL SHEETS	SHEET NO.
301	43N	JO DAVIESS	628	238
CONTRACT NO. 64P26				
ILLINOIS FED. AID PROJECT				

USER: idave
MODEL: Default
FILE NAME: TYP02_209_007_IDOT_PTB_202_022_Various Phase Ltd. Dierkt 2Design\WO_1_64P26\CADD\CADD_Sheets\64P26-sh-TYP05-TYP02.dgn

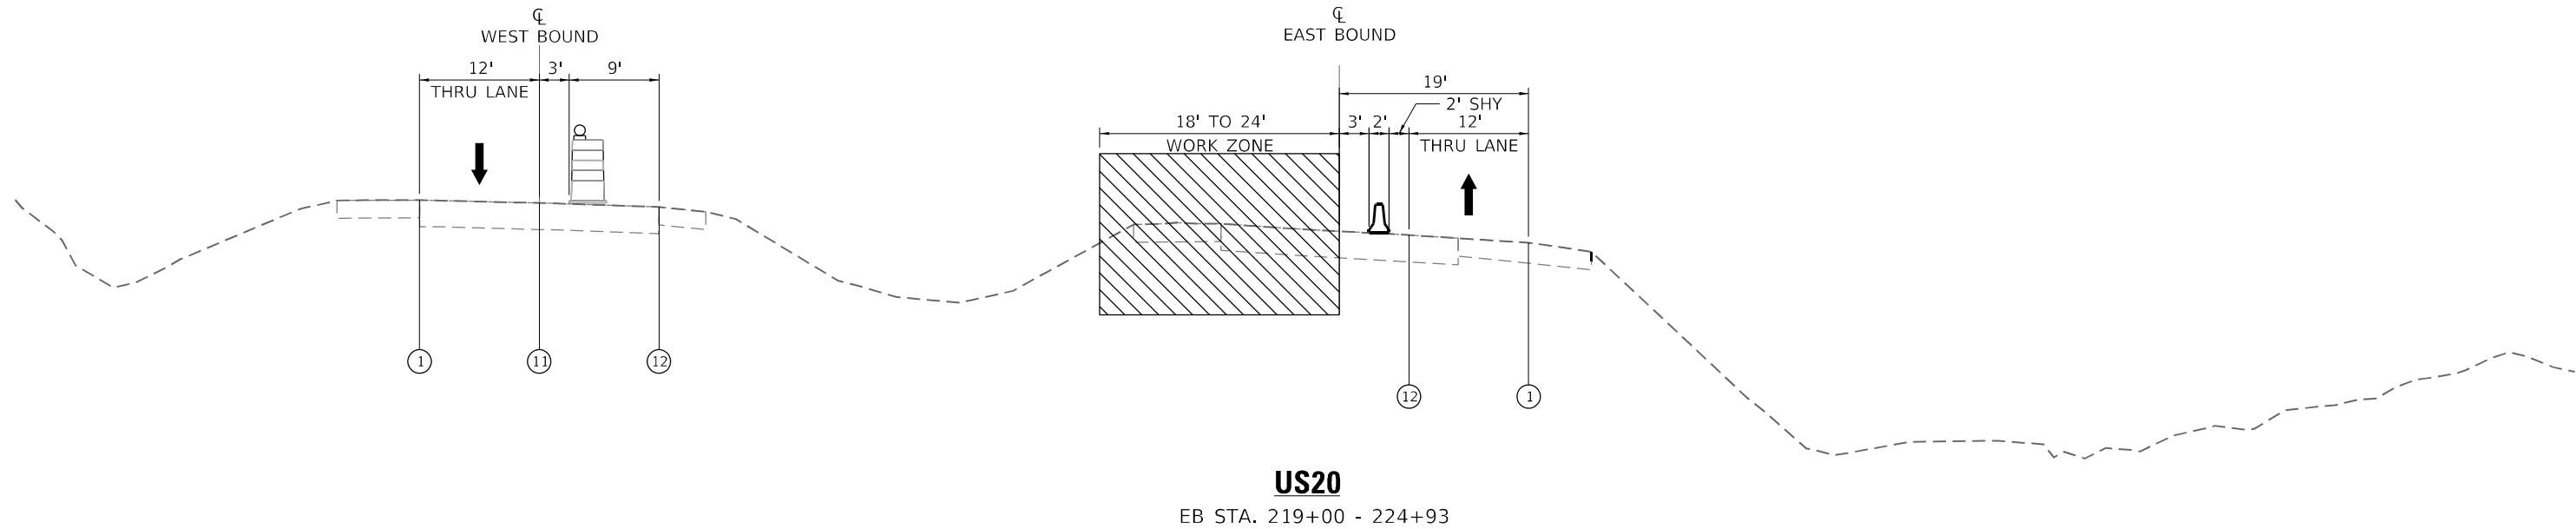

LEGEND

- ① TEMPORARY PAVEMENT MARKING - LINE 4" - TYPE IV TAPE (SOLID WHITE) (70307120)
- ② TEMPORARY PAVEMENT MARKING - LINE 4" - TYPE IV TAPE (SOLID YELLOW) 11" C-C (70307120)
- ③ TEMPORARY PAVEMENT MARKING - LINE 6" - TYPE IV TAPE (SOLID WHITE) (70307130)
- ④ TEMPORARY PAVEMENT MARKING - LINE 12" - TYPE IV TAPE (SOLID WHITE) (70307160)
- ⑤ TEMPORARY PAVEMENT MARKING - LINE 24" - TYPE IV TAPE (SOLID WHITE) (70307210)
- ⑥ TEMPORARY PAVEMENT MARKING LETTERS AND SYMBOLS - TYPE IV TAPE (SOLID WHITE) (70307100)
- ⑦ TEMPORARY CONCRETE BARRIER (70400100)

- ⑦P TEMPORARY CONCRETE BARRIER (PINNED) (70400100)
- ⑧ TYPE II BARRICADE OR DRUM AT 50' CENTERS IN TANGENTS 20' CENTERS IN TAPERS 10' CENTERS IN CURVES
- ⑨ IMPACT ATTENUATORS, TEMPORARY (NON- REDIRECTIVE, NARROW), TEST LEVEL 3
- ⑩ TEMPORARY PAVEMENT MARKING - LINE 6" - TYPE IV TAPE (2' DASH - 6' SKIP WHITE) (70307130)
- ⑪ TEMPORARY PAVEMENT MARKING - LINE 4" - TYPE IV TAPE (10' DASH - 30' SKIP WHITE) (70307120)
- ⑫ TEMPORARY PAVEMENT MARKING - LINE 4" - TYPE IV TAPE (SOLID YELLOW) (70307120)
- ⑬ TEMPORARY PAVEMENT MARKING - LINE 6" - TYPE IV TAPE (2' DASH - 6' SKIP YELLOW) (70307130)

- ⑧0 EXISTING PAVEMENT MARKING
- ⑨0 PAVEMENT MARKING (PLACED IN PREVIOUS STAGE)

LEGEND

- EXISTING PAVEMENT
- COMPLETED PAVEMENT
- TEMPORARY PAVEMENT
- WORK AREA

↓ ↑ DIRECTION OF TRAFFIC

TYPE II BARRICADE OR DRUM WITH STEADY BURNING MONO-DIRECTIONAL LIGHT @ 25' CENTERS (10' CENTERS ALONG CURVES)

POST MOUNTED VERTICAL PANEL

TEMPORARY CONCRETE BARRIER

SEE

PLOT DRIVER = pdfNOLAYERSColor-NoRaster.pltcfgr	DESIGNED - MJ	REVISED -
PEN TABLE = D264P26-PSE.tbl	DRAWN - MMC	REVISED -
PLOT SCALE = 2.0000 ' / in.	CHECKED - JWD	REVISED -
PLOT DATE = 12/8/2023 12:49:23 AM	DATE - 12/08/2023	REVISED -

STATE OF ILLINOIS
DEPARTMENT OF TRANSPORTATION


TYPICAL SECTION – US ROUTE 20
STAGE 5

SCALE: 2.0000 ' / in. SHEET 131 OF 161 SHEETS STA. TO STA.




F.A.P. RTE.	SECTION	COUNTY	TOTAL SHEETS	SHEET NO.
301	43N	JO DAVIESS	628	239
CONTRACT NO. 64P26				
ILLINOIS		FED. AID PROJECT		

EASTBOUND ADVANCE SIGNING DETAIL

(PER HIGHWAY STANDARD 701422)

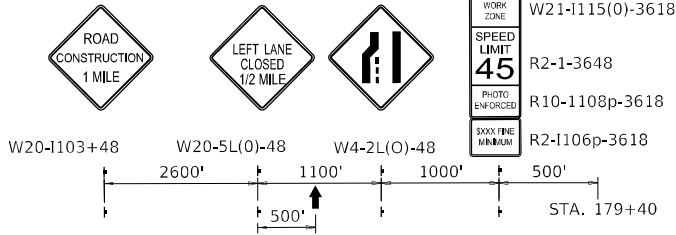

MOT SIGN LEGEND

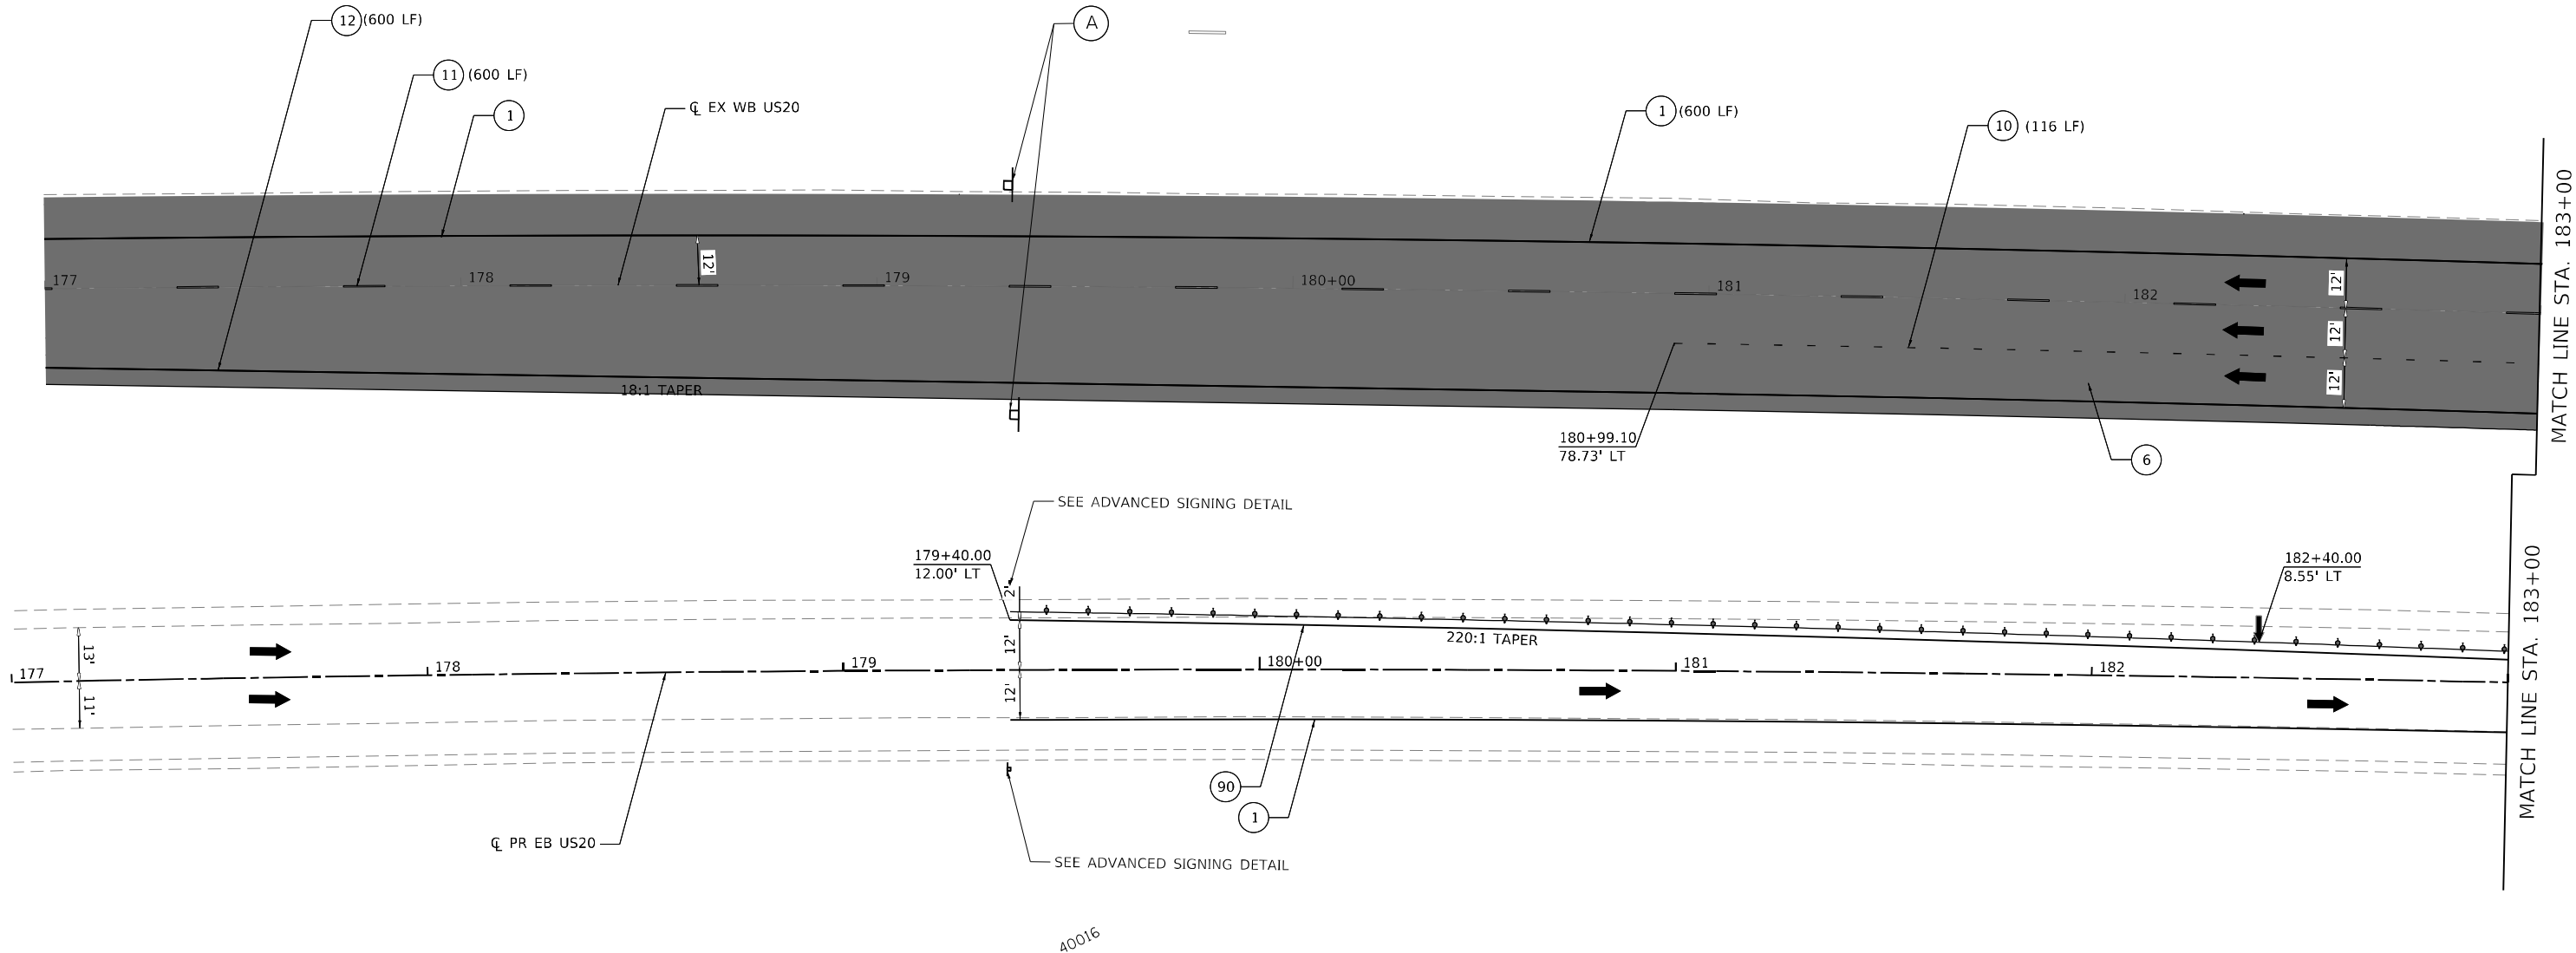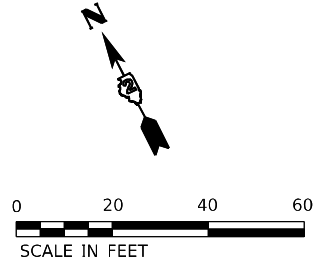 

LEGEND

- 1 TEMPORARY PAVEMENT MARKING - LINE 4" - TYPE IV TAPE (SOLID WHITE) (70307120)
- 2 TEMPORARY PAVEMENT MARKING - LINE 4" - TYPE IV TAPE (SOLID YELLOW) 11" C-C (70307120)
- 3 TEMPORARY PAVEMENT MARKING - LINE 6" - TYPE IV TAPE (SOLID WHITE) (70307130)
- 4 TEMPORARY PAVEMENT MARKING - LINE 12" - TYPE IV TAPE (SOLID WHITE) (70307160)
- 5 TEMPORARY PAVEMENT MARKING - LINE 24" - TYPE IV TAPE (SOLID WHITE) (70307210)
- 6 TEMPORARY PAVEMENT MARKING LETTERS AND SYMBOLS - TYPE IV TAPE (SOLID WHITE) (70307100)
- 7 TEMPORARY CONCRETE BARRIER (70400100)

- 7P TEMPORARY CONCRETE BARRIER (PINNED) (70400100)
- 9 IMPACT ATTENUATORS, TEMPORARY (NON- REDIRECTIVE, NARROW), TEST LEVEL 3
- 10 TEMPORARY PAVEMENT MARKING - LINE 6" - TYPE IV TAPE (2' DASH - 6' SKIP WHITE) (70307130)
- 11 TEMPORARY PAVEMENT MARKING - LINE 4" - TYPE IV TAPE (10' DASH - 30' SKIP WHITE) (70307120)
- 12 TEMPORARY PAVEMENT MARKING - LINE 4" - TYPE IV TAPE (SOLID YELLOW) (70307120)
- 13 TEMPORARY PAVEMENT MARKING - LINE 12" - TYPE IV TAPE (SOLID YELLOW) (70307160)

- PERMANENT PAVEMENT
- COMPLETED TEMP PVMT
- TEMPORARY PAVEMENT
- WORK ZONE
- POST MOUNTED VERTICAL PANELS
- EXISTING PAVEMENT MARKING
- PAVEMENT MARKING (PLACED IN PREVIOUS STAGE)
- TEMPORARY SIGNAL HEAD
- DIRECTION OF TRAFFIC
- ARROW BOARD
- TRAFFIC SIGN
- TYPE III BARRICADE WITH FLASHING MONODIRECTIONAL LIGHTS
- TEMPORARY CONCRETE BARRIER
- IMPACT ATTENUATOR TEST LEVEL 3
- CONSTRUCTION DRUM BARRICADES
- 50' C-C IN TANGENTS
- 20' C-C IN TAPERS
- 10' C-C IN RADII
- TYPE II BARRICADE, DRUM, OR VERTICAL BARRICADE WITH STEADY BURN MONODIRECTIONAL LIGHT
- DIRECTION INDICATOR BARRICADE WITH STEADY BURN MONODIRECTIONAL LIGHT
- TEMPORARY PLASTIC DRUMS WITH STEADY BURN MONO-DIRECTIONAL LIGHTS
- DRUMS



PLOT DRIVER = pdfNOLAYERColor-NoRaster.pltcf	DESIGNED - MJ	REVISED -
PEN TABLE = D264P26-PSE.tbl	DRAWN - JWD	REVISED -
PLOT SCALE = 40,0000 ' / in.	CHECKED - JWD	REVISED -
PLOT DATE = 12/8/2023 12:49:25 AM	DATE - 12/08/2023	REVISED -



STATE OF ILLINOIS
DEPARTMENT OF TRANSPORTATION

MOT PLAN - US ROUTE 20
STAGE 5

SCALE: 40,0000 ' / in. SHEET 132 OF 161 SHEETS STA. 177+00 TO STA. 183+00


F.A.P. RTE.	SECTION	COUNTY	TOTAL SHEETS	SHEET NO.
301	43N	JO DAVIESS	628	240
CONTRACT NO. 64P26				
ILLINOIS FED. AID PROJECT				

PA
W4-2L-48

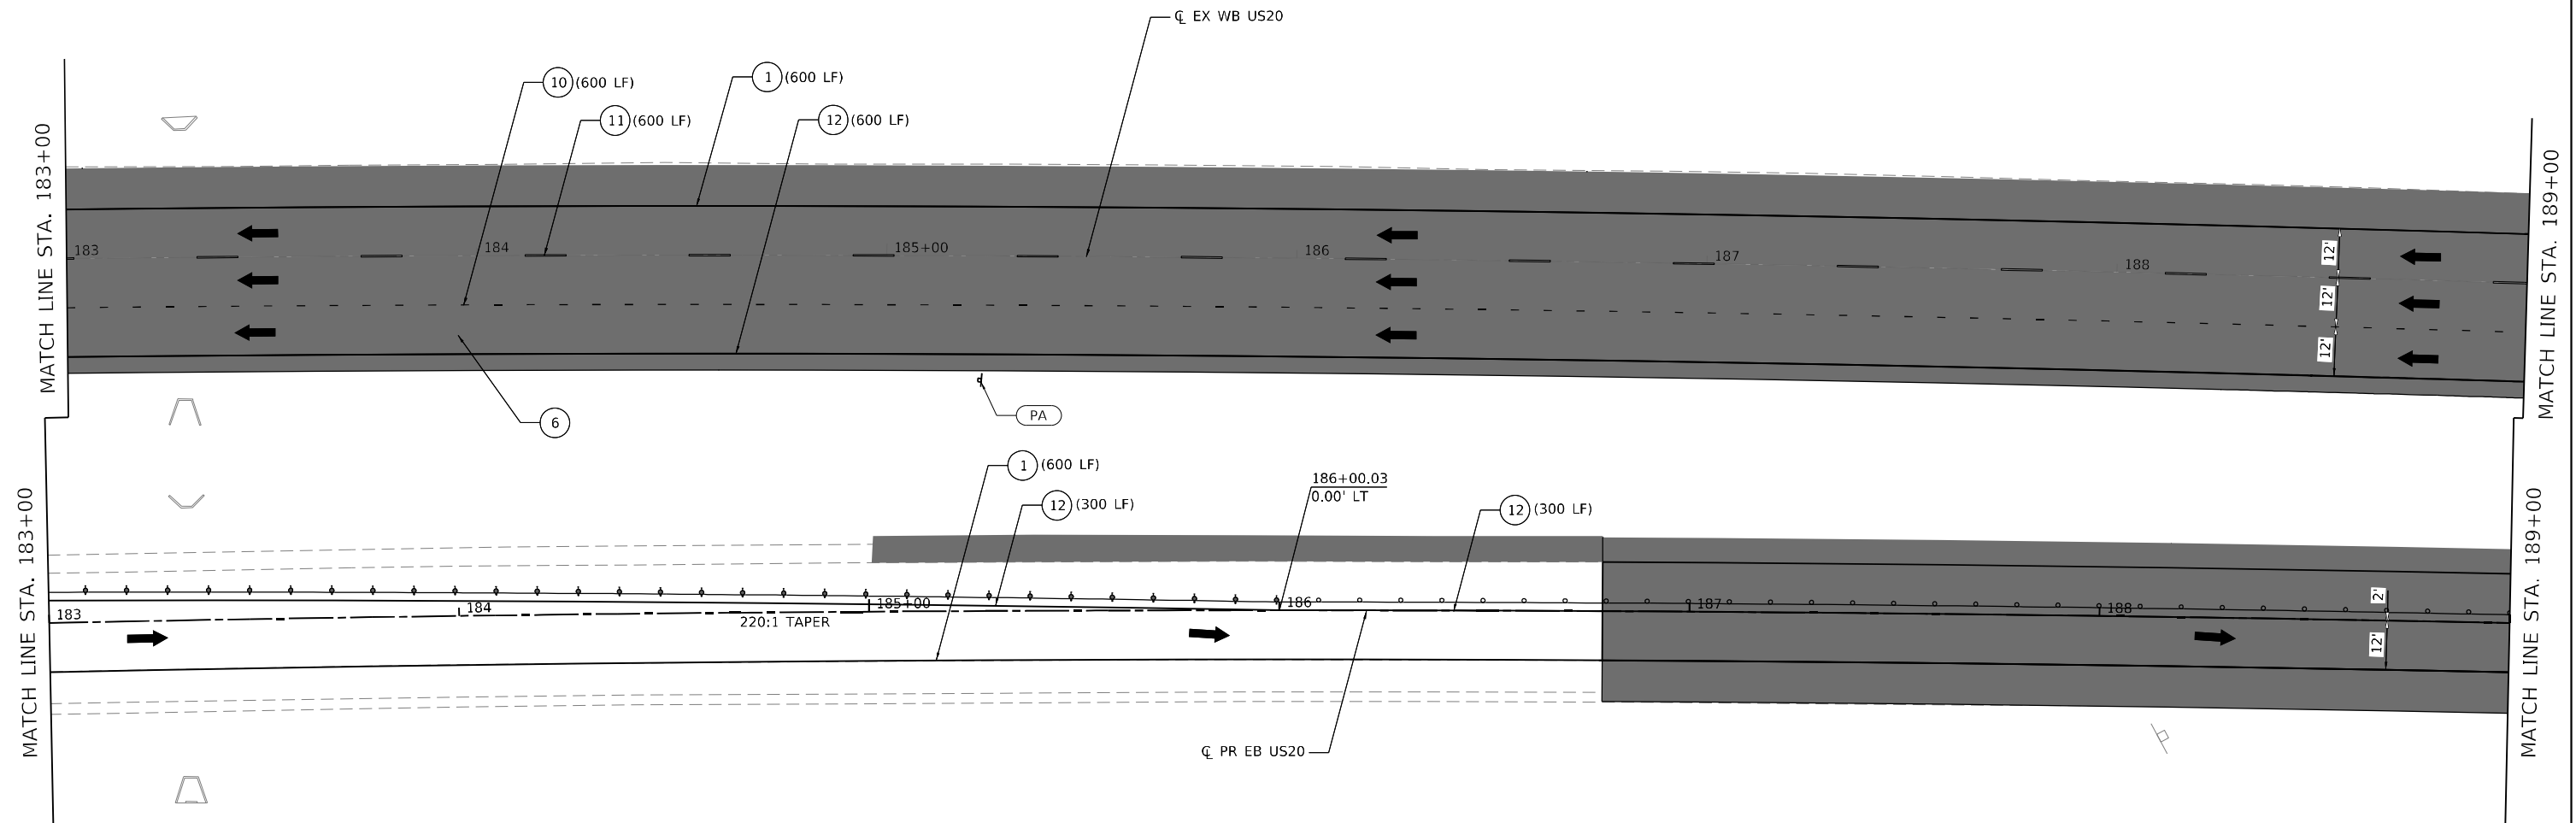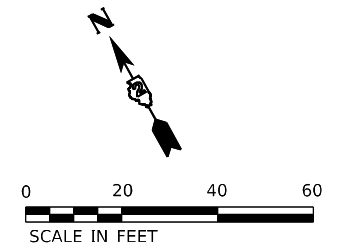

1	TEMPORARY PAVEMENT MARKING - LINE 4" - TYPE IV TAPE (SOLID WHITE) (70307120)
2	TEMPORARY PAVEMENT MARKING - LINE 4" - TYPE IV TAPE (SOLID YELLOW) 11" C-C (70307120)
3	TEMPORARY PAVEMENT MARKING - LINE 6" - TYPE IV TAPE (SOLID WHITE) (70307130)
4	TEMPORARY PAVEMENT MARKING - LINE 12" - TYPE IV TAPE (SOLID WHITE) (70307160)
5	TEMPORARY PAVEMENT MARKING - LINE 24" - TYPE IV TAPE (SOLID WHITE) (70307210)
6	TEMPORARY PAVEMENT MARKING LETTERS AND SYMBOLS - TYPE IV TAPE (SOLID WHITE) (70307100)
7	TEMPORARY CONCRETE BARRIER (70400100)

- 7P) TEMPORARY CONCRETE BARRIER (PINNED) (70400100)
- 9) IMPACT ATTENUATORS, TEMPORARY (NON- REDIRECTIVE, NARROW), TEST LEVEL 3
- 10) TEMPORARY PAVEMENT MARKING - LINE 6" - TYPE IV TAPE (2' DASH - 6' SKIP WHITE) (70307130)
- 11) TEMPORARY PAVEMENT MARKING - LINE 4" - TYPE IV TAPE (10' DASH - 30' SKIP WHITE) (70307120)
- 12) TEMPORARY PAVEMENT MARKING - LINE 4" - TYPE IV TAPE (SOLID YELLOW) (70307120)
- 13) TEMPORARY PAVEMENT MARKING - LINE 12" - TYPE IV TAPE (SOLID YELLOW) (70307160)

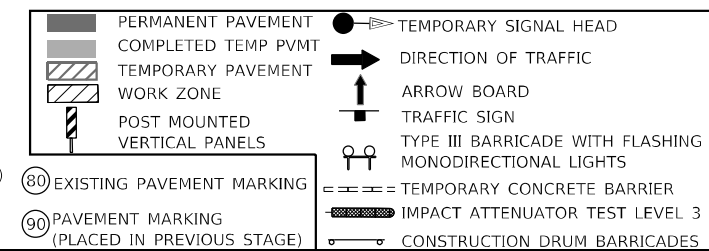

- | | |
|---|---|
| 50' C-C IN TANGENTS | |
| 20' C-C IN TAPERS | |
| 10' C-C IN RADII | |
|  | TYPE II BARRICADE, DRUM, OR VERTICAL BARRICADE WITH STEADY BURN MONODIRECTIONAL LIGHT |
|  | DIRECTION INDICATOR BARRICADE WITH STEADY BURN MONODIRECTIONAL LIGHT |
|  | TEMPORARY PLASTIC DRUMS WITH STEADY BURN MONO-DIRECTIONAL LIGHTS |
|  | DRUMS |



PLOT DRIVER	= pdfNOLAYERScolor-NoRaster.pltcfgr
PEN TABLE	= D264P26-PSE.tbl
PLOT SCALE	= 40,0000 ' / in.
PLOT DATE	= 12/8/2023 12:49:27 AM

DESIGNED	-	MJ
DRAWN	-	JWD
CHECKED	-	JWD
DATE	-	12/08/2023

REVISED	-
REVISED	-
**STATE OF ILLINOIS
DEPARTMENT OF TRANSPORTATION**

MOT PLAN - US ROUTE 20
STAGE 5

SCALE: 40.0000' / in.	SHEET 133	OF 161 SHEETS	STA. 183+00	TO STA. 189+00
-----------------------	-----------	---------------	-------------	----------------

F.A.P. RTE.	SECTION	COUNTY	TOTAL SHEETS	SHEET NO.
301	43N	JO DAVIESS	628	241
		CONTRACT NO. 64P26		
		ILLINOIS	FED. AID PROJECT	

ILLINOIS	FED. AID PROJECT
----------	------------------

USER: idave
C:\PLOT\Default
FILE NAME: 64P26
209-007.DOT.PTB 202-022-Various Phase 1.d 64P26\CADD\CADD_Sheets\64P26-sh-MOT05-10.dgn



PLOT DRIVER = pdfNOLAYERColor-NoRaster.pltcfgr
PEN TABLE = D264P26-PSE.tbl
PLOT SCALE = 40,0000 ' / in.
PLOT DATE = 12/8/2023 12:49:28 AM

DESIGNED - CE
DRAWN - JWD
CHECKED - JWD
DATE - 12/08/2023

REVISED -
REVISED -
REVISED -
REVISED -

STATE OF ILLINOIS
DEPARTMENT OF TRANSPORTATION

MOT PLAN - US ROUTE 20
STAGE 5

SCALE: 40,0000 ' / in. SHEET 134 OF 161 SHEETS STA. 189+00 TO STA. 195+00

F.A.P. RTE.	SECTION	COUNTY	TOTAL SHEETS	SHEET NO.
301	43N	JO DAVIESS	628	242
CONTRACT NO. 64P26				
ILLINOIS FED. AID PROJECT				

LEGEND

- TEMPORARY PAVEMENT MARKING - LINE 4" - TYPE IV TAPE (SOLID WHITE) (70307120)
- TEMPORARY PAVEMENT MARKING - LINE 4" - TYPE IV TAPE (SOLID YELLOW) 11" C-C (70307120)
- TEMPORARY PAVEMENT MARKING - LINE 6" - TYPE IV TAPE (SOLID WHITE) (70307130)
- TEMPORARY PAVEMENT MARKING - LINE 12" - TYPE IV TAPE (SOLID WHITE) (70307160)
- TEMPORARY PAVEMENT MARKING - LINE 24" - TYPE IV TAPE (SOLID WHITE) (70307210)
- TEMPORARY PAVEMENT MARKING LETTERS AND SYMBOLS - TYPE IV TAPE (SOLID WHITE) (70307100)
- TEMPORARY CONCRETE BARRIER (70400100)

- IMPACT ATTENUATORS, TEMPORARY (NON- REDIRECTIVE, NARROW), TEST LEVEL 3
- TEMPORARY PAVEMENT MARKING - LINE 6" - TYPE IV TAPE (2' DASH - 6' SKIP WHITE) (70307130)
- TEMPORARY PAVEMENT MARKING - LINE 4" - TYPE IV TAPE (10' DASH - 30' SKIP WHITE) (70307120)
- TEMPORARY PAVEMENT MARKING - LINE 4" - TYPE IV TAPE (SOLID YELLOW) (70307120)
- TEMPORARY PAVEMENT MARKING - LINE 12" - TYPE IV TAPE (SOLID YELLOW) (70307160)


- PERMANENT PAVEMENT
COMPLETED TEMP PVMT
TEMPORARY PAVEMENT
WORK ZONE
POST MOUNTED VERTICAL PANELS
EXISTING PAVEMENT MARKING
PAVEMENT MARKING (PLACED IN PREVIOUS STAGE)

- TEMPORARY SIGNAL HEAD
DIRECTION OF TRAFFIC
ARROW BOARD
TRAFFIC SIGN
TYPE III BARRICADE WITH FLASHING MONODIRECTIONAL LIGHTS
TEMPORARY CONCRETE BARRIER
IMPACT ATTENUATOR TEST LEVEL 3
CONSTRUCTION DRUM BARRICADES



- 50' C-C IN TANGENTS
20' C-C IN TAPERS
10' C-C IN RADII
TYPE II BARRICADE, DRUM, OR VERTICAL BARRICADE WITH STEADY BURN MONODIRECTIONAL LIGHT
DIRECTION INDICATOR BARRICADE WITH STEADY BURN MONODIRECTIONAL LIGHT
TEMPORARY PLASTIC DRUMS WITH STEADY BURN MONO-DIRECTIONAL LIGHTS
DRUMS

MOT SIGN LEGEND

- BQ WRONG WAY R5-1a-4230
PB LEFT LANE ENDS W9-1L-48
PD W2-2R-48
PE Barge Terminal Road W17-1100-4824
PC SPEED LIMIT 55 R2-1-3648
11-11017A-3036
11-11017B-3018
W11-10-4848

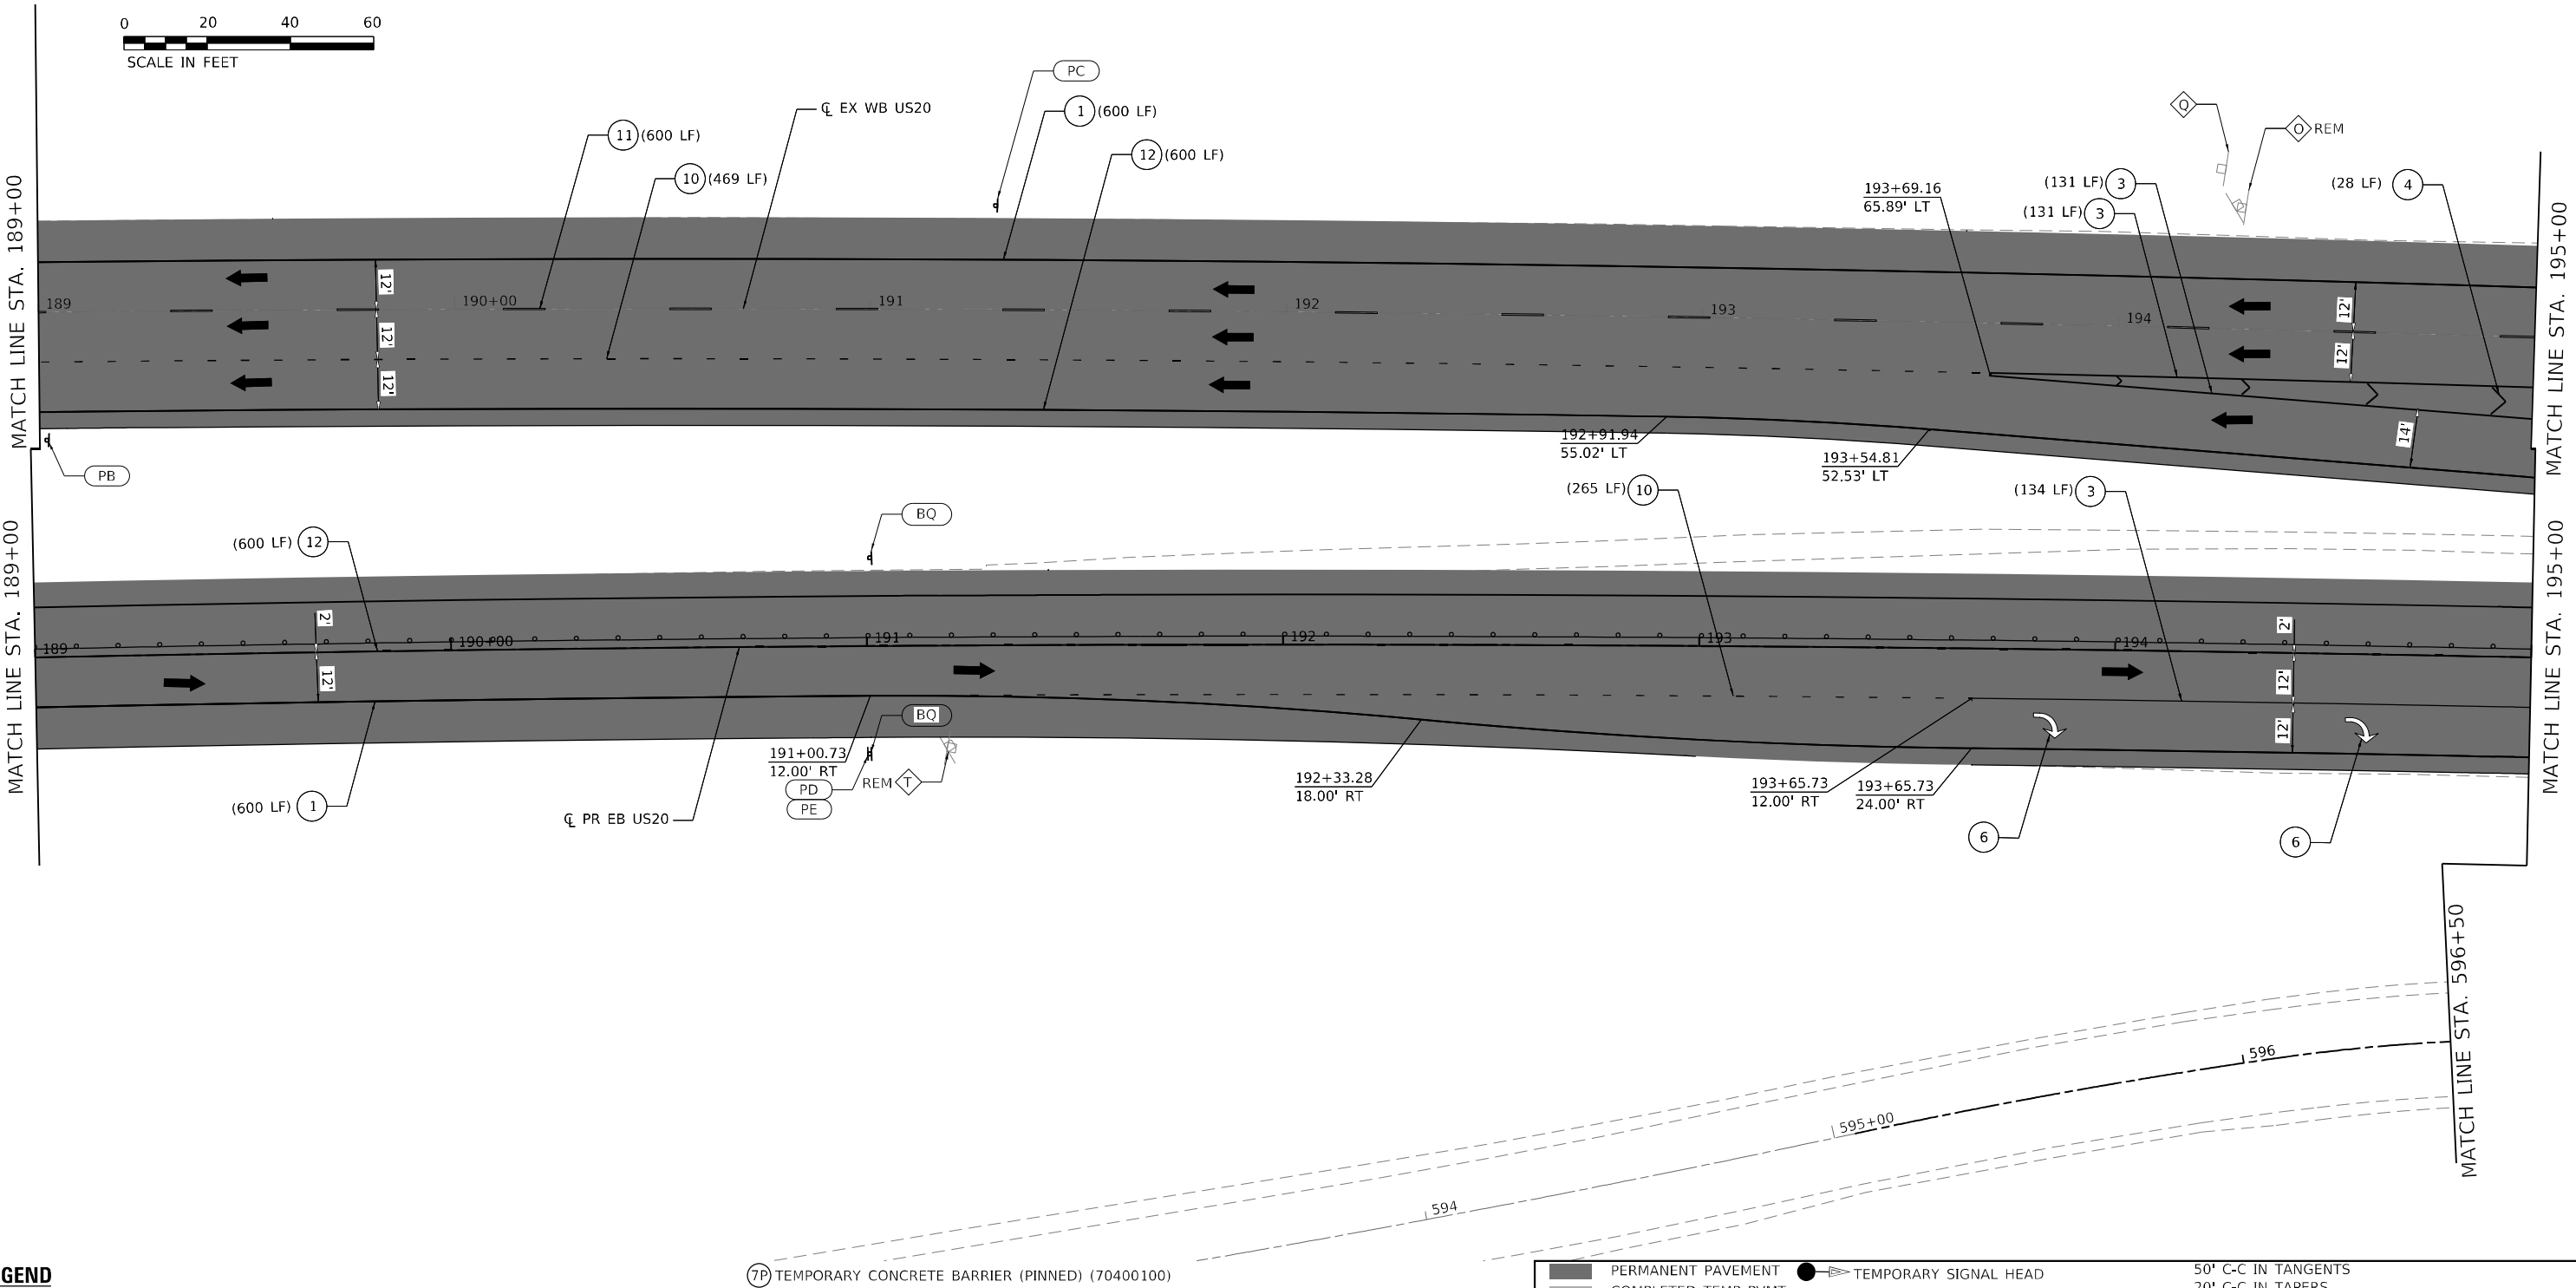

MOT SIGN LEGEND

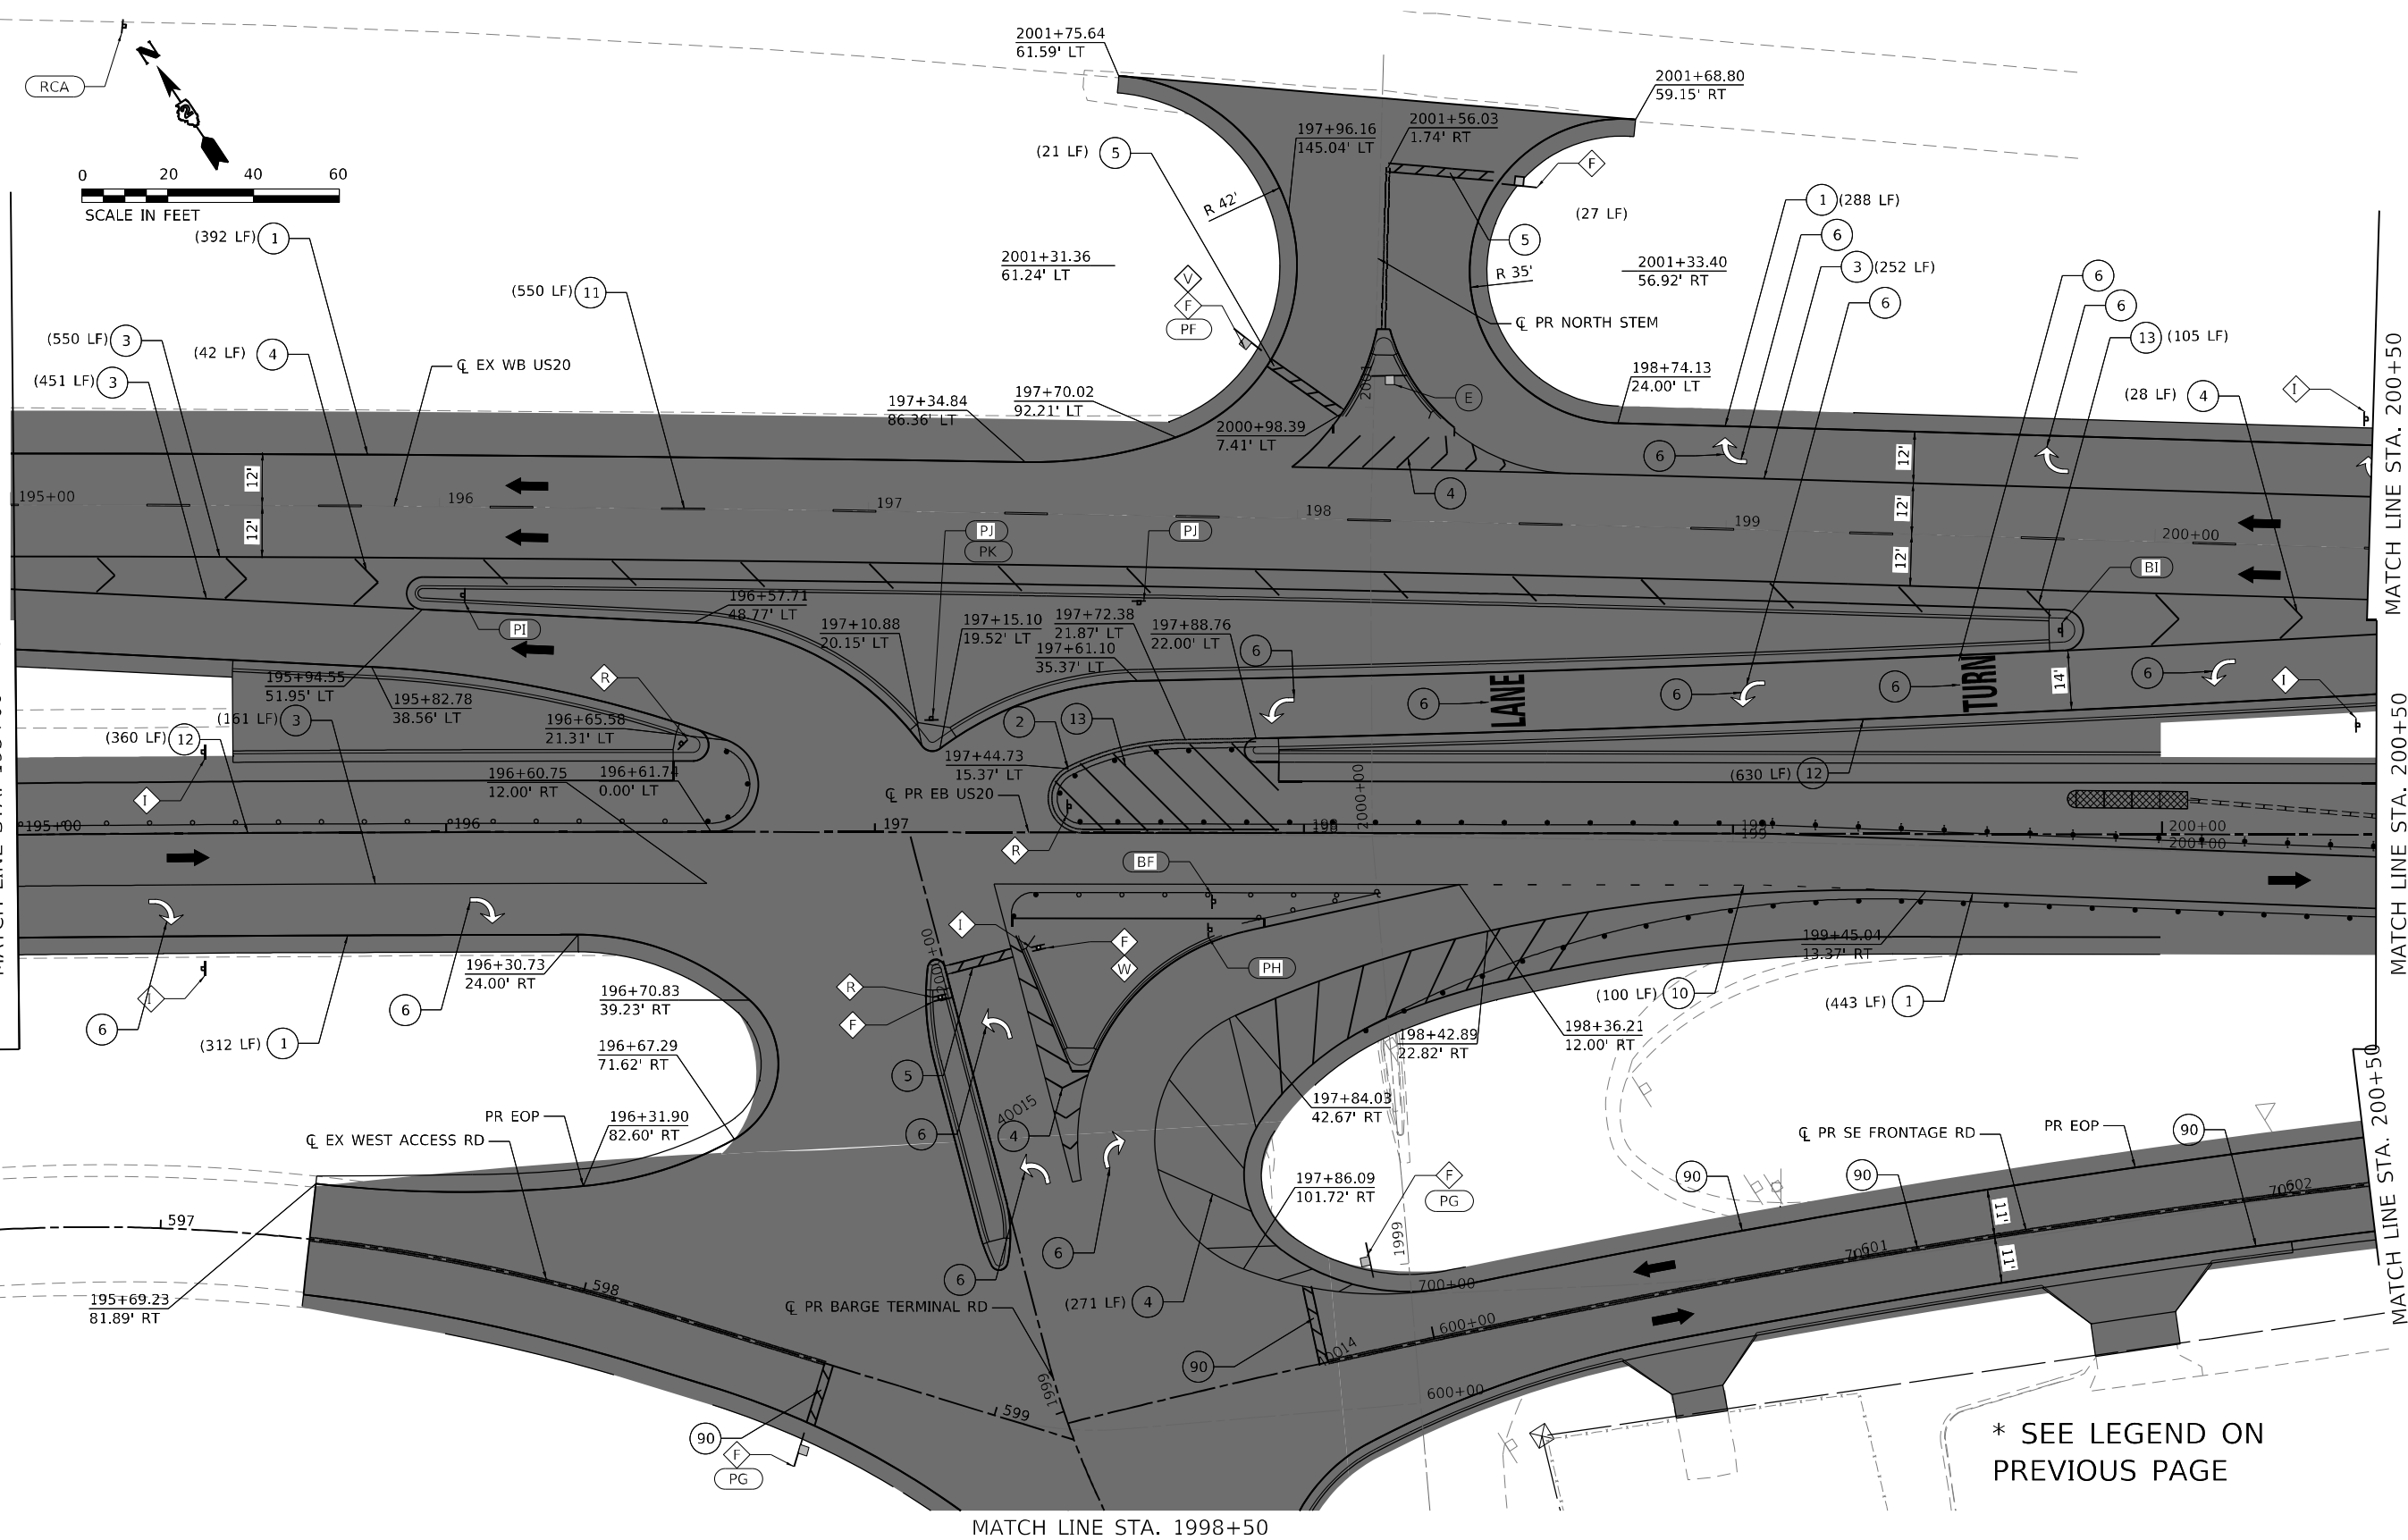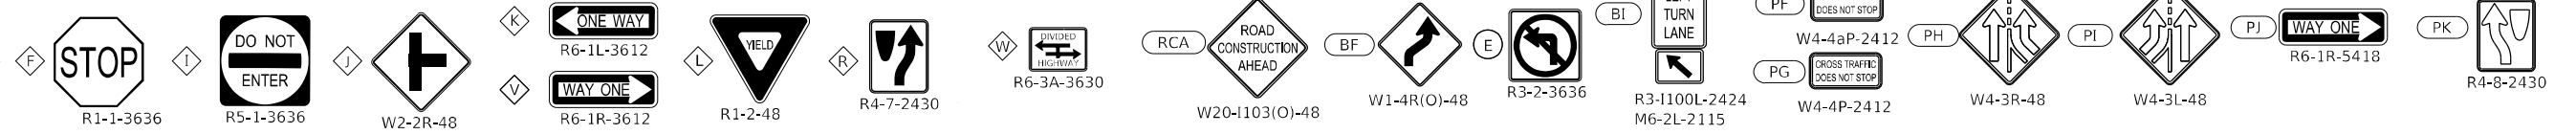

* SEE LEGEND ON
PREVIOUS PAGE

MATCH LINE STA. 198+50



PLOT DRIVER = pd\INOLAYERScolor-NoRaster.pltcf	DESIGNED - CE	REVISED -
PEN TABLE = D264P26-PSE.tbl	DRAWN - JWD	REVISED -
PLOT SCALE = 40,0000 ' / in.	CHECKED - JWD	REVISED -
PLOT DATE = 12/8/2023 12:49:29 AM	DATE - 12/08/2023	REVISED -

STATE OF ILLINOIS
DEPARTMENT OF TRANSPORTATION

MOT PLAN - US ROUTE 20
STAGE 5

SCALE: 40,0000 ' / in. SHEET 135 OF 161 SHEETS STA. 195+00 TO STA. 200+50

F.A.P. RTE.	SECTION	COUNTY	TOTAL SHEETS	SHEET NO.
301	43N	JO DAVIESS	628	243
CONTRACT NO. 64P26				
ILLINOIS FED. AID PROJECT				

USER: idave
MODEL: Default
FILE NAME: PLOT_209_002_IDOT_PTB_202_022_Various Phase Lit_Direct 2Design\WVO_1_64P26\CADD\CADD_Sheets\64P26-sh-MOT05-12.dgn



PLOT DRIVER = pdfNOLAYERScolor-NoRaster.pltcfgr	DESIGNED - MJ	REVISED -
PEN TABLE = D264P26-PSE.tbl	DRAWN - JWD	REVISED -
PLOT SCALE = 40,0000 ' / in.	CHECKED - JWD	REVISED -
PLOT DATE = 12/8/2023 12:49:31 AM	DATE - 12/08/2023	REVISED -

STATE OF ILLINOIS
DEPARTMENT OF TRANSPORTATION

MOT PLAN - US ROUTE 20
STAGE 5

SCALE: 40,0000 ' / in. SHEET 136 OF 161 SHEETS STA. 200+50 TO STA. 205+00

F.A.P. RTE.	SECTION	COUNTY	TOTAL SHEETS	SHEET NO.
301	43N	JO DAVIESS	628	244
CONTRACT NO. 64P26				
ILLINOIS FED. AID PROJECT				

LEGEND

- TEMPORARY PAVEMENT MARKING - LINE 4" - TYPE IV TAPE (SOLID WHITE) (70307120)
- TEMPORARY PAVEMENT MARKING - LINE 4" - TYPE IV TAPE (SOLID YELLOW) 11" C-C (70307120)
- TEMPORARY PAVEMENT MARKING - LINE 6" - TYPE IV TAPE (SOLID WHITE) (70307130)
- TEMPORARY PAVEMENT MARKING - LINE 12" - TYPE IV TAPE (SOLID WHITE) (70307160)
- TEMPORARY PAVEMENT MARKING - LINE 24" - TYPE IV TAPE (SOLID WHITE) (70307210)
- TEMPORARY PAVEMENT MARKING LETTERS AND SYMBOLS - TYPE IV TAPE (SOLID WHITE) (70307100)
- TEMPORARY CONCRETE BARRIER (70400100)


- IMPACT ATTENUATORS, TEMPORARY (NON- REDIRECTIVE, NARROW), TEST LEVEL 3
- TEMPORARY PAVEMENT MARKING - LINE 6" - TYPE IV TAPE (2' DASH - 6' SKIP WHITE) (70307130)
- TEMPORARY PAVEMENT MARKING - LINE 4" - TYPE IV TAPE (10' DASH - 30' SKIP WHITE) (70307120)
- TEMPORARY PAVEMENT MARKING - LINE 4" - TYPE IV TAPE (SOLID YELLOW) (70307120)
- TEMPORARY PAVEMENT MARKING - LINE 12" - TYPE IV TAPE (SOLID YELLOW) (70307160)

- PERMANENT PAVEMENT
- COMPLETED TEMP PVMT
- TEMPORARY PAVEMENT
- WORK ZONE
- POST MOUNTED VERTICAL PANELS
- EXISTING PAVEMENT MARKING
- PAVEMENT MARKING (PLACED IN PREVIOUS STAGE)
- TEMPORARY SIGNAL HEAD
- DIRECTION OF TRAFFIC
- ARROW BOARD
- TRAFFIC SIGN
- TYPE III BARRICADE WITH FLASHING MONODIRECTIONAL LIGHTS
- TEMPORARY CONCRETE BARRIER
- IMPACT ATTENUATOR TEST LEVEL 3
- CONSTRUCTION DRUM BARRICADES

- 50' C-C IN TANGENTS
- 20' C-C IN TAPERS
- 10' C-C IN RADII
- TYPE II BARRICADE, DRUM, OR VERTICAL BARRICADE WITH STEADY BURN MONODIRECTIONAL LIGHT
- DIRECTION INDICATOR BARRICADE WITH STEADY BURN MONODIRECTIONAL LIGHT
- TEMPORARY PLASTIC DRUMS WITH STEADY BURN MONO-DIRECTIONAL LIGHTS
- DRUMS



MOT SIGN LEGEND

- BQ WRONG WAY R5-1a-4230
- PC SPEED LIMIT 55 R2-1-3648
- PM RIGHT LANE ENDS W9-1R-48
- PL LEFT TURN LANE R3-1100L-2424
- WORK ZONE W21-1115(0)-3618
- SPEED LIMIT 45 R2-1-3648
- PHOTO ENFORCED R10-1108p-3618
- XXXX FINE MINIMUM R2-1106p-3618

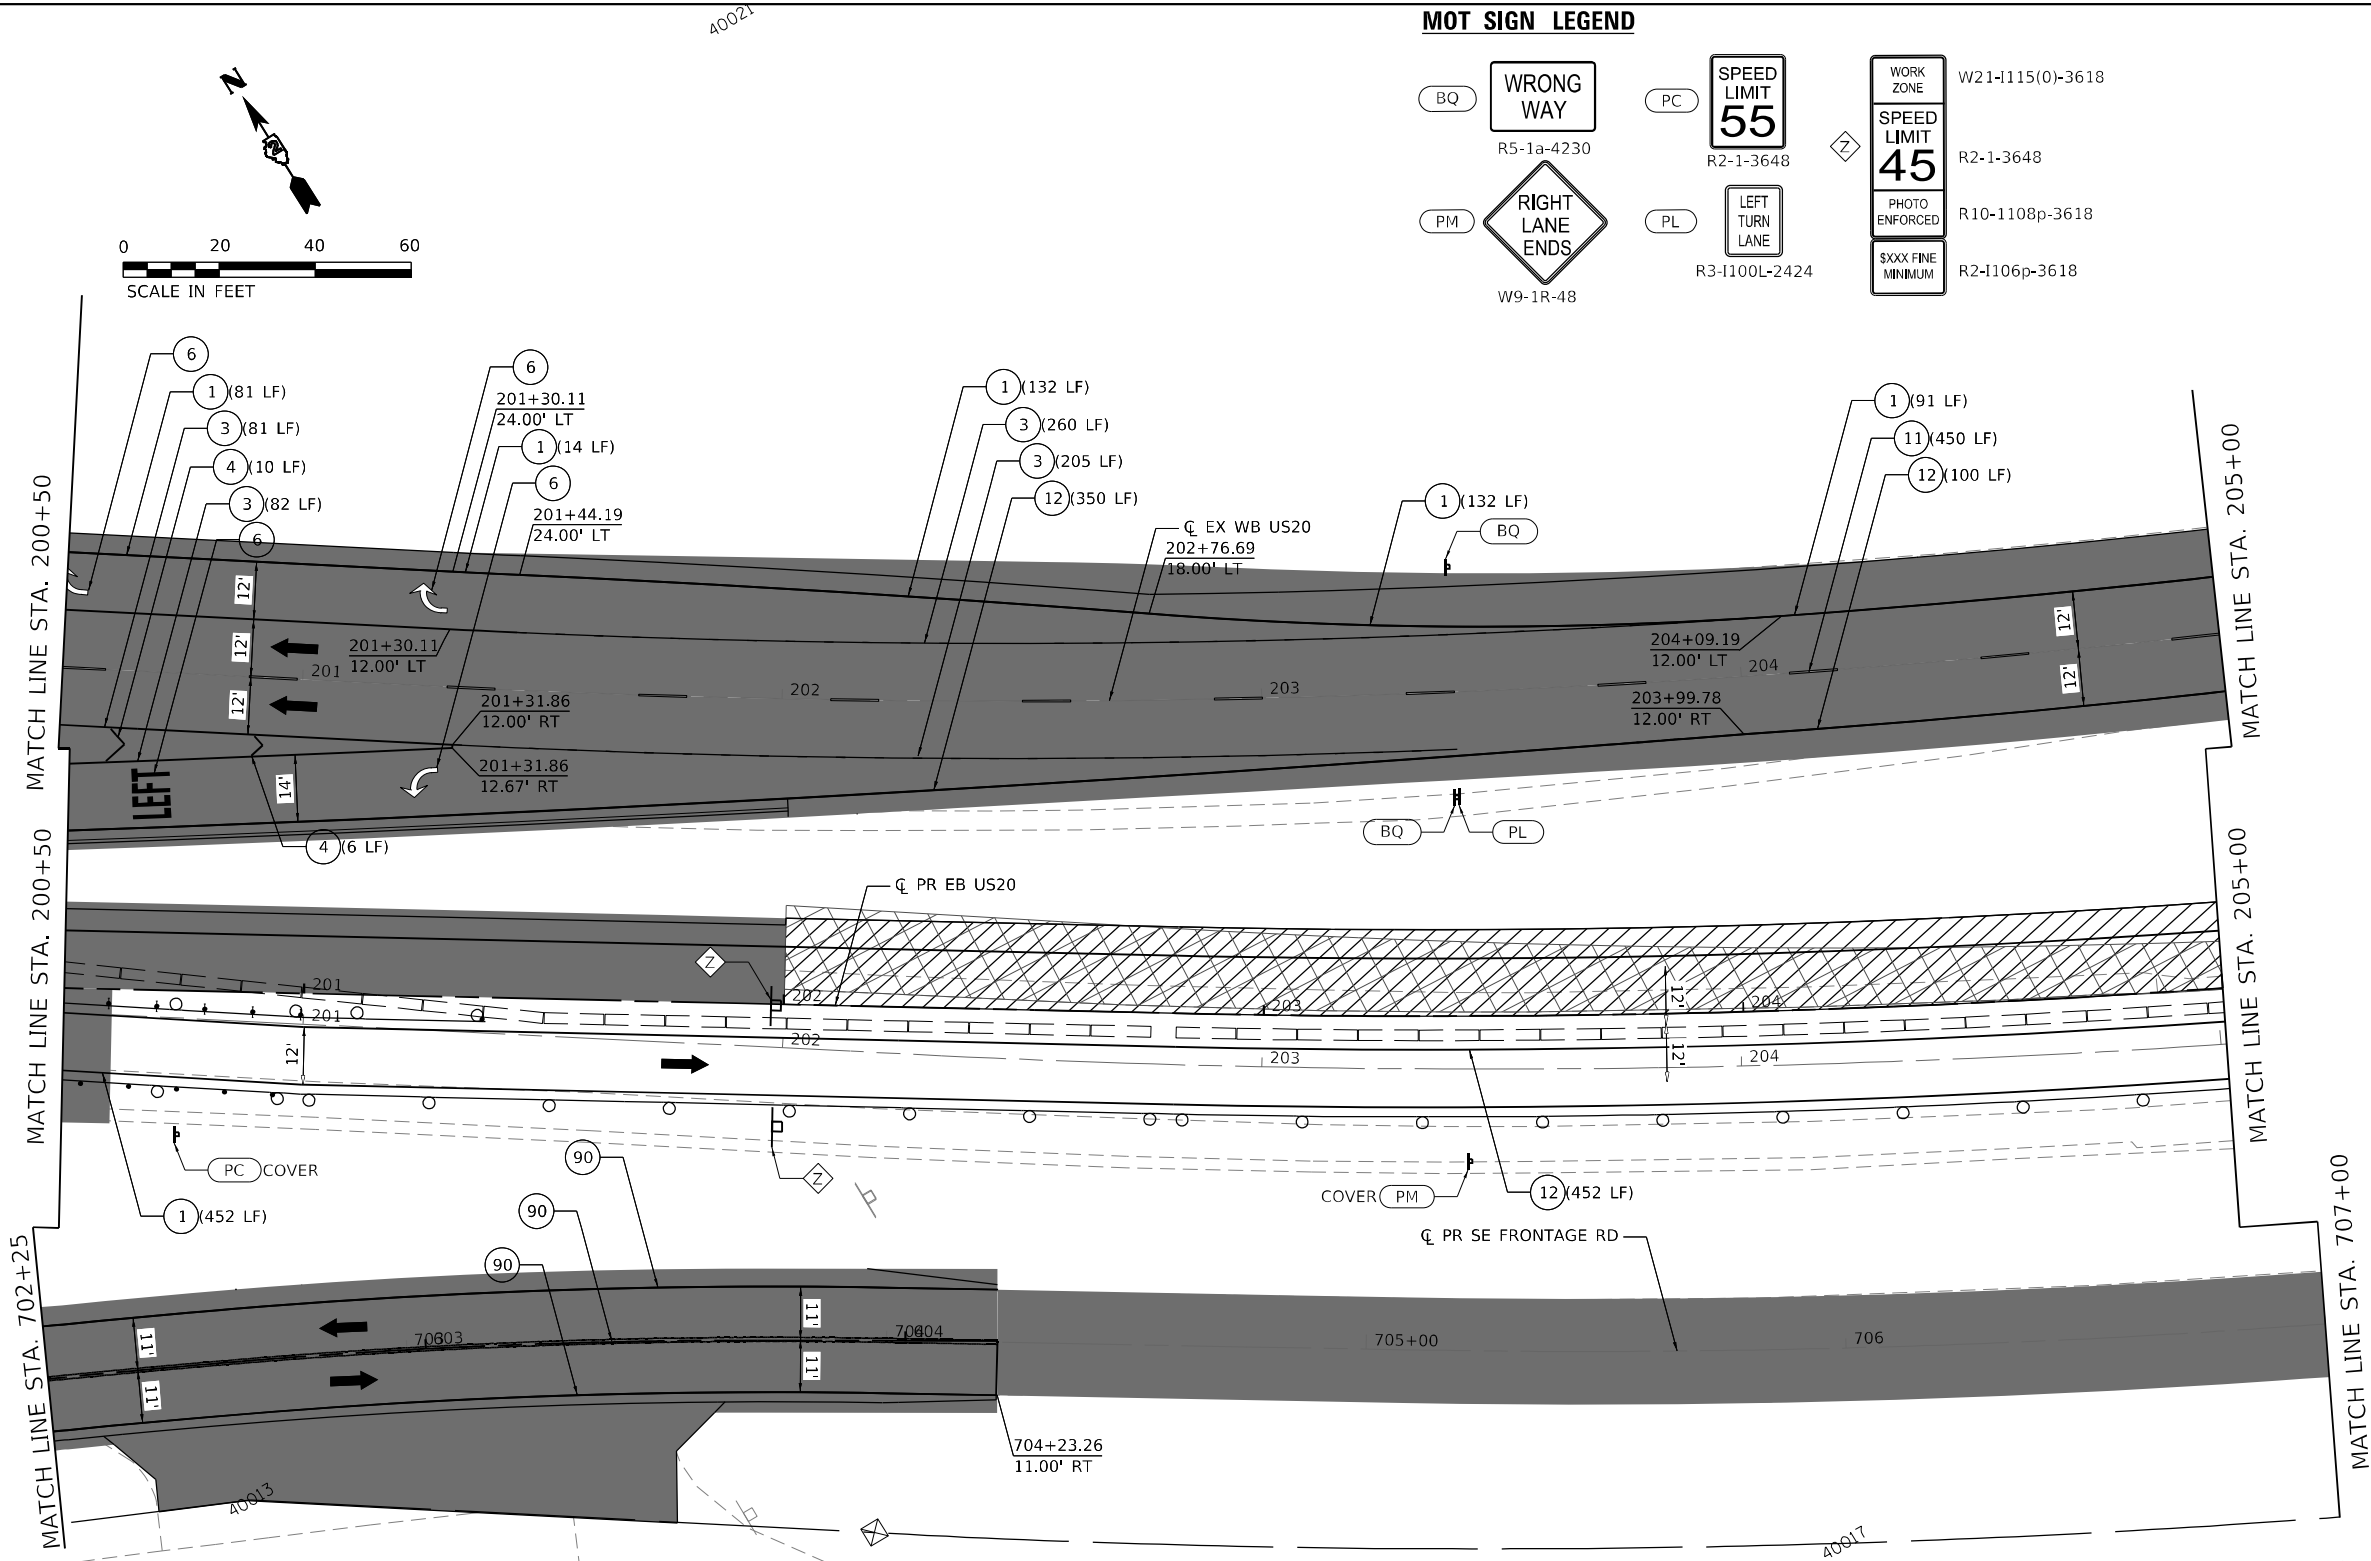

USER: idave
MODEL: Default
FILE NAME: 13.dgn
209.007 IDOT P18 202.022 Various Phase 1.d
1 64P26/CADD/CADD_Sheet(64P26-sh-MOT05-13.dgn

MOT SIGN LEGEND

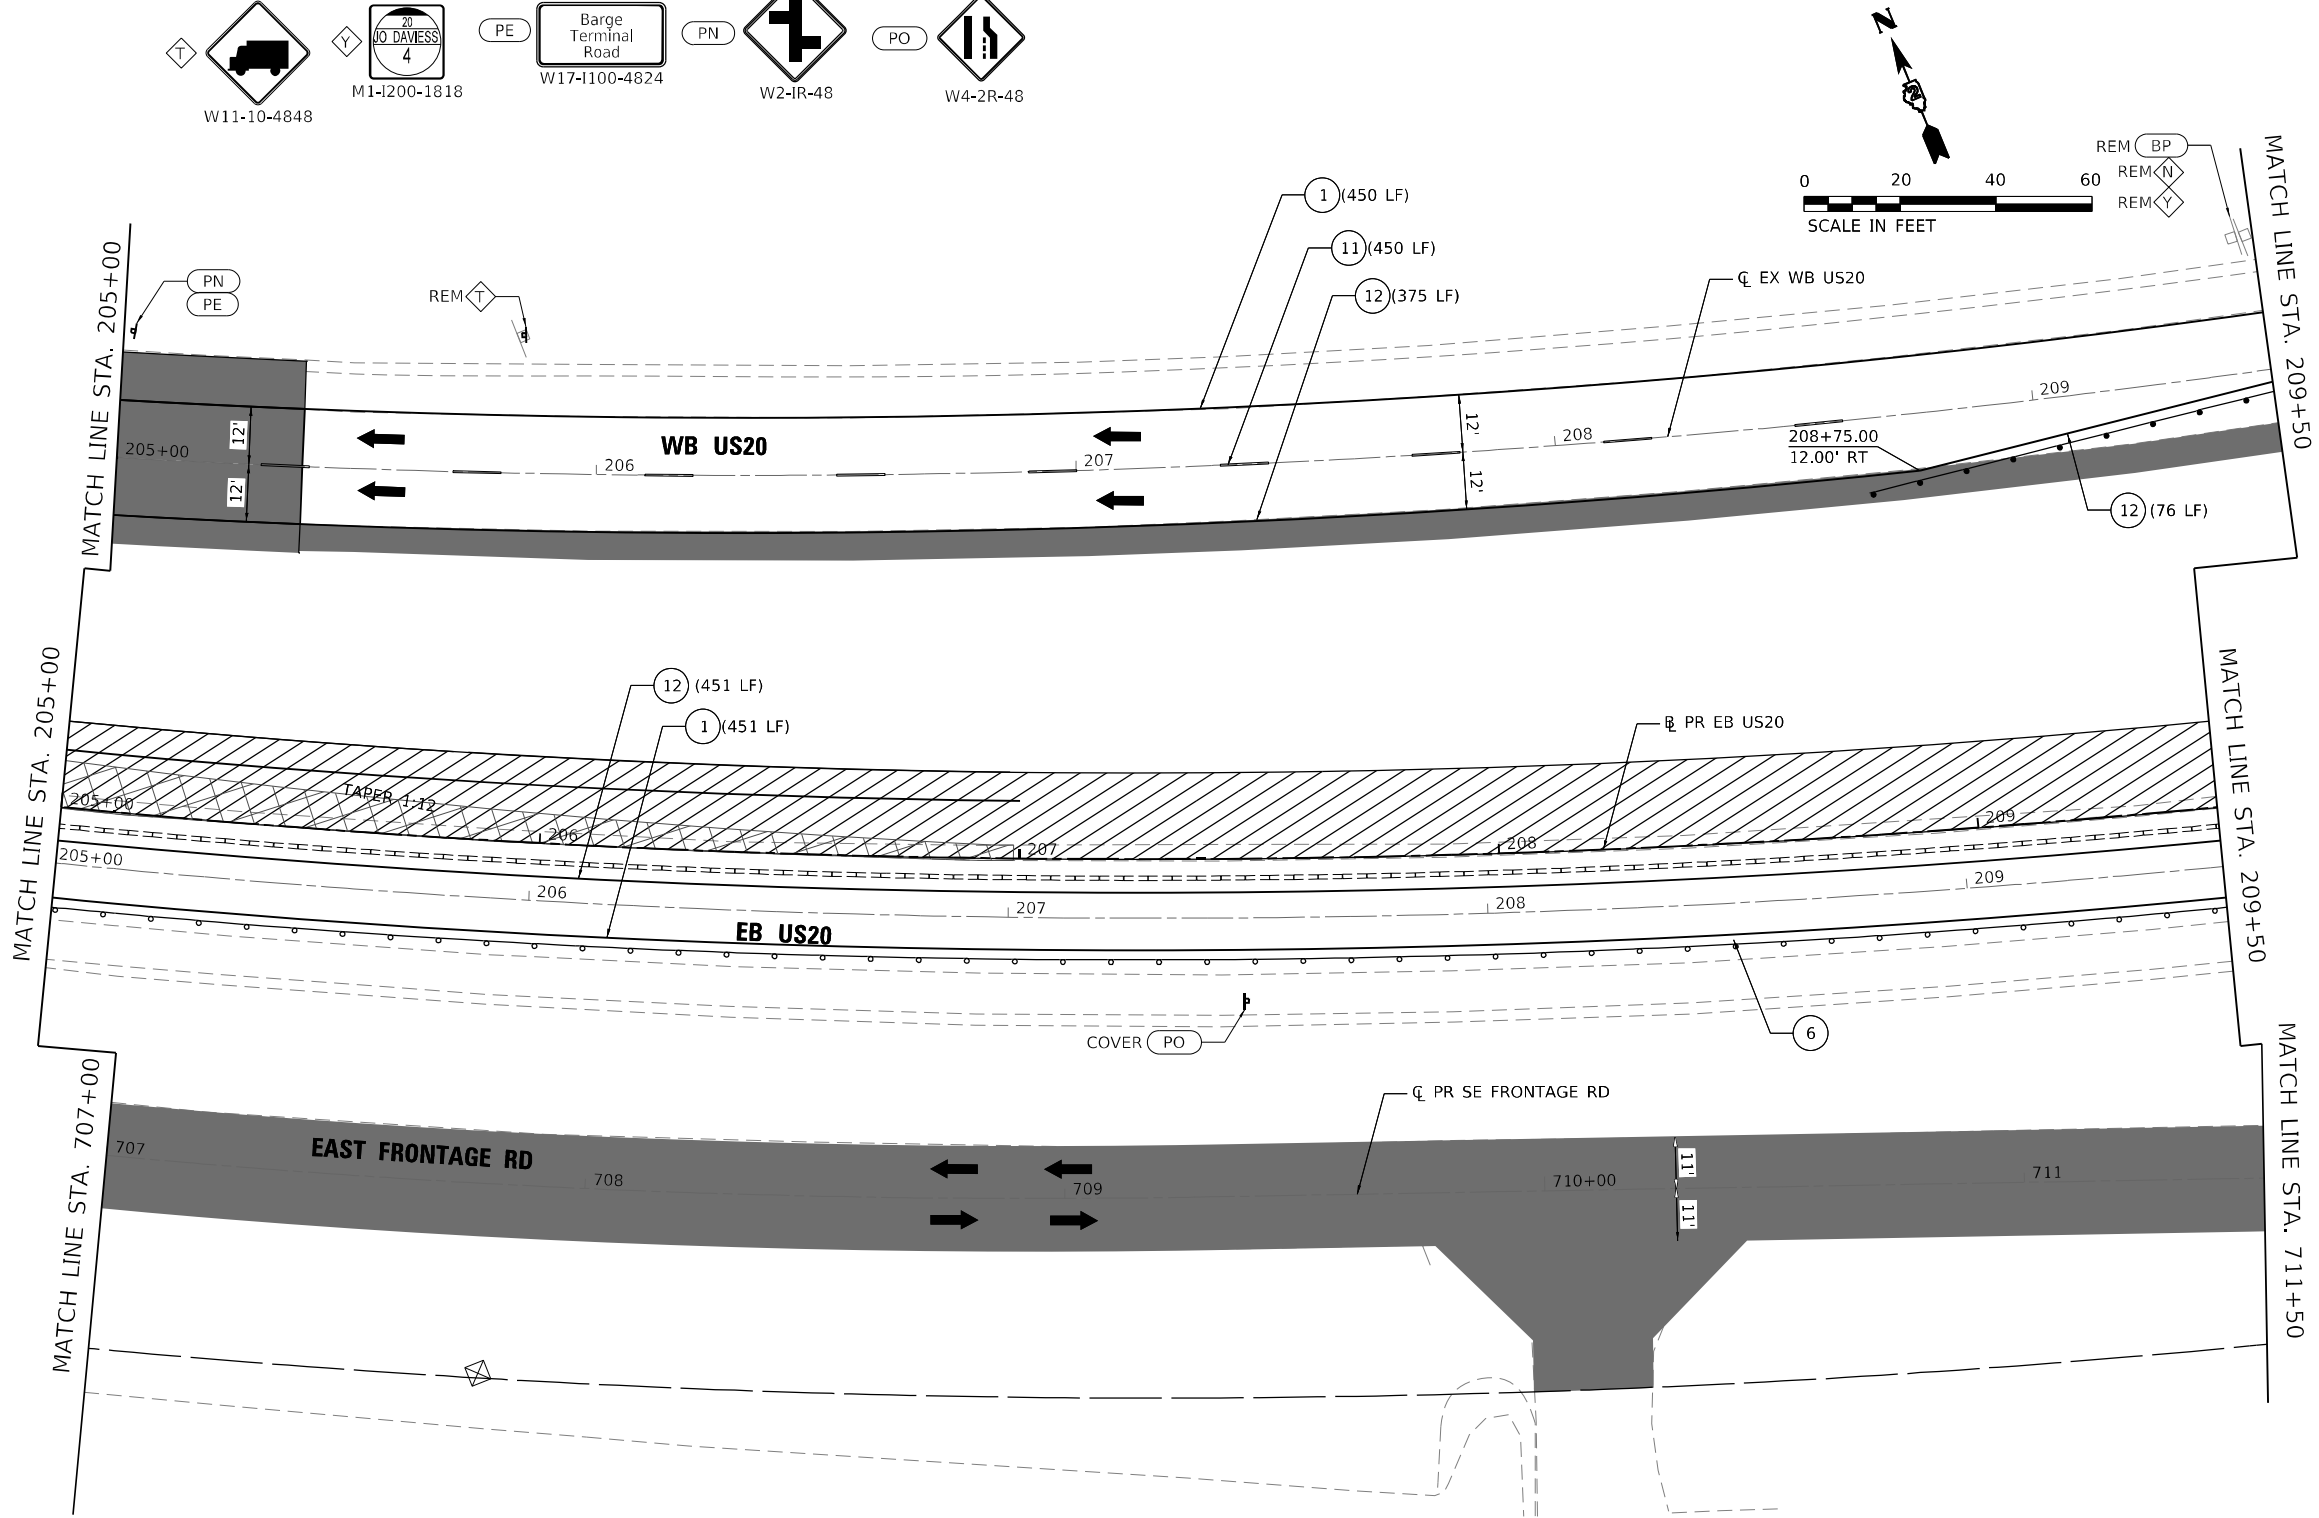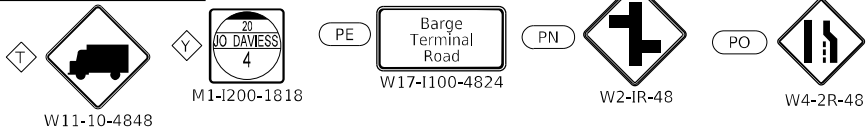

LEGEND

- ① TEMPORARY PAVEMENT MARKING - LINE 4" - TYPE IV TAPE (SOLID WHITE) (70307120)
② TEMPORARY PAVEMENT MARKING - LINE 4" - TYPE IV TAPE (SOLID YELLOW) 11" C-C (70307120)
③ TEMPORARY PAVEMENT MARKING - LINE 6" - TYPE IV TAPE (SOLID WHITE) (70307130)
④ TEMPORARY PAVEMENT MARKING - LINE 12" - TYPE IV TAPE (SOLID WHITE) (70307160)
⑤ TEMPORARY PAVEMENT MARKING - LINE 24" - TYPE IV TAPE (SOLID WHITE) (70307210)
⑥ TEMPORARY PAVEMENT MARKING LETTERS AND SYMBOLS - TYPE IV TAPE (SOLID WHITE) (70307100)
⑦ TEMPORARY CONCRETE BARRIER (70400100)

- ⑦P TEMPORARY CONCRETE BARRIER (PINNED) (70400100)
- ⑨ IMPACT ATTENUATORS, TEMPORARY (NON- REDIRECTIVE, NARROW), TEST LEVEL 3
⑩ TEMPORARY PAVEMENT MARKING - LINE 6" - TYPE IV TAPE (2' DASH - 6' SKIP WHITE) (70307130)
⑪ TEMPORARY PAVEMENT MARKING - LINE 4" - TYPE IV TAPE (10' DASH - 30' SKIP WHITE) (70307120)
⑫ TEMPORARY PAVEMENT MARKING - LINE 4" - TYPE IV TAPE (SOLID YELLOW) (70307120)
⑬ TEMPORARY PAVEMENT MARKING - LINE 12" - TYPE IV TAPE (SOLID YELLOW) (70307160)

- PERMANENT PAVEMENT
COMPLETED TEMP PVMT
TEMPORARY PAVEMENT
WORK ZONE
POST MOUNTED
VERTICAL PANELS
- ⑧0 EXISTING PAVEMENT MARKING
⑨0 PAVEMENT MARKING
(PLACED IN PREVIOUS STAGE)
- TEMPORARY SIGNAL HEAD
DIRECTION OF TRAFFIC
ARROW BOARD
TRAFFIC SIGN
TYPE III BARRICADE WITH FLASHING
MONODIRECTIONAL LIGHTS
TEMPORARY CONCRETE BARRIER
IMPACT ATTENUATOR TEST LEVEL 3
CONSTRUCTION DRUM BARRICADES

- 50' C-C IN TANGENTS
20' C-C IN TAPERS
10' C-C IN RADII
- TYPE II BARRICADE, DRUM, OR VERTICAL
BARRICADE WITH STEADY BURN
MONODIRECTIONAL LIGHT
DIRECTION INDICATOR BARRICADE WITH
STEADY BURN MONODIRECTIONAL LIGHT
TEMPORARY PLASTIC DRUMS WITH STEADY
BURN MONO-DIRECTIONAL LIGHTS
DRUMS



PLOT DRIVER	= pdfNOLAYERScolor-NoRaster.pltcf	DESIGNED	- MJ	REVISED	-
PEN TABLE	= D264P26-PSE.tbl	DRAWN	- JWD	REVISED	-
PLOT SCALE	= 40,0000 ' / in.	CHECKED	- JWD	REVISED	-
PLOT DATE	= 12/8/2023 12:49:33 AM	DATE	- 12/08/2023	REVISED	-

STATE OF ILLINOIS
DEPARTMENT OF TRANSPORTATION

MOT PLAN - US ROUTE 20
STAGE 5

SCALE: 40,0000 ' / in. SHEET 137 OF 161 SHEETS STA. 205+00 TO STA. 209+50

F.A.P. RTE.	SECTION	COUNTY	TOTAL SHEETS	SHEET NO.
301	43N	JO DAVIESS	628	245
CONTRACT NO. 64P26				
ILLINOIS FED. AID PROJECT				

USER: idave
C:\PLOT\Default
FILE NAME: PLOT_209_007.DOT P1B 202_022_Various Phase Lit Dierkt 2Design\WO 1 64P26\CADD\CADD_Sheets\64P26-sh-MOT05-14.dgn

LEGEND

- ① TEMPORARY PAVEMENT MARKING - LINE 4" - TYPE IV TAPE (SOLID WHITE) (70307120)
② TEMPORARY PAVEMENT MARKING - LINE 4" - TYPE IV TAPE (SOLID YELLOW) 11" C-C (70307120)
③ TEMPORARY PAVEMENT MARKING - LINE 6" - TYPE IV TAPE (SOLID WHITE) (70307130)
④ TEMPORARY PAVEMENT MARKING - LINE 12" - TYPE IV TAPE (SOLID WHITE) (70307160)
⑤ TEMPORARY PAVEMENT MARKING - LINE 24" - TYPE IV TAPE (SOLID WHITE) (70307210)
⑥ TEMPORARY PAVEMENT MARKING LETTERS AND SYMBOLS - TYPE IV TAPE (SOLID WHITE) (70307120)
⑦ TEMPORARY CONCRETE BARRIER (70400100)

- ⑦P TEMPORARY CONCRETE BARRIER (PINNED) (70400100)
⑨ IMPACT ATTENUATORS, TEMPORARY (NON- REDIRECTIVE, NARROW), TEST LEVEL 3
⑩ TEMPORARY PAVEMENT MARKING - LINE 6" - TYPE IV TAPE (2' DASH - 6' SKIP WHITE) (70307130)
⑪ TEMPORARY PAVEMENT MARKING - LINE 4" - TYPE IV TAPE (10' DASH - 30' SKIP WHITE) (70307120)
⑫ TEMPORARY PAVEMENT MARKING - LINE 4" - TYPE IV TAPE (SOLID YELLOW) (70307120)
⑬ TEMPORARY PAVEMENT MARKING - LINE 12" - TYPE IV TAPE (SOLID YELLOW) (70307160)

- PERMANENT PAVEMENT
COMPLETED TEMP PVMT
TEMPORARY PAVEMENT
WORK ZONE
POST MOUNTED
VERTICAL PANELS
⑧0 EXISTING PAVEMENT MARKING
⑨0 PAVEMENT MARKING
(PLACED IN PREVIOUS STAGE)
TEMPORARY SIGNAL HEAD
DIRECTION OF TRAFFIC
ARROW BOARD
TRAFFIC SIGN
TYPE III BARRICADE WITH FLASHING
MONODIRECTIONAL LIGHTS
TEMPORARY CONCRETE BARRIER
IMPACT ATTENUATOR TEST LEVEL 3
CONSTRUCTION DRUM BARRICADES

- 50' C-C IN TANGENTS
20' C-C IN TAPERS
10' C-C IN RADII
TYPE II BARRICADE, DRUM, OR VERTICAL
BARRICADE WITH STEADY BURN
MONODIRECTIONAL LIGHT
DIRECTION INDICATOR BARRICADE WITH
STEADY BURN MONODIRECTIONAL LIGHT
TEMPORARY PLASTIC DRUMS WITH STEADY
BURN MONO-DIRECTIONAL LIGHTS
DRUMS



PLOT DRIVER	= pdf\NOLAYERColor-NoRaster.pltcf	DESIGNED	- MJ	REVISED	-
PEN TABLE	= D264P26-PSE.tbl	DRAWN	- JWD	REVISED	-
PLOT SCALE	= 40,0000 ' / in.	CHECKED	- JWD	REVISED	-
PLOT DATE	= 12/8/2023 12:49:34 AM	DATE	- 12/08/2023	REVISED	-

STATE OF ILLINOIS
DEPARTMENT OF TRANSPORTATION

MOT PLAN - US ROUTE 20
STAGE 5

SCALE: 40,0000 ' / in. SHEET 138 OF 161 SHEETS STA. 209+50 TO STA. 214+00

F.A.P. RTE.	SECTION	COUNTY	TOTAL SHEETS	SHEET NO.
301	43N	JO DAVIESS	628	246
CONTRACT NO. 64P26				
ILLINOIS FED. AID PROJECT				

USER: idave
MODEL: Default
FILE NAME: PLOT_209_007_IDOT_PTB_202_022_Various Phase Lit District 2Design\WO_1_64P26\CADD\CADD_Sheets\64P26-sh-MOTD5-16.dgn

LEGEND

- ① TEMPORARY PAVEMENT MARKING - LINE 4" - TYPE IV TAPE (SOLID WHITE) (70307120)
② TEMPORARY PAVEMENT MARKING - LINE 4" - TYPE IV TAPE (SOLID YELLOW) 11" C-C (70307120)
③ TEMPORARY PAVEMENT MARKING - LINE 6" - TYPE IV TAPE (SOLID WHITE) (70307130)
④ TEMPORARY PAVEMENT MARKING - LINE 12" - TYPE IV TAPE (SOLID WHITE) (70307160)
⑤ TEMPORARY PAVEMENT MARKING - LINE 24" - TYPE IV TAPE (SOLID WHITE) (70307210)
⑥ TEMPORARY PAVEMENT MARKING LETTERS AND SYMBOLS - TYPE IV TAPE (SOLID WHITE) (70307100)
⑦ TEMPORARY CONCRETE BARRIER (70400100)

- ⑦P TEMPORARY CONCRETE BARRIER (PINNED) (70400100)
⑨ IMPACT ATTENUATORS, TEMPORARY (NON- REDIRECTIVE, NARROW), TEST LEVEL 3
⑩ TEMPORARY PAVEMENT MARKING - LINE 6" - TYPE IV TAPE (2' DASH - 6' SKIP WHITE) (70307130)
⑪ TEMPORARY PAVEMENT MARKING - LINE 4" - TYPE IV TAPE (10' DASH - 30' SKIP WHITE) (70307120)
⑫ TEMPORARY PAVEMENT MARKING - LINE 4" - TYPE IV TAPE (SOLID YELLOW) (70307120)
⑬ TEMPORARY PAVEMENT MARKING - LINE 12" - TYPE IV TAPE (SOLID YELLOW) (70307160)

- PERMANENT PAVEMENT
COMPLETED TEMP PVMT
TEMPORARY PAVEMENT
WORK ZONE
POST MOUNTED
VERTICAL PANELS
⑧0 EXISTING PAVEMENT MARKING
⑨0 PAVEMENT MARKING
(PLACED IN PREVIOUS STAGE)
TEMPORARY SIGNAL HEAD
DIRECTION OF TRAFFIC
ARROW BOARD
TRAFFIC SIGN
TYPE III BARRICADE WITH FLASHING
MONODIRECTIONAL LIGHTS
TEMPORARY CONCRETE BARRIER
IMPACT ATTENUATOR TEST LEVEL 3
CONSTRUCTION DRUM BARRICADES

- 50' C-C IN TANGENTS
20' C-C IN TAPERS
10' C-C IN RADII
TYPE II BARRICADE, DRUM, OR VERTICAL
BARRICADE WITH STEADY BURN
MONODIRECTIONAL LIGHT
DIRECTION INDICATOR BARRICADE WITH
STEADY BURN MONODIRECTIONAL LIGHT
TEMPORARY PLASTIC DRUMS WITH STEADY
BURN MONO-DIRECTIONAL LIGHTS
DRUMS



PLOT DRIVER	= pdfNOLAYERSColor-NoRaster.pltcfgr	DESIGNED	-	MJ	REVISED	-
PEN TABLE	= D264P26-PSE.tbl	DRAWN	-	JWD	REVISED	-
PLOT SCALE	= 40,0000 ' / in.	CHECKED	-	JWD	REVISED	-
PLOT DATE	= 12/8/2023 12:49:37 AM	DATE	-	12/08/2023	REVISED	-




STATE OF ILLINOIS
DEPARTMENT OF TRANSPORTATION

MOT PLAN – US ROUTE 20
STAGE 5

SCALE: 40,0000 ' / in. SHEET 140 OF 161 SHEETS STA. 218+50 TO STA. 223+00

F.A.P. RTE.	SECTION	COUNTY	TOTAL SHEETS	SHEET NO.
301	43N	JO DAVIESS	628	248
CONTRACT NO. 64P26				
ILLINOIS FED. AID PROJECT				

MOT SIGN LEGEND

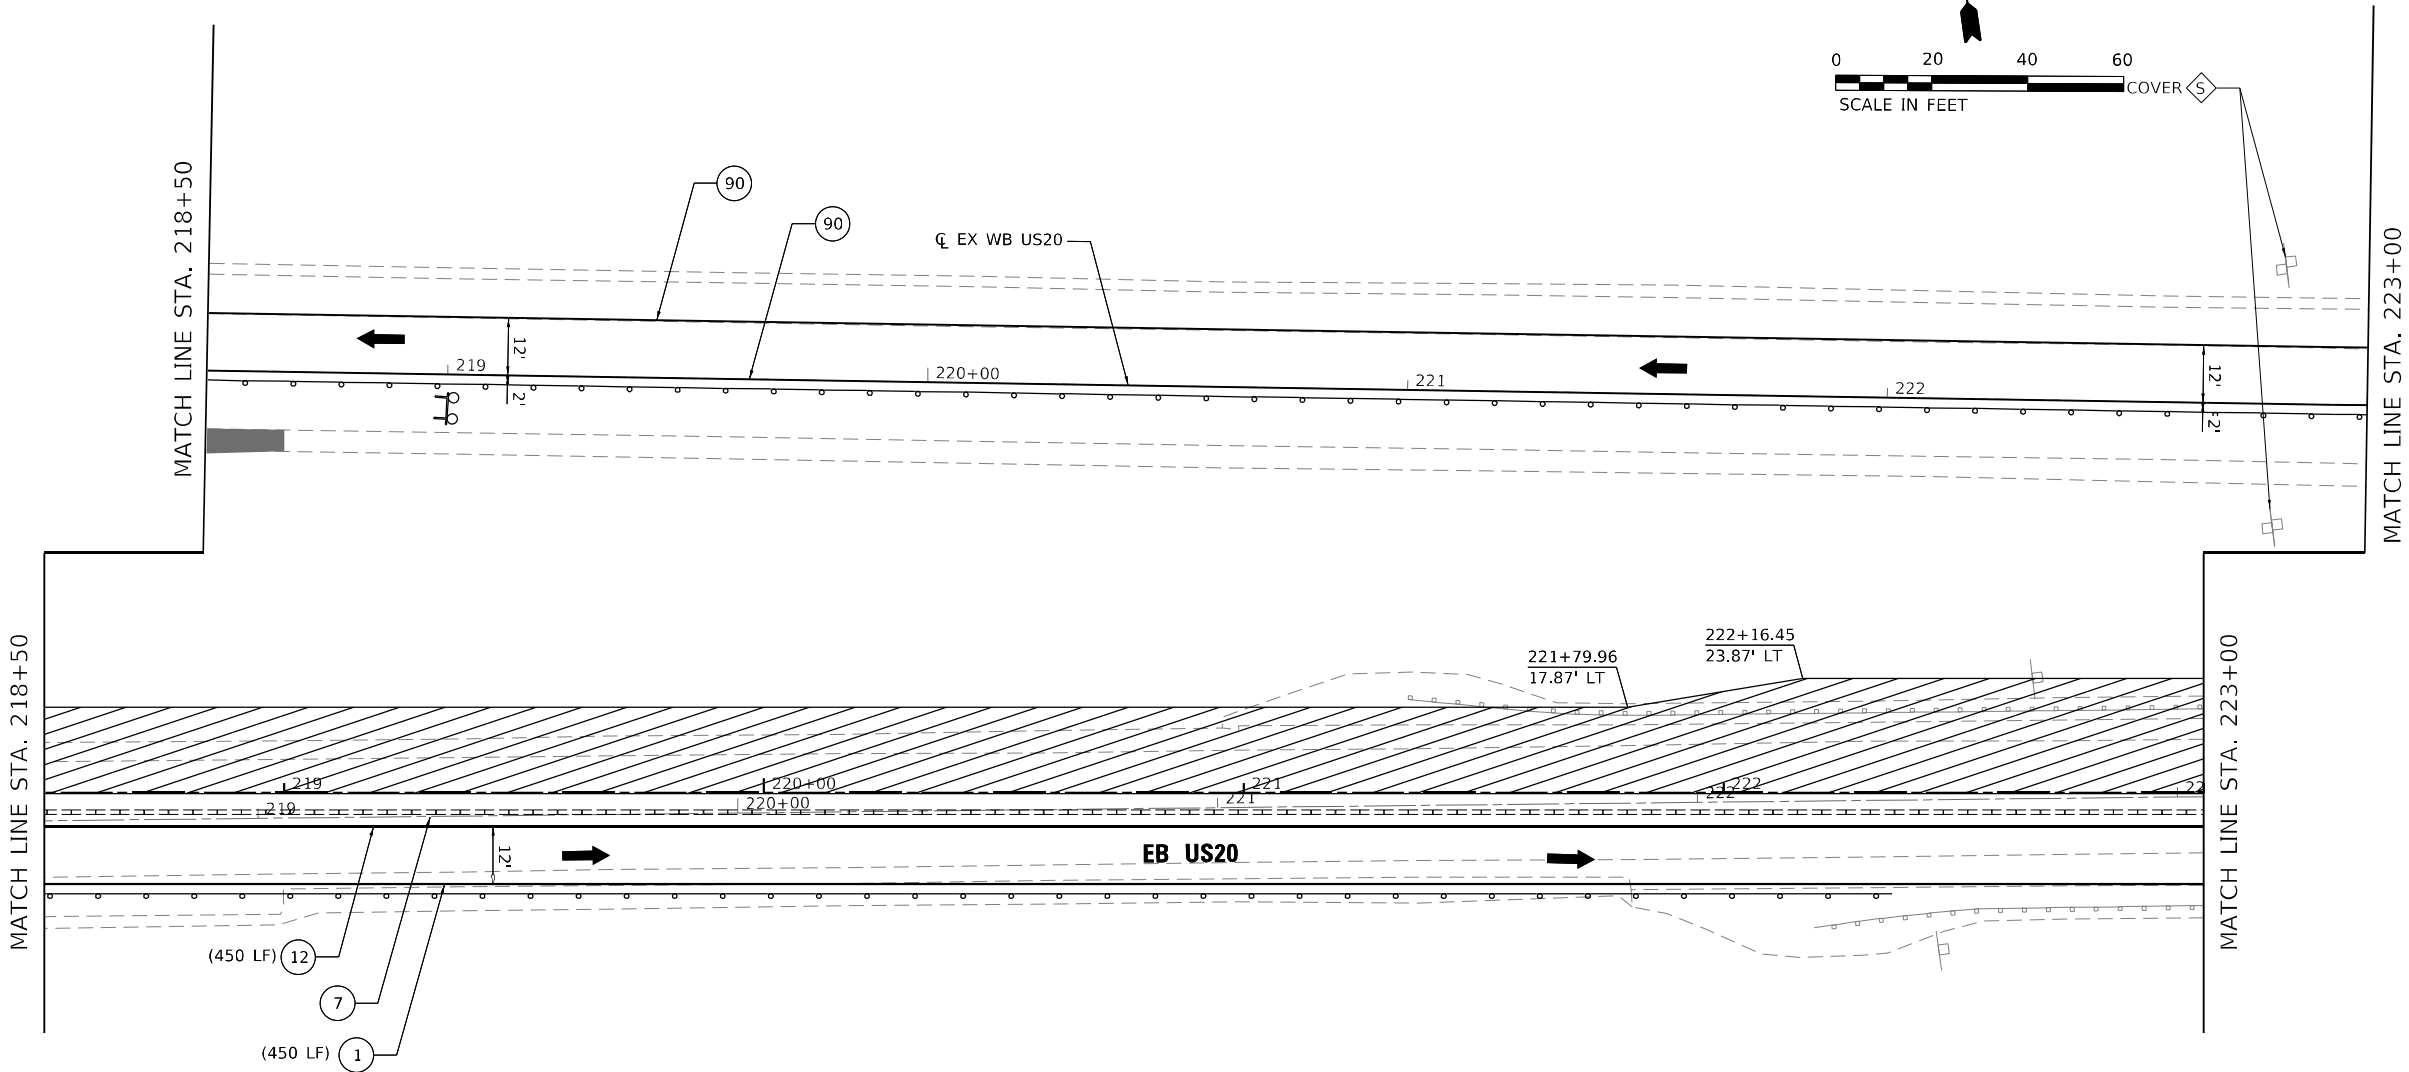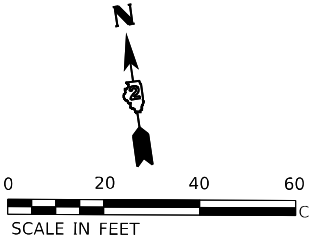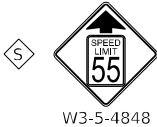

USER: idave
MODEL: Default
FILE NAME: PLOT_209_007_IDOT_PTB_202_022_Various Phase Lit Dierict 2Design\WO 1 64P26\CADD\CADD_Sheet\64P26-sh-MOT05-17.dgn

MOT SIGN LEGEND

WORK ZONE

W21-1115(0)-3618

SPEED LIMIT

45

PHOTO ENFORCED



R10-1108p-3618

\$\$\$ FINE MINIMUM

R2-1106p-3618

BG

W1-4L(O)-48

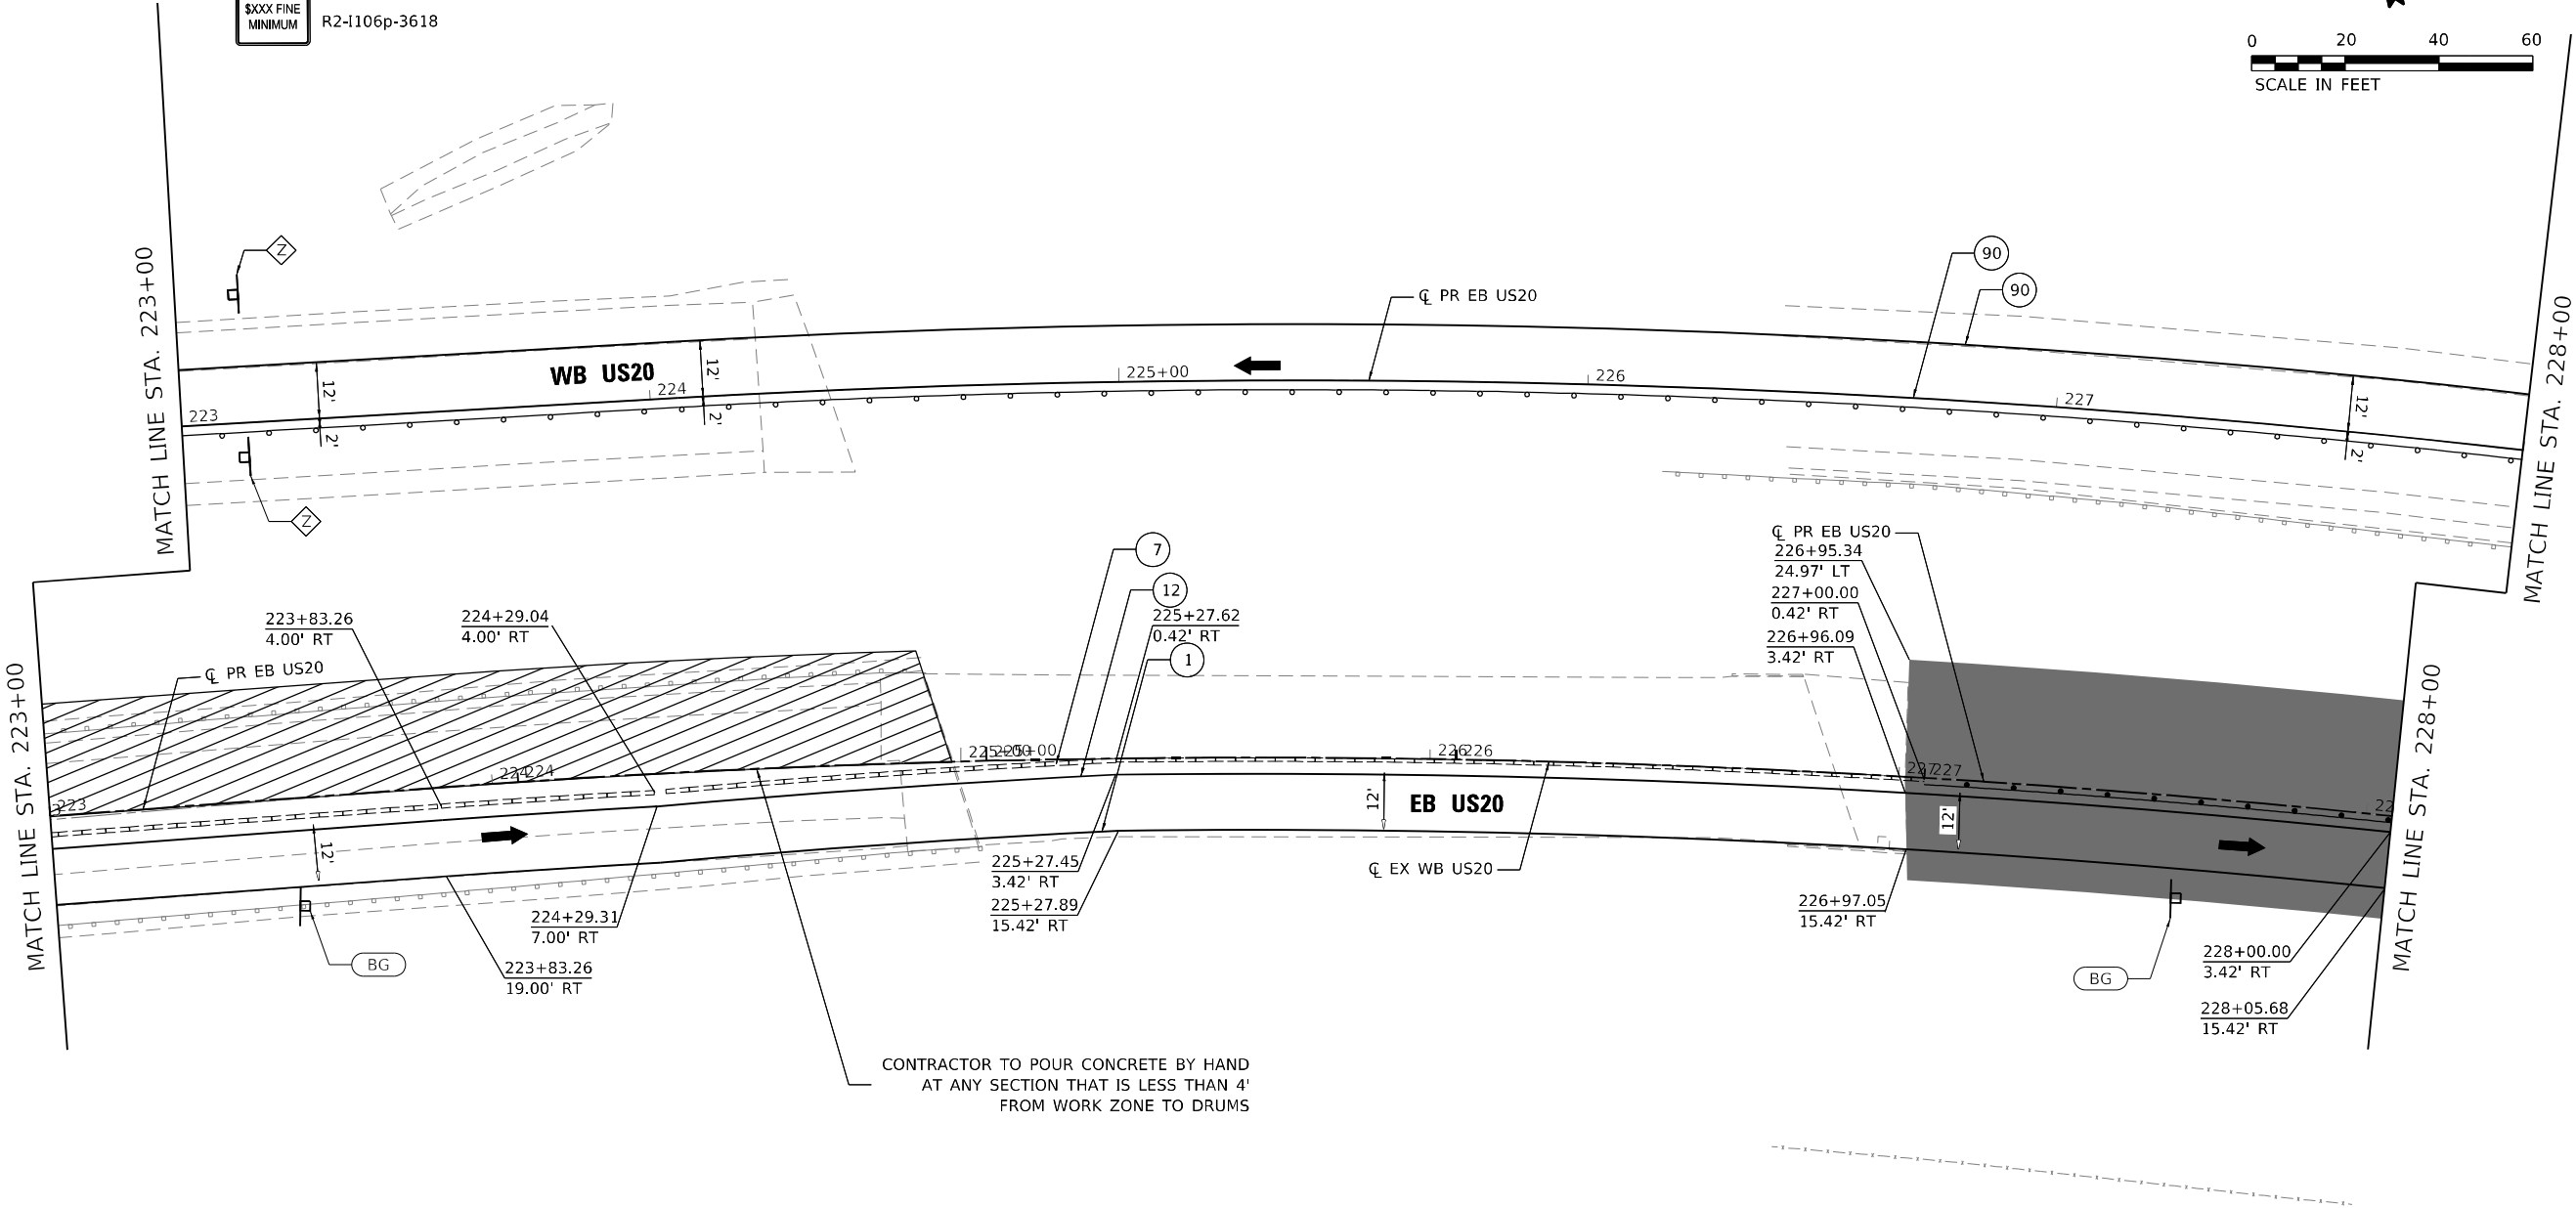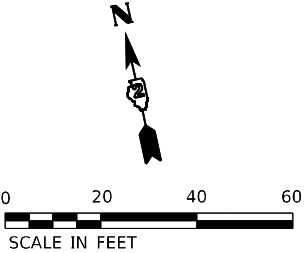

CONTRACTOR TO POUR CONCRETE BY HAND
AT ANY SECTION THAT IS LESS THAN 4'
FROM WORK ZONE TO DRUMS

LEGEND

- 1 TEMPORARY PAVEMENT MARKING - LINE 4" - TYPE IV TAPE (SOLID WHITE) (70307120)
- 2 TEMPORARY PAVEMENT MARKING - LINE 4" - TYPE IV TAPE (SOLID YELLOW) 11" C-C (70307120)
- 3 TEMPORARY PAVEMENT MARKING - LINE 6" - TYPE IV TAPE (SOLID WHITE) (70307130)
- 4 TEMPORARY PAVEMENT MARKING - LINE 12" - TYPE IV TAPE (SOLID WHITE) (70307160)
- 5 TEMPORARY PAVEMENT MARKING - LINE 24" - TYPE IV TAPE (SOLID WHITE) (70307210)
- 6 TEMPORARY PAVEMENT MARKING LETTERS AND SYMBOLS - TYPE IV TAPE (SOLID WHITE) (70307100)
- 7 TEMPORARY CONCRETE BARRIER (70400100)

- 7P TEMPORARY CONCRETE BARRIER (PINNED) (70400100)
- 9 IMPACT ATTENUATORS, TEMPORARY (NON- REDIRECTIVE, NARROW), TEST LEVEL 3
- 10 TEMPORARY PAVEMENT MARKING - LINE 6" - TYPE IV TAPE (2' DASH - 6' SKIP WHITE) (70307130)
- 11 TEMPORARY PAVEMENT MARKING - LINE 4" - TYPE IV TAPE (10' DASH - 30' SKIP WHITE) (70307120)
- 12 TEMPORARY PAVEMENT MARKING - LINE 4" - TYPE IV TAPE (SOLID YELLOW) (70307120)
- 13 TEMPORARY PAVEMENT MARKING - LINE 12" - TYPE IV TAPE (SOLID YELLOW) (70307160)

PERMANENT PAVEMENT

COMPLETED TEMP PVMT

TEMPORARY PAVEMENT

WORK ZONE

POST MOUNTED VERTICAL PANELS

80 EXISTING PAVEMENT MARKING

90 PAVEMENT MARKING (PLACED IN PREVIOUS STAGE)

TEMPORARY SIGNAL HEAD

DIRECTION OF TRAFFIC

ARROW BOARD

TRAFFIC SIGN

TYPE III BARRICADE WITH FLASHING MONODIRECTIONAL LIGHTS

TEMPORARY CONCRETE BARRIER

IMPACT ATTENUATOR TEST LEVEL 3

CONSTRUCTION DRUM BARRICADES

50' C-C IN TANGENTS

20' C-C IN TAPERS

10' C-C IN RADII

TYPE II BARRICADE, DRUM, OR VERTICAL BARRICADE WITH STEADY BURN MONODIRECTIONAL LIGHT

DIRECTION INDICATOR BARRICADE WITH STEADY BURN MONODIRECTIONAL LIGHT

TEMPORARY PLASTIC DRUMS WITH STEADY BURN MONO-DIRECTIONAL LIGHTS

DRUMS



PLOT DRIVER = pdfNOLAYERSColor-NoRaster.pltcfgr	DESIGNED - MJ	REVISED -
PEN TABLE = D264P26-PSE.tbl	DRAWN - JWD	REVISED -
PLOT SCALE = 40,0000 ' / in.	CHECKED - JWD	REVISED -
PLOT DATE = 12/8/2023 12:49:39 AM	DATE - 12/08/2023	REVISED -

STATE OF ILLINOIS
DEPARTMENT OF TRANSPORTATION



MOT PLAN - US ROUTE 20
STAGE 5

SCALE: 40,0000 ' / in. SHEET 141 OF 161 SHEETS STA. 223+00 TO STA. 228+00

F.A.P. RTE.	SECTION	COUNTY	TOTAL SHEETS	SHEET NO.
301	43N	JO DAVIESS	628	249
CONTRACT NO. 64P26				
ILLINOIS FED. AID PROJECT				

MOT SIGN LEGEND

WORK ZONE	W21-1115(0)-3618
SPEED LIMIT	R2-1-3648
PHOTO ENFORCED	R10-1108p-3618
XXXX FINE MINIMUM	R2-1106p-3618

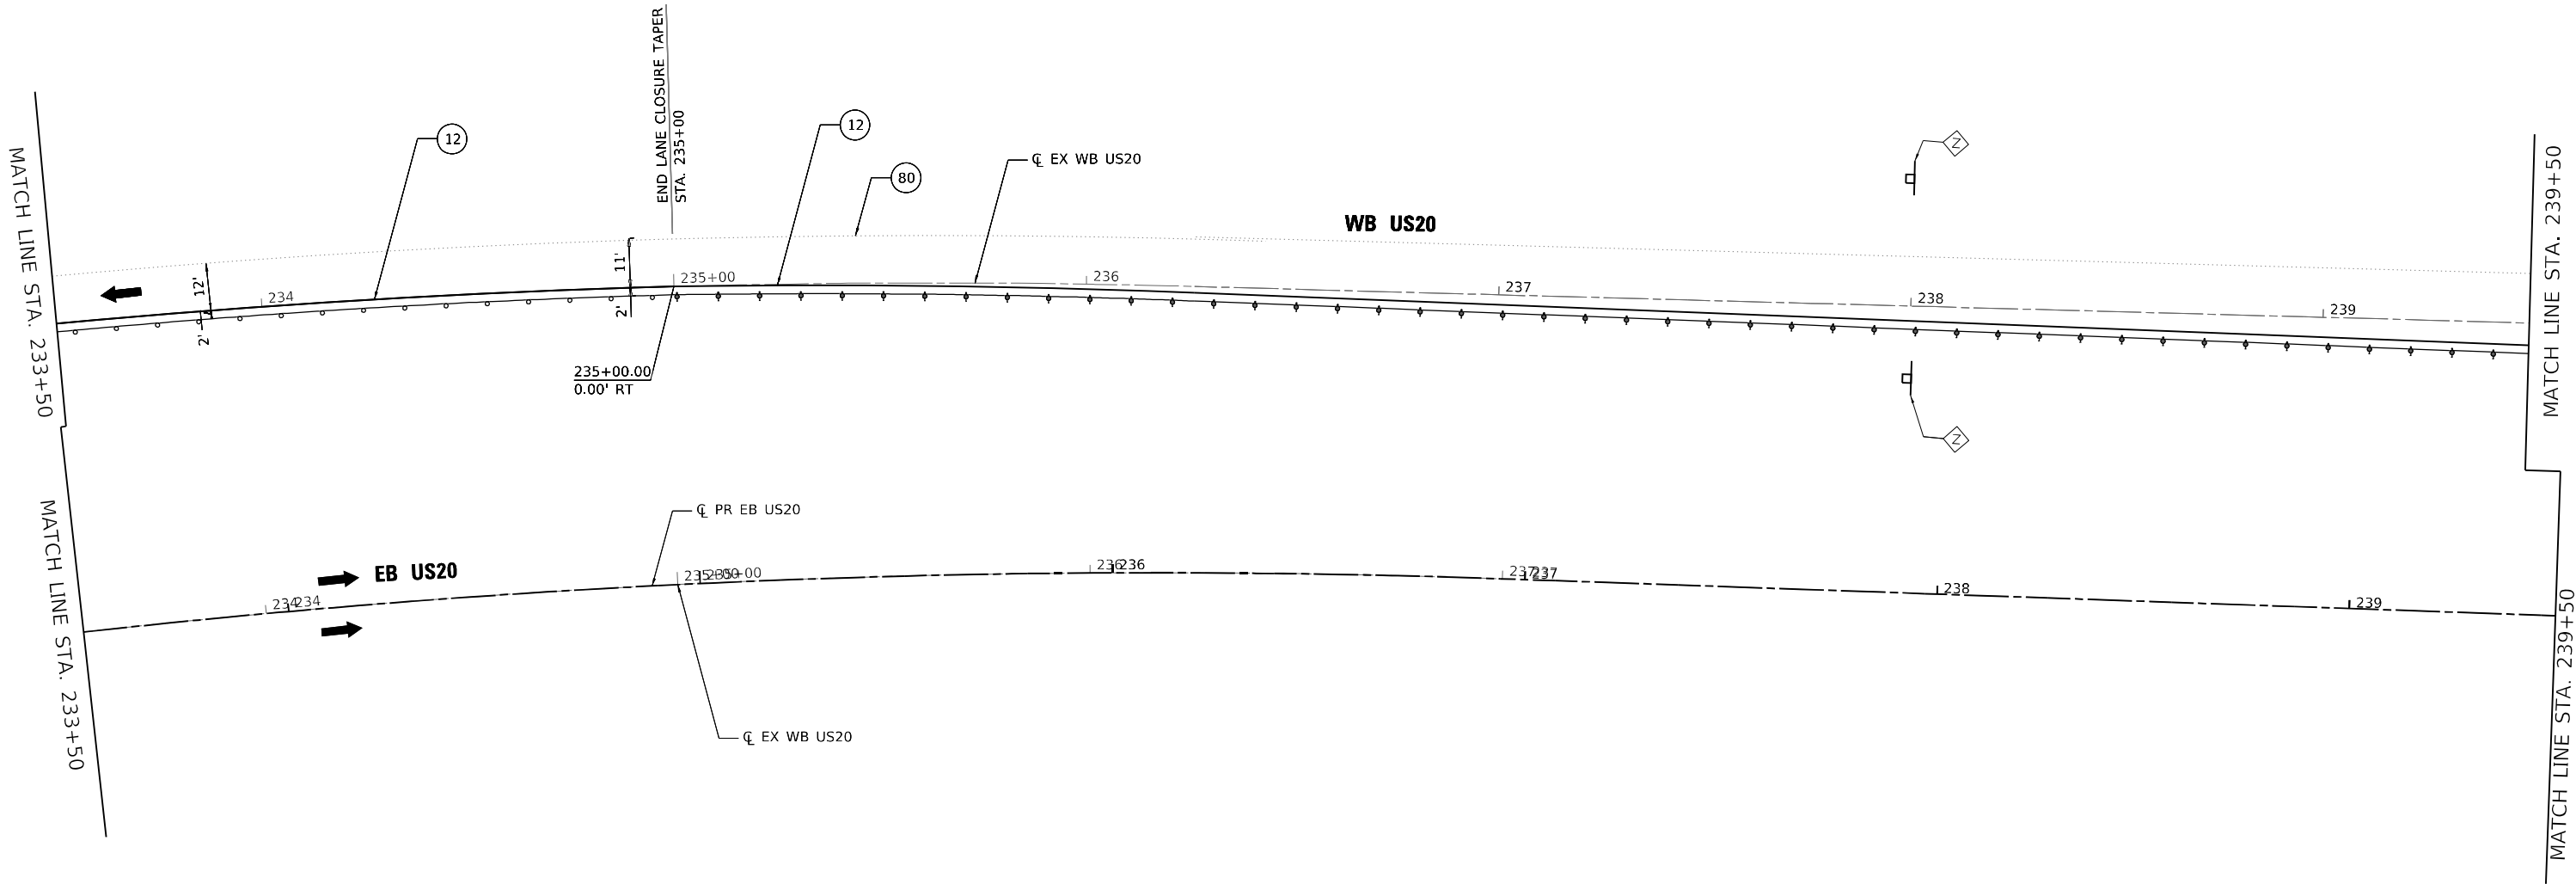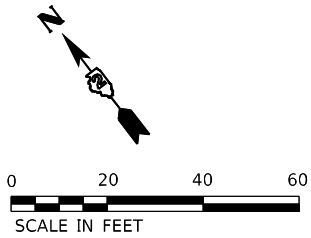

LEGEND

- 1 TEMPORARY PAVEMENT MARKING - LINE 4" - TYPE IV TAPE (SOLID WHITE) (70307120)
- 2 TEMPORARY PAVEMENT MARKING - LINE 4" - TYPE IV TAPE (SOLID YELLOW) 11" C-C (70307120)
- 3 TEMPORARY PAVEMENT MARKING - LINE 6" - TYPE IV TAPE (SOLID WHITE) (70307130)
- 4 TEMPORARY PAVEMENT MARKING - LINE 12" - TYPE IV TAPE (SOLID WHITE) (70307160)
- 5 TEMPORARY PAVEMENT MARKING - LINE 24" - TYPE IV TAPE (SOLID WHITE) (70307210)
- 6 TEMPORARY PAVEMENT MARKING LETTERS AND SYMBOLS - TYPE IV TAPE (SOLID WHITE) (70307120)
- 7 TEMPORARY CONCRETE BARRIER (70400100)

- 7P TEMPORARY CONCRETE BARRIER (PINNED) (70400100)
- 9 IMPACT ATTENUATORS, TEMPORARY (NON- REDIRECTIVE, NARROW), TEST LEVEL 3
- 10 TEMPORARY PAVEMENT MARKING - LINE 6" - TYPE IV TAPE (2' DASH - 6' SKIP WHITE) (70307130)
- 11 TEMPORARY PAVEMENT MARKING - LINE 4" - TYPE IV TAPE (10' DASH - 30' SKIP WHITE) (70307120)
- 12 TEMPORARY PAVEMENT MARKING - LINE 4" - TYPE IV TAPE (SOLID YELLOW) (70307120)
- 13 TEMPORARY PAVEMENT MARKING - LINE 12" - TYPE IV TAPE (SOLID YELLOW) (70307160)

PERMANENT PAVEMENT COMPLETED TEMP PVMT TEMPORARY PAVEMENT WORK ZONE POST MOUNTED VERTICAL PANELS	TEMPORARY SIGNAL HEAD DIRECTION OF TRAFFIC ARROW BOARD TRAFFIC SIGN TYPE III BARRICADE WITH FLASHING MONODIRECTIONAL LIGHTS TEMPORARY CONCRETE BARRIER IMPACT ATTENUATOR TEST LEVEL 3 CONSTRUCTION DRUM BARRICADES	50' C-C IN TANGENTS 20' C-C IN TAPERS 10' C-C IN RADII TYPE II BARRICADE, DRUM, OR VERTICAL BARRICADE WITH STEADY BURN MONODIRECTIONAL LIGHT DIRECTION INDICATOR BARRICADE WITH STEADY BURN MONODIRECTIONAL LIGHT TEMPORARY PLASTIC DRUMS WITH STEADY BURN MONO-DIRECTIONAL LIGHTS DRUMS
---	--	---

USER: idave
MODEL: Default
FILE NAME: PLOT_209_007_IDOT_PTB_202_022_Various Phase Lit_Direct 2Design\WO_1_64P26\CADD\CADD_Sheets\64P26-sh-MOT05-19.dgn



PLOT DRIVER = pdfNOLAYERColor-NoRaster.pltcfp	DESIGNED - CE	REVISED -
PEN TABLE = D264P26-PSE.tbl	DRAWN - JWD	REVISED -
PLOT SCALE = 40,0000 ' / in.	CHECKED - JWD	REVISED -
PLOT DATE = 12/8/2023 12:49:42 AM	DATE - 12/08/2023	REVISED -



STATE OF ILLINOIS
DEPARTMENT OF TRANSPORTATION

MOT PLAN - US ROUTE 20
STAGE 5

SCALE: 40,0000 ' / in. SHEET 143 OF 161 SHEETS STA. 233+50 TO STA. 239+50

F.A.P. RTE.	SECTION	COUNTY	TOTAL SHEETS	SHEET NO.
301	43N	JO DAVIESS	628	251
CONTRACT NO. 64P26				
ILLINOIS FED. AID PROJECT				

USER: idave
C:\PLOT\Default
FILE NAME: 144
209.007.DOT.PTB.202.022.Variou Phase Ltd. D:\erict 2\Design\WVO.1.64P26\CADD\CADD_Sheets\64P26-sh-MOT\5-10.dgn

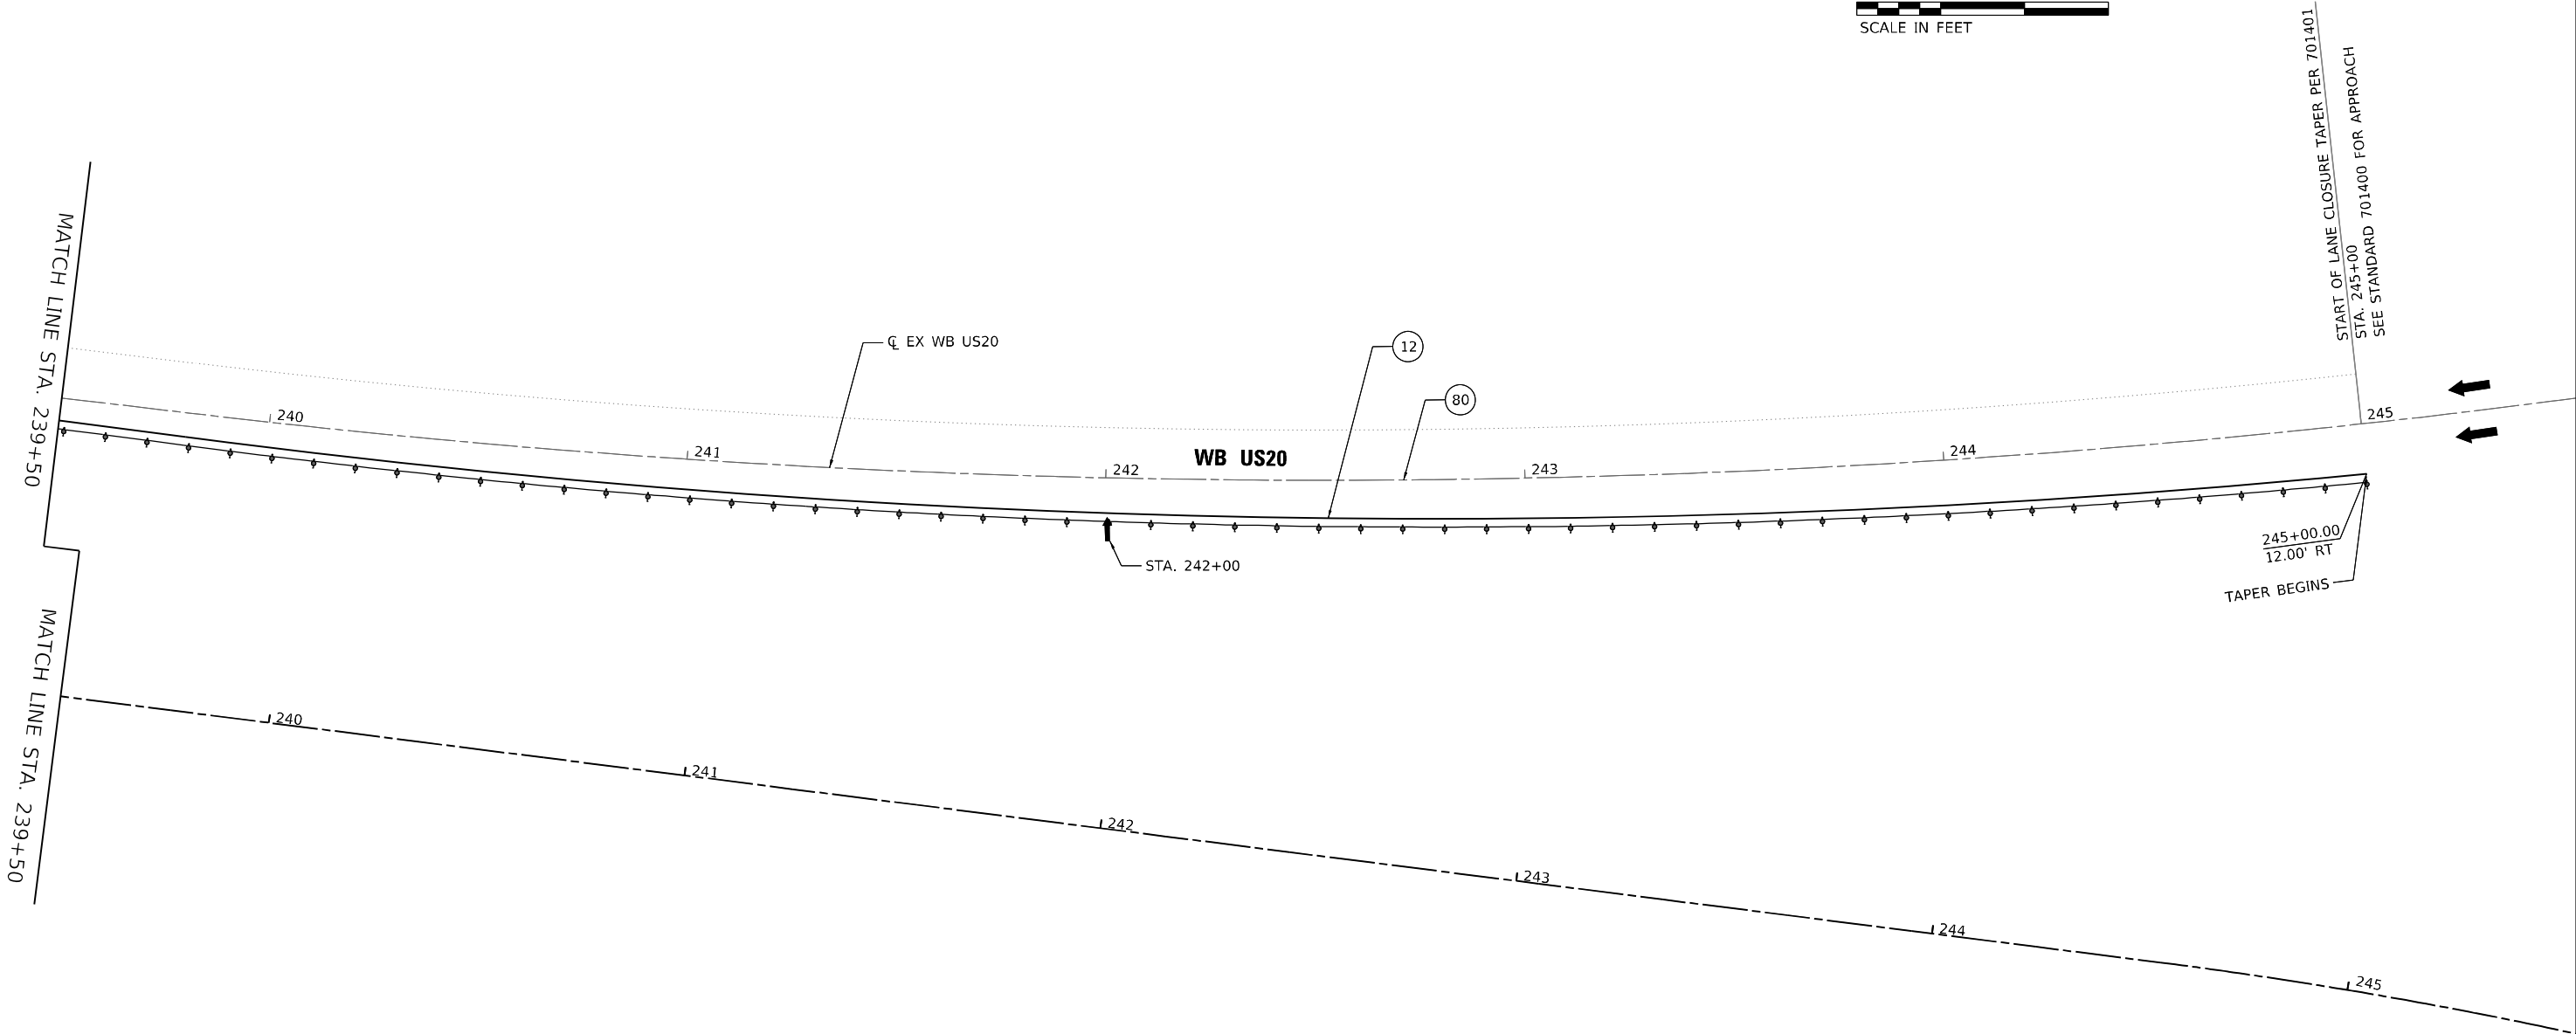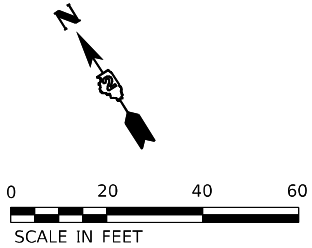

LEGEND

- ① TEMPORARY PAVEMENT MARKING - LINE 4" - TYPE IV TAPE (SOLID WHITE) (70307120)
- ② TEMPORARY PAVEMENT MARKING - LINE 4" - TYPE IV TAPE (SOLID YELLOW) 11" C-C (70307120)
- ③ TEMPORARY PAVEMENT MARKING - LINE 6" - TYPE IV TAPE (SOLID WHITE) (70307130)
- ④ TEMPORARY PAVEMENT MARKING - LINE 12" - TYPE IV TAPE (SOLID WHITE) (70307160)
- ⑤ TEMPORARY PAVEMENT MARKING - LINE 24" - TYPE IV TAPE (SOLID WHITE) (70307210)
- ⑥ TEMPORARY PAVEMENT MARKING LETTERS AND SYMBOLS - TYPE IV TAPE (SOLID WHITE) (70307100)
- ⑦ TEMPORARY CONCRETE BARRIER (70400100)

- ⑦P TEMPORARY CONCRETE BARRIER (PINNED) (70400100)
- ⑨ IMPACT ATTENUATORS, TEMPORARY (NON- REDIRECTIVE, NARROW), TEST LEVEL 3
- ⑩ TEMPORARY PAVEMENT MARKING - LINE 6" - TYPE IV TAPE (2' DASH - 6' SKIP WHITE) (70307130)
- ⑪ TEMPORARY PAVEMENT MARKING - LINE 4" - TYPE IV TAPE (10' DASH - 30' SKIP WHITE) (70307120)
- ⑫ TEMPORARY PAVEMENT MARKING - LINE 4" - TYPE IV TAPE (SOLID YELLOW) (70307120)
- ⑬ TEMPORARY PAVEMENT MARKING - LINE 12" - TYPE IV TAPE (SOLID YELLOW) (70307160)

- PERMANENT PAVEMENT
- COMPLETED TEMP PVMT
- TEMPORARY PAVEMENT
- WORK ZONE
- POST MOUNTED VERTICAL PANELS
- ⑧0 EXISTING PAVEMENT MARKING
- ⑨0 PAVEMENT MARKING (PLACED IN PREVIOUS STAGE)
- TEMPORARY SIGNAL HEAD
- DIRECTION OF TRAFFIC
- ARROW BOARD
- TRAFFIC SIGN
- TYPE III BARRICADE WITH FLASHING MONODIRECTIONAL LIGHTS
- TEMPORARY CONCRETE BARRIER
- IMPACT ATTENUATOR TEST LEVEL 3
- CONSTRUCTION DRUM BARRICADES
- 50' C-C IN TANGENTS
- 20' C-C IN TAPERS
- 10' C-C IN RADII
- TYPE II BARRICADE, DRUM, OR VERTICAL BARRICADE WITH STEADY BURN MONODIRECTIONAL LIGHT
- DIRECTION INDICATOR BARRICADE WITH STEADY BURN MONODIRECTIONAL LIGHT
- TEMPORARY PLASTIC DRUMS WITH STEADY BURN MONO-DIRECTIONAL LIGHTS
- DRUMS



PLOT DRIVER	= pdf\NOLAYERColor-NoRaster.pltcf	DESIGNED	-	CE	REVISED	-
PEN TABLE	= D264P26-PSE.tbl	DRAWN	-	JWD	REVISED	-
PLOT SCALE	= 40,0000 * / in.	CHECKED	-	JWD	REVISED	-
PLOT DATE	= 12/8/2023 12:49:44 AM	DATE	-	12/08/2023	REVISED	-

STATE OF ILLINOIS DEPARTMENT OF TRANSPORTATION

MOT PLAN – US ROUTE 20 STAGE 5

SCALE: 40,0000 * / in. SHEET 144 OF 161 SHEETS STA. 239+50 TO STA. 245+50

F.A.P. RTE.	SECTION	COUNTY	TOTAL SHEETS	SHEET NO.
301	43N	JO DAVIES	628	252
CONTRACT NO. 64P26				
ILLINOIS FED. AID PROJECT				

USER: h:\ave
MODEL Default
FILE NAME: TYP02 209 007 IDOT P18 202 022 Various Phase 1.dgn
FILE NAME: TYP02 209 007 IDOT P18 202 022 Various Phase 1.dgn
Sheet(64P26-CADD-CADD_Sheet(64P26-sh-MOT06-TYP01.dgn

LEGEND

- ① TEMPORARY PAVEMENT MARKING - LINE 4" - TYPE IV TAPE (SOLID WHITE) (70307120)
- ② TEMPORARY PAVEMENT MARKING - LINE 4" - TYPE IV TAPE (SOLID YELLOW) 11" C-C (70307120)
- ③ TEMPORARY PAVEMENT MARKING - LINE 6" - TYPE IV TAPE (SOLID WHITE) (70307130)
- ④ TEMPORARY PAVEMENT MARKING - LINE 12" - TYPE IV TAPE (SOLID WHITE) (70307160)
- ⑤ TEMPORARY PAVEMENT MARKING - LINE 24" - TYPE IV TAPE (SOLID WHITE) (70307210)
- ⑥ TEMPORARY PAVEMENT MARKING LETTERS AND SYMBOLS - TYPE IV TAPE (SOLID WHITE) (70307100)
- ⑦ TEMPORARY CONCRETE BARRIER (70400100)

- ⑦P TEMPORARY CONCRETE BARRIER (PINNED) (70400100)
- ⑧ TYPE II BARRICADE OR DRUM AT 50' CENTERS IN TANGENTS
20' CENTERS IN TAPERS
10' CENTERS IN CURVES
- ⑨ IMPACT ATTENUATORS, TEMPORARY (NON- REDIRECTIVE, NARROW), TEST LEVEL 3
- ⑩ TEMPORARY PAVEMENT MARKING - LINE 6" - TYPE IV TAPE (2' DASH - 6' SKIP WHITE) (70307130)
- ⑪ TEMPORARY PAVEMENT MARKING - LINE 4" - TYPE IV TAPE (10' DASH - 30' SKIP WHITE) (70307120)
- ⑫ TEMPORARY PAVEMENT MARKING - LINE 4" - TYPE IV TAPE (SOLID YELLOW) (70307120)
- ⑬ TEMPORARY PAVEMENT MARKING - LINE 6" - TYPE IV TAPE (2' DASH - 6' SKIP YELLOW) (70307130)

- ⑧0 EXISTING PAVEMENT MARKING
- ⑨0 PAVEMENT MARKING
(PLACED IN PREVIOUS STAGE)


LEGEND

- EXISTING PAVEMENT
- COMPLETED PAVEMENT
- TEMPORARY PAVEMENT
- WORK AREA

- DIRECTION OF TRAFFIC
- TYPE II BARRICADE OR DRUM WITH STEADY
BURNING MONO-DIRECTIONAL LIGHT @ 25'
CENTERS (10' CENTERS ALONG CURVES)
- POST MOUNTED VERTICAL PANEL
- TEMPORARY CONCRETE BARRIER

	PLOT DRIVER = pdfNOLAYERColor-NoRaster.pltcfgr		DESIGNED - MJ	REVISED -	STATE OF ILLINOIS DEPARTMENT OF TRANSPORTATION	TYPICAL SECTION - US ROUTE 20 STAGE 6				F.A.P. RTE.	SECTION	COUNTY	TOTAL SHEETS	SHEET NO.
	PEN TABLE = D264P26-PSE.tbl		DRAWN - MMC	REVISED -						301	43N	JO DAVIESS	628	253
	PLOT SCALE = 2,0000 ' / in.		CHECKED - JWD	REVISED -						CONTRACT NO. 64P26				
	PLOT DATE = 12/8/2023 12:49:45 AM		DATE - 12/08/2023	REVISED -		SCALE: 2,0000 ' / in.	SHEET 145	OF 161 SHEETS	STA.	TO STA.	ILLINOIS FED. AID PROJECT			

USER: idave
MODEL: Default
FILE NAME: TYP02.dgn
209.007 IDOT PBT 202_022 Various Phase Ltr Dierkt 2Design\WO 1 64P26\CADD\CADD_Sheets\64P26-shs-MOT06-TYP02.dgn

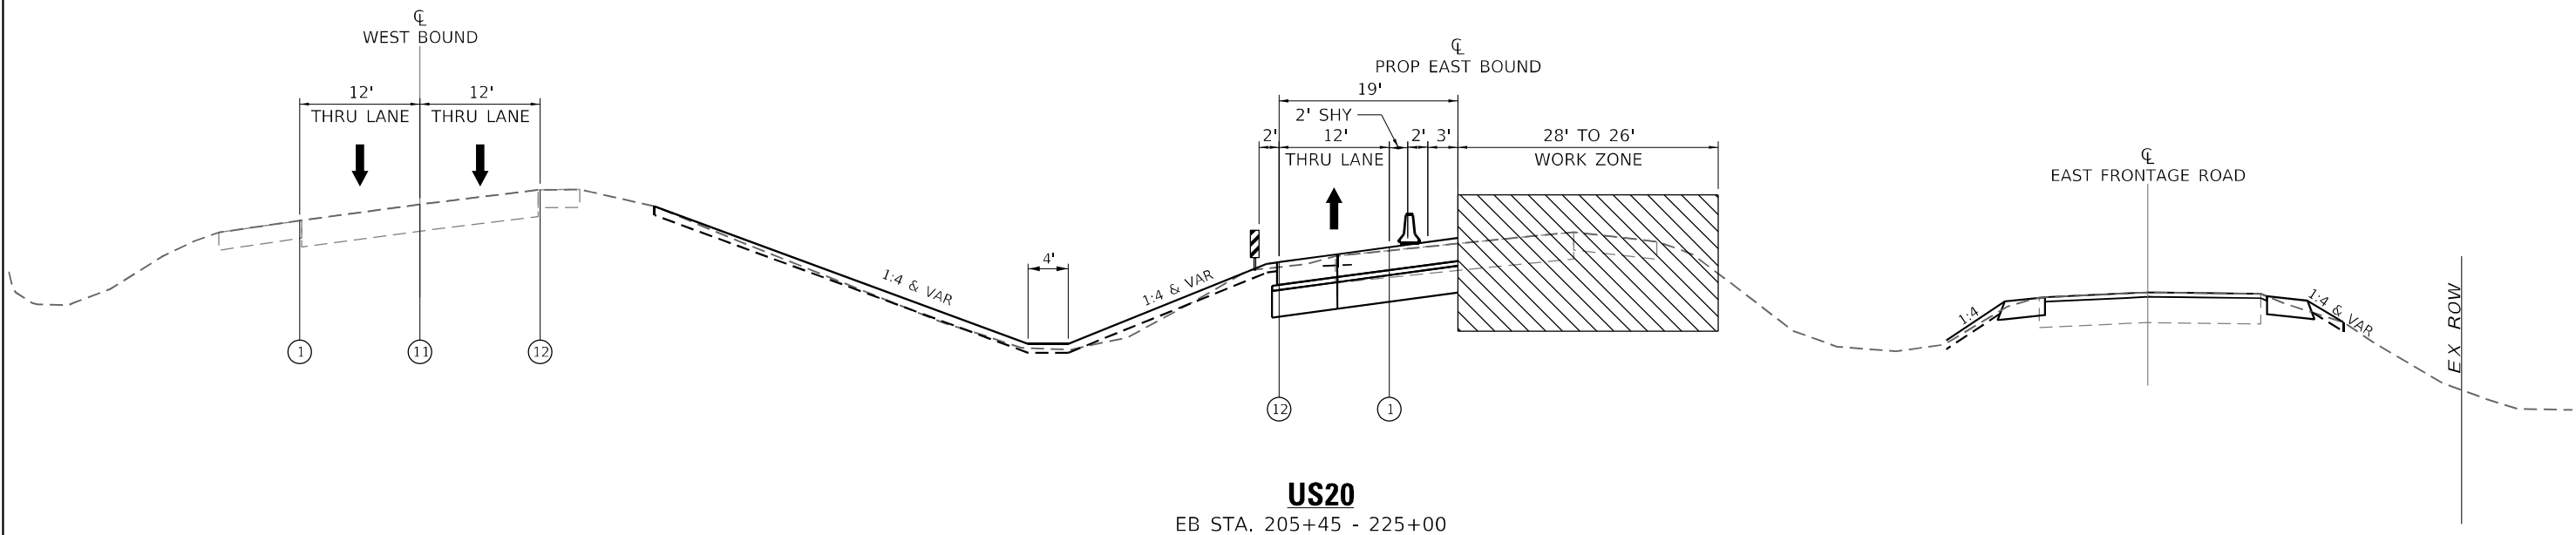

LEGEND

- ① TEMPORARY PAVEMENT MARKING - LINE 4" - TYPE IV TAPE (SOLID WHITE) (70307120)
- ② TEMPORARY PAVEMENT MARKING - LINE 4" - TYPE IV TAPE (SOLID YELLOW) 11" C-C (70307120)
- ③ TEMPORARY PAVEMENT MARKING - LINE 6" - TYPE IV TAPE (SOLID WHITE) (70307130)
- ④ TEMPORARY PAVEMENT MARKING - LINE 12" - TYPE IV TAPE (SOLID WHITE) (70307160)
- ⑤ TEMPORARY PAVEMENT MARKING - LINE 24" - TYPE IV TAPE (SOLID WHITE) (70307210)
- ⑥ TEMPORARY PAVEMENT MARKING LETTERS AND SYMBOLS - TYPE IV TAPE (SOLID WHITE) (70307100)
- ⑦ TEMPORARY CONCRETE BARRIER (70400100)

- ⑦P TEMPORARY CONCRETE BARRIER (PINNED) (70400100)
- ⑧ TYPE II BARRICADE OR DRUM AT 50' CENTERS IN TANGENTS 20' CENTERS IN TAPERS 10' CENTERS IN CURVES
- ⑨ IMPACT ATTENUATORS, TEMPORARY (NON- REDIRECTIVE, NARROW), TEST LEVEL 3
- ⑩ TEMPORARY PAVEMENT MARKING - LINE 6" - TYPE IV TAPE (2' DASH - 6' SKIP WHITE) (70307130)
- ⑪ TEMPORARY PAVEMENT MARKING - LINE 4" - TYPE IV TAPE (10' DASH - 30' SKIP WHITE) (70307120)
- ⑫ TEMPORARY PAVEMENT MARKING - LINE 4" - TYPE IV TAPE (SOLID YELLOW) (70307120)
- ⑬ TEMPORARY PAVEMENT MARKING - LINE 6" - TYPE IV TAPE (2' DASH - 6' SKIP YELLOW) (70307130)

- ⑧0 EXISTING PAVEMENT MARKING
- ⑨0 PAVEMENT MARKING (PLACED IN PREVIOUS STAGE)

LEGEND

- EXISTING PAVEMENT
- COMPLETED PAVEMENT
- TEMPORARY PAVEMENT
- WORK AREA

- DIRECTION OF TRAFFIC
- TYPE II BARRICADE OR DRUM WITH STEADY BURNING MONO-DIRECTIONAL LIGHT @ 25' CENTERS (10' CENTERS ALONG CURVES)
- POST MOUNTED VERTICAL PANEL
- TEMPORARY CONCRETE BARRIER



PLOT DRIVER	= pdf\NOLAYERColor-NoRaster.pltcf
PEN TABLE	= D264P26-PSE.tbl
PLOT SCALE	= 2.0000 ' / in.
PLOT DATE	= 12/8/2023 12:49:46 AM

DESIGNED	- MJ
DRAWN	- MMC
CHECKED	- JWD
DATE	- 12/08/2023

REVISED	-
REVISED	-
REVISED	-
REVISED	-

STATE OF ILLINOIS DEPARTMENT OF TRANSPORTATION

TYPICAL SECTION – US ROUTE 20 STAGE 6

SCALE: 2.0000 ' / in. SHEET 146 OF 161 SHEETS STA. TO STA.

F.A.P. RTE.	SECTION	COUNTY	TOTAL SHEETS	SHEET NO.
301	43N	JO DAVIESS	628	254
CONTRACT NO. 64P26				
ILLINOIS FED. AID PROJECT				

USER: idave
MODEL: Default
FILE NAME: I:\02_209_007_IDOT_PTB_202_022_Various Phase Lit. Dierkt 2\Design\WO 1 64P26\CADD\CADD_Sheets\64P26-shs-MOT06-07.dgn

LEGEND

- ① TEMPORARY PAVEMENT MARKING - LINE 4" - TYPE IV TAPE (SOLID WHITE) (70307120)
② TEMPORARY PAVEMENT MARKING - LINE 4" - TYPE IV TAPE (SOLID YELLOW) 11" C-C (70307120)
③ TEMPORARY PAVEMENT MARKING - LINE 6" - TYPE IV TAPE (SOLID WHITE) (70307130)
④ TEMPORARY PAVEMENT MARKING - LINE 12" - TYPE IV TAPE (SOLID WHITE) (70307160)
⑤ TEMPORARY PAVEMENT MARKING - LINE 24" - TYPE IV TAPE (SOLID WHITE) (70307210)
⑥ TEMPORARY PAVEMENT MARKING LETTERS AND SYMBOLS - TYPE IV TAPE (SOLID WHITE) (70307100)
⑦ TEMPORARY CONCRETE BARRIER (70400100)

- ⑦P TEMPORARY CONCRETE BARRIER (PINNED) (70400100)
⑨ IMPACT ATTENUATORS, TEMPORARY (NON- REDIRECTIVE, NARROW), TEST LEVEL 3
⑩ TEMPORARY PAVEMENT MARKING - LINE 6" - TYPE IV TAPE (2' DASH - 6' SKIP WHITE) (70307130)
⑪ TEMPORARY PAVEMENT MARKING - LINE 4" - TYPE IV TAPE (10' DASH - 30' SKIP WHITE) (70307120)
⑫ TEMPORARY PAVEMENT MARKING - LINE 4" - TYPE IV TAPE (SOLID YELLOW) (70307120)
⑬ TEMPORARY PAVEMENT MARKING - LINE 12" - TYPE IV TAPE (SOLID YELLOW) (70307160)

- PERMANENT PAVEMENT
COMPLETED TEMP PVMT
TEMPORARY PAVEMENT
WORK ZONE
POST MOUNTED
VERTICAL PANELS
⑧0 EXISTING PAVEMENT MARKING
⑨0 PAVEMENT MARKING
(PLACED IN PREVIOUS STAGE)

- TEMPORARY SIGNAL HEAD
➡ DIRECTION OF TRAFFIC
↑ ARROW BOARD
T TRAFFIC SIGN
T TYPE III BARRICADE WITH FLASHING
MONODIRECTIONAL LIGHTS
= = = TEMPORARY CONCRETE BARRIER
- - - IMPACT ATTENUATOR TEST LEVEL 3
O CONSTRUCTION DRUM BARRICADES

- 50' C-C IN TANGENTS
20' C-C IN TAPERS
10' C-C IN RADII
T TYPE II BARRICADE, DRUM, OR VERTICAL
BARRICADE WITH STEADY BURN
MONODIRECTIONAL LIGHT
T DIRECTION INDICATOR BARRICADE WITH
STEADY BURN MONODIRECTIONAL LIGHT
● TEMPORARY PLASTIC DRUMS WITH STEADY
BURN MONO-DIRECTIONAL LIGHTS
O DRUMS



PLOT DRIVER = pdfNOLAYERColor-NoRaster.pltcfgr	DESIGNED - MJ	REVISED -
PEN TABLE = D264P26-PSE.tbl	DRAWN - JWD	REVISED -
PLOT SCALE = 40,0000 ' / in.	CHECKED - JWD	REVISED -
PLOT DATE = 12/8/2023 12:49:49 AM	DATE - 12/08/2023	REVISED -

STATE OF ILLINOIS
DEPARTMENT OF TRANSPORTATION

MOT PLAN - US ROUTE 20
STAGE 6

SCALE: 40,0000 ' / in. SHEET 147 OF 161 SHEETS STA. 171+00 TO STA. 177+00

F.A.P. RTE.	SECTION	COUNTY	TOTAL SHEETS	SHEET NO.
301	43N	JO DAVIESS	628	255
CONTRACT NO. 64P26				
ILLINOIS FED. AID PROJECT				

EASTBOUND ADVANCE SIGNING DETAIL

(PER HIGHWAY STANDARD 701422)





WORK ZONE	W21-I115(0)-3618
SPEED LIMIT 45	R2-1-3648
PHOTO ENFORCED	R10-1108p-3618
BOX FINE MINIMUM	R2-I106p-3618


W20-I103+48

W20-5R(0)-48

W4-2R(O)-48

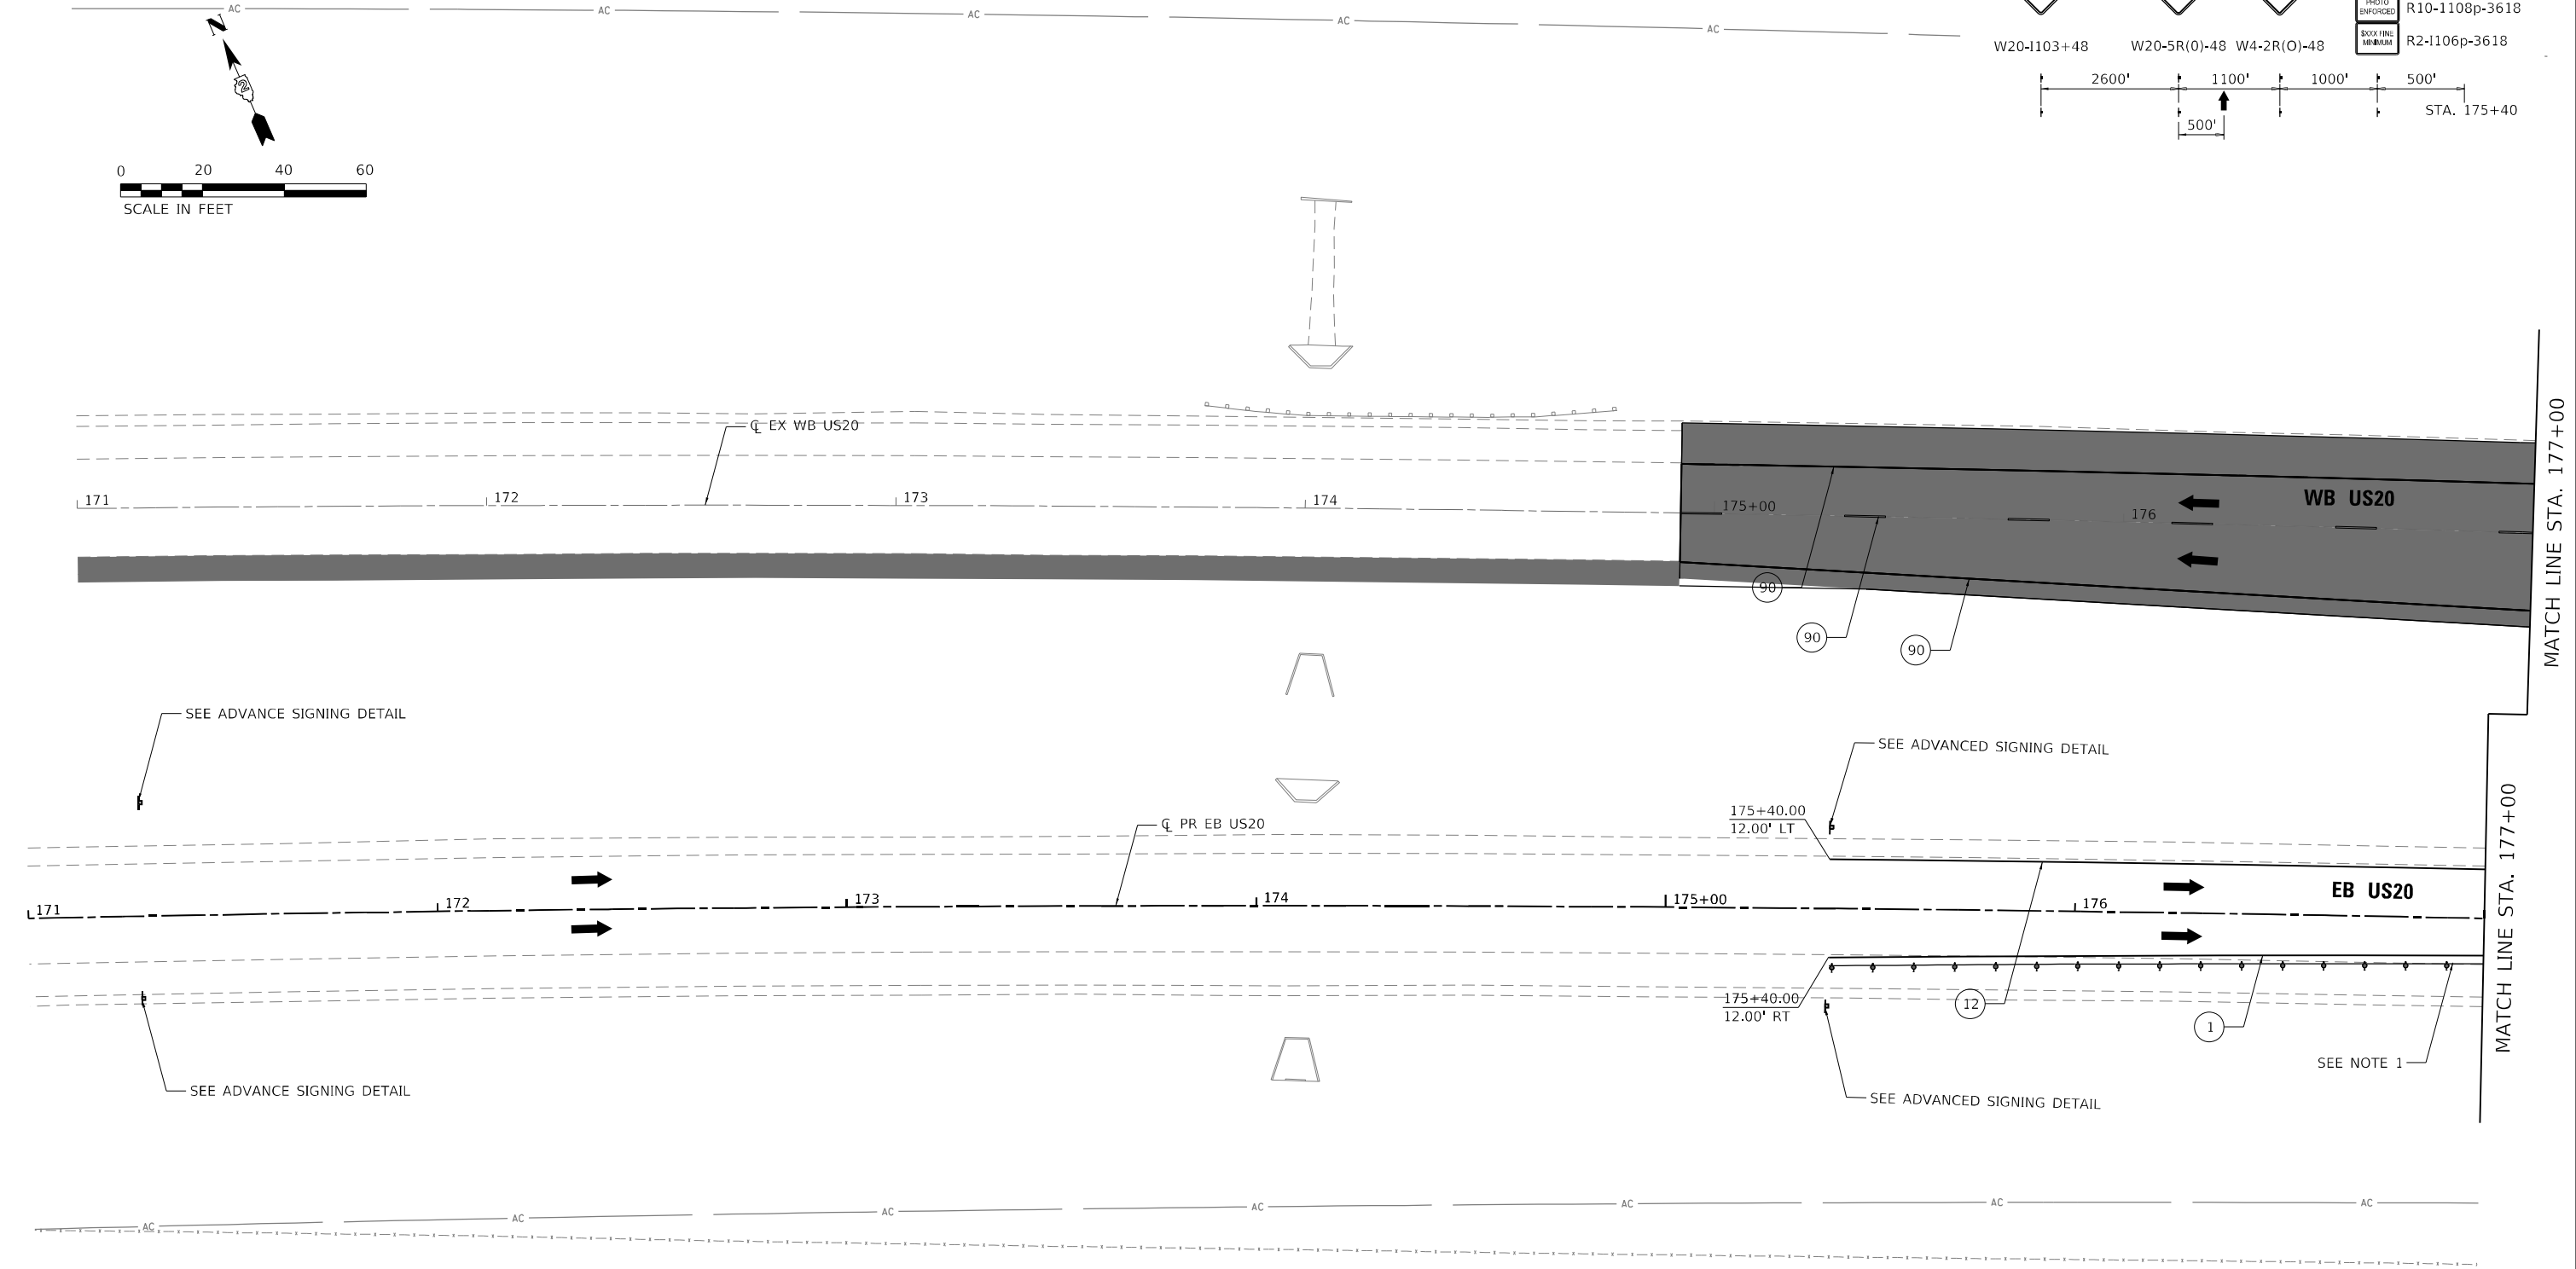 

USER: idave
C:\PLOT\Default
FILE NAME: PLOT_209_002_IDOT_PTB_202_022_Various Phase Lit_Direct 2\Design\WO_1_64P26\CADD\CADD_Sheet\64P26-sh-MOT06-08.dgn

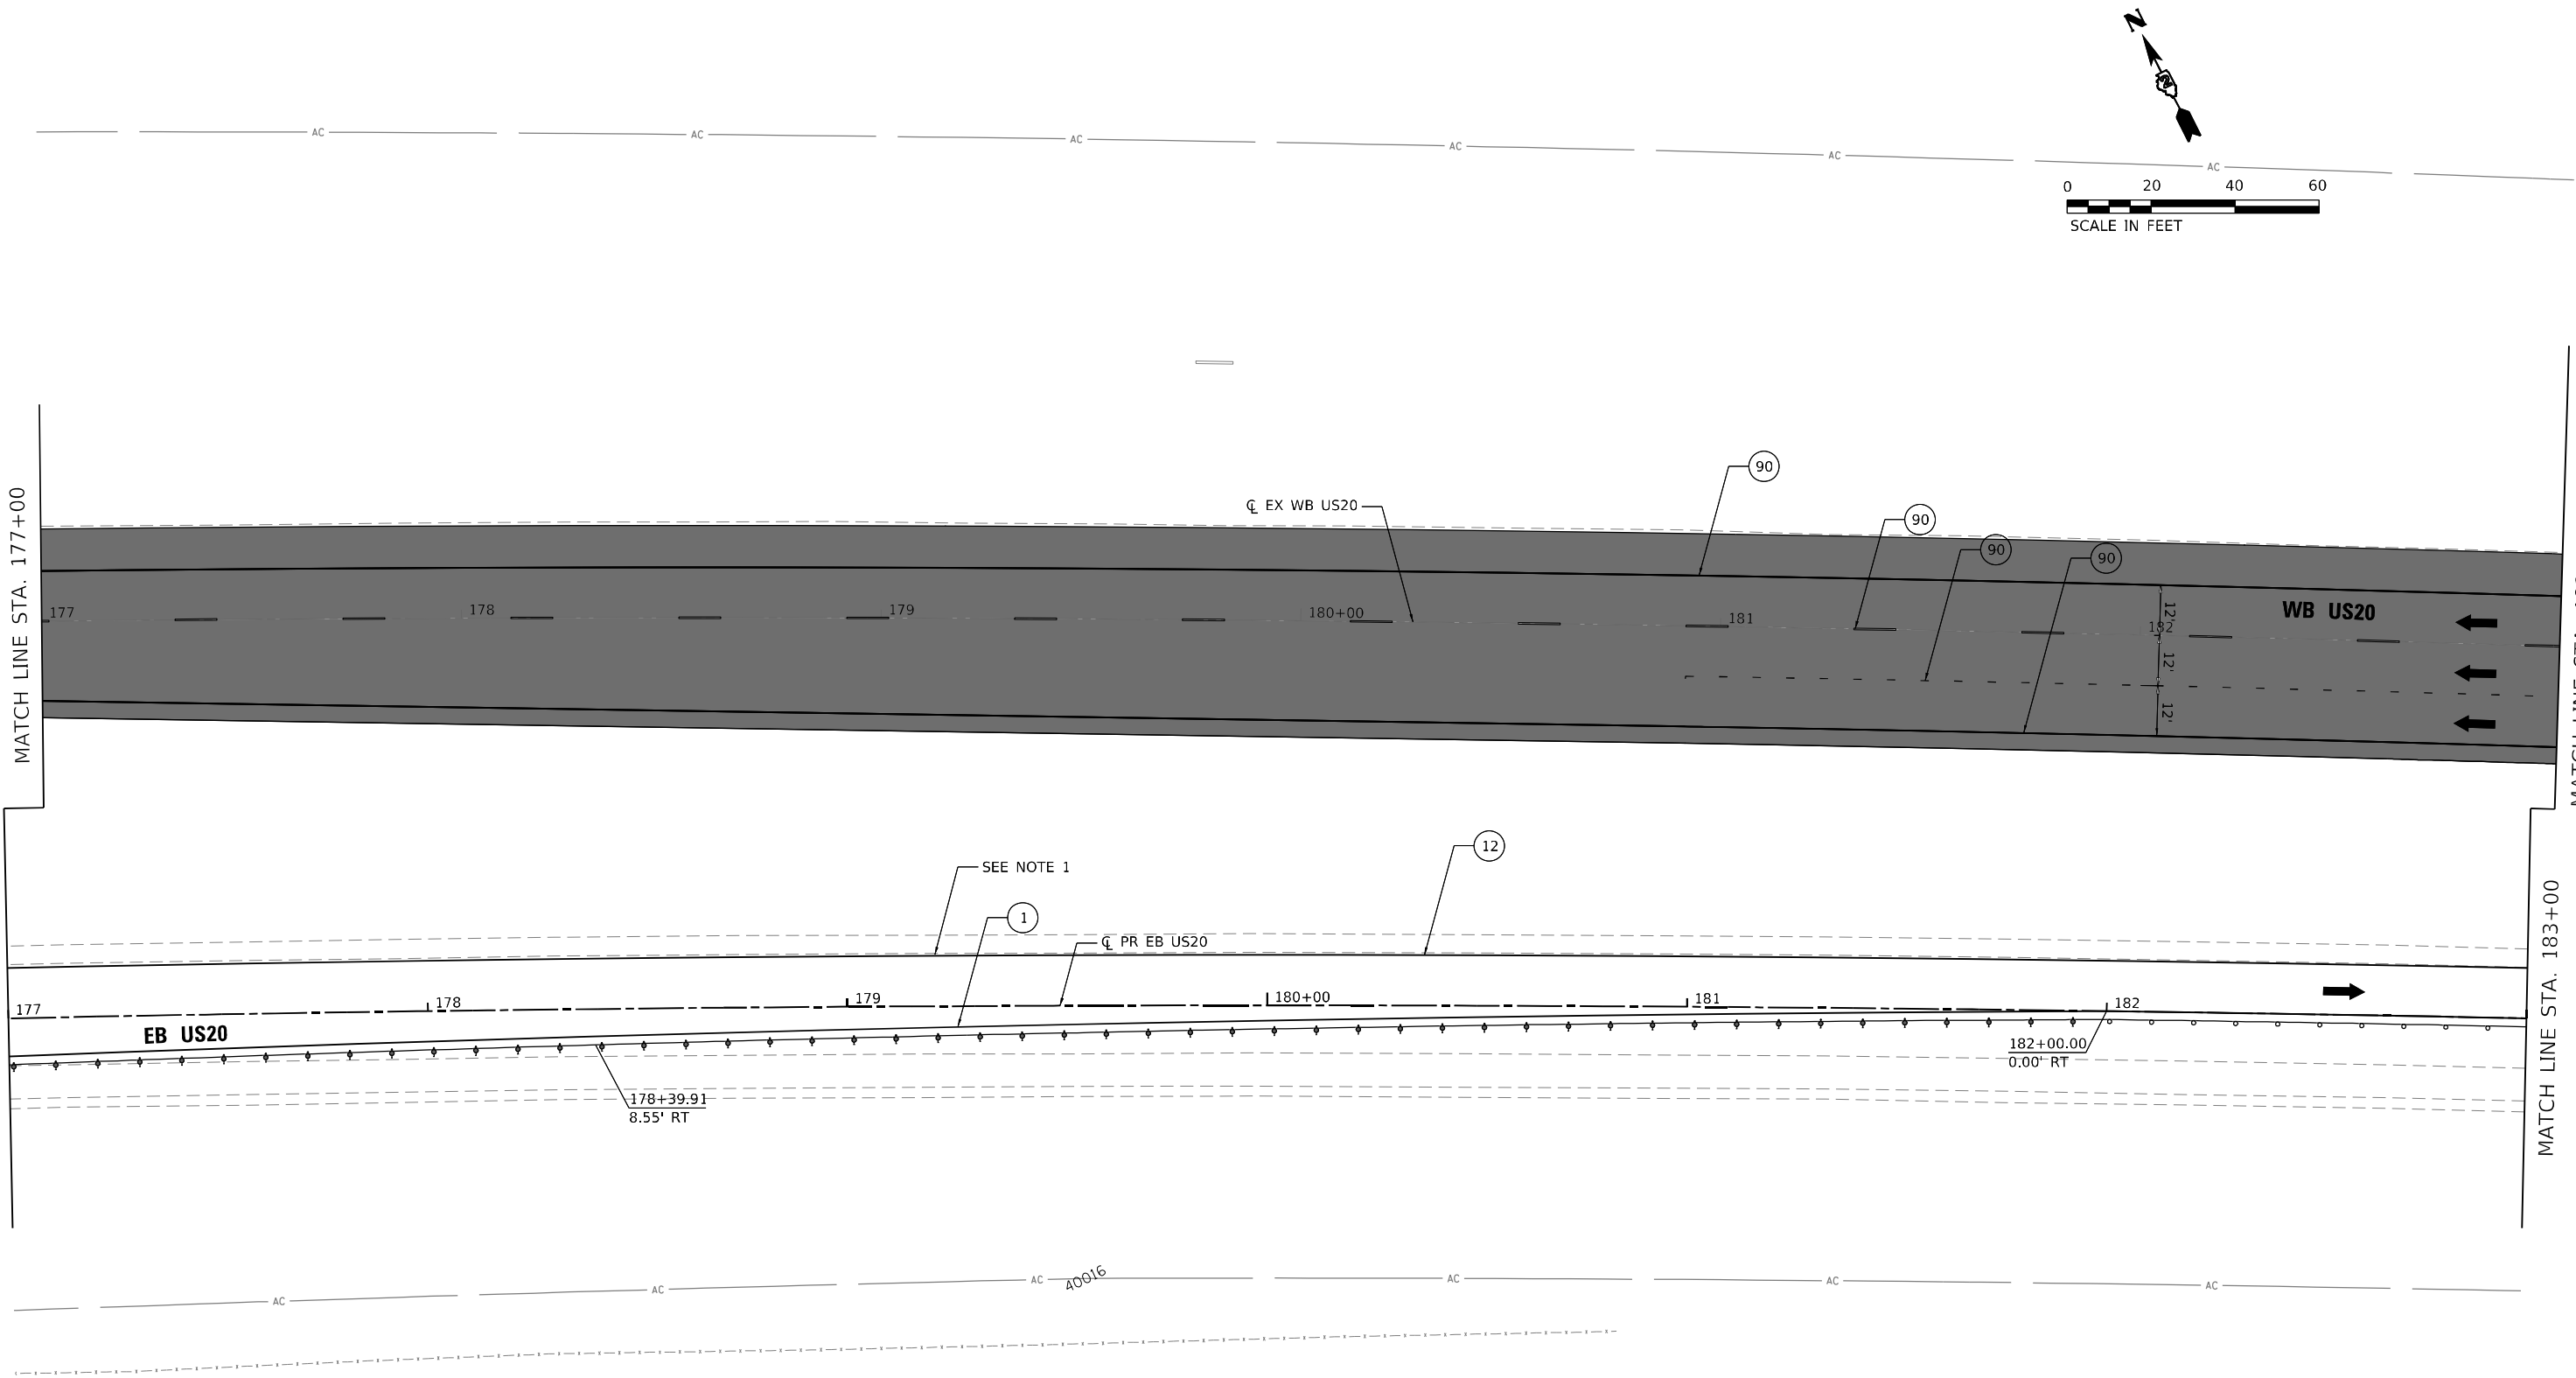

LEGEND

- ① TEMPORARY PAVEMENT MARKING - LINE 4" - TYPE IV TAPE (SOLID WHITE) (70307120)
- ② TEMPORARY PAVEMENT MARKING - LINE 4" - TYPE IV TAPE (SOLID YELLOW) 11" C-C (70307120)
- ③ TEMPORARY PAVEMENT MARKING - LINE 6" - TYPE IV TAPE (SOLID WHITE) (70307130)
- ④ TEMPORARY PAVEMENT MARKING - LINE 12" - TYPE IV TAPE (SOLID WHITE) (70307160)
- ⑤ TEMPORARY PAVEMENT MARKING - LINE 24" - TYPE IV TAPE (SOLID WHITE) (70307210)
- ⑥ TEMPORARY PAVEMENT MARKING LETTERS AND SYMBOLS - TYPE IV TAPE (SOLID WHITE) (70307100)
- ⑦ TEMPORARY CONCRETE BARRIER (70400100)

- ⑦P TEMPORARY CONCRETE BARRIER (PINNED) (70400100)
- ⑨ IMPACT ATTENUATORS, TEMPORARY (NON- REDIRECTIVE, NARROW), TEST LEVEL 3
- ⑩ TEMPORARY PAVEMENT MARKING - LINE 6" - TYPE IV TAPE (2' DASH - 6' SKIP WHITE) (70307130)
- ⑪ TEMPORARY PAVEMENT MARKING - LINE 4" - TYPE IV TAPE (10' DASH - 30' SKIP WHITE) (70307120)
- ⑫ TEMPORARY PAVEMENT MARKING - LINE 4" - TYPE IV TAPE (SOLID YELLOW) (70307120)
- ⑬ TEMPORARY PAVEMENT MARKING - LINE 12" - TYPE IV TAPE (SOLID YELLOW) (70307160)

- PERMANENT PAVEMENT
- COMPLETED TEMP PVMT
- TEMPORARY PAVEMENT
- WORK ZONE
- POST MOUNTED VERTICAL PANELS
- ⑧0 EXISTING PAVEMENT MARKING
- ⑨0 PAVEMENT MARKING (PLACED IN PREVIOUS STAGE)
- TEMPORARY SIGNAL HEAD
- DIRECTION OF TRAFFIC
- ARROW BOARD
- TRAFFIC SIGN
- TYPE III BARRICADE WITH FLASHING MONODIRECTIONAL LIGHTS
- TEMPORARY CONCRETE BARRIER
- IMPACT ATTENUATOR TEST LEVEL 3
- CONSTRUCTION DRUM BARRICADES
- 50' C-C IN TANGENTS
- 20' C-C IN TAPERS
- 10' C-C IN RADII
- TYPE II BARRICADE, DRUM, OR VERTICAL BARRICADE WITH STEADY BURN MONODIRECTIONAL LIGHT
- DIRECTION INDICATOR BARRICADE WITH STEADY BURN MONODIRECTIONAL LIGHT
- TEMPORARY PLASTIC DRUMS WITH STEADY BURN MONO-DIRECTIONAL LIGHTS
- DRUMS



PLOT DRIVER = pdfNOLAYERColor-NoRaster.pltcfgr	DESIGNED - MJ	REVISED -
PEN TABLE = D264P26-PSE.tbl	DRAWN - JWD	REVISED -
PLOT SCALE = 40,0000 ' / in.	CHECKED - JWD	REVISED -
PLOT DATE = 12/8/2023 12:49:51 AM	DATE - 12/08/2023	REVISED -



STATE OF ILLINOIS
DEPARTMENT OF TRANSPORTATION

MOT PLAN - US ROUTE 20
STAGE 6

SCALE: 40,0000 ' / in. SHEET 148 OF 161 SHEETS STA. 177+00 TO STA. 183+00

F.A.P. RTE.	SECTION	COUNTY	TOTAL SHEETS	SHEET NO.
301	43N	JO DAVIESS	628	256
CONTRACT NO. 64P26				
ILLINOIS FED. AID PROJECT				

MOT SIGN LEGEND

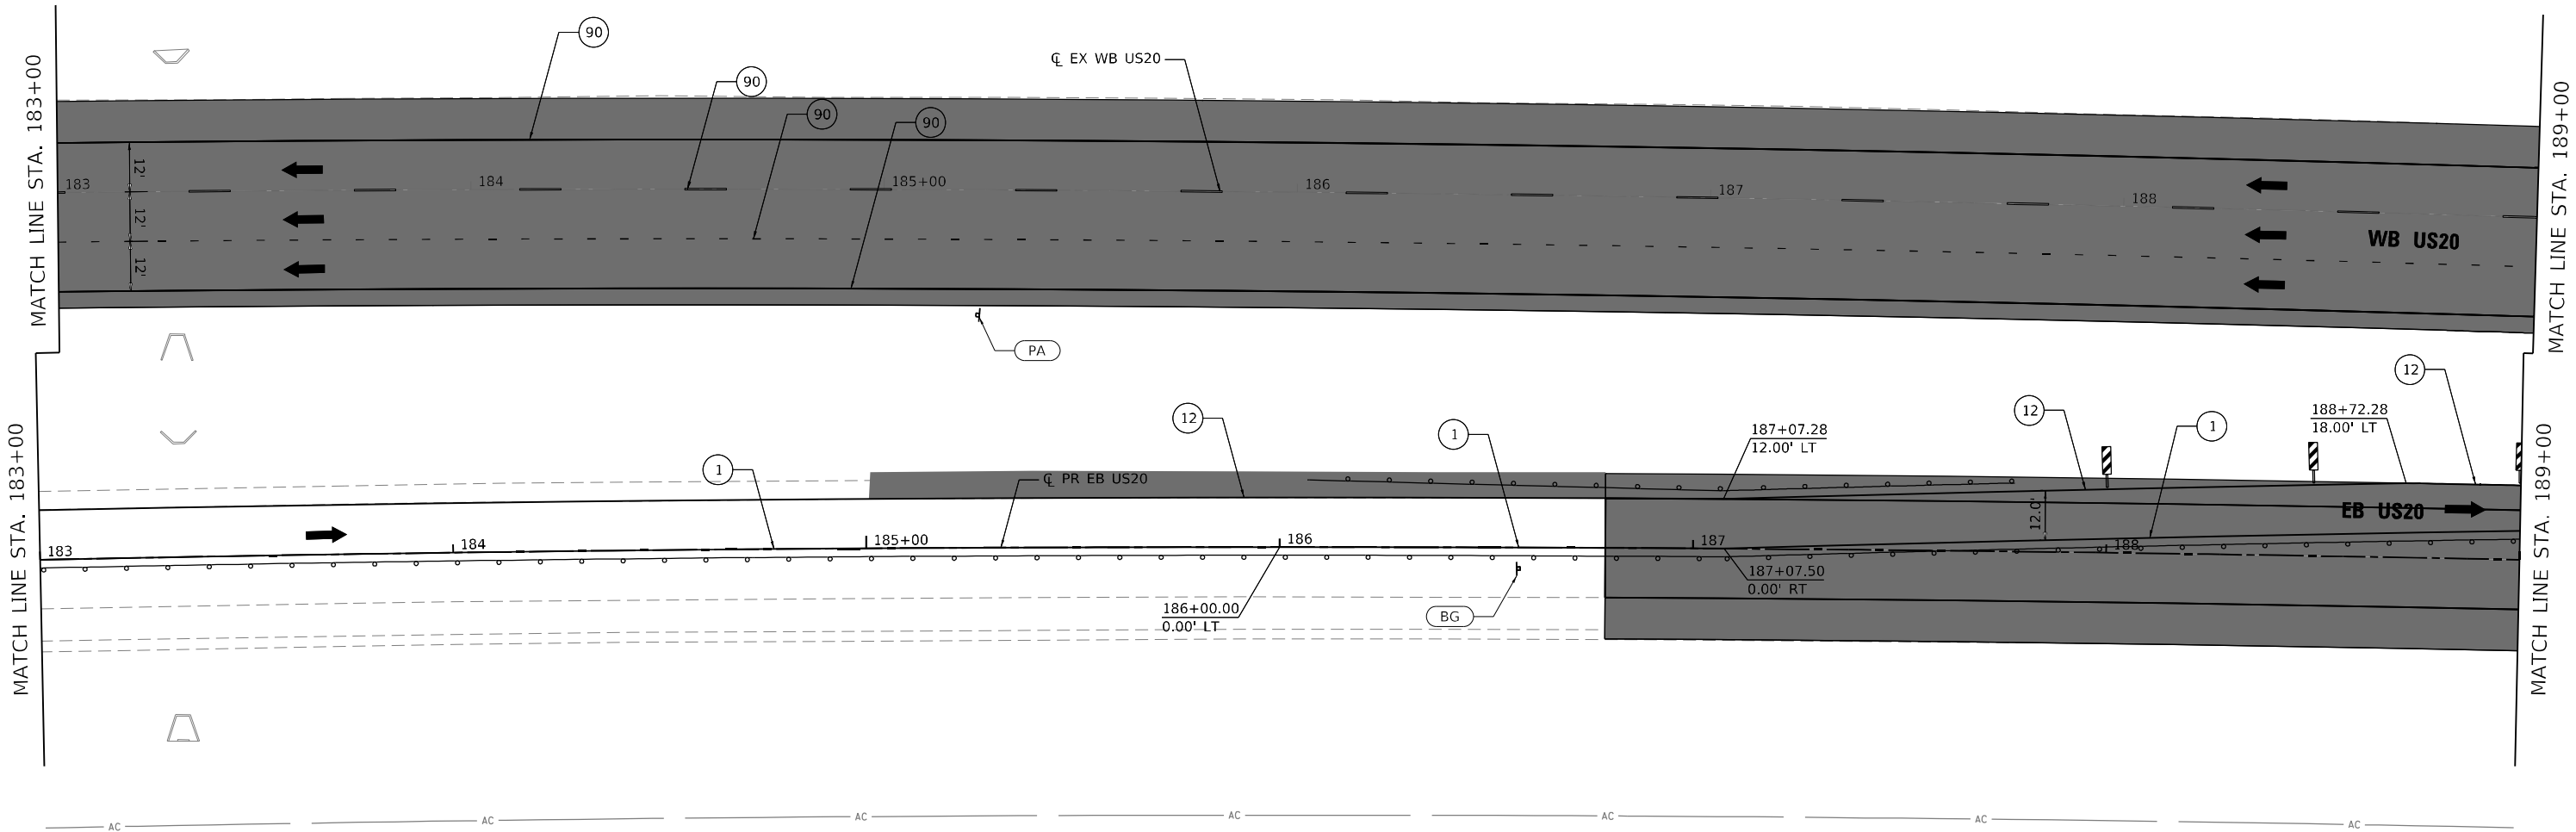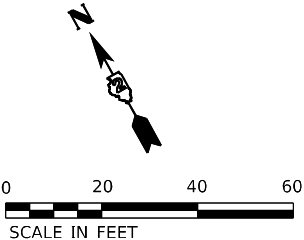

LEGEND

- 1 TEMPORARY PAVEMENT MARKING - LINE 4" - TYPE IV TAPE (SOLID WHITE) (70307120)
- 2 TEMPORARY PAVEMENT MARKING - LINE 4" - TYPE IV TAPE (SOLID YELLOW) 11" C-C (70307120)
- 3 TEMPORARY PAVEMENT MARKING - LINE 6" - TYPE IV TAPE (SOLID WHITE) (70307130)
- 4 TEMPORARY PAVEMENT MARKING - LINE 12" - TYPE IV TAPE (SOLID WHITE) (70307160)
- 5 TEMPORARY PAVEMENT MARKING - LINE 24" - TYPE IV TAPE (SOLID WHITE) (70307210)
- 6 TEMPORARY PAVEMENT MARKING LETTERS AND SYMBOLS - TYPE IV TAPE (SOLID WHITE) (70307100)
- 7 TEMPORARY CONCRETE BARRIER (70400100)

- 7P TEMPORARY CONCRETE BARRIER (PINNED) (70400100)
- 9 IMPACT ATTENUATORS, TEMPORARY (NON- REDIRECTIVE, NARROW), TEST LEVEL 3
- 10 TEMPORARY PAVEMENT MARKING - LINE 6" - TYPE IV TAPE (2' DASH - 6' SKIP WHITE) (70307130)
- 11 TEMPORARY PAVEMENT MARKING - LINE 4" - TYPE IV TAPE (10' DASH - 30' SKIP WHITE) (70307120)
- 12 TEMPORARY PAVEMENT MARKING - LINE 4" - TYPE IV TAPE (SOLID YELLOW) (70307120)
- 13 TEMPORARY PAVEMENT MARKING - LINE 12" - TYPE IV TAPE (SOLID YELLOW) (70307160)

- PERMANENT PAVEMENT
- COMPLETED TEMP PVMT
- TEMPORARY PAVEMENT
- WORK ZONE
- POST MOUNTED VERTICAL PANELS
- EXISTING PAVEMENT MARKING
- PAVEMENT MARKING (PLACED IN PREVIOUS STAGE)
- TEMPORARY SIGNAL HEAD
- DIRECTION OF TRAFFIC
- ARROW BOARD
- TRAFFIC SIGN
- TYPE III BARRICADE WITH FLASHING MONODIRECTIONAL LIGHTS
- TEMPORARY CONCRETE BARRIER
- IMPACT ATTENUATOR TEST LEVEL 3
- CONSTRUCTION DRUM BARRICADES
- 50' C-C IN TANGENTS
- 20' C-C IN TAPERS
- 10' C-C IN RADII
- TYPE II BARRICADE, DRUM, OR VERTICAL BARRICADE WITH STEADY BURN MONODIRECTIONAL LIGHT
- DIRECTION INDICATOR BARRICADE WITH STEADY BURN MONODIRECTIONAL LIGHT
- TEMPORARY PLASTIC DRUMS WITH STEADY BURN MONO-DIRECTIONAL LIGHTS
- DRUMS

USER: idave
C:\Users\idave\OneDrive\Documents\64P26\64P26-CADD\CADD_Sheets\64P26-sh-MOT06-09.dgn
FILE NAME: 110102_209-007_IDOT_PTB_202_022_Various Phase Lit District 2\Design\WO 1 64P26\CADD\CADD_Sheets\64P26-sh-MOT06-09.dgn



PLOT DRIVER = pdfNOLAYERScolor-NoRaster.pltcf	DESIGNED - JM	REVISED -
PEN TABLE = D264P26-PSE.tbl	DRAWN - JWD	REVISED -
PLOT SCALE = 40,0000 ' / in.	CHECKED - JWD	REVISED -
PLOT DATE = 12/8/2023 12:49:52 AM	DATE - 12/08/2023	REVISED -

STATE OF ILLINOIS
DEPARTMENT OF TRANSPORTATION

MOT PLAN - US ROUTE 20
STAGE 6

SCALE: 40,0000 ' / in. SHEET 149 OF 161 SHEETS STA. 183+00 TO STA. 189+00

F.A.P. RTE.	SECTION	COUNTY	TOTAL SHEETS	SHEET NO.
301	43N	JO DAVIESS	628	257
CONTRACT NO. 64P26				
ILLINOIS FED. AID PROJECT				

USER: idave
C:\PLOT\Default
FILE NAME: 1002_209_007_IDOT_PTB_202_022_Various Phase Lit_Direct_2Design\WO_1_64P26\CADD\CADD_Sheets\64P26-sh-MOT06-10.dgn



PLOT DRIVER	= pdfNOLAYERColor-NoRaster.pltcfgr
PEN TABLE	= D264P26-PSE.tbl
PLOT SCALE	= 40,0000 ' / in.
PLOT DATE	= 12/8/2023 12:49:54 AM

DESIGNED	-	CE
DRAWN	-	JWD
CHECKED	-	JWD
DATE	-	12/08/2023

REVISED	-
REVISED	-
REVISED	-
REVISED	-

STATE OF ILLINOIS
DEPARTMENT OF TRANSPORTATION

MOT PLAN – US ROUTE 20
STAGE 6

SCALE: 40,0000 ' / in. SHEET 150 OF 161 SHEETS STA. 189+00 TO STA. 195+00

F.A.P. RTE.	SECTION	COUNTY	TOTAL SHEETS	SHEET NO.
301	43N	JO DAVISS	628	258
CONTRACT NO. 64P26				
ILLINOIS FED. AID PROJECT				

LEGEND

- TEMPORARY PAVEMENT MARKING - LINE 4" - TYPE IV TAPE (SOLID WHITE) (70307120)
- TEMPORARY PAVEMENT MARKING - LINE 4" - TYPE IV TAPE (SOLID YELLOW) 11" C-C (70307120)
- TEMPORARY PAVEMENT MARKING - LINE 6" - TYPE IV TAPE (SOLID WHITE) (70307130)
- TEMPORARY PAVEMENT MARKING - LINE 12" - TYPE IV TAPE (SOLID WHITE) (70307160)
- TEMPORARY PAVEMENT MARKING - LINE 24" - TYPE IV TAPE (SOLID WHITE) (70307210)
- TEMPORARY PAVEMENT MARKING LETTERS AND SYMBOLS - TYPE IV TAPE (SOLID WHITE) (70307100)
- TEMPORARY CONCRETE BARRIER (70400100)


- IMPACT ATTENUATORS, TEMPORARY (NON- REDIRECTIVE, NARROW), TEST LEVEL 3
- TEMPORARY PAVEMENT MARKING - LINE 6" - TYPE IV TAPE (2' DASH - 6' SKIP WHITE) (70307130)
- TEMPORARY PAVEMENT MARKING - LINE 4" - TYPE IV TAPE (10' DASH - 30' SKIP WHITE) (70307120)
- TEMPORARY PAVEMENT MARKING - LINE 4" - TYPE IV TAPE (SOLID YELLOW) (70307120)
- TEMPORARY PAVEMENT MARKING - LINE 12" - TYPE IV TAPE (SOLID YELLOW) (70307160)

- PERMANENT PAVEMENT
COMPLETED TEMP PVMT
TEMPORARY PAVEMENT
WORK ZONE
POST MOUNTED
VERTICAL PANELS
EXISTING PAVEMENT MARKING
PAVEMENT MARKING
(PLACED IN PREVIOUS STAGE)

- TEMPORARY SIGNAL HEAD
DIRECTION OF TRAFFIC
ARROW BOARD
TRAFFIC SIGN
TYPE III BARRICADE WITH FLASHING
MONODIRECTIONAL LIGHTS
TEMPORARY CONCRETE BARRIER
IMPACT ATTENUATOR TEST LEVEL 3
CONSTRUCTION DRUM BARRICADES

- 50' C-C IN TANGENTS
20' C-C IN TAPERS
10' C-C IN RADII
TYPE II BARRICADE, DRUM, OR VERTICAL
BARRICADE WITH STEADY BURN
MONODIRECTIONAL LIGHT
DIRECTION INDICATOR BARRICADE WITH
STEADY BURN MONODIRECTIONAL LIGHT
TEMPORARY PLASTIC DRUMS WITH STEADY
BURN MONO-DIRECTIONAL LIGHTS
DRUMS


MOT SIGN LEGEND

 

BR



BQ

 

PB




PD




PE



PC

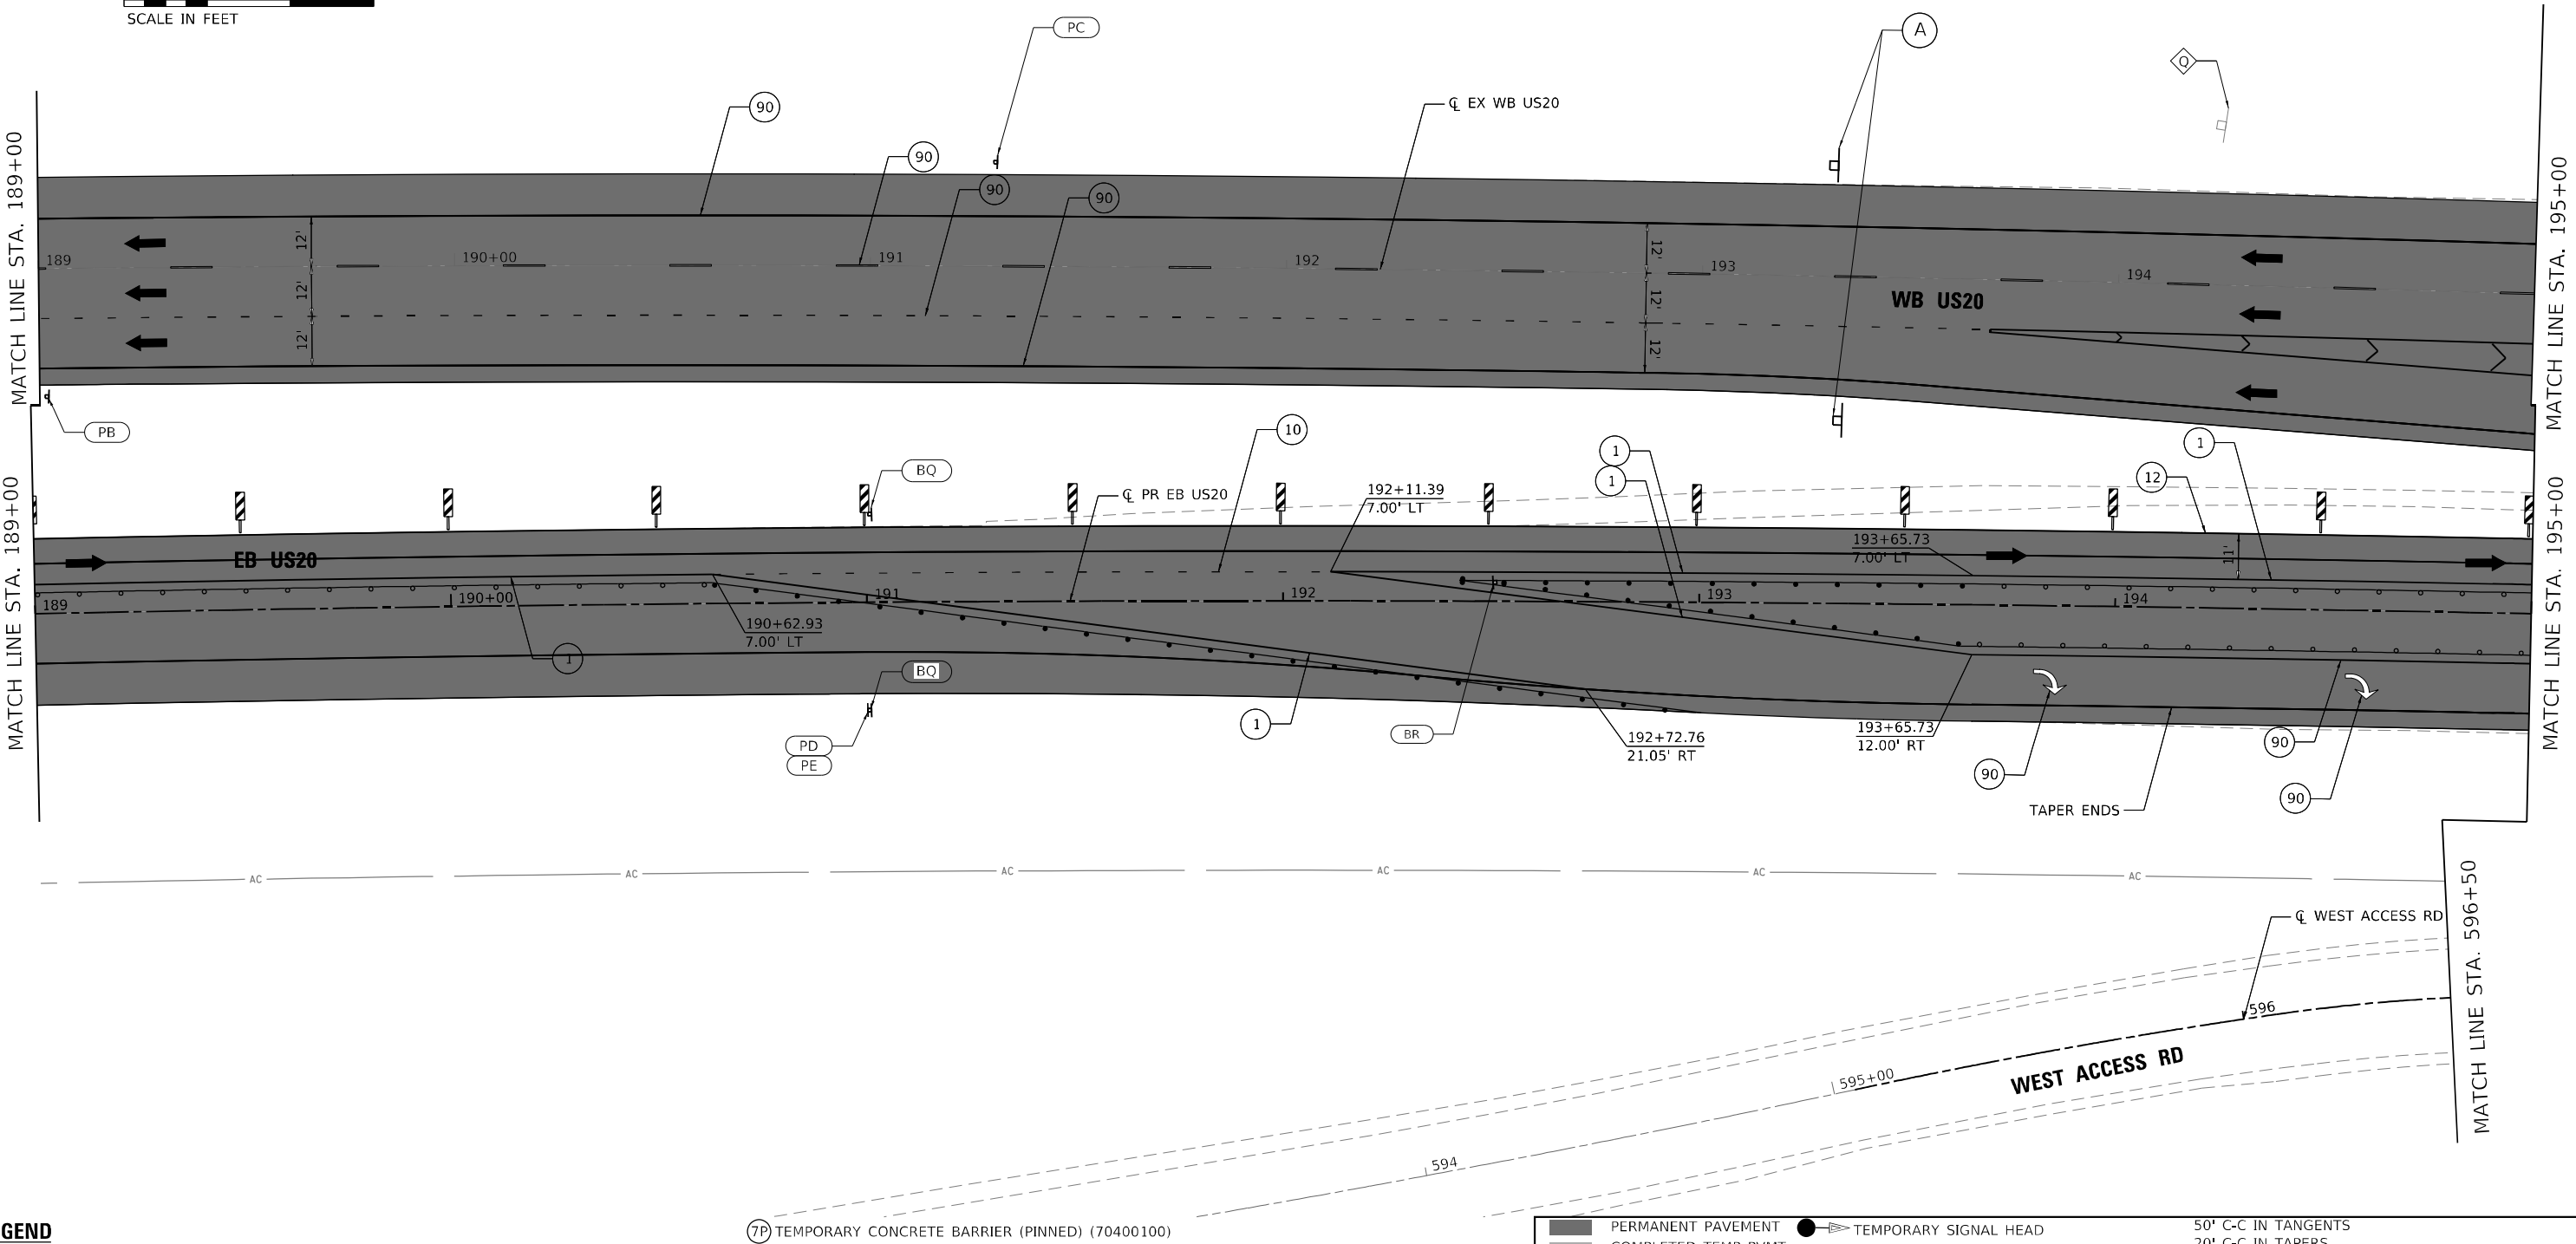

MOT SIGN LEGEND

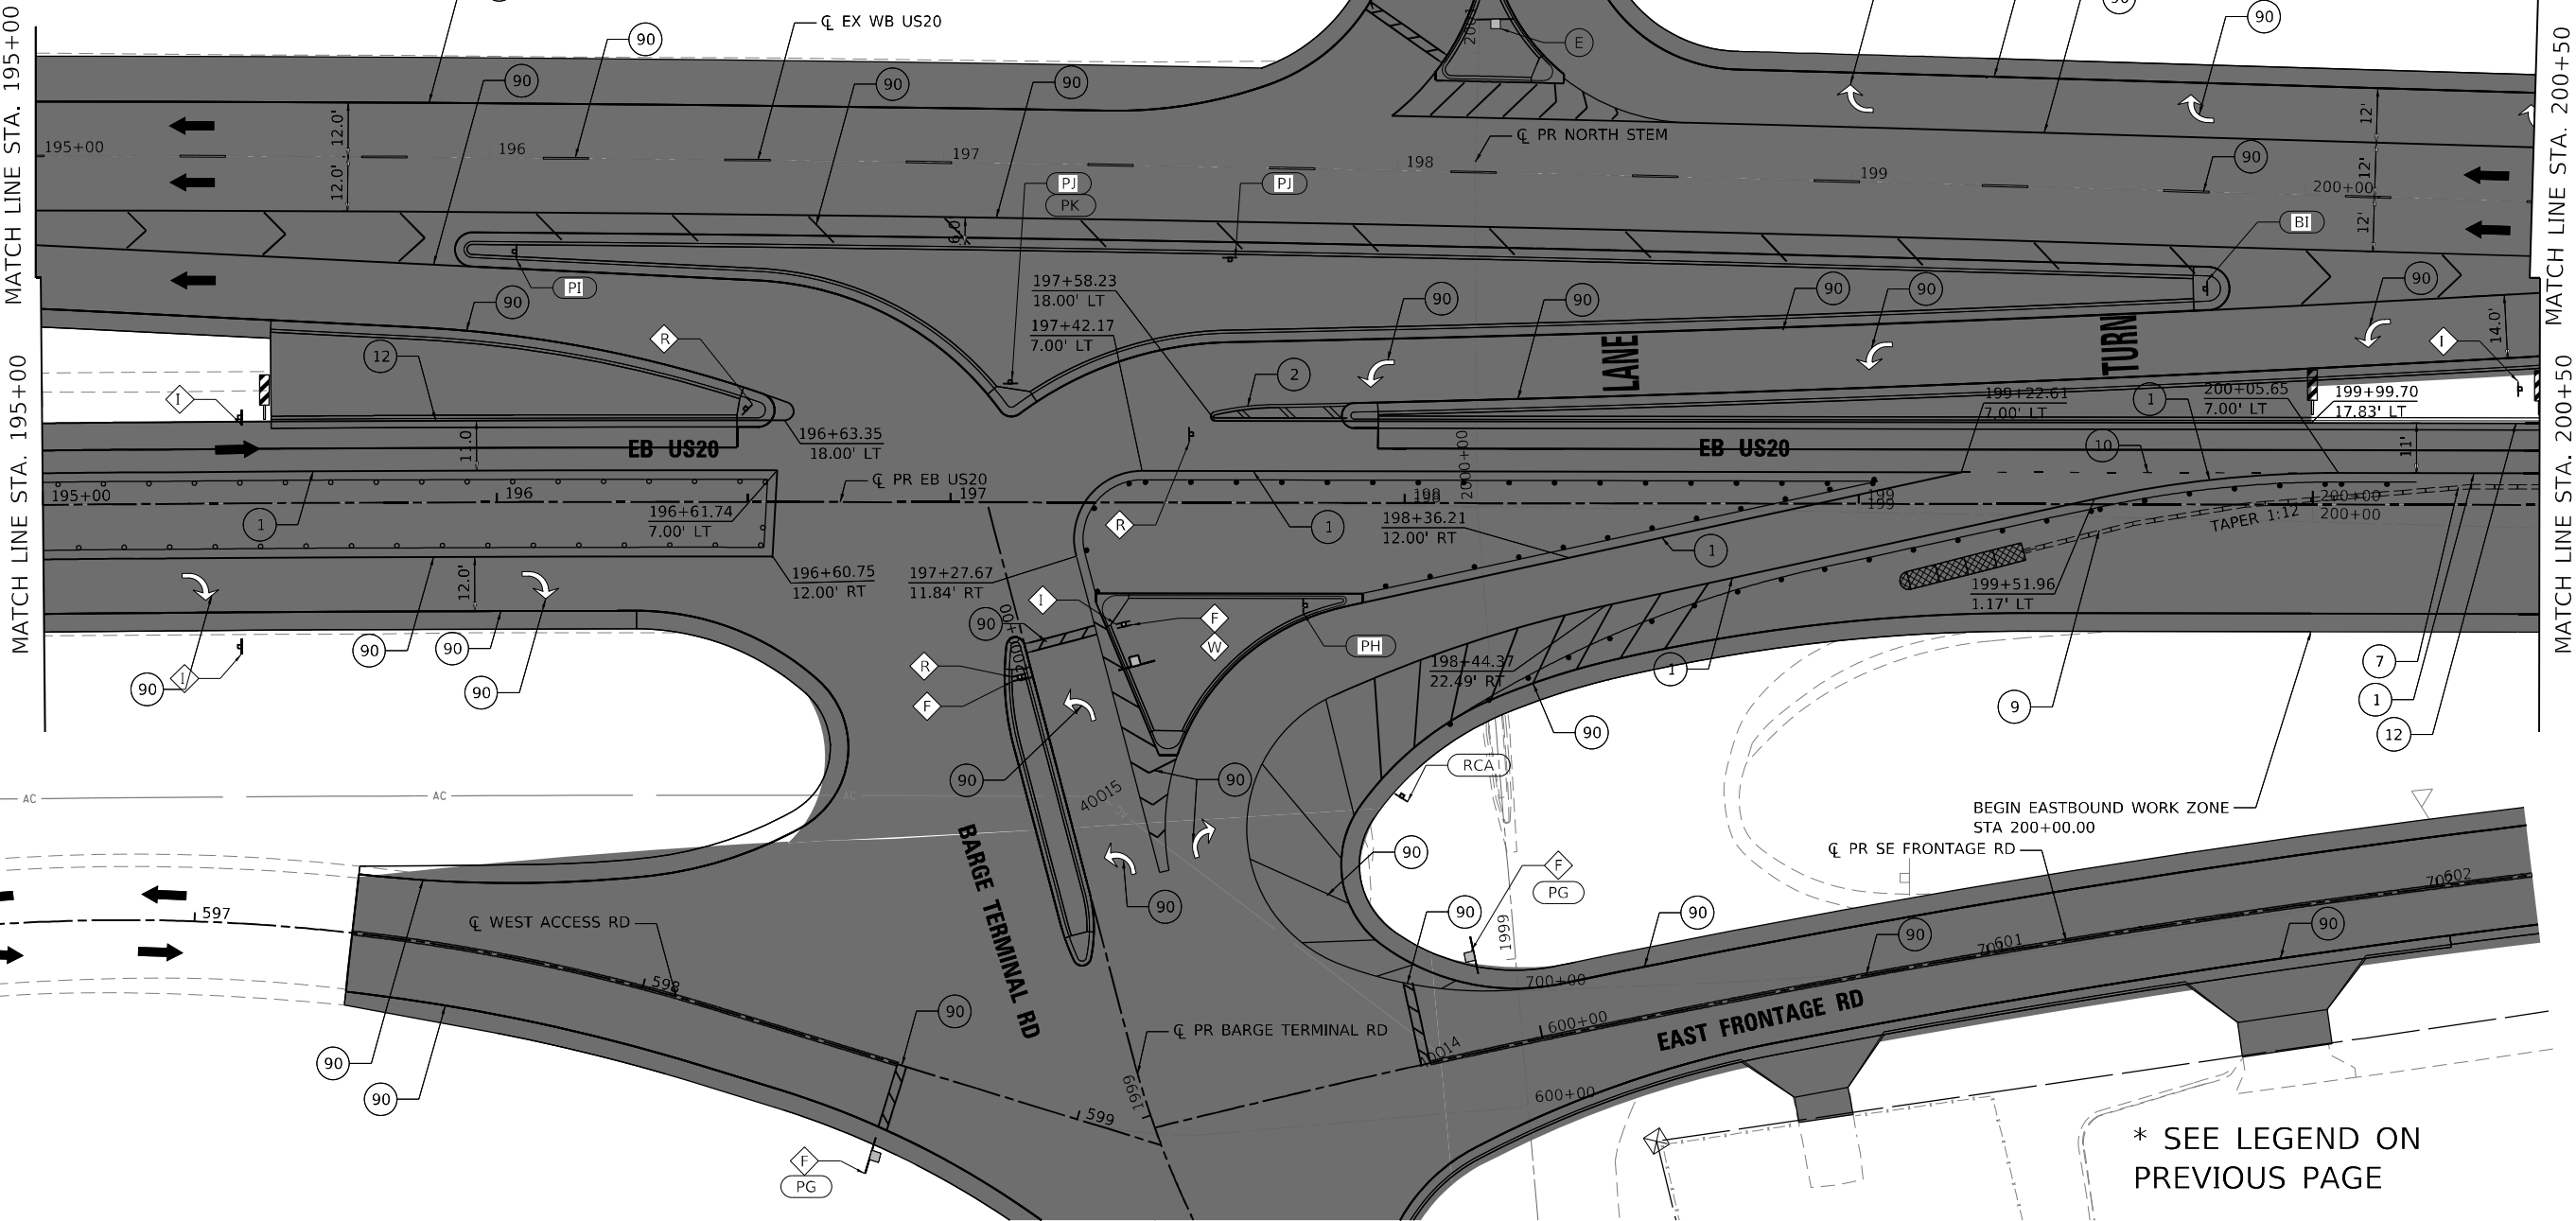

* SEE LEGEND ON PREVIOUS PAGE

USER: idave
C:\PLOT\Default
FILE NAME: PLOT_209_007_IDOT_PTB_202_022_Various Phase Lit_District 2\Design\WO_1_64P26\CADD\CADD_Sheets\64P26-sh-MOT06-11.dgn



PLOT DRIVER = pdfNOLAYERColor-NoRaster.pltcfgr	DESIGNED - CE	REVISED -
PEN TABLE = D264P26-PSE.tbl	DRAWN - JWD	REVISED -
PLOT SCALE = 40,0000 ' / in.	CHECKED - JD	REVISED -
PLOT DATE = 12/8/2023 12:49:56 AM	DATE - 12/08/2023	REVISED -

STATE OF ILLINOIS
DEPARTMENT OF TRANSPORTATION

MOT PLAN - US ROUTE 20
STAGE 6

SCALE: 40,0000 ' / in. SHEET 151 OF 161 SHEETS STA. 195+00 TO STA. 200+50

F.A. PA RTE.	SECTION	COUNTY	TOTAL SHEETS	SHEET NO.
301	43N	JO DAVIESS	628	259
CONTRACT NO. 64P26				
ILLINOIS FED. AID PROJECT				

USER: idave
MODEL: Default
FILE NAME: PLOT_209_007_IDOT_PTB_202_022_Various Phase Lit Dierkt 2Design\WO 1 64P26\CADD\CADD_Sheet\64P26-sh-MOT06-12.dgn


LEGEND

- ① TEMPORARY PAVEMENT MARKING - LINE 4" - TYPE IV TAPE (SOLID WHITE) (70307120)
② TEMPORARY PAVEMENT MARKING - LINE 4" - TYPE IV TAPE (SOLID YELLOW) 11" C-C (70307120)
③ TEMPORARY PAVEMENT MARKING - LINE 6" - TYPE IV TAPE (SOLID WHITE) (70307130)
④ TEMPORARY PAVEMENT MARKING - LINE 12" - TYPE IV TAPE (SOLID WHITE) (70307160)
⑤ TEMPORARY PAVEMENT MARKING - LINE 24" - TYPE IV TAPE (SOLID WHITE) (70307210)
⑥ TEMPORARY PAVEMENT MARKING LETTERS AND SYMBOLS - TYPE IV TAPE (SOLID WHITE) (70307100)
⑦ TEMPORARY CONCRETE BARRIER (70400100)

- ⑦P TEMPORARY CONCRETE BARRIER (PINNED) (70400100)
⑨ IMPACT ATTENUATORS, TEMPORARY (NON- REDIRECTIVE, NARROW), TEST LEVEL 3
⑩ TEMPORARY PAVEMENT MARKING - LINE 6" - TYPE IV TAPE (2' DASH - 6' SKIP WHITE) (70307130)
⑪ TEMPORARY PAVEMENT MARKING - LINE 4" - TYPE IV TAPE (10' DASH - 30' SKIP WHITE) (70307120)
⑫ TEMPORARY PAVEMENT MARKING - LINE 4" - TYPE IV TAPE (SOLID YELLOW) (70307120)
⑬ TEMPORARY PAVEMENT MARKING - LINE 12" - TYPE IV TAPE (SOLID YELLOW) (70307160)

MOT SIGN LEGEND

BQ WRONG WAY R5-1a-4230
PC SPEED LIMIT 55 R2-1-3648
PM RIGHT LANE ENDS W9-1R-48
PL LEFT TURN LANE R3-1100L-2424
Z WORK ZONE W21-1115(0)-3618
SPEED LIMIT 45 R2-1-3648
PHOTO ENFORCED R10-1108p-3618
\$XXX FINE MINIMUM R2-1106p-3618

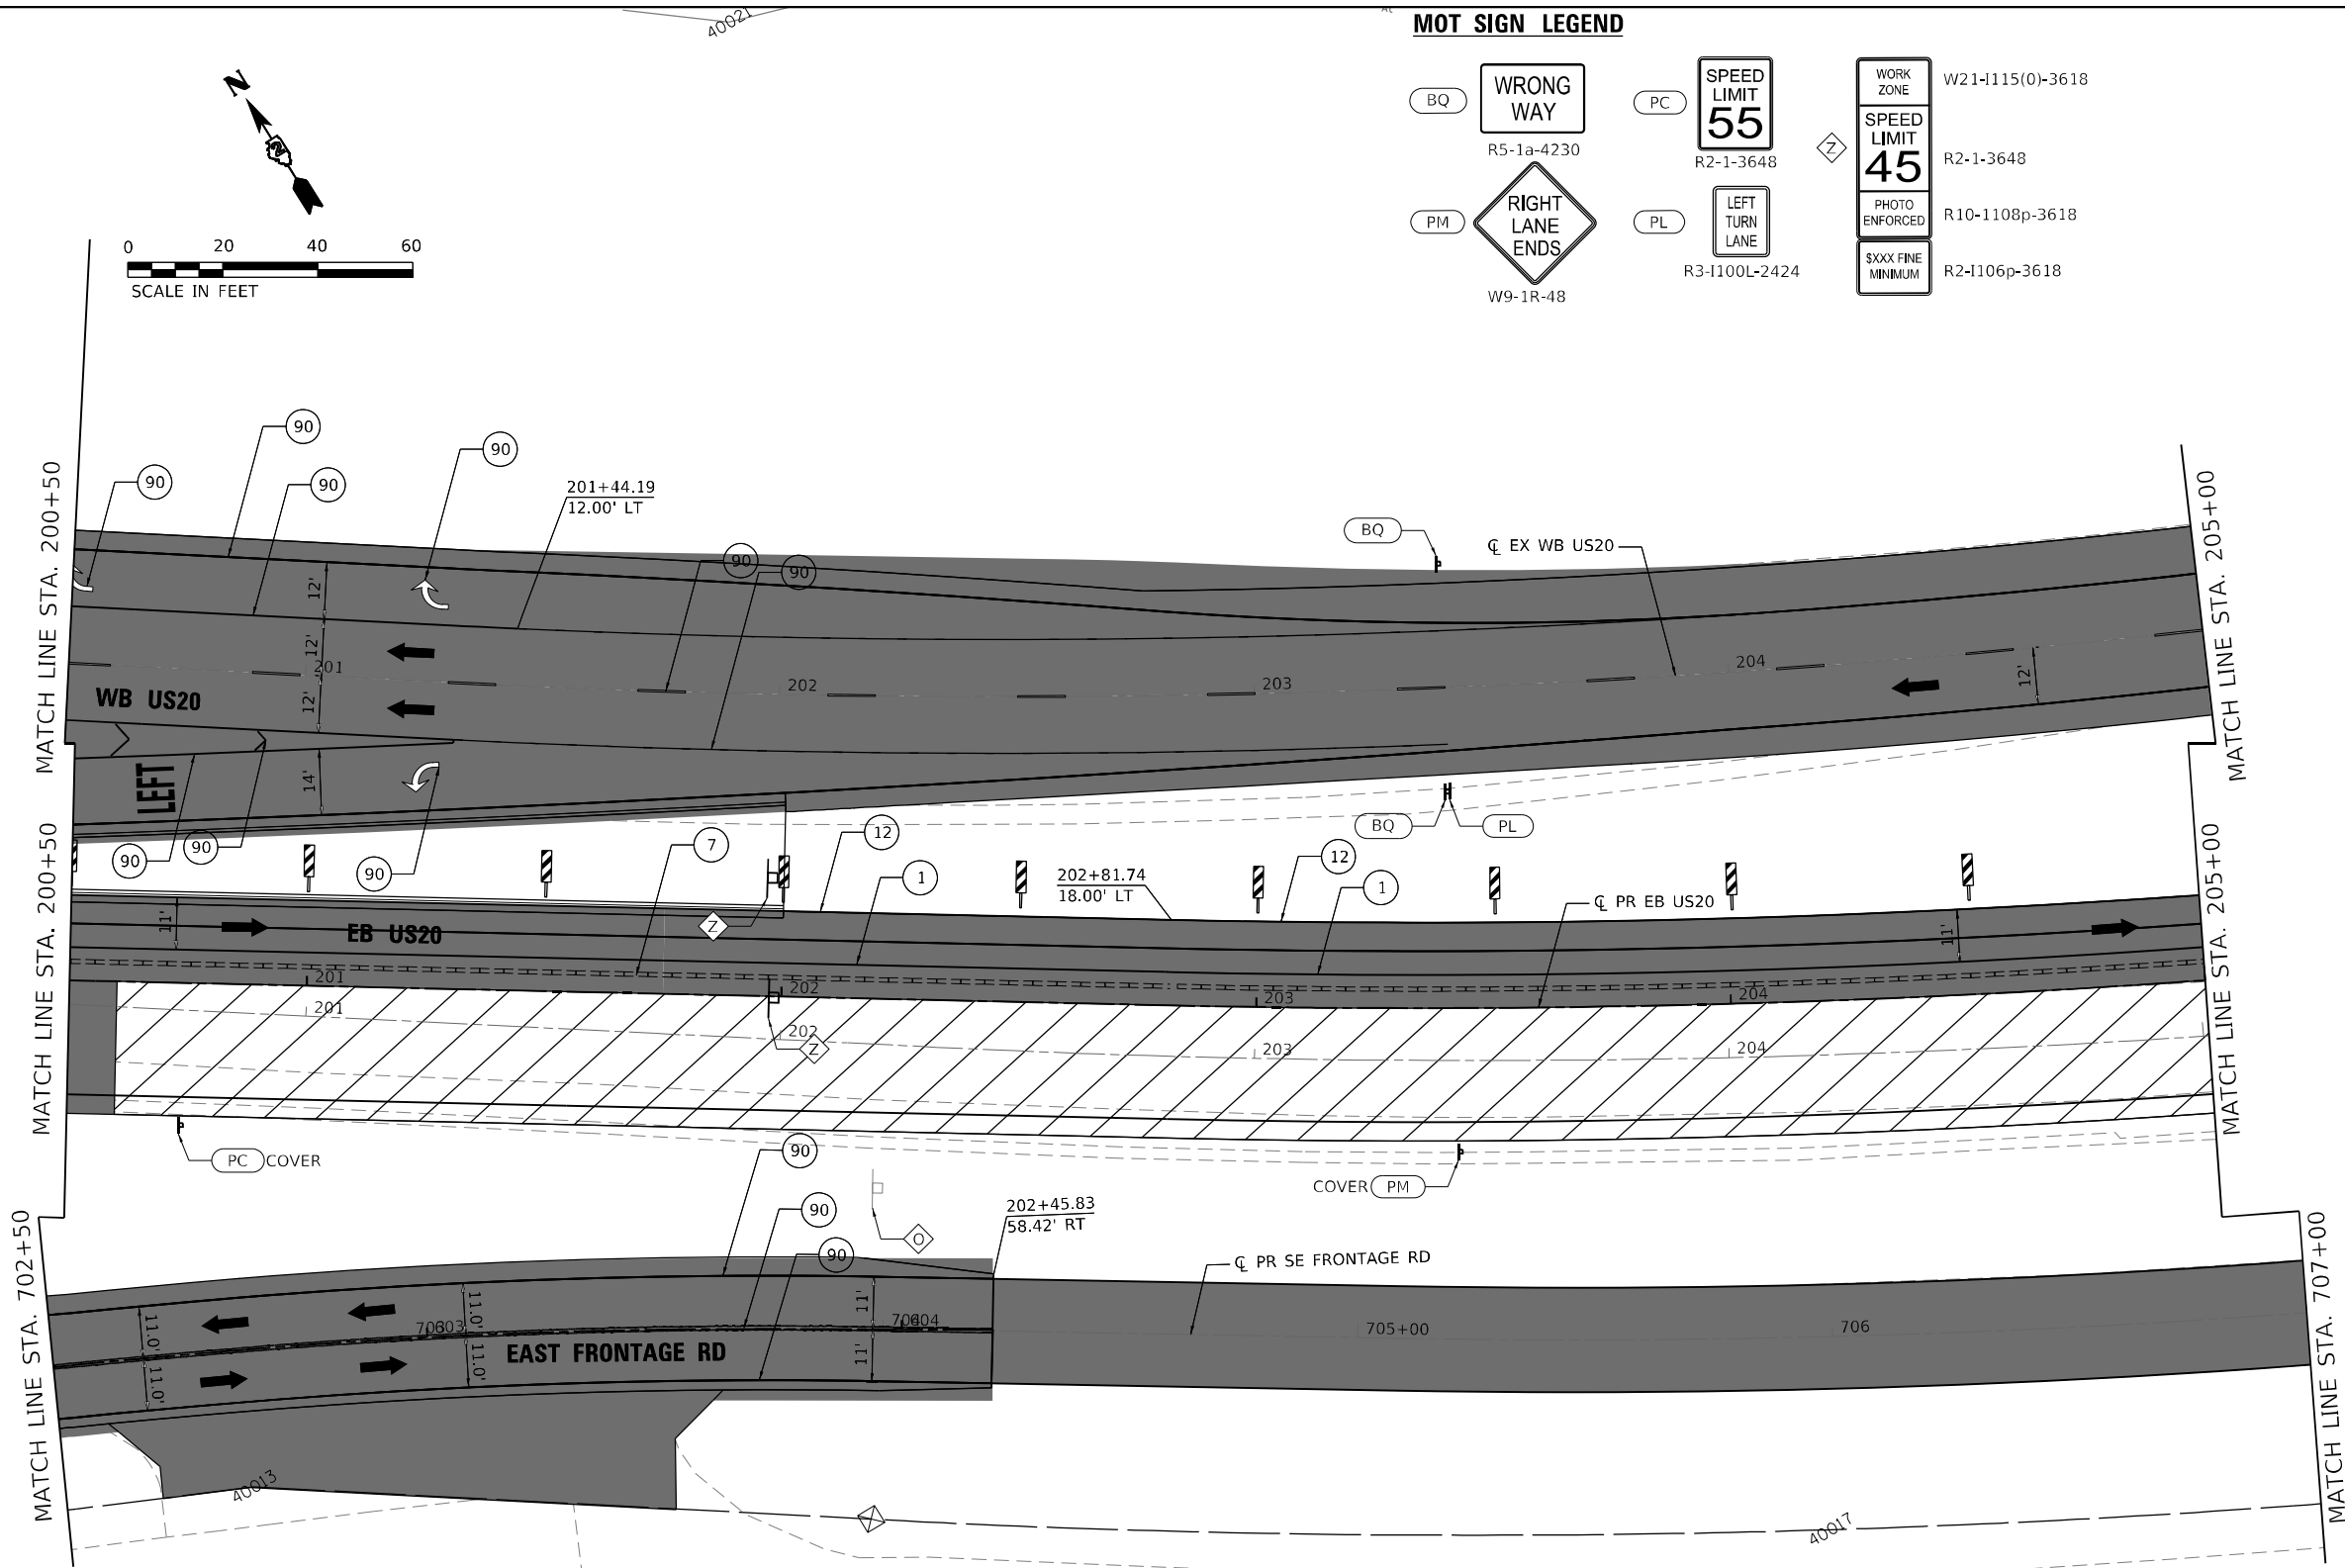

PERMANENT PAVEMENT
COMPLETED TEMP PVMT
TEMPORARY PAVEMENT
WORK ZONE
POST MOUNTED VERTICAL PANELS
EXISTING PAVEMENT MARKING
PAVEMENT MARKING (PLACED IN PREVIOUS STAGE)

TEMPORARY SIGNAL HEAD
DIRECTION OF TRAFFIC
ARROW BOARD
TRAFFIC SIGN
TYPE III BARRICADE WITH FLASHING MONODIRECTIONAL LIGHTS
TEMPORARY CONCRETE BARRIER
IMPACT ATTENUATOR TEST LEVEL 3
CONSTRUCTION DRUM BARRICADES

50' C-C IN TANGENTS
20' C-C IN TAPERS
10' C-C IN RADII
TYPE II BARRICADE, DRUM, OR VERTICAL BARRICADE WITH STEADY BURN MONODIRECTIONAL LIGHT
DIRECTION INDICATOR BARRICADE WITH STEADY BURN MONODIRECTIONAL LIGHT
TEMPORARY PLASTIC DRUMS WITH STEADY BURN MONO-DIRECTIONAL LIGHTS
DRUMS



PLOT DRIVER = pdfNOLAYERScolor-NoRaster.pltcfp	DESIGNED - MJ	REVISED -
PEN TABLE = D264P26-PSE.tbl	DRAWN - JWD	REVISED -
PLOT SCALE = 40,0000 ' / in.	CHECKED - JWD	REVISED -
PLOT DATE = 12/8/2023 12:49:58 AM	DATE - 12/08/2023	REVISED -




STATE OF ILLINOIS
DEPARTMENT OF TRANSPORTATION

MOT PLAN - US ROUTE 20
STAGE 6

SCALE: 40,0000 ' / in. SHEET 152 OF 161 SHEETS STA. 200+50 TO STA. 205+00

F.A.P. RTE.	SECTION	COUNTY	TOTAL SHEETS	SHEET NO.
301	43N	JO DAVIESS	628	260
CONTRACT NO. 64P26				
ILLINOIS FED. AID PROJECT				

MOT SIGN LEGEND

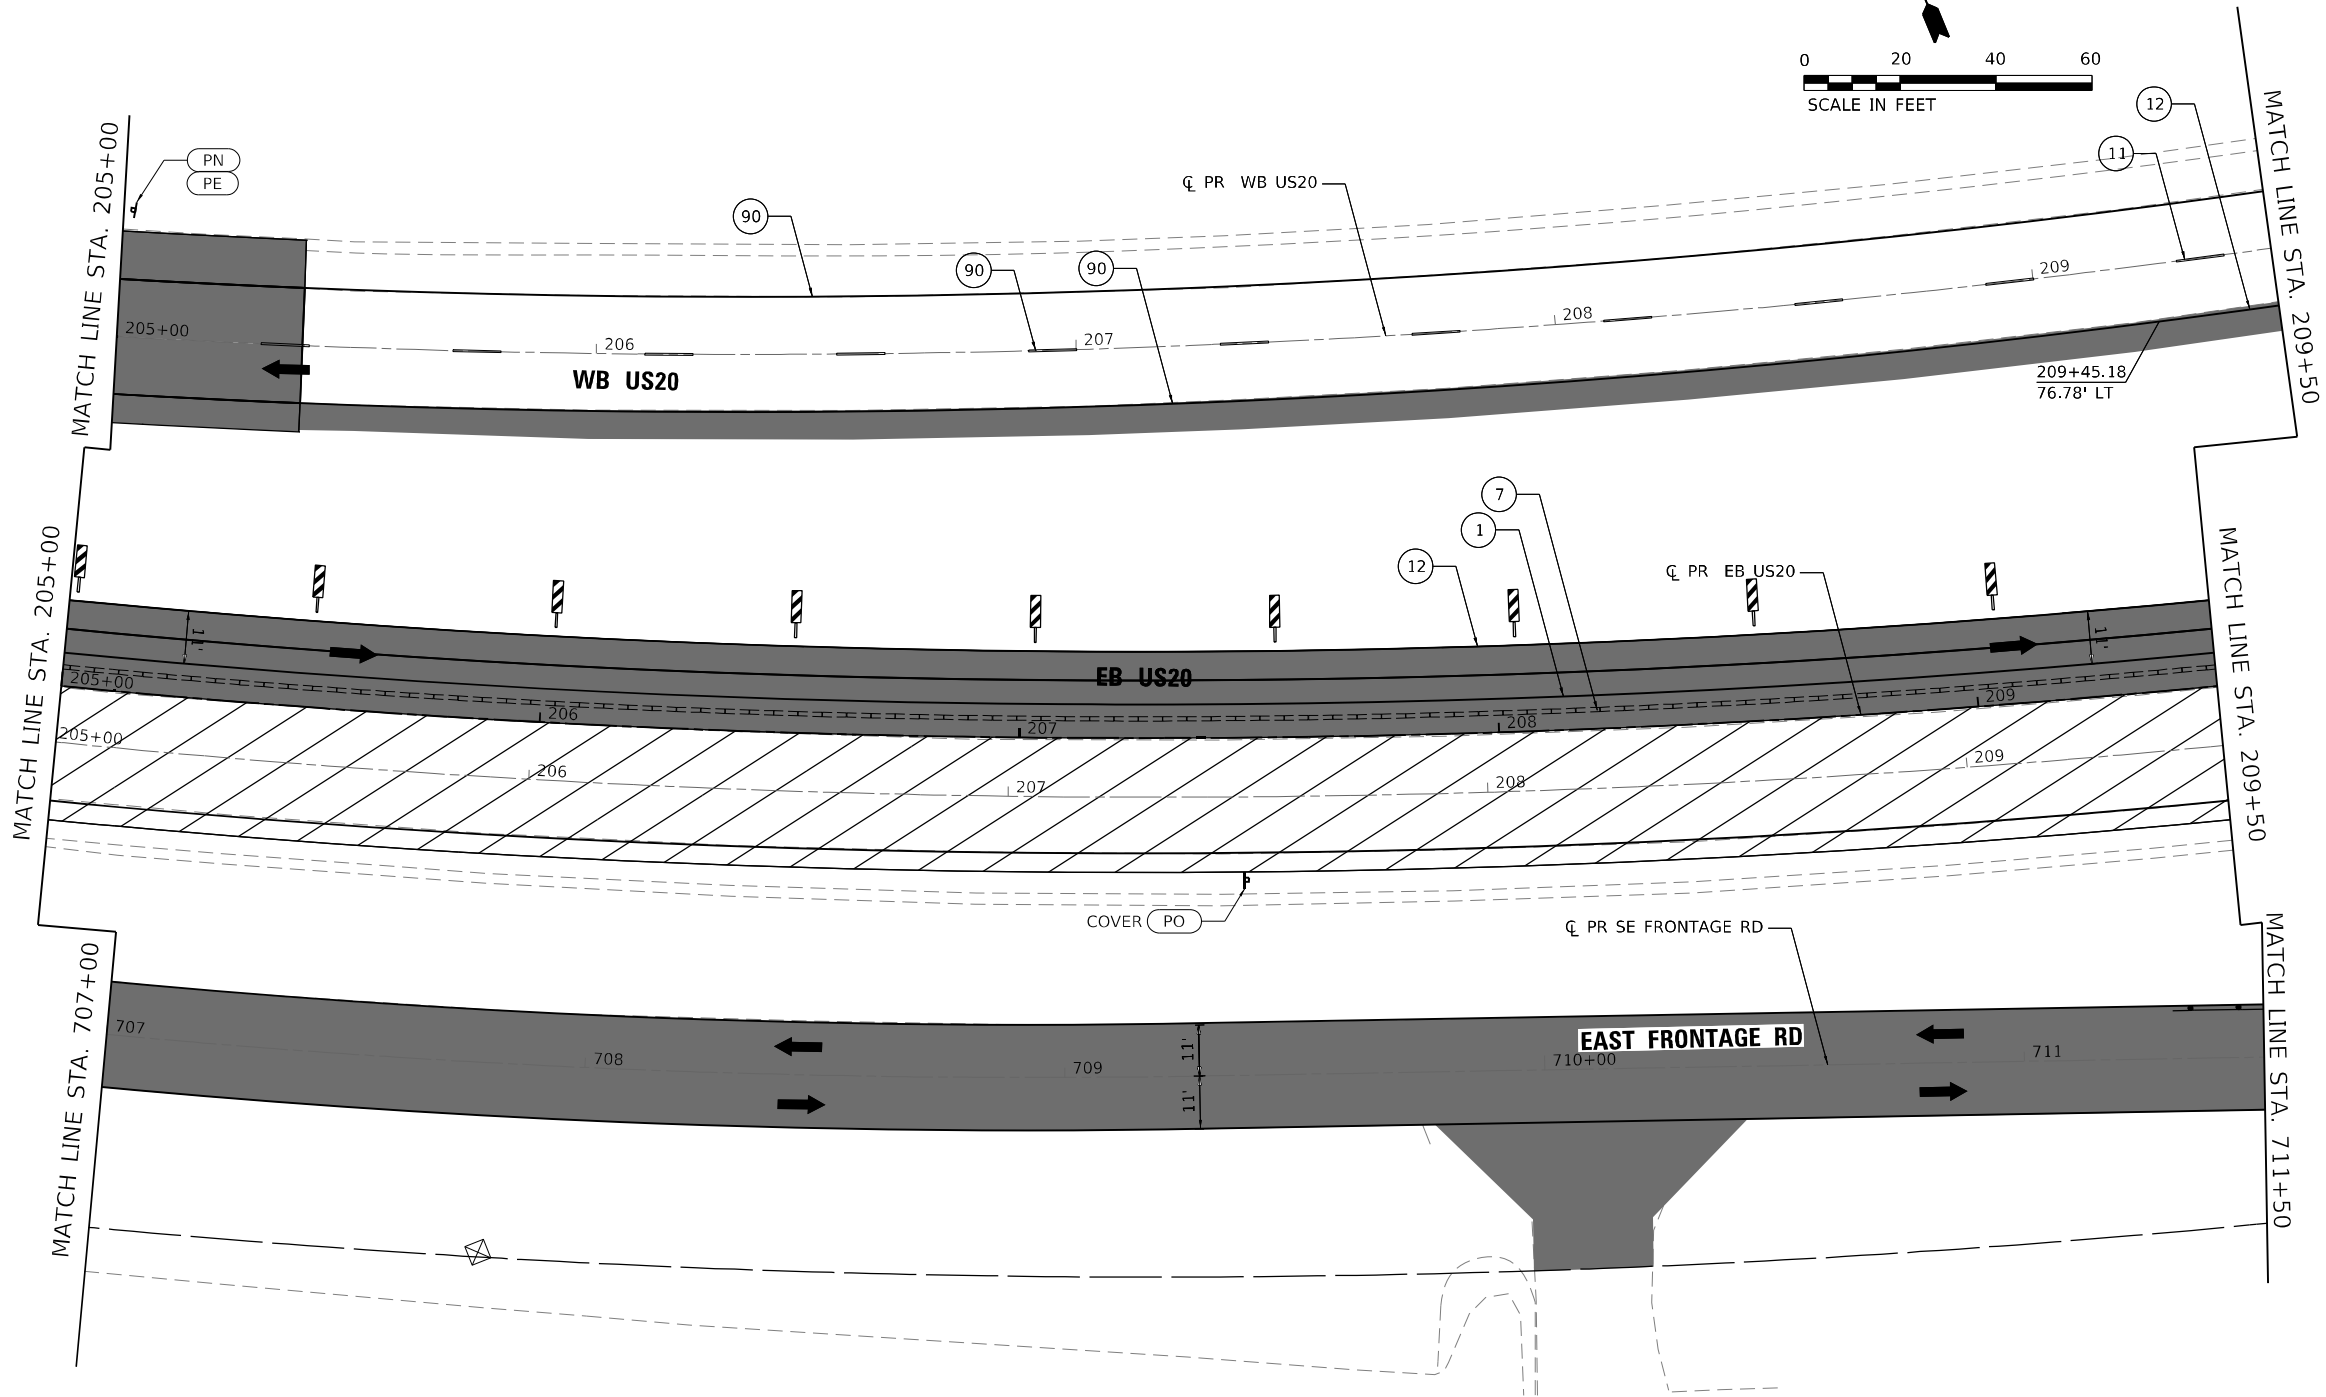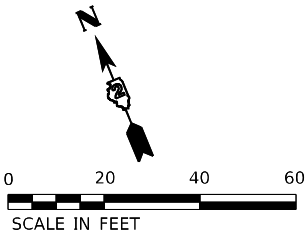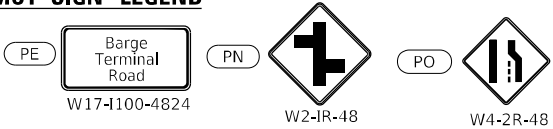

LEGEND

- 1 TEMPORARY PAVEMENT MARKING - LINE 4" - TYPE IV TAPE (SOLID WHITE) (70307120)
- 2 TEMPORARY PAVEMENT MARKING - LINE 4" - TYPE IV TAPE (SOLID YELLOW) 11" C-C (70307120)
- 3 TEMPORARY PAVEMENT MARKING - LINE 6" - TYPE IV TAPE (SOLID WHITE) (70307130)
- 4 TEMPORARY PAVEMENT MARKING - LINE 12" - TYPE IV TAPE (SOLID WHITE) (70307160)
- 5 TEMPORARY PAVEMENT MARKING - LINE 24" - TYPE IV TAPE (SOLID WHITE) (70307210)
- 6 TEMPORARY PAVEMENT MARKING LETTERS AND SYMBOLS - TYPE IV TAPE (SOLID WHITE) (70307120)
- 7 TEMPORARY CONCRETE BARRIER (70400100)

- 7P TEMPORARY CONCRETE BARRIER (PINNED) (70400100)
- 9 IMPACT ATTENUATORS, TEMPORARY (NON- REDIRECTIVE, NARROW), TEST LEVEL 3
- 10 TEMPORARY PAVEMENT MARKING - LINE 6" - TYPE IV TAPE (2' DASH - 6' SKIP WHITE) (70307130)
- 11 TEMPORARY PAVEMENT MARKING - LINE 4" - TYPE IV TAPE (10' DASH - 30' SKIP WHITE) (70307120)
- 12 TEMPORARY PAVEMENT MARKING - LINE 4" - TYPE IV TAPE (SOLID YELLOW) (70307120)
- 13 TEMPORARY PAVEMENT MARKING - LINE 12" - TYPE IV TAPE (SOLID YELLOW) (70307160)

- PERMANENT PAVEMENT
- COMPLETED TEMP PVMT
- TEMPORARY PAVEMENT
- WORK ZONE
- POST MOUNTED VERTICAL PANELS
- 80 EXISTING PAVEMENT MARKING
- 90 PAVEMENT MARKING (PLACED IN PREVIOUS STAGE)
- TEMPORARY SIGNAL HEAD
- DIRECTION OF TRAFFIC
- ARROW BOARD
- TRAFFIC SIGN
- TYPE III BARRICADE WITH FLASHING MONODIRECTIONAL LIGHTS
- TEMPORARY CONCRETE BARRIER
- IMPACT ATTENUATOR TEST LEVEL 3
- CONSTRUCTION DRUM BARRICADES

- 50' C-C IN TANGENTS
- 20' C-C IN TAPERS
- 10' C-C IN RADII
- TYPE II BARRICADE, DRUM, OR VERTICAL BARRICADE WITH STEADY BURN MONODIRECTIONAL LIGHT
- DIRECTION INDICATOR BARRICADE WITH STEADY BURN MONODIRECTIONAL LIGHT
- TEMPORARY PLASTIC DRUMS WITH STEADY BURN MONO-DIRECTIONAL LIGHTS
- DRUMS



PLOT DRIVER = pdfNOLAYERScolor-NoRaster.pltcfp	DESIGNED - MJ	REVISED -
PEN TABLE = D264P26-PSE.tbl	DRAWN - JWD	REVISED -
PLOT SCALE = 40,0000 ' / in.	CHECKED - JWD	REVISED -
PLOT DATE = 12/8/2023 12:50:00 AM	DATE - 12/08/2023	REVISED -

STATE OF ILLINOIS
DEPARTMENT OF TRANSPORTATION

MOT PLAN - US ROUTE 20
STAGE 6

SCALE: 40,0000 ' / in. SHEET 153 OF 161 SHEETS STA. 205+00 TO STA. 209+50

F.A.P. RTE.	SECTION	COUNTY	TOTAL SHEETS	SHEET NO.
301	43N	JO DAVIESS	628	261
CONTRACT NO. 64P26				
ILLINOIS FED. AID PROJECT				

USER: idave
C:\PLOT\Default
FILE NAME: PLOT_209_007.DOT P1B 202_022_Various Phase Lit Dierkt 2Design\WO 1 64P26\CADD\CADD_Sheets\64P26-sh-MOT06-14.dgn

LEGEND

- ① TEMPORARY PAVEMENT MARKING - LINE 4" - TYPE IV TAPE (SOLID WHITE) (70307120)
② TEMPORARY PAVEMENT MARKING - LINE 4" - TYPE IV TAPE (SOLID YELLOW) 11" C-C (70307120)
③ TEMPORARY PAVEMENT MARKING - LINE 6" - TYPE IV TAPE (SOLID WHITE) (70307130)
④ TEMPORARY PAVEMENT MARKING - LINE 12" - TYPE IV TAPE (SOLID WHITE) (70307160)
⑤ TEMPORARY PAVEMENT MARKING - LINE 24" - TYPE IV TAPE (SOLID WHITE) (70307210)
⑥ TEMPORARY PAVEMENT MARKING LETTERS AND SYMBOLS - TYPE IV TAPE (SOLID WHITE) (70307100)
⑦ TEMPORARY CONCRETE BARRIER (70400100)

- ⑦P TEMPORARY CONCRETE BARRIER (PINNED) (70400100)
⑨ IMPACT ATTENUATORS, TEMPORARY (NON- REDIRECTIVE, NARROW), TEST LEVEL 3
⑩ TEMPORARY PAVEMENT MARKING - LINE 6" - TYPE IV TAPE (2' DASH - 6' SKIP WHITE) (70307130)
⑪ TEMPORARY PAVEMENT MARKING - LINE 4" - TYPE IV TAPE (10' DASH - 30' SKIP WHITE) (70307120)
⑫ TEMPORARY PAVEMENT MARKING - LINE 4" - TYPE IV TAPE (SOLID YELLOW) (70307120)
⑬ TEMPORARY PAVEMENT MARKING - LINE 12" - TYPE IV TAPE (SOLID YELLOW) (70307160)

- PERMANENT PAVEMENT
COMPLETED TEMP PVMT
TEMPORARY PAVEMENT
WORK ZONE
POST MOUNTED
VERTICAL PANELS
⑧0 EXISTING PAVEMENT MARKING
⑨0 PAVEMENT MARKING
(PLACED IN PREVIOUS STAGE)
TEMPORARY SIGNAL HEAD
DIRECTION OF TRAFFIC
ARROW BOARD
TRAFFIC SIGN
TYPE III BARRICADE WITH FLASHING
MONODIRECTIONAL LIGHTS
TEMPORARY CONCRETE BARRIER
IMPACT ATTENUATOR TEST LEVEL 3
CONSTRUCTION DRUM BARRICADES

- 50' C-C IN TANGENTS
20' C-C IN TAPERS
10' C-C IN RADII
TYPE II BARRICADE, DRUM, OR VERTICAL
BARRICADE WITH STEADY BURN
MONODIRECTIONAL LIGHT
DIRECTION INDICATOR BARRICADE WITH
STEADY BURN MONODIRECTIONAL LIGHT
TEMPORARY PLASTIC DRUMS WITH STEADY
BURN MONO-DIRECTIONAL LIGHTS
DRUMS




PLOT DRIVER	= pdfNOLAYERColor-NoRaster.pltcfp	DESIGNED	-	MJ	REVISED	-
PEN TABLE	= D264P26-PSE.tbl	DRAWN	-	JWD	REVISED	-
PLOT SCALE	= 40,0000 ' / in.	CHECKED	-	JWD	REVISED	-
PLOT DATE	= 12/8/2023 12:50:02 AM	DATE	-	12/08/2023	REVISED	-

STATE OF ILLINOIS
DEPARTMENT OF TRANSPORTATION

MOT PLAN - US ROUTE 20
STAGE 6

SCALE: 40,0000 ' / in. SHEET 154 OF 161 SHEETS STA. 209+50 TO STA. 214+00

F.A.P. RTE.	SECTION	COUNTY	TOTAL SHEETS	SHEET NO.
301	43N	JO DAVIESS	628	262
CONTRACT NO. 64P26				
ILLINOIS FED. AID PROJECT				

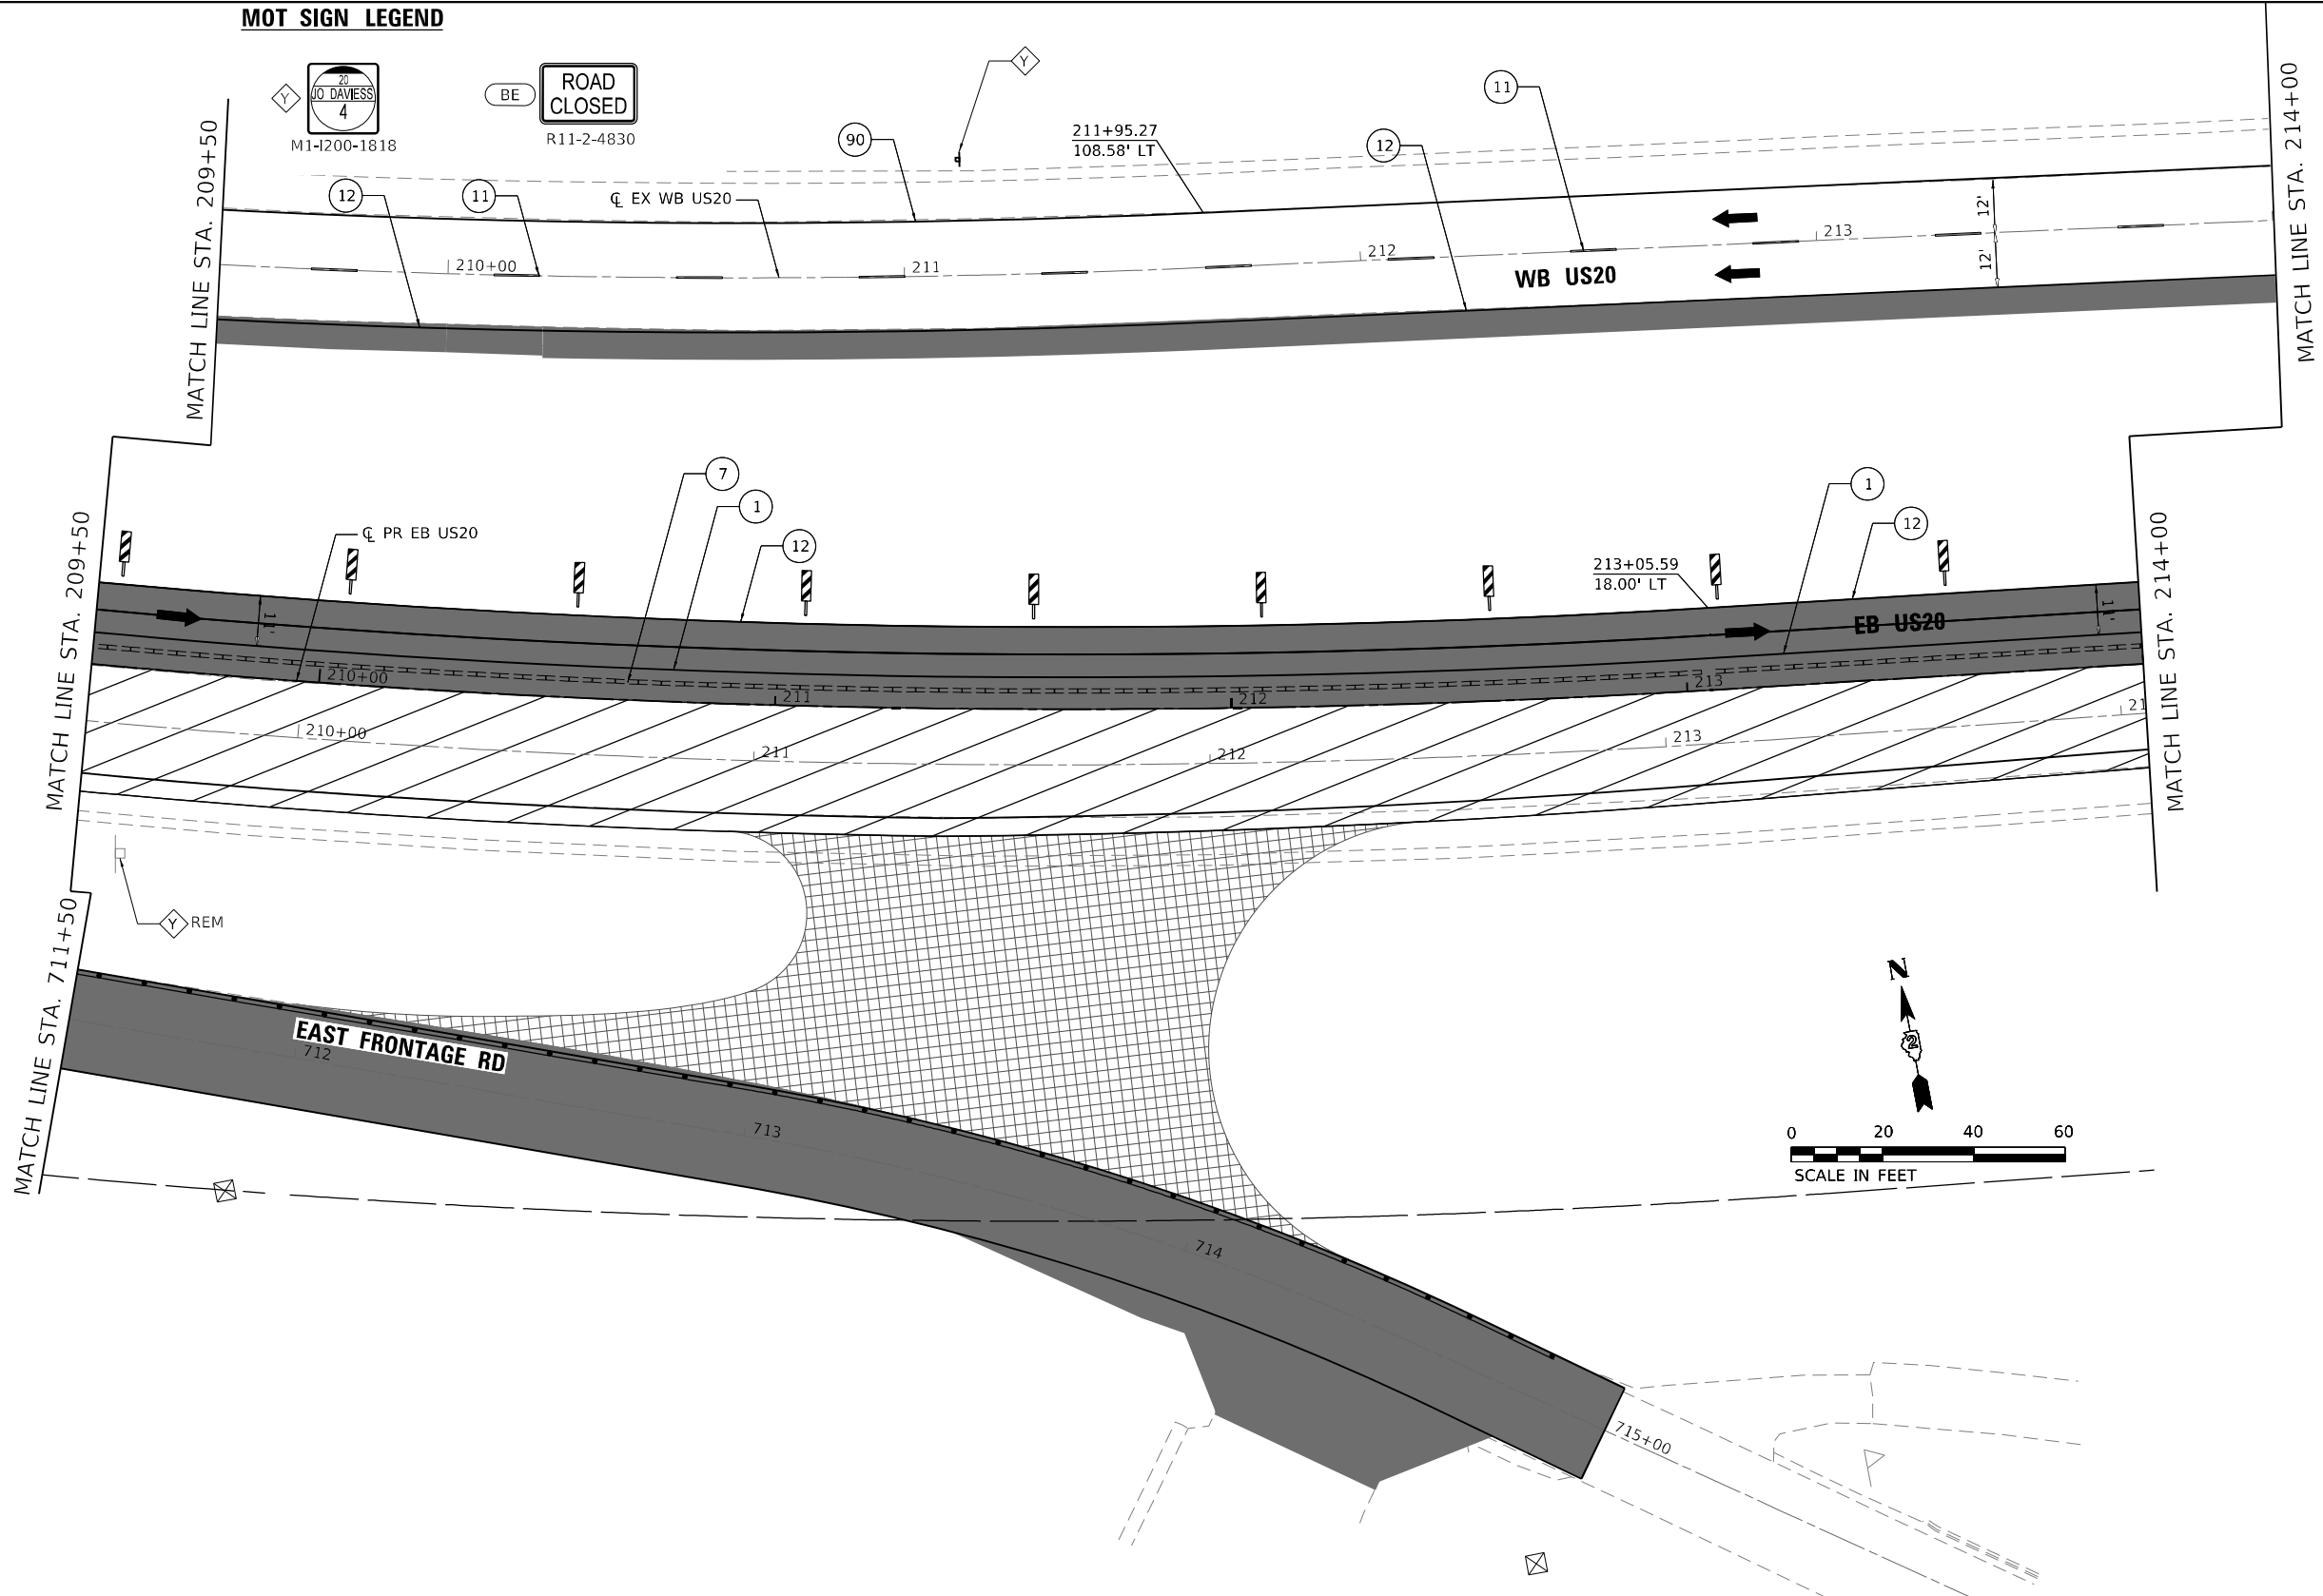

MOT SIGN LEGEND



USER: idave
MODEL: Default
FILE NAME: PLOT_209_007_IDOT_PTB_202_022_Various Phase Lit Dierict 2Design\WO_1_64P26\CADD\CADD_Sheets\64P26-sh-MOT06-15.dgn

LEGEND

- 1

TEMPORARY PAVEMENT MARKING - LINE 4" - TYPE IV TAPE (SOLID WHITE) (70307120)
- 2

TEMPORARY PAVEMENT MARKING - LINE 4" - TYPE IV TAPE (SOLID YELLOW) 11" C-C (70307120)
- 3

TEMPORARY PAVEMENT MARKING - LINE 6" - TYPE IV TAPE (SOLID WHITE) (70307130)
- 4

TEMPORARY PAVEMENT MARKING - LINE 12" - TYPE IV TAPE (SOLID WHITE) (70307160)
- 5

TEMPORARY PAVEMENT MARKING - LINE 24" - TYPE IV TAPE (SOLID WHITE) (70307210)
- 6

TEMPORARY PAVEMENT MARKING LETTERS AND SYMBOLS - TYPE IV TAPE (SOLID WHITE) (70307100)
- 7

TEMPORARY CONCRETE BARRIER (70400100)

- 7P

TEMPORARY CONCRETE BARRIER (PINNED) (70400100)
- 9

IMPACT ATTENUATORS, TEMPORARY (NON- REDIRECTIVE, NARROW), TEST LEVEL 3
- 10

TEMPORARY PAVEMENT MARKING - LINE 6" - TYPE IV TAPE (2' DASH - 6' SKIP WHITE) (70307130)
- 11

TEMPORARY PAVEMENT MARKING - LINE 4" - TYPE IV TAPE (10' DASH - 30' SKIP WHITE) (70307120)
- 12

TEMPORARY PAVEMENT MARKING - LINE 4" - TYPE IV TAPE (SOLID YELLOW) (70307120)
- 13

TEMPORARY PAVEMENT MARKING - LINE 12" - TYPE IV TAPE (SOLID YELLOW) (70307160)

PERMANENT PAVEMENT

COMPLETED TEMP PVMT

TEMPORARY PAVEMENT

WORK ZONE

POST MOUNTED VERTICAL PANELS

EXISTING PAVEMENT MARKING

PAVEMENT MARKING (PLACED IN PREVIOUS STAGE)

TEMPORARY SIGNAL HEAD

DIRECTION OF TRAFFIC

ARROW BOARD

TRAFFIC SIGN

TYPE III BARRICADE WITH FLASHING MONODIRECTIONAL LIGHTS

TEMPORARY CONCRETE BARRIER

IMPACT ATTENUATOR TEST LEVEL 3

CONSTRUCTION DRUM BARRICADES

50' C-C IN TANGENTS

20' C-C IN TAPERS

10' C-C IN RADII

TYPE II BARRICADE, DRUM, OR VERTICAL BARRICADE WITH STEADY BURN MONODIRECTIONAL LIGHT

DIRECTION INDICATOR BARRICADE WITH STEADY BURN MONODIRECTIONAL LIGHT

TEMPORARY PLASTIC DRUMS WITH STEADY BURN MONO-DIRECTIONAL LIGHTS

DRUMS

PLOT DRIVER	= pdfNOLAYERSColor-NoRaster.pltcfgr	DESIGNED	-	MJ	REVISED	-
PEN TABLE	= D264P26-PSE.tbl	DRAWN	-	JWD	REVISED	-
PLOT SCALE	= 40,0000 ' / in.	CHECKED	-	JWD	REVISED	-
PLOT DATE	= 12/8/2023 12:50:04 AM	DATE	-	12/08/2023	REVISED	-

STATE OF ILLINOIS
DEPARTMENT OF TRANSPORTATION

MOT PLAN – US ROUTE 20
STAGE 6

SCALE: 40,0000 ' / in. SHEET 155 OF 161 SHEETS STA. 214+00 TO STA. 218+50

F.A.P. RTE.	SECTION	COUNTY	TOTAL SHEETS	SHEET NO.
301	43N	JO DAVIESS	628	263
CONTRACT NO. 64P26				
ILLINOIS FED. AID PROJECT				

USER: idave
MODEL: Default
FILE NAME: PLOT_209_007_IDOT_PTB_202_022_Various Phase Lit Dierkt 2Design\WO_1_64P26\CADD\CADD_Sheets\64P26-sh-MOT06-16.dgn

LEGEND

- ① TEMPORARY PAVEMENT MARKING - LINE 4" - TYPE IV TAPE (SOLID WHITE) (70307120)
② TEMPORARY PAVEMENT MARKING - LINE 4" - TYPE IV TAPE (SOLID YELLOW) 11" C-C (70307120)
③ TEMPORARY PAVEMENT MARKING - LINE 6" - TYPE IV TAPE (SOLID WHITE) (70307130)
④ TEMPORARY PAVEMENT MARKING - LINE 12" - TYPE IV TAPE (SOLID WHITE) (70307160)
⑤ TEMPORARY PAVEMENT MARKING - LINE 24" - TYPE IV TAPE (SOLID WHITE) (70307210)
⑥ TEMPORARY PAVEMENT MARKING LETTERS AND SYMBOLS - TYPE IV TAPE (SOLID WHITE) (70307100)
⑦ TEMPORARY CONCRETE BARRIER (70400100)

- ⑦P TEMPORARY CONCRETE BARRIER (PINNED) (70400100)
⑨ IMPACT ATTENUATORS, TEMPORARY (NON- REDIRECTIVE, NARROW), TEST LEVEL 3
⑩ TEMPORARY PAVEMENT MARKING - LINE 6" - TYPE IV TAPE (2' DASH - 6' SKIP WHITE) (70307130)
⑪ TEMPORARY PAVEMENT MARKING - LINE 4" - TYPE IV TAPE (10' DASH - 30' SKIP WHITE) (70307120)
⑫ TEMPORARY PAVEMENT MARKING - LINE 4" - TYPE IV TAPE (SOLID YELLOW) (70307120)
⑬ TEMPORARY PAVEMENT MARKING - LINE 12" - TYPE IV TAPE (SOLID YELLOW) (70307160)

- PERMANENT PAVEMENT
COMPLETED TEMP PVMT
TEMPORARY PAVEMENT
WORK ZONE
POST MOUNTED
VERTICAL PANELS
⑧ EXISTING PAVEMENT MARKING
⑨0 PAVEMENT MARKING
(PLACED IN PREVIOUS STAGE)
TEMPORARY SIGNAL HEAD
DIRECTION OF TRAFFIC
ARROW BOARD
TRAFFIC SIGN
TYPE III BARRICADE WITH FLASHING
MONODIRECTIONAL LIGHTS
TEMPORARY CONCRETE BARRIER
IMPACT ATTENUATOR TEST LEVEL 3
CONSTRUCTION DRUM BARRICADES

- 50' C-C IN TANGENTS
20' C-C IN TAPERS
10' C-C IN RADII
TYPE II BARRICADE, DRUM, OR VERTICAL
BARRICADE WITH STEADY BURN
MONODIRECTIONAL LIGHT
DIRECTION INDICATOR BARRICADE WITH
STEADY BURN MONODIRECTIONAL LIGHT
TEMPORARY PLASTIC DRUMS WITH STEADY
BURN MONO-DIRECTIONAL LIGHTS
DRUMS



PLOT DRIVER = pdfNOLAYERSColor-NoRaster.pltcf	DESIGNED - MJ	REVISED -
PEN TABLE = D264P26-PSE.tbl	DRAWN - JWD	REVISED -
PLOT SCALE = 40,0000 ' / in.	CHECKED - JWD	REVISED -
PLOT DATE = 12/8/2023 12:50:05 AM	DATE - 12/08/2023	REVISED -




STATE OF ILLINOIS
DEPARTMENT OF TRANSPORTATION

MOT PLAN - US ROUTE 20
STAGE 6

SCALE: 40,0000 ' / in. SHEET 156 OF 161 SHEETS STA. 218+50 TO STA. 223+00

F.A.P. RTE.	SECTION	COUNTY	TOTAL SHEETS	SHEET NO.
301	43N	JO DAVIESS	628	264
CONTRACT NO. 64P26				
ILLINOIS FED. AID PROJECT				



MOT SIGN LEGEND

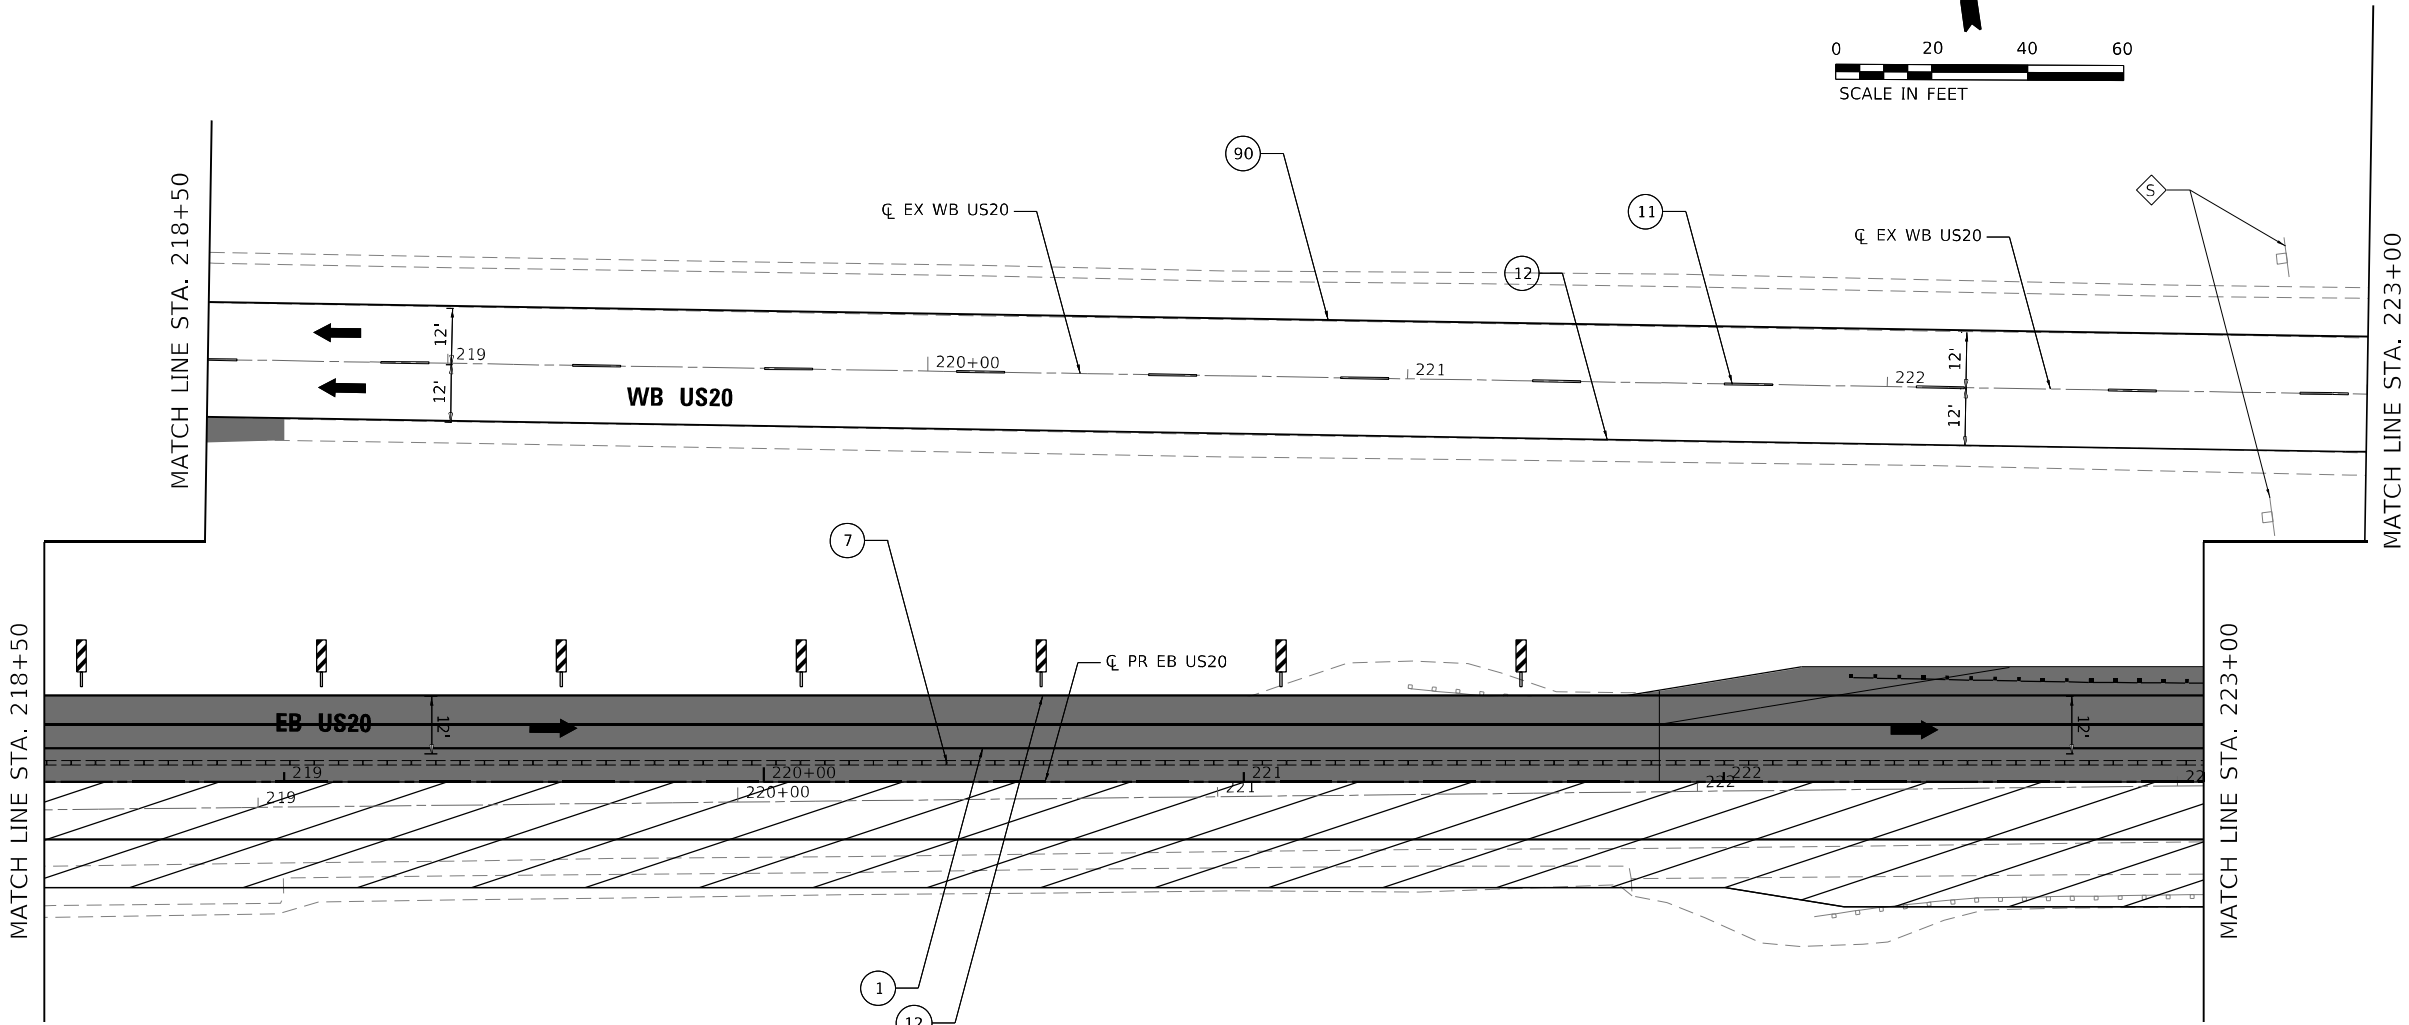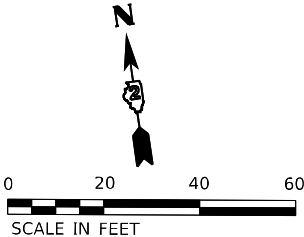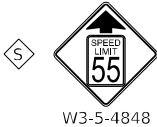

MOT SIGN LEGEND



W1-4R(O)-48

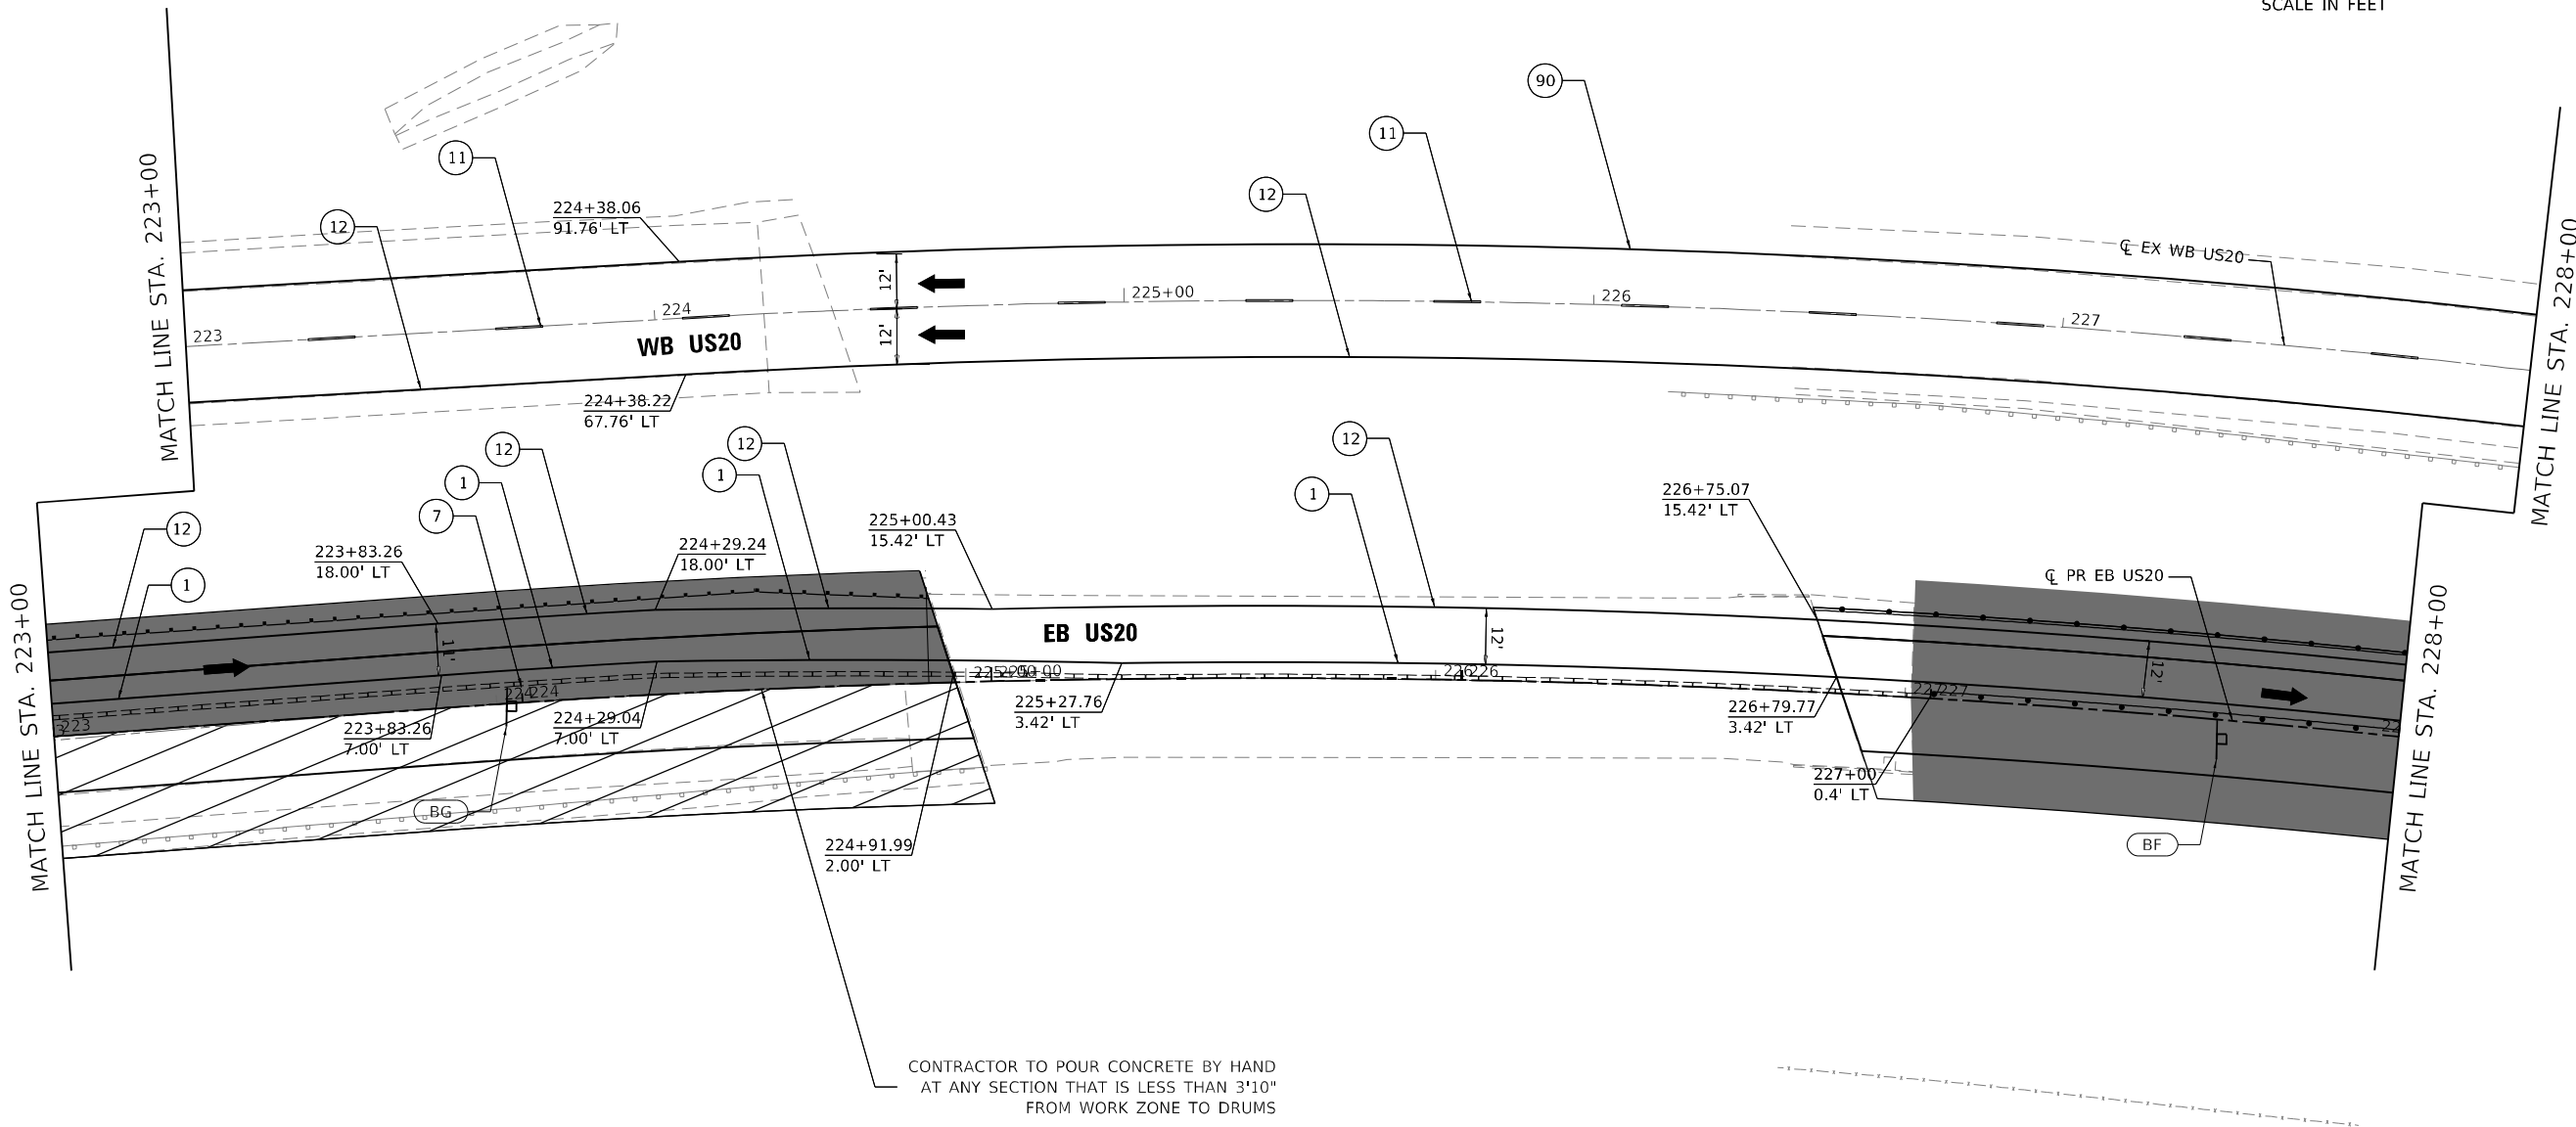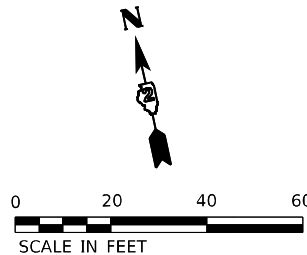

CONTRACTOR TO POUR CONCRETE BY HAND
AT ANY SECTION THAT IS LESS THAN 3'10"
FROM WORK ZONE TO DRUMS

LEGEND

- 1 TEMPORARY PAVEMENT MARKING - LINE 4" - TYPE IV TAPE (SOLID WHITE) (70307120)
- 2 TEMPORARY PAVEMENT MARKING - LINE 4" - TYPE IV TAPE (SOLID YELLOW) 11" C-C (70307120)
- 3 TEMPORARY PAVEMENT MARKING - LINE 6" - TYPE IV TAPE (SOLID WHITE) (70307130)
- 4 TEMPORARY PAVEMENT MARKING - LINE 12" - TYPE IV TAPE (SOLID WHITE) (70307130)
- 5 TEMPORARY PAVEMENT MARKING - LINE 24" - TYPE IV TAPE (SOLID WHITE) (70307210)
- 6 TEMPORARY PAVEMENT MARKING LETTERS AND SYMBOLS - TYPE IV TAPE (SOLID WHITE) (70307100)
- 7 TEMPORARY CONCRETE BARRIER (70400100)

- 7P TEMPORARY CONCRETE BARRIER (PINNED) (70400100)
- 9 IMPACT ATTENUATORS, TEMPORARY (NON- REDIRECTIVE, NARROW), TEST LEVEL 3
- 10 TEMPORARY PAVEMENT MARKING - LINE 6" - TYPE IV TAPE (2' DASH - 6' SKIP WHITE) (70307130)
- 11 TEMPORARY PAVEMENT MARKING - LINE 4" - TYPE IV TAPE (10' DASH - 30' SKIP WHITE) (70307120)
- 12 TEMPORARY PAVEMENT MARKING - LINE 4" - TYPE IV TAPE (SOLID YELLOW) (70307120)
- 13 TEMPORARY PAVEMENT MARKING - LINE 12" - TYPE IV TAPE (SOLID YELLOW) (70307160)

- PERMANENT PAVEMENT
- COMPLETED TEMP PVMT
- TEMPORARY PAVEMENT
- WORK ZONE
- POST MOUNTED VERTICAL PANELS
- EXISTING PAVEMENT MARKING
- PAVEMENT MARKING (PLACED IN PREVIOUS STAGE)
- TEMPORARY SIGNAL HEAD
- DIRECTION OF TRAFFIC
- ARROW BOARD
- TRAFFIC SIGN
- TYPE III BARRICADE WITH FLASHING MONODIRECTIONAL LIGHTS
- TEMPORARY CONCRETE BARRIER
- IMPACT ATTENUATOR TEST LEVEL 3
- CONSTRUCTION DRUM BARRICADES
- 50' C-C IN TANGENTS
- 20' C-C IN TAPERS
- 10' C-C IN RADII
- TYPE II BARRICADE, DRUM, OR VERTICAL BARRICADE WITH STEADY BURN MONODIRECTIONAL LIGHT
- DIRECTION INDICATOR BARRICADE WITH STEADY BURN MONODIRECTIONAL LIGHT
- TEMPORARY PLASTIC DRUMS WITH STEADY BURN MONO-DIRECTIONAL LIGHTS
- DRUMS

USER: idave

MODEL Default

FILE NAME: PLOT_209_007_IDOT_PTB_202_022_Various Phase Lit Dierict 2Design\WO_1_64P26\CADD\CADD_Sheets\64P26-sh-MOT06-17.dgn



PLOT DRIVER	= pdfNOLAYERScolor-NoRaster.pltcf	DESIGNED	-	MJ	REVISED	-
PEN TABLE	= D264P26-PSE.tbl	DRAWN	-	JWD	REVISED	-
PLOT SCALE	= 40,0000 * / in.	CHECKED	-	JWD	REVISED	-
PLOT DATE	= 12/8/2023 12:50:07 AM	DATE	-	12/08/2023	REVISED	-

STATE OF ILLINOIS
DEPARTMENT OF TRANSPORTATION

MOT PLAN - US ROUTE 20
STAGE 6

SCALE: 40,0000 * / in. SHEET 157 OF 161 SHEETS STA. 223+00 TO STA. 228+00

F.A.P. RTE.	SECTION	COUNTY	TOTAL SHEETS	SHEET NO.
301	43N	JO DAVIESS	628	265
CONTRACT NO. 64P26				
ILLINOIS FED. AID PROJECT				



USER: idave
MODEL: Detail
FILE NAME: PLOT_209_007_IDOT_PTB_202_022_Various Phase I-1 Detail 3DesignW0_1_64P26-CADD-CADD_Sheets(64P26-shs-north)img01.dgn



PLOT DRIVER = pdfNOLayersColor-NoRaster.pltcfgr
PEN TABLE = D264P26-PSE.tbl
PLOT SCALE = 3,0000 ' / in.
PLOT DATE = 12/8/2023 12:50:10 AM

DESIGNED - DWB
DRAWN - DWB
CHECKED - JWD
DATE - 12/8/2023

REVISED -
REVISED -
REVISED -
REVISED -

STATE OF ILLINOIS
DEPARTMENT OF TRANSPORTATION

MOT SIGN DETAILS

SCALE: N.T.S. SHEET 159 OF 161 SHEETS STA. N/A TO STA. N/A

F.A.P. RTE.	SECTION	COUNTY	TOTAL SHEETS	SHEET NO.
301	43N	JO DAVIES	624	267
CONTRACT NO. 64196				
ILLINOIS FED. AID PROJECT				

REV. 2/22/24

USER: hove
MODEL Detail
FILE NAME: PLOT_209_007_IDOT_PTB_022_Various Phase I.dwg
DIR: C:\Users\hove\OneDrive\Documents\209_007_IDOT_PTB_022_Various Phase I.dwg
DIR: C:\Users\hove\OneDrive\Documents\209_007_IDOT_PTB_022_Various Phase I.dwg



PLOT DRIVER = pdfNOLAYERScolor-NoRaster.pltcfp
PEN TABLE = D264P26-PSE.tbl
PLOT SCALE = 3,0000 ' / in.
PLOT DATE = 12/8/2023 12:50:11 AM

DESIGNED - DWB
DRAWN - DWB
CHECKED - JWD
DATE - 12/8/2023

REVISED -
REVISED -
REVISED -
REVISED -

STATE OF ILLINOIS
DEPARTMENT OF TRANSPORTATION

MOT SIGN DETAILS

SCALE: N.T.S. SHEET 160 OF 161 SHEETS STA. N/A TO STA. N/A

F.A.P. RTE.	SECTION	COUNTY	TOTAL SHEETS	SHEET NO.
301	43N	JO DAVIES	62	268
CONTRACT NO. 64106				
ILLINOIS FED. AID PROJECT				

REV. 2/22/24

USER: idave
C:\PEL\Default
FILE NAME: PLOT_209_007_IDOT_PTB_202_022_Various Phase Ltd District 2\Design\WO_1_64P26\CADD\CADD_Sheets\64P26-shs-westHign03.dgn



PLOT DRIVER	= pdfNOLAYERColor-NoRaster.pltcfg
PEN TABLE	= D264P26-PSE.tbl
PLOT SCALE	= 3,0000 ' / in.
PLOT DATE	= 12/8/2023 12:50:13 AM

DESIGNED	-	DWB
DRAWN	-	DWB
CHECKED	-	JWD
DATE	-	12/8/2023

REVISED	-
REVISED	-
REVISED	-
REVISED	-

STATE OF ILLINOIS
DEPARTMENT OF TRANSPORTATION

MOT SIGN DETAILS

SCALE: N.T.S. SHEET 161 OF 161 SHEETS STA. N/A TO STA. N/A

F.A.P. RTE.	SECTION	COUNTY	TOTAL SHEETS	SHEET NO.
301	43N	JO DAVIESS	624	269
CONTRACT NO. 64196				
ILLINOIS FED. AID PROJECT				

USER: \\sawc
C:\Users\jgault\OneDrive\Documents\64P26\64P26-CADD\Sheet\64P26-shs-TEMP SIGNAL-01.dgn
FILE NAME: 64P26_209_007 IDOT PTB 202_022 Various Phase Lit Dierict 2\Design\WO 1 64P26-CADD\CADD_Sheet\64P26-shs-TEMP SIGNAL-01.dgn



PLOT DRIVER	= pdfNOLAYERScolor-NoRaster.plt;cf
PEN TABLE	= D264P26-PSE.tbl
PLOT SCALE	= 40,0000 ' / in.
PLOT DATE	= 12/8/2023 12:55:46 AM


DESIGNED	-	WL	REVISED	-
DRAWN	-	MMC	REVISED	-
CHECKED	-	BKS	REVISED	-
DATE	-	12/08/2023	REVISED	-

STATE OF ILLINOIS
DEPARTMENT OF TRANSPORTATION


SUGGESTED TEMPORARY SIGNAL LAYOUT
US20 AT TEMPORARY CROSSOVER

SCALE: 40,0000 ' / in. SHEET 1 OF 1 SHEETS STA. 206+00 TO STA. 216+00

F.A.P.A. RTE.	SECTION	COUNTY	TOTAL SHEETS	SHEET NO.
301	43N	JO DAVIESS	628	270
CONTRACT NO. 64P26				
ILLINOIS FED. AID PROJECT				

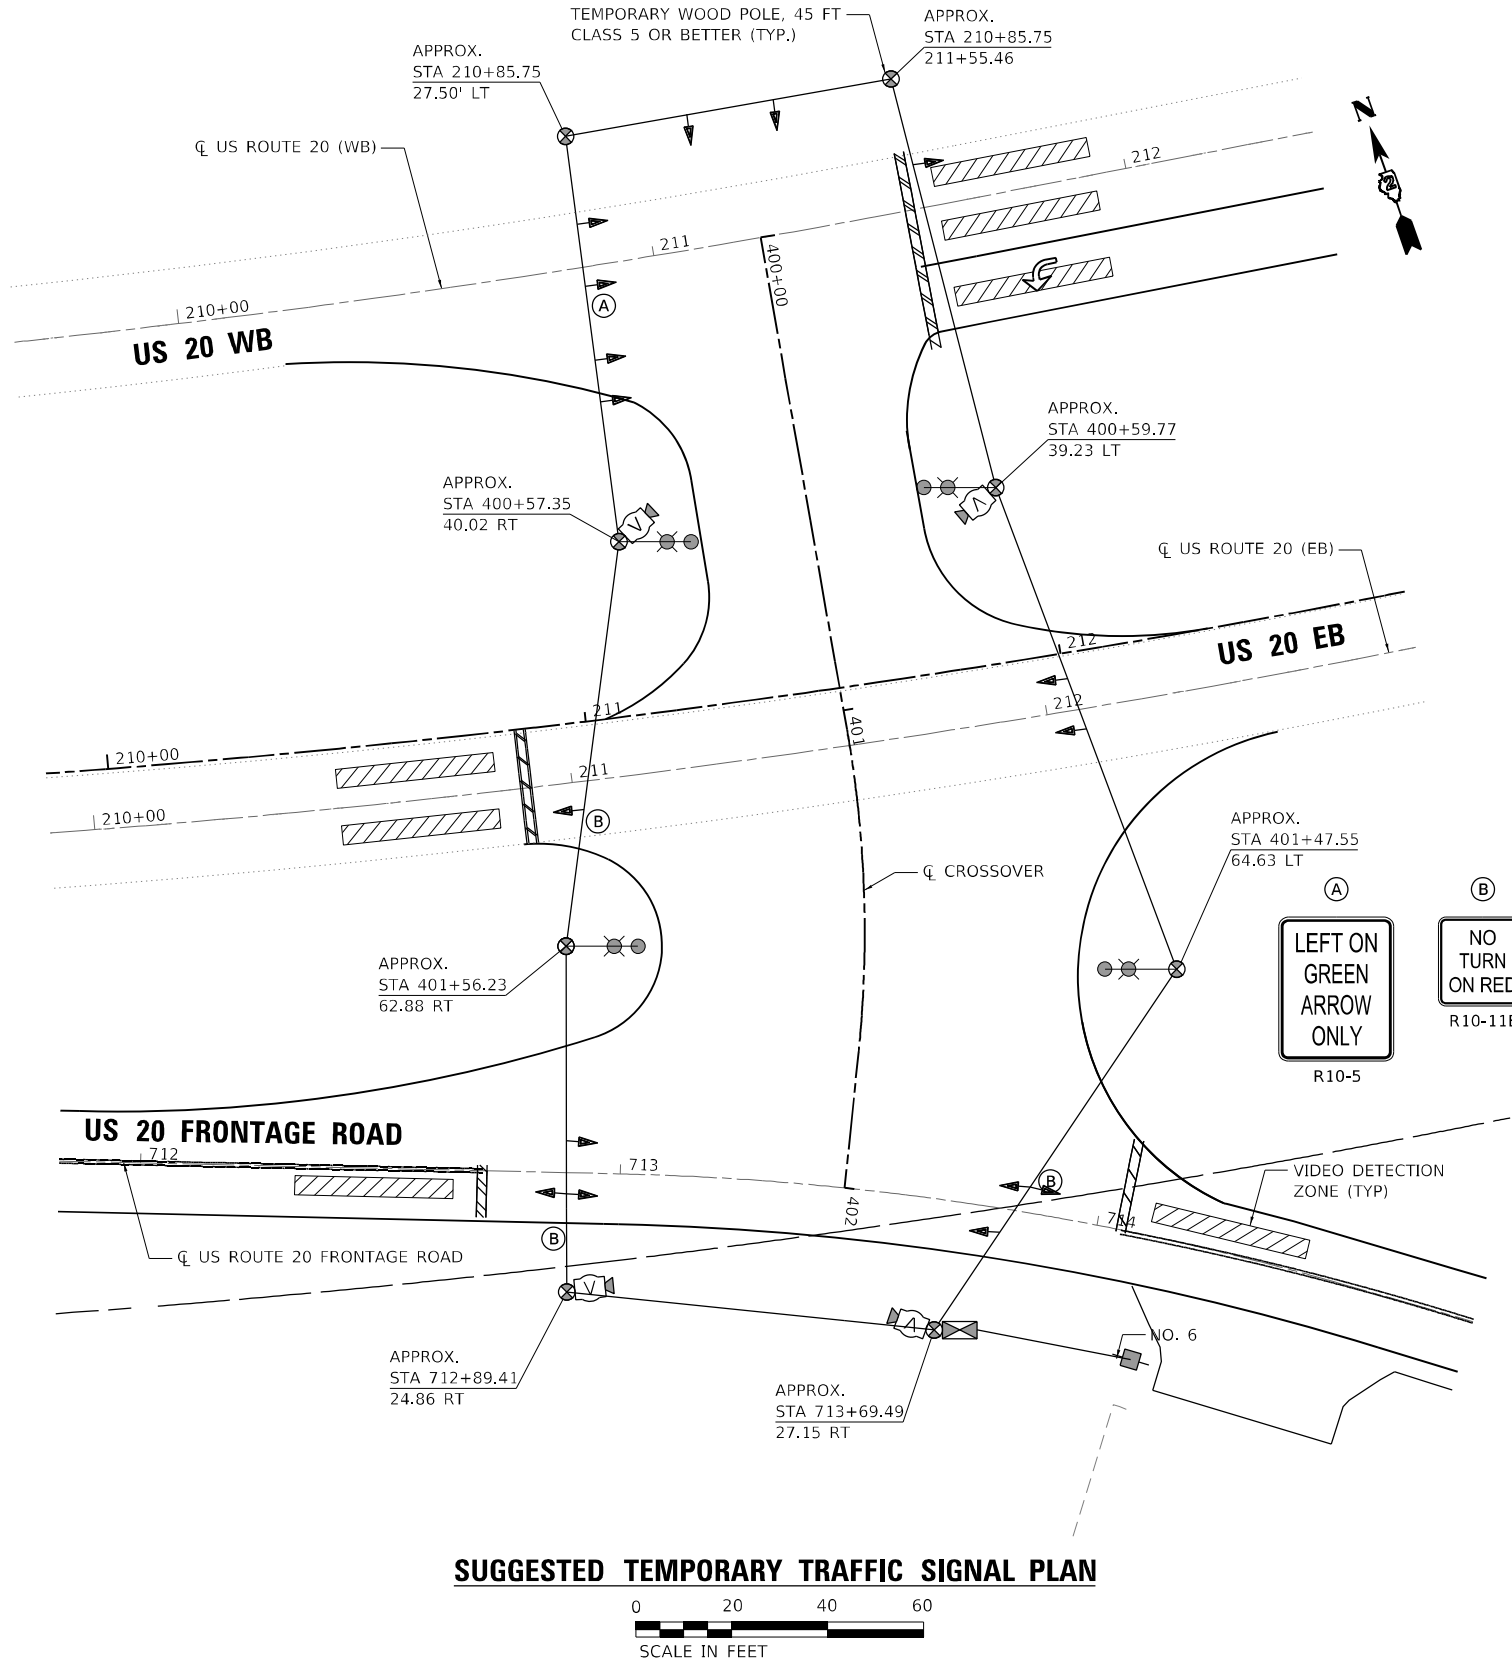


SUGGESTED TEMPORARY TRAFFIC SIGNAL PLAN

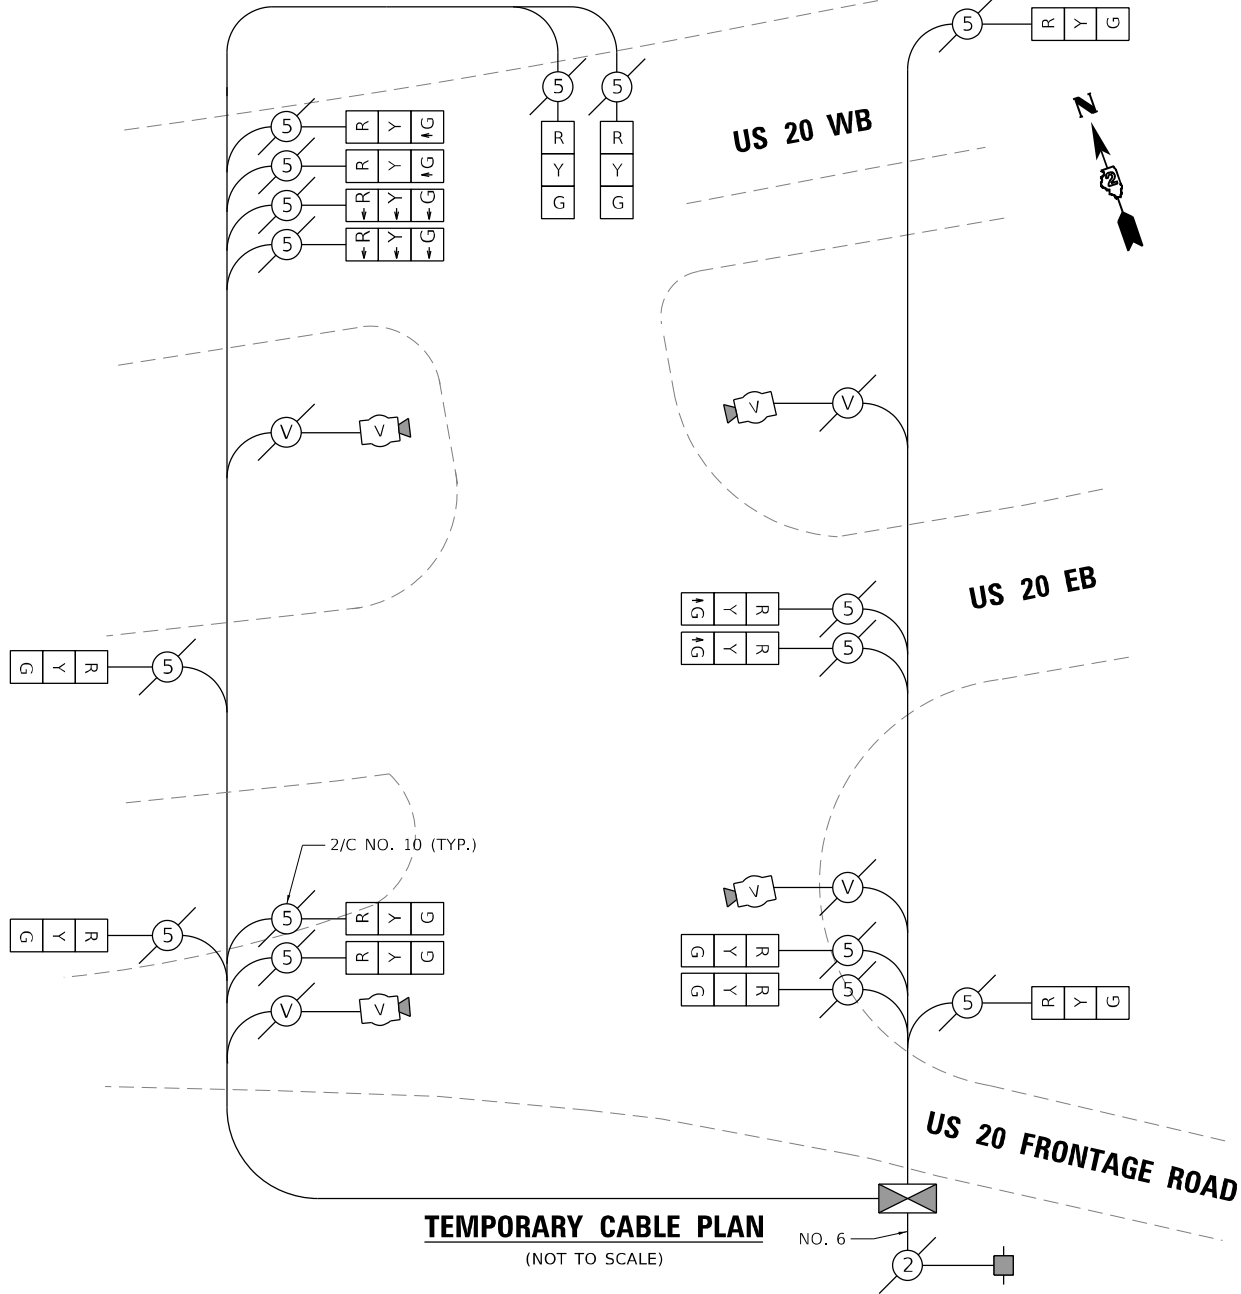


TEMPORARY CABLE PLAN
(NOT TO SCALE)

TEMP CONTROLLER SEQUENCE

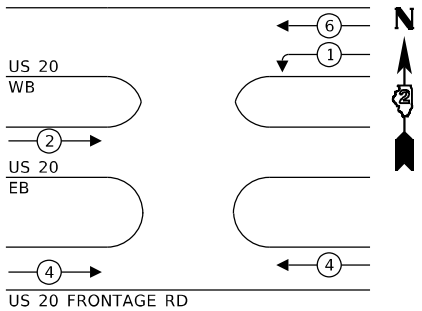



- NOTES:
1. THESE ARE ONLY SUGGESTED TEMPORARY SIGNAL POST LAYOUTS DUE TO PHASING AND UTILITY LOCATIONS. THE PRECISE LOCATIONS AND LAYOUT WILL BE DETERMINED BY THE CONTRACTOR AND APPROVED BY THE RESIDENT ENGINEER
 2. PHASING WILL NEED TO BE ADJUSTED AS STAGING WARRANTS. THE RESIDENT ENGINEER CAN CONTACT [ENGINEER'S NAME] [XXX-XXX-XXXX] FOR ASSISTANCE.
 3. BAG UNNECESSARY SIGNAL HEADS THAT ARE NOT BEING USED DUE TO CHANGES IN STAGING PLANS. ALSO, COSTS TO SHIFT HEAD LOCATIONS AS REQUIRED BY TRAFFIC CONTROL STAGING SHALL BE INCLUDED IN BID FOR TEMPORARY SIGNALS AND TEMPORARY SIGNALS, SPECIAL.
 4. FULL VEHICLE DETECTION IS INCLUDED AT ALL TEMPORARY SIGNALS LOCATIONS AND SHALL BE INCLUDED IN TEMPORARY TRAFFIC SIGNAL INSTALLATION.
 5. ONLY AN APPROVED IDOT ELECTRICAL SUBCONTRACTOR WILL BE PERMITTED TO INSTALL AND ADJUST VEHICLE DETECTION SYSTEM AS REQUIRED BY STAGE/PHASE CHANGES.
 6. DETECTION ZONES SHALL BE DETERMINED IN THE FIELD BY A QUALIFIED SIGNAL TECHNICIAN
 7. LUMINAIRES TO BE INCLUDED IN PAY ITEM, TEMPORARY TRAFFIC SIGNAL INSTALLATION 89000100

Model: Default
File Name: p:\project-aw-bentley.com\pl\dot\Documents\DOT Office\District 2\Projects\64P26\Program Development\Studies & Plans\Design\CADD\CD\Drawings\02_64P26-shr-removal.dgn

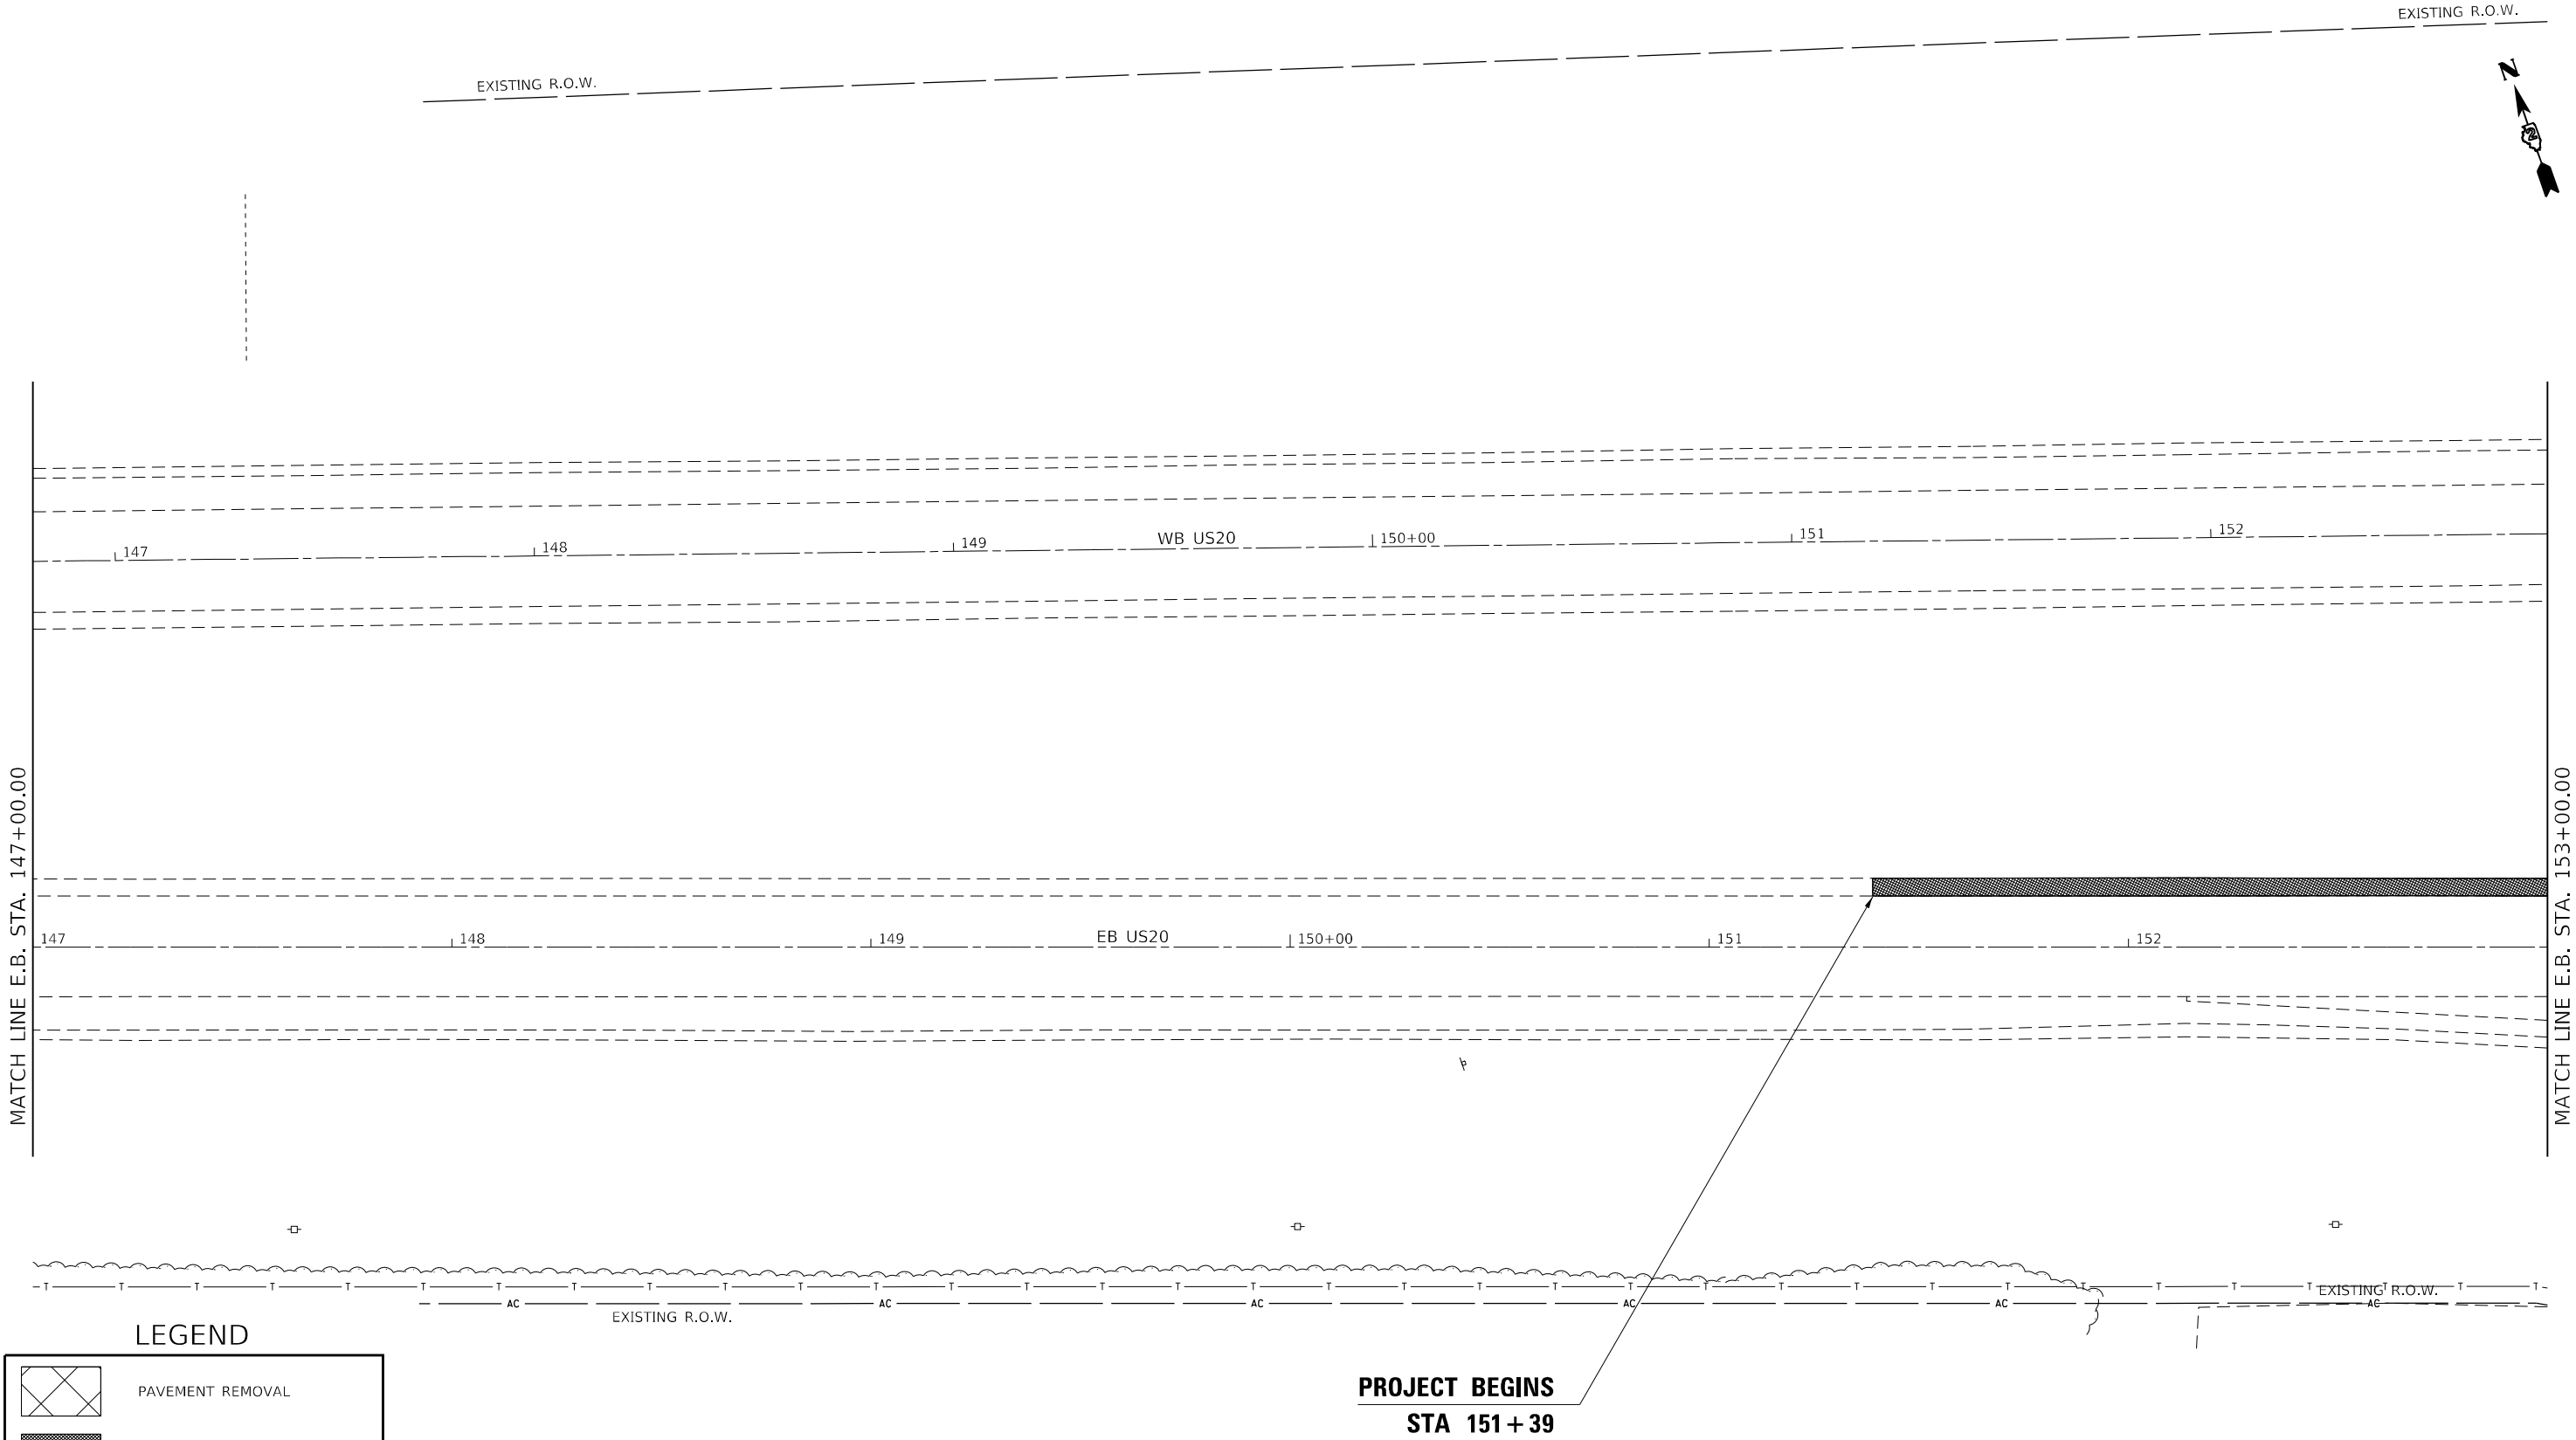

	USER NAME = james.hogenson	DESIGNED -	REVISED -	STATE OF ILLINOIS DEPARTMENT OF TRANSPORTATION	US ROUTE 20 PAVEMENT REMOVAL			F.A.P. RTE.	SECTION	COUNTY	TOTAL SHEETS	SHEET NO.
	PLOT SCALE = 40,0000' = 1 in.	DRAWN -	REVISED -					301	43N	JODAVIESS	628	271
	PLOT DATE = 12/7/2023	CHECKED -	REVISED -					CONTRACT NO. 64P26				
		DATE -	REVISED -					ILLINOIS FED. AID PROJECT				
SCALE:		SHEET 31 OF 100 SHEETS		STA.		TO STA.						

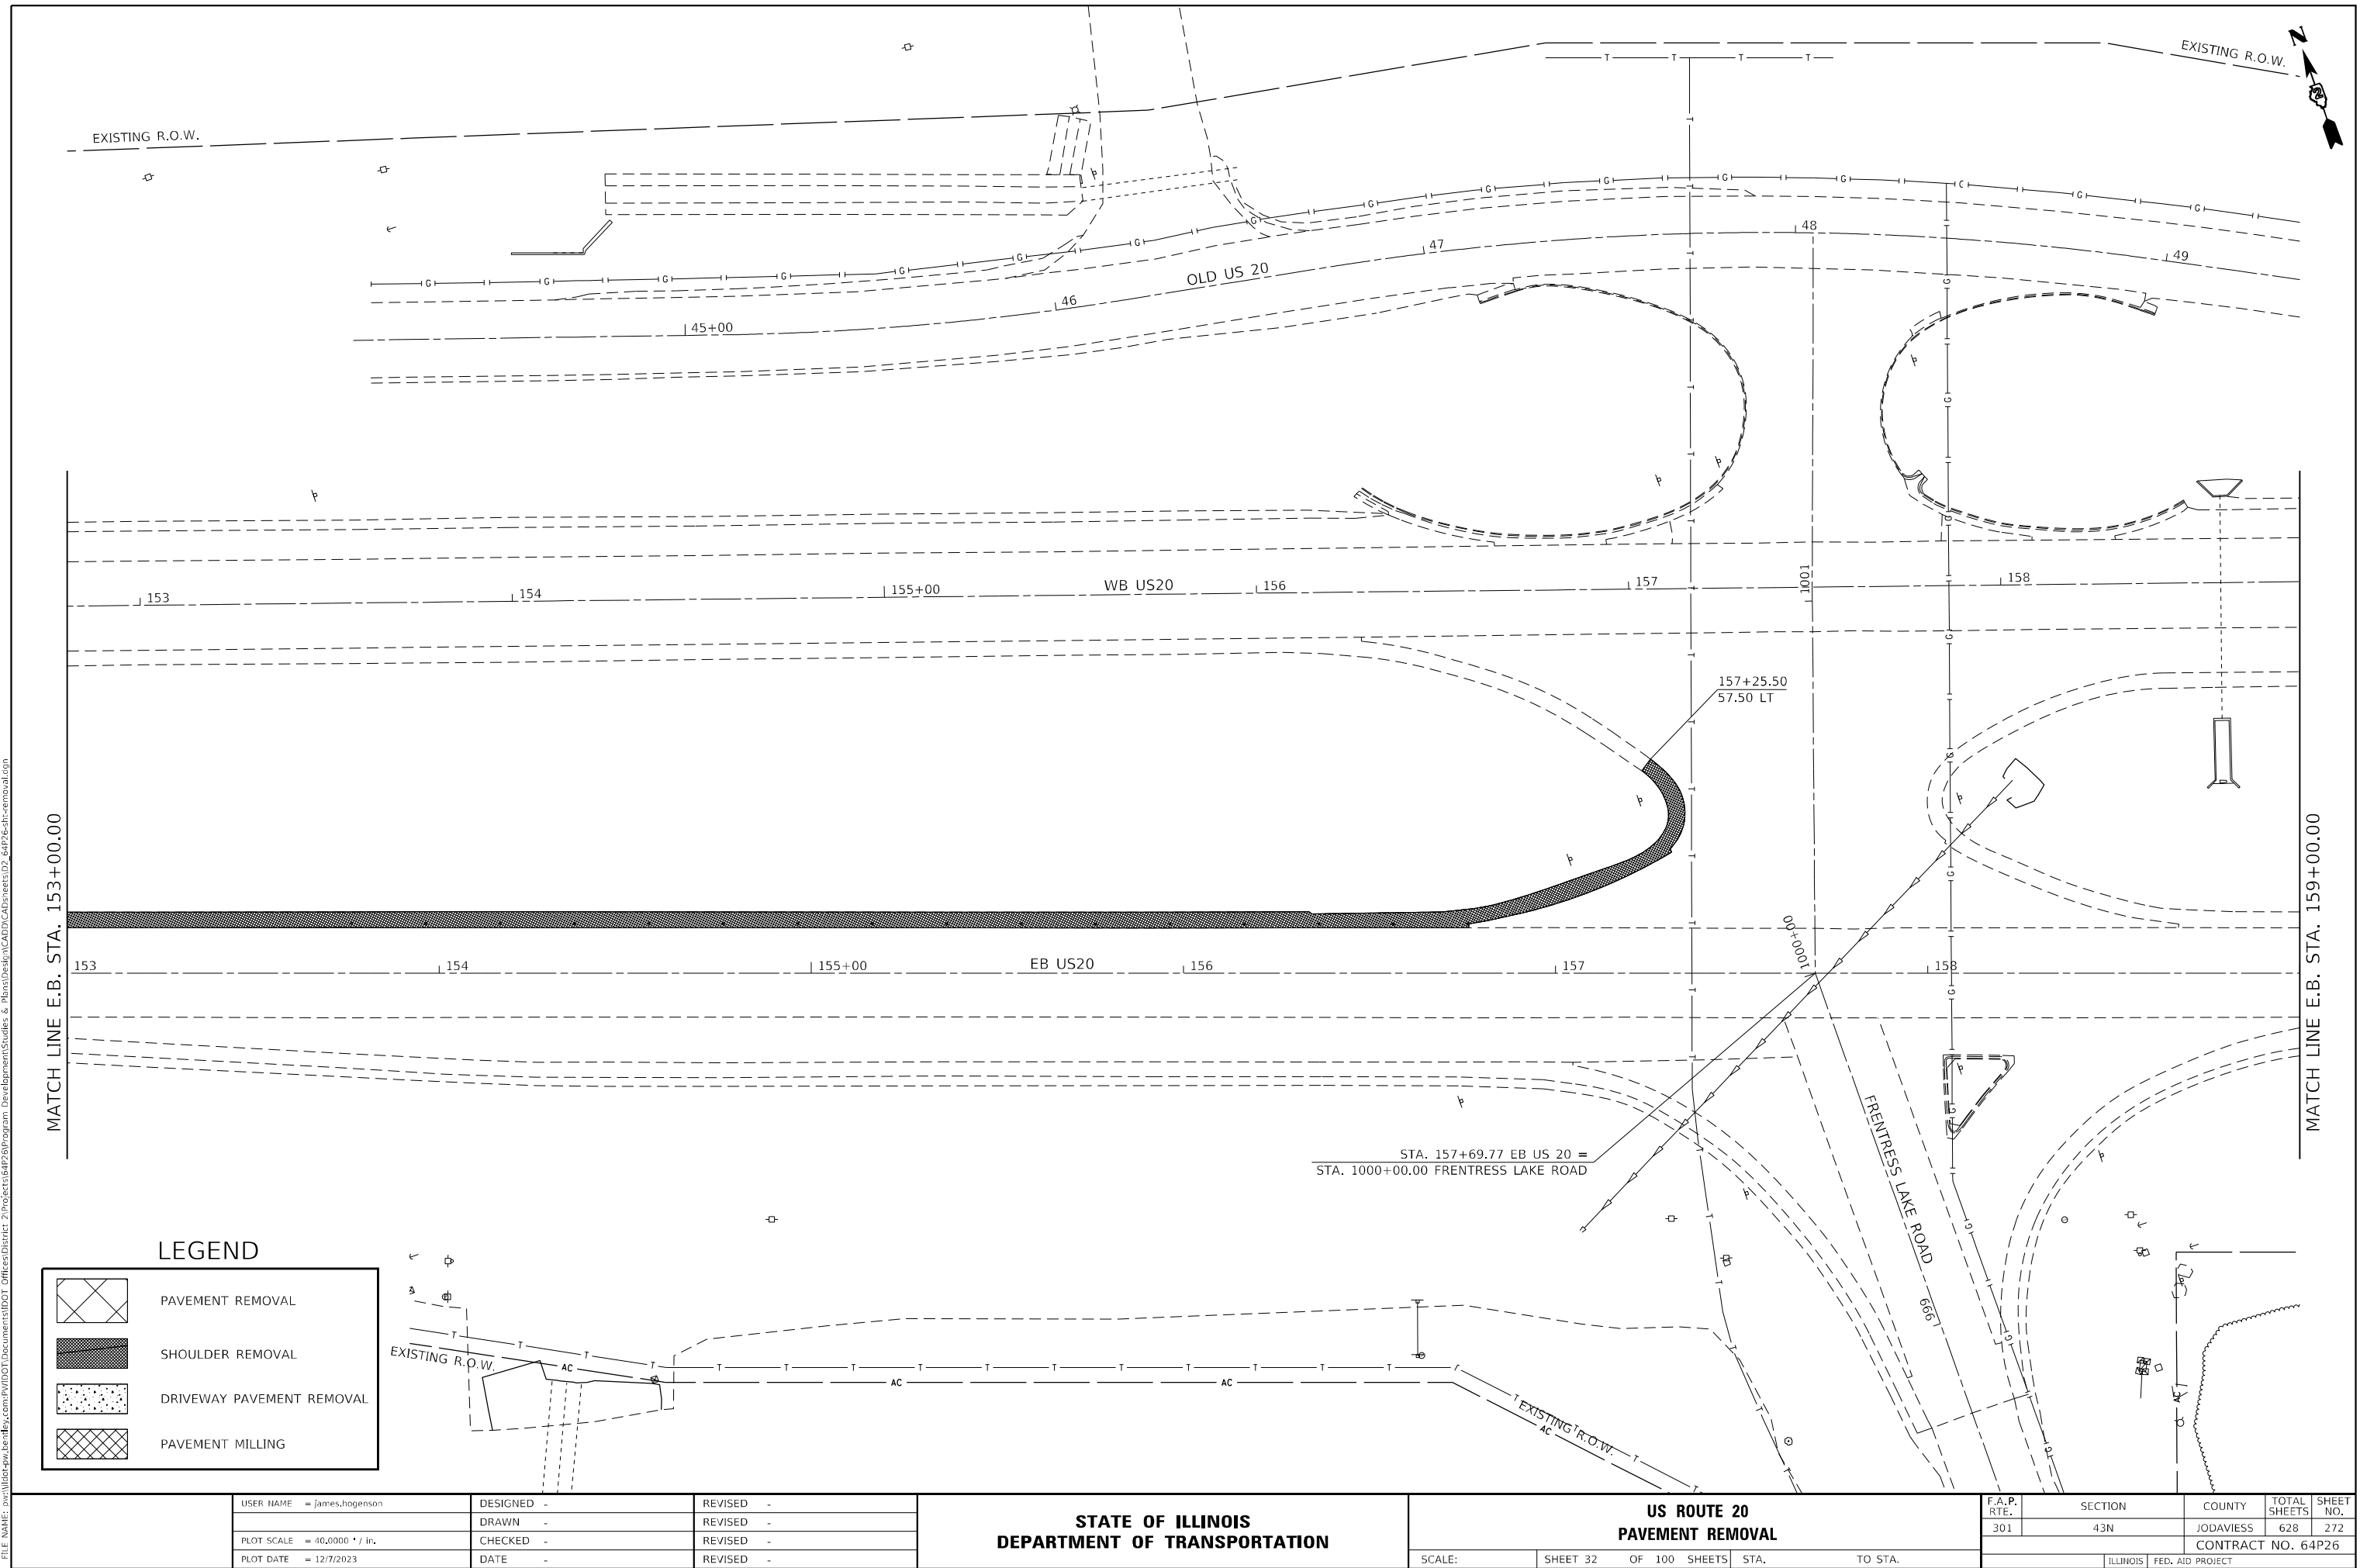

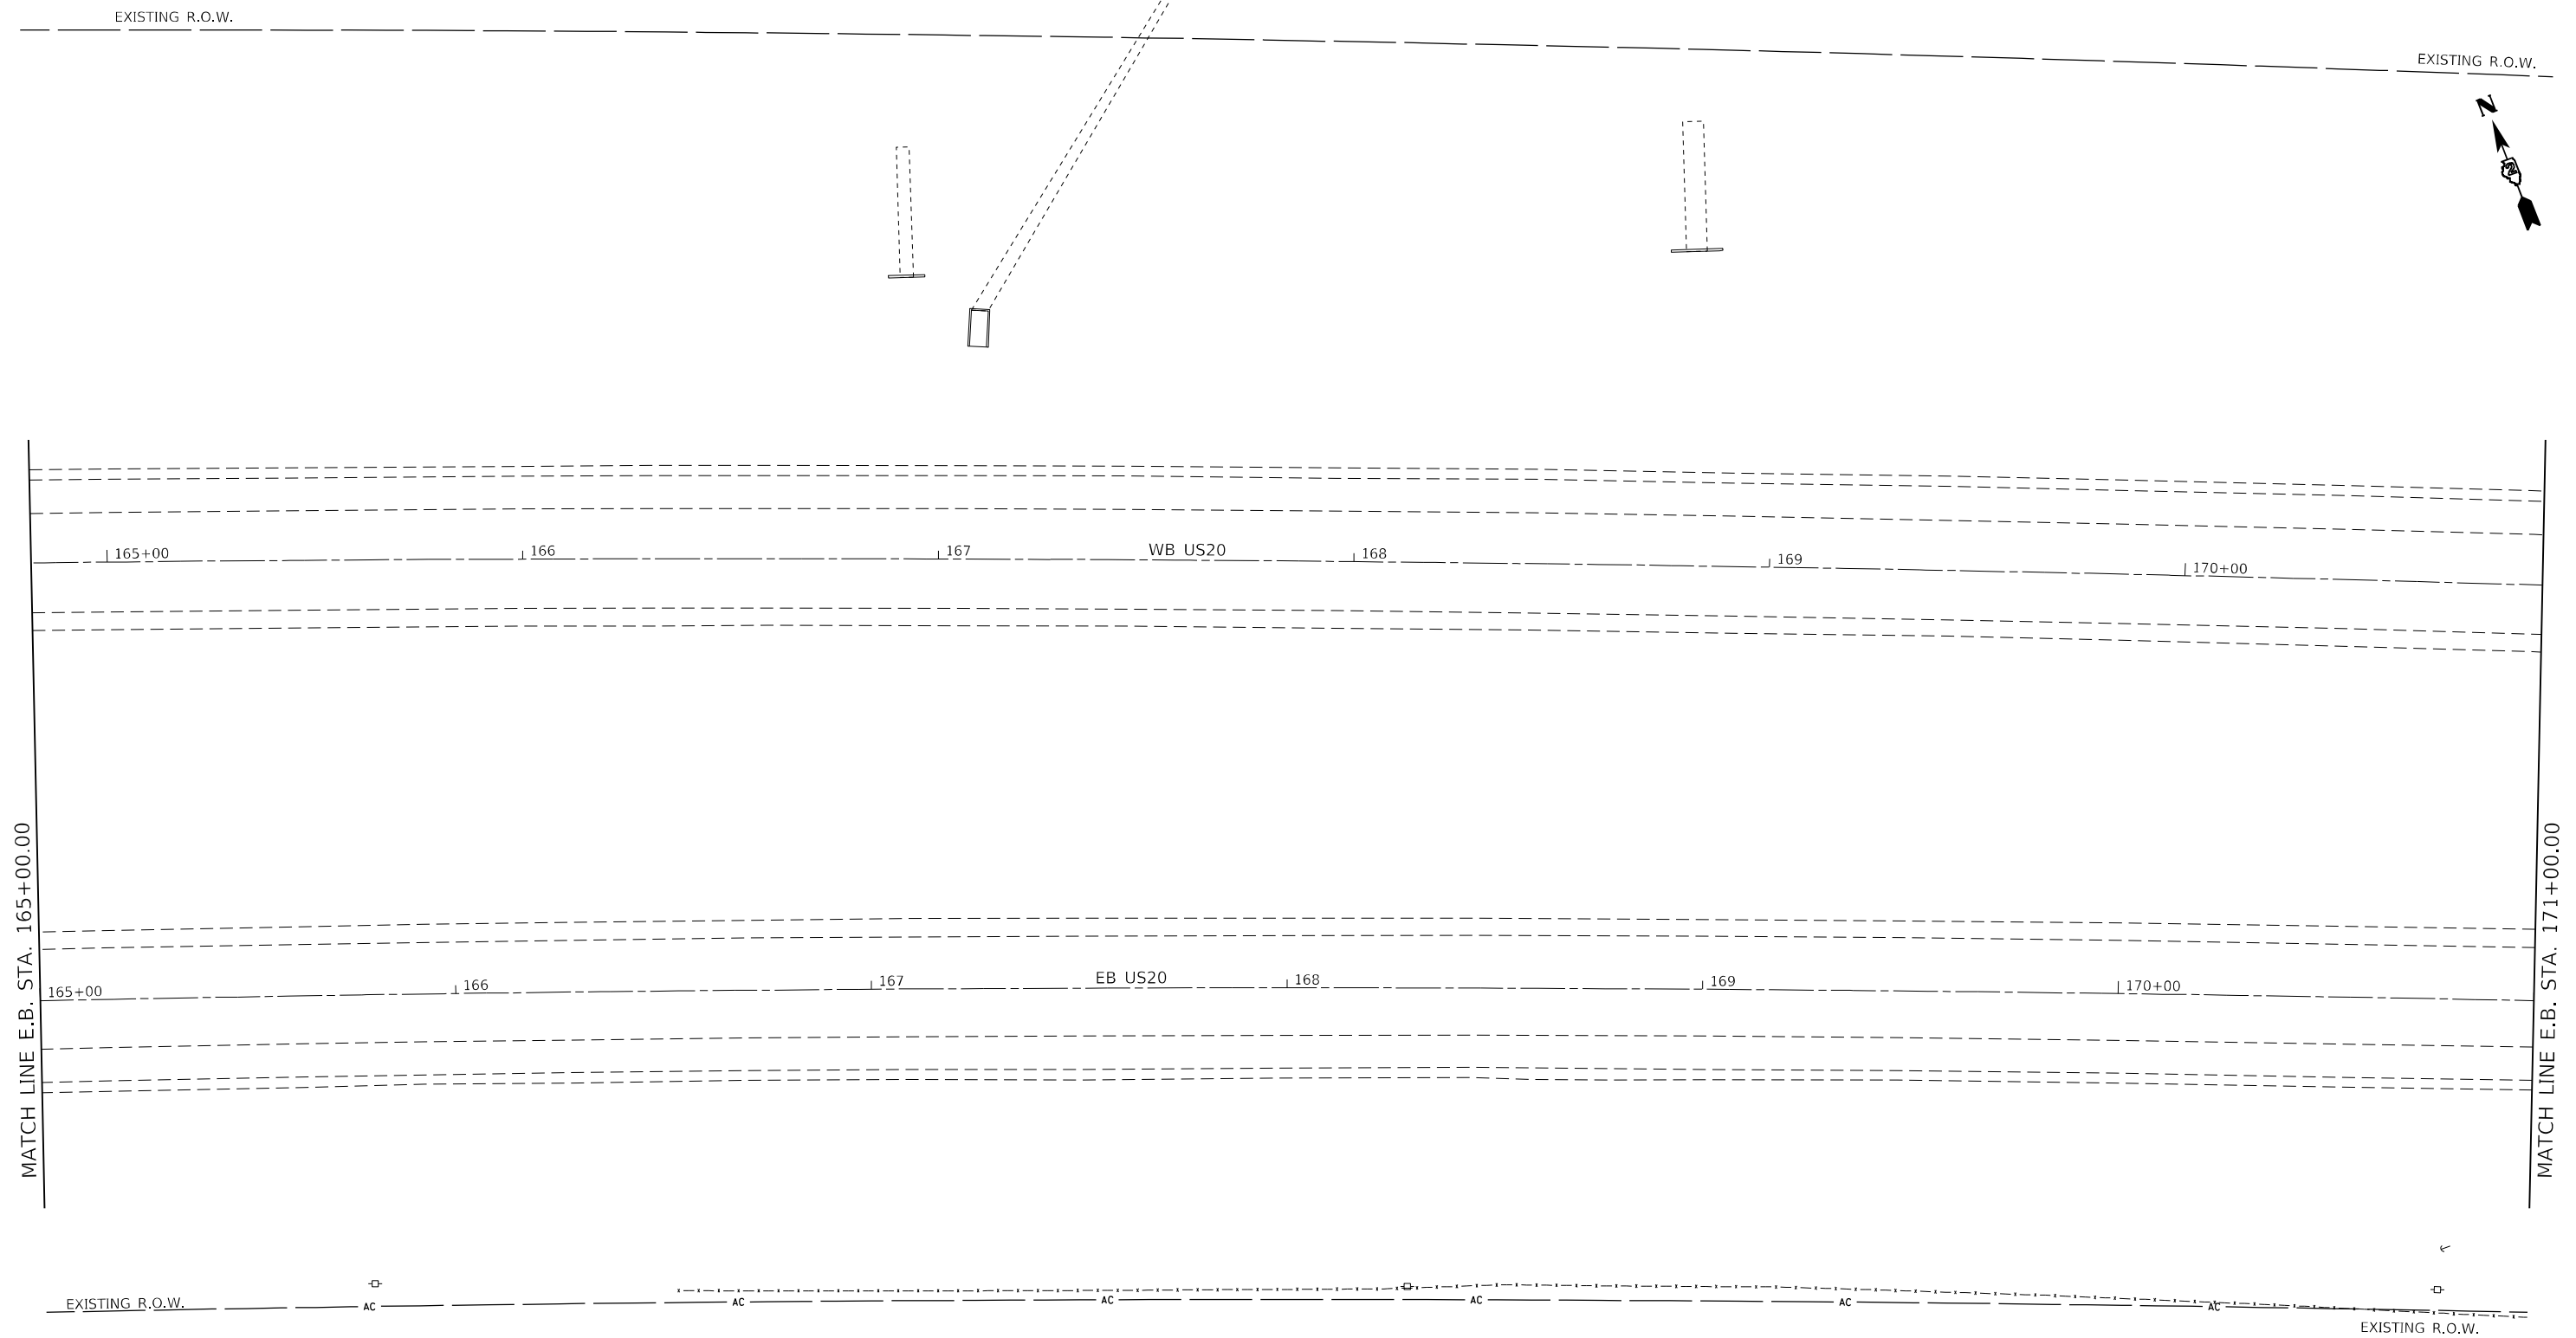


LEGEND

	PAVEMENT REMOVAL
	SHOULDER REMOVAL
	DRIVEWAY PAVEMENT REMOVAL
	PAVEMENT MILLING

FILE NAME = D:\07-08\07-08.DWG	USER NAME = james.hogenson	DESIGNED -	REVISED -	STATE OF ILLINOIS DEPARTMENT OF TRANSPORTATION	US ROUTE 20 PAVEMENT REMOVAL				F.A.P. RTE.	SECTION	COUNTY	TOTAL SHEETS	SHEET NO.	
		DRAWN -	REVISED -						301	43N	JODAVIESS	628	274	
	PLOT SCALE = 40,0000 ' / in.	CHECKED -	REVISED -											
	PLOT DATE = 12/7/2023	DATE -	REVISED -											
					SCALE:	SHEET 34	OF 100 SHEETS	STA.	TO STA.					
					CONTRACT NO. 64P26									

Model: Default
File Name: p:\project-aw-bentley.com\p\dot\Documents\DOT Office\Director 2\Projects\64P26\Program Development\Studies & Plans\Design\CADD\CAD\Drawings\02_64P26-shr-removal.dgn

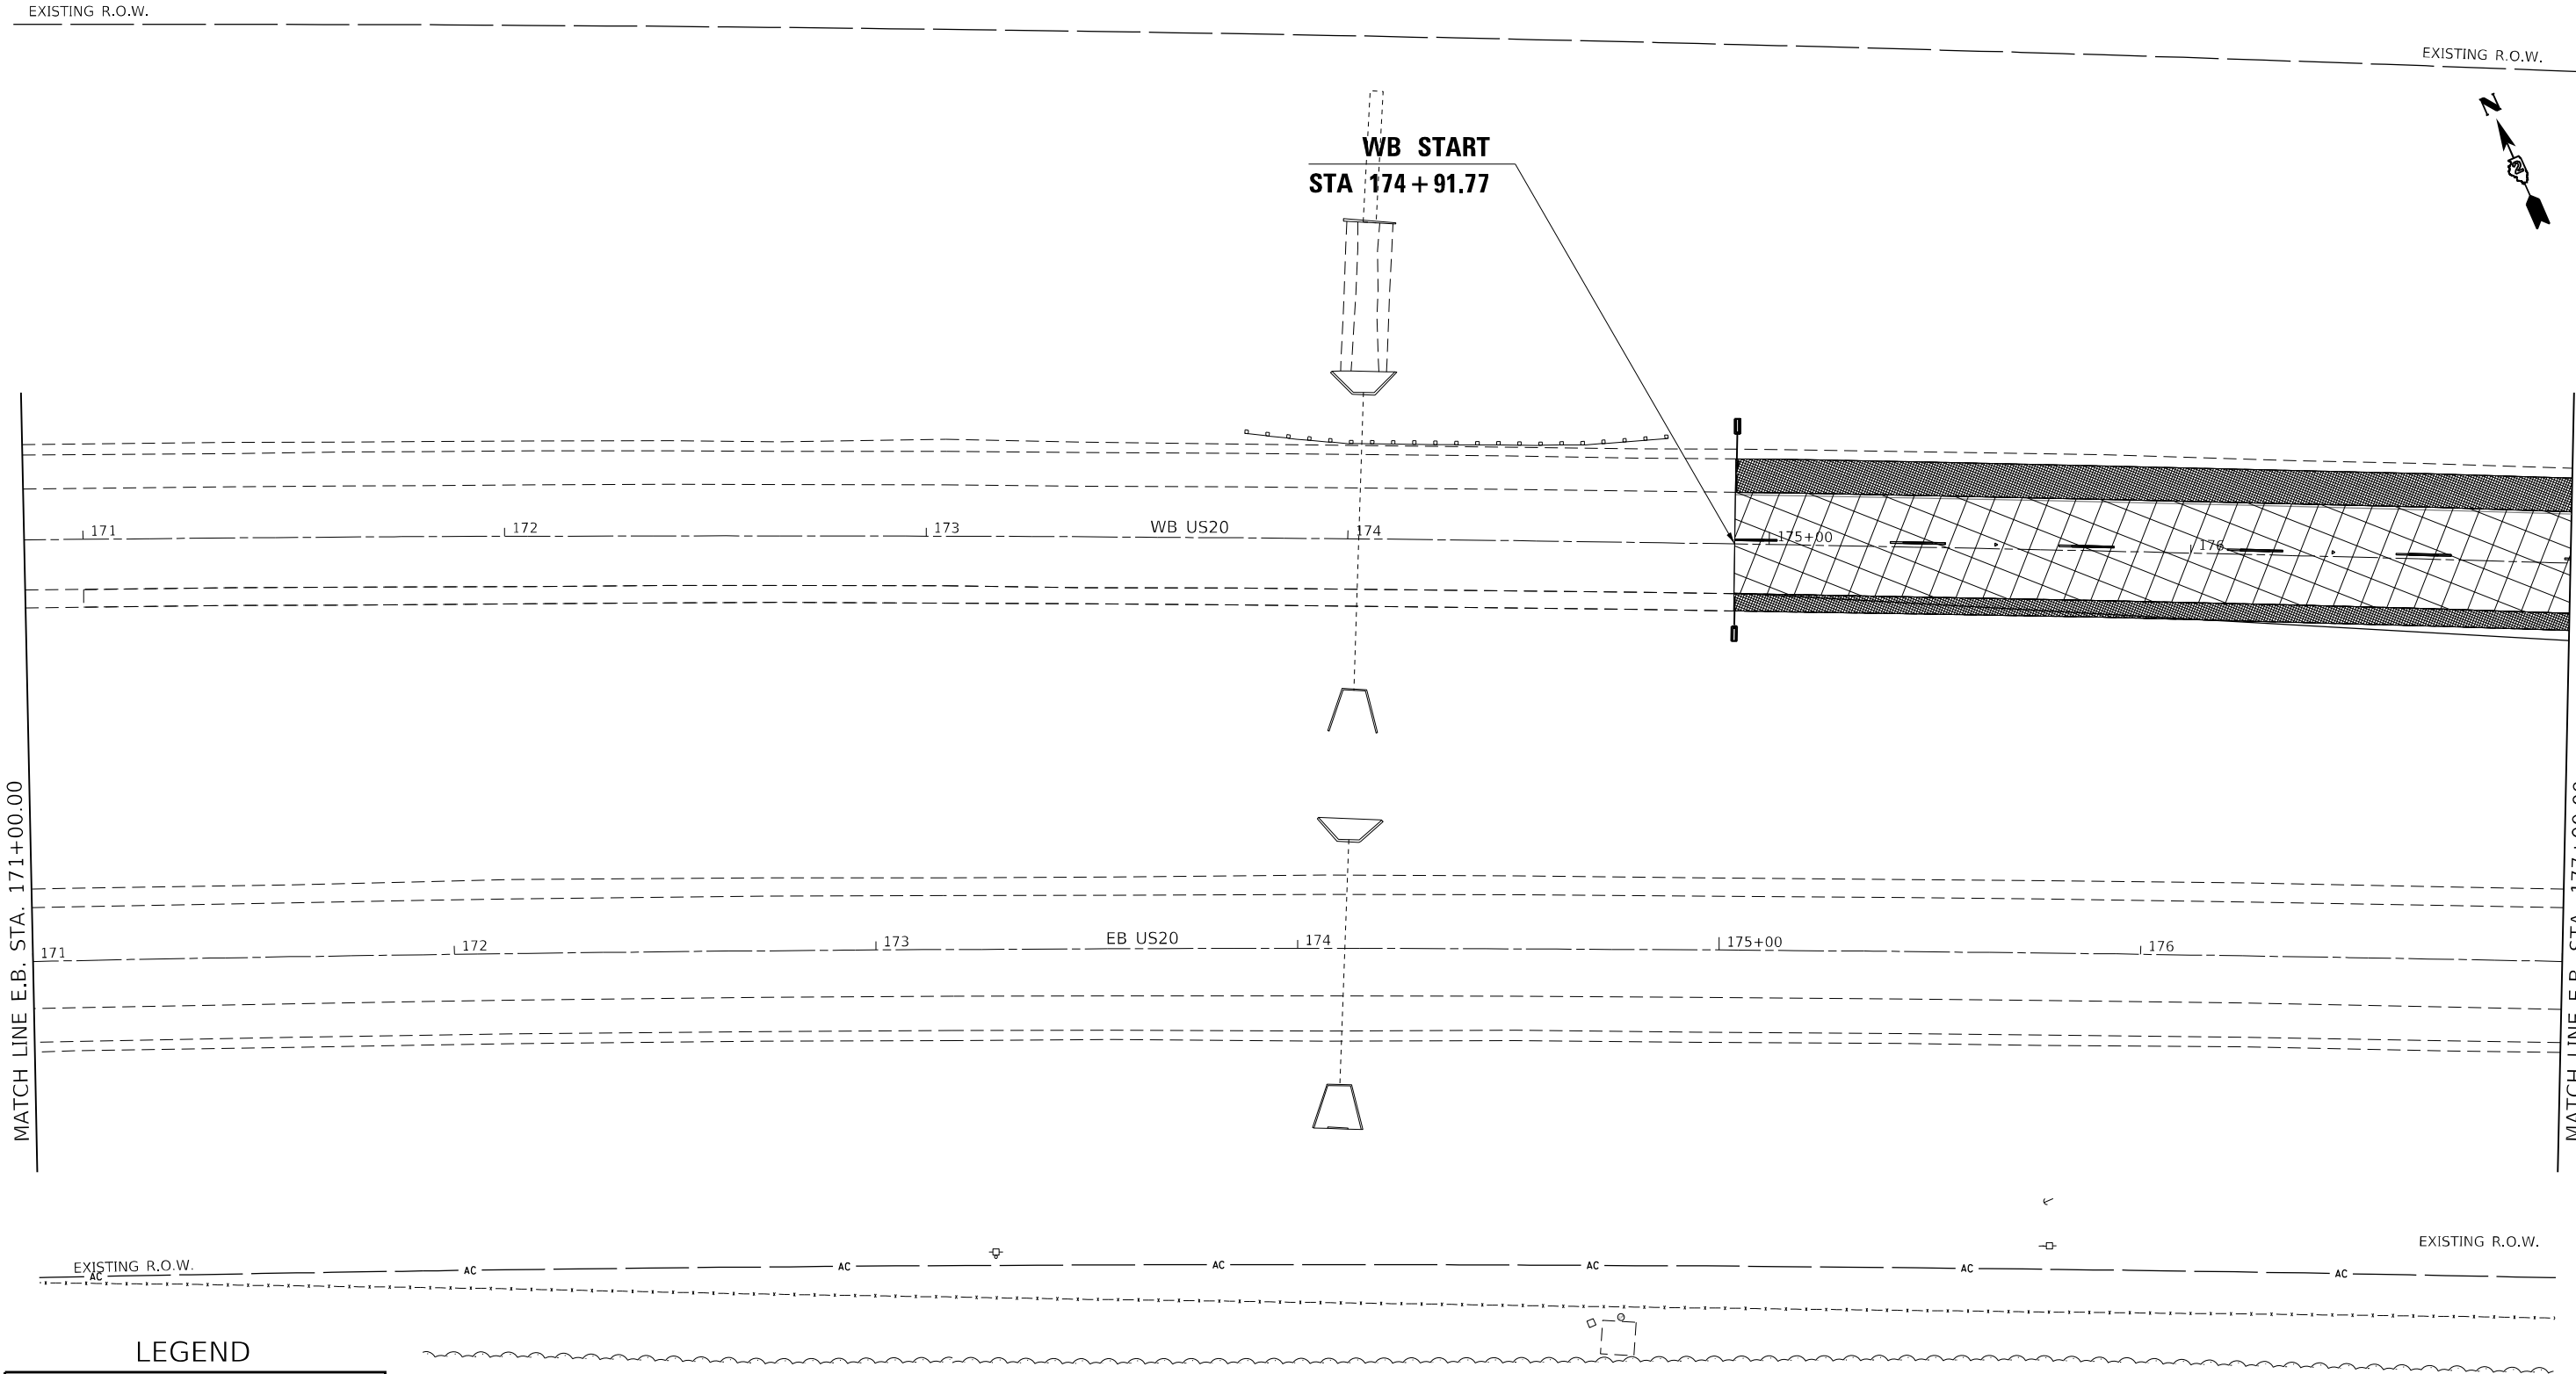

LEGEND

	PAVEMENT REMOVAL
	SHOULDER REMOVAL
	DRIVEWAY PAVEMENT REMOVAL
	PAVEMENT MILLING


USER NAME	= james.hogenson	DESIGNED	-	REVISED	-
DRAWN	-	REVISION	-	REVISION	-
PLOT SCALE	= 40,0000 * / in.	CHECKED	-	REVISION	-
PLOT DATE	= 12/7/2023	DATE	-	REVISION	-

STATE OF ILLINOIS
DEPARTMENT OF TRANSPORTATION


US ROUTE 20
PAVEMENT REMOVAL

SCALE: SHEET 35 OF 100 SHEETS STA. TO STA.

F.A.P. RTE.	SECTION	COUNTY	TOTAL SHEETS	SHEET NO.
301	43N	JODAVIESS	628	275
CONTRACT NO. 64P26				
ILLINOIS FED. AID PROJECT				

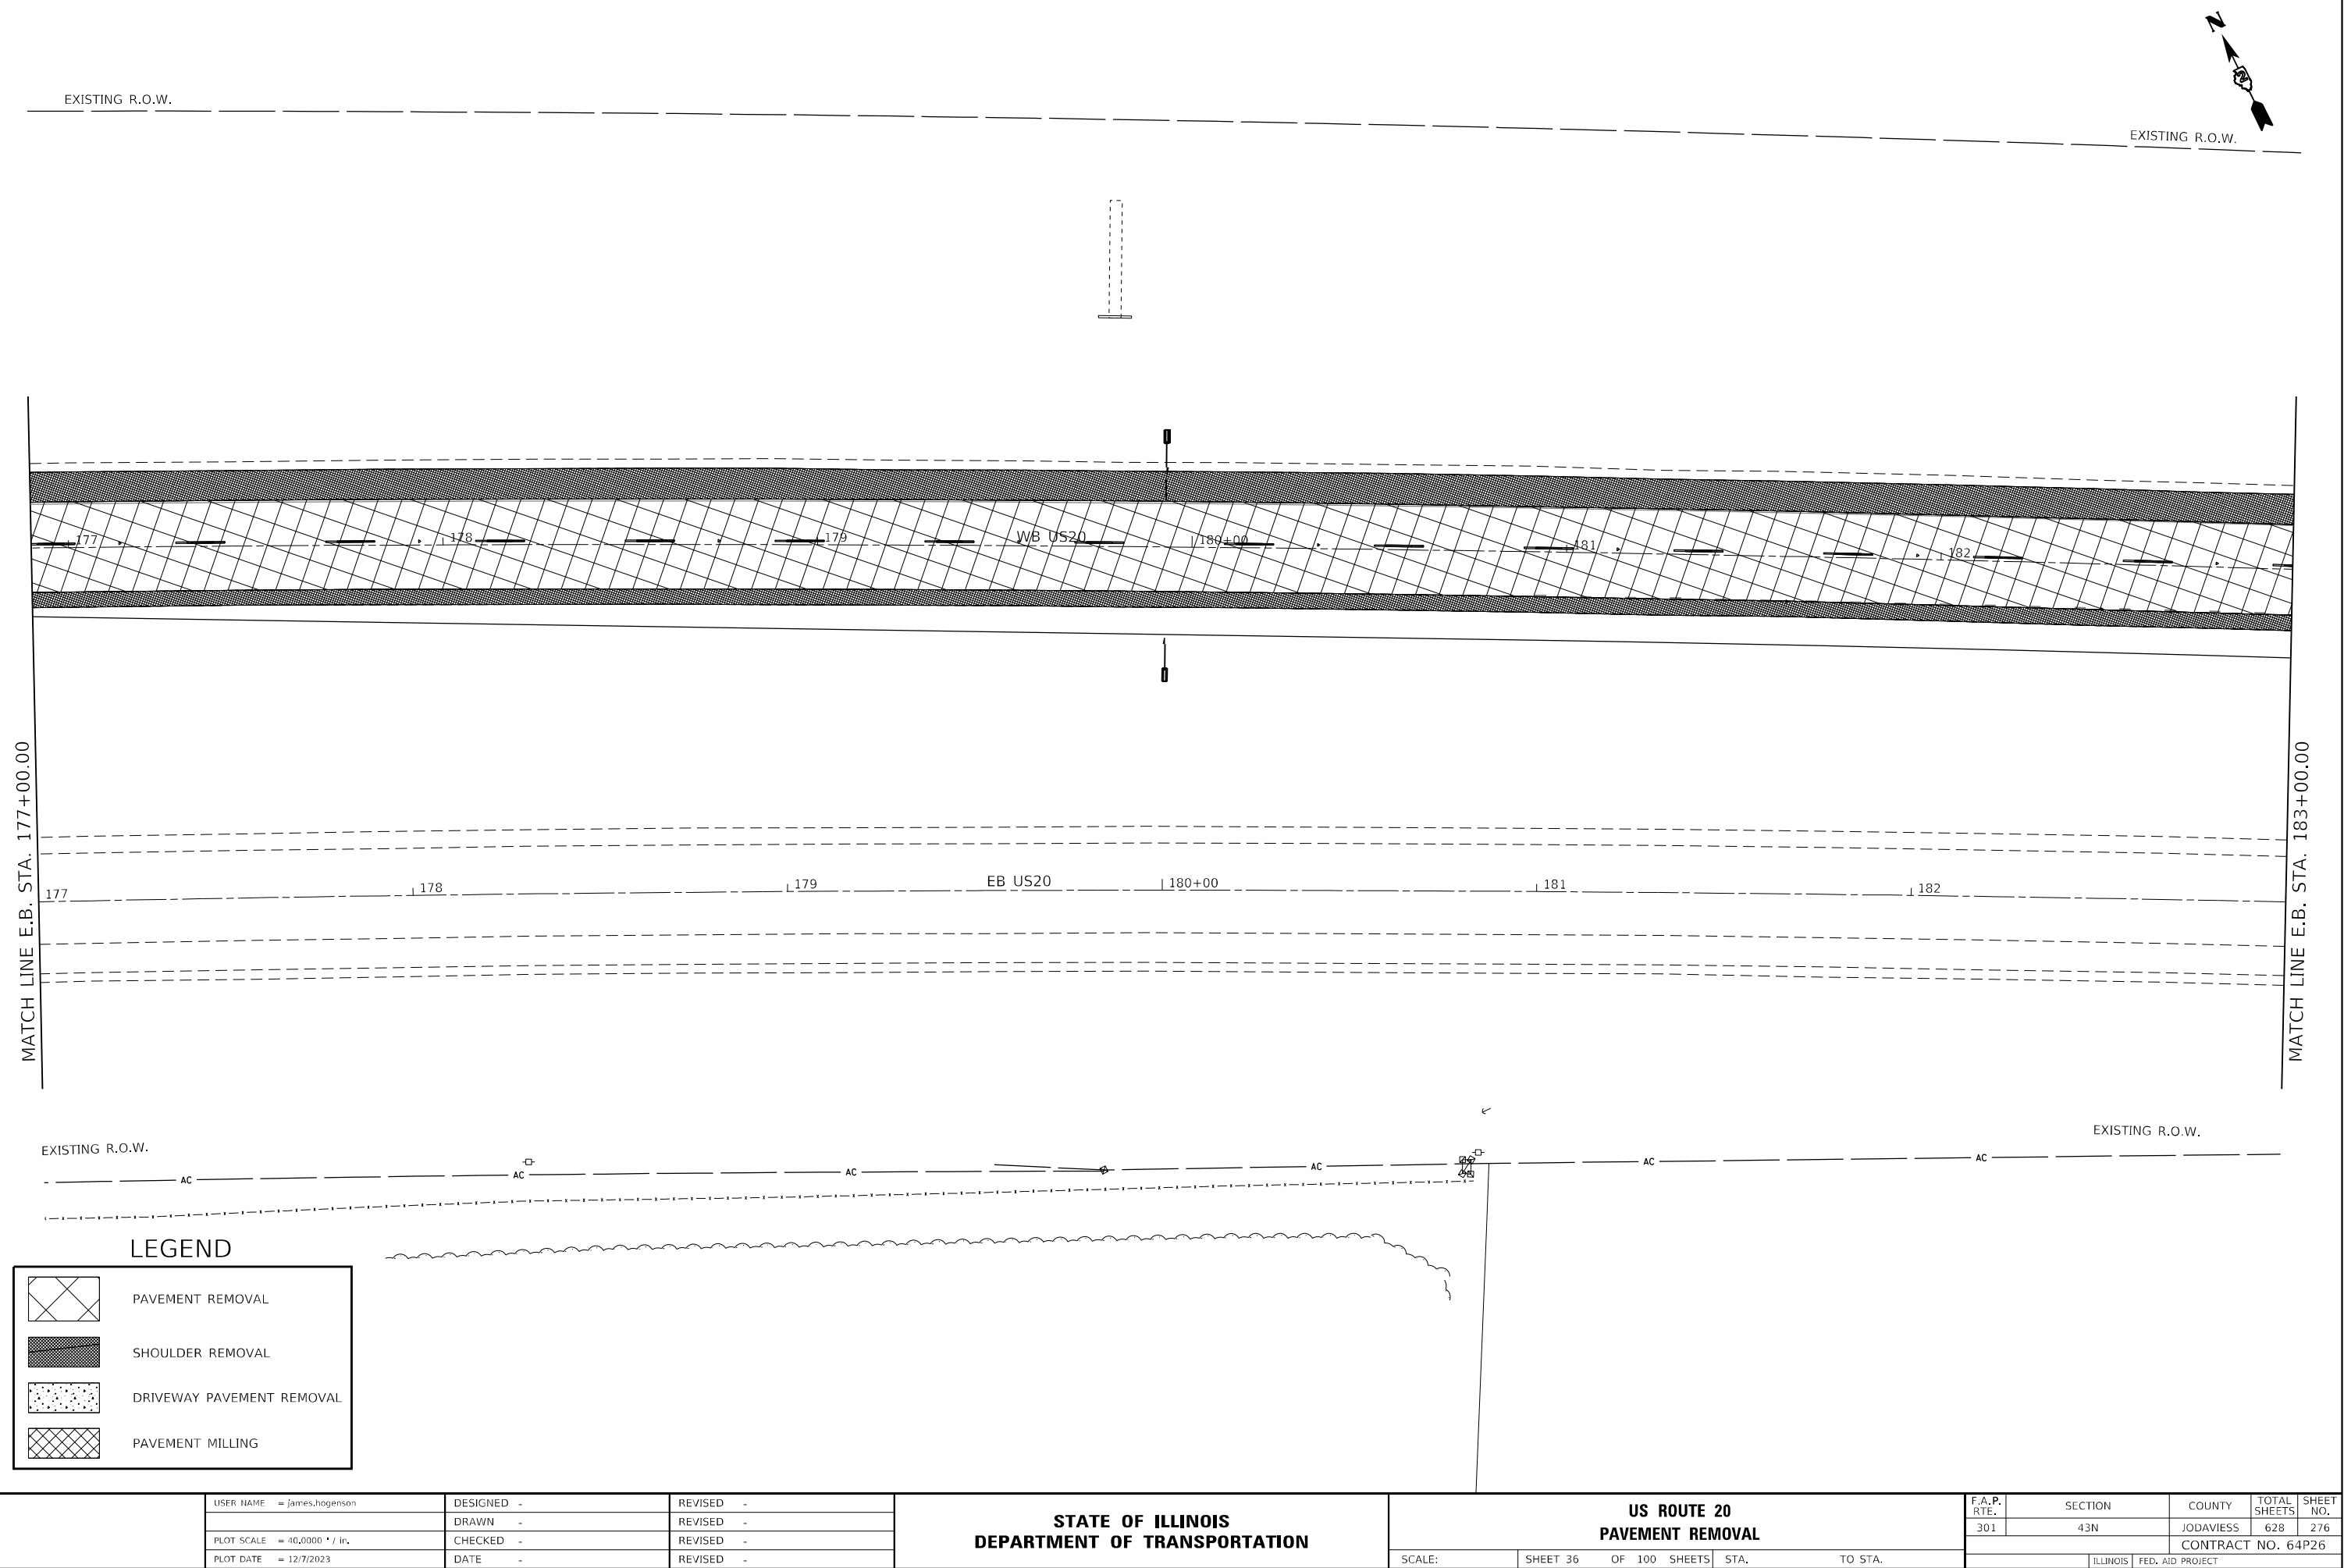

MODEL: Default
FILE: \\nslc-prod\slc-aw-bentley.com\PIV\DOT\Documents\DOT Offices\District 2\Projects\64P26\Program Development\Studies & Plans\Design\CADD\CAD\Drawings\02_64P26-shr-removal.dgn

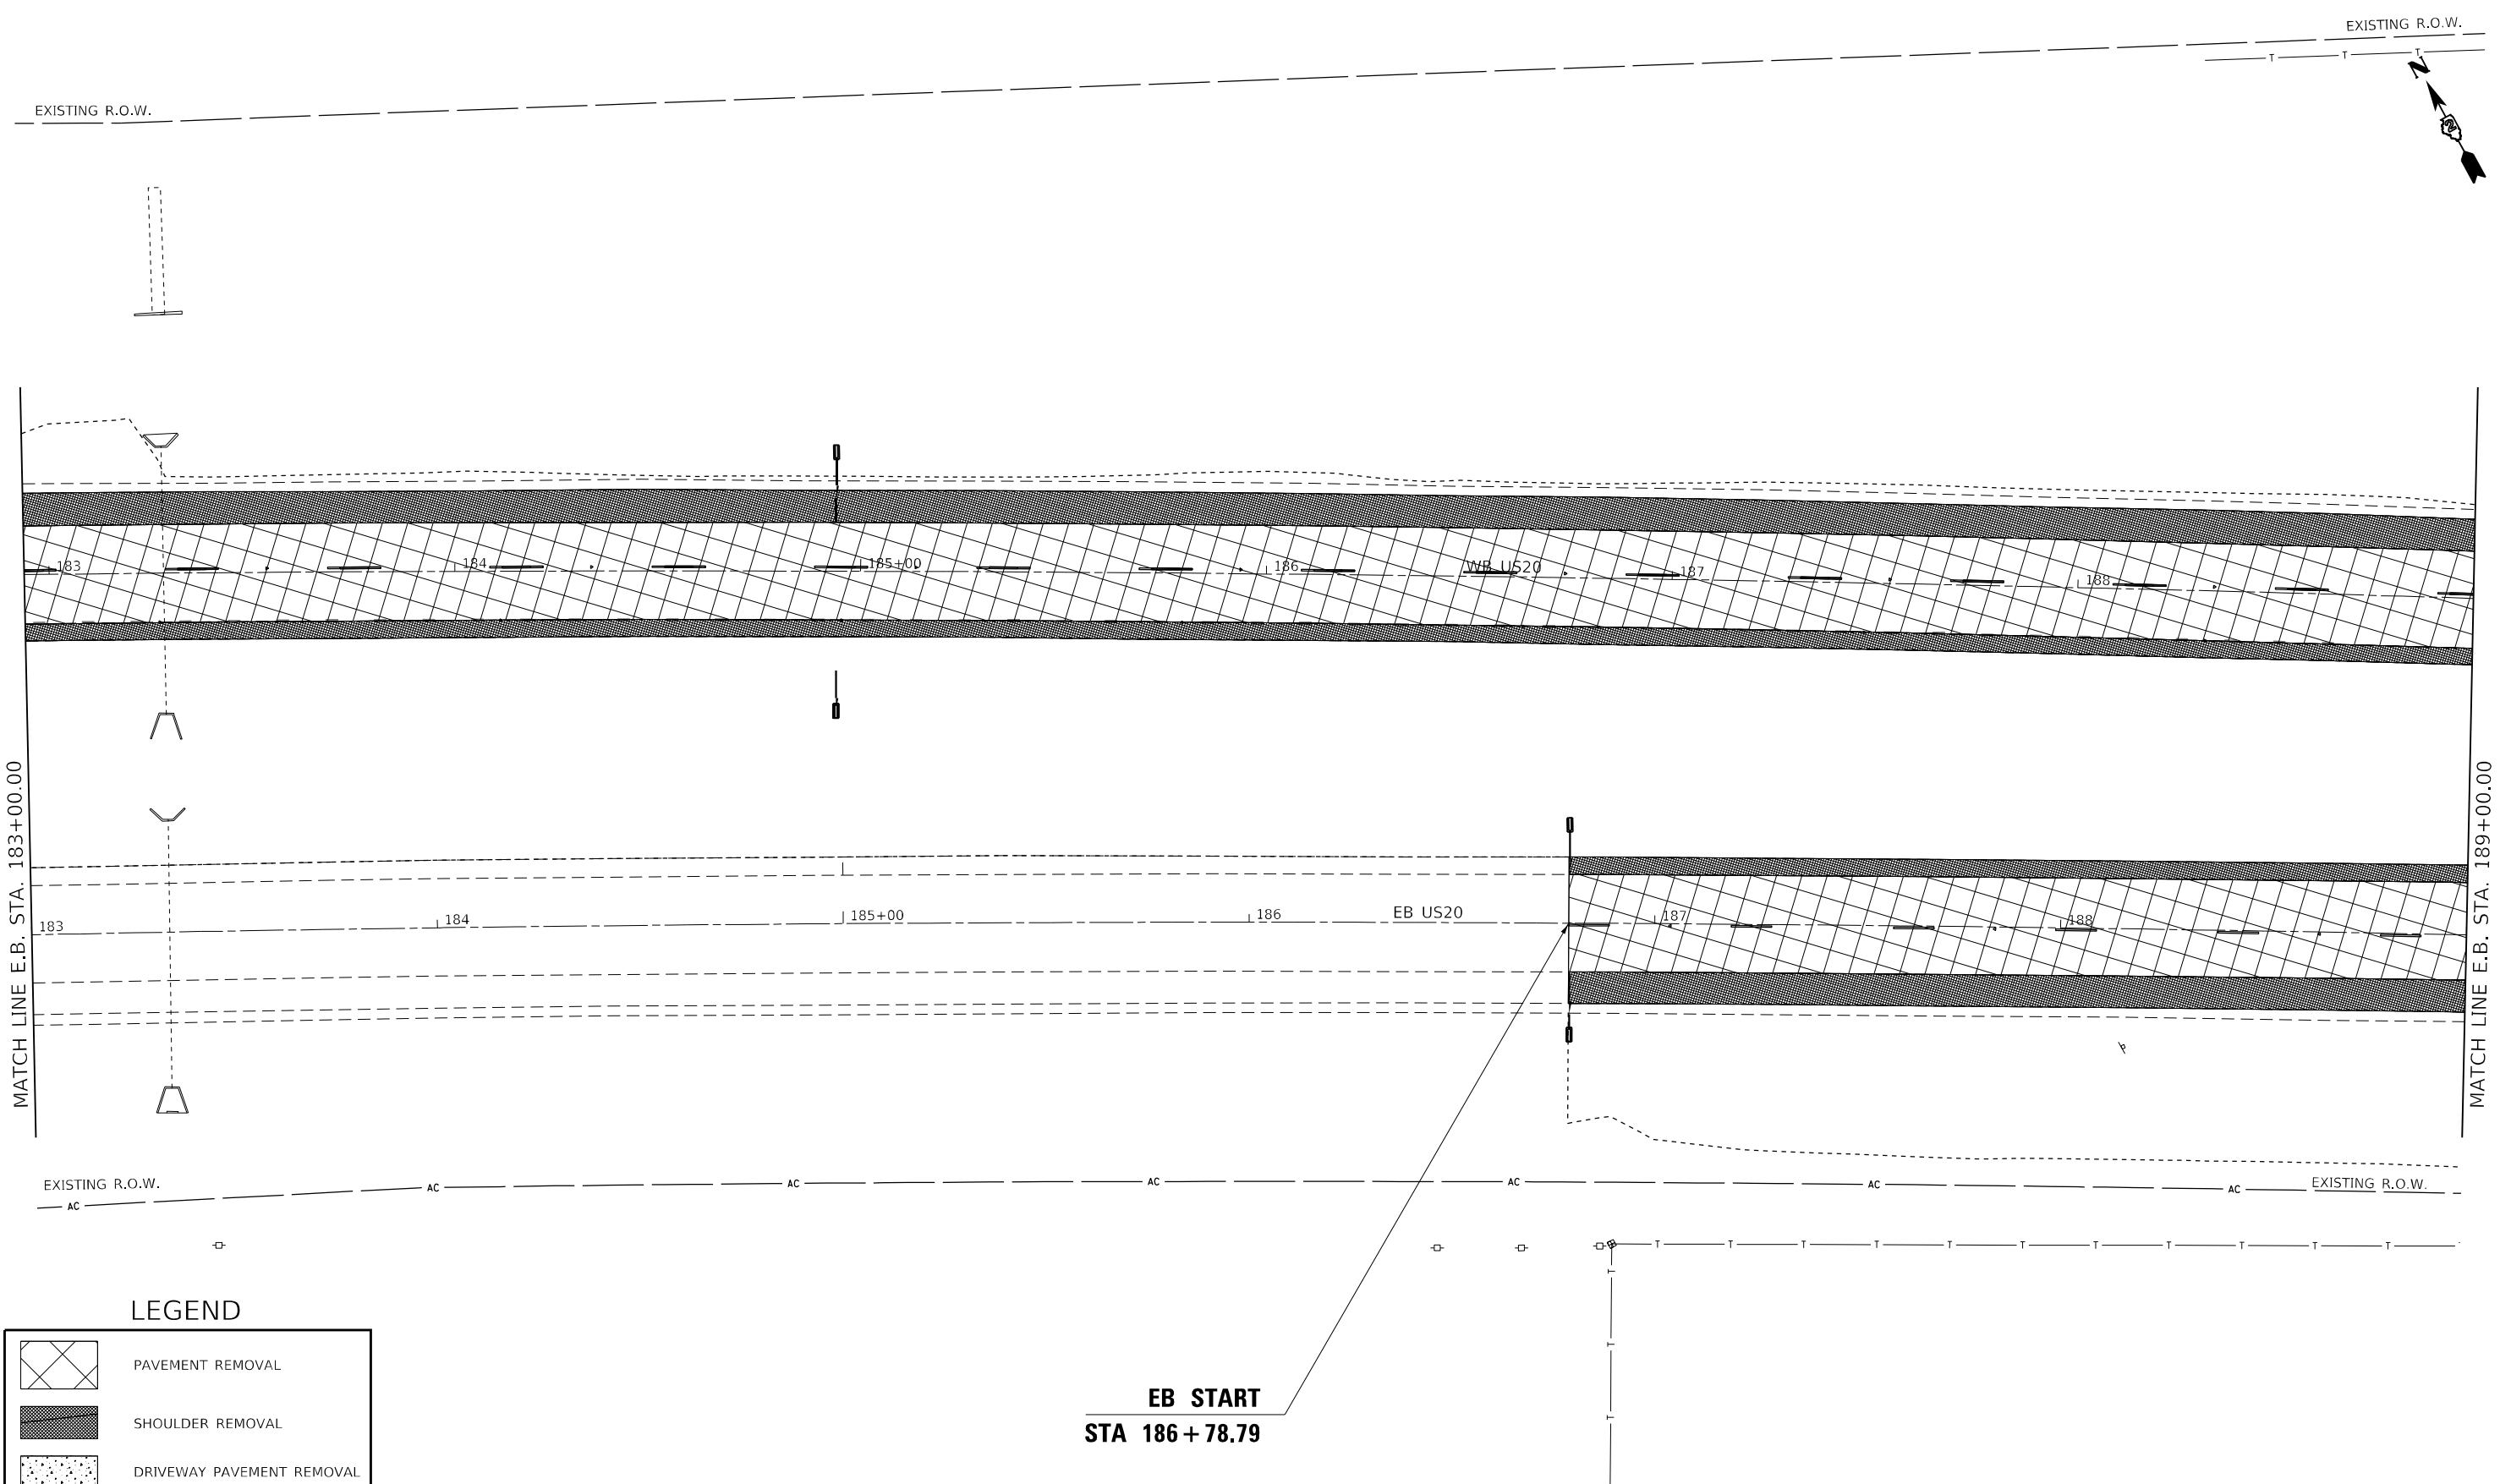

LEGEND

PAVEMENT REMOVAL

SHOULDER REMOVAL


DRIVEWAY PAVEMENT REMOVAL

PAVEMENT MILLING

	USER NAME = james.hogenson	DESIGNED -	REVISED -	STATE OF ILLINOIS DEPARTMENT OF TRANSPORTATION	US ROUTE 20 PAVEMENT REMOVAL			F.A.P. RTE.	SECTION	COUNTY	TOTAL SHEETS	SHEET NO.
	PLOT SCALE = 40,0000' / in.	DRAWN -	REVISED -					301	43N	JODAVIESS	628	277
	PLOT DATE = 12/7/2023	CHECKED -	REVISED -		SCALE: SHEET 37 OF 100 SHEETS STA. TO STA.			CONTRACT NO. 64P26				
		DATE -	REVISED -					ILLINOIS FED. AID PROJECT				

LEGEND

	PAVEMENT REMOVAL
	SHOULDER REMOVAL
	DRIVEWAY PAVEMENT REMOVAL
	PAVEMENT MILLING

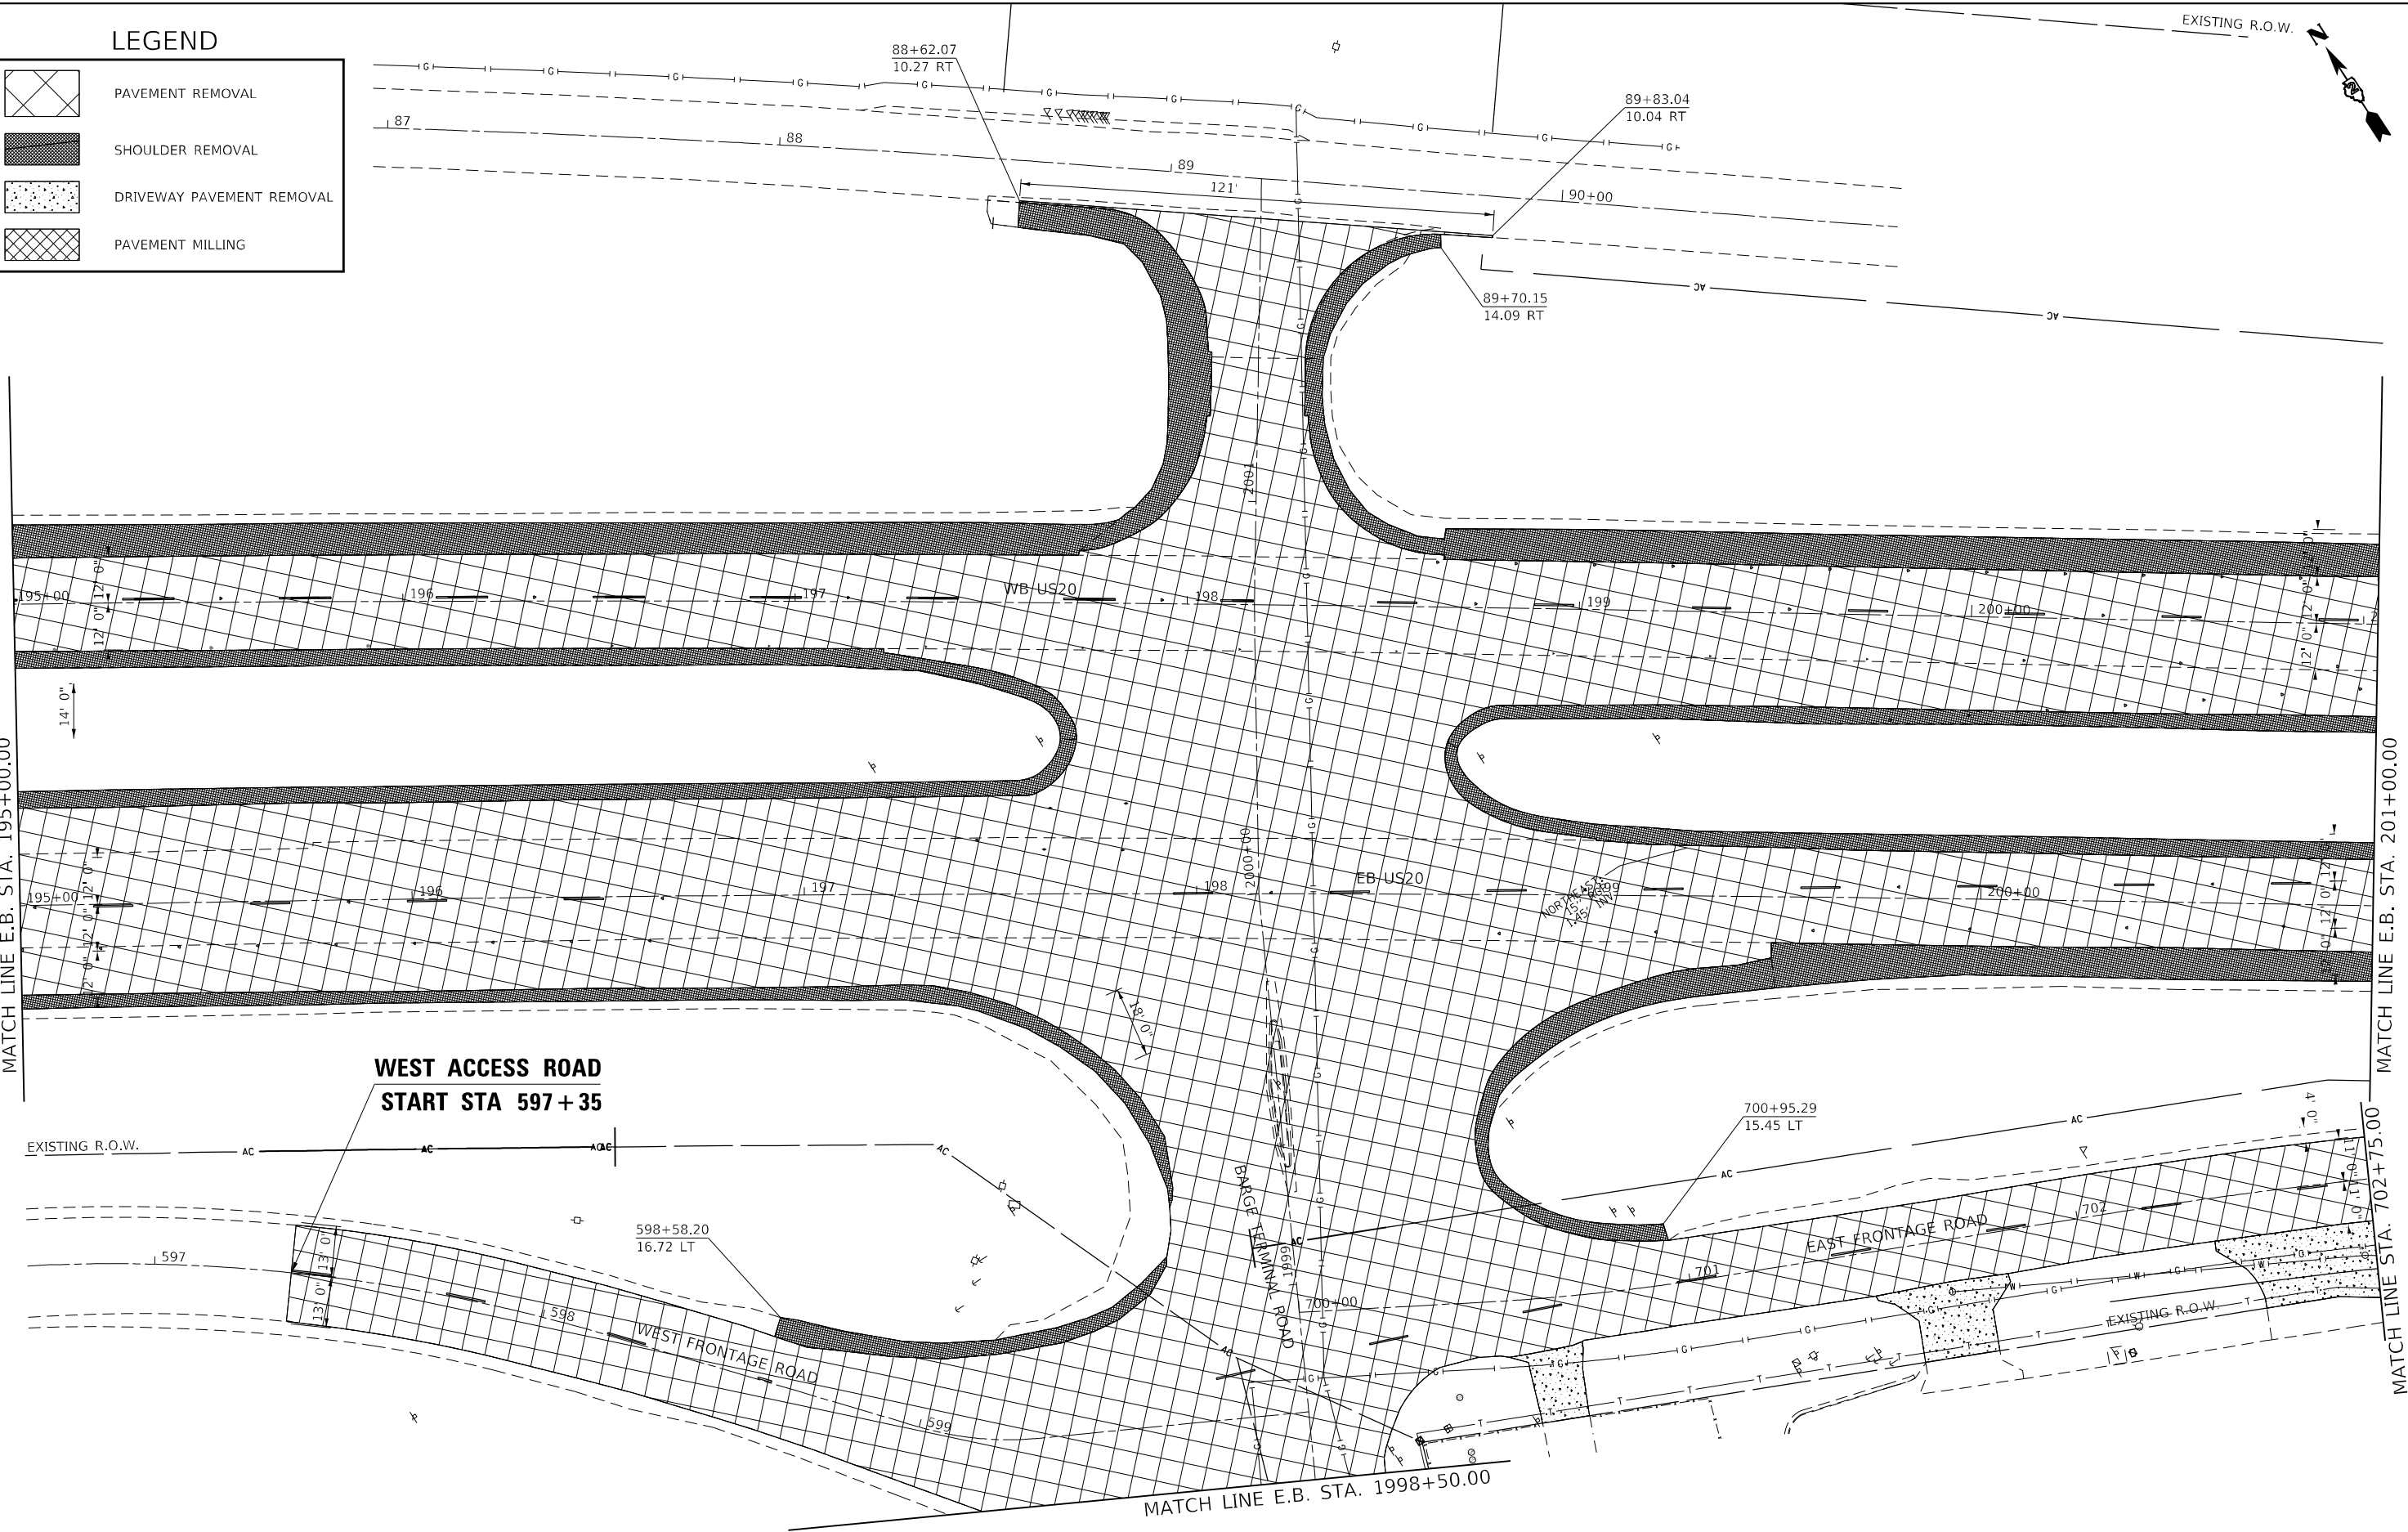

MODEL: Default
FILE: 64P26-shr-removal.dgn
C:\Program Files\Autodesk\AutoCAD 2013\Projects\64P26-shr-removal\Drawings\64P26-shr-removal.dgn

USER NAME	= james.hogenson	DESIGNED	-	REVISED	-
DRAWN	-	REVISION	-	REVISION	-
PLOT SCALE	= 40,0000 * / in.	CHECKED	-	REVISION	-
PLOT DATE	= 12/7/2023	DATE	-	REVISION	-

STATE OF ILLINOIS
DEPARTMENT OF TRANSPORTATION


US ROUTE 20
PAVEMENT REMOVAL

SCALE: SHEET 39 OF 100 SHEETS STA. TO STA.

F.A.P. RTE.	SECTION	COUNTY	TOTAL SHEETS	SHEET NO.
301	43N	JODAVIESS	628	279
CONTRACT NO. 64P26				
ILLINOIS FED. AID PROJECT				

LEGEND

	PAVEMENT REMOVAL
	SHOULDER REMOVAL
	DRIVEWAY PAVEMENT REMOVAL
	PAVEMENT MILLING

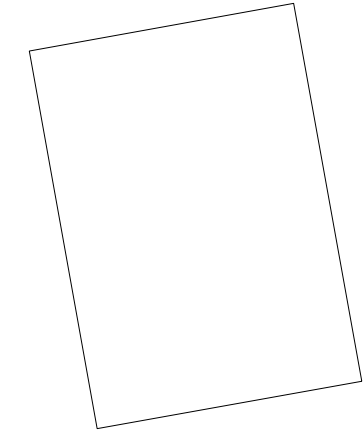

MODEL: Default
FILE: h:\miller\pavremoval\aw.bentley.com\plm\DOT\Documents\DOT Office\District 2\Projects\64P28\Program Development\Studies & Plans\Design\CADD\CD\Drawings\02_64P28-shr-removal.dgn

USER NAME	= james.hogenson	DESIGNED	-	REVISED	-
DRAWN	-	DRAWN	-	REVISED	-
PLOT SCALE	= 40,0000' = 1" = 1/4"	CHECKED	-	REVISED	-
PLOT DATE	= 12/7/2023	DATE	-	REVISED	-


STATE OF ILLINOIS
DEPARTMENT OF TRANSPORTATION

US ROUTE 20
PAVEMENT REMOVAL

SCALE: SHEET OF SHEETS STA. TO STA.

F.A.P. RTE.	SECTION	COUNTY	TOTAL SHEETS	SHEET NO.
			628	280
CONTRACT NO.				
ILLINOIS FED. AID PROJECT				

	PAVEMENT REMOVAL
	SHOULDER REMOVAL
	DRIVEWAY PAVEMENT REMOVAL
	PAVEMENT MILLING

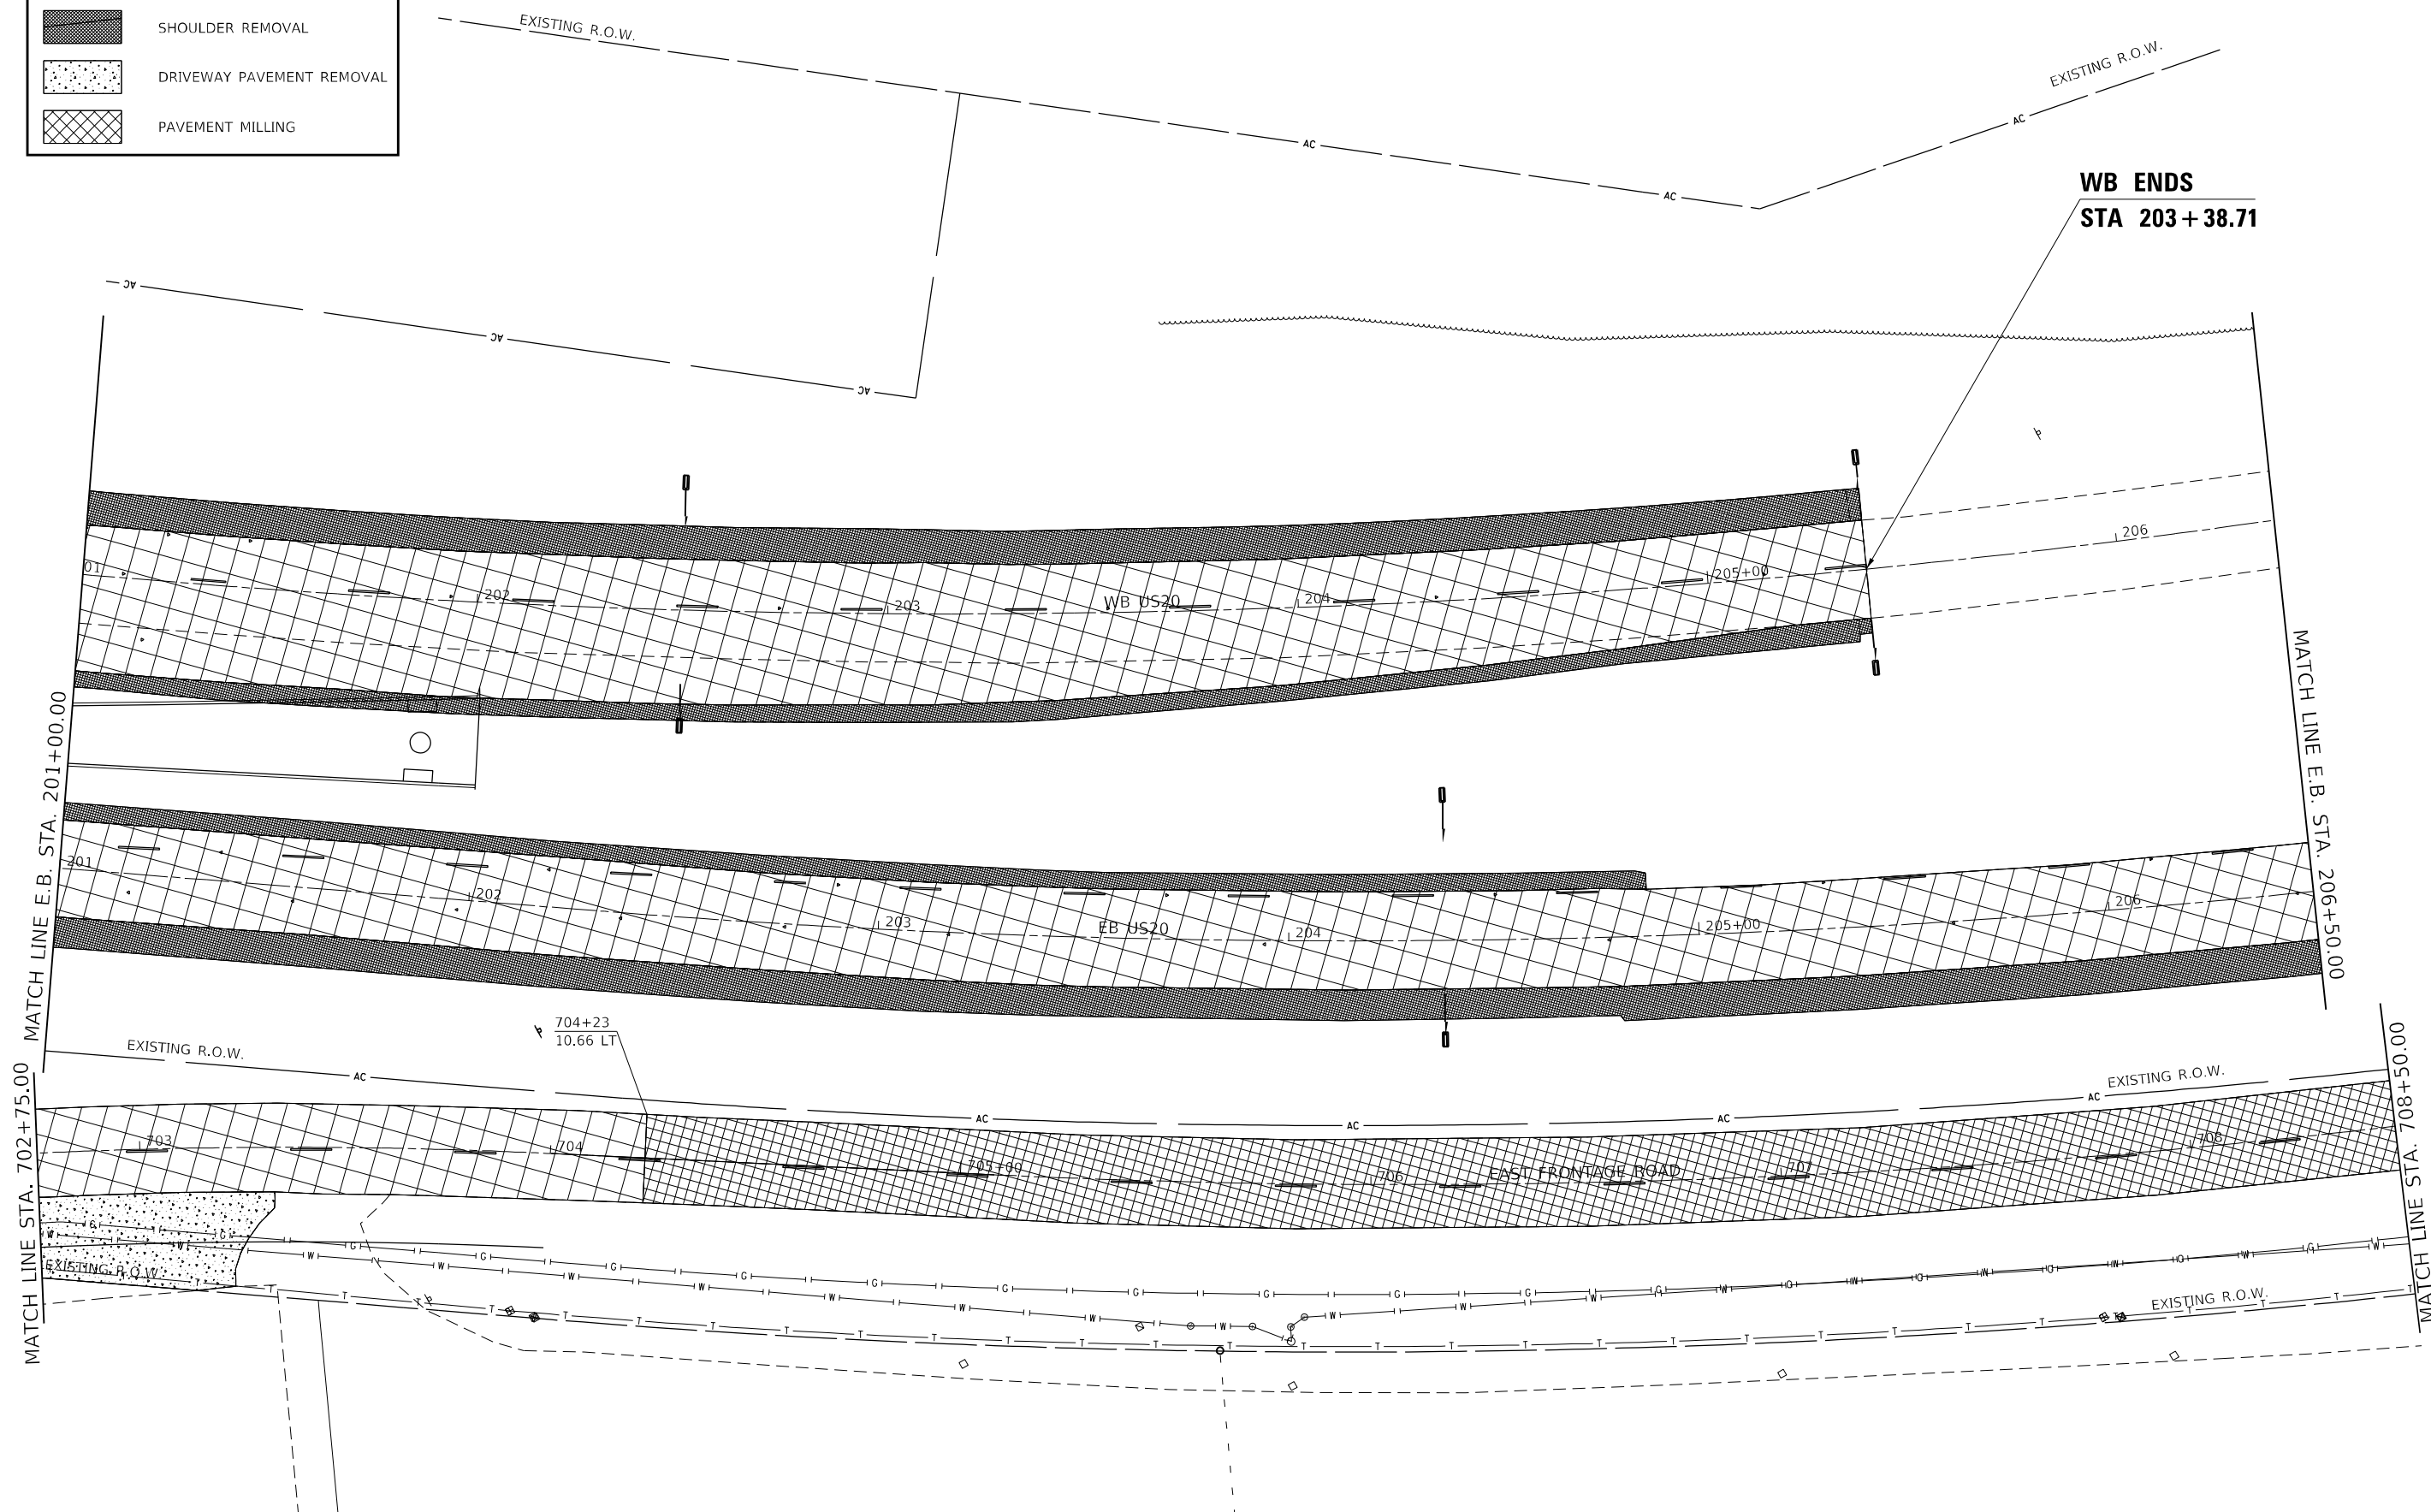

USER NAME = james.hogenson	DESIGNED -	REVISED -
	DRAWN -	REVISED -
PLOT SCALE = 40,0000 ' / in.	CHECKED -	REVISED -
PLOT DATE = 12/7/2023	DATE -	REVISED -

STATE OF ILLINOIS
DEPARTMENT OF TRANSPORTATION

**US ROUTE 20
PAVEMENT REMOVAL**

SCALE:	SHEET 39	OF 100 SHEETS	STA.	TO STA.
--------	----------	---------------	------	---------

F.A.P. RTE.	SECTION	COUNTY	TOTAL SHEETS	SHEET NO.
301	43N	JODAVIESS	628	281
		CONTRACT NO. 64P26		
		ILLINOIS	FED. AID PROJECT	

MODEL: Default
FILE NAME: p:\v\ltd-aw-bentley.com\fw\DOT\Documents\DOT Offices\District 2\Projects\61P26\Program Development\Studies & Plans\Design\CADD\CAD\cadd\streets\02_61P26-shr-removal.dgn

LEGEND



PAVEMENT REMOVAL




SHOULDER REMOVAL



DRIVEWAY PAVEMENT REMOVAL



PAVEMENT MILLING

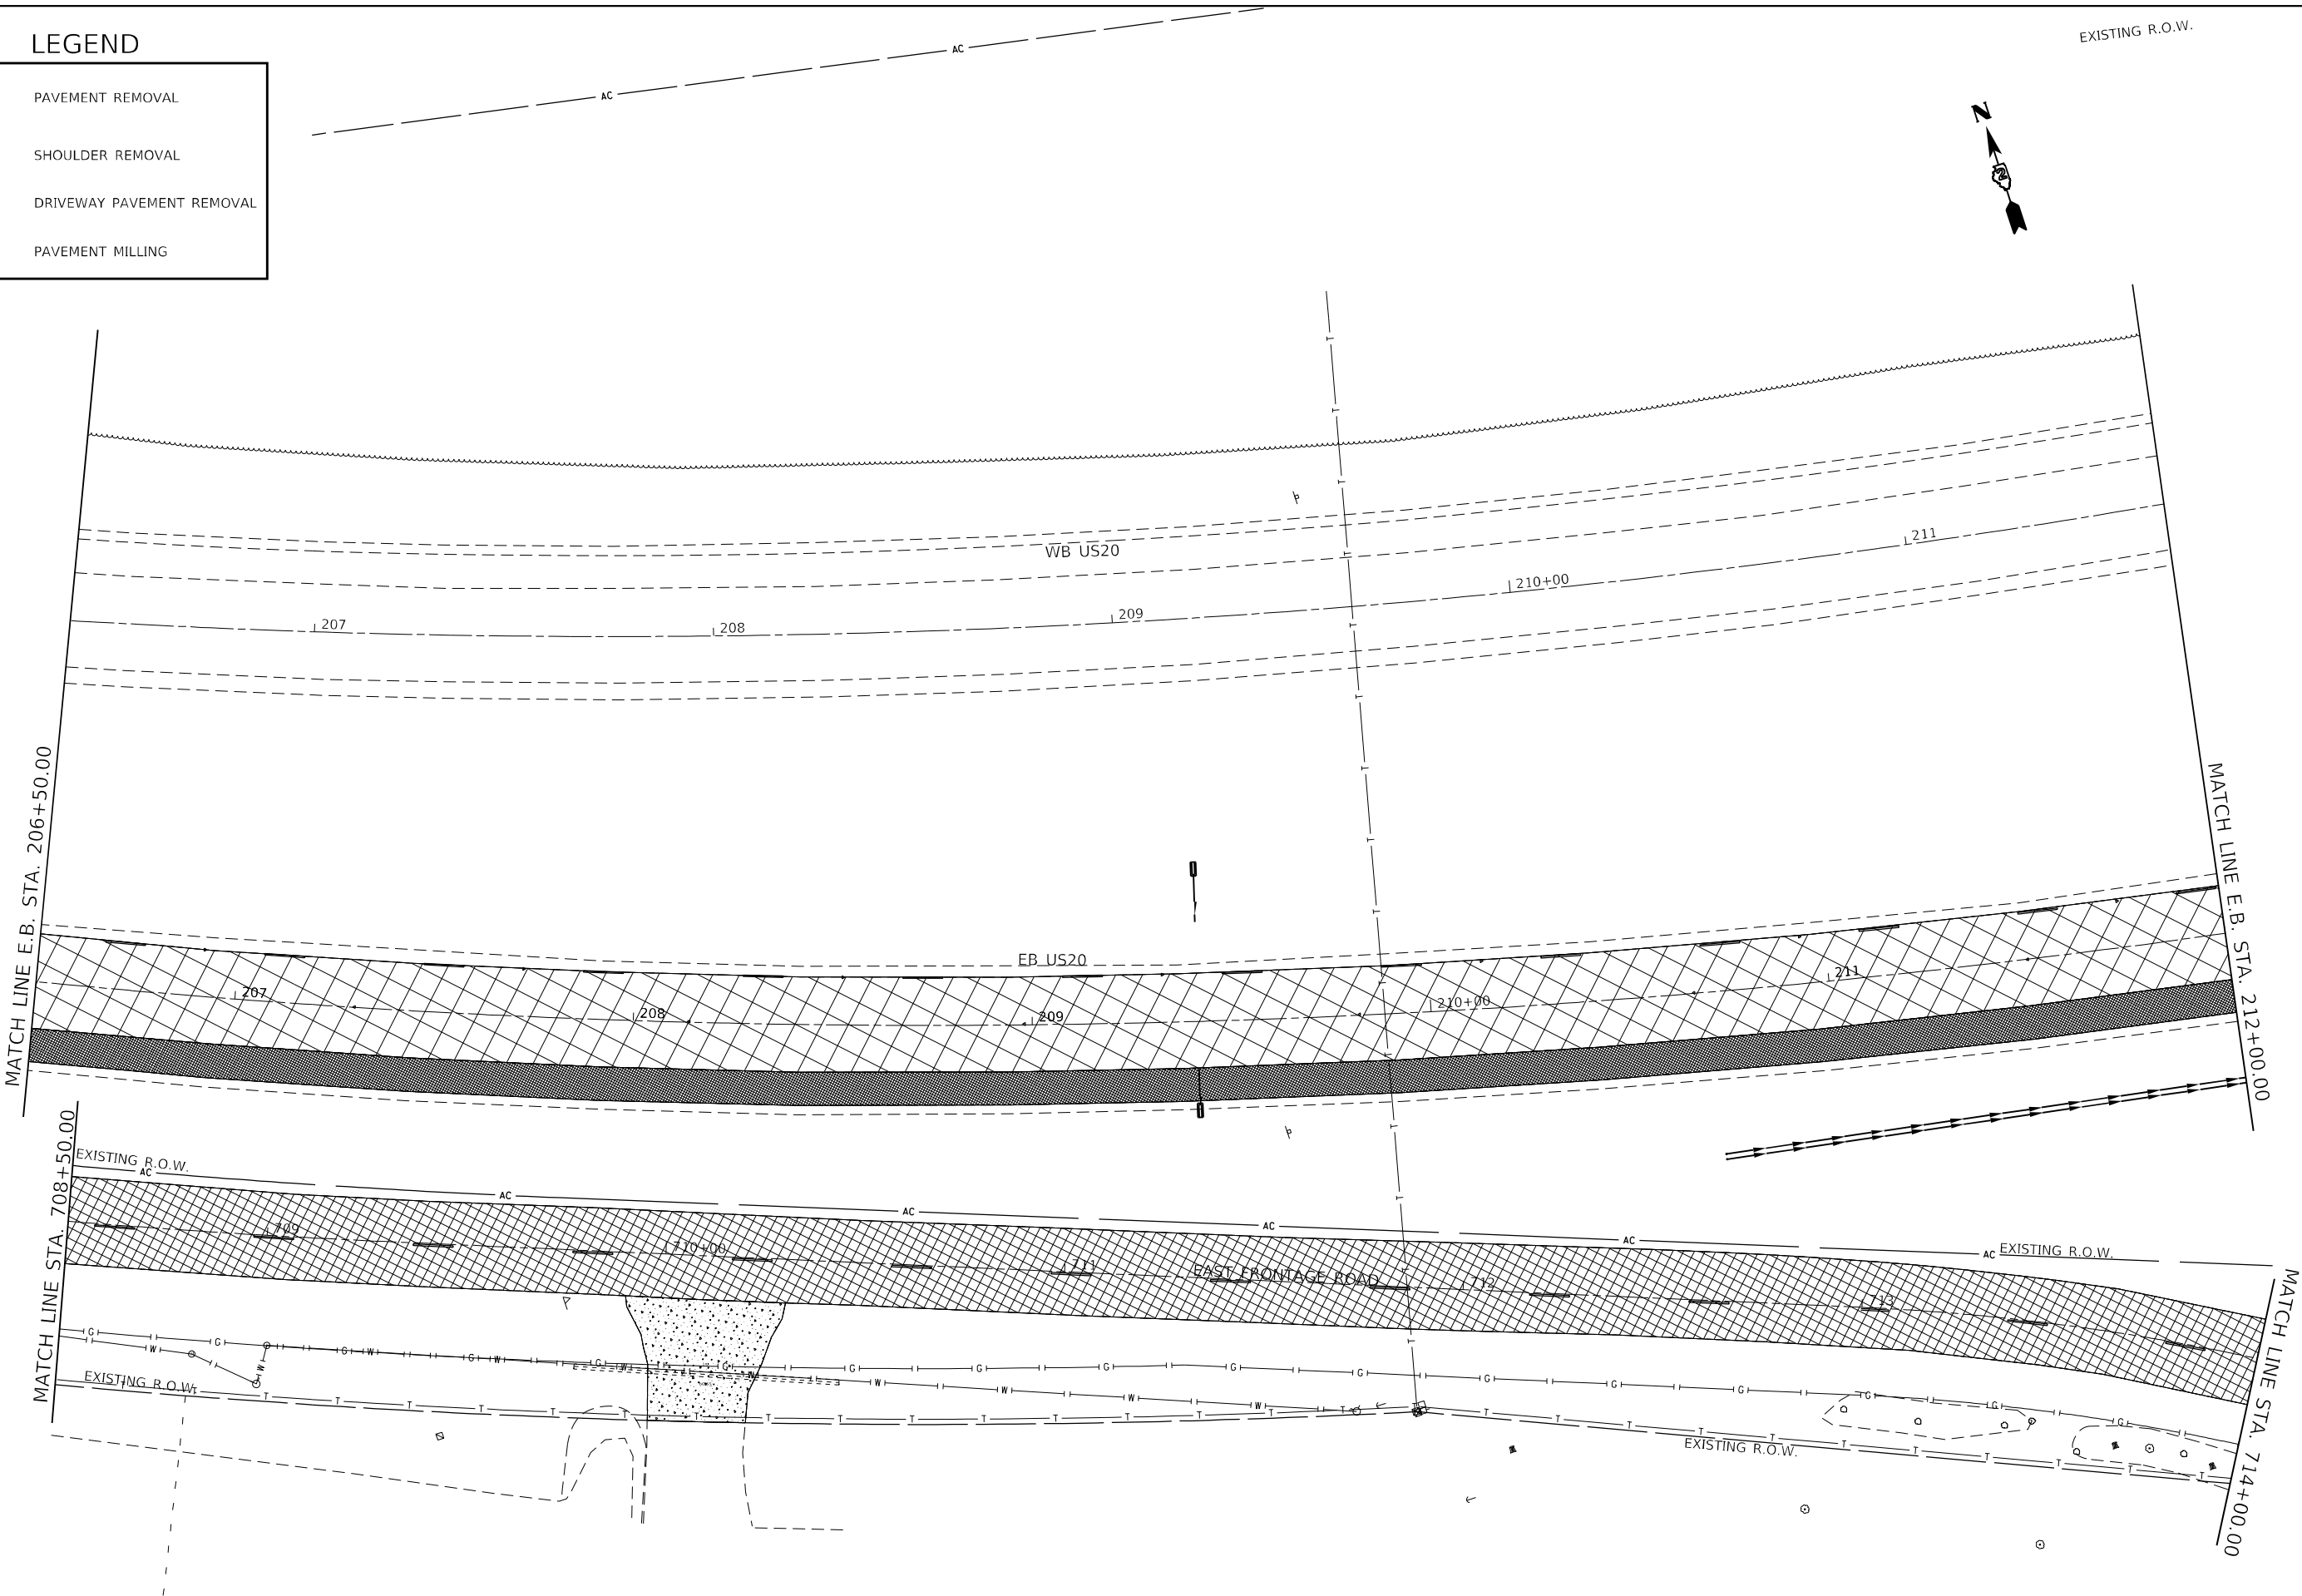

MODEL: Default
FILE: h:\mupl\pav\uliet-aw\hndray.com\p\VIDOT\Documents\DOT Offices\District 2\Projects\64P26\Program Development\Studies & Plans\Design\CADD\CAD\Drawings\02_64P26-drt-removal.dgn

USER NAME	= james.hogenson	DESIGNED	-	REVISED	-
DRAWN	-	DRAWN	-	REVISED	-
PLOT SCALE	= 40,0000 * / in.	CHECKED	-	REVISED	-
PLOT DATE	= 12/7/2023	DATE	-	REVISED	-


STATE OF ILLINOIS
DEPARTMENT OF TRANSPORTATION

US ROUTE 20
PAVEMENT REMOVAL

SCALE: SHEET 39 OF 100 SHEETS STA. TO STA.

F.A.P. RTE.	SECTION	COUNTY	TOTAL SHEETS	SHEET NO.
301	43N	JODAVIESS	628	282
CONTRACT NO. 64P26				
		ILLINOIS	FED. AID PROJECT	

	PAVEMENT REMOVAL
	SHOULDER REMOVAL
	DRIVEWAY PAVEMENT REMOVAL
	PAVEMENT MILLING

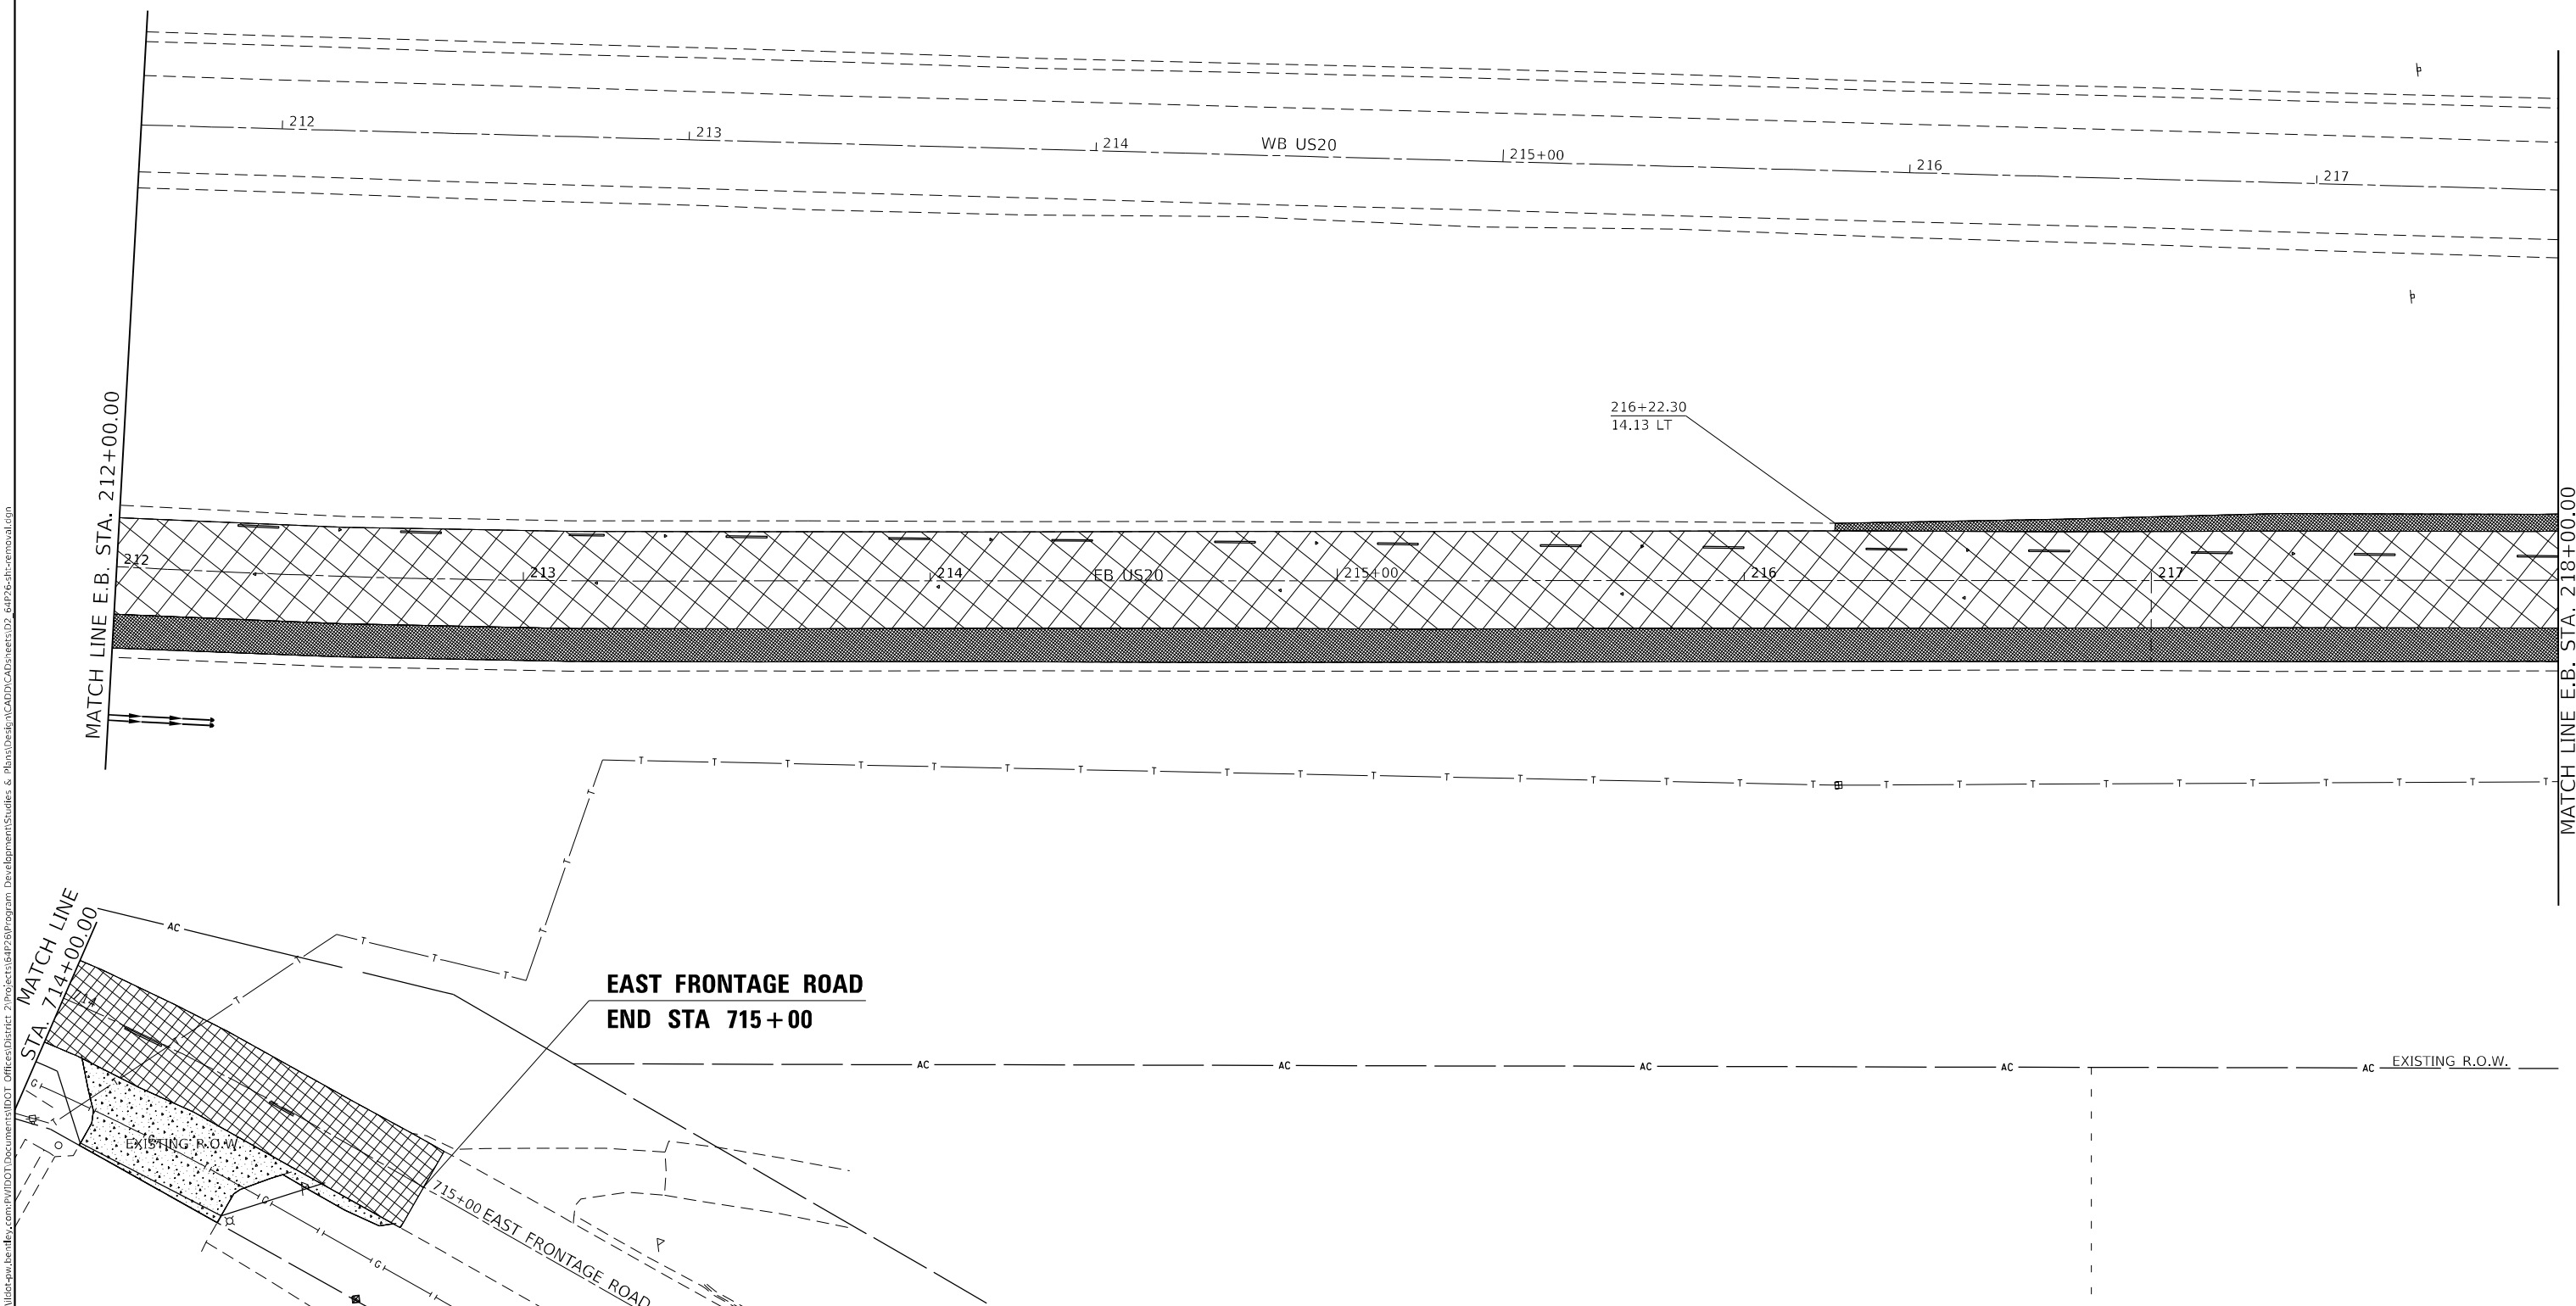

USER NAME = james.hogenson	DESIGNED -	REVISED -
	DRAWN -	REVISED -
PLOT SCALE = 40,0000 * / in.	CHECKED -	REVISED -
PLOT DATE = 12/7/2023	DATE -	REVISED -

**STATE OF ILLINOIS
DEPARTMENT OF TRANSPORTATION**

**US ROUTE 20
PAVEMENT REMOVAL**

SCALE:	SHEET 39 OF 100 SHEETS	STA.	TO STA.
--------	------------------------	------	---------

F.A.P. RTE.	SECTION	COUNTY	TOTAL SHEETS	SHEET NO.
301	43N	JODAVIESS	628	283
		CONTRACT NO. 64P26		
		ILLINOIS FED. AID PROJECT		

MODEL: Default
FILE NAME: pw:\dotdot\Documents\DOT Offices\District 2\Projects\6426\Program DevelopmentStudies & Plans\Design\CADD\CADsheets\ID 2 6426-shr-removal.dgn


LEGEND

 PAVEMENT REMOVAL

 SHOULDER REMOVAL

 DRIVEWAY PAVEMENT REMOVAL

 PAVEMENT MILLING


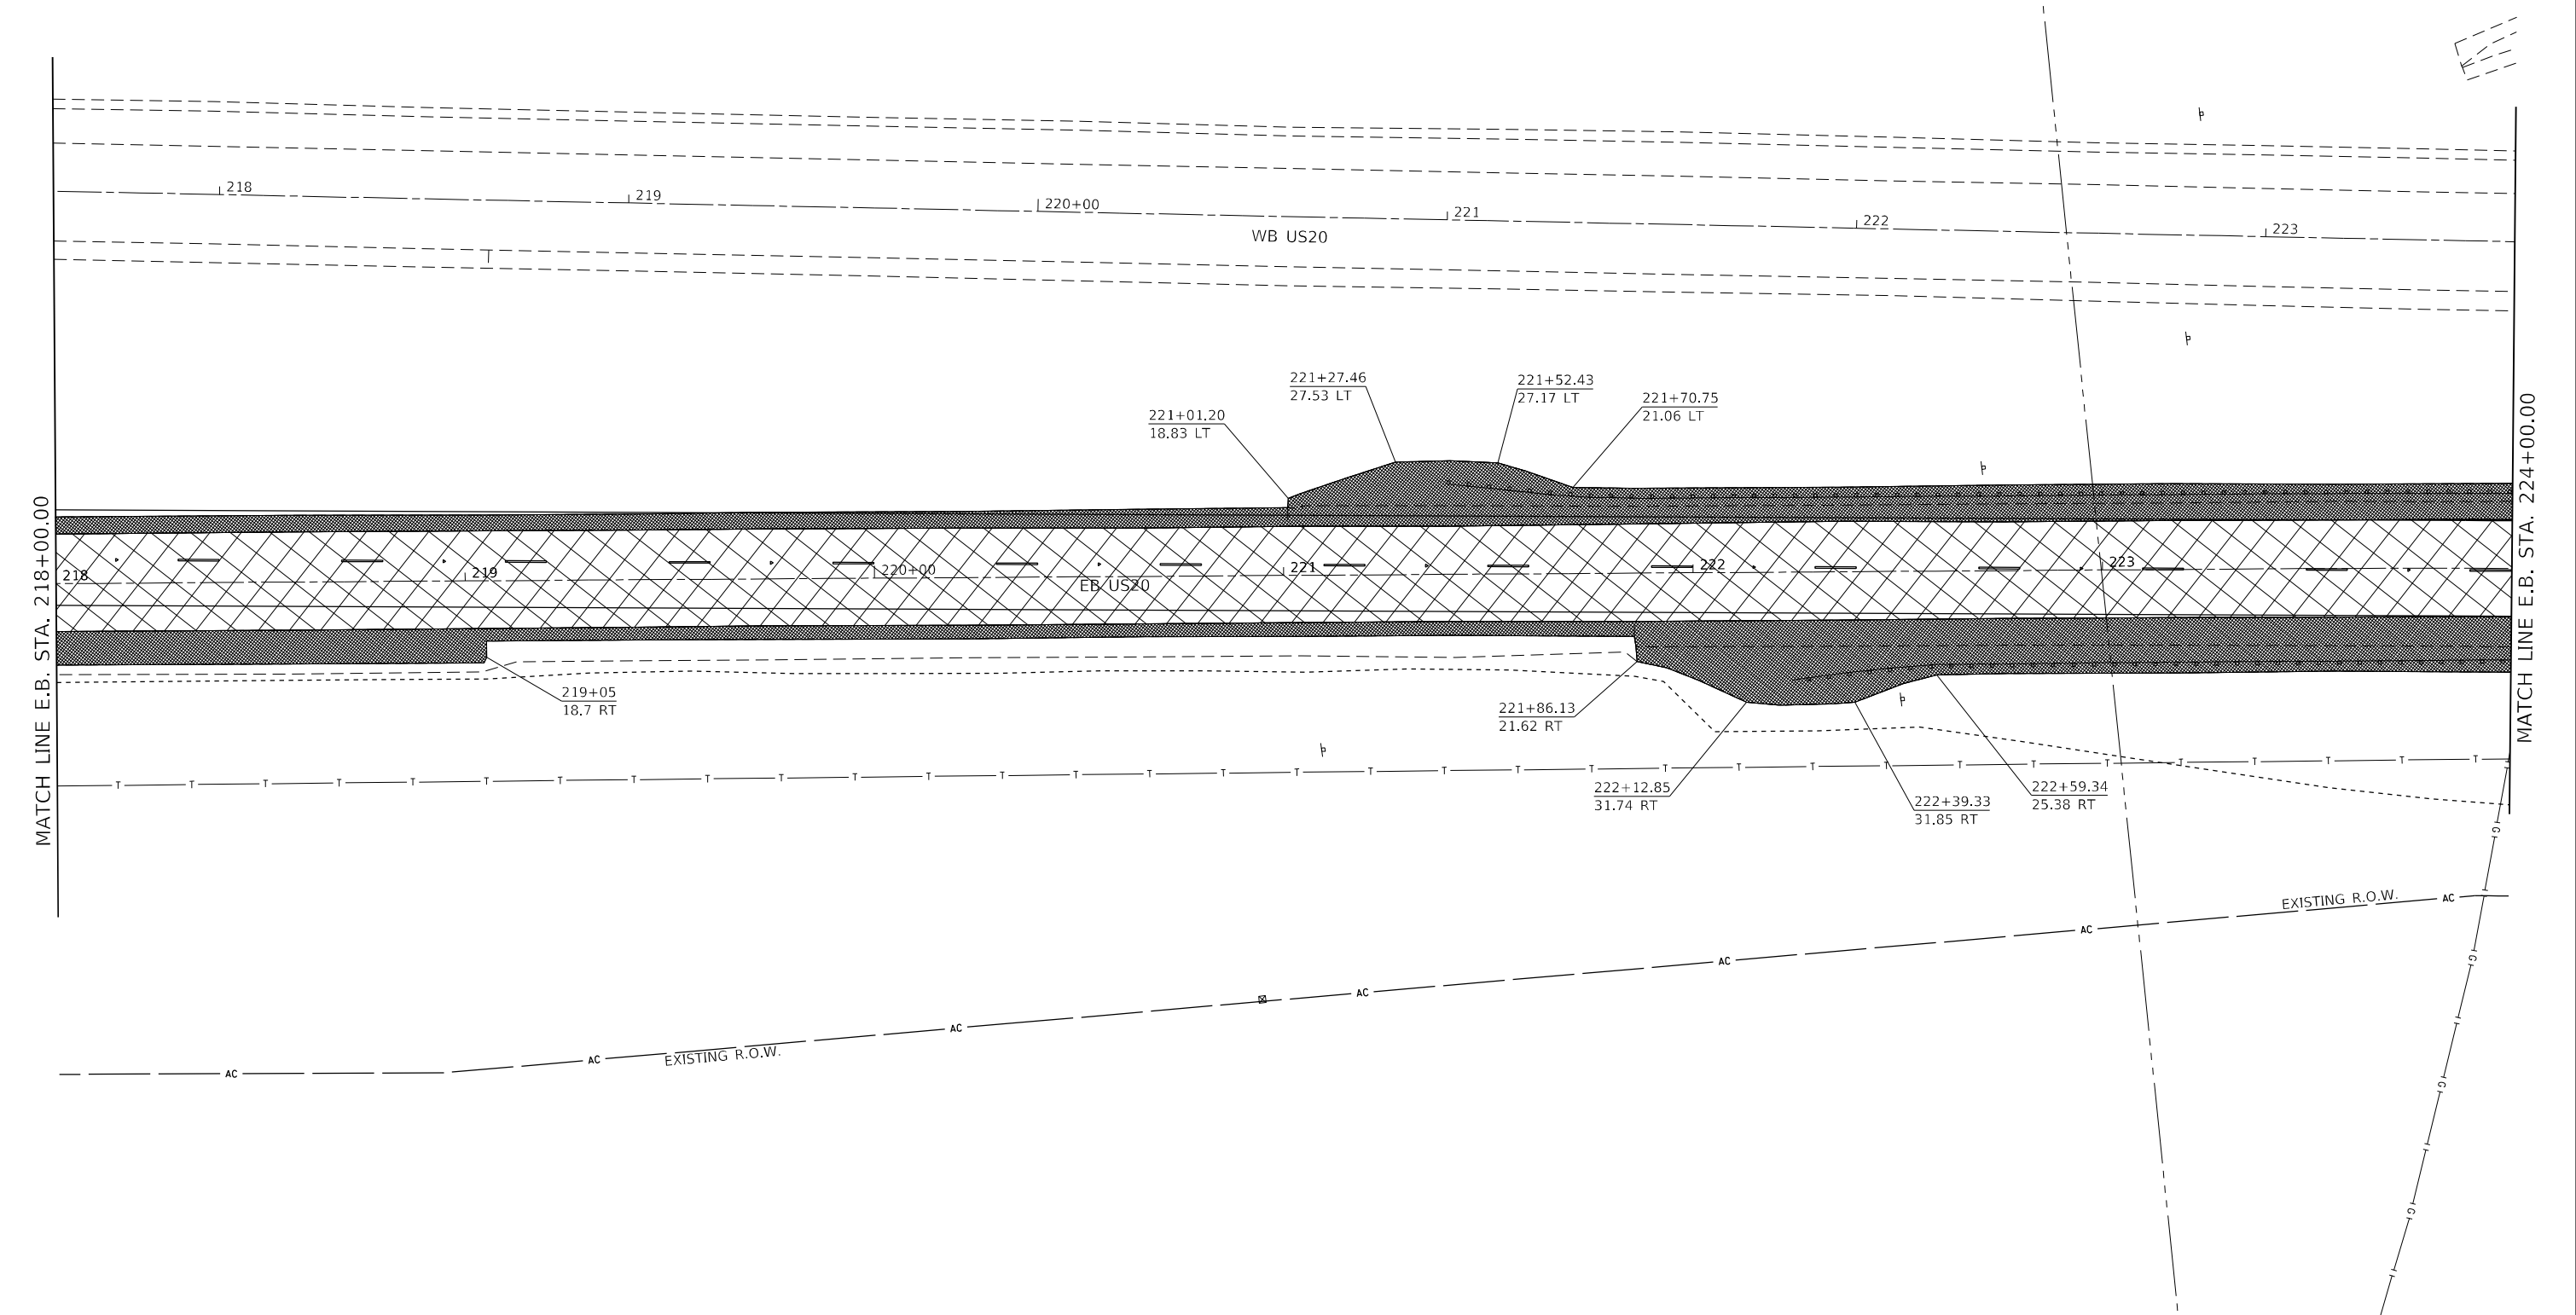


MODEL: Default
FILE: \\usdot-arv-bentley.com\\P\\V\\DOT\\Documents\\DOT Offices\\District 2\\Projects\\64P26\\Program Development\\Studies & Plans\\Design\\CADD\\CAD\\Inlets\\D2_64P26-shr-removal.dgn

	USER NAME = james.hogenson		DESIGNED -	REVISED -	STATE OF ILLINOIS DEPARTMENT OF TRANSPORTATION	US ROUTE 20 PAVEMENT REMOVAL		F.A.P. RTE.	SECTION	COUNTY	TOTAL SHEETS	SHEET NO.
	DRAWN -		CHECKED -	REVISED -				301	43N	JODAVIESS	628	284
	PLOT SCALE = 40,0000' = 1 in.		DATE -	REVISED -		CONTRACT NO. 64P26						
	PLOT DATE = 12/7/2023					SCALE:	SHEET 39	OF 100 SHEETS	STA.	TO STA.	ILLINOIS	FED. AID PROJECT

LEGEND

	PAVEMENT REMOVAL
	SHOULDER REMOVAL
	DRIVEWAY PAVEMENT REMOVAL
	PAVEMENT MILLING

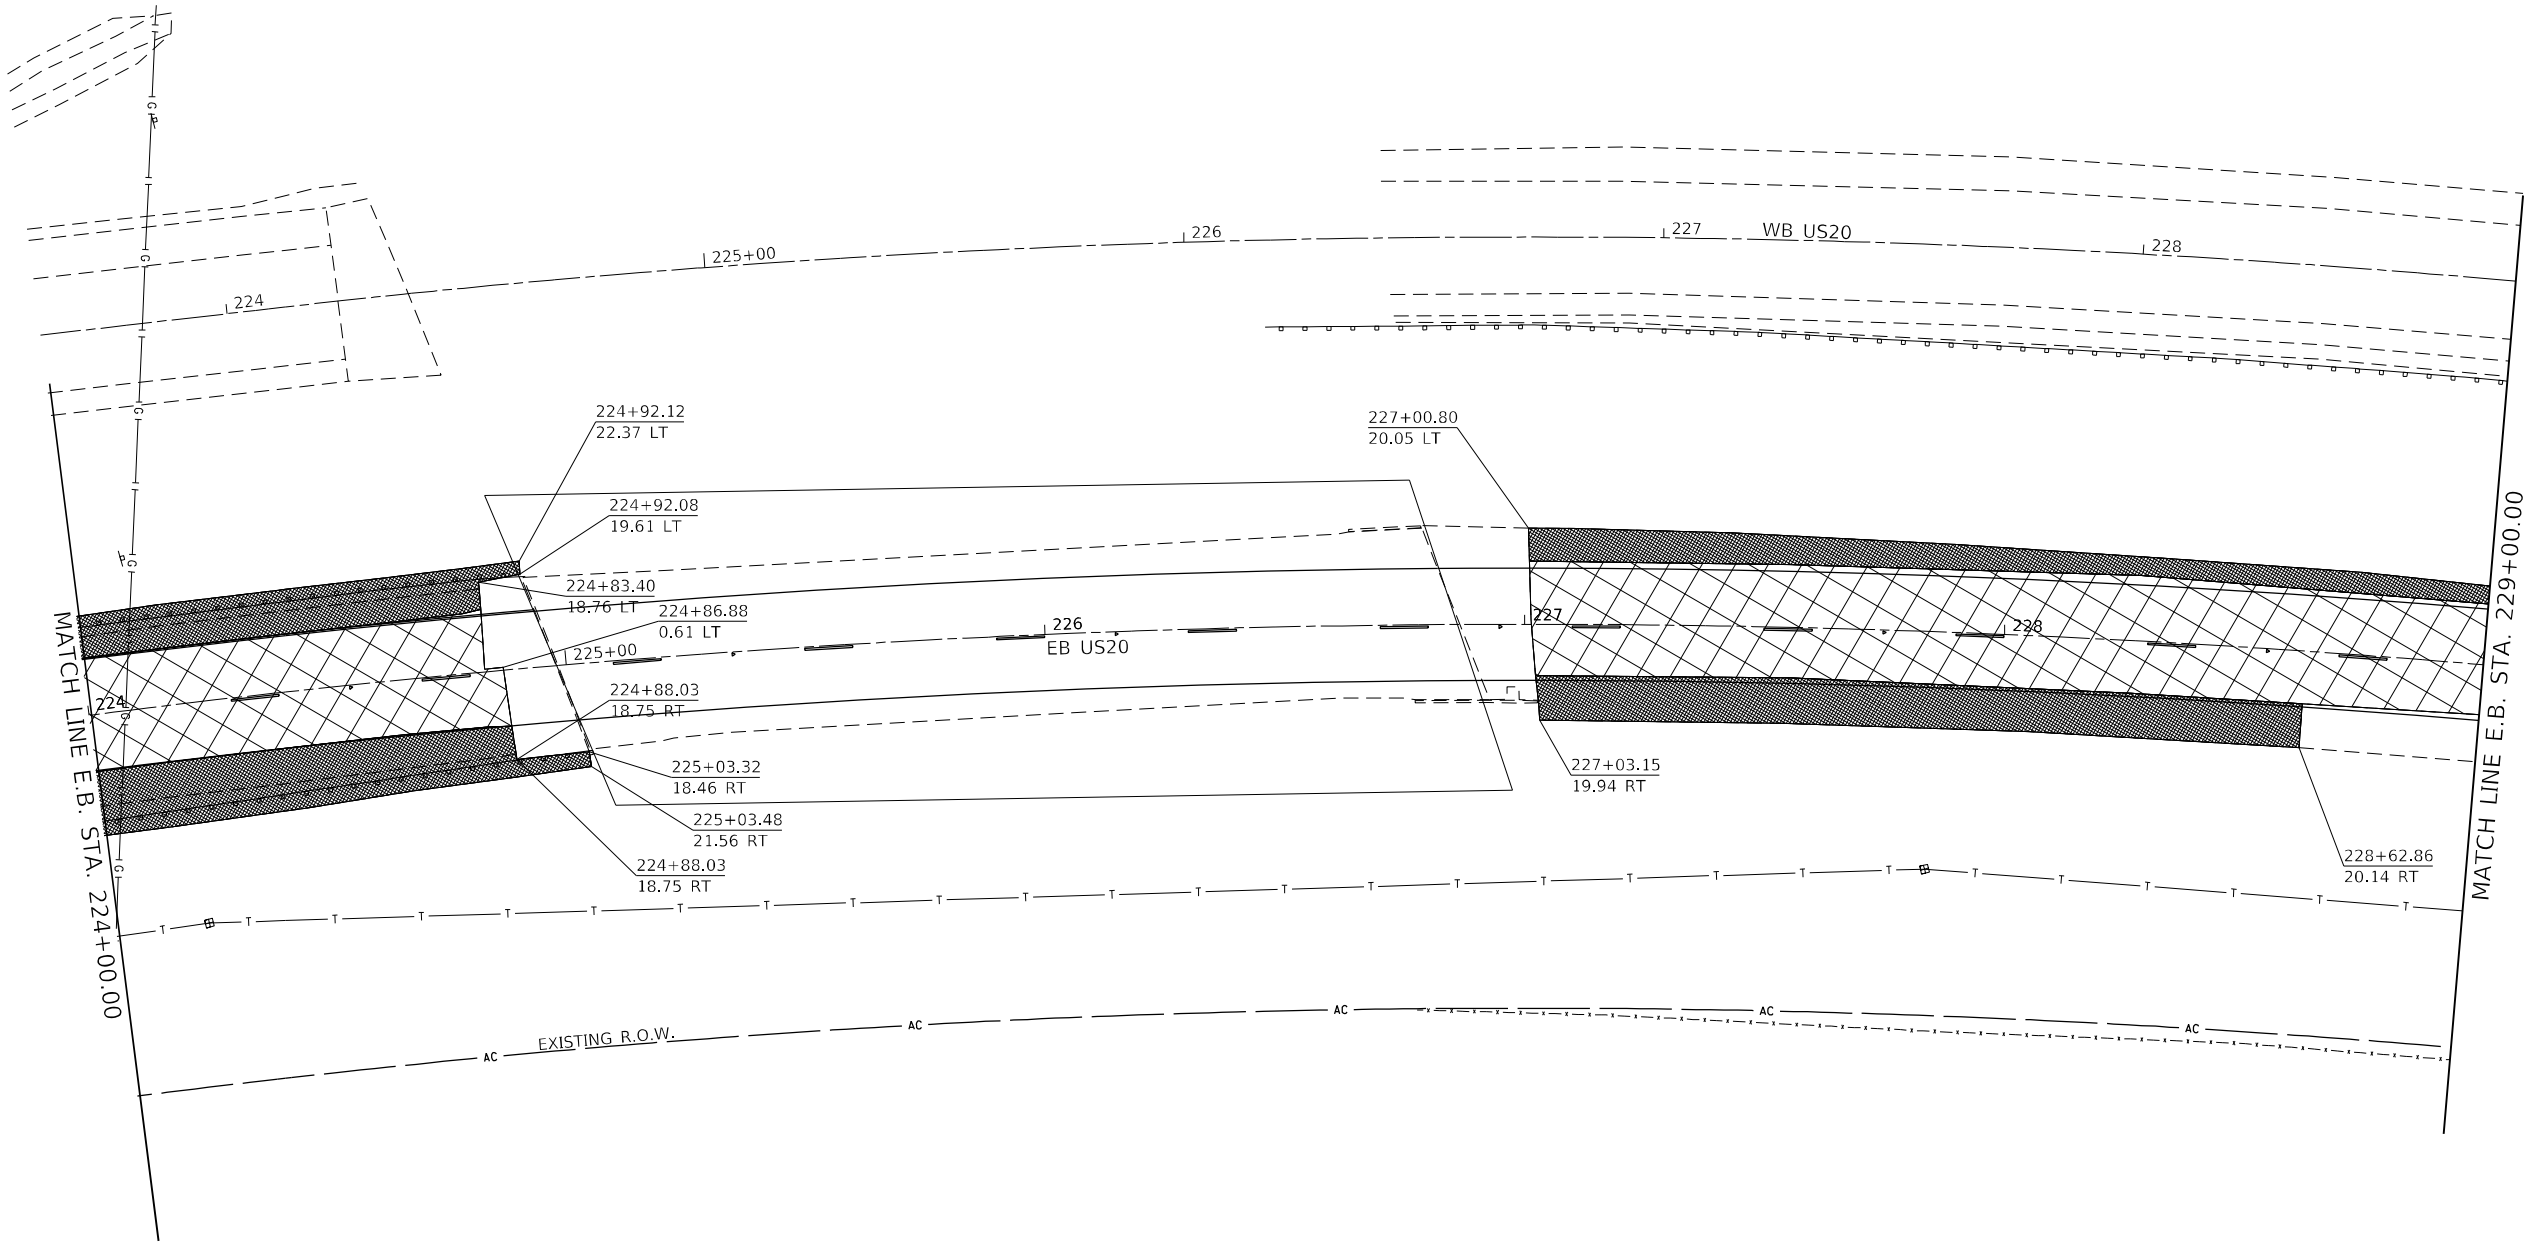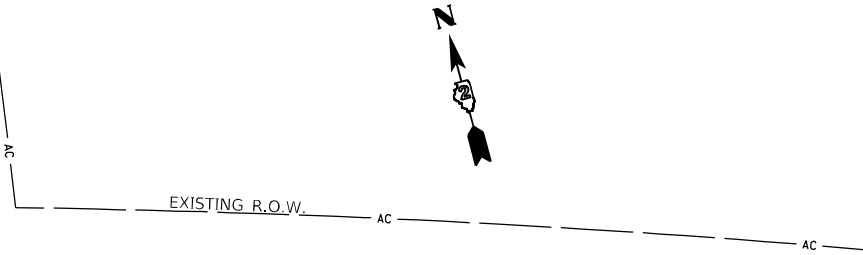

MODEL: Default
FILE: h:\m\p\64p26\us20\pavrem\64p26-us20-pavrem.dgn
PROJECT: 64P26
SHEET: 301
DATE: 12/7/2023

USER NAME	= james.hogenson	DESIGNED	-	REVISED	-
DRAWN	-	CHECKED	-	REVISED	-
PLOT SCALE	= 40,0000 * / in.	DATE	-	REVISED	-
PLOT DATE	= 12/7/2023				


STATE OF ILLINOIS
DEPARTMENT OF TRANSPORTATION

US ROUTE 20
PAVEMENT REMOVAL

SCALE: SHEET 39 OF 100 SHEETS STA. TO STA.

F.A.P. RTE.	SECTION	COUNTY	TOTAL SHEETS	SHEET NO.
301	43N	JODAVIESS	628	285
CONTRACT NO. 64P26				
ILLINOIS FED. AID PROJECT				

LEGEND

 


PAVEMENT REMOVAL




SHOULDER REMOVAL



DRIVEWAY PAVEMENT REMOVAL

 

PAVEMENT MILLING

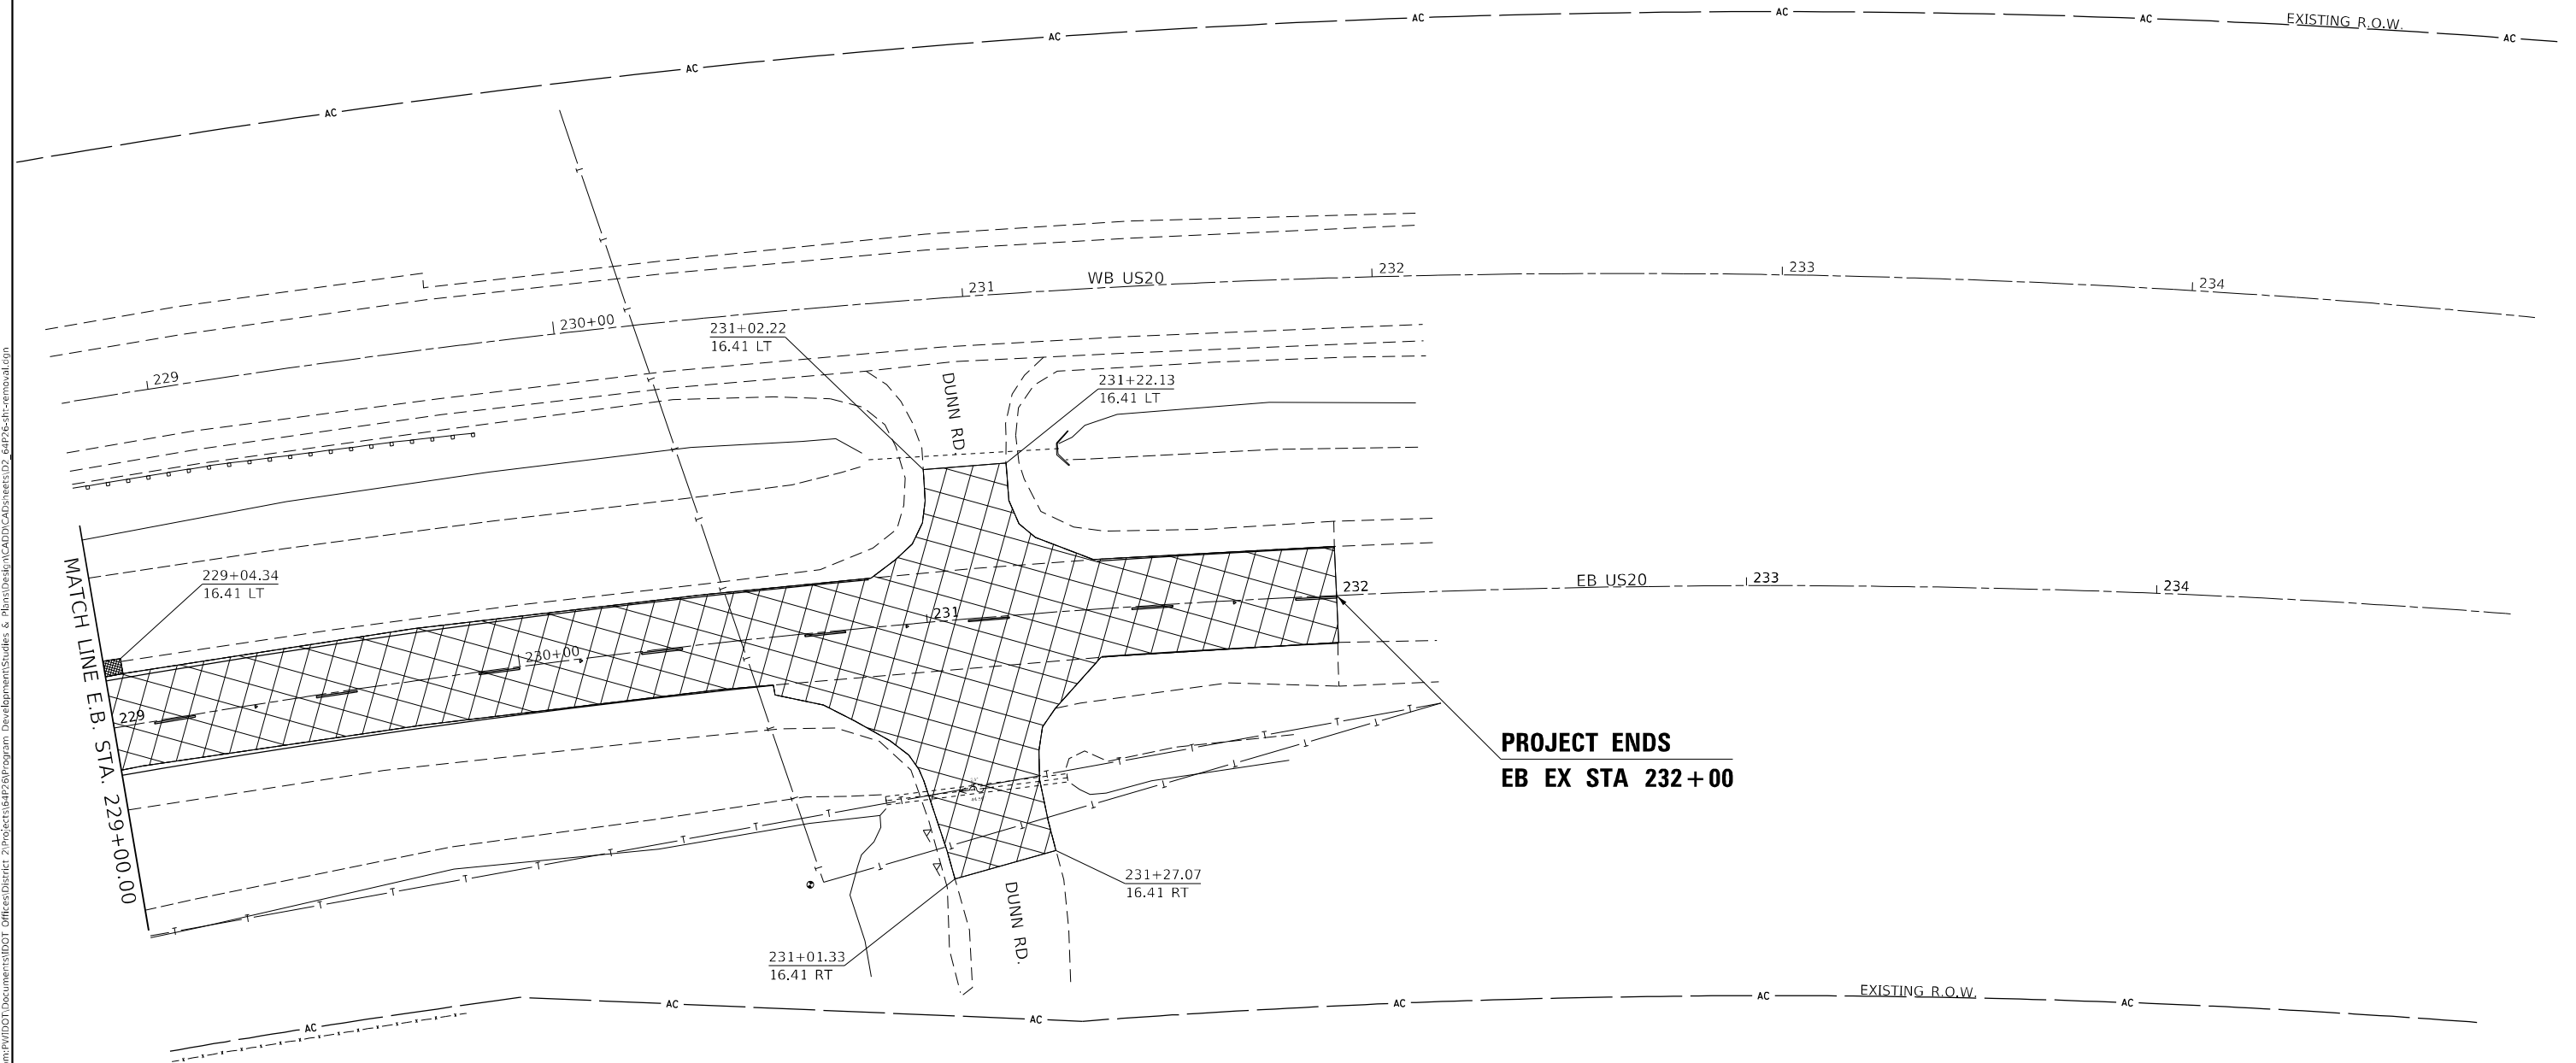

STATE OF ILLINOIS
DEPARTMENT OF TRANSPORTATION

**US ROUTE 20
PAVEMENT REMOVAL**


SCALE:	SHEET 39	OF 100 SHEETS	STA.	TO STA.
--------	----------	---------------	------	---------

F.A.P. RTE.	SECTION	COUNTY	TOTAL SHEETS	SHEET NO.
301	43N	JODAVIESS	628	286
		CONTRACT NO. 64P26		
		ILLINOIS	FED. AID PROJECT	




MODEL: Default
FILE NAME: c:\ltd-ppw.bentley.com\PWIDOT\Documents\DOT_Offices\District_2\Projects\64P25\Program_Development\Studies_&Plans\Design\CADD\CAD\sheet\02_64P25-shr-removal.dgn

EROSION CONTROL NOTES

1. TEMPORARY EROSION CONTROL MEASURES SHALL BE CONSTRUCTED AS SHOWN ON THE PLANS AND AS DIRECTED BY THE ENGINEER. THE WORKS SHALL BE COMPLETED IN ACCORDANCE WITH SECTION 280 OF THE STANDARD SPECIFICATIONS.
2. THE CONTRACTOR SHALL BE REQUIRED TO IMPLEMENT AND MAINTAIN SEDIMENT CONTROL MEASURES PRIOR TO STRIPPING VEGETATION.
3. SOIL DISTURBANCE SHALL BE CONDUCTED IN SUCH A MANNER AS TO MINIMIZE EROSION. ANY AREA WHERE THERE IS NO PROPOSED GRADING, THE EXISTING GROUND COVER SHALL REMAIN.
4. THE CONTRACTOR SHALL SEED ALL DISTURBED AREAS WITHIN THE PROJECT LIMITS. TEMPORARY EROSION CONTROL SEEDING AND MULCH METHOD 3 SHALL BE USED FOR TEMPORARY STABILIZATION. FOR PERMANENT STABILIZATION, MULCH METHOD 3 SHALL BE USED WITH SEEDING CLASS 2A AND 4. CLASS 2A SHALL BE USED ON FRONT SLOPES AND DITCH BOTTOMS. CLASS 4 SHALL BE USED ON ALL BACKSLOPES AND AREAS BEHIND THE BACKSLOPE.
5. EXISTING DRAINAGE FLOW PATTERNS MUST BE MAINTAINED THROUGHOUT THE PROJECT. NORMAL FLOW SHALL BE ALLOWED TO PASS AT THE RATE IT ENTERS THE JOBSITE. HIGH FLOWS SHALL BE ALLOWED TO PASS WITHOUT CAUSING DAMAGE TO UPSTREAM PROPERTIES.

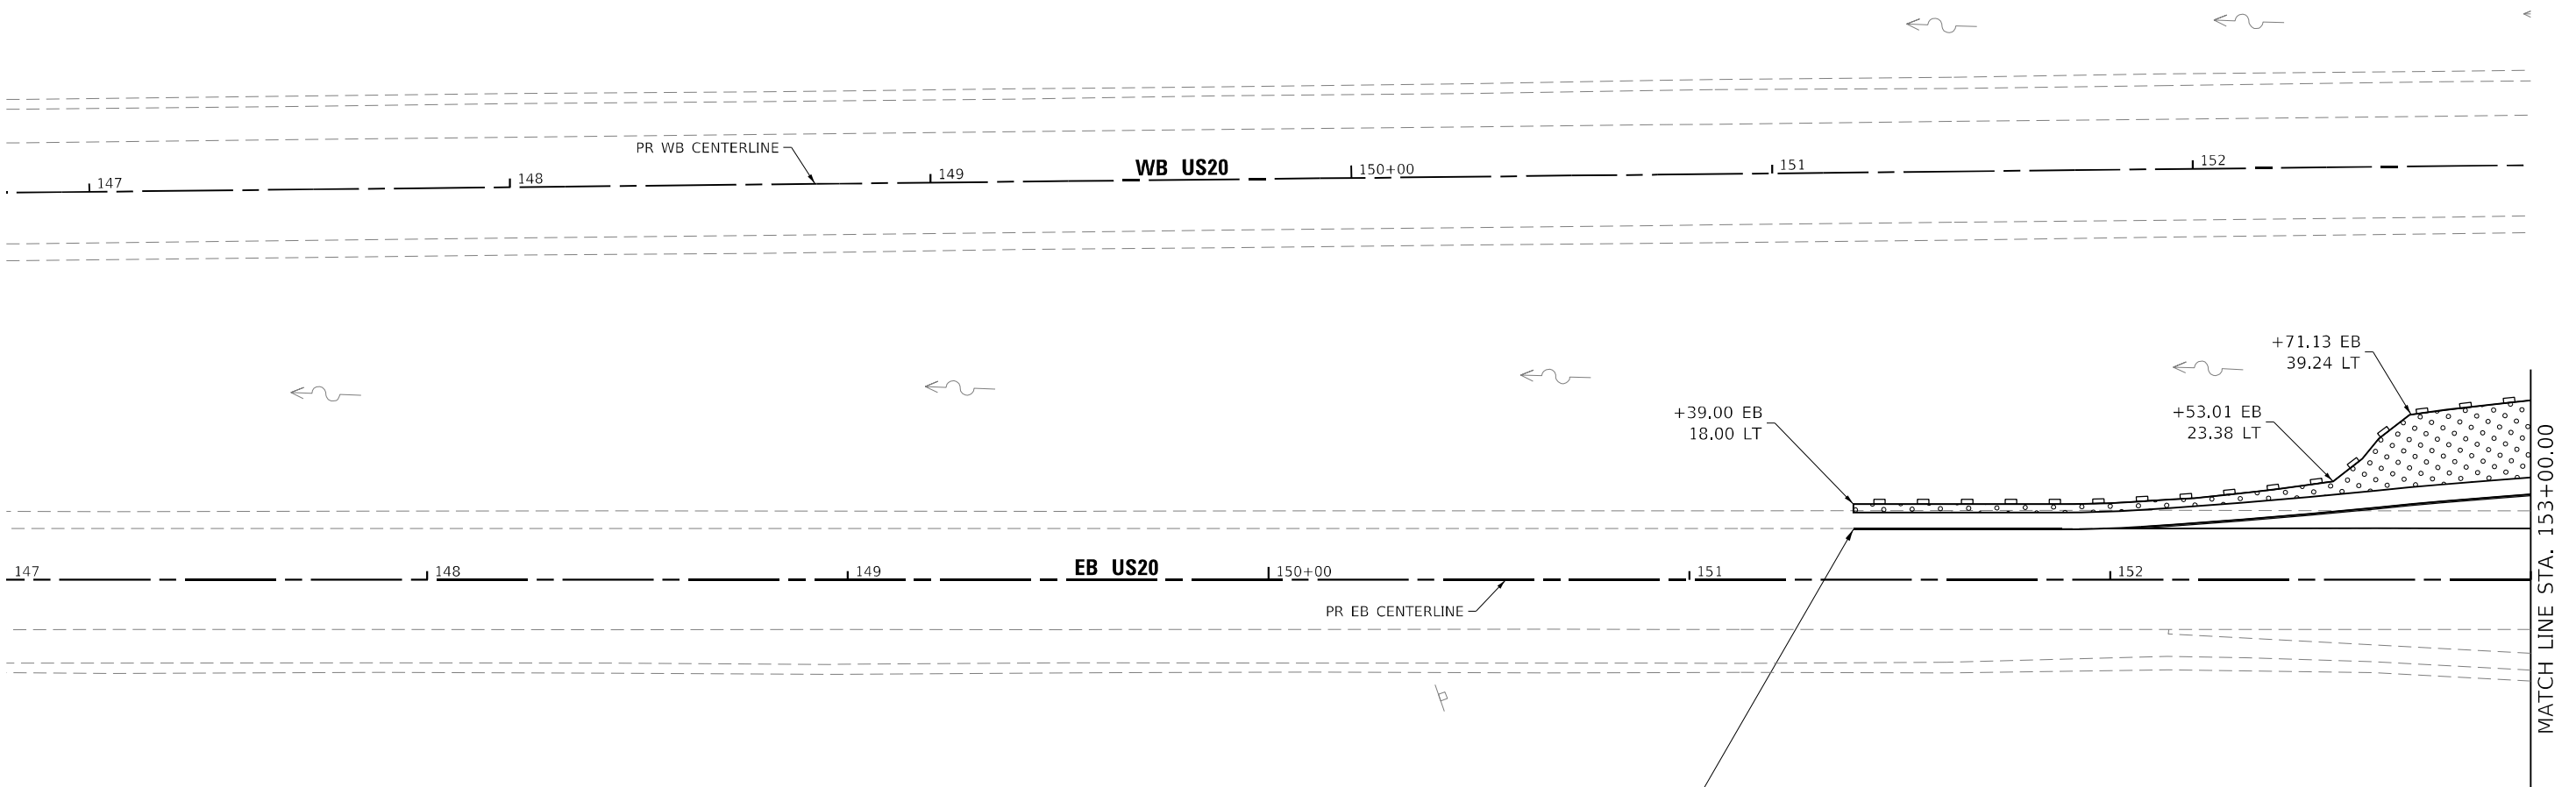


LEGEND

   	SEEDING CLASS 2A (25000210) + MULCH METHOD 3 (25100125) & TEMPORARY EROSION CONTROL SEEDING (28000250)		TEMPORARY DITCH CHECK (28000305)
	SEEDING CLASS 4 (25000310) + MULCH METHOD 3 (25100125) & TEMPORARY EROSION CONTROL SEEDING (28000250)		INLET AND PIPE PROTECTION (28000500)
	MULCH METHOD 3 (25100125) & TEMPORARY EROSION CONTROL SEEDING (28000250)		PERIMETER EROSION BARRIER (28000400)
	STONE RIPRAP, CLASS A4 (28100107) & FILTER FABRIC (28200200)		EXISTING DITCH FLOW
	SEEDING CLASS 2A (25000210) + MULCH METHOD 3 (25100125)		PROPOSED DITCH FLOW


PROJECT BEGINS

EB US20 STA 151 + 39.00

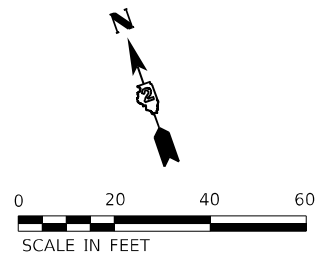


	USER NAME = Prohaski	DESIGNED - CAB	REVISED - 9/12/23	STATE OF ILLINOIS DEPARTMENT OF TRANSPORTATION	US ROUTE 20 ESC PLAN SHEETS				F.A.P. RTE.	SECTION	COUNTY	TOTAL SHEETS	SHEET NO.
		DRAWN - DNP	REVISED -						301	43N	JO DAVIESS	628	287
	PLOT SCALE = 40,000' = 1 in.	CHECKED - DMS	REVISED -						CONTRACT NO. 64P26				
	PLOT DATE = 12/7/2023	DATE - 11/27/23	REVISED -		SCALE: 1" = 20'	SHEET 1	OF 19 SHEETS	STA. 151+39.00	TO STA. 153+00.00				
									ILLINOIS	FED. AID PROJECT			

MODEL: Default
FILE NAME: Z:\P\1056-0146-000 IDOT PTB 202 D2 VarVar SEETask 5\CAD\CAD_Sheets\D2 64P26-elt-arcs.dgn

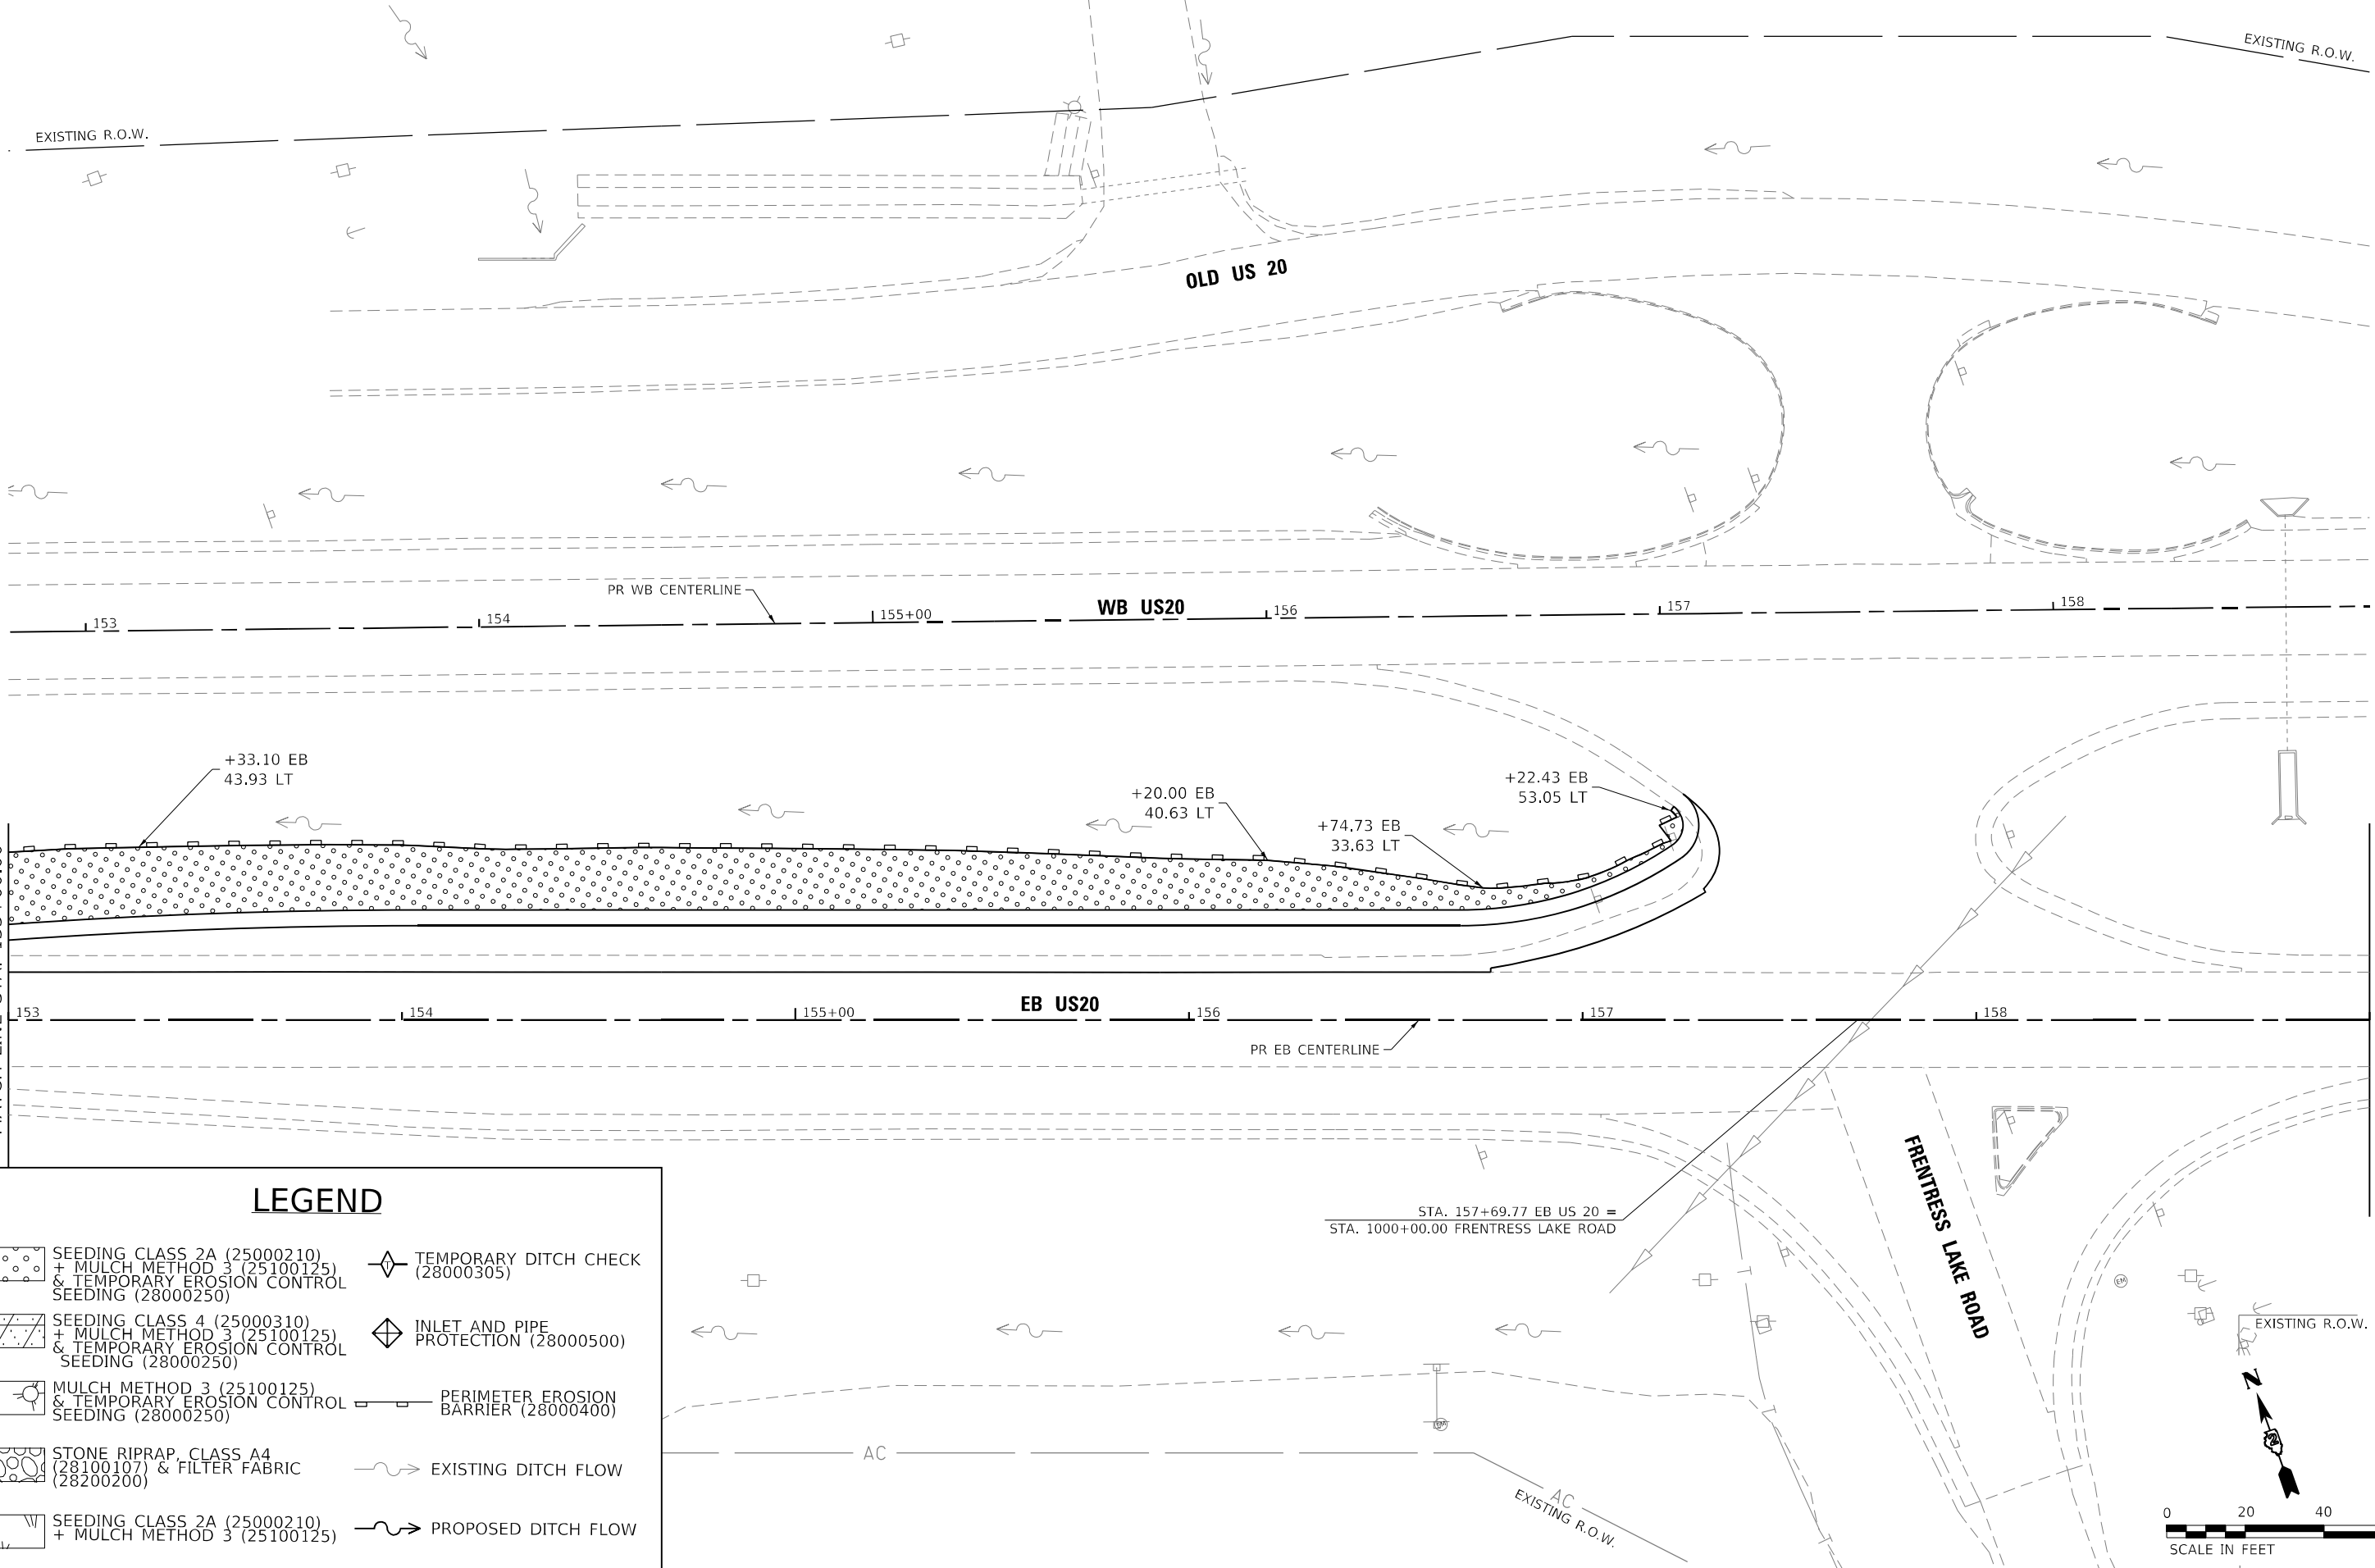

LEGEND

- | | | | |
|--|---|--|---|
| | SEEDING CLASS 2A (25000210)
+ MULCH METHOD 3 (25100125)
& TEMPORARY EROSION CONTROL
SEEDING (28000250) | | TEMPORARY DITCH CHECK
(28000305) |
| | SEEDING CLASS 4 (25000310)
+ MULCH METHOD 3 (25100125)
& TEMPORARY EROSION CONTROL
SEEDING (28000250) | | INLET AND PIPE
PROTECTION (28000500) |
| | MULCH METHOD 3 (25100125)
& TEMPORARY EROSION CONTROL
SEEDING (28000250) | | PERIMETER EROSION
BARRIER (28000400) |
| | STONE RIPRAP, CLASS A4
(28100107) & FILTER FABRIC
(28200200) | | EXISTING DITCH FLOW |
| | SEEDING CLASS 2A (25000210)
+ MULCH METHOD 3 (25100125) | | PROPOSED DITCH FLOW |

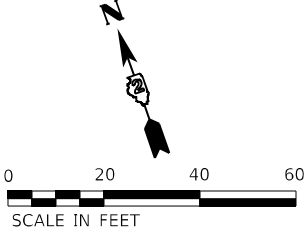

USER NAME	= Prohaskj
DESIGNED	- CAB
DRAWN	- DNP
PLOT SCALE	= 40,0000 ' / in.
PLOT DATE	= 12/7/2023

REVISED	- 9/12/23
REVISED	-
REVISED	-
REVISED	-

STATE OF ILLINOIS
DEPARTMENT OF TRANSPORTATION

US ROUTE 20
ESC PLAN SHEETS

SCALE: 1" = 20' SHEET 2 OF 19 SHEETS STA. 153+00.00 TO STA. 159+00.00

F.A.P. RTE.	SECTION	COUNTY	TOTAL SHEETS	SHEET NO.
301	43N	JO DAVIESS	628	288
CONTRACT NO. 64P26				
ILLINOIS		FED. AID PROJECT		





EXISTING R.O.W.

NO WORK ON THIS SHEET

WB US20

MATCH LINE STA. 165+00.00

LEGEND

    	SEEDING CLASS 2A (25000210) + MULCH METHOD 3 (25100125) & TEMPORARY EROSION CONTROL SEEDING (28000250)		TEMPORARY DITCH CHECK (28000305)
	SEEDING CLASS 4 (25000310) + MULCH METHOD 3 (25100125) & TEMPORARY EROSION CONTROL SEEDING (28000250)		INLET AND PIPE PROTECTION (28000500)
	MULCH METHOD 3 (25100125) & TEMPORARY EROSION CONTROL SEEDING (28000250)		PERIMETER EROSION BARRIER (28000400)
	STONE RIPRAP, CLASS A4 (28100107) & FILTER FABRIC (28200200)		EXISTING DITCH FLOW
	SEEDING CLASS 2A (25000210) + MULCH METHOD 3 (25100125)		PROPOSED DITCH FLOW

— AC

EXISTING R.O.W.

**RS&H.**

USER NAME	= ProhashJ
PLOT SCALE	= 40,0000 ' / in.
PLOT DATE	= 12/7/2023

DESIGNED	-	CAB
DRAWN	-	DNP
CHECKED	-	DMS
DATE	-	7/11/23

REVISED	-	9/12/23
REVISED	-	
REVISED	-	
REVISED	-	


**STATE OF ILLINOIS
DEPARTMENT OF TRANSPORTATION**

US ROUTE 20
ESC PLAN SHEETS

SCALE:	SHEET 3 OF 19 SHEETS	STA. 159+00.00 TO STA. 165+00.00
--------	----------------------	----------------------------------


F.A.P. RTE.	SECTION	COUNTY	TOTAL SHEETS	SHEET NO.
301	43N	JO DAVIESS	628	289
		CONTRACT NO. 64P26		
ILLINOIS		FED. AID PROJECT		

MODEL: Default
FILE NAME: Z:\P\1056-016-000 IDOT PTB 202 D2 VanVar SEB.Tbx 5\CAD\CAD_Sheets\D2_64P26-eh-eros.dgn

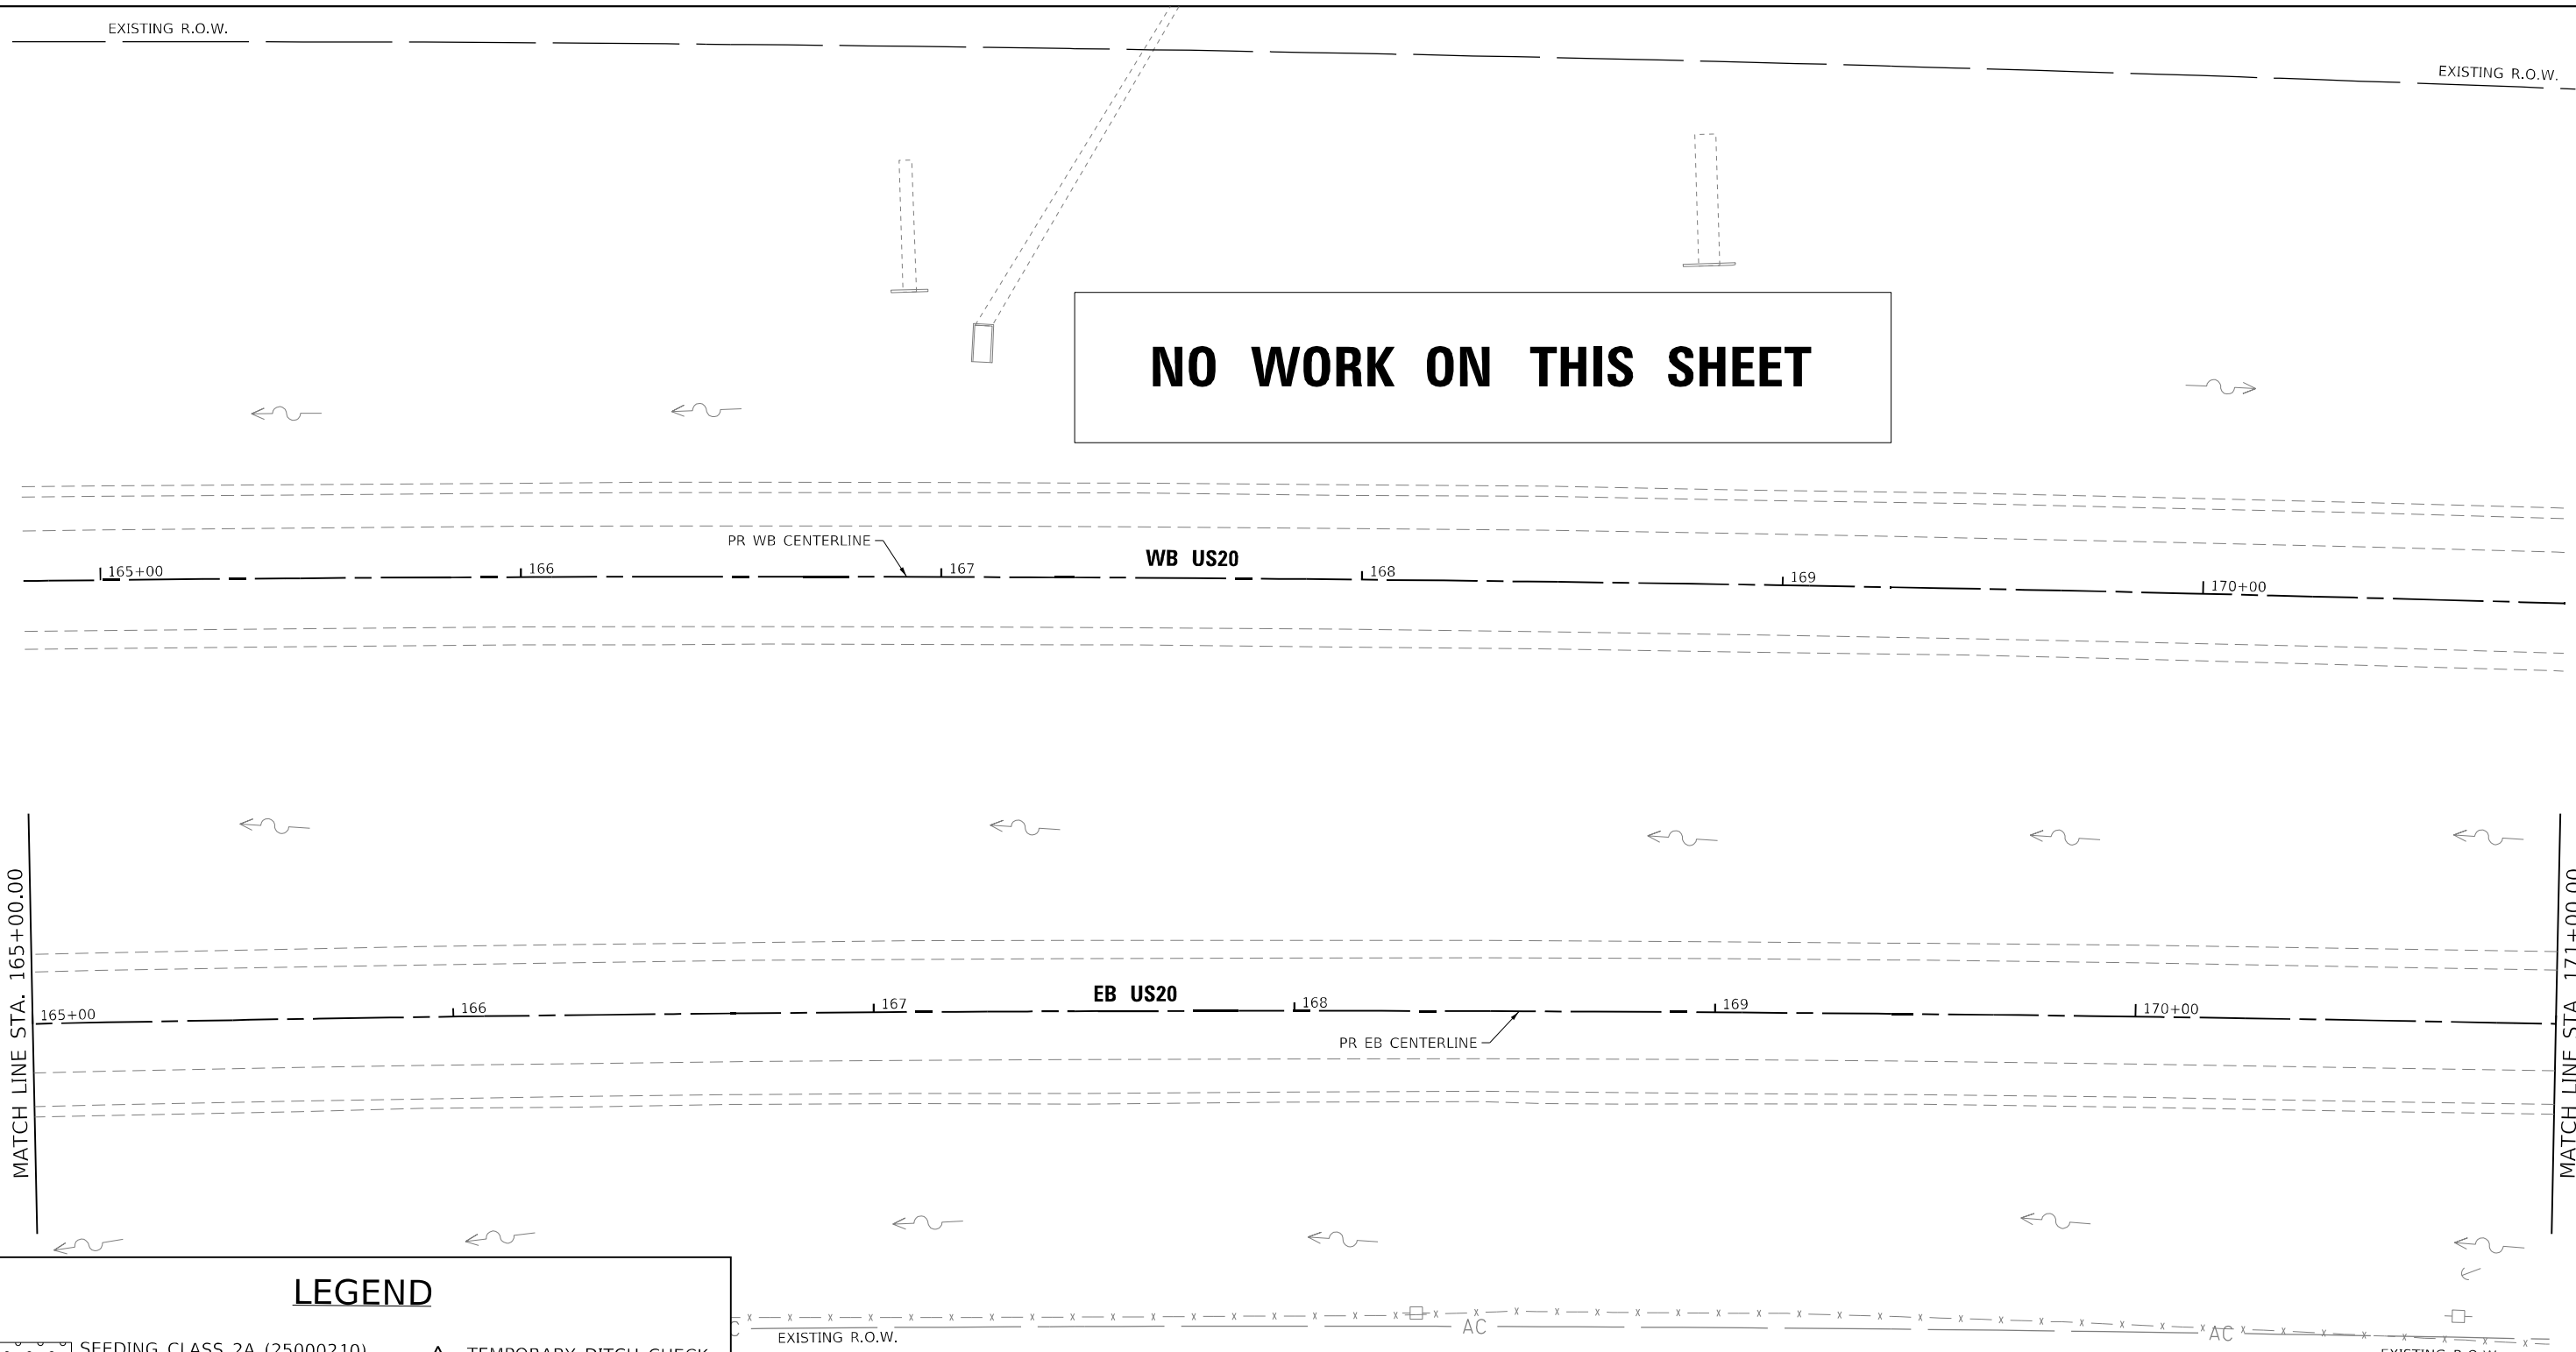

LEGEND

-  SEEDING CLASS 2A (25000210)
+ MULCH METHOD 3 (25100125)
& TEMPORARY EROSION CONTROL
SEEDING (28000250)
-  SEEDING CLASS 4 (25000310)
+ MULCH METHOD 3 (25100125)
& TEMPORARY EROSION CONTROL
SEEDING (28000250)
-  MULCH METHOD 3 (25100125)
& TEMPORARY EROSION CONTROL
SEEDING (28000250)
-  STONE RIPRAP, CLASS A4
(28100107) & FILTER FABRIC
(28200200)
-  SEEDING CLASS 2A (25000210)
+ MULCH METHOD 3 (25100125)
-  TEMPORARY DITCH CHECK
(28000305)
-  INLET AND PIPE
PROTECTION (28000500)
-  PERIMETER EROSION
BARRIER (28000400)
-  EXISTING DITCH FLOW
-  PROPOSED DITCH FLOW

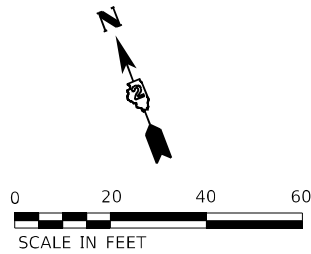

USER NAME = Prohaskj	DESIGNED - CAB
DRAWN - DNP	REVISD - 9/12/23
PLOT SCALE = 40,0000 ' / in.	CHECKED - DMS
PLOT DATE = 12/7/2023	DATE - 11/27/23

REVISD - 9/12/23
REVISD -
REVISD -
REVISD -

STATE OF ILLINOIS
DEPARTMENT OF TRANSPORTATION

US ROUTE 20
ESC PLAN SHEETS


SCALE: 1" = 20' SHEET 4 OF 19 SHEETS STA. 165+00.00 TO STA. 171+00.00

F.A.P. RTE.	SECTION	COUNTY	TOTAL SHEETS	SHEET NO.
301	43N	JO DAVIESS	628	290
CONTRACT NO. 64P26				
		ILLINOIS	FED. AID PROJECT	

MODEL: Default
FILE NAME: 20201056-0146-000 IDOT PTB 202 D2 VapVar SEB.Twk 5\CAD\CAD_Sheets\02_64P26-eh-eros.dgn

EXISTING R.O.W.

EXISTING R.O.W.

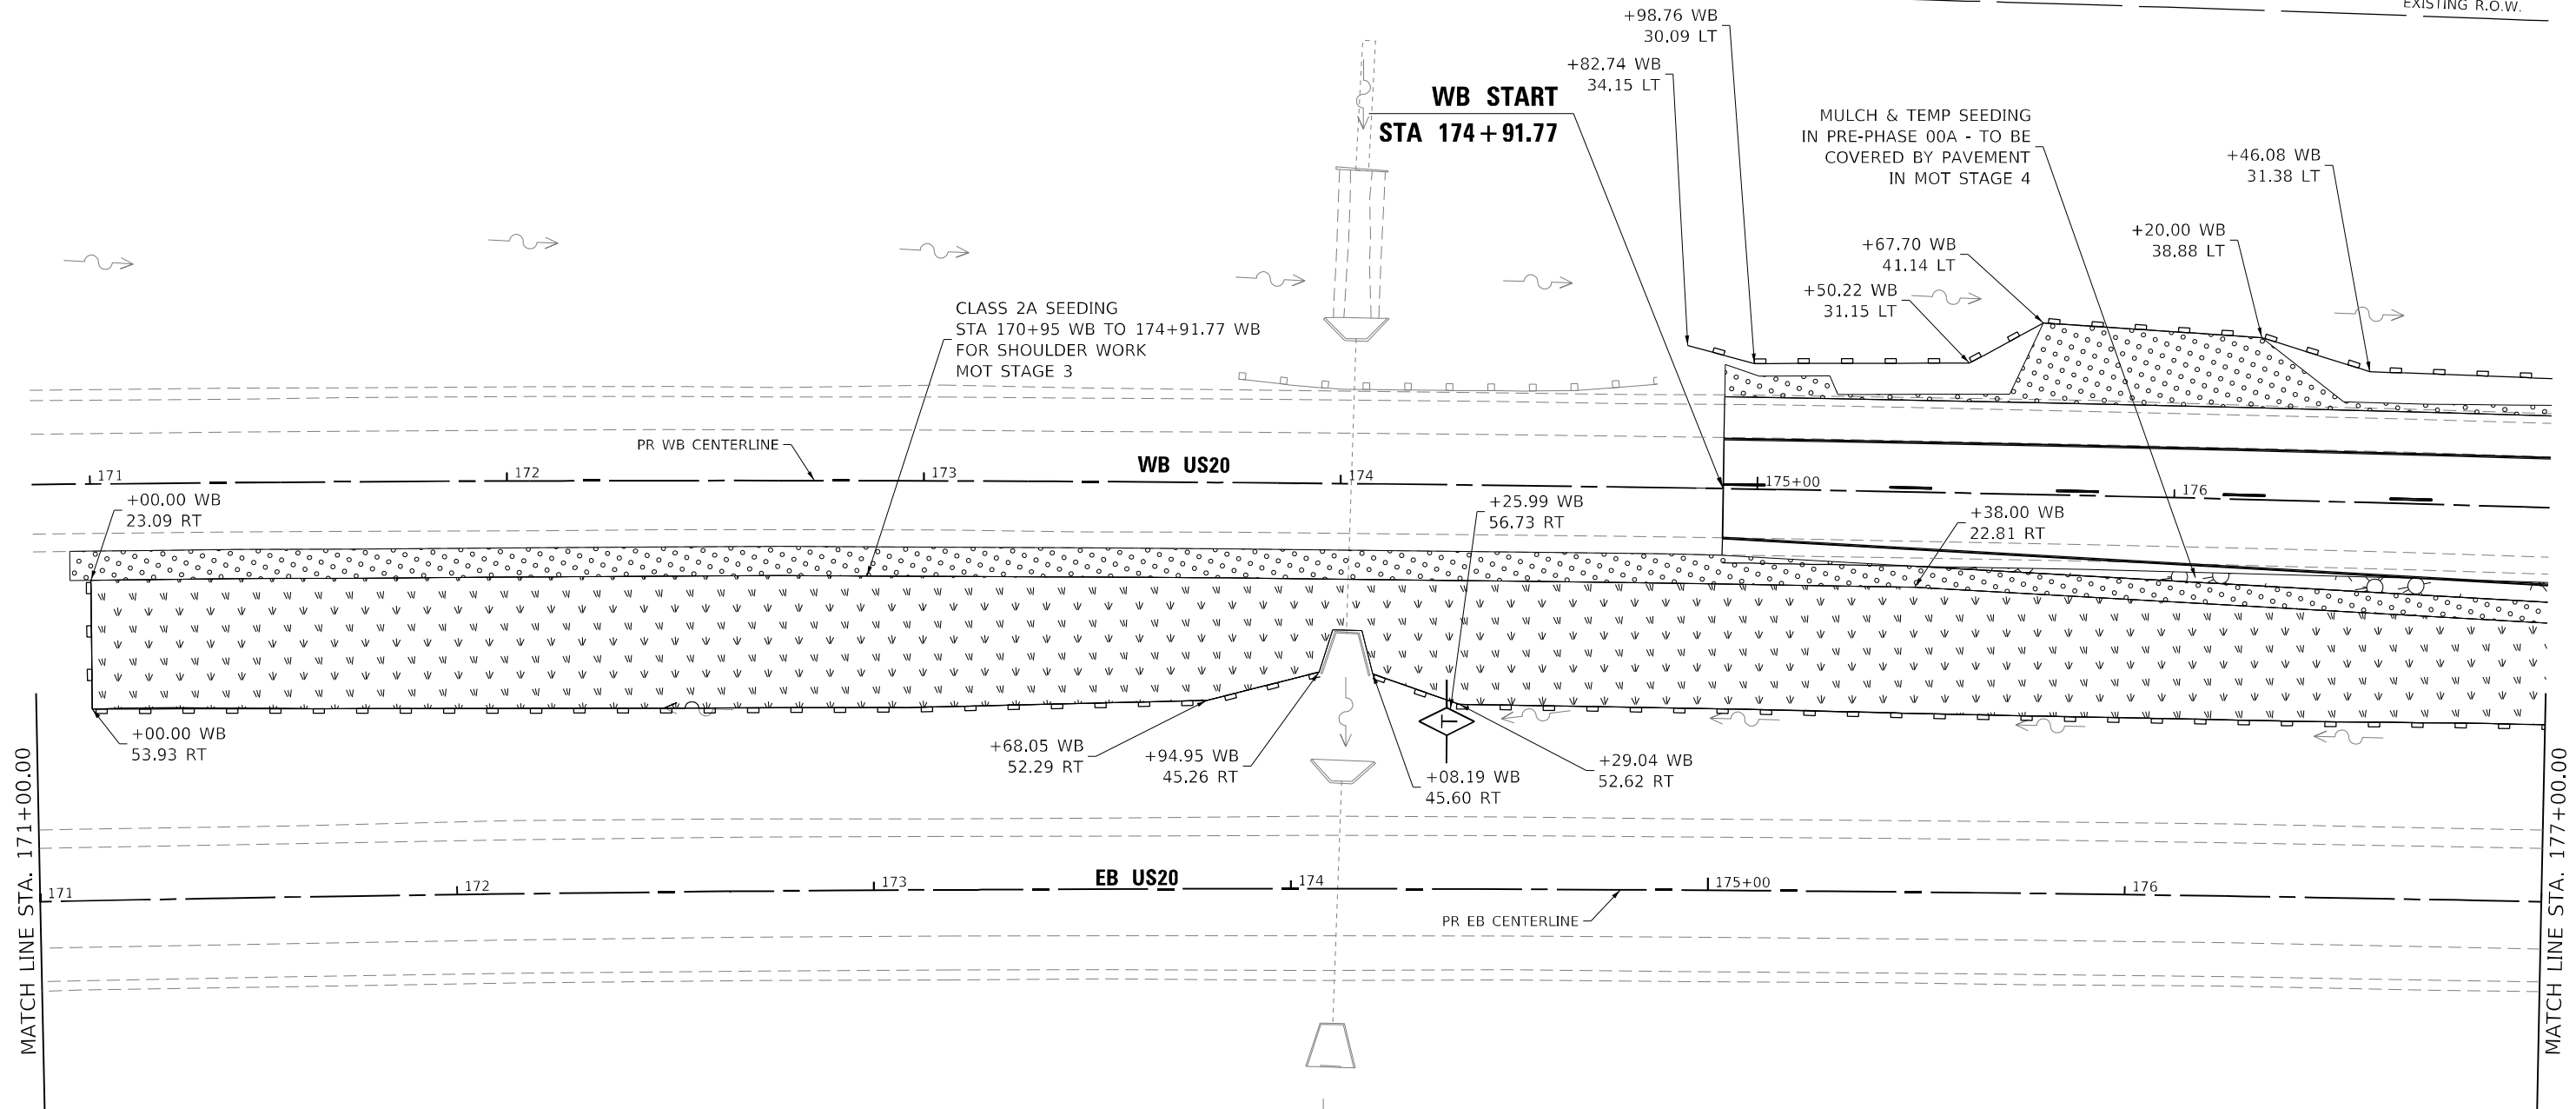

LEGEND

- SEEDING CLASS 2A (25000210) + MULCH METHOD 3 (25100125) & TEMPORARY EROSION CONTROL SEEDING (28000250)
- SEEDING CLASS 4 (25000310) + MULCH METHOD 3 (25100125) & TEMPORARY EROSION CONTROL SEEDING (28000250)
- MULCH METHOD 3 (25100125) & TEMPORARY EROSION CONTROL SEEDING (28000250)
- STONE RIPRAP, CLASS A4 (28100107) & FILTER FABRIC (28200200)
- SEEDING CLASS 2A (25000210) + MULCH METHOD 3 (25100125)
- TEMPORARY DITCH CHECK (28000305)
- INLET AND PIPE PROTECTION (28000500)
- PERIMETER EROSION BARRIER (28000400)
- EXISTING DITCH FLOW
- PROPOSED DITCH FLOW




USER NAME = Prohaskj	DESIGNED - CAB	REVISED - 9/12/23
	DRAWN - DNP	REVISED -
PLOT SCALE = 40,0000 ' / in.	CHECKED - DMS	REVISED -
PLOT DATE = 12/7/2023	DATE - 11/27/23	REVISED -

STATE OF ILLINOIS
DEPARTMENT OF TRANSPORTATION


US ROUTE 20
ESC PLAN SHEETS

SCALE: 1" = 20' SHEET 5 OF 19 SHEETS STA. 171+00.00 TO STA. 177+00.00

F.A.P. RTE.	SECTION	COUNTY	TOTAL SHEETS	SHEET NO.
301	43N	JO DAVIESS	628	291
CONTRACT NO. 64P26				
ILLINOIS FED. AID PROJECT				


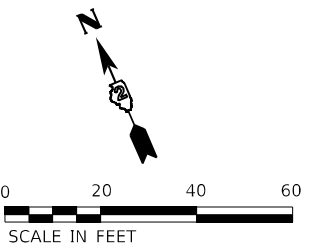


MODEL: Default
FILE NAME: Z:\P\1056-0146-000 IDOT PTB 202 D2 VanVor SEB.Twk 5\CAD\CAD_Sheets\D2_64P26-eh-eros.dgn

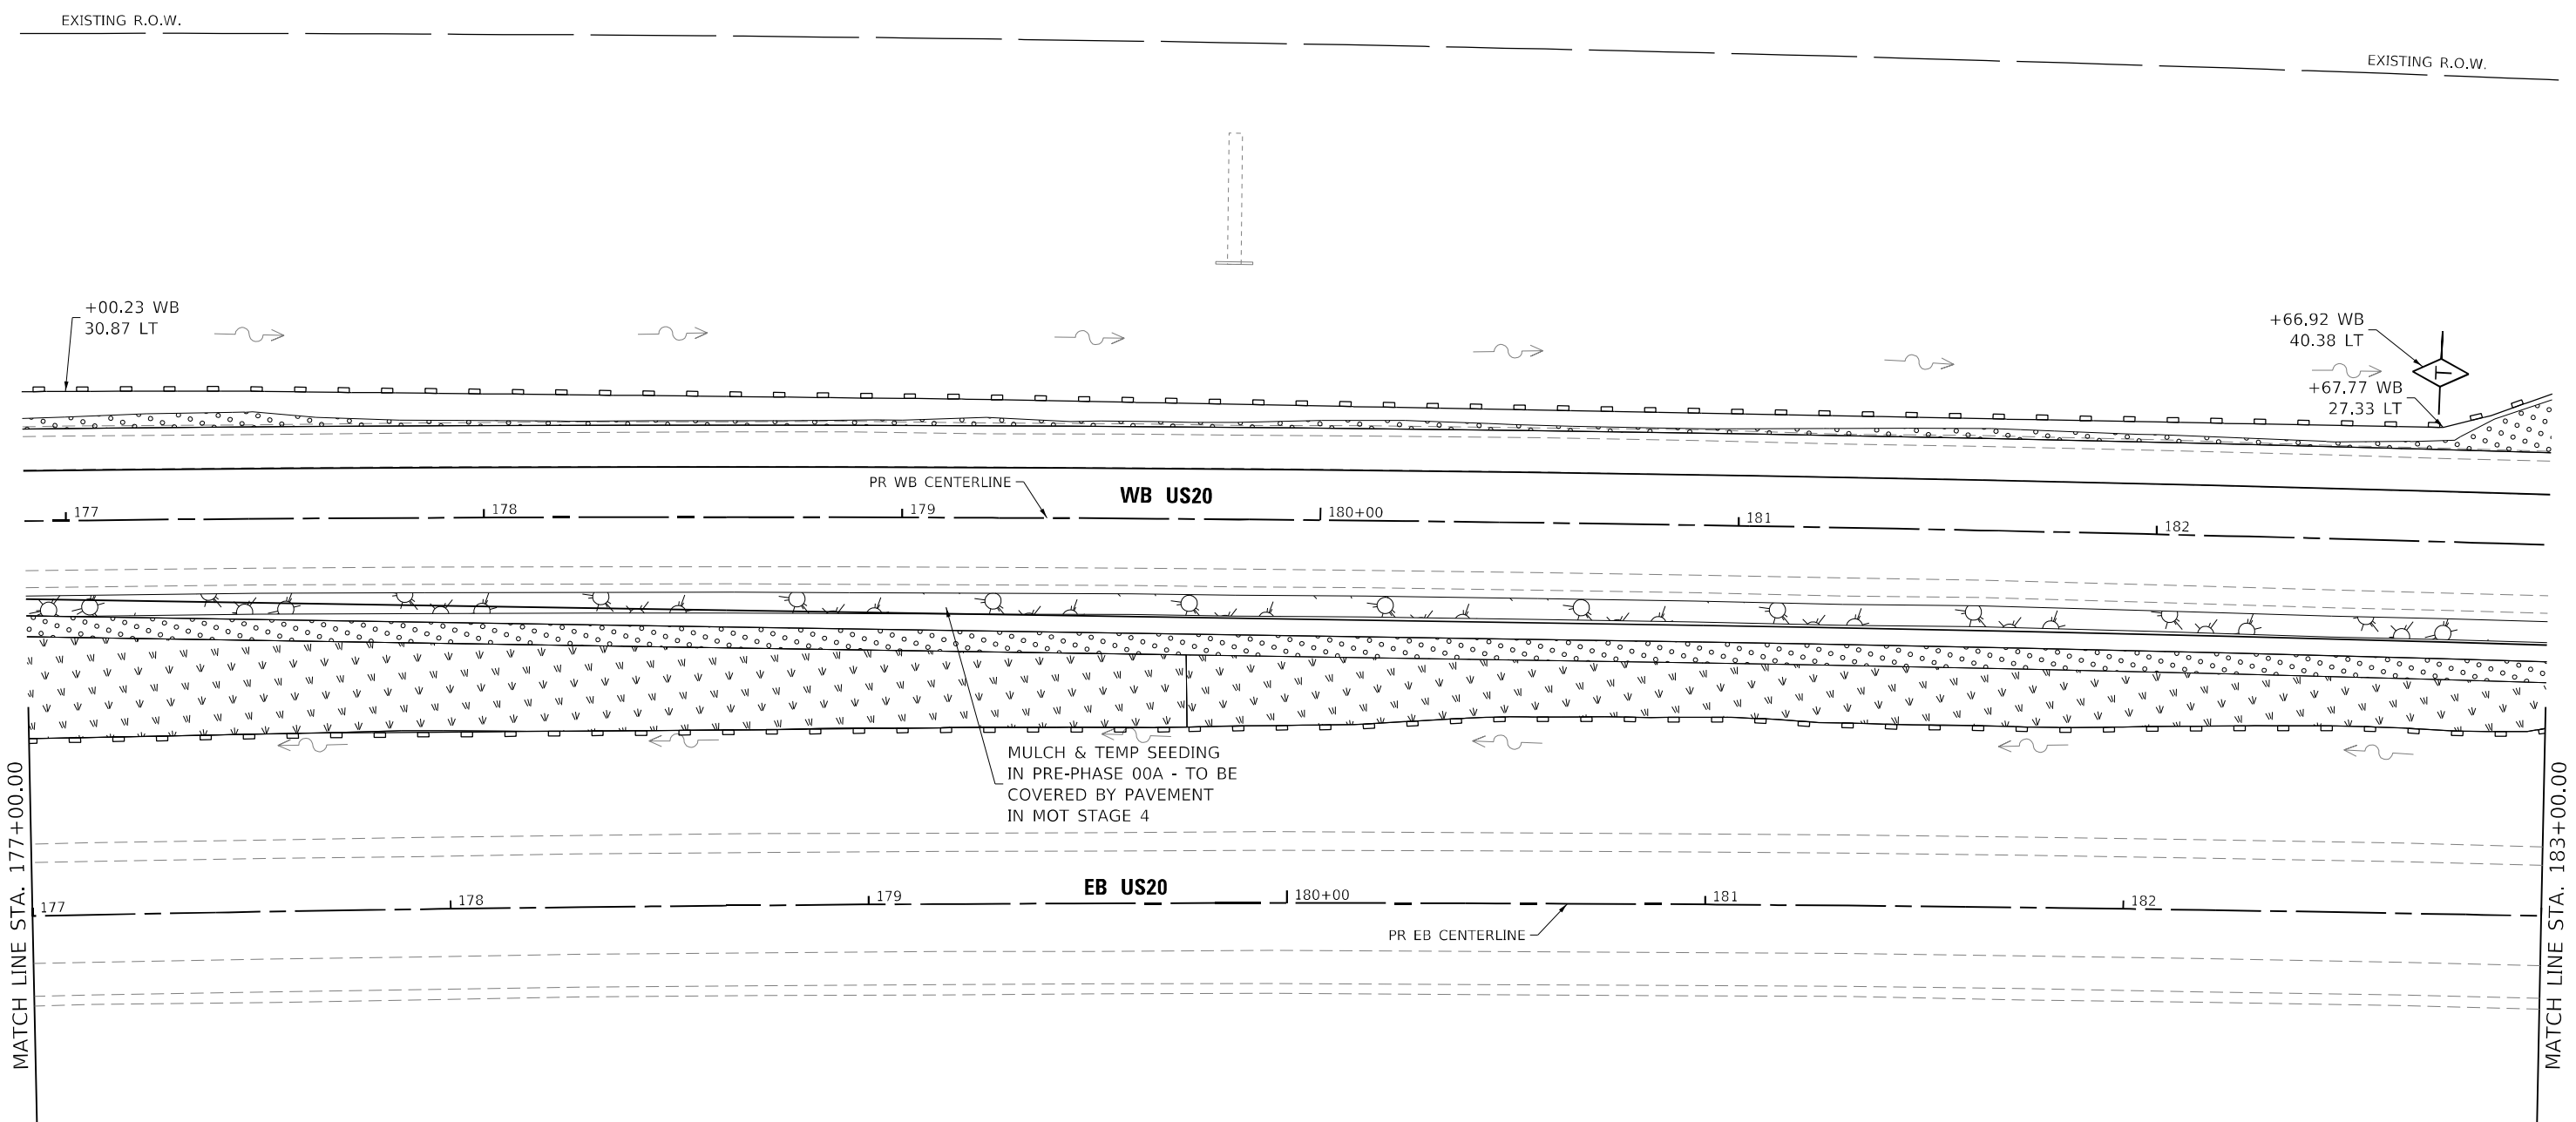

LEGEND

- | | | | |
|--|---|--|---|
| | SEEDING CLASS 2A (25000210)
+ MULCH METHOD 3 (25100125)
& TEMPORARY EROSION CONTROL
SEEDING (28000250) | | TEMPORARY DITCH CHECK
(28000305) |
| | SEEDING CLASS 4 (25000310)
+ MULCH METHOD 3 (25100125)
& TEMPORARY EROSION CONTROL
SEEDING (28000250) | | INLET AND PIPE
PROTECTION (28000500) |
| | MULCH METHOD 3 (25100125)
& TEMPORARY EROSION CONTROL
SEEDING (28000250) | | PERIMETER EROSION
BARRIER (28000400) |
| | STONE RIPRAP, CLASS A4
(28100107) & FILTER FABRIC
(28200200) | | EXISTING DITCH FLOW |
| | SEEDING CLASS 2A (25000210)
+ MULCH METHOD 3 (25100125) | | PROPOSED DITCH FLOW |

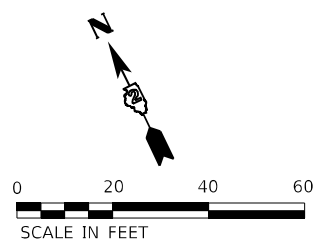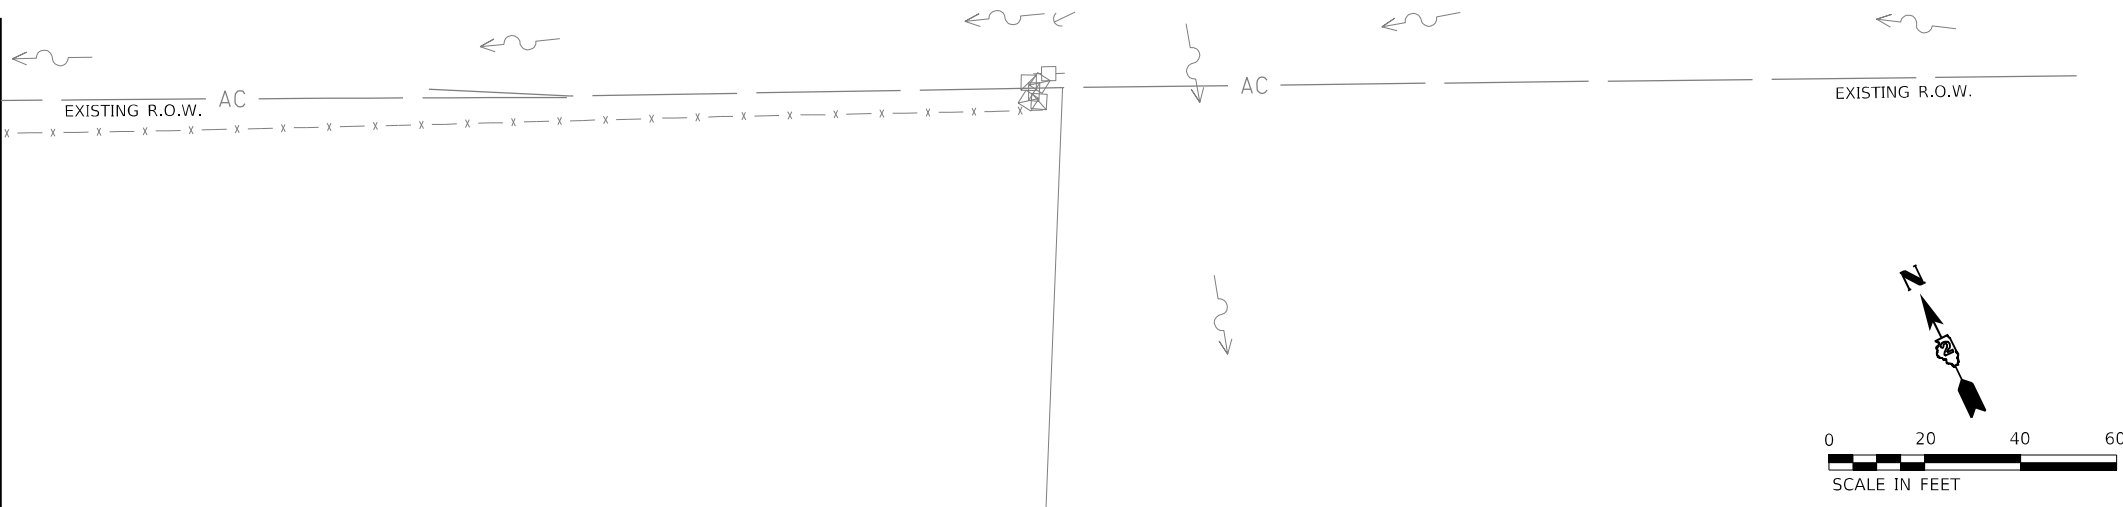

USER NAME = Prohaskj	DESIGNED - CAB	REVISED - 9/12/23
PLOT SCALE = 40,0000 ' / in.	DRAWN - DNP	REVISED -
PLOT DATE = 12/7/2023	CHECKED - DMS	REVISED -
	DATE - 11/27/23	REVISED -


STATE OF ILLINOIS
DEPARTMENT OF TRANSPORTATION


US ROUTE 20
ESC PLAN SHEETS

SCALE: 1" = 20' SHEET 6 OF 19 SHEETS STA. 177+00.00 TO STA. 183+00.00


F.A.P. RTE.	SECTION	COUNTY	TOTAL SHEETS	SHEET NO.
301	43N	JO DAVIESS	628	292
CONTRACT NO. 64P26				
ILLINOIS FED. AID PROJECT				

	SEEDING CLASS 2A (25000210) + MULCH METHOD 3 (25100125) & TEMPORARY EROSION CONTROL SEEDING (28000250)		TEMPORARY DITCH CHECK (28000305)
	SEEDING CLASS 4 (25000310) + MULCH METHOD 3 (25100125) & TEMPORARY EROSION CONTROL SEEDING (28000250)		INLET AND PIPE PROTECTION (28000500)
	MULCH METHOD 3 (25100125) & TEMPORARY EROSION CONTROL SEEDING (28000250)		PERIMETER EROSION BARRIER (28000400)
	STONE RIPRAP, CLASS A4 (28100107) & FILTER FABRIC (28200200)		EXISTING DITCH FLOW
	SEEDING CLASS 2A (25000210) + MULCH METHOD 3 (25100125)		PROPOSED DITCH FLOW

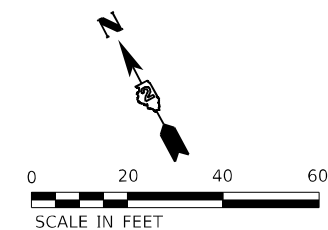

 

	SEEDING CLASS 2A (25000210) + MULCH METHOD 3 (25100125) & TEMPORARY EROSION CONTROL SEEDING (28000250)		TEMPORARY DITCH CHECK (28000305)
	SEEDING CLASS 4 (25000310) + MULCH METHOD 3 (25100125) & TEMPORARY EROSION CONTROL SEEDING (28000250)		INLET AND PIPE PROTECTION (28000500)
	MULCH METHOD 3 (25100125) & TEMPORARY EROSION CONTROL SEEDING (28000250)		PERIMETER EROSION BARRIER (28000400)
	STONE RIPRAP, CLASS A4 (28100107) & FILTER FABRIC (28200200)		EXISTING DITCH FLOW
	SEEDING CLASS 2A (25000210) + MULCH METHOD 3 (25100125)		PROPOSED DITCH FLOW

 **RS&H**


STATE OF ILLINOIS
DEPARTMENT OF TRANSPORTATION

SCALE: 1" = 20'	SHEET 8	OF 19	SHEETS	STA. 189+00.00	TO STA. 195+00.00
-----------------	---------	-------	--------	----------------	-------------------

ILLINOIS	FED. AID PROJECT
----------	------------------

LEGEND

- SEEDING CLASS 2A (25000210) + MULCH METHOD 3 (25100125) & TEMPORARY EROSION CONTROL SEEDING (28000250)
- SEEDING CLASS 4 (25000310) + MULCH METHOD 3 (25100125) & TEMPORARY EROSION CONTROL SEEDING (28000250)
- MULCH METHOD 3 (25100125) & TEMPORARY EROSION CONTROL SEEDING (28000250)
- STONE RIPRAP, CLASS A4 (28100107) & FILTER FABRIC (28200200)
- SEEDING CLASS 2A (25000210) + MULCH METHOD 3 (25100125)
- TEMPORARY DITCH CHECK (28000305)
- INLET AND PIPE PROTECTION (28000500)
- PERIMETER EROSION BARRIER (28000400)
- EXISTING DITCH FLOW
- PROPOSED DITCH FLOW

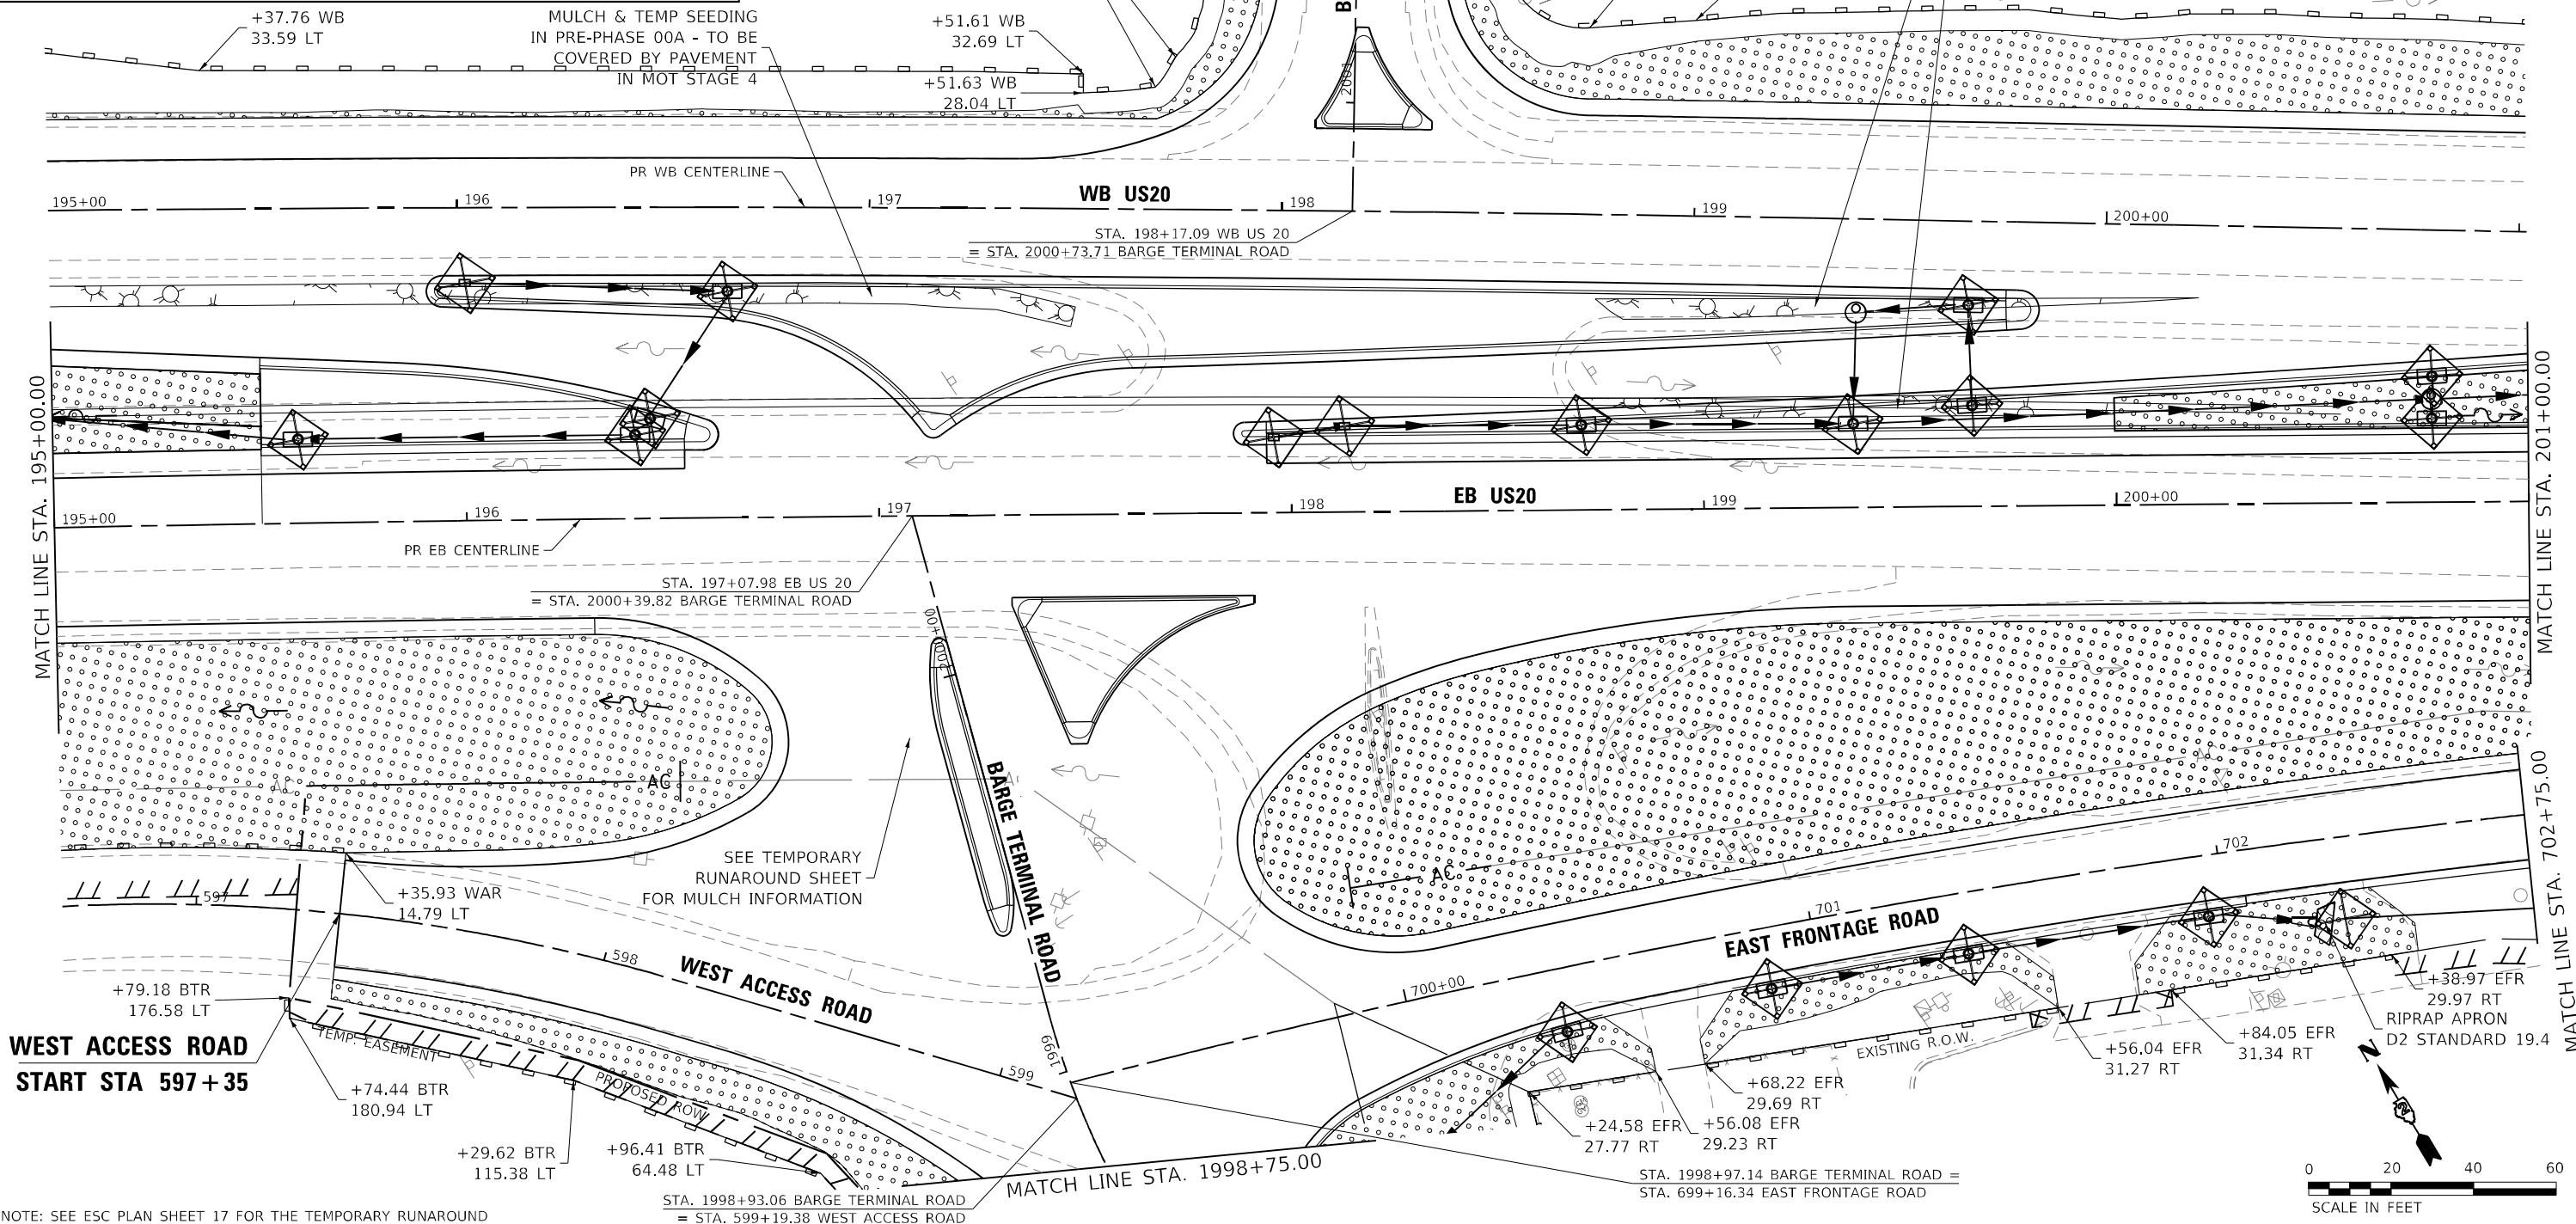

NOTE: SEE ESC PLAN SHEET 17 FOR THE TEMPORARY RUNAROUND



USER NAME = Prohaski	DESIGNED - CAB	REVISED - 9/12/23
PLOT SCALE = 40,000' / in.	DRAWN - DNP	REVISED -
PLOT DATE = 12/7/2023	CHECKED - DMS	REVISED -
	DATE - 11/27/23	REVISED -

STATE OF ILLINOIS
DEPARTMENT OF TRANSPORTATION



US ROUTE 20
ESC PLAN SHEETS

SCALE: 1" = 20' SHEET 9 OF 19 SHEETS STA. 195+00.00 TO STA. 201+00.00

F.A.P. RTE.	SECTION	COUNTY	TOTAL SHEETS	SHEET NO.
301	43N	JO DAVISS	628	295
CONTRACT NO. 64P26				



ILLINOIS FED. AID PROJECT

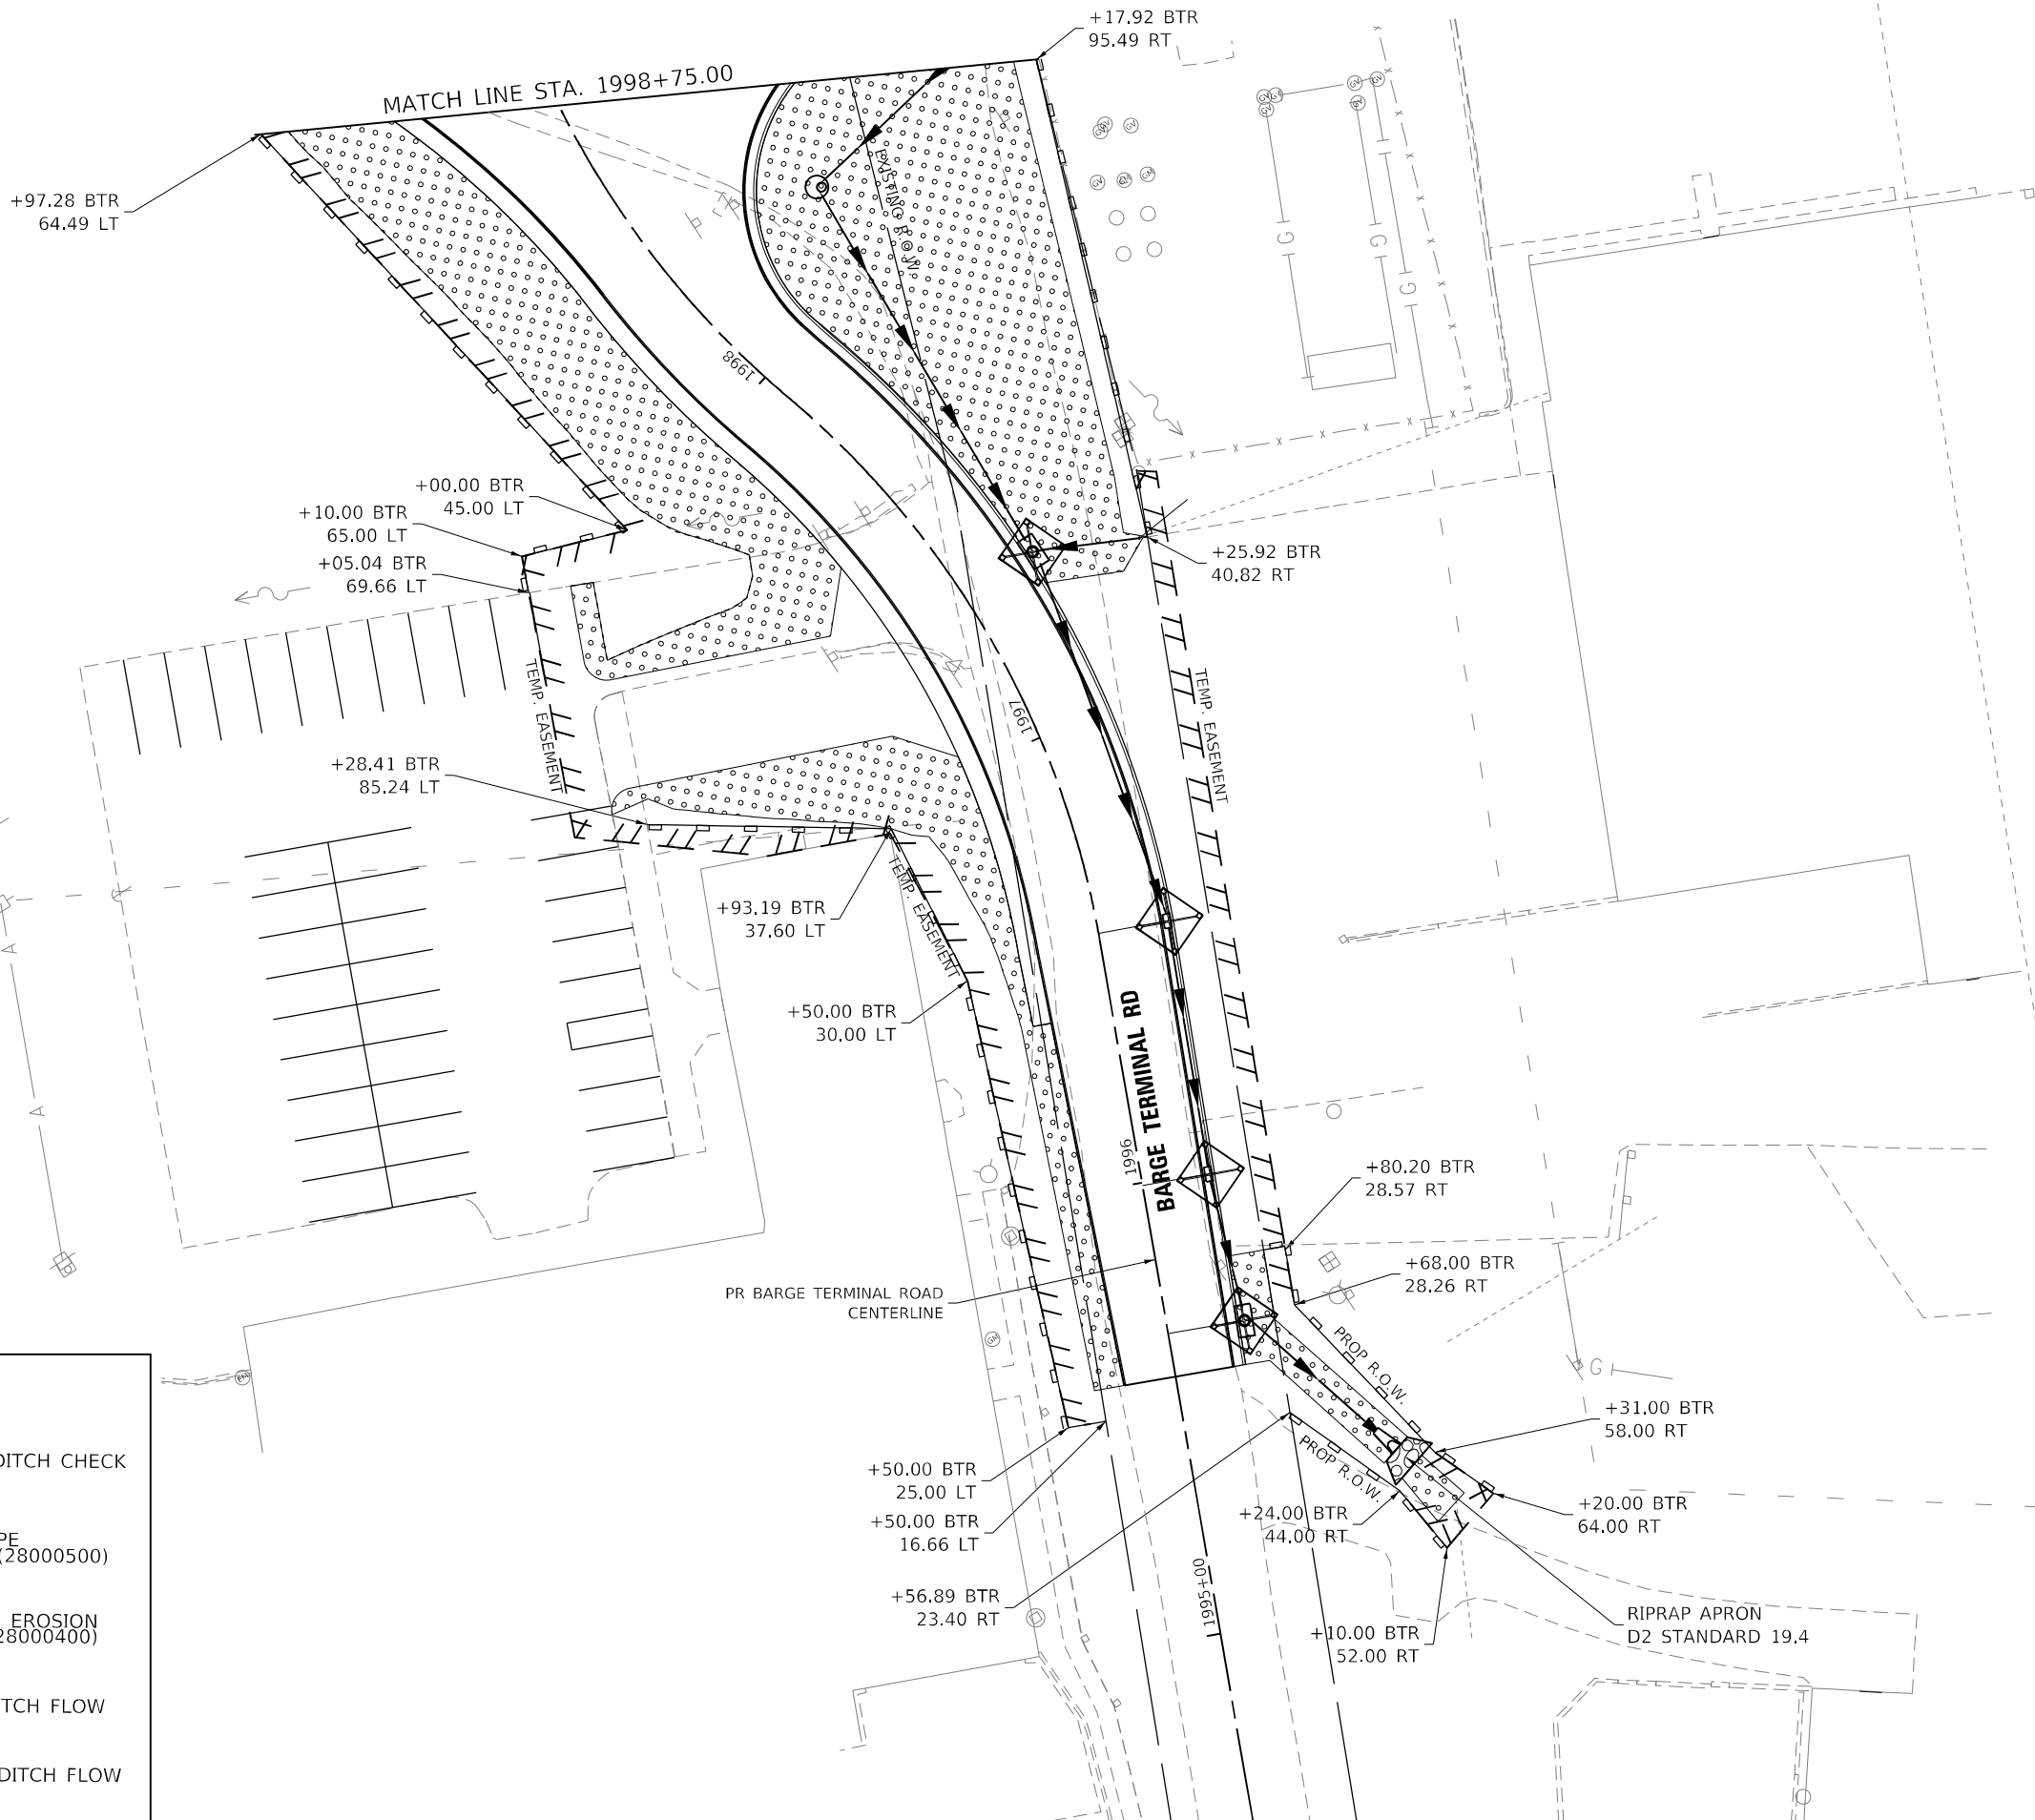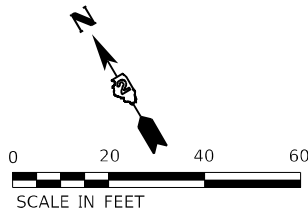

LEGEND

- | | | | |
|--|---|--|---|
| | SEEDING CLASS 2A (25000210)
+ MULCH METHOD 3 (25100125)
& TEMPORARY EROSION CONTROL
SEEDING (28000250) | | TEMPORARY DITCH CHECK
(28000305) |
| | SEEDING CLASS 4 (25000310)
+ MULCH METHOD 3 (25100125)
& TEMPORARY EROSION CONTROL
SEEDING (28000250) | | INLET AND PIPE
PROTECTION (28000500) |
| | MULCH METHOD 3 (25100125)
& TEMPORARY EROSION CONTROL
SEEDING (28000250) | | PERIMETER EROSION
BARRIER (28000400) |
| | STONE RIPRAP, CLASS A4
(28100107) & FILTER FABRIC
(28200200) | | EXISTING DITCH FLOW |
| | SEEDING CLASS 2A (25000210)
+ MULCH METHOD 3 (25100125) | | PROPOSED DITCH FLOW |

RS&H

USER NAME = Prohaskj

DESIGNED - CAB

REVISED - 9/12/23

PLOT SCALE = 40,0000 ' / in.

DRAWN - DNP

REVISED -

PLOT DATE = 12/7/2023

CHECKED - DMS

REVISED -

DATE - 11/27/23

REVISED -

STATE OF ILLINOIS
DEPARTMENT OF TRANSPORTATION

US ROUTE 20
ESC PLAN SHEETS

SCALE: 1" = 20' SHEET 10 OF 19 SHEETS STA. 1995+00.00 TO STA. 1998+00.00

F.A.P. RTE.	SECTION	COUNTY	TOTAL SHEETS	SHEET NO.
301	43N	JO DAVIESS	628	296
CONTRACT NO. 64P26				
ILLINOIS FED. AID PROJECT				


LEGEND


- 

SEEDING CLASS 2A (25000210)
+ MULCH METHOD 3 (25100125)
& TEMPORARY EROSION CONTROL
SEEDING (28000250)
- 

SEEDING CLASS 4 (25000310)
+ MULCH METHOD 3 (25100125)
& TEMPORARY EROSION CONTROL
SEEDING (28000250)
- 

MULCH METHOD 3 (25100125)
& TEMPORARY EROSION CONTROL
SEEDING (28000250)
- 

 
STONE RIPRAP, CLASS A4
(28100107) & FILTER FABRIC
(28200200)
- 

 SEEDING CLASS 2A (25000210)
+ MULCH METHOD 3 (25100125)
- 



TEMPORARY DITCH CHECK
(28000305)
- 

INLET AND PIPE
PROTECTION (28000500)
- 

PERIMETER EROSION
BARRIER (28000400)
- 

 EXISTING DITCH FLOW
- 

PROPOSED DITCH FLOW

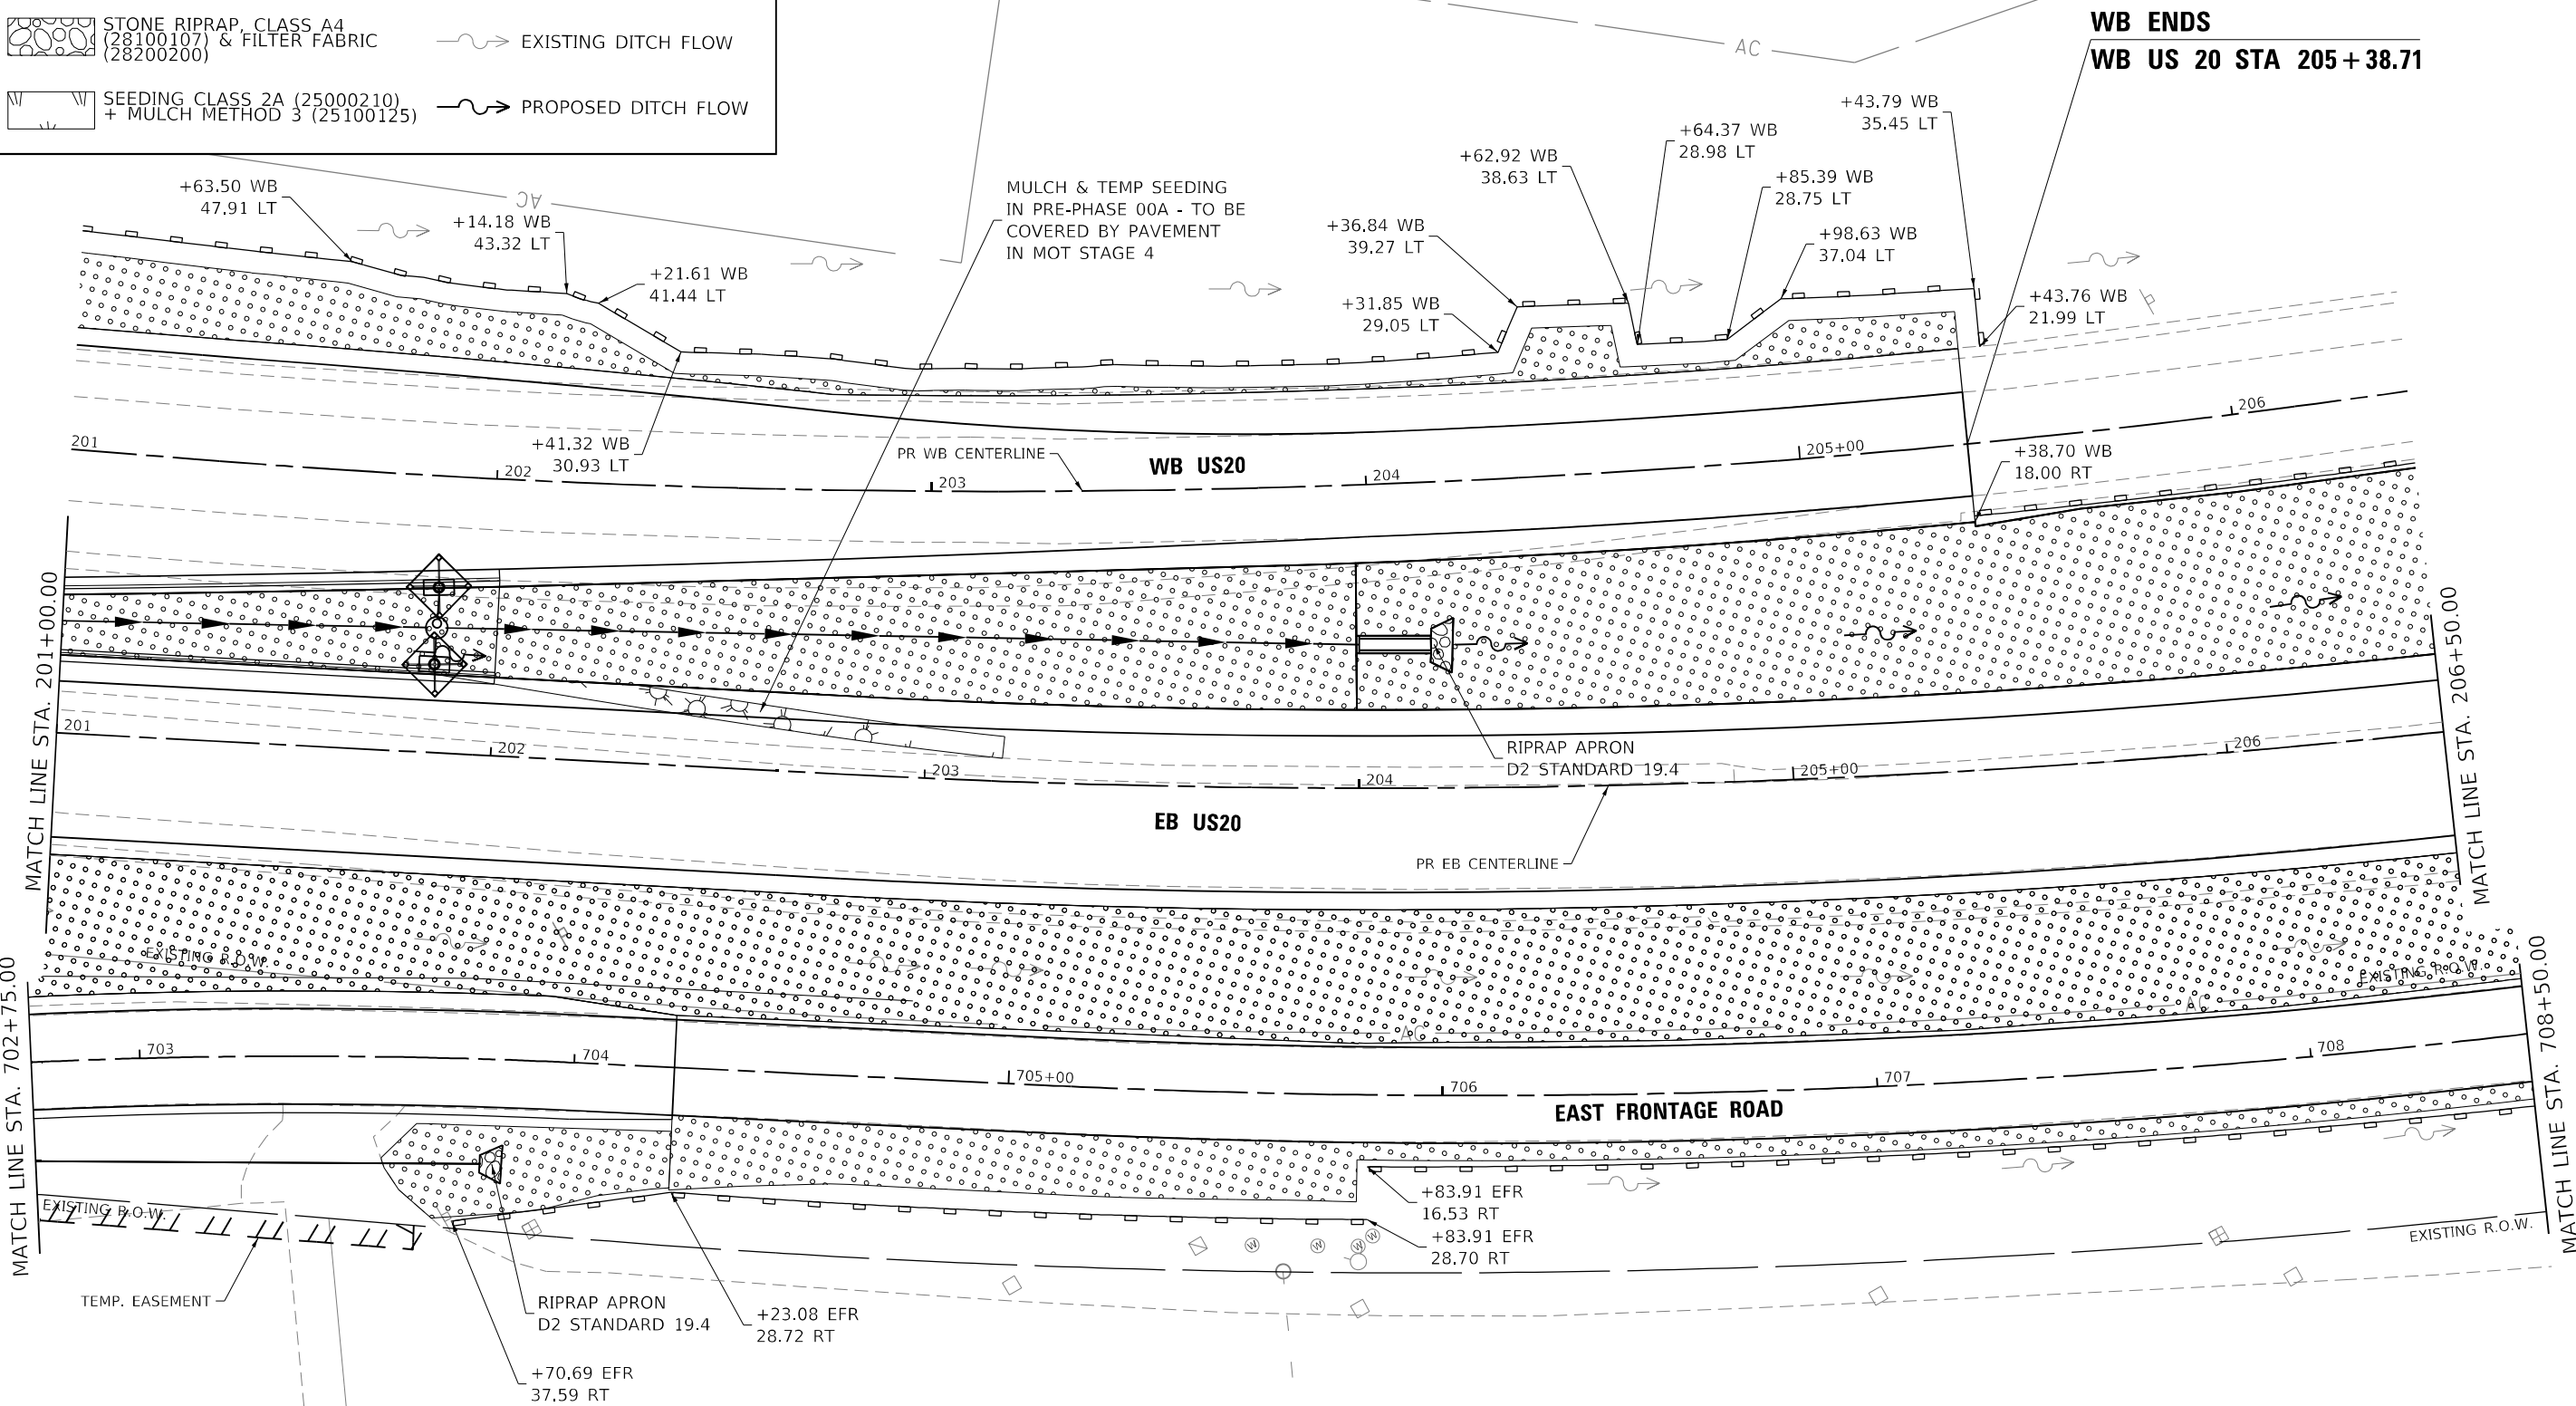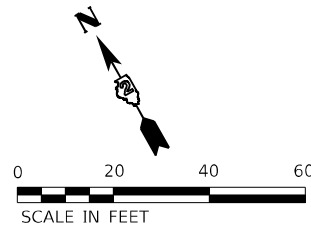

NOTE: SEE ESC PLAN SHEET 17 FOR THE TEMPORARY RUNAROUND

RS&H

USER NAME	= Prohaski
PLOT SCALE	= 40,0000 ' / in.
PLOT DATE	= 12/7/2023

DESIGNED	-	CAB
DRAWN	-	DNP
CHECKED	-	DMS
DATE	-	11/27/23

REVISED	-	9/12/23
REVISED	-	
REVISED	-	
REVISED	-	

STATE OF ILLINOIS
DEPARTMENT OF TRANSPORTATION



US ROUTE 20
ESC PLAN SHEETS

SCALE: 1" = 20' SHEET 11 OF 19 SHEETS STA. 201+00.00 TO STA. 206+50.00

F.A.P. RTE.	SECTION	COUNTY	TOTAL SHEETS	SHEET NO.
301	43N	JO DAVIESS	628	297
CONTRACT NO. 64P26				
ILLINOIS FED. AID PROJECT				

LEGEND

- SEEDING CLASS 2A (25000210)
+ MULCH METHOD 3 (25100125)
& TEMPORARY EROSION CONTROL
SEEDING (28000250)
- SEEDING CLASS 4 (25000310)
+ MULCH METHOD 3 (25100125)
& TEMPORARY EROSION CONTROL
SEEDING (28000250)
- MULCH METHOD 3 (25100125)
& TEMPORARY EROSION CONTROL
SEEDING (28000250)
- STONE RIPRAP, CLASS A4
(28100107) & FILTER FABRIC
(28200200)
- SEEDING CLASS 2A (25000210)
+ MULCH METHOD 3 (25100125)
- TEMPORARY DITCH CHECK
(28000305)
- INLET AND PIPE
PROTECTION (28000500)
- PERIMETER EROSION
BARRIER (28000400)
- EXISTING DITCH FLOW
- PROPOSED DITCH FLOW

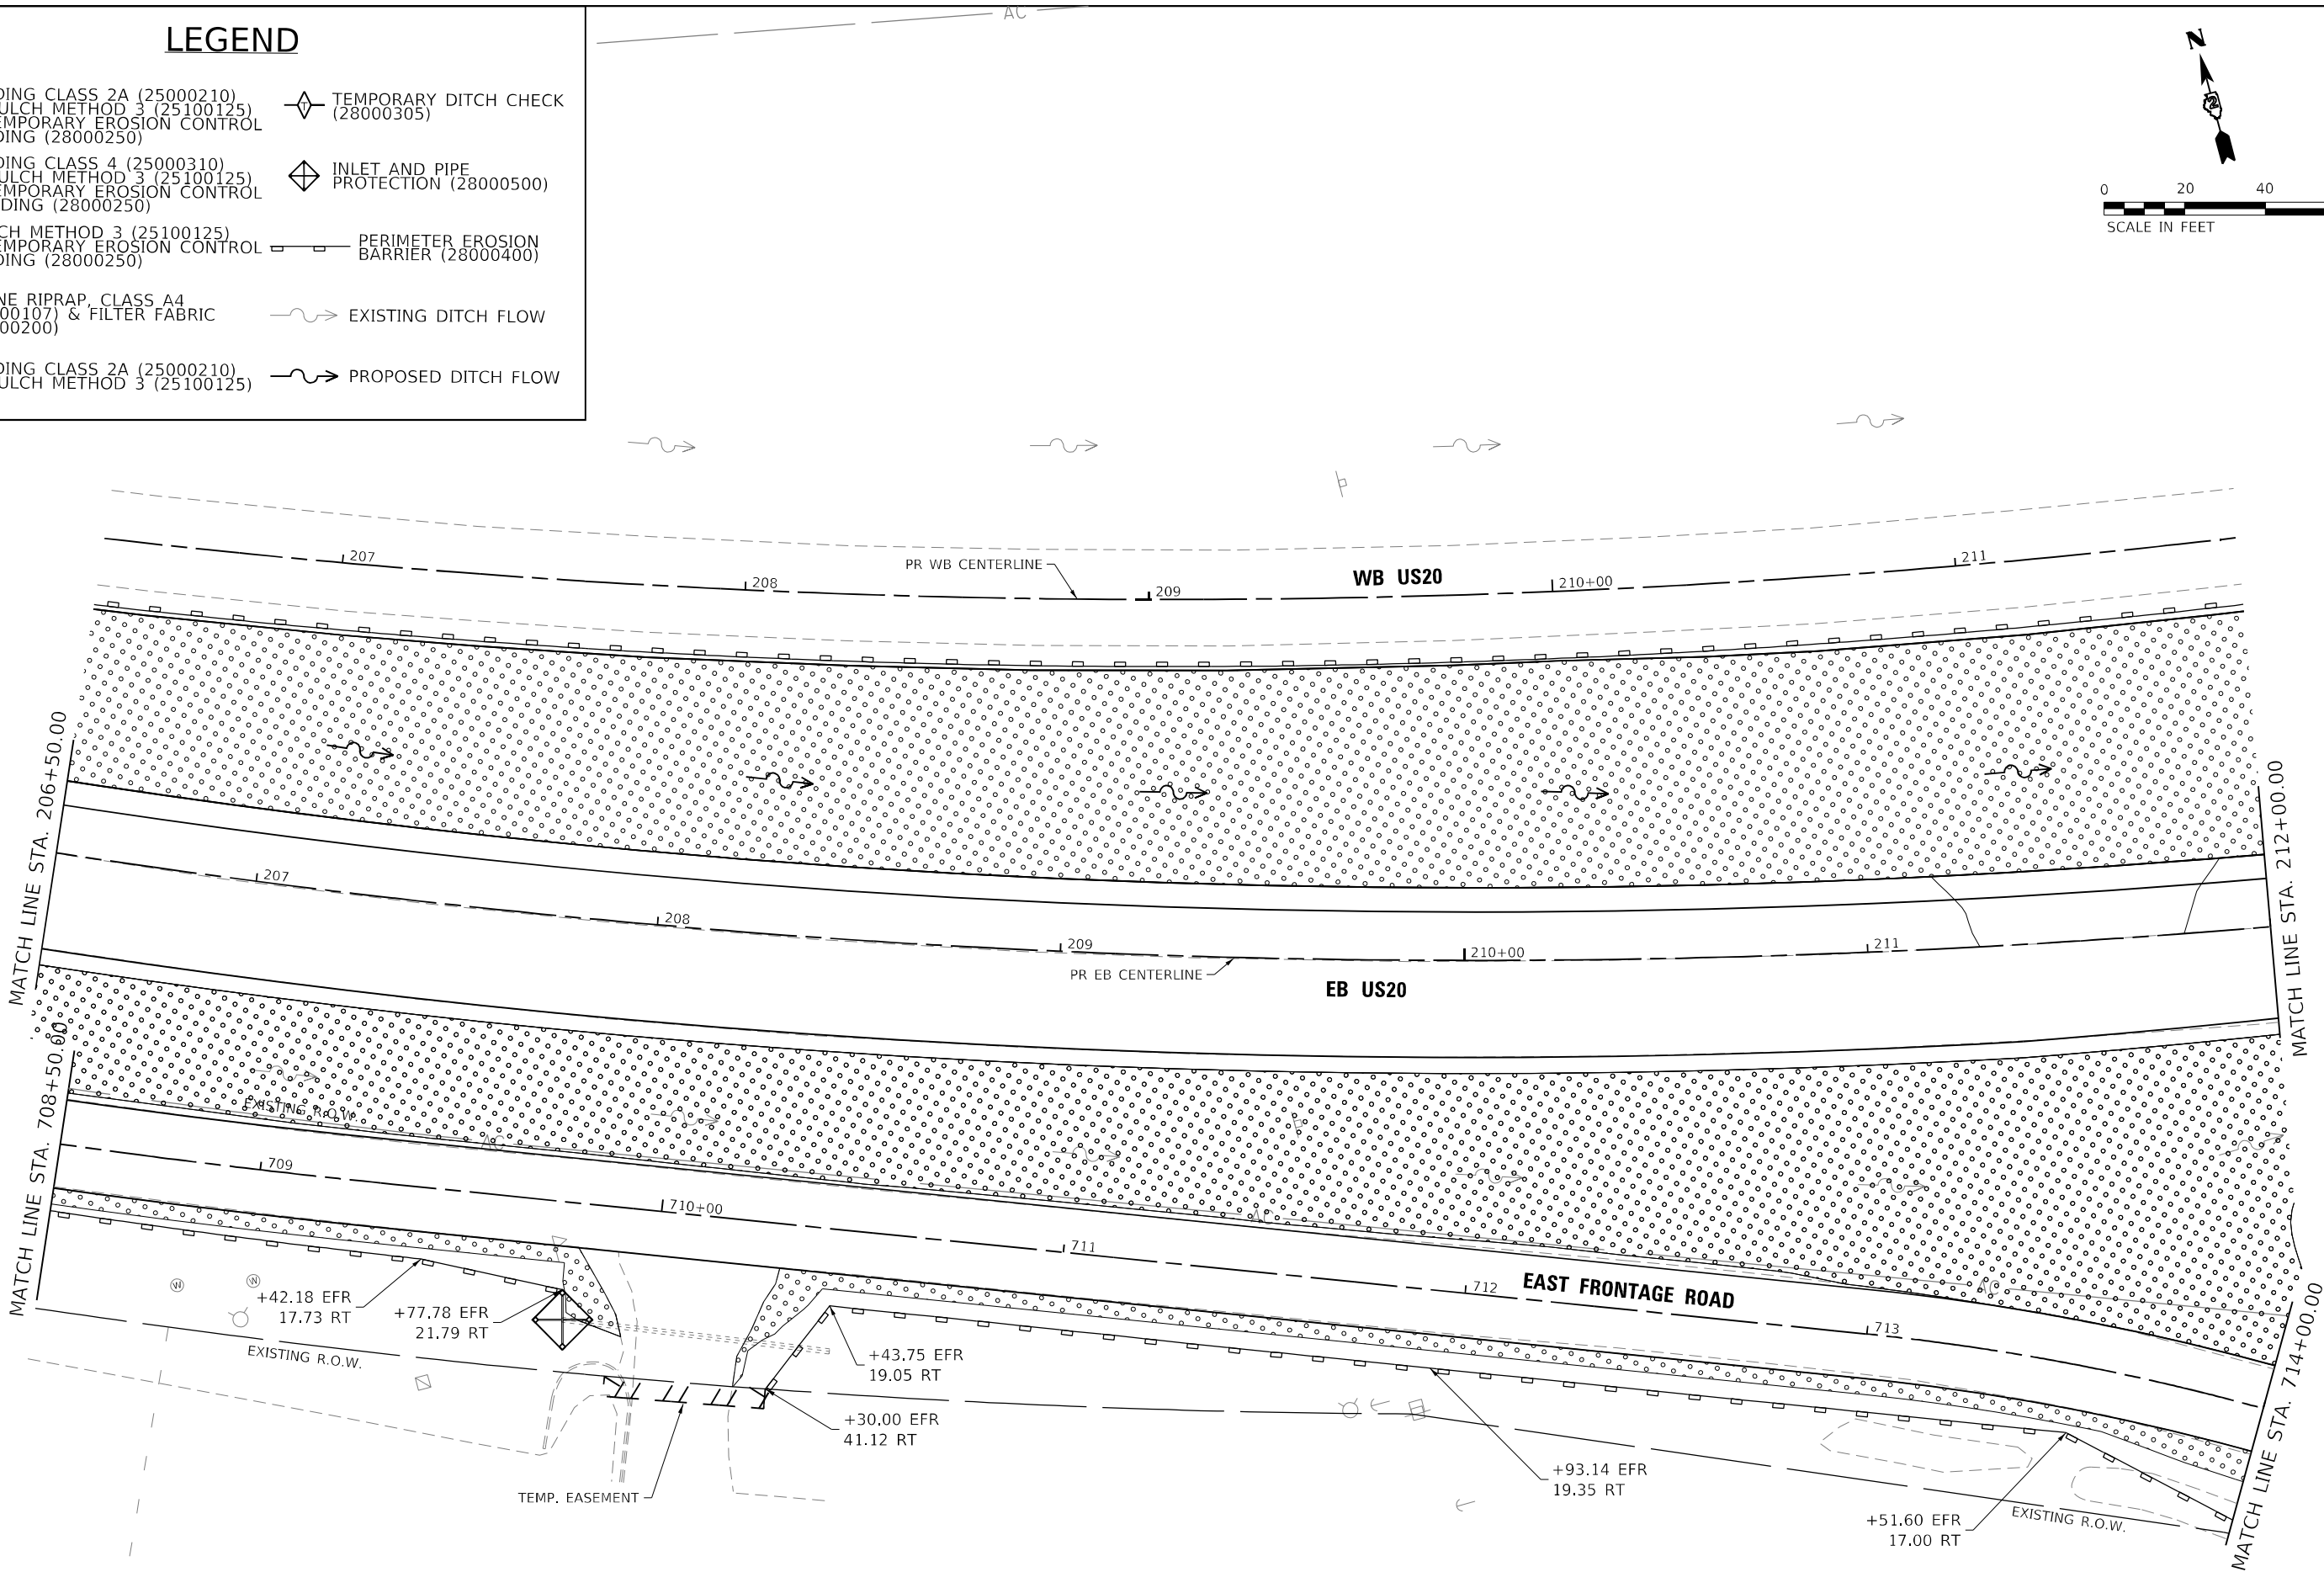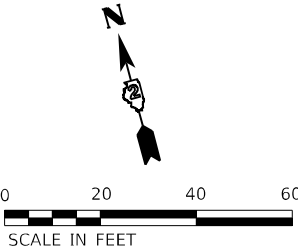

NOTE: SEE ESC PLAN SHEET 19 FOR THE TEMPORARY CROSSING

MODEL: Default
FILE NAME: 201901056-0146-000 IDOT RTB 202 D2 VapVar SEETask 5\CAD\CAD_Sheets\02_64P26-shr-aros.dgn



USER NAME = Prohaski	DESIGNED - CAB	REVISED - 9/12/23
PLOT SCALE = 40,0000 ' / in.	DRAWN - DNP	REVISED -
PLOT DATE = 12/7/2023	CHECKED - DMS	REVISED -
	DATE - 11/27/23	REVISED -

STATE OF ILLINOIS
DEPARTMENT OF TRANSPORTATION

US ROUTE 20
ESC PLAN SHEETS

SCALE: 1" = 20' SHEET 12 OF 19 SHEETS STA. 206+50.00 TO STA. 212+00.00

F.A.P. RTE.	SECTION	COUNTY	TOTAL SHEETS	SHEET NO.
301	43N	JO DAVISS	628	298
CONTRACT NO. 64P26				
ILLINOIS FED. AID PROJECT				

LEGEND

- 

SEEDING CLASS 2A (25000210)
+ MULCH METHOD 3 (25100125)
& TEMPORARY EROSION CONTROL SEEDING (28000250)
- 

SEEDING CLASS 4 (25000310)
+ MULCH METHOD 3 (25100125)
& TEMPORARY EROSION CONTROL SEEDING (28000250)
- 

MULCH METHOD 3 (25100125)
& TEMPORARY EROSION CONTROL SEEDING (28000250)
- 

STONE RIPRAP, CLASS A4 (28100107) & FILTER FABRIC (28200200)
- 

SEEDING CLASS 2A (25000210)
+ MULCH METHOD 3 (25100125)
- 



TEMPORARY DITCH CHECK (28000305)
- 

INLET AND PIPE PROTECTION (28000500)
- 

PERIMETER EROSION BARRIER (28000400)
- 

EXISTING DITCH FLOW
- 

PROPOSED DITCH FLOW

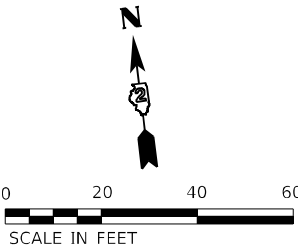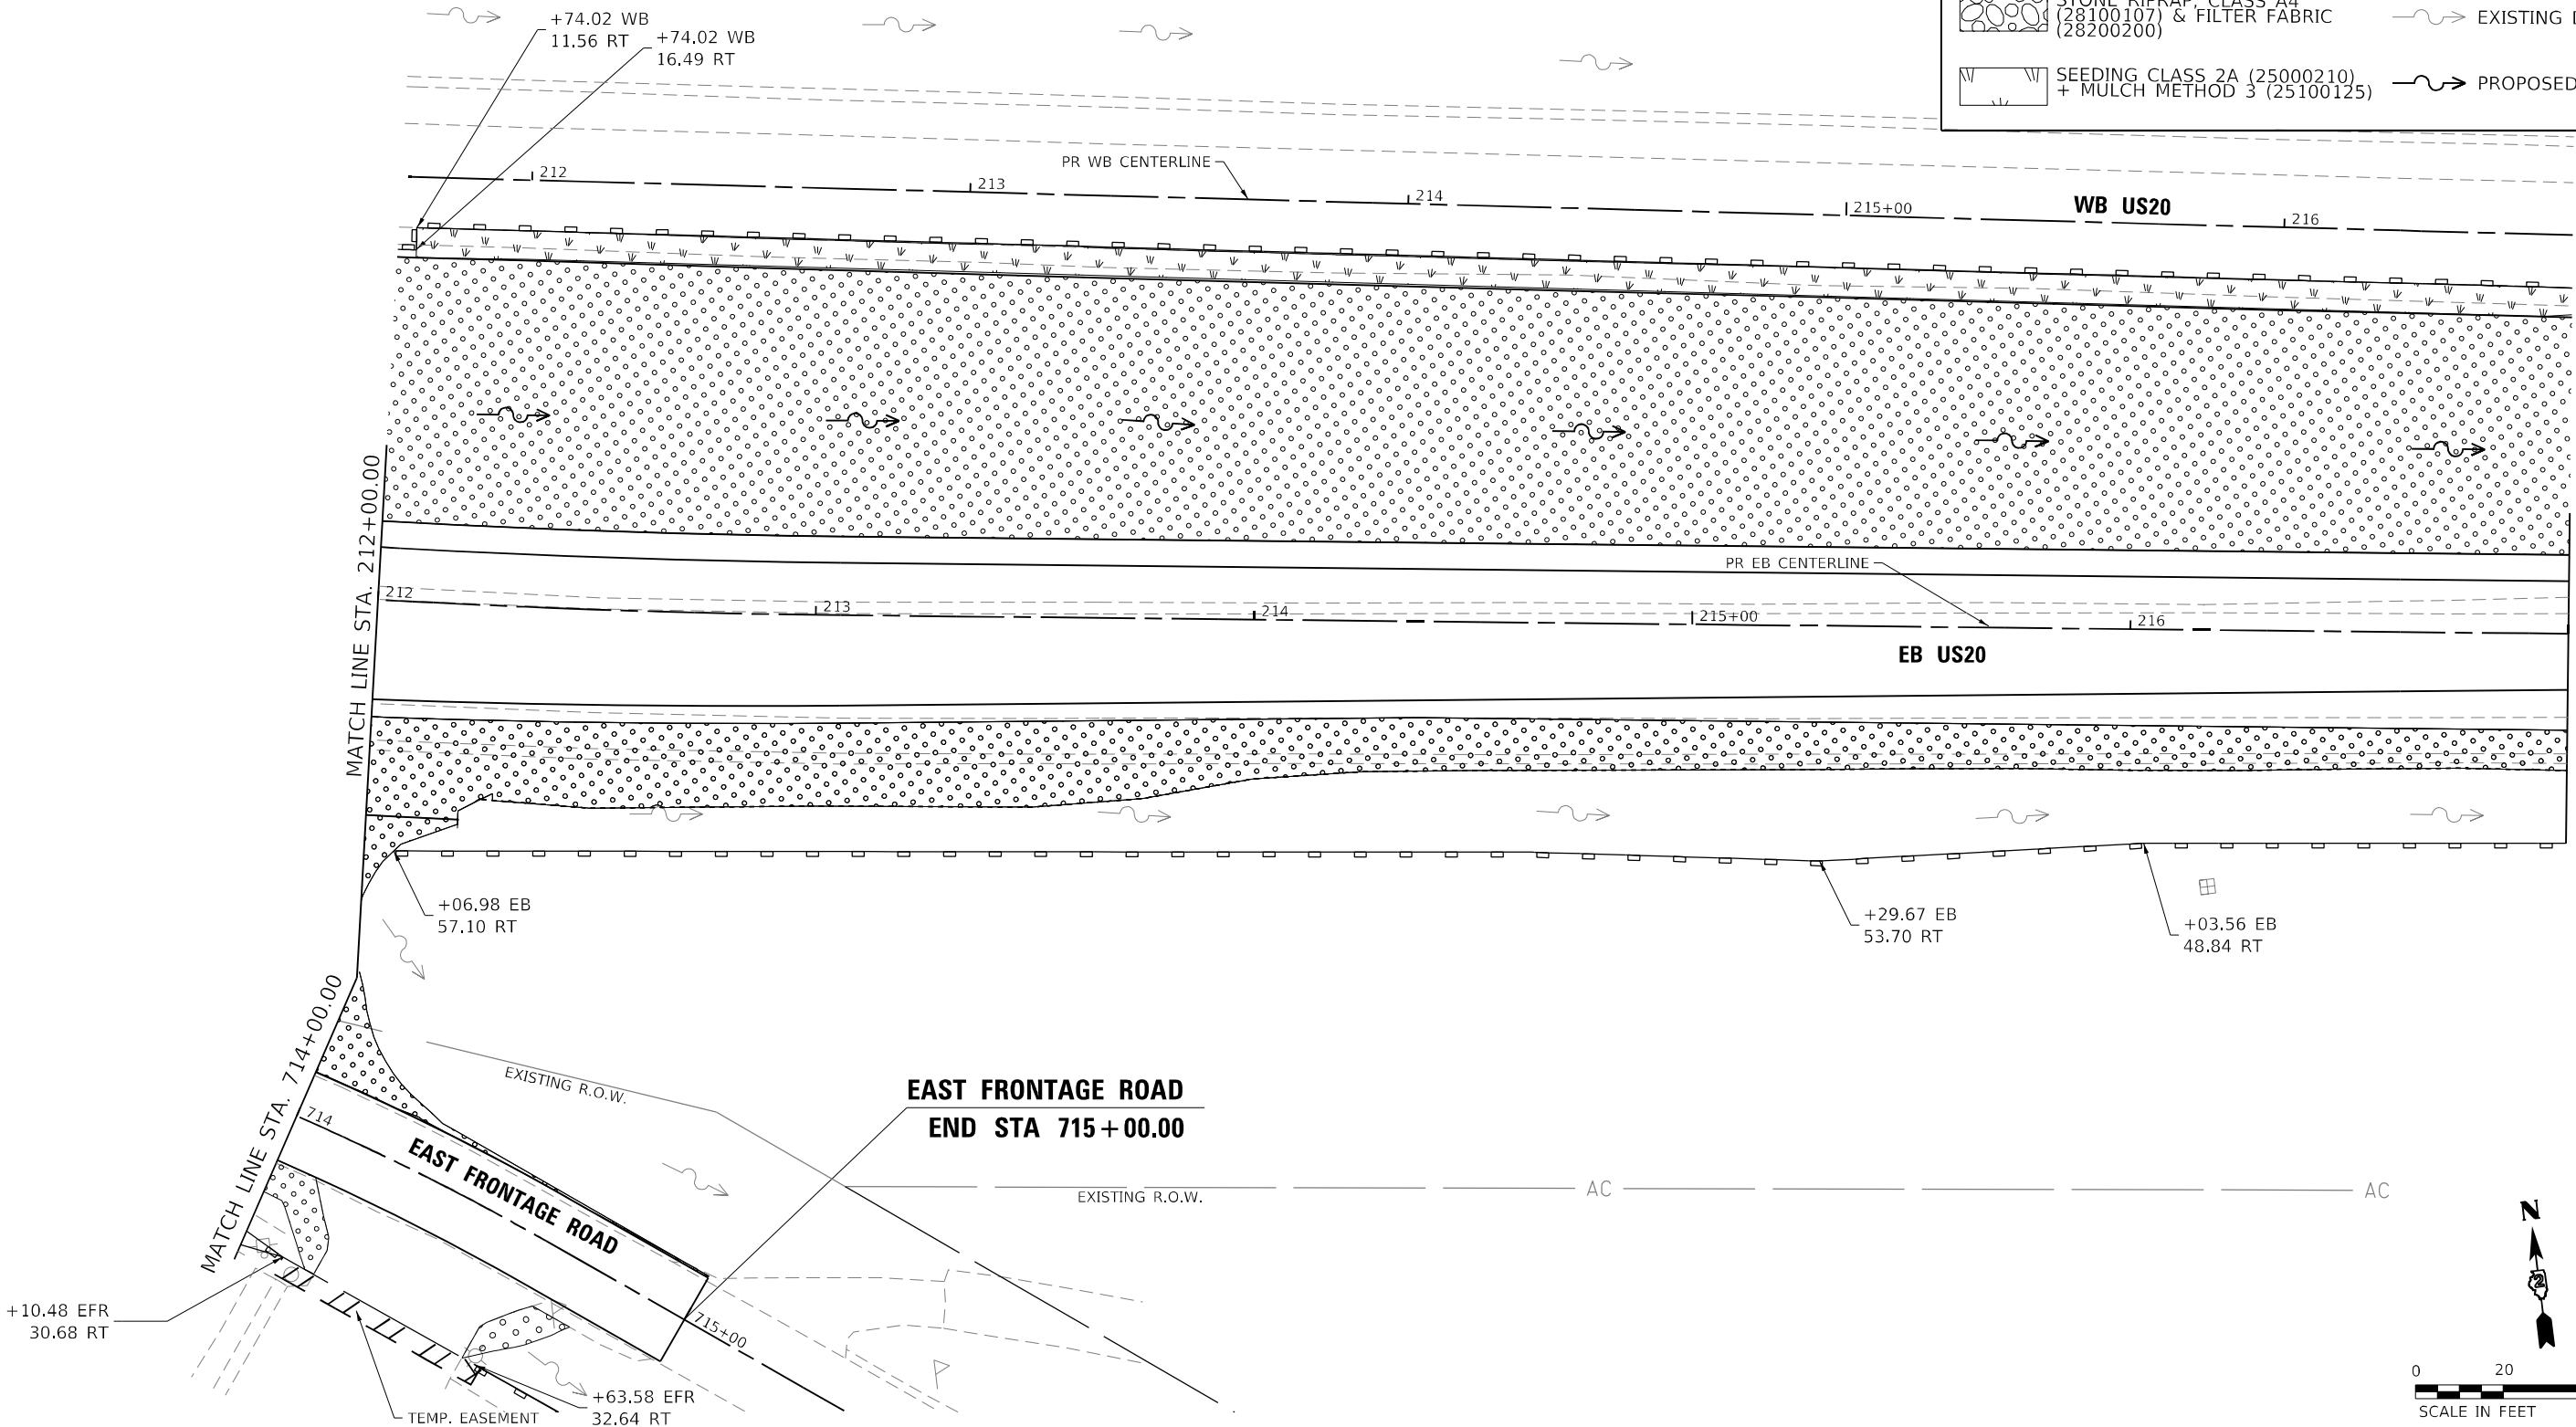

MODEL: Default
FILE NAME: 20201056-0146-000 IDOT PTB 202 D2 VarVar - SE3.Tbx 5\CAD\CAD_Sheets\ID2_64P26-elt-aros.dgn



USER NAME = Prohaski	DESIGNED - CAB	REVISED - 9/12/23
	DRAWN - DNP	REVISED -
PLOT SCALE = 40,0000 ' / in.	CHECKED - DMS	REVISED -
PLOT DATE = 12/7/2023	DATE - 11/27/23	REVISED -


STATE OF ILLINOIS
DEPARTMENT OF TRANSPORTATION

US ROUTE 20
ESC PLAN SHEETS

SCALE: 1" = 20' SHEET 13 OF 19 SHEETS STA. 212+00.00 TO STA. 217+00.00

F.A.P. RTE.	SECTION	COUNTY	TOTAL SHEETS	SHEET NO.
301	43N	JO DAVIESS	628	299
CONTRACT NO. 64P26				
ILLINOIS FED. AID PROJECT				

MODEL: Default
FILE NAME: 20191056-0146-000 IDOT PTB 202 D2 VapVar SEB.Tbxak 5\CAD\CAD Sheets\02 64P26-eh-eros.dgn

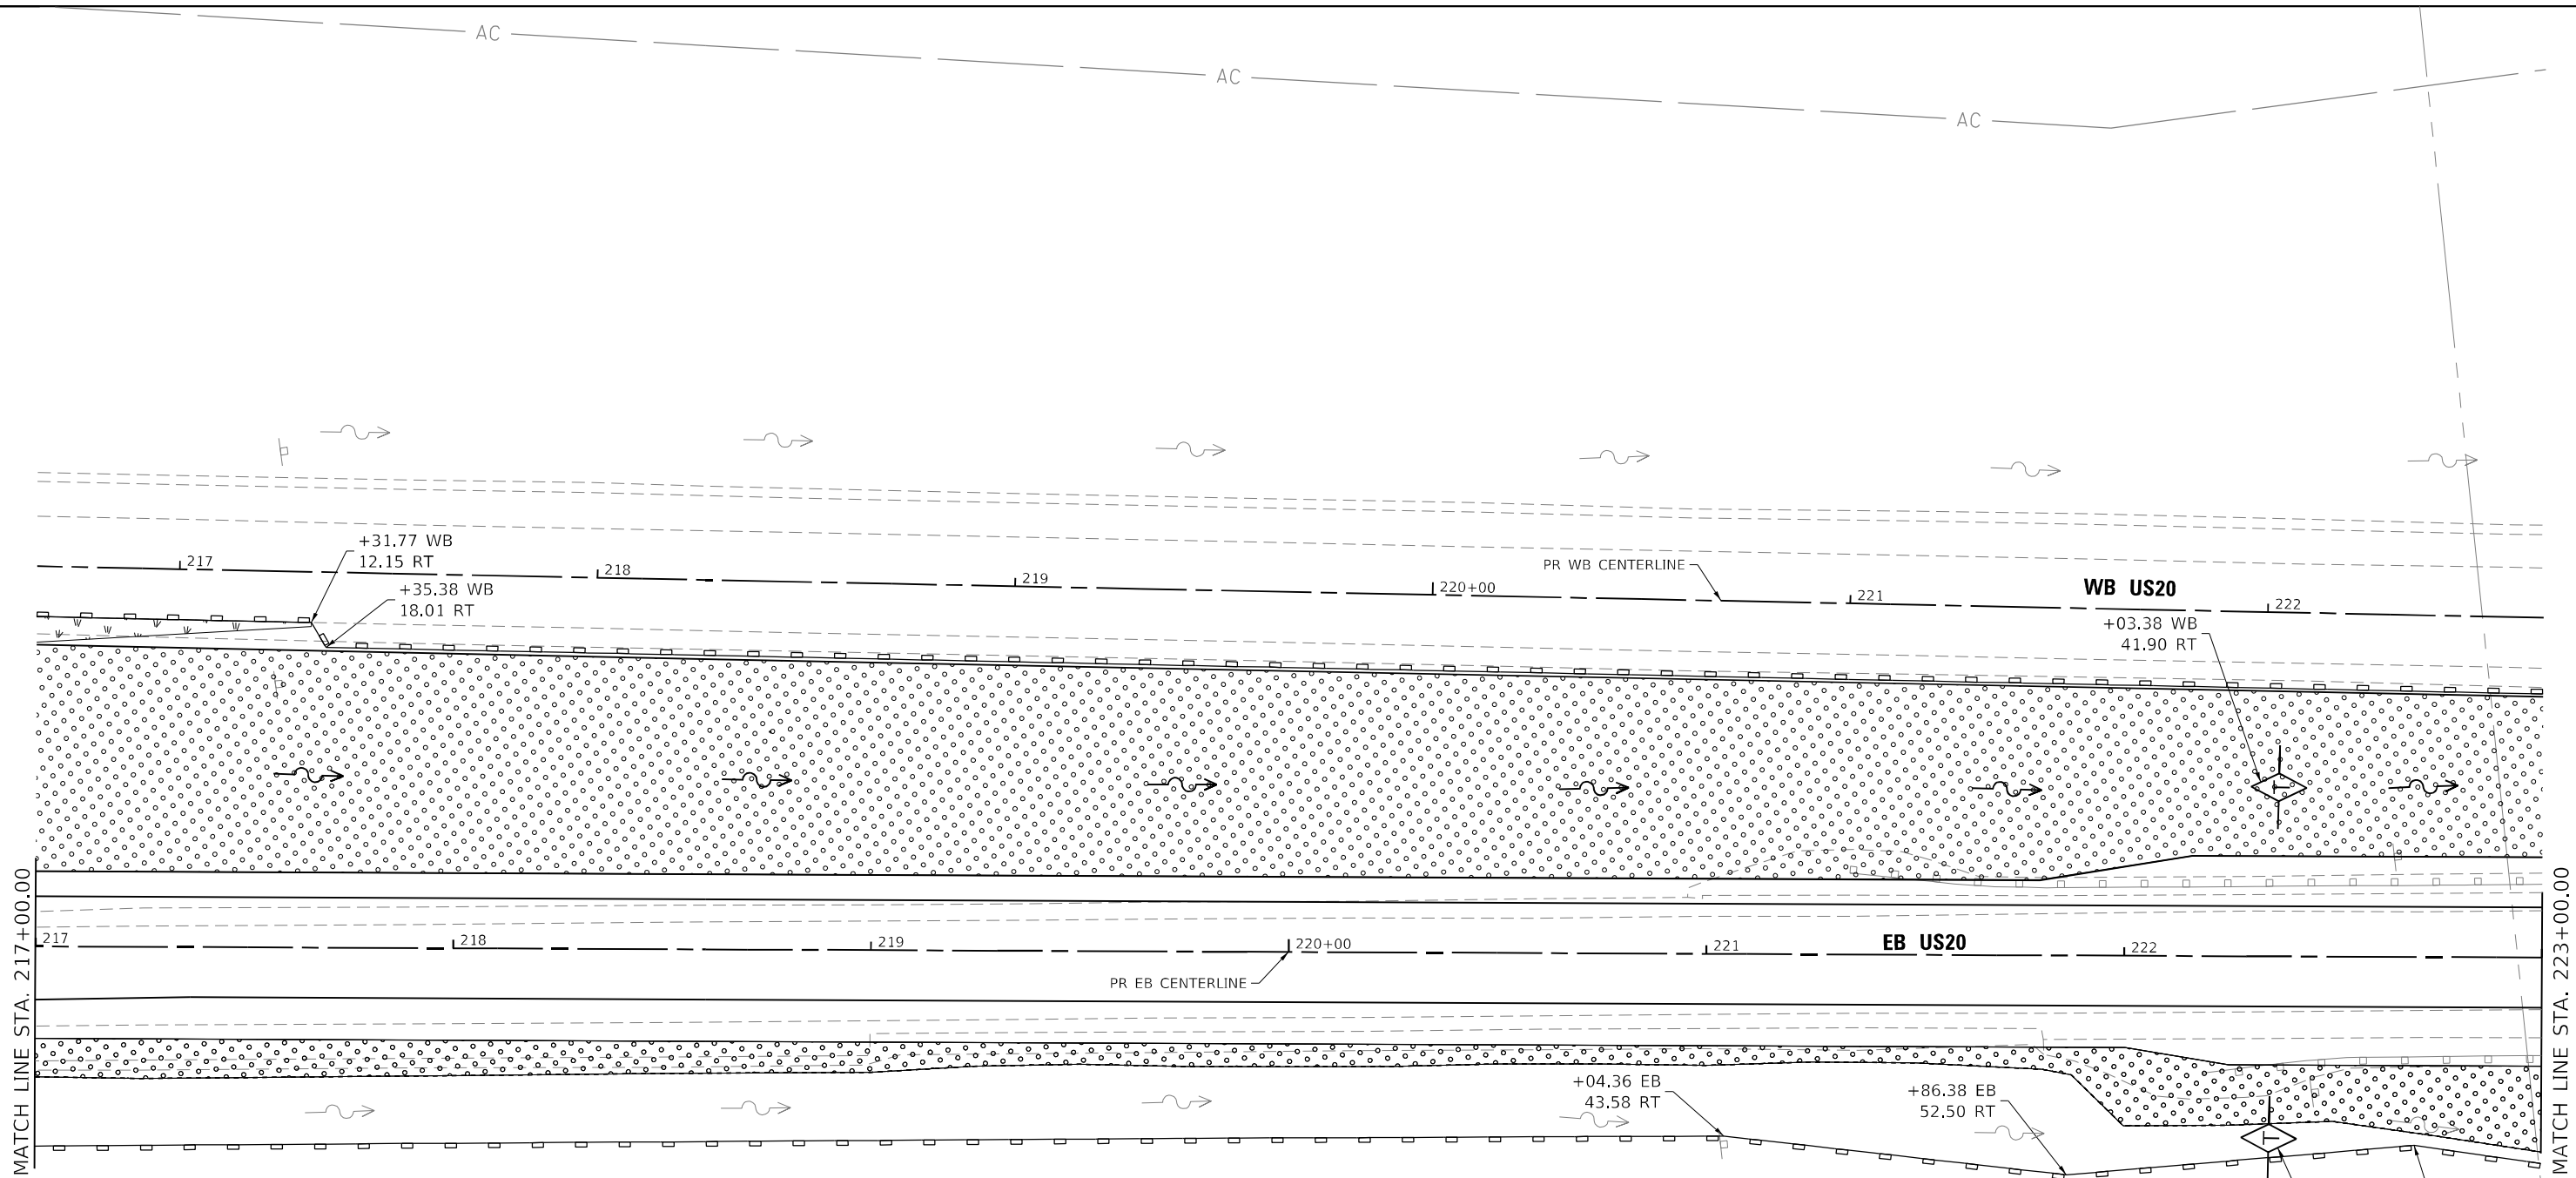

LEGEND

- SEEDING CLASS 2A (25000210) + MULCH METHOD 3 (25100125) & TEMPORARY EROSION CONTROL SEEDING (28000250)
- SEEDING CLASS 4 (25000310) + MULCH METHOD 3 (25100125) & TEMPORARY EROSION CONTROL SEEDING (28000250)
- MULCH METHOD 3 (25100125) & TEMPORARY EROSION CONTROL SEEDING (28000250)
- STONE RIPRAP, CLASS A4 (28100107) & FILTER FABRIC (28200200)
- SEEDING CLASS 2A (25000210) + MULCH METHOD 3 (25100125)
- TEMPORARY DITCH CHECK (28000305)
- INLET AND PIPE PROTECTION (28000500)
- PERIMETER EROSION BARRIER (28000400)
- EXISTING DITCH FLOW
- PROPOSED DITCH FLOW

RS&H

USER NAME = Prohaski	DESIGNED - CAB	REVISED - 9/12/23
	DRAWN - DNP	REVISED -
PLOT SCALE = 40,000' / in.	CHECKED - DMS	REVISED -
PLOT DATE = 12/7/2023	DATE - 11/27/23	REVISED -

STATE OF ILLINOIS
DEPARTMENT OF TRANSPORTATION

US ROUTE 20
ESC PLAN SHEETS

SCALE: 1" = 20' SHEET 14 OF 19 SHEETS STA. 217+00.00 TO STA. 223+00.00

F.A.P. RTE.	SECTION	COUNTY	TOTAL SHEETS	SHEET NO.
301	43N	JO DAVIESS	628	300
CONTRACT NO. 64P26				
ILLINOIS FED. AID PROJECT				