

W. FACE OF PARAPET NB BRIDGE

Location	Station	Offset	Theoretical Grade Elevations	Theoretical Grade Elevations Adjusted for Grinding
S. End N. Approach	2207+57.60	-34.29	751.42	751.45
A3	2207+67.54	-34.45	751.36	751.38
A4	2207+77.48	-34.64	751.29	751.31
N. End N. Approach	2207+87.42	-34.84	751.22	751.25

W. EDGE OF PAVEMENT

Location	Station	Offset	Theoretical Grade Elevations	Theoretical Grade Elevations Adjusted for Grinding
S. End N. Approach	2207+48.43	-24.00	751.28	751.31
A3	2207+58.25	-24.00	751.21	751.24
A4	2207+68.06	-24.00	751.15	751.17
N. End N. Approach	2207+77.86	-24.00	751.08	751.10

STAGE I/II CONST. JT.

Location	Station	Offset	Theoretical Grade Elevations	Theoretical Grade Elevations Adjusted for Grinding
S. End N. Approach	2207+28.50	-1.80	750.98	751.00
A3	2207+38.50	-1.92	750.91	750.93
A4	2207+48.49	-2.06	750.84	750.87
N. End N. Approach	2207+58.49	-2.21	750.78	750.80

NB PG


Location	Station	Offset	Theoretical Grade Elevations	Theoretical Grade Elevations Adjusted for Grinding
S. End N. Approach	2207+26.87	+0.00	750.95	750.98
A3	2207+36.77	+0.00	750.89	750.91
A4	2207+46.64	+0.00	750.82	750.84
N. End N. Approach	2207+56.51	+0.00	750.75	750.77

E. EDGE OF PAVEMENT

Location	Station	Offset	Theoretical Grade Elevations	Theoretical Grade Elevations Adjusted for Grinding
S. End N. Approach	2207+16.00	12.00	750.78	750.80
A3	2207+25.93	12.00	750.72	750.74
A4	2207+35.85	12.00	750.65	750.67
N. End N. Approach	2207+45.75	12.00	750.58	750.60

E. FACE OF PARAPET AND GUTTER LINE NB

Location	Station	Offset	Theoretical Grade Elevations	Theoretical Grade Elevations Adjusted for Grinding
S. End N. Approach	2207+04.76	24.33	750.60	750.62
A3	2207+14.80	24.25	750.55	750.57
A4	2207+24.85	24.15	750.48	750.51
N. End N. Approach	2207+34.89	24.04	750.42	750.44

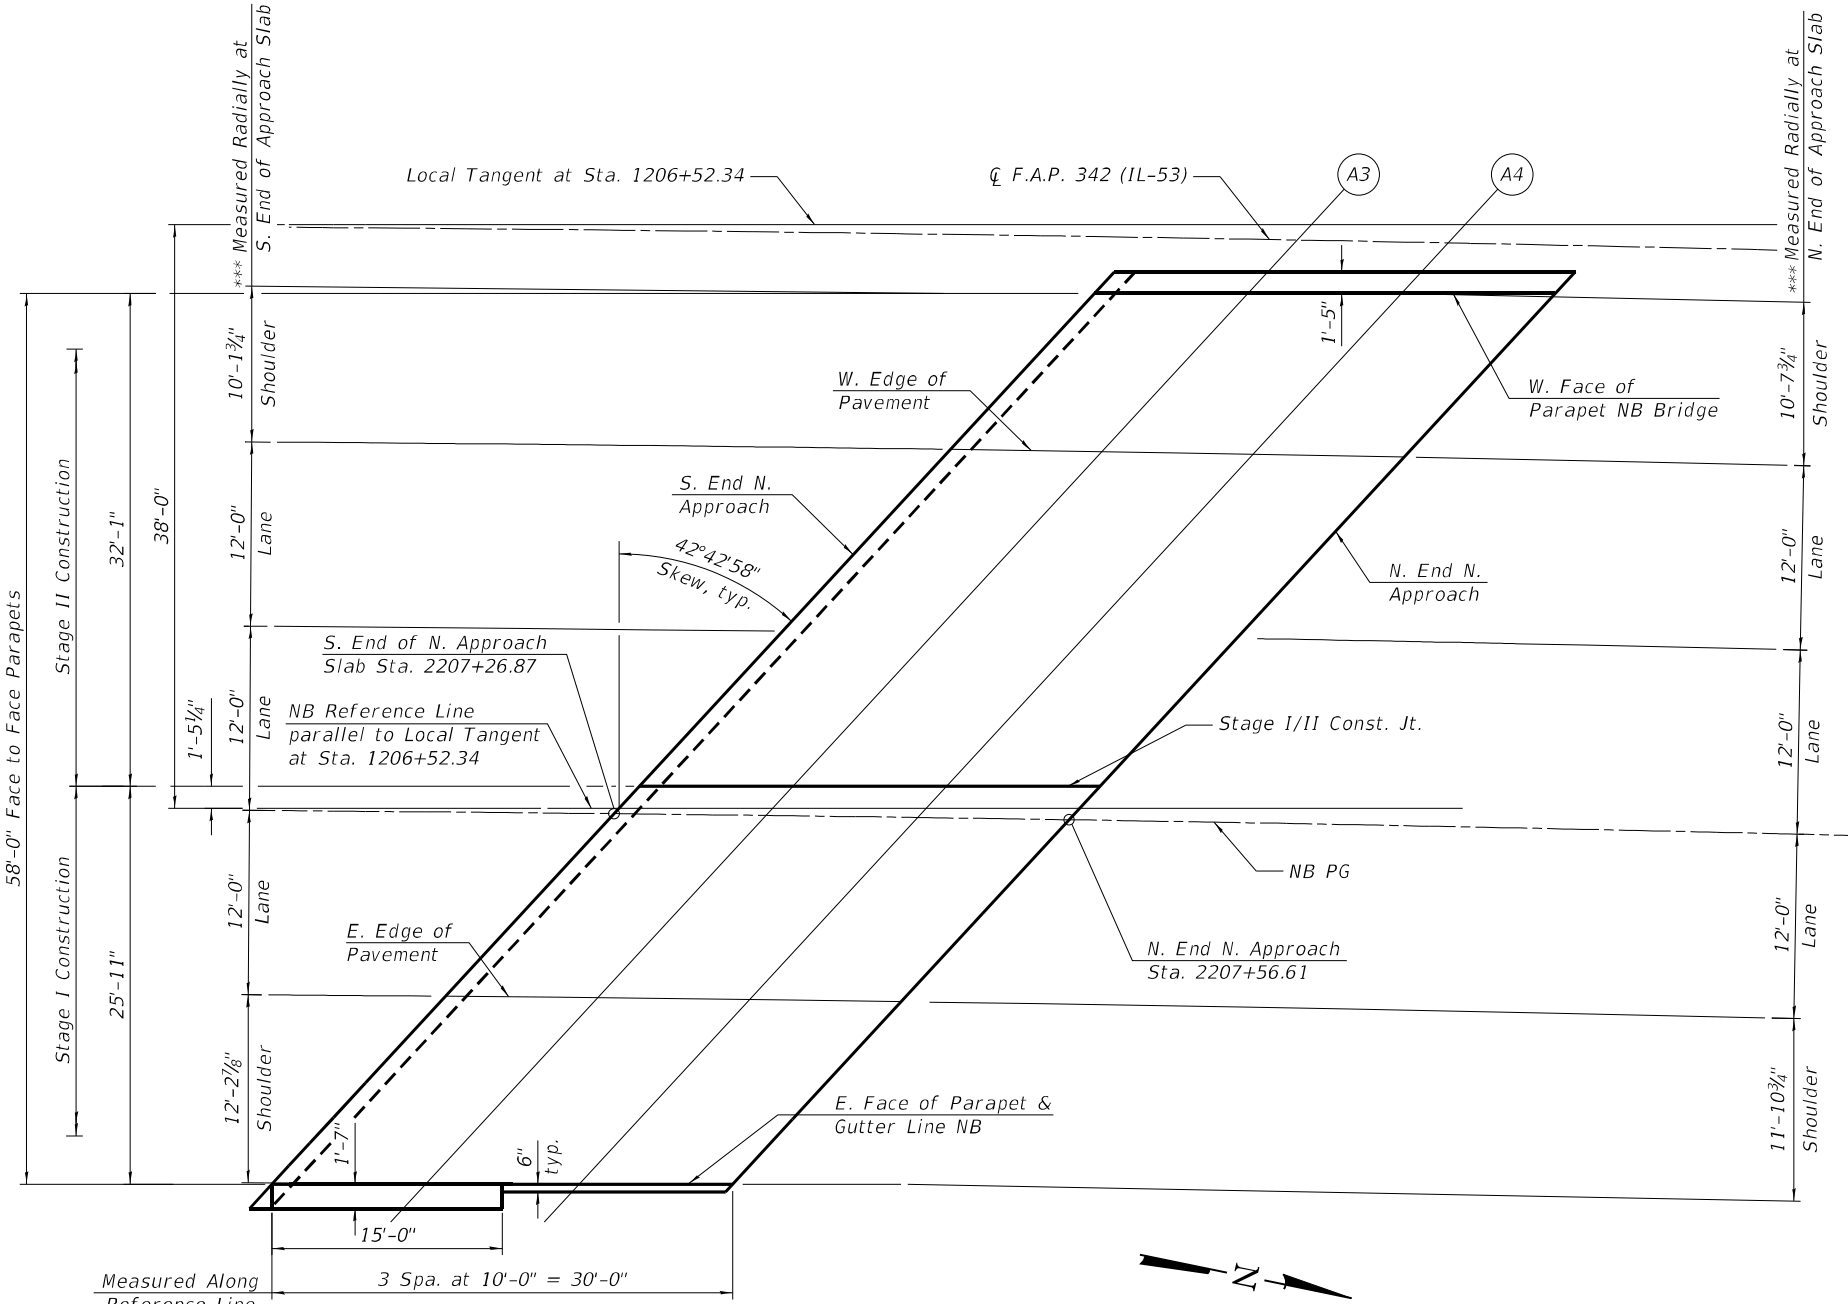

PLAN
North Approach

*** The reported measured shoulder distance was taken radially from the intersection of the outside lane line at the limits of the bridge deck taken at the front face of the parapet.

- Notes:
- All dimensions measured perpendicular to reference line unless otherwise noted.
 - For Offset sketch see sheet 2 of 66.

MODEL: Default
FILE NAME: S:\JOL\6300--6399\6346\113\Drawings\CAD\Micro-55a\CAD_Sheets\0160376\1121-C3-016-ASE2-5ALdgn


SB PG

<i>Location</i>	<i>Station</i>	<i>Offset</i>	<i>Theoretical Grade Elevations</i>	<i>Theoretical Grade Elevations Adjusted for Grinding</i>
<i>S. End S. Approach</i>	<i>3205+46.79</i>	<i>0.00</i>	<i>751.05</i>	<i>751.07</i>
<i>A1</i>	<i>3205+56.93</i>	<i>0.00</i>	<i>751.08</i>	<i>751.11</i>
<i>A2</i>	<i>3205+67.05</i>	<i>0.00</i>	<i>751.12</i>	<i>751.14</i>
<i>N. End S. Approach</i>	<i>3205+77.16</i>	<i>0.00</i>	<i>751.16</i>	<i>751.18</i>

<i>Location</i>	<i>Station</i>	<i>Offset</i>	<i>Theoretical Grade Elevations</i>	<i>Theoretical Grade Elevations Adjusted for Grinding</i>
<i>S. End S. Approach</i>	<i>3205+45.36</i>	<i>1.49</i>	<i>751.01</i>	<i>751.03</i>
<i>A1</i>	<i>3205+55.36</i>	<i>1.64</i>	<i>751.05</i>	<i>751.07</i>
<i>A2</i>	<i>3205+65.37</i>	<i>1.78</i>	<i>751.08</i>	<i>751.10</i>
<i>N. End S. Approach</i>	<i>3205+75.37</i>	<i>1.90</i>	<i>751.11</i>	<i>751.13</i>

<i>Location</i>	<i>Station</i>	<i>Offset</i>	<i>Theoretical Grade Elevations</i>	<i>Theoretical Grade Elevations Adjusted for Grinding</i>
<i>S. End S. Approach</i>	<i>3205+23.78</i>	<i>24.00</i>	<i>750.49</i>	<i>750.51</i>
<i>A1</i>	<i>3205+34.00</i>	<i>24.00</i>	<i>750.52</i>	<i>750.54</i>
<i>A2</i>	<i>3205+44.20</i>	<i>24.00</i>	<i>750.56</i>	<i>750.58</i>
<i>N. End S. Approach</i>	<i>3205+54.39</i>	<i>24.00</i>	<i>750.60</i>	<i>750.62</i>

<i>Location</i>	<i>Station</i>	<i>Offset</i>	<i>Theoretical Grade Elevations</i>	<i>Theoretical Grade Elevations Adjusted for Grinding</i>
<i>S. End S. Approach</i>	<i>3205+15.06</i>	<i>33.02</i>	<i>750.28</i>	<i>750.30</i>
<i>A1</i>	<i>3205+25.12</i>	<i>33.22</i>	<i>750.31</i>	<i>750.33</i>
<i>A2</i>	<i>3205+35.17</i>	<i>33.41</i>	<i>750.34</i>	<i>750.36</i>
<i>N. End S. Approach</i>	<i>3205+45.22</i>	<i>33.58</i>	<i>750.37</i>	<i>750.39</i>

 

Notes:

1. All dimensions measured perpendicular to reference line unless otherwise noted.
2. For offset sketch see sheet 2 of 66.

W. FACE OF PARAPET & GUTTER LINE SB

Location	Station	Offset	Theoretical Grade Elevations	Theoretical Grade Elevations Adjusted for Grinding
S. End N. Approach	3207+98.55	-25.67	751.05	751.07
A3	3208+08.50	-25.94	750.98	751.00
A4	3208+18.45	-26.23	750.91	750.93
N. End N. Approach	3208+28.41	-26.53	750.83	750.86

W. EDGE OF PAVEMENT

Location	Station	Offset	Theoretical Grade Elevations	Theoretical Grade Elevations Adjusted for Grinding
S. End N. Approach	3207+86.58	-12.00	750.87	750.89
A3	3207+96.34	-12.00	750.80	750.82
A4	3208+06.08	-12.00	750.72	750.74
N. End N. Approach	3208+15.82	-12.00	750.64	750.66

SB PG

Location	Station	Offset	Theoretical Grade Elevations	Theoretical Grade Elevations Adjusted for Grinding
S. End N. Approach	3207+76.01	0.00	750.72	750.74
A3	3207+85.80	0.00	750.64	750.66
A4	3207+95.58	0.00	750.56	750.58
N. End N. Approach	3208+05.35	0.00	750.49	750.51

STAGE III/IV CONST. JT.


Location	Station	Offset	Theoretical Grade Elevations	Theoretical Grade Elevations Adjusted for Grinding
S. End N. Approach	3207+75.29	0.81	750.71	750.73
A3	3207+85.29	0.58	750.63	750.65
A4	3207+95.29	0.33	750.56	750.58
N. End N. Approach	3208+05.29	0.07	750.48	750.51

E. EDGE OF PAVEMENT

Location	Station	Offset	Theoretical Grade Elevations	Theoretical Grade Elevations Adjusted for Grinding
S. End N. Approach	3207+54.70	24.00	750.40	750.42
A3	3207+64.56	24.00	750.33	750.35
A4	3207+74.41	24.00	750.25	750.27
N. End N. Approach	3207+84.25	24.00	750.17	750.19

E. FACE OF PARAPET SB BRIDGE

Location	Station	Offset	Theoretical Grade Elevations	Theoretical Grade Elevations Adjusted for Grinding
S. End N. Approach	3207+46.22	33.47	750.27	750.29
A3	3207+56.28	33.29	750.20	750.22
A4	3207+66.33	33.09	750.13	750.15
N. End N. Approach	3207+76.38	32.87	750.06	750.08

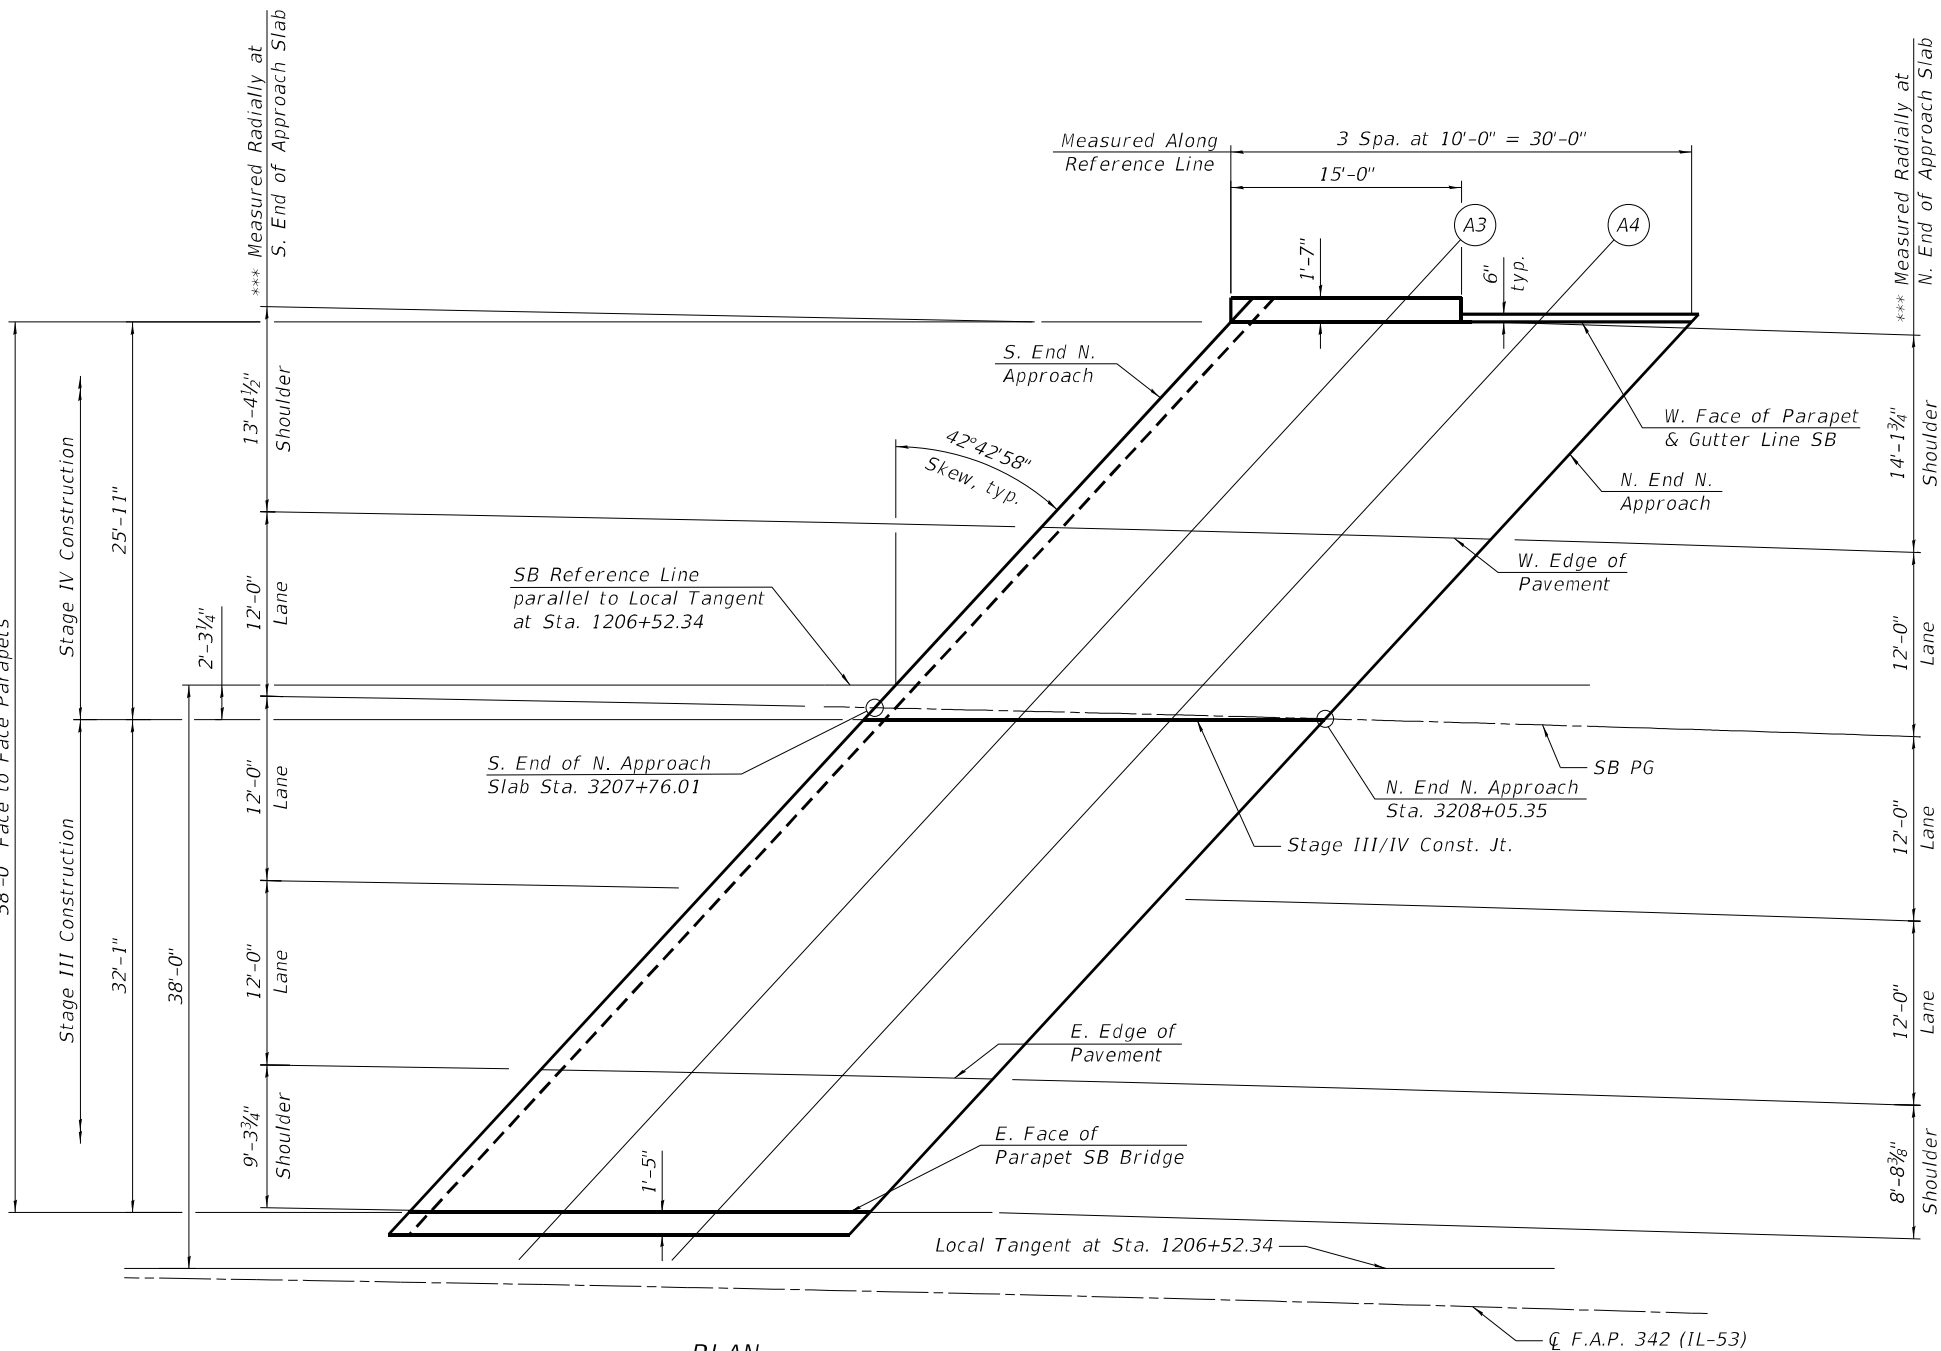

PLAN
North Approach

*** The reported measured shoulder distance was taken radially from the intersection of the outside lane line at the limits of the bridge deck taken at the front face of the parapet.

- Notes:
- All dimensions measured perpendicular to reference line unless otherwise noted.
 - For offset sketch see sheet 2 of 66.

MODEL: Default
FILE NAME: S:\JOL\6300--6399\6346\113\Drawings\CAD\Micro-55A\CAD_Sheets\01603761121-C-018-A5E4-SALdgn



1170 SOUTH HOUBOLT ROAD
JOLIET, ILLINOIS 60431
(815) 744-4200
ASSOCIATES[®] IDPR NO. 184-001273

USER NAME = codyh	DESIGNED - JAS	REVISED -
	CHECKED - NDR	REVISED -
PLOT SCALE = 0:2.0000 " / in.	DRAWN - CJH	REVISED -
PLOT DATE = 9/20/2024	CHECKED - TJE	REVISED -

STATE OF ILLINOIS
DEPARTMENT OF TRANSPORTATION


TOP OF NORTH APPROACH SLAB ELEVATIONS (2 OF 2)
STRUCTURE NO. 016-1121 (SB)

SHEET 18 OF 66 SHEETS

F.A.P. RTE.	SECTION	COUNTY	TOTAL SHEETS	SHEET NO.
342	(531) BR 23	COOK	1211	703
CONTRACT NO. 62W38				
ILLINOIS FED. AID PROJECT				

MODEL: Default
FILE NAME: S:\JOLI\6300--6399\6346\113\Drawings\CAD\Micro-554\CAD_Sheets\01603761121-C-3-02>DCS-SA1.dgn
9/20/2024 3:11:23 PM

- * Prior to Grinding
- ** After Grinding
- *** Measured Radially
- **** The reported measured shoulder distance was taken radially from the intersection of the outside lane line at the limits of the bridge deck taken at the front face of the parapet.

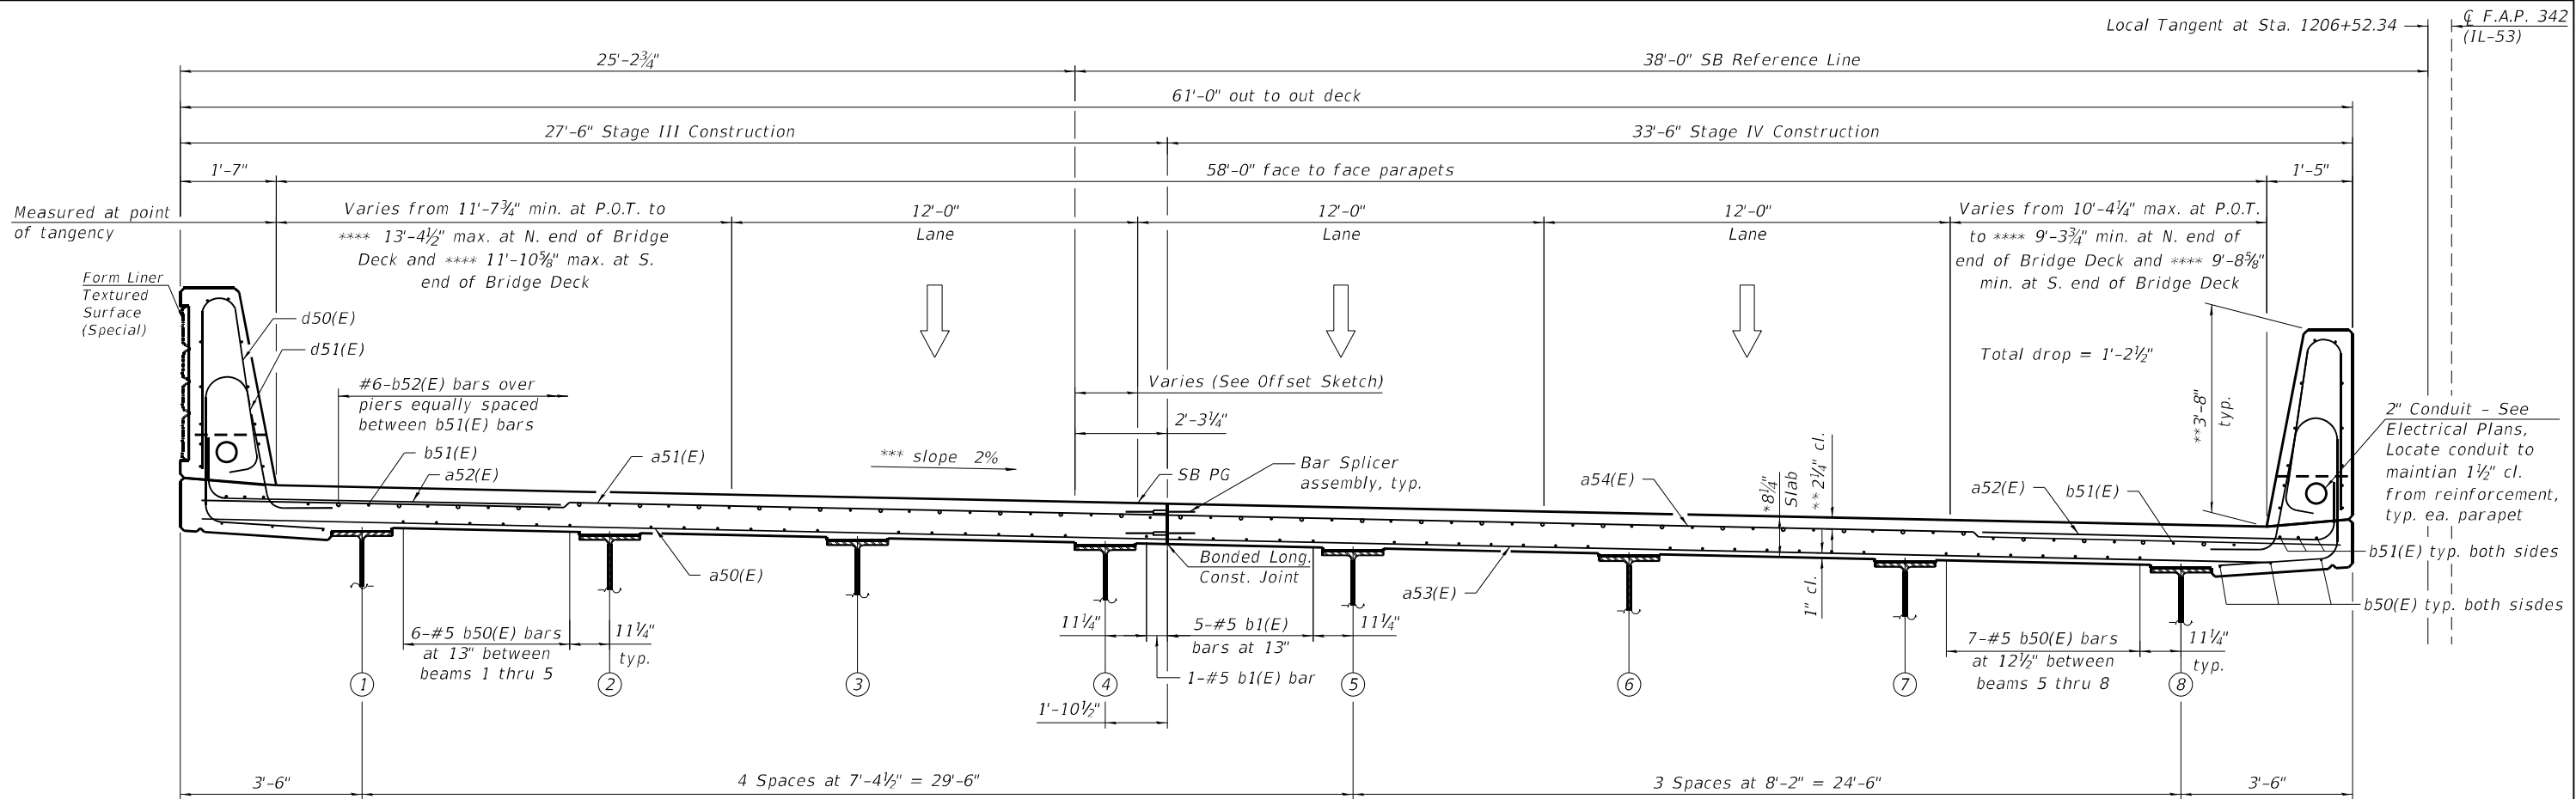

SB CROSS SECTION
(Looking North)

- Notes:
1. All dimensions measured perpendicular to reference line unless otherwise noted.
 2. For offset sketch, see sheet 2 of 66.
 3. See sheet 24 of 66 for bill of materials.



1170 SOUTH HOUBOLT ROAD
JOLIET, ILLINOIS 60431
(815) 744-4200
IDFPR NO. 184-001273





USER NAME = codyh	DESIGNED - TJE	REVISED -
	CHECKED - NDR	REVISED -
PLOT SCALE = 0:2.0000 " = 1" / in.	DRAWN - CJH	REVISED -
PLOT DATE = 9/20/2024	CHECKED - TJE	REVISED -

STATE OF ILLINOIS
DEPARTMENT OF TRANSPORTATION

DECK CROSS SECTION
STRUCTURE NO. 016-1121 (SB)



SHEET 22 OF 66 SHEETS

F.A.P. RTE.	SECTION	COUNTY	TOTAL SHEETS	SHEET NO.
342	(531) BR 23	COOK	1211	707
CONTRACT NO. 62W38				
ILLINOIS FED. AID PROJECT				

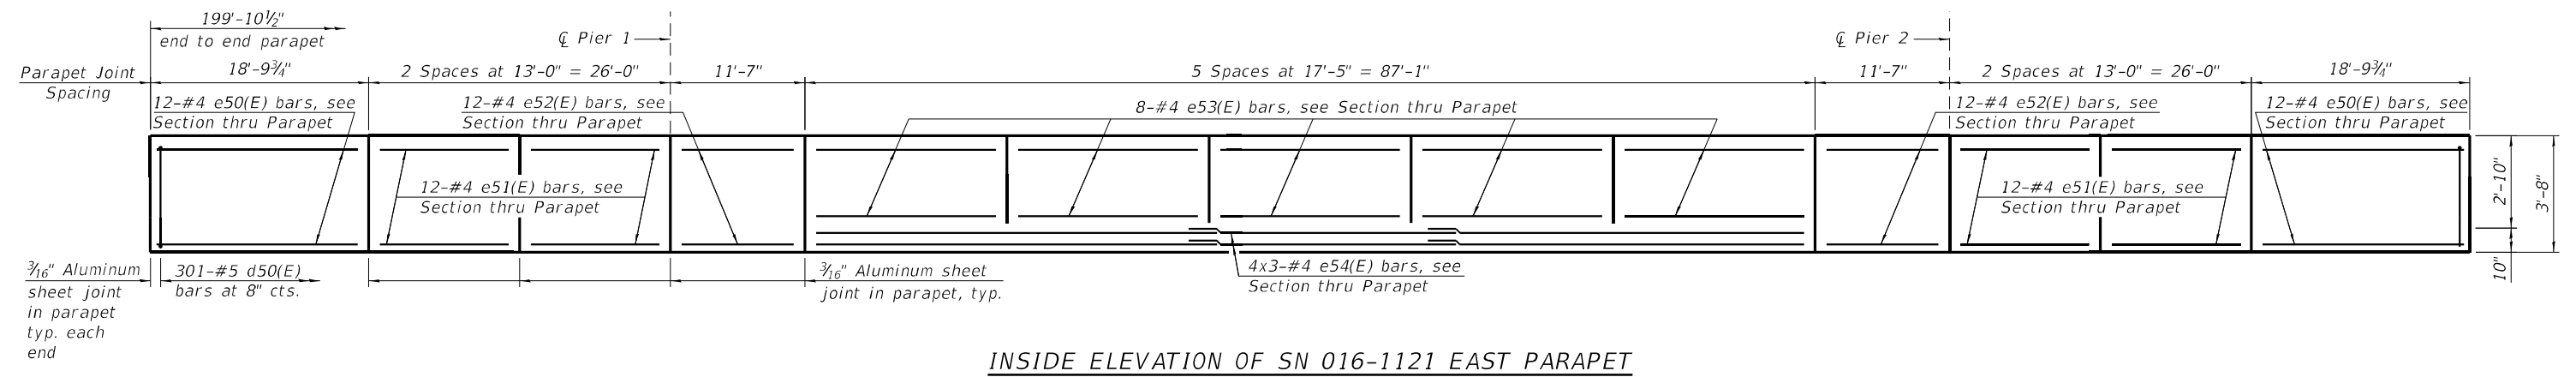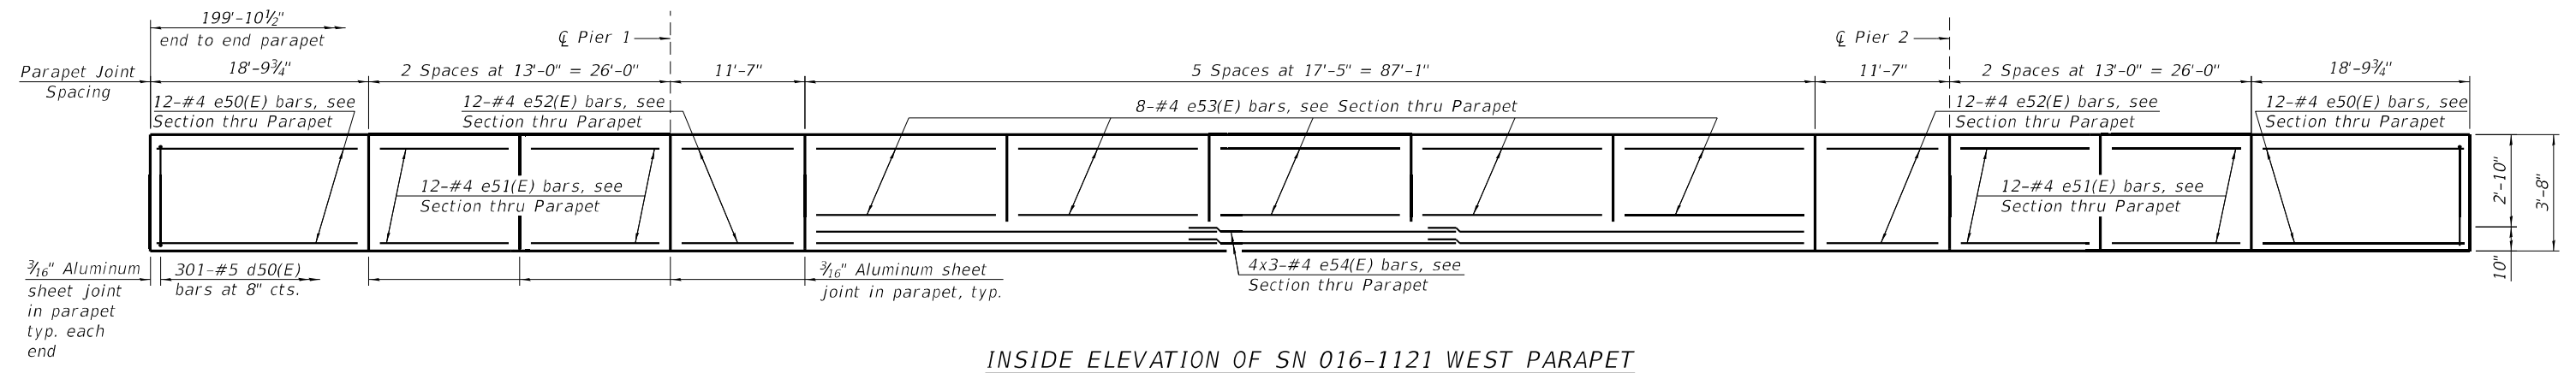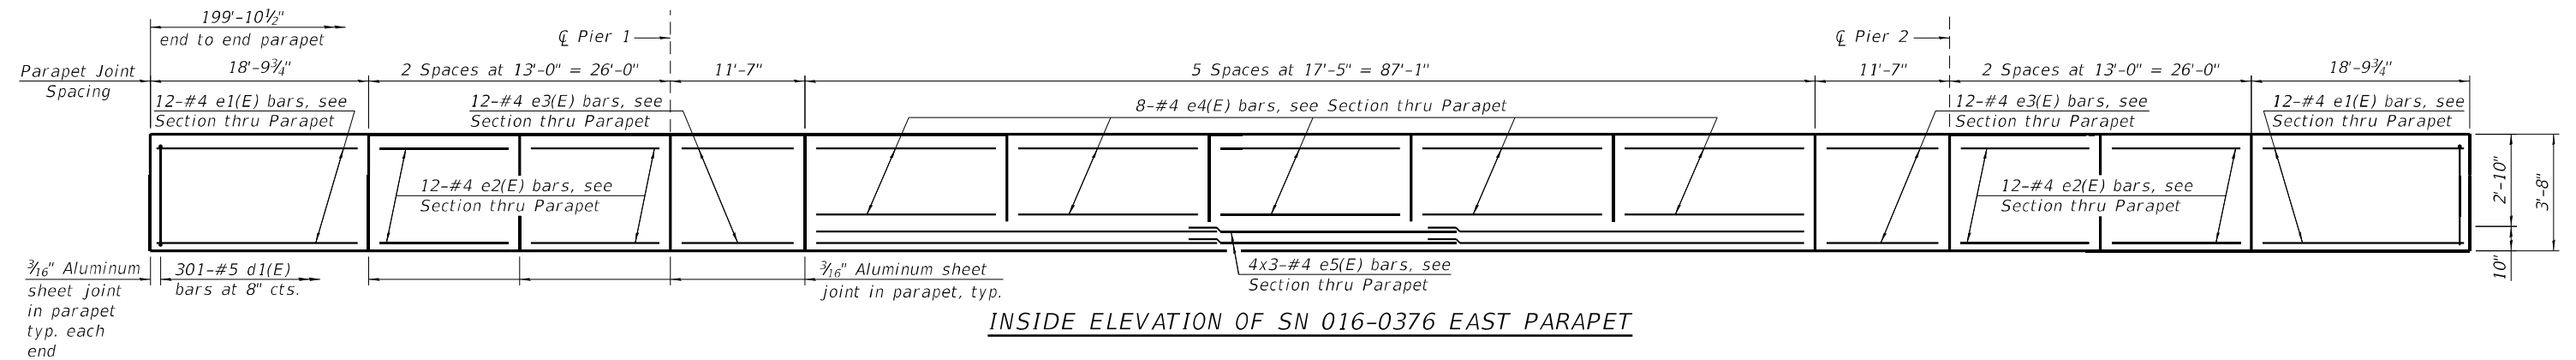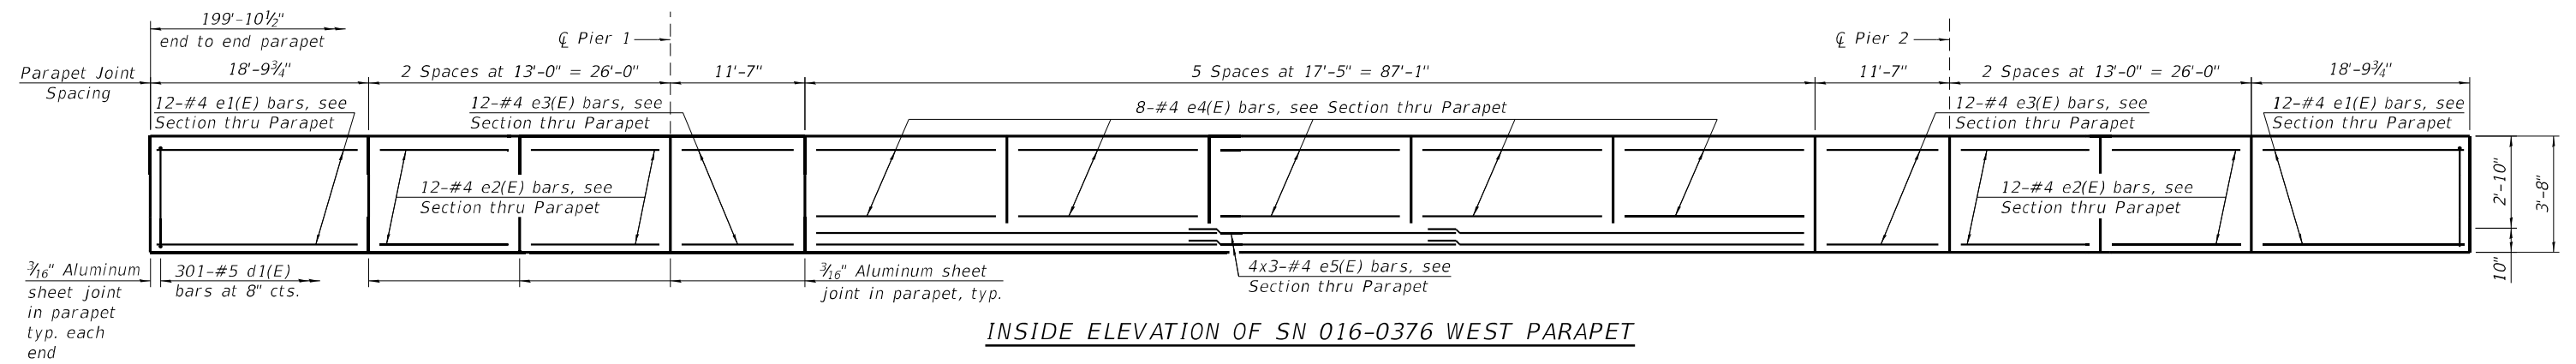

MINIMUM BAR LAP
#4 Bar = 2'-5"

Notes:
1. See sheet 24 of 66 for bar quantities.

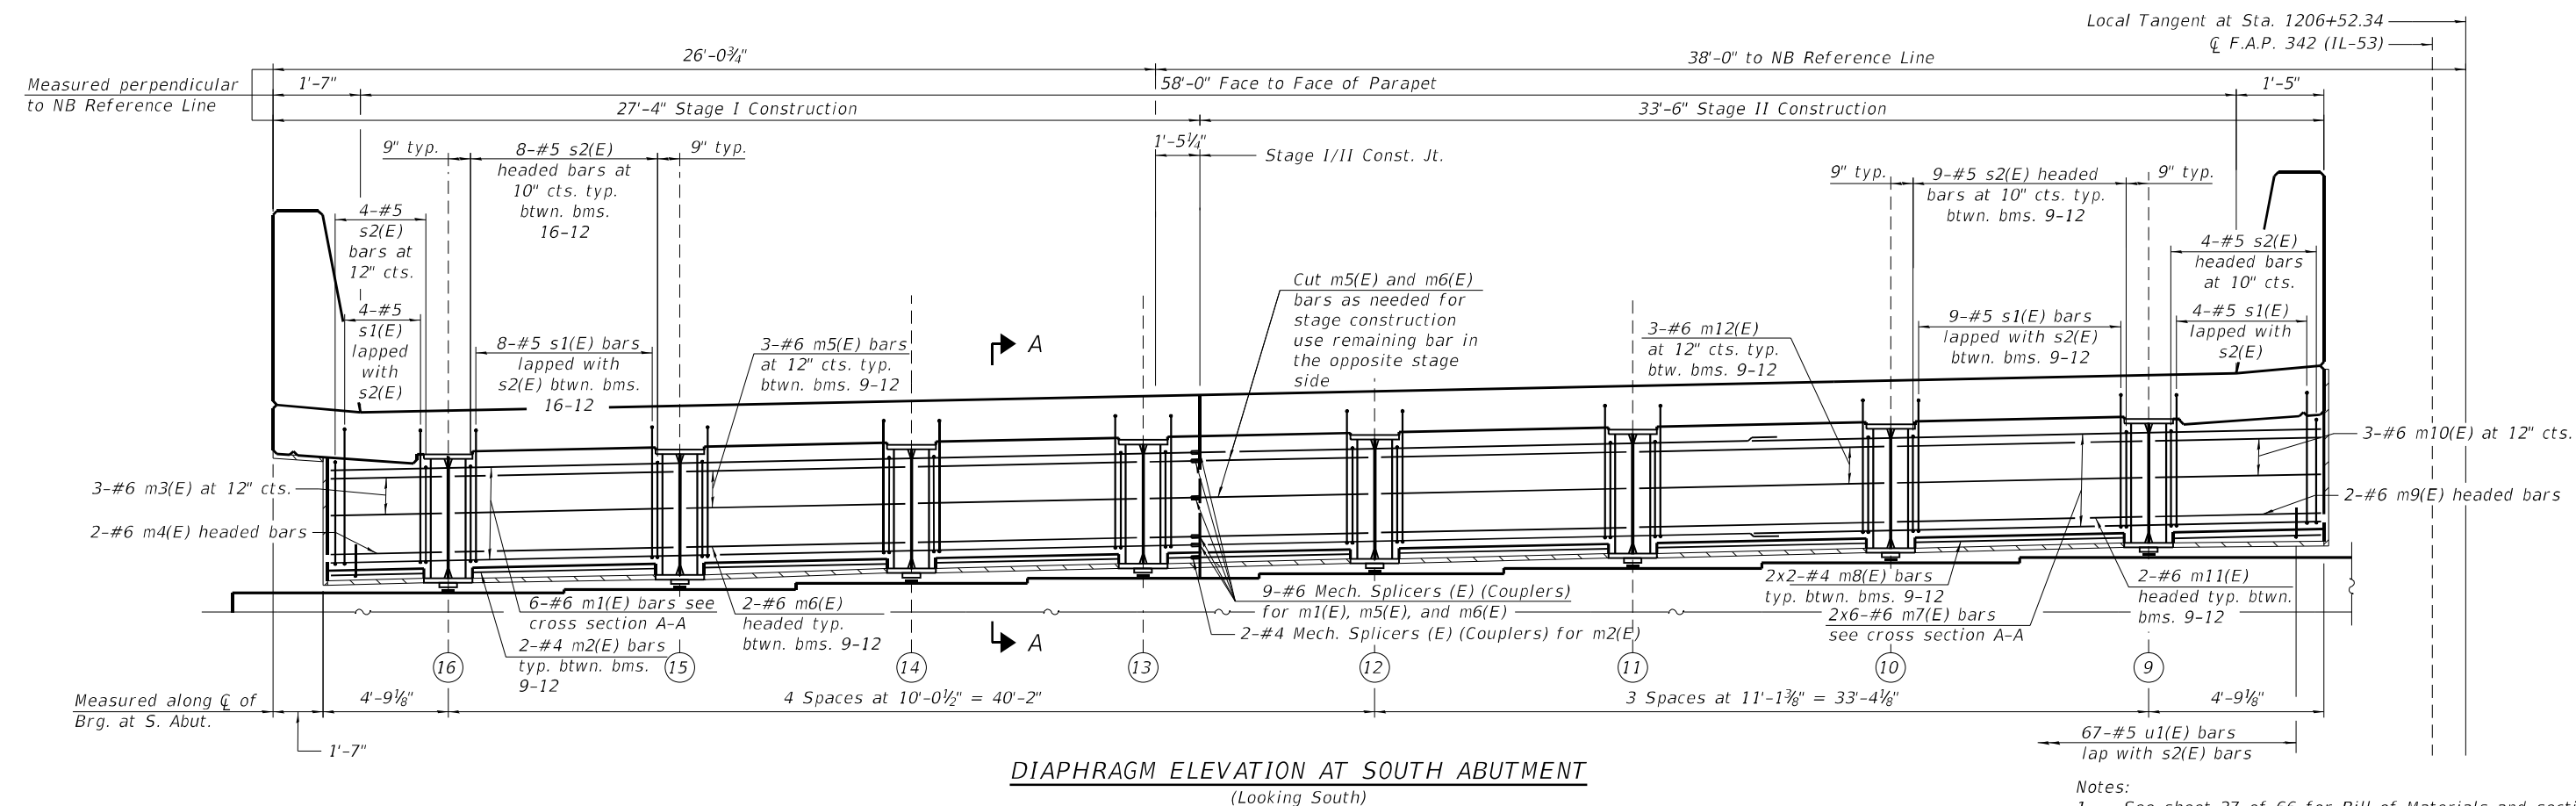
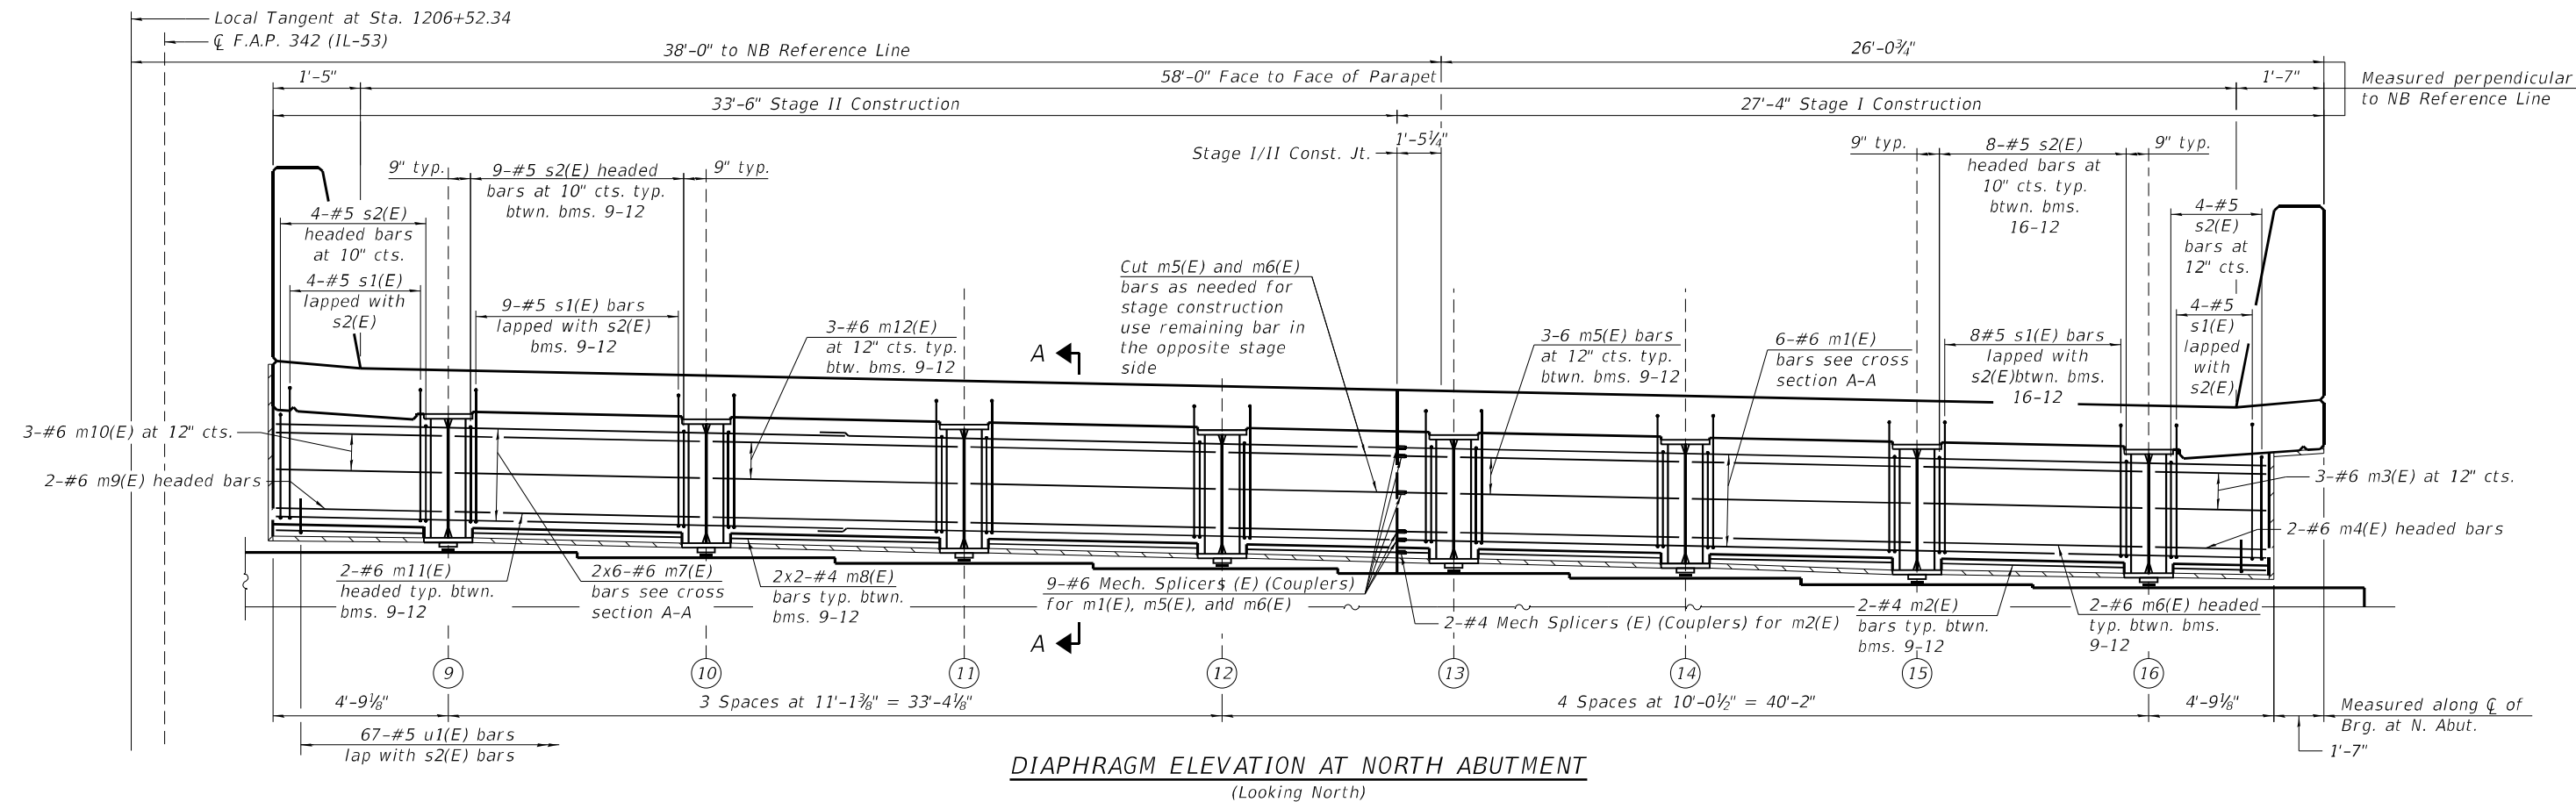


- Notes:
- See sheet 27 of 66 for Bill of Materials and section A-A.
 - For offset sketch see sheet 2 of 66.

MODEL: Default
FILE NAME: S:\JOLI\6300-6399\6346\113\Drawings\CAD\Micro-55a\CAD_Sheets\0160376\1121-C-3-025-SID1-5A.dgn
9/20/2024 3:11:26 PM

SA STRAND ASSOCIATES [®] IDPR NO. 184-001273	1170 SOUTH HOUBOLT ROAD JOLIET, ILLINOIS 60431 (815) 744-4200	USER NAME = codyh	DESIGNED - TJE	REVISED -	STATE OF ILLINOIS DEPARTMENT OF TRANSPORTATION	SEMI-INTEGRAL DIAPHRAGM (1 OF 2) STRUCTURE NO. 016-0376 (NB)	F.A.P. RTE.	SECTION	COUNTY	TOTAL SHEETS	SHEET NO.
		PLOT SCALE = 0:2.0000" = 1" / in.	CHECKED - NDR	REVISED -			342	(531) BR 23	COOK	1211	710
		PLOT DATE = 9/20/2024	DRAWN - CJH	REVISED -			CONTRACT NO. 62W38				
			CHECKED - TJE	REVISED -			ILLINOIS FED. AID PROJECT				

SHEET 25 OF 66 SHEETS

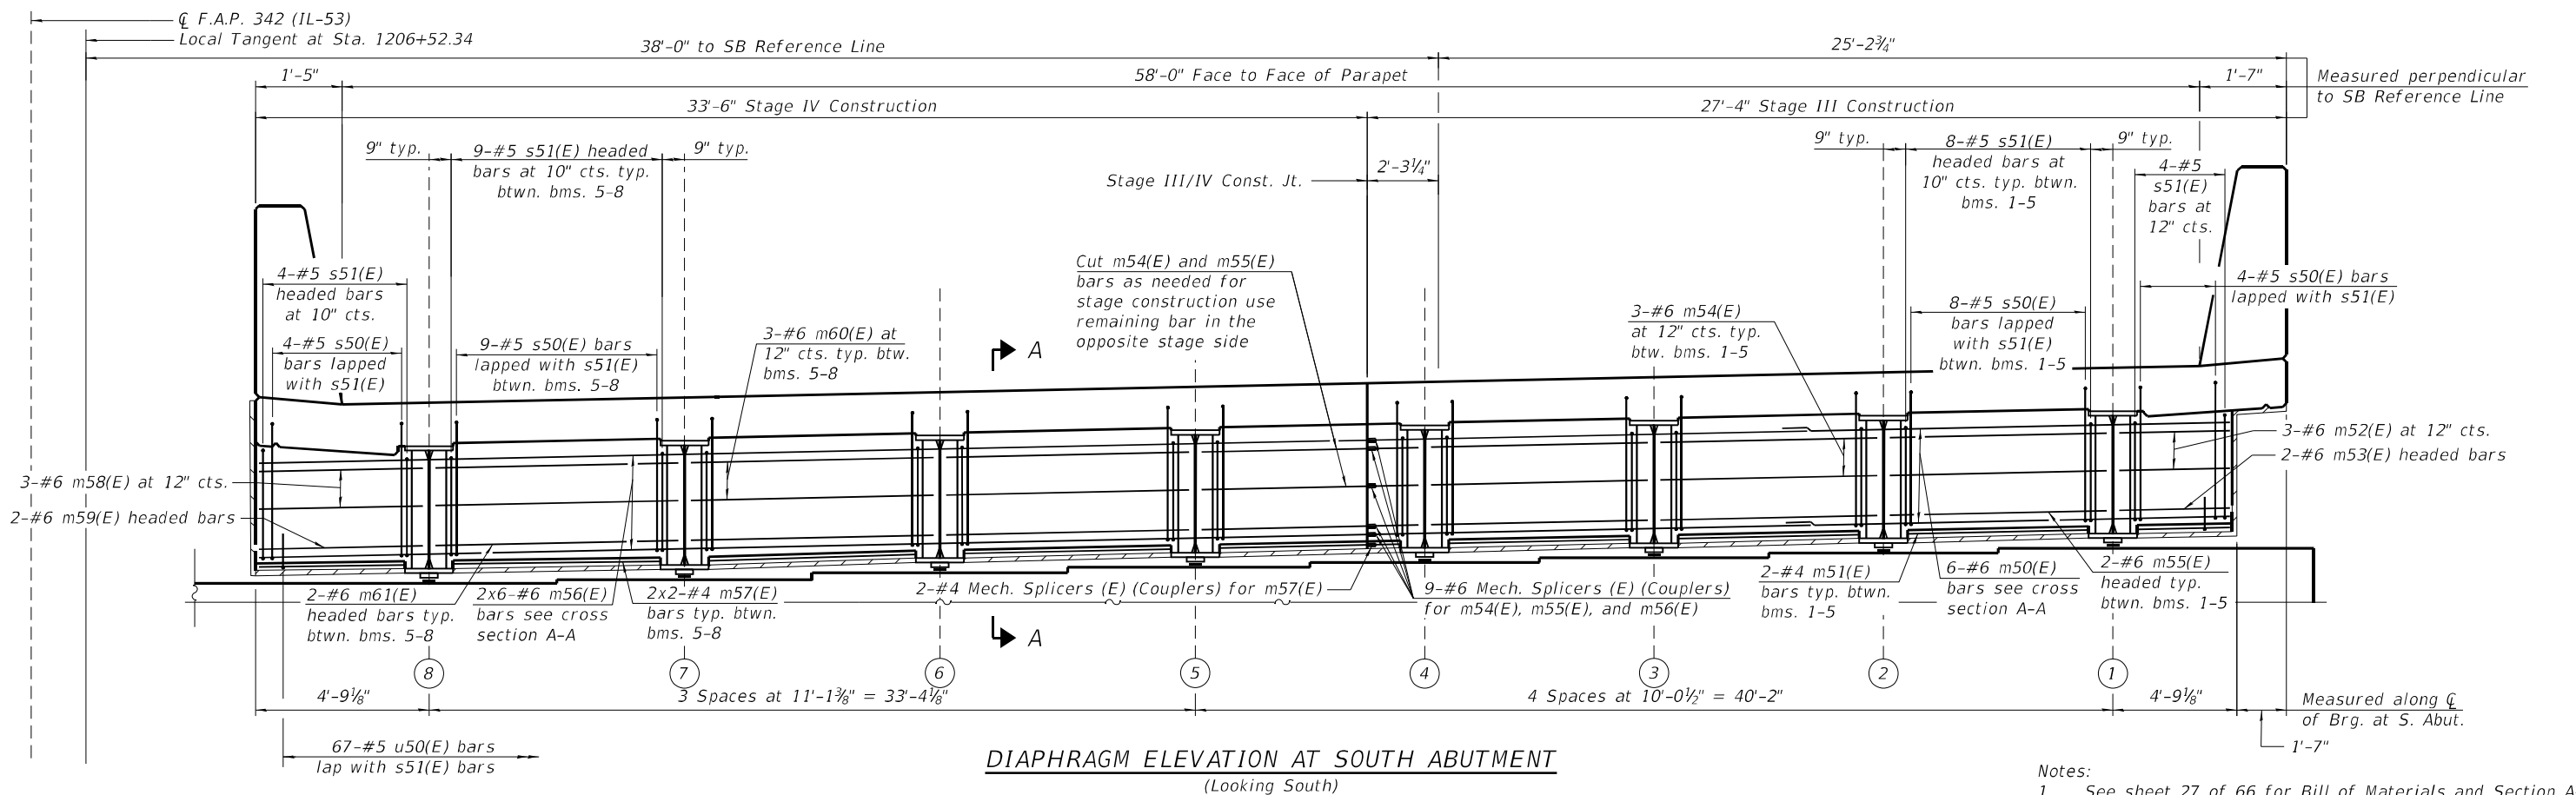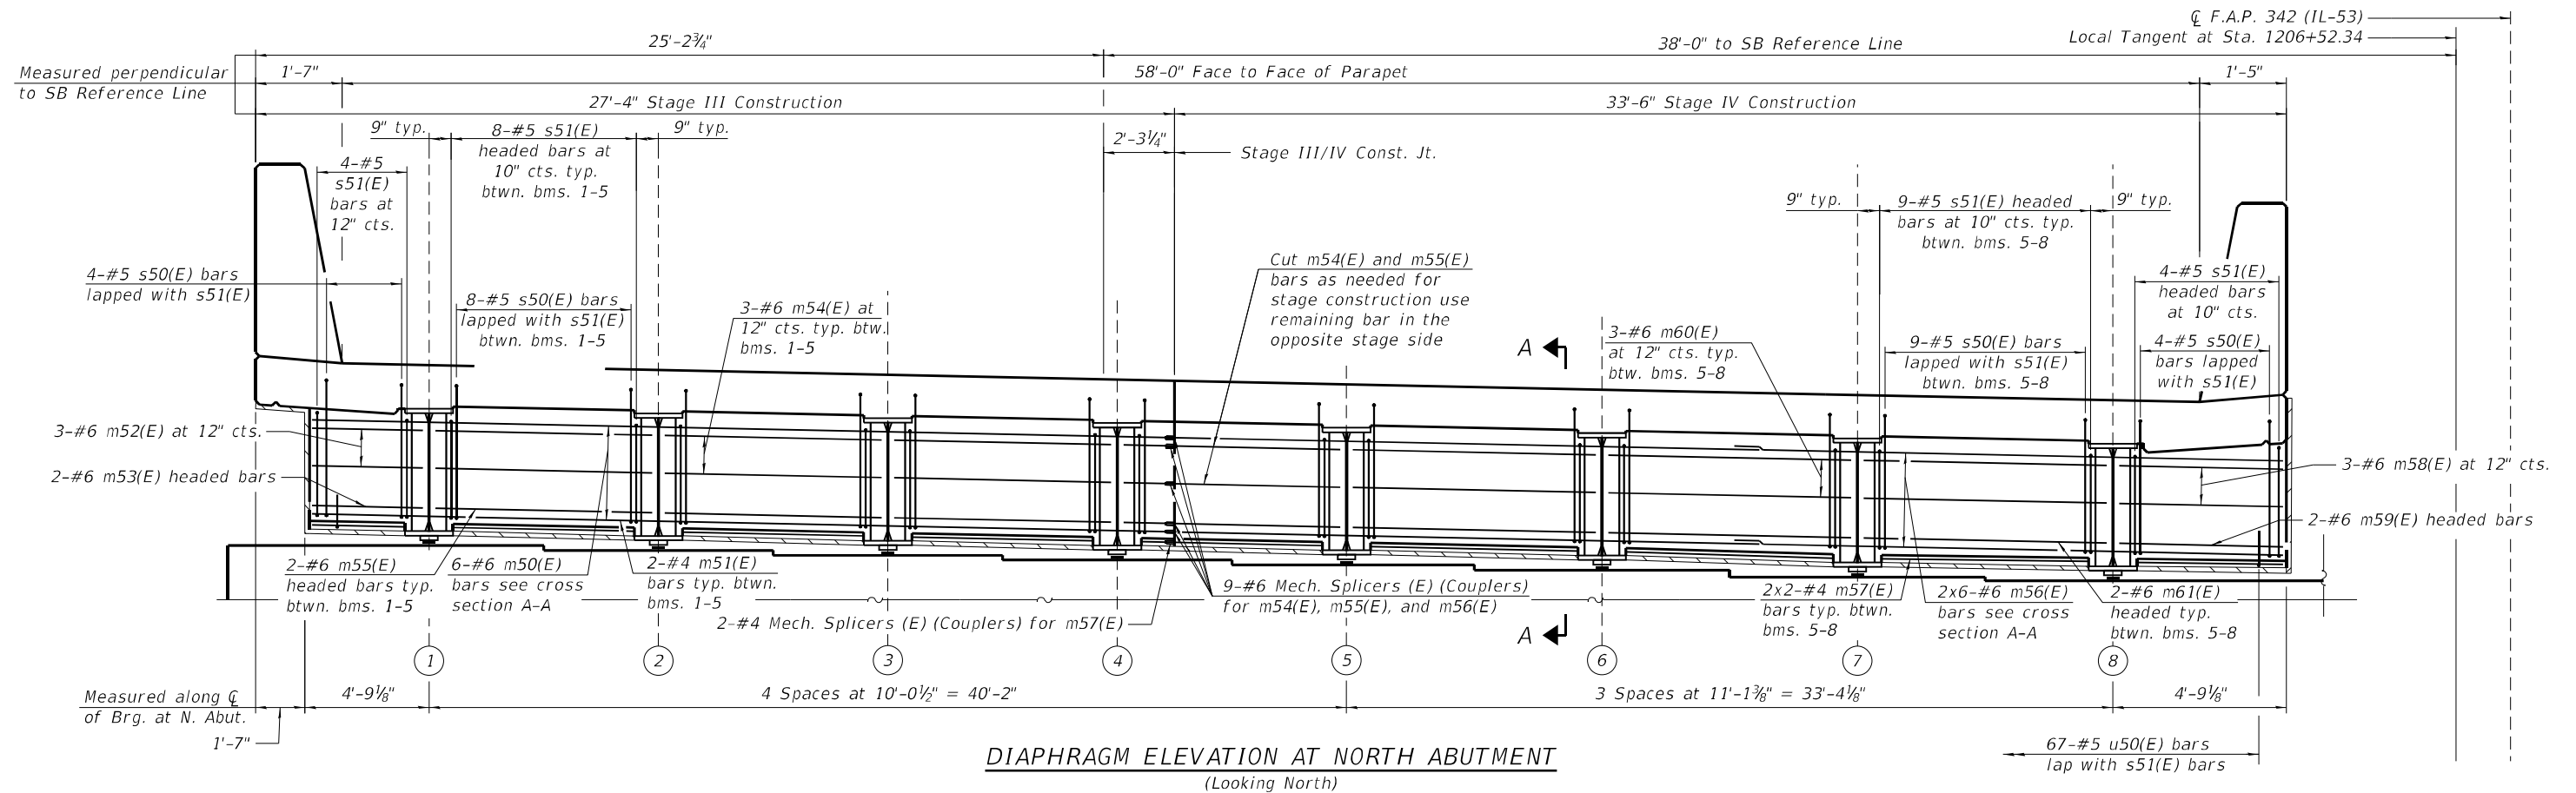


- Notes:
- See sheet 27 of 66 for Bill of Materials and Section A-A.
 - For offset sketch see sheet 2 of 66.

MODEL: Default
FILE NAME: S:\JOL\6300-6399\6346\113\Drawings\CAD\Micro-55A\CAD_Sheets\01603761121-C-3-026-51D2-5A.dgn
9/20/2024 3:11:27 PM

SA STRAND ASSOCIATES 1170 SOUTH HOUBOLT ROAD JOLIET, ILLINOIS 60431 (815) 744-4200 IDFPR NO. 184-001273	USER NAME = codyh	DESIGNED - TJE	REVISED -	STATE OF ILLINOIS DEPARTMENT OF TRANSPORTATION	SEMI-INTEGRAL DIAPHRAGM (2 OF 2) STRUCTURE NO. 016-1121 (SB)	F.A.P. RTE. 342	SECTION (531) BR 23	COUNTY COOK	TOTAL SHEETS 1211	SHEET NO. 711
	PLOT SCALE = 0:2.0000" = 1" / in.	CHECKED - NDR	REVISED -			CONTRACT NO. 62W38				
	PLOT DATE = 9/20/2024	DRAWN - CJH	REVISED -			ILLINOIS FED. AID PROJECT				
		CHECKED - TJE	REVISED -			SHEET 26 OF 66 SHEETS				


CL F.A.P. 342 (IL-53)

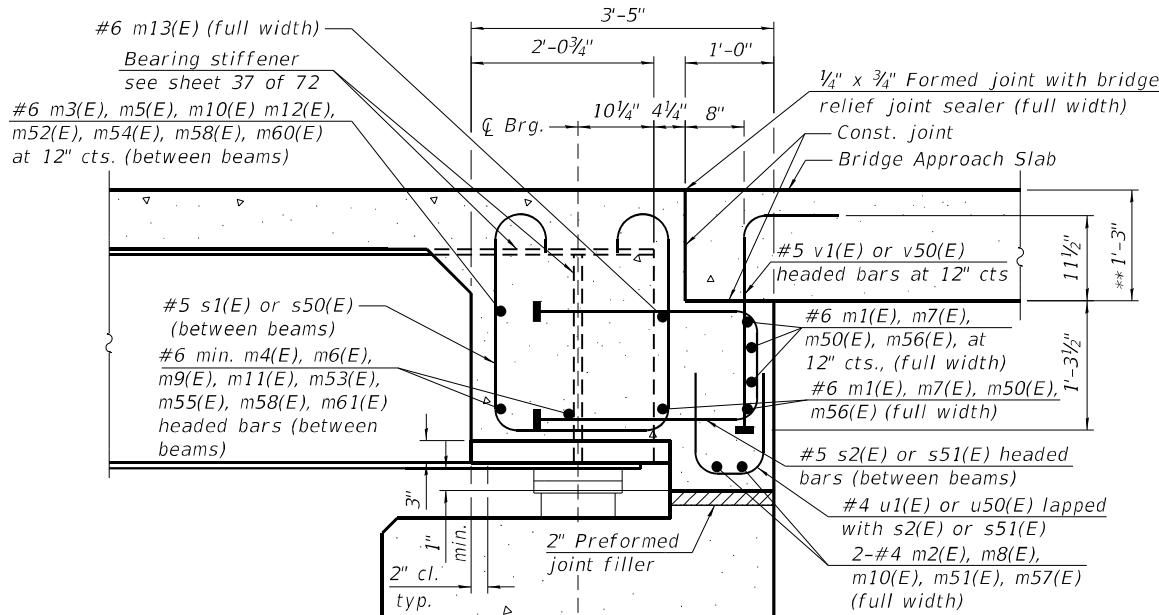

Notes:

Headed bars shall conform to ASTM A970 with threaded attachment; Class HA; and reinforcement bars conforming to ASTM A706. Cost included with Reinforcement Bars, Epoxy Coated.


The s1(E), s2(E), s50(E), s51(E), u1(E), u50(E), v1(E), and v50(E) bars are placed parallel to beams and spaced at right angles to beams.

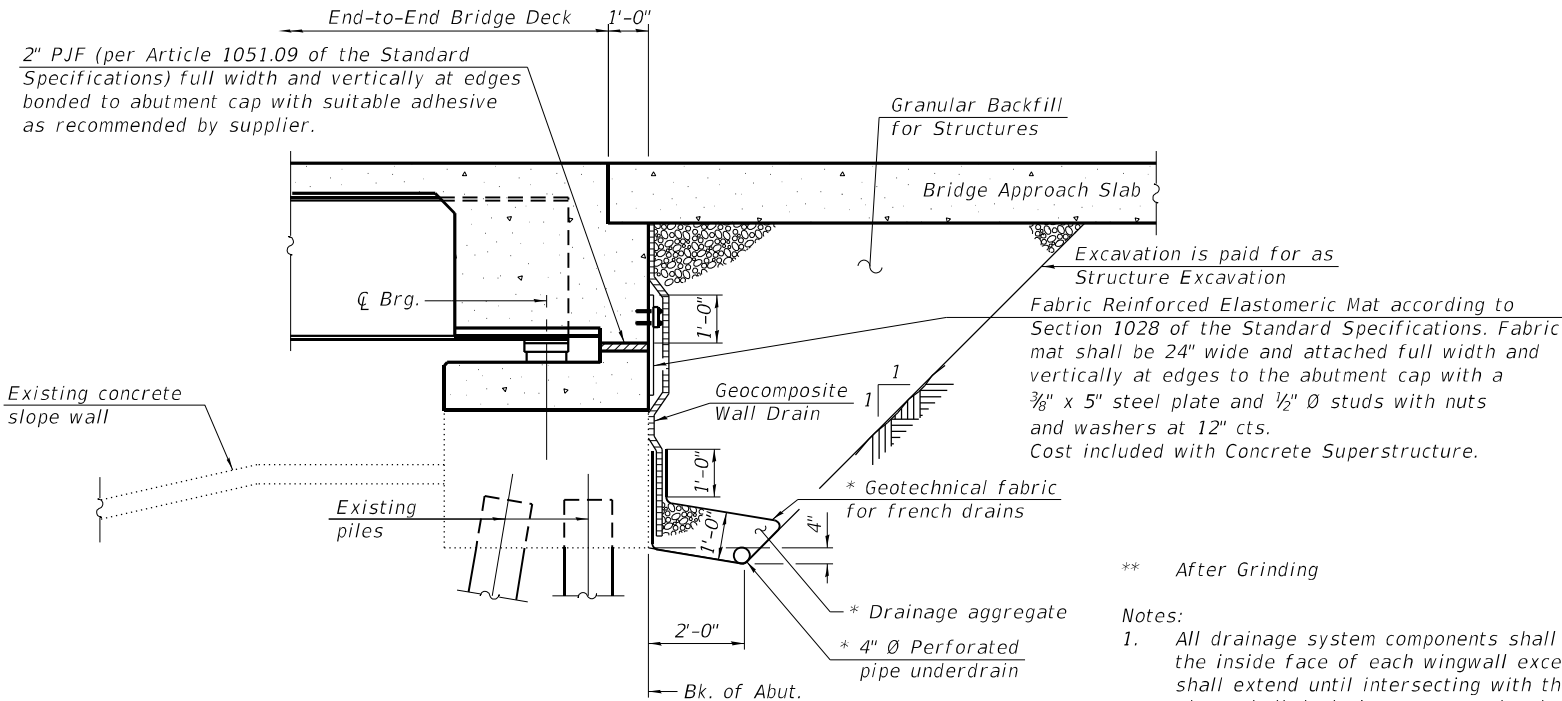

SECTION THRU SEMI-INTEGRAL ABUTMENT

(Horiz. dim. at Rt. L's to Bk. of Abut.)

*Included in the cost of Pipe Underdrains for Structures.

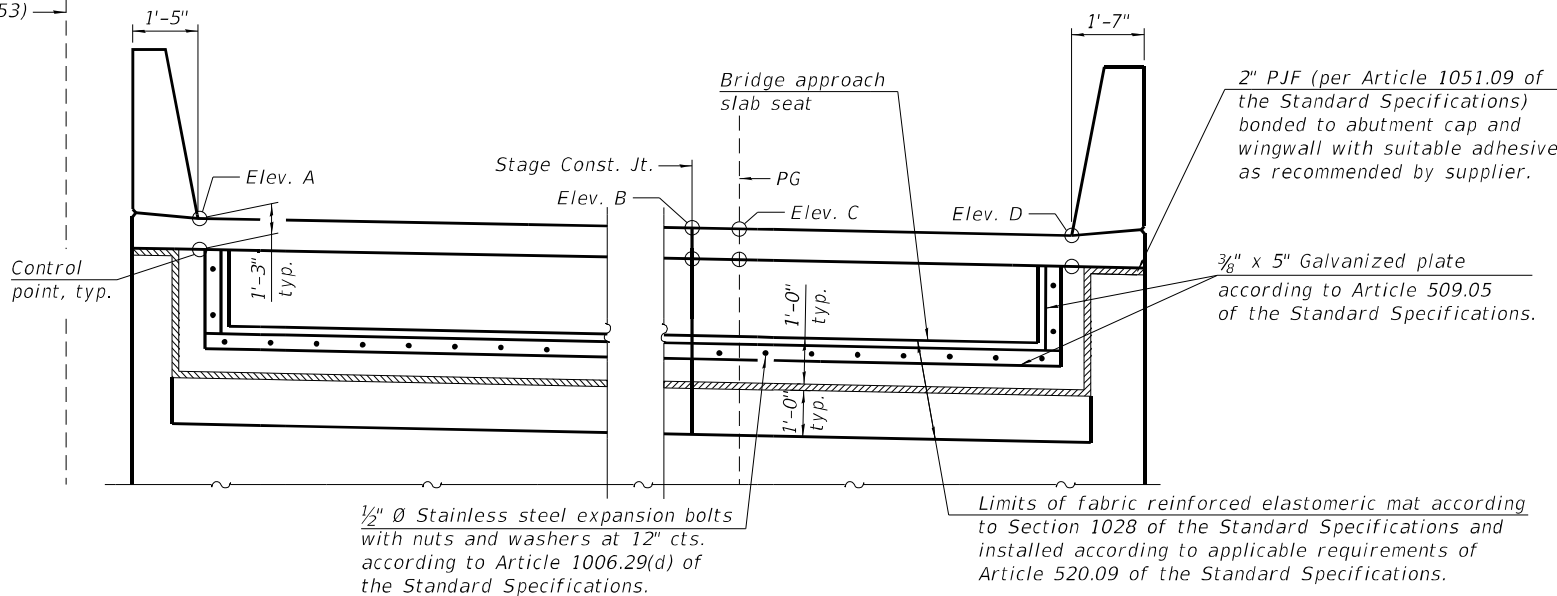


ELEVATION

(Looking at back of abutment)

BACK OF ABUTMENT ELEVATIONS

Elev.	S.N. 016-1121		S.N. 016-0376	
	S. Abut	N. Abut	S. Abut	N. Abut
A	751.72	751.06	751.92	751.44
B	751.13	750.72	751.15	750.99
C	751.17	750.73	751.07	750.97
D	750.39	750.29	750.49	750.61

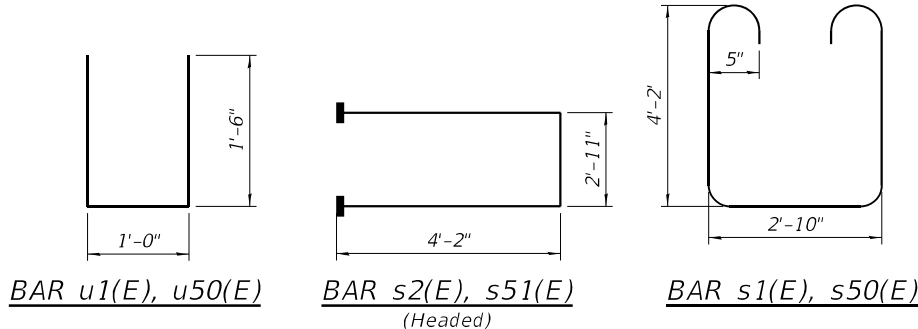

SEMI-INTEGRAL DIAPHRAGM BILL OF MATERIAL

Structure No. 016-0376 (NB)

Bar	No.	Size	Length	Shape
m1(E)	12	#6	33'-6"	—
m2(E)	4	#4	33'-6"	—
m3(E)	6	#6	2'-10"	—
m4(E)	4	#6	2'-10"	—
m5(E)	24	#6	9'-8"	—
m6(E)	16	#6	9'-8"	—
m7(E)	24	#6	26'-0"	—
m8(E)	8	#4	23'-7"	—
m9(E)	6	#6	4'-8"	—
m10(E)	4	#6	4'-8"	—
m11(E)	12	#6	10'-10"	—
m12(E)	18	#6	10'-10"	—
s1(E)	134	#5	12'-0"	U
s2(E)	134	#5	11'-3"	U
u1(E)	134	#5	4'-0"	U
Concrete Superstructures			CU YD	55.6
Reinforcement Bars, Epoxy Coated			POUND	6,750
Mechanical Splicers			EACH	22
Bar Terminators			EACH	268
Geocomposite Wall Drain			SQ YD	218
Structure Excavation			CU YD	242
Granular Backfill for Structures			CU YD	2,518
Pipe UnderDrains for Structures 4"			FOOT	218

Structure No. 016-1121 (SB)

Bar	No.	Size	Length	Shape
m50(E)	12	#6	32'-6"	—
m51(E)	4	#4	32'-6"	—
m52(E)	6	#6	3'-4"	—
m53(E)	4	#6	3'-4"	—
m54(E)	24	#6	9'-8"	—
m55(E)	16	#6	9'-8"	—
m56(E)	24	#6	26'-7"	—
m57(E)	8	#4	25'-5"	—
m58(E)	6	#6	4'-6"	—
m59(E)	4	#6	4'-6"	—
m60(E)	18	#6	10'-9"	—
m61(E)	12	#6	10'-9"	—
s50(E)	134	#5	10'-8"	U
s51(E)	134	#5	11'-3"	U
u50(E)	134	#5	4'-0"	U
Concrete Superstructures			CU YD	55.6
Reinforcement Bars, Epoxy Coated			POUND	6,570
Mechanical Splicers			EACH	22
Bar Terminators			EACH	268
Geocomposite Wall Drain			SQ YD	213
Structure Excavation			CU YD	211
Granular Backfill for Structures			CU YD	2,504
Pipe UnderDrains for Structures 4"			FOOT	213

STATE OF ILLINOIS
DEPARTMENT OF TRANSPORTATION


SEMI-INTEGRAL DIAPHRAGM DETAILS
STRUCTURE NO. 016-0376 (NB) AND 016-1121 (SB)

SHEET 27 OF 66 SHEETS

F.A.P. RTE.	SECTION	COUNTY	TOTAL SHEETS	SHEET NO.
342	(531) BR 23	COOK	1211	712
CONTRACT NO. 62W38				
ILLINOIS FED. AID PROJECT				

USER NAME = codyh	DESIGNED - TJE	REVISED -
PLOT SCALE = 0:2.0000 " / in.	CHECKED - NDR	REVISED -
PLOT DATE = 9/20/2024	DRAWN - CJH	REVISED -
	CHECKED - TJE	REVISED -

MODEL: Default
FILE NAME: S:\JOLI\6300--6399\6346\1113\Drawings\CAD\Micro-554\CAD_Sheets\0160376\1121-C-3-028-ASPI-SAL.dgn
9/20/2024 3:11:41 PM

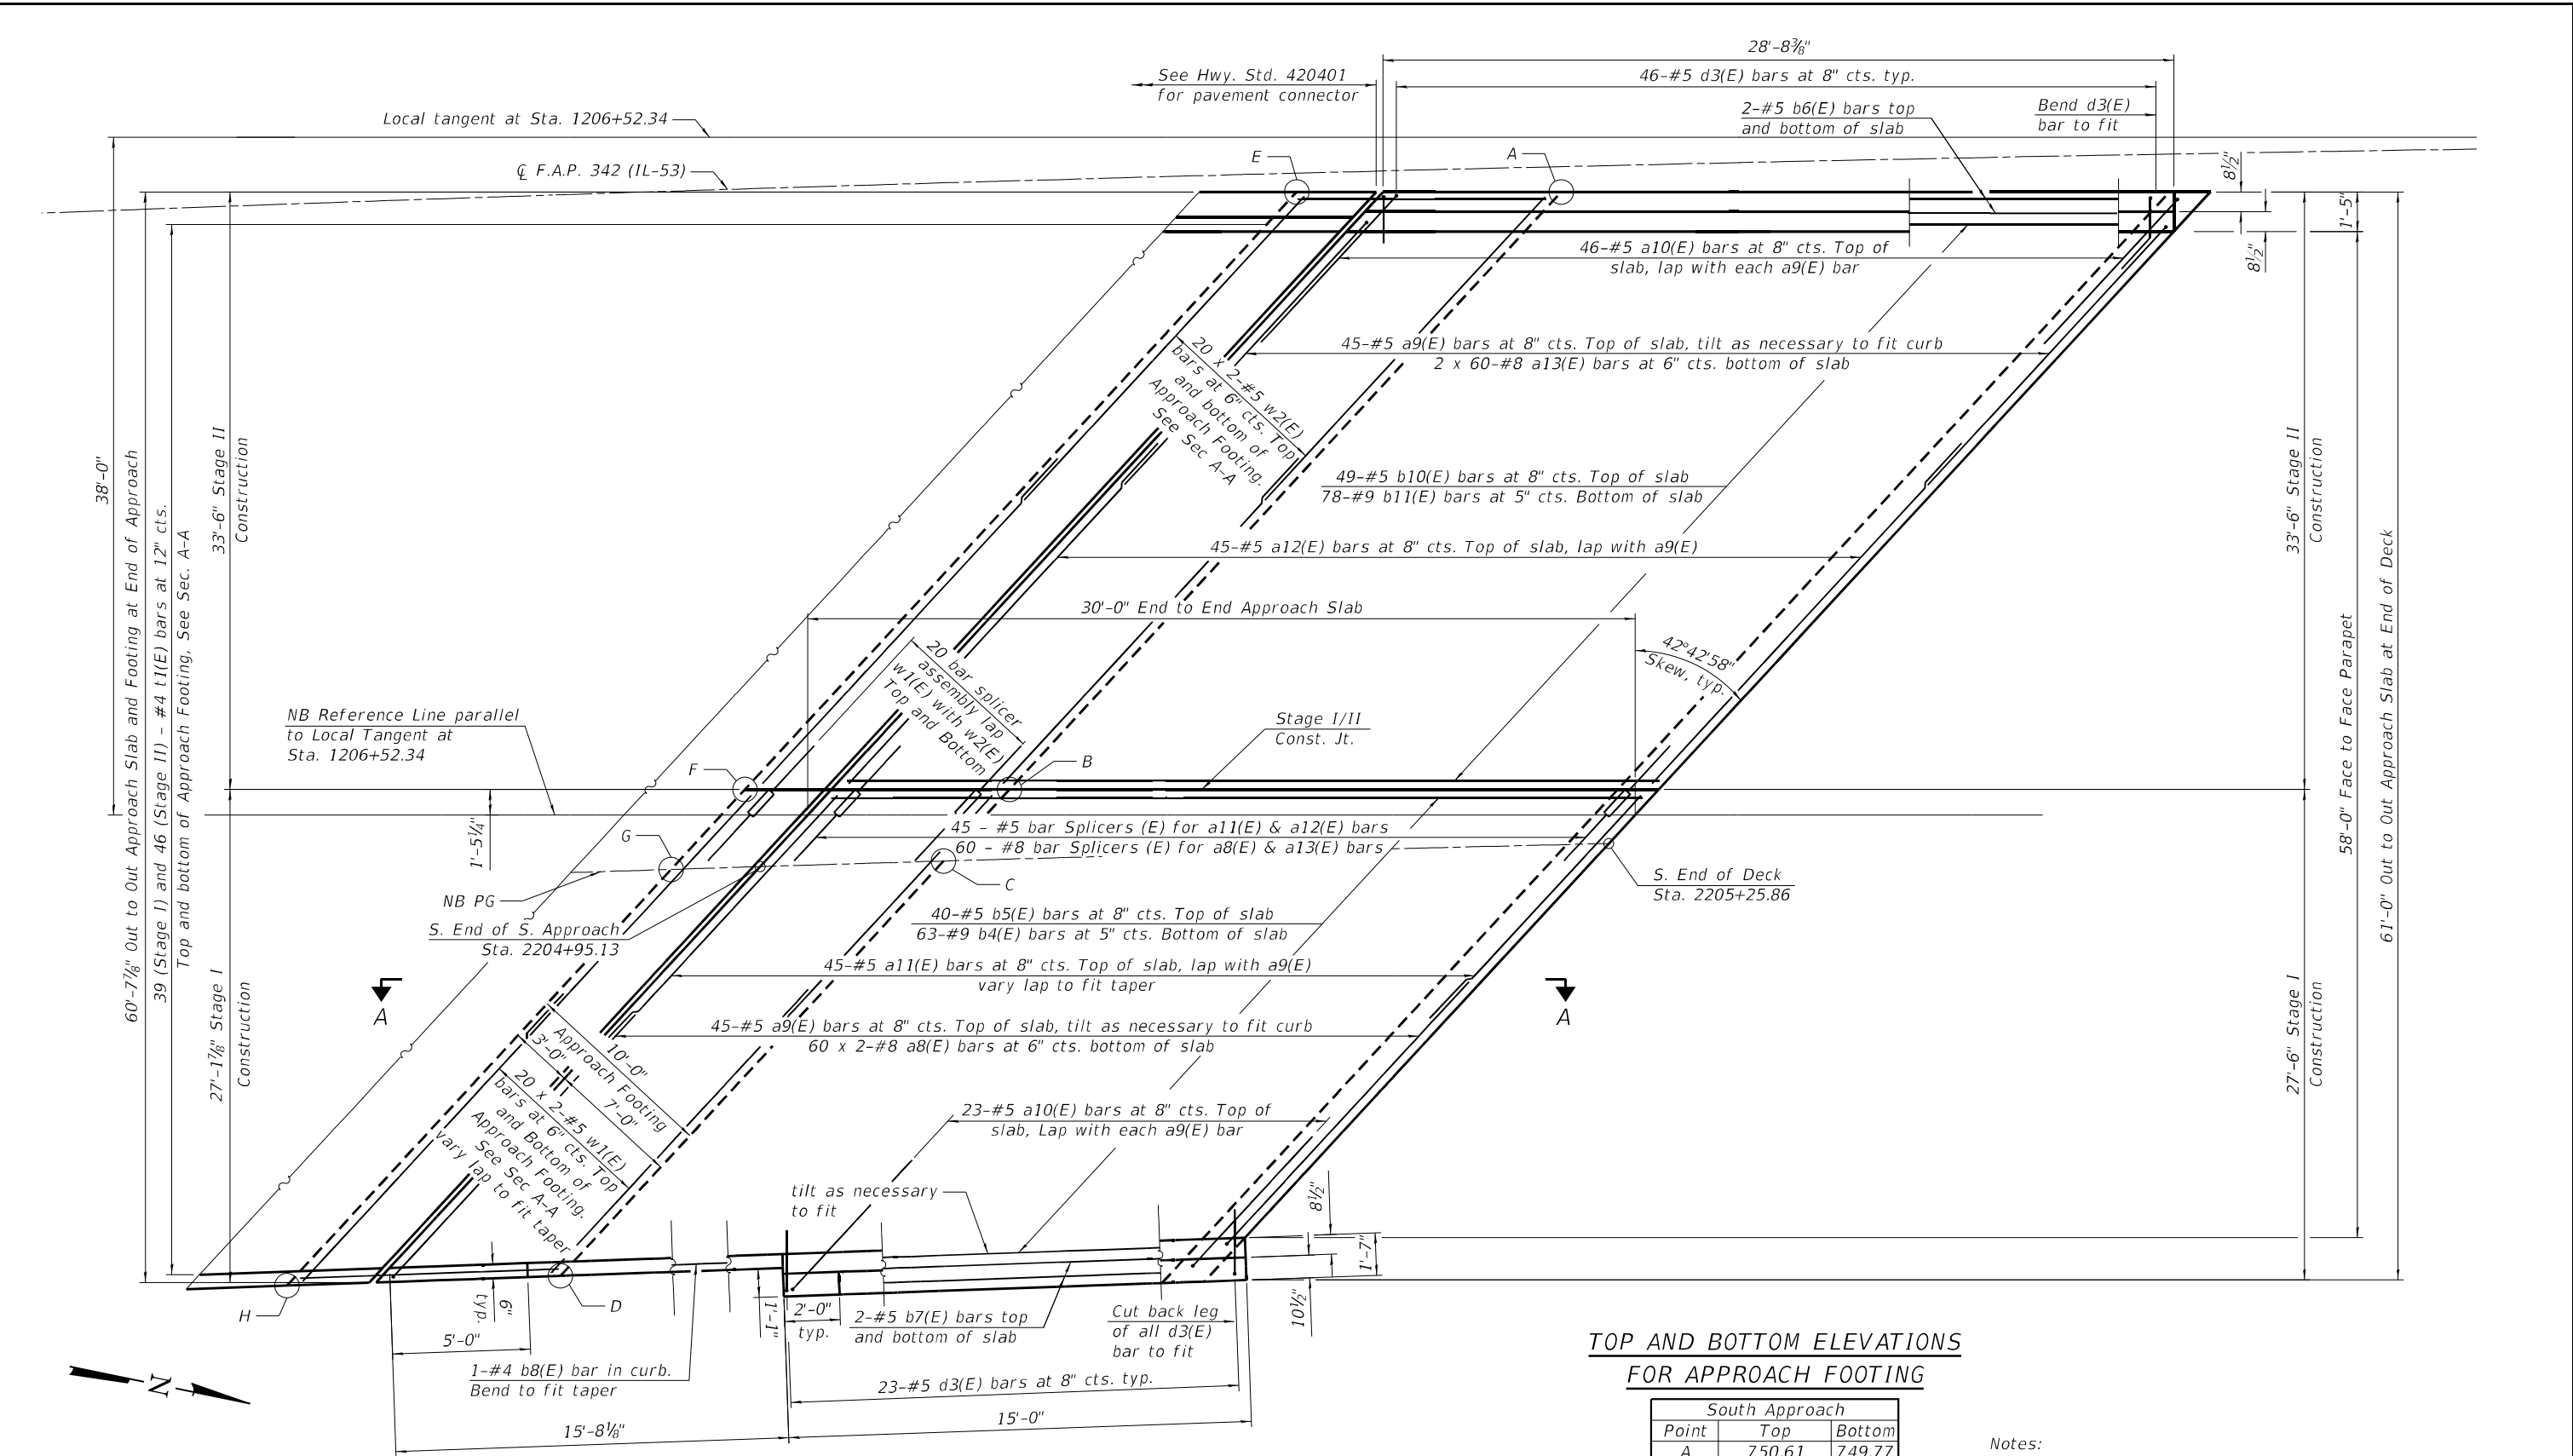

PLAN
(South Approach Slab)

TOP AND BOTTOM ELEVATIONS
FOR APPROACH FOOTING

South Approach		
Point	Top	Bottom
A	750.61	749.77
B	749.77	748.94
C	749.68	748.85
D	749.09	748.26
E	750.54	749.71
F	749.69	748.86
G	749.60	748.76
H	749.01	748.17

- Notes:
- See sheet 30 and 34 of 66 for Cross Sections and details.
 - See Sheet 34 of 66 for Section A-A.
 - Bars indicated thus 20 x 2-#5 indicates 20 lines of bars with 2 lengths per line.
 - Approach slabs shall not be poured when the temperature at any point falls below 45° in a 24 hour period. Care shall be taken so that the temperature differential between the air and concrete shall not exceed 35° in a 24 hour period.

MINIMUM BAR LAP

#5 Bar = 3'-0"
#8 Bar = 4'-9"



1170 SOUTH HOUBOLT ROAD
JOLIET, ILLINOIS 60431
(815) 744-4200
IDFPR NO. 184-001273

USER NAME = codyh	DESIGNED - TJE	REVISED -
PLOT SCALE = 0:2.0000 " / in.	CHECKED - NDR	REVISED -
PLOT DATE = 9/20/2024	DRAWN - CJH	REVISED -
	CHECKED - TJE	REVISED -


STATE OF ILLINOIS
DEPARTMENT OF TRANSPORTATION

SOUTH APPROACH SLAB PLAN (1 OF 2)
STRUCTURE NO. 016-0376 (NB)

SHEET 28 OF 66 SHEETS

F.A.P. RTE.	SECTION	COUNTY	TOTAL SHEETS	SHEET NO.
342	(531) BR 23	COOK	1211	713
CONTRACT NO. 62W38				
ILLINOIS FED. AID PROJECT				

MODEL: Default
FILE NAME: S:\JOLI\6300--6399\6346\113\Drawings\CAD\Micro-55a\CAD_Sheets\0160376\1121-C-029-ASP2-SALdgn

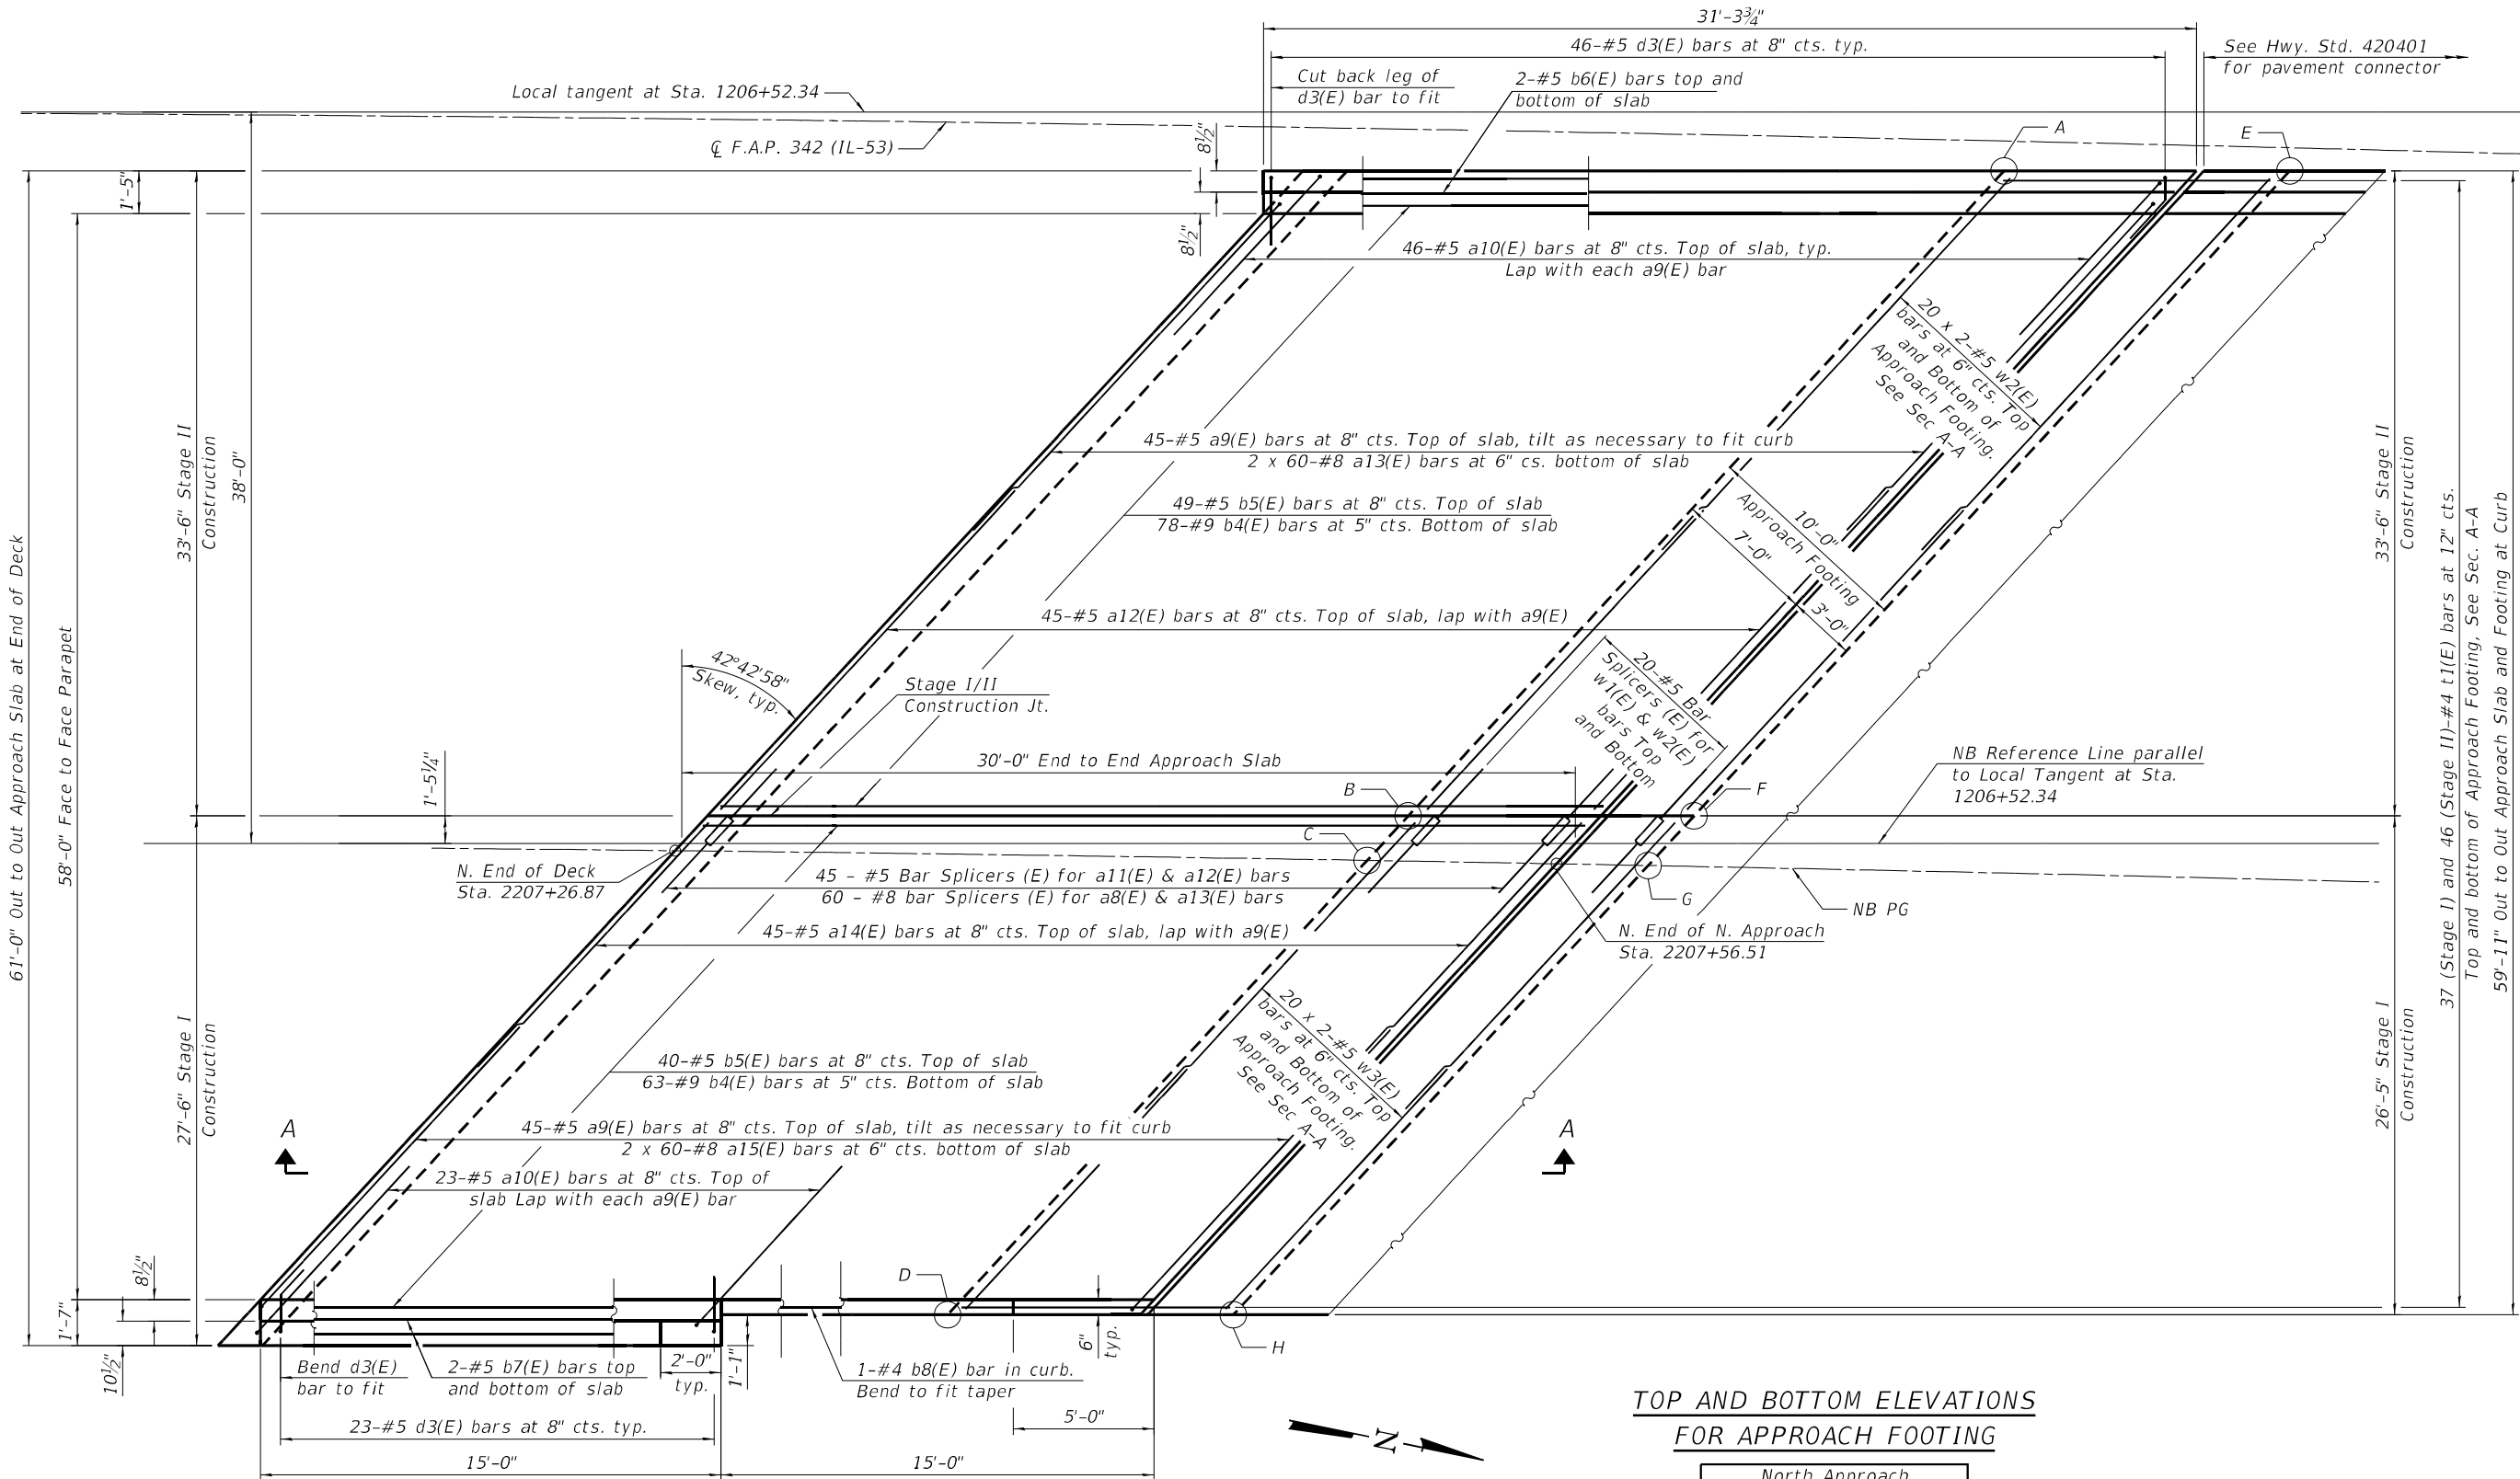

MINIMUM BAR LAP

#5 Bar = 3'-0"
#8 Bar = 4'-9"


PLAN
(North Approach Slab)

TOP AND BOTTOM ELEVATIONS FOR APPROACH FOOTING


North Approach		
Point	Top	Bottom
A	750.06	749.22
B	749.59	748.76
C	749.56	748.73
D	749.22	748.39
E	749.97	749.13
F	749.50	748.67
G	749.47	748.64
H	749.13	748.30

- Notes:
- See sheet 30 and 34 of 66 for Cross Sections and details.
 - See Sheet 34 of 66 for Section A-A.
 - Bars indicated thus 20 x 2-#5 indicates 20 lines of bars with 2 lengths per line.
 - Approach slabs shall not be poured when the temperature at any point falls below 45° in a 24 hour period. Care shall be taken so that the temperature differential between the air and concrete shall not exceed 35° in a 24 hour period.

 1170 SOUTH HOUBOLT ROAD JOLIET, ILLINOIS 60431 (815) 744-4200 IDFPR NO. 184-001273	USER NAME = codyh		DESIGNED - TJE	REVISED -	STATE OF ILLINOIS DEPARTMENT OF TRANSPORTATION	NORTH APPROACH SLAB PLAN (2 OF 2) STRUCTURE NO. 016-0376 (NB)		F.A.P. RTE.	SECTION	COUNTY	TOTAL SHEETS	SHEET NO.
	PLOT SCALE = 0:2.0000 " = 1' in.		CHECKED - NDR	REVISED -				342	(531) BR 23	COOK	1211	714
	PLOT DATE = 9/20/2024		DRAWN - CJH	REVISED -				CONTRACT NO. 62W38				
			CHECKED - TJE	REVISED -		SHEET 29 OF 66 SHEETS		ILLINOIS FED. AID PROJECT				

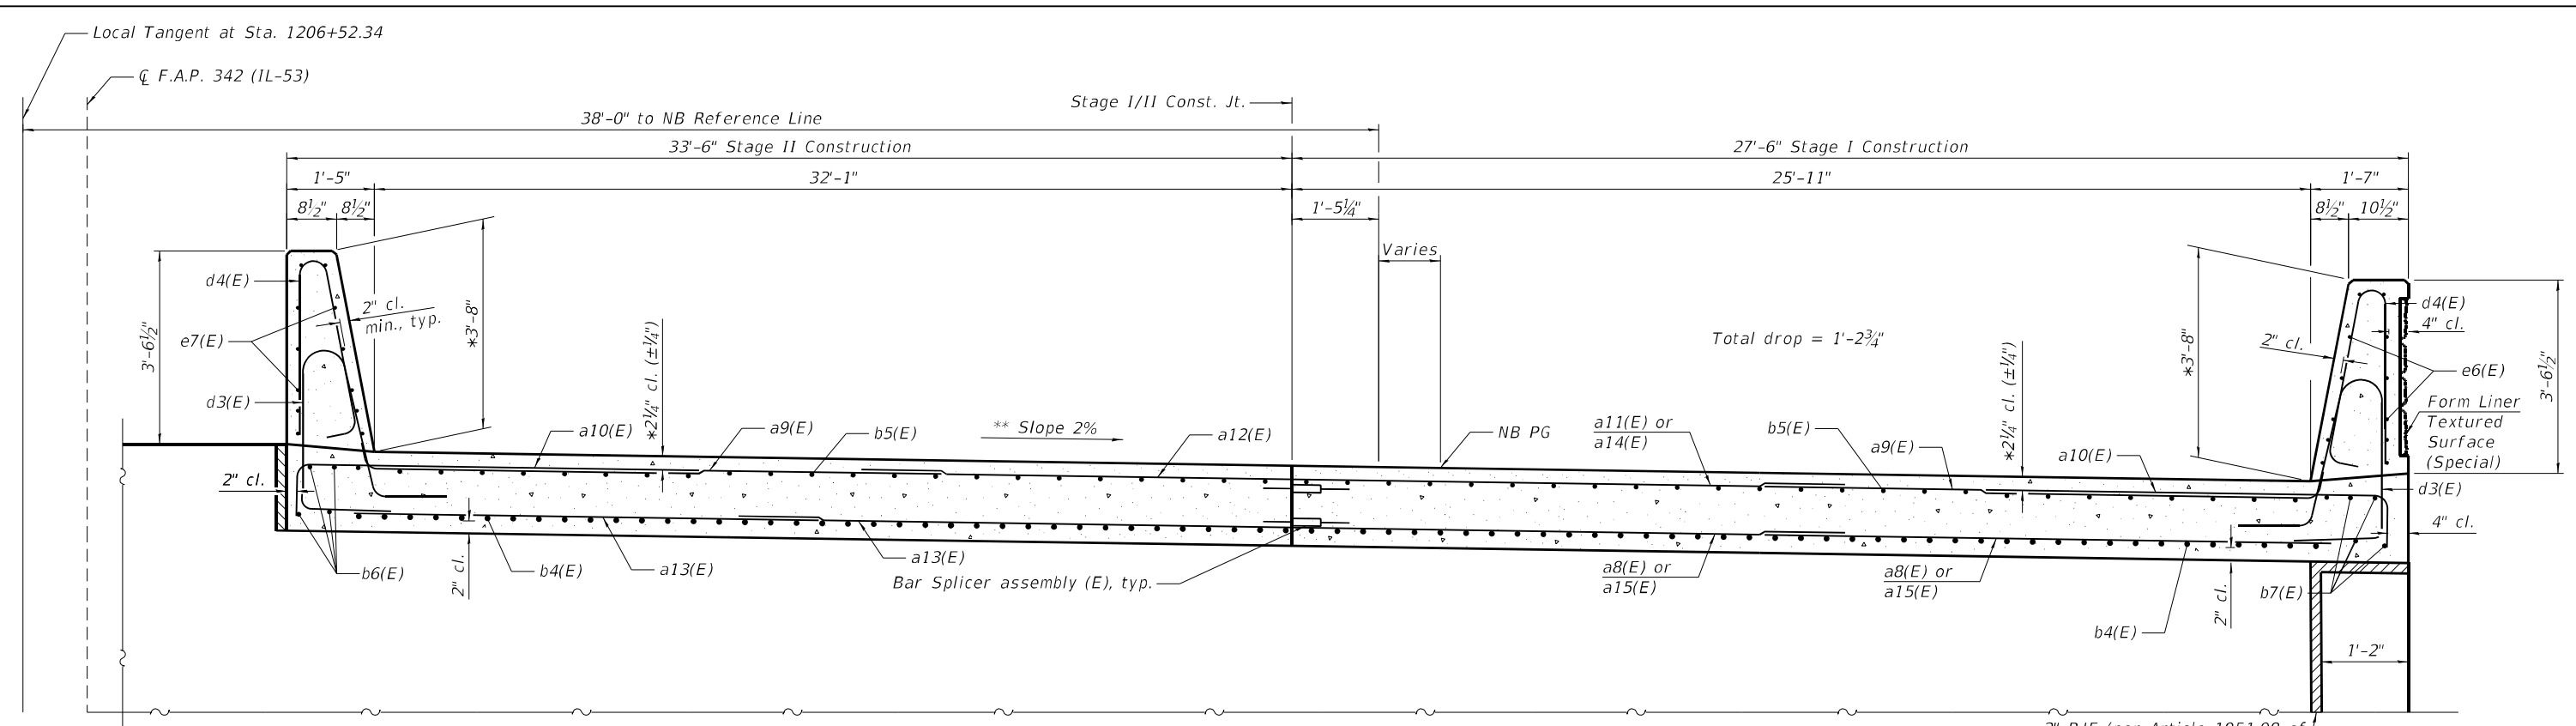

CROSS SECTION NEAR ABUTMENT
(Looking North)

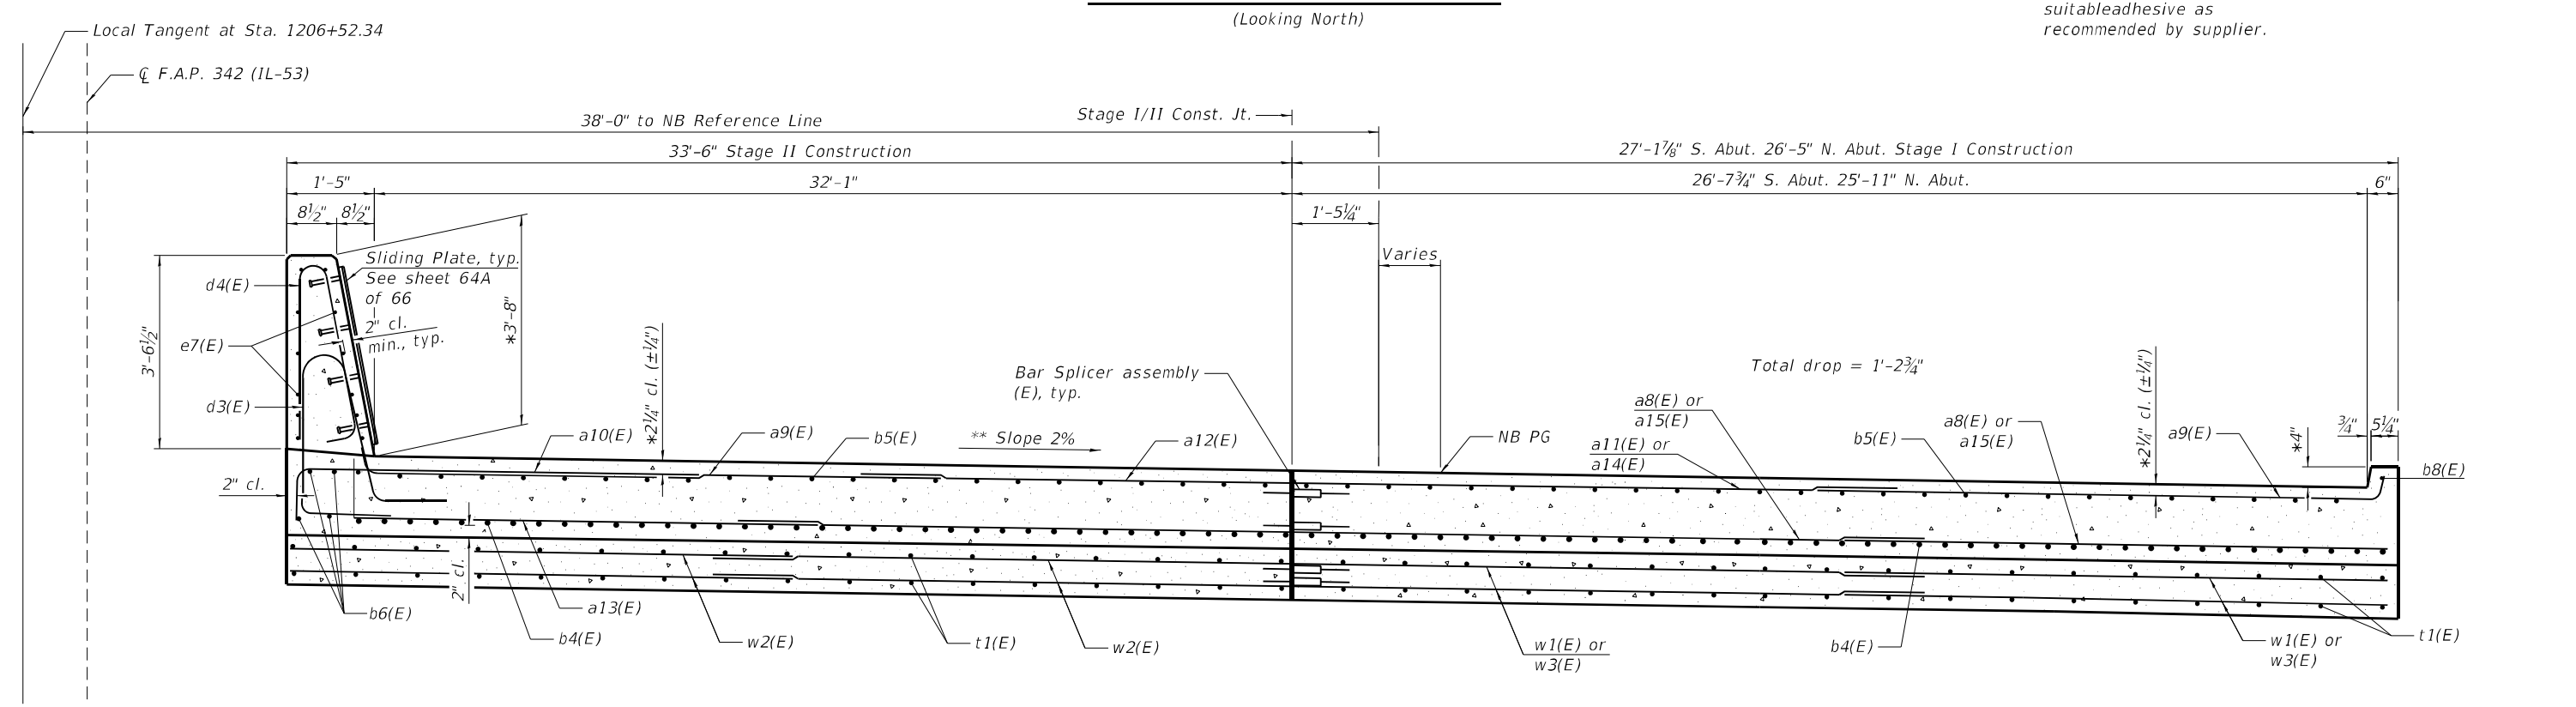


CROSS SECTION AT APPROACH FOOTING
(Looking North)

Notes:
1. See sheet 34 of 66 for details and bill of materials.
* after grinding
** Measured Radially

MODEL: Default
FILE NAME: S:\JOLI\6300-6399\6346\113\Drawings\CAD\Micro-554\CAD_Sheets\0160376\1121-C-3-030-45CS-SAL.dgn
9/20/2024 3:11:44 PM

 SA STRAND ASSOCIATES IDFPR NO. 184-001273 1170 SOUTH HOUBOLT ROAD JOLIET, ILLINOIS 60431 (815) 744-4200	USER NAME = codyh	DESIGNED - TJE	REVISED -	STATE OF ILLINOIS DEPARTMENT OF TRANSPORTATION	APPROACH SLAB CROSS SECTION STRUCTURE NO. 016-0376 (NB)	SHEET 30 OF 66 SHEETS	F.A.P. RTE. 342	SECTION (531) BR 23	COUNTY COOK	TOTAL SHEETS 1211	SHEET NO. 715
	PLOT SCALE = 0:2.0000 " = 1"	DRAWN - CJH	REVISED -				CONTRACT NO. 62W38				
	PLOT DATE = 9/20/2024	CHECKED - TJE	REVISED -				ILLINOIS FED. AID PROJECT				

MODEL: Default
FILE NAME: S:\JOLI\6300-6399\6346\1113\Drawings\CAD\Micro-554\CAD_Sheets\01603761121-C-3-031-ASPl-SALdgn
9/20/2024 3:11:45 PM

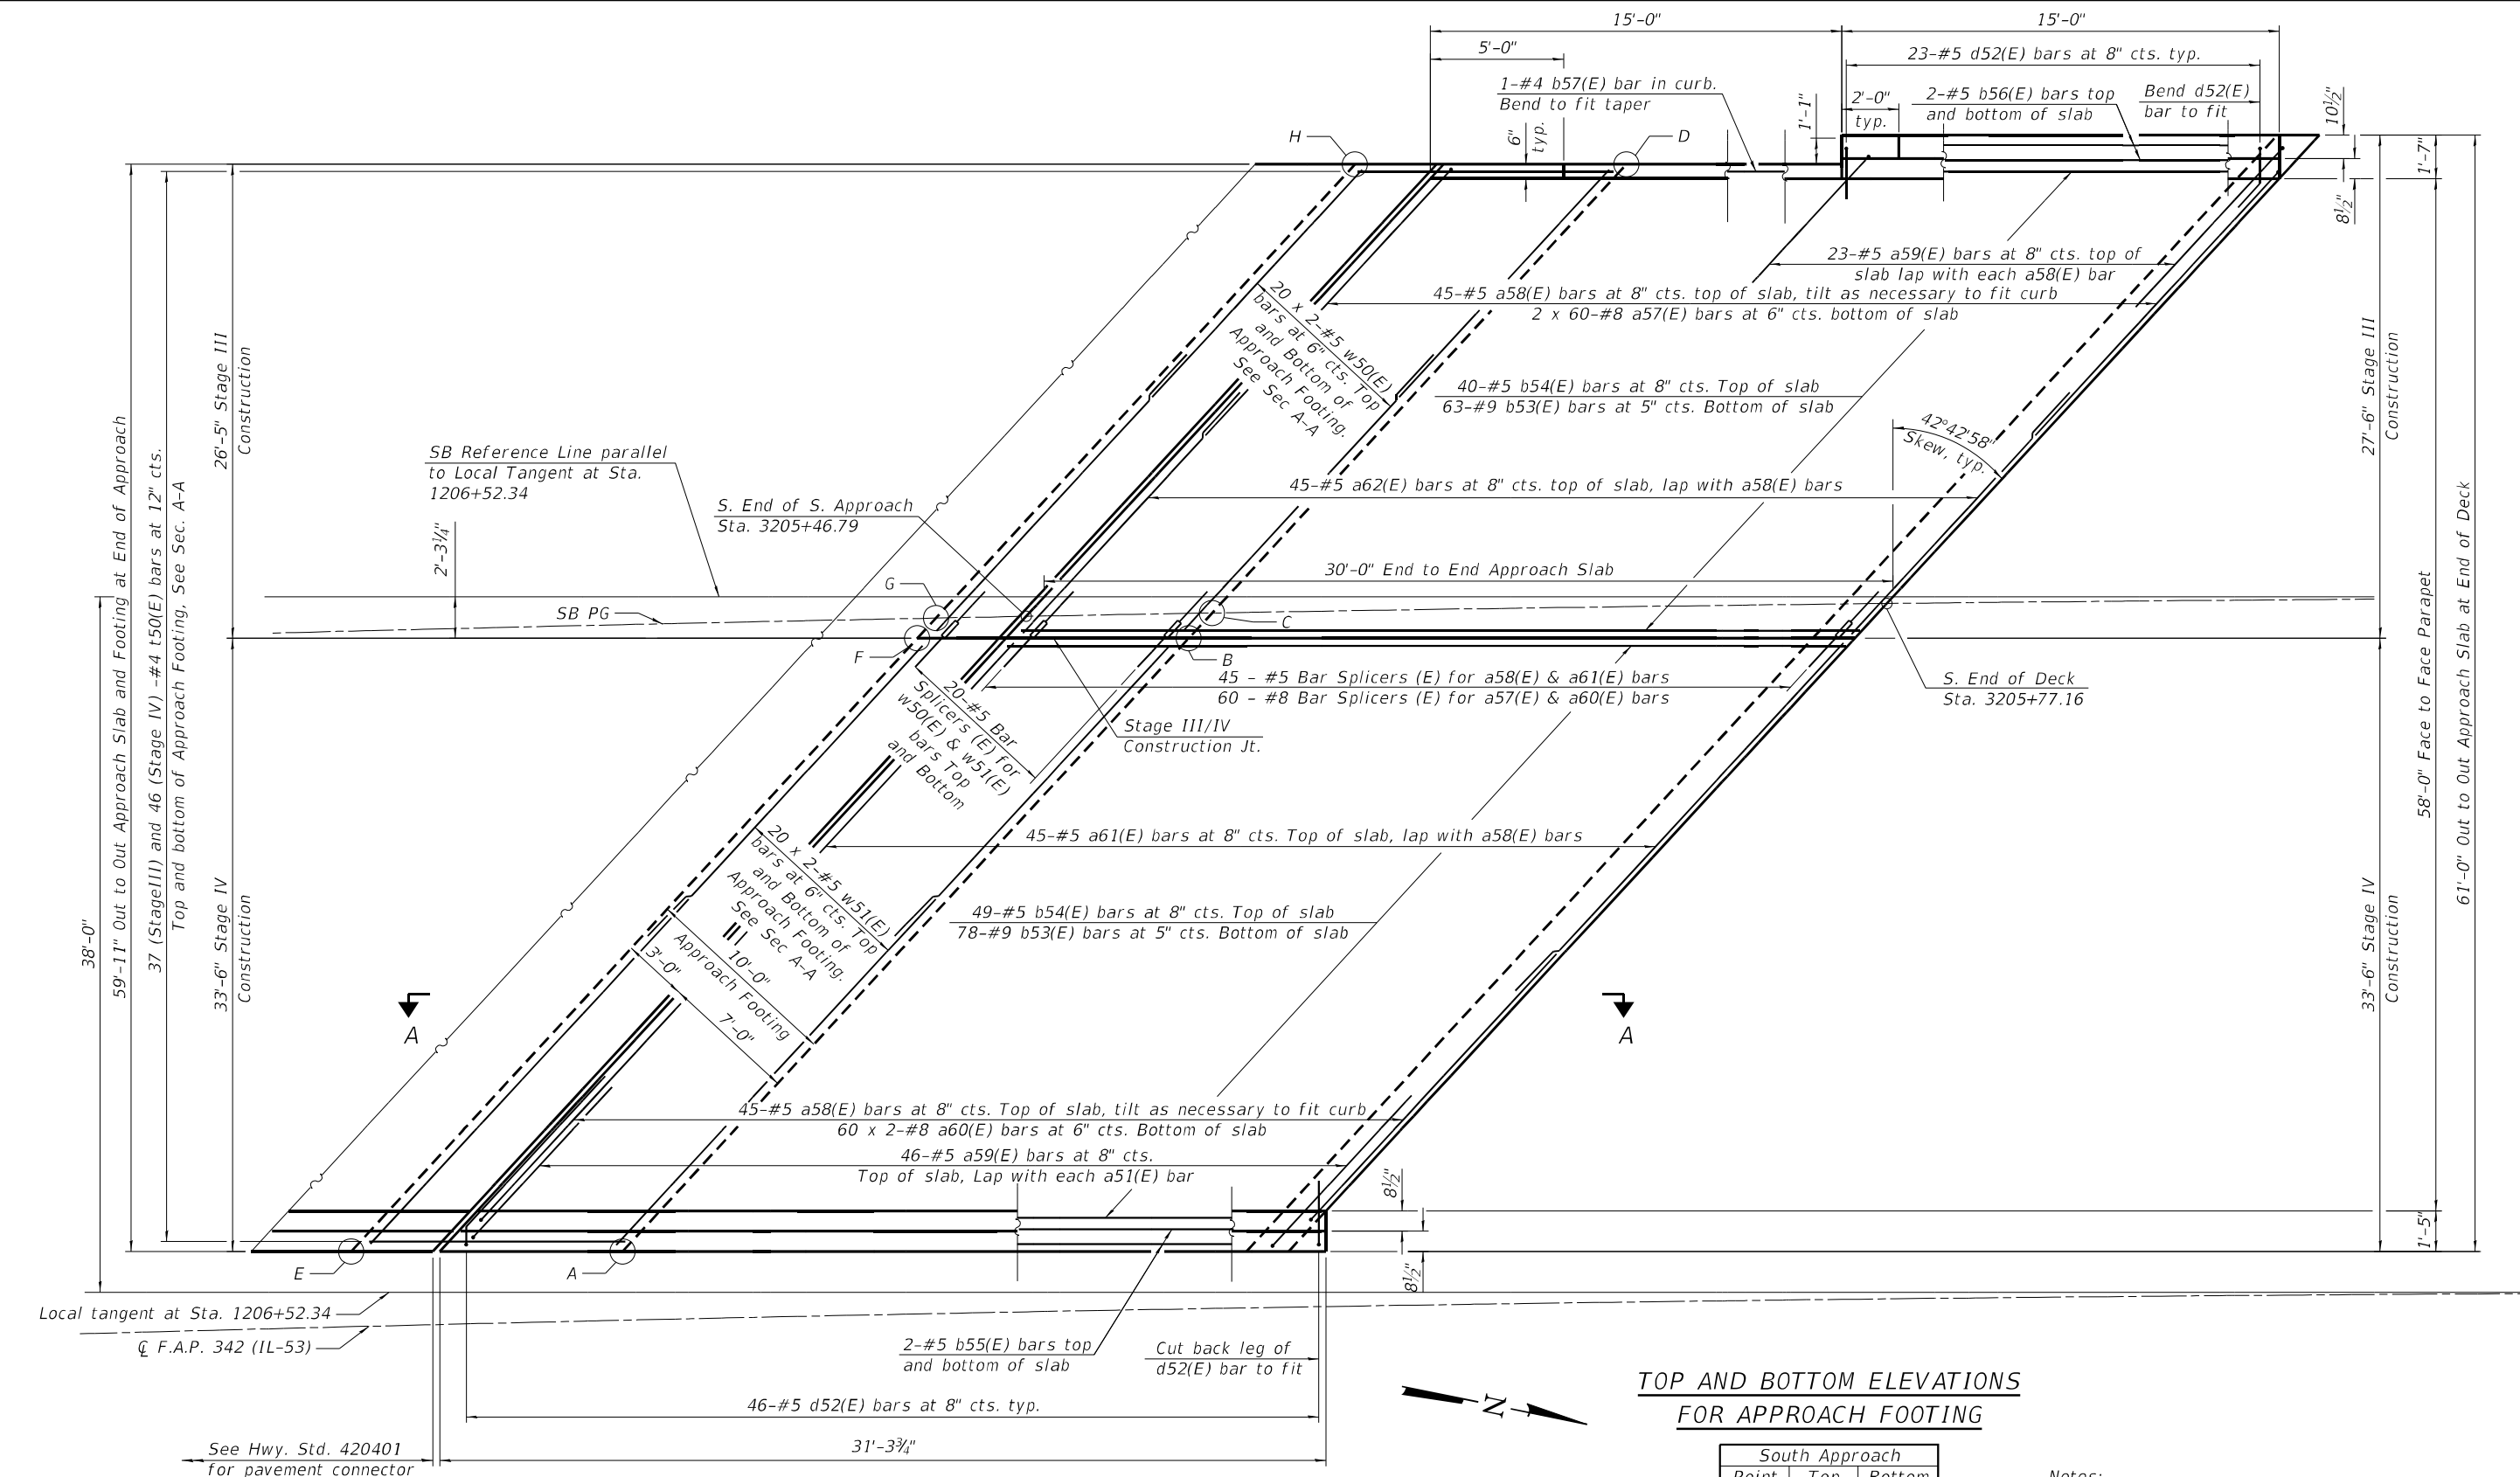

PLAN
(South Approach Slab)

MINIMUM BAR LAP

#5 Bar = 3'-0"
#8 Bar = 4'-9"

TOP AND BOTTOM ELEVATIONS
FOR APPROACH FOOTING

South Approach		
Point	Top	Bottom
A	749.02	748.19
B	749.79	748.96
C	749.83	749.00
D	750.40	749.57
E	748.98	748.15
F	749.75	748.92
G	749.78	748.95
H	750.36	749.53

- Notes:
- See sheet 33 and 34 of 66 for Cross Sections and details.
 - See Sheet 34 of 66 for Section A-A.
 - Bars indicated thus 20 x 2-#5 indicates 20 lines of bars with 2 lengths per line.
 - Approach slabs shall not be poured when the temperature at any point falls below 45° in a 24 hour period. Care shall be taken so that the temperature differential between the air and concrete shall not exceed 35° in a 24 hour period.



1170 SOUTH HOUBOLT ROAD
JOLIET, ILLINOIS 60431
(815) 744-4200
IDFPR NO. 184-001273

USER NAME = codyh
PLOT SCALE = 0:2.0000" = 1" / in.
PLOT DATE = 9/20/2024

DESIGNED - TJE
CHECKED - NDR
DRAWN - CJH
CHECKED - TJE

REVISED -
REVISED -
REVISED -
REVISED -

STATE OF ILLINOIS
DEPARTMENT OF TRANSPORTATION

SOUTH APPROACH SLAB PLAN (1 OF 2)
STRUCTURE NO. 016-1121 (SB)


SHEET 31 OF 66 SHEETS

F.A.P. RTE.	SECTION	COUNTY	TOTAL SHEETS	SHEET NO.
342	(531) BR 23	COOK	1211	716
CONTRACT NO. 62W38				
ILLINOIS FED. AID PROJECT				

MODEL: Default
FILE NAME: S:\JOLI\6300--6399\6346\1113\Drawings\CAD\Micro-55a\CAD_Sheets\01603761121-C-3-032-ASP2-SALdgn

MINIMUM BAR LAP

#5 Bar = 3'-0"
#8 Bar = 4'-9"

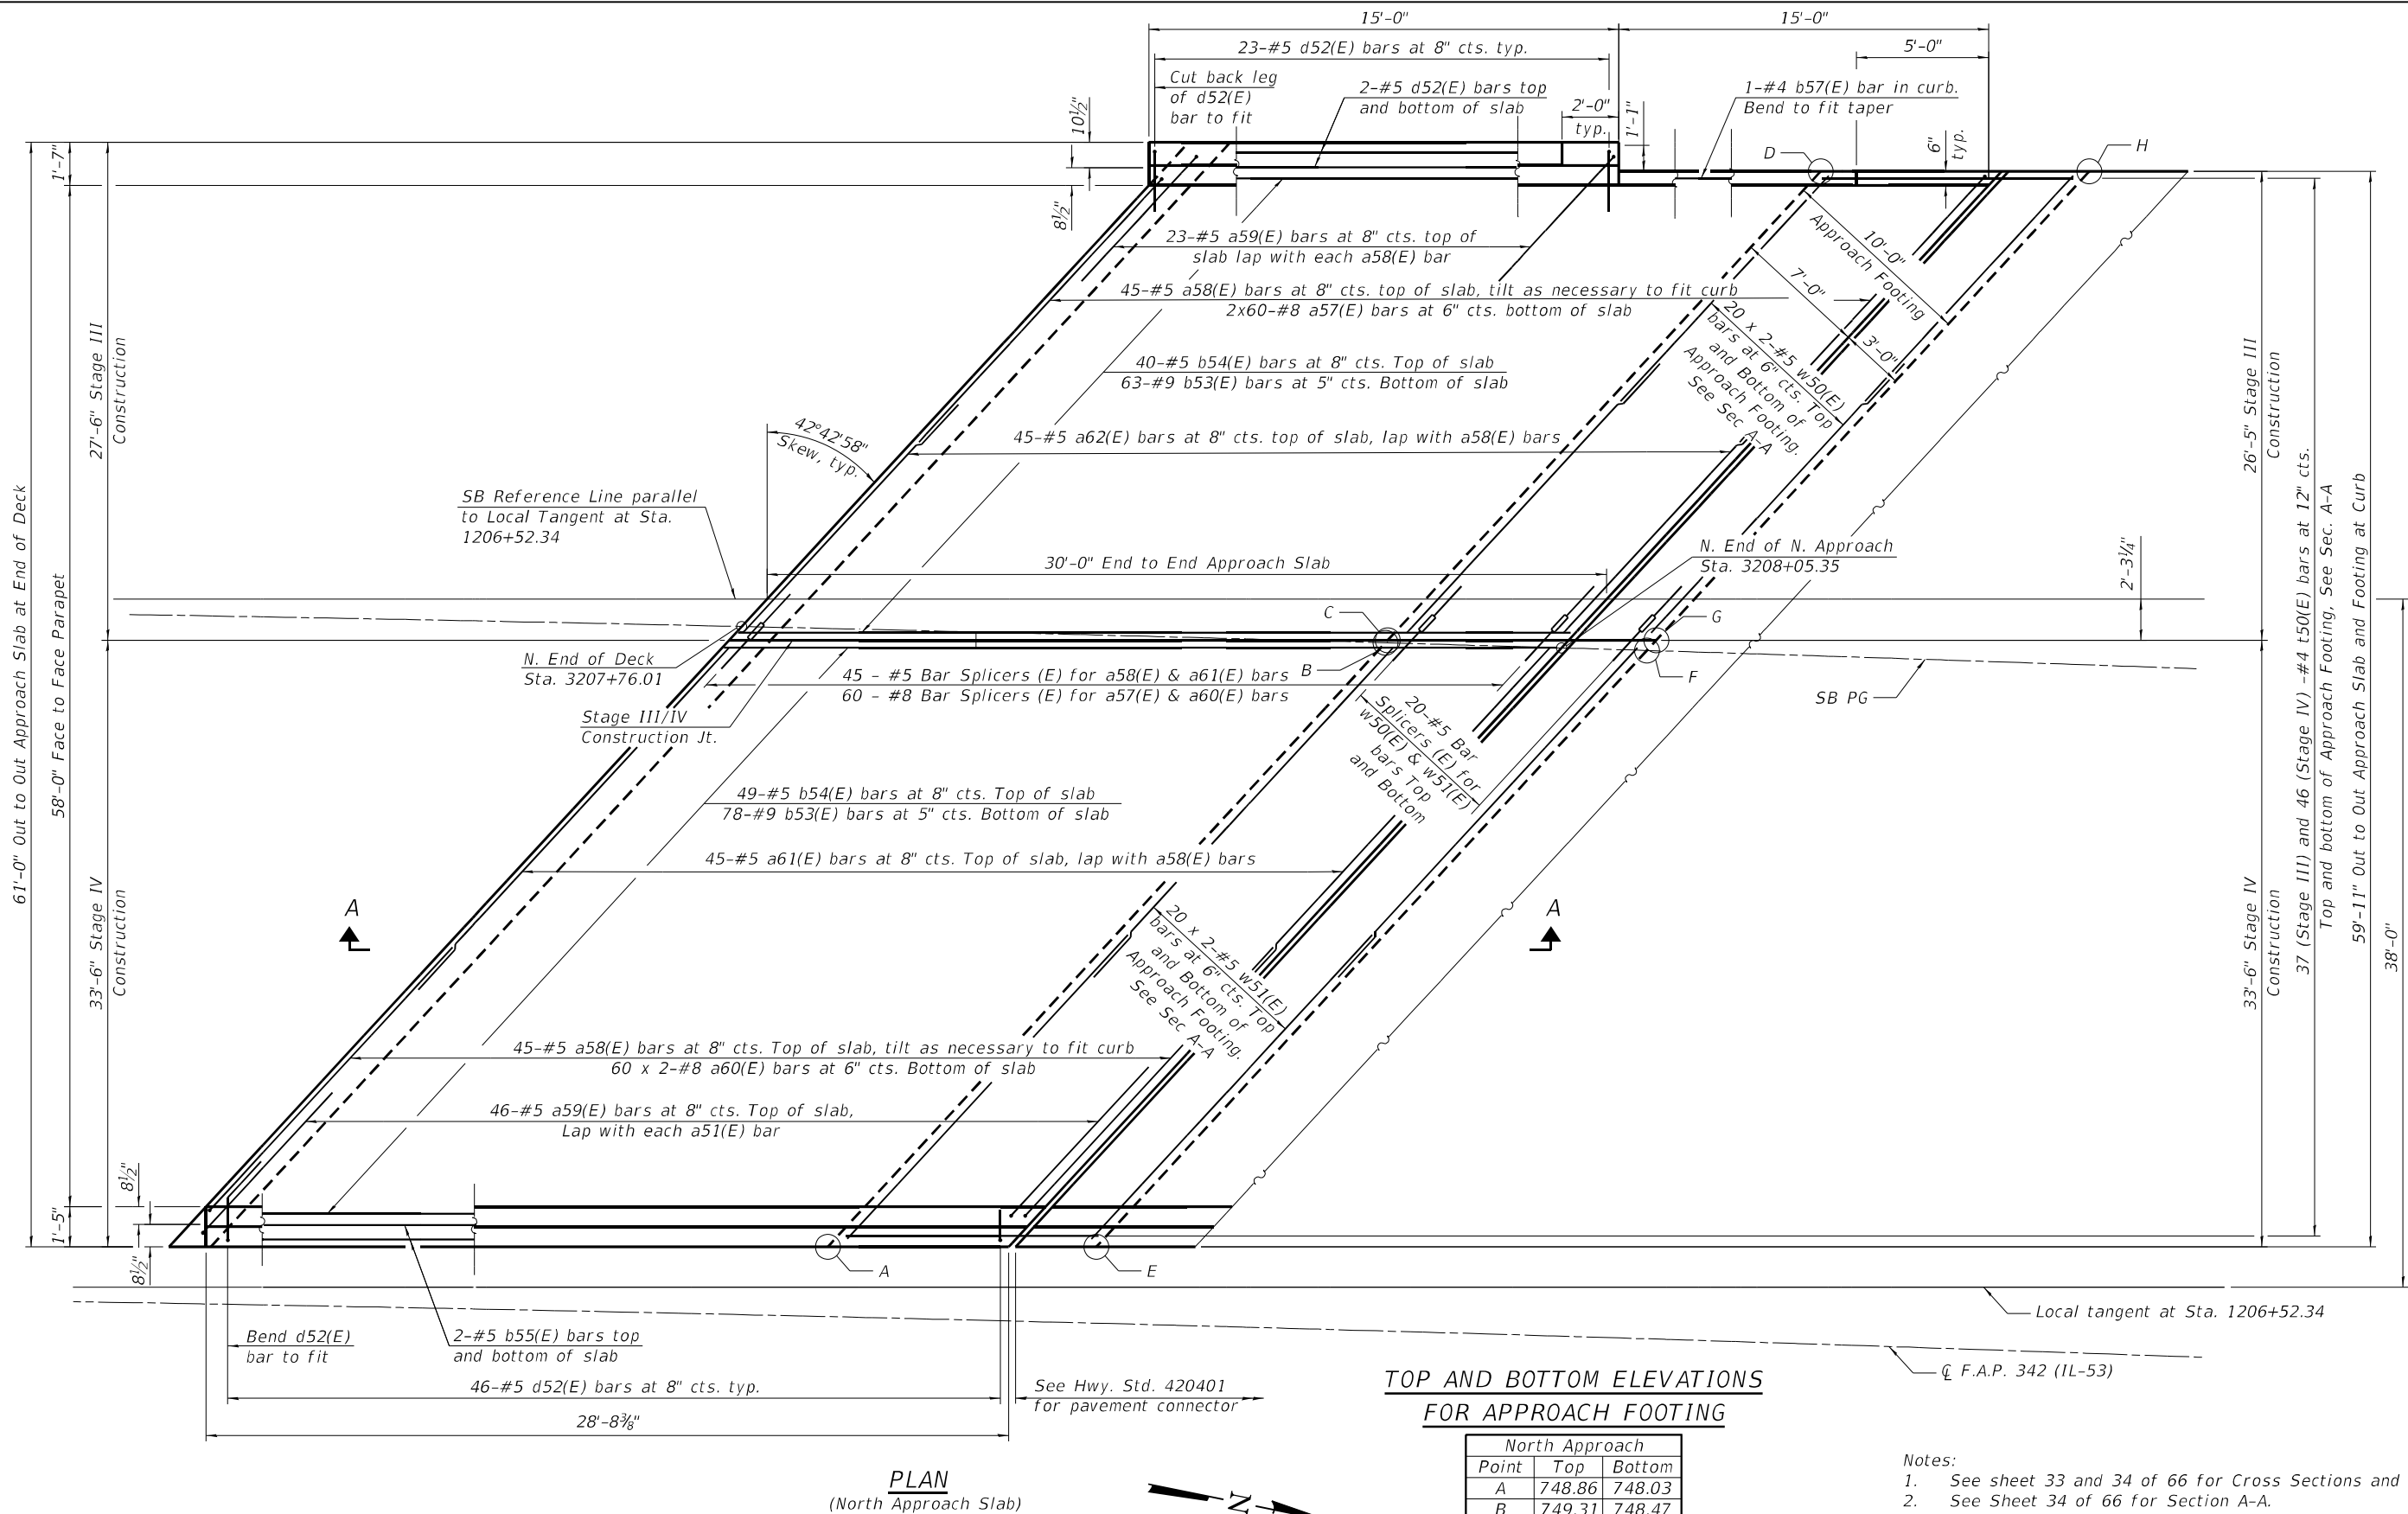

TOP AND BOTTOM ELEVATIONS FOR APPROACH FOOTING

North Approach		
Point	Top	Bottom
A	748.86	748.03
B	749.31	748.47
C	749.31	748.48
D	749.66	748.83
E	748.76	747.92
F	749.20	748.37
G	749.20	748.37
H	749.56	748.73


- Notes:
- See sheet 33 and 34 of 66 for Cross Sections and details.
 - See Sheet 34 of 66 for Section A-A.
 - Bars indicated thus 20 x 2-#5 indicates 20 lines of bars with 2 lengths per line.
 - Approach slabs shall not be poured when the temperature at any point falls below 45° in a 24 hour period. Care shall be taken so that the temperature differential between the air and concrete shall not exceed 35° in a 24 hour period.

STATE OF ILLINOIS
DEPARTMENT OF TRANSPORTATION


NORTH APPROACH SLAB PLAN (2 OF 2)
STRUCTURE NO. 016-1121 (SB)

SHEET 32 OF 66 SHEETS

F.A.P. RTE.	SECTION	COUNTY	TOTAL SHEETS	SHEET NO.
342	(531) BR 23	COOK	1211	717
CONTRACT NO. 62W38				
ILLINOIS FED. AID PROJECT				

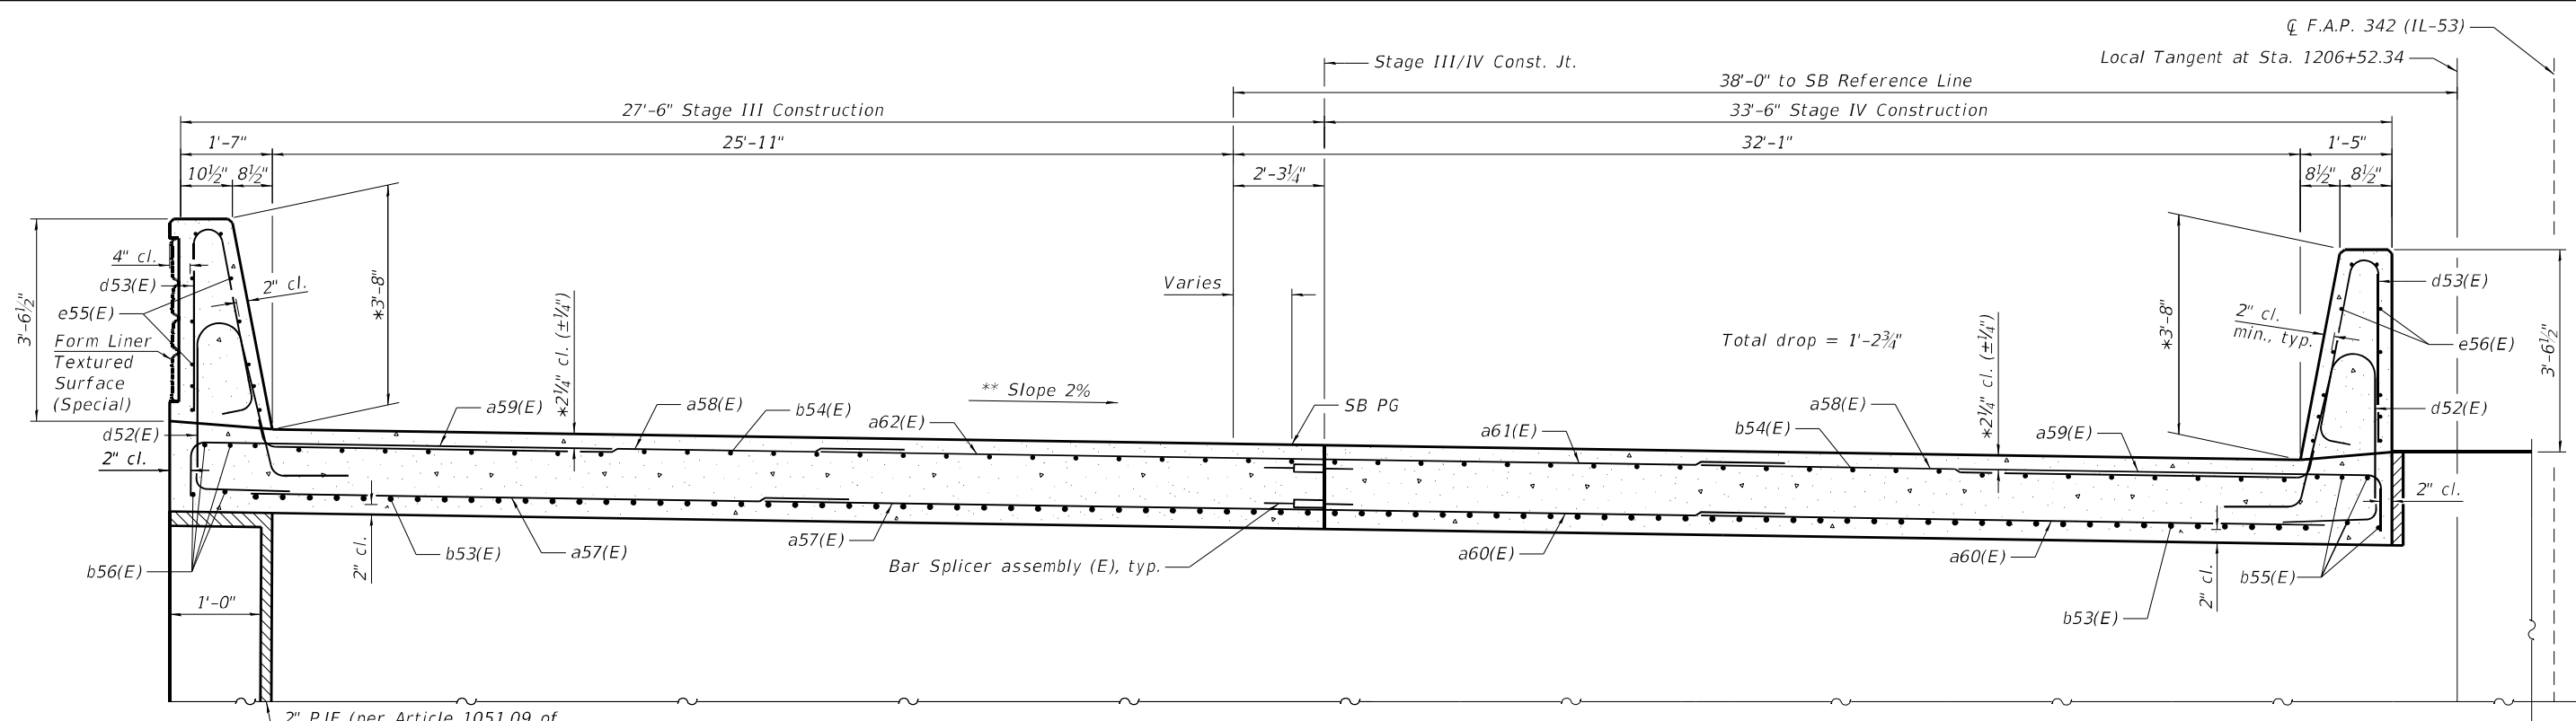

CROSS SECTION NEAR ABUTMENT
(Looking North)


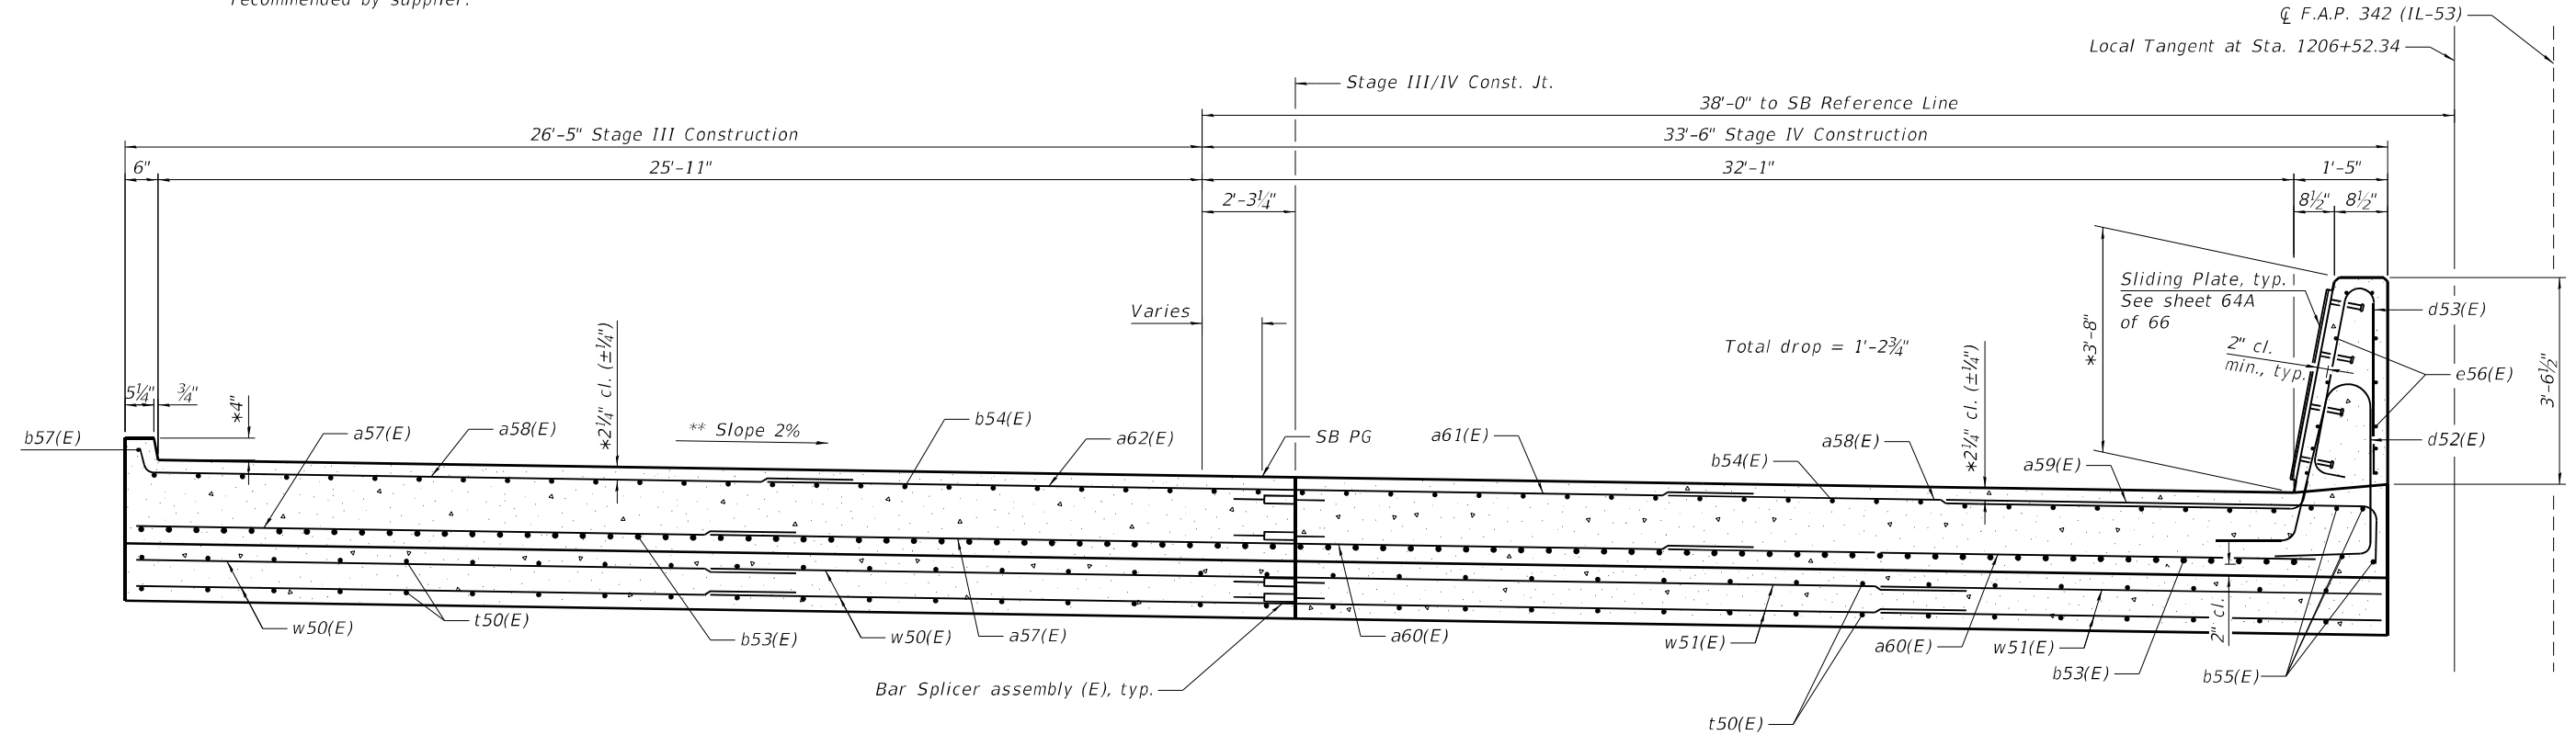


CROSS SECTION AT APPROACH FOOTING
(Looking North)


Notes:
1. See sheet 34 of 66 for details and bill of materials.
* after grinding
** Measured Radially

MODEL: Default
FILE NAME: S:\JOLI\6300-6399\6346\11\3\Drawings\CAD\Micro-554\CAD_Sheets\01603761121-C-033-ASCS-SAL.dgn
9/20/2024 3:11:47 PM



 1170 SOUTH HOUBOLT ROAD JOLIET, ILLINOIS 60431 (815) 744-4200 IDFPR NO. 184-001273	USER NAME = codyh			DESIGNED - TJE	REVISED -	STATE OF ILLINOIS DEPARTMENT OF TRANSPORTATION	APPROACH SLAB CROSS SECTION STRUCTURE NO. 016-1121 (SB)		F.A.P. RTE. 342	SECTION (531) BR 23	COUNTY COOK	TOTAL SHEETS 1211	SHEET NO. 718
	PLOT SCALE = 0:2.0000 " = 1' / in.			DRAWN - CJH	REVISED -				CONTRACT NO. 62W38				
	PLOT DATE = 9/20/2024			CHECKED - TJE	REVISED -				ILLINOIS FED. AID PROJECT				
									SHEET 33 OF 66 SHEETS				

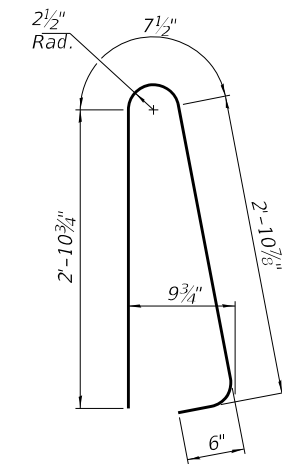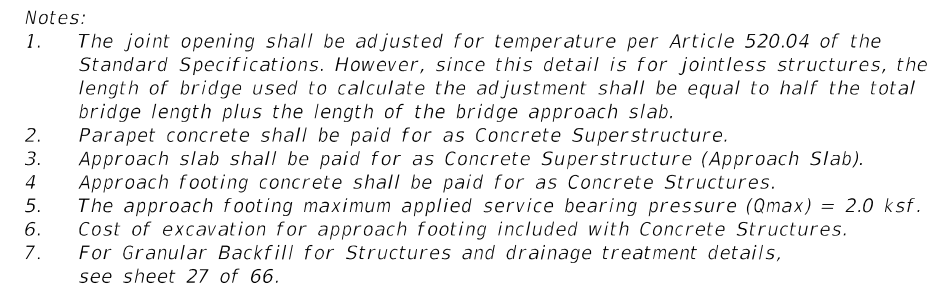


BAR d4(E), d53(E)

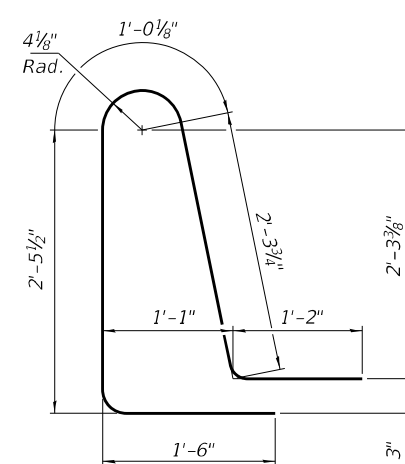

BAR $d3(E)$, $d52(E)$

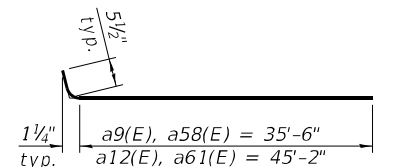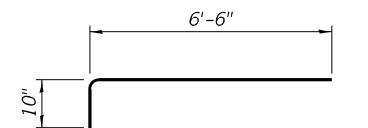
$$\frac{BAR \ a9(E), \ a12(E),}{a58(E), \ a61(E)}$$


BAR a10(E), a59(E)

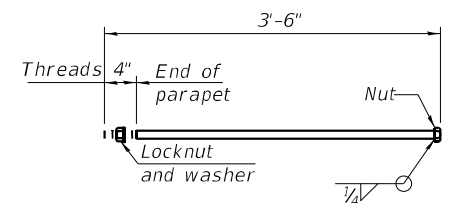

*1" Ø ANCHOR BOLT

(Anchor bolt assemblies shall be galvanized according to Article 1006.09 of the Standard Specifications)

End bridge deck


End approach slab

46-#5 d4(E), d53(E) bars at 8" cts.


12-#4 e7(E), e56(E) bars. See cross section near abutment

Varies see plan


SN016-0376 WEST & SN016-1121 EAST INSIDE ELEVATION OF PARAPET

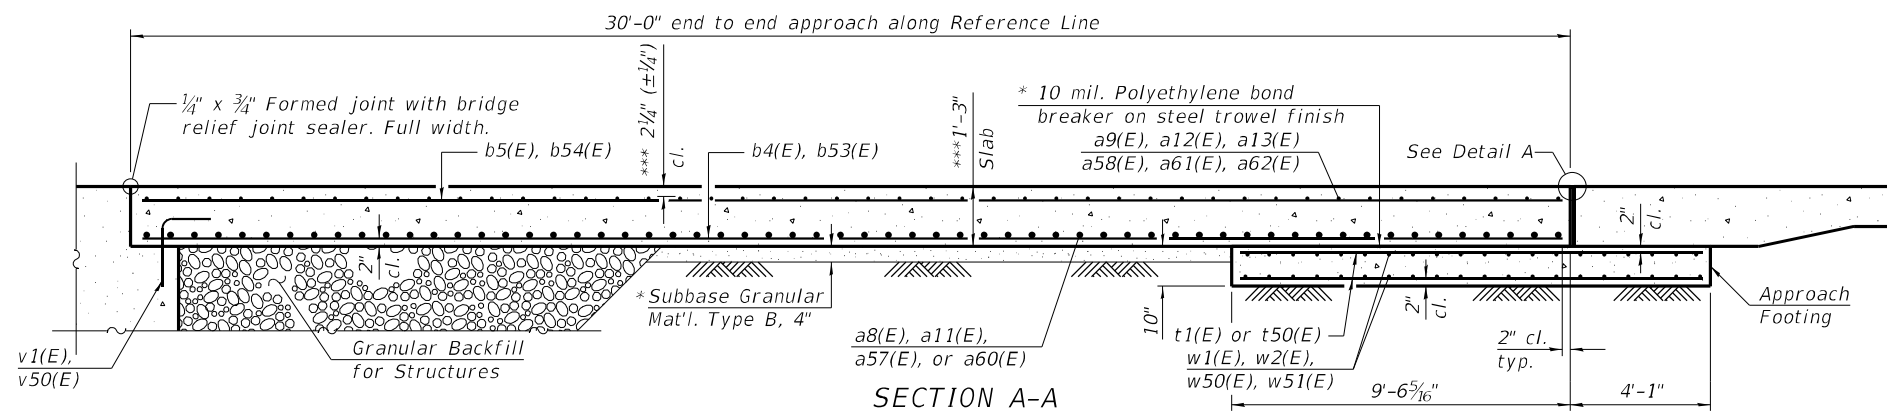

SECTION A-A

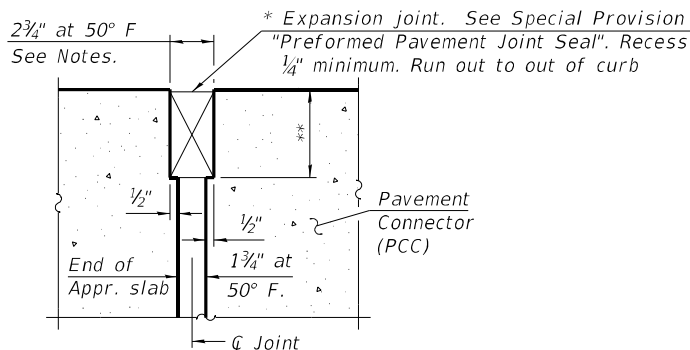

DETAIL A
(at Rt. $\angle$'s)

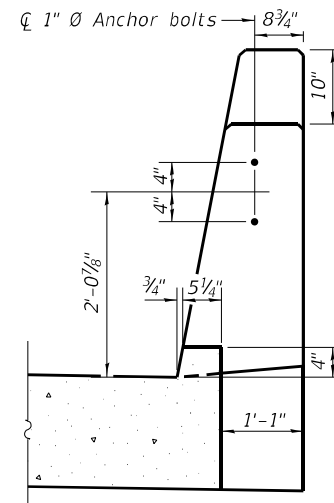

VIEW B-B

TWO APPROACHES BILL OF MATERIAL					TWO APPROACHES BILL OF MATERIAL				
Structure No. 016-0376 (NB)					Structure No. 016-1121 (SB)				
Bar	No.	Size	Length	Shape	Bar	No.	Size	Length	Shape
a8(E)	240	#8	19'-2"	=====	a57(E)	240	#8	19'-2"	=====
a9(E)	180	#5	20'-6"	=====	a58(E)	180	#5	20'-6"	=====
a10(E)	138	#5	7'-4"	=====	a59(E)	138	#5	7'-4"	=====
a11(E)	240	#8	23'-5"	=====	a60(E)	240	#8	23'-5"	=====
a12(E)	90	#5	26'-9"	=====	a61(E)	90	#5	26'-9"	=====
b4(E)	285	#9	29'-8"	=====	b53(E)	282	#9	29'-8"	=====
b5(E)	180	#8	29'-8"	=====	b54(E)	178	#8	29'-8"	=====
b6(E)	8	#5	14'-8"	=====	b55(E)	8	#5	14'-8"	=====
b7(E)	8	#5	28'-4"	=====	b56(E)	8	#5	28'-4"	=====
b8(E)	2	#5	15'-1"	=====	b57(E)	2	#5	15'-1"	=====
d3(E)	138	#5	8'-6"	=====	d52(E)	138	#5	8'-6"	=====
d4(E)	138	#5	6'-5"	=====	d53(E)	138	#5	6'-5"	=====
e6(E)	24	#4	14'-8"	=====	e55(E)	24	#4	14'-8"	=====
e7(E)	24	#4	28'-4"	=====	e56(E)	24	#4	28'-4"	=====
t1(E)	334	#4	13'-1"	=====	t50(E)	328	#4	13'-1"	=====
w1(E)	80	#5	20'-3"	=====	w50(E)	160	#5	18'-11"	=====
w2(E)	160	#5	24'-1"	=====	w51(E)	160	#5	24'-1"	=====
w3(E)	80	#5	18'-11"	=====					
Concrete Structures			CU YD	75.5	Concrete Structures			CU YD	75.5
Concrete Superstructures			CU YD	8.7	Concrete Superstructures			CU YD	8.7
Concrete Superstructure (Approach Slab)			CU YD	169.2	Concrete Superstructure (Approach Slab)			CY YD	165.8
Protective Coat			SQ YD	428	Protective Coat			SQ YD	415
Reinforcement Bars, Epoxy Coated			POUND	92,870	Reinforcement Bars, Epoxy Coated			POUND	92,240
Bridge Deck Grooving (Longitudinal)			SQ YD	380	Bridge Deck Grooving (Longitudinal)			SQ YD	368
Diamond Grinding (Bridge Section)			SQ YD	366	Diamond Grinding (Bridge Section)			SQ YD	355
Form Liner Textured Surface (Special)			SQ FT	105	Form Liner Textured Surface (Special)			SQ FT	105
Concrete Color Additive			CU YD	4.9	Concrete Color Additive			CU YD	4.9
Bar Splicers			EACH	290	Bar Splicers			EACH	290
Concrete Sealant (Special)			SQ YD	9	Concrete Sealant (Special)			SQ YD	9

MODEL: Default
FILE NAME: S:\JOLI\6300-6399\6346\1113\Drawings\CAD\Micro-554\CAD_Sheets\01603761121-C3-035-FP-SAL.dgn
9/24/2024 2:19:22 PM



USER NAME = codyh	DESIGNED - TJE	REVISED - _____
	CHECKED - NDR	REVISED - _____
PLOT SCALE = 0:2.0000 " = 1" / in.	DRAWN - CJH	REVISED - _____
PLOT DATE = 9/24/2024	CHECKED - TJE	REVISED - _____


STATE OF ILLINOIS
DEPARTMENT OF TRANSPORTATION

FRAMING PLANS
STRUCTURE NO. 016-0376 (NB) AND 016-1121 (SB)

SHEET 35 OF 66 SHEETS


F.A.P. RTE.	SECTION	COUNTY	TOTAL SHEETS	SHEET NO.
342	(531) BR 23	COOK	1211	720
CONTRACT NO. 62W38				
ILLINOIS FED. AID PROJECT				

- Notes:
1. Work this sheet with sheets 36 thru 40 of 66.
 2. All interior cross frames shall be CF 1 U.N.O.
 3. For Layout Sketch, see sheet 2 of 66.

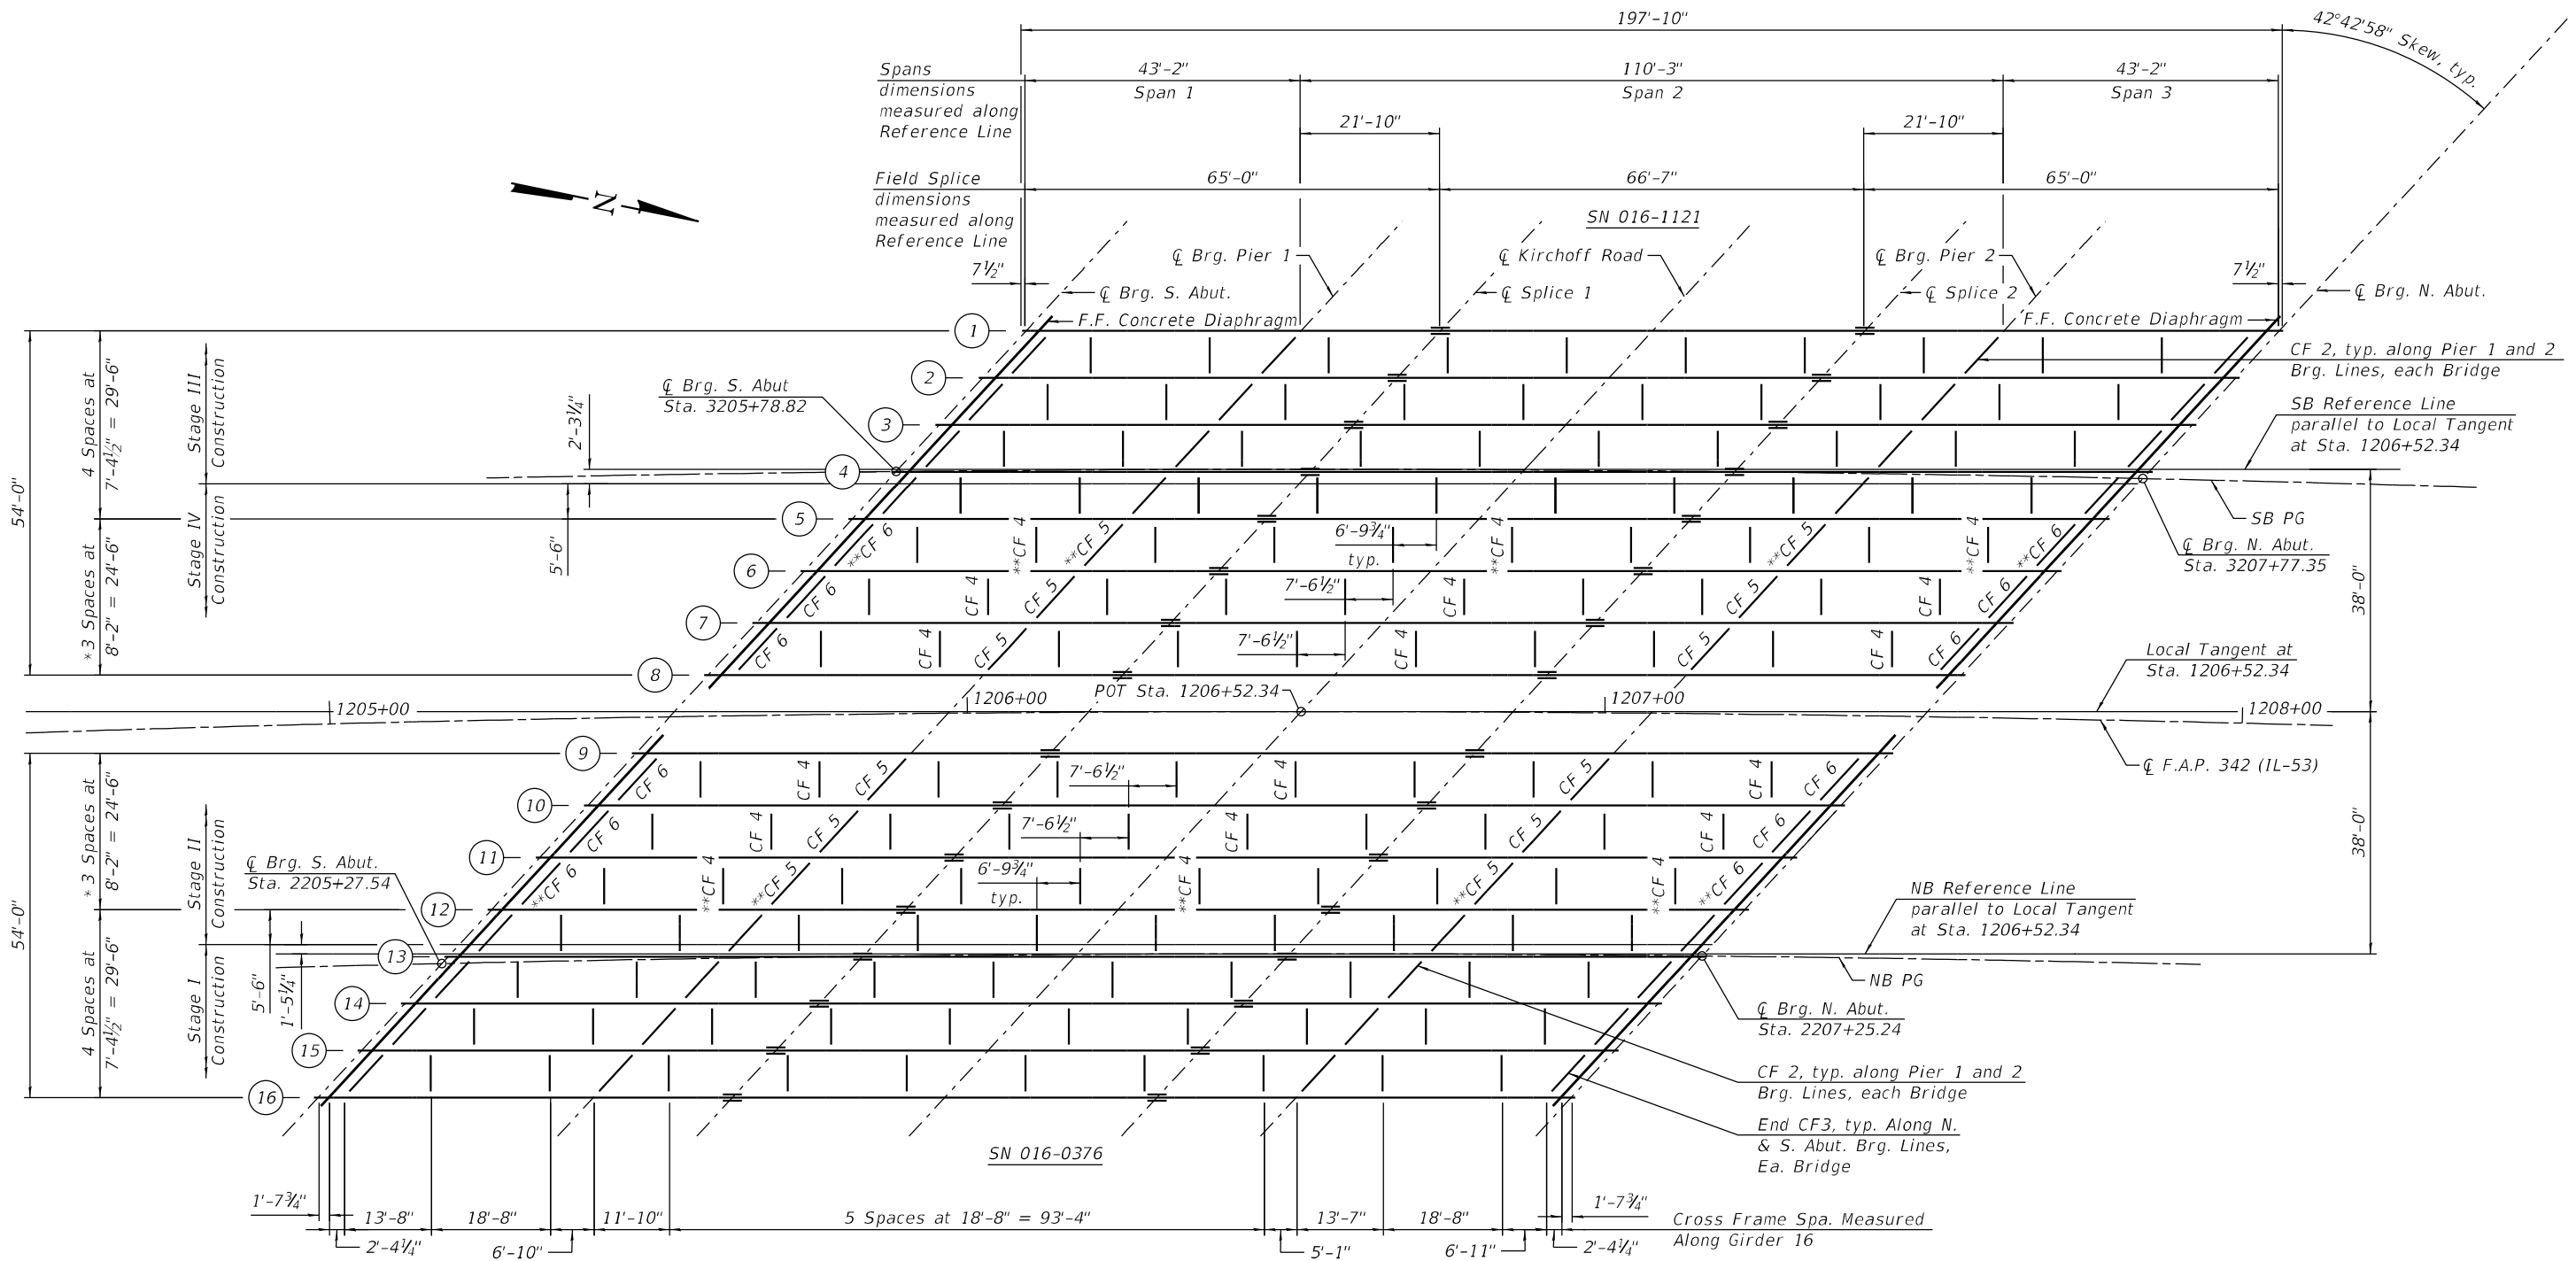


FRAMING PLANS




- * CF4 is present between Girders 5-6, 6-7, 7-8, 9-10, 10-11, and 11-12 at each perpendicular Interior Cross Frame location. For clarity, only one location is marked in each span, excluding Cross Frames at bearing lines marked otherwise.
- ** Use long slotted holes on each connection plate each side of cross frame between stage I/II and stage III/IV construction see sheet 49 of 66 for detail.

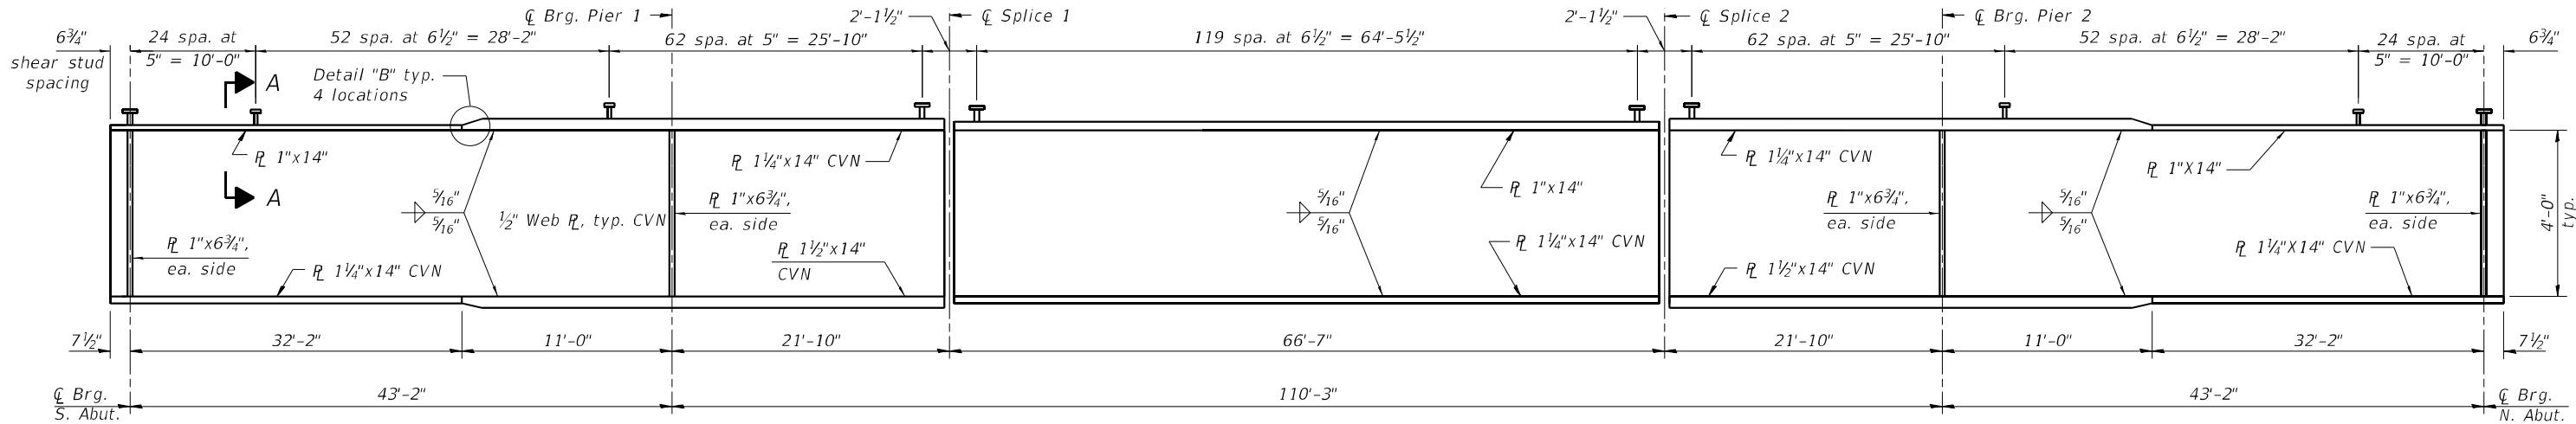

GIRDER ELEVATION 1-8
(SN 016-1121)

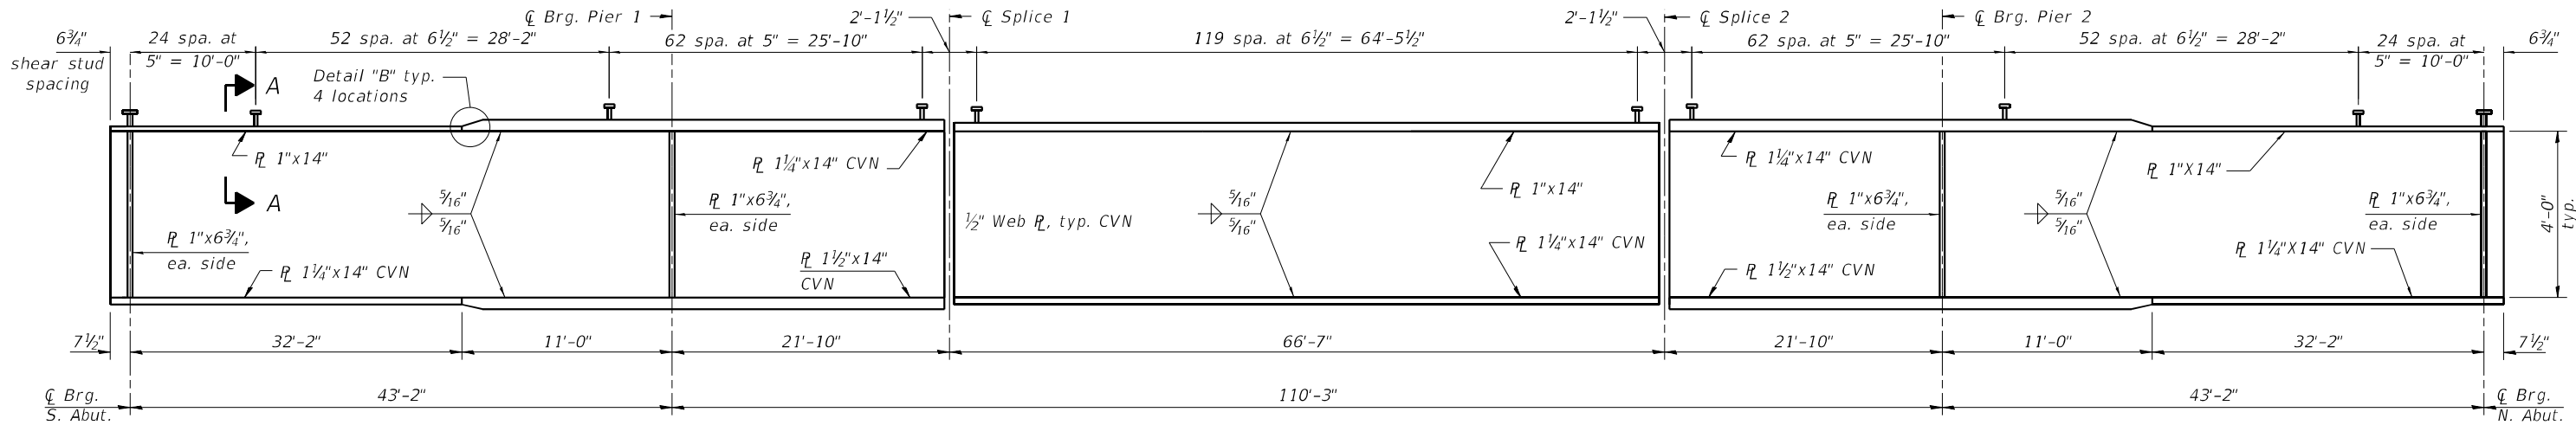

GIRDER ELEVATION 9-16
(SN 016-0376)

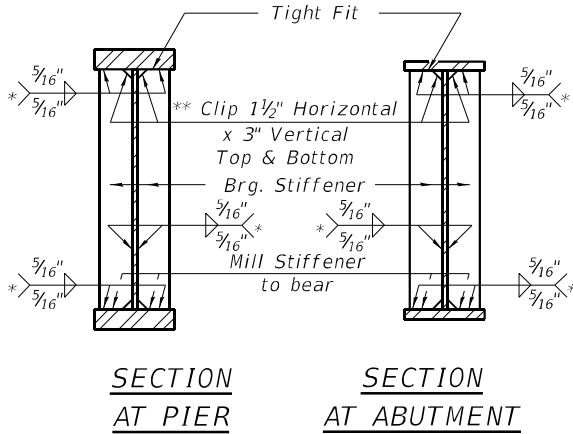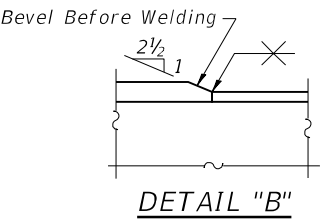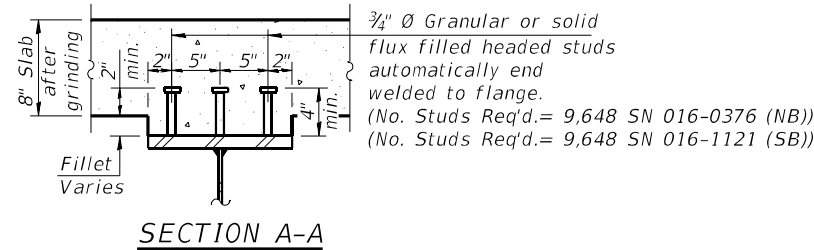

Note:
1. Load carrying components designated "CVN" shall conform to the Charpy-V-Notch Impact Energy Requirement, Zone 2.

MODEL: Default
FILE NAME: S:\JOL\6300-6399\6346\113\Drawings\CAD\Micro-55A\CAD_Sheets\0160376\1121-C-3-036-CED-SAI.dgn
9/20/2024 3:11:50 PM

 1170 SOUTH HOUBOLT ROAD JOLIET, ILLINOIS 60431 (815) 744-4200 ASSOCIATES™ IDPR NO. 184-001273	USER NAME = codyh			DESIGNED - TJE	REVISED -	STATE OF ILLINOIS DEPARTMENT OF TRANSPORTATION	GIRDER ELEVATION AND DETAILS STRUCTURE NO. 016-0376 (NB) AND 016-1121 (SB)			F.A.P. RTE.	SECTION	COUNTY	TOTAL SHEETS	SHEET NO.
	PLOT SCALE = 0:2.0000 " = 1 in.			CHECKED - NDR	REVISED -		SHEET 36 OF 66 SHEETS			342	(531) BR 23	COOK	1211	721
	PLOT DATE = 9/20/2024			DRAWN - CJH	REVISED -		ILLINOIS FED. AID PROJECT			CONTRACT NO. 62W38				
				CHECKED - TJE	REVISED -									

MODEL: Default
FILE NAME: S:\JOL\6300--6399\6346\1113\Drawings\CAD\MC-roz-554\CAD_Sheets\0160376\1121-C3-037-IMRT-SA\dgn

SN 0160-376 (NB) AND SN 016-1121 (SB)
(Note: Girder 7 and 10 used for Load Ratings, Respectively)

Interior Girder Moment Table				
		0.3 Sp. 1 0.7 SP. 3	Pier 1 Pier 2	0.5 Sp. 2
I_s	(in ⁴)	23,487	27,964	23,487
$I_c(n)$	(in ⁴)	60,091	67,663	60,091
$I_c(3n)$	(in ⁴)	45,153	50,744	45,153
$I_c(cr)$	(in ⁴)	27,642	35,261	—
S_s	(in ³)	1,019	1,074	1,019
$S_c(n)$	(in ³)	1,373	—	1,373
$S_c(3n)$	(in ³)	1,276	—	1,276
$S_c(cr)$	(in ³)	—	1,578	—
S_x	(in ³)	11,189	11,044	1,373
DC1	(k/')	1.14	1.16	1.14
M_{DC1}	('k)	-90	-981	719
DC2	(k/')	0.16	0.16	0.16
M_{DC2}	('k)	-11	-158	121
DW	(k/')	0.18	0.18	0.18
M_{DW}	('k)	-11	-157	121
LLDF		0.64	0.65	0.54
$M_{LL + IM}$	('k)	527.10	-1054.97	1005.84
f^t (Strength I)	(ksi)	10.00	-10.00	10.00
$M_u + \frac{1}{3} f_t S_x$	('k)	3,888	-6,573	3,374
ΦM_n	('k)	6,809	—	7,162
f_s DC1	(ksi)	-1.06	-10.97	8.47
f_s DC2	(ksi)	-0.10	-1.20	1.14
f_s DW	(ksi)	-0.10	-1.19	1.13
f_s (LL + IM)	(ksi)	4.96	-8.02	8.79
f^t (Service II)	(ksi)	10.00	-10.00	10.00
$f_s + \frac{f^t}{2}$ (Service II)	(ksi)	10.18	-28.79	27.17
Service II Resistance	(ksi)	47.50	47.50	47.50
$f_s + \frac{f^t}{3}$ (Strength I)	(ksi)	10.40	-34.38	32.43
ΦF_n	(ksi)	—	50	—
V_f	(k)	64	93	73

SN 0160-376 (NB) AND SN 016-1121 (SB)
(Note: Girder 7 and 10 used for Load Ratings, Respectively)


Girder Reaction Table				
	South Abutment North Abutment		Pier 1 Pier 2	
	Interior	Exterior	Interior	Exterior
LLDF	0.826	0.677	0.826	0.677
OCF	1.185	1.185	—	—
R_{DC1}	(k)	52.9	46.6	116.9
R_{DC2}	(k)	0.5	0.4	18.1
R_{DW}	(k)	0.5	0.4	17.9
R_L	(k)	73.8	54.5	149.1
R_M	(k)	21.1	14.5	34.8
R_{Total} (Strength I+ Impact)	(k)	233.6	180.1	517.4
R_{Total} (Strength I)	(k)	196.7	154.7	456.5

Note:
1. Rdc1 includes reactions from the concrete diaphragm equal to 21.9 kips and the cast-in-place approach slab equal to 27.5 kips.


DEFINITIONS

- I_s , S_s : Non-composite moment of inertia and section modulus of the steel section used for computing f_s (Total-Strength I, and Service II) due to non-composite dead loads (in.⁴ and in.³).
- I_c (n), S_c (n): Composite moment of inertia and section modulus of the steel and deck based upon the modular ratio, "n", used for computing f_s (Total-Strength I, and Service II) in uncracked sections due to short-term composite live loads (in.⁴ and in.³).
- I_c (3n), S_c (3n): Composite moment of inertia and section modulus of the steel and deck based upon 3 times the modular ratio, "3n", used for computing f_s (Total-Strength I, and Service II) in uncracked sections, due to long-term composite (superimposed) dead loads (in.⁴ and in.³).
- I_c (cr), S_c (cr): Composite moment of inertia and section modulus of the steel and longitudinal deck reinforcement, used for computing f_s (Total-Strength I and Service II) in cracked sections, due to both short-term composite live loads and long-term composite (superimposed) dead loads (in.⁴ and in.³).
- S_x : Section modulus about the major axis of a section to the controlling flange, tension or compression, taken as yield moment with respect to the controlling flange over the yield strength of the controlling flange (in.³).
- DC1: Un-factored non-composite dead load (kips/ft.).
- M_{DC1} : Un-factored moment due to non-composite dead load (kip-ft.).
- DC2: Un-factored long-term composite (superimposed excluding future wearing surface) dead load (kips/ft.).
- M_{DC2} : Un-factored moment due to long-term composite (superimposed excluding future wearing surface) dead load (kip-ft.).
- DW: Un-factored long-term composite (superimposed future wearing surface only) dead load (kips/ft.).
- M_{DW} : Un-factored moment due to long-term composite (superimposed future wearing surface only) dead load (kip-ft.).
- LLDF: Live Load Distribution Factor for moment and shear computed according to Article 4.6.2.2 and further IDOT provisions.
- $M_L + IM$: Un-factored live load moment plus dynamic load allowance (impact)(kip-ft.).
- M_u : Strength I load combination of factored design moments (kip-ft.).
 $1.25 (M_{DC1} + M_{DC2}) + 1.5 M_{DW} + 1.75 M_{L+IM}$
- f_t : Factored calculated flange lateral bending stress as calculated using Article 6.10.1.6 and as further simplified by IDOT provisions (ksi).
- ΦM_n : Factored nominal flexural resistance of the section determined as specified in Article 6.10.7.1 or A6 as applicable (kip-ft.).
- $f_s DC1$: Un-factored stress at edge of flange for controlling steel flange due to vertical non-composite dead loads as calculated below (ksi).
 M_{DC1}/S_s
- $f_s DC2$: Un-factored stress at edge of flange for controlling steel flange due to vertical composite dead loads as calculated below (ksi).
 $M_{DC2} / S_c (3n)$ or $M_{DC2} / S_c (cr)$ as applicable.
- $f_s DW$: Un-factored stress at edge of flange for controlling steel flange due to vertical composite future wearing surface loads as calculated below (ksi).
 $M_{DW} / S_c (3n)$ or $M_{DW} / S_c (cr)$ as applicable.
- $f_s (L+IM)$: Un-factored stress at edge of flange for controlling steel flange due to vertical composite live load plus impact loads as calculated below (ksi).
 $M_{L+IM} / S_c (n)$ or $M_{L+IM} / S_c (cr)$ as applicable.
- $f_s + f_t/2$ (Service II): Sum of stresses as computed below (ksi).
 f_s DC1 + f_s DC2 + f_s DW + 1.3 $f_s (L + IM)$ + $f_t/2$
- Service II Resistance: Composite (0.95RnFyf) or noncomposite (0.80RnFyf) stress capacity according to Article 6.10.4.2 (ksi).
- $f_s + f_t/3$ (Strength I): Sum of stresses as computed below on non-compact sections (ksi).
 $1.25 (f_s$ DC1 + f_s DC2) + 1.5 f_s DW + 1.75 $f_s (L + IM)$ + $f_t/3$
- ΦR_n : Factored nominal flexural resistance of the section as specified in Article 6.10.7.2 or 6.10.8 as applicable (ksi).
- V_r : Maximum factored shear range in span computed according to Article 6.10.10.
- OCF: Obtuse Correction Factor according to Article 4.6.2.2.3c or as further simplified by IDOT provisions.
- R_{DC1} : Un-factored reaction due to non-composite dead load (kip).
- R_{DC2} : Un-factored reaction due to long-term composite (superimposed excluding future wearing surface) dead load (kip).
- R_{DW} : Un-factored reaction due to long-term composite (superimposed future wearing surface only) dead load (kip).
- R_L : Un-factored live load reaction (kip).
- R_{IM} : Un-factored dynamic load allowance (impact) (kip).
- R_{Total} (Strength I)(Impact): Strength I load combination of factored design reactions (kip).
 $1.25 (R_{DC1} + R_{DC2}) + 1.5R_{DW} + 1.75 (R_L + R_{IM})$
- R_{Total} (Strength I)(No Impact): Strength I load combination of factored design reactions, not including dynamic load allowance (Impact) (kip).
 $1.25 (R_{DC1} + R_{DC2}) + 1.5R_{DW} + 1.75 (R_L)$


- Note:
 M_L and R_L include the effects of centrifugal force and superelevation.
- SN 016-0376 (NB) and 016-1121 (SB) are designed with identical interior moments and reactions
 - Girder 7 on SN 016-0376 and girder 10 on SN 016-1121 controls and load rating

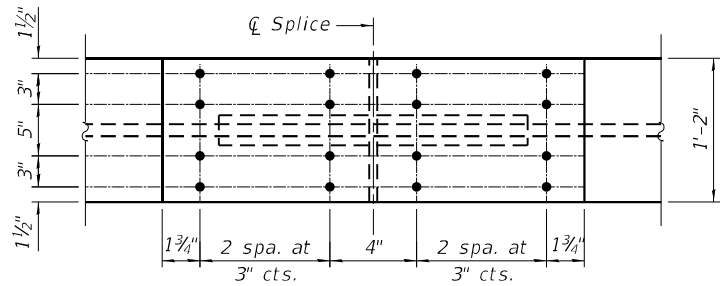


TOP FLANGE

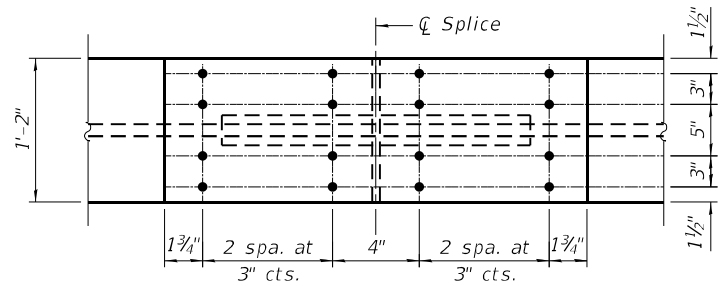


TOP FLANGE

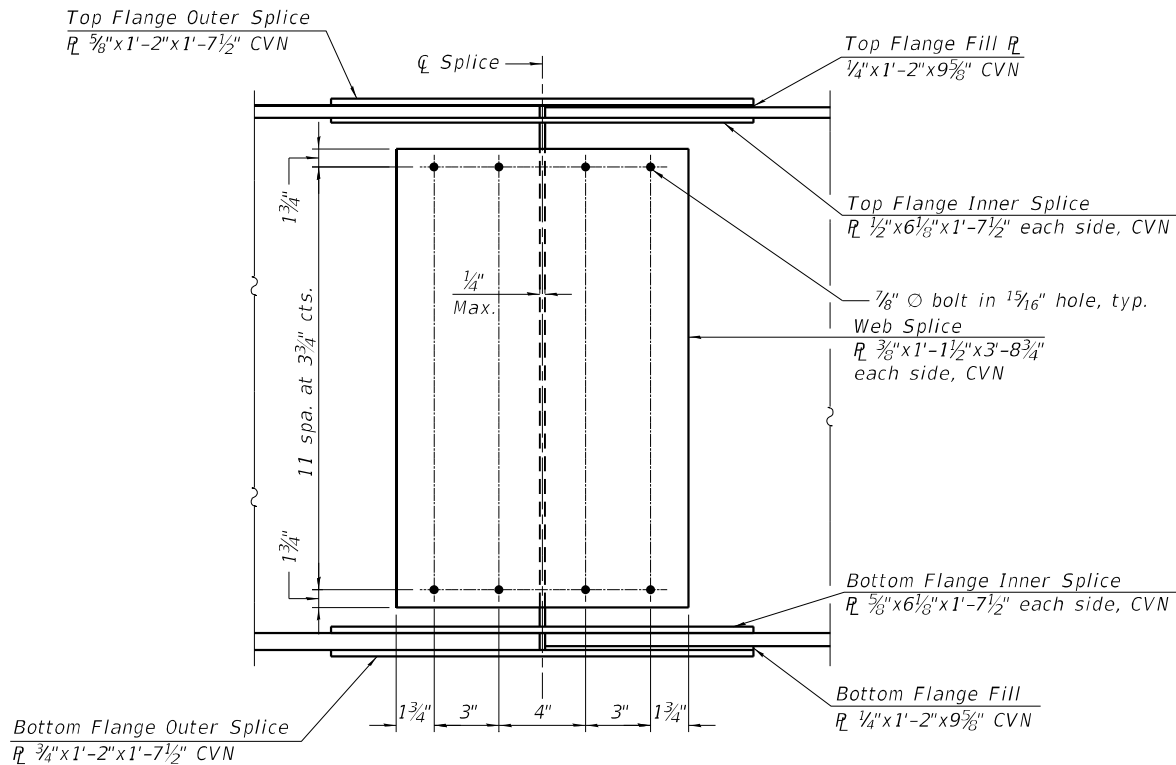


WEB SPLICE

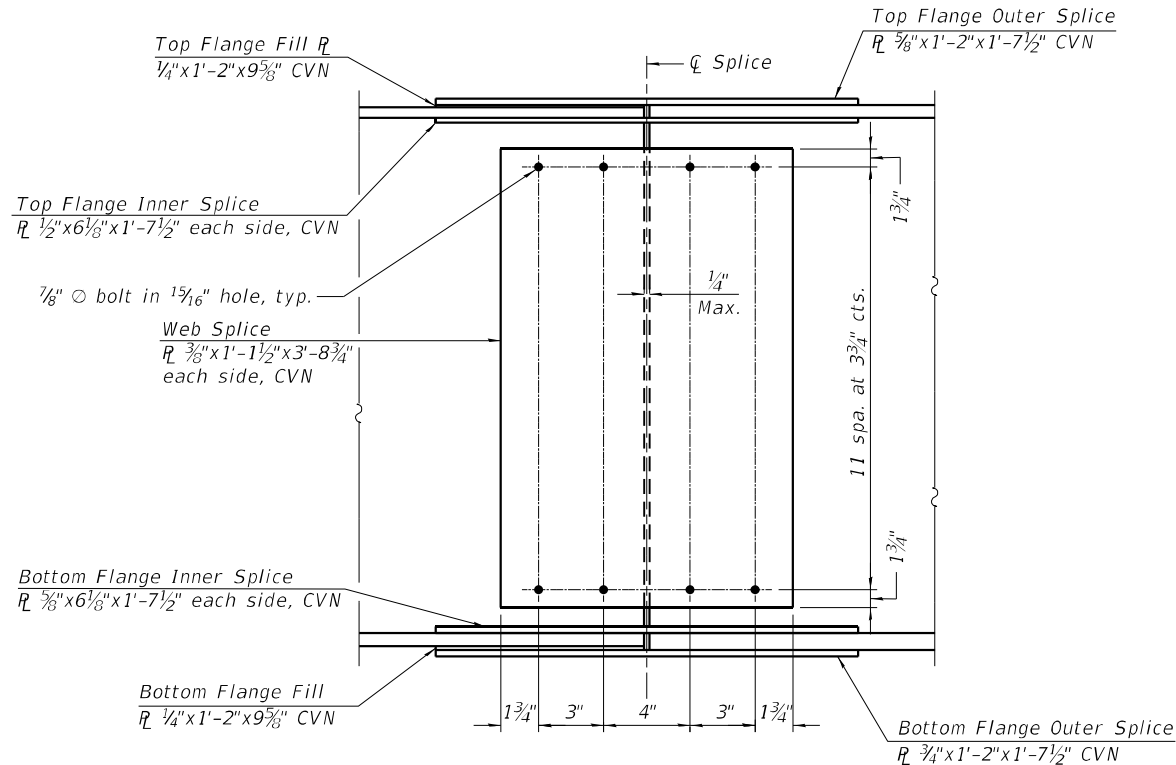

WEB SPLICE

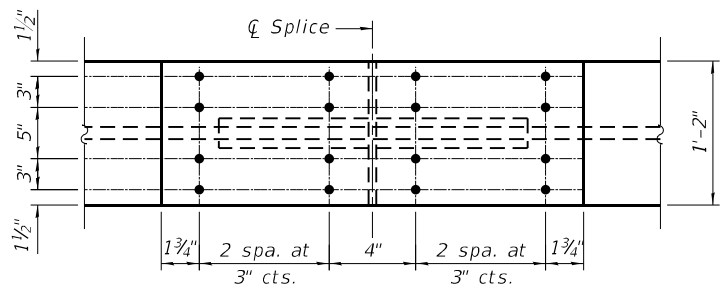

BOTTOM FLANGE
(Field Splice #1)

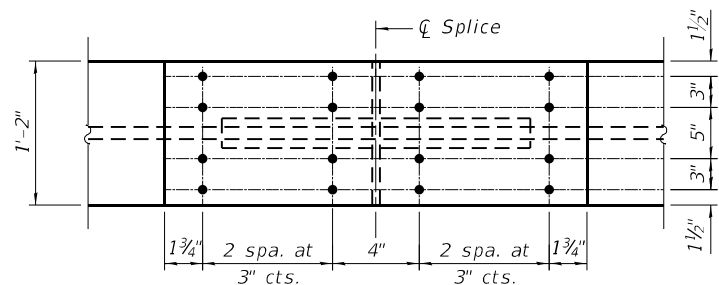

BOTTOM FLANGE
(Field Splice #2)

- Note:
- Load carrying components designated "CVN" shall conform to the Charpy-V-Notch impact energy requirements, Zone 2.










STATE OF ILLINOIS
DEPARTMENT OF TRANSPORTATION

SPLICE DETAILS
STRUCTURE NO. 016-0376 (NB) AND 016-1121 (SB)


SHEET 38 OF 66 SHEETS

F.A.P. RTE.	SECTION	COUNTY	TOTAL SHEETS	SHEET NO.
342	(531) BR 23	COOK	1211	723
CONTRACT NO. 62W38				
ILLINOIS FED. AID PROJECT				

USER NAME = codyh	DESIGNED - TJE	REVISED -
	CHECKED - NDR	REVISED -
PLOT SCALE = 0:2.0000 " / in.	DRAWN - CJH	REVISED -
PLOT DATE = 9/20/2024	CHECKED - TJE	REVISED -

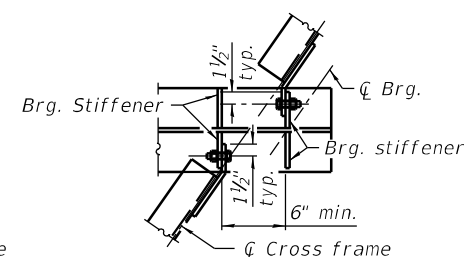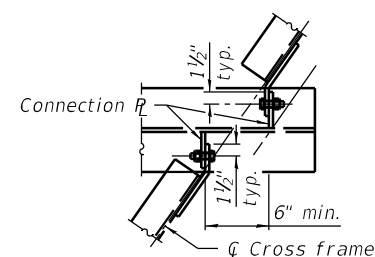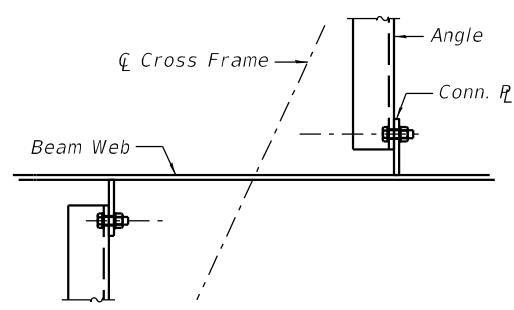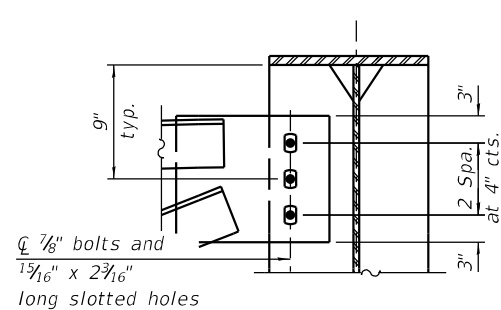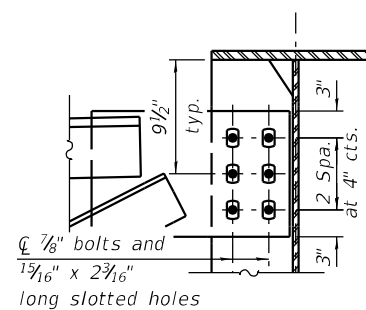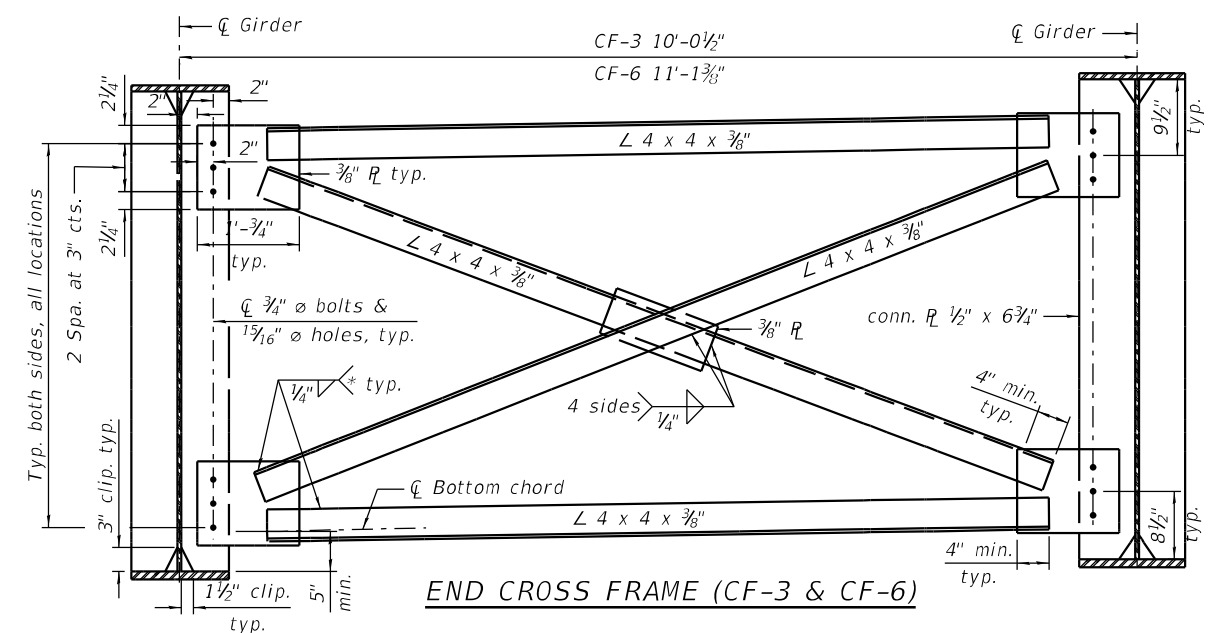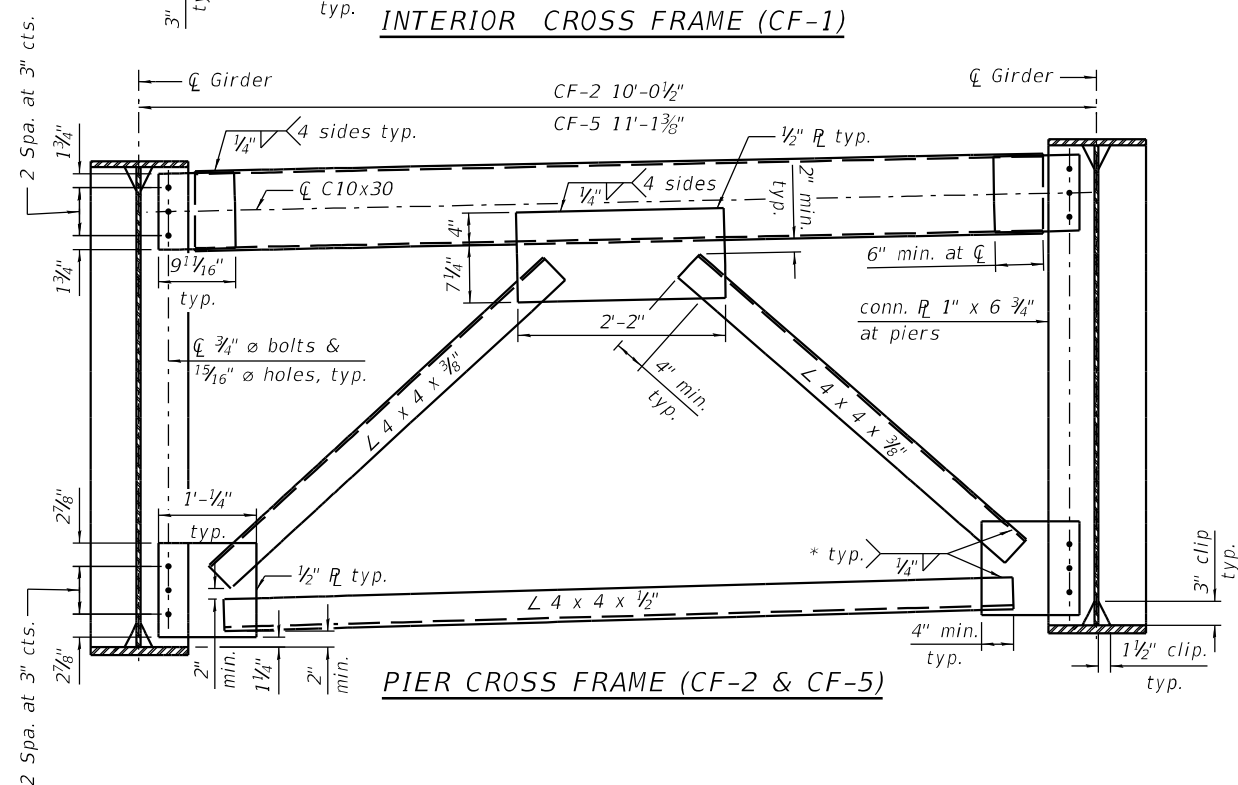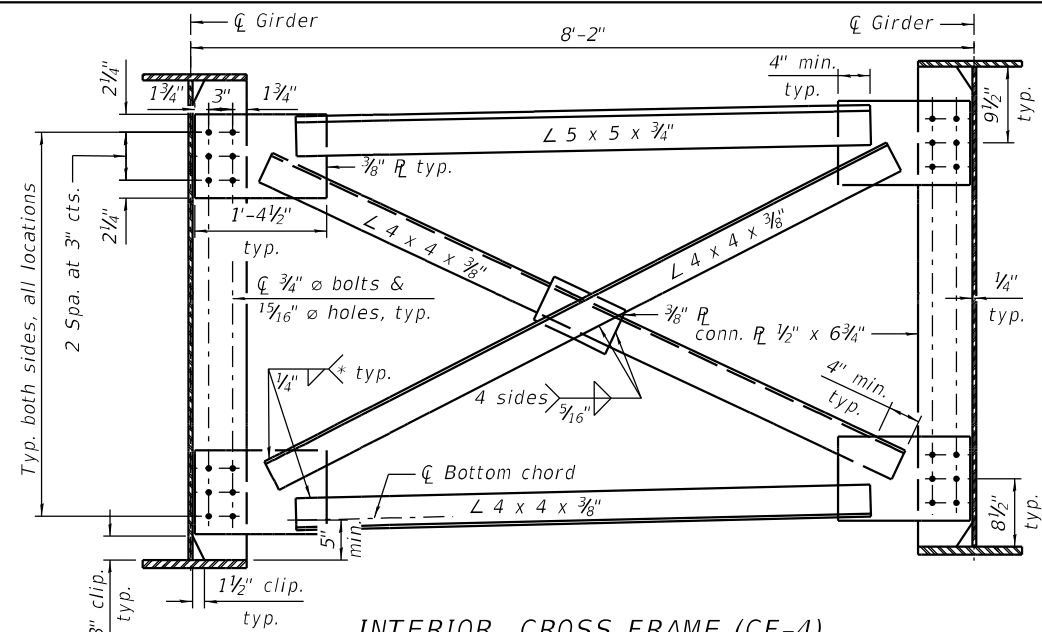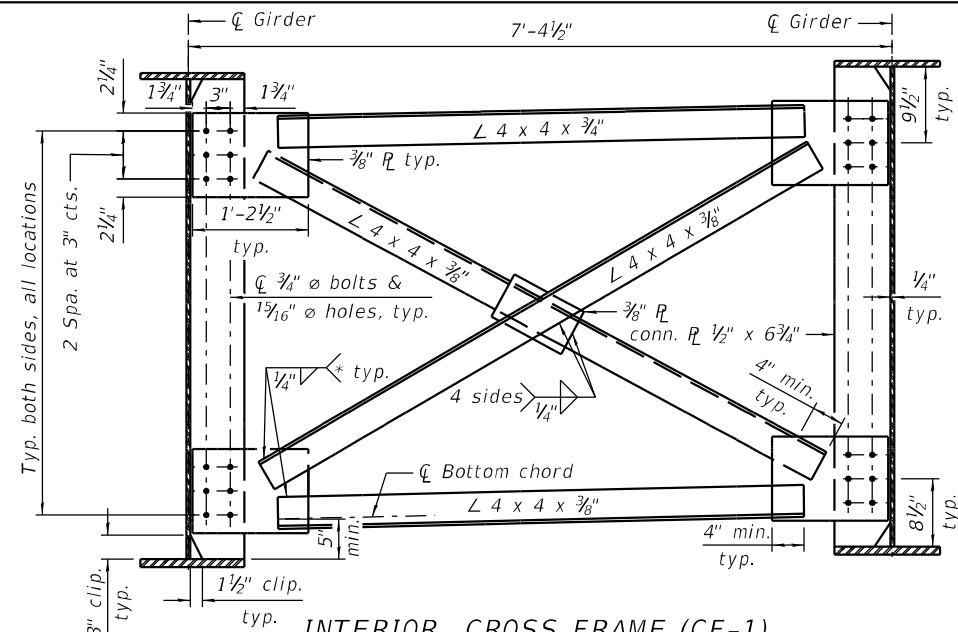

- * Fillet weld angles along 3 sides on one face of gusset plate; however, if cross-frames are galvanized, weld all-around.
- ** Use long slotted holes on each connection plate each side of cross frame between stage I/II and stage III/IV construction.

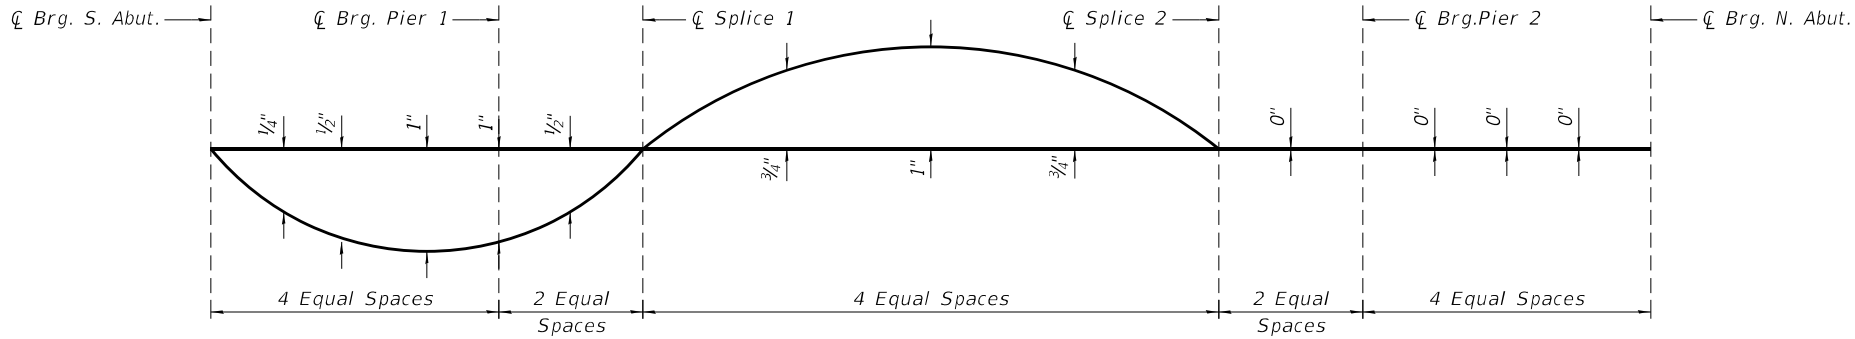


SN 016-1121 (SB)

Top of Web Elevations (For Fabrication Only)						
Girder No.	CL Brg. S. Abut.	CL Brg. Pier 1	CL Splice 1	CL Splice 2	CL Brg. Pier 2	CL Brg. N. Abut.
1	750.84	750.85	750.86	750.65	750.48	750.21
2	750.67	750.71	750.72	750.53	750.36	750.09
3	750.50	750.56	750.58	750.42	750.26	750.02
4	750.34	750.40	750.44	750.30	750.15	749.92
5	750.17	750.25	750.30	750.18	750.04	749.82
6	749.98	750.08	750.13	750.05	749.92	749.71
7	749.79	749.90	749.96	749.91	749.79	749.60
8	749.60	749.72	749.79	749.76	749.65	749.48

SN 016-0376 (NB)

Top of Web Elevations (For Fabrication Only)						
Girder No.	CL Brg. S. Abut.	CL Brg. Pier 1	CL Splice 1	CL Splice 2	CL Brg. Pier 2	CL Brg. N. Abut.
9	751.03	751.09	751.12	750.96	750.82	750.58
10	750.84	750.92	750.96	750.83	750.69	750.47
11	750.65	750.75	750.80	750.70	750.57	750.36
12	750.45	750.57	750.63	750.56	750.44	750.24
13	750.27	750.40	750.47	750.43	750.32	750.14
14	750.09	750.24	750.31	750.29	750.20	750.03
15	749.90	750.07	750.15	750.16	750.07	749.93
16	749.72	749.90	749.99	750.03	749.95	749.82

MODEL: Default
FILE NAME: S:\JOLI\6300--6399\6346\1113\Drawings\CAD\Micro+554\CAD_Sheets\01603761121-C-3-040-CD-SAI.dgn
9/20/2024 3:11:59 PM

 

BEARING ASSEMBLY

(South Abut.)

BEARING ASSEMBLY

(North Abut.)




Item	Unit	Total
Elastomeric Bearing Assembly, Type I	EACH	32
Anchor Bolts, 1"	EACH	64

Item	Unit	Total
Elastomeric Bearing Assembly, Type I	EACH	32
Anchor Bolts, 1"	EACH	64

1. Side retainers and stainless steel plates shall be included in the cost of Elastomeric Bearing Assembly, Type I.
2. Anchor bolts and side retainers at all supports shall be installed as each member is erected unless an equivalent temporary means of lateral restraint is used.
3. Two 1/8" adjusting shims shall be provided for each bearing in addition to all other places or shims and placed as shown on bearing details.
4. All separate bearing plates, side retainers, anchor bolts, nuts, washers, and pintles shall be galvanized according to AASHTO M111 or M232 as applicable.
5. The cost of steel extension, shim plates, and all connection bolts are included with the cost of Furnishing and Erecting Structural Steel.
6. Prior to ordering any material, the Contractor shall field verify all steel bearing extension heights at abutment bearing locations.
- * 7. S.N. 016-1121 South Abutment Beam 8, top brg. plate thickness to be 1 1/8" + *h at Beam 8 for a total height of 3 3/16".




*Equivalent rolled angle with stiffeners
will be allowed in lieu of welded plates.*

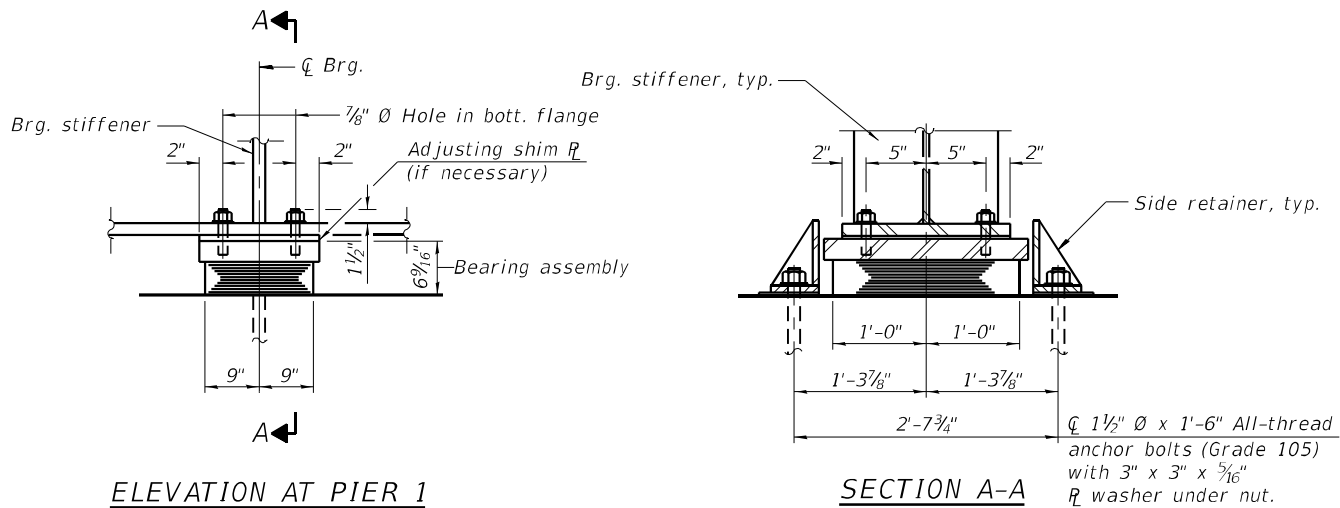

ELEVATION AT PIER 1


SECTION A-A

TYPE I ELASTOMERIC EXP. BRG.

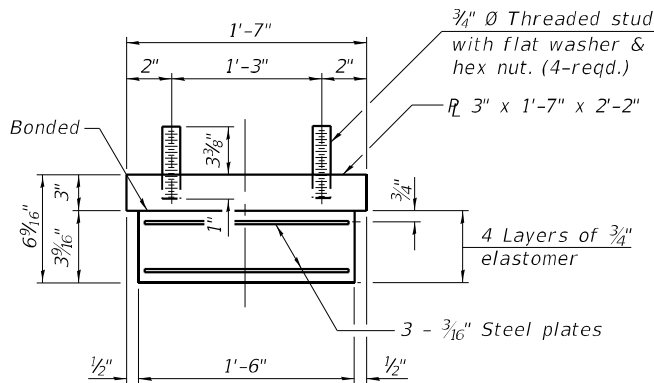


BEARING ASSEMBLY

Note:
Shim plates shall not be placed under bearing assembly.

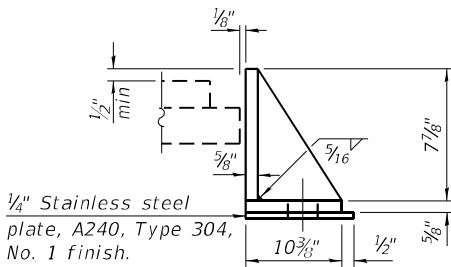


SIDE RETAINER


Equivalent rolled angle with stiffeners will be allowed in lieu of welded plates.

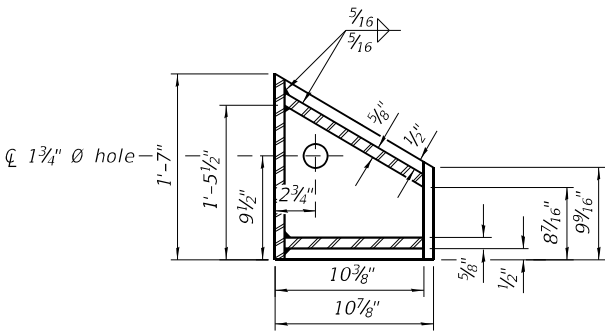

PIER 1 RETAINER

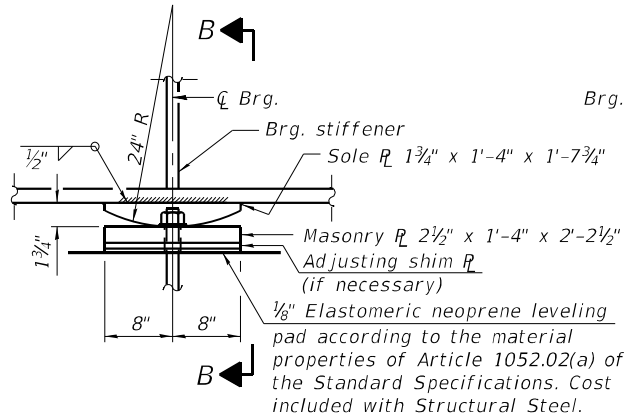


ELEVATION AT PIER 2

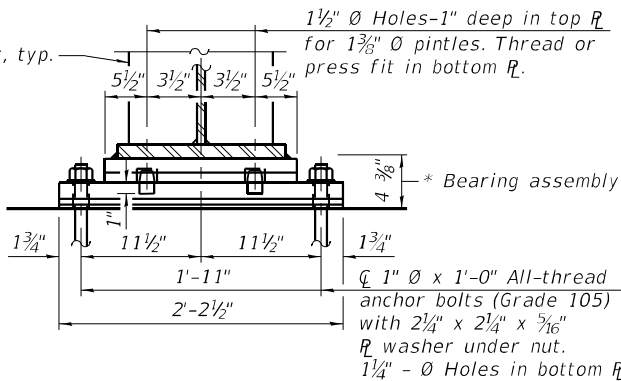

SECTION B-B

*(Excluding shim plate, if necessary)

FIXED BEARING

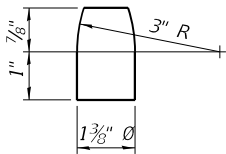


PINTLE

BILL OF MATERIAL

Item	Unit	Total
Elastomeric Bearing Assembly, Type I	EACH	16
Anchor Bolts, 1"	EACH	32
Anchor Bolts, 1 1/2"	EACH	32

- Notes:
- Side retainers and stainless steel plates shall be included in the cost of Elastomeric Bearing Assembly, Type I.
 - Anchor bolts and side retainers at all supports shall be installed as each member is erected unless an equivalent temporary means of lateral restraint is used.
 - Two 1/8" adjusting shims shall be provided for each bearing in addition to all other places or shims and placed as shown on bearing details.
 - All separate bearing plates, side retainers, anchor bolts, nuts, washers, and pintles shall be galvanized according to AASHTO M111 or M232 as applicable.
 - The cost of fixed bearing sole plate, masonry plate, and all connection hardware, with shim plates if necessary, are included with the cost of Furnishing and Erecting Structural Steel.

MODEL: Default
FILE NAME: S:\JOL\6300--6399\6346\1113\Drawings\CAD\Micro-55a\CAD_Sheets\0160376\1121-C-043-CRNABUTT1-SA.dgn
9/20/2024 3:12:04 PM

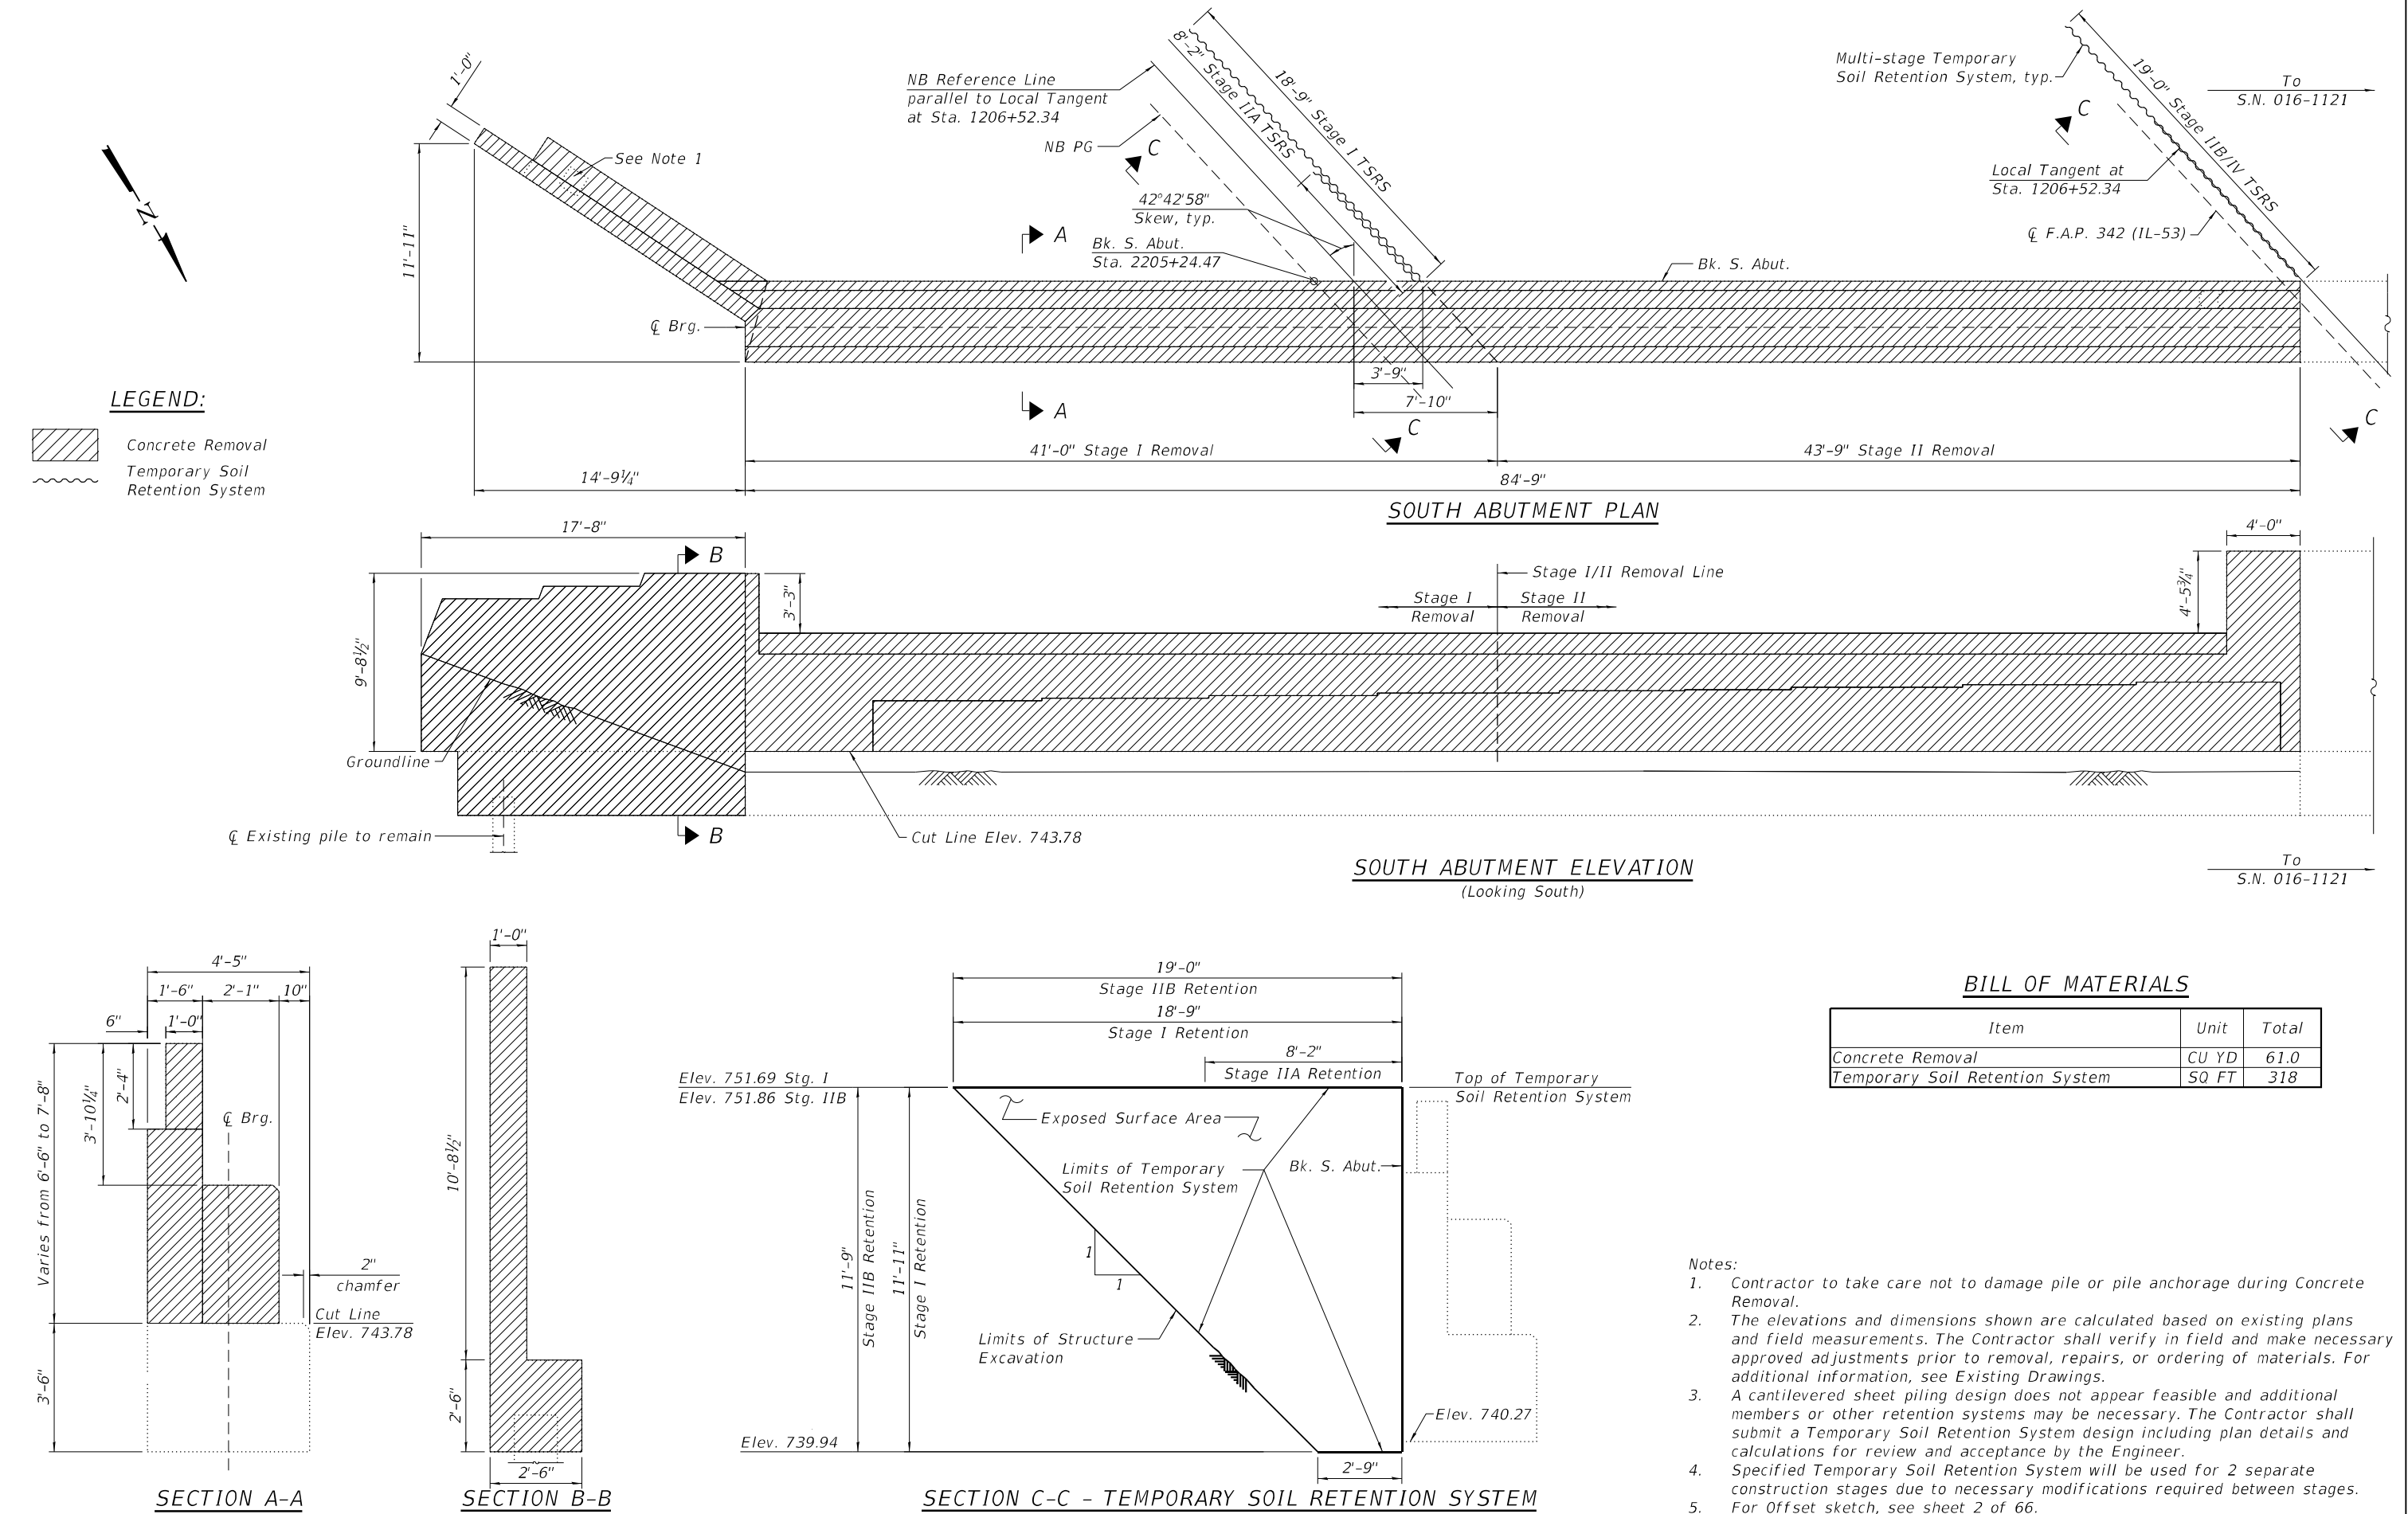

USER NAME =	codyh	DESIGNED -	BRL	REVISED -	
CHECKED -	NDR	REVIS		REVISED -	
PLOT SCALE =	0:2.0000 " = 1' in.	DRAWN -	CJH	REVISED -	
PLOT DATE =	9/20/2024	CHECKED -	NDR	REVISED -	


STATE OF ILLINOIS
DEPARTMENT OF TRANSPORTATION

CONCRETE REMOVAL / REPAIR (ABUTMENTS) (1 OF 2)
STRUCTURE NO. 016-0376 (NB)


SHEET 43 OF 66 SHEETS

F.A.P. RTE.	SECTION	COUNTY	TOTAL SHEETS	SHEET NO.
342	(531) BR 23	COOK	1211	728
CONTRACT NO. 62W38				
ILLINOIS FED. AID PROJECT				


MODEL: Default
FILE NAME: S:\JOL\6300--6399\6346\1113\Drawings\CAD\Micro-55A\CAD_Sheets\0160376\1121-C-3-045-CRSABUT1-SAL.dgn
9/20/2024 3:12:08 PM

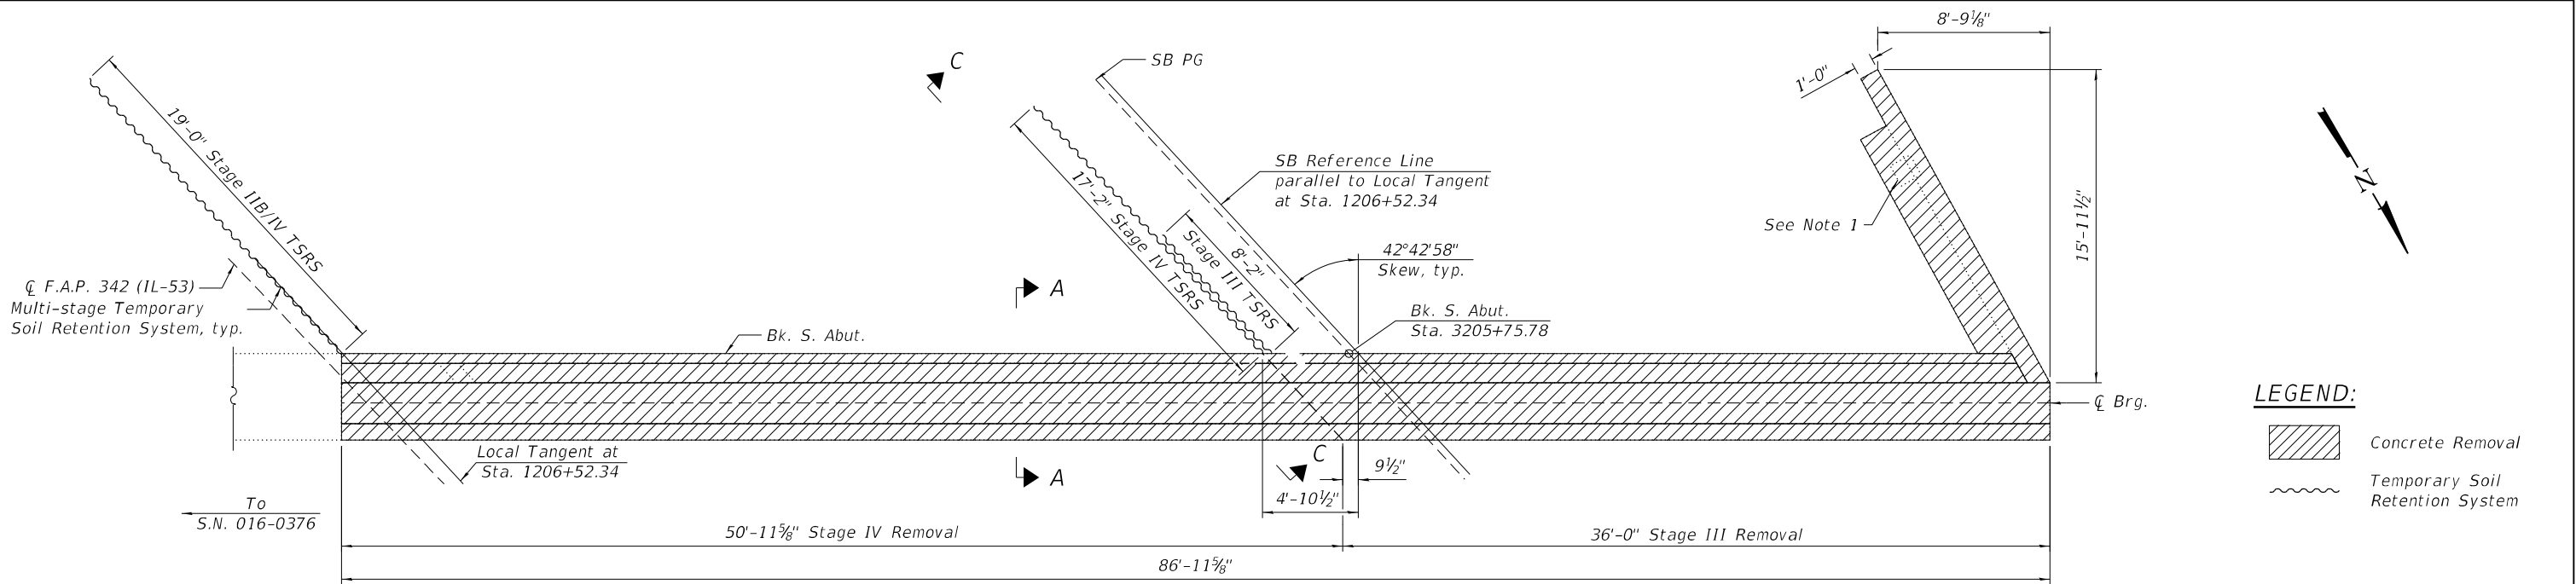

SOUTH ABUTMENT PLAN

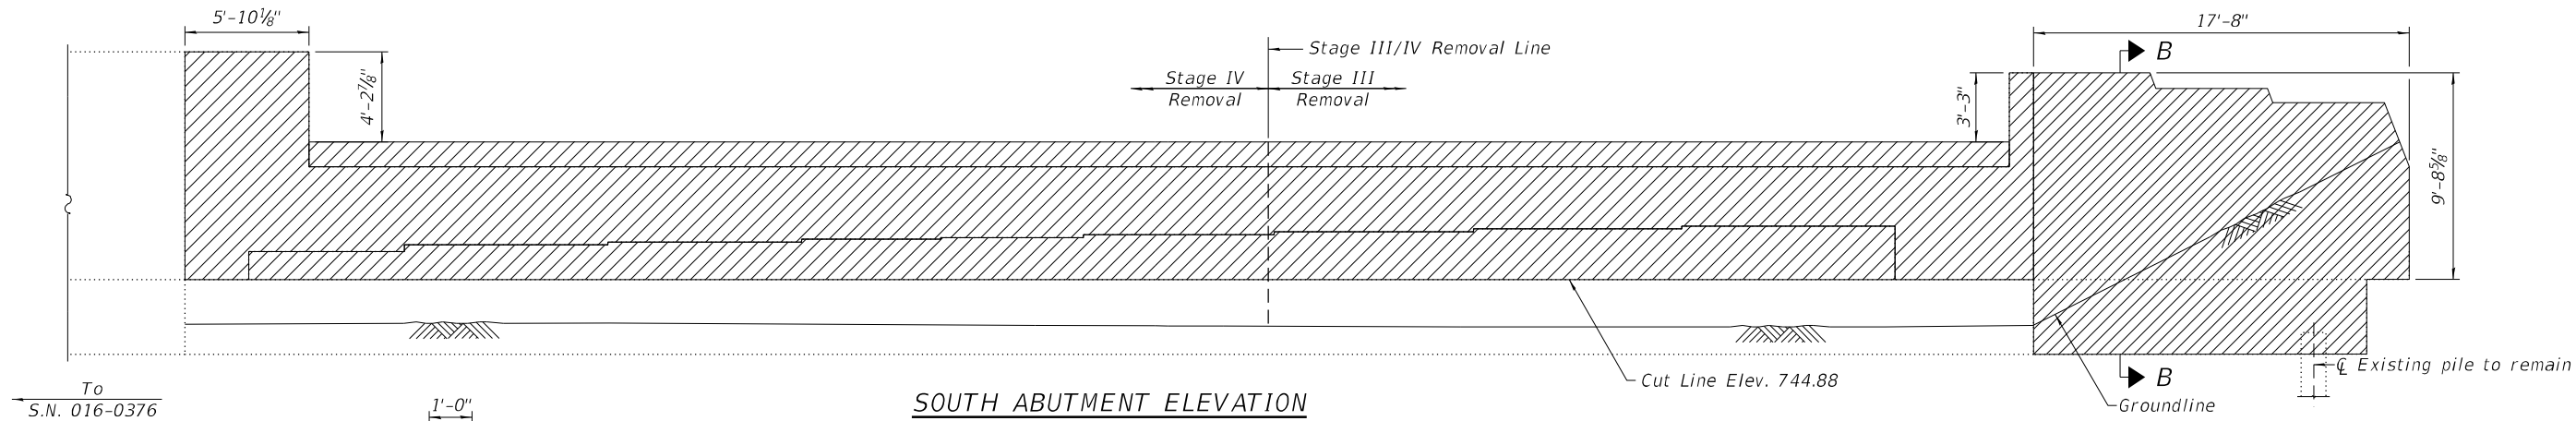


SOUTH ABUTMENT ELEVATION
(Looking South)

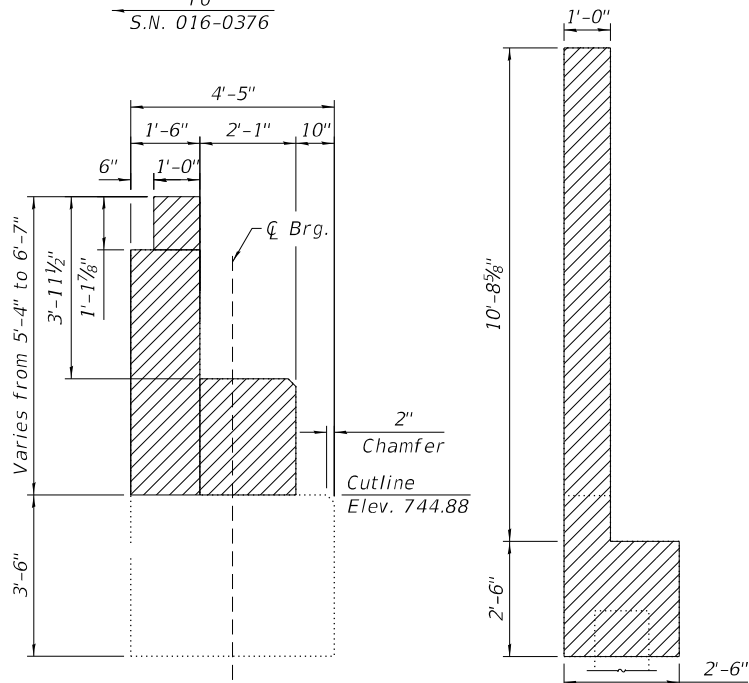

SECTION A-A

SECTION B-B

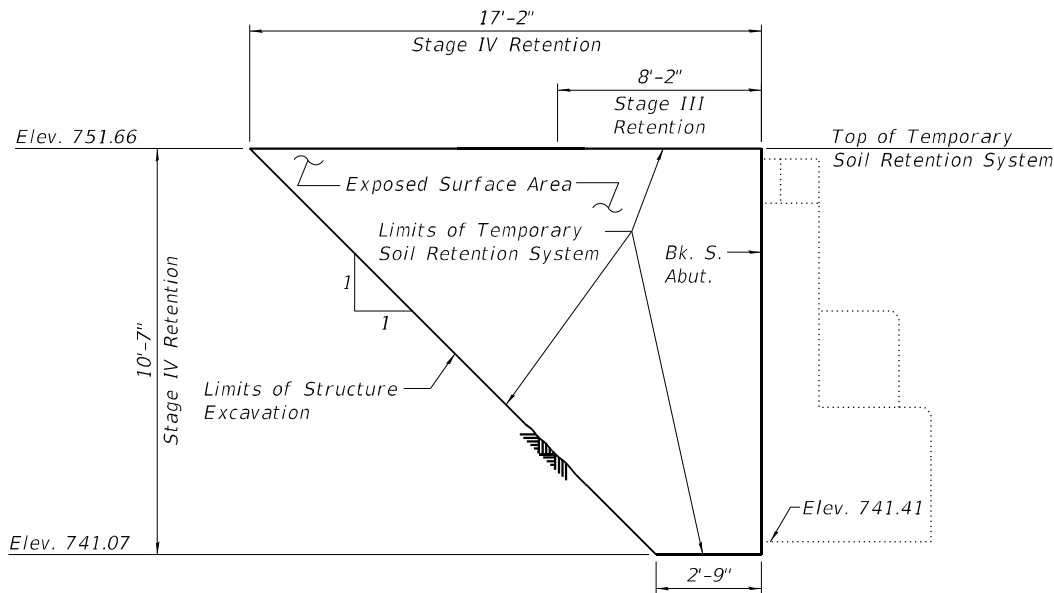


SECTION C-C - TEMPORARY SOIL RETENTION SYSTEM


BILL OF MATERIALS

Item	Unit	Total
Concrete Removal	CU YD	49.9
Temporary Soil Retention System	SQ FT	162


- Notes:
- Contractor to take care not to damage pile or pile anchorage during Concrete Removal.
 - The elevations and dimensions shown are calculated based on existing plans and field measurements. The Contractor shall verify in field and make necessary approved adjustments prior to removal, repairs, or ordering of materials. For additional information, see Existing Drawings.
 - A cantilevered sheet piling design does not appear feasible and additional members or other retention systems may be necessary. The Contractor shall submit a Temporary Soil Retention System design including plan details and calculations for review and acceptance by the Engineer.
 - Specified Temporary Soil Retention System will be used for 2 separate construction stages due to necessary modifications required between stages.
 - For Offset sketch, see sheet 2 of 66.

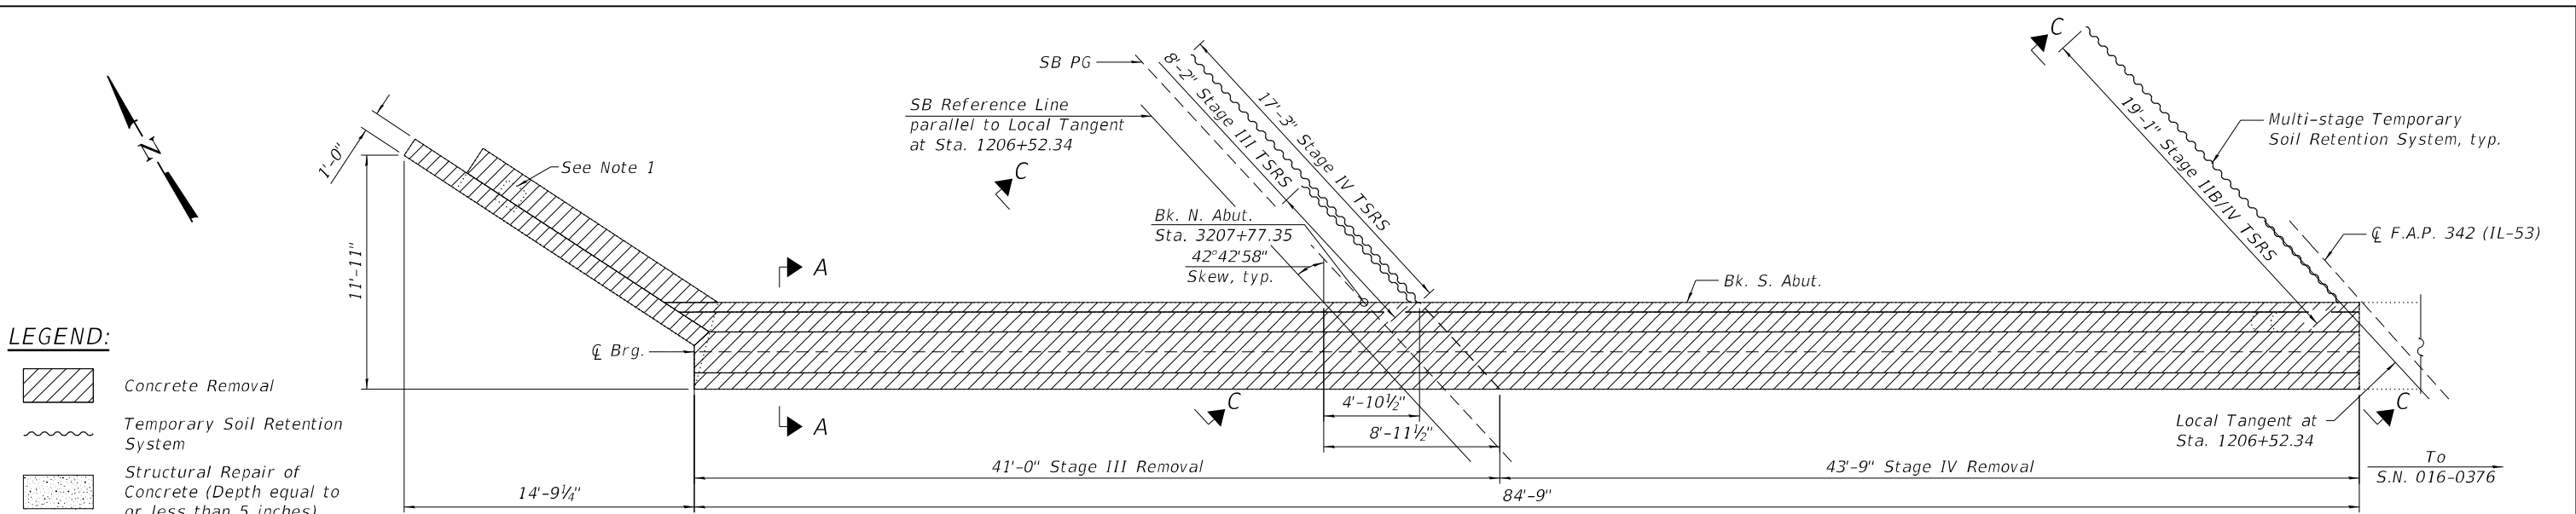


NORTH ABUTMENT PLAN

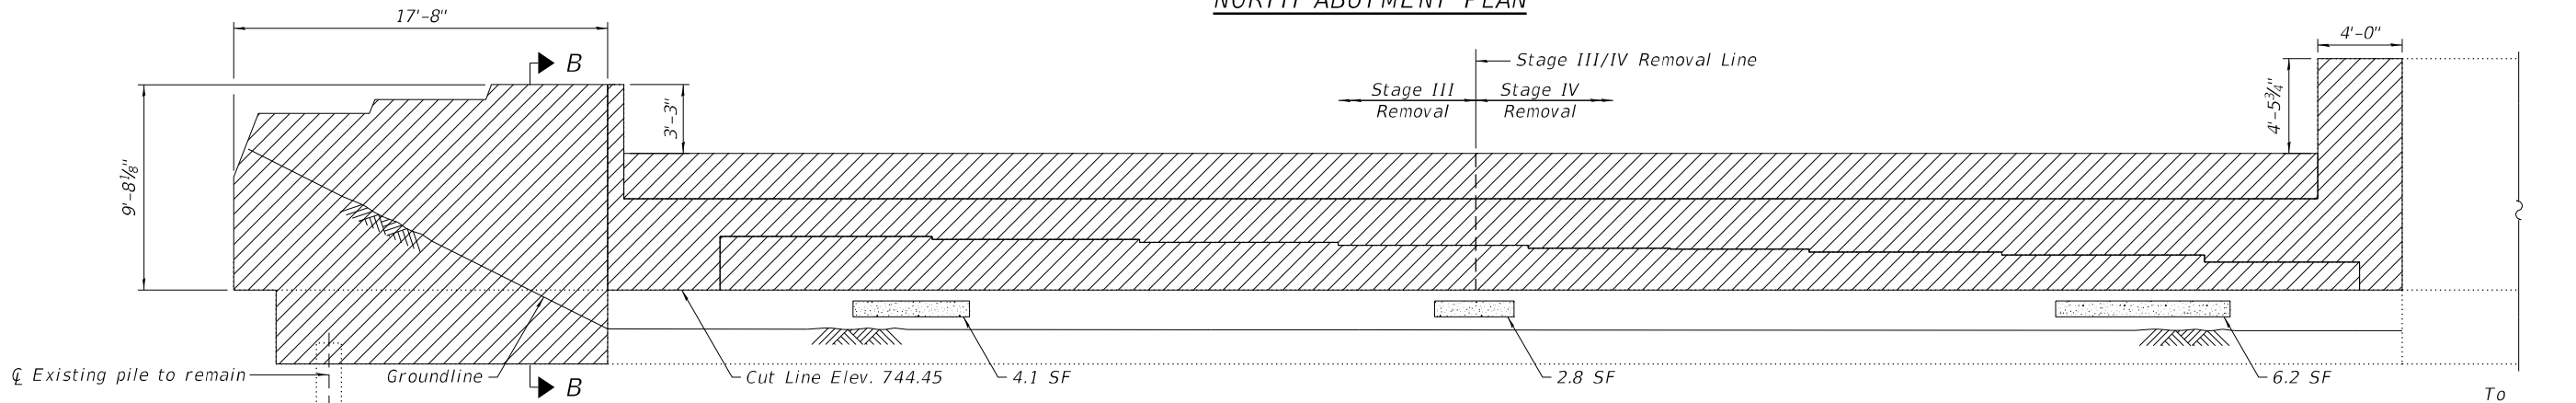


NORTH ABUTMENT ELEVATION
(Looking North)

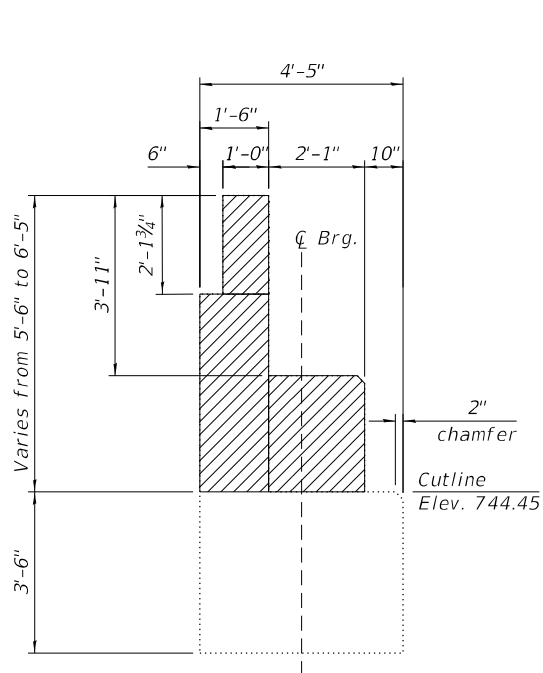

SECTION A-A

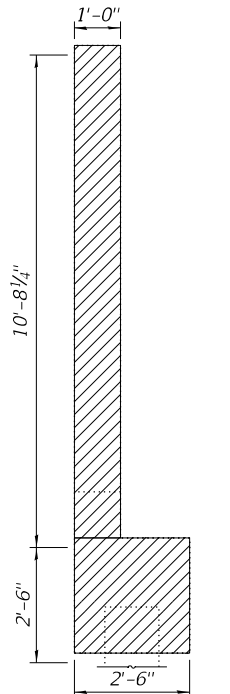

SECTION B-B

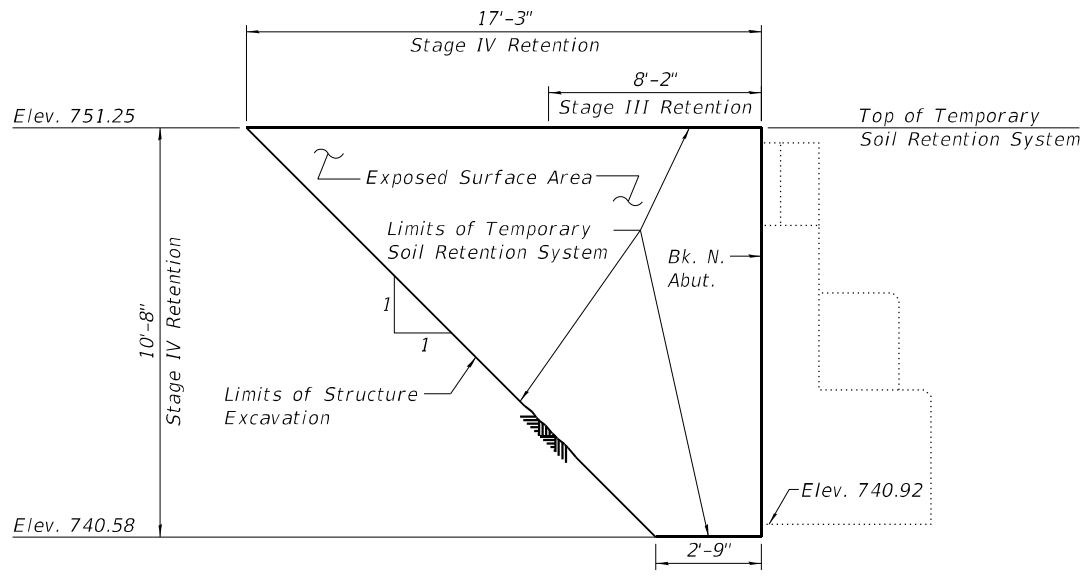

SECTION C-C - TEMPORARY SOIL RETENTION SYSTEM

BILL OF MATERIALS

Item	Unit	Total
Concrete Removal	CU YD	49.2
Temporary Soil Retention System	SQ FT	164
Structural Repair of Concrete (Depth Equal to or Less Than 5 Inches)	SQ FT	14

- Notes:
- Contractor to take care not to damage pile or pile anchorage during Concrete Removal.
 - The elevations and dimensions shown are calculated based on existing plans and field measurements. The Contractor shall verify in field and make necessary approved adjustments prior to removal, repairs, or ordering of materials. For additional information, see Existing Drawings.
 - A cantilevered sheet piling design does not appear feasible and additional members or other retention systems may be necessary. The Contractor shall submit a Temporary Soil Retention System design including plan details and calculations for review and acceptance by the Engineer.
 - Specified Temporary Soil Retention System will be used for 2 separate construction stages due to necessary modifications required between stages.
 - For Offset sketch, see sheet 2 of 66.








STATE OF ILLINOIS
DEPARTMENT OF TRANSPORTATION

CONCRETE REMOVAL / REPAIR (ABUTMENTS) (2 OF 2)
STRUCTURE NO. 016-1121 (SB)

SHEET 46 OF 66 SHEETS

F.A.P. RTE.	SECTION	COUNTY	TOTAL SHEETS	SHEET NO.
342	(531) BR 23	COOK	1211	731
CONTRACT NO. 62W38				
ILLINOIS FED. AID PROJECT				

USER NAME = codyh	DESIGNED - BRL	REVISED -
CHECKED - NDR	REVIS	
PLOT SCALE = 0:2.0000 " = 1"	DRAWN - CJH	REVISED -
PLOT DATE = 9/20/2024	CHECKED - NDR	REVISED -

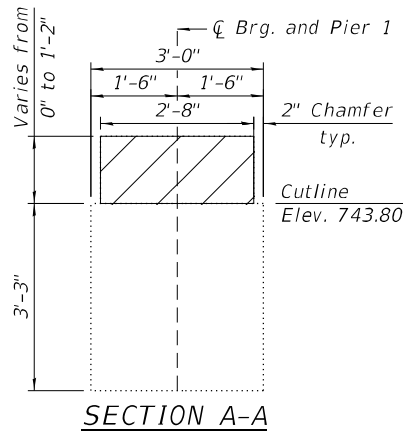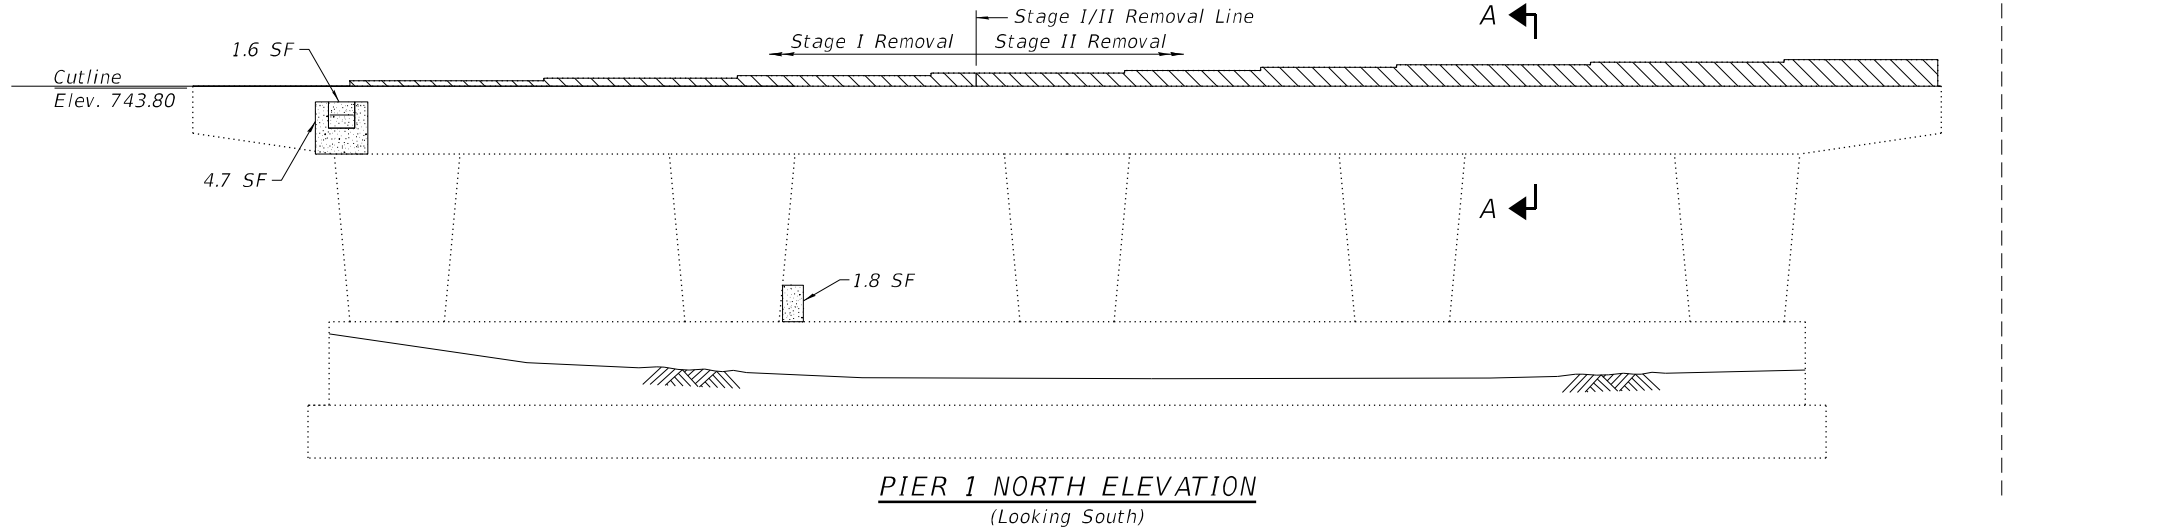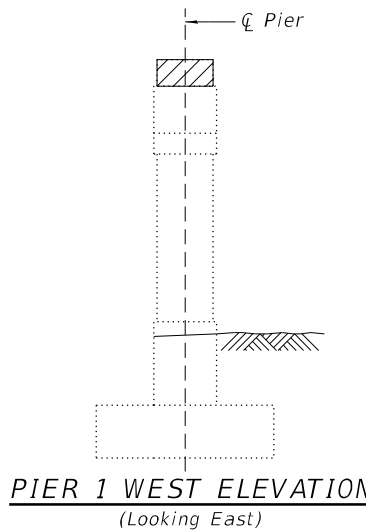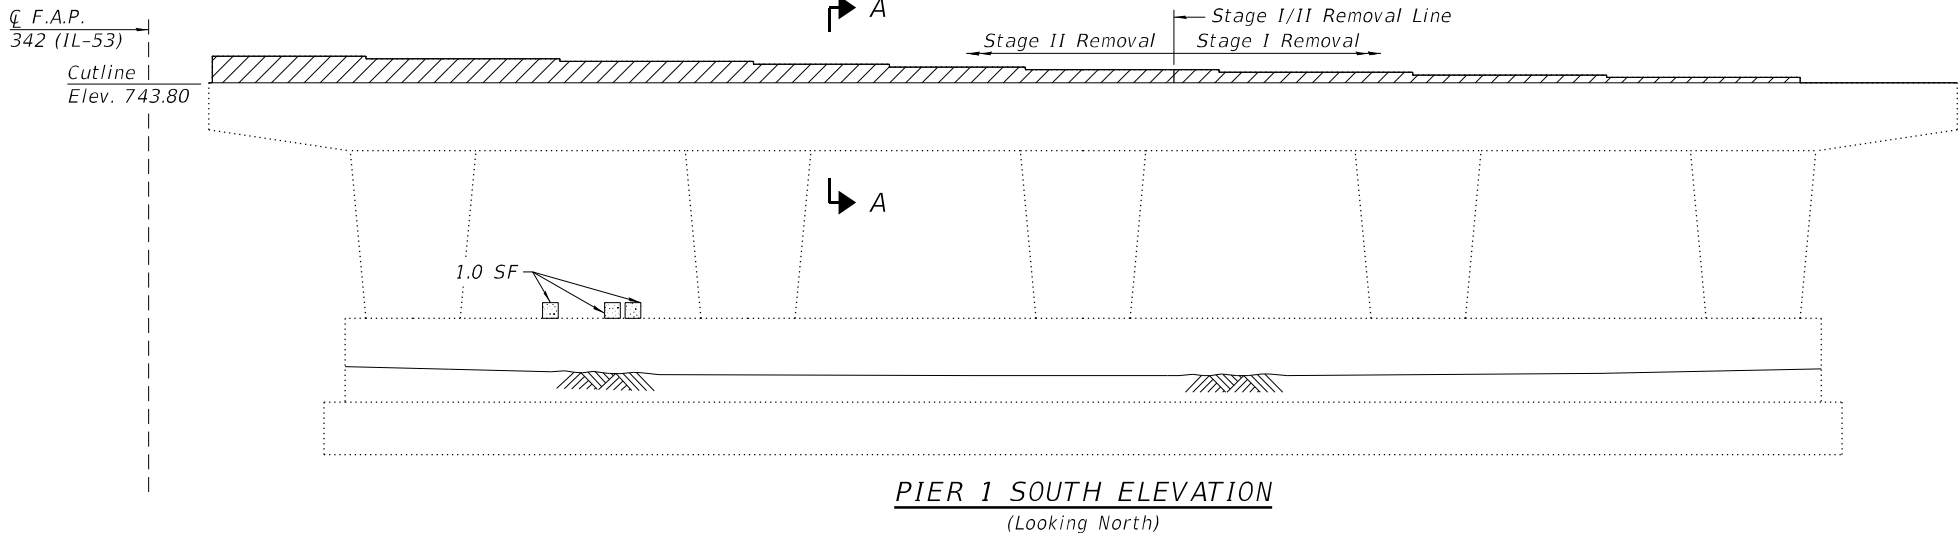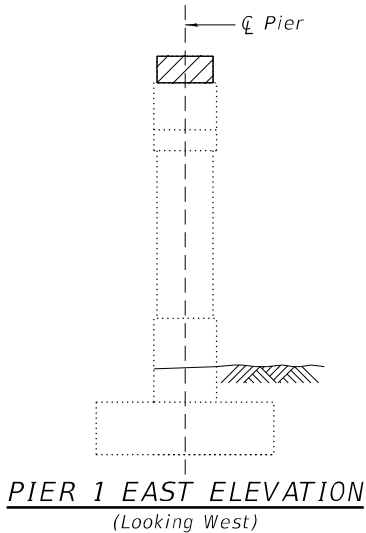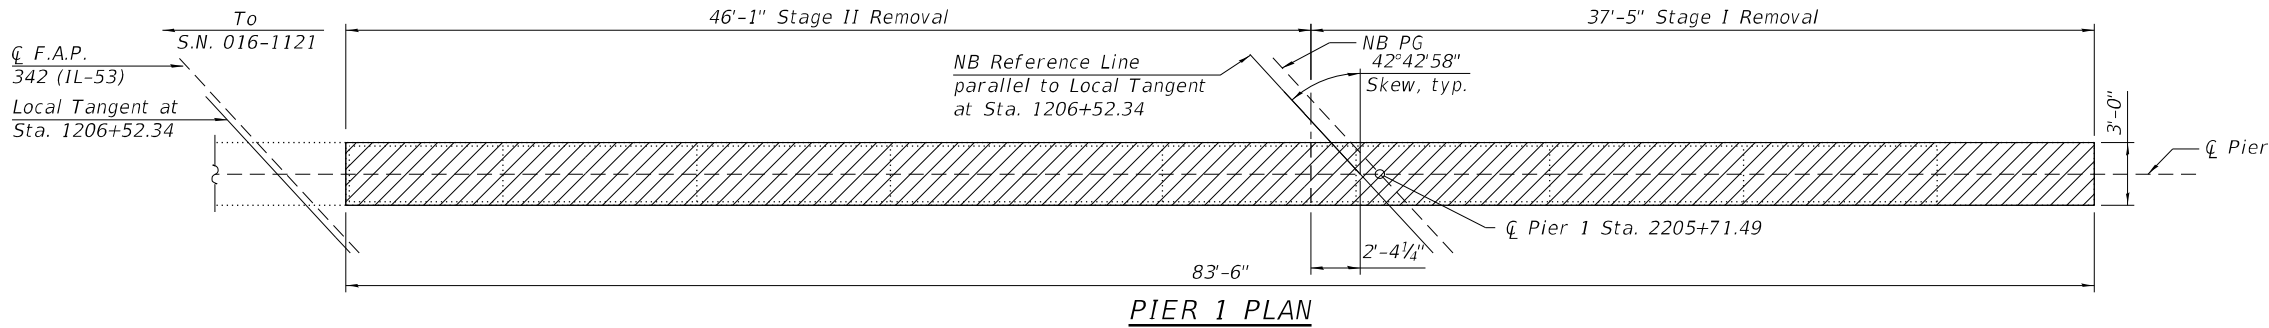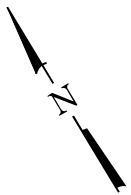

LEGEND:

- Concrete Removal
- Structural Repair of Concrete (Depth equal to or less than 5 inches)
- Structural Repair of Concrete (Depth greater than 5 inches)

BILL OF MATERIAL

Item	Unit	Total
Concrete Removal	CU YD	4.0
Structural Repair of Concrete (Depth Equal to or Less Than 5 Inches)	SQ FT	10
Structural Repair of Concrete (Depth Greater Than 5 Inches)	SQ FT	2

- Notes:
- The elevations and dimensions are calculated based on existing plans and field measurements. The Contractor shall verify in field and make necessary approved adjustments prior to removal repairs or ordering of materials. For additional information, see Existing Drawings.
 - For Offset sketch, see sheet 2 or 66.

MODEL: Default
FILE NAME: S:\JOL\6300-6399\6346\113\Drawings\CAD\Micro-55a\CAD_Sheets\0160376\1121-C-047-CR\PIER1-SAL.dgn
9/20/2024 3:12:12 PM




USER NAME = codyh	DESIGNED - BRL	REVISED -
	CHECKED - NDR	REVISED -
PLOT SCALE = 0:2,0000 " = 1"	DRAWN - CJH	REVISED -
PLOT DATE = 9/20/2024	CHECKED - NDR	REVISED -

STATE OF ILLINOIS
DEPARTMENT OF TRANSPORTATION


PIER 1 REMOVAL AND REPAIRS
STRUCTURE NO. 016-0376 (NB)

SHEET 47 OF 66 SHEETS


F.A.P. RTE.	SECTION	COUNTY	TOTAL SHEETS	SHEET NO.
342	(531) BR 23	COOK	1211	732
CONTRACT NO. 62W38				
ILLINOIS FED. AID PROJECT				

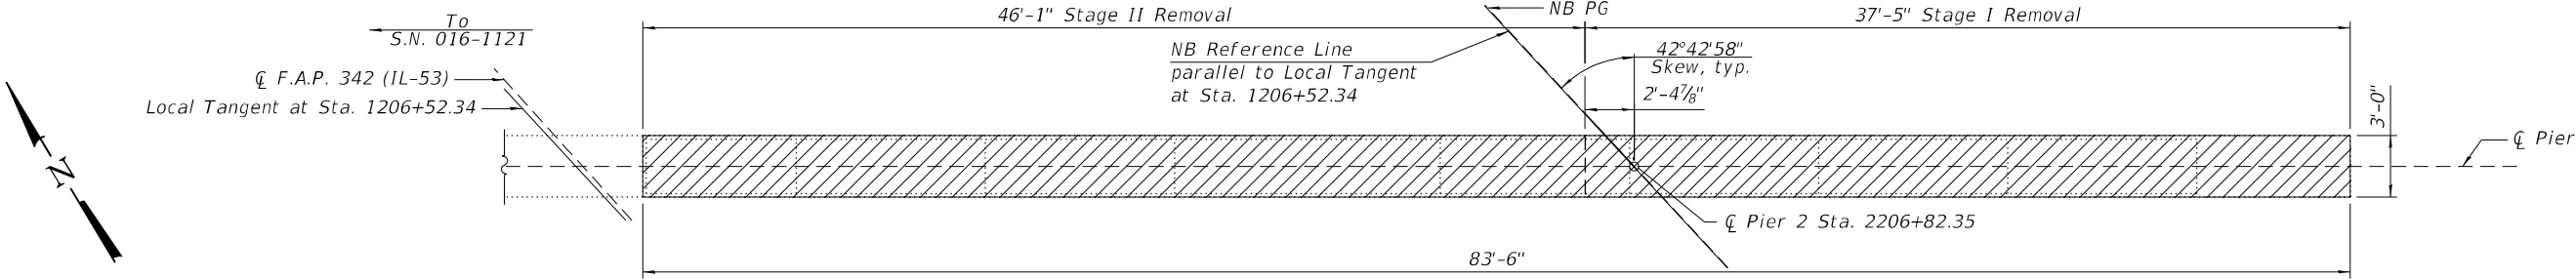


PIER 2 PLAN

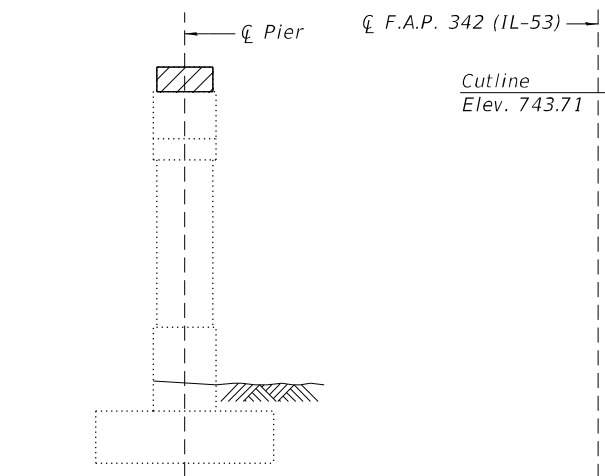


PIER 2 EAST ELEVATION
(Looking West)

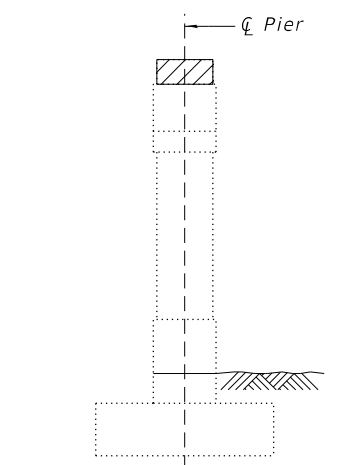


PIER 2 WEST ELEVATION
(Looking East)

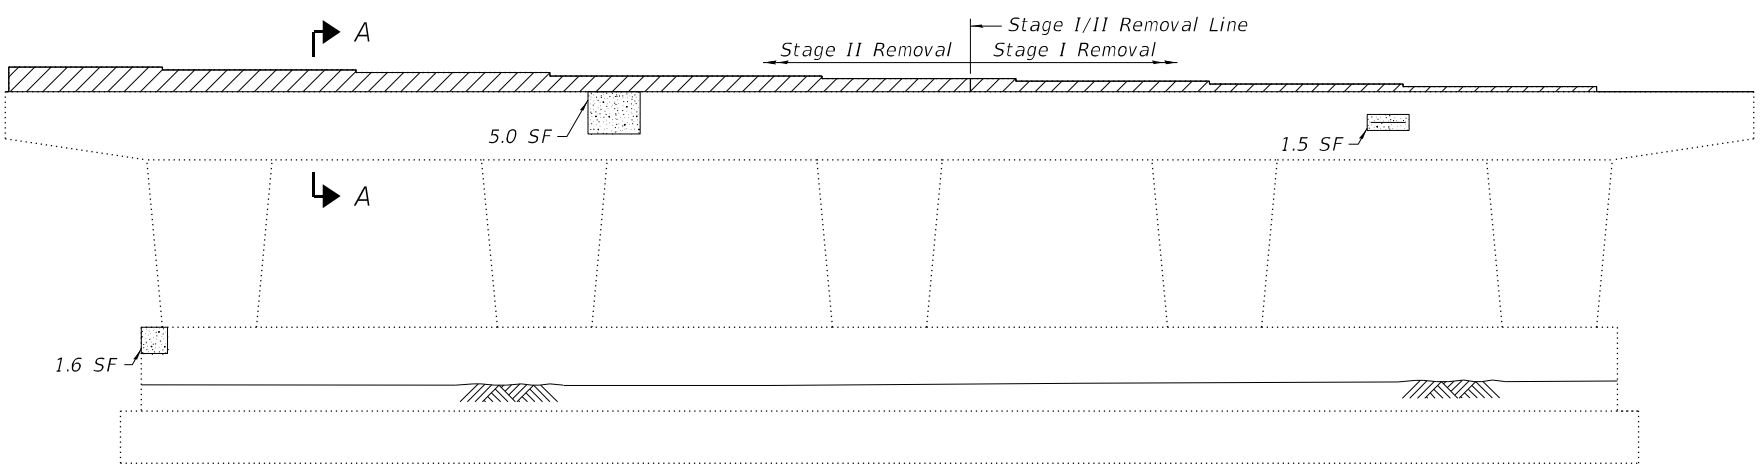

PIER 2 SOUTH ELEVATION
(Looking North)

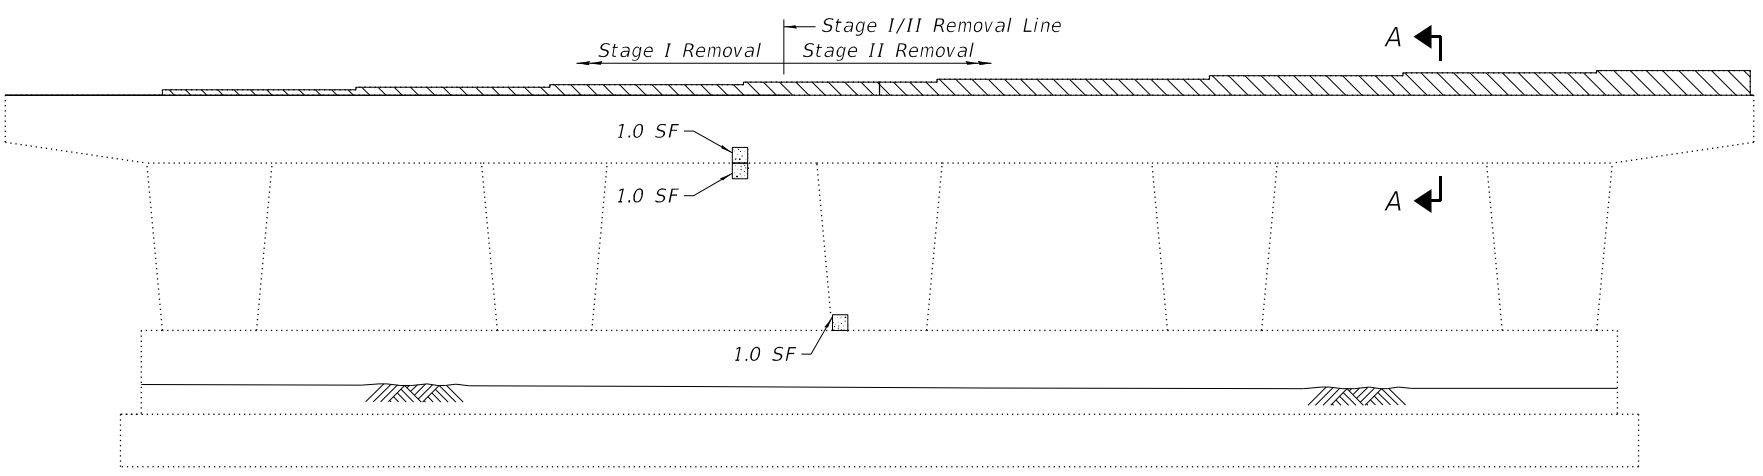

PIER 2 NORTH ELEVATION
(Looking South)

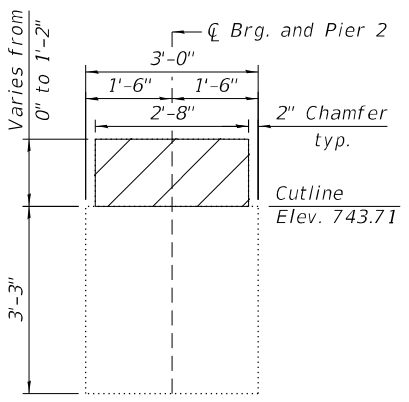

SECTION A-A

LEGEND:

- Concrete Removal
- Structural Repair of Concrete (Depth equal to or less than 5 inches)
- Structural Repair of Concrete (Depth greater than 5 inches)

BILL OF MATERIAL

Item	Unit	Total
Concrete Removal	CU YD	4.1
Structural Repair of Concrete (Depth Equal to or Less Than 5 Inches)	SQ FT	10
Structural Repair of Concrete (Depth Greater Than 5 Inches)	SQ FT	2

- Notes:
- The elevations and dimensions are calculated based on existing plans and field measurements. The Contractor shall verify in field and make necessary approved adjustments prior to removal repairs or ordering of materials. For additional information, see Existing Drawings.
 - For Offset sketch, see sheet 2 or 66.

MODEL: Default
FILE NAME: S:\JOLI\6300-6399\6346\113\Drawings\CAD\Micro-554\CAD_Sheets\0160376\1121-C-048-CRPIER2-SAL.dgn
9/20/2024 3:12:13 PM









USER NAME = codyh	DESIGNED - BRL	REVISED -
	CHECKED - NDR	REVISED -
PLOT SCALE = 0:2.0000 " = 1"	DRAWN - CJH	REVISED -
PLOT DATE = 9/20/2024	CHECKED - NDR	REVISED -

STATE OF ILLINOIS
DEPARTMENT OF TRANSPORTATION

PIER 2 REMOVAL AND REPAIRS
STRUCTURE NO. 016-0376 (NB)

SHEET 48 OF 66 SHEETS

F.A.P. RTE.	SECTION	COUNTY	TOTAL SHEETS	SHEET NO.
342	(531) BR 23	COOK	1211	733
CONTRACT NO. 62W38				
ILLINOIS FED. AID PROJECT				

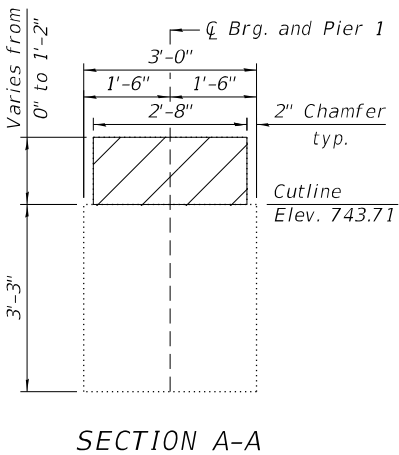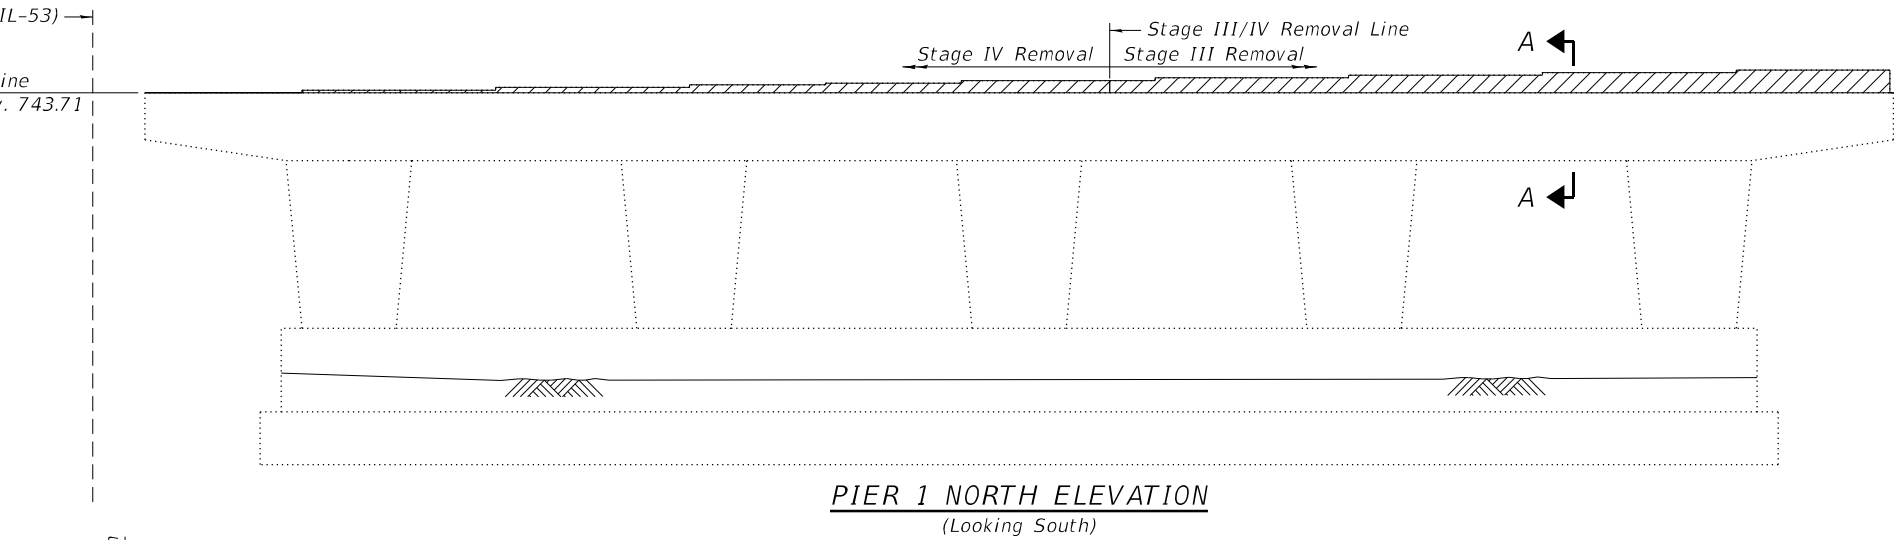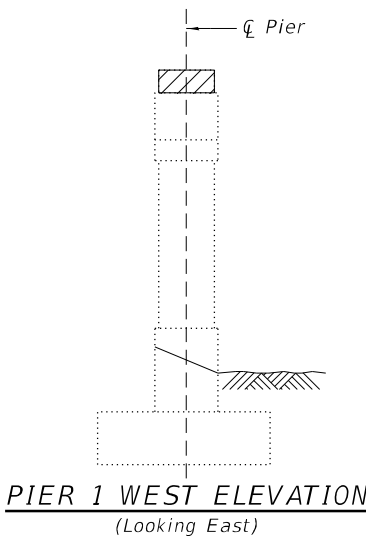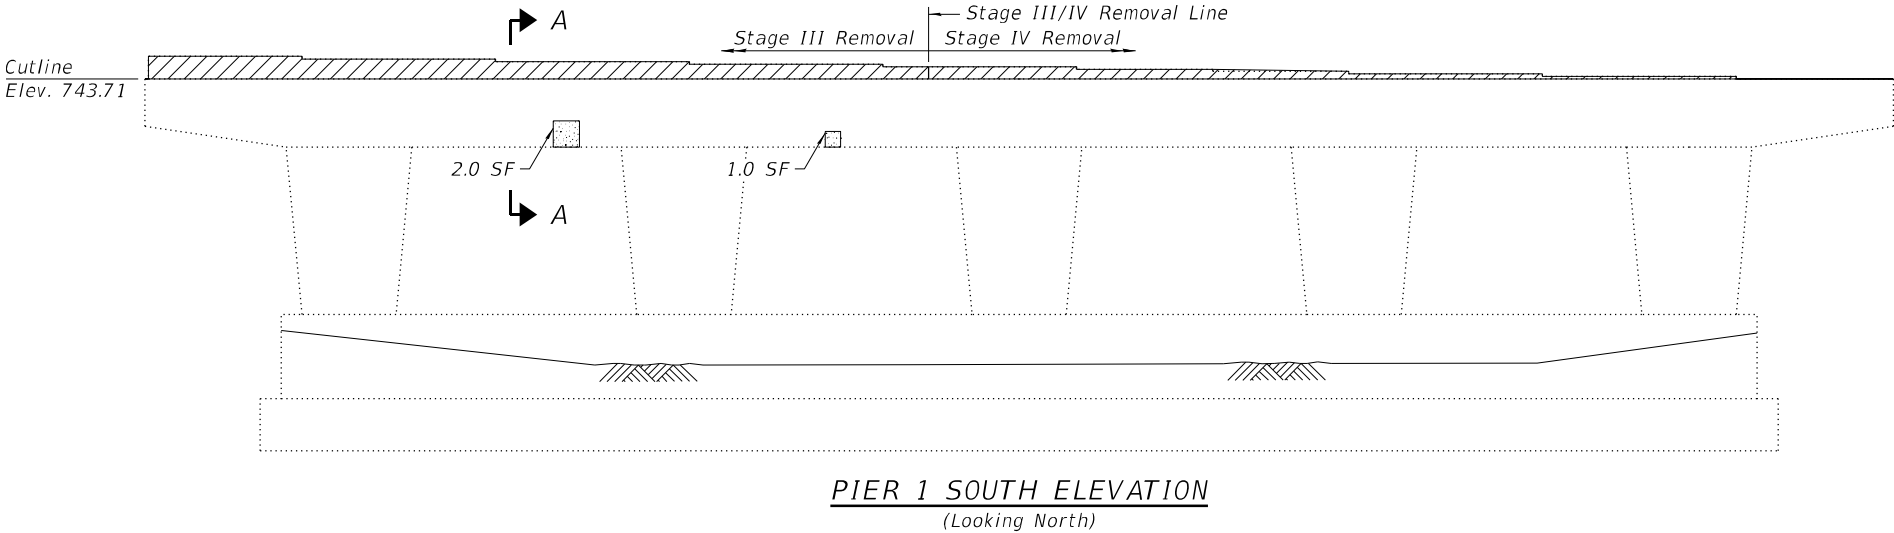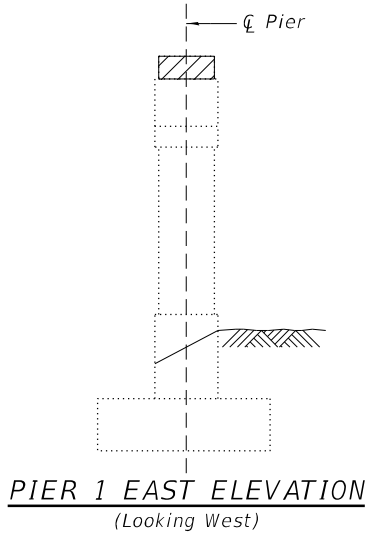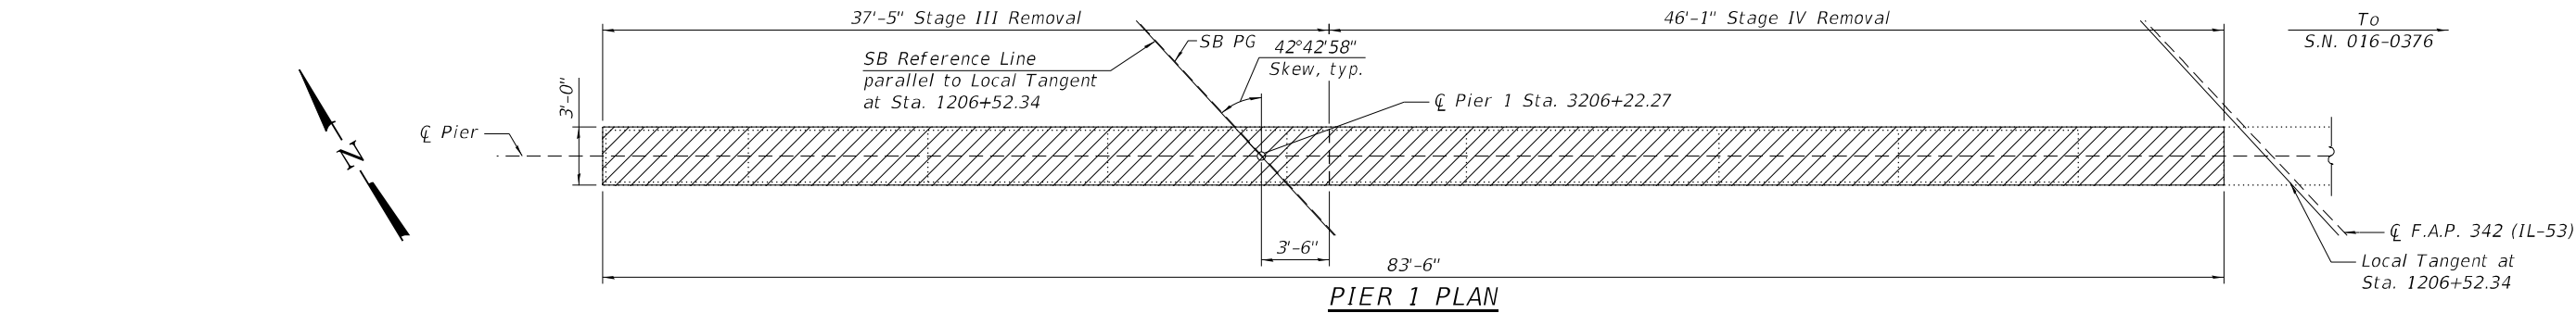

BILL OF MATERIAL

Item	Unit	Total
Concrete Removal	CU YD	4.9
Structural Repair of Concrete (Depth Equal to or Less Than 5 Inches)	SQ FT	3

Notes:

- The elevations and dimensions are calculated based on existing plans and field measurements. The Contractor shall verify in field and make necessary approved adjustments prior to removal repairs or ordering of materials. For additional information, see Existing Drawings.
- For Offset sketch, see sheet 2 or 66.

LEGEND:

-  Concrete Removal
-  Structural Repair of Concrete (Depth equal to or less than 5 inches)

MODEL: Default
FILE NAME: S:\JOLI\6300-6399\6346\1113\Drawings\CAD\Micro-55a\CAD_Sheets\0160376\1121-C-3-049-CRSP1ER1-SAL.dgn
9/20/2024 3:12:15 PM



1170 SOUTH HOUBOLT ROAD
JOLIET, ILLINOIS 60431
(815) 744-4200
STRAND ASSOCIATES® IDFP NO. 184-001273







USER NAME = codyh	DESIGNED - BRL	REVISED -
	CHECKED - NDR	REVISED -
PLOT SCALE = 0:2.0000 " = 1" / in.	DRAWN - CJH	REVISED -
PLOT DATE = 9/20/2024	CHECKED - NDR	REVISED -

STATE OF ILLINOIS
DEPARTMENT OF TRANSPORTATION

PIER 1 REMOVAL AND REPAIRS
STRUCTURE NO. 016-1121 (SB)

SHEET 49 OF 66 SHEETS

F.A.P. RTE.	SECTION	COUNTY	TOTAL SHEETS	SHEET NO.
342	(531) BR 23	COOK	1211	734
CONTRACT NO. 62W38				
ILLINOIS FED. AID PROJECT				

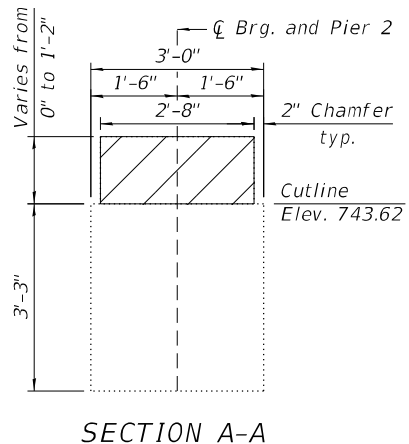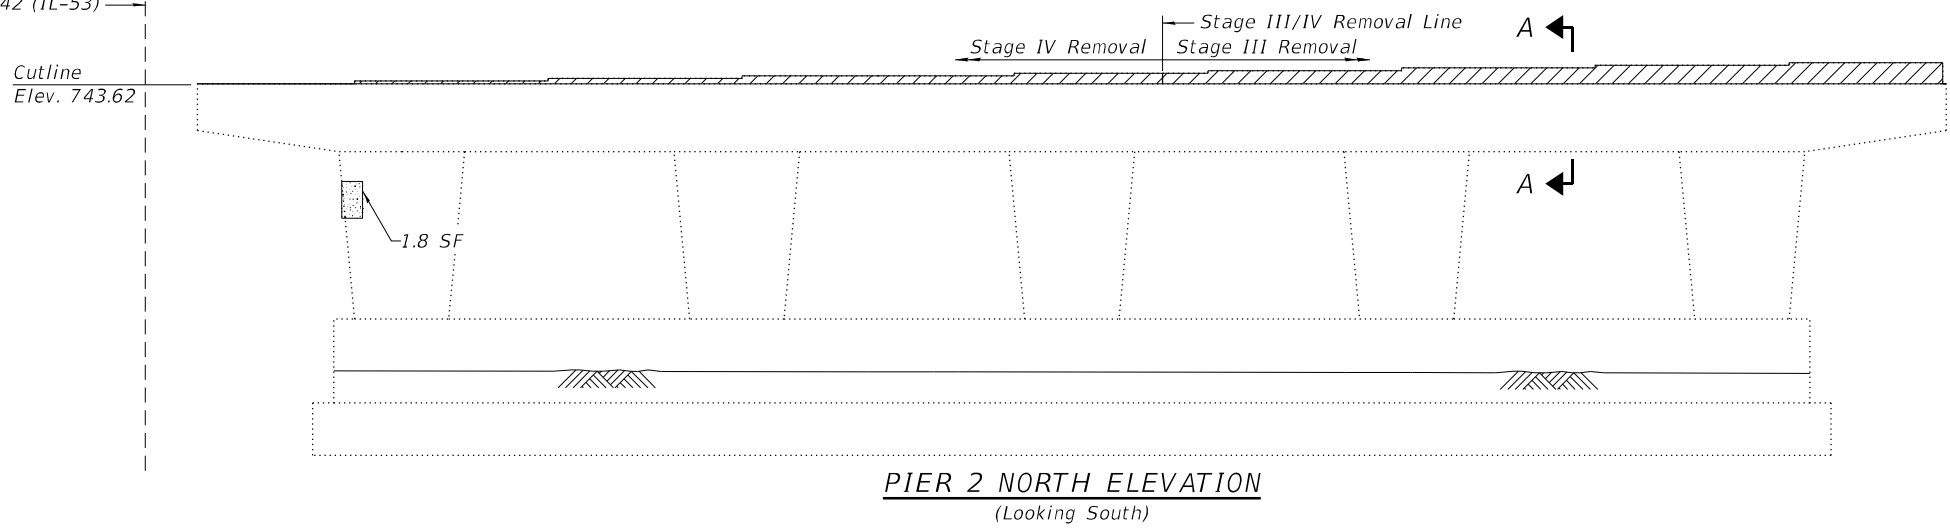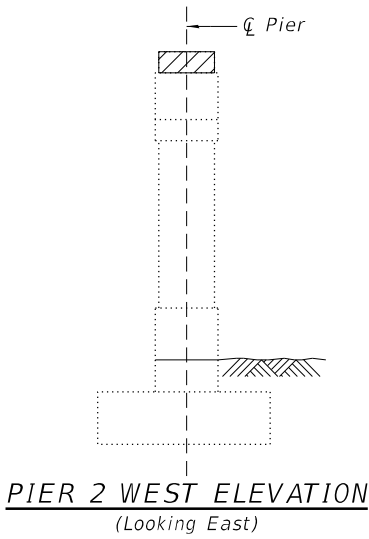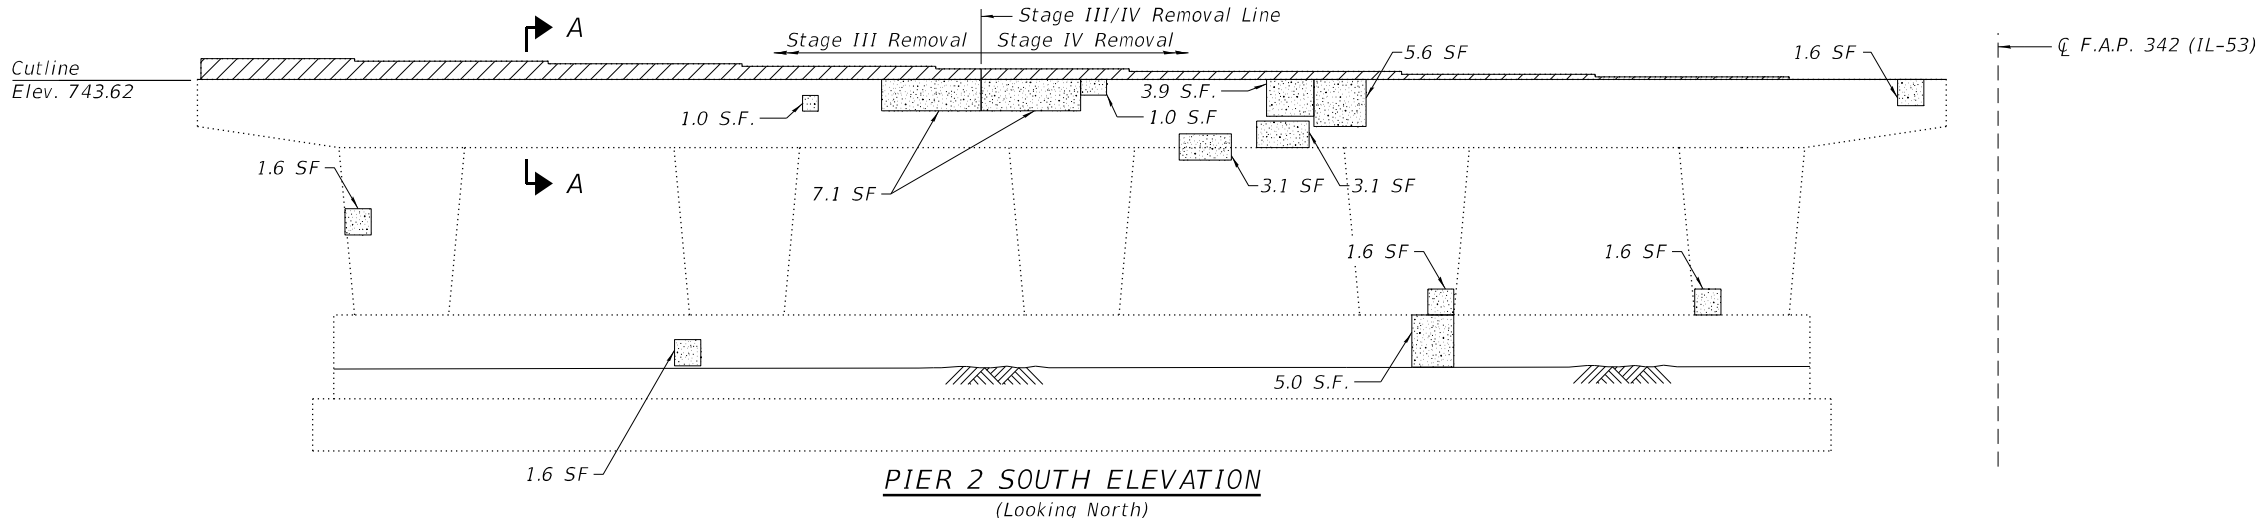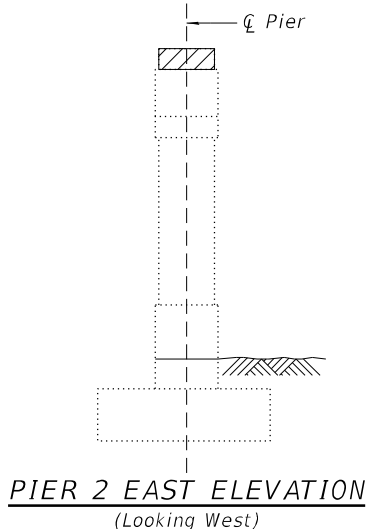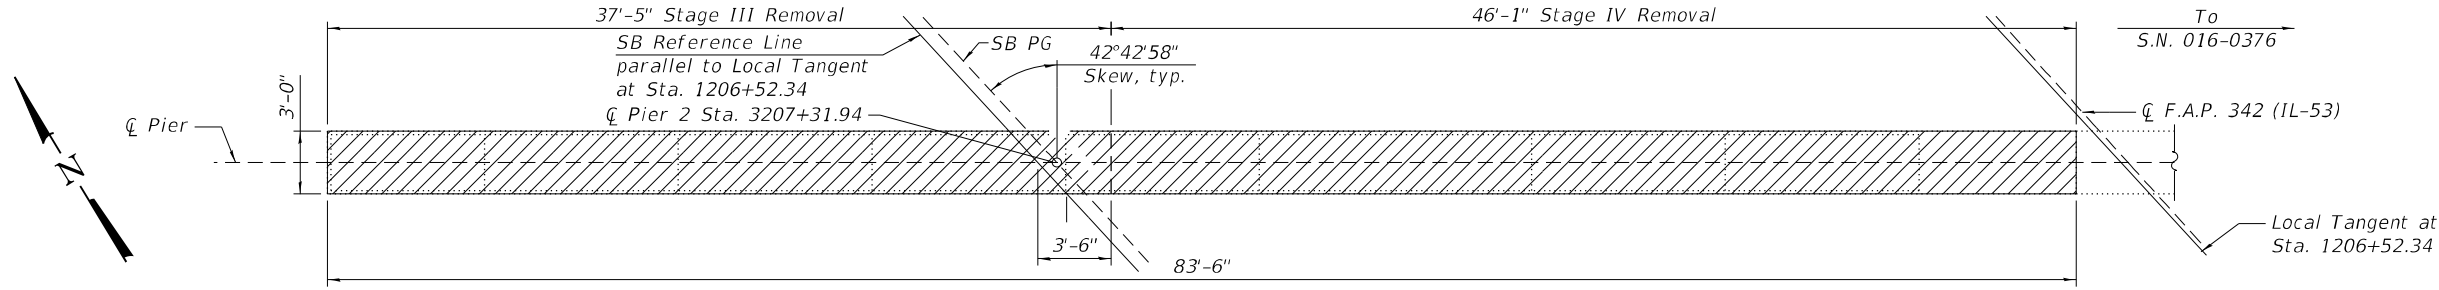

LEGEND:


- Concrete Removal
- Structural Repair of Concrete
(Depth equal to or less than 5 inches)

BILL OF MATERIAL


Item	Unit	Total
Concrete Removal	CU YD	3.8
Structural Repair of Concrete (Depth Equal to or Less Than 5 Inches)	SQ FT	47

- Notes:
- The elevations and dimensions are calculated based on existing plans and field measurements. The Contractor shall verify in field and make necessary approved adjustments prior to removal repairs or ordering of materials. For additional information, see Existing Drawings.
 - For Offset sketch, see sheet 2 or 66.


MODEL: Default
FILE NAME: S:\JOLI\6300-6399\6346\113\Drawings\CAD\Micro-55a\CAD_Sheets\0160376\1121-C-3-05b-CRSPIER2-SAL.dgn
9/20/2024 3:12:17 PM

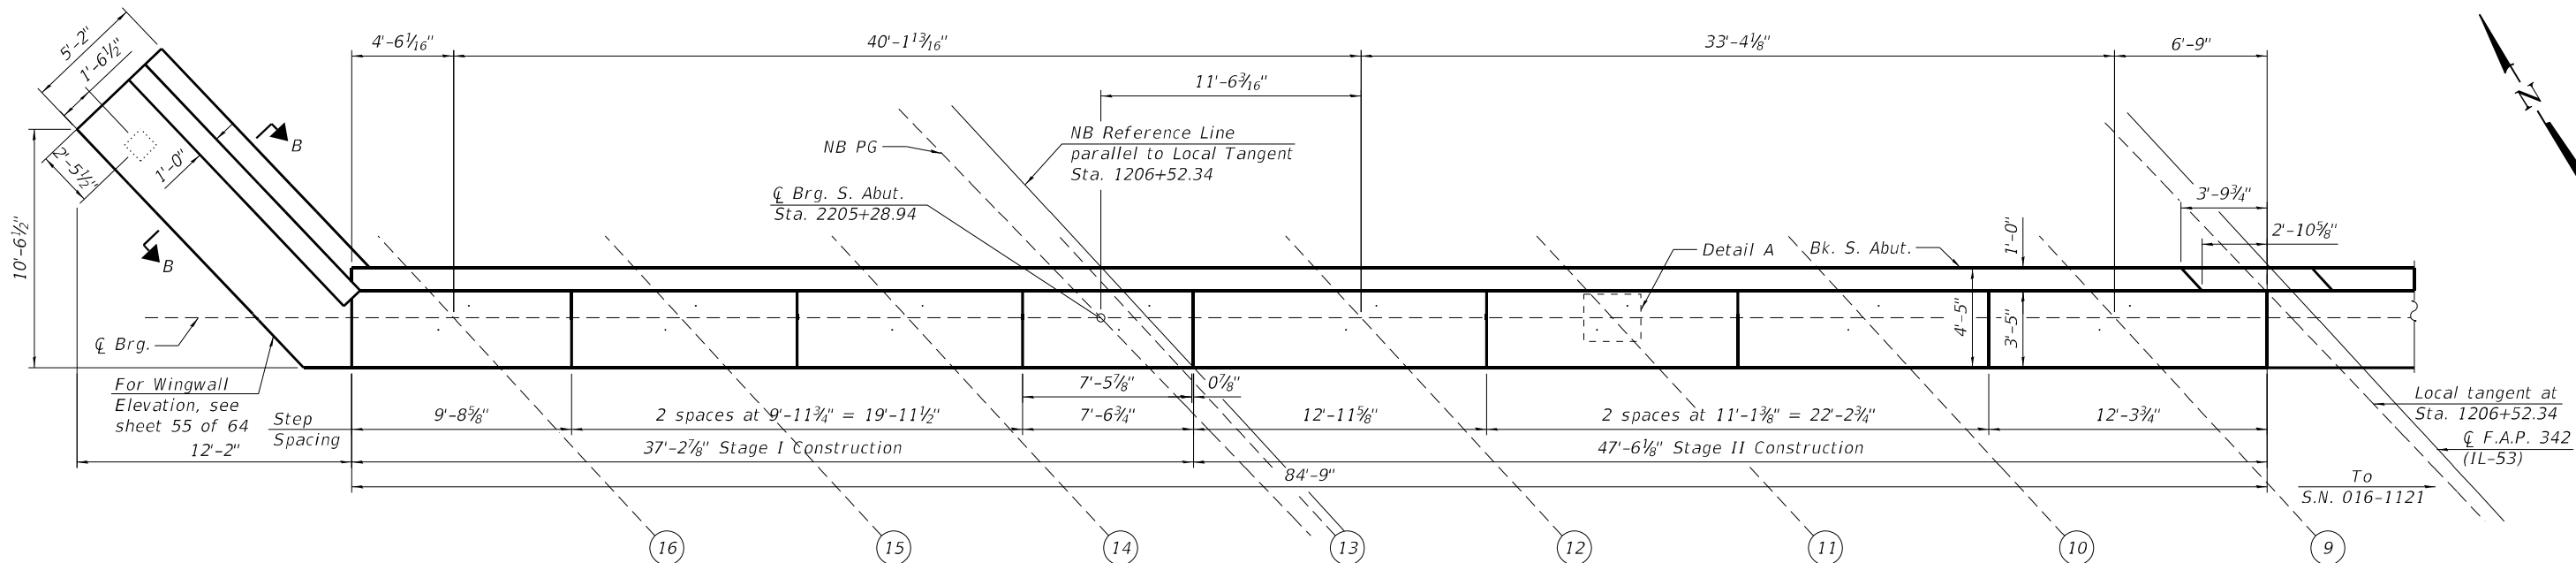


SOUTH ABUTMENT PLAN

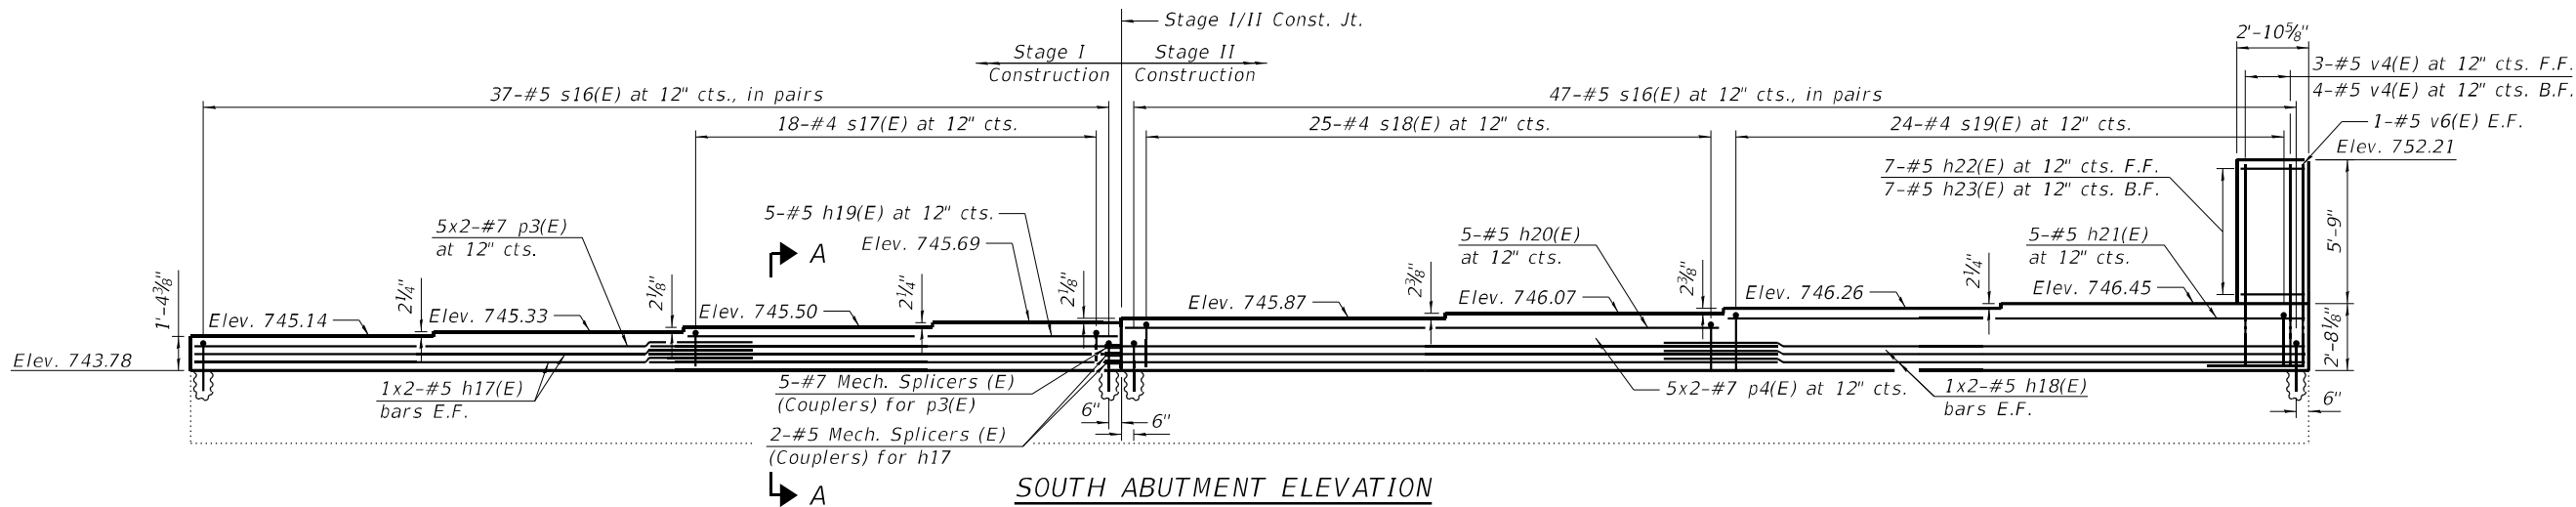


SOUTH ABUTMENT ELEVATION
(Looking South)

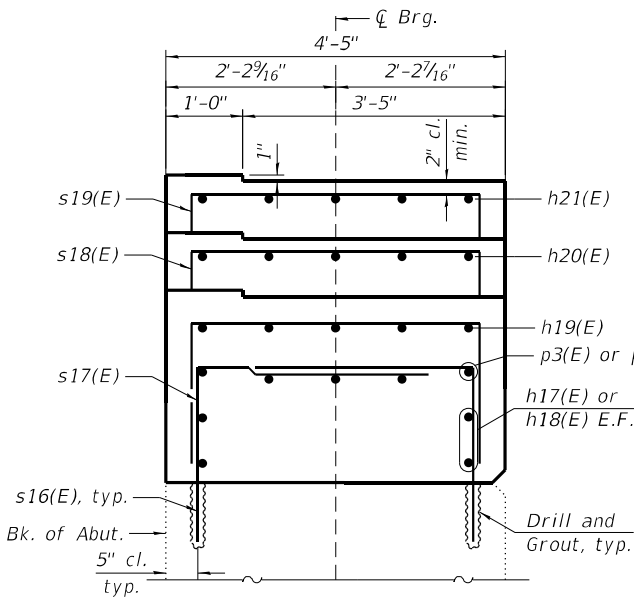


SECTION A-A

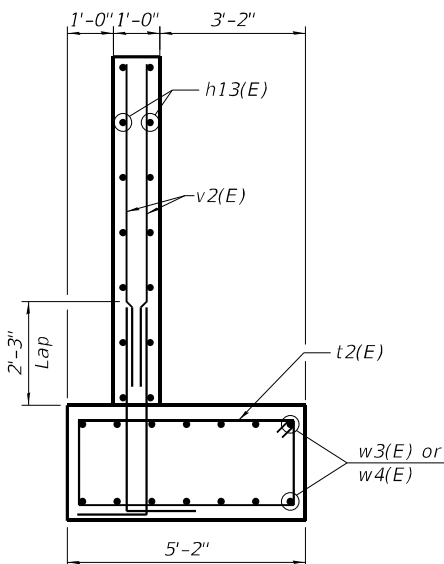


SECTION B-B

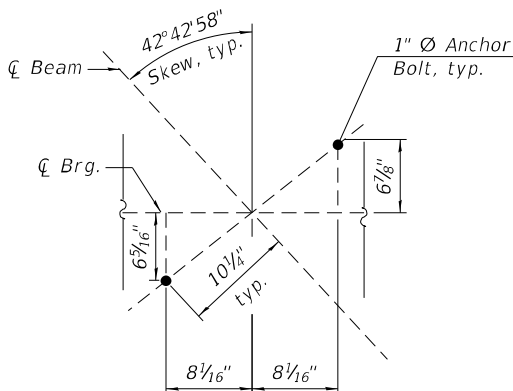

ANCHOR BOLT LOCATION PLAN
DETAIL A

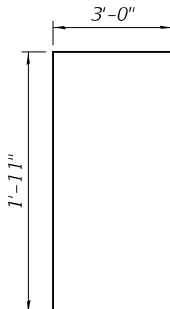

BAR s16(E)

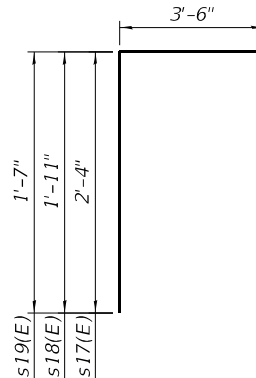

BAR s17(E)-s19(E)

- Notes:
- Cost of drilling and grouting reinforcing bars included in cost of Concrete Structures.
 - Bars shall be drilled and set according to Article 584 of the Standard Specifications. Bars shall have a 9" minimum embedment depth.
 - Bars indicated thus 2x3-#5 etc. indicates 2 lines of bars with 3 lengths per line.
 - All construction joints between new and existing concrete shall be Bonded Construction Joints.
 - See sheet 27 of 66 for drainage details behind abutments.

MODEL: Default
FILE NAME: S:\JOLI\6300-6399\6346\113\Drawings\CAD\Micro-554\CAD_Sheets\0160376\1121-C-3-051-APE1-SAL.dgn
9/20/2024 3:12:18 PM





USER NAME = codyh	DESIGNED - ELR	REVISED -
PLOT SCALE = 0:2.0000 " = 1" / in.	CHECKED - NDR	REVISED -
PLOT DATE = 9/20/2024	DRAWN - CJH	REVISED -
	CHECKED - NDR	REVISED -

STATE OF ILLINOIS
DEPARTMENT OF TRANSPORTATION


ABUTMENT PLAN AND ELEVATION (1 OF 2)
STRUCTURE NO. 016-0376 (NB)

SHEET 51 OF 66 SHEETS

F.A.P. RTE.	SECTION	COUNTY	TOTAL SHEETS	SHEET NO.
342	(531) BR 23	COOK	1211	736
CONTRACT NO. 62W38				
ILLINOIS FED. AID PROJECT				

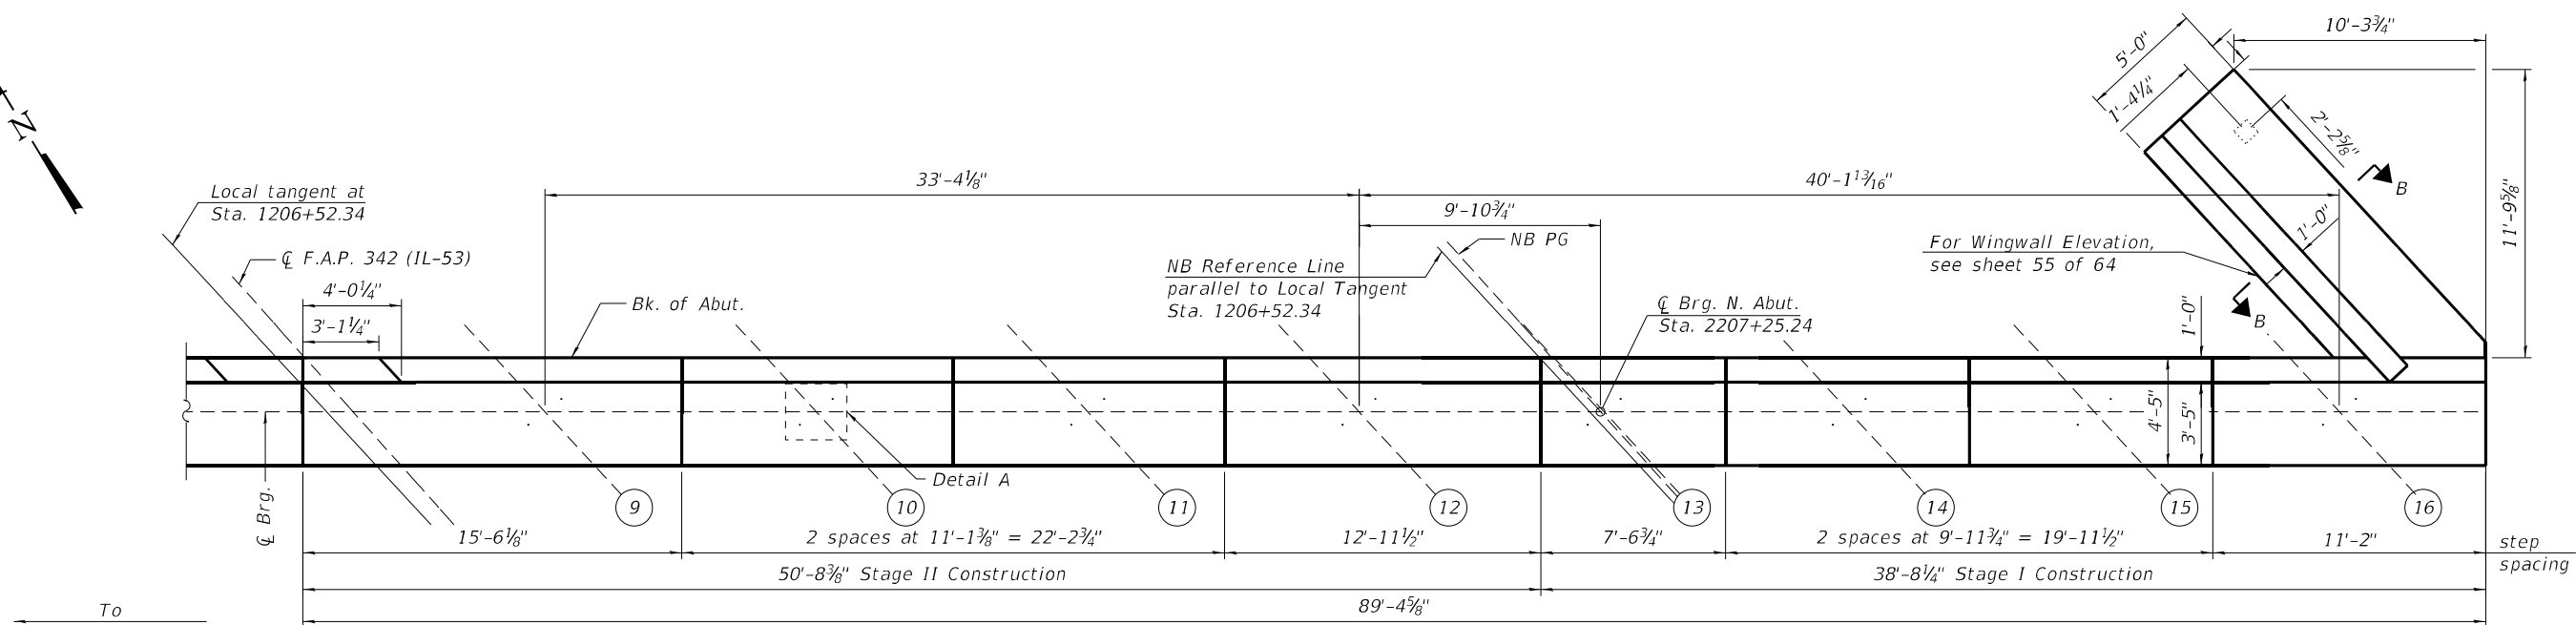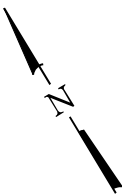


NORTH ABUTMENT PLAN

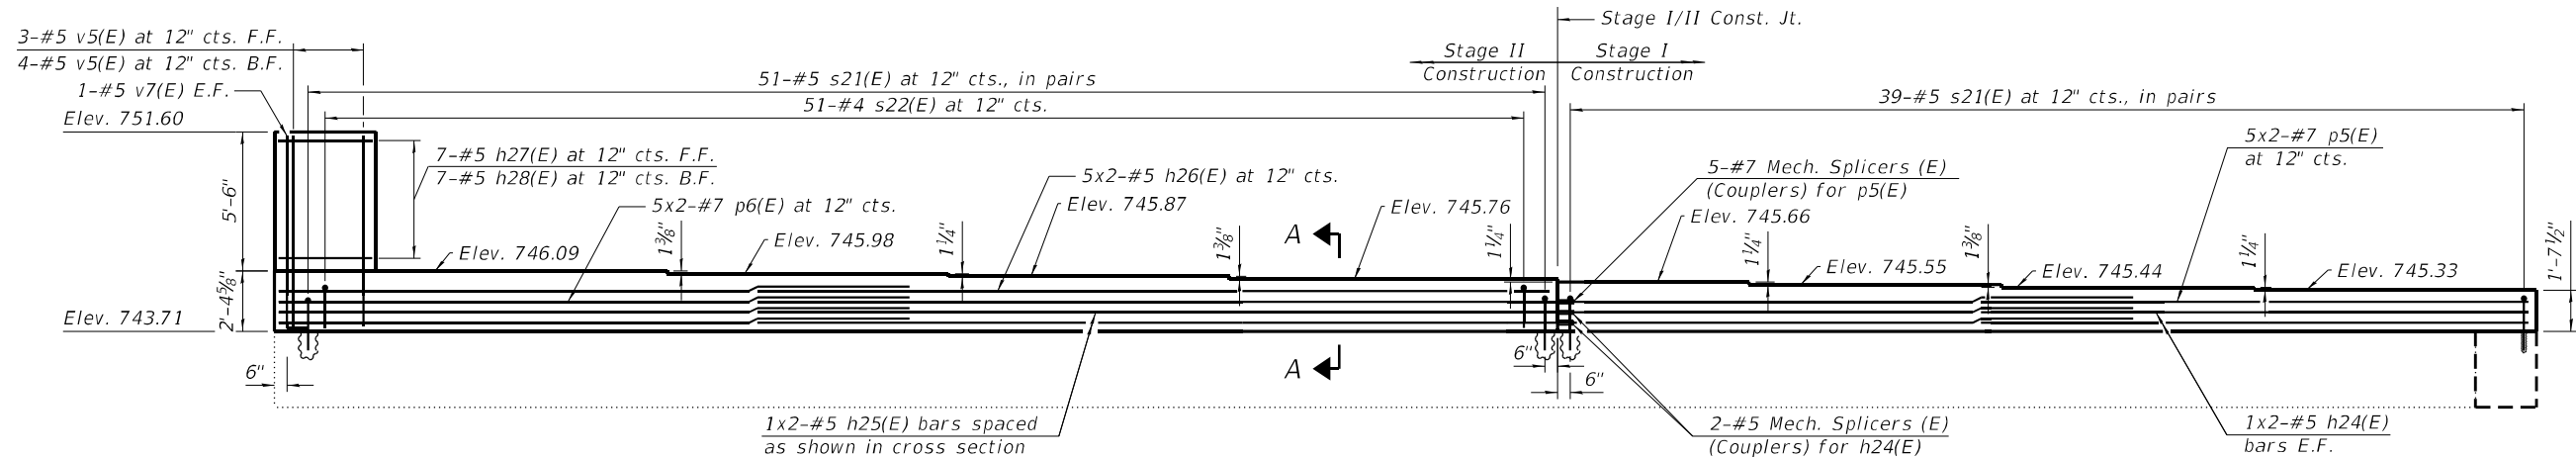


NORTH ABUTMENT ELEVATION


(Looking South)

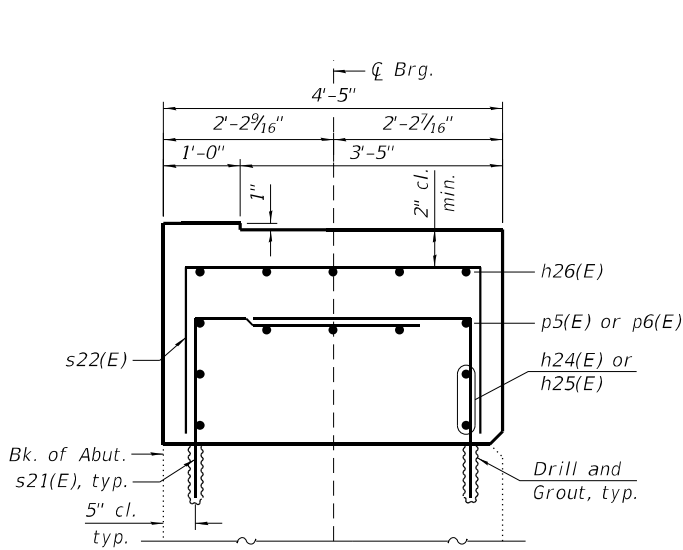


SECTION A-A

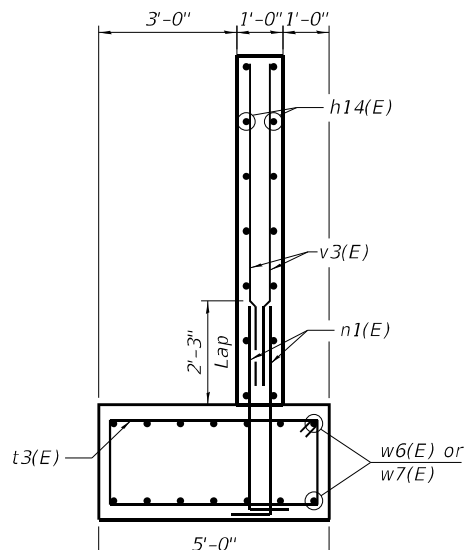

SECTION B-B

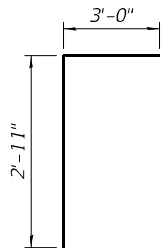

BARS s21(E)

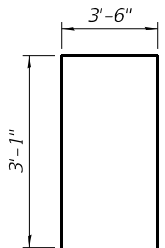

BARS s22(E)

- Notes:
- Cost of drilling and grouting reinforcing bars included in cost for Concrete Structures.
 - Bars shall be drilled and set according to Article 584 of the Standard Specifications. Bars shall have a 9" minimum embedment depth.
 - Bars indicated thus 2x3-#5 etc. indicates 2 lines of bars with 3 lengths per line.
 - All construction joints between new and existing concrete shall be Bonded Construction Joints.
 - See sheet 28 of 66 for drainage details behind abutments.
 - See sheet 51 of 66 for Detail A.

MODEL: Default
FILE NAME: S:\JOLI\6300-6399\6346\113\Drawings\CAD\Micro-554\CAD_Sheets\0160376\1121-C-052-APE2-SAL.dgn
9/20/2024 3:12:20 PM



USER NAME =	codyh	DESIGNED -	ELR	REVISED -	
		CHECKED -	NDR	REVISED -	
PLOT SCALE =	0:2.0000 " / in.	DRAWN -	CJH	REVISED -	
PLOT DATE =	9/20/2024	CHECKED -	NDR	REVISED -	




STATE OF ILLINOIS
DEPARTMENT OF TRANSPORTATION

ABUTMENT PLAN AND ELEVATION (2 OF 2)
STRUCTURE NO. 016-0376 (NB)

SHEET 52 OF 66 SHEETS

F.A.P. RTE.	SECTION	COUNTY	TOTAL SHEETS	SHEET NO.
342	(531) BR 23	COOK	1211	737
CONTRACT NO. 62W38				
ILLINOIS FED. AID PROJECT				


MODEL: Default
FILE NAME: S:\JOLI\6300-6399\6346\113\Drawings\CAD\Micro-554\CAD_Sheets\01603761121-C-053-APE1-SAL.dgn
9/20/2024 3:12:21 PM

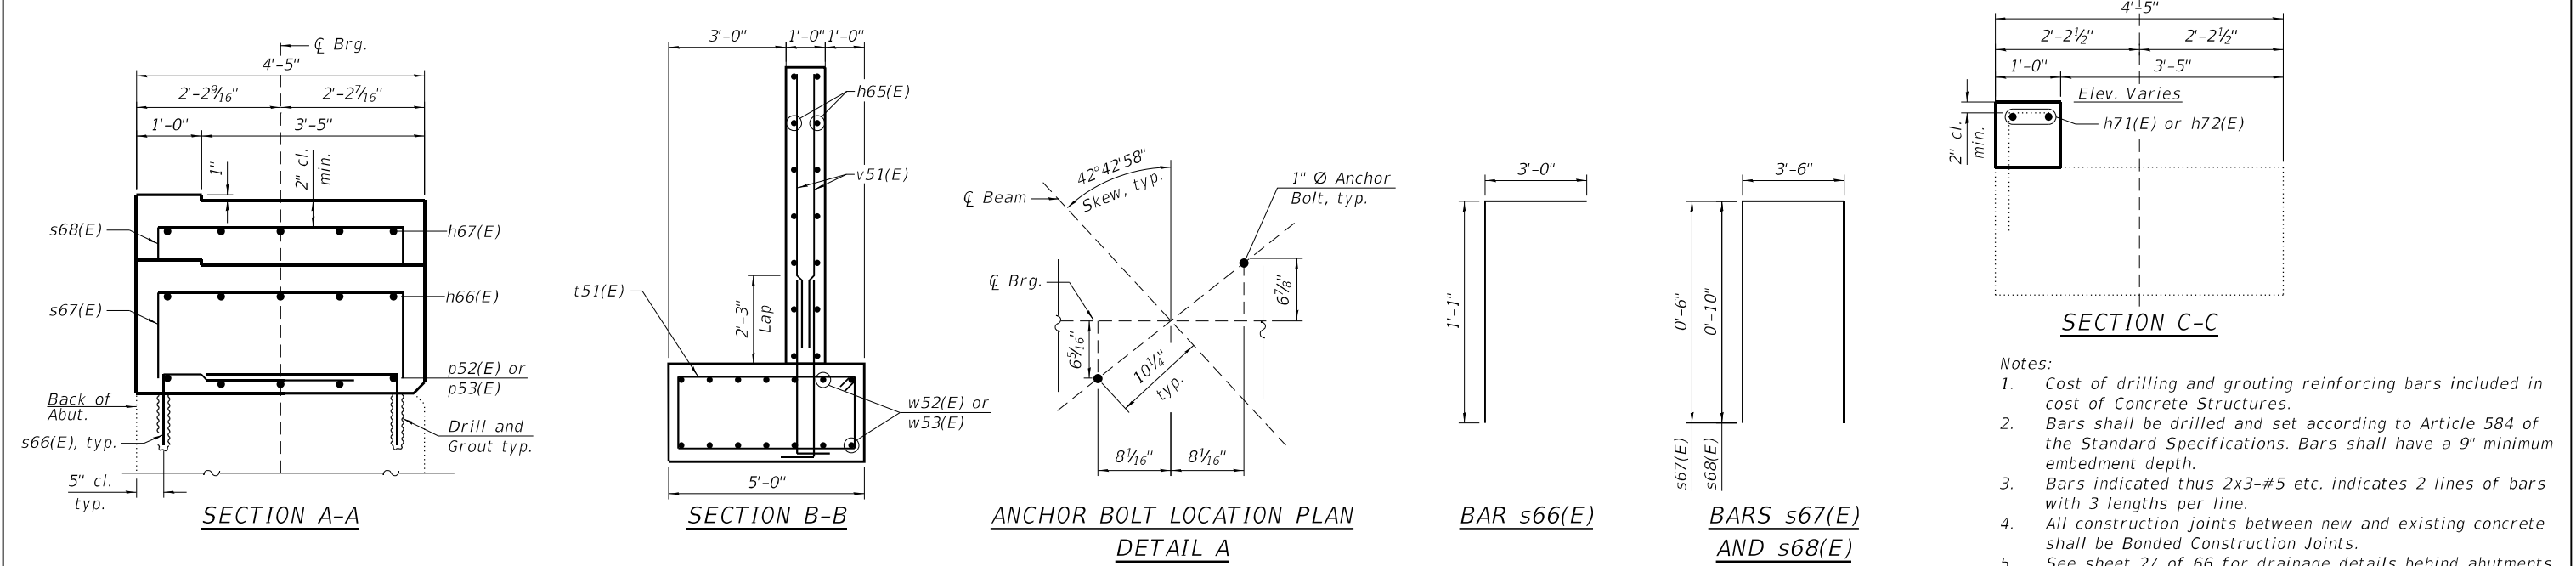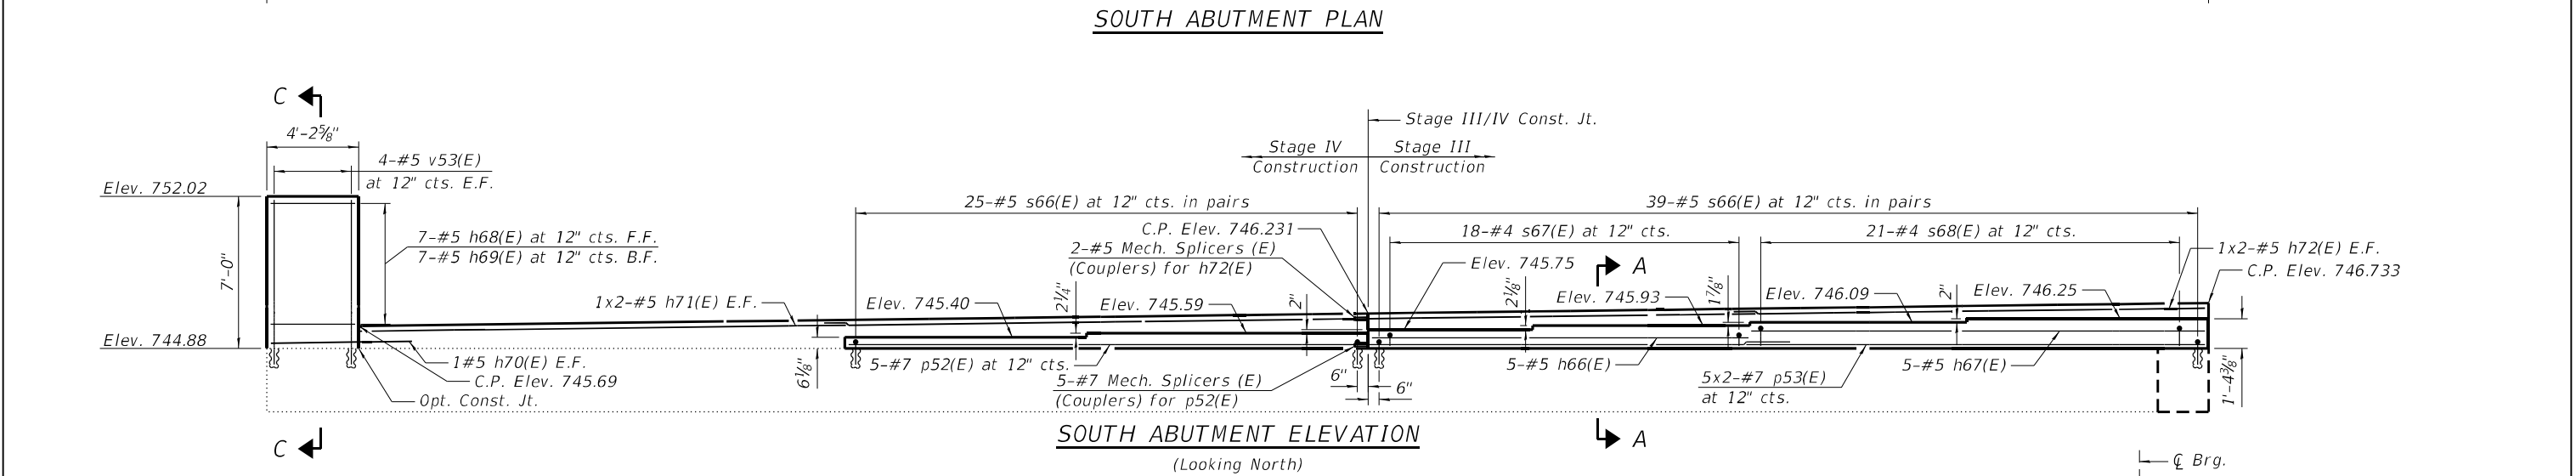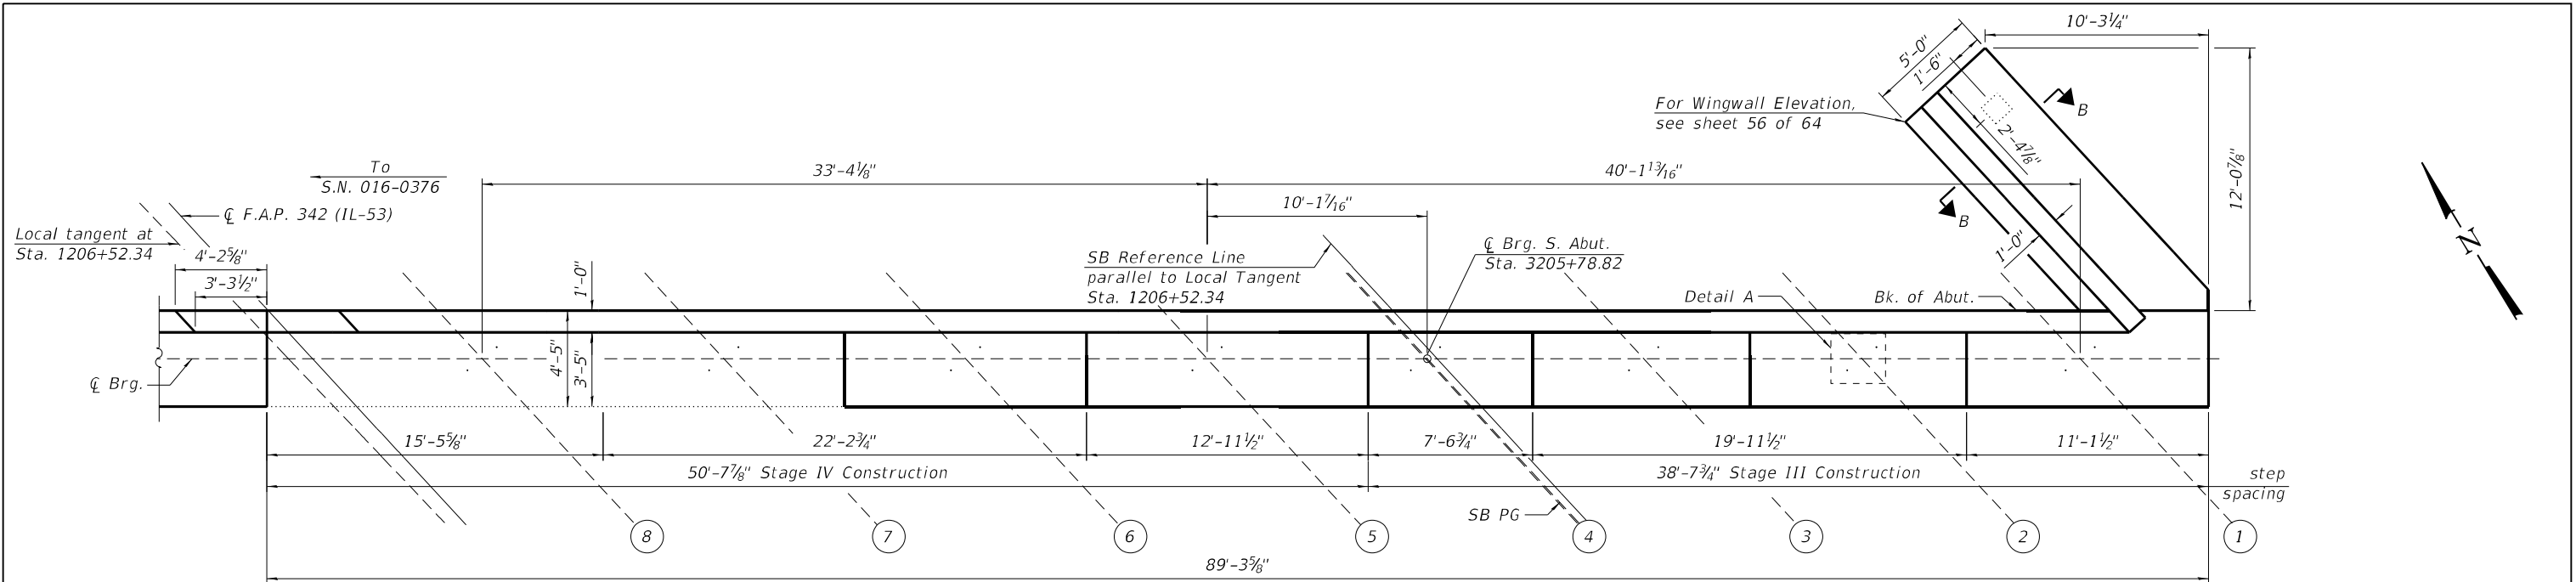


- Notes:
- Cost of drilling and grouting reinforcing bars included in cost of Concrete Structures.
 - Bars shall be drilled and set according to Article 584 of the Standard Specifications. Bars shall have a 9" minimum embedment depth.
 - Bars indicated thus 2x3-#5 etc. indicates 2 lines of bars with 3 lengths per line.
 - All construction joints between new and existing concrete shall be Bonded Construction Joints.
 - See sheet 27 of 66 for drainage details behind abutments.

 1170 SOUTH HOUBOLT ROAD JOLIET, ILLINOIS 60431 (815) 744-4200 IDFPR NO. 184-001273	USER NAME = codyh		DESIGNED - ELR	REVISED -	STATE OF ILLINOIS DEPARTMENT OF TRANSPORTATION	ABUTMENT PLAN AND ELEVATION (1 OF 2) STRUCTURE NO. 016-1121 (SB)		F.A.P. RTE.	SECTION	COUNTY	TOTAL SHEETS	SHEET NO.				
			CHECKED - NDR	REVISED -				342	(531) BR 23	COOK	1211	738				
	PLOT SCALE = 0:2.0000 " / in.		DRAWN - C.J.H	REVISED -				CONTRACT NO. 62W38								
	PLOT DATE = 9/20/2024		CHECKED - NDR	REVISED -												
SHEET 53 OF 66 SHEETS													ILLINOIS		FED. AID PROJECT	


9/20/2024 3:12:21 PM

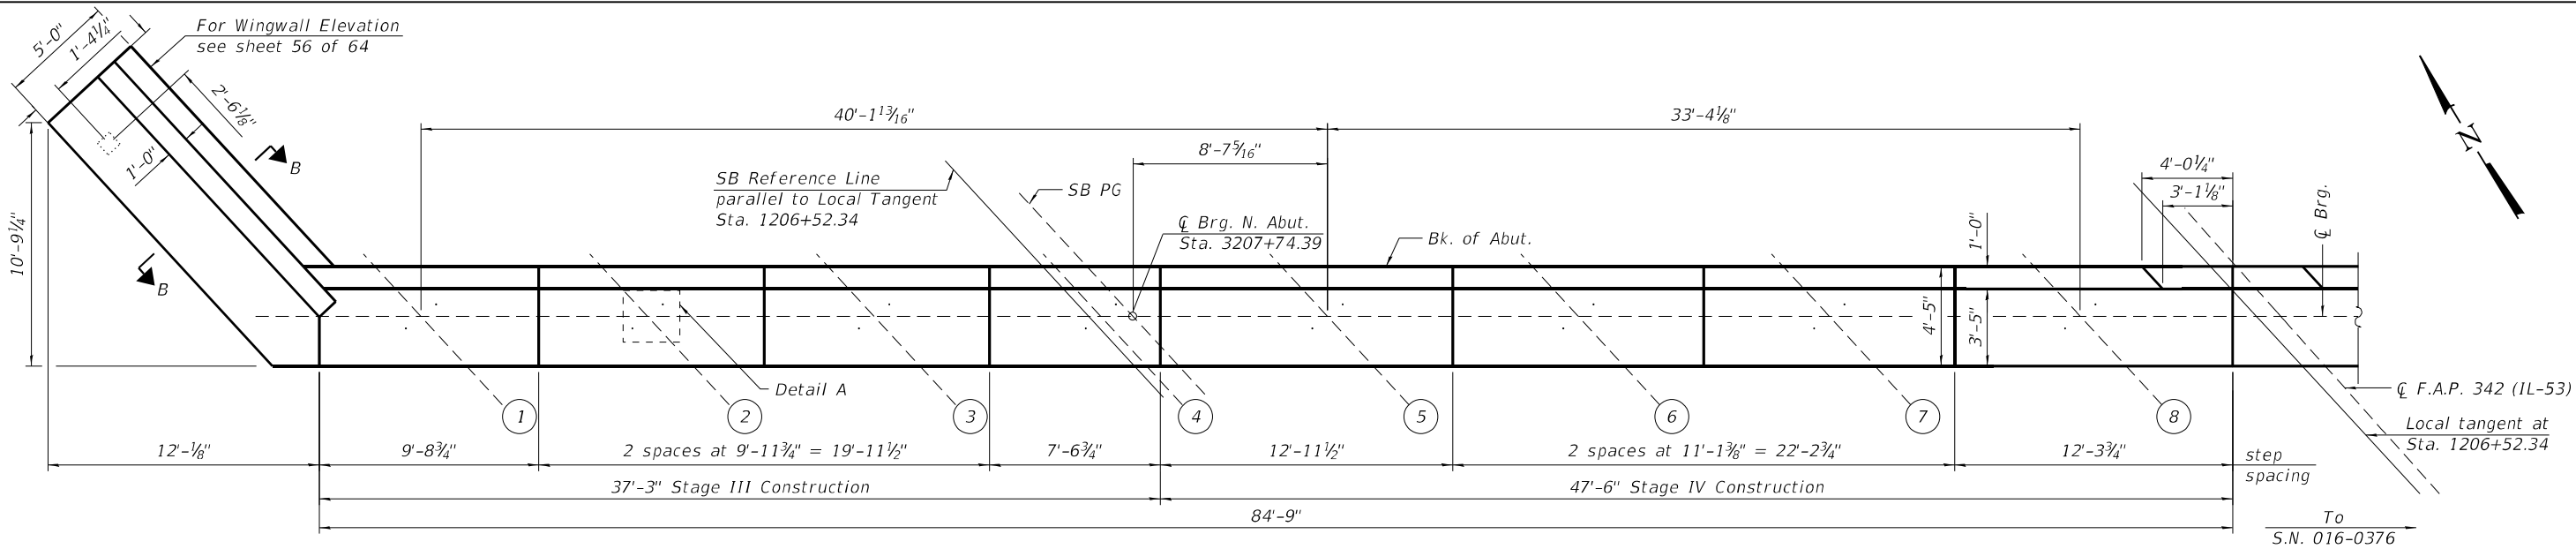


NORTH ABUTMENT PLAN

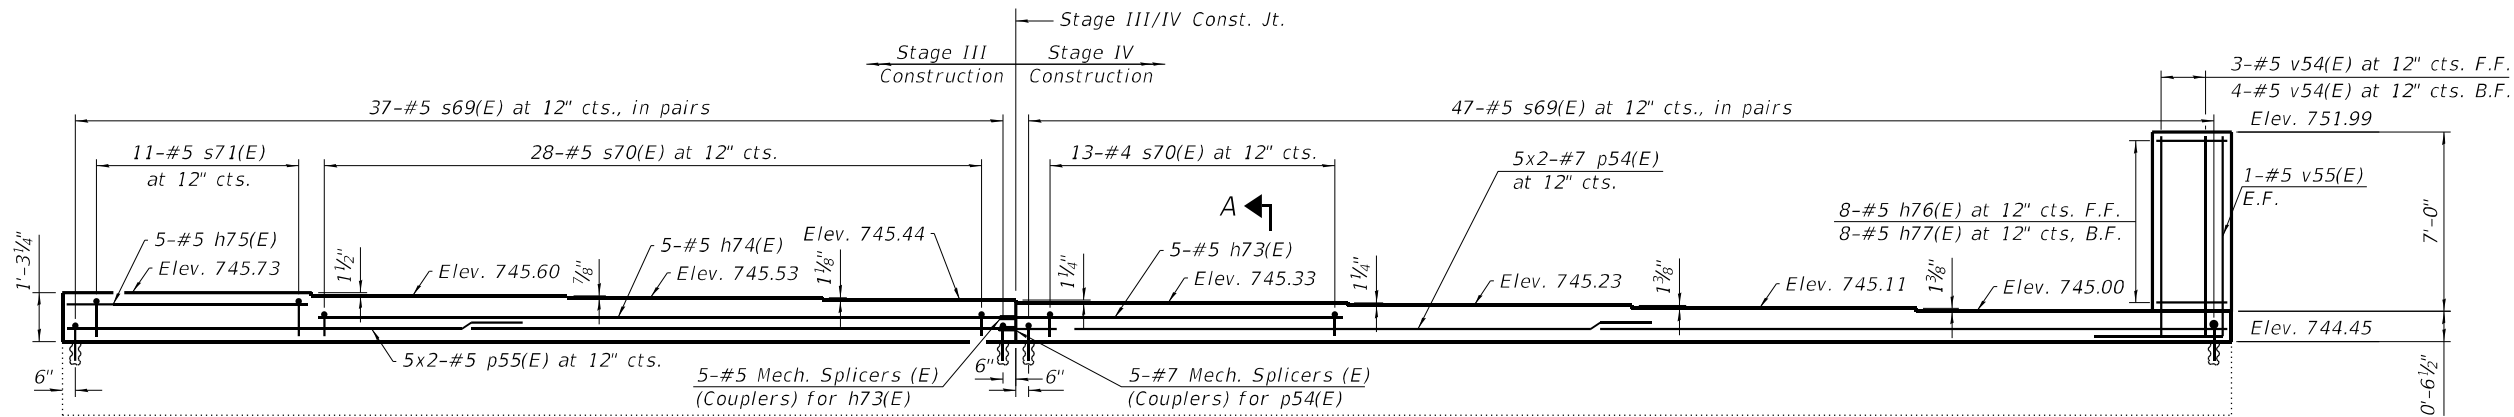


NORTH ABUTMENT ELEVATION
(Looking North)

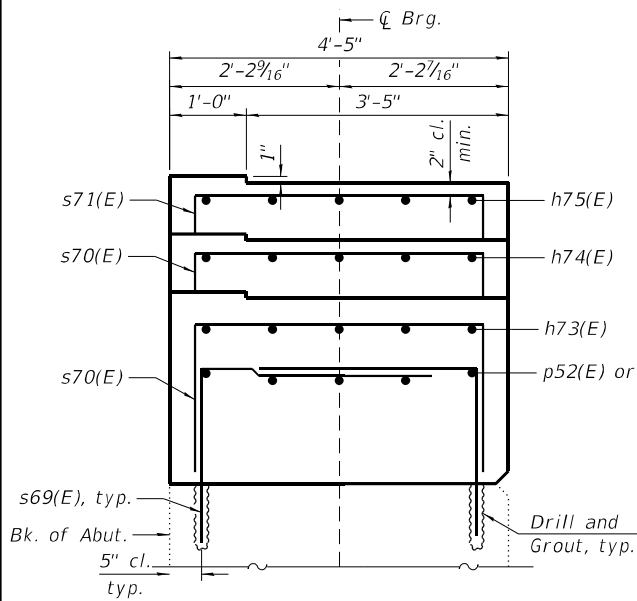


SECTION A-A

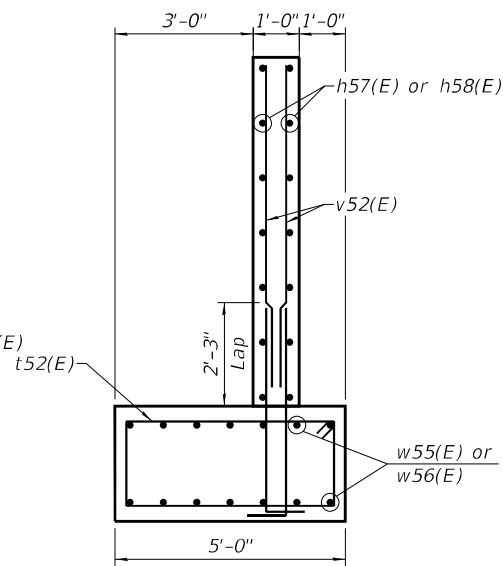

SECTION B-B

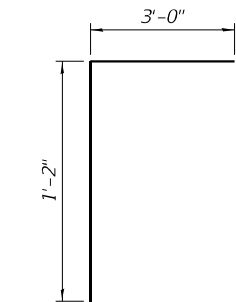

BARS s69(E)

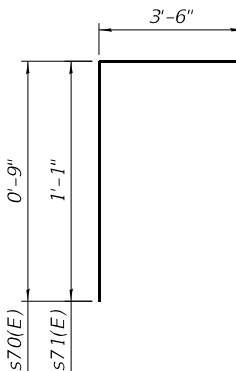

BARS s70(E)
AND s71(E)

- Notes:
- Cost of drilling and grouting reinforcing bars included in cost for Concrete Structures.
 - Bars shall be drilled and set according to Article 584 of the Standard Specifications. Bars shall have a 9" minimum embedment depth.
 - Bars indicated thus 2x3-#5 etc. indicates 2 lines of bars with 3 lengths per line.
 - All construction joints between new and existing concrete shall be Bonded Construction Joints.
 - See sheet 28 of 66 for drainage details behind abutments.
 - See sheet 53 of 66 for Detail A.

STATE OF ILLINOIS
DEPARTMENT OF TRANSPORTATION

ABUTMENT PLAN AND ELEVATION (2 OF 2)
STRUCTURE NO. 016-1121 (SB)

SHEET 54 OF 66 SHEETS

F.A.P. RTE.	SECTION	COUNTY	TOTAL SHEETS	SHEET NO.
342	(531) BR 23	COOK	1211	739
CONTRACT NO. 62W38				
ILLINOIS FED. AID PROJECT				


BILL OF MATERIALS

(South Abutment)


Bar	No.	Size	Length	Shape
h13(E)	12	#5	13'-6"	
h17(E)	8	#5	19'-10"	
h18(E)	8	#5	25'-0"	
h19(E)	5	#5	17'-3"	
h20(E)	5	#5	23'-9"	
h21(E)	5	#5	23'-1"	
h22(E)	7	#5	2'-9"	
h23(E)	7	#5	3'-4"	
n1(E)	38	#5	6'-6"	
p3(E)	10	#7	20'-5"	
p4(E)	10	#7	25'-7"	
s16(E)	168	#5	4'-11"	
s17(E)	36	#4	6'-8"	
s18(E)	50	#4	7'-4"	
s19(E)	48	#4	8'-2"	
s20(E)	4	#5	11'-7"	
t2(E)	19	#5	16'-1"	
v2(E)	38	#5	4'-11"	
v4(E)	7	#5	8'-1"	
v6(E)	2	#5	8'-11"	
w3(E)	8	#5	11'-0"	
w4(E)	4	#5	12'-8"	
w5(E)	8	#5	9'-2"	
Concrete Structures			CU YD	41.7
Reinforcement Bars, Epoxy Coated			POUND	3,330
Mechanical Splicers			EACH	9

(North Abutment)


Bar	No.	Size	Length	Shape
h14(E)	14	#5	13'-5"	
h24(E)	8	#5	20'-7"	
h25(E)	8	#5	26'-7"	
h26(E)	5	#5	26'-8"	
h27(E)	7	#5	3'-6"	
h28(E)	7	#5	2'-11"	
n1(E)	38	#5	5'-2"	
p5(E)	10	#7	21'-2"	
p6(E)	10	#7	27'-2"	
s21(E)	180	#5	5'-11"	
s22(E)	102	#4	9'-7"	
s23(E)	5	#5	11'-11"	
t3(E)	16	#5	15'-8"	
v3(E)	38	#5	5'-4"	
v5(E)	7	#5	7'-7"	
v7(E)	2	#5	8'-5"	
w7(E)	2	#5	10'-11"	
w8(E)	12	#5	10'-6"	
w9(E)	12	#5	8'-11"	
Concrete Structures			CU YD	41.7
Reinforcement Bars, Epoxy Coated			POUND	4,650
Mechanical Splicers			EACH	9

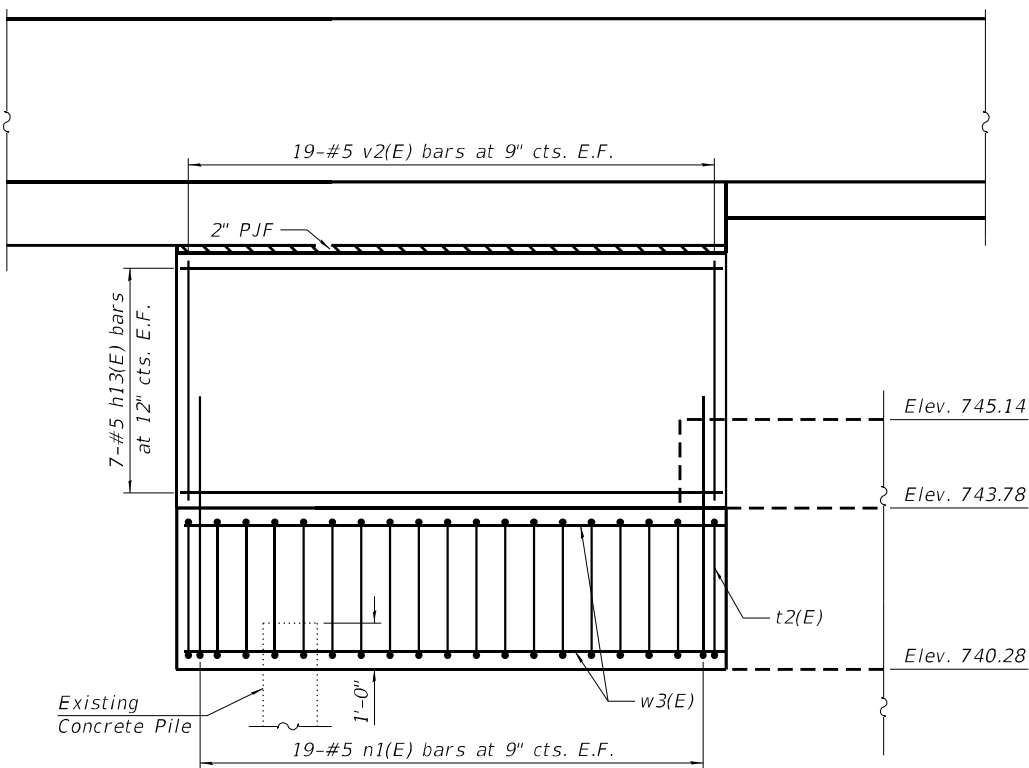


NB SOUTH WING ELEVATION

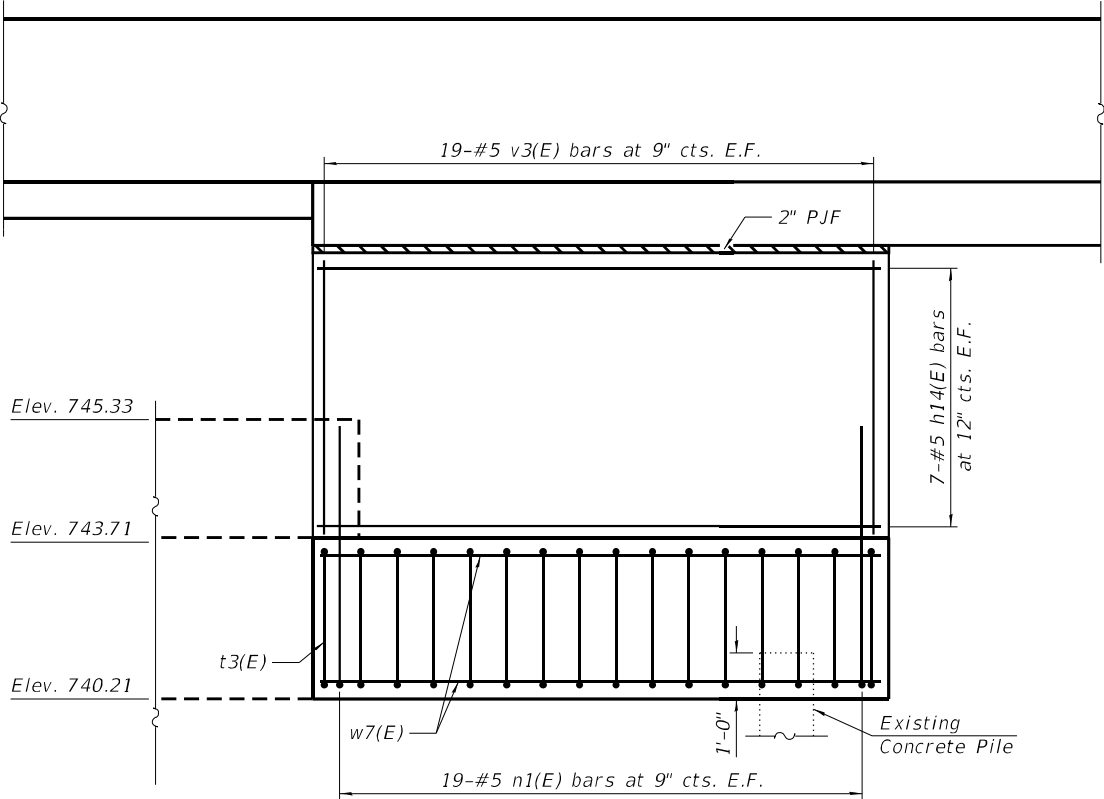


NB NORTH WING ELEVATION

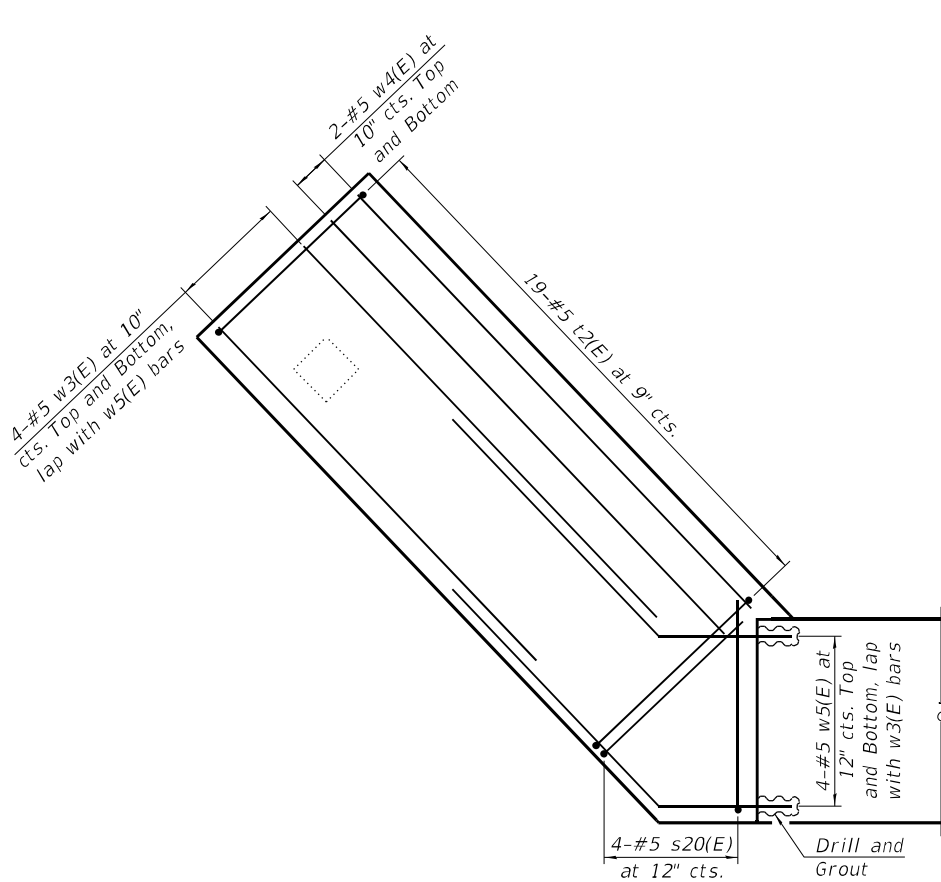


NB SOUTH WINGWALL FOOTING PLAN

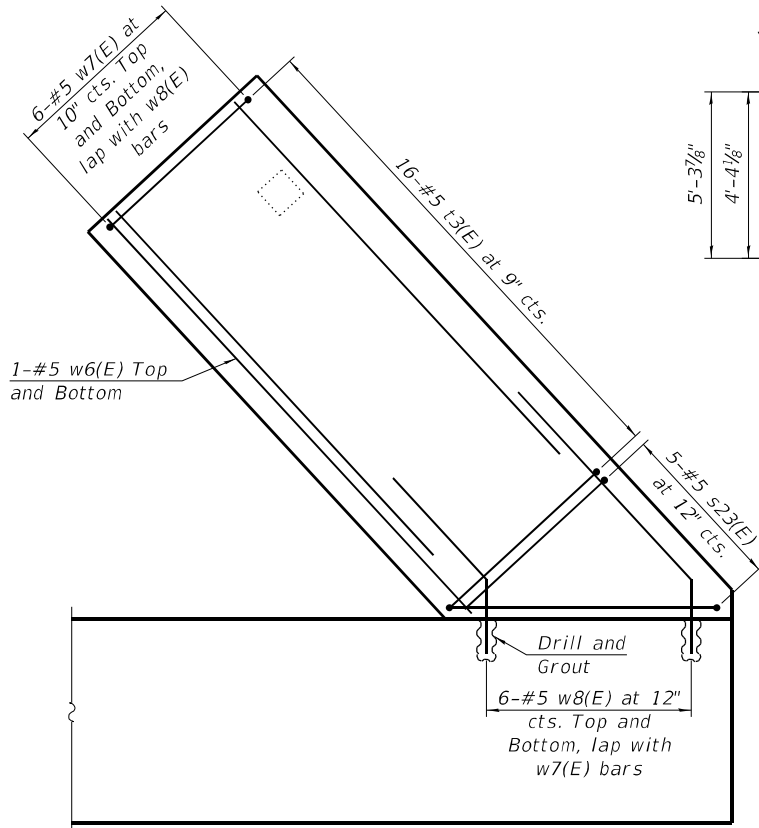


NB NORTH WINGWALL FOOTING PLAN

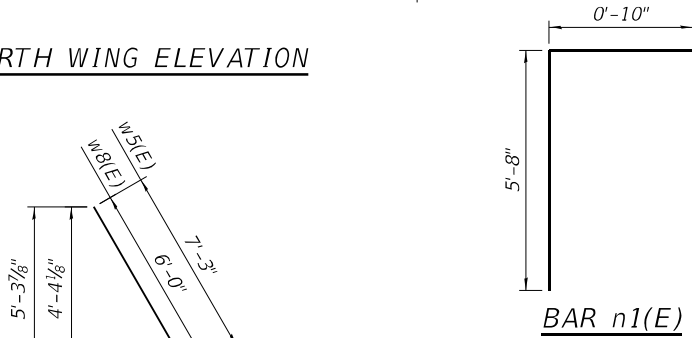

BARS w5(E), w8(E)

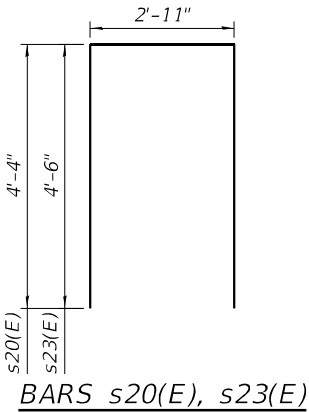

BARS s20(E), s23(E)

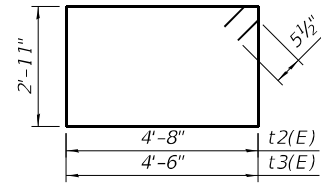

BARS t2(E), t3(E)

MODEL: Default
FILE NAME: S:\JOLI\6300--6399\6346\113\Drawings\CAD\Micros55a\CAD_Sheets\0160376\1121-C3-055-NWVP1-SAL.dgn
9/20/2024 3:12:27 PM




USER NAME = codyh	DESIGNED - ELR	REVISED -
CHECKED - NDR	REVISIONS -	
PLOT SCALE = 0:2.0000" = 1"	DRAWN - CJH	REVISED -
PLOT DATE = 9/20/2024	CHECKED - NDR	REVISED -

STATE OF ILLINOIS
DEPARTMENT OF TRANSPORTATION


WING WALL PLAN AND ELEVATION
STRUCTURE NO. 016-0376 (NB)

SHEET 55 OF 66 SHEETS


F.A.P. RTE.	SECTION	COUNTY	TOTAL SHEETS	SHEET NO.
342	(531) BR 23	COOK	1211	740
CONTRACT NO. 62W38				
ILLINOIS FED. AID PROJECT				

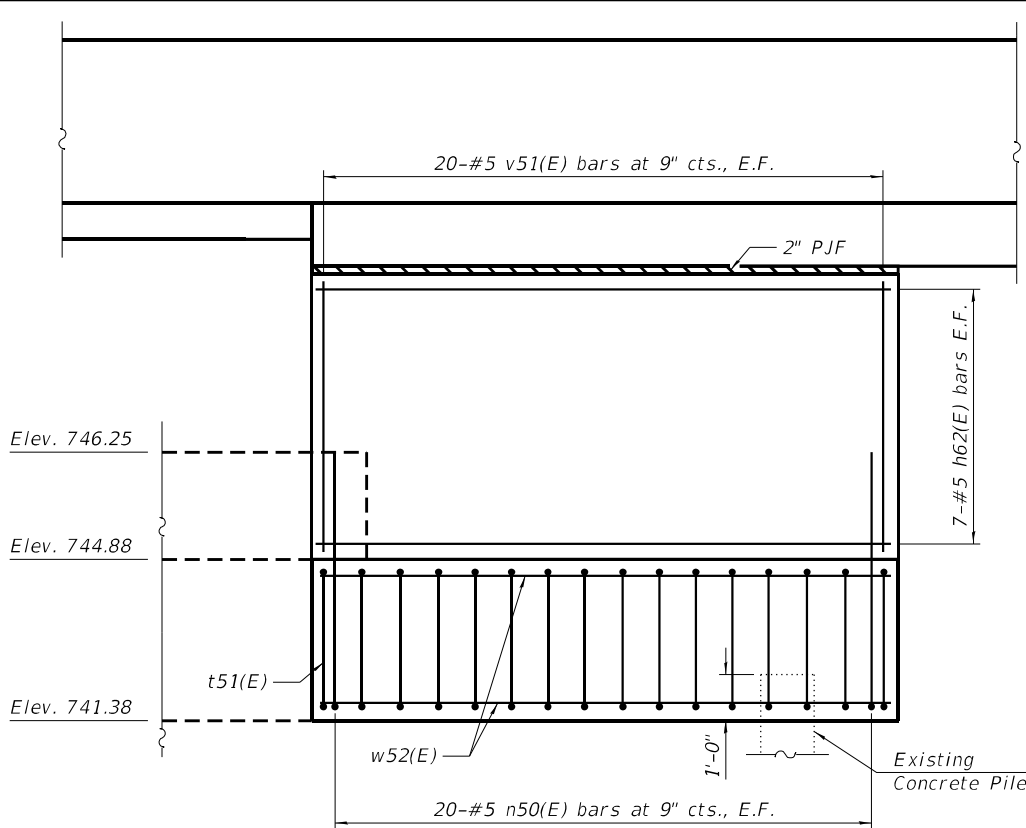


SB SOUTH WING ELEVATION

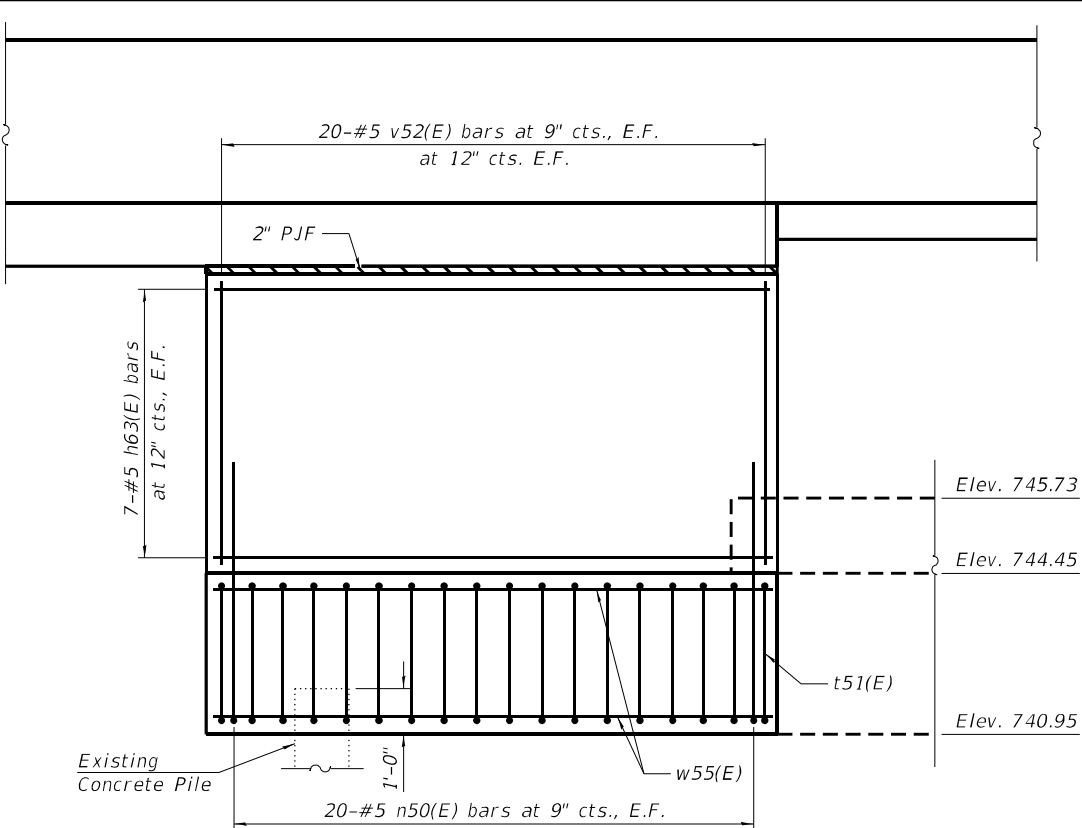


SB NORTH WING ELEVATION

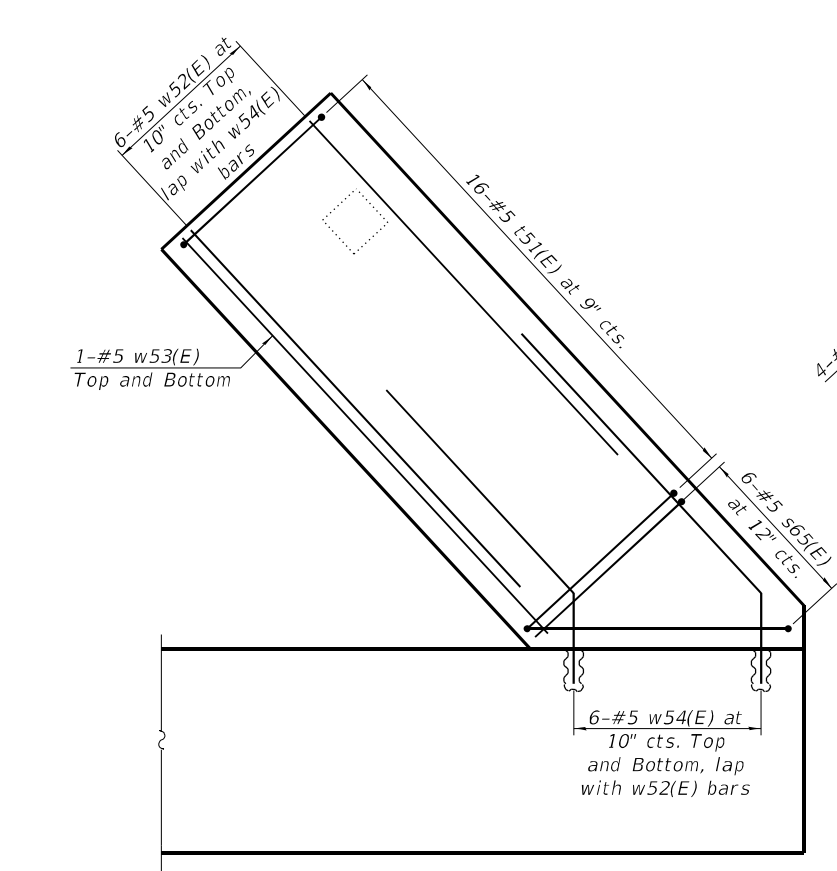


SB SOUTH WINGWALL PLAN

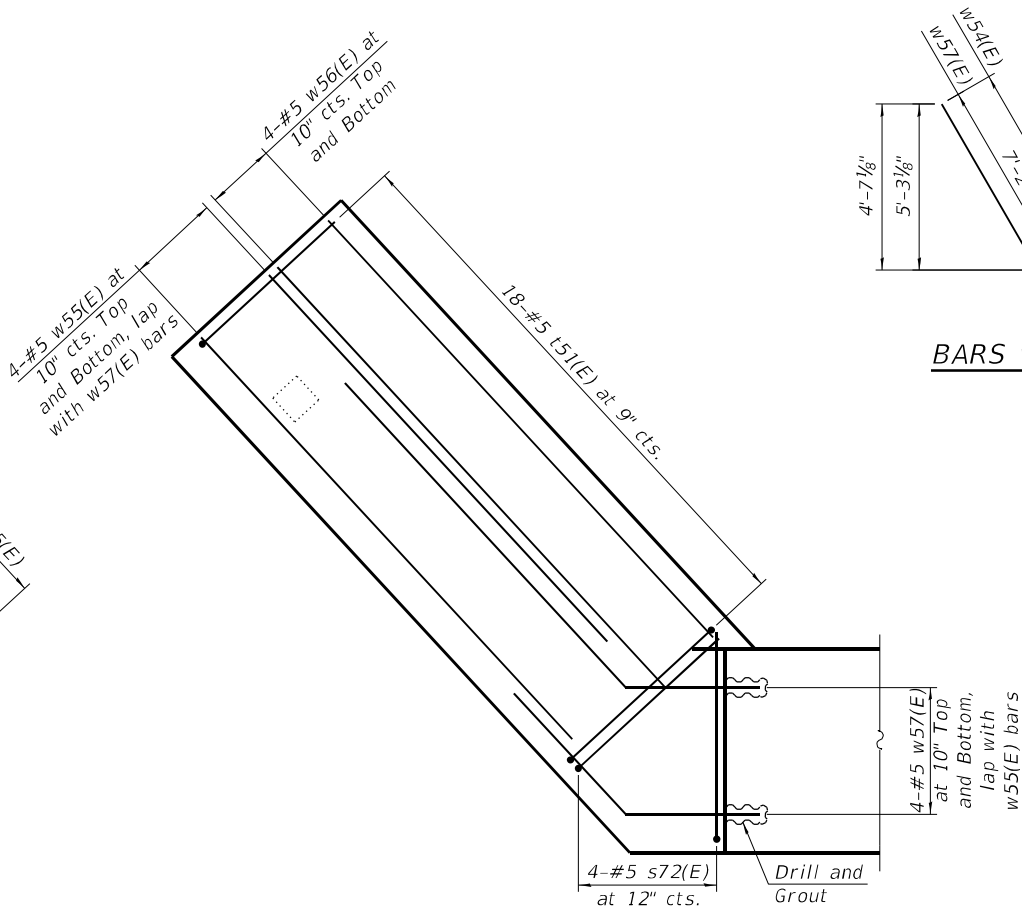


SB NORTH WINGWALL PLAN

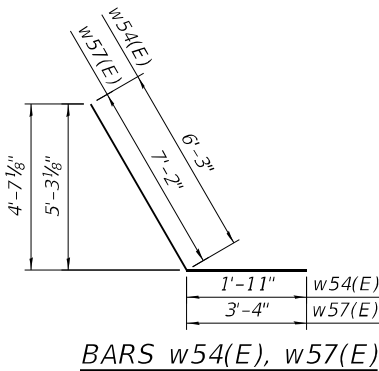


BARS w54(E), w57(E)

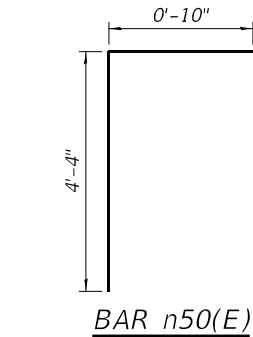

BAR n50(E)

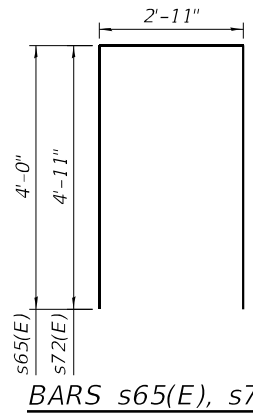

BARS s65(E), s72(E)

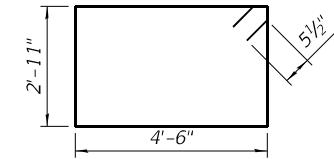

BARS t3(E)

BILL OF MATERIALS

(South Abutment)

Bar	No.	Size	Length	Shape
h62(E)	14	#5	12'-4"	—
h66(E)	5	#5	17'-2"	—
h67(E)	5	#5	20'-9"	—
h68(E)	7	#5	3'-9"	—
h69(E)	7	#5	3'-2"	—
h70(E)	2	#5	7'-2"	—
h71(E)	4	#5	25'-0"	—
h72(E)	2	#5	20'-7"	—
n50(E)	40	#5	5'-2"	—
p52(E)	5	#7	23'-9"	—
p53(E)	10	#7	21'-1"	—
s65(E)	6	#5	10'-11"	—
s66(E)	128	#5	4'-1"	—
s67(E)	18	#4	4'-7"	—
s68(E)	21	#4	5'-3"	—
t51(E)	16	#5	15'-9"	—
v51(E)	40	#5	5'-8"	—
v53(E)	9	#5	7'-9"	—
w52(E)	12	#5	10'-6"	—
w53(E)	2	#5	11'-3"	—
w54(E)	12	#5	9'-1"	—
Concrete Structures			CU YD	23.6
Reinforcement Bars, Epoxy Coated			POUND	3,120
Mechanical Splicers			EACH	7
Cleaning Bridge Seats			SQ FT	129

(North Abutment)

Bar	No.	Size	Length	Shape
h63(E)	14	#5	14'-2"	—
h73(E)	5	#5	13'-0"	—
h74(E)	5	#5	27'-6"	—
h75(E)	5	#5	9'-5"	—
h76(E)	8	#5	2'-11"	—
h77(E)	8	#5	3'-6"	—
n50(E)	40	#5	5'-0"	—
p54(E)	10	#7	25'-7"	—
p55(E)	10	#7	20'-2"	—
s69(E)	168	#5	4'-2"	—
s70(E)	28	#4	4'-11"	—
s71(E)	11	#4	5'-9"	—
s72(E)	4	#5	12'-9"	—
t51(E)	18	#5	15'-9"	—
v52(E)	40	#5	6'-9"	—
v54(E)	7	#5	7'-3"	—
v55(E)	2	#5	8'-1"	—
w55(E)	8	#5	10'-11"	—
w56(E)	6	#5	12'-0"	—
w57(E)	8	#5	9'-7"	—
Concrete Structures			CU YD	25.2
Reinforcement Bars, Epoxy Coated			POUND	3,530
Mechanical Splicers			EACH	10

STATE OF ILLINOIS
DEPARTMENT OF TRANSPORTATION


WING WALL PLAN AND ELEVATION
STRUCTURE NO. 016-1121 (SB)


SHEET 56 OF 66 SHEETS

F.A.P. RTE.	SECTION	COUNTY	TOTAL SHEETS	SHEET NO.
342	(531) BR 23	COOK	1211	741
CONTRACT NO. 62W38				
ILLINOIS FED. AID PROJECT				

USER NAME = codyh	DESIGNED - ELR	REVISED -
PLOT SCALE = 0:2.0000" = 1" / in.	CHECKED - NDR	REVISED -
PLOT DATE = 9/20/2024	DRAWN - CJH	REVISED -
	CHECKED - NDR	REVISED -

MODEL: Default
FILE NAME: S:\JOLI\6300-6399\6346\113\Drawings\CAD\Micro-55A\CAD_Sheets\0160376\1121-C-3-057-PMD1-5A.dgn
9/20/2024 3:12:32 PM

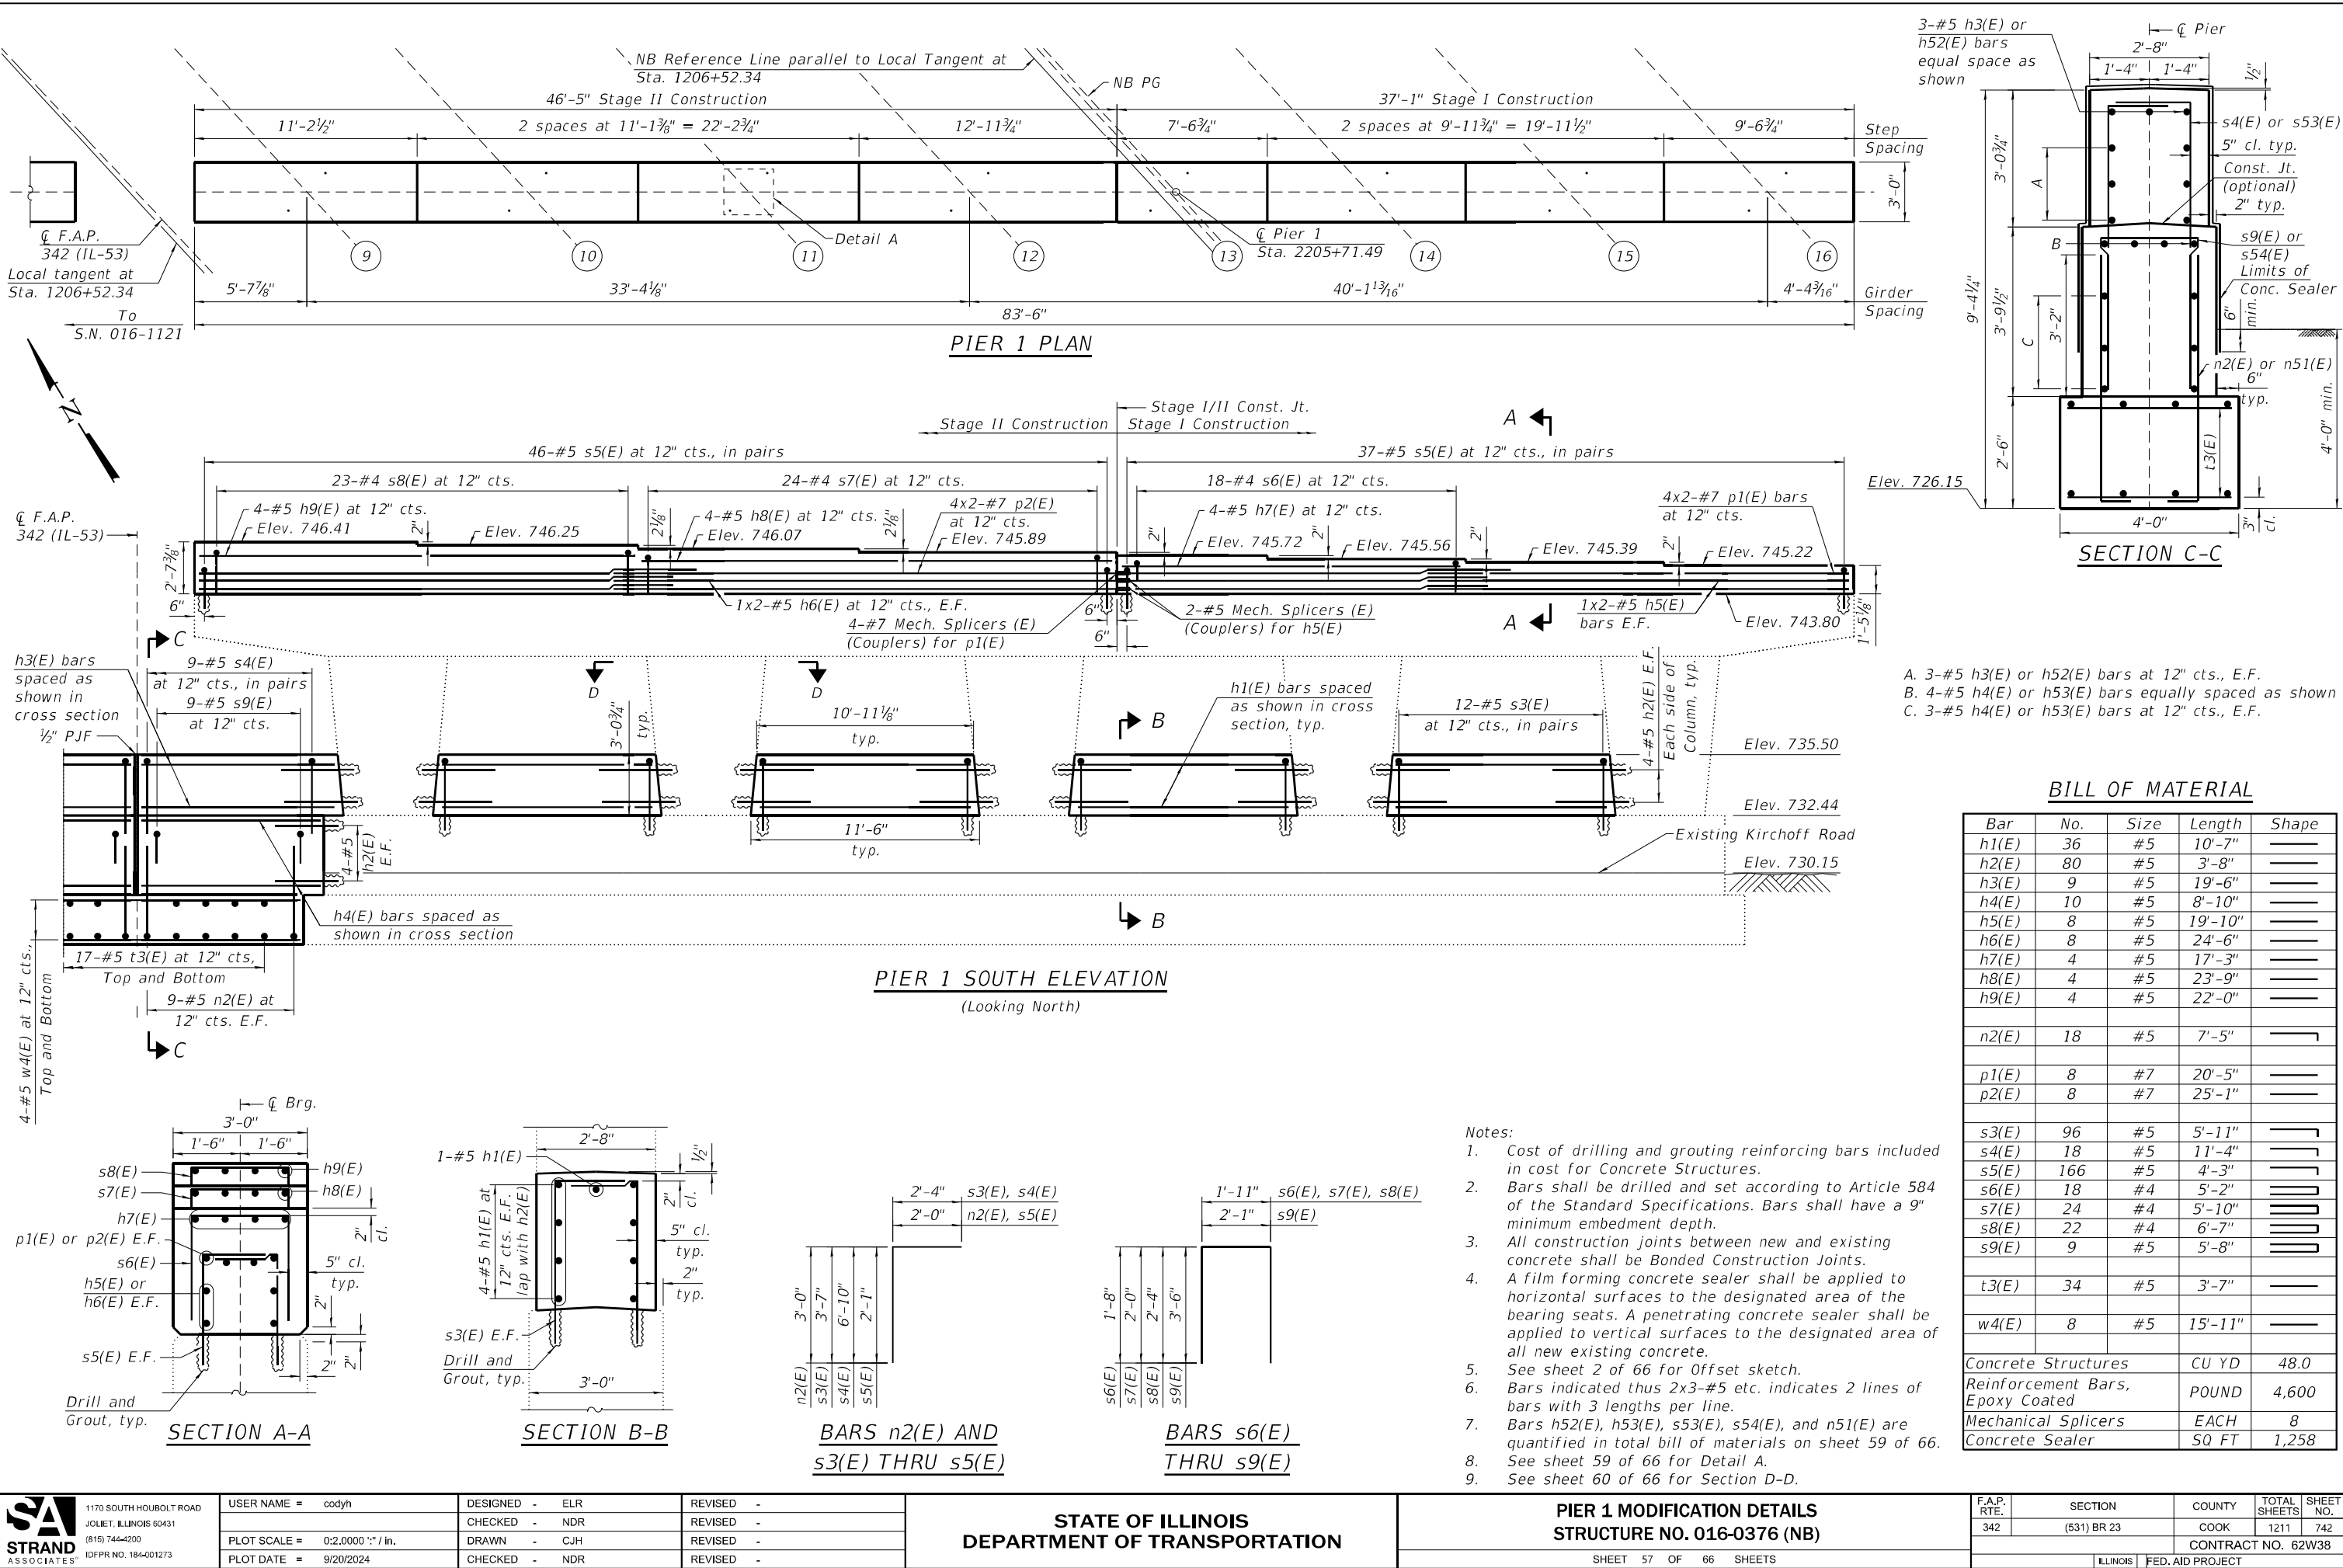

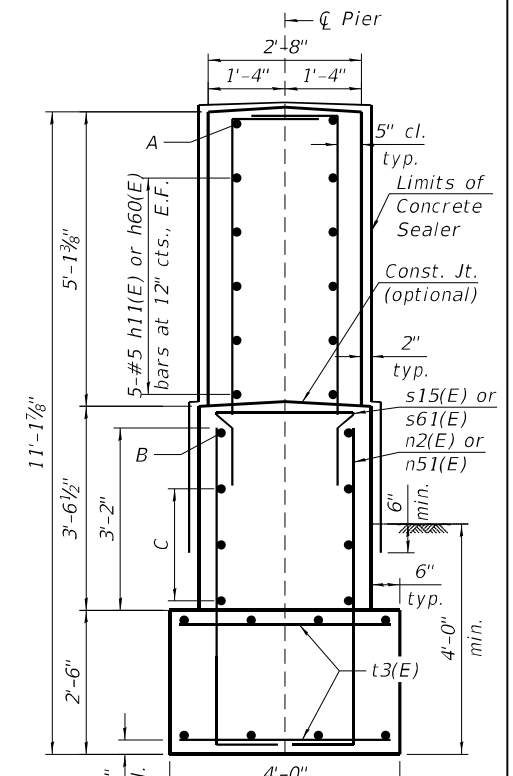

A. 3-#5 h11(E) or h60(E) bars at 12" cts., E.F.
B. 4-#5 h4(E) or h53(E)bars at 12" cts., E.F.
C. 3-#5 h4(E) or h53(E)bars at 12" cts., E.F.



Bar	No.	Size	Length	Shape
h2(E)	116	#5	3'-8"	————
h4(E)	10	#5	18'-1"	————
h5(E)	8	#5	19'-10"	————
h6(E)	8	#5	24'-6"	————
h8(E)	4	#5	23'-9"	————
h9(E)	4	#5	22'-0"	————
h10(E)	52	#5	10'-3"	————
h11(E)	13	#5	19'-1"	————
h12(E)	4	#5	7'-3"	————
n2(E)	18	#5	7'-5"	————┘
p1(E)	8	#7	20'-5"	————
p2(E)	8	#7	25'-1"	————
s10(E)	88	#5	7'-8"	————┘
s11(E)	20	#5	13'-0"	————┘
s12(E)	166	#5	4'-6"	————┘
s13(E)	32	#4	5'-10"	=====
s14(E)	22	#4	6'-6"	=====
s15(E)	9	#5	5'-2"	=====
t3(E)	34	#5	3'-7"	————
w4(E)	8	#5	15'-11"	————
Concrete Structures			CU YD	61.3
Reinforcement Bars, Epoxy Coated			POUND	5,200
Mechanical Splicers			EACH	8
Concrete Sealer			SQ FT	1,260

D. 6-#5 h2(E) E.F., Each side of column, typ.


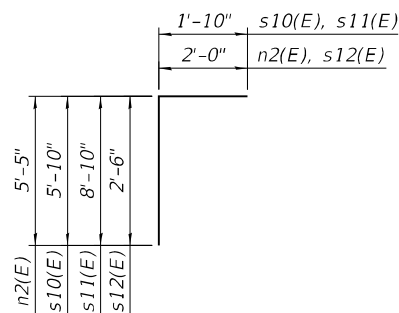


Figure 1: A schematic diagram of a three-story building. The building has three floors, each 11 feet high, for a total height of 33 feet. The floors are labeled s13(E), s14(E), and s15(E) from top to bottom. The building is shown in cross-section with a central core and two side wings. Dimensions are given for the floor heights and the building width. The width of the building is 11 feet, 2 feet, and 3 feet from left to right. The width of the side wings is 11 feet and 2 feet. The width of the central core is 15 feet. The building is shown in a perspective view.


BARS s13(E)
THRU s15(E)

- Notes:
1. Cost of drilling and grouting reinforcing bars included in cost for Concrete Structure.
 2. Bars shall be drilled and set according to Article 584 of the Standard Specifications. Bars shall have a 9" minimum embedment depth.
 3. All construction joints between new and existing concrete shall be Bonded Construction Joints.
 4. A film forming concrete sealer shall be applied to horizontal surfaces to the designated area of the bearing seats. A penetrating concrete sealer shall be applied to vertical surfaces to the designated area of all new existing concrete.
 5. See sheet 2 of 66 for Offset sketch.
 6. Bars indicated thus 2x3-#5 etc. indicates 2 lines of bars with 3 lengths per line.
 7. Bars h53(E), h60(E), s60(E), s61(E), and n51(E) are quantified in total bill of materials on sheet 60 of 66.
 8. See sheet 60 of 66 for Detail A and Section D-D.


F.A.P. RTE.	SECTION	COUNTY	TOTAL SHEETS	SHEET NO.
342	(531) BR 23	COOK	1211	743
		CONTRACT NO. 62W38		
ILLINOIS		FED. AID PROJECT		

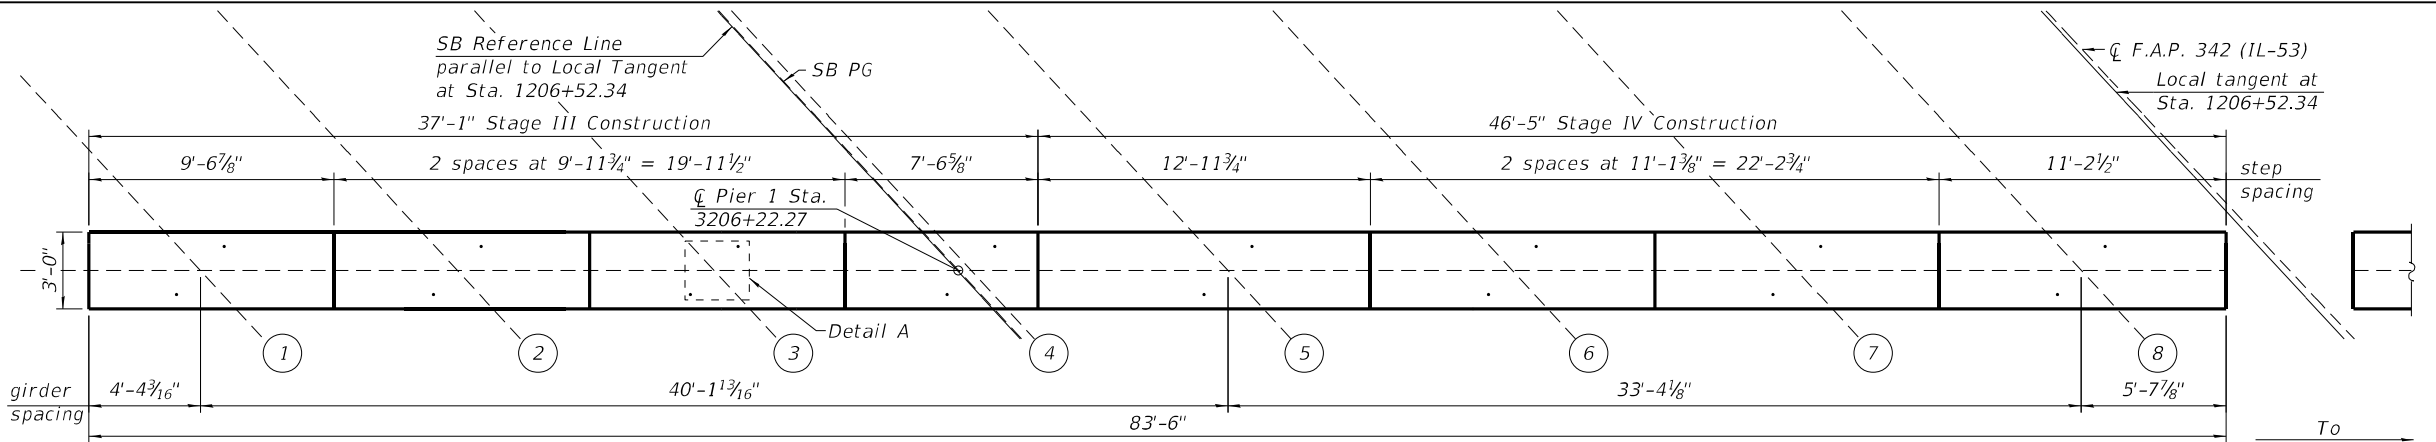


PIER 1 PLAN

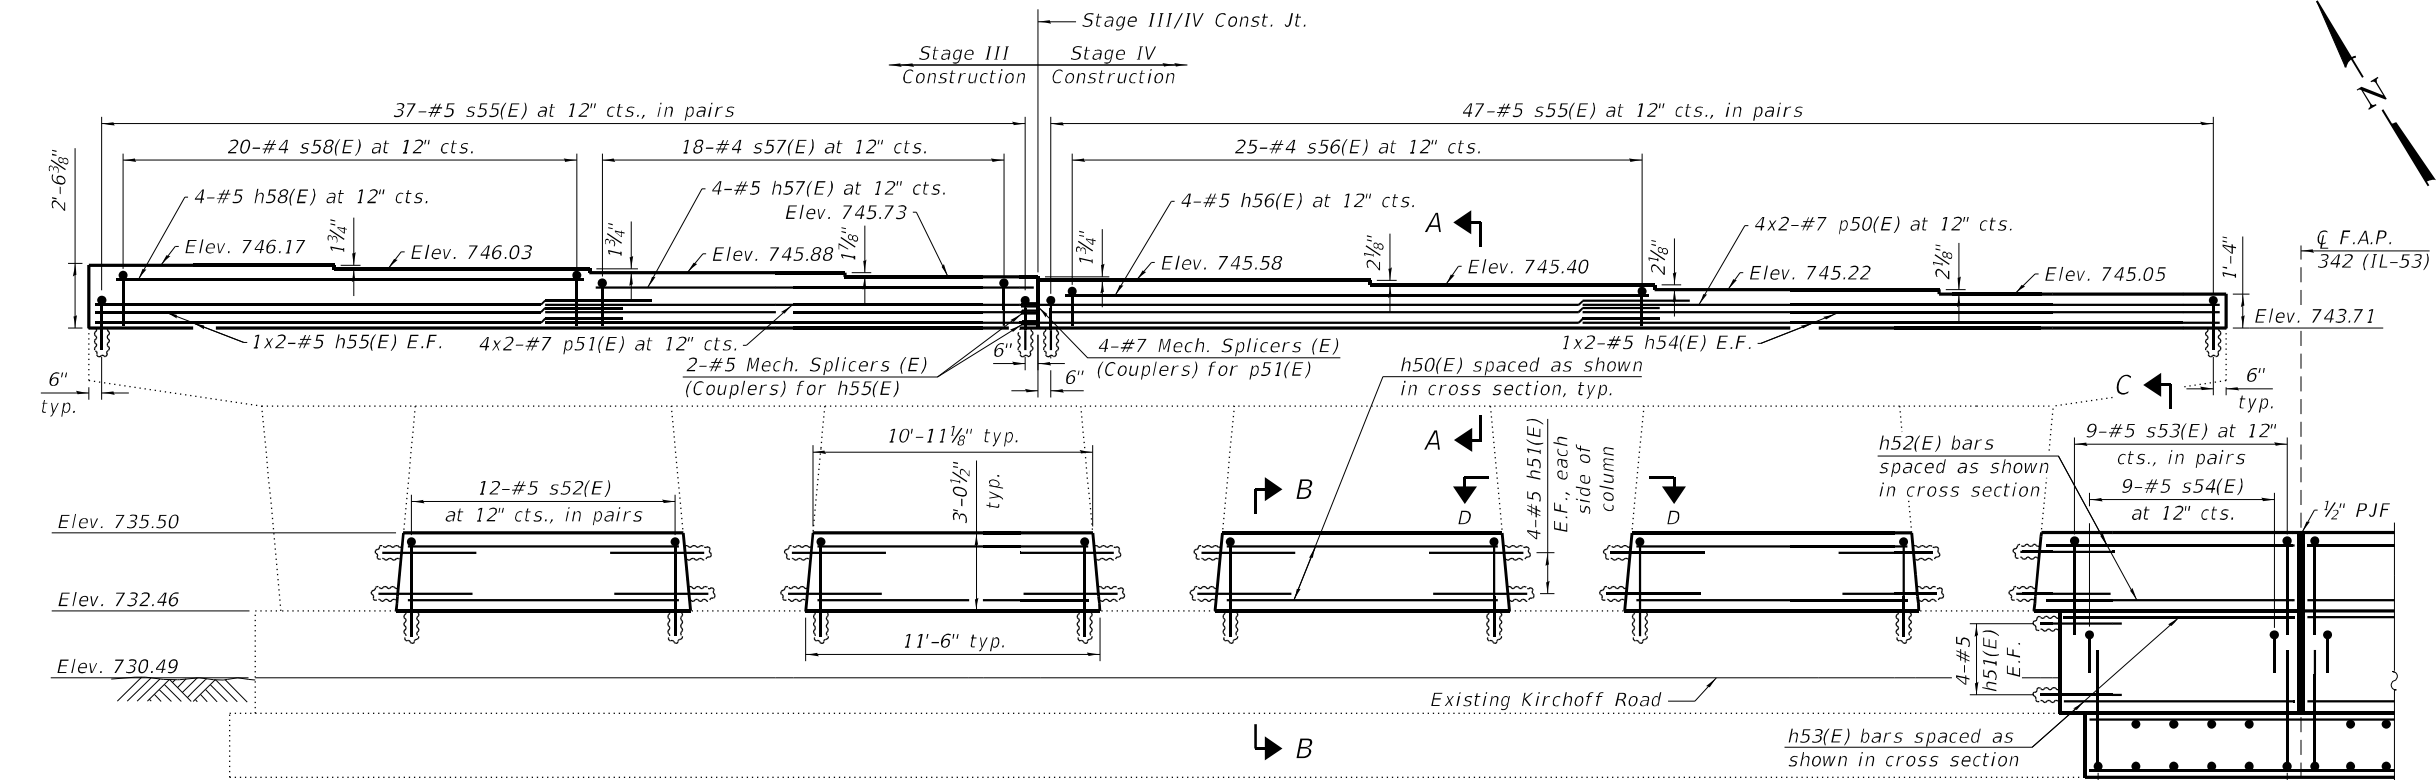


PIER 1 NORTH ELEVATION
(Looking North)

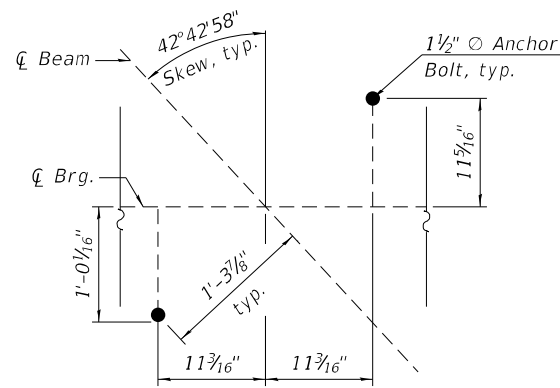

ANCHOR BOLT LOCATION PLAN
DETAIL A

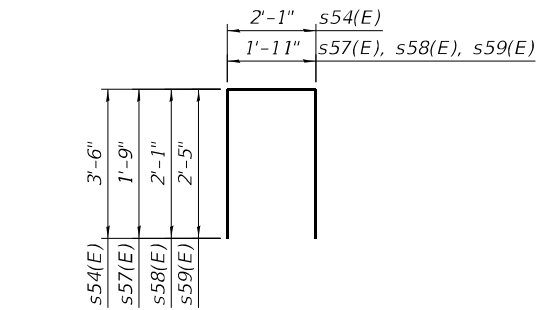


BARS s54(E), s57(E) THRU s59(E)

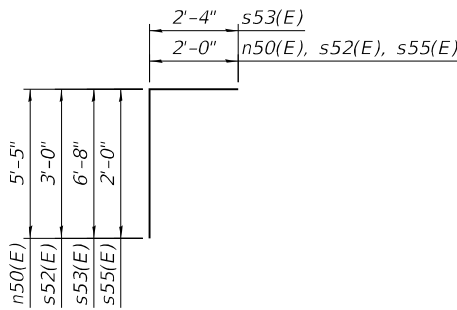


BARS n50(E), s52(E), s53(E) s55(E)

- Notes:
- Cost of drilling and grouting reinforcing bars included in cost for Concrete Structures.
 - Bars shall be drilled and set according to Article 584 of the Standard Specifications. Bars shall have 9" minimum embedment depth.
 - All construction joints between new and existing concrete shall be Bonded Construction Joints.
 - A film forming concrete sealer shall be applied to horizontal surfaces to the designated area of the bearing seats. A penetrating concrete sealer shall be applied to vertical surfaces to the designated area of all new existing concrete.
 - See sheet 2 of 66 for Offset sketch.
 - Bars included thus 2x3-#5 etc. indicates 2 lines of bars with 3 lengths per line.
 - See sheet 57 of 66 for Section C-C.
 - See sheet 60 of 66 for Section D-D.

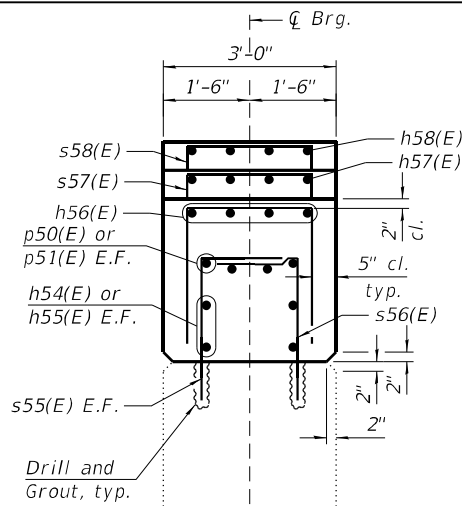

SECTION A-A

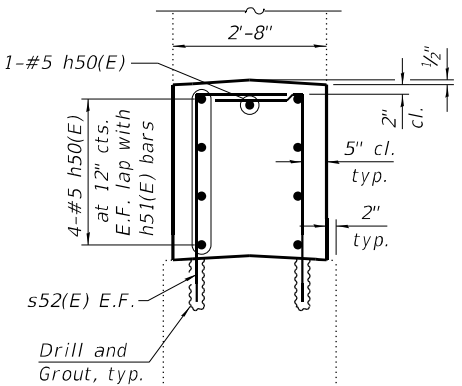

SECTION B-B

BILL OF MATERIAL

Bar	No.	Size	Length	Shape
h50(E)	36	#5	10'-7"	—
h51(E)	80	#5	3'-8"	—
h52(E)	9	#5	19'-6"	—
h53(E)	10	#5	8'-10"	—
h54(E)	8	#5	24'-6"	—
h55(E)	8	#5	19'-10"	—
h56(E)	4	#5	23'-9"	—
h57(E)	4	#5	17'-2"	—
h58(E)	4	#5	19'-3"	—
n51(E)	18	#5	7'-5"	—
p50(E)	8	#7	25'-1"	—
p51(E)	8	#7	20'-5"	—
s52(E)	96	#5	5'-0"	—
s53(E)	18	#5	11'-4"	—
s54(E)	9	#5	6'-0"	—
s55(E)	168	#5	4'-0"	—
s56(E)	24	#4	4'-9"	—
s57(E)	18	#4	5'-5"	—
s58(E)	20	#4	6'-0"	—
Concrete Structures			CU YD	31.7
Reinforcement Bars, Epoxy Coated			POUND	4,170
Mechanical Splicers			EACH	8
Concrete Sealer			SQ FT	1,256


STATE OF ILLINOIS
DEPARTMENT OF TRANSPORTATION

PIER 1 MODIFICATION DETAILS
STRUCTURE NO. 016-1121 (SB)

SHEET 59 OF 66 SHEETS

F.A.P. RTE.	SECTION	COUNTY	TOTAL SHEETS	SHEET NO.
342	(531) BR 23	COOK	1211	744
CONTRACT NO. 62W38				
ILLINOIS FED. AID PROJECT				

USER NAME = codyh	DESIGNED - ELR	REVISED -
PLOT SCALE = 0:2.0000" = 1' / in.	CHECKED - NDR	REVISED -
PLOT DATE = 9/20/2024	DRAWN - CJH	REVISED -
	CHECKED - NDR	REVISED -

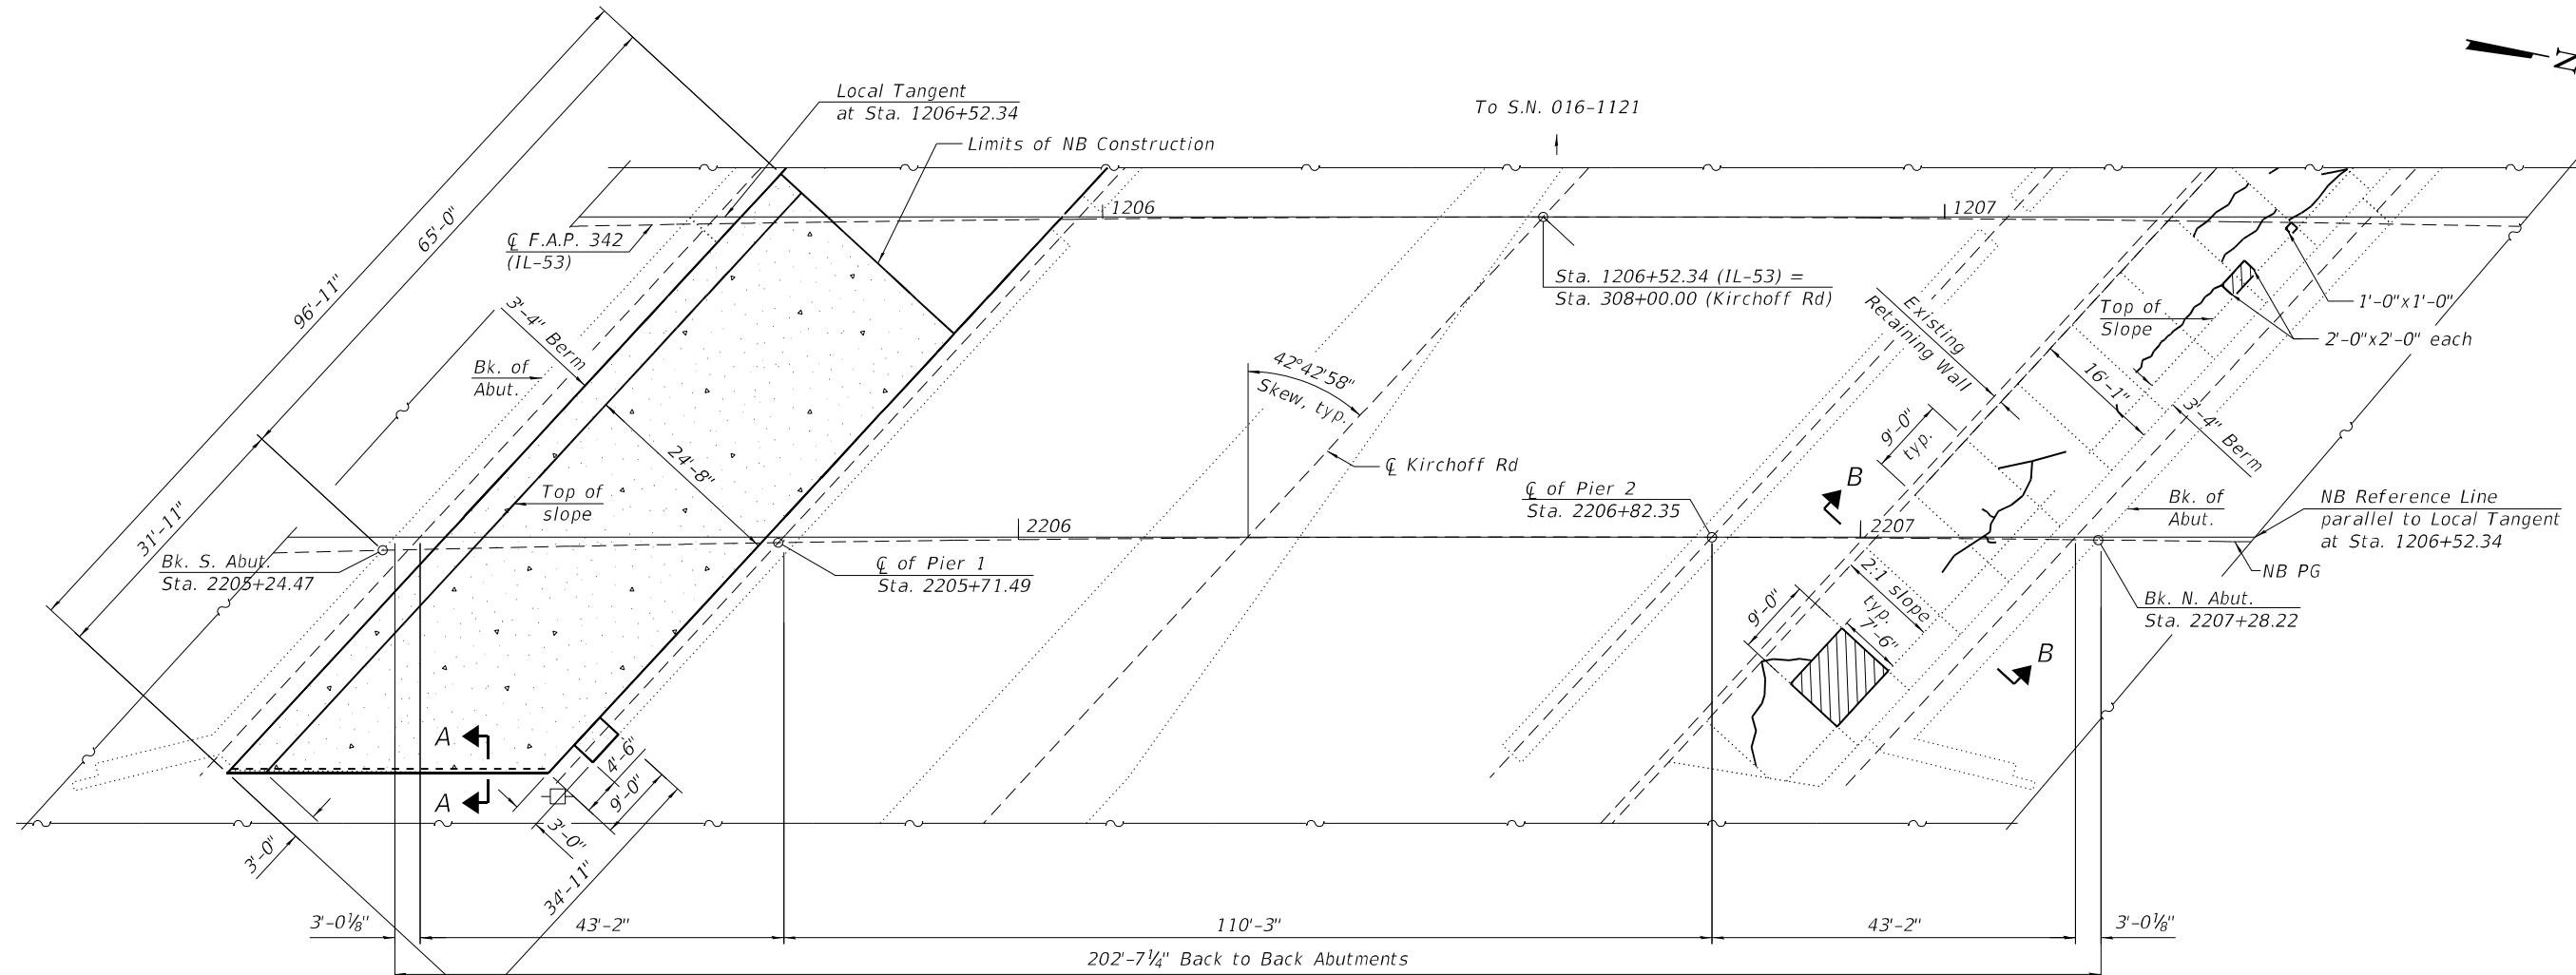

SLOPE WALL PLAN


LEGEND

- Slope Wall Removal and Slope Wall 4 Inch
- Slope Wall Crack Sealing
- Slope Wall Repair


BILL OF MATERIALS

Item	Unit	Total
Slope Wall Removal	SQ YD	290
Slope Wall 4 Inch	SQ YD	290
Slope Wall Crack Sealing	FOOT	87
Slope Wall Repair	SQ YD	9


- Notes:
- Slope wall shall be reinforced with welded wire fabric, 6in. x 6in. - W4.0 x W4.0, weighing 58lbs. per 100 sq. ft.
 - Existing welded wire fabric shall extend 6" into the proposed Slope Wall Repair. The exposed 6" of welded wire fabric on either side shall be lapped with the proposed slope wall reinforcement.
 - Cost of welded wire fabric shall be included in Slope Wall Repair or Slope Wall 4 Inch.
 - The cost of Preformed Joint Filler 2" where indicated is included in the cost of associated slope wall pay items.

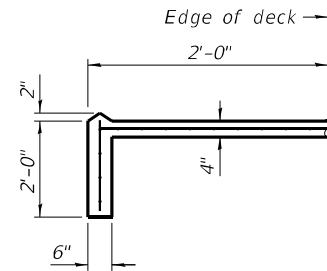

SECTION A-A

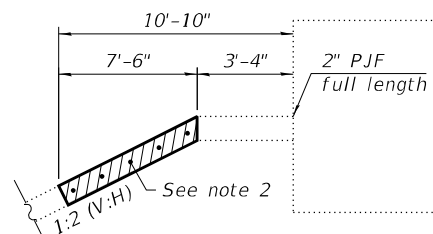

SECTION B-B
(North Slope Wall)

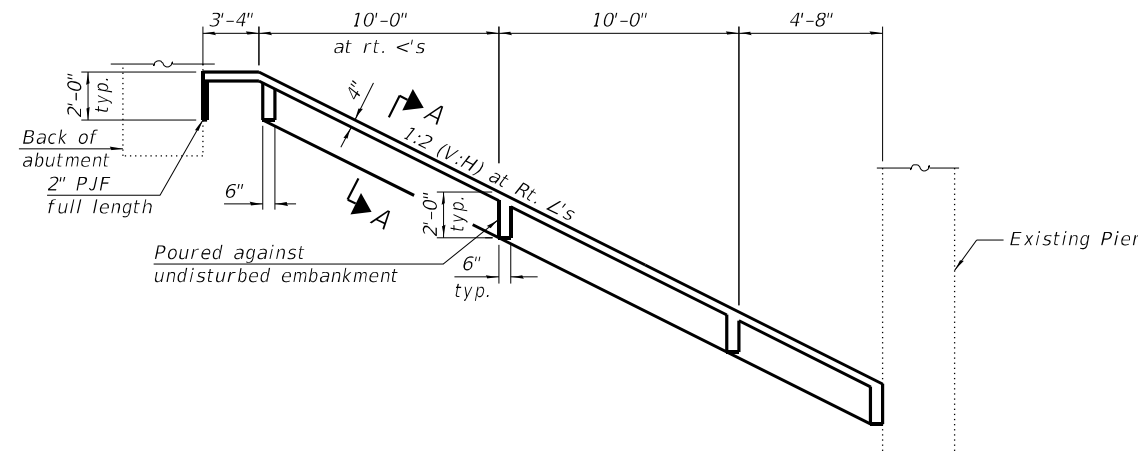

SECTION THRU CONCRETE SLOPEWALL 4"
(South Slope Wall)





STATE OF ILLINOIS
DEPARTMENT OF TRANSPORTATION

NORTHBOUND SLOPE WALL REPAIR
STRUCTURE NO. 016-0376 (NB)

SHEET 61 OF 66 SHEETS

F.A.P. RTE.	SECTION	COUNTY	TOTAL SHEETS	SHEET NO.
342	(531) BR 23	COOK	1211	746
CONTRACT NO. 62W38				
ILLINOIS FED. AID PROJECT				

USER NAME = codyh	DESIGNED - BRL	REVISD -
CHECKED - MJD	REVISD -	
PLOT SCALE = 0:2.0000 " = 1"	DRAWN - CJH	REVISD -
PLOT DATE = 9/20/2024	CHECKED - BRL	REVISD -

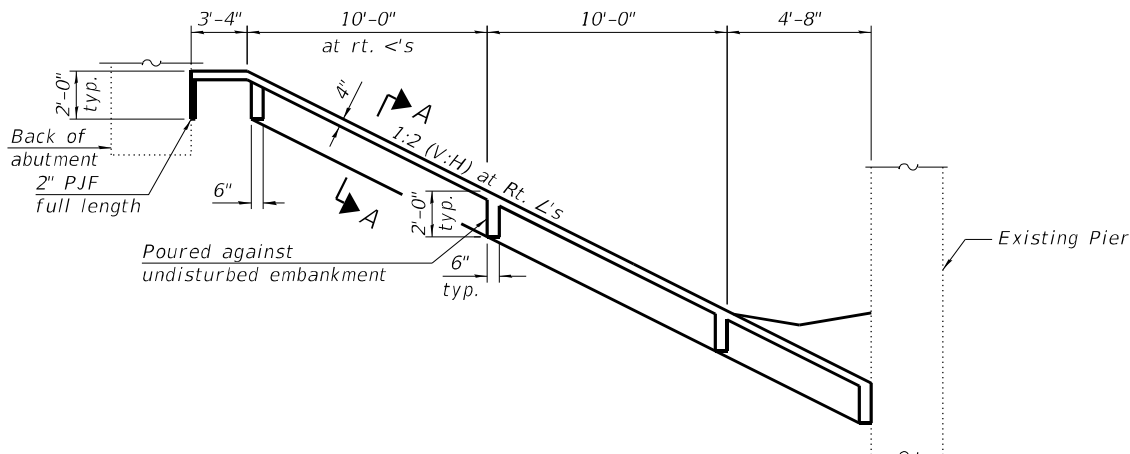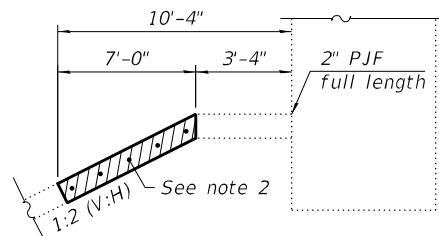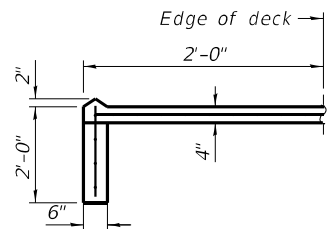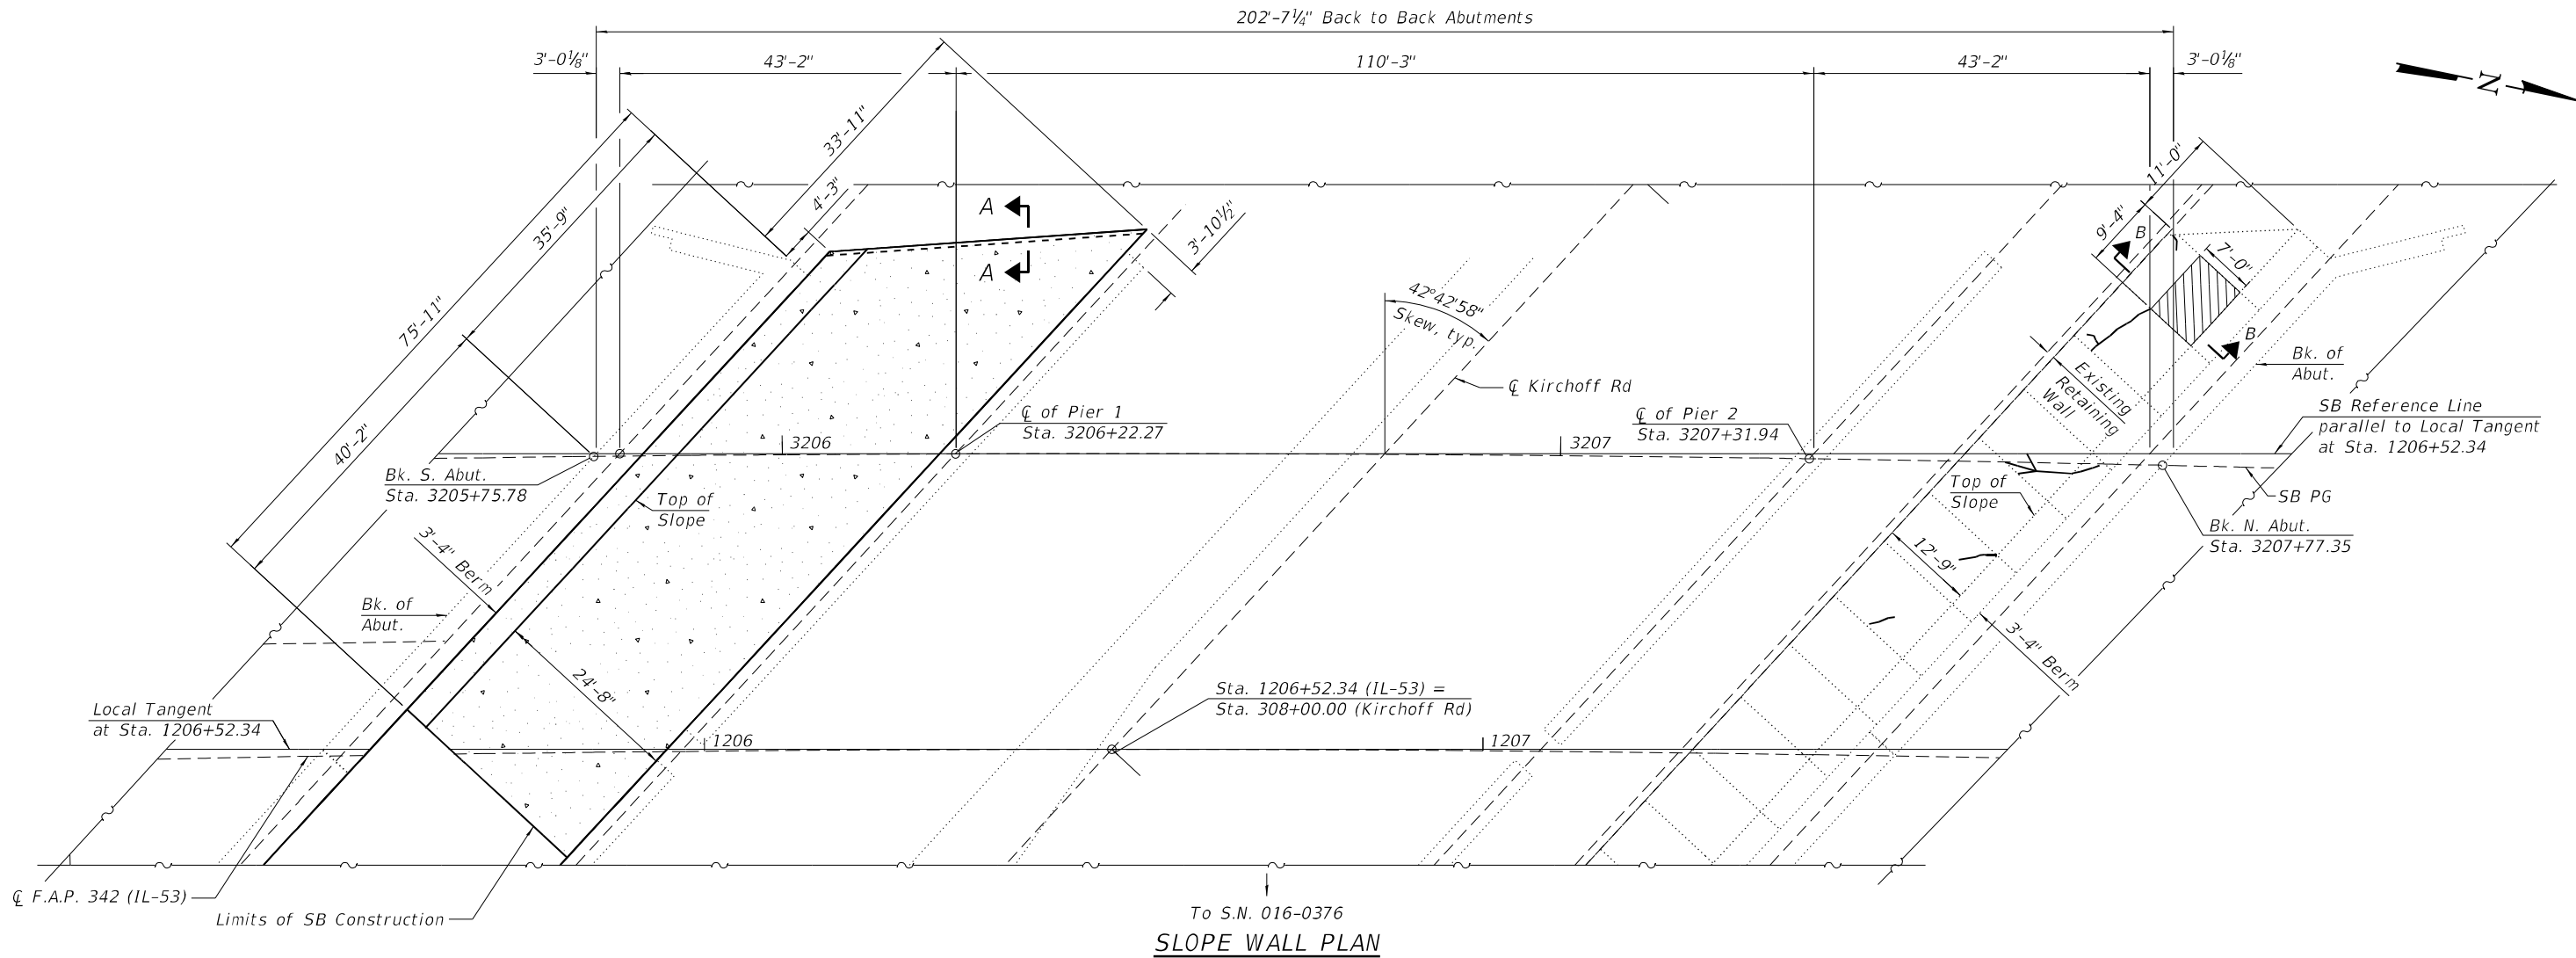

LEGEND

	Slope Wall Removal and Slope Wall 4 Inch
	Slope Wall Crack Sealing
	Slope Wall Repair

BILL OF MATERIALS

Item	Unit	Total
Slope Wall Removal	SQ YD	322
Slope Wall 4 Inch	SQ YD	322
Slope Wall Crack Sealing	FOOT	30
Slope Wall Repair	SQ YD	9


- Notes:
- Slope wall shall be reinforced with welded wire fabric, 6in. x 6in. - W4.0 x W4.0, weighing 58lbs. per 100 sq. ft.
 - Existing welded wire fabric shall extend 6" into the proposed Slope Wall Repair. The exposed 6" of welded wire fabric on either side shall be lapped with the proposed slope wall reinforcement.
 - Cost of welded wire fabric shall be included in Slope Wall Repair or Slope Wall 4 Inch. The cost of Preformed Joint Filler 2" where indicated is included in the cost of associated slope wall pay items.

STATE OF ILLINOIS
DEPARTMENT OF TRANSPORTATION

SOUTHBOUND SLOPE WALL REPAIR
STRUCTURE NO. 016-1121 (SB)


SHEET 62 OF 66 SHEETS

F.A.P. RTE.	SECTION	COUNTY	TOTAL SHEETS	SHEET NO.
342	(531) BR 23	COOK	1211	747
CONTRACT NO. 62W38				
ILLINOIS FED. AID PROJECT				

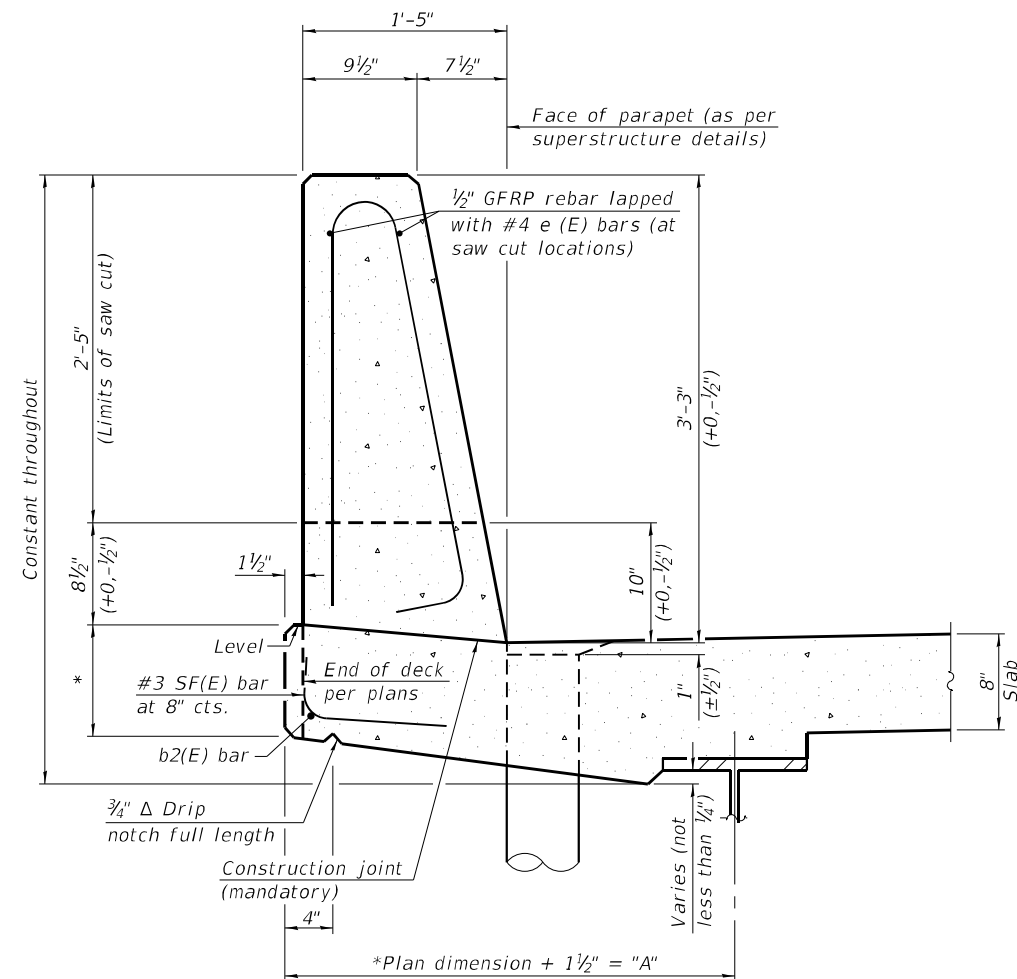


39" CONSTANT-SLOPE
PARAPET SECTION

(Showing dimensions, $d(E)$, and $\frac{1}{2}$ " $\emptyset$ GFRP rebar)

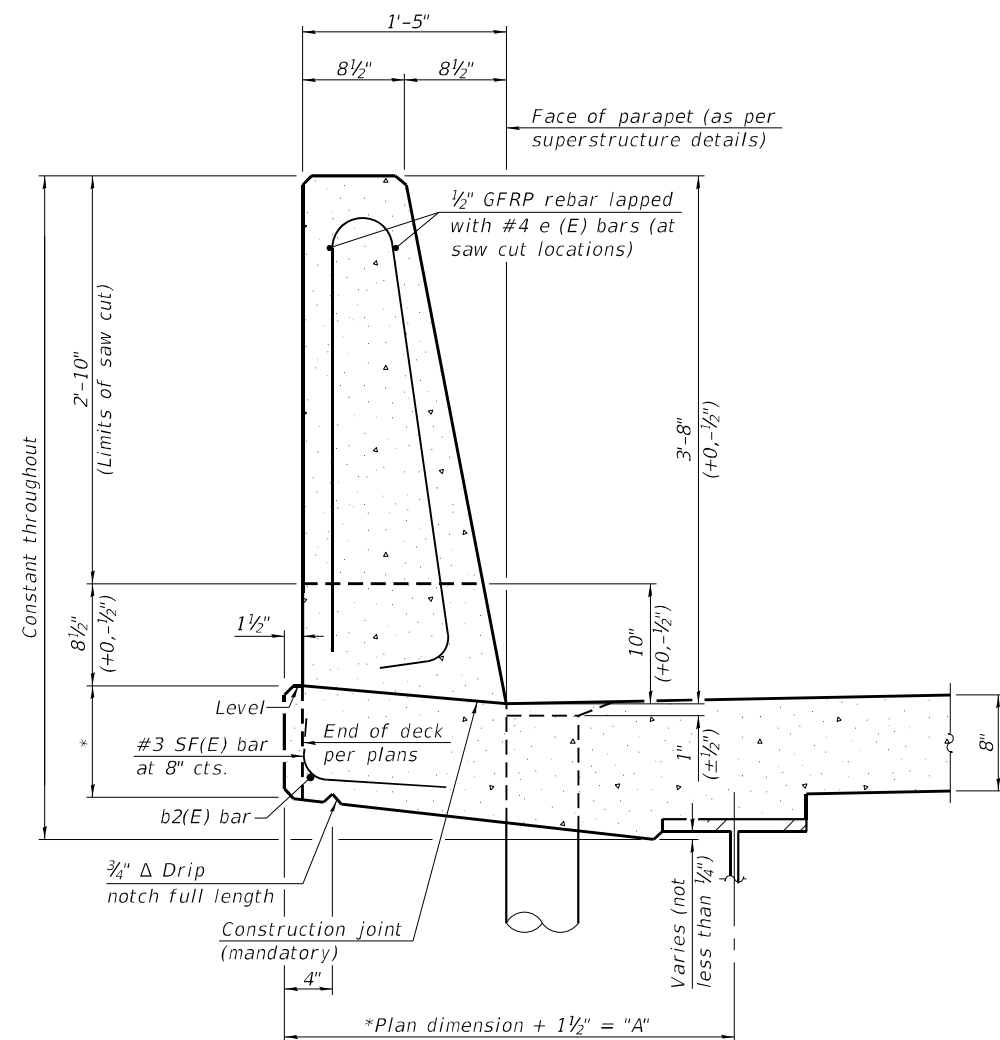


44" CONSTANT-SLOPE
PARAPET SECTION

(Showing dimensions, $d(E)$, and $\frac{1}{2}$ " $\emptyset$ GFRP rebar)

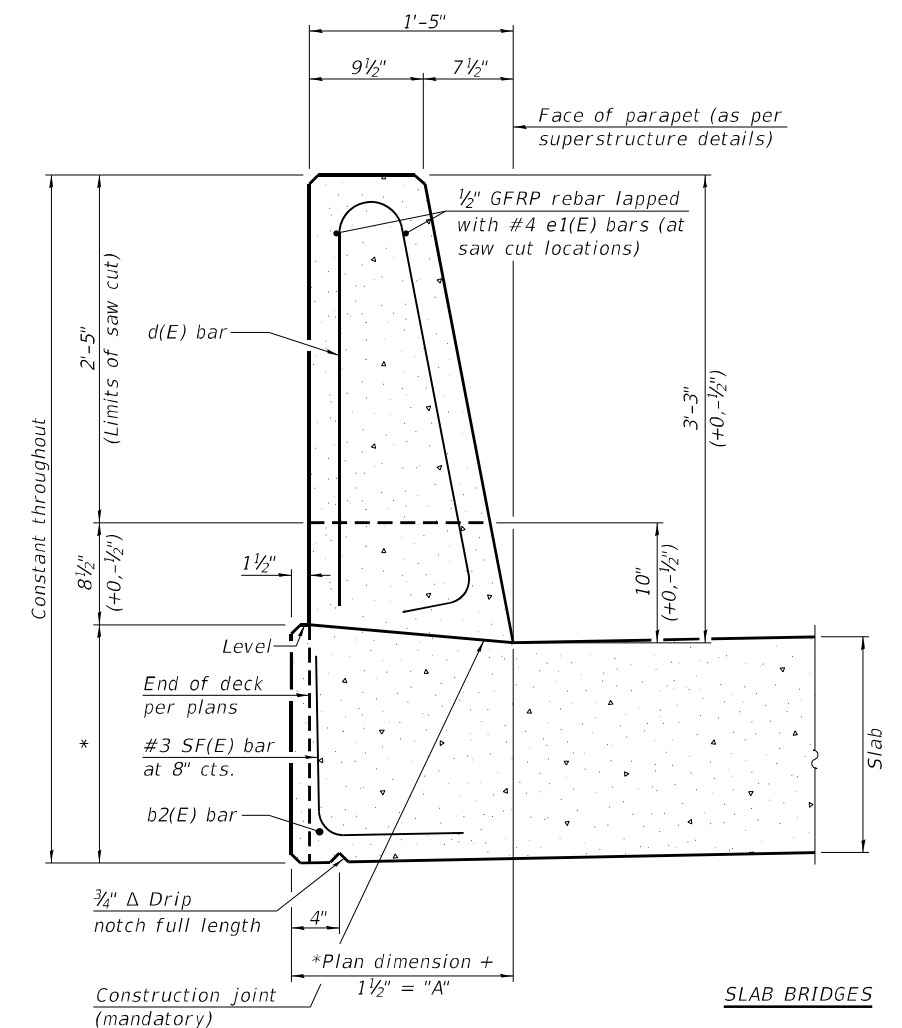


39" CONSTANT-SLOPE
PARAPET SECTION

(Showing dimensions, $d(E)$, and $1/2"$ $\emptyset$ GFRP rebar)

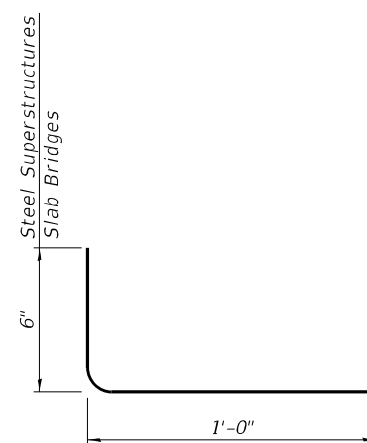

SF(E) BAR

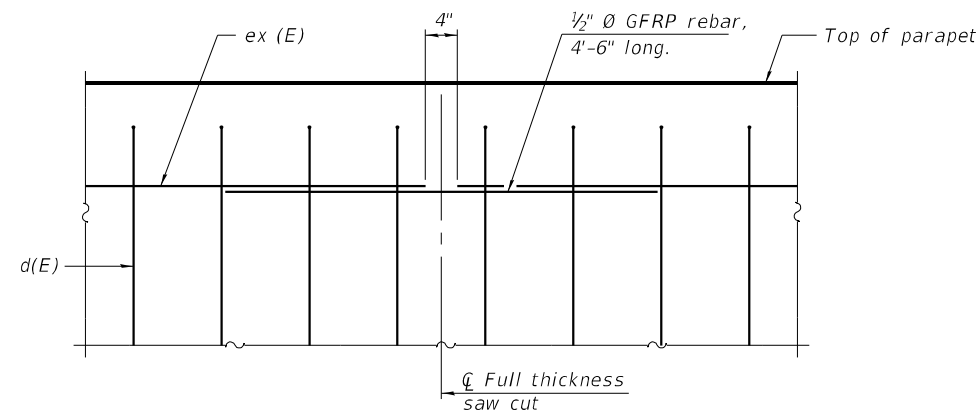


DETAIL - GFRP REBAR STIFFENING ELEVATION

(Place as shown in parapet section
at each parapet joint location.)

Notes:

1. All dimensions shall remain the same as shown on superstructure details, except dimension "A" which is to be revised as shown. Additional concrete needed to revise dimension "A" (39" and 44" parapets):
Steel Superstructures: 0.00348 cu. yds./ft.
Slab Bridge Superstructures: cu. yds./ft.
2. Place full depth aluminum sheets as shown on superstructure details.
3. Replace all cork joint filler locations with a full thickness saw cut.
4. Steel and slab superstructures shown. Other superstructure types similar.
5. Slip forming is not allowed on parapets with form liners.

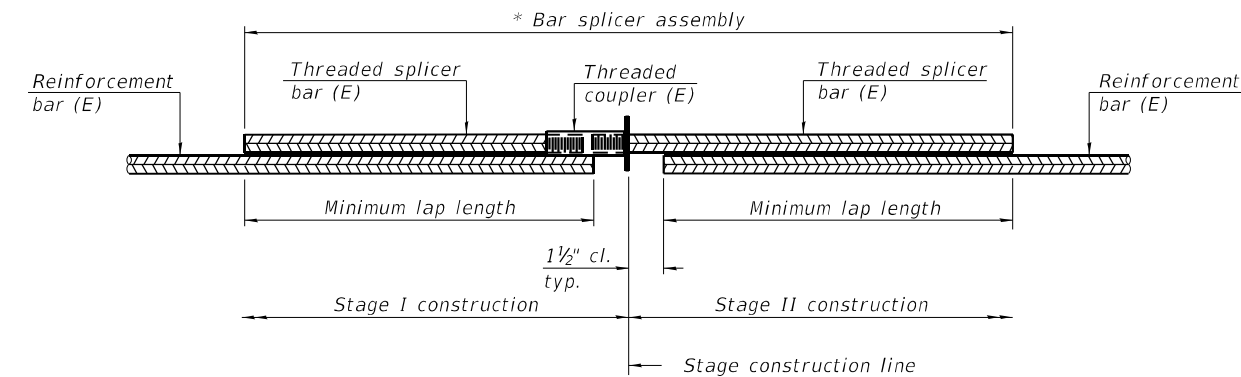

STANDARD BAR SPLICER ASSEMBLY PLAN

Only bar splicer assemblies as presented on the approved QPL list may be used.

Threaded splicer bar length = min. lap length + 1 1/2" + thread length


* Epoxy not required on Bar Splicer Assembly components used in conjunction with black bars.

STRUCTURE NO. 016-0378 NB

Location	Bar Size	No. Assemblies required	Minimum lap length
Top Deck	#5	478	3'-0"
Bottom Deck	#5	265	3'-6"
S. Approach Slab	#5	85	3'-0"
S. Approach Slab	#8	60	4'-9"
N. Approach Slab	#5	85	3'-0"
N. Approach Slab	#8	60	4'-9"

STRUCTURE NO. 016-1121SB

Location	Bar Size	No. Assemblies required	Minimum lap length
Top Deck	#5	478	3'-0"
Bottom Deck	#5	265	3'-6"
S. Approach Slab	#5	85	3'-0"
S. Approach Slab	#8	60	4'-9"
N. Approach Slab	#5	85	3'-0"
N. Approach Slab	#8	60	4'-9"

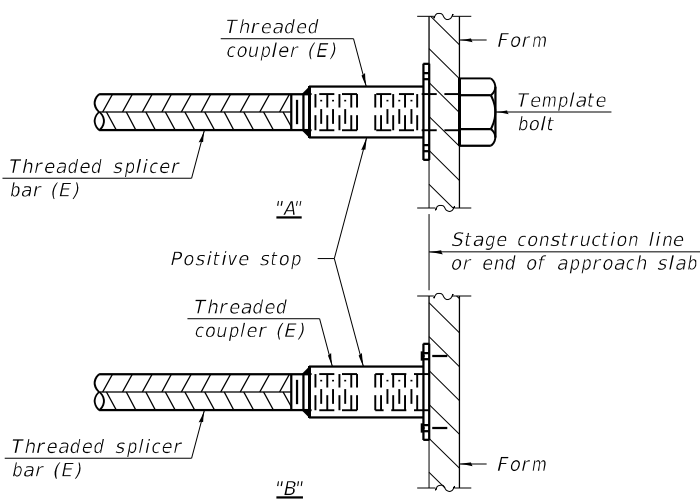


INSTALLATION AND SETTING METHODS

"A" : Set bar splicer assembly by means of a template bolt.

"B" : Set bar splicer assembly by nailing to wood forms or cementing to steel forms.

(E) : Indicates epoxy coating.

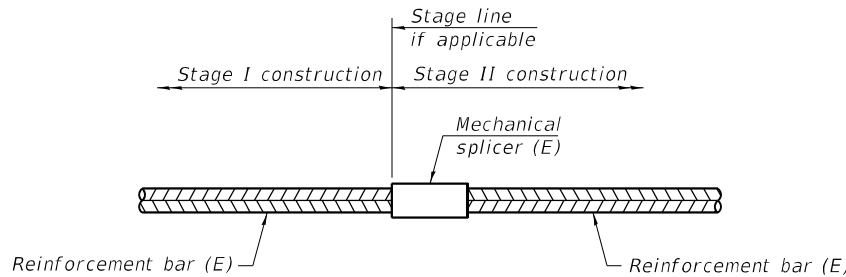

STANDARD MECHANICAL SPLICER

STRUCTURE NO. 016-0378 NB

Location	Bar Size	No. Assemblies required
S. Abut. Diaphragm	#4	2
S. Abut. Diaphragm	#6	6
N. Abut. Diaphragm	#4	2
N. Abut. Diaphragm	#6	6
S. Abut.	#5	4
S. Abut.	#7	5
N. Abut.	#5	4
N. Abut.	#7	5
Pier 1	#5	4
Pier 1	#7	4
Pier 2	#5	4
Pier 2	#7	4

STRUCTURE NO. 016-1121SB

Location	Bar Size	No. Assemblies required
S. Abut Diaphragm	#4	2
S. Abut Diaphragm	#6	6
N. Abut Diaphragm	#4	2
N. Abut Diaphragm	#6	6
S. Abut.	#5	2
S. Abut.	#7	5
N. Abut.	#5	5
N. Abut.	#7	5
Pier 1	#5	4
Pier 1	#7	4
Pier 2	#5	4
Pier 2	#7	4

Notes:

Splicer bars shall be deformed with threaded ends and have a minimum 60 ksi yield strength.

All reinforcement shall be lapped and tied to the splicer bars.

Bar splicer assemblies shall be epoxy coated according to the requirements for reinforcement bars. See Section 508 of the Standard Specifications.

See approved list of bar splicer assemblies and mechanical splicers for alternatives.

BSD-1

2-1-2023



1170 SOUTH HOUBOLT ROAD
JOLIET, ILLINOIS 60431
(815) 744-4200
IDFPR NO. 184-001273


USER NAME = codyh	DESIGNED - TJE	REVISED -
	CHECKED - NDR	REVISED -
PLOT SCALE = 0:2.0000 " = 1" / in.	DRAWN - CJH	REVISED -
PLOT DATE = 9/20/2024	CHECKED - TJE	REVISED -

STATE OF ILLINOIS
DEPARTMENT OF TRANSPORTATION

BAR SPLICER DETAIL
STRUCTURE NO. 016-0376 (NB) AND 016-1121 (SB)


SHEET 64 OF 66 SHEETS

F.A.P. RTE.	SECTION	COUNTY	TOTAL SHEETS	SHEET NO.
342	(531) BR 23	COOK	1211	749
CONTRACT NO. 62W38				
ILLINOIS FED. AID PROJECT				

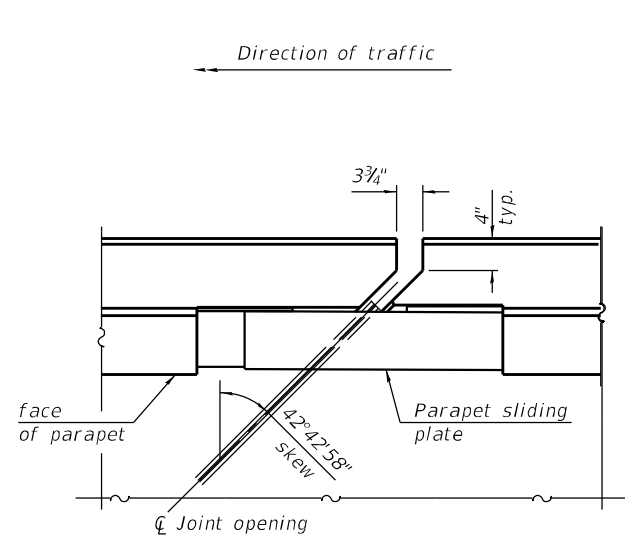

PLAN AT END OF APPROACH


(Drawn for SB IL-53 North approach sliding plate detail, other views similar.)

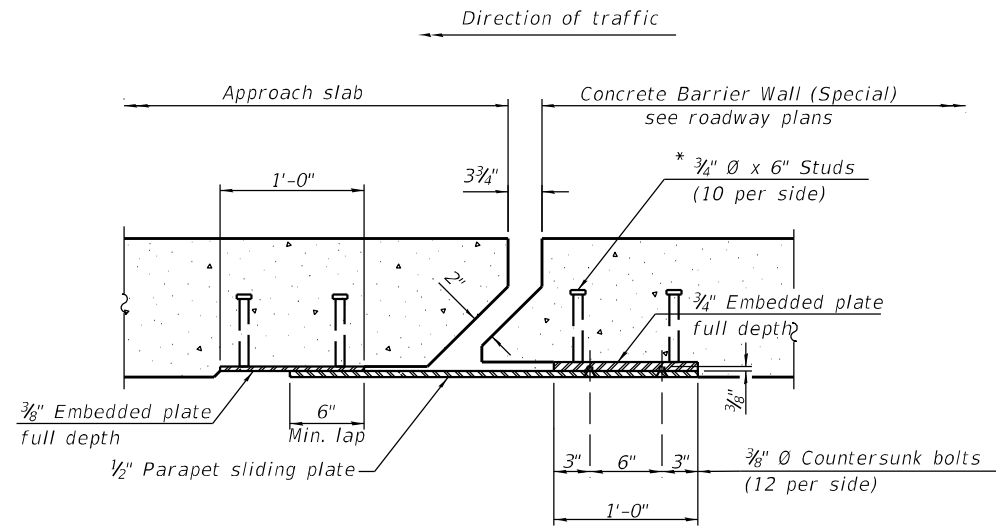


SECTION B-B

(Drawn for SB IL-53 North approach sliding plate detail, other views similar.)


Notes:
 The preformed pavement joint seal shall be made continuous and shall have a minimum thickness of 1/4\"/>

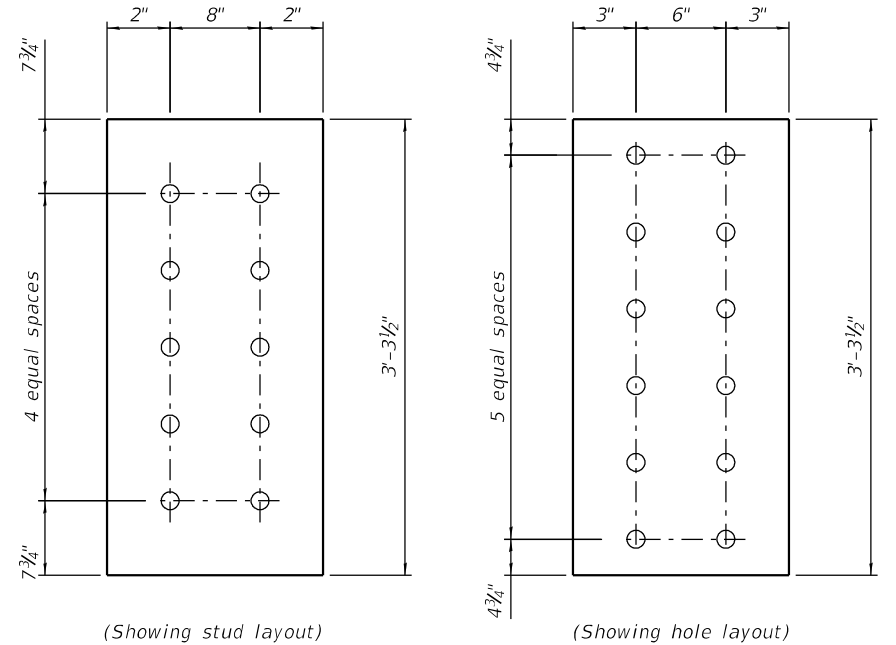


EMBEDDED PLATE DETAIL

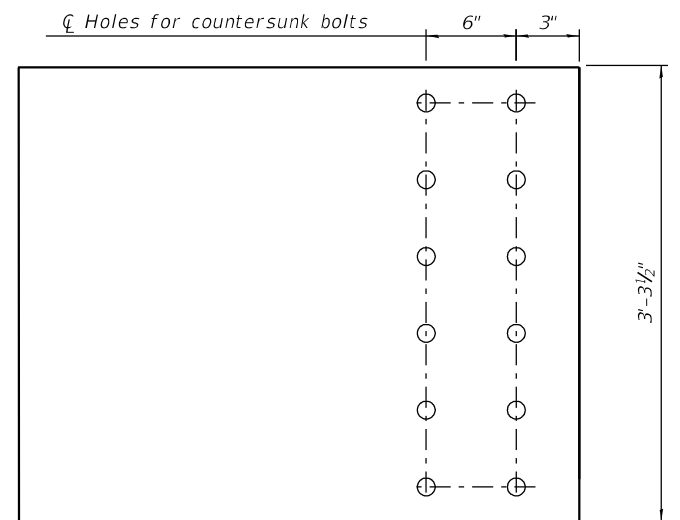

MEDIAN SLIDING PLATE

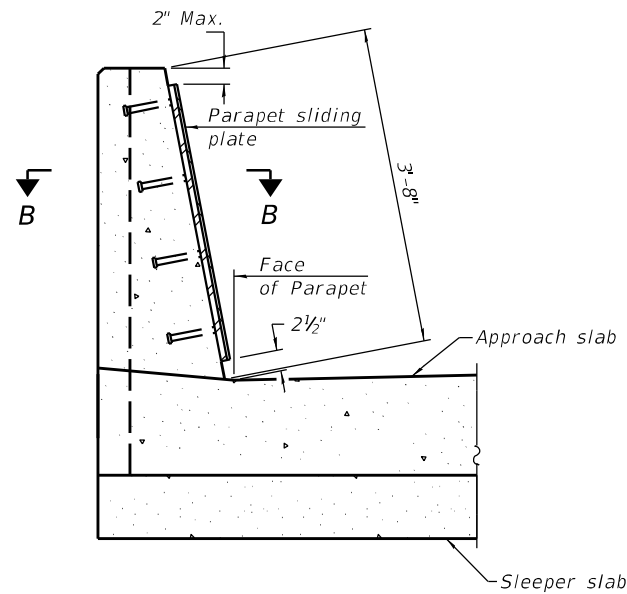

SECTION AT END OF APPROACH

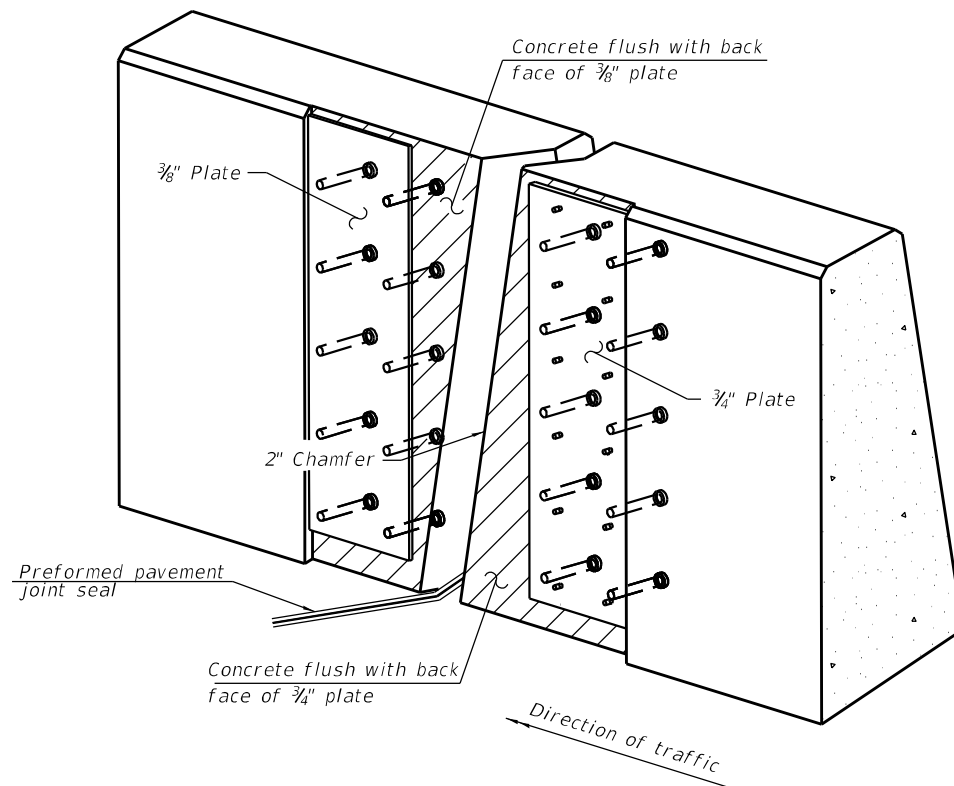

TRIMETRIC VIEW
 (Showing embedded plates only)

Notes:
 1. See bridge approach sheet 34

**STATE OF ILLINOIS
 DEPARTMENT OF TRANSPORTATION**

**MEDIAN SLIDING PLATE
 STRUCTURE NO. 016-0376 (NB) AND 016-1121 (SB)**

SHEET 64A OF 66 SHEETS

F.A.P. RTE.	SECTION	COUNTY	TOTAL SHEETS	SHEET NO.
342	(531) BR 23	COOK	749A	
CONTRACT NO. 62W38				
ILLINOIS FED. AID PROJECT				

USER NAME = codyh	DESIGNED - JAS	REVISED -
	CHECKED - NDR	REVISED -
PLOT SCALE = 0:2.0000'"/in.	DRAWN - JAS	REVISED -
PLOT DATE = 9/20/2024	CHECKED - NDR	REVISED -



Date 05/04/23

ROUTE	<u>FAP 342</u>	DESCRIPTION	<u>IL 53 over Kirchoff Rd</u>	LOGGED BY	<u>Gonzalez (BR</u>
--------------	----------------	--------------------	-------------------------------	------------------	---------------------

SECTION	2018-100-BR	LOCATION	SE 1/4, SEC. 26, TWP. 42N, RNG. 10E, 3 rd PM, Latitude 42.08288755, Longitude 88.03089875
----------------	-------------	-----------------	---

COUNTY	Cook	DRILLING METHOD	Hollow Stem Auger (8" O.D., 3.25" I.D.)	HAMMER TYPE	Auto 140 lb HE 105
---------------	------	------------------------	---	--------------------	--------------------

STRUCT. NO. 016-1121	D E P T H	B L O W S	U C S	M O I S T	Surface Water Elev. _____	ft	D E P T H	B L O W S	U C S	M O I S T			
Station _____					Stream Bed Elev. _____	ft							
BORING NO. GC-12					Groundwater Elev.: _____								
Station 3208+17					First Encounter _____	Dry					ft		
Offset 27.4 ft RT					Upon Completion _____	Dry	ft						
Ground Surface Elev. 749.8	ft	(ft)	(/6")	(tsf)	(%)	After _____	Hrs.	Filled	ft	(ft)	(/6")	(tsf)	(%)

CONCRETE - 10"				Stiff, Dark Brown, Moist, CLAY, Trace Gravel			
749.0	4			3			
748.8	2	3.0	17	5	1.7	17	
Loose, Brown, Moist, Course SAND	3	B		6	B		
Medium Stiff to Stiff, Brown, Dry, CLAY, Trace Gravel	4			2			
	4	2.5	16	3	1.4	18	
	5	B		4	B		
	4			4			
	2	0.6	18	5	3.6	16	
	2	B		9	B		
	1			4			
	1	0.6	20	7	7.2	17	
	3	B		10	B		
	2						
	2	2.9	20				
	4	B					
	3			2			
	4		21	3	2.7	18	
	5			5	B		
	2						
	2	1.4	20				
	5	B					
	4			2			
	5	2.8	19	4	2.3	21	
	5	B		6	B		
729.8							

The Unconfined Compressive Strength (UCS) Failure Mode is indicated by (B-Bulge, S-Shear, P-Penetrometer, M-Modified SPT)
The SPT (N value) is the sum of the last two blow values in each sampling zone (AASHTO T206)

BBS, form 137 (Rev. 8-99)



Date 05/04/23

ROUTE	<u>FAP 342</u>	DESCRIPTION	<u>IL 53 over Kirchoff Rd</u>	LOGGED BY	<u>Gonzalez (BF)</u>
--------------	----------------	--------------------	-------------------------------	------------------	----------------------

SECTION	2018-100-BR	LOCATION	SE 1/4, SEC. 26, TWP. 42N, RNG. 10E, 3 rd PM, Latitude 42.08288755, Longitude 88.03089875
----------------	-------------	-----------------	---

COUNTY Cook **DRILLING METHOD** Hollow Stem Auger (8" O.D., 3.25" I.D.) **HAMMER TYPE** Auto 140 lb HE 105

STRUCT. NO. 016-1121	D E P T H	B L O W S	U C S	M O I S T	Surface Water Elev. _____	ft
Station _____					Stream Bed Elev. _____	ft
BORING NO. GC-12					Groundwater Elev.:	
Station 3208+17					First Encounter _____	Dry ft
Offset 27.4 ft RT					Upon Completion _____	Dry ft
Ground Surface Elev. 749.8 ft	(ft)	(/6")	(tsf)	(%)	After _____ Hrs. _____	Filled ft

Medium Stiff to Stiff, Brown, Dry, CLAY, Trace Gravel (<i>continued</i>)			
	3		
	5	2.6	19
704.8 -45	6	B	
Boring terminated at 45 feet.			
-50			
-55			
-60			

The Unconfined Compressive Strength (UCS) Failure Mode is indicated by (B-Bulge, S-Shear, P-Penetrometer, M-Modified SPT)
The SPT (N value) is the sum of the last two blow values in each sampling zone (AASHTO T206)

BBS, form 137 (Rev. 8-99)



Date 05/04/23

ROUTE	<u>FAP 342</u>	DESCRIPTION	<u>IL 53 over Kirchoff Rd</u>	LOGGED BY	<u>Gonzalez (BR</u>
--------------	----------------	--------------------	-------------------------------	------------------	---------------------

SECTION	2018-100-BR	LOCATION	SE 1/4, SEC. 26, TWP. 42N, RNG. 10E, 3 rd PM, Latitude 42.08209321, Longitude 88.03066368
----------------	-------------	-----------------	---

COUNTY Cook DRILLING METHOD Hollow Stem Auger (8" O.D., 3.25" I.D.) HAMMER TYPE Auto 140 lb HE 105

STRUCT. NO. 016-1121		D E P T H (ft)	B L O W S (/6")	U C S (tsf)	M O I S T (%)	Surface Water Elev. _____ ft		D E P T H (ft)	B L O W S (/6")	U C S (tsf)	M O I S T (%)
Station _____						Stream Bed Elev. _____ ft					
BORING NO. GC-13						Groundwater Elev.: _____					
Station 3205+19						First Encounter _____ Dry ft					
Offset 28.1 ft RT		Upon Completion _____ Dry ft				After _____ Hrs. _____ Filled ft					
Ground Surface Elev. 750.5 ft											
CONCRETE - 13"						Medium Stiff to Stiff, Brown, Moist, CLAY, Trace Gravel (continued)					
749.4		4		18				2		17	
Medium Stiff to Stiff, Brown, Moist, CLAY, Trace Gravel		2 3		3.5 P				2 3		1.2 B	
		2						6			
		2 3		1.2 B				6 8		2.6 B	
-5								-25		17	
		4						725.0			
		4 3		5.1 S		Medium Stiff, Dark Brown, Moist, CLAY, Trace Gravel		3 4		1.1 B	
		4						722.5			
		4 5		6.7 B		Stiff, Brown, Moist to Wet, CLAY, Trace Gravel		3 4 5		2.9 B	
-10								-30		18	
		2									
		2 3		2.8 B							
		2									
		4 6		3.4 B				6 8 10		19	
-15								-35			
		4									
		6 7		4.9 B							
		2									
		4 4		3.3 B				5 4 4		0.3 B	
-20								-40		22	

The Unconfined Compressive Strength (UCS) Failure Mode is indicated by (B-Bulge, S-Shear, P-Penetrometer, M-Modified SPT)
The SPT (N value) is the sum of the last two blow values in each sampling zone (AASHTO T206)

BBS, form 137 (Rev. 8-99)



Date 05/04/23

ROUTE	<u>FAP 342</u>	DESCRIPTION	<u>IL 53 over Kirchoff Rd</u>	LOGGED BY	<u>Gonzalez (BF)</u>
--------------	----------------	--------------------	-------------------------------	------------------	----------------------

SECTION	2018-100-BR	LOCATION	SE 1/4, SEC. 26, TWP. 42N, RNG. 10E, 3 rd PM, Latitude 42.08209321, Longitude 88.03066368
----------------	-------------	-----------------	---

COUNTY Cook DRILLING METHOD Hollow Stem Auger (8" O.D., 3.25" I.D.) HAMMER TYPE Auto 140 lb HE 105

[illegible]

The Unconfined Compressive Strength (UCS) Failure Mode is indicated by (B-Bulge, S-Shear, P-Penetrometer, M-Modified SPT)
The SPT (N value) is the sum of the last two blow values in each sampling zone (AASHTO T206)

BBS, form 137 (Rev. 8-99)

STATE OF ILLINOIS
DEPARTMENT OF PUBLIC WORKS AND BUILDINGS
DIVISION OF HIGHWAYS
PLANS FOR PROPOSED
FEDERAL AID HIGHWAY

DISTRICT 10
RELOCATED S.B.I. ROUTE 53 (F.A. ROUTE 61) SECTION 531-I HB-8
DUAL STRUCTURES OVER KIRCHOFF ROAD
PROJECT U-184(25)
COOK COUNTY

GROSS LENGTH 201.26 LIN. FT.

PROJECT U-184(25) NET LENGTH 201.26 LIN. FT. OR 0.038 MILES

END OF PROJECT U-184(25)
STA. 194+09.20

SECTION 531-I-HB-8 INCLUDES THE CONSTRUCTION OF
DUAL 3-SPAN CONTINUOUS WELDED PLATE GIRDER GRADE
SEPARATION STRUCTURES (TO CARRY RELOCATED
ROUTE 53 OVER KIRCHOFF ROAD), EACH HAVING SPANS
2 AT 42'-9" AND 1 AT 110'-3", WITH OPEN R.C.
ABUTMENTS AND R.C. PIERS, AT STATION 193+08.57
IN PALATINE TOWNSHIP.


BEG. OF PROJECT U-184(25)
STA. 192+07.94



FOR INFORMATION ONLY



LOCATION OF SECTION INDICATED THUS:—

 

STATE OF ILLINOIS
DEPARTMENT OF PUBLIC WORKS AND BUILDINGS
DIVISION OF HIGHWAYS
SUBMITTED SEPT 20 1962
Marshall Salisbury
EXAMINED 10/1/62
William C. Campbell
PASSED 10/1/62
F. L. Kautsky
APPROVED 10/1/62
W. H. Deane
APPROVED 10/1/62
W. H. Deane

DEPARTMENT OF COMMERCE
BUREAU OF PUBLIC ROADS
APPROVED
DIVISION ENGINEER
DATE

JOB NO 22707

1/2" = 100' HORIZONTAL

COOK COUNTY

SECTION 531-I-HB-8 F.A. ROUTE 61


STATE OF ILLINOIS
DEPARTMENT OF TRANSPORTATION

EXISTING DRAWINGS (1 OF 6)
STRUCTURE NO. 016-0376 (NB) AND 016-1121 (SB)

F.A.P. RTE.	SECTION	COUNTY	TOTAL SHEETS	SHEET NO.
342	(531) BR 23	COOK	1211	752
CONTRACT NO. 62W38				
ILLINOIS FED. AID PROJECT				



USER NAME = codyh	DESIGNED -	REVISED -
	CHECKED -	REVISED -
PLOT SCALE = 0:2.0000" / in.	DRAWN - CJH	REVISED -
PLOT DATE = 9/20/2024	CHECKED - TJE	REVISED -

MODEL: Default
FILE NAME: S:\JOL\6300-6399\6346\113\Drawings\CAD\Micro-55A\CAD_Sheets\0160376\1121-C-3-076-EX-SAL.dgn
9/20/2024 3:13:26 PM

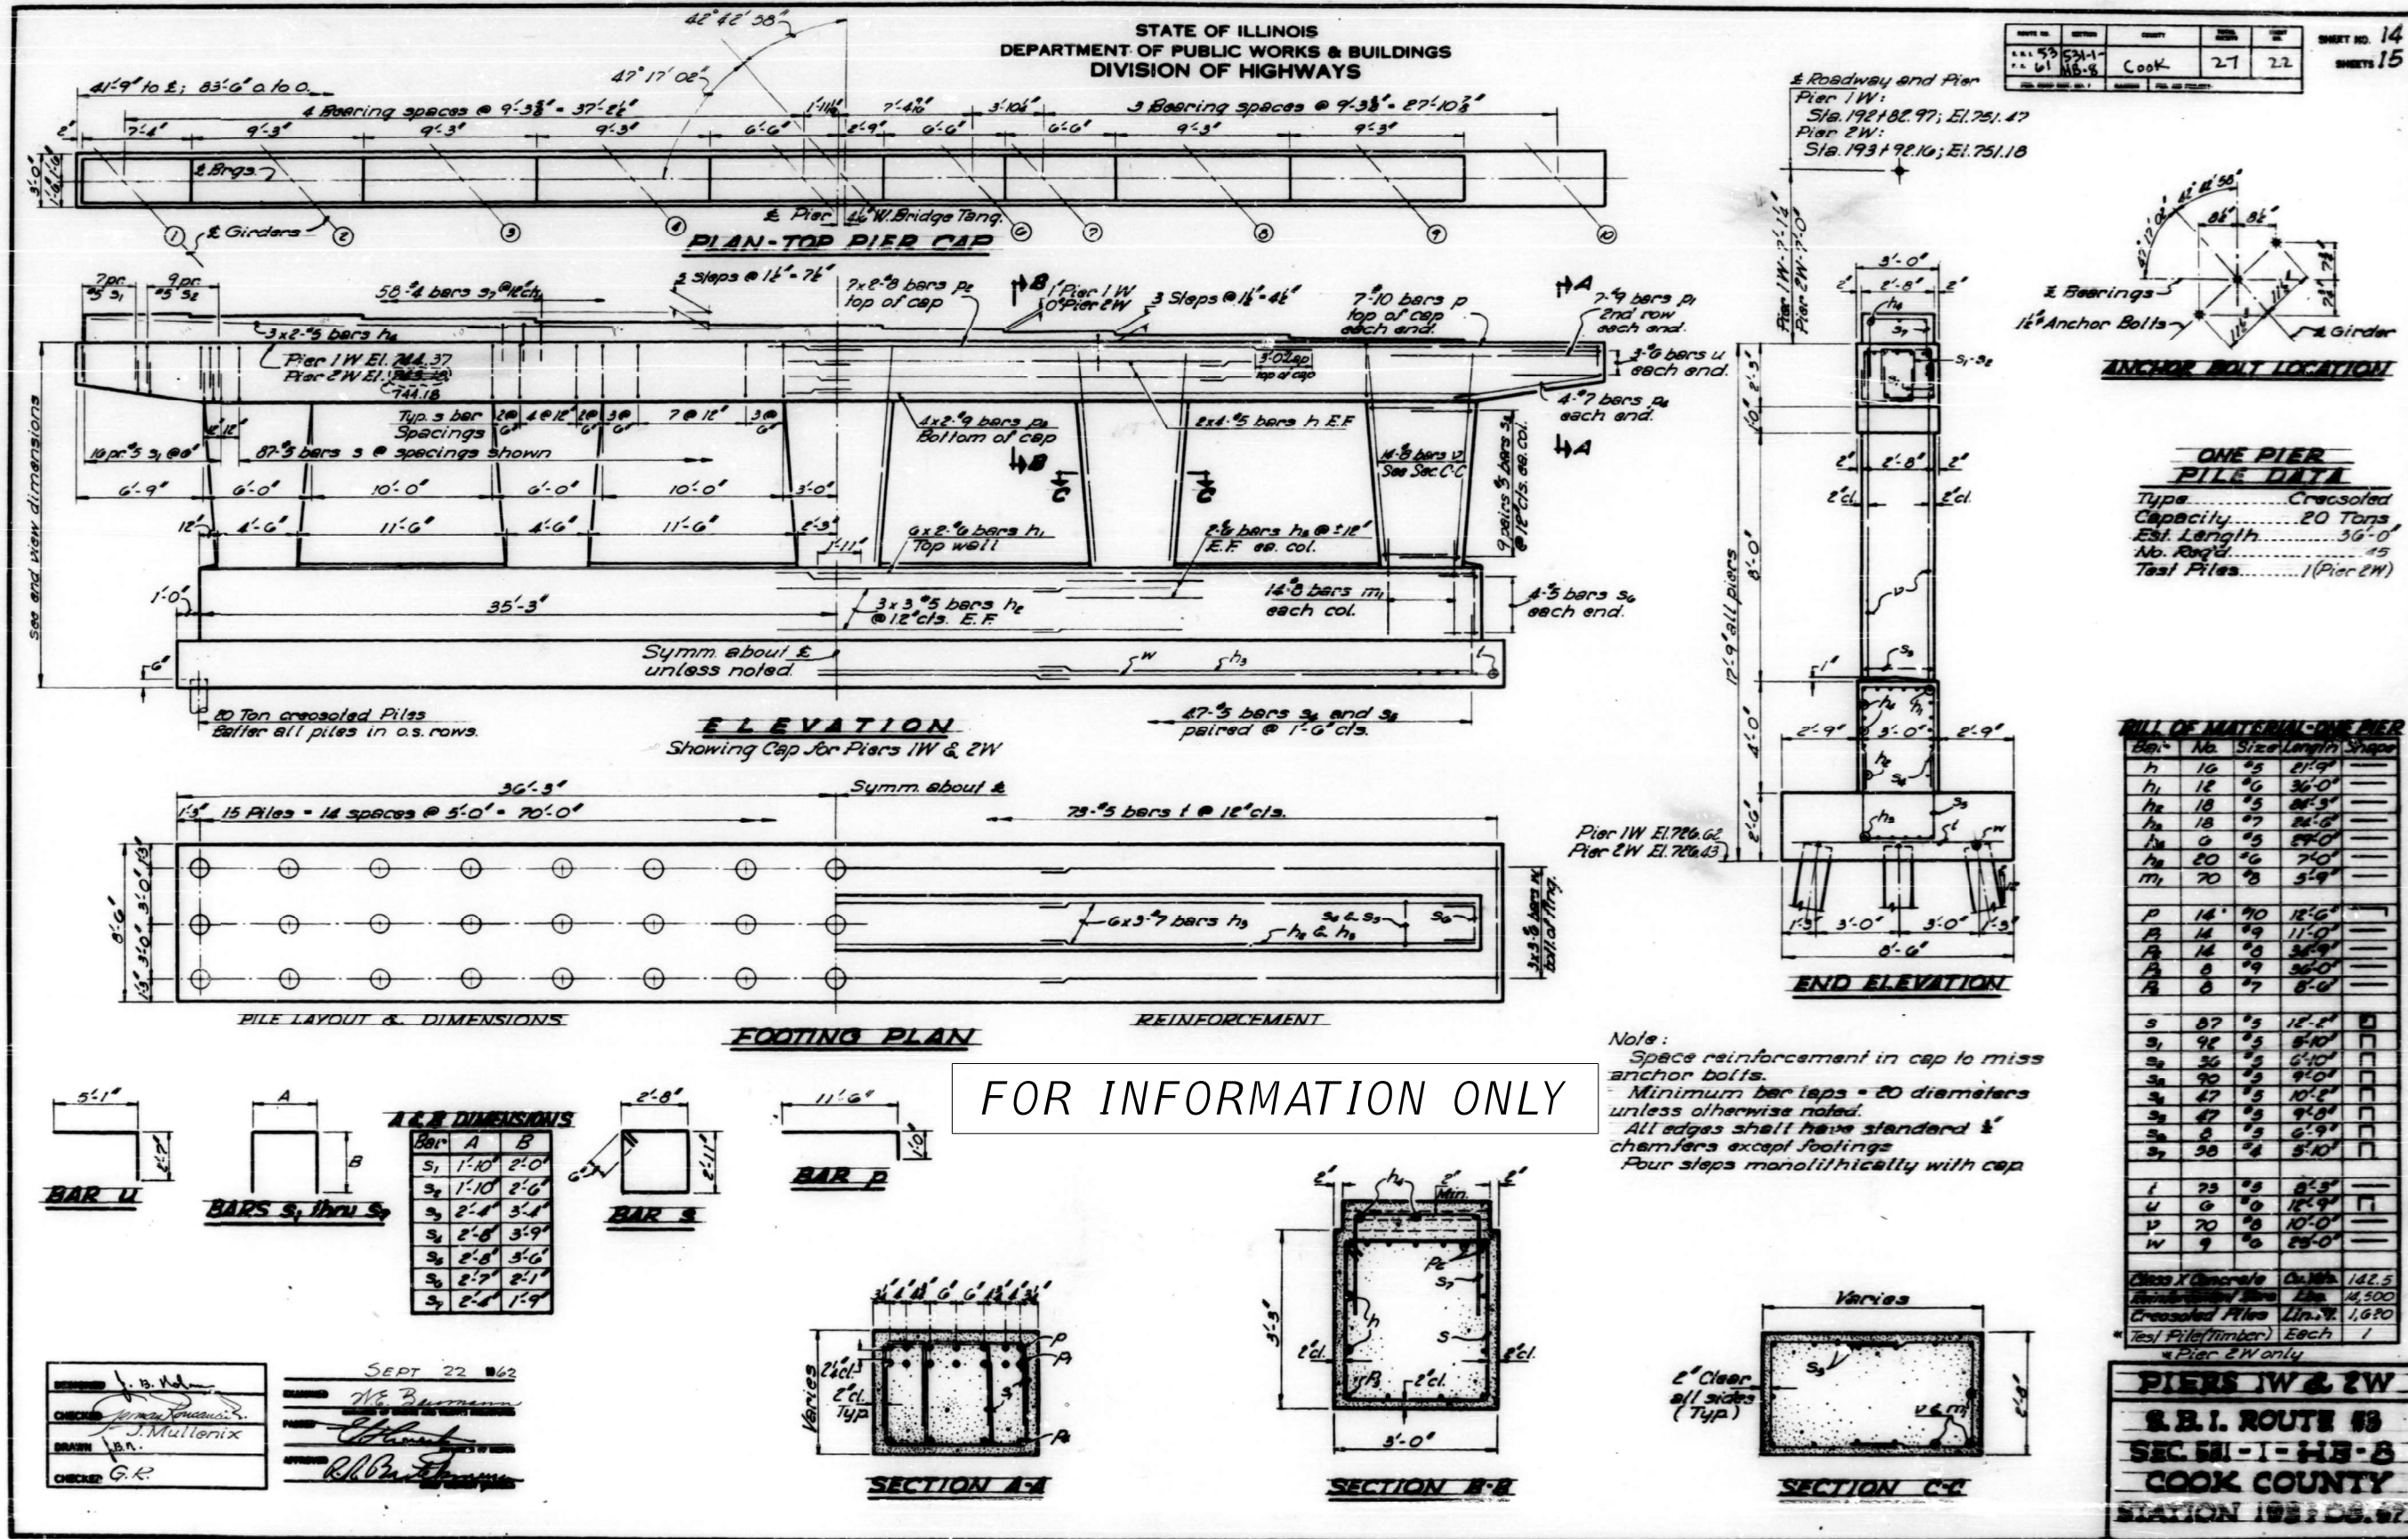






FOR INFORMATION ONLY

Note:
Space reinforcement in cap to miss anchor bolts.
Minimum bar laps = 20 diameters unless otherwise noted.
All edges shall have standard 45° chamfers except footings.
Pour steps monolithically with cap.

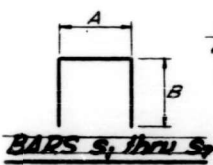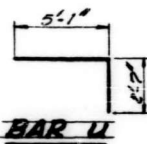

A & B DIMENSIONS

Bar	A	B
S ₁	1'-10"	2'-0"
S ₂	1'-10"	2'-6"
S ₃	2'-4"	3'-1"
S ₄	2'-8"	3'-9"
S ₅	2'-8"	3'-6"
S ₆	2'-7"	2'-1"
S ₇	2'-8"	1'-9"

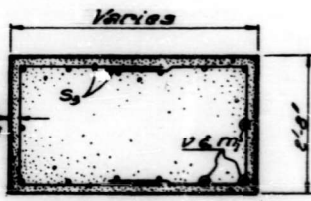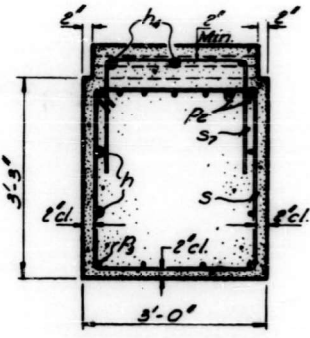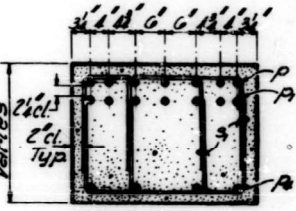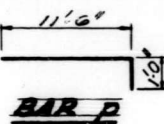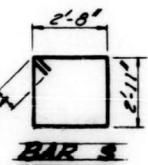

DESIGNED BY: J. B. Mullerix
CHECKED BY: G. R.
DATE: SEPT 22, 1962

DESIGNED BY: J. B. Mullerix
CHECKED BY: G. R.
DATE: SEPT 22, 1962

STATE OF ILLINOIS
DEPARTMENT OF TRANSPORTATION

EXISTING DRAWINGS (4 OF 6)
STRUCTURE NO. 016-0376 (NB) AND 016-1121 (SB)


F.A.P. RTE.	SECTION	COUNTY	TOTAL SHEETS	SHEET NO.
342	(531) BR 23	COOK	1211	755
CONTRACT NO. 62W38				
ILLINOIS FED. AID PROJECT				

STATE OF ILLINOIS
DEPARTMENT OF TRANSPORTATION
DIVISION OF HIGHWAYS
PLANS FOR PROPOSED
FEDERAL AID HIGHWAY

SCALES
PLAN
PROFILE HOR.
PROFILE VERT.
CROSS-SECTIONS

ROUTE: F.A.P. 432 (ILL. RTE 53) N.B.
SECTION: 531-IHB-8-I-DL(8I)
COOK COUNTY
SLT-9I-00I-8I
BRIDGE NO. 016-0376
(N.B. BRIDGE)


FOR INFORMATION ONLY

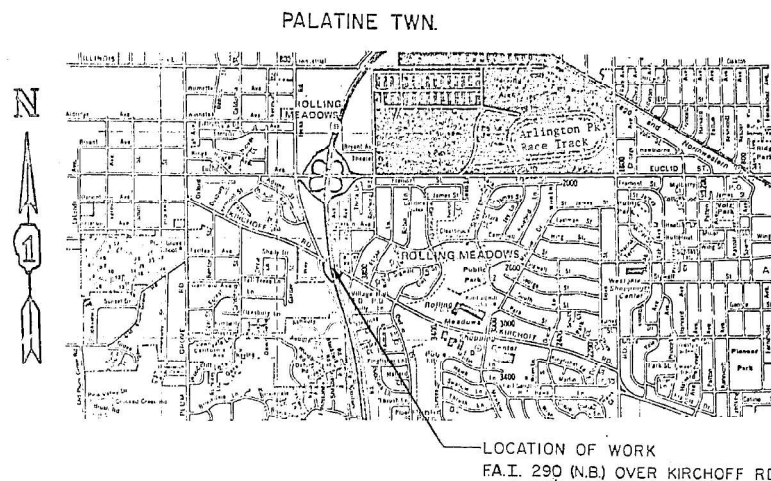

NET LENGTH IMPROVEMENT=373'-2 1/2"
(0.071 MI.)

J.U.L.I.E. TOLL FREE PHONE: 800-892-0123

ROUTE	SECTION	COUNTY
*	*	COOK
* Route: F.A.P. 432 (ILL. RTE. 53) N.B.		
* Section: 531-IHB-8-I-DL(8I)		

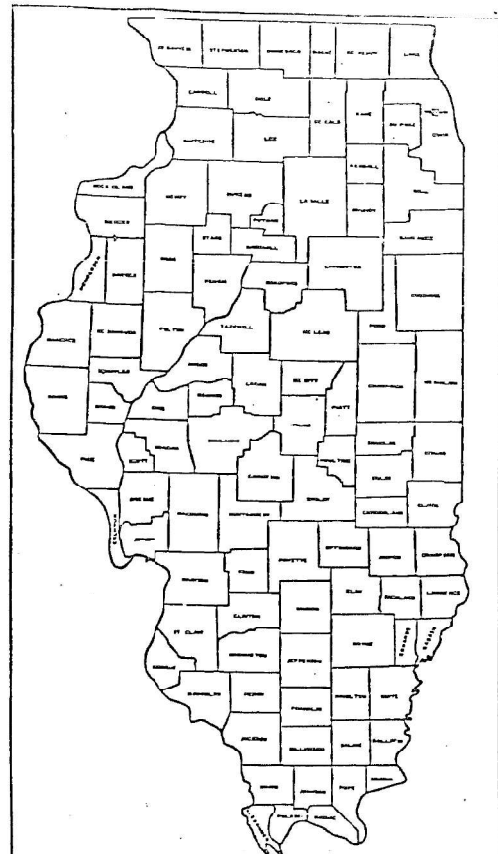

LOCATION OF SECTION INDICATED I.H.S. —

STATE OF ILLINOIS
DEPARTMENT OF TRANSPORTATION
DIVISION OF HIGHWAYS

DESIGNED BY _____ DISTRICT ENGINEER

CHECKED BY _____ SECTION OF PLANS AND CONTRACTS

PREPARED BY _____ ENGINEER OF DESIGN

APPROVED BY _____ DISTRICT ENGINEER OF HIGHWAYS

INDEX OF SHEETS

1. TITLE SHEET, INDEX OF SHEETS AND SUMMARY OF QUANTITIES
2. GENERAL PLAN
3. EXISTING PLAN AND TYPICAL SECTION
4. & 5. ABUTMENT DETAILS
6. TRAFFIC CONTROL & PROTECTION (SPECIAL)-STAGE I
7. TRAFFIC CONTROL & PROTECTION (SPECIAL)-STAGE II
8. DISTRICT ONE: ONE LANE CLOSURE
9. DISTRICT ONE: TWO LANE CLOSURE
10. TRAFFIC CONTROL & PROTECTION CASE U-2 (MOD.)

ATTACHED STANDARDS

2298-5
2299-8
2300-2

SUMMARY OF QUANTITIES

CODE	ITEM	UNIT	QUANT.
406008	BIT. CONC. SURF. CRS., CL. I	TON	116
501024	CONCRETE REMOVAL	C.Y.	24.8
503004	PROTECTIVE COAT	S.Y.	37
504003	CLASS X CONCRETE	C.Y.	24.8
512001	REINFORCEMENT BARS	LBS.	2240
617010	BITUMINOUS CONCRETE SURFACE REMOVAL	S.Y.	820
710130	DECK SLAB REPAIRS (FULL DEPTH)	S.Y.	2
710131	DECK SLAB REPAIRS (PARTIAL DEPTH)	S.Y.	10
821001	DISTRICT ONE: ONE LANE CLOSURE	L.S.	1
821002	TRAFF. CONT. AND PROT. (SPECIAL)	L.S.	1
821003	TRAFF. CONT. AND PROT. CASE U-2 (MOD.)	L.S.	1

CONTRACT NO.

COOK COUNTY SECTION: 531-IHB-8-DL(80) ROUTE: F.A.P. 432 (ILL. RTE. 53) N.B.


STATE OF ILLINOIS
DEPARTMENT OF TRANSPORTATION

EXISTING DRAWINGS (5 OF 6)
STRUCTURE NO. 016-0376 (NB) AND 016-1121 (SB)

F.A.P. RTE.	SECTION	COUNTY	TOTAL SHEETS	SHEET NO.
342	(531) BR 23	COOK	1211	756
CONTRACT NO. 62W38				
ILLINOIS FED. AID PROJECT				

FOR INFORMATION ONLY

ROUTE	SECTION	COUNTY	TOTAL SHEETS	SHEET NO.
FAP 432 (ILL 53)	531-118-8-2-01(N)	COOK	10	2

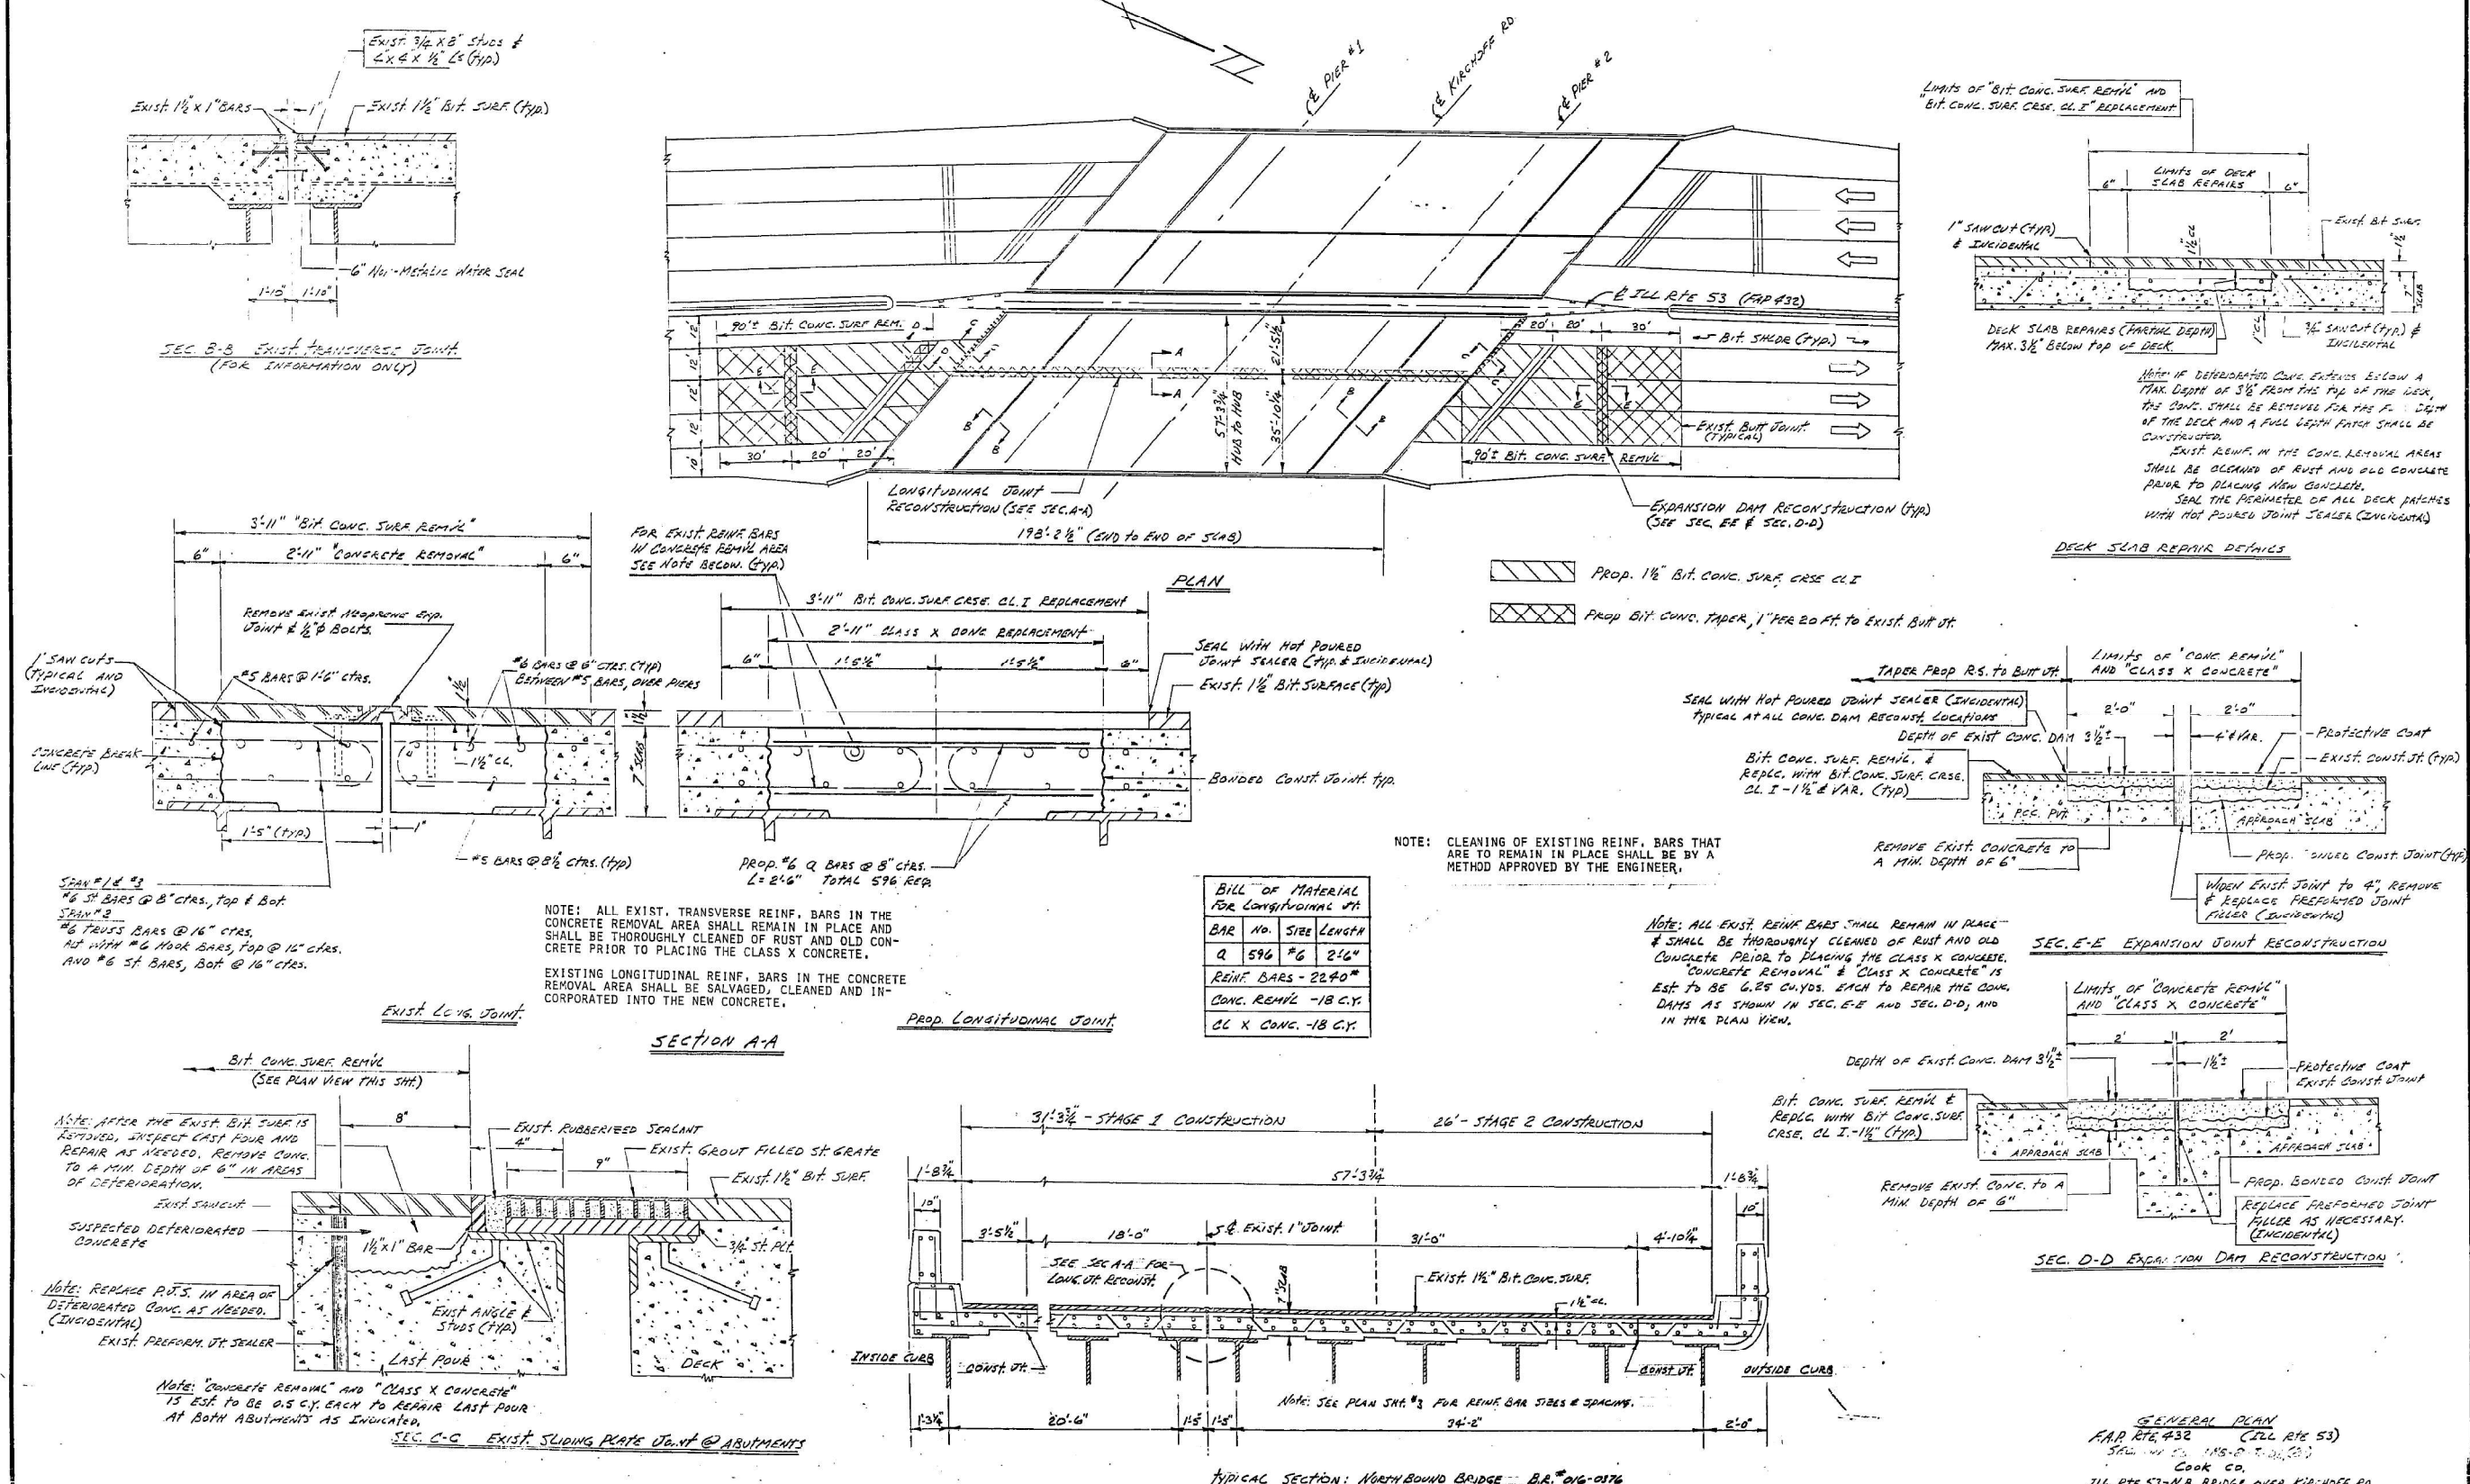

BILL OF MATERIAL FOR LONGITUDINAL JT			
BAR	NO.	SIZE	LENGTH
Q	596	#6	216"
REIN. BARS - 2240'			
CONC. REMVL - 18 C.Y.			
CL X CONC. - 18 C.Y.			

STATE OF ILLINOIS
DEPARTMENT OF TRANSPORTATION

EXISTING DRAWINGS (6 OF 6)
STRUCTURE NO. 016-0376 (NB) AND 016-1121 (SB)

F.A.P. RTE.	SECTION	COUNTY	TOTAL SHEETS	SHEET NO.
342	(531) BR 23	COOK	1211	757
CONTRACT NO. 62W38				

MODEL: Default
FILE NAME: S:\JULI6300-6399\6346\113\Drawings\CAD\Micro-55A\CAD_Sheets\0160376\1121-C-072-EX-SAL.dgn
9/20/2024 3:13:47 PM

1170 SOUTH HOUBOLT ROAD
JOLIET, ILLINOIS 60431
(815) 744-4200
IDFPR NO. 184-001273

USER NAME =	codyh	DESIGNED -	REVISD -
PLOT SCALE =	0:2.0000" = 1 in.	CHECKED -	REVISD -
PLOT DATE =	9/20/2024	DRAWN -	REVISD -
		CHECKED -	REVISD -

MODEL: Default
FILE NAME: S:\JOL\6300-6399\6346\113\Drawings\CAD\Micro-SSA\Exhibits\Aesthetic Exhibit_03_SN 016_1121SB_016_0376NB_Kirchoff\0161121-0160376-C3-Bridge-Parapet01.dgn
9/20/2024 3:53:21 PM

SA

STRAND

ASSOCIATES*

1170 SOUTH HOUBOLT ROAD
JOLIET, ILLINOIS 60431
(815) 744-4200
IDFPR NO. 184-001273

USER NAME =	codyh	DESIGNED -	REVISD -	_____
		CHECKED -	REVISD -	_____
PLOT SCALE =	0:2.0000 " = 1' / in.	DRAWN -	ZHH	REVISD -
PLOT DATE =	9/20/2024	CHECKED -	NDR	REVISD -

STATE OF ILLINOIS
DEPARTMENT OF TRANSPORTATION

BRIDGE AESTHETIC PLAN
STRUCTURE NO. 016-0376 (NB) AND 016-1121 (SB)

F.A.U. RTE.	SECTION	COUNTY	TOTAL SHEETS	SHEET NO.
342	(531) BR 23	COOK	1211	758
CONTRACT NO. 62W38				
		ILLINOIS	FED. AID PROJECT	

ELEVATION
(Looking East)

ELEVATION
(Looking West)

Notes:


- For parapet dimensions not shown, see Bridge Plans.
- Concrete Color Additive to be incorporated into Superstructure Concrete for all parapet locations receiving Form Liner Treatment.

Benchmark: BM32 - Cut cross on the southeast corner of concrete sign foundation. Sta. 1261+53.83, 62.64' Left, Elev. 738.987.

Existing Structures: Structure Numbers 016-0375 (NB) and 016-1120 (SB) were originally built in 1963 as FA Route 61 under Section 531-2-HB-1. In 1971, the deck was patched and a bituminous overlay was applied. In 1991, the joints and parapets were reconstructed, along with deck patching and overlay replacement. In 2000, the abutment bearings were replaced. In 2010, the joints were replaced and repairs were made to the deck and abutments. The existing structures consist of three span continuous non-composite steel beam superstructures supported on multi-column piers and stub abutments. Along the local tangent, the bridge measures 155'-6" back to back abutments with a 34°55'00" right forward skew. The out to out deck width is 58'-11".

Traffic Control: Traffic is to be maintained utilizing staged construction.

No Salvage.

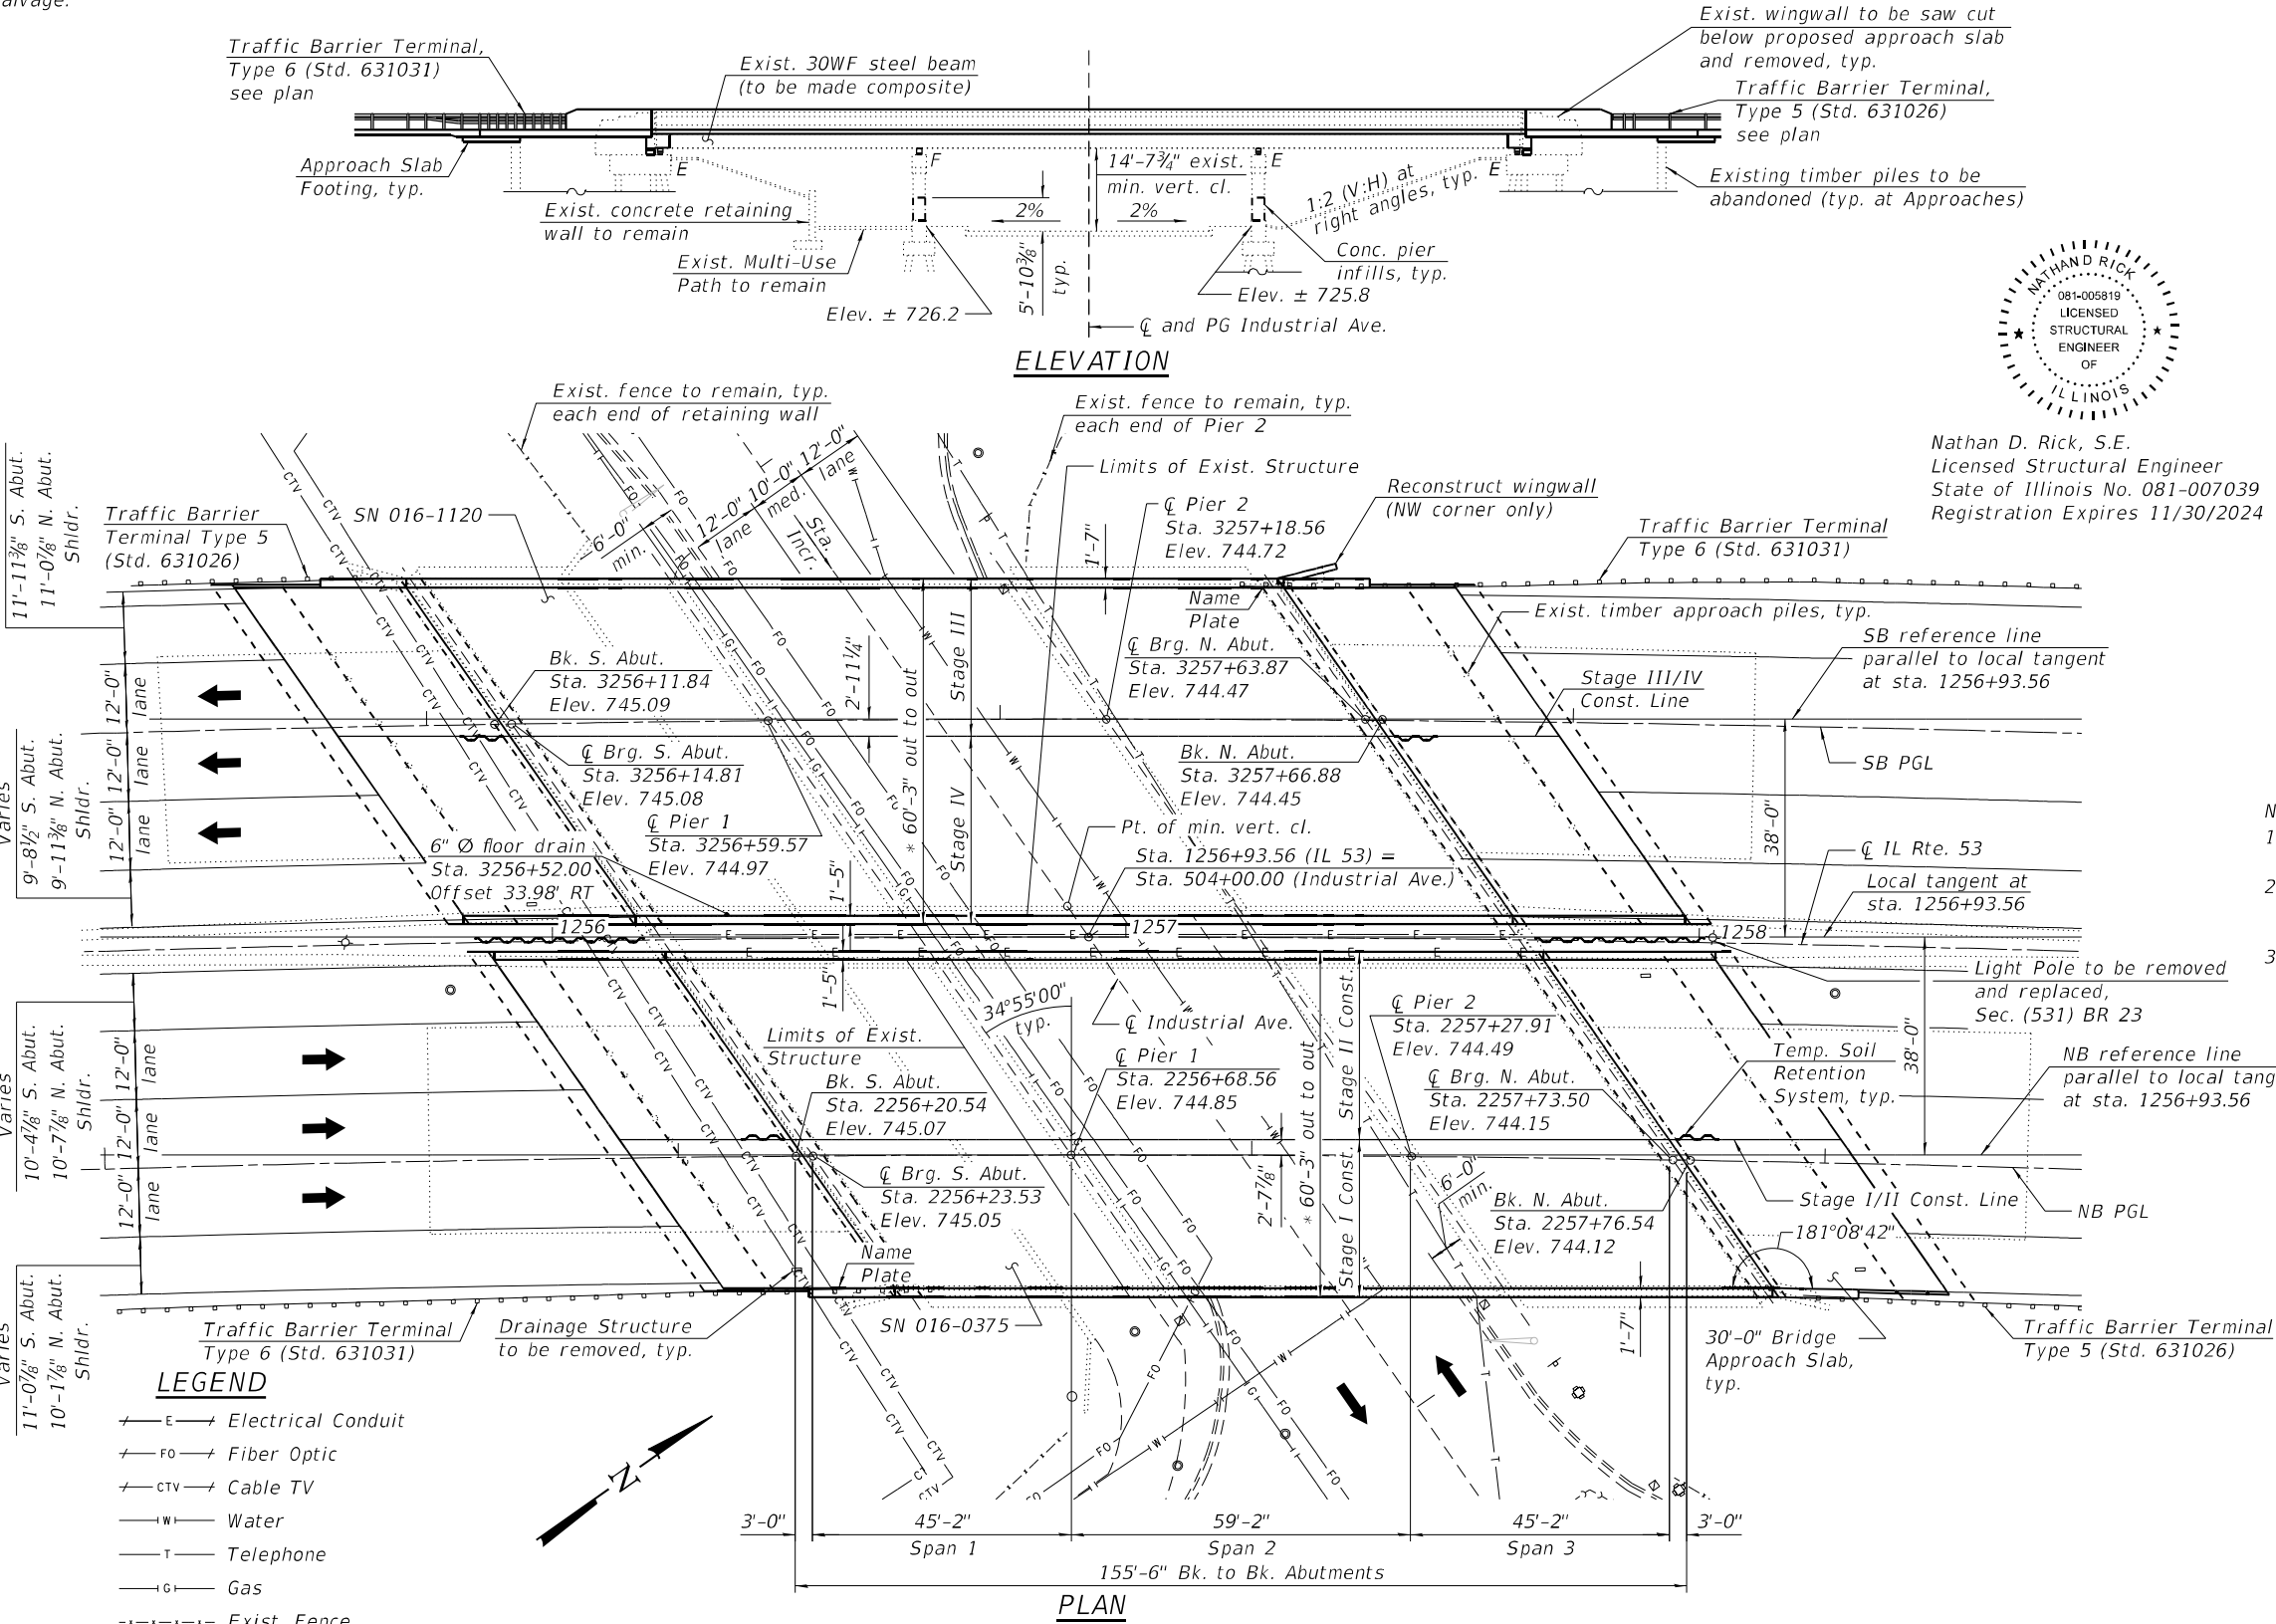

Nathan D. Rick, S.E.
Licensed Structural Engineer
State of Illinois No. 081-007039
Registration Expires 11/30/2024

GENERAL NOTES

1.

Fasteners shall be ASTM F 3125 Grade A325 Type 1, mechanically galvanized bolts in painted areas. Bolts $\frac{3}{4}$ in. diameter, holes $\frac{7}{8}$ in. diameter, unless otherwise noted.
2.

Calculated weight of Structural Steel = 16,950 lbs (Grade 36).
3.

No field welding in permitted except as specified in the contract documents.
4.

The Contractor shall test the existing welds by non-destructive methods within 2 ft. of the end of the existing cover plates for cracks after removal of the existing concrete deck. Dye penetrant (PT), magnetic particle (MT), or other approved testing method shall be performed by qualified personnel approved by the Engineer. If cracks are found, report them to the Bureau of Bridges & Structures for disposition. The cost of testing is included in Removal of Existing Concrete Deck. The cost of crack repair, if necessary, will be paid for according to Article 109.04 of the Standard Specifications.
5.

Reinforcement bars designated (E) shall be epoxy coated.
6.

Prior to pouring the new concrete deck, all heavy or loose rust, loose mill scale, and other loose detrimental foreign material shall be removed from the surfaces in contact with concrete(SSPC - SP3 standards). Tightly adhered paint may remain unless otherwise noted. Removal shall be accomplished by methods that will not damage the steel and the cost will be paid for according to Article 109.04 of the Standard Specifications.
- As directed by the Engineer, existing construction accessories welded to the top flange of beams and girders shall be removed. The weld areas shall be ground flush and inspected for cracks using magnetic particle testing (MT) or dye penetrant testing (PT) by qualified personnel approved by the Engineer. Any cracks that cannot be removed by grinding $\frac{1}{4}$ in. deep shall be identified and reported to the Bureau of Bridges & Structures for further disposition. The cost of removing welded accessories, grinding and inspecting weld areas and grinding cracks will be paid for according to Article 109.04 of the Standard Specifications.
7.

If the Contractor elects to use cantilever forming brackets on the exterior beams or girders, the brackets shall be placed at the same locations as required for the hardwood blocks in Article 503.06(b) of the Standard Specifications. If additional cantilever forming brackets are required, hardwood blocking shall be wedged between the exterior and first interiorbeam at each of these additional bracket locations.
8.

Plan dimensions and details relative to the existing structure have been taken from existing plans are subject to nominal construction variations. The Contactor shall field verify existing dimensions and details affecting new construction and make necessary approved adjustments prior to construction or ordering of materials. Such variations shall not be cause for additional compensation for a change in scope of the work, however, the Contractor will be paid for the quantity actually furnished at the unit price bid for the work.
9.

Cleaning and field painting of existing structural steel shall be done under a separate painting contract.
10.

The existing structural steel coating contains lead. The Contractor shall take appropriate precautions to address the presence of lead on this project.
11.

Concrete surfaces that are to recieve the textured form liner treatment shall also be tinted according to the special provision for "Concrete Color Additive". The revealed and exposed formed textured surface shall receive the application of "Concrete Sealant, Special".

INDEX OF SHEETS

- 1

General Plan & Elevation
- 2

General Notes & Total Bill of Materials
- 3-4

Construction Staging
- 5

Temporary Concrete Barrier
- 6

Top of Deck Slab Elevation Layout
- 7-11

Top of Deck Slab Elevation
- 12-15

Top of Approach Slab Elevations
- 16

Deck Plan and Cross Section (NB)
- 17

Deck Plan and Cross Section (SB)
- 18

Deck & Parapet Details
- 19-20

Semi-Integral Diaphragm
- 21

Semi-Integral Details
- 22-23

Approach Slab Plan (NB)
- 24

Approach Slab Cross Section (NB)
- 25-26

Approach Slab Plan (SB)
- 27

Approach Slab Cross Section (SB)
- 28

Approach Slab Details
- 29

Framing Plan
- 30

Girder Elevations & Details
- 31

Expansion Bearings Details
- 32

Fixed Bearing Details
- 33

Concrete Removal/Repair South Abutment (NB)
- 34

Concrete Removal/Repair North Abutment (NB)
- 35

Concrete Removal/Repair South Abutment (SB)
- 36

Concrete Removal/Repair North Abutment (SB)

- 37

Abutment Plan & Elevation South (NB)
- 38

Abutment Plan & Elevation North (NB)
- 39

Abutment Plan & Elevation South (SB)
- 40

Abutment Plan & Elevation North (SB)
- 41

NB Pier Modifications (NB)
- 42

SB Pier Modifications (SB)
- 43

Slope Wall Repair (NB)
- 44

Slope Wall Repair (SB)
- 45

Concrete Parapet Slip Forming Option
- 46

Bar Splicer Details
- 46A

Median Sliding Plate
- 47-48


Soil Borings

INDEX OF SHEETS


Item	Unit	Super	Sub	Total
Concrete Removal	CU YD		83.7	83.7
Removal of Existing Concrete Deck No. 1	EACH	1		1
Removal of Existing Concrete Deck No. 2	EACH	1		1
Protective Shield	SQ YD	2,083		2,083
Structure Excavation	CY YD		1,334	1,334
Floor Drains	EACH	1		1
Concrete Structures	CU YD		181.3	181.3
Concrete Superstructure	CU YD	709.2		709.2
Protective Coat	SQ YD	3,085		3,085
Concrete Superstructure (Approach Slab)	CU YD	331.6		331.6
Furnishing and Erecting Structural Steel	POUND		16,950	16,950
Stud Shear Connectors	EACH	15,174		15,174
Reinforcement Bars, Epoxy Coated	POUND	311,880	8,330	320,210
Bar Splicers	EACH	1,594		1,594
Mechanical Splicers	EACH	44	8	52
Name Plates	EACH	2		2
Elastomeric Bearing Assembly, Type I	EACH	54		54
Anchor Bolts, 1"	EACH	108		108
Anchor Bolts, 1 1/4"	EACH	36		36
Temporary Soil Retention System	SQ FT		656	656
Granular Backfill for Structures	CY YD		1,108	1,108
Concrete Sealer	SQ FT		3,234	3,234
Geocomposite Wall Drain	SQ YD		466	466
Pipe Underdrains for Structures 4"	FOOT		372	372
Slope Wall Crack Sealing	FOOT		442	442
Concrete Color Additive	CY YD	59.6		59.6
Bridge Deck Grooving (Longitudinal)	SQ YD	2,578		2,578
Form Liner Textured Surface (Special)	SQ YD	1,229		1,229
Bar Terminators	EACH	812		812
Architectural Form Liner	SQ YD	8		8
Jack and Remove Existing Bearings	EACH		72	72
Cleaning Bridge Seats	SQ FT		1,545	1,545
Structural Repair of Concrete (Depth Equal to or Less Than 5 Inches)	SQ FT		152	152
Diamond Grinding (Bridge Section)	SQ YD	2,532		2,532
Slope Wall Repair	SQ YD		17	17
Concrete Sealant (Special)	SQ YD	111		111

CURVE DATA


IL 53 SB PGL	Centerline IL 53	IL 53 NB PGL
Exist. Curve IL53_PGL_SB_7	Exist. Curve IL53_EAL_7	Exist. Curve IL53_PGL_NB_7
P.I. Sta. = 3246+07.81	P.I. Sta. = 1245+92.84	P.I. Sta. = 2245+77.88
Δ = 27° 21' 00" (Rt)	Δ = 27° 21' 00" (Rt)	Δ = 27° 21' 00" (Rt)
D = 0° 56' 56"	D = 0° 57' 18"	D = 0° 57' 40"
R = 6,038.00'	R = 6,000.00'	R = 5,962.00'
T = 1,469.11'	T = 1,459.87'	T = 1,450.62'
L = 2,882.22'	L = 2,864.08'	L = 2,845.94'
E = 176.16'	E = 175.05'	E = 173.94'
P.C. Sta. = 3231+38.69	P.C. Sta. = 1231+32.97	P.C. Sta. = 2231+27.26
P.T. Sta. = 3260+20.91	P.T. Sta. = 1259+97.06	P.T. Sta. = 2259+73.20
SE = 2.0%	SE = 2.0%	SE = 2.0%

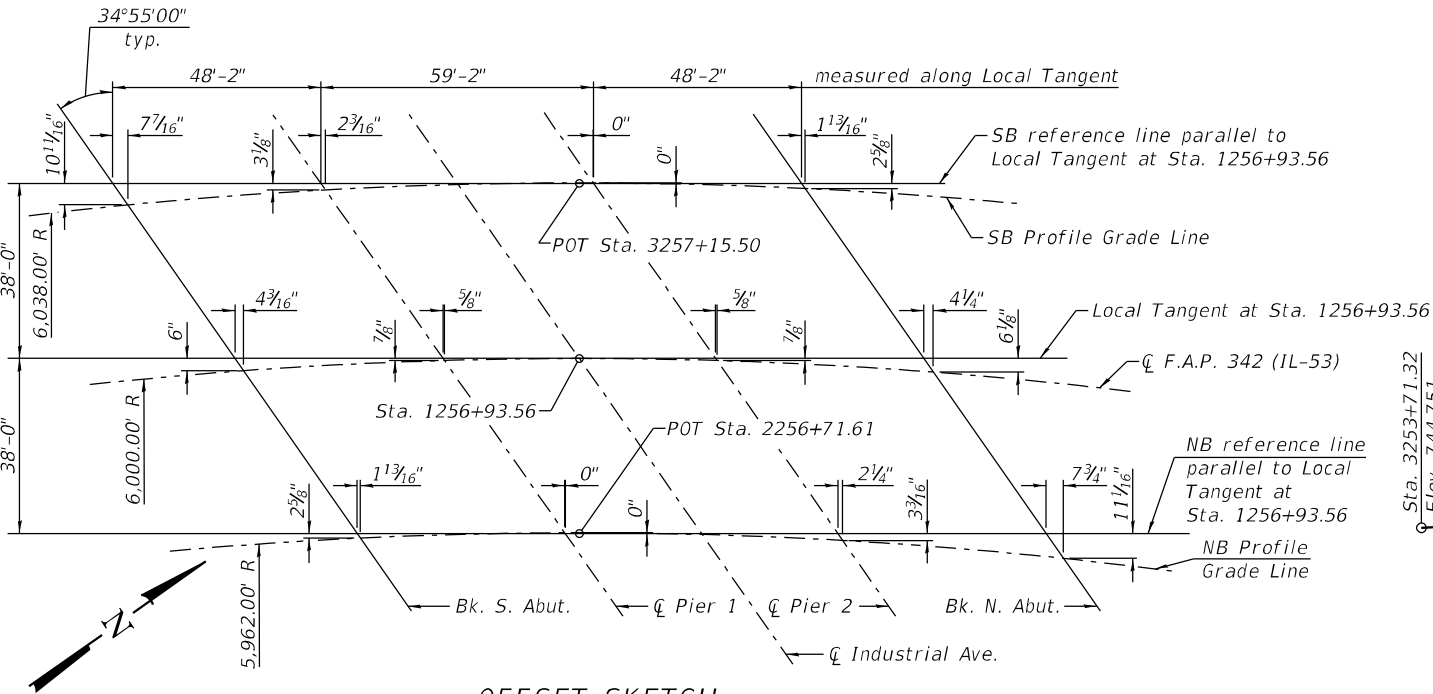

OFFSET SKETCH

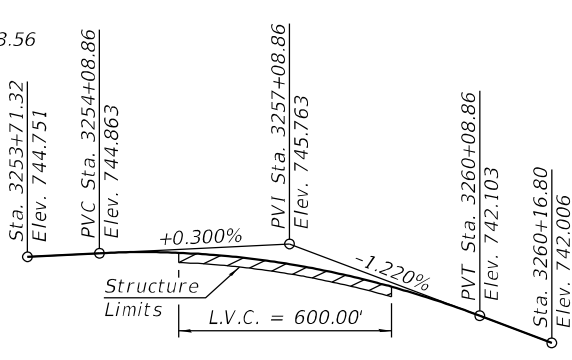

SB IL 53 PROFILE GRADE

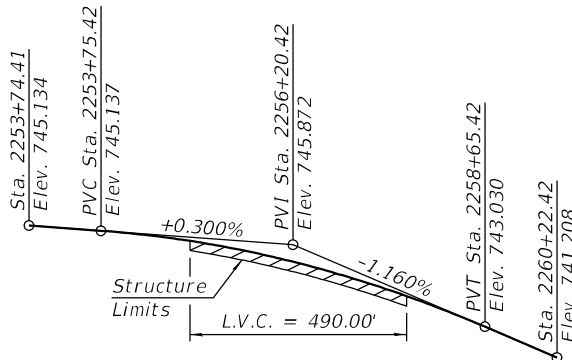

NB IL 53 PROFILE GRADE

INDUSTRIAL AVE.
PROFILE GRADE

Note:
The IL 53 Profile Grades show the final grade after grinding.


STATE OF ILLINOIS
DEPARTMENT OF TRANSPORTATION

GENERAL NOTES AND TOTAL BILL OF MATERIALS
STRUCTURE NO. 016-0375 (NB) AND 016-1120 (SB)

SHEET 2 OF 48 SHEETS

F.A. RTE.	SECTION	COUNTY	TOTAL SHEETS	SHEET NO.
342	(531) BR 23	COOK	1211	760
CONTRACT NO. 62W38				
ILLINOIS FED. AID PROJECT				


USER NAME = codyh	DESIGNED - TJE	REVISED - ____
PLOT SCALE = 0:2.0000" / in.	CHECKED - KRB	REVISED - ____
PLOT DATE = 9/25/2024	DRAWN - CJH	REVISED - ____
	CHECKED - TJE	REVISED - ____

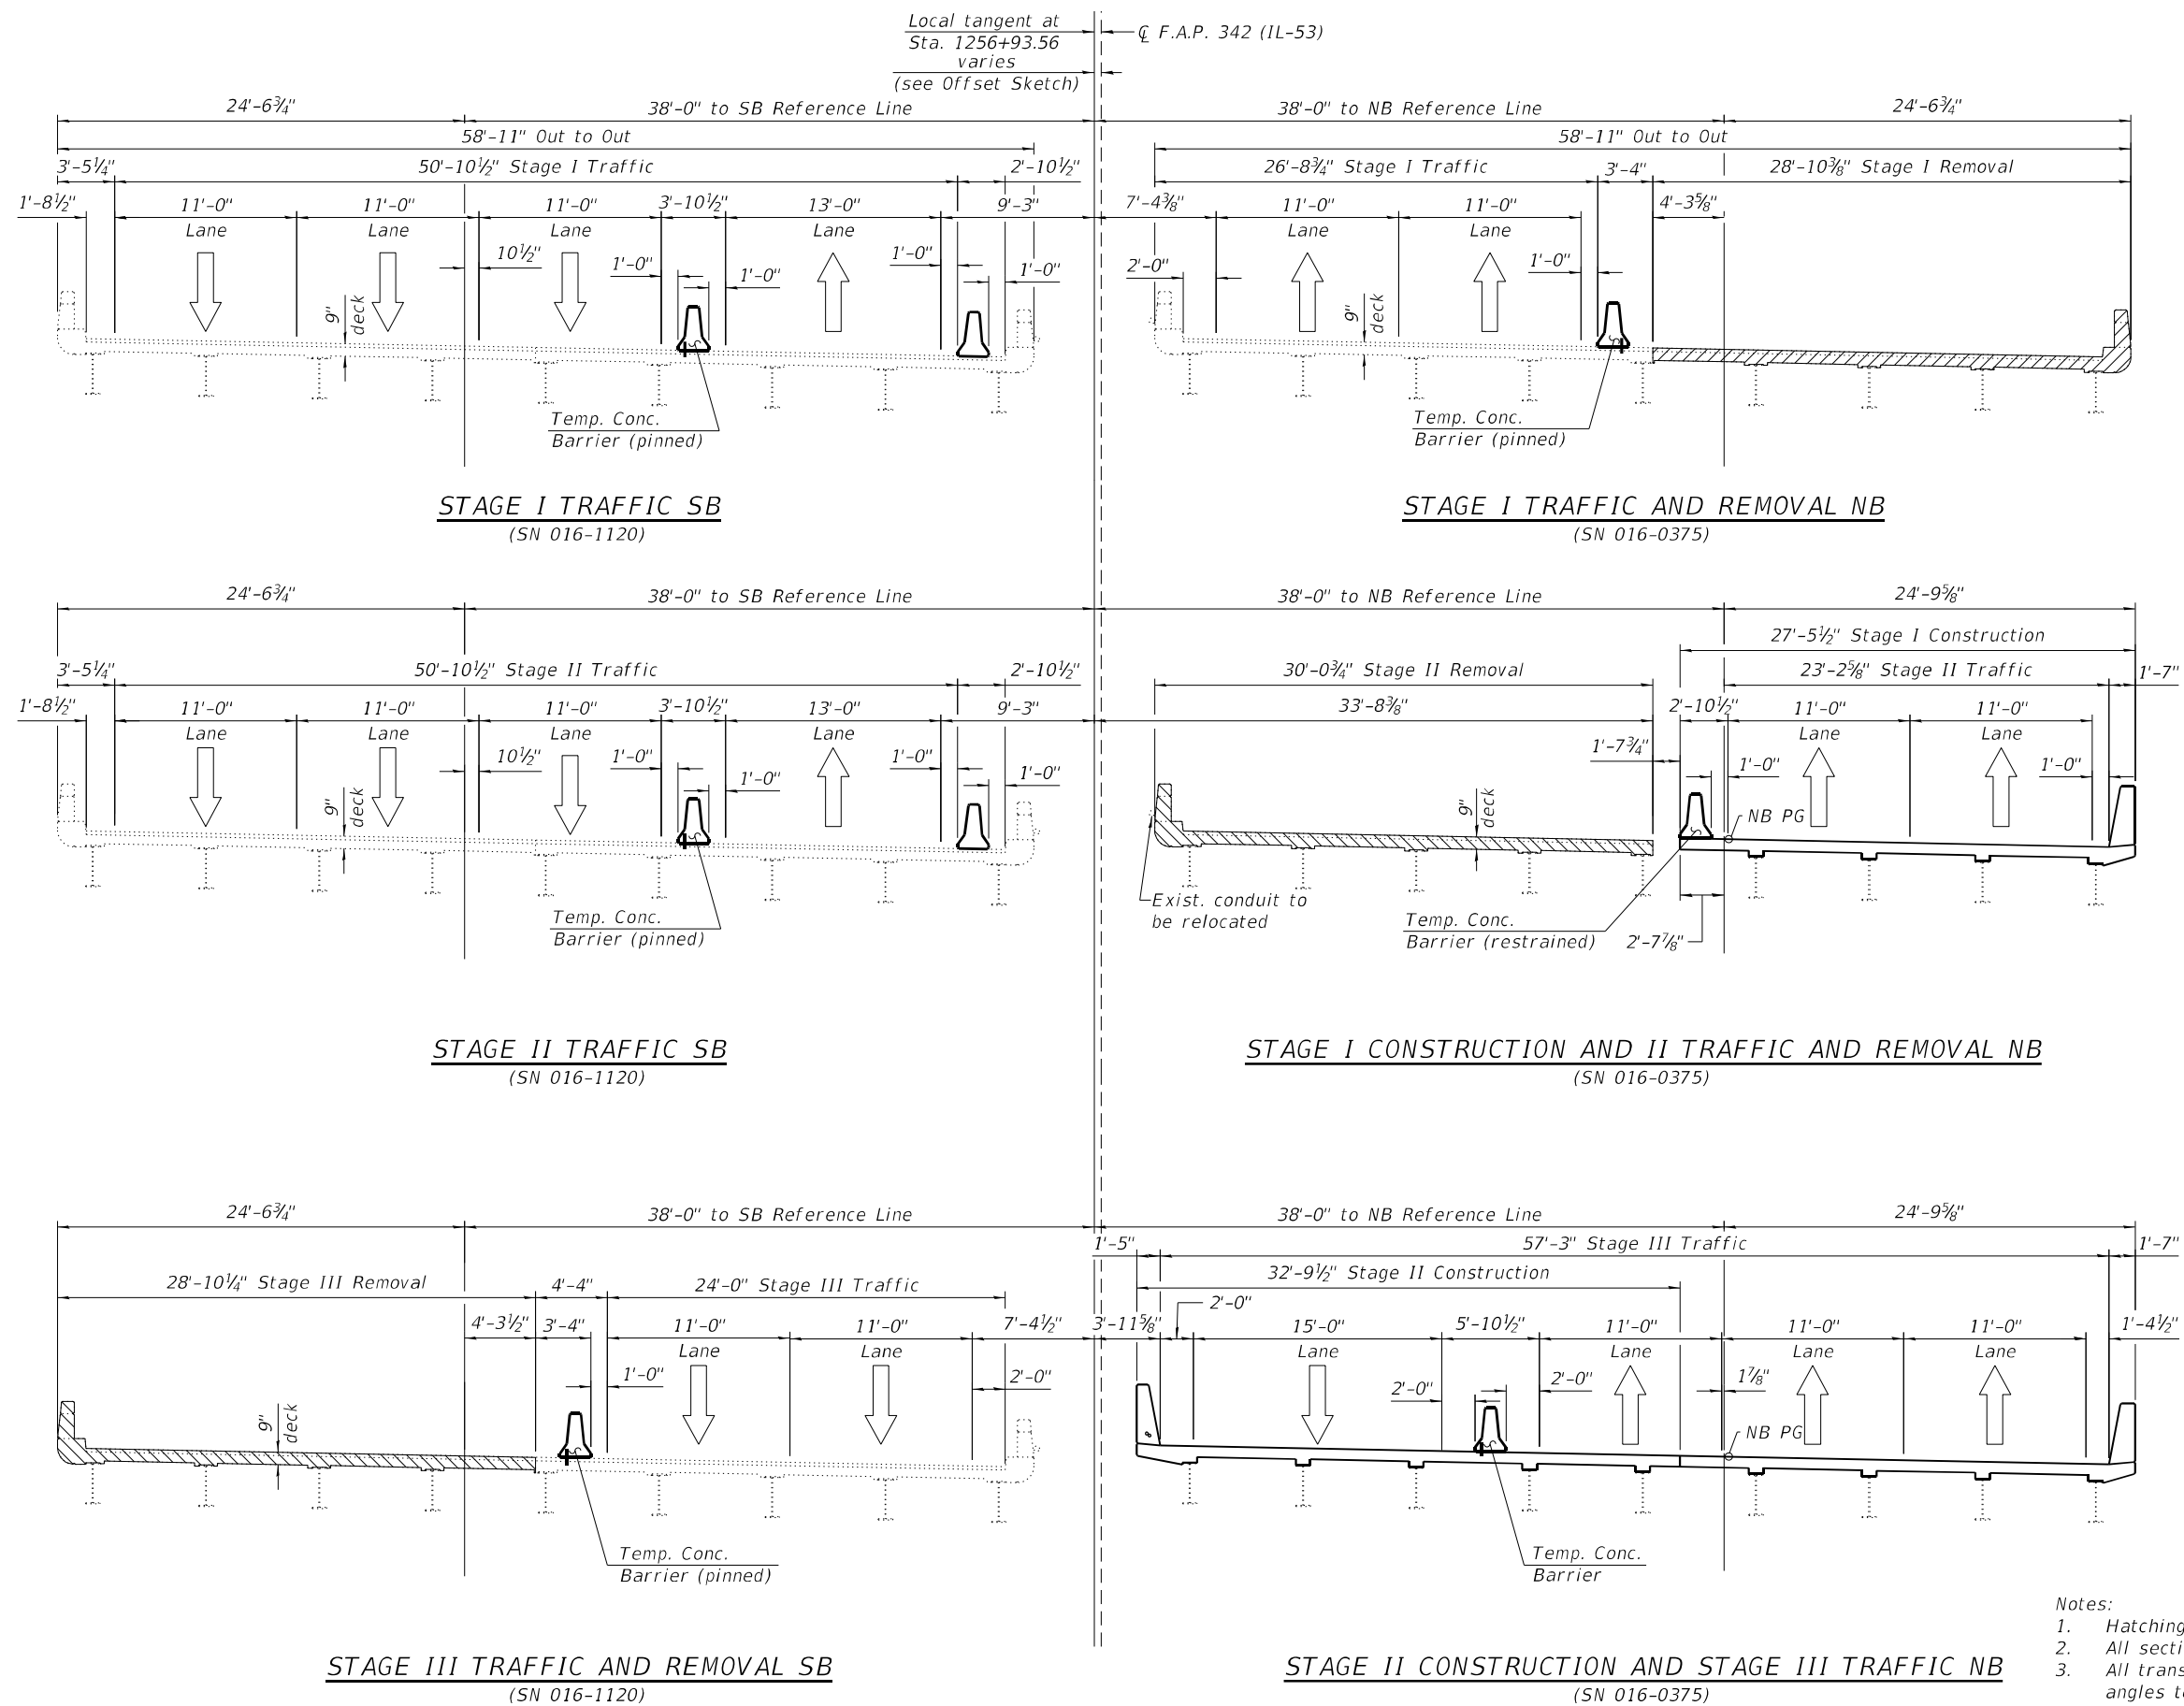

- Notes:
1. Hatching represents limits of Removal.
 2. All sections are looking north.
 3. All transverse dimensions are at right angles to the local tangent.
 4. Existing transverse dimensions are based on field survey data.
 5. For Offset sketch, see sheet 2 of 48.

MODEL: Default
FILE NAME: S:\JOLI\6300-6399\6346\113\Drawings\CAD\Micro-554\CAD_Sheets\0160375\1120-62W38-003-CS.dgn
9/20/2024 2:14:10 PM

 1170 SOUTH HOUBOLT ROAD JOLIET, ILLINOIS 60431 (815) 744-4200 IDFPR NO. 184-001273	USER NAME = codyh		DESIGNED - TJE	REVISED -	STATE OF ILLINOIS DEPARTMENT OF TRANSPORTATION	CONSTRUCTION STAGING (1 OF 2) STRUCTURE NO. 016-0375 (NB) AND 016-1120 (SB)		F.A. RTE.	SECTION	COUNTY	TOTAL SHEETS	SHEET NO.
	PLOT SCALE = 0:2,0000 "/ in.		CHECKED - KRB	REVISED -				342	(531) BR 23	COOK	1211	761
	PLOT DATE = 9/20/2024		DRAWN - CJH	REVISED -		SHEET 3 OF 48 SHEETS		CONTRACT NO. 62W38				
			CHECKED - TJE	REVISED -				ILLINOIS FED. AID PROJECT				

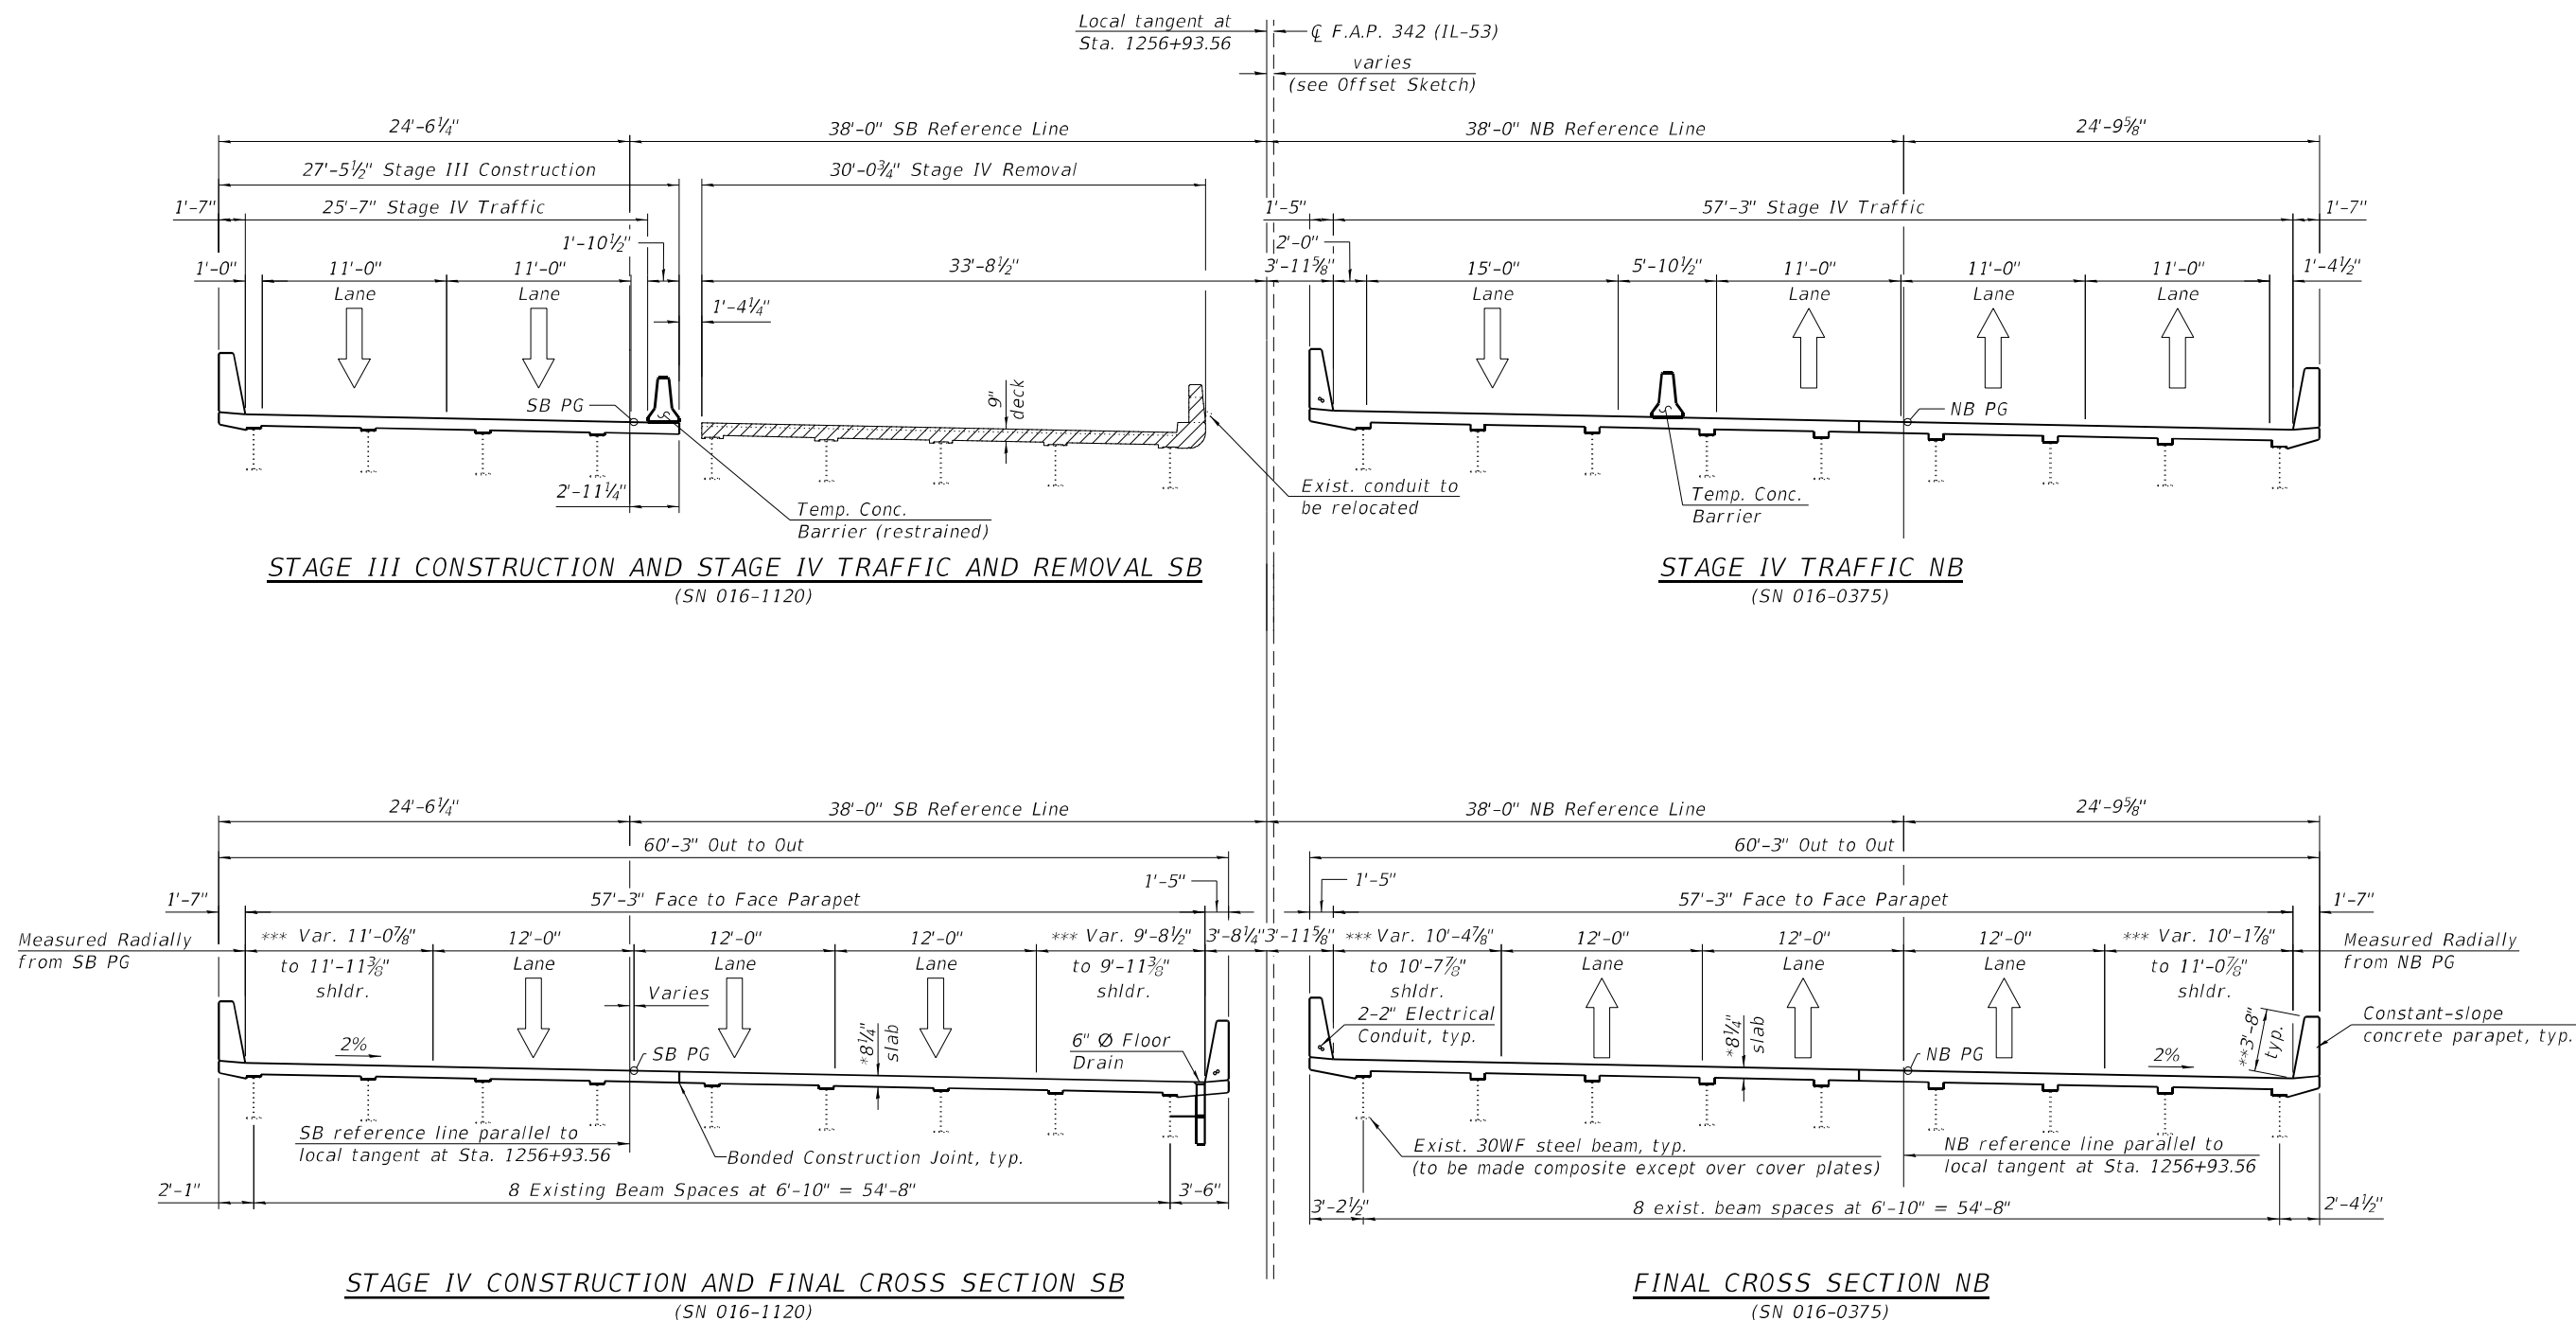

- Notes:
1. Hatching represents limits of Removal.
 2. All sections are looking north.
 3. All transverse dimensions are at right angles to the local tangent, unless noted otherwise.
 4. Existing transverse dimensions are based on field survey data.
 5. For Offset sketch, see sheet 2 of 48.

STATE OF ILLINOIS
DEPARTMENT OF TRANSPORTATION

CONSTRUCTION STAGING (2 OF 2)
STRUCTURE NO. 016-0375 (NB) AND 016-1120 (SB)


SHEET 4 OF 48 SHEETS

F.A. RTE.	SECTION	COUNTY	TOTAL SHEETS	SHEET NO.
342	(531) BR 23	COOK	1211	762
CONTRACT NO. 62W38				


ILLINOIS FED. AID PROJECT

USER NAME = codyh	DESIGNED - TJE	REVISED -
	CHECKED - KRB	REVISED -
PLOT SCALE = 0:2.0000 " = 1' / in.	DRAWN - CJH	REVISED -
PLOT DATE = 9/20/2024	CHECKED - TJE	REVISED -

MODEL: Default
FILE NAME: S:\JOL\6300--6399\6346\113\Drawings\CAD\Micro-55A\CAD_Sheets\0160375\1120-62W38-005-TCB.dgn
9/20/2024 2:14:12 PM

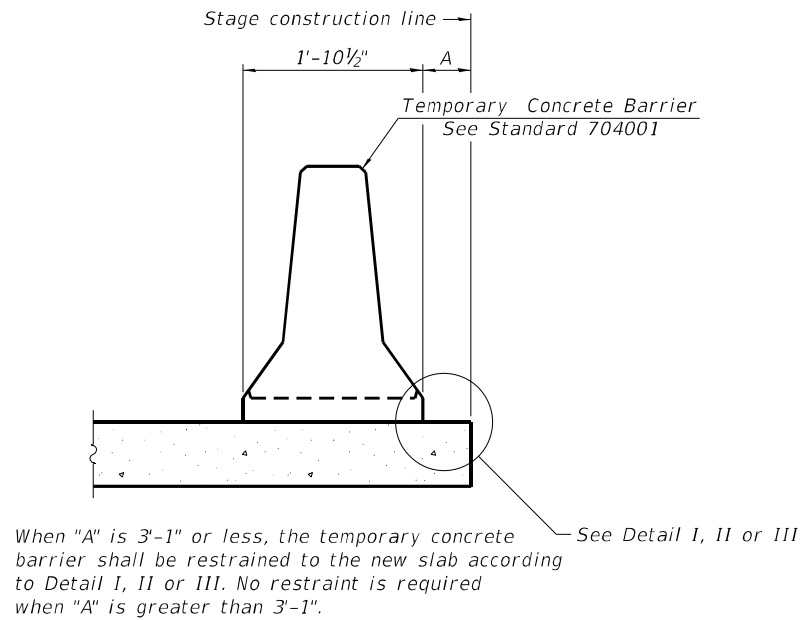


NEW SLAB OR NEW DECK BEAM

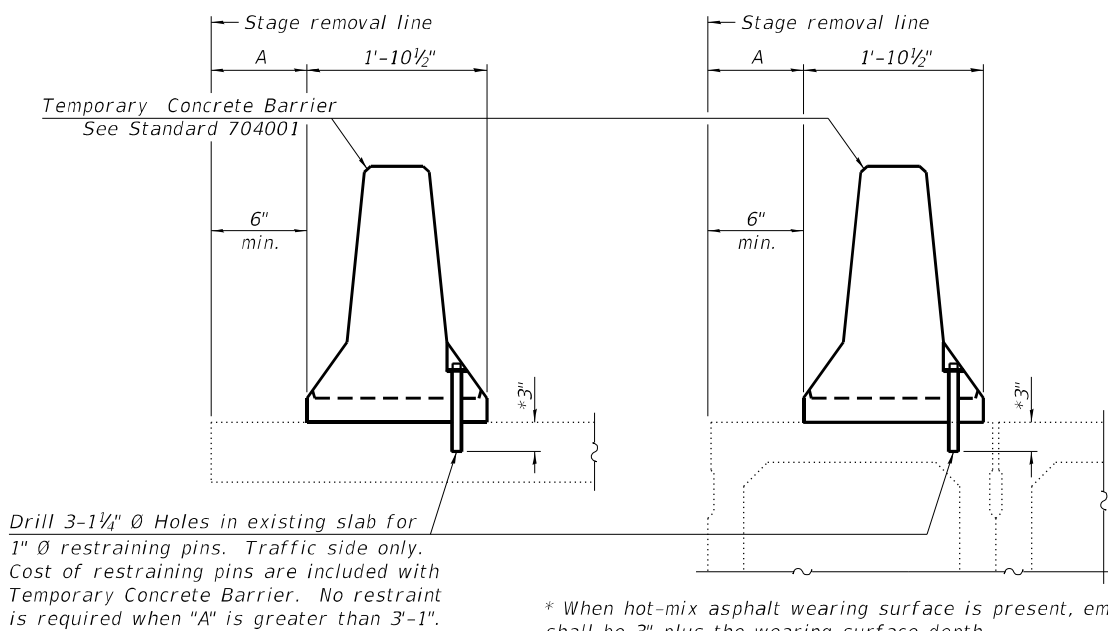


EXISTING SLAB

EXISTING DECK BEAM

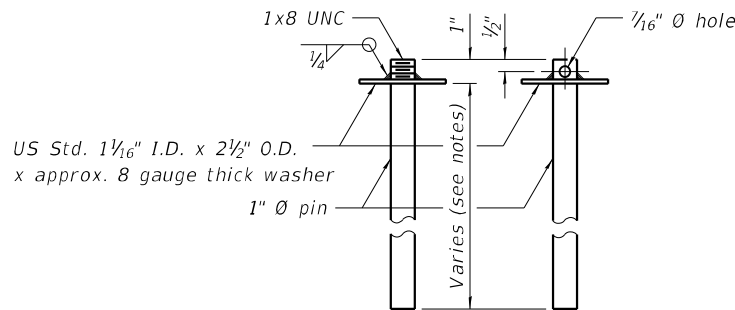


RESTRAINING PIN


SECTIONS THRU SLAB OR DECK BEAM

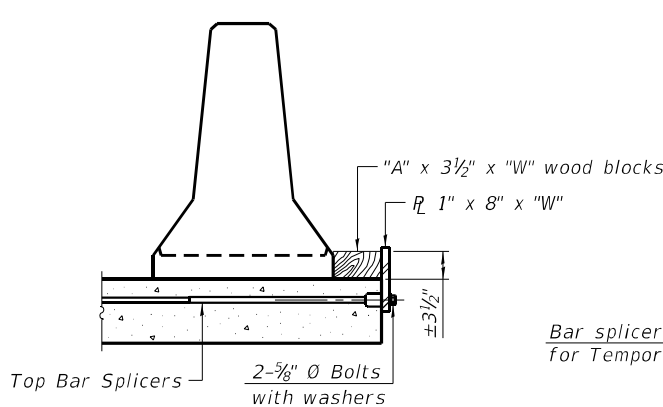


DETAIL I

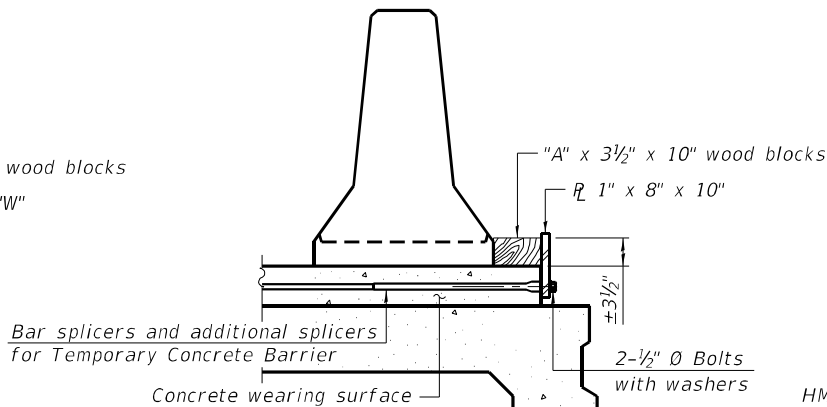


DETAIL II

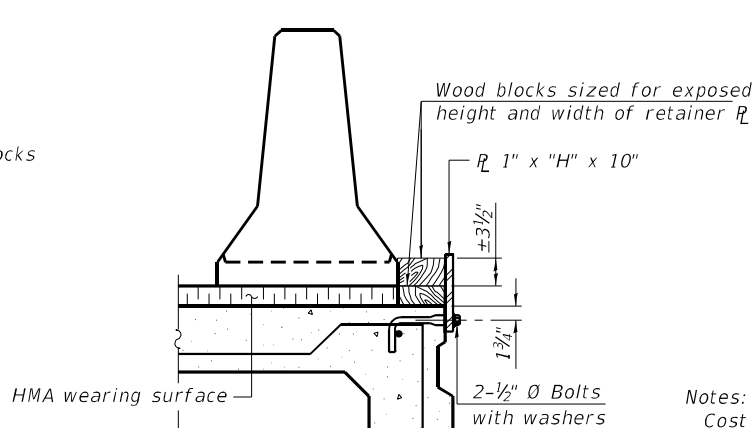


DETAIL III

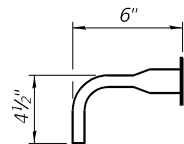

BAR SPLICER FOR #4 BAR - DETAIL III

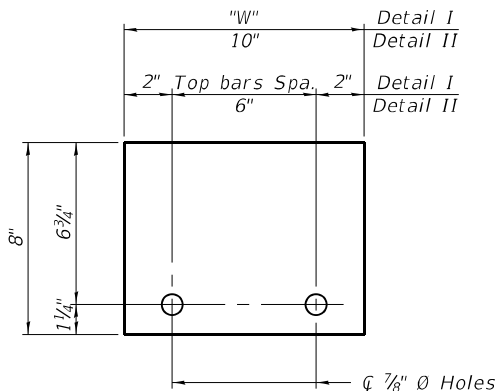

STEEL RETAINER R 1" x 8" x "W"
(Detail I and II)

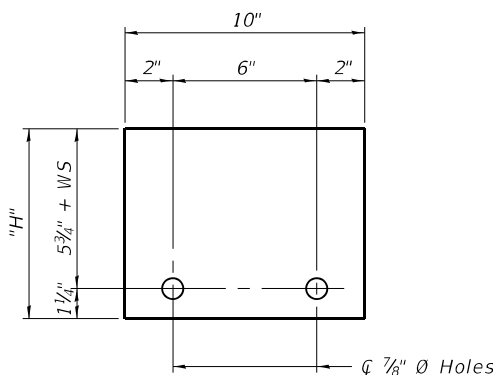

STEEL RETAINER R 1" x "H" x 10"
(Detail III)

RAILING CRITERIA

NCHRP 350 Test Level	3
Railing Weight (plf)	440

R-27

5-15-2023

Notes:
Cost of retainer assembly is included with Temporary Concrete Barrier.
A retainer assembly shall be located at the approximate $\frac{1}{2}$ of each temporary concrete barrier.
The retainer plate shall not be removed until the concrete on the adjacent stage is ready to be poured. For Detail III applications the retainer plate shall not be removed until just prior to placing the adjacent beam.
When the 'A' dimension is less than 1 1/2", the wood block shall be omitted and the barrier shall be placed in direct contact with the steel retainer plate. For deck beam applications the minimum required 'A' distance is 6" to accommodate the shear key clamping device.

Detail I - Installation for a new bridge deck or bridge slab.

Detail II - Installation for a new deck beam with an initial concrete wearing surface. Additional bar splicers shall be provided at 6'-0" centers and paired with the bar splicers of the concrete wearing surface reinforcement to accommodate the installation of the retainer assemblies. The cost of the additional bar splicers is included with the concrete wearing surface.

Detail III - Installation for a new deck beam with no initial wearing surface or with an initial hot-mix asphalt (HMA) wearing surface present. The deck beam directly beneath the temporary concrete barrier shall be fabricated with bar splicer inserts in the side of the beam, as detailed, to accommodate the installation of the retainer assemblies. A pair of bar splicers, 6" apart, shall be placed at 6'-0" centers along the length of the beam. The cost of the bar splicers is included with the deck beam.



1170 SOUTH HOUBOLT ROAD
JOLIET, ILLINOIS 60431
(815) 744-4200
STRAND ASSOCIATES[™] IDPR NO. 184-001273

USER NAME = codyh
PLOT SCALE = 0:2.0000 " = 1" in.
PLOT DATE = 9/20/2024

DESIGNED - TJE
CHECKED - KRB
DRAWN - CJH
CHECKED - TJE

REVISED -
REVISED -
REVISED -
REVISED -

STATE OF ILLINOIS
DEPARTMENT OF TRANSPORTATION

TEMPORARY CONCRETE BARRIER
STRUCTURE NO. 016-0375 (NB) AND 016-1120 (SB)

SHEET 5 OF 48 SHEETS

F.A. RTE.	SECTION	COUNTY	TOTAL SHEETS	SHEET NO.
342	(531) BR 23	COOK	1211	763
CONTRACT NO. 62W38				
ILLINOIS FED. AID PROJECT				

MODEL: Default
FILE NAME: S:\JOLI\6300-6399\6346\113\Drawings\CAD\Micro-554\CAD_Sheets\0160375\1120-62W38-006-TSEL.dgn
9/20/2024 2:14:13 PM




USER NAME = codyh	DESIGNED - JAS	REVISED -
	CHECKED - ELR	REVISED -
PLOT SCALE = 0:2.0000 " = 1' / in.	DRAWN - CJH	REVISED -
PLOT DATE = 9/20/2024	CHECKED - TJE	REVISED -

STATE OF ILLINOIS
DEPARTMENT OF TRANSPORTATION


TOP OF DECK SLAB ELEVATION LAYOUT
STRUCTURE NO. 016-0375 (NB) AND 016-1120 (SB)

SHEET 6 OF 48 SHEETS

Notes:			
1. Work this sheet with sheets 7-11 of 48.			
2. For Offset Sketch, see sheet 2 of 48.			
F.A. RTE.	SECTION	COUNTY	TOTAL SHEETS
342	(531) BR 23	COOK	1211
			764
			CONTRACT NO. 62W38
ILLINOIS		FED. AID PROJECT	

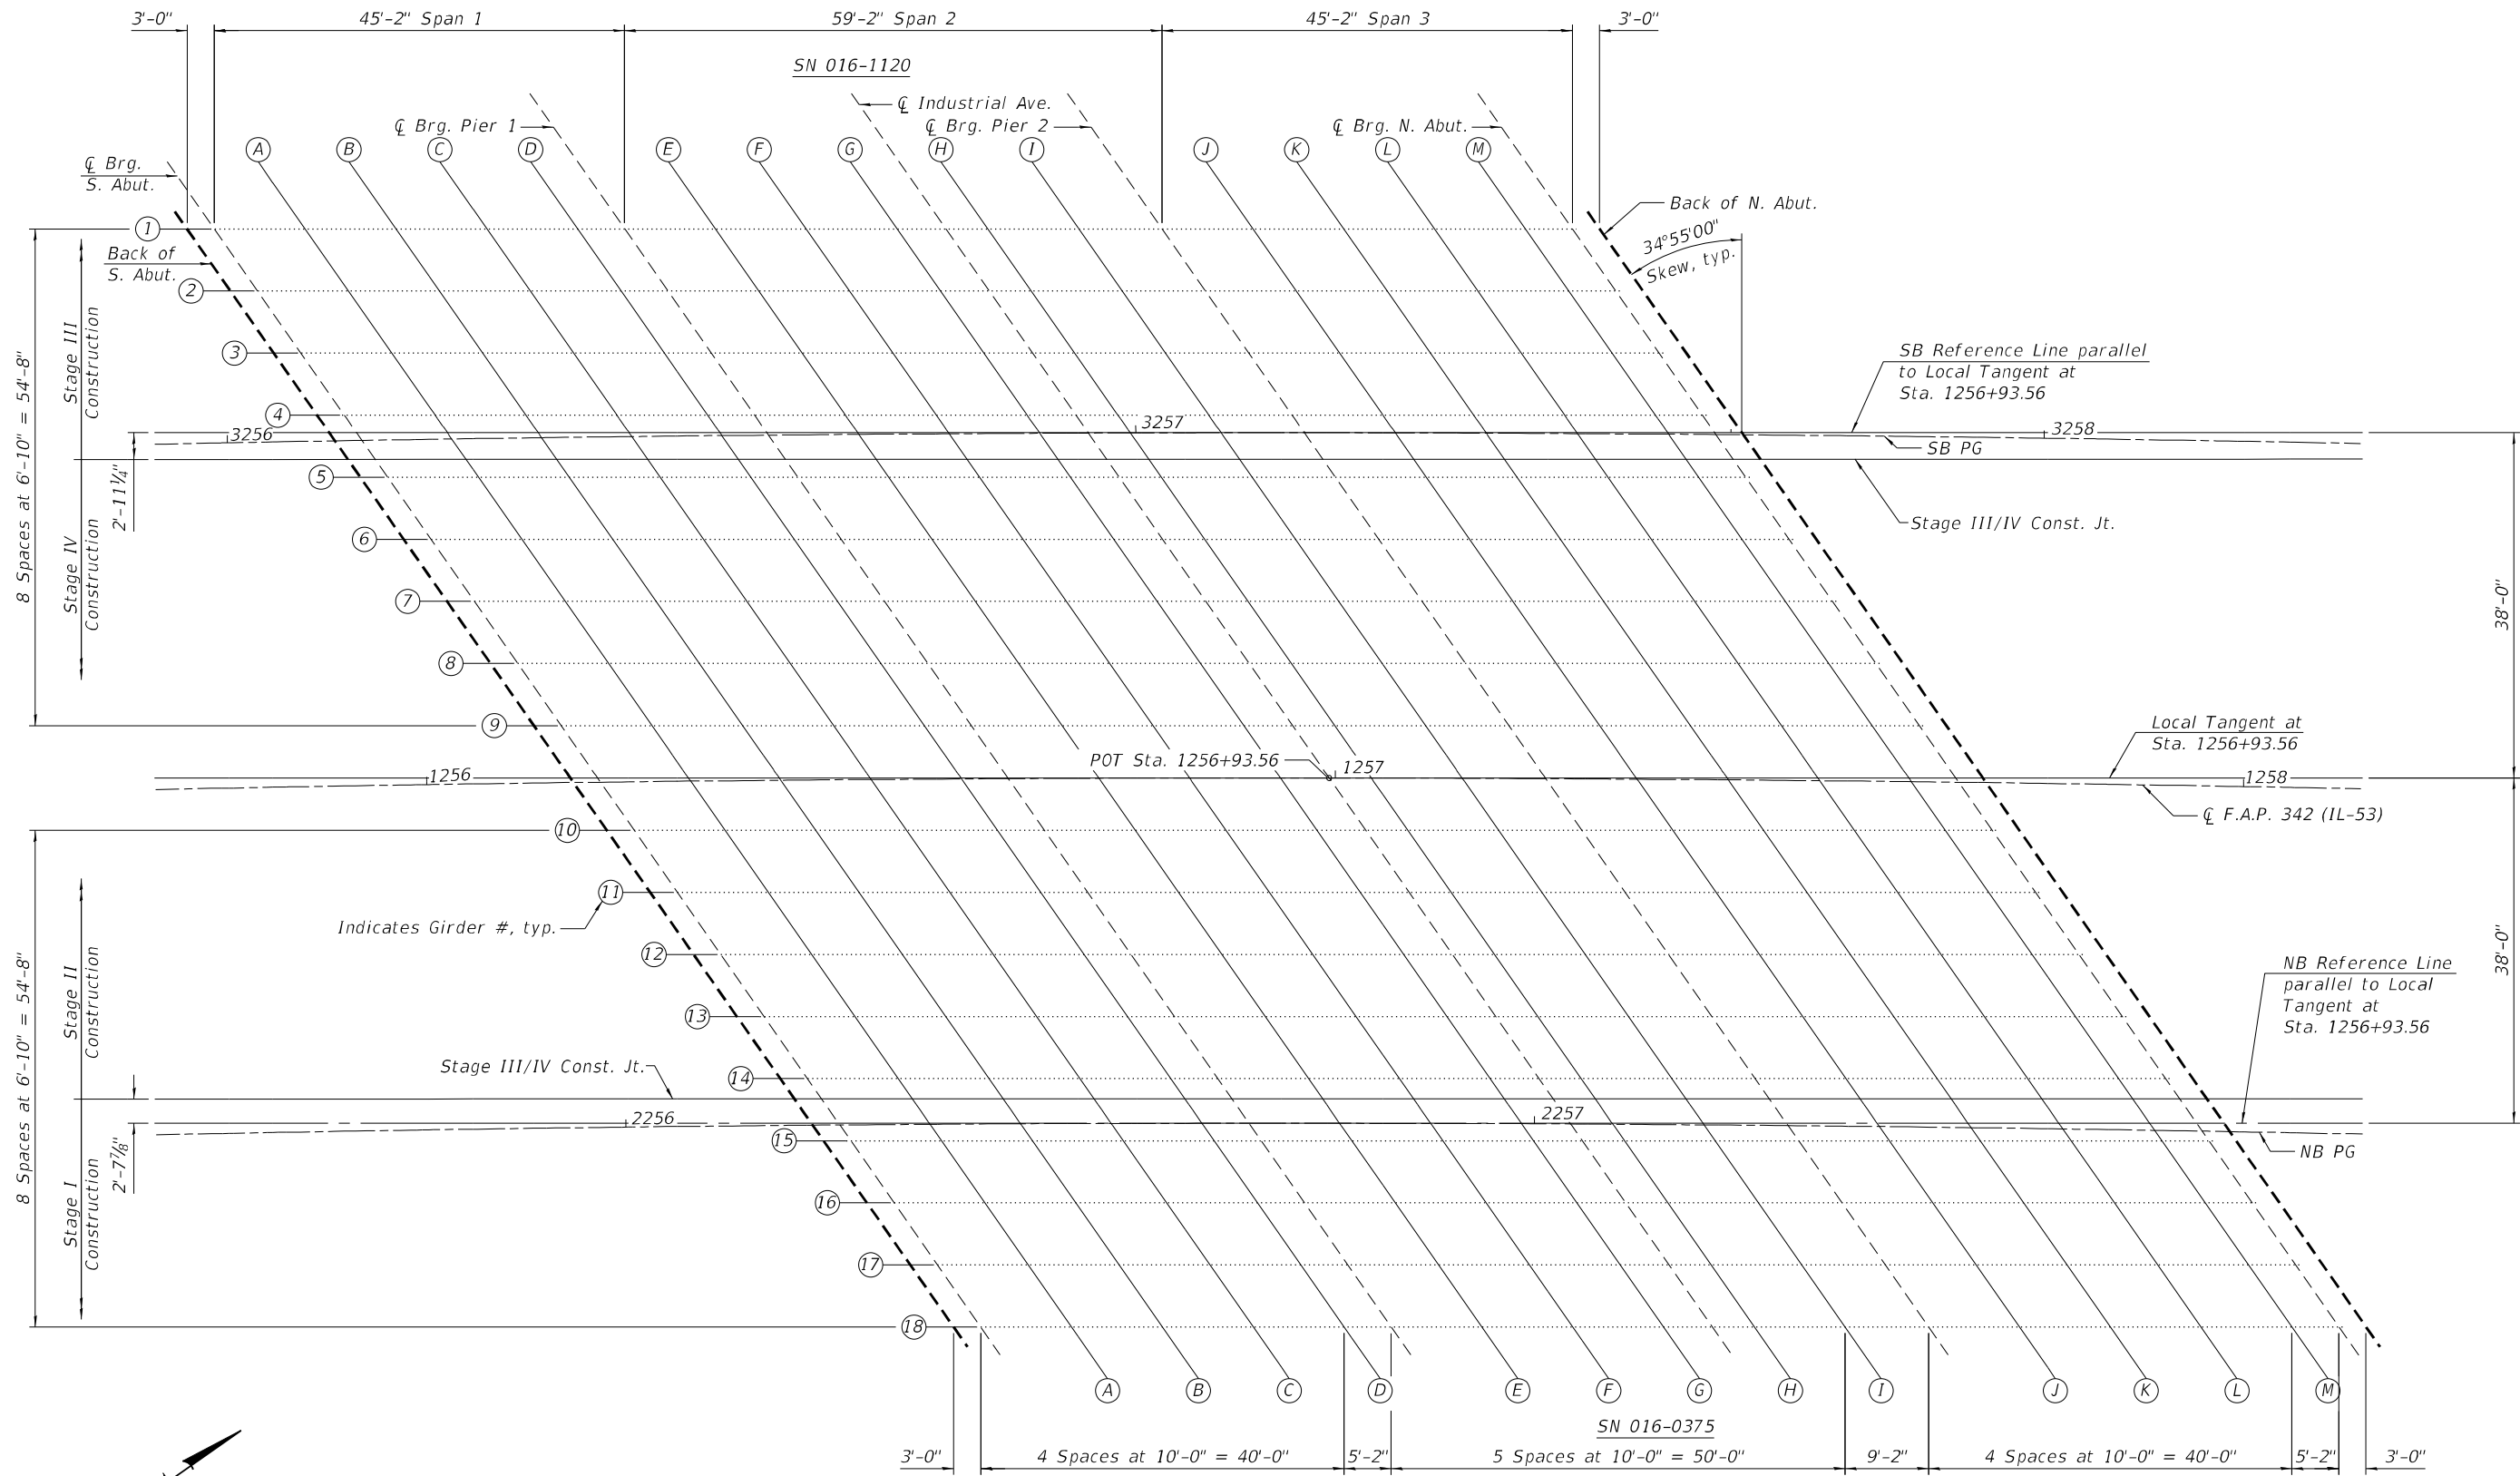

TOP OF DECK SLAB PLAN

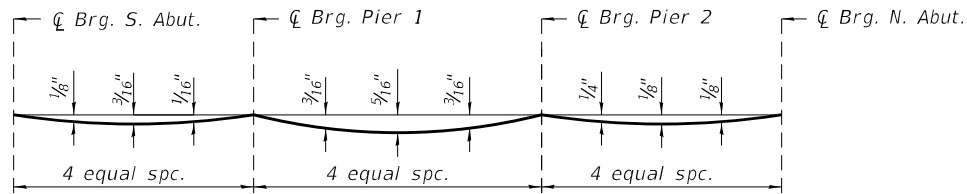


DEAD LOAD DEFLECTION DIAGRAM

(Includes weight of concrete only.)

Note:

The above deflections are not to be used in the field if the engineer is working from the grade elevations adjusted for dead load deflections and grinding as shown below.

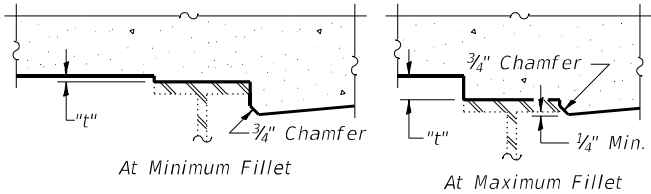

To determine "t": elevations of the top flanges of the beams shall be taken at intervals shown below. These elevations subtracted from the "Theoretical Grade Elevations Adjusted for Dead Load Deflection and Grinding" shown below, minus the initial slab thickness prior to grinding, equals the fillet heights "t" above top flange of beams.
The slab is to be ground after curing to achieve smoothness, but the slab is not to be ground to elevations below the "Theoretical Grade Elevations" shown below. For grinding the deck, see Special Provisions.

FILLET HEIGHTS

BEAM 1

Location	Station	Offset	Theoretical Grade Elevations	Theoretical Grade Elevations Adjusted for DL Deflection & Grinding
BK. S. ABUT.	3255+96.02	-23.62	745.45	745.47
CL BRG. S. ABUT.	3255+99.01	-23.57	745.45	745.47
A	3256+08.97	-23.38	745.42	745.46
B	3256+18.93	-23.21	745.40	745.44
C	3256+28.89	-23.06	745.37	745.40
D	3256+38.85	-22.93	745.34	745.36
CL BRG. PIER 1	3256+44.00	-22.86	745.33	745.35
E	3256+53.96	-22.75	745.29	745.33
F	3256+63.92	-22.66	745.26	745.31
G	3256+73.88	-22.58	745.22	745.28
H	3256+83.85	-22.52	745.18	745.23
I	3256+93.81	-22.48	745.14	745.17
CL BRG. PIER 2	3257+02.94	-22.45	745.10	745.12
J	3257+12.91	-22.44	745.05	745.08
K	3257+22.87	-22.44	745.00	745.04
L	3257+32.83	-22.46	744.95	744.99
M	3257+42.79	-22.50	744.90	744.93
CL BRG. N. ABUT.	3257+47.94	-22.52	744.87	744.90
BK. N. ABUT.	3257+50.93	-22.54	744.86	744.88

BEAM 2

Location	Station	Offset	Theoretical Grade Elevations	Theoretical Grade Elevations Adjusted for DL Deflection & Grinding
BK. S. ABUT.	3256+00.64	-16.70	745.31	745.33
CL BRG. S. ABUT.	3256+03.63	-16.64	745.30	745.32
A	3256+13.61	-16.47	745.28	745.31
B	3256+23.58	-16.31	745.25	745.29
C	3256+33.55	-16.16	745.22	745.25
D	3256+43.52	-16.03	745.19	745.21
CL BRG. PIER 1	3256+48.67	-15.97	745.17	745.19
E	3256+58.65	-15.87	745.14	745.17
F	3256+68.62	-15.79	745.10	745.15
G	3256+78.59	-15.72	745.06	745.12
H	3256+88.57	-15.66	745.02	745.07
I	3256+98.54	-15.63	744.98	745.01
CL BRG. PIER 2	3257+07.69	-15.61	744.94	744.96
J	3257+17.66	-15.60	744.89	744.92
K	3257+27.63	-15.62	744.84	744.88
L	3257+37.61	-15.64	744.79	744.83
M	3257+47.58	-15.69	744.74	744.77
CL BRG. N. ABUT.	3257+52.74	-15.72	744.71	744.73
BK. N. ABUT.	3257+55.73	-15.74	744.69	744.72

BEAM 3

Location	Station	Offset	Theoretical Grade Elevations	Theoretical Grade Elevations Adjusted for DL Deflection & Grinding
BK. S. ABUT.	3256+05.28	-9.78	745.16	745.18
CL BRG. S. ABUT.	3256+08.27	-9.72	745.15	745.17
A	3256+18.25	-9.56	745.13	745.16
B	3256+28.23	-9.40	745.10	745.14
C	3256+38.22	-9.27	745.07	745.10
D	3256+48.20	-9.15	745.04	745.06
CL BRG. PIER 1	3256+53.36	-9.09	745.02	745.04
E	3256+63.35	-9.00	744.99	745.02
F	3256+73.33	-8.92	744.95	745.00
G	3256+83.32	-8.86	744.91	744.96
H	3256+93.30	-8.81	744.87	744.91
I	3257+03.29	-8.78	744.82	744.86
CL BRG. PIER 2	3257+12.44	-8.77	744.78	744.80
J	3257+22.43	-8.77	744.73	744.76
K	3257+32.41	-8.79	744.68	744.72
L	3257+42.40	-8.83	744.63	744.67
M	3257+52.38	-8.88	744.58	744.61
CL BRG. N. ABUT.	3257+57.54	-8.92	744.55	744.57
BK. N. ABUT.	3257+60.53	-8.94	744.53	744.55

STATE OF ILLINOIS
DEPARTMENT OF TRANSPORTATION

TOP OF DECK SLAB ELEVATION (1 OF 5)
STRUCTURE NO. 016-1120 (SB)

SHEET 7 OF 48 SHEETS

F.A. RTE.	SECTION	COUNTY	TOTAL SHEETS	SHEET NO.
342	(531) BR 23	COOK	1211	765
CONTRACT NO. 62W38				
ILLINOIS FED. AID PROJECT				

 STRAND ASSOCIATES™	1170 SOUTH HOUBOLT ROAD JOLIET, ILLINOIS 60431 (815) 744-4200
	IDFPR NO. 184-001273

USER NAME = codyh	DESIGNED - JAS	REVISED -
	CHECKED - ELR	REVISED -
PLOT SCALE = 0:2.0000 " = 1 in.	DRAWN - CJH	REVISED -
PLOT DATE = 9/20/2024	CHECKED - TJE	REVISED -

MODEL: Default
FILE NAME: S:\JOLI\6300--6399\6346\1113\Drawings\CAD\Micro-55A\CAD_Sheets\0160375\1120-62W38-007-TSEL.dgn
9/20/2024 2:14:14 PM

MODEL: Default
FILE NAME: S:\JOLI\6300--6399\CAD\Drawings\CAD\Micro-554\CAD_Sheets\01603751120-62W38-008-TSE2.dgn
9/20/2024 2:14:15 PM

BEAM 4

Location	Station	Offset	Theoretical Grade Elevations	Theoretical Grade Elevations Adjusted for DL Deflection & Grinding
BK. S. ABUT.	3256+09.92	-2.86	745.01	745.03
CL BRG. S. ABUT.	3256+12.91	-2.81	745.00	745.02
A	3256+22.91	-2.65	744.98	745.01
B	3256+32.90	-2.50	744.95	744.99
C	3256+42.90	-2.37	744.92	744.95
D	3256+52.89	-2.26	744.89	744.91
CL BRG. PIER 1	3256+58.06	-2.21	744.87	744.89
E	3256+68.05	-2.12	744.83	744.86
F	3256+78.05	-2.05	744.79	744.84
G	3256+88.05	-2.00	744.75	744.81
H	3256+98.04	-1.96	744.71	744.76
I	3257+08.04	-1.94	744.67	744.70
CL BRG. PIER 2	3257+17.20	-1.94	744.62	744.64
J	3257+27.20	-1.95	744.57	744.60
K	3257+37.20	-1.98	744.52	744.56
L	3257+47.19	-2.02	744.47	744.51
M	3257+57.19	-2.08	744.41	744.44
CL BRG. N. ABUT.	3257+62.36	-2.12	744.38	744.40
BK. N. ABUT.	3257+65.35	-2.14	744.37	744.39

SB PG

Location	Station	Offset	Theoretical Grade Elevations	Theoretical Grade Elevations Adjusted for DL Deflection & Grinding
BK. S. ABUT.	3256+11.84	0.00	744.95	744.97
CL BRG. S. ABUT.	3256+14.81	0.00	744.94	744.96
A	3256+24.70	0.00	744.92	744.96
B	3256+34.60	0.00	744.89	744.93
C	3256+44.51	0.00	744.87	744.90
D	3256+54.44	0.00	744.84	744.86
CL BRG. PIER 1	3256+59.57	0.00	744.82	744.84
E	3256+69.51	0.00	744.78	744.82
F	3256+79.47	0.00	744.75	744.80
G	3256+89.43	0.00	744.71	744.76
H	3256+99.41	0.00	744.67	744.71
I	3257+09.39	0.00	744.62	744.65
CL BRG. PIER 2	3257+18.56	0.00	744.58	744.60
J	3257+28.57	0.00	744.53	744.55
K	3257+38.59	0.00	744.48	744.51
L	3257+48.62	0.00	744.42	744.46
M	3257+58.67	0.00	744.36	744.39
CL BRG. N. ABUT.	3257+63.86	0.00	744.33	744.35
BK. N. ABUT.	3257+66.88	0.00	744.31	744.33

STAGE III/IV CONST. JT.

Location	Station	Offset	Theoretical Grade Elevations	Theoretical Grade Elevations Adjusted for DL Deflection & Grinding
BK. S. ABUT.	3256+13.24	2.07	744.91	744.93
CL BRG. S. ABUT.	3256+16.24	2.12	744.90	744.92
A	3256+26.24	2.28	744.87	744.91
B	3256+36.24	2.42	744.84	744.88
C	3256+46.24	2.54	744.81	744.84
D	3256+56.25	2.65	744.78	744.80
CL BRG. PIER 1	3256+61.42	2.70	744.76	744.78
E	3256+71.42	2.78	744.72	744.75
F	3256+81.43	2.84	744.68	744.73
G	3256+91.43	2.89	744.64	744.70
H	3257+01.43	2.92	744.60	744.64
I	3257+11.44	2.94	744.55	744.58
CL BRG. PIER 2	3257+20.61	2.94	744.51	744.53
J	3257+30.62	2.92	744.46	744.48
K	3257+40.62	2.89	744.41	744.44
L	3257+50.62	2.84	744.35	744.39
M	3257+60.63	2.77	744.30	744.32
CL BRG. N. ABUT.	3257+65.80	2.73	744.27	744.29
BK. N. ABUT.	3257+68.80	2.70	744.25	744.27

BEAM 5

Location	Station	Offset	Theoretical Grade Elevations	Theoretical Grade Elevations Adjusted for DL Deflection & Grinding
BK. S. ABUT.	3256+14.57	4.05	744.86	744.88
CL BRG. S. ABUT.	3256+17.57	4.10	744.86	744.88
A	3256+27.58	4.26	744.83	744.86
B	3256+37.58	4.39	744.80	744.84
C	3256+47.59	4.51	744.77	744.80
D	3256+57.60	4.62	744.73	744.76
CL BRG. PIER 1	3256+62.77	4.67	744.71	744.74
E	3256+72.77	4.74	744.68	744.71
F	3256+82.78	4.81	744.64	744.69
G	3256+92.79	4.85	744.60	744.65
H	3257+02.80	4.88	744.55	744.60
I	3257+12.81	4.90	744.51	744.54
CL BRG. PIER 2	3257+21.98	4.89	744.46	744.48
J	3257+31.99	4.87	744.41	744.44
K	3257+42.00	4.84	744.36	744.40
L	3257+52.00	4.79	744.31	744.34
M	3257+62.01	4.72	744.25	744.28
CL BRG. N. ABUT.	3257+67.18	4.67	744.22	744.24
BK. N. ABUT.	3257+70.18	4.65	744.20	744.22

BEAM 6

Location	Station	Offset	Theoretical Grade Elevations	Theoretical Grade Elevations Adjusted for DL Deflection & Grinding
BK. S. ABUT.	3256+19.23	10.96	744.71	744.74
CL BRG. S. ABUT.	3256+22.24	11.01	744.71	744.73
A	3256+32.26	11.16	744.68	744.71
B	3256+42.27	11.29	744.65	744.69
C	3256+52.29	11.40	744.61	744.65
D	3256+62.31	11.50	744.58	744.60
CL BRG. PIER 1	3256+67.49	11.54	744.56	744.58
E	3256+77.51	11.61	744.52	744.56
F	3256+87.52	11.66	744.48	744.53
G	3256+97.54	11.70	744.44	744.49
H	3257+07.56	11.72	744.39	744.44
I	3257+17.58	11.73	744.35	744.38
CL BRG. PIER 2	3257+26.77	11.72	744.30	744.32
J	3257+36.79	11.69	744.25	744.28
K	3257+46.81	11.65	744.20	744.23
L	3257+56.82	11.59	744.14	744.18
M	3257+66.84	11.51	744.08	744.11
CL BRG. N. ABUT.	3257+72.02	11.47	744.05	744.07
BK. N. ABUT.	3257+75.02	11.44	744.03	744.06

BEAM 7

Location	Station	Offset	Theoretical Grade Elevations	Theoretical Grade Elevations Adjusted for DL Deflection & Grinding
BK. S. ABUT.	3256+23.91	17.87	744.56	744.59
CL BRG. S. ABUT.	3256+26.92	17.91	744.56	744.58
A	3256+36.94	18.05	744.53	744.56
B	3256+46.97	18.17	744.50	744.54
C	3256+57.00	18.28	744.46	744.49
D	3256+67.03	18.37	744.43	744.45
CL BRG. PIER 1	3256+72.22	18.41	744.41	744.43
E	3256+82.25	18.47	744.37	744.40
F	3256+92.28	18.52	744.33	744.37
G	3257+02.31	18.55	744.28	744.34
H	3257+12.34	18.56	744.24	744.28
I	3257+22.37	18.56	744.19	744.22
CL BRG. PIER 2	3257+31.56	18.54	744.14	744.16
J	3257+41.60	18.51	744.09	744.12
K	3257+51.63	18.45	744.03	744.07
L	3257+61.66	18.39	743.98	744.01
M	3257+71.69	18.30	743.92	743.95
CL BRG. N. ABUT.	3257+76.87	18.25	743.89	743.91
BK. N. ABUT.	3257+79.88	18.22	743.87	743.89

MODEL: Default
FILE NAME: S:\JOLI\6300--6399\6346\113\Drawings\CAD\Micro-554\CAD_Sheets\0160375\1120-62W38-009-TSE3.dgn
9/20/2024 2:14:16 PM

BEAM 8

Location	Station	Offset	Theoretical Grade Elevations	Theoretical Grade Elevations Adjusted for DL Deflection & Grinding
BK. S. ABUT.	3256+28.59	24.77	744.42	744.44
CL BRG. S. ABUT.	3256+31.60	24.82	744.41	744.43
A	3256+41.64	24.95	744.38	744.41
B	3256+51.69	25.06	744.34	744.38
C	3256+61.73	25.16	744.31	744.34
D	3256+71.77	25.24	744.27	744.29
CL BRG. PIER 1	3256+76.96	25.27	744.25	744.27
E	3256+87.00	25.33	744.21	744.24
F	3256+97.04	25.37	744.17	744.22
G	3257+07.08	25.39	744.12	744.18
H	3257+17.13	25.40	744.08	744.12
I	3257+27.17	25.38	744.03	744.06
CL BRG. PIER 2	3257+36.37	25.36	743.98	744.00
J	3257+46.41	25.32	743.93	743.95
K	3257+56.46	25.26	743.87	743.91
L	3257+66.50	25.18	743.81	743.85
M	3257+76.54	25.09	743.75	743.78
CL BRG. N. ABUT.	3257+81.73	25.03	743.72	743.74
BK. N. ABUT.	3257+84.74	25.00	743.70	743.72

BEAM 9

Location	Station	Offset	Theoretical Grade Elevations	Theoretical Grade Elevations Adjusted for DL Deflection & Grinding
BK. S. ABUT.	3256+33.29	31.67	744.26	744.29
CL BRG. S. ABUT.	3256+36.30	31.71	744.26	744.28
A	3256+46.36	31.84	744.22	744.26
B	3256+56.41	31.94	744.19	744.23
C	3256+66.46	32.03	744.15	744.19
D	3256+76.51	32.10	744.12	744.14
CL BRG. PIER 1	3256+81.71	32.14	744.10	744.12
E	3256+91.76	32.18	744.05	744.09
F	3257+01.82	32.21	744.01	744.06
G	3257+11.87	32.23	743.96	744.02
H	3257+21.92	32.23	743.92	743.96
I	3257+31.98	32.21	743.87	743.90
CL BRG. PIER 2	3257+41.19	32.17	743.82	743.84
J	3257+51.25	32.12	743.76	743.79
K	3257+61.30	32.06	743.71	743.74
L	3257+71.35	31.97	743.65	743.69
M	3257+81.40	31.87	743.59	743.61
CL BRG. N. ABUT.	3257+86.60	31.81	743.55	743.57
BK. N. ABUT.	3257+89.61	31.78	743.53	743.55

BEAM 10

Location	Station	Offset	Theoretical Grade Elevations	Theoretical Grade Elevations Adjusted for DL Deflection & Grinding
BK. S. ABUT.	2255+98.28	-32.69	745.72	745.74
CL BRG. S. ABUT.	2256+01.26	-32.66	745.71	745.73
A	2256+11.21	-32.55	745.67	745.70
B	2256+21.16	-32.45	745.62	745.66
C	2256+31.10	-32.38	745.58	745.61
D	2256+41.05	-32.32	745.53	745.55
CL BRG. PIER 1	2256+46.19	-32.29	745.50	745.52
E	2256+56.13	-32.26	745.45	745.48
F	2256+66.08	-32.24	745.40	745.43
G	2256+76.02	-32.24	745.34	745.38
H	2256+85.97	-32.26	745.28	745.33
I	2256+95.92	-32.29	745.21	745.27
CL BRG. PIER 2	2257+05.03	-32.33	745.15	745.21
J	2257+14.98	-32.40	745.09	745.14
K	2257+24.92	-32.48	745.02	745.06
L	2257+34.87	-32.58	744.94	744.98
M	2257+44.81	-32.69	744.87	744.89
CL BRG. N. ABUT.	2257+49.95	-32.76	744.83	744.85
BK. N. ABUT.	2257+52.93	-32.80	744.80	744.82

BEAM 11

Location	Station	Offset	Theoretical Grade Elevations	Theoretical Grade Elevations Adjusted for DL Deflection & Grinding
BK. S. ABUT.	2256+02.95	-25.80	745.56	745.59
CL BRG. S. ABUT.	2256+05.93	-25.77	745.55	745.57
A	2256+15.89	-25.67	745.51	745.55
B	2256+25.85	-25.58	745.47	745.51
C	2256+35.80	-25.51	745.42	745.45
D	2256+45.76	-25.46	745.37	745.39
CL BRG. PIER 1	2256+50.91	-25.44	745.34	745.36
E	2256+60.86	-25.42	745.29	745.32
F	2256+70.82	-25.41	745.23	745.27
G	2256+80.78	-25.41	745.17	745.22
H	2256+90.74	-25.44	745.11	745.16
I	2257+00.69	-25.48	745.05	745.10
CL BRG. PIER 2	2257+09.82	-25.53	744.98	745.04
J	2257+19.78	-25.60	744.92	744.97
K	2257+29.73	-25.69	744.84	744.89
L	2257+39.69	-25.80	744.77	744.80
M	2257+49.65	-25.92	744.69	744.72
CL BRG. N. ABUT.	2257+54.79	-25.99	744.65	744.67
BK. N. ABUT.	2257+57.78	-26.03	744.63	744.65

BEAM 12

Location	Station	Offset	Theoretical Grade Elevations	Theoretical Grade Elevations Adjusted for DL Deflection & Grinding
BK. S. ABUT.	2256+07.62	-18.92	745.41	745.43
CL BRG. S. ABUT.	2256+10.61	-18.89	745.40	745.42
A	2256+20.58	-18.79	745.35	745.39
B	2256+30.55	-18.71	745.31	745.35
C	2256+40.52	-18.65	745.26	745.29
D	2256+50.49	-18.61	745.21	745.23
CL BRG. PIER 1	2256+55.64	-18.59	745.18	745.20
E	2256+65.61	-18.58	745.12	745.15
F	2256+75.58	-18.57	745.07	745.10
G	2256+85.54	-18.59	745.01	745.05
H	2256+95.51	-18.62	744.94	744.99
I	2257+05.48	-18.67	744.88	744.93
CL BRG. PIER 2	2257+14.62	-18.73	744.82	744.87
J	2257+24.59	-18.81	744.74	744.79
K	2257+34.56	-18.91	744.67	744.71
L	2257+44.52	-19.02	744.60	744.63
M	2257+54.49	-19.15	744.52	744.54
CL BRG. N. ABUT.	2257+59.64	-19.22	744.47	744.50
BK. N. ABUT.	2257+62.63	-19.27	744.45	744.47

BEAM 13

Location	Station	Offset	Theoretical Grade Elevations	Theoretical Grade Elevations Adjusted for DL Deflection & Grinding
BK. S. ABUT.	2256+12.31	-12.04	745.25	745.27
CL BRG. S. ABUT.	2256+15.30	-12.01	745.24	745.26
A	2256+25.28	-11.92	745.19	745.23
B	2256+35.26	-11.85	745.15	745.19
C	2256+45.24	-11.80	745.10	745.13
D	2256+55.22	-11.76	745.05	745.07
CL BRG. PIER 1	2256+60.38	-11.75	745.02	745.04
E	2256+70.36	-11.74	744.96	744.99
F	2256+80.34	-11.75	744.90	744.94
G	2256+90.32	-11.77	744.84	744.88
H	2257+00.30	-11.81	744.78	744.82
I	2257+10.28	-11.87	744.71	744.76
CL BRG. PIER 2	2257+19.43	-11.93	744.64	744.70
J	2257+29.41	-12.02	744.57	744.62
K	2257+39.39	-12.13	744.50	744.54
L	2257+49.37	-12.25	744.42	744.45
M	2257+59.35	-12.39	744.34	744.37
CL BRG. N. ABUT.	2257+64.50	-12.46	744.30	744.32
BK. N. ABUT.	2257+67.49	-12.51	744.27	744.29

BEAM 14

Location	Station	Offset	Theoretical Grade Elevations	Theoretical Grade Elevations Adjusted for DL Deflection & Grinding
BK. S. ABUT.	2256+17.01	-5.16	745.10	745.12
CL BRG. S. ABUT.	2256+20.00	-5.13	745.08	745.10
A	2256+30.00	-5.05	745.04	745.07
B	2256+39.99	-4.99	744.99	745.03
C	2256+49.98	-4.95	744.94	744.97
D	2256+59.97	-4.92	744.88	744.90
CL BRG. PIER 1	2256+65.13	-4.91	744.85	744.88
E	2256+75.12	-4.91	744.80	744.82
F	2256+85.12	-4.92	744.74	744.77
G	2256+95.11	-4.95	744.67	744.72
H	2257+05.10	-5.00	744.61	744.66
I	2257+15.09	-5.06	744.54	744.59
CL BRG. PIER 2	2257+24.25	-5.14	744.47	744.53
J	2257+34.24	-5.24	744.40	744.45
K	2257+44.23	-5.35	744.32	744.37
L	2257+54.22	-5.48	744.25	744.28
M	2257+64.21	-5.63	744.16	744.19
CL BRG. N. ABUT.	2257+69.37	-5.71	744.12	744.14
BK. N. ABUT.	2257+72.37	-5.76	744.10	744.12

STAGE I/II CONST. JT.

Location	Station	Offset	Theoretical Grade Elevations	Theoretical Grade Elevations Adjusted for DL Deflection & Grinding
BK. S. ABUT.	2256+18.56	-2.89	745.04	745.06
CL BRG. S. ABUT.	2256+21.55	-2.87	745.03	745.05
A	2256+31.55	-2.79	744.98	745.02
B	2256+41.55	-2.73	744.93	744.97
C	2256+51.54	-2.69	744.88	744.91
D	2256+61.54	-2.66	744.83	744.85
CL BRG. PIER 1	2256+66.70	-2.66	744.80	744.82
E	2256+76.70	-2.66	744.74	744.77
F	2256+86.69	-2.68	744.68	744.72
G	2256+96.69	-2.71	744.62	744.66
H	2257+06.68	-2.76	744.55	744.60
I	2257+16.68	-2.83	744.48	744.54
CL BRG. PIER 2	2257+25.84	-2.90	744.42	744.47
J	2257+35.83	-3.00	744.34	744.39
K	2257+45.83	-3.12	744.27	744.31
L	2257+55.82	-3.25	744.19	744.22
M	2257+65.81	-3.40	744.11	744.13
CL BRG. N. ABUT.	2257+70.98	-3.48	744.06	744.08
BK. N. ABUT.	2257+73.97	-3.54	744.04	744.06

MODEL: Default
FILE NAME: S:\JOL\6300--6399\6346\11\3\Drawings\CAD\Micro-s55a\CAD_Sheets\0160375\1120-62W38-010-TSE4.dgn
9/20/2024 2:14:17 PM

MODEL: Default
FILE NAME: S:\JOLI\6300--6399\CAD\Drawings\CAD\Micro-554\CAD_Sheets\0160375\1120-62W38-011-TSE5.dgn
9/20/2024 2:14:17 PM

NB PG

Location	Station	Offset	Theoretical Grade Elevations	Theoretical Grade Elevations Adjusted for DL Deflection & Grinding
BK. S. ABUT.	2256+20.54	0.00	744.98	745.00
CL BRG. S. ABUT.	2256+23.52	0.00	744.96	744.99
A	2256+33.47	0.00	744.92	744.95
B	2256+43.43	0.00	744.87	744.91
C	2256+53.40	0.00	744.82	744.85
D	2256+63.39	0.00	744.77	744.79
CL BRG. PIER 1	2256+68.55	0.00	744.74	744.76
E	2256+78.56	0.00	744.68	744.71
F	2256+88.57	0.00	744.62	744.65
G	2256+98.59	0.00	744.55	744.59
H	2257+08.63	0.00	744.48	744.53
I	2257+18.68	0.00	744.41	744.46
CL BRG. PIER 2	2257+27.91	0.00	744.34	744.40
J	2257+37.98	0.00	744.27	744.32
K	2257+48.06	0.00	744.19	744.23
L	2257+58.16	0.00	744.10	744.14
M	2257+68.27	0.00	744.02	744.04
CL BRG. N. ABUT.	2257+73.50	0.00	743.97	743.99
BK. N. ABUT.	2257+76.53	0.00	743.94	743.96

BEAM 15

Location	Station	Offset	Theoretical Grade Elevations	Theoretical Grade Elevations Adjusted for DL Deflection & Grinding
BK. S. ABUT.	2256+21.72	1.72	744.94	744.96
CL BRG. S. ABUT.	2256+24.72	1.74	744.92	744.94
A	2256+34.72	1.81	744.88	744.91
B	2256+44.72	1.87	744.83	744.87
C	2256+54.73	1.90	744.77	744.81
D	2256+64.73	1.92	744.72	744.74
CL BRG. PIER 1	2256+69.90	1.93	744.69	744.71
E	2256+79.90	1.92	744.63	744.66
F	2256+89.90	1.90	744.57	744.61
G	2256+99.91	1.86	744.50	744.55
H	2257+09.91	1.80	744.44	744.49
I	2257+19.91	1.73	744.37	744.42
CL BRG. PIER 2	2257+29.08	1.65	744.30	744.36
J	2257+39.08	1.55	744.23	744.28
K	2257+49.08	1.42	744.15	744.19
L	2257+59.09	1.29	744.07	744.10
M	2257+69.09	1.13	743.99	744.01
CL BRG. N. ABUT.	2257+74.25	1.04	743.94	743.96
BK. N. ABUT.	2257+77.25	0.99	743.92	743.94

BEAM 16

Location	Station	Offset	Theoretical Grade Elevations	Theoretical Grade Elevations Adjusted for DL Deflection & Grinding
BK. S. ABUT.	2256+26.44	8.59	744.78	744.80
CL BRG. S. ABUT.	2256+29.44	8.61	744.77	744.79
A	2256+39.45	8.67	744.72	744.75
B	2256+49.47	8.72	744.67	744.71
C	2256+59.48	8.75	744.61	744.64
D	2256+69.50	8.76	744.56	744.58
CL BRG. PIER 1	2256+74.67	8.76	744.53	744.55
E	2256+84.69	8.75	744.46	744.49
F	2256+94.70	8.72	744.40	744.44
G	2257+04.72	8.67	744.34	744.38
H	2257+14.73	8.60	744.27	744.32
I	2257+24.74	8.52	744.20	744.25
CL BRG. PIER 2	2257+33.92	8.44	744.13	744.18
J	2257+43.94	8.32	744.05	744.10
K	2257+53.95	8.19	743.97	744.02
L	2257+63.96	8.05	743.89	743.93
M	2257+73.97	7.88	743.81	743.83
CL BRG. N. ABUT.	2257+79.15	7.79	743.76	743.78
BK. N. ABUT.	2257+82.15	7.74	743.74	743.76

BEAM 17

Location	Station	Offset	Theoretical Grade Elevations	Theoretical Grade Elevations Adjusted for DL Deflection & Grinding
BK. S. ABUT.	2256+31.17	15.46	744.62	744.64
CL BRG. S. ABUT.	2256+34.17	15.48	744.61	744.63
A	2256+44.20	15.53	744.56	744.59
B	2256+54.23	15.57	744.50	744.54
C	2256+64.25	15.59	744.45	744.48
D	2256+74.28	15.59	744.39	744.41
CL BRG. PIER 1	2256+79.46	15.59	744.36	744.38
E	2256+89.48	15.57	744.30	744.33
F	2256+99.51	15.53	744.23	744.27
G	2257+09.54	15.47	744.17	744.21
H	2257+19.56	15.40	744.10	744.15
I	2257+29.59	15.31	744.02	744.08
CL BRG. PIER 2	2257+38.78	15.22	743.96	744.01
J	2257+48.80	15.10	743.88	743.93
K	2257+58.83	14.96	743.80	743.84
L	2257+68.85	14.80	743.72	743.75
M	2257+78.87	14.63	743.63	743.66
CL BRG. N. ABUT.	2257+84.05	14.54	743.58	743.61
BK. N. ABUT.	2257+87.06	14.48	743.56	743.58

BEAM 18

Location	Station	Offset	Theoretical Grade Elevations	Theoretical Grade Elevations Adjusted for DL Deflection & Grinding
BK. S. ABUT.	2256+35.91	22.32	744.46	744.48
CL BRG. S. ABUT.	2256+38.92	22.34	744.45	744.47
A	2256+48.96	22.38	744.40	744.43
B	2256+58.99	22.41	744.34	744.38
C	2256+69.03	22.43	744.28	744.32
D	2256+79.07	22.42	744.23	744.25
CL BRG. PIER 1	2256+84.25	22.41	744.19	744.22
E	2256+94.29	22.38	744.13	744.16
F	2257+04.33	22.34	744.07	744.10
G	2257+14.37	22.27	744.00	744.04
H	2257+24.40	22.19	743.93	743.97
I	2257+34.44	22.10	743.85	743.91
CL BRG. PIER 2	2257+43.64	21.99	743.78	743.84
J	2257+53.68	21.86	743.70	743.75
K	2257+63.71	21.72	743.62	743.66
L	2257+73.75	21.56	743.54	743.57
M	2257+83.78	21.38	743.45	743.48
CL BRG. N. ABUT.	2257+88.97	21.28	743.40	743.43
BK. N. ABUT.	2257+91.98	21.22	743.38	743.40

W. FACE OF PARAPET NB BRIDGE

Location	Station	Offset	Theoretical Grade Elevations	Theoretical Grade Elevations Adjusted for Grinding
S. End S. Approach	2255+68.45	-34.93	745.86	745.88
A1	2255+78.39	-34.76	745.83	745.85
A2	2255+88.33	-34.62	745.79	745.81
N. End S. Approach	2255+98.27	-34.48	745.76	745.78

W. EDGE OF PAVEMENT

Location	Station	Offset	Theoretical Grade Elevations	Theoretical Grade Elevations Adjusted for Grinding
S. End S. Approach	2255+75.77	-24.00	745.62	745.64
A1	2255+85.63	-24.00	745.59	745.61
A2	2255+95.50	-24.00	745.56	745.58
N. End S. Approach	2256+05.38	-24.00	745.52	745.54

STAGE I/II CONST. JT.

Location	Station	Offset	Theoretical Grade Elevations	Theoretical Grade Elevations Adjusted for Grinding
S. End S. Approach	2255+89.79	-3.22	745.16	745.18
A1	2255+99.79	-3.09	745.12	745.14
A2	2256+09.78	-2.98	745.08	745.10
N. End S. Approach	2256+19.78	-2.88	745.04	745.06

NB PG

Location	Station	Offset	Theoretical Grade Elevations	Theoretical Grade Elevations Adjusted for Grinding
S. End S. Approach	2255+91.97	0.00	745.09	745.11
A1	2256+01.89	0.00	745.05	745.07
A2	2256+11.81	0.00	745.01	745.03
N. End S. Approach	2256+21.75	0.00	744.97	744.99


E. EDGE OF PAVEMENT

Location	Station	Offset	Theoretical Grade Elevations	Theoretical Grade Elevations Adjusted for Grinding
S. End S. Approach	2256+00.13	12.00	744.82	744.84
A1	2256+10.08	12.00	744.78	744.80
A2	2256+20.03	12.00	744.74	744.76
N. End S. Approach	2256+30.00	12.00	744.70	744.72

E. FACE OF PARAPET & GUTTER LINE NB

Location	Station	Offset	Theoretical Grade Elevations	Theoretical Grade Elevations Adjusted for Grinding
S. End S. Approach	2256+07.57	22.88	744.57	744.59
A1	2256+17.60	22.98	744.53	744.55
A2	2256+27.64	23.06	744.48	744.51
N. End S. Approach	2256+37.68	23.12	744.44	744.46

- Notes:
- All dimensions measured perpendicular to reference line unless otherwise noted.
 - For Offset sketch see sheet 2 of 48.

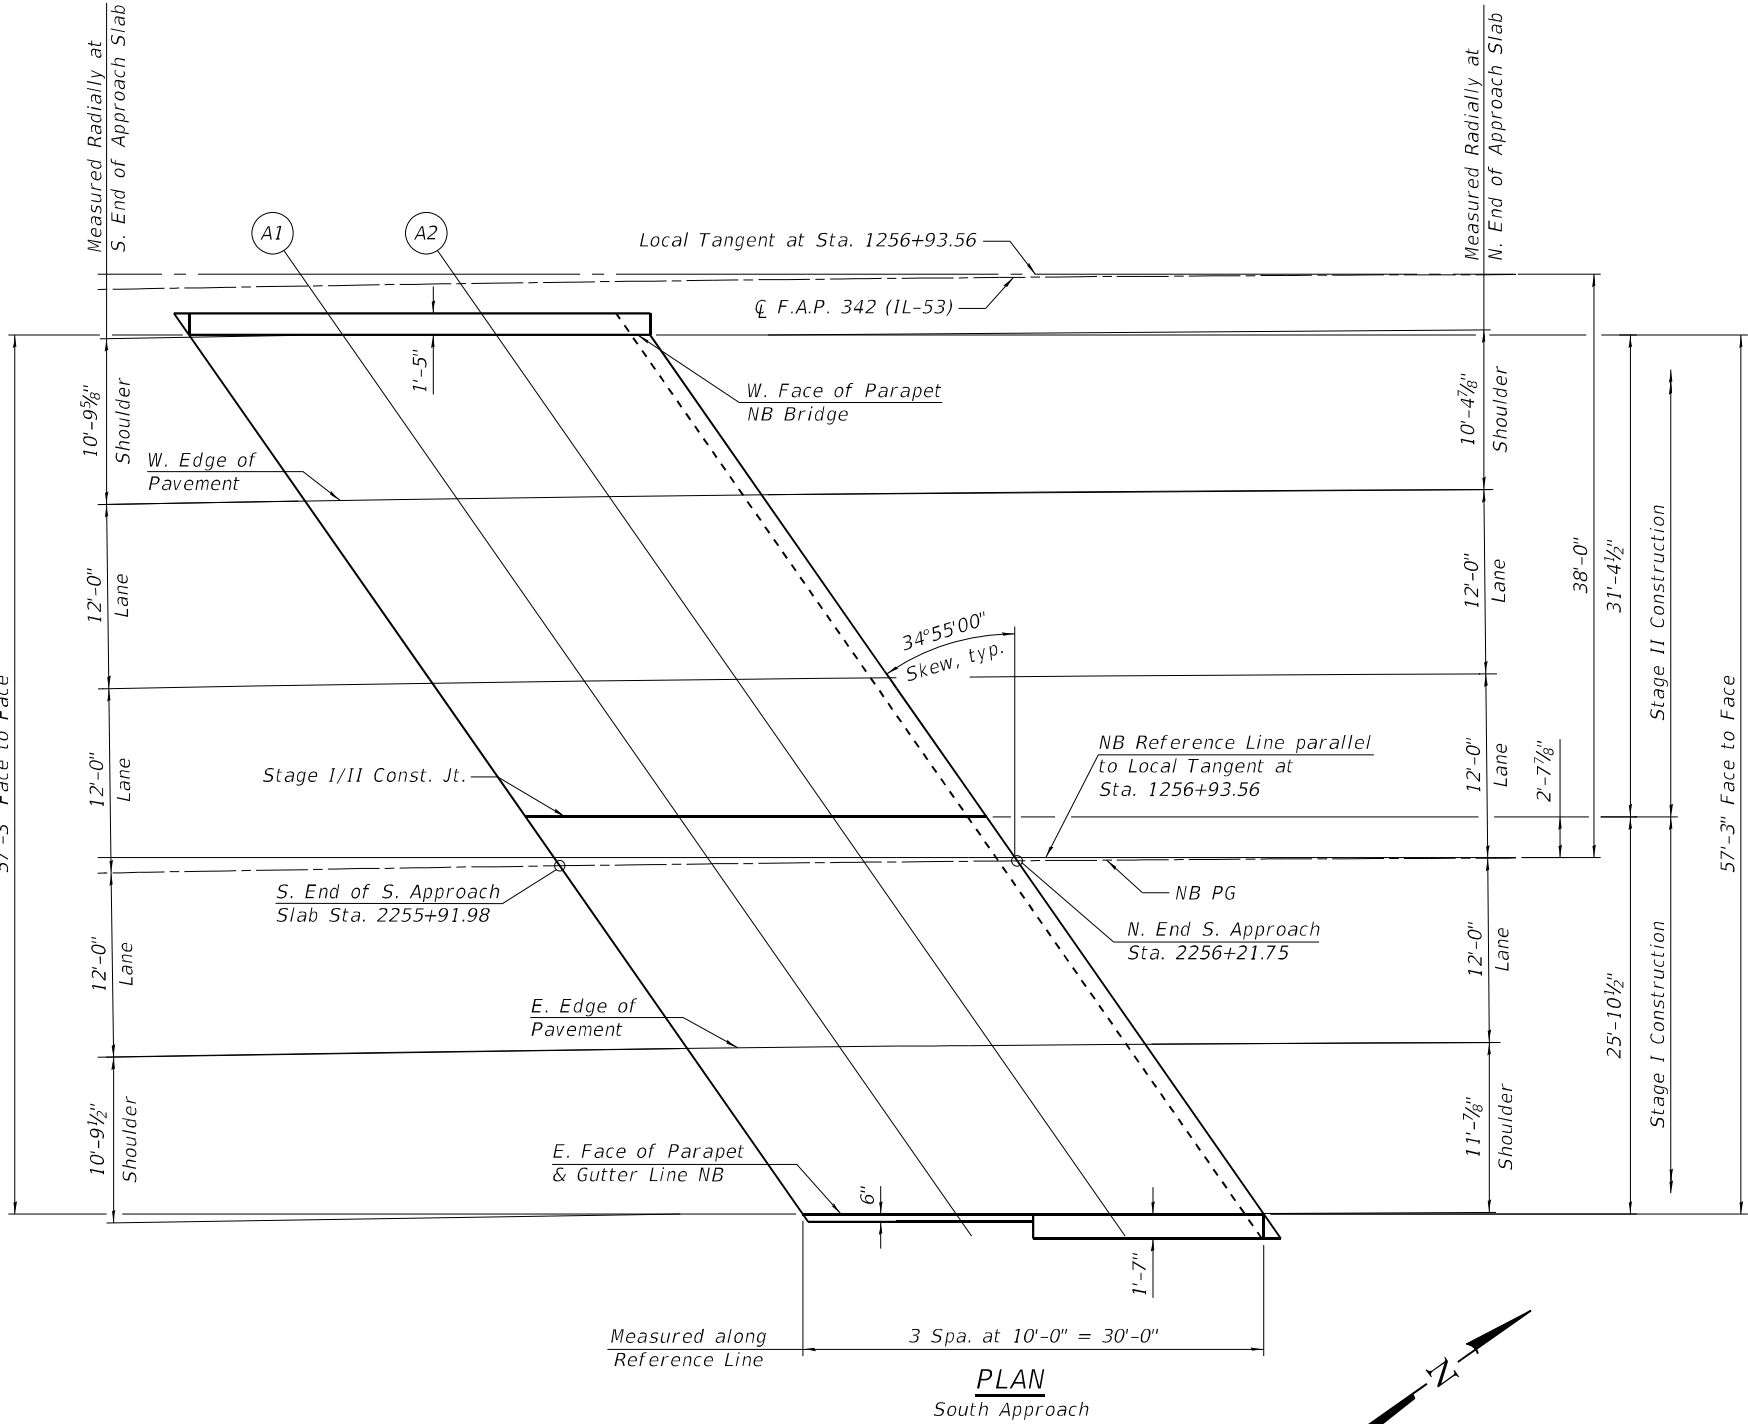

STATE OF ILLINOIS
DEPARTMENT OF TRANSPORTATION

TOP OF APPROACH SLAB ELEVATION (1 OF 4)
STRUCTURE NO. 016-0375 (NB)

SHEET 12 OF 48 SHEETS

F.A. RTE.	SECTION	COUNTY	TOTAL SHEETS	SHEET NO.
342	(531) BR 23	COOK	1211	770
CONTRACT NO. 62W38				
ILLINOIS FED. AID PROJECT				

MODEL: Default
FILE NAME: S:\JOL\6300--6399\6346\1113\Drawings\CAD\Micro-55a\CAD_Sheets\0160375\1120-62W38-012-A5E1.dgn
9/20/2024 2:14:19 PM

SA
STRAND
ASSOCIATES
1170 SOUTH HOUBOLT ROAD
JOLIET, ILLINOIS 60431
(815) 744-4200
IDFPR NO. 184-001273

USER NAME = codyh	DESIGNED - JAS	REVISED -
PLOT SCALE = 0:2.0000 " = 1"	CHECKED - ELR	REVISED -
PLOT DATE = 9/20/2024	DRAWN - CJH	REVISED -
	CHECKED - TJE	REVISED -

STAGE I/II CONST. JT.

<i>Location</i>	<i>Station</i>	<i>Offset</i>	<i>Theoretical Grade Elevations</i>	<i>Theoretical Grade Elevations Adjusted for Grinding</i>
<i>S. End N. Approach</i>	2257+72.76	-3.51	744.05	744.07
<i>A3</i>	2257+82.75	-3.69	743.96	743.98
<i>A4</i>	2257+92.74	-3.89	743.87	743.89
<i>N. End N. Approach</i>	2258+02.73	-4.10	743.78	743.80


E. EDGE OF PAVEMENT

<i>Location</i>	<i>Station</i>	<i>Offset</i>	<i>Theoretical Grade Elevations</i>	<i>Theoretical Grade Elevations Adjusted for Grinding</i>
<i>S. End N. Approach</i>	<i>2257+84.01</i>	<i>12.00</i>	<i>743.64</i>	<i>743.66</i>
<i>A3</i>	<i>2257+94.18</i>	<i>12.00</i>	<i>743.54</i>	<i>743.56</i>
<i>A4</i>	<i>2258+04.35</i>	<i>12.00</i>	<i>743.44</i>	<i>743.46</i>
<i>N. End N. Approach</i>	<i>2258+14.54</i>	<i>12.00</i>	<i>743.34</i>	<i>743.36</i>

<i>Location</i>	<i>Station</i>	<i>Offset</i>	<i>Theoretical Grade Elevations</i>	<i>Theoretical Grade Elevations Adjusted for Grinding</i>
<i>S. End N. Approach</i>	2257+91.32	22.02	743.37	743.39
<i>A3</i>	2258+01.52	22.03	743.27	743.29
<i>A4</i>	2258+11.71	22.02	743.17	743.19
<i>N. End N. Approach</i>	2258+21.91	22.00	743.07	743.09

Notes:

1. All dimensions measured perpendicular to reference line unless otherwise noted.
2. For Offset sketch see sheet 2 of 48.

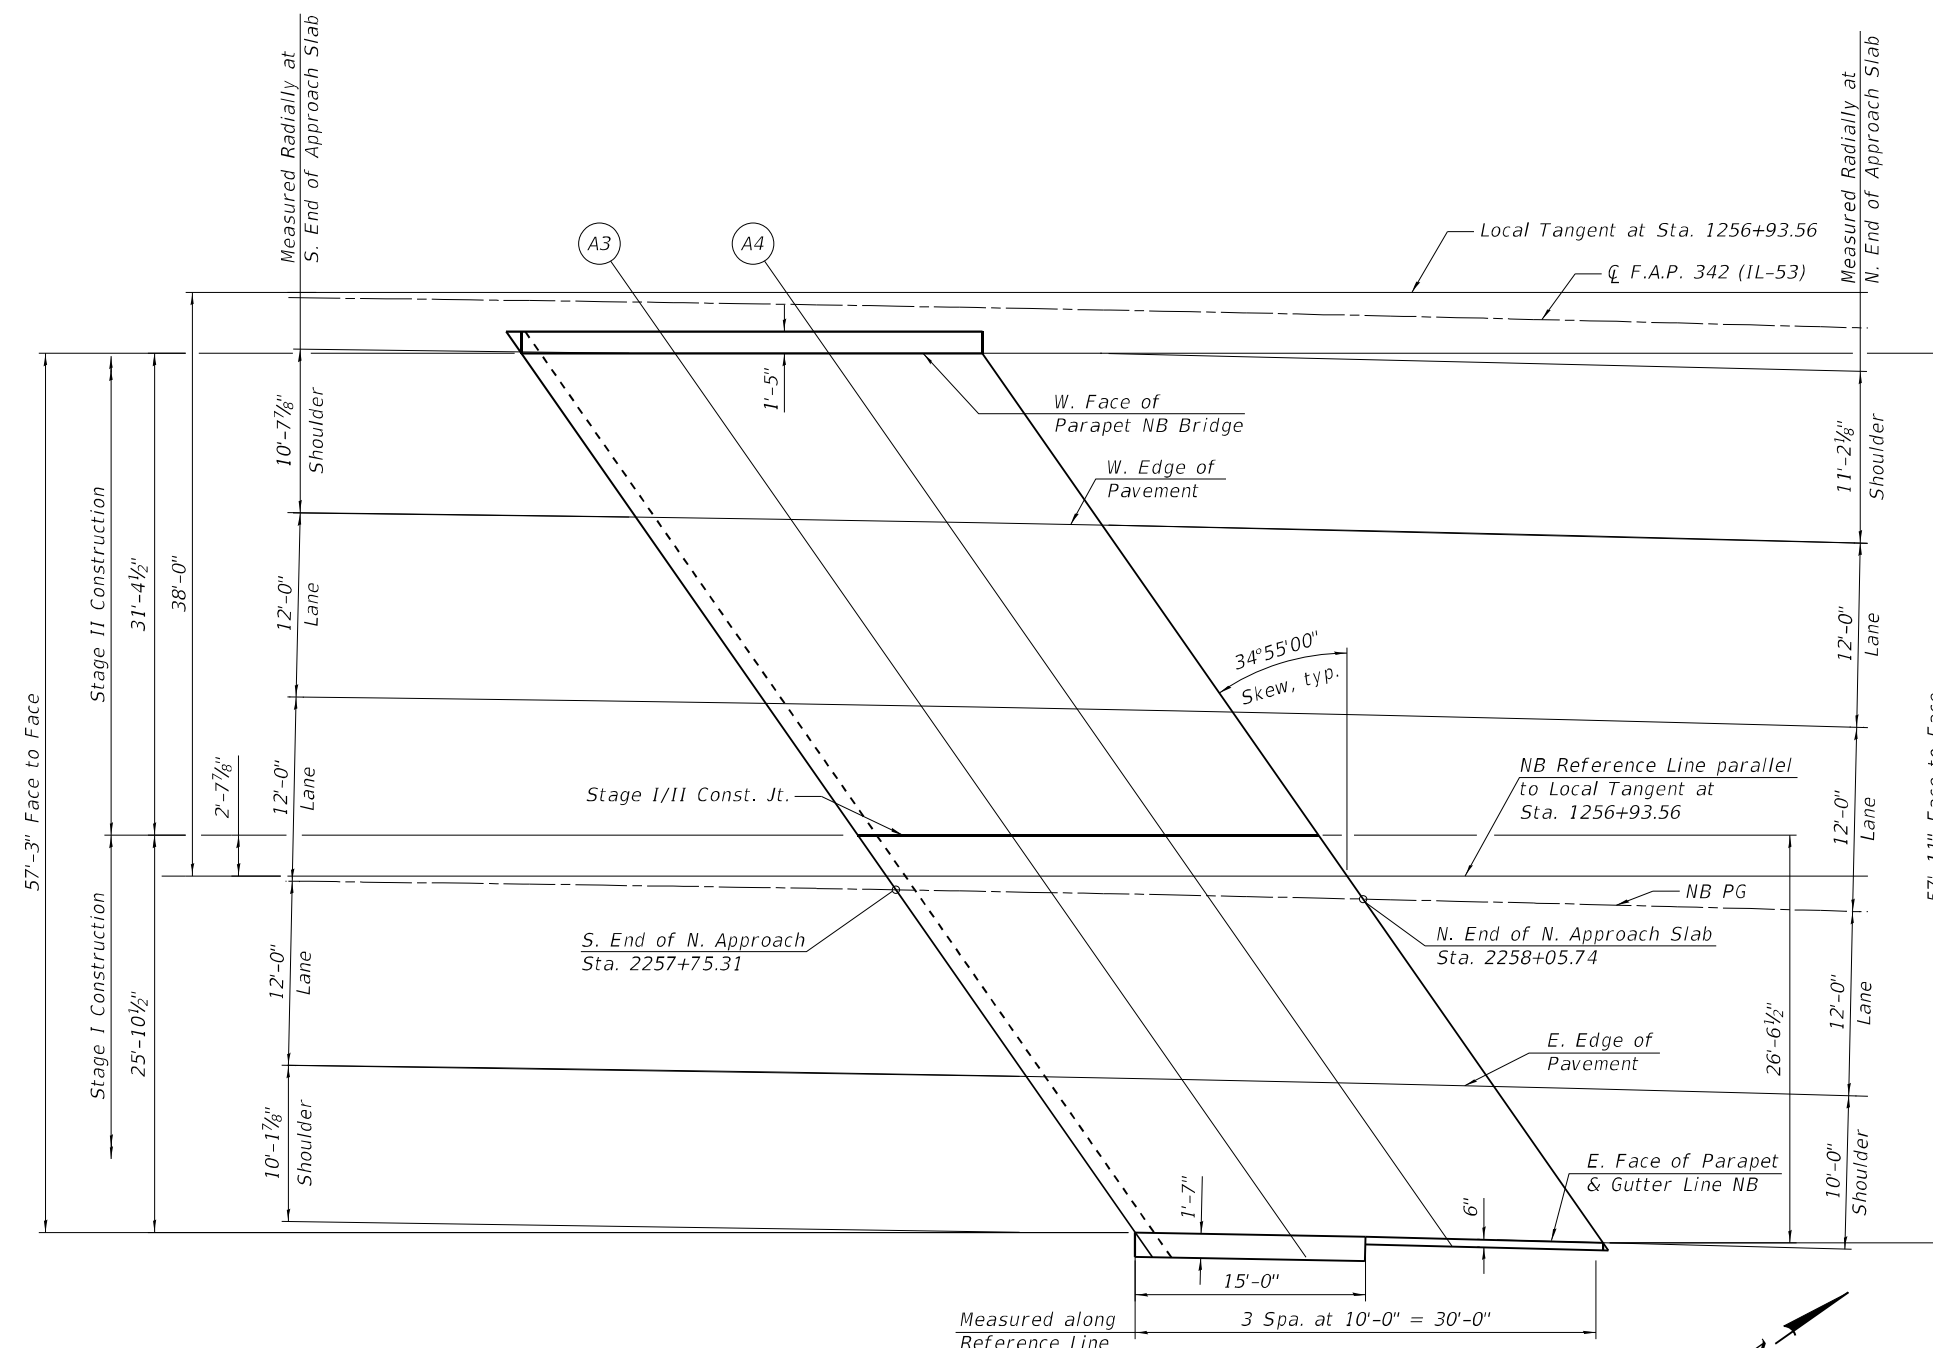

PLAN
North Approach

W. FACE OF PARAPET & GUTTER LINE SB

Location	Station	Offset	Theoretical Grade Elevations	Theoretical Grade Elevations Adjusted for Grinding
S. End S. Approach	3255+67.03	-24.77	745.52	745.54
A1	3255+76.98	-24.53	745.50	745.52
A2	3255+86.94	-24.31	745.48	745.50
N. End. S. Approach	3255+96.90	-24.11	745.46	745.48

W. EDGE OF PAVEMENT

Location	Station	Offset	Theoretical Grade Elevations	Theoretical Grade Elevations Adjusted for Grinding
S. End S. Approach	3255+75.47	-12.00	745.25	745.27
A1	3255+85.30	-12.00	745.24	745.26
A2	3255+95.14	-12.00	745.22	745.24
N. End. S. Approach	3256+04.99	-12.00	745.20	745.22

SB PG

Location	Station	Offset	Theoretical Grade Elevations	Theoretical Grade Elevations Adjusted for Grinding
S. End S. Approach	3255+83.44	0.00	745.00	745.02
A1	3255+93.30	0.00	744.99	745.01
A2	3256+03.17	0.00	744.97	744.99
N. End. S. Approach	3256+13.05	0.00	744.95	744.97

STAGE III/IV CONST. JT.


Location	Station	Offset	Theoretical Grade Elevations	Theoretical Grade Elevations Adjusted for Grinding
S. End S. Approach	3255+84.45	1.52	744.97	744.99
A1	3255+94.45	1.72	744.95	744.97
A2	3256+04.45	1.92	744.93	744.95
N. End. S. Approach	3256+14.45	2.09	744.90	744.92

E. EDGE OF PAVEMENT

Location	Station	Offset	Theoretical Grade Elevations	Theoretical Grade Elevations Adjusted for Grinding
S. End S. Approach	3255+99.50	24.00	744.49	744.52
A1	3256+09.42	24.00	744.48	744.50
A2	3256+19.34	24.00	744.45	744.47
N. End. S. Approach	3256+29.28	24.00	744.43	744.45

E. FACE OF PARAPET SB BRIDGE

Location	Station	Offset	Theoretical Grade Elevations	Theoretical Grade Elevations Adjusted for Grinding
S. End S. Approach	3256+05.78	33.32	744.30	744.32
A1	3256+15.84	33.49	744.27	744.29
A2	3256+25.89	33.65	744.24	744.27
N. End. S. Approach	3256+35.95	33.79	744.22	744.24

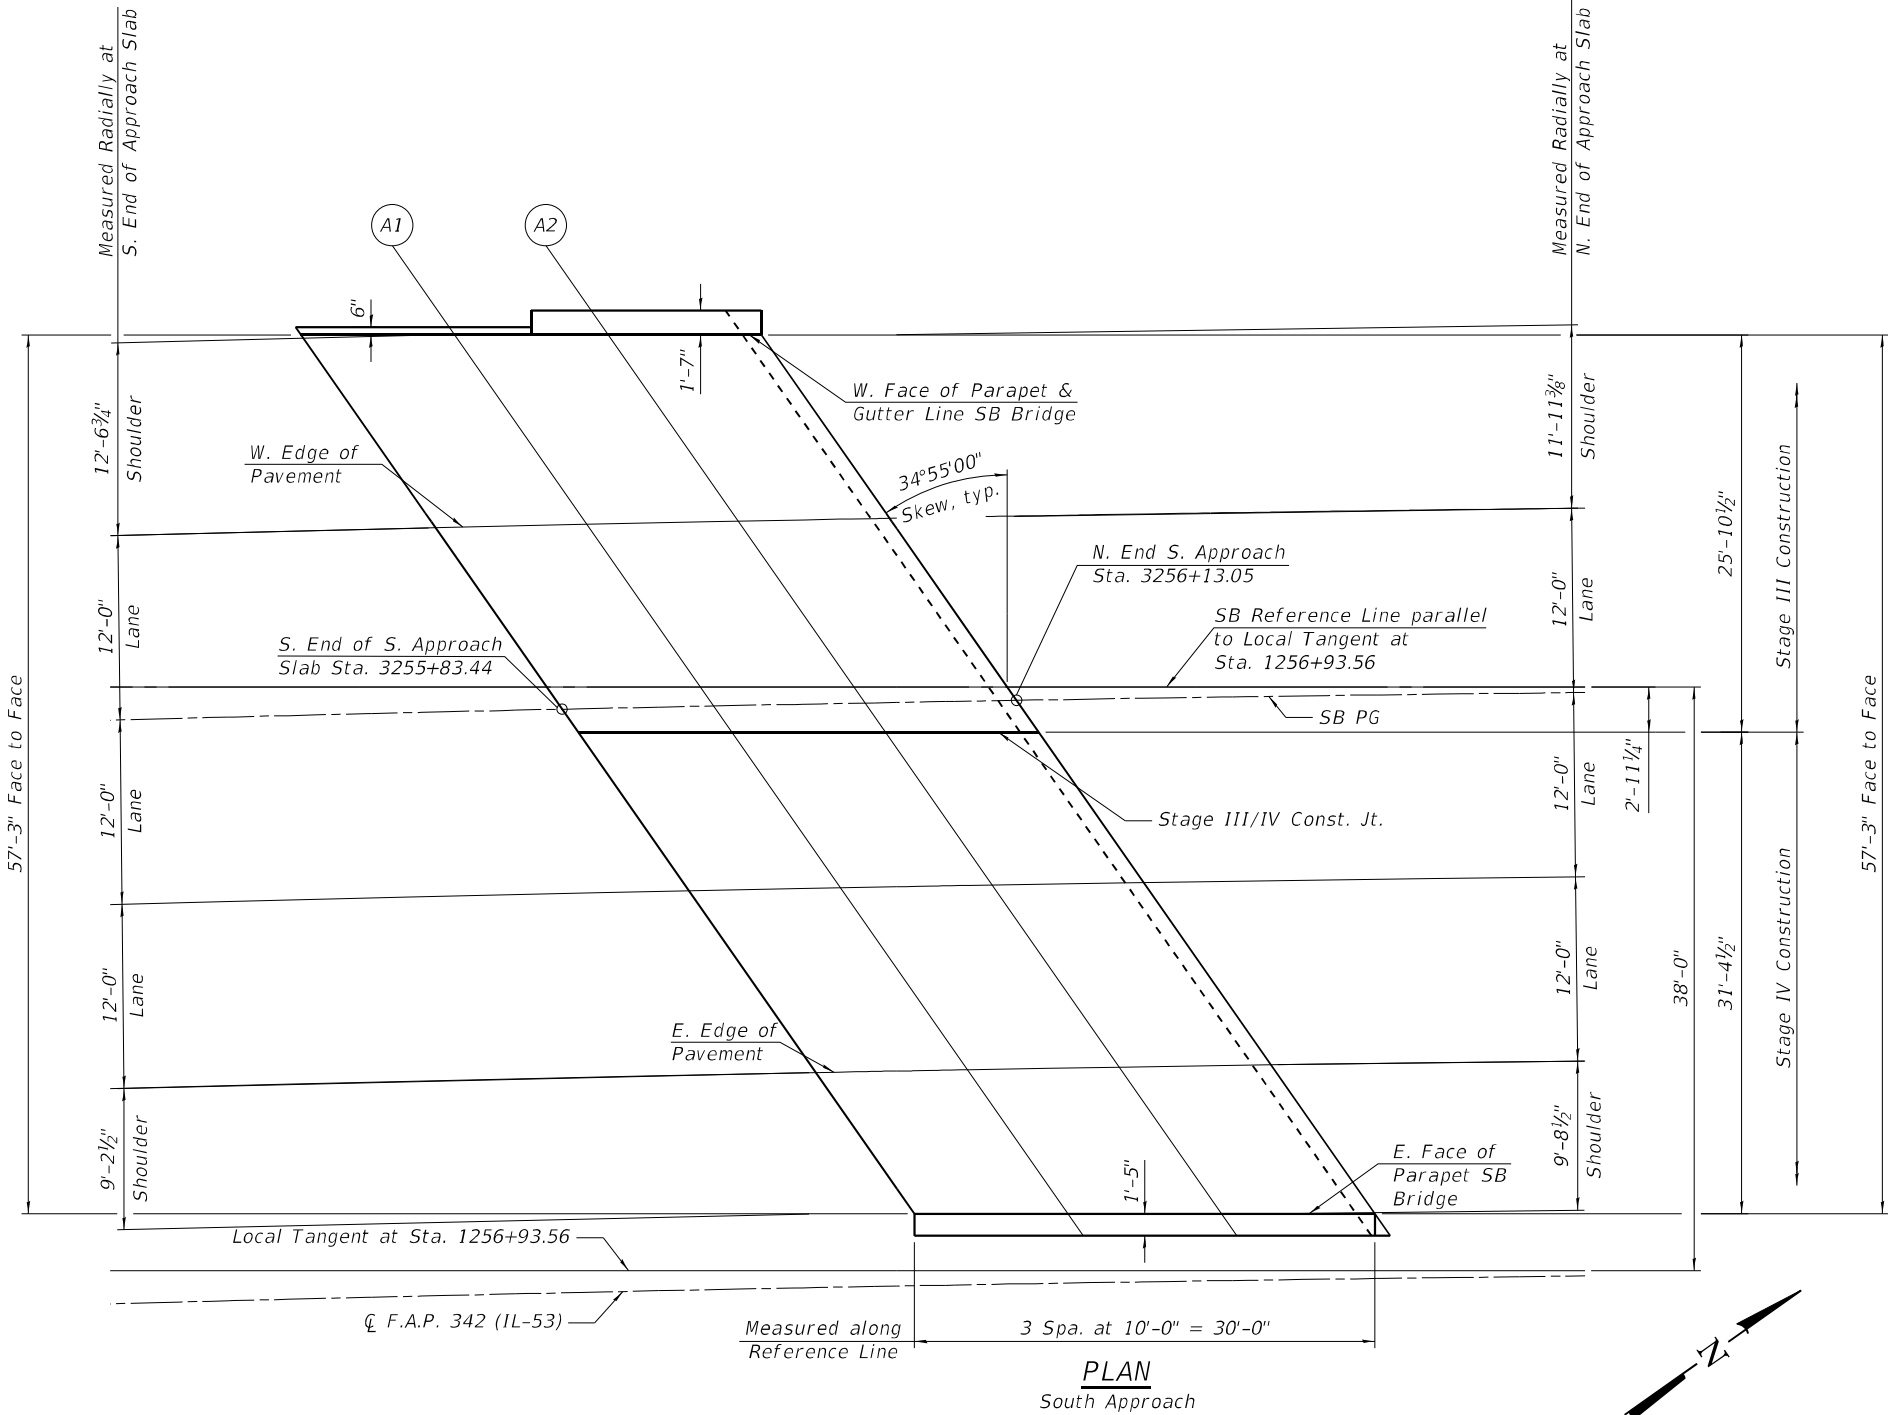

- Notes:
- All dimensions measured perpendicular to reference line unless otherwise noted.
 - For Offset sketch see sheet 2 of 48.

STATE OF ILLINOIS
DEPARTMENT OF TRANSPORTATION

TOP OF APPROACH SLAB ELEVATION (3 OF 4)
STRUCTURE NO. 016-1120 (SB)

SHEET 14 OF 48 SHEETS

F.A. RTE.	SECTION	COUNTY	TOTAL SHEETS	SHEET NO.
342	(531) BR 23	COOK	1211	772
CONTRACT NO. 62W38				
ILLINOIS FED. AID PROJECT				

USER NAME = codyh	DESIGNED - JAS	REVISED -
CHECKED - ELR	REVISED -	
PLOT SCALE = 0:2.0000 " / in.	DRAWN - CJH	REVISED -
PLOT DATE = 9/20/2024	CHECKED - TJE	REVISED -

W. FACE OF PARAPET & GUTTER LINE SB

Location	Station	Offset	Theoretical Grade Elevations	Theoretical Grade Elevations Adjusted for Grinding
S. End N. Approach	3257+49.36	-23.03	744.88	744.90
A3	3257+59.33	-23.10	744.82	744.84
A4	3257+69.29	-23.18	744.76	744.78
N. End N. Approach	3257+79.25	-23.28	744.70	744.72

W. EDGE OF PAVEMENT

Location	Station	Offset	Theoretical Grade Elevations	Theoretical Grade Elevations Adjusted for Grinding
S. End N. Approach	3257+57.15	-12.00	744.61	744.63
A3	3257+67.18	-12.00	744.55	744.57
A4	3257+77.23	-12.00	744.49	744.51
N. End N. Approach	3257+87.29	-12.00	744.42	744.45

SB PG

Location	Station	Offset	Theoretical Grade Elevations	Theoretical Grade Elevations Adjusted for Grinding
S. End N. Approach	3257+65.65	0.00	744.32	744.34
A3	3257+75.72	0.00	744.26	744.28
A4	3257+85.79	0.00	744.19	744.21
N. End N. Approach	3257+95.88	0.00	744.13	744.15

STAGE III/IV CONST. JT.

Location	Station	Offset	Theoretical Grade Elevations	Theoretical Grade Elevations Adjusted for Grinding
S. End N. Approach	3257+67.58	2.71	744.25	744.28
A3	3257+77.58	2.62	744.19	744.22
A4	3257+87.59	2.51	744.13	744.15
N. End N. Approach	3257+97.59	2.38	744.07	744.09


E. EDGE OF PAVEMENT

Location	Station	Offset	Theoretical Grade Elevations	Theoretical Grade Elevations Adjusted for Grinding
S. End N. Approach	3257+82.79	24.00	743.73	743.75
A3	3257+92.91	24.00	743.67	743.69
A4	3258+03.05	24.00	743.60	743.62
N. End N. Approach	3258+13.20	24.00	743.53	743.55

E. FACE OF PARAPET SB BRIDGE



Location	Station	Offset	Theoretical Grade Elevations	Theoretical Grade Elevations Adjusted for Grinding
S. End N. Approach	3257+89.88	33.86	743.49	743.51
A3	3257+99.93	33.73	743.42	743.45
A4	3258+09.99	33.58	743.36	743.38
N. End N. Approach	3258+20.04	33.41	743.29	743.31

- Notes:
- All dimensions measured perpendicular to reference line unless otherwise noted.
 - For Offset sketch see sheet 2 of 48.

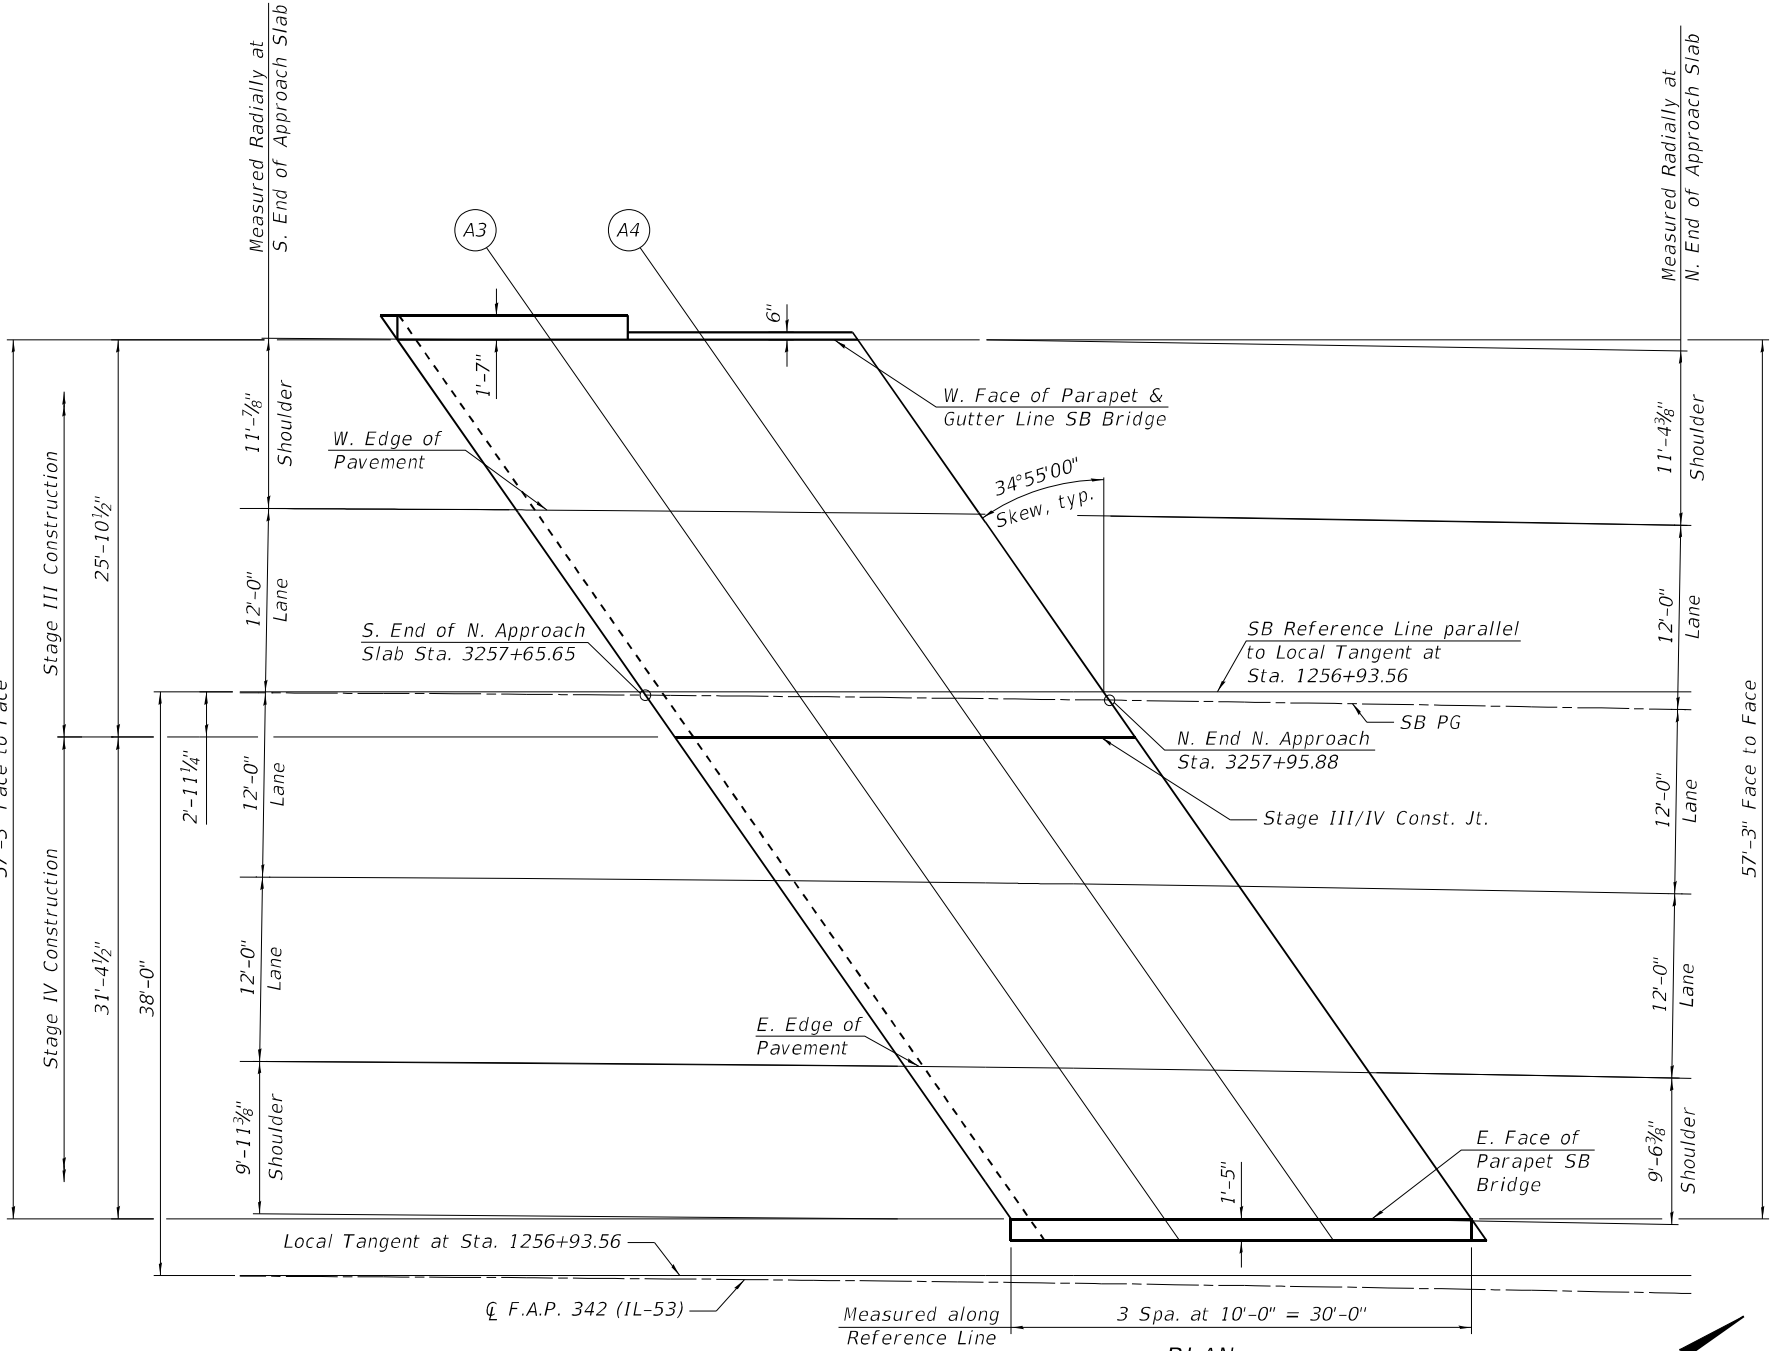

PLAN
North Approach

MODEL: Default
FILE NAME: S:\JOL\6300--6399\6346\113\Drawings\CAD\Micro-55a\CAD_Sheets\0160375\1120-62W38+015-A5E4.dgn
9/20/2024 2:14:22 PM

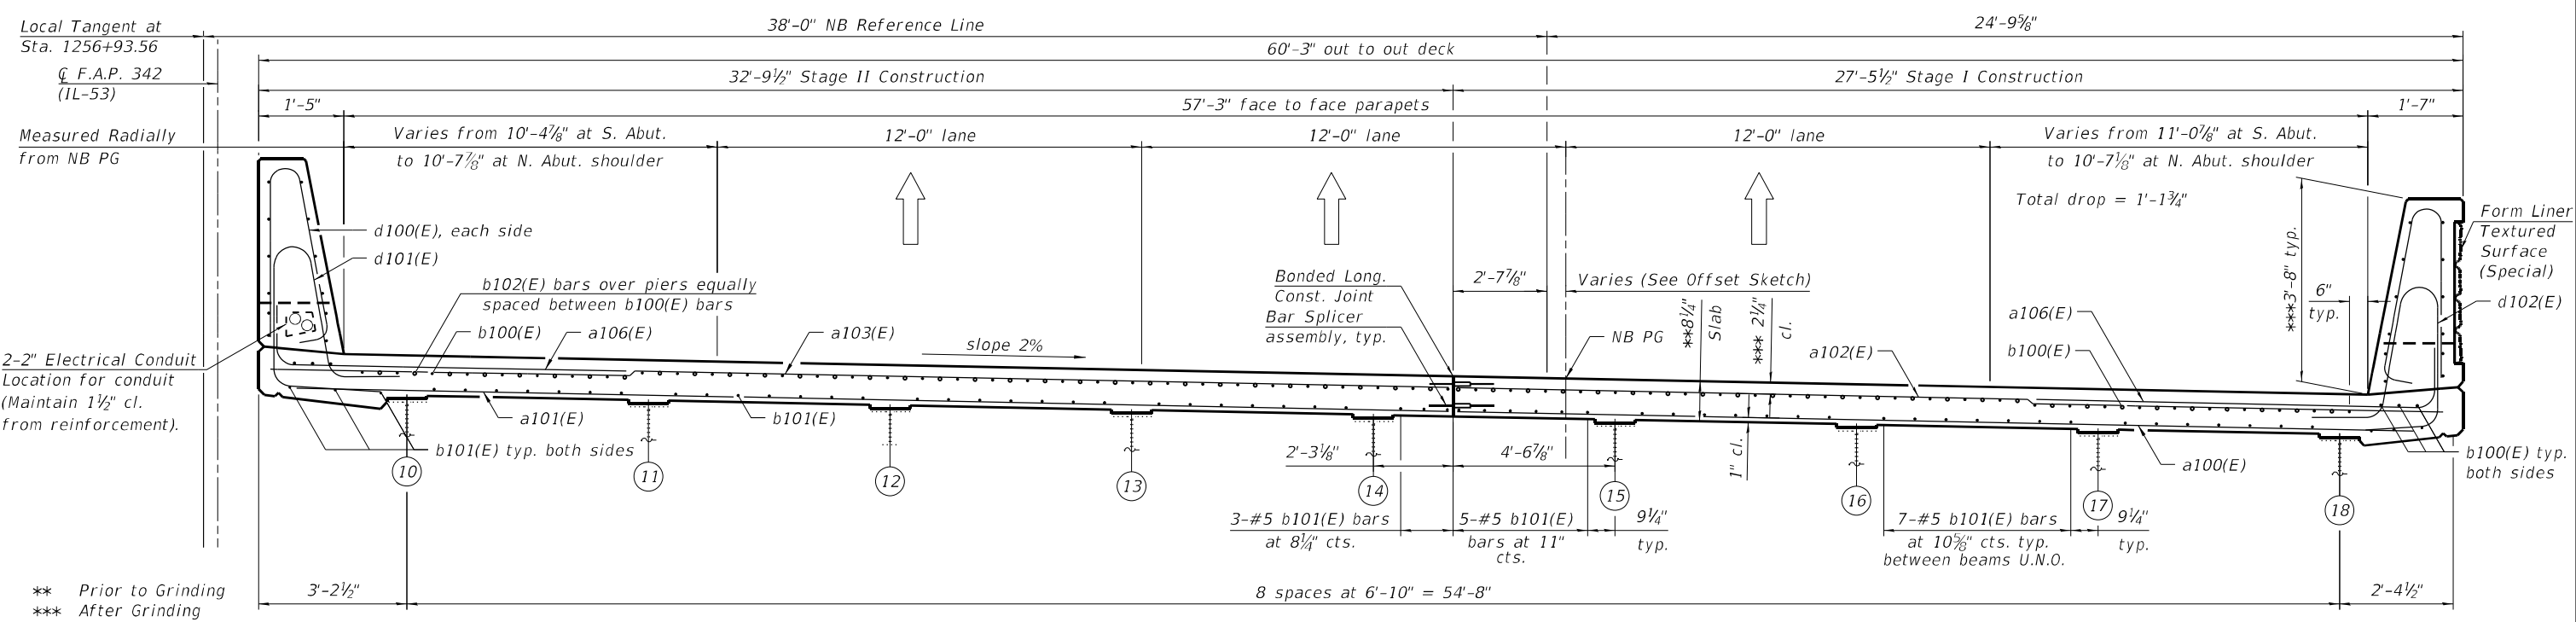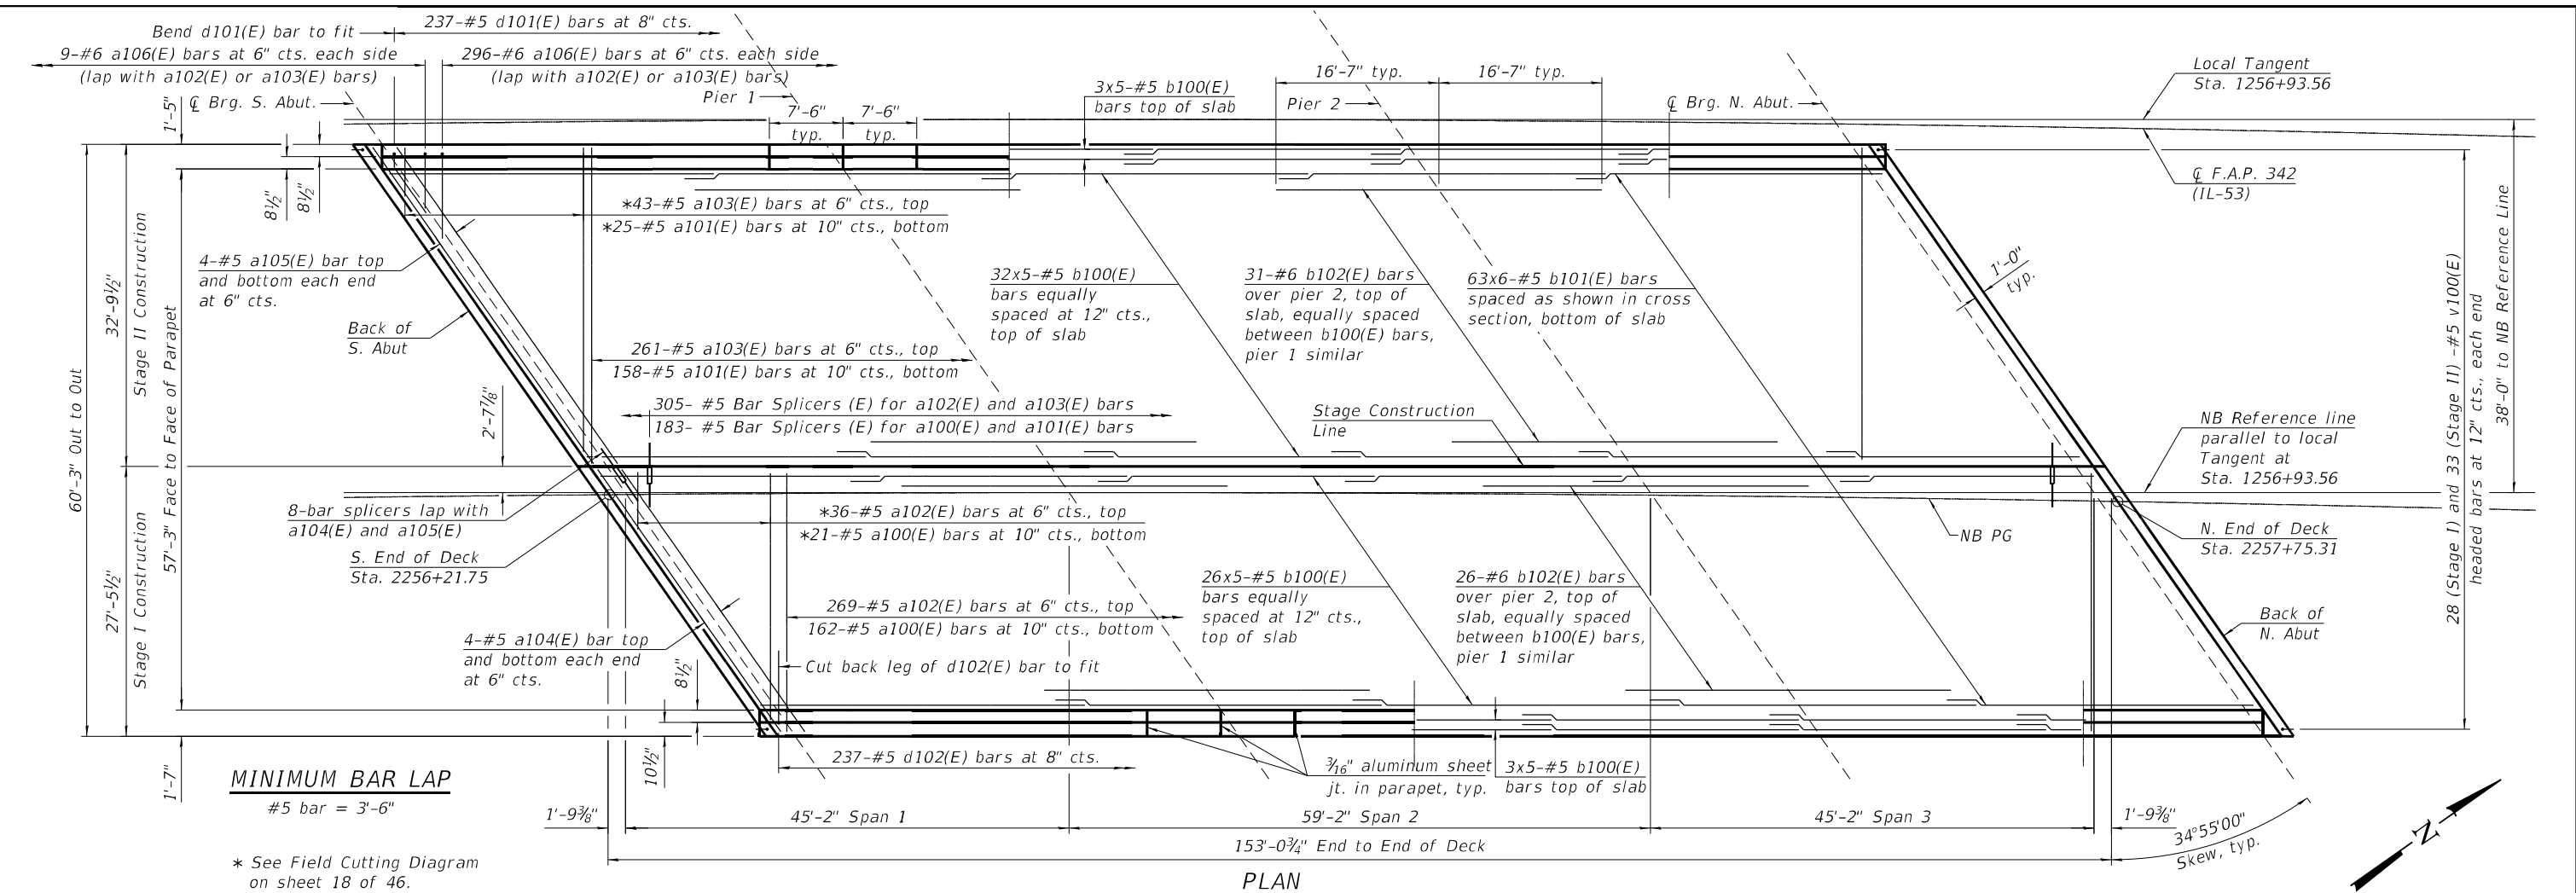

- Notes:
- See sheet 18 of 48 for superstructure details and Bill of Material.
 - Bars indicated thus 20 x 3-#5 etc. indicates 20 lines of bars with 3 lengths per line.

STATE OF ILLINOIS
DEPARTMENT OF TRANSPORTATION



DECK PLAN AND CROSS SECTION
STRUCTURE NO. 016-0375 (NB)

SHEET 16 OF 48 SHEETS

F.A. RTE.	SECTION	COUNTY	TOTAL SHEETS	SHEET NO.
342	(531) BR 23	COOK	1211	774
CONTRACT NO. 62W38				
ILLINOIS FED. AID PROJECT				

MODEL: Default
FILE NAME: S:\JOL\6300-6399\6346\113\Drawings\CAD\Micro-554\CAD Sheets\0160375\1120-62W38-016-DPCS.dgn
9/20/2024 2:14:24 PM

 1170 SOUTH HOUBOLT ROAD JOLIET, ILLINOIS 60431 (815) 744-4200 ASSOCIATES™ IDPFR NO. 184-001273	USER NAME = codyh	DESIGNED - DMH	REVISED -
	PLOT SCALE = 0:2.0000 " / in.	CHECKED - KRB	REVISED -
	PLOT DATE = 9/20/2024	DRAWN - DMH	REVISED -
		CHECKED - TJE	REVISED -

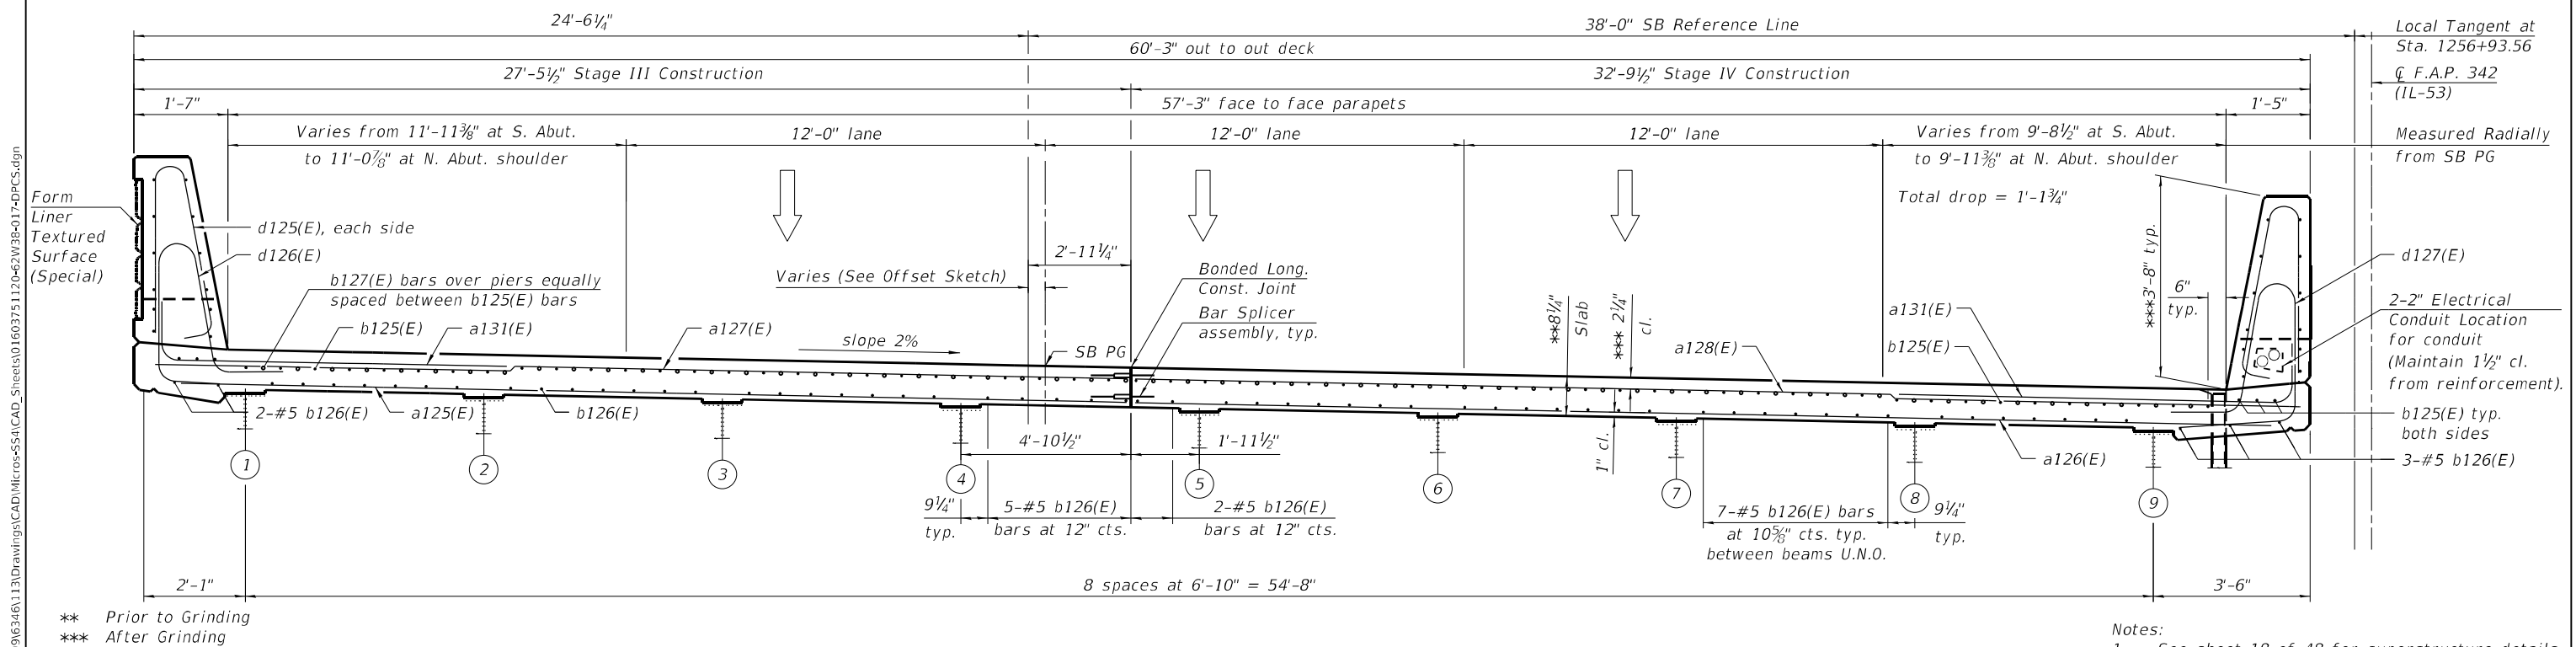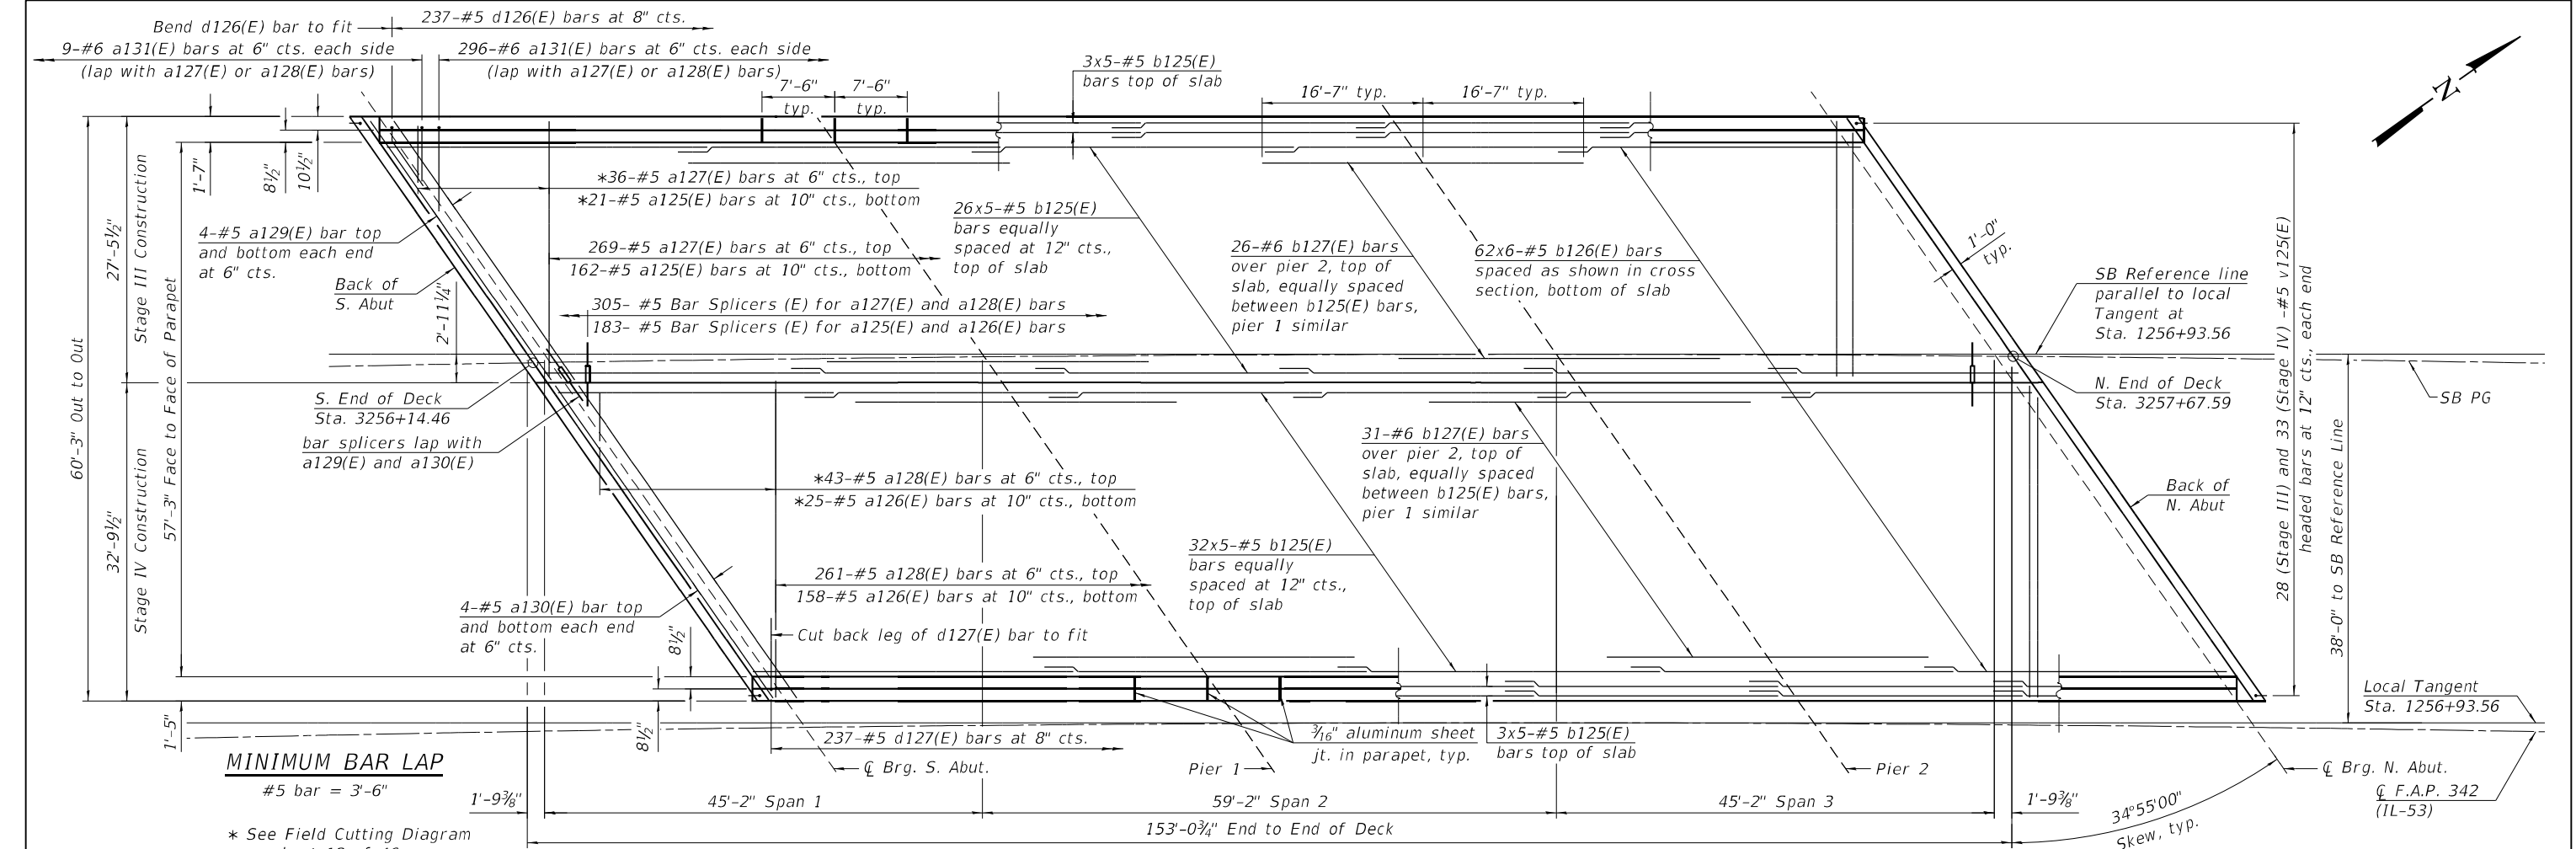

- Notes:
- See sheet 18 of 48 for superstructure details and Bill of Material.
 - Bars indicated thus 20 x 3-#5 etc. indicates 20 lines of bars with 3 lengths per line.













STATE OF ILLINOIS
DEPARTMENT OF TRANSPORTATION

DECK PLAN AND CROSS SECTION
STRUCTURE NO. 016-1120 (SB)

SHEET 17 OF 48 SHEETS

F.A. RTE.	SECTION	COUNTY	TOTAL SHEETS	SHEET NO.
342	(531) BR 23	COOK	1211	775
CONTRACT NO. 62W38				
ILLINOIS FED. AID PROJECT				

USER NAME = codyh	DESIGNED - DMH	REVISED -
PLOT SCALE = 0:2.0000" = 1"	CHECKED - KRB	REVISED -
PLOT DATE = 9/20/2024	DRAWN - DMH	REVISED -
	CHECKED - TJE	REVISED -

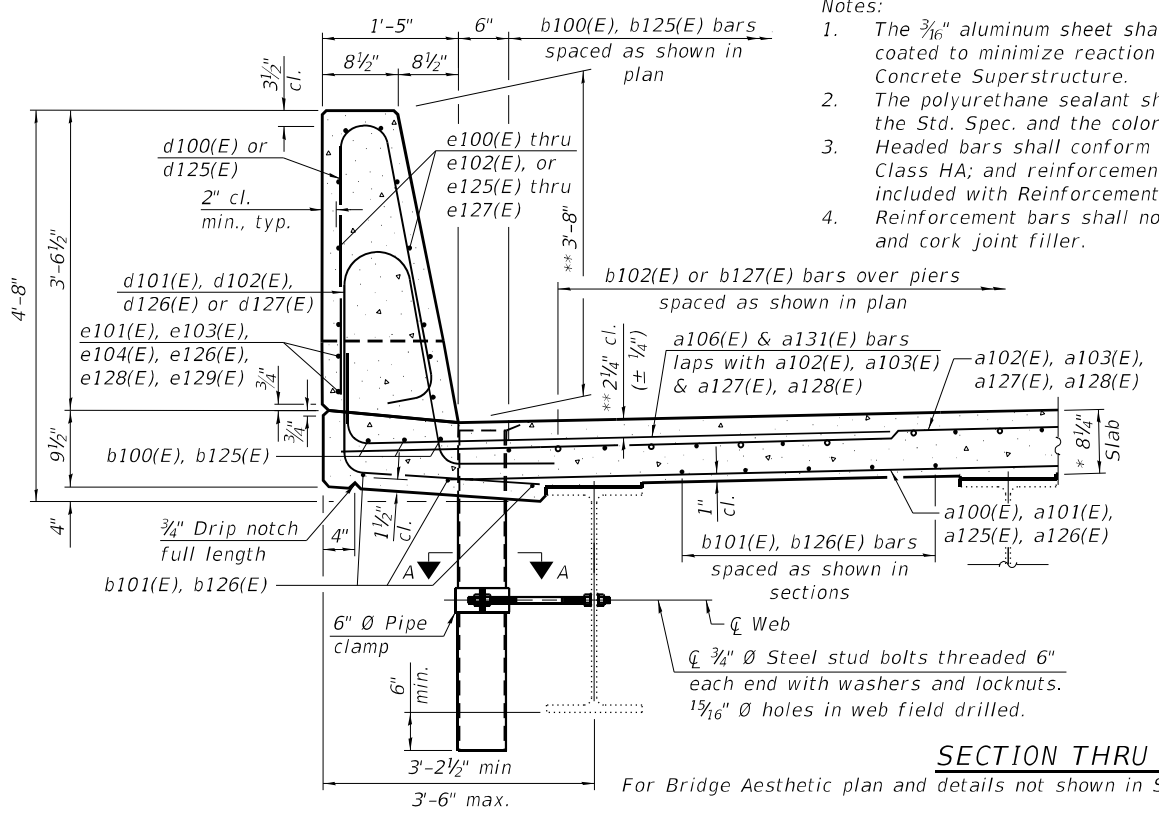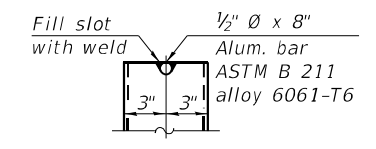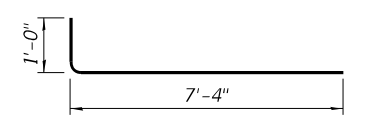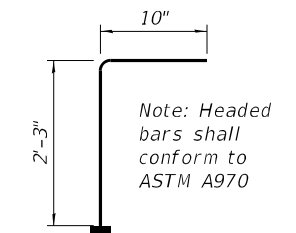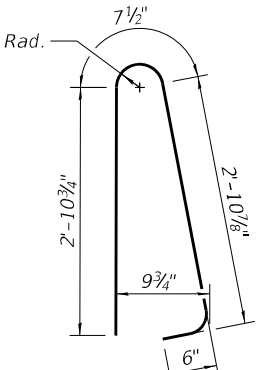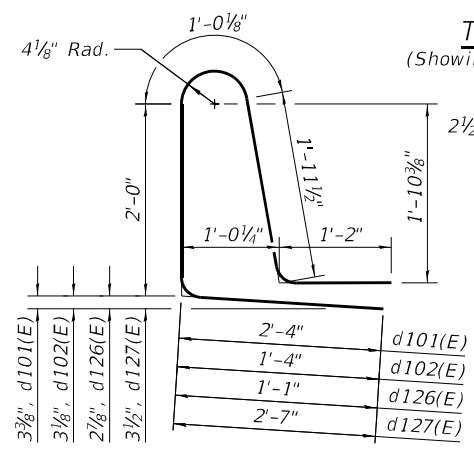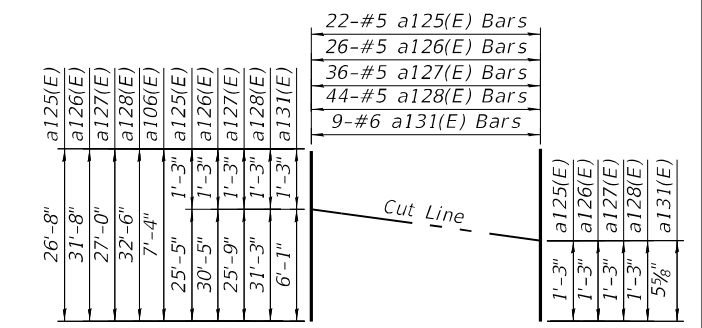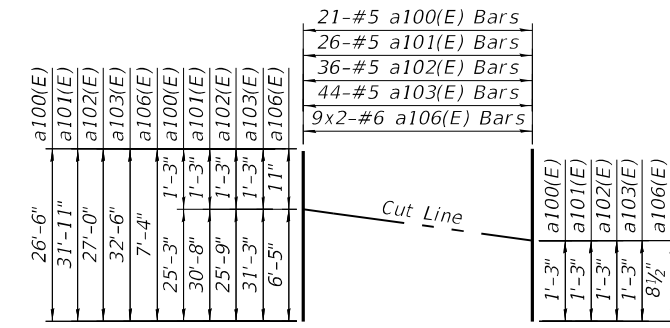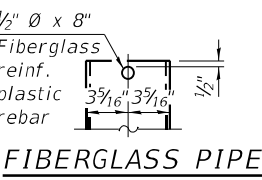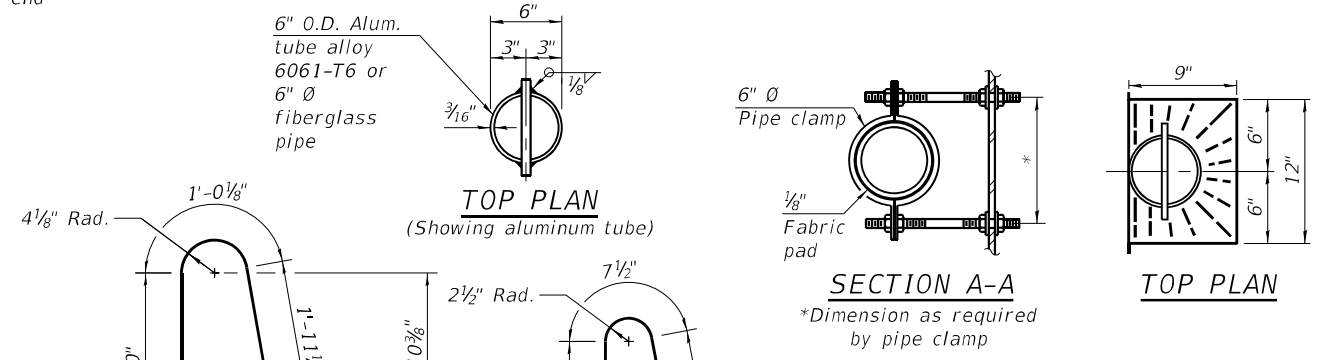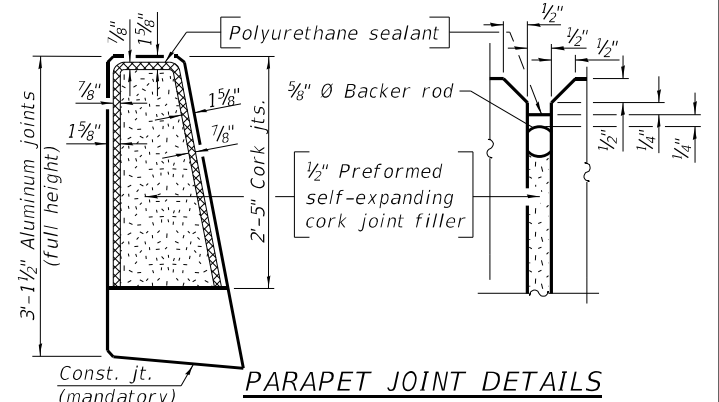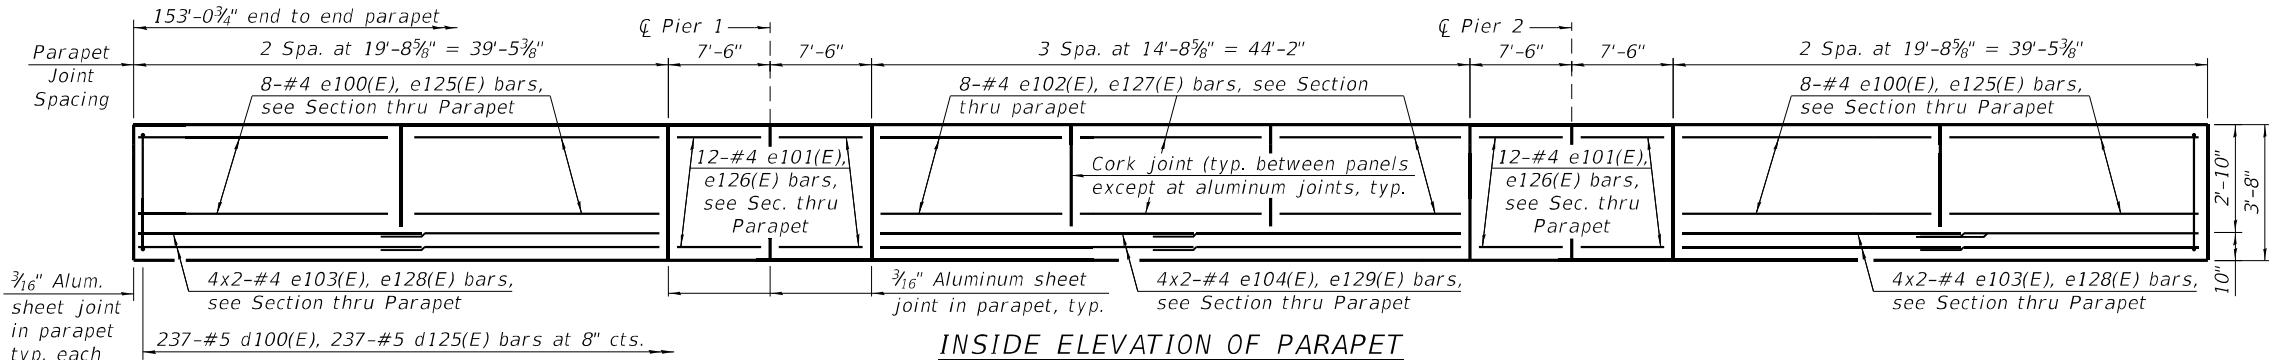

* Prior to Grinding
** After Grinding
*** Pay limits for Concrete Sealant, Special
**** Pay limits for Form Liner textured surface (Special)

Structure No. 016-0375 (NB)					Structure No. 016-1120 (SB)				
Bar	No.	Size	Length	Shape	Bar	No.	Size	Length	Shape
a100(E)	183	#5	26'-8"	—	a125(E)	183	#5	26'-10"	—
a101(E)	183	#5	31'-11"	—	a126(E)	183	#5	31'-8"	—
a102(E)	305	#5	27'-1"	—	a127(E)	305	#5	27'-2"	—
a103(E)	304	#5	32'-6"	—	a128(E)	304	#5	32'-6"	—
a104(E)	16	#5	33'-0"	—	a129(E)	16	#5	33'-0"	—
a105(E)	16	#5	39'-8"	—	a130(E)	16	#5	39'-8"	—
a106(E)	609	#6	8'-4"	└	a131(E)	610	#6	8'-4"	└
b100(E)	320	#5	33'-5"	—	b125(E)	320	#5	33'-5"	—
b101(E)	378	#5	28'-5"	—	b126(E)	366	#5	28'-5"	—
b102(E)	114	#6	33'-2"	—	b127(E)	114	#6	33'-2"	—
d100(E)	474	#5	7'-0"	└	d125(E)	474	#5	7'-0"	└
d101(E)	237	#5	8'-6"	└	d126(E)	237	#5	7'-3"	└
d102(E)	237	#5	7'-6"	└	d127(E)	237	#5	8'-9"	└
e100(E)	64	#4	19'-4"	—	e125(E)	64	#4	19'-4"	—
e101(E)	96	#4	7'-2"	—	e126(E)	96	#4	7'-2"	—
e102(E)	48	#4	14'-4"	—	e127(E)	48	#4	14'-4"	—
e103(E)	32	#4	20'-9"	—	e128(E)	32	#4	20'-9"	—
e104(E)	16	#4	23'-2"	—	e129(E)	16	#4	23'-2"	—
v100(E)	122	#5	3'-1"	└	v125(E)	122	#5	3'-1"	└
Concrete Superstructures	CU YD	235.6			Concrete Superstructures	CU YD	234.1		
Protective Coat	SQ YD	1,129			Protective Coat	SQ YD	1,122		
Reinforcement Bars, Epoxy Coated	POUND	67,350			Reinforcement Bars, Epoxy Coated	POUND	67,010		
Bar Splicers	EACH	504			Bar Splicers	EACH	504		
Bar Terminators	EACH	122			Bar Terminators	EACH	122		
Bridge Deck Grooving (Longitudinal)	SQ YD	929			Bridge Deck Grooving (Longitudinal)	SQ YD	923		
Form Liner Textured Surface (Special)	SQ FT	510			Form Liner Textured Surface (Special)	SQ FT	510		
Architectural Form Liner	SQ YD	4			Architectural Form Liner	SQ YD	4		
Concrete Color Additive	CU YD	25.0			Concrete Color Additive	CU YD	24.8		
Diamond Grinding (Bridge Section)	SQ YD	912			Diamond Grinding (Bridge Section)	SQ YD	906		
Concrete Sealant (Special)	SQ YD	46			Concrete Sealant (Special)	SQ YD	46		

MODEL: Default
FILE NAME: S:\JULI\6300--6399\6346\113\Drawings\CAD\Micro-554\CAD_Sheets\0160375\1120-62W38-018-DPD.dgn
9/20/2024 2:14:27 PM

1170 SOUTH HOUBOLT ROAD
JOLIET, ILLINOIS 60431
(815) 744-4200
STRAND ASSOCIATES™ IDFP# NO. 184-001273



USER NAME = codyh	DESIGNED - DMH	REVISED -
PLOT SCALE = 0:2.0000" = 1'	CHECKED - KRB	REVISED -
PLOT DATE = 9/20/2024	DRAWN - DMH	REVISED -
	CHECKED - TJE	REVISED -

STATE OF ILLINOIS
DEPARTMENT OF TRANSPORTATION

DECK AND PARAPET DETAILS
STRUCTURE NO. 016-0375 (NB) AND 016-1120 (SB)

SHEET 18 OF 48 SHEETS


F.A. RTE.	SECTION	COUNTY	TOTAL SHEETS	SHEET NO.
342	(531) BR 23	COOK	1211	776
CONTRACT NO. 62W38				
ILLINOIS FED. AID PROJECT				

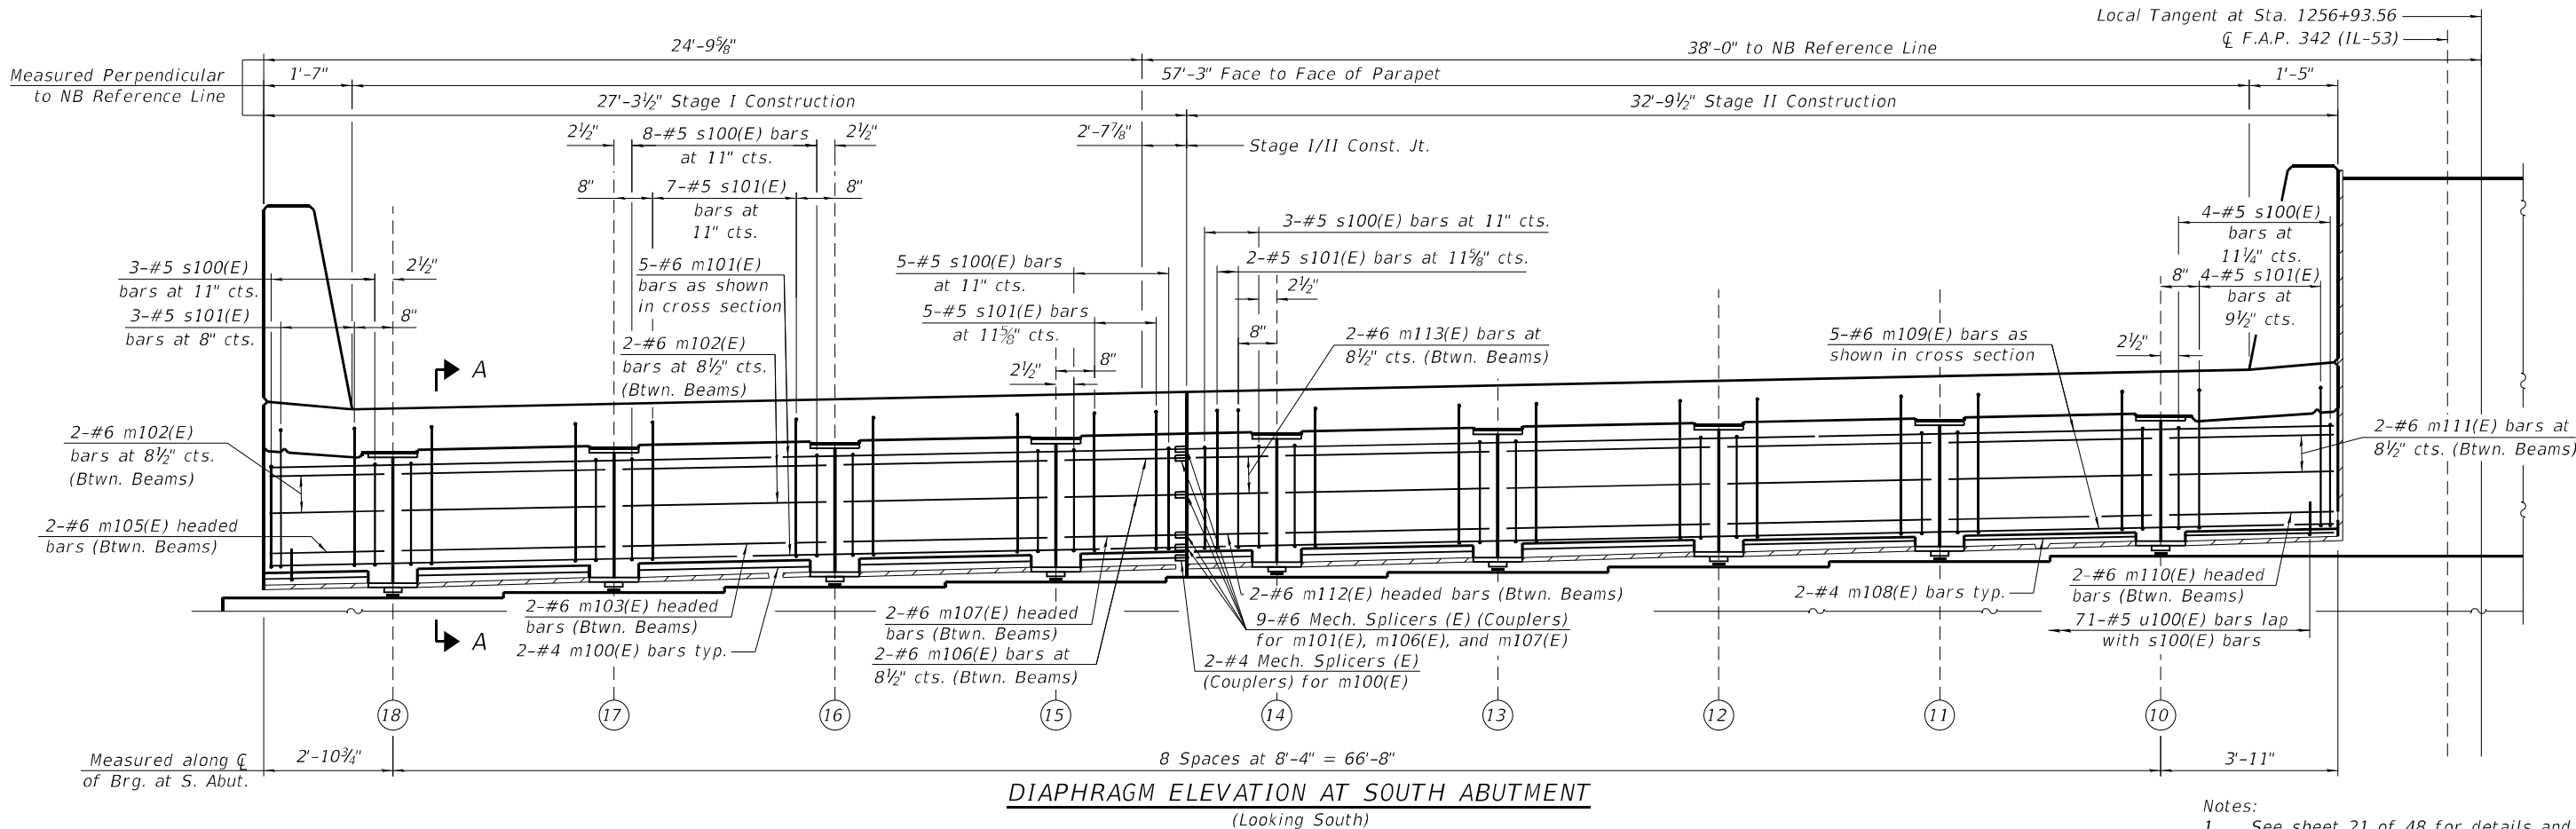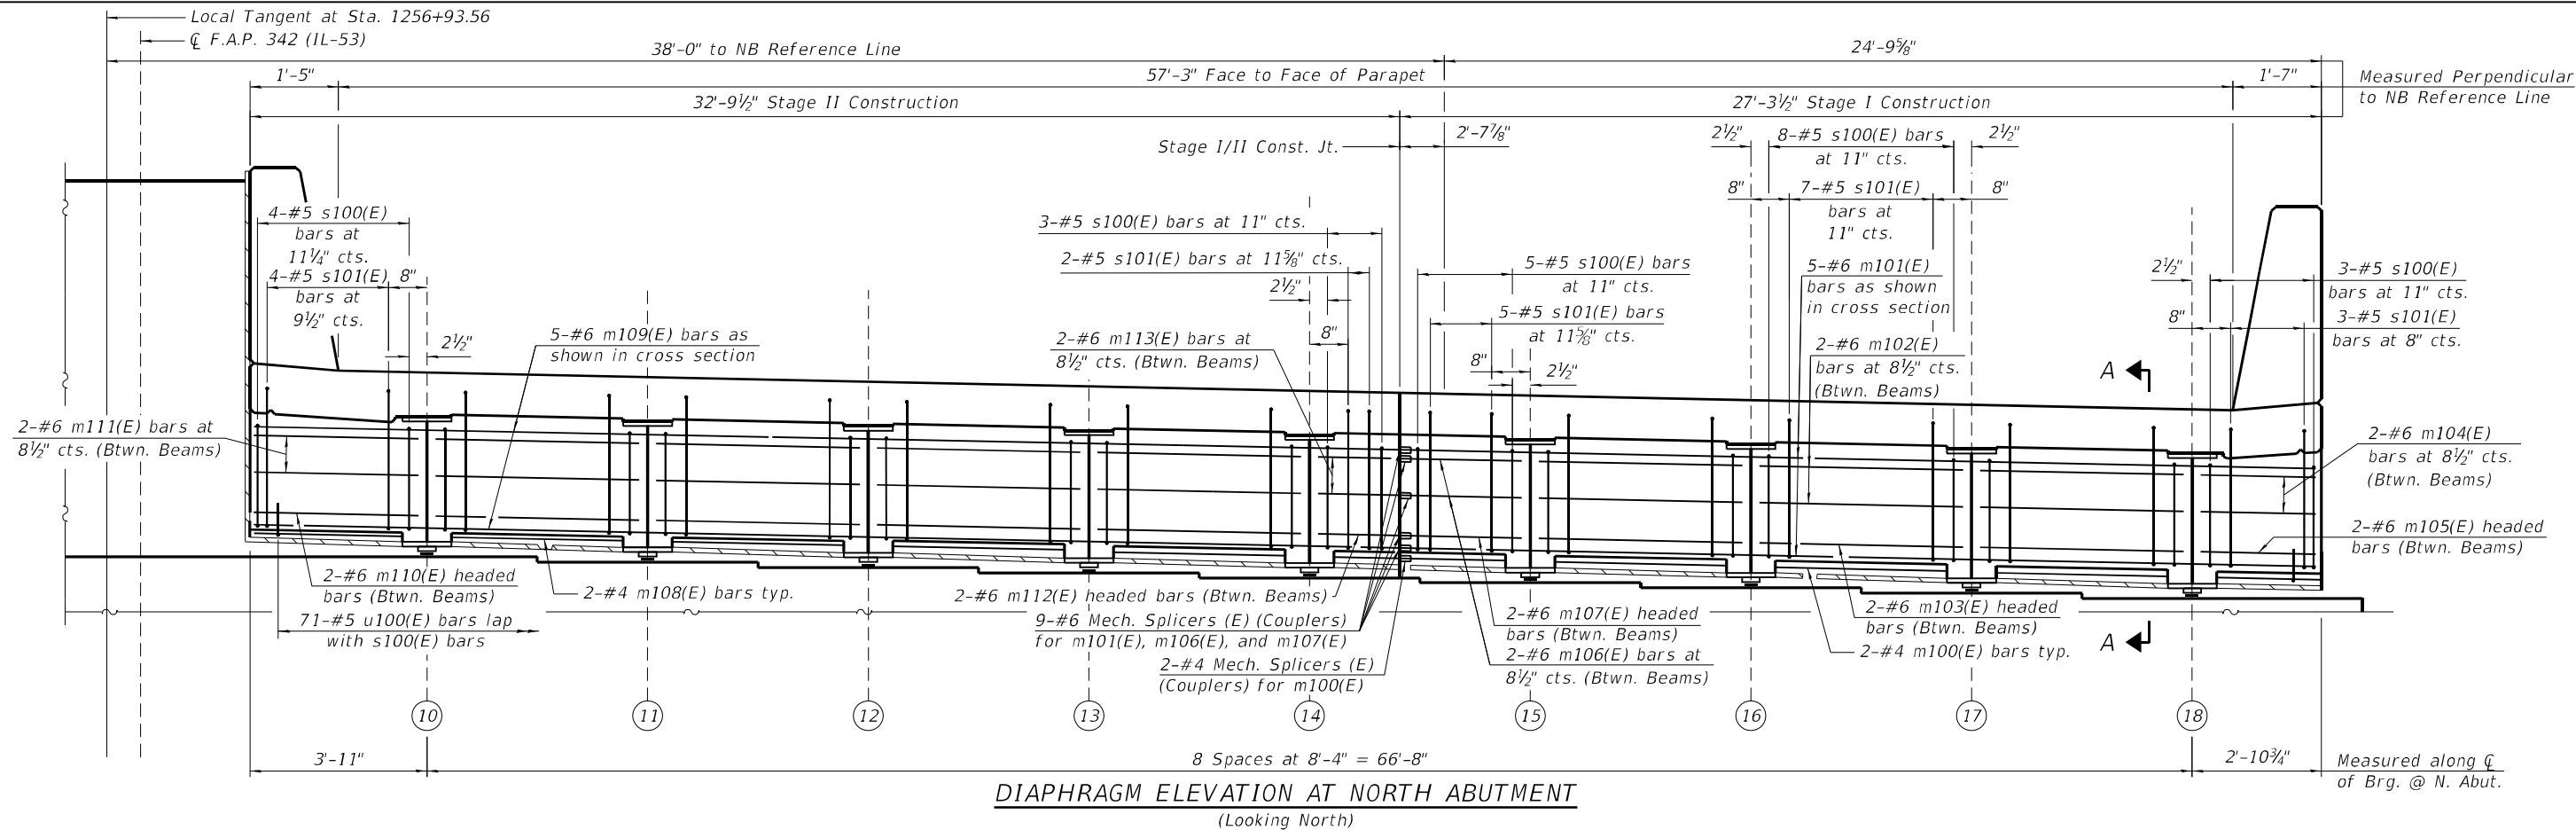


- Notes:
- See sheet 21 of 48 for details and sections.
 - For Offset sketch, see sheet 2 of 48.

MODEL: Default
FILE NAME: S:\JOL\6300-6399\6346\113\Drawings\CAD\Micro-55A\CAD_Sheets\0160375\1120-62W38-019-51D1.dgn
9/20/2024 2:14:28 PM

SA STRAND ASSOCIATES 1170 SOUTH HOUBOLT ROAD JOLIET, ILLINOIS 60431 (815) 744-4200 IDFPR NO. 184-001273	USER NAME = codyh		DESIGNED - TJE	REVISED -	STATE OF ILLINOIS DEPARTMENT OF TRANSPORTATION	SEMI-INTEGRAL DIAPHRAGM (1 OF 2) STRUCTURE NO. 016-0375 (NB)		F.A. RTE.	SECTION	COUNTY	TOTAL SHEETS	SHEET NO.
	PLOT SCALE = 0:2.0000" = 1" / in.		CHECKED - KRB	REVISED -		SHEET 19 OF 48 SHEETS		342	(531) BR 23	COOK	1211	777
	PLOT DATE = 9/20/2024		DRAWN - CJH	REVISED -		CONTRACT NO. 62W38		ILLINOIS FED. AID PROJECT				
			CHECKED - TJE	REVISED -								

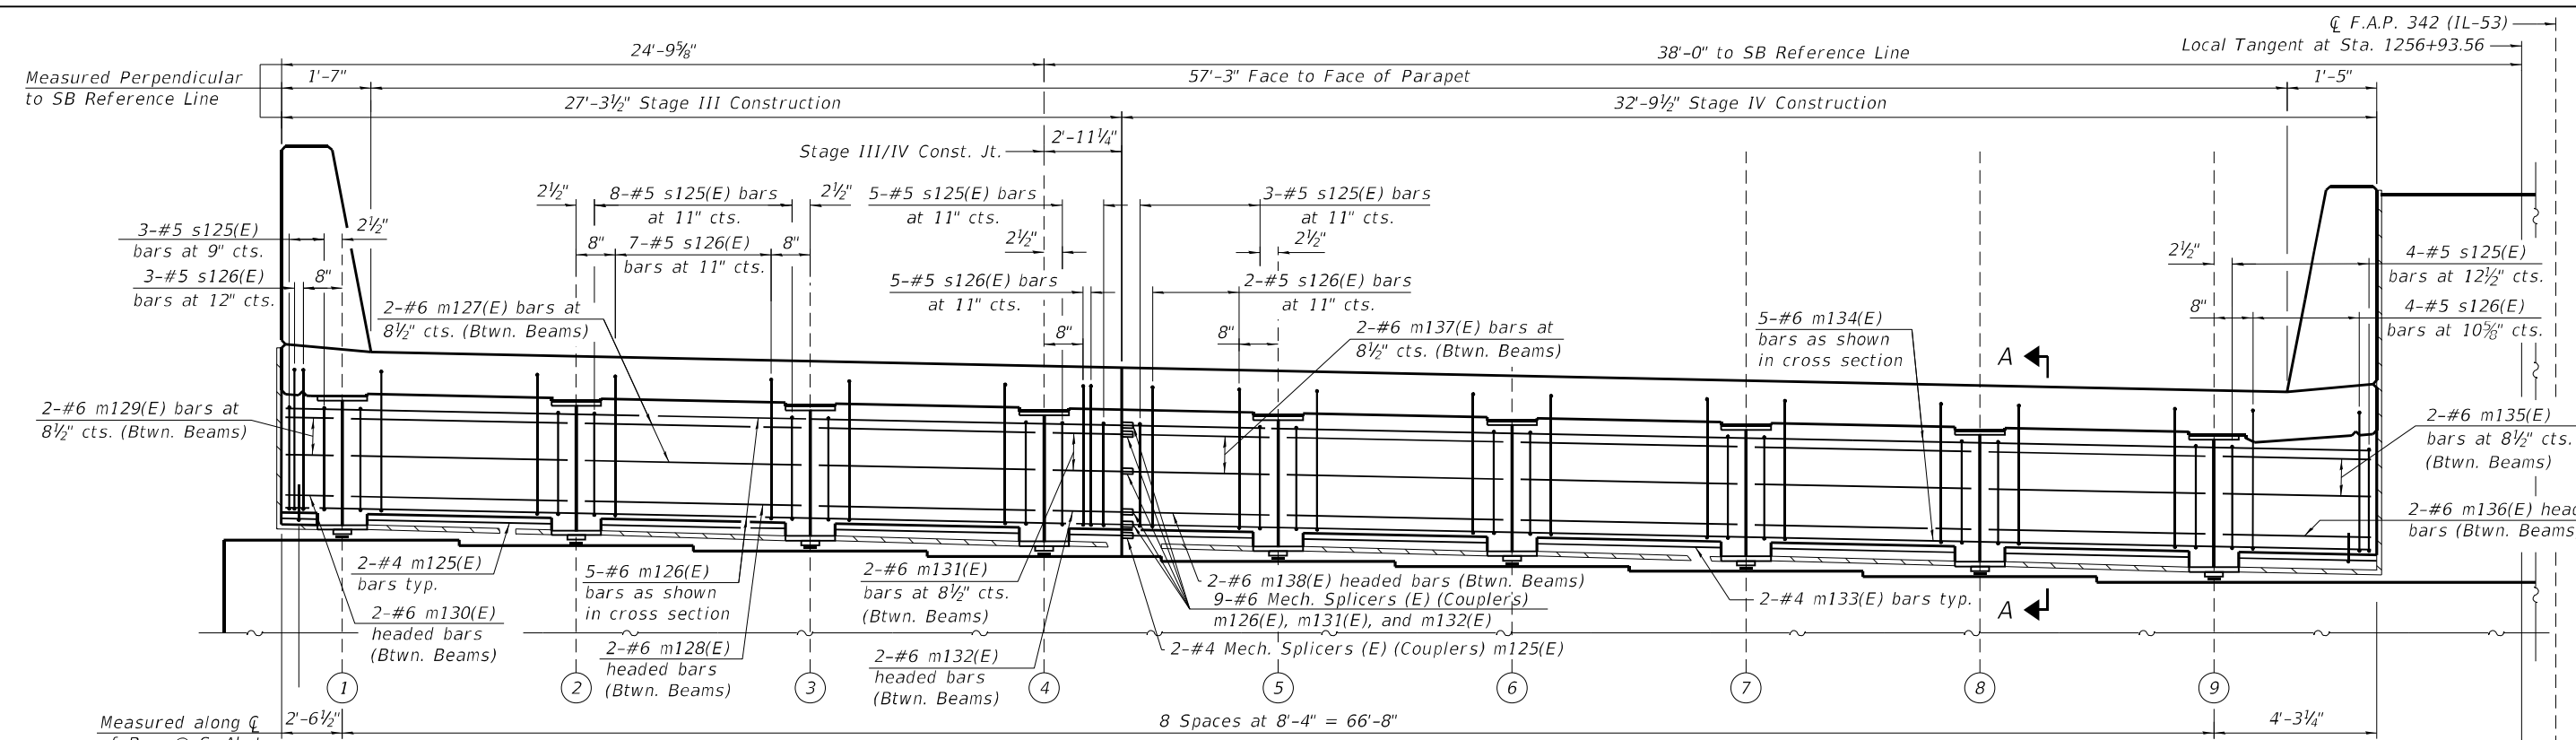

DIAPHRAGM ELEVATION AT NORTH ABUTMENT
(Looking North)

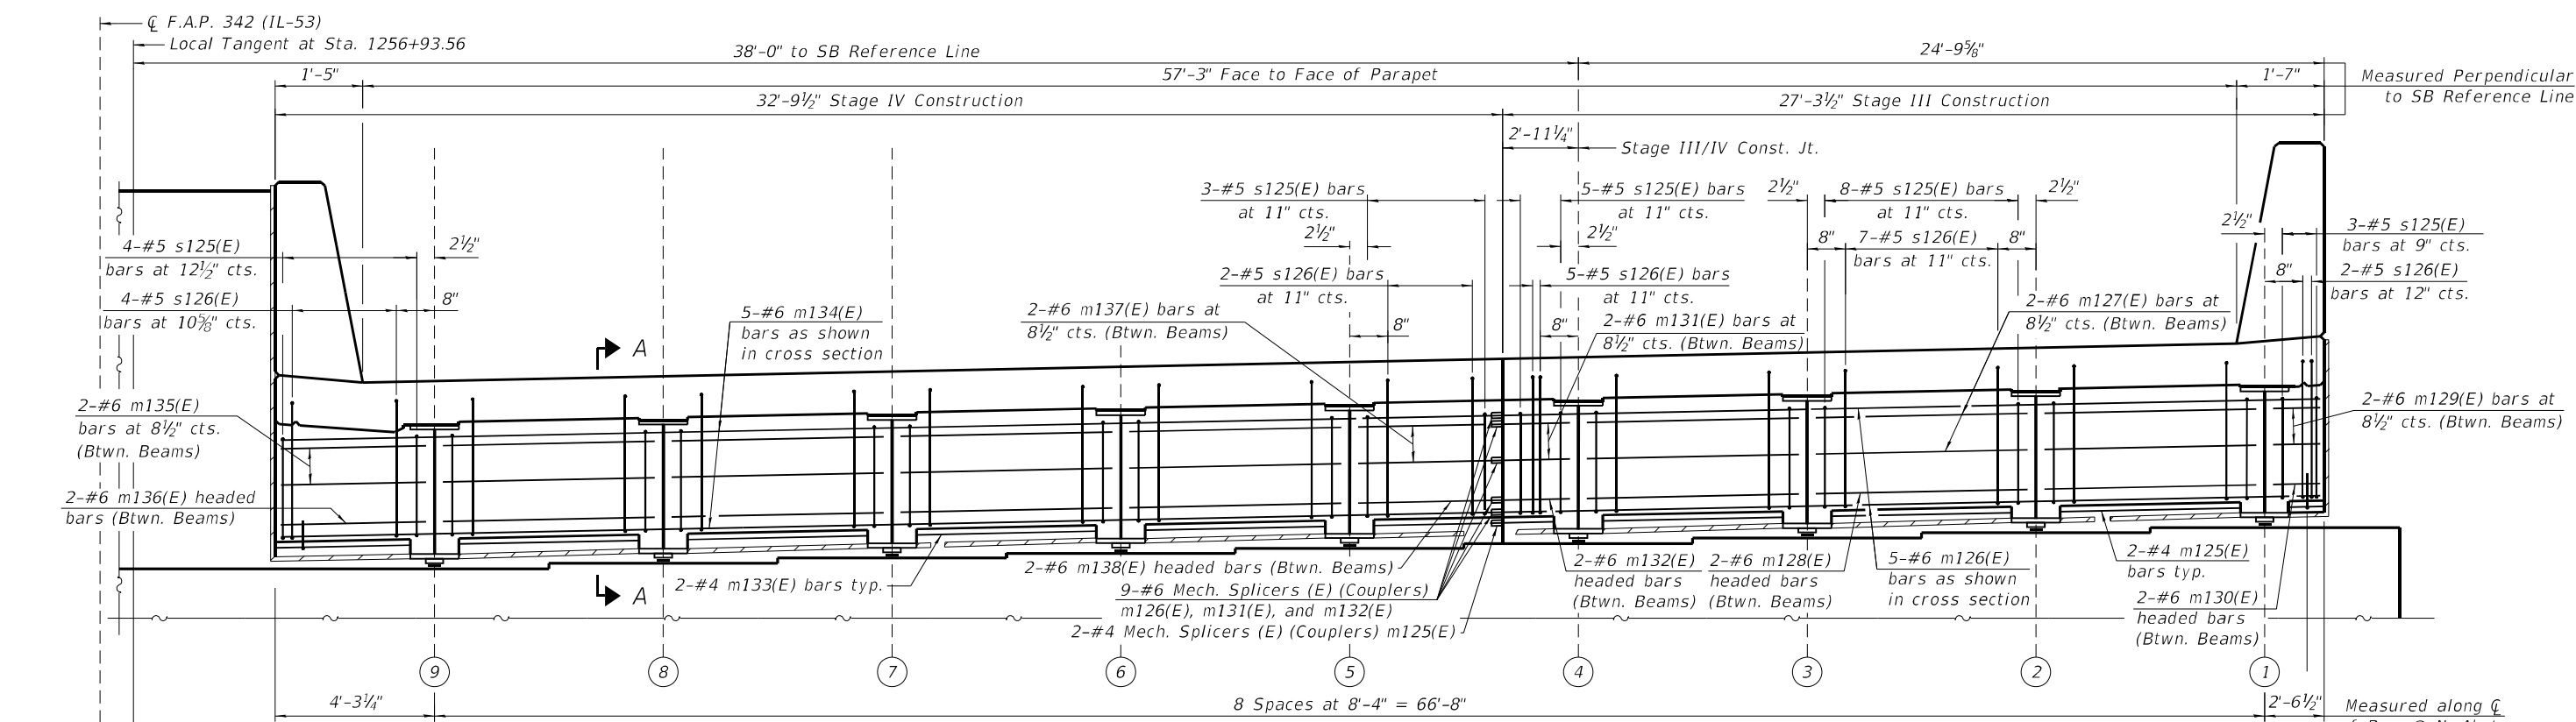

DIAPHRAGM ELEVATION AT SOUTH ABUTMENT
(Looking North)

- Notes:
1. See sheet 21 of 48 for details and sections.
 2. For offset sketch see sheet 2 of 48.

MODEL: Default
FILE NAME: S:\JOL\6300-6399\6346\1113\Drawings\CAD\Micro-55A\CAD_Sheets\0160375\1120-62W38-020-5ID2.dgn
9/20/2024 2:14:30 PM

 1170 SOUTH HOUBOLT ROAD JOLIET, ILLINOIS 60431 (815) 744-4200 IDFPR NO. 184-001273	USER NAME = codyh		DESIGNED - TJE	REVISED -	STATE OF ILLINOIS DEPARTMENT OF TRANSPORTATION	SEMI-INTEGRAL DIAPHRAGM (2 OF 2) STRUCTURE NO. 016-1120 (SB)		F.A. RTE. 342	SECTION (531) BR 23	COUNTY COOK	TOTAL SHEETS 1211	SHEET NO. 778
	PLOT SCALE = 0:2.0000 " / in.		DRAWN - CJH	REVISED -		SHEET 20 OF 48 SHEETS		CONTRACT NO. 62W38				
	PLOT DATE = 9/20/2024		CHECKED - TJE	REVISED -				ILLINOIS FED. AID PROJECT				

SEMI-INTERGRAL DIAPHRAGM

BILL OF MATERIAL

Structure No. 016-0375 (NB)


Bar	No.	Size	Length	Shape
m100(E)	4	#4	33'-0"	
m101(E)	10	#6	33'-0"	
m102(E)	28	#6	8'-0"	
m103(E)	28	#6	8'-0"	
m104(E)	4	#6	2'-4"	
m105(E)	4	#6	2'-4"	
m106(E)	4	#6	5'-3"	
m107(E)	4	#6	5'-3"	
m108(E)	4	#4	39'-9"	
m109(E)	10	#6	39'-9"	
m110(E)	4	#6	3'-7"	
m111(E)	4	#6	3'-7"	
m112(E)	4	#6	2'-5"	
m113(E)	4	#6	2'-5"	
s100(E)	142	#5	6'-8"	
s101(E)	126	#5	9'-0"	
u100(E)	142	#4	3'-4"	
Concrete Superstructures			CU YD	40.7
Reinforcement Bars, Epoxy Coated			POUND	4,630
Mechanical Splicers			EACH	22
Bar Terminators			EACH	284
Geocomposite Wall Drain			SQ YD	223
Structure Excavation			CU YD	658
Granular Backfill for			CU YD	548
Pipe UnderDrains for Structures 4"			FOOT	186

Structure No. 016-1120 (SB)

Bar	No.	Size	Length	Shape
m125(E)	4	#4	33'-0"	
m126(E)	10	#6	33'-0"	
m127(E)	28	#6	8'-0"	
m128(E)	28	#6	8'-0"	
m129(E)	4	#6	2'-0"	
m130(E)	4	#6	2'-0"	
m131(E)	4	#6	5'-10"	
m132(E)	4	#6	5'-10"	
m133(E)	4	#4	39'-9"	
m134(E)	10	#6	39'-9"	
m135(E)	4	#6	3'-11"	
m136(E)	4	#6	3'-11"	
m137(E)	4	#6	2'-2"	
m138(E)	4	#6	2'-2"	
s125(E)	142	#5	6'-8"	
s126(E)	126	#5	9'-0"	
u125(E)	142	#4	3'-4"	
Concrete Superstructures			CU YD	40.8
Reinforcement Bars, Epoxy Coated			POUND	4,610
Mechanical Splicers			EACH	22
Bar Terminators			EACH	284
Geocomposite Wall Drain			SQ YD	243
Structure Excavation			CU YD	676
Granular Backfill for			CU YD	560
Pipe UnderDrains for Structures 4"			FOOT	186


Notes:

- All drainage system components shall extend to 2'-0" from the end of each wingwall except an outlet pipe shall extend until intersecting with the side slopes. The pipes shall drain into concrete headwalls. (See Article 601.05 of the Standard Specifications and Highway Standard 601101).
- Cost of fabric reinforced elastomeric mat, galvanized plate, stainless steel expansion bolts with nuts and washers and installation are included in the cost of Concrete Superstructure.

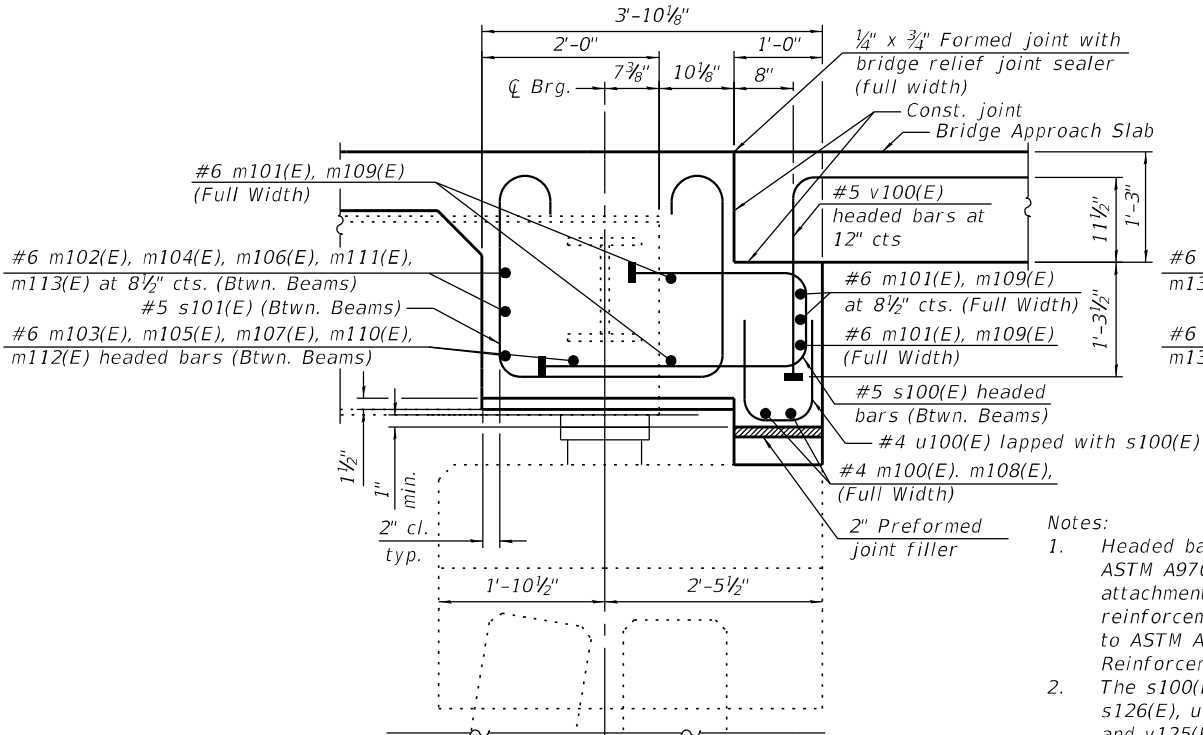

SECTION A-A

(Horiz. dim. at Rt. <'s to Bk. of Abut.)



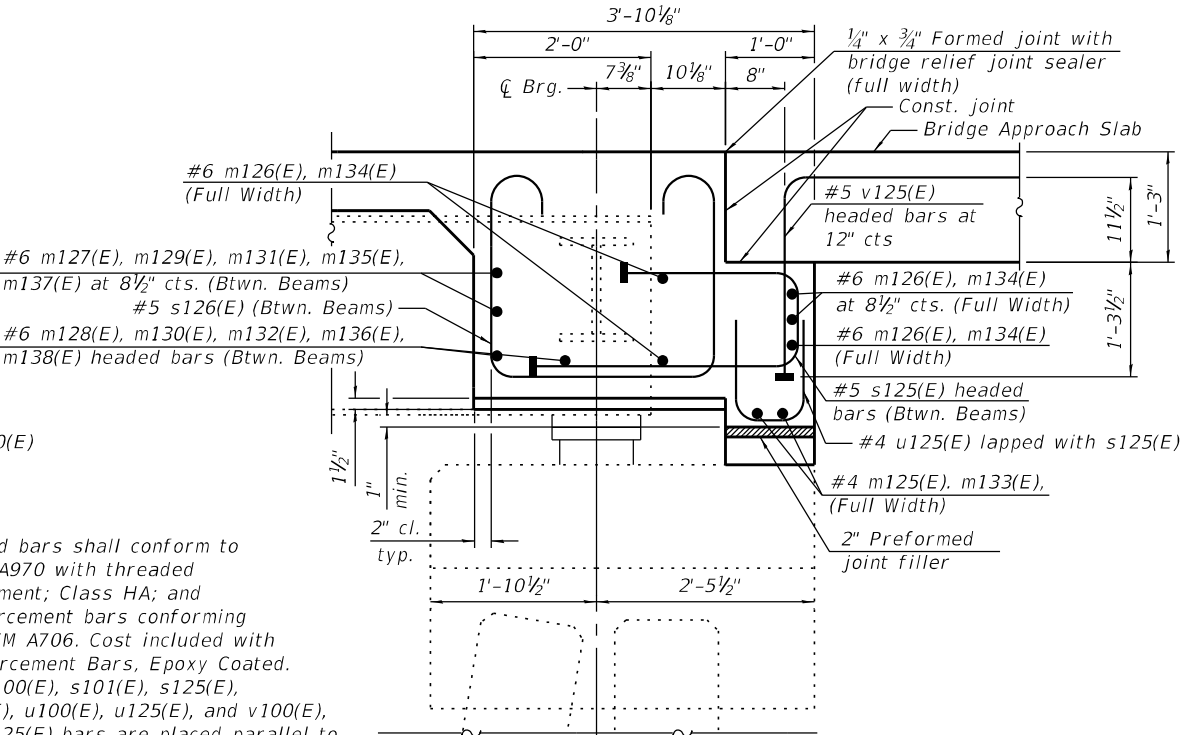


SECTION B-B


(Horiz. dim. at Rt. <'s to Bk. of Abut.)

Notes:

- Headed bars shall conform to ASTM A970 with threaded attachment; Class HA; and reinforcement bars conforming to ASTM A706. Cost included with Reinforcement Bars, Epoxy Coated.
- The s100(E), s101(E), s125(E), s126(E), u100(E), u125(E), and v100(E), and v125(E) bars are placed parallel to beams and spaced at right angles to beams.

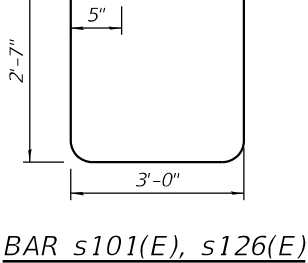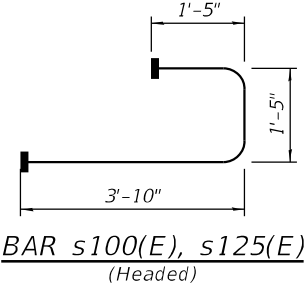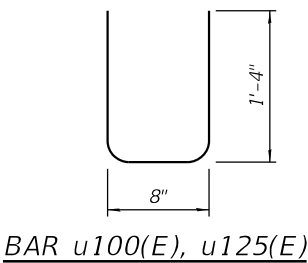


Approach Slab Edge Elevations				
Elev.	S.N. 016-1120	S.N. 016-0375		
	S. Abut	N. Abut	S. Abut	N. Abut
A	745.48	744.89	745.78	744.87
B	744.92	744.27	745.06	744.06
C	744.97	744.33	744.99	743.96
D	744.24	743.50	744.46	743.38

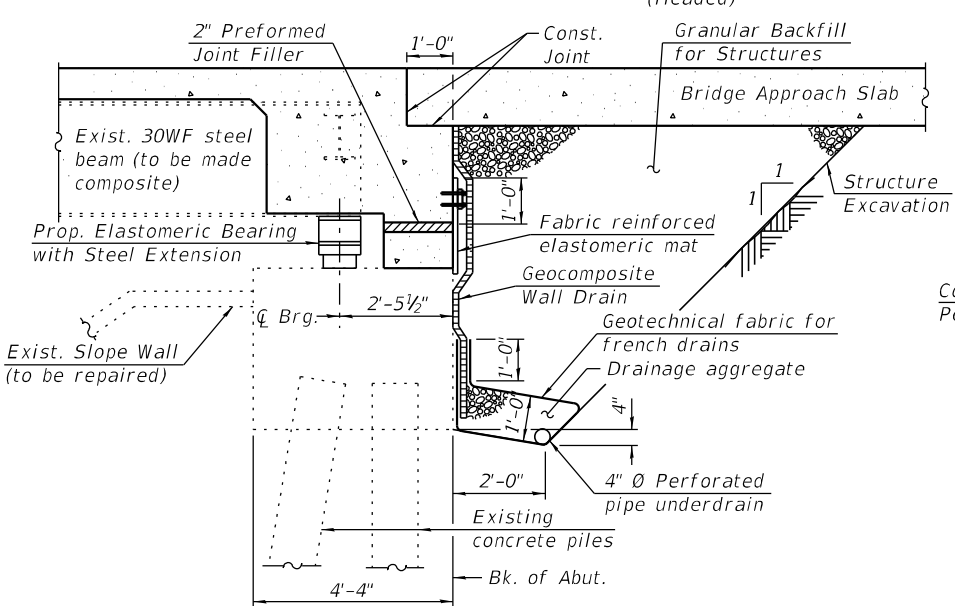

SECTION THRU SEMI-INTEGRAL ABUTMENT

(Horiz. dim. at Rt. <'s to Bk. of Abut.)

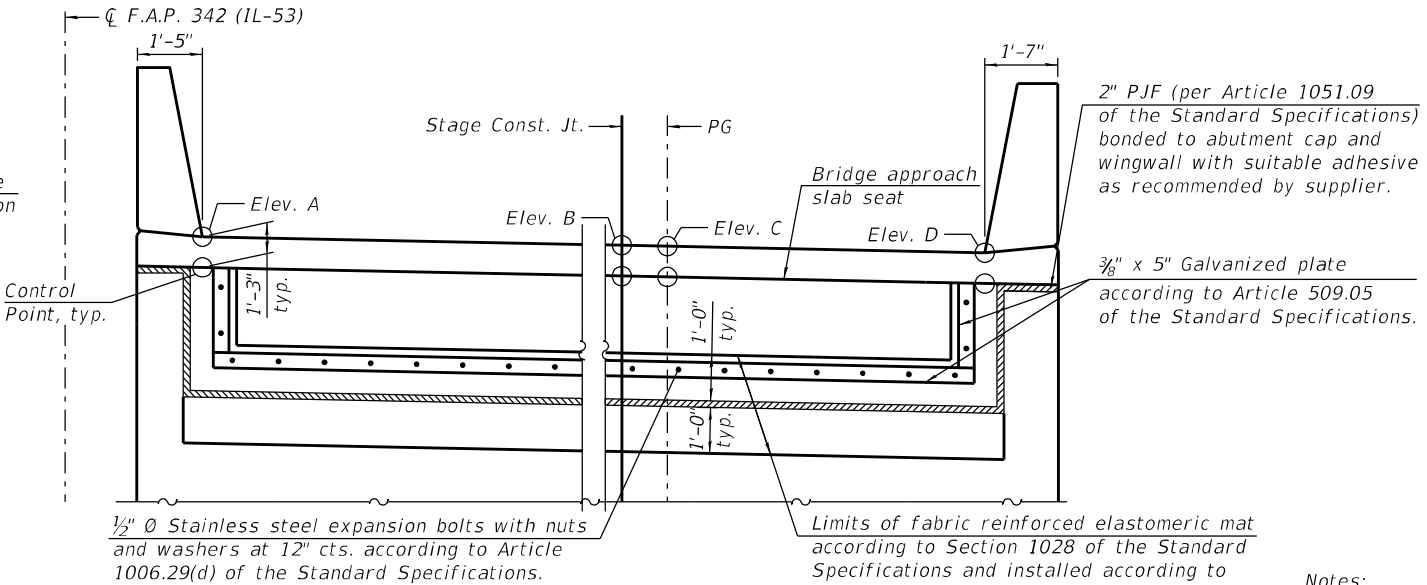

ELEVATION

(Looking at back of abutment)

STATE OF ILLINOIS
DEPARTMENT OF TRANSPORTATION

SEMI-INTEGRAL DETAILS
STRUCTURE NO. 016-0375 (NB) AND 016-1120 (SB)


SHEET 21 OF 48 SHEETS

F.A. RTE.	SECTION	COUNTY	TOTAL SHEETS	SHEET NO.
342	(531) BR 23	COOK	1211	779
CONTRACT NO. 62W38				
ILLINOIS FED. AID PROJECT				

1170 SOUTH HOUBOLT ROAD JOLIET, ILLINOIS 60431 (815) 744-4200 IDFPR NO. 184-001273	USER NAME = codyh	DESIGNED - TJE	REVISED - ____
	CHECKED - KRB	CHECKED - KRB	REVISED - ____
	PLOT SCALE = 0:2.0000" / 1 in.	DRAWN - CJH	REVISED - ____
	PLOT DATE = 9/25/2024	CHECKED - TJE	REVISED - ____

9/25/2024 3:58:28 PM

MODEL: Default
FILE NAME: S:\JOL\6300--6399\6346\11\3\Drawings\CAD\Micro-55A\CAD_Sheets\0160375\1120-62W38-023+ASP2.dgn
9/20/2024 2:14:34 PM


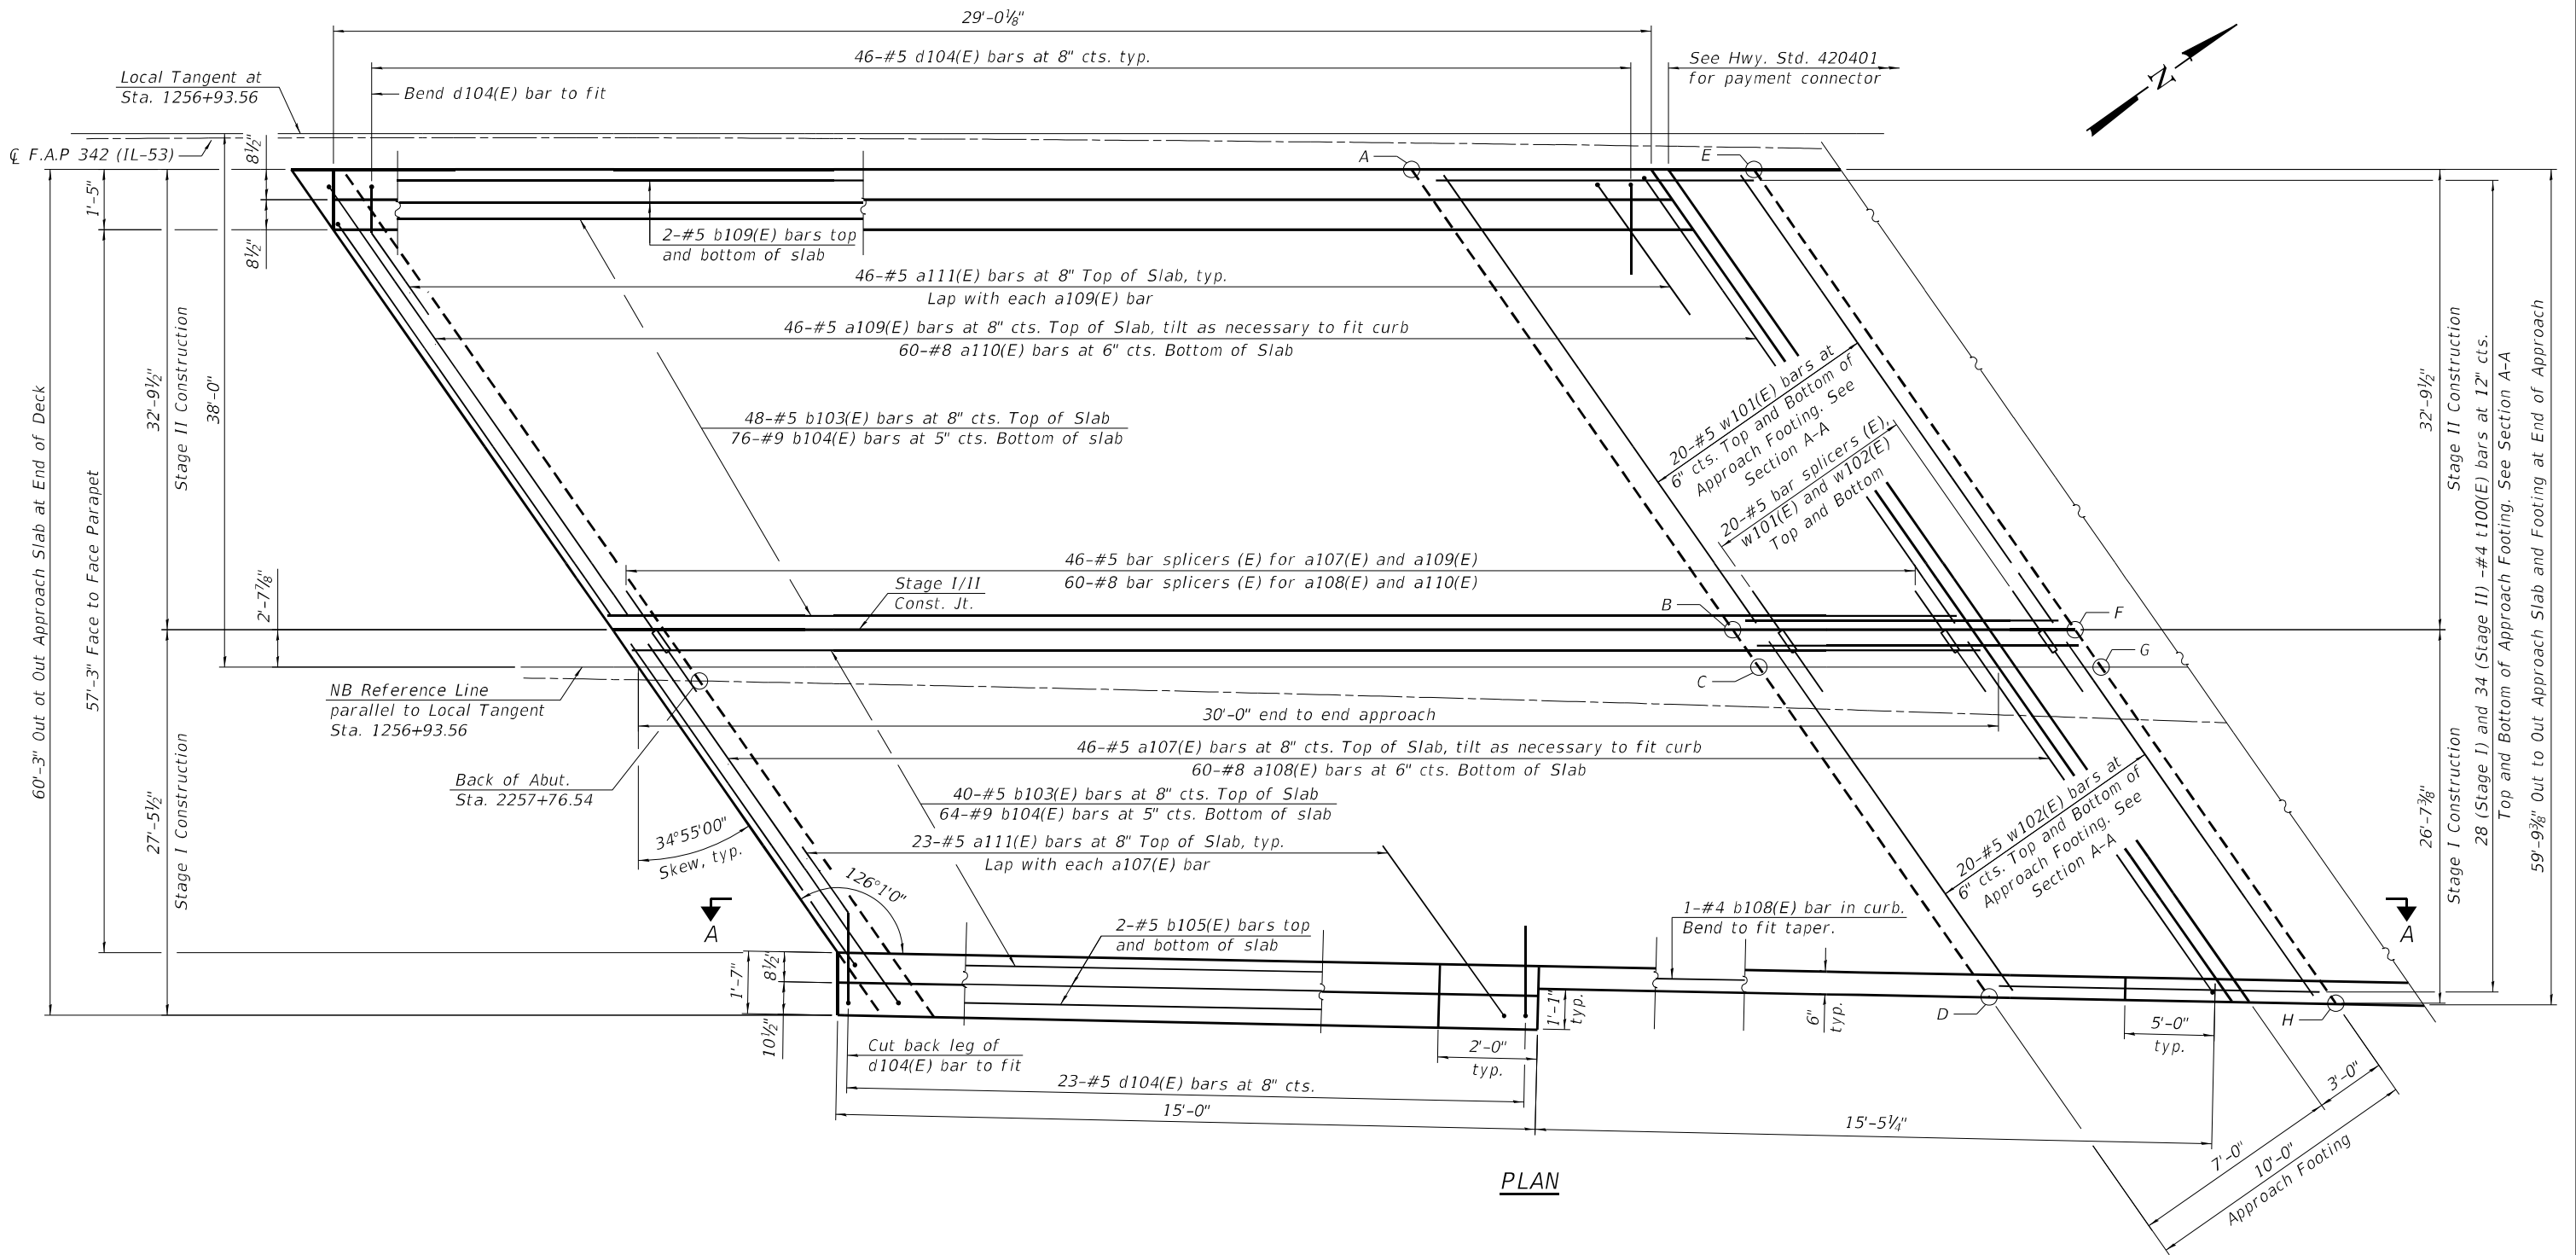


PLAN

TOP AND BOTTOM ELEVATIONS
FOR APPROACH FOOTING

Point	Top	Bottom
A	743.47	742.64
B	742.61	741.78
C	722.60	721.77
D	741.91	741.08
E	743.37	742.53
F	742.50	741.66
G	722.56	721.73
H	741.78	740.95


- Notes:
- See sheet 24 of 48 for cross section.
 - See sheet 28 of 48 for Section A-A and Bill of Materials.

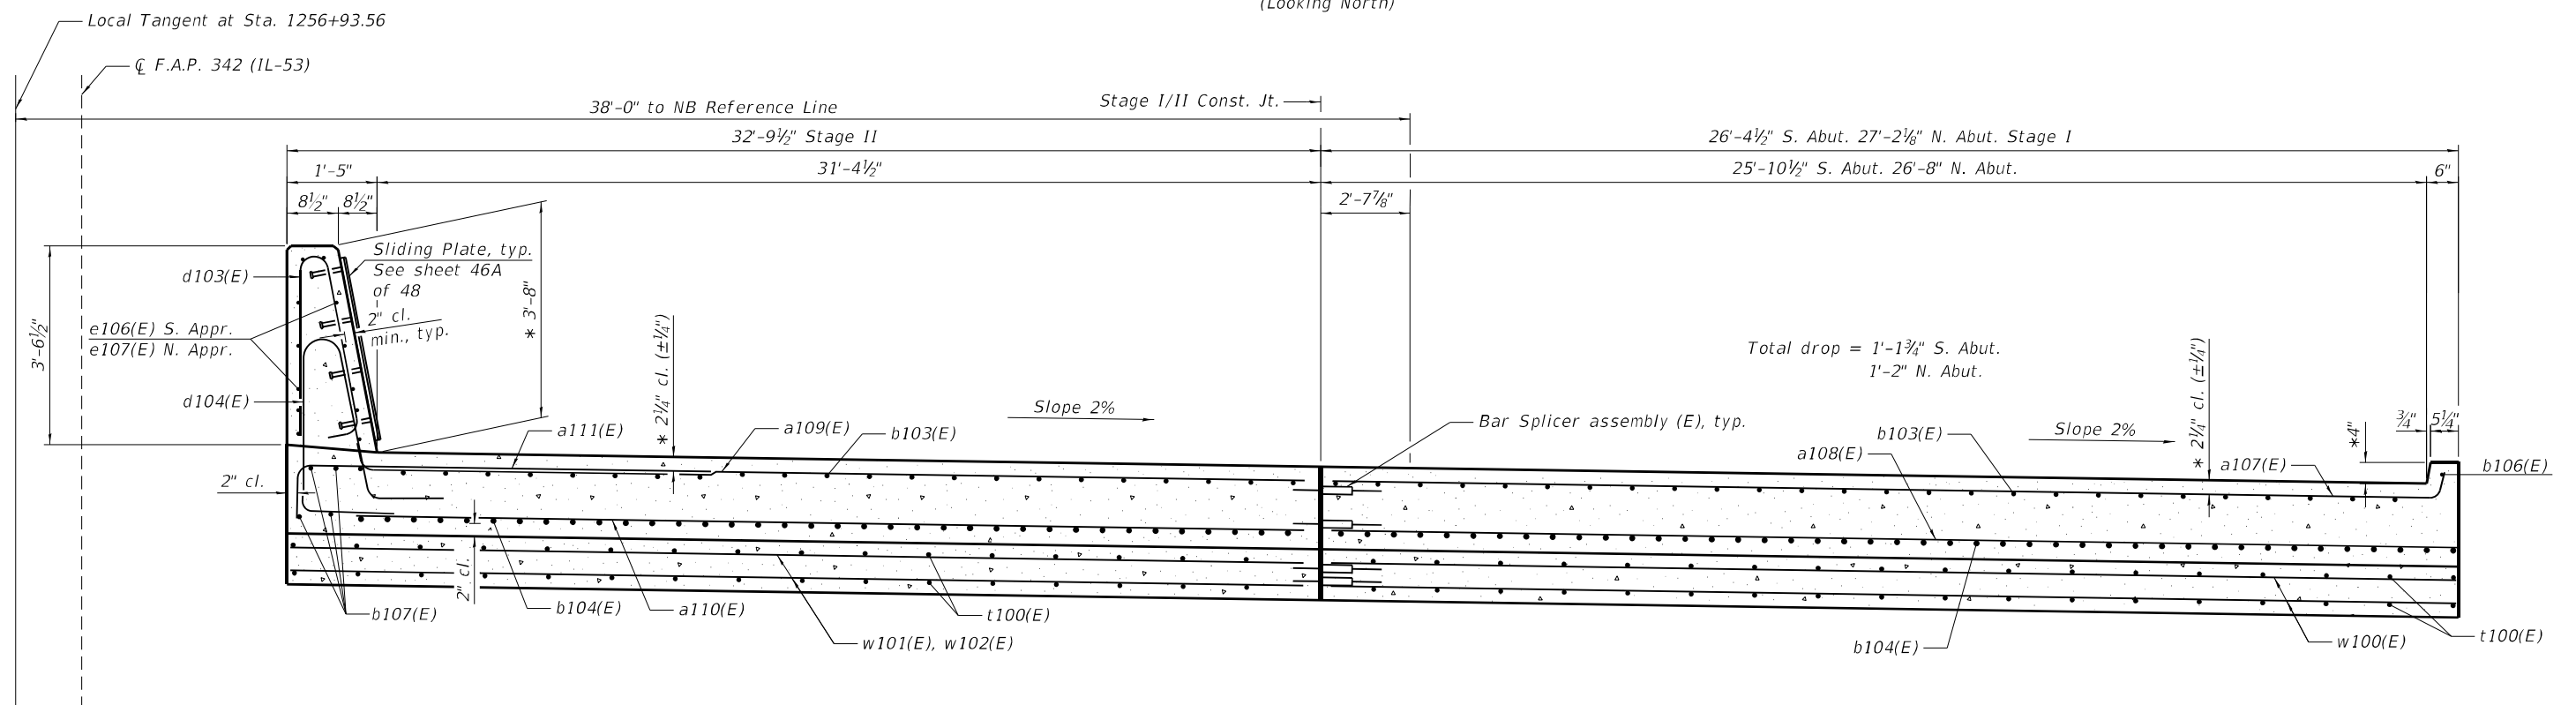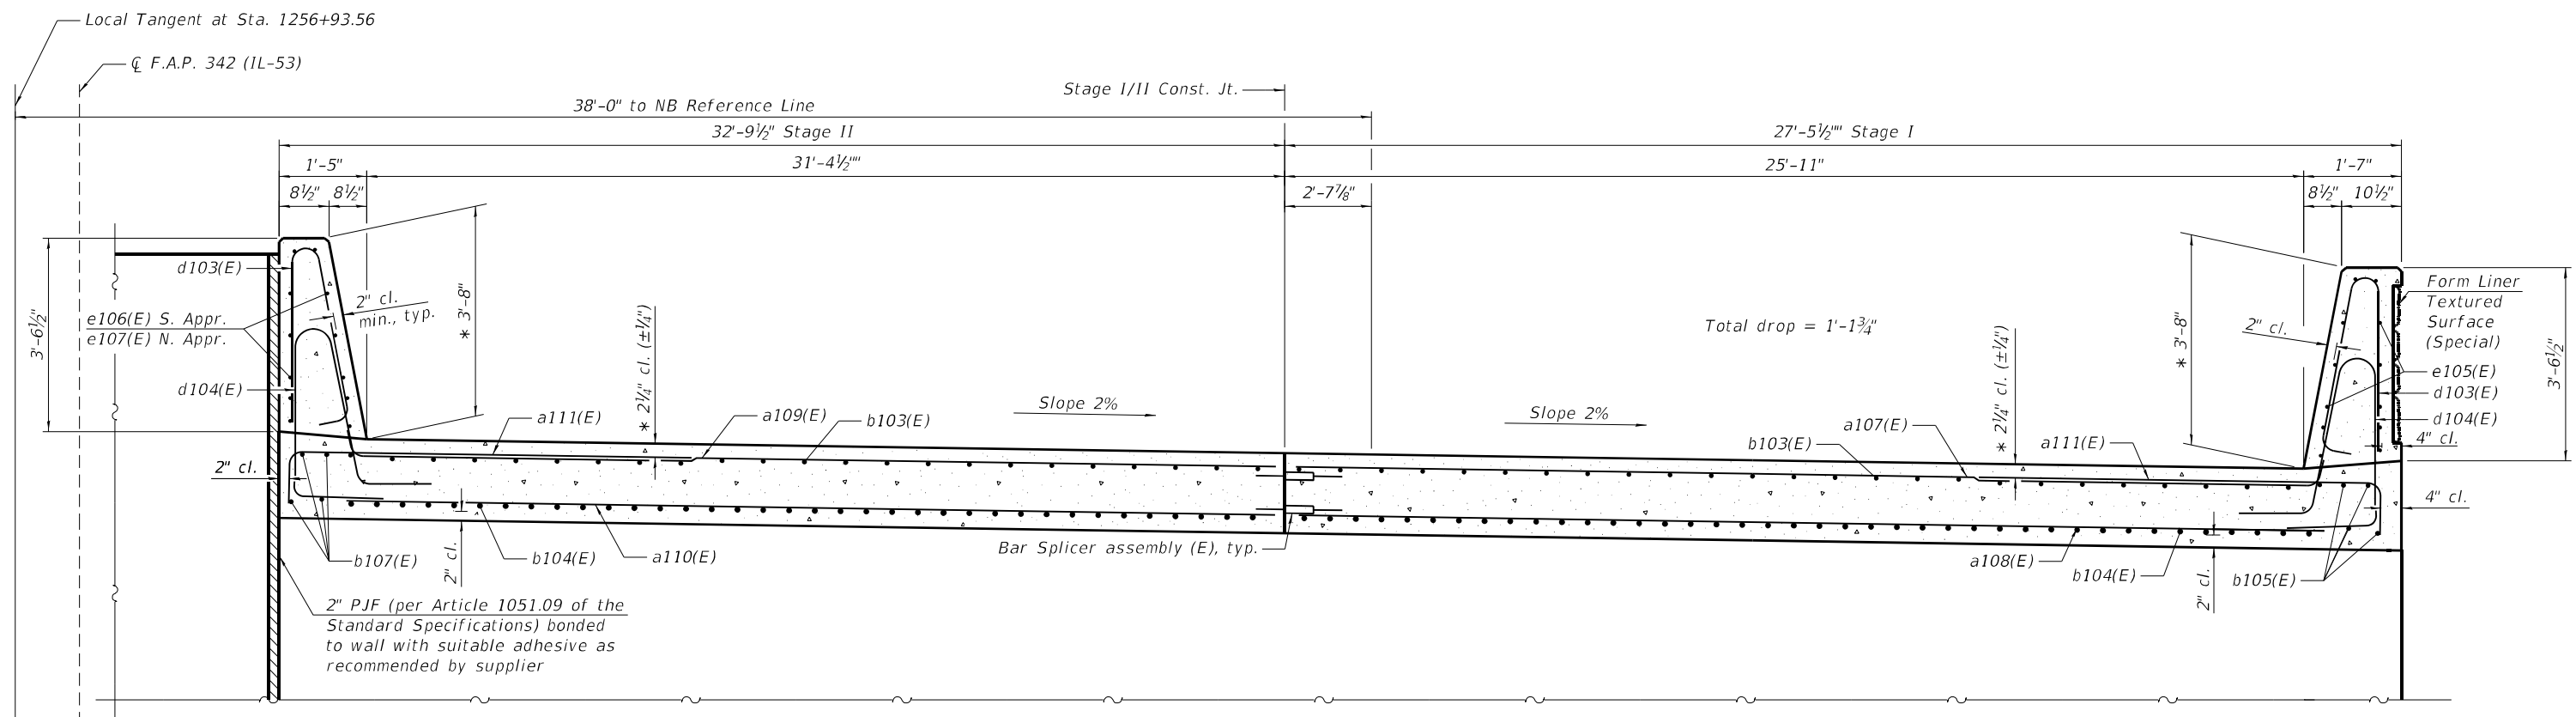

Notes:
1. See sheet 28 of 48 for details and bill of materials.

* after grinding

MODEL: Default
FILE NAME: S:\JOL\6300--6399\6346\1113\Drawings\CAD\Micro-55A\CAD_Sheets\0160375\1120-62W38-025-ASPI.dgn
9/20/2024 2:14:36 PM

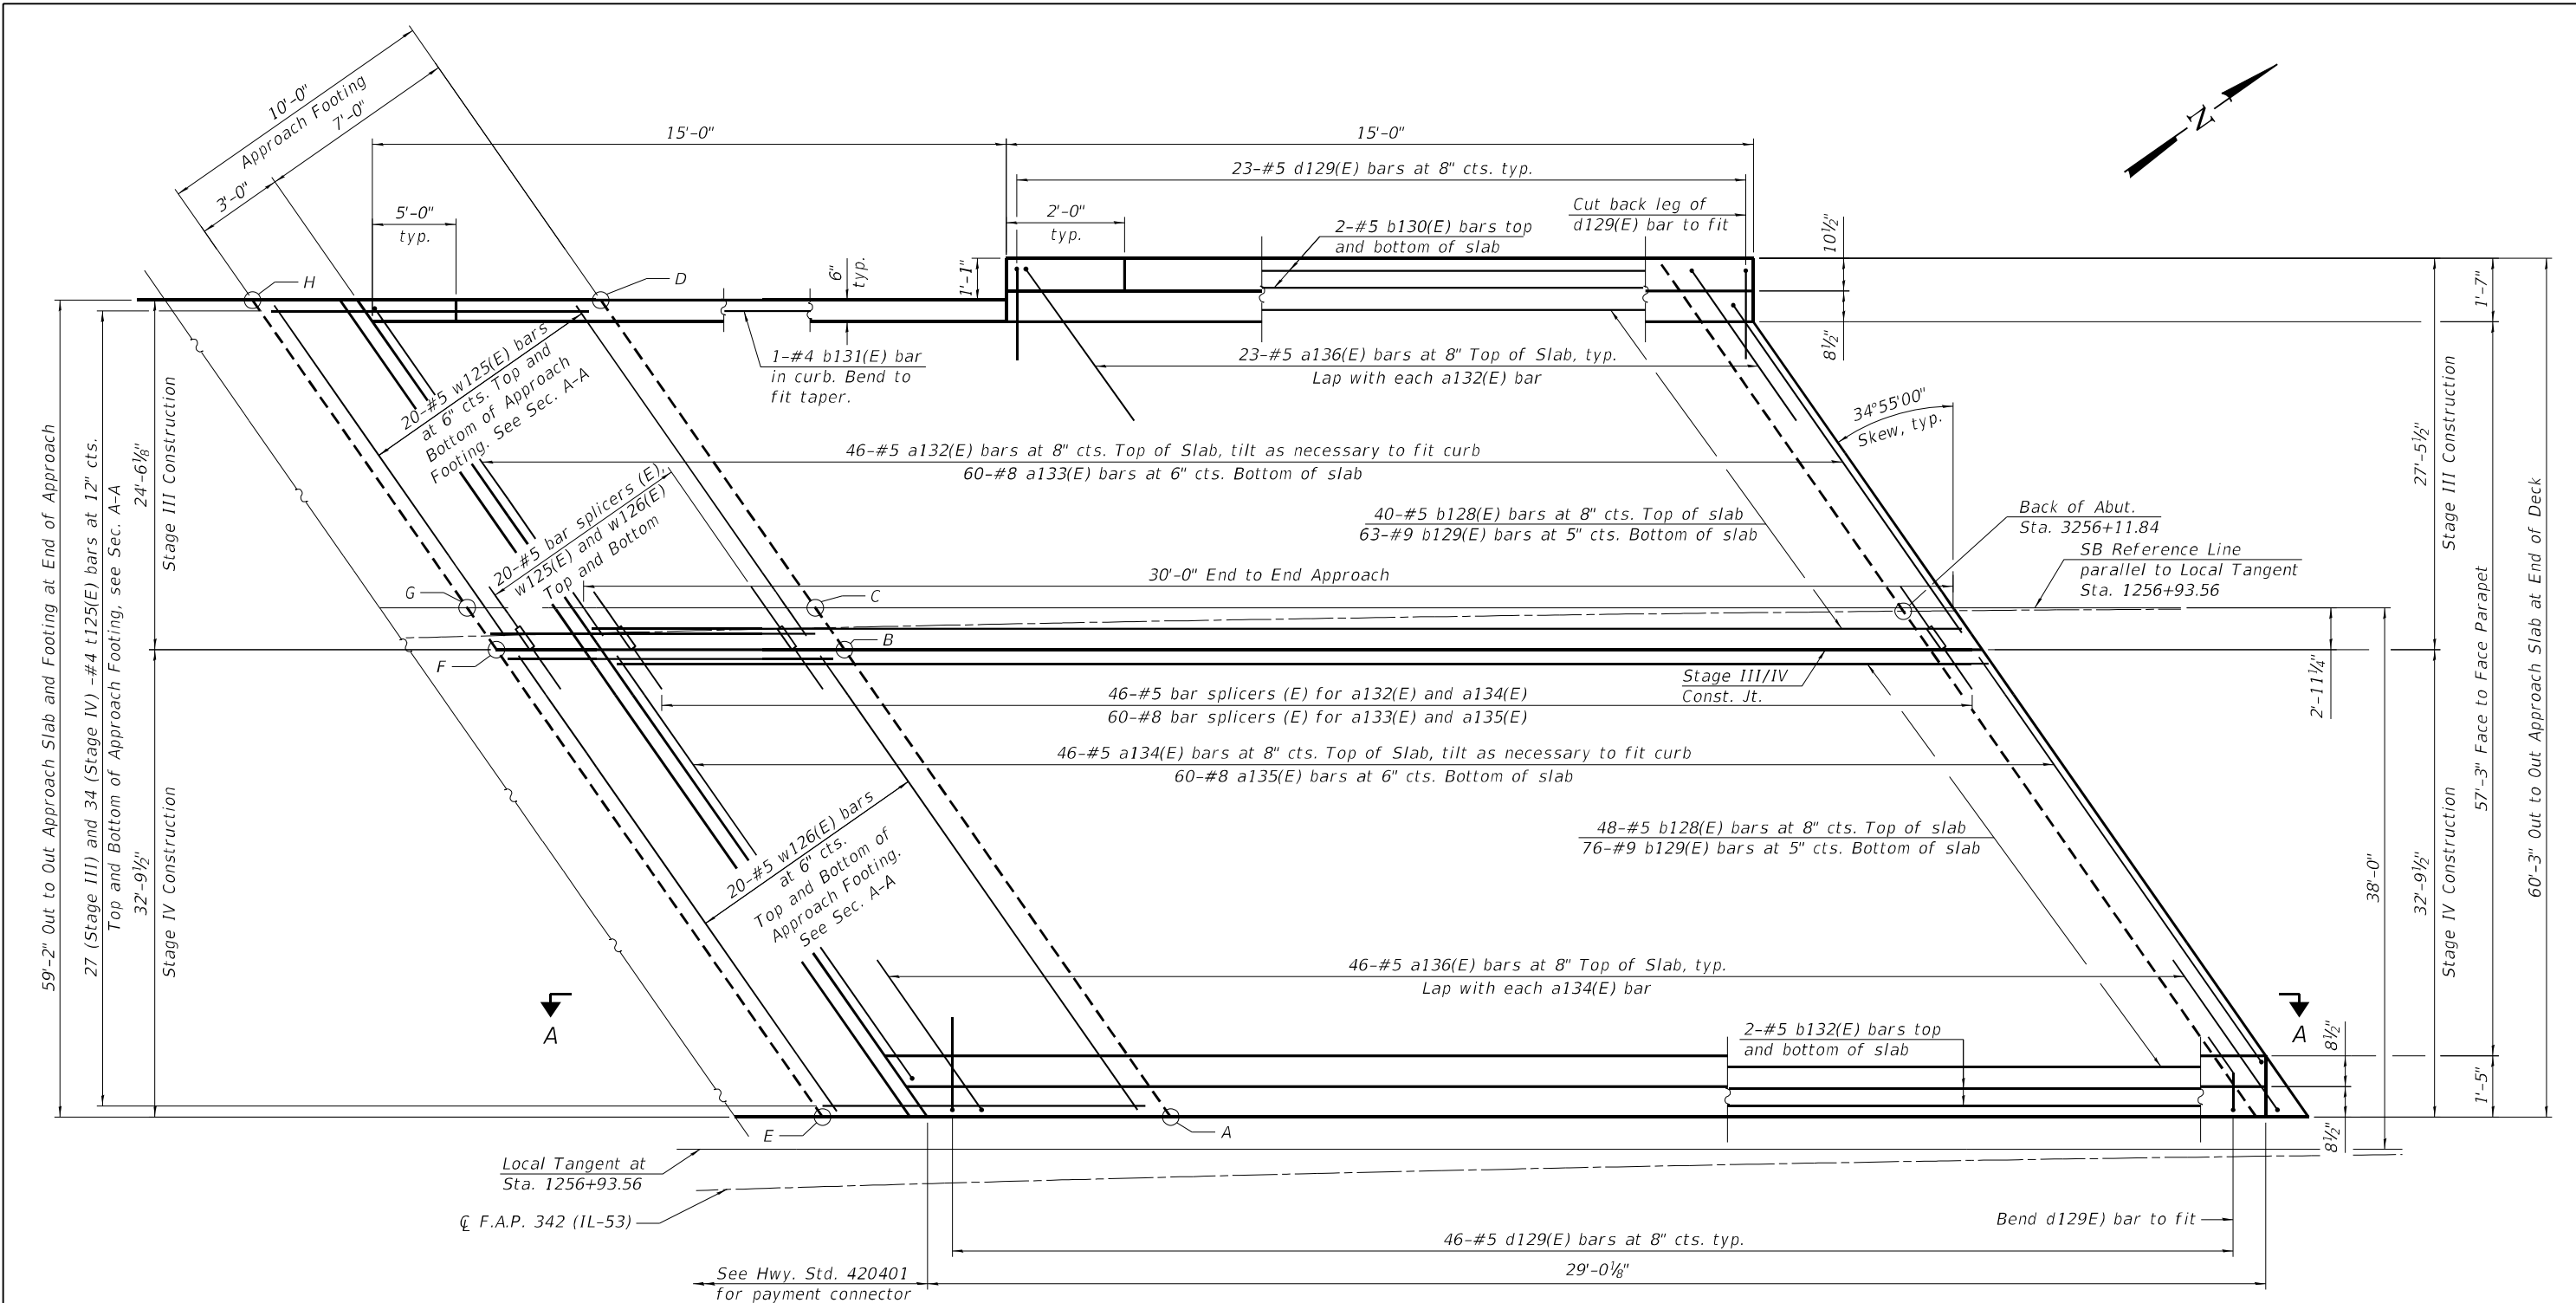

PLAN

TOP AND BOTTOM ELEVATIONS
FOR APPROACH FOOTING

Point	Top	Bottom
A	742.99	742.16
B	743.70	742.87
C	743.74	742.90
D	744.26	743.43
E	743.02	742.19
F	743.73	742.89
G	743.76	742.92
H	744.28	743.45

- Notes:
- See sheet 27 of 48 for cross section.
 - See sheet 28 of 48 for Section A-A and Bill of Materials.


SA STRAND ASSOCIATES™ 1170 SOUTH HOUBOLT ROAD JOLIET, ILLINOIS 60431 (815) 744-4200 IDFPR NO. 184-001273	USER NAME = codyh	DESIGNED - TJE	REVISED -	STATE OF ILLINOIS DEPARTMENT OF TRANSPORTATION	SOUTH APPROACH SLAB PLAN (1 OF 2) STRUCTURE NO. 016-1120 (SB)	F.A. RTE.	SECTION	COUNTY	TOTAL SHEETS	SHEET NO.
	PLOT SCALE = 0:2,0000 " / in.	CHECKED - KRB	REVISED -			342	(531) BR 23	COOK	1211	783
	PLOT DATE = 9/20/2024	DRAWN - CJH	REVISED -			CONTRACT NO. 62W38				
	CHECKED - TJE	REVISED -	SHEET 25 OF 48 SHEETS							
						ILLINOIS		FED. AID PROJECT		




<i>Point</i>	<i>Top</i>	<i>Bottom</i>
<i>A</i>	742.06	741.23
<i>B</i>	742.87	742.04
<i>C</i>	722.24	721.41
<i>D</i>	743.52	742.68
<i>E</i>	741.97	741.14
<i>F</i>	742.79	741.96
<i>G</i>	722.20	721.37
<i>H</i>	743.44	742.61

MODEL: Default
FILE NAME: S:\OL6300--6399\6346\113\Drawings\CAD\Icros-SS4\CAD Sheets\01603751120-62W\38-026-ASP2.dgn



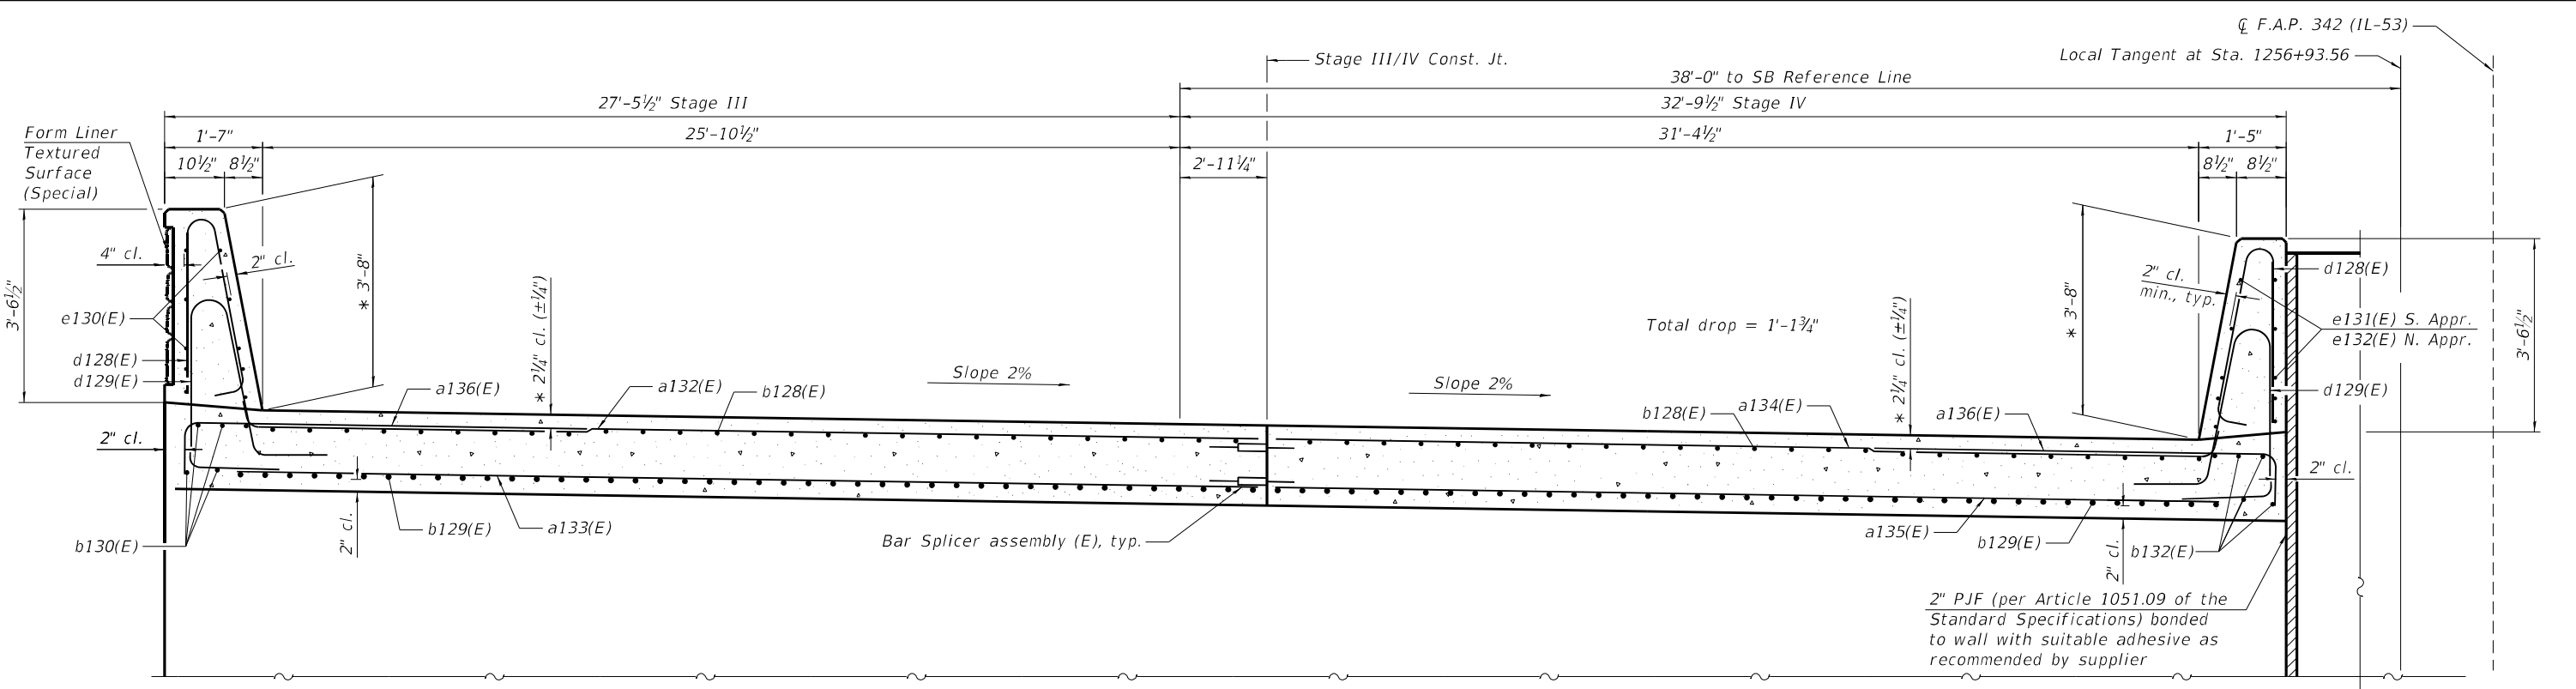

CROSS SECTION NEAR ABUTMENT
(Looking North)

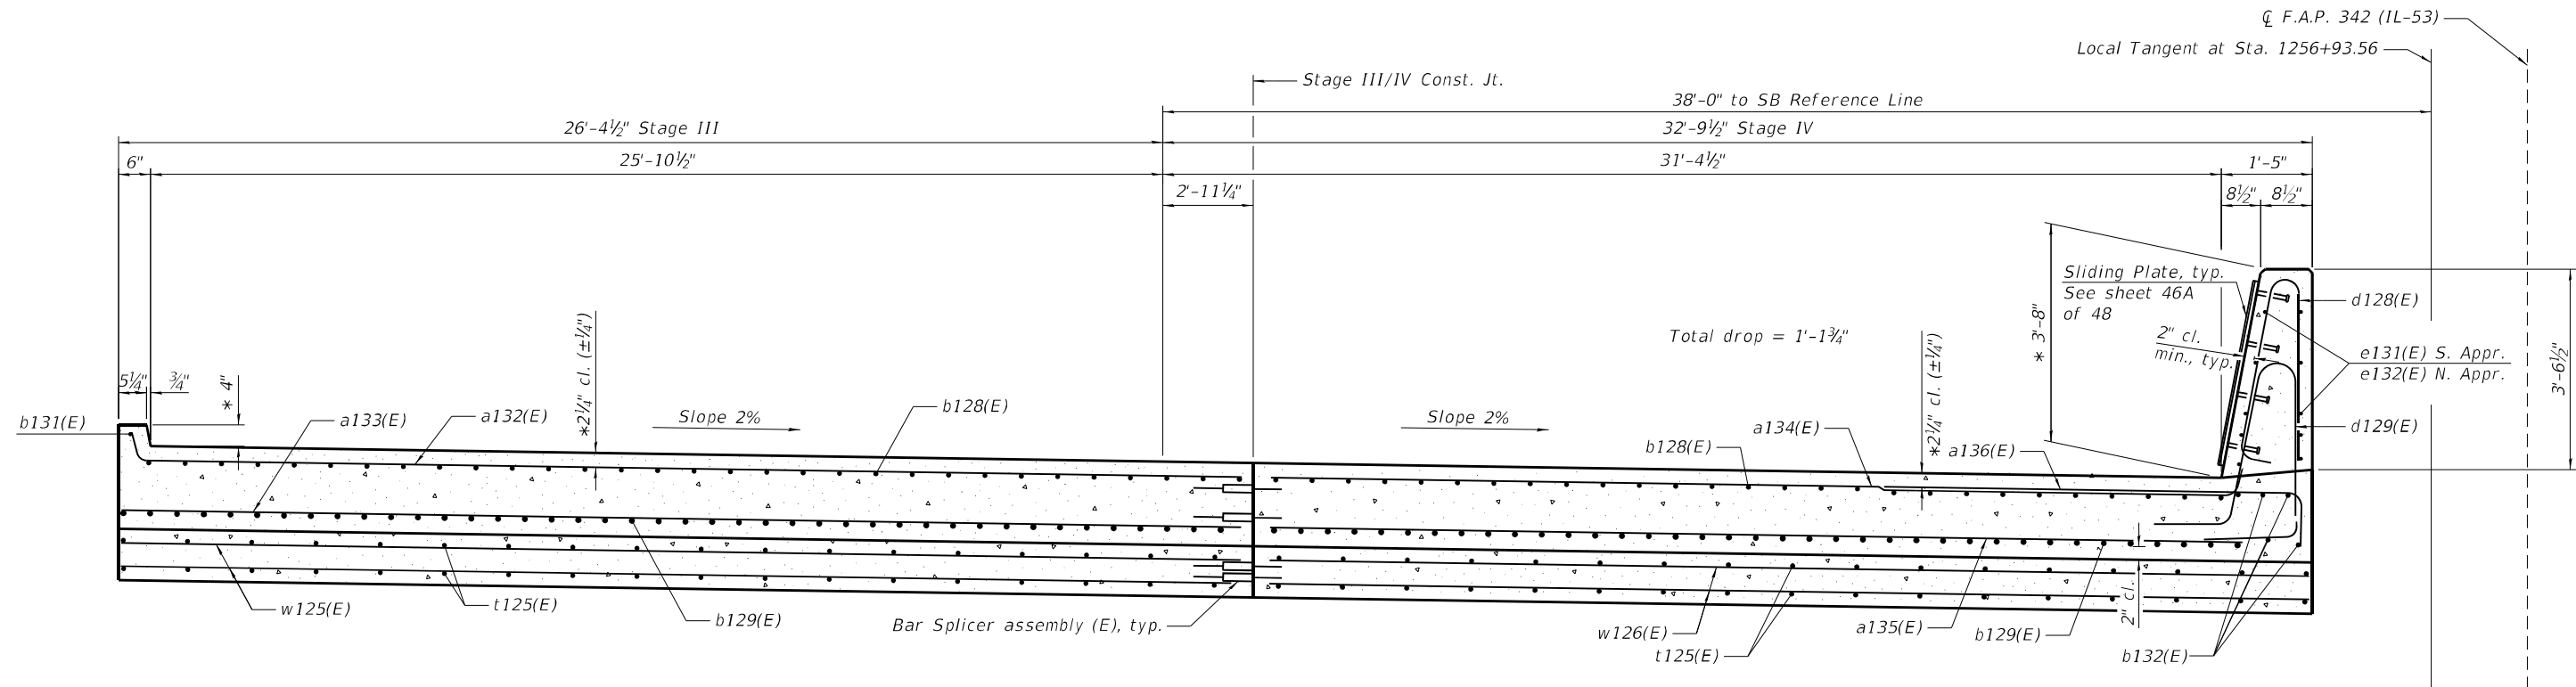


CROSS SECTION AT APPROACH FOOTING
(Looking North)

Notes:
1. See sheet 28 of 48 for details and bill of materials.

* after grinding

MODEL: Default
FILE NAME: S:\JOL\6300-6399\6346\11\3\Drawings\CAD\Micro-554\CAD_Sheets\0160375\1120-62W38-027-ASC5.dgn
9/20/2024 2:14:39 PM

 1170 SOUTH HOUBOLT ROAD JOLIET, ILLINOIS 60431 (815) 744-4200 IDFPR NO. 184-001273	USER NAME = codyh			DESIGNED - TJE	REVISED -	STATE OF ILLINOIS DEPARTMENT OF TRANSPORTATION	APPROACH SLAB CROSS SECTION STRUCTURE NO. 016-1120 (SB)			F.A. RTE.	SECTION	COUNTY	TOTAL SHEETS	SHEET NO.
	PLOT SCALE = 0:2,0000 '"/in.			CHECKED - KRB	REVISED -		SHEET 27 OF 48 SHEETS			342	(531) BR 23	COOK	1211	785
	PLOT DATE = 9/20/2024			DRAWN - CJH	REVISED -					CONTRACT NO. 62W38				
				CHECKED - TJE	REVISED -					ILLINOIS FED. AID PROJECT				

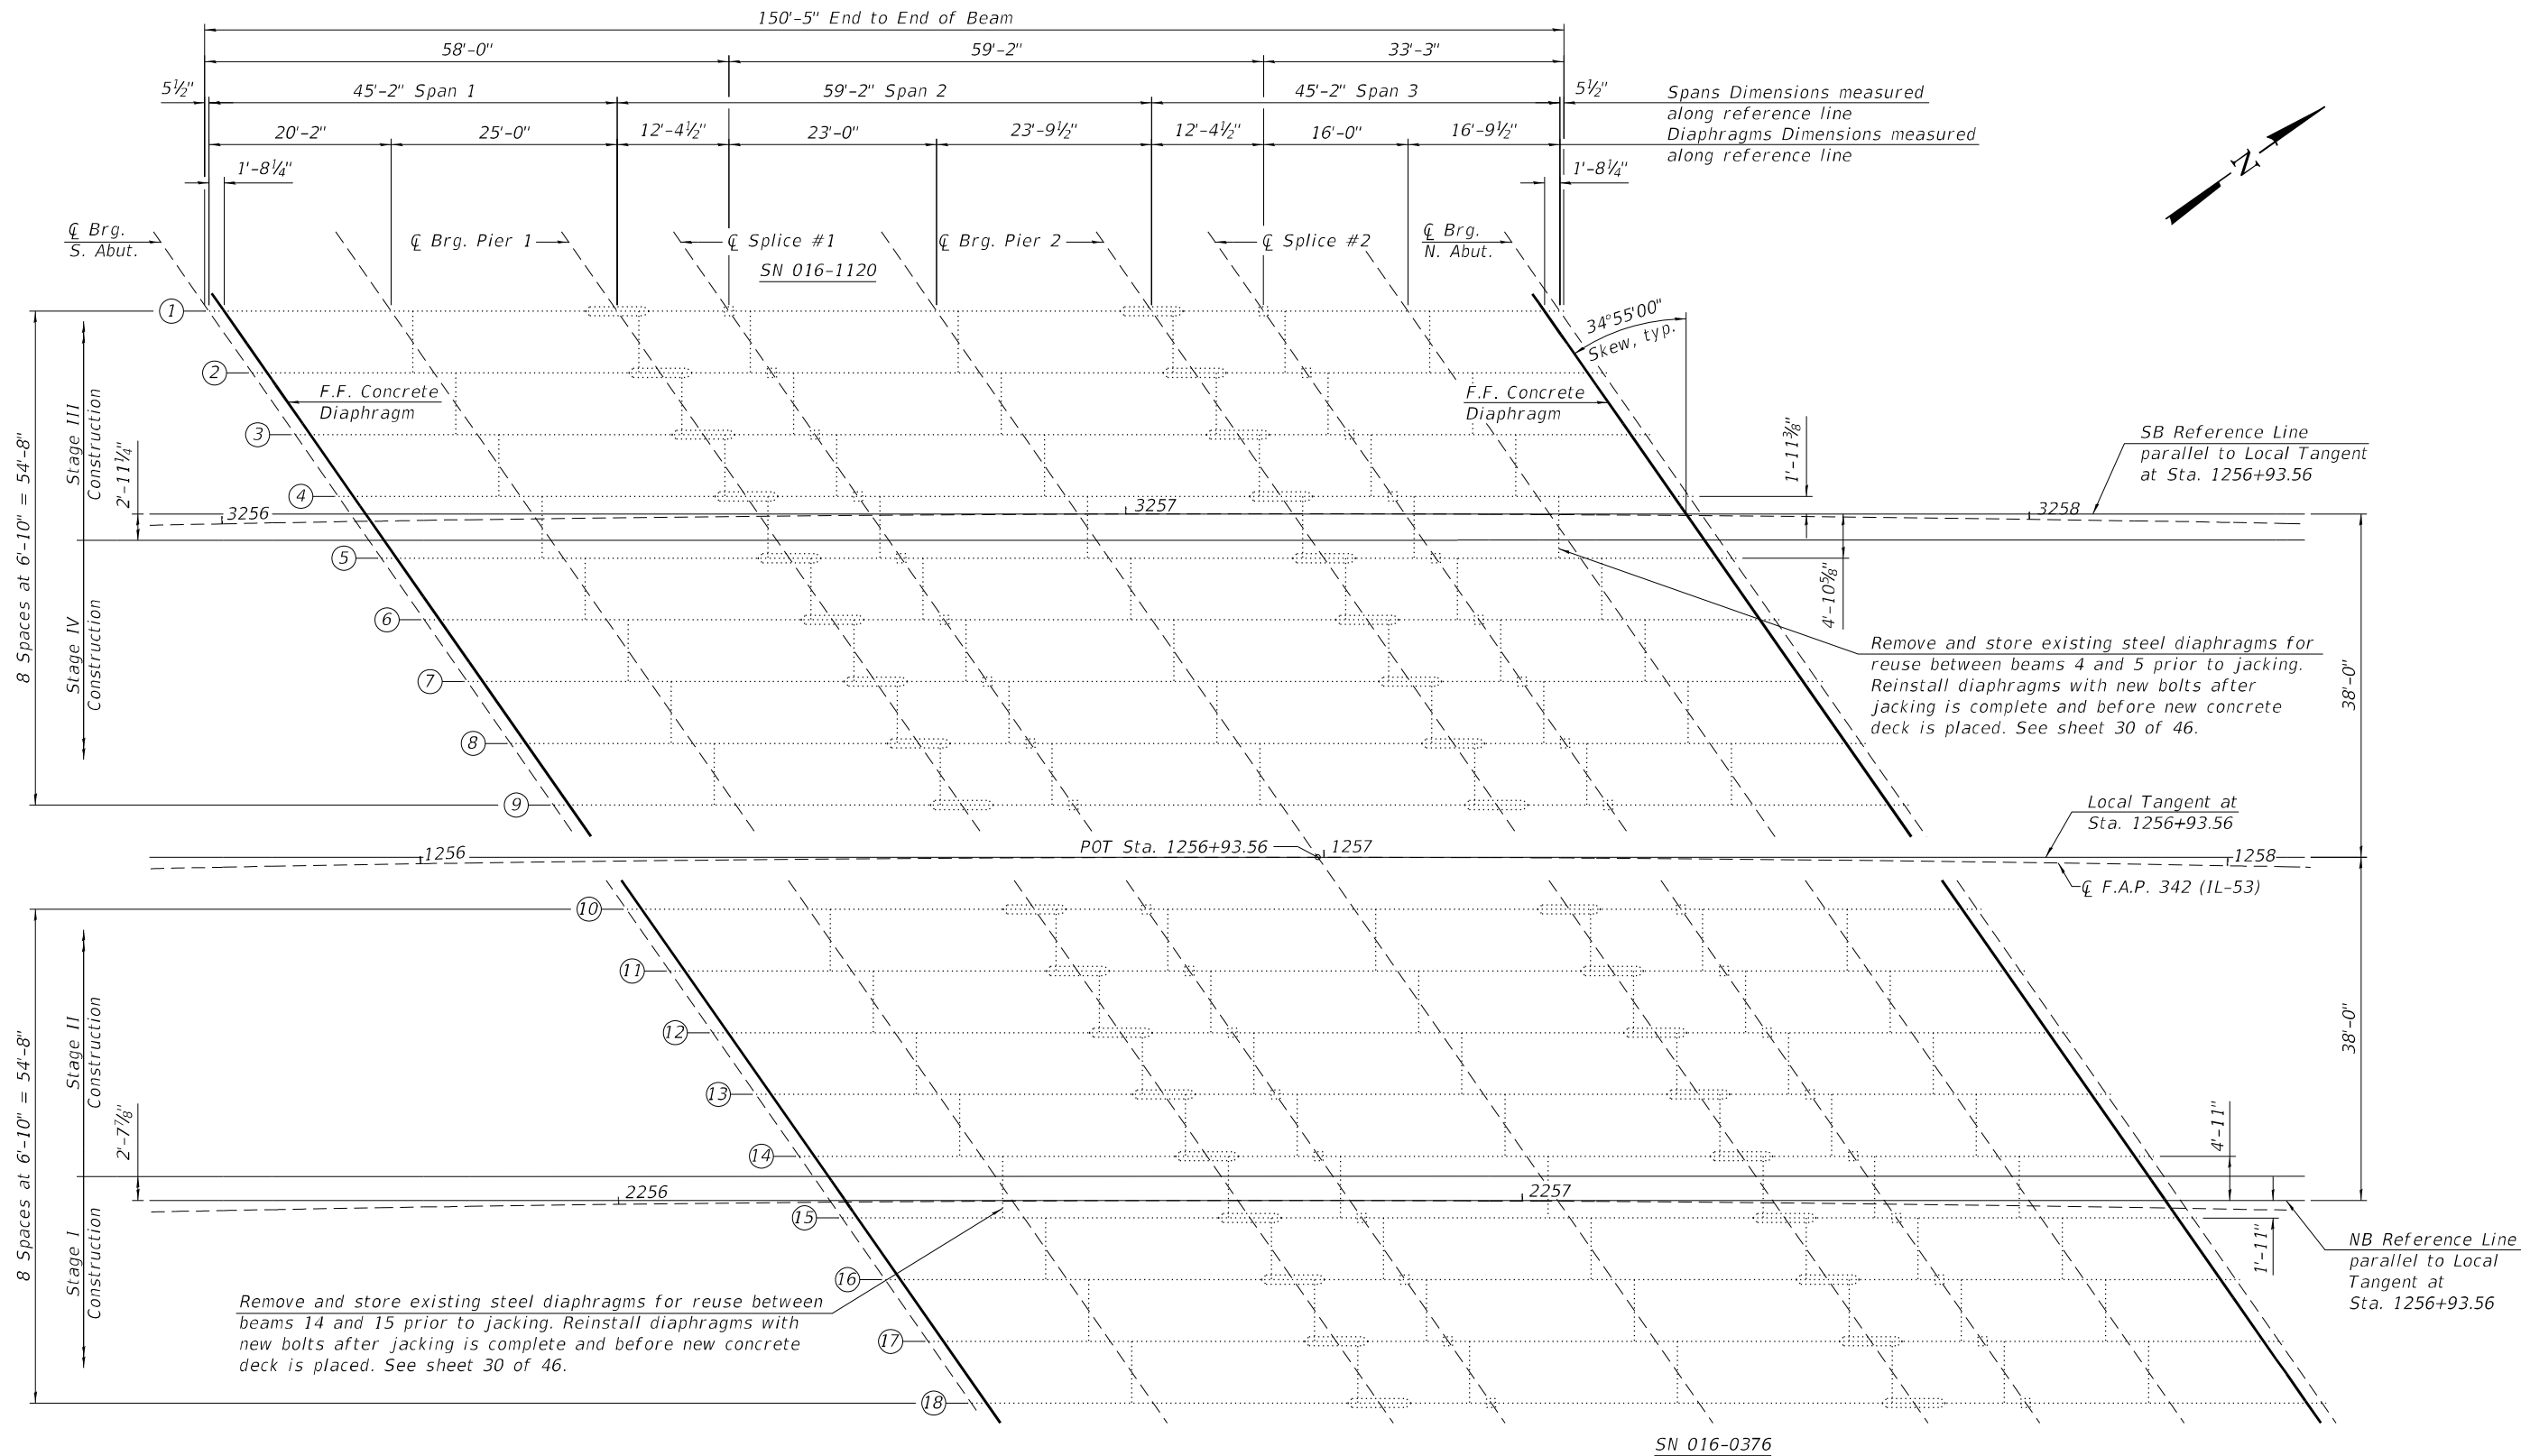

FRAMING PLAN

- Notes:
1. Provide new headed studs to all existing beams. See sheet 30 of 48 for details.
 2. Remove and replace all existing bearings. See details on sheet 30 of 48.

MODEL: Default
FILE NAME: S:\JOL\6300-6399\6346\1113\Drawings\CAD\Micro-554\CAD_Sheets\0160375\1120-62W38-029-FP.dgn
9/20/2024 2:14:41 PM

 STRAND ASSOCIATES 1170 SOUTH HOUBOLT ROAD JOLIET, ILLINOIS 60431 (815) 744-4200 IDFPR NO. 184-001273	USER NAME = codyh			DESIGNED - TJE	REVISD -	STATE OF ILLINOIS DEPARTMENT OF TRANSPORTATION	FRAMING PLAN STRUCTURE NO. 016-0375 (NB) AND 016-1120 (SB)				F.A. RTE.	SECTION	COUNTY	TOTAL SHEETS	SHEET NO.
	PLOT SCALE = 0:2,0000 " = 1' / in.			CHECKED - NDR	REVISED -		SHEET 29 OF 48 SHEETS				342	(531) BR 23	COOK	1211	787
	PLOT DATE = 9/20/2024			DRAWN - CJH	REVISED -						CONTRACT NO. 62W38				
				CHECKED - TJE	REVISED -						ILLINOIS FED. AID PROJECT				

DEFINITIONS

I_s, S_s : Non-composite moment of inertia and section modulus of the steel section used for computing f_s (Total and Overload) due to non-composite dead loads (in.⁴ and in.³).

$I_c(n), S_c(n)$: Composite moment of inertia and section modulus of the steel and deck based upon the modular ratio, "n", used for computing f_s (Total and Overload) due to short-term composite live loads (in.⁴ and in.³).

$I_c(3n), S_c(3n)$: Composite moment of inertia and section modulus of the steel and deck based upon 3 times the modular ratio, "3n", used for computing f_s (Total and Overload) due to long-term composite (superimposed) dead loads (in.⁴ and in.³).

Z : Plastic Section Modulus of the steel section in non-composite areas (in.³).

ρ : Un-factored non-composite dead load (kips/ft.).

$M\rho$: Un-factored moment due to non-composite dead load (kip-ft.).

$s\rho$: Un-factored long-term composite (superimposed) dead load (kips/ft.).

$M_s\rho$: Un-factored moment due to long-term composite (superimposed) dead load (kip-ft.).

M_L : Un-factored live load moment (kip-ft.).

M_I : Un-factored moment due to impact (kip-ft.).

Ma : Factored design moment (kip-ft.).

$1.3 [M\rho + M_s\rho + \frac{5}{3} (M_L + M_I)]$

M_u : Compact composite moment capacity according to AASHTO LFD 10.50.1.1 or compact non-composite moment capacity according to AASHTO LFD 10.48.1 (kip-ft.).

f_s (Overload): Sum of stresses as computed from the moments below (ksi).

$M\rho + M_s\rho + \frac{5}{3} (M_L + M_I)$

f_s (Total): Sum of stresses as computed from the moments below on non-compact section (ksi).


$1.3 [M\rho + M_s\rho + \frac{5}{3} (M_L + M_I)]$

VR : Maximum M_L + impact shear range within the composite portion of the span for stud shear connector design (kips).

*** Compact Section
**** Braced non-Compact and Partially Braced Section


Interior Girder Moment Table				
	0.4 Sp. 1 0.6 SP. 3	PIER 1 PIER 2	0.5 SP. 2	
I_s	(in ⁴)	4,470	5,816	4,470
$I_c(n)$	(in ⁴)	13,961	16,469	13,961
$I_c(3n)$	(in ⁴)	10,428	12,232	10,428
I_{cr}	(in ⁴)	—	8,141	—
S_s	(in ³)	299	382	299
$S_c(n)$	(in ³)	477	—	477
$S_c(3n)$	(in ³)	432	—	432
S_{cr}	(in ³)	—	668	—
Z	(in ³)	—	—	—
DL	(k/')	0.91	0.93	0.91
M_{DL}	(k')	112	253	128
S_{DL}	(k/')	0.30	0.30	0.30
M_{SOL}	(k')	39	87	45
M_{LL}	(k')	276	216	305
M_I	(k')	81	61	83
$\frac{5}{3} [M_{LL} + M_I]$	(k')	595	461	647
Ma	(k')	969	1,042	1,064
*** M_u	(k')	1,456	—	1,801
$f_{s\ DL}$ (non-comp)	(ksi)	4.5	8.0	5.1
$f_{s\ DL}$ (comp)	(ksi)	1.1	1.6	1.2
$f_{s\ \frac{5}{3} [M_{LL} + M_I]}$	(ksi)	15.0	8.3	16.3
f_s (Overload)	(ksi)	20.5	17.8	22.6
**** f_s (Total)	(ksi)	—	23.1	—
VR	(k)	34.6	54.1	39.9

INTERIOR GIRDER REACTION TABLE		
	Abutment	Pier
R_{DL} (k)	46.9	68.9
R_{LL} (k)	38.6	46.8
R_I (k)	11.4	10.2
R_{Total} (k)	144.5	184.8

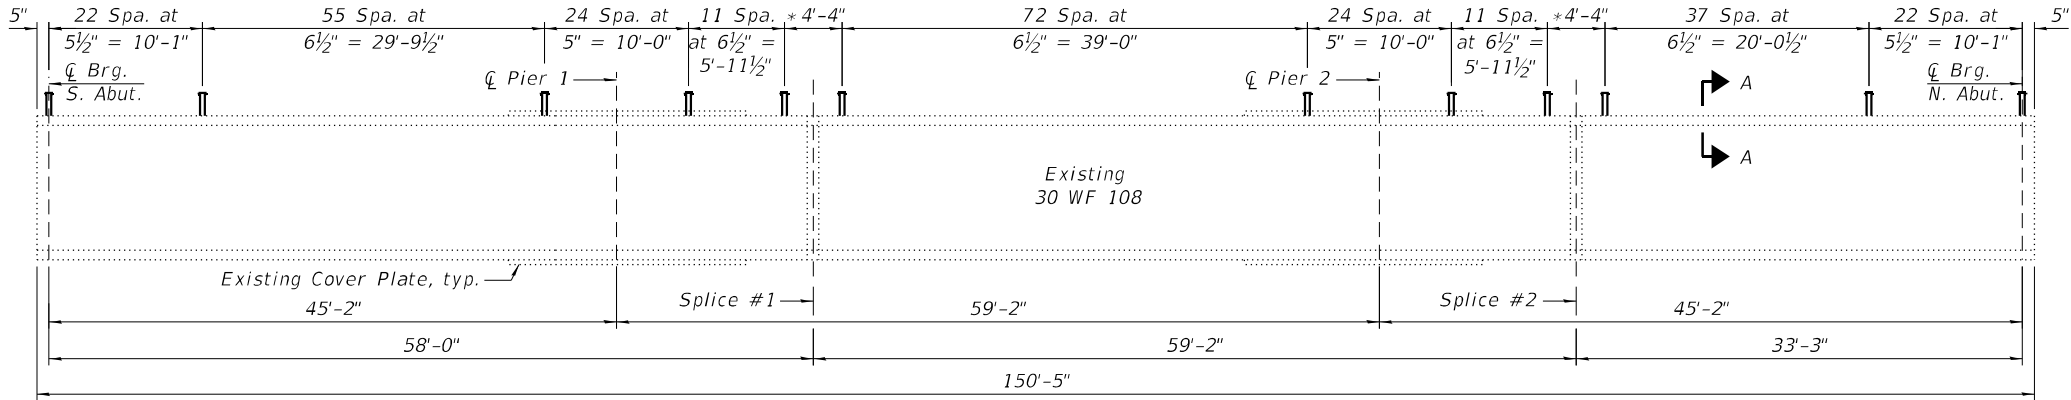

* no studs

BEAM ELEVATION

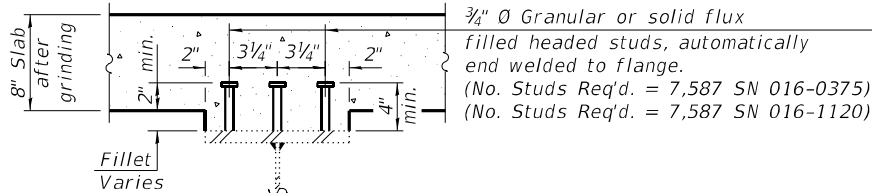

SECTION A-A


**JACKING LOAD

	Abutment	Pier
R_{DL} (k)	6.2	22.4
Min. Jack Capacity (k)	12.0	44.0


** Service reactions provided are for a single girder with the deck removed. The Contractor shall design and place Jacking & Cribbing system for the stated beam reaction and as required in the Special Provisions.

Notes:


- Jacking of existing girders and replacement of bearings shall be done after the existing deck has been removed and prior to placing the new deck.
- The Contractor shall submit, for approval by the Engineer, plans for jacking existing beams and removing the existing bearings prior to commencing any related work. See Special Provisions.
- Disconnect diaphragms between beams 14 and 15 NB and diaphragms between beams 4 and 5 SB.
- Diaphragms to be reconnected before pouring concrete semi-integral diaphragm.
- After jacking and installation of bearing extensions is complete, replace all bolts removed with new 3/4" Ø High Strength Bolts. Cost of bolts included with Jack and Remove.
- For information not shown, see note 4 on sheet 2 of 48.

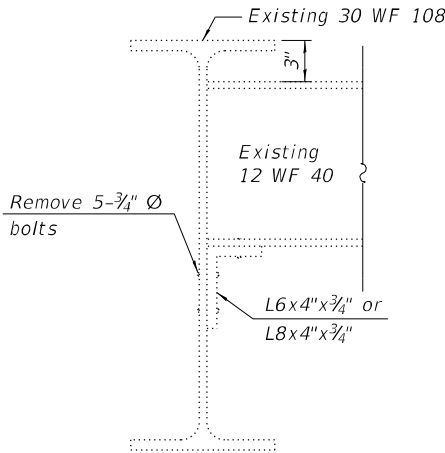

ABUTMENT DIAPHRAGM
DISCONNECTION DETAIL

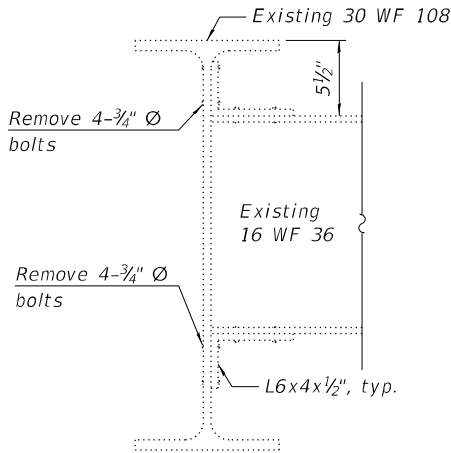

TYPICAL DIAPHRAGM
DISCONNECTION DETAIL

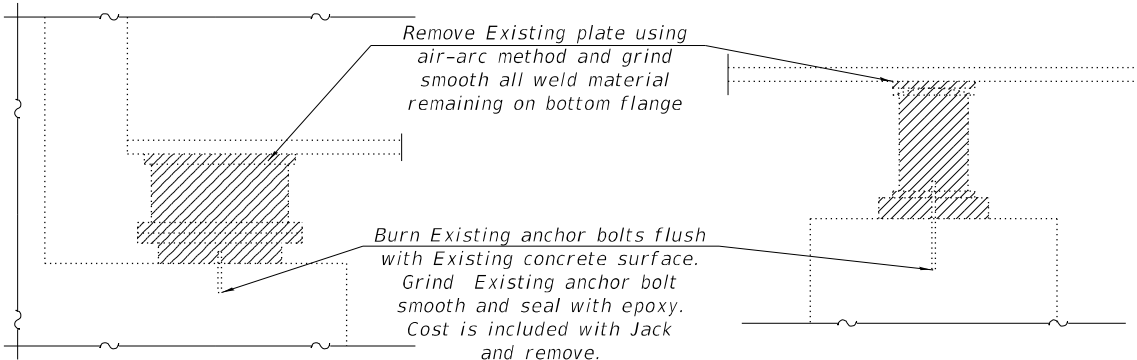

EXISTING BEARING
REMOVAL AT ABUTMENTS

EXISTING BEARING
REMOVAL AT PIERS


STATE OF ILLINOIS
DEPARTMENT OF TRANSPORTATION

GIRDER ELEVATION AND DETAILS
STRUCTURE NO. 016-0375 (NB) AND 016-1120 (SB)

SHEET 30 OF 48 SHEETS


F.A. RTE.	SECTION	COUNTY	TOTAL SHEETS	SHEET NO.
342	(531) BR 23	COOK	1211	788
CONTRACT NO. 62W38				
ILLINOIS FED. AID PROJECT				

USER NAME = codyh	DESIGNED - TJE	REVISED -
CHECKED - NDR	REVISED -	
PLOT SCALE = 0:2.0000 " = 1 in.	DRAWN - CJH	REVISED -
PLOT DATE = 9/20/2024	CHECKED - TJE	REVISED -

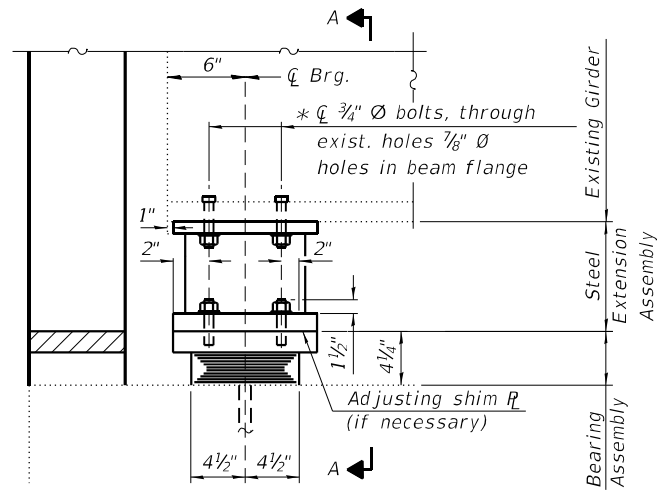


ELEVATION

TYPE I ELASTOMERIC EXP. BRG. AT ABUTMENTS

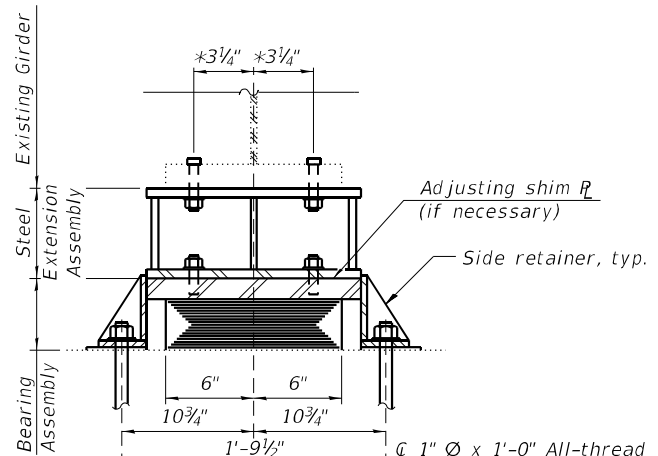


SECTION A-A

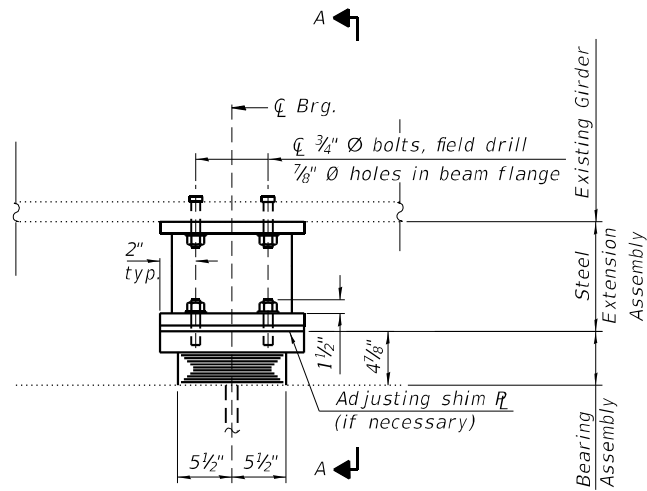


ELEVATION

TYPE I ELASTOMERIC EXP. BRG. AT PIER 2

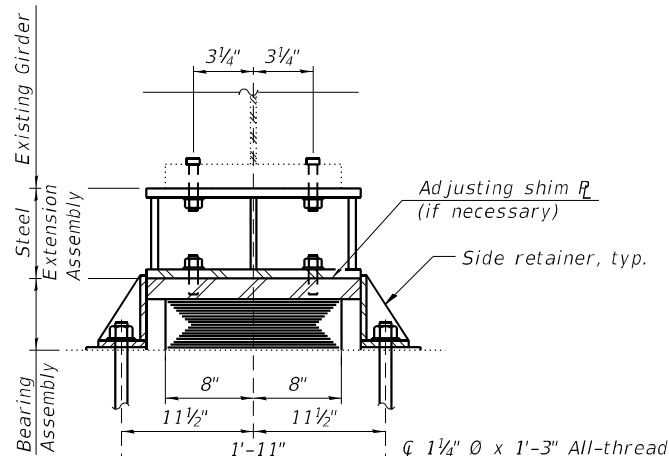


SECTION A-A

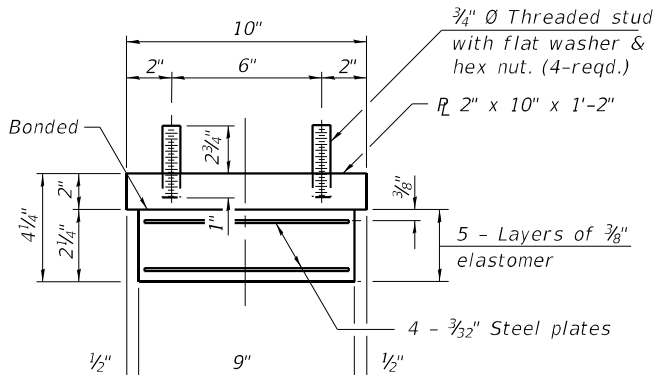


BEARING ASSEMBLY

(South and North Abutment)

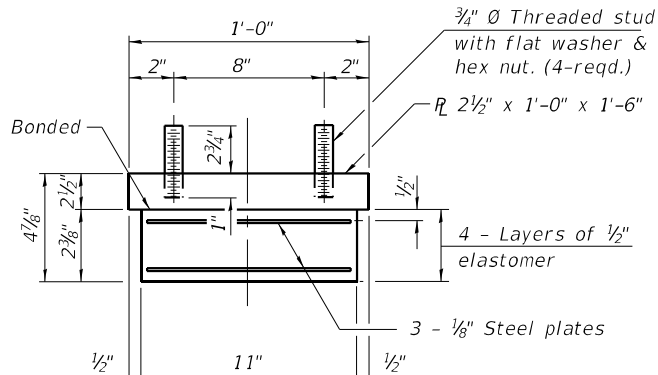


BEARING ASSEMBLY


(Pier 2)

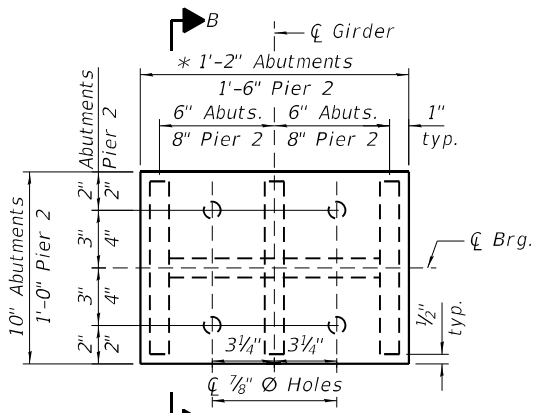

PLAN STEEL BEARING EXTENSION

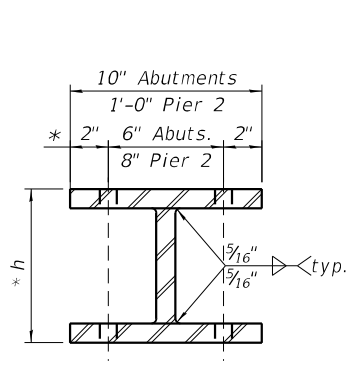


SECTION B-B

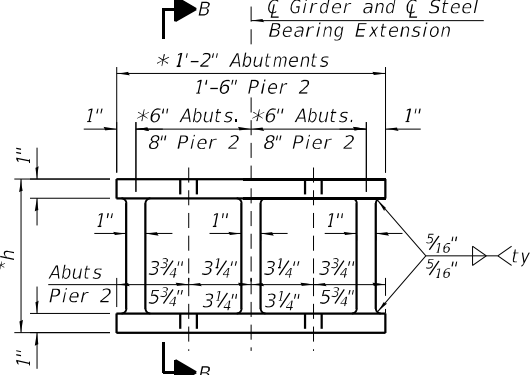

ELEVATION STEEL BEARING EXTENSION

Note:
Shim plates shall not be placed under bearing assembly.

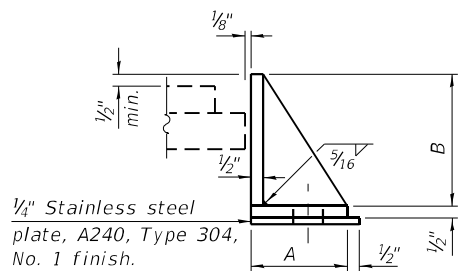

SIDE RETAINER

Equivalent rolled angle with stiffeners
will be allowed in lieu of welded plates.

	A	B	C	D
N. Abut/S.Abut	7"	5"	1"	3 5/8"
Pier 2	6 1/4"	5 1/2"	1 1/4"	2 3/8"

STEEL EXTENSION ASSEMBLY HEIGHT, *h

S.N. 016-0375				S.N. 016-1120			
Beams	S. Abut.	Pier 2	N. Abut.	Beams	S. Abut.	Pier 2	N. Abut.
BEAM 10	10 5/16	9 3/8	10 9/16	BEAM 1	10 1/16	9 3/4	10 1/4
BEAM 11	10 3/8	9 3/4	10 9/16	BEAM 2	10	9 9/16	10 3/8
BEAM 12	10 1/4	9 5/8	9 15/16	BEAM 3	9 13/16	9 5/16	10
BEAM 13	10 5/16	9 11/16	10 3/16	BEAM 4	9 7/8	9 1/2	10 1/8
BEAM 14	10 1/4	9 7/8	10 1/2	BEAM 5	10 1/4	9 13/16	10 1/16
BEAM 15	10 1/2	9 15/16	10 9/16	BEAM 6	10 1/2	9 5/8	10 1/8
BEAM 16	10 1/4	9 3/4	10 3/8	BEAM 7	10 3/8	9 1/2	10 5/16
BEAM 17	10 3/16	9 9/16	10 1/8	BEAM 8	10 7/16	9 15/16	10 7/16
BEAM 18	10 1/8	9 5/8	10 1/16	BEAM 9	10 1/16	9 15/16	10 3/8


Note: Steel extension assembly heights are in inches.

BILL OF MATERIAL


Item	Unit	Total
Furnishing and Erecting Structural Steel	POUND	9,950
Elastomeric Bearing Assembly, Type I	EACH	54
Anchor Bolts, 1"	EACH	72
Anchor Bolts, 1 1/4"	EACH	36
Jack and Remove Existing Bearings	EACH	54
Cleaning Bridge Seats	SQ FT	644

Notes:

- Side retainers and stainless steel plates shall be included in the cost of Elastomeric Bearing Assembly, Type I.
- Anchor bolts and side retainers at all supports shall be installed as each member is erected unless an equivalent temporary means of lateral restraint is used.
- Two 1/8" adjusting shims shall be provided for each bearing in addition to all other plates or shims and placed as shown on bearing details.
- All bearing plates, side retainers, anchor bolts, nuts, washers, and pintles shall be galvanized according to AASHTO M111 or M232 as applicable.
- Prior to ordering any material, the Contractor shall field verify all steel bearing extension heights and existing drilled hole sizes at bearing locations.
- The cost of steel extensions and all connection bolts are included with the cost of Furnishing and Erecting Structural Steel.

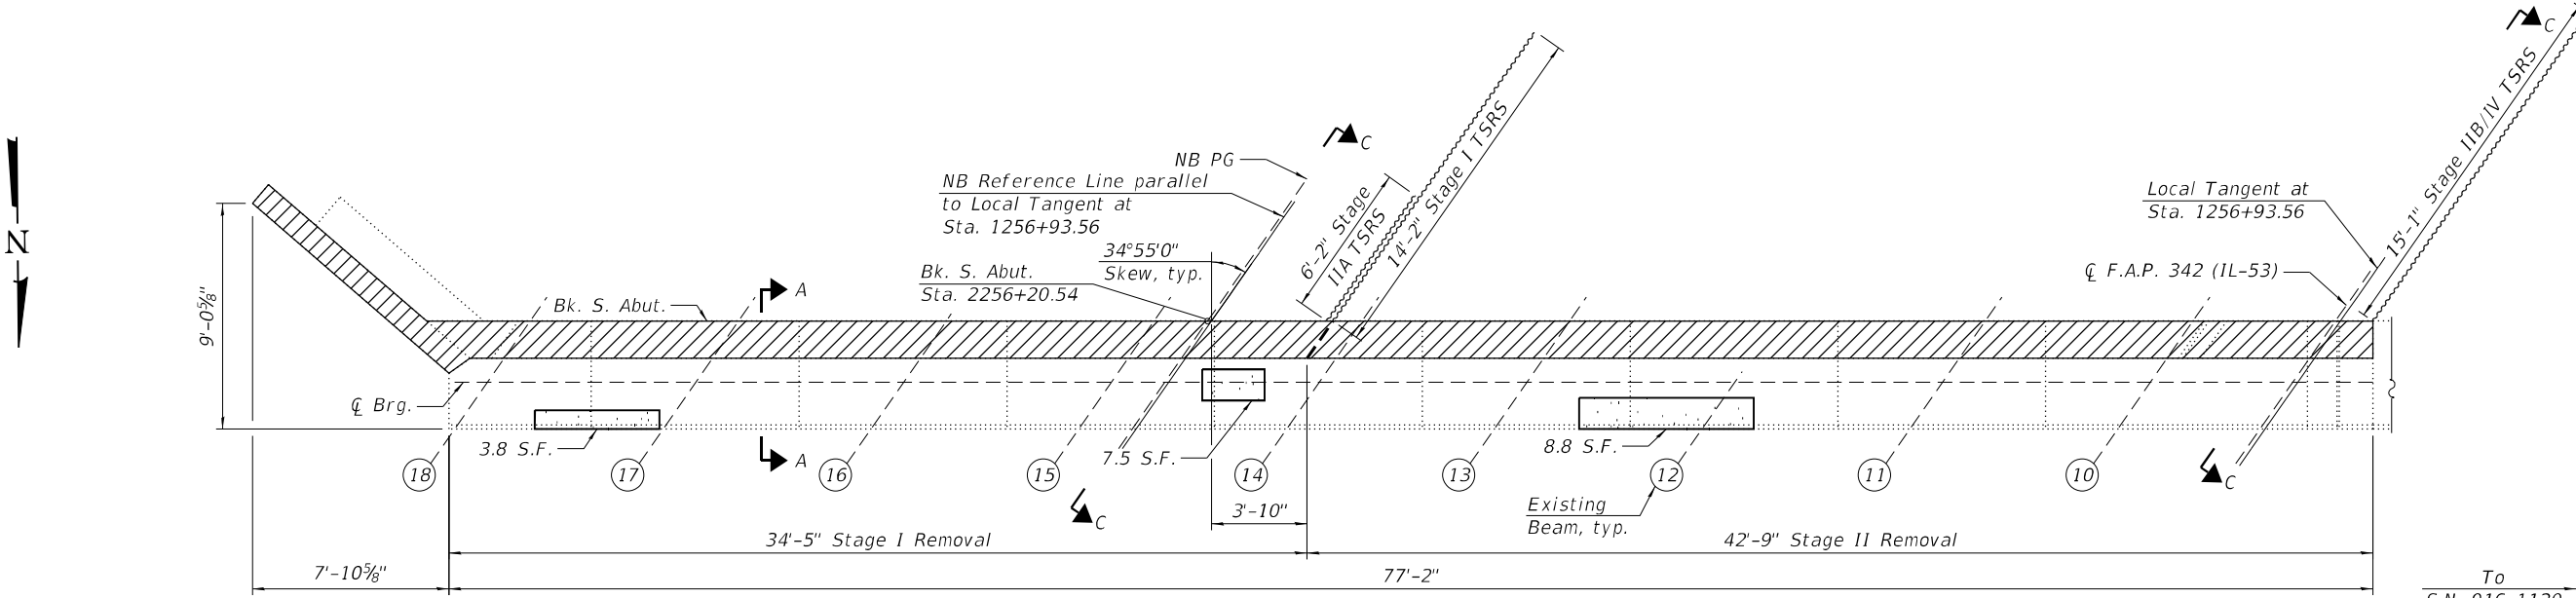

SOUTH ABUTMENT PLAN

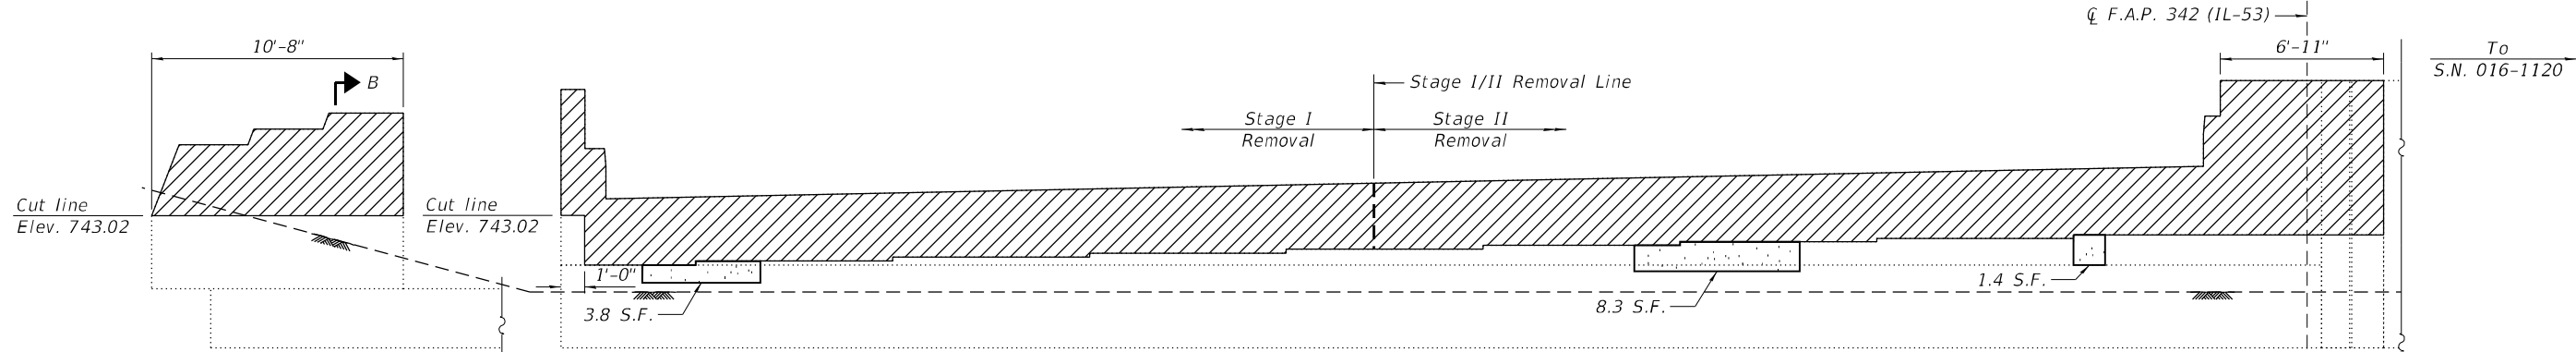


SOUTH ABUTMENT ELEVATION
(Looking South)

LEGEND:

- Concrete Removal
- Structural Repair of Concrete (Depth equal to or less than 5 inches)
- Temporary Soil Retention System


BILL OF MATERIALS

Item	Unit	Total
Concrete Removal	CU YD	18.8
Temporary Soil Retention System	SQ FT	200
Structural Repair of Concrete (Depth Equal to or Less Than 5	SQ FT	34

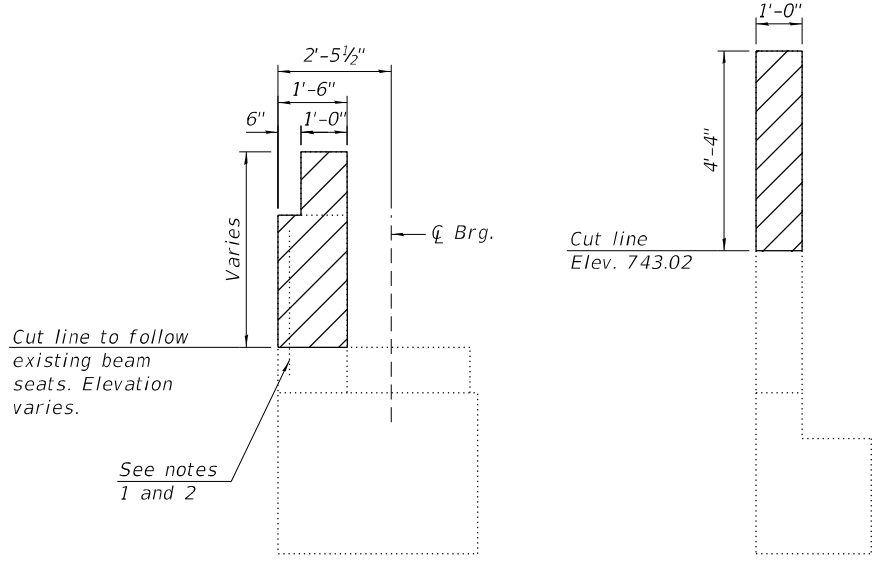

SECTION A-A


SECTION B-B

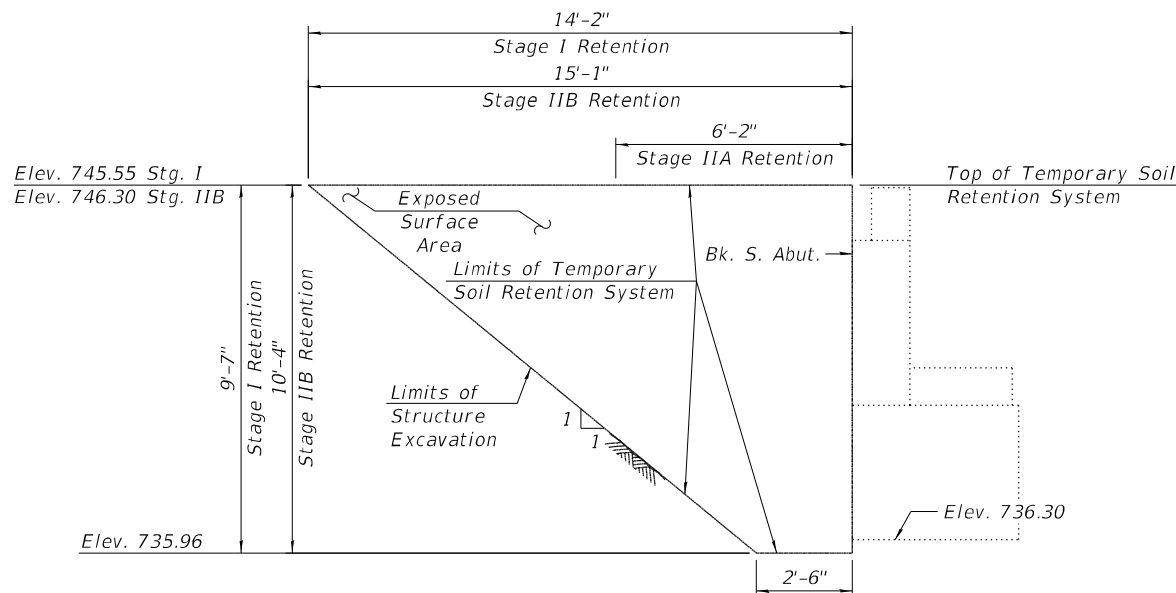


SECTION C-C TEMPORARY SOIL RETENTION SYSTEM

- Notes:
- Existing vertical reinforcement in back wall shall be cleaned and incorporated into new construction. Cost included in the cost of "Concrete Removal".
 - Any vertical reinforcement bars that are damaged during concrete removal operations shall be repaired or replaced using an approved bar splicer or anchorage system. Cost included in the cost of "Concrete Removal".
 - The elevations and dimensions shown are calculated based off existing plans and field measurements. The Contractor shall verify in field and make necessary approved adjustments prior to removals, repairs, or ordering of materials. For additional information, see select Existing Drawings.
 - A cantilevered sheet piling design does not appear feasible and additional members or other retention systems may be necessary. The Contractor shall submit a Temporary Soil Retention System design including plan details and calculations for review and acceptance by the Engineer.
 - Specified Temporary Soil Retention System will be used for 2 separate construction stages due to necessary modifications required between stages.
 - For Offset sketch, see sheet 2 of 48.

MODEL: Default
FILE NAME: S:\JOL\6300-6399\6346\113\Drawings\CAD\Micro-55A\CAD_Sheets\0160375\1120-62W38-033-CRNABUT1.dgn
9/20/2024 2:14:46 PM

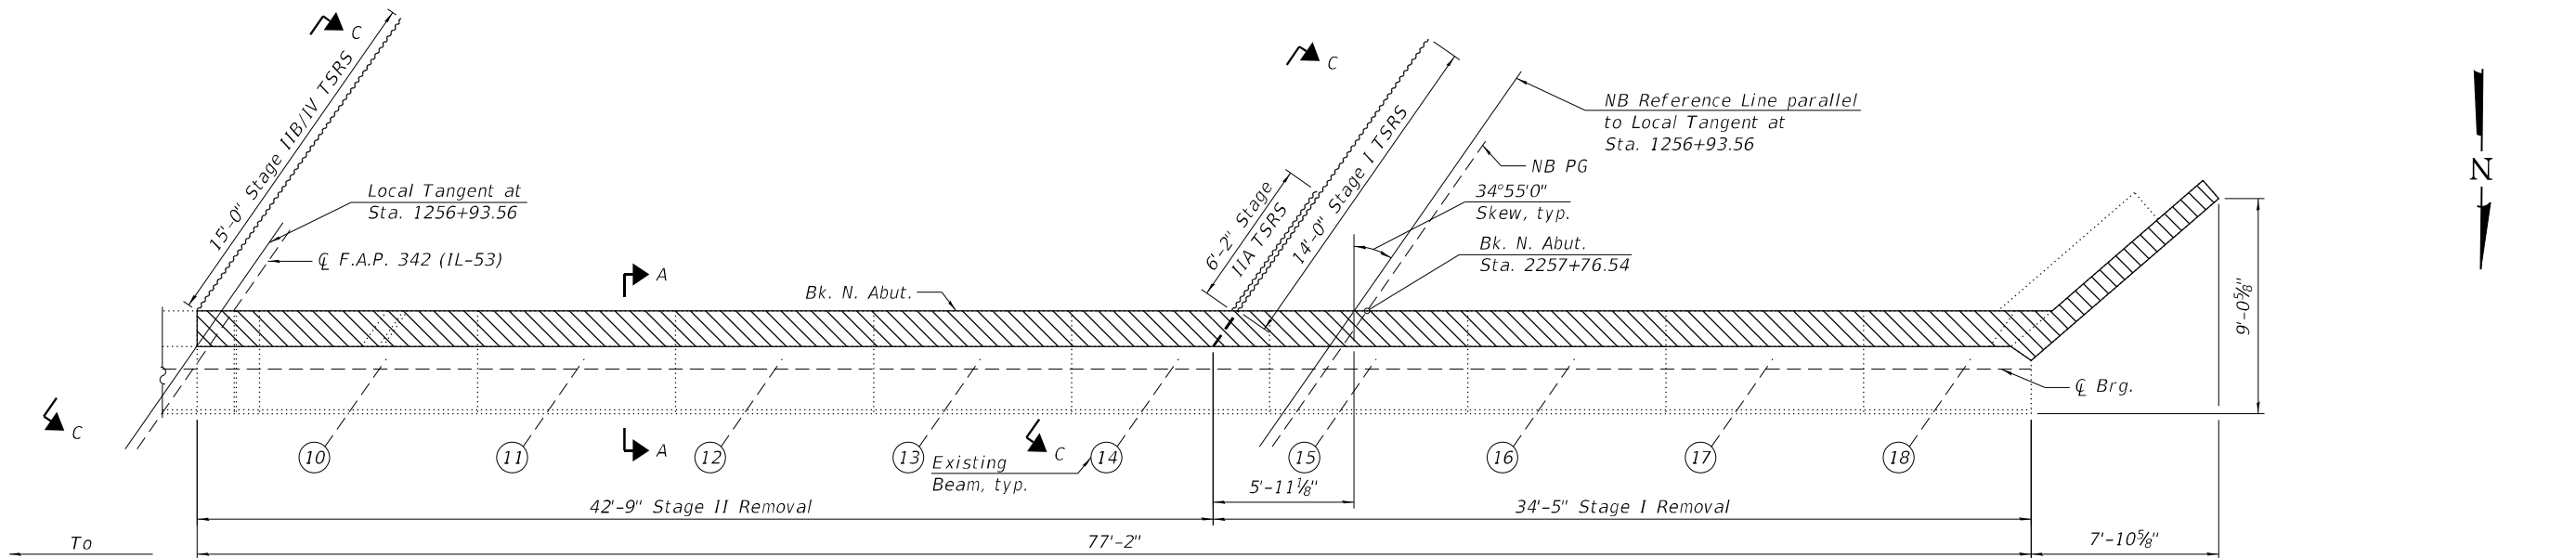

NORTH ABUTMENT PLAN

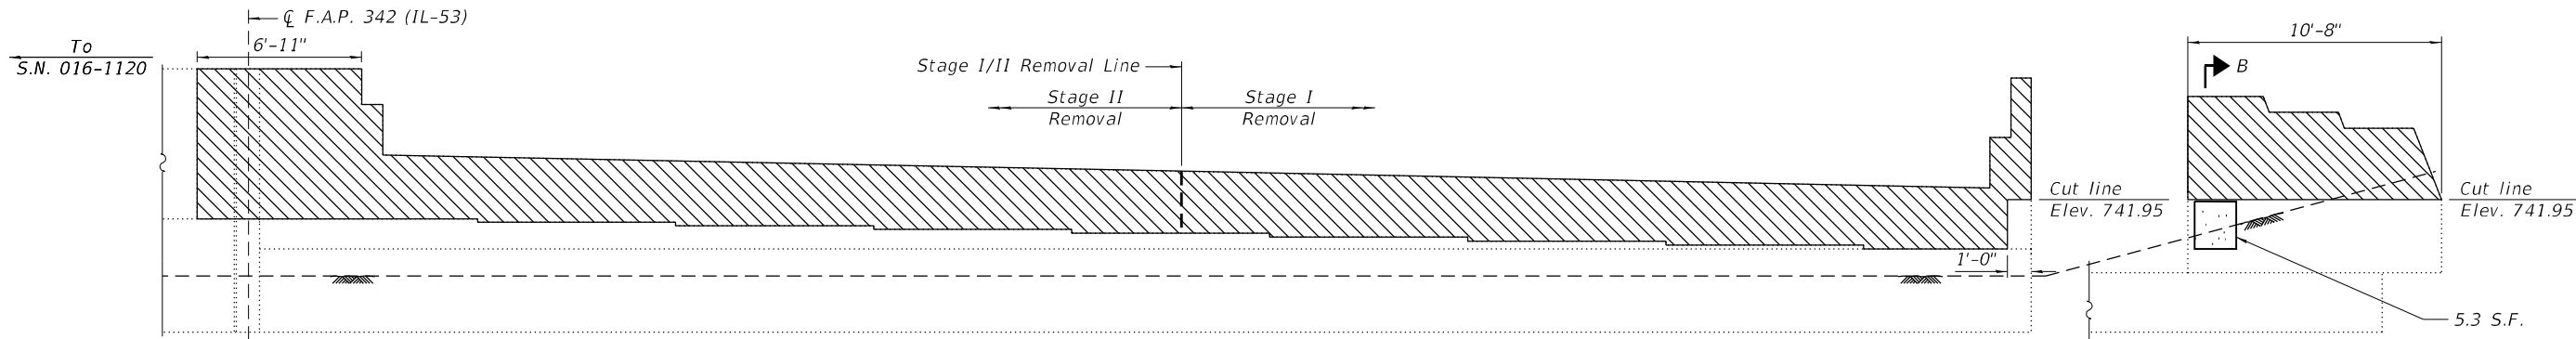

NORTH ABUTMENT ELEVATION


(Looking North)

LEGEND:


- Concrete Removal
- Structural Repair of Concrete (Depth equal to or less than 5 inches)
- Temporary Soil Retention System

BILL OF MATERIALS


Item	Unit	Total
Concrete Removal	CU YD	18.1
Temporary Soil Retention System	SQ FT	217
Structural Repair of Concrete (Depth Equal to or Less Than 5	SQ FT	6

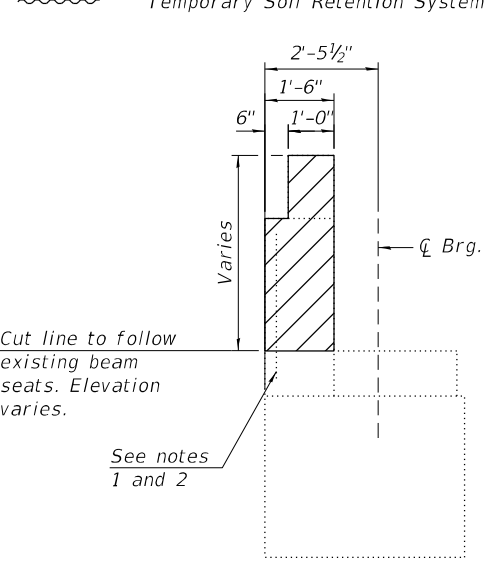

SECTION A-A

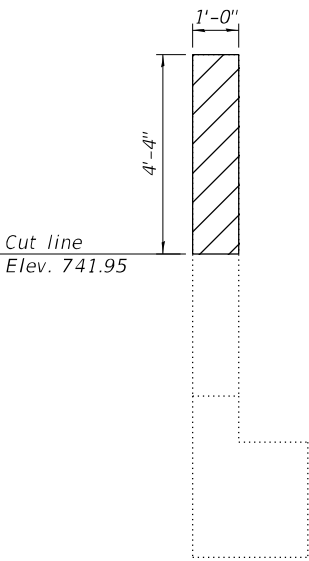

SECTION B-B

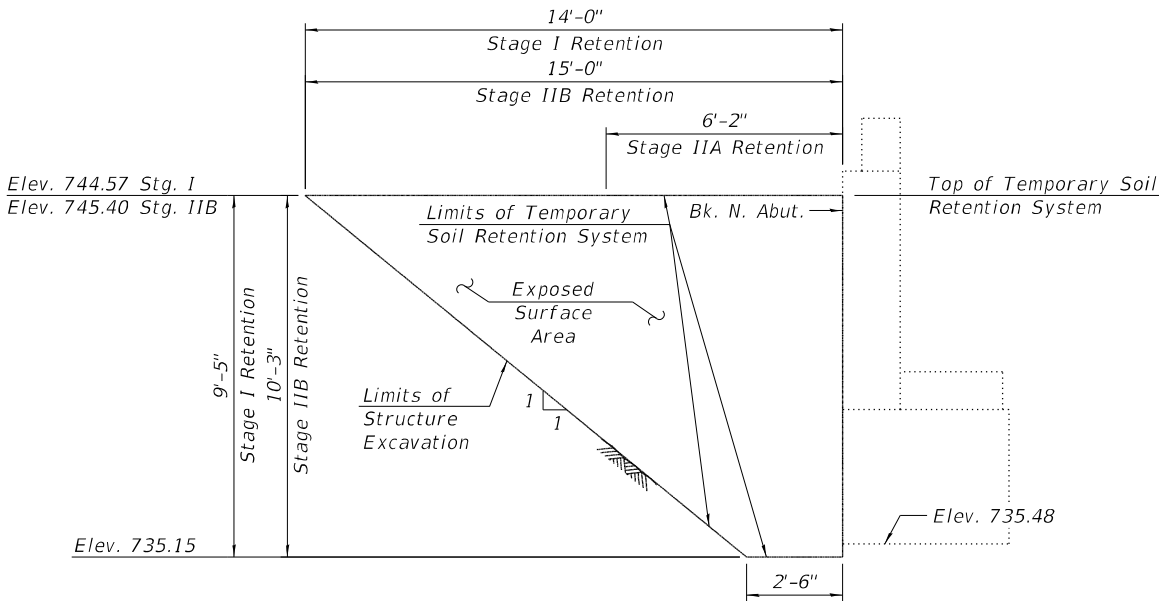

SECTION C-C TEMPORARY SOIL RETENTION SYSTEM

- Notes:
- Existing vertical reinforcement in back wall shall be cleaned and incorporated into new construction. Cost included in the cost of "Concrete Removal".
 - Any vertical reinforcement bars that are damaged during concrete removal operations shall be repaired or replaced using an approved bar splicer or anchorage system. Cost included in the cost of "Concrete Removal".
 - The elevations and dimensions shown are calculated based off existing plans and field measurements. The Contractor shall verify in field and make necessary approved adjustments prior to removals, repairs, or ordering of materials. For additional information, see select Existing Drawings.
 - A cantilevered sheet piling design does not appear feasible and additional members or other retention systems may be necessary. The Contractor shall submit a Temporary Soil Retention System design including plan details and calculations for review and acceptance by the Engineer.
 - Specified Temporary Soil Retention System will be used for 2 separate construction stages due to necessary modifications required between stages.
 - For Offset sketch, see sheet 2 of 48.

MODEL: Default
FILE NAME: S:\JOLI\6300-6399\6346\113\Drawings\CAD\Micro-554\CAD_Sheets\0160375\1120-62W38-034-CRNABUT2.dgn
9/20/2024 2:14:47 PM

SA
STRAND
ASSOCIATES
1170 SOUTH HOUBOLT ROAD
JOLIET, ILLINOIS 60431
(815) 744-4200
IDFPR NO. 184-001273

USER NAME =	codyh	DESIGNED -	ELR	REVISED -	
		CHECKED -	KRB	REVISED -	
PLOT SCALE =	0:2.0000 " = 1"	DRAWN -	CJH	REVISED -	
PLOT DATE =	9/20/2024	CHECKED -	BRL	REVISED -	

STATE OF ILLINOIS
DEPARTMENT OF TRANSPORTATION

CONCRETE REMOVAL/REPAIR ABUTMENTS (2 OF 2)
STRUCTURE NO. 016-0375 (NB)

SHEET 34 OF 48 SHEETS

F.A. RTE.	SECTION	COUNTY	TOTAL SHEETS	SHEET NO.
342	(531) BR 23	COOK	1211	792
CONTRACT NO. 62W38				
ILLINOIS FED. AID PROJECT				

MODEL: Default
FILE NAME: S:\JOL\6300--6399\6346\113\Drawings\CAD\Micro-55A\CAD_Sheets\0160375\1120-62W38-035-CRSABUT1.dgn
9/20/2024 2:14:48 PM




USER NAME =	codyh	DESIGNED -	ELR	REVISED -	
		CHECKED -	KRB	REVISED -	
PLOT SCALE =	0:2' = 1"	DRAWN -	CJH	REVISED -	
PLOT DATE =	9/20/2024	CHECKED -	BRL	REVISED -	



STATE OF ILLINOIS
DEPARTMENT OF TRANSPORTATION

CONCRETE REMOVAL/REPAIR ABUTMENTS (1 OF 2)
STRUCTURE NO. 016-1120 (SB)

SHEET 35 OF 48 SHEETS


F.A. RTE.	SECTION	COUNTY	TOTAL SHEETS	SHEET NO.
342	(531) BR 23	COOK	1211	793
CONTRACT NO. 62W38				
ILLINOIS FED. AID PROJECT				

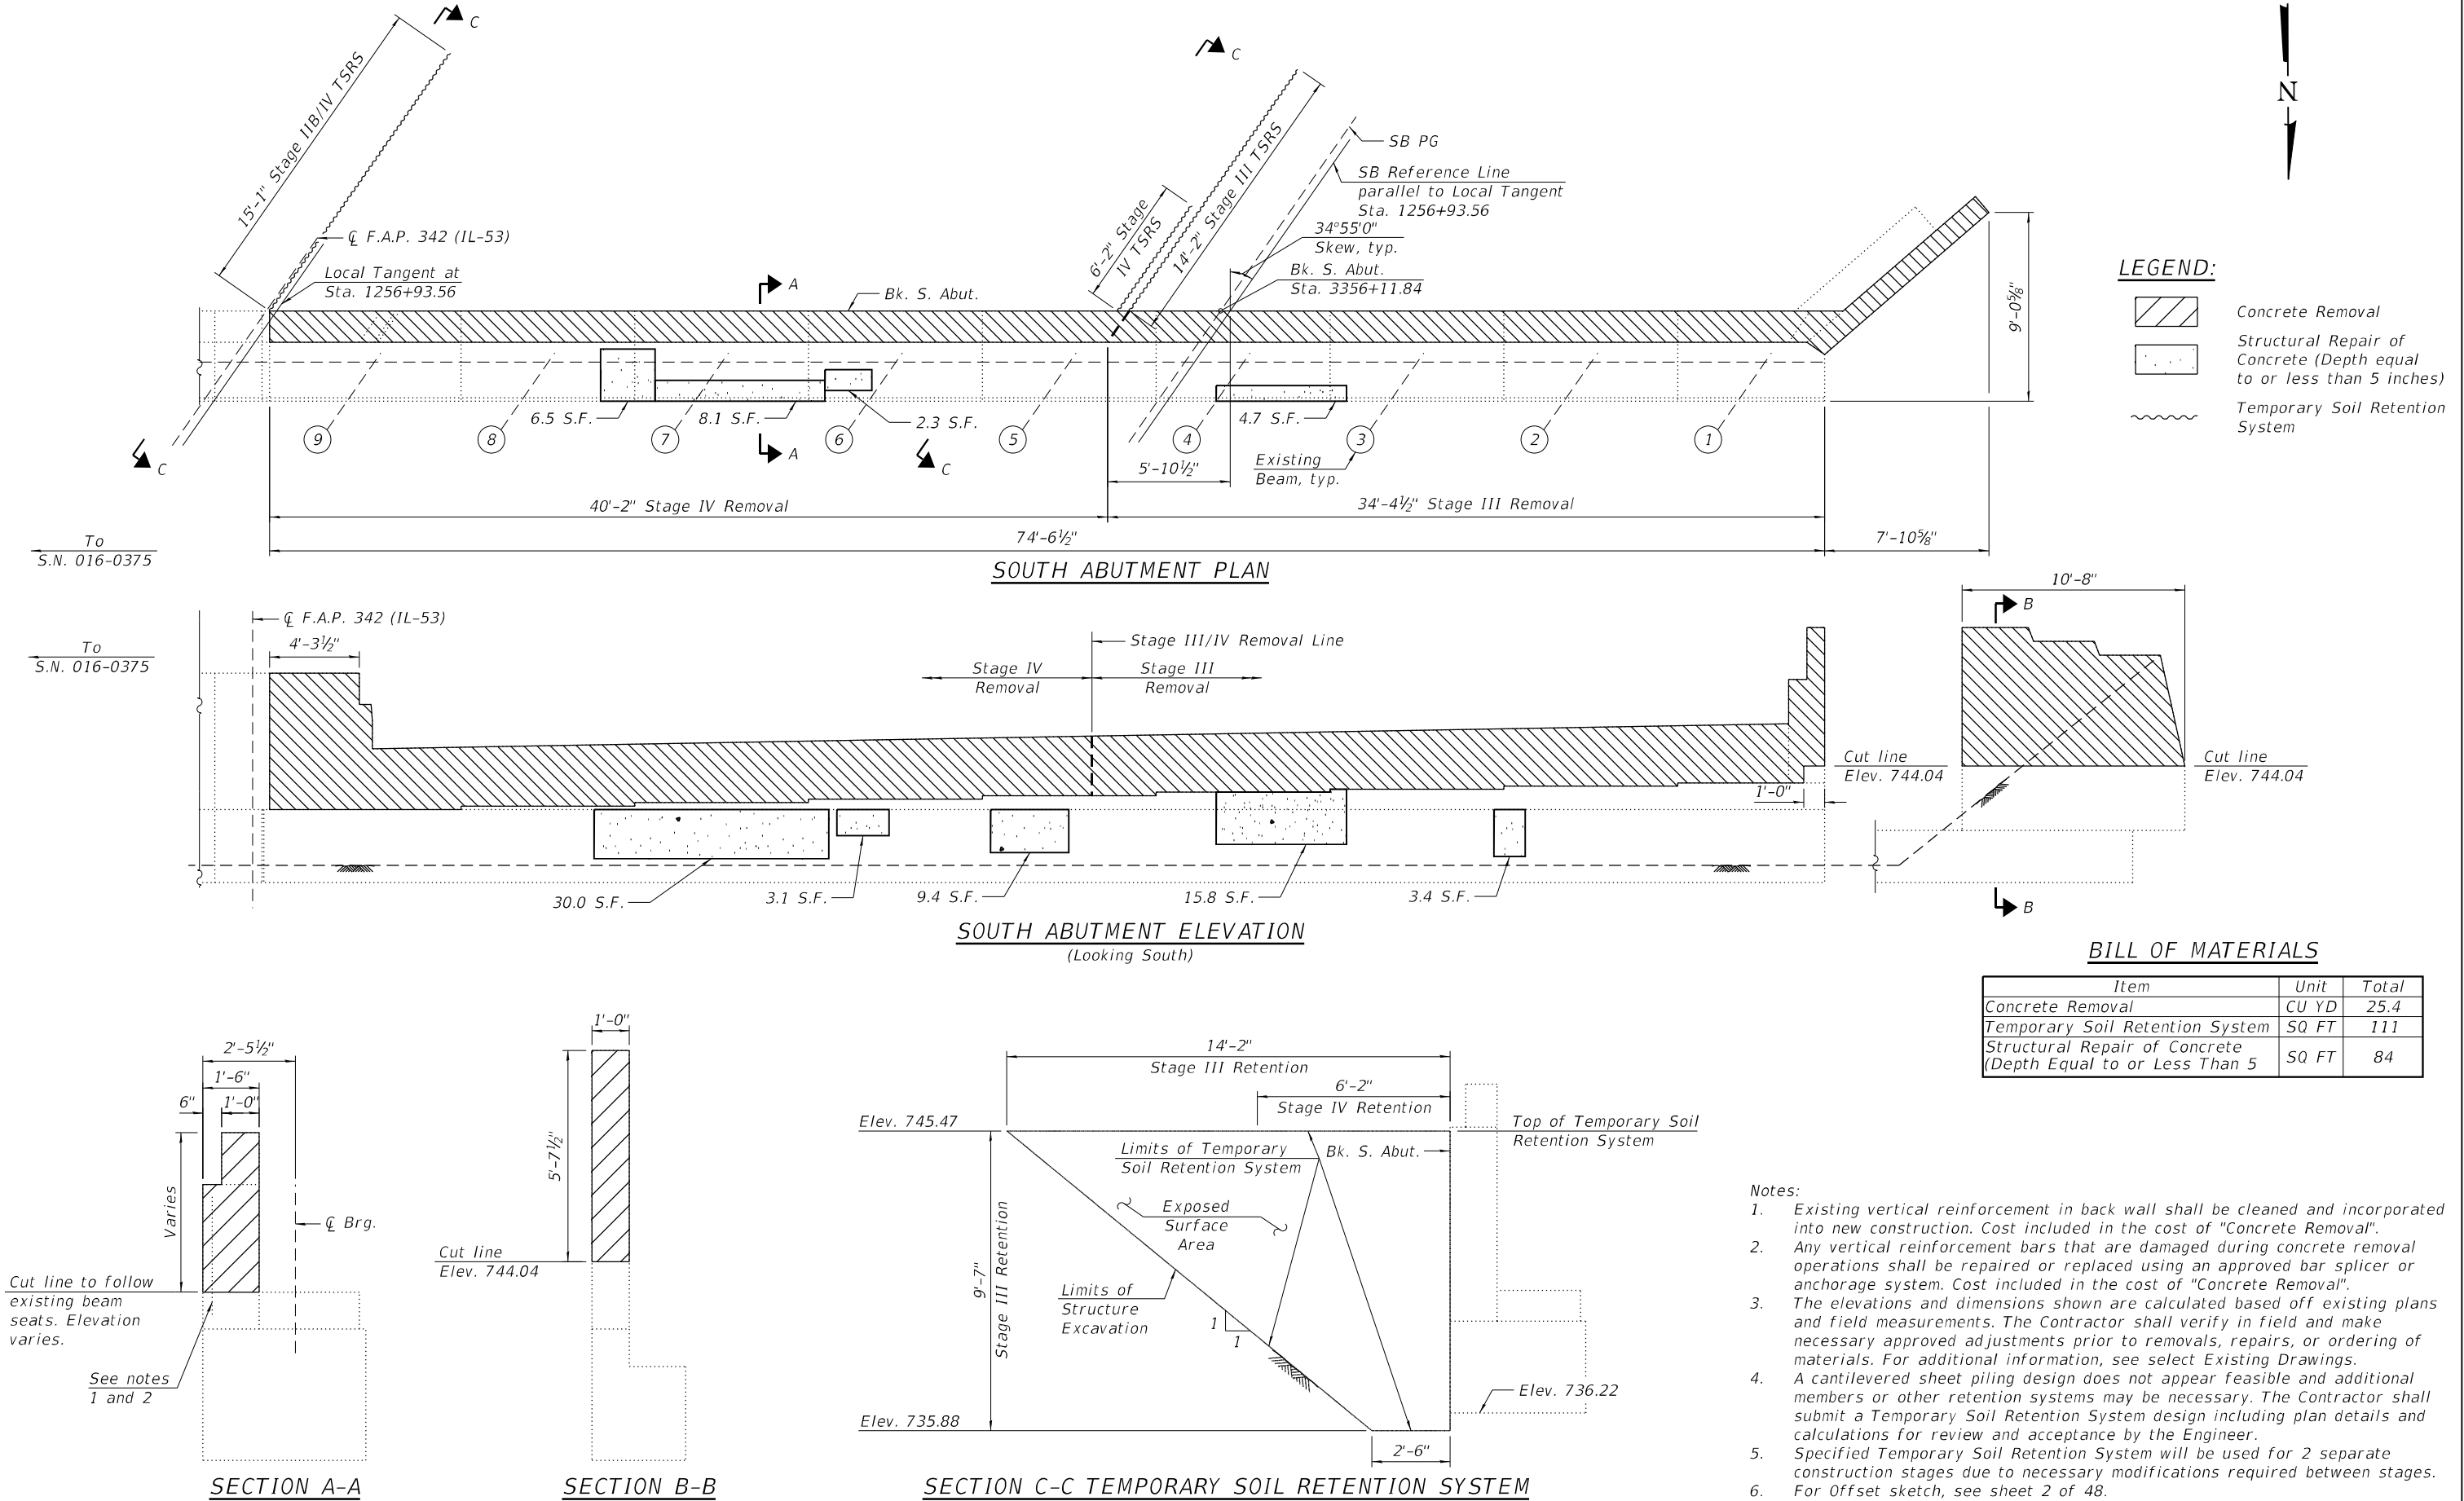

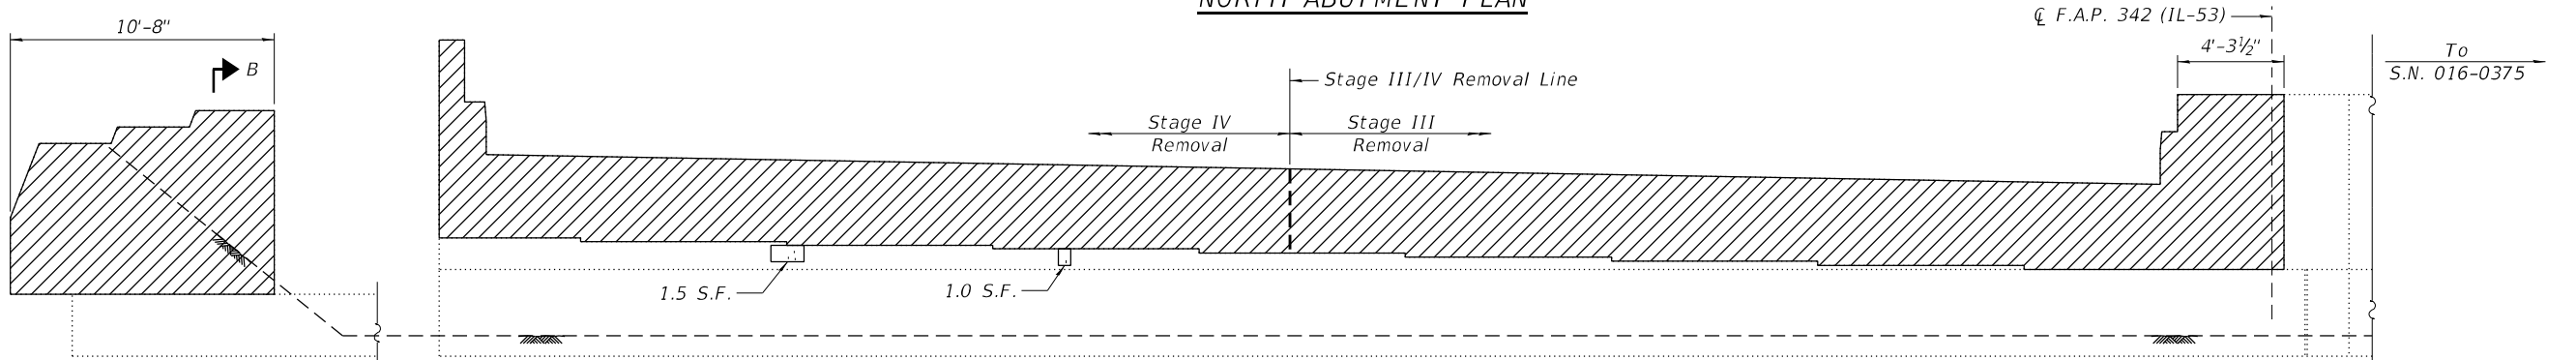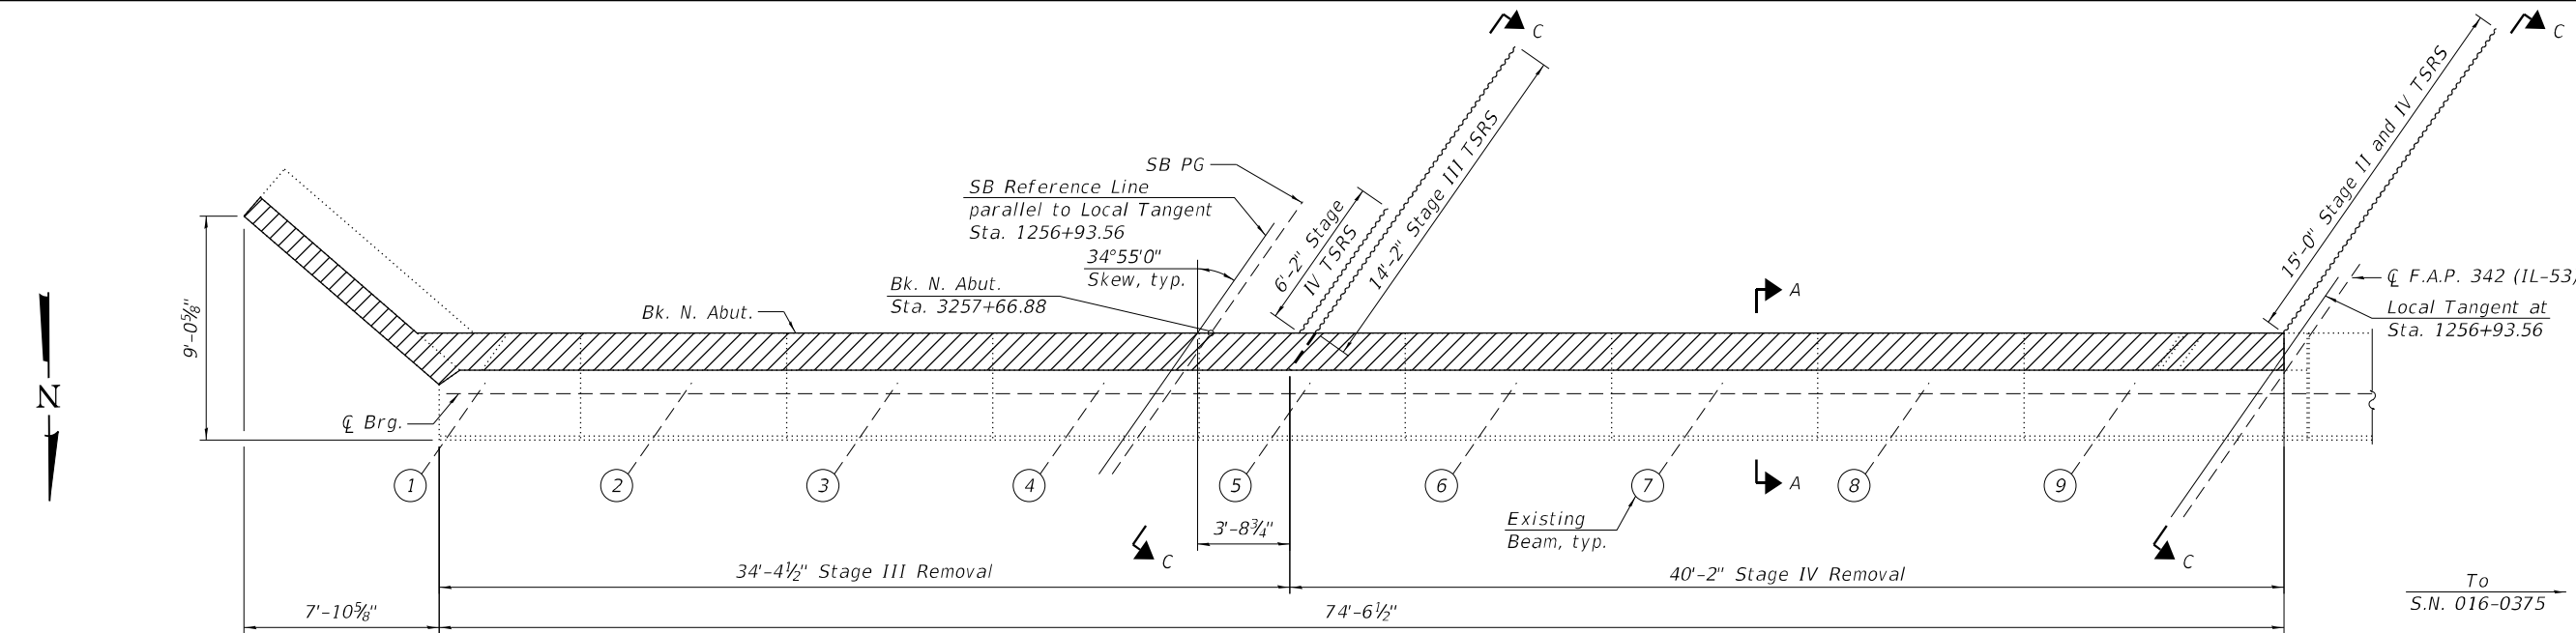


LEGEND:


- Concrete Removal
- Structural Repair of Concrete (Depth equal to or less than 5 inches)
- Temporary Soil Retention System

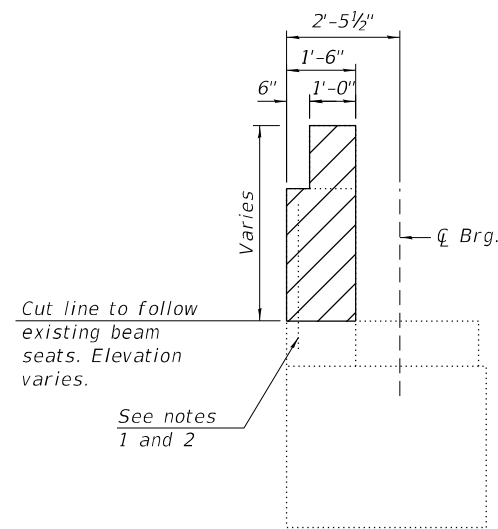

SECTION A-A

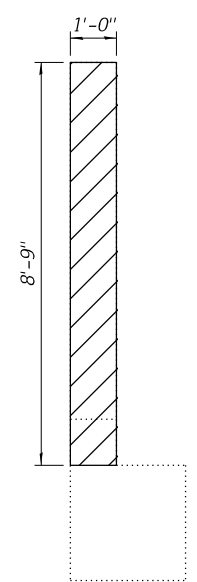

SECTION B-B

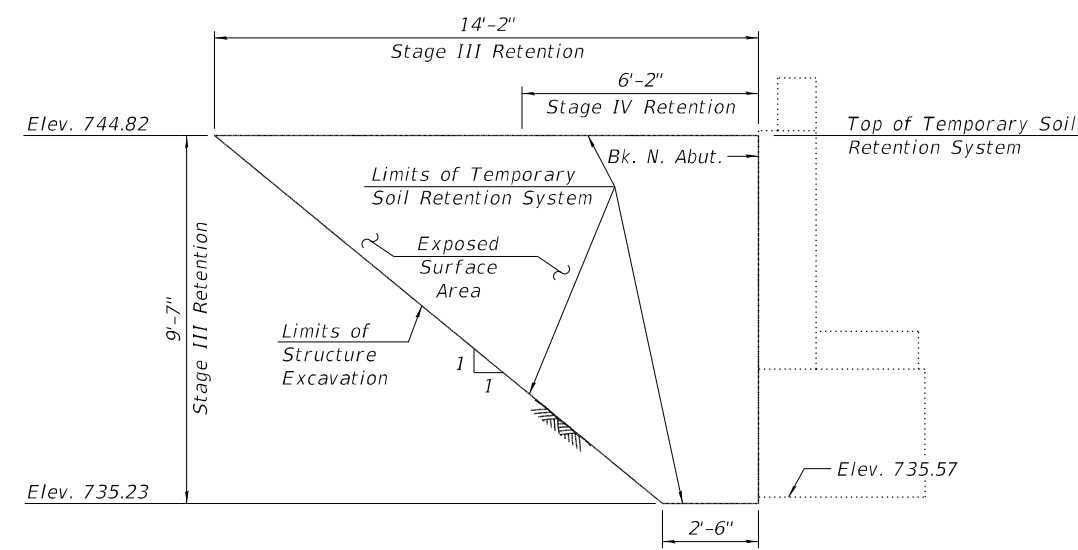

SECTION C-C TEMPORARY SOIL RETENTION SYSTEM


BILL OF MATERIALS

Item	Unit	Total
Concrete Removal	CU YD	21.4
Temporary Soil Retention System	SQ FT	128
Structural Repair of Concrete (Depth Equal to or Less Than 5	SQ FT	3

- Notes:
- Existing vertical reinforcement in back wall shall be cleaned and incorporated into new construction. Cost included in the cost of "Concrete Removal".
 - Any vertical reinforcement bars that are damaged during concrete removal operations shall be repaired or replaced using an approved bar splicer or anchorage system. Cost included in the cost of "Concrete Removal".
 - The elevations and dimensions shown are calculated based off existing plans and field measurements. The Contractor shall verify in field and make necessary approved adjustments prior to removals, repairs, or ordering of materials. For additional information, see select Existing Drawings.
 - A cantilevered sheet piling design does not appear feasible and additional members or other retention systems may be necessary. The Contractor shall submit a Temporary Soil Retention System design including plan details and calculations for review and acceptance by the Engineer.
 - Specified Temporary Soil Retention System will be used for 2 separate construction stages due to necessary modifications required between stages.
 - For Offset sketch, see sheet 2 of 48.

MODEL: Default
FILE NAME: S:\JOL\6300--6399\6346\113\Drawings\CAD\Micro-55A\CAD_Sheets\0160375\1120-62W38-036-CRSABUT2.dgn
9/20/2024 2:14:49 PM

MODEL: Default
FILE NAME: S:\JOLI\6300--6399\6346\113\Drawings\CAD\Micro-554\CAD_Sheets\0160375\1120-62W38-037-APE1.dgn
9/20/2024 2:14:50 PM

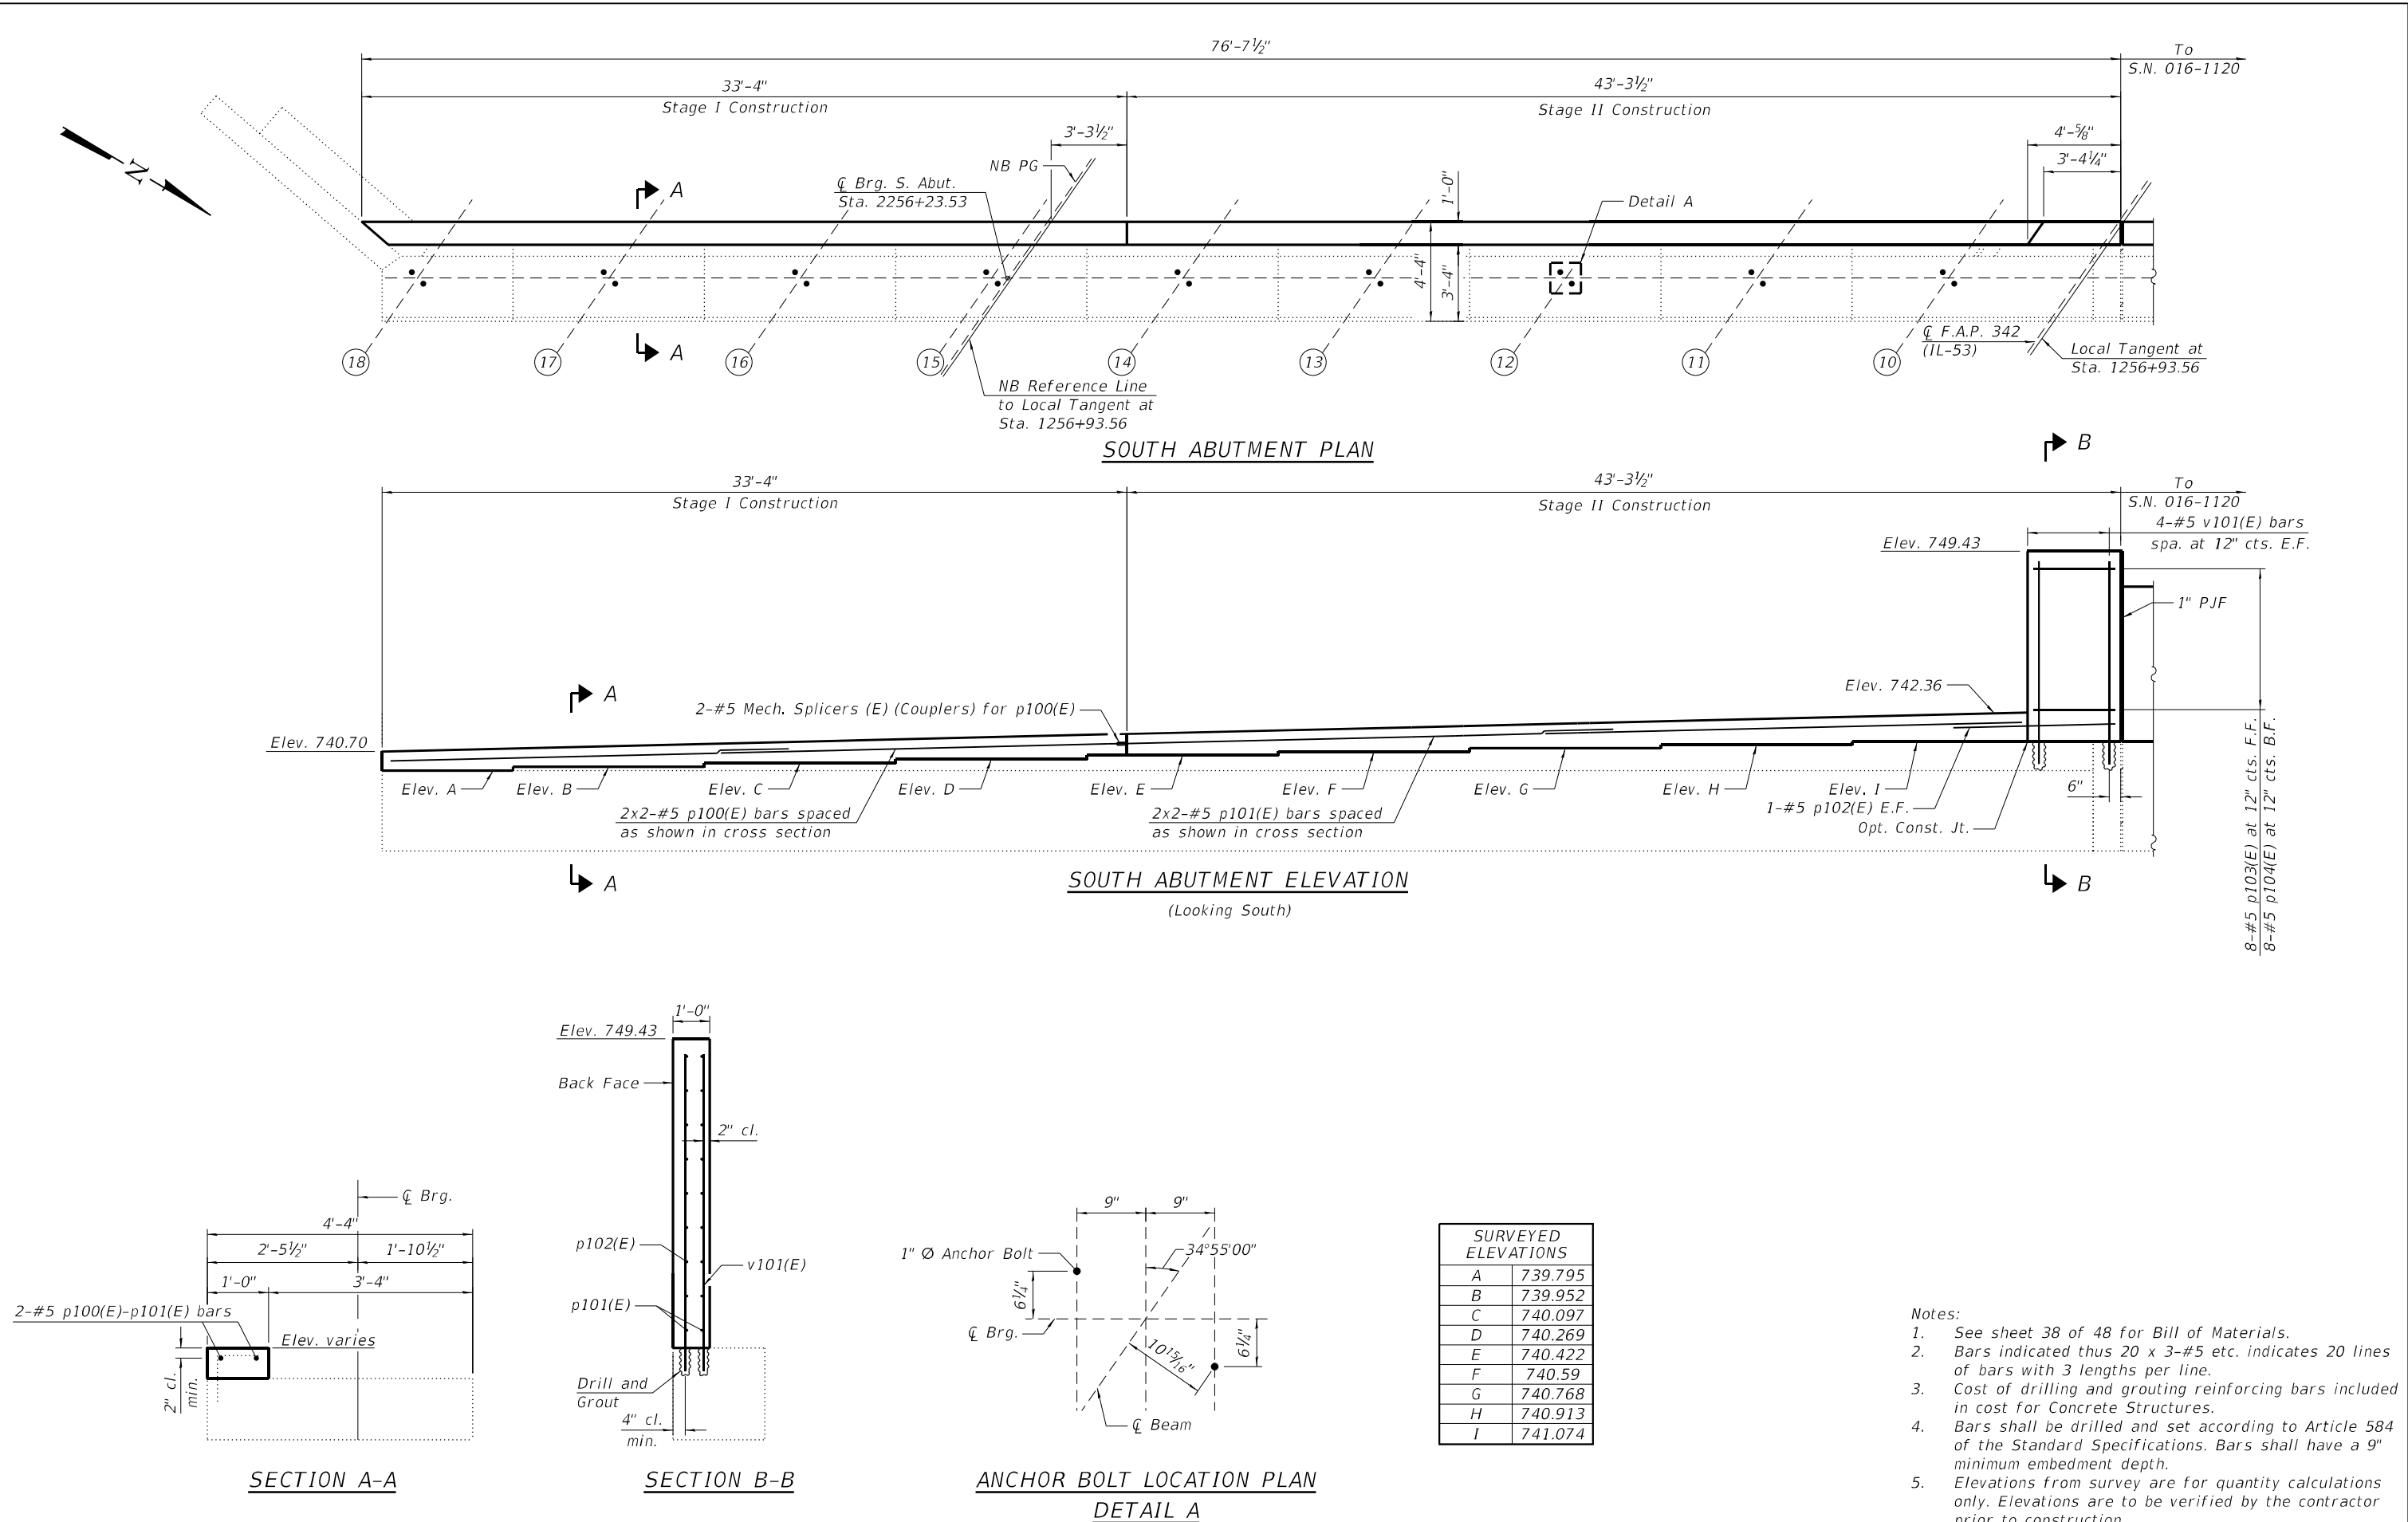

- Notes:
- See sheet 38 of 48 for Bill of Materials.
 - Bars indicated thus 20 x 3-#5 etc. indicates 20 lines of bars with 3 lengths per line.
 - Cost of drilling and grouting reinforcing bars included in cost for Concrete Structures.
 - Bars shall be drilled and set according to Article 584 of the Standard Specifications. Bars shall have a 9" minimum embedment depth.
 - Elevations from survey are for quantity calculations only. Elevations are to be verified by the contractor prior to construction.



USER NAME = codyh	DESIGNED - TJE	REVISED -
PLOT SCALE = 0:2.0000 " = 1" / in.	CHECKED - KRB	REVISED -
PLOT DATE = 9/20/2024	DRAWN - CJH	REVISED -
	CHECKED - ELR	REVISED -


STATE OF ILLINOIS
DEPARTMENT OF TRANSPORTATION

ABUTMENT PLAN AND ELEVATION (1 OF 2)
STRUCTURE NO. 016-0375 (NB)


SHEET 37 OF 48 SHEETS

F.A. RTE.	SECTION	COUNTY	TOTAL SHEETS	SHEET NO.
342	(531) BR 23	COOK	1211	795
CONTRACT NO. 62W38				
ILLINOIS FED. AID PROJECT				


MODEL: Default
FILE NAME: S:\JOL\6300--6399\6346\113\Drawings\CAD\Micro-554\CAD_Sheets\0160375\1120-62W38-Q38-APE2.dgn

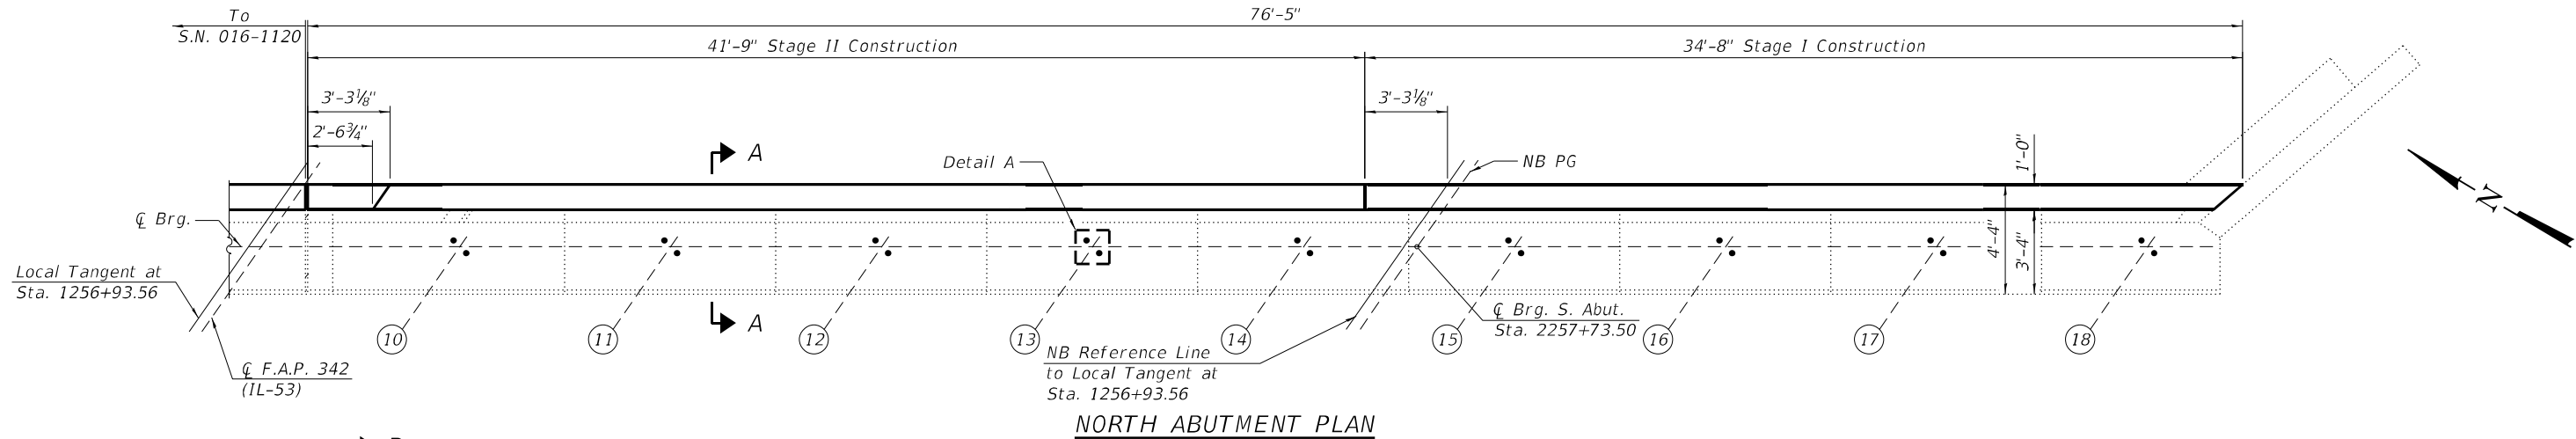


NORTH ABUTMENT PLAN

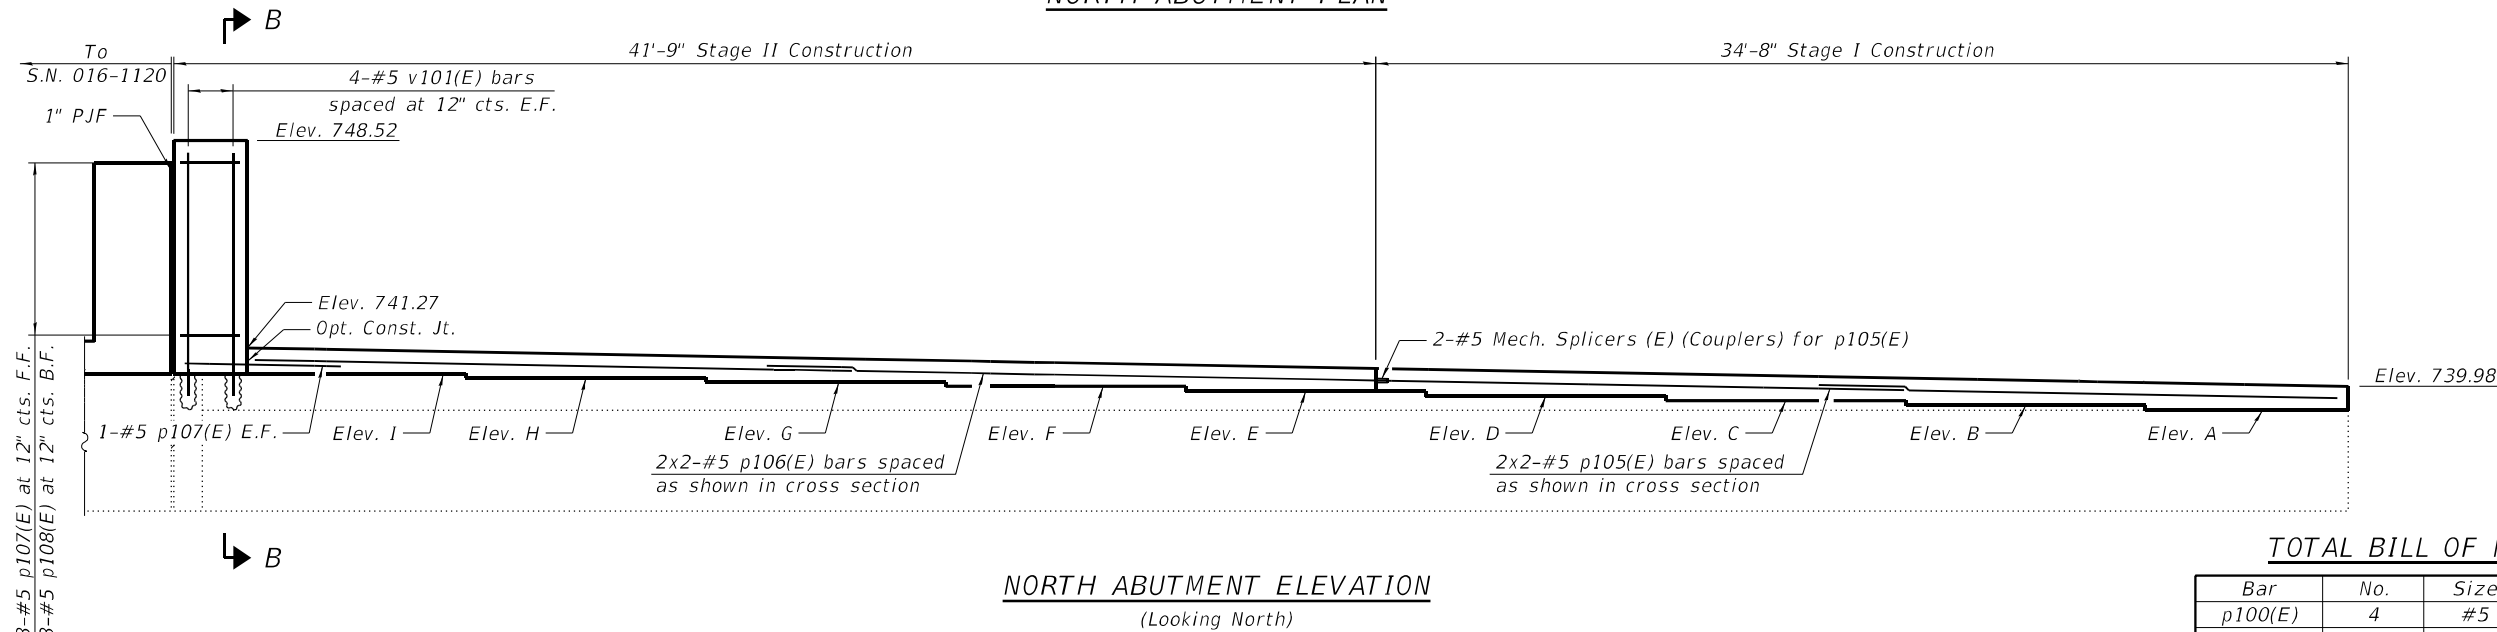


NORTH ABUTMENT ELEVATION
(Looking North)

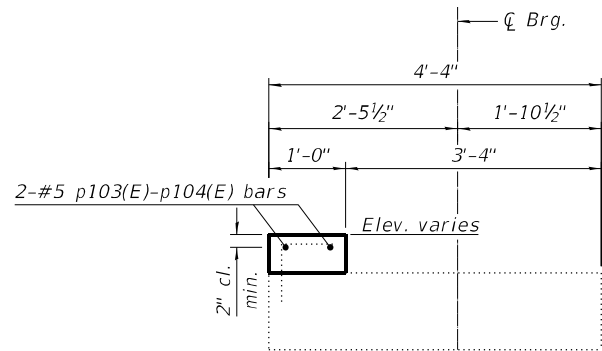

SECTION A-A

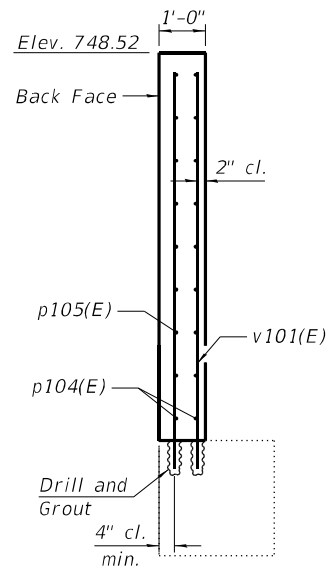

SECTION B-B

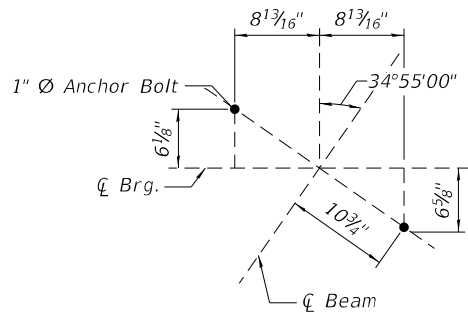

ANCHOR BOLT LOCATION PLAN
DETAIL A





SURVEYED ELEVATIONS	
A	738.984
B	739.162
C	739.311
D	739.473
E	739.637
F	739.793
G	739.949
H	740.069
I	740.202

TOTAL BILL OF MATERIALS

Bar	No.	Size	Length	Shape
p100(E)	4	#5	18'-0"	—
p101(E)	4	#5	23'-3"	—
p102(E)	2	#5	7'-1"	—
p103(E)	8	#5	3'-8"	—
p104(E)	8	#5	3'-1"	—
p105(E)	4	#5	18'-3"	—
p106(E)	4	#5	20'-7"	—
p107(E)	2	#5	6'-3"	—
p108(E)	8	#5	2'-4"	—
p109(E)	8	#5	2'-10"	—
v101(E)	16	#5	9'-11"	—
Concrete Structures			CU YD	8.6
Reinforcement Bars, Epoxy Coated			POUND	630
Cleaning Beam Seats			SQ FT	422
Bar Splicers			EACH	4

- Notes:
- Bars indicated thus 20 x 3-#5 etc. indicates 20 lines of bars with 3 lengths per line.
 - See sheet 37 of 48 for detail A.
 - Cost of drilling and grouting reinforcing bars included in cost for Concrete Structures.
 - Bars shall be drilled and set according to Article 584 of the Standard Specifications. Bars shall have a 9" minimum embedment depth.
 - Elevations from survey are for quantity calculations only. Elevations are to be verified by the contractor prior to construction.

 1170 SOUTH HOUBOLT ROAD JOLIET, ILLINOIS 60431 (815) 744-4200 IDFPR NO. 184-001273	USER NAME = codyh		DESIGNED - TJE	REVISED -	STATE OF ILLINOIS DEPARTMENT OF TRANSPORTATION	ABUTMENT PLAN AND ELEVATION (2 OF 2) STRUCTURE NO. 016-0375 (NB)		F.A. RTE.	SECTION	COUNTY	TOTAL SHEETS	SHEET NO.
	PLOT SCALE = 0:2.0000 " / in.		CHECKED - KRB	REVISED -				342	(531) BR 23	COOK	1211	796
	PLOT DATE = 9/20/2024		DRAWN - CJH	REVISED -				CONTRACT NO. 62W38				
	SHEET 38 OF 48 SHEETS					ILLINOIS FED. AID PROJECT						

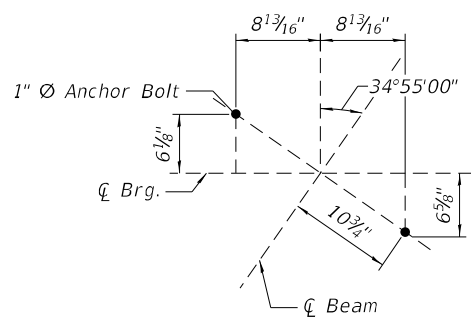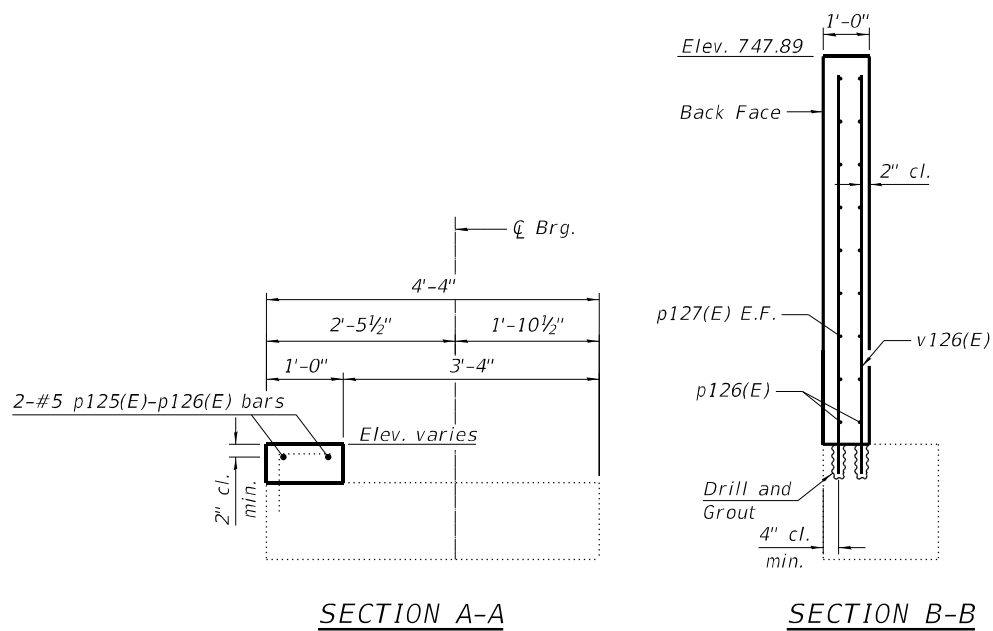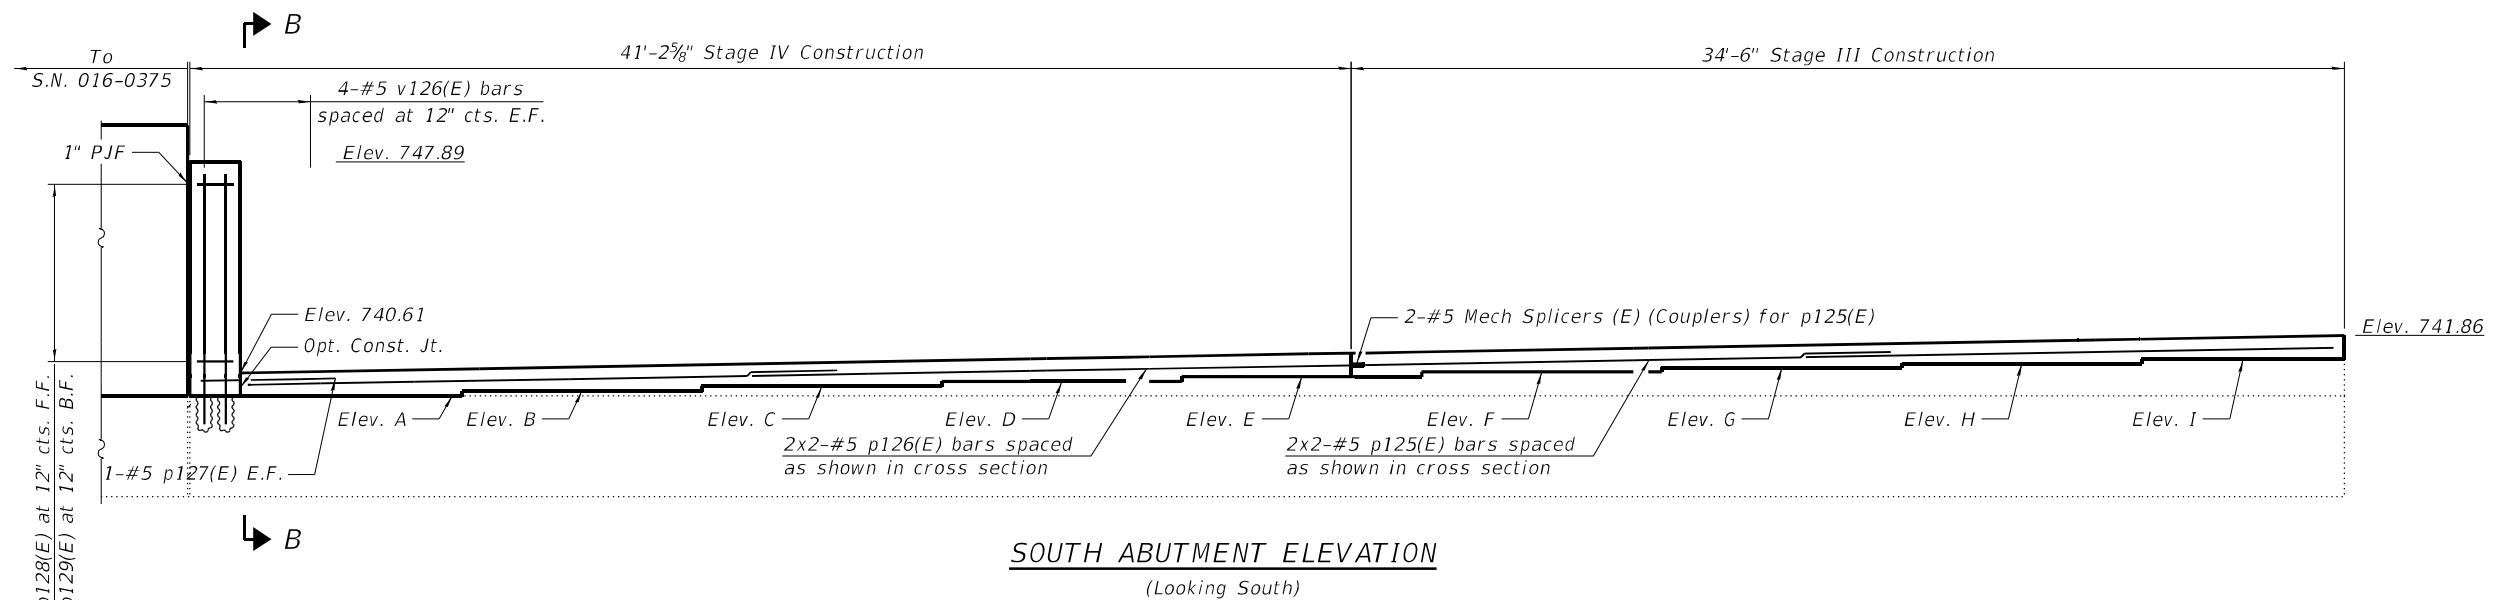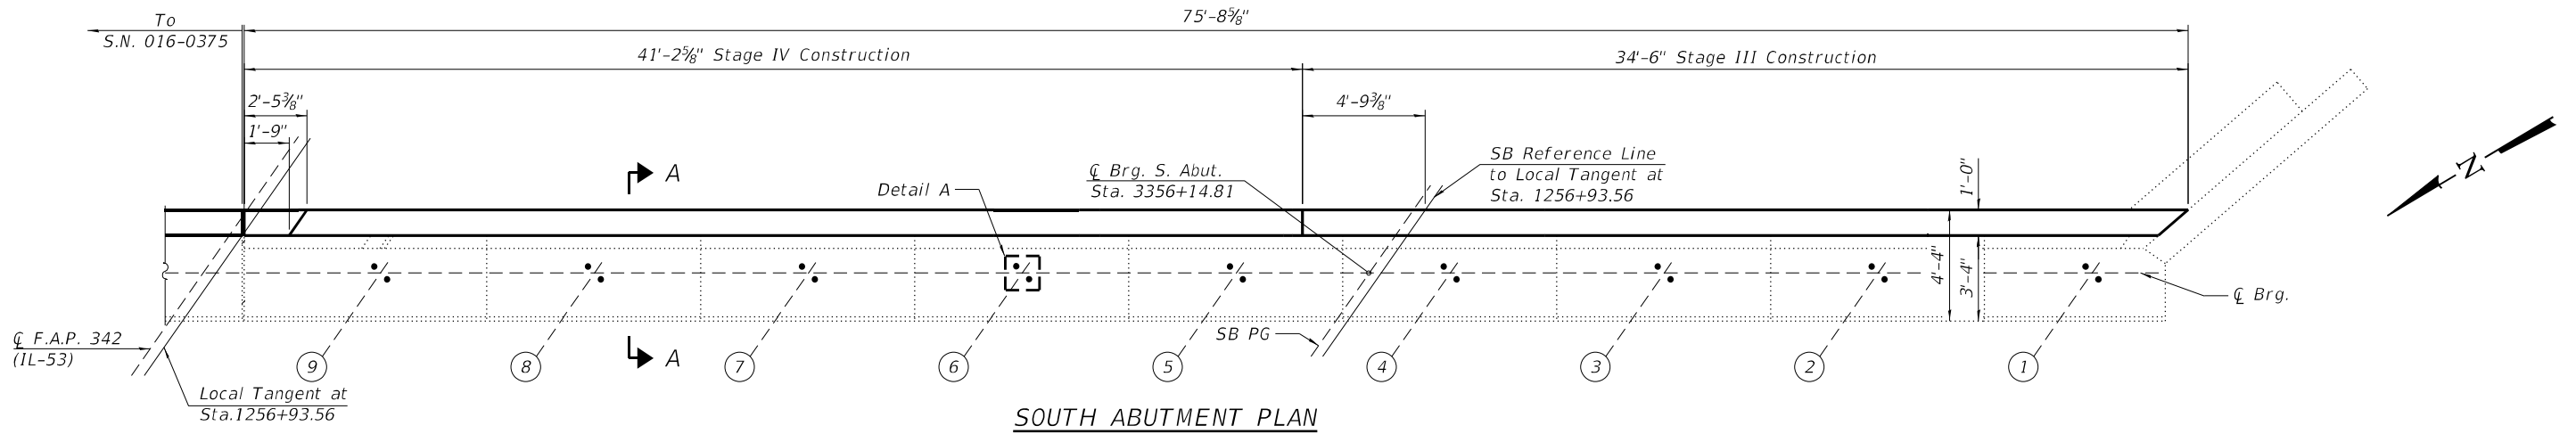

SURVEYED ELEVATIONS	
A	739.718
B	739.88
C	740.045
D	740.207
E	740.367
F	740.541
G	740.679
H	740.836
I	740.958

- Notes:
- See sheet 40 of 48 for Bill of Materials.
 - Bars indicated thus 20 x 3-#5 etc. indicates 20 lines of bars with lengths per line.
 - Cost of drilling and grouting reinforcing bars included in cost for Concrete Structures.
 - Bars shall be drilled and set according to Article 584 of the Standard Specifications. Bars shall have a 9" minimum embedment depth.
 - Elevations from survey are for quantity calculations only. Elevations are to be verified by the contractor prior to construction.

STATE OF ILLINOIS
DEPARTMENT OF TRANSPORTATION


ABUTMENT PLAN AND ELEVATION (1 OF 2)
STRUCTURE NO. 016-1120 (SB)

SHEET 39 OF 48 SHEETS

F.A. RTE.	SECTION	COUNTY	TOTAL SHEETS	SHEET NO.
342	(531) BR 23	COOK	1211	797
CONTRACT NO. 62W38				
ILLINOIS FED. AID PROJECT				

USER NAME = codyh	DESIGNED - TJE	REVISED -
PLOT SCALE = 0:2.0000" = 1" / in.	CHECKED - KRB	REVISED -
PLOT DATE = 9/20/2024	DRAWN - CJH	REVISED -
	CHECKED - ELR	REVISED -

MODEL: Default
FILE NAME: S:\JOL\6300--6399\6346\1113\Drawings\CAD\Micro-55A\CAD_Sheets\0160375\1120-62W38-040-APE2.dgn
9/20/2024 2:14:54 PM

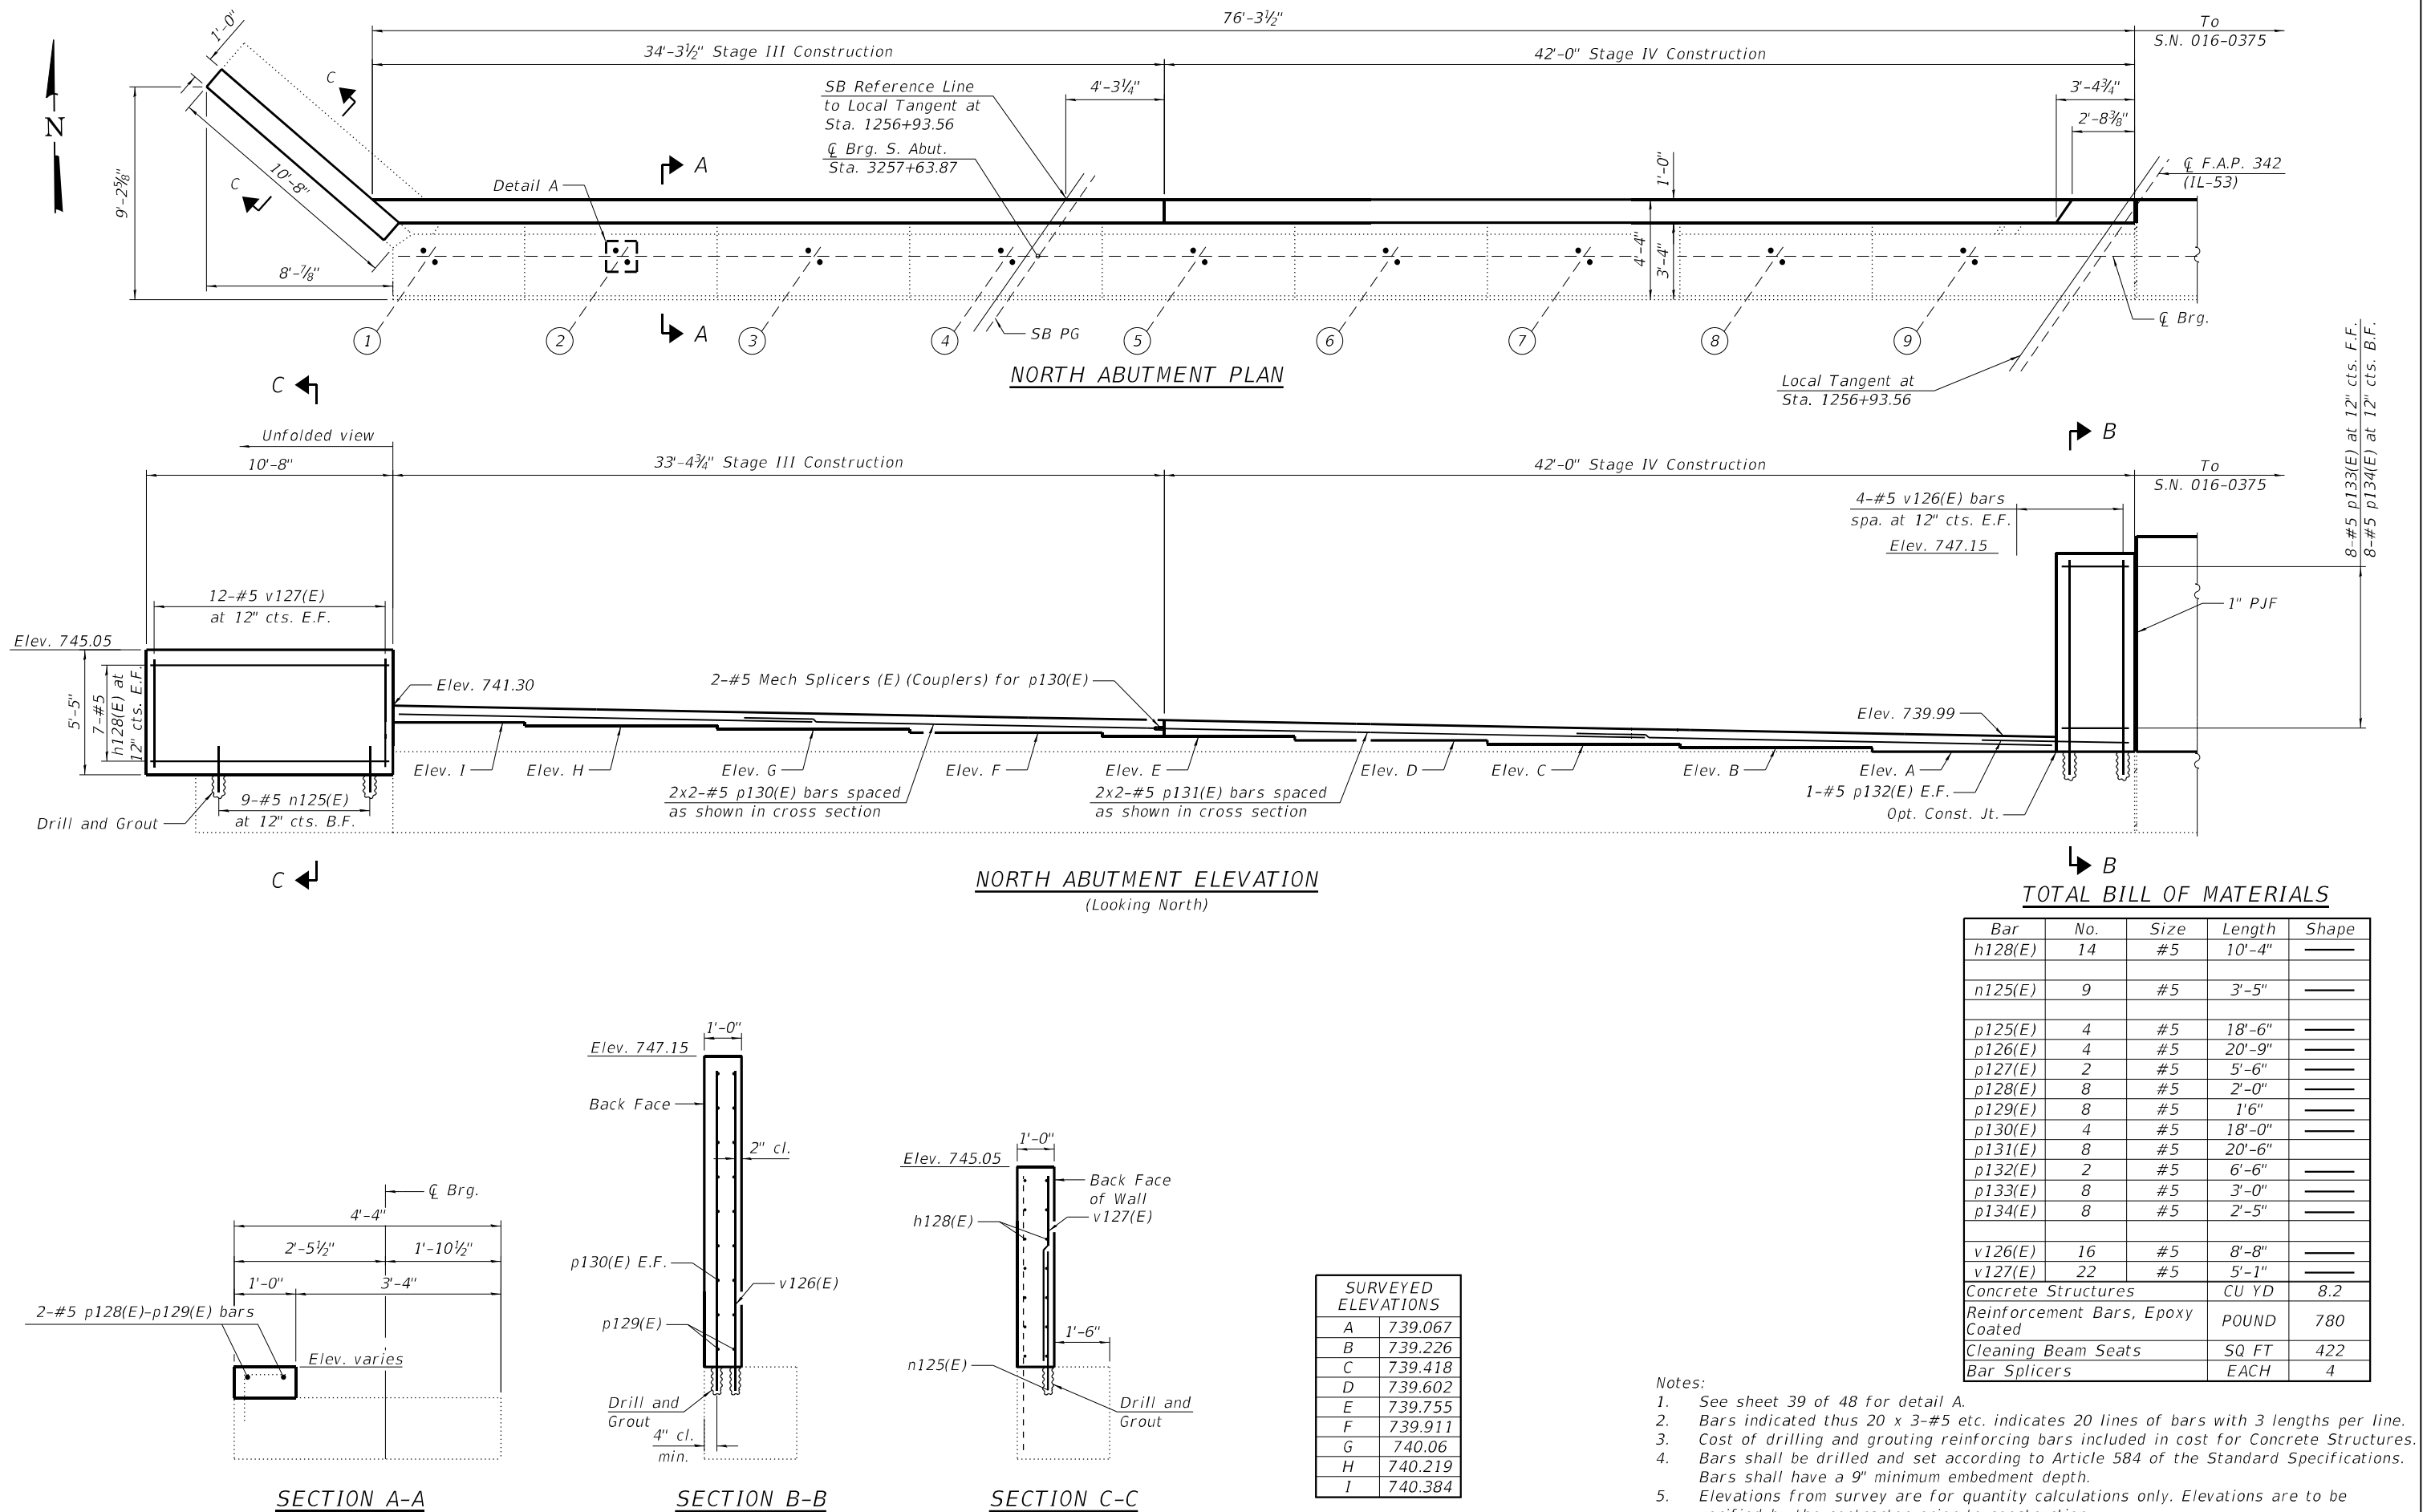


USER NAME = codyh	DESIGNED - TJE	REVISED -
PLOT SCALE = 0:2.0000 " = 1"	CHECKED - KRB	REVISED -
PLOT DATE = 9/20/2024	DRAWN - CJH	REVISED -
	CHECKED - ELR	REVISED -

STATE OF ILLINOIS
DEPARTMENT OF TRANSPORTATION


ABUTMENT PLAN AND ELEVATION (2 OF 2)
STRUCTURE NO. 016-1120 (SB)

SHEET 40 OF 48 SHEETS

F.A. RTE.	SECTION	COUNTY	TOTAL SHEETS	SHEET NO.
342	(531) BR 23	COOK	1211	798
CONTRACT NO. 62W38				
ILLINOIS FED. AID PROJECT				

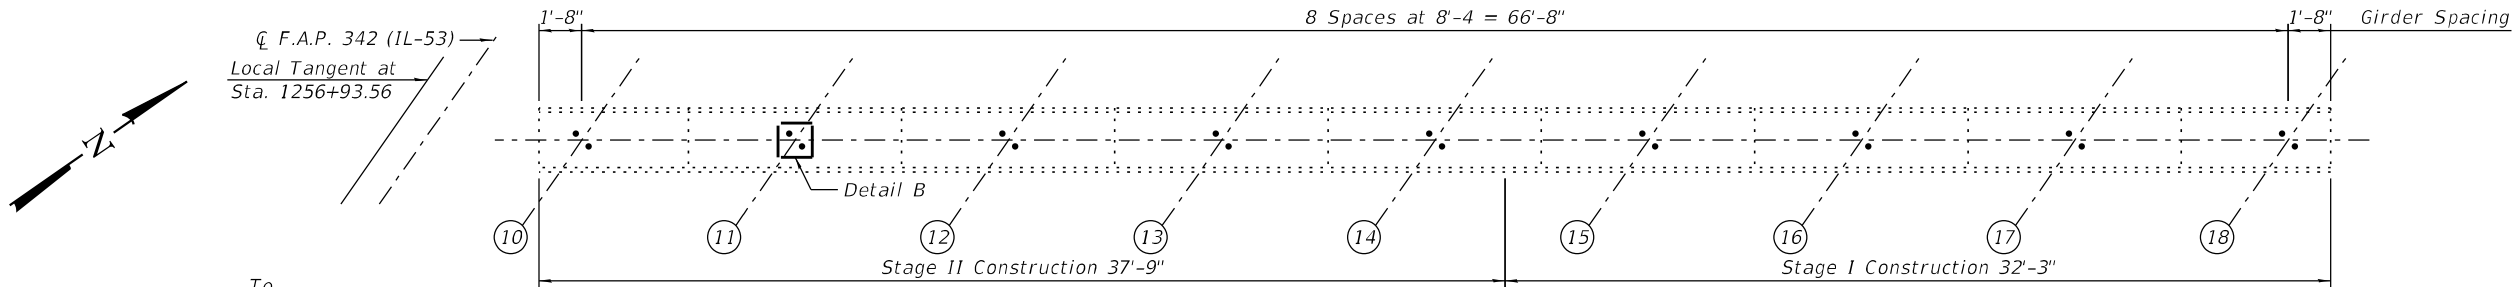

TYPICAL PIER PLAN

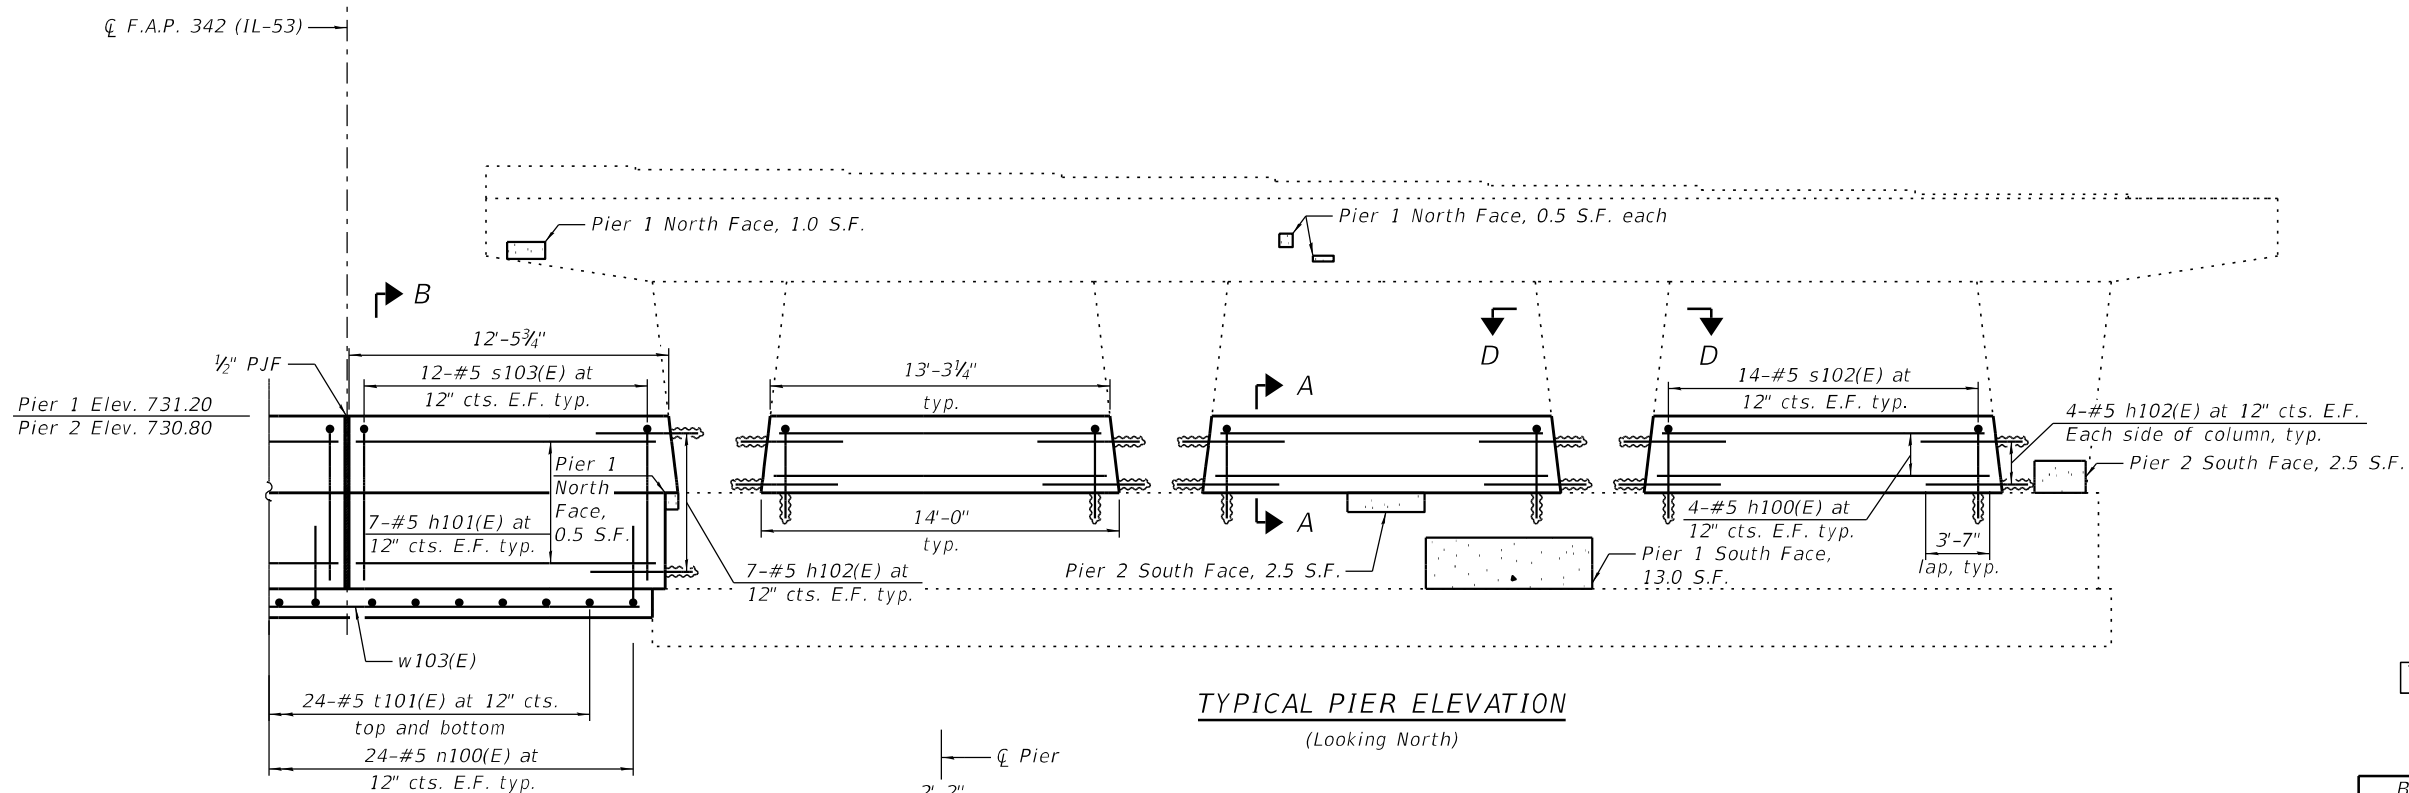

TYPICAL PIER ELEVATION
(Looking North)

BARS s102(E), s103(E), n100(E)


LEGEND

Structural Repair of Concrete
(Depth Equal to or Less Than 5 Inches)


TOTAL BILL OF MATERIAL

Bar	No.	Size	Length	Shape
h100(E)	48	#5	11'-11"	—
h101(E)	28	#5	12'-0"	—
h102(E)	124	#5	4'-8"	—
n100(E)	96	#5	7'-3"	└
s102(E)	168	#5	5'-5"	└
s103(E)	48	#5	8'-4"	└
t101(E)	48	#5	3'-0"	—
w103(E)	8	#5	24'-1"	—
Concrete Structures			CU YD	37.6
Reinforcement Bars, Epoxy Coated			POUND	4,000
Cleaning Bridge Seats			SQ FT	350
Structural Repair of Concrete (Depth Equal to or Less Than 5 Inches)			SQ FT	21


- Notes:
- See sheet 42 of 48 for detail B.
 - Cost of drilling and grouting reinforcing bars included in cost for Concrete Structures.
 - Bars shall be drilled and set according to Article 584 of the Standard Specifications. Bars shall have a 9" minimum embedment depth.

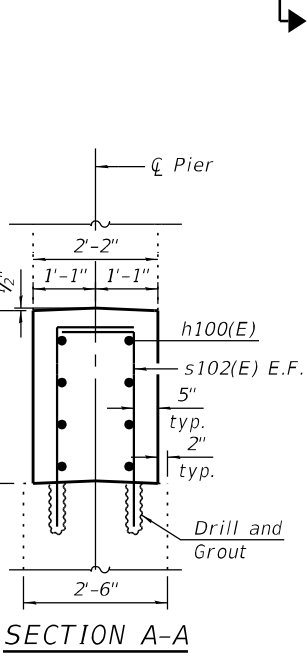


SECTION A-A

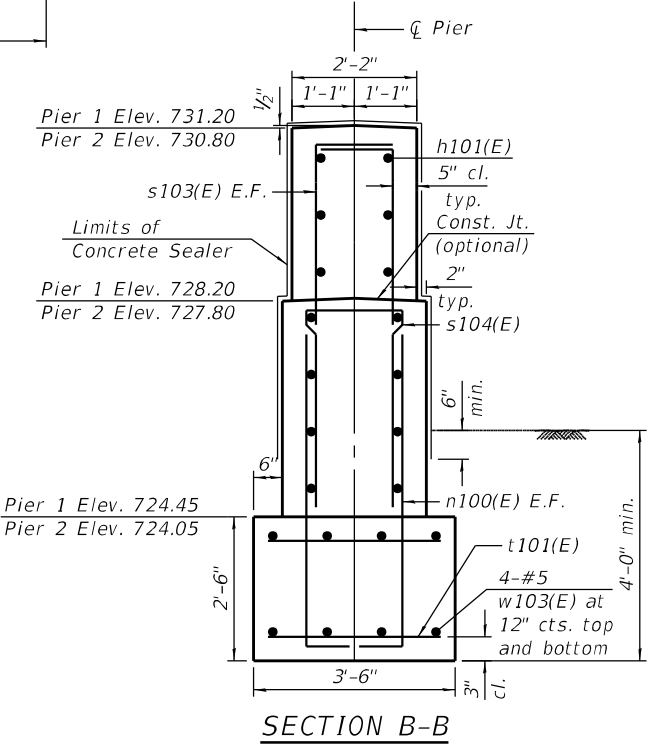

SECTION B-B

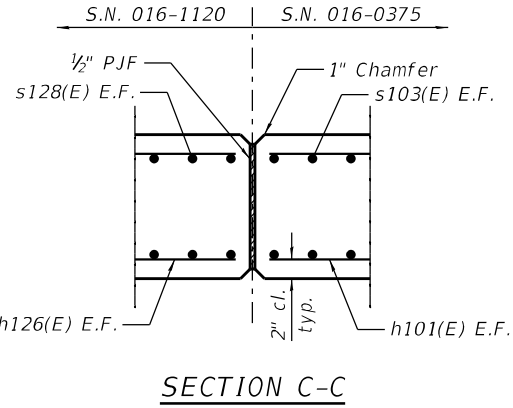

SECTION C-C

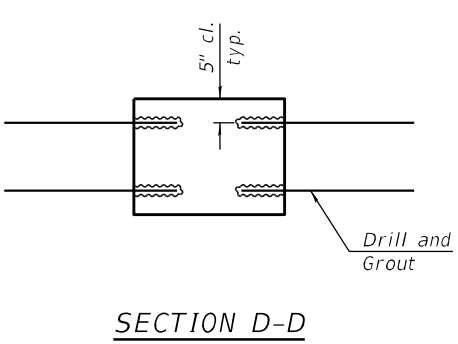

SECTION D-D

STATE OF ILLINOIS
DEPARTMENT OF TRANSPORTATION



PIER MODIFICATIONS DETAILS
STRUCTURE NO. 016-0375 (NB)

SHEET 41 OF 48 SHEETS


F.A. RTE.	SECTION	COUNTY	TOTAL SHEETS	SHEET NO.
342	(531) BR 23	COOK	1211	799
CONTRACT NO. 62W38				

ILLINOIS FED. AID PROJECT


USER NAME = codyh	DESIGNED - TJE	REVISED -
PLOT SCALE = 0:2.0000" = 1"	CHECKED - KRB	REVISED -
PLOT DATE = 9/25/2024	DRAWN - CJH	REVISED -
	CHECKED - ELR	REVISED -

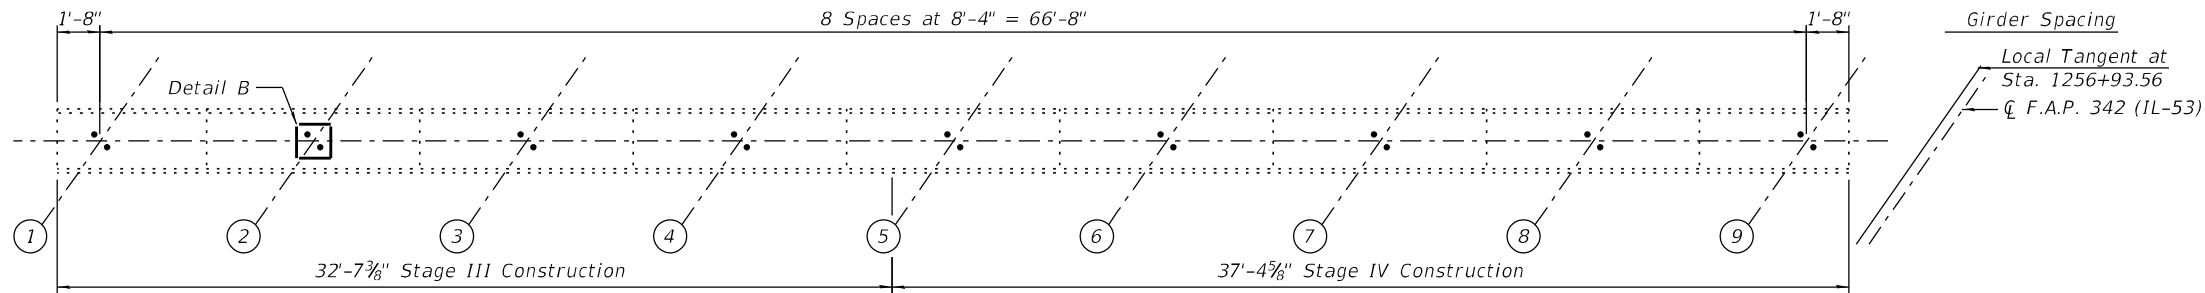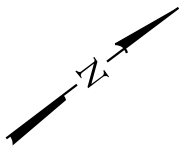

TYPICAL PIER PLAN

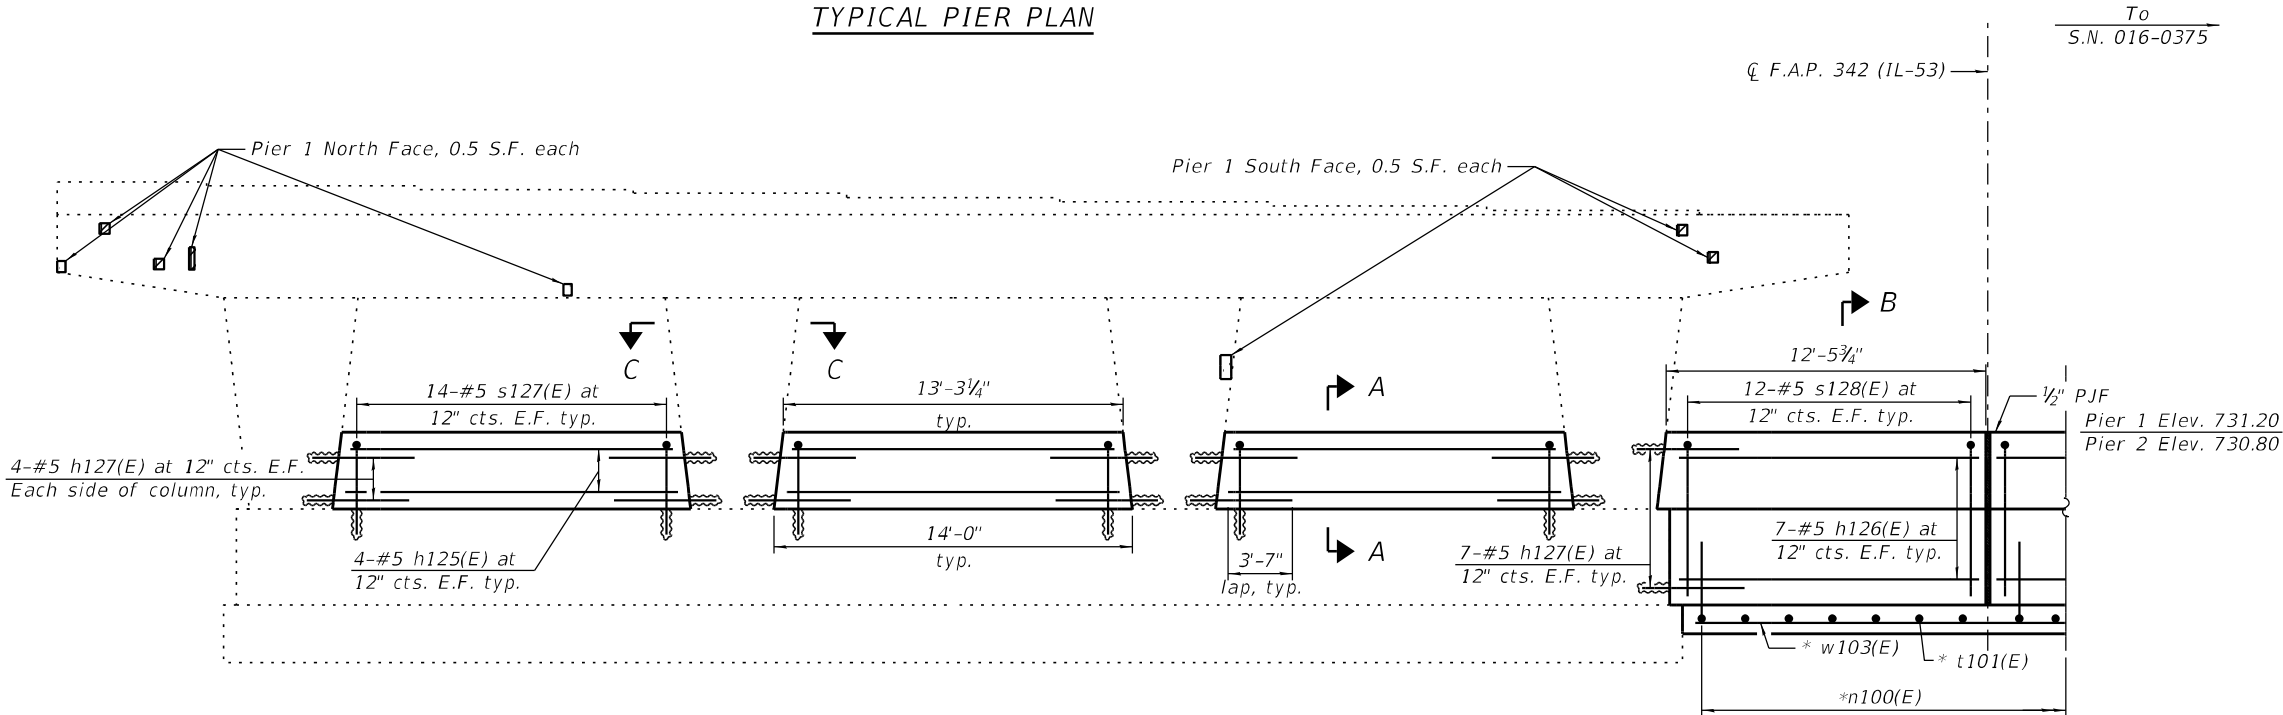

TYPICAL PIER ELEVATION
(Looking North)

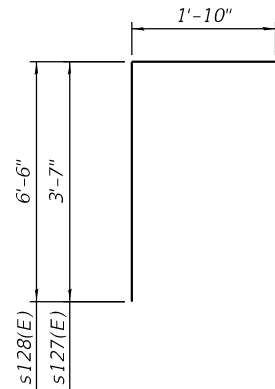

BARS s127(E), s128(E)

LEGEND


Structural Repair of Concrete
(Depth Equal to or Less Than 5 Inches)

*See sheet 40 for bar schedule

TOTAL BILL OF MATERIALS


Bar	No.	Size	Length	Shape
h125(E)	48	#5	11'-11"	—
h126(E)	28	#5	12'-0"	—
h127(E)	124	#5	4'-8"	—
s127(E)	168	#5	5'-5"	└
s128(E)	48	#5	8'-4"	└
Concrete Structures			CU YD	37.6
Reinforcement Bars, Epoxy Coated			POUND	2,920
Cleaning Bridge Seats			SQ FT	350
Structural Repair of Concrete (Depth Equal to or Less Than 5 Inches)			SQ FT	4

- Notes:
- Cost of drilling and grouting reinforcing bars included in cost for Concrete Structures.
 - Bars shall be drilled and set according to Article 584 of the Standard Specifications. Bars shall have a 9" minimum embedment depth.

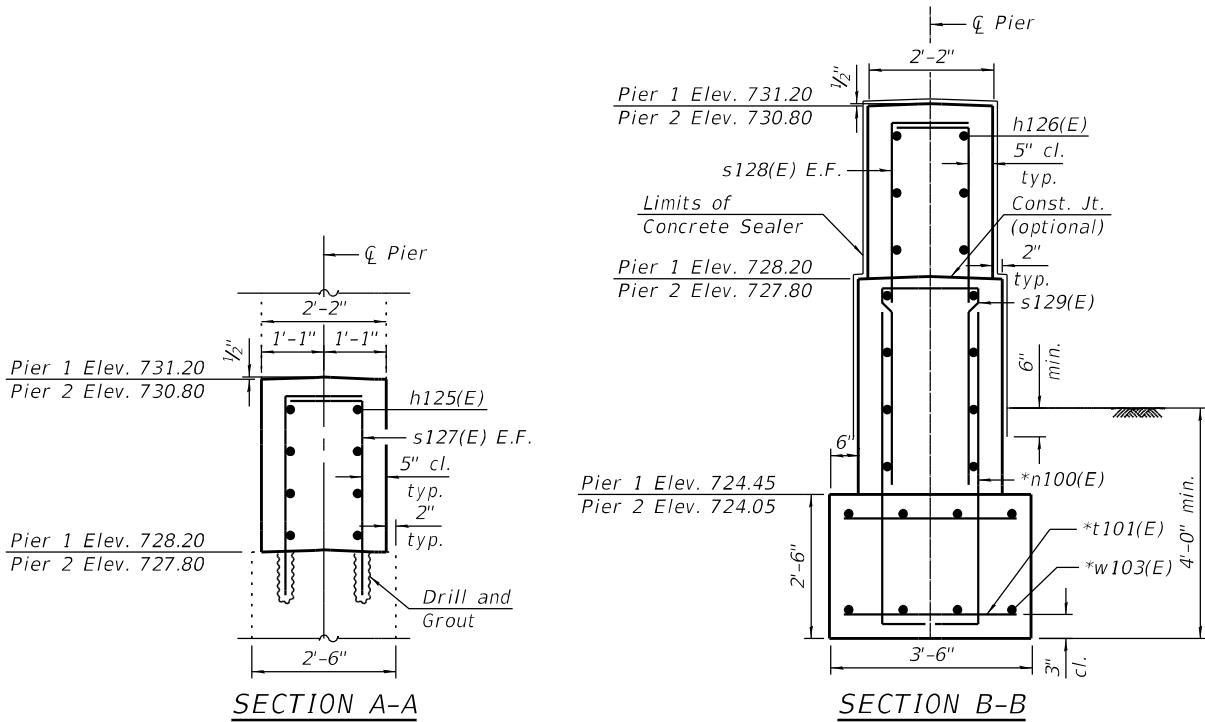


SECTION A-A

SECTION B-B

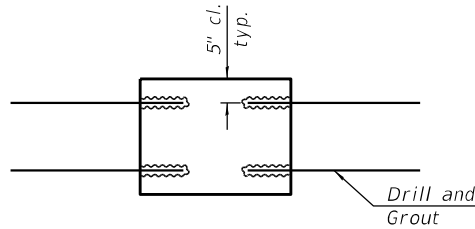

SECTION C-C

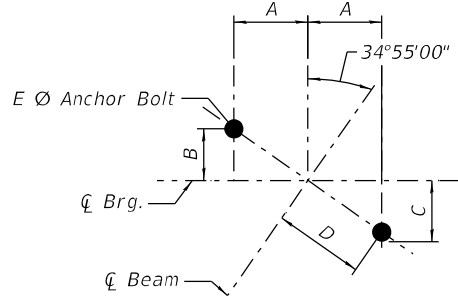

ANCHOR BOLT LOCATION PLAN
DETAIL B

STATE OF ILLINOIS
DEPARTMENT OF TRANSPORTATION

PIER MODIFICATIONS DETAILS
STRUCTURE NO. 016-1120 (SB)

SHEET 42 OF 48 SHEETS

F.A. RTE.	SECTION	COUNTY	TOTAL SHEETS	SHEET NO.
342	(531) BR 23	COOK	1211	800
CONTRACT NO. 62W38				
ILLINOIS FED. AID PROJECT				

USER NAME = codyh	DESIGNED - TJE	REVISED -
PLOT SCALE = 0:2.0000" / 1"	CHECKED - KRB	REVISED -
PLOT DATE = 9/25/2024	DRAWN - CJH	REVISED -
	CHECKED - ELR	REVISED -